



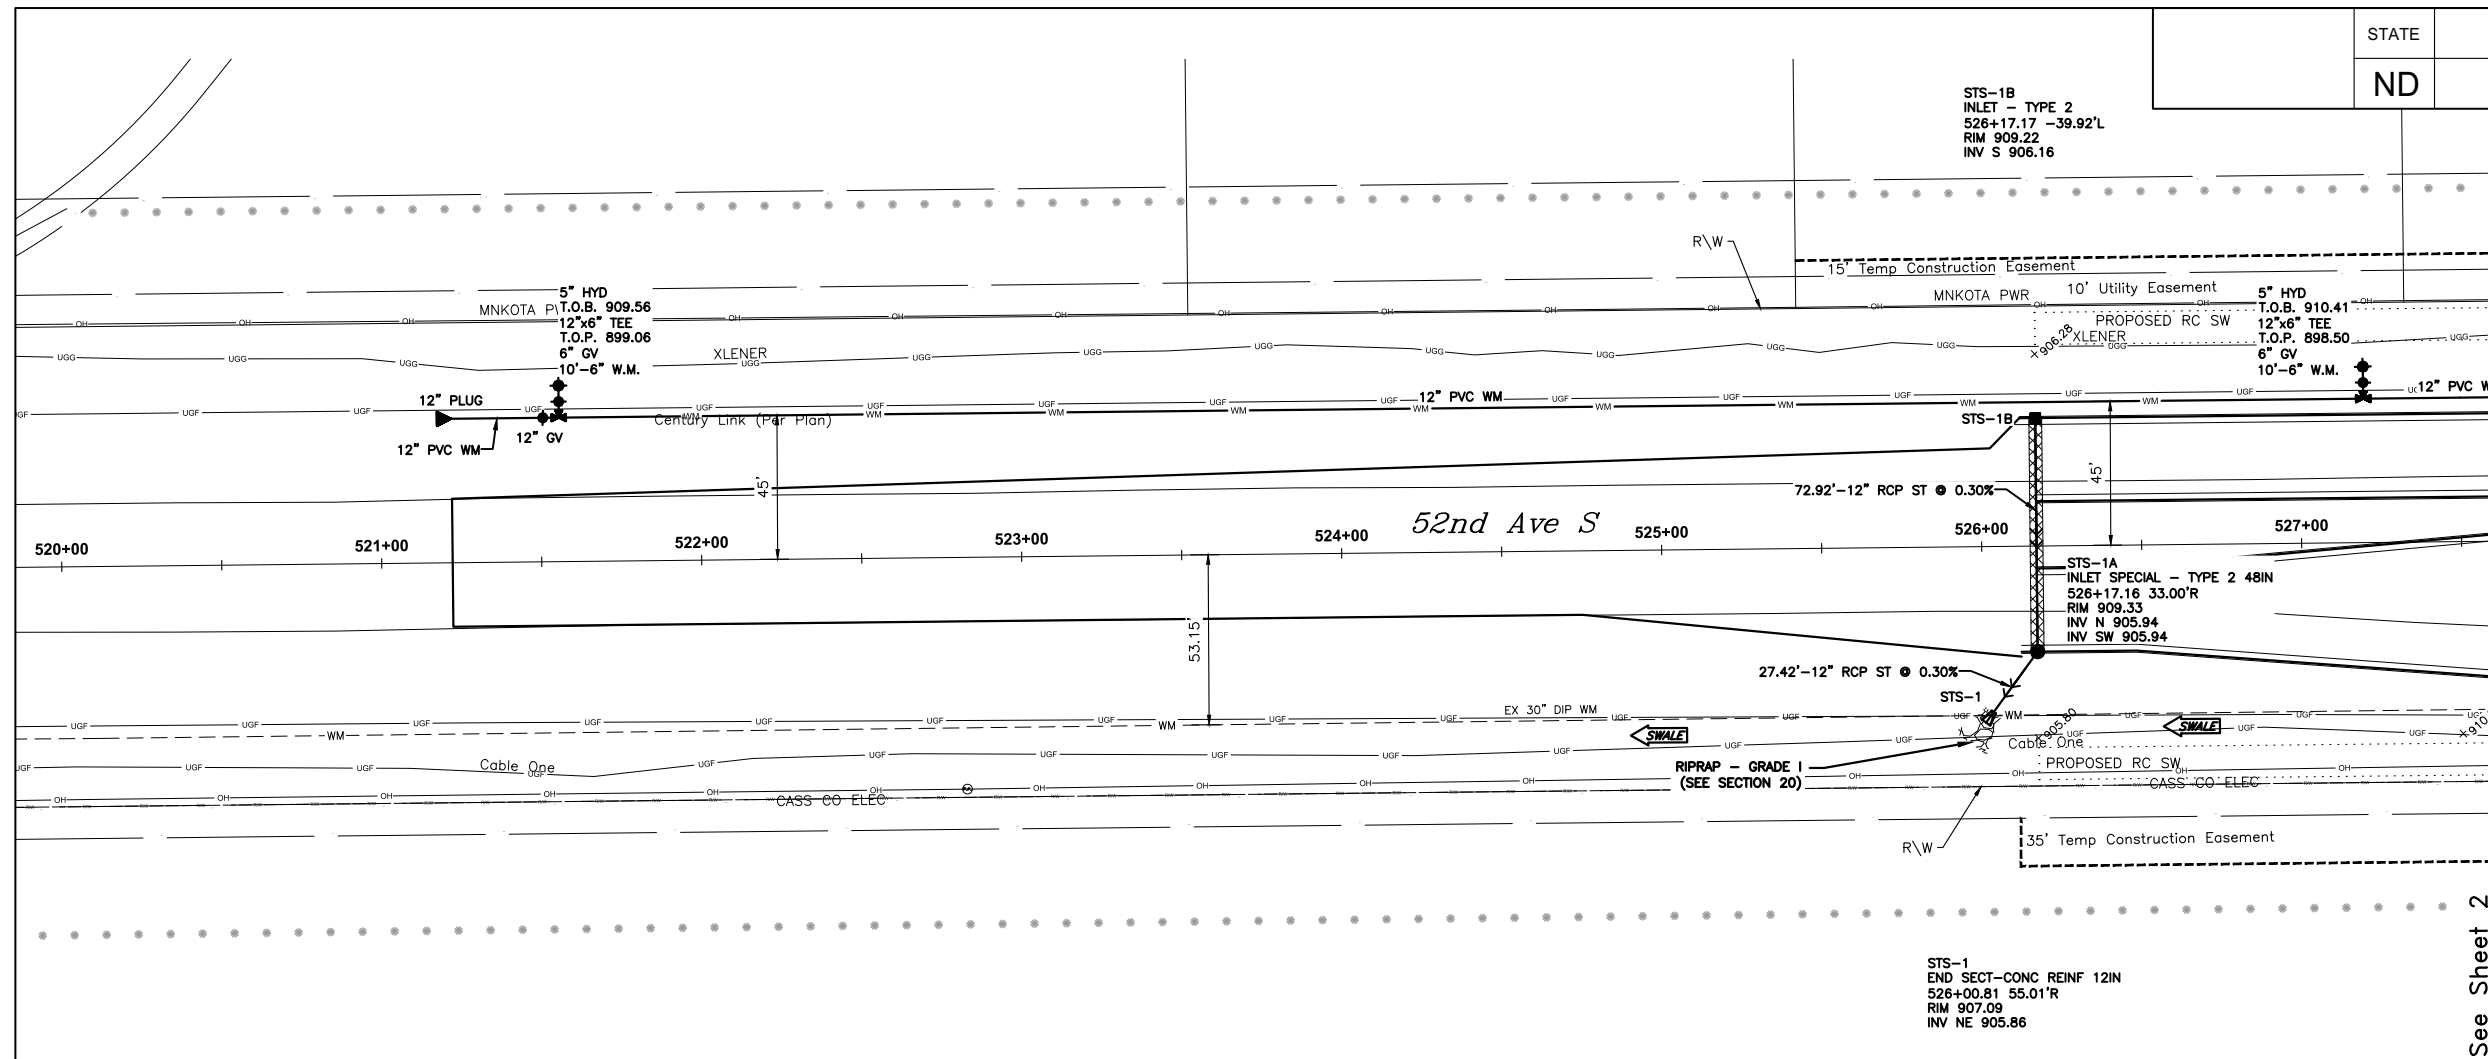


STATE	PROJECT NO.	SECTION NO.	SHEET NO.
ND	SU-8-984(164)	55	1

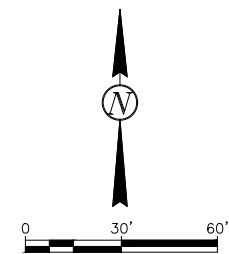


NOTES:
1. ALL WATER MAIN TO HAVE A MINIMUM 7.5' OF COVER.

SPEC	CODE	BID ITEM	QTY	UNIT
714	0115	PIPE CONC REINF 12IN CL III-STORM DRAIN 1B TO 1A 1A TO 1	73 LF 27 LF TOTAL 100 LF	
714	3000	END SECT-CONC REINF 12IN 1	1	EA
722	3510	INLET TYPE 2 1B	1	EA
722	3701	INLET SPECIAL-TYPE 2 48IN 1A	1	EA
724	0210	FITTINGS-DUCTILE STA 520+00 TO STA 527+50	266	LBS
724	0300	GATE VALVE & BOX 6IN STA 520+00 TO STA 527+50	2	EA
724	0314	GATE VALVE & BOX 12IN STA 520+00 TO STA 527+50	1	EA
724	0410	HYDRANT-INSTALL 5IN STA 520+00 TO STA 527+50	2	EA
724	0810	WATERMAIN 6IN PVC STA 520+00 TO STA 527+50	20	LF
724	0850	WATERMAIN 12IN PVC STA 520+00 TO STA 527+50	628	LF

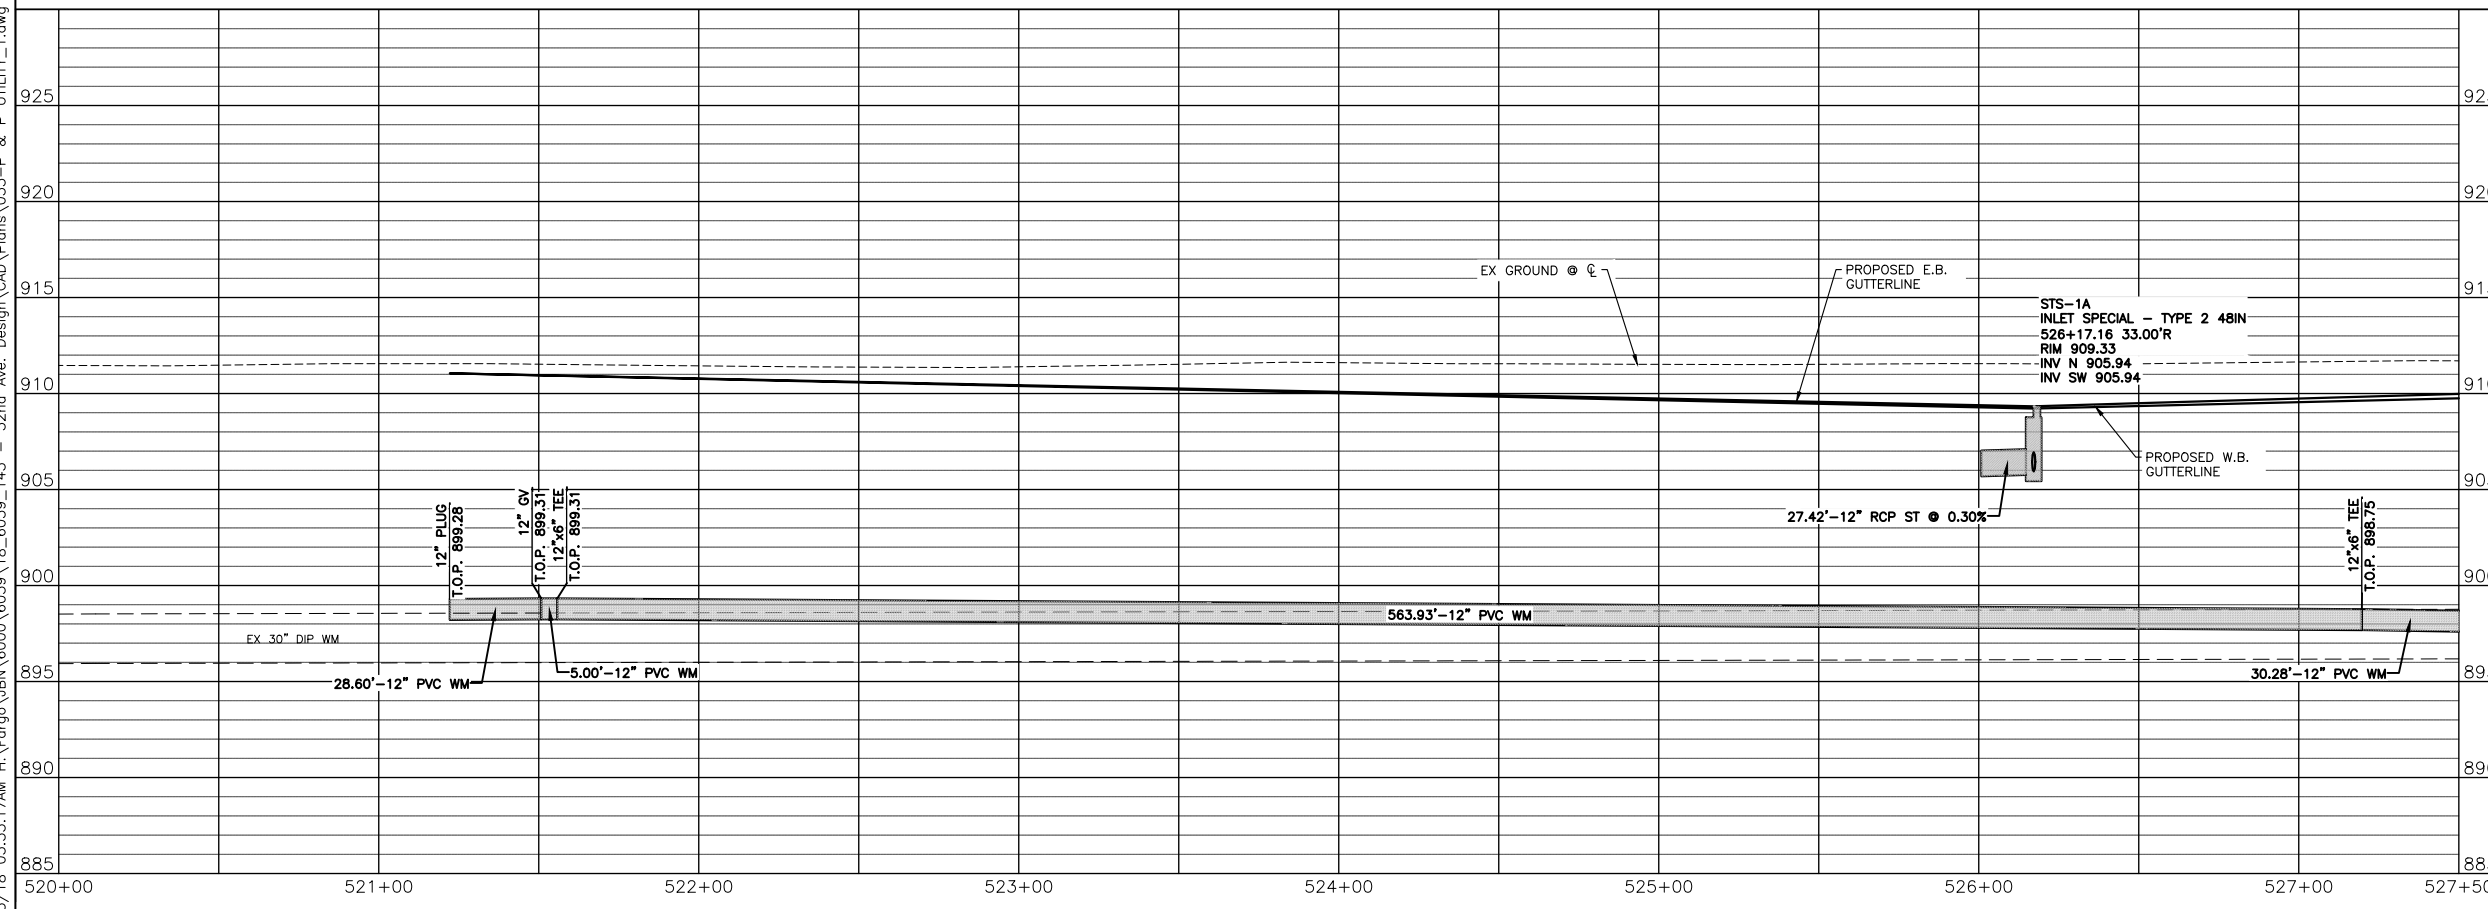

08/15/18 05:35:31AM H:\Fargo\JBN\6000\6059\18_6059_145 - 52nd Ave. Design\CAD\Plans\055-P & P UTILITY_1.dwg

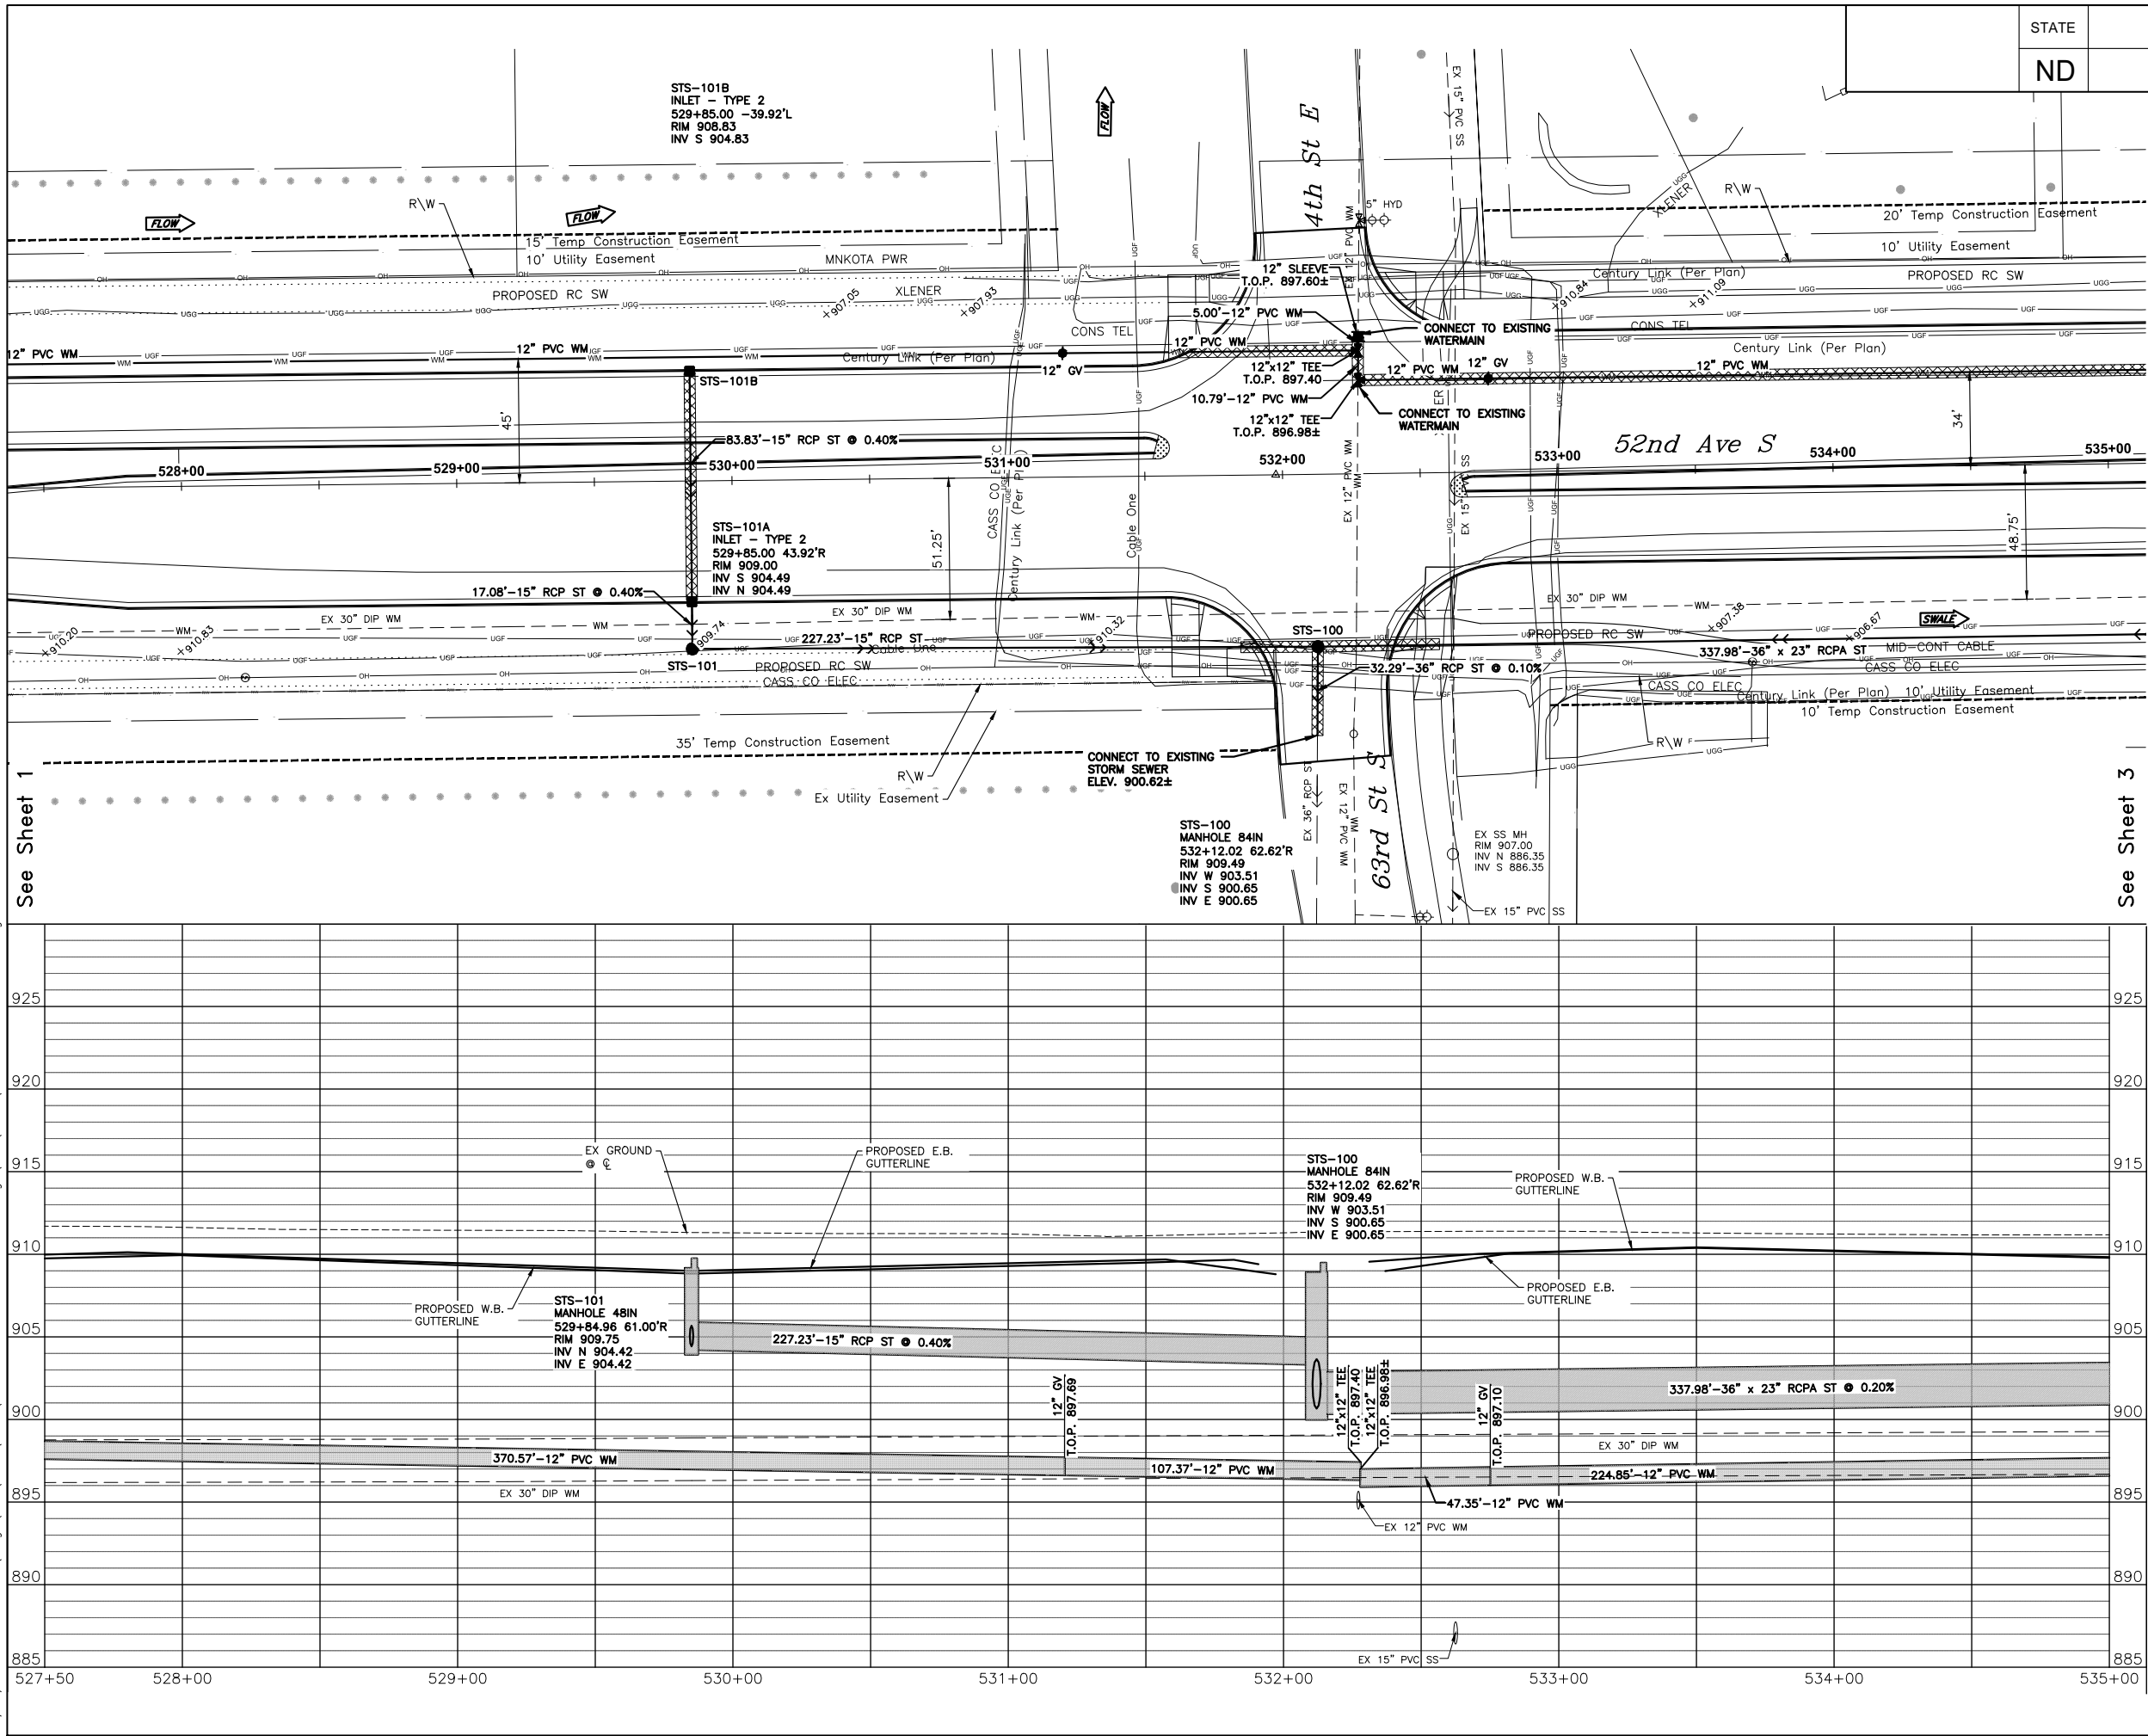

STATE
ND

PROJECT NO.
SU-8-984(164)

SECTION NO.
55

SHEET NO.
2

NOTES:

1. ALL WATER MAIN TO HAVE A MINIMUM 7.5' OF COVER.

SPOT ELEVATION

GRAVEL BACKFILL (SEE SECTION 20)

SPEC	CODE	BID ITEM	QTY	UNIT
714	0210	PIPE CONC REINF 15IN CL III--STORM DRAIN		
		101B TO 101A	84	LF
		101A TO 101	17	LF
		101 TO 100	227	LF
		TOTAL	328	LF
714	0910	PIPE CONC REINF 36IN CL III--STORM DRAIN		
		100 TO EX 36" RCP	32	LF
714	2118	PIPE CONC REINF ARCH 36IN X 23IN CL III--STORM DRAIN		
		102A TO 100	338	LF
722	0100	MANHOLE 48IN	1	EA
722	0130	MANHOLE 84IN	1	EA
722	1100	MANHOLE RISER 48IN		
		101	4.04	LF
722	1130	MANHOLE RISER 84IN		
		100	7.01	LF
722	3510	INLET TYPE 2		
		101A	1	EA
		101B	1	EA
		TOTAL	2	EA
724	0210	FITTINGS--DUCTILE		
		STA 527+50 TO STA 535+00	396	LBS
724	0314	GATE VALVE & BOX 12IN		
		STA 527+50 TO STA 535+00	2	EA
724	0850	WATERMAIN 12IN PVC		
		STA 527+50 TO STA 535+00	766	LF

Proj. No. 6059-0145
Houston
Engineering Inc.
Ph: 701.237.5065



ALL ELEVATIONS ARE BASED ON
THE U.S.G.S. VERTICAL DATUM OF 1988.
(UNLESS NOTED OTHERWISE)

This document was originally issued and sealed by
Gabriel L. Bladow
Registration Number 6862
on 8/15/18 and the original document is stored in the Engineering Dept. at City Hall.

Drainage Layout - 52nd Ave S

52nd Ave S - West of 63rd St S to 45th St S

08/15/18 05:35:46AM H:\Fargo\JBN\6000\6059\18_6059_145 - 52nd Ave. Design\CAD\Plans\055-P & P UTILITY_1.dwg

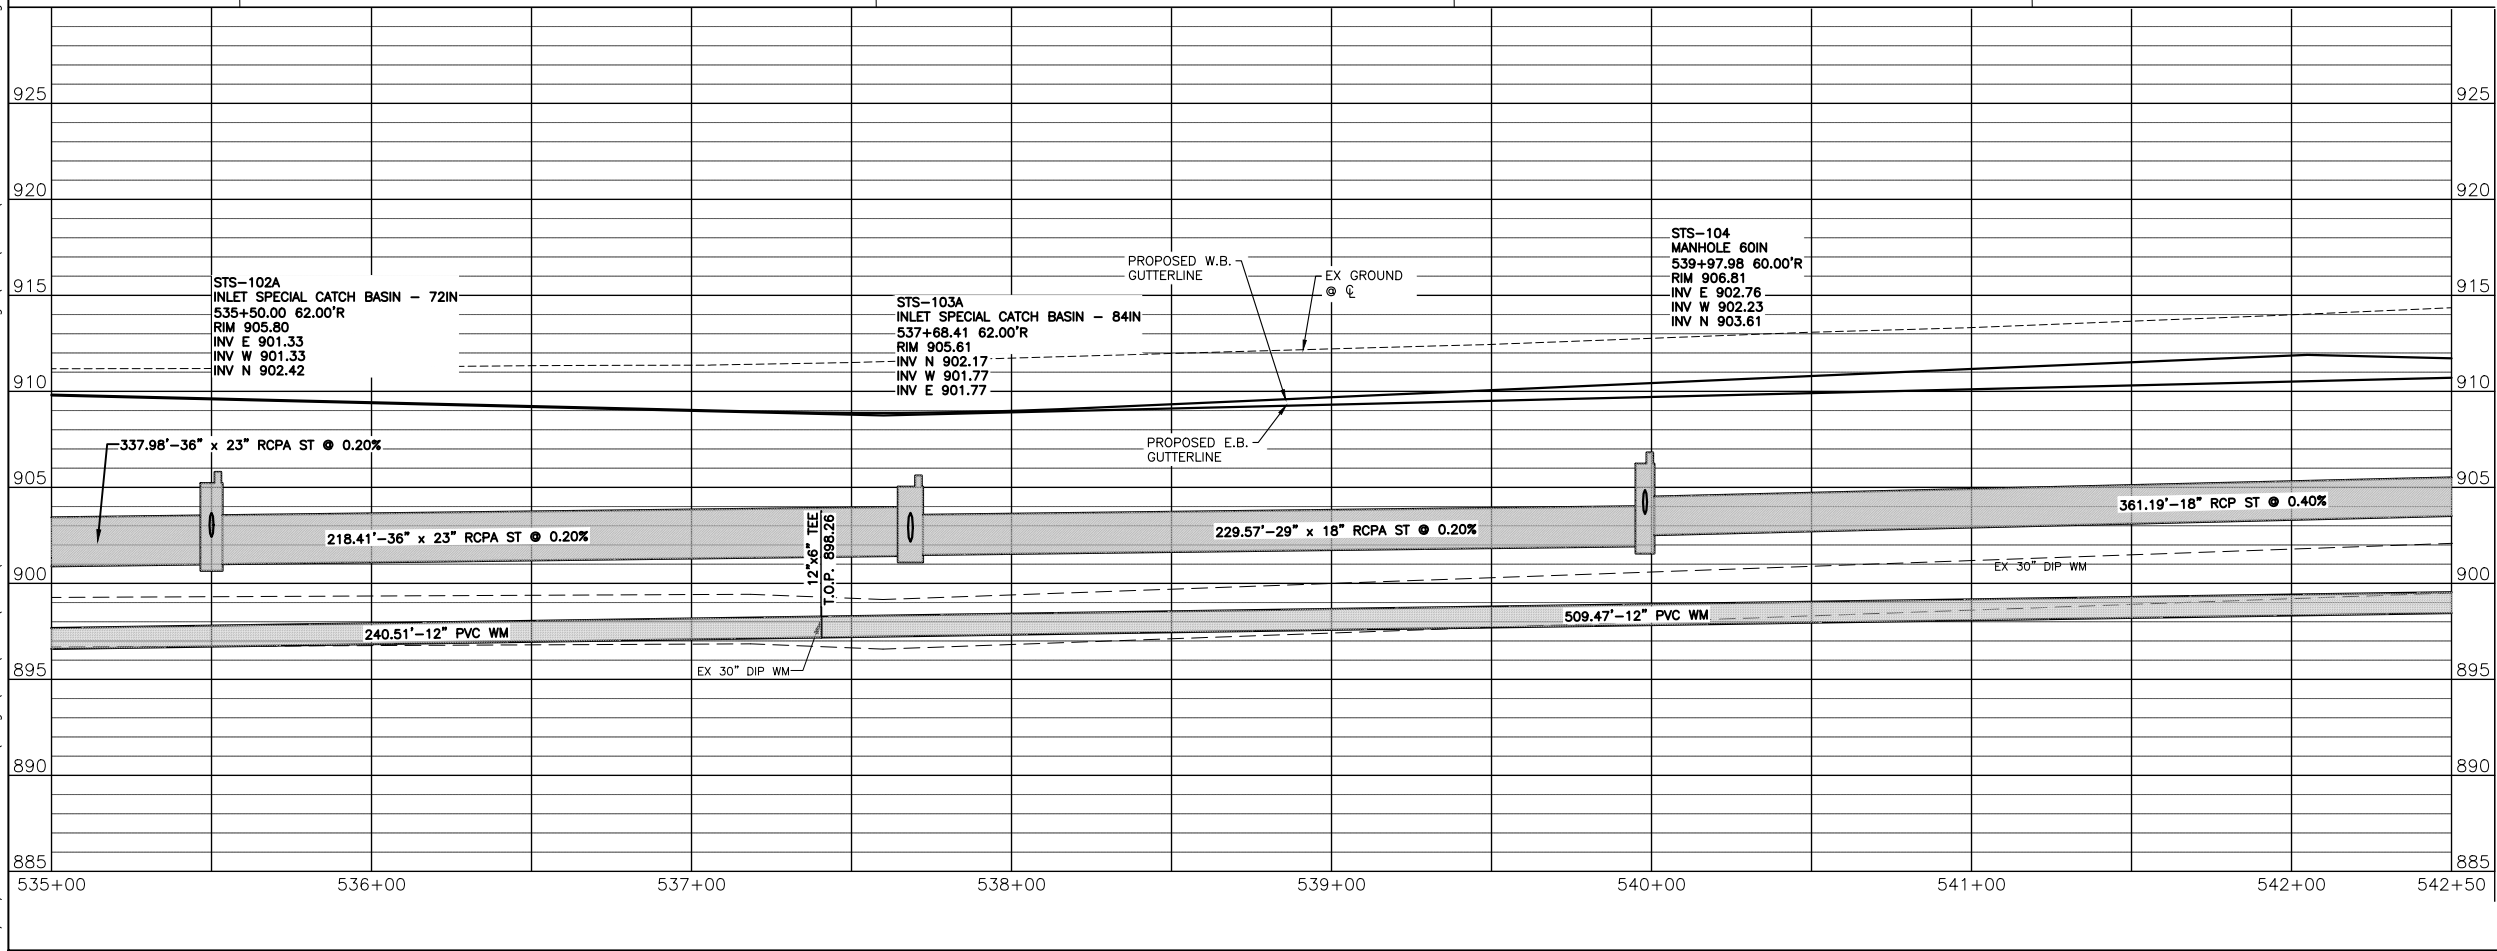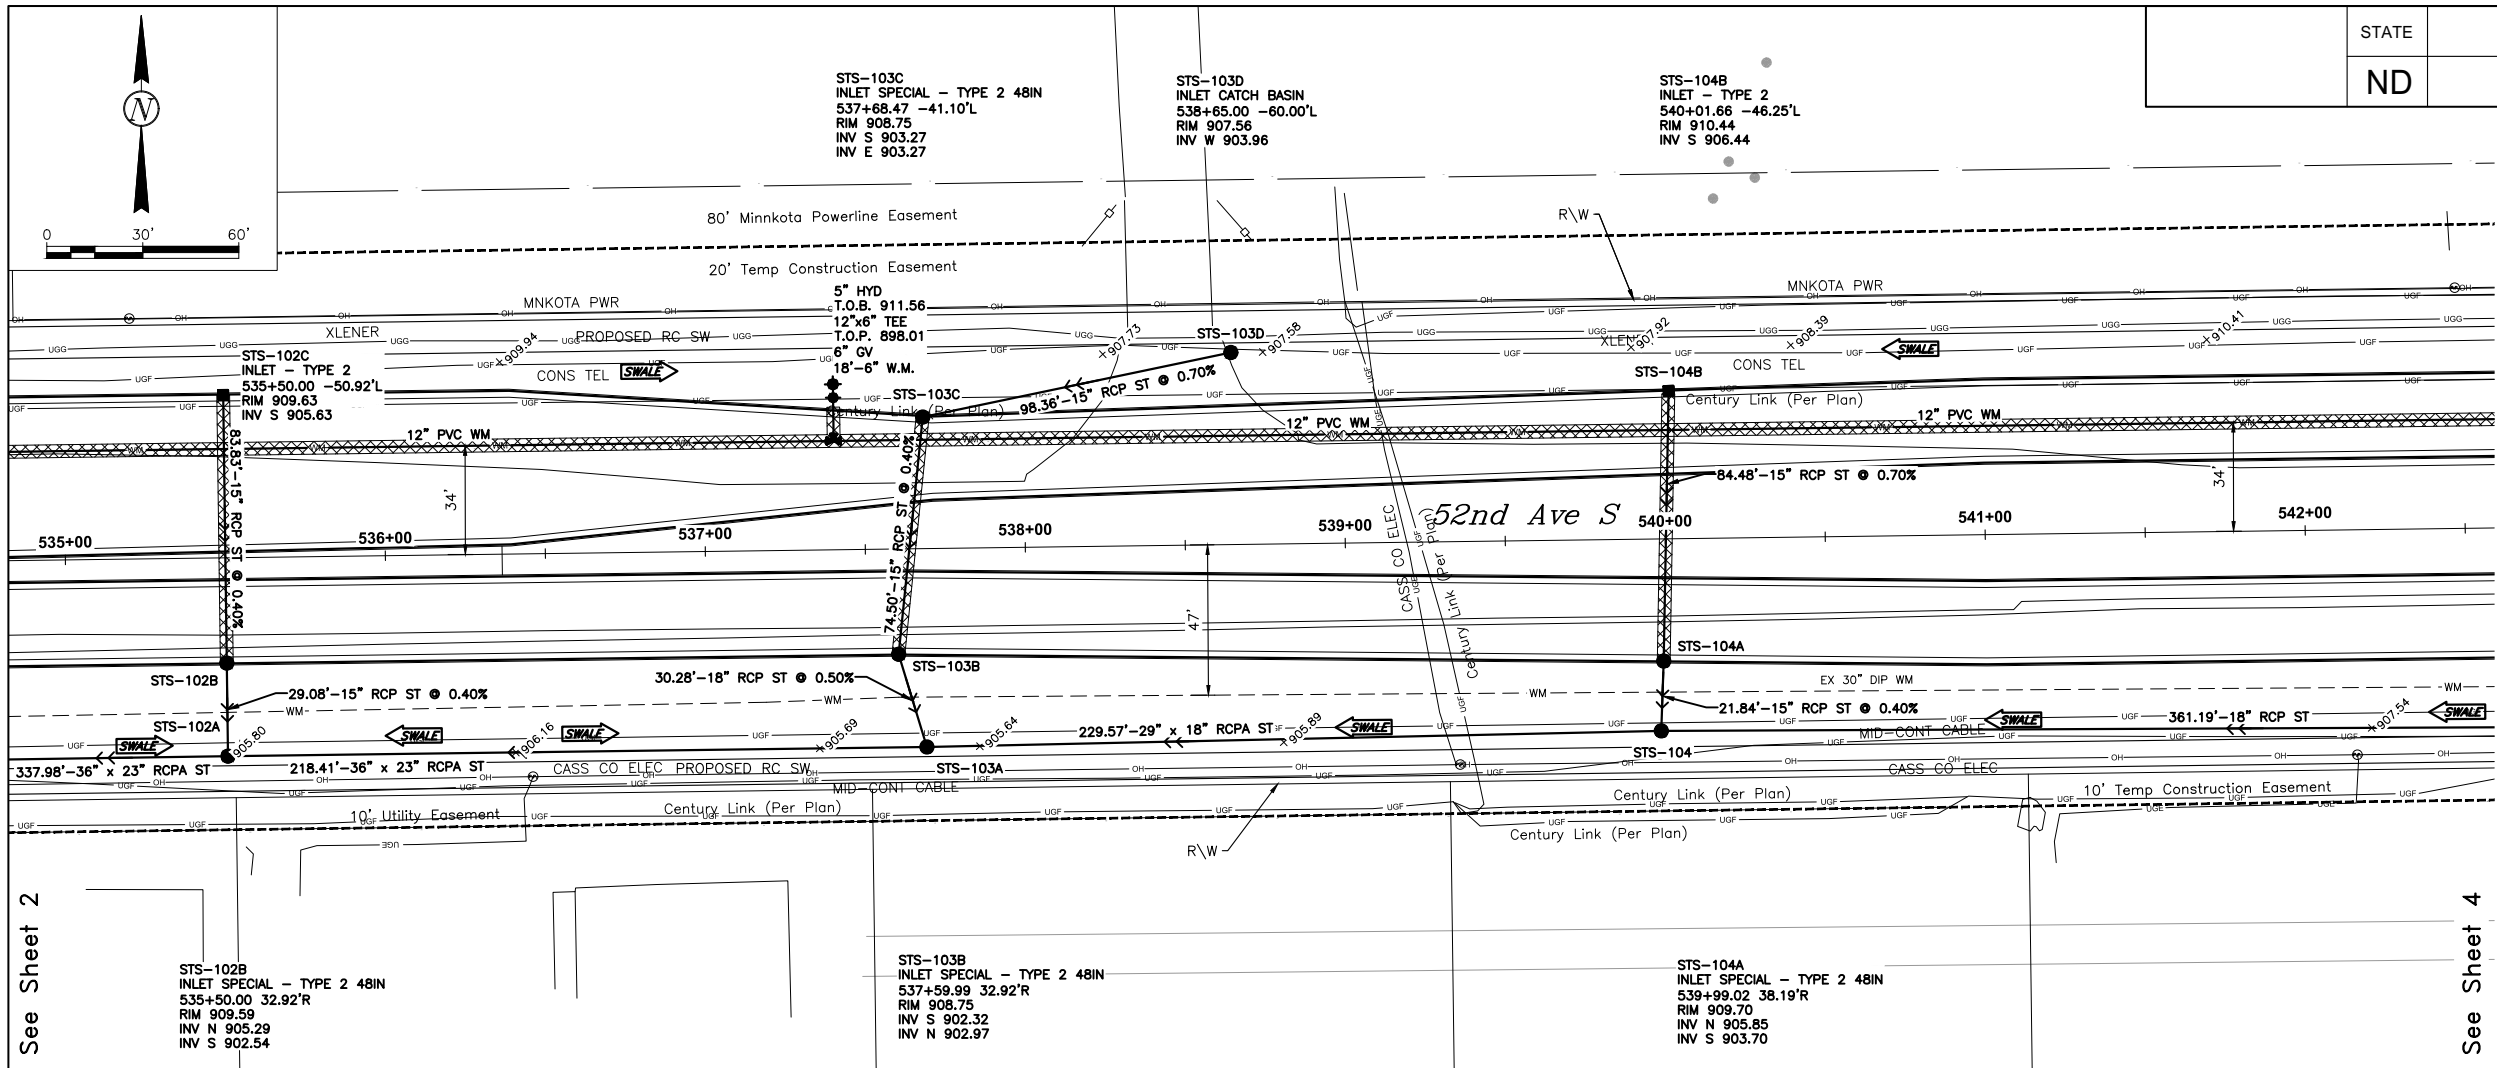

STATE
ND

PROJECT NO.
SU-8-984(164)

SECTION NO.
55

SHEET NO.
3

NOTES:
1. ALL WATER MAIN TO HAVE A MINIMUM 7.5' OF COVER.

SPOT ELEVATION
XXXXXX GRAVEL BACKFILL (SEE SECTION 20)

SPEC	CODE	BID ITEM	QTY	UNIT
714	0210	PIPE CONC REINF 15IN CL III-STORM DRAIN		
		102C TO 102B	84	LF
		102B TO 102A	29	LF
		103D TO 103C	98	LF
		103C TO 103B	75	LF
		104B TO 104A	84	LF
		104A TO 104	22	LF
		TOTAL	392	LF
714	0315	PIPE CONC REINF 18IN CL III-STORM DRAIN		
		103B TO 103A	30	LF
		105 TO 104	361	LF
		TOTAL	391	LF
714	2111	PIPE CONC REINF ARCH 29INx18IN CL III-STORM DRAIN		
		104 TO 103A	230	LF
714	2118	PIPE CONC REINF ARCH 36INx23IN CL III-STORM DRAIN		
		103A TO 102A	218	LF
722	0110	MANHOLE 60IN		
		104	1	EA
722	1110	MANHOLE RISER 60IN		
		104	3.30	LF
722	3510	INLET TYPE 2		
		102C	1	EA
		104B	1	EA
		TOTAL	2	EA
722	3701	INLET SPECIAL-TYPE 2 48IN		
		102B	1	EA
		103B	1	EA
		103C	1	EA
		104A	1	EA
		TOTAL	4	EA
722	4005	INLET CATCH BASIN		
		103D	1	EA
722	4112	INLET SPECIAL CATCH BASIN-72IN		
		102A	1	EA
722	4114	INLET SPECIAL CATCH BASIN-84IN		
		103A	1	EA
724	0210	FITTINGS-DUCTILE		
		STA 535+00 TO STA 542+50	110	LBS
724	0300	GATE VALVE & BOX 6IN		
		STA 535+00 TO STA 542+50	1	EA
724	0410	HYDRANT-INSTALL 5IN		
		STA 535+00 TO STA 542+50	1	EA
724	0810	WATERMAIN 6IN PVC		
		STA 535+00 TO STA 542+50	18	LF
724	0850	WATERMAIN 12IN PVC		
		STA 535+00 TO STA 542+50	750	LF

THE CITY OF
Fargo
FAR MORE

Proj. No. 6059-0145
Houston
Engineering Inc.
Ph: 701.237.5065


ALL ELEVATIONS ARE BASED ON
THE U.S.G.S. VERTICAL DATUM OF 1988.
(UNLESS NOTED OTHERWISE)

This document was
originally issued and
sealed by
Gabriel L. Bladow
Registration Number
6862
on 8/15/18 and the
original document is
stored in the Engineering
Dept. at City Hall.

Drainage Layout - 52nd Ave S


52nd Ave S - West of 63rd St S to 45th St S

08/20/18 01:11:10PM H:\Fargo\JB\6000\6059\18_6059-P & P UTILITY_1.dwg

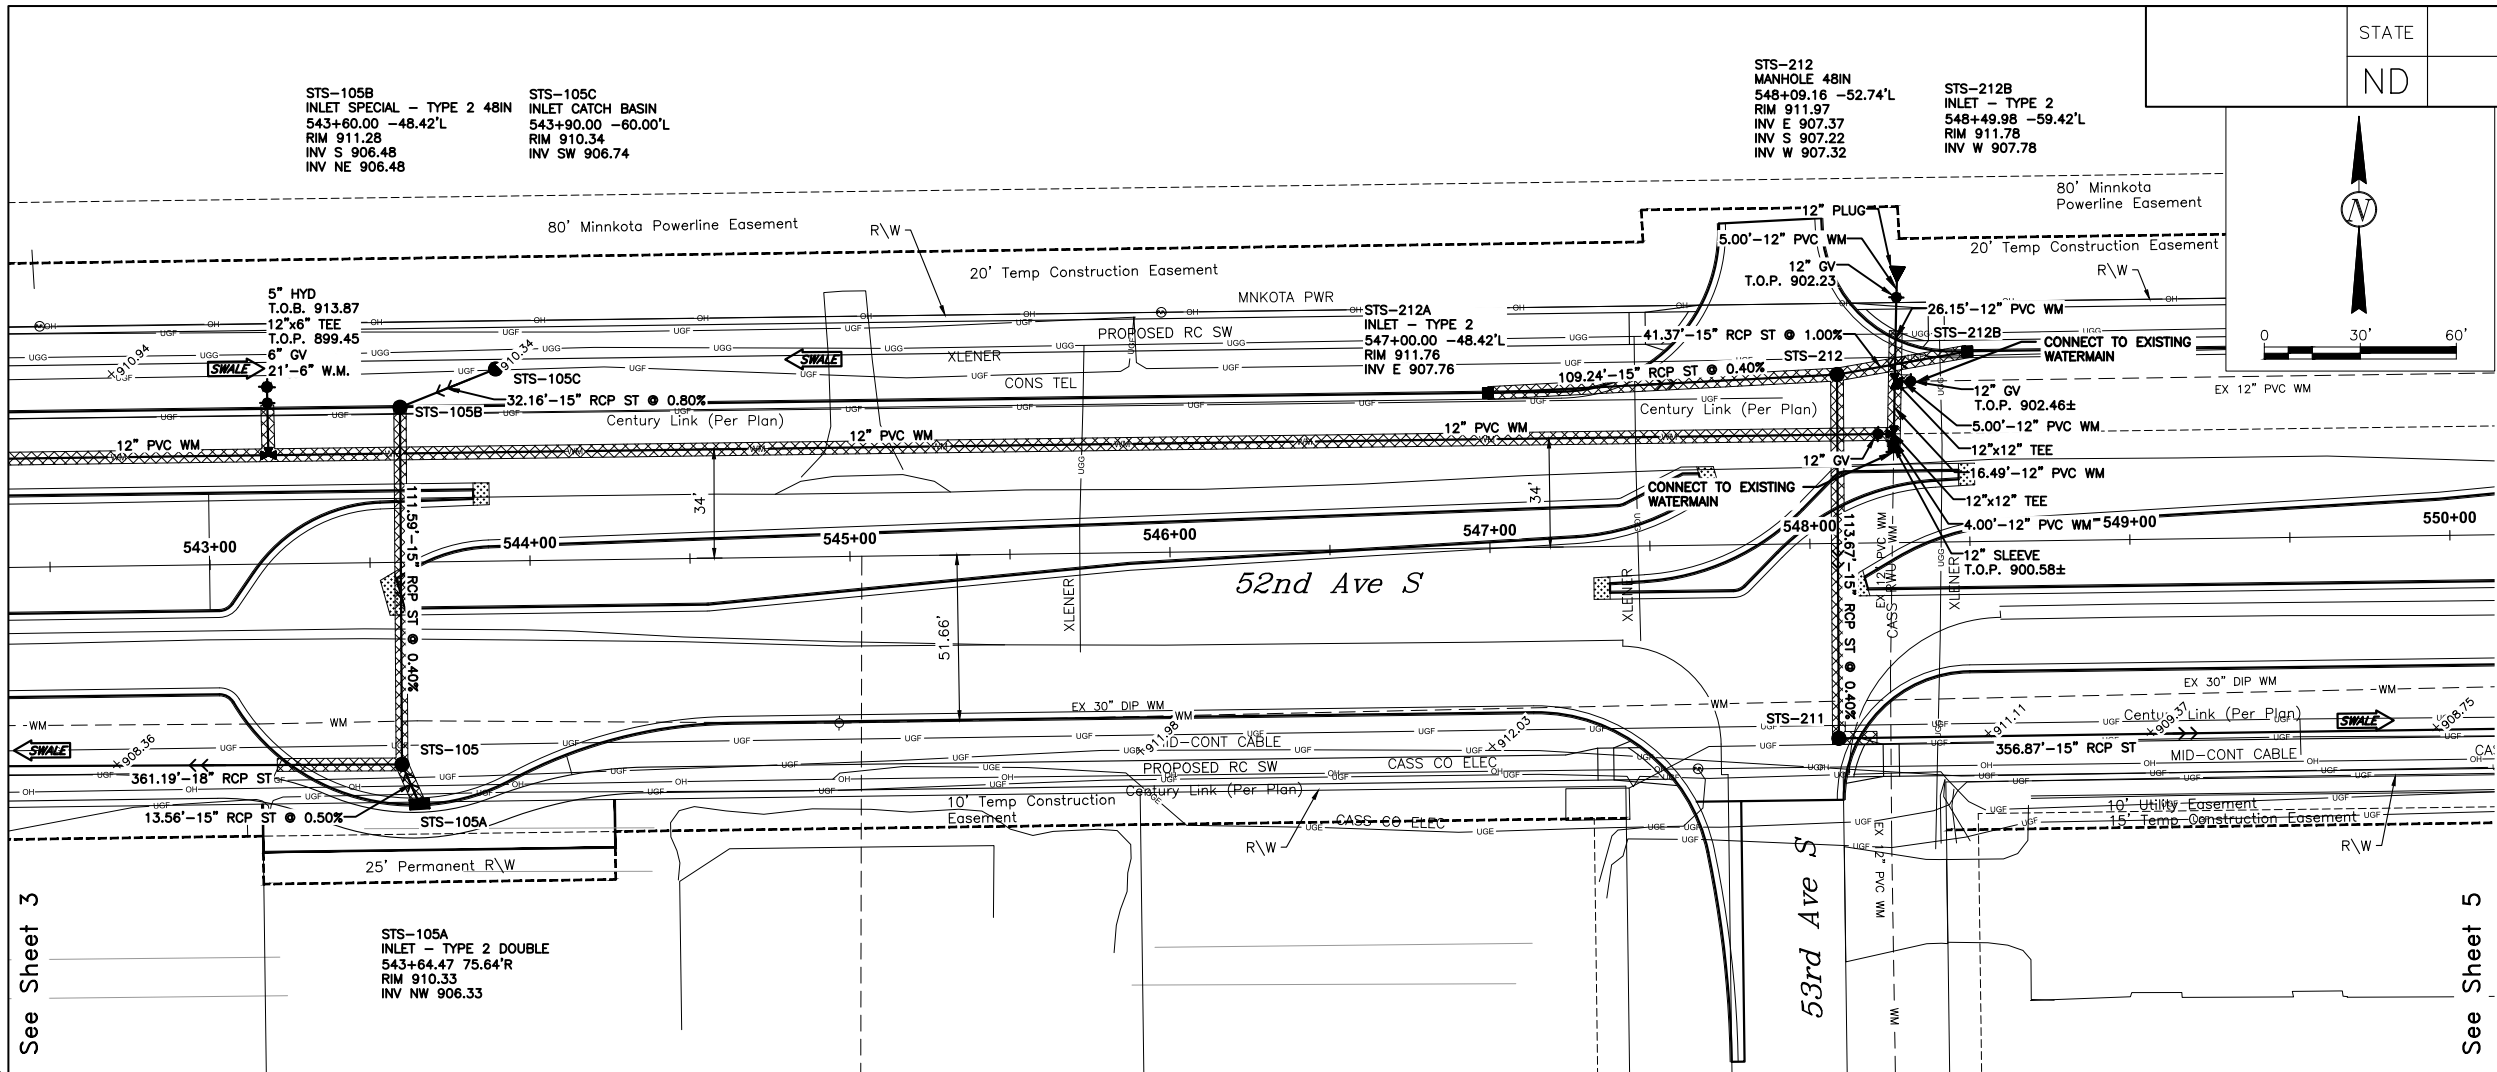

See Sheet 3

See Sheet 5

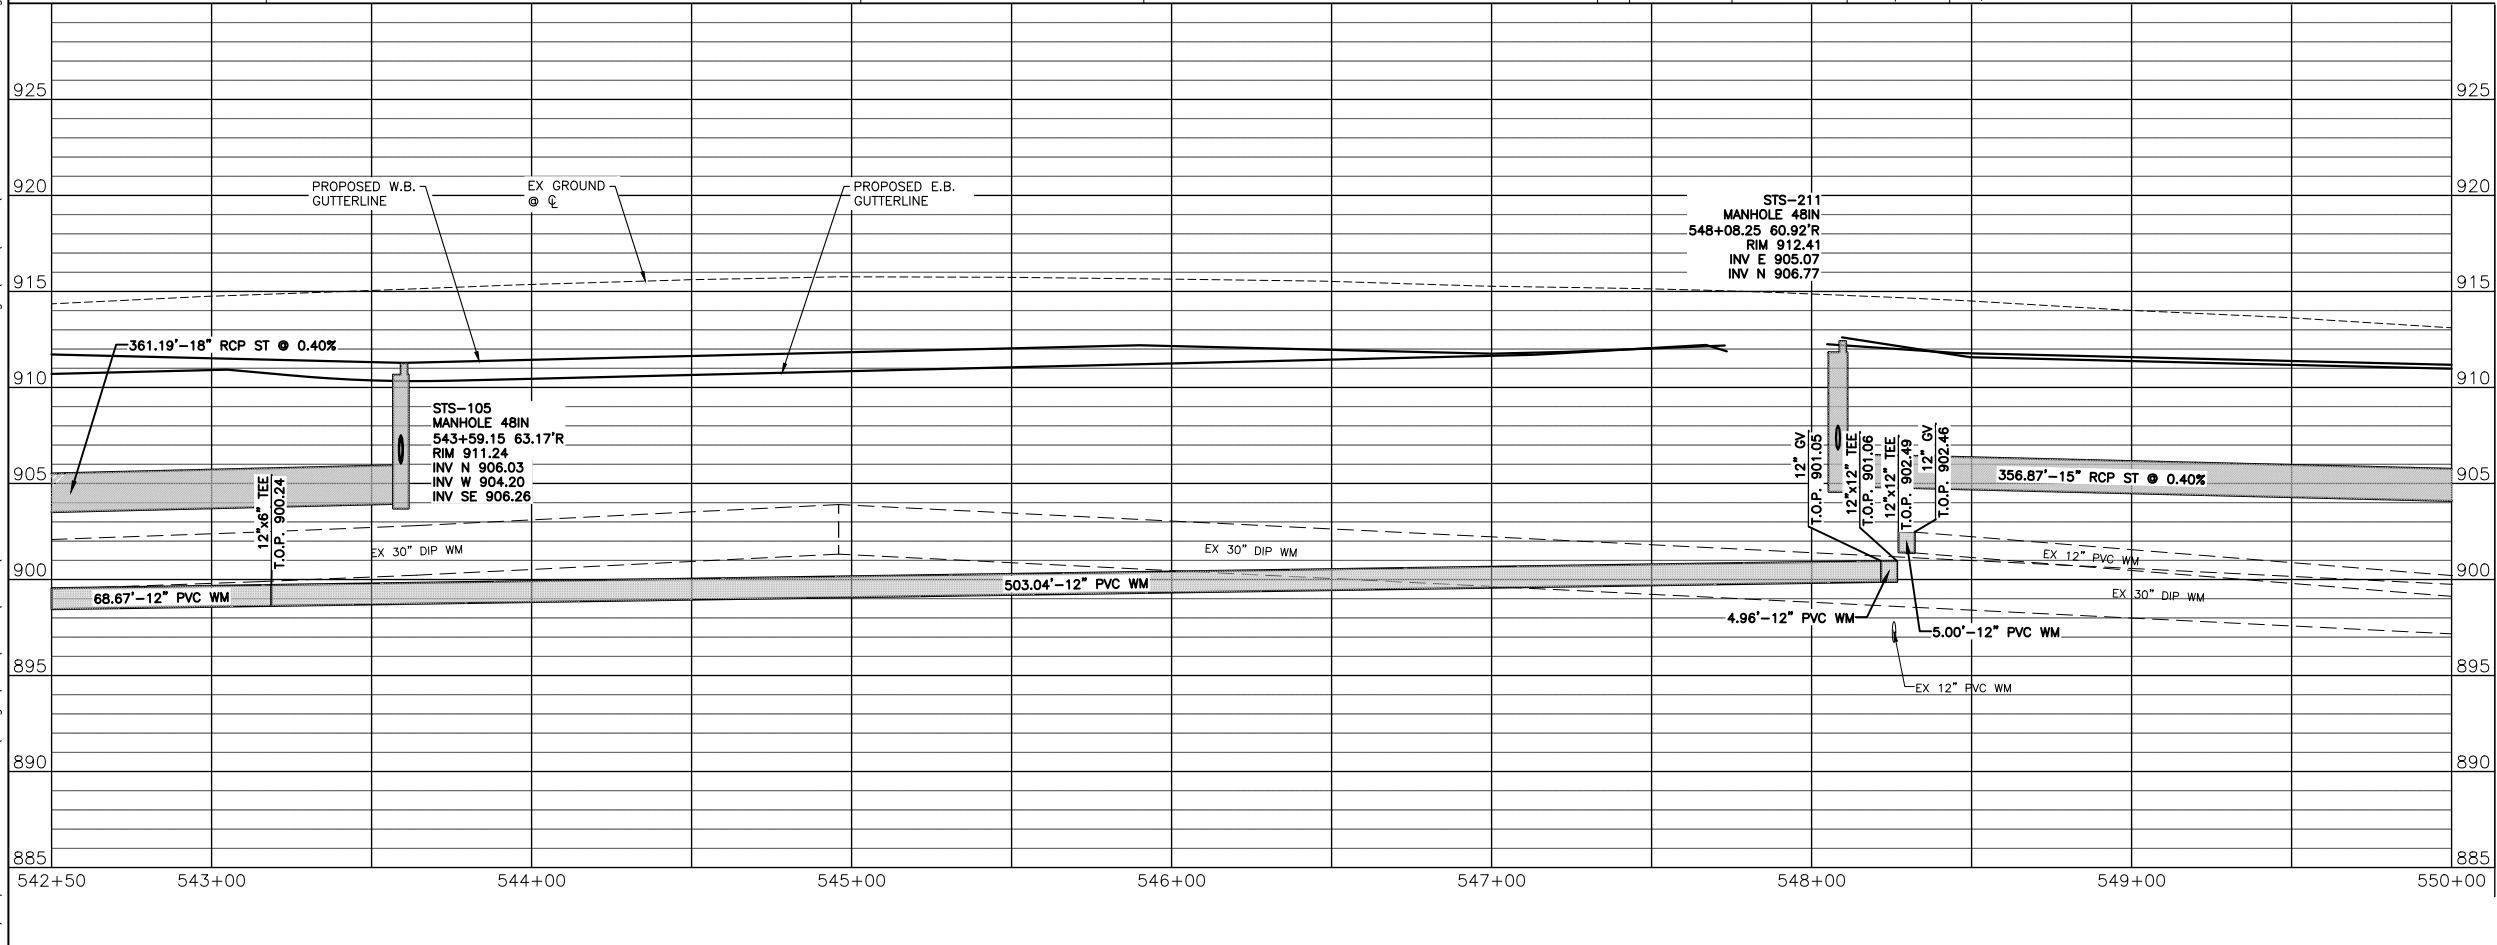

STATE	PROJECT NO.	SECTION NO.	SHEET NO.
ND	SU-8-984(164)	55	4

NOTES:
1. ALL WATER MAIN TO HAVE A MINIMUM 7.5' OF COVER.

SPOT ELEVATION			
GRAVEL BACKFILL (SEE SECTION 20)			
SPEC	CODE	BID ITEM	QTY UNIT
714	0210	PIPE CONC REINF 15IN CL III-STORM DRAIN	
		105C TO 105B	32 LF
		105B TO 105	112 LF
		105A TO 105	14 LF
		211 TO 210A	357 LF
		212 TO 211	114 LF
		212A TO 212	109 LF
		212B TO 212	41 LF
		TOTAL	779 LF
722	0100	MANHOLE 48IN	
		105	1 EA
		211	1 EA
		212	1 EA
		TOTAL	3 EA
722	1100	MANHOLE RISER 48IN	
		105	5.29 LF
		211	5.55 LF
		212	2.96 LF
		TOTAL	13.80 LF
722	3510	INLET TYPE 2	
		212A	1 EA
		212B	1 EA
		TOTAL	2 EA
722	3520	INLET TYPE 2 DOUBLE	
		105A	1 EA
722	3701	INLET SPECIAL-TYPE 2 48IN	
		105B	1 EA
722	4005	INLET CATCH BASIN	
		105C	1 EA
724	0210	FITTINGS-DUCTILE	
		STA 542+50 TO STA 550+00	552 LBS
724	0300	GATE VALVE & BOX 6IN	
		STA 542+50 TO STA 550+00	1 EA
724	0314	GATE VALVE & BOX 12IN	
		STA 542+50 TO STA 550+00	3 EA
724	0410	HYDRANT-INSTALL 5IN	
		STA 542+50 TO STA 550+00	1 EA
724	0810	WATERMAIN 6IN PVC	
		STA 542+50 TO STA 550+00	21 LF
724	0850	WATERMAIN 12IN PVC	
		STA 542+50 TO STA 550+00	633 LF

Fargo THE CITY OF
FAR MORE


Houston
Engineering Inc.
Ph: 701.237.5065

ALL ELEVATIONS ARE BASED ON
THE U.S.G.S. VERTICAL DATUM OF 1988.
(UNLESS NOTED OTHERWISE)

This document was
originally issued and
sealed by
Gabriel L. Bladow
Registration Number
6862
on 8/20/18 and the
original document is
stored in the Engineering
Dept. at City Hall.

Drainage Layout - 52nd Ave S

52nd Ave S - West of 63rd St S to 45th St S

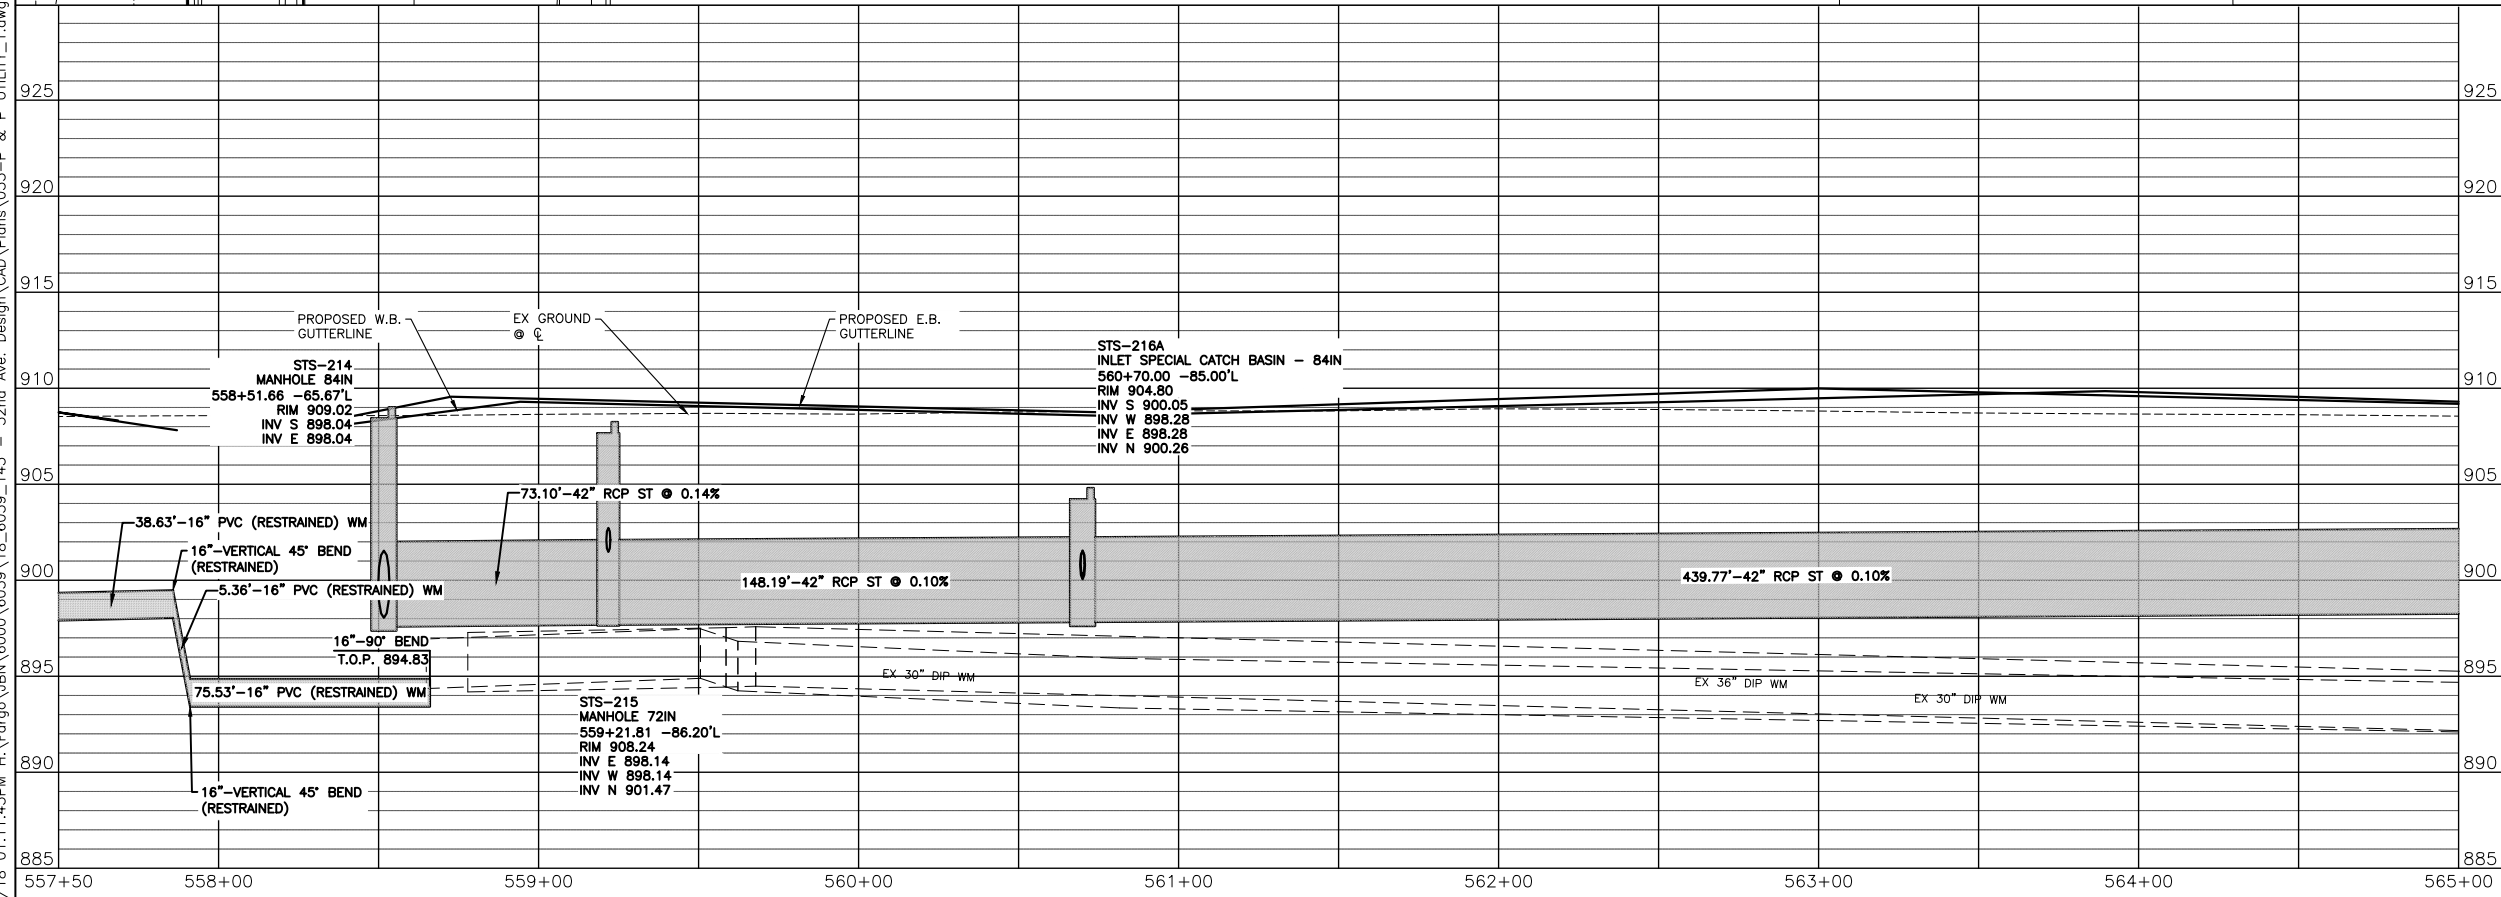

THE CITY OF
Fargo
 FAR MORE




Proj. No. 6059-0145
Houston
 Engineering Inc.
 Ph: 701.237.5065

Drainage Layout - 52nd Ave S

52nd Ave S - West of 63rd St S to 45th St S

08/20/18 01:12:39PM H:\Fargo\JB\6000\6059\18_6059_145 - 52nd Ave. Design\CAD\Plans\055-P & P UTILITY_2.dwg

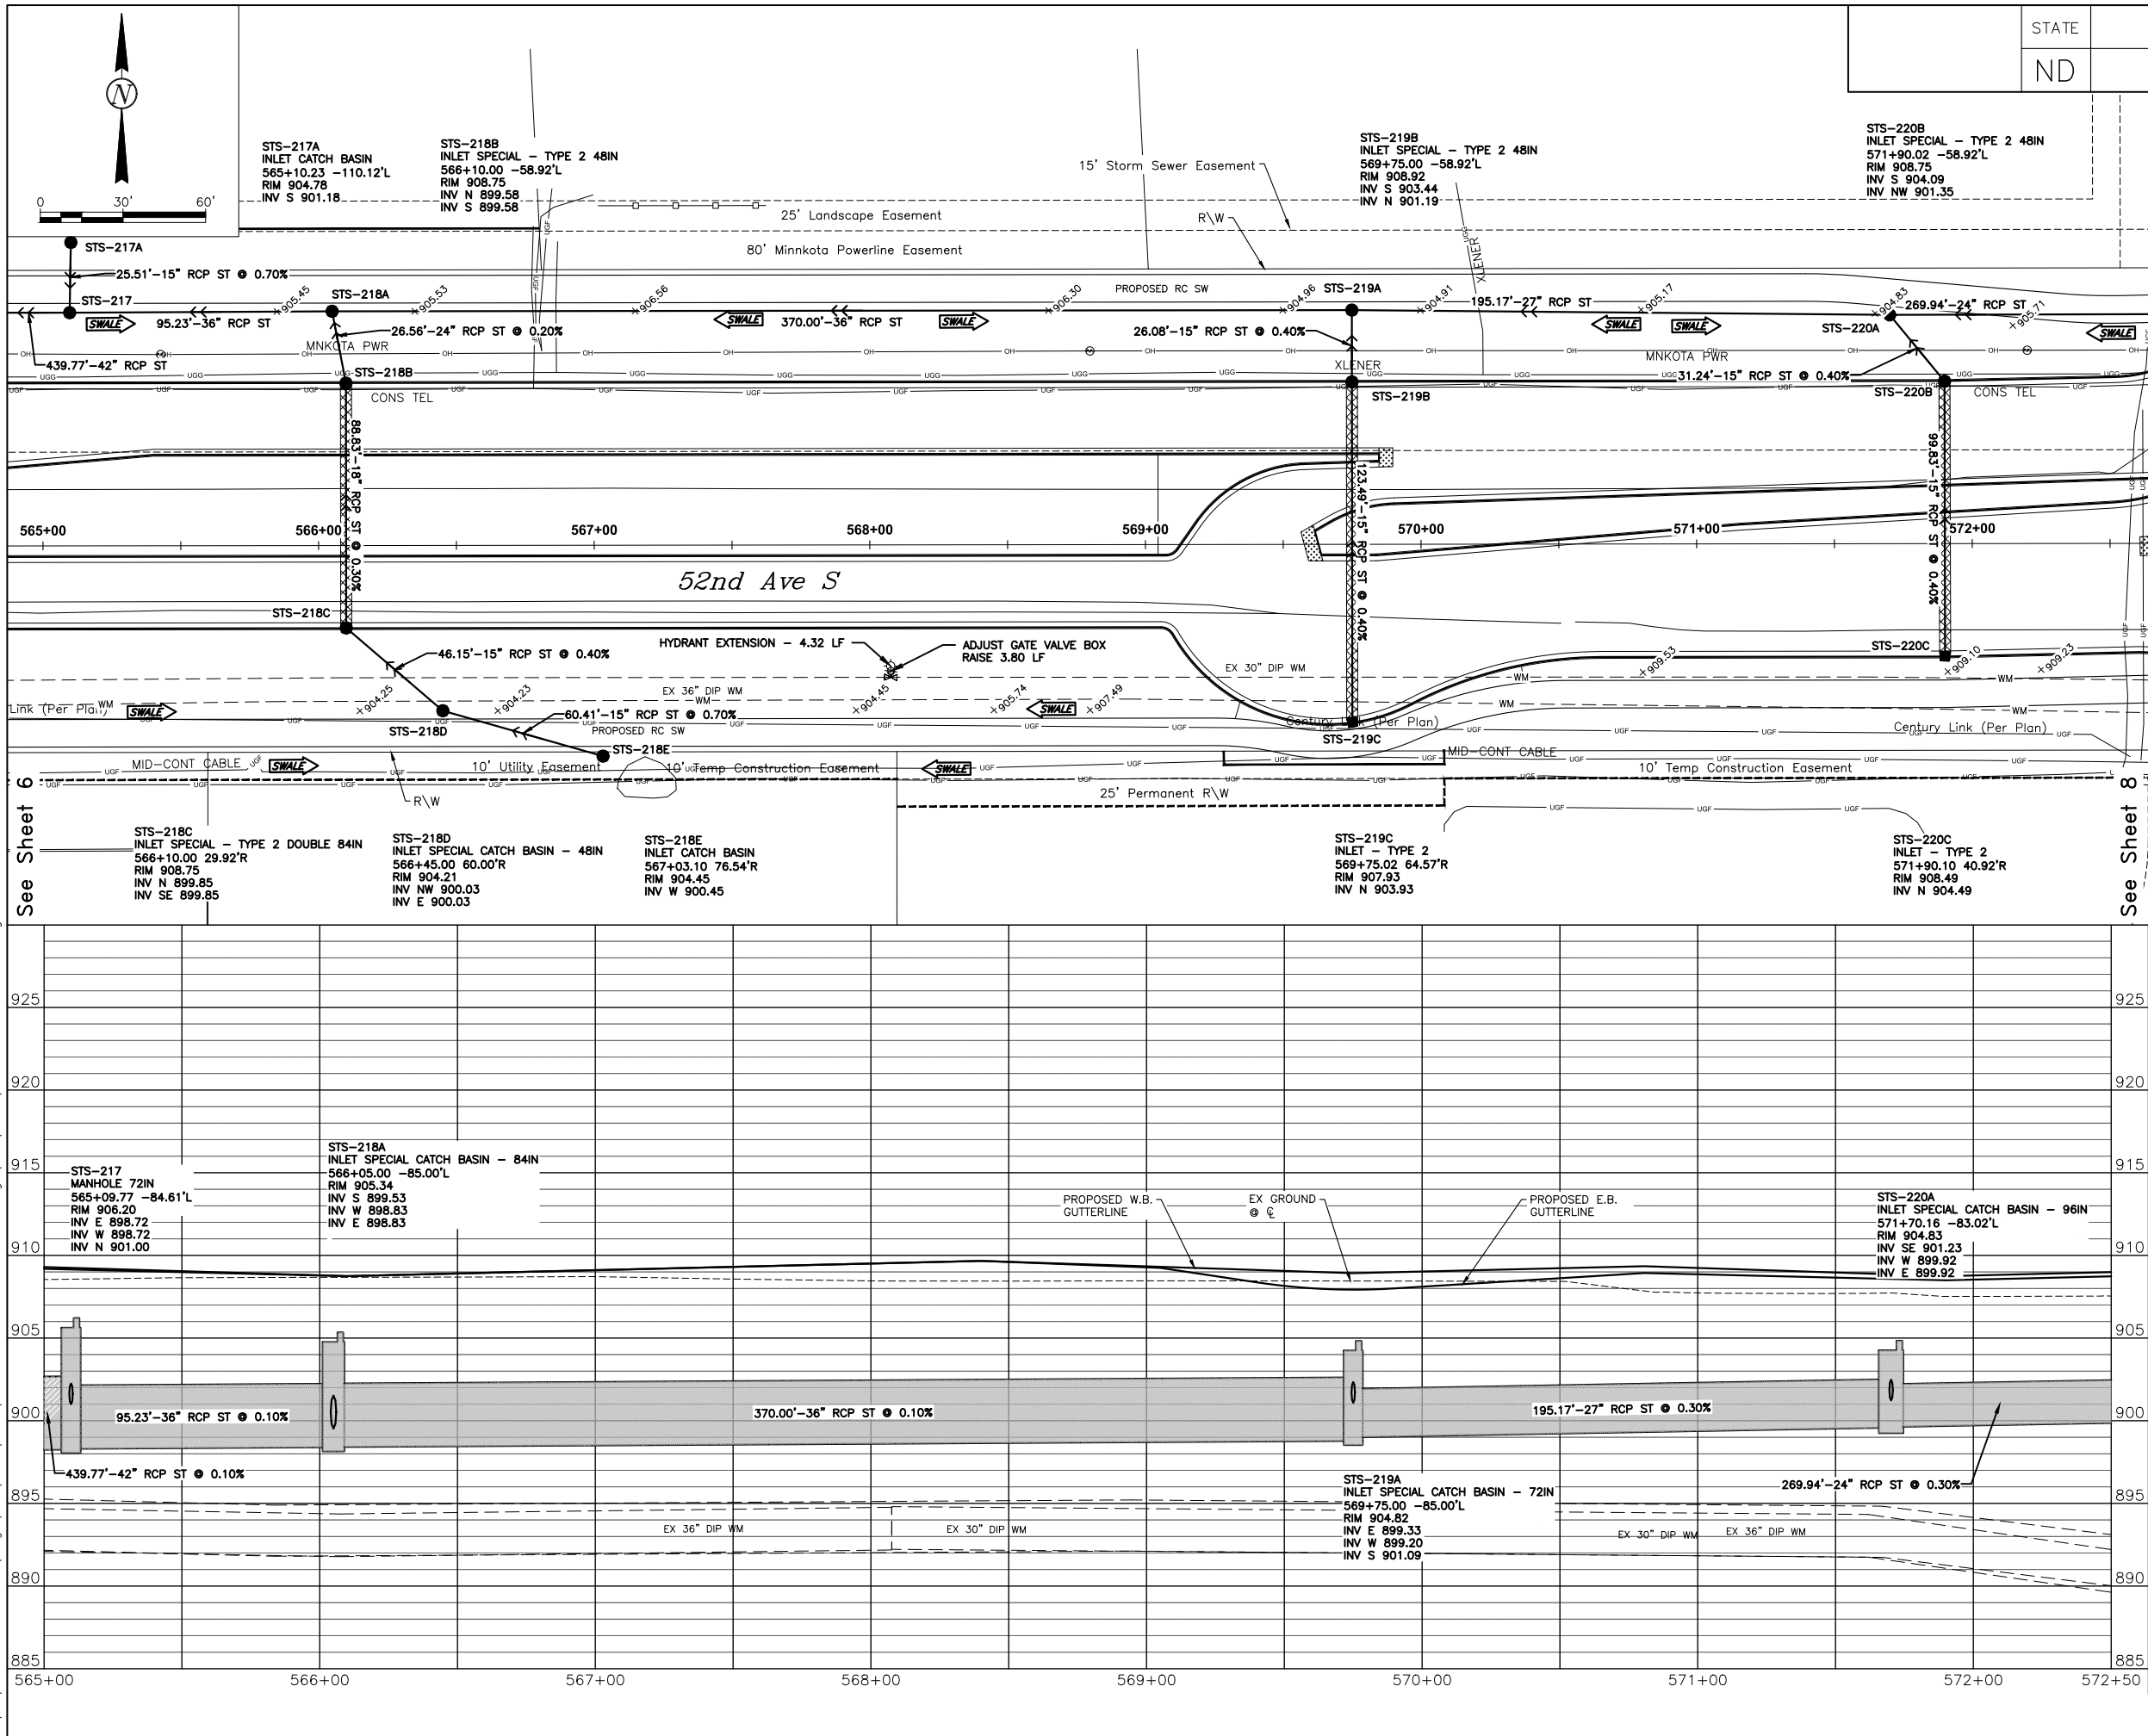

STATE
ND

PROJECT NO.
SU-8-984(164)

SECTION NO.
55

SHEET NO.
7

SPOT ELEVATION

XXXXX GRAVEL BACKFILL (SEE SECTION 20)

SPEC	CODE	BID ITEM	QTY	UNIT
714	0210	PIPE CONC REINF 15IN CL III-STORM DRAIN		
		220C TO 220B	100	LF
		220B TO 220A	31	LF
		219C TO 219B	123	LF
		219B TO 219A	26	LF
		218E TO 218D	60	LF
		218D TO 218C	46	LF
		217A TO 217	26	LF
		TOTAL	412	LF
714	0315	PIPE CONC REINF 18IN CL III-STORM DRAIN	89	LF
714	0620	PIPE CONC REINF 24IN CL III-STORM DRAIN	27	LF
714	0710	PIPE CONC REINF 27IN CL III-STORM DRAIN	195	LF
714	0910	PIPE CONC REINF 36IN CL III-STORM DRAIN		
		219A TO 218A	370	LF
		218A TO 217	95	LF
		TOTAL	465	LF
722	0120	MANHOLE 72IN	1	EA
722	1120	MANHOLE RISER 72IN	6.27	LF
722	3510	INLET TYPE 2		
		219C	1	EA
		220C	1	EA
		TOTAL	2	EA
722	3701	INLET SPECIAL-TYPE 2 48IN		
		218B	1	EA
		219B	1	EA
		220B	1	EA
		TOTAL	3	EA
722	3825	INLET SPECIAL-TYPE 2 DOUBLE 84IN	1	EA
		218C		
722	4005	INLET CATCH BASIN		
		217A	1	EA
		218E	1	EA
		TOTAL	2	EA
722	4108	INLET SPECIAL CATCH BASIN-48IN	1	EA
		218D		
722	4112	INLET SPECIAL CATCH BASIN-72IN	1	EA
		219A		
722	4114	INLET SPECIAL CATCH BASIN-84IN	1	EA
		218A		
722	4116	INLET SPECIAL CATCH BASIN-96IN	1	EA
		220A		
722	6140	ADJUST GATE VALVE BOX	1	EA
		STA 565+00 TO STA 572+50		
724	0426	HYDRANT EXTENSION	4.32	LF
		STA 565+00 TO STA 572+50		

THE CITY OF
Fargo
FAR MORE

Houston
Engineering Inc.
Ph: 701.237.5065

Proj. No. 6059-0145


ALL ELEVATIONS ARE BASED ON
THE U.S.G.S. VERTICAL DATUM OF 1988.
(UNLESS NOTED OTHERWISE)

This document was
originally issued and
sealed by
Gabriel L. Bladow
Registration Number
6862
on 8/20/18 and the
original document is
stored in the Engineering
Dept. at City Hall.

Drainage Layout - 52nd Ave S

52nd Ave S - West of 63rd St S to 45th St S

08/15/18 05:37:54AM H:\Fargo\JBN\6000\6059\18_6059_145 - 52nd Ave. Design\CAD\Plans\055-P & P UTILITY_2.dwg

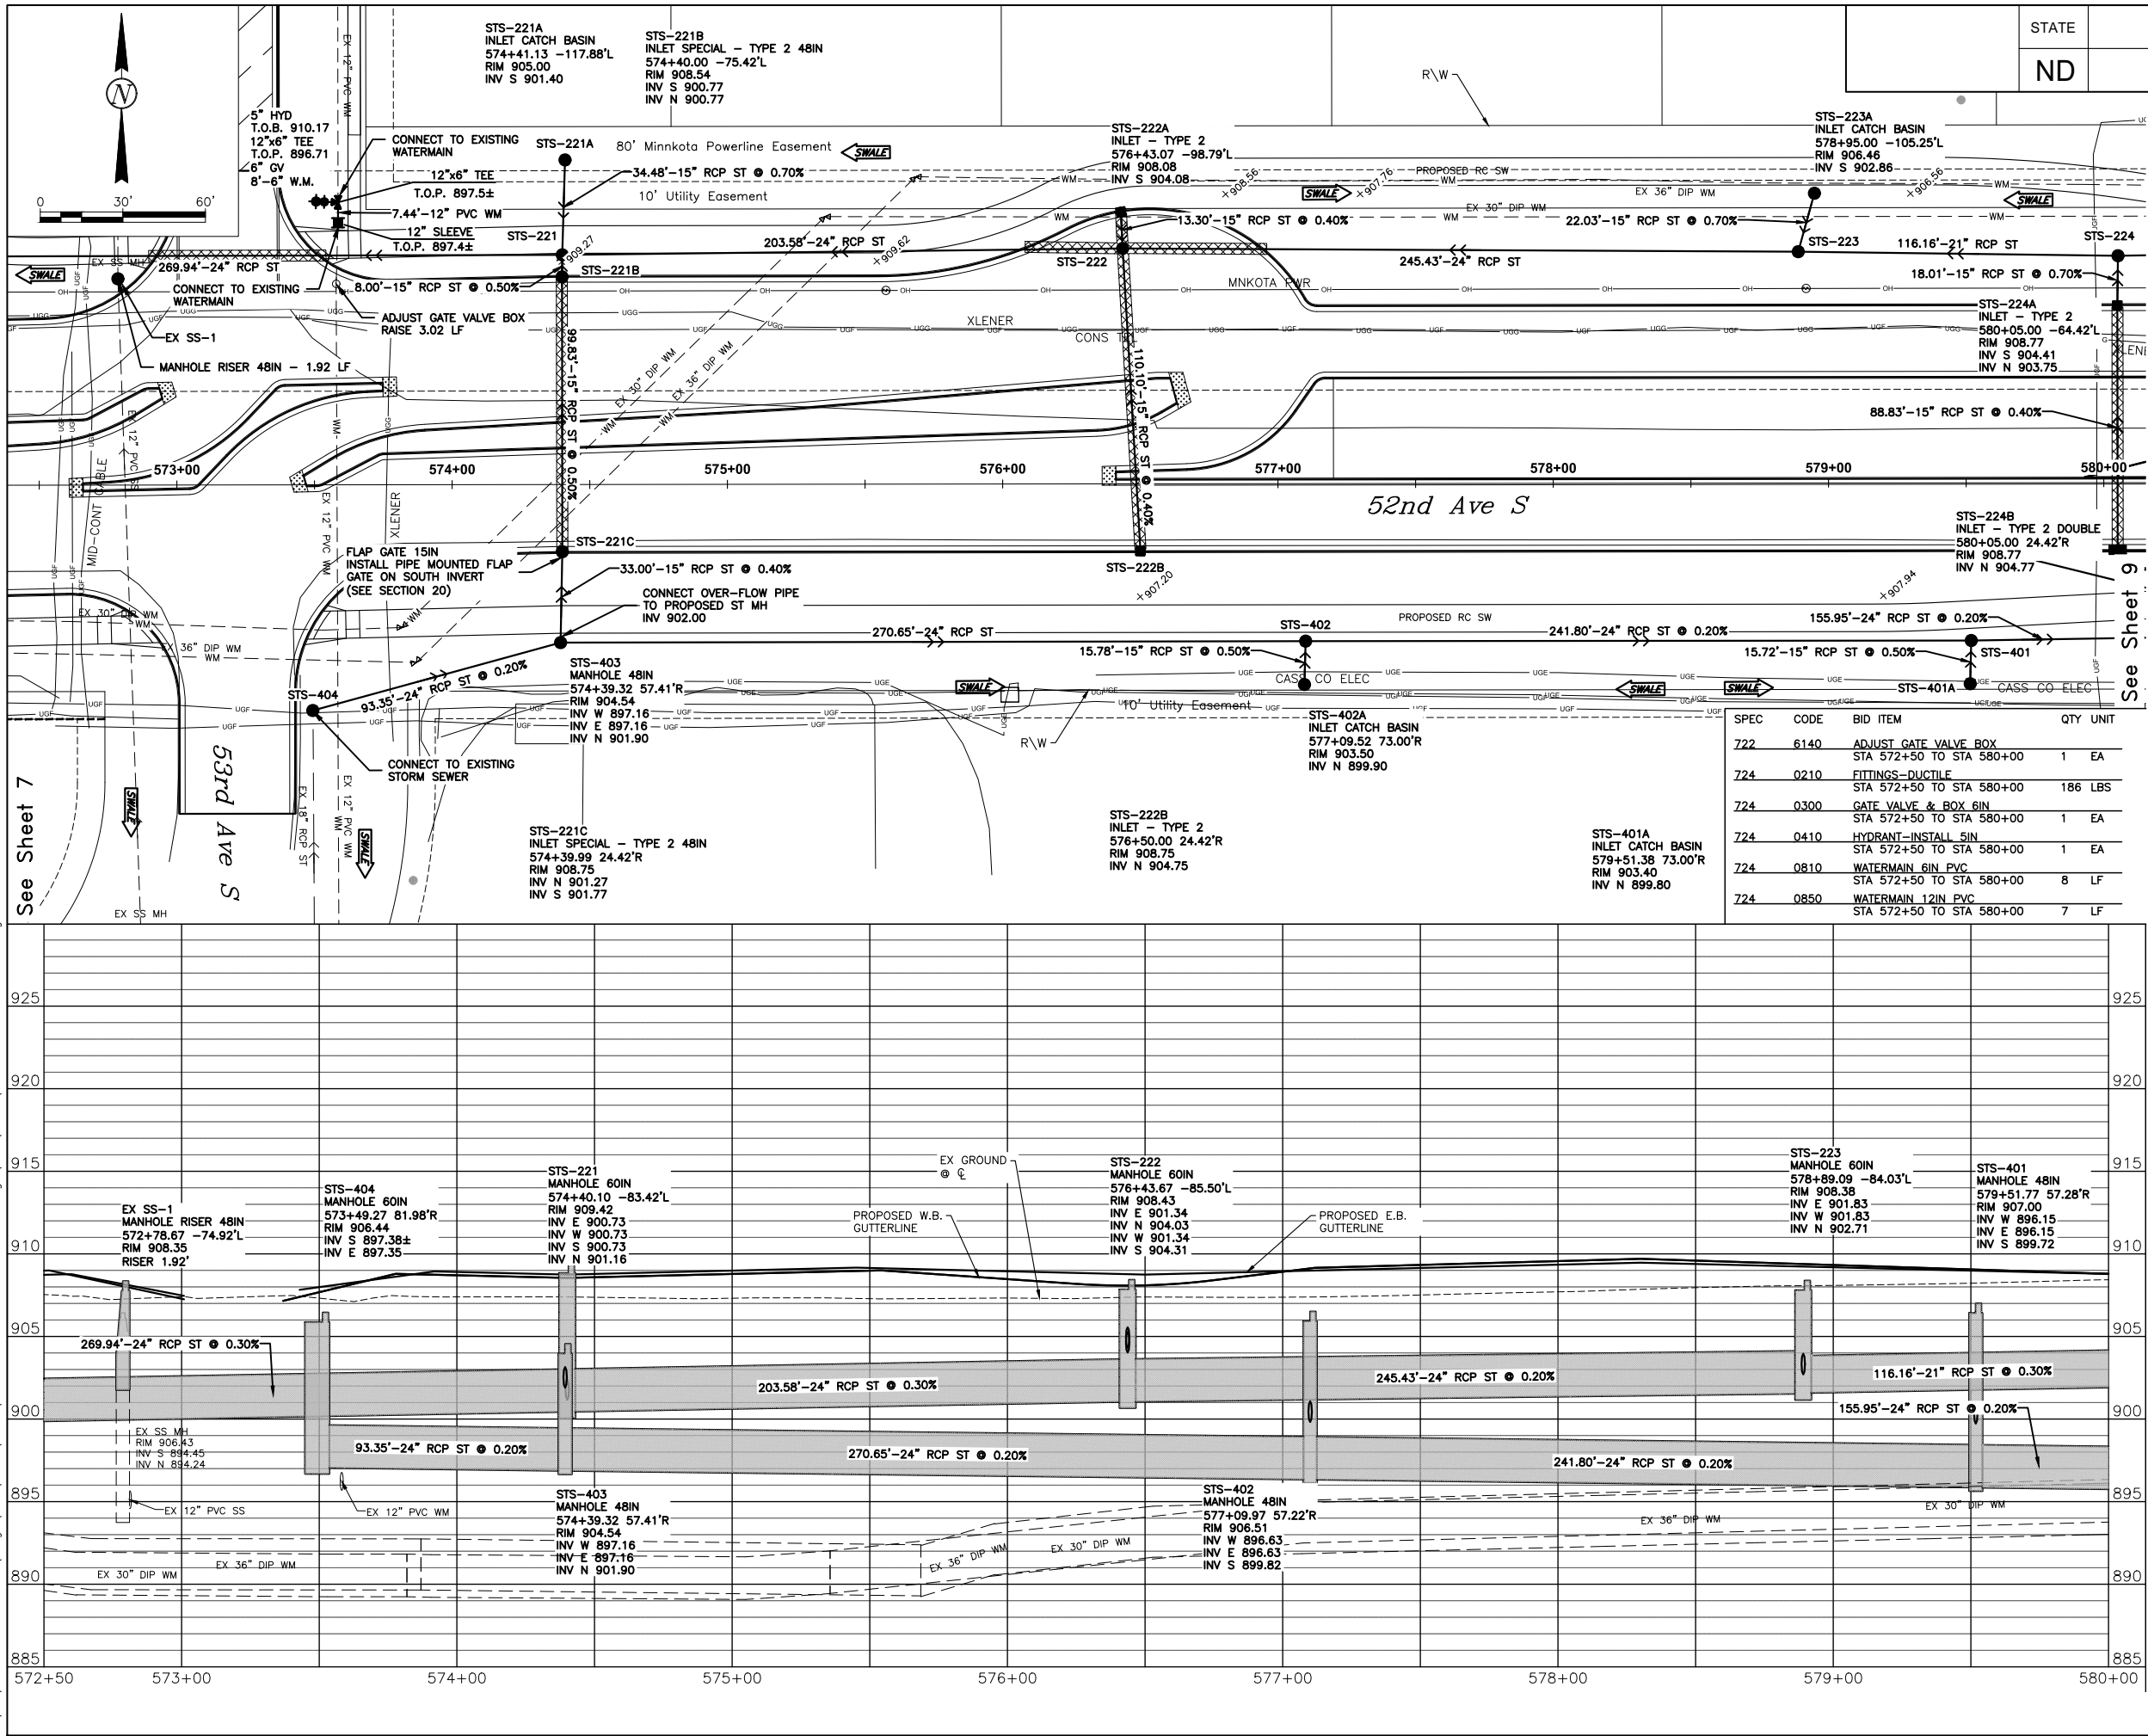

STATE	PROJECT NO.	SECTION NO.	SHEET NO.
ND	SU-8-984(164)	55	8

NOTES:
1. ALL WATER MAIN TO HAVE A MINIMUM 7.5' OF COVER.

SPOT ELEVATION
GRAVEL BACKFILL (SEE SECTION 20)

SPEC	CODE	BID ITEM	QTY	UNIT
714	0210	PIPE CONC REINF 15IN CL III-STORM DRAIN	22	LF
		223A TO 223	110	LF
		222B TO 222	13	LF
		222A TO 221	100	LF
		221A TO 221B	8	LF
		221B TO 221	16	LF
		403 TO 221C	33	LF
		401A TO 401	16	LF
		402A TO 402	16	LF
		TOTAL	352	LF
714	0405	PIPE CONC REINF 21IN CL III-STORM DRAIN	116	LF
		224 TO 223		
714	0620	PIPE CONC REINF 24IN CL III-STORM DRAIN	245	LF
		223 TO 222	204	LF
		222 TO 221	270	LF
		221 TO 220A	93	LF
		404 TO 403	271	LF
		403 TO 402	242	LF
		TOTAL	1325	LF
714	9909	FLAP GATE 15IN	1	EA
		221C		
722	0100	MANHOLE 48IN	1	EA
		401	1	EA
		402	1	EA
		403	1	EA
		TOTAL	3	EA
722	0110	MANHOLE 60IN	1	EA
		221	1	EA
		222	1	EA
		223	1	EA
		404	1	EA
		TOTAL	4	EA
722	1100	MANHOLE RISER 48IN	9.64	LF
		401	8.67	LF
		402	6.17	LF
		403	1.92	LF
		1 (SANITARY)		
		TOTAL	26.40	LF
722	1110	MANHOLE RISER 60IN	7.40	LF
		221	5.30	LF
		222	5.26	LF
		223	7.80	LF
		404		
		TOTAL	25.76	LF
722	3510	INLET TYPE 2	1	EA
		222A	1	EA
		222B	2	EA
		TOTAL	2	EA
722	3701	INLET SPECIAL-TYPE 2 48IN	1	EA
		221B	1	EA
		221C	1	EA
		TOTAL	2	EA
722	4005	INLET CATCH BASIN	1	EA
		221A	1	EA
		223A	1	EA
		401A	1	EA
		402A	1	EA
		TOTAL	4	EA

Fargo **HOUSTON**
Engineering Inc.
Ph: 701.237.5065

Proj. No. 6059-0145



ALL ELEVATIONS ARE BASED ON THE U.S.G.S. VERTICAL DATUM OF 1988. (UNLESS NOTED OTHERWISE)

This document was originally issued and sealed by Gabriel L. Bladow Registration Number 6862 on 8/15/18 and the original document is stored in the Engineering Dept. at City Hall.

Drainage Layout - 52nd Ave S

52nd Ave S - West of 63rd St S to 45th St S

08/22/18 03:40:10PM H:\Fargo\JBN\6000\6059\18_6059_145 - 52nd Ave. Design\CAD\Plans\055-P & P UTILITY_2.dwg

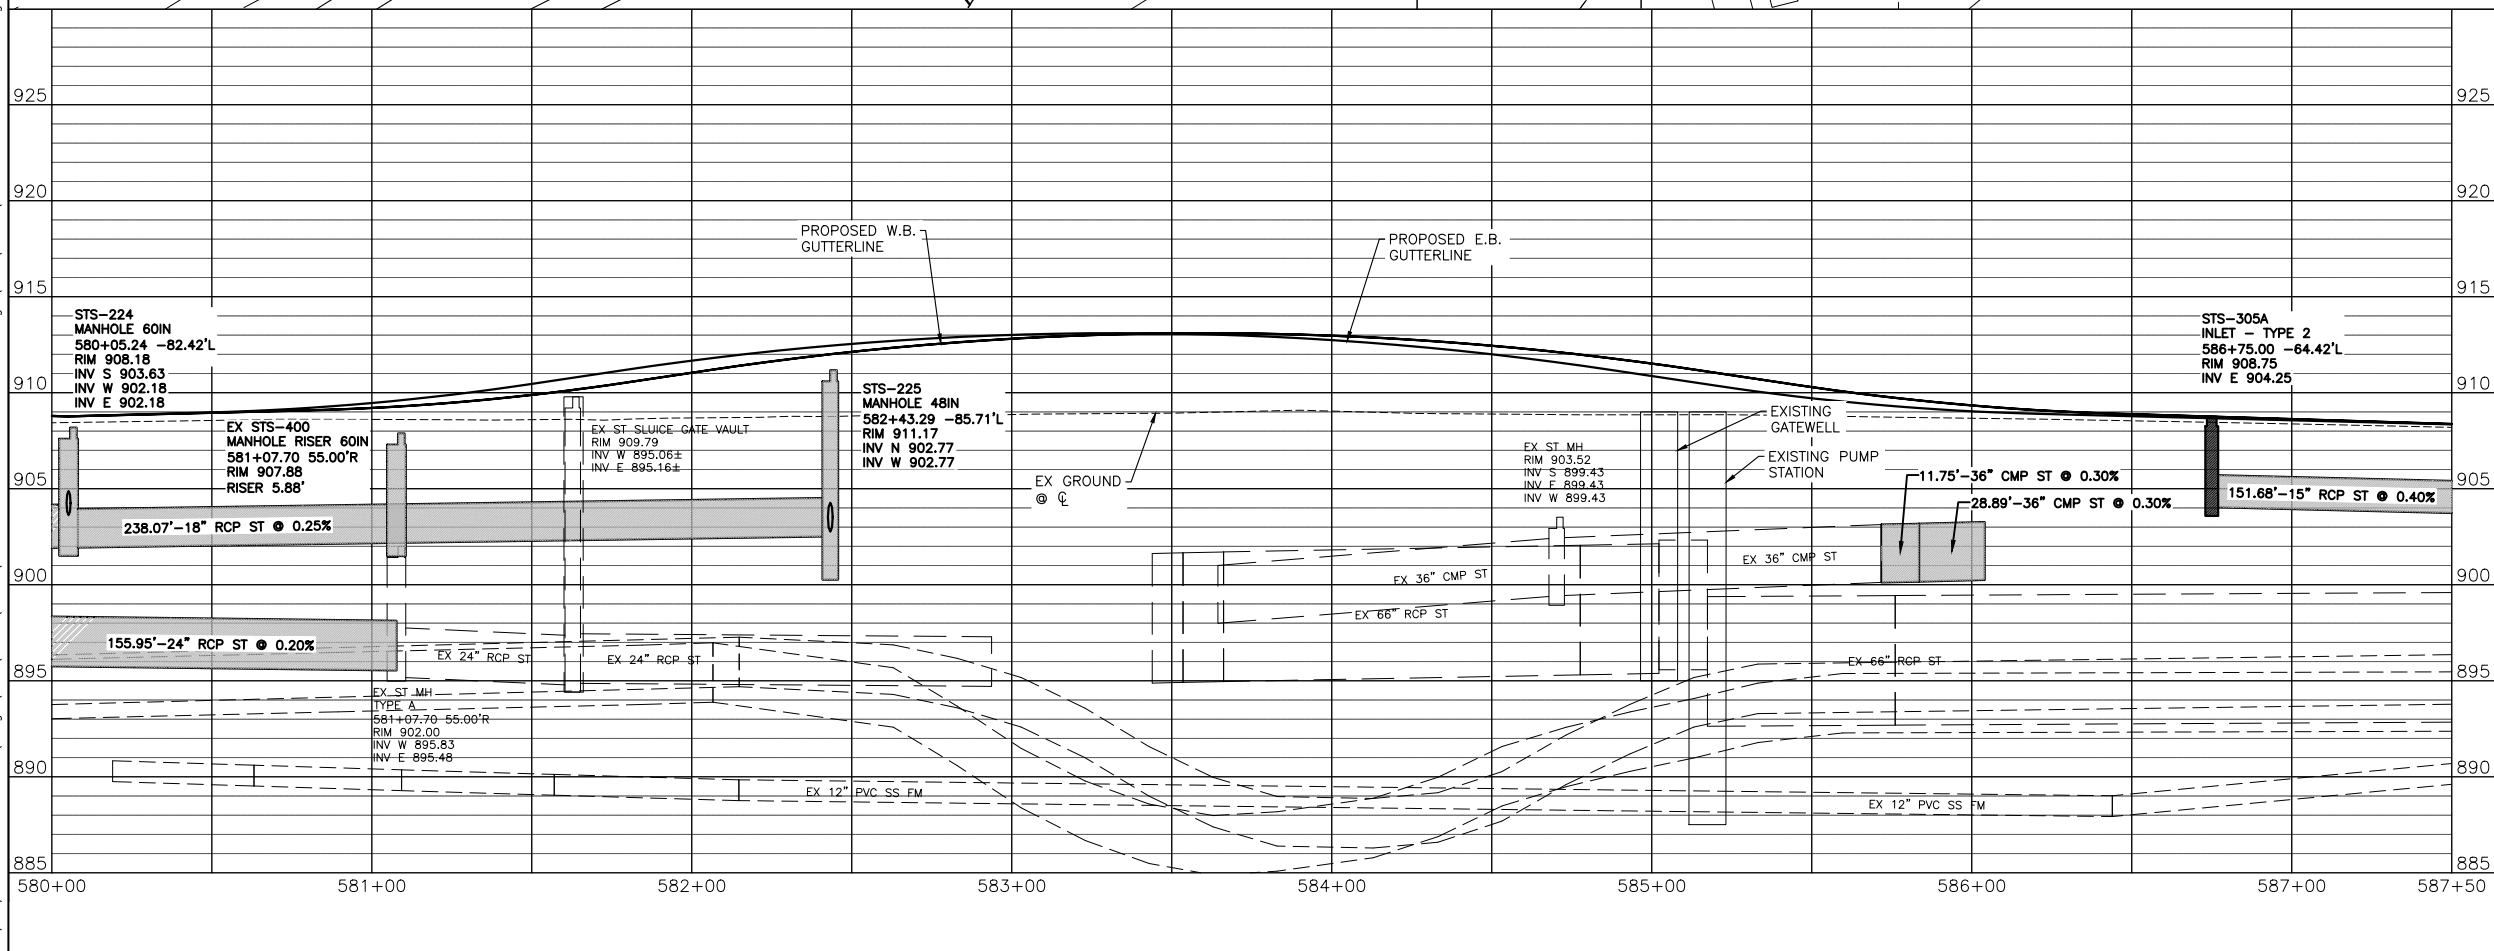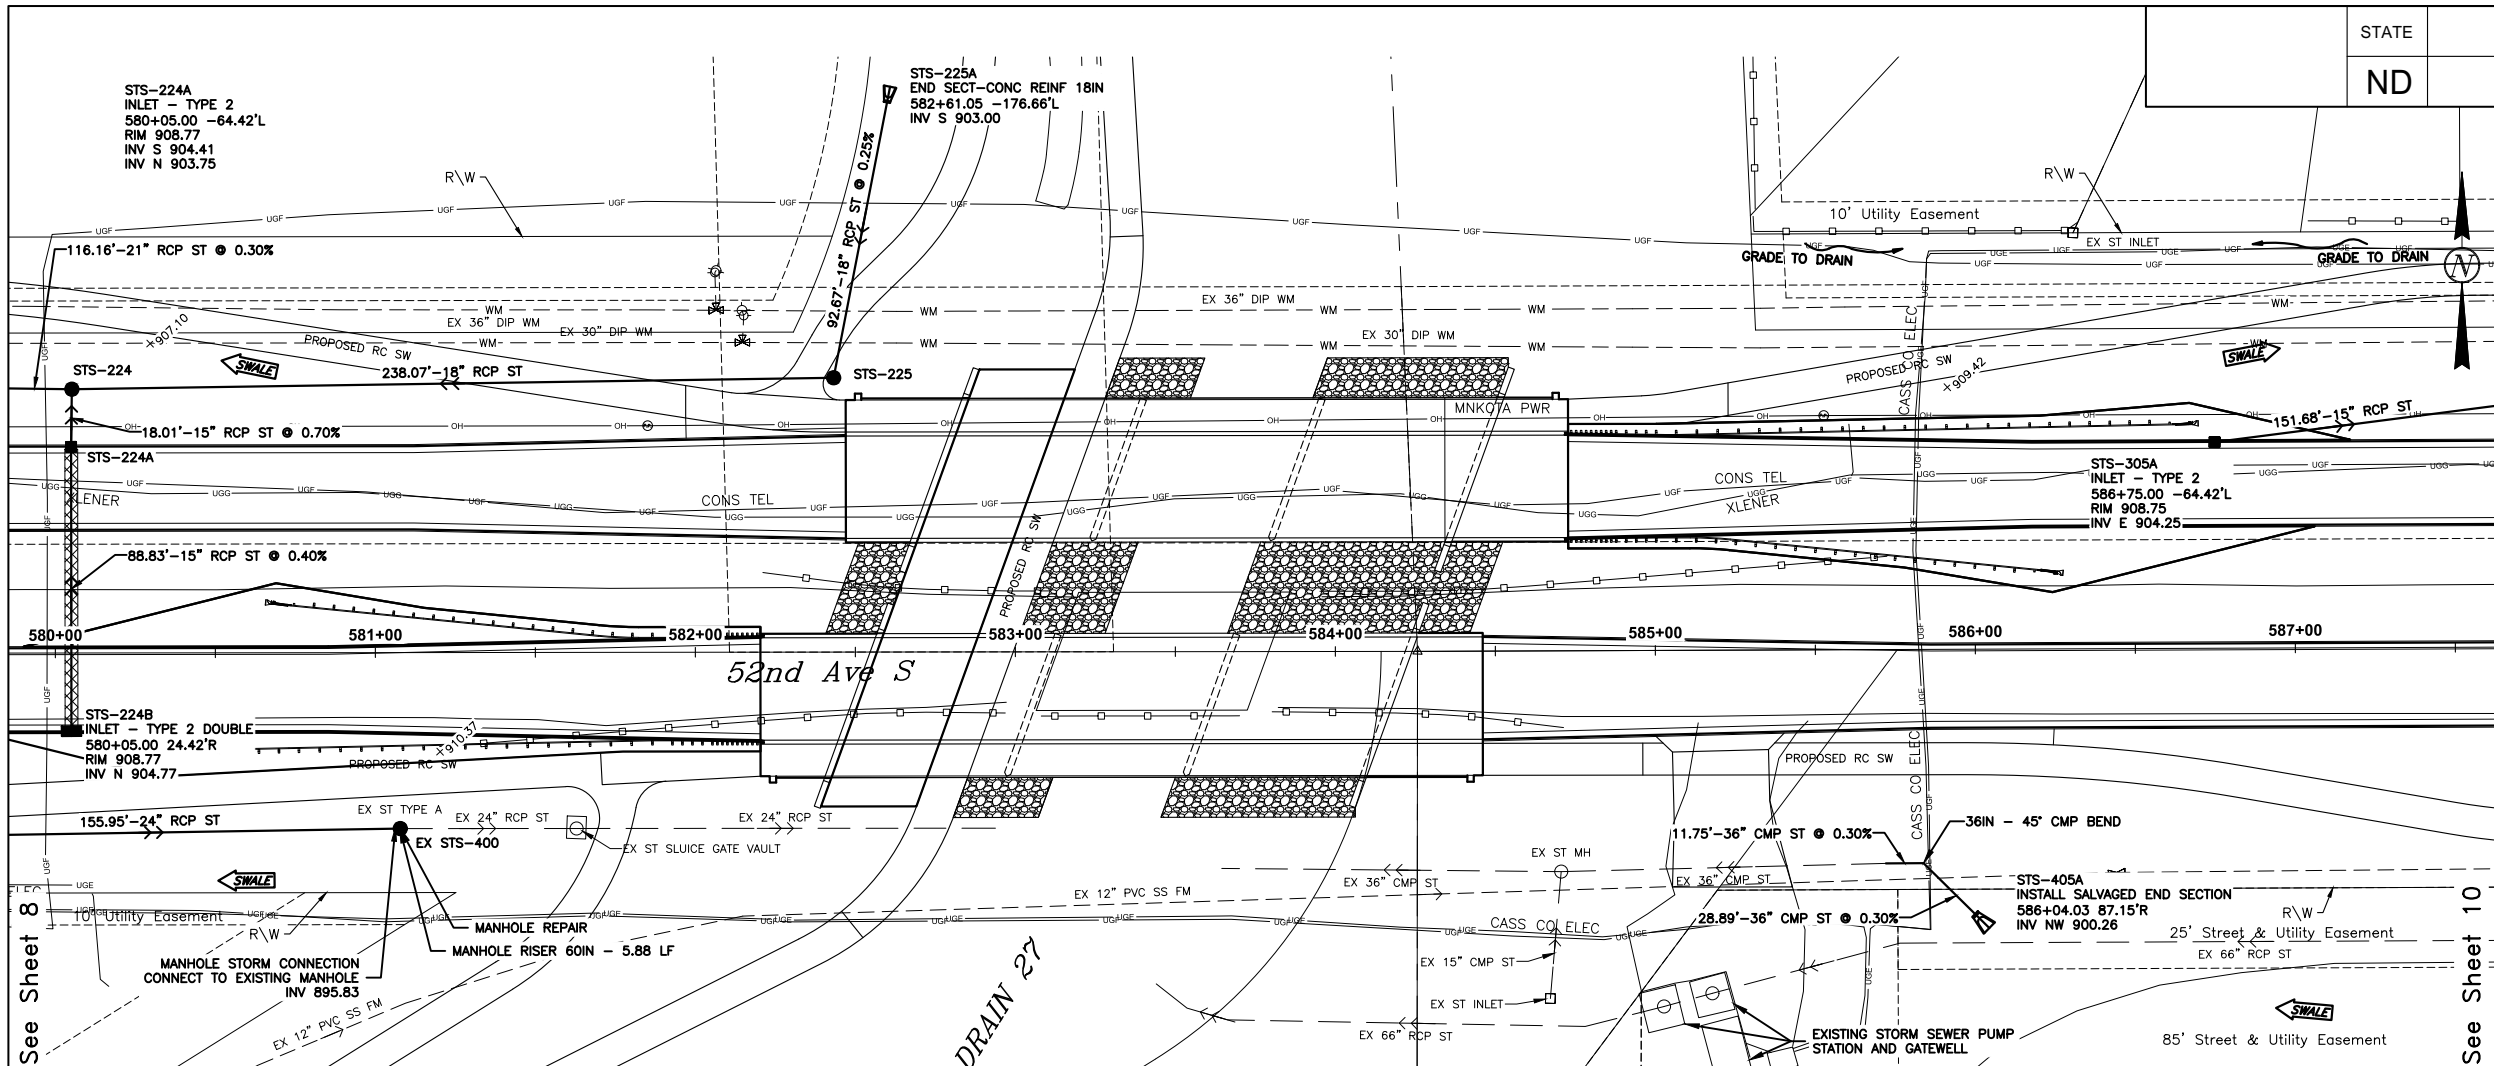

STATE
ND

PROJECT NO.
SU-8-984(164)

SECTION NO.
55

SHEET NO.
9

0 30' 60'

SPOT ELEVATION
XXXXXX
GRAVEL BACKFILL (SEE SECTION 20)

SPEC	CODE	BID ITEM	QTY	UNIT
714	0210	PIPE CONC REINF 15IN CL III-STORM DRAIN		
		224B TO 224A	89	LF
		224A TO 224	18	LF
		305A TO 304	152	LF
		TOTAL	259	LF
714	0315	PIPE CONC REINF 18IN CL III-STORM DRAIN		
		225A TO 225	93	LF
		225 TO 224	238	LF
		TOTAL	331	LF
714	0620	PIPE CONC REINF 24IN CL III-STORM DRAIN		
		401 TO 400	156	LF
714	3010	END SECT-CONC REINF 18IN	1	EA
714	5045	PIPE CORR STEEL .064IN 36IN		
		405A TO EX 36" CMP	41	LF
722	0100	MANHOLE 48IN	1	EA
722	0110	MANHOLE 60IN	1	EA
722	1100	MANHOLE RISER 48IN		
		225	9.11	LF
722	1110	MANHOLE RISER 60IN		
		224	4.67	LF
		400	5.88	LF
		TOTAL	10.55	LF
722	2490	MANHOLE STORM CONNECTION	1	EA
722	3410	MANHOLE REPAIR	1	EA
722	3510	INLET TYPE 2		
		224A	1	EA
		305A	1	EA
		TOTAL	2	EA
722	3520	INLET TYPE 2 DOUBLE		
		224B	1	EA

THE CITY OF
Fargo
FAR MORE

Proj. No. 6059-0145
Houston
Engineering Inc.
Ph: 701.237.5065



ALL ELEVATIONS ARE BASED ON
THE U.S.G.S. VERTICAL DATUM OF 1988.
(UNLESS NOTED OTHERWISE)

This document was
originally issued and
sealed by
Gabriel L. Bladow
Registration Number
6862
on 8/22/18 and the
original document is
stored in the Engineering
Dept. at City Hall.

Drainage Layout - 52nd Ave S

52nd Ave S - West of 63rd St S to 45th St S

08/15/18 05:38:33AM H:\Fargo\JBN\6000\6059\18_6059_145 - 52nd Ave. Design\CAD\Plans\055-P & P UTILITY_2.dwg

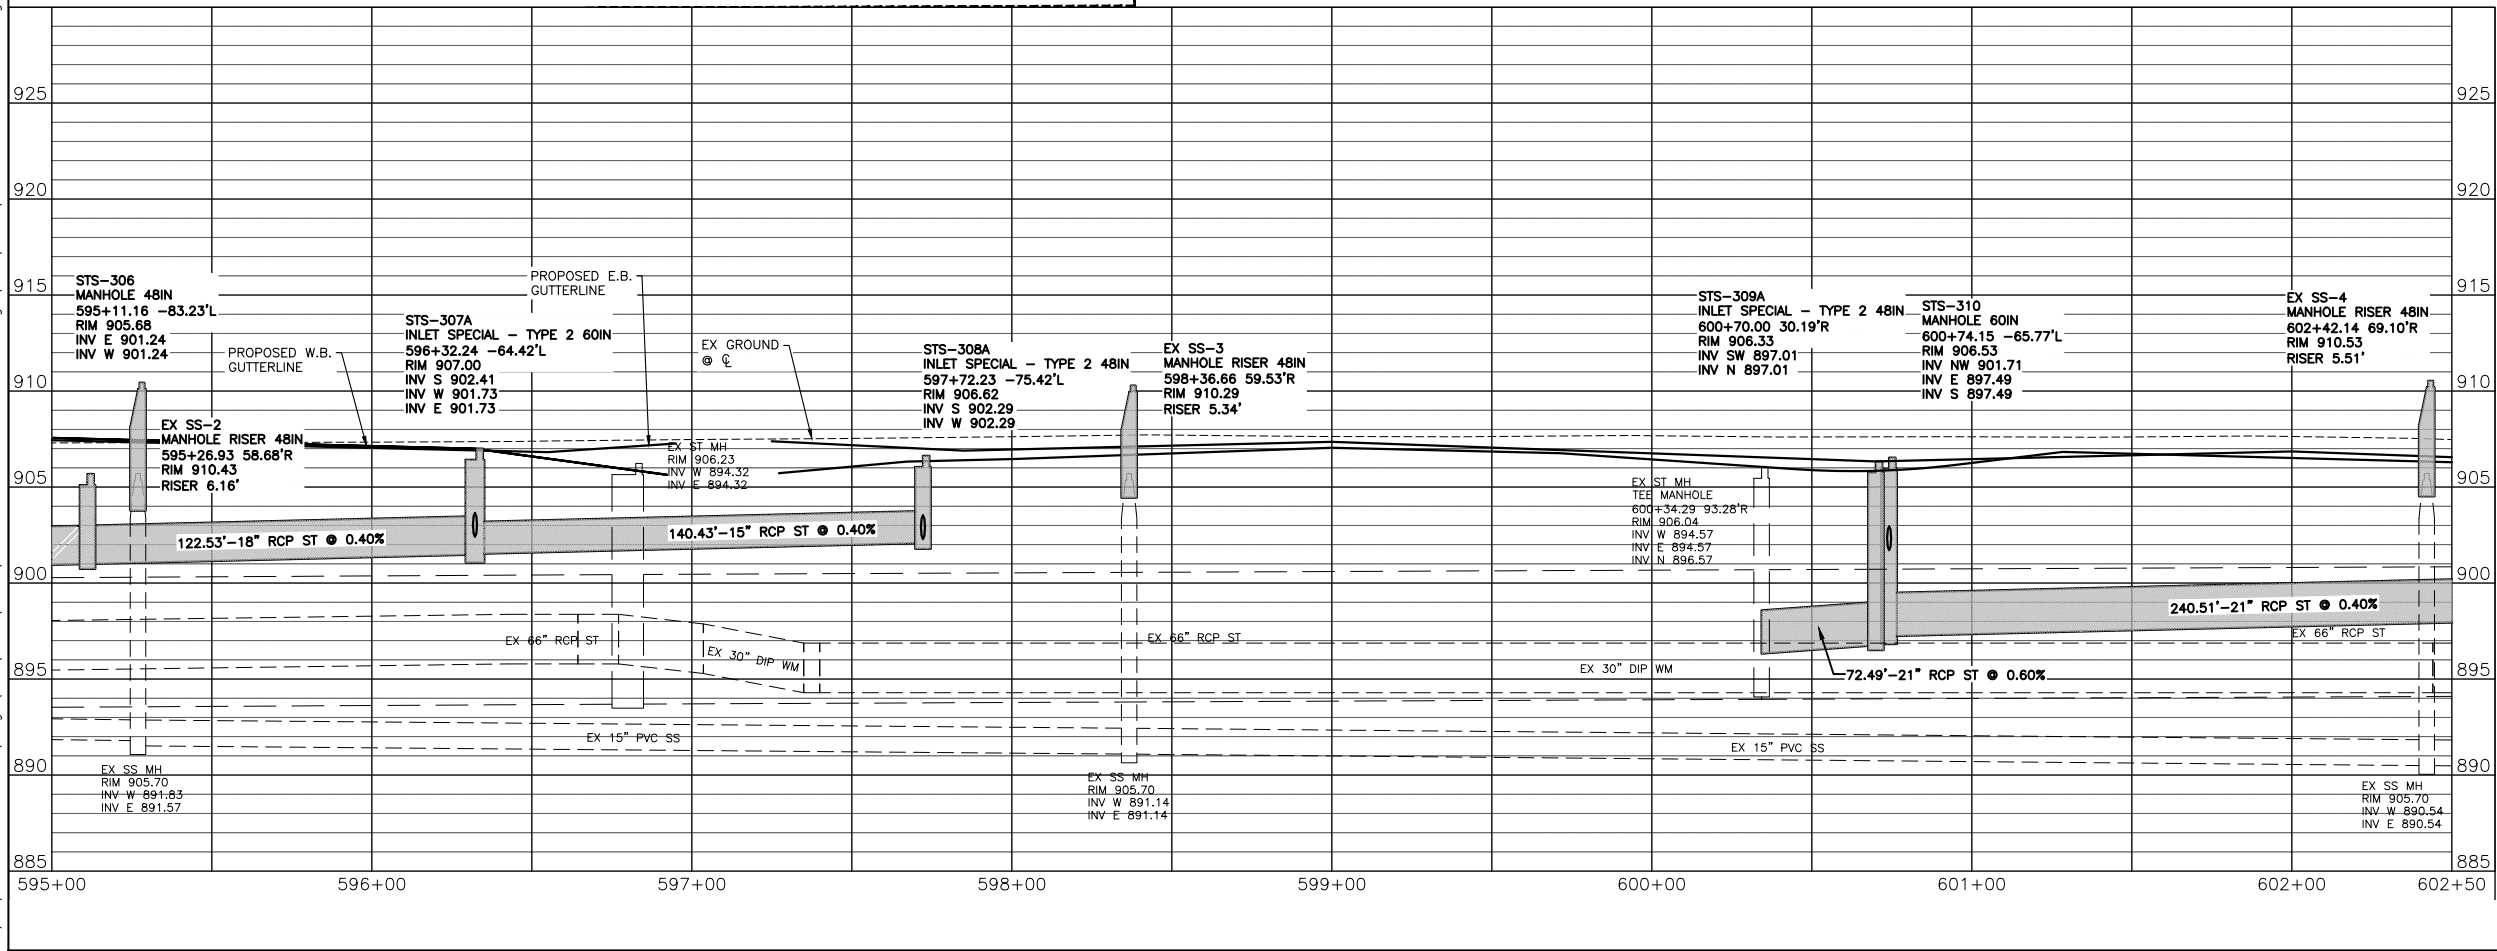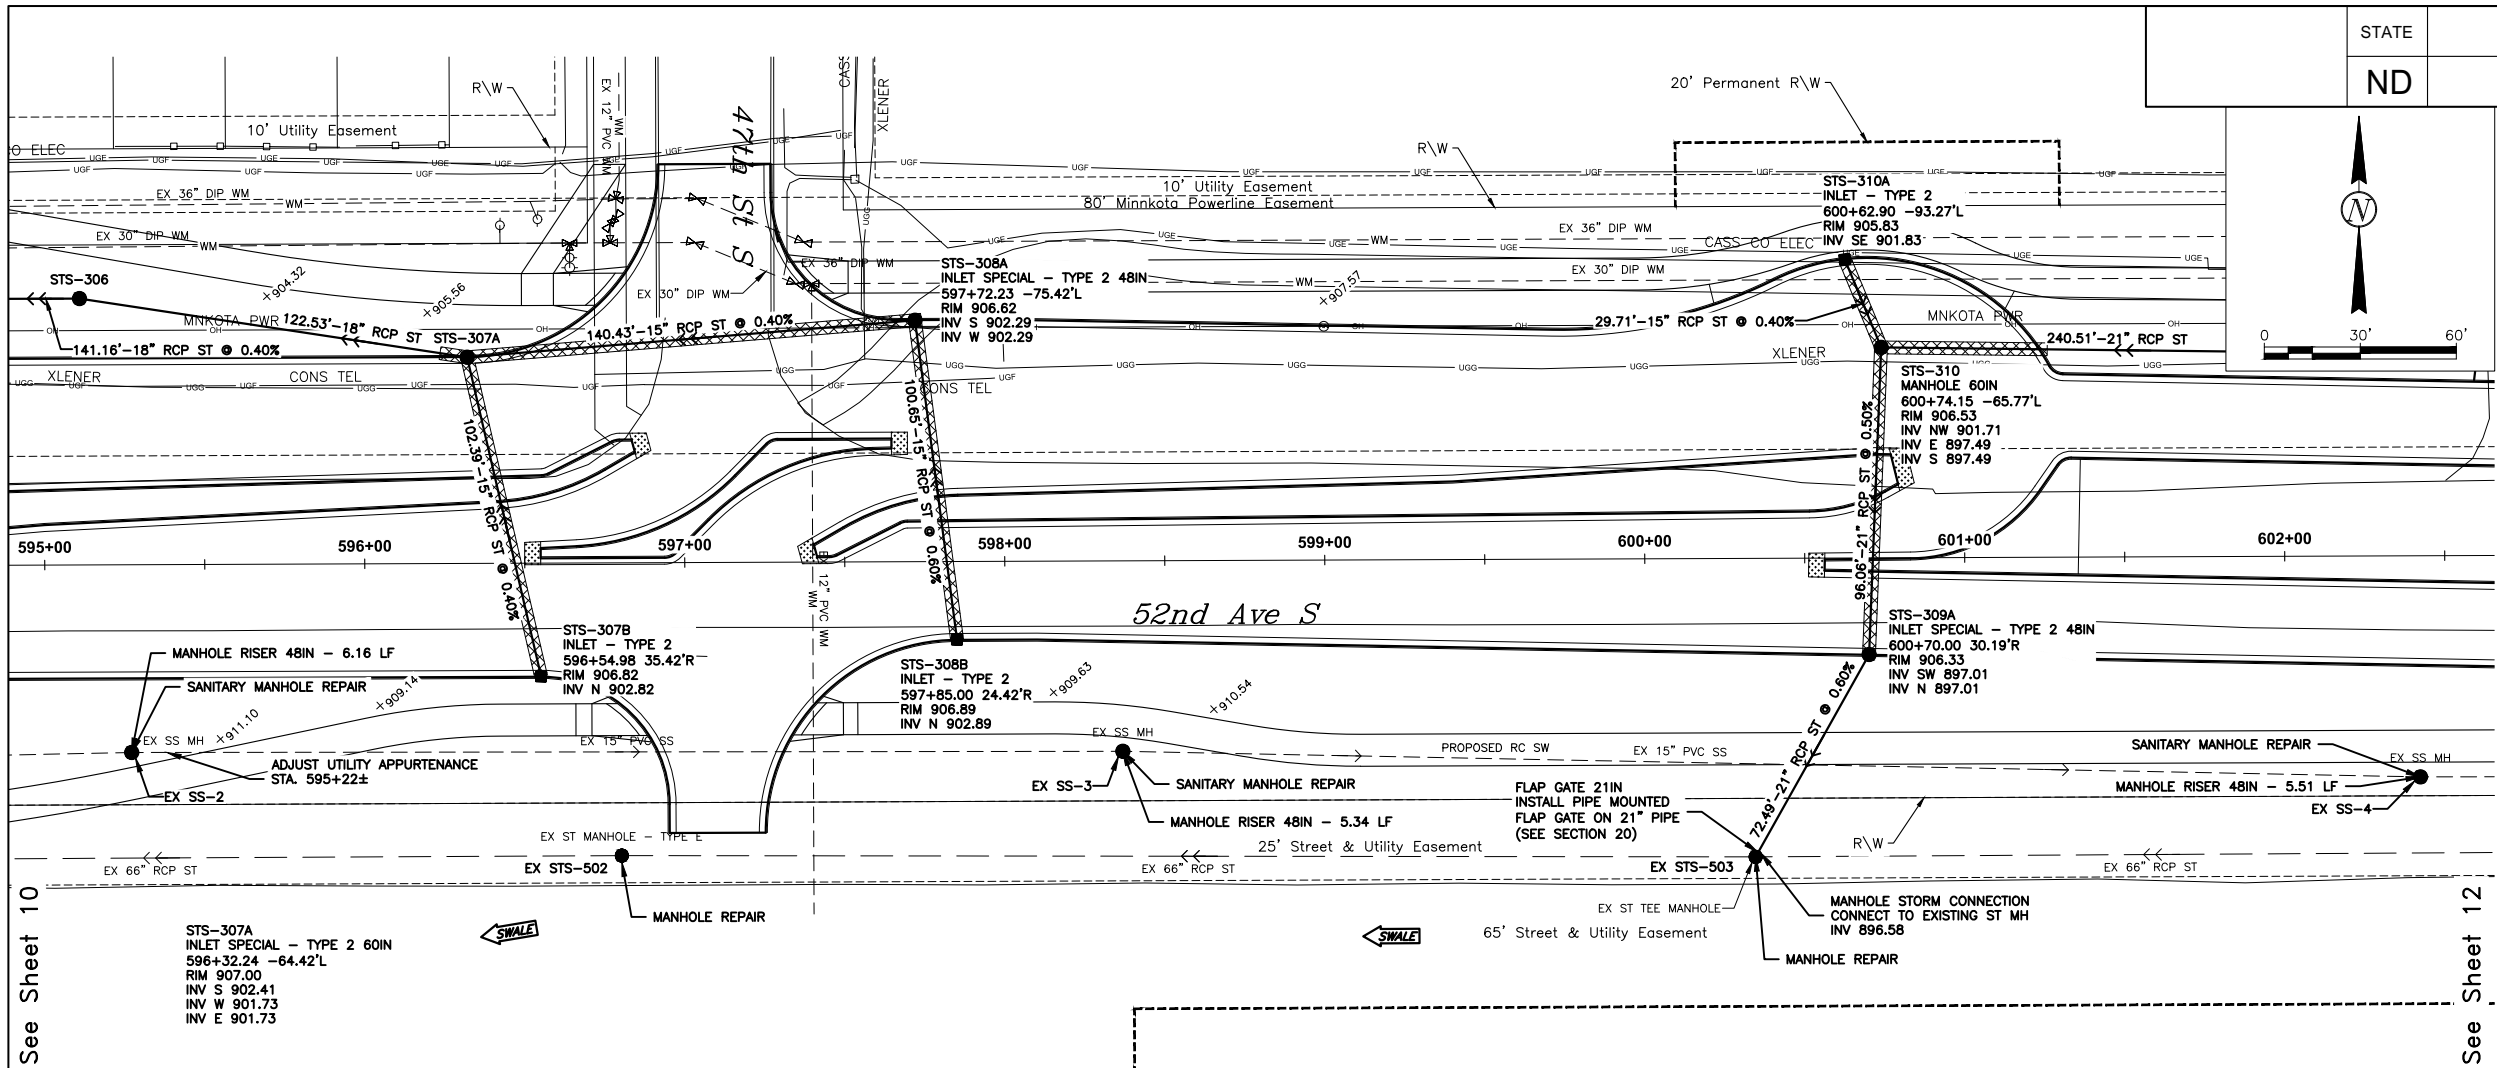

STATE	PROJECT NO.	SECTION NO.	SHEET NO.
ND	SU-8-984(164)	55	11

SPOT ELEVATION			
XXXXXX GRAVEL BACKFILL (SEE SECTION 20)			
SPEC	CODE	BID ITEM	QTY UNIT
714	0210	PIPE CONC REINF 15IN CL III-STORM DRAIN	
		308B TO 308A	101 LF
		308A TO 307A	140 LF
		307B TO 307A	102 LF
		310A TO 310	30 LF
		TOTAL	373 LF
714	0315	PIPE CONC REINF 18IN CL III-STORM DRAIN	
		307A TO 306	123 LF
714	0405	PIPE CONC REINF 21IN CL III-STORM DRAIN	
		311 TO 310	241 LF
		310 TO 309A	96 LF
		309A TO 503	72 LF
		TOTAL	409 LF
714	9911	FLAP GATE 21IN	
		503	1 EA
722	0100	MANHOLE 48IN	
		306	1 EA
722	0110	MANHOLE 60IN	
		310	1 EA
722	1100	MANHOLE RISER 48IN	
		306	3.19 LF
		2 (SANITARY)	6.16 LF
		3 (SANITARY)	5.34 LF
		4 (SANITARY)	5.51 LF
		TOTAL	20.20 LF
722	1110	MANHOLE RISER 60IN	
		310	7.21 LF
722	2490	MANHOLE STORM CONNECTION	
		503	1 EA
722	3300	SANITARY MANHOLE REPAIR	
		2 (SANITARY)	1 EA
		3 (SANITARY)	1 EA
		4 (SANITARY)	1 EA
		TOTAL	3 EA
722	3410	MANHOLE REPAIR	
		502	1 EA
		503	1 EA
		TOTAL	2 EA
722	3510	INLET TYPE 2	
		307B	1 EA
		308B	1 EA
		310A	1 EA
		TOTAL	3 EA
722	3701	INLET SPECIAL-TYPE 2 48IN	
		308A	1 EA
		309A	1 EA
		TOTAL	2 EA
722	3761	INLET SPECIAL-TYPE 2 60IN	
		307A	1 EA
722	6240	ADJUST UTILITY APPURTENANCE	
		STA. 595+22±	1 EA



Proj. No. 6059-0145
Houston
Engineering Inc.
Ph: 701.237.5065



ALL ELEVATIONS ARE BASED ON
THE U.S.G.S. VERTICAL DATUM OF 1988.
(UNLESS NOTED OTHERWISE)

This document was
originally issued and
sealed by
Gabriel L. Bladow
Registration Number
6862
on 8/15/18 and the
original document is
stored in the Engineering
Dept. at City Hall.

Drainage Layout - 52nd Ave S

52nd Ave S - West of 63rd St S to 45th St S

08/15/18 05:38:58AM H:\Fargo\JBN\6000\6059\18_6059_145 - 52nd Ave. Design\CAD\Plans\055-P & P UTILITY_2.dwg

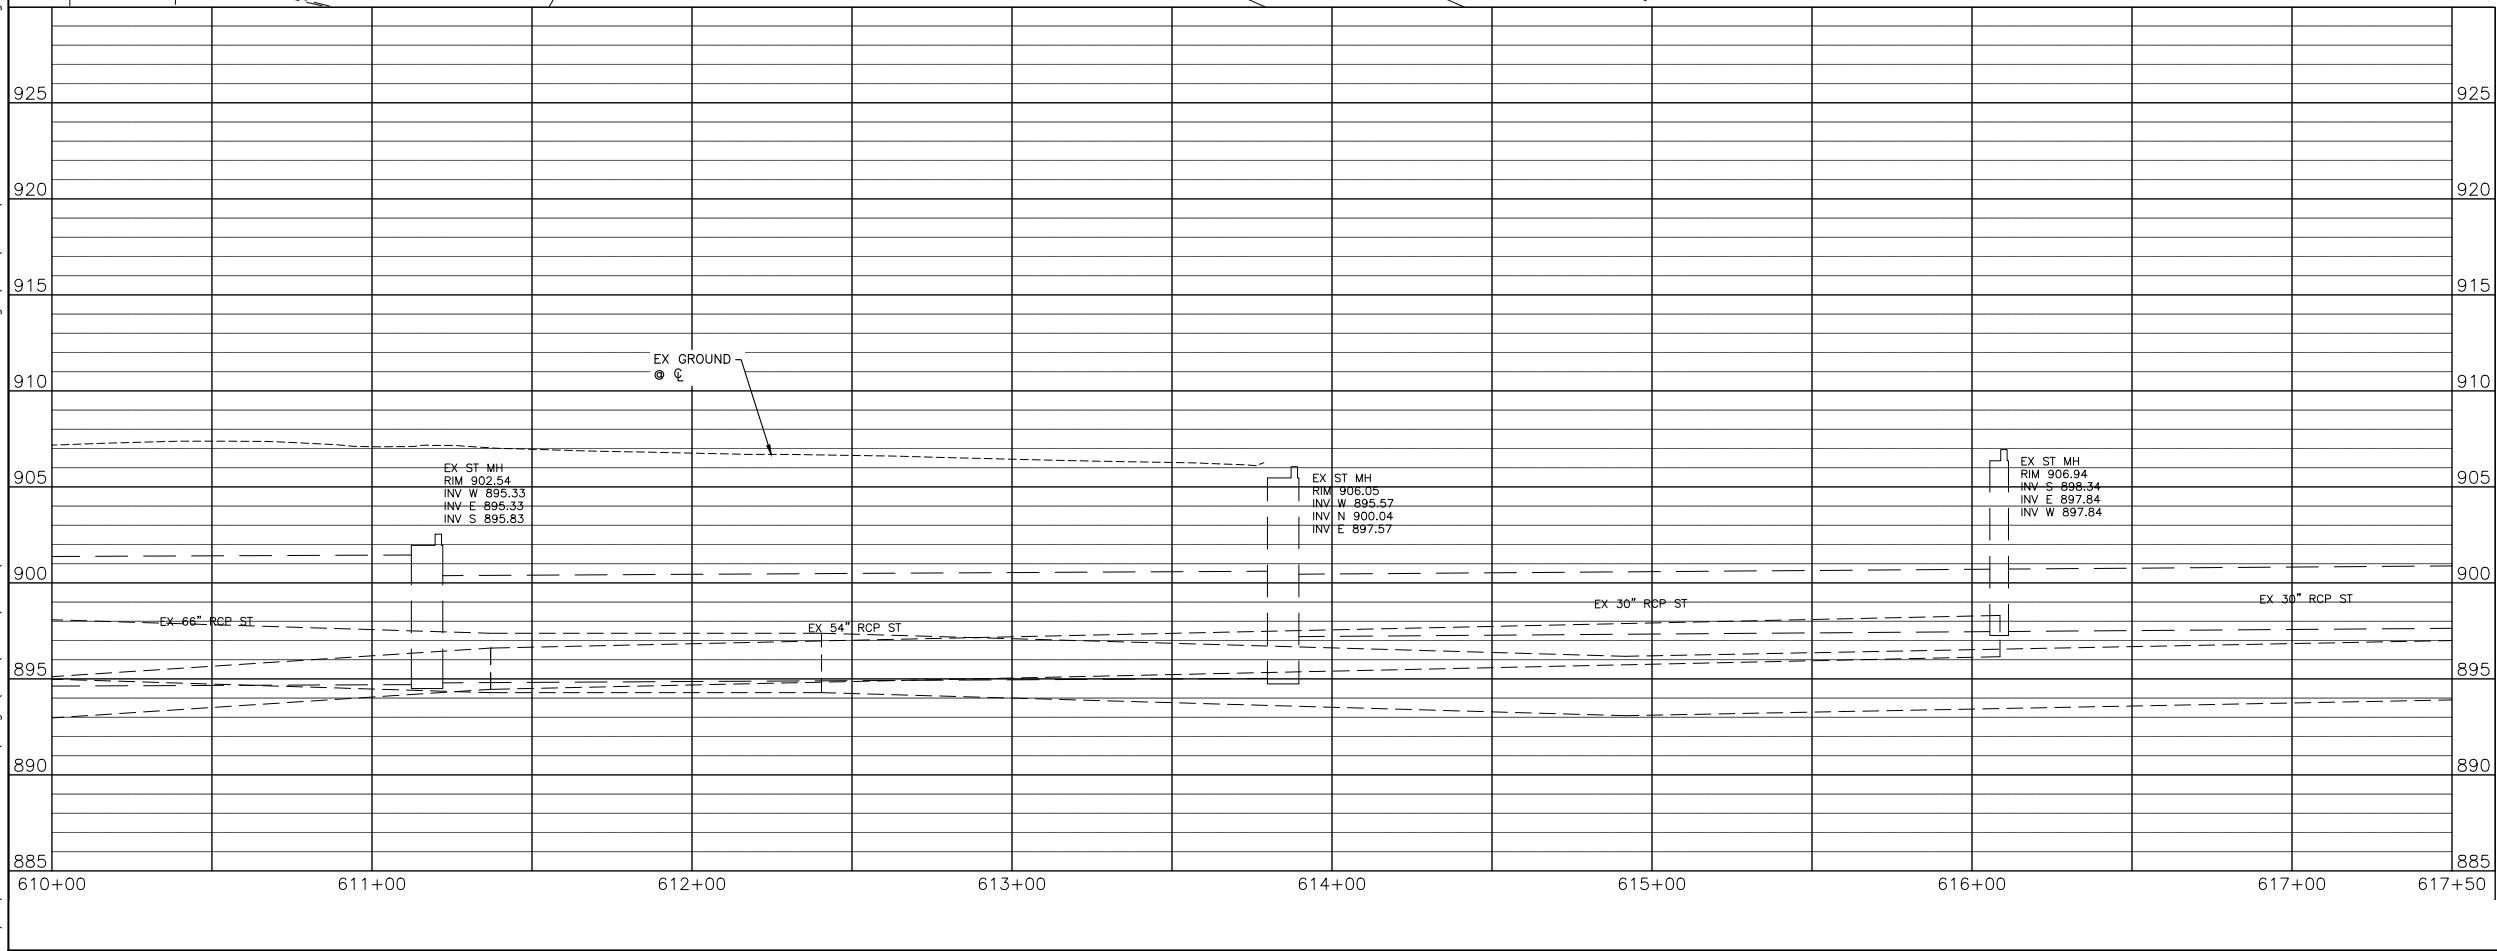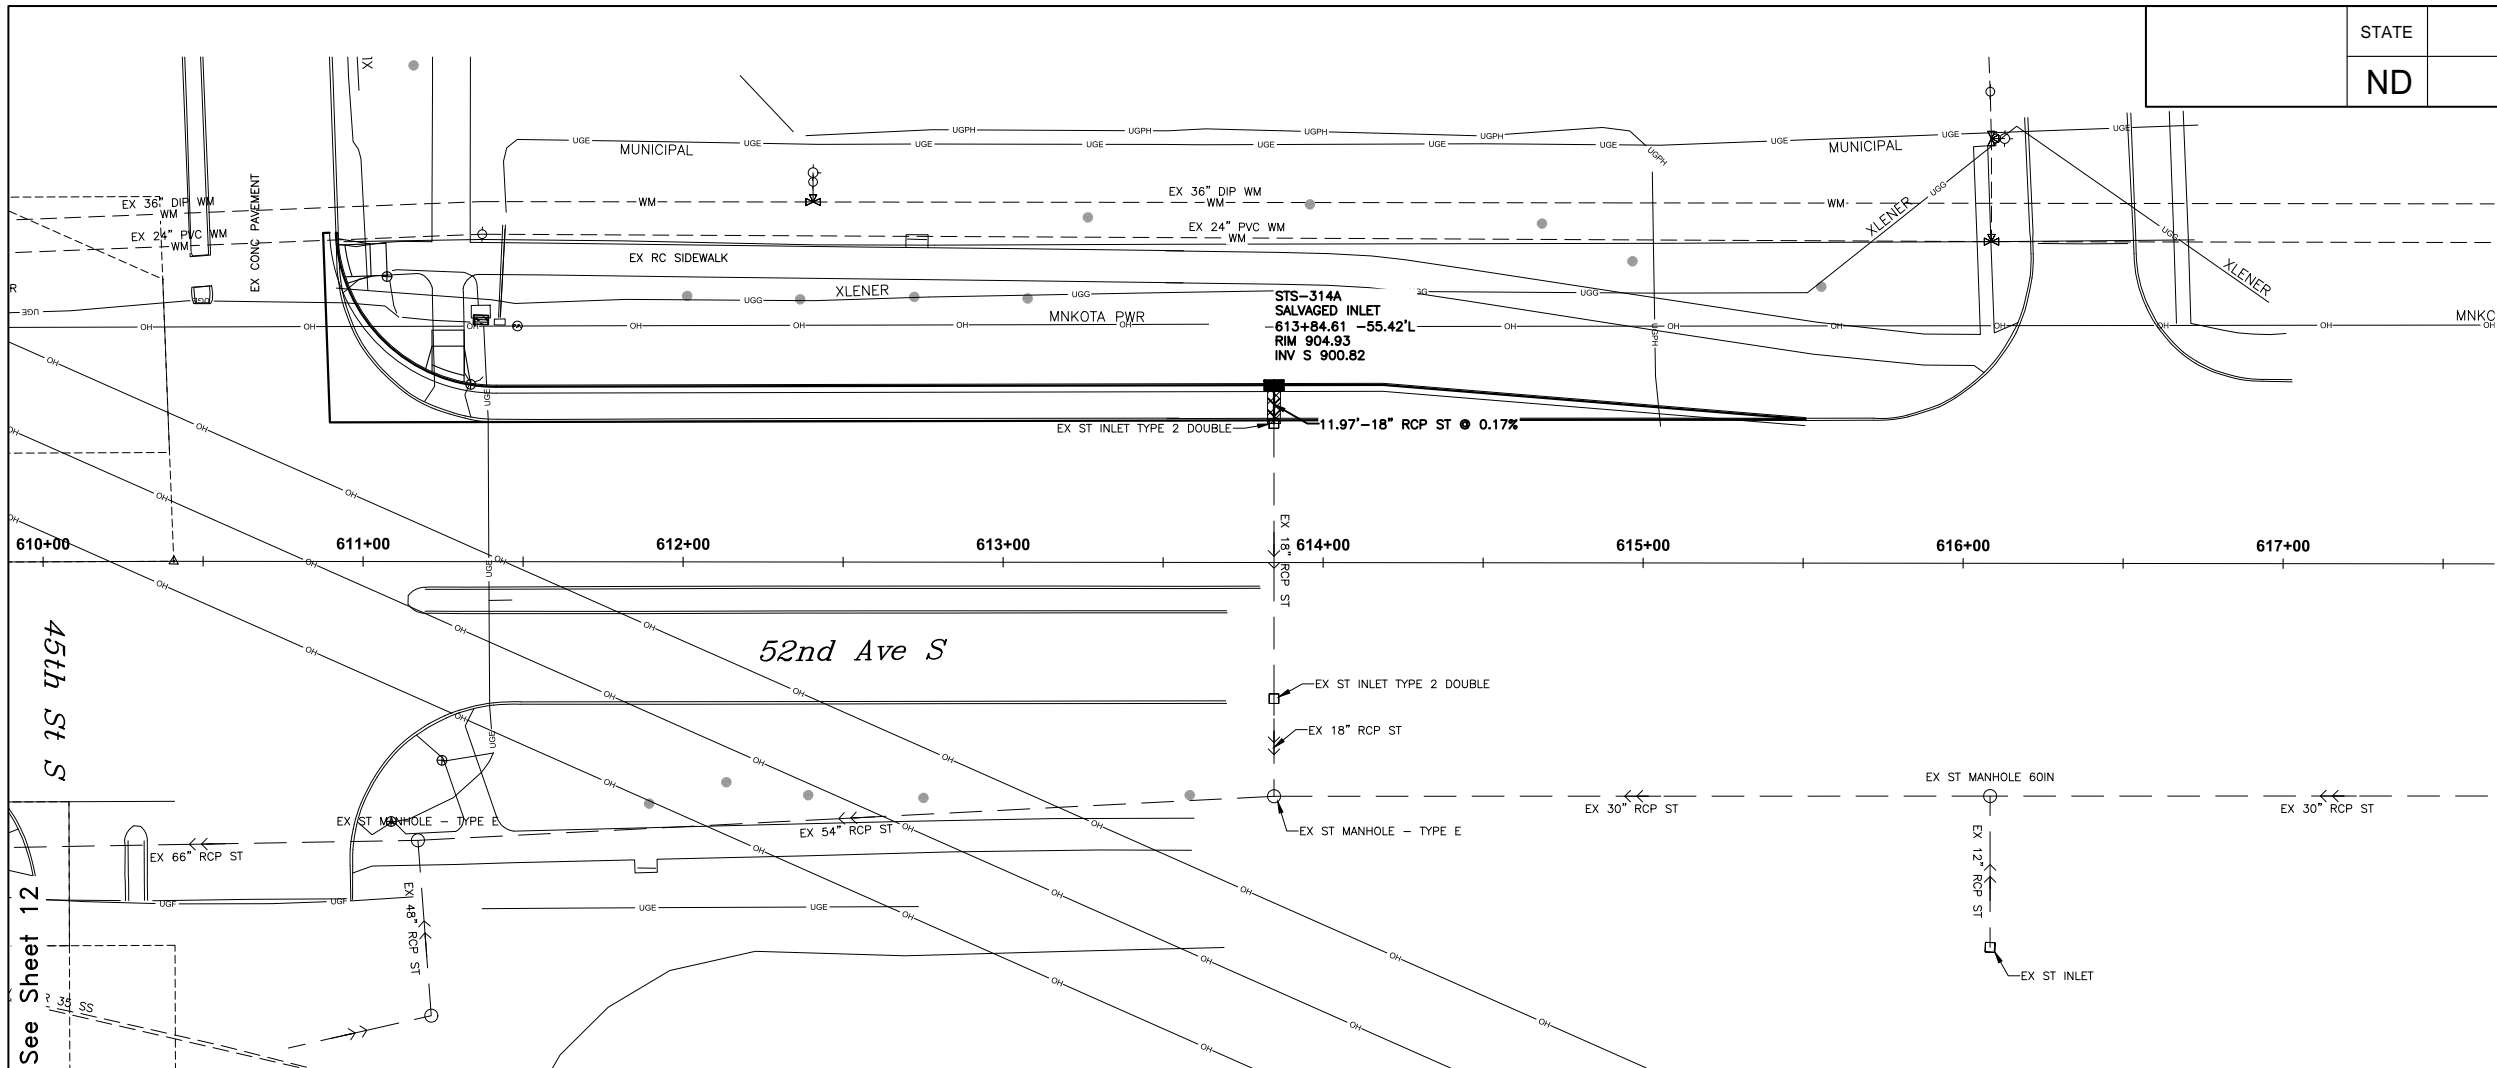

STATE	PROJECT NO.	SECTION NO.	SHEET NO.
ND	SU-8-984(164)	55	13

SPEC	CODE	BID ITEM	QTY	UNIT
714	0315	PIPE CONC REINF 18IN CL III-STORM DRAIN 314A TO EX 18" RCP	12	LF



ALL ELEVATIONS ARE BASED ON THE U.S.G.S. VERTICAL DATUM OF 1988. (UNLESS NOTED OTHERWISE)

This document was originally issued and sealed by Gabriel L. Bladow, Registration Number 6862, on 8/15/18 and the original document is stored in the Engineering Dept. at City Hall.


Drainage Layout - 52nd Ave S

52nd Ave S - West of 63rd St S to 45th St S

08/15/18 05:40:06AM H:\Fargo\JBK\6000\6059\18_6059_145 - 52nd Ave. Design\CAD\Plans\055-P & P UTILITY_POND & OUTFALL.dwg

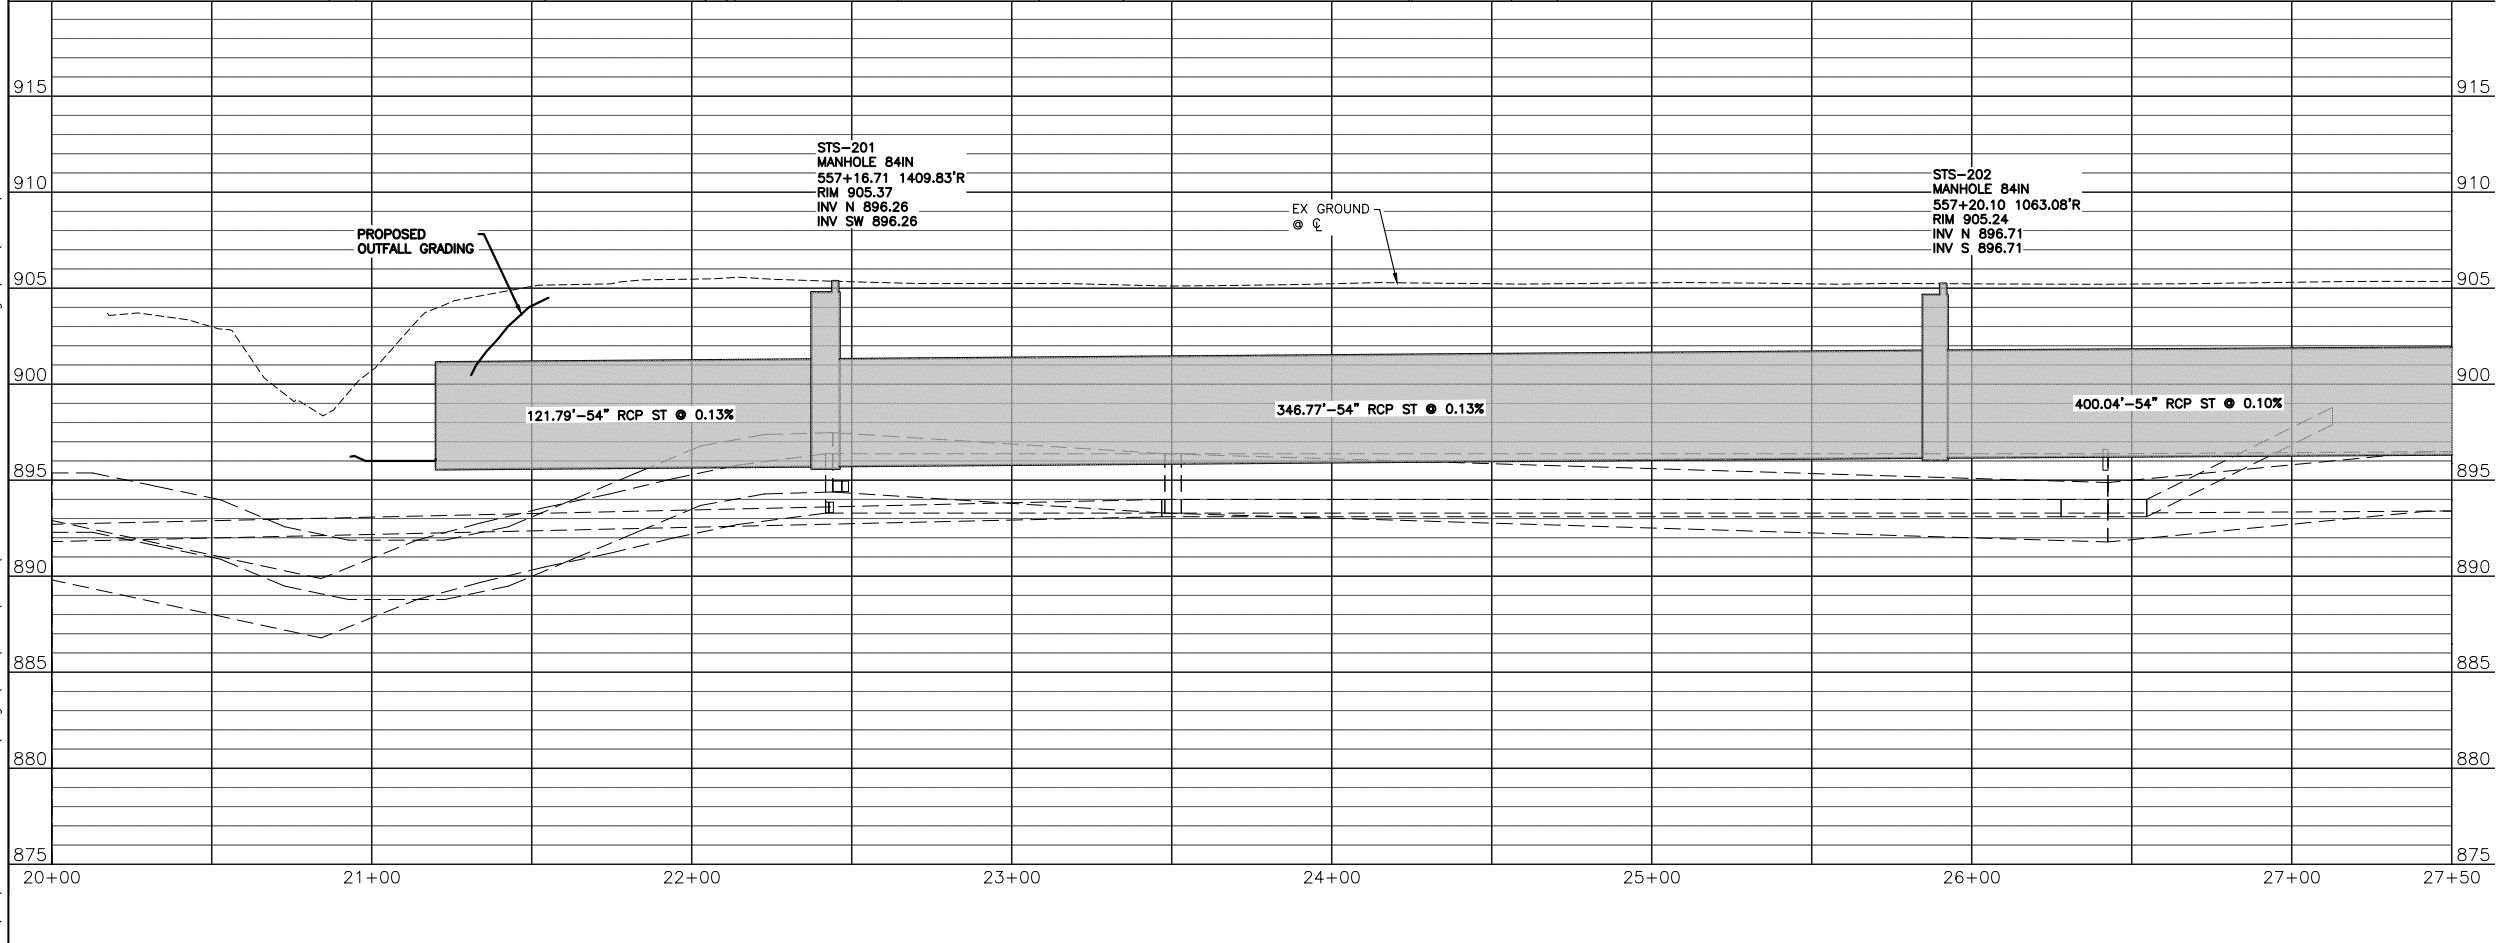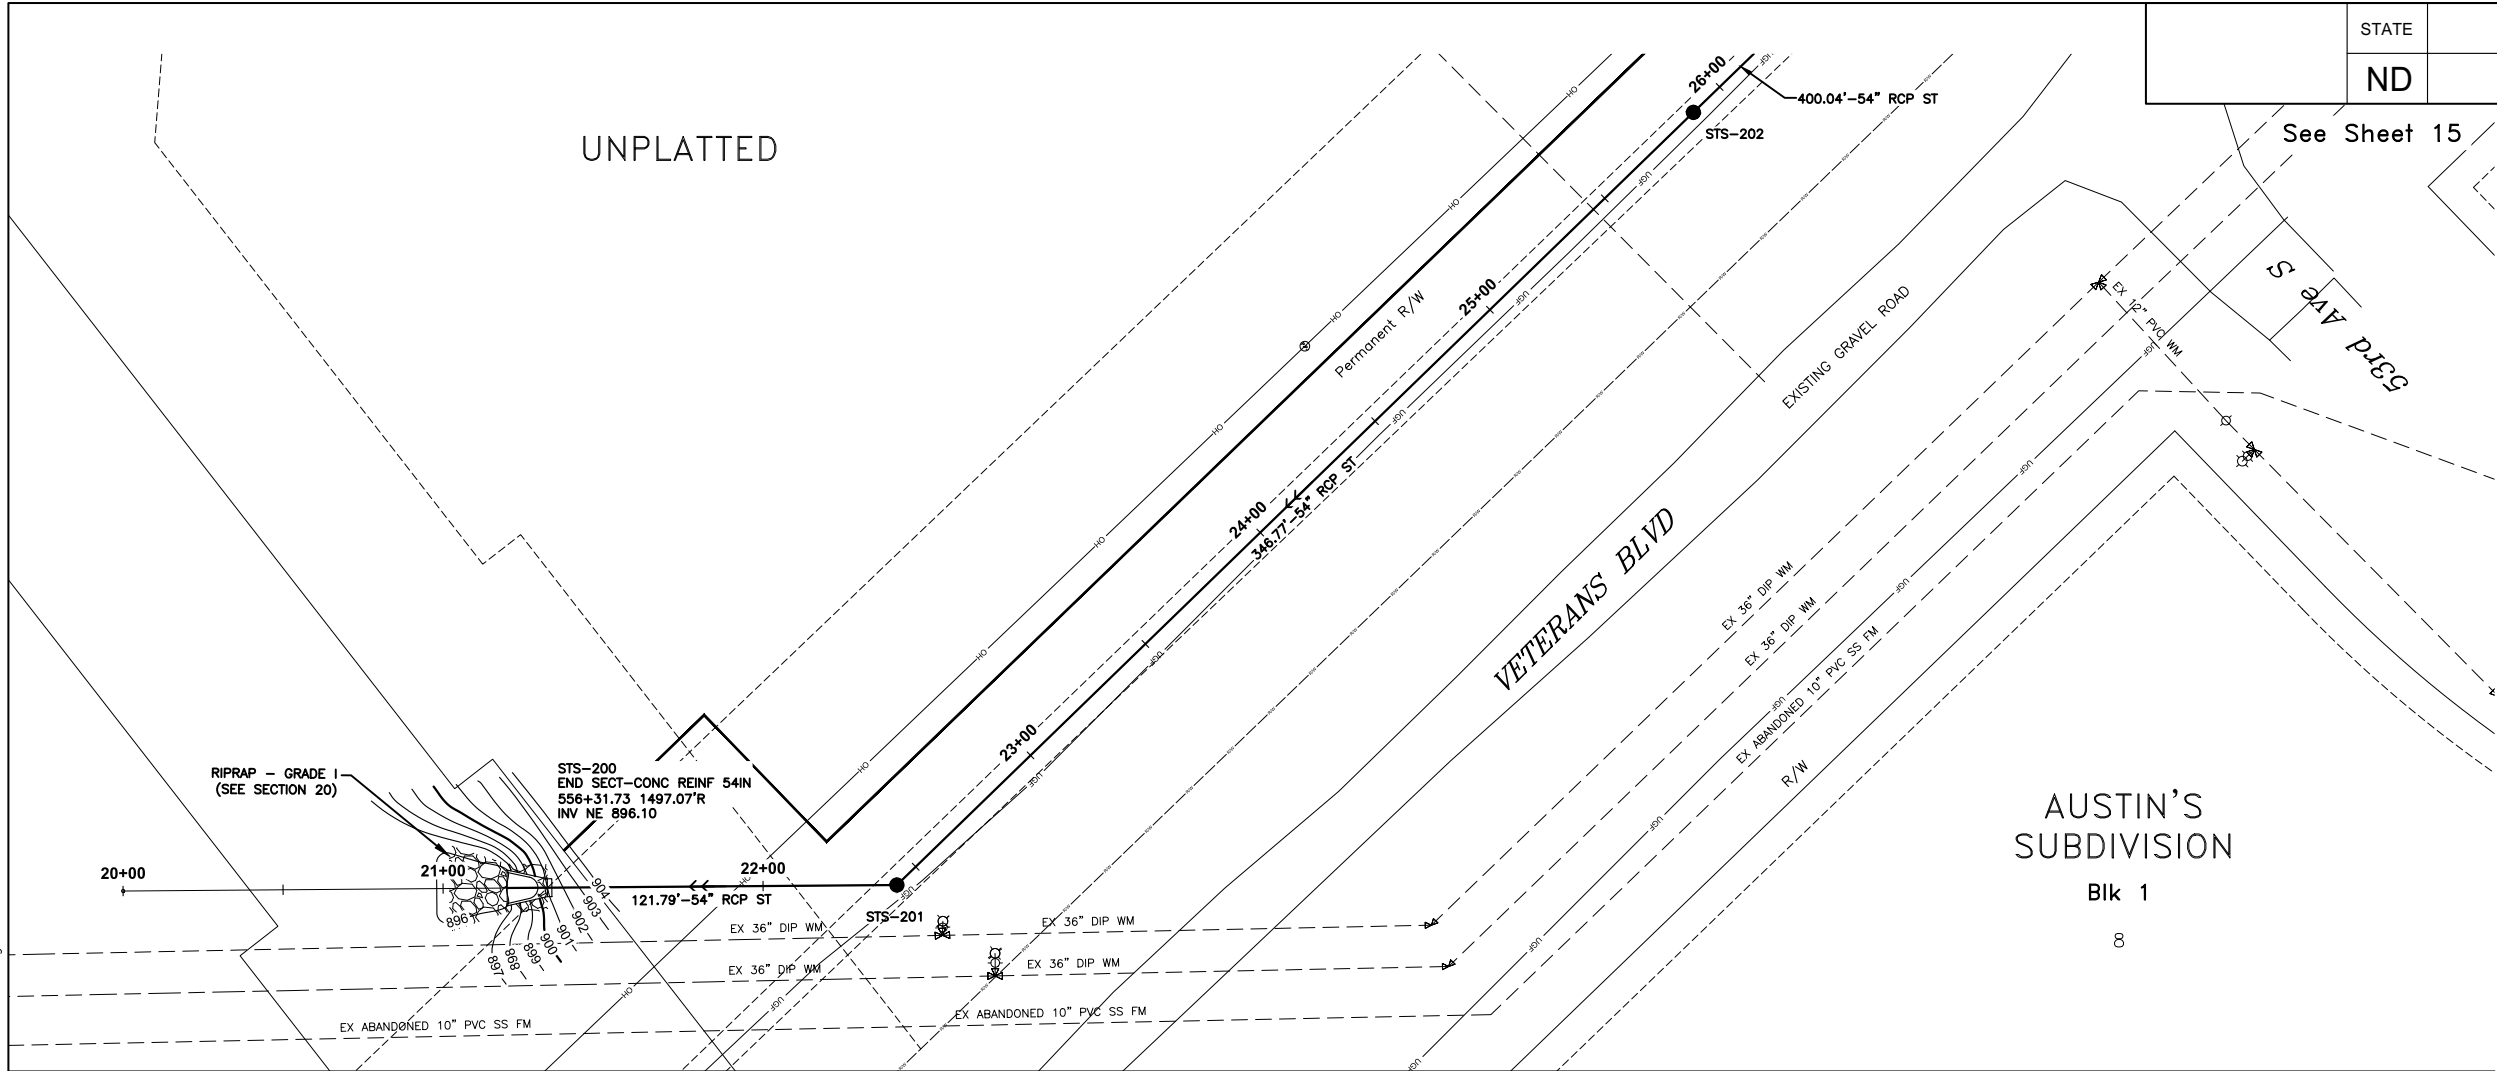

	STATE	PROJECT NO.	SECTION NO.	SHEET NO.
	ND	SU-8-984(164)	55	14

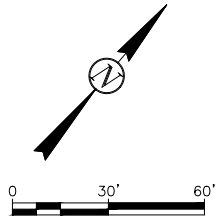

SPEC	CODE	BID ITEM	QTY	UNIT
714	1212	PIPE CONC REINF 54IN CL III-STORM DRAIN		
		202 TO 201	347	LF
		201 TO 200	122	LF
		TOTAL	469	LF
714	3050	END SEC-CONC REINF 54IN	1	EA
722	0130	MANHOLE 84IN	1	EA
		201	1	EA
		202	2	EA
		TOTAL	2	EA
722	1130	MANHOLE RISER 84IN	7.86	LF
		201	7.28	LF
		202	0.58	LF
		TOTAL	15.14	LF



Proj. No. 6059-0145
Houston
Engineering Inc.
Ph: 701.237.5065

ALL ELEVATIONS ARE BASED ON
THE U.S.G.S. VERTICAL DATUM OF 1988.
(UNLESS NOTED OTHERWISE)


This document was
originally issued and
sealed by
Gabriel L. Bladow
Registration Number
6862
on 8/15/18 and the
original document is
stored in the Engineering
Dept. at City Hall.

Drainage Layout - Veterans Blvd


52nd Ave S - West of 63rd St S to 45th St S

08/15/18 05:40:18AM H:\Fargo\JBN\6000\6059\18_6059_145 - 52nd Ave. Design\CAD\Plans\055-P & P UTILITY_POND & OUTFALL.dwg

See Sheet 14

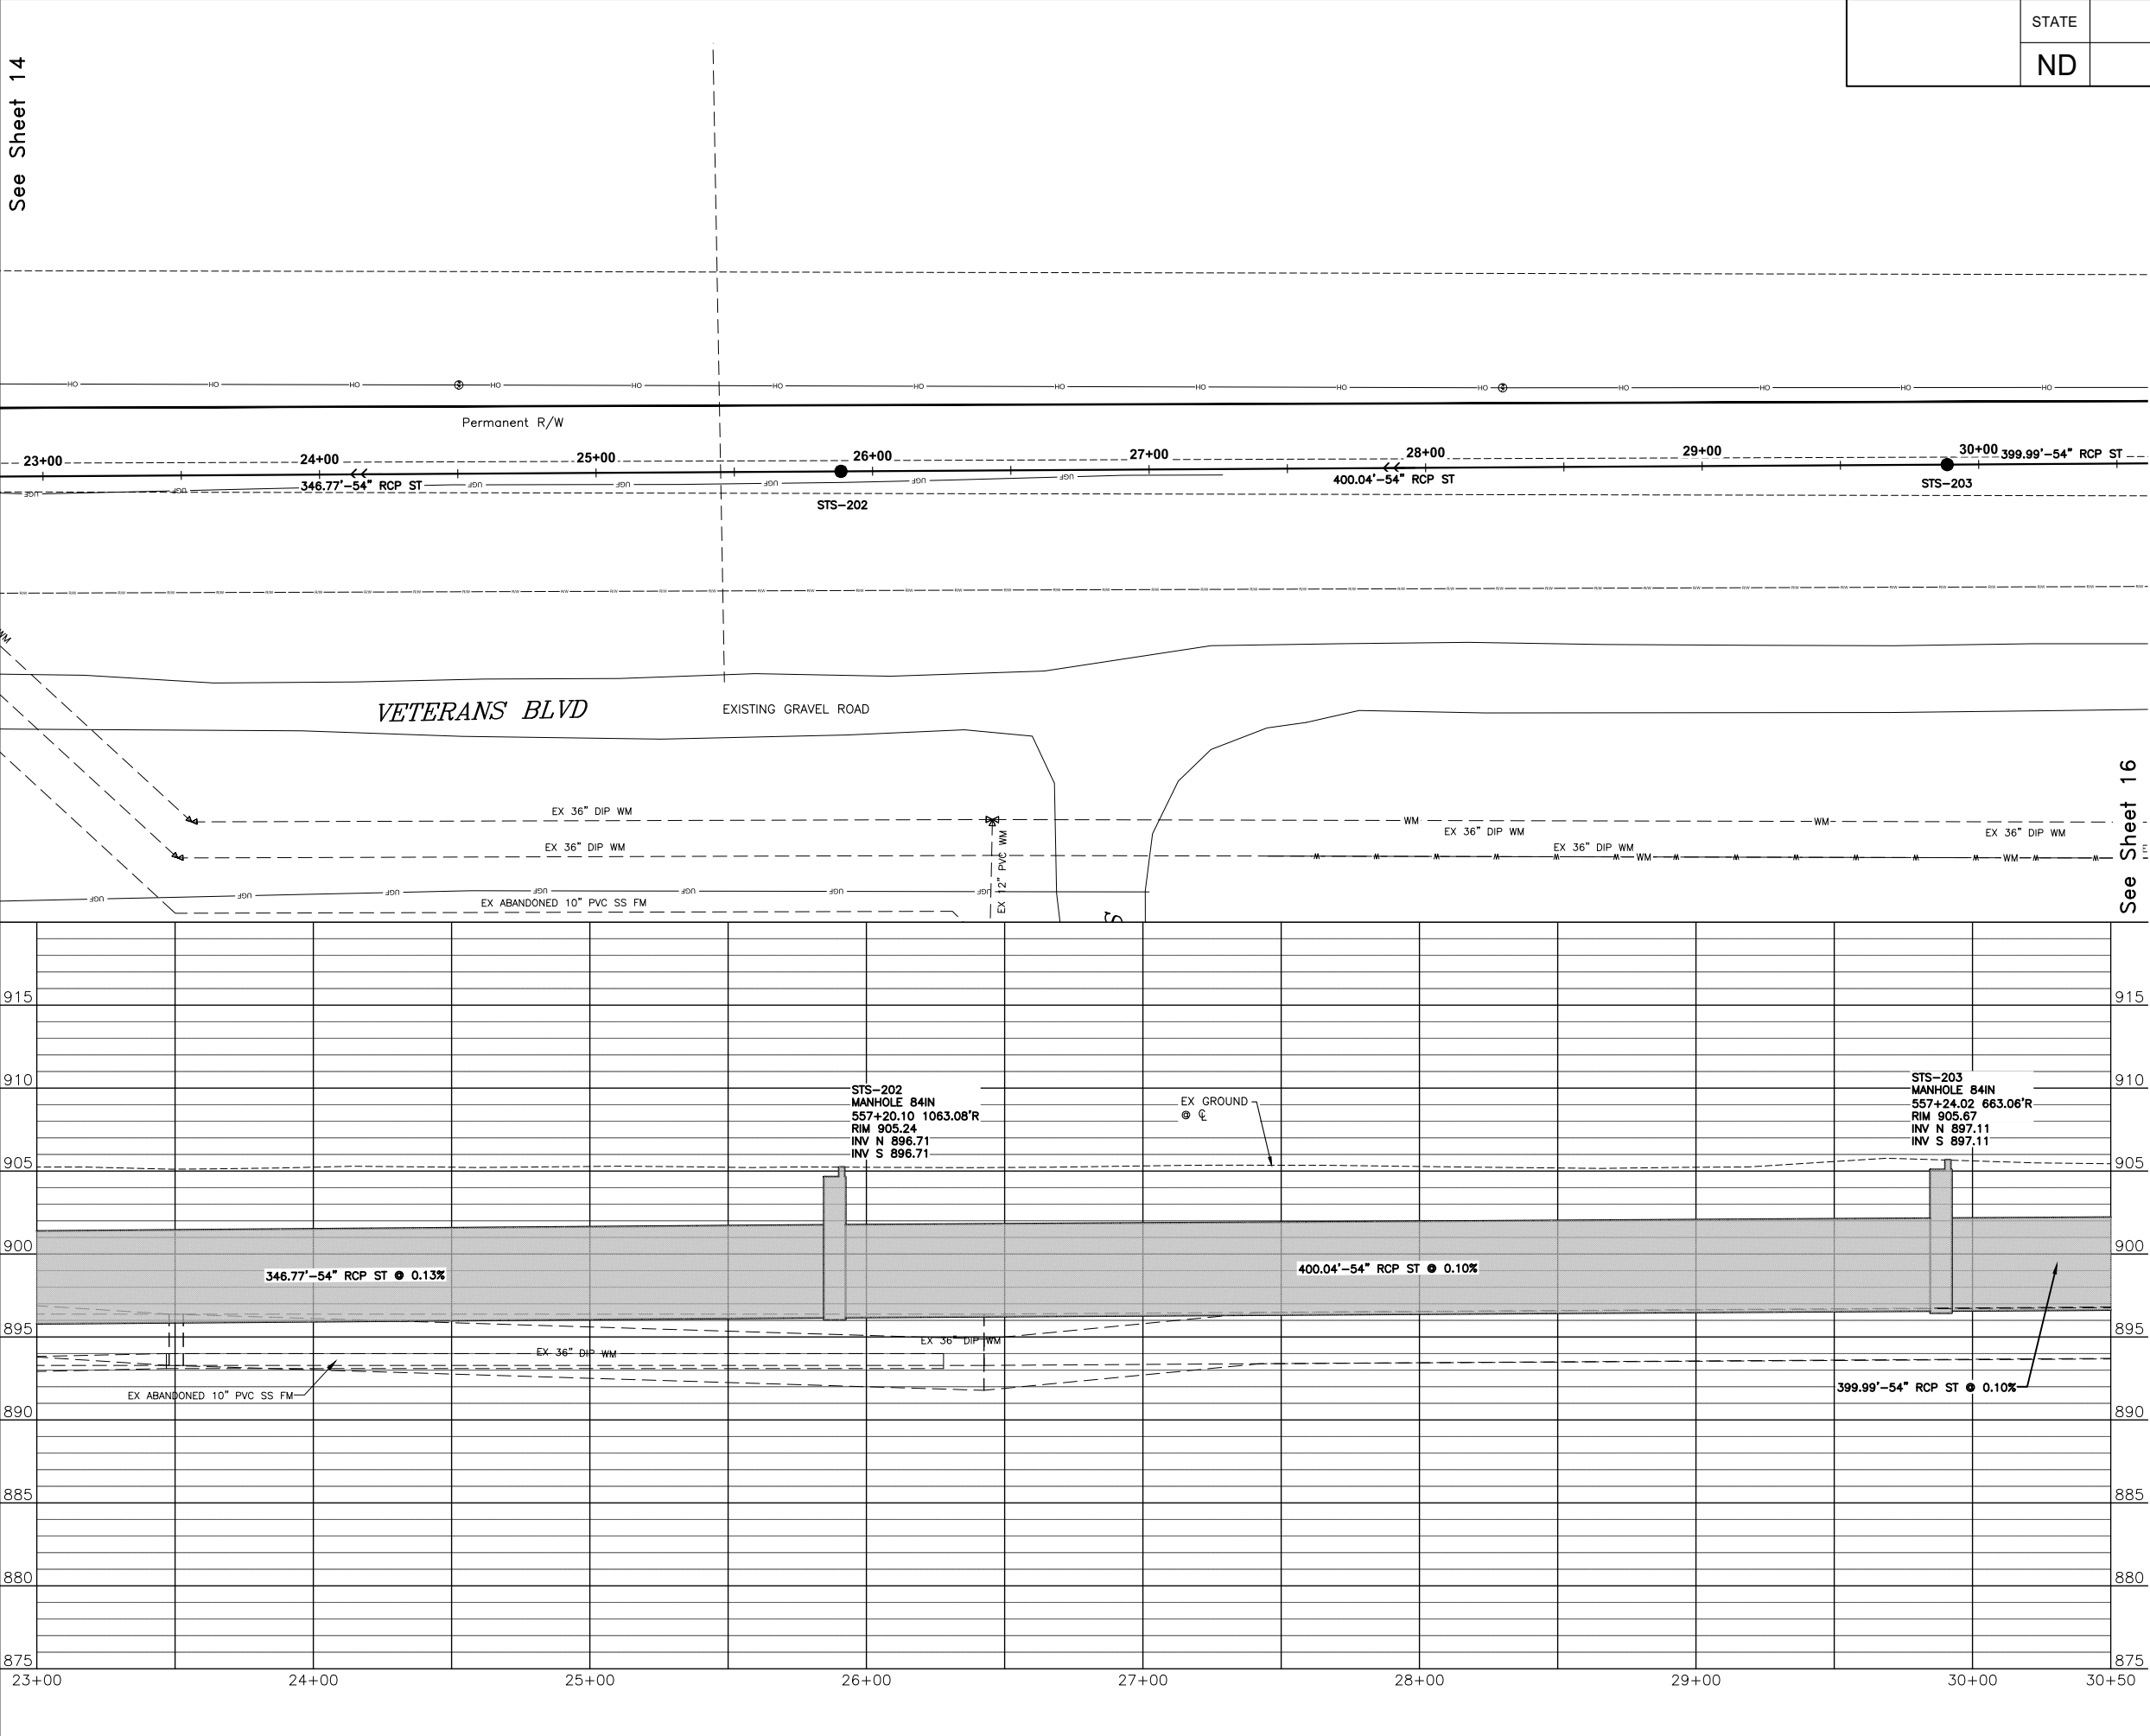

	STATE	PROJECT NO.	SECTION NO.	SHEET NO.
	ND	SU-8-984(164)	55	15

 

SPEC	CODE	BID ITEM	QTY	UNIT
714	1212	PIPE CONC REINF 54IN CL III-STORM DRAIN 203 TO 202	400	LF
722	0130	MANHOLE 84IN 203	1	EA
722	1130	MANHOLE RISER 84IN 203	7.31	LF



Proj. No. 6059-0145
Houston
Engineering Inc.
Ph: 701.237.5065


ALL ELEVATIONS ARE BASED ON
THE U.S.G.S. VERTICAL DATUM OF 1988.
(UNLESS NOTED OTHERWISE)

This document was
originally issued and
sealed by
Gabriel L. Bladow
Registration Number
6862
on 8/15/18 and the
original document is
stored in the Engineering
Dept. at City Hall.


Drainage Layout - Veterans Blvd

52nd Ave S - West of 63rd St S to 45th St S

08/20/18 01:13:38PM H:\Fargo\JBN\6000\6059\18_6059_145 - 52nd Ave. Design\CAD\Plans\055-P & P UTILITY_POND & OUTFALL.dwg

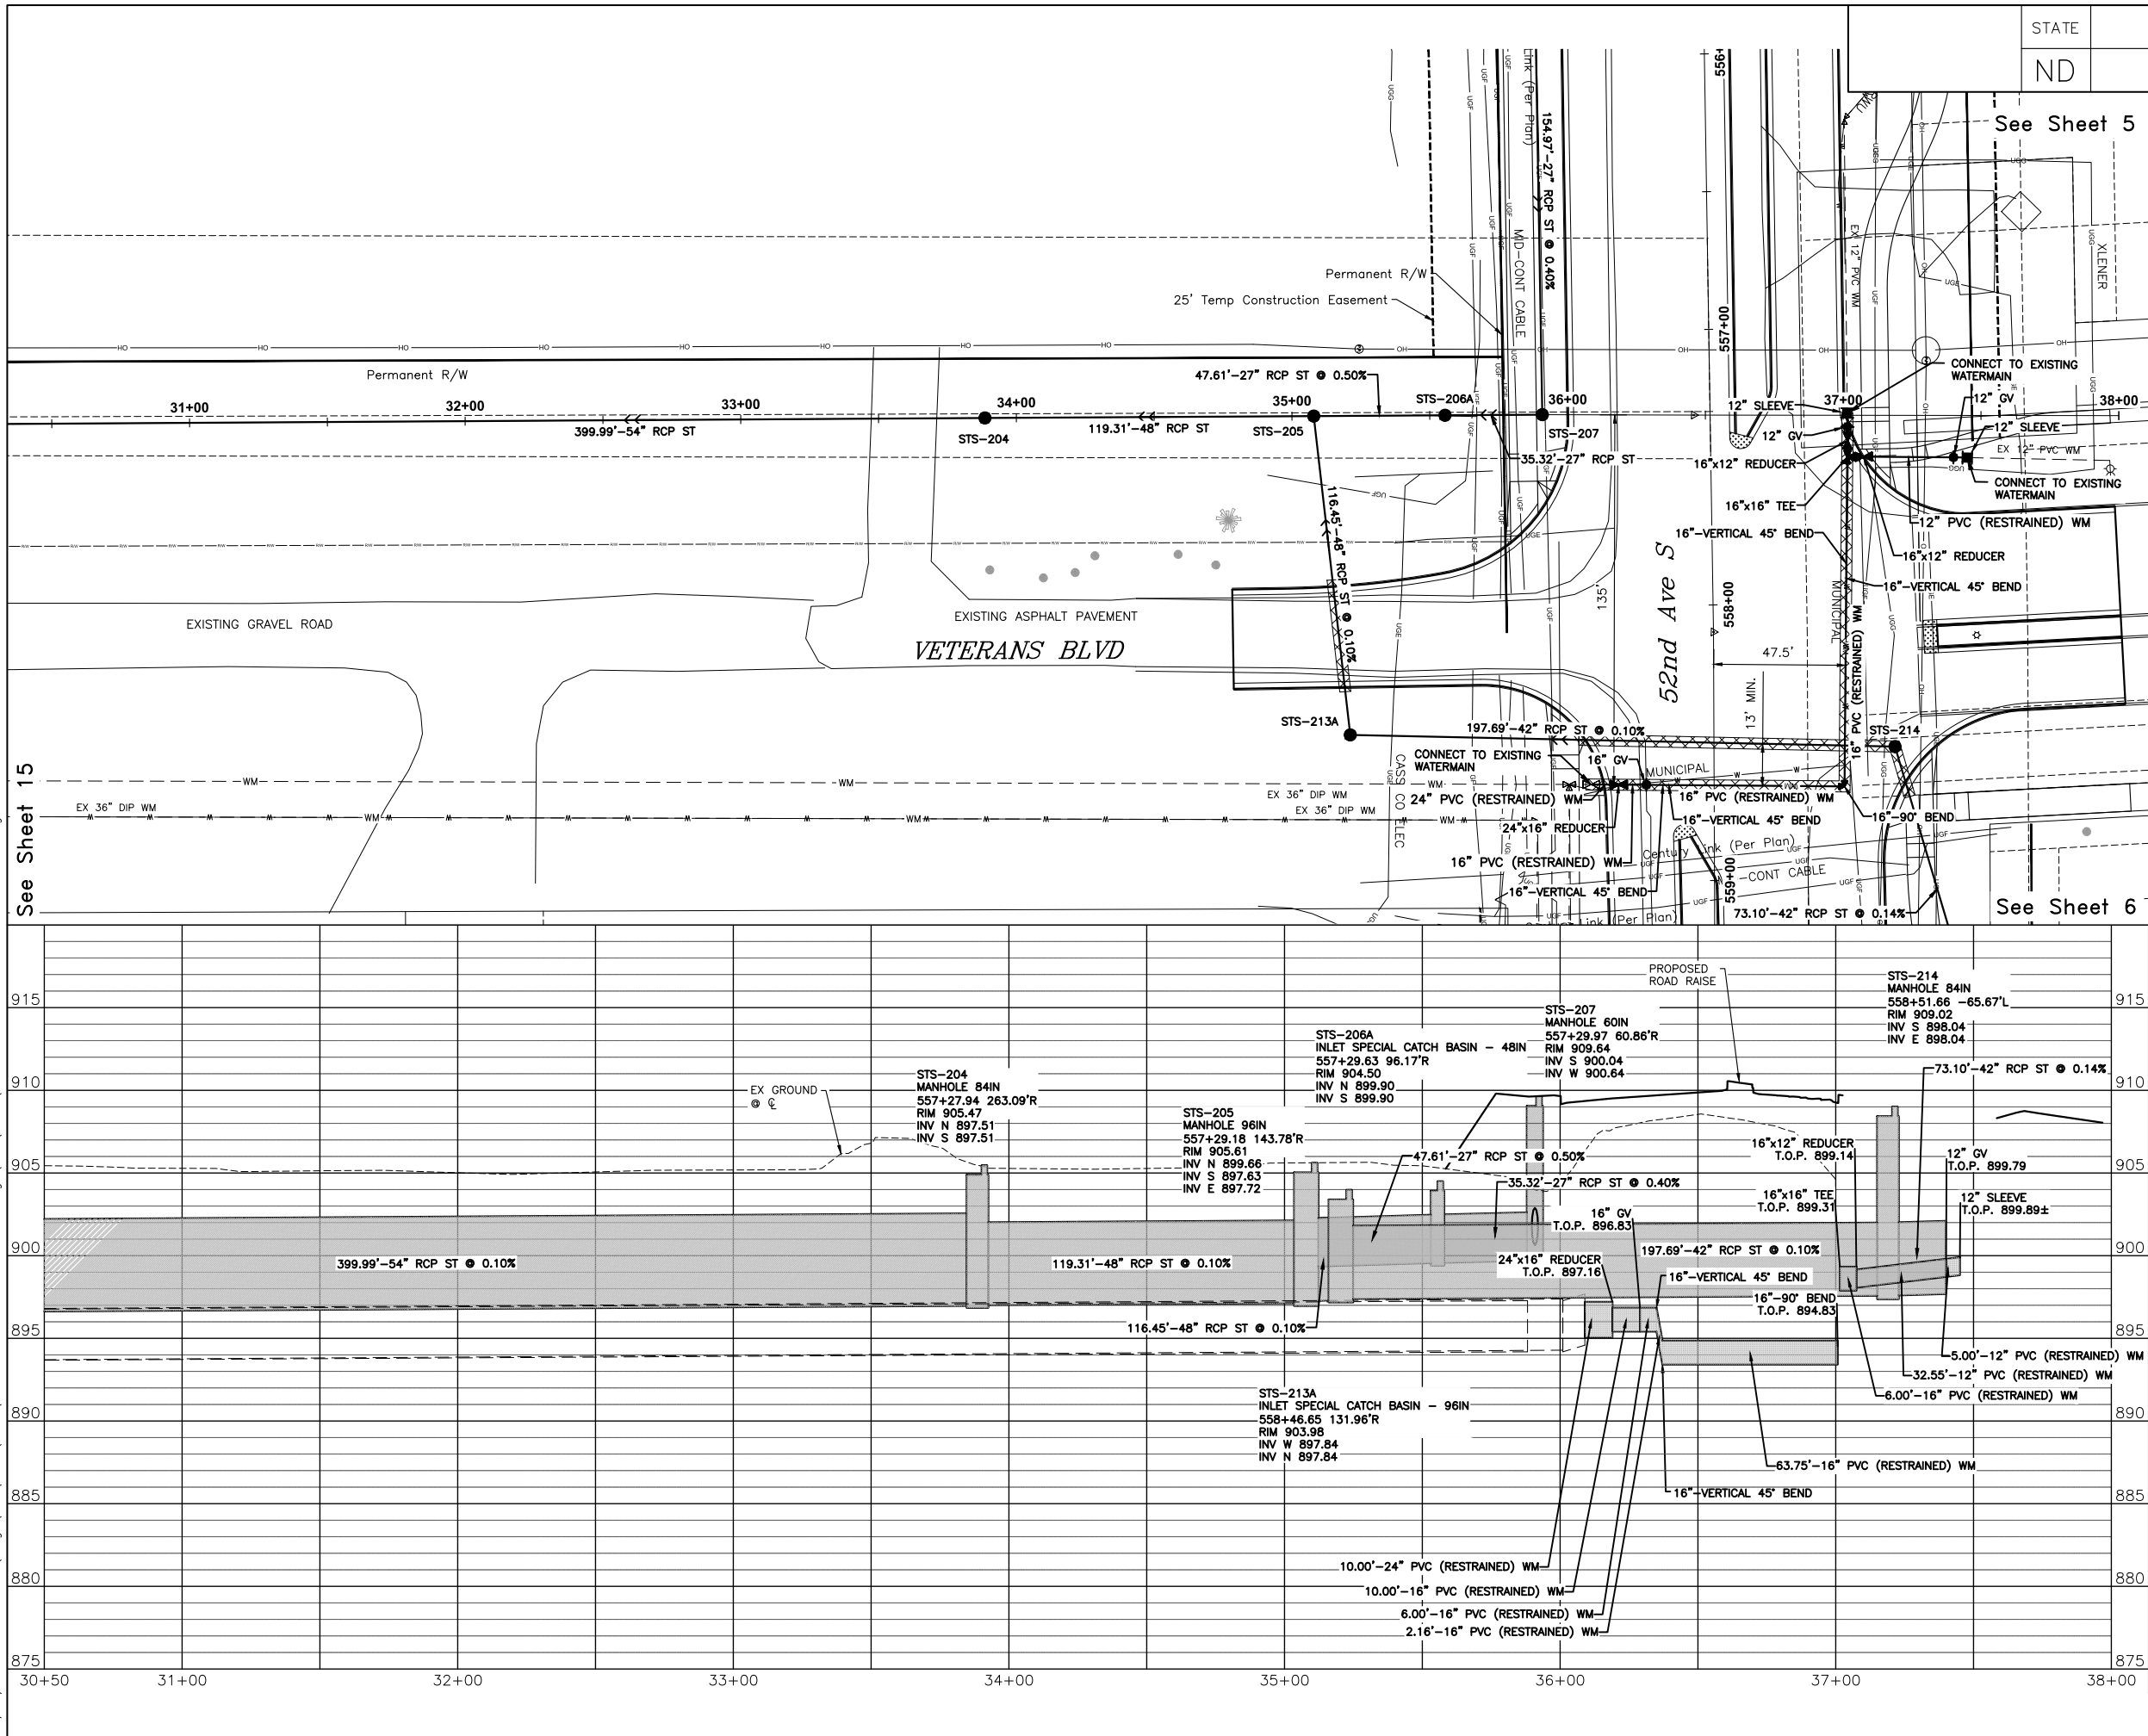

STATE	PROJECT NO.	SECTION NO.	SHEET NO.
ND	SU-8-984(164)	55	16

 

NOTES:
1. ALL WATER MAIN TO HAVE A MINIMUM 7.5' OF COVER.
XXXXX GRAVEL BACKFILL (SEE SECTION 20)

SPEC	CODE	BID ITEM	QTY	UNIT
714	0710	PIPE CONC REINF 27IN CL III-STORM DRAIN 207 TO 206A	35	LF
		206A TO 205	48	LF
		TOTAL	83	LF
714	1010	PIPE CONC REINF 42IN CL III-STORM DRAIN 214 TO 213A	198	LF
714	1110	PIPE CONC REINF 48IN CL III-STORM DRAIN 205 TO 204	119	LF
		213A TO 205	116	LF
		TOTAL	235	LF
714	1212	PIPE CONC REINF 54IN CL III-STORM DRAIN 204 TO 203	400	LF
722	0130	MANHOLE 84IN 204	1	EA
722	0140	MANHOLE 96IN 205	1	EA
722	1130	MANHOLE RISER 84IN 204	6.71	LF
722	1140	MANHOLE RISER 96IN 204	6.74	LF
722	4108	INLET SPECIAL CATCH BASIN-48IN 206A	1	EA
722	4116	INLET SPECIAL CATCH BASIN-96IN 213A	1	EA

THE CITY OF
Fargo
FAR MORE

Houston
Engineering Inc.
Ph: 701.237.5065



ALL ELEVATIONS ARE BASED ON
THE U.S.G.S. VERTICAL DATUM OF 1988.
(UNLESS NOTED OTHERWISE)

This document was
originally issued and
sealed by
Gabriel L. Bladow
Registration Number
6862
on 8/20/18 and the
original document is
stored in the Engineering
Dept. at City Hall.

Drainage Layout - Veterans Blvd

52nd Ave S - West of 63rd St S to 45th St S

08/15/18 05:42:19AM H:\Fargo\IBN\6000\6059\18_6059_145 - 52nd Ave. Design\CAD\Plans\060-P & P PAVING_1.dwg

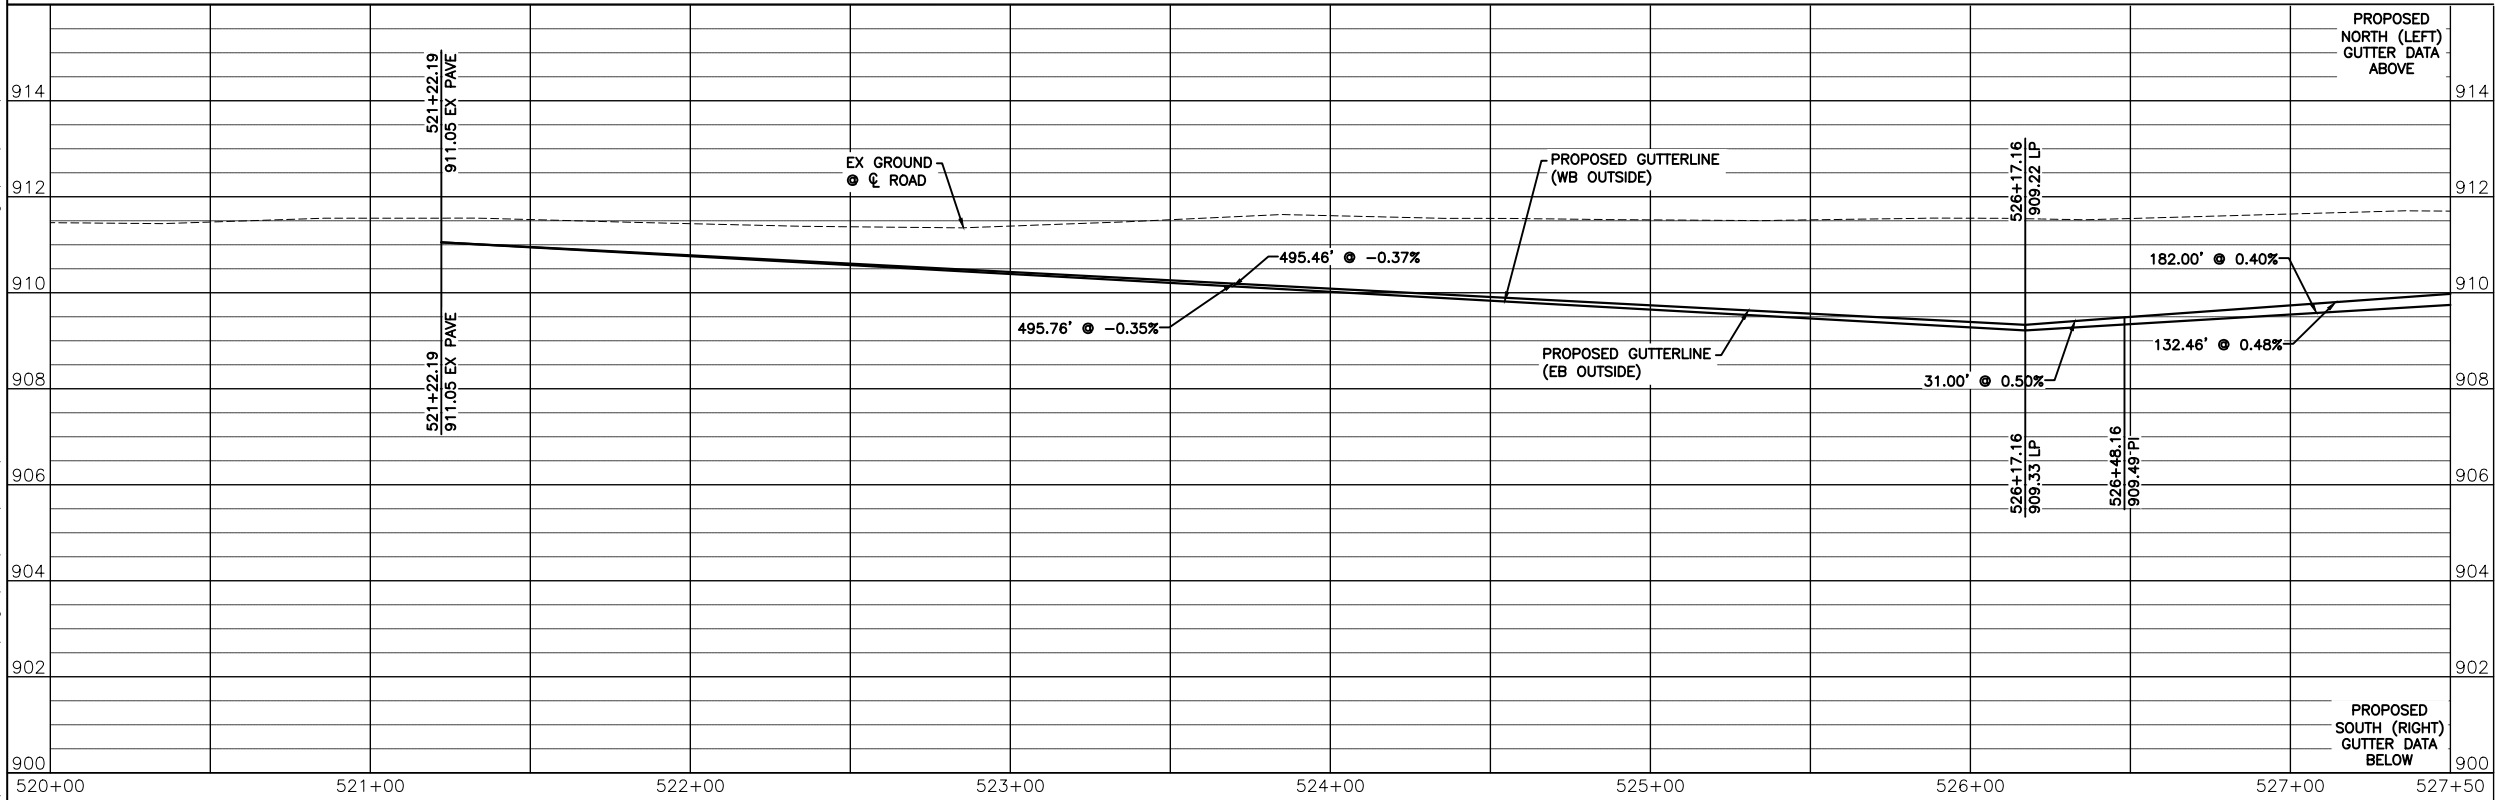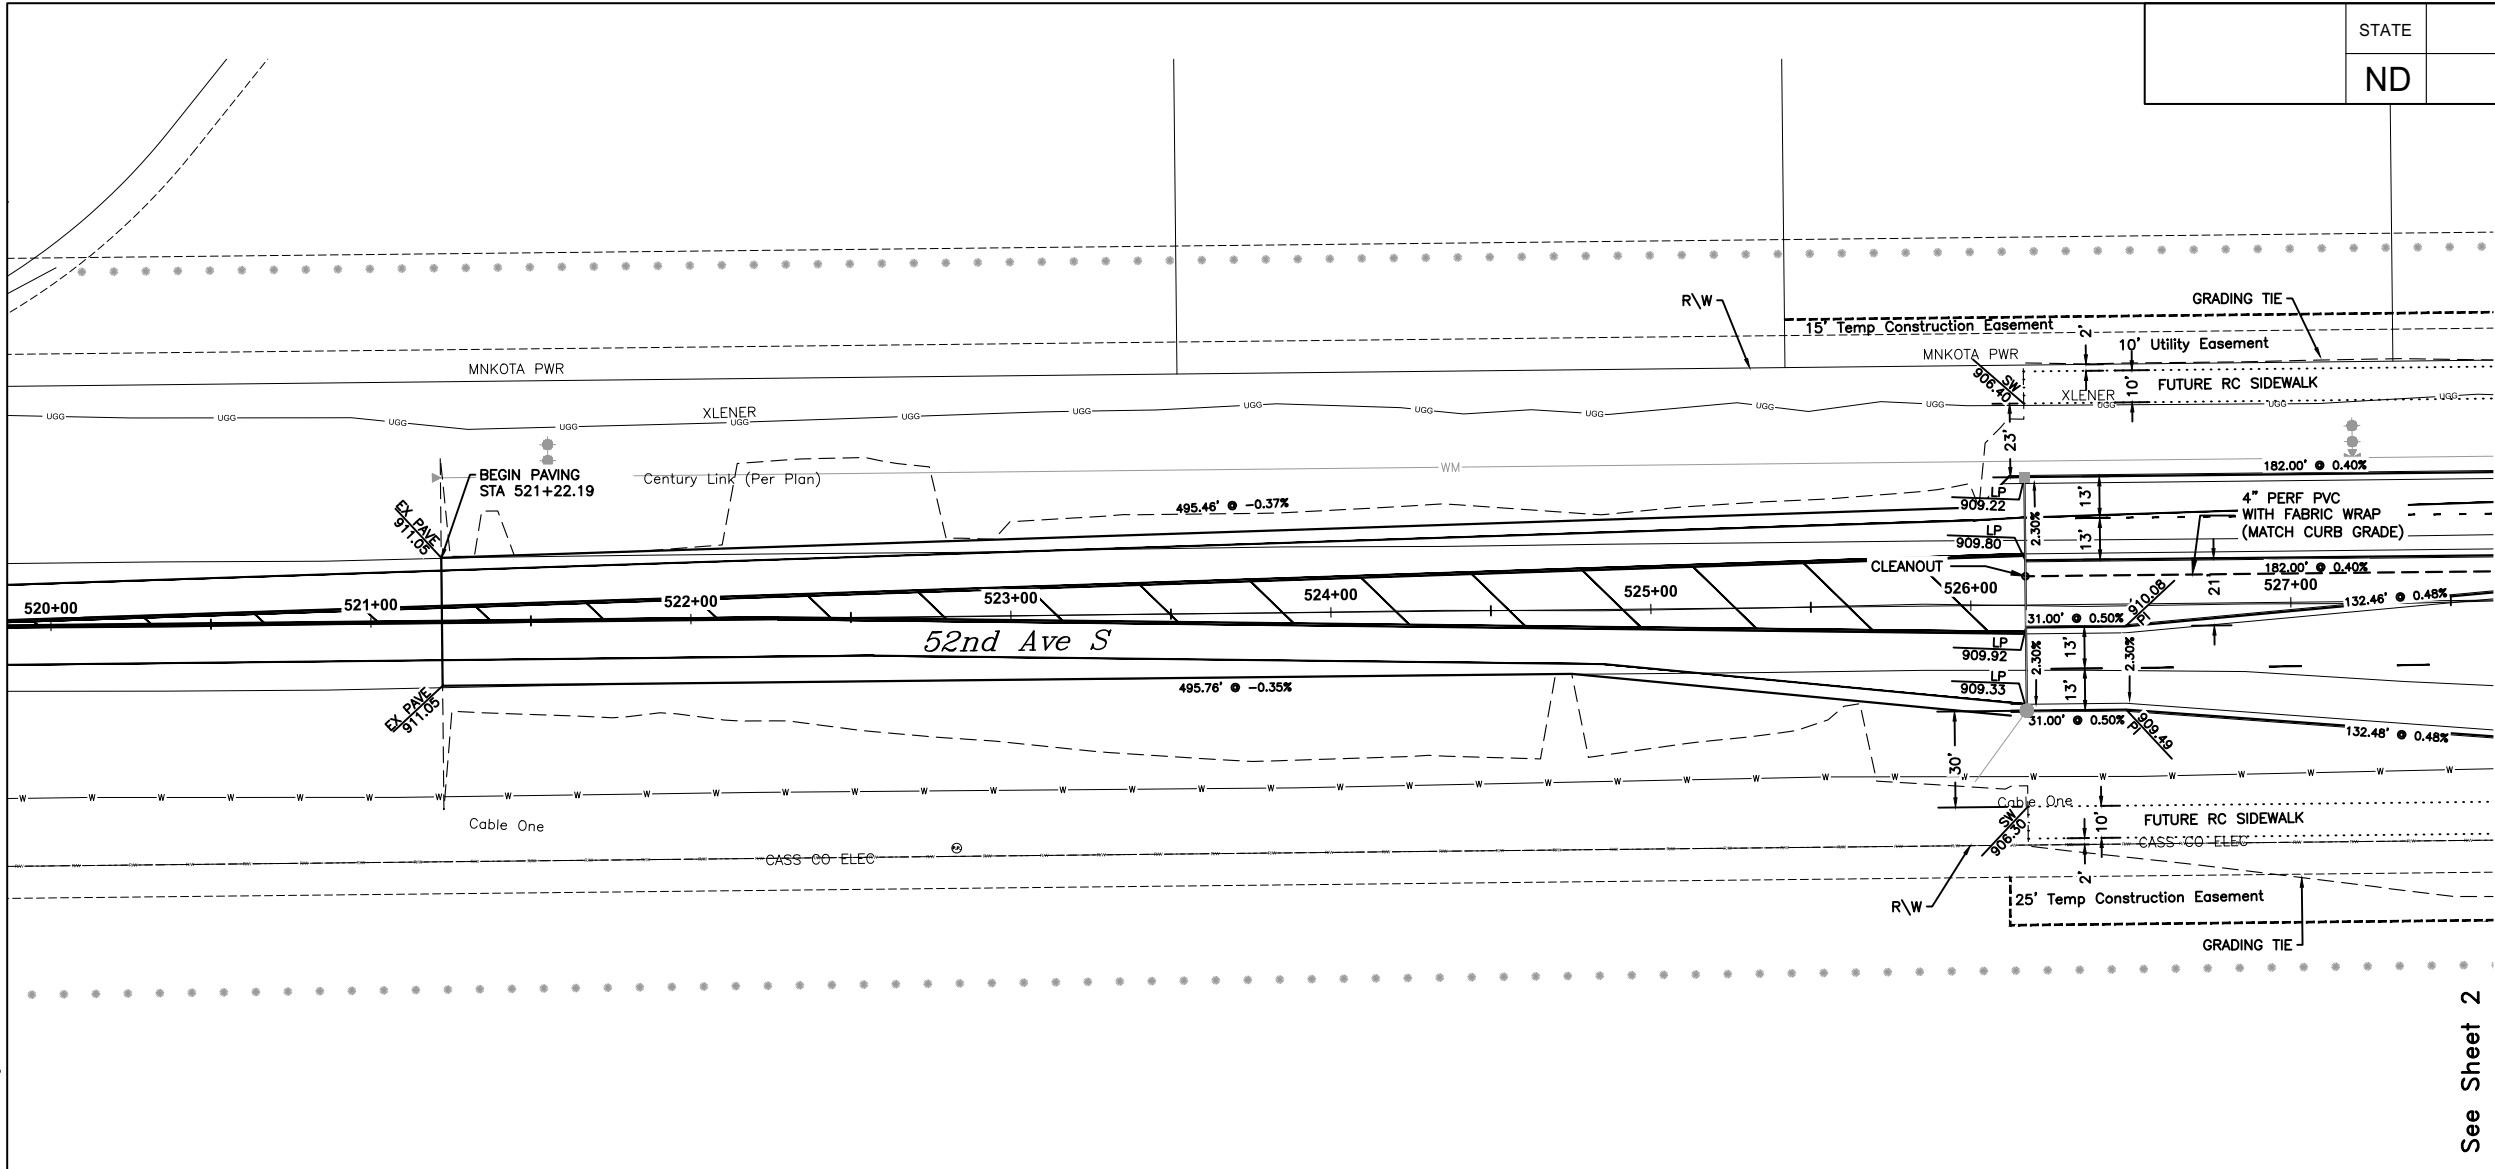

- NOTES:
1. ALL GRADES ARE FLOWLINE GRADES SHOWN AT FACE OF CURB UNLESS OTHERWISE NOTED.
 2. ALL CURB IS STANDARD TYPE I UNLESS OTHERWISE NOTED.

- IMPRESSIONED CONCRETE
- 5" SIDEWALK
- 6" SIDEWALK
- MEDIAN NOSE

Fargo
THE CITY OF
FAR MORE

Houston Engineering Inc.
Proj. No. 6059-0145
Ph: 701.237.5065



ALL ELEVATIONS ARE BASED ON THE U.S.G.S. VERTICAL DATUM OF 1988. (UNLESS NOTED OTHERWISE)

This document was originally issued and sealed by Adam M. Ruud Registration Number 10407 on 8/15/18 and the original document is stored in the Engineering Dept. at City Hall.


Plan & Profile - 52nd Ave S

52nd Ave S - West of 63rd St S to 45th St S

08/15/18 05:42:31AM H:\Fargo\IBN\6000\6059\18_6059_145 - 52nd Ave. Design\CAD\Plans\060-P & P PAVING_1.dwg

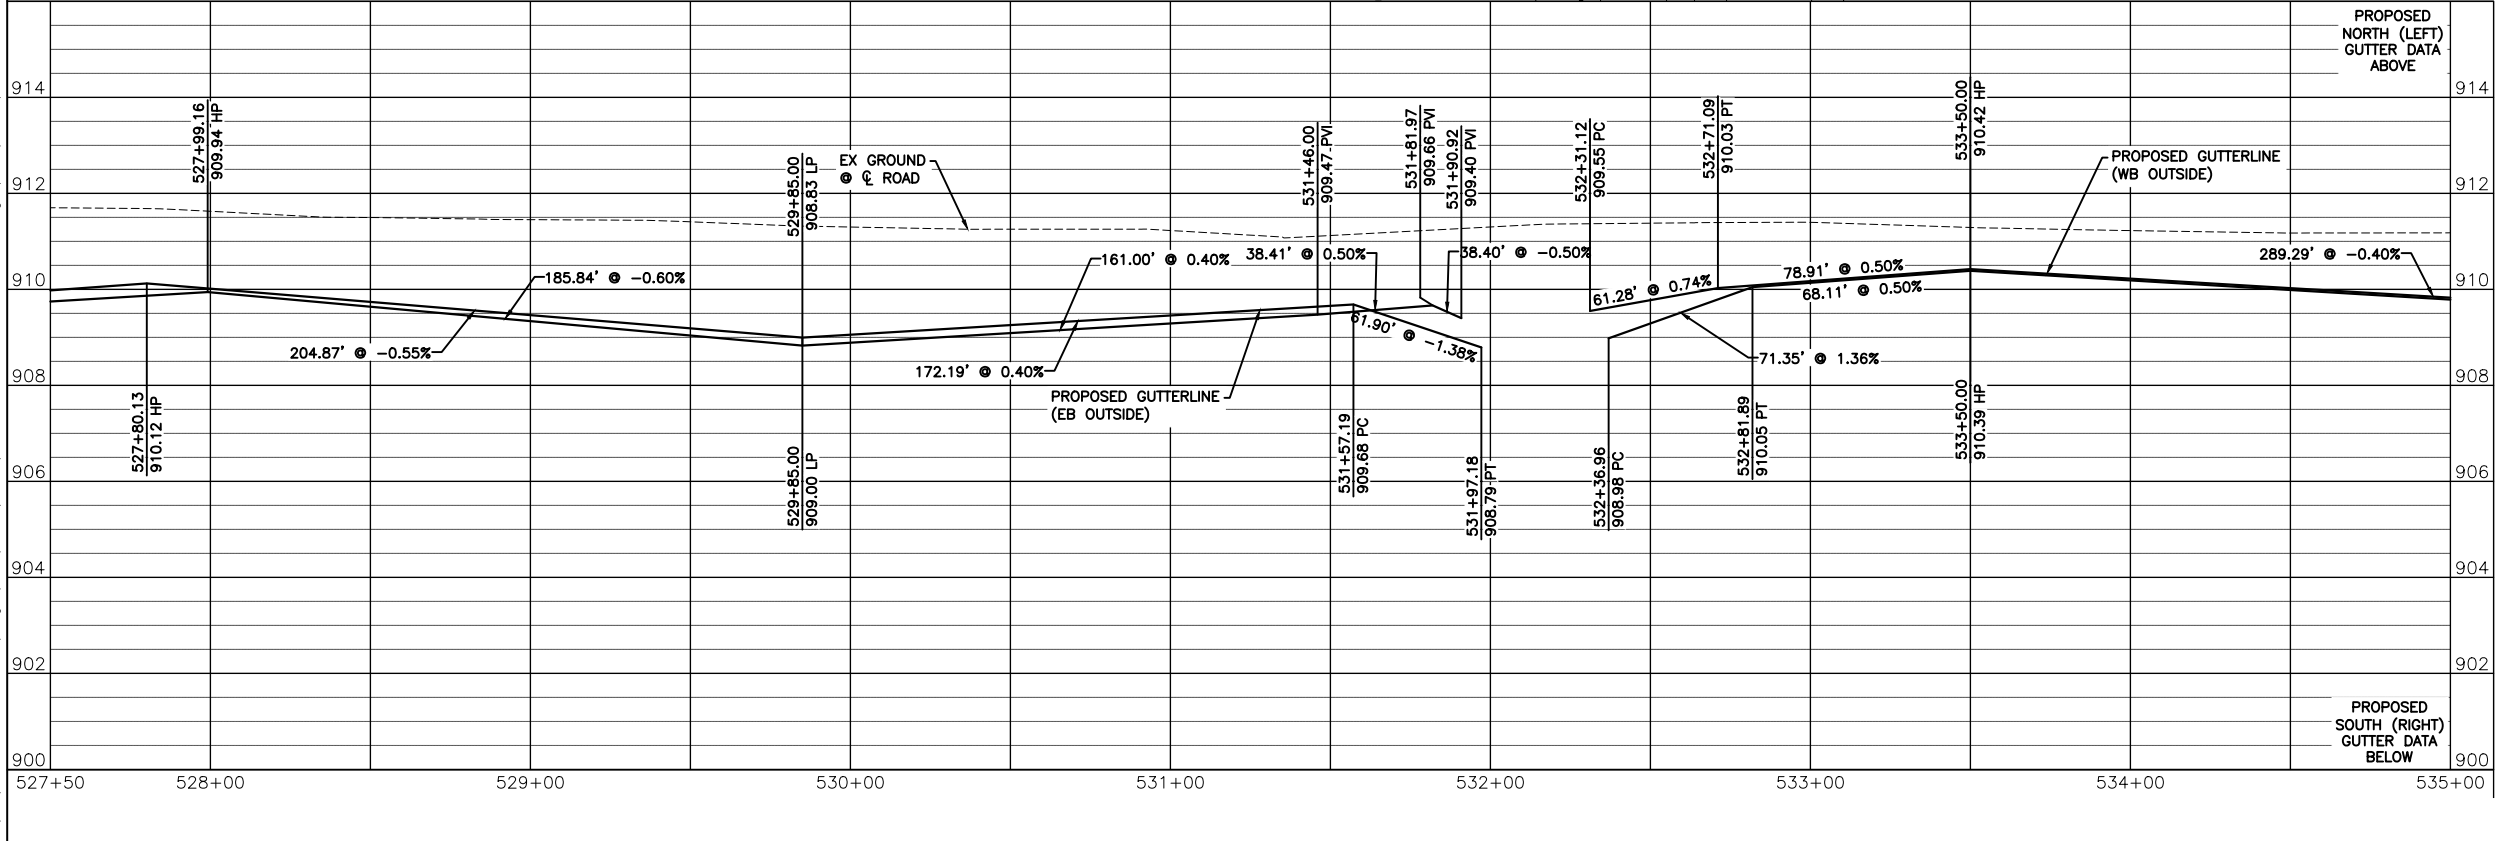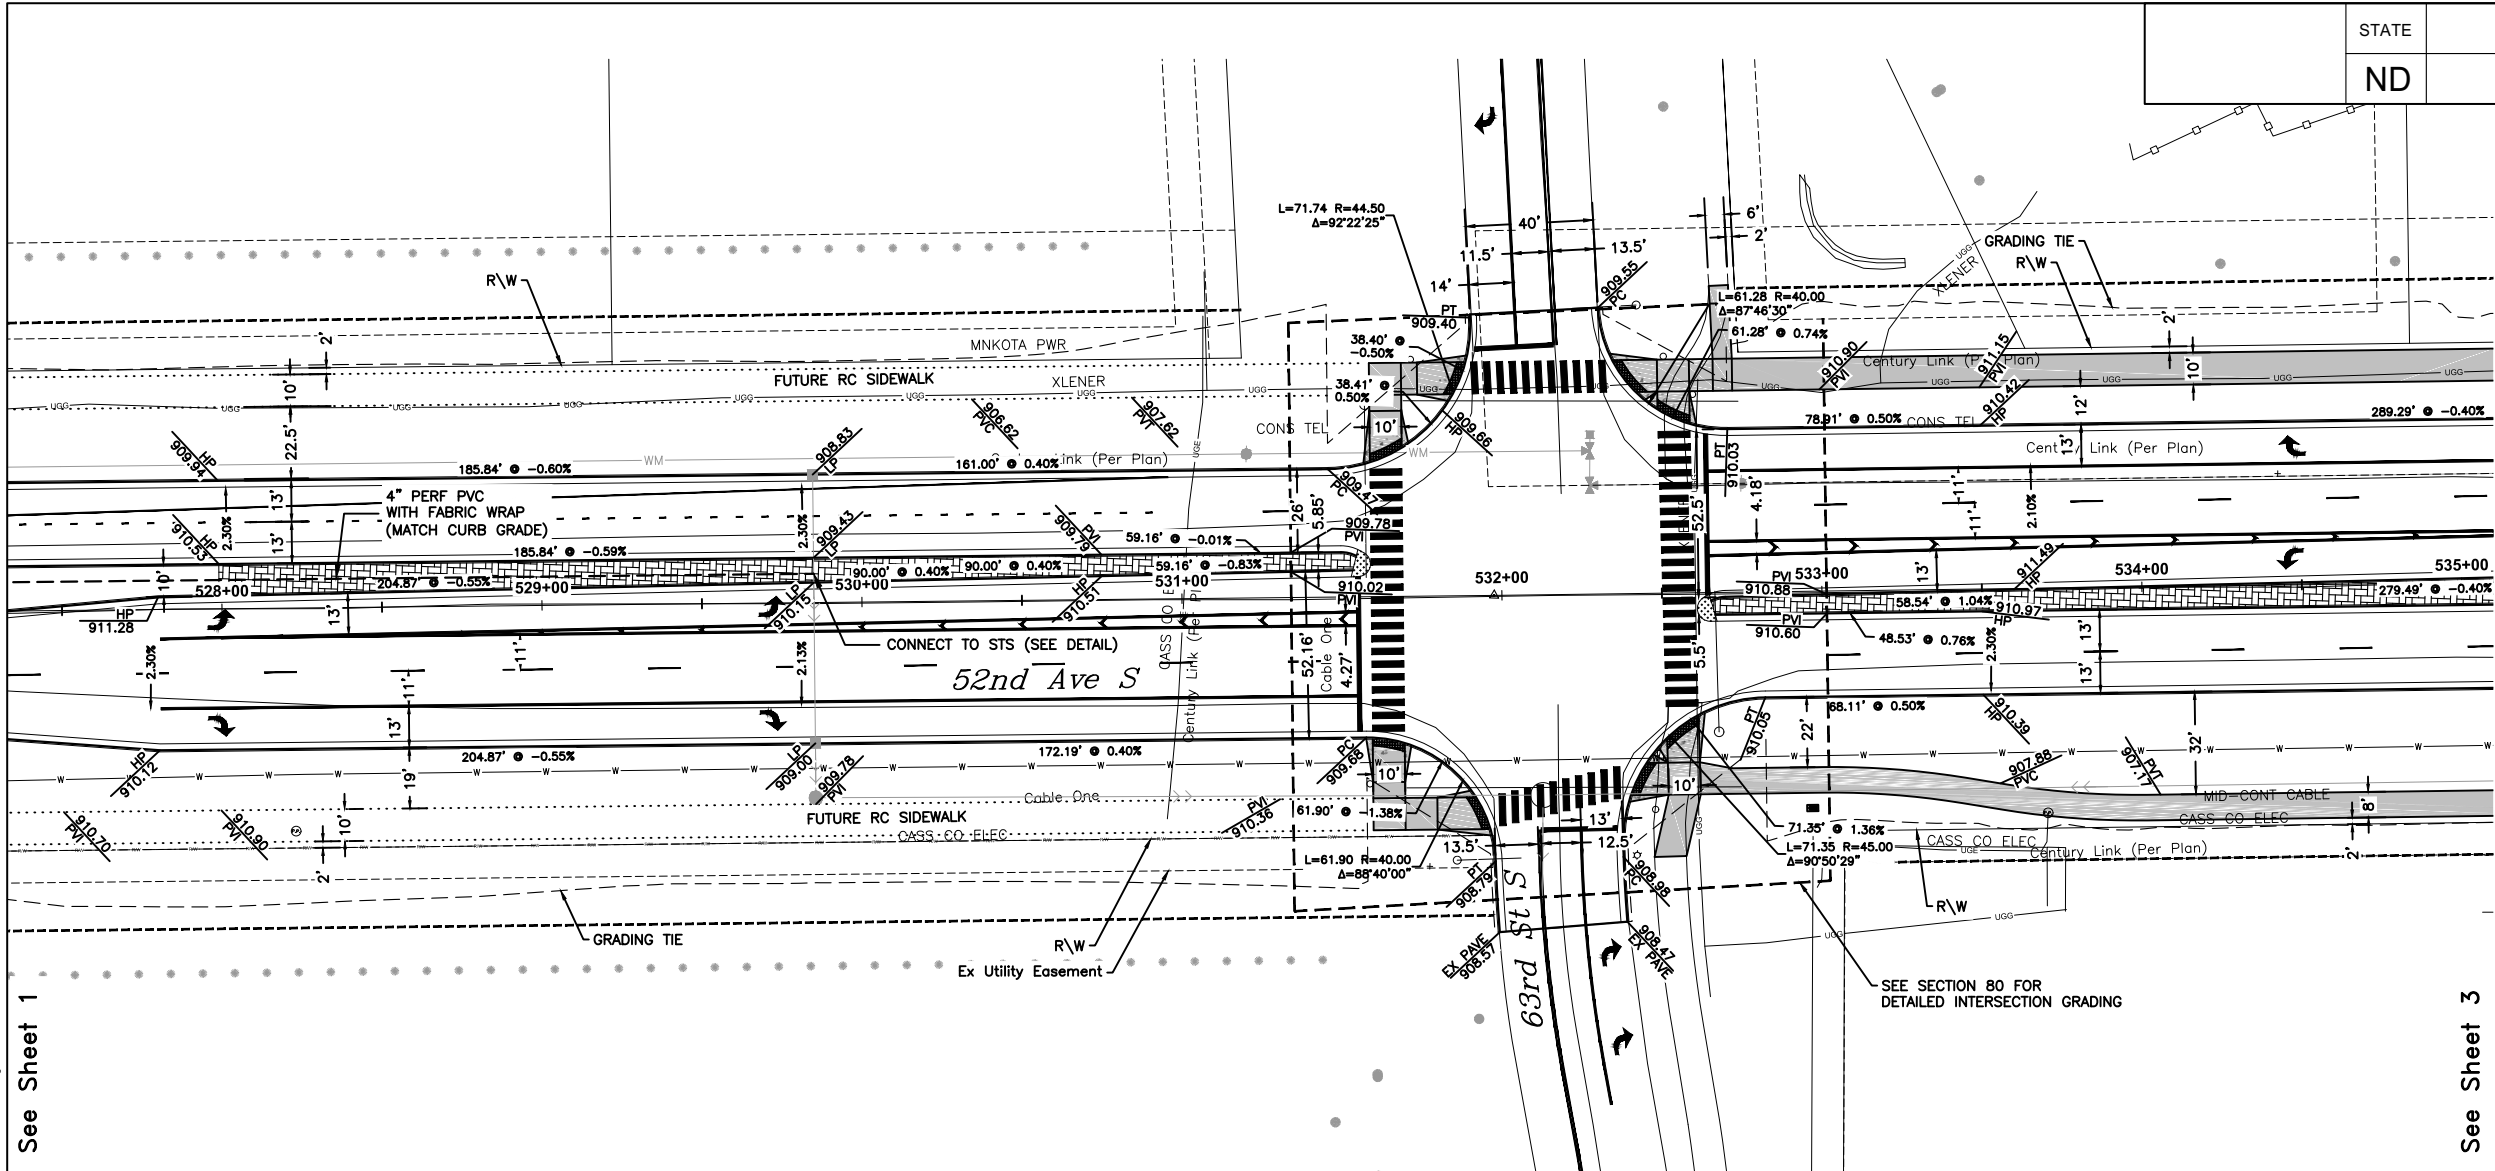

STATE	PROJECT NO.	SECTION NO.	SHEET NO.
ND	SU-8-984(164)	60	2

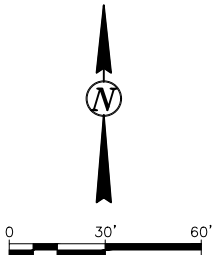

- NOTES:
1. ALL GRADES ARE FLOWLINE GRADES SHOWN AT FACE OF CURB UNLESS OTHERWISE NOTED.
 2. ALL CURB IS STANDARD TYPE I UNLESS OTHERWISE NOTED.

- IMPRESSED CONCRETE
- 5" SIDEWALK
- 6" SIDEWALK
- MEDIAN NOSE



Proj. No. 6059-0145
Houston
Engineering Inc.
Ph: 701.237.5065


ALL ELEVATIONS ARE BASED ON
THE U.S.G.S. VERTICAL DATUM OF 1988.
(UNLESS NOTED OTHERWISE)

This document was originally issued and sealed by Adam M. Ruud Registration Number 10407 on 8/15/18 and the original document is stored in the Engineering Dept. at City Hall.

Plan & Profile - 52nd Ave S


52nd Ave S - West of 63rd St S to 45th St S

08/15/18 05:42:41AM H:\Fargo\JBN\6000\6059\18_6059_145 - 52nd Ave. Design\CAD\Plans\060-P & P PAVING_1.dwg

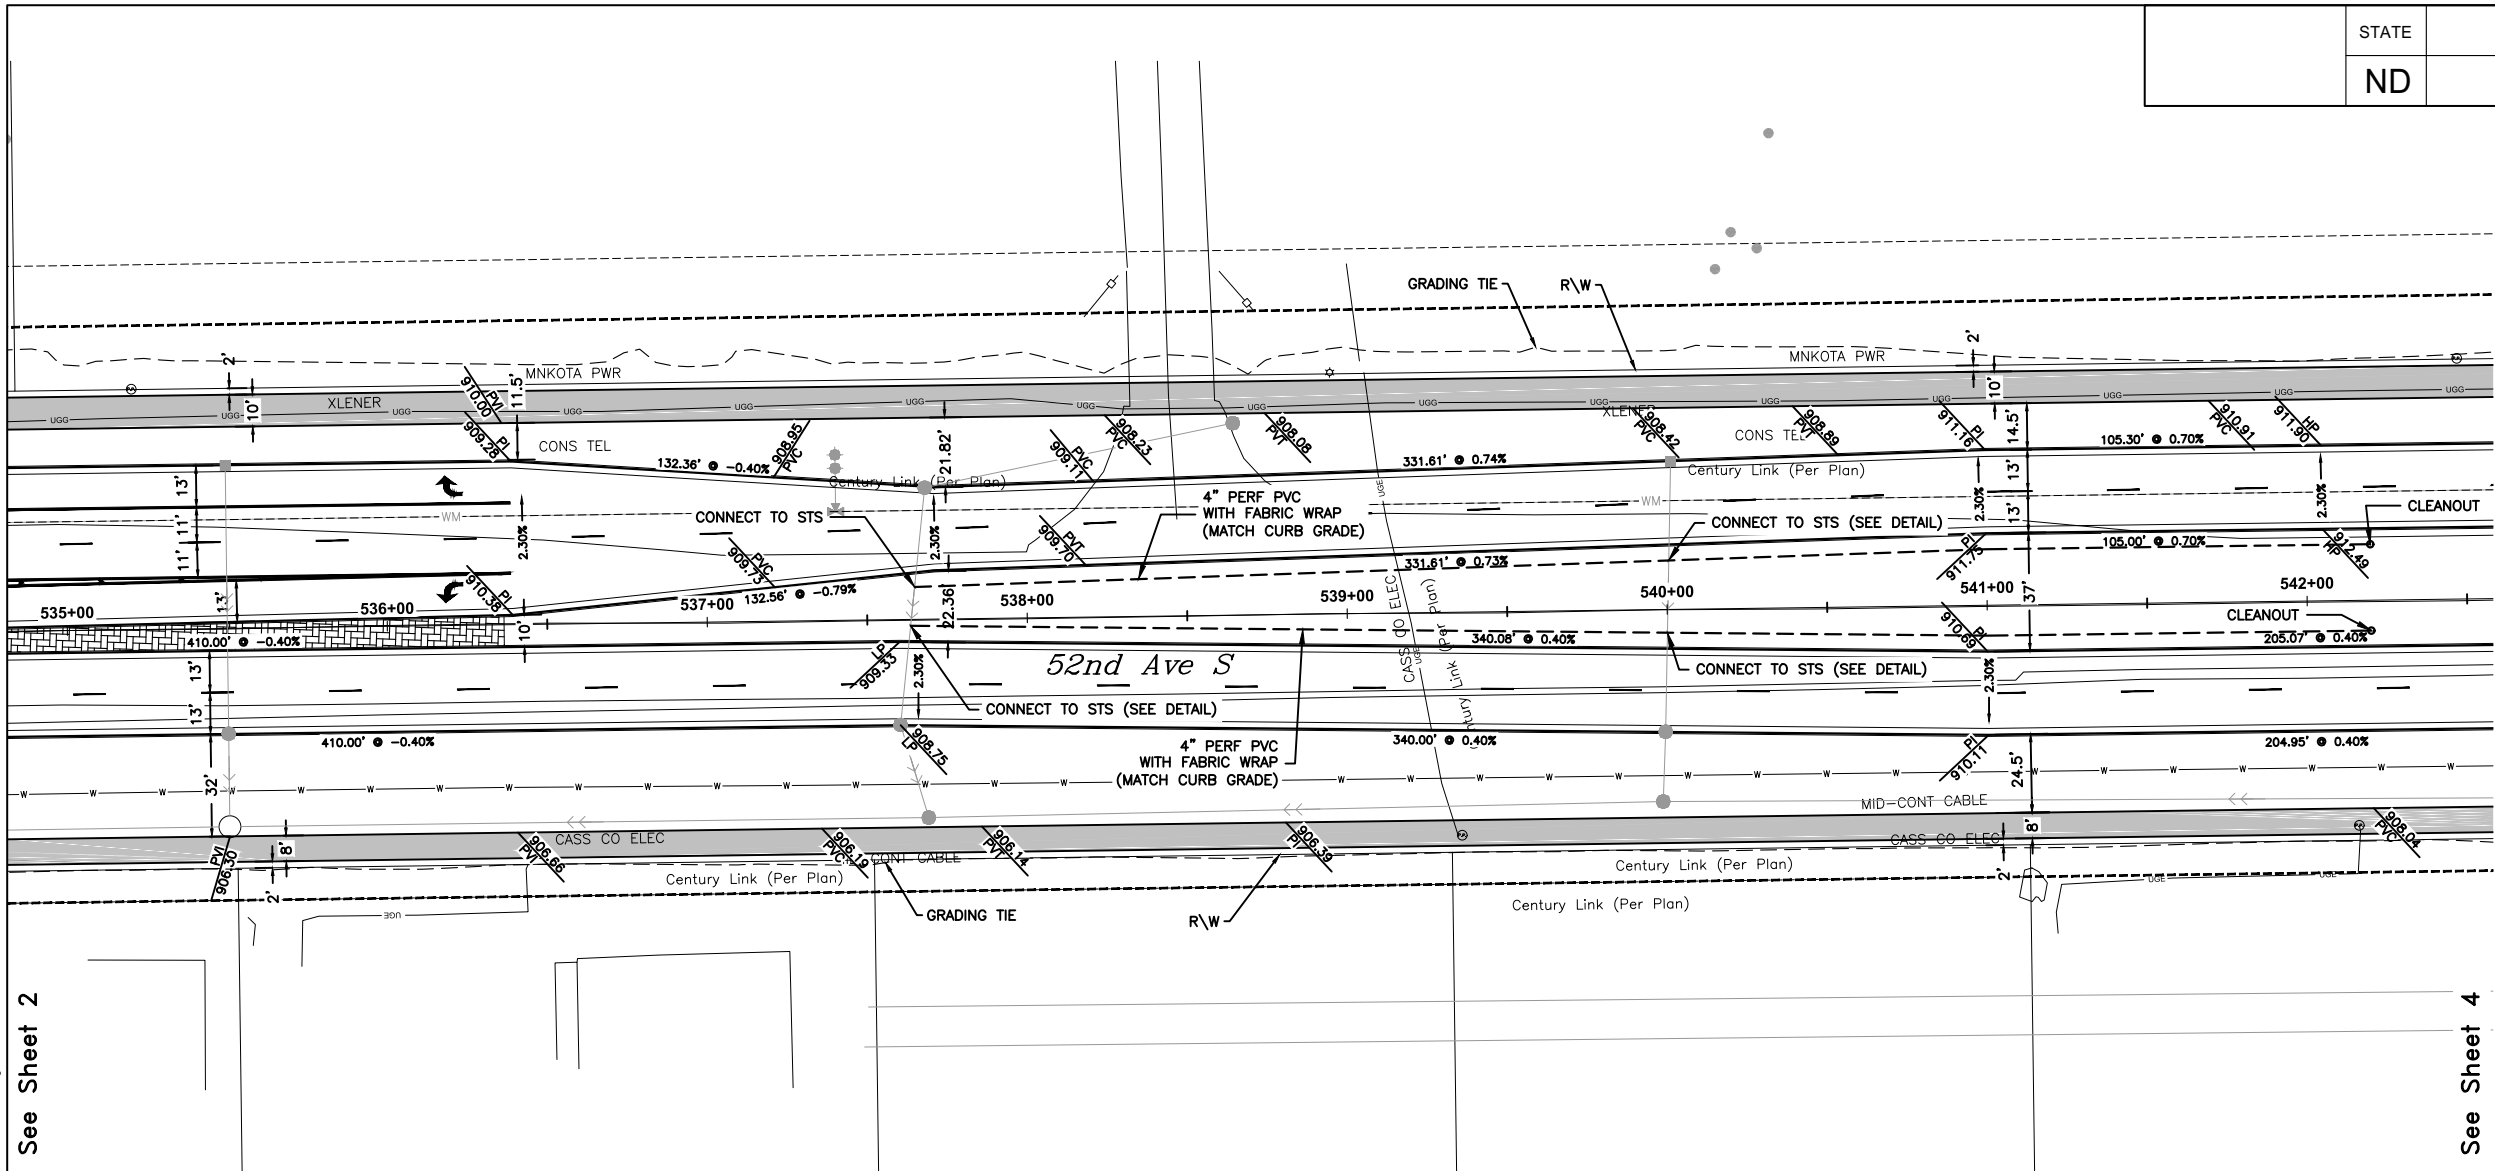


See Sheet 2

See Sheet 4

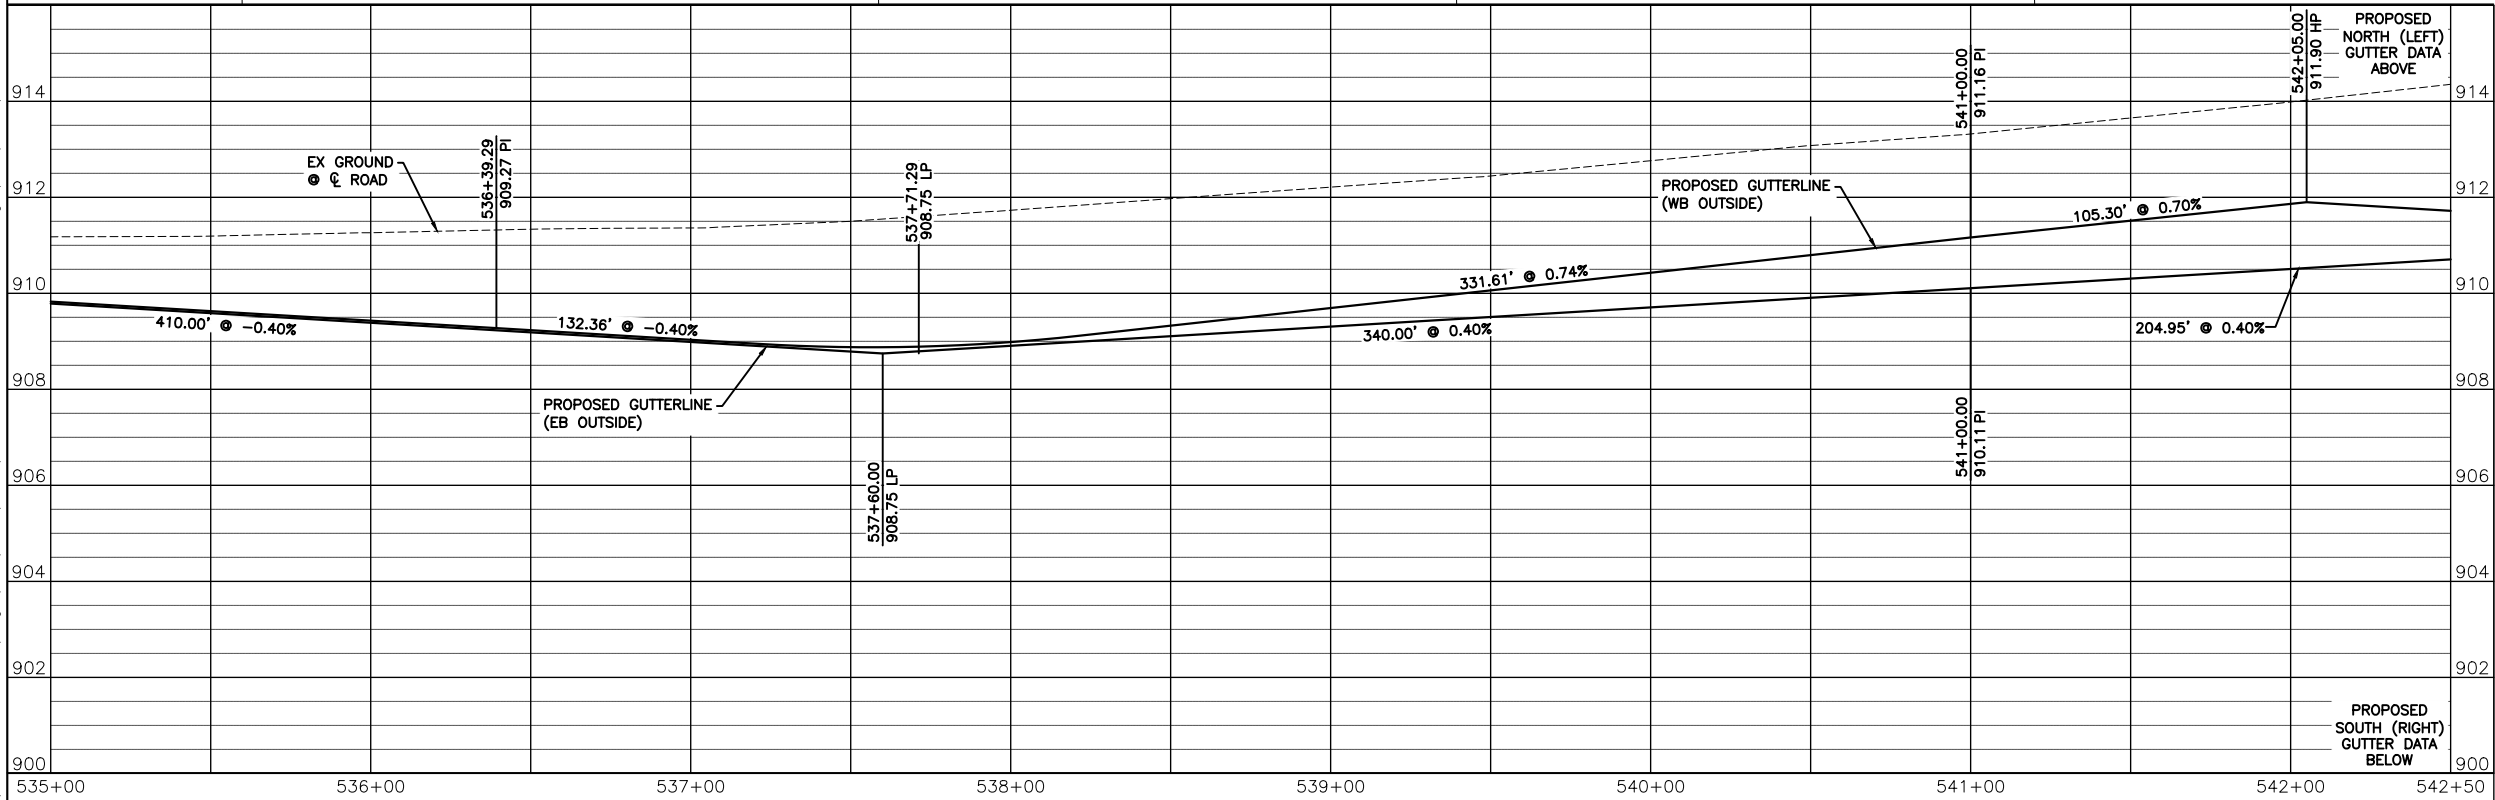

PROPOSED NORTH (LEFT) GUTTER DATA ABOVE

PROPOSED SOUTH (RIGHT) GUTTER DATA BELOW

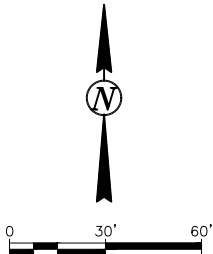

- NOTES:
1. ALL GRADES ARE FLOWLINE GRADES SHOWN AT FACE OF CURB UNLESS OTHERWISE NOTED.
 2. ALL CURB IS STANDARD TYPE I UNLESS OTHERWISE NOTED.

- IMPRESSED CONCRETE
- 5" SIDEWALK
- 6" SIDEWALK
- MEDIAN NOSE



Proj. No. 6059-0145
Houston
Engineering Inc.
Ph: 701.237.5065


ALL ELEVATIONS ARE BASED ON
THE U.S.G.S. VERTICAL DATUM OF 1988.
(UNLESS NOTED OTHERWISE)

This document was
originally issued and
sealed by
Adam M. Ruud
Registration Number
10407
on 8/15/18 and the
original document is
stored in the Engineering
Dept. at City Hall.


Plan & Profile - 52nd Ave S

52nd Ave S - West of 63rd St S to 45th St S

08/15/18 05:42:56AM H:\Fargo\JBN\6000\6059\18_6059_145 - 52nd Ave. Design\CAD\Plans\060-P & P PAVING_1.dwg

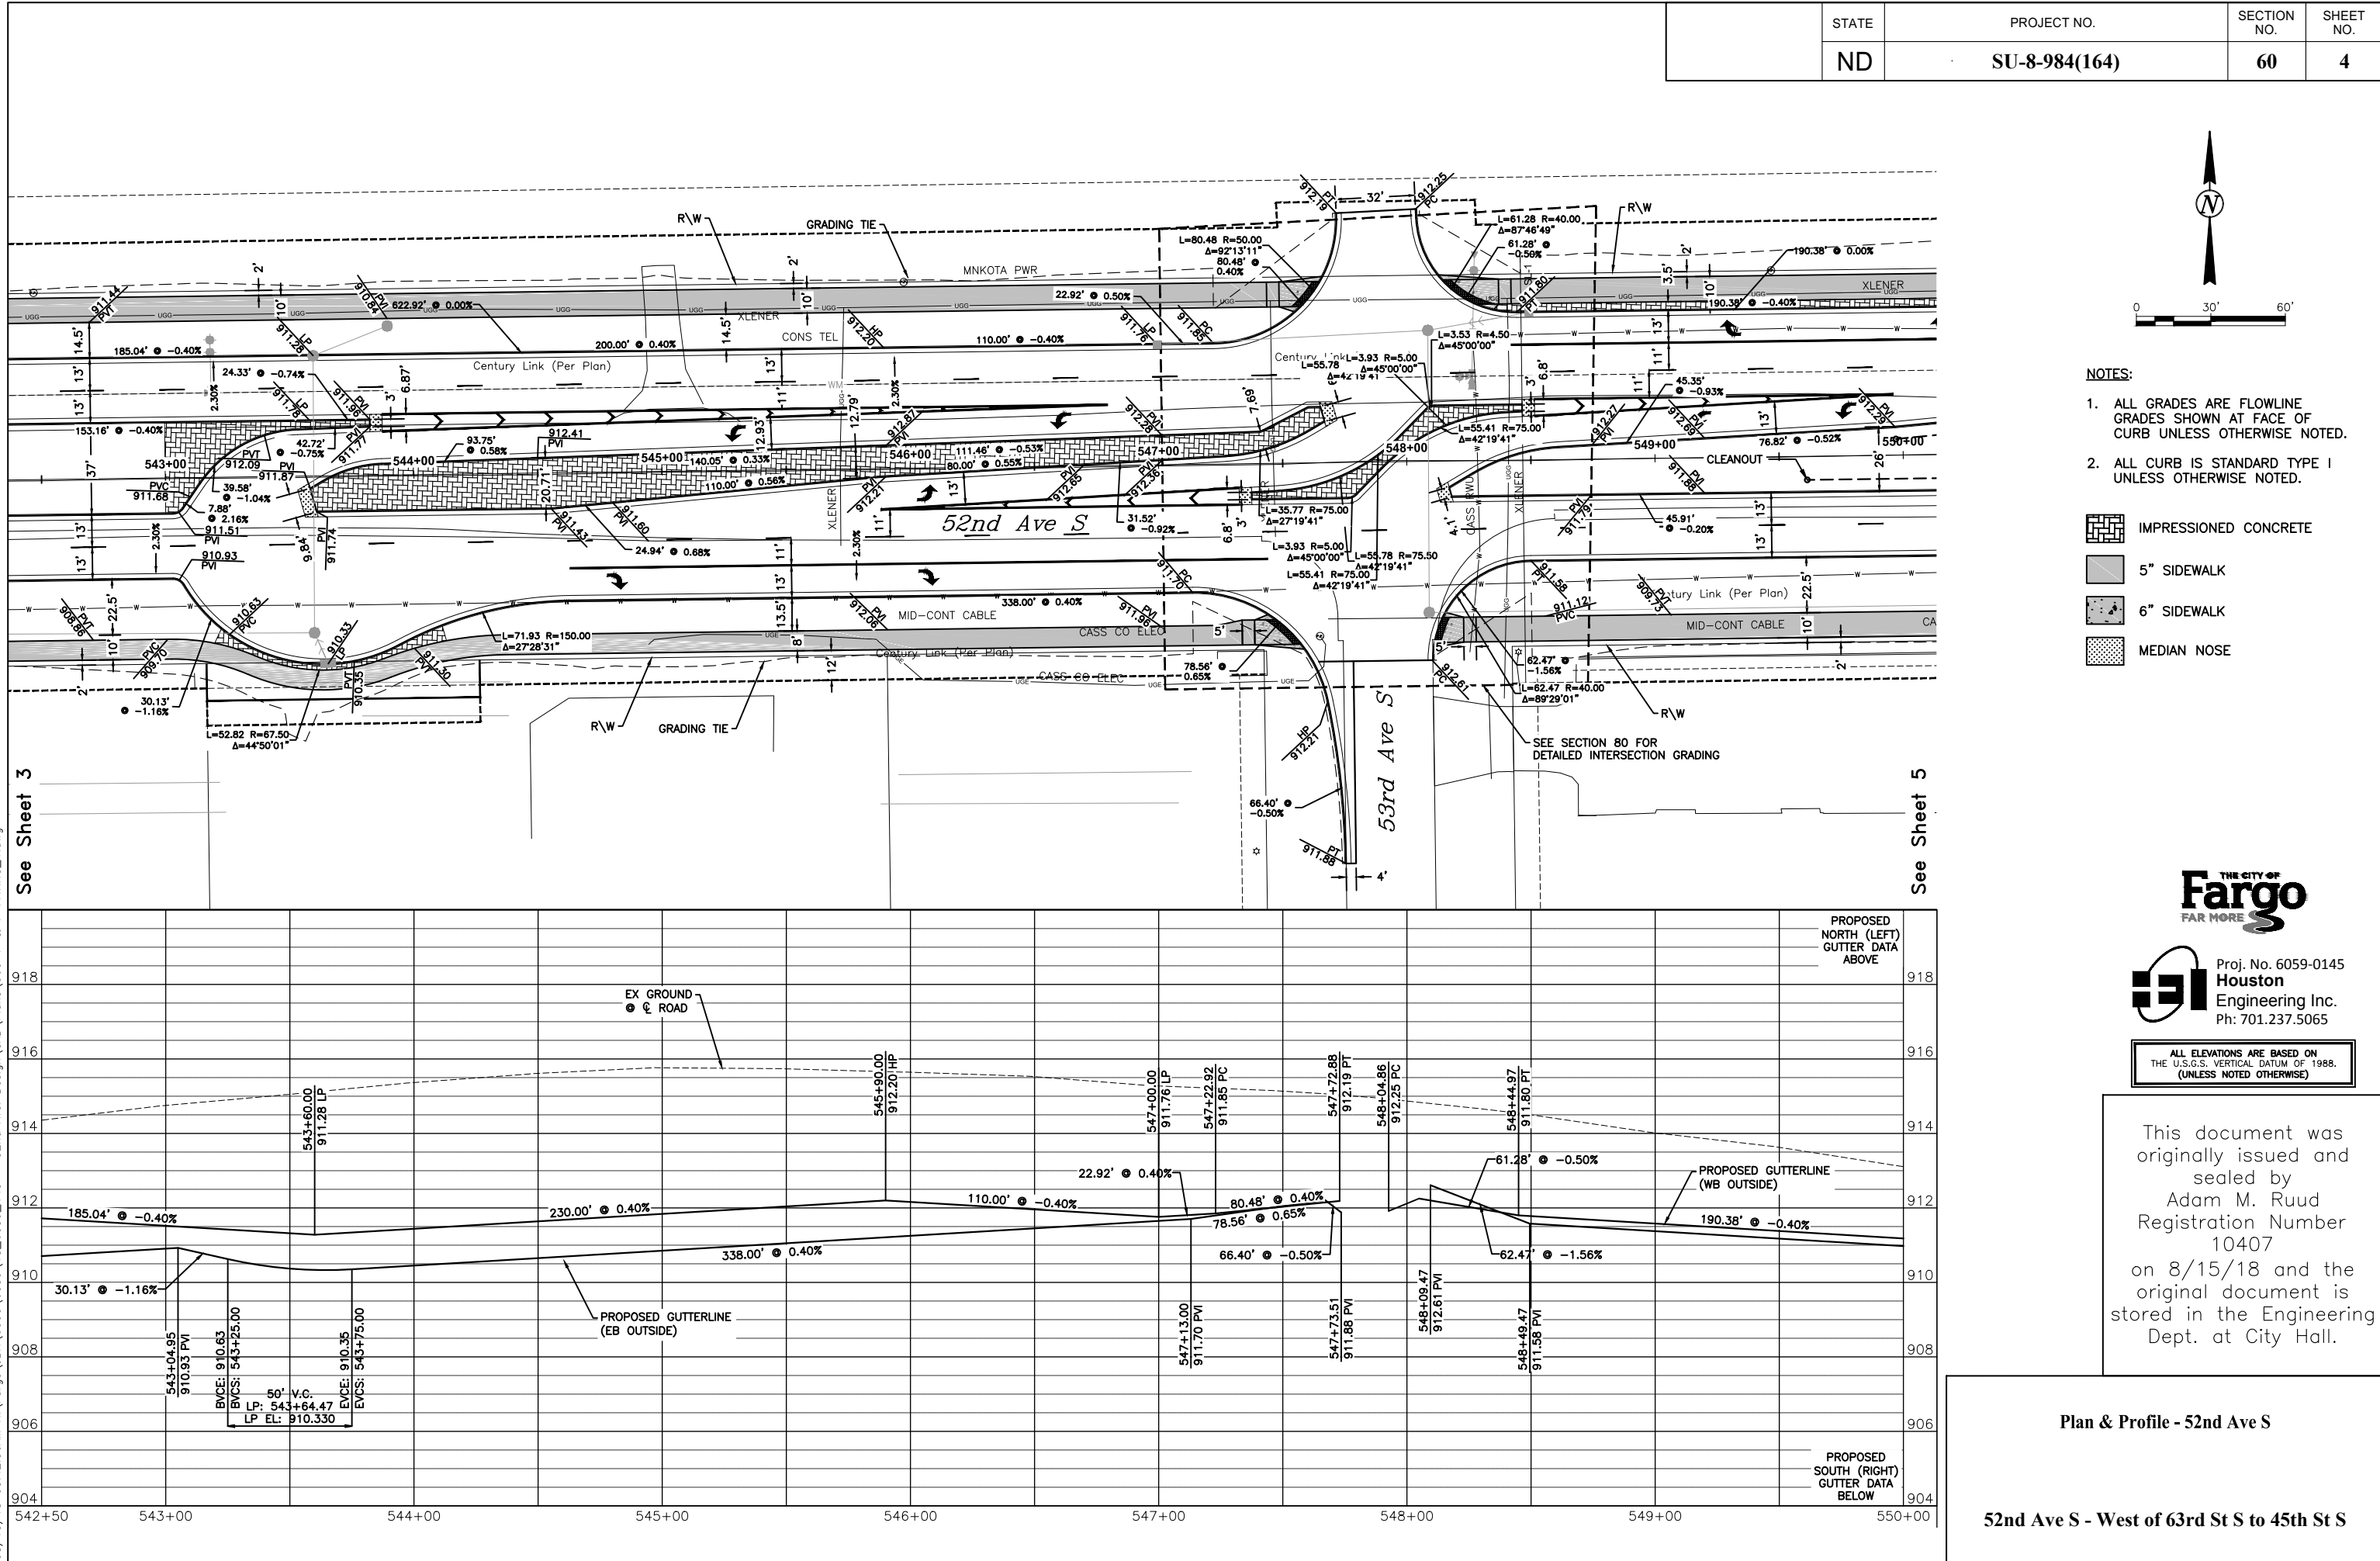


08/15/18 05:43:06AM H:\Fargo\IBN\6000\6059\18_6059_145 - 52nd Ave. Design\CAD\Plans\060-P & P PAVING_1.dwg

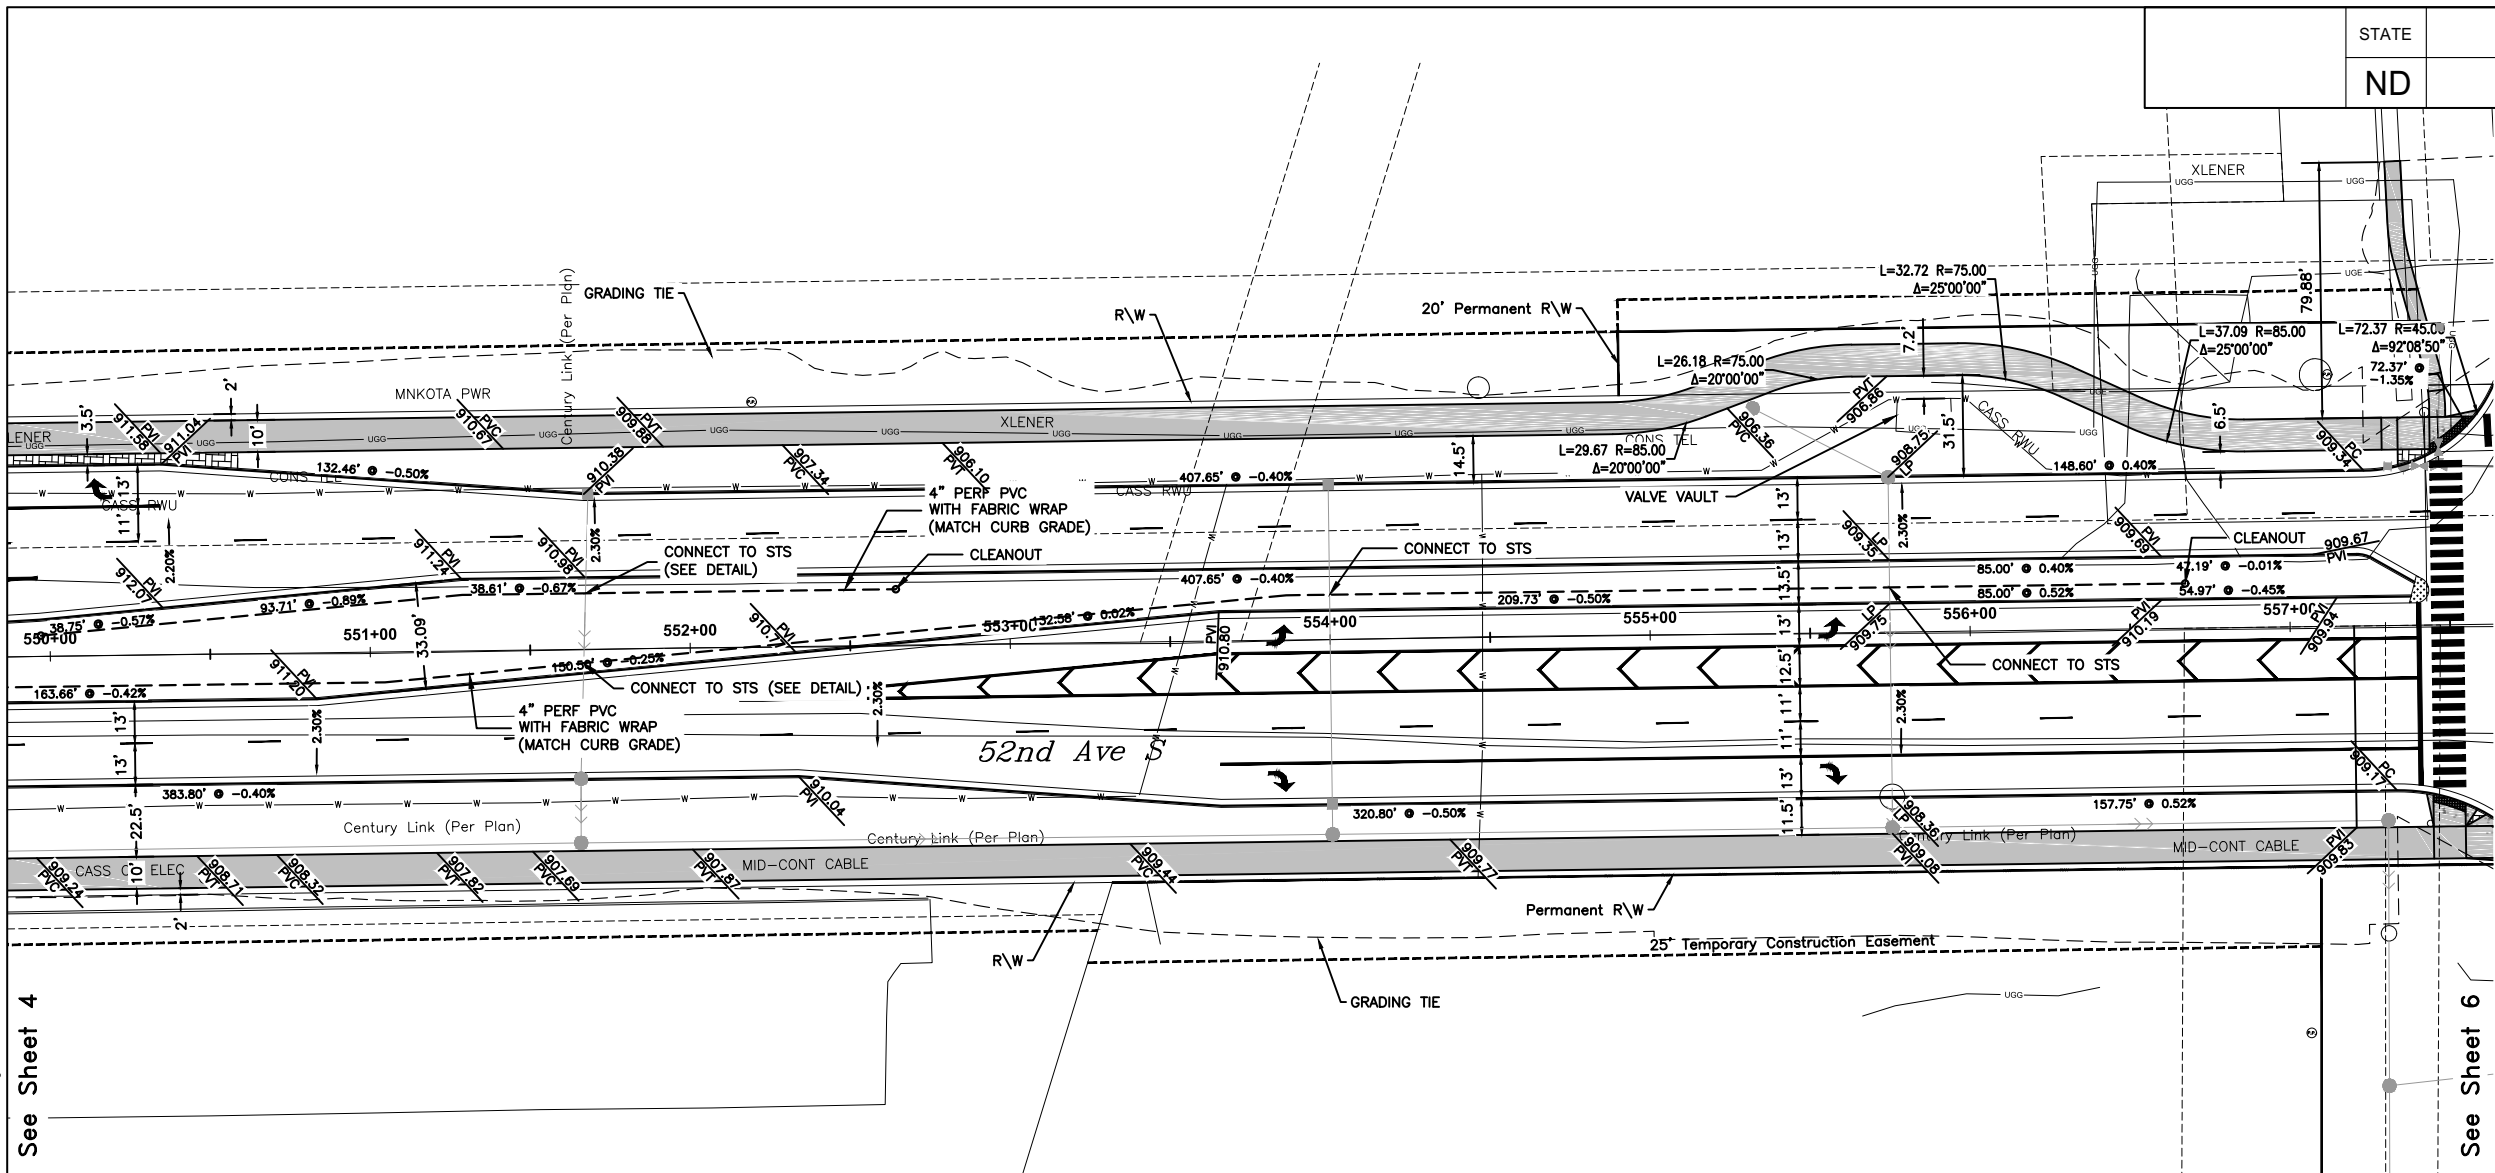


See Sheet 4

See Sheet 6

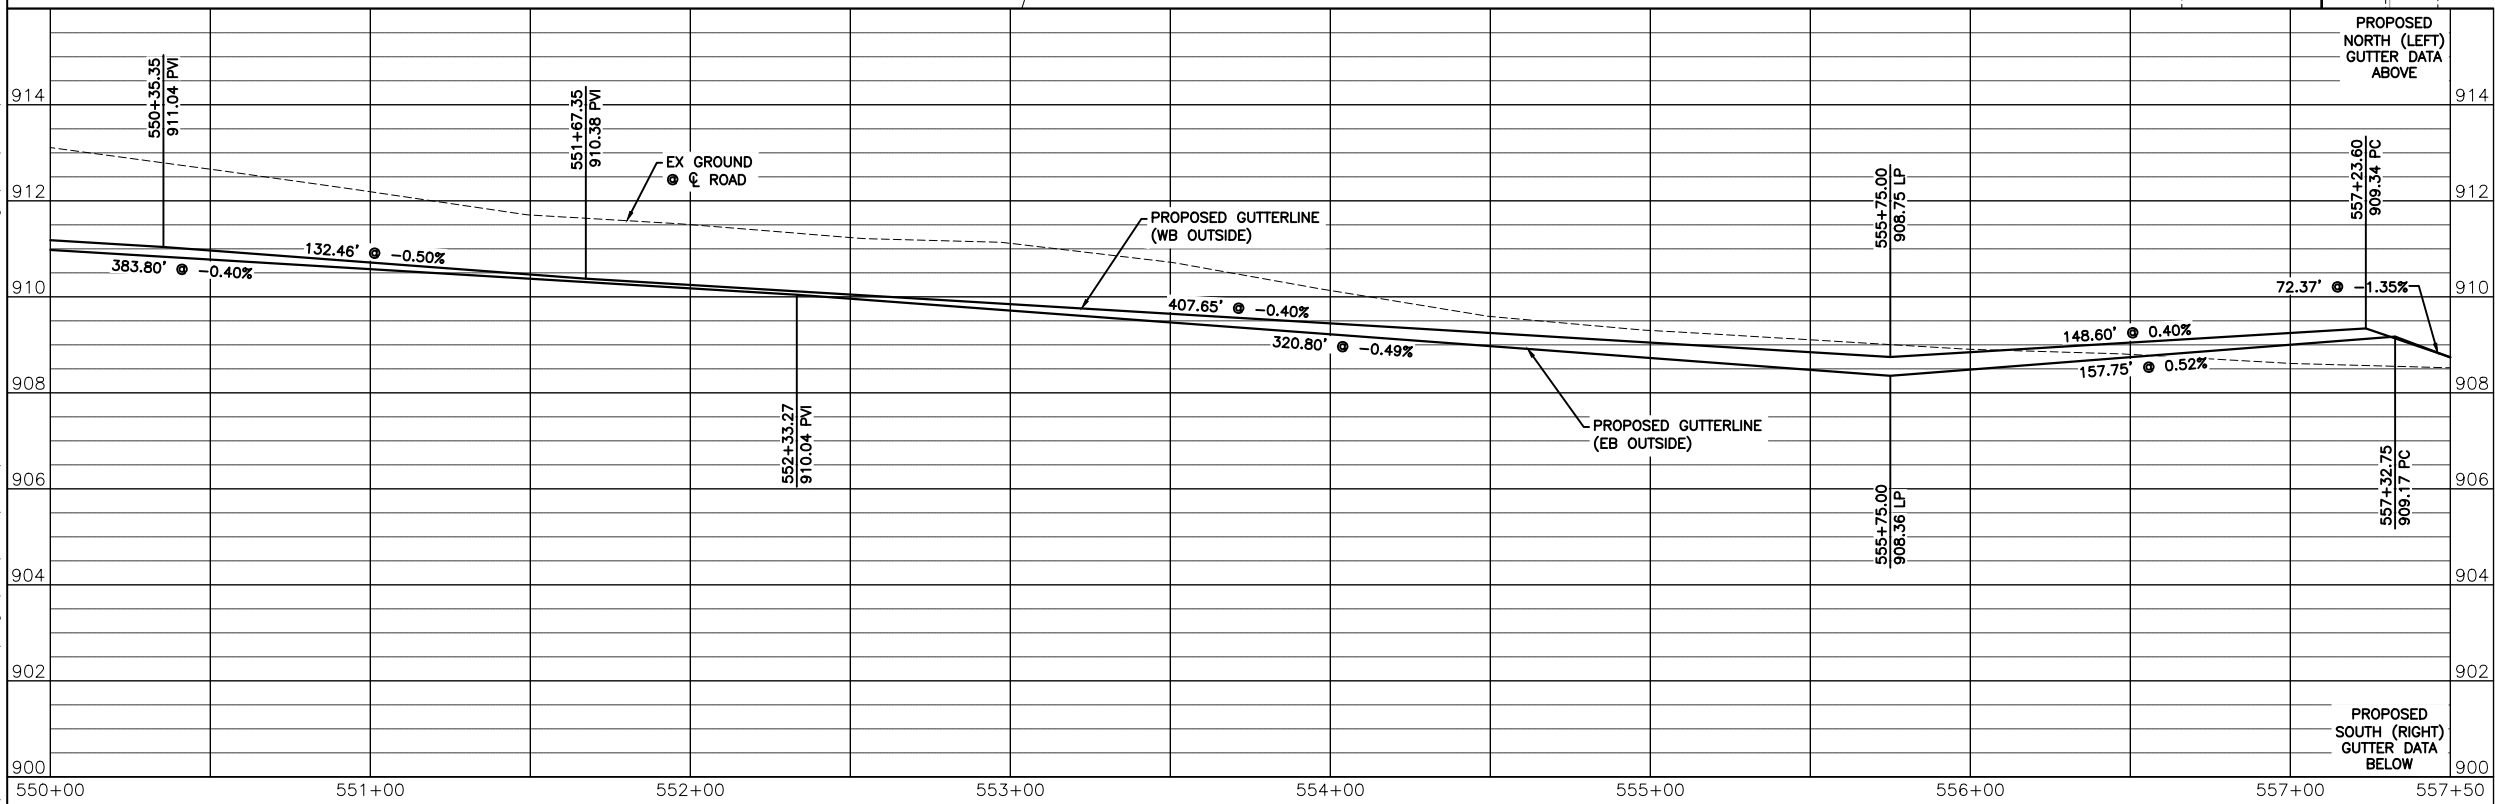

STATE	PROJECT NO.	SECTION NO.	SHEET NO.
ND	SU-8-984(164)	60	5

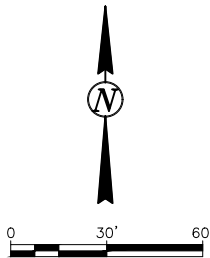

NOTES:

- ALL GRADES ARE FLOWLINE GRADES SHOWN AT FACE OF CURB UNLESS OTHERWISE NOTED.
- ALL CURB IS STANDARD TYPE I UNLESS OTHERWISE NOTED.

- IMPRESSED CONCRETE
- 5" SIDEWALK
- 6" SIDEWALK
- MEDIAN NOSE



Proj. No. 6059-0145
Houston
Engineering Inc.
Ph: 701.237.5065



ALL ELEVATIONS ARE BASED ON
THE U.S.G.S. VERTICAL DATUM OF 1988.
(UNLESS NOTED OTHERWISE)

This document was
originally issued and
sealed by
Adam M. Ruud
Registration Number
10407
on 8/15/18 and the
original document is
stored in the Engineering
Dept. at City Hall.

Plan & Profile - 52nd Ave S

52nd Ave S - West of 63rd St S to 45th St S

08/15/18 05:43:15AM H:\Fargo\IBN\6000\6059\18_6059_145 - 52nd Ave. Design\CAD\Plans\060-P & P PAVING_1.dwg

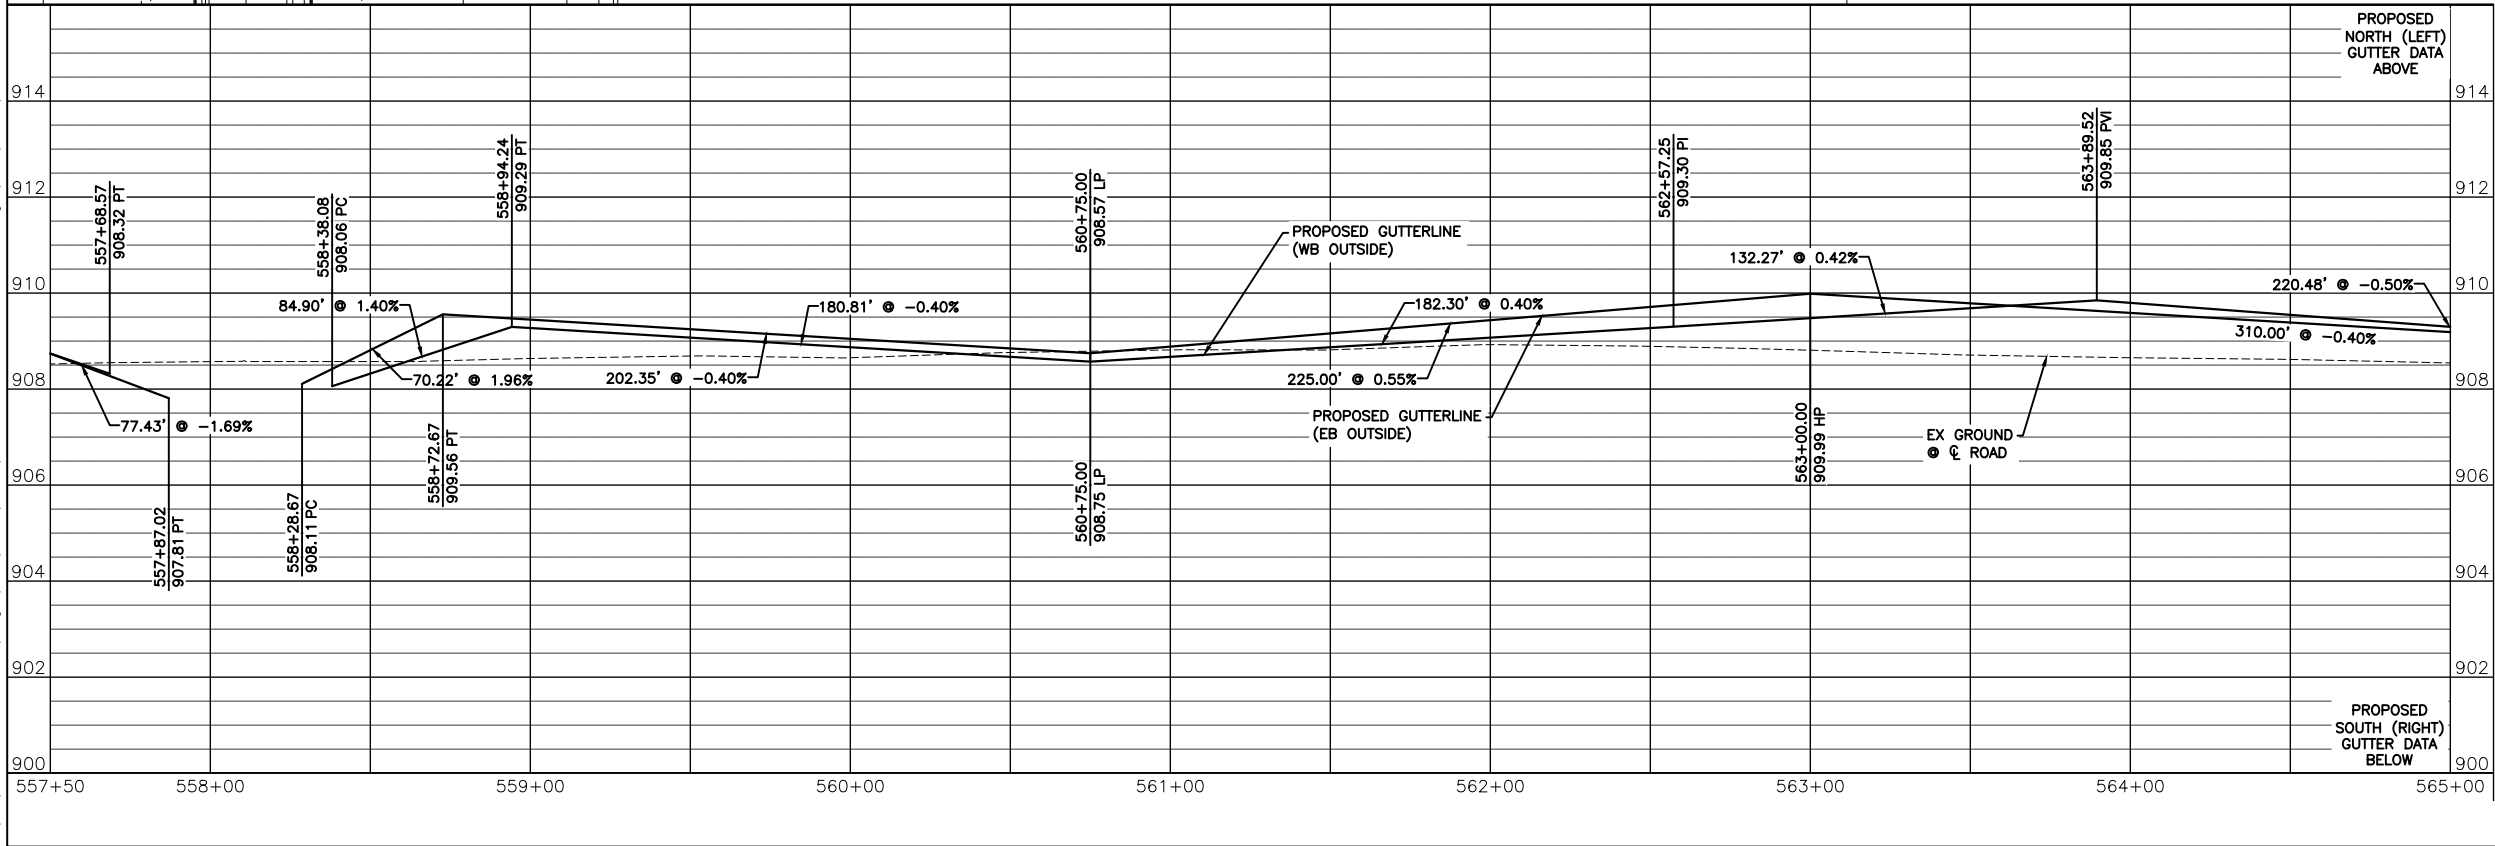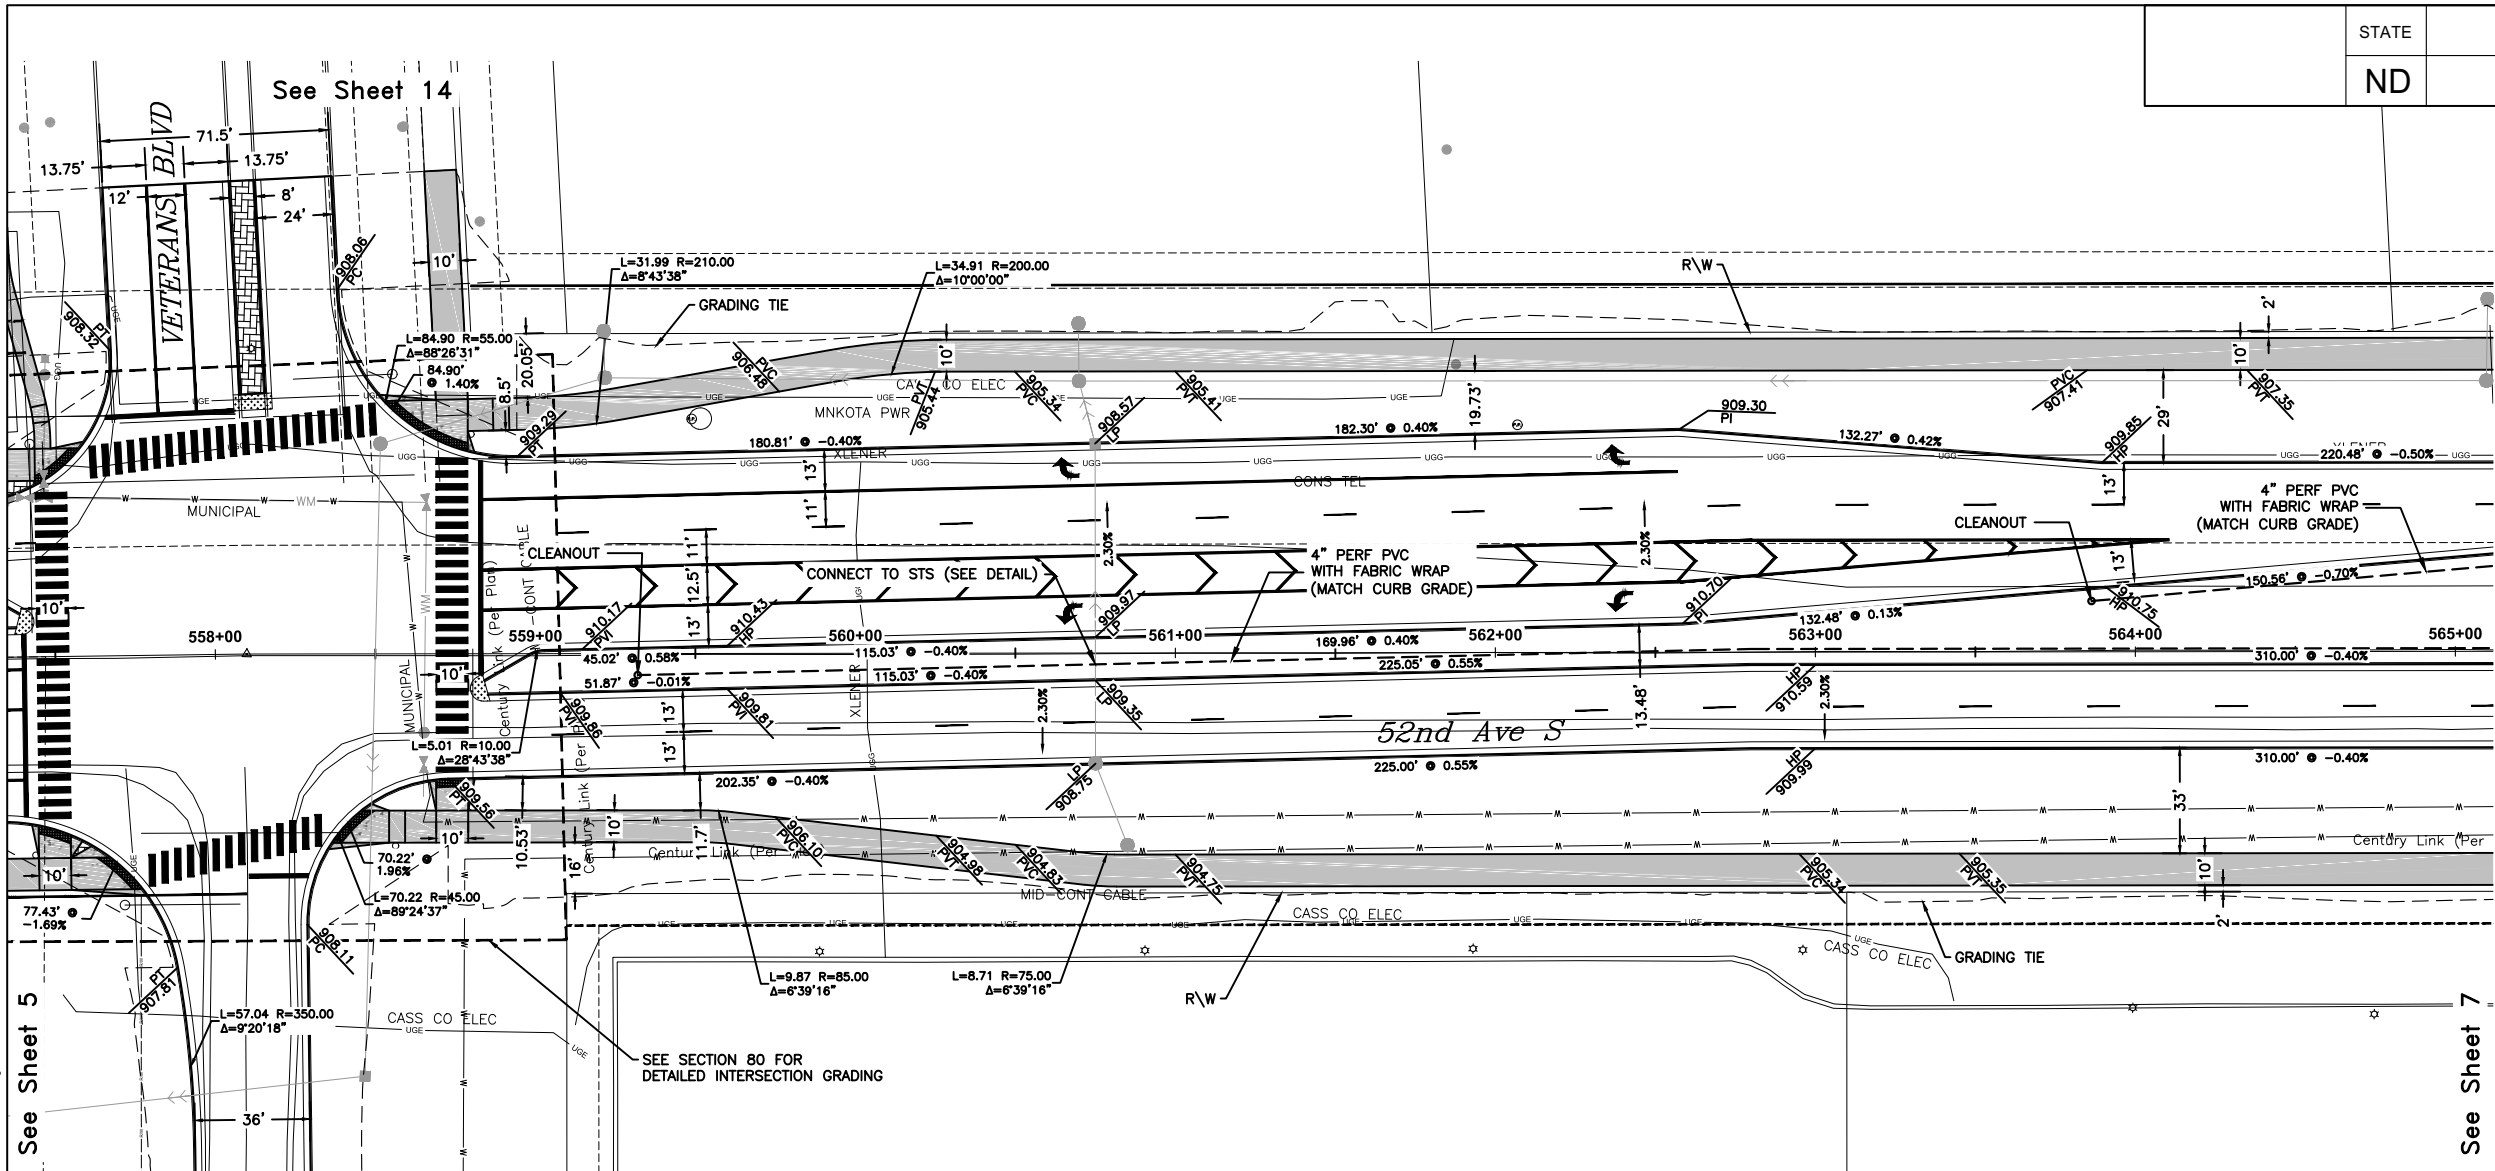

- NOTES:
1. ALL GRADES ARE FLOWLINE GRADES SHOWN AT FACE OF CURB UNLESS OTHERWISE NOTED.
 2. ALL CURB IS STANDARD TYPE I UNLESS OTHERWISE NOTED.

- IMPRESSED CONCRETE
- 5" SIDEWALK
- 6" SIDEWALK
- MEDIAN NOSE

THE CITY OF
Fargo
FAR MORE

Proj. No. 6059-0145
Houston
Engineering Inc.
Ph: 701.237.5065




ALL ELEVATIONS ARE BASED ON
THE U.S.G.S. VERTICAL DATUM OF 1988.
(UNLESS NOTED OTHERWISE)

This document was
originally issued and
sealed by
Adam M. Ruud
Registration Number
10407
on 8/15/18 and the
original document is
stored in the Engineering
Dept. at City Hall.

Plan & Profile - 52nd Ave S

52nd Ave S - West of 63rd St S to 45th St S

08/15/18 05:44:24AM H:\Fargo\IBN\6000\6059\18_6059_145 - 52nd Ave. Design\CAD\Plans\060-P & P PAVING_2.dwg

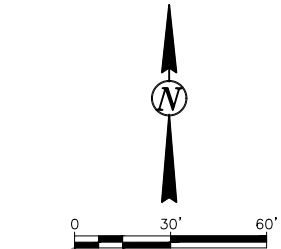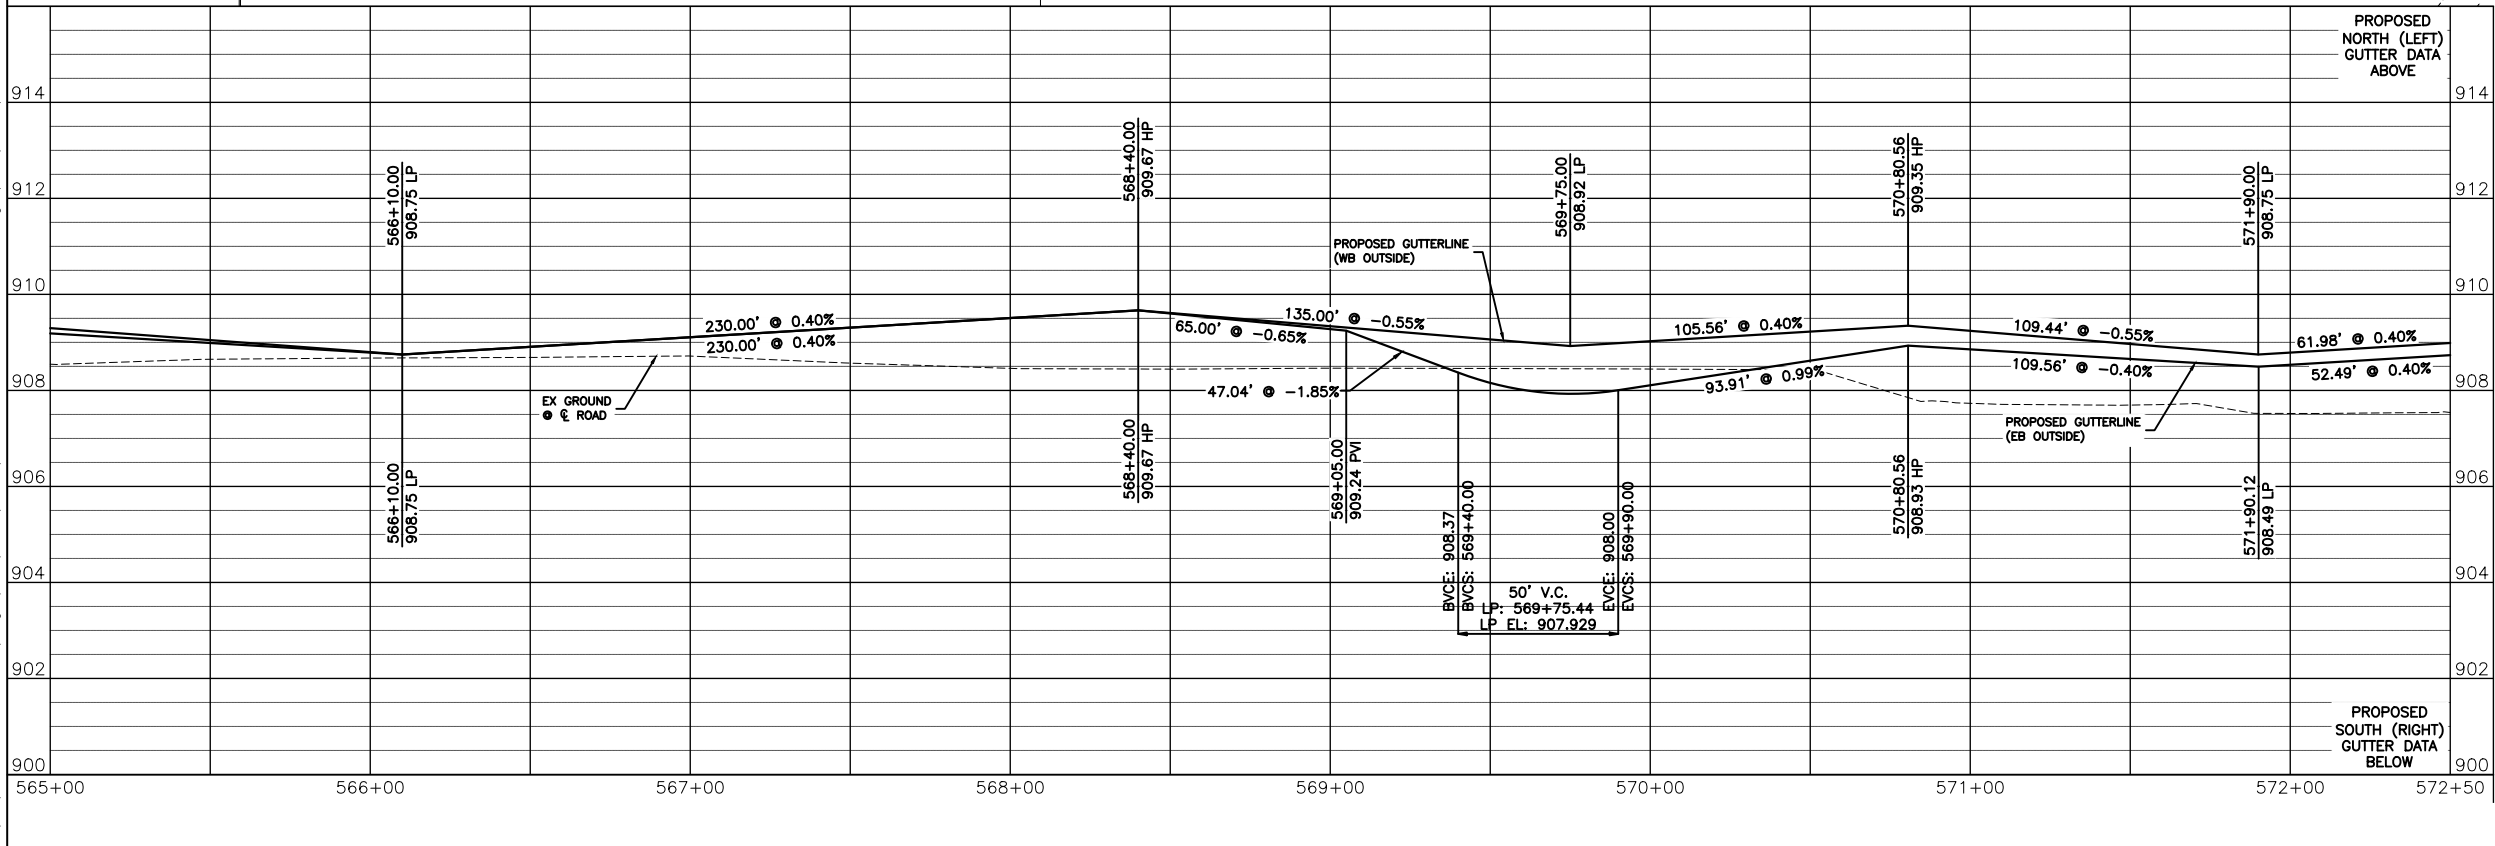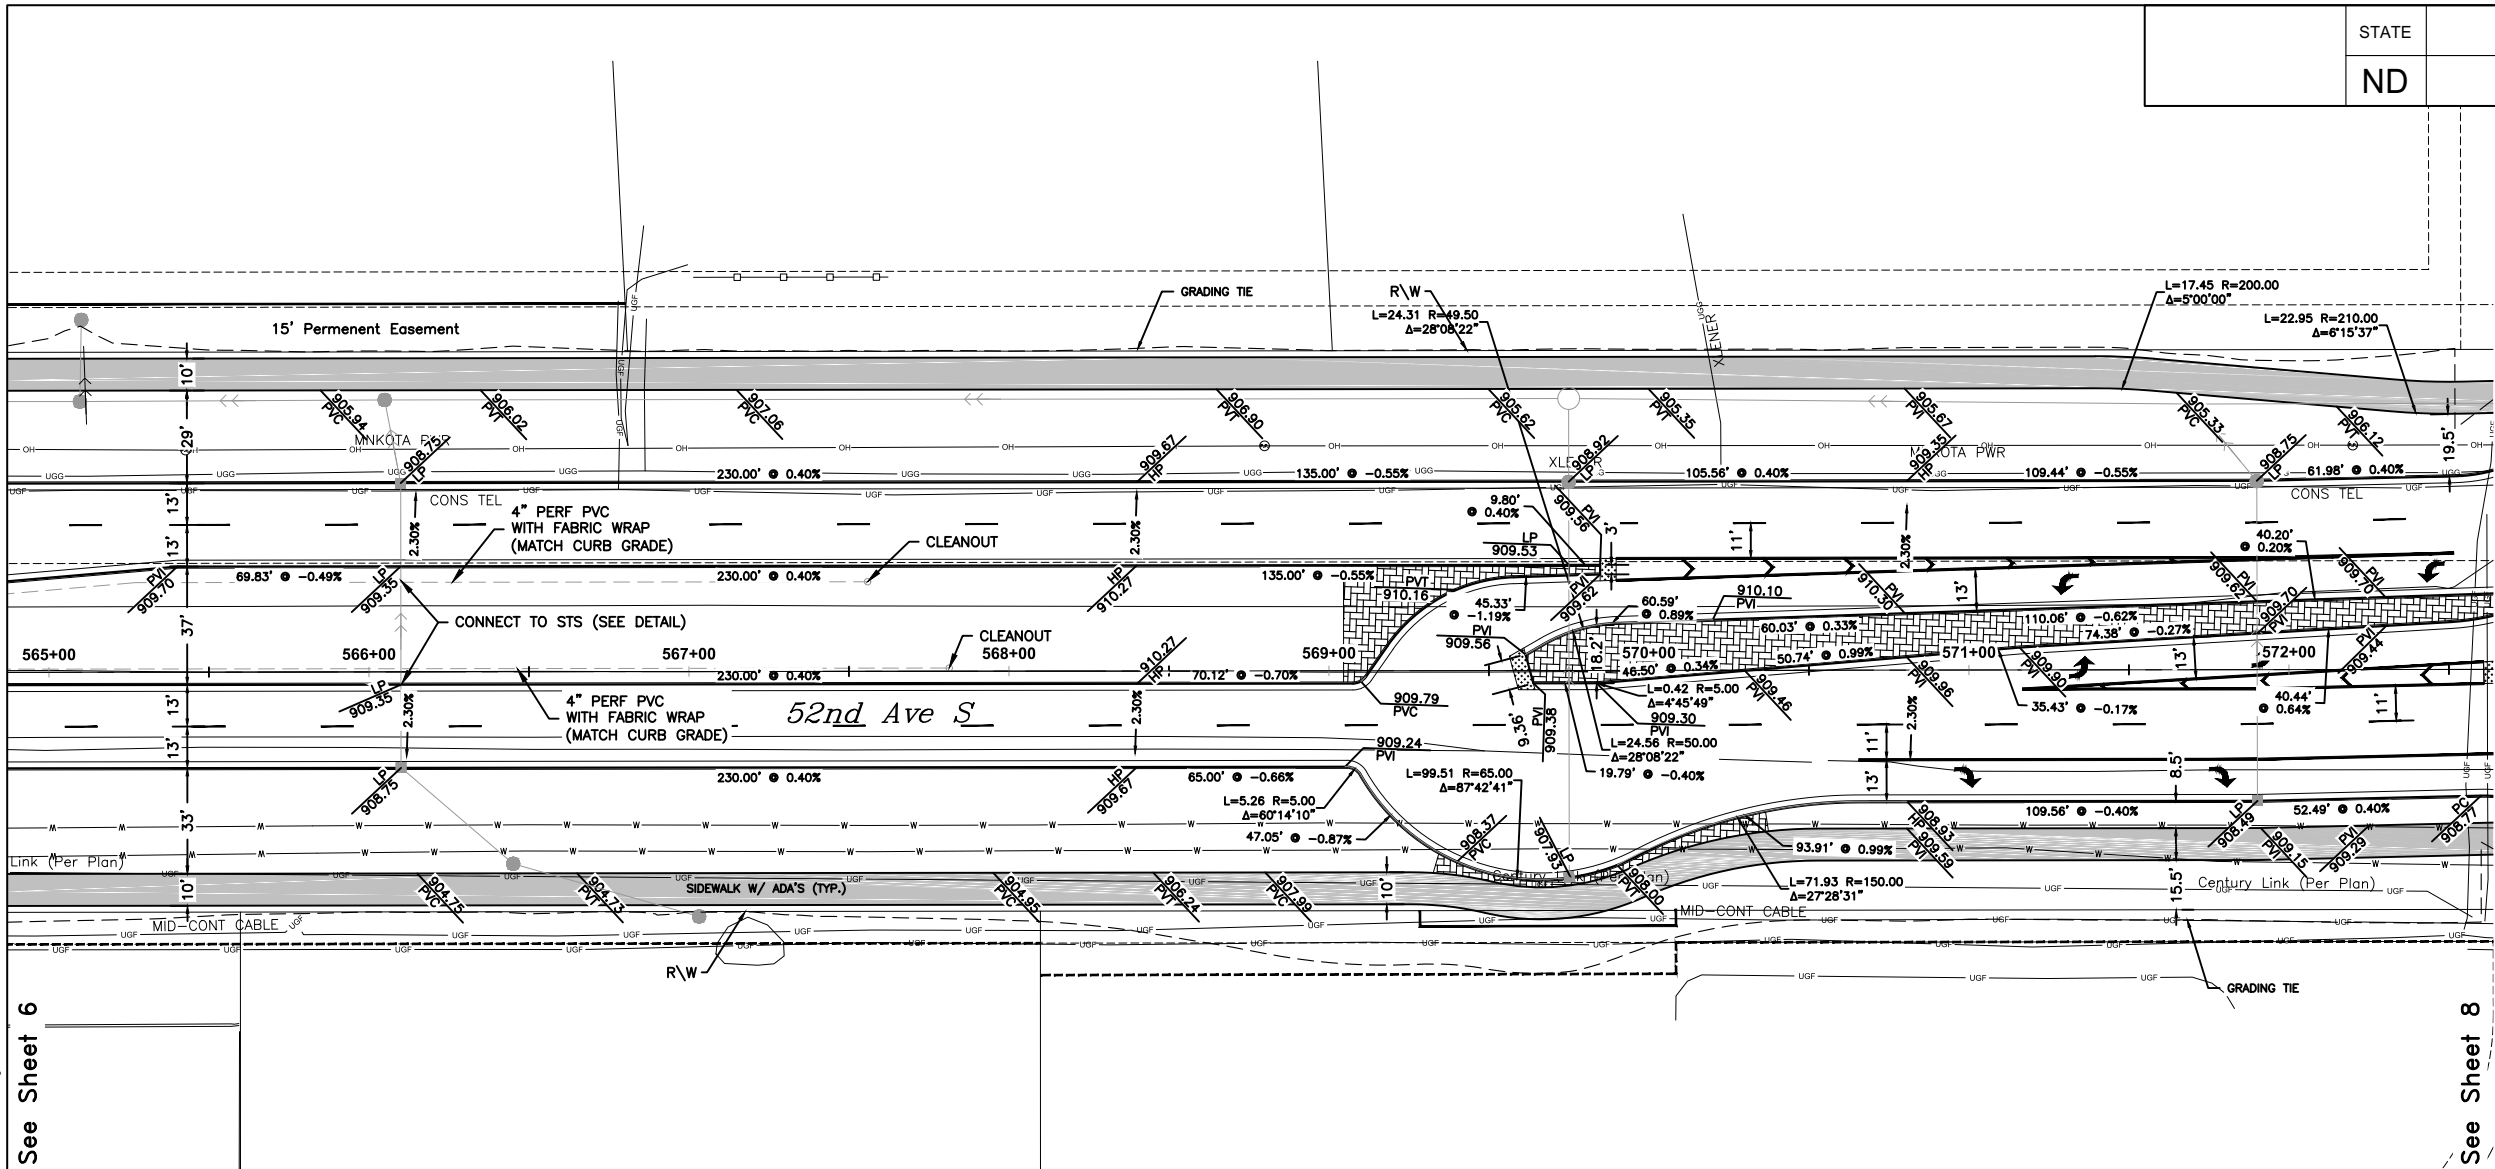

NOTES:

1. ALL GRADES ARE FLOWLINE GRADES SHOWN AT FACE OF CURB UNLESS OTHERWISE NOTED.
2. ALL CURB IS STANDARD TYPE I UNLESS OTHERWISE NOTED.

- IMPRESSED CONCRETE
- 5" SIDEWALK
- 6" SIDEWALK
- MEDIAN NOSE



Proj. No. 6059-0145
Houston
Engineering Inc.
Ph: 701.237.5065


ALL ELEVATIONS ARE BASED ON
THE U.S.G.S. VERTICAL DATUM OF 1988.
(UNLESS NOTED OTHERWISE)

This document was
originally issued and
sealed by
Adam M. Ruud
Registration Number
10407
on 8/15/18 and the
original document is
stored in the Engineering
Dept. at City Hall.



Plan & Profile - 52nd Ave S

52nd Ave S - West of 63rd St S to 45th St S


08/15/18 05:44:38AM H:\Fargo\IBN\6000\6059\18_6059_145 - 52nd Ave. Design\CAD\Plans\060-P & P PAVING_2.dwg

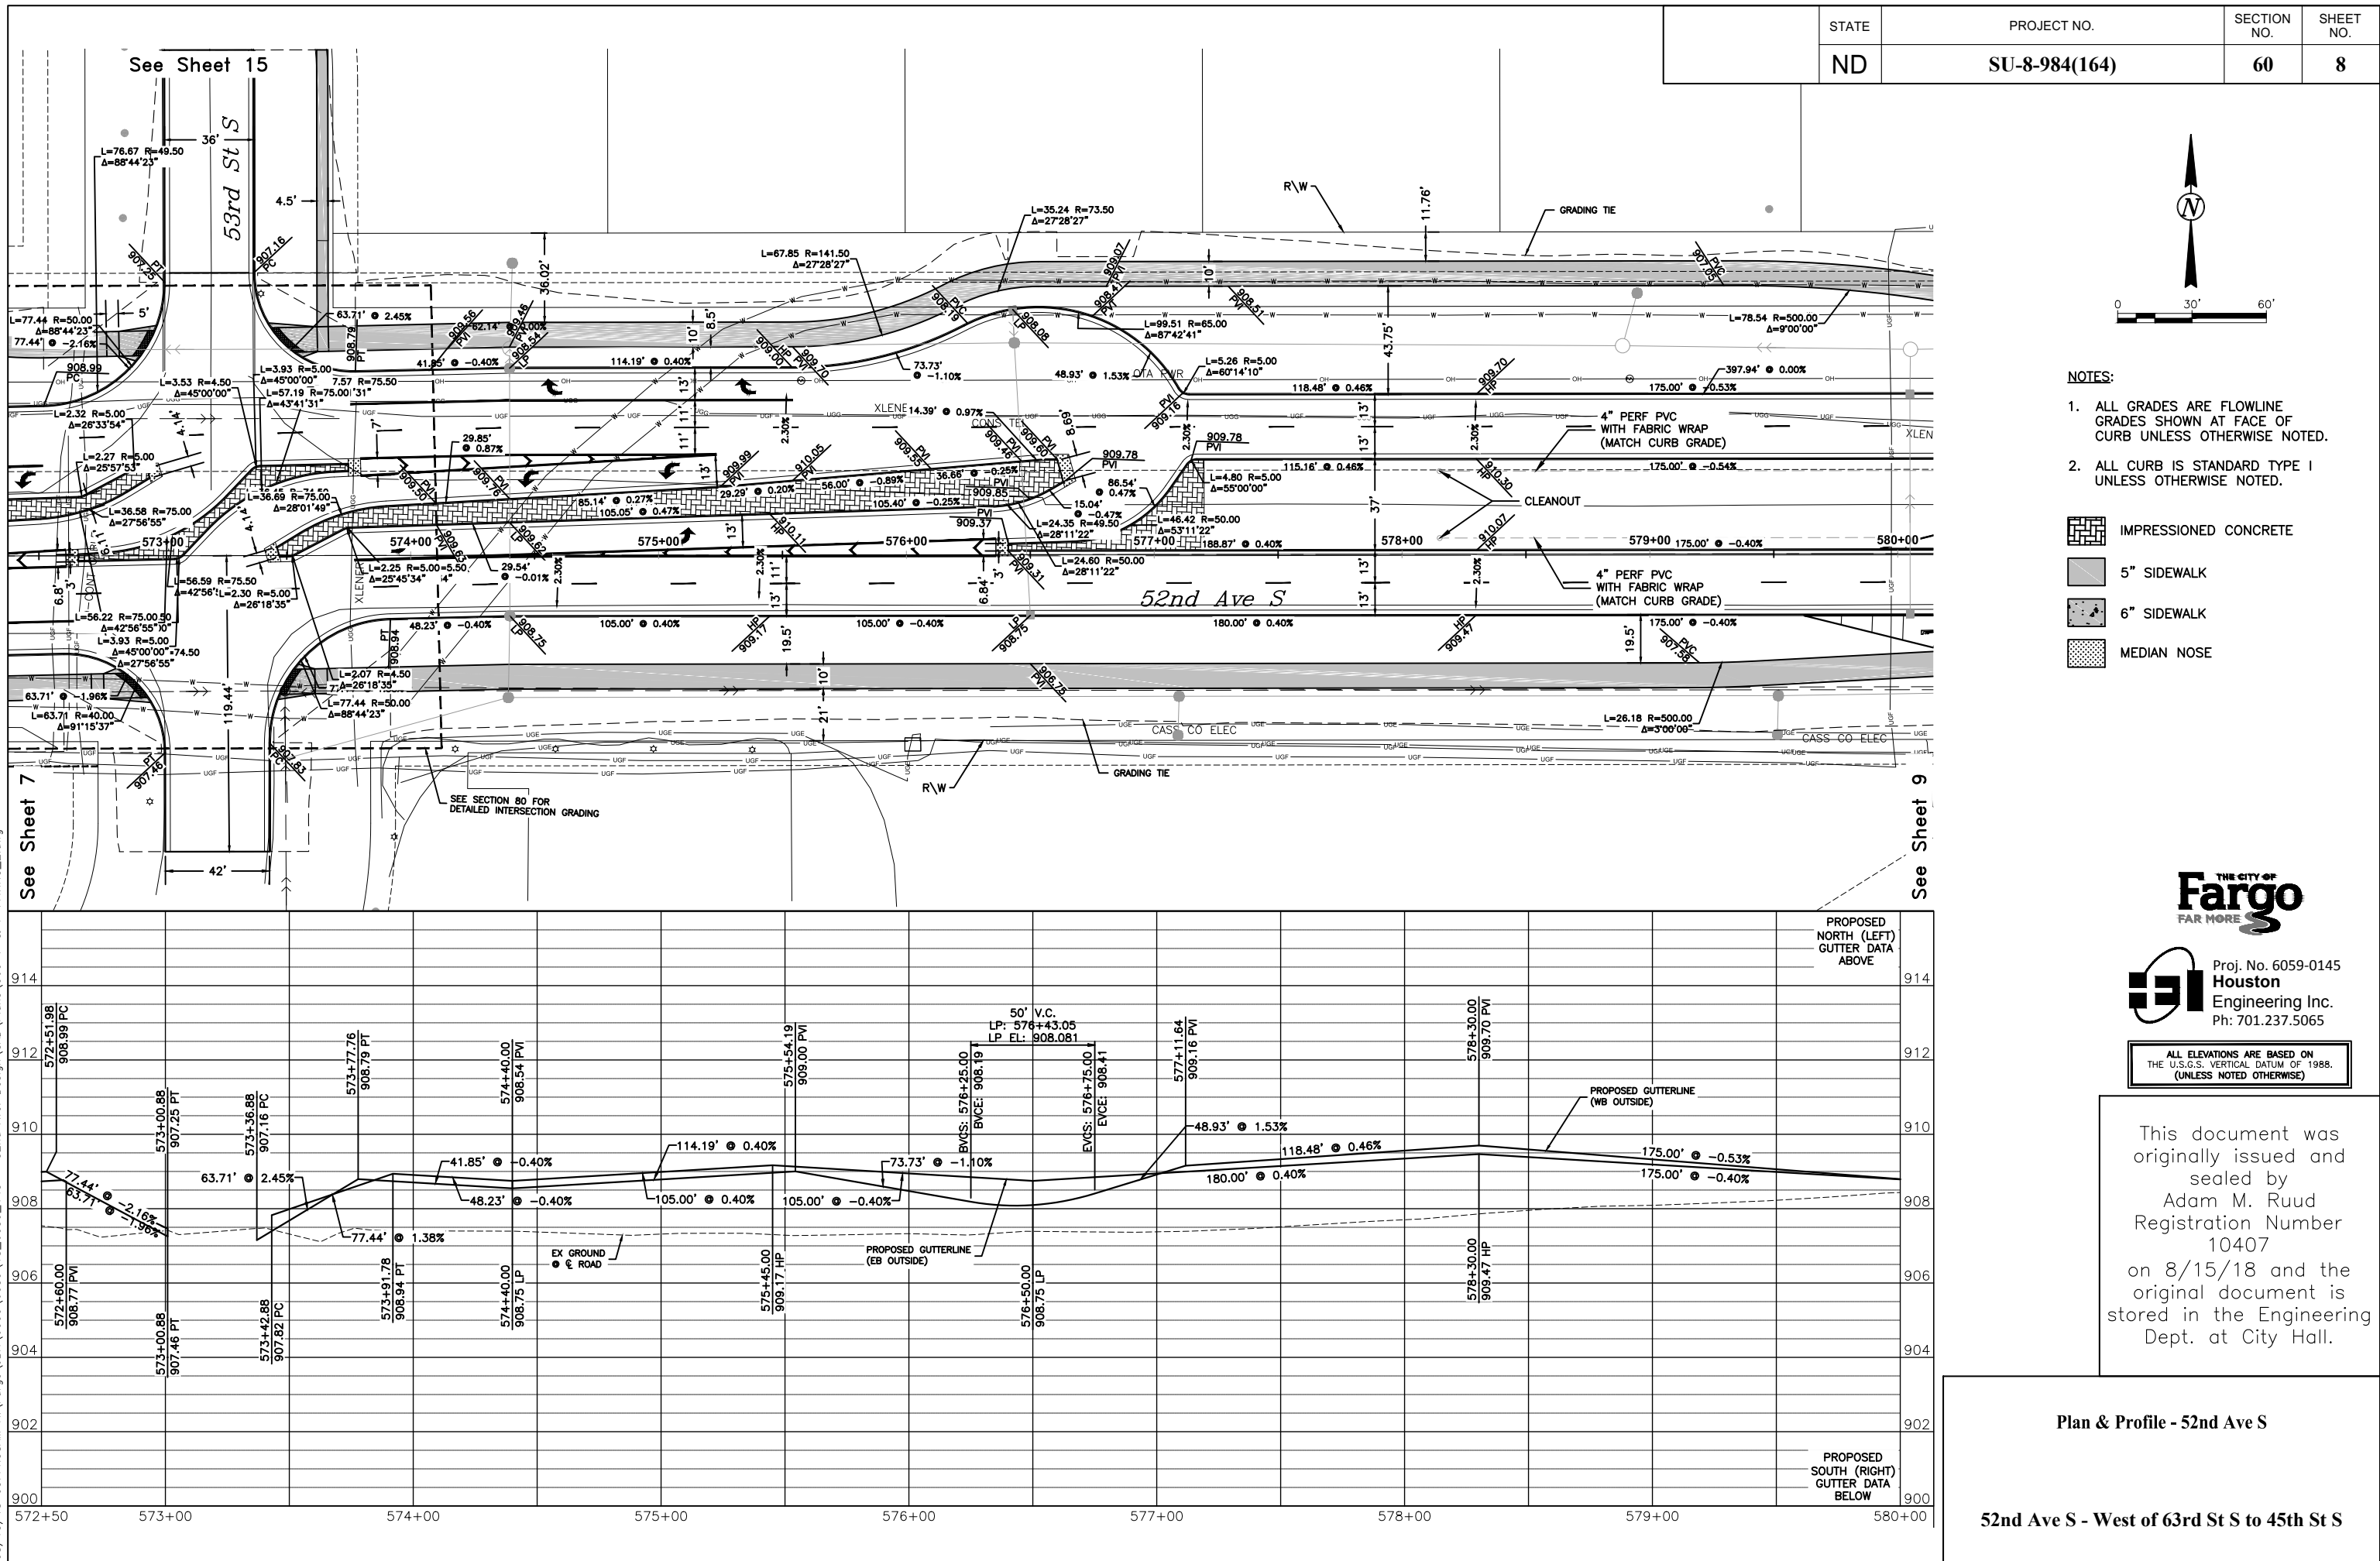

08/22/18 03:42:42PM H:\Fargo\JBN\6000\6059\18_6059_145 - 52nd Ave. Design\CAD\Plans\060-P & P PAVING_2.dwg

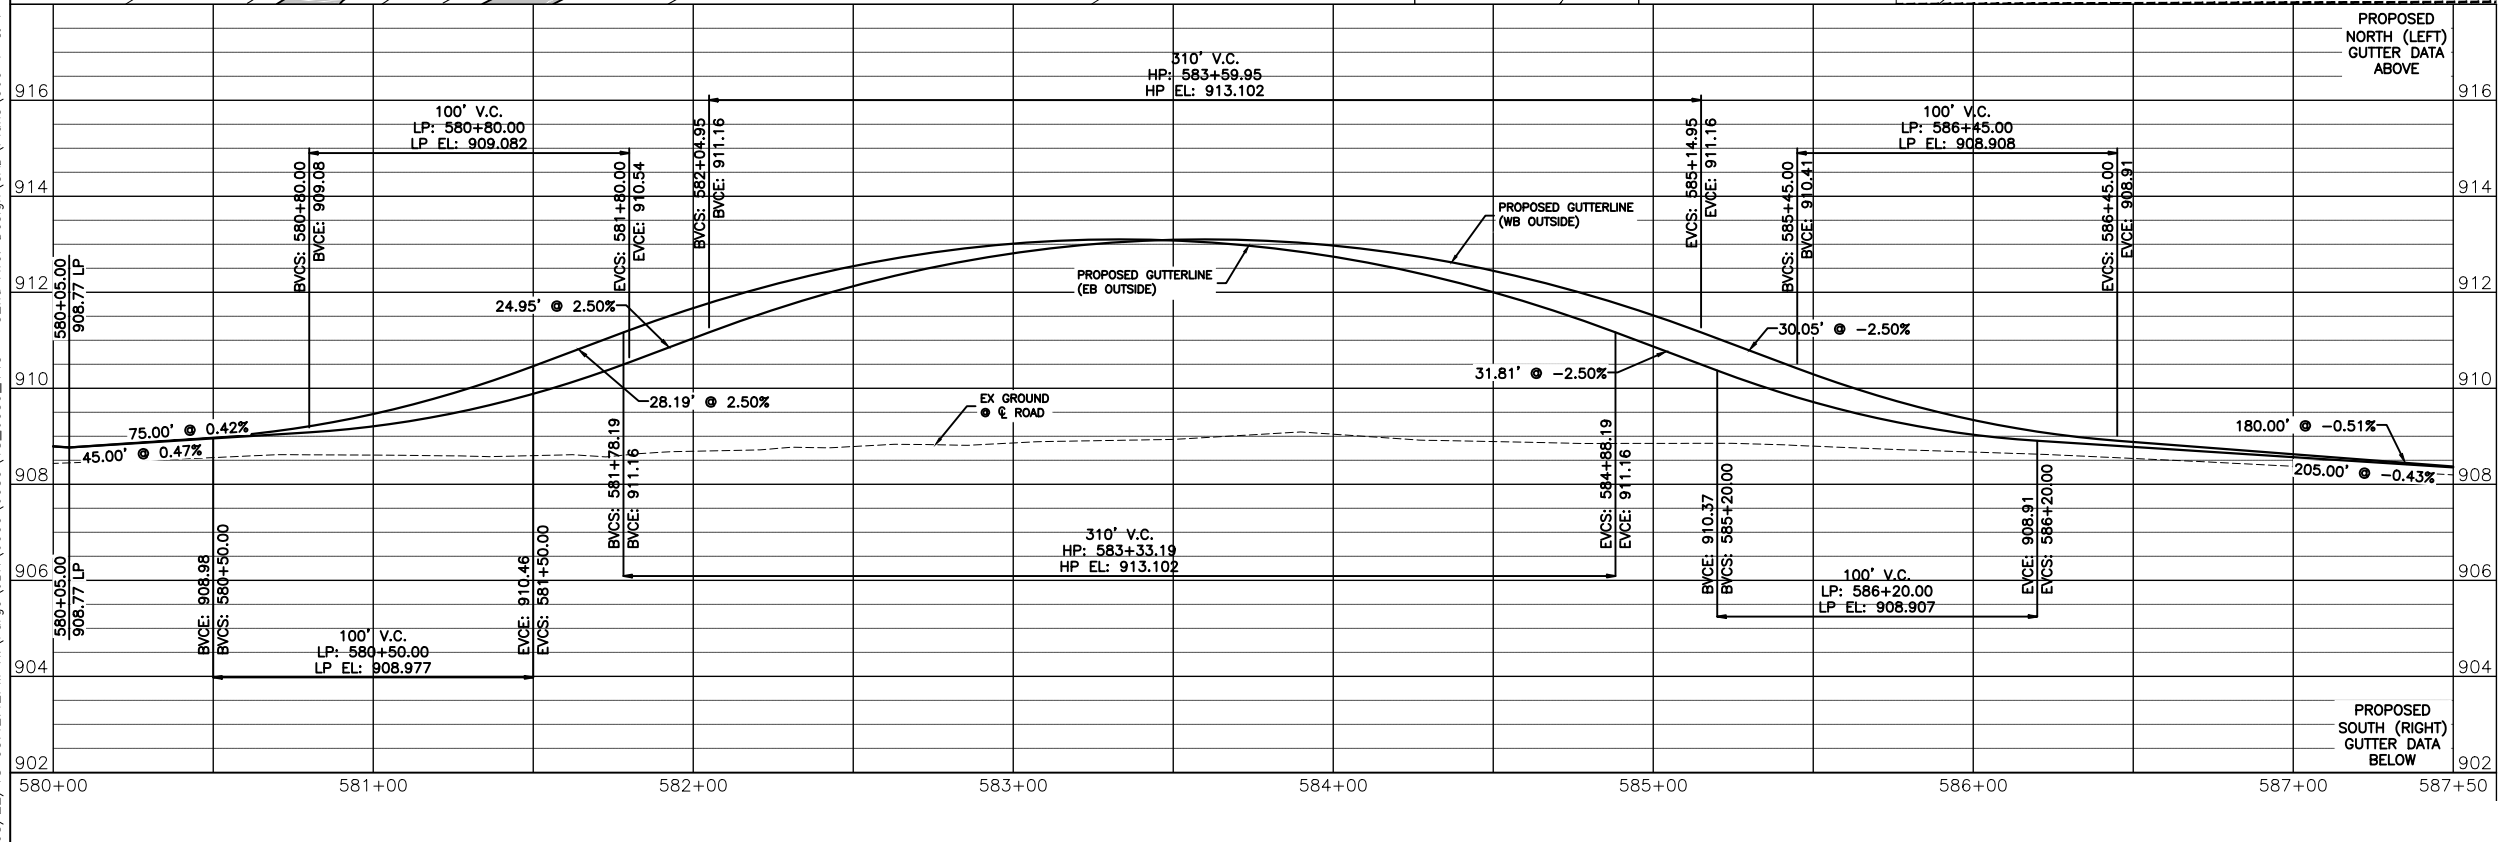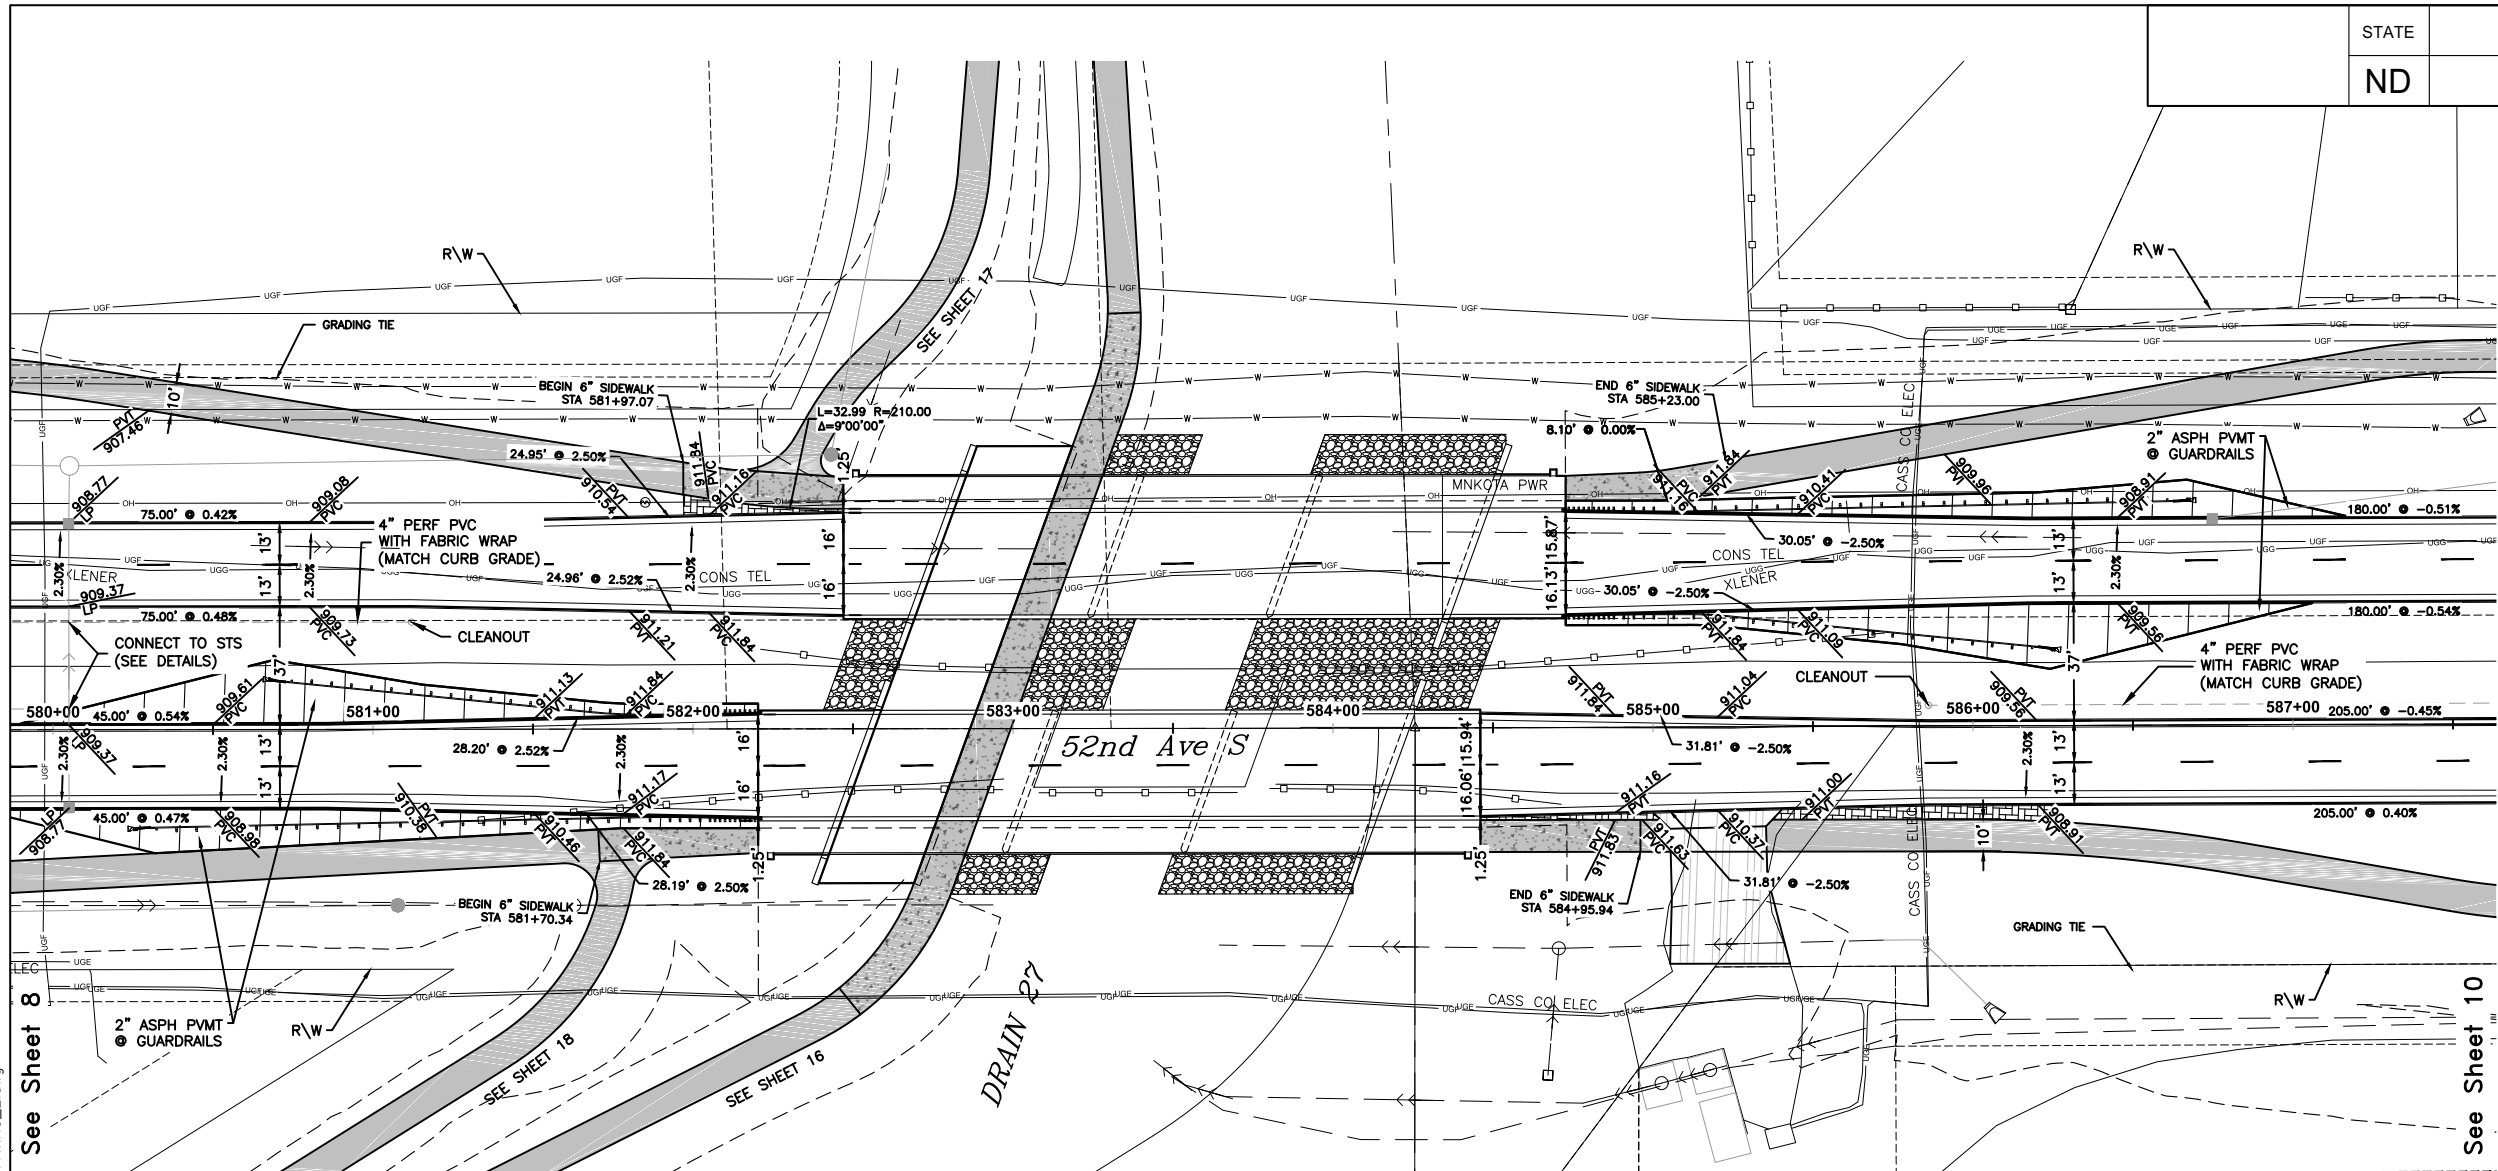

STATE	PROJECT NO.	SECTION NO.	SHEET NO.
ND	SU-8-984(164)	60	9

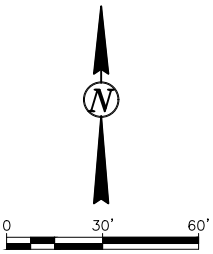

- NOTES:
1. ALL GRADES ARE FLOWLINE GRADES SHOWN AT FACE OF CURB UNLESS OTHERWISE NOTED.
 2. ALL CURB IS STANDARD TYPE I UNLESS OTHERWISE NOTED.

- IMPRESSIONED CONCRETE
- 5" SIDEWALK
- 6" SIDEWALK
- MEDIAN NOSE

THE CITY OF
Fargo
FAR MORE

Houston Engineering Inc.
Proj. No. 6059-0145
Ph: 701.237.5065




ALL ELEVATIONS ARE BASED ON THE U.S.G.S. VERTICAL DATUM OF 1988. (UNLESS NOTED OTHERWISE)

This document was originally issued and sealed by Adam M. Ruud Registration Number 10407 on 8/22/18 and the original document is stored in the Engineering Dept. at City Hall.

Plan & Profile - 52nd Ave S

52nd Ave S - West of 63rd St S to 45th St S

08/15/18 05:45:06AM H:\Fargo\IBN\6000\6059\18_6059_145 - 52nd Ave. Design\CAD\Plans\060-P & P PAVING_2.dwg

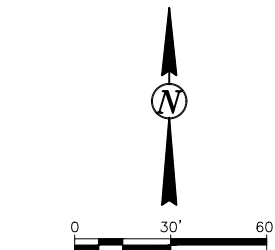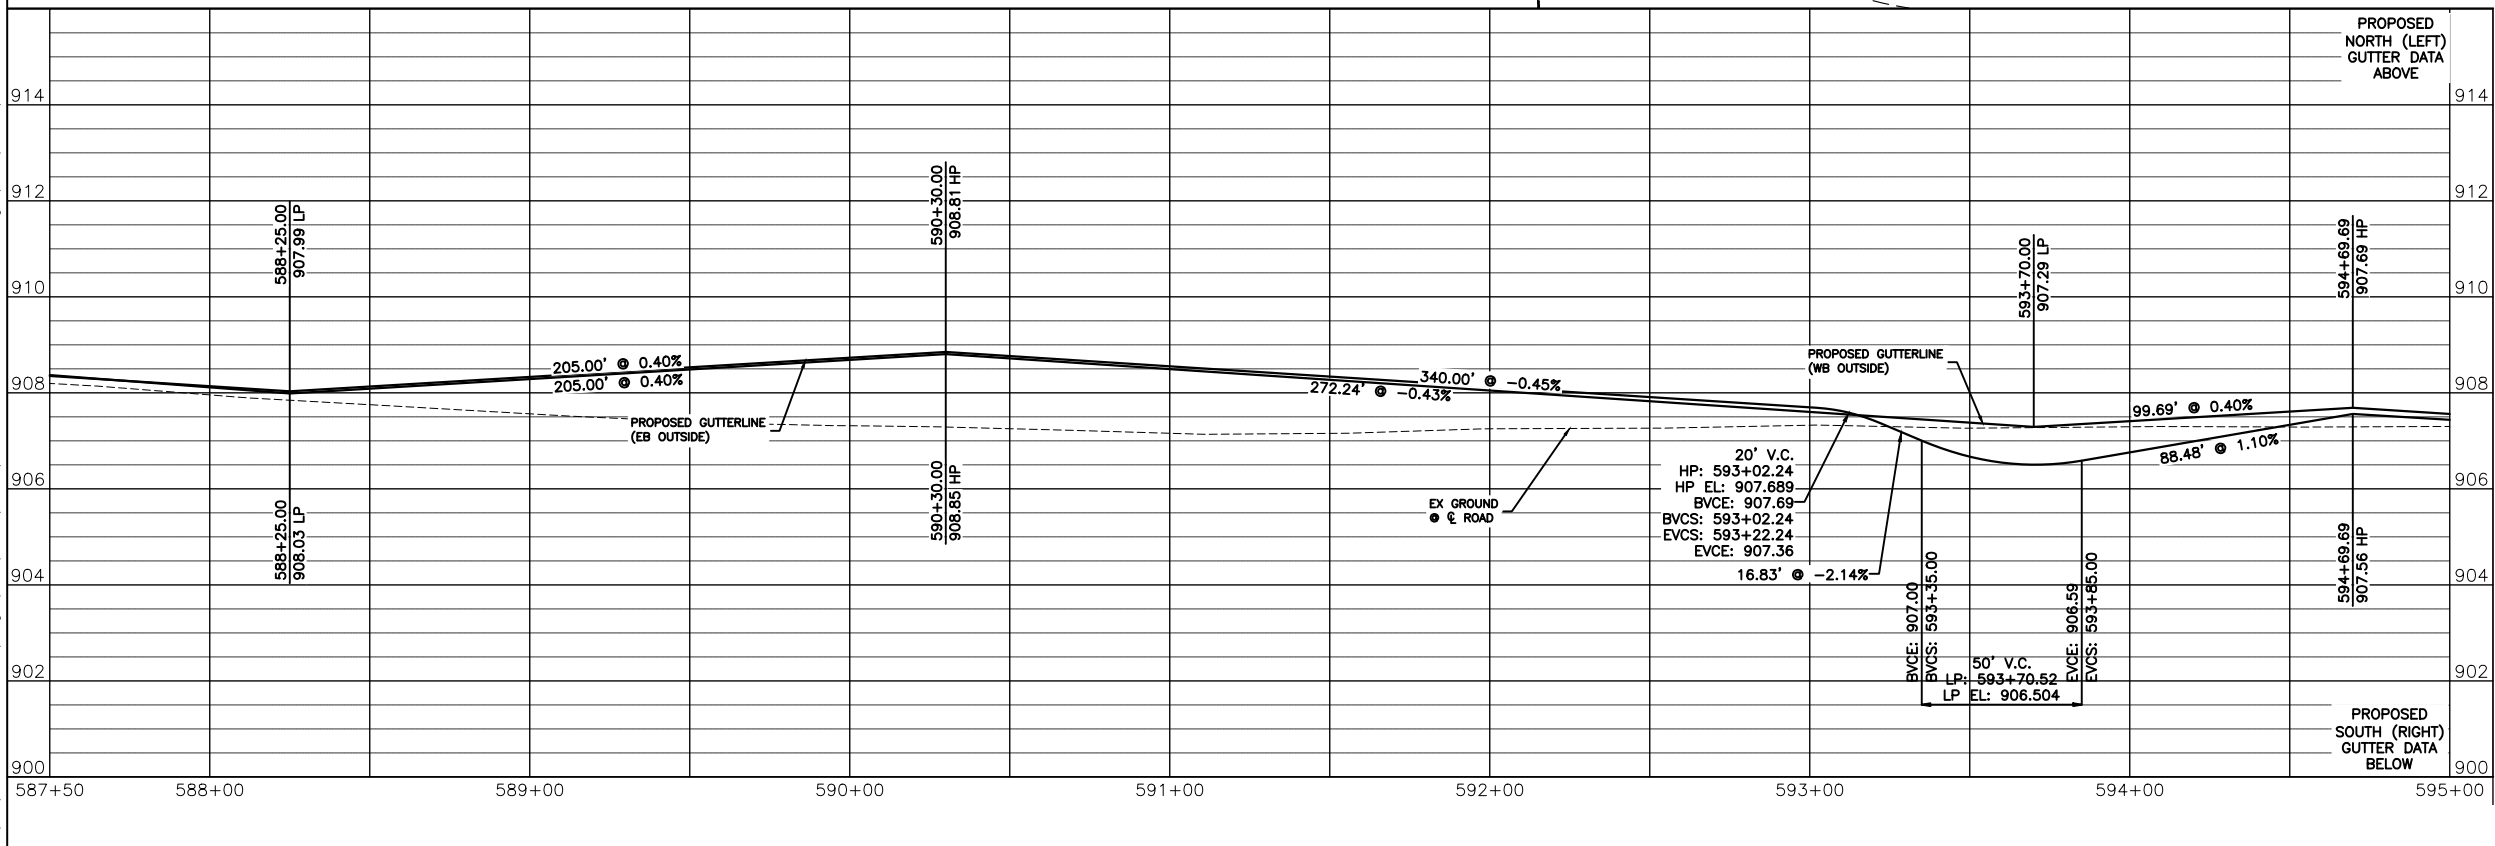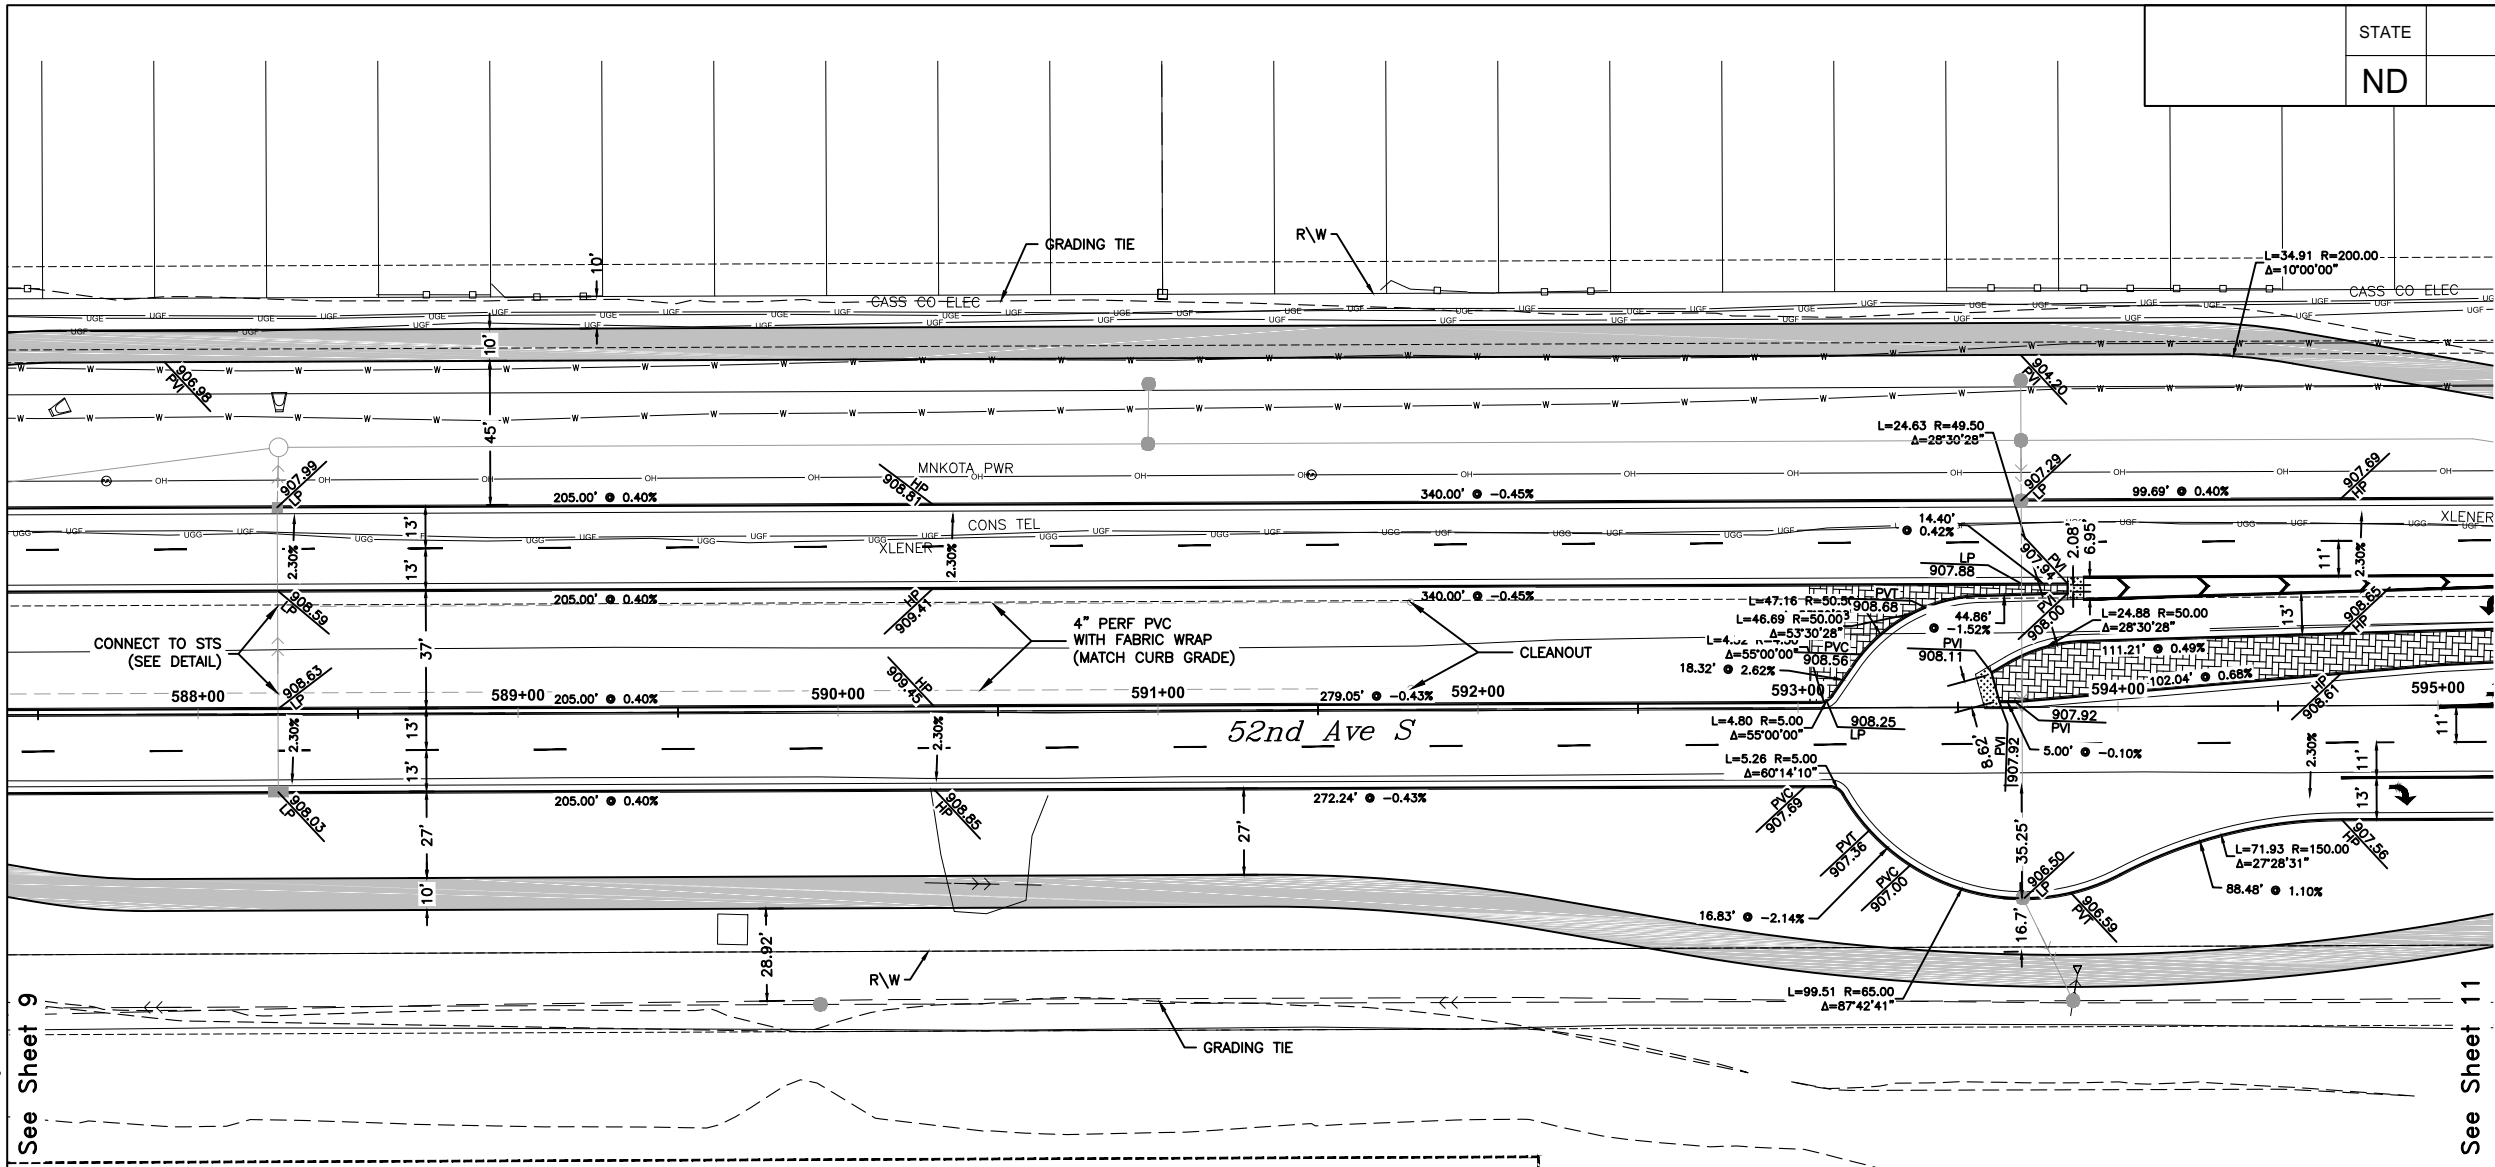

NOTES:

1. ALL GRADES ARE FLOWLINE GRADES SHOWN AT FACE OF CURB UNLESS OTHERWISE NOTED.
2. ALL CURB IS STANDARD TYPE I UNLESS OTHERWISE NOTED.

- IMPRESSIONED CONCRETE
- 5" SIDEWALK
- 6" SIDEWALK
- MEDIAN NOSE



Proj. No. 6059-0145
Houston
Engineering Inc.
Ph: 701.237.5065




ALL ELEVATIONS ARE BASED ON
THE U.S.G.S. VERTICAL DATUM OF 1988.
(UNLESS NOTED OTHERWISE)

This document was
originally issued and
sealed by
Adam M. Ruud
Registration Number
10407
on 8/15/18 and the
original document is
stored in the Engineering
Dept. at City Hall.

Plan & Profile - 52nd Ave S

52nd Ave S - West of 63rd St S to 45th St S

08/15/18 05:45:18AM H:\Fargo\IBN\6000\6059\18_6059_145 - 52nd Ave. Design\CAD\Plans\060-P & P PAVING_2.dwg

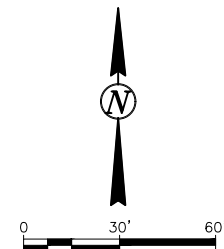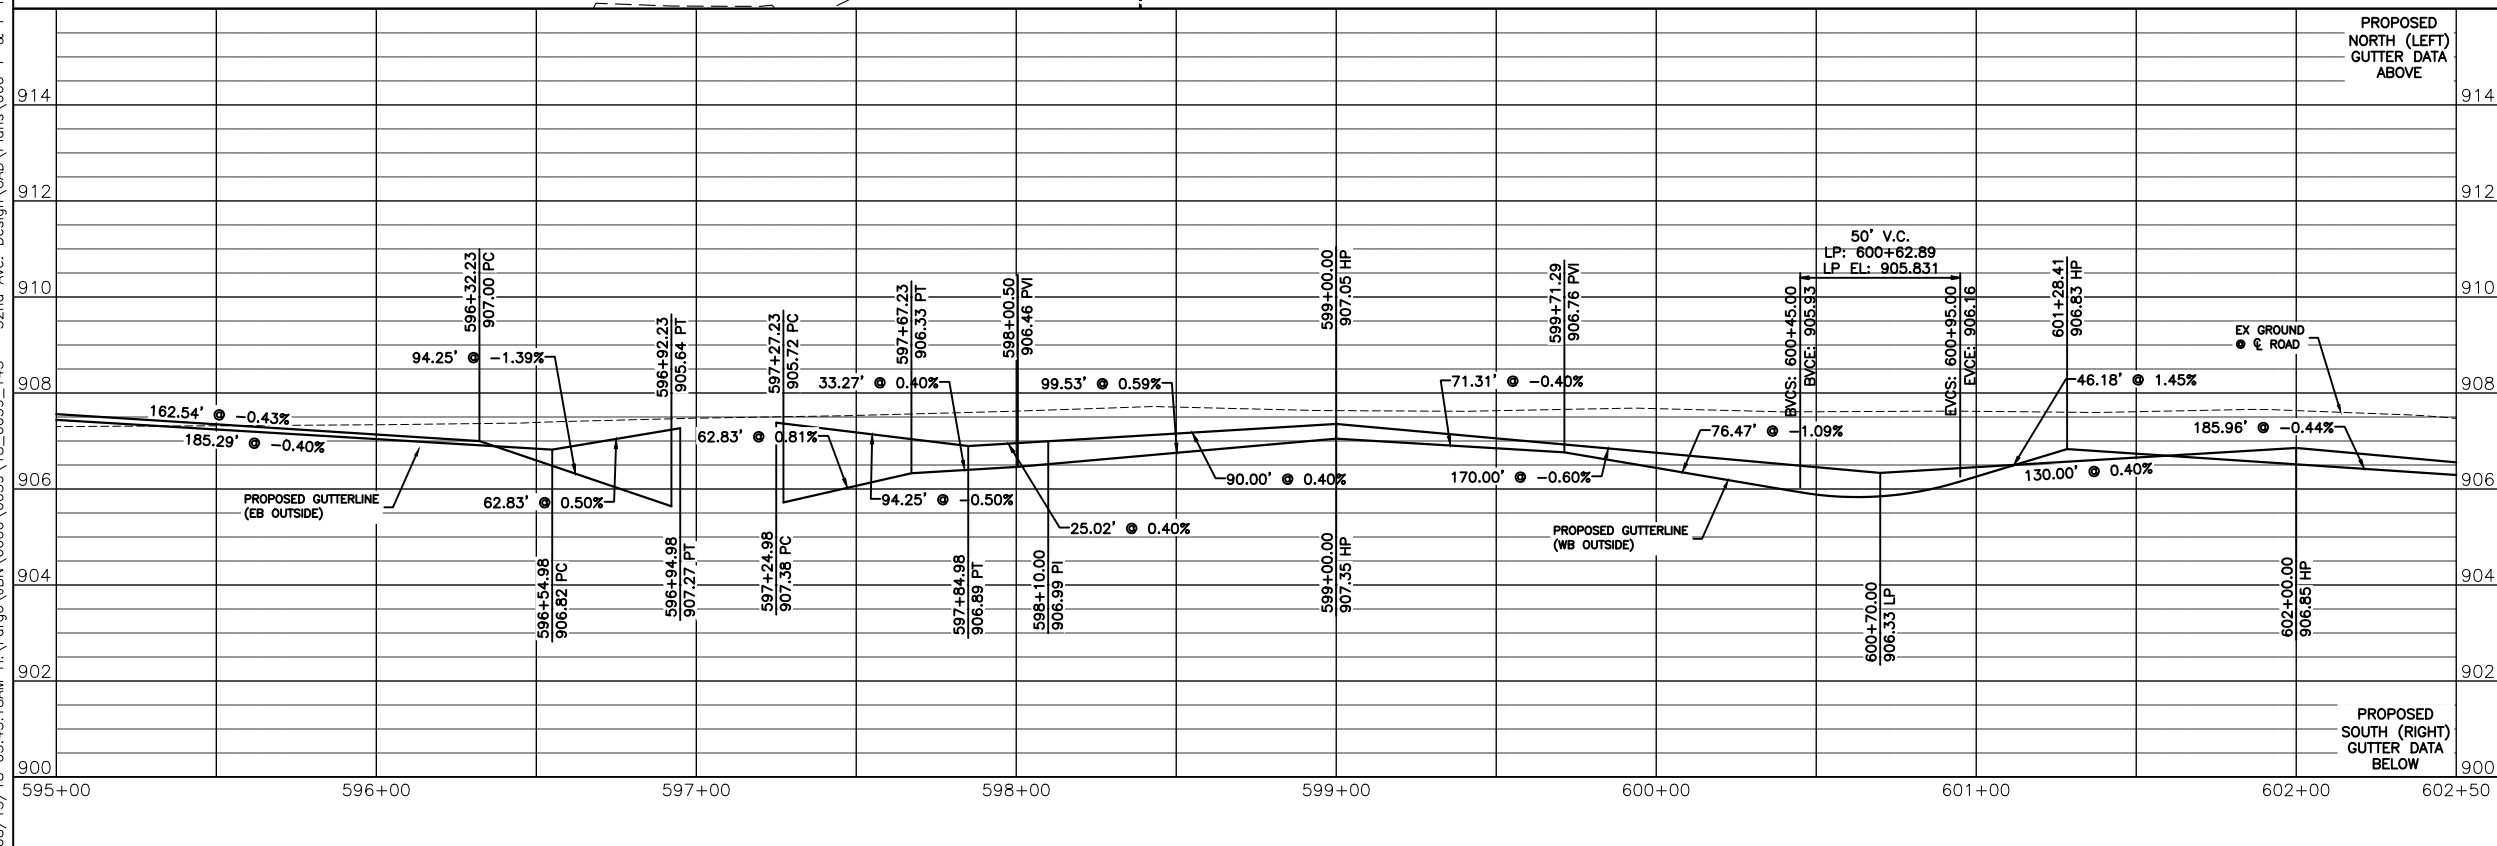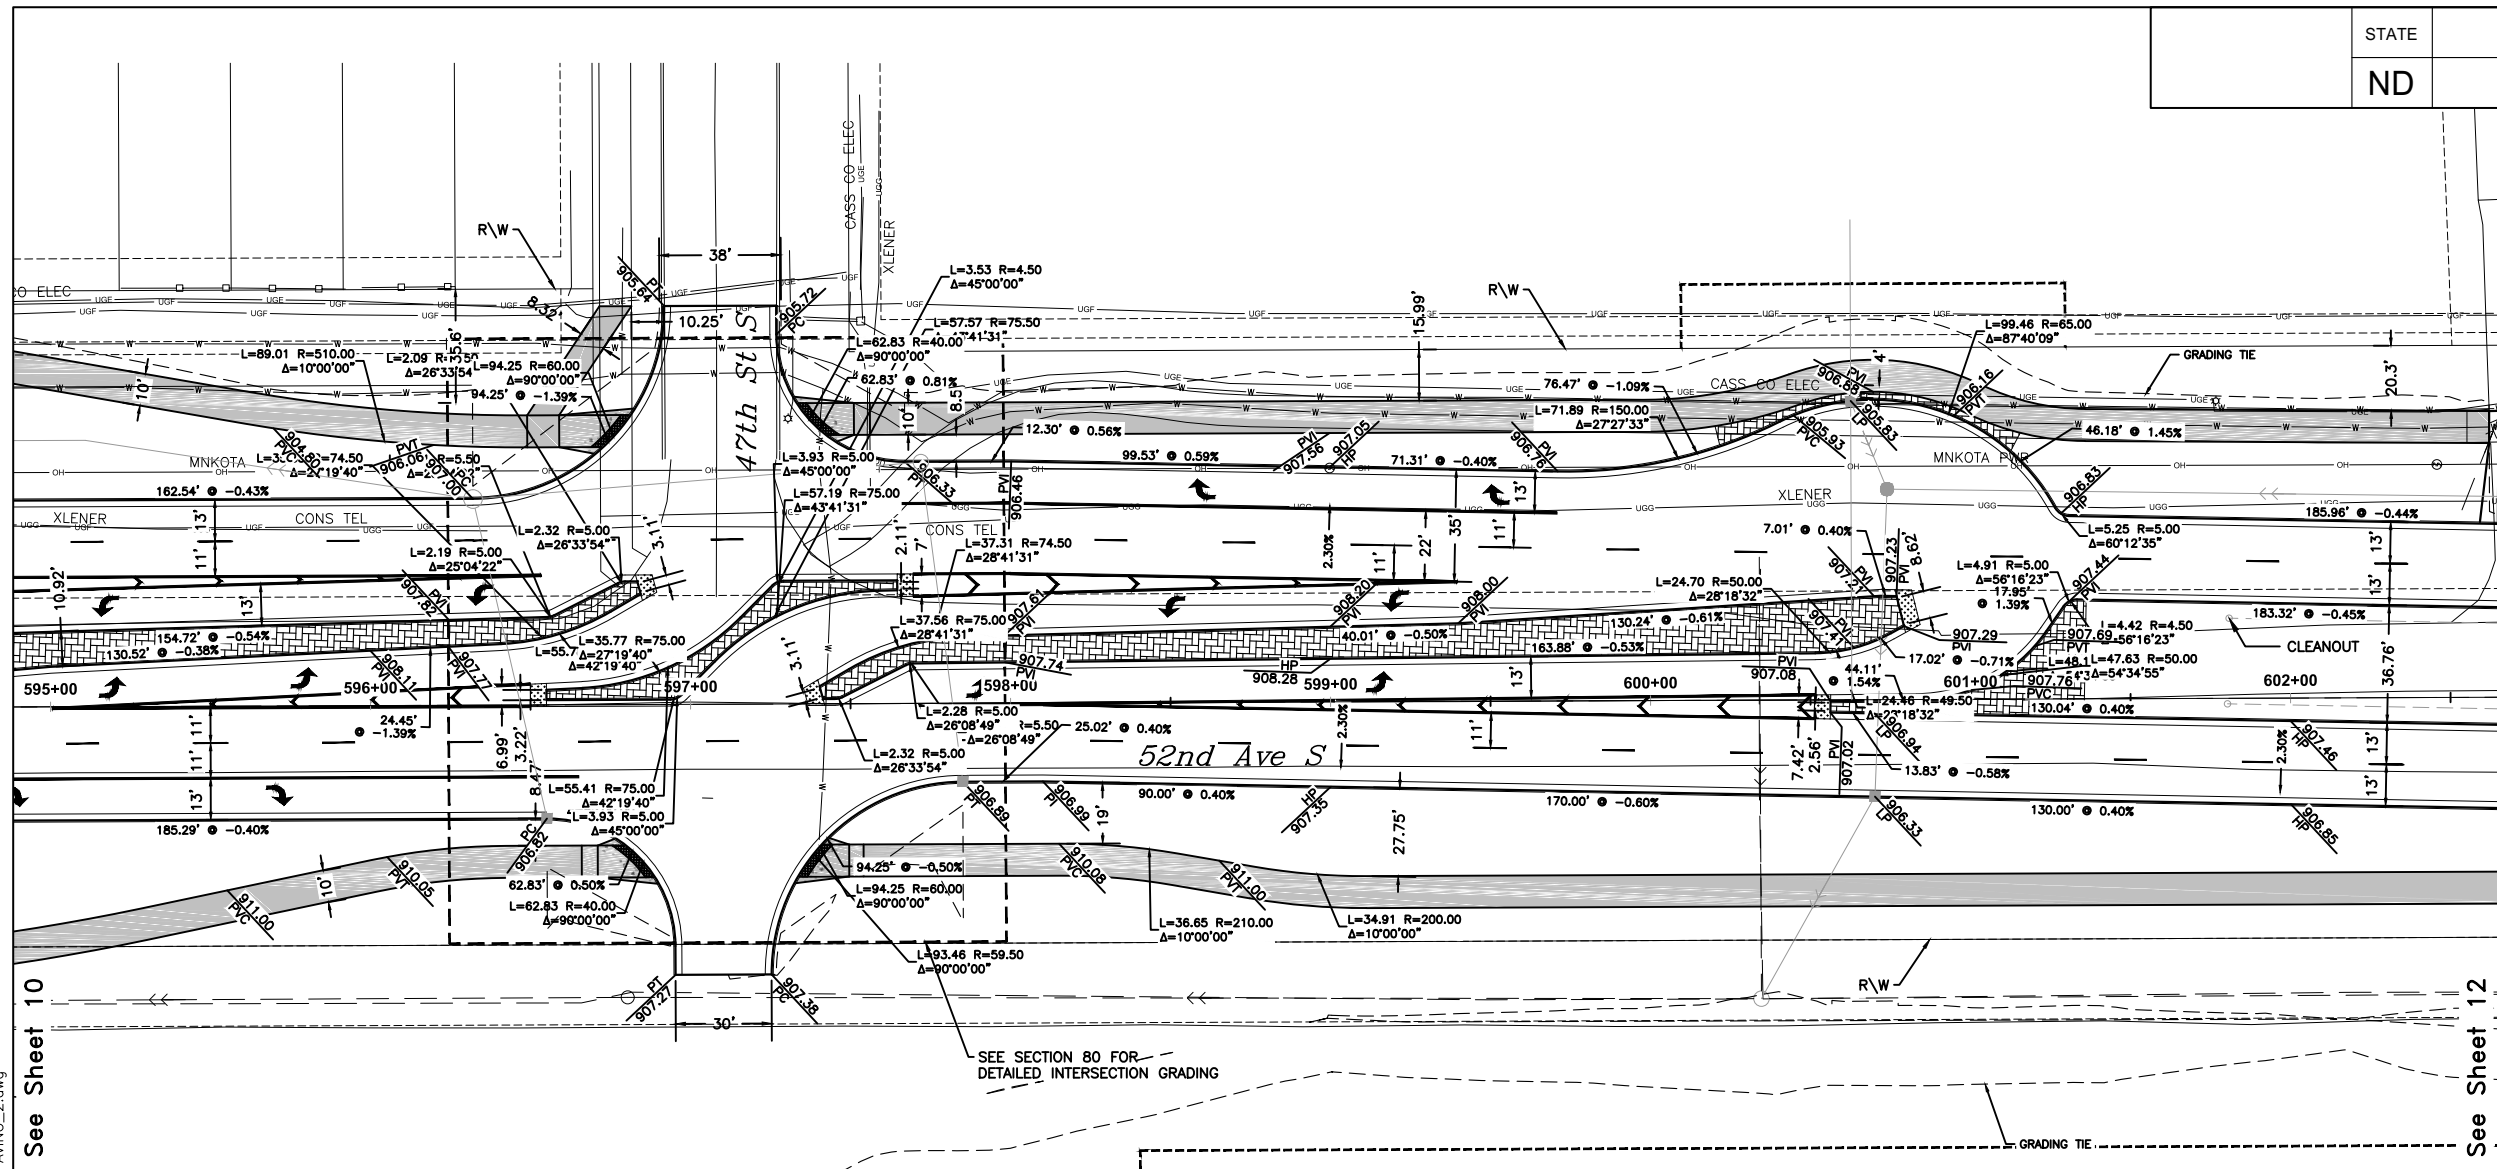

NOTES:

1. ALL GRADES ARE FLOWLINE GRADES SHOWN AT FACE OF CURB UNLESS OTHERWISE NOTED.
2. ALL CURB IS STANDARD TYPE I UNLESS OTHERWISE NOTED.

- IMPRESSIONED CONCRETE
- 5" SIDEWALK
- 6" SIDEWALK
- MEDIAN NOSE



Proj. No. 6059-0145
Houston
Engineering Inc.
Ph: 701.237.5065



ALL ELEVATIONS ARE BASED ON
THE U.S.G.S. VERTICAL DATUM OF 1988.
(UNLESS NOTED OTHERWISE)

This document was
originally issued and
sealed by
Adam M. Ruud
Registration Number
10407
on 8/15/18 and the
original document is
stored in the Engineering
Dept. at City Hall.


Plan & Profile - 52nd Ave S

52nd Ave S - West of 63rd St S to 45th St S

08/15/18 05:45:31AM H:\Fargo\IBN\6000\6059\18_6059_145 - 52nd Ave. Design\CAD\Plans\060-P & P PAVING_2.dwg

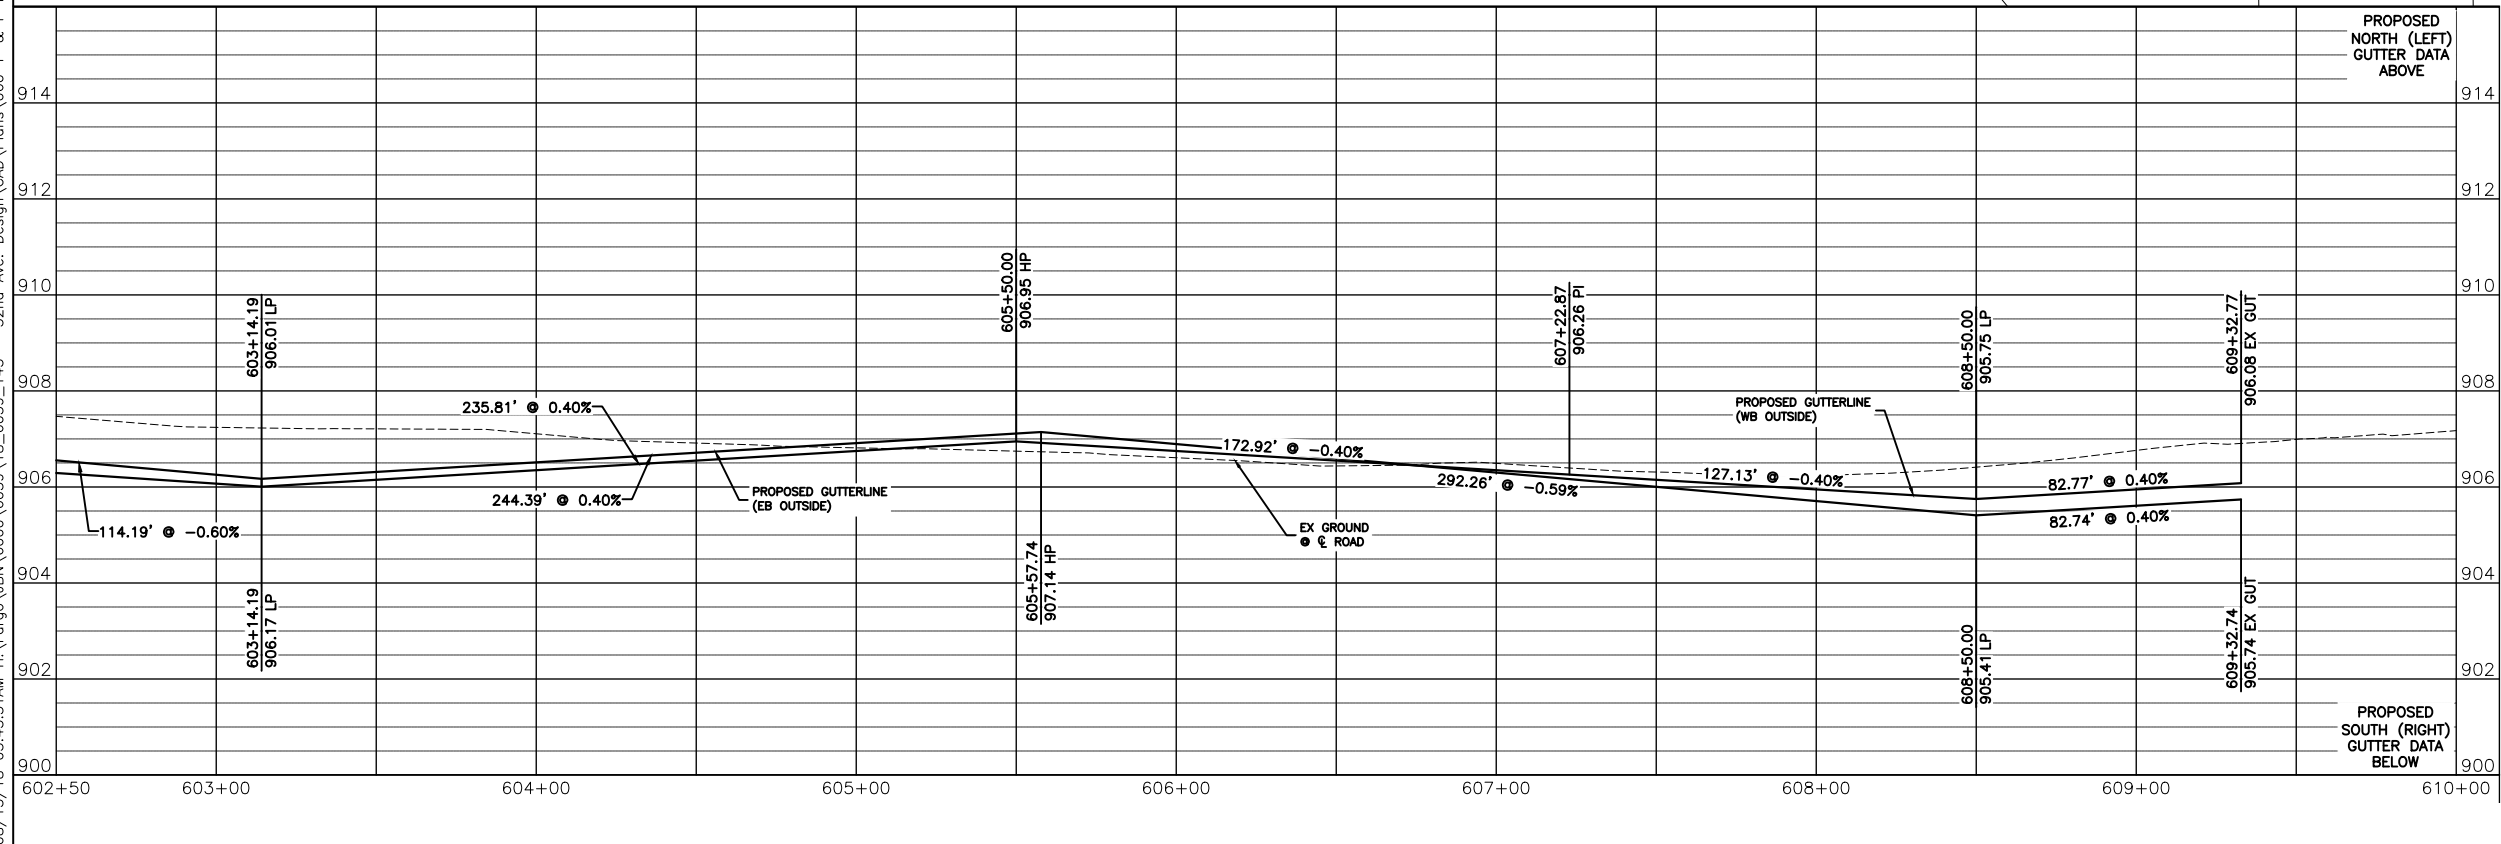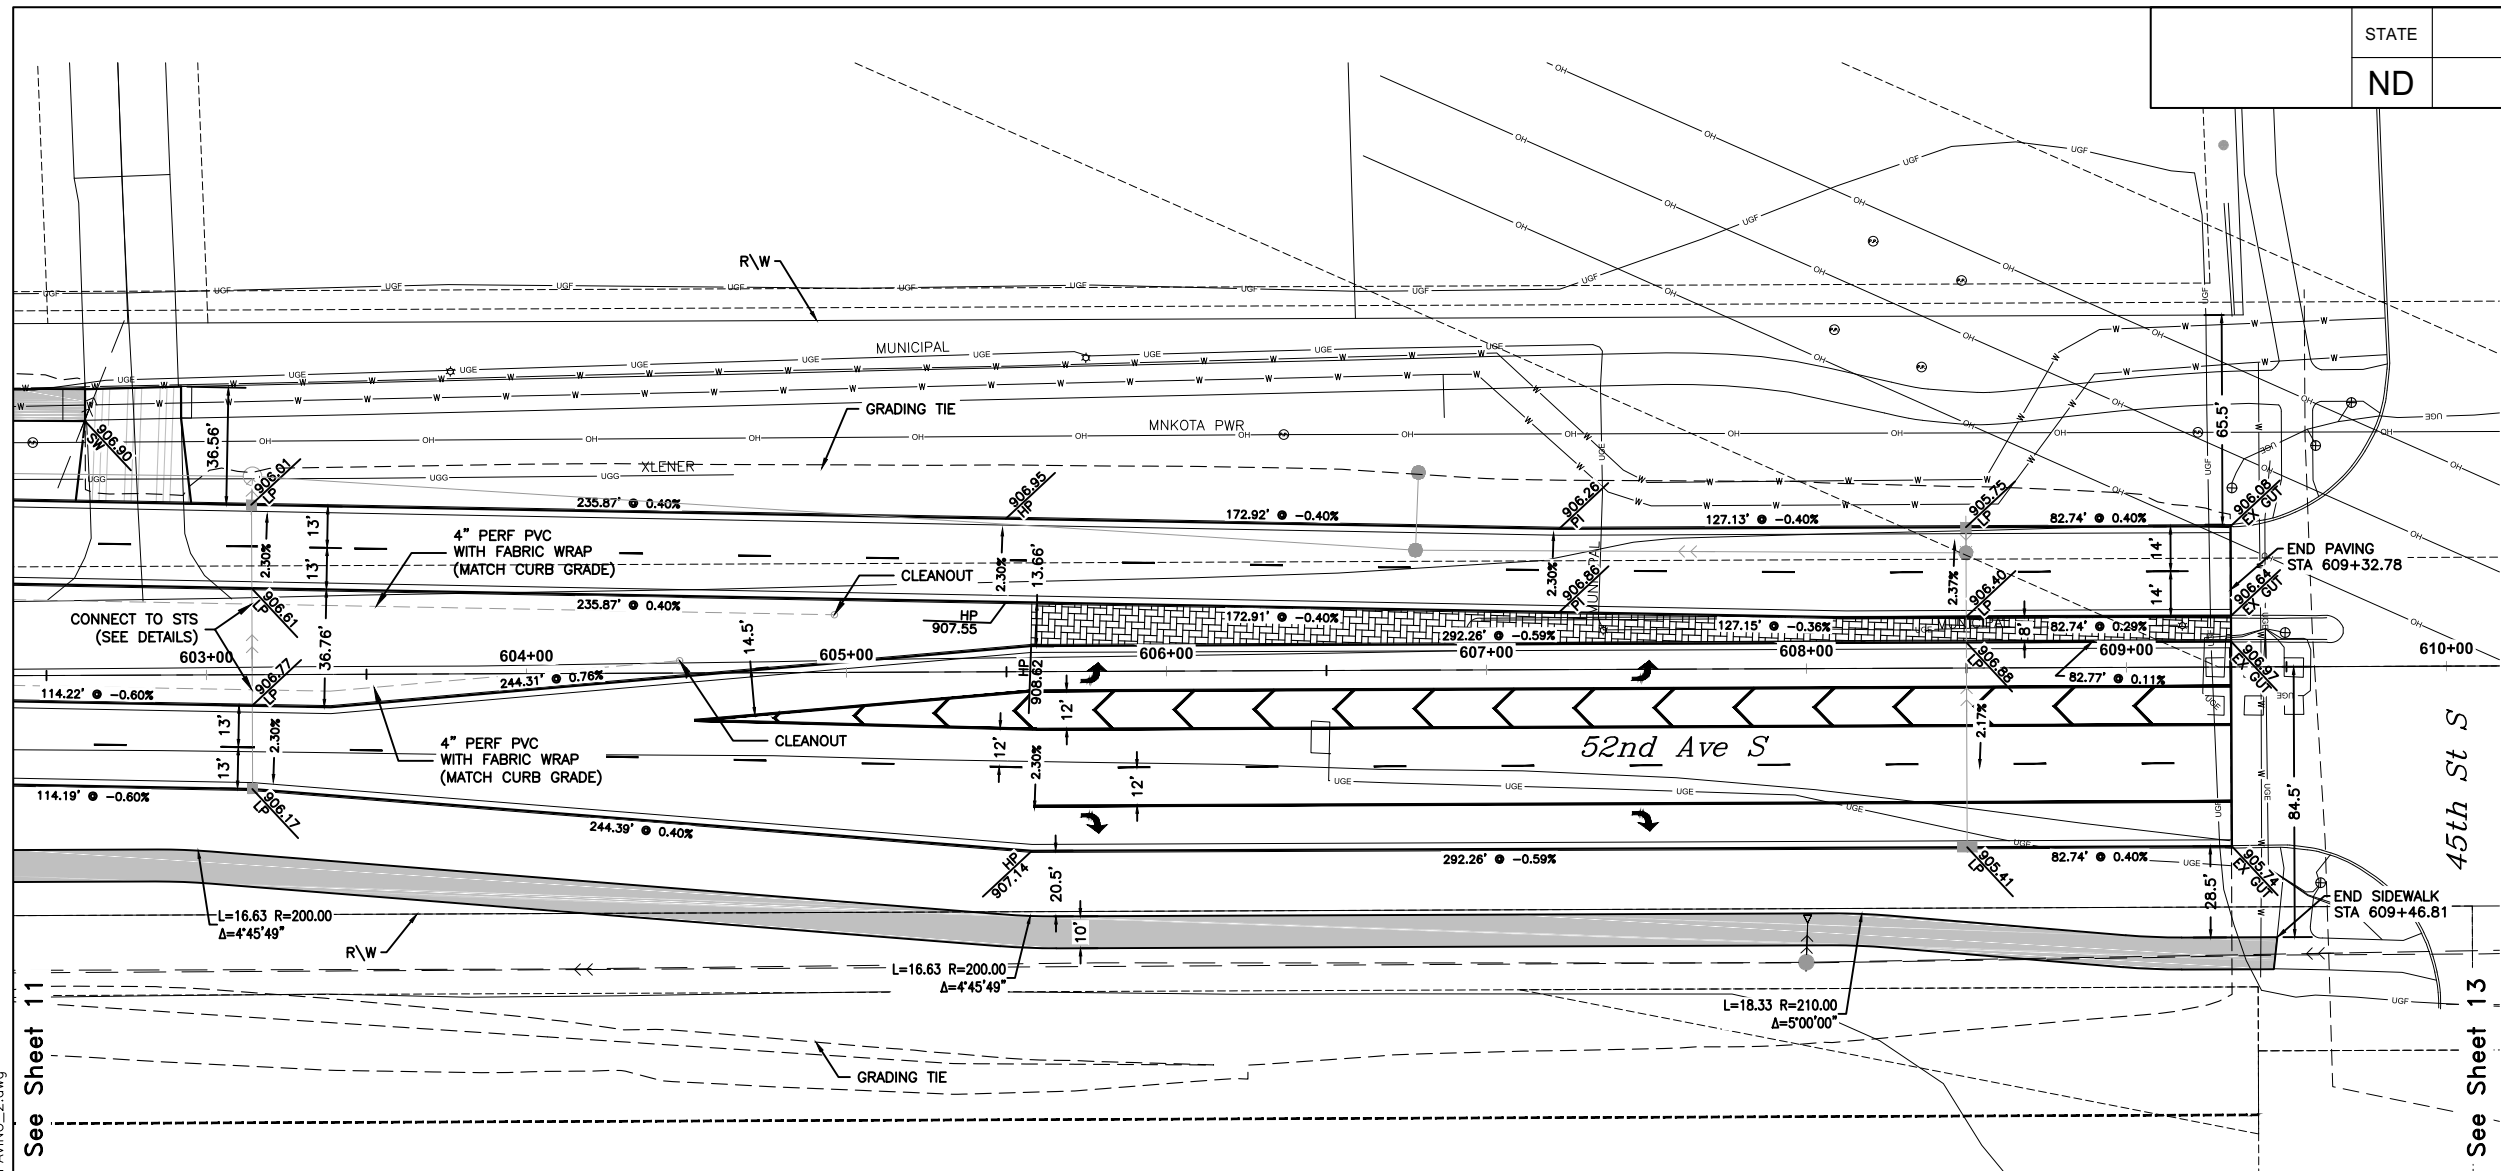


STATE	PROJECT NO.	SECTION NO.	SHEET NO.
ND	SU-8-984(164)	60	12

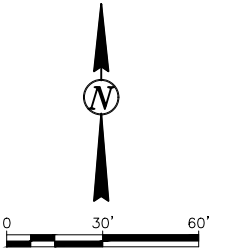

NOTES:

1. ALL GRADES ARE FLOWLINE GRADES SHOWN AT FACE OF CURB UNLESS OTHERWISE NOTED.
2. ALL CURB IS STANDARD TYPE I UNLESS OTHERWISE NOTED.

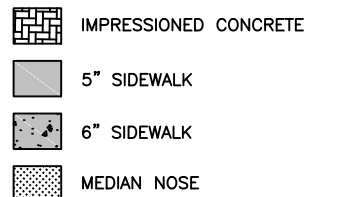

Proj. No. 6059-0145
Houston
Engineering Inc.
Ph: 701.237.5065




ALL ELEVATIONS ARE BASED ON
THE U.S.G.S. VERTICAL DATUM OF 1988.
(UNLESS NOTED OTHERWISE)

This document was
originally issued and
sealed by
Adam M. Ruud
Registration Number
10407
on 8/15/18 and the
original document is
stored in the Engineering
Dept. at City Hall.

Plan & Profile - 52nd Ave S

52nd Ave S - West of 63rd St S to 45th St S

08/15/18 05:45:43AM H:\Fargo\IBN\6000\6059\18_6059_145 - 52nd Ave. Design\CAD\Plans\060-P & P PAVING_2.dwg

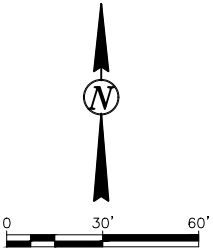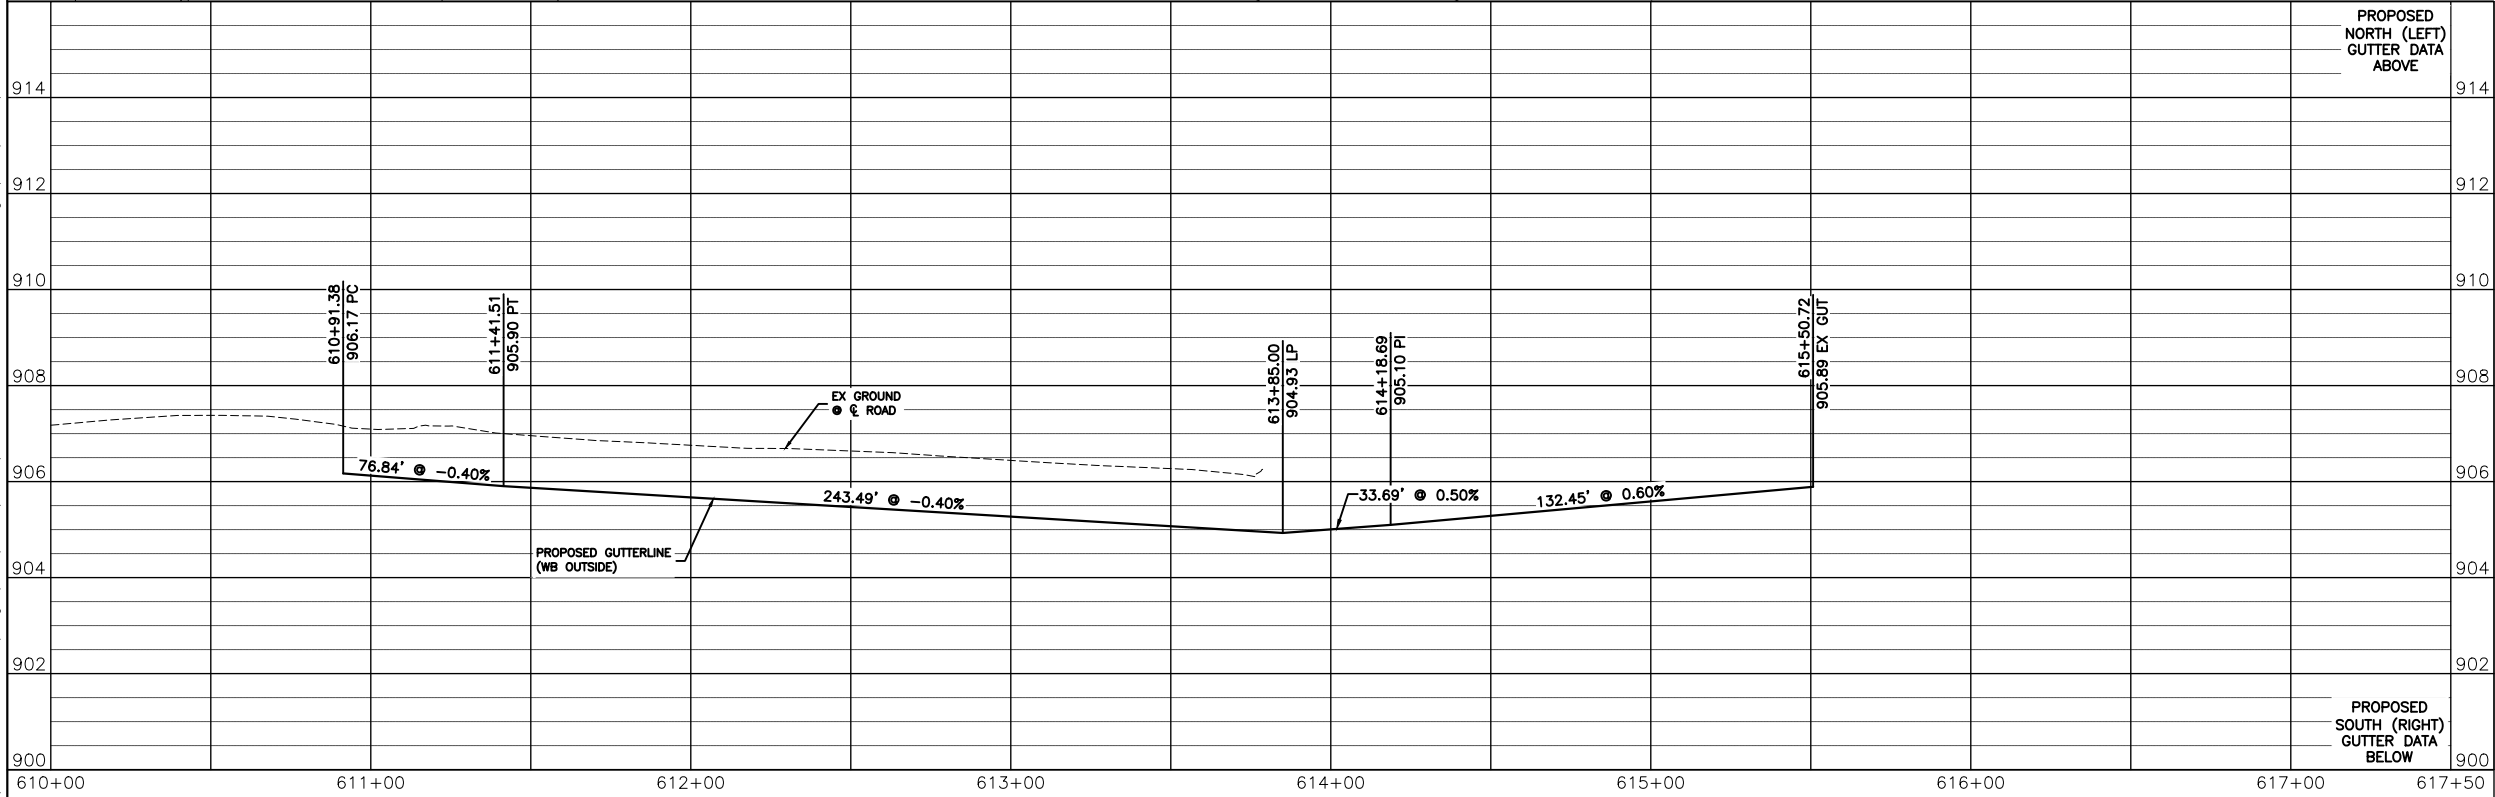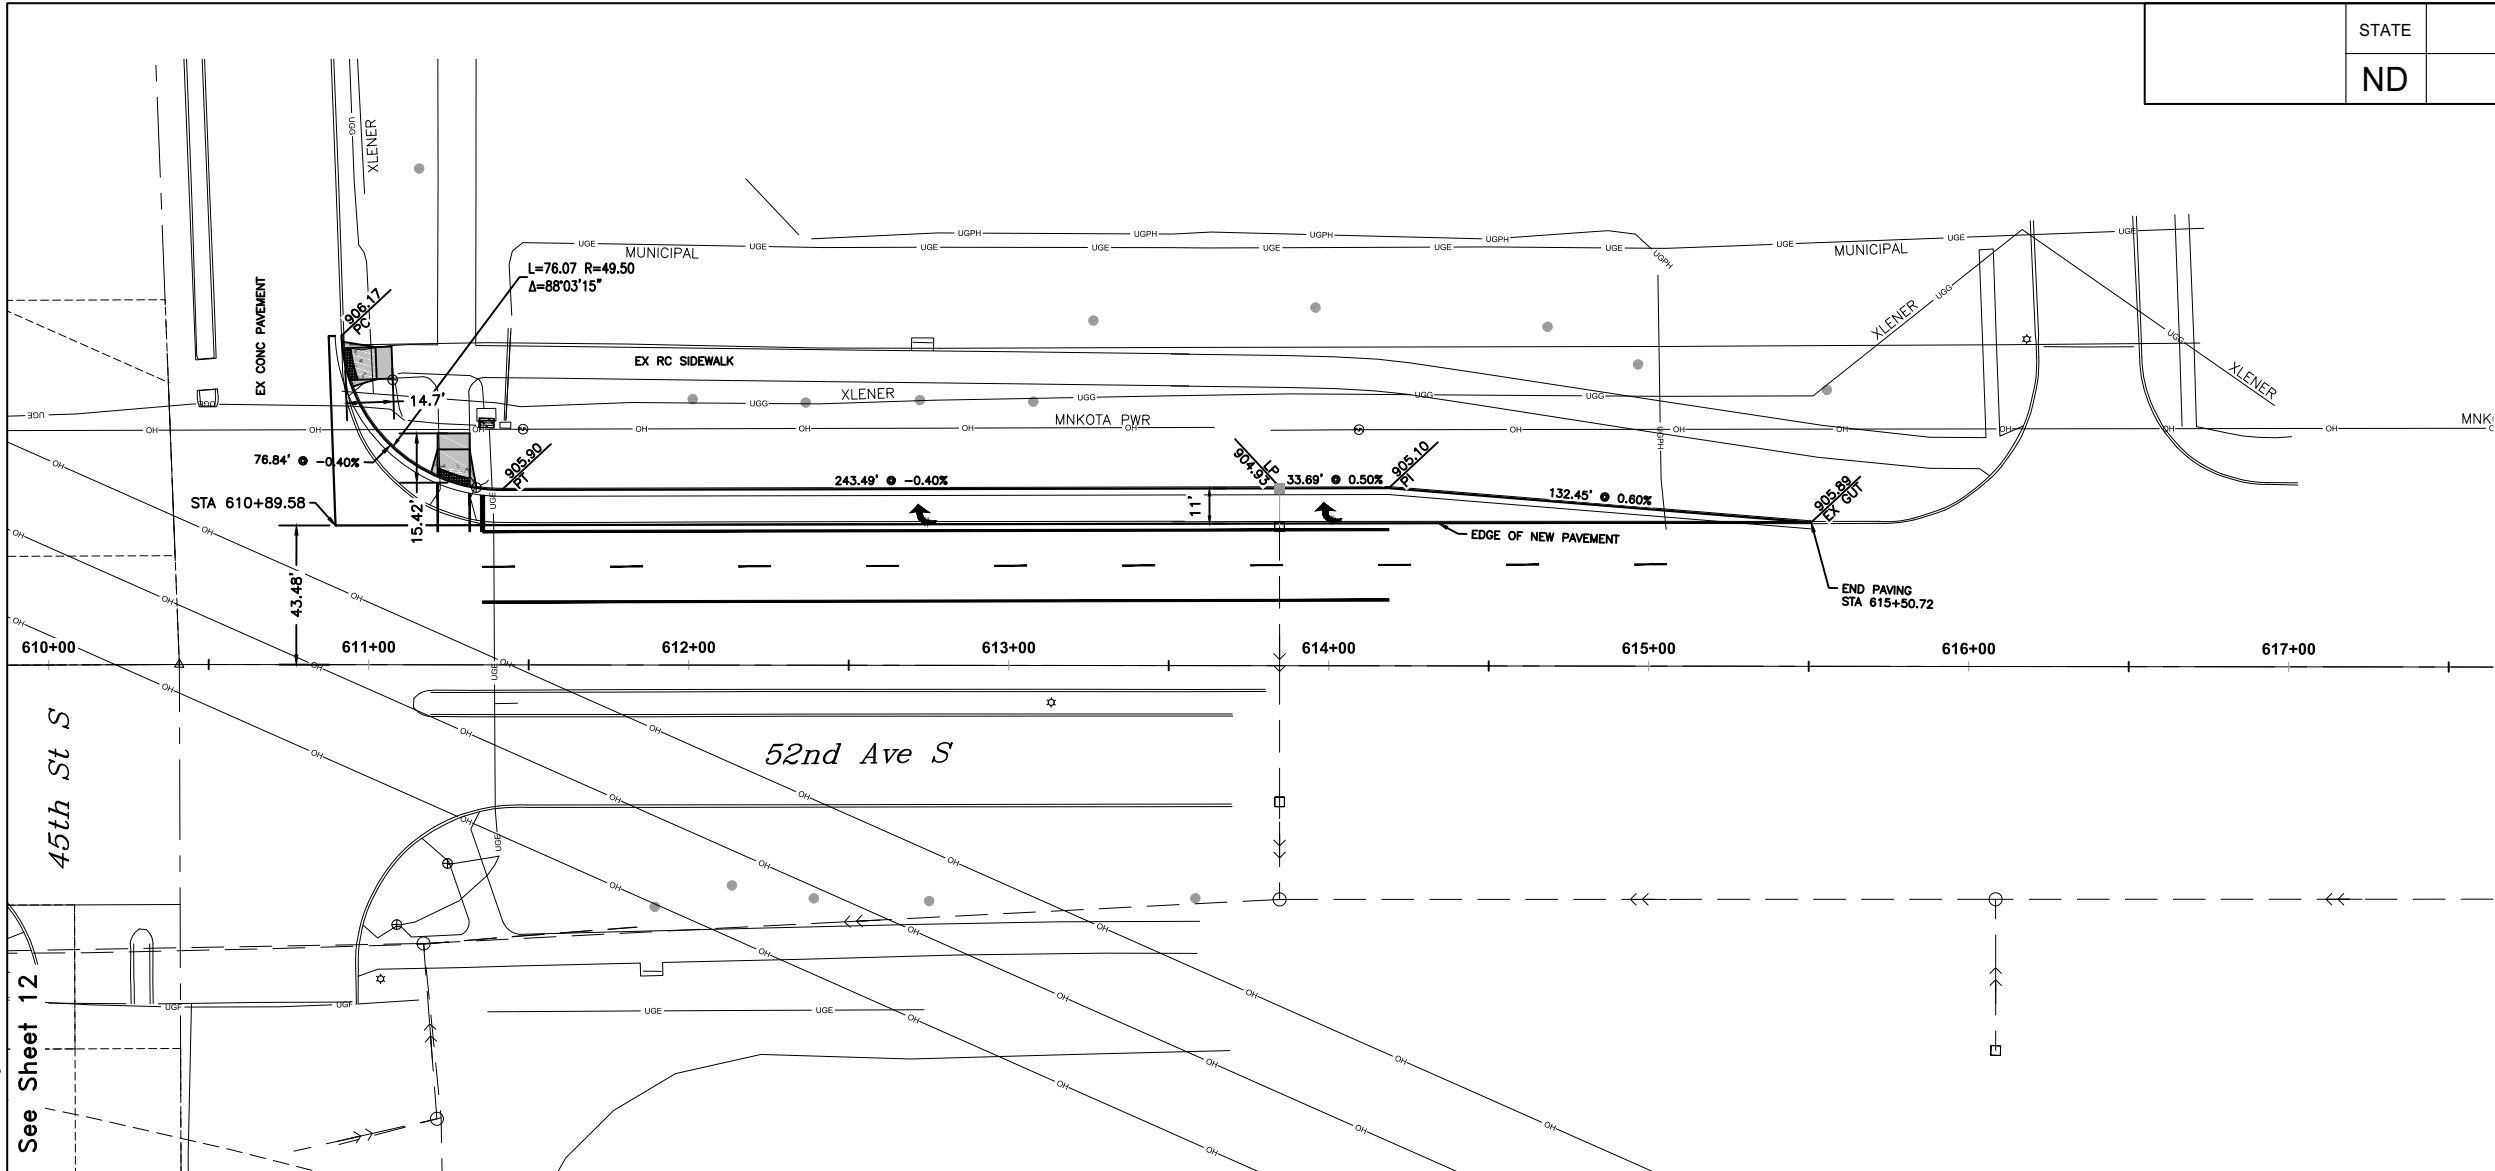

NOTES:

1. ALL GRADES ARE FLOWLINE GRADES SHOWN AT FACE OF CURB UNLESS OTHERWISE NOTED.
2. ALL CURB IS STANDARD TYPE I UNLESS OTHERWISE NOTED.

- IMPRESSED CONCRETE
- 5" SIDEWALK
- 6" SIDEWALK
- MEDIAN NOSE



Proj. No. 6059-0145
Houston
Engineering Inc.
Ph: 701.237.5065


ALL ELEVATIONS ARE BASED ON
THE U.S.G.S. VERTICAL DATUM OF 1988.
(UNLESS NOTED OTHERWISE)

This document was
originally issued and
sealed by
Adam M. Ruud
Registration Number
10407
on 8/15/18 and the
original document is
stored in the Engineering
Dept. at City Hall.

Plan & Profile - 52nd Ave S

52nd Ave S - West of 63rd St S to 45th St S


08/15/18 05:46:47AM H:\Fargo\JBN\6000\6059\18_6059_145 - 52nd Ave. Design\CAD\Plans\060-P & P PAVING_SIDE STREETS.dwg

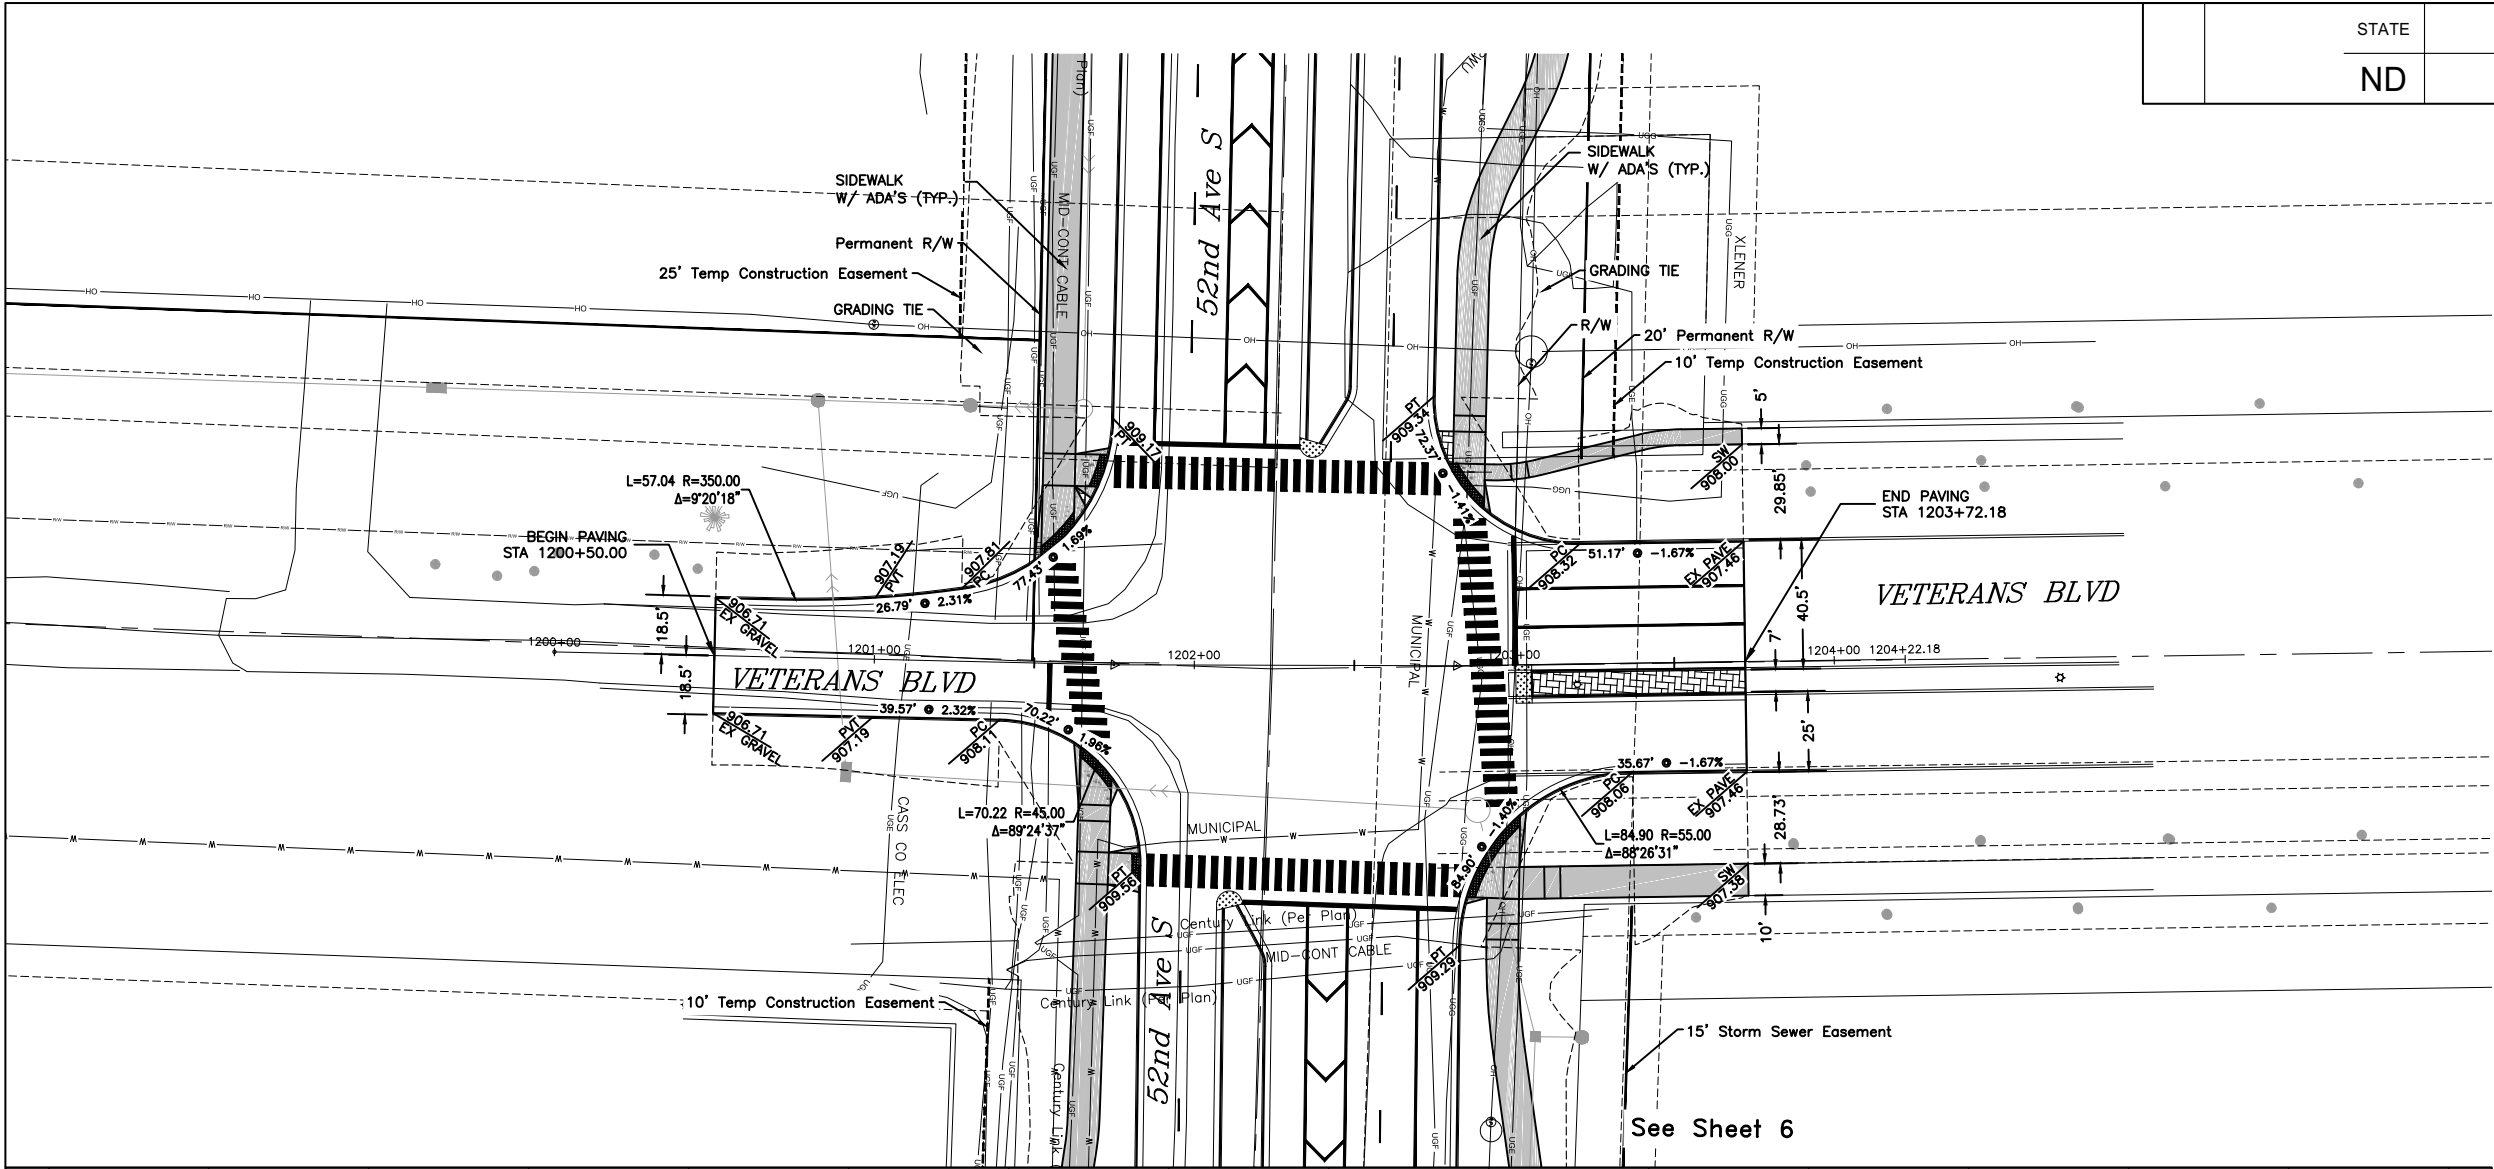

NOTES:

1. ALL GRADES ARE FLOWLINE GRADES SHOWN AT FACE OF CURB UNLESS OTHERWISE NOTED.
2. ALL CURB IS STANDARD TYPE I UNLESS OTHERWISE NOTED.

- IMPRESSED CONCRETE
- 5" SIDEWALK
- 6" SIDEWALK
- MEDIAN NOSE

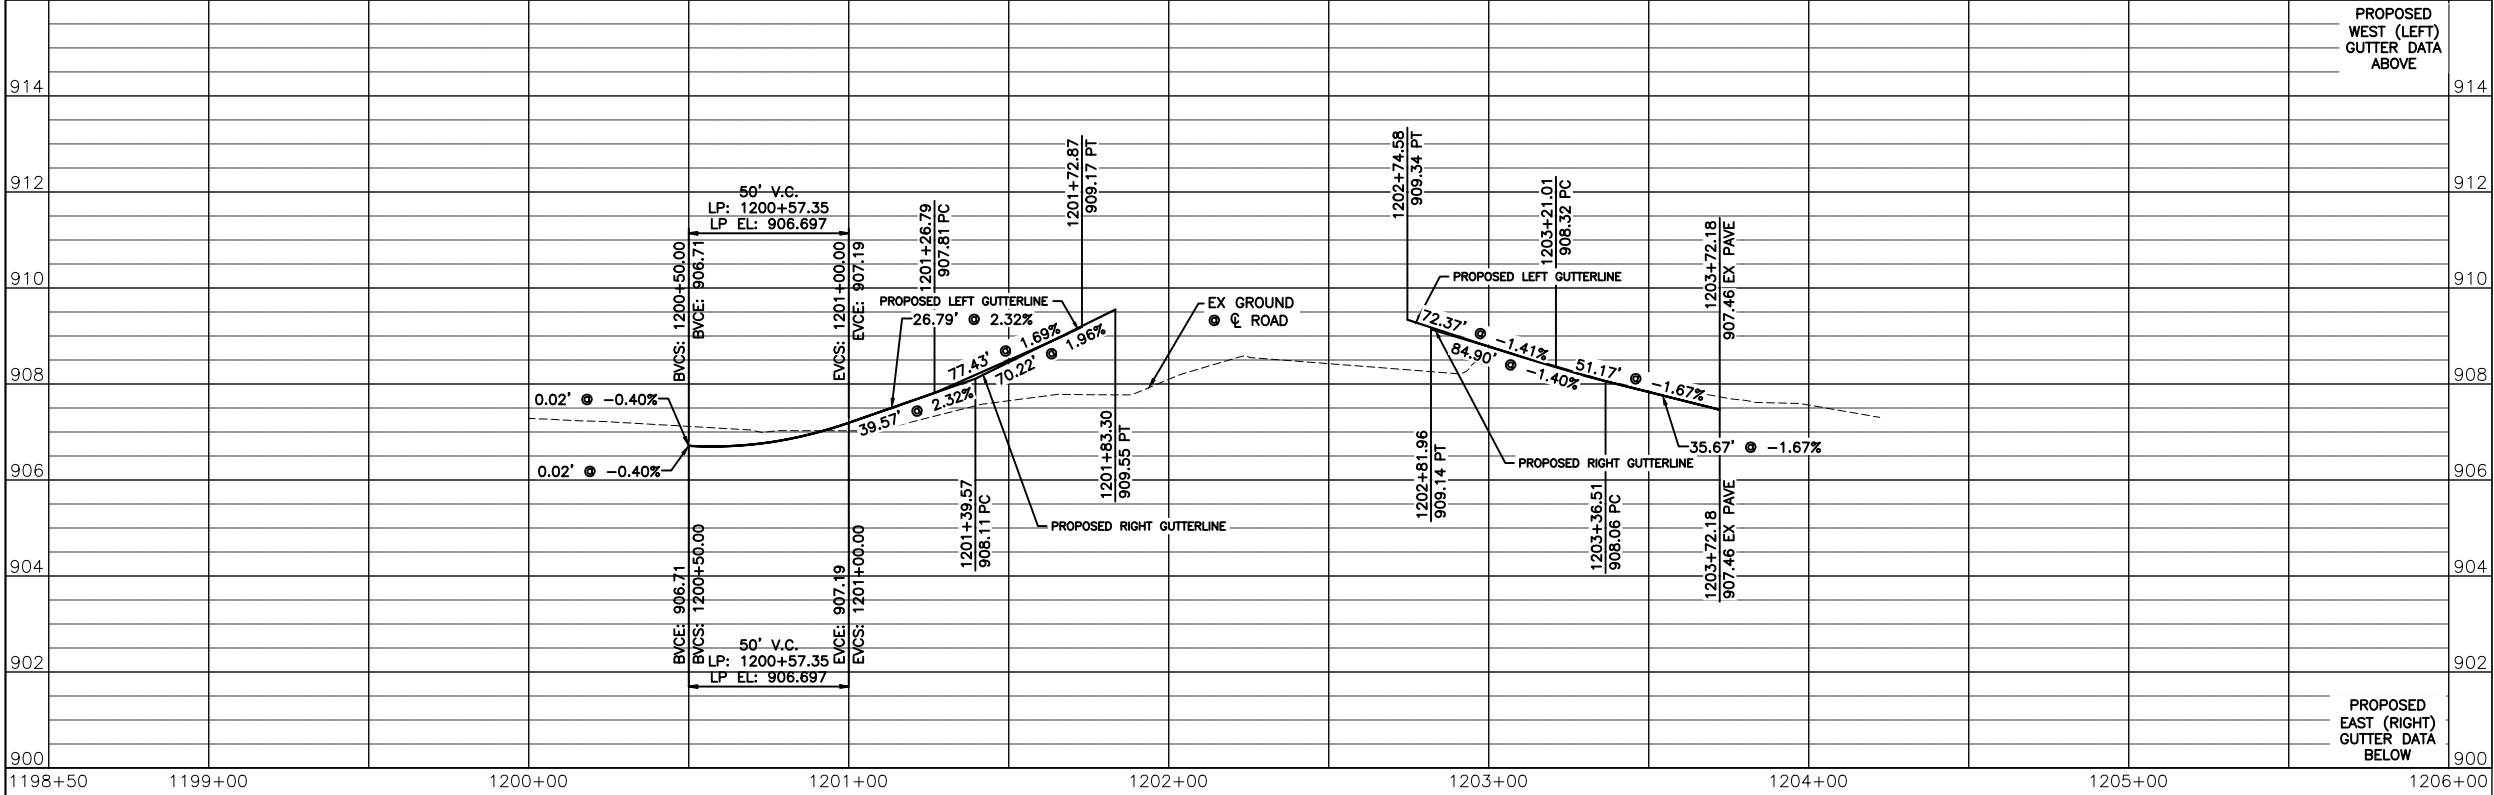

Proj. No. 6059-0145
Houston
Engineering Inc.
Ph: 701.237.5065




ALL ELEVATIONS ARE BASED ON
THE U.S.G.S. VERTICAL DATUM OF 1988.
(UNLESS NOTED OTHERWISE)

This document was
originally issued and
sealed by
Adam M. Ruud
Registration Number
10407
on 8/15/18 and the
original document is
stored in the Engineering
Dept. at City Hall.

Plan & Profile - Veterans Blvd

52nd Ave S - West of 63rd St S to 45th St S

08/15/18 05:46:59AM H:\Fargo\JBN\6000\6059\18_6059_145 - 52nd Ave. Design\CAD\Plans\060-P & P PAVING_SIDE STREETS.dwg

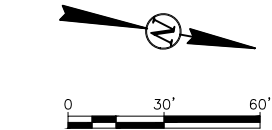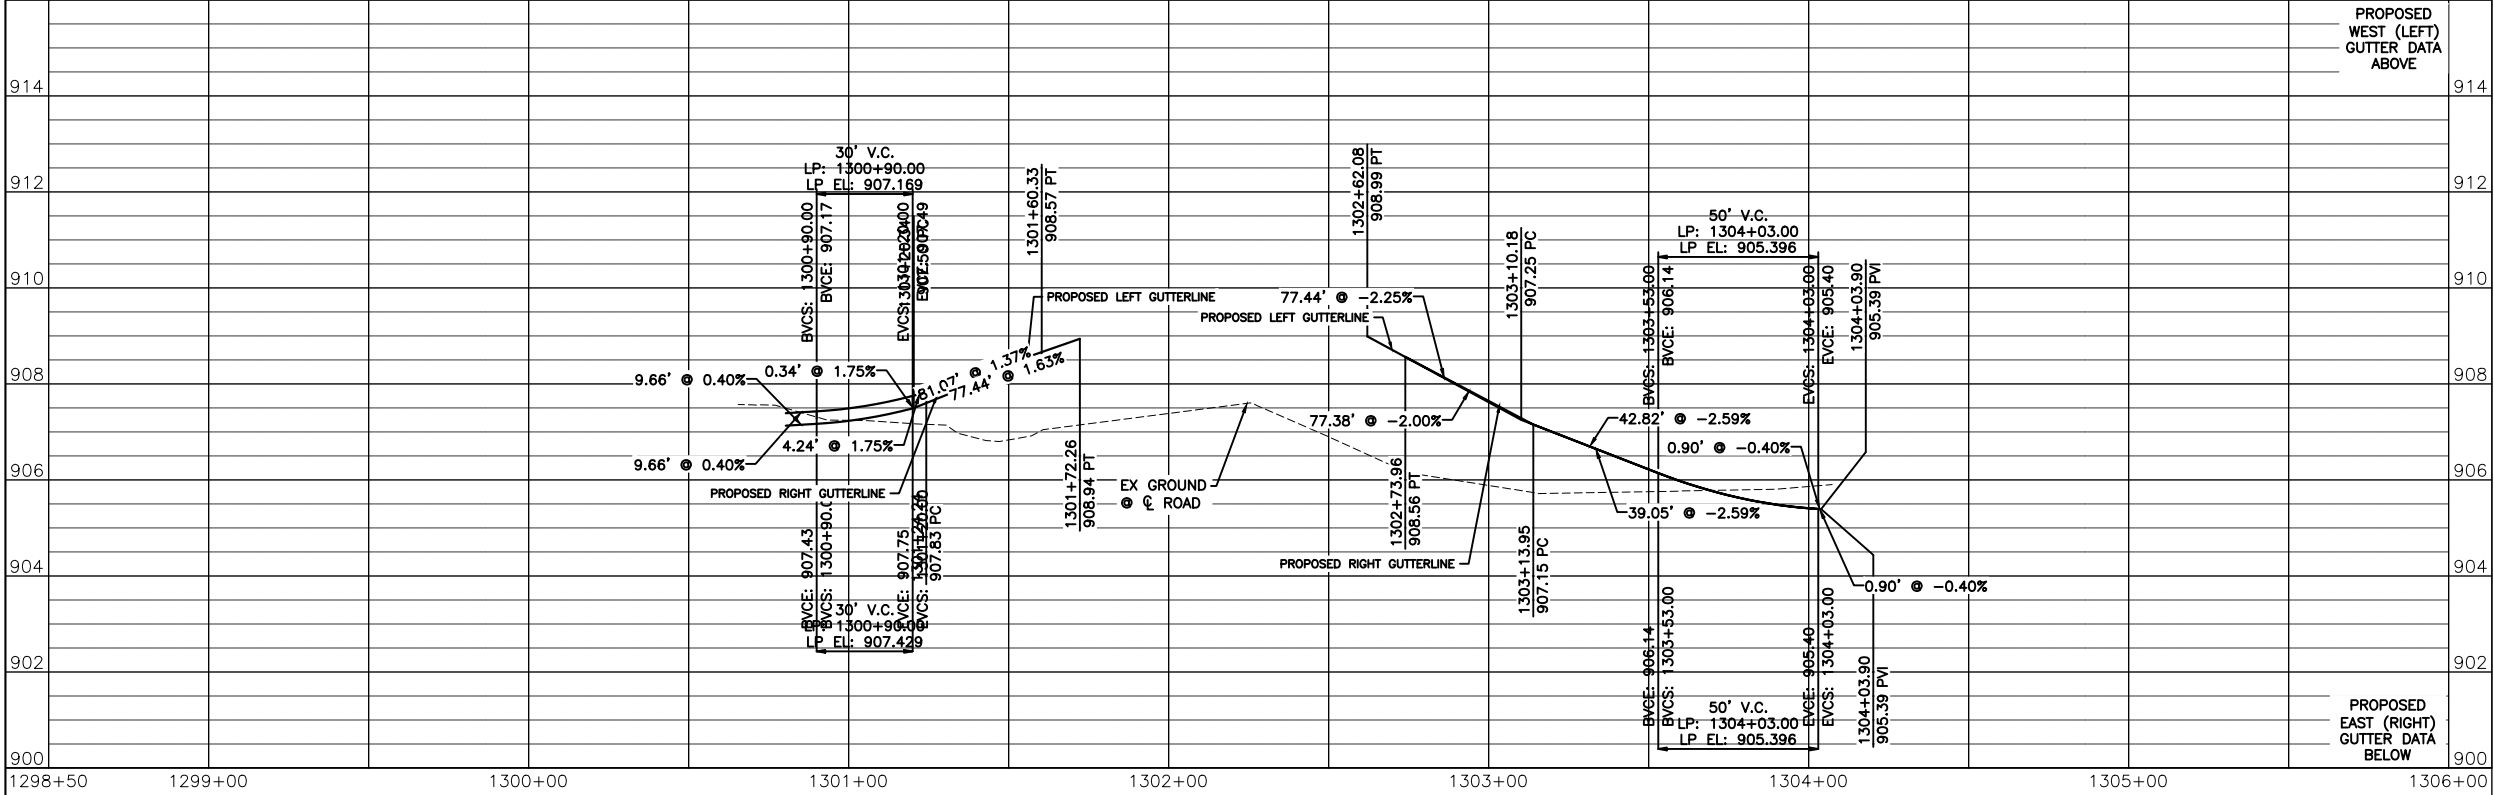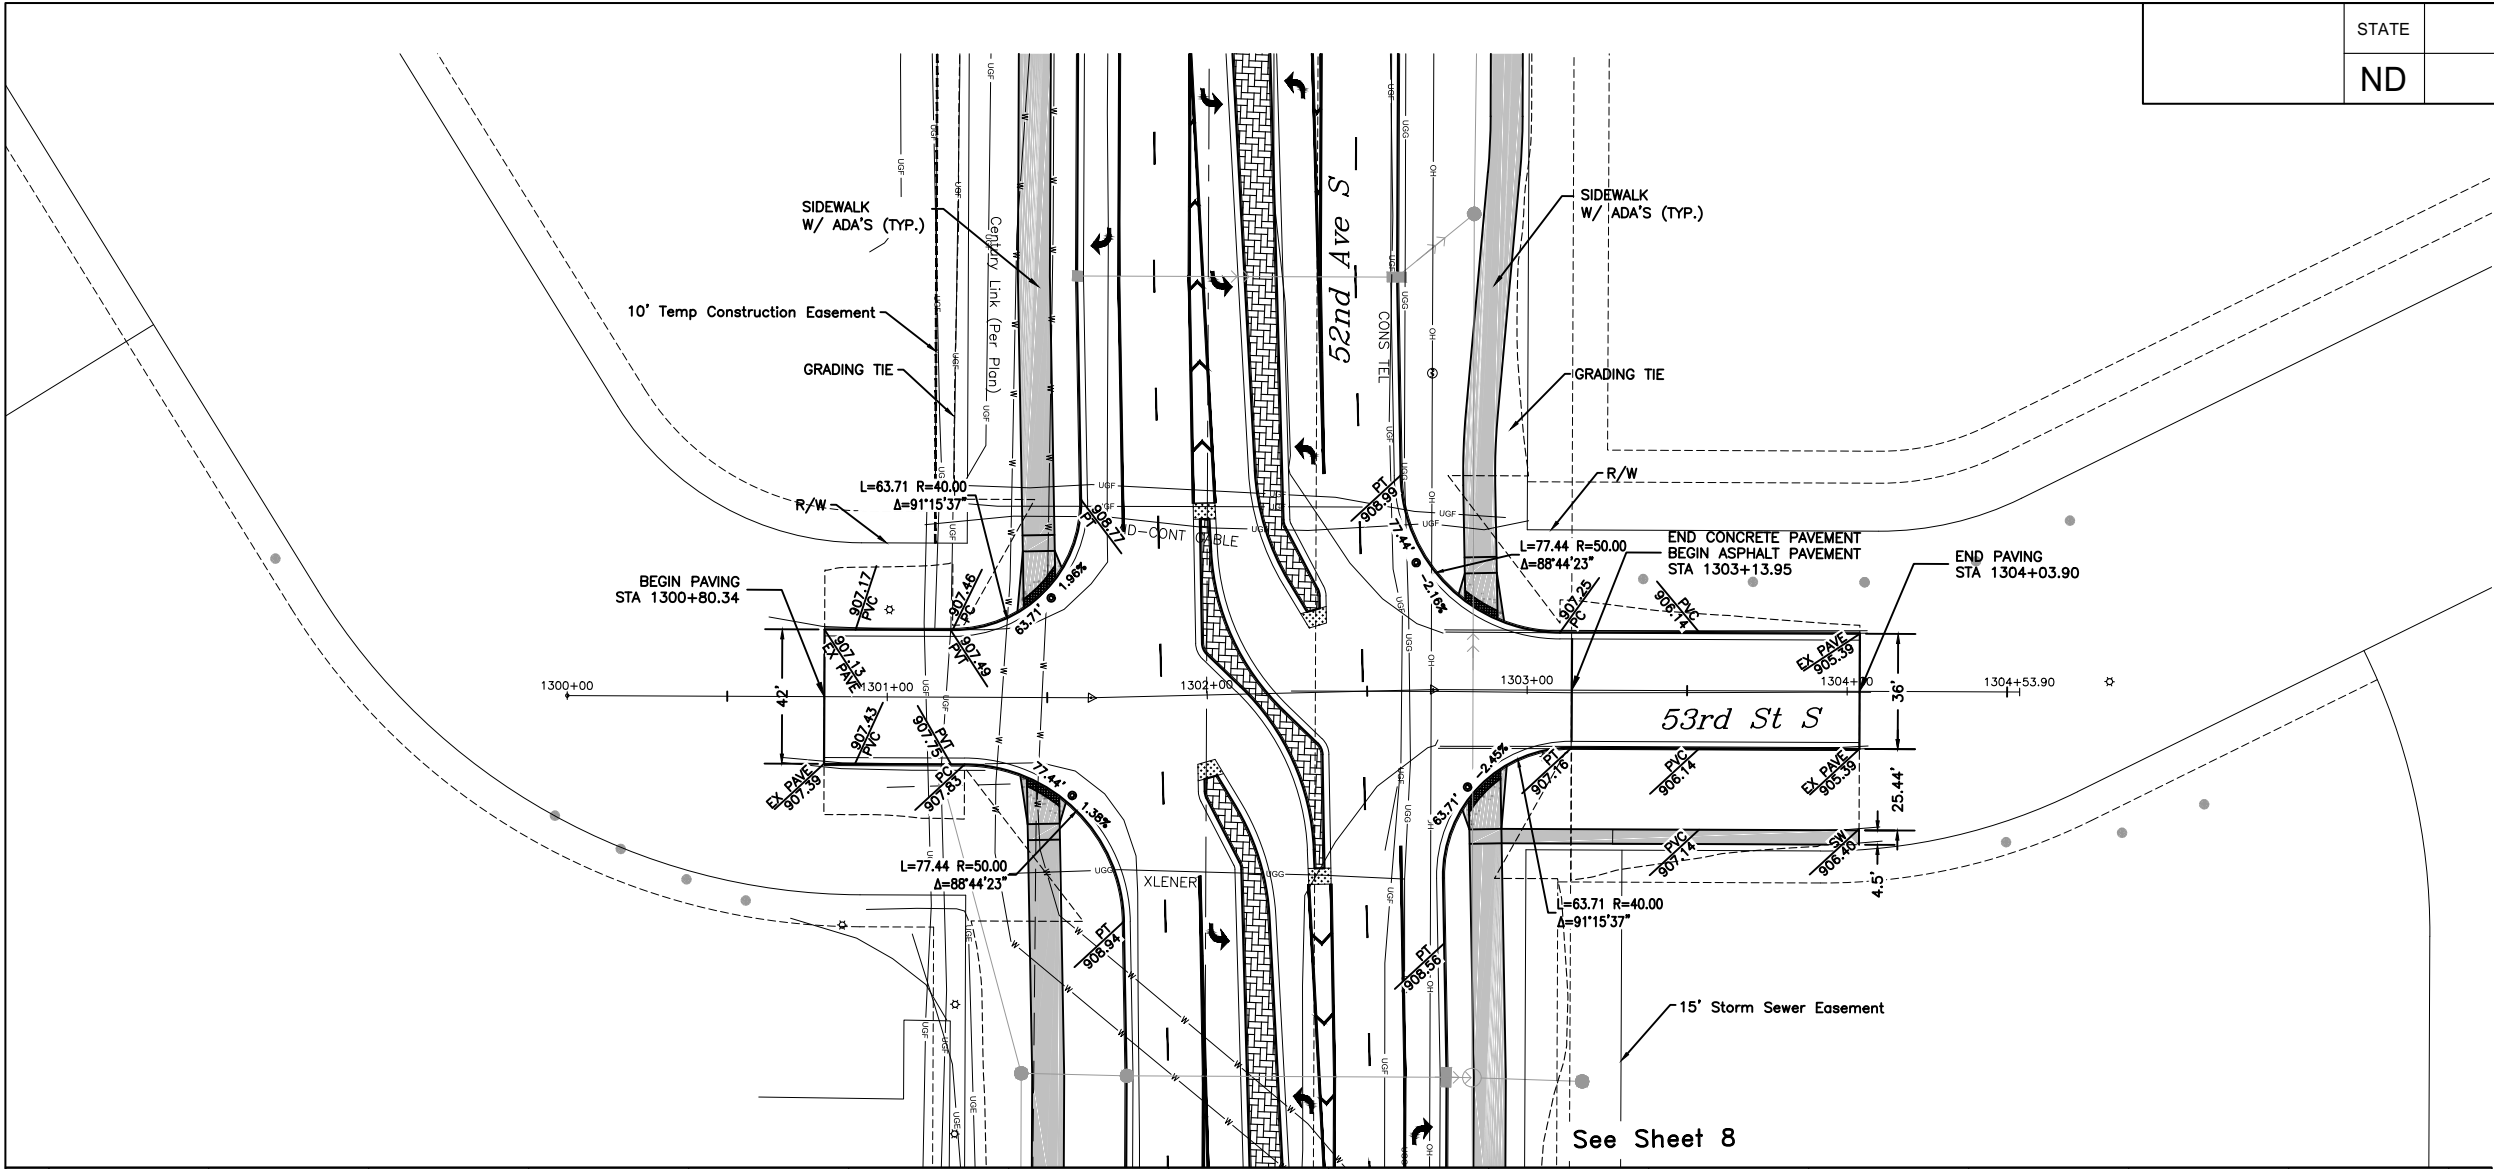

NOTES:

1. ALL GRADES ARE FLOWLINE GRADES SHOWN AT FACE OF CURB UNLESS OTHERWISE NOTED.
2. ALL CURB IS STANDARD TYPE I UNLESS OTHERWISE NOTED.

- IMPRESSIONED CONCRETE
- 5" SIDEWALK
- 6" SIDEWALK
- MEDIAN NOSE



Proj. No. 6059-0145
Houston
Engineering Inc.
Ph: 701.237.5065



ALL ELEVATIONS ARE BASED ON
THE U.S.G.S. VERTICAL DATUM OF 1988.
(UNLESS NOTED OTHERWISE)

This document was
originally issued and
sealed by
Adam M. Ruud
Registration Number
10407
on 8/15/18 and the
original document is
stored in the Engineering
Dept. at City Hall.


Plan & Profile - 53rd St S

52nd Ave S - West of 63rd St S to 45th St S

08/22/18 03:43:41PM H:\Fargo\JBN\6000\6059\18_6059_145 - 52nd Ave. Design\CAD\Plans\060-P & P PAVING_SHARED USE PATH.dwg

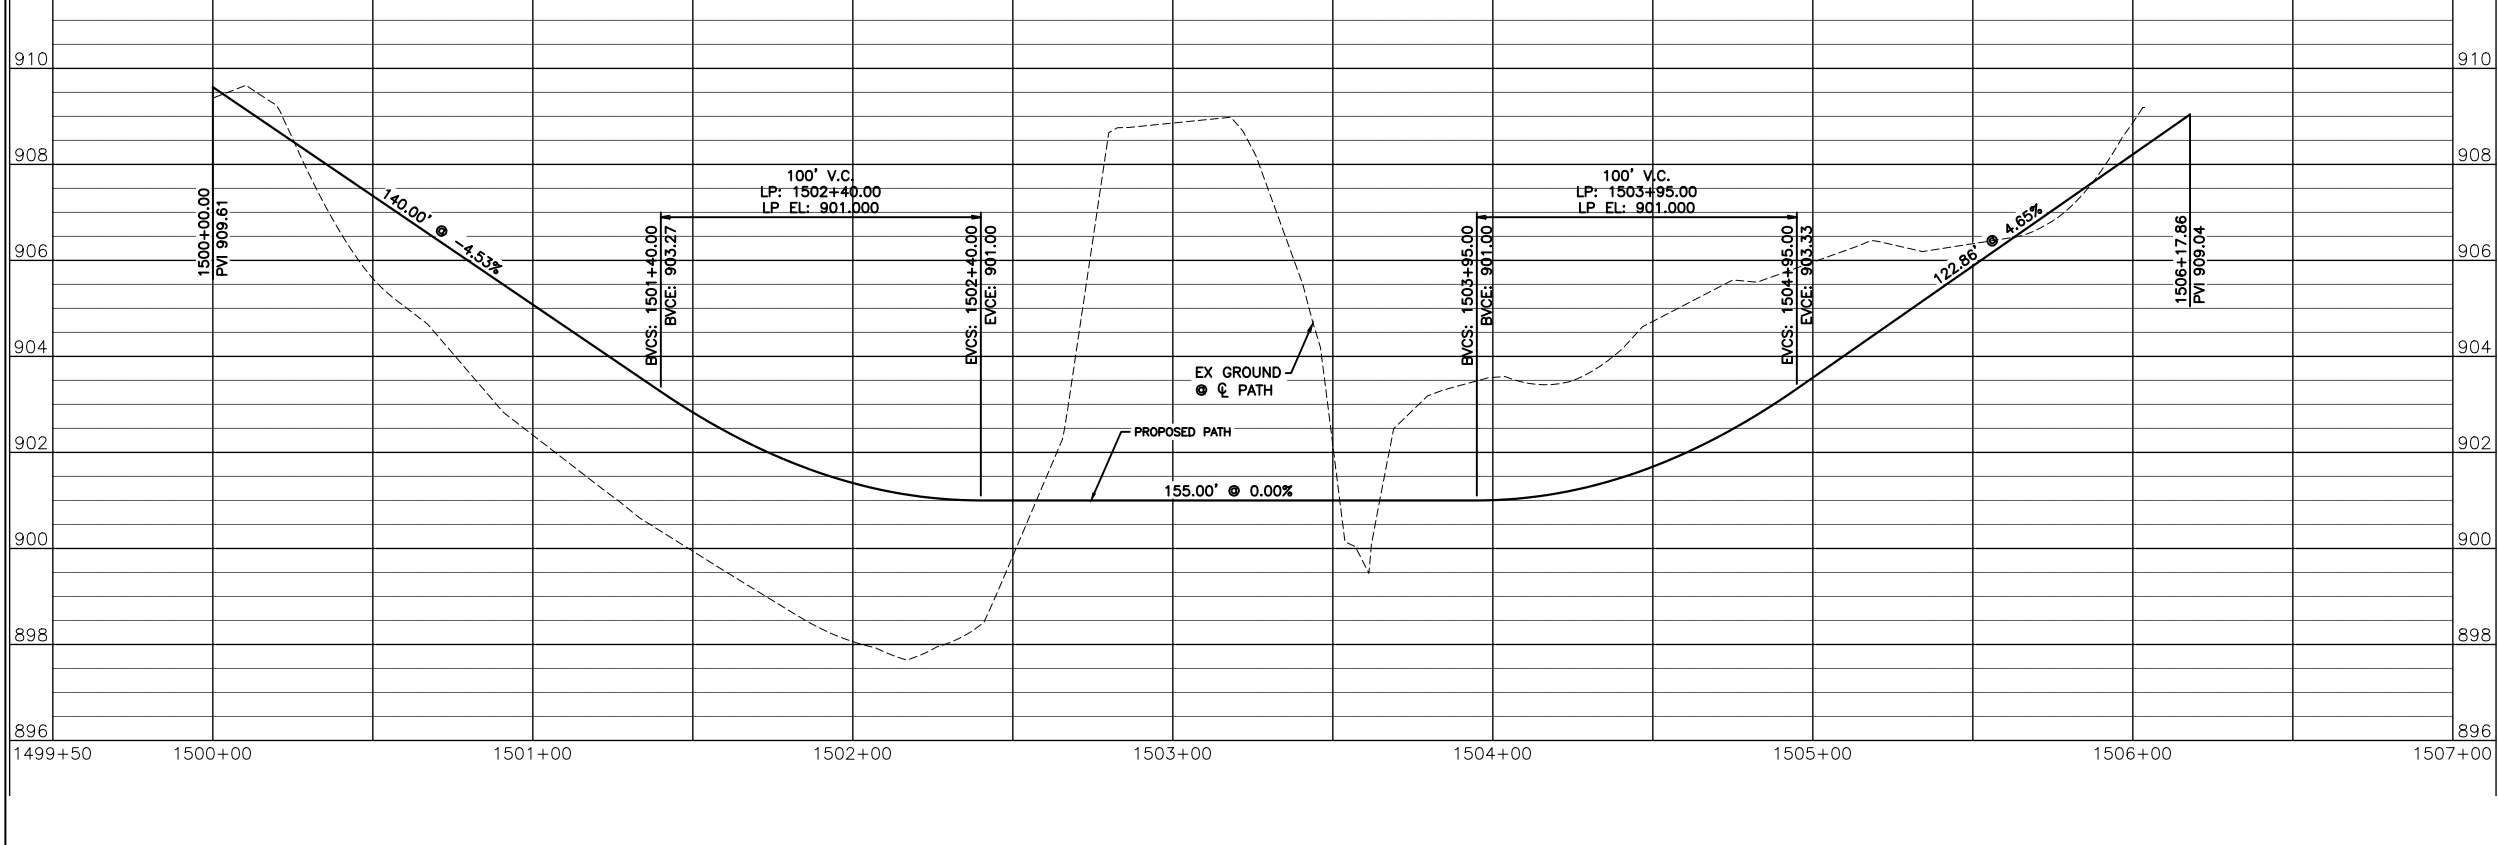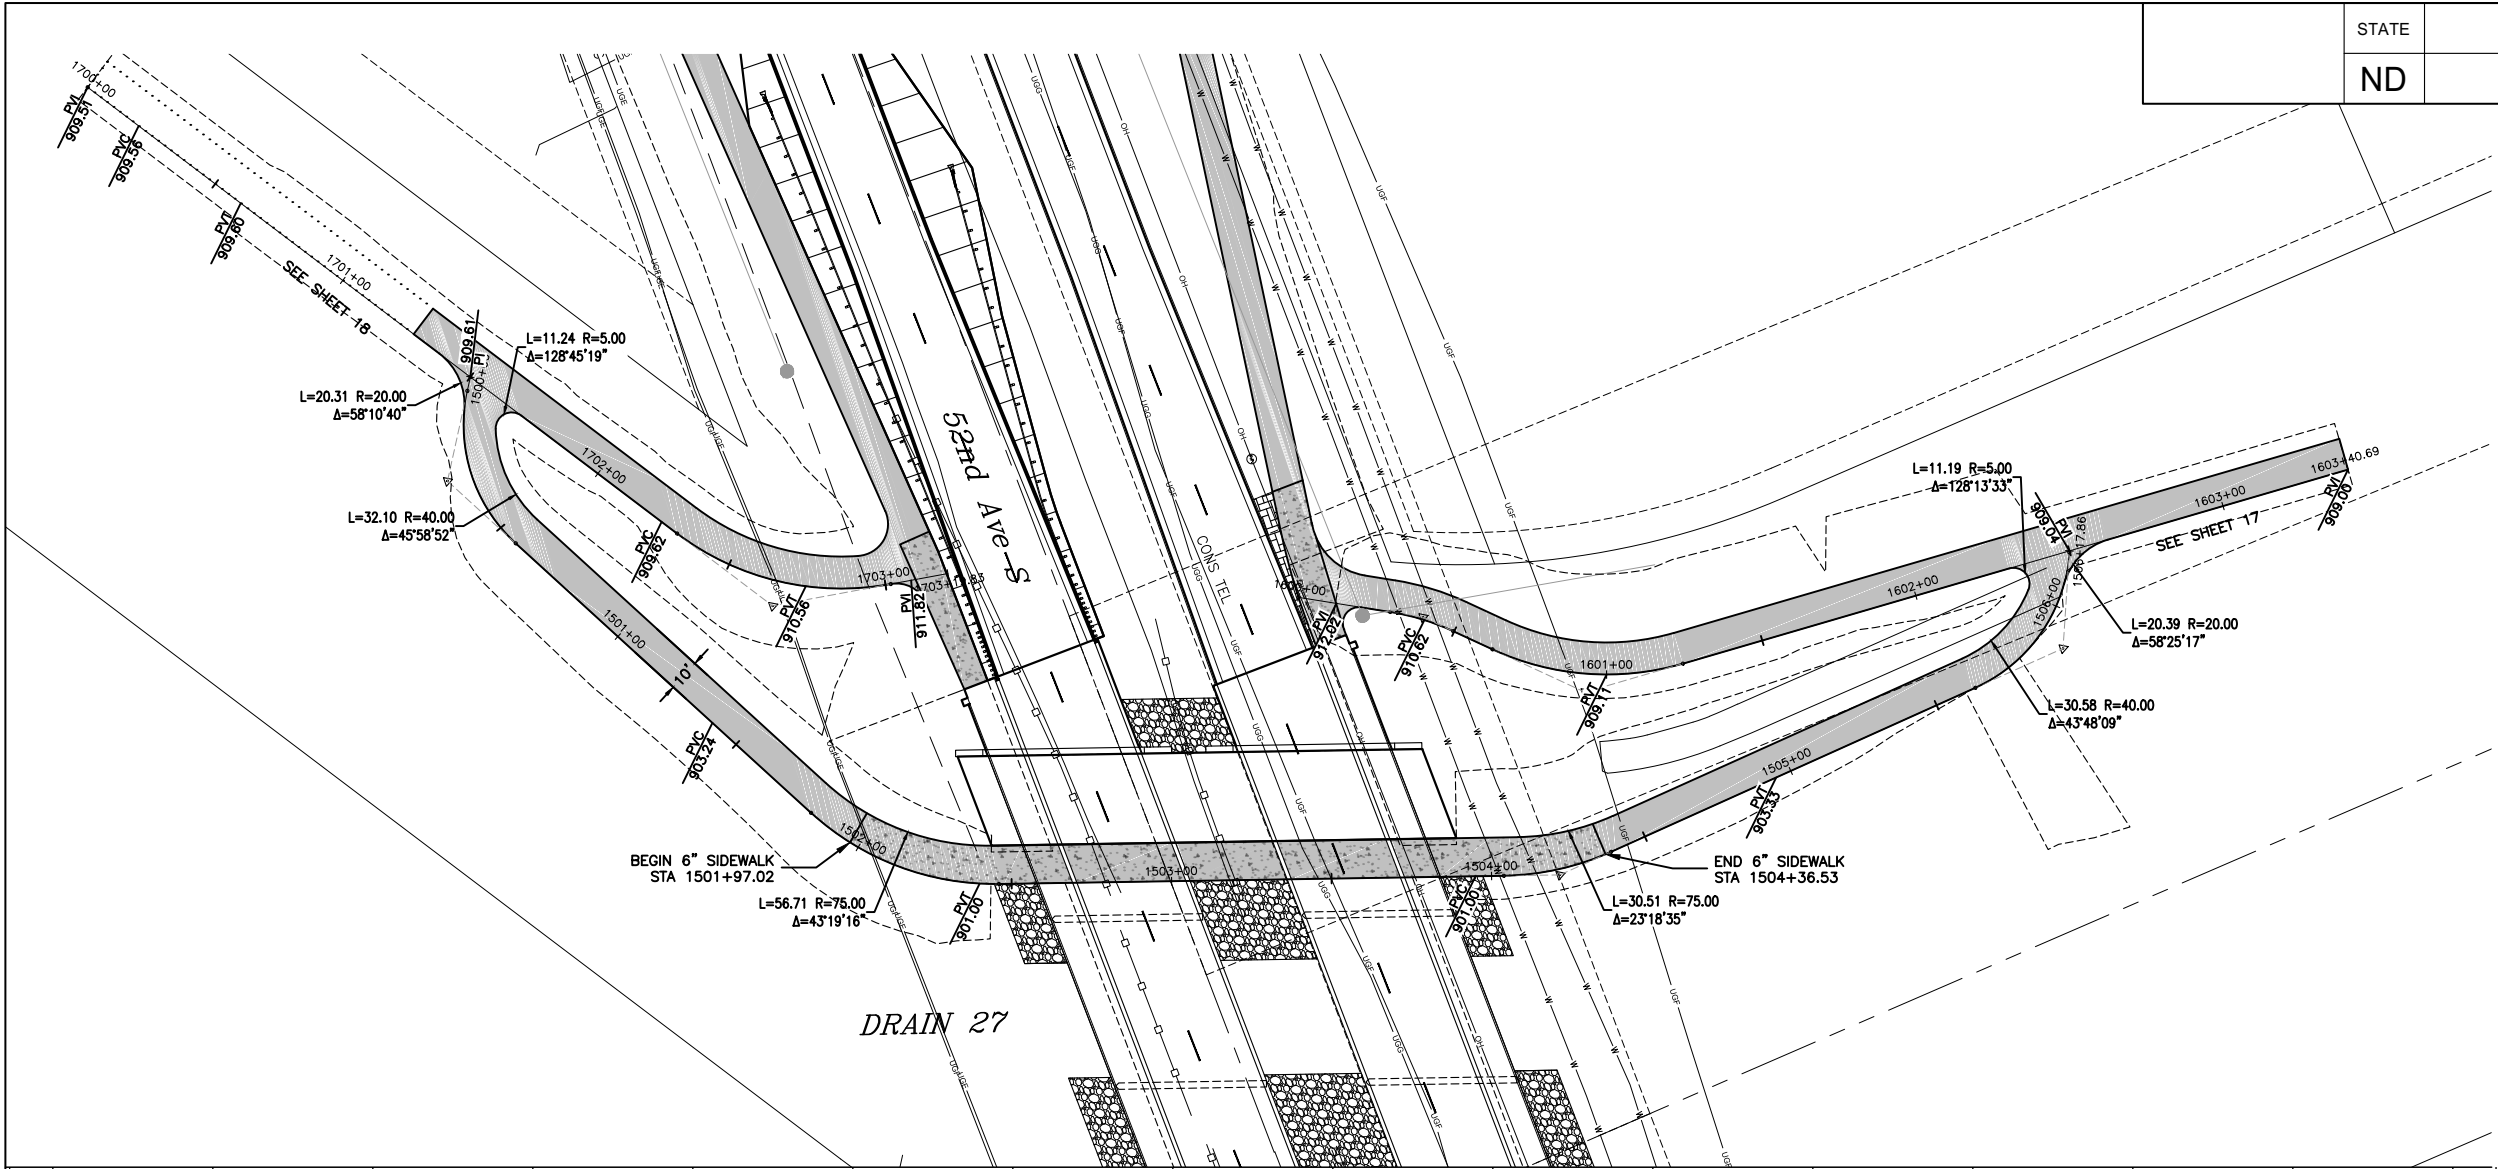

STATE	PROJECT NO.	SECTION NO.	SHEET NO.
ND	SU-8-984(164)	60	16

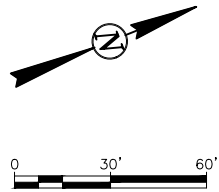

- IMPRESSIONED CONCRETE
- 5" SIDEWALK
- 6" SIDEWALK
- MEDIAN NOSE



Proj. No. 6059-0145
Houston
Engineering Inc.
Ph: 701.237.5065

ALL ELEVATIONS ARE BASED ON
THE U.S.G.S. VERTICAL DATUM OF 1988.
(UNLESS NOTED OTHERWISE)



This document was
originally issued and
sealed by
Adam M. Ruud
Registration Number
10407
on 8/22/18 and the
original document is
stored in the Engineering
Dept. at City Hall.

Plan & Profile - Sidewalk


52nd Ave S - West of 63rd St S to 45th St S

08/22/18 03:43:48PM H:\Fargo\JBN\6000\6059\18_6059_145 - 52nd Ave. Design\CAD\Plans\060--P & P PAVING_SHARED USE PATH.dwg

STATE	PROJECT NO.	SECTION NO.	SHEET NO.
ND	SU-8-984(164)	60	17

 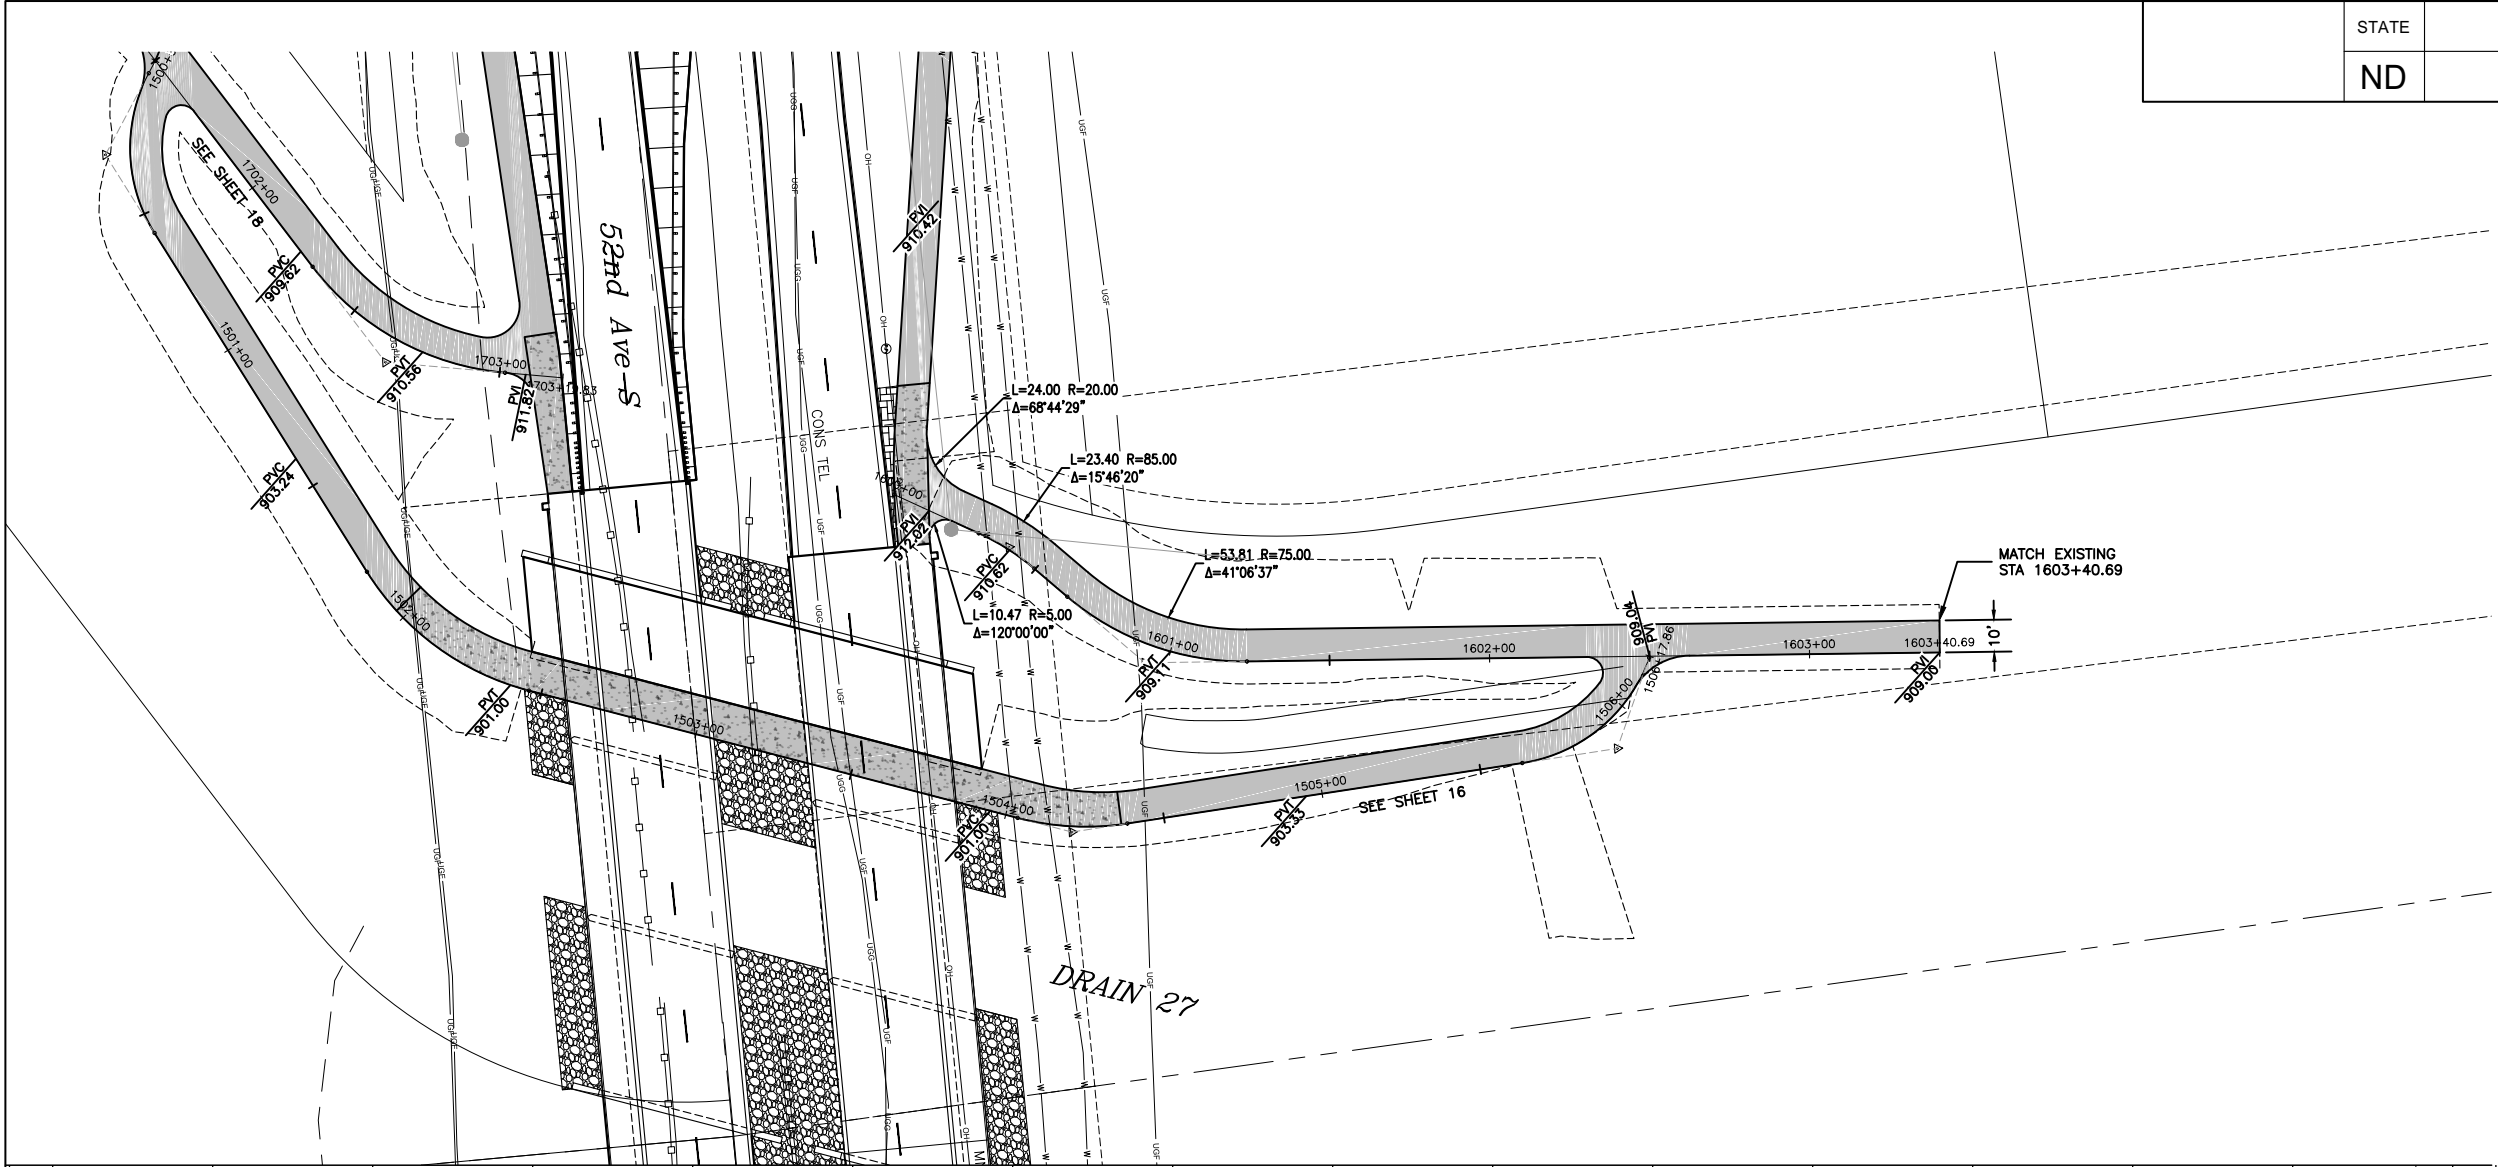

- IMPRESSIONED CONCRETE
- 5" SIDEWALK
- 6" SIDEWALK
- MEDIAN NOSE

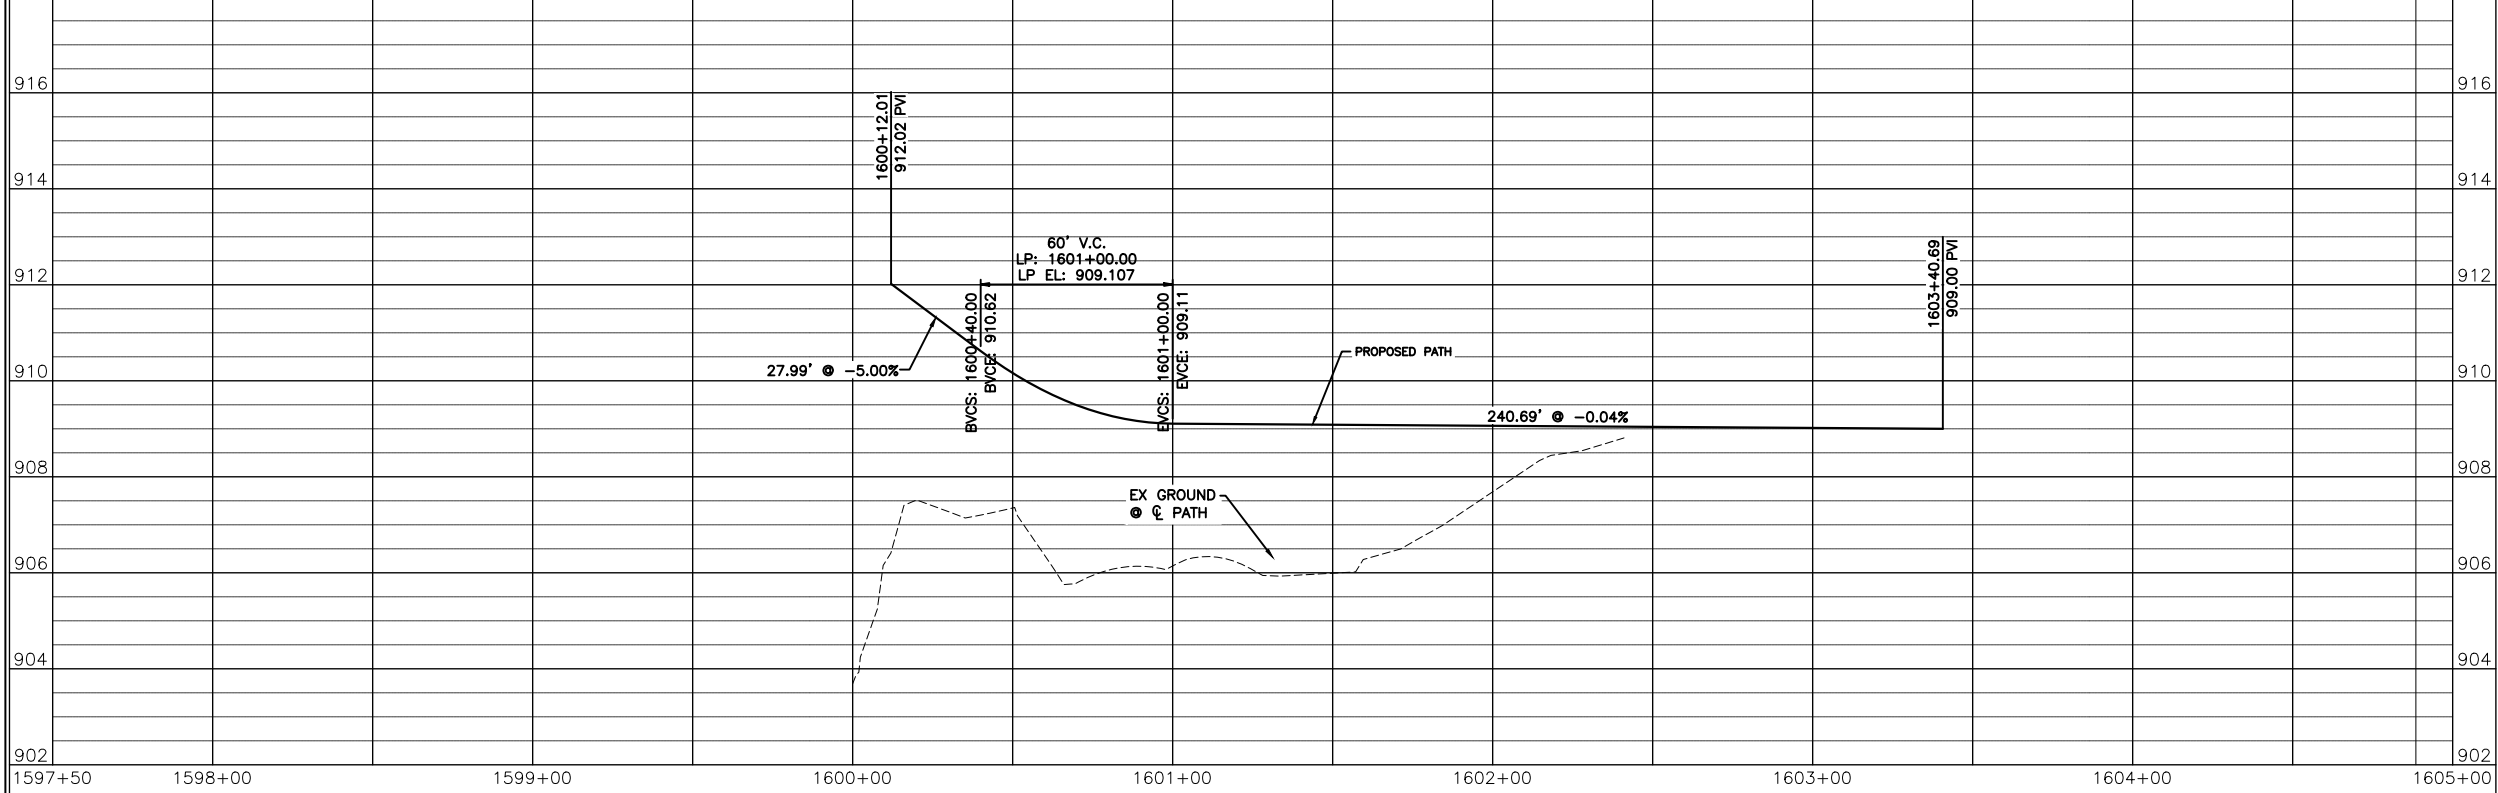

Proj. No. 6059-0145
Houston
Engineering Inc.
Ph: 701.237.5065

ALL ELEVATIONS ARE BASED ON
THE U.S.G.S. VERTICAL DATUM OF 1988.
(UNLESS NOTED OTHERWISE)

This document was
originally issued and
sealed by
Adam M. Ruud
Registration Number
10407
on 8/22/18 and the
original document is
stored in the Engineering
Dept. at City Hall.

Plan & Profile - Sidewalk

52nd Ave S - West of 63rd St S to 45th St S

Wetland Impact Table																
Wetland Number	Location	Wetland Feature	USACE Jurisdictional Wetlands¹	Wetland Impacts Acre(s)		USFWS Easement Impacts Acre(s)		Wetland Mitigation								
								Mitigation Required			USACE/11990 Bank		11990 Bank		USFWS Bank	
				Temp.	Perm.	Temp.	Perm.	EO 11990	USACE	USFWS	Location	Acre(s)	Location	Acre(s)	Location	Acre(s)
1	Sec. 31, T139N, R49W	Artificial	Preamble	-	-	-	-	-	-	-		-		-		-
2	Sec. 6, T138N, R49W	Artificial	Preamble	-	-	-	-	-	-	-		-		-		-
3	Sec. 6, T138N, R49W	Artificial	Y	-	-	-	-	-	-	-		-		-		-
4a	Sec. 32, T139N, R49W	Artificial	Y	-	0.08	-	-	-	N	-		-		-		-
4b	Sec. 32, T139N, R49W	Artificial	Y	-	0.01	-	-	-	N	-		-		-		-
4c	Sec. 33, T139N, R49W	Artificial	Y	-	0.44	-	-	-	N	-		-		-		-
4d	Sec. 33, T139N, R49W	Artificial	Y	-	0.13	-	-	-	N	-		-		-		-
4e	Sec. 33, T139N, R49W	Artificial	Y	-	0.01	-	-	-	N	-		-		-		-
5a	Sec. 5, T138N, R49W	Artificial	Preamble	-	0.08	-	-	-	N	-		-		-		-
5b	Sec. 4, T138N, R49W	Artificial	Preamble	-	0.19	-	-	-	N	-		-		-		-
6a	Sec. 4, T138N, R49W	Artificial	Y	-	0.11	-	-	-	N	-		-		-		-
6b	Sec. 4, T138N, R49W	Artificial	Y	-	0.08	-	-	-	N	-		-		-		-
7	Sec. 33, T139N, R49W	Artificial	Y	-	0.20	-	-	-	N	-		-		-		-
8	Sec. 4, T138N, R49W	Artificial	Y	-	0.09	-	-	-	N	-		-		-		-
9	Sec. 33, T139N, R49W	Artificial	Preamble	-	0.08	-	-	-	N	-		-		-		-
10	Sec. 4, T138N, R49W	Artificial	Preamble	-	0.06	-	-	-	N	-		-		-		-
				0	1.56	0	0					0.0		0.0		0.0

This document was originally issued and sealed by Adam M. Ruud, Registration Number PE- 10407, on 8/15/18 and the original document is stored in the Engineering Dept. at City Hall

Wetlands Mitigation and Environmental

52nd Ave S – West of 63rd St S to 45th St S

Other Waters Impact Table															
Other Waters										Other Water Mitigation					
Number	Location	Type	Size		Feature	USACE Jurisdictional ¹	Impacts to Other Waters				Mitigation Required			Mitigation Location; ratio	Method
			Acre(s)	Linear Feet			Acre(s) Temp	Perm	Linear Feet Temp	Perm	EO 11990	USACE	USFWS		
OW 1	Sec. 31, T139N, R49W	River	0.43	179	Natural	Yes	-	-	-	-	-	-	-	NA	NA
OW 2	Sec. 4, T138N, R49W	Municipal Drain	0.15	188	Artificial	Yes	0.06	0.01	103	29	N	N	N	NA	NA
Totals			0.58	367			0.06	0.01	103	29					

¹ A wetland Jurisdictional Determination was issued by the USACE on 12/13/2017; NWO-2017-2188-BIS.

Impact Summary Table			
Permanent Impact Summary		Temporary Impacts and additional information	
Wetland Type	Total (Acres)	Wetland Type	Total (Acres/Lf)
Natural/JD	0.00	Temporary JD	0.00
Natural/Non-JD	0.00	Non-JD Temporary	0.00
Artificial/JD	1.15	Permanent JD > 0.10	0.00
Artificial /Non-JD	0.41	Permanent OW	0.01
Total	1.56	Temporary OW	0.06

Mitigation Summary Table					
	Location	Onsite Acre(s)	11990 Bank Acre(s)	USACE/11990 Bank Acre(s)	USFWS Bank Acre(s)
USACE Only					
EO 11990 Only					
USACE/11990					
USFWS					
Total		0.00	0.00	0	0.0



This document was originally issued and sealed by Adam M. Ruud, Registration Number PE- 10407, on 8/15/18 and the original document is stored in the Engineering Dept. at City Hall

Wetlands Mitigation and Environmental

52nd Ave S – West of 63rd St S to 45th St S

08/22/18 03:45:48PM H:\Fargo\JBN\6000\6059\18_6059_145 - 52nd Ave. Design\CAD\Plans\075--EROSION & SEDIMENT CONTROL.dwg

	STATE	PROJECT NO.	SECTION NO.	SHEET NO.
	ND	SU-8-984(164)	75	3

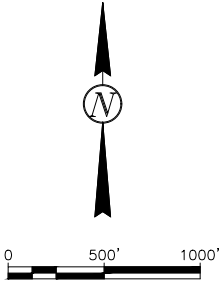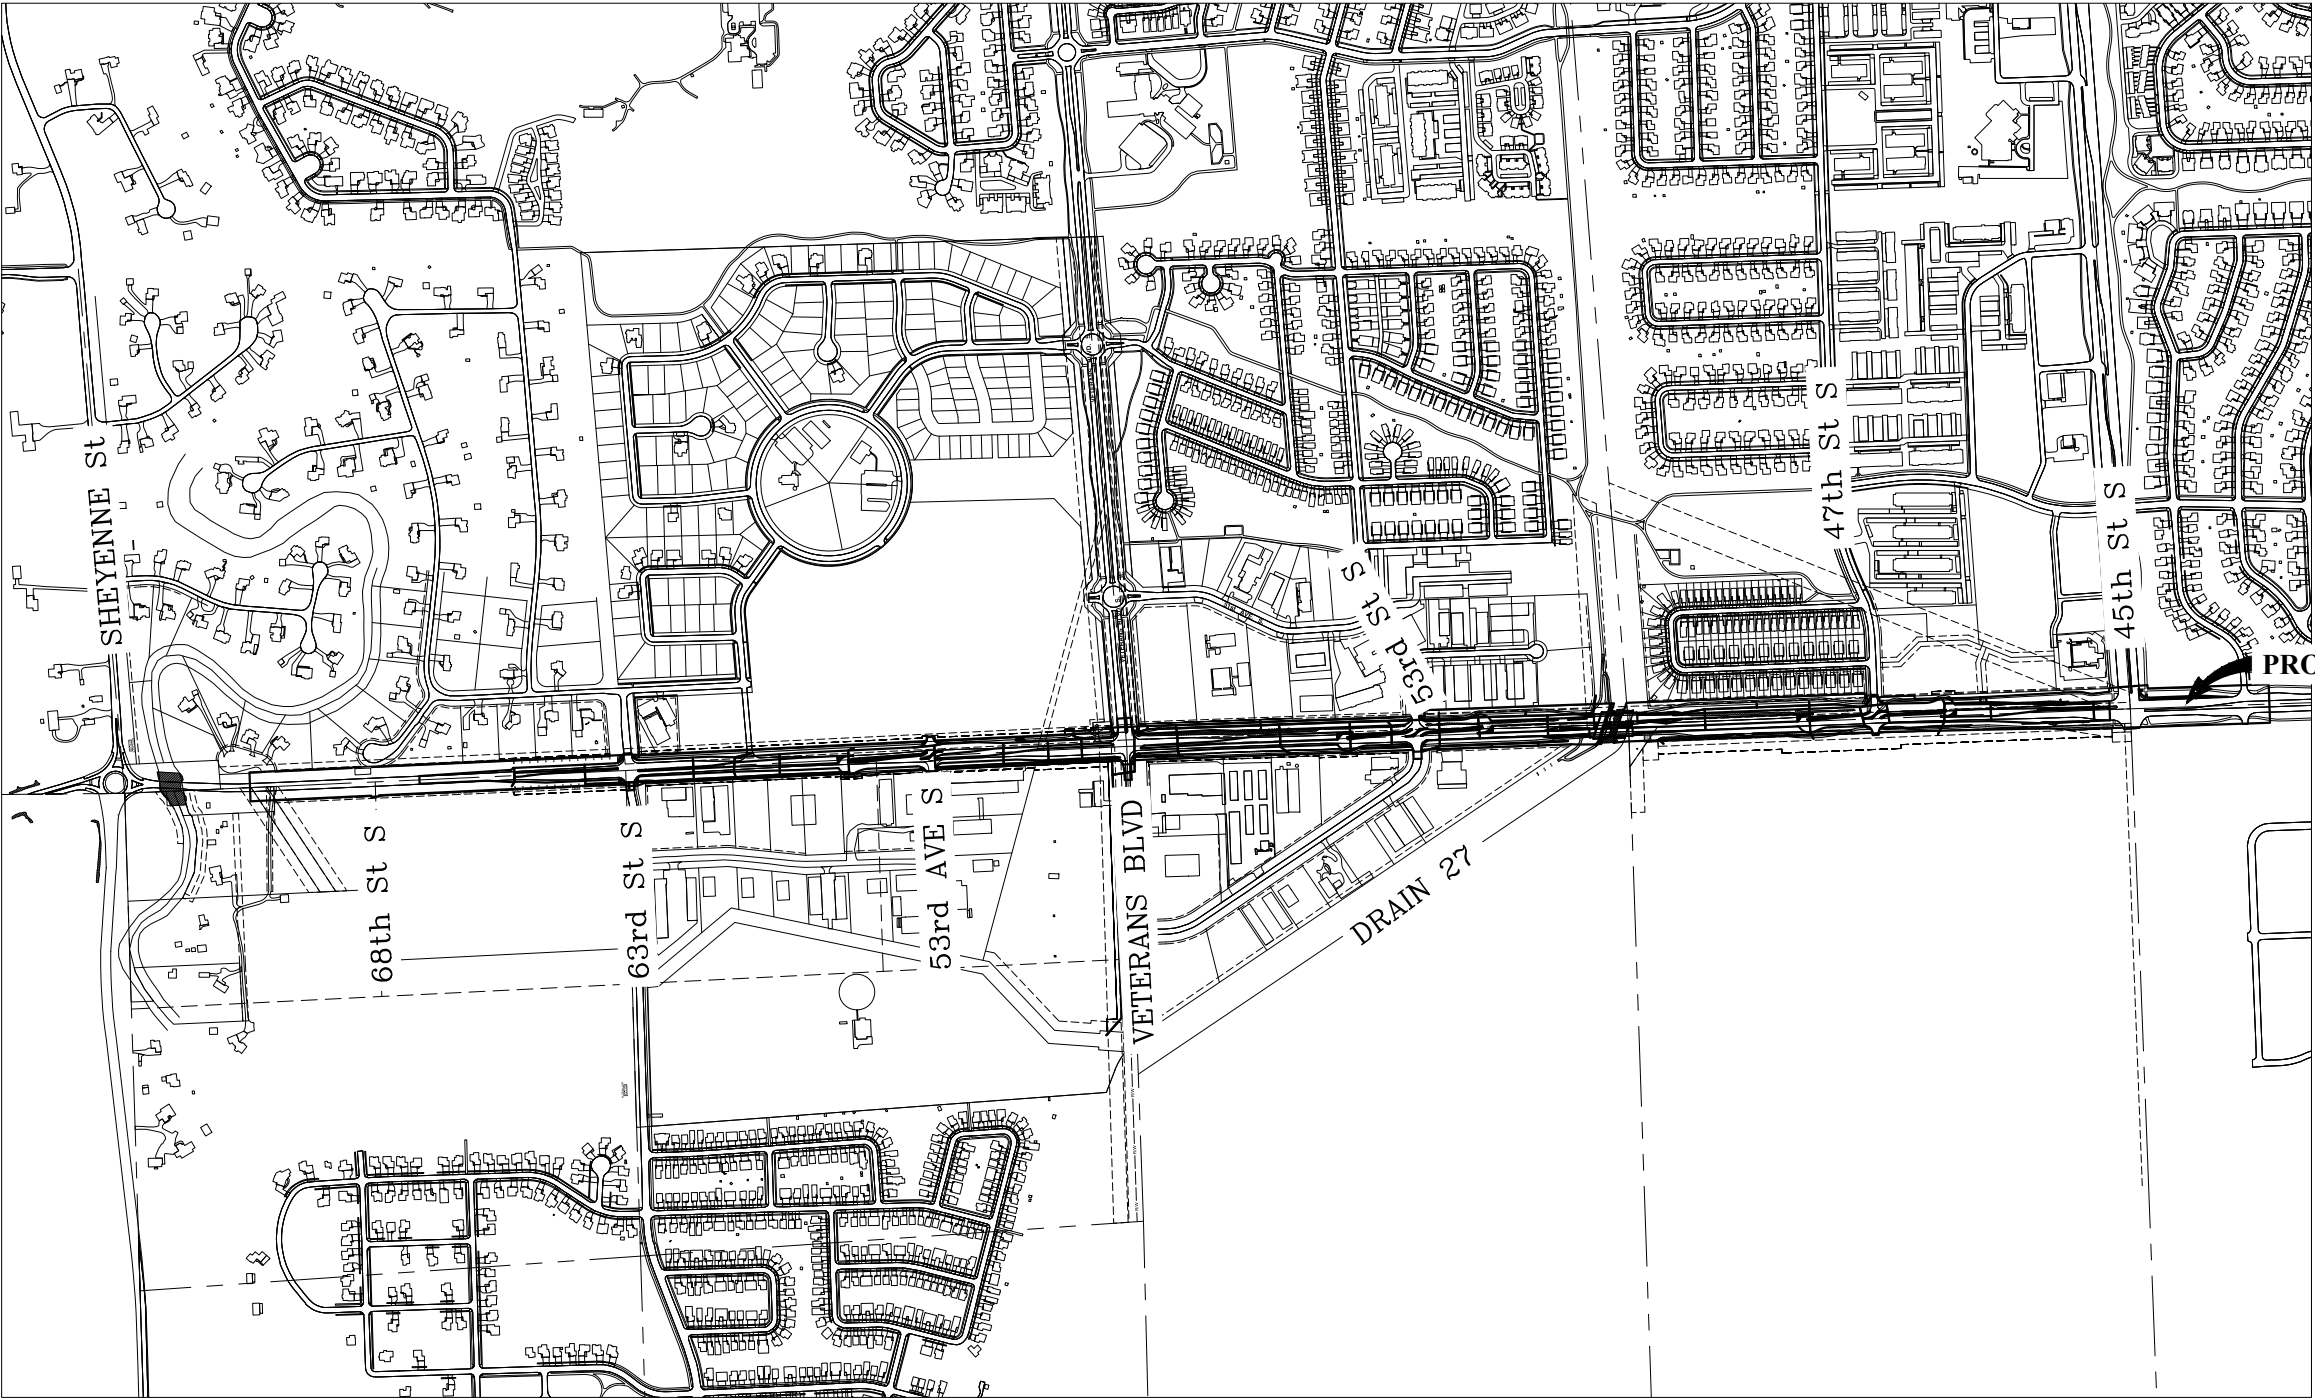

OWNER:
CITY OF FARGO
ENGINEERING DEPARTMENT
200 NORTH 3RD ST
FARGO, ND 58102
ATTN: JEREMY GORDEN
(O): 701-241-1545
(F): 701-241-8101
Email: jgorden@cityoffargo.com

PROJECT AREA



Proj. No. 6059-0145
Houston
Engineering Inc.
Ph: 701.237.5065

ALL ELEVATIONS ARE BASED ON
THE U.S.G.S. VERTICAL DATUM OF 1988.
(UNLESS NOTED OTHERWISE)

PROJECT DESCRIPTION:

THIS PROJECT CONSISTS OF THE FOLLOWING IMPROVEMENTS: WATER MAIN, STORM SEWER, CONCRETE CURB & GUTTER, CONCRETE PAVEMENT, BRIDGE REPLACEMENT, LIGHTING & INCIDENTALS.

TOTAL SITE AREA:

THE TOTAL SITE AREA IMPACTED BY CONSTRUCTION IS 42 ACRES.

EXISTING SITE CONDITIONS:

- EXISTING TWO LANE ASPHALT ROADWAY WITH VERY FLAT ROAD DITCHES.

CRITICAL AREAS:

CRITICAL EROSION AREAS INCLUDE AREAS WHERE SLOPES EXCEED 5:1. CUT AND FILL SLOPES FOR THIS PROJECT IS DESIGNED AT A 5:1 MAXIMUM. OTHER CRITICAL AREAS INCLUDE LOCATIONS DESIGNED TO RECEIVE CONCENTRATED RUNOFF (SWALES & PIPE OUTFALLS). ADDITIONAL POINTS OF CONCERN ARE LOCATED AT THE INGRESS AND EGRESS LOCATIONS FOR CONSTRUCTION TRAFFIC. THESE AREAS WILL BE PROTECTED FROM EROSION BY MEASURES INDICATED ON THE PLANS.

FLOOD CERTIFICATE:

PORTIONS OF THIS PROJECT LIE WITHIN ZONE AE & X PER FIRM PANEL 38017C0767G AND 38017C0786G EFFECTIVE JANUARY 16, 2015.

RECEIVING WATERS:

STORM WATER FROM THIS SITE WILL BE COLLECTED IN AN EXISTING STORM SEWER SYSTEM. THE ULTIMATE RECEIVING WATERS FOR THIS PROJECT WILL BE THE SHEYENNE RIVER AND DRAIN 27.

GENERAL NOTES:

- REFER TO SPECIAL INSTRUCTIONS SHEETS FOR ADDITIONAL PROVISIONS REQUIRED TO BE ADDED BY THE CONTRACTOR WITHIN THIS ESC PLAN SHEET AS WELL AS SWPPP RESPONSIBILITIES AND PERMITTING REQUIREMENTS.
- CONTRACTOR SHALL INSPECT SITE EROSION CONTROL WEEKLY AND AFTER EACH RAIN EVENT MEASURING ¼".
- CONTRACTOR SHALL MAINTAIN A LOG OF ALL COMPLETED INSPECTIONS.
- NO ON-SITE SURFACE WATERS AND NO DIRECT DISCHARGE TO SURFACE WATERS UNDER PROJECT.


- A COPY OF THE INSPECTION LOG, EROSION CONTROL PLAN, AND SWPPP SHALL REMAIN ON SITE AT ALL TIMES.
- THE OFFICIAL RAIN GAGE FOR THIS SITE IS LOCATED AT: HECTOR INTERNATIONAL AIRPORT
- CONTRACTOR SHALL NOTIFY CITY EROSION INSPECTOR ONCE REPAIRS/MODIFICATIONS HAVE BEEN MADE AND SHALL KEEP A LOG OF ALL MODIFICATIONS/REPAIRS ON SITE.
- A COMPLETED N.O.T. SHALL BE SUBMITTED BY THE CONTRACTOR TO THE STATE AND THE CITY OF FARGO PRIOR TO FINAL ACCEPTANCE.
- CONTRACTOR SHALL MAINTAIN ALL EROSION CONTROL DEVICES ON THIS SITE UNTIL FINAL ACCEPTANCE.
- CONTRACTOR SHALL UPDATE THIS EROSION CONTROL PLAN AS NEEDED TO REFLECT MEASURES IMPLEMENTED IN THE FIELD DURING CONSTRUCTION.
- ON-SITE CONVEYANCES ARE STORM DRAIN SYSTEM.

This document was originally issued and sealed by
Adam M. Ruud
Registration Number 10407
on 8/22/18 and the original document is stored in the Engineering Dept. at City Hall.


Wetland Impacts

52nd Ave S - West of 63rd St S to 45th St S

08/15/18 05:49:26AM H:\Fargo\JBN\6000\6059\18_6059_145 - 52nd Ave. Design\CAD\Plans\075-EROSION & SEDIMENT CONTROL.dwg

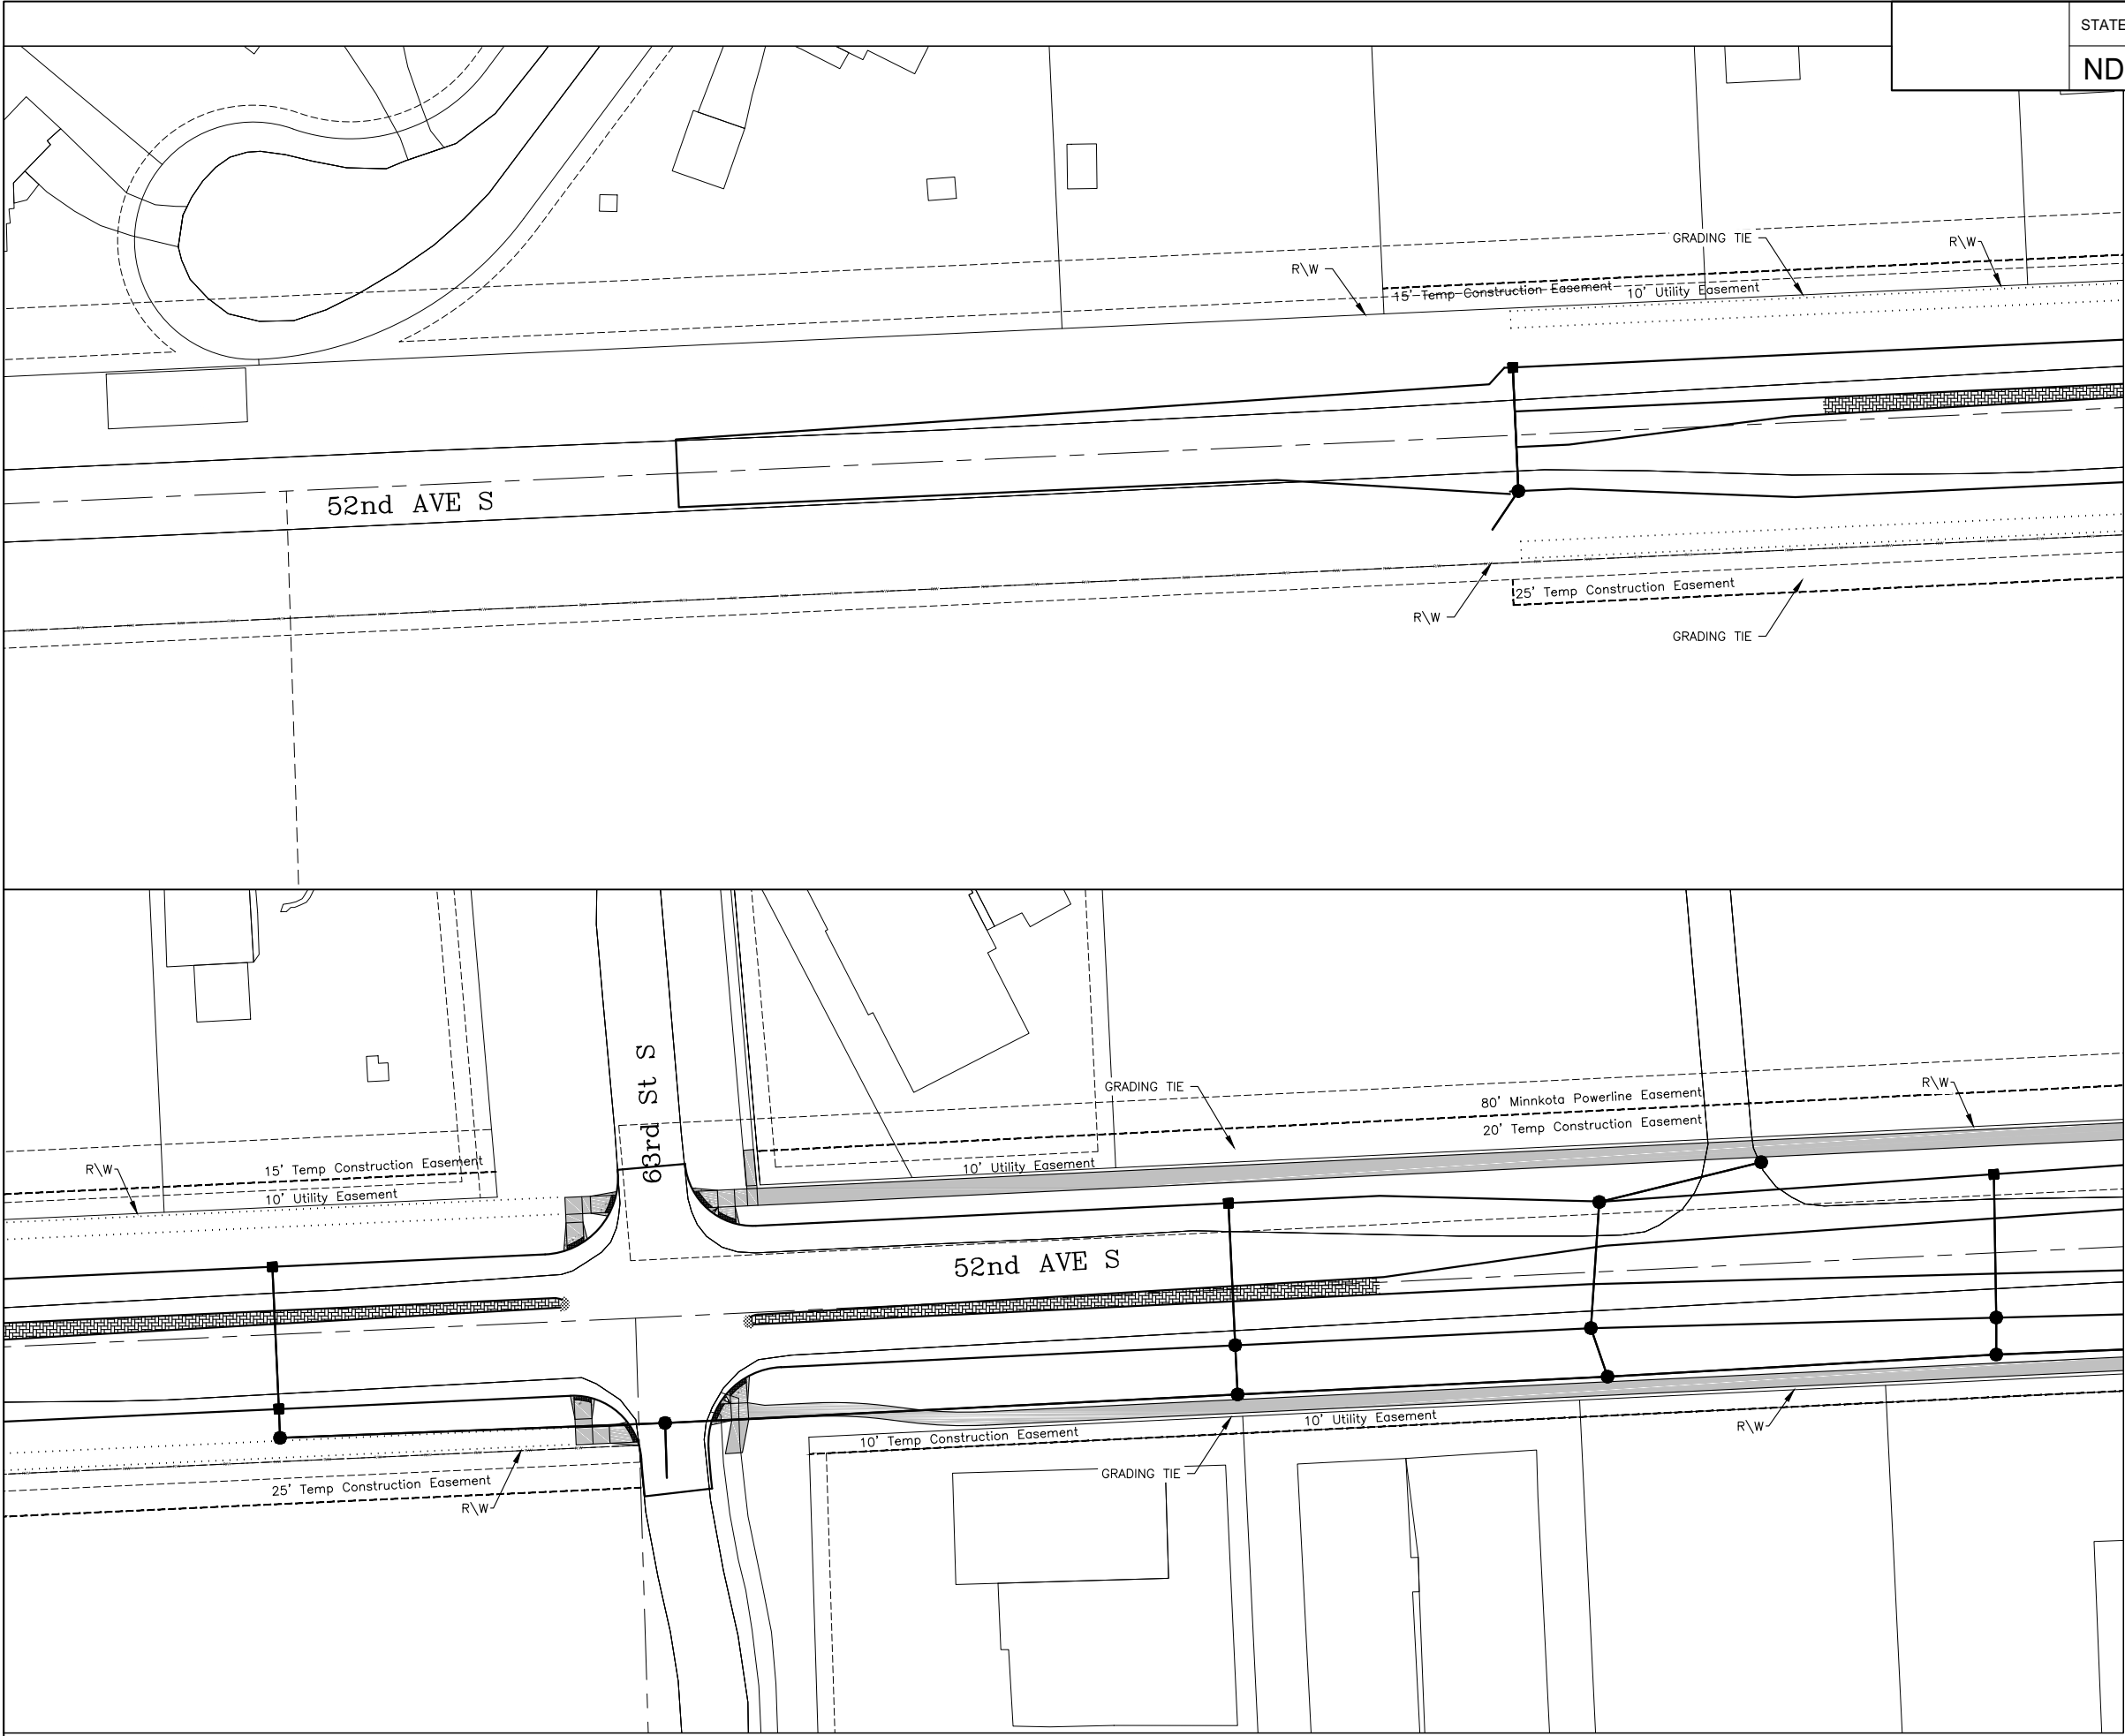

STATE	PROJECT NO.	SECTION NO.	SHEET NO.
ND	SU-8-984(164)	75	4

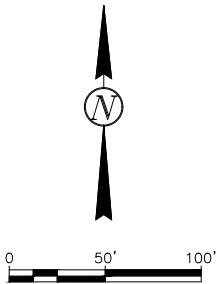

LEGEND:

- PERMANENT IMPACT
- TEMPORARY IMPACT



 Proj. No. 6059-0145
Houston Engineering Inc.
Ph: 701.237.5065

ALL ELEVATIONS ARE BASED ON
THE U.S.G.S. VERTICAL DATUM OF 1988.
(UNLESS NOTED OTHERWISE)

This document was originally issued and sealed by
Adam M. Ruud
Registration Number 10407
on 8/15/18 and the original document is stored in the Engineering Dept. at City Hall.


Wetland Impacts

52nd Ave S - West of 63rd St S to 45th St S

08/15/18 05:49:34AM H:\Fargo\JBW\6000\6059\18_6059_145 - 52nd Ave. Design\CAD\Plans\075-EROSION & SEDIMENT CONTROL.dwg



STATE	PROJECT NO.	SECTION NO.	SHEET NO.
ND	SU-8-984(164)	75	5

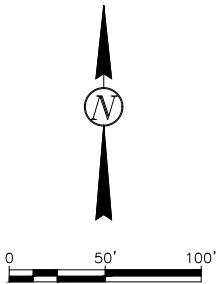

LEGEND:

 PERMANENT IMPACT

 TEMPORARY IMPACT



Proj. No. 6059-0145
Houston
Engineering Inc.
Ph: 701.237.5065


ALL ELEVATIONS ARE BASED ON
THE U.S.G.S. VERTICAL DATUM OF 1988.
(UNLESS NOTED OTHERWISE)

This document was originally issued and sealed by
Adam M. Ruud
Registration Number 10407
on 8/15/18 and the original document is stored in the Engineering Dept. at City Hall.

Wetland Impacts

52nd Ave S - West of 63rd St S to 45th St S

08/22/18 03:45:53PM H:\Fargo\UBN\6000\6059\18_6059_145 - 52nd Ave. Design\CAD\Plans\075-EROSION & SEDIMENT CONTROL.dwg

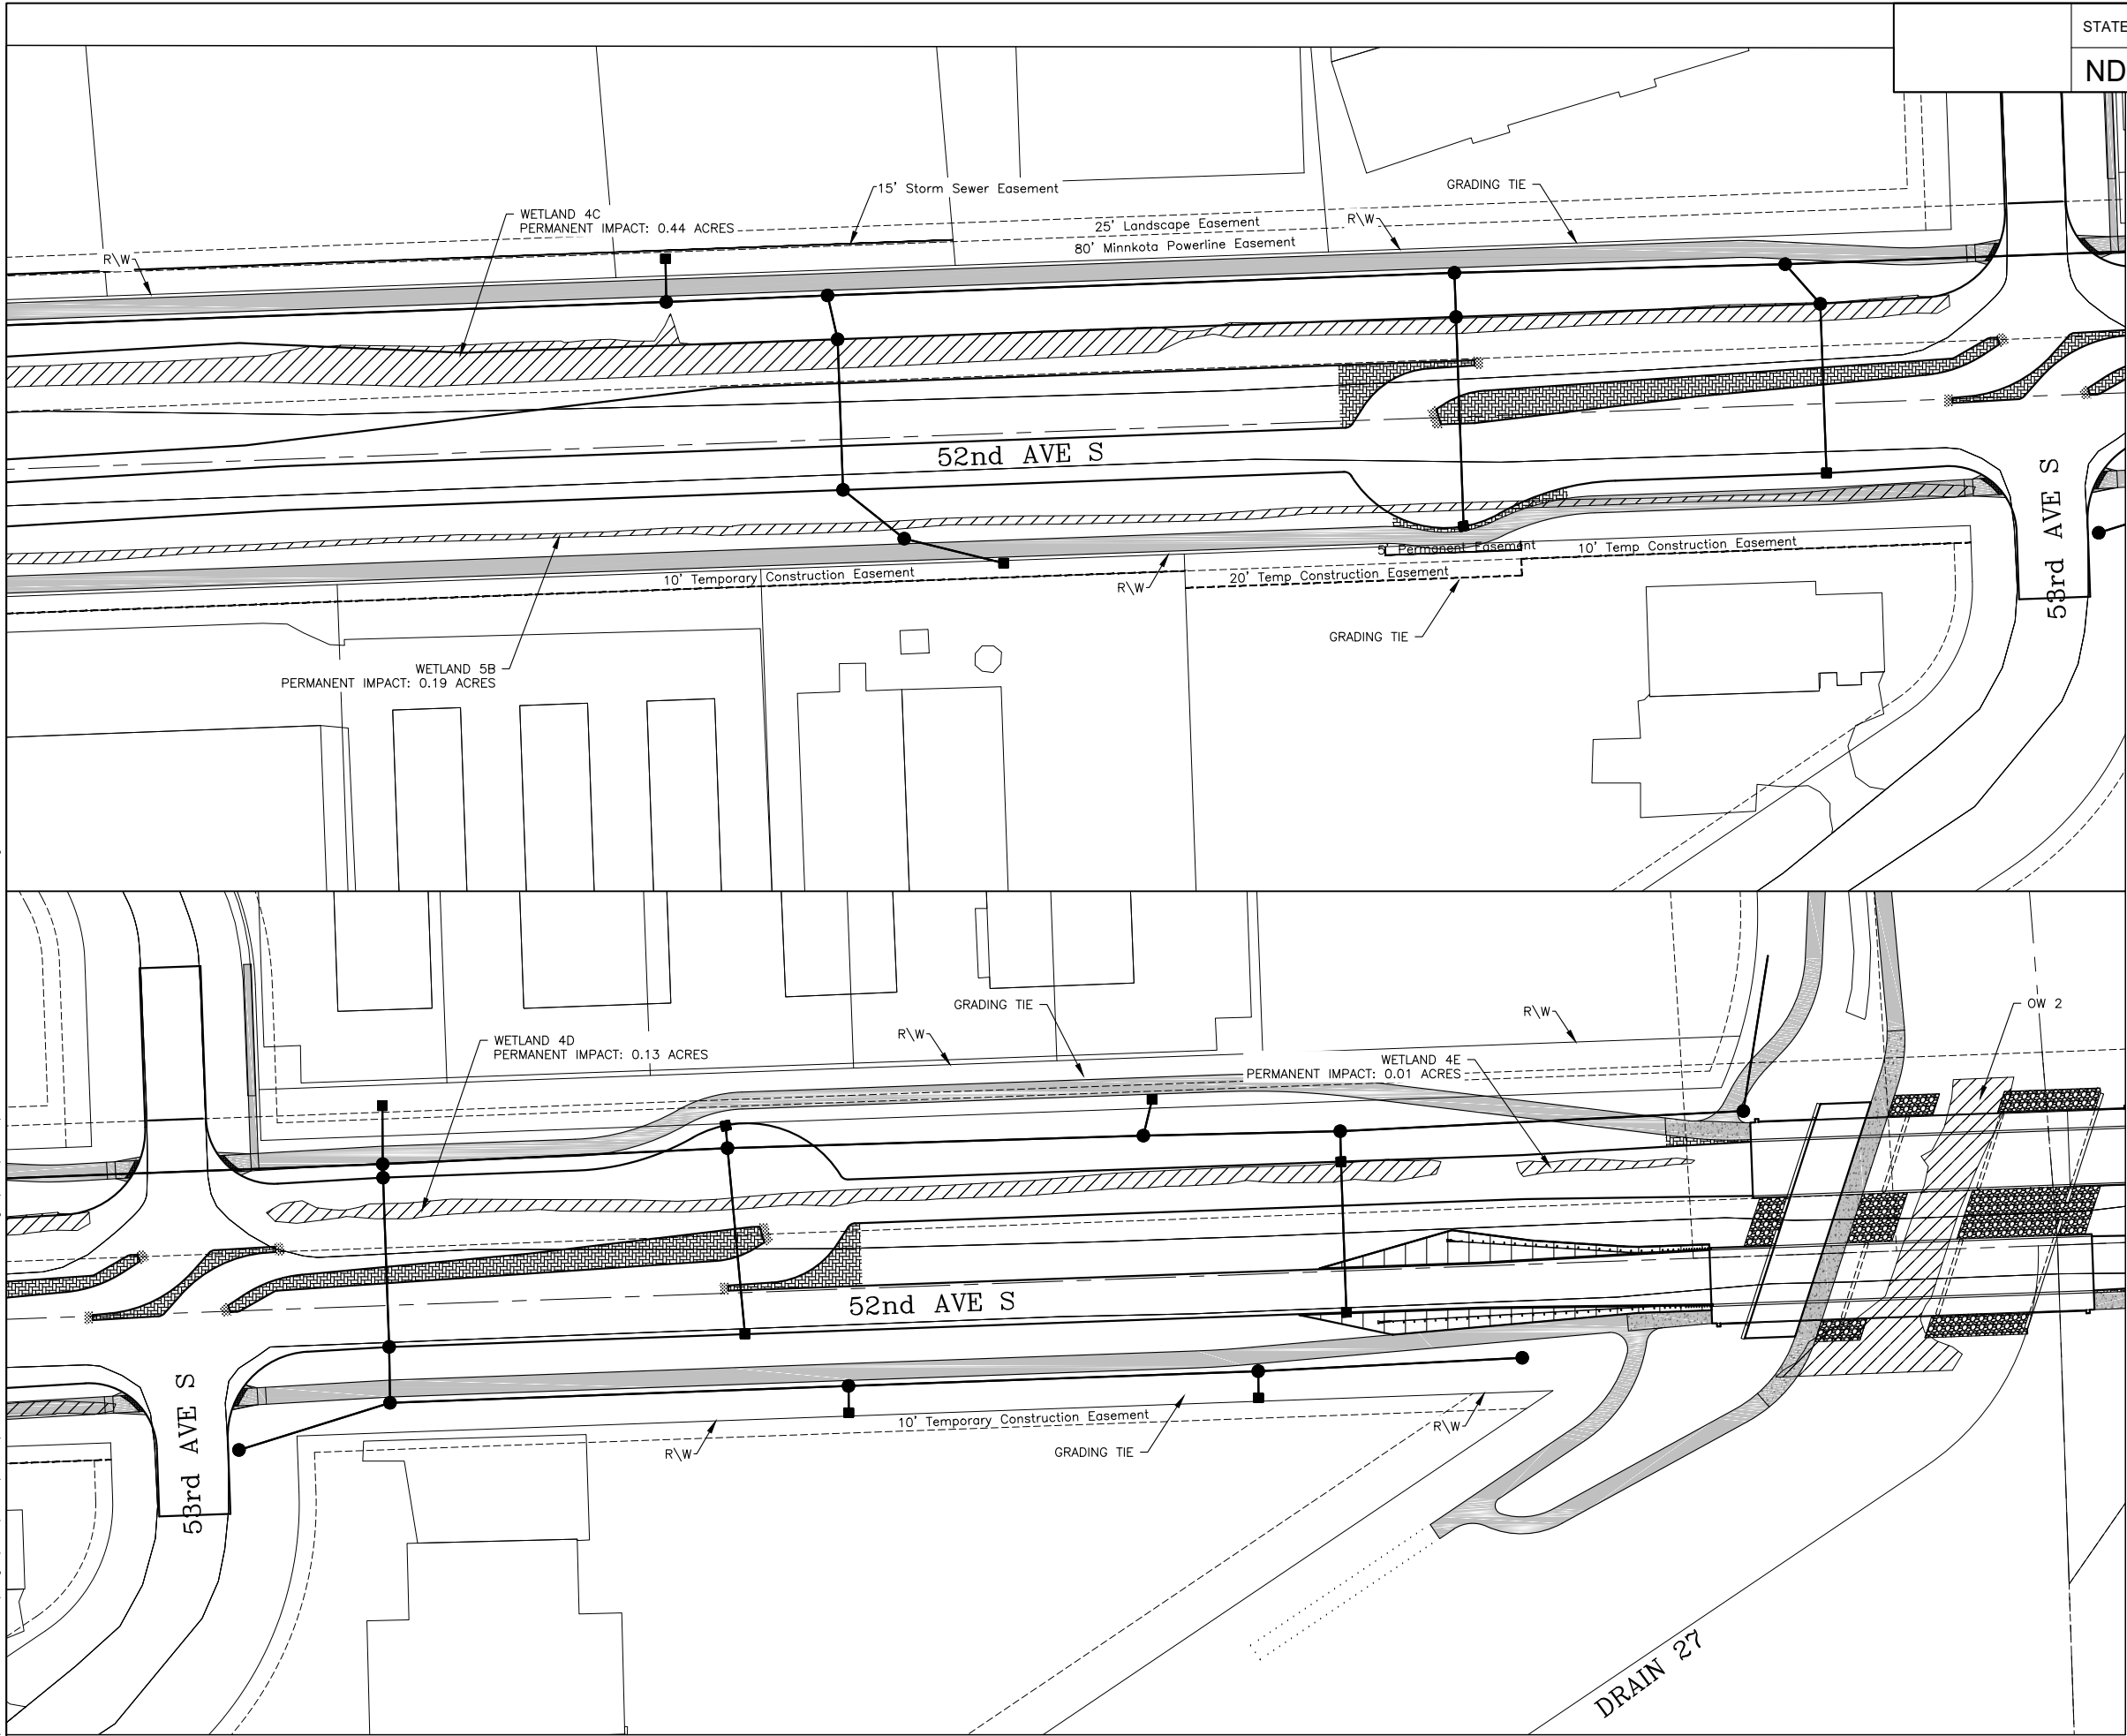

STATE

ND

PROJECT NO.


SU-8-984(164)

SECTION NO.

75

SHEET NO.

6

 

LEGEND:



PERMANENT IMPACT



TEMPORARY IMPACT

THE CITY OF
Fargo
FAR MORE



Proj. No. 6059-0145
Houston
Engineering Inc.
Ph: 701.237.5065


ALL ELEVATIONS ARE BASED ON
THE U.S.G.S. VERTICAL DATUM OF 1988.
(UNLESS NOTED OTHERWISE)

This document was
originally issued and
sealed by
Adam M. Ruud
Registration Number
10407
on 8/22/18 and the
original document is
stored in the Engineering
Dept. at City Hall.

Wetland Impacts

52nd Ave S - West of 63rd St S to 45th St S

08/22/18 03:45:58PM H:\Fargo\JBN\6000\6059\18_6059_145 - 52nd Ave. Design\CAD\Plans\075-EROSION & SEDIMENT CONTROL.dwg

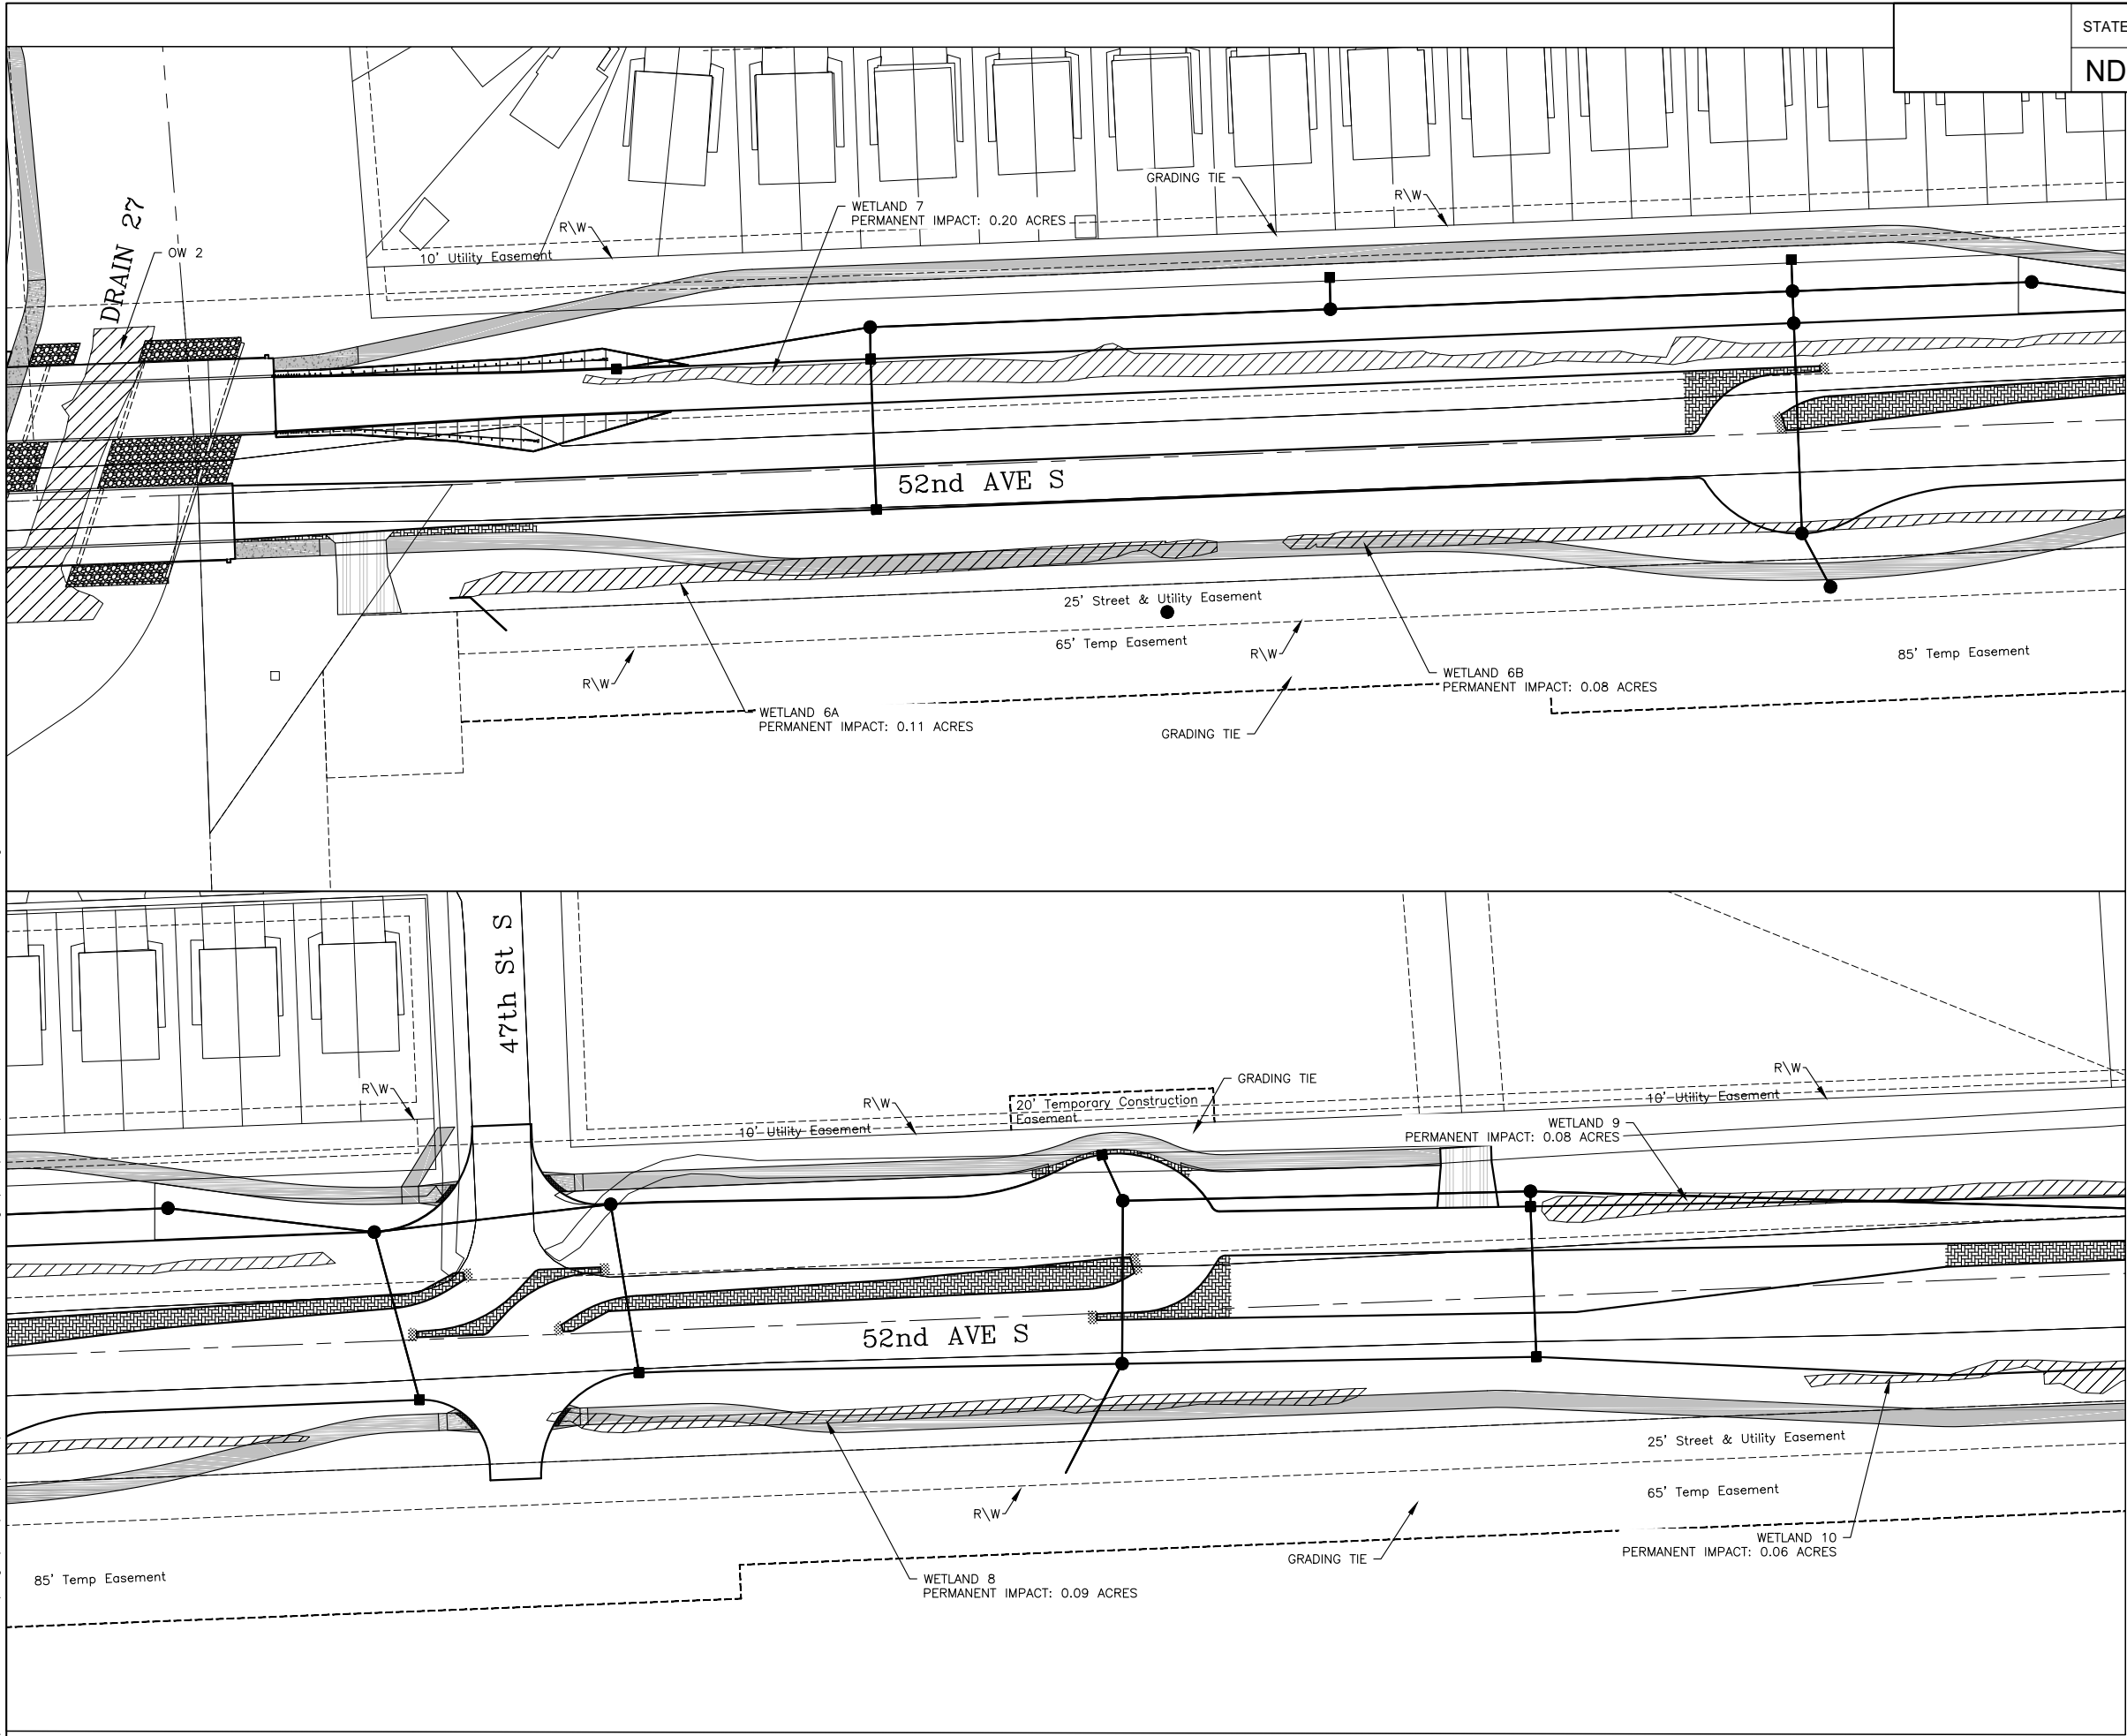

STATE

ND

PROJECT NO.


SU-8-984(164)

SECTION NO.

75

SHEET NO.

7

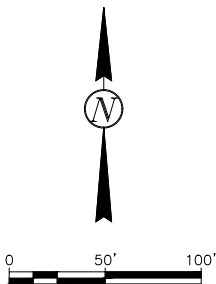

LEGEND:

- PERMANENT IMPACT
- TEMPORARY IMPACT



Proj. No. 6059-0145
Houston
Engineering Inc.
Ph: 701.237.5065


ALL ELEVATIONS ARE BASED ON
THE U.S.G.S. VERTICAL DATUM OF 1988.
(UNLESS NOTED OTHERWISE)

This document was
originally issued and
sealed by
Adam M. Ruud
Registration Number
10407
on 8/22/18 and the
original document is
stored in the Engineering
Dept. at City Hall.

Wetland Impacts

52nd Ave S - West of 63rd St S to 45th St S

08/15/18 05:50:01AM H:\Fargo\JBN\6000\6059\18_6059_145 - 52nd Ave. Design\CAD\Plans\075-EROSION & SEDIMENT CONTROL.dwg

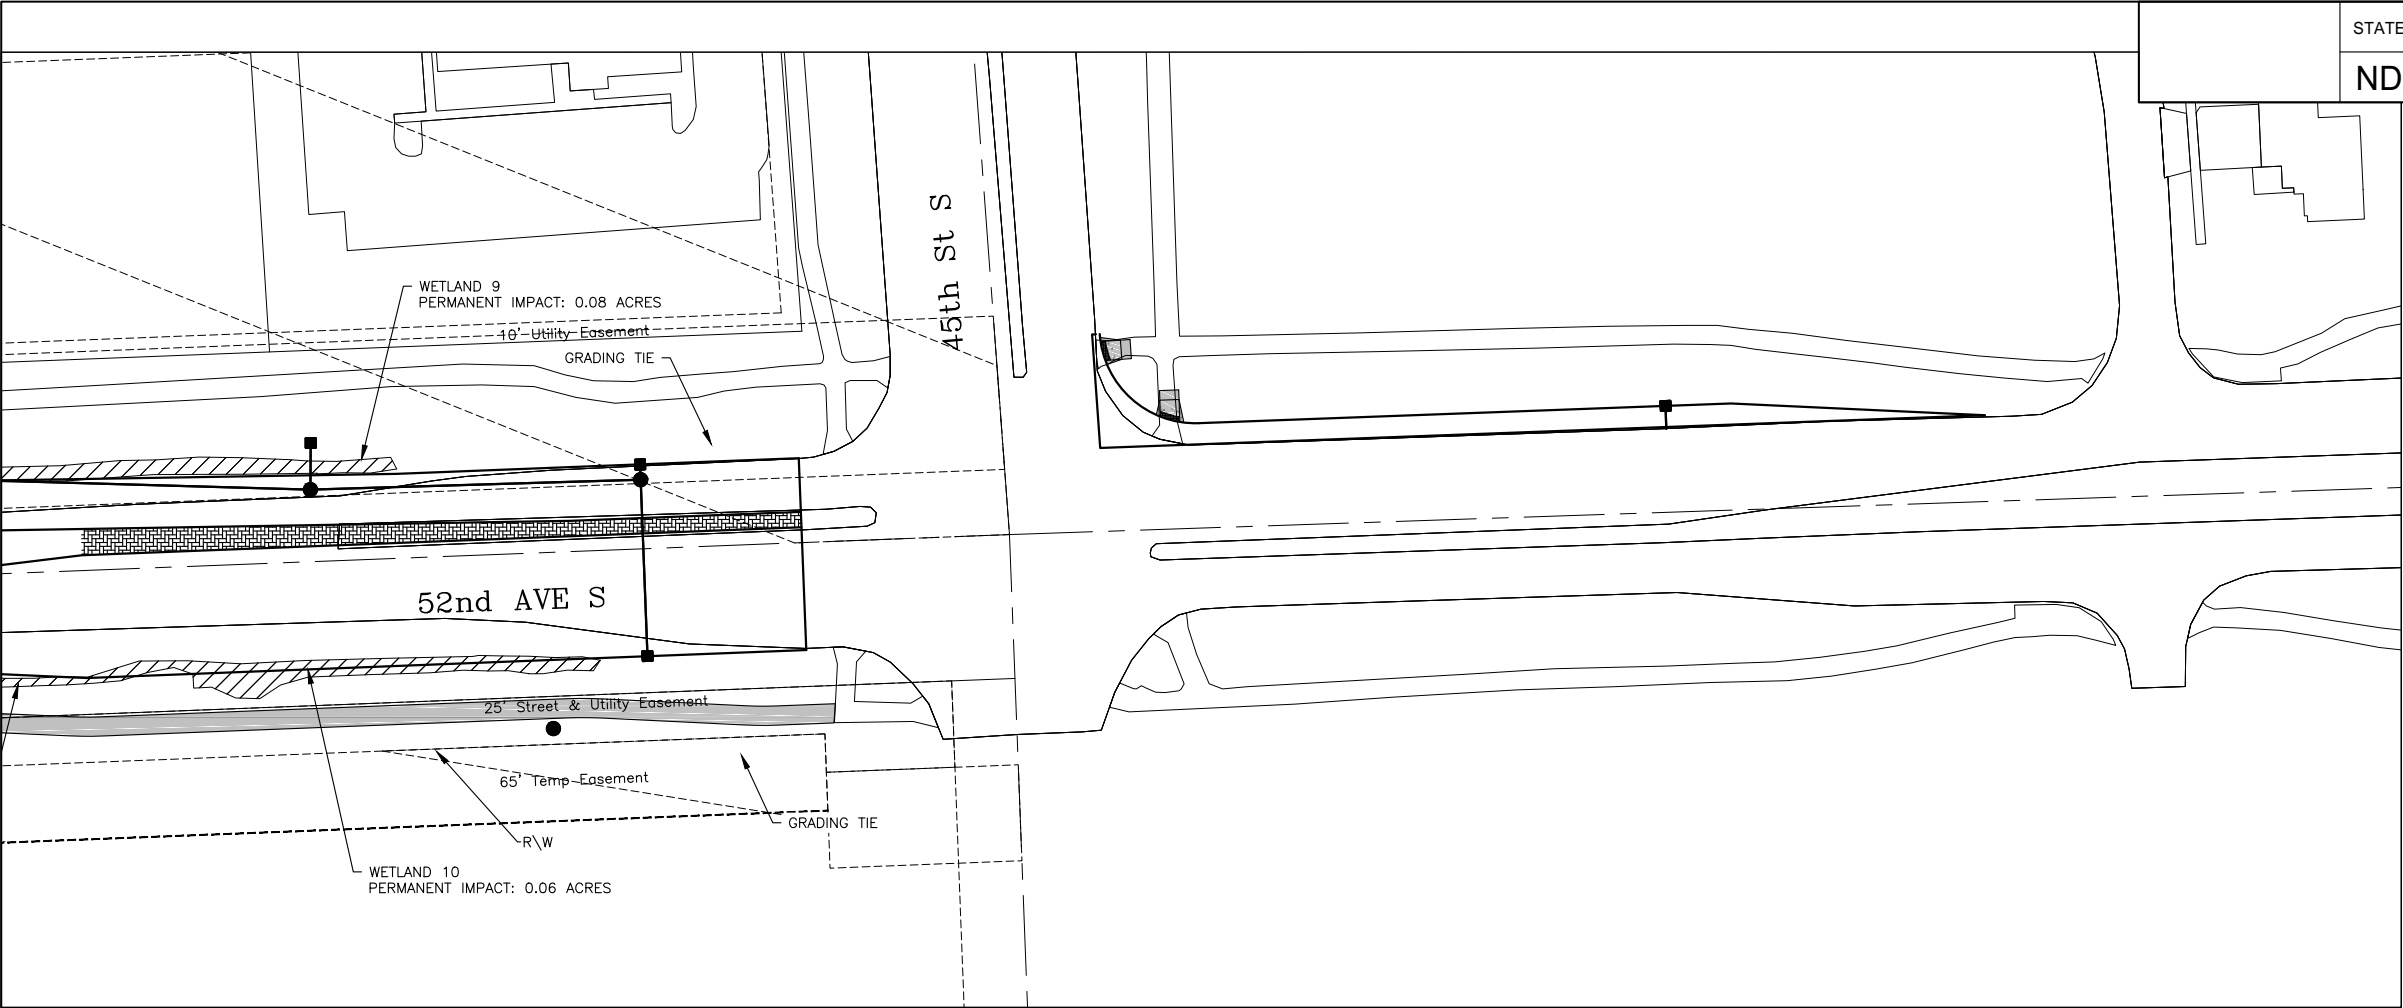

STATE

ND

PROJECT NO.


SU-8-984(164)

SECTION NO.

75

SHEET NO.

8

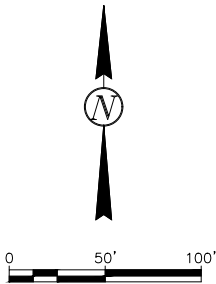

LEGEND:

- PERMANENT IMPACT
- TEMPORARY IMPACT



Proj. No. 6059-0145
Houston
Engineering Inc.
Ph: 701.237.5065

ALL ELEVATIONS ARE BASED ON
THE U.S.G.S. VERTICAL DATUM OF 1988.
(UNLESS NOTED OTHERWISE)

This document was
originally issued and
sealed by
Adam M. Ruud
Registration Number
10407
on 8/15/18 and the
original document is
stored in the Engineering
Dept. at City Hall.

Wetland Impacts

52nd Ave S - West of 63rd St S to 45th St S