

08/15/18 05:51:02AM H:\Fargo\IBN\6000\6059\18_6059_145 - 52nd Ave. Design\CAD\Plans\076--TEMPORARY EROSION & SEDIMENT CONTROL.dwg

STATE

PROJECT NO.

SECTION NO.

SHEET NO.

ND

SU-8-984(164)

76

1

LEGEND:

- PROPOSED SILT FENCE (140 LF)
- BIO ROLL
- RIGHT OF WAY LIMITS
- INLET PROTECTION - EXISTING INLET
- INLET PROTECTION - NEW INLET (13 EA)
- EX STORM INLET
- EX STORM MH
- EX STORM SEWER
- PROPOSED STORM SEWER
- CONSTRUCTION LIMITS
- FLOW DIRECTION
- TEMPORARY CONSTRUCTION ENTRANCE
- DO NOT DISTURB AREA
- TEMPORARY COVER CROP HYDRAULIC MULCH (2.32 ACRES)
- 5" SIDEWALK
- 6" SIDEWALK
- MEDIAN NOSE



0 50' 100'

THE CITY OF
Fargo
FAR MORE



Proj. No. 6059-0145
Houston
Engineering Inc.
Ph: 701.237.5065


ALL ELEVATIONS ARE BASED ON
THE U.S.G.S. VERTICAL DATUM OF 1988.
(UNLESS NOTED OTHERWISE)

This document was
originally issued and
sealed by
Adam M. Ruud
Registration Number
10407
on 8/15/18 and the
original document is
stored in the Engineering
Dept. at City Hall.

Temporary Erosion Control

52nd Ave S - West of 63rd St S to 45th St S

08/15/18 05:51:09AM H:\Fargo\IBN\6000\6059\18_6059_145 - 52nd Ave. Design\CAD\Plans\076--TEMPORARY EROSION & SEDIMENT CONTROL.dwg

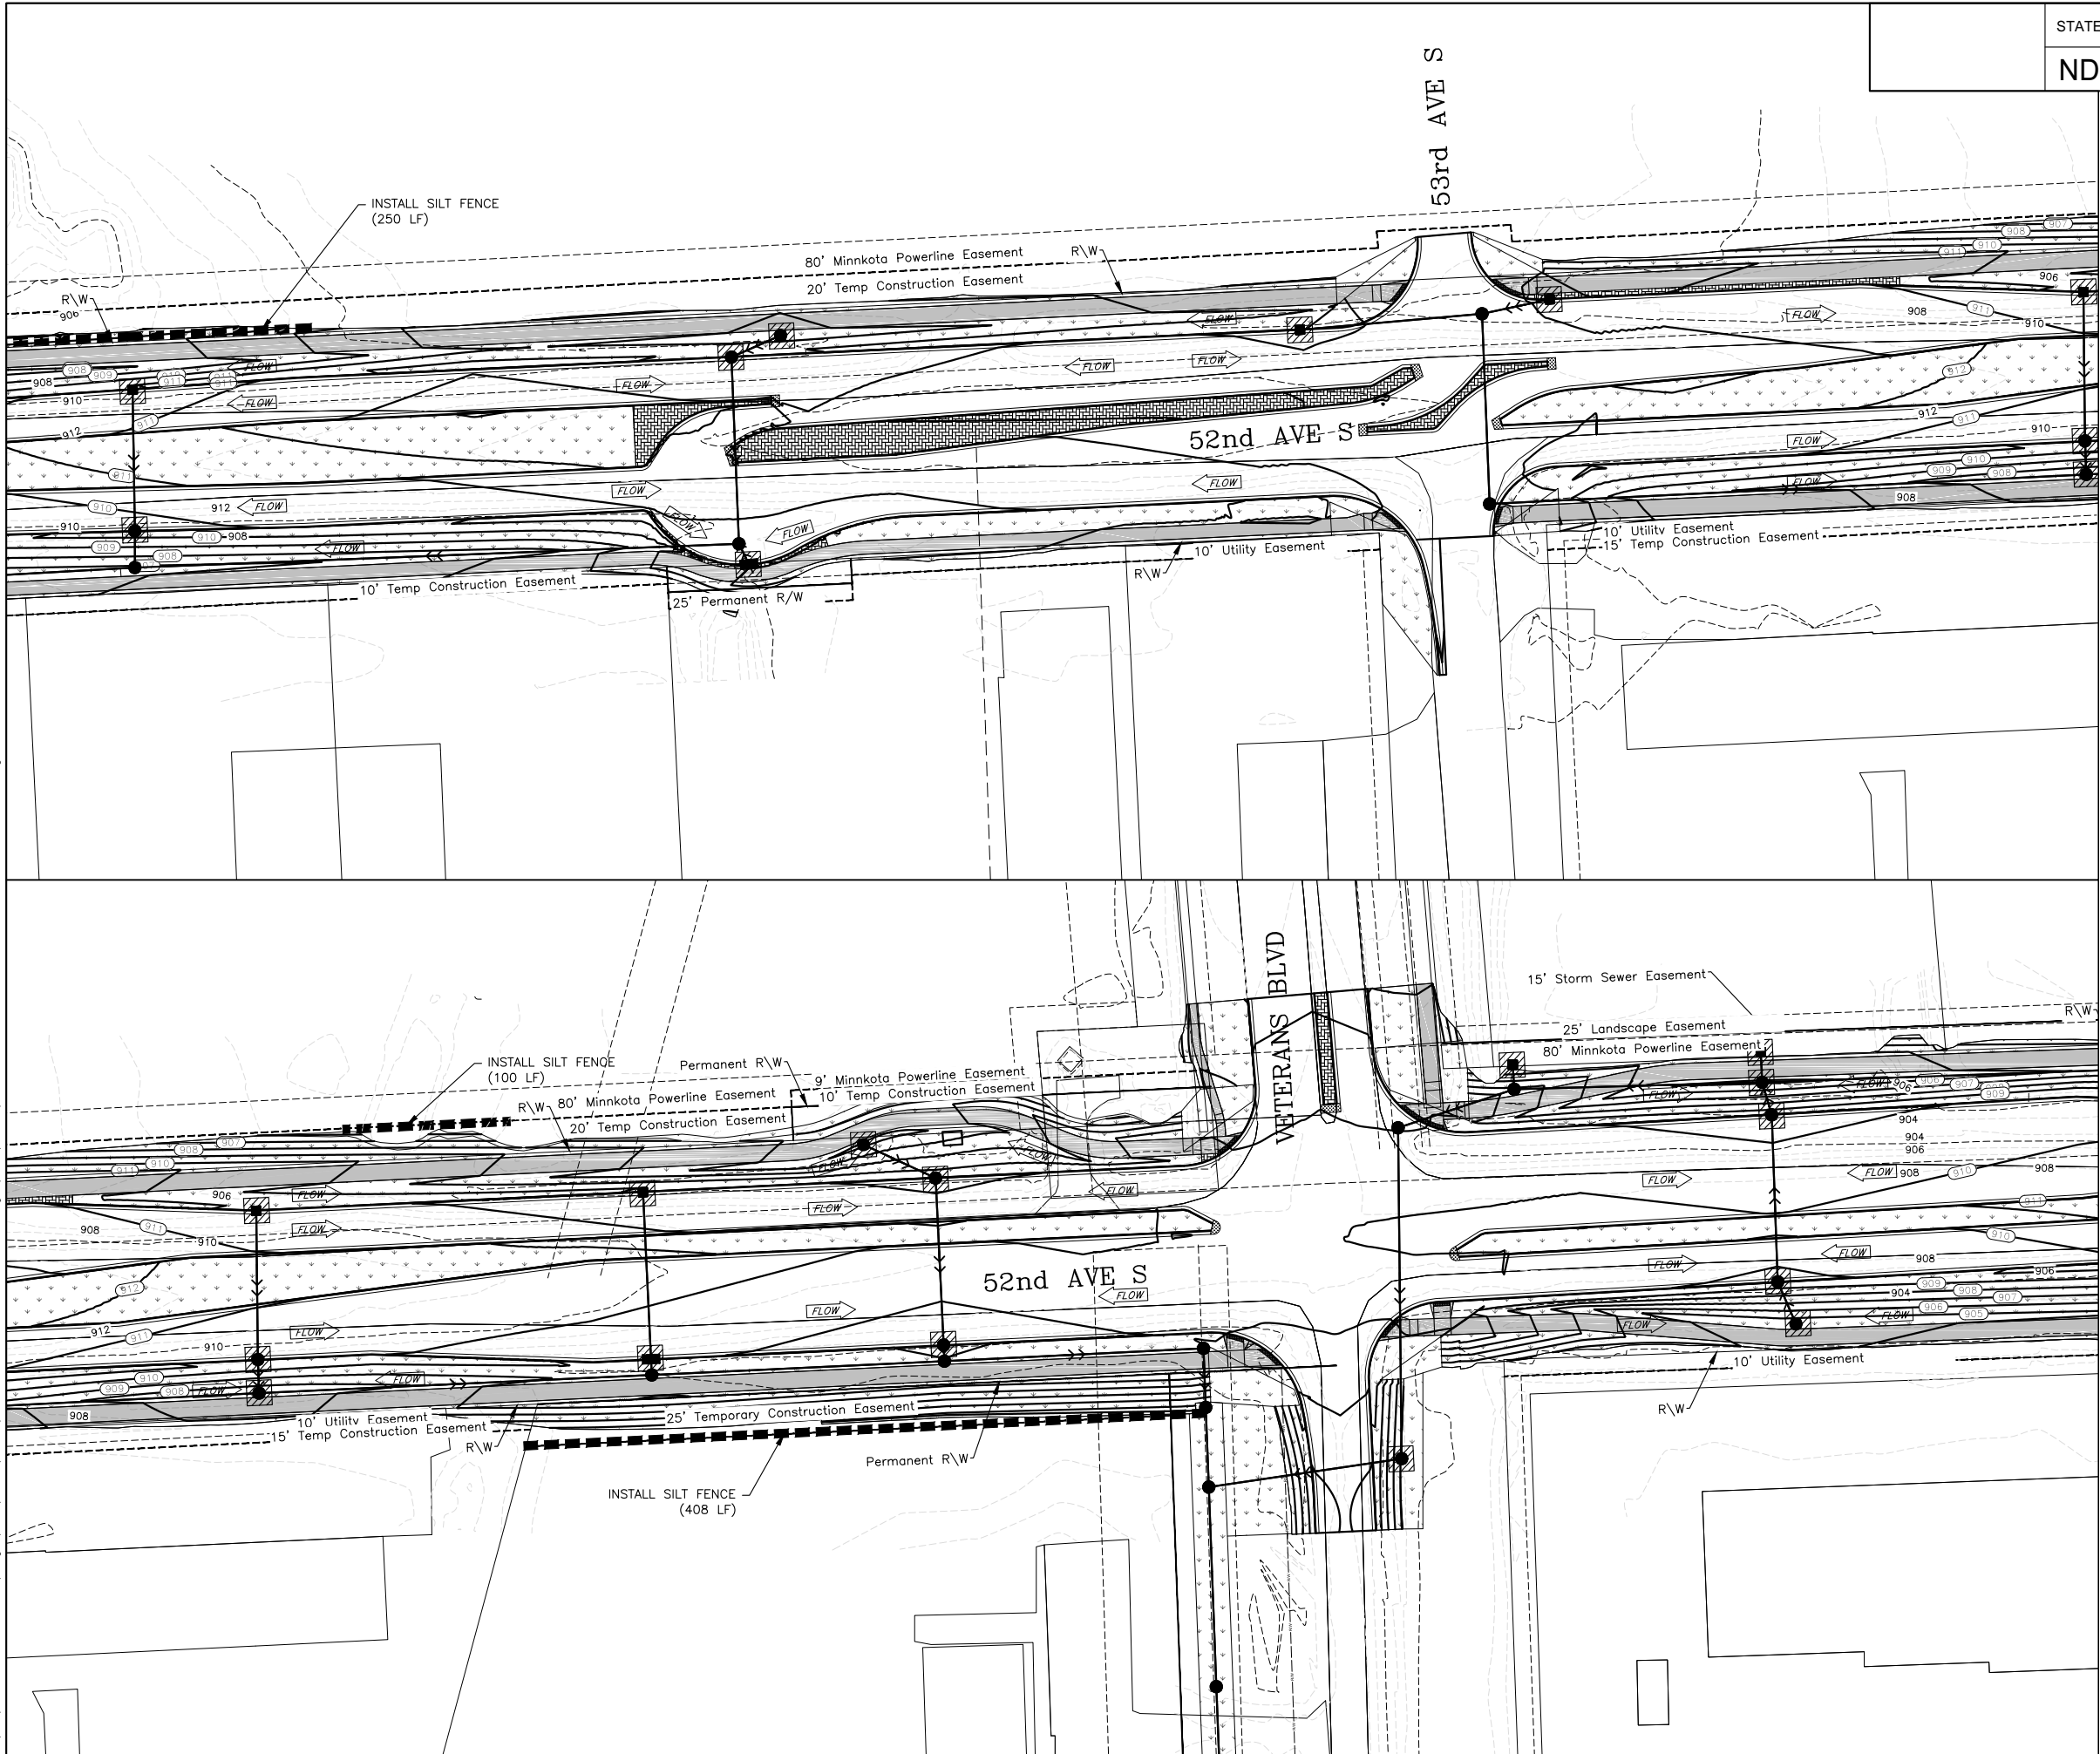

STATE
ND


PROJECT NO.
SU-8-984(164)

SECTION NO.
76

SHEET NO.
2

LEGEND:

- PROPOSED SILT FENCE (618 LF)
- BIO ROLL
- RIGHT OF WAY LIMITS
- INLET PROTECTION - EXISTING INLET
- INLET PROTECTION - NEW INLET (20 EA)
- EX STORM INLET
- EX STORM MH
- EX STORM SEWER
- PROPOSED STORM SEWER
- CONSTRUCTION LIMITS
- FLOW DIRECTION
- TEMPORARY CONSTRUCTION ENTRANCE
- DO NOT DISTURB AREA
- TEMPORARY COVER CROP HYDRAULIC MULCH (3.27 ACRES)
- 5" SIDEWALK
- 6" SIDEWALK
- MEDIAN NOSE

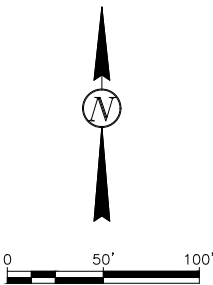

THE CITY OF
Fargo
FAR MORE

Proj. No. 6059-0145
Houston
Engineering Inc.
Ph: 701.237.5065

ALL ELEVATIONS ARE BASED ON
THE U.S.G.S. VERTICAL DATUM OF 1988.
(UNLESS NOTED OTHERWISE)

This document was
originally issued and
sealed by
Adam M. Ruud
Registration Number
10407
on 8/15/18 and the
original document is
stored in the Engineering
Dept. at City Hall.

Temporary Erosion Control

52nd Ave S - West of 63rd St S to 45th St S

08/22/18 03:47:44PM H:\Fargo\JBN\6000\6059\18_6059_145 - 52nd Ave. Design\CAD\Plans\076-TEMPORARY EROSION & SEDIMENT CONTROL.dwg



STATE
ND


PROJECT NO.
SU-8-984(164)

SECTION NO.
76

SHEET NO.
3

LEGEND:

- PROPOSED SILT FENCE (698 LF)
- BIO ROLL
- RIGHT OF WAY LIMITS
- INLET PROTECTION - EXISTING INLET
- INLET PROTECTION - NEW INLET (24 EA)
- EX STORM INLET
- EX STORM MH
- EX STORM SEWER
- PROPOSED STORM SEWER
- CONSTRUCTION LIMITS
- FLOW DIRECTION
- TEMPORARY CONSTRUCTION ENTRANCE
- DO NOT DISTURB AREA
- TEMPORARY COVER CROP HYDRAULIC MULCH (4.44 ACRES)
- 5" SIDEWALK
- 6" SIDEWALK
- MEDIAN NOSE

 

THE CITY OF
Fargo
FAR MORE



Proj. No. 6059-0145
Houston
Engineering Inc.
Ph: 701.237.5065


ALL ELEVATIONS ARE BASED ON
THE U.S.G.S. VERTICAL DATUM OF 1988.
(UNLESS NOTED OTHERWISE)

This document was
originally issued and
sealed by
Adam M. Ruud
Registration Number
10407
on 8/22/18 and the
original document is
stored in the Engineering
Dept. at City Hall.

Temporary Erosion Control

52nd Ave S - West of 63rd St S to 45th St S

08/22/18 03:47:54PM H:\Fargo\UBN\6000\6059\18_6059_145 - 52nd Ave. Design\CAD\Plans\076-TEMPORARY EROSION & SEDIMENT CONTROL.dwg

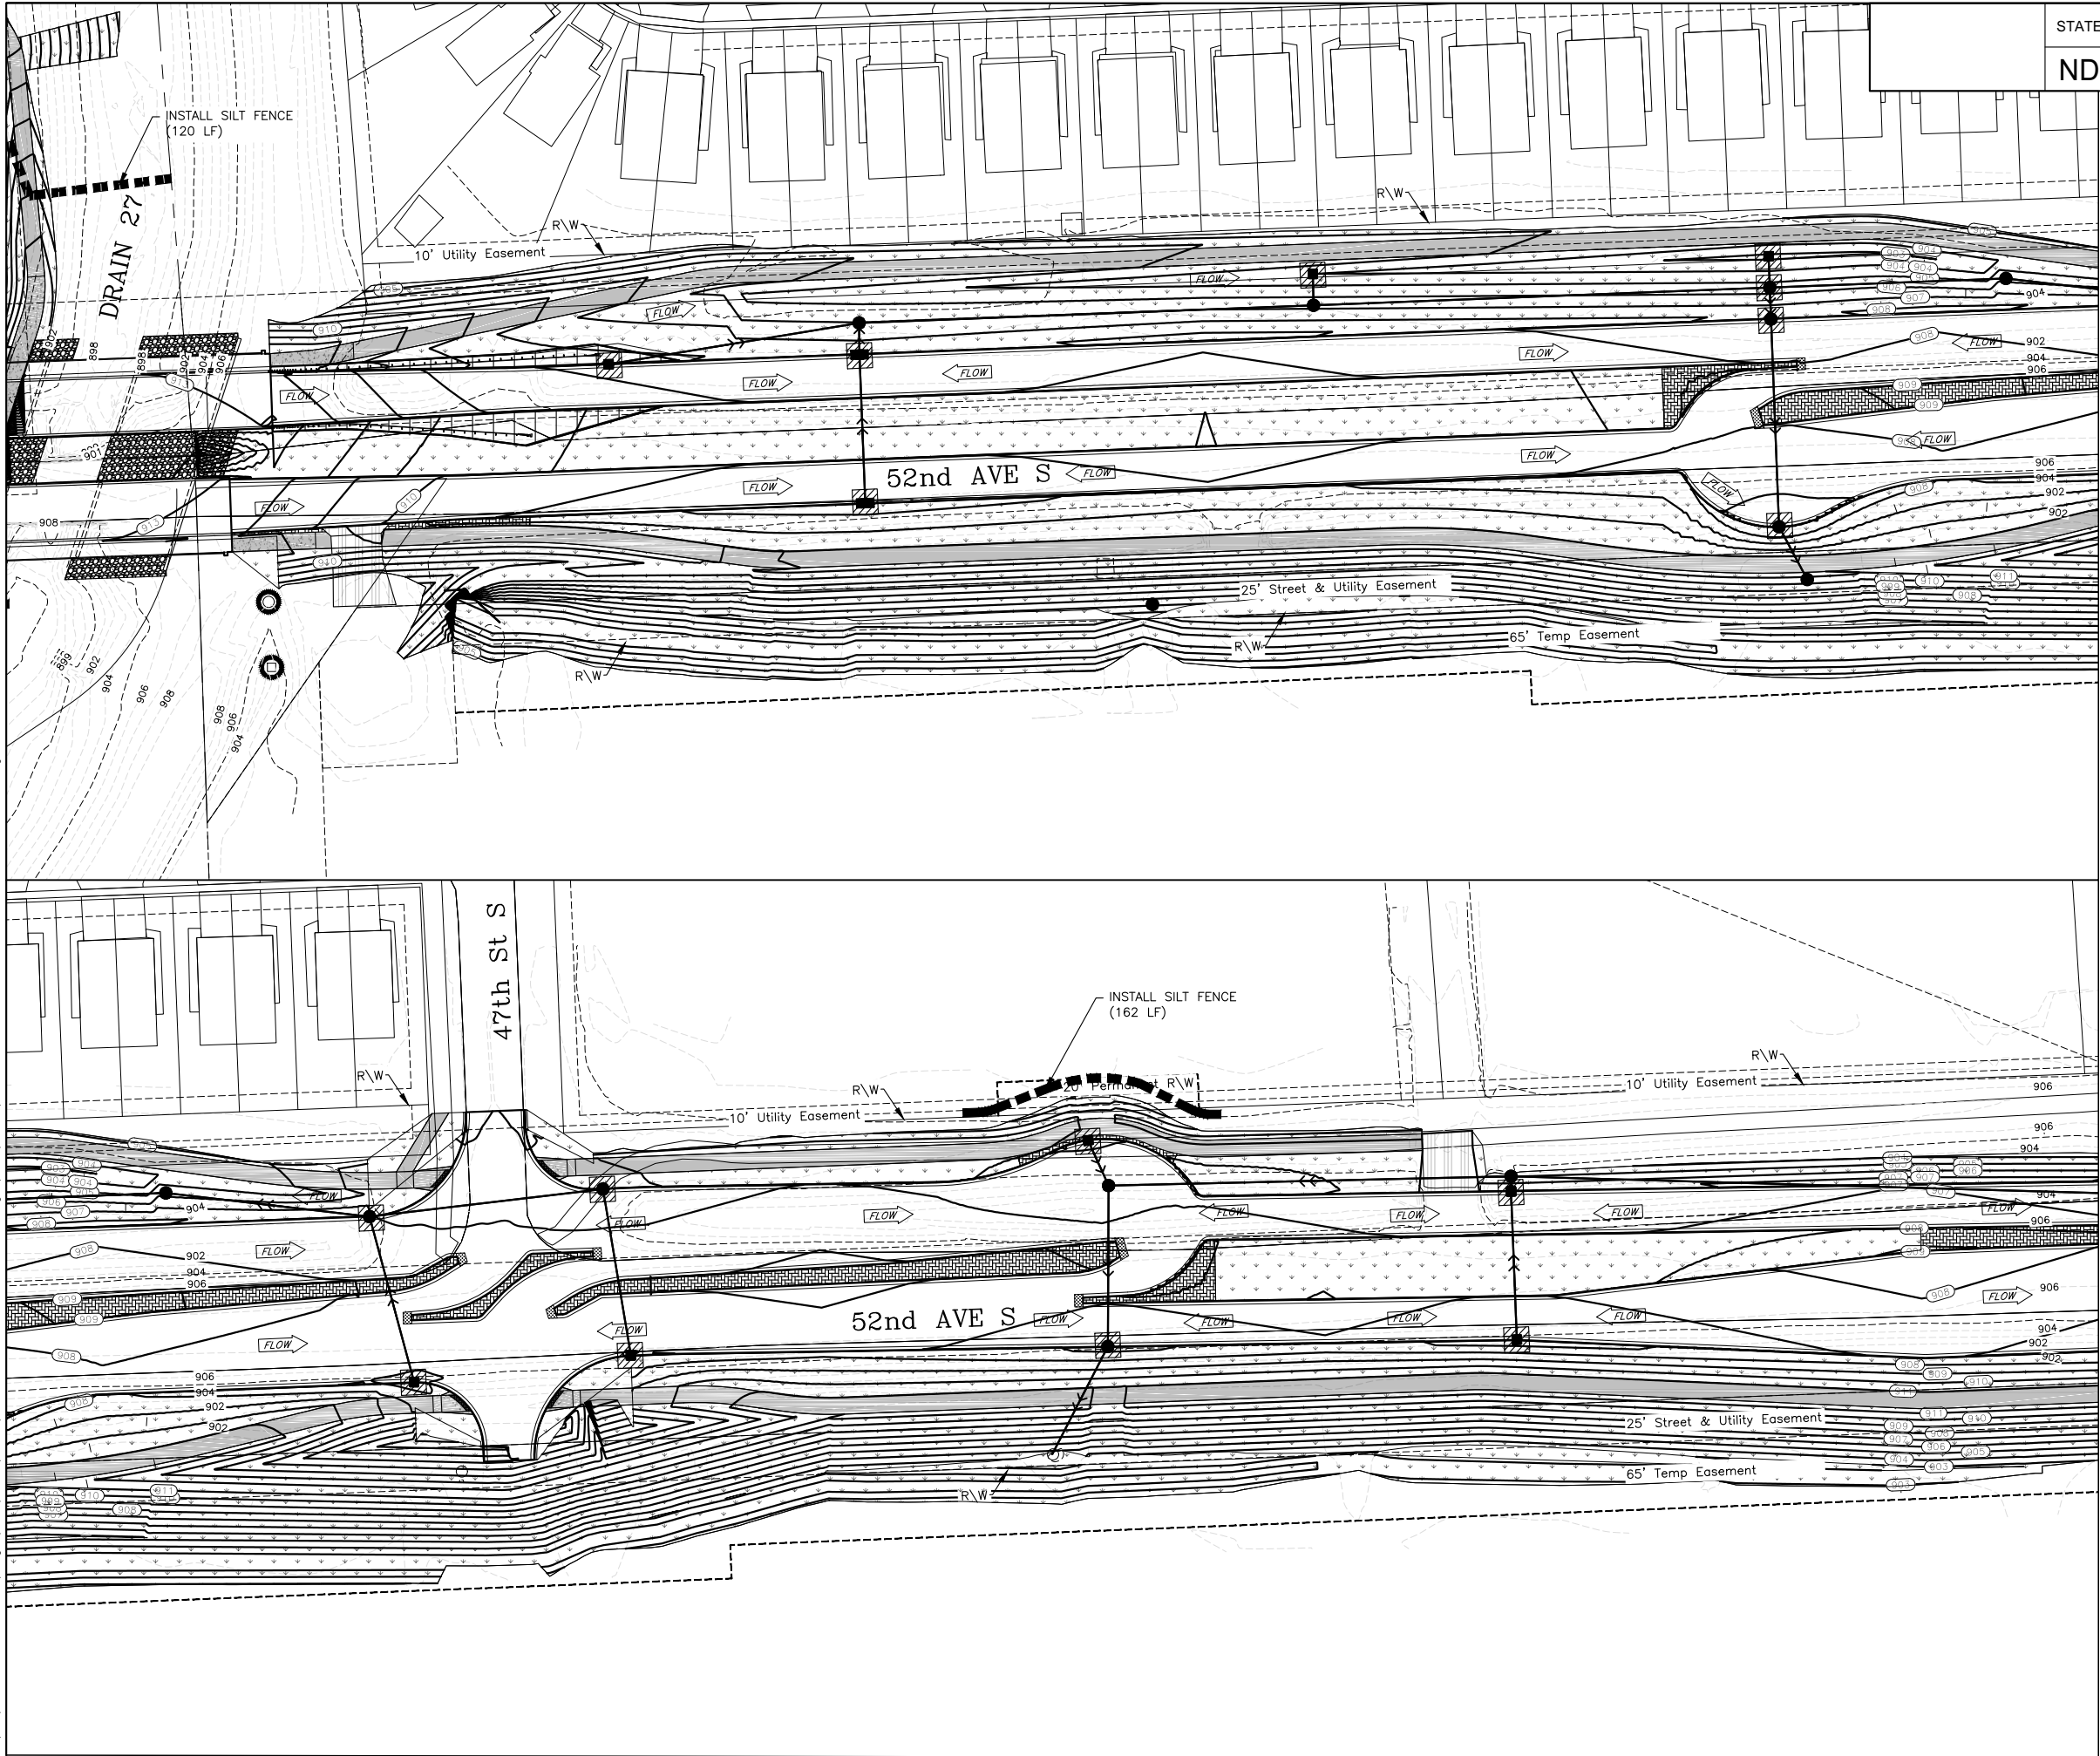

STATE

ND

PROJECT NO.

SU-8-984(164)

SECTION NO.

76

SHEET NO.

4

LEGEND:

- PROPOSED SILT FENCE (162 LF)
- BIO ROLL
- RIGHT OF WAY LIMITS
- INLET PROTECTION - EXISTING INLET
- INLET PROTECTION - NEW INLET (16 EA)
- EX STORM INLET
- EX STORM MH
- EX STORM SEWER
- PROPOSED STORM SEWER
- CONSTRUCTION LIMITS
- FLOW DIRECTION
- TEMPORARY CONSTRUCTION ENTRANCE
- DO NOT DISTURB AREA
- TEMPORARY COVER CROP HYDRAULIC MULCH (6.58 ACRES)
- 5' SIDEWALK
- 6' SIDEWALK
- MEDIAN NOSE



0 50' 100'

THE CITY OF
Fargo
FAR MORE



Proj. No. 6059-0145
Houston
Engineering Inc.
Ph: 701.237.5065


ALL ELEVATIONS ARE BASED ON
THE U.S.G.S. VERTICAL DATUM OF 1988.
(UNLESS NOTED OTHERWISE)

This document was
originally issued and
sealed by
Adam M. Ruud
Registration Number
10407
on 8/22/18 and the
original document is
stored in the Engineering
Dept. at City Hall.


Temporary Erosion Control

52nd Ave S - West of 63rd St S to 45th St S

08/15/18 05:51:36AM H:\Fargo\IBN\6000\6059\18_6059_145 - 52nd Ave. Design\CAD\Plans\076--TEMPORARY EROSION & SEDIMENT CONTROL.dwg

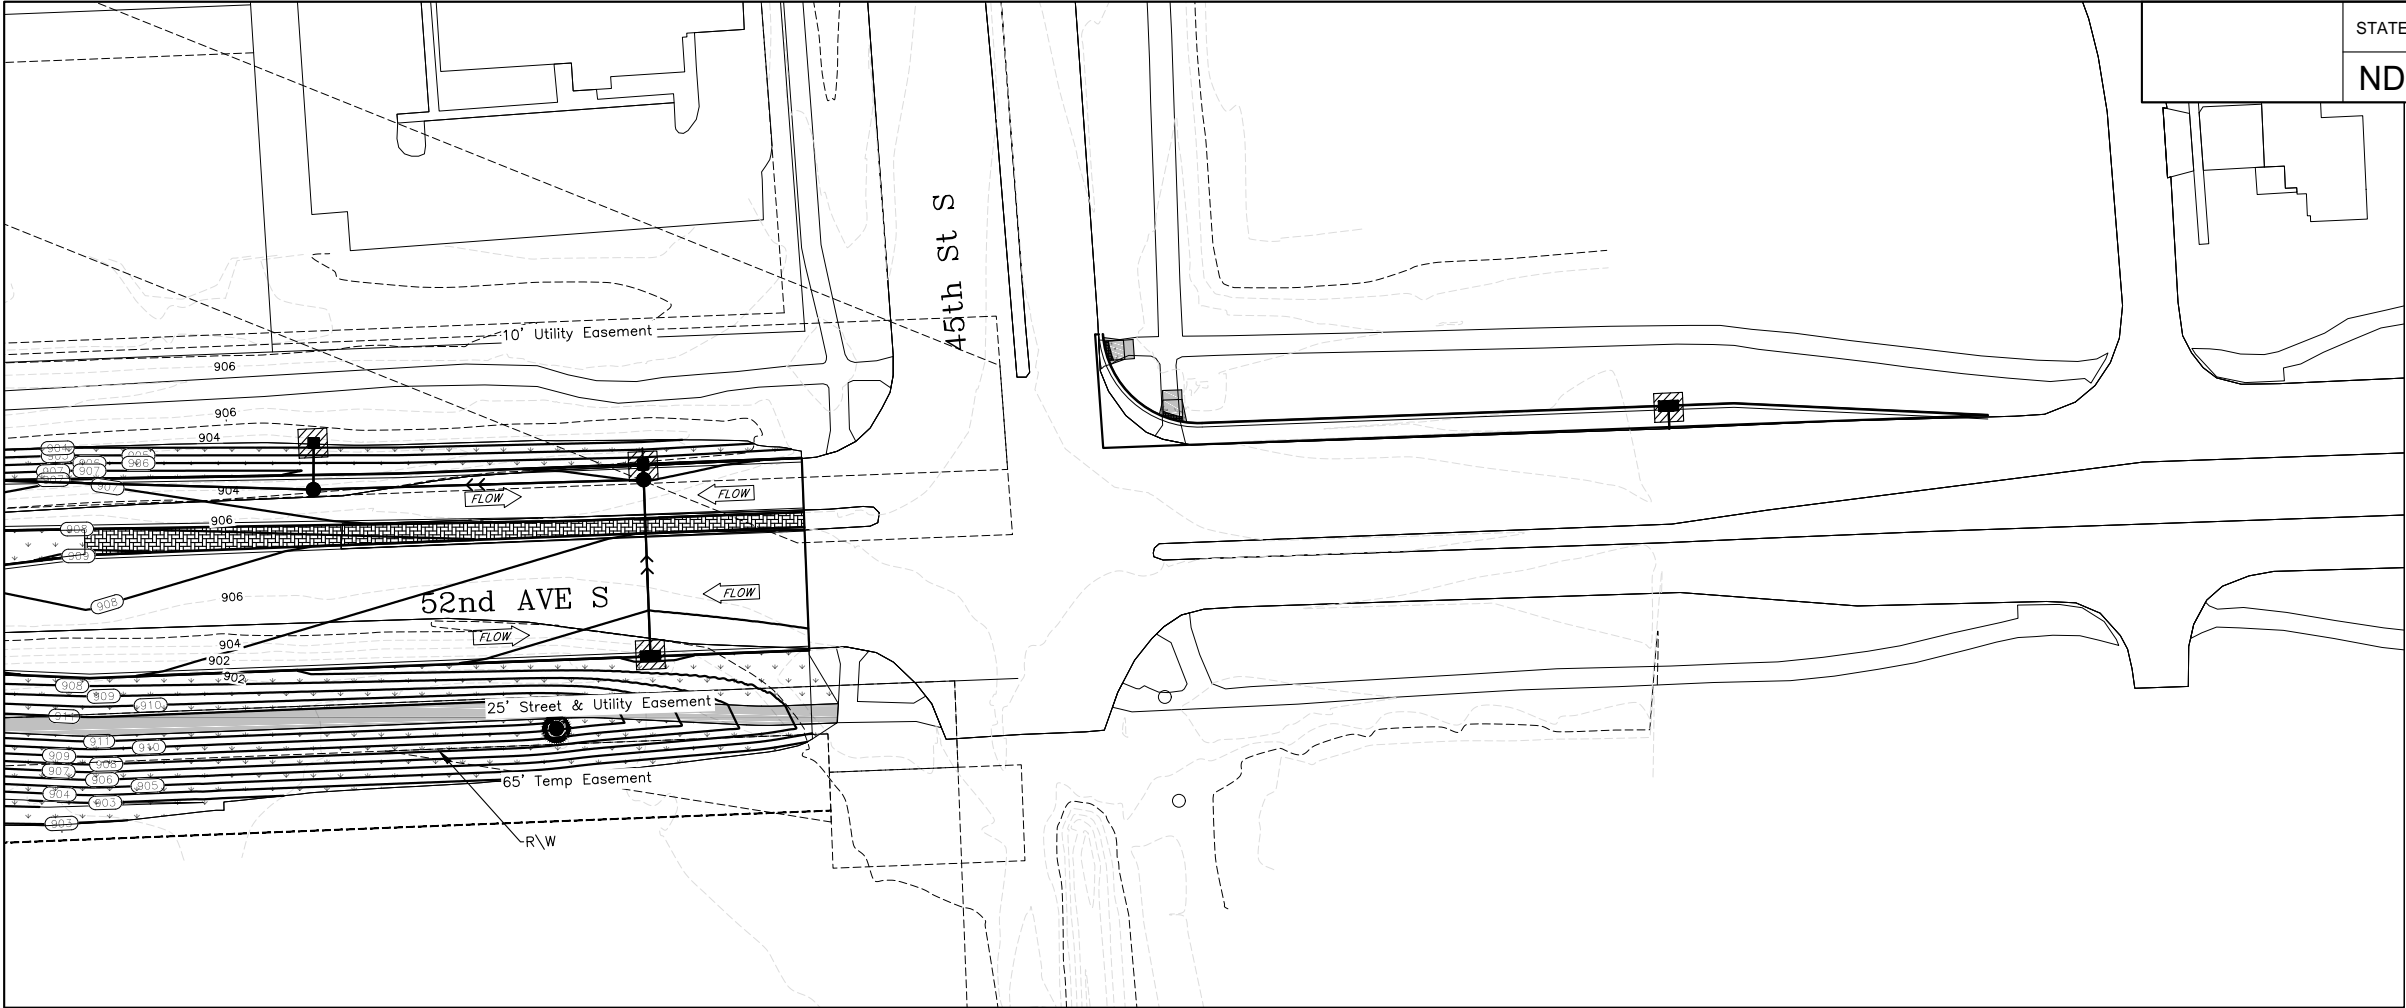

08/15/18 05:51:44AM H:\Fargo\JBN\6000\6059\18_6059_145 - 52nd Ave. Design\CAD\Plans\076--TEMPORARY EROSION & SEDIMENT CONTROL.dwg

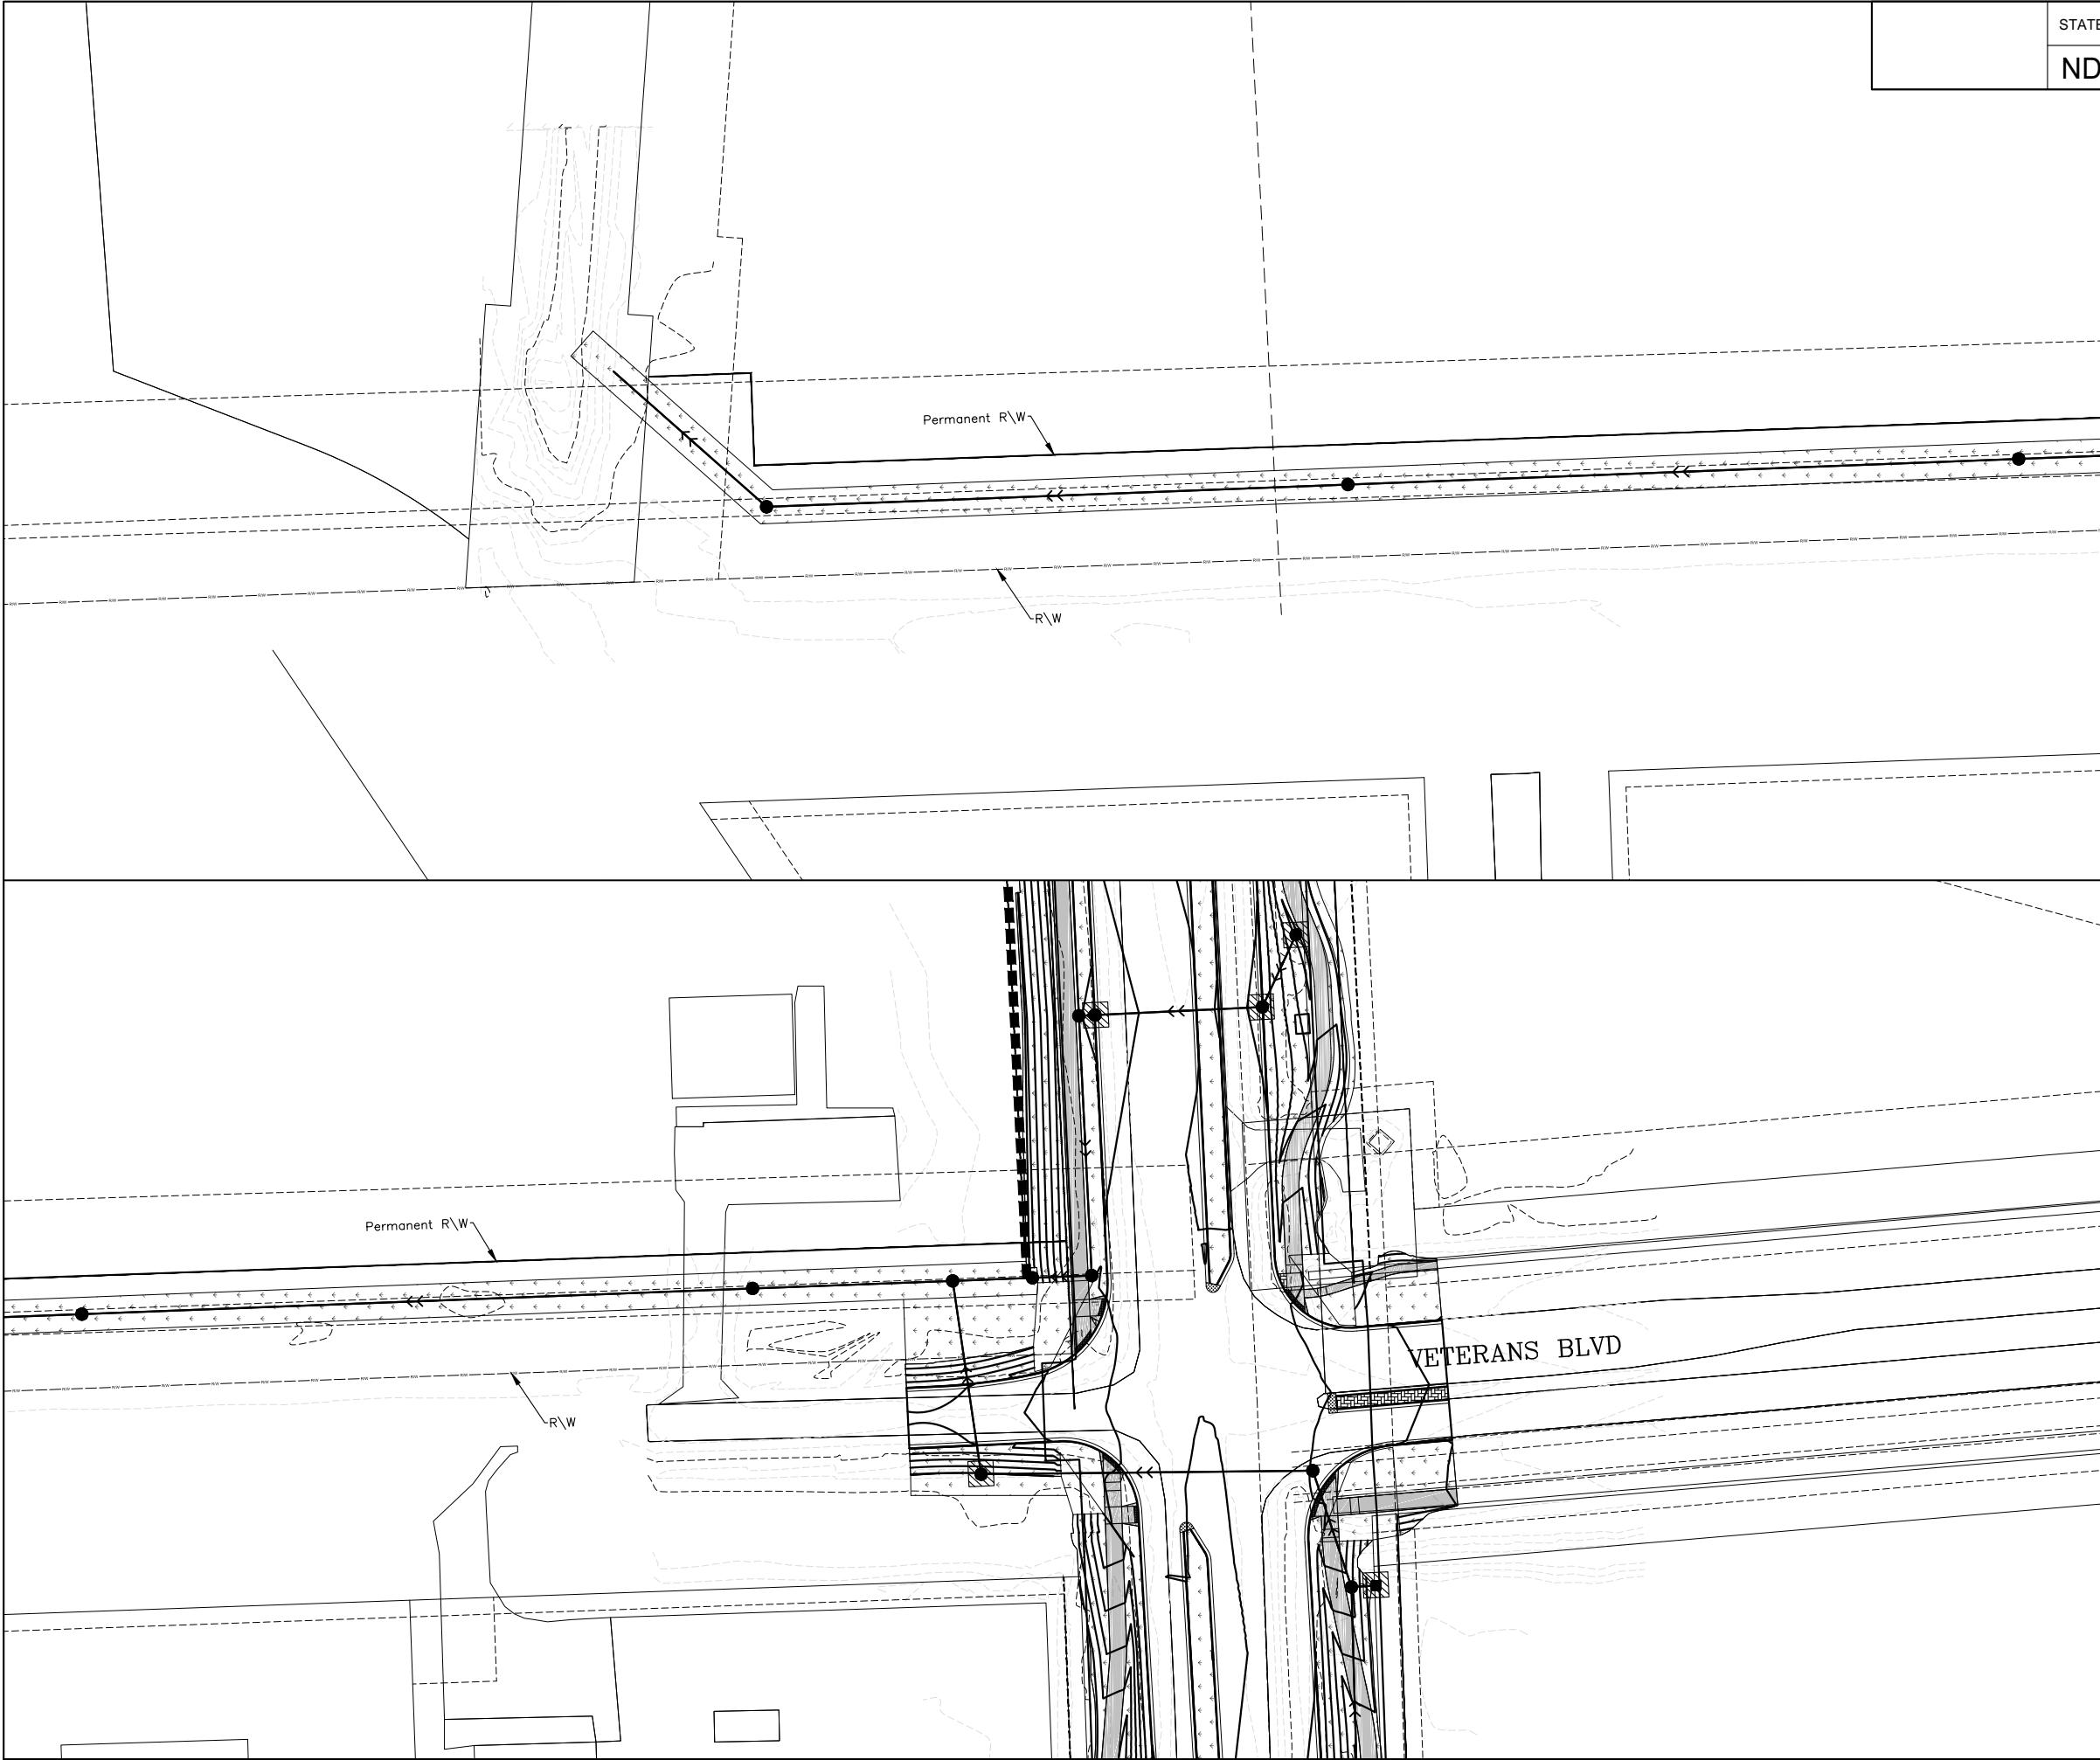

STATE
ND


PROJECT NO.
SU-8-984(164)

SECTION NO.
76

SHEET NO.
6

LEGEND:

- ■ ■ PROPOSED SILT FENCE
- BIO ROLL
- RIGHT OF WAY LIMITS
- INLET PROTECTION – EXISTING INLET
- ▨ INLET PROTECTION – NEW INLET
- EX STORM INLET
- EX STORM MH
- EX STORM SEWER
- PROPOSED STORM SEWER
- CONSTRUCTION LIMITS
- FLOW
← FLOW FLOW DIRECTION
- TEMPORARY CONSTRUCTION ENTRANCE
- DO NOT DISTURB AREA
- TEMPORARY COVER CROP
HYDRAULIC MULCH
(0.64 ACRES)
- 5" SIDEWALK
- 6" SIDEWALK
- MEDIAN NOSE

 

THE CITY OF
Fargo
FAR MORE



Proj. No. 6059-0145
Houston
Engineering Inc.
Ph: 701.237.5065

ALL ELEVATIONS ARE BASED ON
THE U.S.G.S. VERTICAL DATUM OF 1988.
(UNLESS NOTED OTHERWISE)

This document was
originally issued and
sealed by
Adam M. Ruud
Registration Number
10407
on 8/15/18 and the
original document is
stored in the Engineering
Dept. at City Hall.


Temporary Erosion Control

52nd Ave S - West of 63rd St S to 45th St S

08/15/18 05:52:50AM H:\Fargo\IBN\6000\6059\18_6059_145 - 52nd Ave. Design\CAD\Plans\077-PERMANENT EROSION & SEDIMENT CONTROL.dwg



STATE	PROJECT NO.	SECTION NO.	SHEET NO.
ND	SU-8-984(164)	77	1

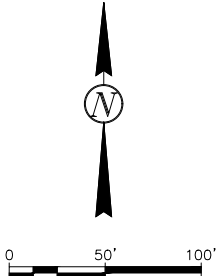

LEGEND:	
---	RIGHT OF WAY LIMITS
□	EX STORM INLET
○	EX STORM MH
→→	EX STORM SEWER
→→	PROPOSED STORM SEWER
---	CONSTRUCTION LIMITS
→ FLOW	FLOW DIRECTION
← FLOW	
[Grid Pattern]	DO NOT DISTURB AREA
[Stippled Pattern]	SEEDING CLASS III BONDED FIBER MATRIX (2.32 SY)
[Diagonal Lines]	5" SIDEWALK
[Diagonal Lines]	6" SIDEWALK
[Cross-hatch Pattern]	MEDIAN NOSE
[Cross-hatch Pattern]	EROSION CONTROL BLANKET TYPE 4 (17 SY)
[Stippled Pattern]	RIPRAP GRADE I (7 CY)



Proj. No. 6059-0145
Houston
Engineering Inc.
Ph: 701.237.5065

ALL ELEVATIONS ARE BASED ON
THE U.S.G.S. VERTICAL DATUM OF 1988.
(UNLESS NOTED OTHERWISE)



This document was
originally issued and
sealed by
Adam M. Ruud
Registration Number
10407
on 8/15/18 and the
original document is
stored in the Engineering
Dept. at City Hall.

Permanent Erosion Control

52nd Ave S - West of 63rd St S to 45th St S

08/15/18 05:53:02AM H:\Fargo\JBN\6000\6059\18_6059_145 - 52nd Ave. Design\CAD\Plans\077--PERMANENT EROSION & SEDIMENT CONTROL.dwg

	STATE	PROJECT NO.	SECTION NO.	SHEET NO.
	ND	SU-8-984(164)	77	2

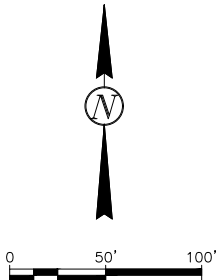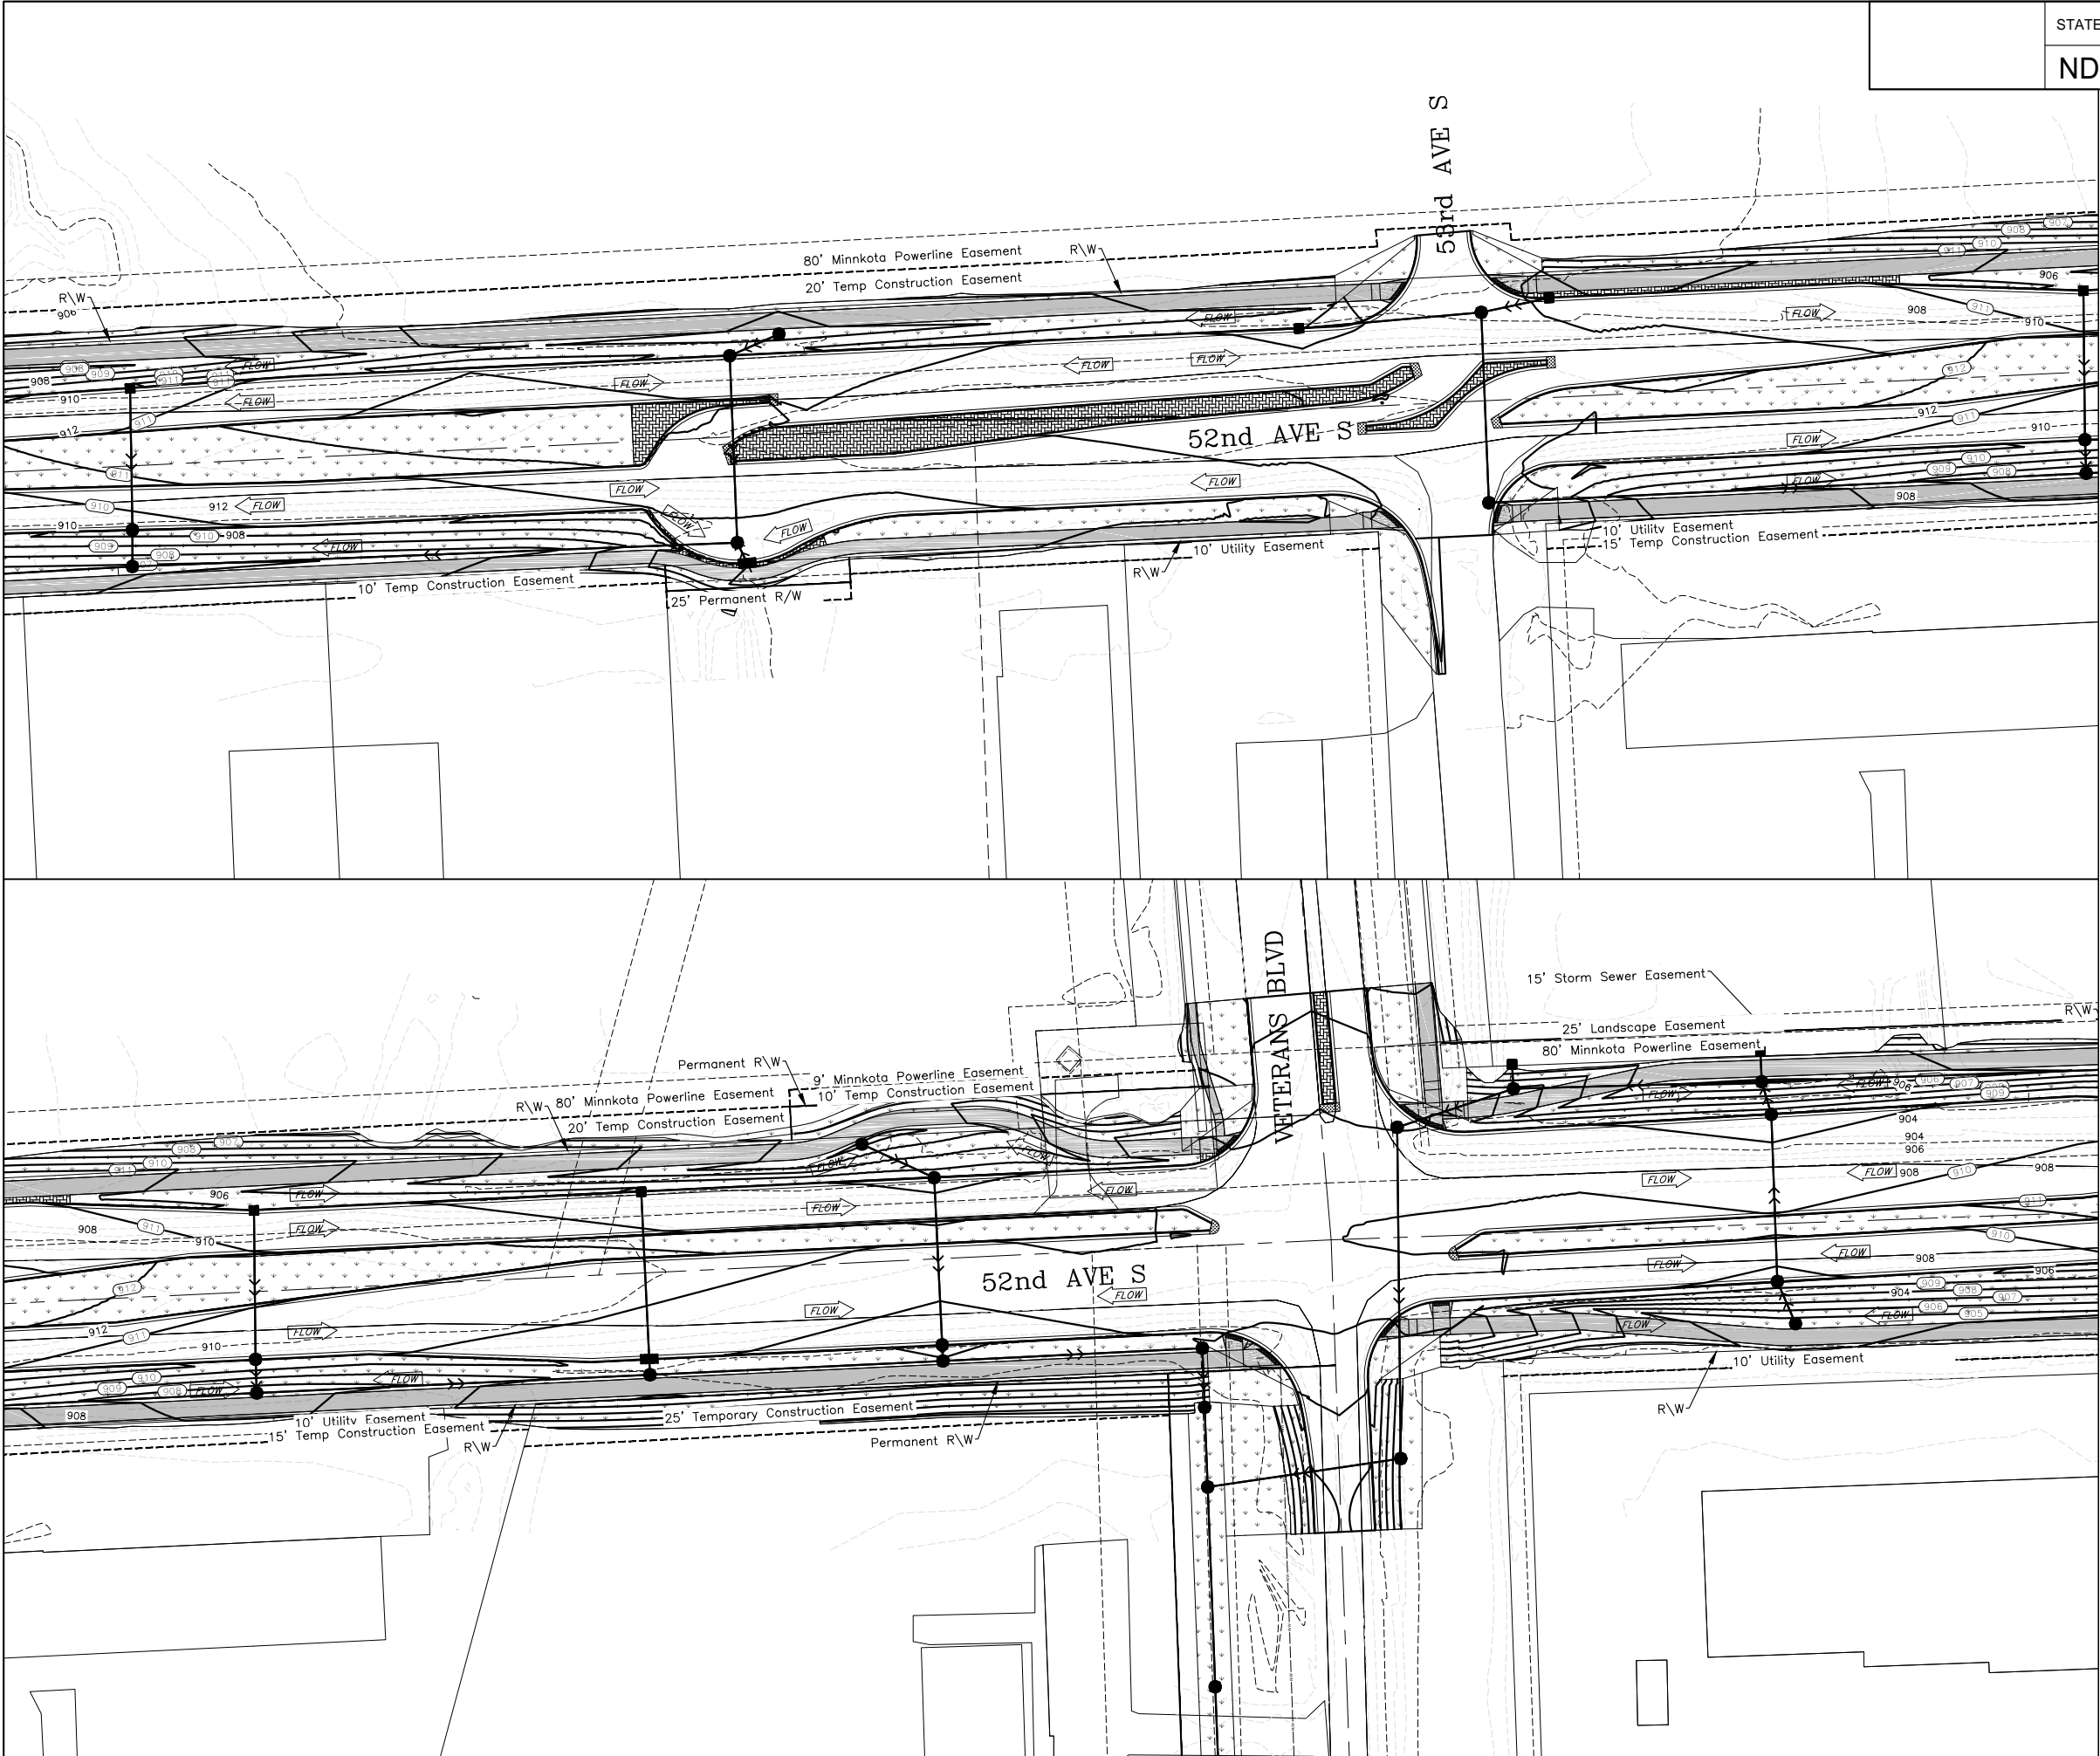

- LEGEND:**
- RIGHT OF WAY LIMITS
 - EX STORM INLET
 - EX STORM MH
 - EX STORM SEWER
 - PROPOSED STORM SEWER
 - CONSTRUCTION LIMITS
 - FLOW
 - ← FLOW
 - DO NOT DISTURB AREA
 - SEEDING CLASS III BONDED FIBER MATRIX (3.27 SY)
 - 5" SIDEWALK
 - 6" SIDEWALK
 - MEDIAN NOSE
 - EROSION CONTROL BLANKET TYPE 4



Proj. No. 6059-0145
Houston
Engineering Inc.
Ph: 701.237.5065

ALL ELEVATIONS ARE BASED ON
THE U.S.G.S. VERTICAL DATUM OF 1988.
(UNLESS NOTED OTHERWISE)

This document was
originally issued and
sealed by
Adam M. Ruud
Registration Number
10407
on 8/15/18 and the
original document is
stored in the Engineering
Dept. at City Hall.

Permanent Erosion Control

52nd Ave S - West of 63rd St S to 45th St S

08/22/18 03:49:34PM H:\Fargo\JBN\6000\6059\18_6059_145 - 52nd Ave. Design\CAD\Plans\077--PERMANENT EROSION & SEDIMENT CONTROL.dwg




STATE
ND

PROJECT NO.
SU-8-984(164)

SECTION NO.
77

SHEET NO.
3

 

- LEGEND:**
- RIGHT OF WAY LIMITS
 - EX STORM INLET
 - EX STORM MH
 - EX STORM SEWER
 - PROPOSED STORM SEWER
 - CONSTRUCTION LIMITS
 - FLOW
 - ← FLOW
 - DO NOT DISTURB AREA
 - SEEDING CLASS III BONDED FIBER MATRIX (4.44 SY)
 - 5" SIDEWALK
 - 6" SIDEWALK
 - MEDIAN NOSE
 - EROSION CONTROL BLANKET TYPE 4 (323 SY)



Proj. No. 6059-0145
Houston
Engineering Inc.
Ph: 701.237.5065

ALL ELEVATIONS ARE BASED ON
THE U.S.G.S. VERTICAL DATUM OF 1988.
(UNLESS NOTED OTHERWISE)

This document was
originally issued and
sealed by
Adam M. Ruud
Registration Number
10407
on 8/22/18 and the
original document is
stored in the Engineering
Dept. at City Hall.


Permanent Erosion Control

52nd Ave S - West of 63rd St S to 45th St S

H:\Fargo\JBN\6000\6059\18_6059_145 - 52nd Ave. Design\CAD\Plans\077-PERMANENT EROSION & SEDIMENT CONTROL.dwg 08/22/18 03:49:42PM



STATE	PROJECT NO.	SECTION NO.	SHEET NO.
ND	SU-8-984(164)	77	4

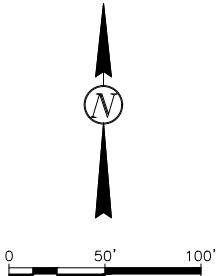

- LEGEND:**
- RIGHT OF WAY LIMITS
 - EX STORM INLET
 - EX STORM MH
 - EX STORM SEWER
 - PROPOSED STORM SEWER
 - CONSTRUCTION LIMITS
 - FLOW DIRECTION
 - DO NOT DISTURB AREA
 - SEEDING CLASS III BONDED FIBER MATRIX (6.58 SY)
 - 5" SIDEWALK
 - 6" SIDEWALK
 - MEDIAN NOSE
 - EROSION CONTROL BLANKET TYPE 4 (163 SY)



Proj. No. 6059-0145
Houston
Engineering Inc.
Ph: 701.237.5065


ALL ELEVATIONS ARE BASED ON
THE U.S.G.S. VERTICAL DATUM OF 1988.
(UNLESS NOTED OTHERWISE)

This document was
originally issued and
sealed by
Adam M. Ruud
Registration Number
10407
on 8/22/18 and the
original document is
stored in the Engineering
Dept. at City Hall.

Permanent Erosion Control

52nd Ave S - West of 63rd St S to 45th St S

08/15/18 05:53:27AM H:\Fargo\JBN\6000\6059\18_6059_145 - 52nd Ave. Design\CAD\Plans\077-PERMANENT EROSION & SEDIMENT CONTROL.dwg

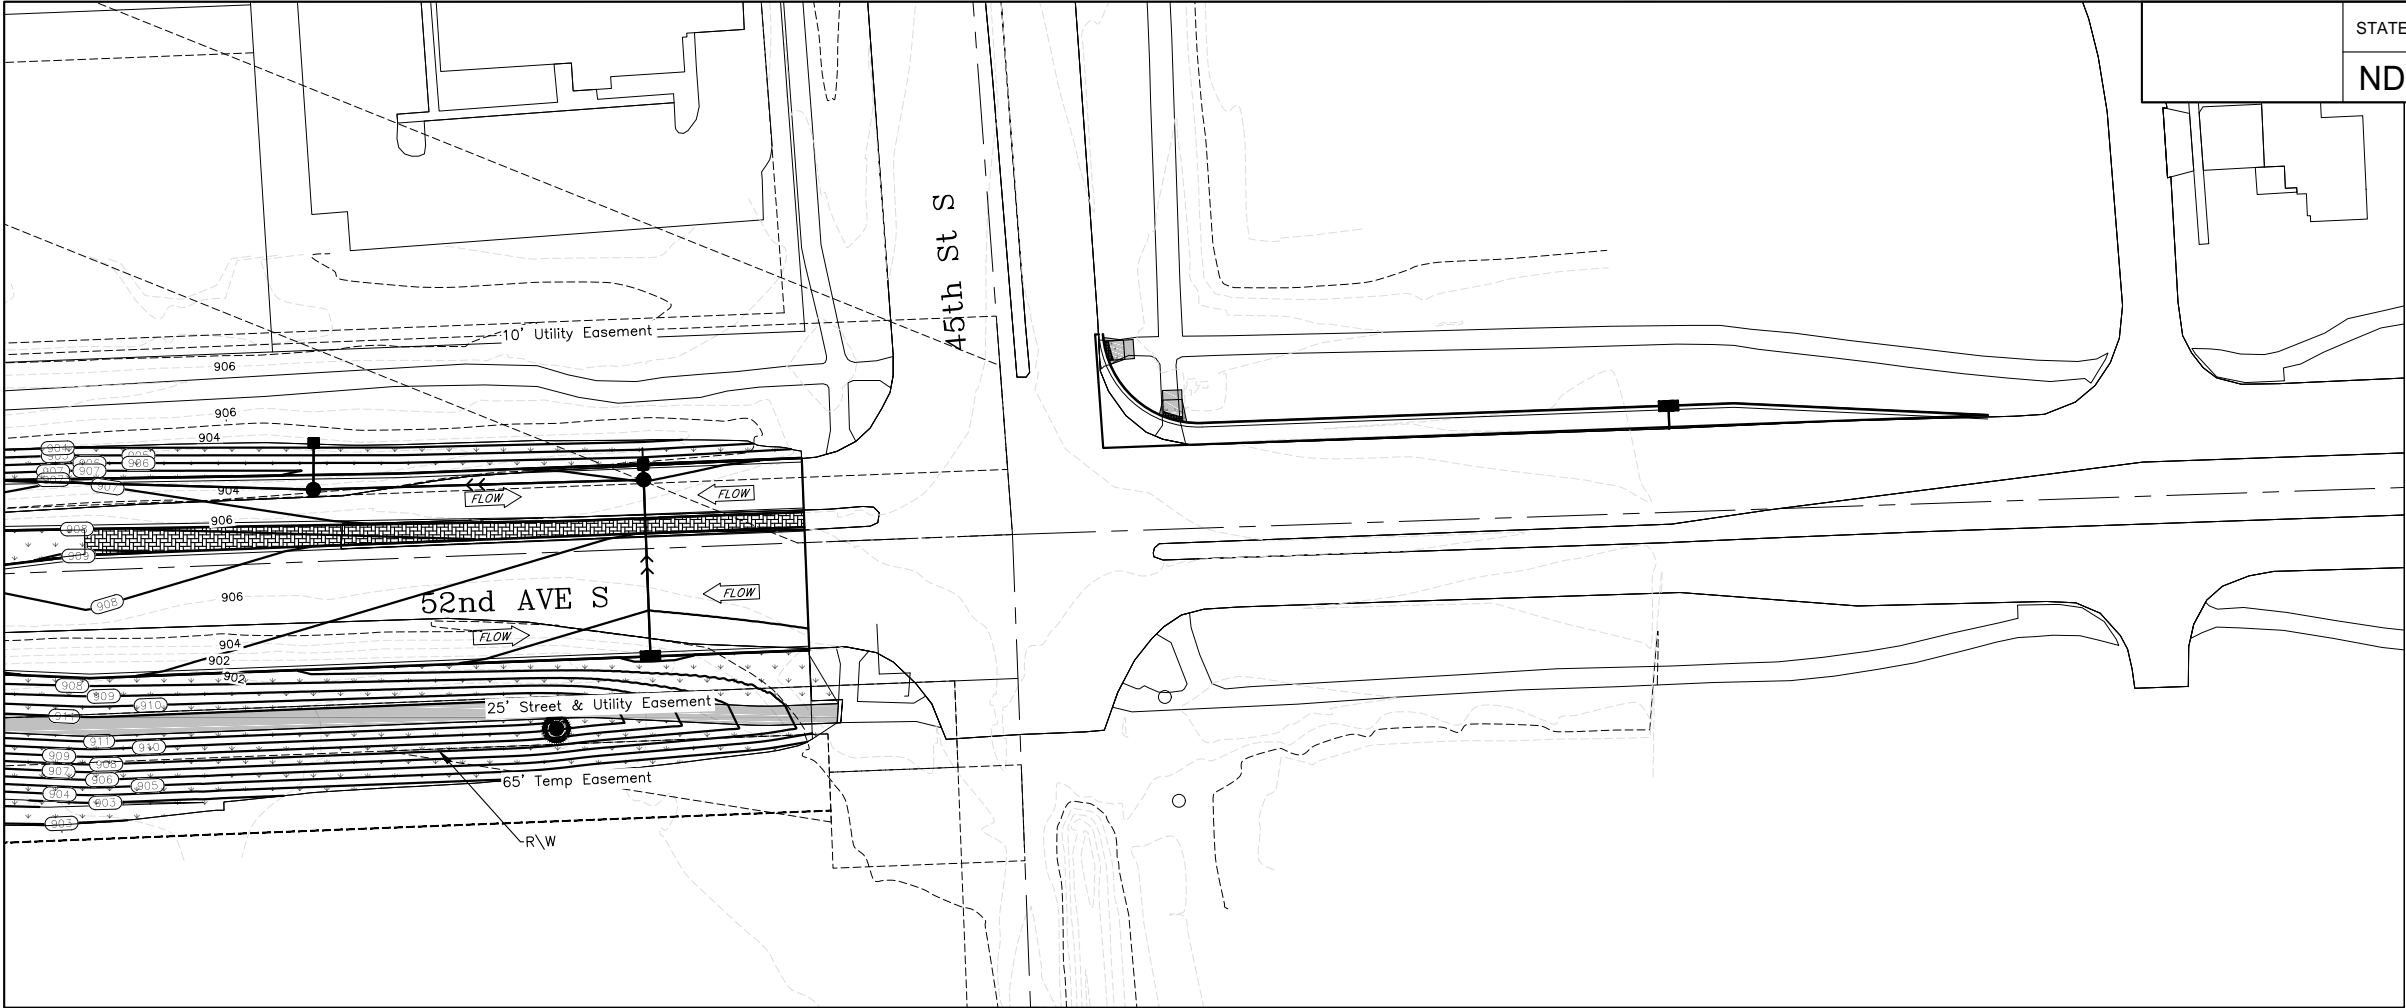

LEGEND:

- RIGHT OF WAY LIMITS
- EX STORM INLET
- EX STORM MH
- EX STORM SEWER
- PROPOSED STORM SEWER
- CONSTRUCTION LIMITS
- FLOW
- ← FLOW
- FLOW DIRECTION
- DO NOT DISTURB AREA
- SEEDING CLASS III BONDED FIBER MATRIX (0.52 SY)
- 5" SIDEWALK
- 6" SIDEWALK
- MEDIAN NOSE
- EROSION CONTROL BLANKET TYPE 4



Houston
Engineering Inc.
Ph: 701.237.5065


ALL ELEVATIONS ARE BASED ON THE U.S.G.S. VERTICAL DATUM OF 1988. (UNLESS NOTED OTHERWISE)

This document was originally issued and sealed by Adam M. Ruud Registration Number 10407 on 8/15/18 and the original document is stored in the Engineering Dept. at City Hall.

Permanent Erosion Control

52nd Ave S - West of 63rd St S to 45th St S

08/15/18 05:53:34AM H:\Fargo\JBN\6000\6059\18_6059_145 - 52nd Ave. Design\CAD\Plans\077-PERMANENT EROSION & SEDIMENT CONTROL.dwg

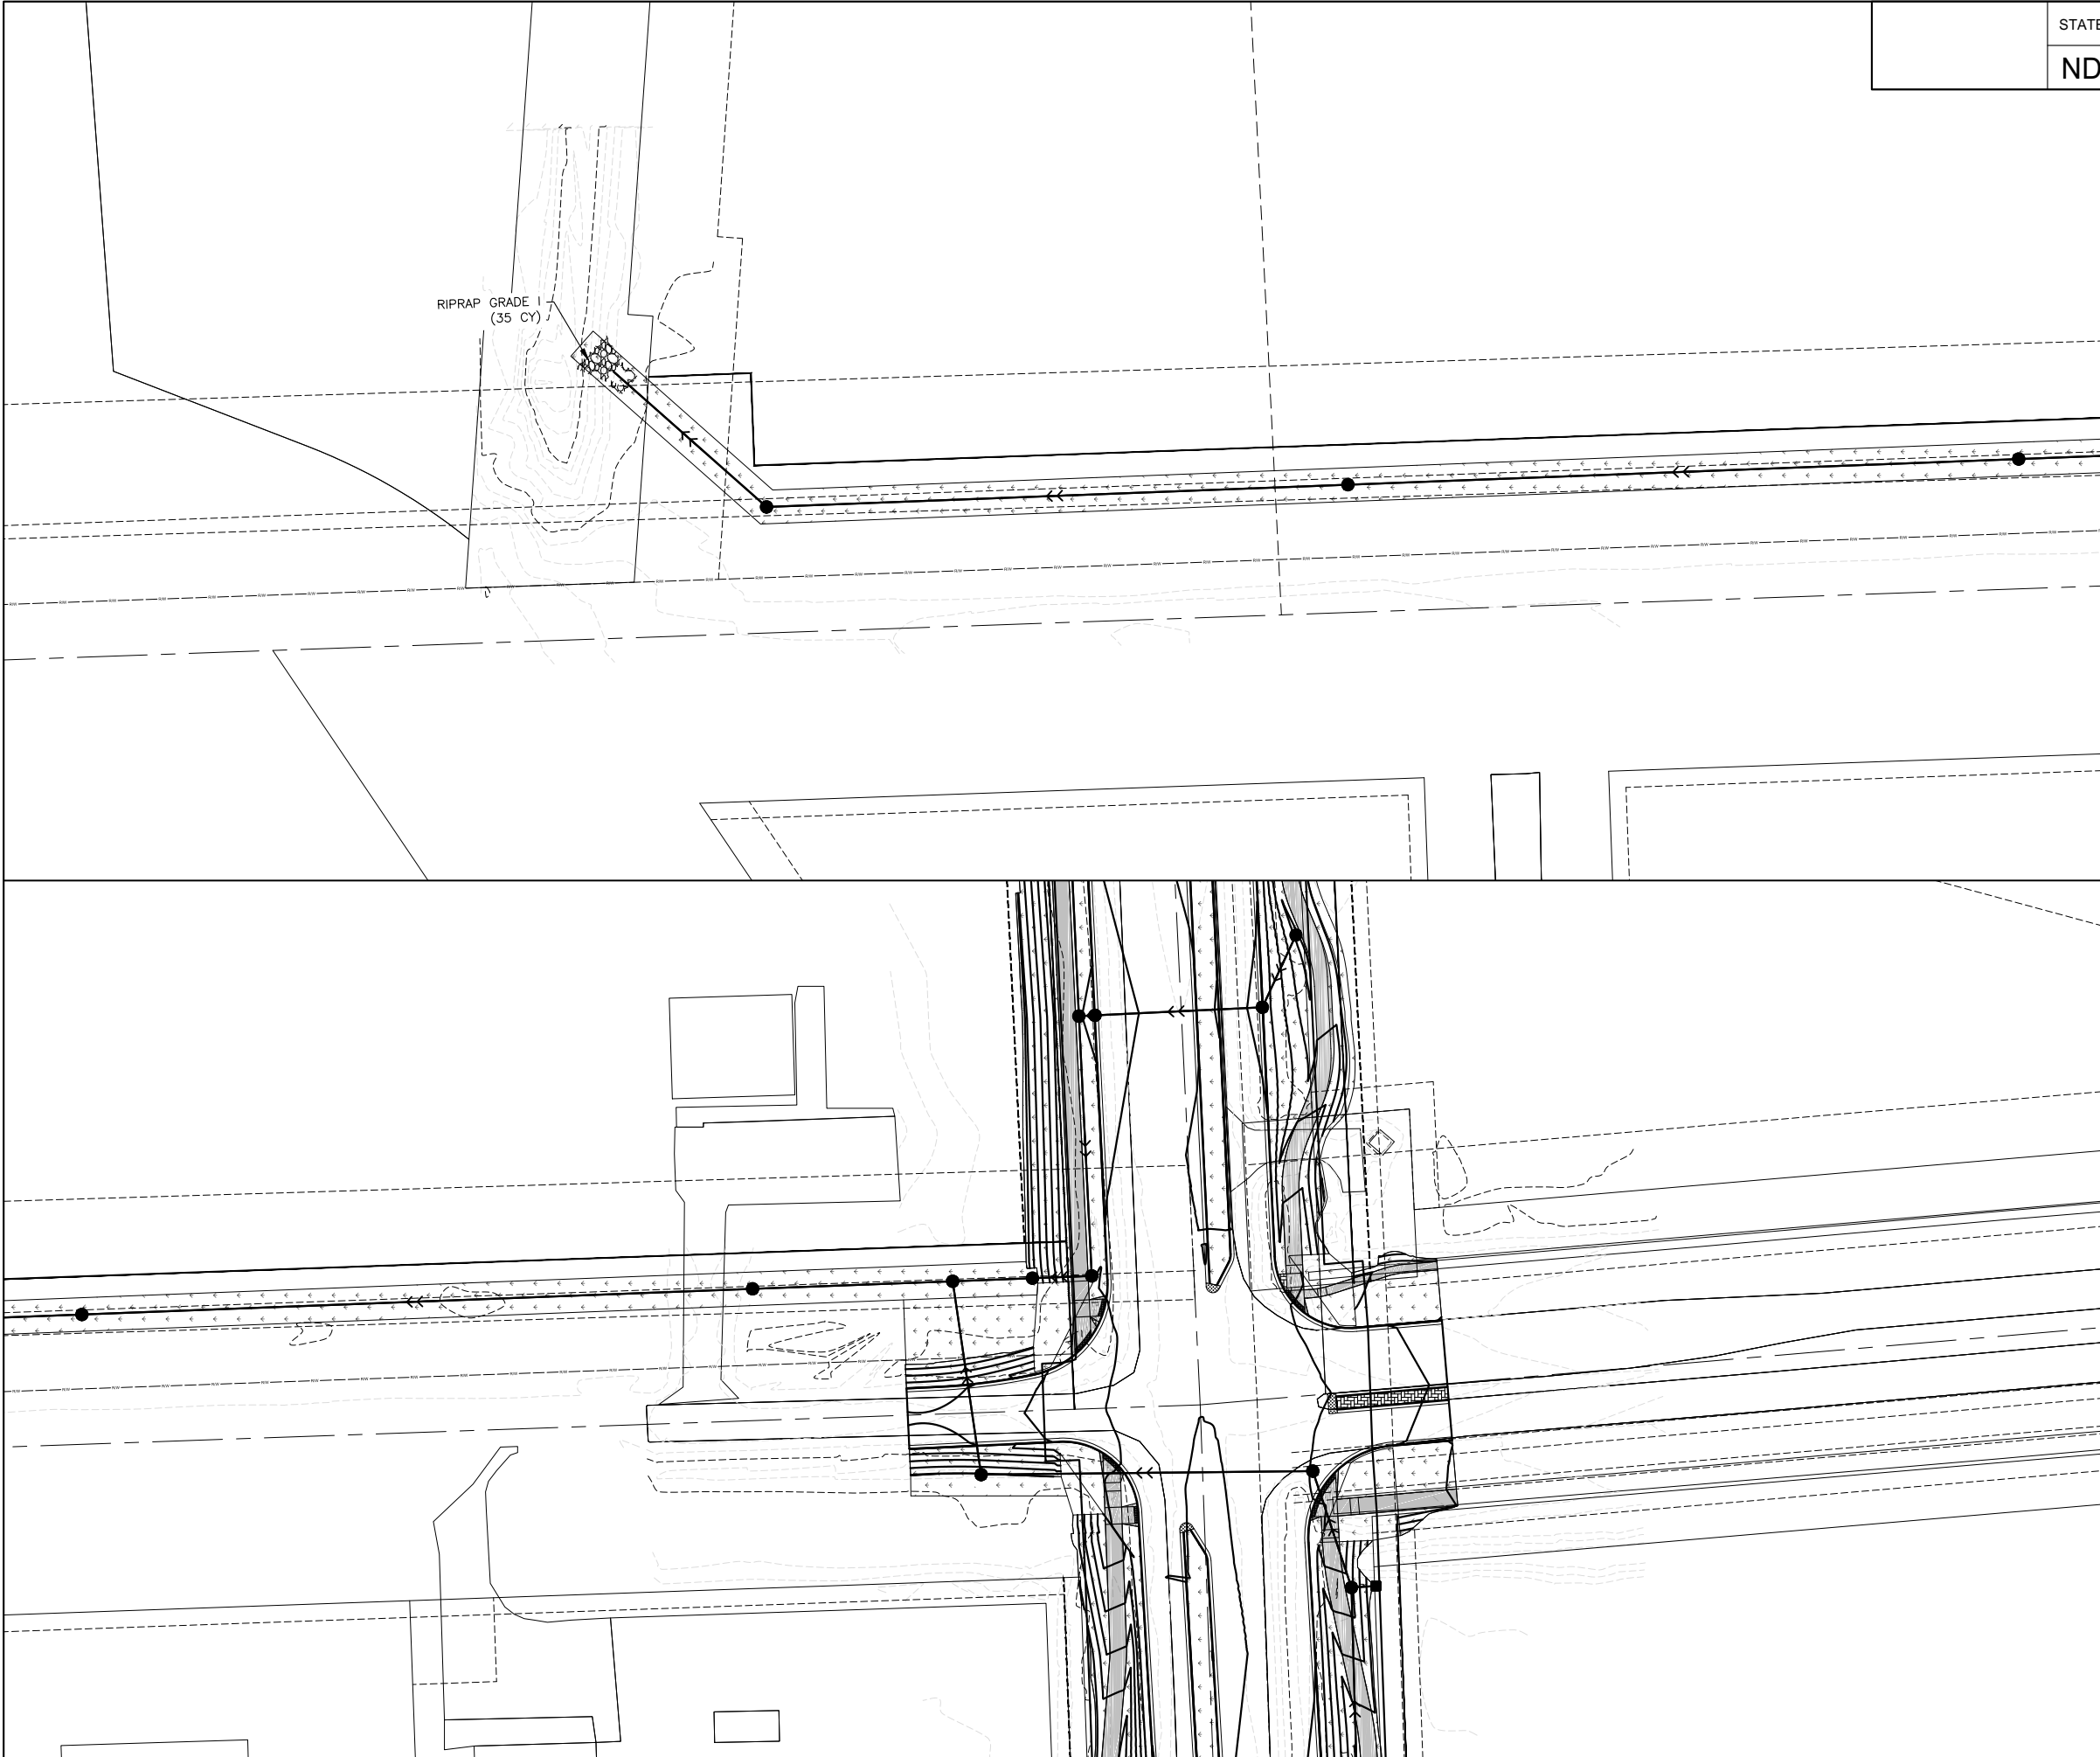

STATE

ND

PROJECT NO.


SU-8-984(164)

SECTION NO.

77

SHEET NO.

6

 

LEGEND:

- RIGHT OF WAY LIMITS
- EX STORM INLET
- EX STORM MH
- >> EX STORM SEWER
- >> PROPOSED STORM SEWER
- CONSTRUCTION LIMITS
- FLOW
- ← FLOW
- DO NOT DISTURB AREA
- SEEDING CLASS III BONDED FIBER MATRIX (0.64 SY)
- 5" SIDEWALK
- 6" SIDEWALK
- MEDIAN NOSE
- EROSION CONTROL BLANKET TYPE 4
- RIPRAP GRADE I (35 CY)



Proj. No. 6059-0145
Houston
Engineering Inc.
Ph: 701.237.5065

ALL ELEVATIONS ARE BASED ON
THE U.S.G.S. VERTICAL DATUM OF 1988.
(UNLESS NOTED OTHERWISE)


This document was
originally issued and
sealed by
Adam M. Ruud
Registration Number
10407
on 8/15/18 and the
original document is
stored in the Engineering
Dept. at City Hall.

Permanent Erosion Control

52nd Ave S - West of 63rd St S to 45th St S

08/15/18 05:54:23AM H:\Fargo\JBN\6000\6059\18_6059_145 - 52nd Ave. Design\CAD\Plans\020-ADA RAMP GRADING.dwg

STATE	PROJECT NO.	SECTION NO.	SHEET NO.
ND	SU-8-984(164)	80	1

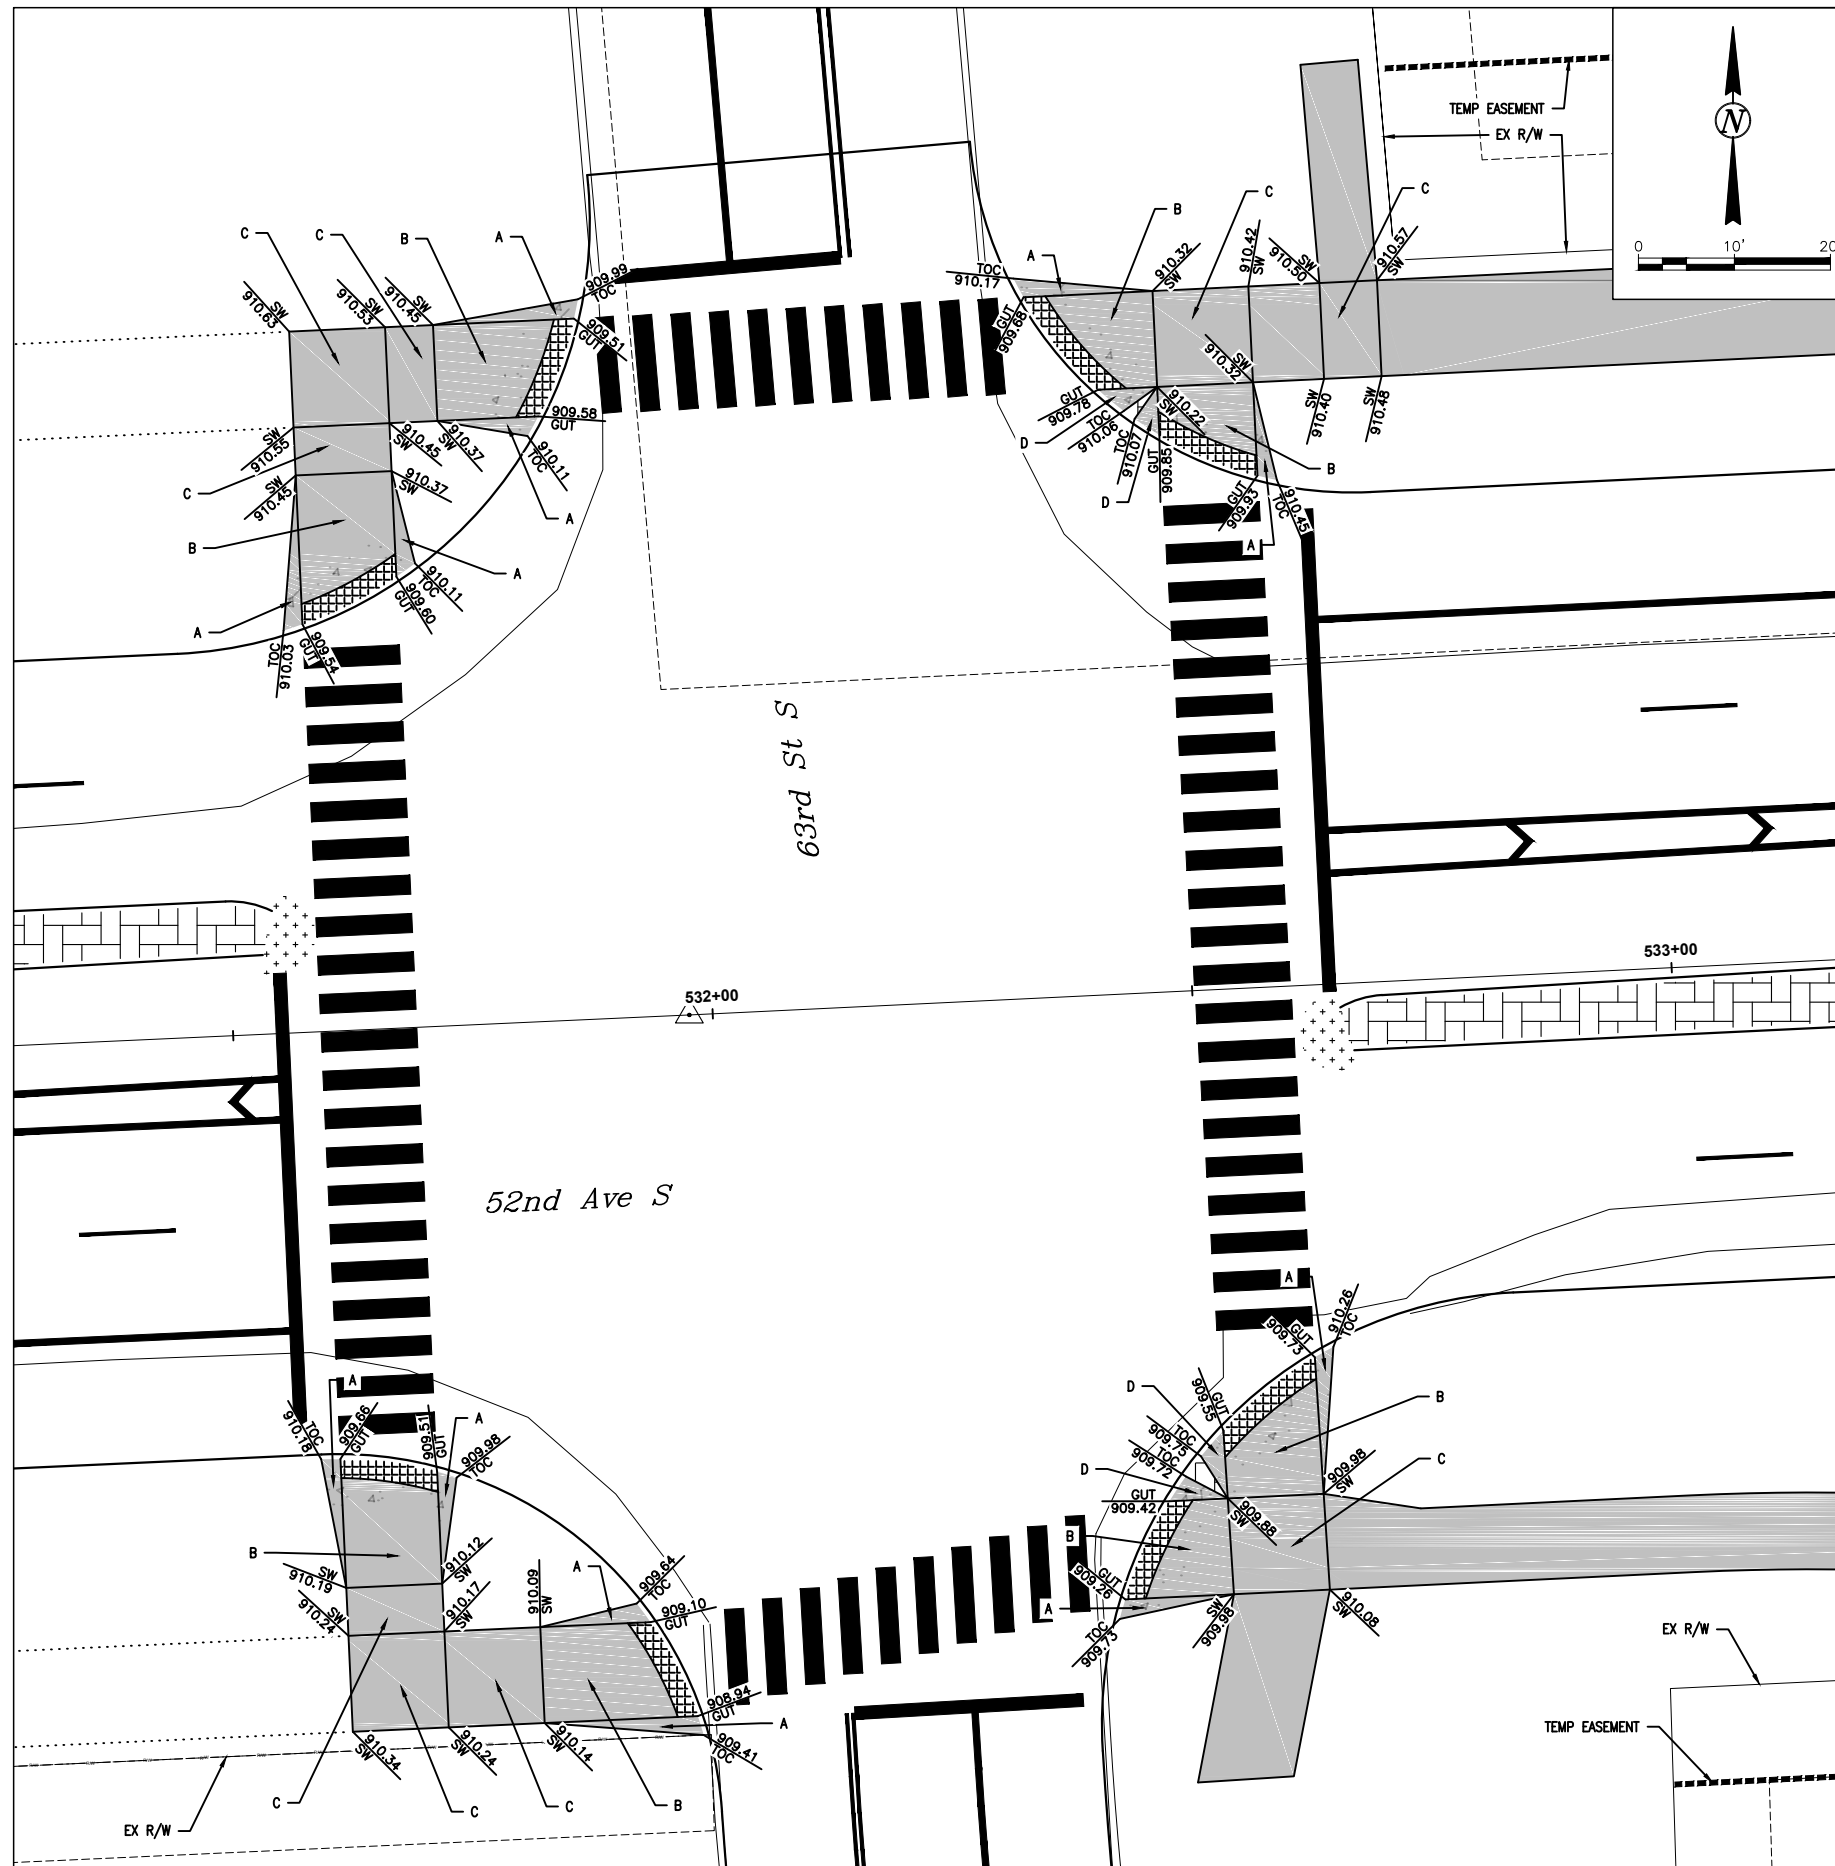

- A 2' FLARE
- B 12:1 MAX SLOPE
- C 2% MAX SLOPE ALL DIRECTIONS
- D 10% MAX SLOPE FLARE
- [Grid Pattern] DETECTABLE WARNING PANEL
- [Impressed Concrete Pattern] IMPRESSIONED CONCRETE
- [Solid Grey] 5" SIDEWALK
- [Light Grey] 6" SIDEWALK
- [Dotted Pattern] MEDIAN NOSE

Intersection	Quadrant	Crossing Direction	Area (SF)	Front Radius (Ft)	Front Chord (LF)	Back Radius (Ft)	Back Chord (LF)
63rd St S	NW	N-S	22	44.50	10.97	42.50	11.08
		E-W	22	44.50	10.83	42.50	10.93
	NE	N-S	22	39.50	11.06	37.50	11.20
		E-W	25	39.50	12.38	37.50	12.78
	SW	N-S	20	39.50	10.16	37.50	10.18
		E-W	22	39.50	10.96	37.50	11.08
	SE	N-S	25	44.50	12.21	42.50	12.52
		E-W	23	44.50	11.22	42.50	11.36



THE CITY OF
Fargo
FAR MORE



Proj. No. 6059-0145
Houston
Engineering Inc.
Ph: 701.237.5065

ALL ELEVATIONS ARE BASED ON
THE U.S.G.S. VERTICAL DATUM OF 1988.
(UNLESS NOTED OTHERWISE)


This document was originally issued and sealed by
Adam M. Ruud
Registration Number 10407
on 8/15/18 and the original document is stored in the Engineering Dept. at City Hall.

Layouts - Curb Ramp Grading

52nd Ave S - West of 63rd St S to 45th St S

08/15/18 05:54:31AM H:\Fargo\JBN\6000\6059\18_6059_145 - 52nd Ave. Design\CAD\Plans\020-ADA RAMP GRADING.dwg

STATE	PROJECT NO.	SECTION NO.	SHEET NO.
ND	SU-8-984(164)	80	2

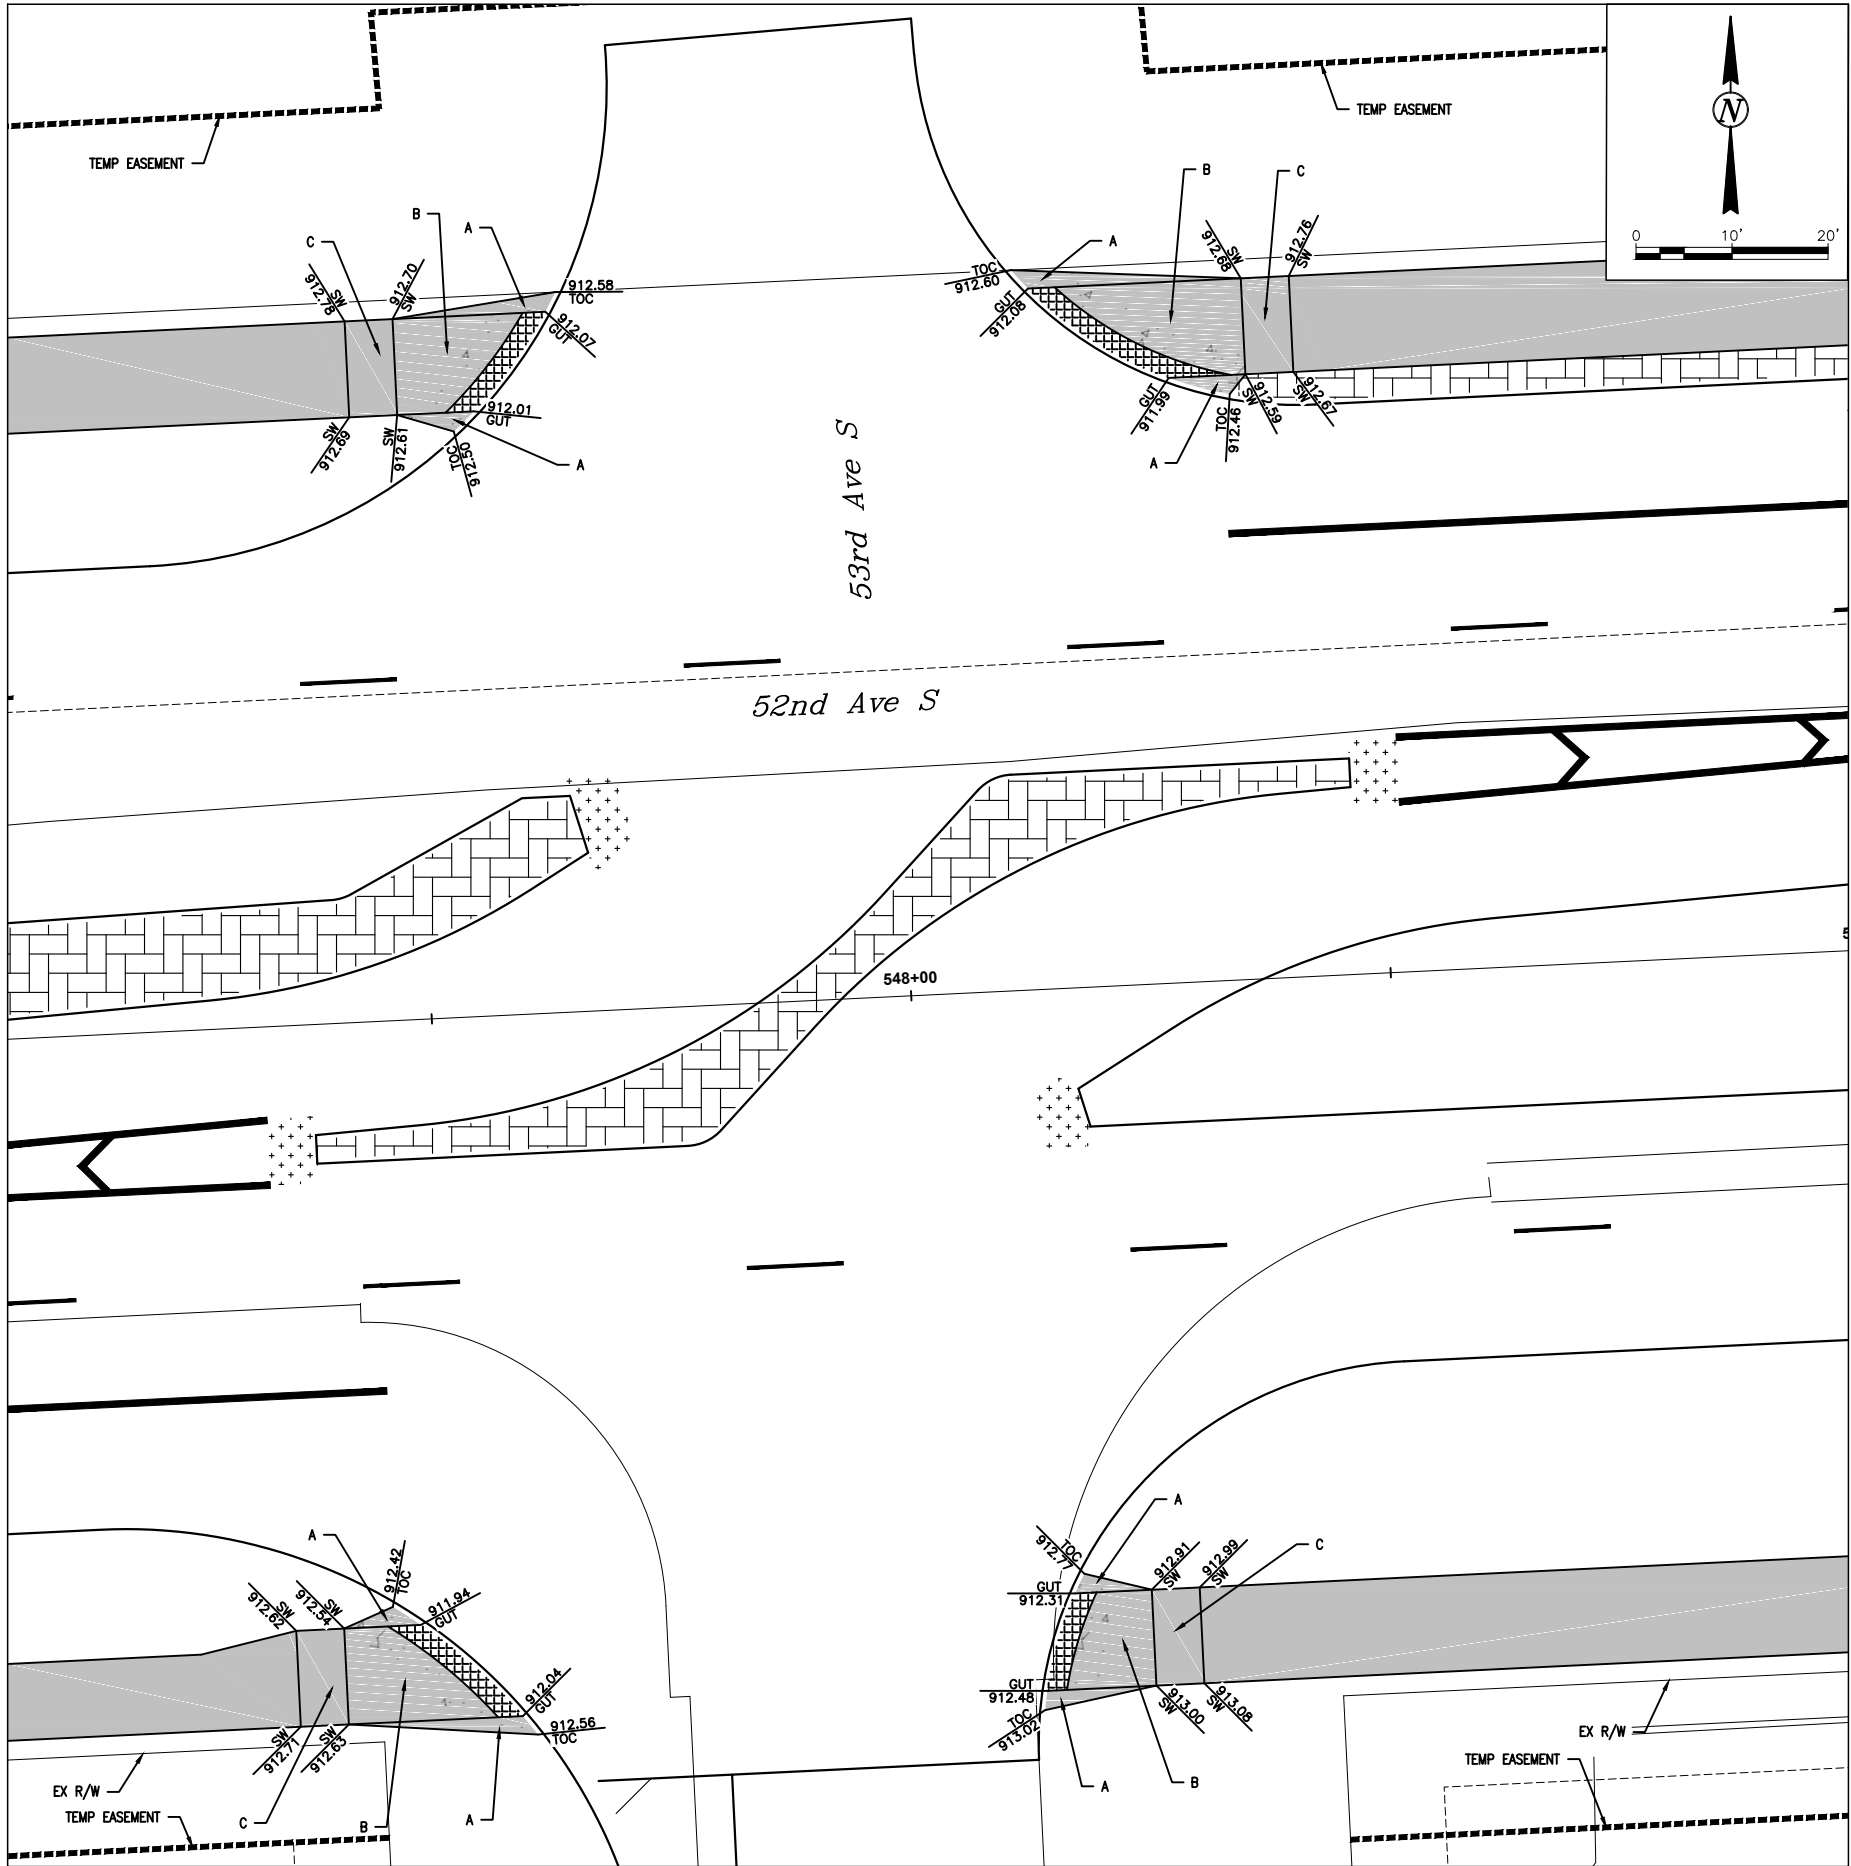

- A 2' FLARE
- B 12:1 MAX SLOPE
- C 2% MAX SLOPE ALL DIRECTIONS
- D 10% MAX SLOPE FLARE
- [Grid Pattern] DETECTABLE WARNING PANEL
- [Impressed Concrete Pattern] IMPRESSIONED CONCRETE
- [Diagonal Hatching] 5" SIDEWALK
- [Cross-hatching] 6" SIDEWALK
- [Dotted Pattern] MEDIAN NOSE

Intersection	Quadrant	Crossing Direction	Area (SF)	Front Radius (Ft)	Front Chord (LF)	Back Radius (Ft)	Back Chord (LF)
53rd Ave S	NW	E-W	26	49.50	12.76	47.50	13.13
	NE	E-W	38	39.50	17.36	37.50	20.53
	SW	E-W	29	54.50	14.25	52.50	14.89
	SE	E-W	21	39.50	10.55	37.50	10.62





Proj. No. 6059-0145
Houston
Engineering Inc.
Ph: 701.237.5065

ALL ELEVATIONS ARE BASED ON
THE U.S.G.S. VERTICAL DATUM OF 1988.
(UNLESS NOTED OTHERWISE)

This document was originally issued and sealed by
Adam M. Ruud
Registration Number 10407
on 8/15/18 and the original document is stored in the Engineering Dept. at City Hall.

Layouts - Curb Ramp Grading

52nd Ave S - West of 63rd St S to 45th St S

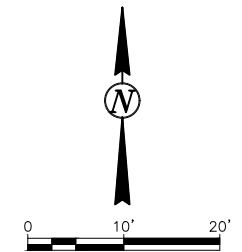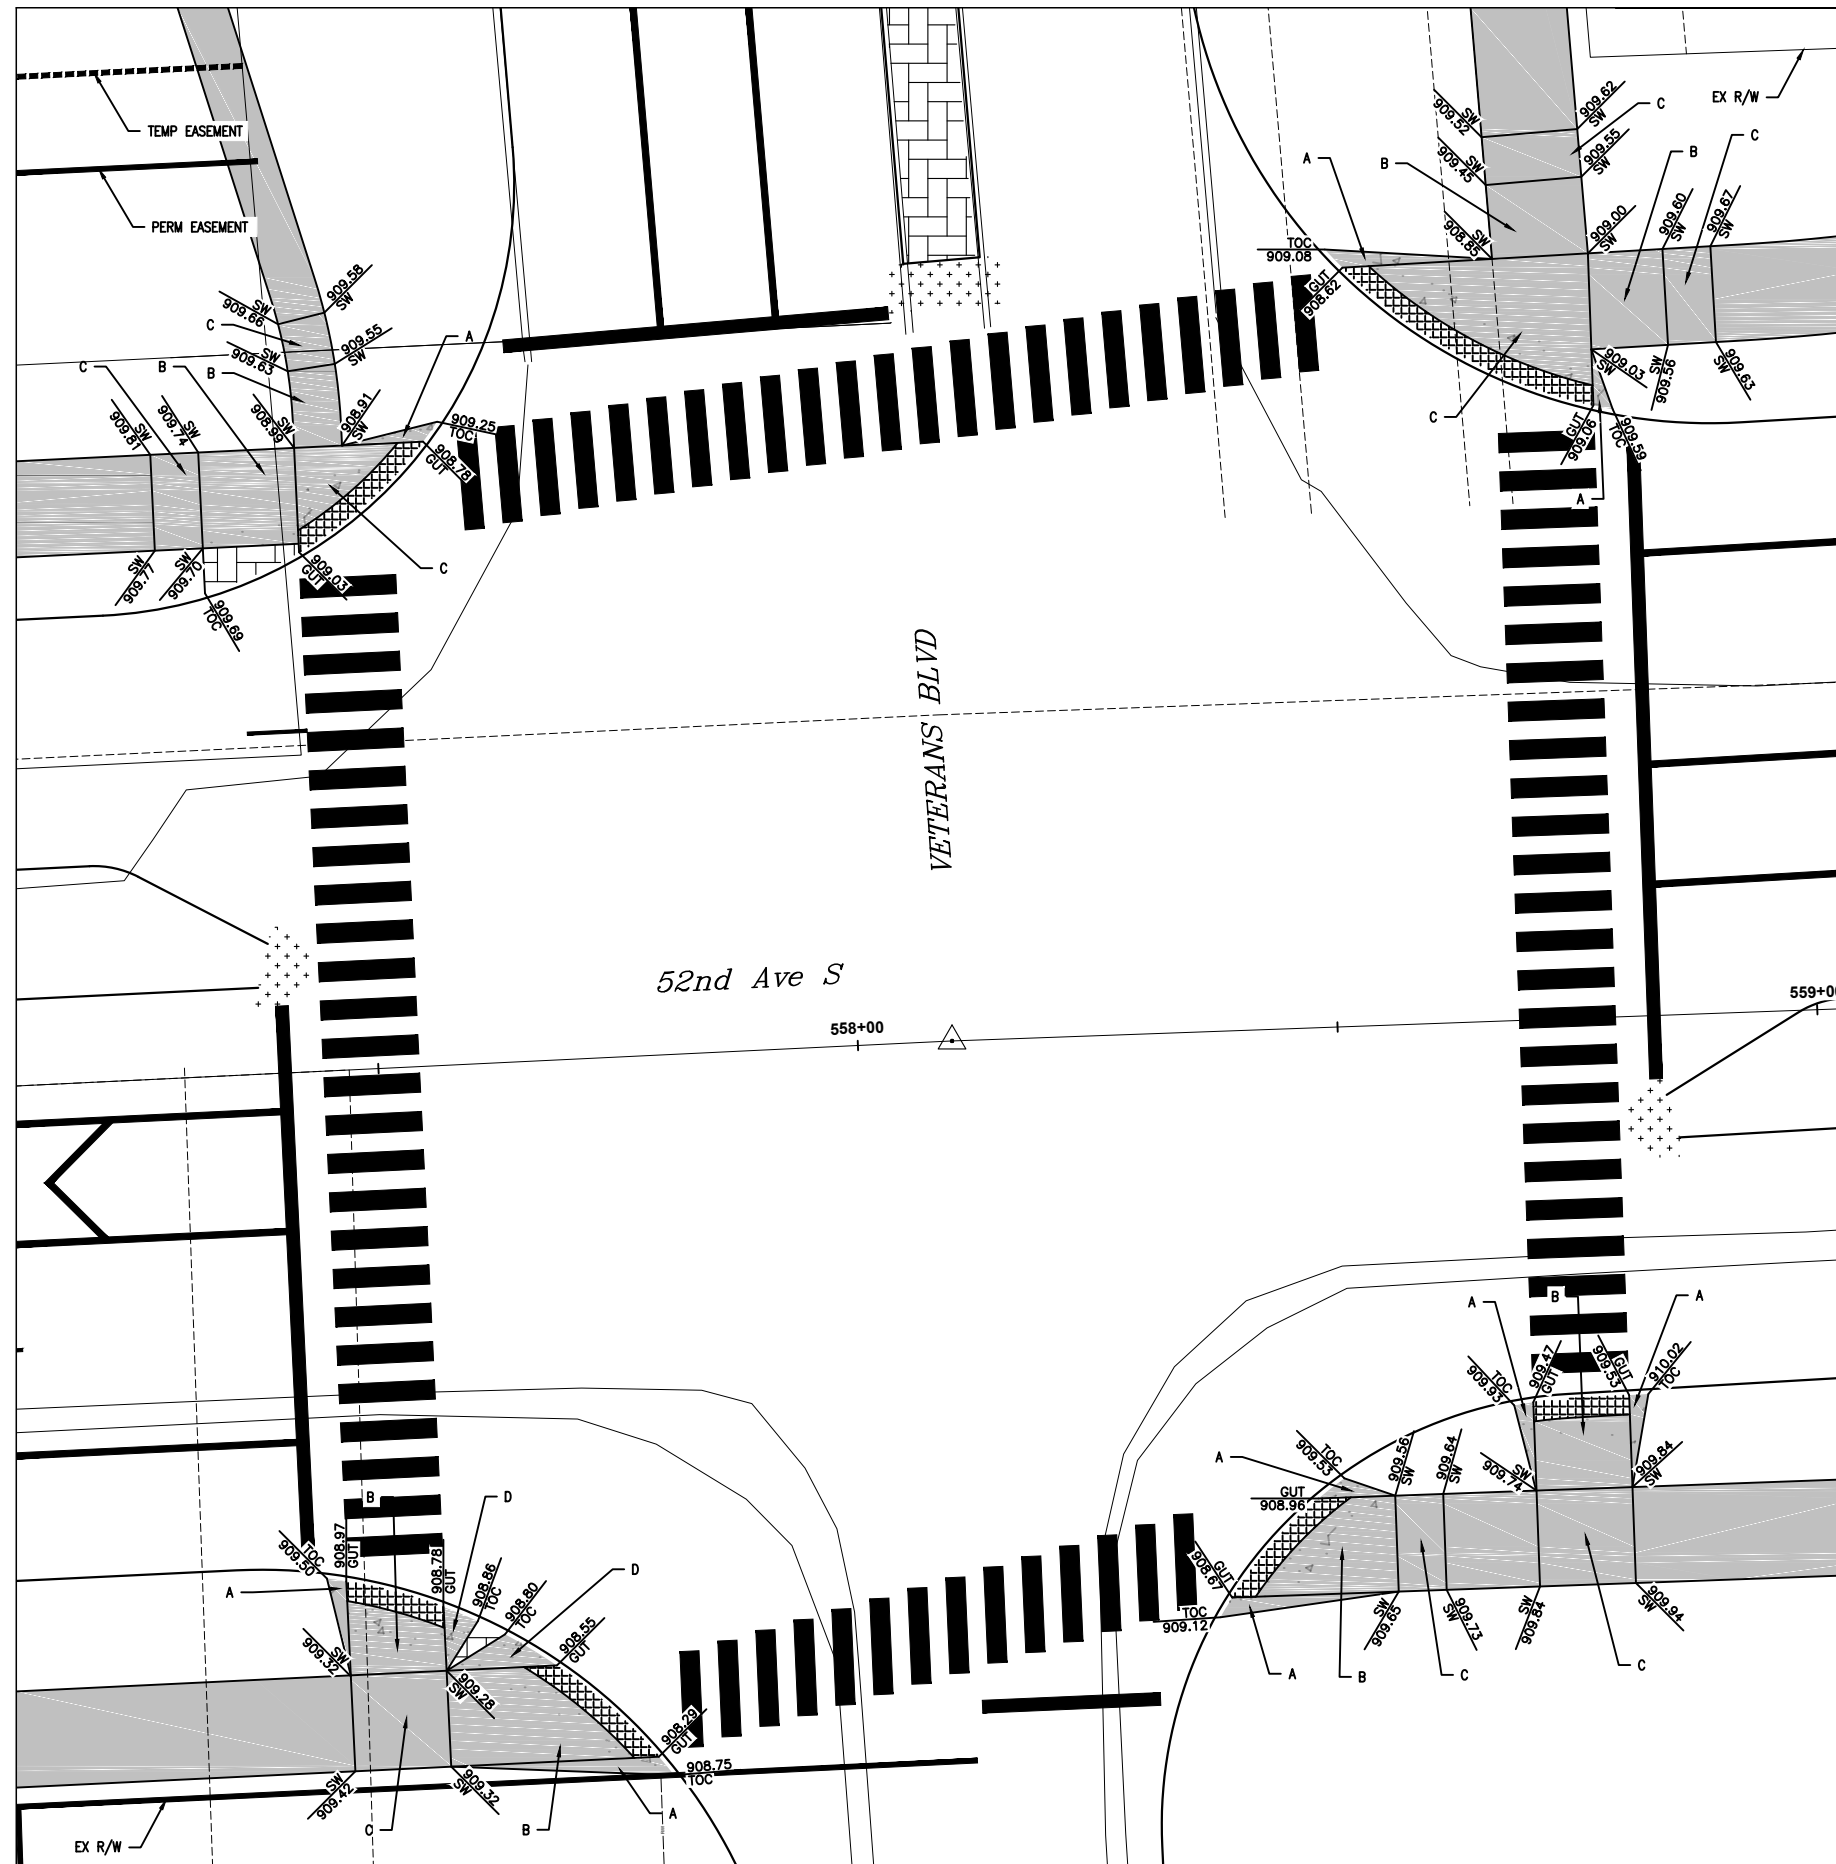

- | | |
|---|--------------------------------|
| A | 2' FLARE |
| B | 12:1 MAX SLOPE |
| C | 2% MAX SLOPE
ALL DIRECTIONS |
| D | 10% MAX SLOPE FLARE |
|  | DETECTABLE WARNING PANEL |
|  | IMPRESSIONED CONCRETE |
|  | 5" SIDEWALK |
|  | 6" SIDEWALK |
|  | MEDIAN NOSE |

Intersection	Quadrant	Crossing Direction	Area (SF)	Front Radius (Ft)	Front Chord (LF)	Back Radius (Ft)	Back Chord (LF)
Veterans Blvd	NW	N-S, E-W	31	44.50	17.30	42.50	13.81
	NE	N-S, E-W	57	54.50	29.81	52.50	26.43
	SW	N-S	21	54.50	10.49	52.50	10.53
		E-W	29	54.50	14.34	52.50	14.89
	SE	N-S	20	44.50	10.01	42.50	10.01
		E-W	28	44.50	13.70	42.50	14.35



Proj. No. 6059-0145
Houston
Engineering Inc.
Ph: 701.237.5065

ALL ELEVATIONS ARE BASED ON
THE U.S.G.S. VERTICAL DATUM OF 1988.
(UNLESS NOTED OTHERWISE)


This document was
originally issued and
sealed by
Adam M. Ruud
Registration Number
10407
on 8/15/18 and the
original document is
stored in the Engineering
Dept. at City Hall.

Layouts - Curb Ramp Grading

52nd Ave S - West of 63rd St S to 45th St S

08/15/18 05:54:45AM H:\Fargo\JBN\6000\6059\18_6059_145 - 52nd Ave. Design\CAD\Plans\020-ADA RAMP GRADING.dwg

STATE	PROJECT NO.	SECTION NO.	SHEET NO.
ND	SU-8-984(164)	80	5

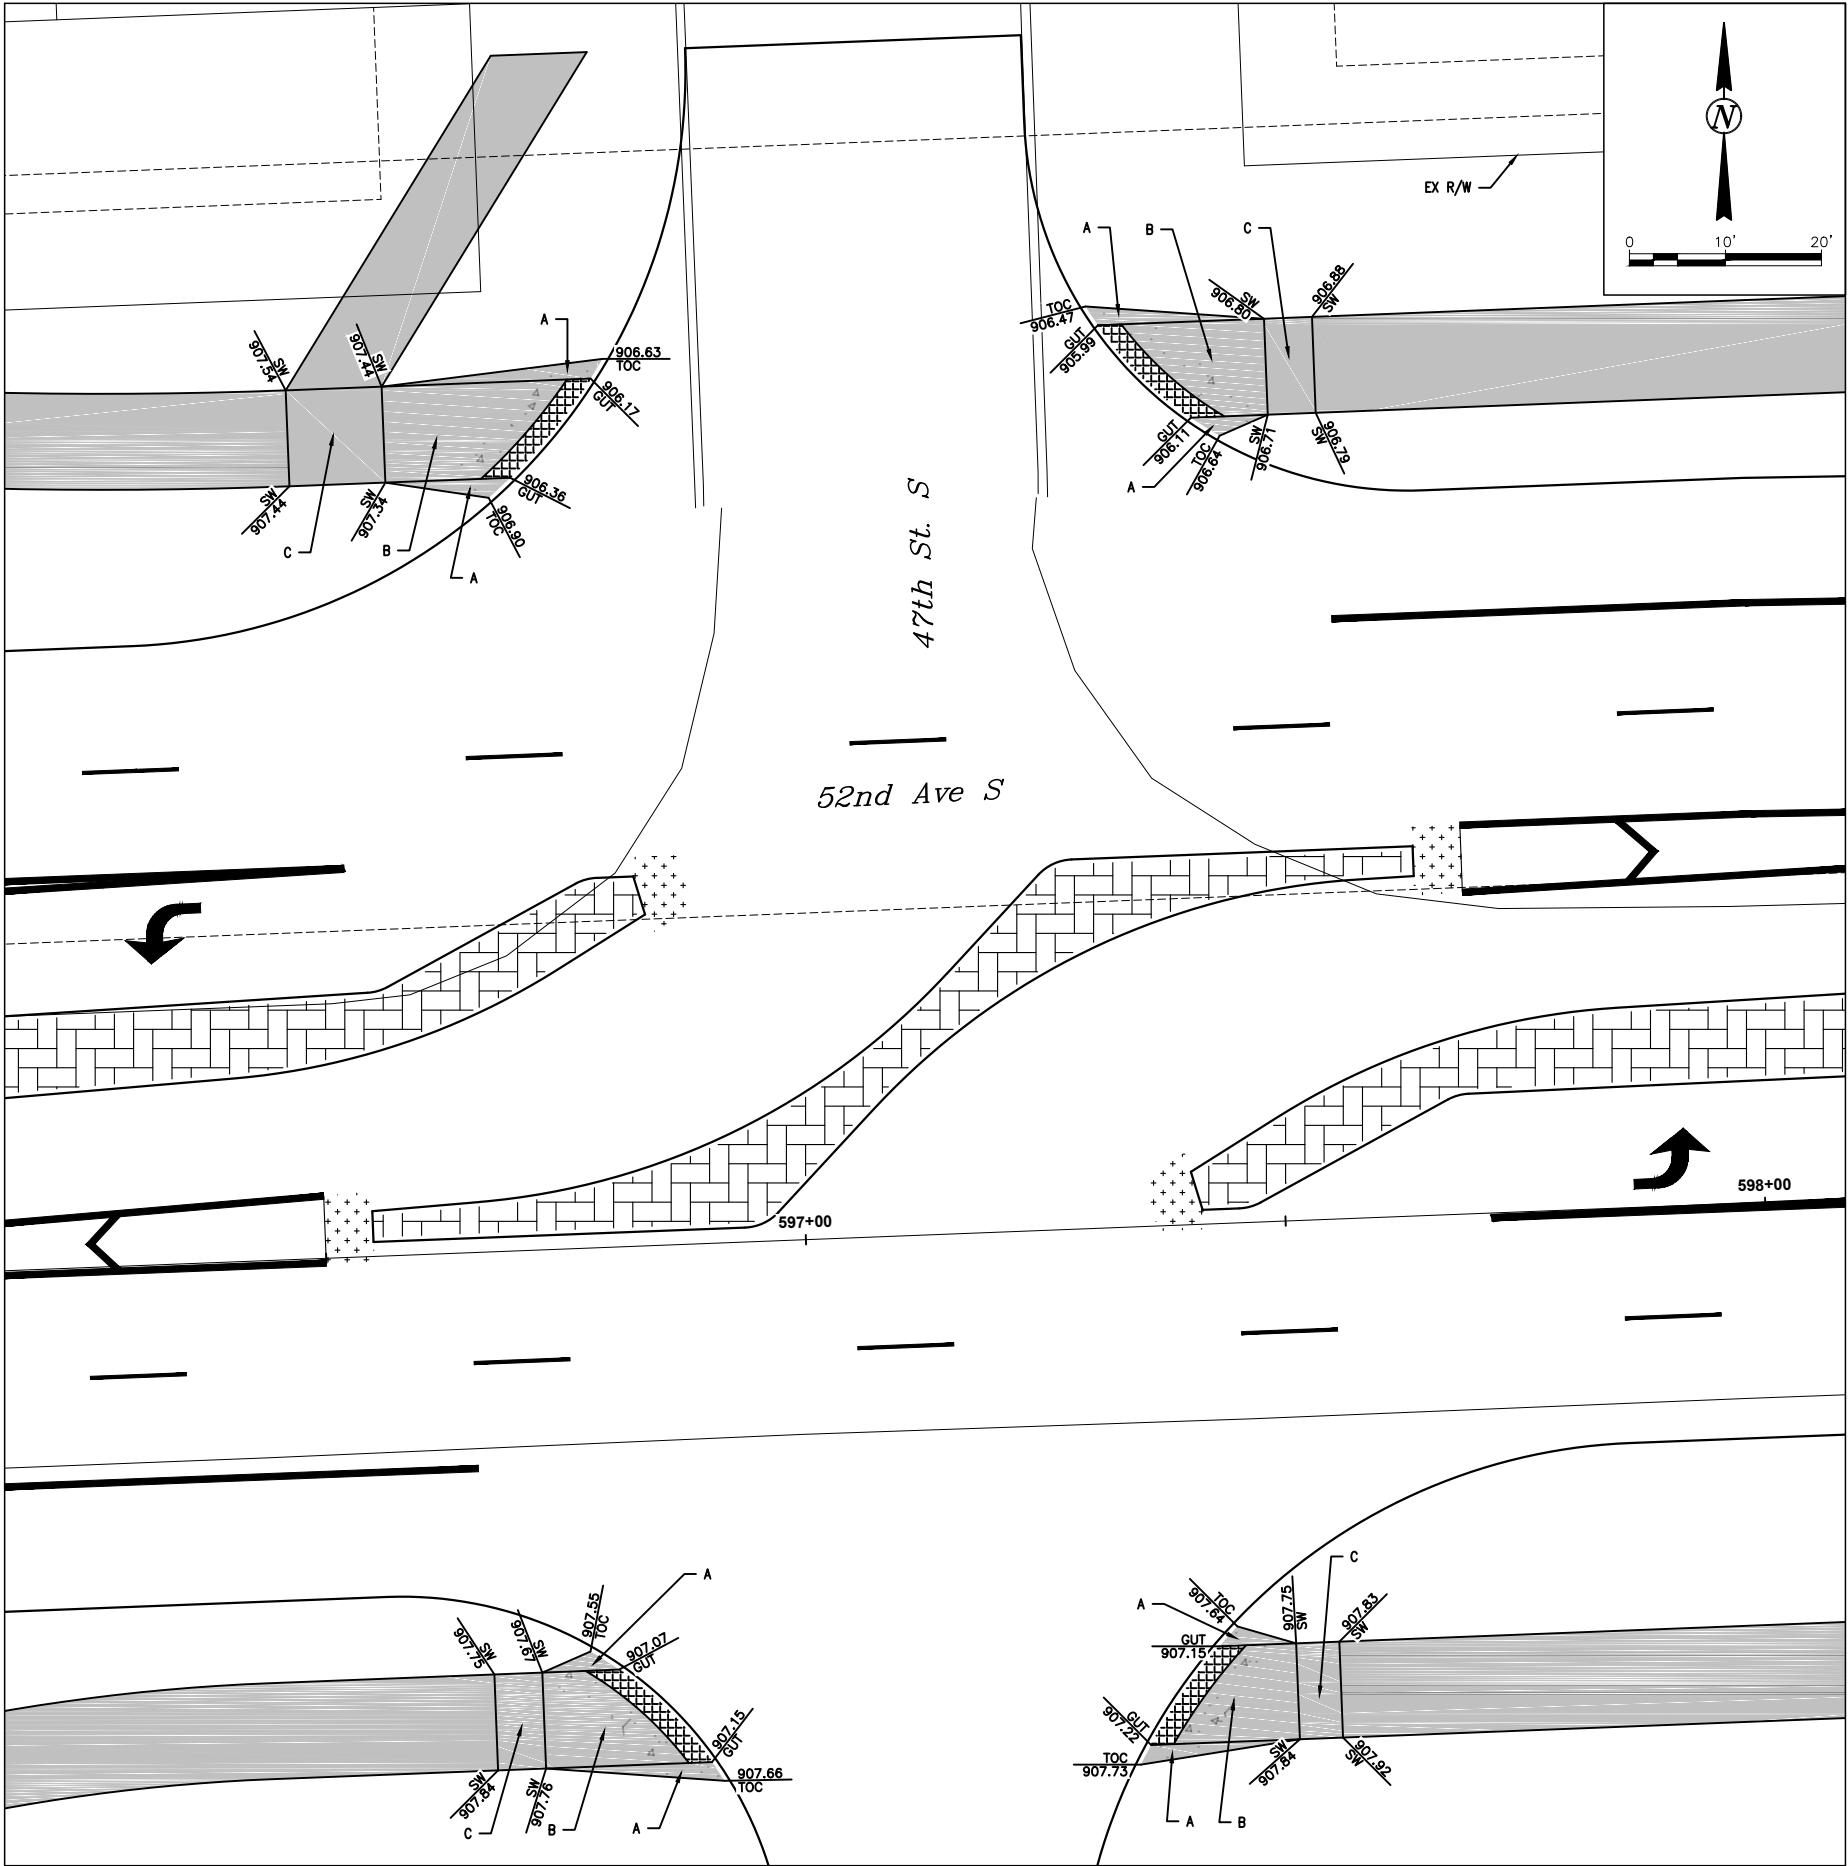

- A 2' FLARE
- B 12:1 MAX SLOPE
- C 2% MAX SLOPE ALL DIRECTIONS
- D 10% MAX SLOPE FLARE
- DETECTABLE WARNING PANEL
- IMPRESSED CONCRETE
- 5" SIDEWALK
- 6" SIDEWALK
- MEDIAN NOSE

Intersection	Quadrant	Crossing Direction	Area (SF)	Front Radius (Ft)	Front Chord (LF)	Back Radius (Ft)	Back Chord (LF)
47th St S	NW	E-W	27	59.50	13.30	57.50	13.69
	NE	E-W	28	39.50	13.66	37.50	14.41
	SW	E-W	28	39.50	13.66	37.50	14.41
	SE	E-W	25	59.50	12.50	57.50	12.76



Proj. No. 6059-0145
Houston
Engineering Inc.
Ph: 701.237.5065

ALL ELEVATIONS ARE BASED ON
THE U.S.G.S. VERTICAL DATUM OF 1988.
(UNLESS NOTED OTHERWISE)


This document was originally issued and sealed by
Adam M. Ruud
Registration Number 10407
on 8/15/18 and the original document is stored in the Engineering Dept. at City Hall.

Layouts - Curb Ramp Grading

52nd Ave S - West of 63rd St S to 45th St S

08/15/18 05:54:50AM H:\Fargo\JBN\6000\6059\18_6059_145 - 52nd Ave. Design\CAD\Plans\020-ADA RAMP GRADING.dwg

STATE	PROJECT NO.	SECTION NO.	SHEET NO.
ND	SU-8-984(164)	80	6

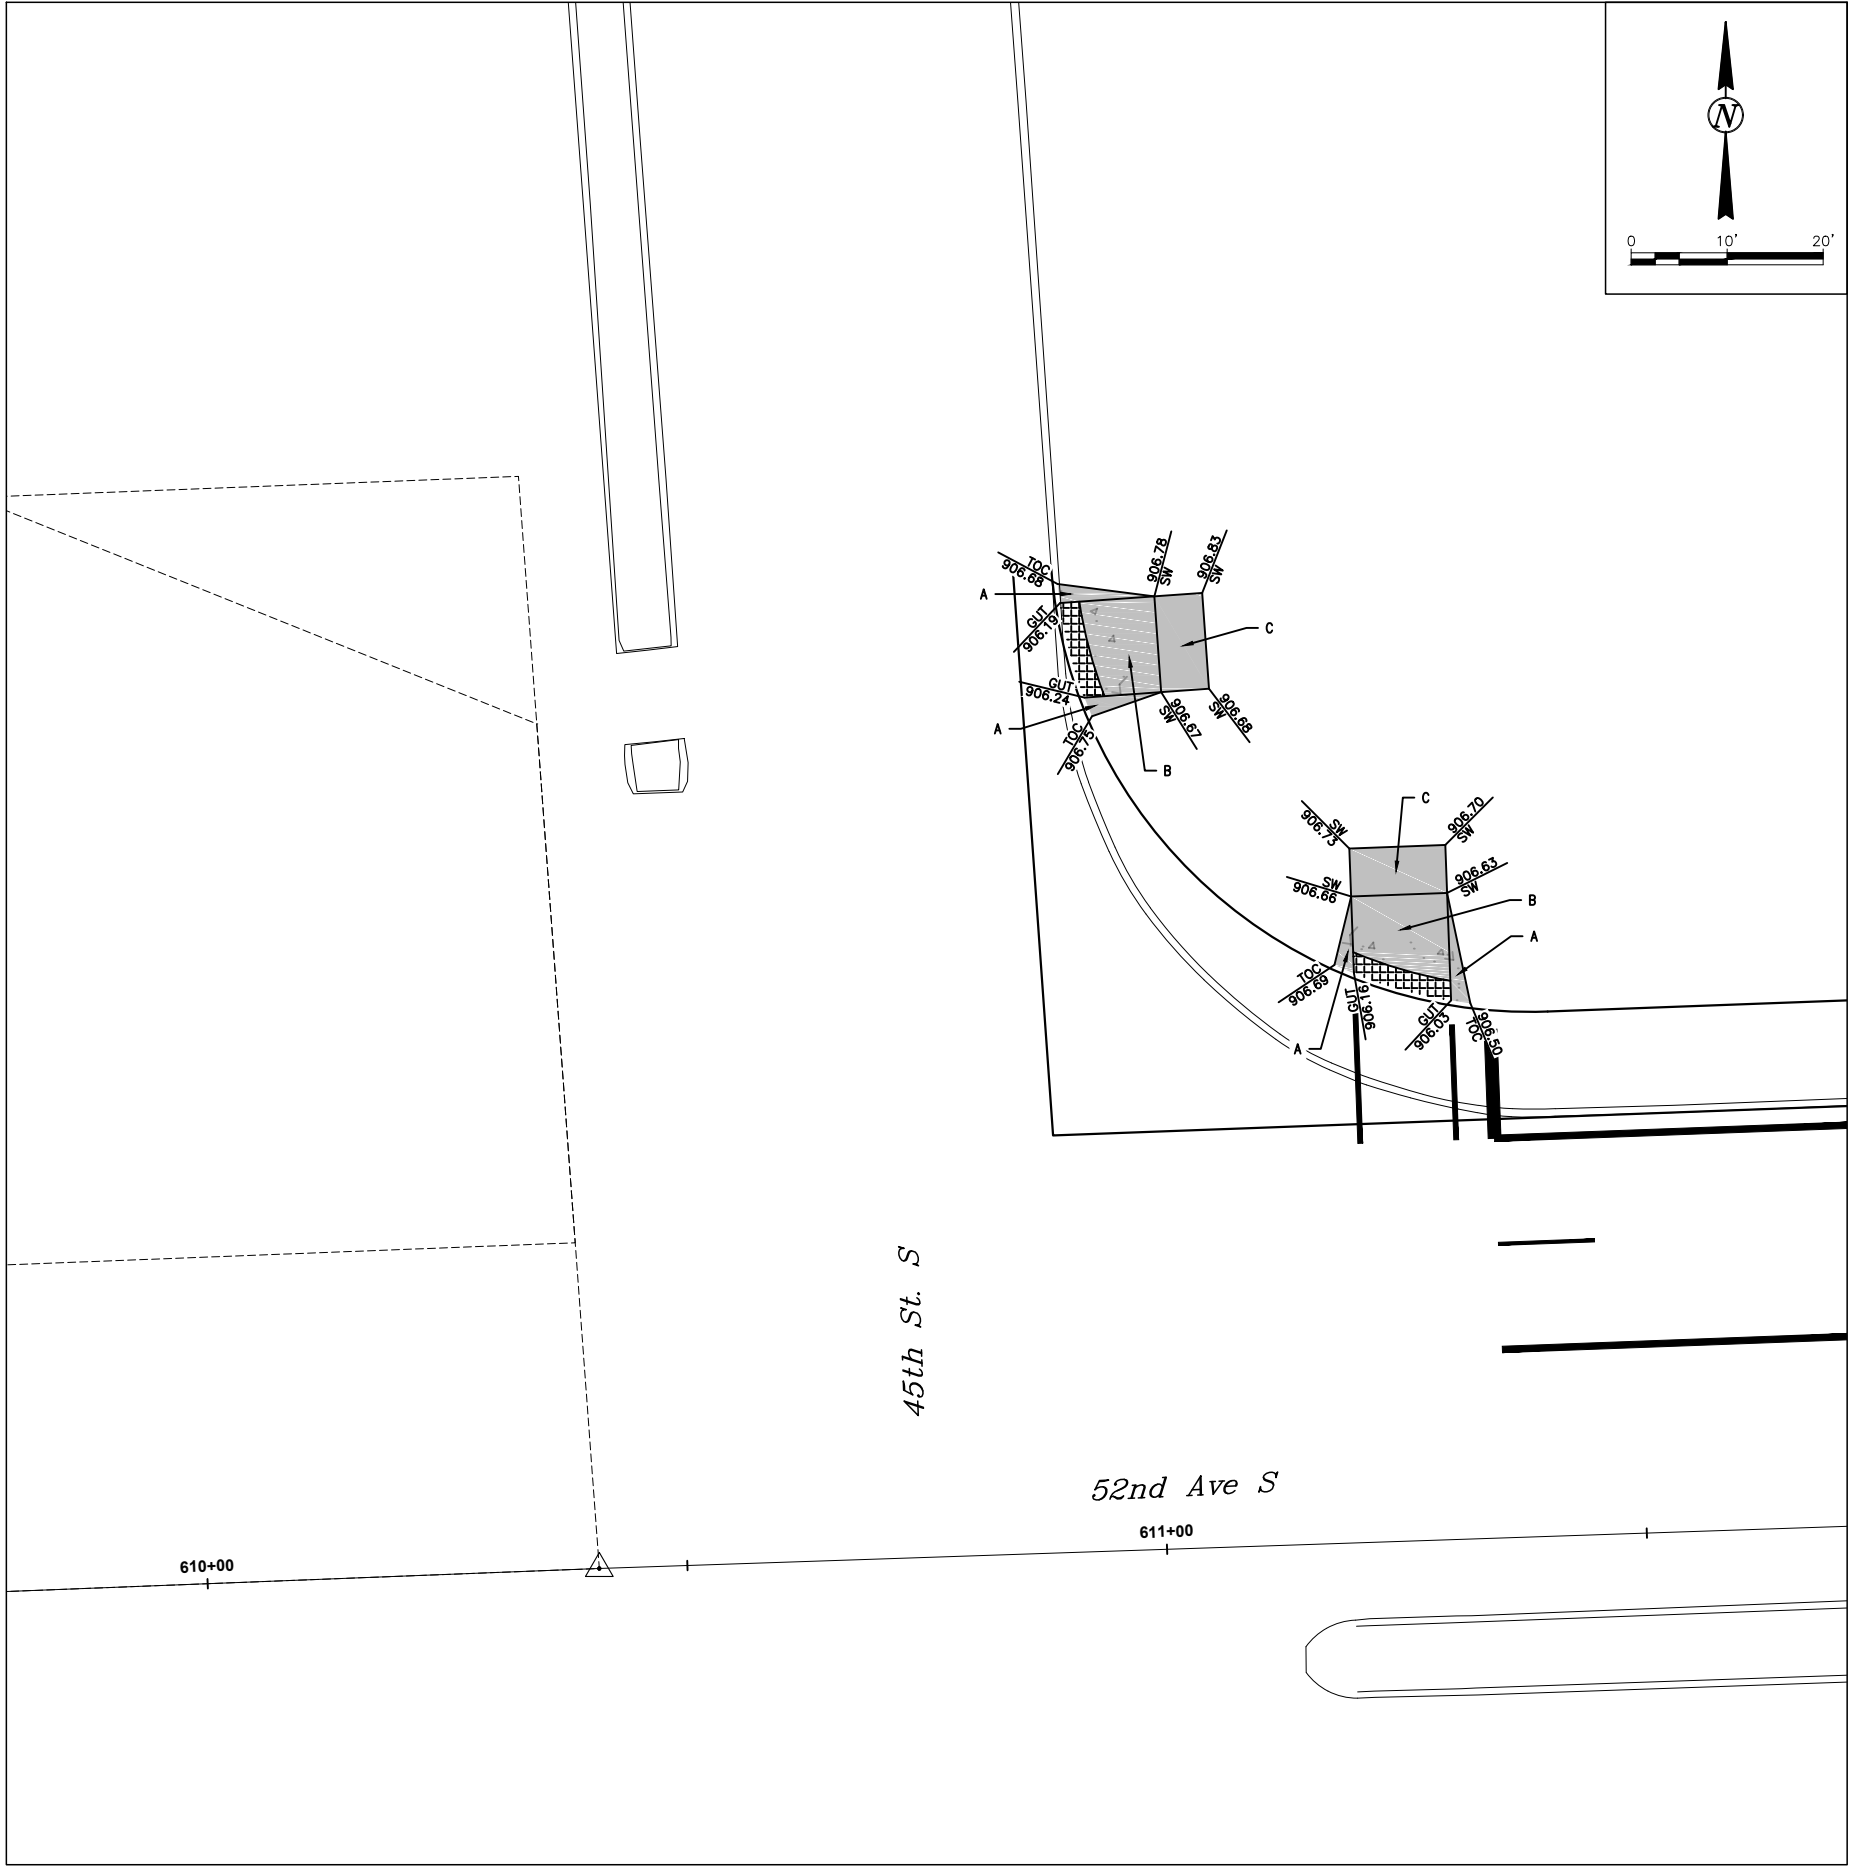

- A 2' FLARE
- B 12:1 MAX SLOPE
- C 2% MAX SLOPE ALL DIRECTIONS
- D 10% MAX SLOPE FLARE
- DETECTABLE WARNING PANEL
- IMPRESSIONED CONCRETE
- 5" SIDEWALK
- 6" SIDEWALK
- MEDIAN NOSE

Intersection	Quadrant	Crossing Direction	Area (SF)	Front Radius (Ft)	Front Chord (LF)	Back Radius (Ft)	Back Chord (LF)
47th St S	NE	N-S	21	49.50	10.50	47.50	10.55
		E-W	20	49.50	10.17	47.50	10.18



Proj. No. 6059-0145
Houston
Engineering Inc.
Ph: 701.237.5065


ALL ELEVATIONS ARE BASED ON
THE U.S.G.S. VERTICAL DATUM OF 1988.
(UNLESS NOTED OTHERWISE)

This document was originally issued and sealed by
Adam M. Ruud
Registration Number 10407
on 8/15/18 and the original document is stored in the Engineering Dept. at City Hall.


Layouts - Curb Ramp Grading

52nd Ave S - West of 63rd St S to 45th St S

08/15/18 05:56:01AM H:\Fargo\JBN\6000\6059\18_6059_145 - 52nd Ave. Design\CAD\Plans\080-INTERSECTION GRADING.dwg

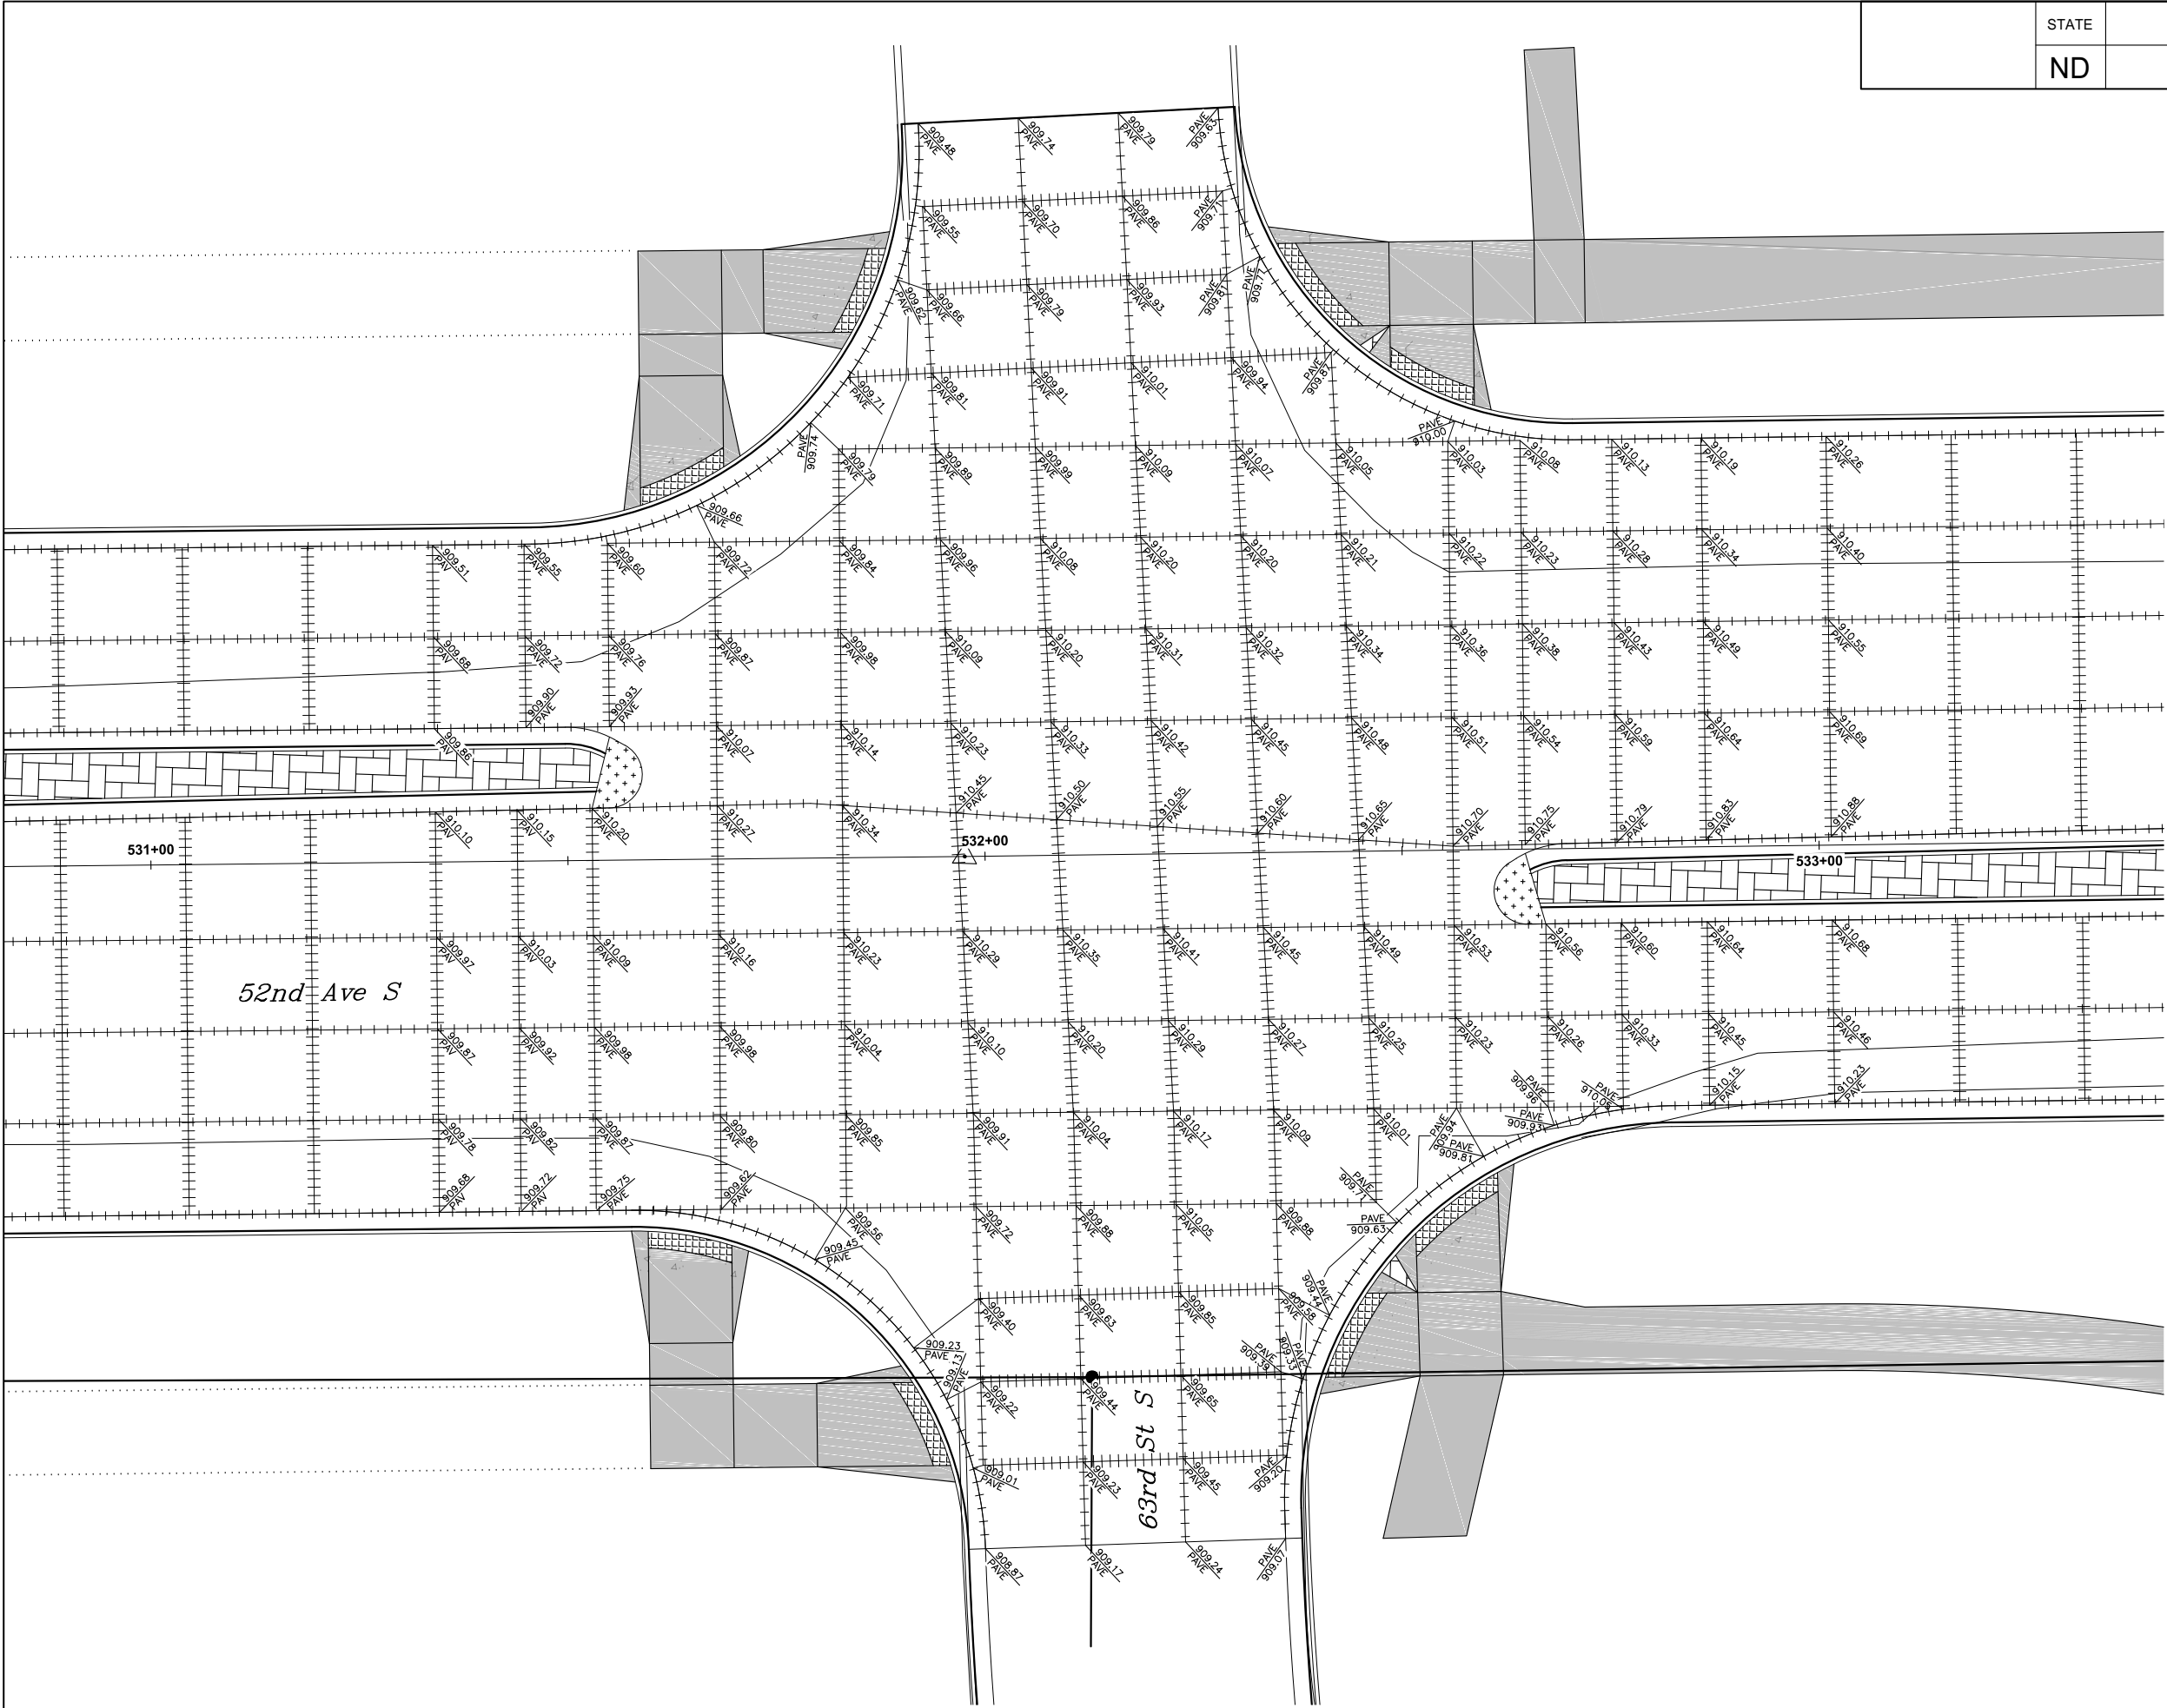

	STATE	PROJECT NO.	SECTION NO.	SHEET NO.
	ND	SU-8-984(164)	80	7

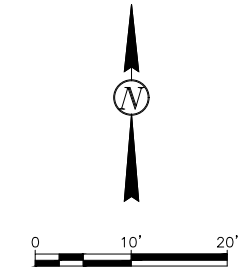

—— #4 DEFORMED TIE BAR
++++ DOWELED JOINT



Proj. No. 6059-0145
Houston
Engineering Inc.
Ph: 701.237.5065

ALL ELEVATIONS ARE BASED ON
THE U.S.G.S. VERTICAL DATUM OF 1988.
(UNLESS NOTED OTHERWISE)


This document was
originally issued and
sealed by
Adam M. Ruud
Registration Number
10407
on 8/15/18 and the
original document is
stored in the Engineering
Dept. at City Hall.

Layouts - Int Grading 63rd Ave S


52nd Ave S - West of 63rd St S to 45th St S

08/15/18 05:56:19AM H:\Fargo\JBW\6000\6059\18_6059_145 - 52nd Ave. Design\CAD\Plans\080-INTERSECTION GRADING.dwg

	STATE	PROJECT NO.	SECTION NO.	SHEET NO.
	ND	SU-8-984(164)	80	9

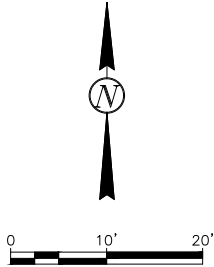

———— #4 DEFORMED TIE BAR
++++ DOWELED JOINT

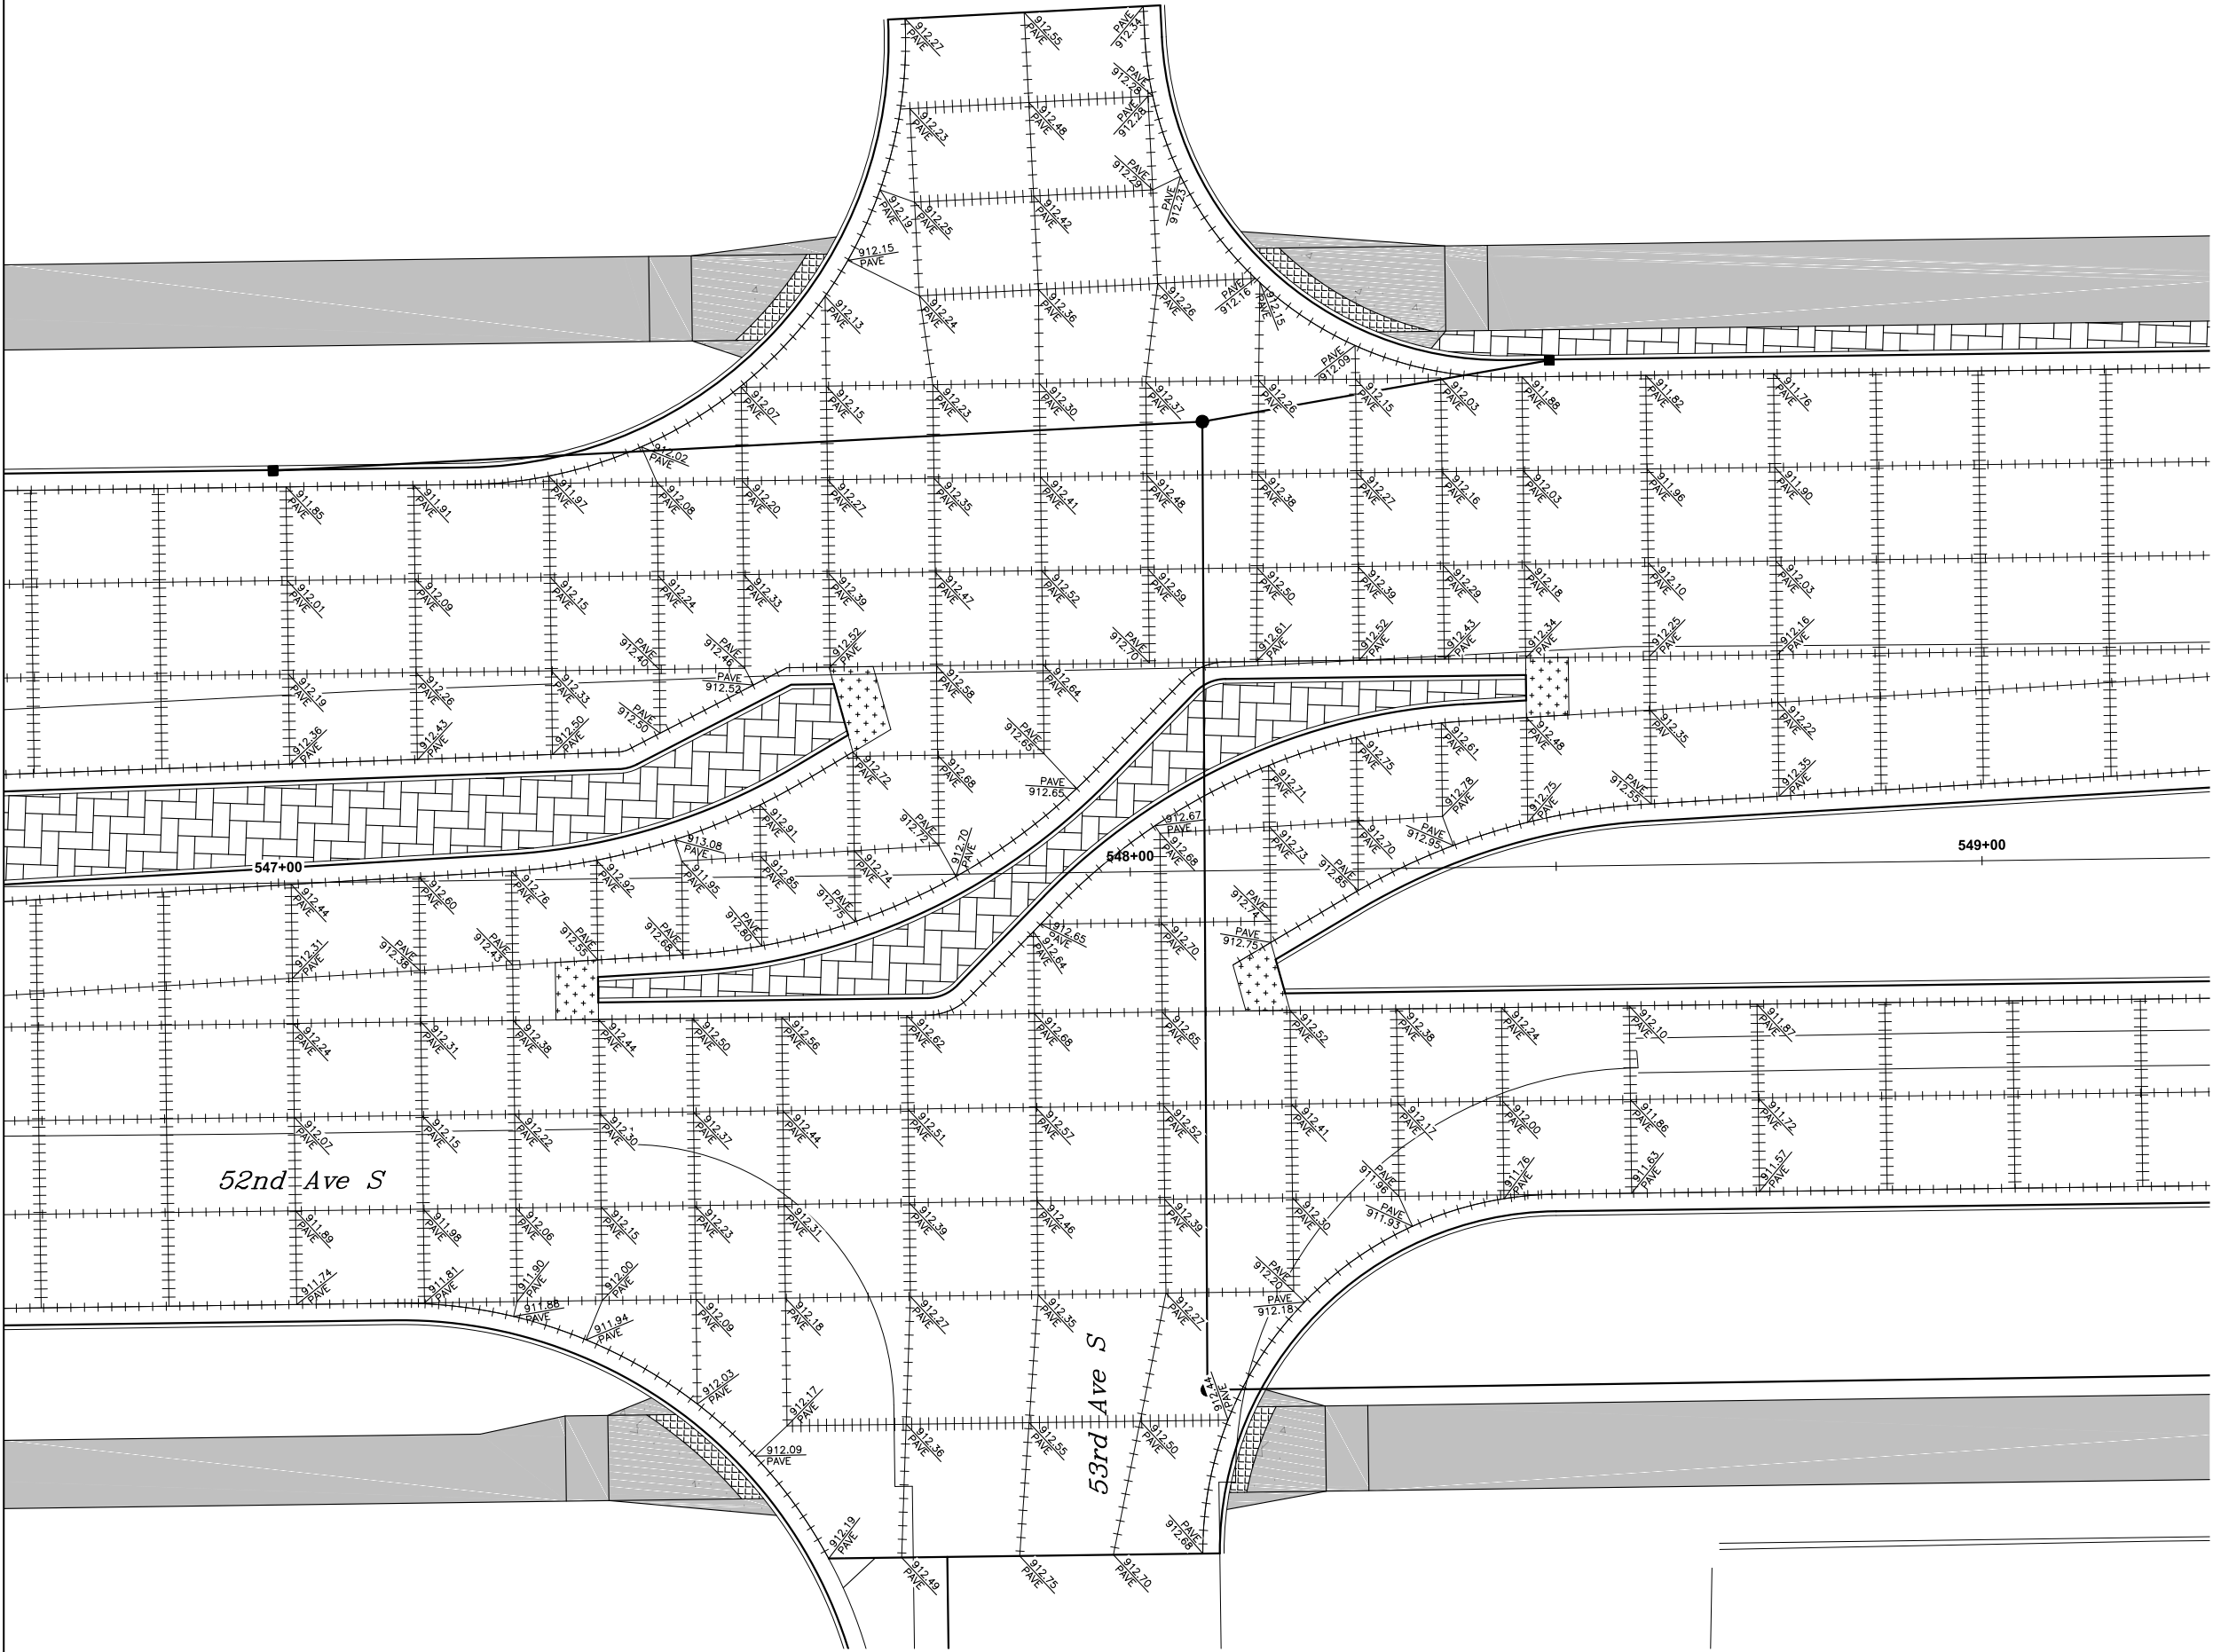

Proj. No. 6059-0145
Houston
Engineering Inc.
Ph: 701.237.5065

ALL ELEVATIONS ARE BASED ON
THE U.S.G.S. VERTICAL DATUM OF 1988.
(UNLESS NOTED OTHERWISE)


This document was
originally issued and
sealed by
Adam M. Ruud
Registration Number
10407
on 8/15/18 and the
original document is
stored in the Engineering
Dept. at City Hall.

Layouts - Int Grading 53rd Ave S

52nd Ave S - West of 63rd St S to 45th St S


08/15/18 05:56:38AM H:\Fargo\IBN\6000\6059\18_6059_145 - 52nd Ave. Design\CAD\Plans\080-INTERSECTION GRADING.dwg

	STATE	PROJECT NO.	SECTION NO.	SHEET NO.
	ND	SU-8-984(164)	80	11

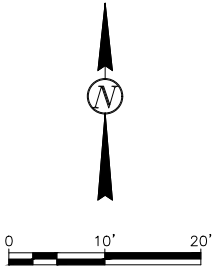

———— #4 DEFORMED TIE BAR

++++ DOWELED JOINT

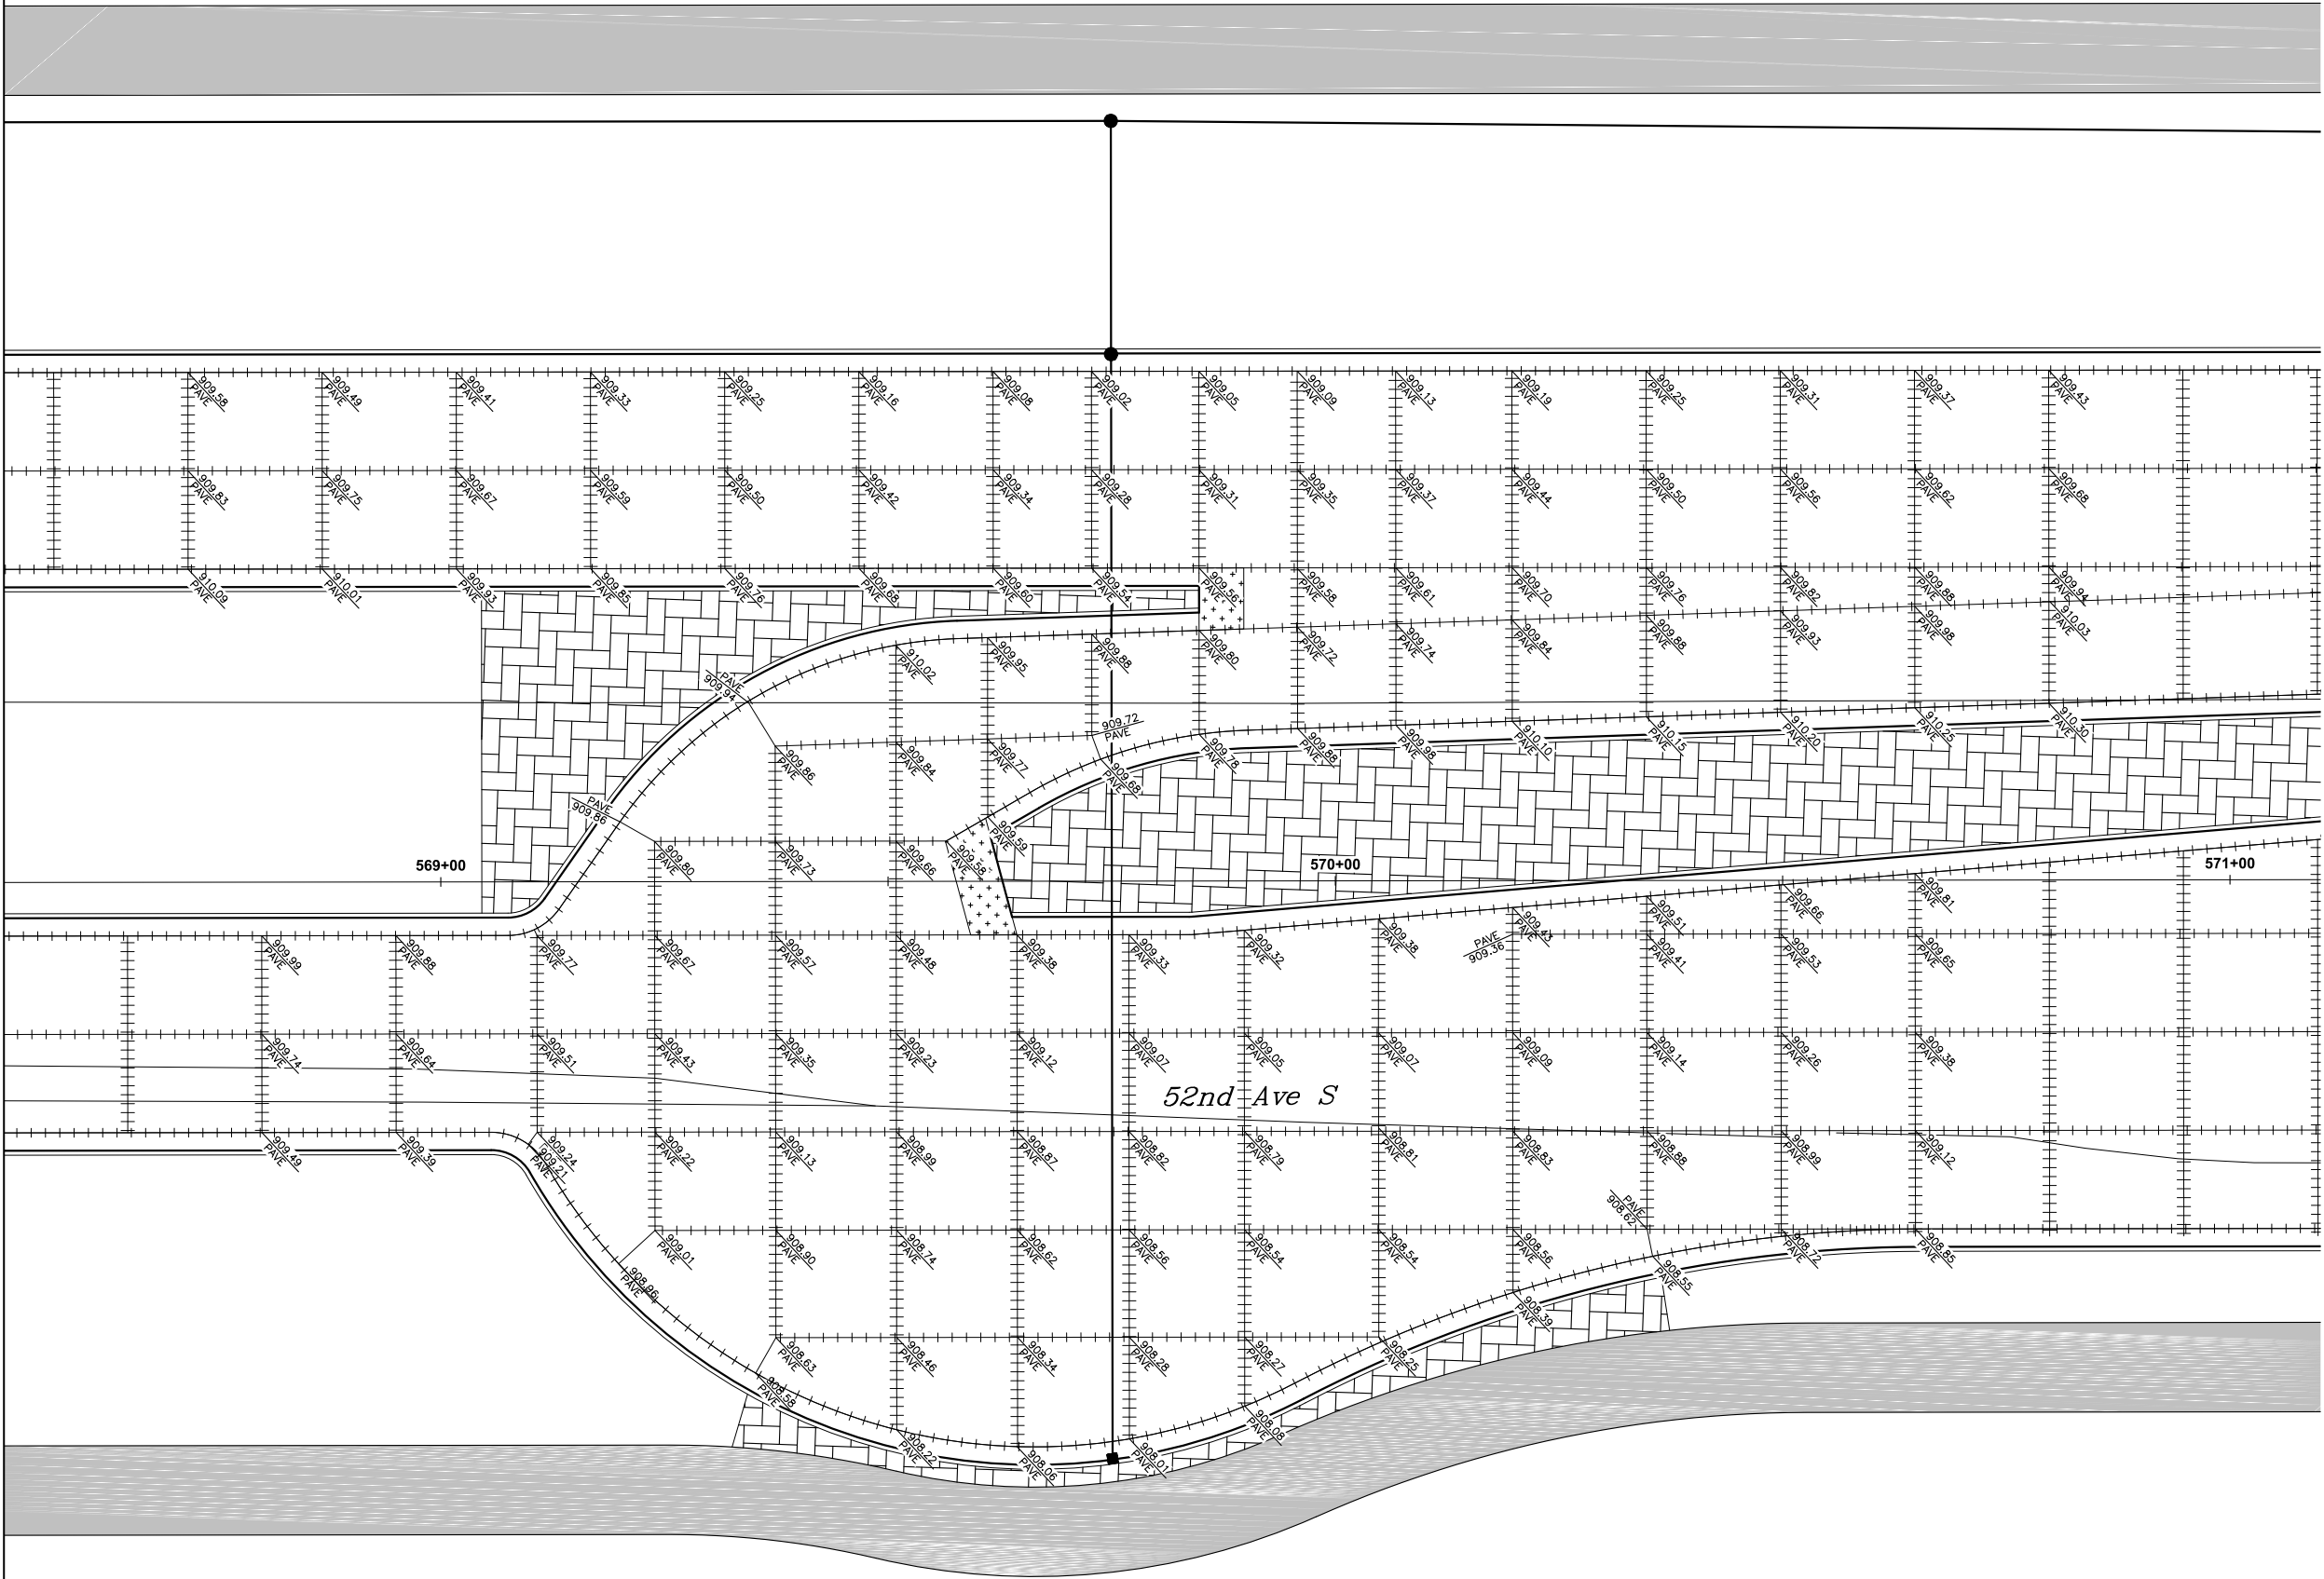

Proj. No. 6059-0145
Houston
Engineering Inc.
Ph: 701.237.5065

ALL ELEVATIONS ARE BASED ON
THE U.S.G.S. VERTICAL DATUM OF 1988.
(UNLESS NOTED OTHERWISE)


This document was
originally issued and
sealed by
Adam M. Ruud
Registration Number
10407
on 8/15/18 and the
original document is
stored in the Engineering
Dept. at City Hall.

Layouts - Loon Grading West 53rd St S

52nd Ave S - West of 63rd St S to 45th St S

08/15/18 05:56:48AM H:\Fargo\JBN\6000\6059\18_6059_145 - 52nd Ave. Design\CAD\Plans\080-INTERSECTION GRADING.dwg

STATE	PROJECT NO.	SECTION NO.	SHEET NO.
ND	SU-8-984(164)	80	12

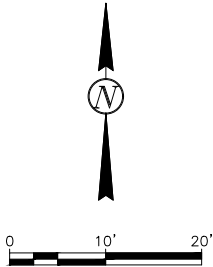

----- #4 DEFORMED TIE BAR
++++ DOWELED JOINT




Proj. No. 6059-0145
Houston
Engineering Inc.
Ph: 701.237.5065

ALL ELEVATIONS ARE BASED ON
THE U.S.G.S. VERTICAL DATUM OF 1988.
(UNLESS NOTED OTHERWISE)


This document was
originally issued and
sealed by
Adam M. Ruud
Registration Number
10407
on 8/15/18 and the
original document is
stored in the Engineering
Dept. at City Hall.

Layouts - Int Grading 53rd St S


52nd Ave S - West of 63rd St S to 45th St S

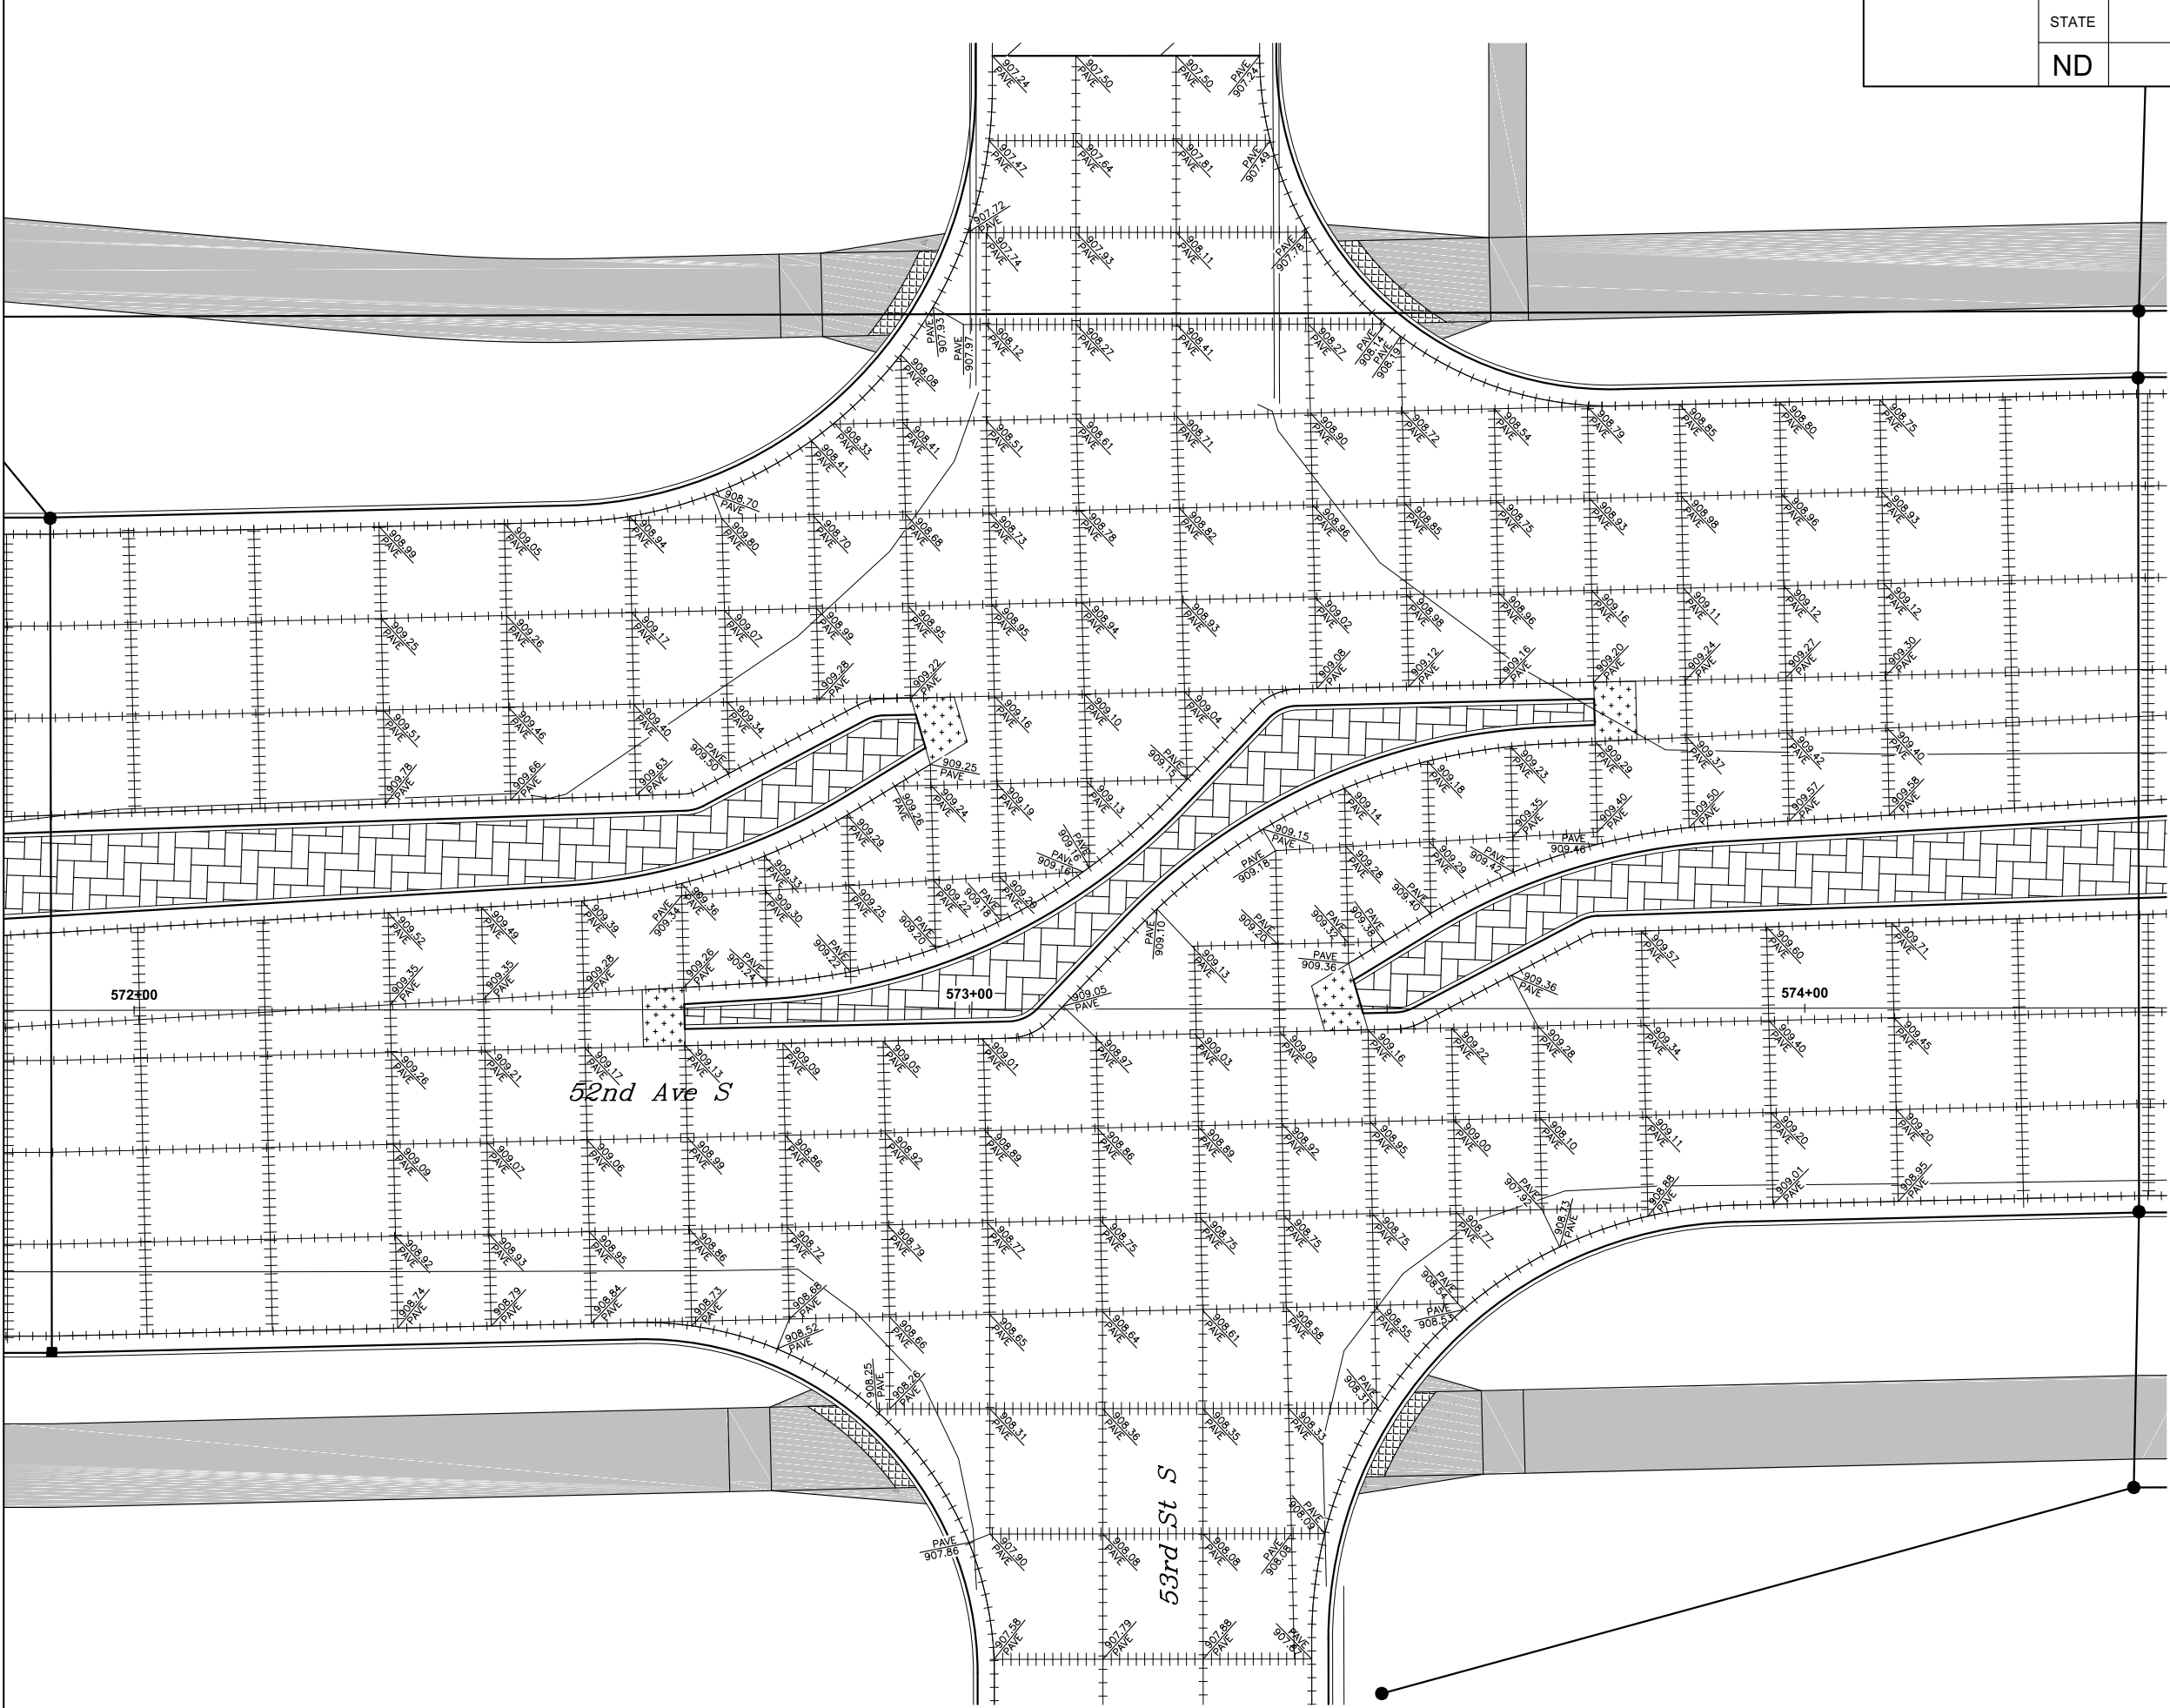

08/15/18 05:57:19AM H:\Fargo\JBN\6000\6059\18_6059_145 - 52nd Ave. Design\CAD\Plans\080-INTERSECTION GRADING.dwg

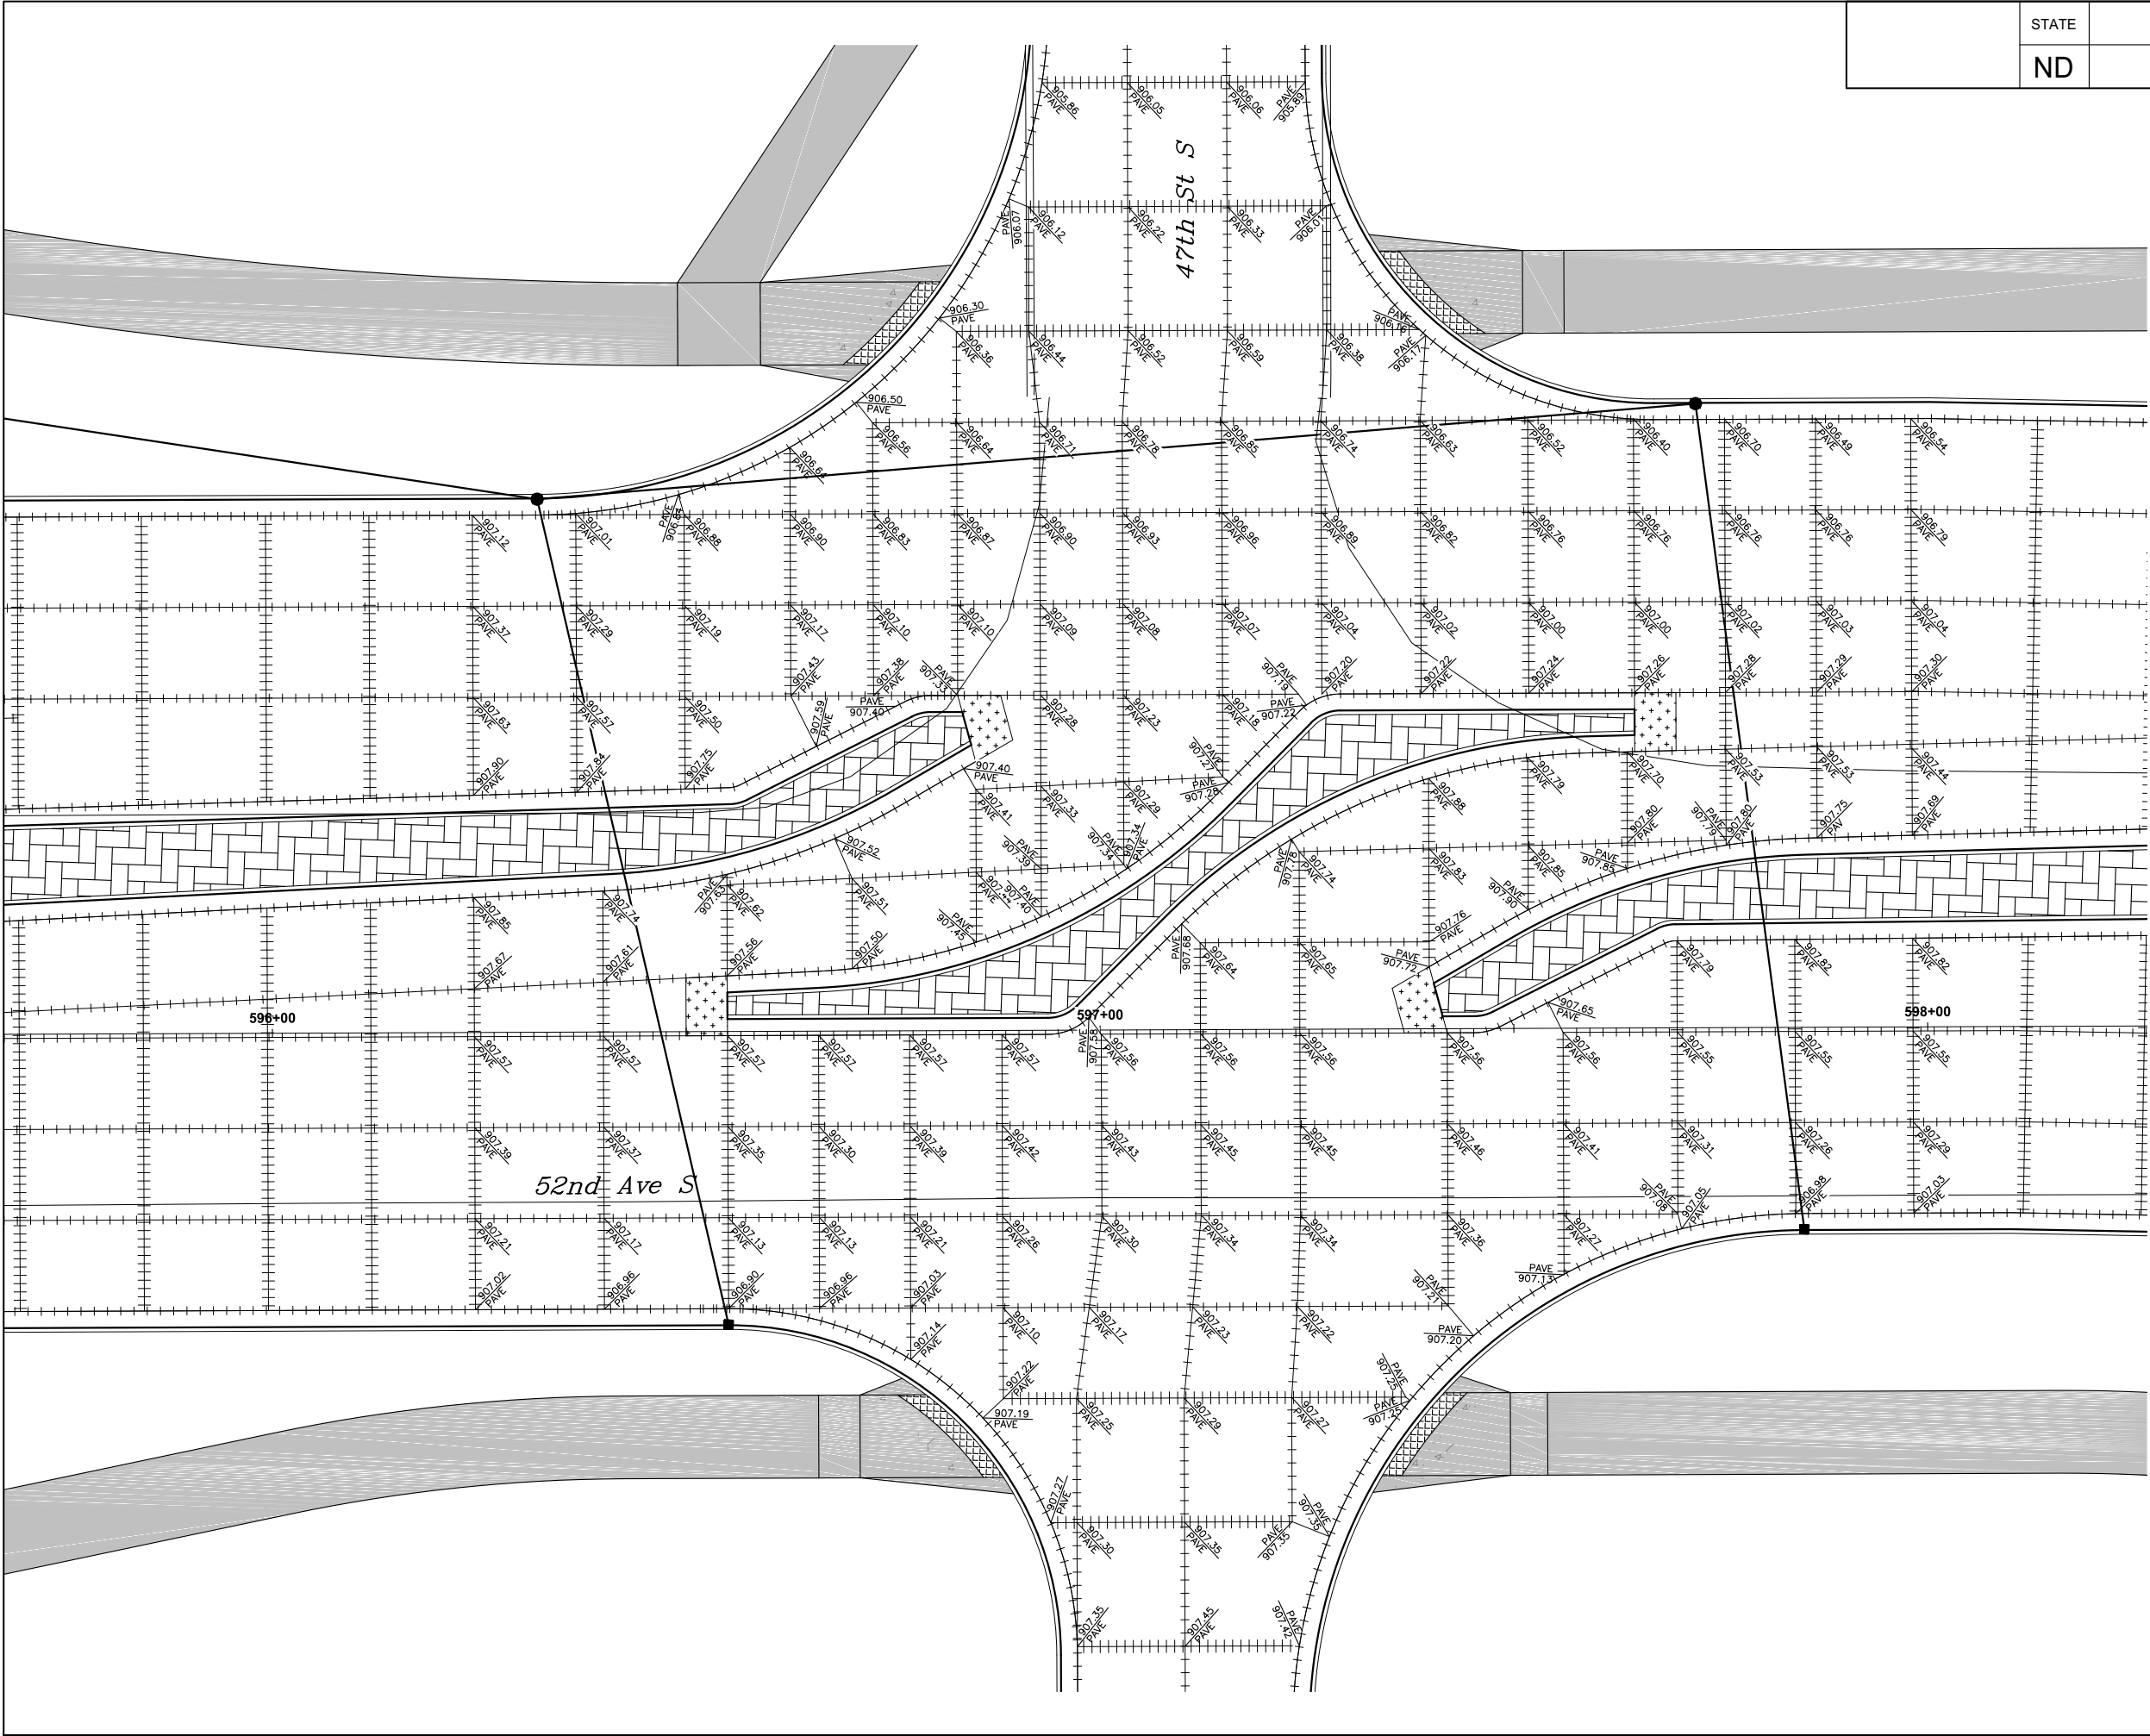

	STATE	PROJECT NO.	SECTION NO.	SHEET NO.
	ND	SU-8-984(164)	80	15

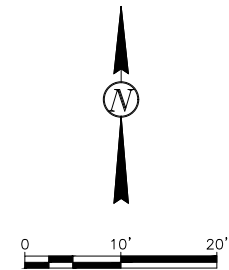

- #4 DEFORMED TIE BAR
- ++++ DOWELED JOINT



Proj. No. 6059-0145
Houston
Engineering Inc.
Ph: 701.237.5065

ALL ELEVATIONS ARE BASED ON
THE U.S.G.S. VERTICAL DATUM OF 1988.
(UNLESS NOTED OTHERWISE)


This document was
originally issued and
sealed by
Adam M. Ruud
Registration Number
10407
on 8/15/18 and the
original document is
stored in the Engineering
Dept. at City Hall.

Layouts - Int Grading 47th St S


52nd Ave S - West of 63rd St S to 45th St S

08/15/18 05:57:27AM H:\Fargo\JBN\6000\6059\18_6059_145 - 52nd Ave. Design\CAD\Plans\080-INTERSECTION GRADING.dwg

	STATE	PROJECT NO.	SECTION NO.	SHEET NO.
	ND	SU-8-984(164)	80	16

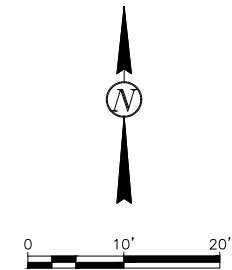

----- #4 DEFORMED TIE BAR
++++ DOWELED JOINT

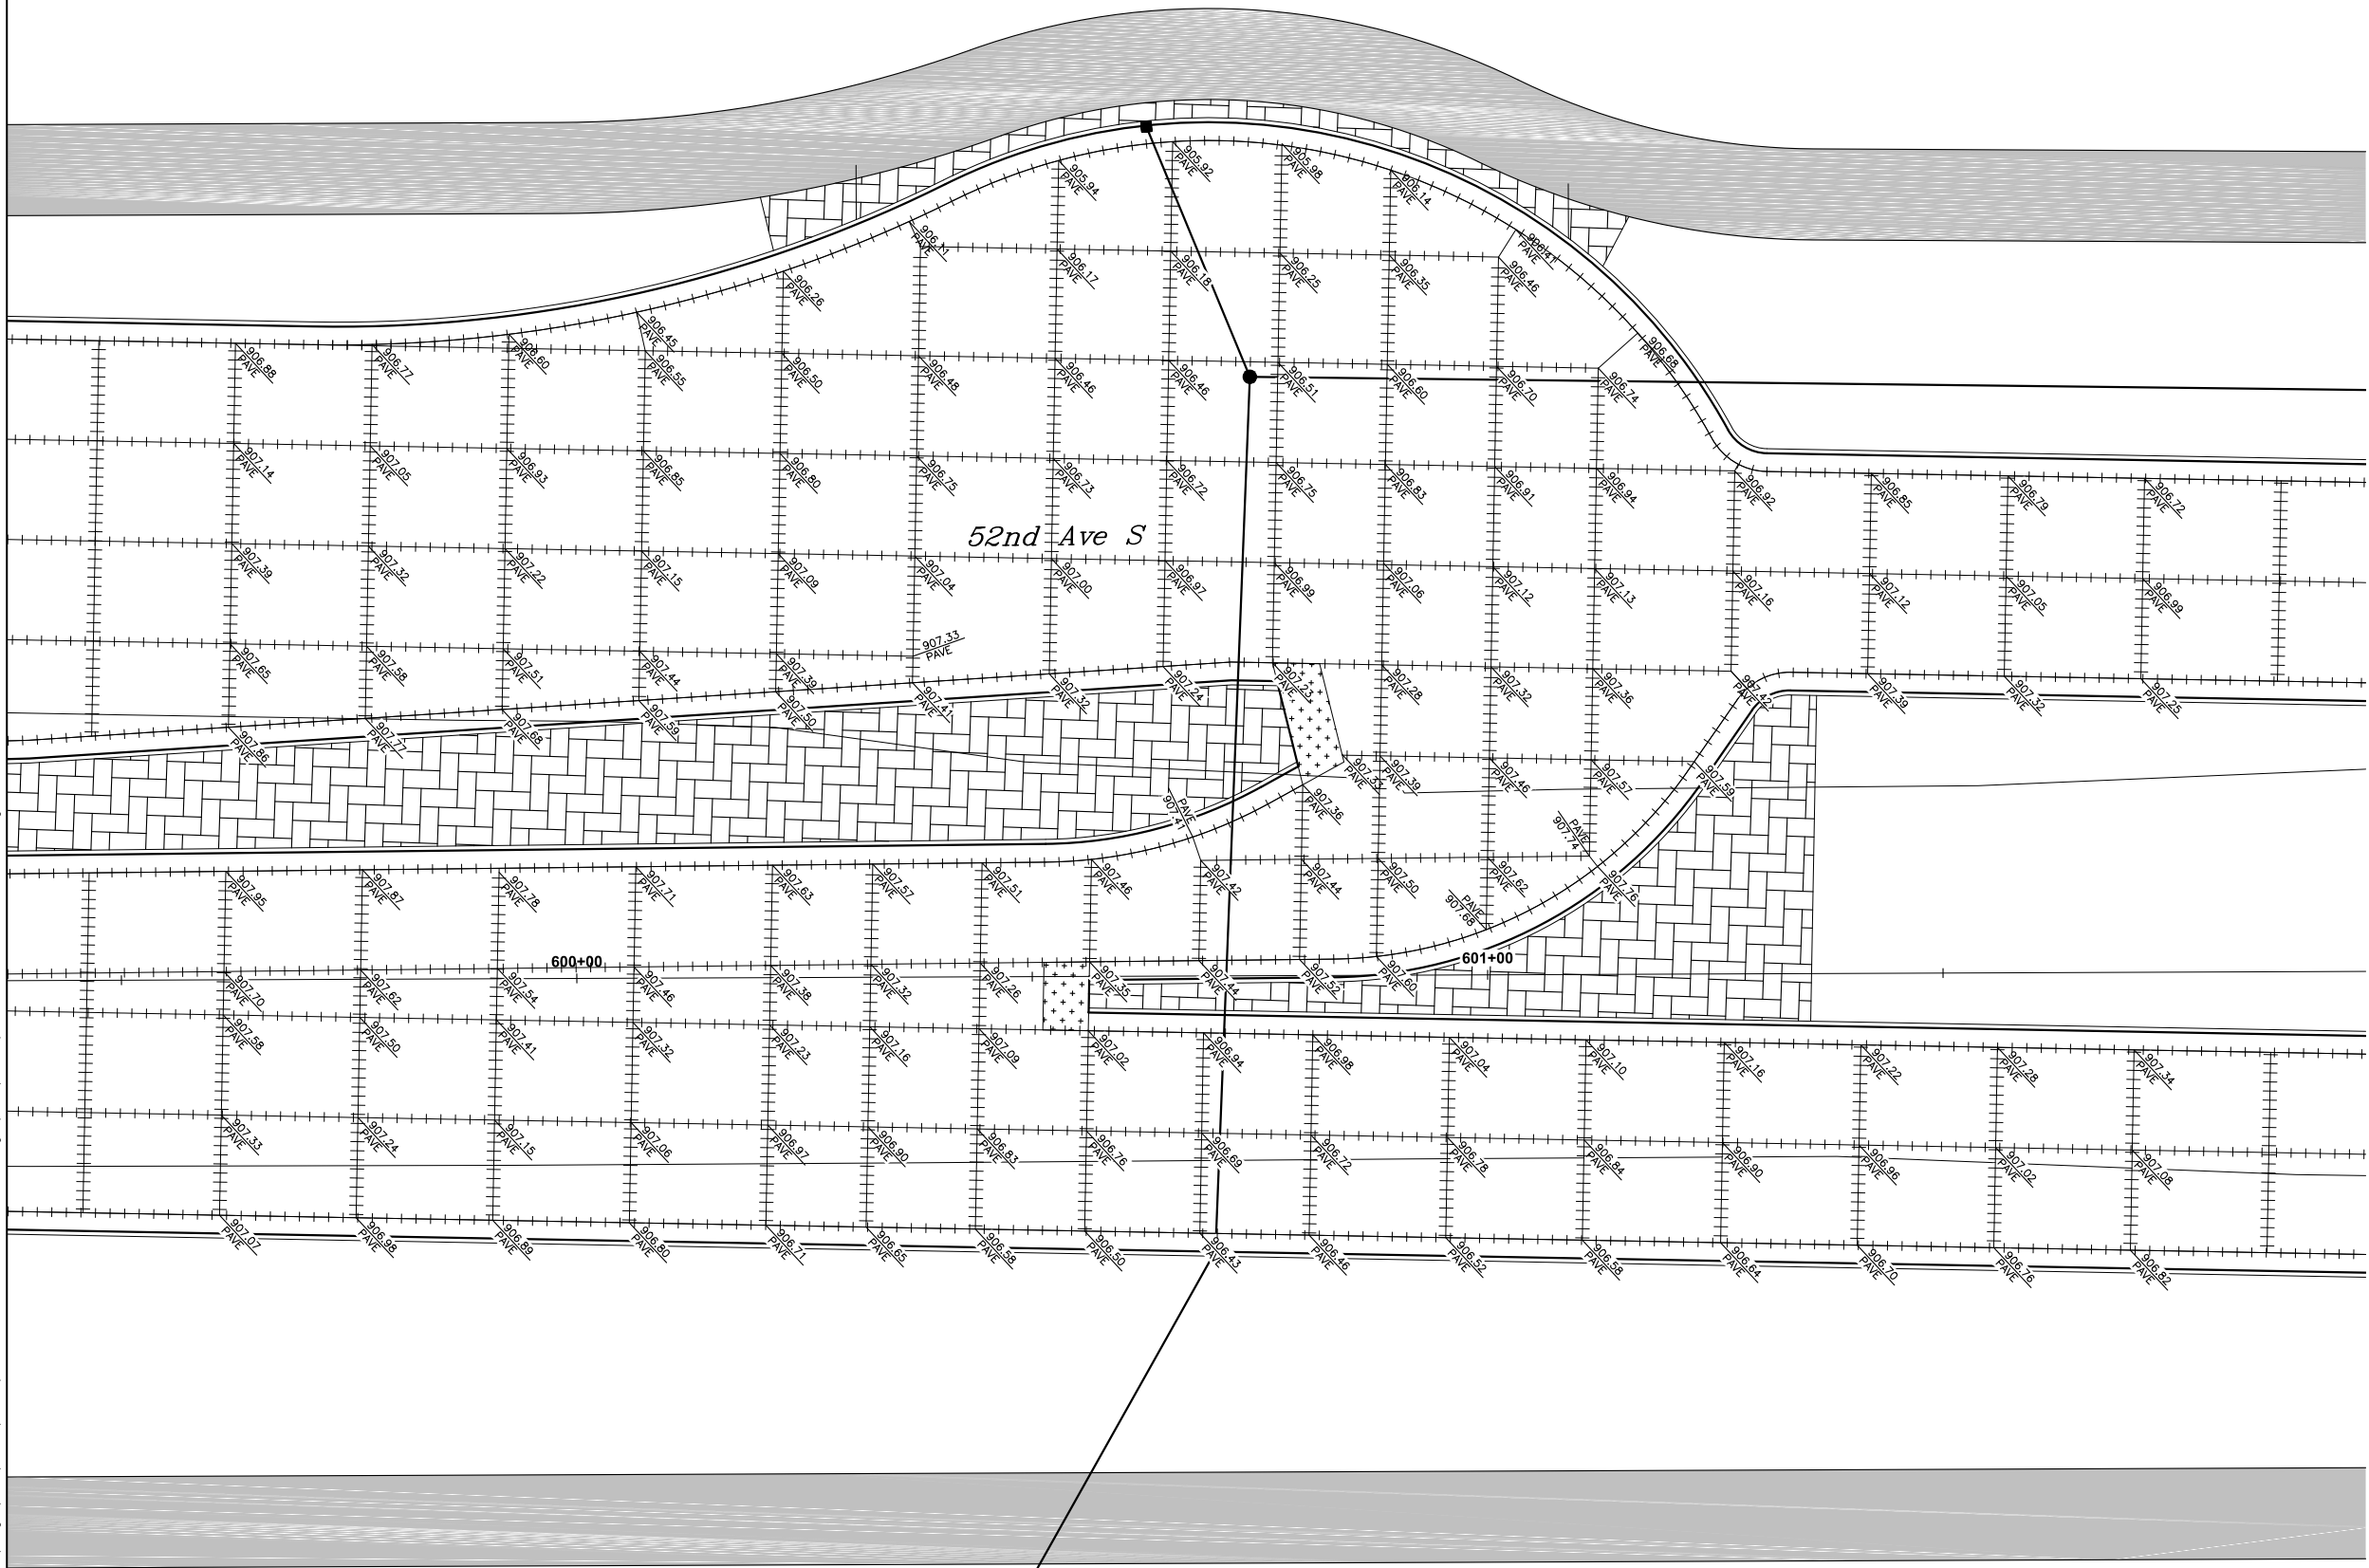

Proj. No. 6059-0145
Houston
Engineering Inc.
Ph: 701.237.5065

ALL ELEVATIONS ARE BASED ON
THE U.S.G.S. VERTICAL DATUM OF 1988.
(UNLESS NOTED OTHERWISE)

This document was
originally issued and
sealed by
Adam M. Ruud
Registration Number
10407
on 8/15/18 and the
original document is
stored in the Engineering
Dept. at City Hall.



Layouts - Loon Grading East 47th St S

52nd Ave S - West of 63rd St S to 45th St S

08/15/18 05:58:29AM H:\Fargo\IBN\6000\6059\18_6059_145 - 52nd Ave. Design\CAD\Plans\080--COORDINATE DATA.dwg

Point Table					
Point #	Raw Description	Northing	Easting	Station	Offset
8300	PI	435459.7753	2870586.1063	521+22.19	20.00
8301	PI	435492.2905	2871065.7764	526+02.84	30.69
8302	FL	435502.0186	2871074.6578	526+12.16	40.00
8303	PI	435419.8122	2870587.9244	521+22.19	20.00
8304	PI	435435.8493	2870940.4220	524+75.05	20.00
8305	PI	435427.5966	2871078.0437	526+12.16	34.50
8306	FL	435429.0940	2871077.9756	526+12.16	33.00
8307	SW	435525.2220	2871078.6073	526+17.16	63.00
8308	SW	435399.3522	2871084.3339	526+17.16	63.00
8309	FL	435476.2727	2871080.8343	526+17.16	14.00
8310	FL	435455.2944	2871081.7887	526+17.16	7.00
8311	FL	435456.7033	2871112.7567	526+48.16	7.00
8312	FL	435430.7302	2871113.9384	526+48.16	33.00
8341	SW-PVI	435405.3869	2871216.9761	527+49.93	63.00

	STATE	PROJECT NO.	SECTION NO.	SHEET NO.
	ND	SU-8-984(164)	80	18

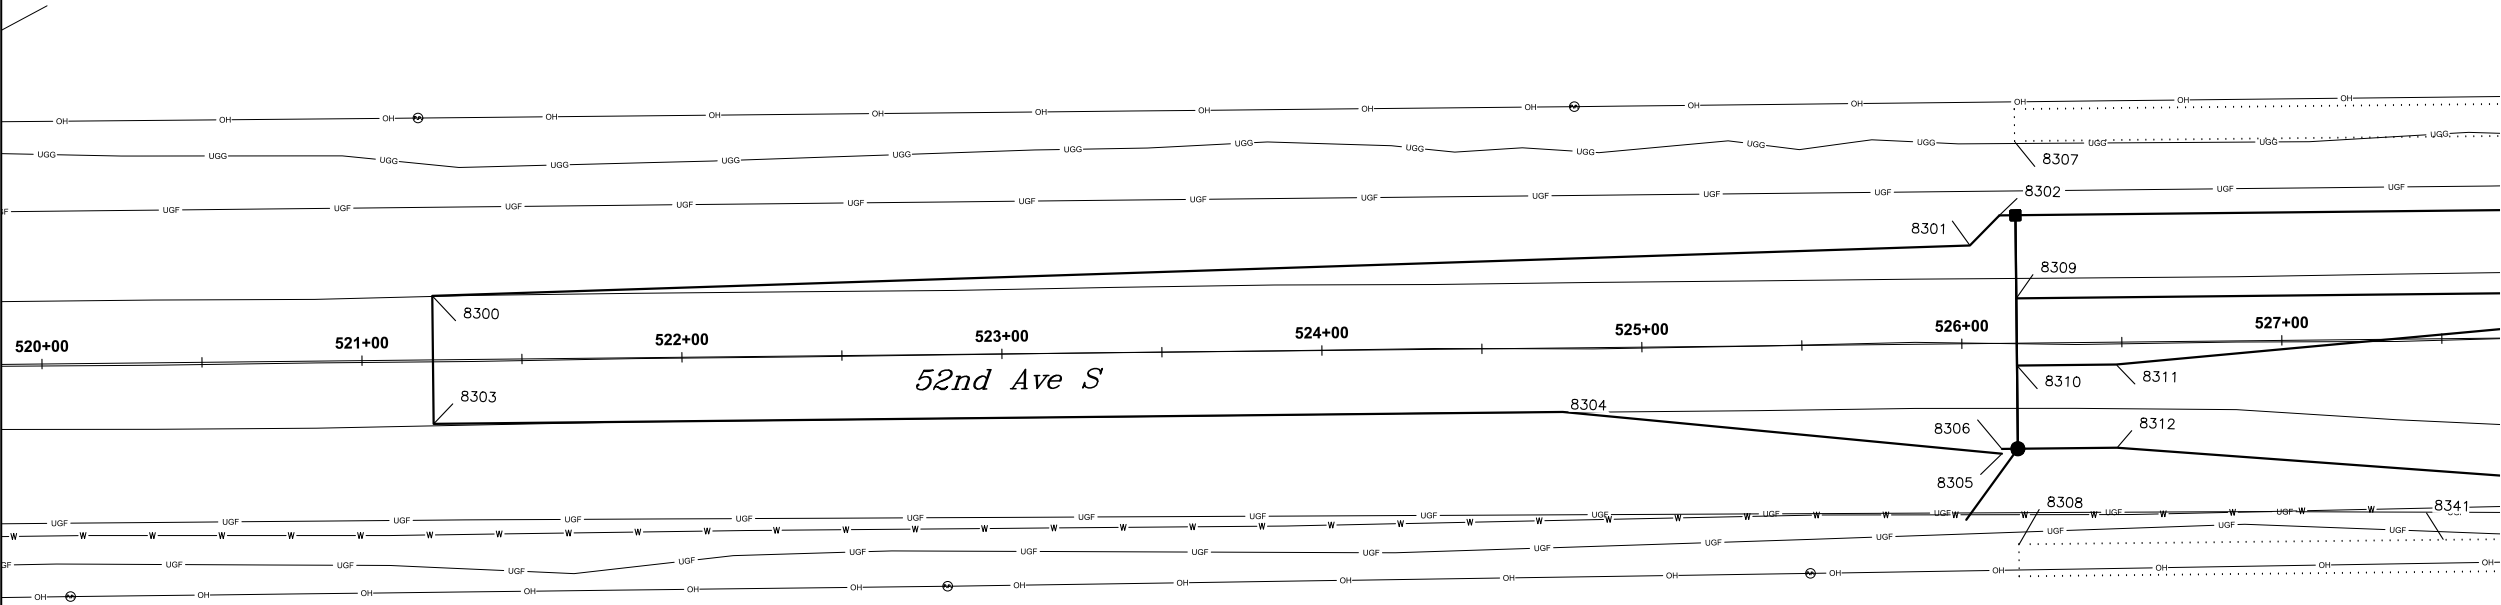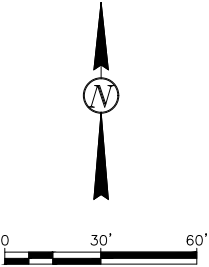

Proj. No. 6059-0145
Houston
Engineering Inc.
Ph: 701.237.5065

ALL ELEVATIONS ARE BASED ON
THE U.S.G.S. VERTICAL DATUM OF 1988.
(UNLESS NOTED OTHERWISE)

This document was
originally issued and
sealed by
Adam M. Ruud
Registration Number
10407
on 8/15/18 and the
original document is
stored in the Engineering
Dept. at City Hall.

Layouts - Coordinate Data


52nd Ave S - West of 63rd St S to 45th St S

08/15/18 05:58:41AM H:\Fargo\IBN\6000\6059\18_6059_145 - 52nd Ave. Design\CAD\Plans\080--COORDINATE DATA.dwg



Point Table					
Point #	Raw Description	Northing	Easting	Station	Offset
8313	FL-PC	435526.2811	2871607.9498	531+46.00	40.00
8314	FL-PT	435575.1398	2871650.7348	531+90.96	86.86
8315	FL-RADIUS	435571.2346	2871605.9046	531+46.00	85.00
8316	FL	435576.1503	2871650.6468	531+90.92	87.88
8317	FL-PC	435579.6216	2871690.4959	532+31.12	89.45
8318	FL-PT	435543.1390	2871732.2665	532+71.09	51.00
8319	FL-RADIUS	435583.0929	2871730.3450	532+71.09	91.00
8320	FL-PC	435500.4826	2871612.9694	531+49.84	14.00
8321	FL-PT	435499.4839	2871617.8014	531+54.62	12.78
8322	FL-RADIUS	435490.4929	2871613.4239	531+49.84	4.00
8323	FL	435473.4620	2871244.1068	527+80.13	3.77
8324	FL	435494.9051	2871616.8525	531+53.47	8.25
8325	FL	435425.7408	2871246.3019	527+80.16	44.00
8326	FL-PC	435442.8766	2871622.9490	531+57.19	44.00
8327	FL-PT	435405.6653	2871664.6725	531+97.18	83.07

Point Table					
Point #	Raw Description	Northing	Easting	Station	Offset
8328	FL-RADIUS	435402.9180	2871624.7670	531+57.19	84.00
8329	FL	435408.4144	2871704.5769	532+36.96	82.24
8330	FL-PC	435411.9855	2871704.3458	532+36.90	78.66
8331	FL-PT	435459.7551	2871747.0955	532+81.89	33.00
8332	FL-RADIUS	435414.8071	2871749.2573	532+81.89	78.00
8333	FL-PC	435489.4337	2871729.0740	532+65.32	2.49
8334	FL-PT	435490.7340	2871733.4366	532+69.74	1.40
8335	FL-RADIUS	435480.7520	2871734.0368	532+69.86	11.40
8336	FL	435484.9889	2871730.5387	532+66.57	7.00
8337	SW-PVC	435544.2126	2871496.0200	530+35.00	63.00
8338	SW-PVT	435546.4850	2871545.9683	530+85.00	63.00
8339	SW-PVC	435556.5142	2871760.5706	533+00.00	63.00
8340	SW-PVT	435558.9161	2871810.5129	533+50.00	63.00
8341	SW-PVI	435405.3869	2871216.9761	527+49.93	63.00
8342	SW-PVI	435416.0703	2871451.7982	529+85.00	63.00

Point Table					
Point #	Raw Description	Northing	Easting	Station	Offset
8343	SW-PVI	435422.6604	2871596.6484	531+30.00	63.00
8344	SW-PI	435438.7826	2871727.3544	532+61.17	53.00
8345	SW-PI	435437.2669	2871737.4734	532+71.20	55.00
8346	SW-PC	435438.6212	2871765.6312	532+99.39	55.00
8347	SW-PT	435436.8583	2871810.5690	533+44.19	58.92
8348	SW-RADIUS	435180.9190	2871778.0252	532+99.39	313.00
8349	SW-PC	435435.2224	2871823.4339	533+56.96	61.17
8350	SW-PT	435433.5006	2871867.3267	534+00.72	65.00
8351	SW-RADIUS	435685.2096	2871855.2209	534+00.72	187.00
8352	SW-PVC	435435.4740	2871821.4555	533+55.00	60.83
8353	SW-PVT	435433.7060	2871871.5983	534+05.00	65.00
8432	FL	435388.1976	2871706.4501	532+37.86	102.52
8958	FL-PT	435383.5699	2871666.7187	531+97.95	105.24

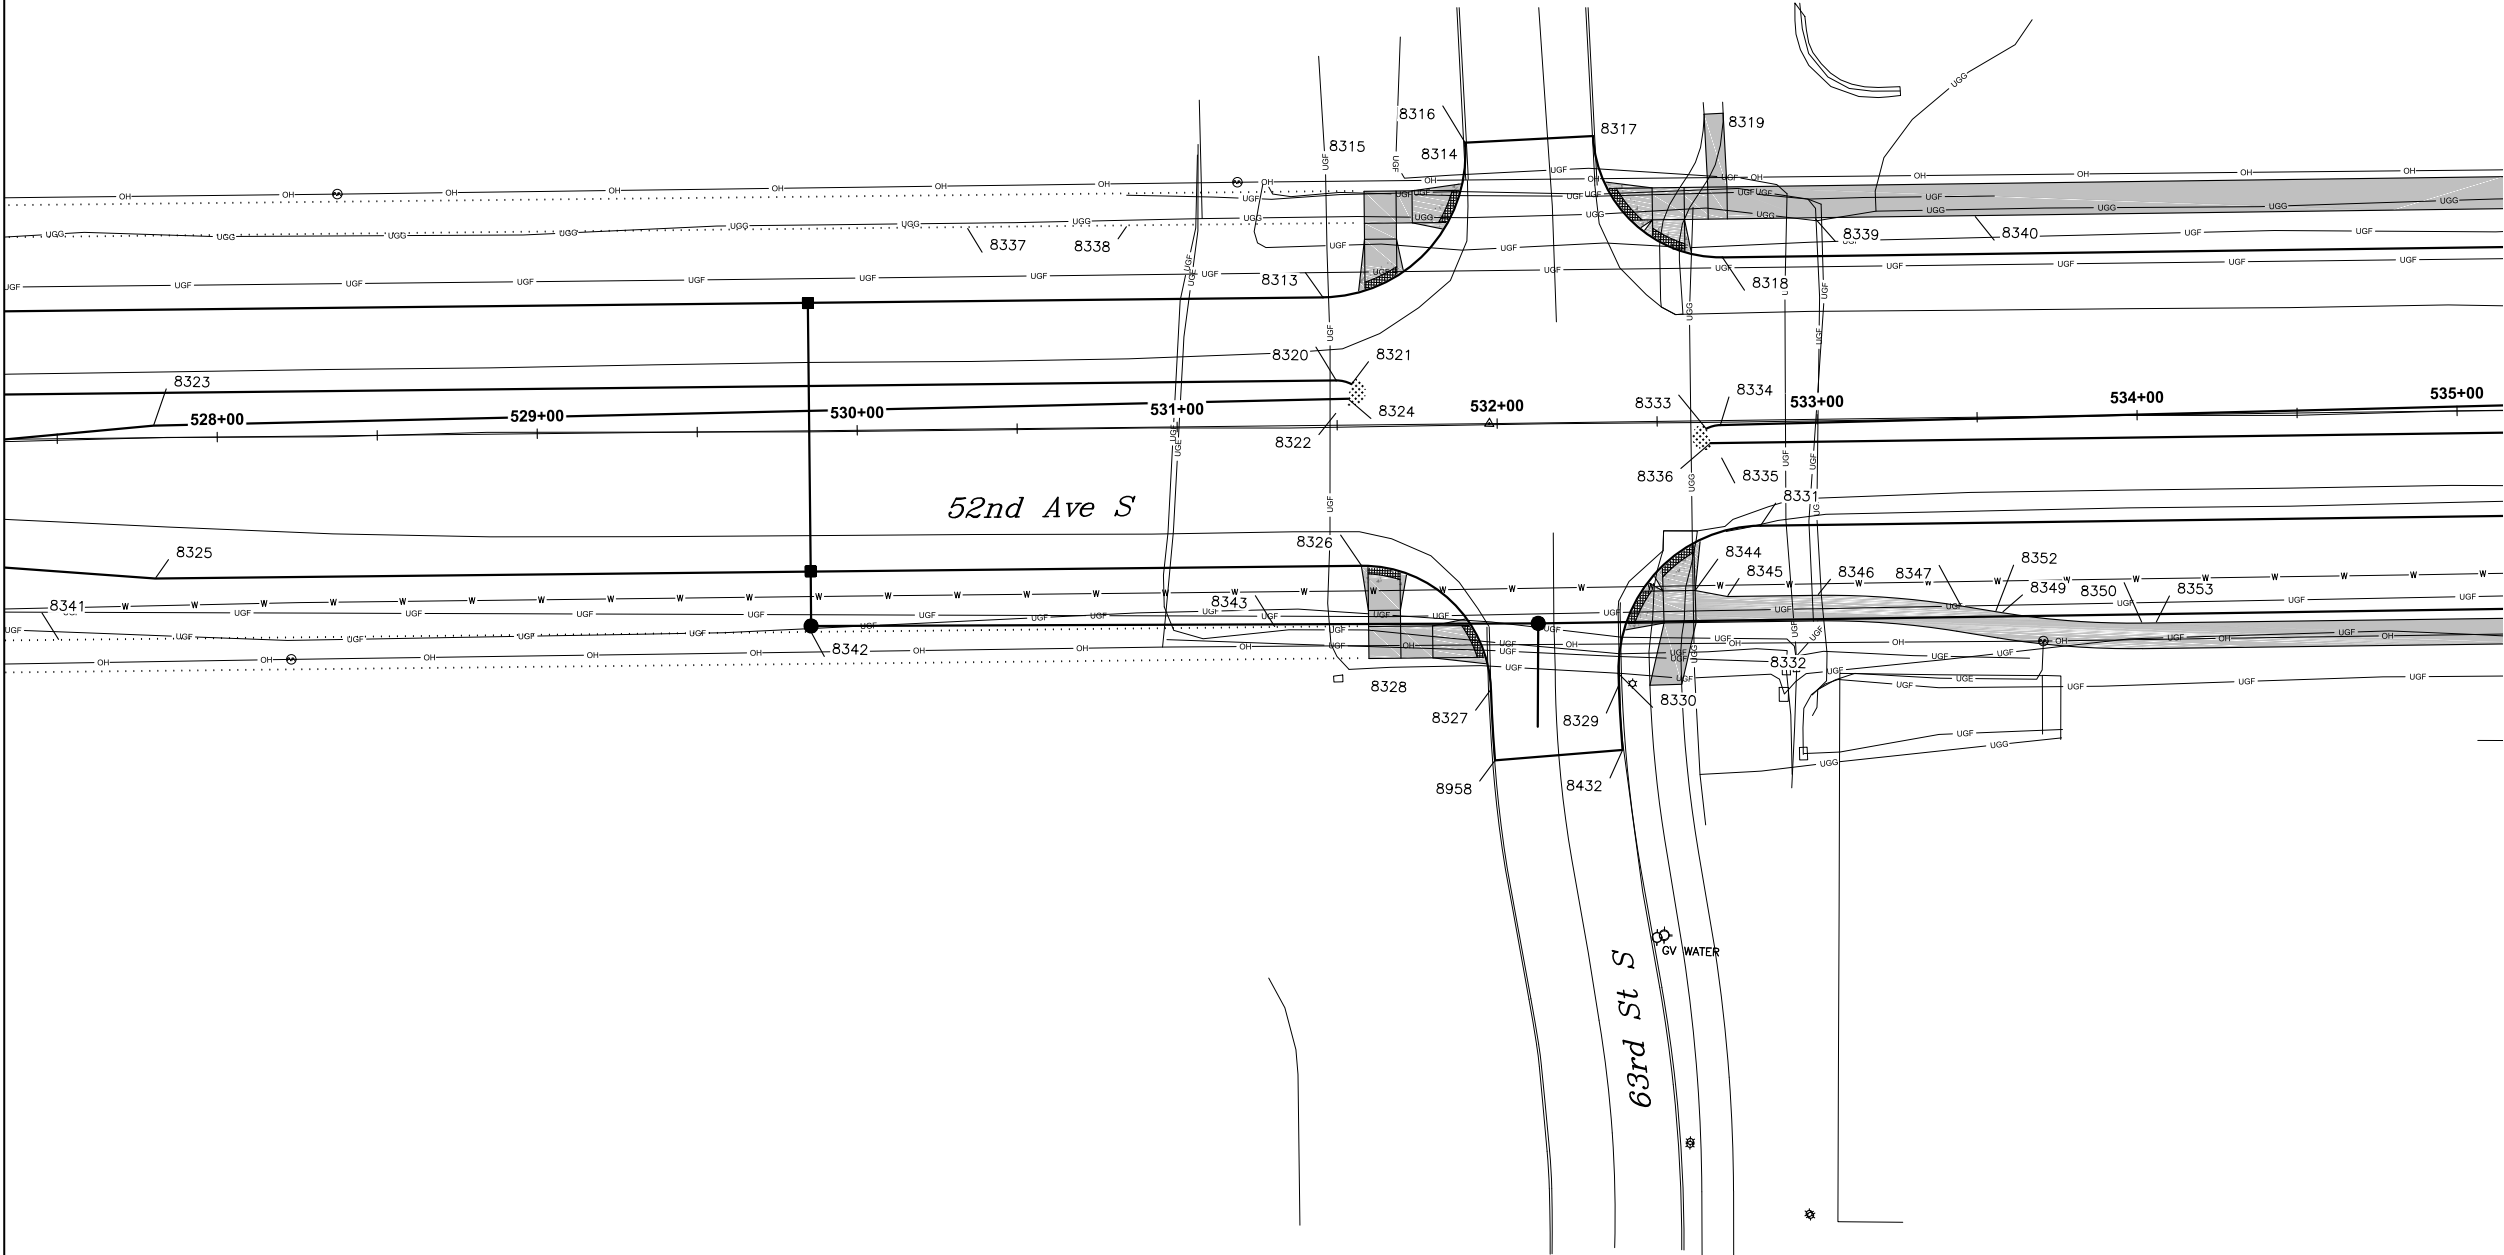

	STATE	PROJECT NO.	SECTION NO.	SHEET NO.
	ND	SU-8-984(164)	80	19

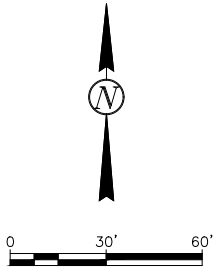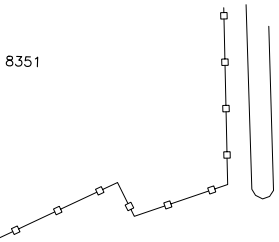

Proj. No. 6059-0145
Houston
Engineering Inc.
Ph: 701.237.5065

ALL ELEVATIONS ARE BASED ON
THE U.S.G.S. VERTICAL DATUM OF 1988.
(UNLESS NOTED OTHERWISE)

This document was
originally issued and
sealed by
Adam M. Ruud
Registration Number
10407
on 8/15/18 and the
original document is
stored in the Engineering
Dept. at City Hall.


Layouts - Coordinate Data

52nd Ave S - West of 63rd St S to 45th St S


Point Table					
Point #	Raw Description	Northing	Easting	Station	Offset
8354	FL	435560.8270	2872100.0433	536+39.29	51.00
8355	FL	435557.4220	2872232.3597	537+71.29	41.24
8356	FL	435580.4618	2872560.3435	541+00.00	48.50
8357	FL	435512.9176	2872102.3715	536+39.31	3.03
8358	FL	435531.4521	2872233.6087	537+71.29	15.24
8359	FL	435554.4918	2872561.5926	541+00.00	22.50
8360	FL	435508.6928	2872223.4022	537+60.00	7.00
8361	FL	435517.5346	2872563.3700	541+00.00	14.50
8362	FL	435482.7228	2872224.6512	537+60.00	33.00
8363	FL	435491.5646	2872564.6190	541+00.00	40.50
8364	SW-PVI	435572.6785	2872096.6678	536+36.49	63.00

Point Table					
Point #	Raw Description	Northing	Easting	Station	Offset
8365	SW-PVC	435581.7345	2872284.9645	538+25.00	63.00
8366	SW-PVT	435584.1364	2872334.9068	538+75.00	63.00
8367	SW-PVC	435589.6662	2872449.8851	539+90.11	63.00
8368	SW-PVT	435592.0628	2872499.7163	540+40.00	63.00
8369	SW-PVC	435598.3078	2872629.5662	541+70.00	63.00
8370	SW-PVI	435444.9951	2872106.3270	536+40.00	65.00
8371	SW-PVC	435449.5588	2872201.2173	537+35.00	65.00
8372	SW-PVT	435451.9607	2872251.1596	537+85.00	65.00
8373	SW-PVI	435456.5234	2872346.0302	538+79.98	65.00
8374	SW-PVC	435472.8575	2872685.6574	542+20.00	65.00

	STATE	PROJECT NO.	SECTION NO.	SHEET NO.
	ND	SU-8-984(164)	80	20

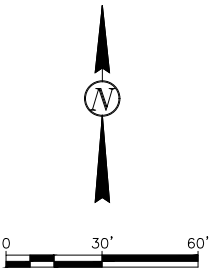

08/15/18 05:58:51AM H:\Fargo\IBN\6000\6059\18_6059_145 - 52nd Ave. Design\CAD\Plans\080--COORDINATE DATA.dwg

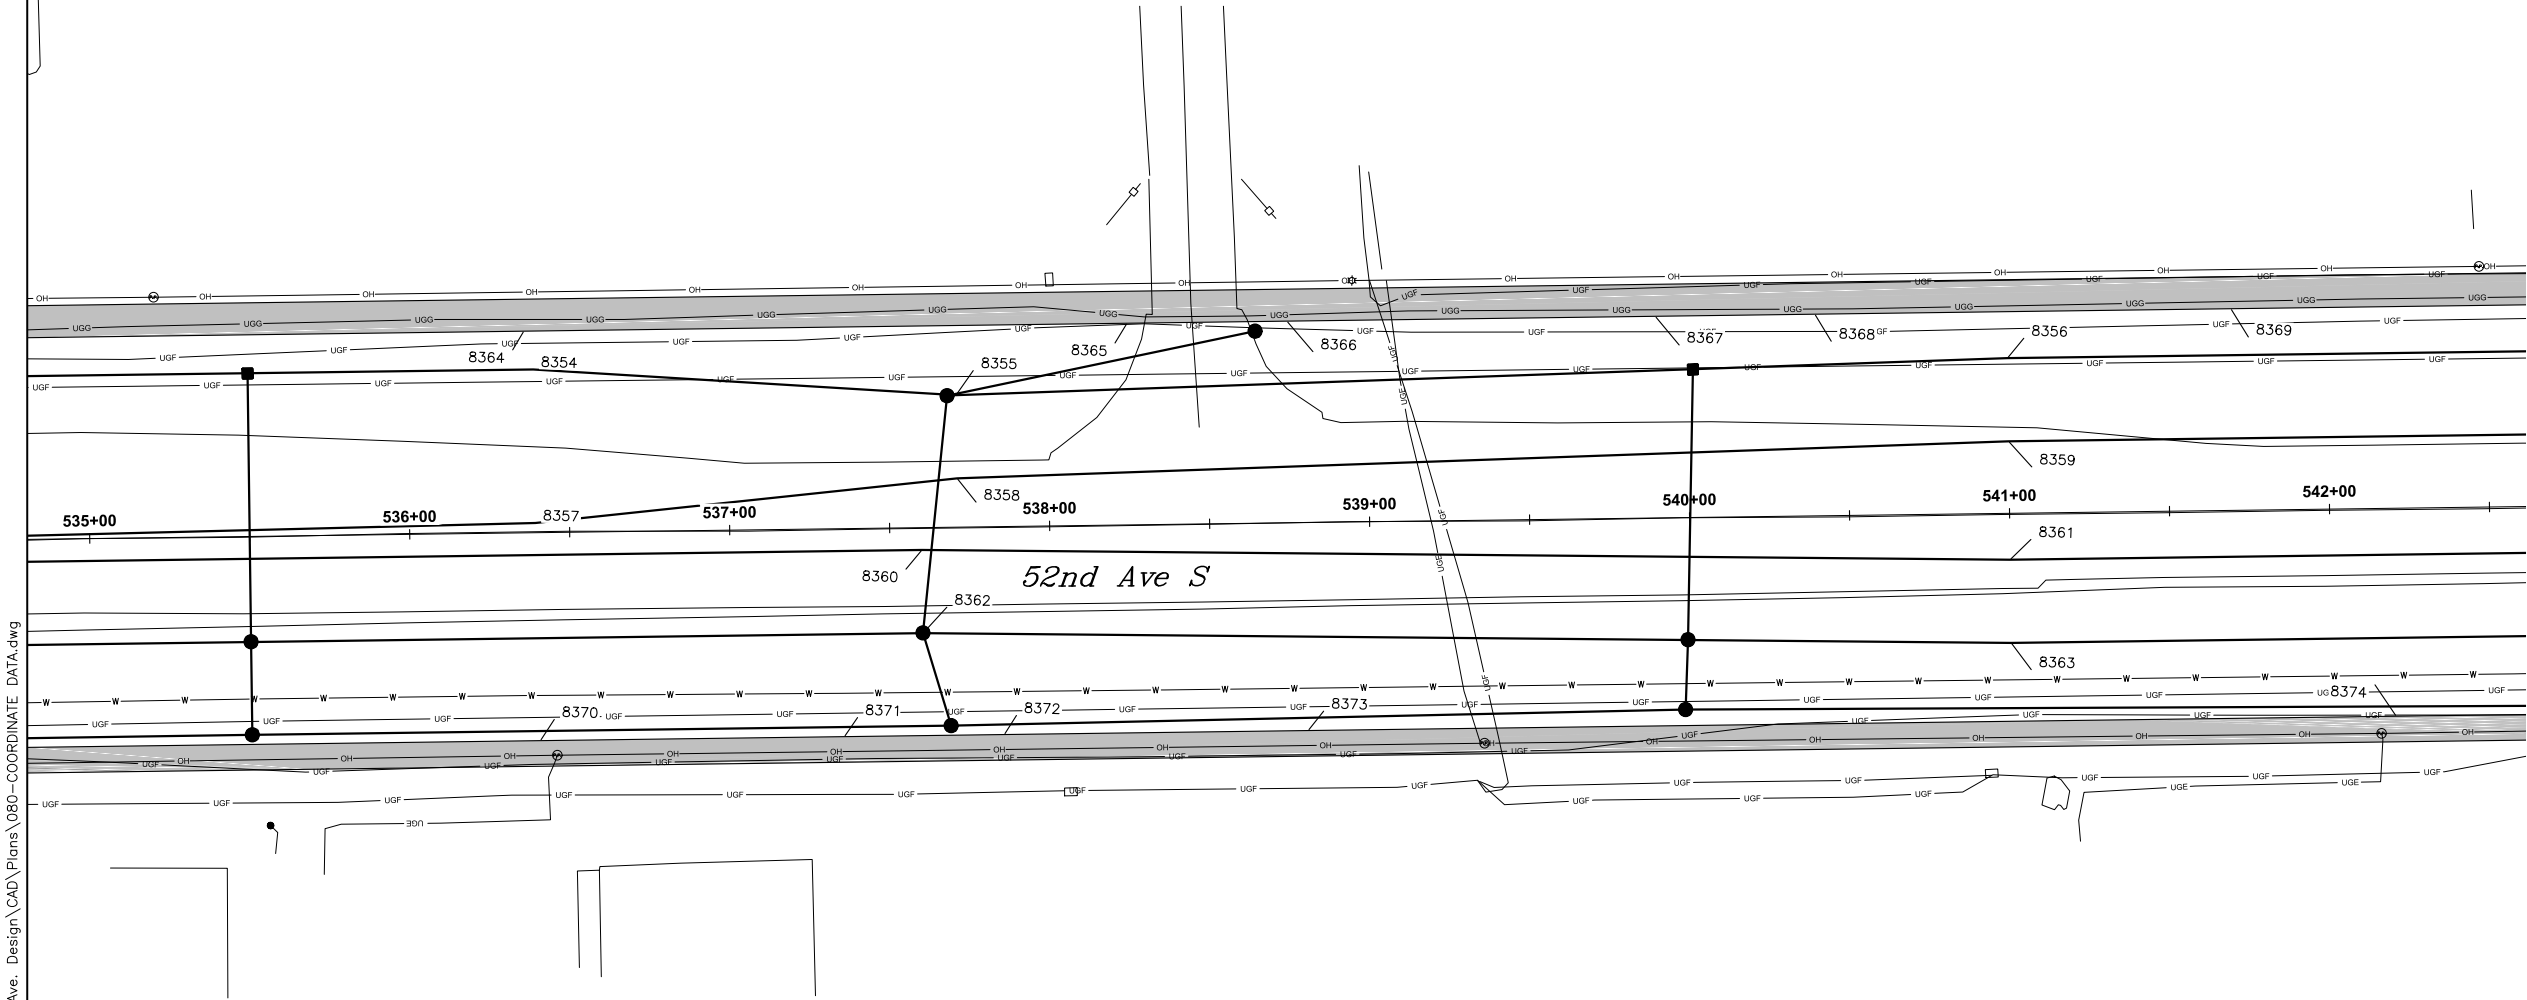

Proj. No. 6059-0145
Houston
Engineering Inc.
Ph: 701.237.5065

ALL ELEVATIONS ARE BASED ON
THE U.S.G.S. VERTICAL DATUM OF 1988.
(UNLESS NOTED OTHERWISE)

This document was
originally issued and
sealed by
Adam M. Ruud
Registration Number
10407
on 8/15/18 and the
original document is
stored in the Engineering
Dept. at City Hall.

Layouts - Coordinate Data


52nd Ave S - West of 63rd St S to 45th St S

08/15/18 05:59:03AM H:\Fargo\JBN 6000\6059\18_6059_145 - 52nd Ave. Design\CAD\Plans\080--COORDINATE DATA.dwg

Point Table					
Point #	Raw Description	Northing	Easting	Station	Offset
8378	FL	435568.0622	2872843.7551	543+82.49	22.50
8379	FL-PC	435527.2749	2872765.8958	543+02.76	14.50
8380	FL-PT	435529.6013	2872769.8844	543+06.86	12.37
8381	FL-RADIUS	435532.2691	2872765.6556	543+02.76	9.50
8382	FL-PC	435539.7203	2872776.2682	543+13.72	2.57
8383	FL-PT	435562.9040	2872814.8410	543+53.36	18.74
8384	FL-RADIUS	435513.0422	2872818.5562	543+54.68	31.25
8385	FL	435565.0691	2872843.8990	543+82.49	19.50
8386	FL	435539.4251	2872820.7728	543+58.16	5.00
8387	FL-PC	435542.5992	2872825.7068	543+63.24	2.07
8388	FL-PT	435550.4215	2872849.1914	543+87.07	4.62

Point Table					
Point #	Raw Description	Northing	Easting	Station	Offset
8389	FL-RADIUS	435500.5489	2872852.7580	543+88.24	45.37
8395	FL	435530.0584	2872823.7717	543+60.70	14.50
8396	FL	435534.5957	2872918.1147	544+55.15	14.50
8397	FL	435551.9341	2873049.6416	545+87.36	3.50
8428	FL-PC	435501.2894	2872766.8226	543+02.44	40.50
8429	FL-PRC	435498.9829	2872771.2789	543+06.78	43.02
8430	FL-RADIUS	435496.2952	2872767.0628	543+02.44	45.50
8431	FL-PRC	435477.7627	2872858.8133	543+93.19	68.42
8433	FL-PT	435497.9863	2872927.1257	544+62.40	51.50
8434	FL-RADIUS	435348.1595	2872934.3315	544+62.40	201.50
8439	FL-RADIUS	435384.7723	2872893.5895	544+23.46	162.97

Point Table					
Point #	Raw Description	Northing	Easting	Station	Offset
8443	SW-PVT	435603.1114	2872729.4452	542+69.99	63.00
8444	SW-PVI	435608.8763	2872849.3122	543+90.00	63.00
8445	SW-PC	435476.3288	2872757.8353	542+92.26	65.00
8446	SW-PVC	435476.7006	2872765.5650	543+00.00	65.00
8447	SW-PRC	435471.1075	2872801.3840	543+35.51	72.31
8448	SW-RADIUS	435393.8664	2872771.0063	543+01.46	148.00
8449	SW-PRC	435471.9592	2872852.8581	543+86.96	73.93
8450	SW-RADIUS	435533.9241	2872826.0887	543+63.20	10.75
8451	SW-PVT	435476.5400	2872864.9790	543+99.29	69.94
8452	SW-PT	435483.2373	2872901.4800	544+36.07	65.00
8453	SW-PVI	435490.6318	2873055.2302	545+90.00	65.00

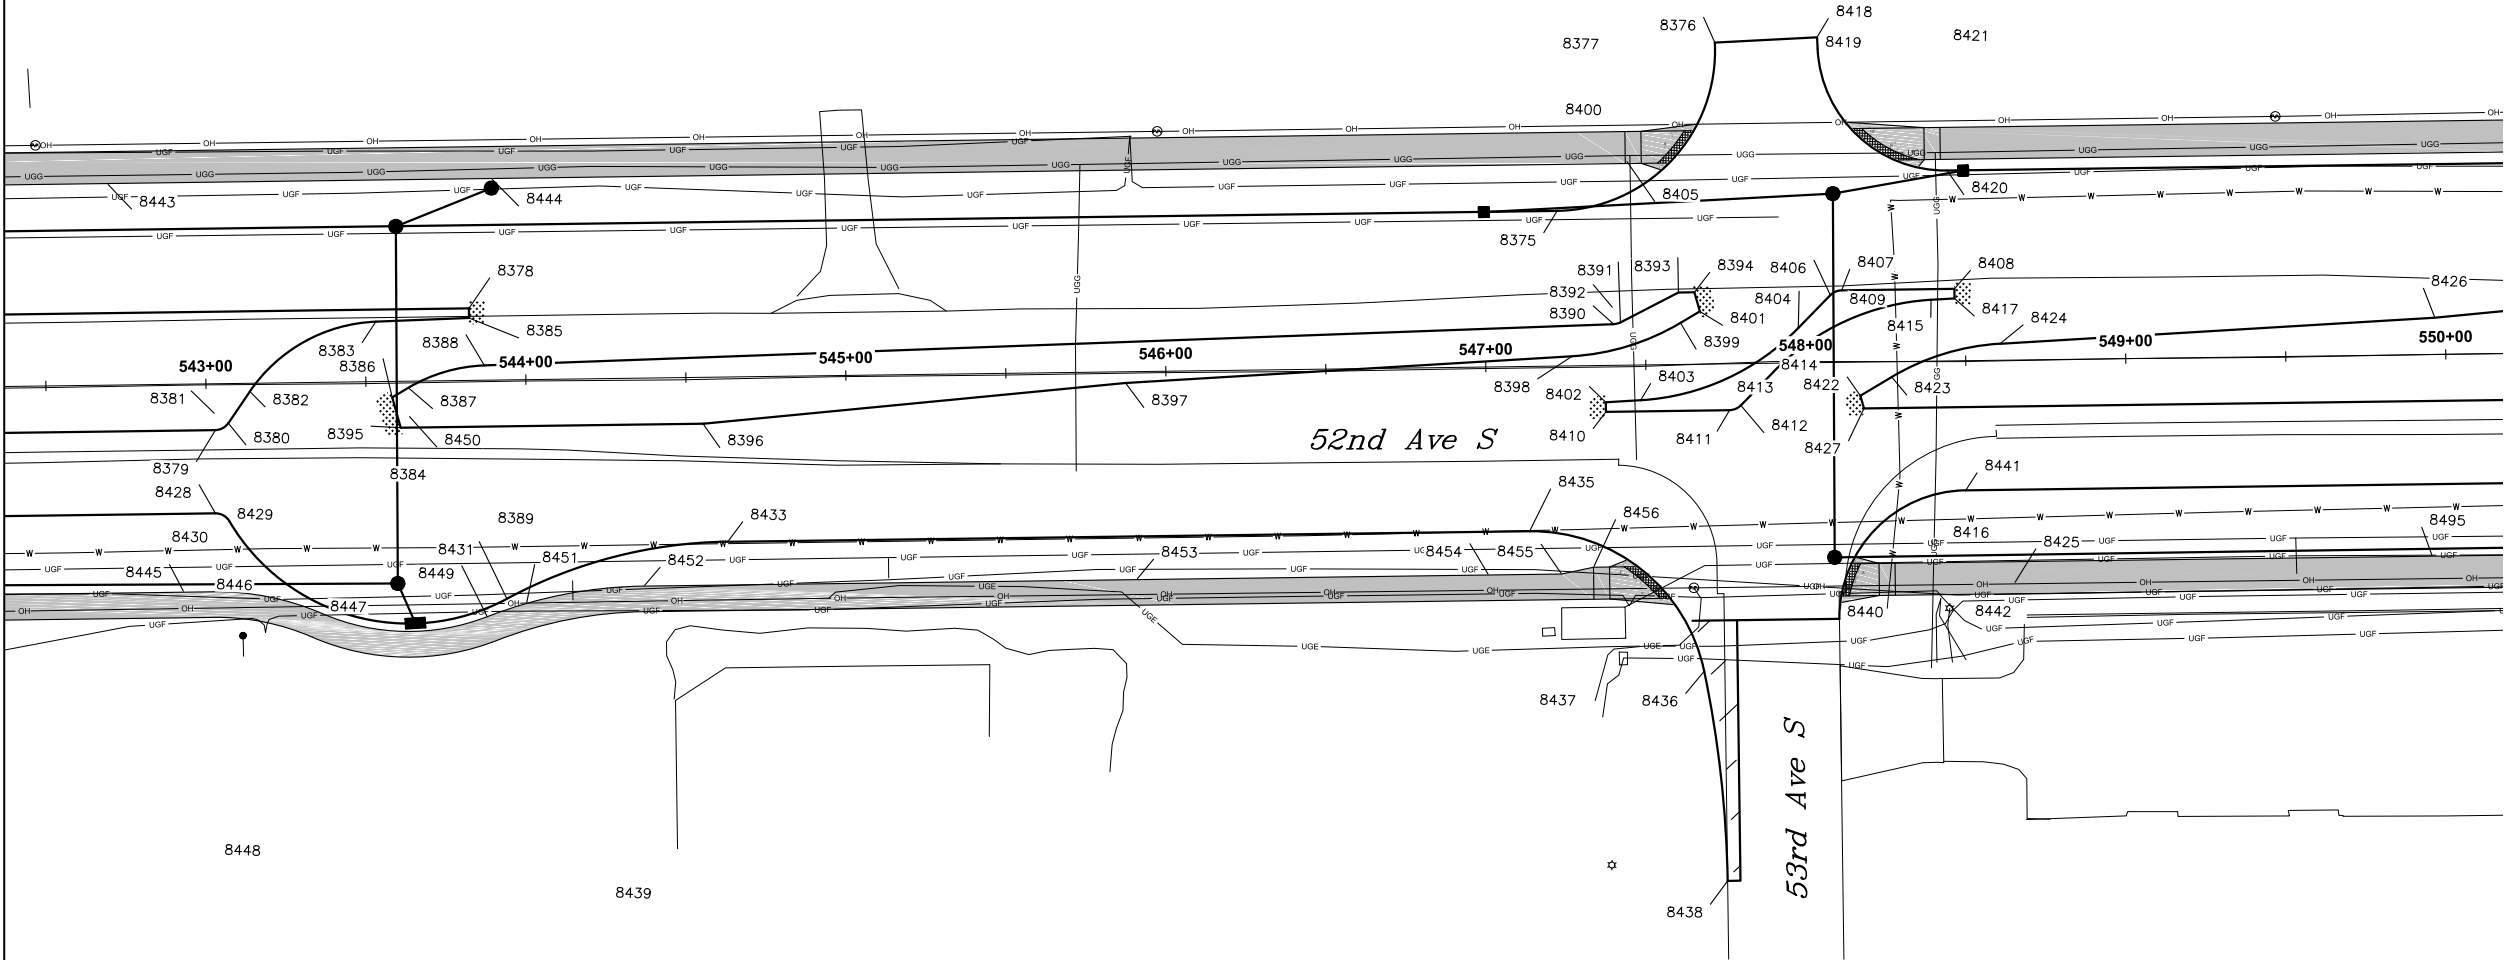


Point Table					
Point #	Raw Description	Northing	Easting	Station	Offset
8375	FL-PC	435610.3861	2873182.5462	547+22.92	48.50
8376	FL-PT	435664.6630	2873229.9560	547+72.88	100.44
8377	FL-RADIUS	435660.3284	2873180.1443	547+22.92	98.50
8390	FL-PC	435575.6142	2873201.4582	547+40.14	12.86
8391	FL-PT	435576.2419	2873203.5499	547+42.26	13.39
8392	FL-RADIUS	435580.6014	2873201.1016	547+40.02	17.86
8393	FL	435586.2208	2873221.3187	547+60.49	22.50
8394	FL	435586.4610	2873226.3129	547+65.49	22.50
8398	FL-PC	435565.1511	2873188.8056	547+27.00	3.02
8399	FL-PT	435576.7396	2873222.2914	547+61.00	12.98
8400	FL-RADIUS	435639.8151	2873181.7145	547+23.50	77.93
8401	FL	435580.5452	2873228.2070	547+67.10	16.50
8402	FL	435551.1328	2873199.8535	547+37.36	11.52

Point Table					
Point #	Raw Description	Northing	Easting	Station	Offset
8403	FL-PC	435552.1641	2873210.7122	547+48.26	11.01
8404	FL-PT	435576.4040	2873259.1405	547+97.80	10.88
8405	FL-RADIUS	435626.8281	2873203.6211	547+44.76	63.91
8406	FL-PC	435587.0382	2873268.7987	548+07.95	21.04
8407	FL-PT	435588.6708	2873272.2598	548+11.49	22.50
8408	FL	435590.3641	2873307.4677	548+46.74	22.50
8409	FL-RADIUS	435583.6766	2873272.5000	548+11.49	17.50
8410	FL	435548.1526	2873199.9969	547+37.36	14.50
8411	FL-PC	435550.0088	2873238.5929	547+76.00	14.50
8412	FL-PT	435551.6415	2873242.0540	547+79.54	13.04
8413	FL-RADIUS	435555.0031	2873238.3527	547+76.00	9.50
8414	FL-PC	435562.4495	2873251.8701	547+89.86	2.71
8415	FL-PT	435586.6894	2873300.2984	548+39.40	19.17

Point Table					
Point #	Raw Description	Northing	Easting	Station	Offset
8416	FL-RADIUS	435512.0253	2873307.3895	548+42.90	55.74
8417	FL	435587.3839	2873307.6110	548+46.74	19.52
8418	FL	435667.4372	2873261.8356	548+04.86	101.68
8419	FL-PC	435663.7228	2873262.1588	548+05.00	97.95
8420	FL-PT	435627.2367	2873303.9297	548+44.97	59.50
8421	FL-RADIUS	435667.1905	2873302.0082	548+44.97	99.50
8422	FL	435555.9704	2873279.2817	548+16.93	10.50
8423	FL-PC	435562.1264	2873288.8510	548+26.79	4.81
8424	FL-PT	435573.7149	2873322.3368	548+60.79	5.16
8425	FL-RADIUS	435498.0509	2873329.4279	548+64.29	69.76
8426	FL	435586.5826	2873457.8229	549+96.74	11.50
8427	FL	435552.0265	2873280.5444	548+18.00	14.50
8435	FL-PC	435510.0251	2873177.4433	547+13.00	51.50

Point Table					
Point #	Raw Description	Northing	Easting	Station	Offset
8436	FL-PCC	435468.1986	2873233.5001	547+66.99	95.97
8437	FL-RADIUS	435455.0886	2873180.0855	547+13.00	106.50
8438	FL-PT	435402.9924	2873243.1138	547+73.46	161.56
8440	FL-PC	435486.0527	2873275.1725	548+09.47	80.14
8441	FL-PT	435527.5679	2873313.2205	548+49.47	40.50
8442	FL-RADIUS	435487.6141	2873315.1420	548+49.47	80.50
8454	SW-PVI	435495.9161	2873165.1032	547+00.00	65.00
8455	SW-PI	435497.0131	2873187.9134	547+22.84	65.00
8456	SW-PI	435499.4912	2873197.8058	547+32.84	63.00
8495	SW-PVC	435512.0839	2873459.6400	549+94.97	63.00

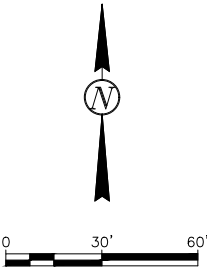

Proj. No. 6059-0145
Houston
Engineering Inc.
Ph: 701.237.5065

ALL ELEVATIONS ARE BASED ON
THE U.S.G.S. VERTICAL DATUM OF 1988.
(UNLESS NOTED OTHERWISE)



This document was
originally issued and
sealed by
Adam M. Ruud
Registration Number
10407
on 8/15/18 and the
original document is
stored in the Engineering
Dept. at City Hall.

Layouts - Coordinate Data

52nd Ave S - West of 63rd St S to 45th St S

08/15/18 05:59:15AM H:\Fargo\JBN 6000\6059\18_6059_145 - 52nd Ave. Design\CAD\Plans\080--COORDINATE DATA.dwg

	STATE	PROJECT NO.	SECTION NO.	SHEET NO.
	ND	SU-8-984(164)	80	22

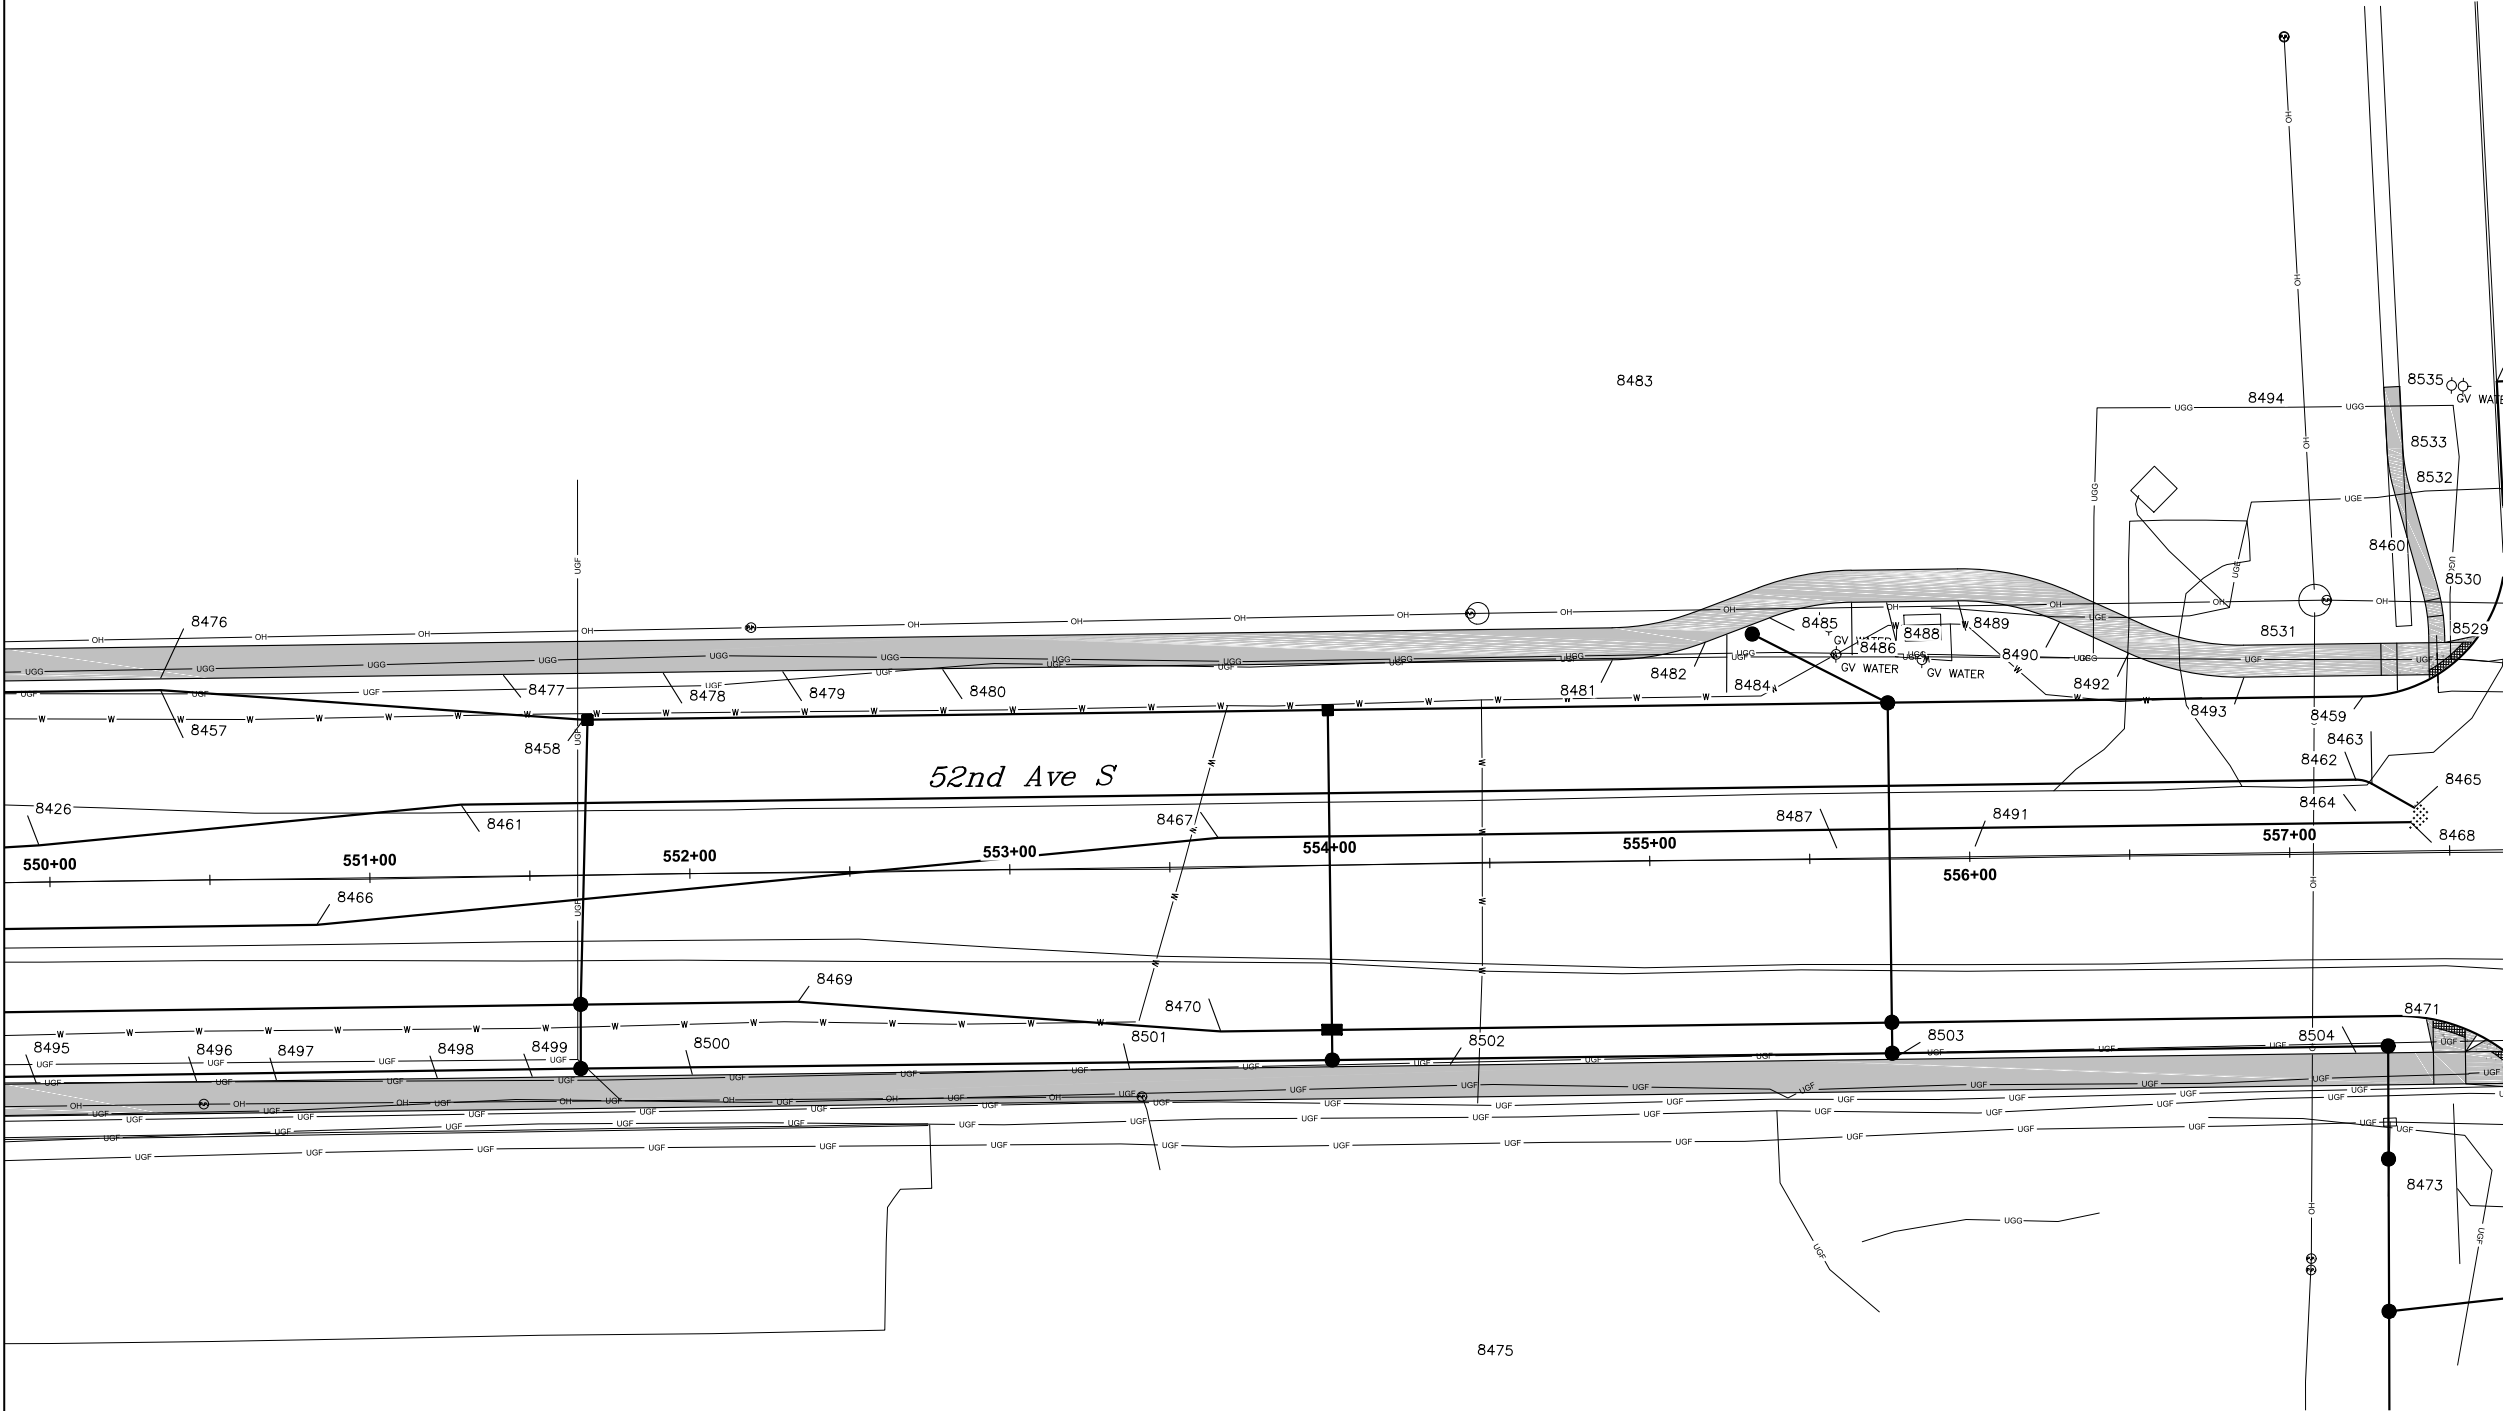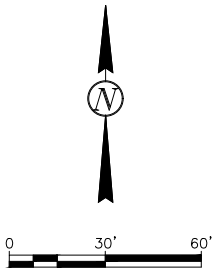

Point Table					
Point #	Raw Description	Northing	Easting	Station	Offset
8426	FL	435586.5826	2873457.8229	549+96.74	11.50
8457	FL	435636.3823	2873494.0900	550+35.35	59.50
8458	FL	435631.7361	2873626.4661	551+67.35	48.50
8459	FL-PC	435658.4574	2874182.0702	557+23.60	48.50
8460	FL-RADIUS	435703.4055	2874179.9084	557+23.60	93.50
8461	FL	435603.9110	2873589.1421	551+28.74	22.50
8462	FL-PC	435632.3600	2874180.6692	557+20.95	22.50
8463	FL-PT	435631.2515	2874185.7482	557+25.97	21.15
8464	FL-RADIUS	435622.3715	2874181.1496	557+20.95	12.50
8465	FL	435624.2628	2874199.2435	557+39.11	13.52
8466	FL	435564.7647	2873545.4047	550+83.17	14.50
8467	FL	435601.7895	2873826.0541	553+65.27	9.00
8468	FL	435619.6897	2874198.2453	557+37.90	9.00
8469	FL	435546.0055	2873696.5844	552+33.27	40.50

Point Table					
Point #	Raw Description	Northing	Easting	Station	Offset
8470	FL	435541.3593	2873828.9604	553+65.27	51.50
8471	FL-PC	435559.0124	2874196.0132	557+32.75	51.50
8473	FL-RADIUS	435504.0759	2874198.6553	557+32.75	106.50
8475	FL-RADIUS	435442.2803	2873910.2003	554+41.66	154.37
8476	SW-PVI	435639.8758	2873493.8713	550+35.30	63.00
8477	SW-PVC	435645.0182	2873600.7936	551+42.35	63.00
8478	SW-PVT	435647.4197	2873650.7273	551+92.34	63.00
8479	SW-PVC	435649.2124	2873688.0028	552+29.66	63.00
8480	SW-PVT	435651.6144	2873737.9450	552+79.66	63.00
8481	SW-PC	435661.6793	2873947.2216	554+89.18	63.00
8482	SW-PT	435668.1961	2873976.0135	555+18.25	68.13
8483	SW-RADIUS	435746.5812	2873943.1383	554+89.18	148.00
8484	SW-PVC	435670.9902	2873982.6756	555+25.04	70.60
8485	SW-PC	435676.5086	2873995.8333	555+38.45	75.48

Point Table					
Point #	Raw Description	Northing	Easting	Station	Offset
8486	SW-PT	435682.2587	2874021.2379	555+64.10	80.00
8487	SW-RADIUS	435605.0837	2874019.4483	555+58.60	3.00
8488	SW-PVT	435682.7825	2874032.1274	555+75.00	80.00
8489	SW-PC	435683.8559	2874054.4464	555+97.34	80.00
8490	SW-PT	435678.3597	2874086.4438	556+29.04	72.97
8491	SW-RADIUS	435607.1508	2874062.4295	556+01.63	3.00
8492	SW-PC	435669.3932	2874108.3647	556+50.51	62.96
8493	SW-PT	435663.1642	2874144.6284	556+86.43	55.00
8494	SW-RADIUS	435748.0661	2874140.5451	556+86.43	140.00
8495	SW-PVC	435512.0839	2873459.6400	549+94.97	63.00
8496	SW-PVT	435514.4899	2873509.6670	550+45.06	63.00
8497	SW-PVC	435515.6880	2873534.5800	550+70.00	63.00
8498	SW-PVT	435518.1044	2873584.8219	551+20.30	63.00
8499	SW-PVC	435519.5313	2873614.4909	551+50.00	63.00

Point Table					
Point #	Raw Description	Northing	Easting	Station	Offset
8500	SW-PVT	435521.9327	2873664.4223	551+99.99	63.00
8501	SW-PVC	435528.4980	2873800.9321	553+36.66	63.00
8502	SW-PVT	435533.3019	2873900.8167	554+36.66	63.00
8503	SW-PVI	435539.9464	2874038.9722	555+74.98	63.00
8504	SW-PVI	435546.9132	2874183.8295	557+20.00	63.00
8529	SW-PC	435678.2728	2874206.8757	557+49.33	67.10
8530	SW-PT	435693.6858	2874204.0876	557+47.29	82.63
8531	SW-RADIUS	435675.3905	2874146.9450	556+89.33	67.10
8532	SW-PC	435725.1865	2874194.0020	557+38.72	114.58
8533	SW-PT	435736.1613	2874191.8037	557+37.06	125.65
8535	SW-PI	435755.6430	2874190.1333	557+36.32	145.19



Proj. No. 6059-0145
Houston
Engineering Inc.
Ph: 701.237.5065


ALL ELEVATIONS ARE BASED ON
THE U.S.G.S. VERTICAL DATUM OF 1988.
(UNLESS NOTED OTHERWISE)

This document was
originally issued and
sealed by
Adam M. Ruud
Registration Number
10407
on 8/15/18 and the
original document is
stored in the Engineering
Dept. at City Hall.

Layouts - Coordinate Data


52nd Ave S - West of 63rd St S to 45th St S

08/15/18 05:59:25AM H:\Fargo\IBN 6000\6059\18_6059_145 - 52nd Ave. Design\CAD\Plans\080--COORDINATE DATA.dwg

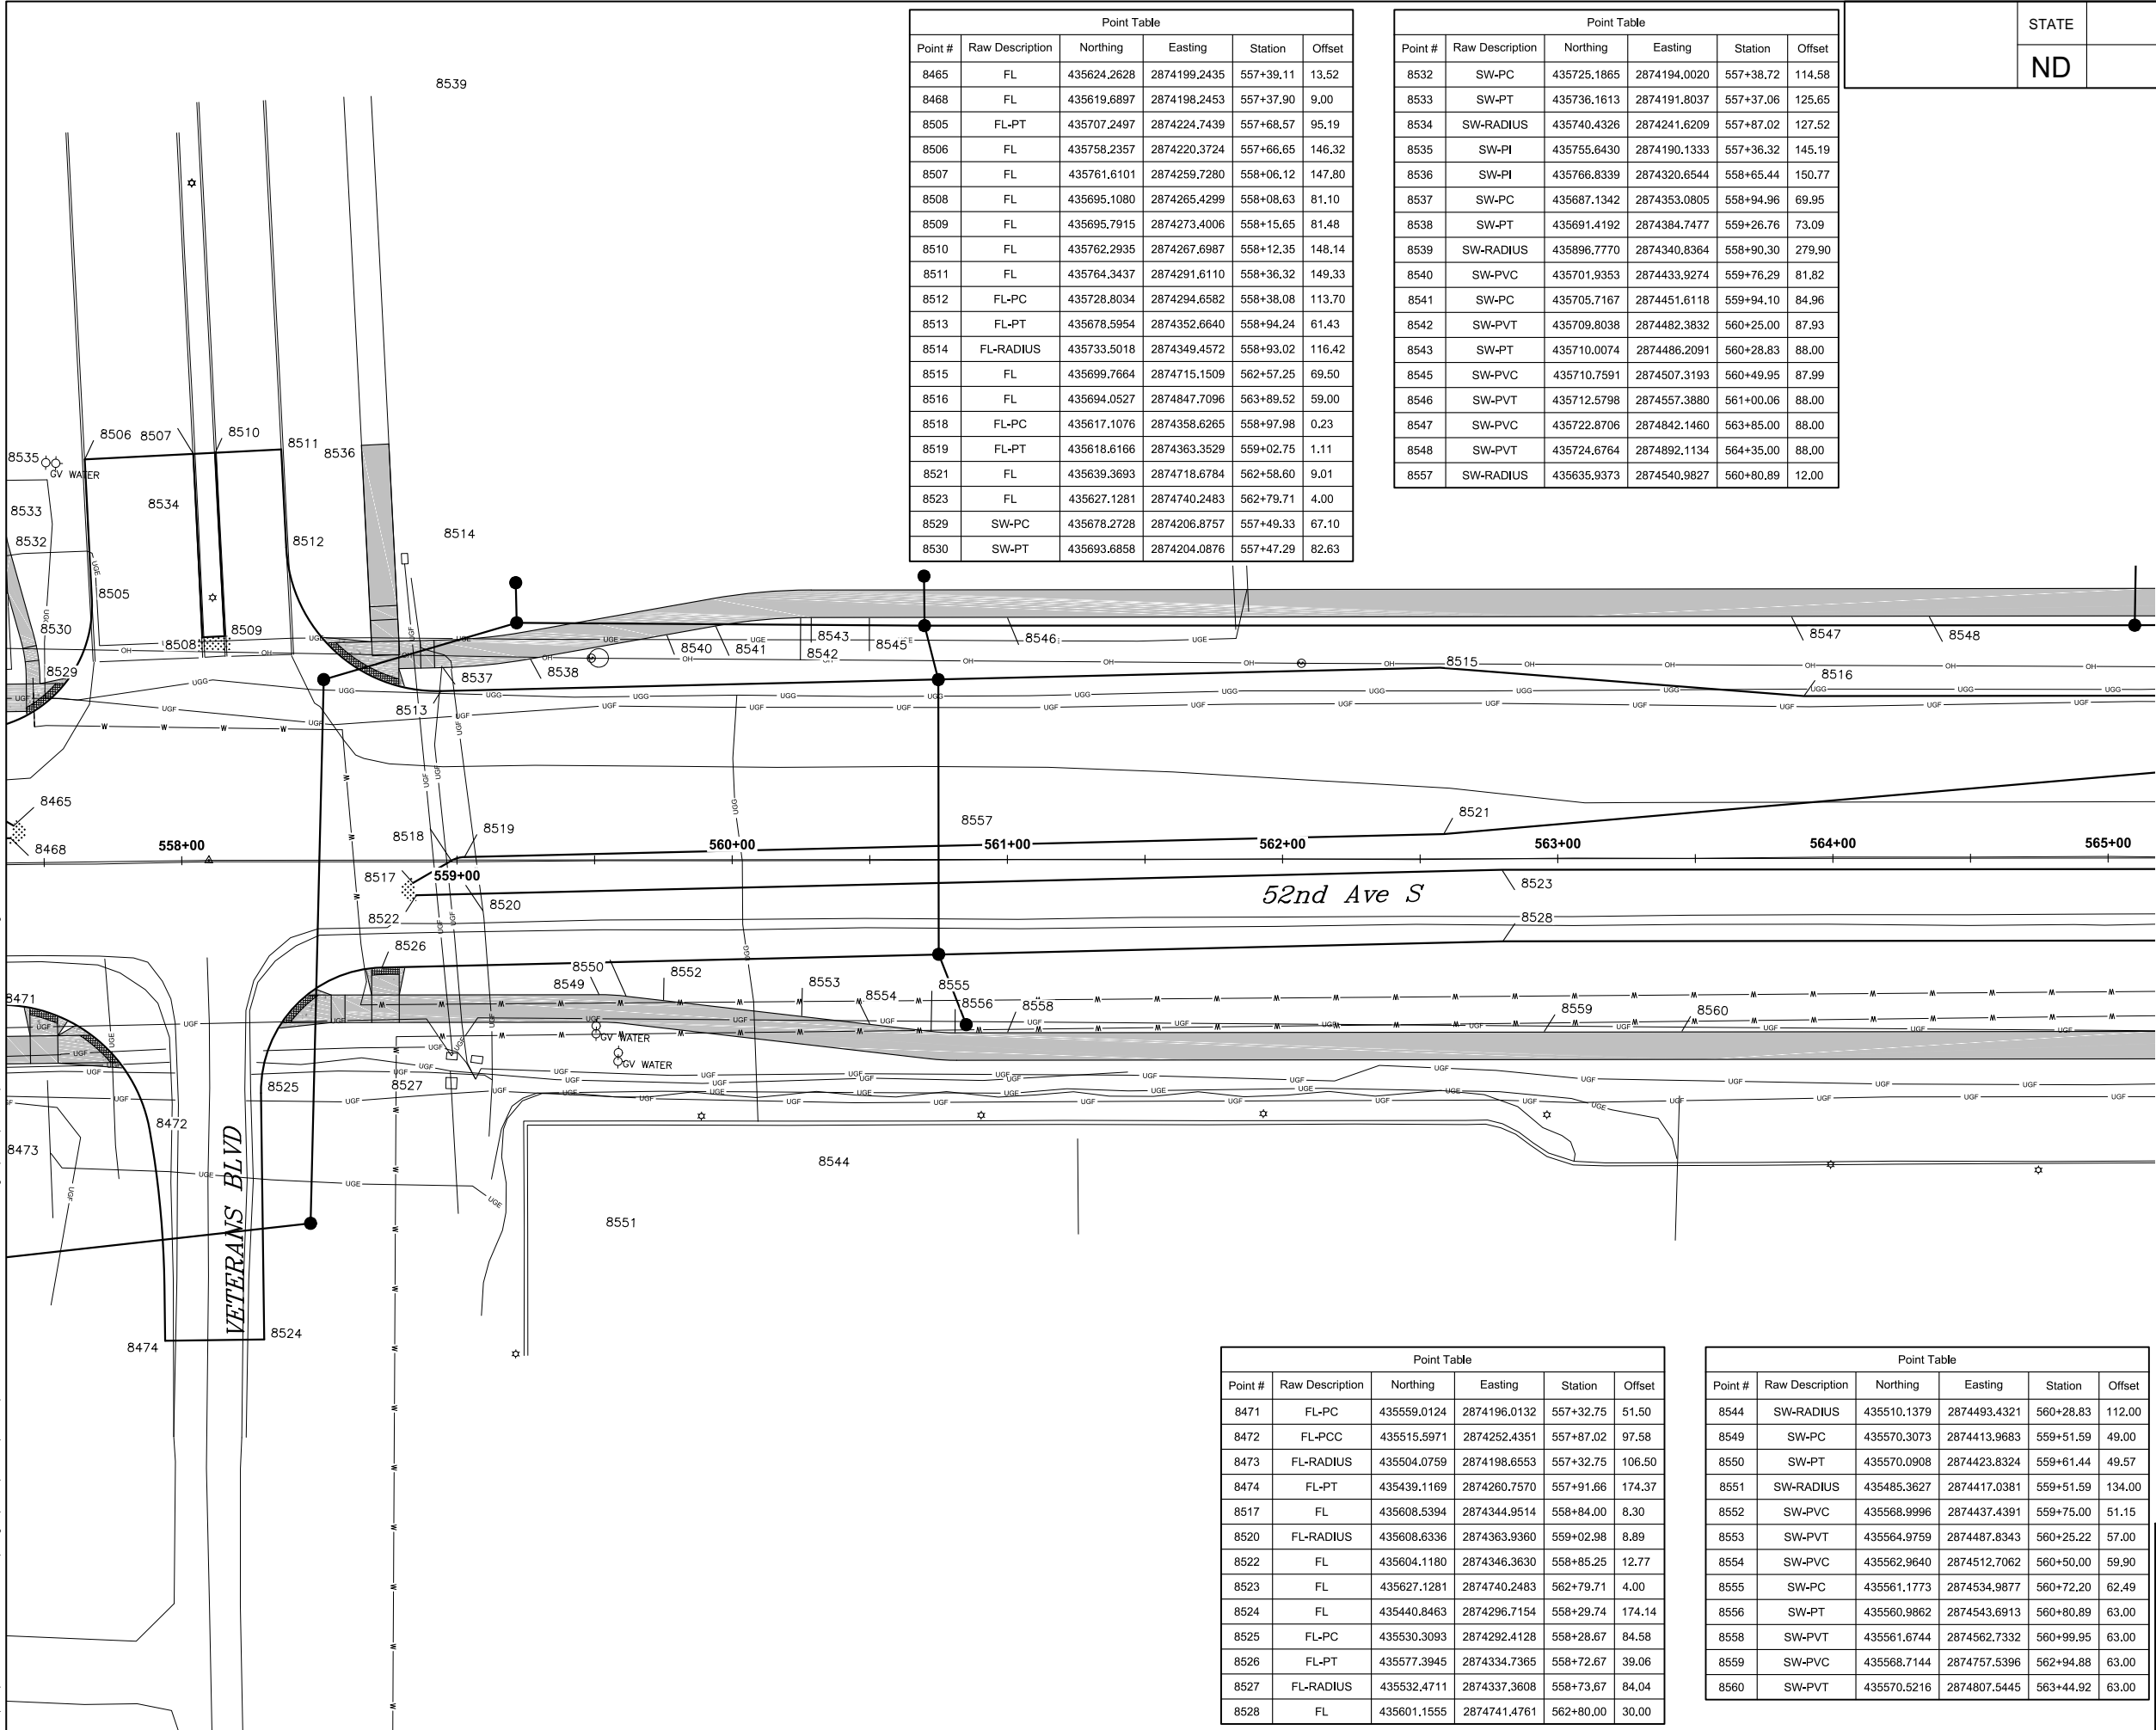

Point Table					
Point #	Raw Description	Northing	Easting	Station	Offset
8465	FL	435624.2628	2874199.2435	557+39.11	13.52
8468	FL	435619.6897	2874198.2453	557+37.90	9.00
8505	FL-PT	435707.2497	2874224.7439	557+68.57	95.19
8506	FL	435758.2357	2874220.3724	557+66.65	146.32
8507	FL	435761.6101	2874259.7280	558+06.12	147.80
8508	FL	435695.1080	2874265.4299	558+08.63	81.10
8509	FL	435695.7915	2874273.4006	558+15.65	81.48
8510	FL	435762.2935	2874267.6987	558+12.35	148.14
8511	FL	435764.3437	2874291.6110	558+36.32	149.33
8512	FL-PC	435728.8034	2874294.6582	558+38.08	113.70
8513	FL-PT	435678.5954	2874352.6640	558+94.24	61.43
8514	FL-RADIUS	435733.5018	2874349.4572	558+93.02	116.42
8515	FL	435699.7664	2874715.1509	562+57.25	69.50
8516	FL	435694.0527	2874847.7096	563+89.52	59.00
8518	FL-PC	435617.1076	2874358.6265	558+97.98	0.23
8519	FL-PT	435618.6166	2874363.3529	559+02.75	1.11
8521	FL	435639.3693	2874718.6784	562+58.60	9.01
8523	FL	435627.1281	2874740.2483	562+79.71	4.00
8529	SW-PC	435678.2728	2874206.8757	557+49.33	67.10
8530	SW-PT	435693.6858	2874204.0876	557+47.29	82.63

Point Table					
Point #	Raw Description	Northing	Easting	Station	Offset
8532	SW-PC	435725.1865	2874194.0020	557+38.72	114.58
8533	SW-PT	435736.1613	2874191.8037	557+37.06	125.65
8534	SW-RADIUS	435740.4326	2874241.6209	557+87.02	127.52
8535	SW-PI	435755.6430	2874190.1333	557+36.32	145.19
8536	SW-PI	435766.8339	2874320.6544	558+65.44	150.77
8537	SW-PC	435687.1342	2874353.0805	558+94.96	69.95
8538	SW-PT	435691.4192	2874384.7477	559+26.76	73.09
8539	SW-RADIUS	435896.7770	2874340.8364	558+90.30	279.90
8540	SW-PVC	435701.9353	2874433.9274	559+76.29	81.82
8541	SW-PC	435705.7167	2874451.6118	559+94.10	84.96
8542	SW-PVT	435709.8038	2874482.3832	560+25.00	87.93
8543	SW-PT	435710.0074	2874486.2091	560+28.83	88.00
8545	SW-PVC	435710.7591	2874507.3193	560+49.95	87.99
8546	SW-PVT	435712.5798	2874557.3880	561+00.06	88.00
8547	SW-PVC	435722.8706	2874842.1460	563+85.00	88.00
8548	SW-PVT	435724.6764	2874892.1134	564+35.00	88.00
8557	SW-RADIUS	435635.9373	2874540.9827	560+80.89	12.00

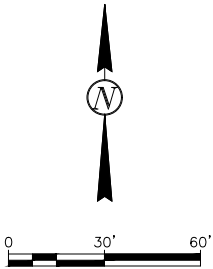

STATE	PROJECT NO.	SECTION NO.	SHEET NO.
	SU-8-984(164)	80	23



Proj. No. 6059-0145
Houston
Engineering Inc.
Ph: 701.237.5065

ALL ELEVATIONS ARE BASED ON
THE U.S.G.S. VERTICAL DATUM OF 1988.
(UNLESS NOTED OTHERWISE)

This document was
originally issued and
sealed by
Adam M. Ruud
Registration Number
10407
on 8/15/18 and the
original document is
stored in the Engineering
Dept. at City Hall.

Point Table					
Point #	Raw Description	Northing	Easting	Station	Offset
8471	FL-PC	435559.0124	2874196.0132	557+32.75	51.50
8472	FL-PCC	435515.5971	2874252.4351	557+87.02	97.58
8473	FL-RADIUS	435504.0759	2874198.6553	557+32.75	106.50
8474	FL-PT	435439.1169	2874260.7570	557+91.66	174.37
8517	FL	435608.5394	2874344.9514	558+84.00	8.30
8520	FL-RADIUS	435608.6336	2874363.9360	559+02.98	8.89
8522	FL	435604.1180	2874346.3630	558+85.25	12.77
8523	FL	435627.1281	2874740.2483	562+79.71	4.00
8524	FL	435440.8463	2874296.7154	558+29.74	174.14
8525	FL-PC	435530.3093	2874292.4128	558+28.67	84.58
8526	FL-PT	435577.3945	2874334.7365	558+72.67	39.06
8527	FL-RADIUS	435532.4711	2874337.3608	558+73.67	84.04
8528	FL	435601.1555	2874741.4761	562+80.00	30.00

Point Table					
Point #	Raw Description	Northing	Easting	Station	Offset
8544	SW-RADIUS	435510.1379	2874493.4321	560+28.83	112.00
8549	SW-PC	435570.3073	2874413.9683	559+51.59	49.00
8550	SW-PT	435570.0908	2874423.8324	559+61.44	49.57
8551	SW-RADIUS	435485.3627	2874417.0381	559+51.59	134.00
8552	SW-PVC	435568.9996	2874437.4391	559+75.00	51.15
8553	SW-PVT	435564.9759	2874487.8343	560+25.22	57.00
8554	SW-PVC	435562.9640	2874512.7062	560+50.00	59.90
8555	SW-PC	435561.1773	2874534.9877	560+72.20	62.49
8556	SW-PT	435560.9862	2874543.6913	560+80.89	63.00
8558	SW-PVT	435561.6744	2874562.7332	560+99.95	63.00
8559	SW-PVC	435568.7144	2874757.5396	562+94.88	63.00
8560	SW-PVT	435570.5216	2874807.5445	563+44.92	63.00

Layouts - Coordinate Data



52nd Ave S - West of 63rd St S to 45th St S

08/15/18 05:59:40AM H:\Fargo\JBN 6000\6059\18_6059_145 - 52nd Ave. Design\CAD\Plans\080--COORDINATE DATA.dwg

Point Table					
Point #	Raw Description	Northing	Easting	Station	Offset
8561	FL	435722.9624	2875647.6682	571+90.00	59.00
8562	FL-PC	435726.5632	2875709.5540	572+51.98	60.36
8564	FL	435669.5684	2875443.5394	569+84.80	33.00
8569	FL-PT	435684.7295	2875416.6389	569+57.74	29.14
8570	FL-RADIUS	435634.8471	2875420.0660	569+59.36	20.84
8571	FL	435686.5851	2875443.6472	569+84.80	30.01
8572	FL	435660.7874	2875421.2077	569+61.44	5.04
8573	FL-PC	435664.1189	2875426.5248	569+66.88	8.18
8574	FL-PT	435671.6312	2875449.6452	569+90.25	14.85
8575	FL-RADIUS	435621.7488	2875453.0723	569+91.88	35.12
8576	FL	435651.8365	2875423.9562	569+63.87	4.00
8577	FL	435652.5836	2875444.1497	569+84.07	3.98
8578	FL	435668.3189	2875575.4598	571+15.87	7.00
8582	FL-PRC	435599.1264	2875458.3712	569+96.35	57.92
8583	FL-RADIUS	435655.6744	2875426.3191	569+66.37	0.25
8584	FL-PT	435618.5334	2875526.9201	570+65.56	41.00
8585	FL-RADIUS	435468.6312	2875532.3374	570+65.56	191.00
8586	FL	435623.0320	2875651.4006	571+90.12	41.00
8591	SW-PVC	435743.2738	2875406.7233	569+49.95	88.00
8592	SW-PVT	435745.0796	2875456.6927	569+99.95	88.00
8593	SW-PVI	435747.9708	2875536.6926	570+80.00	88.00

Point Table					
Point #	Raw Description	Northing	Easting	Station	Offset
8594	SW-PC	435750.1258	2875596.3234	571+39.67	88.00
8595	SW-PT	435749.9947	2875613.7706	571+57.10	87.24
8596	SW-RADIUS	435550.2562	2875603.5464	571+39.67	112.00
8597	SW-PVC	435749.5894	2875621.6896	571+65.00	86.55
8598	SW-PVT	435747.0235	2875671.8150	572+15.00	82.17
8599	SW-PC	435746.1489	2875688.9016	572+32.04	80.68
8600	SW-PT	435746.2289	2875711.8353	572+54.97	79.93
8603	FL-RADIUS	435776.4788	2875706.6496	572+50.88	110.35
8624	FL-PC	435680.9904	2875709.9766	572+50.75	14.81
8626	FL-RADIUS	435755.6599	2875702.9427	572+46.42	89.68
8670	FL-PC	435627.0922	2875721.1817	572+60.00	39.46
8672	FL-RADIUS	435587.1597	2875723.5052	572+60.88	79.45
8700	SW-PRC	435589.4634	2875413.1908	569+50.85	65.94
8701	SW-RADIUS	435481.5640	2875391.7963	569+25.58	173.00
8702	SW-PRC	435594.9854	2875455.8673	569+93.70	61.97
8703	SW-RADIUS	435655.6744	2875426.3191	569+66.37	0.25
8704	SW-PT	435609.5719	2875514.3053	570+52.63	49.50
8705	SW-RADIUS	435464.1669	2875519.5601	570+52.63	195.00
8706	SW-PVI	435610.5807	2875542.2181	570+80.56	49.50
8707	SW-PVI	435614.5947	2875652.7258	571+91.14	49.48

Point Table					
Point #	Raw Description	Northing	Easting	Station	Offset
8563	FL	435673.5096	2874999.1761	565+40.14	33.00
8565	FL-PC	435649.8013	2875367.6401	569+07.51	4.00
8566	FL-PT	435652.0800	2875371.6562	569+11.61	1.87
8567	FL-RADIUS	435654.7981	2875367.4596	569+07.51	1.00
8568	FL-PC	435662.0280	2875378.0994	569+18.41	7.84
8579	FL-PC	435623.7492	2875366.6678	569+05.60	30.00
8580	FL-PRC	435621.3898	2875371.0963	569+09.94	32.52
8581	FL-RADIUS	435618.7525	2875366.8484	569+05.60	35.00
8587	SW-PVC	435730.0937	2875042.0155	565+85.00	88.00
8588	SW-PVT	435731.8994	2875091.9829	566+35.00	88.00
8589	SW-PVC	435734.7887	2875171.9307	567+15.00	88.00
8590	SW-PVT	435740.2060	2875321.8329	568+65.00	88.00
8694	SW-PVC	435580.2756	2875077.4494	566+15.00	63.00
8695	SW-PVT	435582.0809	2875127.4034	566+64.99	63.00
8696	SW-PVC	435586.7764	2875257.3307	567+95.00	63.00
8697	SW-PVT	435588.5822	2875307.2993	568+45.00	63.00
8698	SW-PVC	435589.8462	2875342.2765	568+80.00	63.00
8699	SW-PC	435591.4922	2875387.8237	569+25.58	63.00

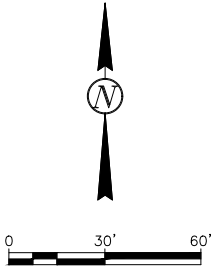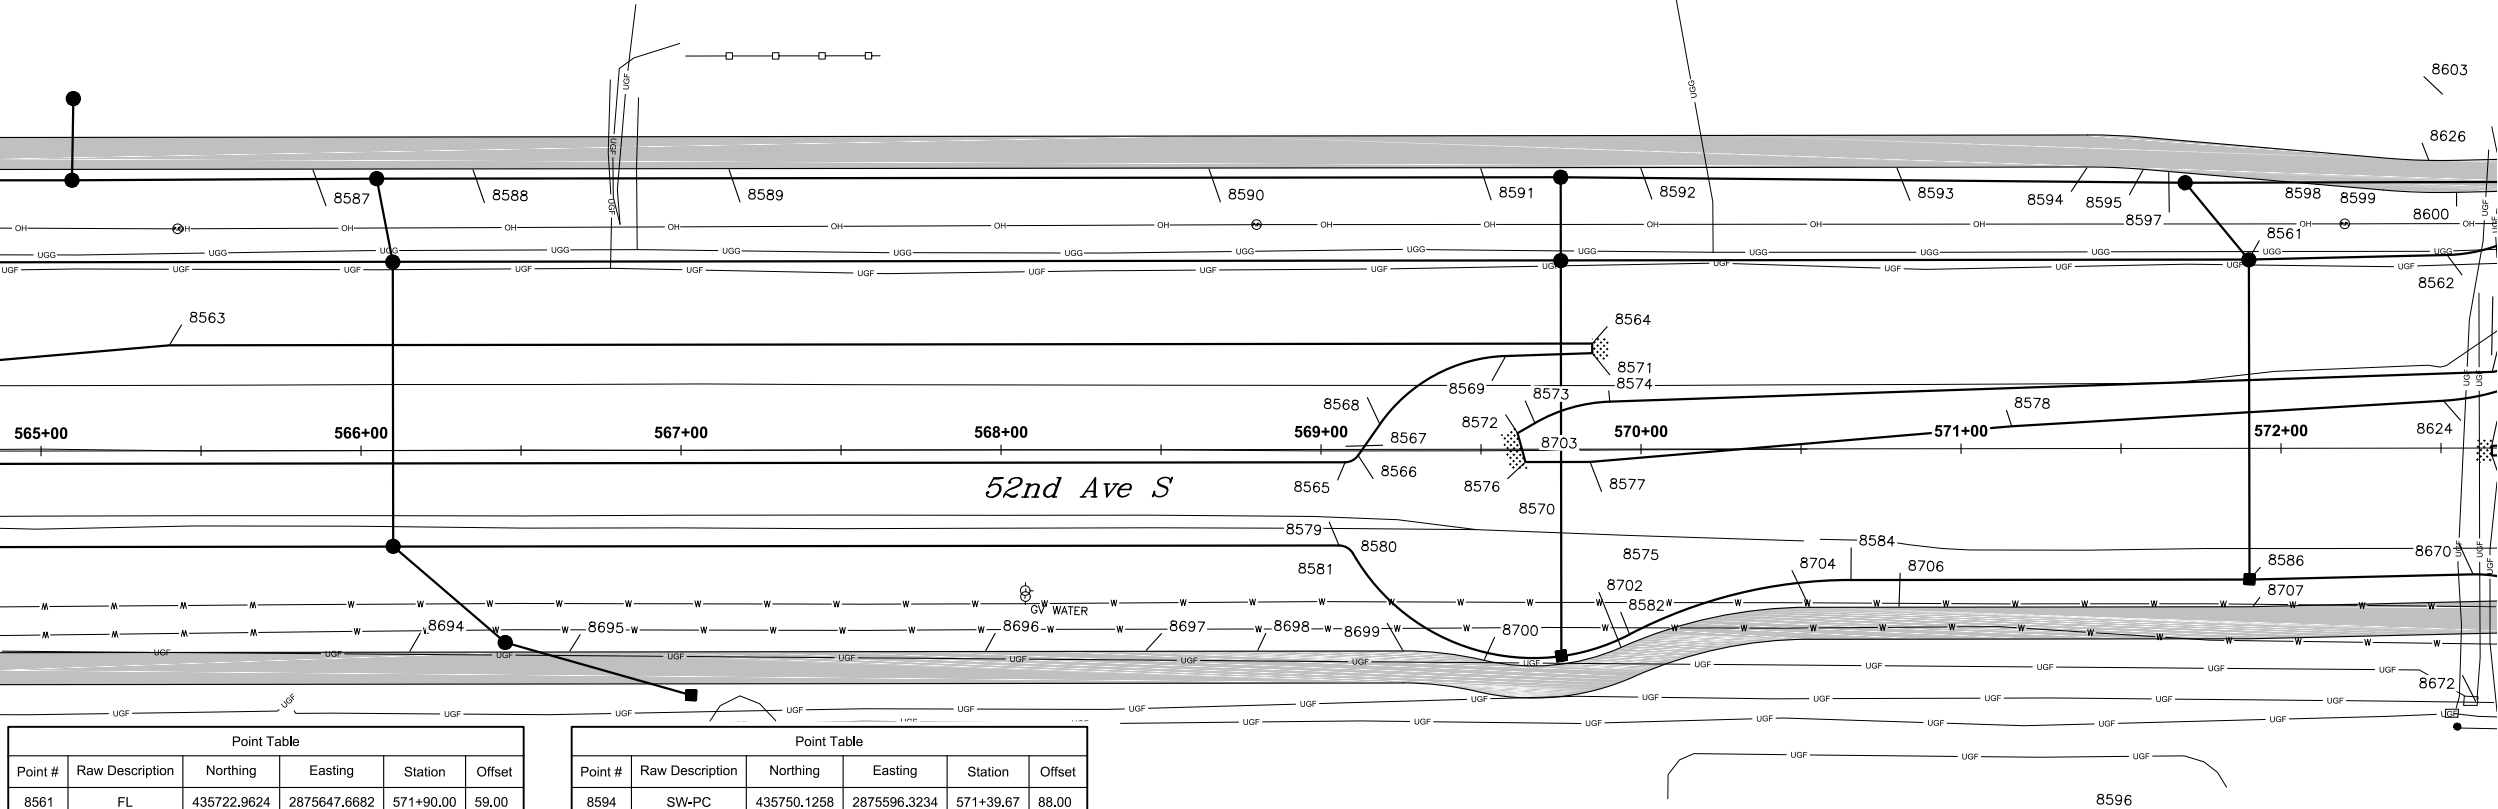

Proj. No. 6059-0145
Houston
Engineering Inc.
Ph: 701.237.5065


ALL ELEVATIONS ARE BASED ON
THE U.S.G.S. VERTICAL DATUM OF 1988.
(UNLESS NOTED OTHERWISE)

This document was
originally issued and
sealed by
Adam M. Ruud
Registration Number
10407
on 8/15/18 and the
original document is
stored in the Engineering
Dept. at City Hall.

Layouts - Coordinate Data

52nd Ave S - West of 63rd St S to 45th St S

08/15/18 05:59:52AM H:\Fargo\JBN 6000\6059\18_6059_145 - 52nd Ave. Design\CAD\Plans\080--COORDINATE DATA.dwg

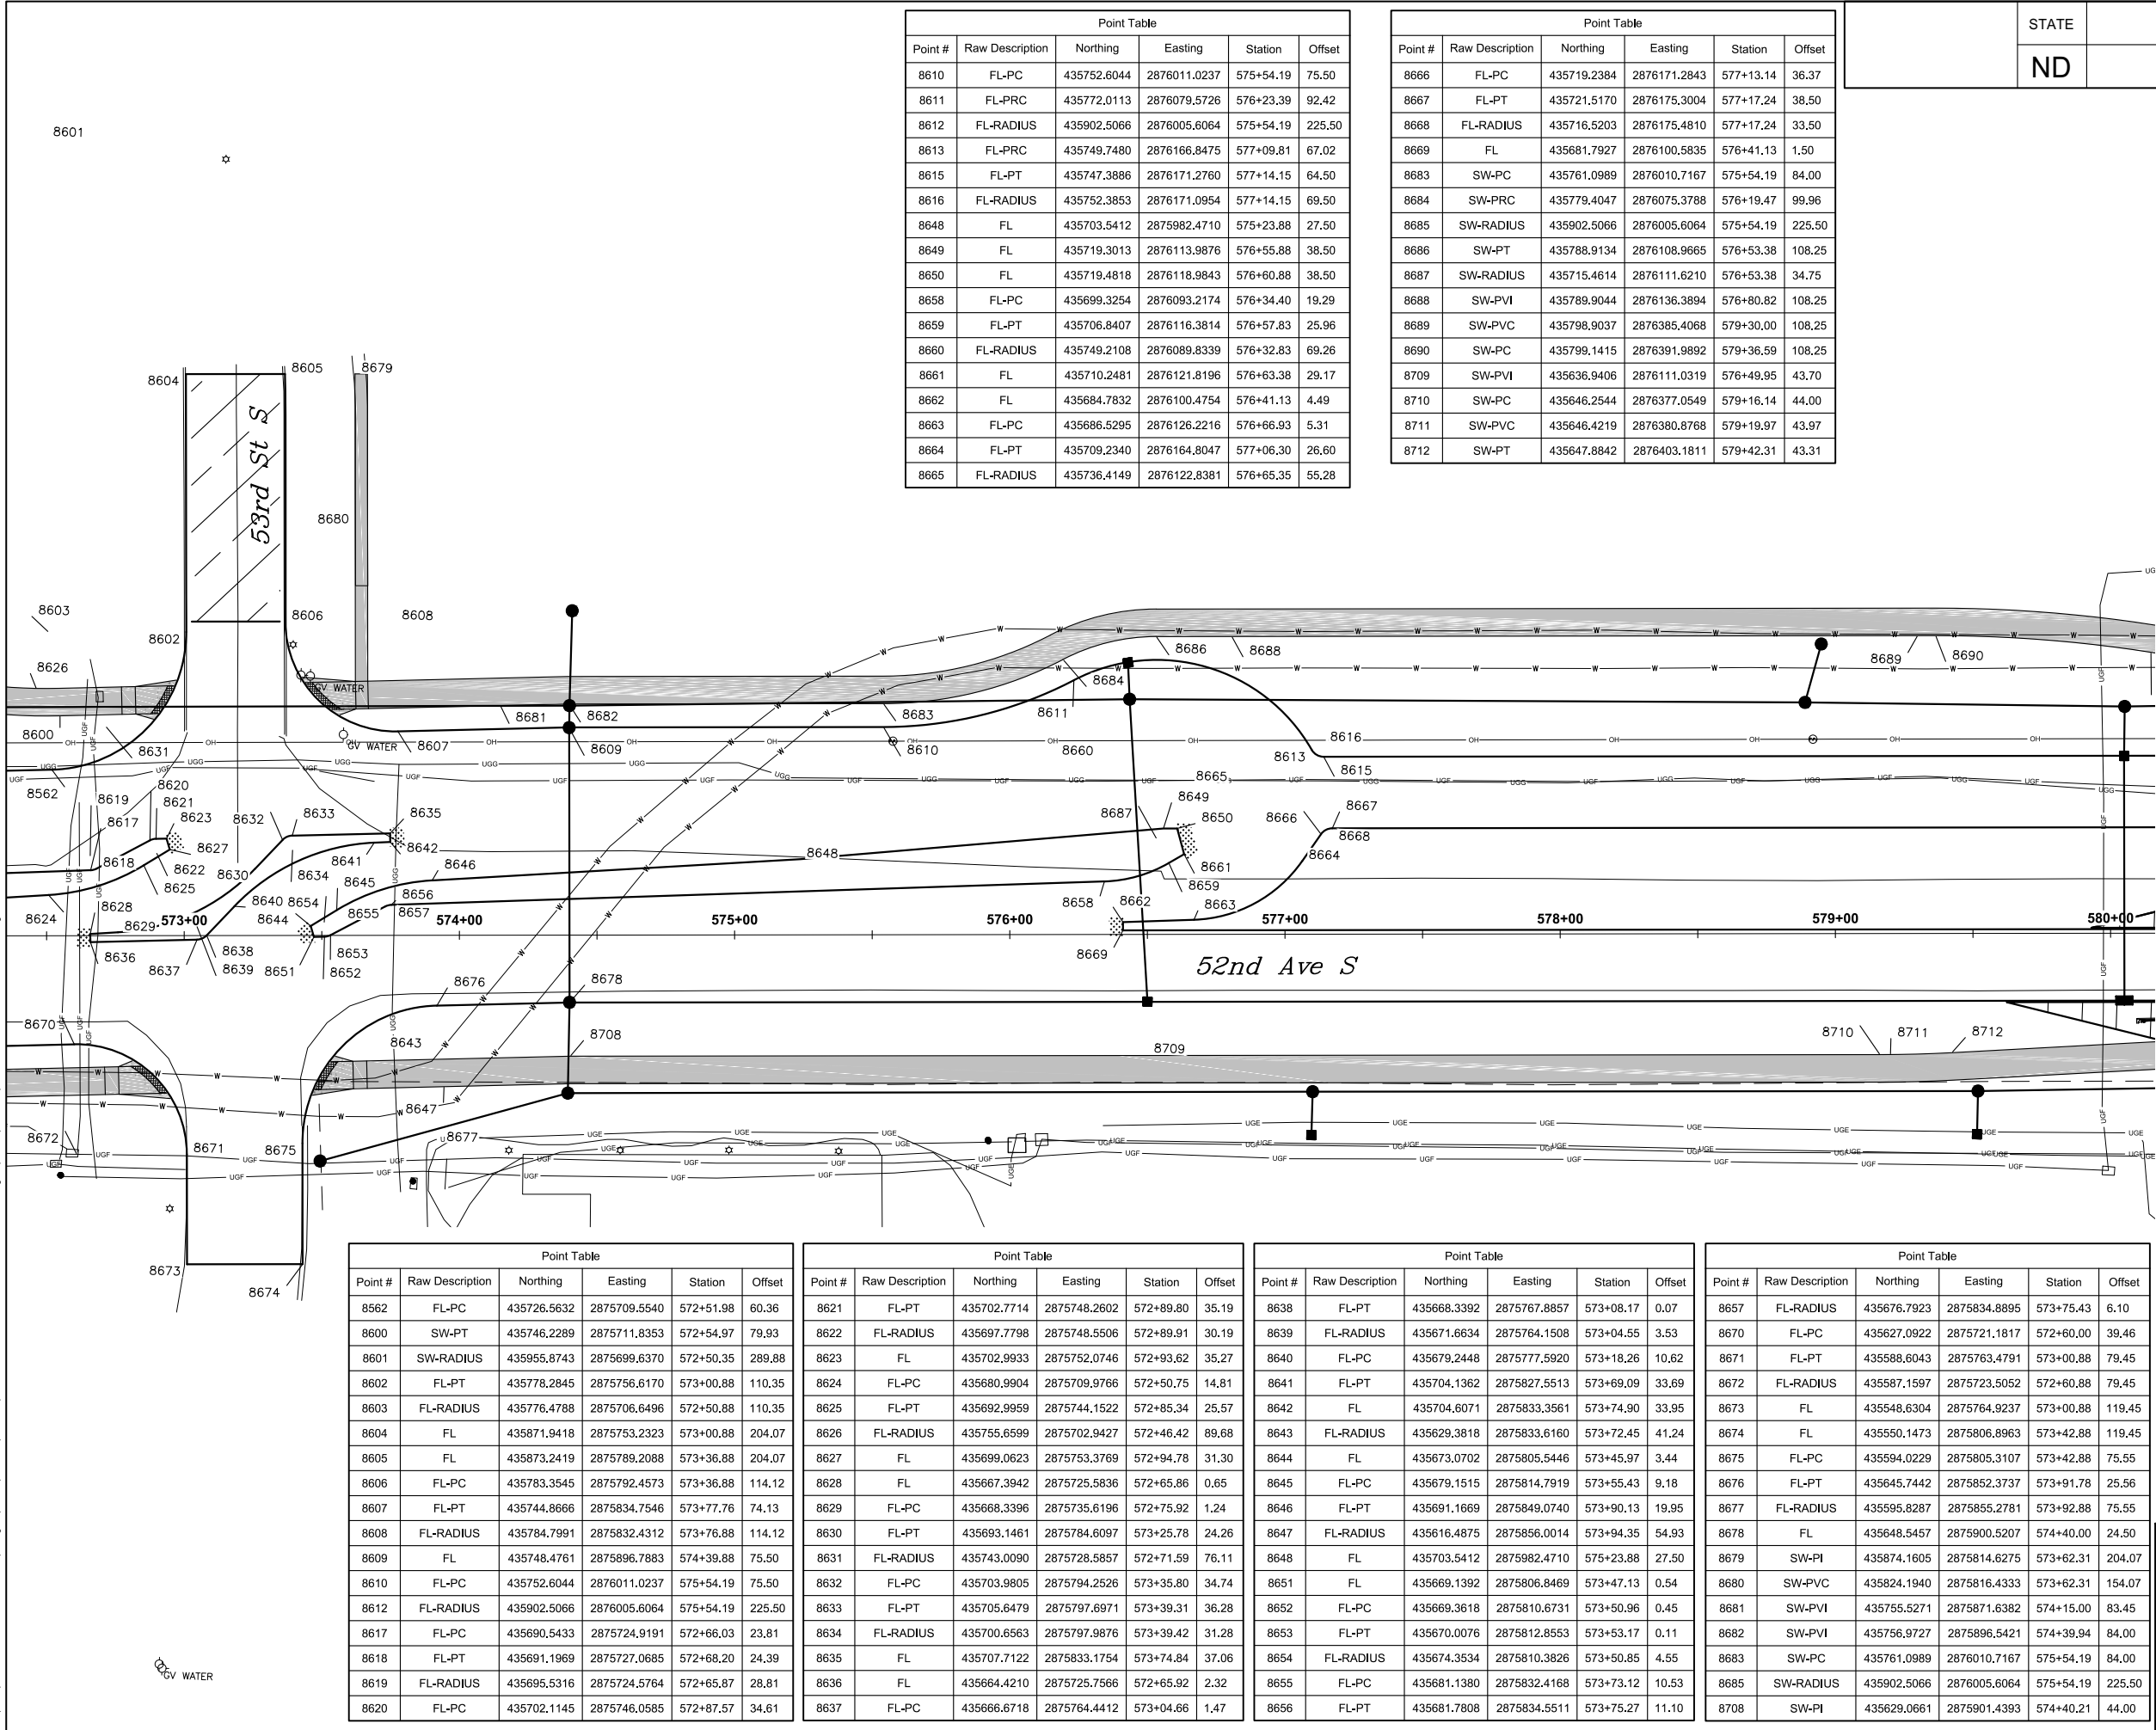

Point Table					
Point #	Raw Description	Northing	Easting	Station	Offset
8610	FL-PC	435752.6044	2876011.0237	575+54.19	75.50
8611	FL-PRC	435772.0113	2876079.5726	576+23.39	92.42
8612	FL-RADIUS	435902.5066	2876005.6064	575+54.19	225.50
8613	FL-PRC	435749.7480	2876166.8475	577+09.81	67.02
8615	FL-PT	435747.3886	2876171.2760	577+14.15	64.50
8616	FL-RADIUS	435752.3853	2876171.0954	577+14.15	69.50
8648	FL	435703.5412	2875982.4710	575+23.88	27.50
8649	FL	435719.3013	2876113.9876	576+55.88	38.50
8650	FL	435719.4818	2876118.9843	576+60.88	38.50
8658	FL-PC	435699.3254	2876093.2174	576+34.40	19.29
8659	FL-PT	435706.8407	2876116.3814	576+57.83	25.96
8660	FL-RADIUS	435749.2108	2876089.8339	576+32.83	69.26
8661	FL	435710.2481	2876121.8196	576+63.38	29.17
8662	FL	435684.7832	2876100.4754	576+41.13	4.49
8663	FL-PC	435686.5295	2876126.2216	576+66.93	5.31
8664	FL-PT	435709.2340	2876164.8047	577+06.30	26.60
8665	FL-RADIUS	435736.4149	2876122.8381	576+65.35	55.28

Point Table					
Point #	Raw Description	Northing	Easting	Station	Offset
8666	FL-PC	435719.2384	2876171.2843	577+13.14	36.37
8667	FL-PT	435721.5170	2876175.3004	577+17.24	38.50
8668	FL-RADIUS	435716.5203	2876175.4810	577+17.24	33.50
8669	FL	435681.7927	2876100.5835	576+41.13	1.50
8683	SW-PC	435761.0989	2876010.7167	575+54.19	84.00
8684	SW-PRC	435779.4047	2876075.3788	576+19.47	99.96
8685	SW-RADIUS	435902.5066	2876005.6064	575+54.19	225.50
8686	SW-PT	435788.9134	2876108.9665	576+53.38	108.25
8687	SW-RADIUS	435715.4614	2876111.6210	576+53.38	34.75
8688	SW-PVI	435789.9044	2876136.3894	576+80.82	108.25
8689	SW-PVC	435798.9037	2876385.4068	579+30.00	108.25
8690	SW-PC	435799.1415	2876391.9892	579+36.59	108.25
8709	SW-PVI	435636.9406	2876111.0319	576+49.95	43.70
8710	SW-PC	435646.2544	2876377.0549	579+16.14	44.00
8711	SW-PVC	435646.4219	2876380.8768	579+19.97	43.97
8712	SW-PT	435647.8842	2876403.1811	579+42.31	43.31

Point Table					
Point #	Raw Description	Northing	Easting	Station	Offset
8562	FL-PC	435726.5632	2875709.5540	572+51.98	60.36
8600	SW-PT	435746.2289	2875711.8353	572+54.97	79.93
8601	SW-RADIUS	435955.8743	2875699.6370	572+50.35	289.88
8602	FL-PT	435778.2845	2875756.6170	573+00.88	110.35
8603	FL-RADIUS	435776.4788	2875706.6496	572+50.88	110.35
8604	FL	435871.9418	2875753.2323	573+00.88	204.07
8605	FL	435873.2419	2875789.2088	573+36.88	204.07
8606	FL-PC	435783.3545	2875792.4573	573+36.88	114.12
8607	FL-PT	435744.8666	2875834.7546	573+77.76	74.13
8608	FL-RADIUS	435784.7991	2875832.4312	573+76.88	114.12
8609	FL	435748.4761	2875896.7883	574+39.88	75.50
8610	FL-PC	435752.6044	2876011.0237	575+54.19	75.50
8612	FL-RADIUS	435902.5066	2876005.6064	575+54.19	225.50
8617	FL-PC	435690.5433	2875724.9191	572+66.03	23.81
8618	FL-PT	435691.1969	2875727.0685	572+68.20	24.39
8619	FL-RADIUS	435695.5316	2875724.5764	572+65.87	28.81
8620	FL-PC	435702.1145	2875746.0585	572+87.57	34.61

Point Table					
Point #	Raw Description	Northing	Easting	Station	Offset
8621	FL-PT	435702.7714	2875748.2602	572+89.80	35.19
8622	FL-RADIUS	435697.7798	2875748.5506	572+89.91	30.19
8623	FL	435702.9933	2875752.0746	572+93.62	35.27
8624	FL-PC	435680.9904	2875709.9766	572+50.75	14.81
8625	FL-PT	435692.9959	2875744.1522	572+85.34	25.57
8626	FL-RADIUS	435755.6599	2875702.9427	572+46.42	89.68
8627	FL	435699.0623	2875753.3769	572+94.78	31.30
8628	FL	435667.3942	2875725.5836	572+65.86	0.65
8629	FL-PC	435668.3396	2875735.6196	572+75.92	1.24
8630	FL-PT	435693.1461	2875784.6097	573+25.78	24.26
8631	FL-RADIUS	435743.0090	2875728.5857	572+71.59	76.11
8632	FL-PC	435703.9805	2875794.2526	573+35.80	34.74
8633	FL-PT	435705.6479	2875797.6971	573+39.31	36.28
8634	FL-RADIUS	435700.8563	2875797.9876	573+39.42	31.28
8635	FL	435707.7122	2875833.1754	573+74.84	37.06
8636	FL	435664.4210	2875725.7566	572+65.92	2.32
8637	FL-PC	435666.6718	2875764.4412	573+04.66	1.47

Point Table					
Point #	Raw Description	Northing	Easting	Station	Offset
8638	FL-PT	435668.3392	2875767.8857	573+08.17	0.07
8639	FL-RADIUS	435671.6634	2875764.1508	573+04.55	3.53
8640	FL-PC	435679.2448	2875777.5920	573+18.26	10.62
8641	FL-PT	435704.1362	2875827.5513	573+69.09	33.69
8642	FL	435704.6071	2875833.3561	573+74.90	33.95
8643	FL-RADIUS	435629.3818	2875833.6160	573+72.45	41.24
8644	FL	435673.0702	2875805.5446	573+45.97	3.44
8645	FL-PC	435679.1515	2875814.7919	573+55.43	9.18
8646	FL-PT	435691.1669	2875849.0740	573+90.13	19.95
8647	FL-RADIUS	435616.4875	2875856.0014	573+94.35	54.93
8648	FL	435703.5412	2875982.4710	575+23.88	27.50
8651	FL	435669.1392	2875806.8469	573+47.13	0.54
8652	FL-PC	435669.3618	2875810.6731	573+50.96	0.45
8653	FL-PT	435670.0076	2875812.8553	573+53.17	0.11
8654	FL-RADIUS	435674.3534	2875810.3826	573+50.85	4.55
8655	FL-PC	435681.1380	2875832.4168	573+73.12	10.53
8656	FL-PT	435681.7808	2875834.5511	573+75.27	11.10

Point Table					
Point #	Raw Description	Northing	Easting	Station	Offset
8657	FL-RADIUS	435676.7923	2875834.8895	573+75.43	6.10
8670	FL-PC	435627.0922	2875721.1817	572+60.00	39.46
8671	FL-PT	435588.6043	2875763.4791	573+00.88	79.45
8672	FL-RADIUS	435587.1597	2875723.5052	572+60.88	79.45
8673	FL	435548.6304	2875764.9237	573+00.88	119.45
8674	FL	435550.1473	2875806.8963	573+42.88	119.45
8675	FL-PC	435594.0229	2875805.3107	573+42.88	75.55
8676	FL-PT	435645.7442	2875852.3737	573+91.78	25.56
8677	FL-RADIUS	435595.8287	2875855.2781	573+92.88	75.55
8678	FL	435648.5457	2875900.5207	574+40.00	24.50
8679	SW-PI	435874.1605	2875814.6275	573+62.31	204.07
8680	SW-PVC	435824.1940	2875816.4333	573+62.31	154.07
8681	SW-PVI	435755.5271	2875871.6382	574+15.00	83.45
8682	SW-PVI	435756.9727	2875896.5421	574+39.94	84.00
8683	SW-PC	435761.0989	2876010.7167	575+54.19	84.00
8685	SW-RADIUS	435902.5066	2876005.6064	575+54.19	225.50
8708	SW-PI	435629.0661	2875901.4393	574+40.21	44.00

Layouts - Coordinate Data

52nd Ave S - West of 63rd St S to 45th St S




Proj. No. 6059-0145
Houston
Engineering Inc.
Ph: 701.237.5065

ALL ELEVATIONS ARE BASED ON
THE U.S.G.S. VERTICAL DATUM OF 1988.
(UNLESS NOTED OTHERWISE)

This document was
originally issued and
sealed by
Adam M. Ruud
Registration Number
10407
on 8/15/18 and the
original document is
stored in the Engineering
Dept. at City Hall.


08/22/18 03:51:05PM H:\Fargo\JBN\6000\6059\18_6059_145 - 52nd Ave. Design\CAD\Plans\080-COORDINATE DATA.dwg

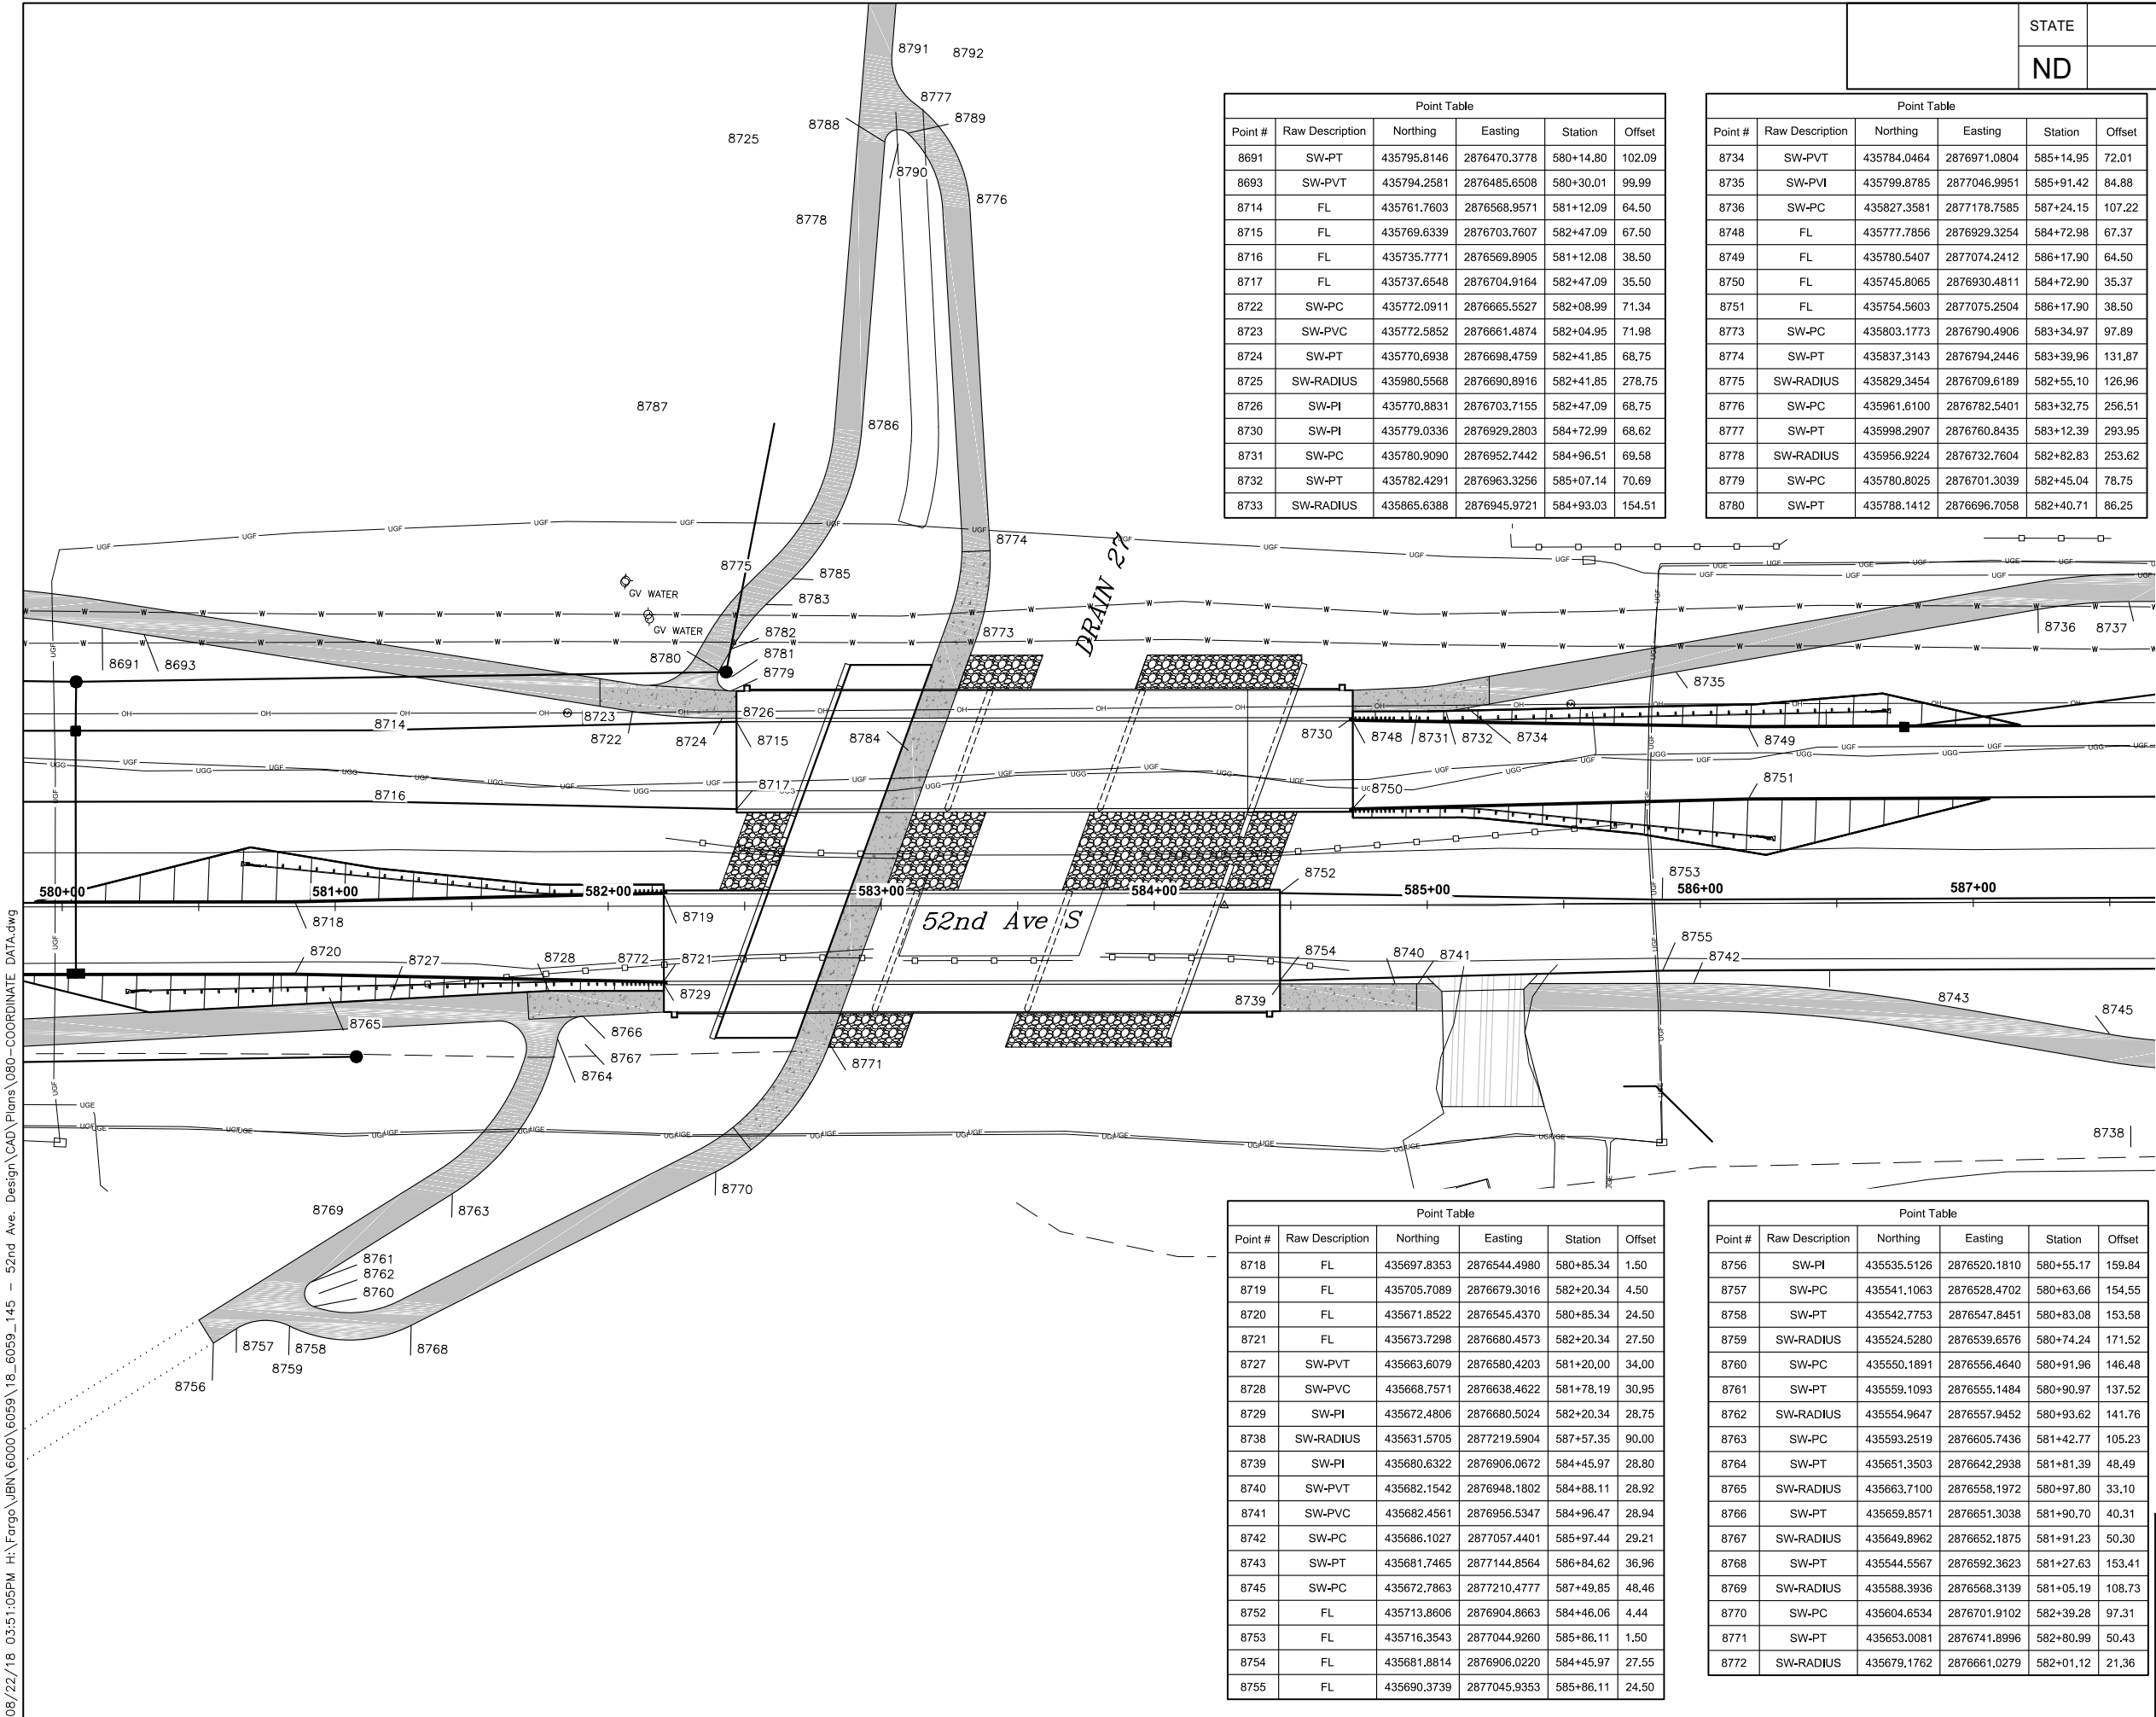

Point Table					
Point #	Raw Description	Northing	Easting	Station	Offset
8691	SW-PT	435795.8146	2876470.3778	580+14.80	102.09
8693	SW-PVT	435794.2581	2876485.6508	580+30.01	99.99
8714	FL	435761.7603	2876568.9571	581+12.09	64.50
8715	FL	435769.6339	2876703.7607	582+47.09	67.50
8716	FL	435735.7771	2876569.8905	581+12.08	38.50
8717	FL	435737.6548	2876704.9164	582+47.09	35.50
8722	SW-PC	435772.0911	2876665.5527	582+08.99	71.34
8723	SW-PVC	435772.5852	2876661.4874	582+04.95	71.98
8724	SW-PT	435770.6938	2876698.4759	582+41.85	68.75
8725	SW-RADIUS	435980.5568	2876690.8916	582+41.85	278.75
8726	SW-PI	435770.8831	2876703.7155	582+47.09	68.75
8730	SW-PI	435779.0336	2876929.2803	584+72.99	68.62
8731	SW-PC	435780.9090	2876952.7442	584+96.51	69.58
8732	SW-PT	435782.4291	2876963.3256	585+07.14	70.69
8733	SW-RADIUS	435865.6388	2876945.9721	584+93.03	154.51

Point Table					
Point #	Raw Description	Northing	Easting	Station	Offset
8734	SW-PVT	435784.0464	2876971.0804	585+14.95	72.01
8735	SW-PVI	435799.8785	2877046.9951	585+91.42	84.88
8736	SW-PC	435827.3581	2877178.7585	587+24.15	107.22
8748	FL	435777.7856	2876929.3254	584+72.98	67.37
8749	FL	435780.5407	2877074.2412	586+17.90	64.50
8750	FL	435745.8065	2876930.4811	584+72.90	35.37
8751	FL	435754.5603	2877075.2504	586+17.90	38.50
8773	SW-PC	435803.1773	2876790.4906	583+34.97	97.89
8774	SW-PT	435837.3143	2876794.2446	583+39.96	131.87
8775	SW-RADIUS	435829.3454	2876709.6189	582+55.10	126.96
8776	SW-PC	435961.6100	2876782.5401	583+32.75	256.51
8777	SW-PT	435998.2907	2876760.8435	583+12.39	293.95
8778	SW-RADIUS	435956.9224	2876732.7604	582+82.83	253.62
8779	SW-PC	435780.8025	2876701.3039	582+45.04	78.75
8780	SW-PT	435788.1412	2876696.7058	582+40.71	86.25

Point Table					
Point #	Raw Description	Northing	Easting	Station	Offset
8781	SW-RADIUS	435785.7992	2876701.1234	582+45.04	83.75
8782	SW-PC	435796.2109	2876700.9839	582+45.27	94.16
8783	SW-PT	435812.8996	2876713.0275	582+57.91	110.40
8784	SW-RADIUS	435761.0811	2876767.2478	583+10.23	56.66
8785	SW-PC	435822.6833	2876722.3778	582+67.61	119.84
8786	SW-PT	435877.5665	2876745.8412	582+93.04	173.84
8787	SW-RADIUS	435881.4110	2876660.9282	582+08.32	180.75
8788	SW-PC	435983.6361	2876750.6436	583+01.67	279.67
8789	SW-PT	435987.1939	2876758.9068	583+10.06	282.93
8790	SW-RADIUS	435983.4100	2876755.6385	583+06.65	279.26
8791	SW-PT	436015.7426	2876752.0972	583+04.28	311.70
8792	SW-RADIUS	436014.8380	2876772.0768	583+24.22	310.08
8793	SW-PI	436093.8653	2876755.6343	583+10.64	389.65

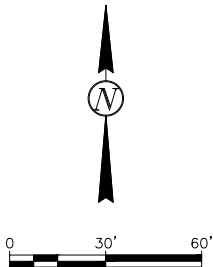

Proj. No. 6059-0145
Houston
Engineering Inc.
Ph: 701.237.5065

ALL ELEVATIONS ARE BASED ON
THE U.S.G.S. VERTICAL DATUM OF 1988.
(UNLESS NOTED OTHERWISE)

This document was
originally issued and
sealed by
Adam M. Ruud
Registration Number
10407
on 8/22/18 and the
original document is
stored in the Engineering
Dept. at City Hall.

Layouts - Coordinate Data

52nd Ave S - West of 63rd St S to 45th St S



08/15/18 06:00:33AM H:\Fargo\IBN 6000\6059\18_6059_145 - 52nd Ave. Design\CAD\Plans\080--COORDINATE DATA.dwg

	STATE	PROJECT NO.	SECTION NO.	SHEET NO.
	ND	SU-8-984(164)	80	28

Point Table					
Point #	Raw Description	Northing	Easting	Station	Offset
8835	FL-PC	435840.2756	2878426.3364	599+71.29	71.70
8836	FL-PRC	435858.3212	2878495.2139	600+40.82	87.06
8837	FL-PRC	435834.3761	2878582.0065	601+26.62	59.77
8838	FL-PT	435831.9326	2878586.3870	601+30.90	57.16
8839	FL-RADIUS	435990.2549	2878423.8452	599+74.62	221.67
8841	FL-RADIUS	435836.9319	2878586.3039	601+31.01	62.15
8879	FL	435791.7801	2878396.9049	599+40.00	24.39
8880	FL	435804.9674	2878528.4921	600+72.00	32.46
8881	FL	435805.0504	2878533.4914	600+77.00	32.35
8889	FL-PC	435786.2944	2878508.7304	600+51.53	14.57
8890	FL-PT	435793.3611	2878532.1408	600+75.20	20.72
8891	FL-RADIUS	435836.2412	2878506.4251	600+51.16	64.56

Point Table					
Point #	Raw Description	Northing	Easting	Station	Offset
8892	FL	435795.7631	2878536.1460	600+79.29	22.96
8893	FL	435771.5233	2878514.0355	600+56.26	0.40
8894	FL-PC	435772.7600	2878540.8302	600+83.08	0.20
8895	FL-PT	435795.6395	2878580.5649	601+23.67	21.12
8896	FL-RADIUS	435822.7068	2878538.5249	600+82.71	49.79
8897	FL-PC	435803.6944	2878585.7509	601+29.17	28.96
8898	FL-PT	435805.9869	2878589.8719	601+33.37	31.09
8899	FL-RADIUS	435800.9876	2878589.9549	601+33.26	26.09
8900	FL	435767.9590	2878514.0947	600+56.18	3.96
8913	SW-PT	435716.8391	2878311.7349	598+51.99	47.19
8915	SW-PVT	435715.0917	2878324.8290	598+65.00	49.44
8916	SW-PC	435713.5114	2878336.1055	598+76.21	51.46

Point Table					
Point #	Raw Description	Northing	Easting	Station	Offset
8917	SW-PT	435711.8234	2878370.9269	599+10.94	54.50
8918	SW-RADIUS	435911.6726	2878363.1633	599+10.94	145.50
8929	SW-PVI	435849.7944	2878354.6210	599+00.00	84.00
8930	SW-PC	435853.6123	2878452.9003	599+98.35	84.00
8931	SW-PRC	435863.8497	2878501.1406	600+46.95	92.36
8932	SW-RADIUS	435999.0026	2878447.2523	599+98.35	229.50
8933	SW-PRC	435862.8224	2878553.5769	600+99.31	89.30
8934	SW-RADIUS	435801.1500	2878526.1404	600+69.50	28.73
8935	SW-PT	435855.5219	2878590.6674	601+36.09	80.56
8936	SW-RADIUS	435940.4840	2878588.1266	601+36.85	165.56
8937	SW-PI	435859.2976	2878716.9213	602+62.40	79.43

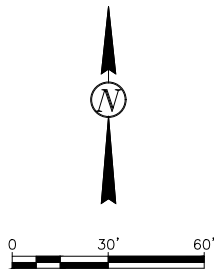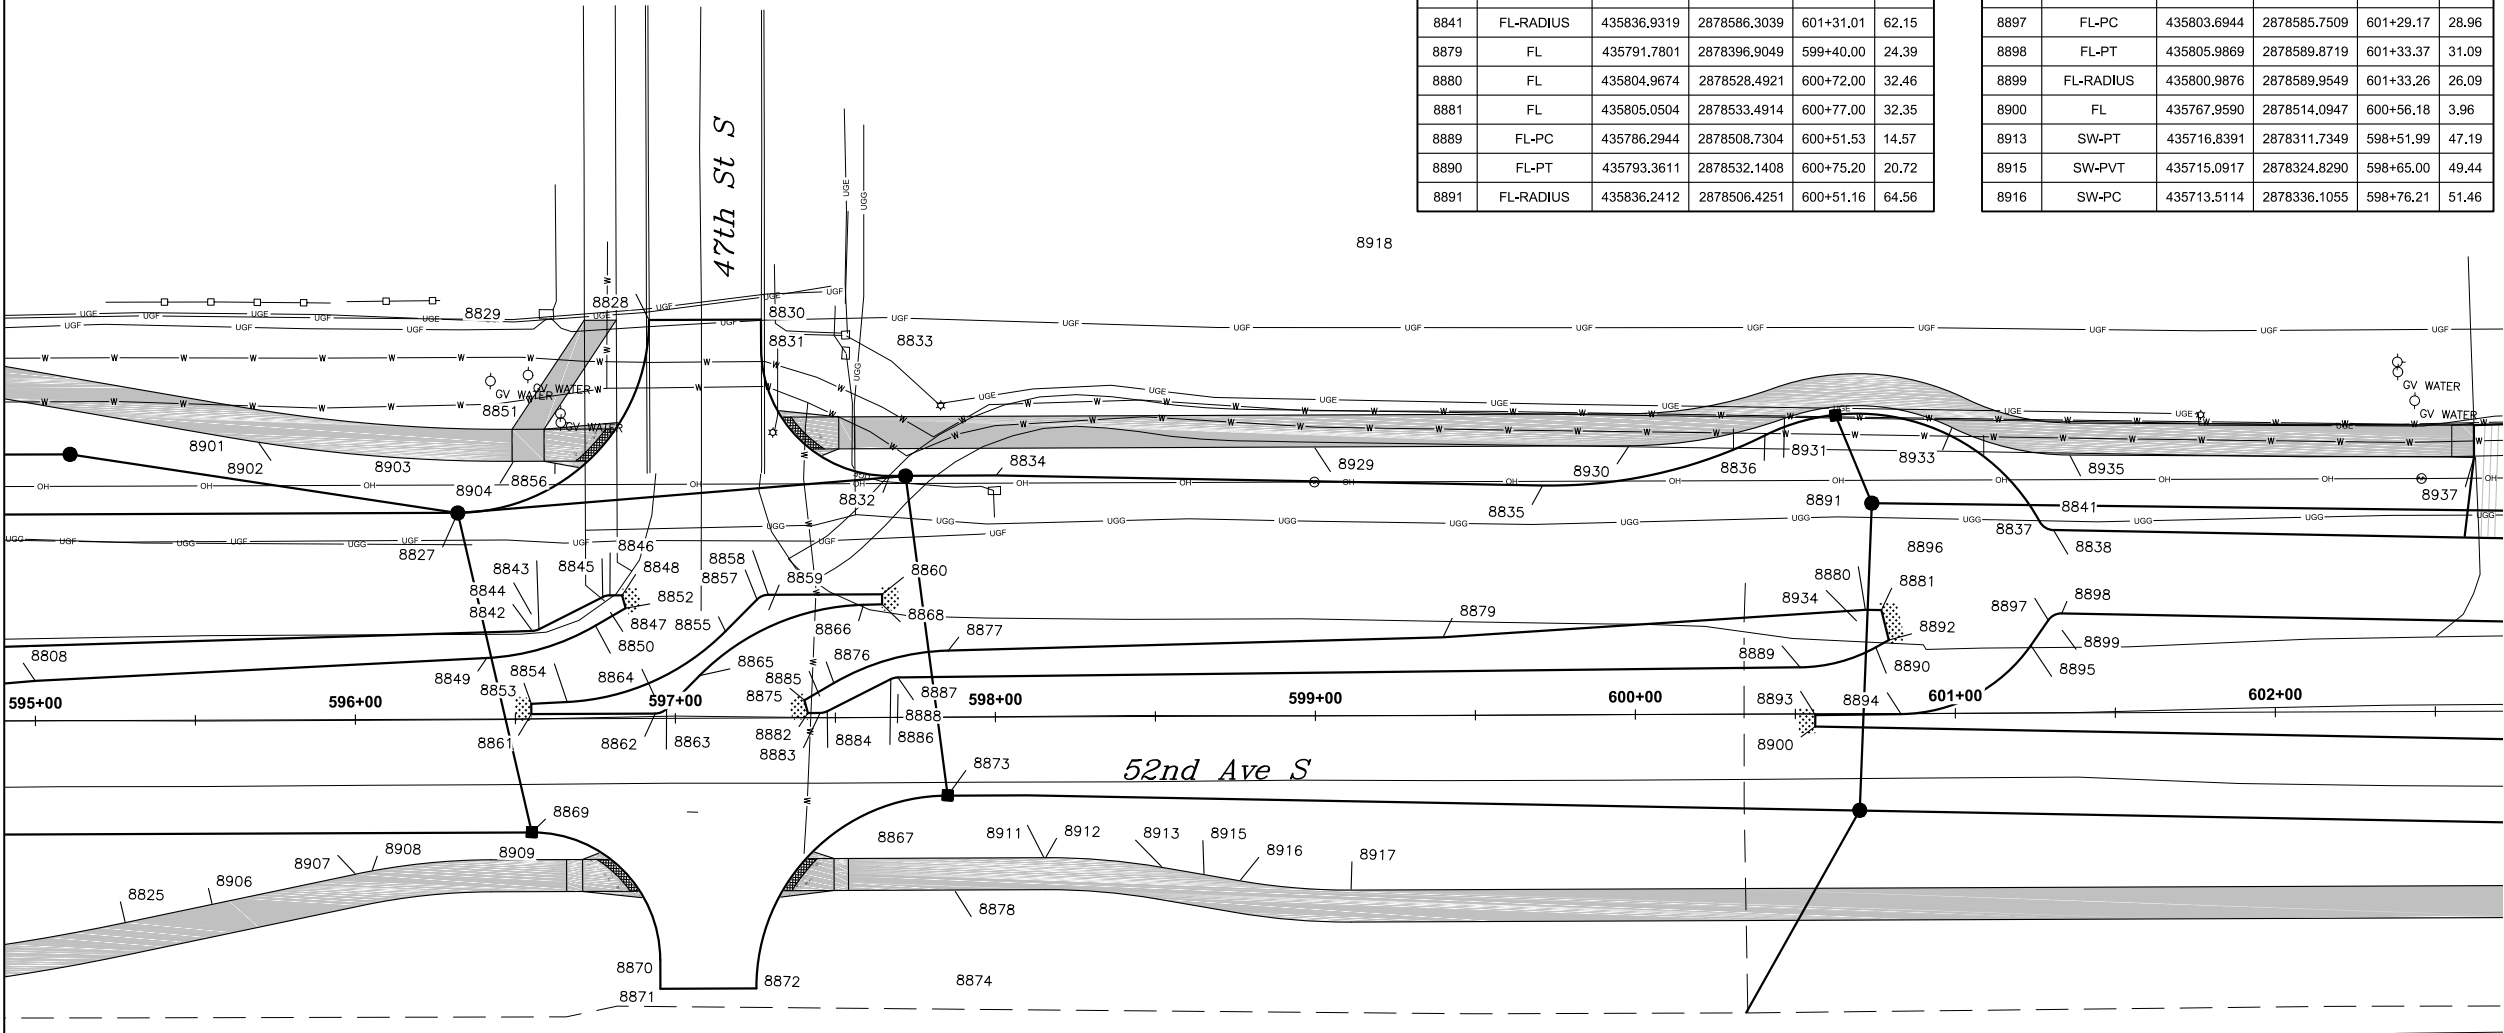

Proj. No. 6059-0145
Houston
Engineering Inc.
Ph: 701.237.5065

ALL ELEVATIONS ARE BASED ON
THE U.S.G.S. VERTICAL DATUM OF 1988.
(UNLESS NOTED OTHERWISE)

This document was
originally issued and
sealed by
Adam M. Ruud
Registration Number
10407
on 8/15/18 and the
original document is
stored in the Engineering
Dept. at City Hall.


Layouts - Coordinate Data

52nd Ave S - West of 63rd St S to 45th St S


Point Table					
Point #	Raw Description	Northing	Easting	Station	Offset
8808	FL	435762.8212	2877957.6980	595+00.00	12.50
8825	SW-PT	435688.2896	2877988.4316	595+27.82	63.17
8827	FL-PC	435819.9150	2878087.8136	596+32.23	64.50
8828	FL-PT	435882.1988	2878145.4393	596+92.23	124.50
8829	FL-RADIUS	435879.8698	2878085.4845	596+32.23	124.50
8830	FL	435883.5575	2878180.4129	597+27.23	124.50
8831	FL-PC	435874.5643	2878180.7623	597+27.23	115.50
8832	FL-PT	435836.1471	2878222.2848	597+67.23	75.50
8833	FL-RADIUS	435876.1170	2878220.7321	597+67.23	115.50
8834	FL	435837.4383	2878255.5232	598+00.50	75.50
8842	FL-PC	435783.8126	2878112.3841	596+55.38	27.47
8843	FL-PT	435784.4201	2878114.4679	596+57.49	28.00
8844	FL-RADIUS	435788.8021	2878112.0599	596+55.25	32.47
8845	FL-PC	435795.1619	2878134.0155	596+77.44	37.97
8846	FL-PT	435795.7762	2878136.2294	596+79.68	38.50
8847	FL-RADIUS	435790.7800	2878136.4235	596+79.68	33.50
8848	FL	435795.9245	2878140.0462	596+83.50	38.

Point Table					
Point #	Raw Description	Northing	Easting	Station	Offset
8919	FL	435841.7667	2879178.4285	607+22.87	44.00
8920	FL	435849.9132	2879388.1331	609+32.74	44.00
8921	FL	435817.2702	2879269.1589	608+12.59	16.00
8922	FL	435821.9343	2879389.2200	609+32.74	16.00
8923	FL	435772.6540	2878796.7498	603+38.80	10.24
8924	FL	435799.3836	2879014.8132	605+57.74	8.00
8925	FL	435813.9403	2879389.5306	609+32.74	8.00
8926	FL	435746.2583	2878773.1433	603+14.19	35.70
8927	FL	435735.4319	2879017.2975	605+57.74	56.00
8928	FL	435749.9885	2879392.0149	609+32.74	56.00
8937	SW-PI	435859.2976	2878716.9213	602+62.40	79.43
8938	SW-PC	435726.3268	2878744.2736	602+84.57	54.50
8939	SW-PT	435726.2812	2878760.8970	603+01.18	55.19

Point Table					
Point #	Raw Description	Northing	Easting	Station	Offset
8940	SW-RADIUS	435526.4775	2878752.0371	602+84.57	254.50
8941	SW-PC	435715.2827	2879008.9305	605+48.59	75.81
8942	SW-PT	435715.2371	2879025.5539	605+65.20	76.50
8943	SW-RADIUS	435915.0864	2879017.7903	605+65.20	123.50
8944	SW-PVC	435723.3809	2879235.1918	607+75.00	76.50
8945	SW-PC	435724.6451	2879267.7324	608+07.57	76.50
8946	SW-PVT	435724.5974	2879285.1822	608+25.00	77.22
8947	SW-PT	435724.5570	2879286.0523	608+25.87	77.30
8948	SW-RADIUS	435514.8033	2879275.8841	608+07.57	286.50
8949	SW-PC	435720.9793	2879359.8544	608+99.48	83.74
8950	SW-PT	435720.8955	2879377.3019	609+16.91	84.50
8951	SW-RADIUS	435920.7447	2879369.5384	609+16.91	115.50
8952	SW-PI	435722.0564	2879407.1869	609+46.81	84.50

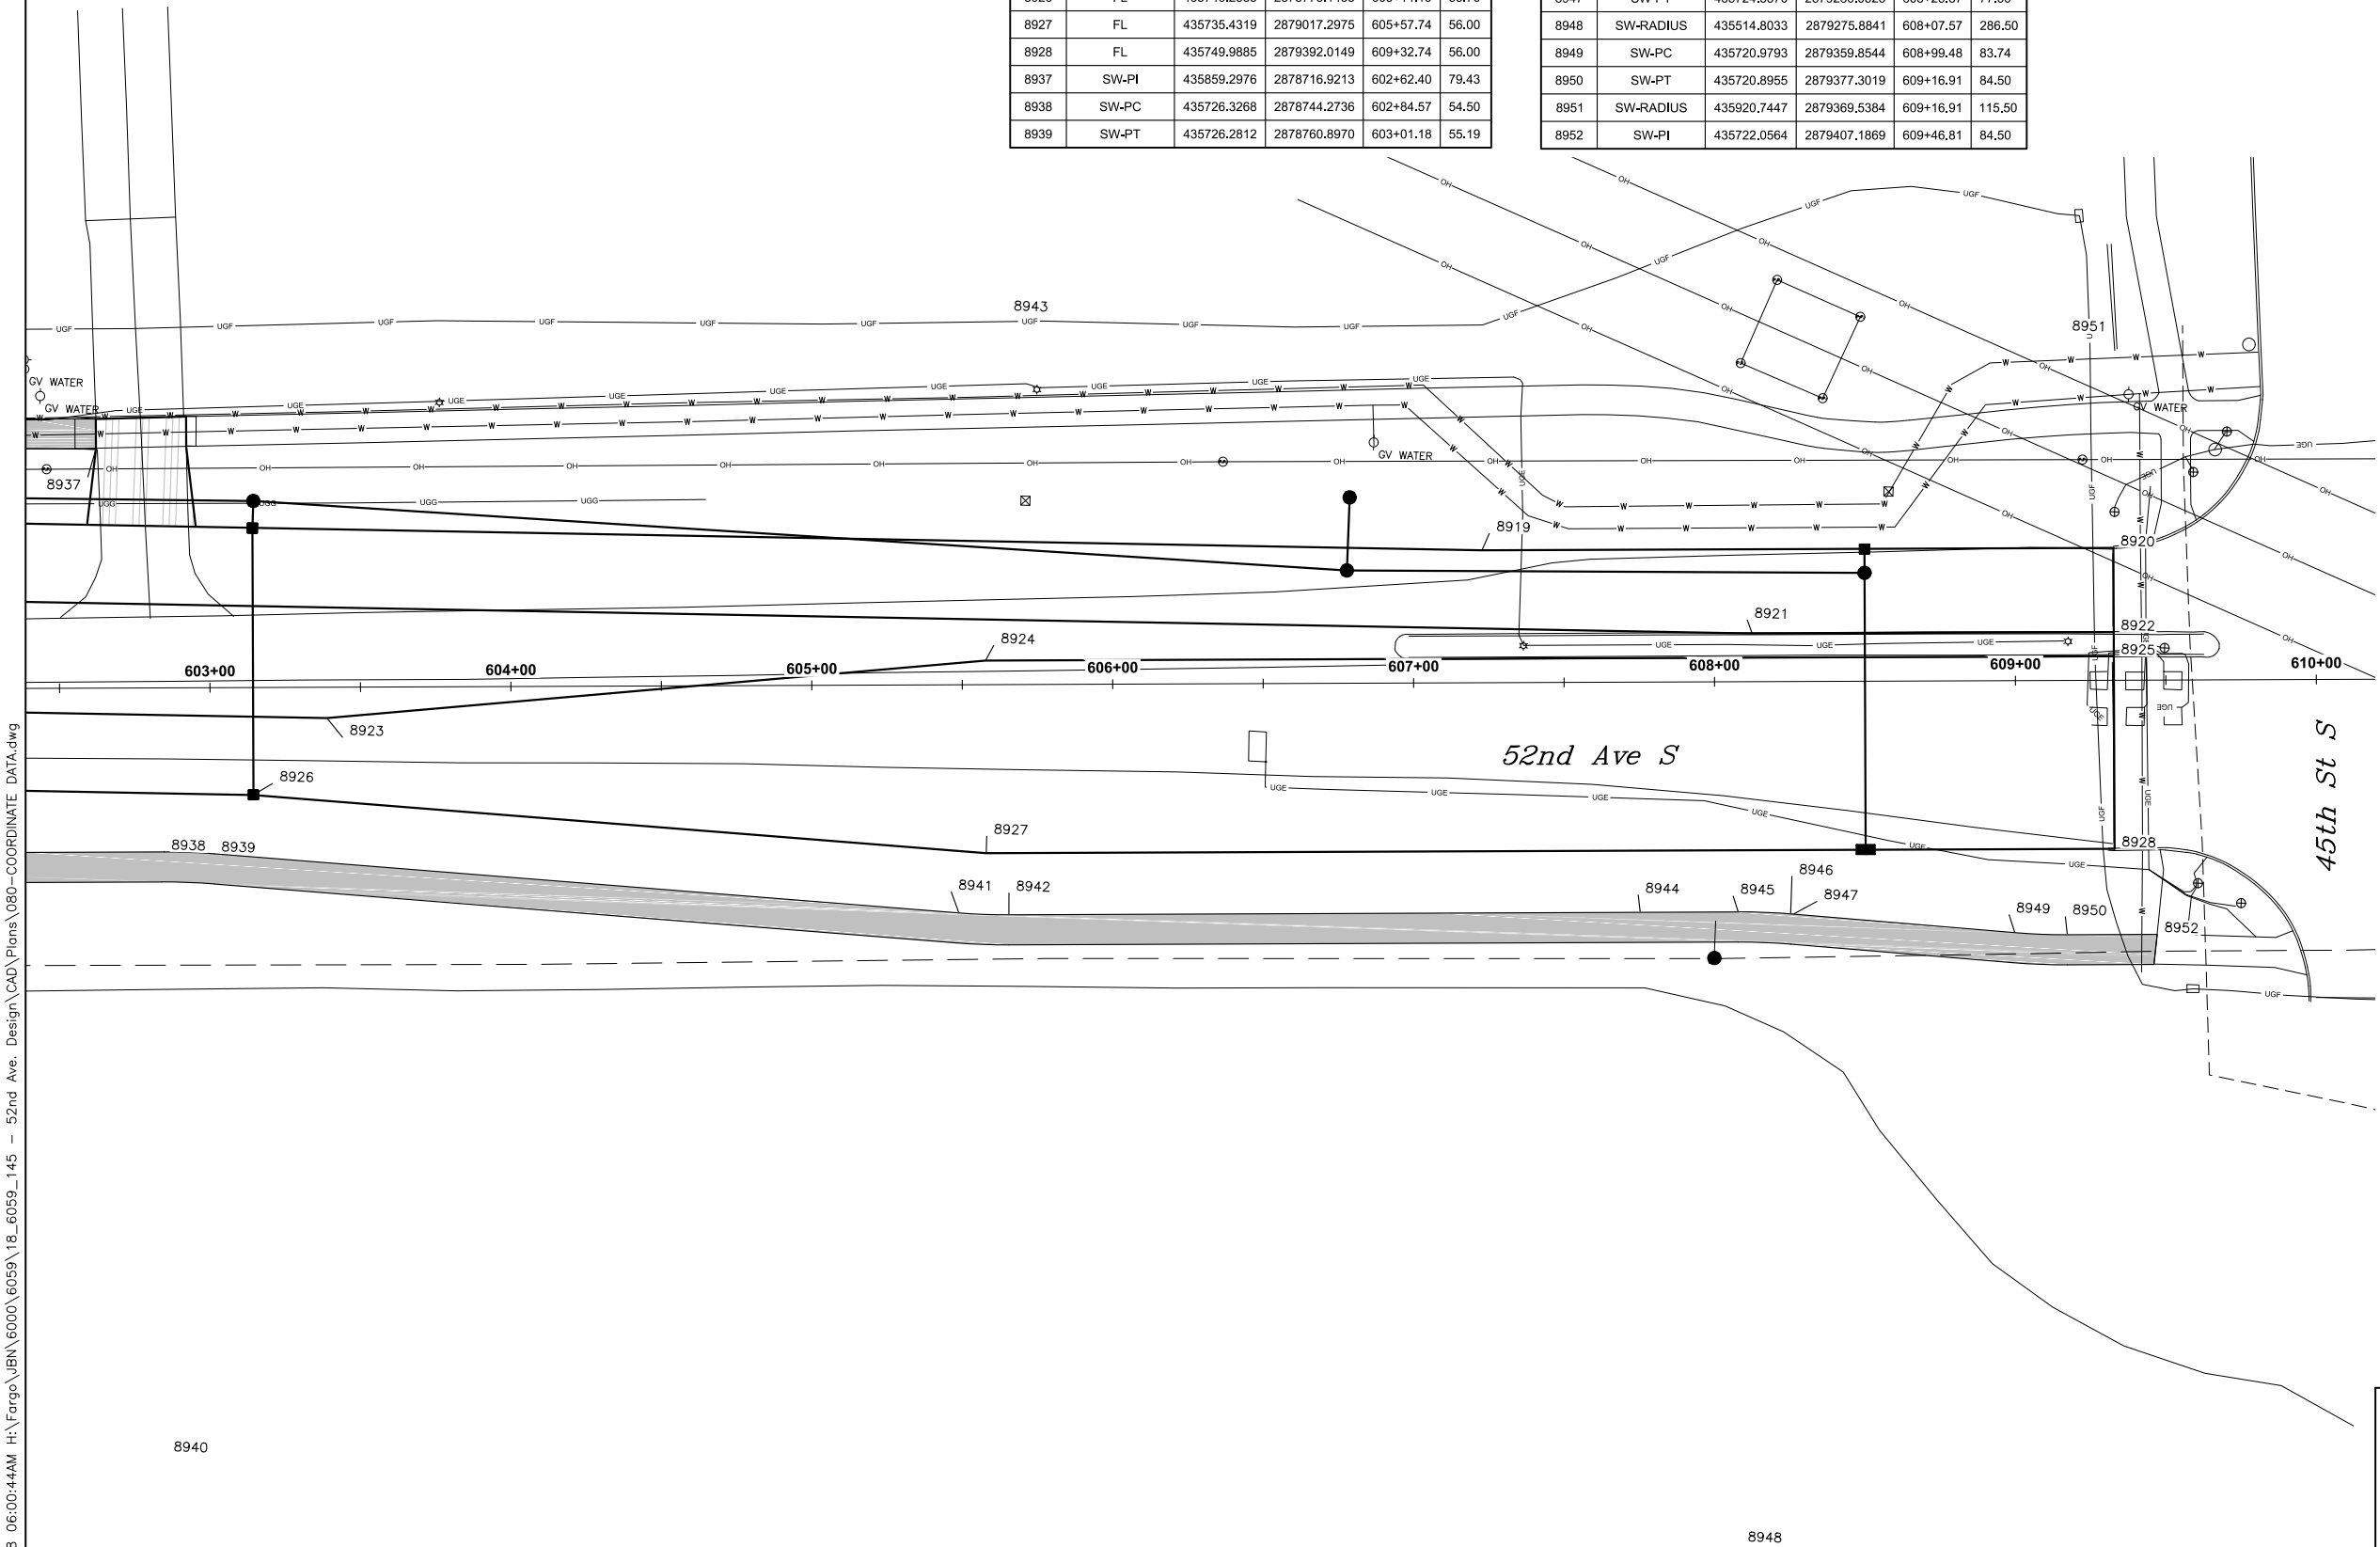

08/15/18 06:00:44AM H:\Fargo\JBN\6000\6059\18_6059_145 - 52nd Ave. Design\CAD\Plans\080--COORDINATE DATA.dwg

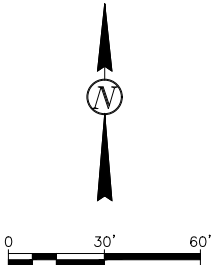

Proj. No. 6059-0145
Houston
Engineering Inc.
Ph: 701.237.5065


ALL ELEVATIONS ARE BASED ON
THE U.S.G.S. VERTICAL DATUM OF 1988.
(UNLESS NOTED OTHERWISE)

This document was
originally issued and
sealed by
Adam M. Ruud
Registration Number
10407
on 8/15/18 and the
original document is
stored in the Engineering
Dept. at City Hall.

Layouts - Coordinate Data


52nd Ave S - West of 63rd St S to 45th St S

08/15/18 06:00:56AM H:\Fargo\JBN\6000\6059\18_6059_145 - 52nd Ave. Design\CAD\Plans\080--COORDINATE DATA.dwg

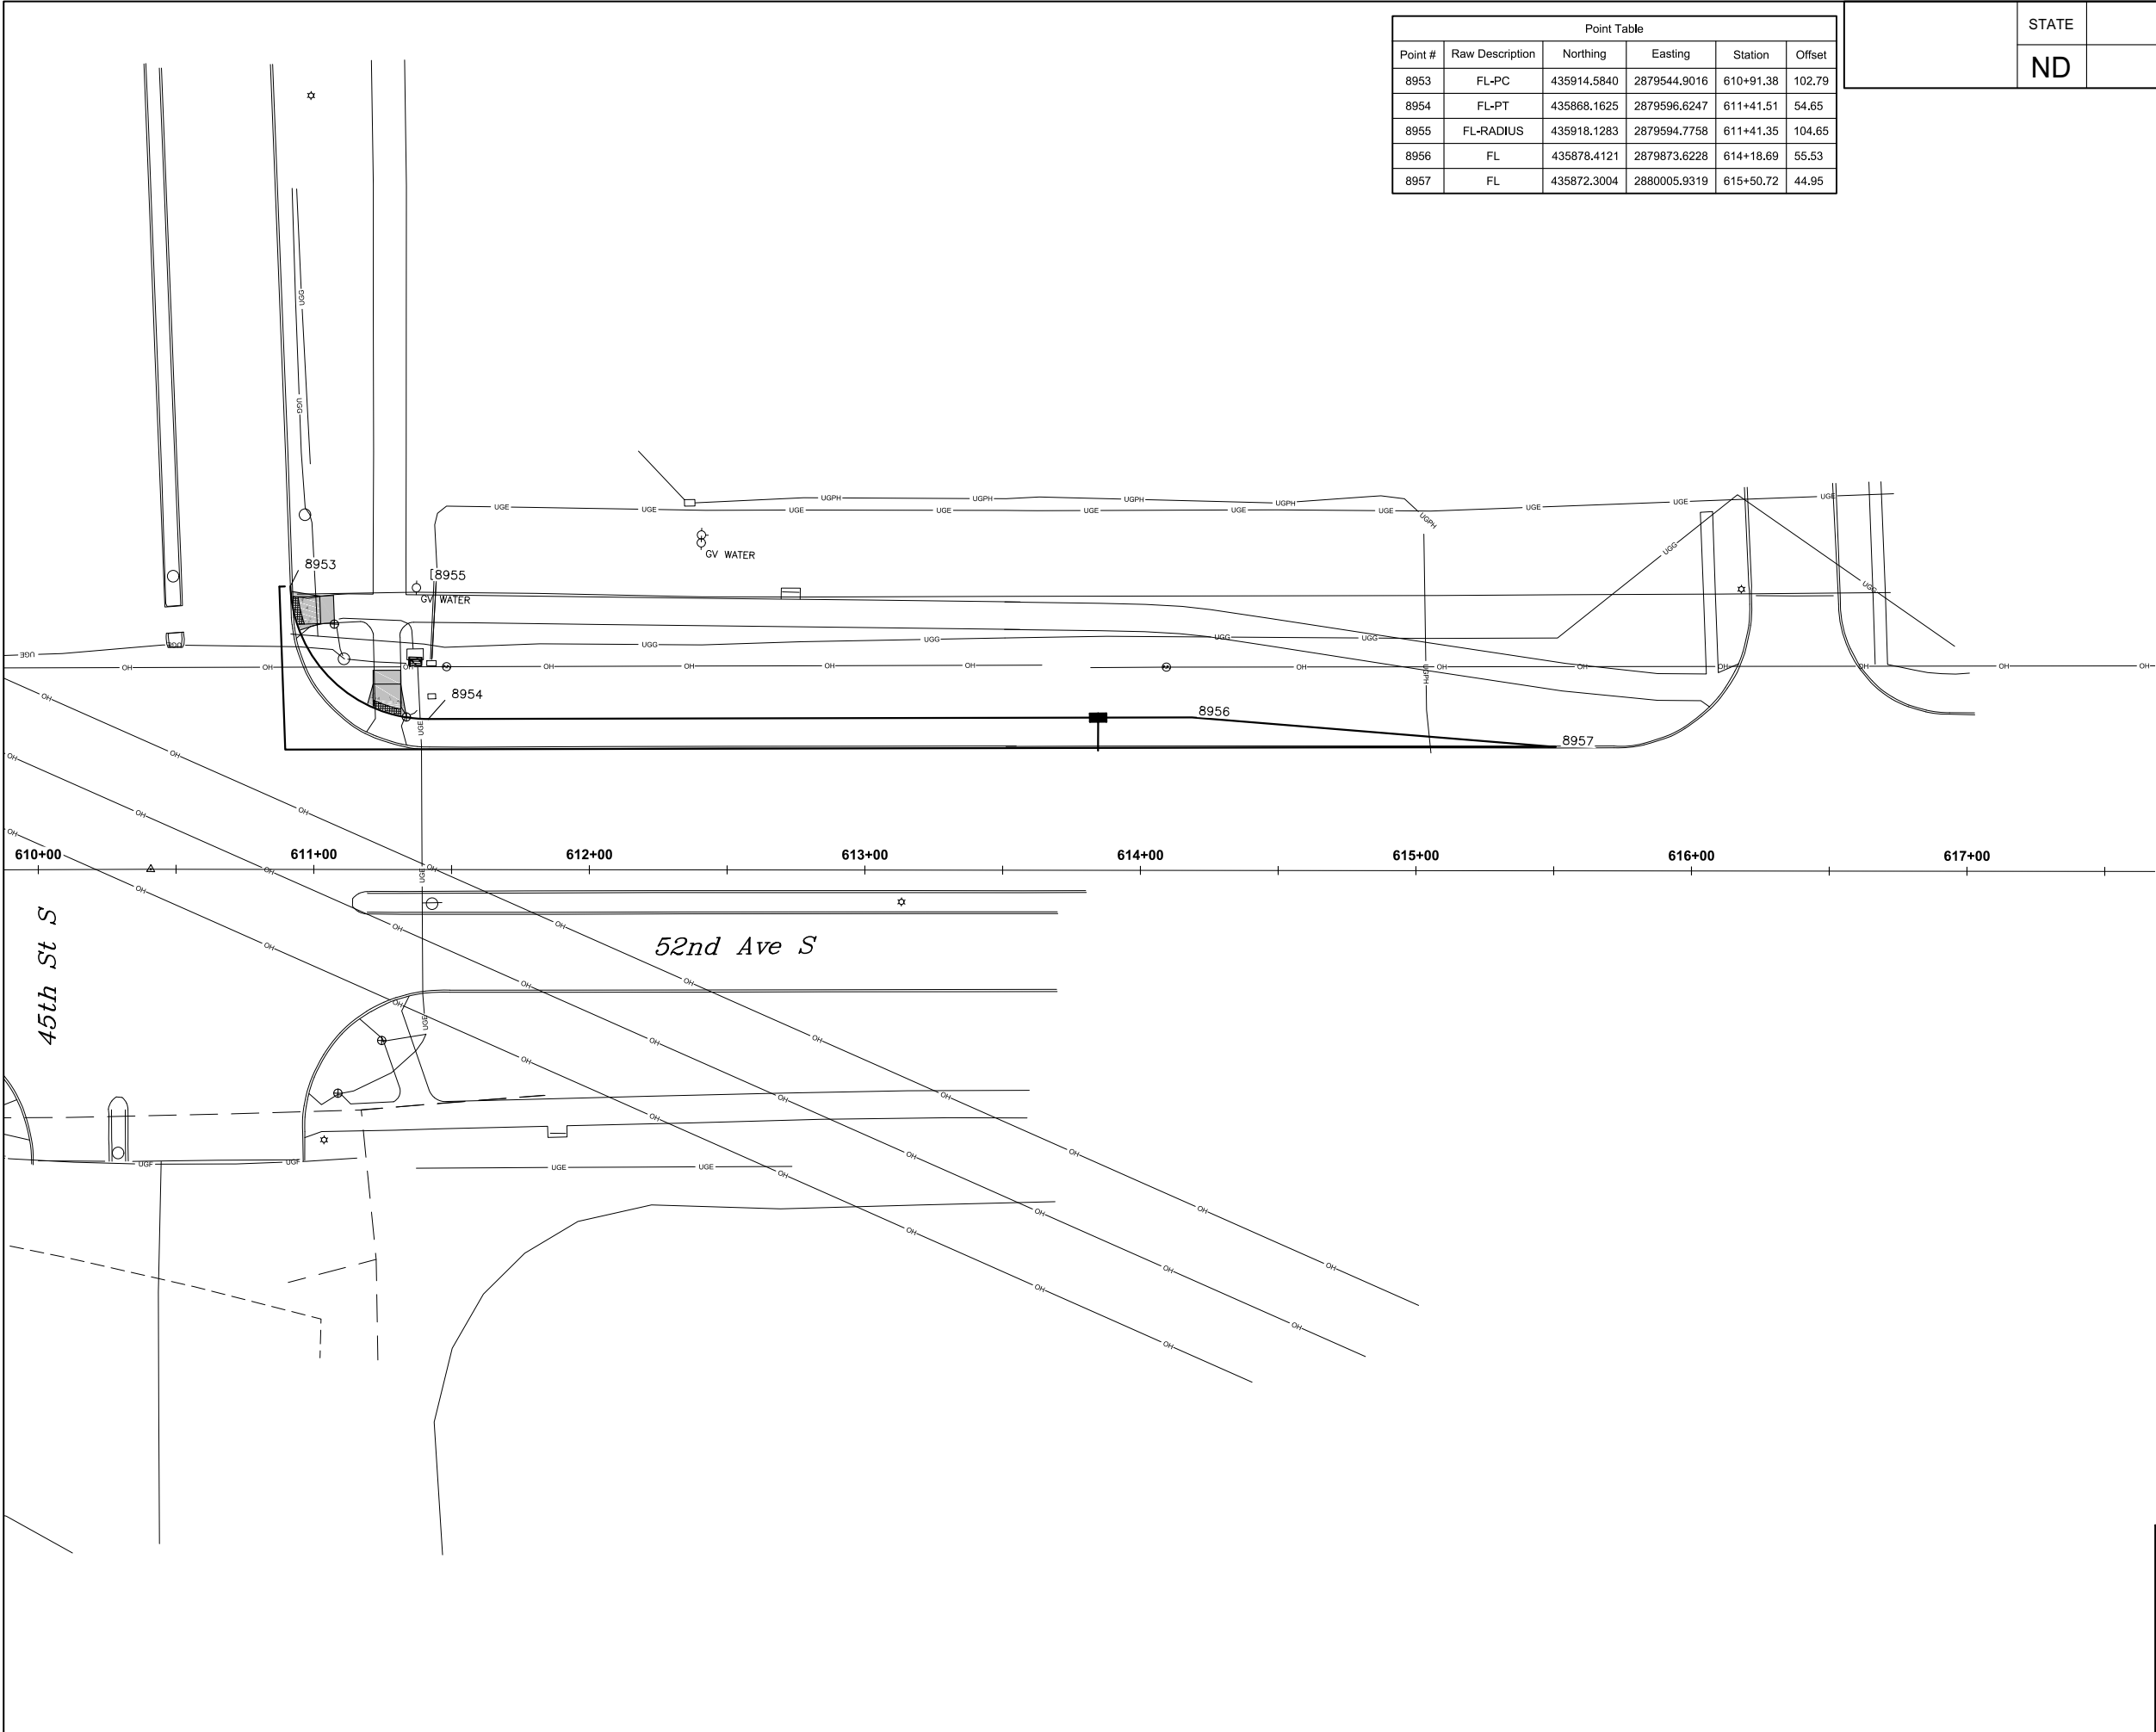

Point Table					
Point #	Raw Description	Northing	Easting	Station	Offset
8953	FL-PC	435914.5840	2879544.9016	610+91.38	102.79
8954	FL-PT	435868.1625	2879596.6247	611+41.51	54.65
8955	FL-RADIUS	435918.1283	2879594.7758	611+41.35	104.65
8956	FL	435878.4121	2879873.6228	614+18.69	55.53
8957	FL	435872.3004	2880005.9319	615+50.72	44.95

STATE	PROJECT NO.		SECTION NO.	SHEET NO.
	SU-8-984(164)		80	30

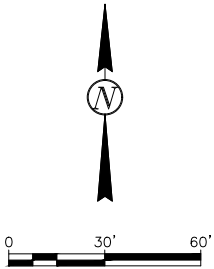

Proj. No. 6059-0145
Houston
Engineering Inc.
Ph: 701.237.5065

ALL ELEVATIONS ARE BASED ON
THE U.S.G.S. VERTICAL DATUM OF 1988.
(UNLESS NOTED OTHERWISE)

This document was
originally issued and
sealed by
Adam M. Ruud
Registration Number
10407
on 8/15/18 and the
original document is
stored in the Engineering
Dept. at City Hall.



Layouts - Coordinate Data

52nd Ave S - West of 63rd St S to 45th St S

08/15/18 06:01:52AM H:\Fargo\IBN\6000\6059\18_6059_145 - 52nd Ave. Design\CAD\Plans\080-ADA COORDINATES.dwg

Point Table					
Point #	Raw Description	Northing	Easting	Station	Offset
8000	TOC	435528.7073	2871619.0073	531+57.16	41.92
8001	GUT	435529.3658	2871620.9794	531+59.16	42.49
8002	GUT	435534.3259	2871630.7641	531+69.16	47.00
8003	TOC	435535.7088	2871632.7033	531+71.16	48.29
8004	TOC	435548.9625	2871644.4300	531+83.47	61.00
8005	GUT	435551.0154	2871645.5459	531+84.68	63.00
8006	GUT	435561.1946	2871649.2572	531+88.85	73.00
8007	TOC	435563.2157	2871649.6761	531+89.36	75.00
8008	SW	435544.8605	2871620.2745	531+59.16	58.00
8009	SW	435545.3149	2871630.2642	531+69.16	58.00
8010	SW	435550.3098	2871630.0369	531+69.16	63.00
8011	SW	435550.5370	2871635.0318	531+74.16	63.00
8012	SW	435560.5267	2871634.5773	531+74.16	73.00
8013	SW	435549.8553	2871620.0473	531+59.16	63.00
8014	SW	435560.2994	2871629.5824	531+69.16	73.00
8015	SW	435559.8450	2871619.5928	531+59.16	73.00
8016	TOC	435442.3771	2871622.9717	531+57.19	44.50
8017	GUT	435442.4176	2871624.9352	531+59.16	44.55
8018	GUT	435441.0676	2871635.0070	531+69.16	46.36
8019	TOC	435440.4640	2871637.0365	531+71.16	47.05
8020	TOC	435427.3537	2871655.8015	531+89.31	61.00
8021	GUT	435425.4168	2871657.2332	531+90.65	63.00
8022	GUT	435415.6308	2871662.1653	531+95.13	73.00
8023	TOC	435413.6567	2871662.7792	531+95.65	75.00
8024	SW	435428.9803	2871625.5466	531+59.16	58.00
8025	SW	435429.4348	2871635.5362	531+69.16	58.00
8026	SW	435424.4400	2871635.7635	531+69.16	63.00
8027	SW	435424.8945	2871645.7531	531+79.16	63.00
8028	SW	435414.9048	2871646.2076	531+79.16	73.00
8029	SW	435423.9855	2871625.7738	531+59.16	63.00

Point Table					
Point #	Raw Description	Northing	Easting	Station	Offset
8030	SW	435414.4503	2871636.2180	531+69.16	73.00
8031	SW	435413.9958	2871626.2283	531+59.16	73.00
8032	TOC	435565.3764	2871695.0409	532+34.97	75.00
8033	GUT	435563.4246	2871696.0899	532+35.93	73.00
8034	GUT	435553.7868	2871703.8610	532+43.22	63.00
8035	TOC	435551.5769	2871706.5333	532+45.79	60.66
8036	TOC	435550.7575	2871707.6586	532+46.87	59.79
8037	GUT	435549.0913	2871710.2416	532+49.37	58.00
8038	GUT	435544.8505	2871720.4571	532+59.37	53.28
8039	TOC	435544.3834	2871722.4819	532+61.37	52.71
8040	SW	435564.0705	2871709.5212	532+49.37	73.00
8041	SW	435554.0821	2871710.0016	532+49.37	63.00
8042	SW	435554.7007	2871719.9834	532+59.37	63.14
8043	SW	435564.5509	2871719.5096	532+59.37	73.00
8044	SW	435564.9069	2871726.9103	532+66.78	73.00
8045	SW	435554.9184	2871727.3907	532+66.78	63.00
8046	SW	435555.2066	2871733.3837	532+72.78	63.00
8047	SW	435565.1953	2871732.9079	532+72.79	73.00
8048	TOC	435425.7476	2871706.1231	532+39.33	65.00
8049	GUT	435427.7772	2871706.6894	532+40.00	63.00
8050	GUT	435438.0097	2871711.2851	532+45.08	53.00
8051	TOC	435440.5947	2871712.9909	532+46.91	50.50
8052	TOC	435442.6893	2871714.5754	532+48.59	48.48
8053	GUT	435445.3643	2871716.9075	532+51.05	45.92
8054	GUT	435453.0083	2871726.4337	532+60.93	38.75
8055	TOC	435454.0991	2871728.3673	532+62.91	37.75
8056	SW	435428.3216	2871718.0104	532+51.33	63.00
8057	SW	435438.3021	2871717.3645	532+51.17	53.00
8058	SW	435438.7826	2871727.3544	532+61.17	53.00
8059	SW	435428.8021	2871728.0003	532+61.33	63.00

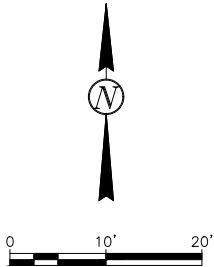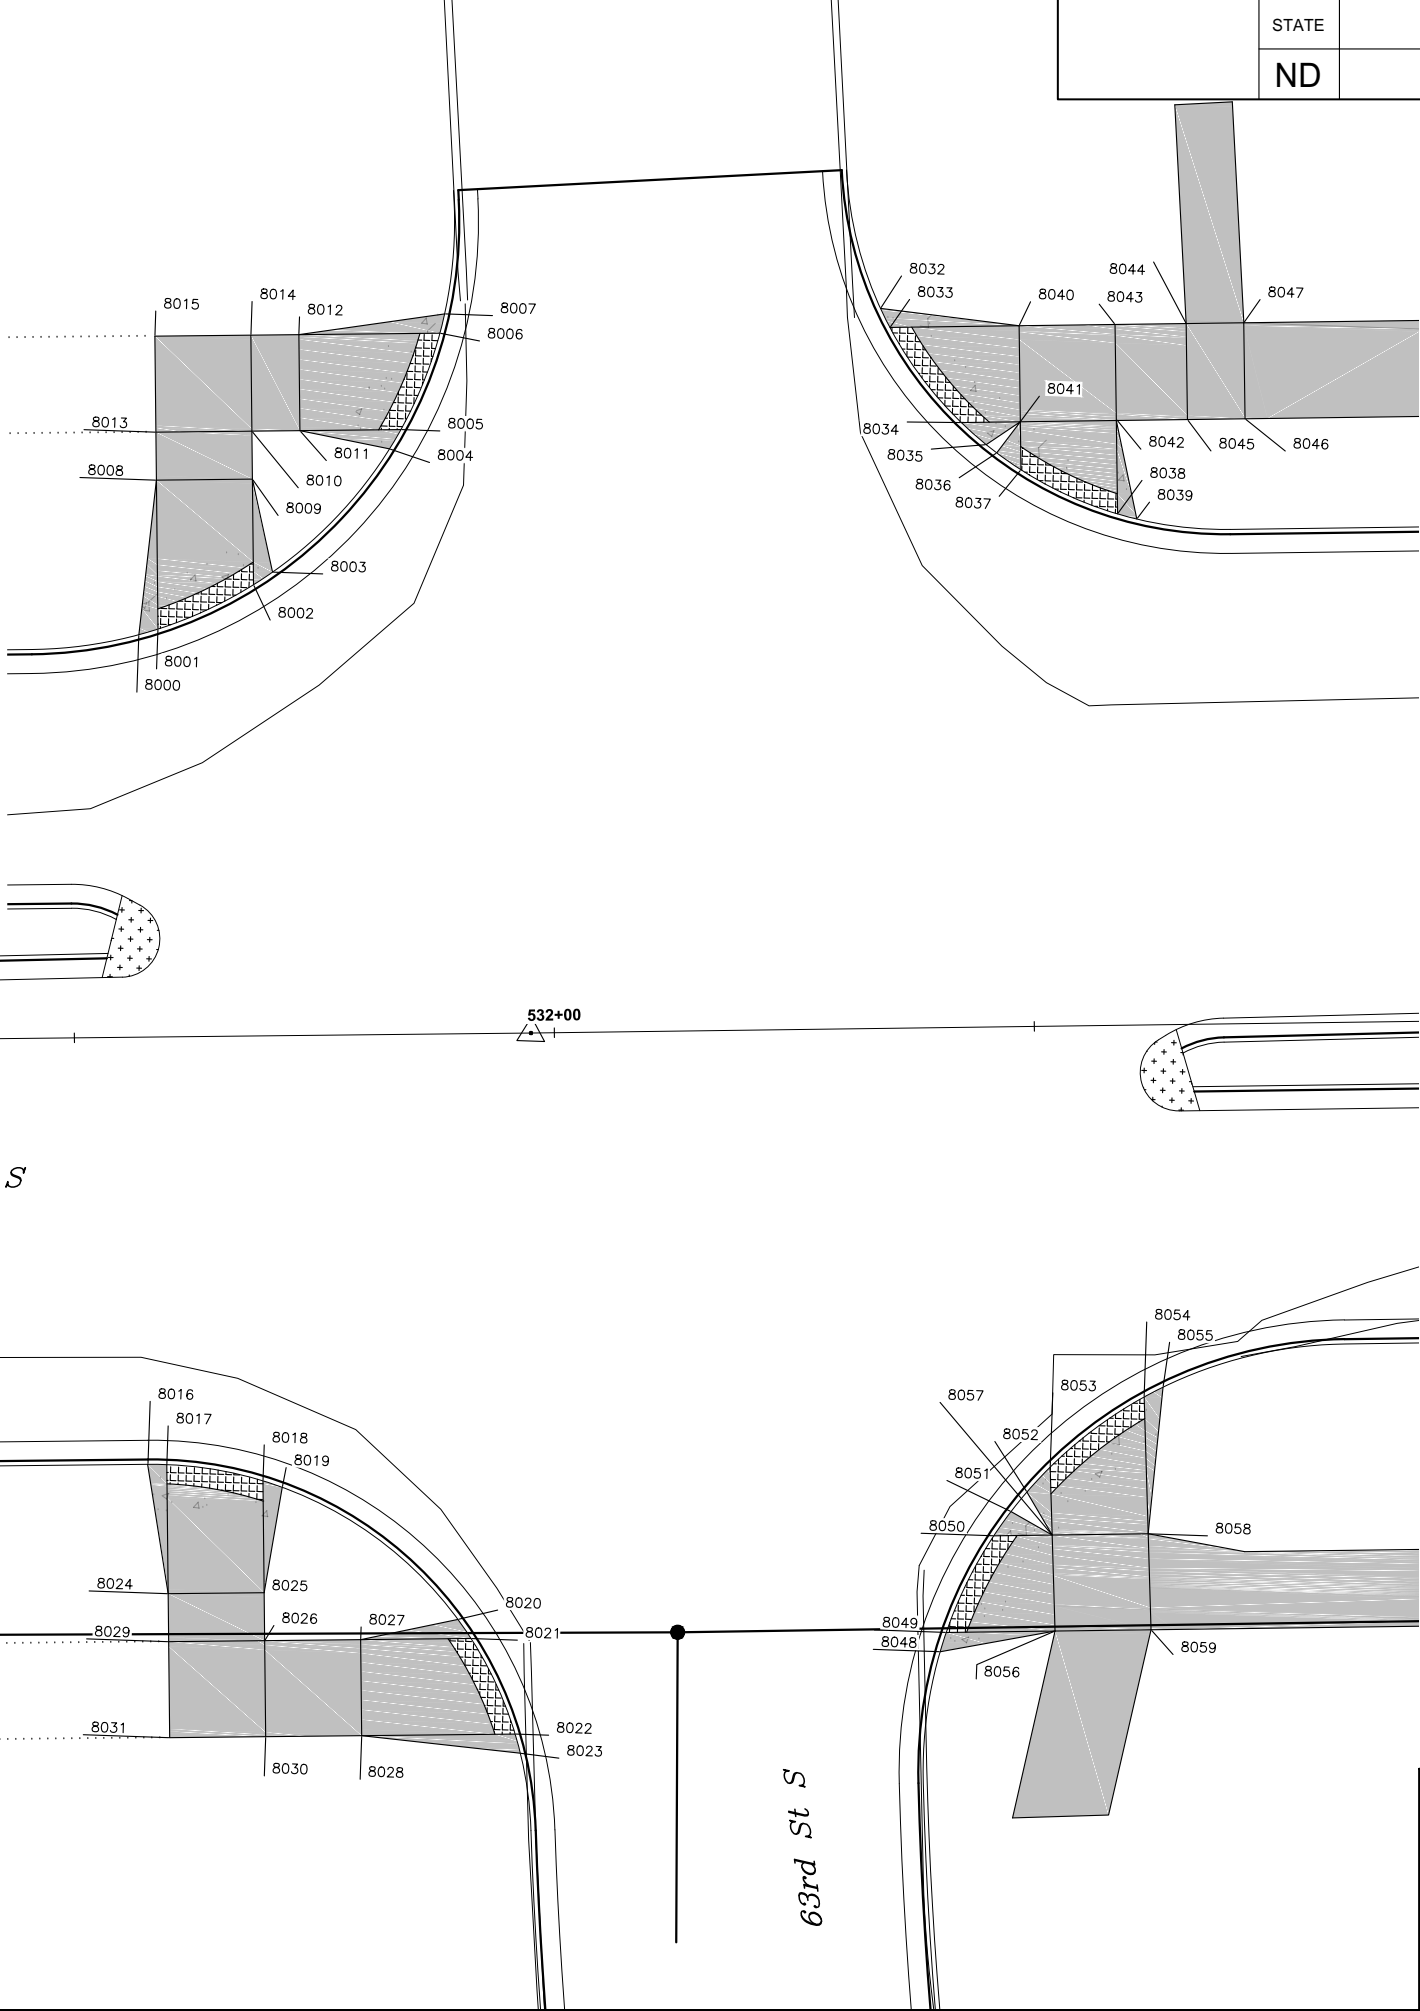

Proj. No. 6059-0145
Houston
Engineering Inc.
Ph: 701.237.5065

ALL ELEVATIONS ARE BASED ON
THE U.S.G.S. VERTICAL DATUM OF 1988.
(UNLESS NOTED OTHERWISE)


This document was
originally issued and
sealed by
Adam M. Ruud
Registration Number
10407
on 8/15/18 and the
original document is
stored in the Engineering
Dept. at City Hall.

Layouts - Curb Ramp Coordinate Data


52nd Ave S - West of 63rd St S to 45th St S

08/15/18 06:01:57AM H:\Fargo\IBN\6000\6059\18_6059_145 - 52nd Ave. Design\CAD\Plans\080-ADA COORDINATES.dwg

Point Table					
Point #	Raw Description	Northing	Easting	Station	Offset
8060	TOC	435624.4239	2873214.2194	547+55.23	61.00
8061	GUT	435626.5266	2873216.3062	547+57.42	63.00
8062	GUT	435636.8960	2873223.7467	547+65.35	73.00
8063	TOC	435638.9484	2873224.7889	547+66.49	75.00
8064	SW	435626.1423	2873208.3154	547+49.42	63.00
8065	SW	435636.1307	2873207.8350	547+49.42	73.00
8066	SW	435625.9021	2873203.3212	547+44.42	63.00
8067	SW	435635.8905	2873202.8408	547+44.42	73.00
8068	TOC	435501.9773	2873207.8651	547+43.00	61.00
8069	GUT	435500.1157	2873210.7908	547+45.84	63.00
8070	GUT	435490.6151	2873221.4149	547+55.99	73.00
8071	TOC	435488.6888	2873222.9956	547+57.48	75.00
8072	SW	435499.7314	2873202.8000	547+37.84	63.00
8073	SW	435489.7429	2873203.2804	547+37.84	73.00
8074	SW	435489.5027	2873198.2862	547+32.84	73.00
8075	SW	435499.4912	2873197.8058	547+32.84	63.00
8076	TOC	435641.2304	2873272.2370	548+13.99	75.00
8077	GUT	435639.3140	2873274.0234	548+15.68	73.00
8078	GUT	435630.0073	2873288.6794	548+29.88	63.00
8079	TOC	435628.3107	2873295.0361	548+36.14	61.00
8080	SW	435640.3801	2873296.1897	548+37.88	73.00
8081	SW	435630.3916	2873296.6701	548+37.88	63.00
8082	SW	435630.6318	2873301.6643	548+42.88	63.00
8083	SW	435640.6203	2873301.1840	548+42.88	73.00
8084	TOC	435491.2287	2873275.8077	548+10.35	75.00
8085	GUT	435493.2425	2873276.0450	548+10.69	73.00
8086	GUT	435503.3928	2873278.9303	548+14.05	63.00
8087	TOC	435505.4414	2873279.8938	548+15.12	61.00
8088	SW	435503.7771	2873286.9211	548+22.05	63.00
8089	SW	435493.7886	2873287.4015	548+22.05	73.00
8090	SW	435504.0173	2873291.9153	548+27.05	63.00
8091	SW	435494.0288	2873292.3957	548+27.05	73.00

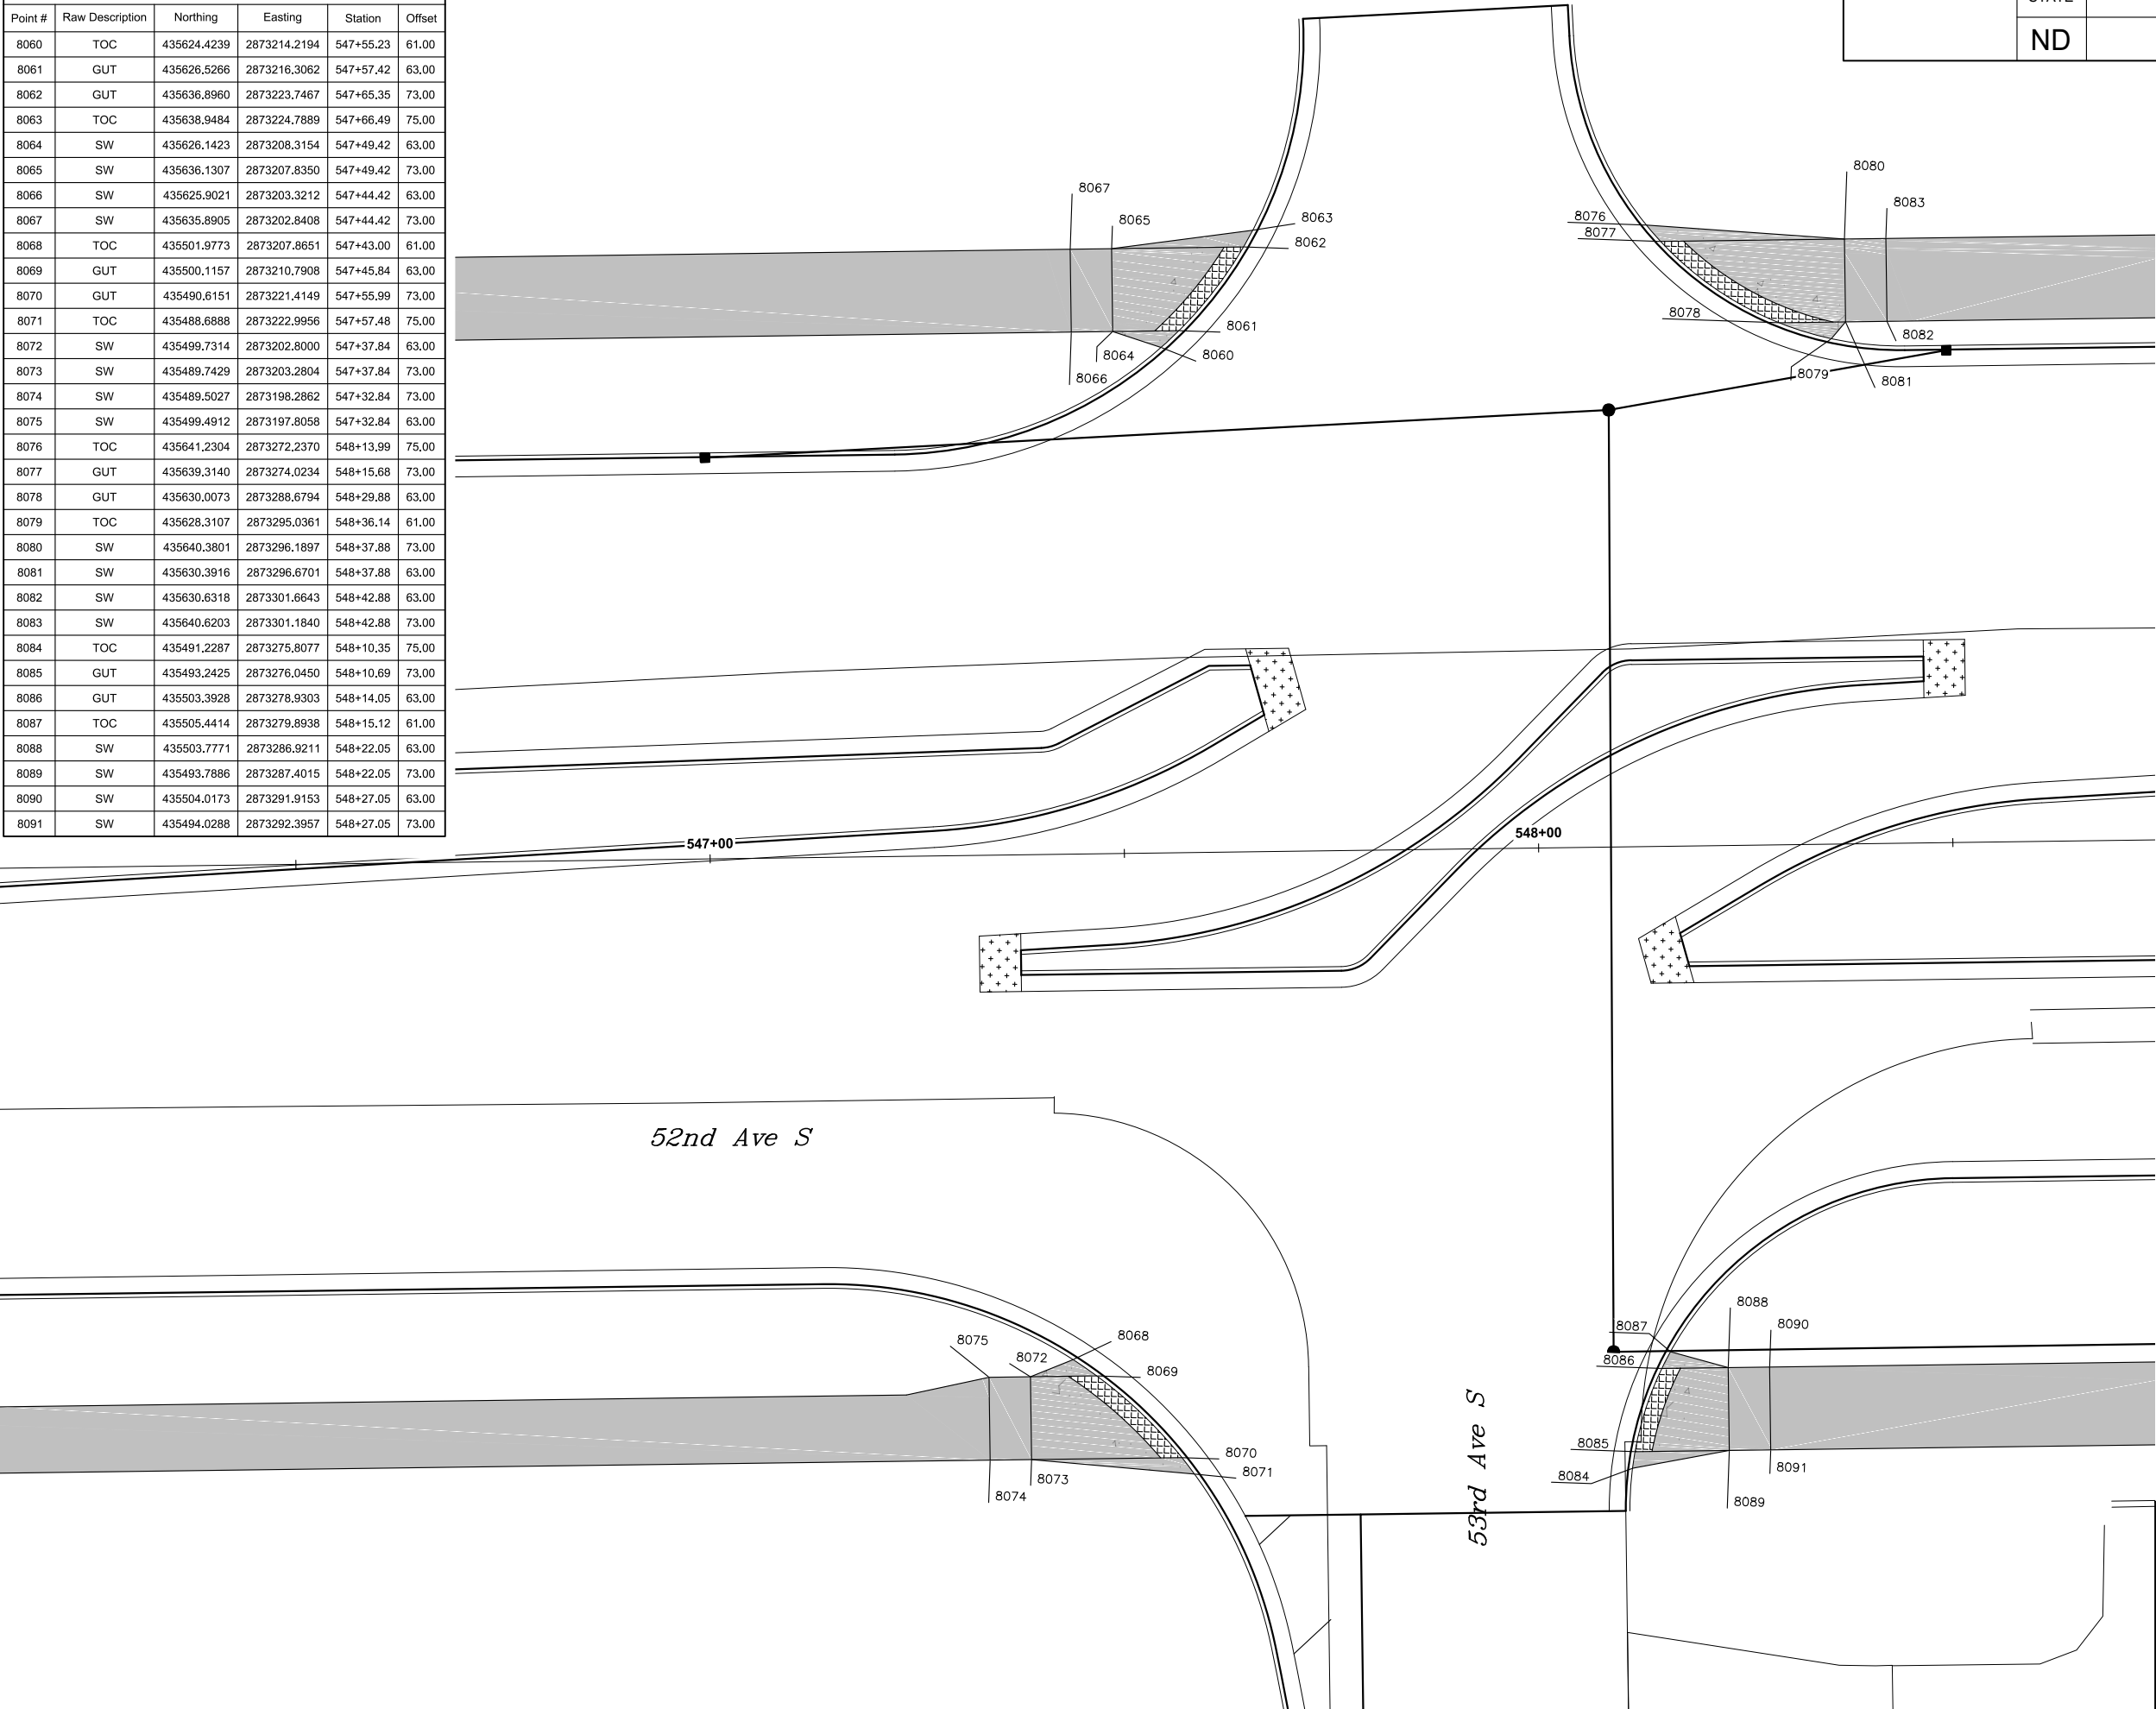

STATE	PROJECT NO.		SECTION NO.	SHEET NO.
	ND		80	32

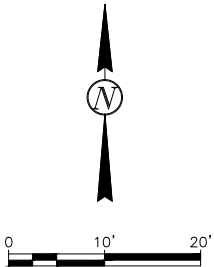

Proj. No. 6059-0145
Houston
Engineering Inc.
Ph: 701.237.5065

ALL ELEVATIONS ARE BASED ON
THE U.S.G.S. VERTICAL DATUM OF 1988.
(UNLESS NOTED OTHERWISE)


This document was
originally issued and
sealed by
Adam M. Ruud
Registration Number
10407
on 8/15/18 and the
original document is
stored in the Engineering
Dept. at City Hall.

Layouts - Curb Ramp Coordinate Data



52nd Ave S - West of 63rd St S to 45th St S

08/15/18 06:02:05AM H:\Fargo\JBN\6000\6059\18_6059_145 - 52nd Ave. Design\CAD\Plans\080-ADA COORDINATES.dwg

Point Table					
Point #	Raw Description	Northing	Easting	Station	Offset
8092	GUT	435665.0695	2874202.5049	557+44.33	54.12
8093	GUT	435676.5801	2874215.4141	557+57.78	65.00
8094	TOC	435678.6534	2874216.8893	557+59.35	67.00
8095	SW	435665.9457	2874202.4628	557+44.33	55.00
8096	SW	435676.1744	2874206.9766	557+49.33	65.00
8097	SW	435665.4653	2874192.4743	557+34.33	55.00
8098	SW	435675.9342	2874201.9824	557+44.33	65.00
8099	SW	435675.4538	2874191.9939	557+34.33	65.00
8100	SW	435665.2251	2874187.4801	557+29.33	55.00
8101	SW	435675.2136	2874186.9997	557+29.33	65.00
8102	SW	435683.9117	2874201.3230	557+44.05	73.00
8103	SW	435684.6793	2874206.2216	557+48.98	73.53
8104	SW	435690.0267	2874205.1324	557+48.15	78.92
8105	SW	435688.8145	2874200.3131	557+43.28	77.95
8106	TOC	435558.1572	2874205.3980	557+42.08	52.81
8107	GUT	435557.8675	2874207.4143	557+44.08	53.19
8108	GUT	435555.1942	2874217.5544	557+54.08	56.35
8109	TOC	435553.7265	2874221.1291	557+57.58	57.99
8110	TOC	435552.3471	2874223.9564	557+60.34	59.50
8111	GUT	435549.1029	2874229.3607	557+65.58	63.00
8112	GUT	435539.6023	2874239.9848	557+75.74	73.00
8113	TOC	435537.6761	2874241.5655	557+77.23	75.00
8114	SW	435548.0701	2874207.8855	557+44.08	63.00
8115	SW	435548.5505	2874217.8739	557+54.08	63.00
8116	SW	435538.5620	2874218.3543	557+54.08	73.00
8117	SW	435538.0817	2874208.3659	557+44.08	73.00

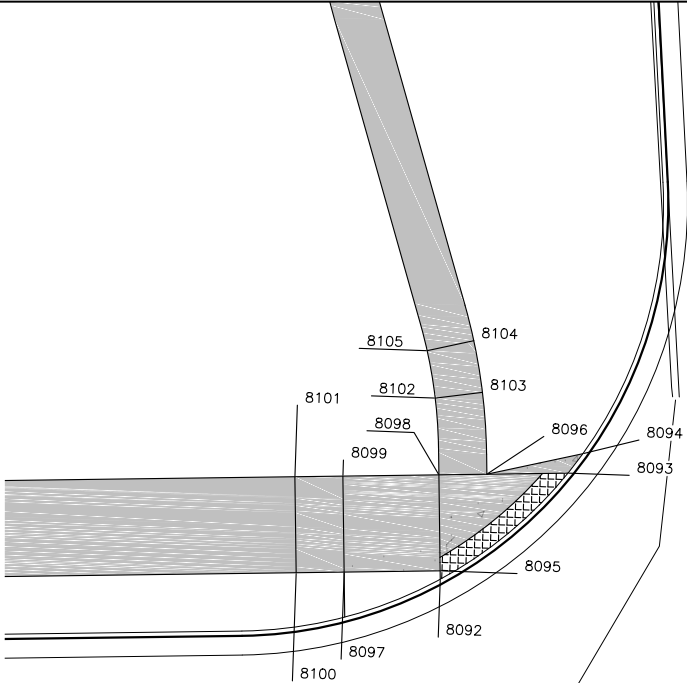

Point Table					
Point #	Raw Description	Northing	Easting	Station	Offset
8118	TOC	435696.6006	2874309.3504	558+51.60	80.99
8119	GUT	435694.7042	2874311.1820	558+53.37	79.03
8120	GUT	435680.3709	2874337.3182	558+78.97	63.76
8121	TOC	435679.9501	2874339.3347	558+80.97	63.27
8122	SW	435695.6141	2874326.7608	558+68.97	79.37
8123	SW	435686.2013	2874337.1075	558+78.97	69.59
8124	SW	435696.1973	2874336.7475	558+78.97	79.60
8125	SW	435703.3168	2874326.1004	558+68.58	87.10
8126	SW	435704.1710	2874336.0631	558+78.57	87.59
8127	SW	435708.2985	2874325.6733	558+68.34	92.09
8128	SW	435709.1527	2874335.6362	558+78.33	92.58
8129	SW	435686.6679	2874345.0959	558+86.97	69.77
8130	SW	435696.6509	2874344.5128	558+86.74	79.77
8131	SW	435686.9594	2874350.0874	558+91.97	69.88
8132	SW	435696.9424	2874349.5043	558+91.74	79.88
8133	TOC	435554.1260	2874298.4852	558+35.60	61.00
8134	GUT	435556.1711	2874299.6971	558+36.88	59.00
8135	GUT	435566.5026	2874308.6884	558+46.24	49.00
8136	TOC	435568.6013	2874311.3828	558+49.01	47.00
8137	TOC	435576.1929	2874329.0753	558+66.97	40.05
8138	GUT	435576.5234	2874331.0646	558+68.97	39.79
8139	GUT	435577.2621	2874341.0445	558+78.97	39.42
8140	TOC	435577.3788	2874343.0416	558+80.97	39.37
8141	SW	435556.7980	2874317.0444	558+54.24	59.00
8142	SW	435566.7915	2874316.6832	558+54.24	49.00
8143	SW	435566.9721	2874321.6800	558+59.24	49.00
8144	SW	435556.9786	2874322.0411	558+59.24	59.00
8145	SW	435567.3233	2874331.3971	558+68.97	49.00
8146	SW	435567.6844	2874341.3906	558+78.97	49.00
8147	SW	435557.3298	2874331.7583	558+68.97	59.00
8148	SW	435557.6909	2874341.7518	558+78.97	59.00

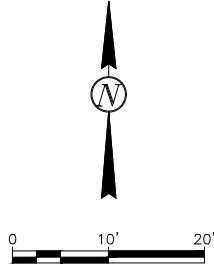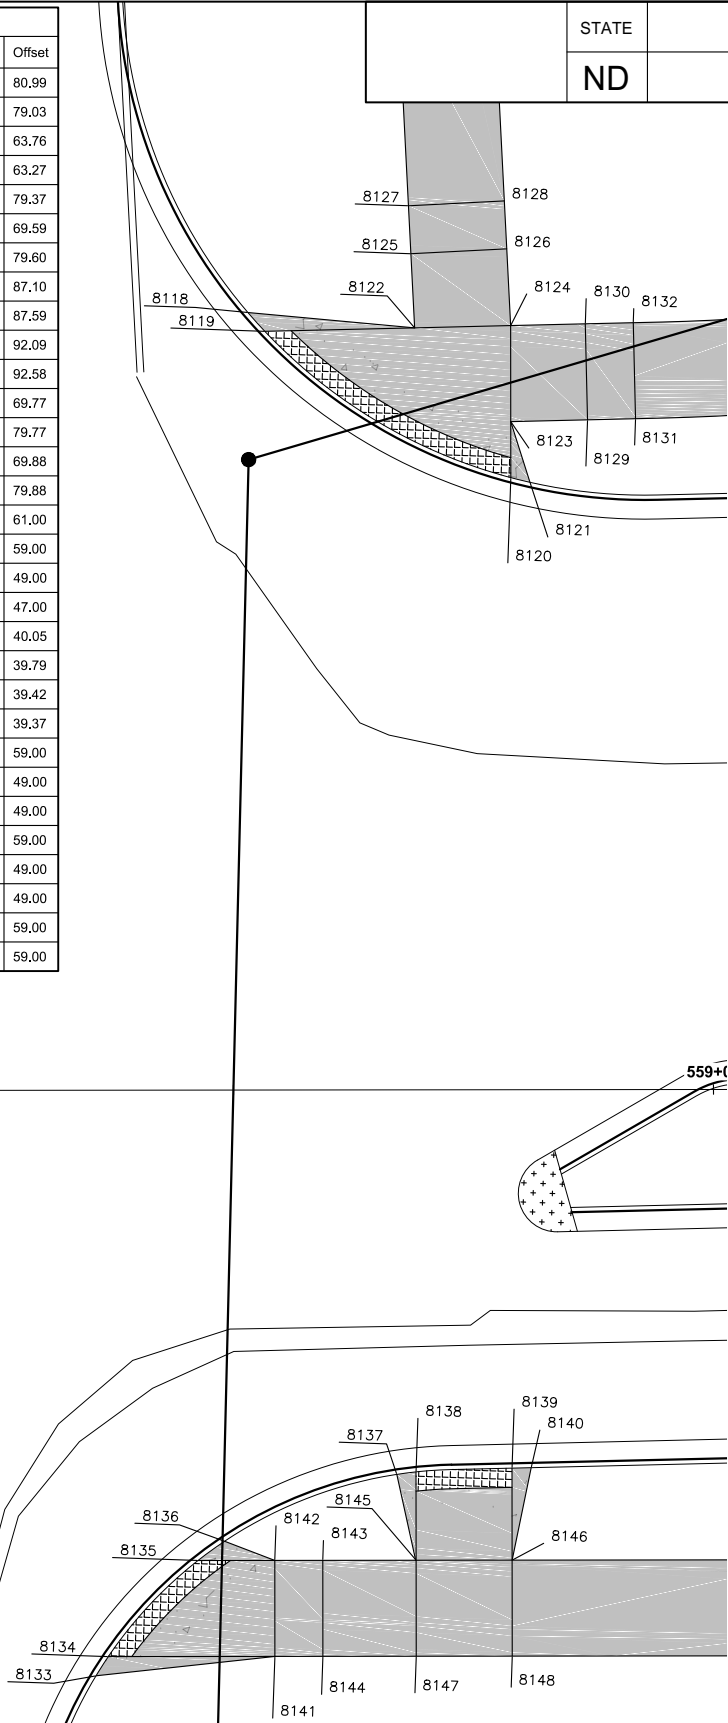

Proj. No. 6059-0145
Houston
Engineering Inc.
Ph: 701.237.5065

ALL ELEVATIONS ARE BASED ON
THE U.S.G.S. VERTICAL DATUM OF 1988.
(UNLESS NOTED OTHERWISE)



This document was
originally issued and
sealed by
Adam M. Ruud
Registration Number
10407
on 8/15/18 and the
original document is
stored in the Engineering
Dept. at City Hall.

Layouts - Curb Ramp Coordinate Data

52nd Ave S - West of 63rd St S to 45th St S

08/15/18 06:02:12AM H:\Fargo\IBN\6000\6059\18_6059_145 - 52nd Ave. Design\CAD\Plans\080-ADA COORDINATES.dwg

Point Table					
Point #	Raw Description	Northing	Easting	Station	Offset
8149	TOC	435746.2024	2875745.8107	572+88.92	78.68
8150	GUT	435748.2949	2875747.3426	572+90.52	80.72
8151	GUT	435758.6305	2875752.8198	572+96.37	90.85
8152	TOC	435760.6770	2875753.5597	572+97.18	92.87
8153	SW	435747.8302	2875739.3561	572+82.53	80.54
8154	SW	435757.8133	2875738.7752	572+82.31	90.54
8155	SW	435747.5398	2875734.3646	572+77.53	80.43
8156	SW	435757.5229	2875733.7837	572+77.31	90.43
8157	TOC	435621.8188	2875742.4524	572+81.07	45.50
8158	GUT	435619.9909	2875745.4679	572+84.02	47.44
8159	GUT	435610.5482	2875755.3364	572+93.54	57.23
8160	TOC	435608.6222	2875756.6656	572+94.80	59.20
8161	SW	435619.5262	2875737.4815	572+76.02	47.61
8162	SW	435609.5431	2875738.0623	572+76.24	57.61
8163	SW	435619.2358	2875732.4899	572+71.02	47.72
8164	SW	435609.2527	2875733.0708	572+71.24	57.72
8165	TOC	435763.3367	2875799.2707	573+42.96	93.87
8166	GUT	435761.4106	2875800.5999	573+44.22	91.90
8167	GUT	435751.9679	2875810.4684	573+53.74	82.11
8168	TOC	435750.1400	2875813.4840	573+56.69	80.17
8169	SW	435762.4617	2875818.6642	573+62.31	92.30
8170	SW	435752.4786	2875819.2451	573+62.53	82.30
8171	SW	435752.7400	2875823.7375	573+67.03	82.40
8172	SW	435762.7231	2875823.1577	573+66.81	92.40
8173	TOC	435611.6305	2875808.3680	573+46.57	58.06
8174	GUT	435613.6769	2875809.1078	573+47.39	56.04
8175	GUT	435624.0125	2875814.5851	573+53.23	45.91
8176	TOC	435626.1050	2875816.1170	573+54.84	43.88
8177	SW	435624.4772	2875822.5716	573+61.23	45.74
8178	SW	435614.4941	2875823.1524	573+61.45	55.74
8179	SW	435624.7676	2875827.5631	573+66.23	45.63
8180	SW	435614.7845	2875828.1440	573+66.45	55.63

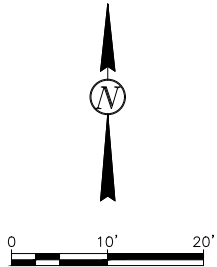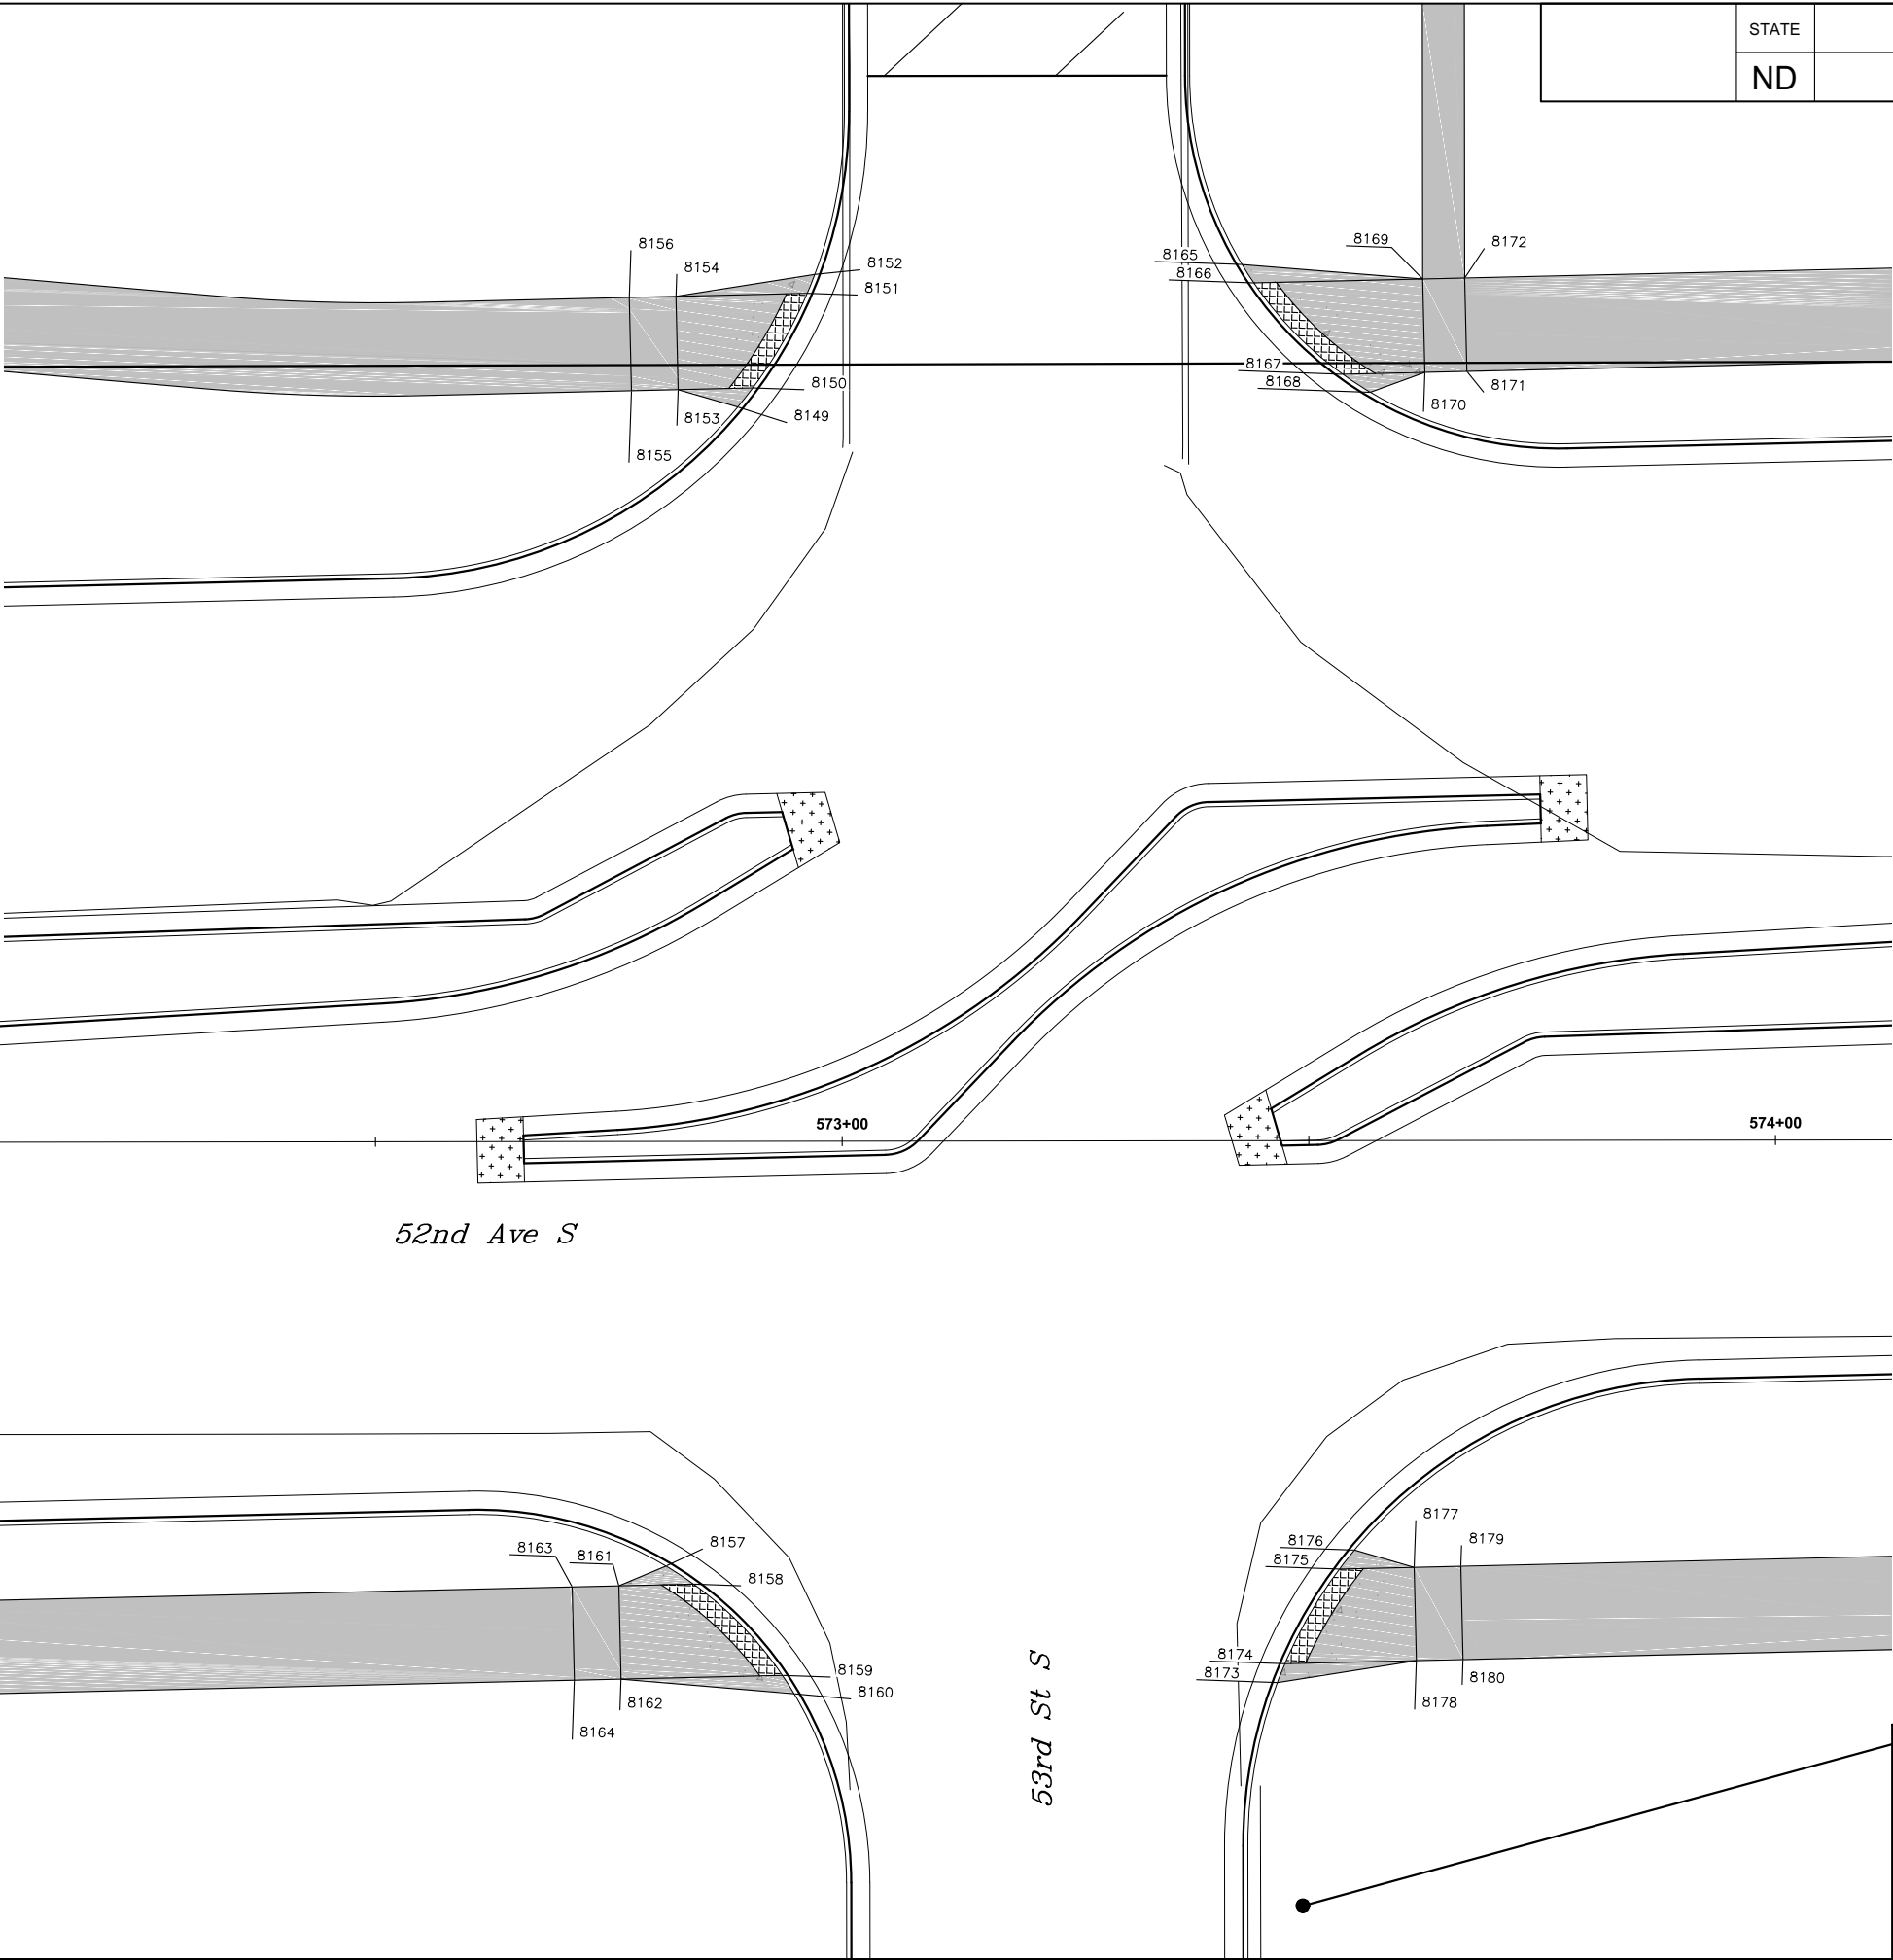

Proj. No. 6059-0145
Houston
Engineering Inc.
Ph: 701.237.5065

ALL ELEVATIONS ARE BASED ON
THE U.S.G.S. VERTICAL DATUM OF 1988.
(UNLESS NOTED OTHERWISE)



This document was
originally issued and
sealed by
Adam M. Ruud
Registration Number
10407
on 8/15/18 and the
original document is
stored in the Engineering
Dept. at City Hall.

Layouts - Curb Ramp Coordinate Data

52nd Ave S - West of 63rd St S to 45th St S

08/15/18 06:02:17AM H:\Fargo\JBN\6000\6059\18_6059_145 - 52nd Ave. Design\CAD\Plans\080-ADA COORDINATES.dwg

Point Table					
Point #	Raw Description	Northing	Easting	Station	Offset
8181	TOC	435835.3694	2878124.9809	596+69.97	78.50
8182	GUT	435837.4577	2878127.2154	596+72.29	80.50
8183	GUT	435847.7908	2878135.5963	596+81.06	90.50
8184	TOC	435849.8411	2878136.8511	596+82.40	92.50
8185	SW	435836.9531	2878114.2252	596+59.29	80.50
8186	SW	435846.9455	2878113.8370	596+59.29	90.50
8187	SW	435836.5651	2878104.2327	596+49.29	80.50
8188	SW	435846.5576	2878103.8445	596+49.29	90.50
8189	TOC	435715.1907	2878135.5911	596+75.91	42.00
8190	GUT	435713.3049	2878138.5708	596+78.81	44.00
8191	GUT	435703.6736	2878148.2553	596+88.12	54.00
8192	TOC	435701.7223	2878149.5471	596+89.33	56.00
8193	SW	435712.9944	2878130.5768	596+70.81	44.00
8194	SW	435703.0019	2878130.9650	596+70.81	54.00
8195	SW	435712.8003	2878125.5806	596+65.81	44.00
8196	SW	435702.8078	2878125.9688	596+65.81	54.00
8197	TOC	435855.2982	2878187.1638	597+32.88	96.00
8198	GUT	435853.3469	2878188.4556	597+34.10	94.00
8199	GUT	435843.7156	2878198.1401	597+43.40	84.00
8200	TOC	435841.8298	2878201.1198	597+46.31	82.00
8201	SW	435854.0186	2878205.7459	597+51.40	94.00
8202	SW	435844.0261	2878206.1341	597+51.40	84.00
8203	SW	435844.2202	2878211.1303	597+56.40	84.00
8204	SW	435854.2127	2878210.7421	597+56.40	94.00
8205	TOC	435703.4077	2878192.9330	597+32.75	56.00
8206	GUT	435705.4505	2878193.9966	597+33.89	54.00
8207	GUT	435715.7341	2878201.1019	597+41.39	44.00
8208	TOC	435717.8082	2878202.9705	597+43.34	42.00
8209	SW	435706.0522	2878209.4841	597+49.39	54.00
8210	SW	435716.0446	2878209.0959	597+49.39	44.00
8211	SW	435716.2193	2878213.5925	597+53.89	44.00
8212	SW	435706.2268	2878213.9807	597+53.89	54.00

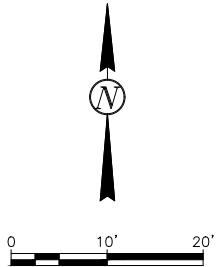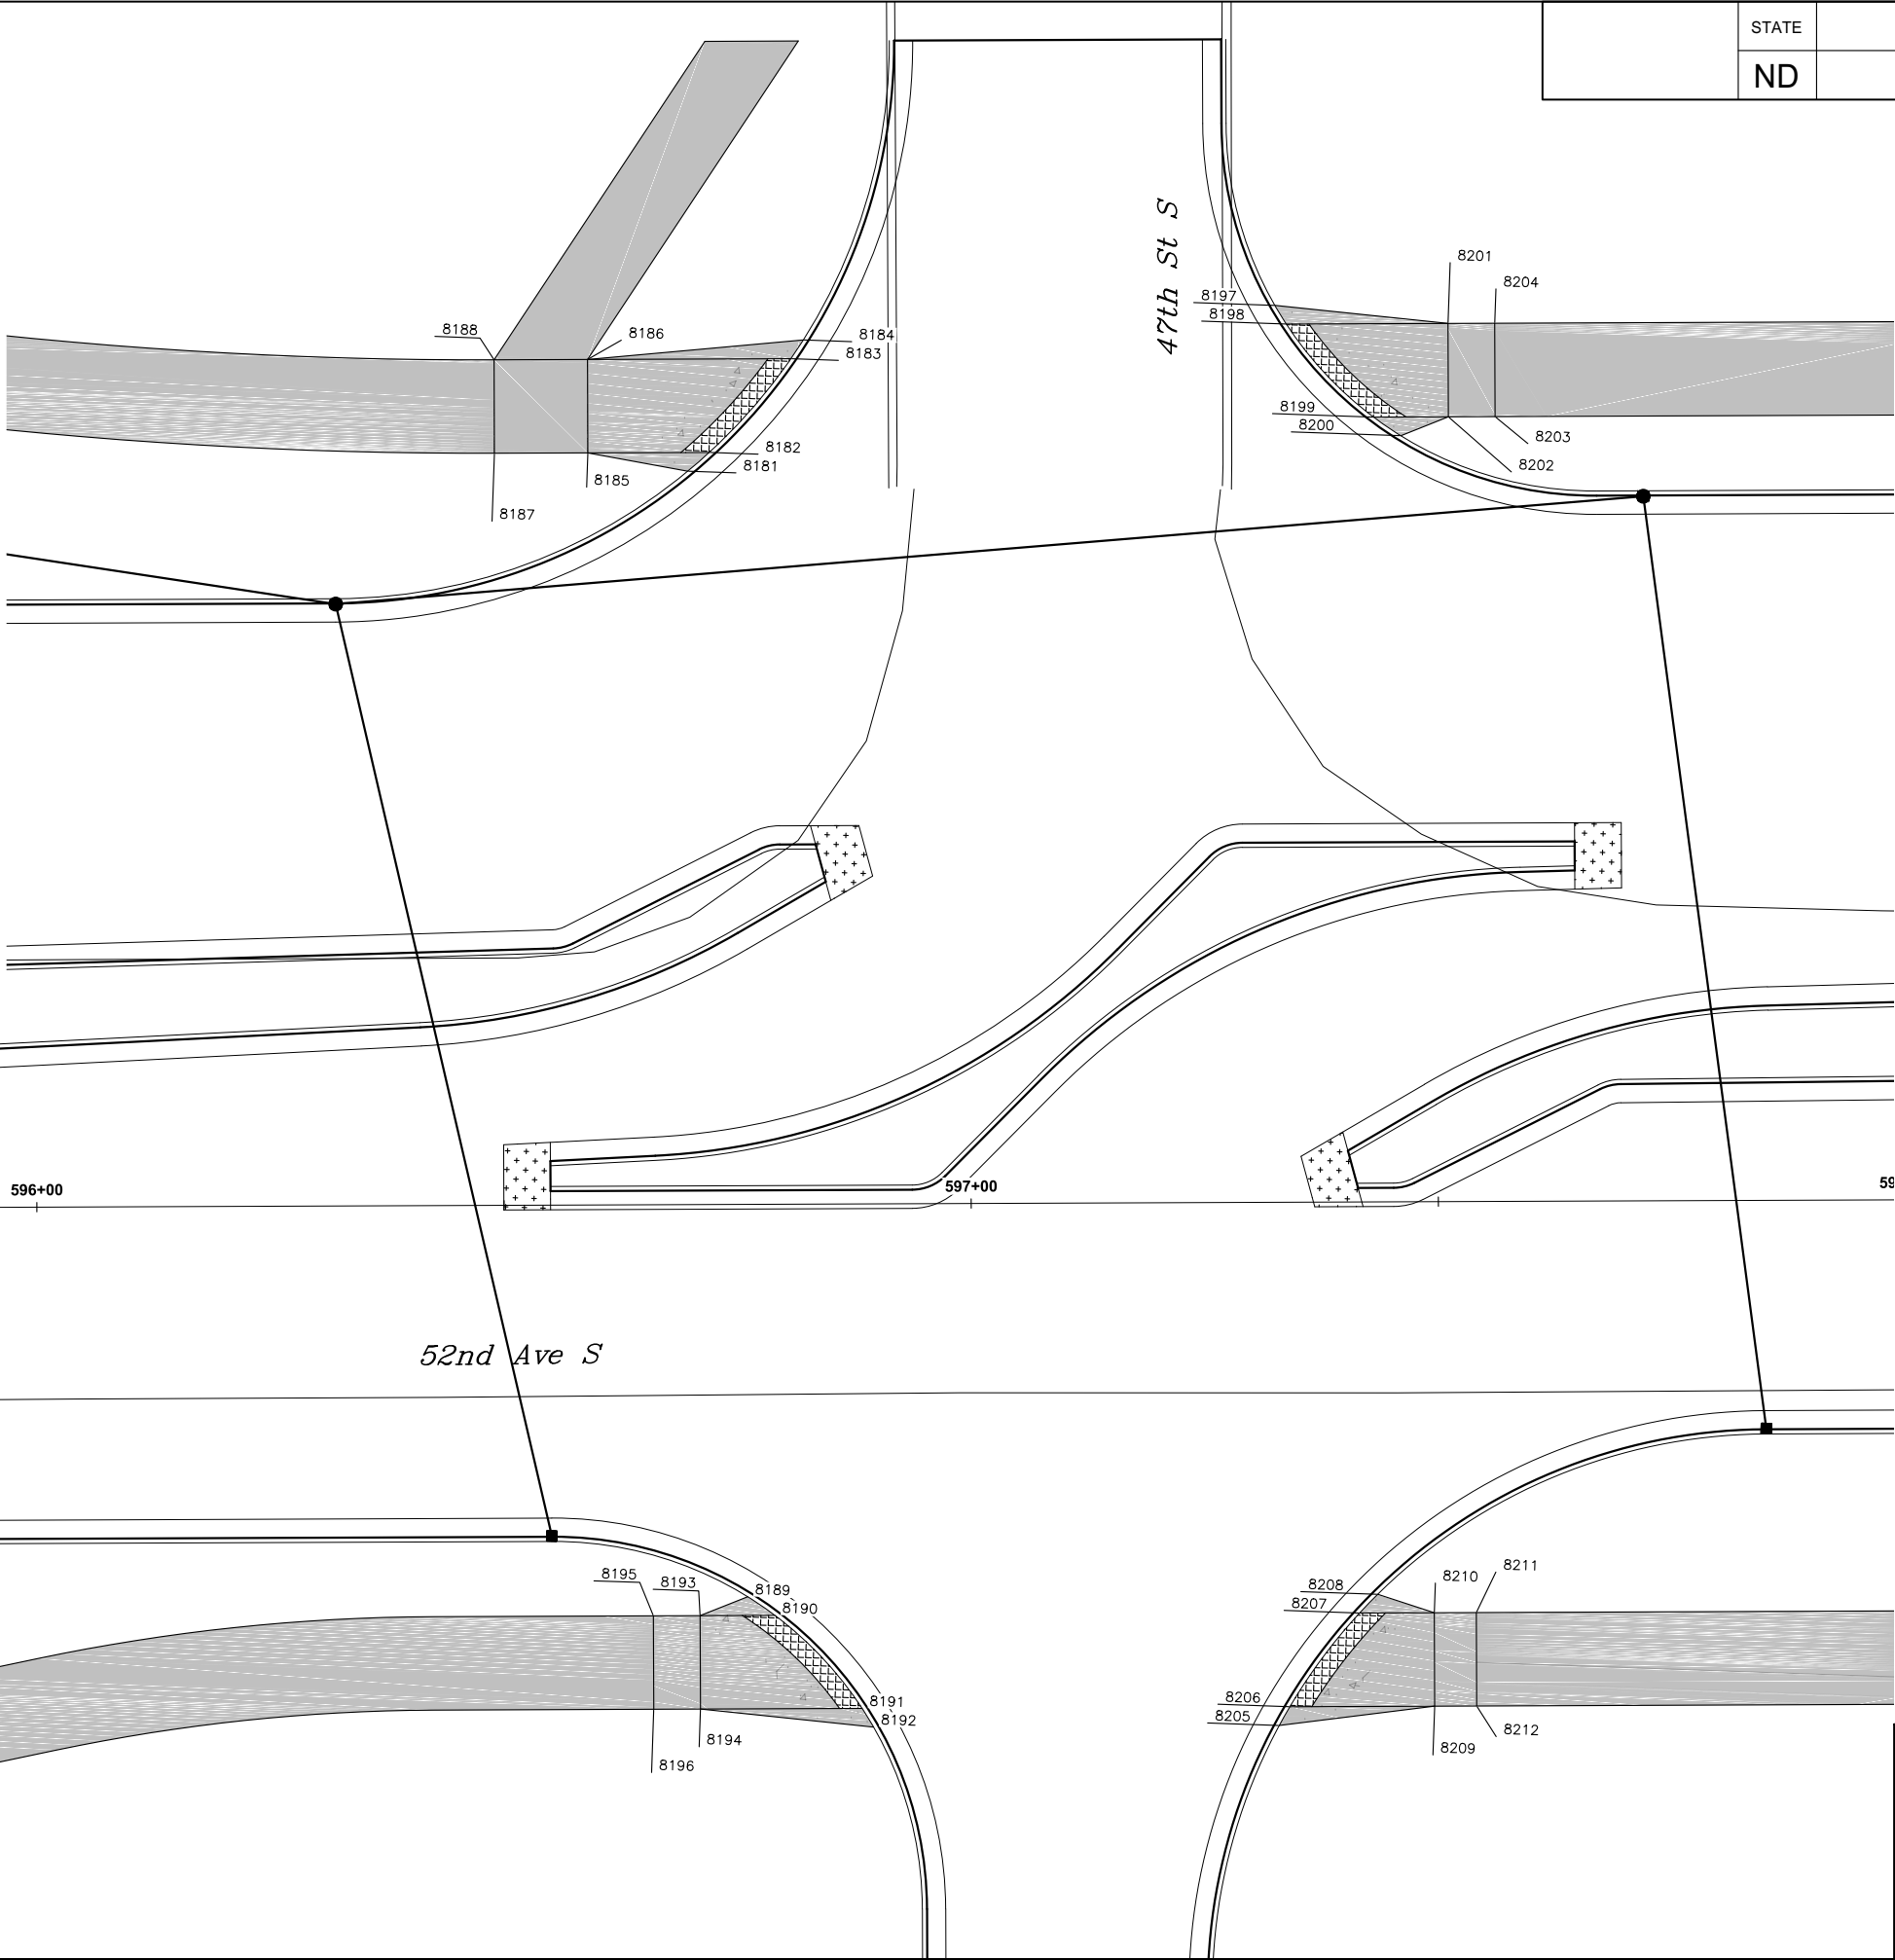

Proj. No. 6059-0145
Houston
Engineering Inc.
Ph: 701.237.5065

ALL ELEVATIONS ARE BASED ON
THE U.S.G.S. VERTICAL DATUM OF 1988.
(UNLESS NOTED OTHERWISE)

This document was
originally issued and
sealed by
Adam M. Ruud
Registration Number
10407
on 8/15/18 and the
original document is
stored in the Engineering
Dept. at City Hall.

Layouts - Curb Ramp Coordinate Data



52nd Ave S - West of 63rd St S to 45th St S

08/15/18 06:02:22AM H:\Fargo\IBN\6000\6059\18_6059_145 - 52nd Ave. Design\CAD\Plans\080-ADA COORDINATES.dwg

Point Table					
Point #	Raw Description	Northing	Easting	Station	Offset
8213	TOC	435912.6911	2879545.5753	610+91.99	100.88
8214	GUT	435910.7046	2879545.8357	610+92.18	98.88
8215	GUT	435900.8605	2879548.3854	610+94.40	88.96
8216	TOC	435898.9104	2879549.1587	610+95.11	86.98
8217	SW	435911.4025	2879555.6564	611+02.02	99.25
8218	SW	435901.4276	2879556.3652	611+02.39	89.26
8219	SW	435911.7569	2879560.6438	611+07.02	99.43
8220	SW	435901.7821	2879561.3527	611+07.39	89.44
8221	TOC	435873.0080	2879574.4188	611+19.48	60.24
8222	GUT	435872.1447	2879576.4521	611+21.48	59.31
8223	GUT	435869.3143	2879586.5636	611+31.49	56.14
8224	TOC	435869.0181	2879588.5760	611+33.49	55.78
8225	SW	435880.1393	2879576.1562	611+21.46	67.31
8226	SW	435880.5090	2879586.1494	611+31.45	67.34
8227	SW	435885.1359	2879575.9714	611+21.44	72.31
8228	SW	435885.5056	2879585.9645	611+31.44	72.34

45th St S

52nd Ave S

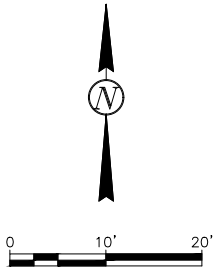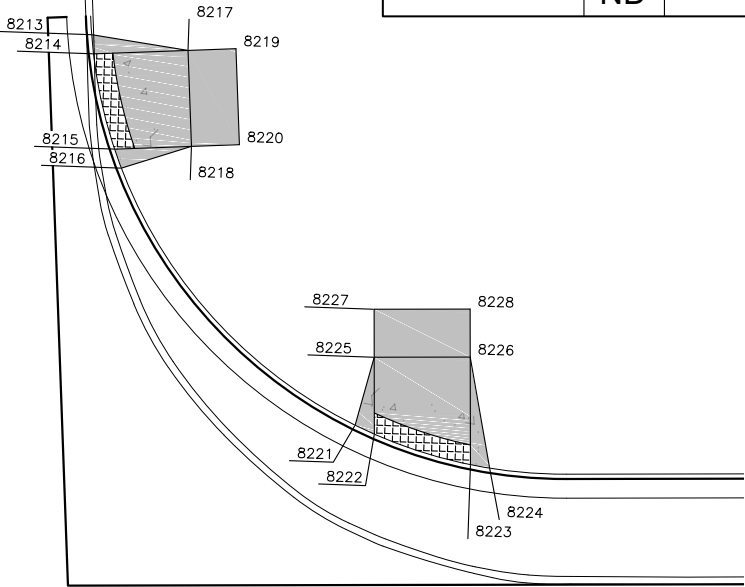

STATE	PROJECT NO.	SECTION NO.	SHEET NO.
ND	SU-8-984(164)	80	36



Proj. No. 6059-0145
Houston
Engineering Inc.
Ph: 701.237.5065

ALL ELEVATIONS ARE BASED ON
THE U.S.G.S. VERTICAL DATUM OF 1988.
(UNLESS NOTED OTHERWISE)

This document was
originally issued and
sealed by
Adam M. Ruud
Registration Number
10407
on 8/15/18 and the
original document is
stored in the Engineering
Dept. at City Hall.

Layouts - Curb Ramp Coordinate Data

52nd Ave S - West of 63rd St S to 45th St S