

DESIGN DATA				
Traffic	Average Daily			
Current 2019	Pass: 2	Trucks: 8	Total: 10	
Forecast 2039	Pass: 4	Trucks: 29	Total: 33	
Clear Zone Distance: 18'		Design Speed: 55 mph		
Minimum Sight Dist. for Stopping: 450'		Bridges: HL-93		
Sight Dist. for No Passing Zone: 1,950'				
Pavement Design Life N.A. (Aggregate)				
Design Accumulated One-way 17; ESALs: 21,690				

NORTH DAKOTA
DEPARTMENT OF TRANSPORTATION

BRJ-0014(050)

Eddy County, North Dakota



Structure #14-104-11.1 - Removal & Replacement of Structure
4.5 Miles West of New Rockford, North Dakota
Box Culvert, Grading, Aggregate Surfacing and Incidental Items

Munster Township, Eddy County

STATE	PROJECT NO.	PCN	SECTION NO.	SHEET NO.
ND	BRJ-0014(050)	23971	1	1

GOVERNING SPECIFICATIONS	Date Published and Adopted by the North Dakota Department of Transportation
Standard Specifications	July 1, 2025
Supplemental Specifications	NONE

PROJECT NUMBER \ DESCRIPTION	NET MILES	GROSS MILES
Structure #14-104-11.1	0.208	0.208

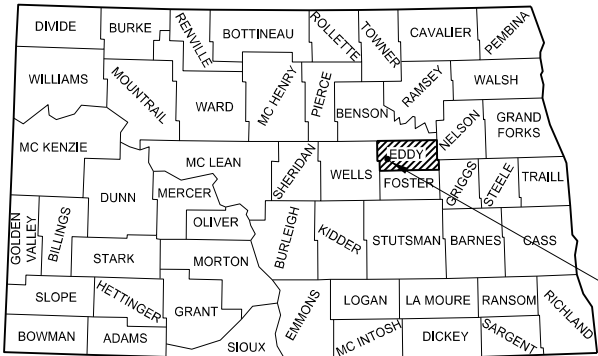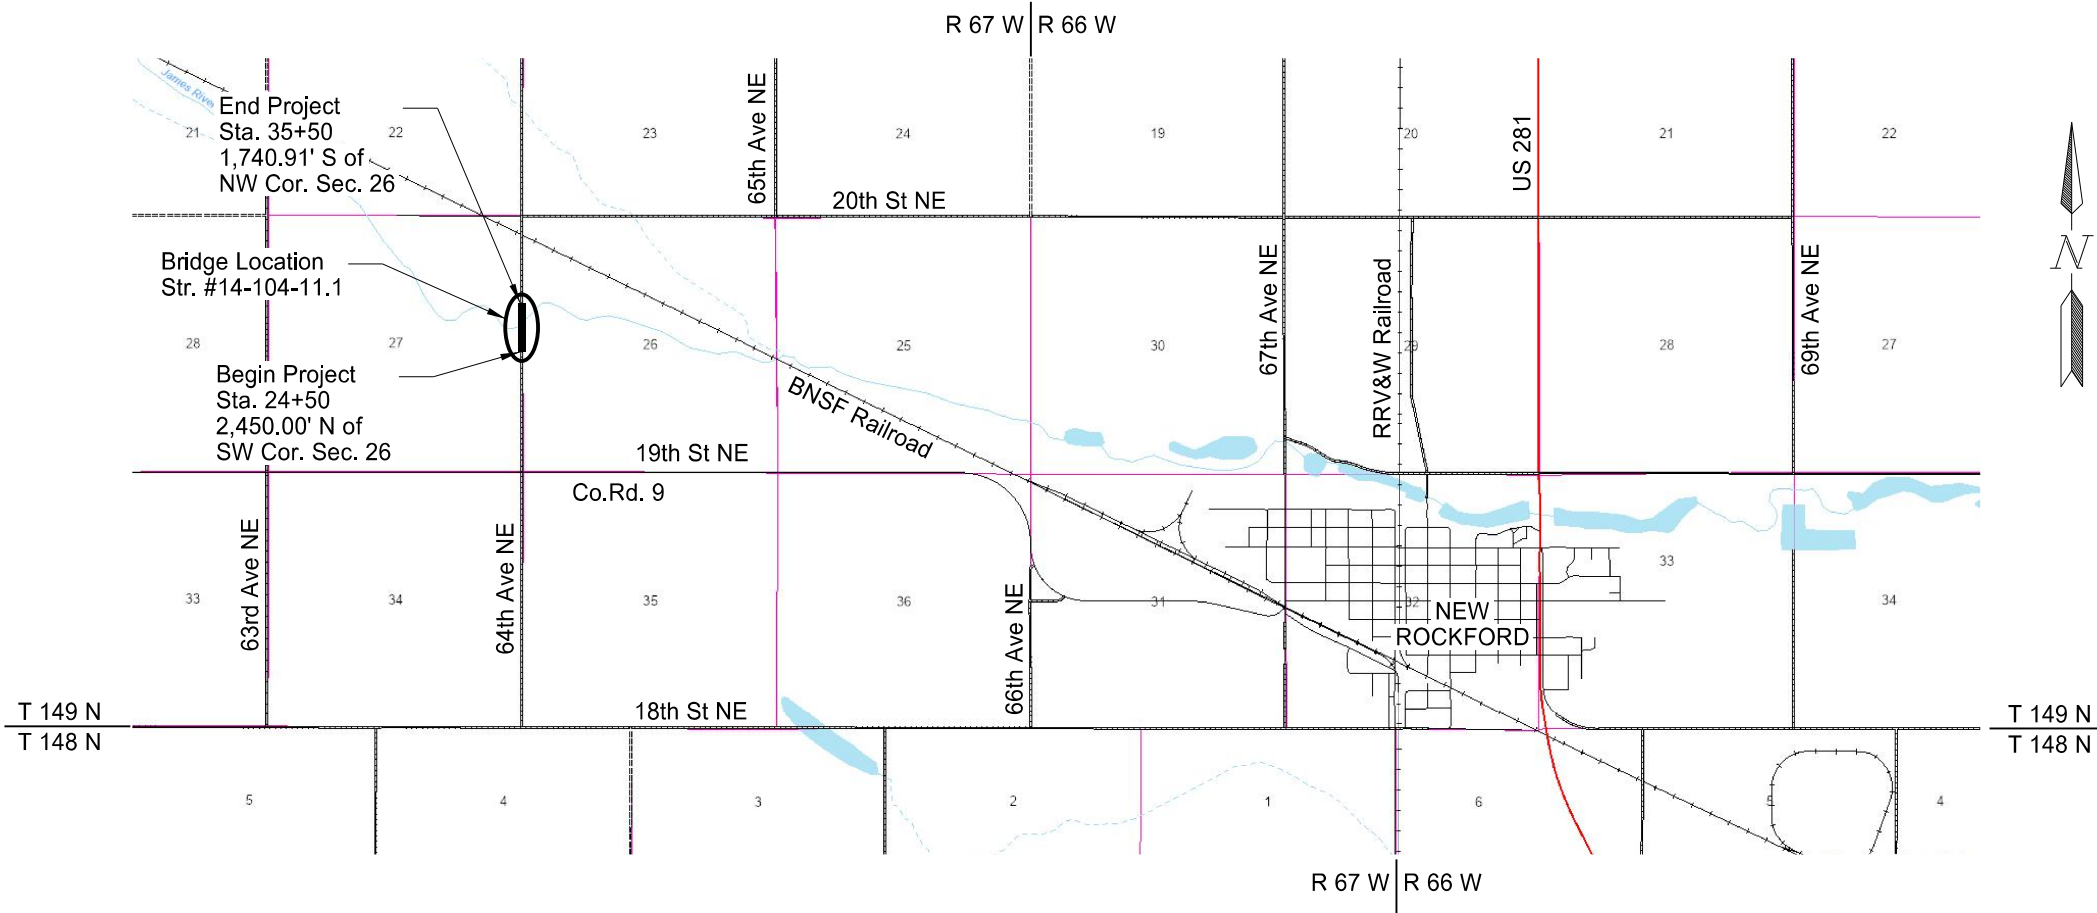

DESIGNER Darren Peterka; PE, RLS
DESIGNER Mike May
DESIGNER Paul Sharp

STATE COUNTY MAP



INTERSTATE ENGINEERING, INC.



OTHER REVIEW

ND DEPARTMENT OF TRANSPORTATION
OFFICE OF PROJECT DEVELOPMENT

TABLE OF CONTENTS						STATE	PROJECT NO.	SECTION NO.	SHEET NO.
					ND	BRJ-0014(050)		2	1
PLAN SECTIONS			LIST OF STANDARD DRAWINGS						
Section	Page(s)	Description	Number	Description					
1	1	Title Sheet	D-101-1, 2,3,4	NDDOT Abbreviations					
2	1	Table of Contents	D-101-10	NDDOT Utility Company and Organization Abbreviations					
4	1	Scope of Work	D-101-20, 21	Line Styles					
6	1	Notes	D-101-30, 31,32,33	Symbols					
6	2	Environmental Notes	D-101-40	Cross Section Legend					
8	1	Quantities	D-203-8	Standard Rural Approaches					
10	1	Basis of Estimate	D-255-2	Erosion And Siltation Control - Erosion Control Blanket Installation					
20	1 - 2	General Details	D-256-1	Erosion And Siltation Controls					
30	1 - 2	Typical Sections	D-260-1	Erosion And Siltation Controls - Silt Fence					
40	1	Removals	D-261-1	Erosion Control - Fiber Roll Placement Details					
60	1 - 3	Plan & Profile	D-704-7	Breakaway Systems For Construction Zone Signs - Perforated Tube					
75	1 - 3	Wetland Impacts	D-704-8	Breakaway Systems For Construction Zone Signs - U-Channel Post					
76	1	Temporary Erosion Control	D-704-9	Construction Sign Details - Terminal And Guide Signs					
77	1	Permanent Erosion Control	D-704-10	Construction Sign Details - Regulatory Signs					
81	1	Survey Coordinate and Curve Data	D-704-11	Construction Sign Details - Warning Signs					
100	1 - 2	Work Zone Traffic Control	D-704-11A	Construction Sign Details - Warning Signs					
170	1 - 6	Bridges and Box Culverts	D-704-13	Barricade And Channelizing Device Details					
200	1 - 6	Cross Sections	D-704-14	Construction Sign Punching And Mounting Details					
			D-704-19	Road Closure And Lane Closure On A Two Way Road Layouts					
			D-704-22	Construction Truck And Temporary Detour Layouts					
			D-714-22	Concrete Pipe, Cattle Pass, or Precast Concrete Box Culvert Ties					
			D-752-1	Standard Barbed Wire Fence					
			D-752-4	Concrete Cattle & Stockpass Fencing Standard					
			D-754-23	Perforated Tube Assembly Details					
			D-754-24, 25	Mounting Details Perforated Tube					
			D-754-24A	Breakaway Coupler System For Perforated Tubes					
			D-754-29	Sign Punching, Stringer and Support Location Details Regulatory, Warning and Guide Signs					
			D-754-82	Object Markers					
SPECIAL PROVISIONS									
Number	Description								
PSP 91(25)	Permits and Environmental Considerations								
PSP 501(25)	Utility Coordination								
PSP 502(25)	Temporary Water Diversion								
SSP 1	Temporary Erosion and Sediment Best Management Practices								
SSP 2	Federal Migratory Bird Treaty Act								
SSP 3	Local Agency Contracts								

	STATE	PROJECT NO.	SECTION NO.	SHEET NO.
	ND	BRJ-0014(050)	6	1

GENERAL NOTES

- 104-P01 **WATER LEVEL:** Be aware that water levels on this project are expected to change. Become informed regarding anticipated water levels at the time of construction. The submission of a proposal will be considered conclusive evidence that the bidder is satisfied with the conditions to be encountered in performing the work and as to the requirements of the proposed work.
- 105-P01 **UTILITIES:** Utilities that the Engineer has been made aware of are shown on the plans. Other utilities may exist that are not shown. The vertical and horizontal utility locations shown in the plans are approximate. Do not interpret utility locations as exact for bidding or construction purposes. The Contractor will be liable for any costs resulting from damage to utilities or pipelines.

The Engineer coordinated with utility companies during project planning. PSP 501(25) describes the coordination details. Coordinate work with the utility companies affected by the project.
- 202-P01 **REMOVAL OF STRUCTURE:** All existing concrete and piling shall be removed to a depth of 1' below the limits of BOX CULVERT EXCAVATION.
- 203-P01 **TOPSOIL:** The topsoil depth was estimated to be 6 inches for the overall average. Topsoil will not be measured separately and will be paid at plan quantity. All costs to salvage, stockpile, and replace the topsoil shall be included in the unit price bid for "Topsoil."
- 210-P01 **BOX CULVERT EXCAVATION:** BOX CULVERT EXCAVATON includes 2,588 CY of cut and 14 CY of fill (raw volumes, no factors applied; no topsoil stripped; and terrain model with existing bridge in place). Use any material unsuitable for the roadbed to fill road inslopes unless the Engineer deems the material waste excavation. Payment for all BOX CULVERT EXCAVATION to the limits shown on the plans will be EACH. The price bid for BOX CULVERT EXCAVATION shall include the costs for placement of this material in embankment areas. The embankment shall meet the requirements of section 203.04 E.2 Compaction Control Type A, meeting ND T 180.
- 210-P02 **CHANNEL EXCAVATION:** CHANNEL EXCAVATION includes 517 CY of cut and 1 CY of fill for the west side; and 332 CY of cut and 63 CY of fill on the east side (raw volumes, no factors applied; no topsoil stripped; and terrain model with existing bridge in place). Use all material unsuitable for the roadbed or channel fill to fill road inslopes unless the Engineer deems the material waste excavation. Payment for all CHANNEL EXCAVATION to the limits shown on the plans shall be LUMP SUM. The price bid for CHANNEL EXCAVATION shall include the costs for placement of this material in embankment areas. The embankment shall meet the requirements of section 203.04 G.2 Compaction Control, Type A, meeting ND T 180.
- 210-P03 **FOUNDATION FILL:** FOUNDATION FILL includes 858 CY of material under the box culvert to the limits shown in the plan details. FOUNDATION FILL will be measured by the CY based on plan dimensions and shall be paid for based on the quantity shown in the plans (Contract Quantity). Materials for FOUNDATION FILL shall meet the requirements of section 203.04 G.2 Compaction Control, Type A, meeting ND T 180.

- 210-P03 **FOUNDATION FILL-TYPE 1:** FOUNDATION FILL-TYPE 1 includes 1,299 CY of material and shall be used within the roadway prism as shown in the plan details. FOUNDATION FILL-TYPE 1 will be measured by the CY based on plan dimensions and shall be paid for based on the quantity shown in the plans (Contract Quantity). Materials for FOUNDATION FILL-TYPE 1 shall meet the requirements of section 203.04 G.2 Compaction Control, Type A, meeting ND T 180.
- 210-P04 **FOUNDATION PREPARATION CONDITIONS:** Note that flowing or standing water is present in the channel at this location. The water level fluctuates throughout the year. Bidders shall include all costs generated due to site conditions into associated bid items when bidding this project. No additional compensation nor revisions to the completion date will be made due to fluctuations in the water level.
- 210-P05 **WASTE EXCAVATION:** Remove and dispose of all material from REMOVAL OF STRUCTURE, BOX CULVERT EXCAVATION, and/or CHANNEL EXCAVATION that is unsuitable for embankment. The Contractor is responsible for obtaining any and all permits needed for waste disposal and shall full responsibility for complying with the requirements of said permits and with all applicable laws. The Contractor shall be responsible for restoring the waste disposal areas to satisfactory condition and any seeding required. This shall be included in the price bid for REMOVAL OF STRUCTURE, BOX CULVERT EXCAVATION and/or CHANNEL EXCAVATION with no other direct compensation, therefore. Obtain a site release for the disposal site.
- 606-P01 **PRECAST REINFORCED CONCRETE BOX CULVERT:**

Secure precast reinforced concrete box culvert sections with four tie bolts per joint.

Box Culvert Design:

HL-93 Loading
Fill height over box = 3.0 feet (differs slightly from shown grades to accommodate future considerations)
- 709-P01 **GEOSYTHETIC FABRIC – TYPE R1:** Place reinforcement fabric parallel to the roadway centerline. If more than one piece of fabric to meet the required length, sew the joint. Keep fabric taut and pin it with a minimum 6" pin, peg, or staple every 15' along all edges and all corners before placing fill.



ENVIRONMENTAL NOTES

	STATE	PROJECT NO.	SECTION NO.	SHEET NO.
	ND	BRJ-0014(050)	6	2

ENVIRONMENTAL NOTES (EN): The North Dakota Department of Transportation and Eddy County have made environmental commitments to secure approval of this project. The following environmental notes are requirements to comply with these commitments:

EN-1 SPAWNING RESTRICTION: Do not work within the James River from April 15 to June 1.

EN-2 AQUATIC NUISANCE SPECIES (ANS): Equipment that was last used outside of North Dakota or within a Class I infested waterbody (identified on the North Dakota Game and Fish Department (NDGFD) website) requires an inspection by NDGFD. Notify the NDGFD at least 10 business days prior to pumps, watercraft, or any equipment entering a public water to allow the NDGFD sufficient time to inspect any and all such equipment for ANS. Contact the NDGFD ANS Coordinator, Ben Holen by e-mail - bholen@nd.gov for equipment inspections. Supply one of the following to the engineer as proof of compliance prior to work taking place in the water: (1) the NDGFD inspection report, (2) documented NDGFD correspondence (email or signed letter).

EN-3 TEMPORARY WETLAND IMPACT: Temporary impact areas within wetlands and or other waters are incorporated into the plans for this project. Remove temporary fill placed and sedimentation in wetlands or other waters. Restore these wetlands to preconstruction contours.

EN-4 WETLAND MITIGATION: Wetland mitigation is required for unavoidable permanent wetland and stream impacts. Prior to beginning any work withing the James River or adjacent wetlands, purchase exactly 0.49 acres of wetland mitigation credits from Ducks Unlimited to satisfy the Environmental Commitments shown in Section 75 of the plans and the Section 404 permit for the project (see PSP91(25)). No work can begin in the James River or adjacent wetlands until a Credit Sales Letter from Ducks Unlimited is submitted to and accepted by the US Army Corps of Engineers (USACE), North Dakota Regulatory Office.

Missouri River Basin Southern Zone:

0.49 credits @ \$83,000 / credit = \$40,670

The contact information to purchase the wetland mitigation credits from Ducks Unlimited is:

Trenton Heib
Manager of Conservation Programs Mitigation
Ducks Unlimited (Great Plains Region)
2525 River Road
Bismarck, ND 58503
Phone (701) 720-6816 (c)
Email: thieb@ducks.org

Permits Required

US Army Corps of Engineers – Section 404 Permit / Nationwide Permit 23
Status: To be Obtained

ND Department of Water Resources – Sovereign Lands Permit
Status: Permit No. SL2571

Eddy County - Floodplain Development Permit
Status: To be obtained by contractor prior to construction. Owner to be listed as Eddy County on the permit.

ND Department of Health – NDPDES Permit
Status: To be obtained by contractor prior to construction. Owner to be listed as Eddy County on the permit.



	STATE	PROJECT NO.	SECTION NO.	SHEET NO.
	ND	BRJ-0014(050)	8	1

Estimated Quantities

SPEC	CODE	ITEM DESCRIPTION	UNIT	TOTAL
103	0100	CONTRACT BOND	L SUM	1
201	0330	CLEARING & GRUBBING	L SUM	1
202	0105	REMOVAL OF STRUCTURE	L SUM	1
202	0312	REMOVE EXISTING FENCE	LF	2632
203	0101	COMMON EXCAVATION-TYPE A	CY	294
203	0109	TOPSOIL	CY	638
203	0121	TOPSOIL-WETLAND	CY	279
203	0140	BORROW-EXCAVATION	CY	6101
210	0050	BOX CULVERT EXCAVATION	EA	1
210	0127	CHANNEL EXCAVATION	L SUM	1
210	0210	FOUNDATION FILL	CY	858
210	0225	FOUNDATION FILL-TYPE 1	CY	1299
216	0100	WATER	M GAL	99
251	0200	SEEDING CLASS II	ACRE	0.827
251	1000	WETLAND SEED	ACRE	0.291
251	2000	TEMPORARY COVER CROP	ACRE	1.117
253	0201	HYDRAULIC MULCH	ACRE	1.944
256	0201	RIPRAP GRADE II	TON	626
260	0300	SILT FENCE	LF	3746
260	0301	REMOVE SILT FENCE	LF	1873
261	0112	FIBER ROLLS 12IN	LF	2880
261	0113	REMOVE FIBER ROLLS 12IN	LF	1440
262	0100	FLOTATION SILT CURTAIN	LF	130
262	0101	REMOVE FLOTATION SILT CURTAIN	LF	130
302	0120	AGGREGATE BASE COURSE CL 5	TON	1389
606	1209	12FT X 9FT PRECAST RCB CULVERT	LF	256
606	5209	12FT X 9FT PRECAST RCB END SECTION	EA	8
702	0100	MOBILIZATION	L SUM	1
704	1000	TRAFFIC CONTROL SIGNS	UNIT	159
704	1052	TYPE III BARRICADE	EA	8
709	0151	GEOSYNTHETIC MATERIAL TYPE R1	SY	614
709	0155	GEOSYNTHETIC MATERIAL TYPE RR	SY	685
709	0161	GEOSYNTHETIC MATERIAL TYPE S1	SY	971
752	0100	FENCE BARBED WIRE 3 STRAND	LF	2525
752	2100	VEHICLE GATE	EA	2
752	3150	CORNER ASSEMBLY BARBED WIRE-WOOD POST	EA	13
752	4140	DOUBLE BRACE ASSEMBLY BARBED WIRE-WOOD POST	EA	1
754	0803	OBJECT MARKERS - TYPE III	EA	4
900	1000	TEMPORARY STREAM DIVERSION	EA	1
900	2001	WETLAND MITIGATION SITE 1	ACRE	0.49

	STATE	PROJECT NO.	SECTION NO.	SHEET NO.
	ND	BRJ-0014(050)	10	1

Basis of Estimate

216 Water

- Dust Palliative: (Haul Route, Onsite) 25 MGal / Mile
- Aggregate 30 Gal / Ton
- Embankment 5 Gal / CY

302 Aggregate Base Course CL 5

- Grading: 28' Width, 6" Depth, 2.50' Sloughs, 1.875 Tons / CY 5,292 Tons/Mile
- Construction Maintenance Aggregate 200 Tons
- Private Drives: 1 drive @ 26 Tons/Drive 26 Tons

256 Riprap Grade II

- Weight per Cubic Yard 1.7 Tons / CY


Basis of Estimate

Structure Replacement
Bridge Structure #14-104-11.1
Munster Township


Eddy County, North Dakota



	STATE	PROJECT NO.	SECTION NO.	SHEET NO.
	ND	BRJ-0014(050)	20	1

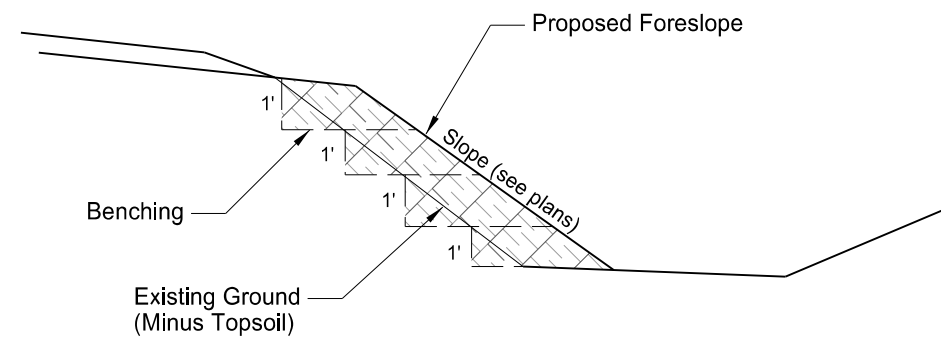

BENCHING TYPICAL SECTION
N.T.S.

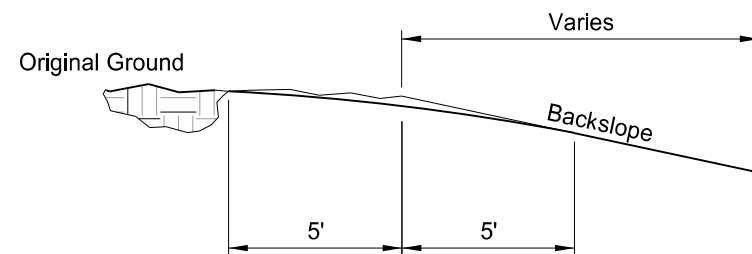


Unless Restricted by Height of Backslope

BACKSLOPE ROUNDING DETAIL
N.T.S.


Details

Structure Replacement
Bridge Structure #14-104-11.1
Munster Township

Eddy County, North Dakota

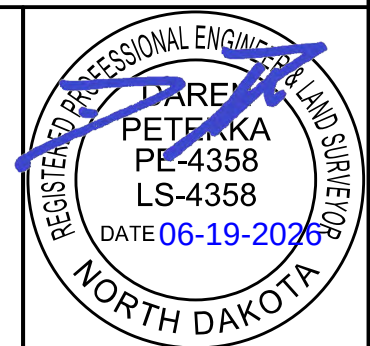


	STATE	PROJECT NO.	SECTION NO.	SHEET NO.
	ND	BRJ-0014(050)	20	2

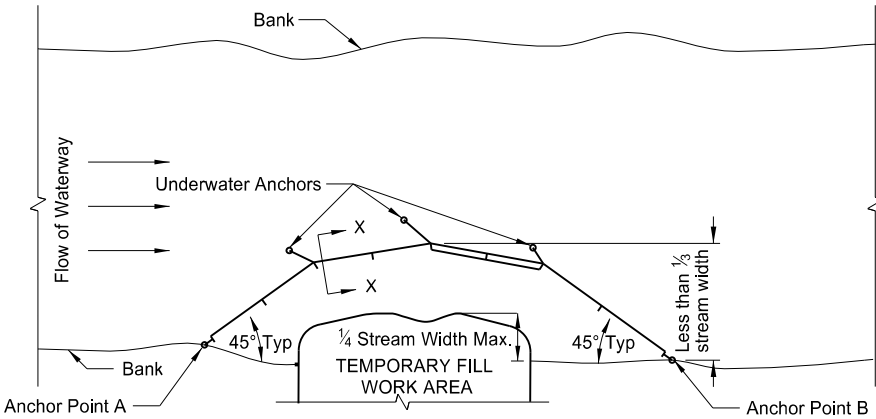

PLAN VIEW
FLOTATION SILT CURTAIN - TYPE WORK AREA

DESIGN GUIDELINES:
When temporary work encroaches less than $\frac{1}{4}$ of the width of stream.

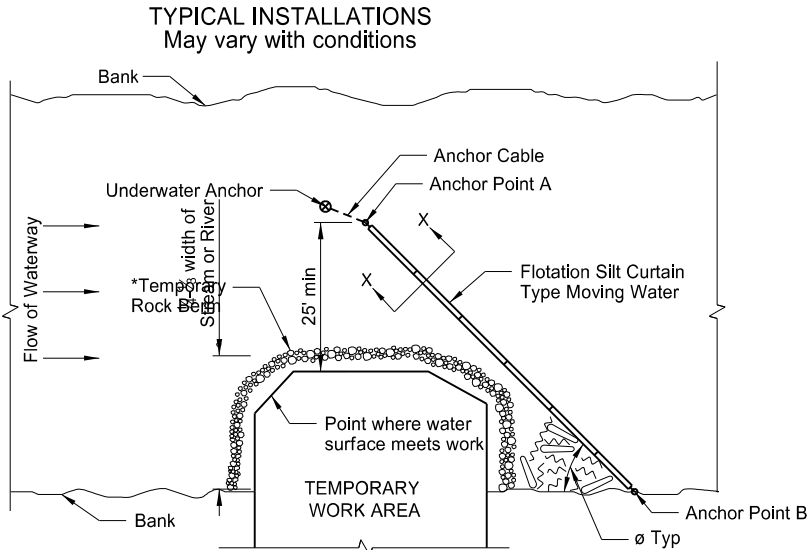


Ø	WATER VELOCITY
45°	slow, less than 3 ft/sec
35°	moderate, 3 - 5 ft/sec

PLAN VIEW
FLOTATION SILT CURTAIN - TYPE MOVING WATER

DESIGN GUIDELINES:
When temporary work encroaches more than $\frac{1}{4}$ but less than $\frac{1}{3}$ width of the stream.


For narrow waterways, the curtain may be placed 1 foot above the bottom of waterway to allow water flow.

*In areas where the plans call for riprap at the bridge, provide a temporary rock berm. Include all costs for the temporary rock berm in price bid for the "Riprap".

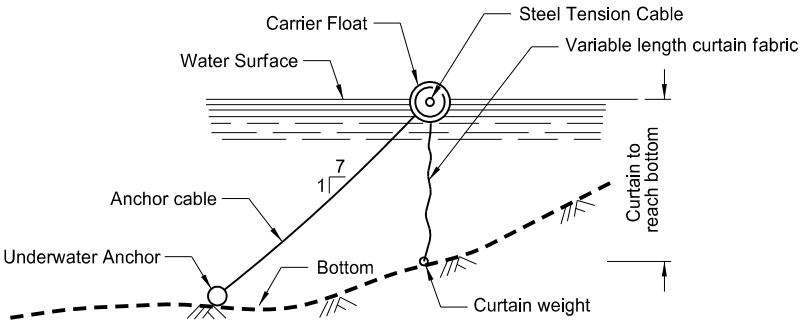


SECTION X-X
FLOTATION SILT CURTAINS

NOTE:
Maximum water velocity for moving water = 5 ft/sec.

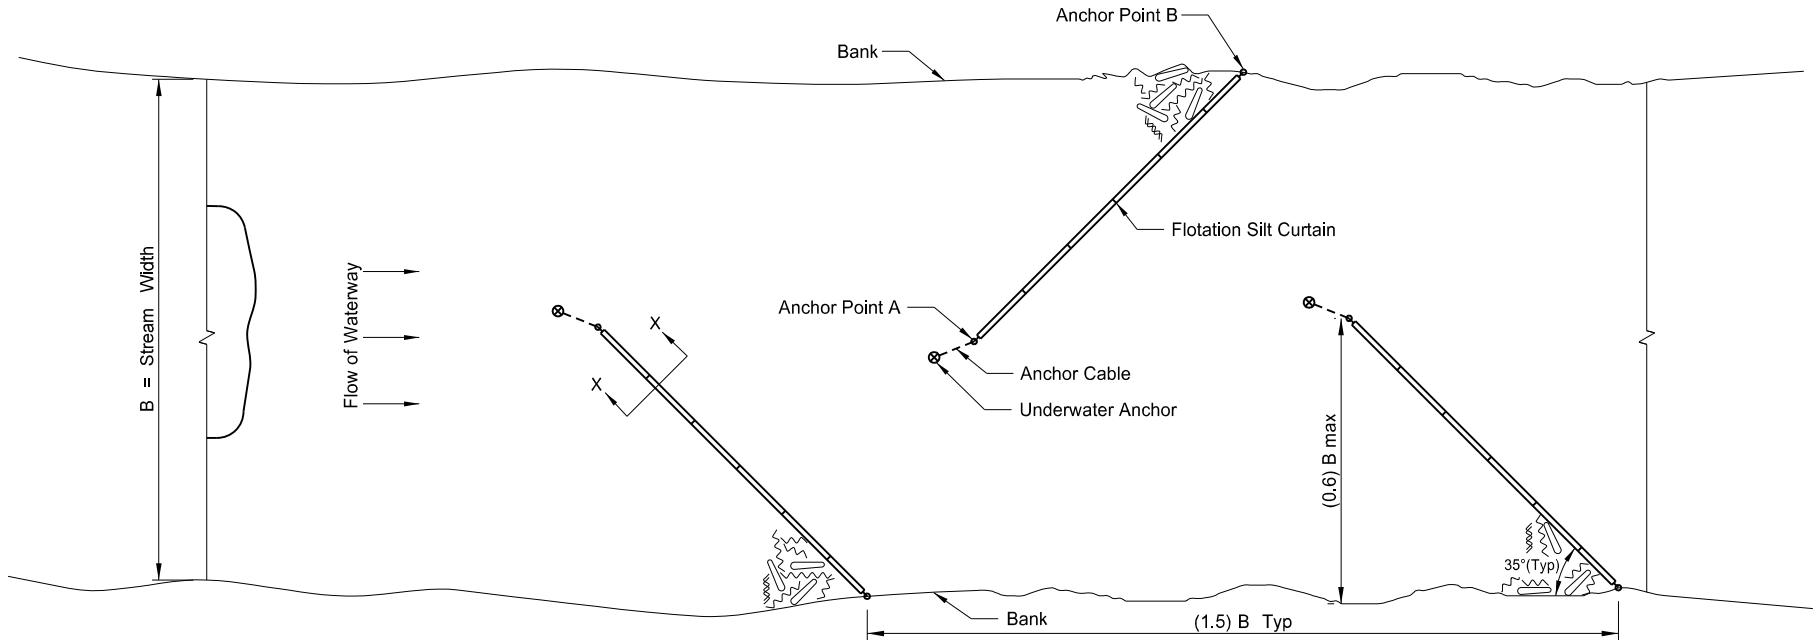

PLAN VIEW
FLOTATION SILT CURTAIN - TYPE HERRING BONE PATTERN

DESIGN GUIDELINES:
When temporary work encroaches more than $\frac{1}{3}$ width of the stream or where stream width doesn't allow use of Type Moving Water.

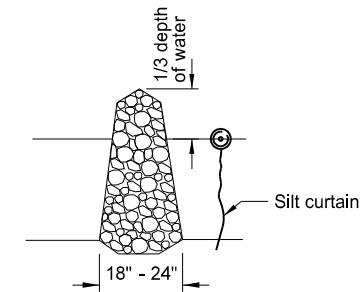

TEMPORARY ROCK BERM


Temporary Erosion Control Details
Flotation Silt Curtain

Structure Replacement
Bridge Structure #14-104-11.1
Munster Township


Eddy County, North Dakota



	STATE	PROJECT NO.	SECTION NO.	SHEET NO.
	ND	BRJ-0014(050)	30	1

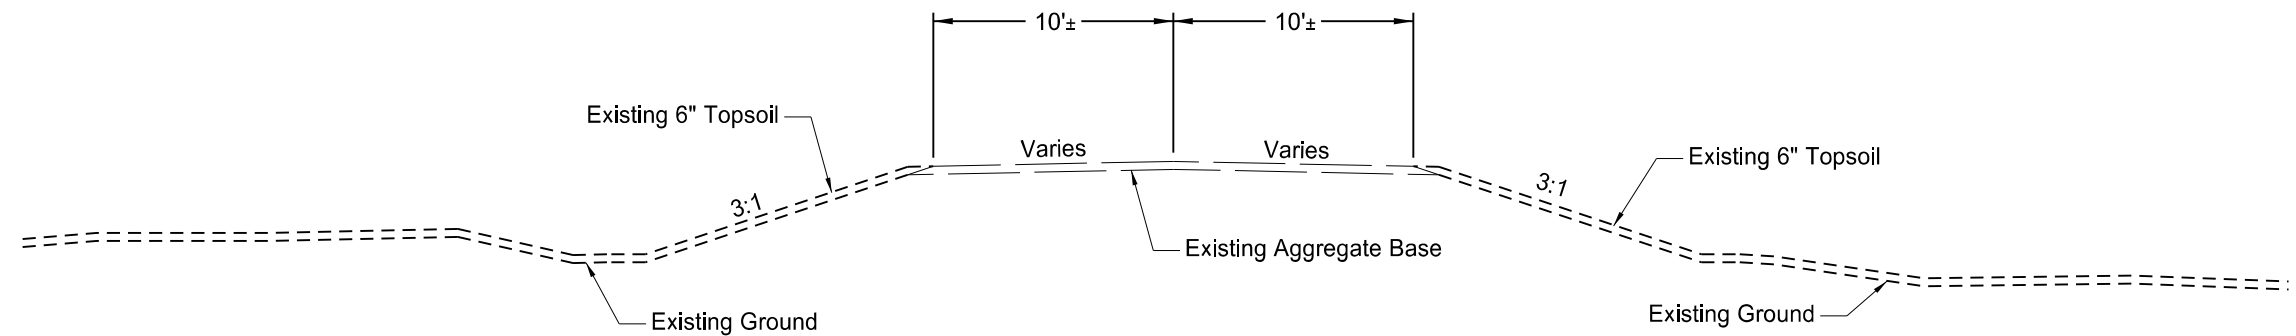

Existing Typical

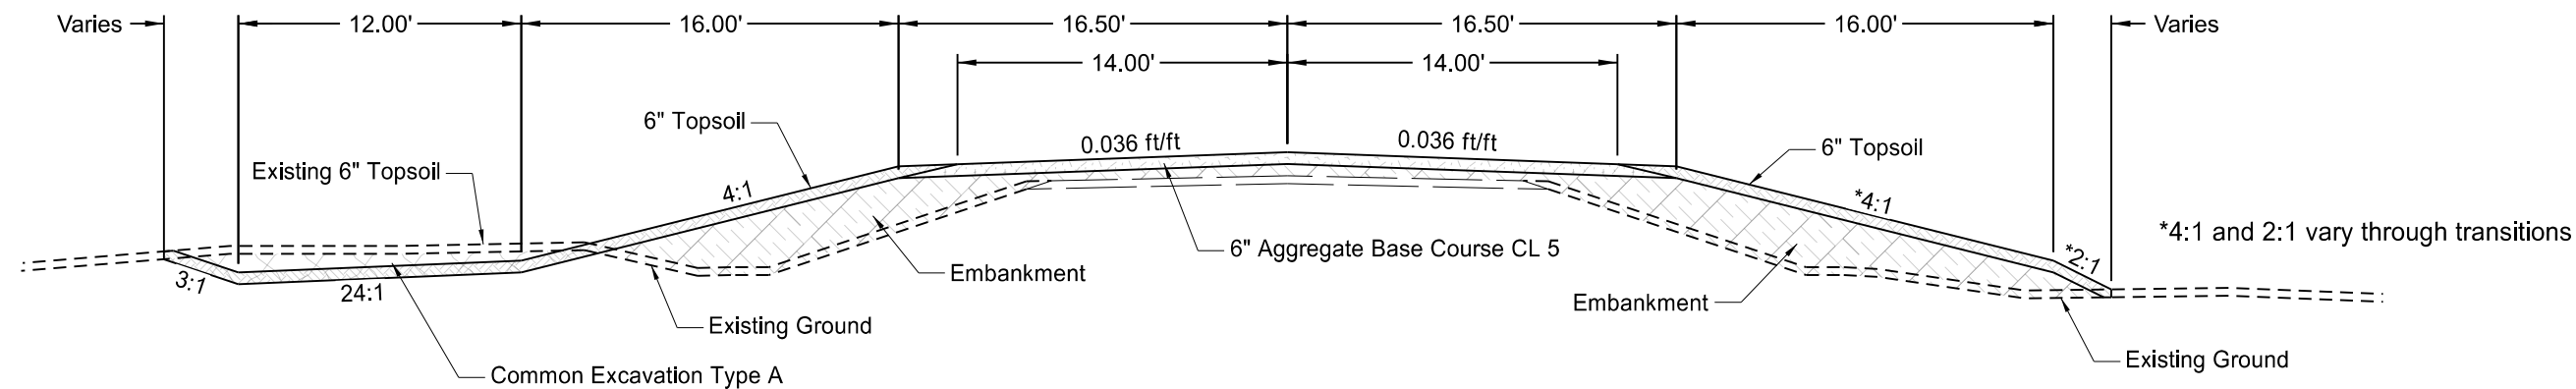

Cut

Proposed Typical

Fill

Left

24+50 to 29+46.61
29+46.61 to 29+71.61 Transition
30+34.24 to 30+72.76 Transition
30+72.76 to 35+50

Right



24+50 to 29+46.61
29+46.61 to 29+85.12 Transition
30+47.76 to 30+72.76 Transition
30+72.76 to 35+50

Typical Sections
Structure Replacement
Bridge Structure #14-104-11.1
Munster Township

Eddy County, North Dakota



	STATE	PROJECT NO.	SECTION NO.	SHEET NO.
	ND	BRJ-0014(050)	30	2

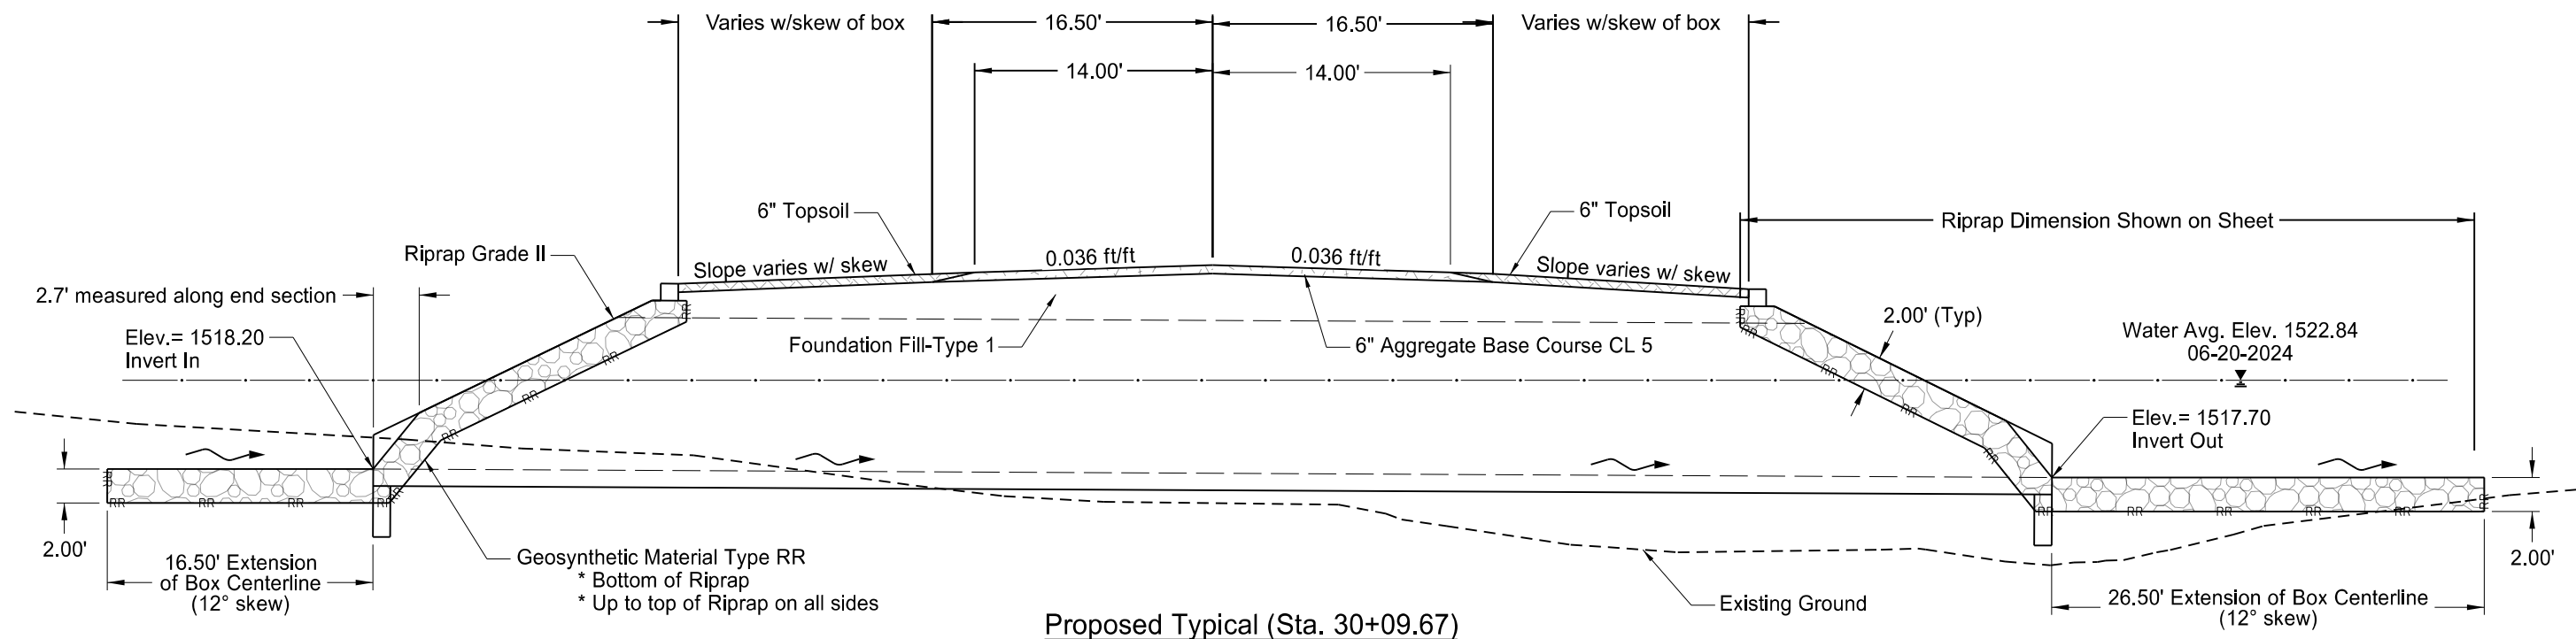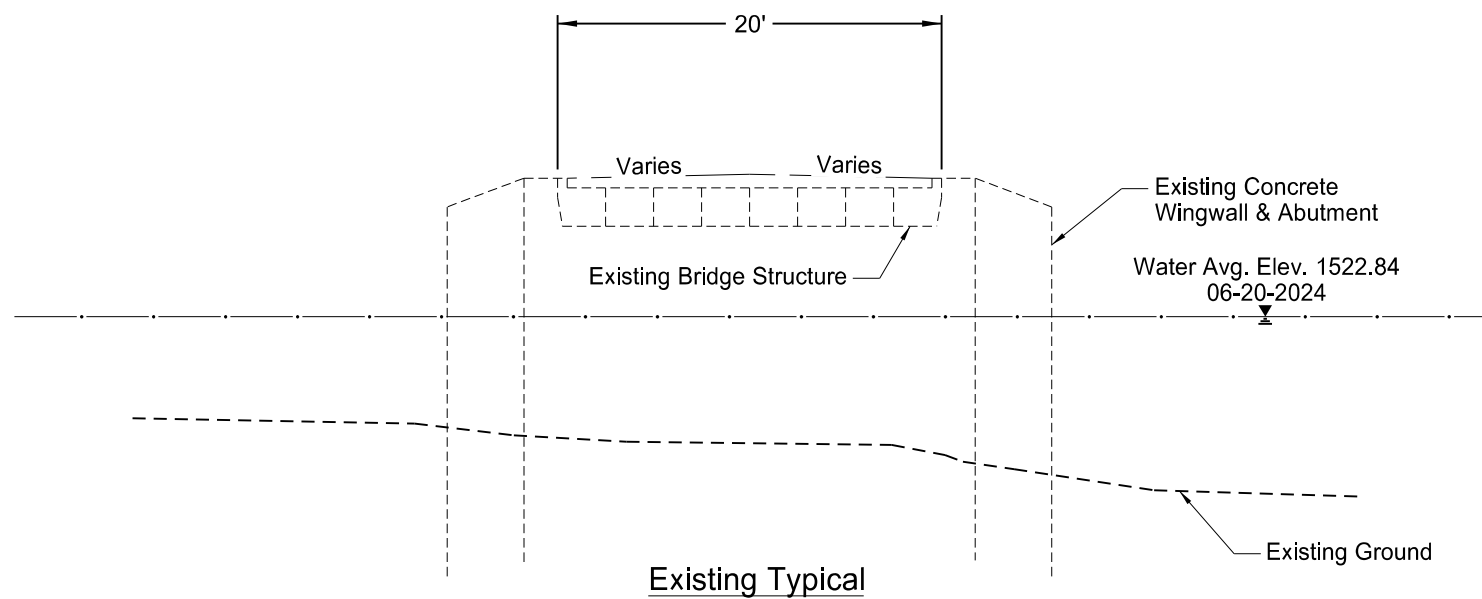

Left
29+71.61 to 30+34.24

Right
29+85.12 to 30+47.76


(4) Lines of 12' x 9' Box Culverts
Skewed SW to NE - 12°



Typical Sections

Structure Replacement
Bridge Structure #14-104-11.1
Munster Township

Eddy County, North Dakota



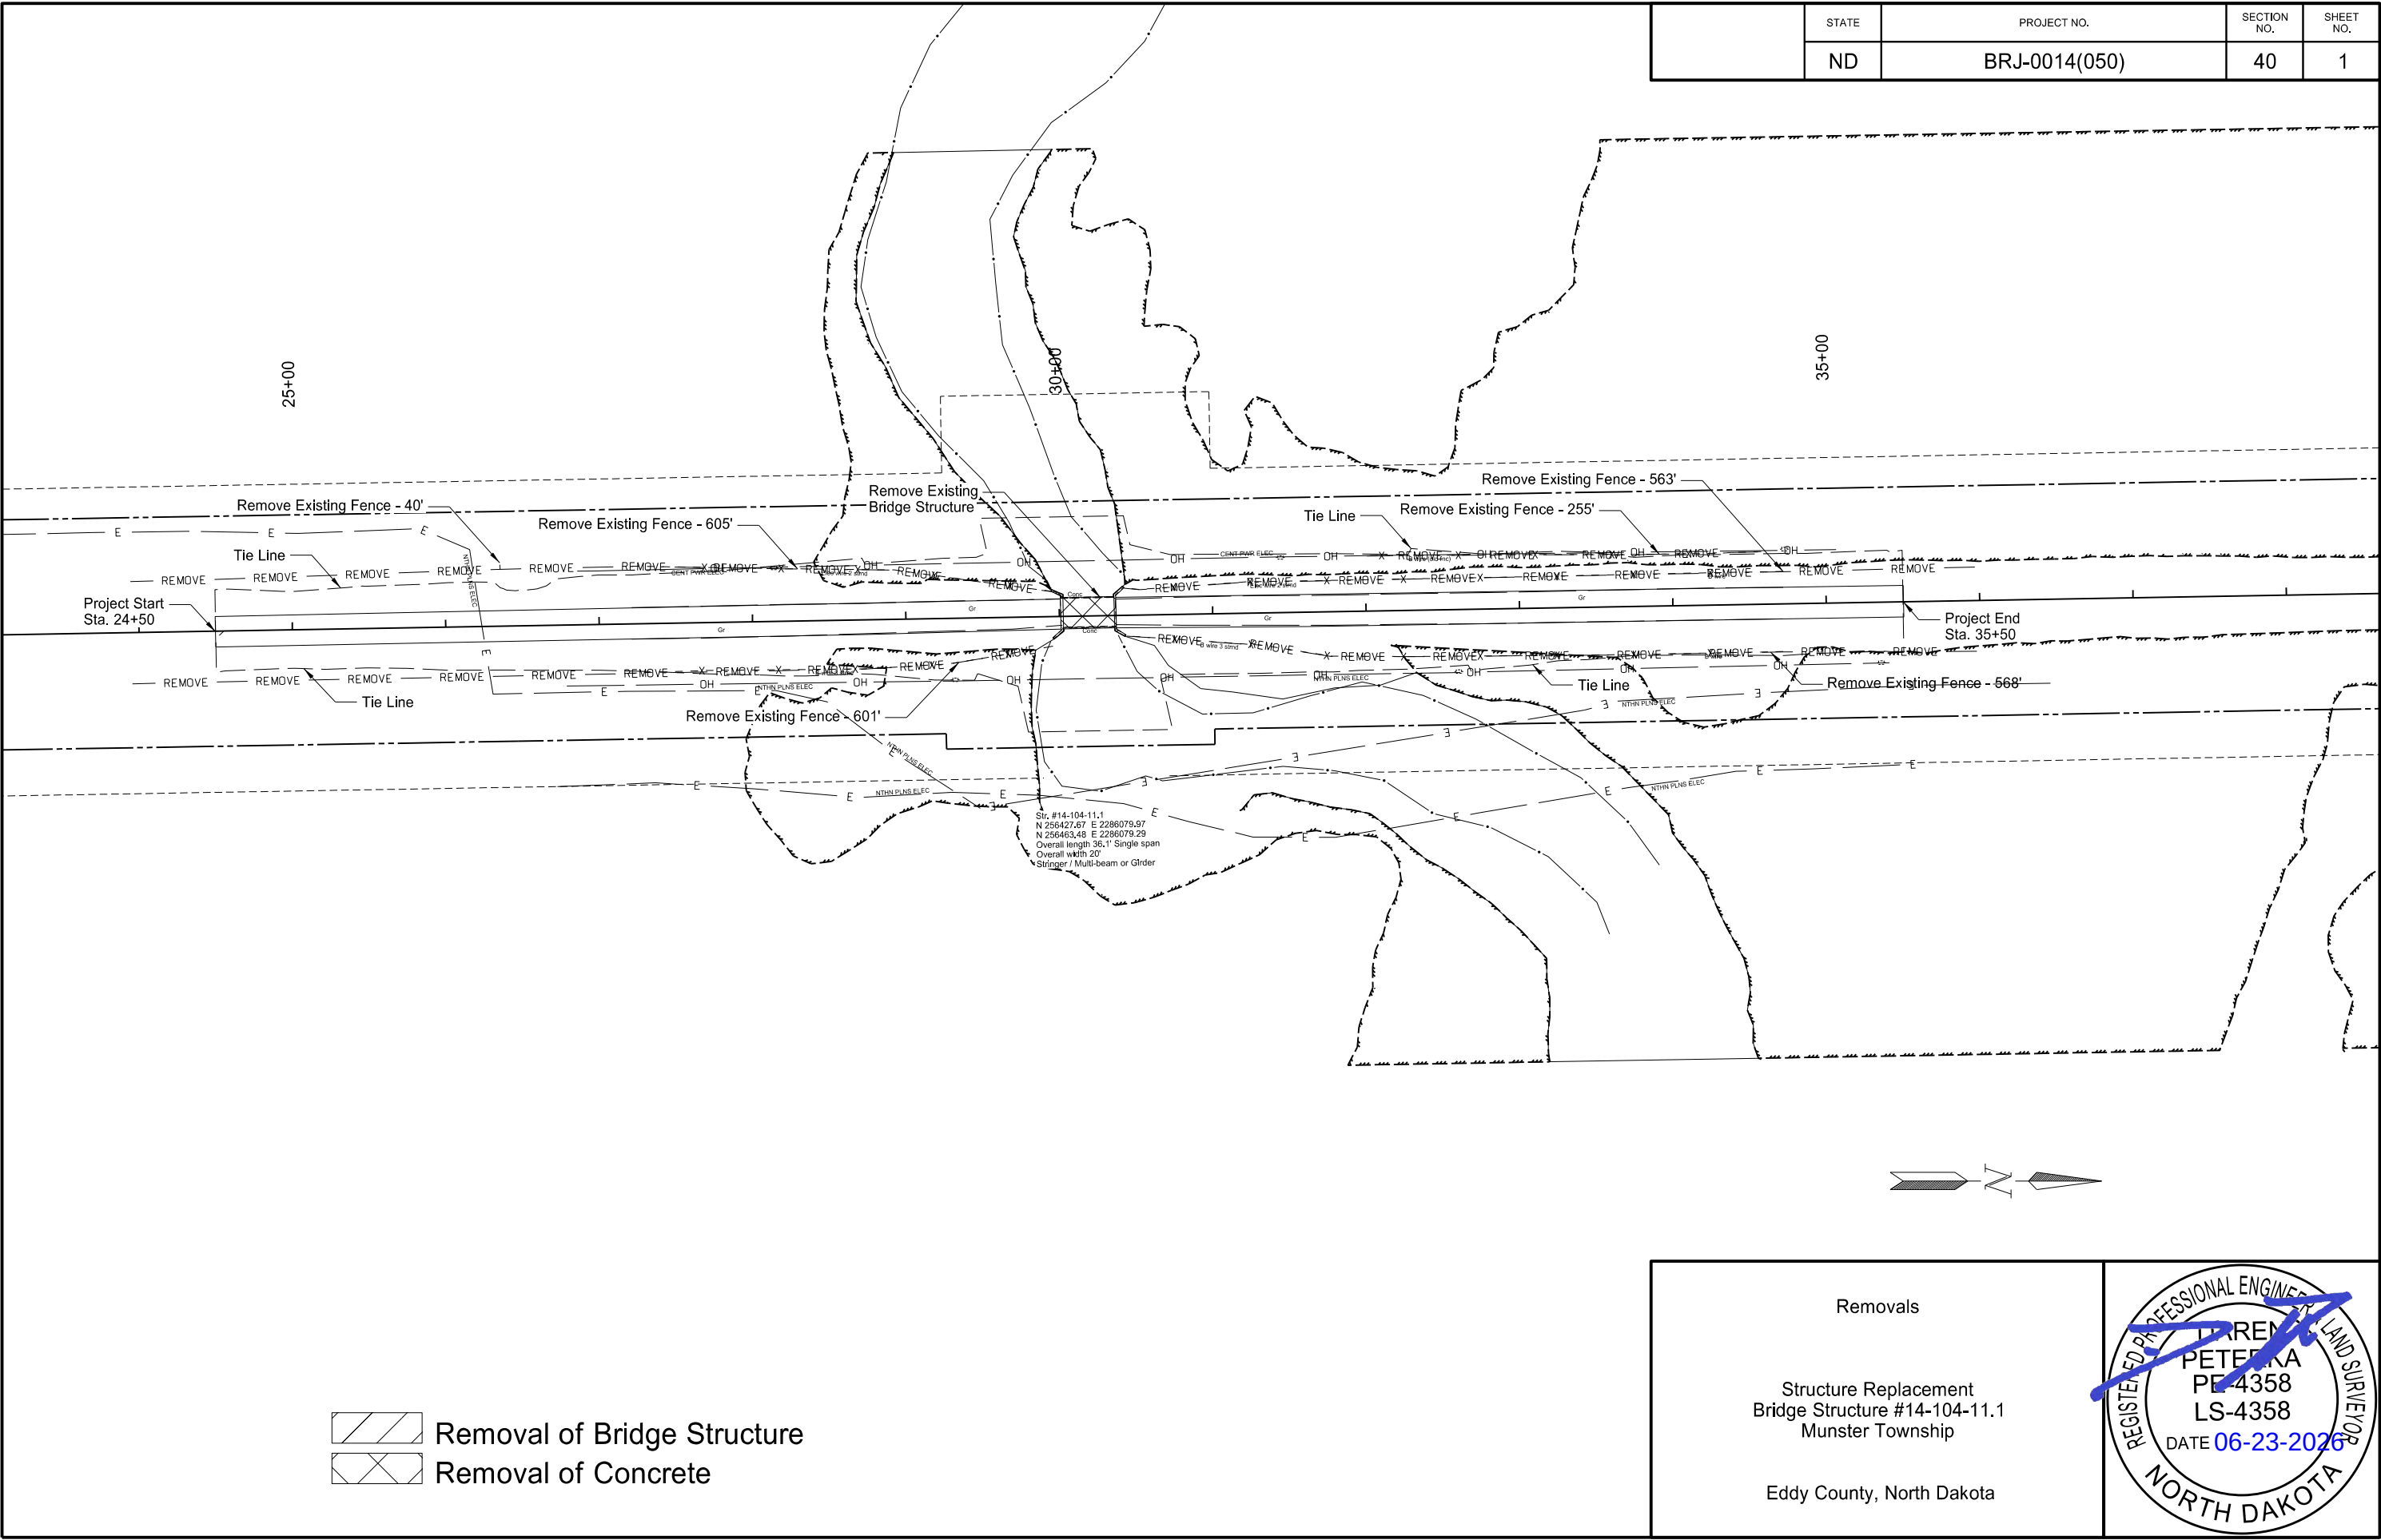

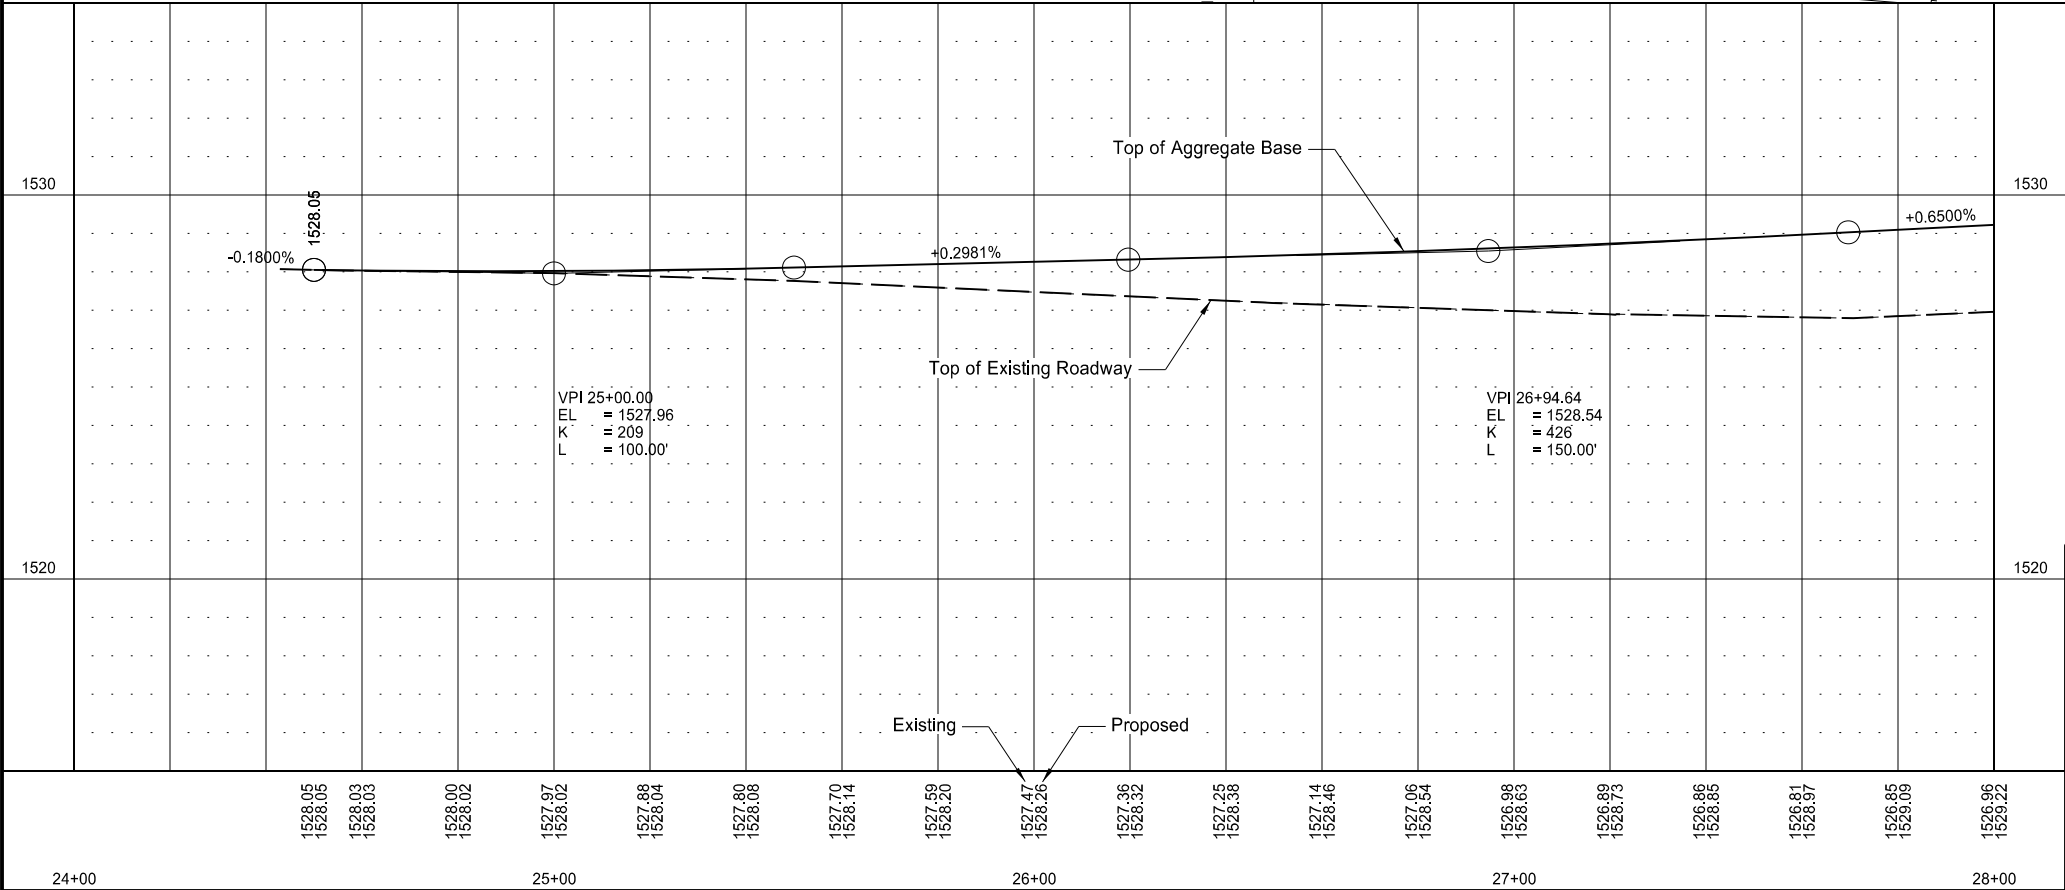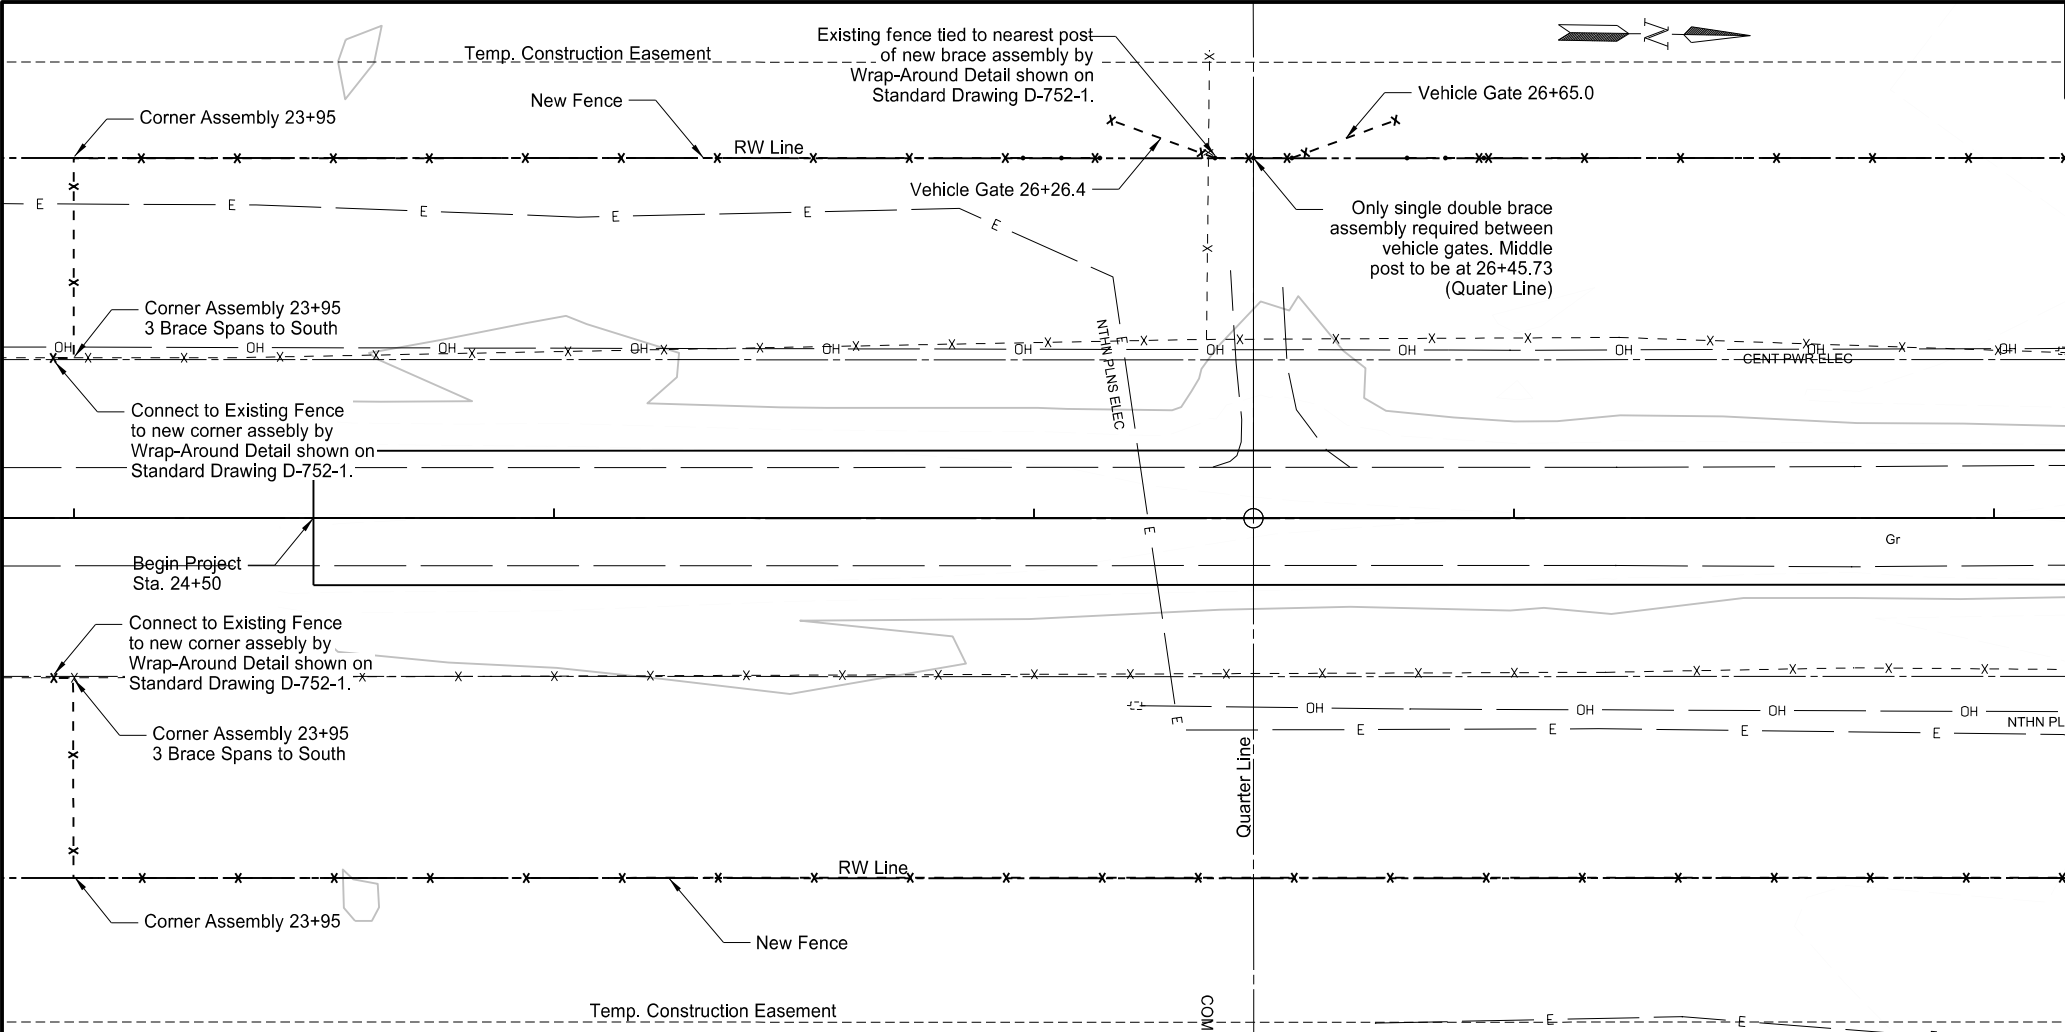

		STATE	PROJECT NO.	SECTION NO.	SHEET NO.
		ND	BRJ-0014(050)	60	1
SPEC	CODE	BID ITEM	QTY	UNIT	
202	0312	REMOVE EXISTING FENCE			
		23+95 Lt to 30+00 Lt	605	LF	
		23+95 Rt to 29+88 Rt	601	LF	
		26+36 Lt	40	LF	
752	0100	FENCE BARBED WIRE 3 STRAND			
		23+95 Lt to 29+68 Lt	630	LF	
		23+95 Rt to 29+89 Rt	645	LF	
752	2100	VEHICLE GATE			
		26+26.4 Lt	1	EA	
		26+65.0 Lt	1	EA	
752	3150	CORNER ASSEMBLY BARBED WIRE-WOOD POST			
		23+95 Lt	2	EA	
		23+95 Rt	2	EA	

Plan-Profile Sheet

Bridge Replacement

Bridge Structure #14-104-11.1

Munster Township

Eddy County, North Dakota

REGISTERED PROFESSIONAL ENGINEER & LAND SURVEYOR



DAREN PETERKA

PE-4358

LS-4358

DATE 06-19-2026

NORTH DAKOTA

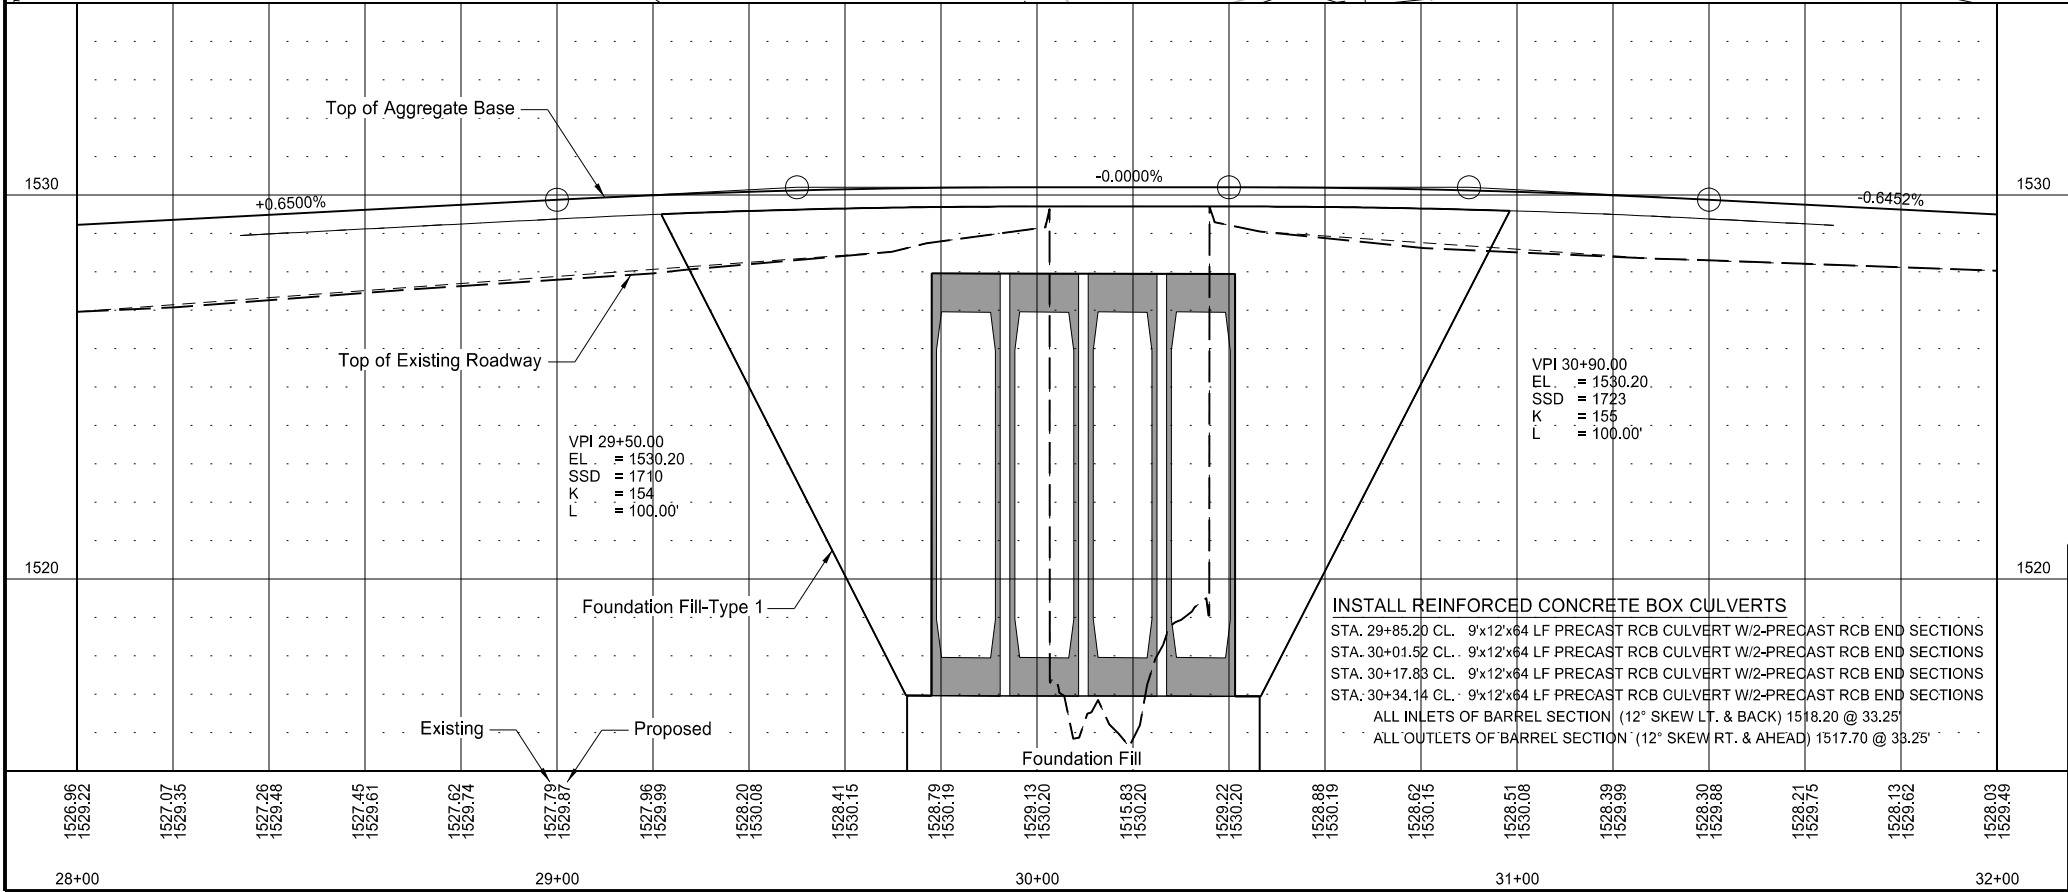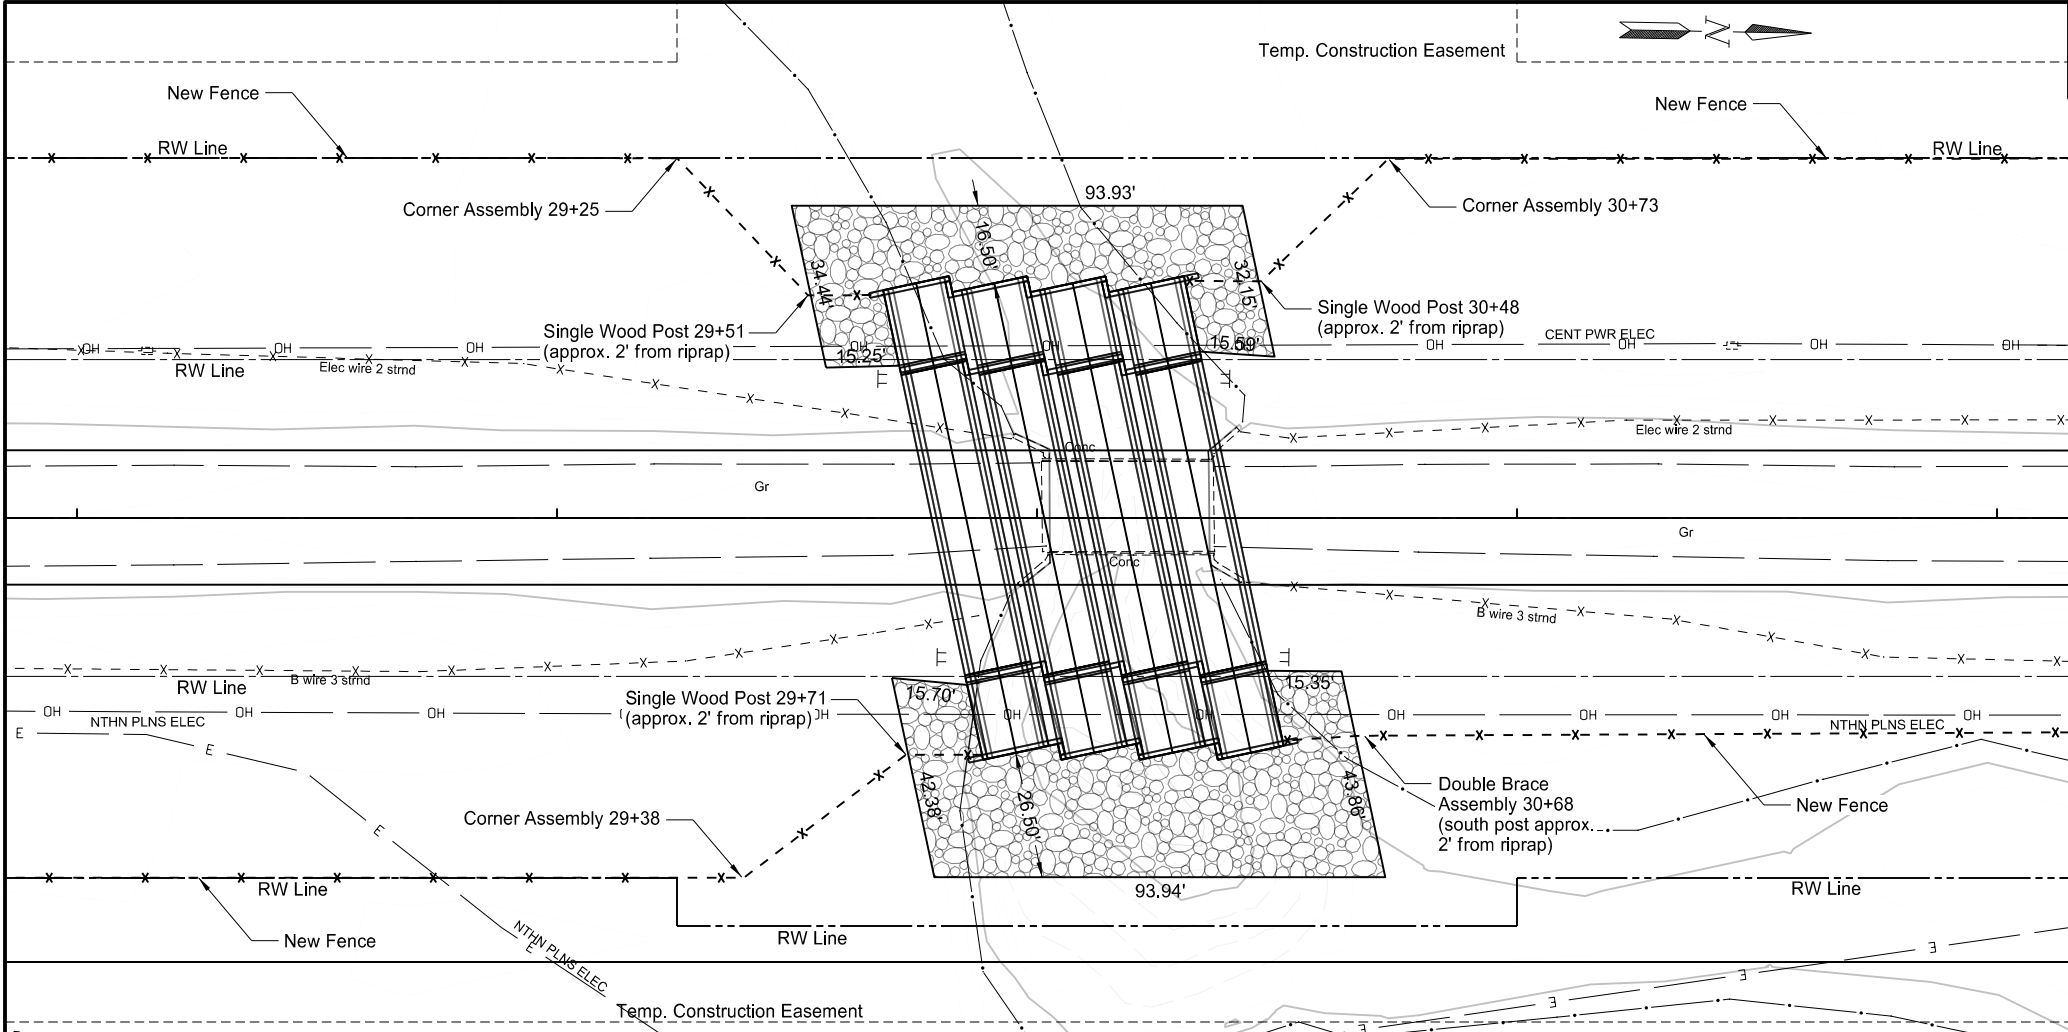

	STATE	PROJECT NO.	SECTION NO.	SHEET NO.
	ND	BRJ-0014(050)	60	2

SPEC	CODE	BID ITEM	QTY	UNIT
202	0105	REMOVAL OF STRUCTURE		
		30+01 to 30+37	1.0	L SUM
202	0312	REMOVE EXISTING FENCE		
		30+42 Lt to 36+05 Lt	563	LF
		30+44 Rt to 36+05 Rt	568	LF
		32+03 Lt to 34+58 Lt	255	LF
606	1209	12FT X 9FT PRECAST RCB CULVERT		
		Sta. 29+85.20 CL	64	LF
		Sta. 30+01.52 CL	64	LF
		Sta. 30+17.83 CL	64	LF
		Sta. 30+34.14 CL	64	LF
606	5209	12FT X 9FT PRECAST RCB END SECTION		
		Sta. 29+85.20 CL	2	EA
		Sta. 30+01.52 CL	2	EA
		Sta. 30+17.83 CL	2	EA
		Sta. 30+34.14 CL	2	EA
752	0100	FENCE BARBED WIRE 3 STRAND		
		30+30 Lt to 36+05 Lt	640	LF
		30+51 Rt to 36+05 Rt	610	LF
752	3150	CORNER ASSEMBLY BARBED WIRE-WOOD POST		
		29+25 Lt	1	EA
		29+38 Rt	1	EA
		30+73 Lt	1	EA
752	4140	DOUBLE BRACE ASSEMBLY BARBED WIRE-WOOD POST		
		30+68 Rt	1	EA
754	0803	OBJECT MARKERS - TYPE III		
		29+66.9 Lt	1	EA
		29+79.2 Rt	1	EA
		30+40.1 Lt	1	EA
		30+52.5 Rt	1	EA

Note: The 3 single wood posts shown on the plan shall be included in the price bid for FENCE BARBED WIRE # STRAND.

Plan-Profile Sheet

Bridge Replacement

Bridge Structure #14-104-11.1

Munster Township

Eddy County, North Dakota

REGISTERED PROFESSIONAL ENGINEER


DAREN PETERKA

PE-4358

LS-4358

DATE 06-19-2026

NORTH DAKOTA

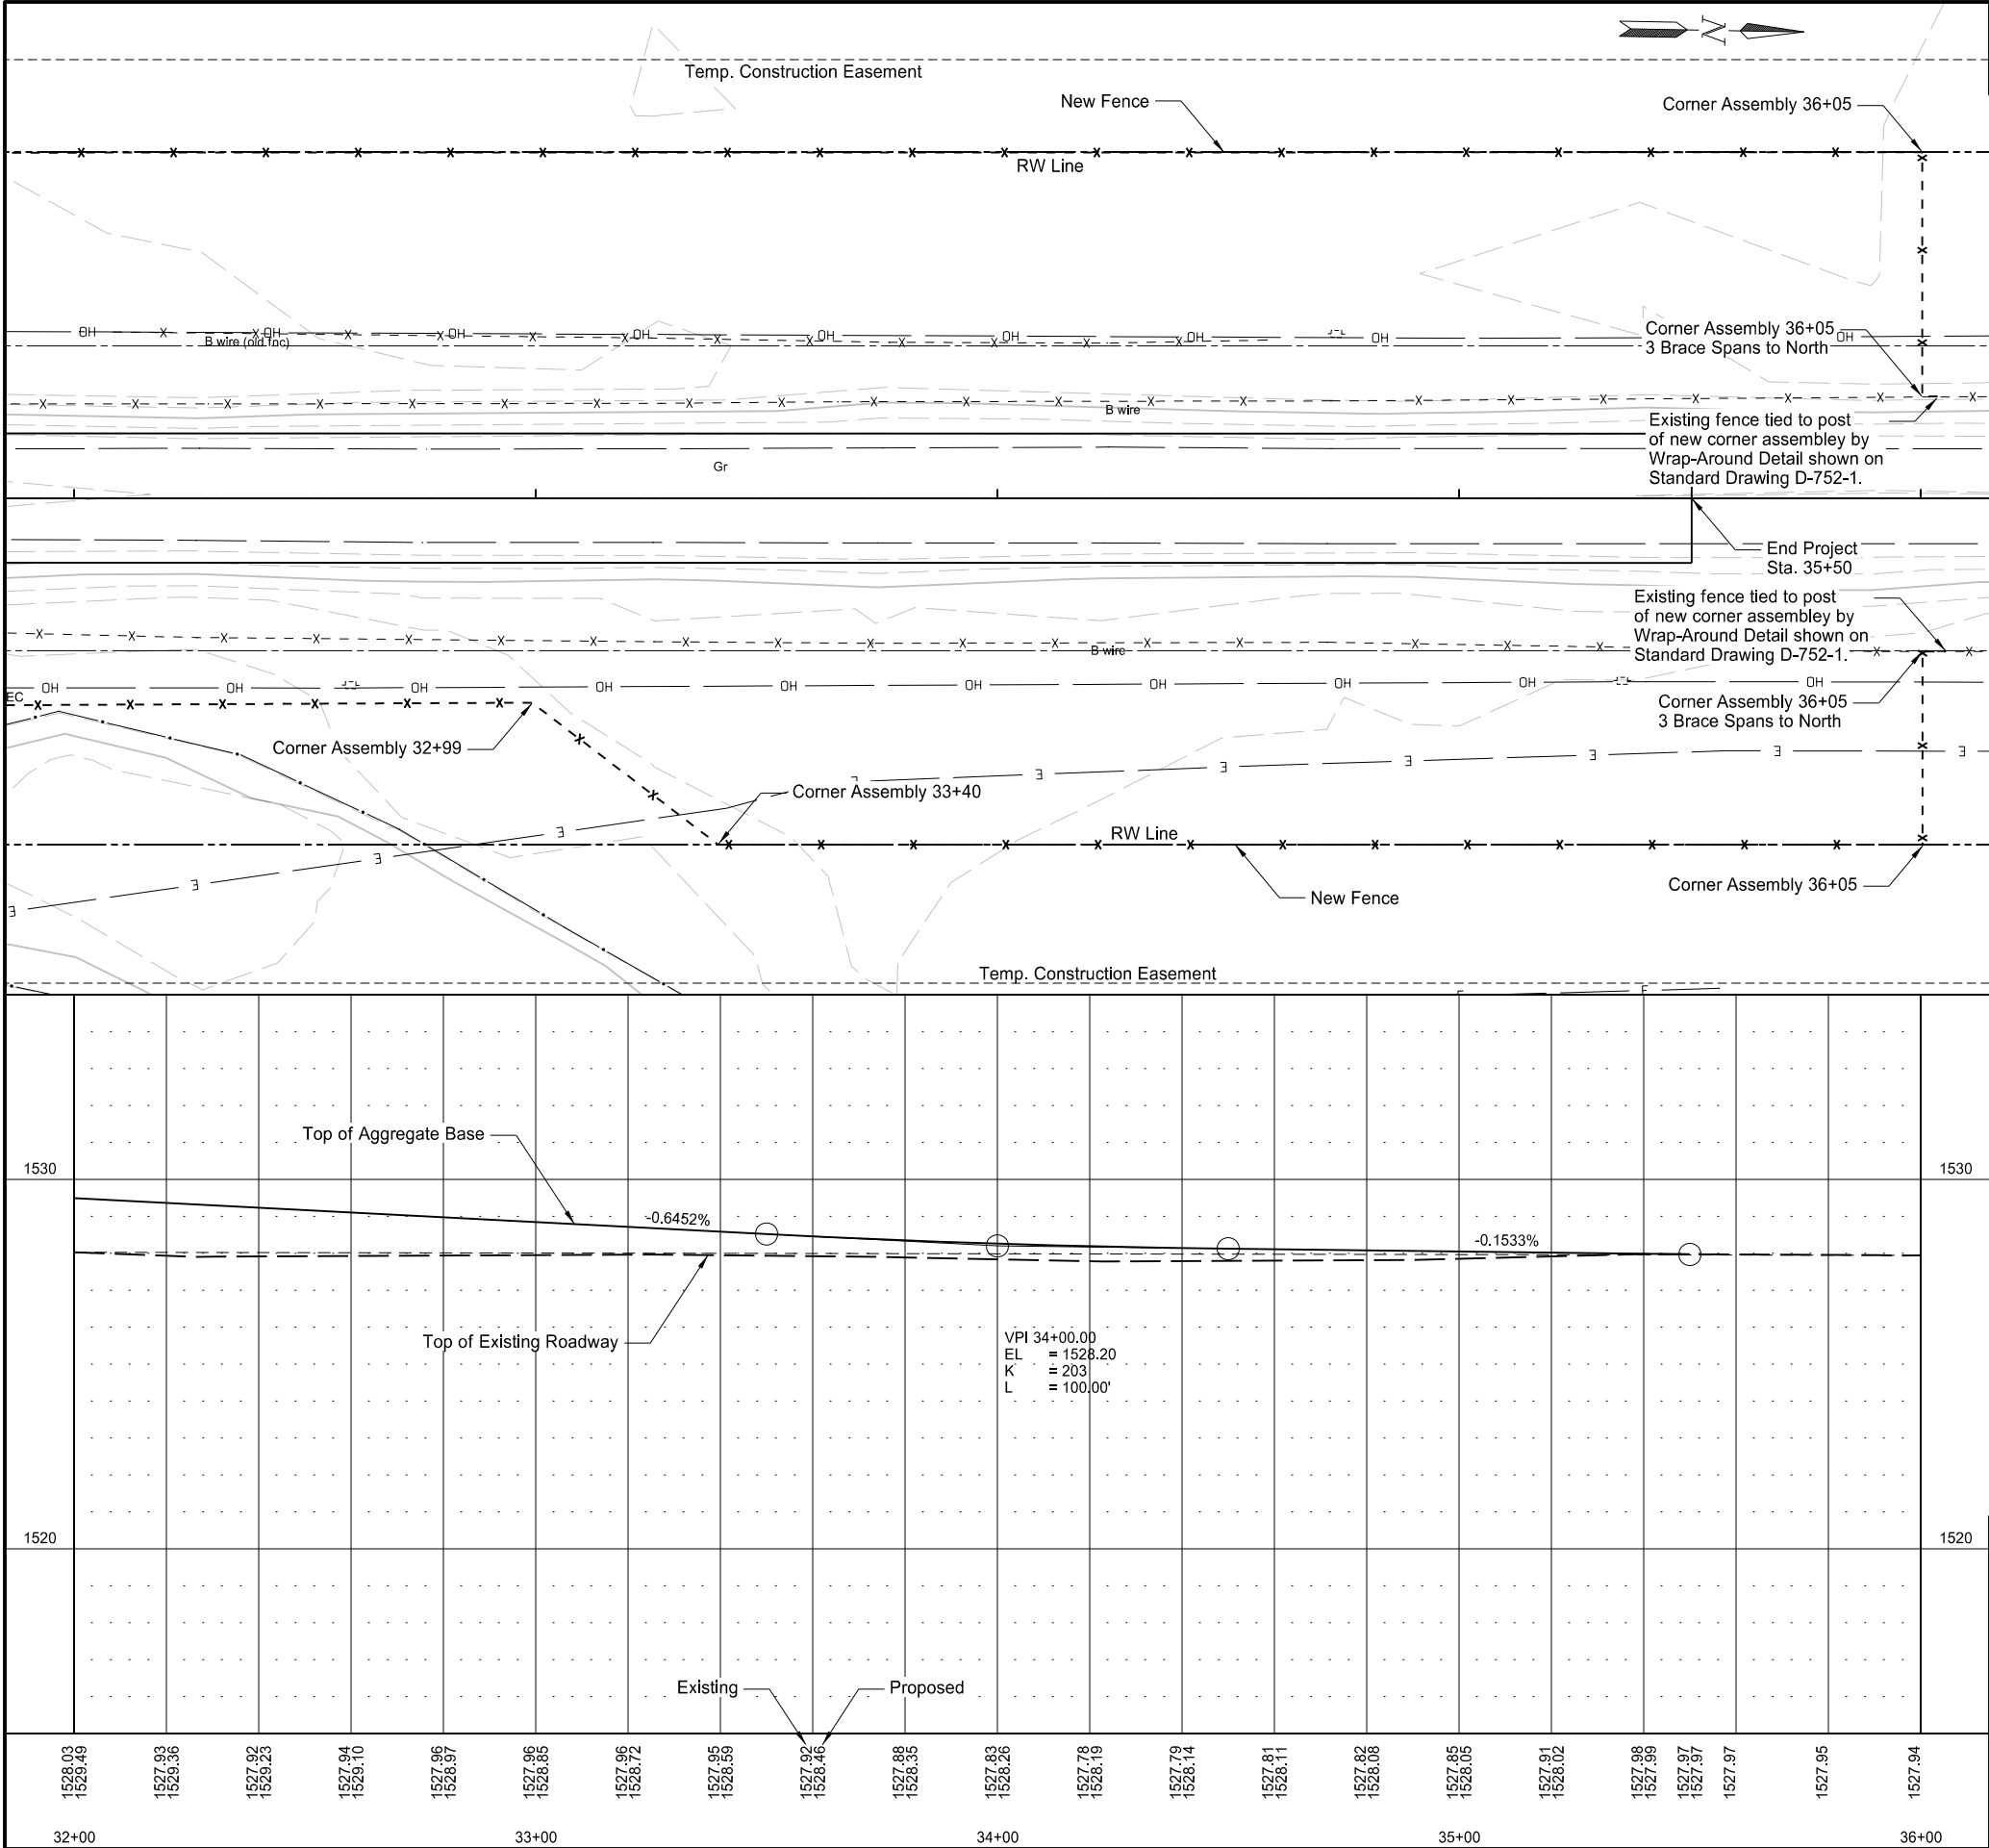

	STATE	PROJECT NO.	SECTION NO.	SHEET NO.
	ND	BRJ-0014(050)	60	3

SPEC CODE BID ITEM			QTY	UNIT
752	3150	CORNER ASSEMBLY BARBED WIRE-WOOD POST		
		32+99 Rt	1	EA
		33+40 Rt	1	EA
		36+05 Lt	2	EA
		36+05 Rt	2	EA

Plan-Profile Sheet

Bridge Replacement

Bridge Structure #14-104-11.1

Munster Township

Eddy County, North Dakota

REGISTERED PROFESSIONAL ENGINEER & LAND SURVEYOR

DAREN PETERKA

PE-4358

LS-4358

DATE 06-19-2026

NORTH DAKOTA

												STATE		PROJECT NO.				SECTION NO.		SHEET NO.	
												ND		BRJ-0014(050)				75		1	

Wetland Impact Table																				
Wetland Number	Location	Wetland Feature	USACE Jurisdictional Wetlands ¹	Wetland Impacts Acre(s)		USFWS Easement Impacts Acre(s)		Wetland Mitigation												
				Temp.	Perm.	Temp.	Perm.	Mitigation Required			USACE/11990 Bank		11990 Bank		USFWS Bank		Onsite			
								EO 11990	USACE	USFWS	Location	Acre(s)	Location	Acre(s)	Location	Acre(s)	Mitigation Location; Ratio	Acre(s)	Constructed Site #	Constructed Size Acre(s)
1	Sec.27, T149N, R67W	Natural	Yes	0	0	-	-	N/A	N/A	N/A	-	-	-	-	-	-	-	-	-	-
2a	Sec.27, T149N, R67W	Natural	Yes	0.01	0.12	0.04	-	Y	Y	Y	DU; 1:1	0.12	-	-	Onsite - Seeding	0.04	-	-	-	-
2b	Sec.27, T149N, R67W	Natural	Yes	0.01	0.05	0.02	-	Y	Y	Y	DU; 1:1	0.05	-	-	Onsite - Seeding	0.02	-	-	-	-
3a	Sec.26 & 27, T149N, R67W	Natural	Yes	0	0.03	-	-	Y	Y	N	DU; 1:1	0.03	-	-	-	-	-	-	-	-
3b	Sec.26 & 27, T149N, R67W	Natural	Yes	0.02	0.05	-	-	Y	Y	N	DU; 1:1	0.05	-	-	-	-	-	-	-	-
				0.04	0.25	0.06	0.0					0.25		0.0		0.06		0.0		0.0

Other Waters Impact Table															
Other Waters												Other Water Mitigation			
Number	Location	Type	Size		Feature	USACE Jurisdictional ¹	Impacts to Other Waters				Mitigation Required			Mitigation Location; ratio	Method
			Acre(s)	Linear Feet			Acre(s)		Linear Feet		EO 11990	USACE	USFWS		
OW 1	Sec.26 & 27, T149N, R67W	Named Stream	2.00	885	Natural	Yes	0.08	0.12	75	175	N	Y	N	DU: 2:1	Bank
OW1 Rip Rap	Sec.26 & 27, T149N, R67W	Named Stream	-	-	Natural	Yes	0.00	0.11	0.00	175	N	N	N	NA	NA
Totals			2.00	885			0.08	0.23	75	175					

1 It is assumed that all wetlands and other waters are jurisdictional.

2 11990 Mitigation requirements - All impacts to natural wetlands (natural/jurisdictional and natural/non-jurisdictional), regardless of size, as well as impacts greater than 0.10 acre to wetlands require mitigation. USACE Mitigation Requirements – All jurisdictional impacts greater than 0.10 acre to each resource (cumulative. eg 1a ,1b,1c..etc.) requires mitigation. Other Water impact greater than 300 linear feet requires mitigation.

3 All artificial/non-jurisdictional, deep water (impacts greater than 6.6 feet), Other Waters less than 300 linear feet (determined by the USACE on a case by case), and temporary impacts do not require mitigation. Rip rap that is countersunk to avoid loss of stream volume does not require USACE mitigation.

Wetland Mitigation & Environmental Tables		
Structure Replacement Bridge Structure #14-104-11.1 Munster Township		
Eddy County, North Dakota		

Impact Summary Table			
Permanent Impact Summary		Temporary Impacts and additional information	
Wetland Type	Total (Acres)	Wetland Type	Total (Acres/Lf)
Natural/JD	0.25	Temporary JD	0.04
Natural/Non-JD	0.00	Non-JD Temporary	0.00
Artificial/JD	0.00		
Artificial /Non-JD	0.00	Permanent OW	0.23 ac / 175 ft.
Total	0.25	Temporary OW	0.08 / 75 ft.


Mitigation Summary Table					
	Location	Onsite Acre(s)	11990 Bank Acre(s)	USACE/11990 Bank Acre(s)	USFWS Bank Acre(s)
USACE Only	-	0.0		0.0	
EO 11990 Only	-	0.0	0.0		
USACE/11990	DU	0.0		0.49	
USFWS	Onsite - Seeding				-
	Total	0.00	0.00	0.49	0.00


Wetland Mitigation & Environmental
Tables

Structure Replacement
Bridge Structure #14-104-11.1
Munster Township


Eddy County, North Dakota



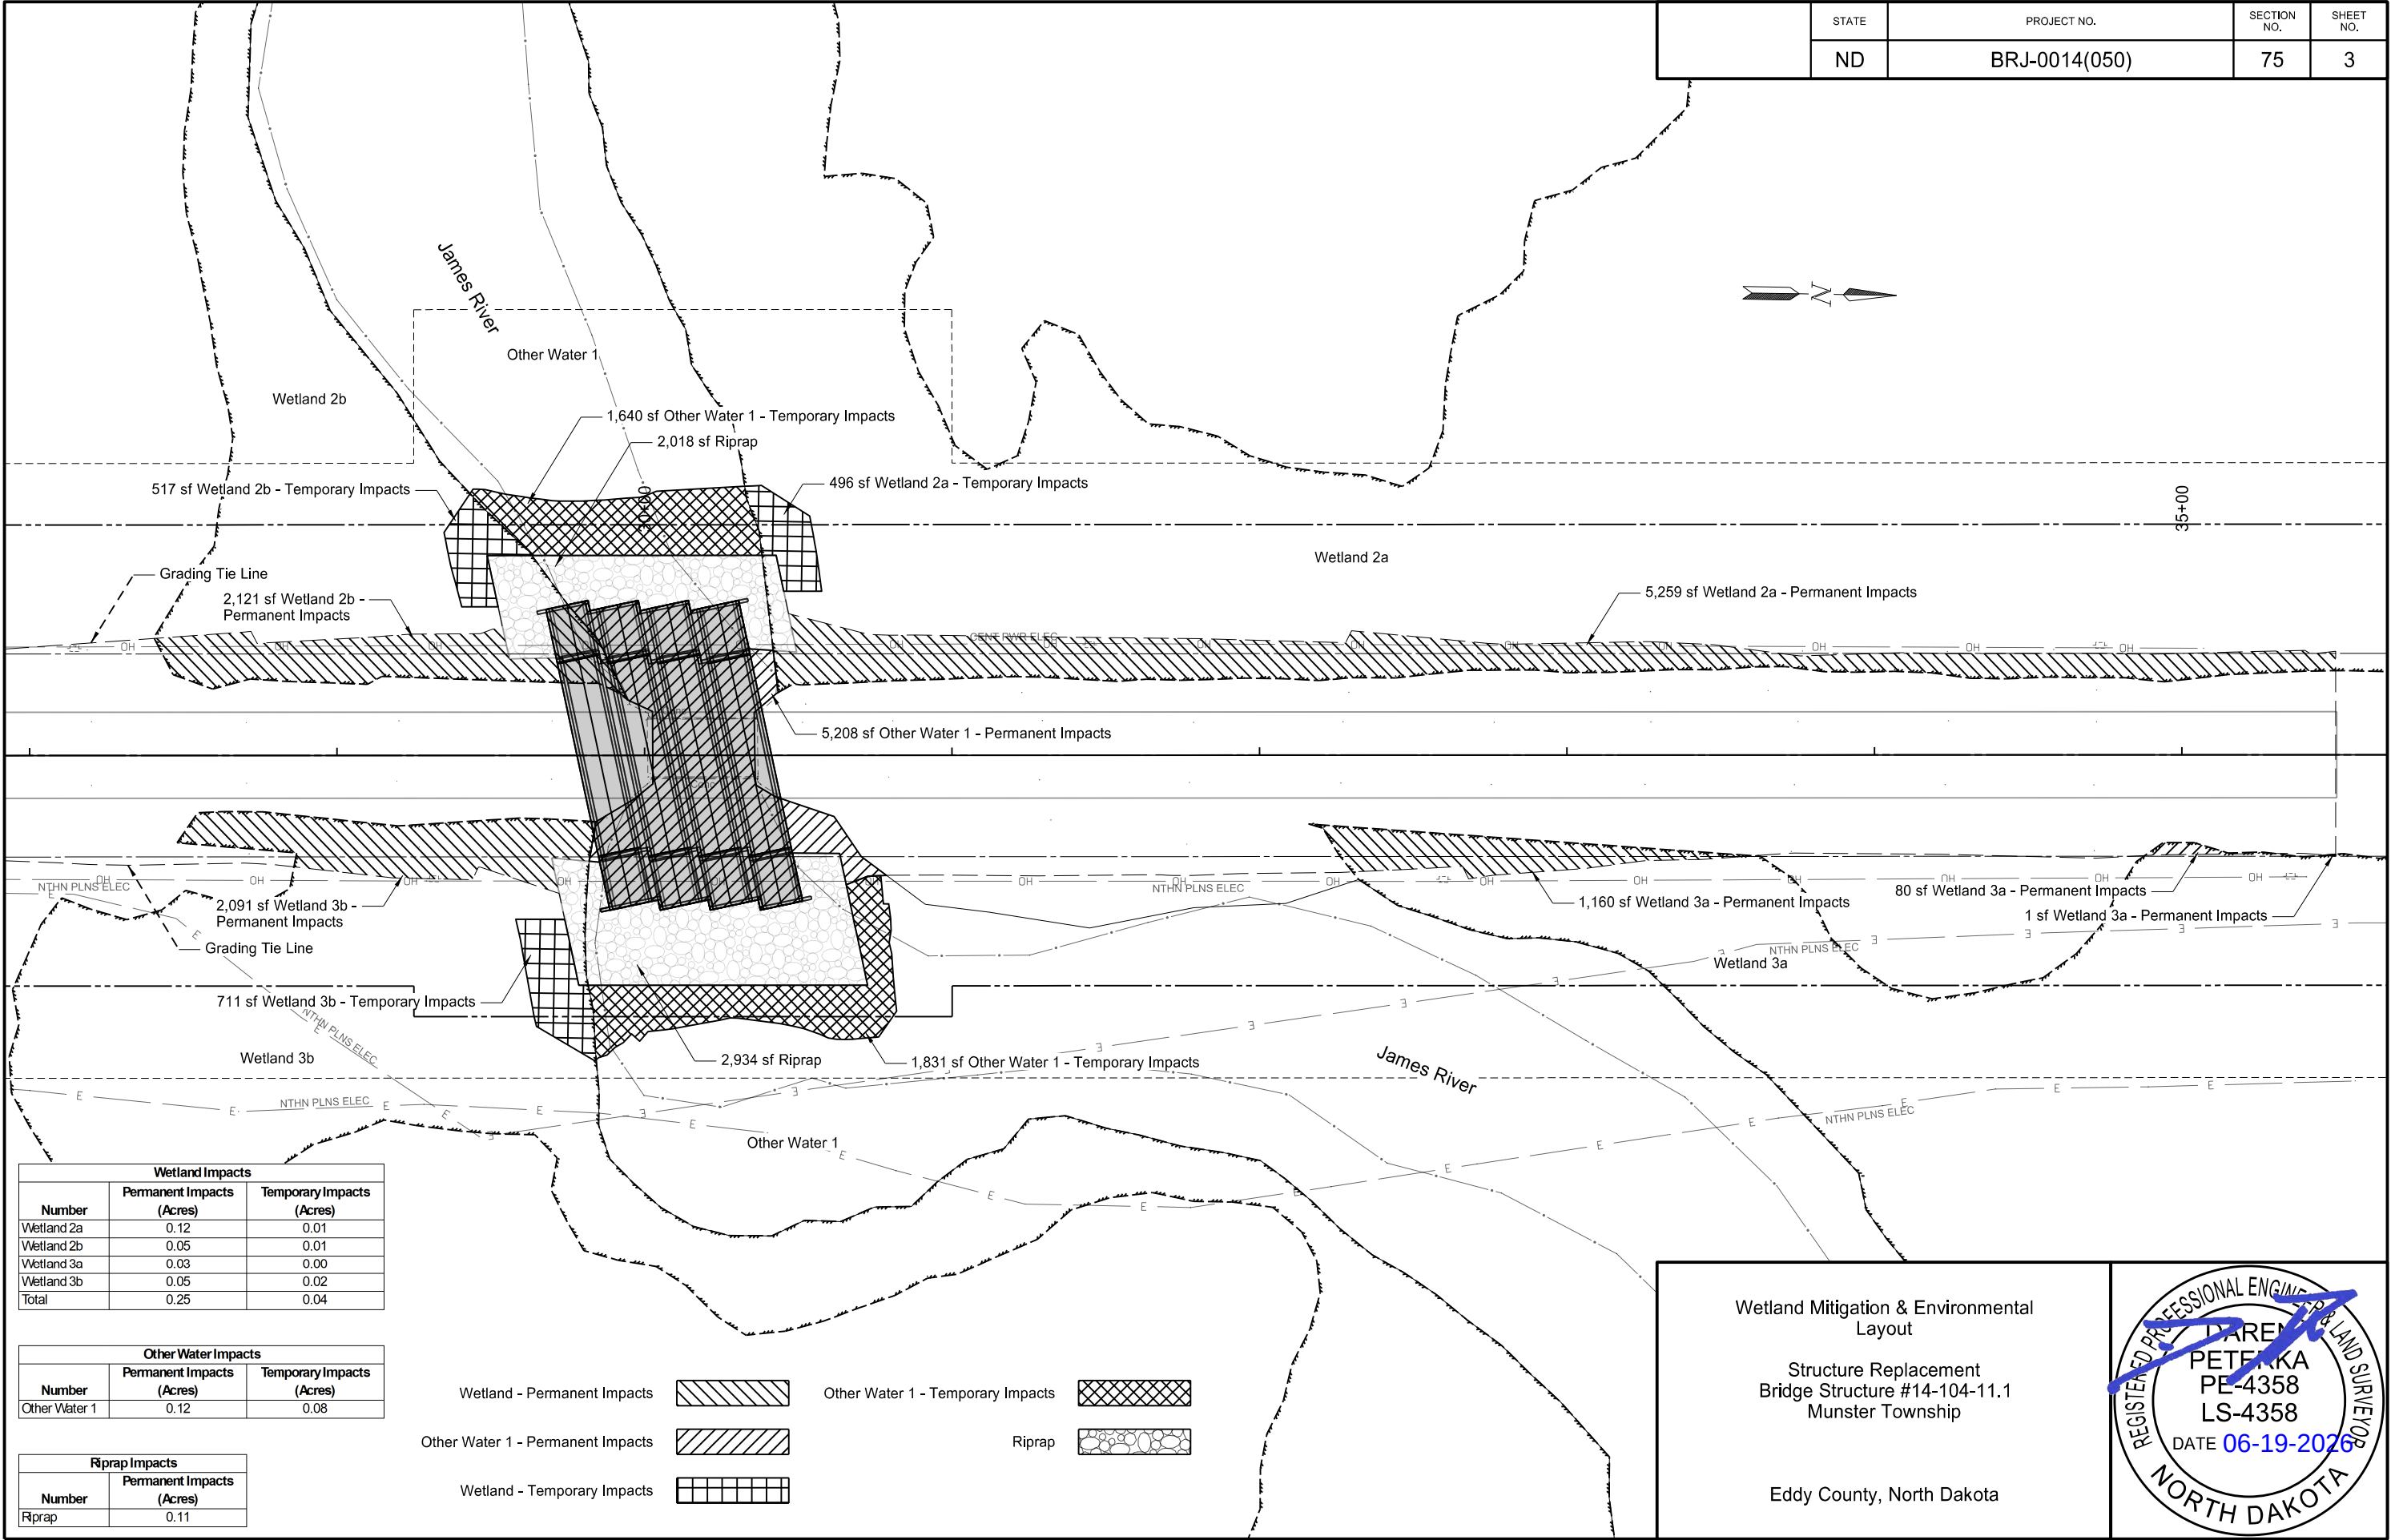

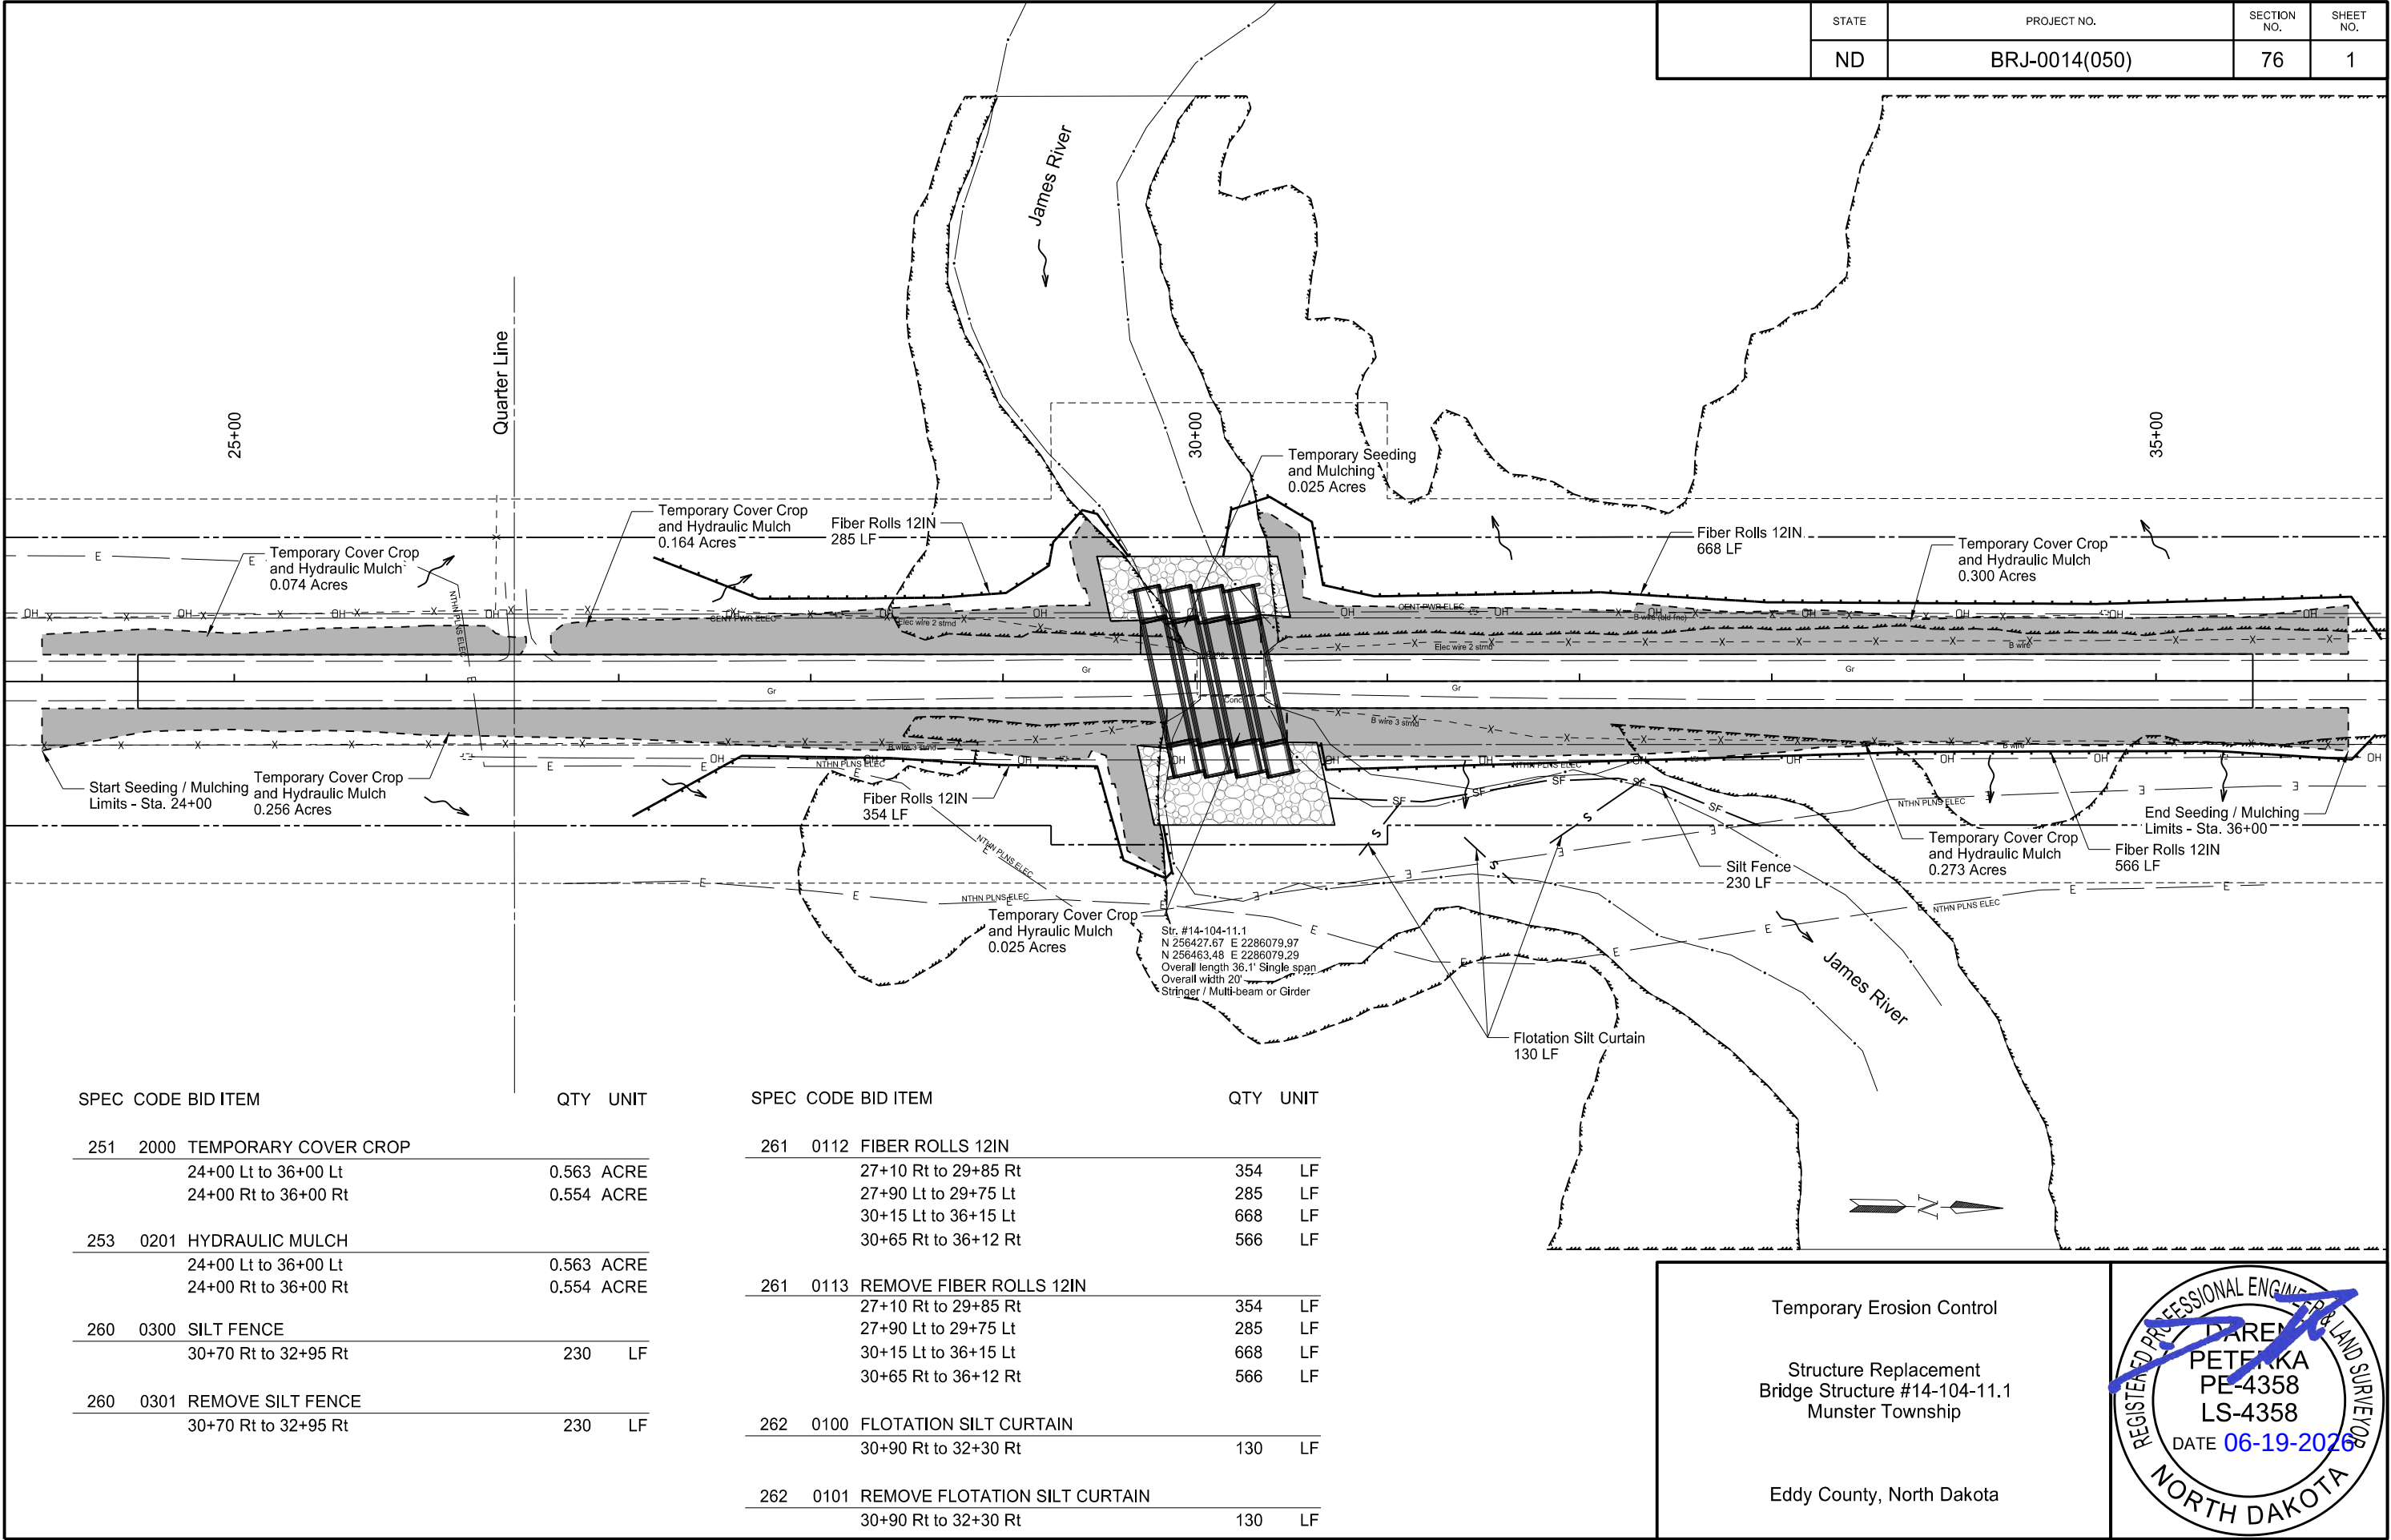

STATE	PROJECT NO.	SECTION NO.	SHEET NO.
ND	BRJ-0014(050)	77	1

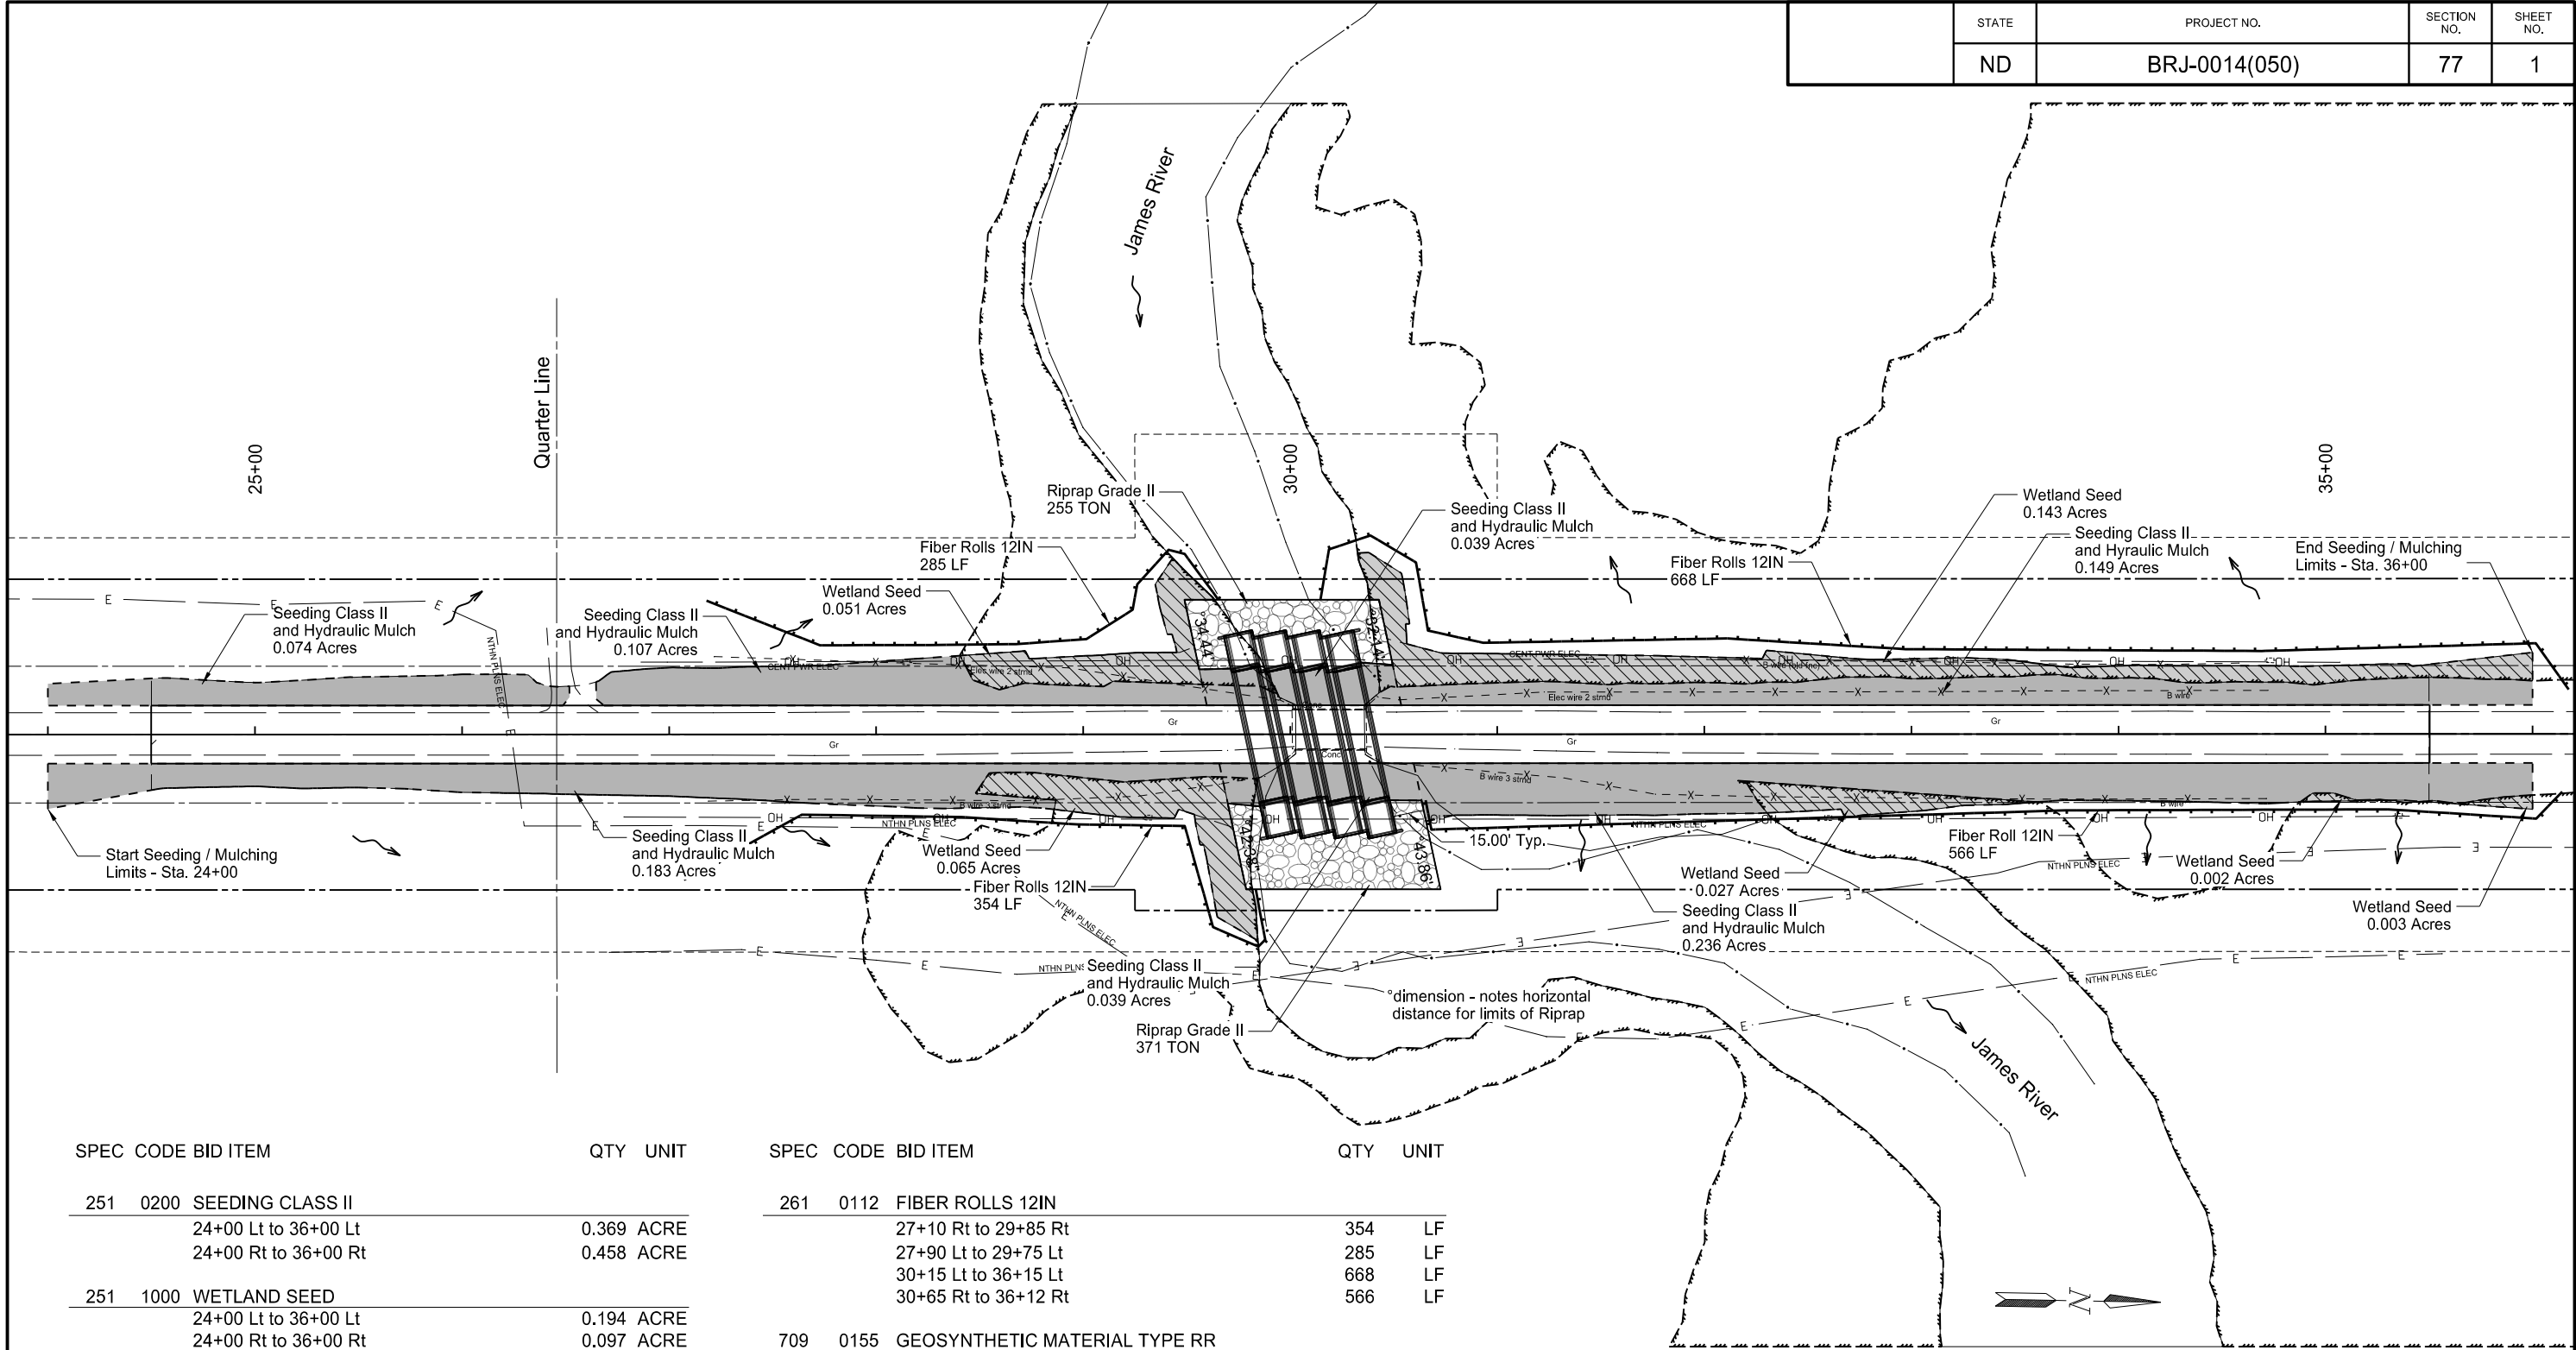

SPEC	CODE	BID ITEM	QTY	UNIT
251	0200	SEEDING CLASS II		
		24+00 Lt to 36+00 Lt	0.369	ACRE
		24+00 Rt to 36+00 Rt	0.458	ACRE
251	1000	WETLAND SEED		
		24+00 Lt to 36+00 Lt	0.194	ACRE
		24+00 Rt to 36+00 Rt	0.097	ACRE
253	0201	HYDRAULIC MULCH		
		24+00 Lt to 36+00 Lt	0.369	ACRE
		24+00 Rt to 36+00 Rt	0.458	ACRE
256	0201	RIPRAP GRADE II		
		29+48 Lt to 30+50 Lt	255	TON
		29+69 Rt to 30+73 Rt	371	TON

SPEC	CODE	BID ITEM	QTY	UNIT
261	0112	FIBER ROLLS 12IN		
		27+10 Rt to 29+85 Rt	354	LF
		27+90 Lt to 29+75 Lt	285	LF
		30+15 Lt to 36+15 Lt	668	LF
		30+65 Rt to 36+12 Rt	566	LF
709	0155	GEOSYNTHETIC MATERIAL TYPE RR		
		29+48 Lt to 30+50 Lt	290	SY
		29+69 Rt to 30+73 Rt	395	SY

Wetland Seed 
Seeding Class II and Hydraulic Mulch 

Permanent Erosion Control

Structure Replacement
Bridge Structure #14-104-11.1
Munster Township

Eddy County, North Dakota



	STATE	PROJECT NO.	SECTION NO.	SHEET NO.
	ND	BRJ-0014(050)	100	1

SIGN NUMBER	SIGN SIZE	DESCRIPTION	AMOUNT REQUIRED	UNITS PER AMOUNT	UNITS SUB TOTAL
E5-1-48	48"x48"	EXIT GORE		35	
G20-1-60	60"x24"	ROAD WORK NEXT __ MILES		28	
G20-1b-60	60"x24"	NO WORK IN PROGRESS (Sign and installation only)		18	
G20-2-48	48"x24"	END ROAD WORK		26	
G20-4-36	36"x18"	PILOT CAR FOLLOW ME (Mounted to back of pilot car)		18	
G20-4b-36	36"x30"	WAIT FOR PILOT CAR		18	
G20-50a-72	72"x36"	ROAD WORK NEXT __ MILES RT & LT ARROWS		43	
G20-52a-72	72"x24"	ROAD WORK NEXT __ MILES RT or LT ARROW		36	
G20-55-96	96"x48"	SPEED LIMIT ENFORCED - MINIMUM FEE \$150 WHEN WORKERS PRESENT		59	
M1-1-36	36"x36"	INTERSTATE ROUTE MARKER (Post and installation only)		11	
M1-4-24	24"x24"	U. S. ROUTE MARKER (Post and installation only)		10	
M1-5-24	24"x24"	STATE ROUTE MARKER (Post and installation only)		10	
M3-1-24	24"x12"	NORTH (Mounted on route marker post)		7	
M3-2-24	24"x12"	EAST (Mounted on route marker post)		7	
M3-3-24	24"x12"	SOUTH (Mounted on route marker post)		7	
M3-4-24	24"x12"	WEST (Mounted on route marker post)		7	
M4-8-24	24"x12"	DETOUR (Mounted on route marker post)		7	
M4-9-30	30"x24"	DETOUR ARROW RIGHT or LEFT/AHD AND RT or LT		15	
M4-10-48	48"x18"	DETOUR (INSIDE ARROW) RIGHT or LEFT (Mounted on barricade)		7	
M5-1-21	21"x15"	ADVANCE TURN ARROW RT or LT(Mounted on route marker post)		7	
M5-1-30	30"x21"	ADVANCE TURN ARROW RT or LT(Mounted on route marker post)		9	
M6-1-21	21"x15"	DIRECTIONAL ARROW RT or LT (Mounted on route marker post)		7	
M6-1-30	30"x21"	DIRECTIONAL ARROW RT or LT (Mounted on route marker post)		9	
M6-3-21	21"x15"	DIRECTIONAL ARROW UP (Mounted on route marker post)		7	
R1-1-48	48"x48"	STOP		32	
R1-2-60	60"x60"	YIELD		29	
R2-1-36	36"x48"	SPEED LIMIT __ (Portable only)		30	
R2-1-48	48"x60"	SPEED LIMIT __		39	
R2-1aP-24	24"x18"	MINIMUM FEE \$150 (Mounted on Speed Limit post)		10	
R3-2-48	48"x48"	NO LEFT TURN		35	
R4-1-48	48"x60"	DO NOT PASS		39	
R4-7-48	48"x60"	KEEP RIGHT		39	
R5-1-48	48"x48"	DO NOT ENTER		35	
R6-1-54	54"x18"	ONE WAY RIGHT or LEFT (Mounted on STOP or DO NOT ENTER post)		14	
R7-1-12	12"x18"	NO PARKING ANY TIME		11	
R10-6-24	24"x36"	STOP HERE ON RED		16	
R11-2-48	48"x30"	ROAD CLOSED (Mounted on barricade)	2	12	24
R11-2a-48	48"x30"	STREET CLOSED (Mounted on barricade)		12	
R11-3a-60	60"x30"	ROAD CLOSED __ MILES AHEAD LOCAL TRAFFIC ONLY (Mtd on barricade)	2	15	30
R11-3c-60	60"x30"	STREET CLOSED __ MILES AHEAD LOCAL TRAFFIC ONLY (Mtd on barricade)		15	
R11-4a-60	60"x30"	STREET CLOSED TO THRU TRAFFIC (Mounted on barricade)		15	
W1-3-48	48"x48"	REVERSE TURN RIGHT or LEFT		35	
W1-4-48	48"x48"	REVERSE CURVE RIGHT or LEFT		35	
W1-4b-48	48"x48"	TWO LANE REVERSE CURVE RIGHT or LEFT		35	
W1-6-48	48"x24"	ONE DIRECTION LARGE ARROW		26	
W3-1-48	48"x48"	STOP AHEAD		35	
W3-3-48	48"x48"	SIGNAL AHEAD		35	
W3-4-48	48"x48"	BE PREPARED TO STOP		35	
W3-5-48	48"x48"	SPEED REDUCTION AHEAD		35	
W4-2-48	48"x48"	LANE ENDS RIGHT or LEFT		35	
W5-1-48	48"x48"	ROAD NARROWS		35	
W5-8-48	48"x48"	THRU TRAFFIC RIGHT LANE		35	
W5-9-48	48"x48"	ROAD WORK TRAFFIC ONLY DOWN & LT or RT ARROW		35	
W6-3-48	48"x48"	TWO WAY TRAFFIC		35	
W8-1-48	48"x48"	BUMP		35	
W8-3-48	48"x48"	PAVEMENT ENDS		35	
W8-7-48	48"x48"	LOOSE GRAVEL		35	
W8-11-48	48"x48"	UNEVEN LANES		35	
W8-12-48	48"x48"	NO CENTER LINE		35	
W8-17-48	48"x48"	SHOULDER DROP-OFF SYMBOL		35	
W8-53-48	48"x48"	TRUCKS ENTERING HIGHWAY		35	
W8-54-48	48"x48"	TRUCKS ENTERING AHEAD or __ FT or __ MILE	2	35	70
W8-55-48	48"x48"	TRUCKS CROSSING AHEAD or __ FT or __ MILE		35	
W8-56-48	48"x48"	TRUCKS EXITING HIGHWAY		35	
W9-3a-48	48"x48"	CENTER LANE CLOSED SYMBOL		35	
W13-1P-30	30"x30"	__ MPH ADVISORY SPEED PLAQUE (Mounted on warning sign post)		14	
W14-3-64	64"x48"	NO PASSING ZONE		28	
W16-2P-30	30"x24"	__ FEET PLAQUE (Mounted on warning sign post)		10	
W20-1-48	48"x48"	ROAD WORK AHEAD or __ FT or __ MILE	1	35	35
W20-2-48	48"x48"	DETOUR AHEAD or __ FT or __ MILE		35	
W20-3-48	48"x48"	ROAD or STREET CLOSED AHEAD or __ FT or __ MILE		35	
W20-4-48	48"x48"	ONE LANE ROAD AHEAD or __ FT or __ MILE		35	

[illegible]

SPECIAL SIGNS

[illegible]

SPEC & CODE

704-1000	TRAFFIC CONTROL SIGNS	TOTAL UNITS	159
----------	-----------------------	-------------	-----

[illegible]


NOTE:
If additional signs are required, units will be calculated using the formula from Section III-18.06 of the Design Manual.
<http://www.dot.nd.gov/>

Traffic Control Devices List


Structure Replacement
Bridge Structure #14-104-11.1
Munster Township

Eddy County, North Dakota



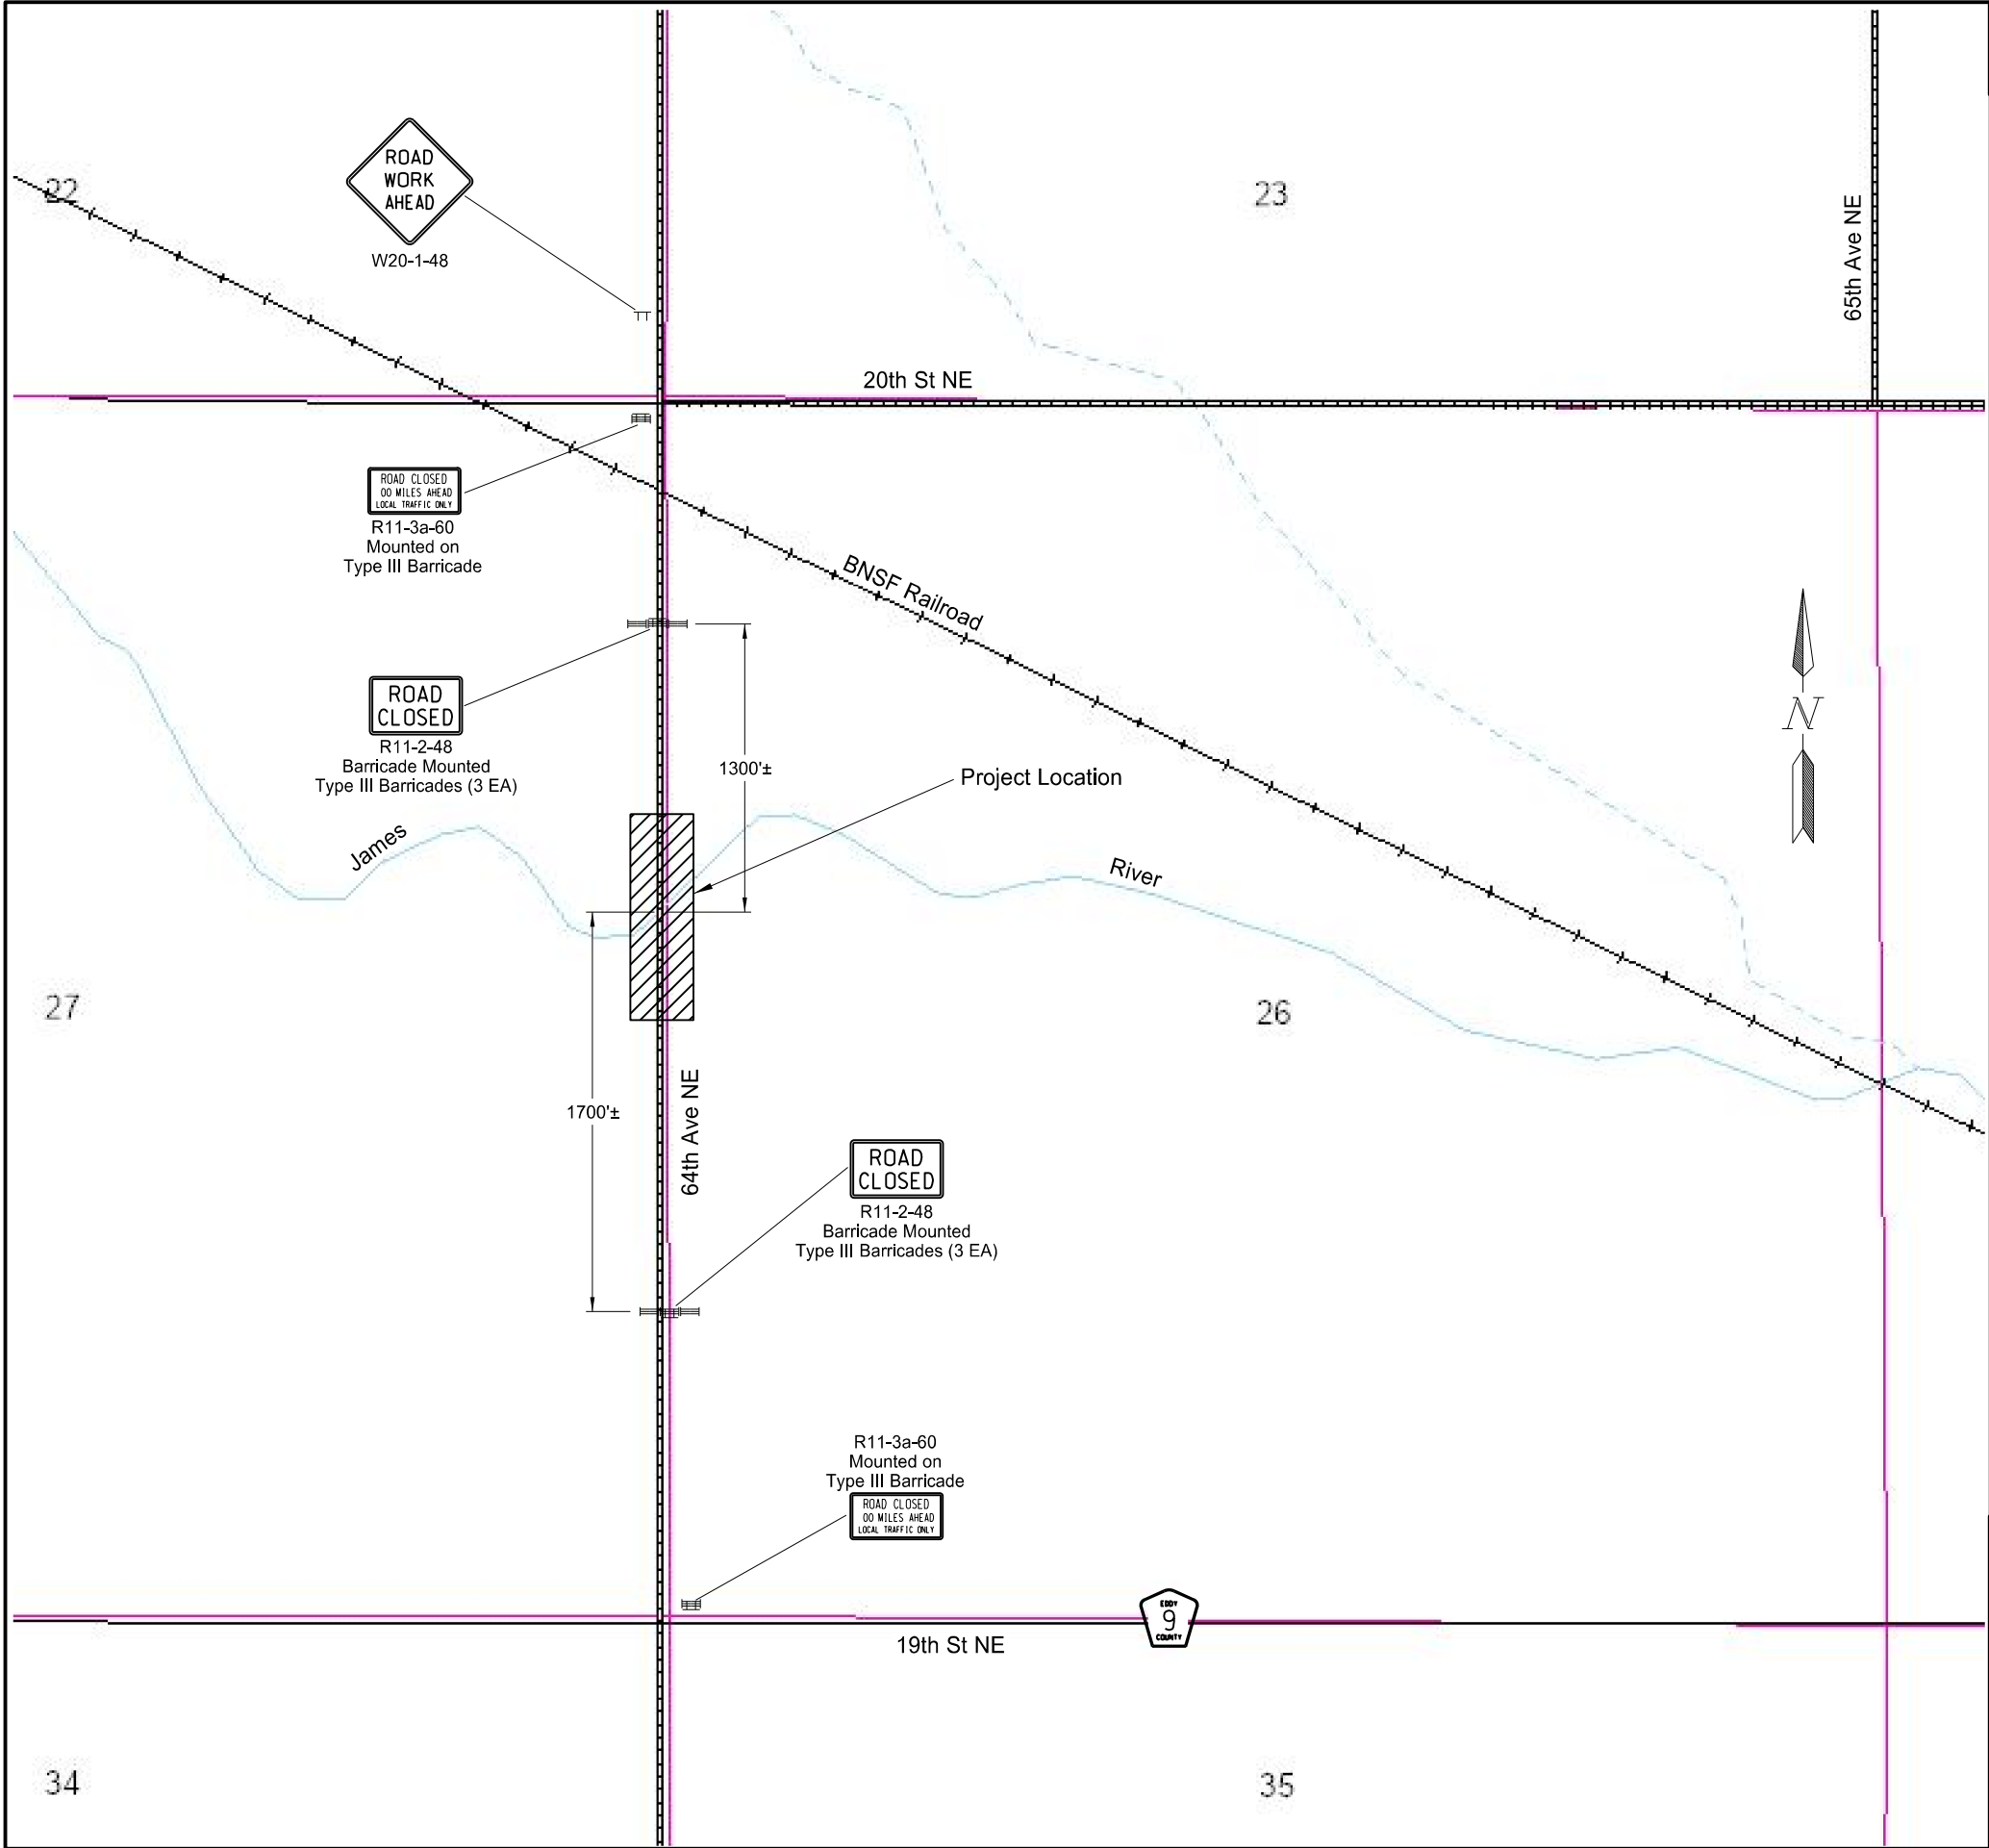

	STATE	PROJECT NO.	SECTION NO.	SHEET NO.
	ND	BRJ-0014(050)	100	2
Construction Signing Layout				
Structure Replacement Bridge Structure #14-104-11.1 Munster Township				
Eddy County, North Dakota				
REGISTERED PROFESSIONAL ENGINEER & LAND SURVEYOR DAREN PETERKA PE-4358 LS-4358 DATE 06-19-2026 NORTH DAKOTA				

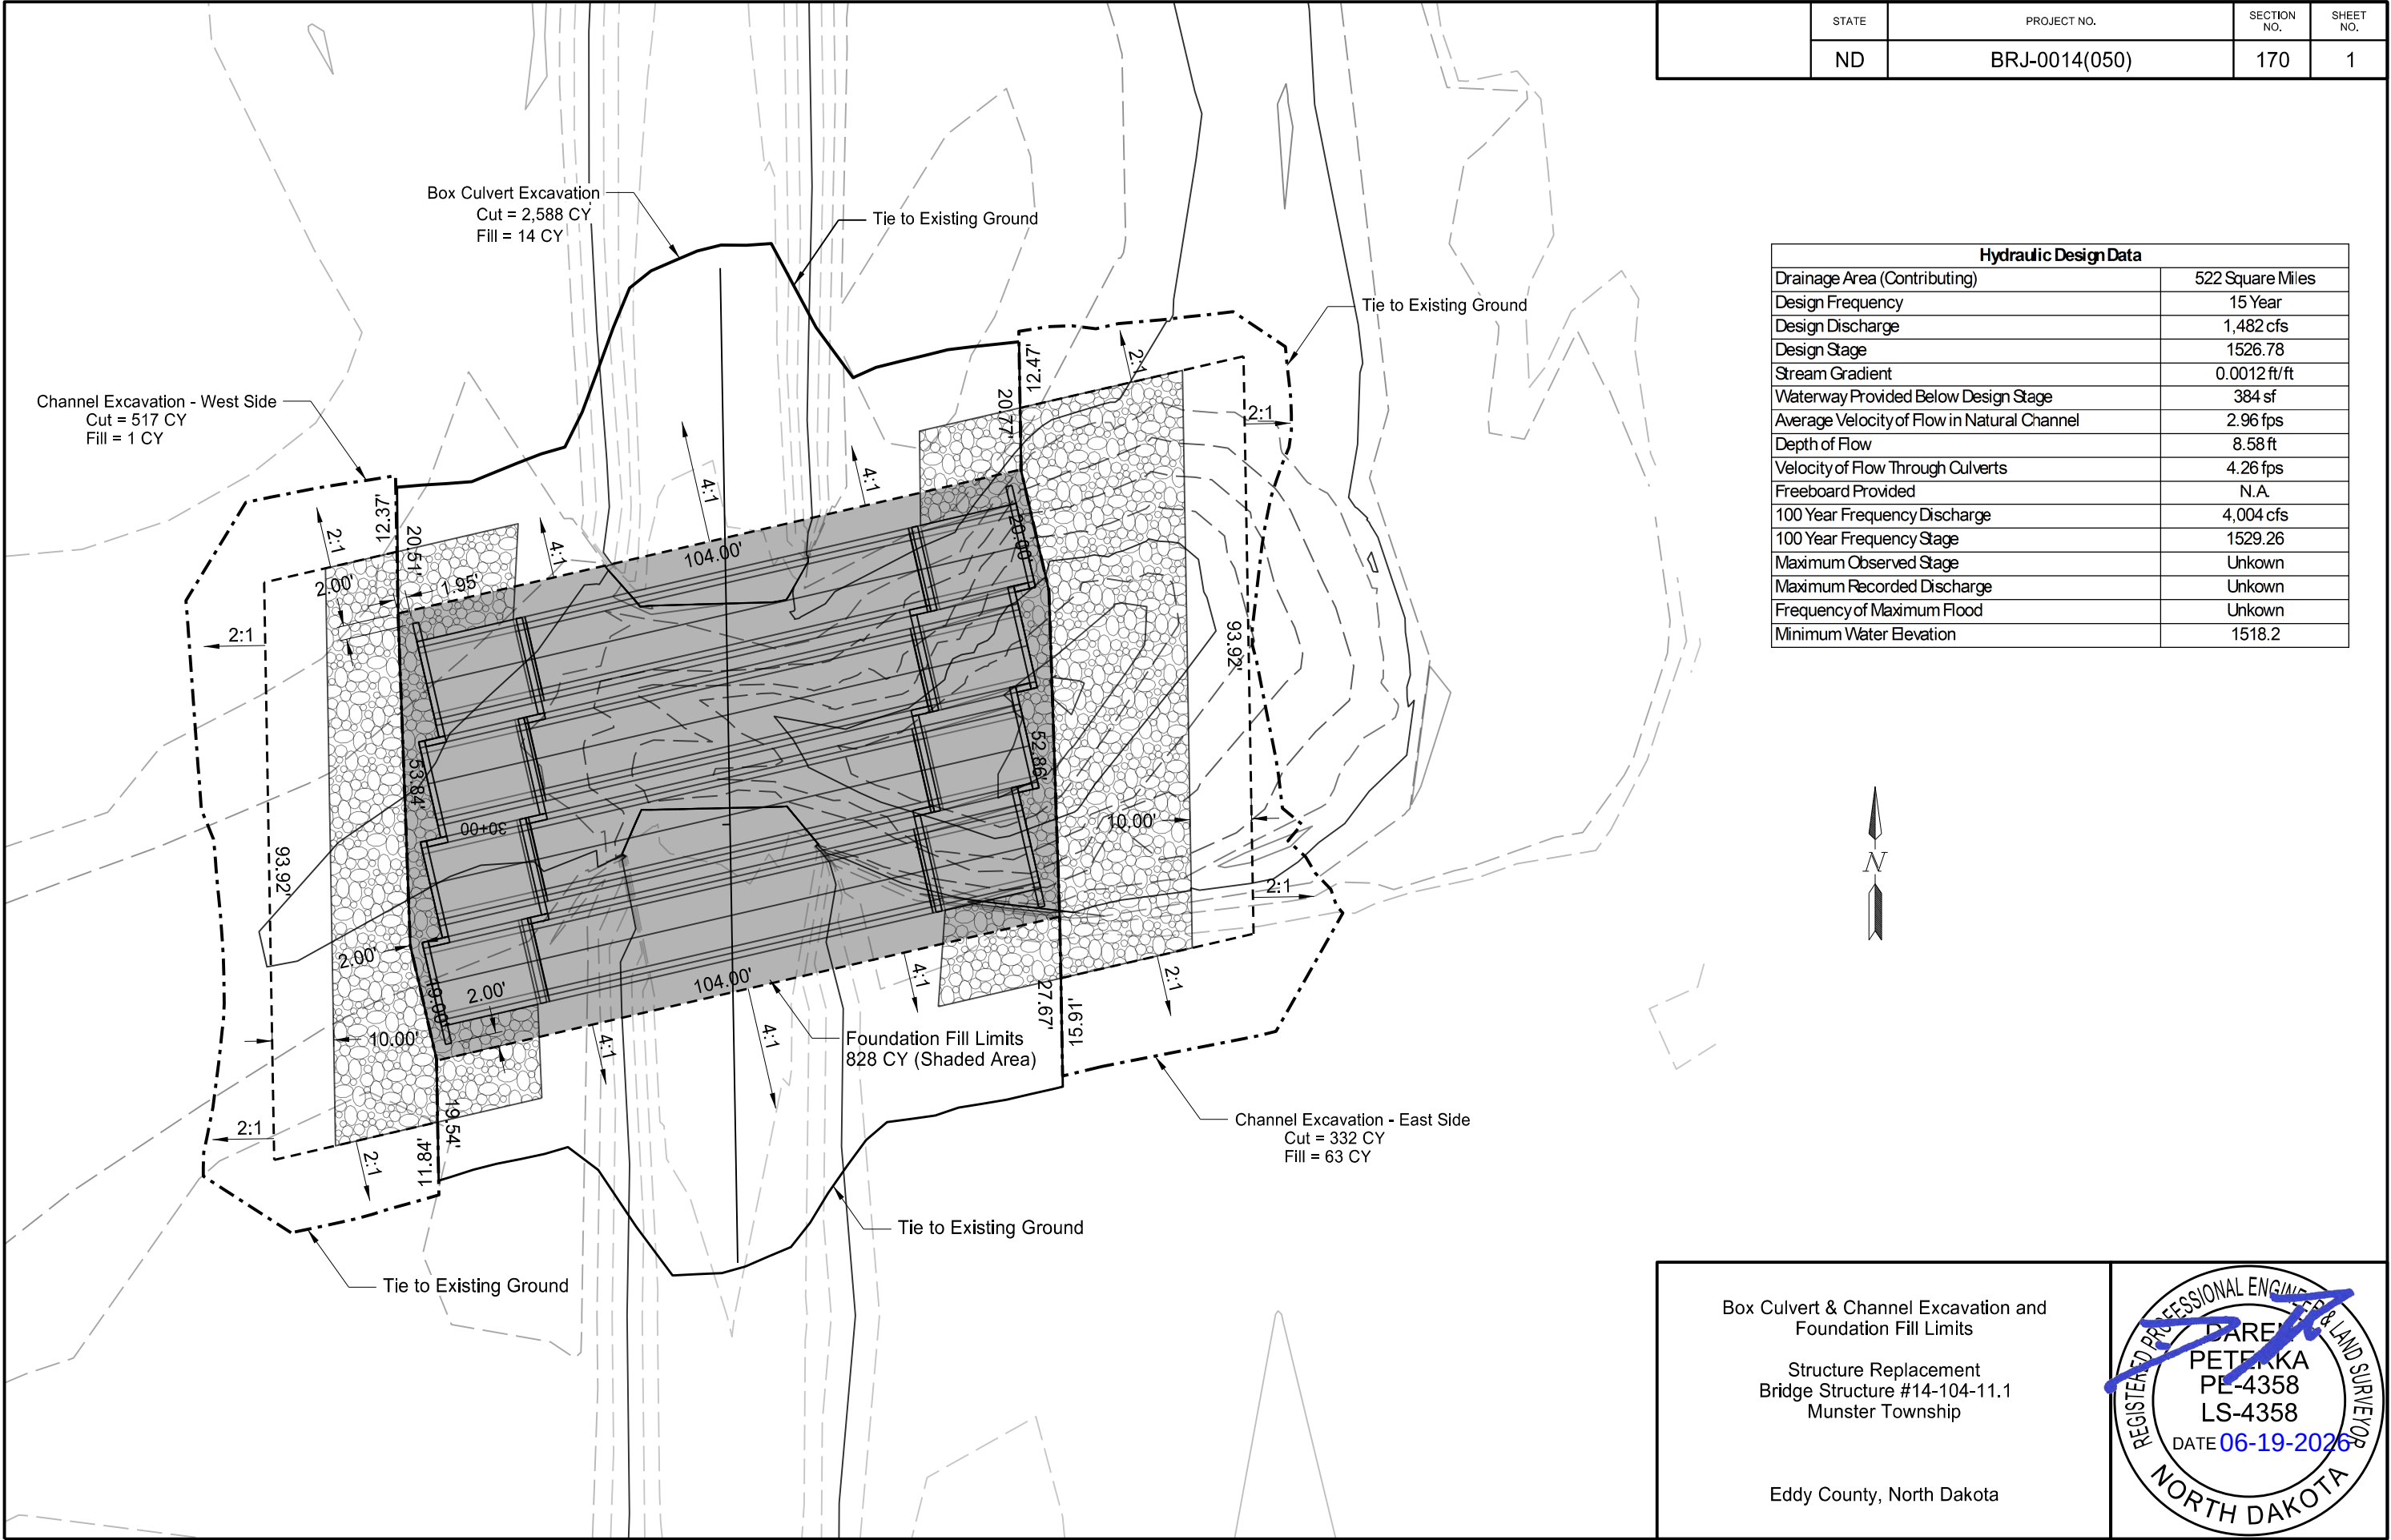

	STATE	PROJECT NO.	SECTION NO.	SHEET NO.
	ND	BRJ-0014(050)	170	1

Hydraulic Design Data	
Drainage Area (Contributing)	522 Square Miles
Design Frequency	15 Year
Design Discharge	1,482 cfs
Design Stage	1526.78
Stream Gradient	0.0012 ft/ft
Waterway Provided Below Design Stage	384 sf
Average Velocity of Flow in Natural Channel	2.96 fps
Depth of Flow	8.58 ft
Velocity of Flow Through Culverts	4.26 fps
Freeboard Provided	N.A.
100 Year Frequency Discharge	4,004 cfs
100 Year Frequency Stage	1529.26
Maximum Observed Stage	Unkown
Maximum Recorded Discharge	Unkown
Frequency of Maximum Flood	Unkown
Minimum Water Elevation	1518.2




Box Culvert & Channel Excavation and
Foundation Fill Limits

Structure Replacement
Bridge Structure #14-104-11.1
Munster Township

Eddy County, North Dakota



	STATE	PROJECT NO.	SECTION NO.	SHEET NO.
	ND	BRJ-0014(050)	170	4

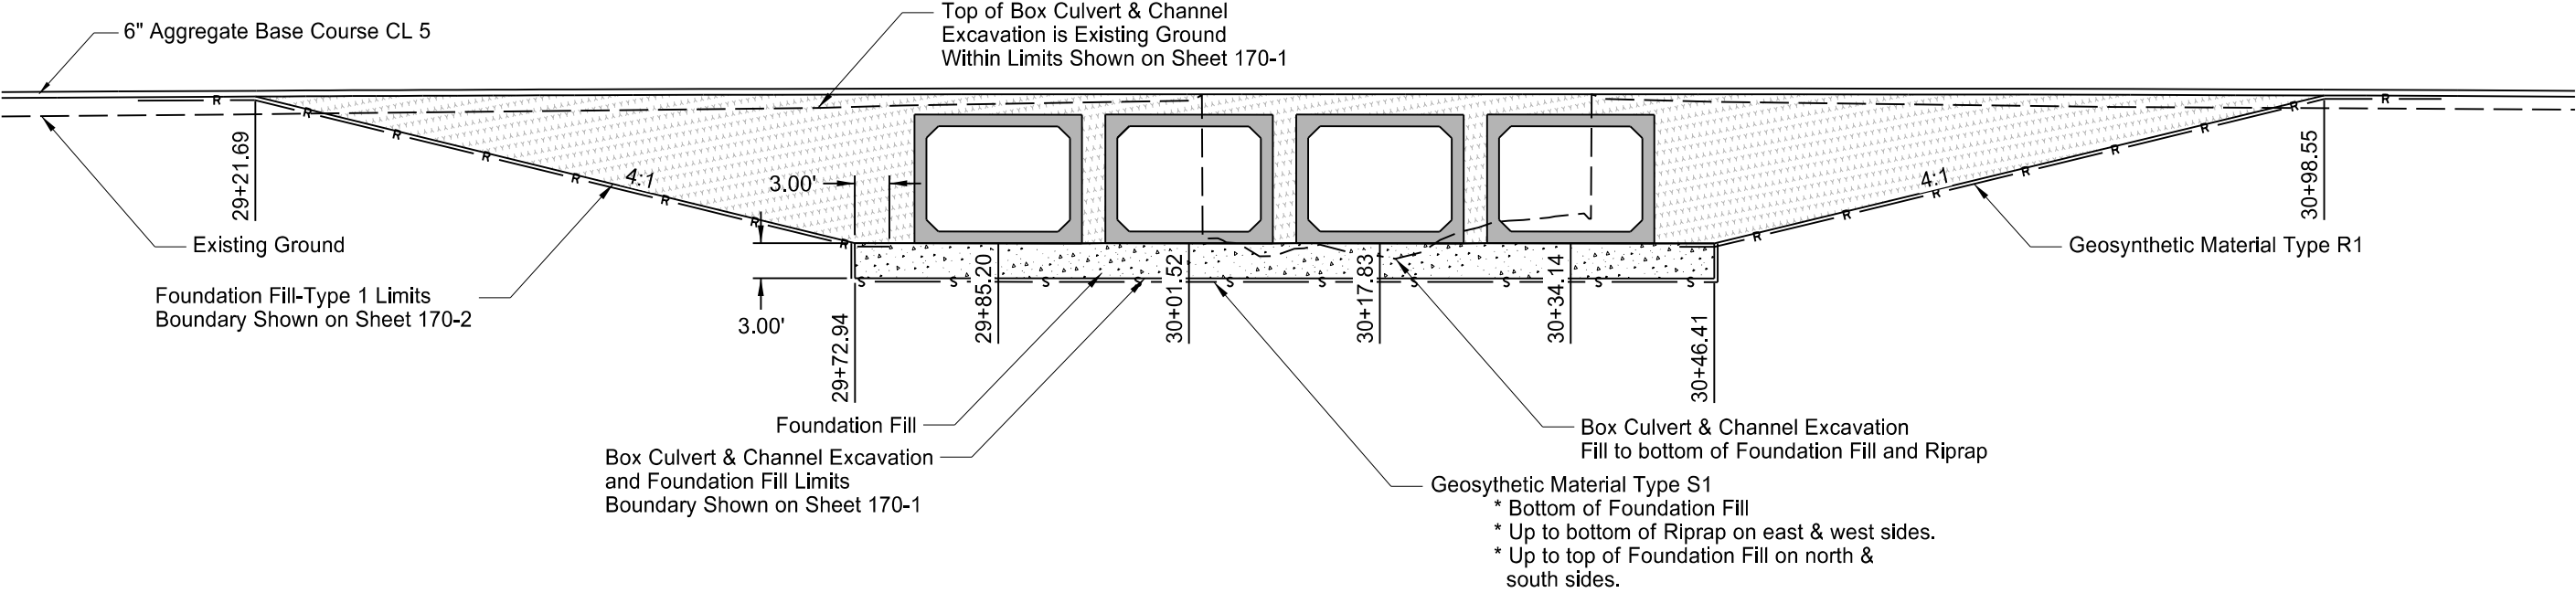

Roadway Profile View


Precast Concrete Box Culvert Details

Structure Replacement
Bridge Structure #14-104-11.1
Munster Township

Eddy County, North Dakota



	STATE	PROJECT NO.	SECTION NO.	SHEET NO.
	ND	BRJ-0014(050)	170	5

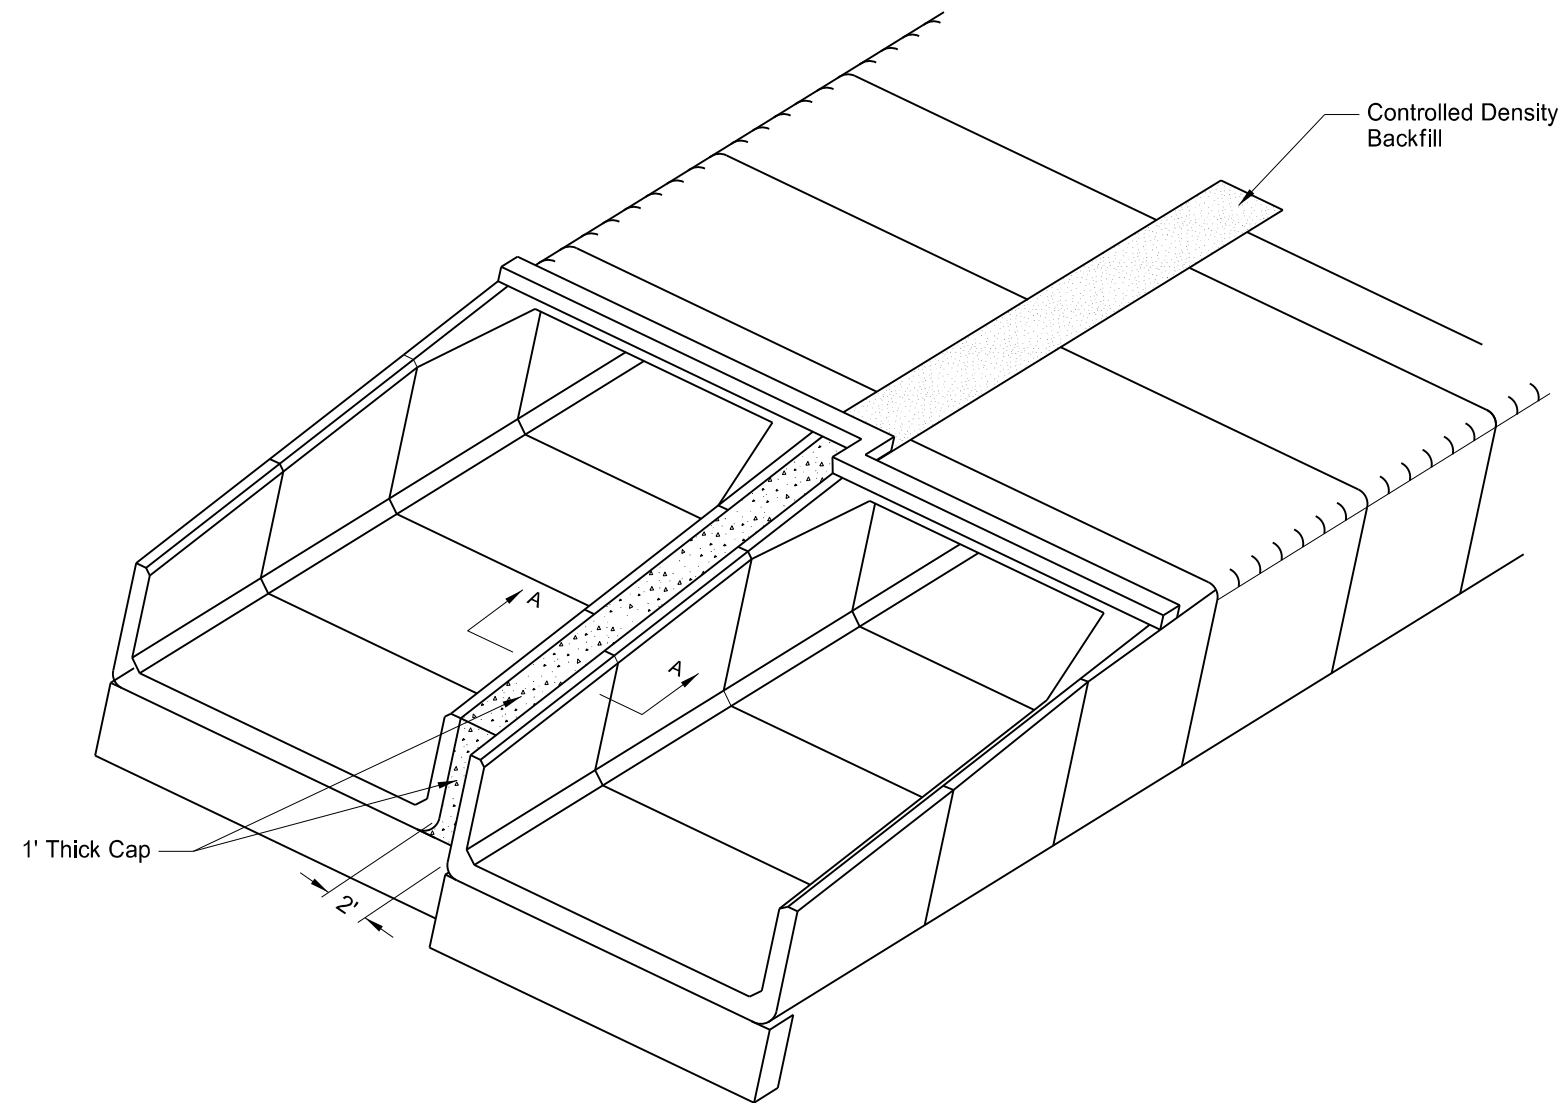


CONTROLLED DENSITY BACKFILL:

1. The controlled density backfill shall be a blend of cement, water, pozzolanic materials and fillers. The material shall be fluid on placement to flow around and fill voids in the backfill areas. The material shall be able to support normal loads after 6 hours and shall have a compressive strength in the range of 75 psi to 125 psi at 28 days. The Contractor shall provide mix designs and compression strength test results of the material to the Engineer for approval 5 days prior to placement. A typical mix design is shown below. This mix design yields approximately 1 cubic yard of controlled density backfill:

Sand	3000 lbs
Water	450 lbs
Flyash	250 lbs
Cement	30 lbs
2. The one (1) foot thick cap shall consist of a weatherproof freeze/thaw resistant material such as Sika Grout 212, Eva-Pox Epoxy Paste No. 22, Speed Crete Red Line, or an approved equal.
3. Class AE-3 concrete may be substituted for the 1 foot cap with the approval of the Engineer. The thickness shall be 2 feet in this case.

MULTIPLE CELL INSTALLATION:

1. The intent of this drawing is to show only the placement of the special backfill between adjacent barrels if, and only if, the multiple cell condition is built. The representation of the number of barrels and the wing geometry shown is arbitrary.

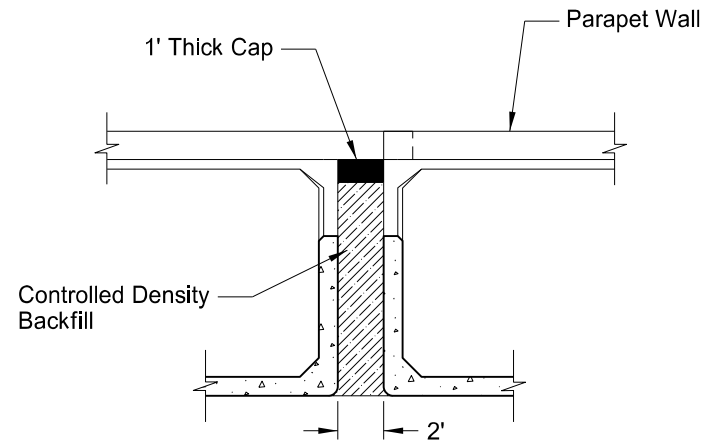

SECTION "A-A"
N.T.S.


Box Culvert Detail
Controlled Density Backfill

Structure Replacement
Bridge Structure #14-104-11.1
Munster Township


Eddy County, North Dakota




	STATE	PROJECT NO.	SECTION NO.	SHEET NO.
	ND	BRJ-0014(050)	170	6

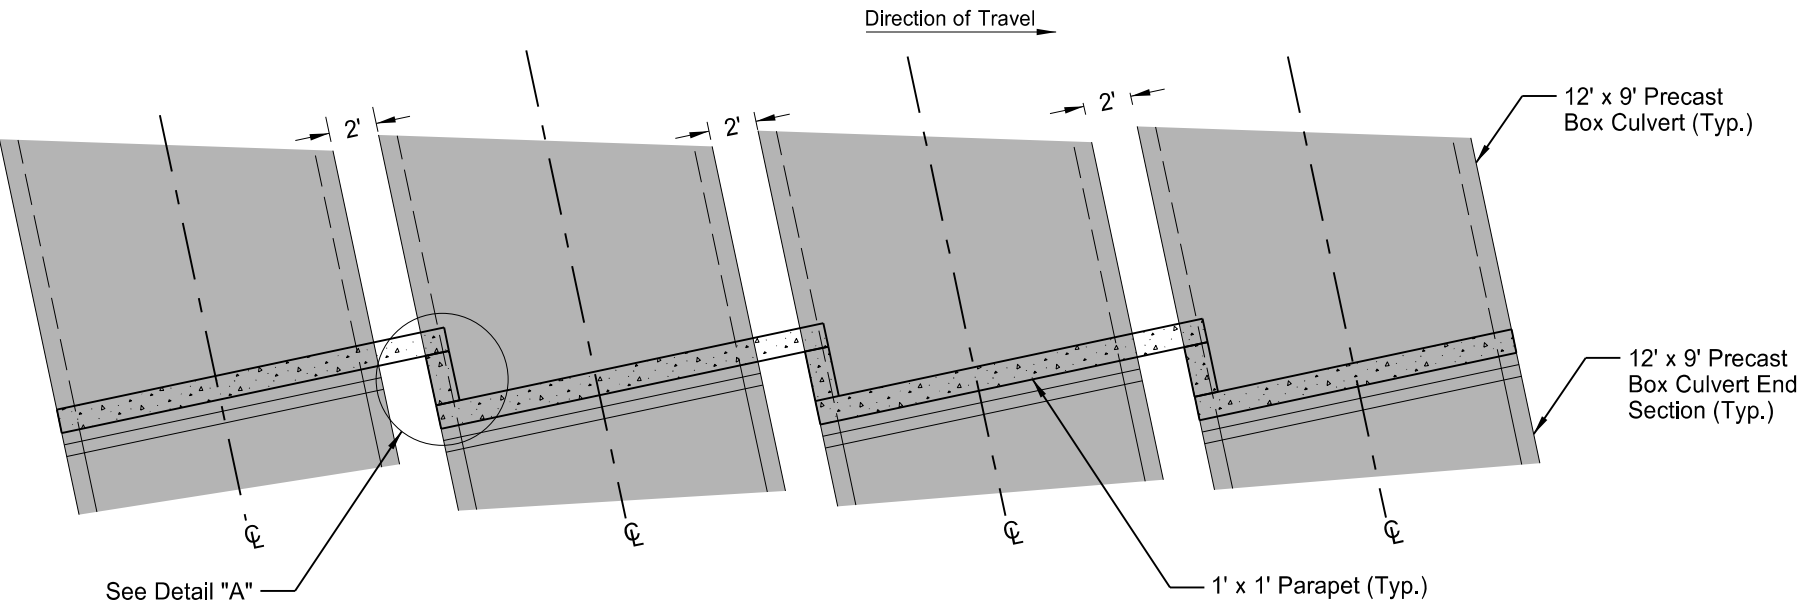


Parapet Layout Detail - 12° Skew
(typical about ϕ of roadway) N.T.S.

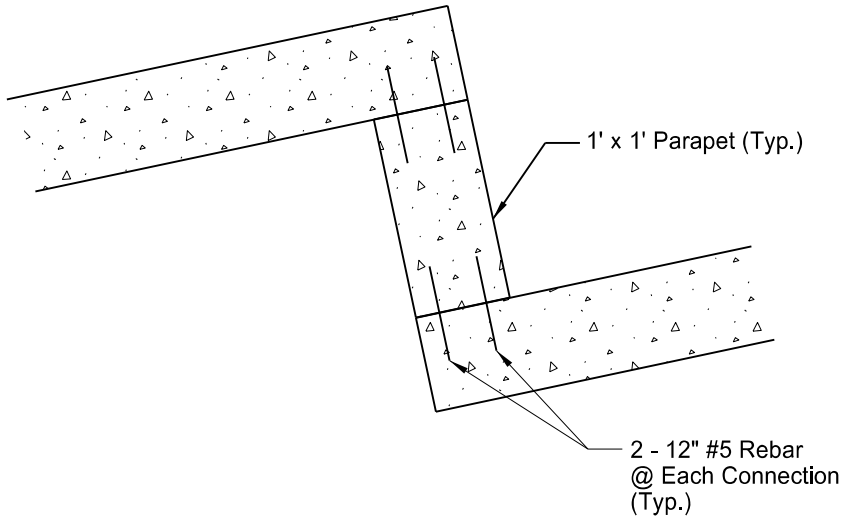

Detail "A" - Parapet Connection
N.T.S.

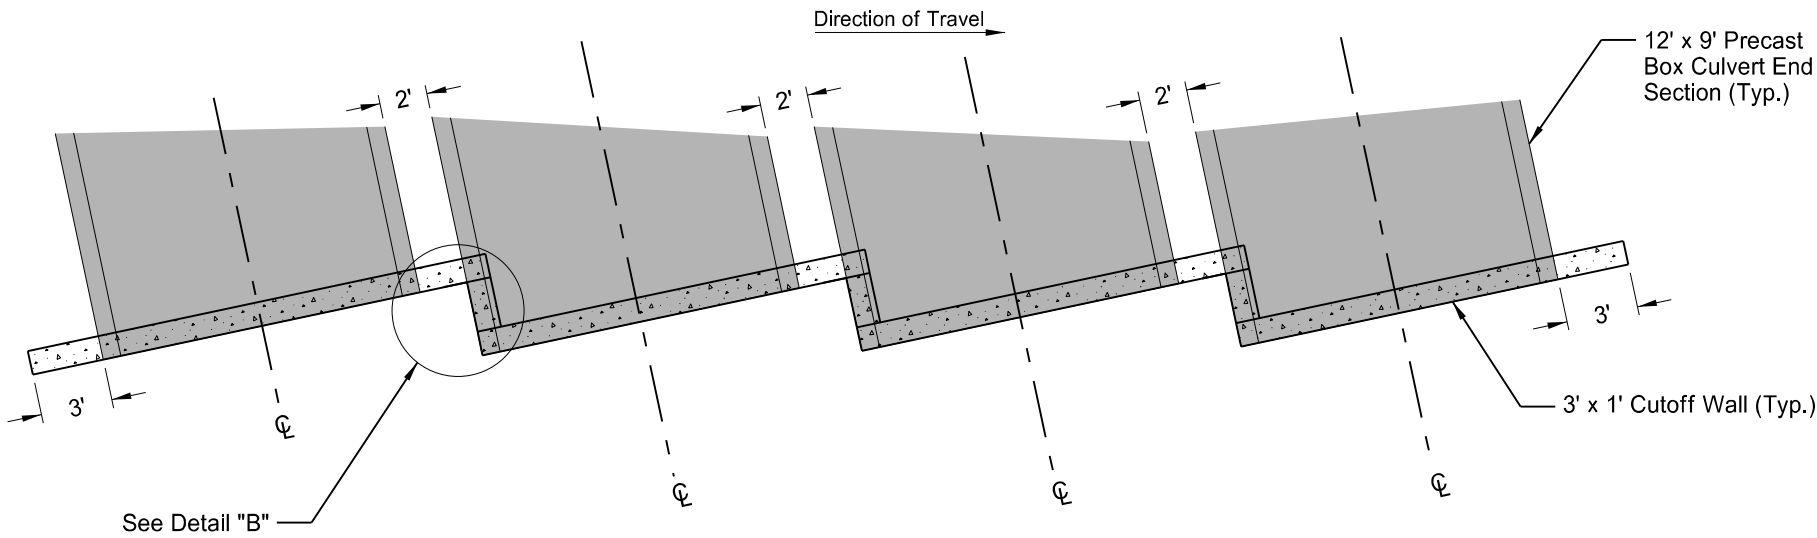

Cutoff Wall Layout Detail - 12° Skew
(typical about ϕ of roadway) N.T.S.

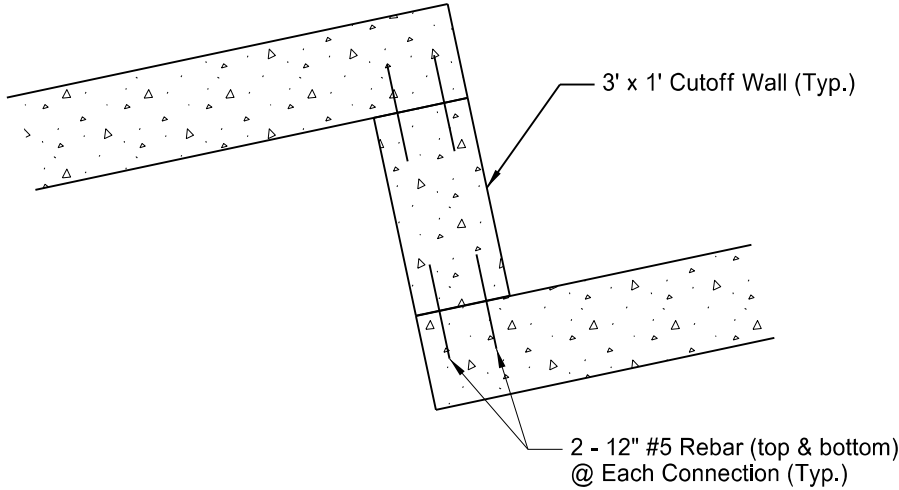

Detail "B" - Cutoff Wall Connection
N.T.S.






Precast Parapet & Cutoff Wall Details

Structure Replacement
Bridge Structure #14-104-11.1
Munster Township

Eddy County, North Dakota








	STATE	PROJECT NO.	SECTION NO.	SHEET NO.
	ND	BRJ-0014(050)	200	1

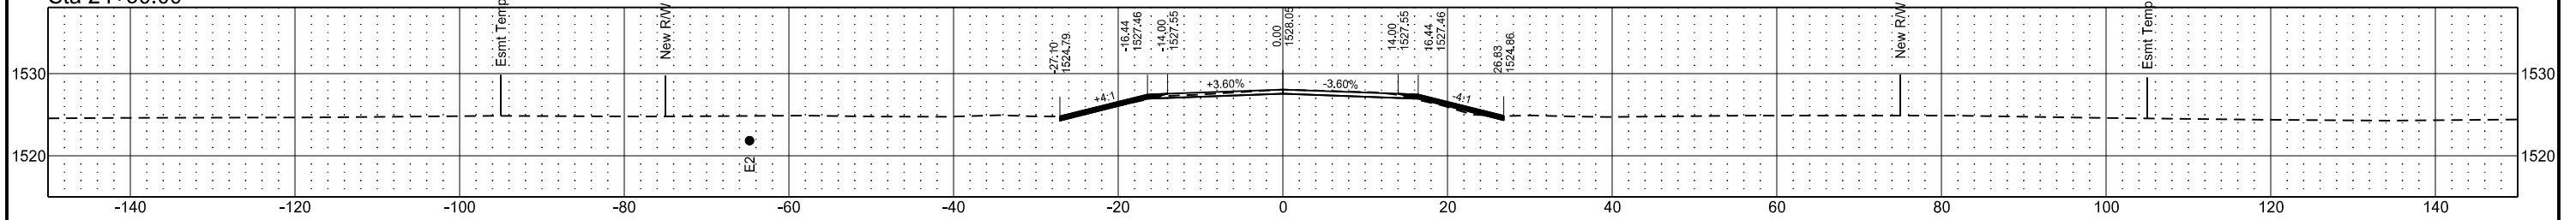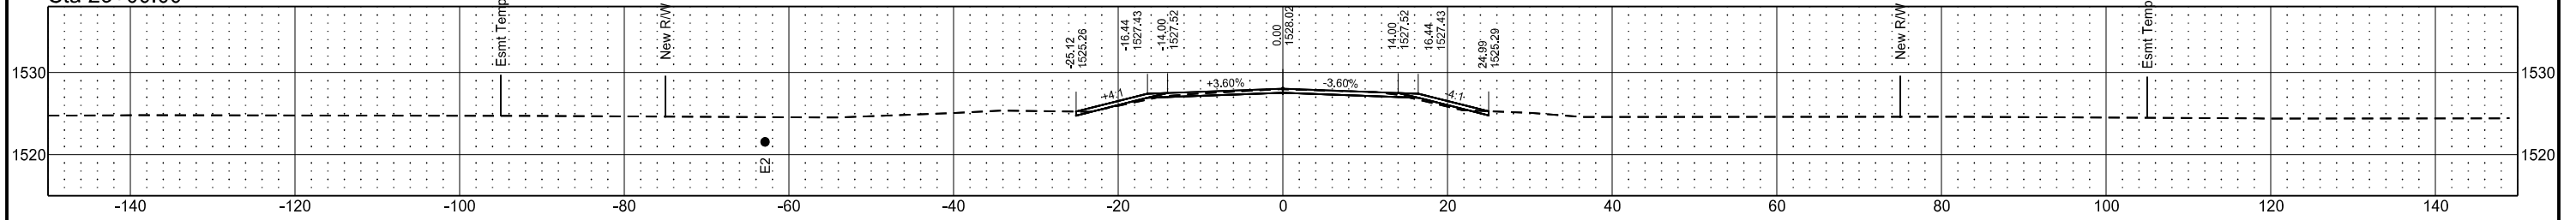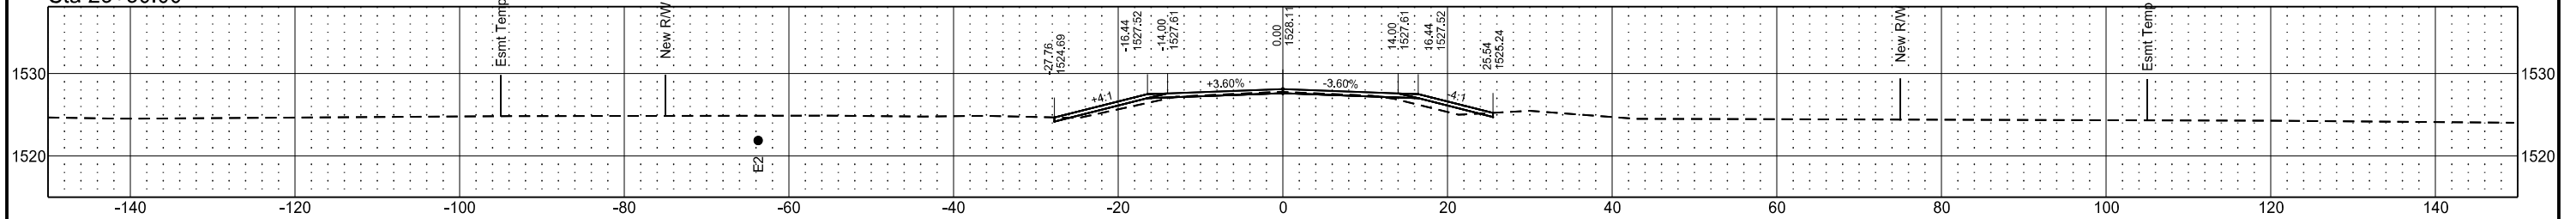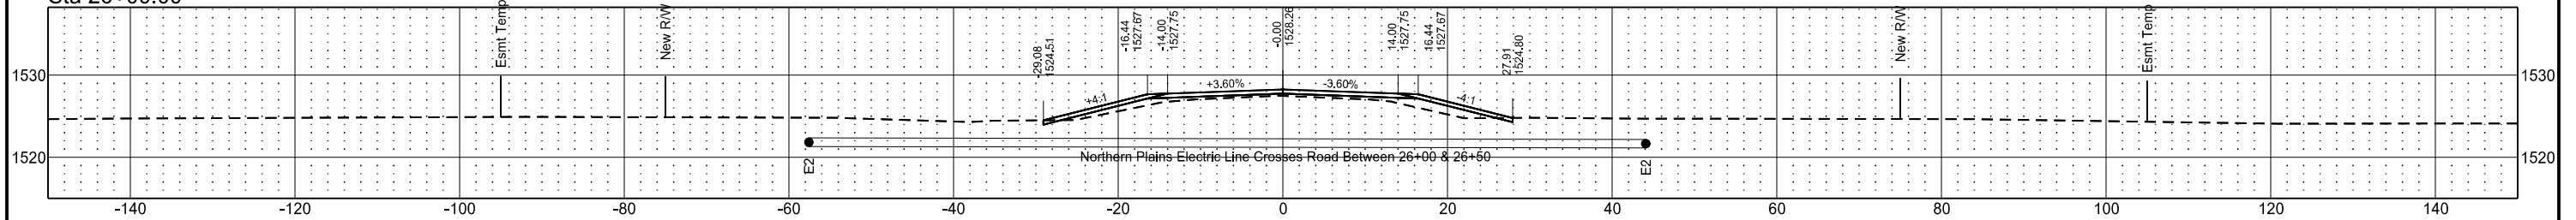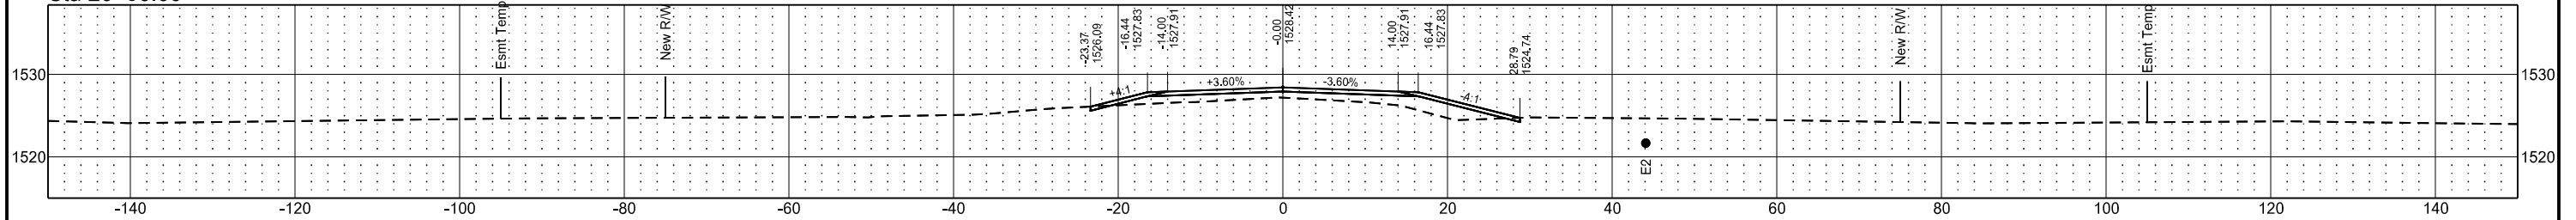





64th Ave NE, Munster Township
4.5 Miles West of New Rockford
Eddy County, North Dakota

STATE	PROJECT NO.	SECTION NO.	SHEET NO.
ND	BRJ-0014(050)	200	2

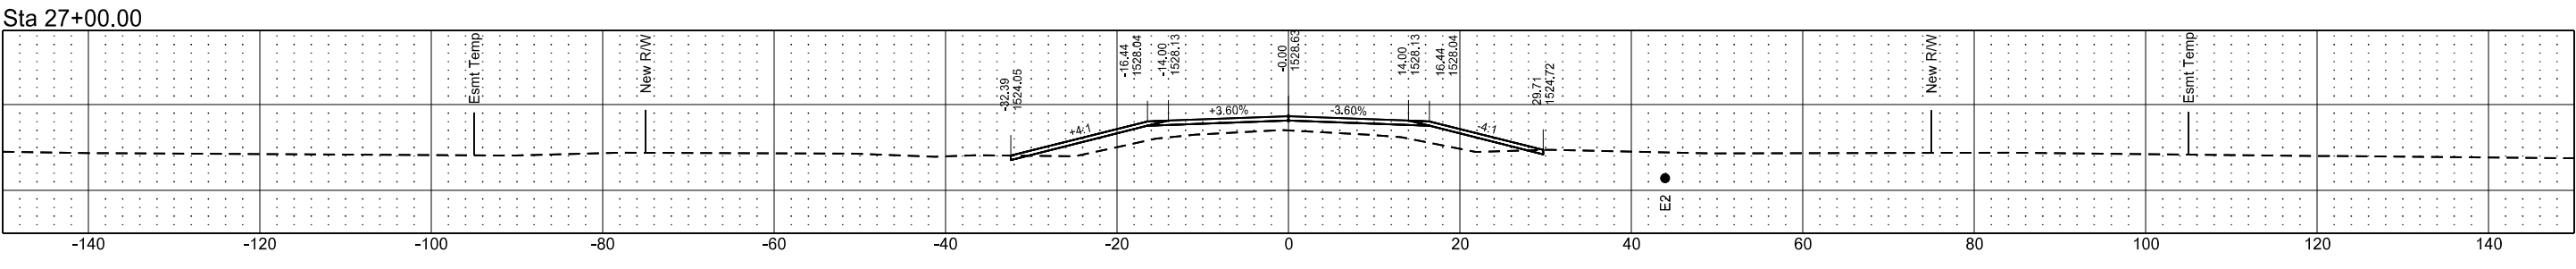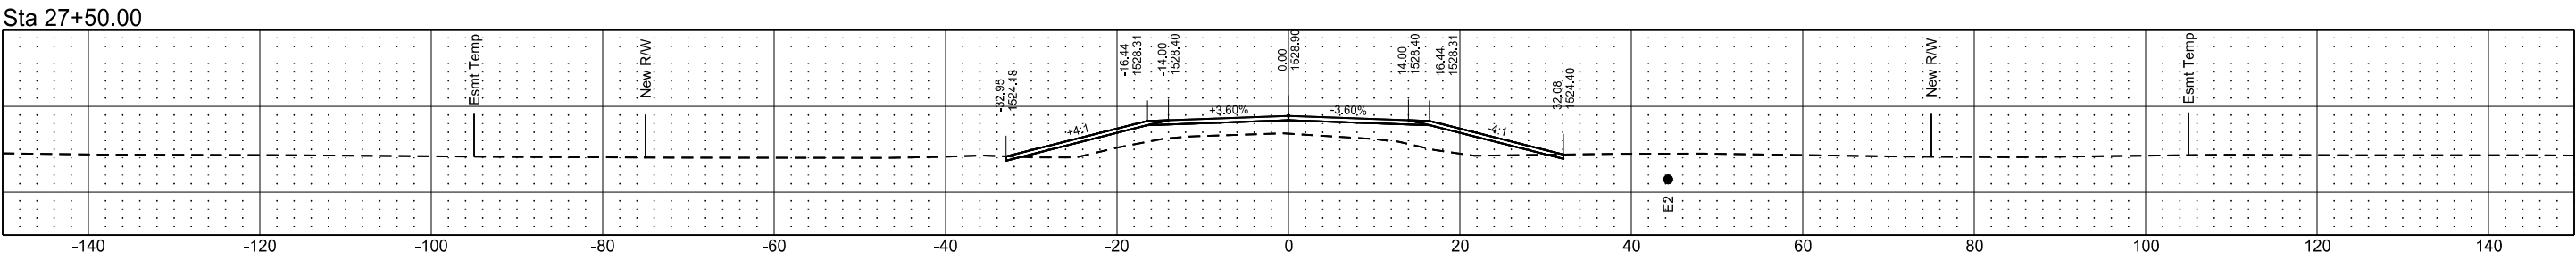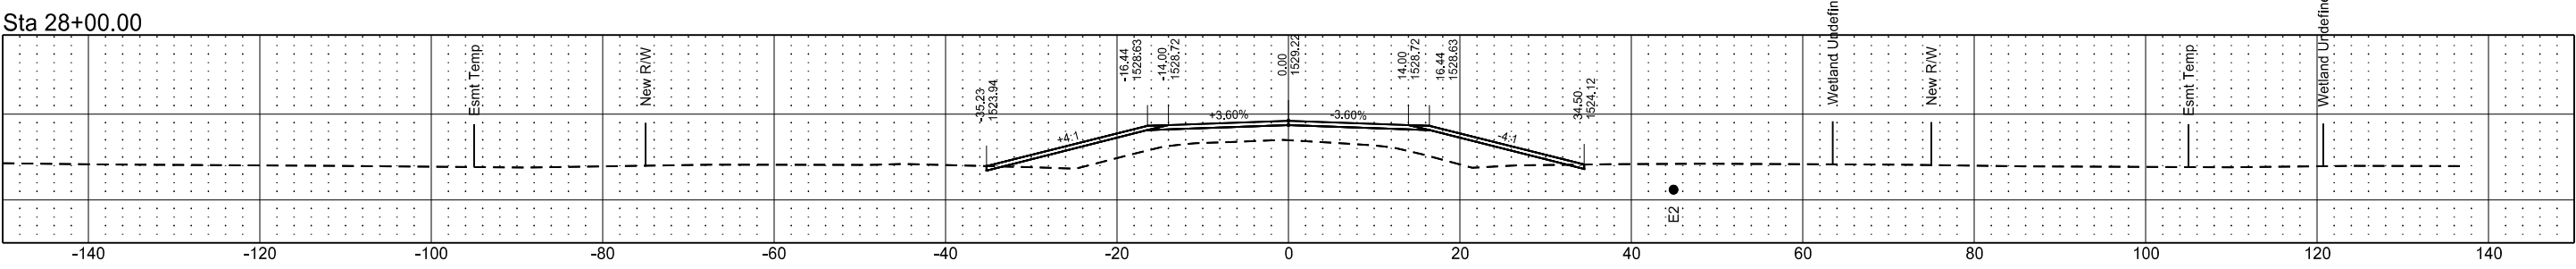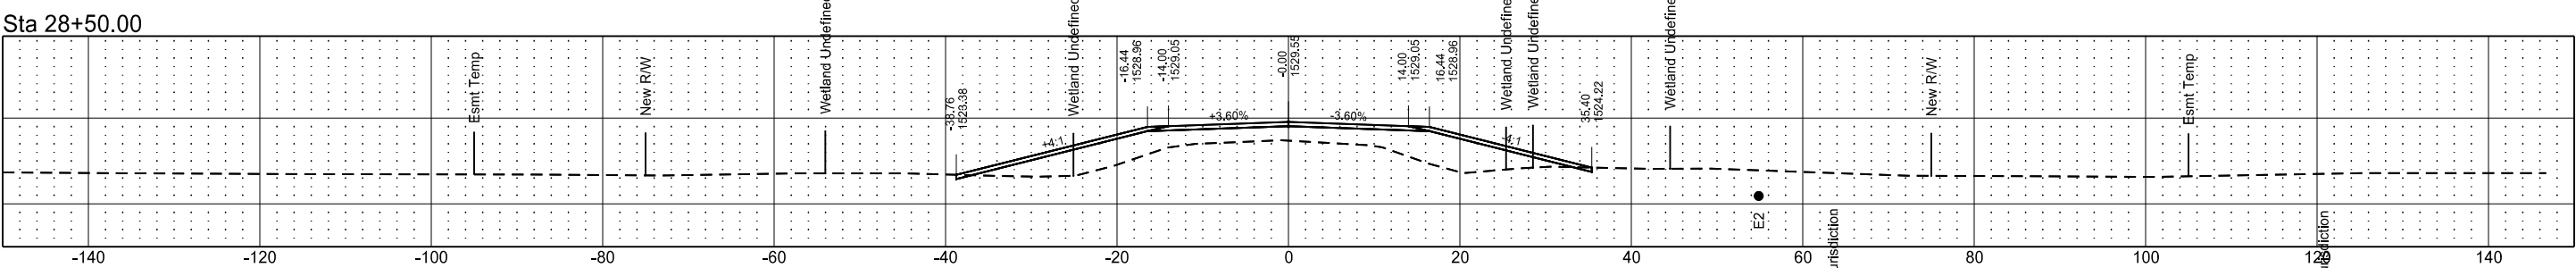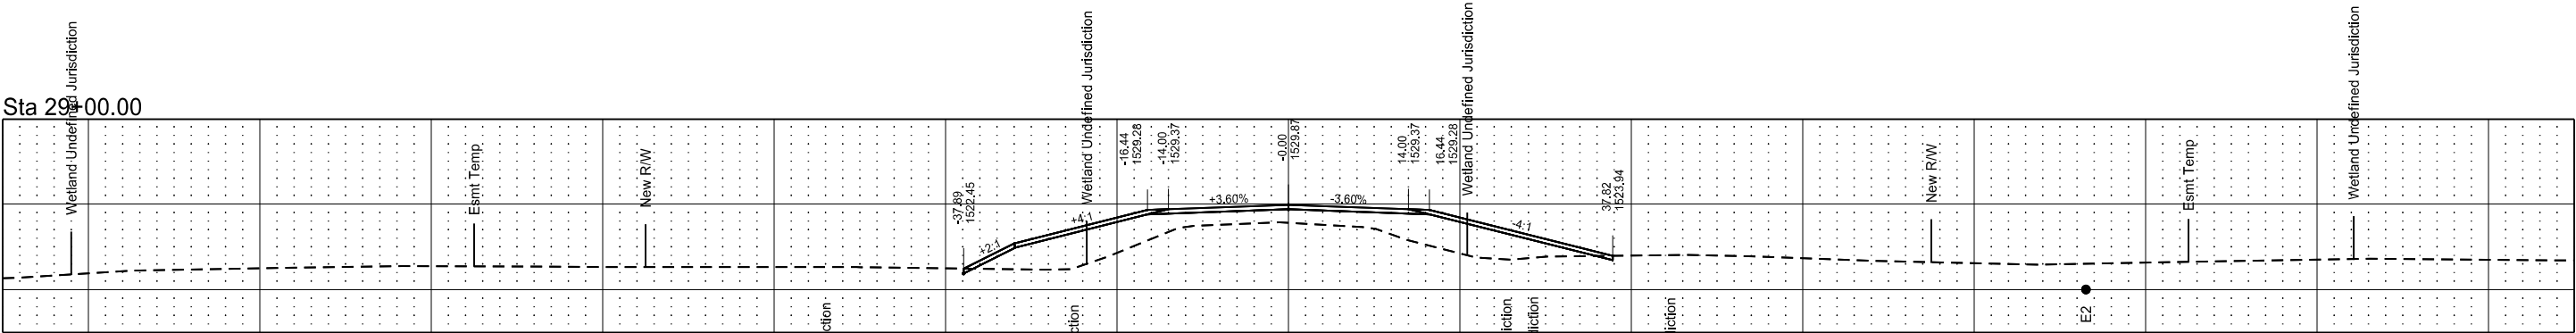

64th Ave NE, Munster Township
4.5 Miles West of New Rockford
Eddy County, North Dakota

	STATE	PROJECT NO.	SECTION NO.	SHEET NO.
	ND	BRJ-0014(050)	200	3

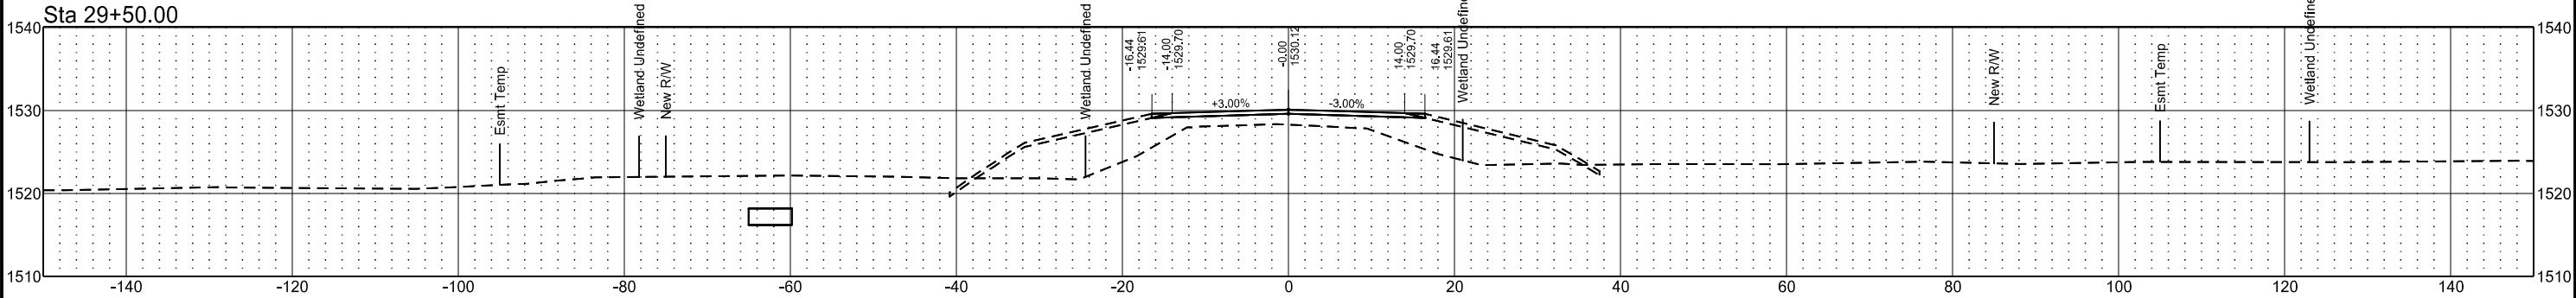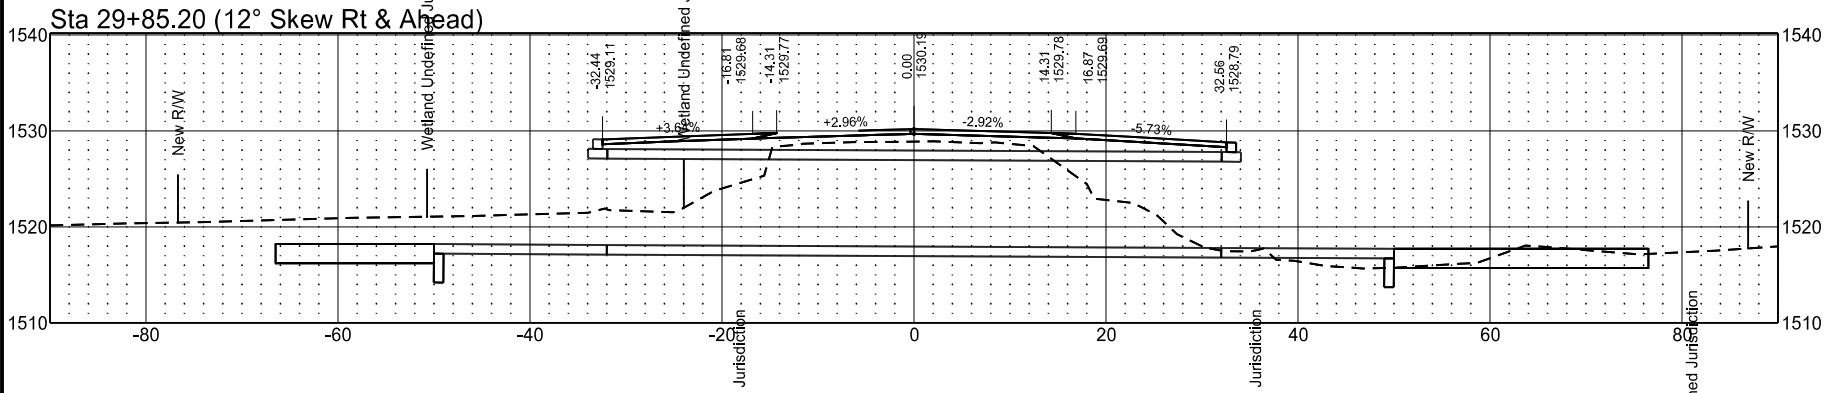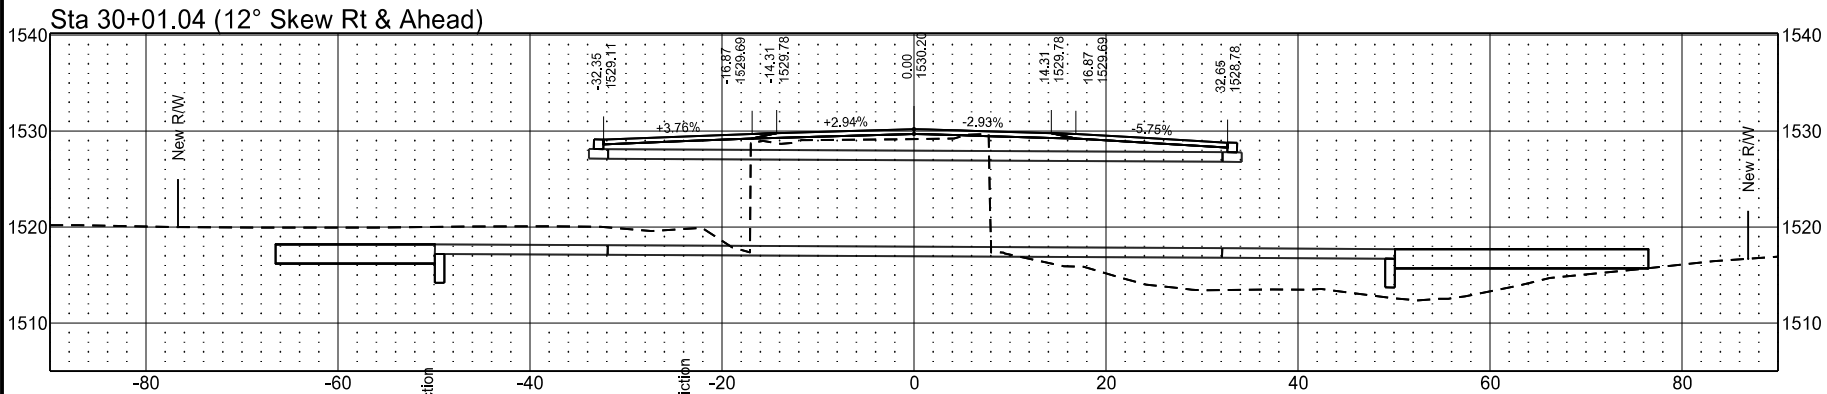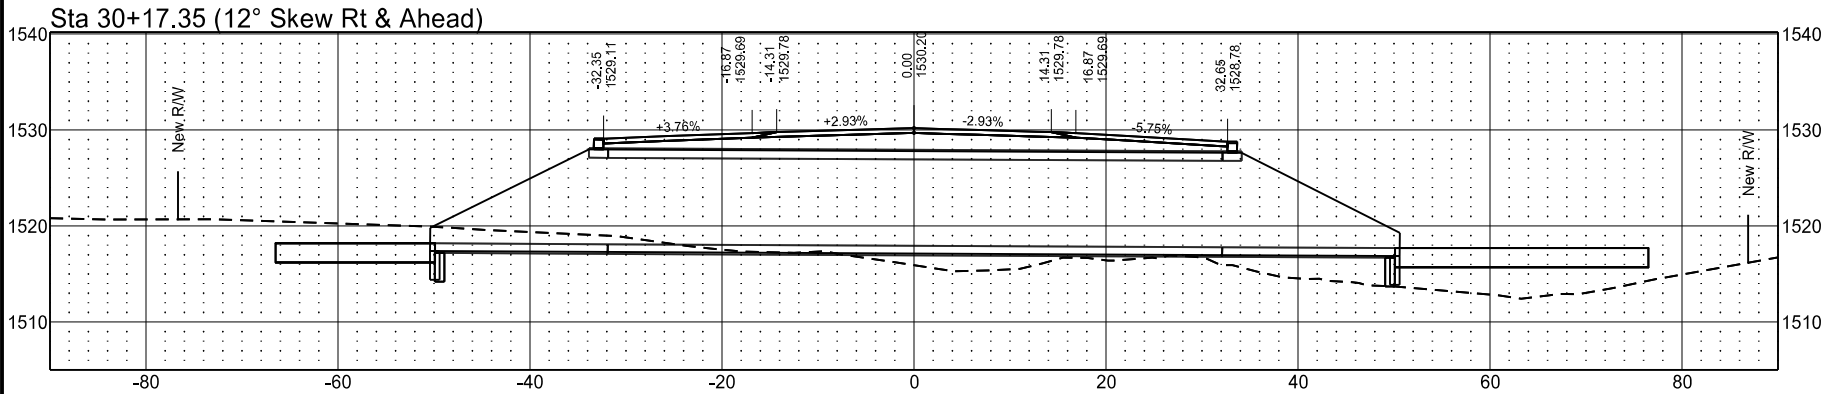

64th Ave NE, Munster Township
4.5 Miles West of New Rockford
Eddy County, North Dakota

STATE

ND

PROJECT NO.

BRJ-0014(050)


SECTION NO.

200


SHEET NO.

4


Sta 32+00.00

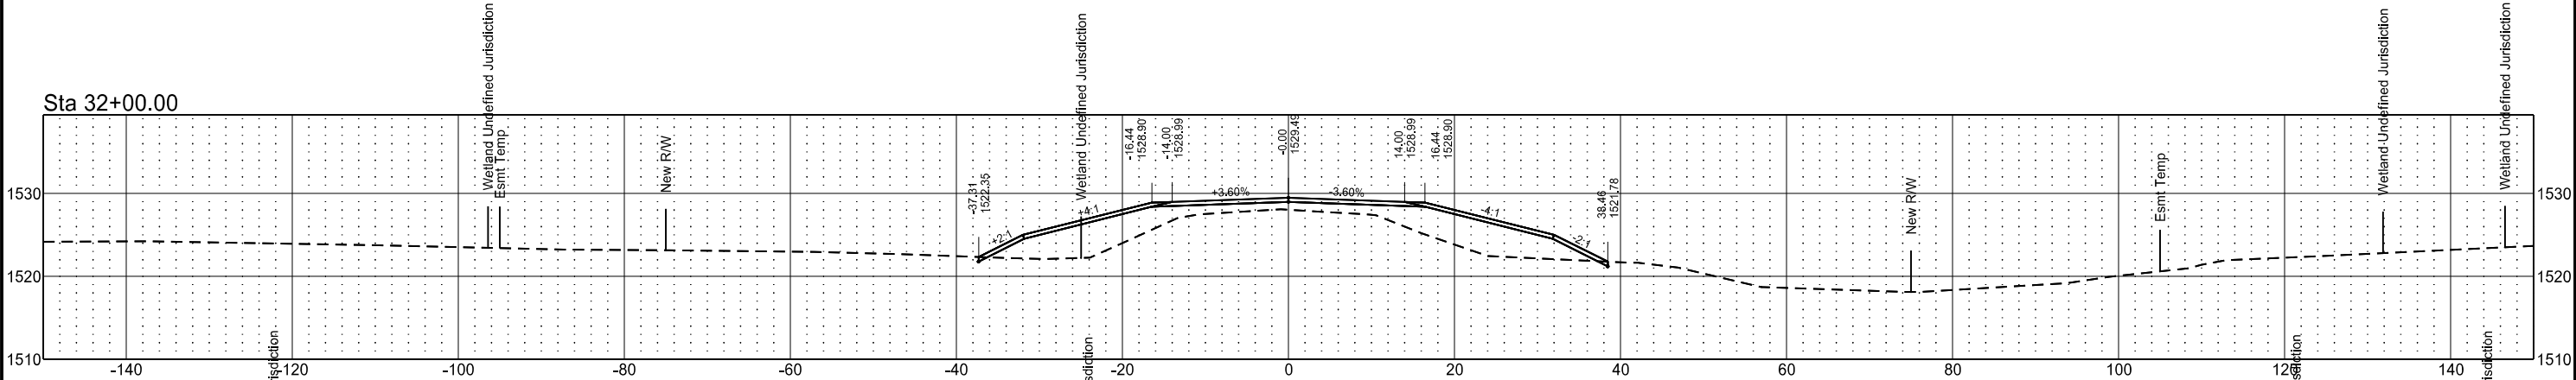


Sta 31+50.00

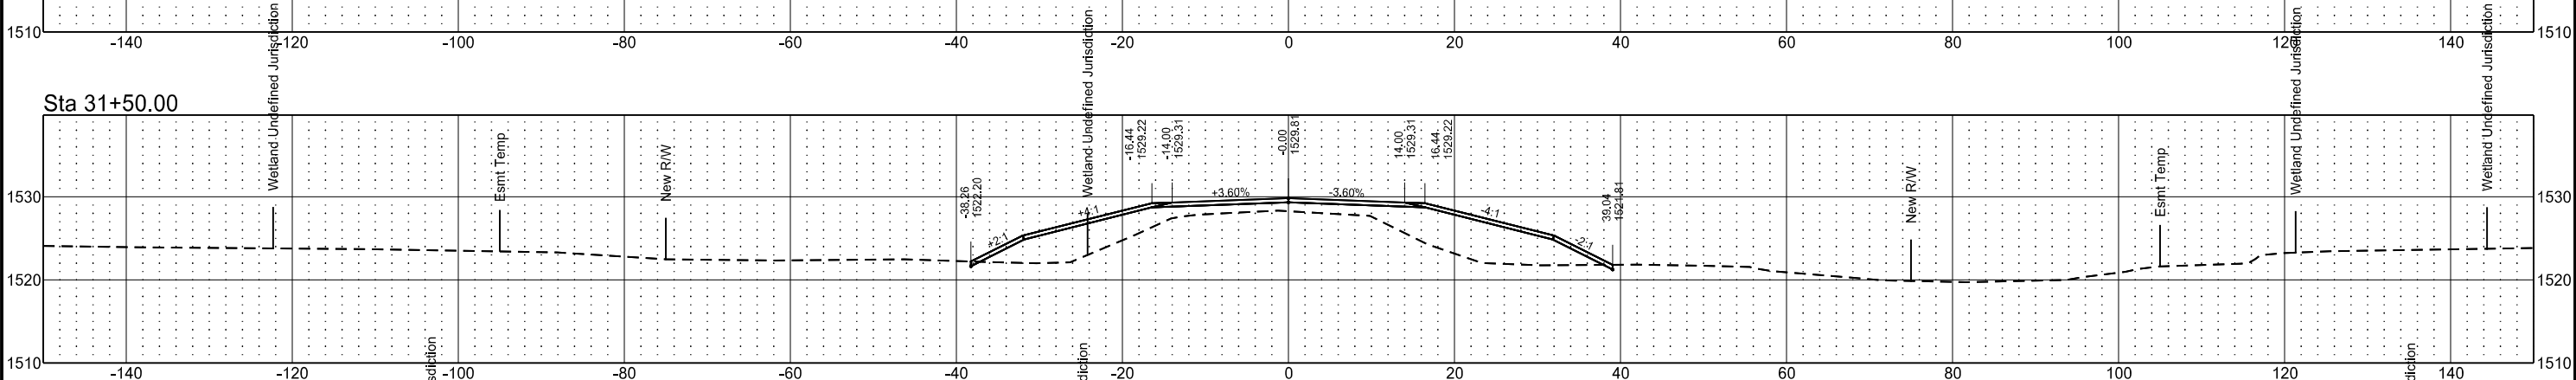

Sta 31+00.00

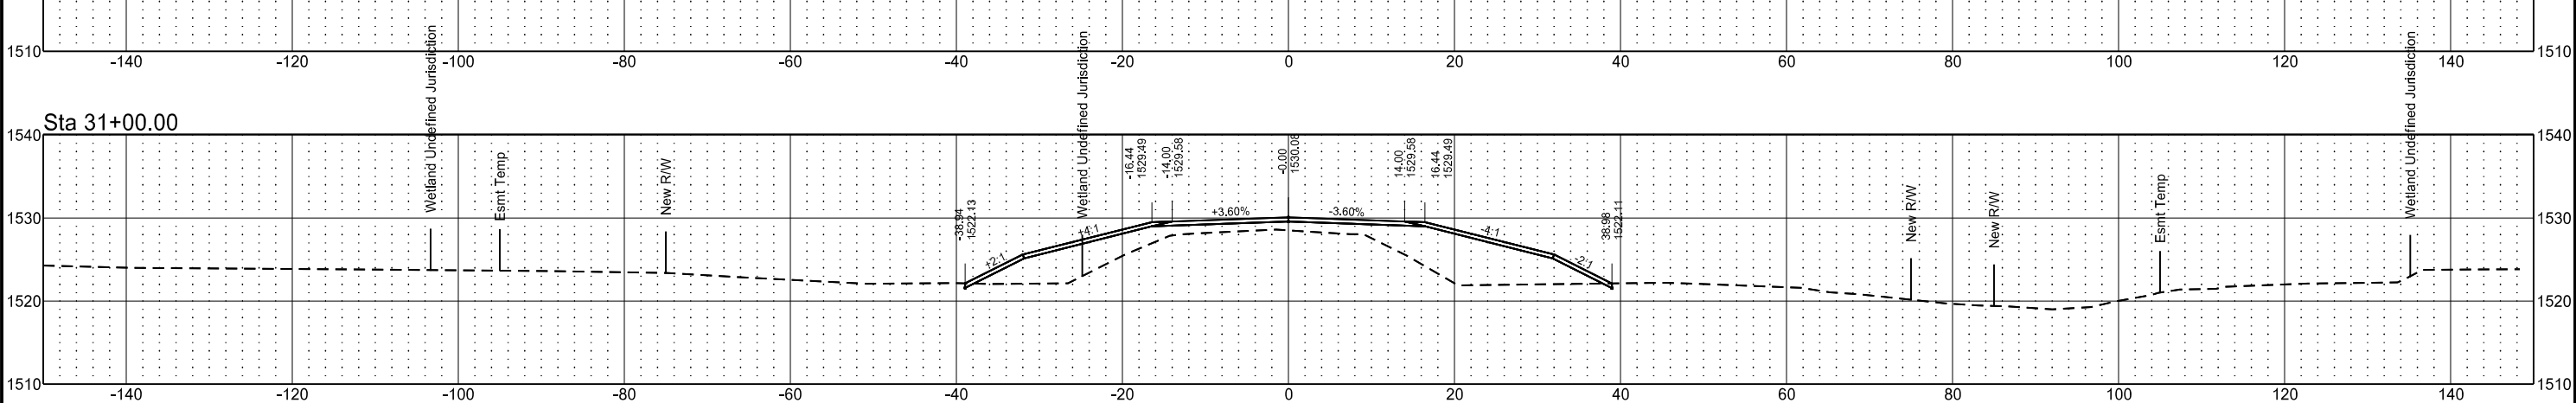


Sta 30+33.66 (12° Skew Rt & Ahead)

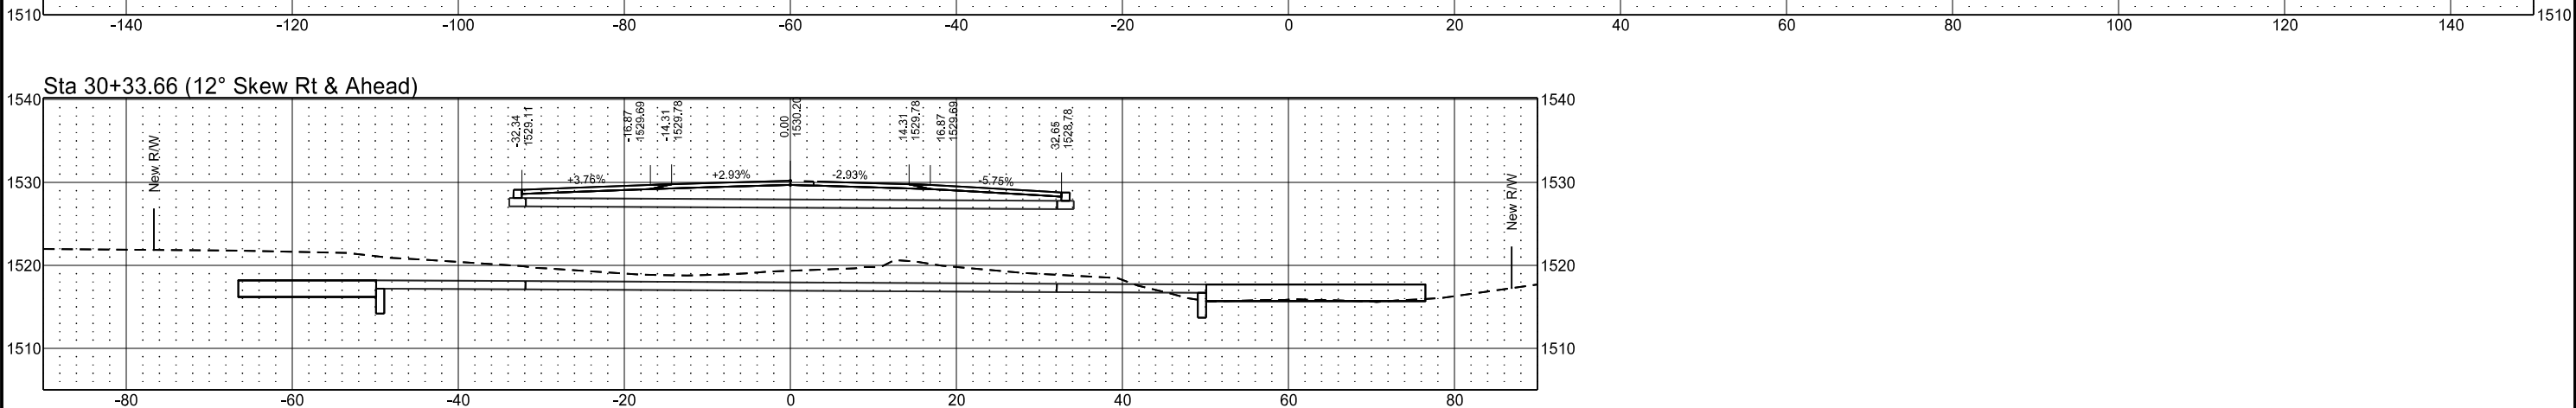


64th Ave NE, Munster Township
4.5 Miles West of New Rockford
Eddy County, North Dakota

	STATE	PROJECT NO.	SECTION NO.	SHEET NO.
	ND	BRJ-0014(050)	200	6

Sta 35+50.00

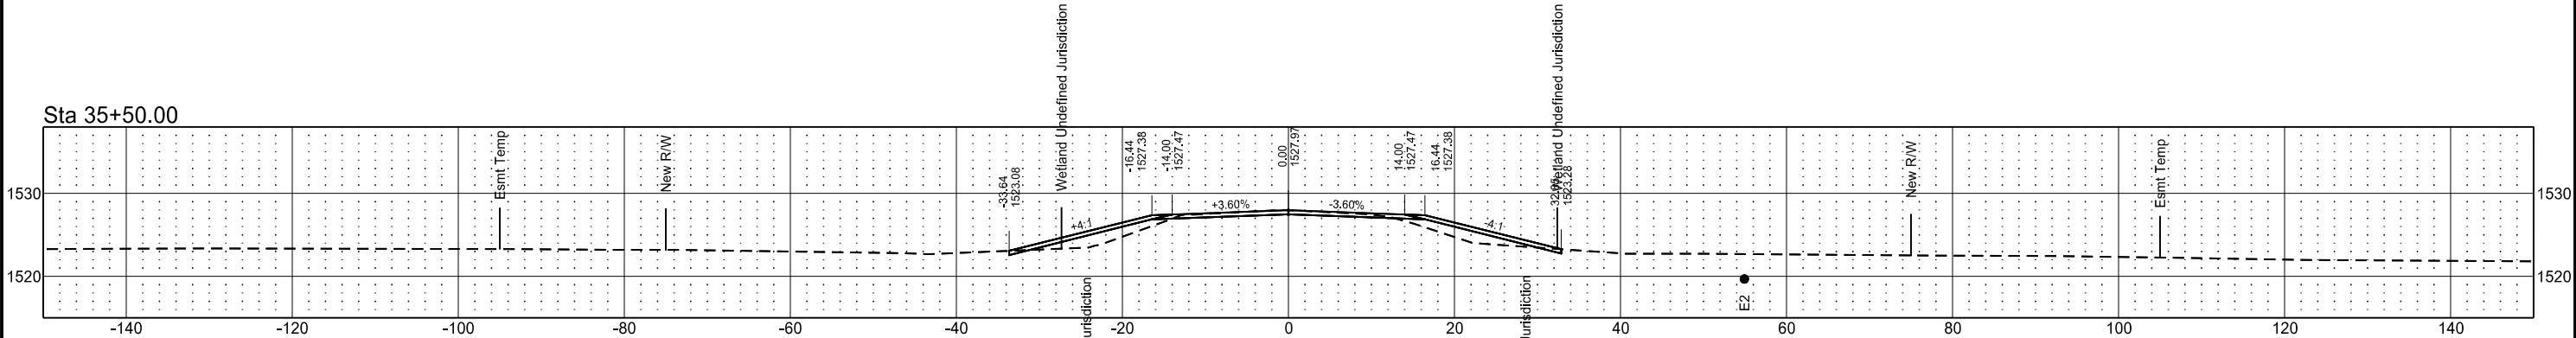

Sta 35+00.00

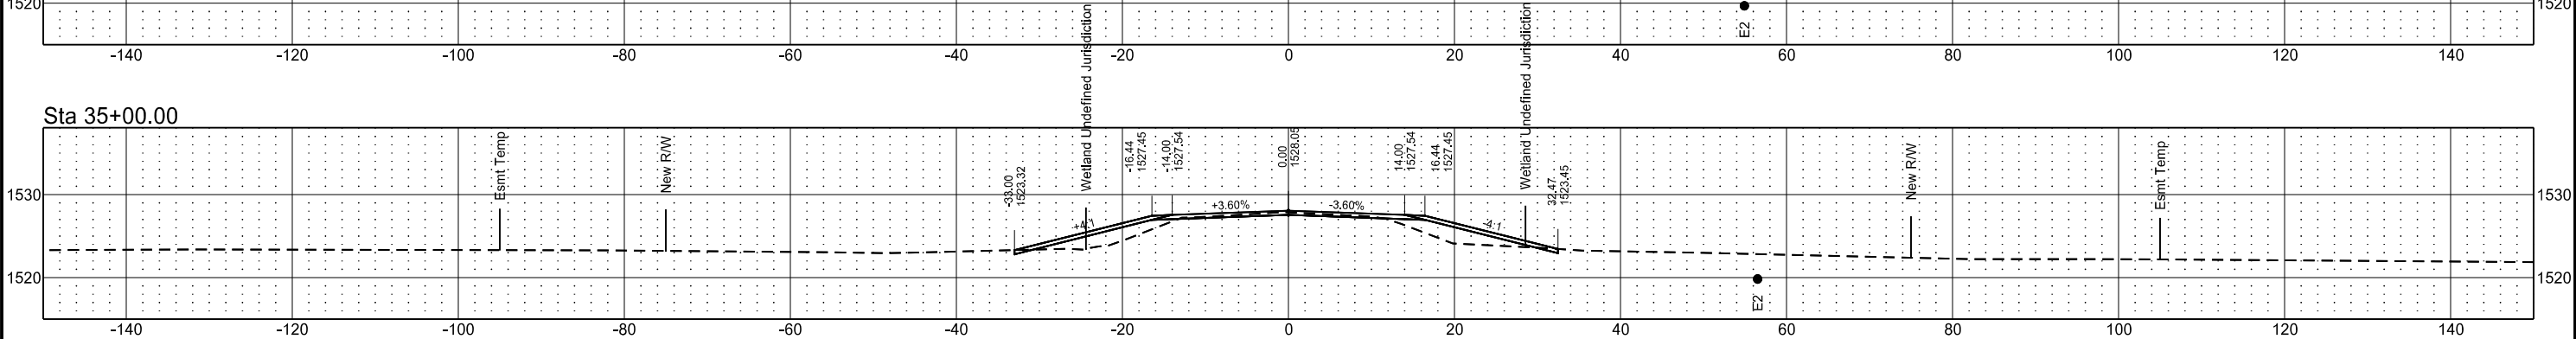

NDDOT ABBREVIATIONS

D-101-1

?	This is a special text character used in the labeling of existing features. It indicates a feature that has an unknown characteristic, potentially based on: lack of description, location accuracy or purpose.	C Gdrl	cable guardrail	Culv	culvert	FOS	factor of safety
Abn	abandoned	Calc	calculate	C&G	curb & gutter	Fed	Federal
Abut	abutment	CIP	cast iron pipe	CI	curb inlet	FP	feed point
Adj	adjusted	CB	catch basin	CR	curb ramp	Fn	fence
Aggr	aggregate	CRS	cationic rapid setting	C	cut	Fn P	fence post
Ahd	ahead	C Gd	cattle guard	Dd Ld	dead load	FO	fiber optic
ARV	air release valve	C To C	center to center	Defl	deflection	FD	field drive
Align	alignment	CL or $\varnothing$	centerline	Defm	deformed	F	fill
Al	alley	Ch	chain	DInt	delineate	FAA	fine aggregate angularity
Alt	alternate	Chnlk	chain-link	DIntr	delineator	FH	fire hydrant
Alum	aluminum	Ch Blk	channel block	Depr	depression	FI	flange
ADA	Americans with Disabilities Act	Ch Ch	channel change	Desc	description	Flrd	flared
&	and	Chk	check	Det	detail	FES	flared end section
Appr	approach	Chsld	chiseled	DWP	detectable warning panel	F Bcn	flashing beacon
Approx	approximate	Cir	circle	Dtr	detour	FA	flight auger sample
ACP	asbestos cement pipe	Cl	class	Dia or $\varnothing$	diameter	FL	flow line
Asph	asphalt	Clnt	clean-out	Dir	direction	Ftg	footing
AC	asphalt cement	Clr	clear	Dist	distance	FM	force main
Assmd	assumed	Cl&gr	clearing & grubbing	DM	disturbed material	Fnd	found
@	at	Comb.	combination	DB	ditch block	Fdn	foundation
Atten	attenuation	Coml	commercial	DG	ditch grade	Frac	fractional
ATR	automatic traffic recorder	Compr	compression	Dbl	double	Frwy	freeway
Ave	Avenue	CADD	computer aided drafting & design	Dn	down	Frt	front
Avg	average	Conc	concrete	Dwg	drawing	FF	front face
ADT	average daily traffic	CECB	concrete erosion control blanket	Dr	drive	F Disp	fuel dispenser
		Cond	conductor	Drw	driveway	FFP	fuel filler pipes
		Const	construction	DI	drop inlet	FLS	fuel leak sensor
		Cont	continuous	D	dry density	Furn	furnish/ed
		CSB	continuous split barrel sample				
		Contr	contraction				
		Contr	contractor				
Bk	back	CP	control point	Ea	each		
BF	back face	Coord	coordinate	Esmt	easement		
Balc	balcony	Cor	corner	E	East		
B Wire	barbed wire	Corr	corrected	EB	Eastbound		
Barr	barricade	CAES	corrugated aluminum end section	Elast	elastomeric		
Btry	battery	CAP	corrugated aluminum pipe	EL	electric locker		
BI	beehive inlet	CMES	corrugated metal end section	E Mtr	electric meter		
Beg	begin	CMP	corrugated metal pipe	EVSE	electric vehicle supply equipment		
BG	below grade	CPVCP	corrugated poly-vinyl chloride pipe	Elec	electric/al		
BM	bench mark	CSES	corrugated steel end section	EDM	electronic distance meter		
Bkwy	bikeway	CSFES	corrugated steel flared end section	Elev or El	elevation		
Bit	bituminous	CSP	corrugated steel pipe	Ellipt	elliptical		
Blk	block	CSTES	corrugated steel traversable end section	Emb	embankment		
BH	bore hole	Co	County	Emuls	emulsion/emulsified		
Bot	bottom	Crse	course	ES	end section		
Blvd	Boulevard	Ct	Court	Engr	engineer		
Bndry	boundary	Xarm	cross arm	ESS	environmental sensor station		
Brkwy	breakaway	Xbuck	cross buck	Eq	equal		
Br	bridge	Xsec	cross sections	Evgr	evergreen		
Bldg	building	Xing	crossing	Exc	excavation		
Bus.	business	Xrd	crossroad	Exst	existing		
BV	butterfly valve	Crn	crown	Exp	expansion		
Byp	bypass			Expy	Expressway		
				E	external of curve		
				Extru	extruded		

NORTH DAKOTA DEPARTMENT OF TRANSPORTATION	
07-01-14	
REVISIONS	
DATE	CHANGE
04-23-18	General Revisions
09-20-18	General Revisions
12-18-20	General Revisions
08-16-22	General Revisions
04-14-25	General Revisions



NDDOT ABBREVIATIONS

D-101-2

Galv galvanized
Gar garage
Gs L gas line
G Reg gas line regulator
GMV gas main valve
G Mtr gas meter
GSV gas service valve
GVP gas vent pipe
GV gate valve
Ga gauge
Gov government
Grd graded/grade
Grnd ground
GWM ground water monitor
Gdrl guardrail
Gtr gutter

H Plg H piling
Hdwl headwall
Ht height
Hel helical
HDPE high density polyethylene
HM high mast
HP high pressure
HPS high pressure sodium
HTCG high tension cable guardrail
Hwy highway
Hor horizontal
HBP hot bituminous pavement
HMA hot mix asphalt
Hyd hydrant
Ph hydrogen ion content

Id identification
Incl inclinometer tube
IMH inlet manhole
ID inside diameter
Inst instrument
Intchg interchange
Intmdt intermediate
Intscn intersection
Inv invert
IP iron pipe

Ln lane
Lg large
Lat latitude
Lt left
Lens lenses
Lvl level
Lvng leveling
Lht light
LP light pole
Ltg lighting
Liq liquid
LL liquid limit
Loc location
Long. longitude
Lp loop
LD loop detector
Lum luminaire

Mb mailbox
ML main line
MH manhole
Mkd marked
Mkr marker
Mkg marking
MA mast arm
Matl material
Max maximum

Meas measure
Mdn median
MD median drain
MC medium curing
MGS Midwest Guardrail System
MM mile marker
MP mile post
Min minimum
Misc miscellaneous
Mon monument
Mnd mound
Mtbl mountable
Mtd mounted
Mtg mounting
Mk muck

Neop neoprene
Ntwk network
N North
NE Northeast
NW Northwest
NB Northbound
No. or # number

Obsc obscure(d)
Ocpd occupied
Ocpy occupy
O/s offset
OC on center
C one dimensional consolidation
OC organic content
Orig original
O To O out to out
OD outside diameter
OH overhead

PMT pad mounted transformer
Pg pages
Pntd painted
Pr pair
Pnl panel
Pk park
PSD passing sight distance
Pvmt pavement
Ped pedestal
Ped pedestrian
PPP pedestrian pushbutton post
Pen. penetration
Perf perforated
Per. perimeter
Perm permanent
PL pipeline
Pl place
P&P plan & profile
PL plastic limit
Pl or $\overline{P}$ plate
Pt point
PE polyethylene
PVC polyvinyl chloride
PCC Portland Cement concrete
PP power pole
Preempt preemption
Prefab prefabricated
Prfmd or Pref preformed
Prep preperation
Press. pressure
PRV pressure relief valve
Prestr prestressed
Pvt private
PD private drive
Prod. production/produce
Prog programmed
Prop. property
Ppsd proposed
PB pull box

Qty quantity
Qtr quarter

Rad or R radius
RR railroad
Rlwy railway
Rsd raised
RC rapid curing
Rec record
Rcy recycle
RAP recycled asphalt pavement
RPCC recycled portland cement concrete
Ref reference
R Mkr reference marker
RM reference monument
RP reference point
Refl reflectorized
RCB reinforced concrete box
RCES reinforced concrete end section
RCFES reinforced concrete flared end section
RCP reinforced concrete pipe
RCPS reinforced concrete pipe sewer
RCTES reinforced concrete traversable end section
Reinf reinforcement
Res reservation
Res residence
Ret retaining
Rev reverse
Rt right
R/W right of way
Riv river
Rd road
Rdbd road bed
Rdwy roadway
RWIS roadway weather information system
Rk rock
Rt route

NORTH DAKOTA DEPARTMENT OF TRANSPORTATION	
07-01-14	
REVISIONS	
DATE	CHANGE
09-03-15	General Revisions
04-23-18	General Revisions
12-18-20	General Revisions
08-16-22	General Revisions
04-14-25	General Revisions



NDDOT ABBREVIATIONS

D-101-3

Salv	salvage(d)	Tel	telephone
San	sanitary sewer line	Tel B	Telephone Booth
Sec	section	Tel P	telephone pole
SL	section line	Tv	television
Sep	separation	Temp	temperature
Seq	sequence	Temp	temporary
Serv	service	TBM	temporary bench mark
Sht	sheet	T	thinwall tube sample
Shtng	sheeting	Ts	topsoil
Shldr	shoulder	Traf	traffic
Sw or Sdwk	sidewalk	TSCB	traffic signal control box
SD	sight distance	Tr	trail
SN	sign number	Transf	transformer
Sig	signal	Trans	transition
Sgl	single	TT	transmission tower
SRCP	slotted reinforced concrete pipe	TES	traversable end section
SC	slow curing	Trans	transverse
SS	slow setting	Trtd	treated
Sm	small	Trmt	treatment
S	South	Qc	triaxial compression
SE	Southeast	TERO	tribal employment rights ordinance
SW	Southwest	Tpl	triple
SB	Southbound	Typ	typical
Sp	spaces		
Spcl	special	Qu	unconfined compressive strength
SA	special assembly	Ugrnd	underground
SP	special provisions	Util	utility
G	specific gravity		
Spk	spike		
SB	split barrel sample	VG	valley gutter
SH	sprinkler head	Vap	vapor
SV	sprinkler valve	Vert	vertical
Sq	square	VCP	vitrified clay pipe
Stk	stake	Vol	volume
Std	standard	VSFS	vehicle speed feedback sign
N	standard penetration test		
Std Specs	standard specifications	Wkwy	walkway
Stm L	steam line	W	water content
SEC	steel encased concrete	WGV	water gate valve
SMA	stone matrix asphalt	WL	water line
SSD	stopping sight distance	WM	water main
SD	storm drain	WMV	water main valve
St	street	W Mtr	water meter
SPP	structural plate pipe	WSV	water service valve
SPPA	structural plate pipe arch	WW	water well
Str	structure	Wrng	wearing
Subd	subdivision	WIM	weigh in motion
Sub	subgrade	W	west
Sub Prep	subgrade preperation	WB	westbound
Ss	subsoil	Wrng	wiring
SS	supplement specification	W/	with
Supp	supplemental	W/o	without
Surf	surfacing		
Surv	survey		
Sym	symmetrical		

NORTH DAKOTA DEPARTMENT OF TRANSPORTATION	
07-01-14	
REVISIONS	
DATE	CHANGE
09-03-15	General Revisions
04-23-18	General Revisions
12-18-20	General Revisions
08-16-22	General Revisions
04-14-25	General Revisions



NDDOT ABBREVIATIONS

D-101-4

MEASUREMENTS

ac	acres
A	ampere
Bd Ft	board feet
Cd	candela
cm	centimeter
C	coulomb
CF	cubic feet
m3	cubic meter
m3/s	cubic meters per second
CY	cubic yard
CY/mi	cubic yards per mile
D or Deg	degree
F	Fahrenheit
F	farad
ft	feet/foot
Gal	gallon
G	giga
Ha	hectare
H	henry
Hz	hertz
hr	hour(s)
in.	inch
J	joule
K	kelvin
kN	kilo newton
kPa	kilo pascal
kg	kilogram
kg/m3	kilogram per cubic meter
km	kilometer
K	Kip(s)
LF	linear foot
L	litre
Lm	lumen
L sum	lump sum
Lx	lux
M Hr	man hour
M	mega
m	meter
m/s	meters per second
mi	mile
mL	milliliter
mm	millimeter
mm/hr	millimeters per hour
n	nano
N	newton
Pa	pascal
lb	pounds
sec	seconds
S	siemens
SF	square feet
km2	square kilometer
m2	square meter
SY	square yard
Sta Yd	station yards
SI	Systems International

T	tesla
T/mi	tons per mile
V	volt
W	watt
Wb	weber

SURVEY DESCRIPTIONS

Az	azimuth
Bs	backsight
Brg	bearing
BP Cap	blue plastic cap
BS	both sides
BC	brass cap
CC	closing corner
CS	curve to spiral
Eq	equation
E	external of curve
FS	far side
FB	field book
Fs	foresight
Geod	geodetic
GIS	Geographical Information System
GPS	Global Positioning System
HI	height of instrument
IM	iron monument
I Pn	iron pin
LS	Land Surveyor (licensed)
LSIT	Land Surveyor In Training
L	length of curve
LC	long chord
LB	level book
MC	meander corner
Mer	meridian
M	mid ordinate of curve
NGS	National Geodetic Survey
NS	near side
Obsn	observation
Off Loc	office location
OP Cap	orange plastic cap
PK	Parker-Kalon nail
P Cap	plastic cap
PP Cap	pink plastic cap
PCC	point of compound curve
PC	point of curve
PI	point of intersection
PRC	point of reverse curvature
PT	point of tangent
POC	point on curve
POT	point on tangent
RTP	random traverse point
Rge	range
RP Cap	red plastic cap
SC	spiral to curve
SC	standard corner
ST	spiral to tangent
Sta	station
SE	superelevation
Tan	tangent
T	tangent (semi)
TS	tangent to spiral
Twp	township
TB	transit book
TP	traverse point
TP	turning point
USC&G	US Coast & Geodetic Survey
USGS	US Geologic Survey
VC	vertical curve
WC	witness corner
WGS	World Geodetic System
YP Cap	yellow plastic cap
Z	zenith

SOIL TYPES

Cl	clay
Cl F	clay fill
Cl Hvy	clay heavy
Cl Lm	clay loam
Co S	coal slack
C Gr	coarse gravel
CS	coarse sand
FS	fine sand
Gr	gravel
Lig Co	lignite coal
Lig Sl	lignite slack
Lm	loam
Rk	rock
Sd	sand
Sdy Cl	sandy clay
Sdy Cl Lm	sandy clay loam
Sdy Fl	sandy fill
Sdy Lm	sandy loam
Sc	scoria
Sh	shale
Si Cl	silt clay
Si Cl Lm	silty clay loam
Si Lm	silty loam

NORTH DAKOTA DEPARTMENT OF TRANSPORTATION	
07-01-14	
REVISIONS	
DATE	CHANGE
12-18-20	Sheet Added - Continued from D-101-3 General Revisions
4-14-25	



NDDOT UTILITY COMPANY AND ORGANIZATION ABBREVIATIONS

D-101-10

702COM
ACCENT
AGASSIZ WU
AGC
ALL PL
ALL SEAS WU
AMOCO PI
AMRDA HESS
AT&T
B PAW
BAKER ELEC
BASIN ELEC
BEK TEL
BELLE PL
BLM
BNSF
BOEING
BRNS RWD
BURK-DIV ELEC
BURL WRD
CABLE ONE
CABLE SERV
CAP ELEC
CASS CO ELEC
CASS RWU
CAV ELEC
CBLCOM
CENEX PL
CENT PL WATER DIST
CENT PWR ELEC
CENTURYLINK
COE
CONS COMM
CONS TELCOM
CONT RES
CPR
D O E
DAK CARR
DAK CENT TEL
DAK RWD
DGC
DICKY R NET
DICKY WRD
DICKY TEL
DNRR
DOME PL
DVELEC
DVMW
E CENT REG WD
ENBRDG
ENVENTIS
EQUINOR
FALK MNG
FHWA
G FKS-TRL WD
GETTY TRD & TRAN
GLDN W ELEC

702 Communications
Accent Communications
Agassiz Water Users District
Associated General Contractors of America
Alliance Pipeline
All Seasons Water Users District
Amoco Pipeline Company
Amerada Hess Corporation
AT&T Corporation
Bear Paw Energy Incorporated
Baker Electric
Basin Electric Cooperative Incorporated
Bek Communications Cooperative
Belle Fourche Pipeline Company
Bureau of Land Management
Burlington Northern Santa Fe Railway
Boeing
Barnes Rural Water District
Burke-Divide Electric Cooperative
Burleigh County Water Resource District
Cable One
Cable Services
Capital Electric Cooperative Incorporated
Cass County Electric Cooperative
Cass Rural Water Users District
Cavalier Rural Electric Cooperative
Cablecom Of Fargo
Cenex Pipeline
Central Pipe Line Water District
Central Power Electric Cooperative
CenturyLink
Corps of Engineers
Consolidated Communications
Consolidated Telcom
Continental Resource Inc
Canadian Pacific Railway
Department Of Energy
Dakota Carrier Network
Dakota Central Telephone
Dakota Rural Water District
Dakota Gasification Company
Dickey Rural Networks
Dickey County Water Resource District
Dickey Telephone
Dakota Northern Railroad
Dome Pipeline Company
Dakota Valley Electric Cooperative
Dakota, Missouri Valley & Western
East Central Water District
Enbridge Pipelines Incorporated
Enventis Telephone
Equinor Pipeline
Falkirk Mining Company
Federal Highway Administration
Grand Forks-traill Water District
Getty Trading & Transportation
Golden West Electric Cooperative

GTR RAMSEY WD
GT PLNS NAT GAS
HALS TEL
IDEA1
INT-COMM TEL
KANEB PL
KEM ELEC
KOCH GATH SYS
LKHD PL
LWR YELL R ELEC
LUMEN
MCKNZ CON
MCKNZ ELEC
MCKNZ WRD
MCLEOD
MCLN ELEC
MCLN-SHRDN R WAT
MDU
MIDCO
MIDSTATE TEL
MINOT CABLE
MINOT TEL
MISS VALL COMM
MISS W W S
MNKOTA PWR
MOR-GRAN-SOU ELEC
MOUNT-WILLI ELEC
MLGC
MUNICIPAL
MUNICIPAL
N CENT ELEC
N PRAIR REG WD
ND PKS & REC
ND TEL
NDDOT
NE REG WD
NDSU SOIL SCI DEPT
NEMONT TEL
NODAK R ELEC
NOON FRMS TEL
NPR
NSP
NTHN BRDR PL
NTHN PLNS ELEC
NTHWSTRN REF
NW COMM
NWRWD
ONEOK
OSHA
OTTR TL PWR
PAAP
P L E M
POLAR COM
PVT ELEC
QWEST
R&T REG WD

Greater Ramsey Water District
Great Plains Natural Gas Company
Halstad Telephone Company
Idea1
Inter-Community Telephone Company
Kaneb Pipeline Company
Kem Electric Cooperative Incorporated
Koch Gathering Systems Incorporated
Lakehead Pipeline Company
Lower Yellowstone Rural Electric
Lumen Technologies Incorporated
McKenzie Consolidated Telcom
McKenzie Electric Cooperative
McKenzie County Water Resource District
McLeod USA
McLean Electric Cooperative
McLean-Sheridan Rural Water District
Montana-dakota Utilities
MidContinent Communications
Midstate Telephone Company
Minot Cable Television
Minot Telephone Company
Missouri Valley Communications Incorporated
Missouri West Water System
Minnkota Power
Mor-gran-sou Electric Cooperative
Mountrail-williams Electric Cooperative
Moore & Liberty - Griggs County
City Water And Sewer
City Of '.....'
North Central Electric Cooperative
North Prairie Regional Water District
North Dakota Parks And Recreation
North Dakota Telephone Company
North Dakota Department of Transportation
Northeast Regional Water District
NDSU Soil Science Department
Nemont Telephone
Nodak Rural Electric Cooperative
Noonan Farmers Telephone Company
Northern Plains Railroad
Northern States Power
Northern Border Pipeline
Northern Plains Electric Cooperative Incorporated
Northwestern Refinery Company
Northwest Communication Cooperation
Northwest Rural Water District
Oneok gas
Occupational Safety and Health Administration
Otter Tail Power Company
Plains All American Pipeline
Praieliands Energy Marketing
Polar Communications
Private Electric
Qwest Communications
R & T Water District

RED RIV COMM
RESVTN TEL
ROBRTS TEL
R-RIDER ELEC
RRVW
S CENT REG WD
SE W U
SCOTT CABLE
SHERDN ELEC
SHEYN VLY ELEC
SKYTECH
SLOPE ELEC
SOURIS RIV TELCOM
ST WAT COMM
STATE LN WATER
STER ENG
STUT RWD
SW PL PRJ
SWWA
SUNOCO
T M C
TCI
TESORO GHG PLNS PL
TRI-CNTY WU
TRL CO WRD
UNTD TEL
UPPR SOUR WD
US SPRINT
USAF MSL CABLE
USFWS
USW COMM
VRNDRY ELEC
W RIV TEL
WAPA
WAWSA
WEB
WILLI WRD
WILSTN BAS PL
WLSH RWD
WOLVRTN TEL
XLENER
YSVR

Red River Communications
Reservation Telephone
Roberts Company Telephone
Roughrider Electric Cooperative
Red River Valley & Western Railroad
South Central Regional Water District
Southeast Water Users Incorporated
Scott Cable Television Dickinson
Sheridan Electric Cooperative
Sheyenne Valley Electric Cooperative
Skyland Technologies Incorporated
Slope Electric Cooperative Incorporated
Souris River Telecommunications
State Water Commission
State Line Water Cooperative
Sterling Energy
Stutsman Rural Water District
Southwest Pipeline Project
Southwest Water Authority
Sunoco LP
Turtle Mountain Communications
TCI of North Dakota
Tesoro High Plains Pipeline
Tri-County Water Users Incorporated
Traill County Water Resource District
United Telephone
Upper Souris Water District
U.S. Sprint
U.S.A.F. Missile Cable
US Fish and Wildlife Service
U.S. West Communications
Verendrye Electric Cooperative
West River Telephone Incorporated
Western Area Power Administration
Western Area Water Supply Authority
W. E. B. Water Development Association
Williams County Water Resource District
Williston Basin Interstate Pipeline Company
Walsh Water Rural Water District
Wolverton Telephone
Xcel Energy
Yellowstone Valley Railroad






NORTH DAKOTA DEPARTMENT OF TRANSPORTATION	
07-01-14	
REVISIONS	
DATE	CHANGE
04-23-18 09-20-18 12-18-20 08-16-22 04-14-25	General Revisions General Revisions General Revisions General Revisions General Revisions










LINE STYLES





D-101-20

Existing Topography

     
	Existing Ground Void
	Existing Cemetary Boundary
	Existing Box Culvert Bridge
	Existing Concrete Surface
	Existing Drainage Structure
	Existing Gravel Surface
	Existing Riprap
	Existing Dirt Surface
	Existing Asphalt Surface
	Existing Tie Point Line
	Existing Railroad Centerline
	Existing Guardrail Cable
	Existing Guardrail Metal
	Existing Edge of Water
	Existing Fence
	Existing Railroad
	Existing Field Line
	Exst Flow
	Existing Curb
	Existing Valley Gutter
	Existing Driveway Gutter
	Existing Curb and Gutter
	Existing Mountable Curb and Gutter

       	Existing 3-Cable w Posts
	Site Boundary
	Existing Berm, Dike, Pit, or Earth Dam
	Existing Ditch Block
	Existing Tree Boundary
	Existing Brush or Shrub Boundary
	Existing Retaining Wall
	Existing Planter or Wall
	Existing W-Beam Guardrail with Posts
	Existing Railroad Switch
	Gravel Pit - Borrow Area
	Existing Wet Area-Vegetation Break
	Existing High Tension Cable Guardrail
	Existing High Tension Cable Guardrail with Posts




Proposed Topography

    	3-Cable w Posts
	Flow
	Fence
	Remove Line
	Wall
	Retaining Wall (Plan View)
	W-Beam w Posts
	High Tension Cable Guardrail with Posts




Existing Utilities

 	Existing Electrical
	Existing Fiber Optic Line
	Existing TV Fiber Optic
	Existing Gas Pipe
	Existing Overhead Utility Line
	Existing Power
	Existing Fuel Pipeline
	Existing Undefined Above Ground Pipe Line
	Existing Sanitary Sewer
	Existing Sanitary Force Main
	Existing Storm Drain
	Existing Storm Drain Force Main
	Existing Culvert
	Existing Telephone Line
	Existing TV Line
	Existing Water or Steam Line
	Existing Under Drain
	Existing Slotted Drain
	Existing Conduit
	Existing Conductor
	Existing Down Guy Wire Down Guy
	Existing Underground Vault or Lift Station

Proposed Utilities

   	24 Inch Pipe
	Reinforced Concrete Pipe
	Under Drain
	Edge Drain

Traffic Utilities

   	Conductor
	Fiber Optic
	Existing Loop Detector
	Existing Double Micro Loop Detector
	Micro Loop Detector Double
	Existing Micro Loop Detector
	Micro Loop Detector
	Signal Head with Mast Arm
	Existing Signal Head with Mast Arm

Sign Structures

	Existing Overhead Sign Structure
	Existing Overhead Sign Structure Cantilever
	Overhead Sign Structure Cantilever

NORTH DAKOTA
DEPARTMENT OF TRANSPORTATION

07-01-14

REVISIONS

DATE	CHANGE
09-23-16	Added and Revised Items, Organized by Functional Groups
12-18-20	General Revisions

KIRK J. HOFF

REGISTERED

PROFESSIONAL

PE-4683

ENGINEER


NORTH DAKOTA

12 18 2020





LINE STYLES

D-101-21



Right Of Way

 	Easement
	Existing Easement
	Right of Way
	Existing Right of Way
	Existing Right of Way Railroad
	Existing Right of Way Not State Owned
	Existing Government Lot Line
	Existing Adjacent Block Lines
	Existing Adjacent Lot Lines
	Existing Adjacent Property Line
	Existing Adjacent Subdivision Lines
	Sight Distance Triangle Line
	Dimension Leader

Boundary Control

    	Existing City Corporate Limits or Reservation Boundary
	Existing State or International Line
	Existing Township
	Existing County
	Existing Section Line
	Existing Quarter Section Line
	Existing Sixteenth Section Line
	Existing Centerline
	Tangent Line

Cross Sections and Typicals

  	Existing Ground
	Existing Topsoil (Cross Section View)
	Existing Ground Void (Not Surveyed)
	Existing Concrete
	Existing Aggregate (Cross Section View)
	Existing Curb and Gutter (Cross Section View)
	Existing Asphalt (Cross Section View)
	Existing Reinforcement Rebar

Geotechnical

	Geotextile Fabric Type D
	Geogrid
	Geotextile Fabric Type R
	Geotextile Fabric Type R1
	Geotextile Fabric Type RR
	Geotextile Fabric Type S

	Subgrade Reinforcement
	Failure Line

Countours

	Depression Contours
	Supplemental Contour



Profile

	Subgrade, Subcut or Ditch Grade
	Topsoil Profile

Striping

	Centerline Pavement Marking
	Barrier with Centerline Pavement Marking
	Barrier Pavement Marking
	Stripe 4 IN Dotted Extension White
	Stripe 8 IN Dotted Extension White
	Stripe 8 IN Lane Drop

Pavement Joints

  	Doweled Joint
	Tie Bar 30 Inch 4 Foot Center to Center
	Tie Bar 18 Inch 3 Foot Center to Center
	Tie Bar at Random Spacing



Bridge Details

	Small Hidden Object
	Large Hidden Object
	Phantom Object
	Existing Conditions Object
	Centerline Main
	Centerline Secondary
	Excavation Limits
	Proposed Ground
	Sheet Piling

Erosion Control

	Limits of Const Transition Line
	Bale Check
	Rock Check
	Floating Silt Curtain
	Silt Fence
	Excavation Limits
	Fiber Rolls

Environmental

  	Wetland Mitigation
	Existing Wetland Easement USFWS
	Existing Wetland Jurisdictional
	Existing Wetland
	Tree Row

NORTH DAKOTA
DEPARTMENT OF TRANSPORTATION

07-01-14

REVISIONS

DATE	CHANGE
09-23-16	Added and Revised Items, Organized by Functional Groups General Revisions
12-18-20	

KIRK J. HOFF

REGISTERED

PROFESSIONAL

PE-4683

ENGINEER

NORTH DAKOTA

12 18 2020

SYMBOLS

D-101-30



North Arrow (Half Scale)

Alignment Data Point

Alignment Monument

Spot Elevation

Existing Miscellaneous Spot

Existing Access Control Arrow

Existing Benchmark

Reset USGS Marker

Iron Monument Found

Iron Pin R/W Monument

Property Corner

Iron Pin Reference Monument

Right of Way Marker (Exst, Ppsd, Reset)

Existing Federal Reference Corner

Existing Section Corner (Full, Quarter, Sixteenth, Meander)

Existing Witness Corner

Existing Control Point (CP, GPS-RTK, TRI)

Existing Traverse PI Aerial Panel

Existing Reference Marker Point NGS

Existing EFB Misc

Existing Bush or Shrub

Existing Large Evergreen Tree

Existing Small Evergreen Tree

Existing Large Tree

Existing Small Tree

Existing Tree Trunk

Cairn or Stone Circle

Existing Artifact

Existing Satellite Dish

Existing Weather Station

Existing Windmill or Tower

Reinforced Pavement

Continuous Split Barrel Sample

Flight Auger Sample

Split Barrel Sample

Thinwall Tube Sample

Standard Penetration Test

Inclinometer Tube

Excavation Unit

Existing Ground Water Well Bore Hole

NORTH DAKOTA DEPARTMENT OF TRANSPORTATION	
07-01-14	
REVISIONS	
DATE	CHANGE
12-18-20	General Revisions

KIRK J. HOFF

REGISTERED

PROFESSIONAL

PE-4683

ENGINEER

NORTH DAKOTA

12 18 2020

SYMBOLS

D-101-31

					Flexible Delineator					Highway Sign (Exst, Ppsd)
					Flexible Delineator Type A (Exst, Ppsd)					Mile Post Type A (Exst-Ppsd-Reset)
					Flexible Delineator Type B (Exst, Ppsd)					Mile Post Type B (Exst, Ppsd)
					Flexible Delineator Type C (Exst, Ppsd)					Mile Post Type C (Exst, Ppsd)
					Flexible Delineator Type D (Exst, Ppsd)					Object Marker Type I (Exst, Ppsd)
					Flexible Delineator Type E (Exst, Ppsd)					Object Marker Type II (Exst, Ppsd)
					Delineator Type A (Exst, Ppsd, Diamond Grade-Reset)					Object Marker Type III (Exst, Ppsd)
					Delineator Type B (Exst, Ppsd, Diamond Grade-Reset)					Existing Reference Marker
					Delineator Type C (Exst, Ppsd, Diamond Grade)					Road Closure Gate 18 Ft (Exst, Ppsd)
					Delineator Type D (Exst, Ppsd, Diamond Grade)					Road Closure Gate 28 Ft (Exst, Ppsd)
					Delineator Type E (Exst, Ppsd, Diamond Grade)					Road Closure Gate 40 Ft (Exst, Ppsd)
					Barricade (Type I, Type II, Type III)					Existing Railroad Battery Box
					Arrow Panel (Caution Mode, Double Direction, Left Directional, Right Directional, Sequencing, Truck Mounted)					Existing RR Profile Spot
					Attenuation Device					Existing Railroad Crossbuck
					Truck Mounted Attenuator					Existing Railroad Frog
					Delineator Drums					Existing Mailbox (Private, Federal)
					Flagger					
					Tubular Marker					
					Traffic Cone					
					Back to Back Vertical Panel Sign					

NORTH DAKOTA DEPARTMENT OF TRANSPORTATION	
07-01-14	
REVISIONS	
DATE	CHANGE
12-18-20	General Revisions



12 18 2020

SYMBOLS

D-101-32

	Existing Luminaire			High Mast Light Standard 3 Luminaire (Exst, Ppsd)		Existing Traffic Signal Standard			
	Luminaire LED			High Mast Light Standard 4 Luminaire (Exst, Ppsd)				Pull Box (Exst-Ppsd-Undefined)	
	Existing Light Standard Luminaire			High Mast Light Standard 5 Luminaire (Exst, Ppsd)				Intelligent Transportation Pull Box (Exst, Ppsd)	
	Relocate Light Standard			High Mast Light Standard 6 Luminaire (Exst, Ppsd)				Transformer (Exst, Ppsd)	
	Light Standard Light LED Luminaire			High Mast Light Standard 7 Luminaire (Exst, Ppsd)				Power Pole (Exst-Ppsd-with Transformer)	
	Light Standard 35 Watt High Pressure Sodium Vapor Luminaire			High Mast Light Standard 8 Luminaire (Exst, Ppsd)				Wood Pole (Exst, Ppsd)	
	Light Standard 50 Watt High Pressure Sodium Vapor Luminaire			High Mast Light Standard 9 Luminaire (Exst, Ppsd)				Pedestrian Push Button Post (Exst, Ppsd)	
	Light Standard 70 Watt High Pressure Sodium Vapor Luminaire			High Mast Light Standard 10 Luminaire (Exst, Ppsd)				Existing Pole	
	Light Standard 100 Watt High Pressure Sodium Vapor Luminaire			Overhead Sign Structure Load Center (Exst, Ppsd)				Existing Telephone Pole	
	Light Standard 150 Watt High Pressure Sodium Vapor Luminaire			Traffic Signal Controller (Exst, Ppsd)				Existing Post	
	Light Standard 200 Watt High Pressure Sodium Vapor Luminaire			Pad Mounted Traffic Signal Controller (Exst, Ppsd)					Connection Conductor (Ground, Neutral, Phase 1, Phase 2)
	Light Standard 250 Watt High Pressure Sodium Vapor Luminaire			Flashing Beacon (Exst, Ppsd)					
	Light Standard 310 Watt High Pressure Sodium Vapor Luminaire			Concrete Foundation (Exst, Ppsd)					
	Light Standard 400 Watt High Pressure Sodium Vapor Luminaire			Pipe Mounted Flasher (Exst, Ppsd)					
	Light Standard 700 Watt High Pressure Sodium Vapor Luminaire			Pad Mounted Feed Point (Exst, Ppsd)					
	Light Standard 1000 Watt High Pressure Sodium Vapor Luminaire			Pipe Mounted Feed Point with Pad (Exst, Ppsd)					
	Emergency Vehicle Detector			Pole Mounted Feed Point (Exst, Ppsd)					
	Video Detection Camera			Junction Box (Exst, Ppsd)					
				Existing Pedestrian Head with Number					
				Existing Signal Head					
				Pole Mounted Head					
				Existing Lighting Standard Pole					

NORTH DAKOTA DEPARTMENT OF TRANSPORTATION	
07-01-14	
REVISIONS	
DATE	CHANGE
12-18-20	General Revisions



KIRK J. HOFF
REGISTERED
PROFESSIONAL ENGINEER

NORTH DAKOTA DEPARTMENT OF TRANSPORTATION	
07-01-14	
REVISIONS	
DATE	CHANGE
12-18-20	General Revisions



12 18 2020

SYMBOLS

D-101-33

			Existing Manhole (Electrical, Gas, Telephone)		Cap or Stub Exst Gas, Exst Sanitary, Exst Storm Drain, Ppsd Storm Drain, Exst Water
			Water Manhole (Exst, Exst with Valve)		Existing Pedestal Electrical, Telephone, Fiber Optic Telephone, TV, Fiber Optic TV, Undefined
			Sanitary Sewer Manhole (Exst, Ppsd, Exst with Valve)		Existing Pipe Vent Gas, Fuel, Sanitary, Storm Drain, Water, Undefined
			Sanitary Force Main Manhole (Exst, Ppsd, Exst with Valve)		Valve Exst Gas, Exst Water, Ppsd Water, Exst Undefined
			Storm Drain Manhole (Exst, Ppsd, Exst with Inlet, Ppsd with Inlet)		Pump Sanitary, Storm Drain, Exst Water
			Force Main Storm Drain Manhole (Exst, Exst with Valve)		Corrugated Metal End Section (18, 24, 30, 36, 42, 48, 54, 60 Inch)
			Manhole (Ppsd, Ppsd 48 Inch, Exst Undefined)		Reinforced Concrete End Section (18, 24, 30, 36, 42, 48, 54, 60 Inch)
			Existing Water Appurtenance		Existing Utility Marker
			Sprinkler Head (Exst, Ppsd)		Existing Meter
			Fire Hydrant (Exst, Ppsd)		Existing Fuel Dispensers
			Cleanout (Exst Sanitary, Underdrain)		Existing Fuel Filler Pipes
			Existing Catch Basin Inlet (Round, Square)		Existing Fuel Leak Sensors
			Existing Curb Inlet (Round, Square)		
			Existing Slotted Reinforced Concrete Pipe		
			Catch Basin (Riser 30 Inch, Beehive, Type A)		
			Inlet Mountable Curb (Type A, Type B)		
			Inlet Saddle Base (Type 1, Type 2)		
			Inlet Special (Catch Basin, Type 1, Type A)		
			Inlet (Tee, Type 1, Type 2, Type 2 Double)		
			Median Drain		
			Headwall (Exst, Ppsd, Ppsd Single with Vegetation Barrier, Ppsd Double with Vegetation Barrier)		

NORTH DAKOTA DEPARTMENT OF TRANSPORTATION	
07-01-14	
REVISIONS	
DATE	CHANGE
12-18-20	General Revisions Sheet added - Continued from D-101-32

KIRK J. HOFF
REGISTERED
PROFESSIONAL
PE-4683
ENGINEER
NORTH DAKOTA
12 18 2020

Cross Section Legend

D-101-40

Description	Longitudinal Parallel to Roadway	Transverse Perpendicular to Roadway*
Cable Line	● CBL1	● CBL2
Conduit Line	● CDU1	● CDU2
Electric Line	● E1	● E2
Fiber Optic Line	● F1	● F2
Gas Main Line	● GM1	● GM2
Gas Service Line	● GS1	● GS2
Gas Transmission Line	● GT1	● GT2
Fuel Pipeline	● PL1	● PL2
Sanitary Sewer Force Main	● SSF1	● SSF2
Sanitary Sewer	● SS1	● SS2
Steam Line	● STE1	● STE2
Storm Drain (Assumed Depth)	● SD1	● SD2
Telephone Line	● T1	● T2
TV Line	● TV1	● TV2
Water Main Line	● WM1	● WM2
Water Service Line	● WS1	● WS2


Description	Longitudinal Parallel to Roadway	Transverse Perpendicular to Roadway*
Overhead Power Transmission Line	↑ OHT1	↑ OHT2
Overhead Line	↑ OH1	↑ OH2

Light Standard - Multiple Variations
Concrete
Steel
Wood
with Traffic Signal


Pole - Multiple Variations
Utility
Brace
Feed Point
Guy
Power
Power Structure
Power with Light
Power with Transformer

Manhole - Multiple Variations
Electric
Fiber Optic
Gas
Inlet
Sanitary Force Main
Sanitary
Sanitary with Valve
Steam
Storm
Storm Force Main
Storm with Valve
Telephone
Water
Water with Meter
Water with Valve
Water with Air Release Valve

* Usually the transverse utilities are shown on a cross section with 2 or more symbols.
The utility runs from one symbol to the other, but the connection may not be shown.

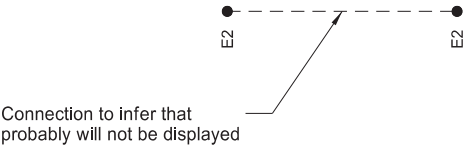


When storm drain invert elevations are NOT used to draw pipe, they will appear as shown to the left. When invert elevations are used to draw pipe, they will be a cross section similar to the graphics shown below.

 

NORTH DAKOTA DEPARTMENT OF TRANSPORTATION	
9-20-18	
REVISIONS	
DATE	CHANGE
6/14/2023	CADD Standards Update






06/14/23

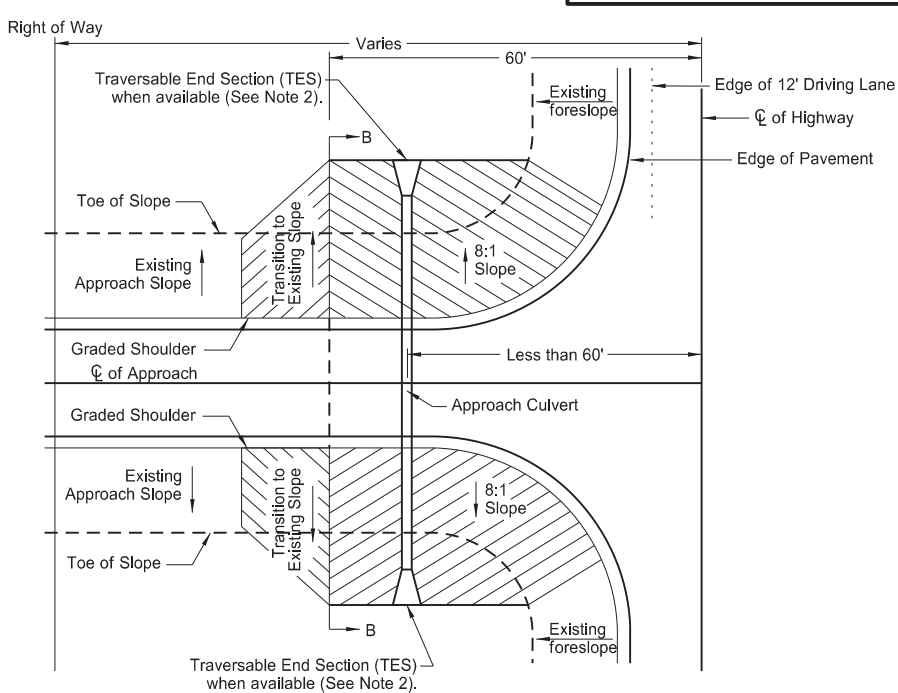



CASE 2
APPROACH PIPE LOCATED
LESS THAN 60' FROM C

CRITERIA FOR RURAL APPROACH TYPES			
	Field Drives	Private Drives	Low Volume Public Roads
Radius	R=40 ft	R=40 ft	R=50 ft
Maximum Grade	10%	7%	7%
Storage Platform	24 ft	24 ft	50 ft
Vertical Curve Length	10 ft	10 ft	Varies (Min. 20 mph)

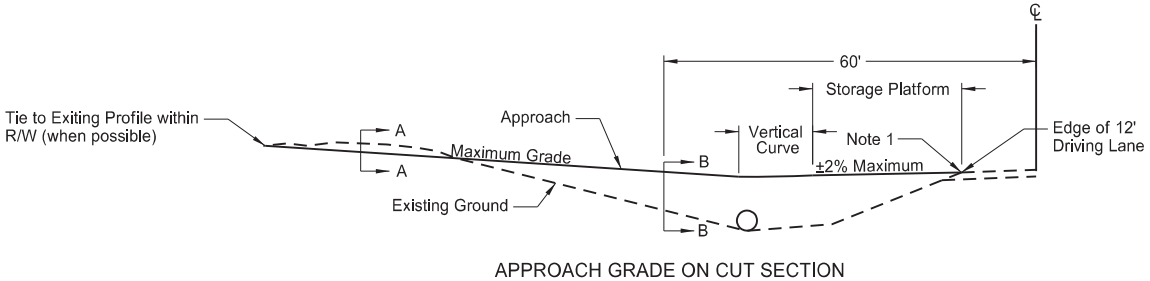
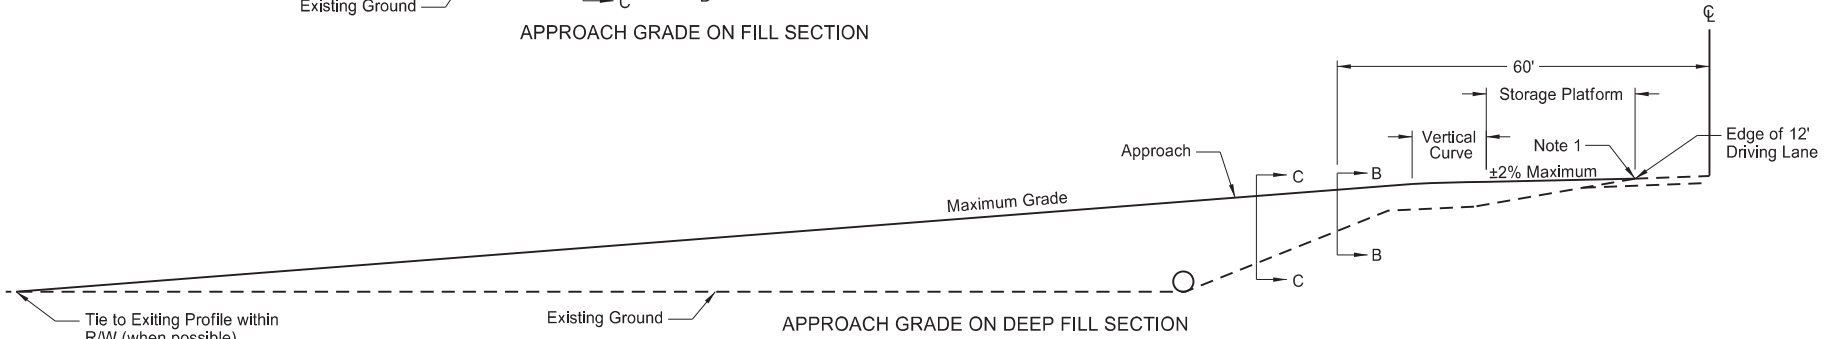
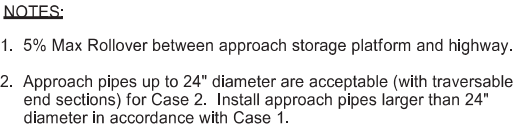


06/29/22


EROSION AND SILTATION CONTROL
EROSION CONTROL BLANKET INSTALLATION

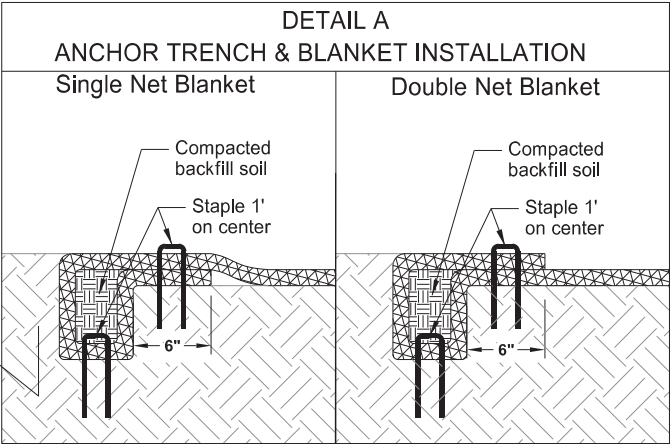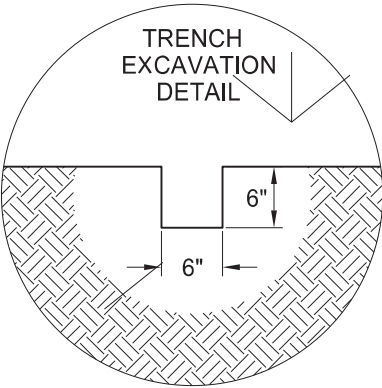


NOTE:
If a Single Net Blanket is used, the side with the netting should be on the top once the blanket is installed.

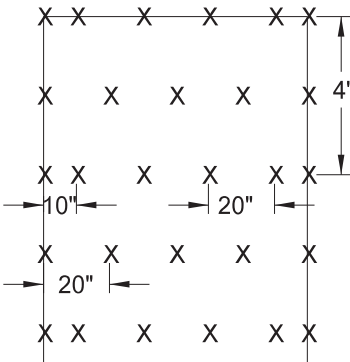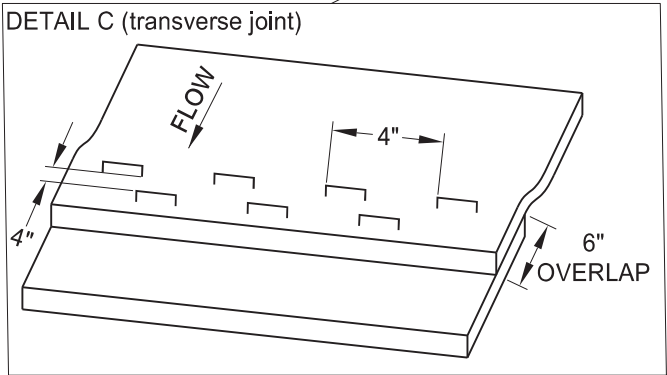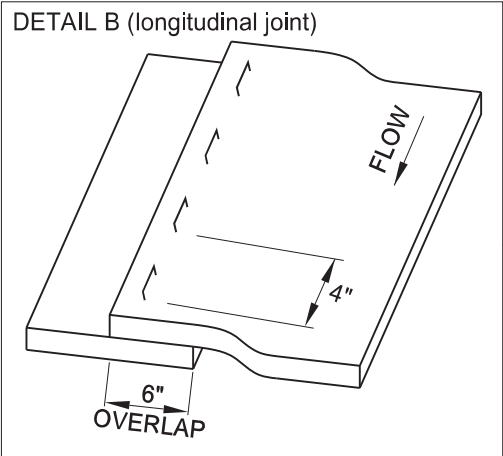

STAPLE PATTERN
(3.8 staples per square yard)

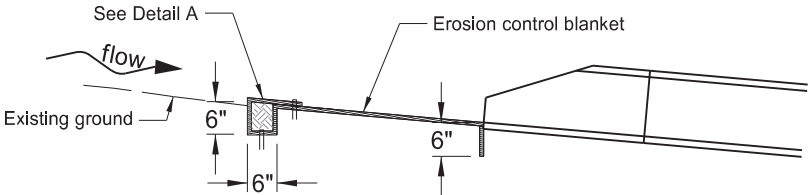


PIPE INLETS

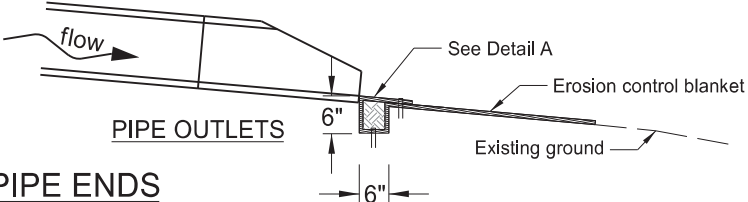

PIPE OUTLETS

INSTALLATION AT PIPE ENDS

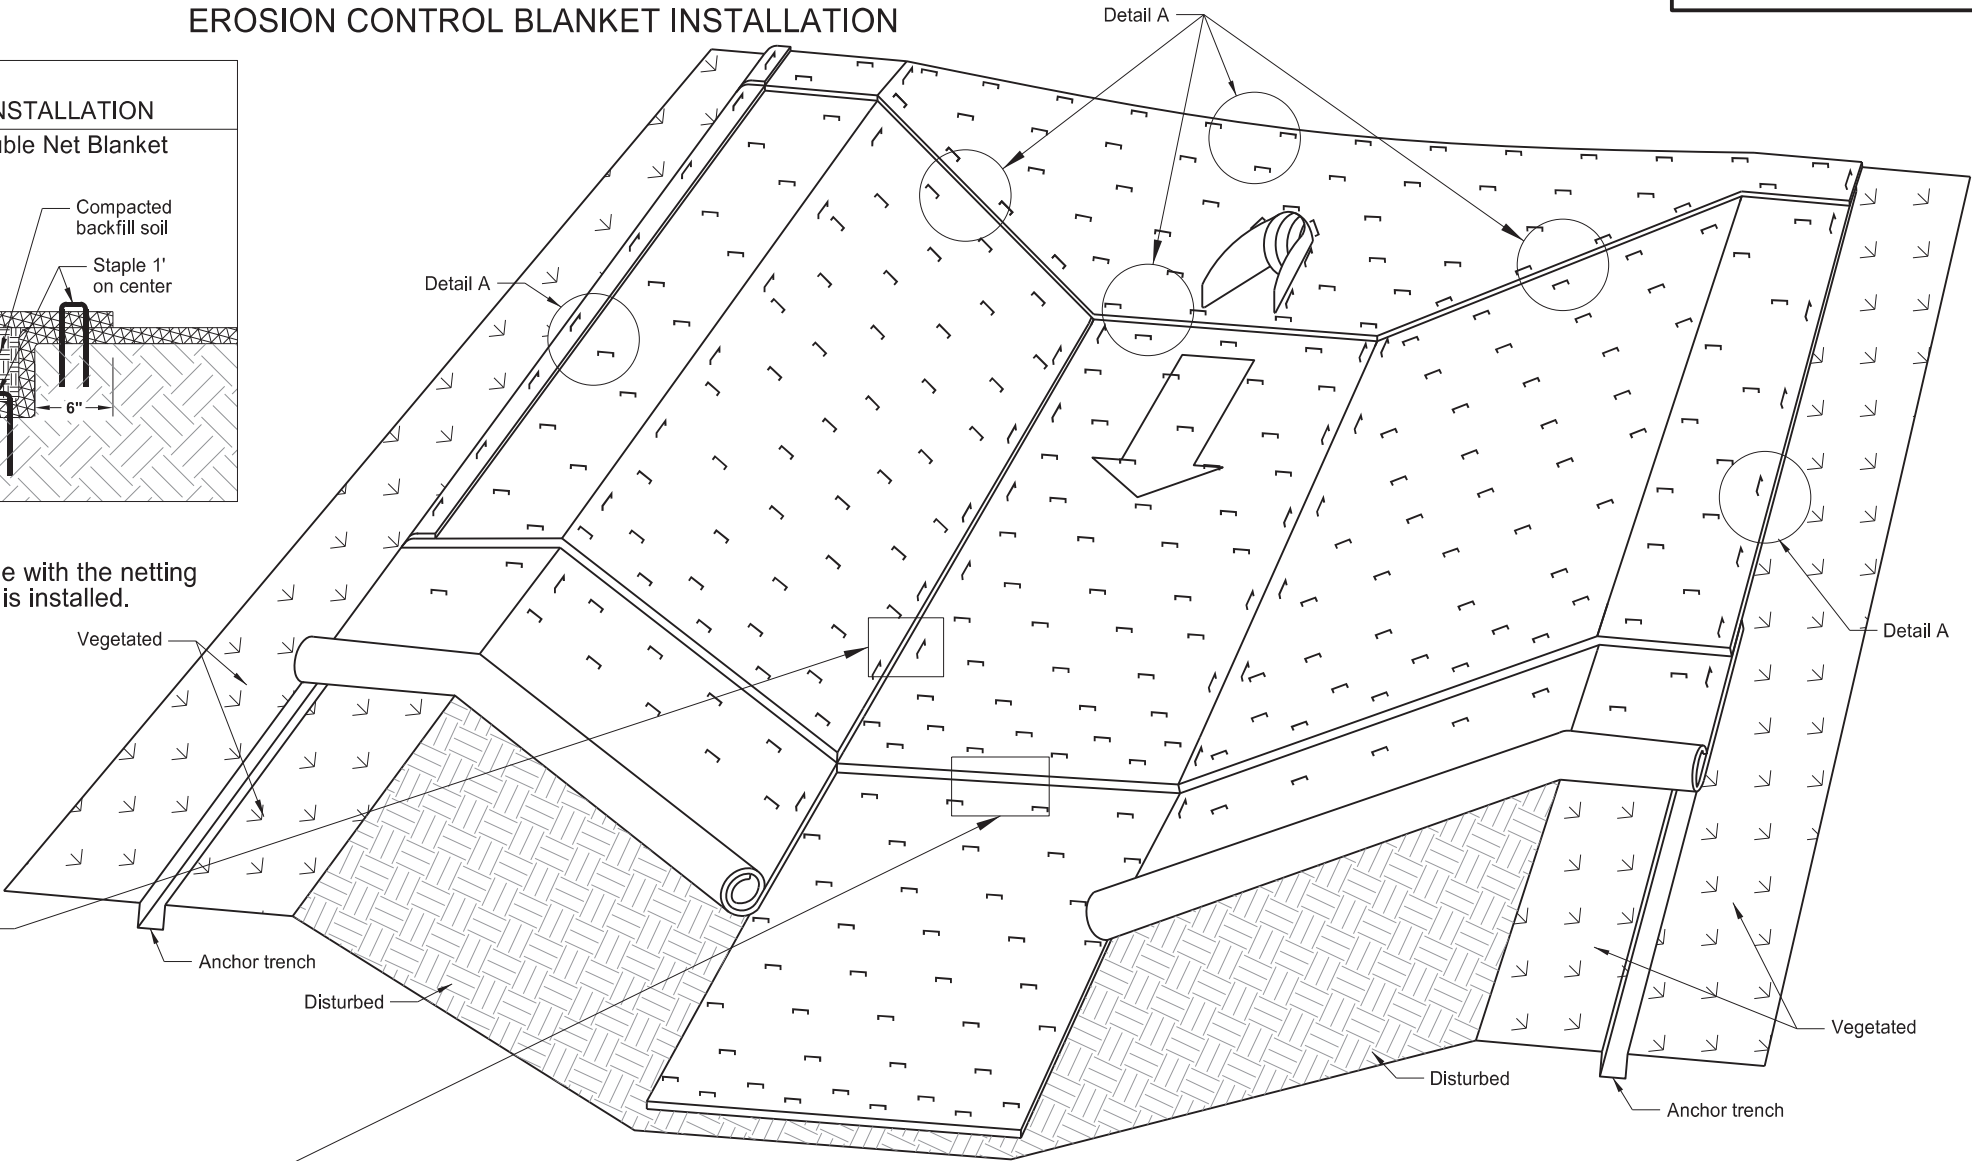

BLANKET LAYOUT
CHANNEL INSTALLATION









NORTH DAKOTA DEPARTMENT OF TRANSPORTATION	
10-03-13	
REVISIONS	
DATE	CHANGE
06-26-14	Changed standard drawing number from D-708-6 to D-255-2
07-27-15	Changed installation details such as trench depth and overlap dimensions
08-27-19	New Design Engineer PE Stamp
08-27-25	Revised minor details for clarity







08/27/25

EROSION AND SILTATION CONTROLS

D-256-1

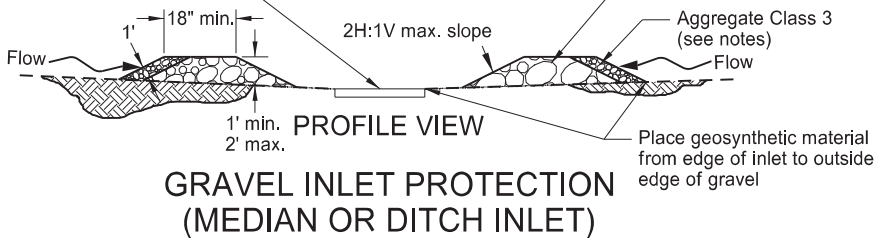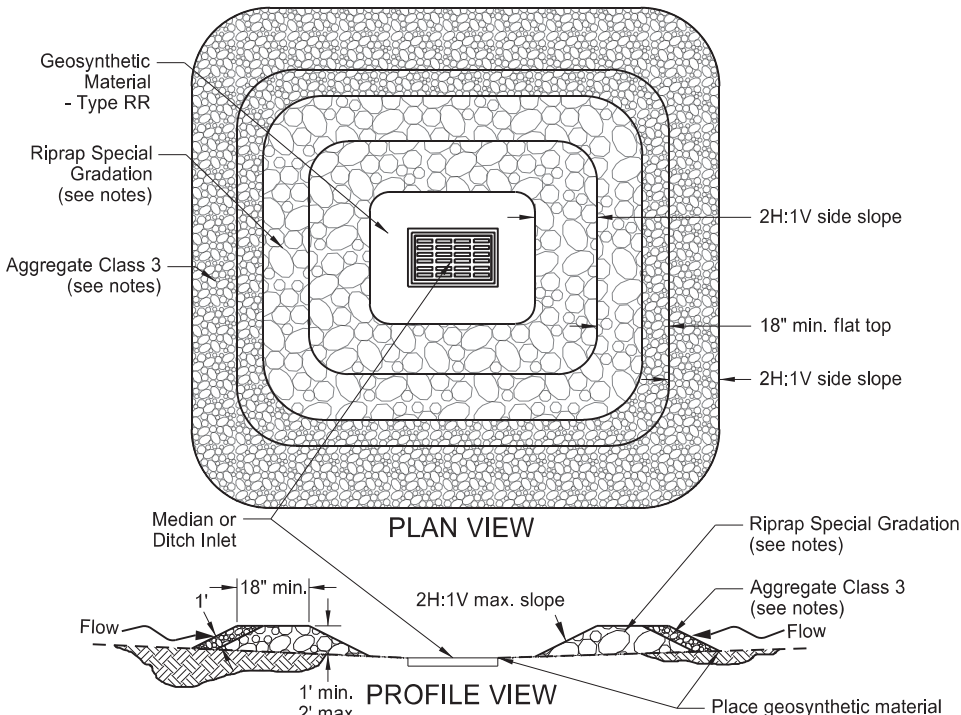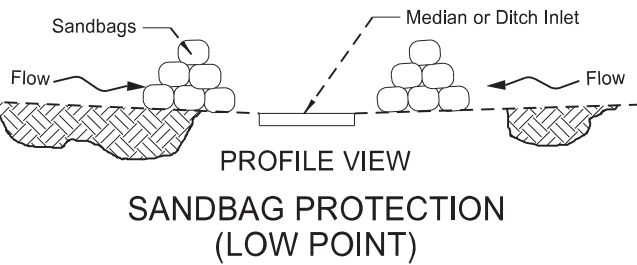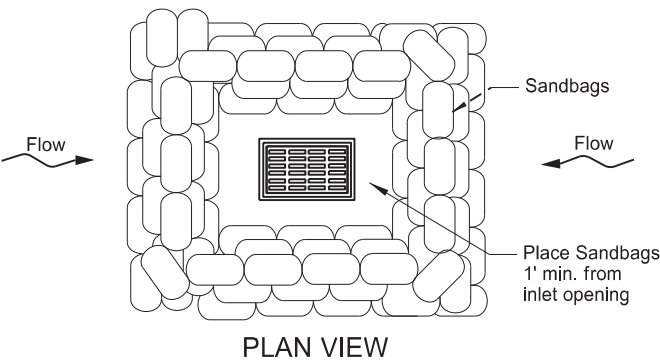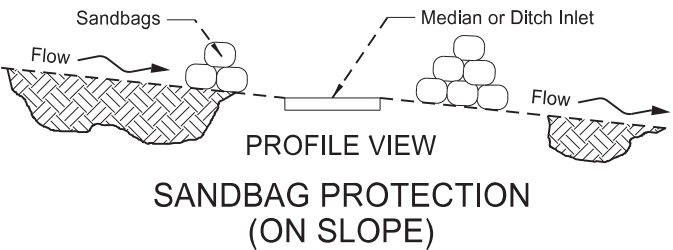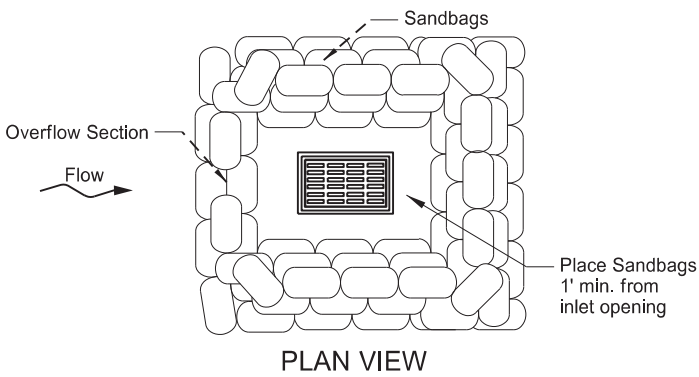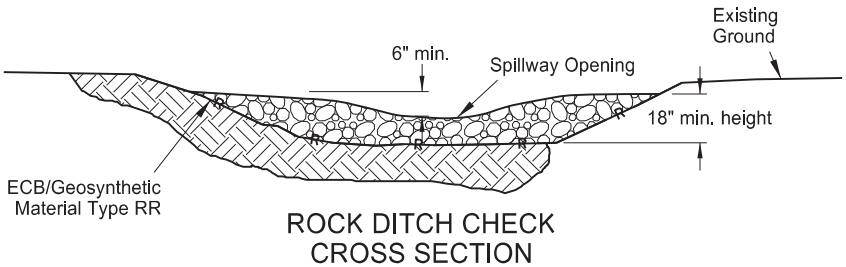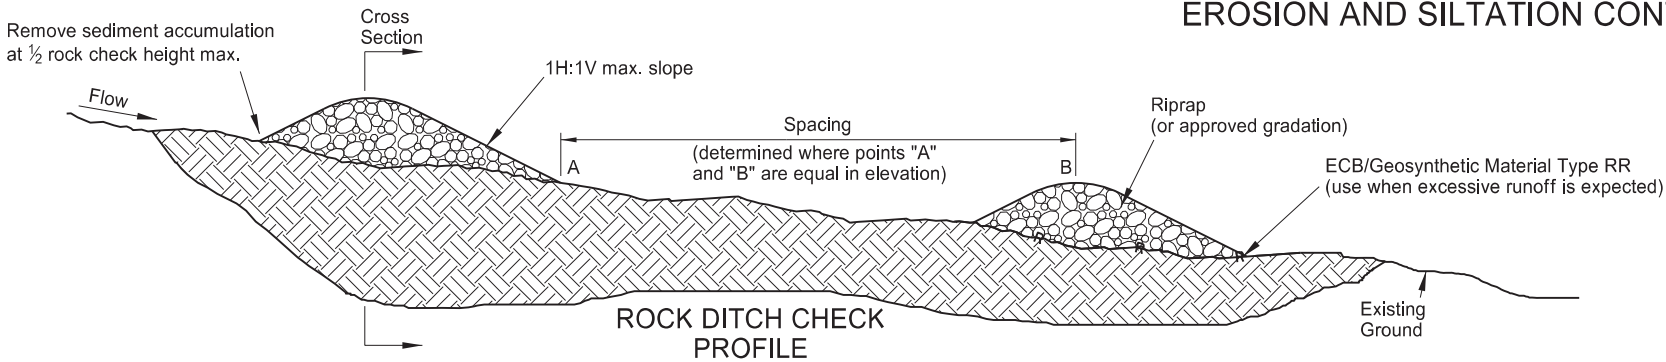

Notes:
Use 2 in. to 15 in. diameter rock with 20% by weight exceeding 4 in. diameter for "Riprap Special Gradation."
"Aggregate Class 3" (See Sec. 816.02 of NDDOT Standard Specifications.)

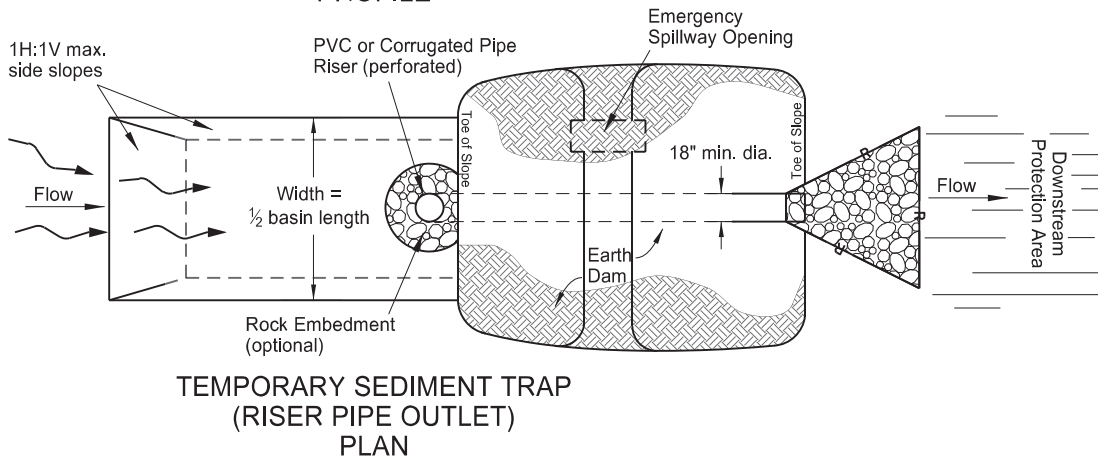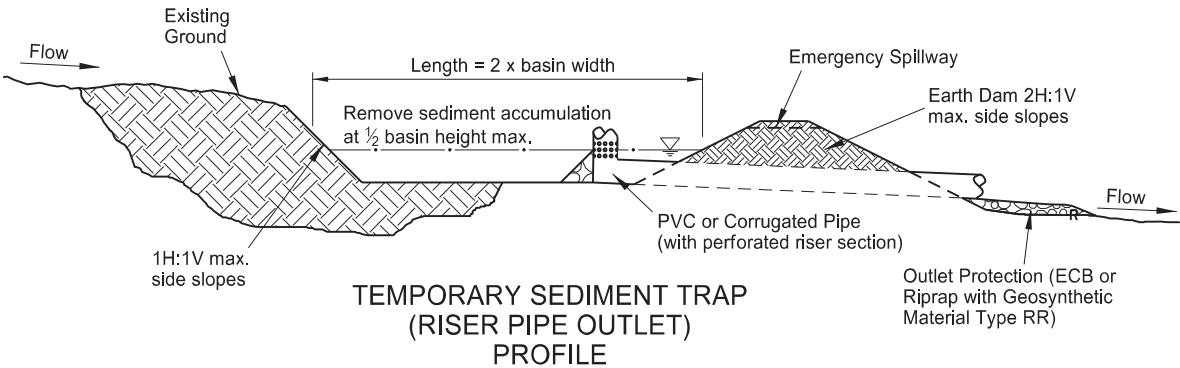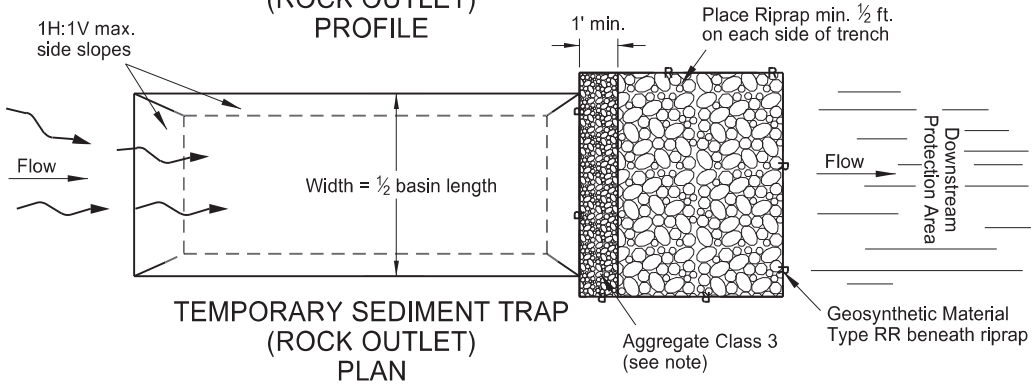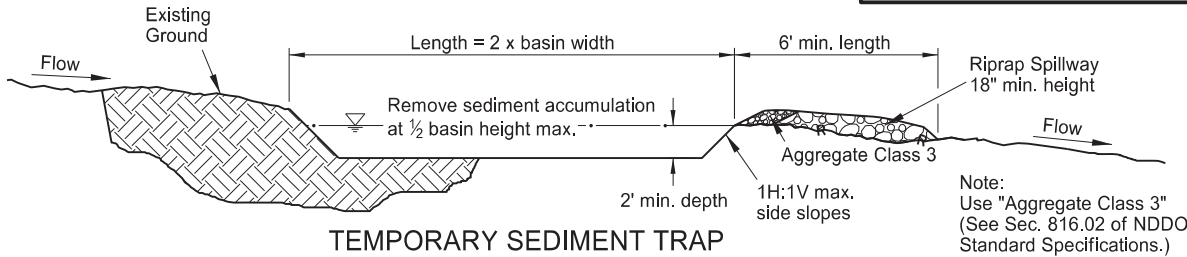


NORTH DAKOTA DEPARTMENT OF TRANSPORTATION	
10-03-13	
REVISIONS	
DATE	CHANGE
06-26-14	Changed standard drawing number from D-708-2 to D-256-1
10-17-17	Deleted silt fence details
08-27-19	Updated to active voice
09-02-25	New Design Engineer PE Stamp Added Median Drain Protection




09/02/25


EROSION AND SILTATION CONTROLS - SILT FENCE

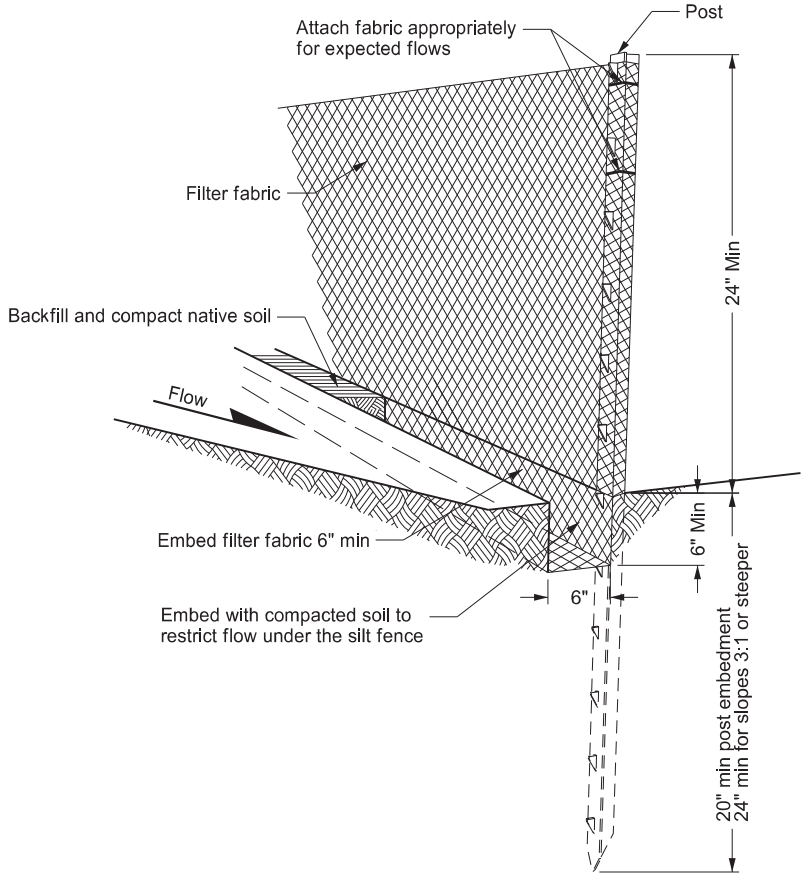


HAND PLACED INSTALLATION DETAIL
Minimize disturbance of ground around trench and smooth surface after excavation to avoid concentrating flows. Compact to prevent undercutting flows.

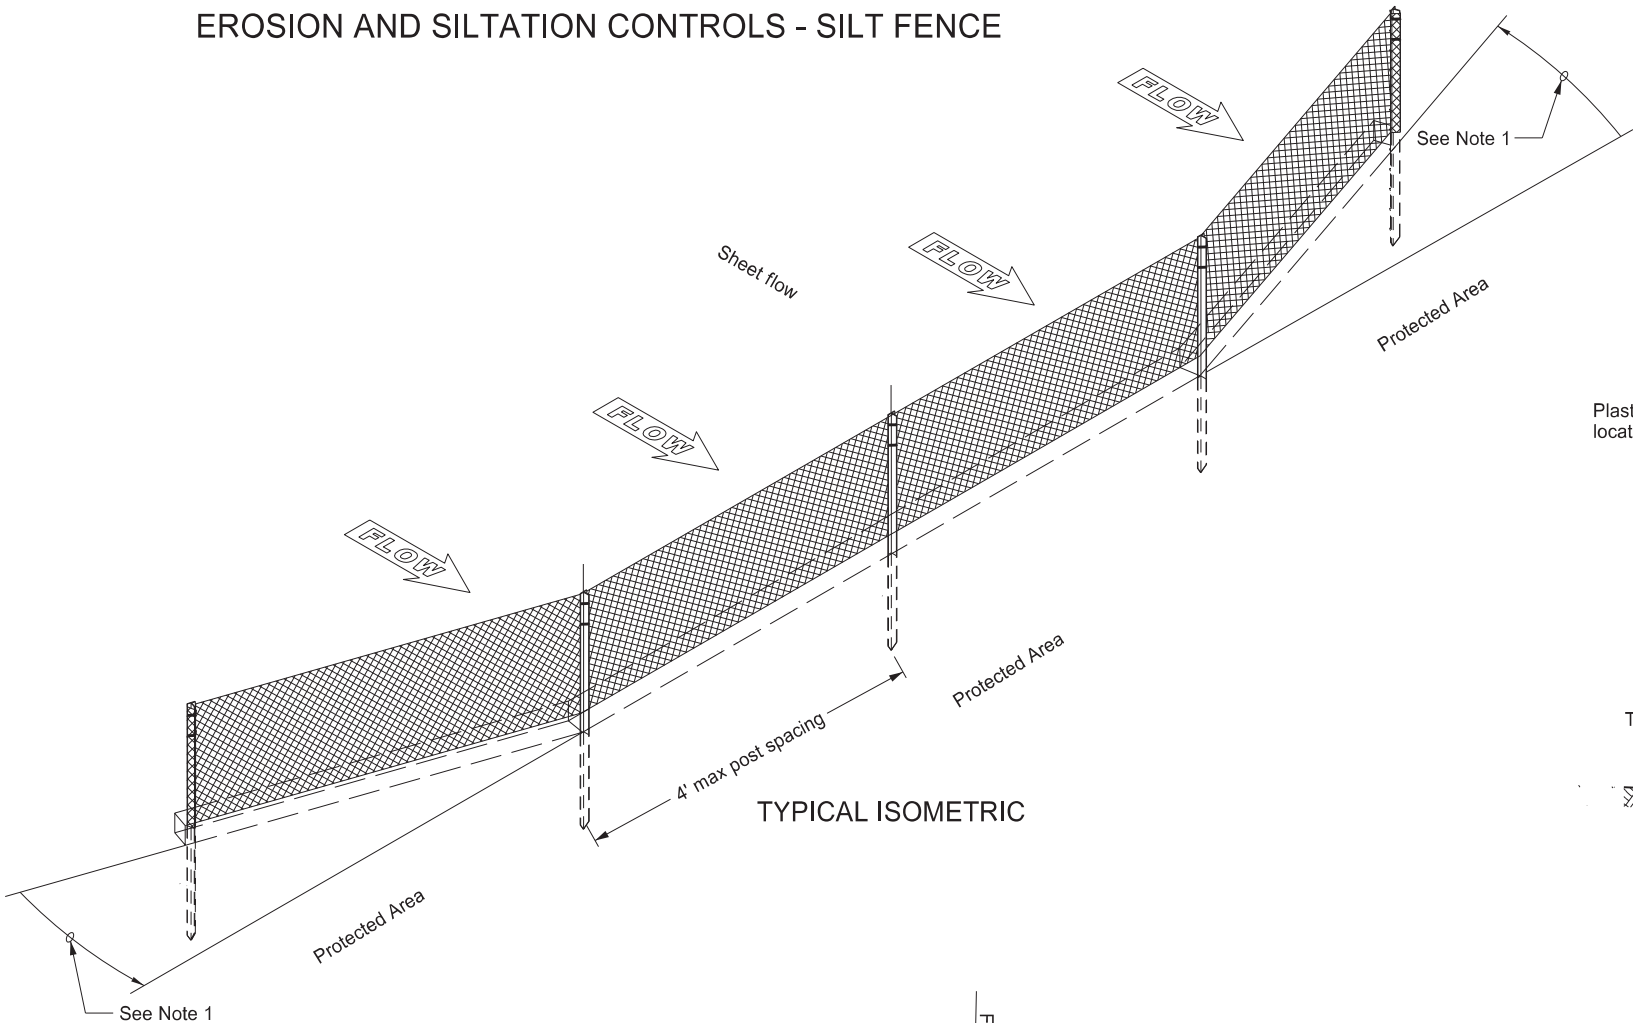


TYPICAL ISOMETRIC

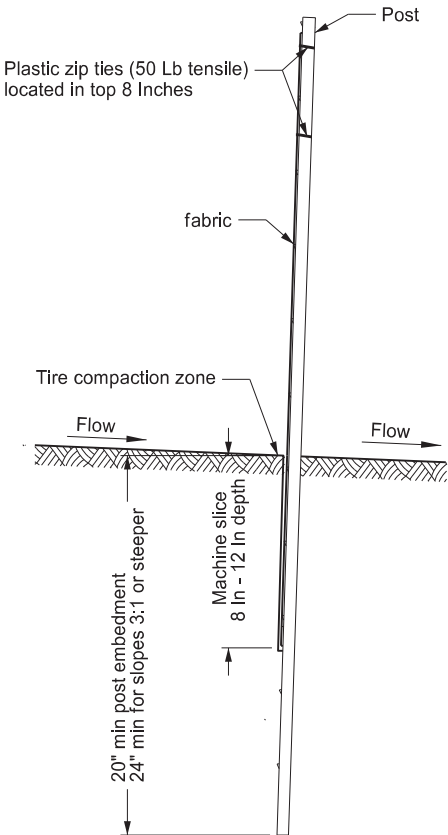


MACHINE SLICED INSTALLATION DETAIL

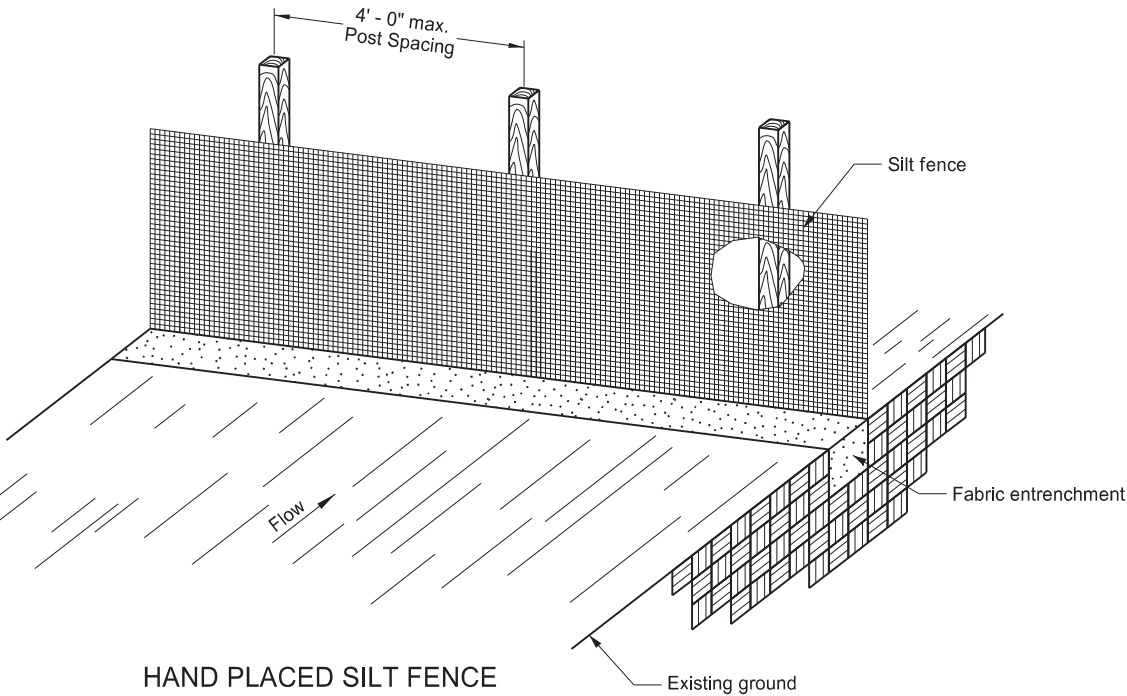

HAND PLACED SILT FENCE

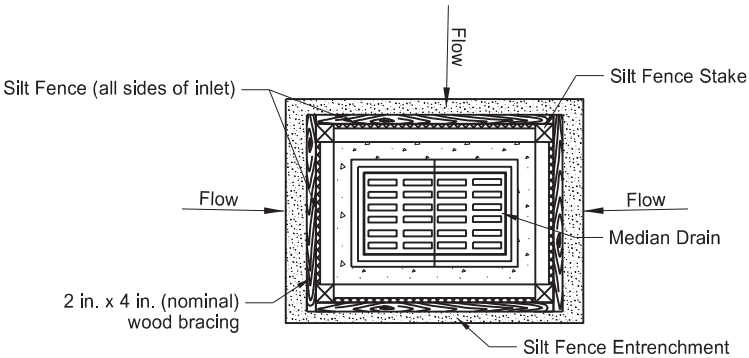

PLAN VIEW

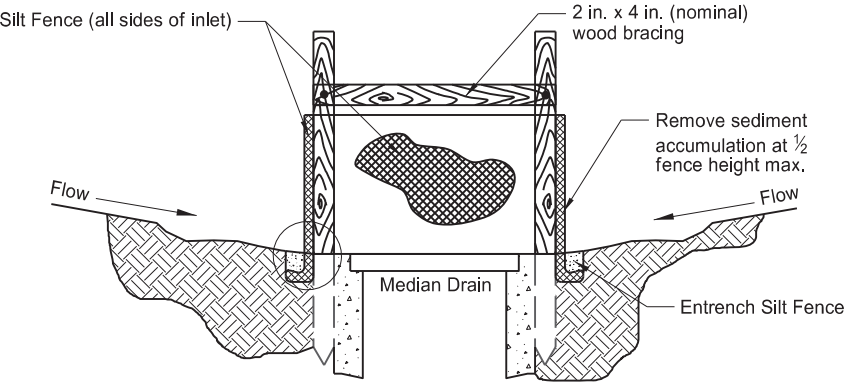

PROFILE VIEW

SILT FENCE PROTECTION
(MEDIAN OR DITCH INLET)






- NOTES:
1. Install the ends of the silt fence to point slightly upslope to prevent sediment from flowing around the ends of the fence.
 2. Place splices outside low spots.
 3. Do not embed silt fence placed in standing water.

NORTH DAKOTA DEPARTMENT OF TRANSPORTATION	
10-03-13	
REVISIONS	
DATE	CHANGE
06-26-14	Standard drawing resulted from splitting standard D-708-2
06-27-16	Revised details & added new ones
08-27-19	New Design Engineer PE Stamp
07-22-25	Matched revised silt fence specs
09-04-25	Added median-ditch inlet protection





09/04/25


EROSION CONTROL
FIBER ROLL PLACEMENT DETAILS

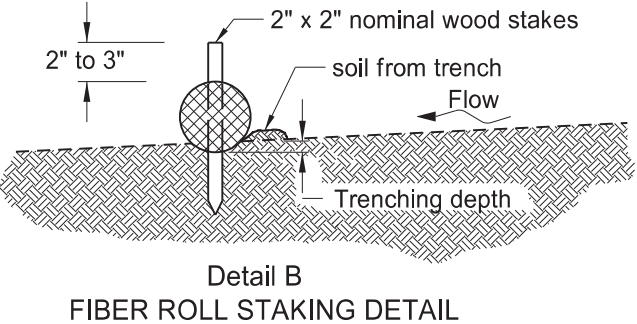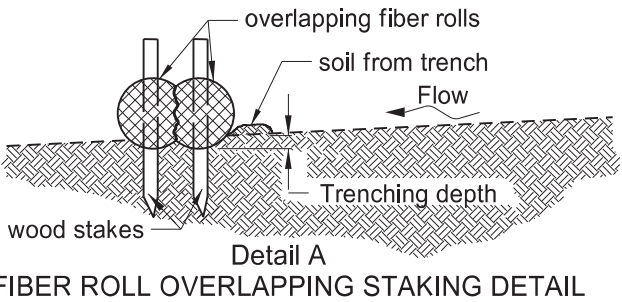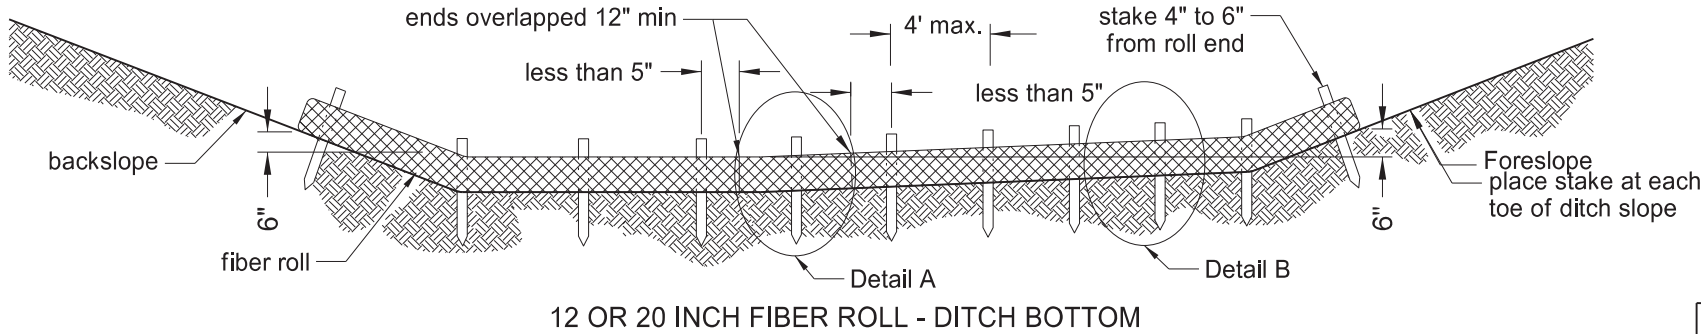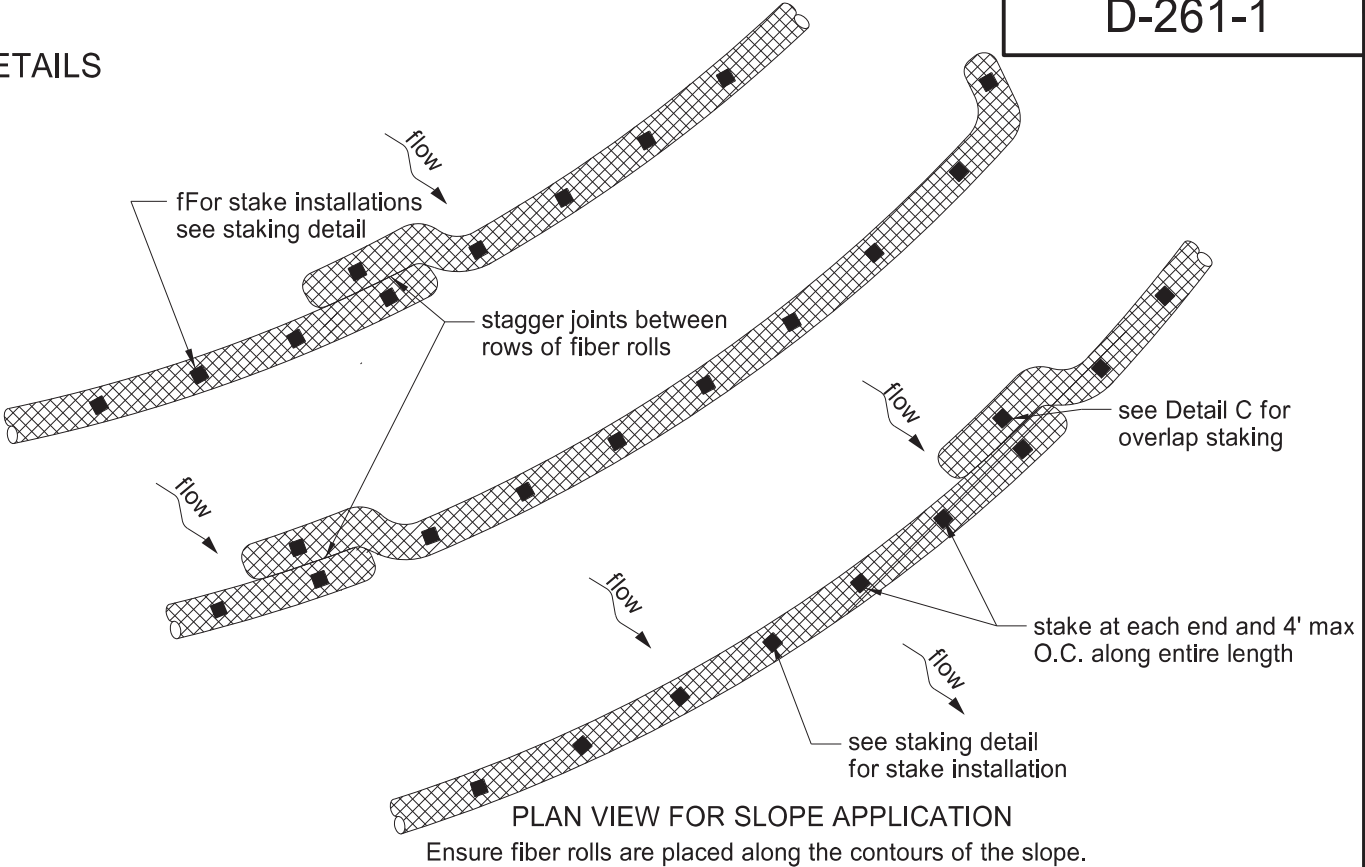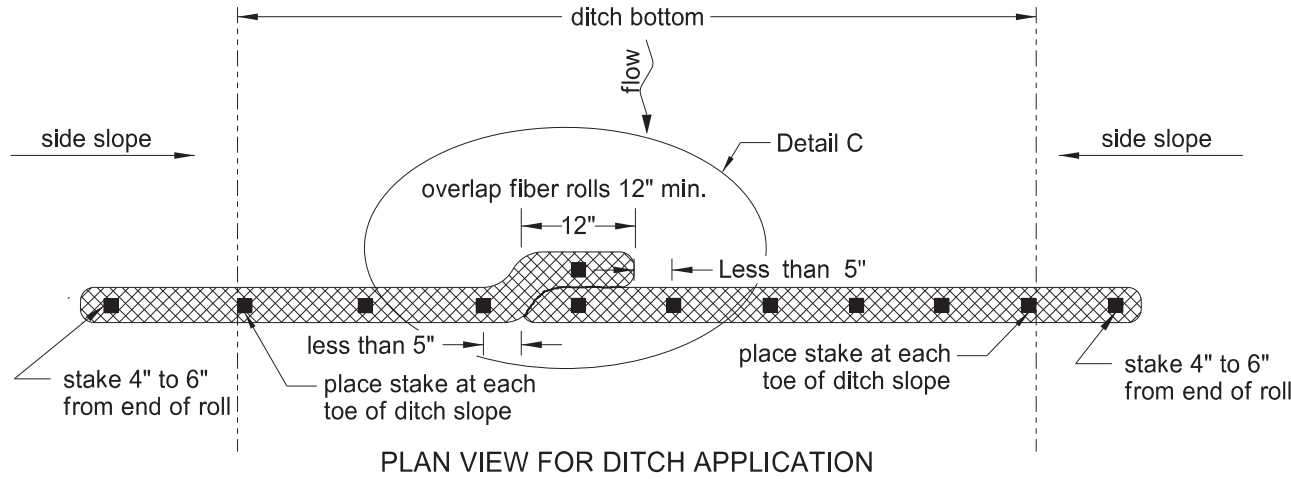

NOTE: Do not allow runoff to run under or around roll.

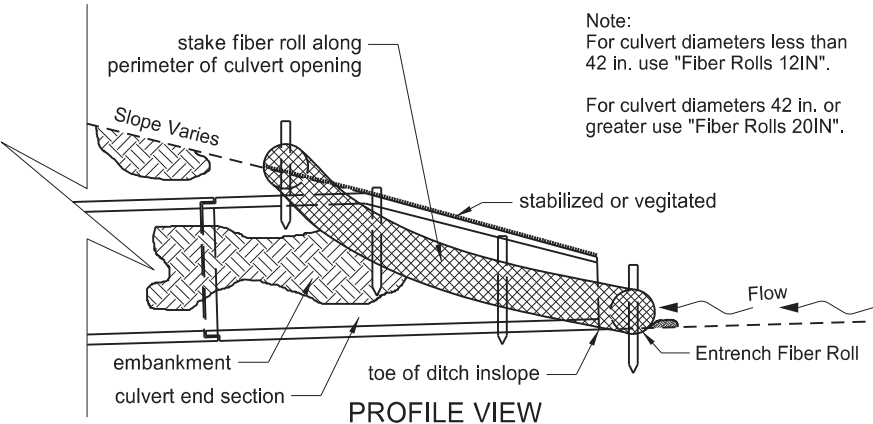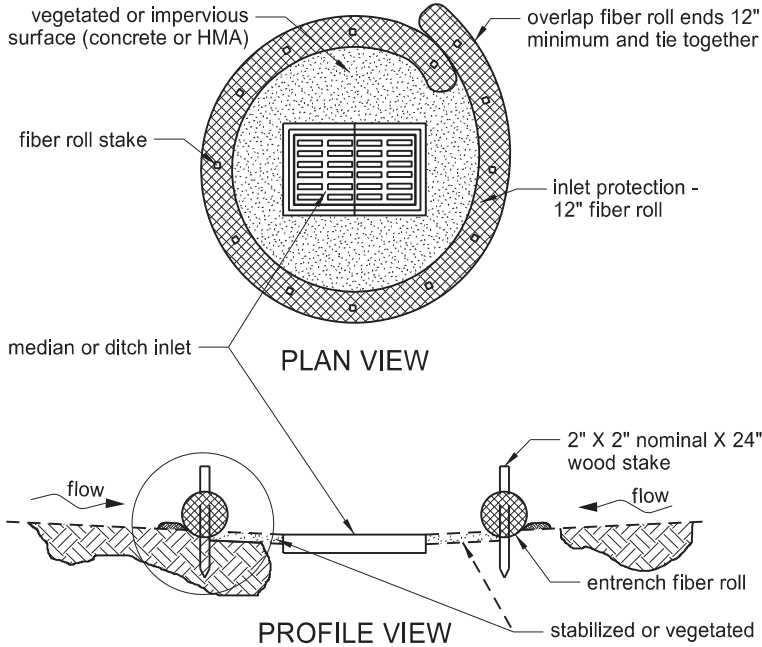


Note:
For culvert diameters less than 42 in. use "Fiber Rolls 12IN".
For culvert diameters 42 in. or greater use "Fiber Rolls 20IN".

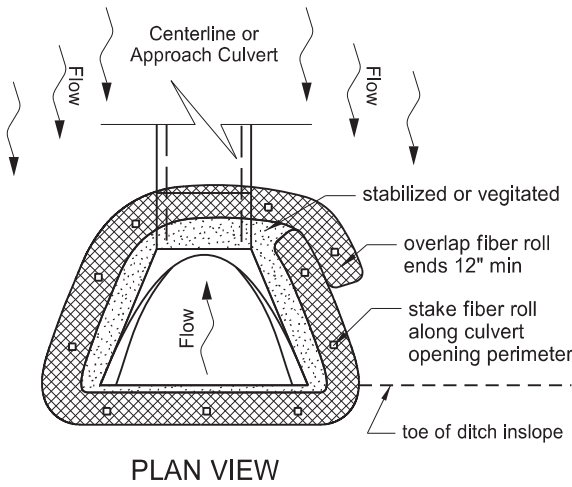

FIBER ROLL DIAMETER	NOMINAL STAKE SIZE	MINIMUM STAKE LENGTH	TRENCH DEPTH	
			MINIMUM	MAXIMUM
12"	2" x 2"	24"	2"	3"
20"	2" x 2"	36"	3"	5"

NORTH DAKOTA DEPARTMENT OF TRANSPORTATION	
11-18-10	
REVISIONS	
DATE	CHANGE
06-10-13	Added plan view for ditch and slope application. Added table with values for stake and trench dimensions.
10-04-13	Revised fiber roll overlap detail.
06-26-14	Changed standard drawing number from D-708-7 to D-261-1.
08-27-19	New Design Engineer PE Stamp.
04-22-24	Slope Plan View-overlap change.
03-13-25	Added D-708-6 Culvert Inlet detail.
09-02-25	Added D-708-6 Inlet detail.



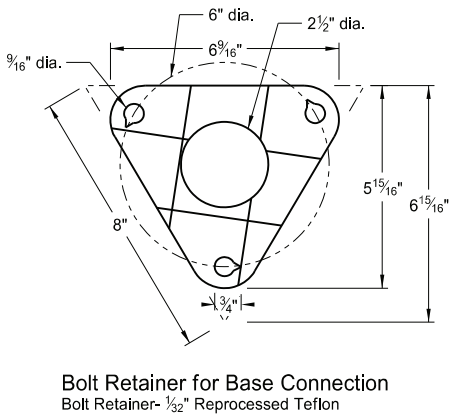


08/01/24




BREAKAWAY SYSTEMS FOR CONSTRUCTION ZONE SIGNS

D-704-8

U-Channel Post

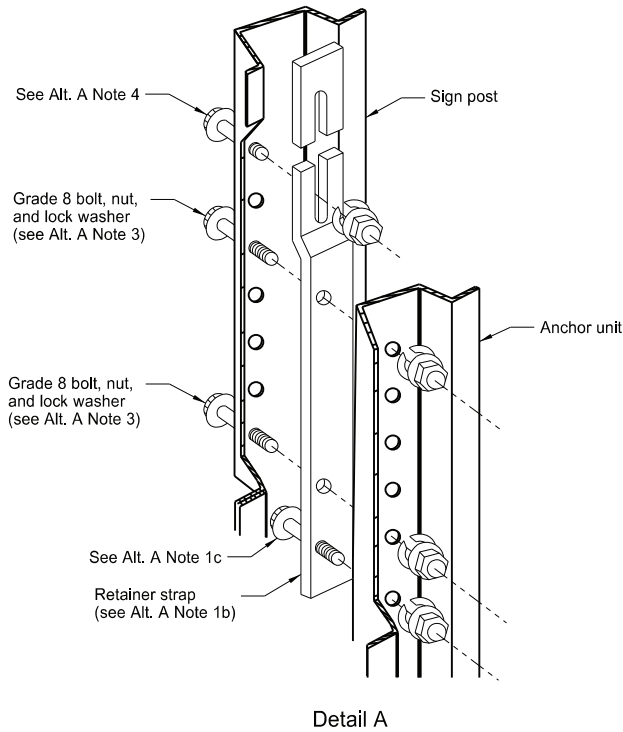

Detail A

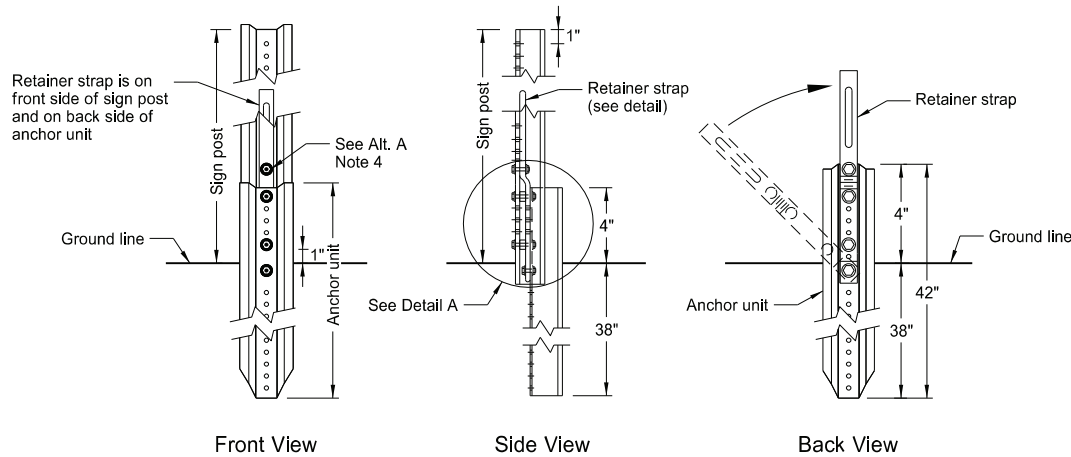


Front View

Side View


Back View

Breakaway U-Channel Detail Alternate A

Install a maximum of 2 posts within 7'.

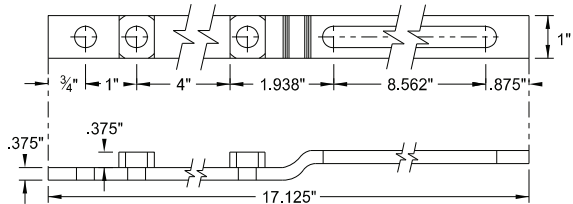


Retainer Strap Detail

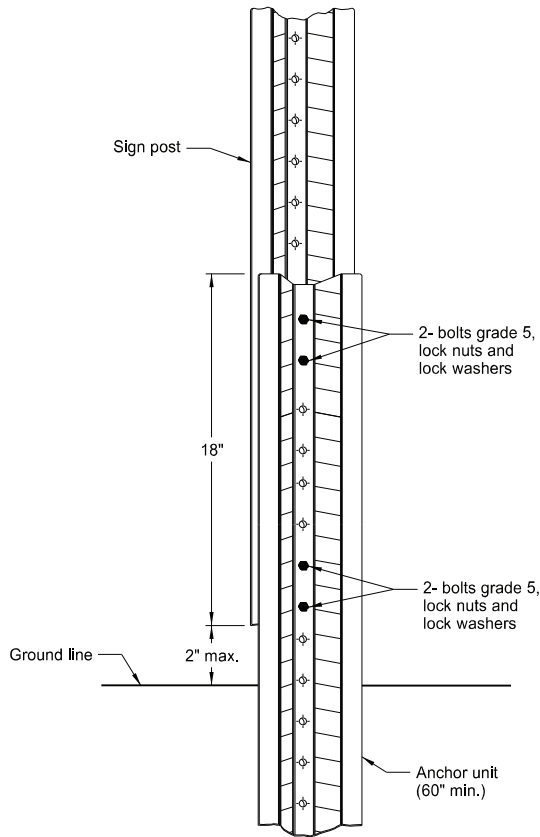

Breakaway U-Channel Splice Detail Alternate B (2.5 and 3 lb/ft)

Install a maximum of 3 posts within 7'.

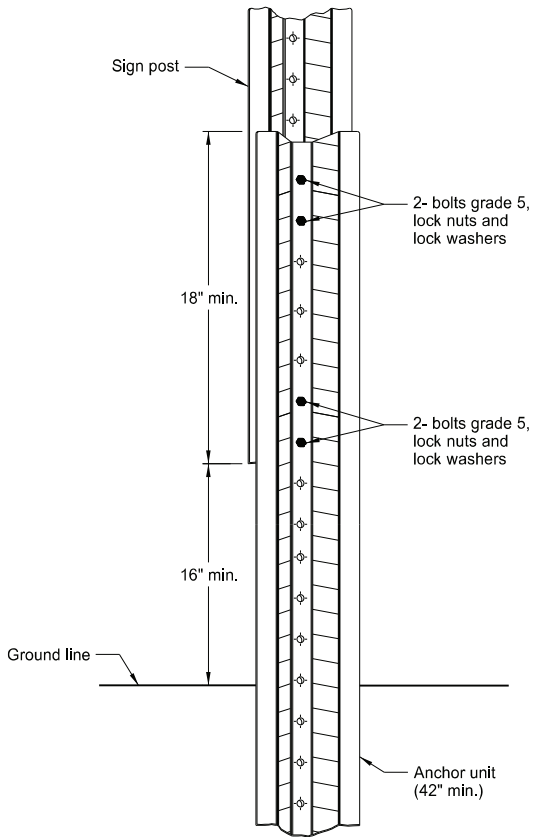

Breakaway U-Channel Splice Detail Alternate C (2.5 and 3 lb/ft)

Install a maximum of 3 posts within 7'.

Alternate A Steps of Installation:

- a) Drive anchor unit to within 12" of ground level.
b) Establish proper assembly by lining up bottom hole of retainer strap with 6th hole from the top of the anchor unit.
c) Assemble strap to back of anchor unit using 5/16"x2" bolt, lock washer and nut.
d) Rotate strap 90° to left.
- a) Drive anchor unit to 4" above ground.
b) Rotate strap to vertical position.
- a) Place 5/16"x2" bolt, lock washer and nut in bottom of sign post to facilitate alignment of sign post with proper hole in anchor unit.
b) Alternately tighten two connector bolts.
- Complete assembly by tightening 5/16"x2" bolt (this fastens sign post to retainer strap).
- Properly nest base post, strap, and sign post. Proper nesting occurs when all flat surfaces of the base post, strap, and sign post at the bolts have full contact across the entire width.

NORTH DAKOTA DEPARTMENT OF TRANSPORTATION	
2-28-14	
REVISIONS	
DATE	CHANGE
9-27-17	Updated to active voice
10-03-19	New Design Engr PE Stamp
8-01-24	Electronic Stamp/Signature




08/01/24


CONSTRUCTION SIGN DETAILS
TERMINAL AND GUIDE SIGNS



G20-1-60
Legend: black (non-refl)
Background: orange

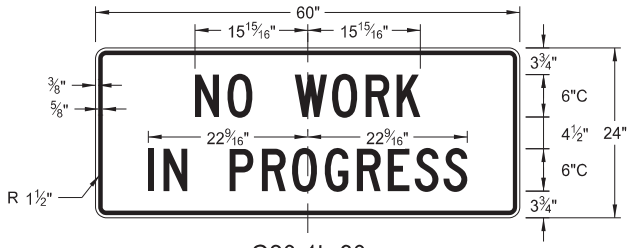


G20-1b-60
Legend: black (non-refl)
Background: orange

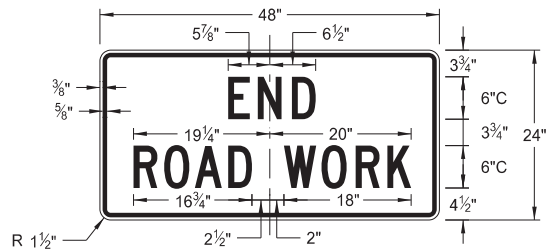


G20-2-48
Legend: black (non-refl)
Background: orange




G20-4b-36
Legend: black (non-refl)
Background: orange

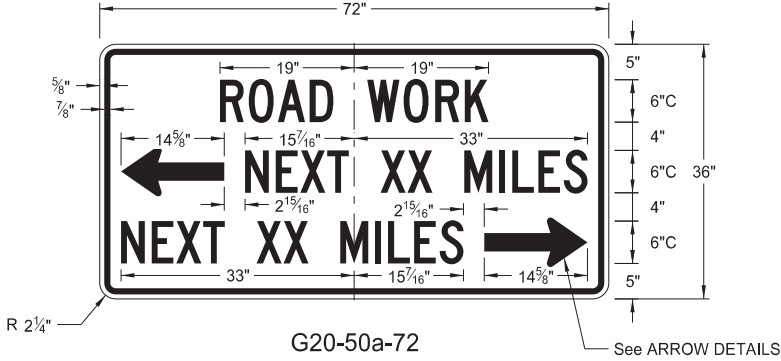


G20-50a-72
Legend: black (non-refl)
Background: orange

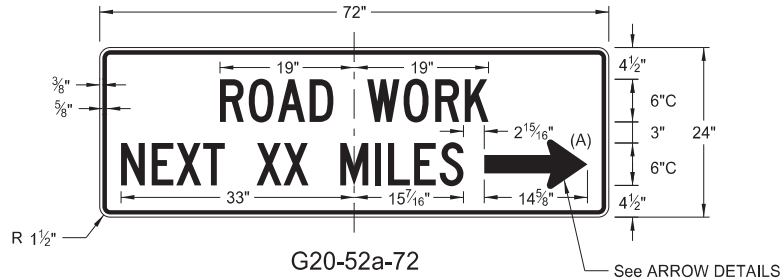


G20-52a-72
Legend: black (non-refl)
Background: orange

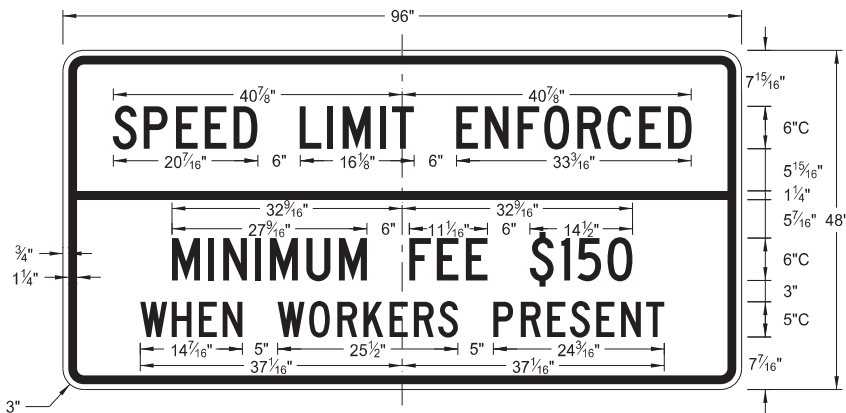


G20-55-96
Legend: black (non-refl)
Background: orange

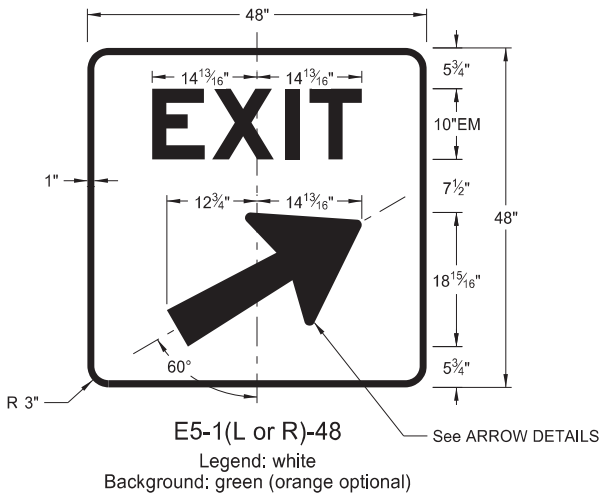






E5-1(L or R)-48
Legend: white
Background: green (orange optional)

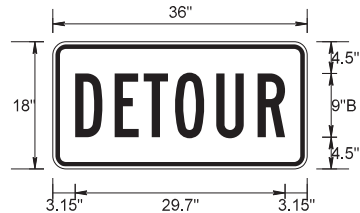

M4-8-36
Legend: black (non-refl)
Background: orange

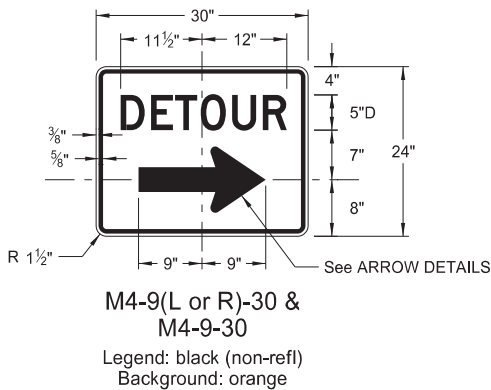

M4-9(L or R)-30 &
M4-9-30
Legend: black (non-refl)
Background: orange

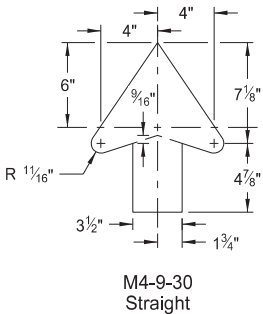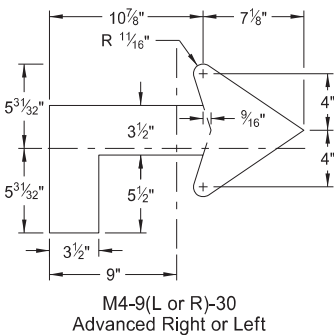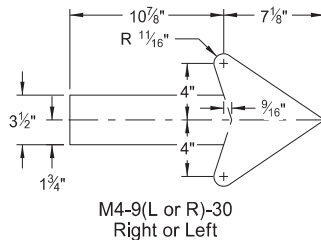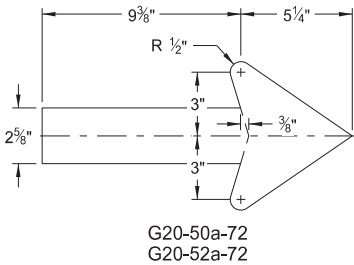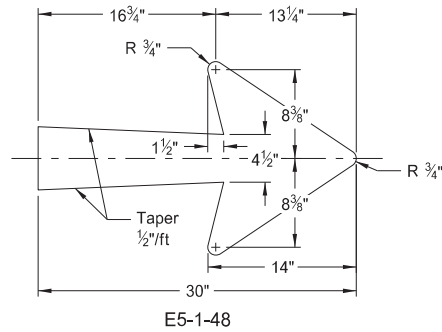

ARROW DETAILS

NOTES:


(A) Arrow may be right or left of the legend to indicate construction to the right or left.

NORTH DAKOTA DEPARTMENT OF TRANSPORTATION	
8-13-13	
REVISIONS	
DATE	CHANGE
08-17-17	Added sign & background color
10-03-19	New Design Engineer PE Stamp
08-01-24	Electronic Stamp/Signature
06-30-25	Legislative Changes




CONSTRUCTION SIGN DETAILS
REGULATORY SIGNS


D-704-10

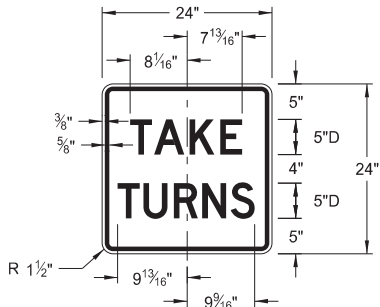


R1-50P-24
Legend: black (non-refl)
Background: white

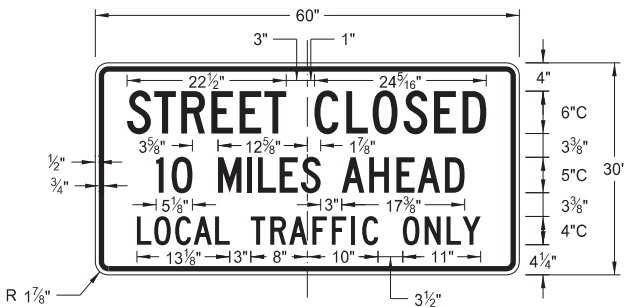


R11-3c-60
Legend: black (non-refl)
Background: white

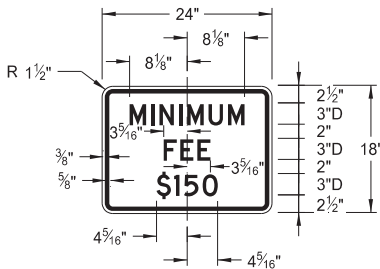

R2-1aP-24
Legend: black (non-refl)
Background: white

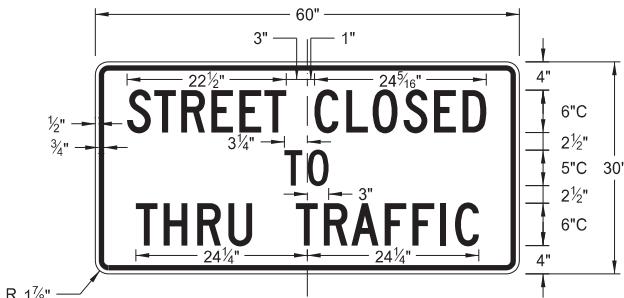

R11-4a-60
Legend: black (non-refl)
Background: white

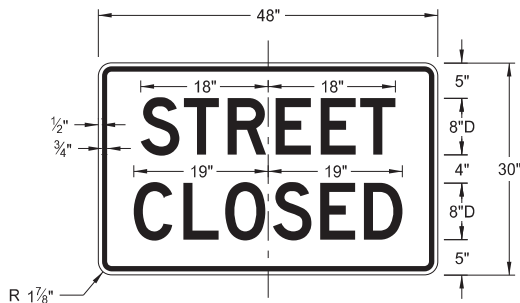

R11-2a-48
Legend: black (non-refl)
Background: white

NORTH DAKOTA DEPARTMENT OF TRANSPORTATION	
8-13-13	
REVISIONS	
DATE	CHANGE
08-17-17	Revised sign number
10-03-19	New Design Engineer PE Stamp
08-01-24	Electronic Stamp/Signature
06-30-25	Legislative Changes




CONSTRUCTION SIGN DETAILS
WARNING SIGNS


D-704-11

WORD	LETTER SPACING
AHEAD	Standard
200 FT	Standard
350 FT	Standard
500 FT	Standard
1000 FT	Reduce 40%
1500 FT	Reduce 40%
½ MILE	Reduce 50%
1 MILE	Standard


* DISTANCE MESSAGES

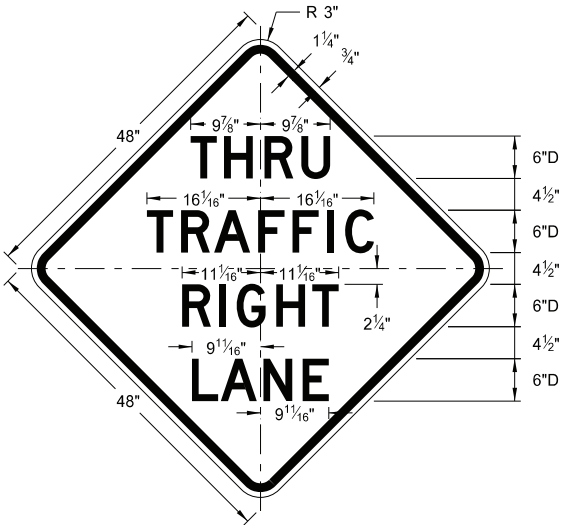


W5-8-48
Legend: black (non-refl)
Background: orange

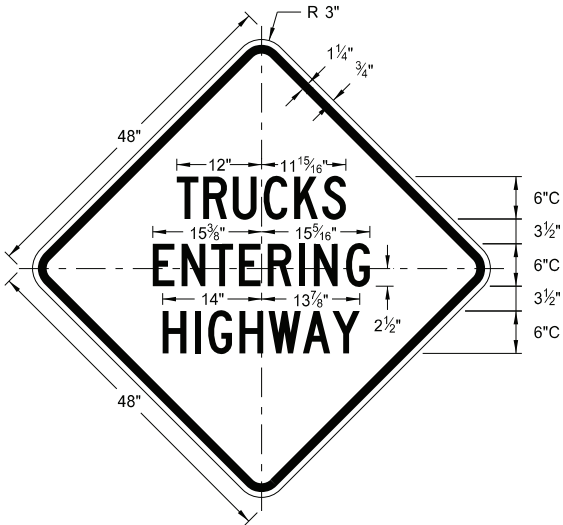


W8-53-48
Legend: black (non-refl)
Background: orange

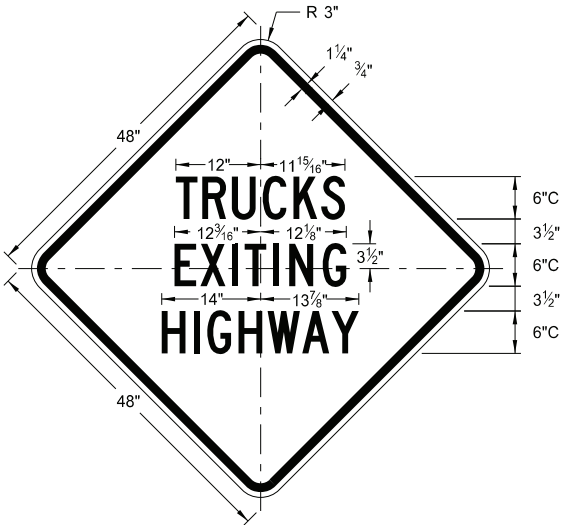


W8-56-48
Legend: black (non-refl)
Background: orange

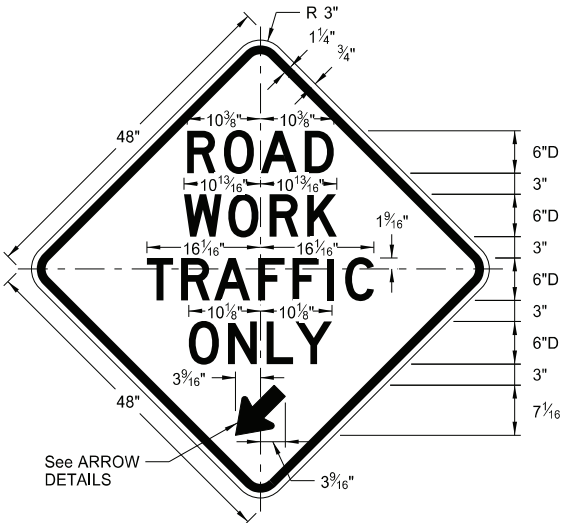


W5-9-48
Legend: black (non-refl)
Background: orange

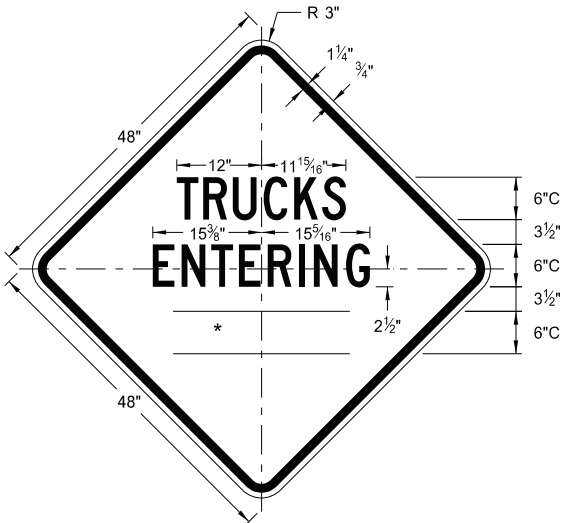


W8-54-48
Legend: black (non-refl)
Background: orange

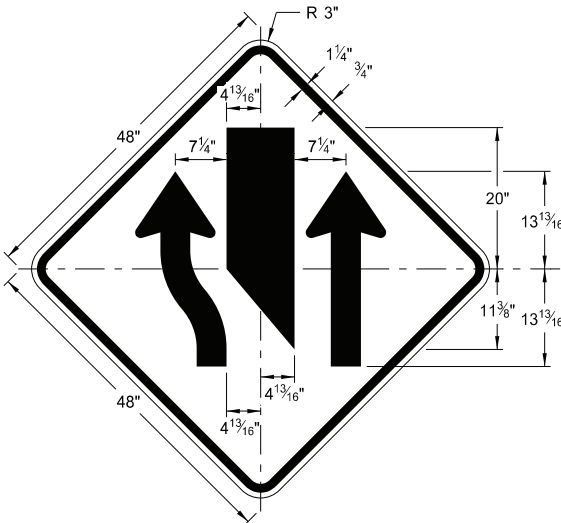



W9-3a-48
Legend: black (non-refl)
Background: orange

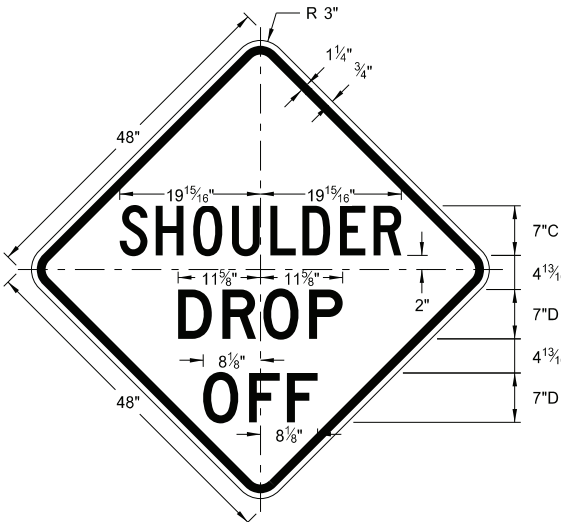

W8-9a-48
Legend: black (non-refl)
Background: orange

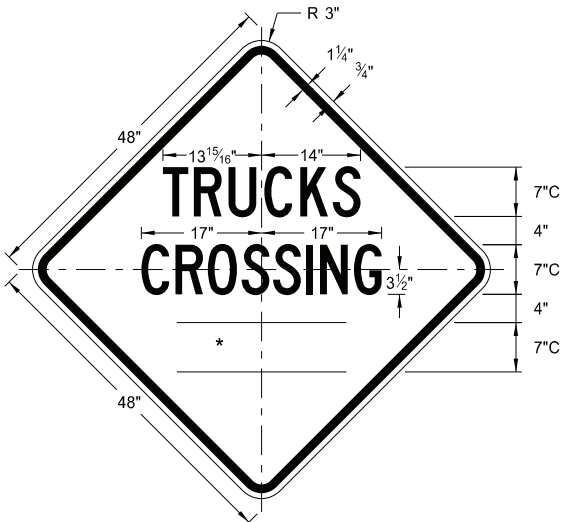

W8-55-48
Legend: black (non-refl)
Background: orange

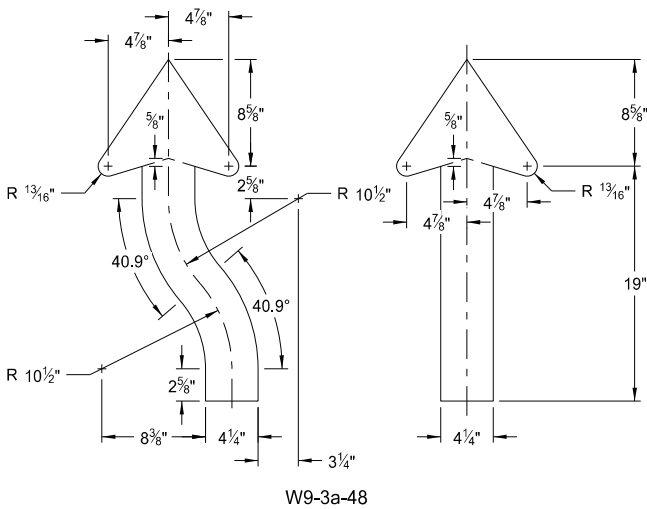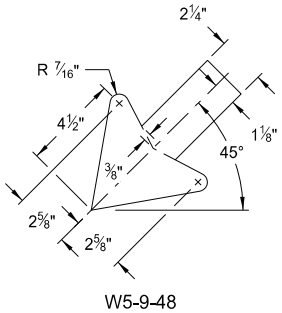


ARROW DETAILS

NORTH DAKOTA DEPARTMENT OF TRANSPORTATION	
8-13-13	
REVISIONS	
DATE	CHANGE
8-17-17	Updated sign number
5-31-18	Revised sign and arrow details
10-03-19	New Design Engineer PE Stamp
8-01-24	Electronic Stamp/Signature




08/01/24


CONSTRUCTION SIGN DETAILS
WARNING SIGNS

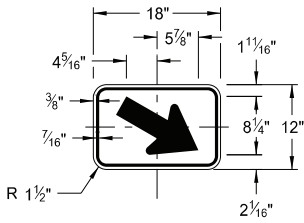

W16-7aP-18
Legend: black (non-refl)
Background: orange

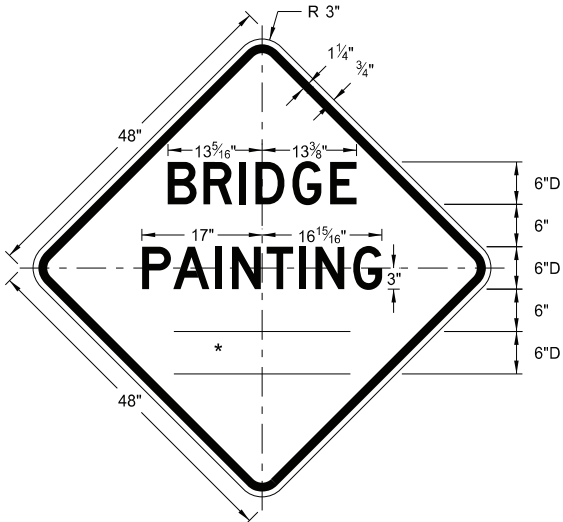


W21-50-48
Legend: black (non-refl)
Background: orange

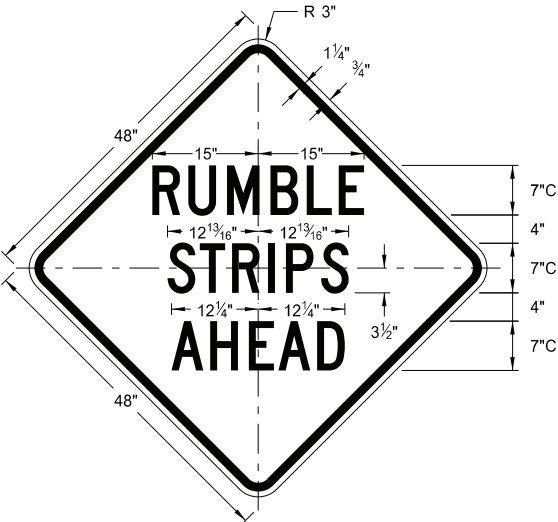


W21-53-48
Legend: black (non-refl)
Background: orange

WORD	LETTER SPACING
AHEAD	Standard
200 FT	Standard
350 FT	Standard
500 FT	Standard
1000 FT	Reduce 40%
1500 FT	Reduce 40%
½ MILE	Reduce 50%
1 MILE	Standard


* DISTANCE MESSAGES

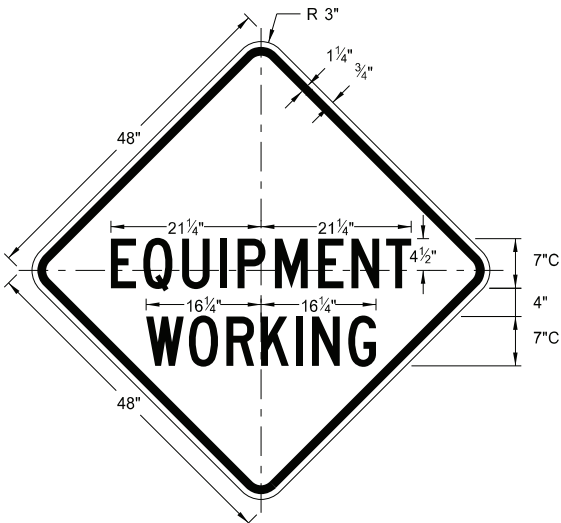


W20-51-48
Legend: black (non-refl)
Background: orange

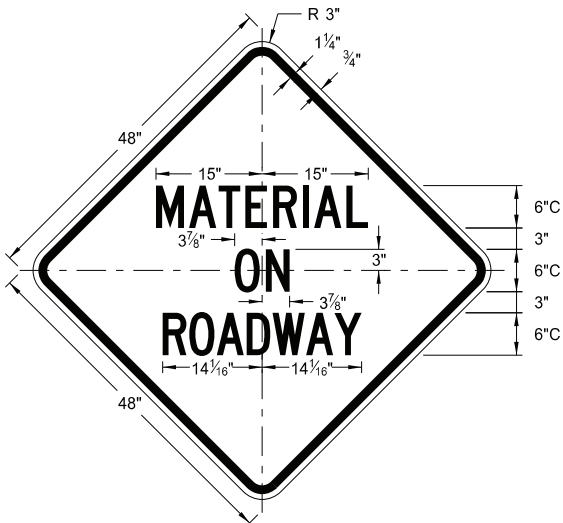


W21-51-48
Legend: black (non-refl)
Background: orange

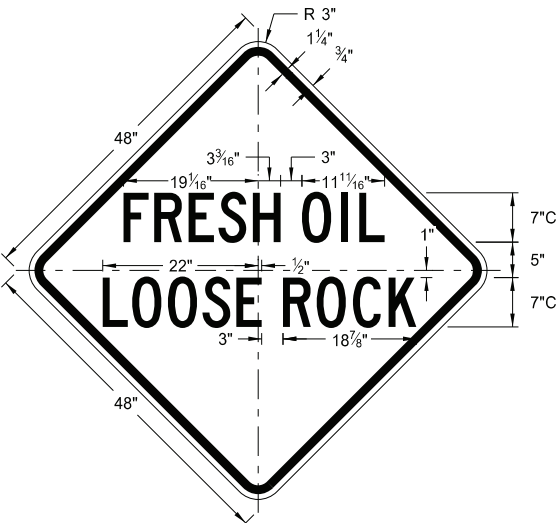


W22-8-48
Legend: black (non-refl)
Background: orange

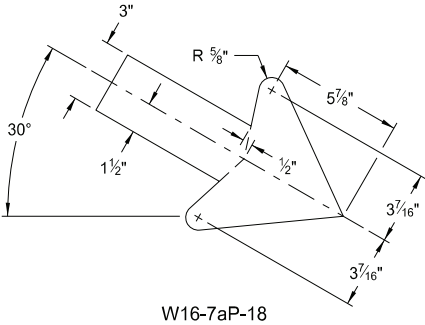

W16-7aP-18

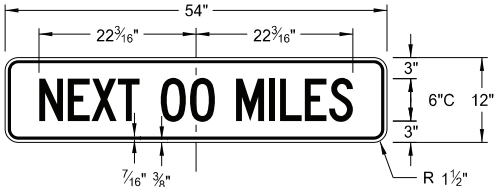

W20-52P-54
Legend: black (non-refl)
Background: orange

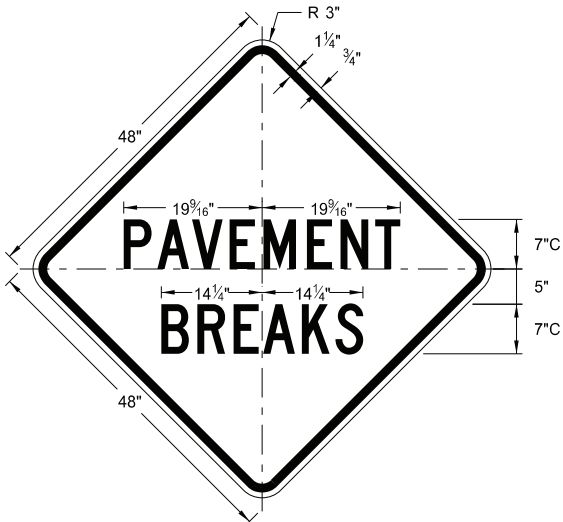


W21-52-48
Legend: black (non-refl)
Background: orange

NORTH DAKOTA DEPARTMENT OF TRANSPORTATION	
5-31-18	
REVISIONS	
DATE	CHANGE
11-01-19	Added details for sign W16-7aP-18.
8-01-24	Electronic Stamp/Signature.




08/01/24


D-704-13

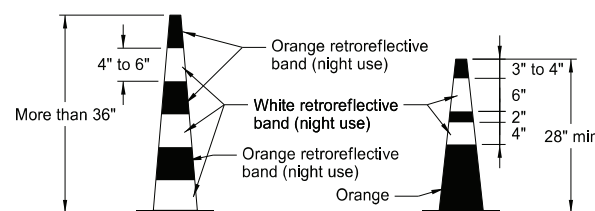

TRAFFIC CONE

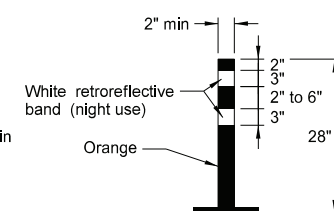

TUBULAR MARKER

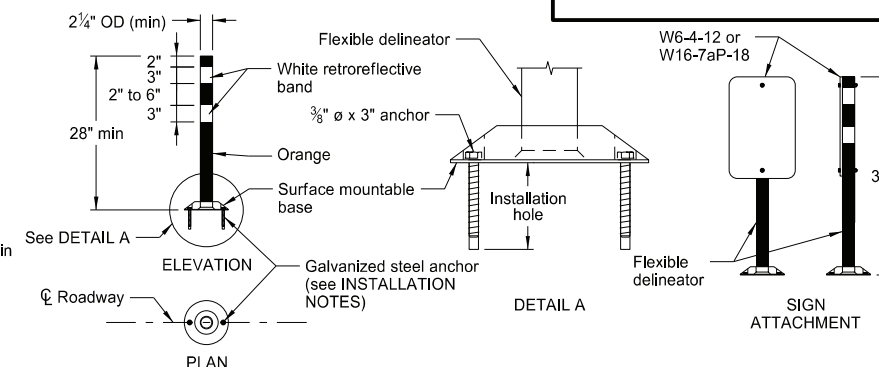

FLEXIBLE DELINEATOR


Provide alternating orange and white retroreflective stripes, sloping downward in direction vehicular traffic is to pass. Place retroreflective sheeting on both sides of panel with a minimum of 270 square inches of retroreflective area facing vehicular traffic. Where the height of the retroreflective material on the vertical panel is 36 inches or more, use a stripe width of 6 inches.

Provide retroreflectorization of cones more than 36" in height by alternating orange and white retroreflective stripes. Use a minimum of two orange and two white stripes for each cone with the top stripe being orange. Use maximum 3" nonretroreflectorized space between the orange and white stripes.


Provide retroreflectorization of tubular markers more than 42" in height by alternating four 4" to 6" wide orange and white stripes with the top stripe being orange.

INSTALLATION NOTES:


1. Drill installation holes to diameter and depth required by manufacturer's specifications.
2. For removal, remove anchors and fill installation hole with an epoxy designed to bond to pavement surface.
3. In lieu of bolted down base, use an 8" x 8" butyl pad or hot melt butyl. Remove butyl as close as possible to pavement surface.

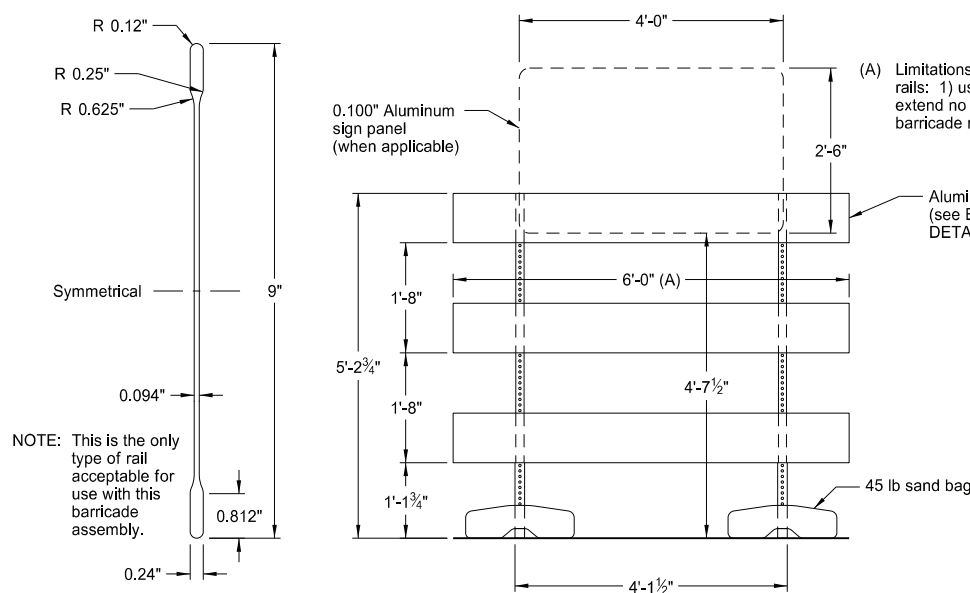

BARRICADE BLADE DETAIL

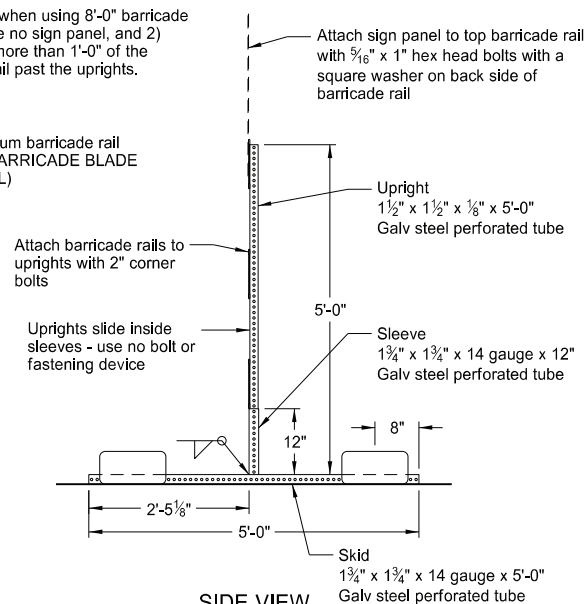

SIDE VIEW

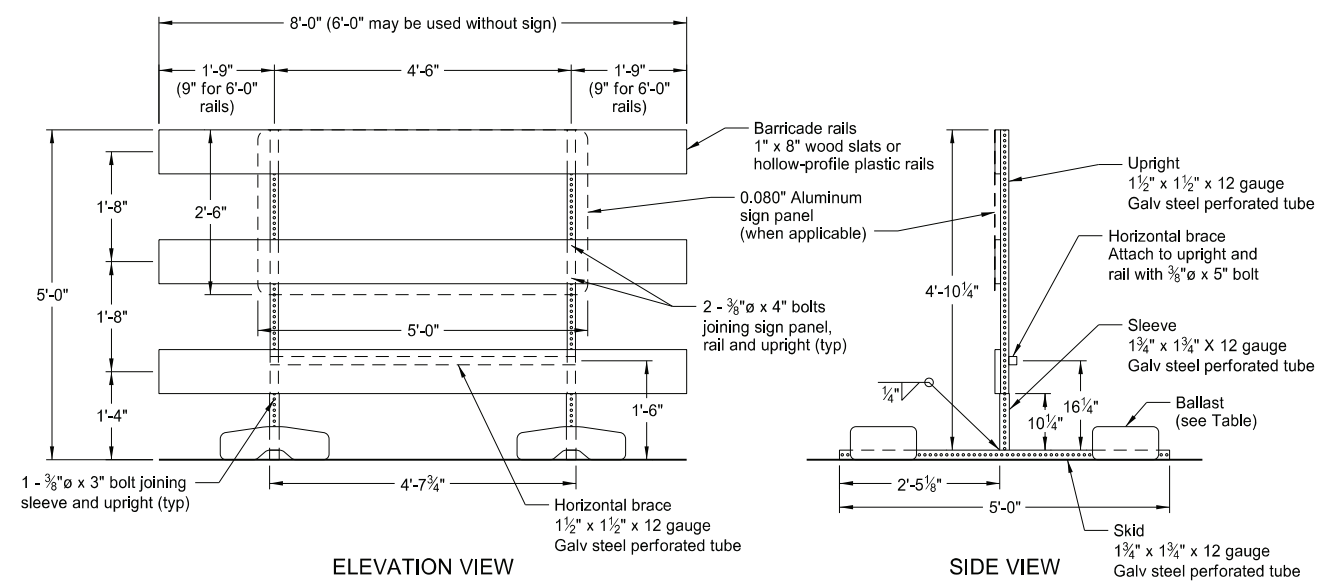

ELEVATION VIEW


BARRICADE ASSEMBLY DETAIL (Wood or Plastic Rails)

SIDE VIEW


ELEVATION VIEW

BARRICADE ASSEMBLY DETAIL (Aluminum Barricade Rails)

NOTE: For barricade markings use alternating orange and white retroreflective stripes, sloping downward in the direction traffic is to pass. Place retroreflective sheeting on both sides of the rails with a minimum of 270 square inches of visible retroreflective area facing vehicular traffic. When the barricade length is less than 36", use a rail stripe width of 4".

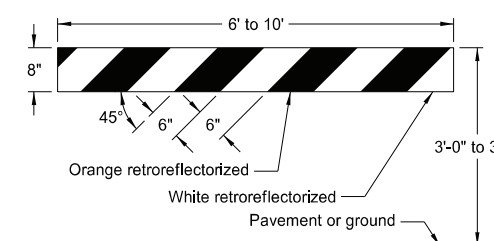


TYPE I BARRICADE

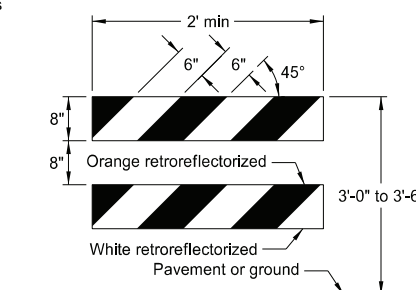


TYPE II BARRICADE

BARRICADE RAIL DETAILS

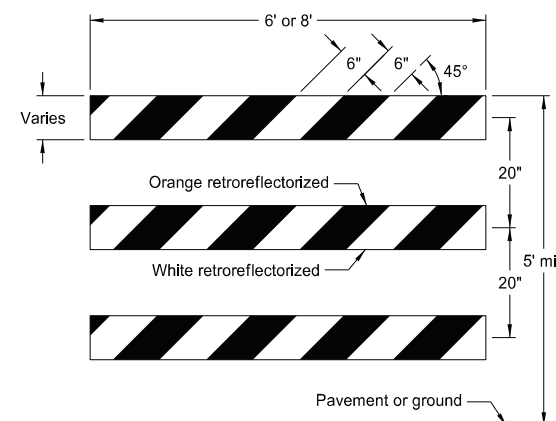

TYPE III BARRICADE

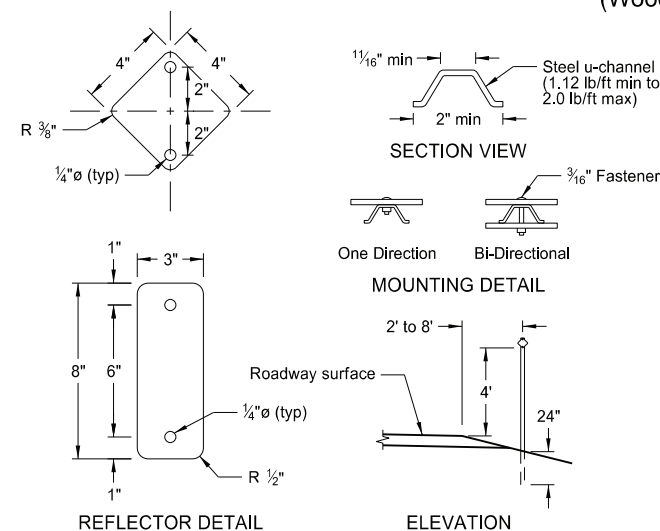

DELINEATORS

SECTION VIEW

One Direction

Bi-Directional

MOUNTING DETAIL

2' to 8'

Diagram of a beam of length 24" with a triangular load and a point load.

—

ELEVATION

ORS

MINIMUM BALLAST

(For each side of barricade support)

Without Sign	4 - 25 lb sandbags
With Sign	6 - 25 lb sandbags

Note: Number of sandbags based on a wind speed of 55 MPH. Sandbags assumed to be placed at or near the ends of the skids.


NORTH DAKOTA DEPARTMENT OF TRANSPORTATION	
10-3-13	
REVISIONS	
DATE	CHANGE
9-27-17	Updated to active voice
11-01-19	Revised details for Flexible Delineator
8-01-24	Electronic Stamp/Signature



08/01/24

CONSTRUCTION SIGN PUNCHING AND MOUNTING DETAILS

Note: In curb sections, place signs a minimum horizontal distance of 2' from face of the curb to near edge of the sign.

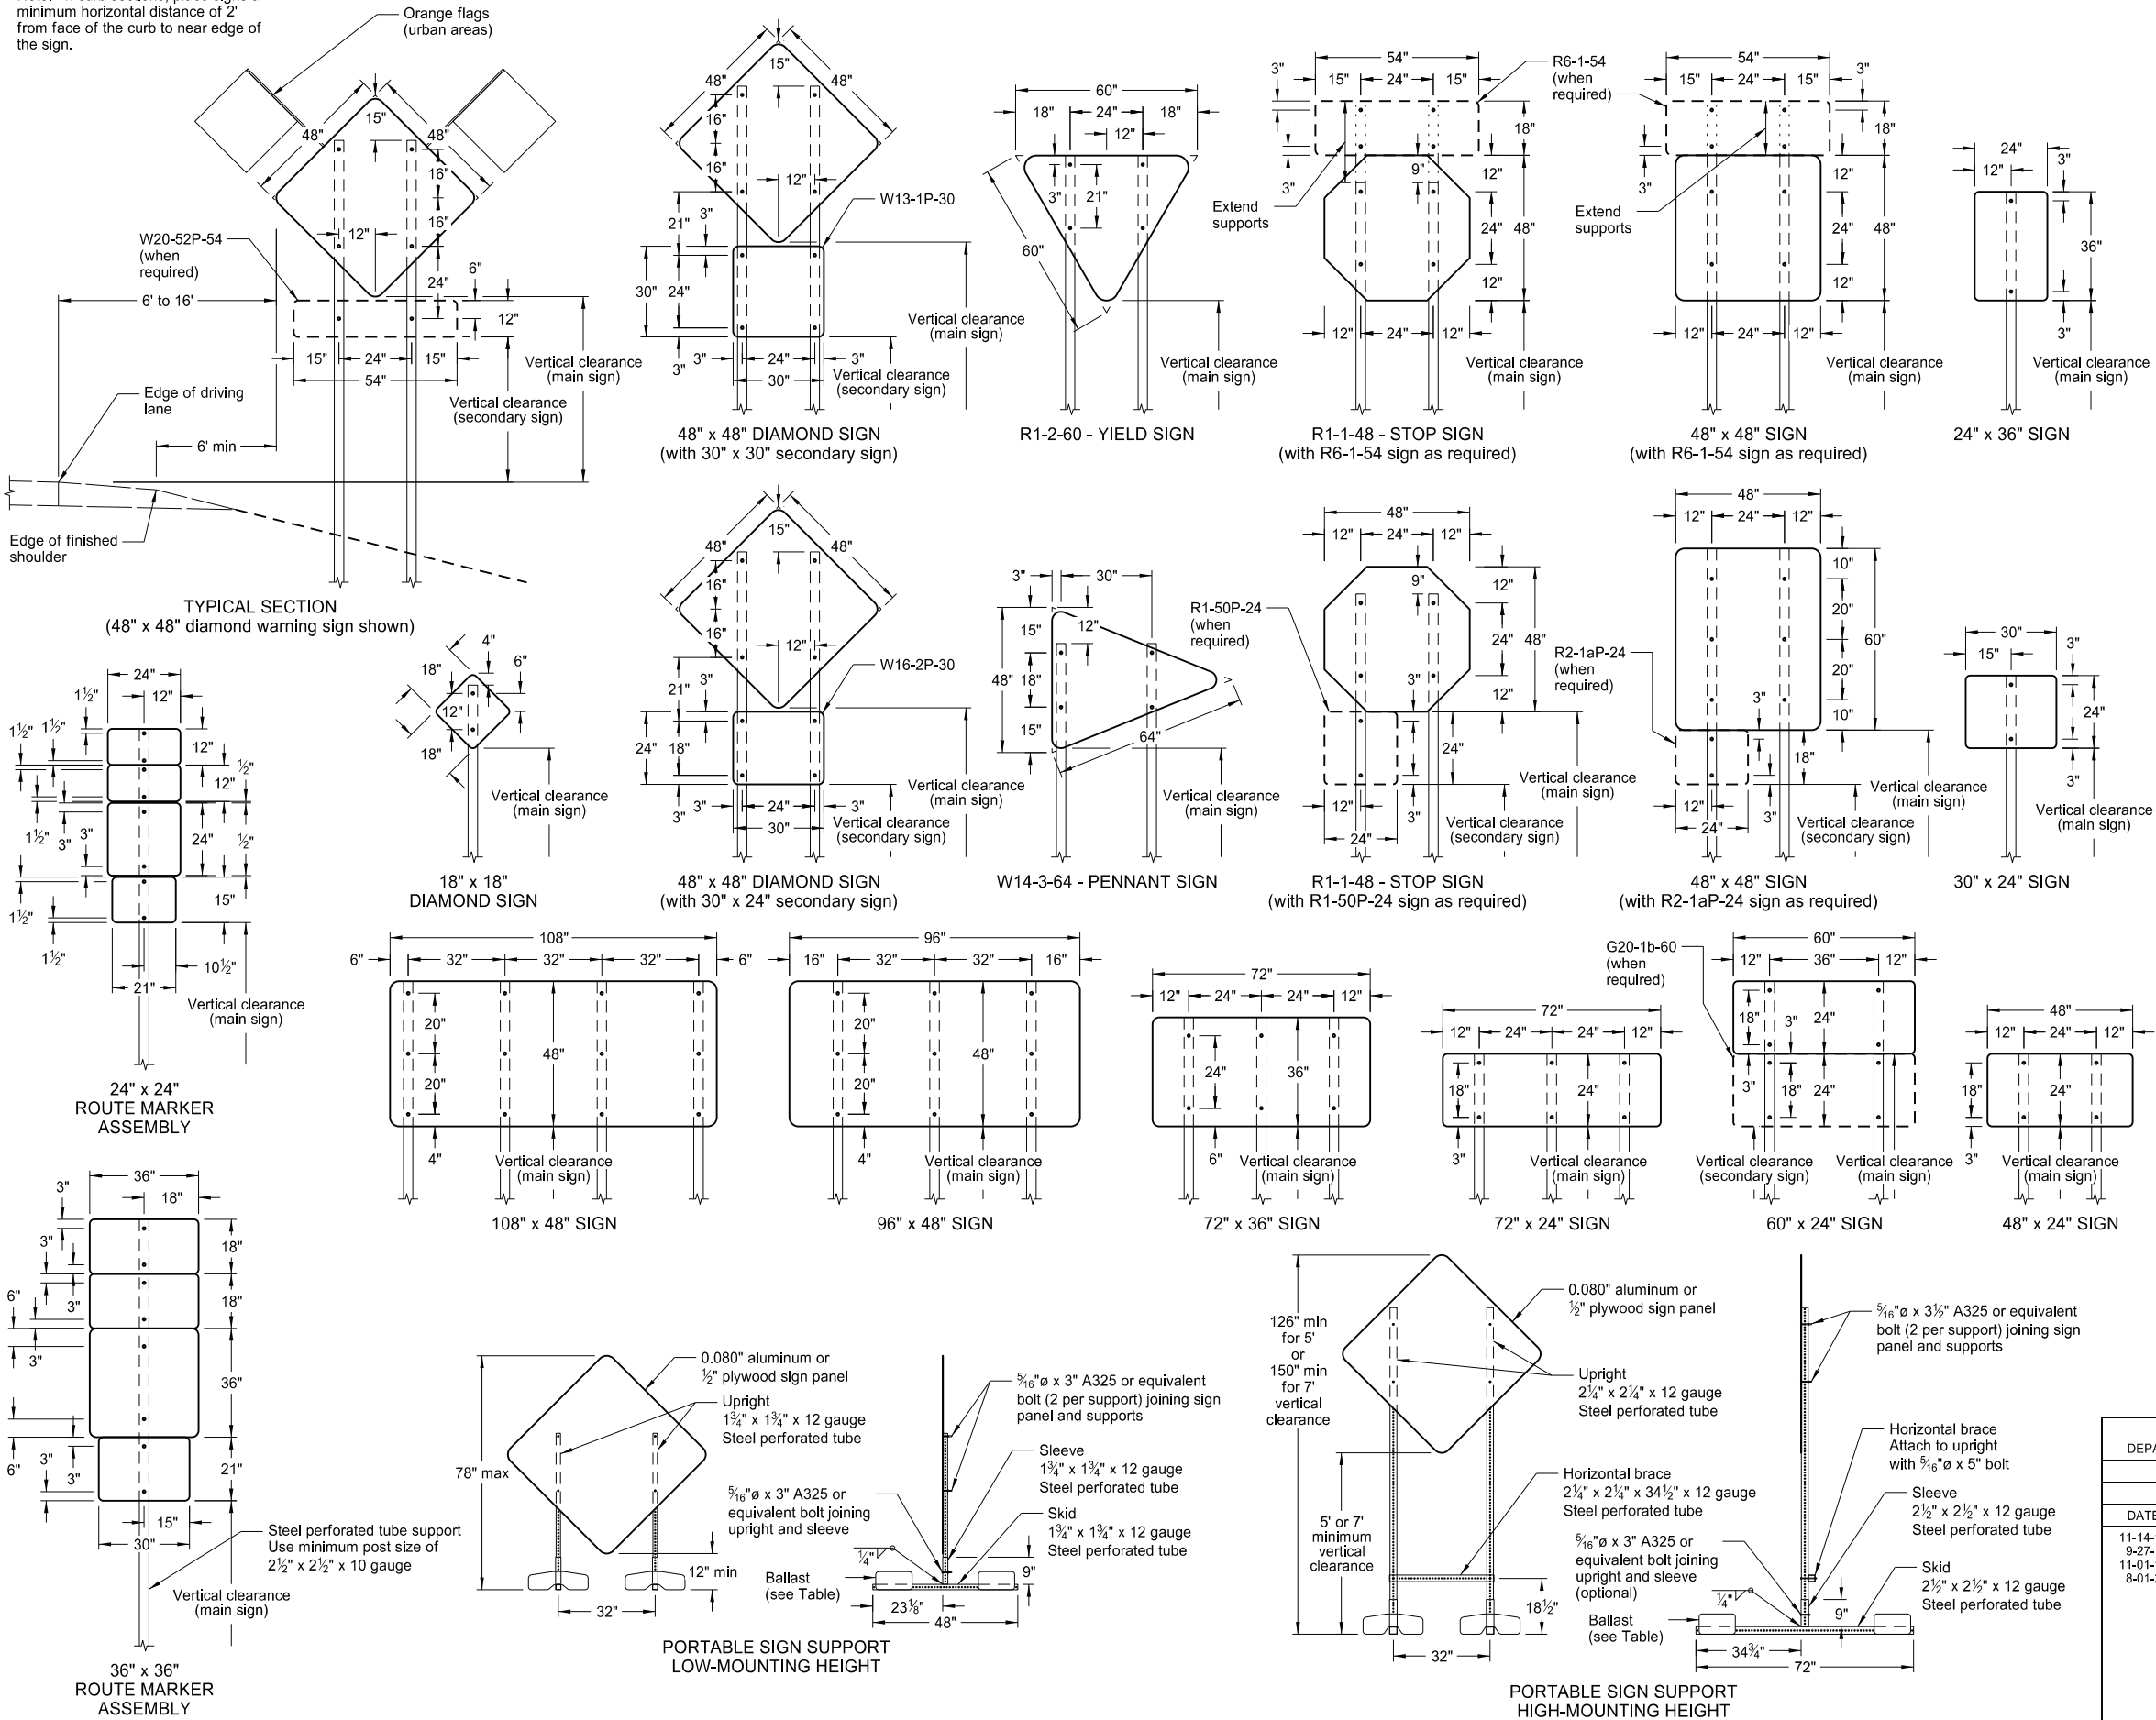

NOTES:

1. Sign Supports: Galvanize or paint supports. Minimum post sizes are 2.5 lb/ft u-channel or 2" x 2" x 12 gauge steel perforated tube, except where noted. When installing signs on u-channel, minimum post size for assemblies containing a secondary sign is 3.0 lb/ft. Post sizes based on a wind speed of 55 MPH.

Place signs over 50 square feet on 2½" x 2½" perforated tube supports as a minimum.

Do not attach guy wires to sign supports. Attach wind beams behind sign panels when used with u-posts.
2. Sign Panels: Provide sign panels made of 0.100" aluminum, ½" plywood, or other approved material, except where noted. Punch all holes round for ⅜" bolts.
3. Alternate Messages: Install and remove alternate message signs on reflectorized plate (without borders) as required. (i.e. "Left" and "Right" message on lane closure sign)
4. Route Marker Auxiliary Signs: Provide route marker auxiliary signs, such as the cardinal direction and directional arrows, with a background and legend that match the route marker they are used with:

Interstate - white legend on blue background
Interstate Business Loop - white legend on green background
US and State - black legend on white background
County - yellow legend on blue background

5. Vertical Clearance: Install signs with a vertical clearance of 5'-0" (see TYPICAL SECTION.) In areas where parking or pedestrian movements are likely or the view of the sign may be obstructed, install signs with a vertical clearance of 7'-0" from the top of the curb or from the near edge of the driving lane in absence of a curb.

The vertical clearance to secondary signs is 1'-0" less than the vertical clearance stated above.

Provide a minimum clearance of 7'-0" from the ground at the post for signs with an area exceeding 50 square feet.

6. Portable Signs: Provide portable signs that meet the vertical clearance stated above when it is necessary to place signs within the pavement surface.

Use of low-mounting height (minimum 12" vertical clearance) portable signs for 5 days or less, is allowed as long as the view of the sign is not obstructed. Time delays caused by unforeseen circumstances, such as equipment breakdown, rain, subgrade failures, etc., will not accrue towards the 5 day period. Use of R9-8 through R9-11a series, W1-6 through W1-8 series, M4-10, and E5-1 is allowed for longer than 5 days.

Restrict signs mounted on portable sign supports shown in the LOW-MOUNTING HEIGHT and HIGH-MOUNTING HEIGHT details to a maximum surface area of 16 square feet.

MINIMUM BALLAST
(For each side of sign support base)

Sign Panel Mounting Height (ft)	Number of 25 lb sandbags for 4' x 4' sign panel
1'	6
5'	8
7'	10



Note: The number of sandbags are based on a wind speed of 55 MPH. Place sandbags at or near the ends of skids.

NORTH DAKOTA DEPARTMENT OF TRANSPORTATION	
10-4-13	
REVISIONS	
DATE	CHANGE
11-14-13	Revised Note 6
9-27-17	Updated to active voice
11-01-19	Revised 60"x24" sign detail
8-01-24	Electronic Stamp/Signature



08/01/24

ROAD CLOSURE AND LANE CLOSURE ON A TWO WAY ROAD LAYOUTS

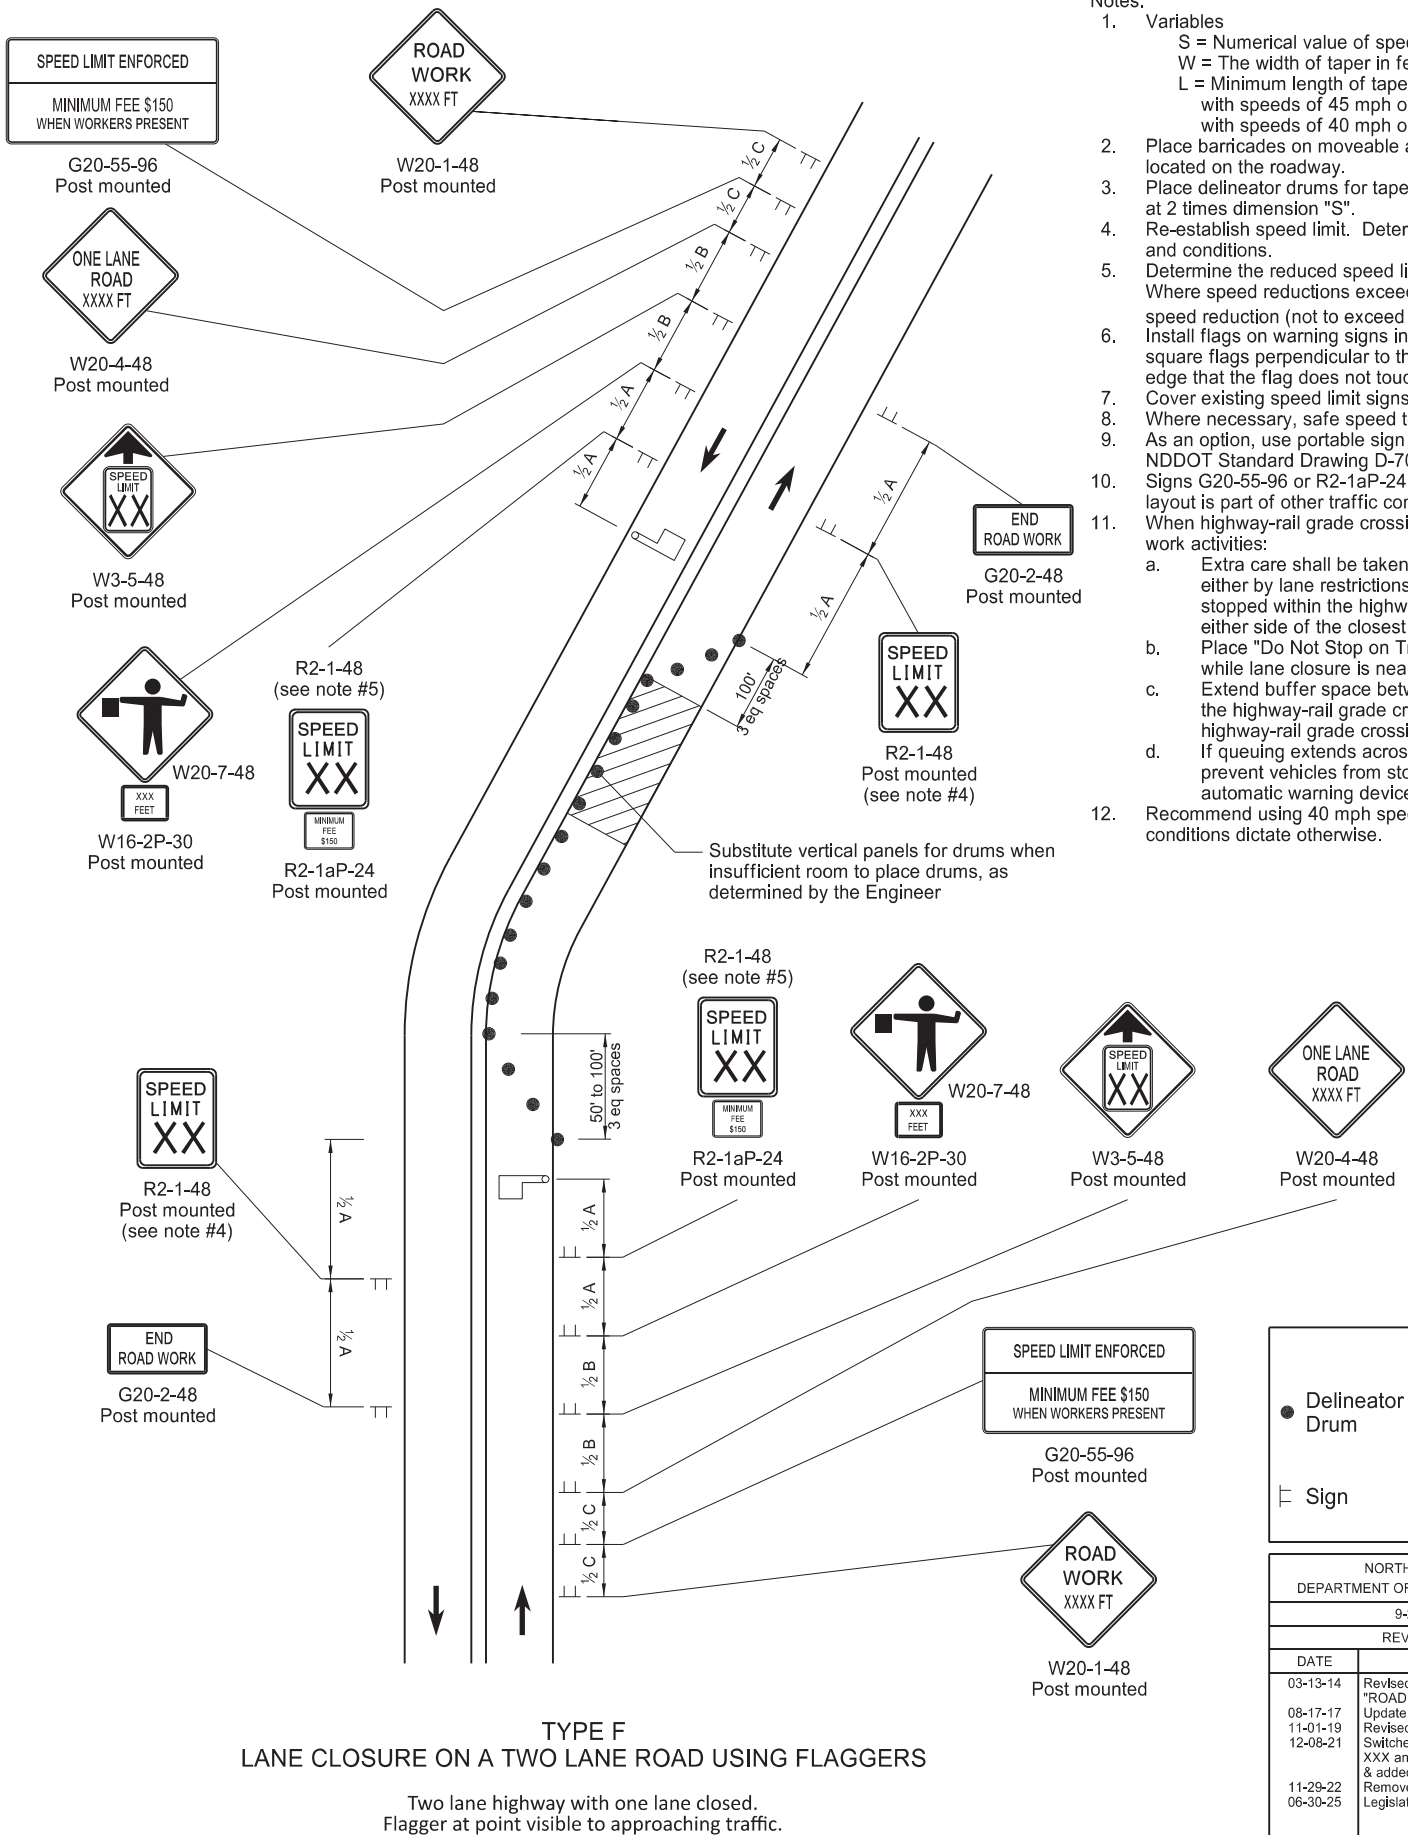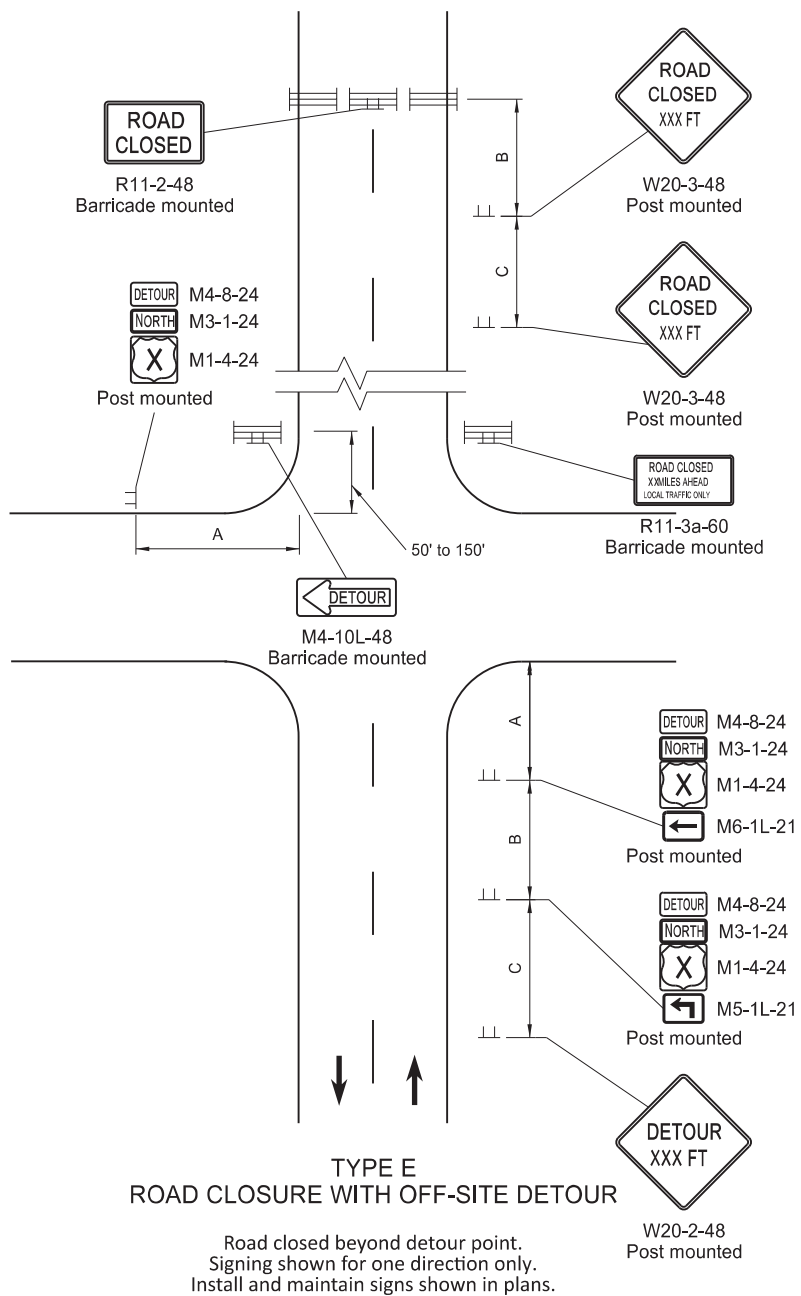

- Notes:
- Variables
 - S = Numerical value of speed limit or 85th percentile.
 - W = The width of taper in feet
 - L = Minimum length of taper in feet. $S \times W$ for freeways, expressways, and roads with speeds of 45 mph or greater, or $W \times S^2/60$ for urban, residential, and streets with speeds of 40 mph or less.
 - Place barricades on moveable assemblies and signs on portable assemblies when located on the roadway.
 - Place delineator drums for tapering traffic at 3 equal spaces and for tangents space them at 2 times dimension "S".
 - Re-establish speed limit. Determine exact speed limit in the field, dependent on location and conditions.
 - Determine the reduced speed limit based on the in place speed limit before construction. Where speed reductions exceed 30 mph, install a second speed limit sign with the desired speed reduction (not to exceed 30 mph.) Place second speed limit sign at $\frac{1}{2}B$.
 - Install flags on warning signs in urban areas when signs are not portable. Mount 24 inch square flags perpendicular to the edges of the sign, and at such a distance above the edge that the flag does not touch the sign when limp.
 - Cover existing speed limit signs within a reduced speed zone.
 - Where necessary, safe speed to be determined by the Engineer.
 - As an option, use portable sign supports in lieu of post mounted signs in accordance with NDDOT Standard Drawing D-704-14.
 - Signs G20-55-96 or R2-1aP-24 are not required when pilot car operation is used, if this layout is part of other traffic control that contains this sign, or if work is less than 15 days.
 - When highway-rail grade crossings exist either within or in the vicinity of the roadway work activities:
 - Extra care shall be taken to minimize the probability of conditions being created, either by lane restrictions, flagging or other operations, where vehicles might be stopped within the highway-rail grade crossing (considered as being 15 feet on either side of the closest and farthest rail.)
 - Place "Do Not Stop on Tracks" sign (R8-8-24) near cross buck in each direction while lane closure is near tracks.
 - Extend buffer space between work zone and lane closure transition upstream of the highway-rail grade crossing to prevent flagging queue from extending across highway-rail grade crossing.
 - If queuing extends across highway-rail crossing, provide flagger at crossing to prevent vehicles from stopping within the crossing (even when automatic warning devices are in place.)
 - Recommend using 40 mph speed limit in vicinity of workers, unless location and conditions dictate otherwise.


ADVANCE WARNING SIGN SPACING			
Road Type	Distance Between Signs Min. (ft)		
	A	B	C
Urban - Low Speed (30 mph or less)	150	150	150
Urban - Low Speed (over 30 to 40mph)	280	280	280
Urban - High Speed (over 40 mph to 50 mph)	360	360	360
Rural - High Speed (over 50 mph to 65 mph)	720	720	720
Urban Expressway and Freeway (55 mph to 60 mph)	850	1350	2200
Rural Expressway and Freeway (70 mph to 80 mph)	1000	1500	2640
Interstate/4-Lane Divided (Maintenance and Surveying)	750	1000	1500

NORTH DAKOTA DEPARTMENT OF TRANSPORTATION	
9-27-13	
REVISIONS	
DATE	CHANGE
03-13-14	Revised Sign Cell "ROAD WORK XXX FT"
08-17-17	Update notes & sign numbers
11-01-19	Revised signs, sign #s, & notes
12-08-21	Switched order of Road Work XXX and Spd Limit Enforced
11-29-22	& added Dollars At Work
06-30-25	Removed Dollars At Work Legislative Changes



CONSTRUCTION TRUCK AND TEMPORARY DETOUR LAYOUTS

D-704-22

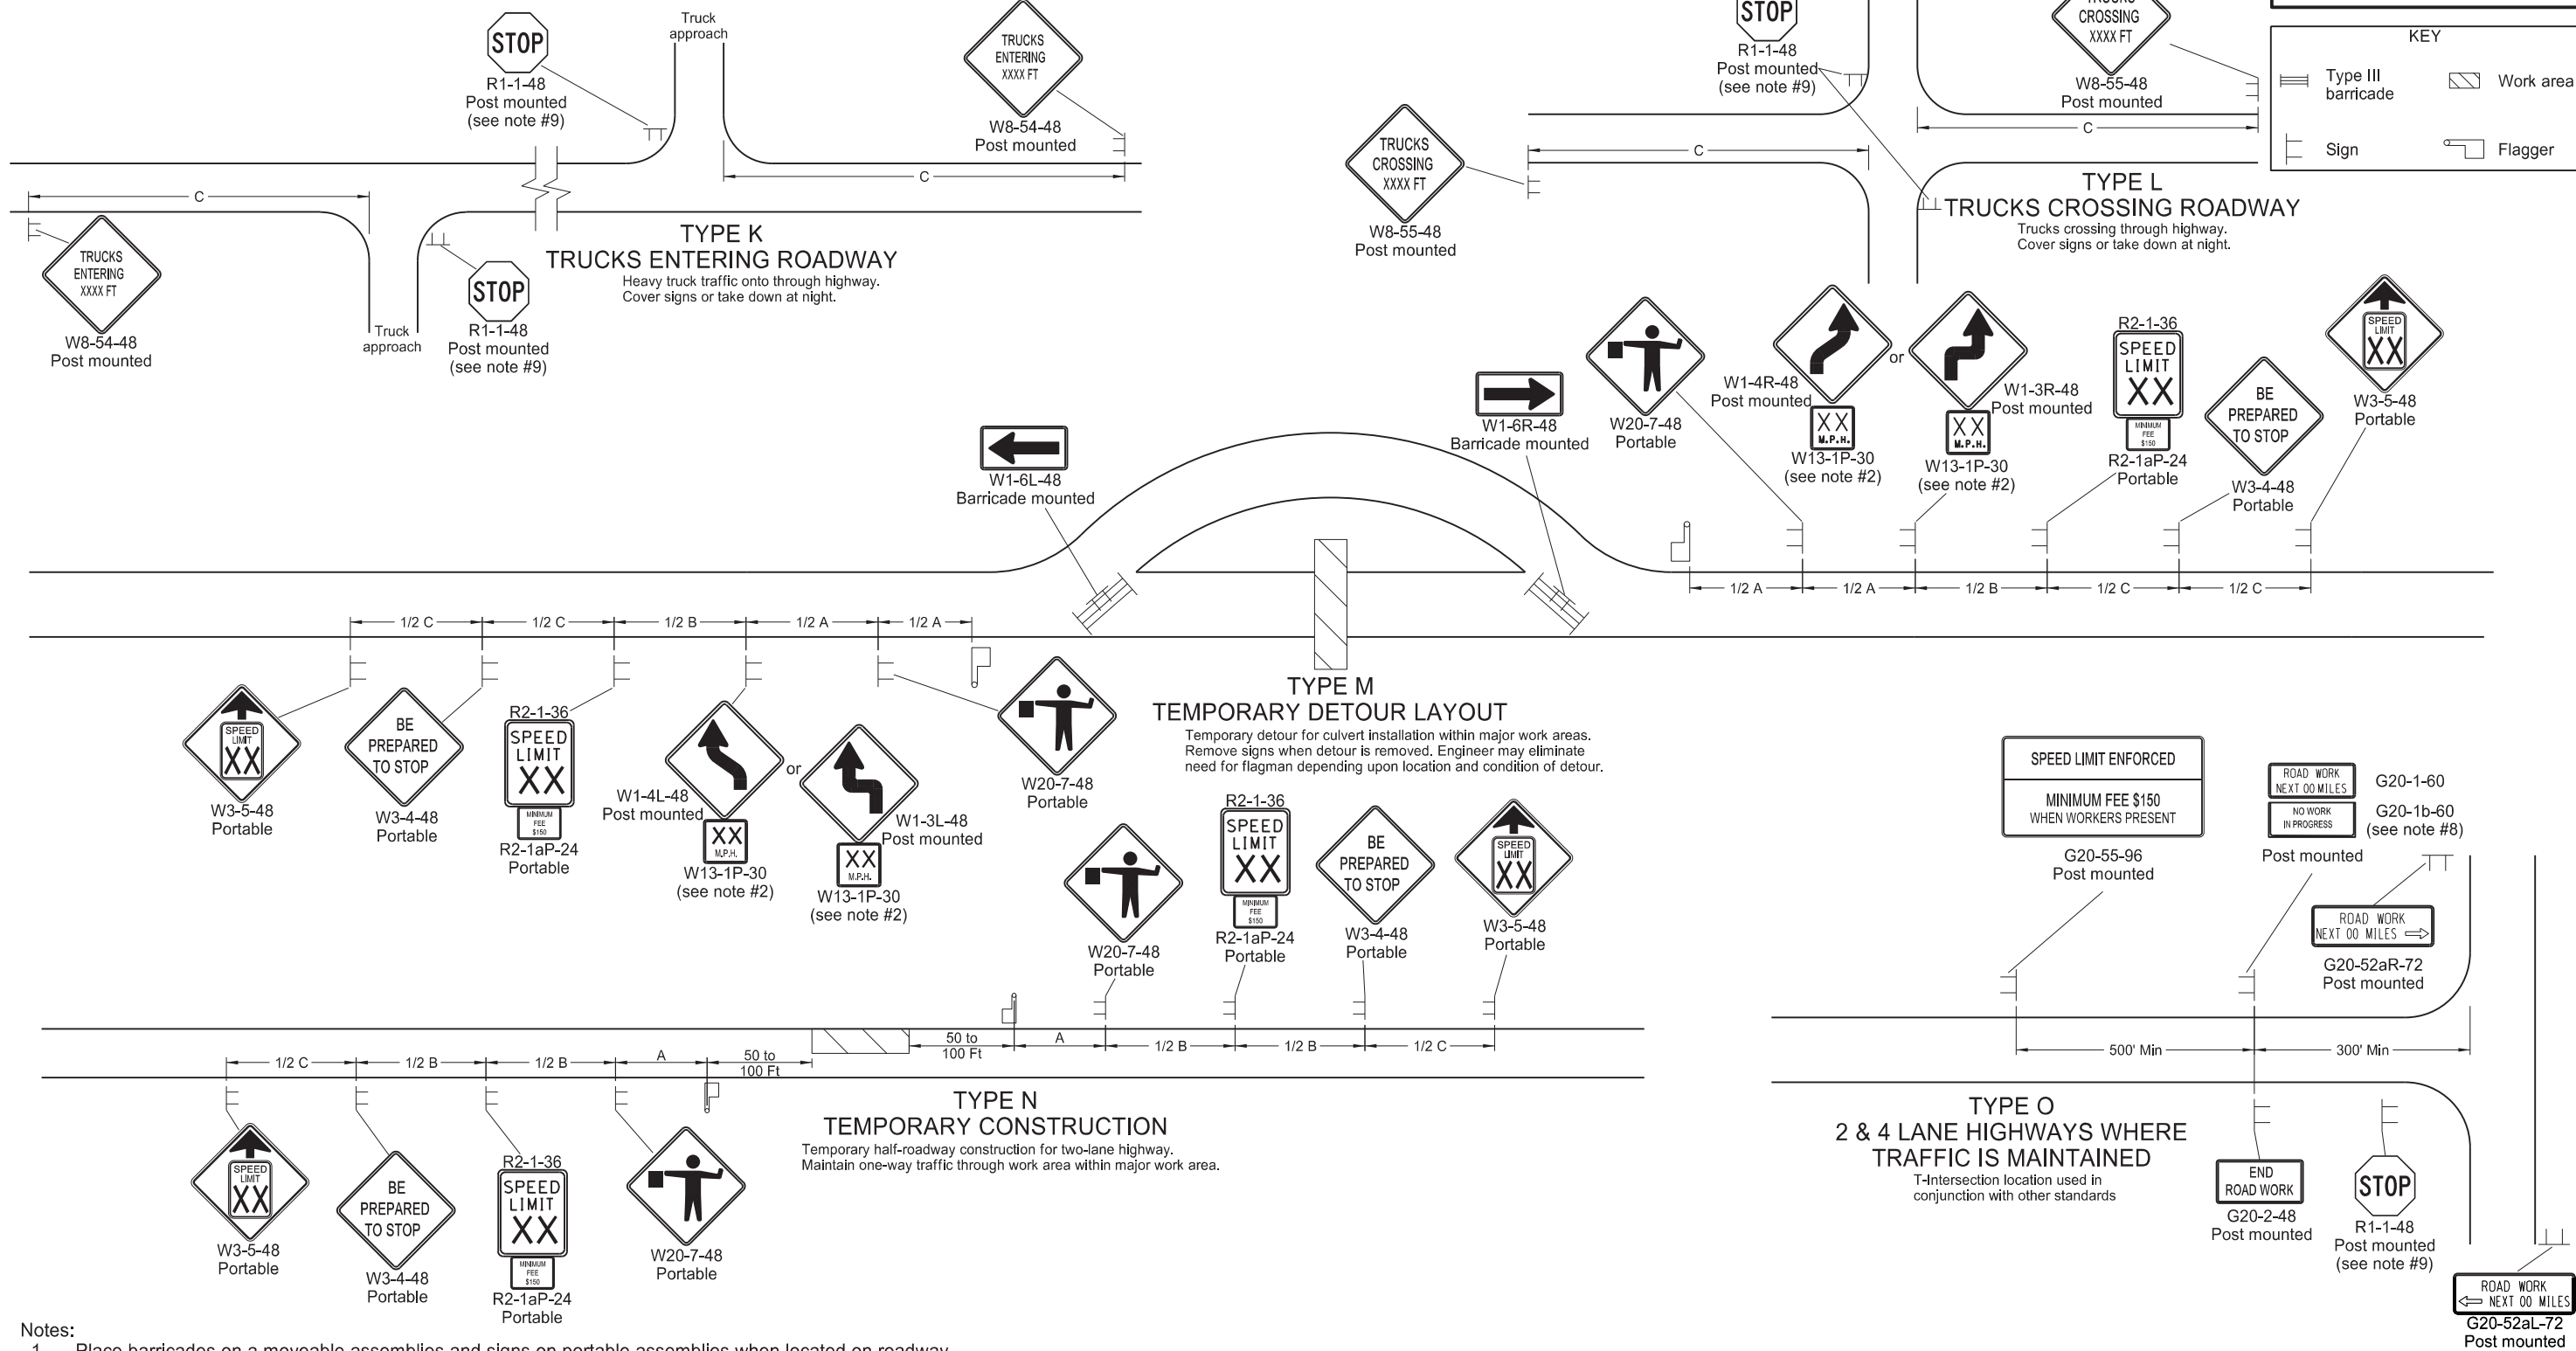

Notes:



1. Place barricades on a moveable assemblies and signs on portable assemblies when located on roadway.
2. Where necessary, safe speed to be determined by the Engineer.
3. Determine the reduced speed limit based on the in-place speed limit before construction. Where speed reductions exceed 30 mph, install a second speed limit sign with the desired speed reduction (not to exceed 30 mph.) Place the second speed limit sign at ½ B.
4. Install flags on warning signs in urban areas when signs are not portable. Mount 24 inch square flags perpendicular to the edges of the sign, and at such a distance above the edge that the flag does not touch the sign when limp.
5. Cover existing speed limit signs within a reduced speed zone.
6. Covered (when approved by engineer) or obliterated pavement marking measured as Obliteration of Pavement Marking.
7. As an option, use portable sign supports in lieu of post mounted signs in accordance with NDDOT Standard Drawing D-704-14.
8. Install sign G20-1b-60 when work is suspended for winter.
9. If existing stop sign is in place, a 48" stop sign is not required.
10. Sign G20-55-96 is not required if layout is part of other traffic control that contains this sign, or if work is less than 15 days.
11. Recommend using 40 mph speed limit in vicinity of workers, unless location and conditions dictate otherwise.

ADVANCE WARNING SIGN SPACING			
Road Type	Distance Between Signs Min. (ft)		
	A	B	C
Urban - Low Speed (30 mph or less)	150	150	150
Urban - Low Speed (over 30 to 40mph)	280	280	280
Urban - High Speed (over 40 mph to 50 mph)	360	360	360
Rural - High Speed (over 50 mph to 65 mph)	720	720	720
Urban Expressway and Freeway (55 mph to 60 mph)	850	1350	2200
Rural Expressway and Freeway (70 mph to 80 mph)	1000	1500	2640
Interstate/4-Lane Divided (Maintenance and Surveying)	750	1000	1500

NORTH DAKOTA DEPARTMENT OF TRANSPORTATION	
9-27-13	
REVISIONS	
DATE	CHANGE
08-17-17	Update notes & sign numbers
11-01-19	Revised sign numbers & note 7
12-09-21	Added Speed Limit Enforced and Dollars At Work signs
11-29-22	Removed Dollars At Work
06-30-25	Legislative Changes












CONCRETE PIPE, CATTLE PASS, OR
PRECAST CONCRETE BOX CULVERT TIES

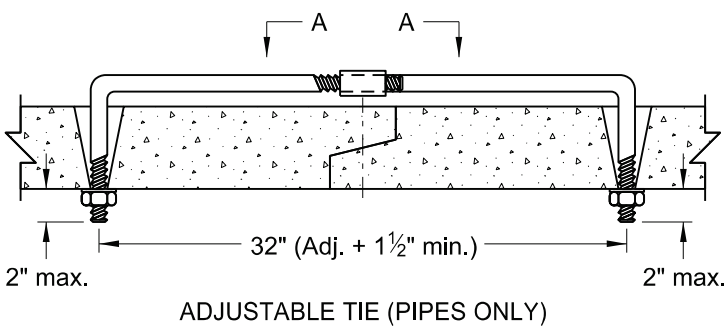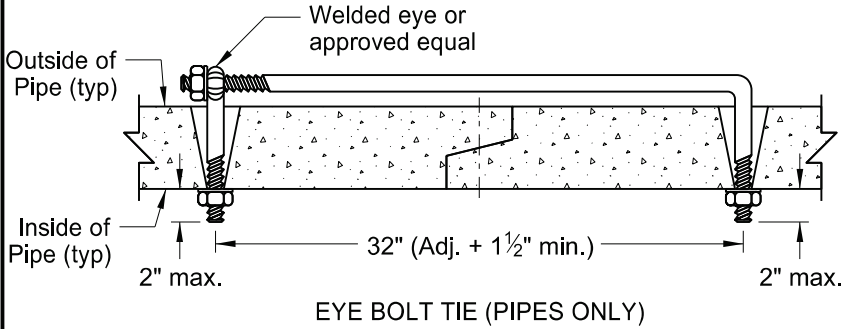

REQUIRED SIZE OF TIE BOLTS		
PIPE SIZE	THREAD Ø	XXS PIPE SLEEVE INNER Ø
18" - 24"	5/8"	3/4"
30" - 66"	3/4"	1"
72" - 120"		
RCB/CATTLE PASS	1"	1 1/4"

NOTES:

- The pipe size listed is the inside diameter of round pipe or the equivalent diameter of pipe arch.
- Insert pipe ties from the inside of the pipes and grout into place for Cattle Pass and Jacked and Bored pipes. Jacked and bored pipes with a diameter of 24" or less do not require pipe ties.
- Nuts and washers are not required on Jacked and Bored pipes or pipes with a 24" diameter or less. Insert and grout tie bars into place where nuts and washers are not used.
- Do not use pipe ties to pull the pipe or RCB sections tight. The ties are only for holding sections together.
- Use only tie bolt assemblies that have been hot dip galvanized in accordance with ASTM A 153.
- Holes in pipes to accommodate tie bolts will be precast. Tapered holes are permitted. Use holes that have a diameter 1/4" larger than the diameter of the thread. In precast RCB's, use holes that contain cast-in bolt sleeves with an inside diameter of 1 1/4".
- Include the cost of precasting the required holes and furnishing and installing the tie bolts in the price bid for the appropriate conduit or RCB pay item.
- Tie all centerline and approach RCP culvert joints. Tie all joints including the end sections of all free ends of storm drain systems. Free ends are defined as any storm drain end which does not terminate at an inlet or manhole. Outfall culverts with end sections which drain adjacent ditches are examples of free ends.
- Place joint wrap prior to installing ties. Firmly secure the wrap around the full perimeter. For concrete pipes, use Type S2 geotextile fabric and overlap the joint by 12" in both directions. For box culverts, use a waterproof membrane that meets ASTM C990. Provide a membrane that is a minimum of 12" wide and center it at the joint. Provide a minimum overlap of 2.5" at the seams.
- Use tie bolts that conform to ASTM A 36. Use heavy hex nuts that conform to ASTM A 563. Use washers that conform to ASTM F 436, Type 1. Use welded pipe sleeves and cast-in bolt sleeves that conform to ASTM A 53, Grade B.
- Provide lock washers or burr threads of concrete box ties after installation and tightening to prevent nut rotation.
- Tie RCB's as noted in the plans.

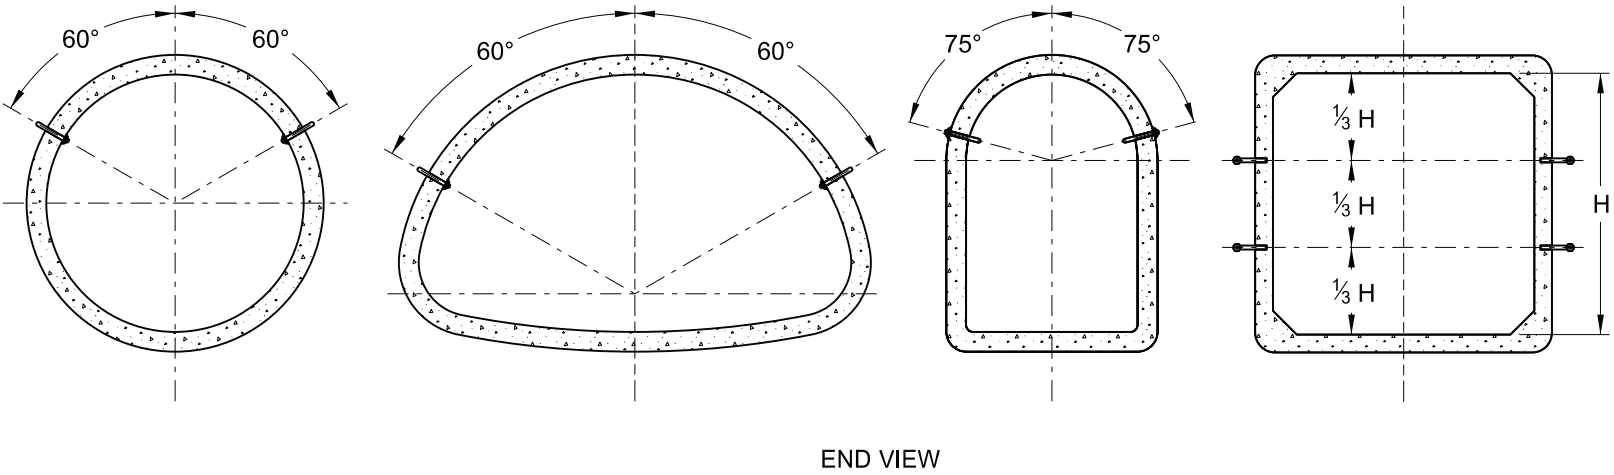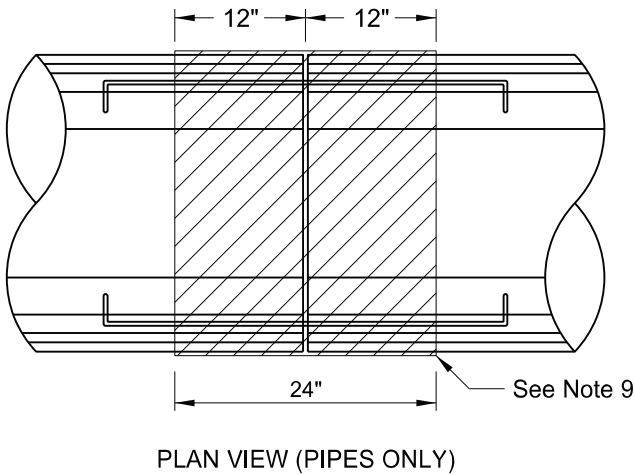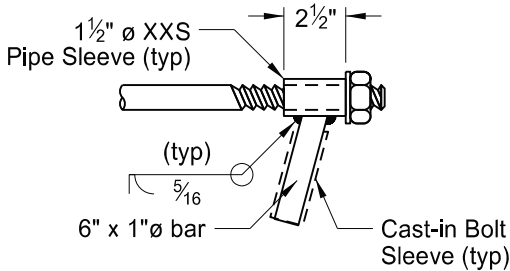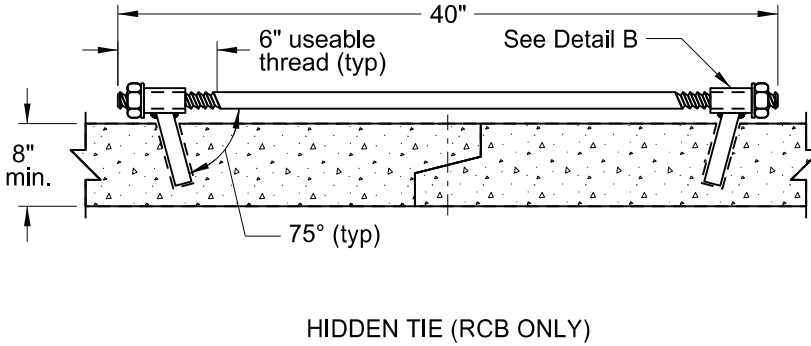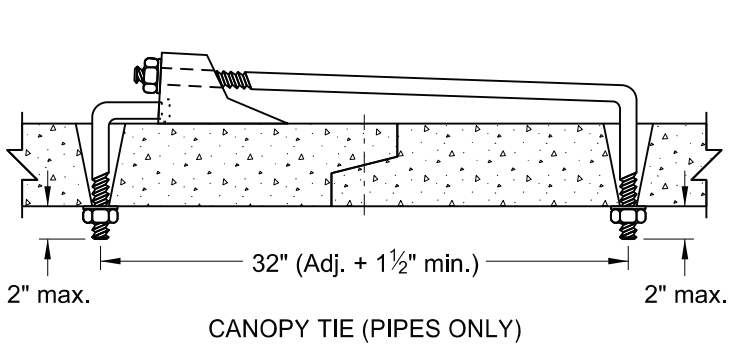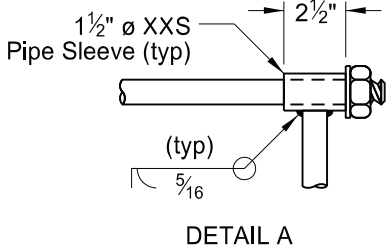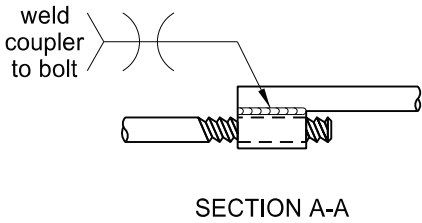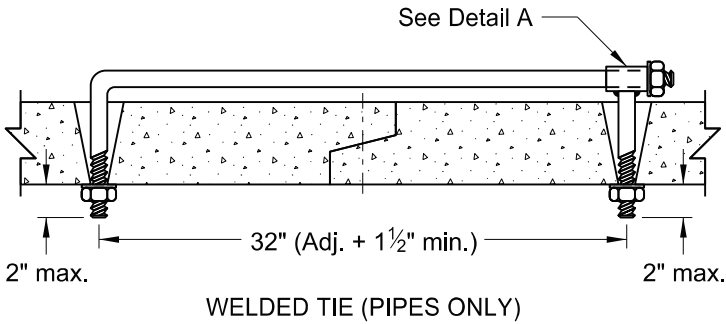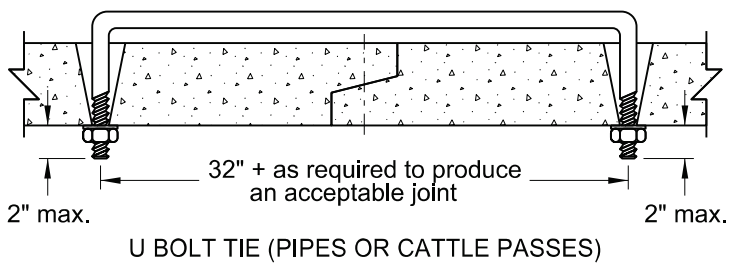


NORTH DAKOTA DEPARTMENT OF TRANSPORTATION	
3-18-14	
REVISIONS	
DATE	CHANGE
7-21-15	Note 8
6-6-17	Notes 2-11 Table, Title, Labels
8-11-21	Notes 2-12 Table, Label
01-17-25	Notes 9-13 Table, Labels Section A-A, End View




STANDARD BARBED WIRE FENCE

NOTES


1. No deduction in measured pay length of fence made for gates, corner assemblies, double brace assemblies, fence terminals, or depression fencing. Include all costs for abutment fencing in the price bid for fencing bid items.
2. Install double brace assemblies at locations shown on the plans or established by the Engineer. Place adjacent fence terminals, corner assemblies, or double brace assemblies at a maximum spacing of 1,320 feet.
3. Include all costs of furnishing and installing inserts and eyebolts in the unit price bid for fencing bid items. Use eyebolts galvanized according to AASHTO designation M-30; inserts of corrosion resistant material do not require galvanization. Use concrete inserts capable of developing the full strength of the 5/8" diameter threaded eyebolt, when installed in concrete.
4. Determine post type used, either wood or steel, unless otherwise specified in the plans.
5. Include the cost of bracing at vehicle gates in the price bid for "Vehicle Gate."

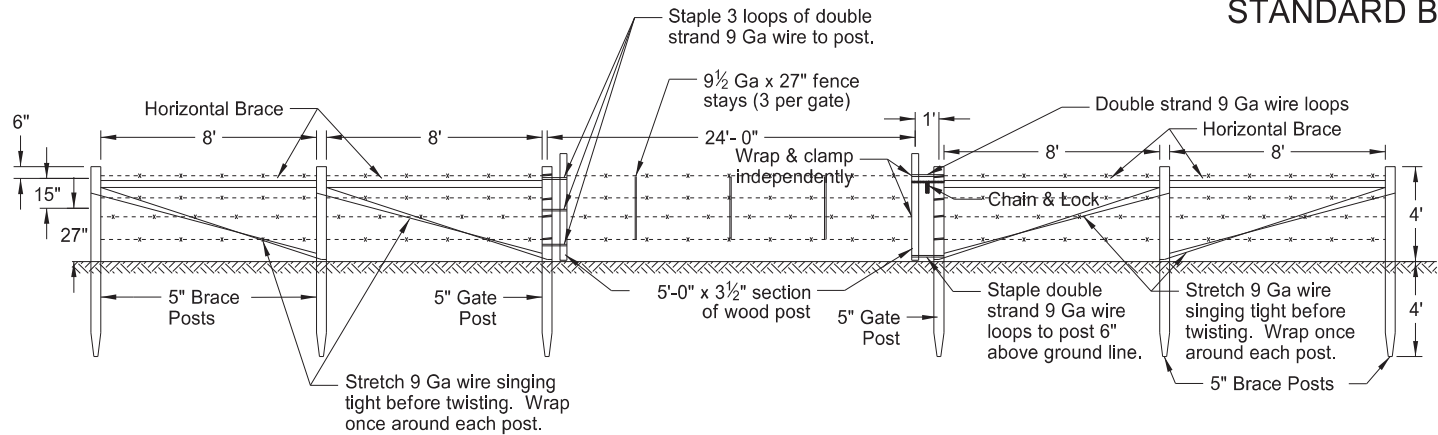


VEHICLE GATE

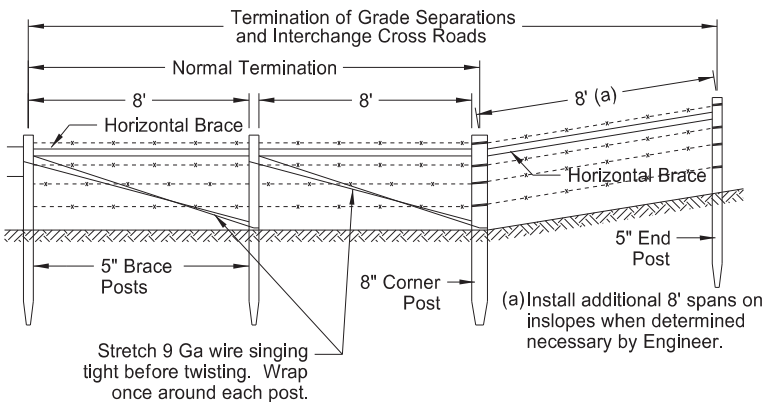


FENCE TERMINAL

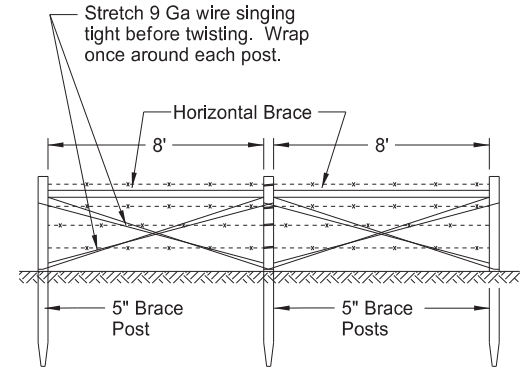


DOUBLE BRACE ASSEMBLY

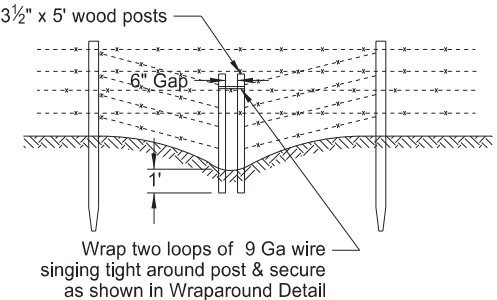


BREAK-AWAY FENCE FOR NARROW DEPRESSIONS SUBJECT TO FLOODING

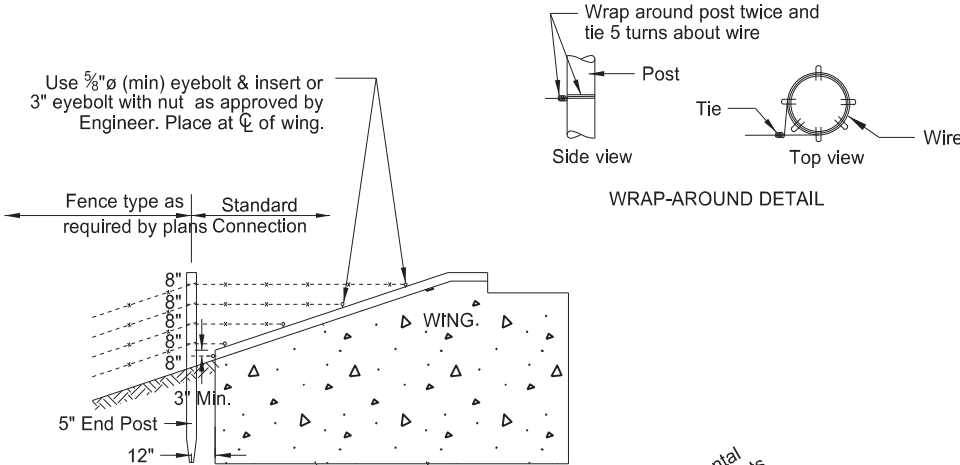


WRAP-AROUND DETAIL

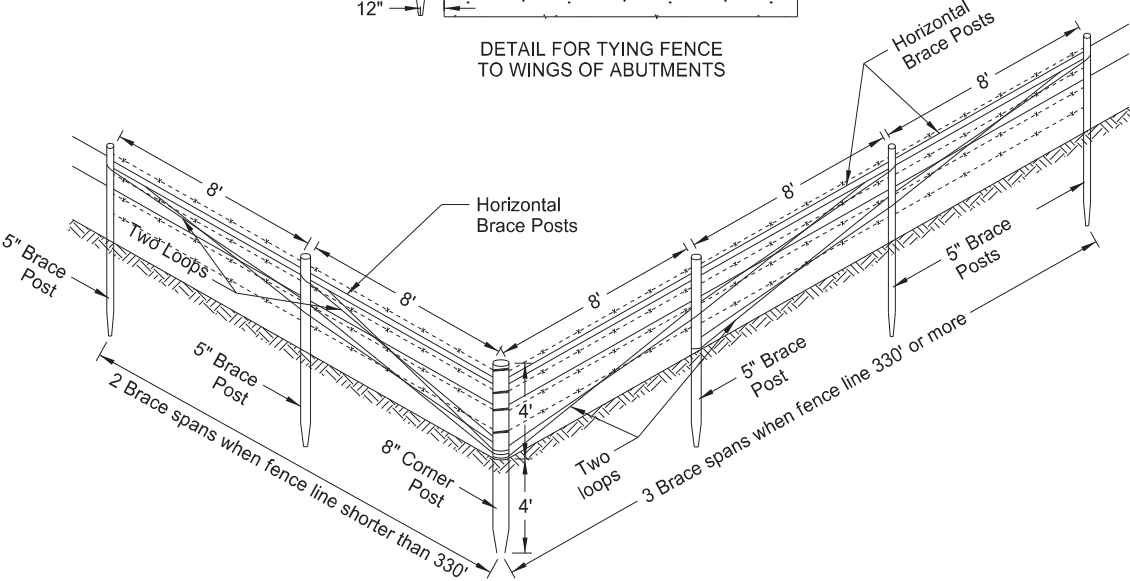


CORNER ASSEMBLY

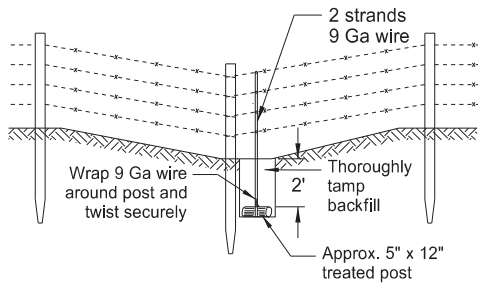


DETAIL FOR ANCHORING FENCES IN DEPRESSIONS*
*Determine locations in the field and include in price bid for fencing. Use other methods of anchoring fence if approved by the Engineer.

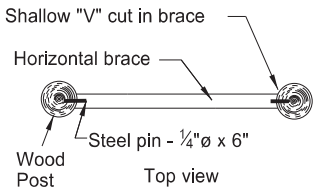


HORIZONTAL BRACE DETAIL

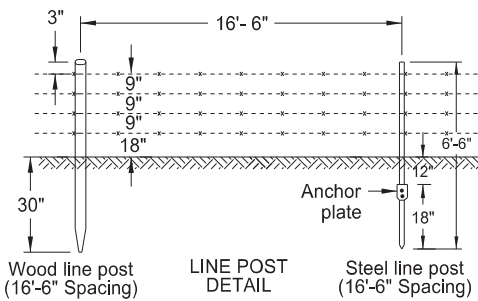


LINE POST DETAIL

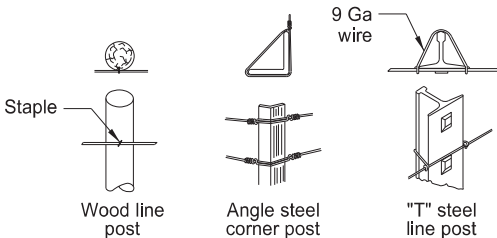


FASTENING TO POSTS

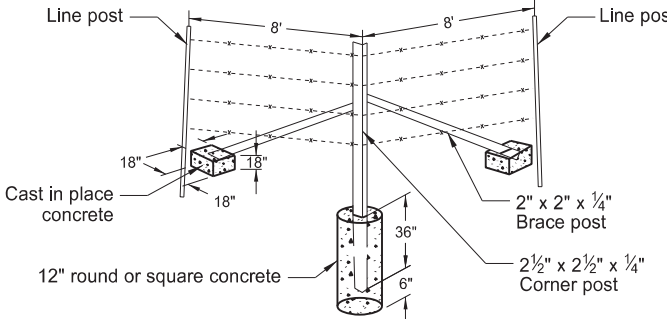

CORNER AND DOUBLE BRACE ASSEMBLY STEEL POSTS

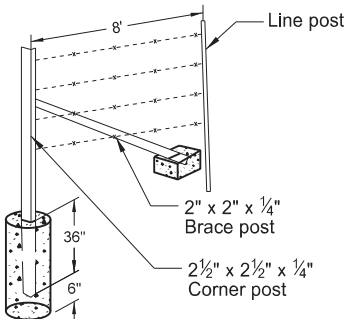

FENCE TERMINAL STEEL POSTS

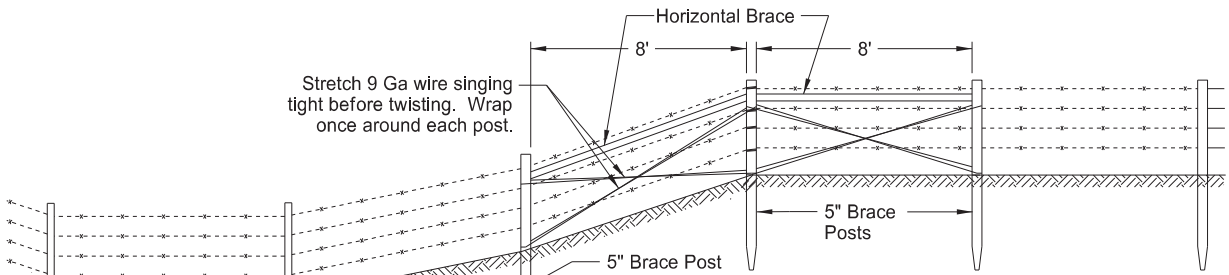



FENCING FOR WIDE DEPRESSIONS
Use double brace installation, as shown, on opposite side of depression.
Decrease line post spacing as needed due to terrain.

NORTH DAKOTA DEPARTMENT OF TRANSPORTATION	
2-2-10	
REVISIONS	
DATE	CHANGE
10-02-12	Notes, steel assemblies/posts.
11-25-13	Revised Vehicle Gate.
10-17-17	Updated to active voice.
02-23-23	Revised post spacing/brace size.



CONCRETE CATTLE & STOCKPASS FENCING STANDARD

D-752-4

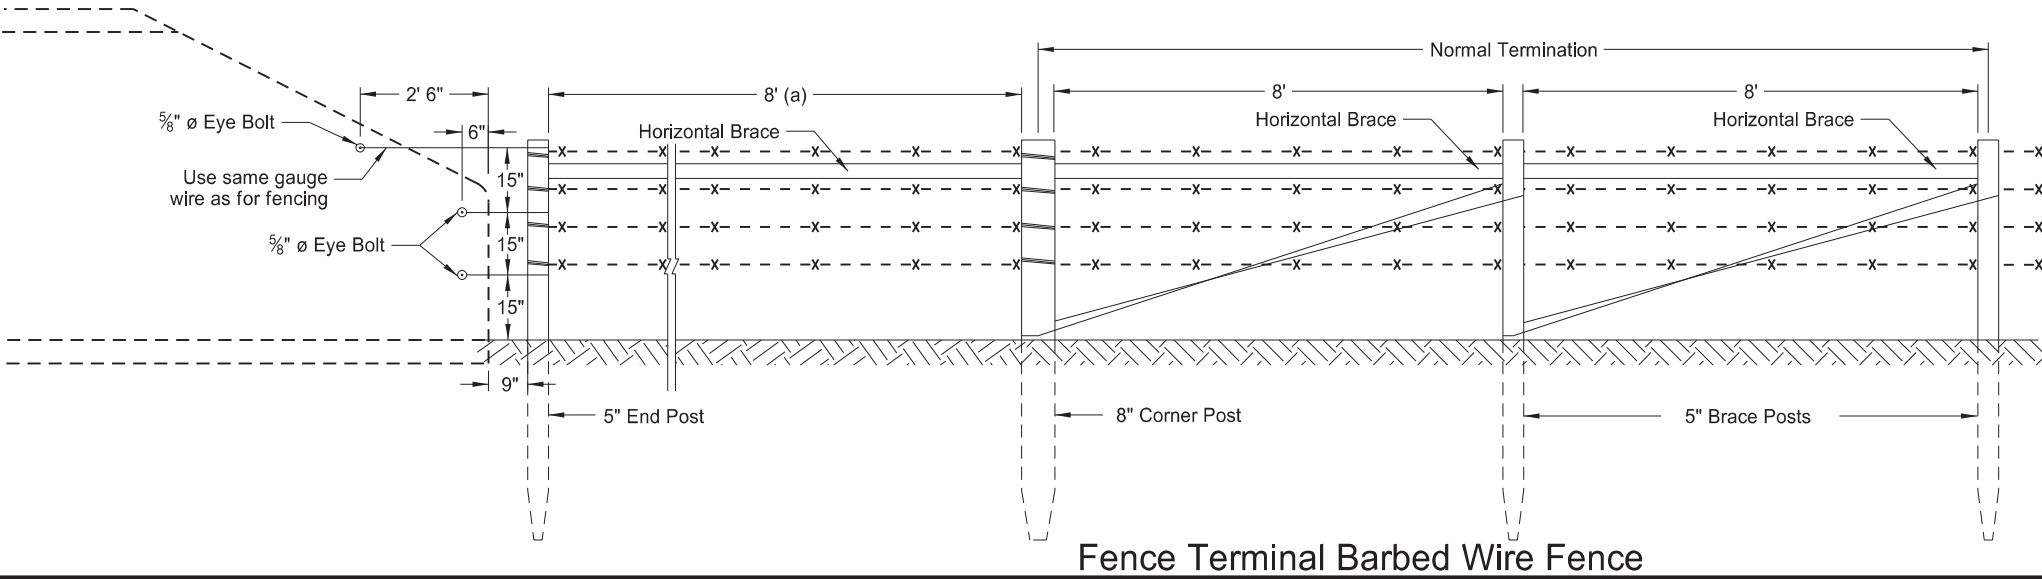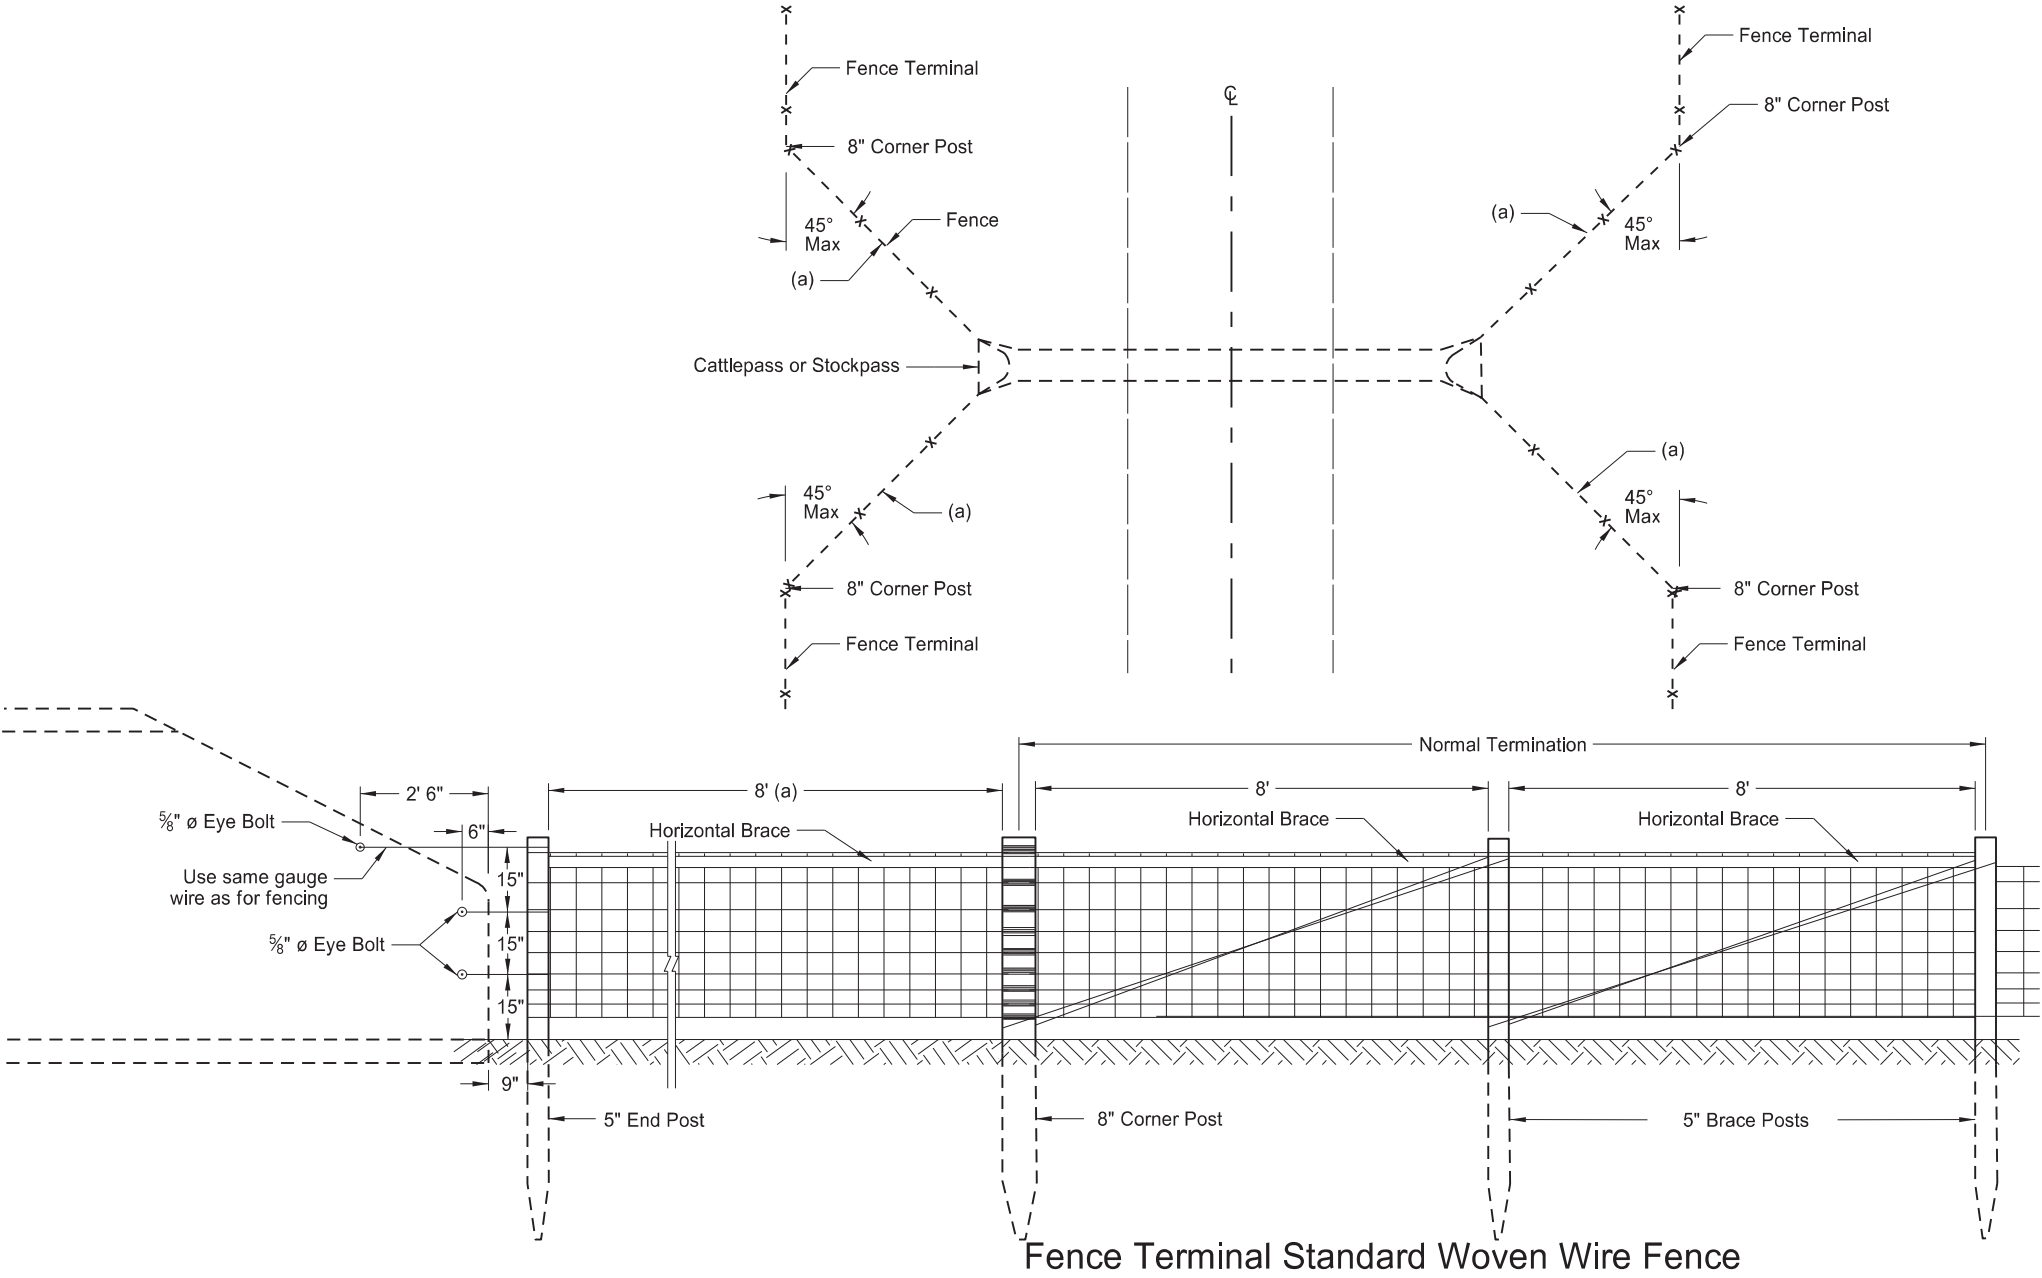

NOTES:

1. See Standard Drawings D-752-1 BARBED WIRE FENCE and D-752-3 STANDARD WOVEN WIRE FENCE for fencing details.
2. Include all costs of furnishing and installing inserts, eyebolts, and wire in the unit price bid for fencing bid items. Use eyebolts galvanized according to AASHTO designation M-30; inserts of corrosion resistant material do not require galvanization. Use concrete inserts capable of developing the full strength of the 5/8" diameter threaded eyebolt, when installed in concrete.

(a) Install additional 8' maximum spans between corner post and cattle pass

NORTH DAKOTA DEPARTMENT OF TRANSPORTATION	
10-4-13	
REVISIONS	
DATE	CHANGE
10-17-17	Updated to active voice.
02-23-23	Revise post spacing.




02/23/23

PERFORATED TUBE ASSEMBLY DETAILS

D-754-23


Notes:

1. Curbed Roadways: Use a 3' clearance from face of the curb except where right of way or sidewalk width is limited; Use a minimum 2' clearance. Increase the horizontal clearance if required to maintain a minimum sidewalk clear width of 4' from the sign support, not including any attached curb.
2. Minimum vertical clearance: Provide at least 5' measured from the bottom of the sign to the edge of the driving lane or auxiliary lane at the side of the road in rural districts. Provide at least 7' clearance to the bottom of the sign, where parking or pedestrian movements occur.
- Install signs on expressways a minimum height of 7'.
- Install adopt-a-highway signs on Freeways at least 7' above the edge of the driving lane.
- Maximum vertical clearance is 6" greater than the minimum vertical clearance.
3. Offset signs: Use a vertical clearance of 5' above the edge of the driving lane for signs placed 30 feet or more from the edge of the traveled way.
4. Provide a horizontal clearance from edge of shared use path to edge of sign of 3', except where width is limited. Provide a minimum clearance of 2'.

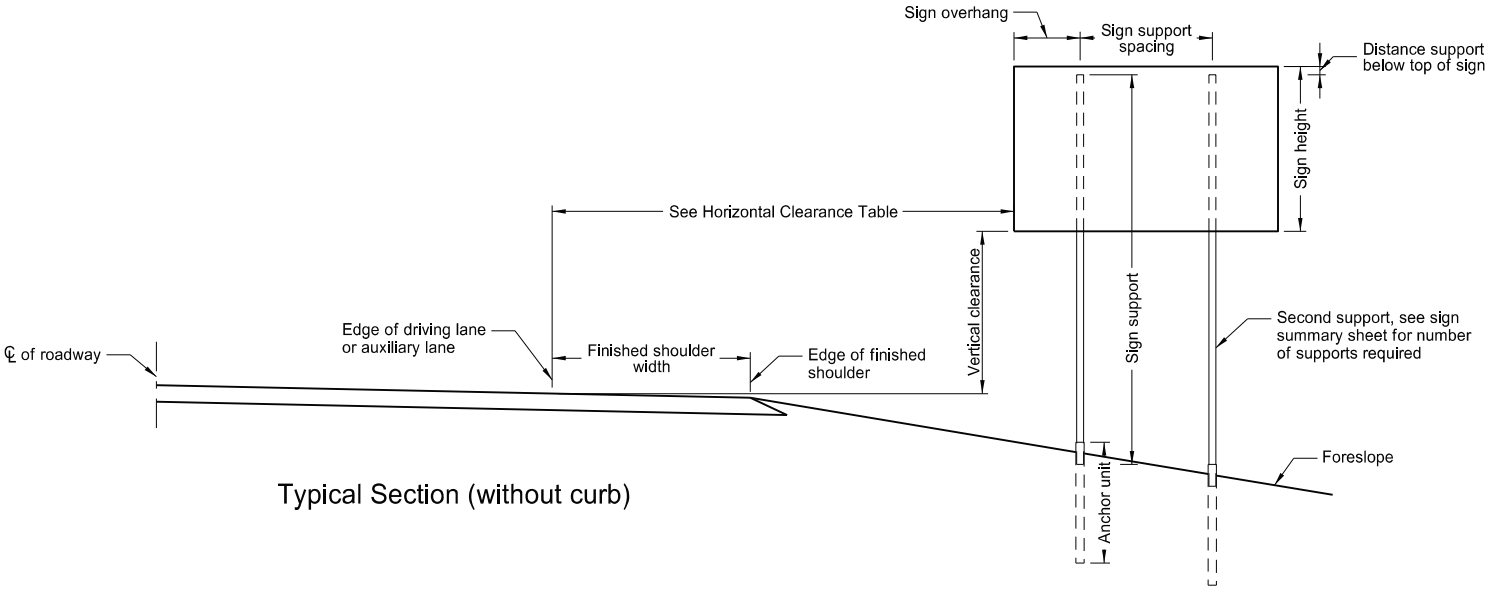


Typical Section (without curb)

Horizontal Clearance Table	
Shoulder Width ft	Offset ft
0 to 2	16
>2 to 4	18
>4 to 6	20
>6 to 8	22
>8 to 10	24

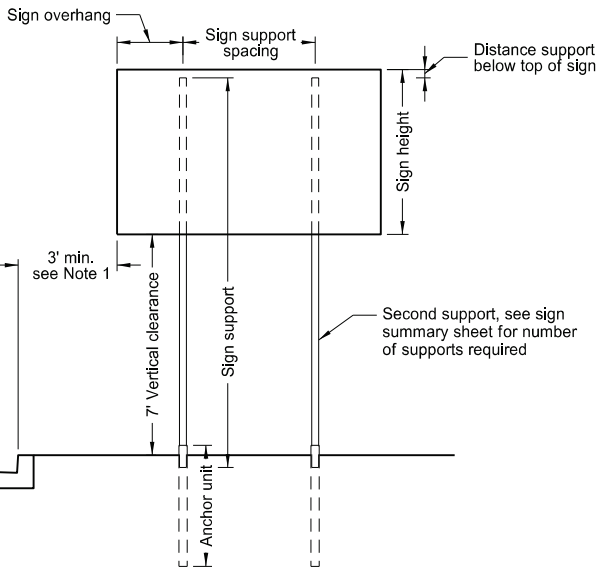


Typical Section (with curb)
Residential or Business District

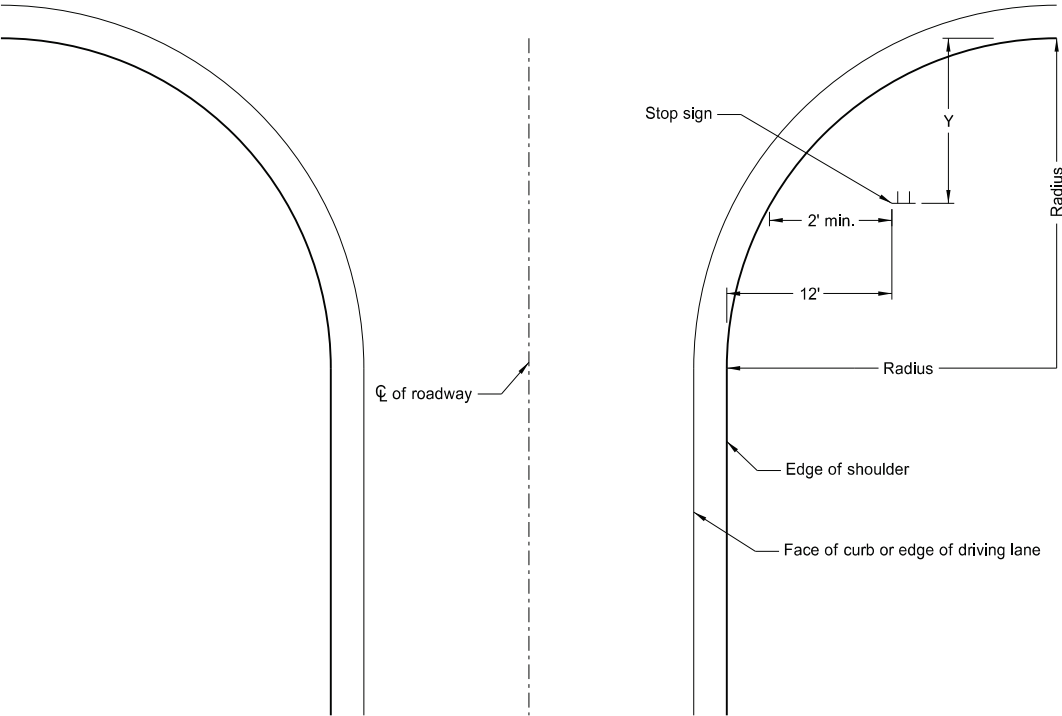

Stop Sign Location
Wide Throat Intersection

Use layout for the placement of "Stop" signs.

Radius ft.	Y-max. ft.	Y-min. ft.
40	50	15
45	50	18
50	50	21
55	50	25
60	50	28
65	50	32
70	50	35
75	50	39
80	50	43

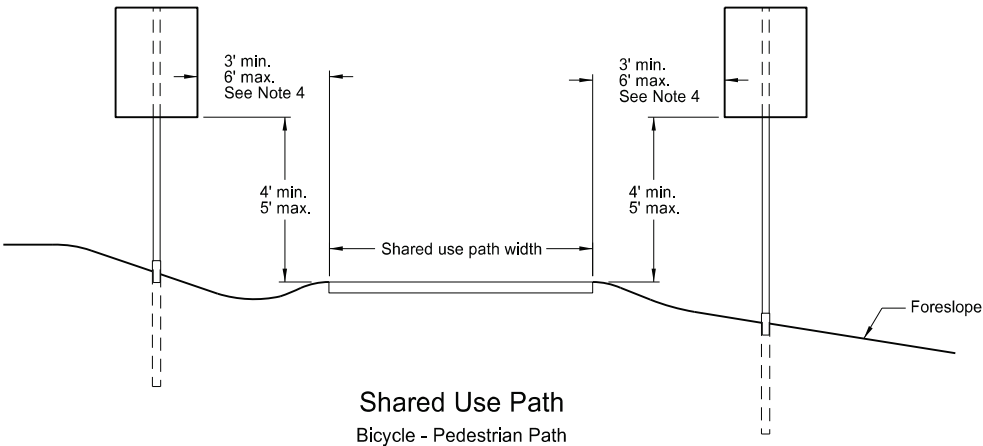


Shared Use Path
Bicycle - Pedestrian Path

NORTH DAKOTA DEPARTMENT OF TRANSPORTATION	
10-3-13	
REVISIONS	
DATE	CHANGE
7-8-14	Revised note 2, added note 4.
8-30-18	Updated notes to active voice.
8-29-19	New Design Engineer PE Stamp.
8-05-24	Electronic Stamp/Signature.




08/05/24

Mounting Details Perforated Tube

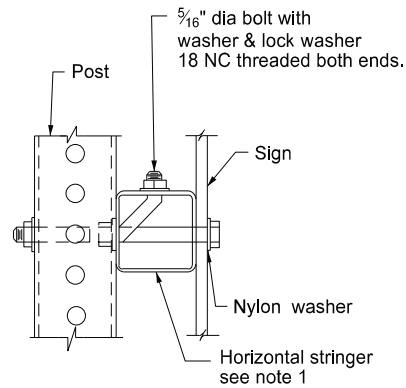


Side View

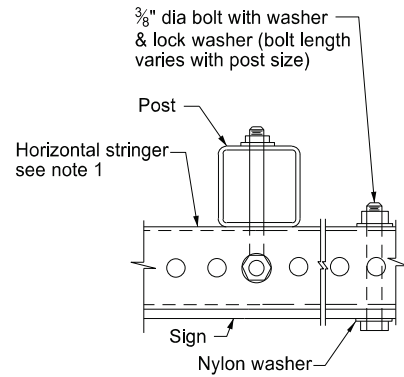


Top View

STRINGER MOUNTING
(WITH STRINGER IN FRONT OF POST)

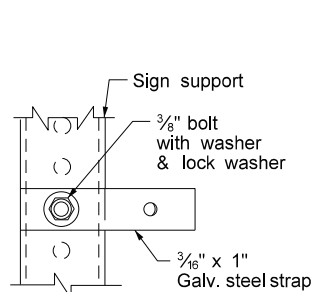


Side View

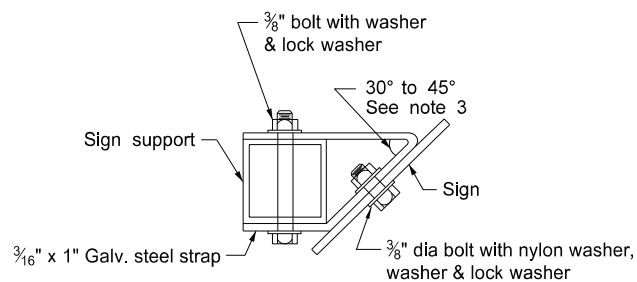


Top View

STRAP DETAIL

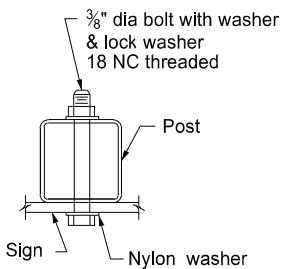


BOLT MOUNTING

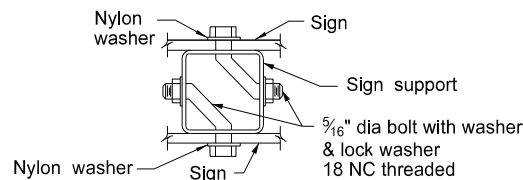


Top View


BACK TO BACK MOUNTING

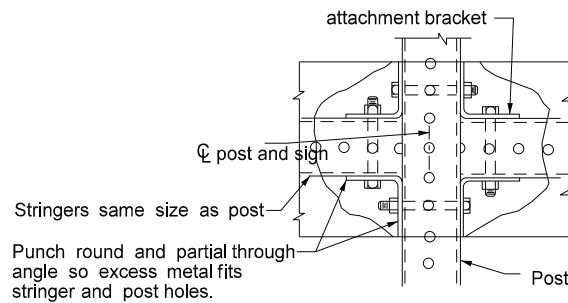

STREET NAME SIGNS AND ONE WAY SIGNS
SINGLE POST ASSEMBLY
ONE STRINGER OR BACK TO BACK MOUNTING

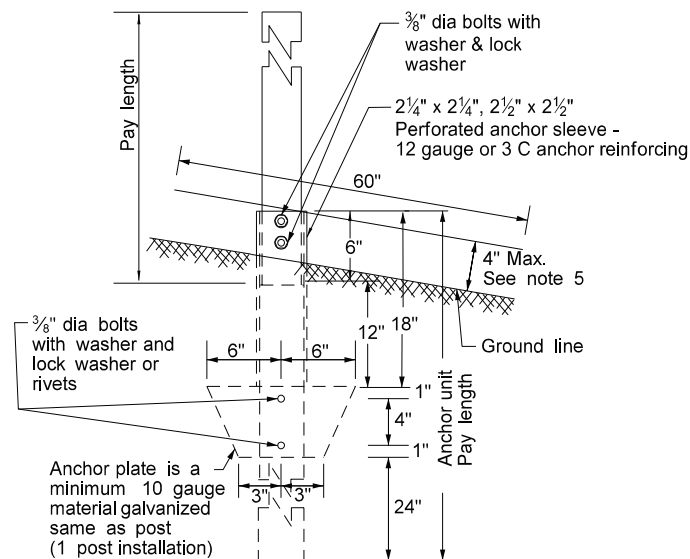

ANCHOR UNIT AND POST ASSEMBLY

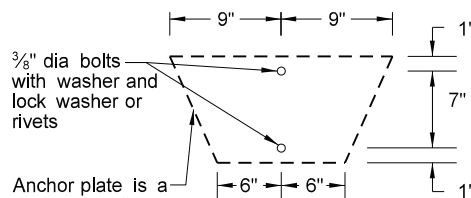

Properties of Telescoping Perforated Tubes

Tube Size In.	Wall Thickness In.	U.S. Standard Gauge	Weight Per Foot Lbs.	Moment of Inertia In. ⁴	Gross Sect. area In. ²	Section Modulus In. ³
1½ x 1½	0.105	12	1.702	0.129	0.380	0.172
2 x 2	0.105	12	2.416	0.372	0.590	0.372
2¼ x 2¼	0.105	12	2.773	0.561	0.695	0.499
2⅞ x 2⅞	0.135	10	3.432	0.605	0.841	0.590
2½ x 2½	0.105	12	3.141	0.804	0.803	0.643
2½ x 2½	0.135	10	4.006	0.979	1.010	0.783

The $2\frac{3}{16}$ " size 10 gauge is shown as 2.19" size on the plans.
The $2\frac{1}{2}$ " size is shown as 2.51" size on the plans.

Note:

1. Horizontal stringers - Use perforated tubes or $1\frac{3}{4}$ " x $\frac{3}{16}$ " thick, 1.08 lbs./ft aluminum or 3.16 lbs./ft steel z bar stringers.
2. Use minimum outside diameter $\frac{5}{16}$ " $\pm \frac{1}{16}$ " and 10 gauge thick metal washers on sign face.
3. Place No Parking signs with directional arrows at a 30 to 45 degree angle with the line of traffic flow. Turning the support to the correct angle for No Parking signs requiring the above angles is allowed. If the No Parking sign is placed with another sign that requires placement at a 90 degree angle with the line of traffic flow, use the detailed angle strap to mount the No Parking sign. Use flat washers and lock washers with all nylon washers.
4. Punching the sign backing and placing the bolt through the sign, the stringer and the post is allowed in lieu of using the bent bolt to attach the post to the stringer.
5. 4" vertical clearance of anchor or breakaway base. The 4" x 60" measurement is above and below post location and also back and ahead of post.

Number of Posts	Telescoping Perforated Tube						
	Post Size In.	Wall Thickness Gauge	Sleeve Size In.	Wall Thickness Gauge	Slip Base	Anchor Size Without Slip Base In.	Anchor Wall Thickness Gauge
1	2	12			No	2¼	12
1	2¼	12			No	2½	12
1	2½	12			(B)	3(C)	7
1	2½	10			Yes		7
1	2¼	12	2½(D)	12	Yes		7
1	2½	12	2¼	12	Yes		7
2	2½	10			Yes		7
2	2¼	12	2½(D)	12	Yes		7
2	2½	12	2¼	12	Yes		7
3 & 4	2½	12			Yes		7
3 & 4	2½	10			Yes		7
3 & 4	2½	12	2¼	12	Yes		7
3 & 4	2¼	12	2½(D)	12	Yes		7
3 & 4	2½	10	2⅞	10	Yes		7

(B) - When placing 2 1/2", 12 gauge posts in standard soils without breakaway bases, provide a shim as specified by the manufacturer. Provide breakaway base when placing the support in weak soils. Engineer will determine if soils are weak. Weak soils are classified as boggy, wet, or loose soil areas.

(C) - 3" anchor unit


(D) - 2 1/2" x 12 ga. x 18" minimum length external sleeve required.

NORTH DAKOTA	
DEPARTMENT OF TRANSPORTATION	
8-6-09	
REVISIONS	
DATE	CHANGE
7-8-14	Revised Note 3.
8-30-18	Updated notes to active voice.
8-30-19	New Design Engr PE Stamp.
8-05-24	Electronic Stamp/Signature.




08/05/24




SIGN PUNCHING, STRINGER AND SUPPORT LOCATION
DETAILS REGULATORY, WARNING AND GUIDE SIGNS

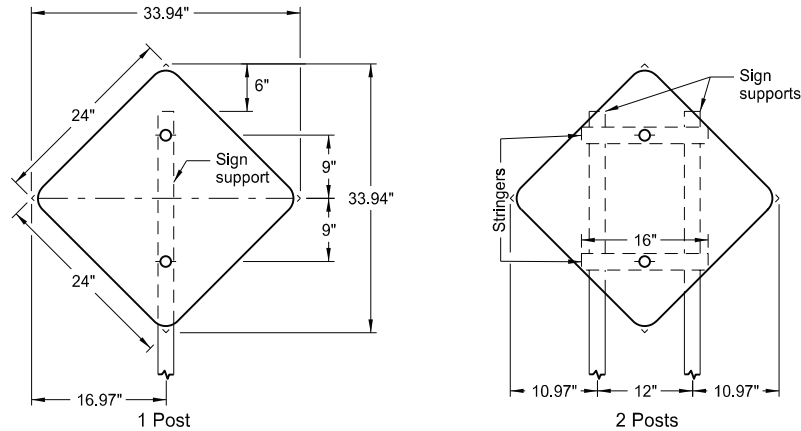




Assembly No. 18

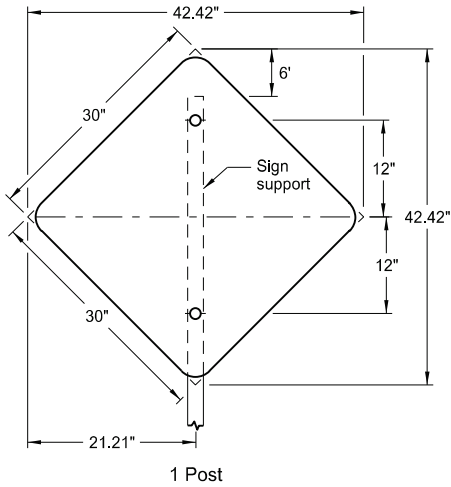


Assembly No. 19

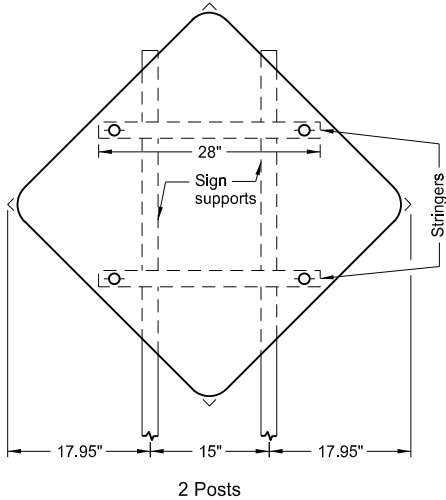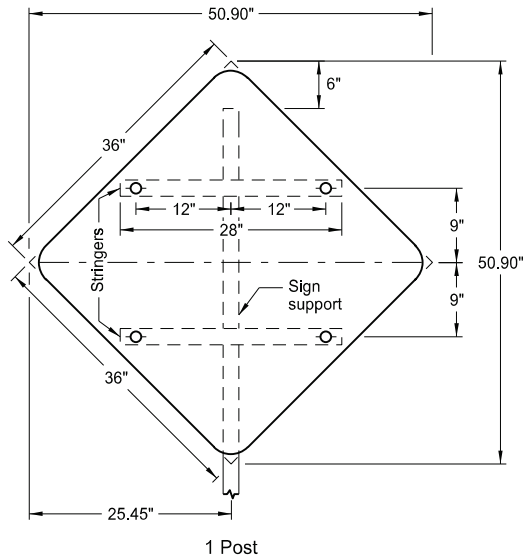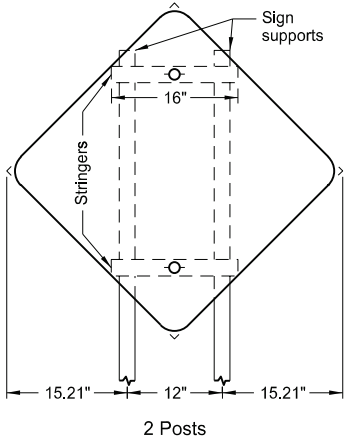

Assembly No. 20

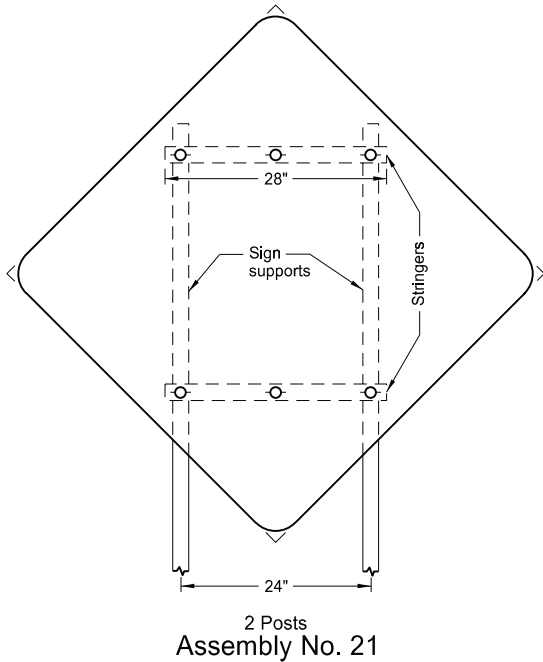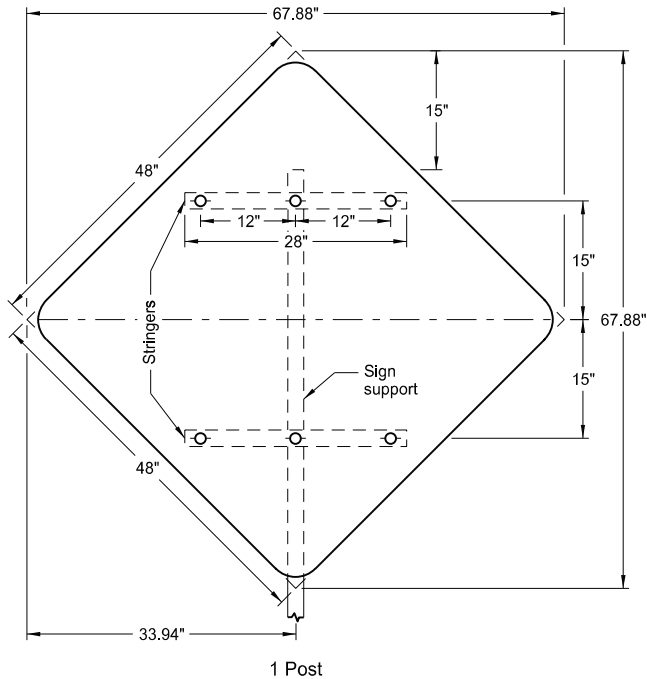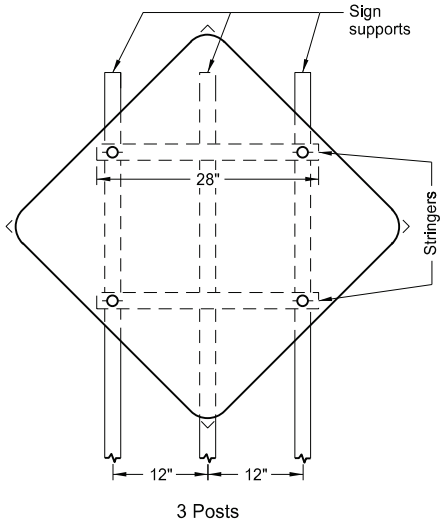

Assembly No. 21

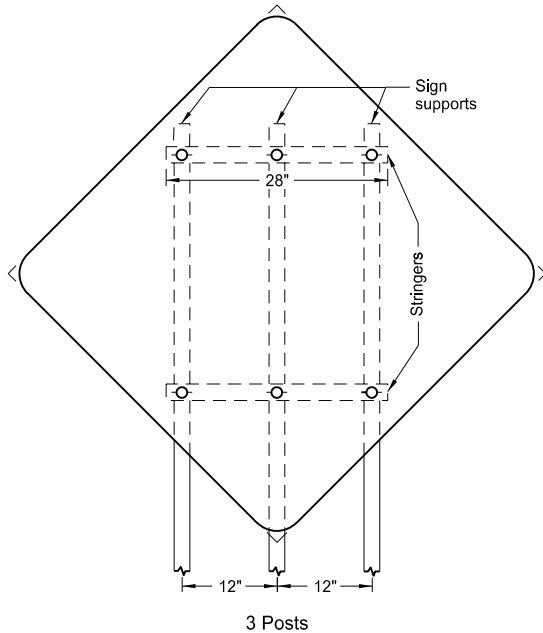

- Notes:
- 1. Use 0.100 inch minimum thickness sign backing material.
 - 2. Use 1½" x 1½" perforated square tube stringers.
 - 3. Punch holes round for ⅜" bolt.

NORTH DAKOTA DEPARTMENT OF TRANSPORTATION	
12-1-10	
REVISIONS	
DATE	CHANGE
8-30-18	Updated notes to active voice.
8-30-19	New Design Engineer PE Stamp.
8-06-24	Electronic Stamp/Signature.



08/06/24


Perforated Tube Anchor Unit Assembly

U-Channel Anchor Unit Assembly

Steel Post Detail
Approx. 2 lb/ft

Aluminum Post Detail
Approx. 0.88 lb/ft

Fastener Detail

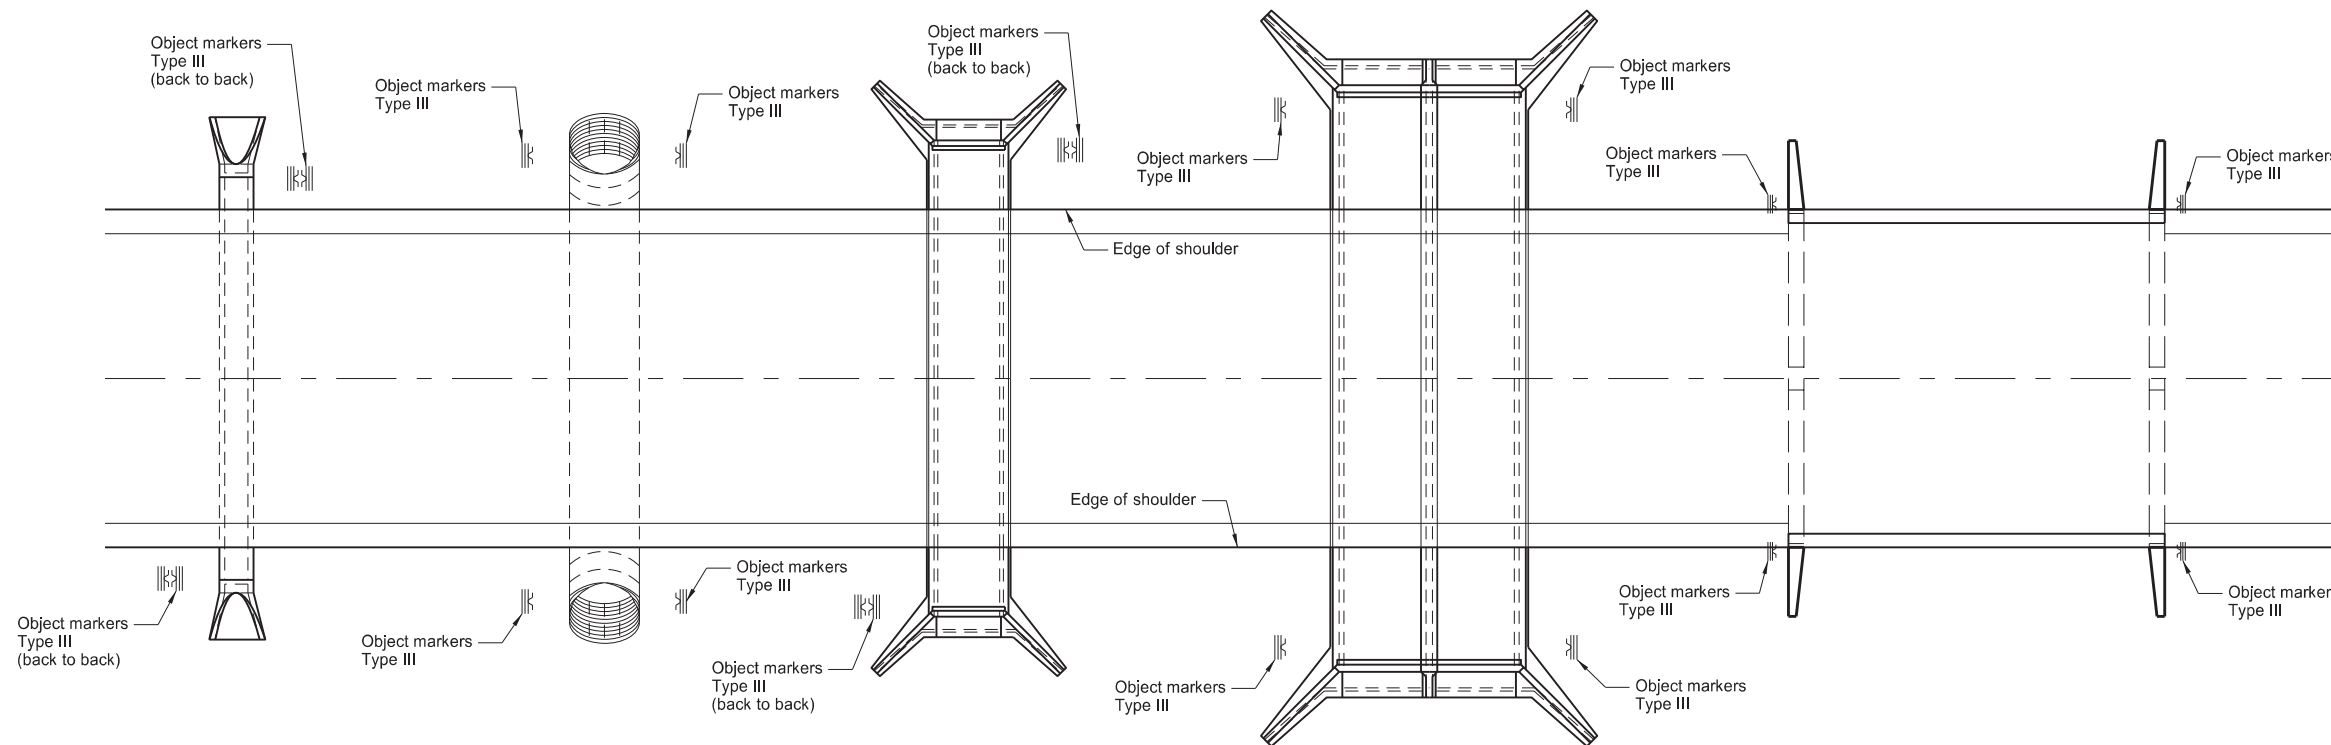

Pipe Culverts
10' max

Pipe Culverts
greater than 10'

Box Culverts
10' max

Box Culverts
greater than 10'

Bridges (B)

Object Marker
OM2-1V (C)
Type II

Object Marker Left
OM-3L (C)
Type III

Object Marker Right
OM-3R (C)
Type III

Object Marker Installation Detail

Notes:

- (A) Use 3/8" dia. tensiion pin type or other non-rust vandal resistant fastener with min. outside dia. 1 3/16" flat washer.
- (B) At locations of approach guardrail with reflectors and end terminal with impact head object markers, do not install object markers.
- (C) Use two object markers for back to back mountings. On bridges where the distance between wheel guards is less than the approach width, mount object markers vertically on steel posts in front of the bridge railing on each side of highway to mark the horizontal clearance. Use 0.100" minimum thickness sheet aluminum for sign backing material. Use ASTM Type XI sheeting for Type III object markers and ASTM Type IV background sheeting with ASTM Type XI reflectors for Type II object markers.
- (D) When object marker is located 8' or less from shoulder or curb, provide 4' minimum vertical clearance from near edge of traveled way to bottom of sign. When located more than 8' from shoulder or curb provide 4' minimum vertical clearance from ground to bottom of sign.
- (E) Use 4" vertical clearance for anchor or breakaway base. Provide 4"x60" measurement above and below post location and back and ahead of post.

NORTH DAKOTA DEPARTMENT OF TRANSPORTATION	
10-3-13	
REVISIONS	
DATE	CHANGE
7-18-14 8-30-18	Revised Note C Updated notes to active voice and removed note.
9-05-19 8-08-24	New Design Engineer PE Stamp Electronic Stamp/Signature.



08/08/24