

DESIGN DATA				
Traffic		Average Daily		
Current	2021	Pass: 240	Trucks: 135	Total: 375
Preventive Maintenance				

STATE	PROJECT NO.	PCN	SECTION NO.	SHEET NO.
ND	SS-5-016(031)111	23485	1	1



NORTH DAKOTA
DEPARTMENT OF TRANSPORTATION

SS-5-016(031)111

GOVERNING SPECIFICATIONS	Date Published and Adopted by the North Dakota Department of Transportation
Standard Specifications	07/1/2025
Supplemental Specifications	NONE

McKenzie County
Culvert Rehab - RP 111.704, 111.795, 114.614 , and 116.053
39 Miles N. of Beach
Embankment & Erosion Control

PROJECT NUMBER \ DESCRIPTION	NET MILES	GROSS MILES
SS-5-016(031)111	0.758	4.349

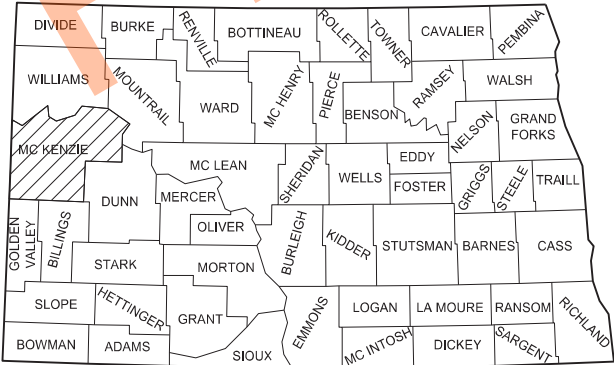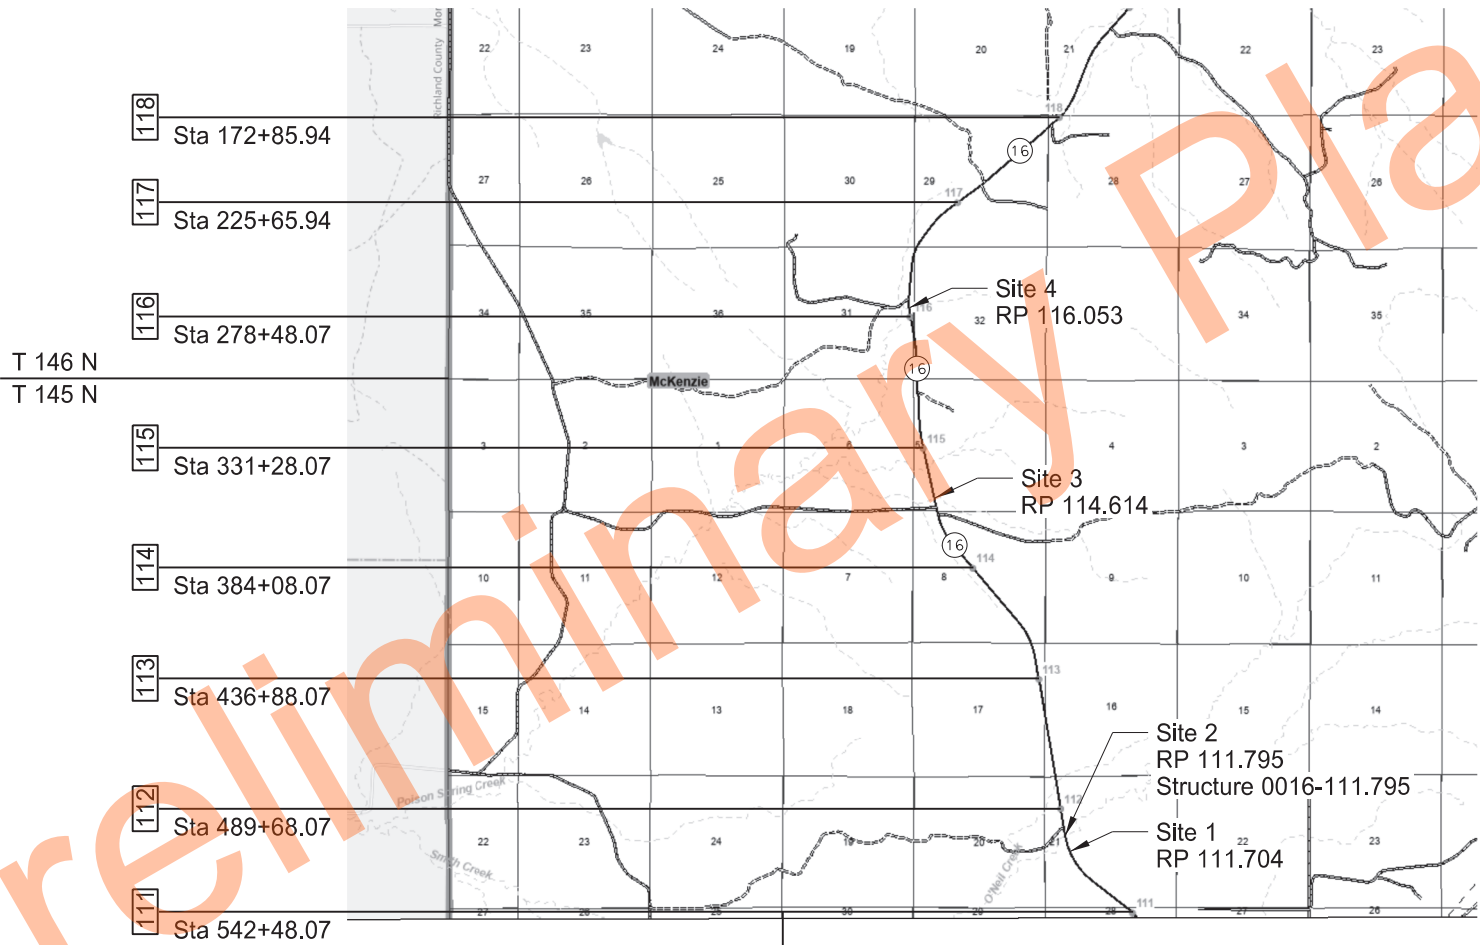

STATE COUNTY MAP

DESIGNER
Alex Spady

UNITED STATES FOREST SERVICE

CURTIS GRUDNIEWSKI

Digitally signed by CURTIS GRUDNIEWSKI
Date: 2026.03.12 07:55:14 -06'00'


ND DEPARTMENT OF TRANSPORTATION
OFFICE OF PROJECT DEVELOPMENT
Kirk Hoff
03/16/26


NDDOT DESIGN DIVISION


REGISTERED PROFESSIONAL ENGINEER

MICHAEL E. JOHNSON
PE-6389
DATE 03/12/26
NORTH DAKOTA

TABLE OF CONTENTS						STATE	PROJECT NO.	SECTION NO.	SHEET NO.
						ND	SS-5-016(031)111	2	1
PLAN SECTIONS			LIST OF STANDARD DRAWINGS						
Section	Page(s)	Description	Number	Description					
1	1	Title Sheet	D-101-1, 2, 3, 4	NDDOT Abbreviations					
2	1	Table of Contents	D-101-10	NDDOT Utility Company and Organization Abbreviations					
4	1 - 3	Scope of Work	D-101-20, 21	Line Styles					
6	1 - 3	Notes	D-101-30, 31, 32, 33	Symbols					
6	4	Environmental Notes	D-261-1	Erosion Control - Fiber Roll Placement Details					
8	1 - 2	Quantities	D-704-7	Breakaway Systems For Construction Zone Signs - Perforated Tube					
10	1	Basis of Estimate	D-704-8	Breakaway Systems For Construction Zone Signs - U-Channel Post					
20	1 - 14	General Details	D-704-9	Construction Sign Details - Terminal And Guide Signs					
30	1	Typical Sections	D-704-10	Construction Sign Details - Regulatory Signs					
51	1	Allowable Pipe List	D-704-11, 11A	Construction Sign Details - Warning Signs					
75	1 - 4	Wetland Impacts	D-704-13	Barricade And Channelizing Device Details					
76	1 - 3	Temporary Erosion Control	D-704-14	Construction Sign Punching And Mounting Details					
77	1 - 3	Permanent Erosion Control	D-704-15	Road Closure Layouts					
80	1 - 3	Layouts	D-704-16	Lane Closure On A Two Lane Road Using Traffic Control Signals					
81	1	Survey Coordinate and Curve Data	D-704-17	Sign Layout For One Lane Closure Two Lane Roadway					
82	1	Survey Data Layouts	D-704-22	Construction Truck And Temporary Detour Layouts					
100	1	Work Zone Traffic Control	D-704-24	Shoulder Closures And Bridge Painting Layouts					
175	1	Soil Boring Logs	D-704-33	Two-Lane Roadway Portable Rumble Strips					
200	1 - 12	Cross Sections	D-704-50	Portable Sign Support Assembly					
			D-714-1	Reinforced Concrete Pipe Culverts And End Sections (Round Pipe)					
			D-714-4	Round Corrugated Steel Pipe Culverts And End Sections					
			D-714-22	Concrete Pipe, Cattle Pass, or Precast Concrete Box Culvert Ties					
			D-714-28	Transverse Mainline Pipe Installation Detail for Pipes Installed in New Embankment Areas					
			D-752-1	Standard Barbed Wire Fence					
			D-754-83	Object Markers - Culverts					
			D-772-6	Span Wire Mounted Traffic Signals					
SPECIAL PROVISIONS									
Number	Description								
SSP 2	Federal Migratory Bird Treaty Act								
PSP 2	Permits and Environmental Considerations								
SP 390(25)	Machine Hygene								
SP 391(25)	Temporary Water Diversion								
SP 392(25)	Fire Protection and Suppression								
SP 393(25)	Utility Coordination								

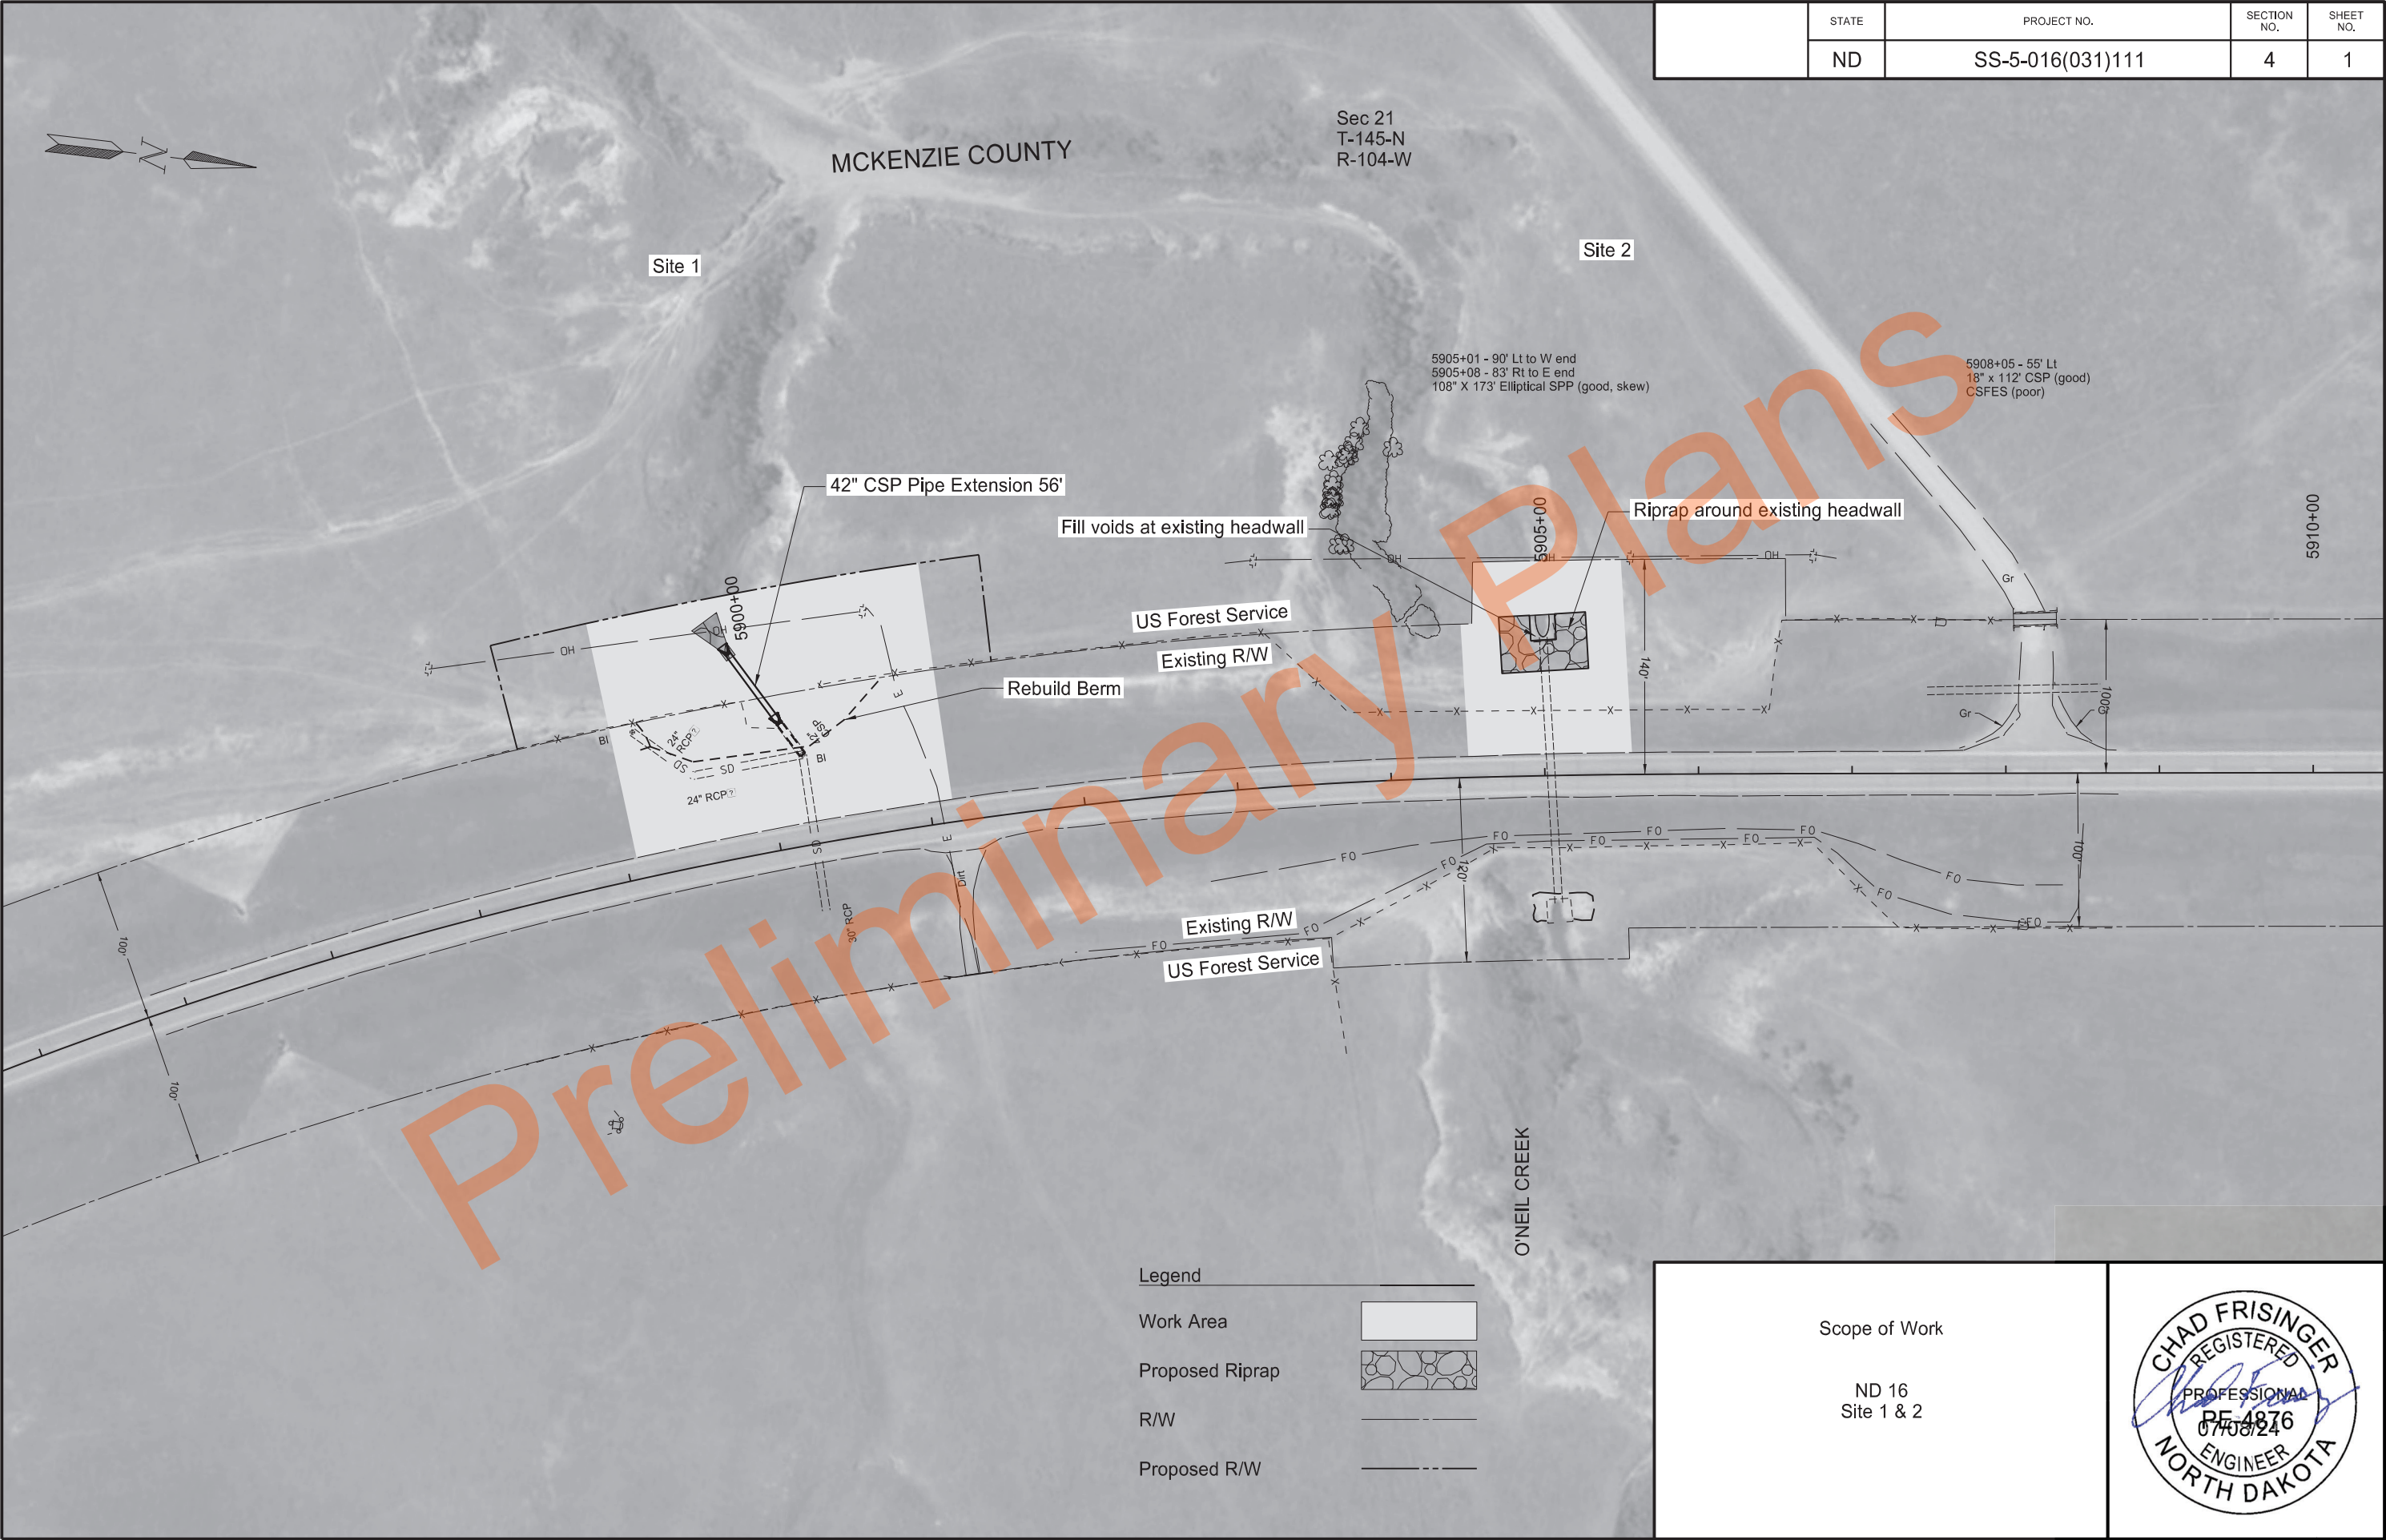

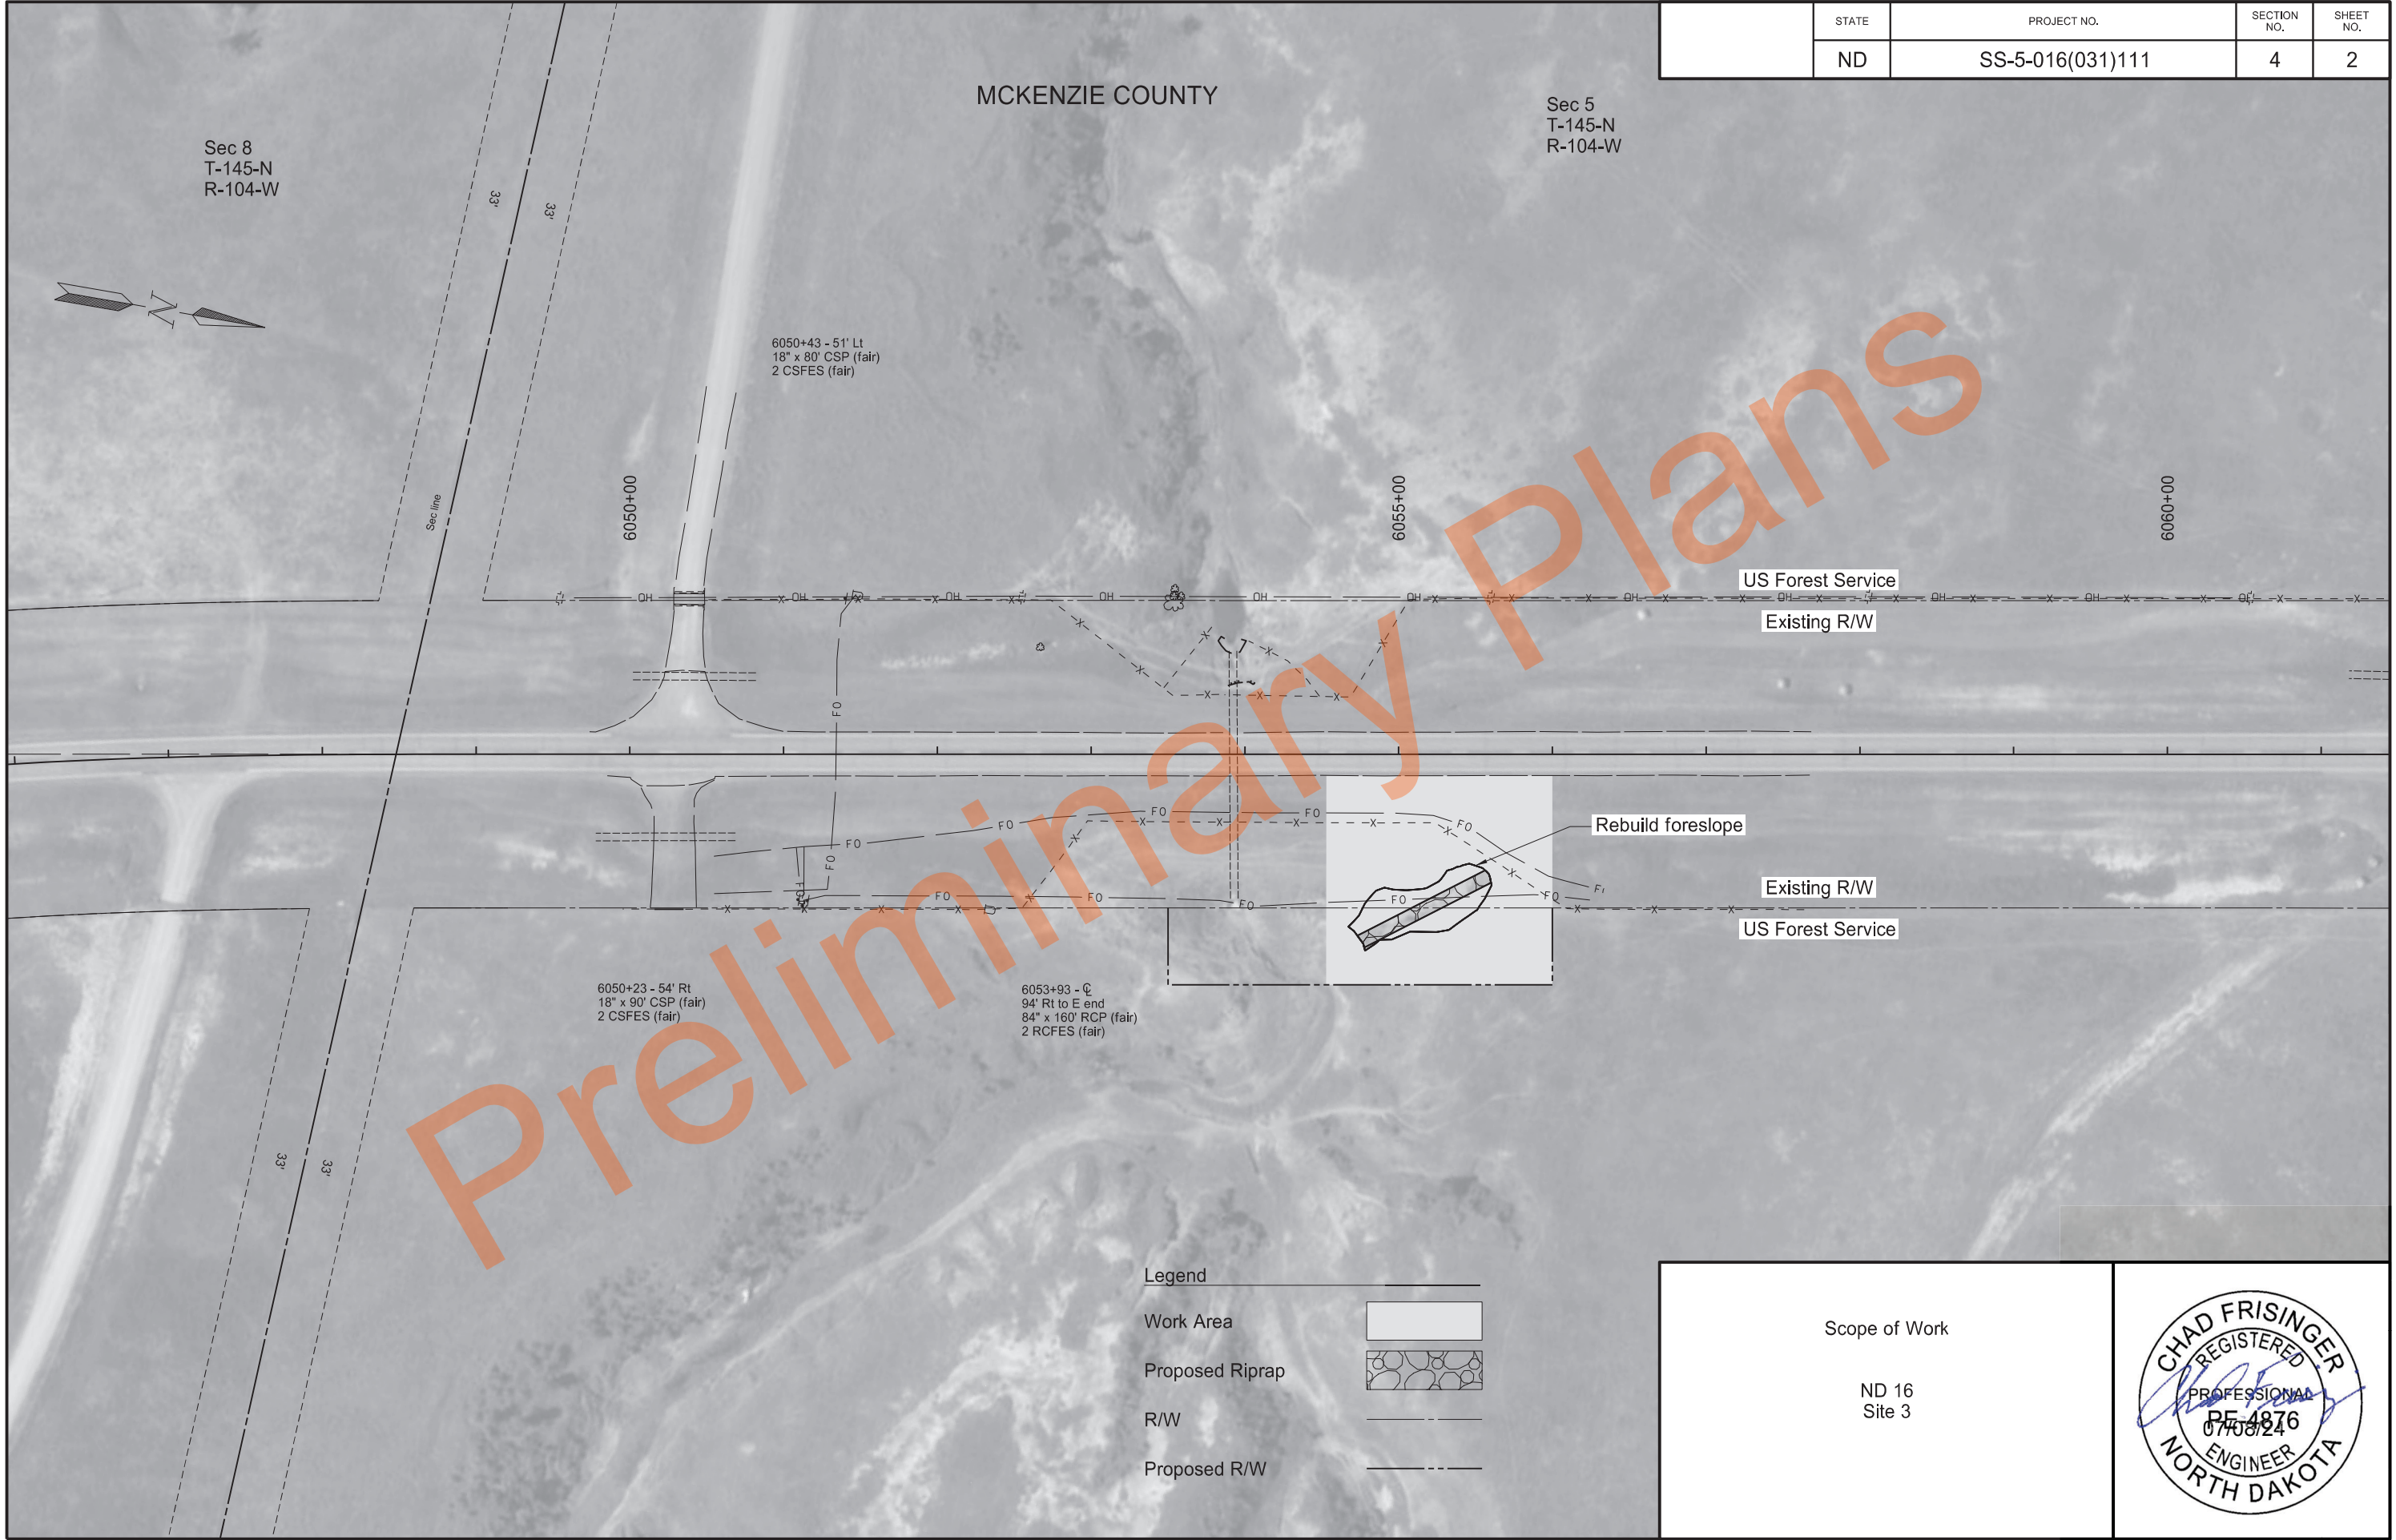


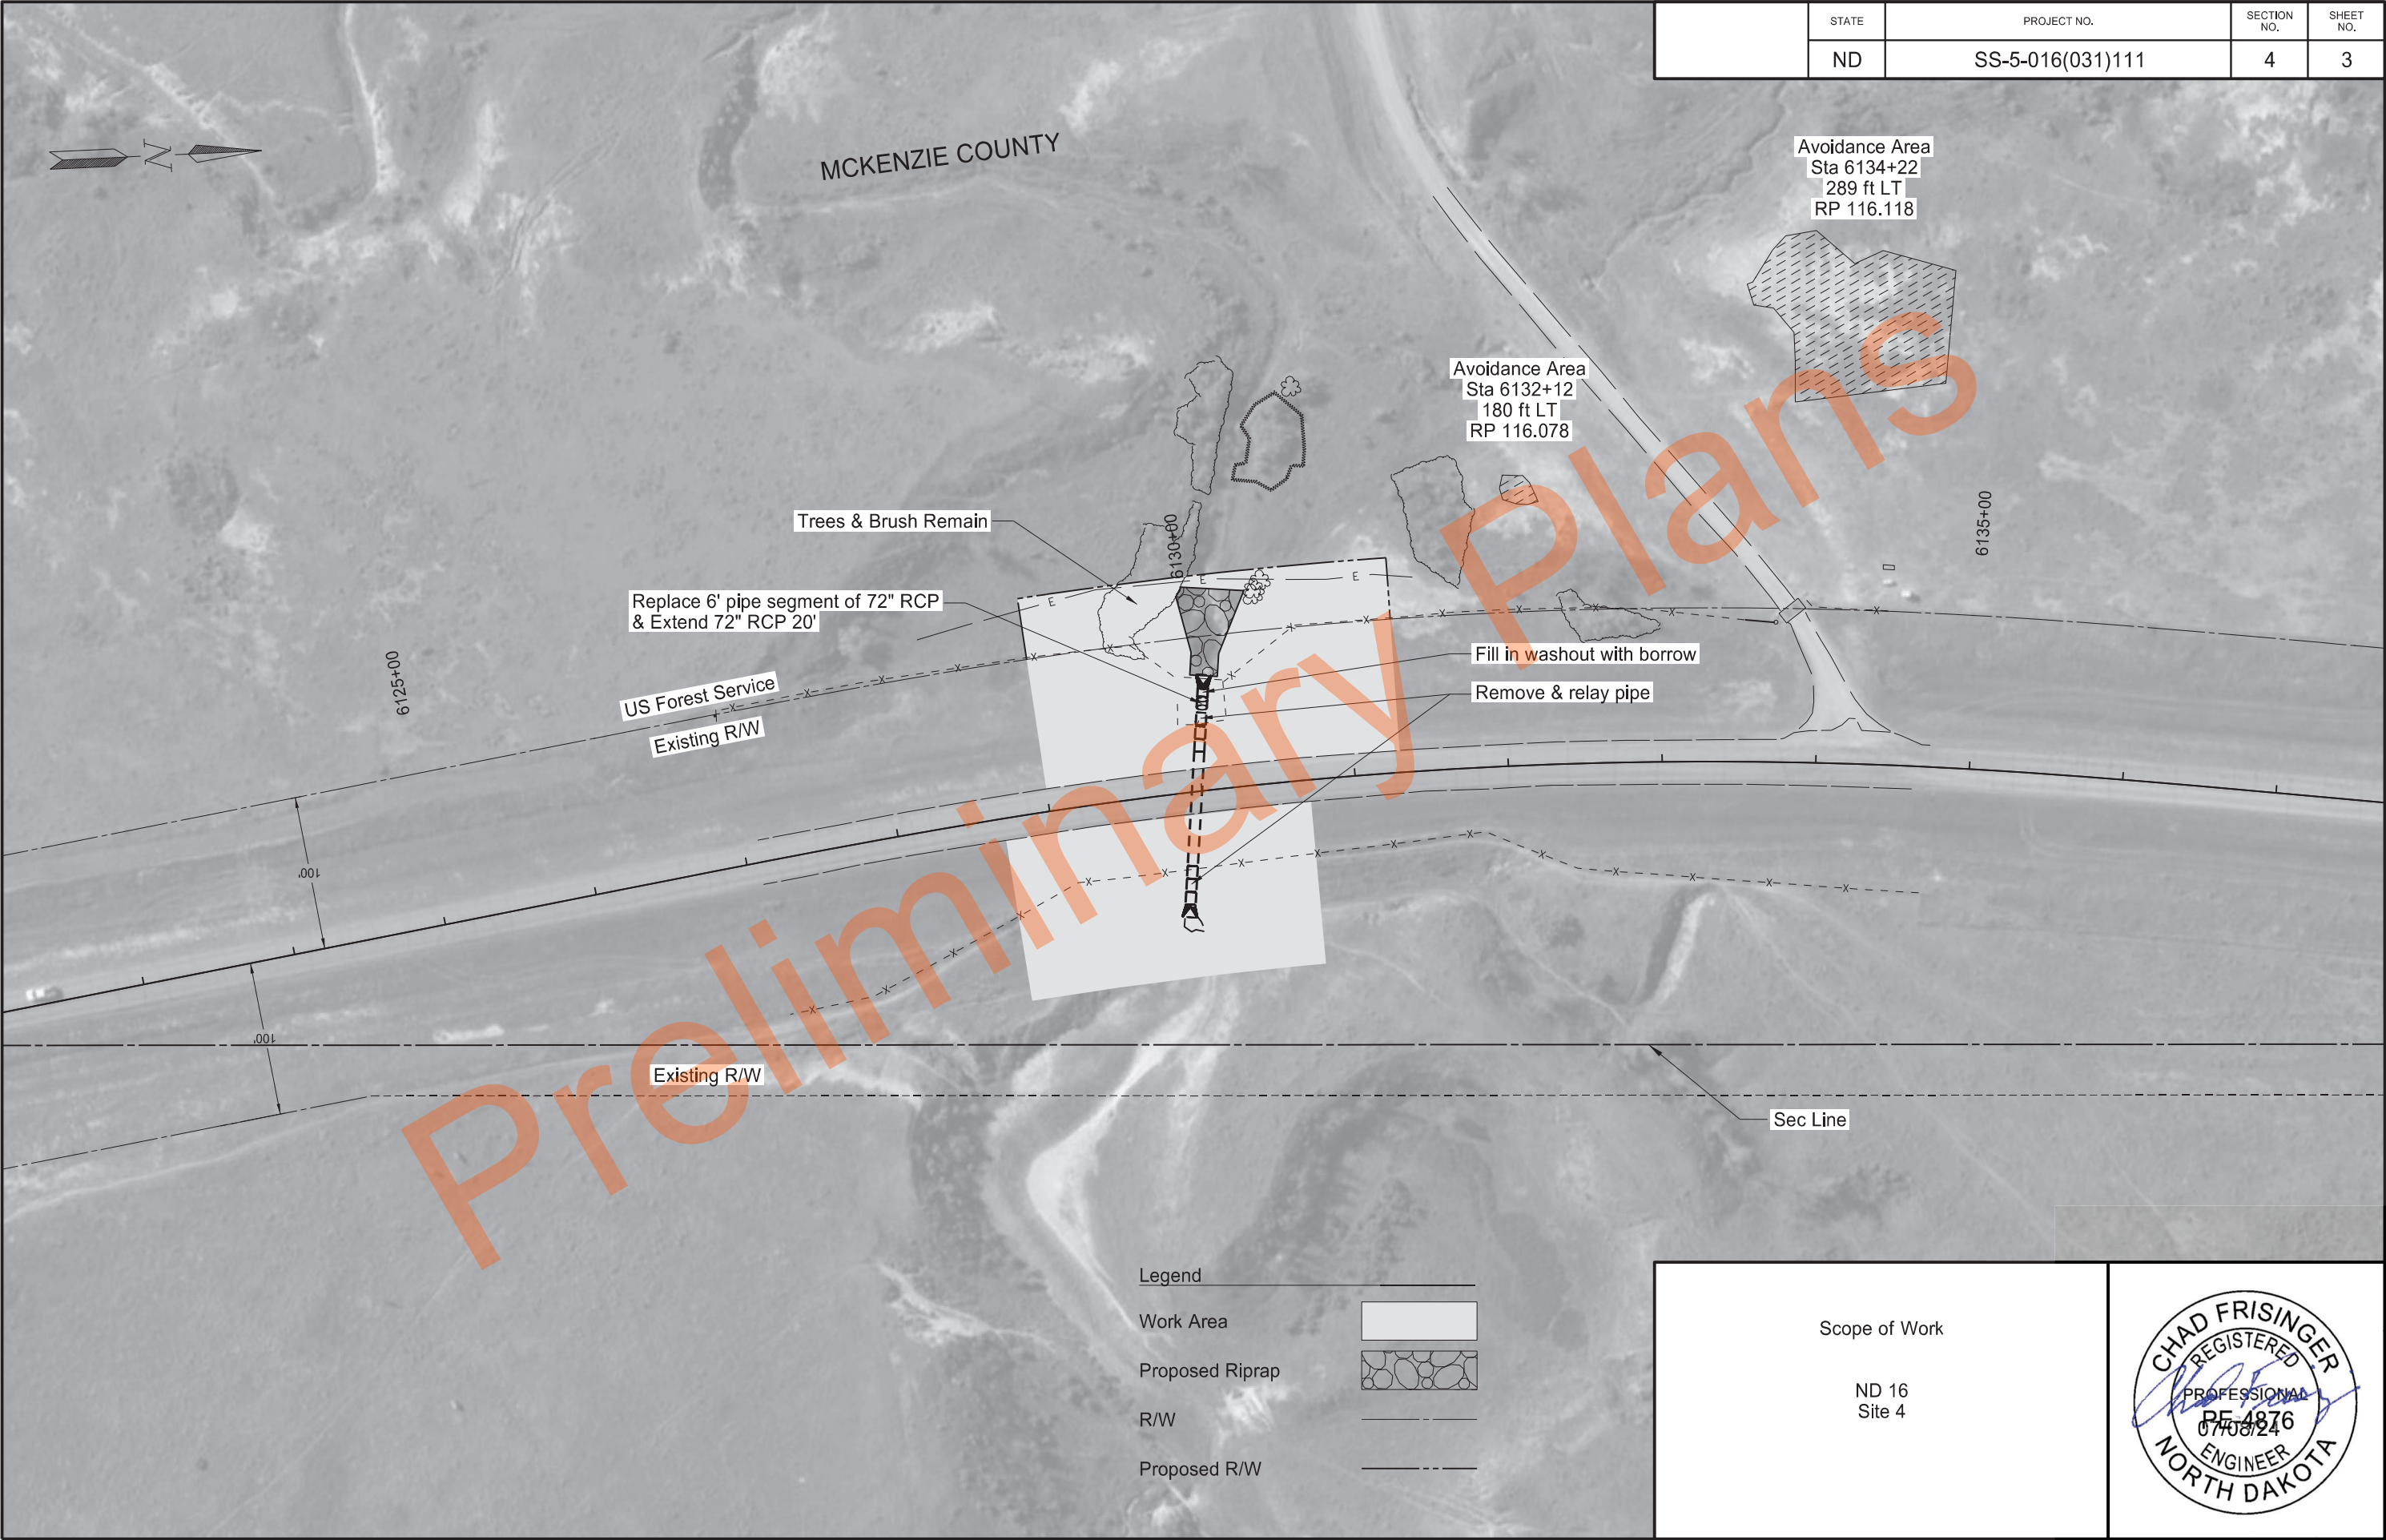

	STATE	PROJECT NO.	SECTION NO.	SHEET NO.
	ND	SS-5-016(031)111	4	3

Legend


Work Area

 


Proposed Riprap



R/W

 

Proposed R/W

 

Scope of Work

ND 16
Site 4



STATE	PROJECT NO.	SECTION NO.	SHEET NO.
ND	SS-5-016(031)111	6	1

NOTES

- 105-P01 WORK HOURS: For Site 3 (RP 114.614), begin work 3 hours after sunrise from March 1 to June 15 as described in EN-4 SHARP-TAILED GROUSE LEK.
- 105-P02 UTILITIES: No utility relocations or adjustments are planned. Protect all utilities in place at their existing location.
- 107-P01 PAVEMENT SWEEPING: Sweep the roadway adjacent to the construction areas used by construction equipment before opening to public traffic as directed by the Engineer.
- 109-P01 PAY PLAN QUANTITY: The Engineer will pay plan quantity for the following items and field measurements will not be taken.

203-0103 COMMON EXCAVATION – TYPE C
203-0119 TOPSOIL-IMPORTED
251-0300 SEEDING CLASS III
251-1000 WETLAND SEED
251-2000 TEMPORARY COVER CROP
900-0700 FLEXIBLE GROWTH MEDIUM

- 203-010 SHRINKAGE: 25 percent additional volume is included for shrinkage in earth embankment.
- 203-P01 BORROW: If the Engineer and Contractor agree, plan quantity will be used as the measurement for payment for “Borrow - Excavation”.
- 203-P02 COMPACTION AND DENSITY CONTROL: Compact material as specified in Section 203.04 G.3, Compaction Control, Type B. Use a jumping jack compactor in areas accessible for the sheepfoot roller.
- 251-P01 SEEDING CLASS III: Due to steep sloped areas, double the application rate for the Class III seed mixture. Apply the seed using a seed drill as specified in 251.02 A or with the use of a broadcast seed spreader.
- 251-P02 ORDER OF OPERATIONS FOR SEEDING: Due to the spring seeding restriction for Seeding Class III, perform seeding as follows:

Year 1 – After June 15, 2024:

- Seed temporary cover crop and place erosion control in disturbed areas as shown in Sec 76.

Year 2 – Prior to June 15, 2025:

- Seed Class III and place erosion control in newly disturbed areas as shown in Sec 77.
- In areas seeded in Year 1 after June 15th, seed Class III and place erosion control as shown in Sec 77.

In areas not designated for ECB or TRM, seed Class III through the established vegetation and bonded fiber.

In areas designated for ECB or TRM, prepare the seedbed in accordance with NDDOT Specification 251.04.A, “General” and 251.04.B, “Seedbed Preparation”. Cultivate or disc all areas, even if the temporary cover crop has achieved greater than 25% vegetative coverage. Seed Class III and install permanent erosion and sediment control measures as shown in Section 77.

Include all costs for additional work for seedbed preparation, as described above, in the price bid for “Seeding Class III”.

- 251-P03 SEEDING CLASS III: Use the following seed mix for all permanent seeding. Include the cost for seeding in the contract unit price bid for “SEEDING CLASS III.”

	Species	Variety	PLS (lb./acre)
Grasses	Canada Wildrye (c)	Mandan	2.8
	Green Needlegrass (c)	Lodorm	2.4
	Western Wheatgrass (c)	Rodan	4.9
	Blue Grama (w)	Bad River	0.3
	Prairie Sandreed (w)	Goshen	0.8
	Little Bluestem (w)	Badlands	0.8
	Sideoats Grama (aw)	Pierre	1.2
Forbs	Purple Prairieclover	Local	0.25
	or		
	White Prairieclover	Antelope	0.3
	Stiff Sunflower	Bismarck	0.7
	or		
	Stiff Goldenrod	Local	0.1
	Purple Coneflower	Bismarck	0.5
Totals	or		
	Prairie Coneflower	Local	0.1
		Forbs	13.4
		Alternate Forbs	12.5

(c) - cool season
(w) - warm season
(aw) - alternate warm season (for one warm season species)

If any of the species or varieties are not available, contact Environmental and Transportation Services (ETS) Section (701-328-2592) for a replacement. Plant the Class III seed mix between May 1st and June 15th.



STATE	PROJECT NO.	SECTION NO.	SHEET NO.
ND	SS-5-016(031)111	6	2

NOTES

251-P04 TEMPORARY COVER CROP: In the steep sloped areas, apply the temporary cover crop using a seed drill as specified in 251.02 B or with the use of a broadcast seed spreader.

704-450 LANE CLOSURE - SIGNAL CONTROL/FLAGGING CONTROL: Install either the signal controlled lane closure on Standard D-704-16 or the flagging controlled lane closure on Standard D-704-17.

Obtain an electrical source for traffic signals. Solar powered signals may be used. Place generators a minimum of 60 feet from the roadway centerline, unless the generator and signal are part of a trailer mounted unit.

Place utility poles and equipment a minimum of 60 feet from the roadway centerline and place power conductors a minimum of 6 inches below the ground surface. Remove poles after they are no longer necessary.

The Engineer will measure individual traffic control devices, other than the signal system and flaggers, shown on the standards. Payment will be made at the respective contract unit price.

Include the cost of either a traffic signal system or flaggers in the contract unit price for "Lane Closure – Signal Control/Flagging Control".

Use in conjunction with Standard Drawings D-704-16 and 17 when the contractor has the option of selecting the method of traffic control for the lane closure.

704-500 PORTABLE RUMBLE STRIPS (PRS): Use PRS made of rubber or engineered polymers.

Install PRS as part of the temporary traffic control when the following signs are also part of the required traffic control set up:

- "Be Prepared to Stop" (W3-4); and
- "Flagger" symbol (W20-7)

Install PRS that meet the following criteria:

- Have no adhesives or fasteners required for placement;
- Have a manufacture's speed rating that meets or exceeds the posted speed limit; and
- Each strip in the array must weigh a minimum of 100 pounds.

Use individual PRS constructed in one of the following manners:

- A single piece;
- Interlocking segments; or
- Two pieces hinged at the midpoint.

An installed array of PRS consists of a minimum of 3 individual strips.

Move rumble strips with the flagging operation. Do not place rumble strips on horizontal curves.

The Engineer will count and measure each array as one unit. Include the cost of providing, installing, maintaining, and relocating PRS in the unit price bid for "Portable Rumble Strips".

704-P01 TRAFFIC CONTROL DEVICES: Provide traffic control consisting of a shoulder closure, lane closure and flagging. The traffic control device quantities are based on two shoulder closures, one lane closure and one temporary road closure. The developed list uses the Standard Drawings for traffic control:

D-704-15 Type A for delivering materials and equipment

D-704-16 & D-704-17 for Site 4 pipe repairs. At centerline, place stackable vertical panels in place of the portable precast concrete median barriers and attenuation devices. Lane closure to remain until foreslopes are at finished grade.

D-704-22 Type K and Type L for construction trucks hauling material

D-704-24, Type U for Shoulder Closure

704-P02 TRAFFIC CONTROL: The traffic control devices list has been developed using the traffic control layout sheets and the list below:

D-704-16 or 17: For Site 4 pipe repairs. At centerline, place stackable vertical panels in place of the portable precast concrete median barriers and attenuation devices.

714-P01 PIPE WORK: The joints at the Site 4 (Sta 116.053) are untied and have separated. Install adjustable concrete pipe tie bolts to prevent further joint separation. Some pipe ties will have to be installed internally where the existing pipe is in earthen embankment. These pipe ties are required to be epoxied in place since no exterior fasteners can be installed. Drill and epoxy two pipe ties per joint.

Provide dewatering for remove and reset pipe at Site 4 if necessary, according to site conditions.

The cost of all equipment, labor, filling of the void areas, dewatering, and placing internal pipe tie bolts is included in the price bid for "Remove & Relay Pipe – All Types & Sizes".

714-P02 CULVERT TIES: Tie culvert joints on all pipe extensions, and any pipe removed and reset in accordance with D-714-22. Include all cost for labor, materials, and equipment in the



STATE	PROJECT NO.	SECTION NO.	SHEET NO.
ND	SS-5-016(031)111	6	3

NOTES

contract unit price bid for “Remove & Relay Pipe - All Types & Sizes”.

752-P01 TEMPORARY FENCE: Install 4 strand barbed wire temporary fencing prior to removing existing fencing. Install temporary fencing around temporary construction easements where existing fence is removed until permanent fencing is in place. Field fit temporary fencing in areas of deep draws or wooded areas, with the approval of the Engineer. Verify the need for temporary fence with the landowner. The cost to install and remove temporary fencing is included in the price bid for “Temporary Fence”.

754-P01 OBJECT MARKERS - CULVERTS: Remove existing object markers located at culvert end sections that are impacted by earthwork activities and pipe extensions. Include the cost for removal and disposal in the price bid for “OBJECT MARKERS – CULVERTS”.

900-P01 FLEXIBLE GROWTH MEDIUM: Use one of the following Flexible Growth Medium products:

Profile Flexterra HP-FGM
Mat Inc. Flex Guard
EarthGuard FM

If requested to the Engineer, Environmental & Transportation Services will review other manufacturers’ products.

Apply Flexible growth medium (FGM) with hydraulic seeding equipment using a hose and a 50° nozzle. Apply FGM from opposing directions to assure 100% soil coverage. Apply FGM at a rate of 3000-3500 lbs/acre.

Include all costs associated with installation FGM areas in the unit price bid for “Flexible Growth Medium.”

930-P01 SHORING: Temporary shoring is required as shown on the plans for the pipe repair and extension on the west side of Site 4. The Contractor is responsible to design, construct, maintain, and remove the temporary shoring. Install the temporary shoring prior to excavation for the pipe repair and extension. Backfill the pipe to the proposed cross sections and remove the temporary shoring.

Design shoring in accordance with the AASHTO Guide Design Specifications for Bridge Temporary Works, or other design standard as approved by the Engineer. Submit design calculations certified by a professional engineer registered in the state of North Dakota to the Engineer and NDDOT Materials and Research Geotechnical Section and allow one week for review.

Include all labor, equipment, and material needed for this work in the bid item, "Shoring".



ENVIRONMENTAL NOTES

STATE	PROJECT NO.	SECTION NO.	SHEET NO.
ND	SS-5-016(031)111	6	4

ENVIRONMENTAL NOTES (EN): The North Dakota Department of Transportation and the Federal Highway Administration have made environmental commitments to secure approval of this project. The following environmental notes are requirements to comply with these commitments:

EN-1 AVOIDANCE AREAS: The Project Engineer will contact Reilly Lembo of the Environmental and Transportation Services Division to coordinate any meetings needed to identify the limits of both avoidance areas. Avoidance area 1 is located at Sta. 6132+12 (RP 116.078) and is 180 ft Lt of the roadway centerline. Avoidance area 2 is located at Sta. 6134+22 (RP 116.118) and is 289 ft Lt of the roadway centerline. The avoidance areas must not be disturbed.

EN-2 AQUATIC NUISANCE SPECIES (ANS): Equipment that was last used outside of North Dakota or within a Class I infested waterbody (identified on the North Dakota Game and Fish Department (NDGFD) website) requires an inspection by NDGFD. Notify the NDGFD at least 10 business days prior to pumps, watercraft, or any equipment entering a public water to allow the NDGFD sufficient time to inspect any and all such equipment for ANS. Contact the NDGFD ANS Coordinator, Ben Holen by e-mail - bholen@nd.gov for equipment inspections. Supply one of the following to the engineer as proof of compliance prior to work taking place in the water: (1) the NDGFD inspection report, (2) documented -NDGFD correspondence (email or signed letter).

EN-3 TEMPORARY WETLAND IMPACT: Temporary impact areas within wetlands and or other waters are incorporated into the plans for this project. Remove temporary fill placed and sedimentation in wetlands or other waters. Restore these wetlands to preconstruction contours.

EN-4 SHARP-TAILED GROUSE LEK: To minimize potential impacts on sharp-tailed grouse breeding habitat identified near RP 114.614 (Site 3), all construction activity adjacent to the assumed active lek site would be suspended for the first three hours of daylight beginning at sunrise for the time period of March 1 to June 15.



ESTIMATE OF QUANTITIES

STATE	PROJECT NO.	SECTION NO.	SHEET NO.
ND	SS-5-016(031)111	8	1

SPEC	CODE	ITEM DESCRIPTION	UNIT	MAINLINE	TOTAL
----	----	-----	----	-----	-----
103	0100	CONTRACT BOND	L SUM	0.47	0.47
202	0169	REMOVAL OF END SECTION-ALL TYPES & SIZES	EA	1	1
202	0312	REMOVE EXISTING FENCE	LF	1,641	1,641
203	0103	COMMON EXCAVATION-TYPE C	CY	220	220
203	0119	TOPSOIL-IMPORTED	CY	229	229
203	0140	BORROW-EXCAVATION	CY	2,014	2,014
216	0100	WATER	M GAL	48	48
251	0300	SEEDING CLASS III	ACRE	2.51	2.51
251	1000	WETLAND SEED	ACRE	0.06	0.06
251	2000	TEMPORARY COVER CROP	ACRE	2.57	2.57
255	0102	ECB TYPE 2	SY	347	347
255	0202	TRM TYPE 2	SY	213	213
256	0200	RIPRAP GRADE II	CY	177	177
256	0300	RIPRAP GRADE III	CY	334	334
261	0112	FIBER ROLLS 12IN	LF	7,070	7,070
261	0113	REMOVE FIBER ROLLS 12IN	LF	3,670	3,670
702	0100	MOBILIZATION	L SUM	0.47	0.47
704	0100	FLAGGING	MHR	200	200
704	1000	TRAFFIC CONTROL SIGNS	UNIT	1,820	1,820
704	1018	LANE CLOSURE-SIGNAL CONTROL/FLAGGING CONTROL	EA	1	1
704	1048	PORTABLE RUMBLE STRIPS	EA	2	2
704	1052	TYPE III BARRICADE	EA	2	2
704	1060	DELINEATOR DRUMS	EA	18	18
704	1067	TUBULAR MARKERS	EA	40	40
704	1080	STACKABLE VERTICAL PANELS	EA	11	11
709	0155	GEOSYNTHETIC MATERIAL TYPE RR	SY	511	511
714	1510	PIPE CONC REINF 72IN CL III	LF	26	26
714	5050	PIPE CORR STEEL .064IN 42IN	LF	56	56
714	5835	END SECT CORR STEEL .109IN 42IN	EA	1	1
714	9659	REMOVE & RELAY PIPE-ALL TYPES & SIZES	LF	46	46
714	9660	REMOVE & RELAY END SECTION-ALL TYPE & SIZES	EA	2	2
714	9900	INSTALL CONCRETE PIPE TIES	SET	1	1
752	0200	FENCE BARBED WIRE 4 STRAND	LF	1,567	1,567

ESTIMATE OF QUANTITIES

STATE	PROJECT NO.	SECTION NO.	SHEET NO.
ND	SS-5-016(031)111	8	2

SPEC CODE	ITEM DESCRIPTION	UNIT	MAINLINE	TOTAL
752	0905 TEMPORARY FENCE	LF	2,048	2,048
752	3140 CORNER ASSEMBLY BARBED WIRE	EA	12	12
752	4100 DOUBLE BRACE ASSEMBLY BARBED WIRE	EA	4	4
762	0420 SHORT TERM 4IN LINE-TYPE R	LF	2,700	2,700
762	0426 SHORT TERM 24IN LINE-TYPE R	LF	24	24
900	0700 FLEXIBLE GROWTH MEDIUM	SY	24,323	24,323
900	1000 TEMPORARY STREAM DIVERSION	EA	1	1
902	0400 MACHINE HYGIENE	L SUM	0.47	0.47
910	0900 GROUT	CF	20	20
930	8230 SHORING	EA	1	1



	STATE	PROJECT NO.	SECTION NO.	SHEET NO.
	ND	SS-5-016(031)111	10	1

Earthwork Locations	Common Excavation - Type C (CY)	Embankment (CY)	Borrow - Excavation (CY)	Imported Topsoil (CY)
Site 1 & 2 - RP 111.704 & RP 111.795	220	1708	1488	145
Site 3 - RP 114.614	0	307	307	49
Site 4 - RP 116.053	0	219	219	35
Totals	220	2234	2014	229

Water
25 MGal/Mile for Dust Pallative
1 mile * 25 Mgal = 25 Mgal
10 Gal/CY for Embankment
(2234 CY * 10 Gal/CY)/1000 Gal/Mgal = 23 Mgal




Basis of Estimate	
ND 16	

STATE	PROJECT NO.	SECTION NO.	SHEET NO.
ND	SS-5-016(031)111	20	1

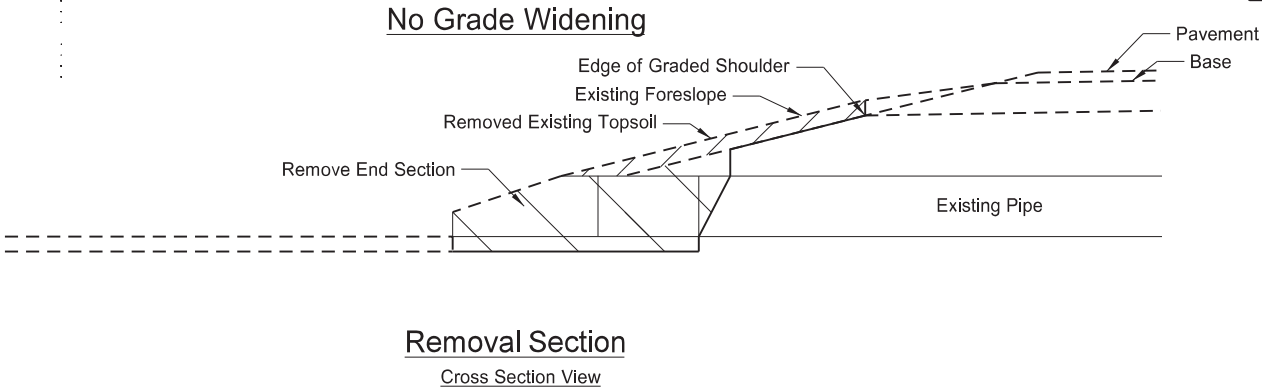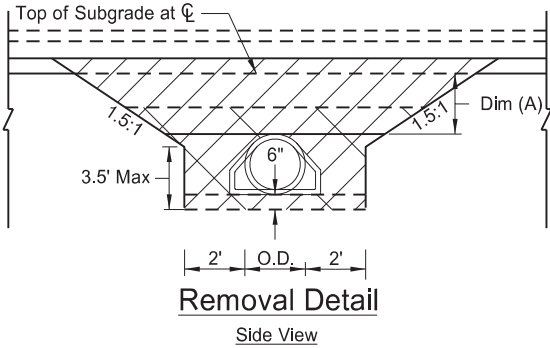

- Pay Items
- 1) Pipe*
 - 2) Remove & Reset End Section or
Remove End Section and Place New End Section

- *Included in Pipe Pay Item
- 1) Pipe
 - 2) Aggregate Base Course Class 3 or Class 5
 - 3) Embankment
 - 4) Topsoil
 - 5) Seeding
 - 6) Mulch

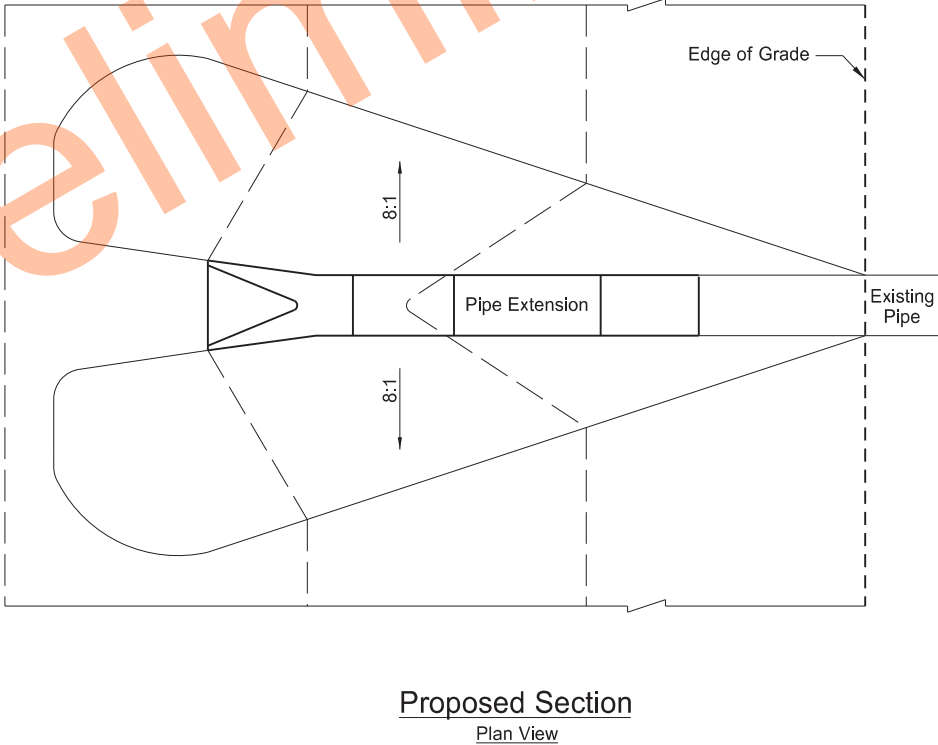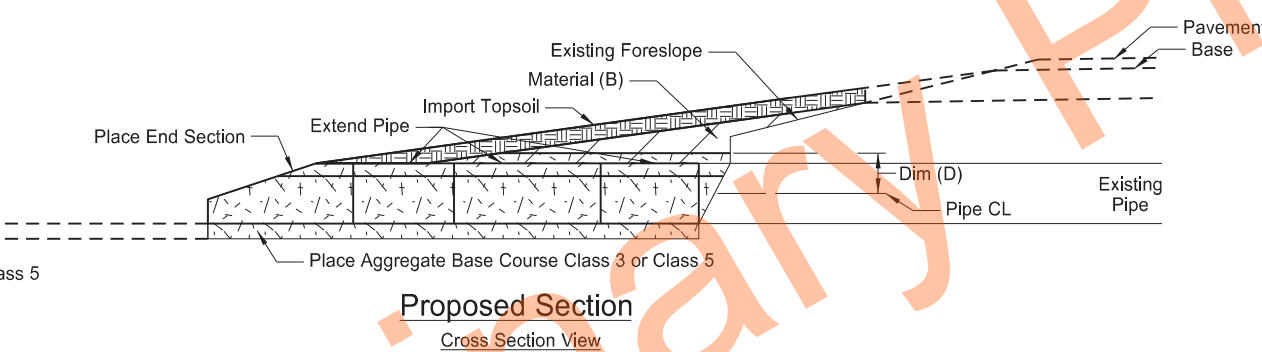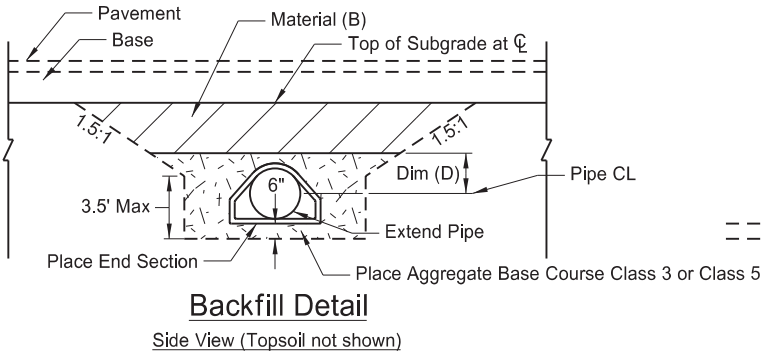

Pipe Materials	Dim (A)≤4 Feet	Backfill Dimension
	Material (B)	Dim (D)
Concrete	Embank or Aggr	0.5 O.D.
Metal	Embank or Aggr	0.5 O.D.+1 Foot

Pipe Materials	Dim (A)>4 Feet	Backfill Dimension
	Material (B)	Dim (D)
Concrete	Embankment	0.5 O.D.
Metal	Embankment	0.5 O.D.+1 Foot

- NOTES:
- 1. Embankment may be either Borrow Excavation or Common Excavation.
 - 2. Aggregate may be either Class 3 or Class 5 Aggregate Base Course.



Mainline Centerline Pipe Extension Detail

ND 16
Site 1 & 4



	STATE	PROJECT NO.	SECTION NO.	SHEET NO.
	ND	SS-5-016(031)111	20	2

*Quantities in Section 77


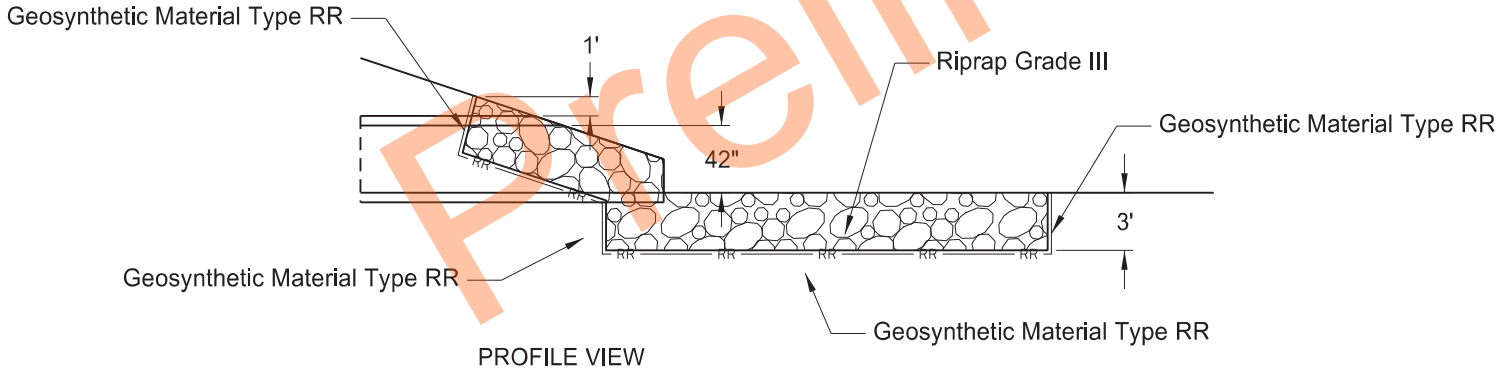
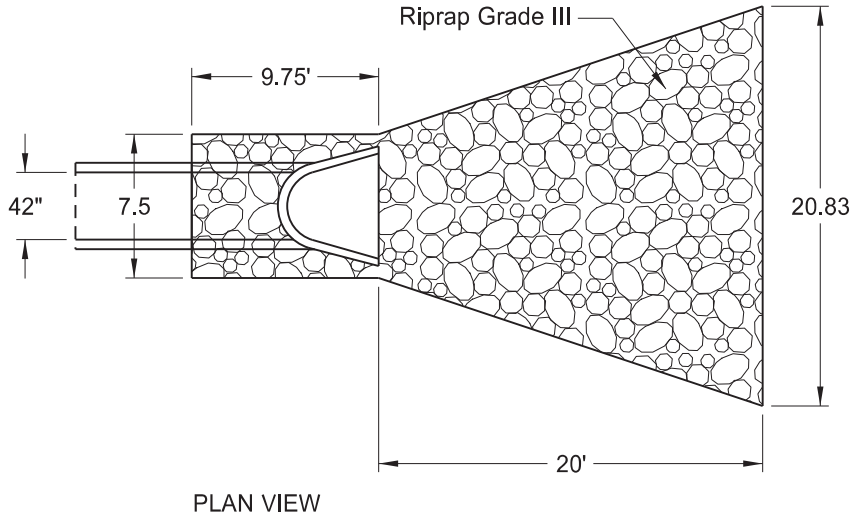


Riprap at Pipe Outlet

ND 16
Site 1



	STATE	PROJECT NO.	SECTION NO.	SHEET NO.
	ND	SS-5-016(031)111	20	3

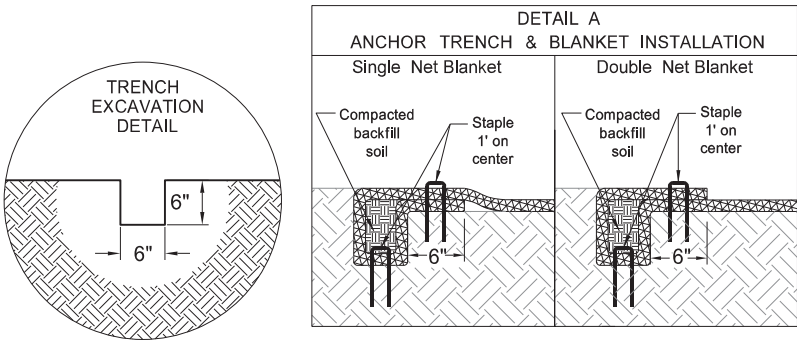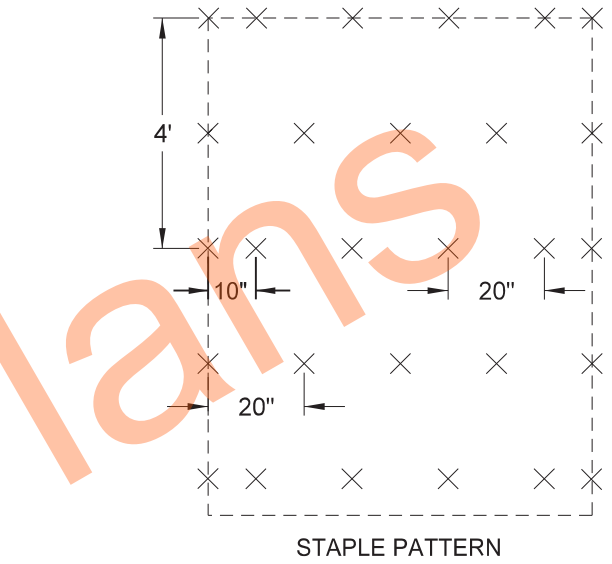
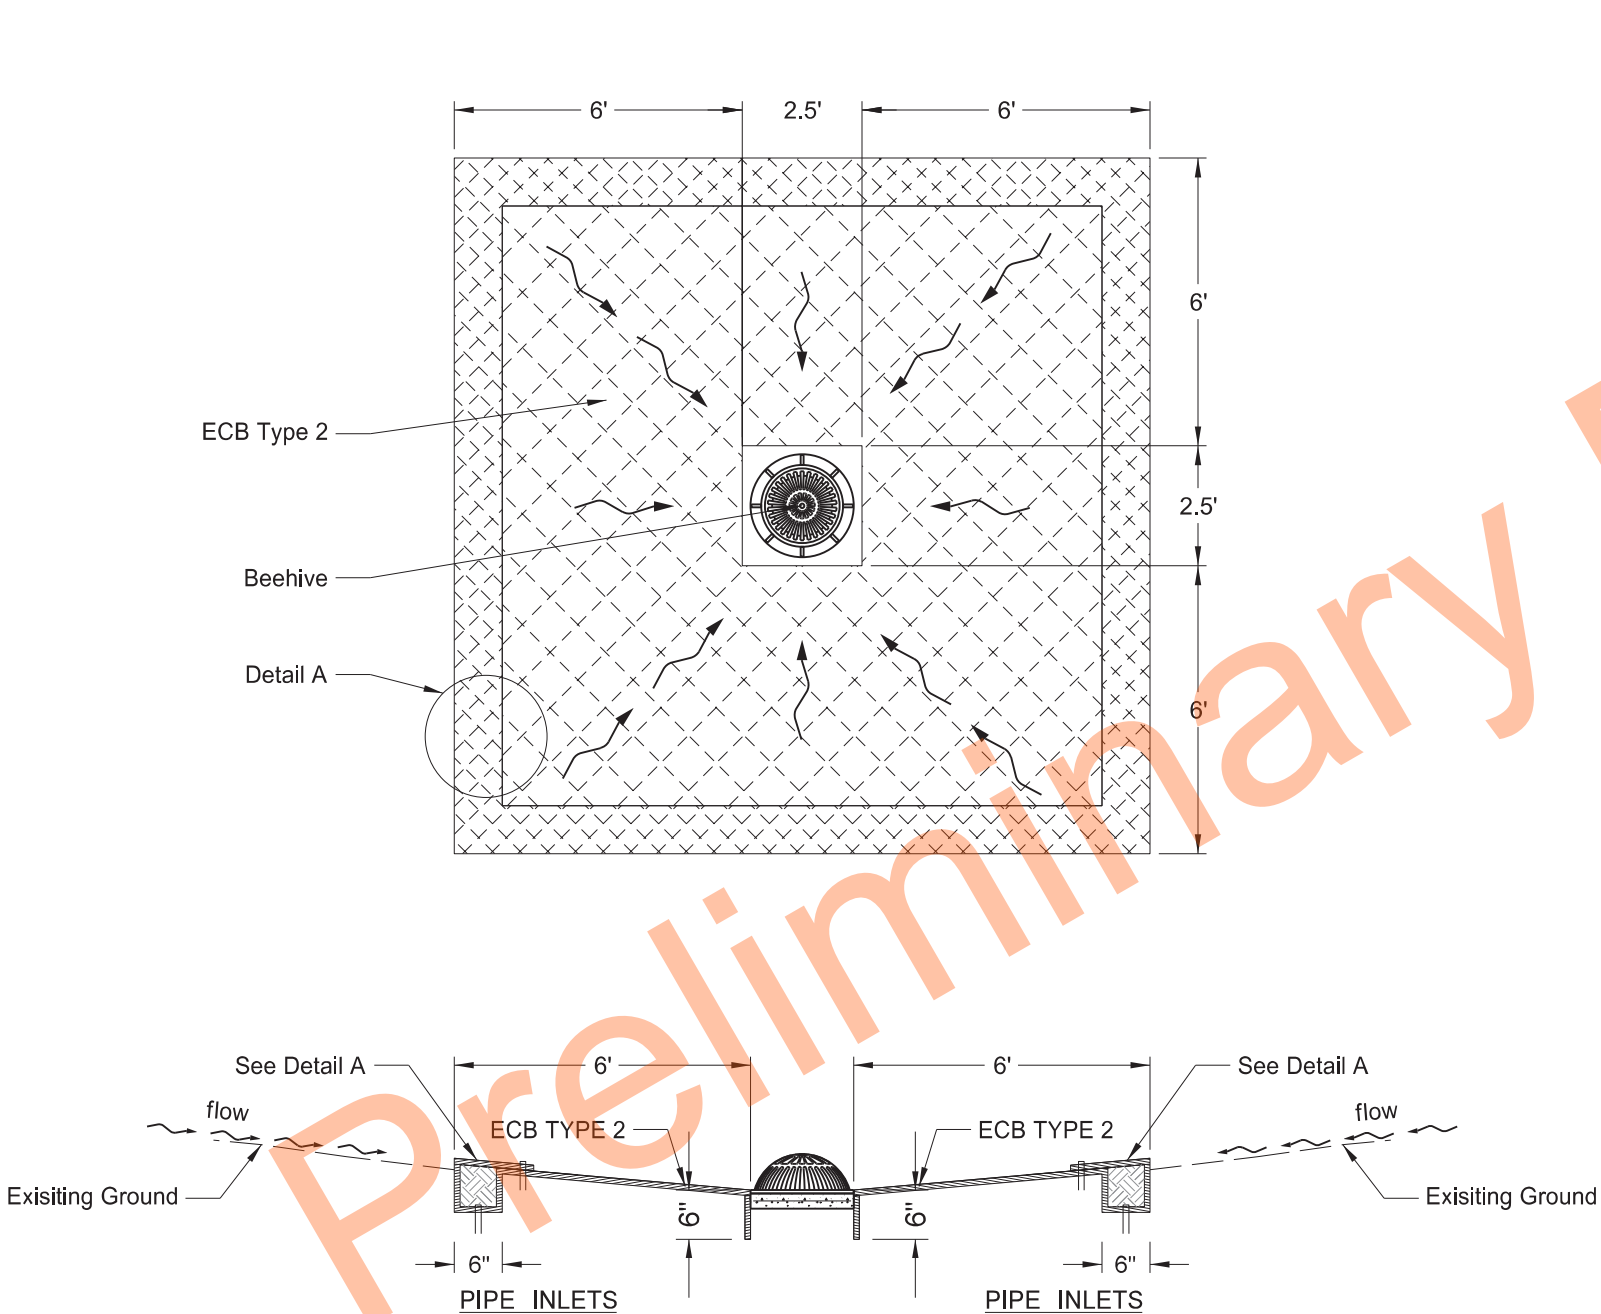


Erosion Control at Beehive

ND 16
Site 1




	STATE	PROJECT NO.	SECTION NO.	SHEET NO.
	ND	SS-5-016(031)111	20	4

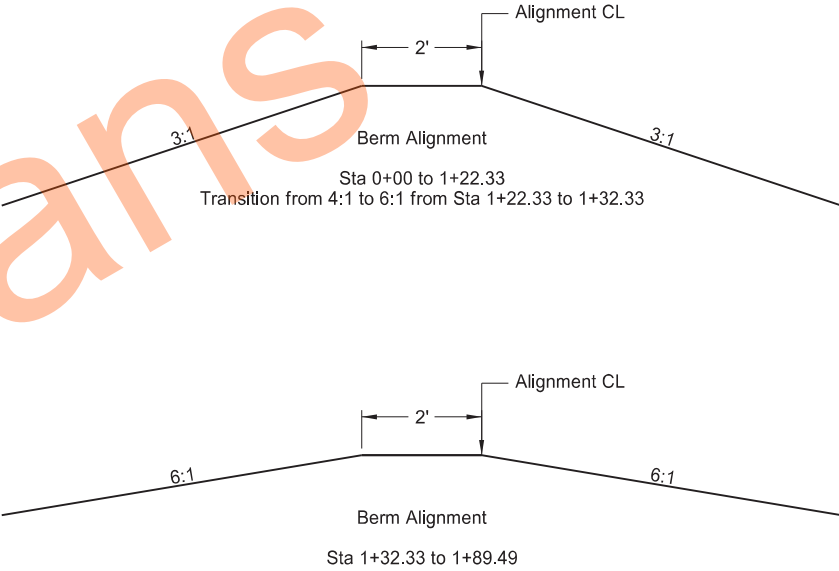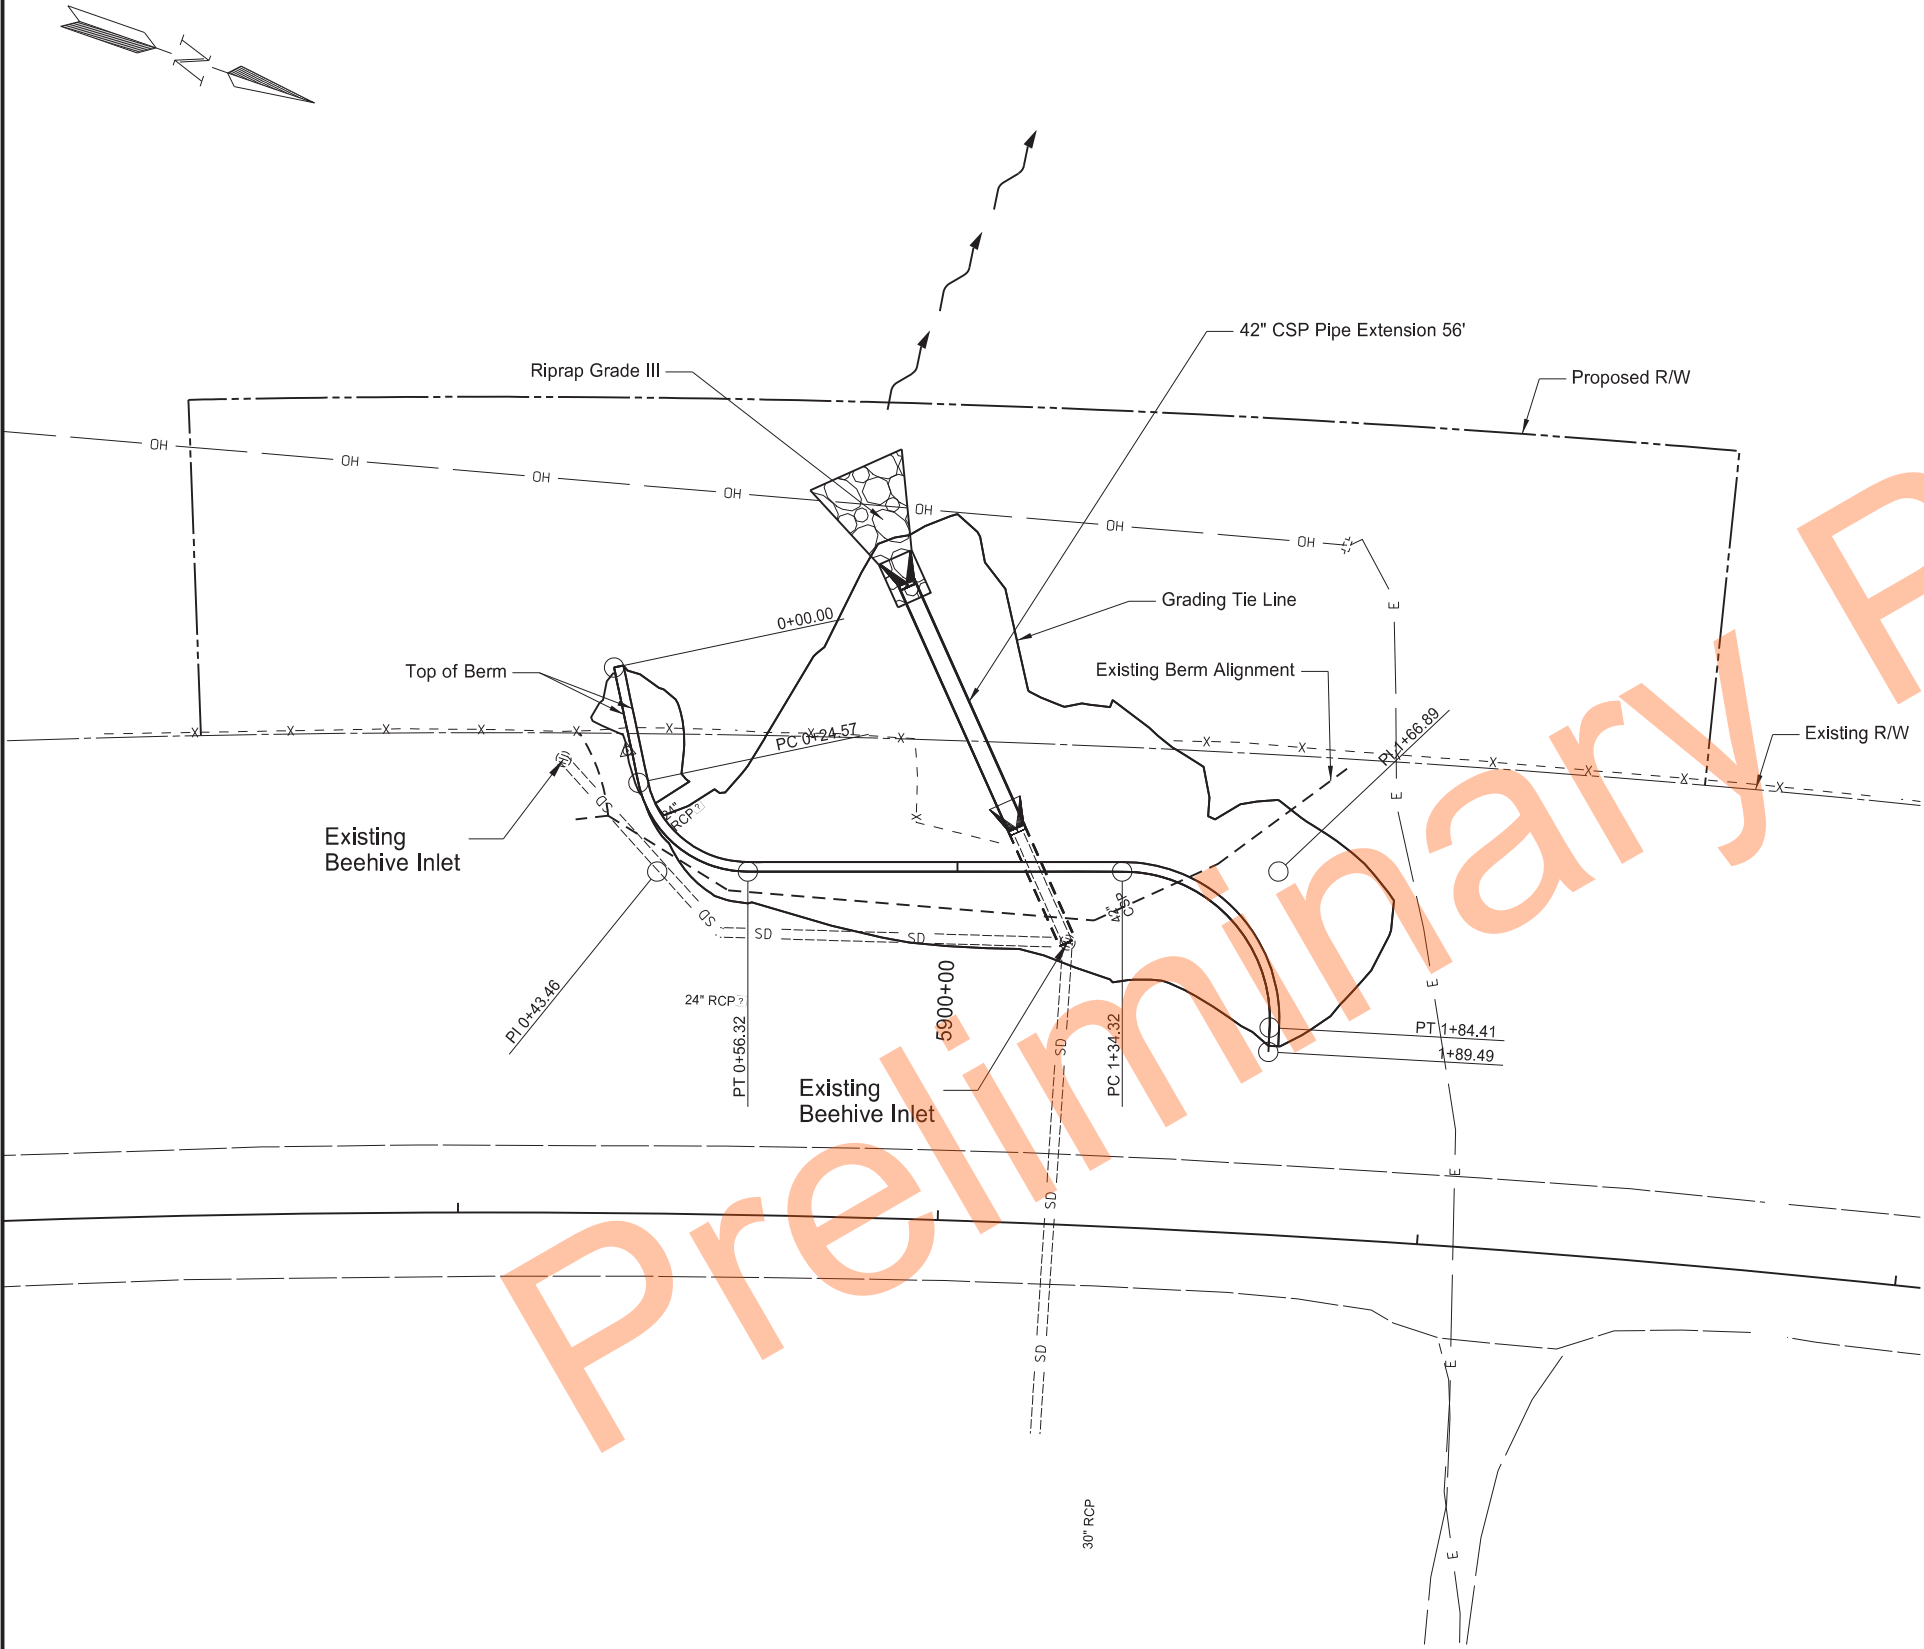

Berm Detail

ND 16
Site 1



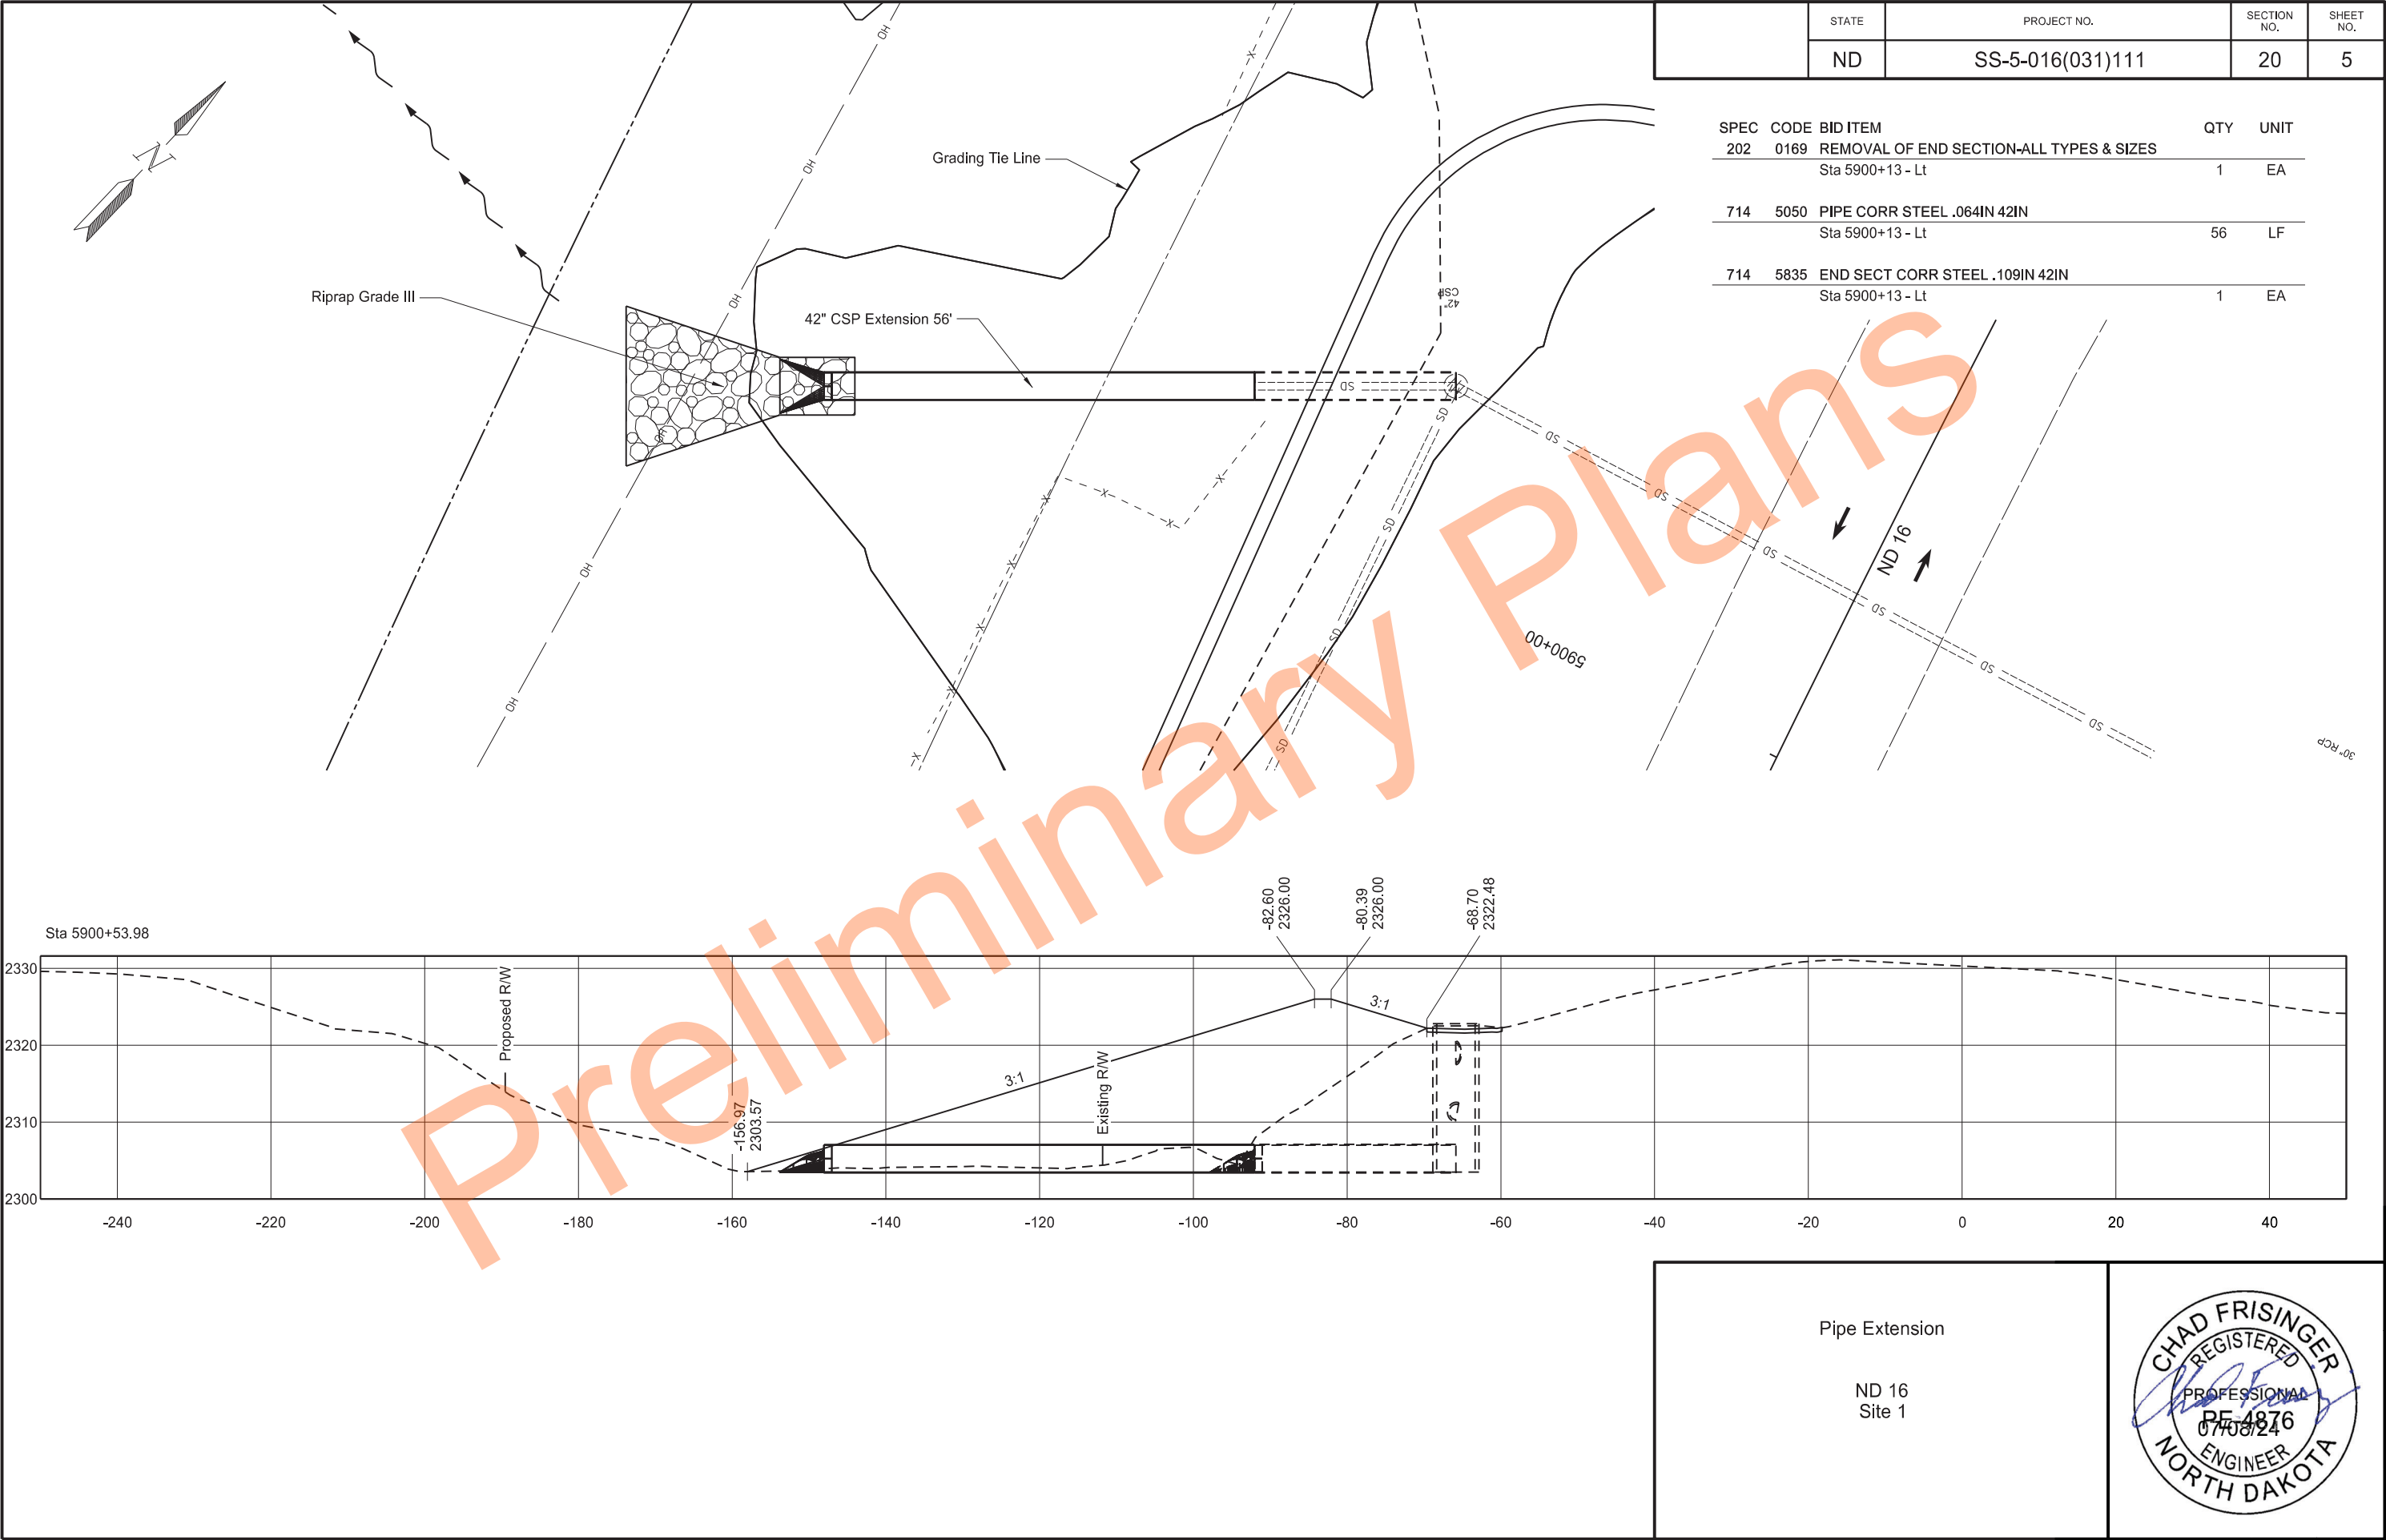



Headwall Undermining
Site 2
Sta 5905+04



	STATE	PROJECT NO.	SECTION NO.	SHEET NO.
	ND	SS-5-016(031)111	20	6

SPEC	CODE	BID ITEM	QTY	UNIT
910	0900	GROUT		
		Sta 5905+04 - Lt	20	CF

910-P01 GROUT: The west end of the Structural Plate Pipe (9' diameter) at Sta 5905+04 has a small amount of undermining between the SPP and existing concrete headwall. There is a void under the concrete headwall approximately 1' in depth, as well as some other smaller voids around the headwall. Remove loose material and vegetation from the voids. Place grout to fill the voids under the concrete headwall. Use a grout consisting of concrete, mortar or cementitious patching material approved by the Engineer. Fill the voids without causing disturbance or damage to the SPP and concrete headwall. Finish the exposed surface of the grout to provide a smooth even surface that will prevent further erosion or undermining at this location.

The actual size of void is not known. It is estimated that 20 CF of grout will be needed to fill the void. Grout will not be measured on the project and will be paid for as plan quantity. Include all costs of materials, equipment and labor to pressure grout the void in the price bid for "Grout".


Grout Detail

ND 16
Site 2




	STATE	PROJECT NO.	SECTION NO.	SHEET NO.
	ND	SS-5-016(031)111	20	7

*Quantities in Section 77

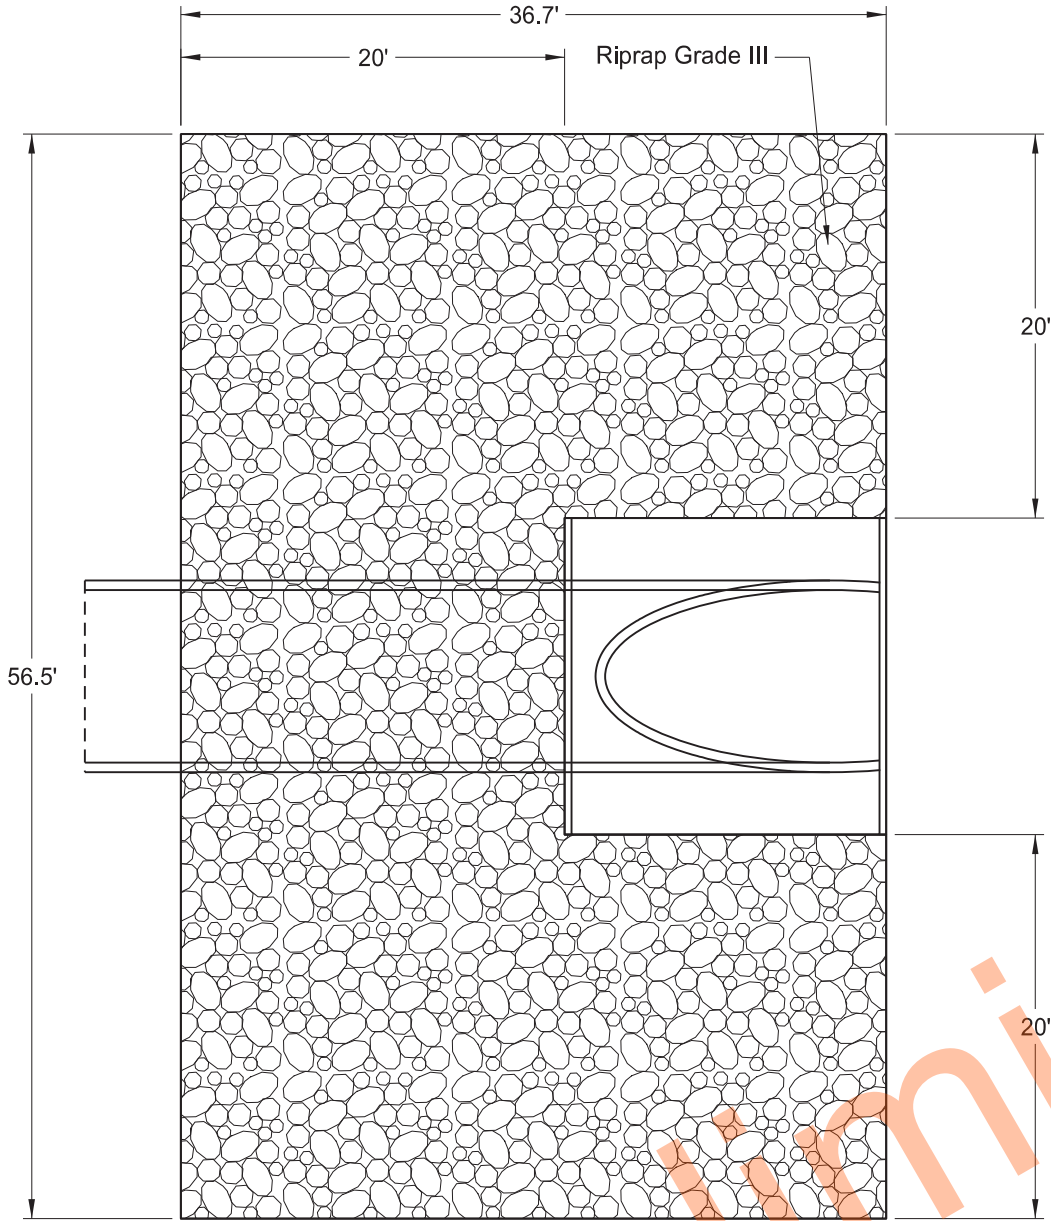

PLAN VIEW

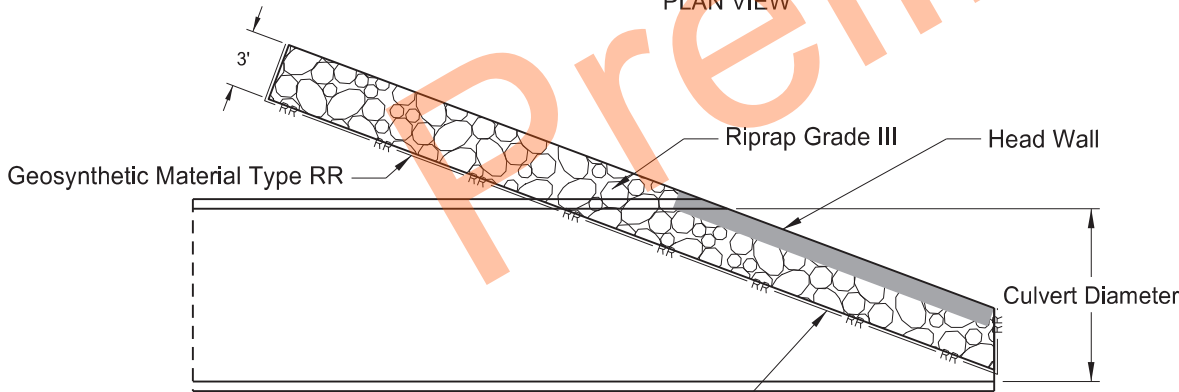


PROFILE VIEW

Riprap at Headwall



ND 16
Site 2



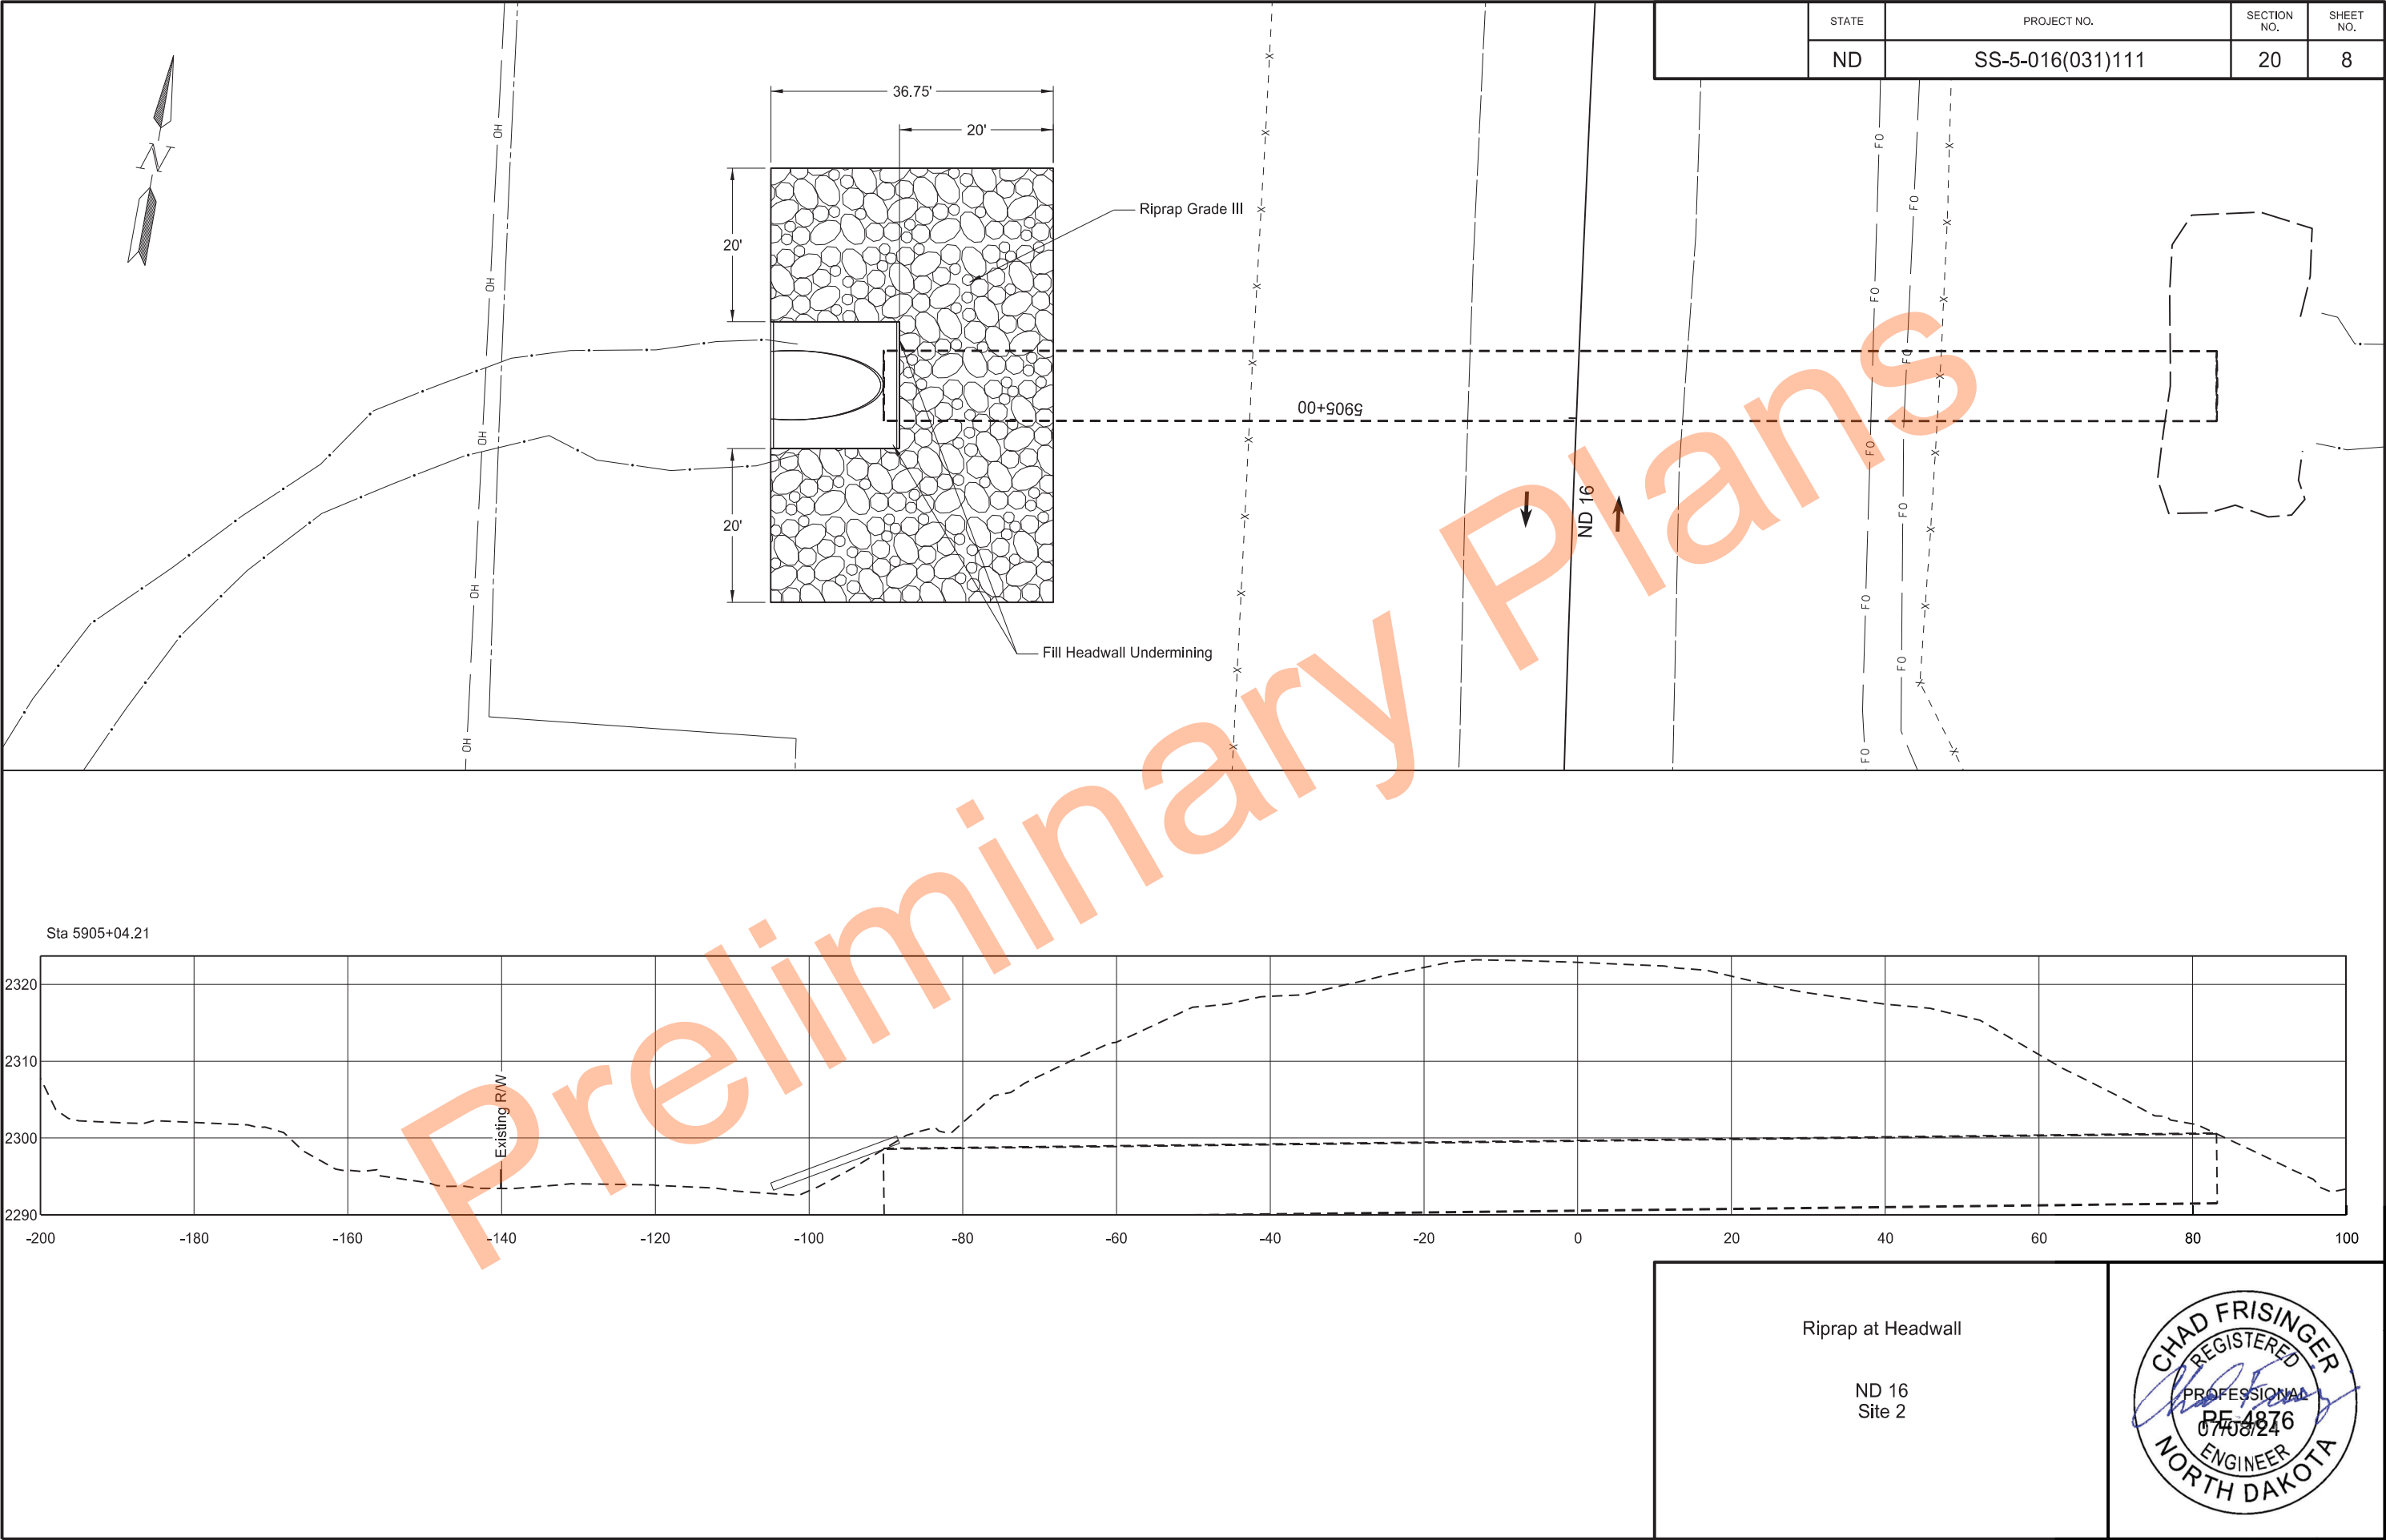

	STATE	PROJECT NO.	SECTION NO.	SHEET NO.
	ND	SS-5-016(031)111	20	9


*Quantities in Section 77

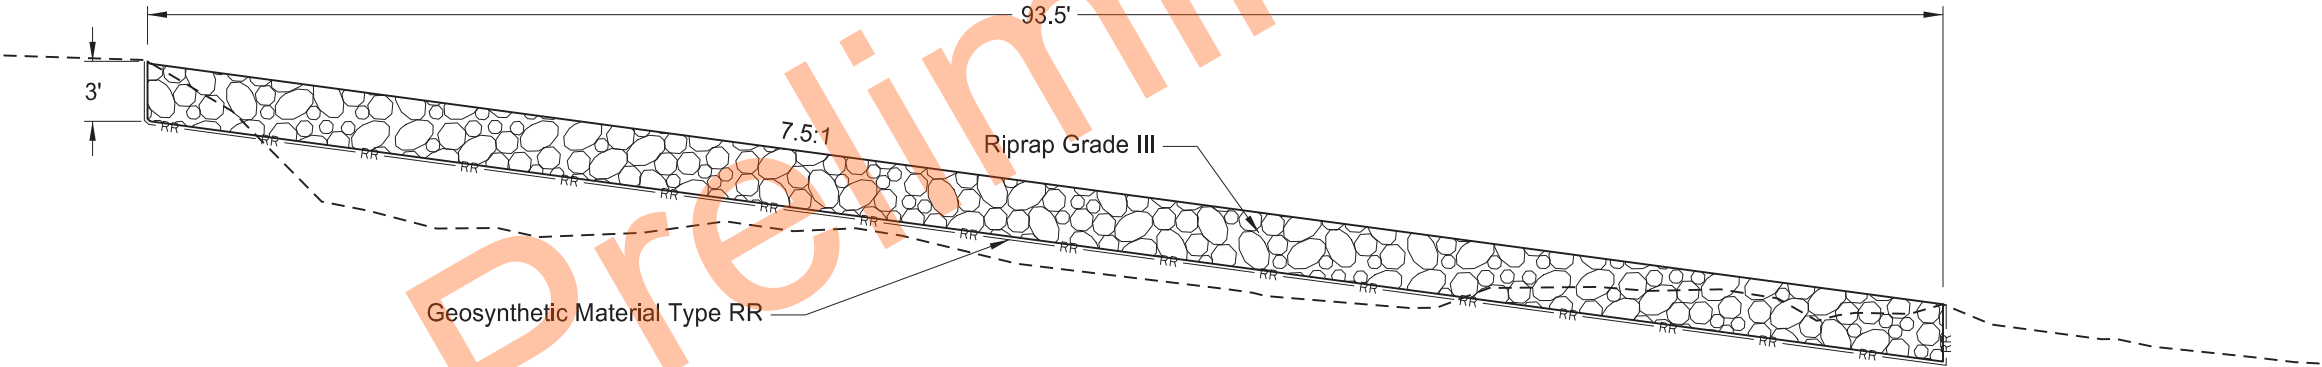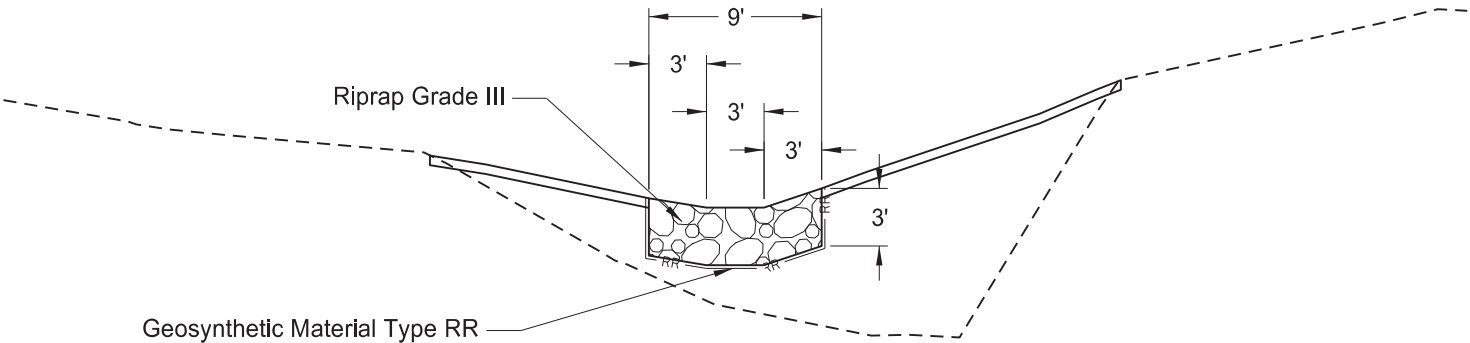

Riprap


ND 16
Site 3



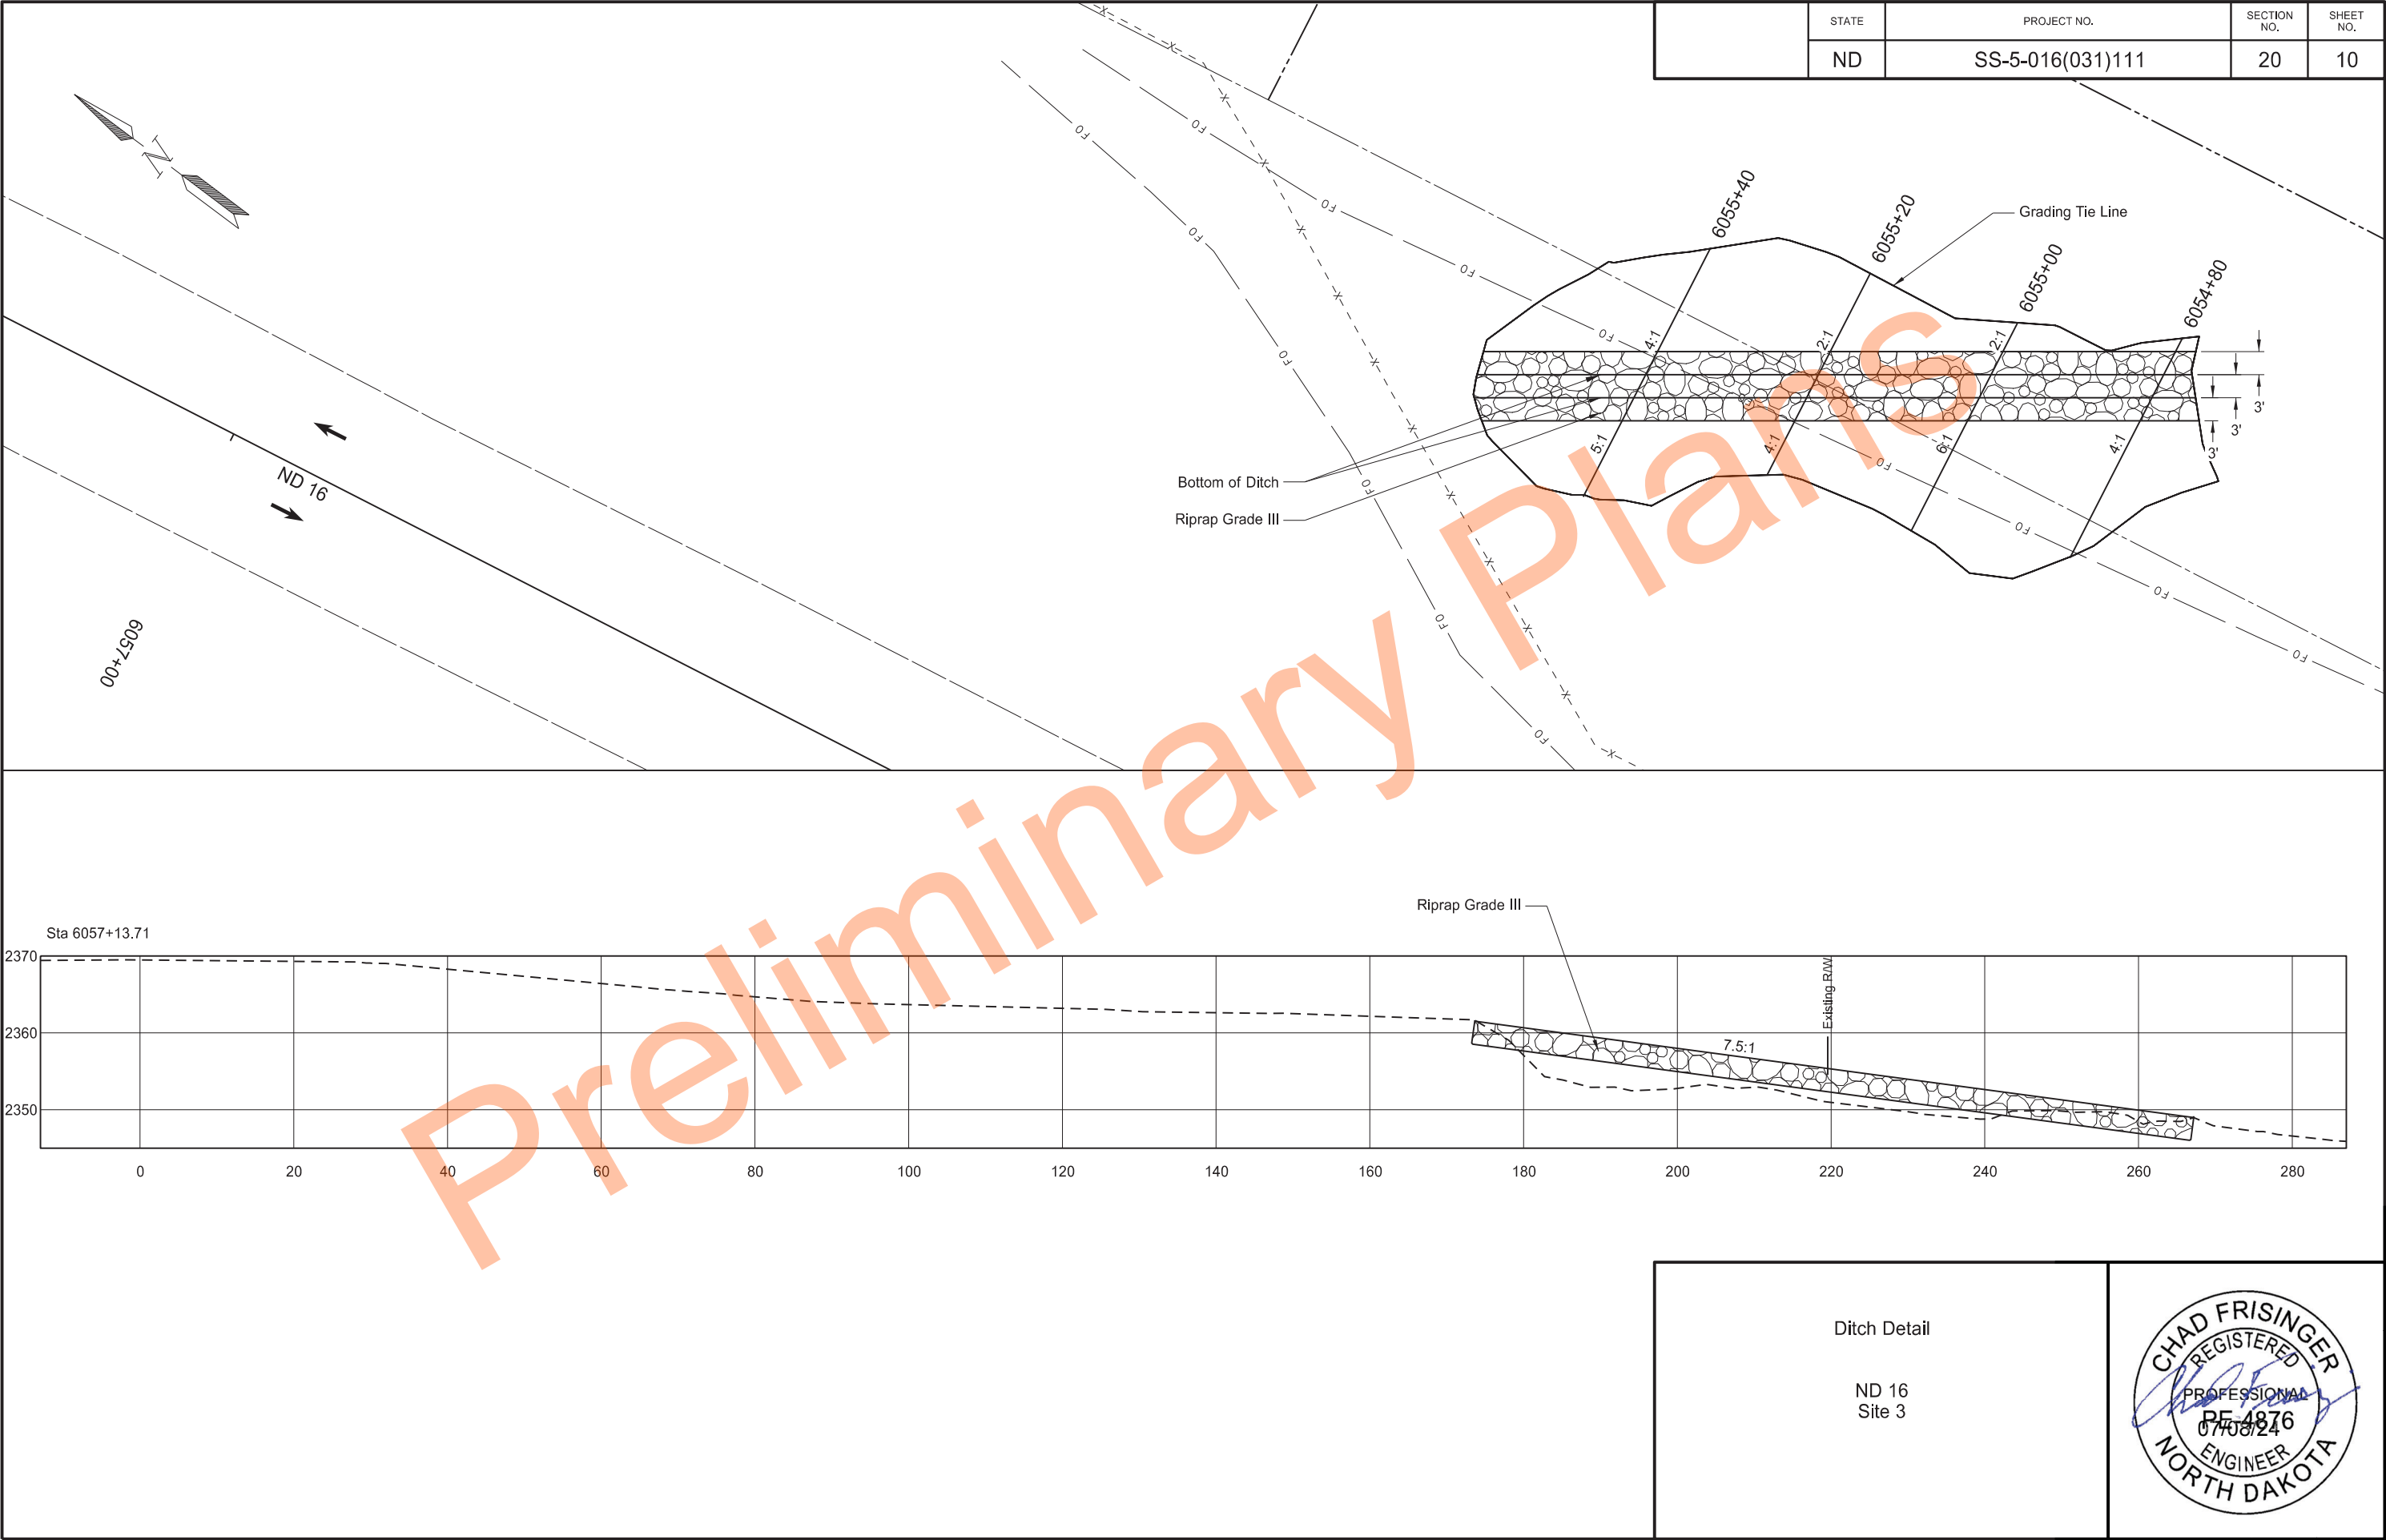

	STATE	PROJECT NO.	SECTION NO.	SHEET NO.
	ND	SS-5-016(031)111	20	11

*Quantities in Section 77

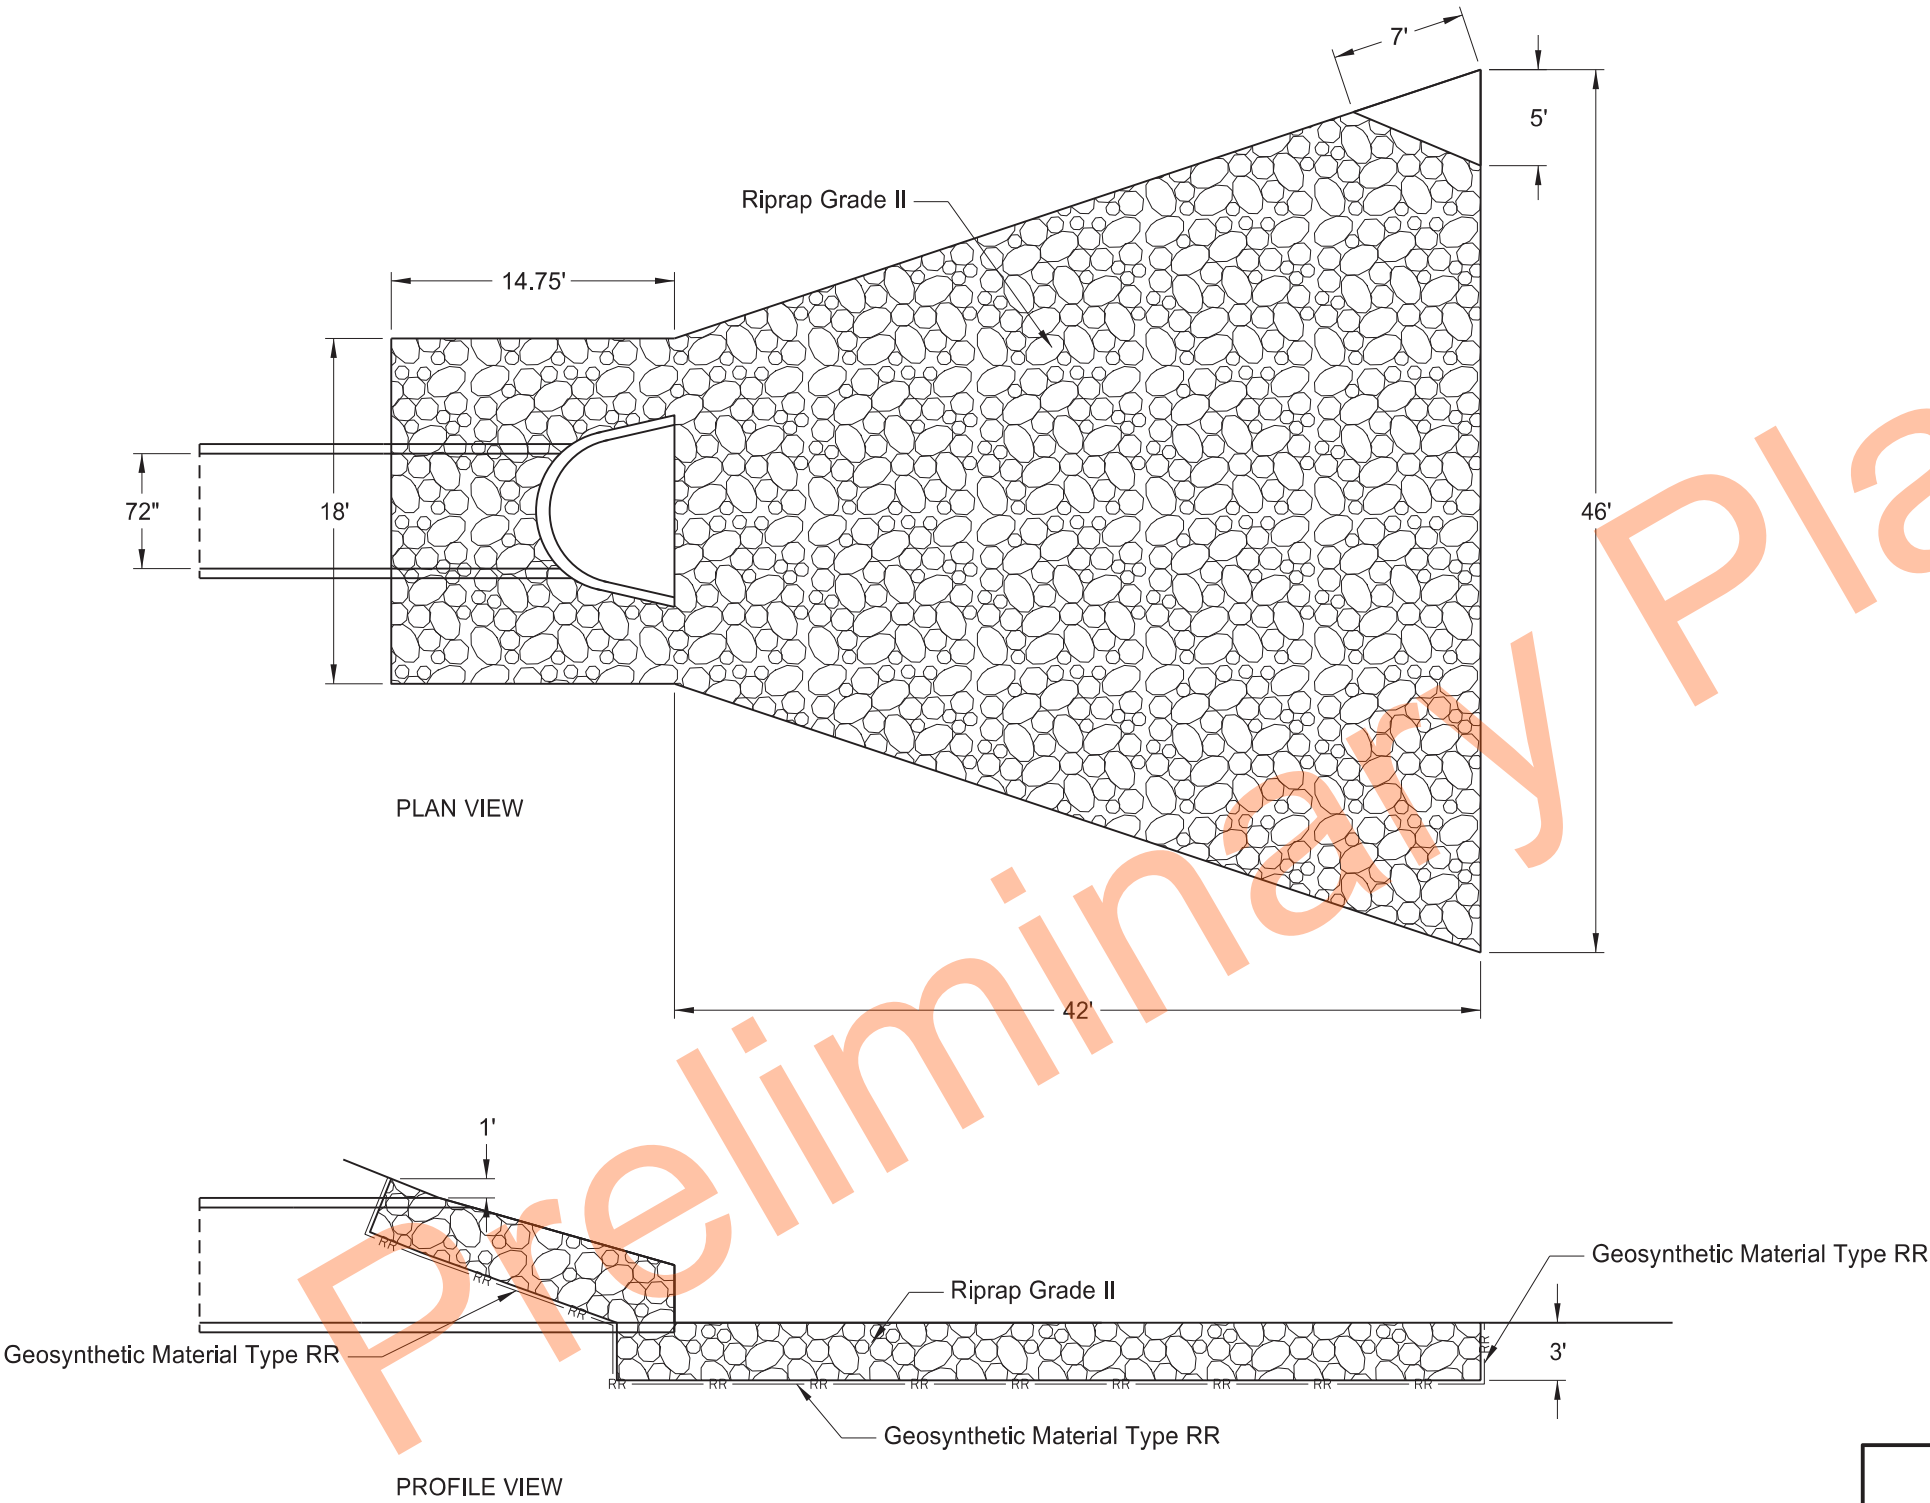


Riprap at Pipe Outlet

ND 16
Site 4




	STATE	PROJECT NO.	SECTION NO.	SHEET NO.
	ND	SS-5-016(031)111	20	12


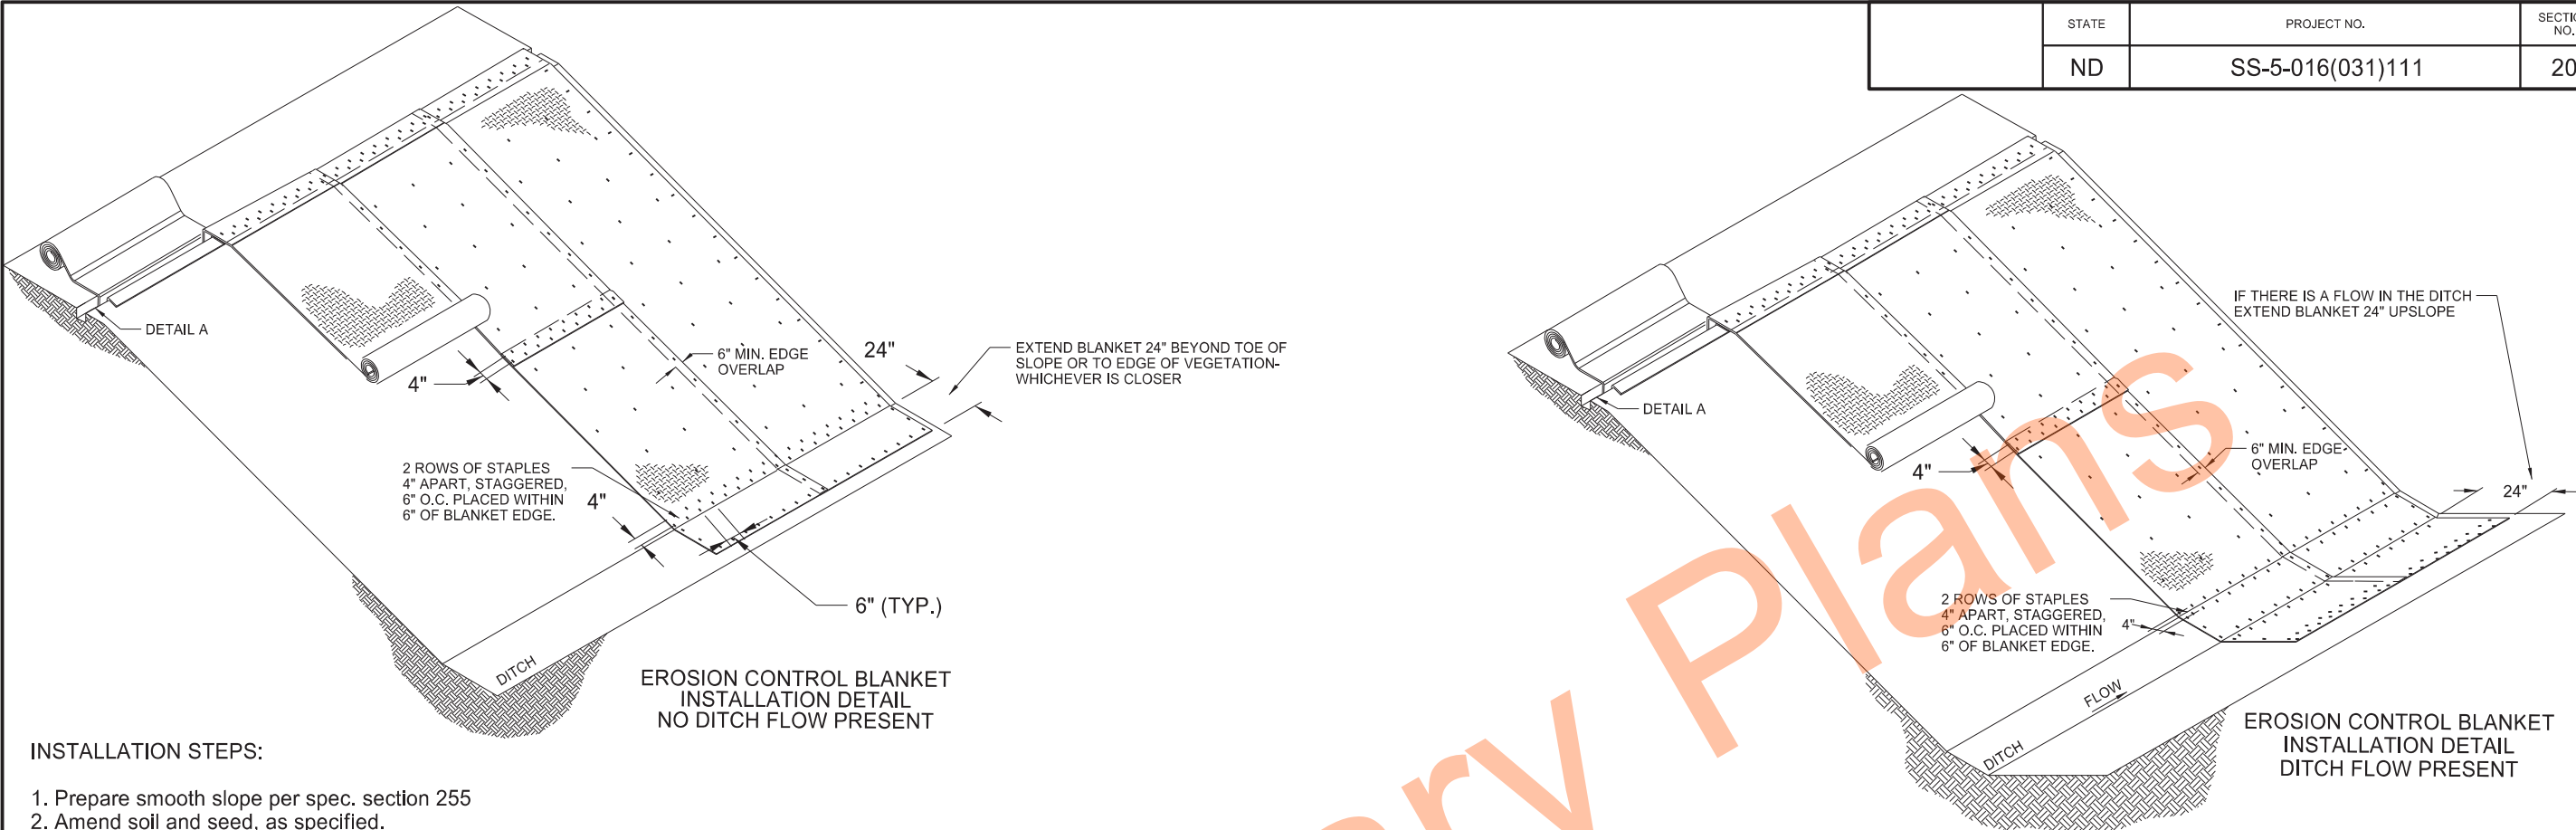


INSTALLATION STEPS:


1. Prepare smooth slope per spec. section 255
2. Amend soil and seed, as specified.
3. Dig anchor trench. Set aside native soil removed from trench.
4. Secure blanket in anchor trench, staking or stapling blanket as shown.
5. Replace native soil previously removed from trench.
6. Staple blanket as shown so there are no gaps between the blanket and the soil.
Staple while unrolling blanket to minimize walking on blanket.
7. Install splices a minimum 24 inches prior to toe of slope.

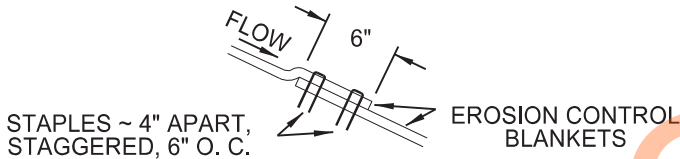

3.8 staples per square yard using 8-inch 11 gauge wire "u" staples.

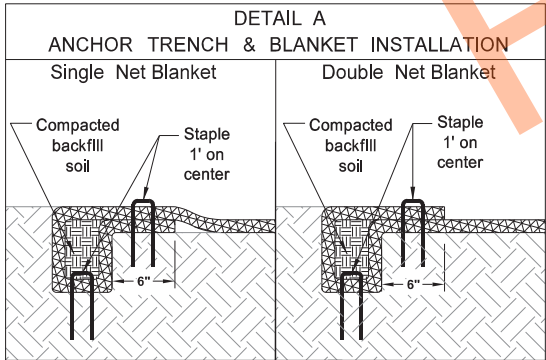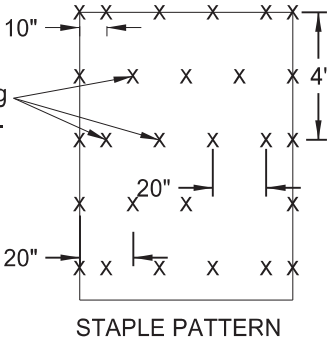


NOTE:
Install Single Net Blanket with netting on top of installed blanket.

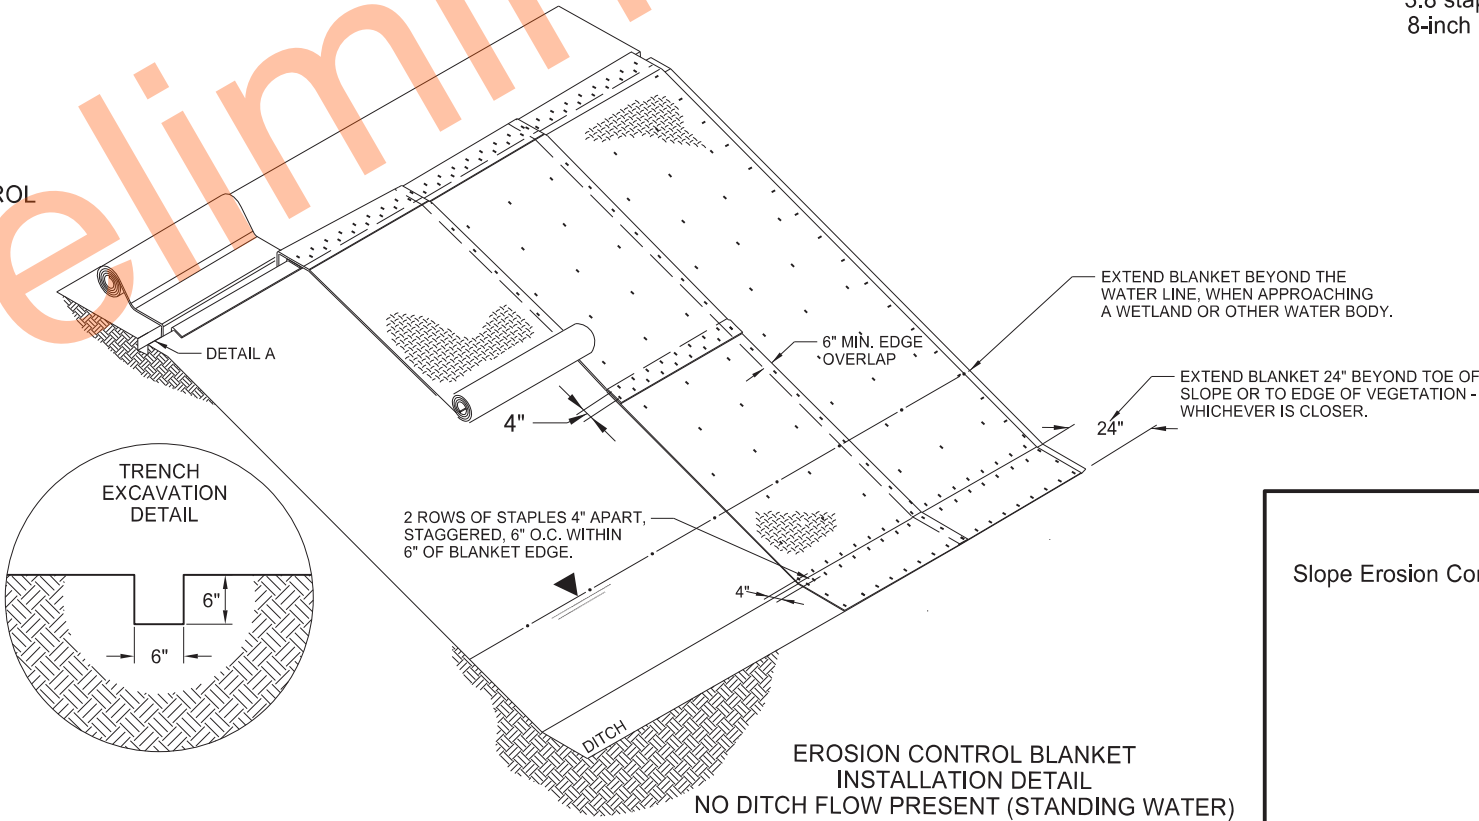


Slope Erosion Control Blanket Installation Details

ND 16
Site 4



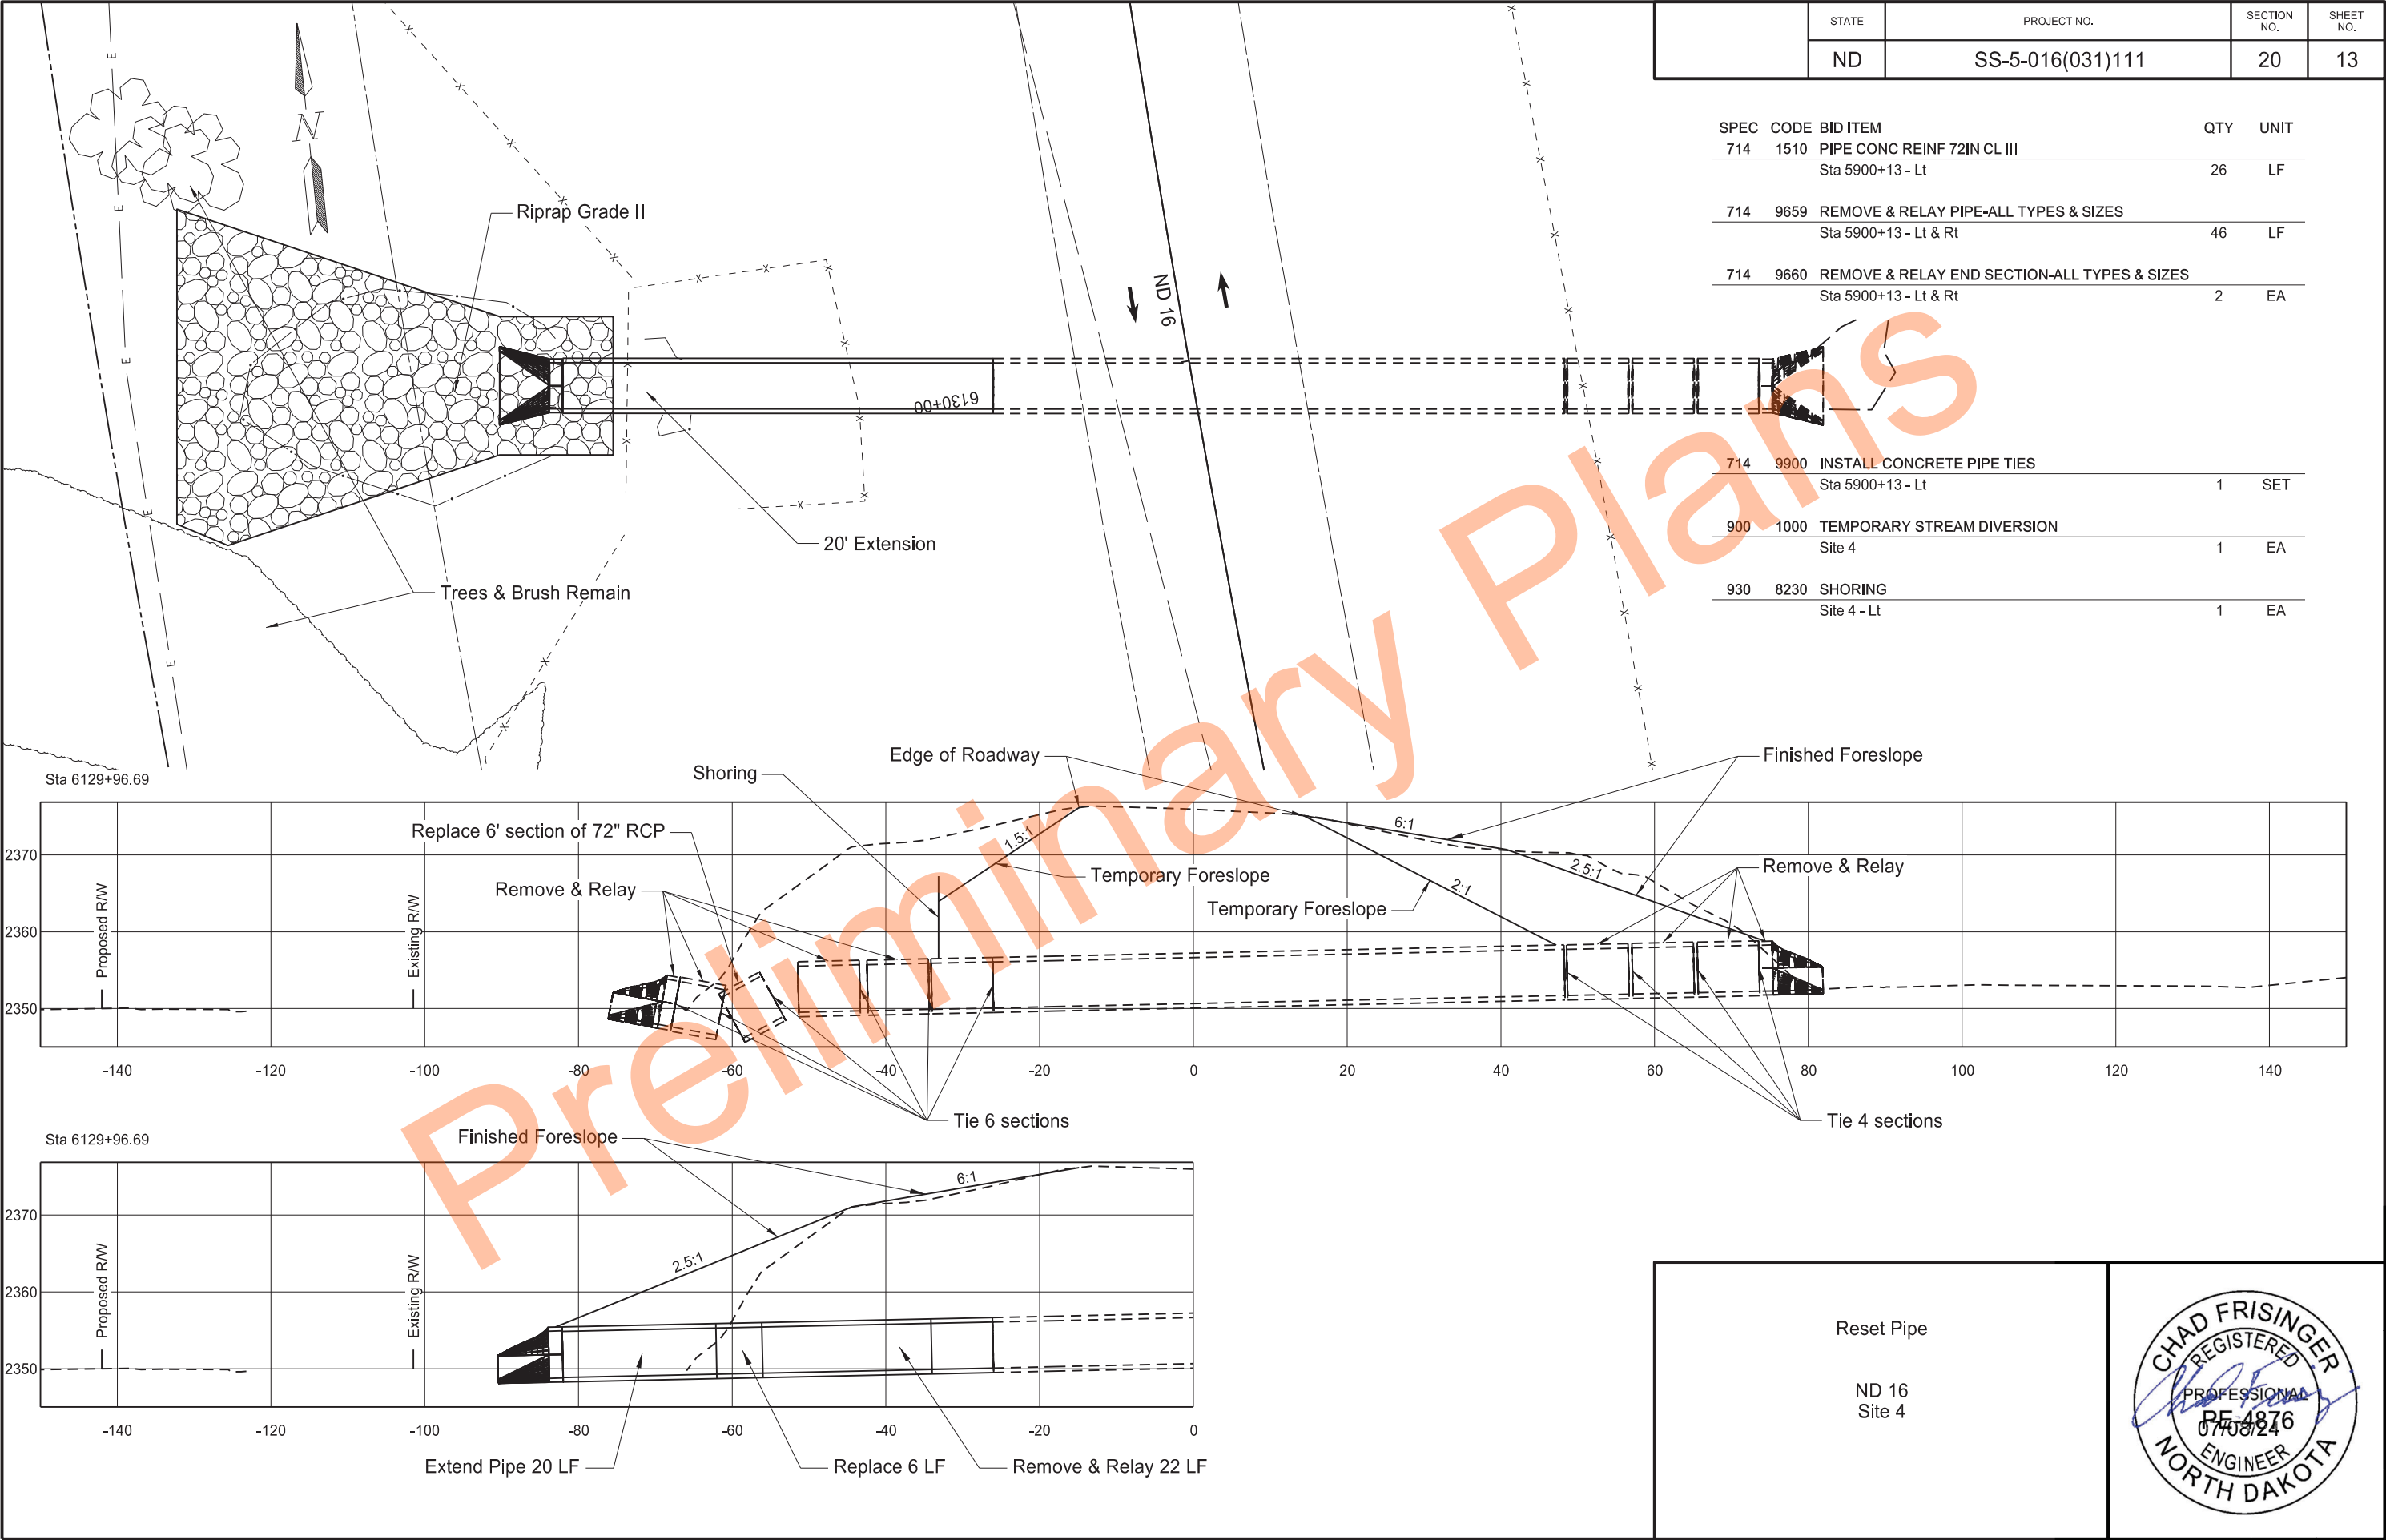

	STATE	PROJECT NO.	SECTION NO.	SHEET NO.
	ND	SS-5-016(031)111	30	1

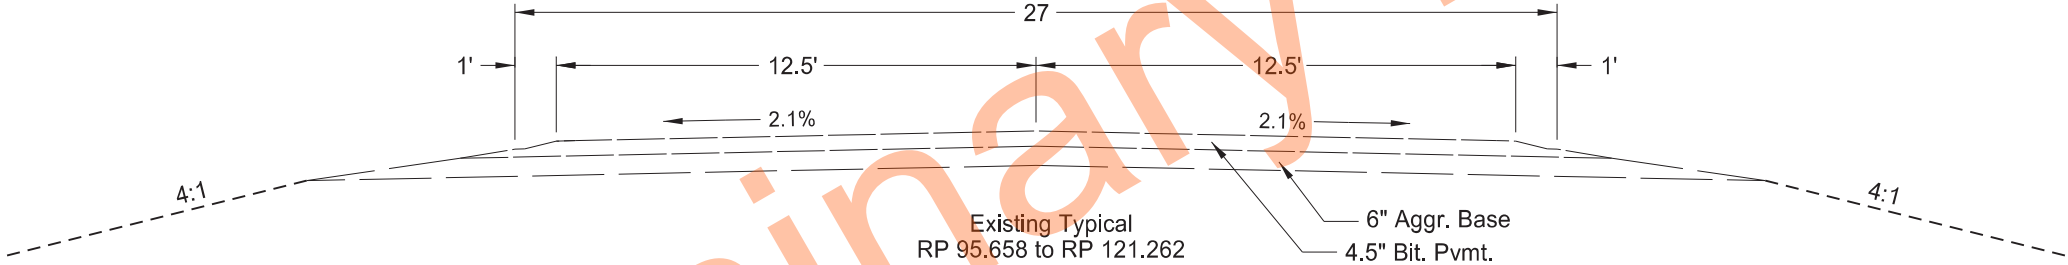

*No work is to be preformed on the roadway. Typical section is shown to indicate the shoulder width to deliver equipment and materials

Existing Typical Section

ND 16



	STATE	PROJECT NO.	SECTION NO.	SHEET NO.
	ND	SS-5-016(031)111	51	1

Begin Station / Location	Begin Offset	End Station / Location	End Offset	Pipe Installation (Pay Item)			Allowable Material	Required Diameter	Steel Pipe Coatings	Steel Pipe Corrugations or Spiral Ribs	Steel Pipe Minimum Thickness	Geosynthetic Material - Type G (Pay Item)	(*) End Sections		Applicable Backfill
				In	Bid Item	LF							Begin	End	
5900+13	82' Lt	5899+90	133' Lt	42	Pipe Corr. Steel (Extension)	56'	Corrugated Steel Pipe	42	A	2	0.168			FES	Section 20 Sheet 3
							Corrugated Steel Pipe	42	P	2	0.064				
							Spiral Rib Steel Pipe	42	P	3/4, 1	0.064				
6130+05	49' Lt	6130+06	55' Lt	72	Pipe Conc. Reinf. CL III (Replacement)	26'	Reinforced Concrete Pipe - Class III (barrel length = 6 LF)	72					Remove & Relay	Remove & Relay	Section 20 Sheet 3

Corrugations: 2 = 2-2/3"x1/2"
3 = 3"x1"
5 = 5"x1"

Coatings: Z = Zinc
A = Aluminum
P = Polymeric (over Zinc or Aluminum)

Spiral Ribs: 3/4 = 3/4"x3/4"@7-1/2"
1 = 3/4"x1"@11-1/2"

(*) End sections are measured and paid for separately for pipe extensions.
FES = Flared End Section
TES = Traversable End Section

Allowable Pipe List

ND 16



	STATE	PROJECT NO.	SECTION NO.	SHEET NO.
	ND	SS-5-016(031)111	75	1

Wetland Impact Table																											
Wetland Number	Location	Wetland Type	Wetland Feature	USACE Jurisdictional Wetlands	Wetland Impact					Wetland Mitigation																	
								USFWS Easement																			
					Wetland Impacts			Acre(s)		Impacts		Acre(s)		Mitigation Proposed			USACE/11990 Bank		11990 Bank		USFWS Bank		Onsite Mitigation Method			Onsite Constructed Location	
					Temp.	Perm. (Fill/Drain)	Perm. (Cut)	Temp.	Perm.	EO 11990	USACE	USFWS	Location	Acre(s)	Location	Acre(s)	Location	Acre(s)	Location	Acre(s)	Mitigation Location; Ratio	Ditch Shift Acre(s)	Onsite Acre(s)	Onsite Constructed Site #	Onsite Constructed Size Acre(s)		
1C	Sec 21 T-145-N R-104-W			Y	0.021	0.002	0.000	0.000	0.000	Y	N				Anderson Bank	0.002											
Totals					0.021	0.002	0.000	0.000	0.000		N					0.002				0.000	0.000	0.000					

Other Waters and Streams Impact Table																		
Number	Location	Type	Feature	USACE Jurisdictional	Impacts to Other Waters						Other Water Mitigation							
					Acre(s)			Linear Feet			Mitigation Proposed			USACE Mitigation Bank		Onsite Mitigation Method		Onsite Constructed Location
					Temp.	Perm. (Fill/Drain)	Perm. (Cut)	Temp.	Perm. (Fill/Drain)	Perm. (Cut)	EO 11990	USACE	USFWS	Location	Acre(s)	Mitigation Location; ratio	Acre(s)	Onsite Constructed Site #
					OW2a	Sec 21 T-145-N R-104-W					N	N						
				Y	0.024	0.008	0.000	37	13	0								
OW2b	Sec 21 T-145-N R-104-W			Y	0.000	0.000	0.000	0	0	0								
OW3a	Sec 5 T-145-N R-104-W			Y	0.000	0.000	0.000	0	0	0								
OW3b	Sec 5 T-145-N R-104-W			Y	0.000	0.000	0.000	0	0	0								
OW4a	Sec 31 T-146-N R-104-W			Y	0.002	0.028	0.000	24	43	0	N	N						
OW4b	Sec 21 T-145-N R-104-W			Y	0.026	0.000	0.000	46	0	0	N	N						
Totals					0.052	0.036	0.000	107	56	0					0.000		0.000	0.000

Impact Summary Table			
Permanent Impact Summary		Temporary Impacts and additional information	
Wetland Type	Total Acre(s)	WaterType	Total Acre(s)
Natural/JD (Fill/Drain)	0.002	Temporary Wetland JD	0.021
Natural/Non-JD (Fill/Drain)		Non-JD Wetland Temporary	
Artificial/JD (Fill/Drain)			
Artificial /Non-JD		Permanent OW	0.036
Total	0.002	Temporary OW	0.052
JD Natural (Cut)		Permanent OW-d	0.026
JD Artificial (Cut)		Temporary OW-d	0.012
Non-JD Natural (Cut)			
Non-JD Artificial (Cut)			
Total	0.000		

Other Water - D Impact Table																		
Number	Location	Type	Feature	USACE Jurisdictional	Impacts to Other Waters						Other Water Mitigation							
					Acre(s)			Linear Feet			Mitigation Proposed			USACE Mitigation Bank		Onsite Mitigation Method		Onsite Constructed Location
					Temp.	Perm. (Fill/Drain)	Perm. (Cut)	Temp.	Perm. (Fill/Drain)	Perm. (Cut)	EO 11990	USACE	USFWS	Location	Acre(s)	Mitigation Location; ratio	Acre(s)	Onsite Constructed Site #
					OW1a-d	Sec 21 T-145-N R-104-W					N	N						
		Drainage		Y	0.012	0.026	0.000	25	53	0								
OW1b-d	Sec 21 T-145-N R-104-W	Drainage		Y	0.000	0.000	0.000	0	0	0								
Totals					0.012	0.026	0.000	25	53	0								


^ A wetland Jurisdictional Determination is pending. All aquatic resources are assumed jurisdictional for planning purposes.

Mitigation Summary Table						
	Location	Ditch Shift Acre(s)	Onsite Acre(s)	11990 Bank Acre(s)	USACE/11990 Bank Acre(s)	USFWS Bank Acre(s)
USACE Only	Onsite					
EO 11990 Only	Anderson			0.002		
USACE/11990	Onsite					
USFWS						
Total		0	0	0.002	0	0

Wetland Impact Tables

ND 16



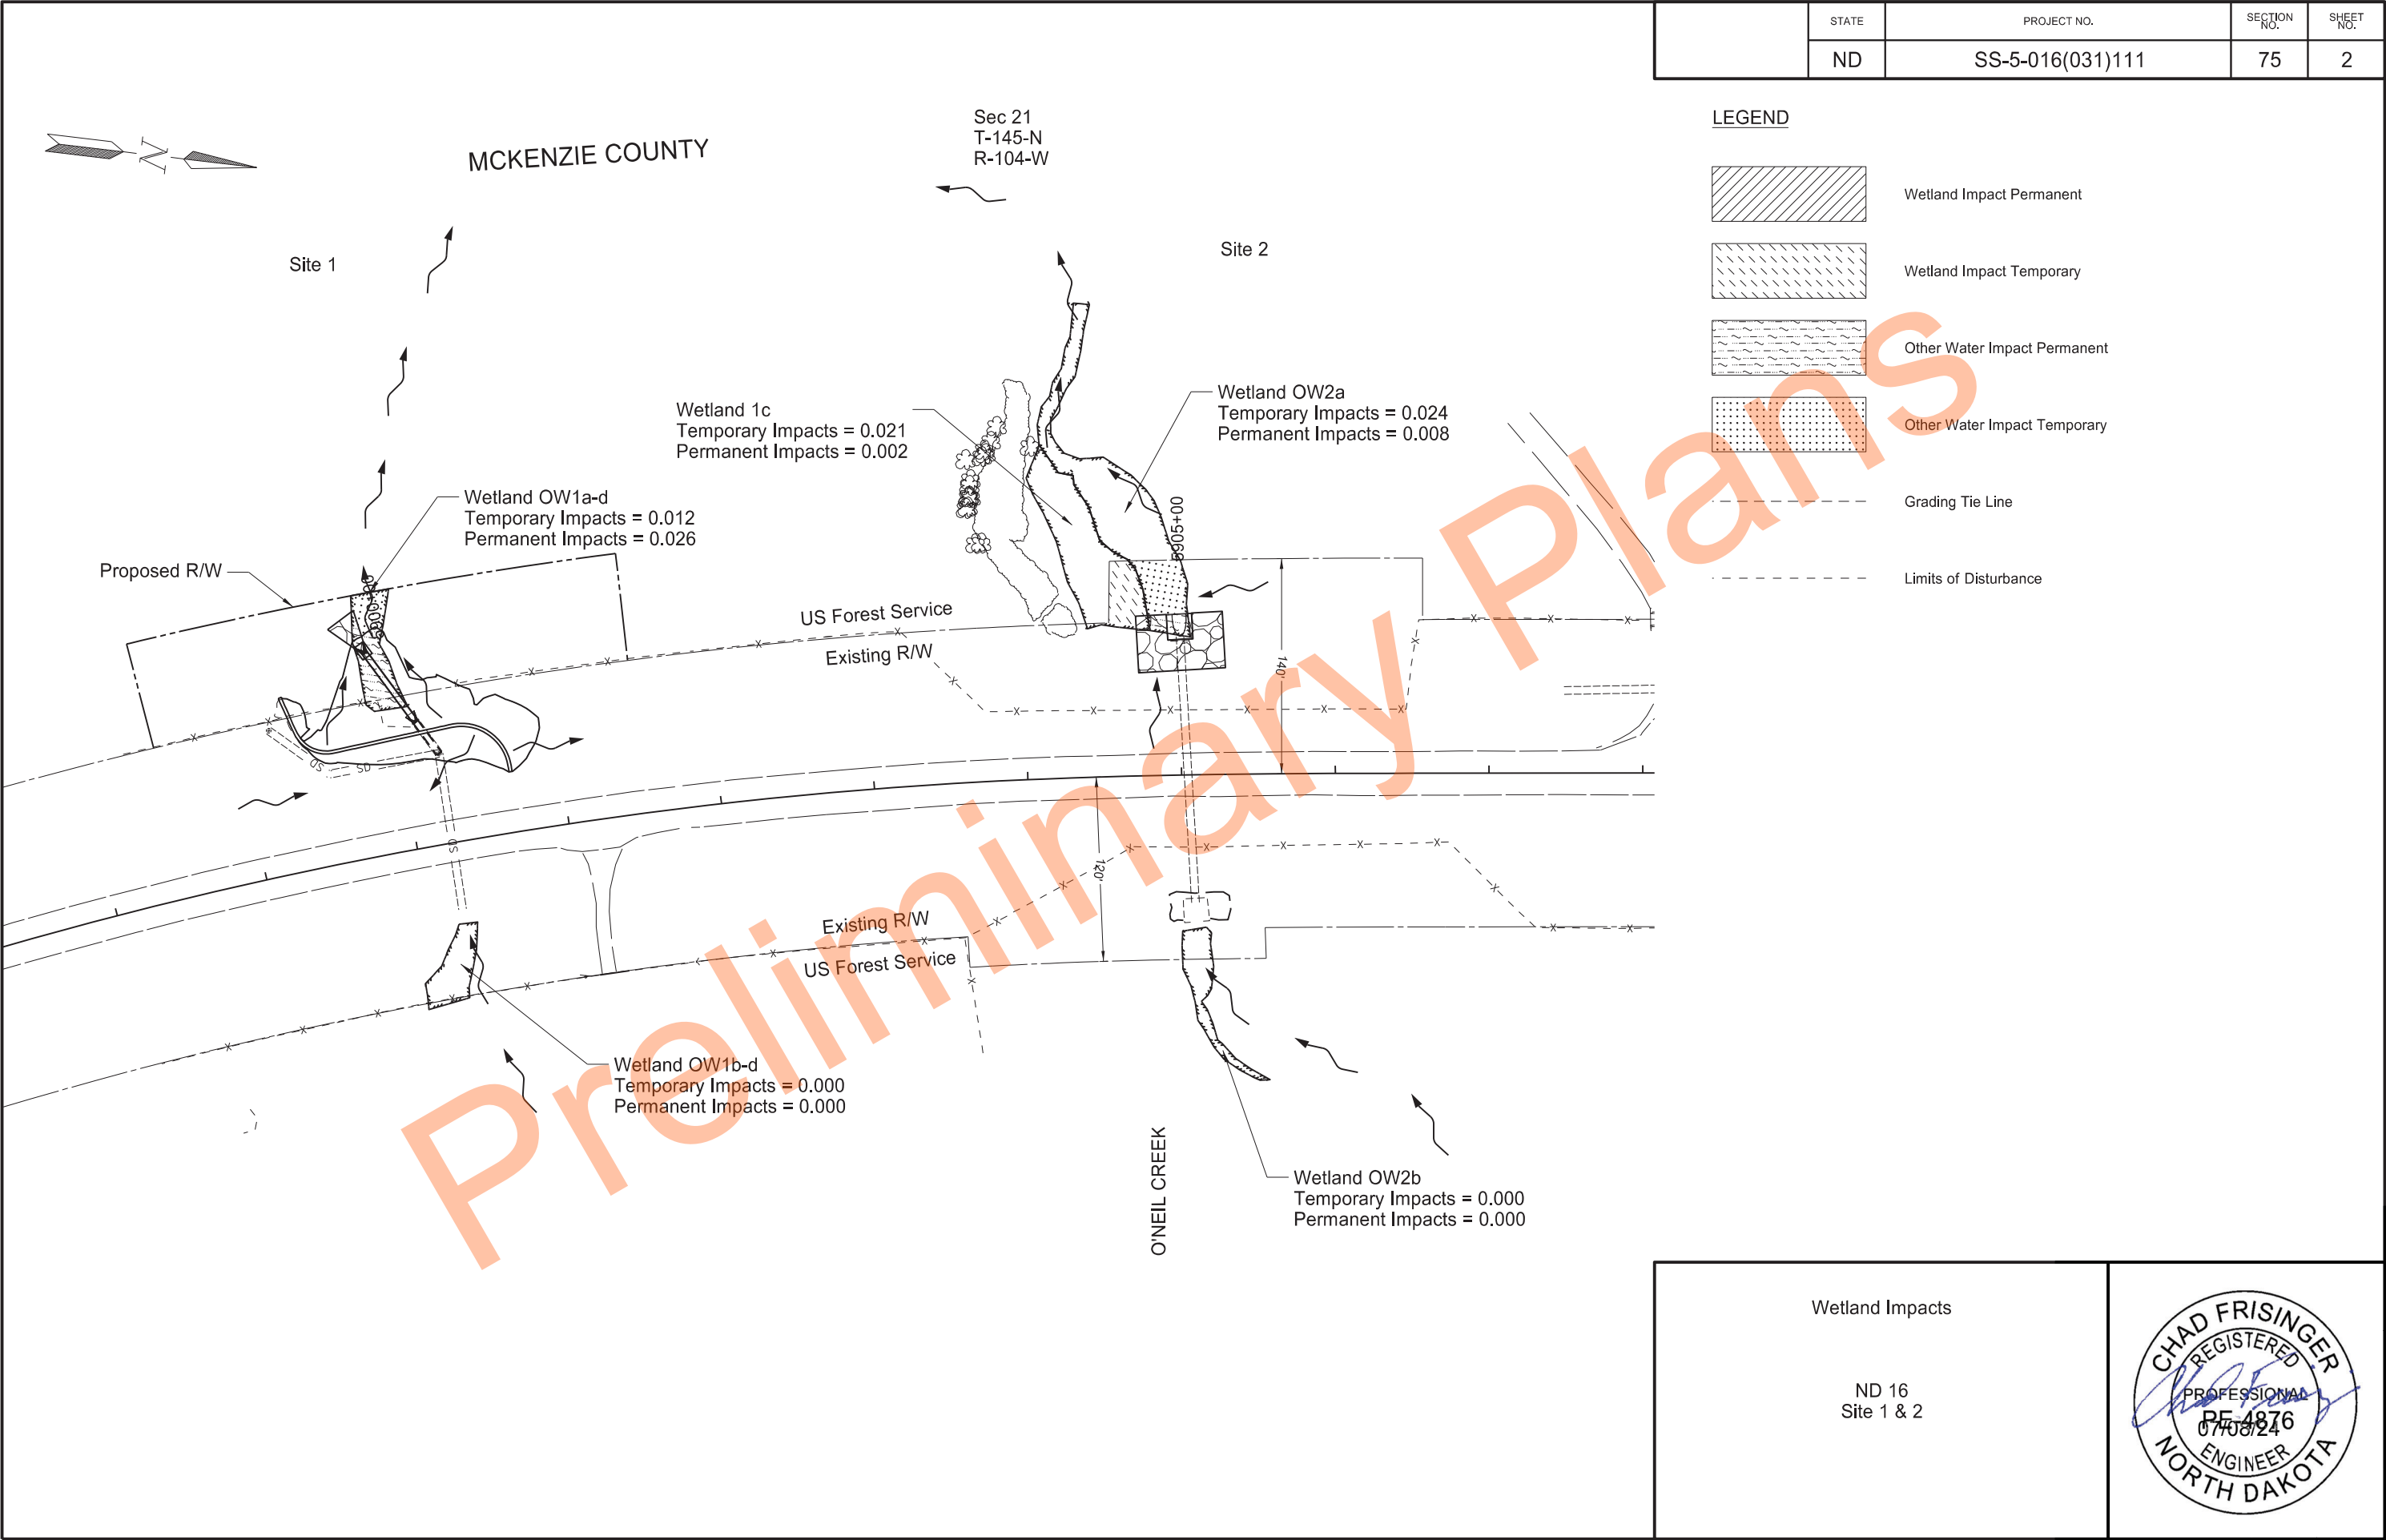

	STATE	PROJECT NO.	SECTION NO.	SHEET NO.
	ND	SS-5-016(031)111	75	3


LEGEND


----- Grading Tie Line


----- Limits of Disturbance

Wetland Impacts

ND 16
Site 3

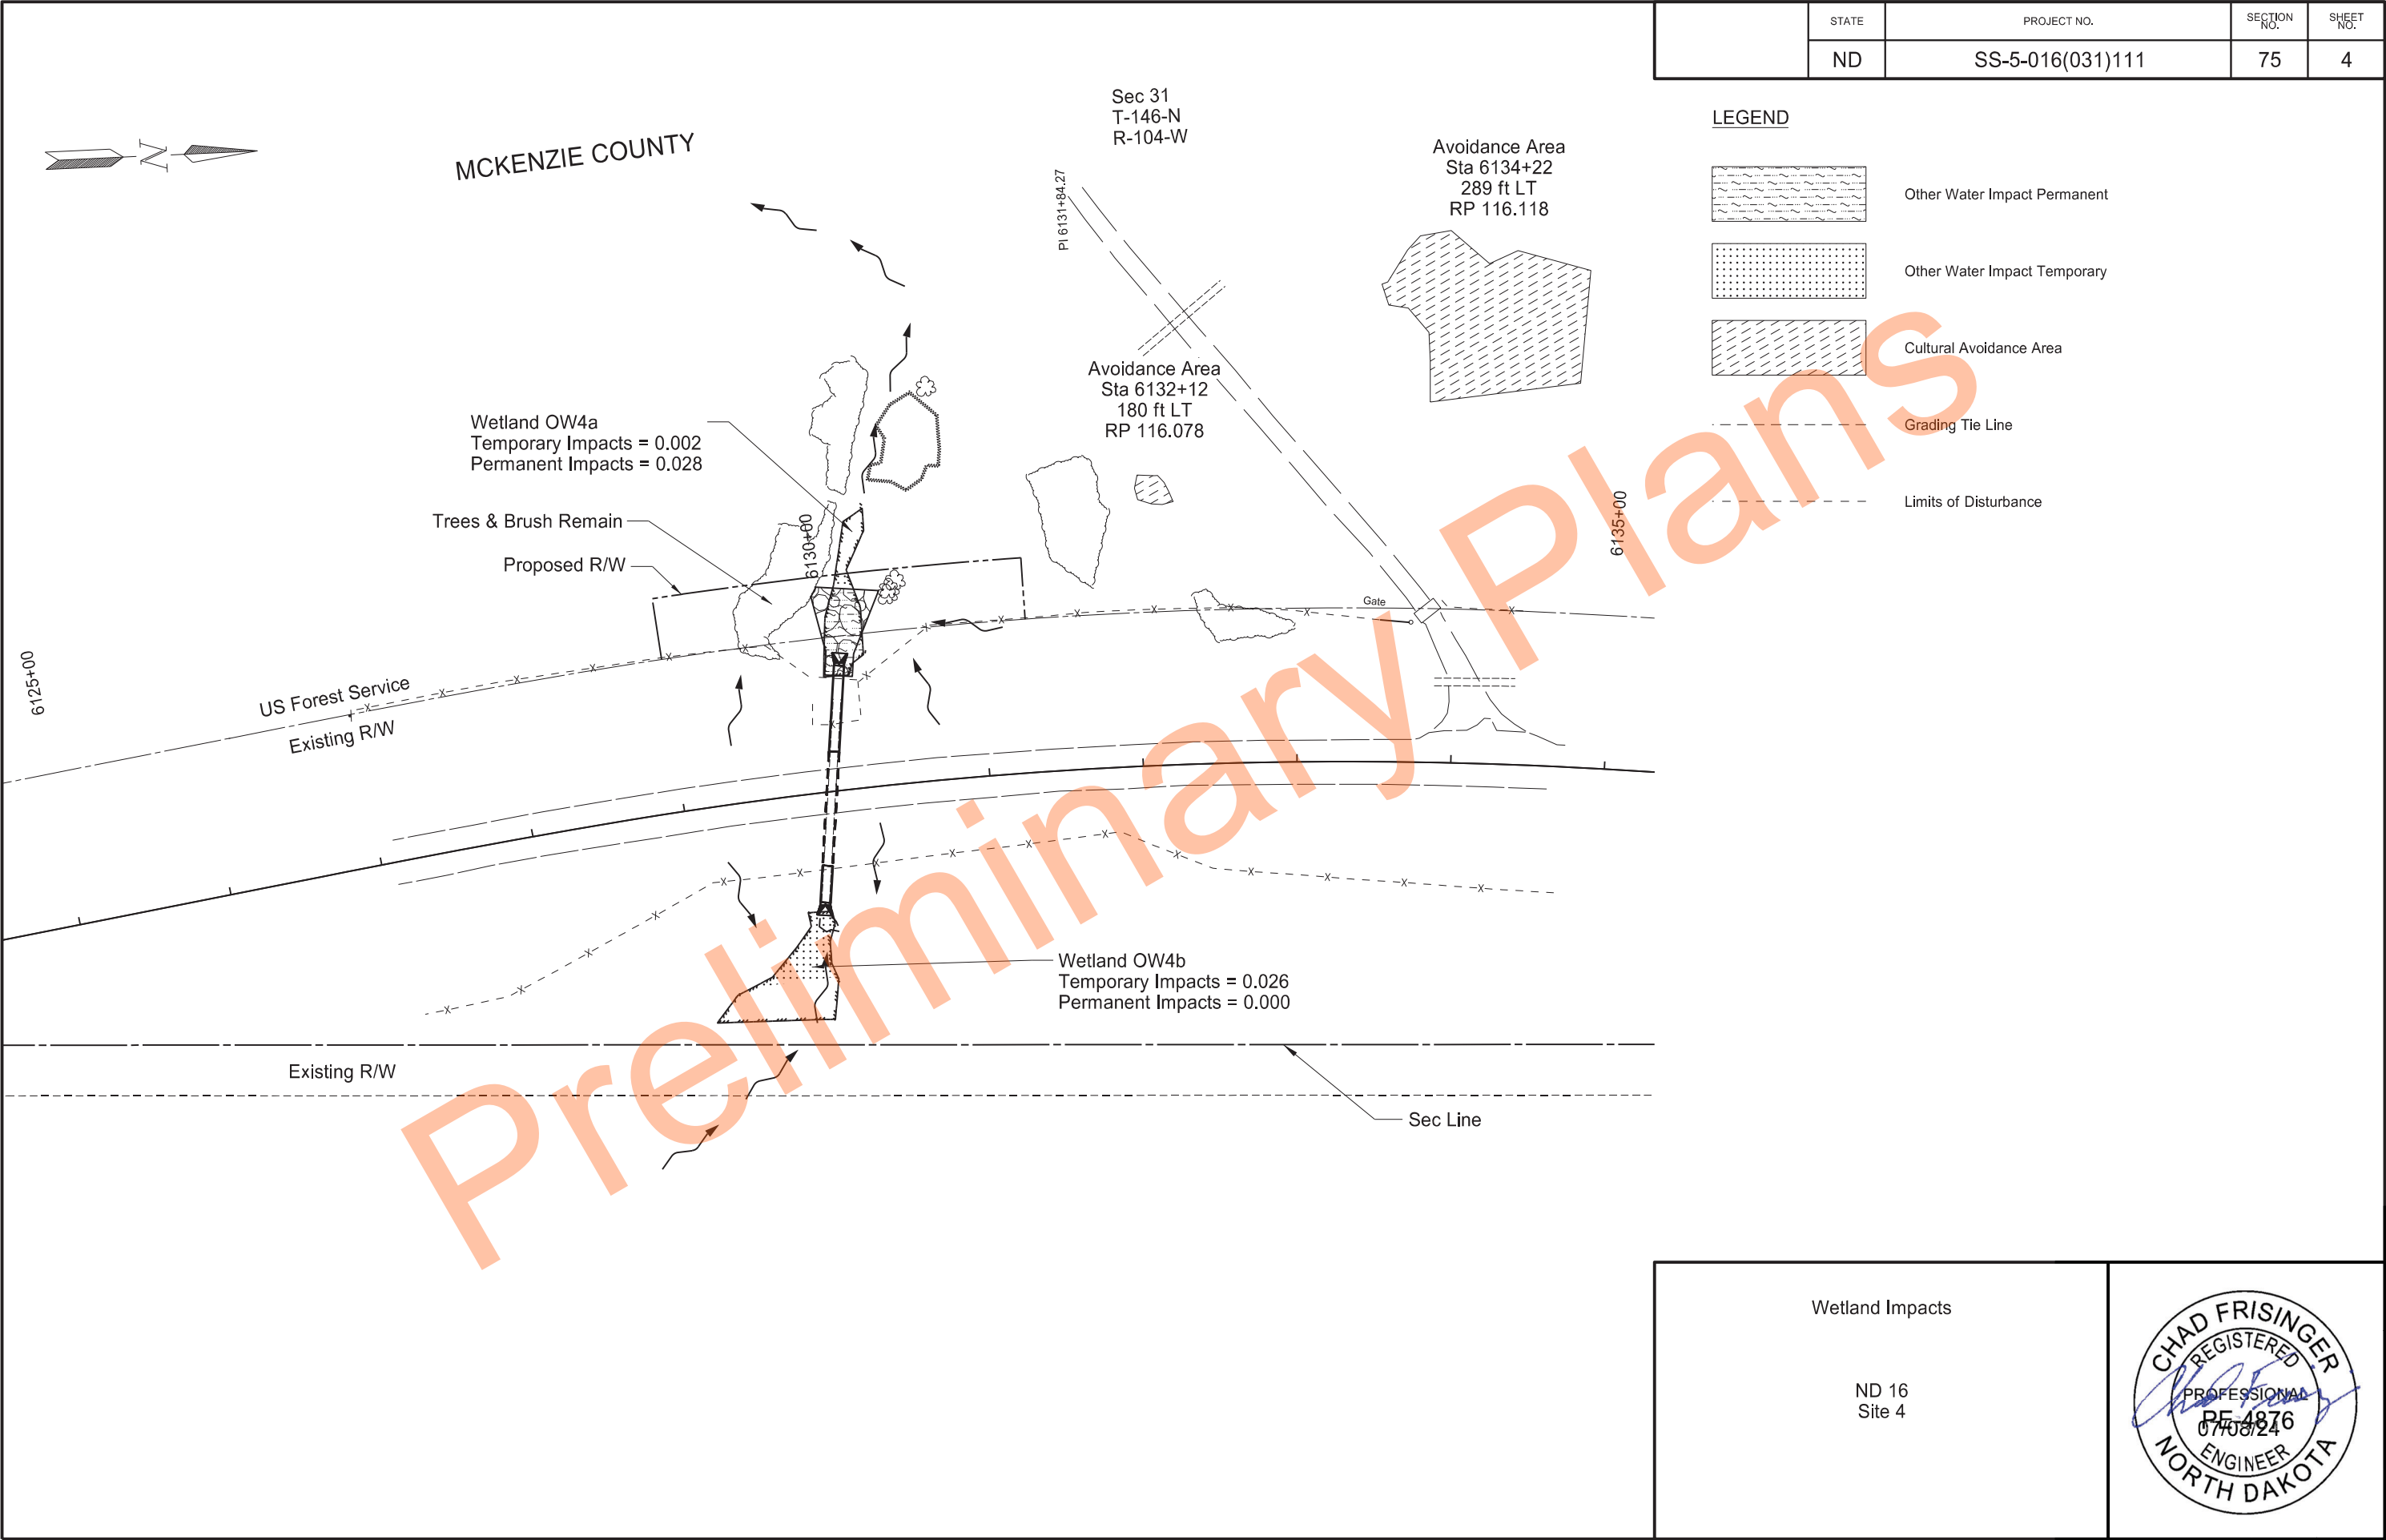

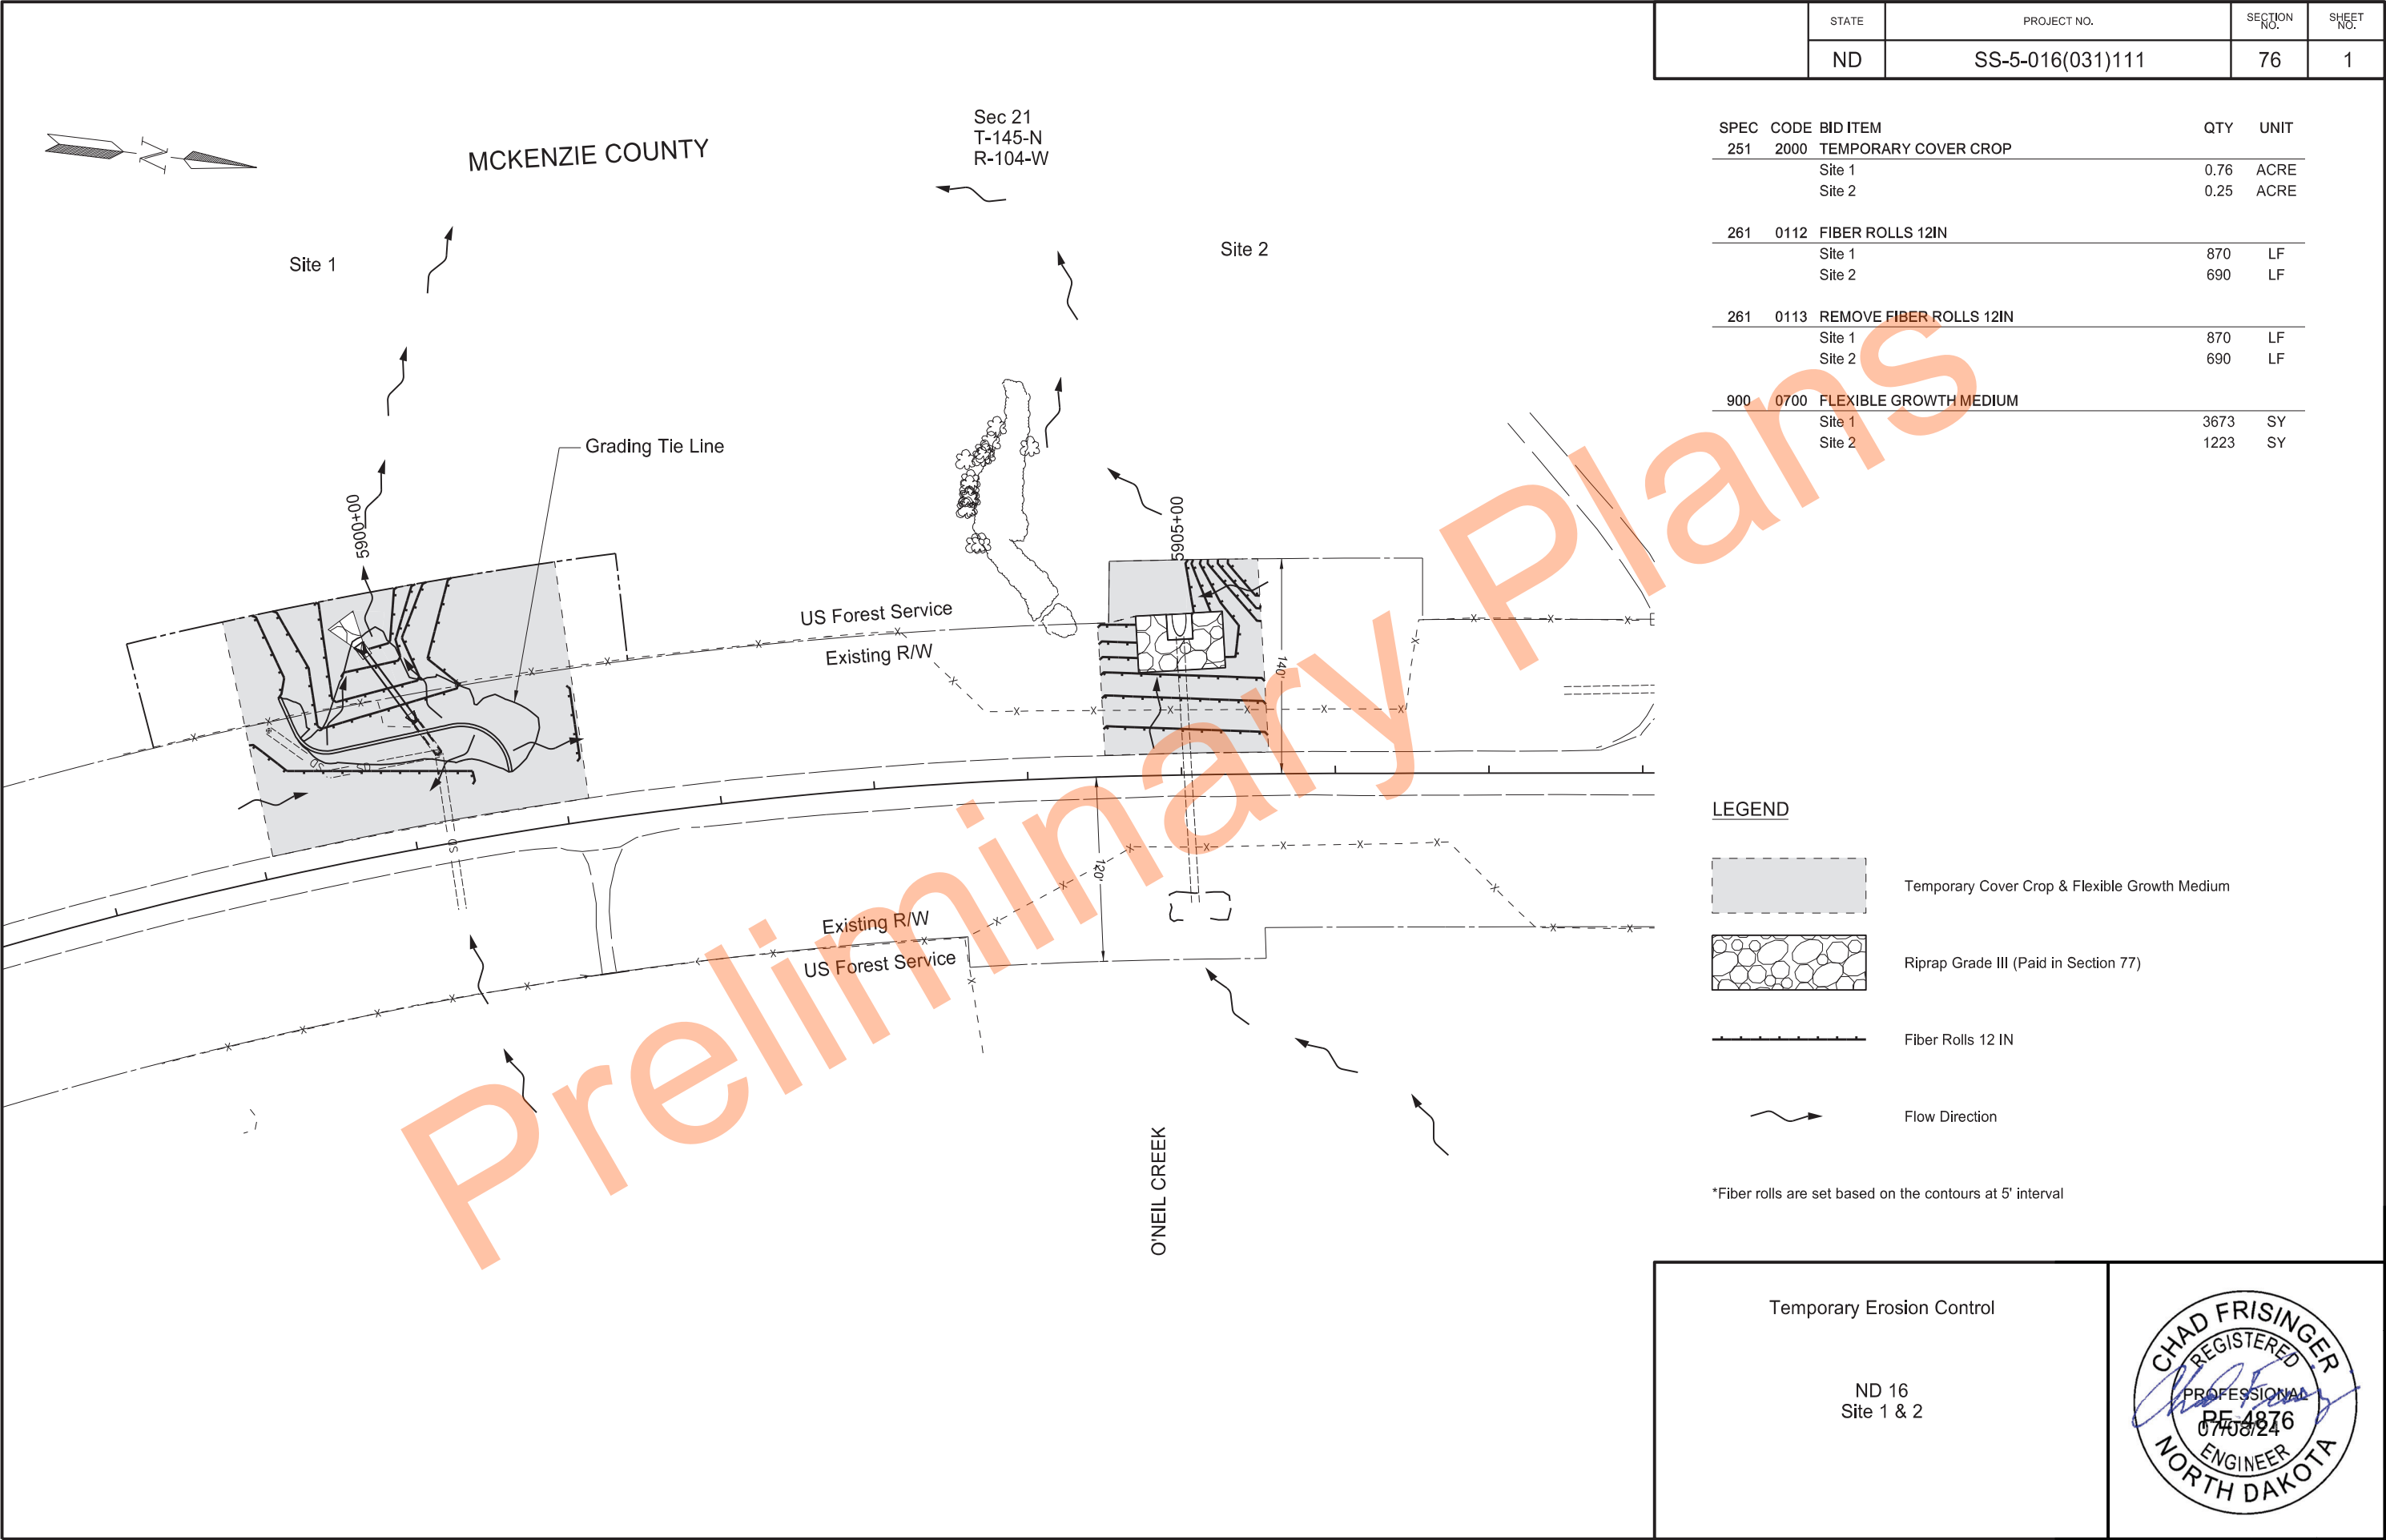

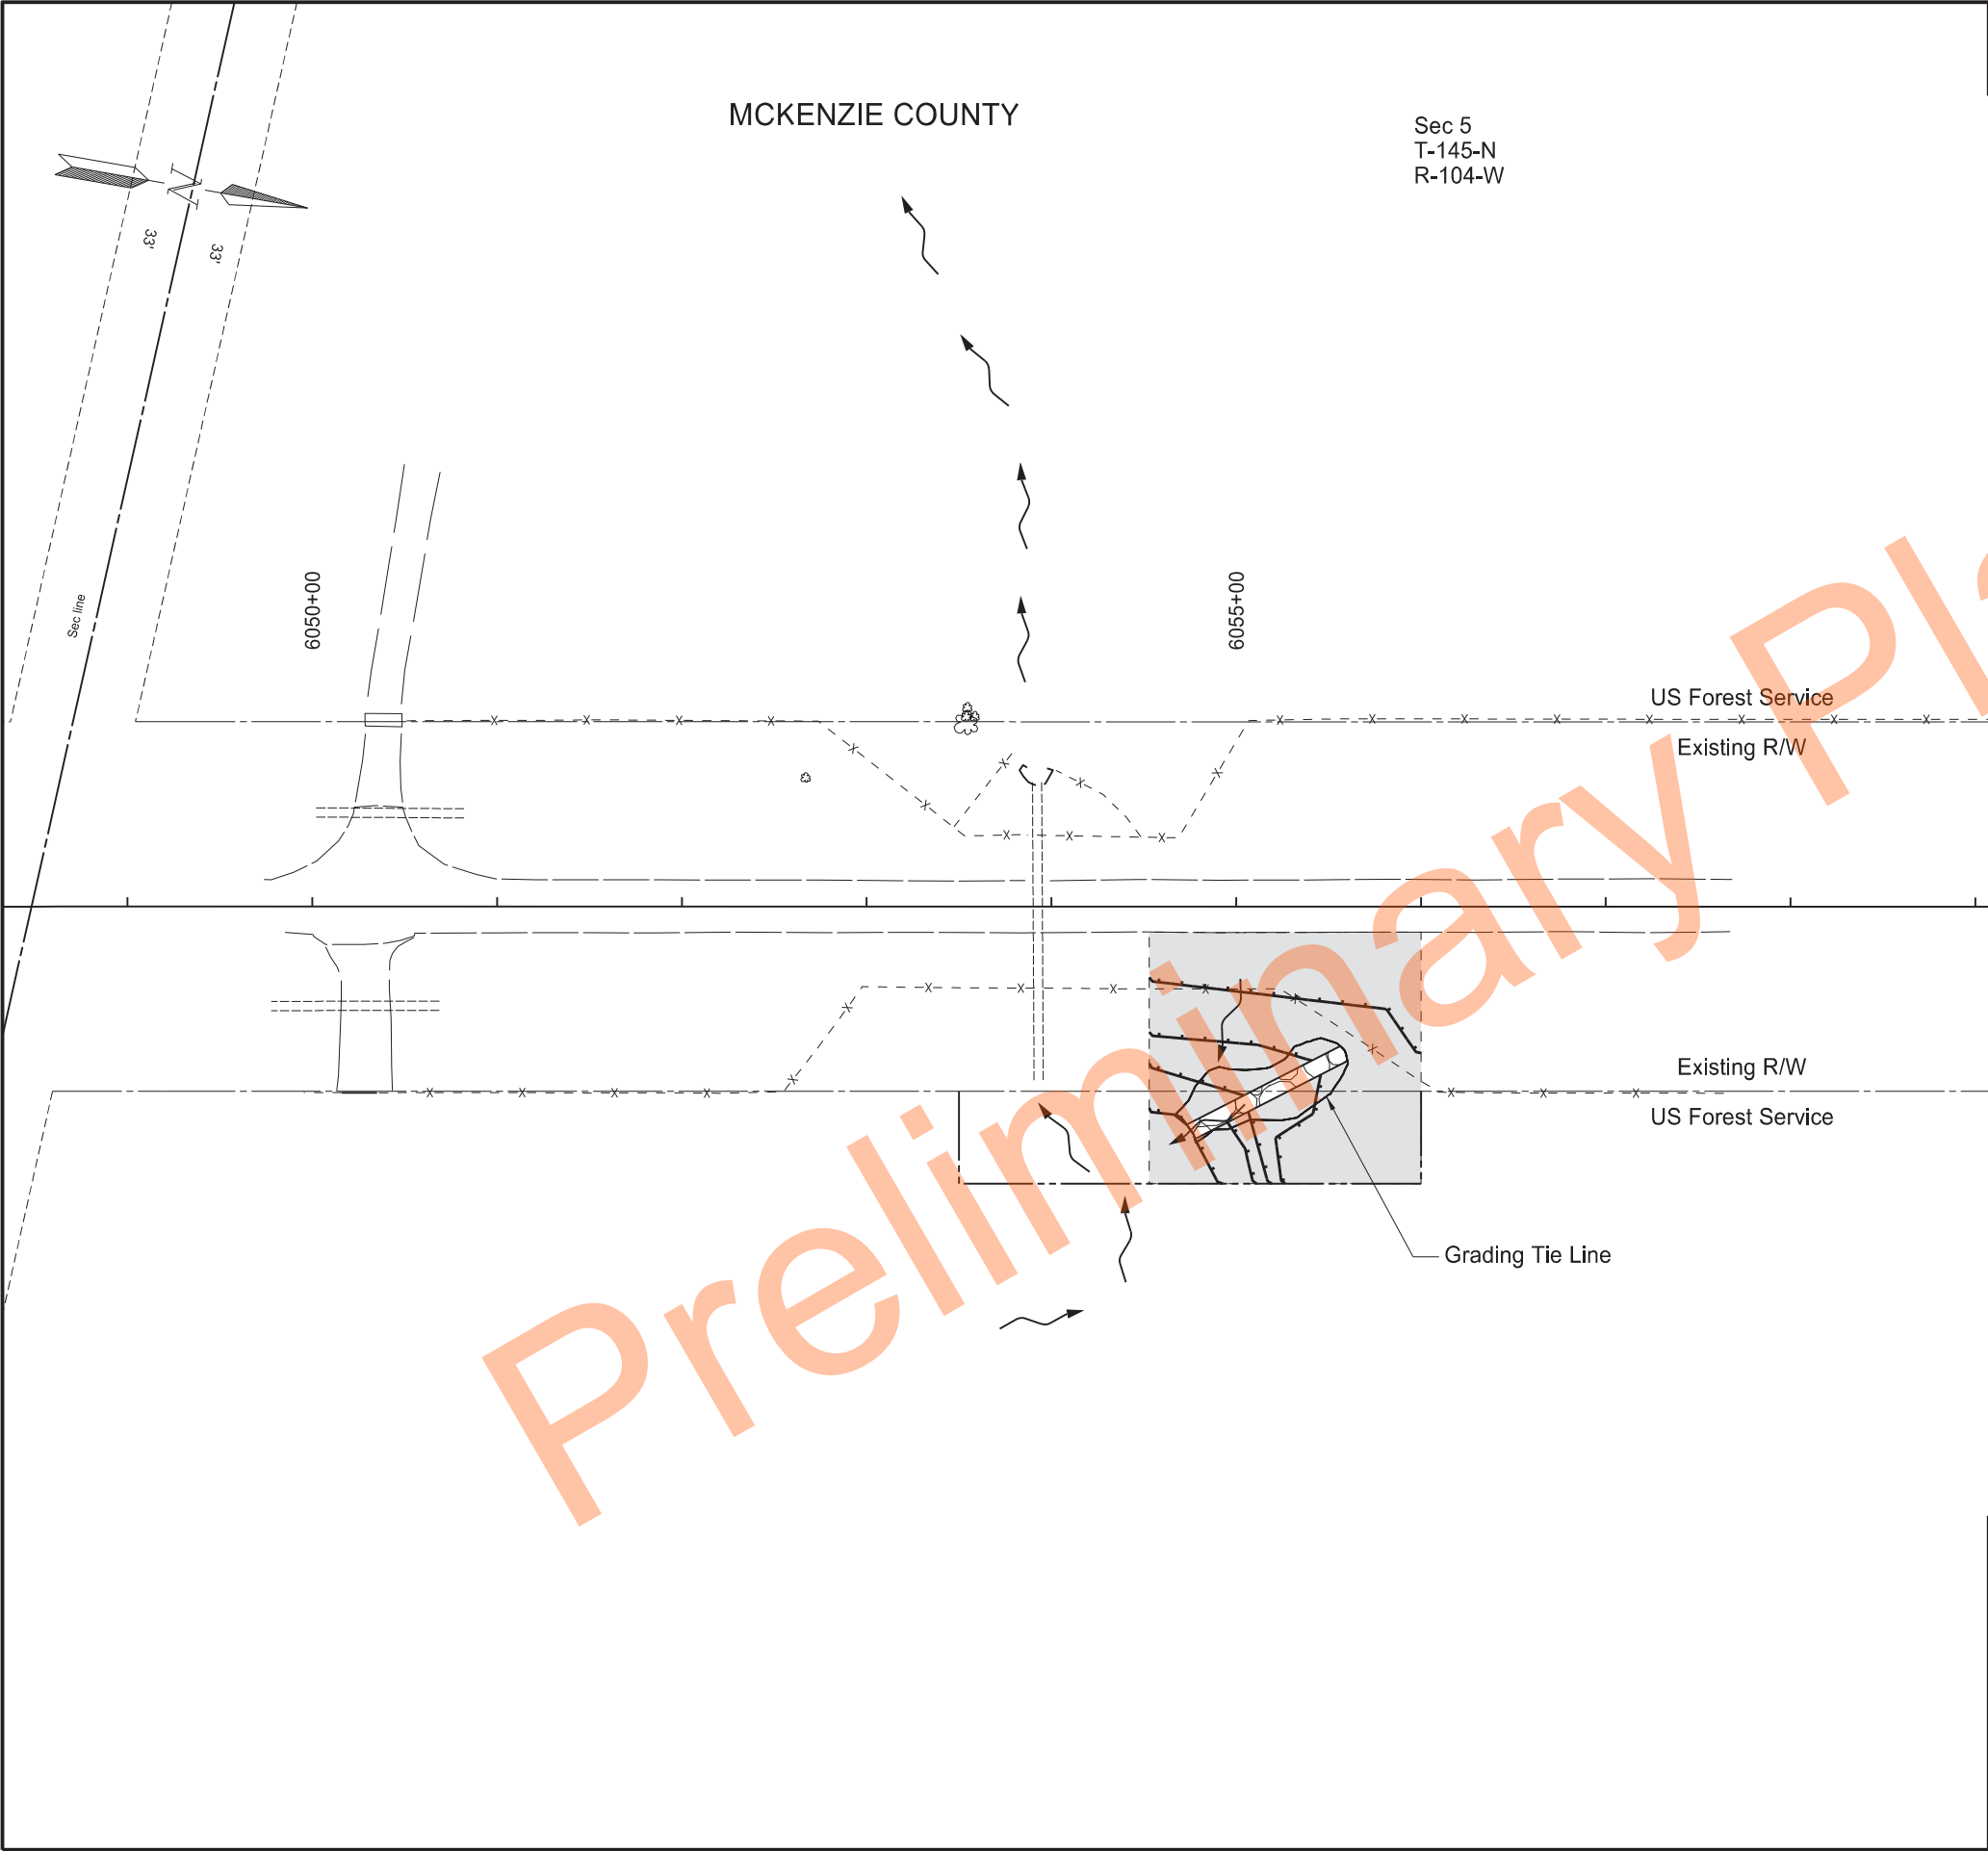

	STATE	PROJECT NO.	SECTION NO.	SHEET NO.
	ND	SS-5-016(031)111	76	2

SPEC	CODE	BID ITEM	QTY	UNIT
251	2000	TEMPORARY COVER CROP		
		Site 3	0.44	ACRE
261	0112	FIBER ROLLS 12IN		
		Site 3	510	CY
261	0113	REMOVE FIBER ROLLS 12IN		
		Site 3	510	LF
900	0700	FLEXIBLE GROWTH MEDIUM		
		Site 3	2130	SY

LEGEND


- Temporary Cover Crop & Flexible Growth Medium
- Riprap Grade III (Paid in Section 77)
- Fiber Rolls 12 IN
- Flow Direction


*Fiber rolls are set based on the contours at 5' interval

Temporary Erosion Control

ND 16
Site 3



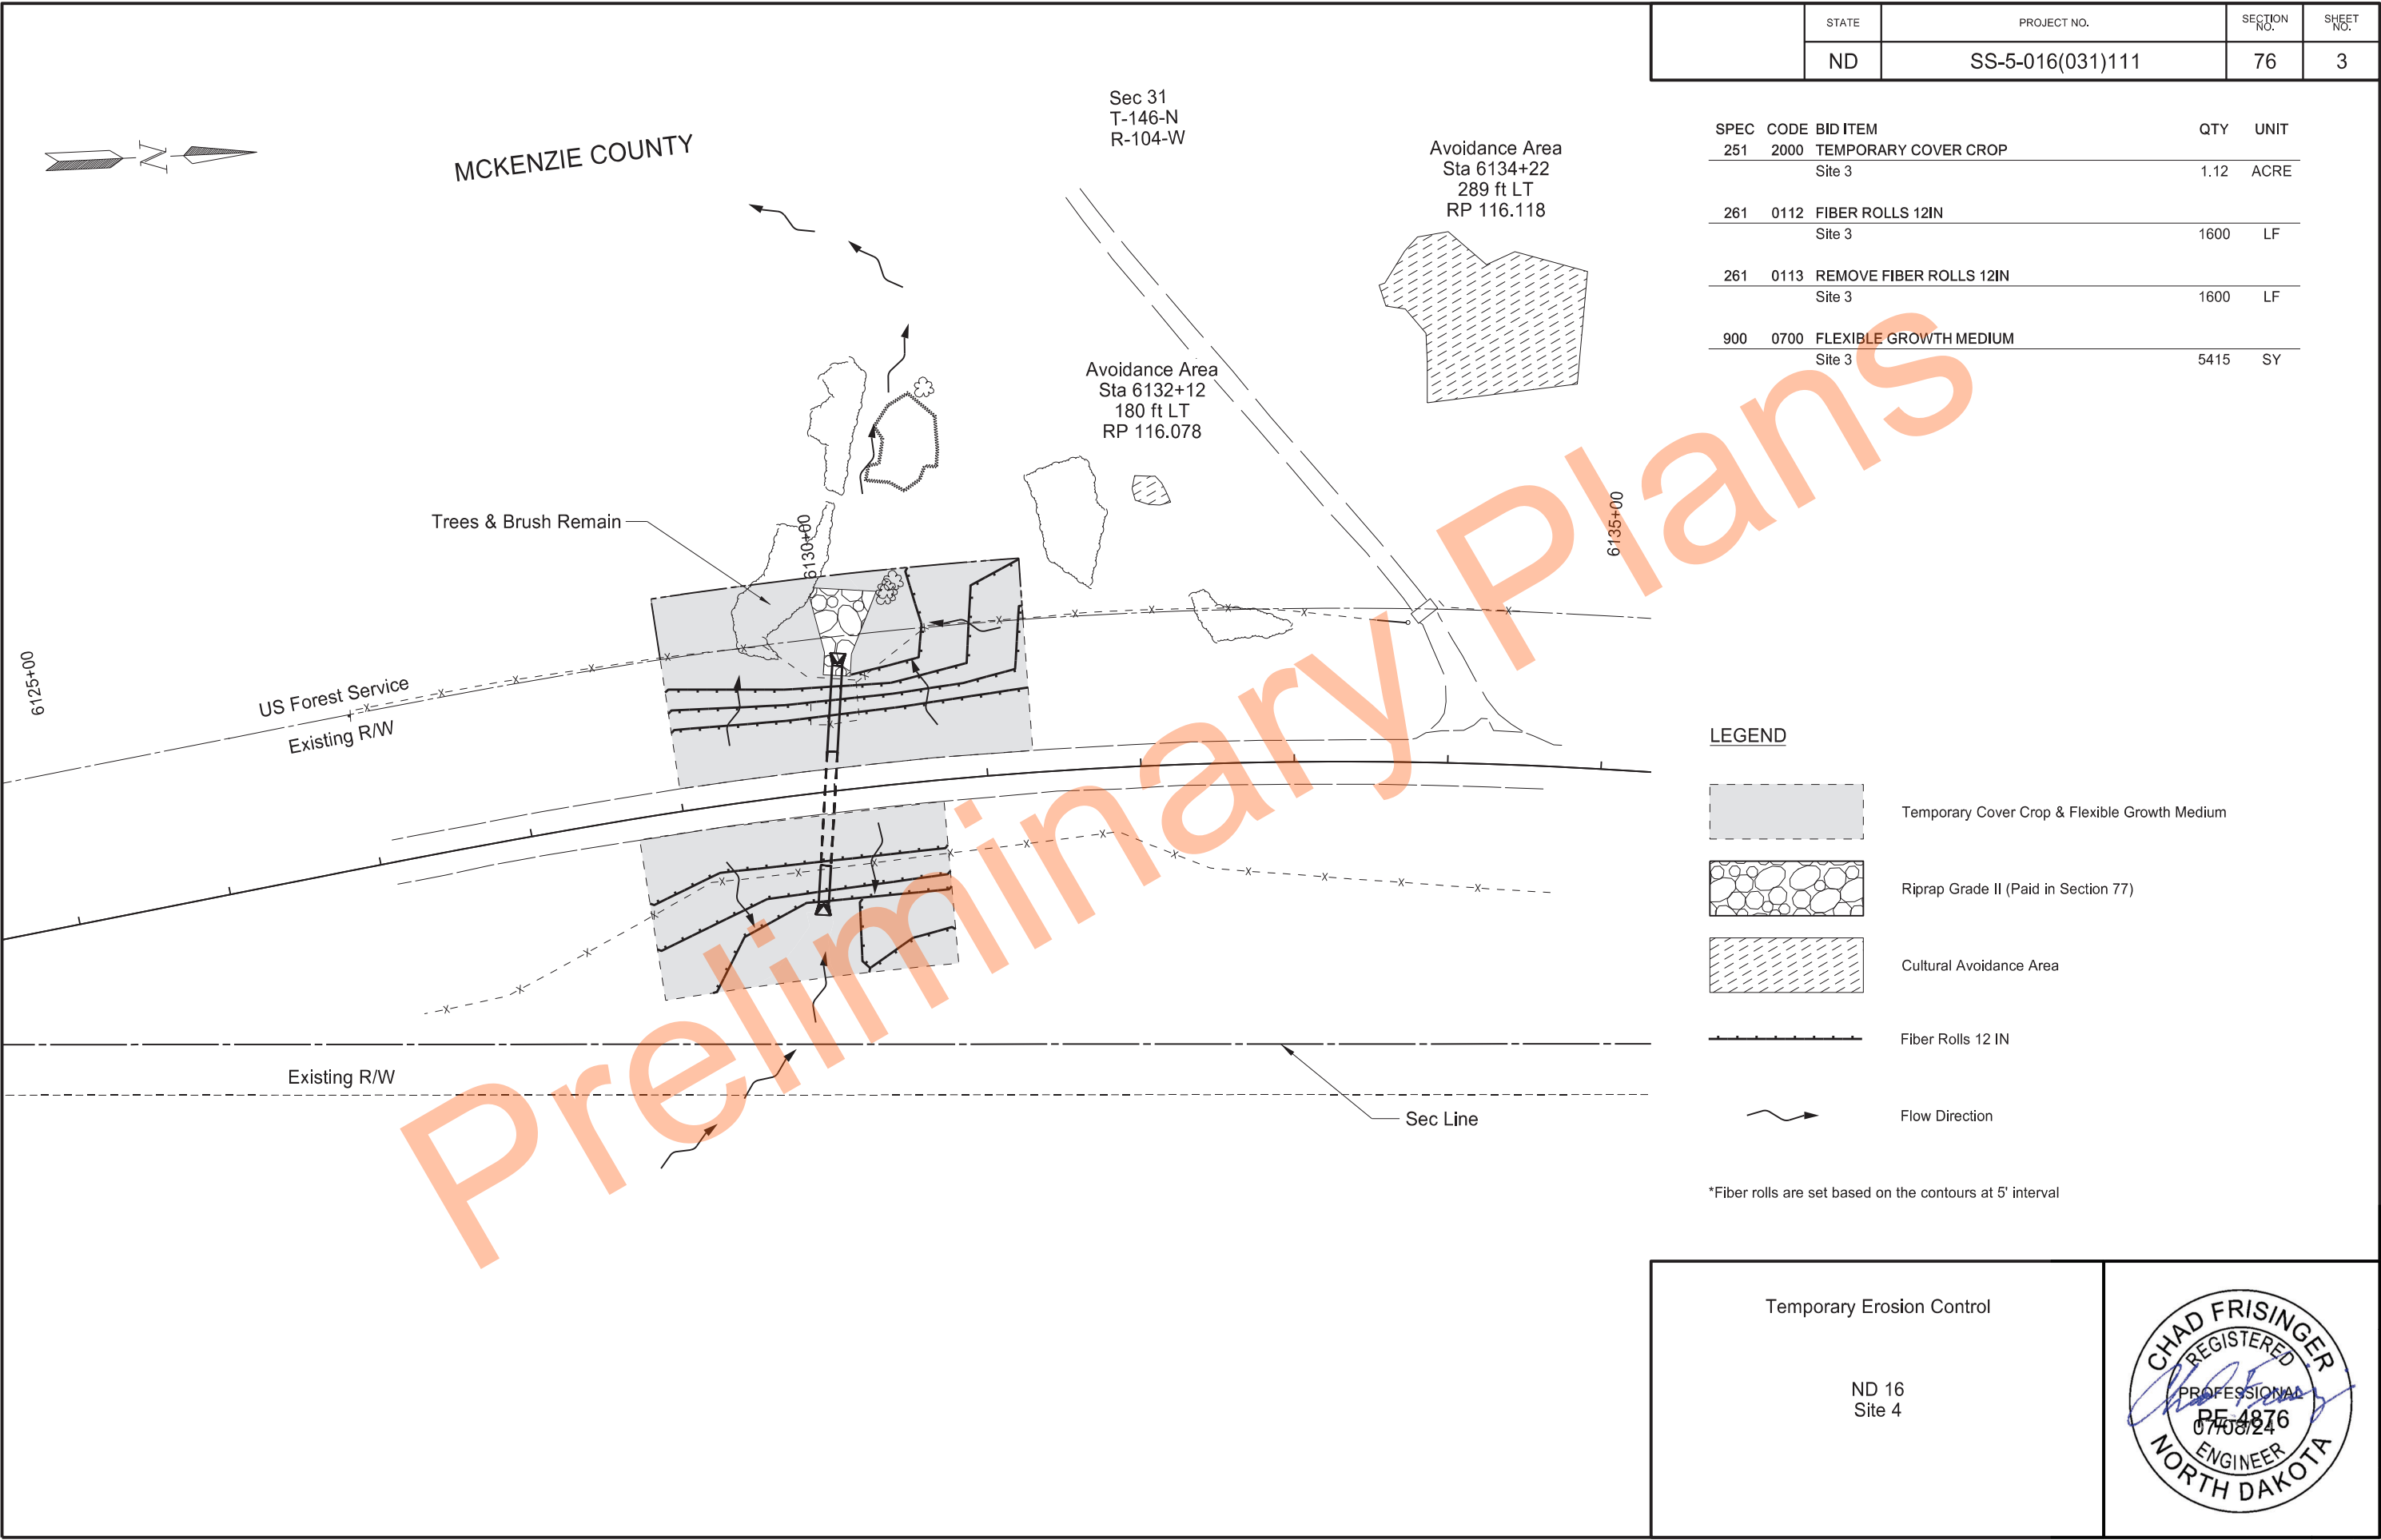

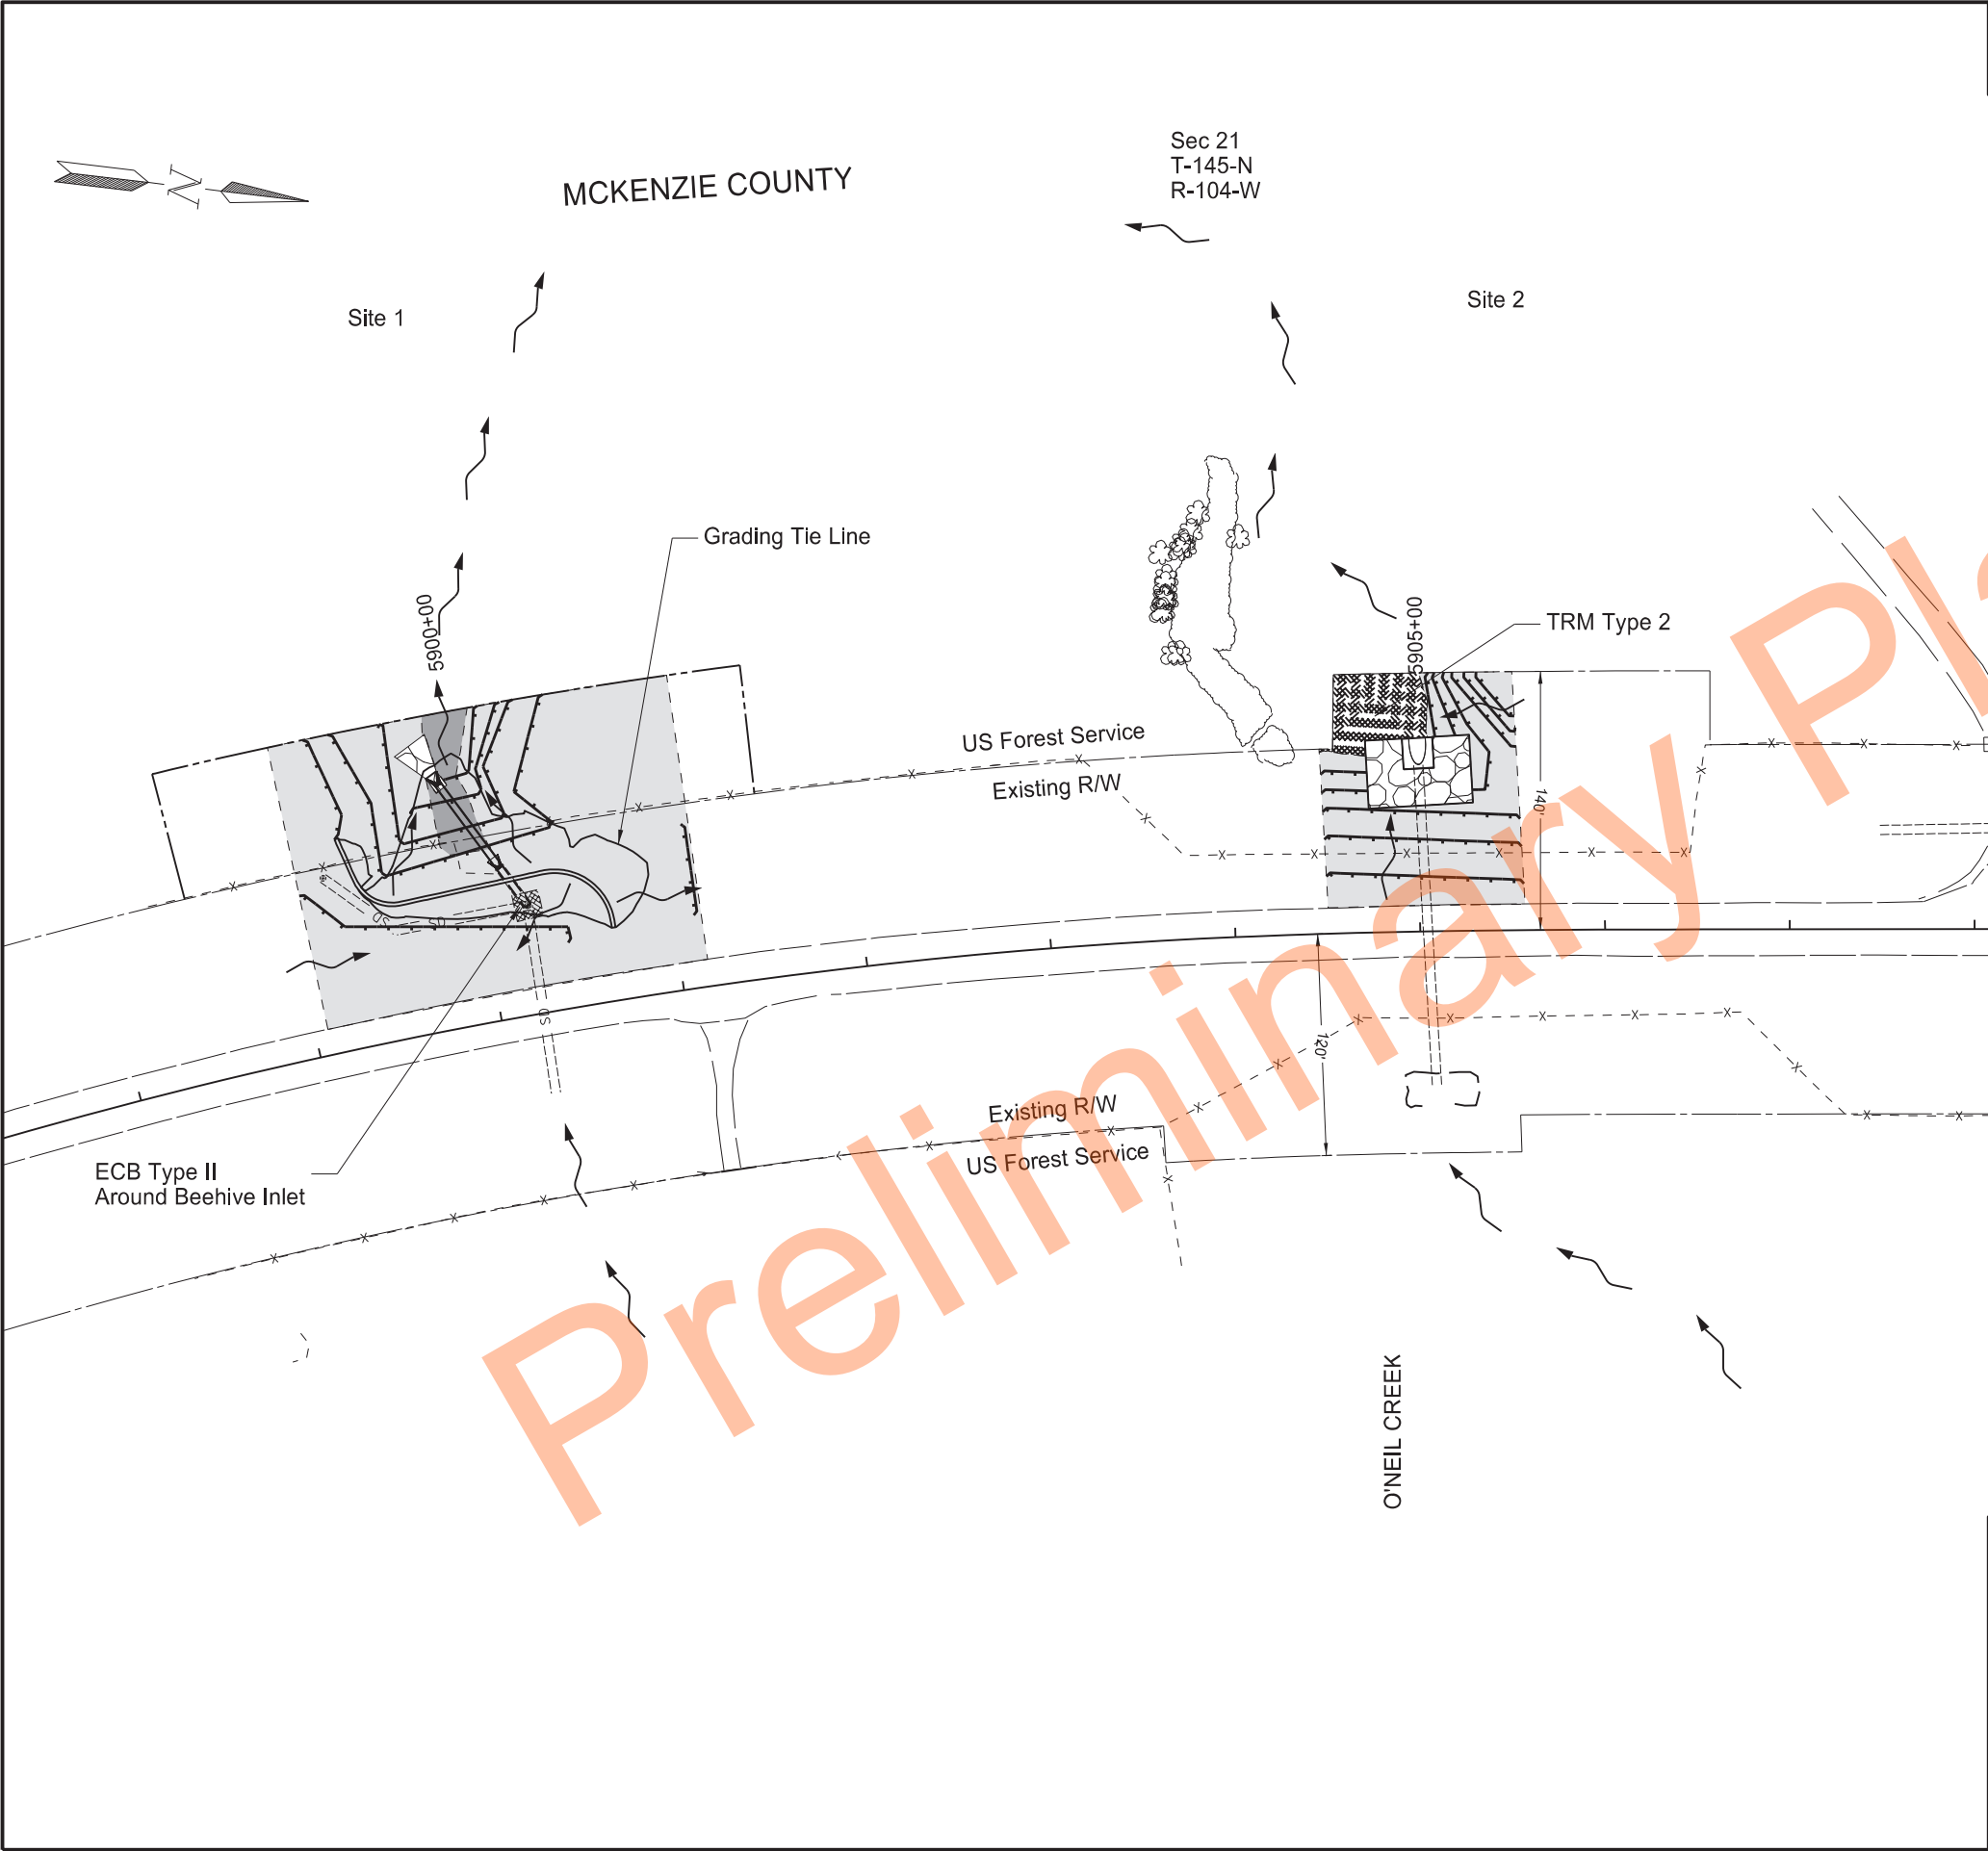

		STATE	PROJECT NO.	SECTION NO.	SHEET NO.
		ND	SS-5-016(031)111	77	1

SPEC	CODE	BID ITEM	QTY	UNIT
251	0300	SEEDING CLASS III		
		Site 1	0.73	ACRE
		Site 2	0.25	ACRE
251	1000	WETLAND SEED		
		Site 1	0.03	ACRE
255	0102	ECB TYPE II		
		Site 1	23	SY
255	0202	TRM TYPE 2		
		Site 2	213	SY
256	0300	RIPRAP GRADE III		
		Site 1	40	CY
		Site 2	200	CY
261	0112	FIBER ROLLS 12IN		
		Site 1	870	LF
		Site 2	660	LF
709	0155	GEOSYNTHETIC MATERIAL TYPE RR		
		Site 1	40	SY
		Site 2	200	SY
900	0700	FLEXIBLE GROWTH MEDIUM		
		Site 1	3650	SY
		Site 2	1010	SY

LEGEND

Seeding Class III & Flexible Growth Medium

Wetland Seed & Flexible Growth Medium

Riprap Grade III

TRM TYPE 2

Fiber Rolls 12 IN

ECB TYPE II


Flow Direction

*Fiber rolls are set based on the contours at 5' interval

Permanent Erosion Control

ND 16
Site 1 & 2

CHAD FRISINGER
REGISTERED
PROFESSIONAL
ENGINEER
NORTH DAKOTA
PE 4876
07/08/24

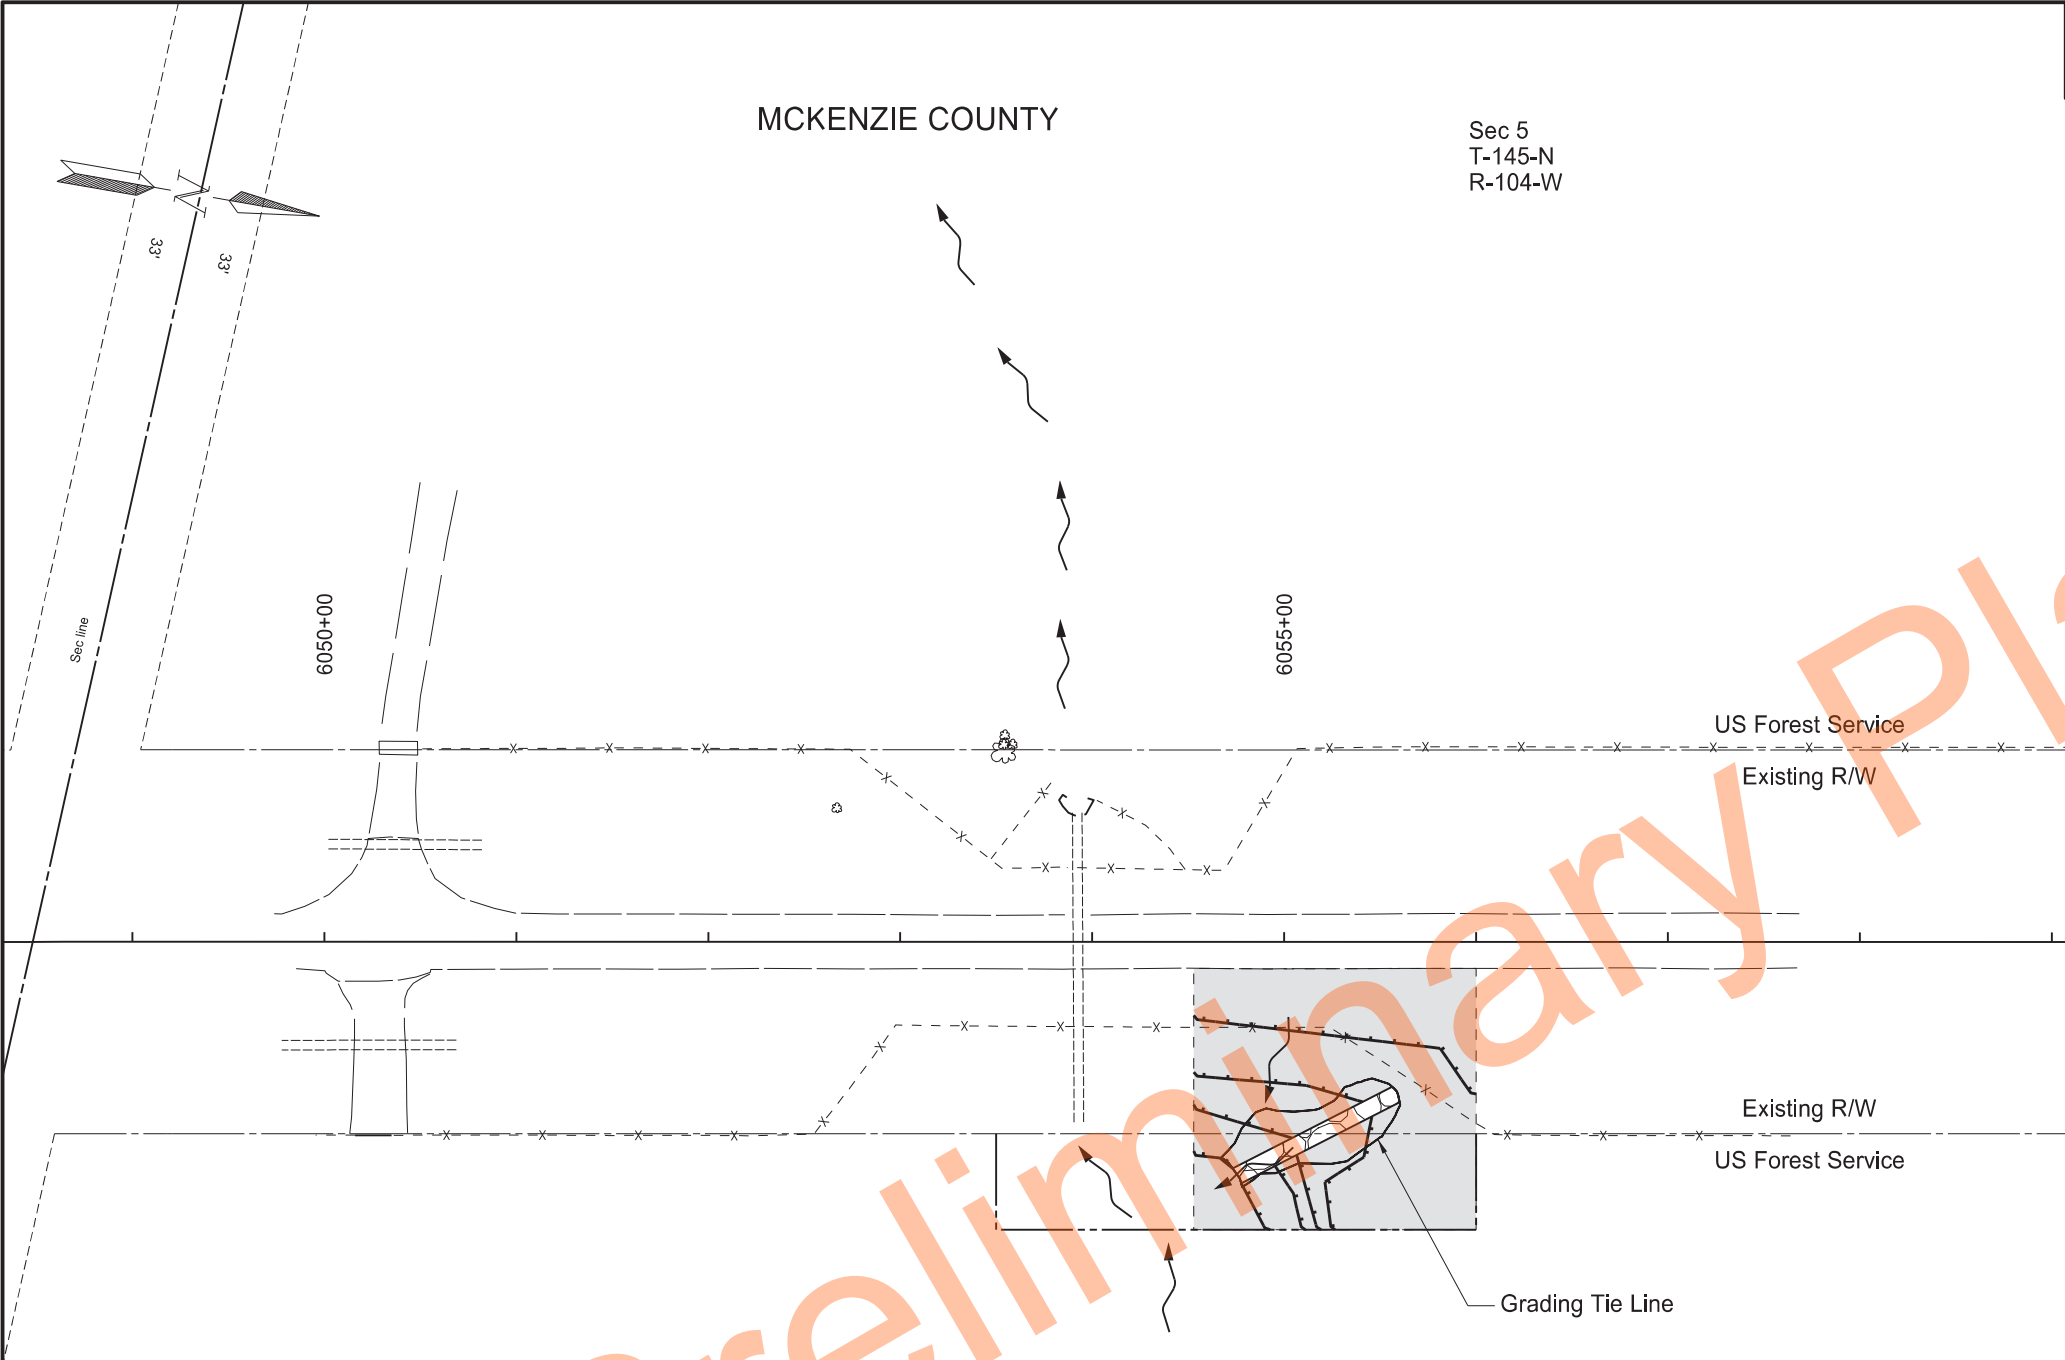

	STATE	PROJECT NO.	SECTION NO.	SHEET NO.
	ND	SS-5-016(031)111	77	2

SPEC	CODE	BID ITEM	QTY	UNIT
251	0300	SEEDING CLASS III		
		Site 3	0.44	ACRE
256	0300	RIPRAP GRADE III		
		Site 3	94	CY
261	0112	FIBER ROLLS 12IN		
		Site 3	510	LF
709	0155	GEOSYNTHETIC MATERIAL TYPE RR		
		Site 3	94	SY
900	0700	FLEXIBLE GROWTH MEDIUM		
		Site 3	2130	SY

LEGEND


- Seeding Class III & Flexible Growth Medium
- Riprap Grade III
- Fiber Rolls 12 IN
- Flow Direction


*Fiber rolls are set based on the contours at 5' interval

Permanent Erosion Control

ND 16
Site 3



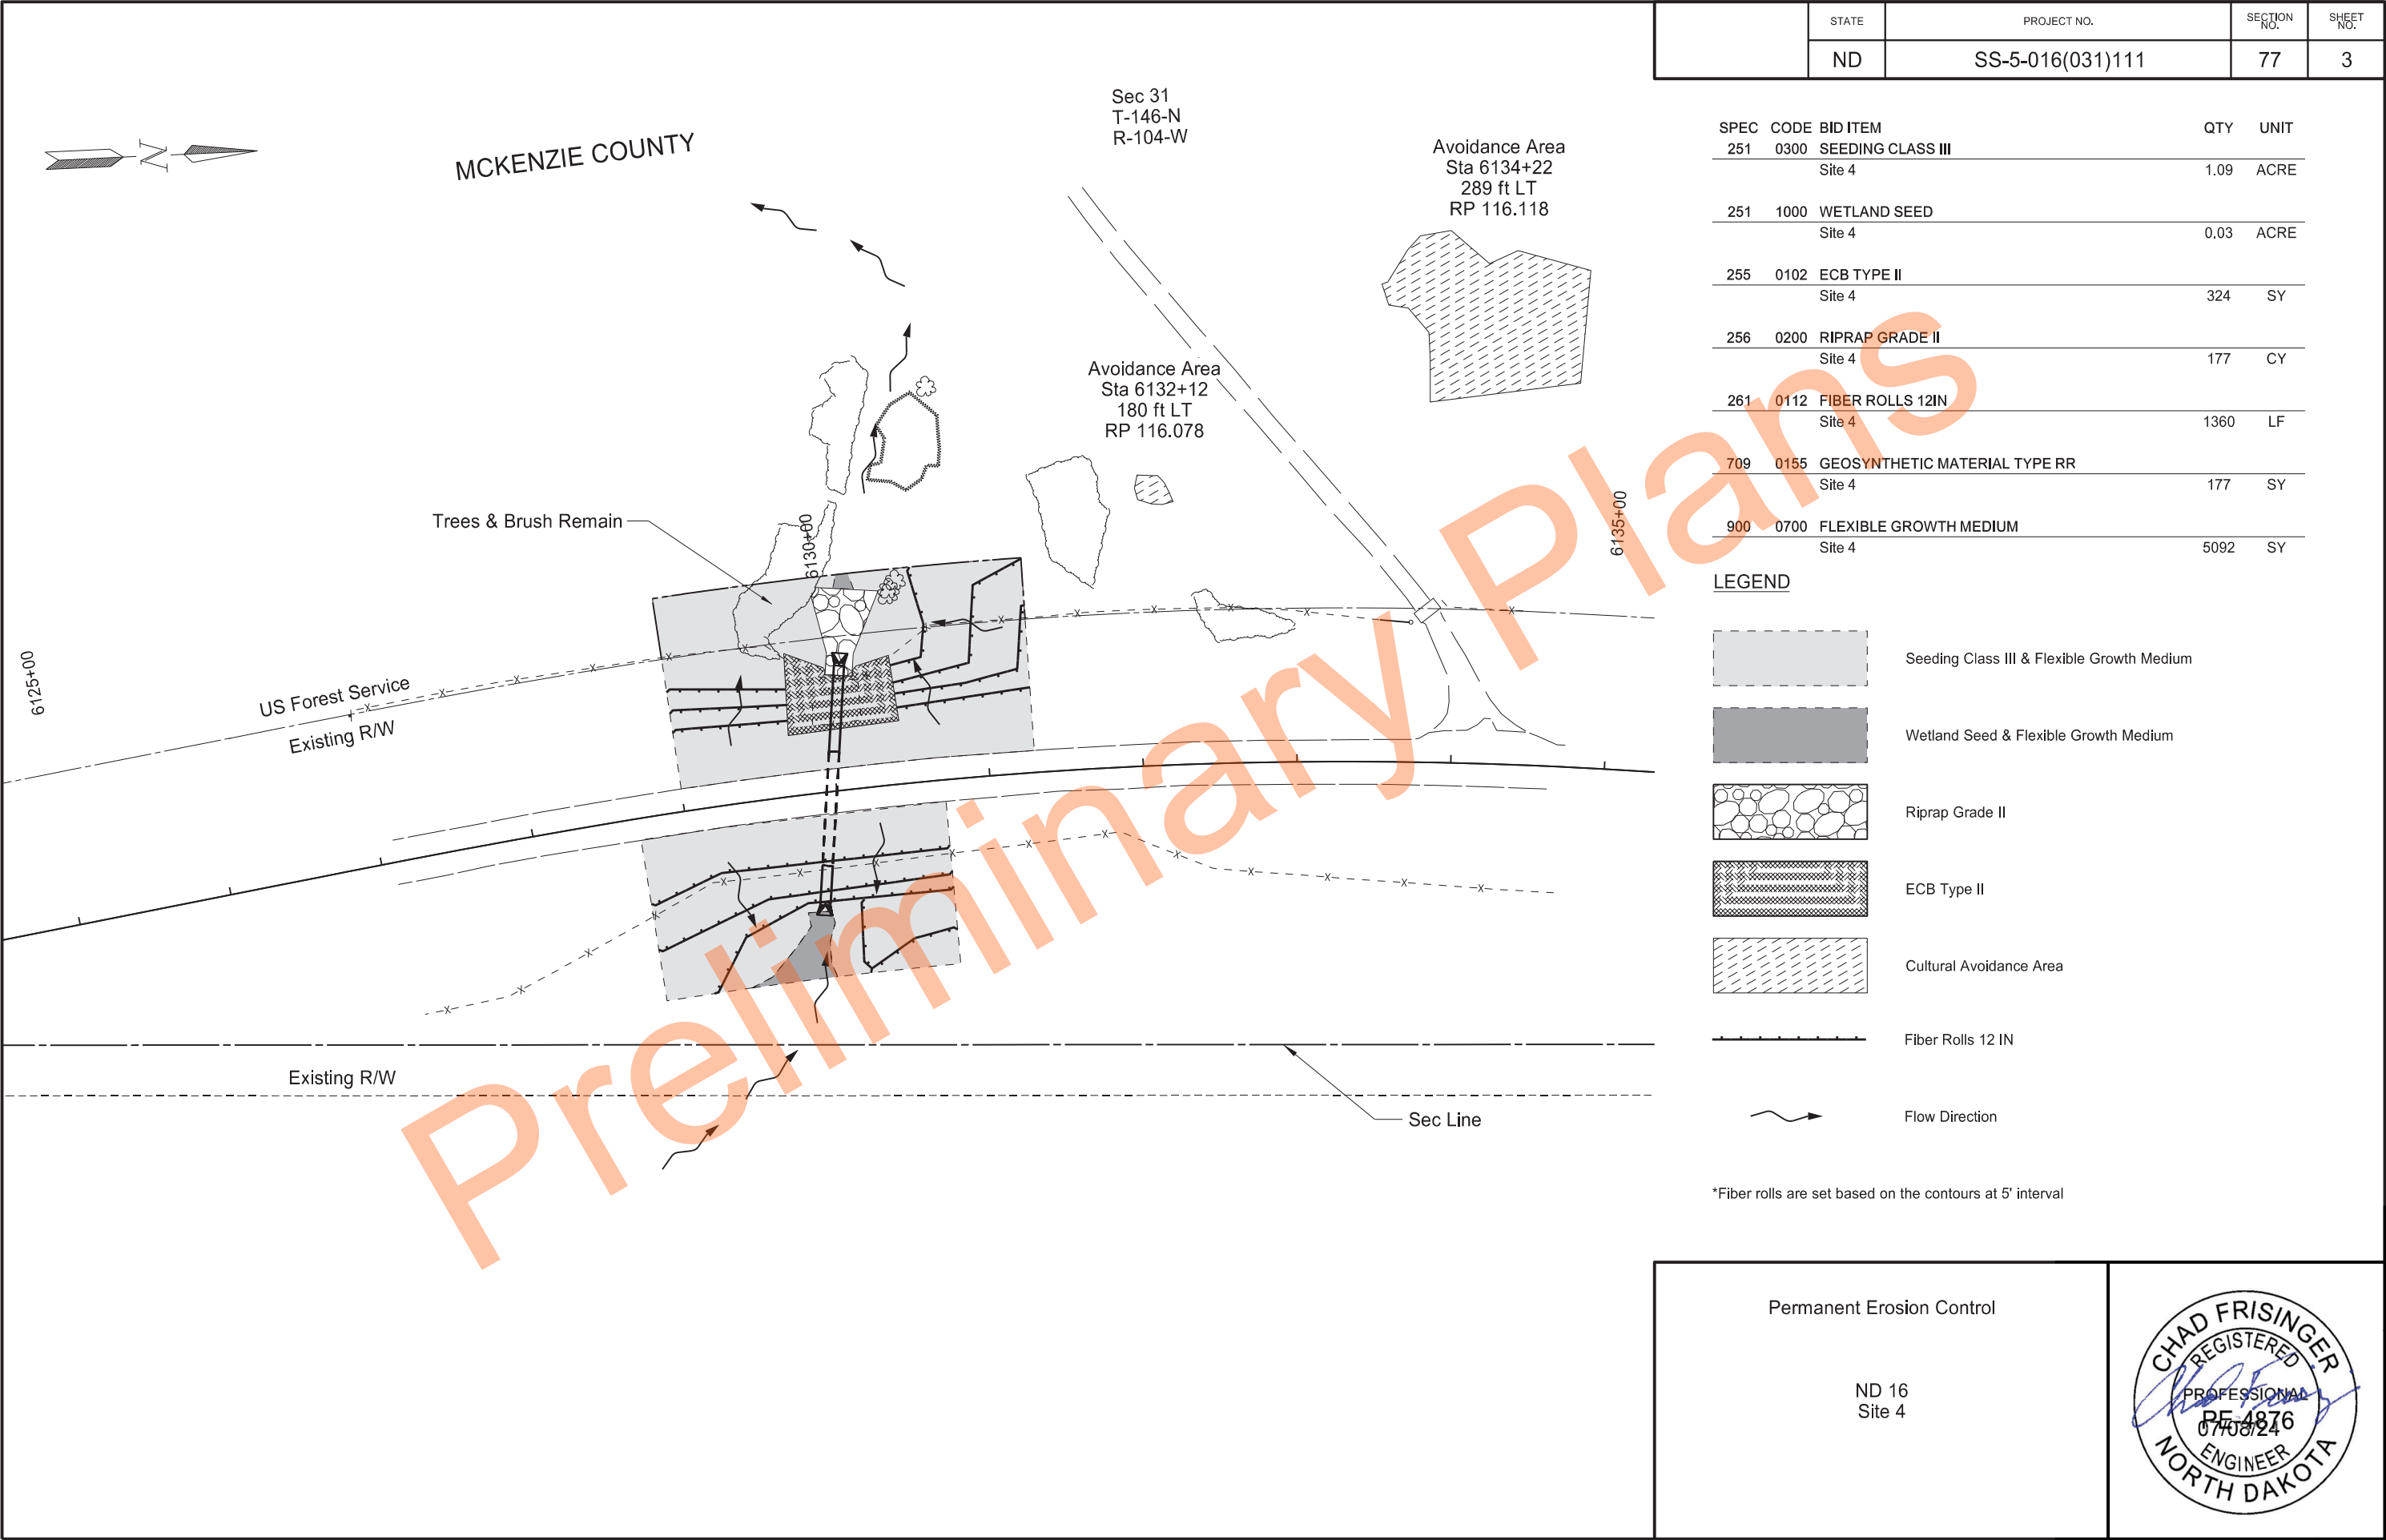

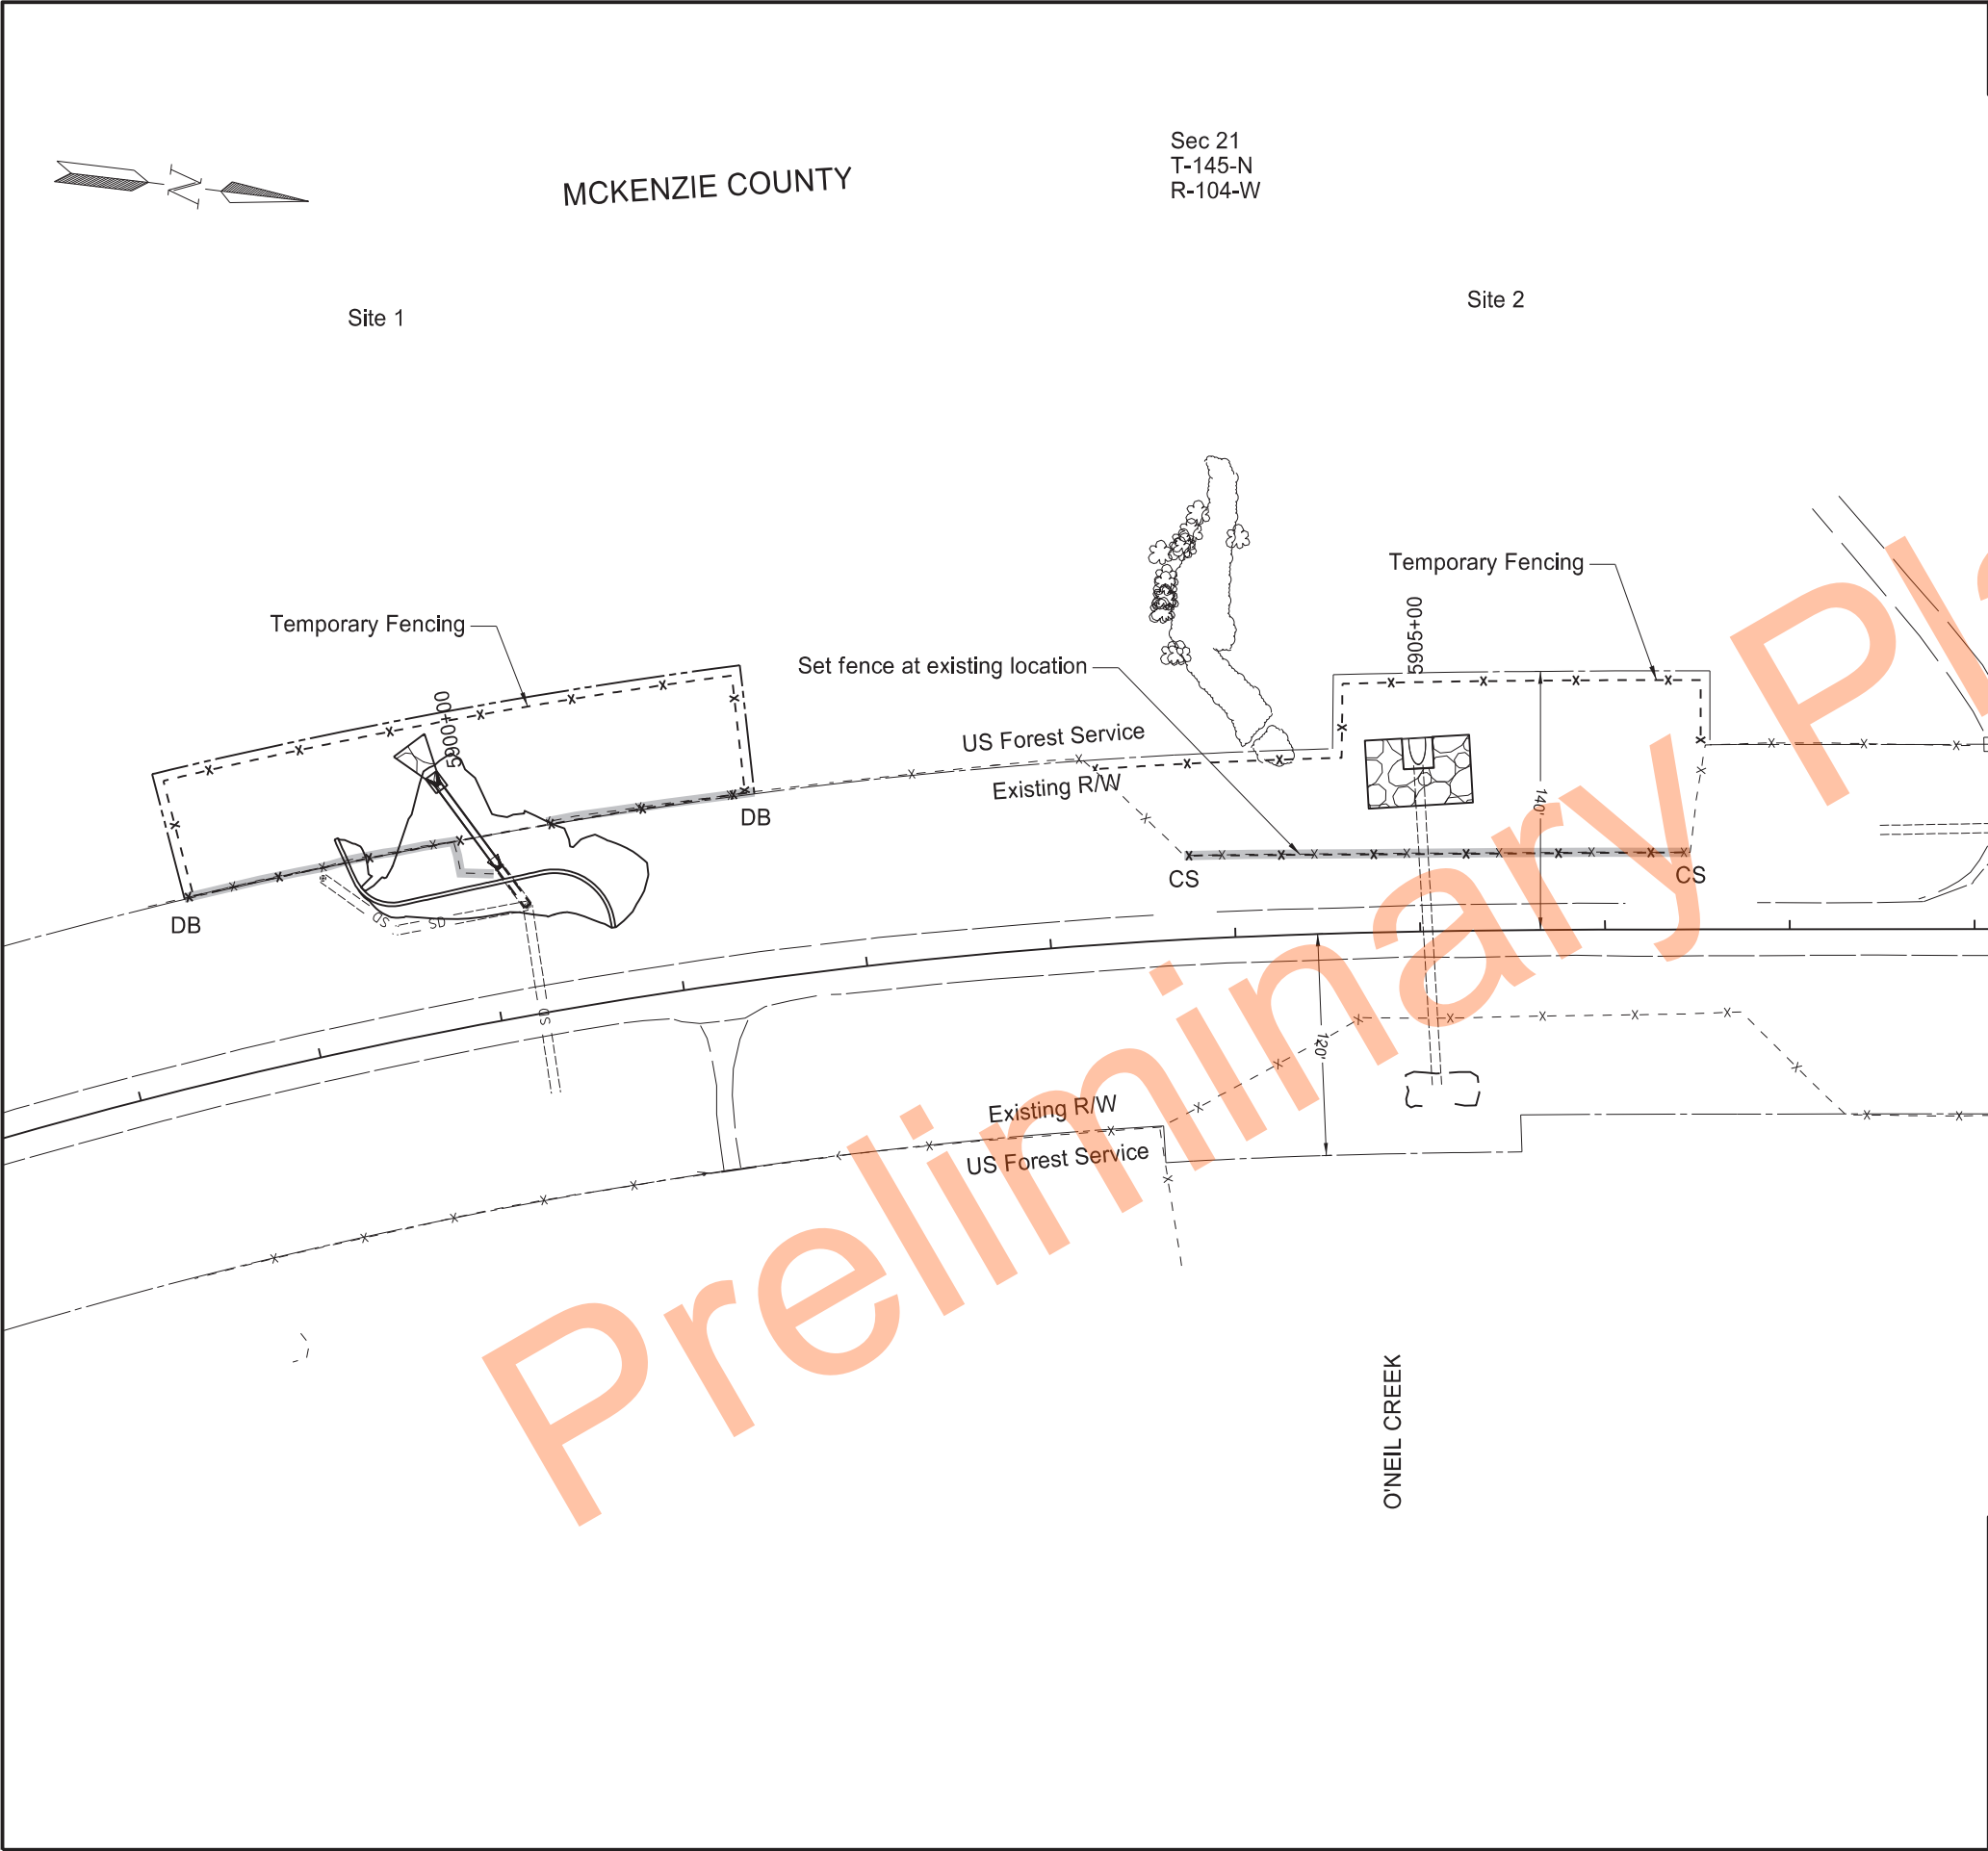

	STATE	PROJECT NO.	SECTION NO.	SHEET NO.
	ND	SS-5-016(031)111	80	1

SPEC	CODE	BID ITEM	QTY	UNIT
202	0312	REMOVE EXISTING FENCE		
		Sta 5898+50 - 100' Lt to Sta 5901+50 - 100' Lt	300	LF
		Sta 5093+75 - 45' Lt to Sta 5096+46 42' - Lt	271	LF
752	0200	FENCE BARBED WIRE 4 STRAND		
		Sta 5898+50 - 100' Lt to Sta 5901+50 - 100' Lt	300	LF
		Sta 5093+75 - 45' Lt to Sta 5096+46 42' - Lt	271	LF
752	0905	TEMPORARY FENCE		
		Sta 5898+50 - 100' Lt to Sta 5901+50 - 100' Lt	430	LF
		Sta 5093+75 - 45' Lt to Sta 5096+46 42' - Lt	404	LF
752	3140	CORNER ASSEMBLY BARBED WIRE		
		Sta 5093+750 - 45' Lt	1	EA
		Sta 5096+46 - 42' Lt	1	EA
752	4100	DOUBLE BRACE ASSEMBLY BARBED WIRE		
		Sta 5898+50 - 100' Lt	1	EA
		Sta 5091+50 - 100' Lt	1	EA

LEGEND

CS

Corner Assembly Barbed Wire

DB

Double Brace Assembly Barbed Wire

X- - - - -X- - - - -

Remove Existing Fence

- - - - -X- - - - -X


Fence Barbed Wire 4 Strand

*Place Temporary Fence 5' within the Right of Way

Fencing

ND 16
Site 1 & 2

CHAD FRISINGER
REGISTERED
PROFESSIONAL
PE 4876
07/08/24
ENGINEER
NORTH DAKOTA

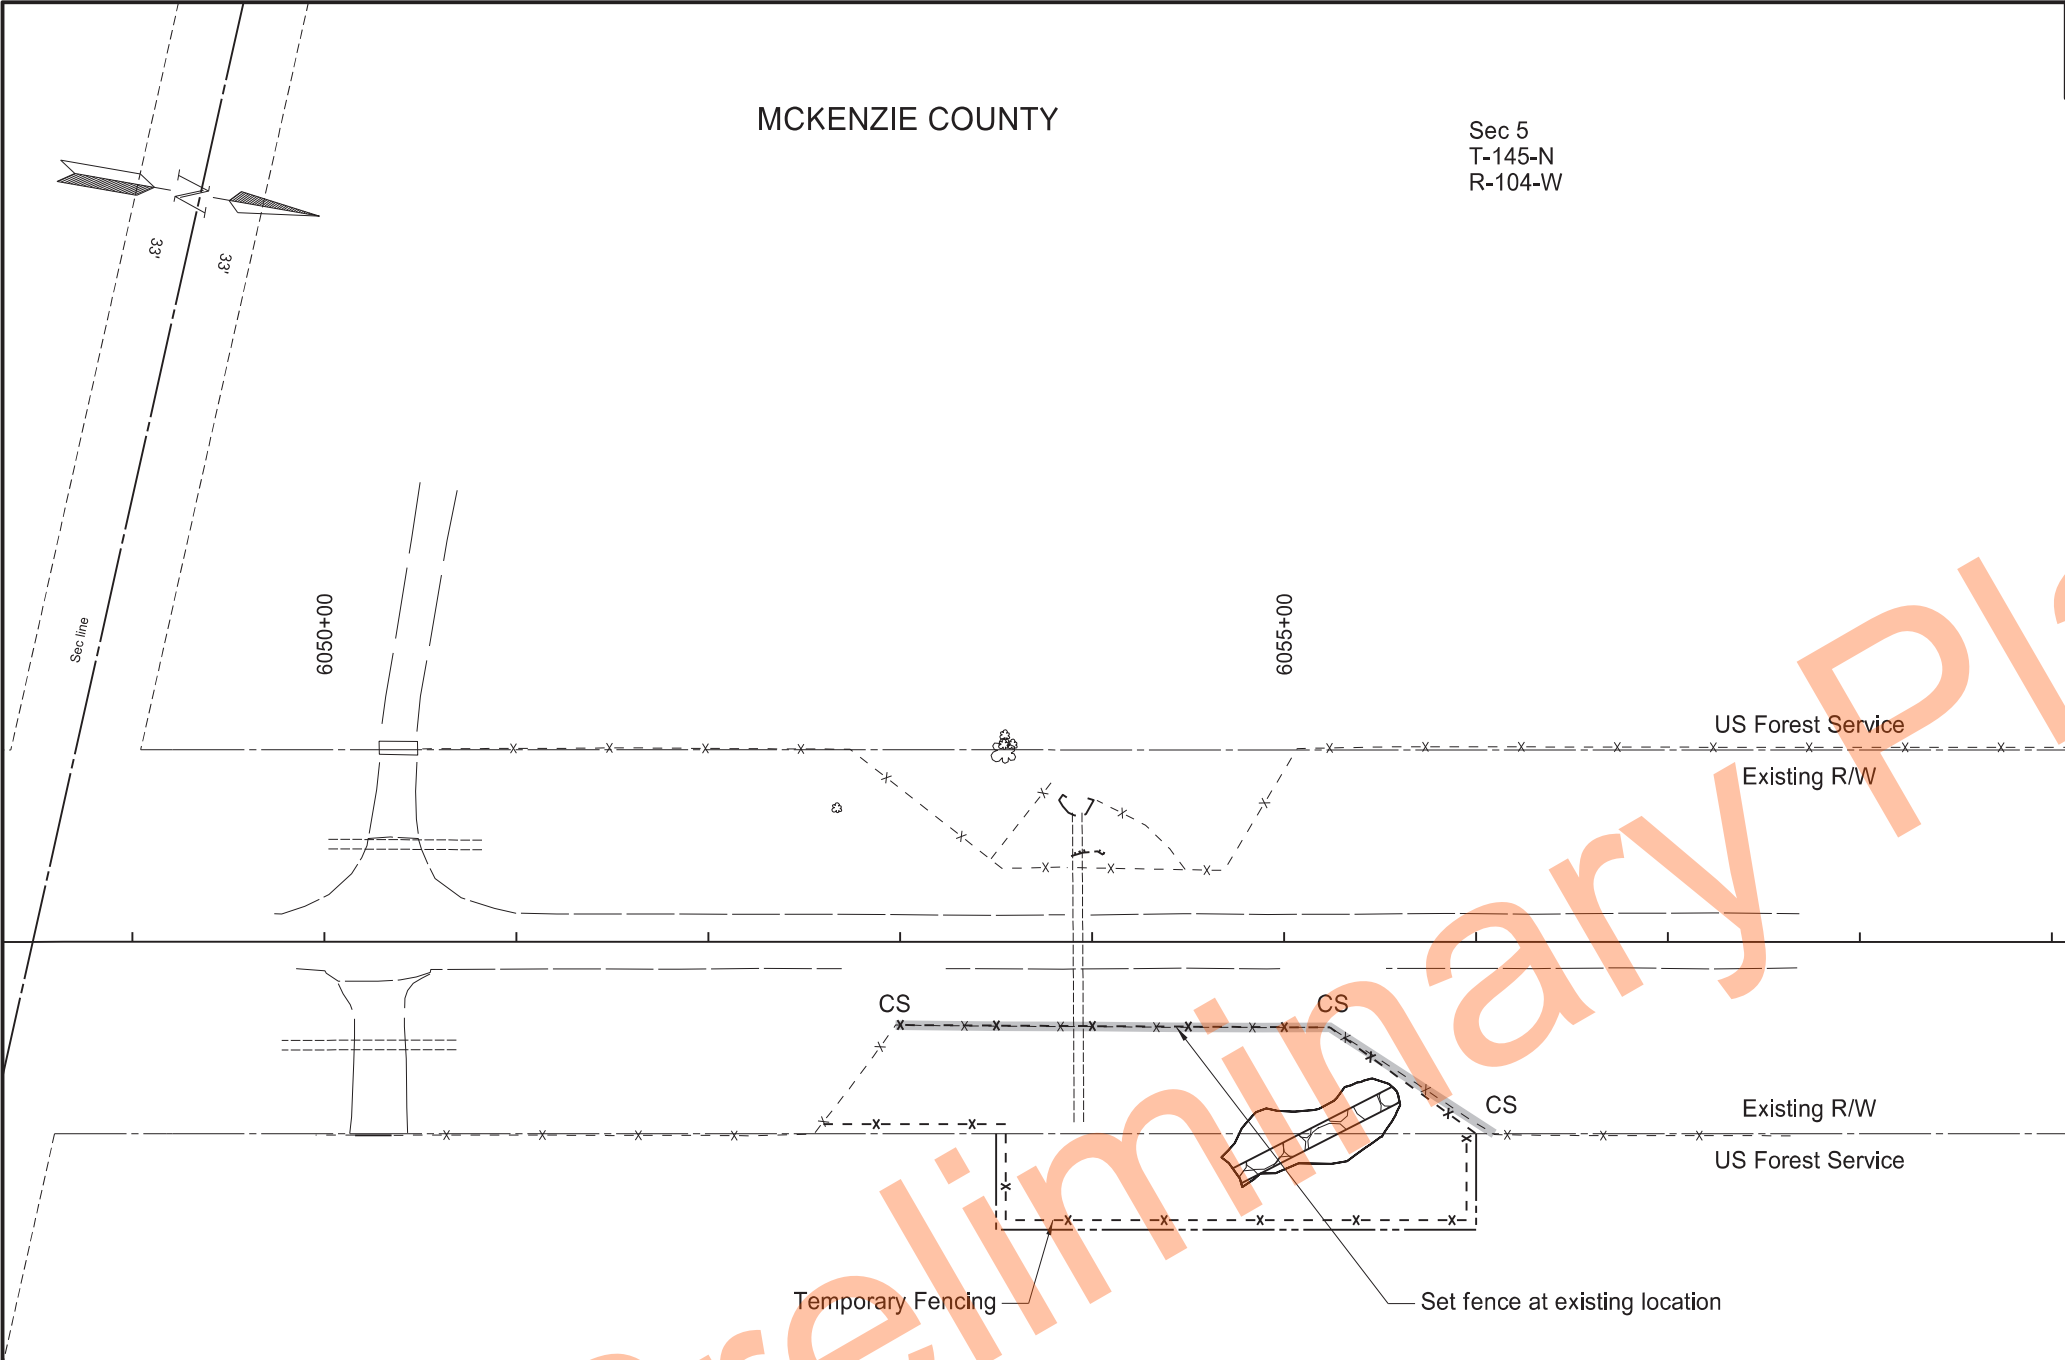

	STATE	PROJECT NO.	SECTION NO.	SHEET NO.
	ND	SS-5-016(031)111	80	2

SPEC	CODE	BID ITEM	QTY	UNIT
202	0312	REMOVE EXISTING FENCE		
		Sta 6052+98 - 43' Rt to Sta 6056+00 - 100' Rt	320	LF
752	0200	FENCE BARBED WIRE 4 STRAND		
		Sta 6052+98 - 43' Rt to Sta 6056+00 - 100' Rt	320	LF
752	0905	TEMPORARY FENCE		
		Sta 6052+98 - 43' Rt to Sta 6056+00 - 100' Rt	435	LF
752	3140	CORNER ASSEMBLY BARBED WIRE		
		Sta 6052+98 - 43' Rt	1	EA
		Sta 6055+24 - 45' Rt	1	EA
		Sta 6056+00 - 100' Rt	1	EA


LEGEND	
CS	Corner Assembly Barbed Wire
	Remove Existing Fence
	Fence Barbed Wire 4 Strand

*Place Temporary Fence 5' within the Right of Way

Fencing

ND 16
Site 3



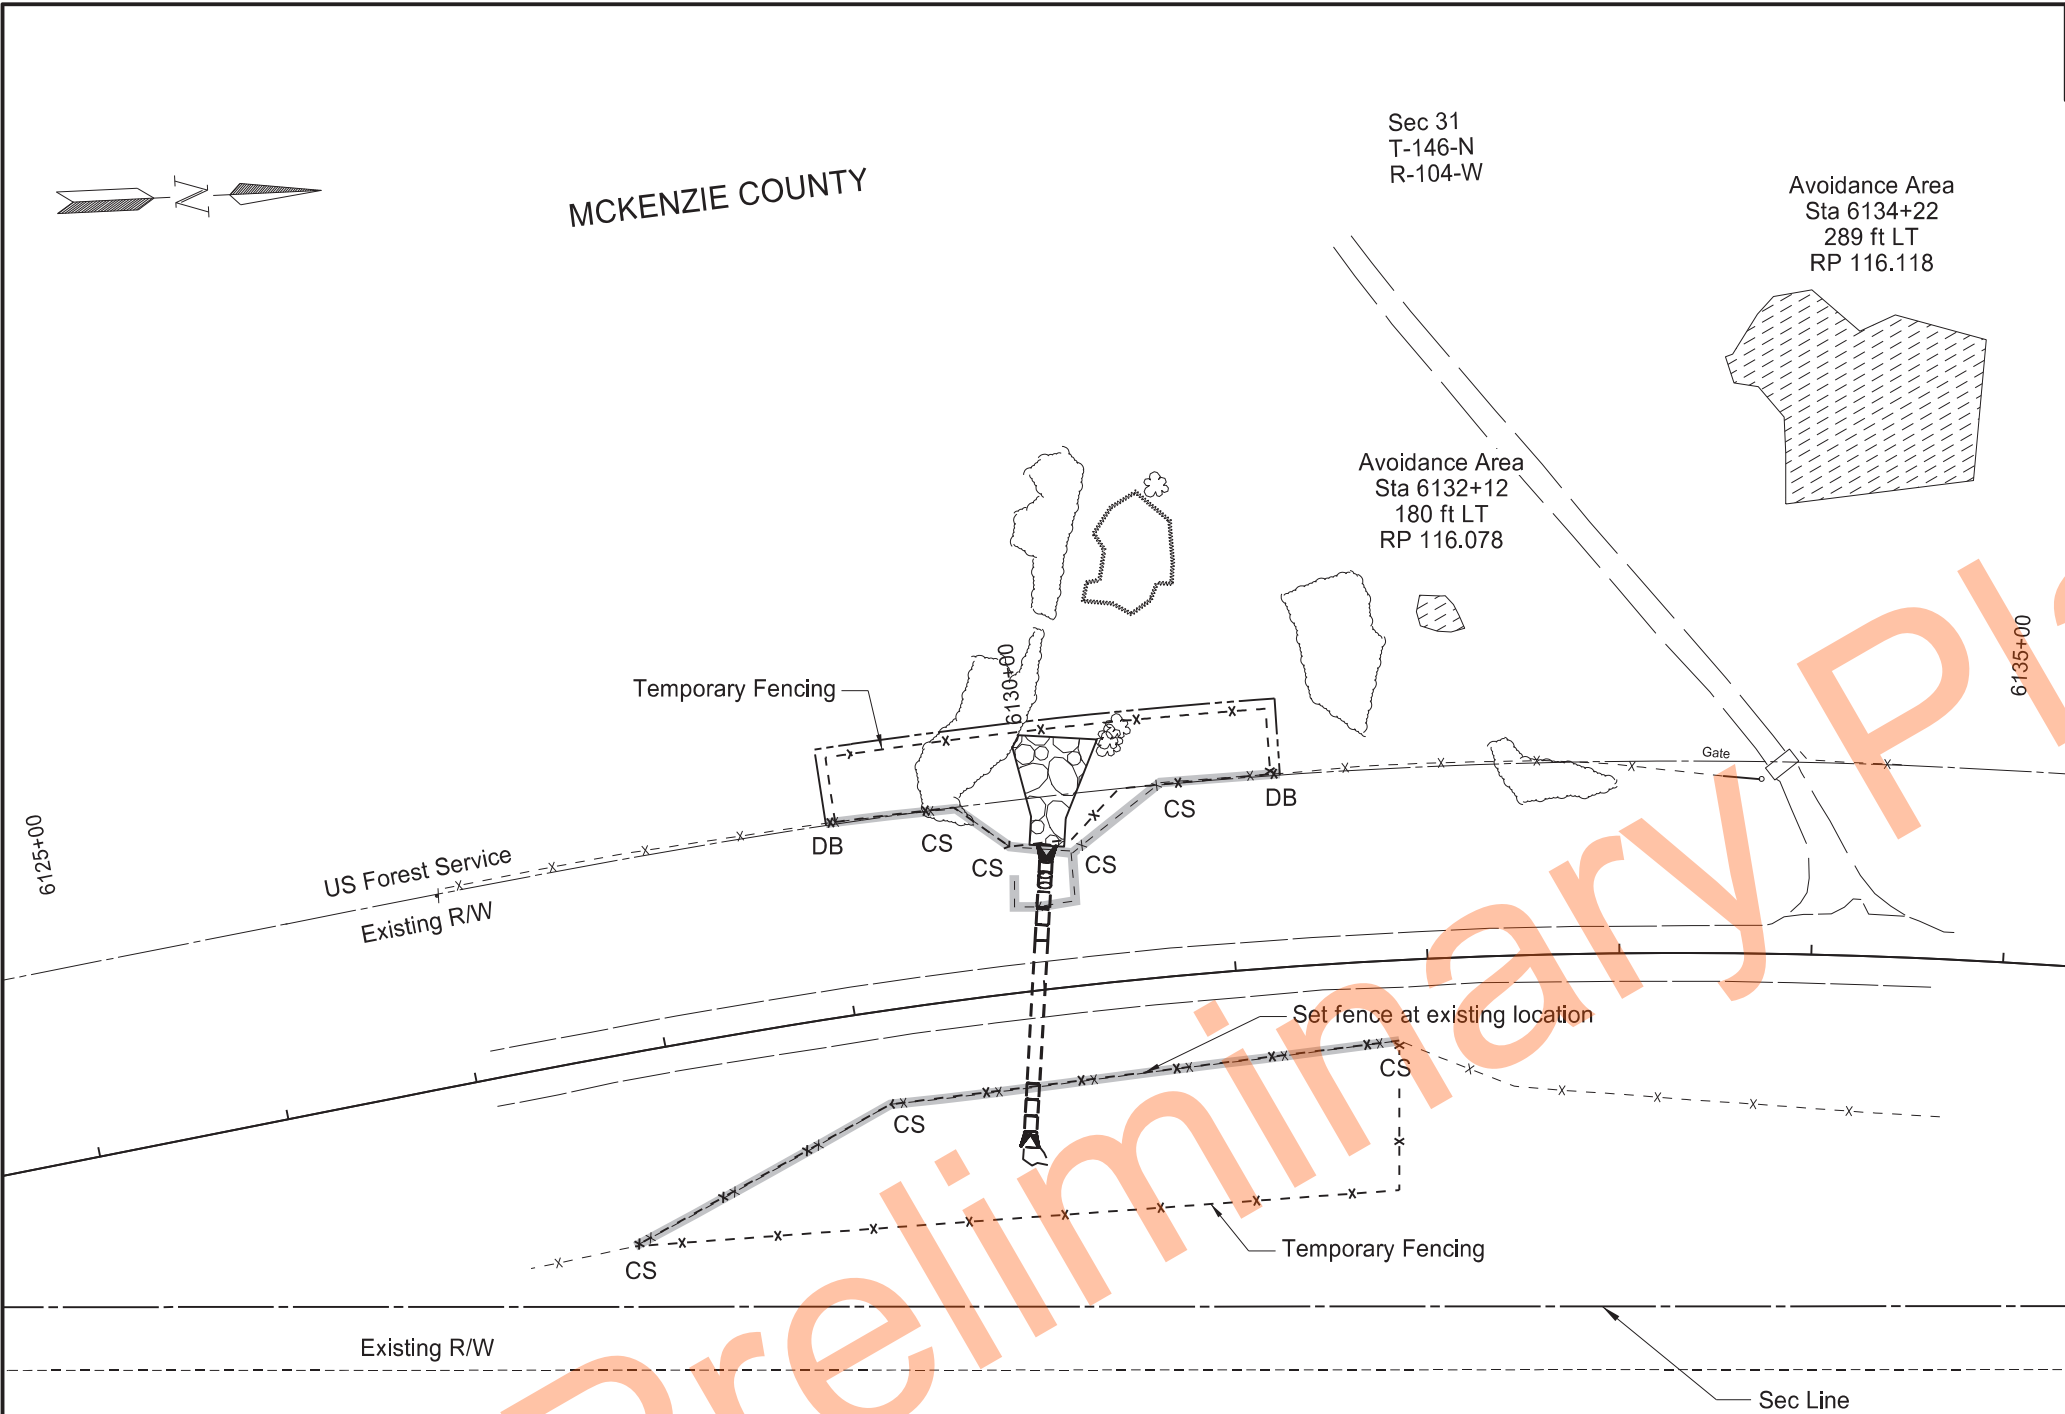

	STATE	PROJECT NO.	SECTION NO.	SHEET NO.
	ND	SS-5-016(031)111	80	3

SPEC	CODE	BID ITEM	QTY	UNIT
202	0312	REMOVE EXISTING FENCE		
		Sta 6129+00 - 100' Lt to Sta 6131+30 - 100' Lt	330	LF
		Sta 6127+66 - 100' Rt to Sta 6131+83 - 42' Rt	420	LF
752	0200	FENCE BARBED WIRE 4 STRAND		
		Sta 6129+00 - 100' Lt to Sta 6131+30 - 100' Lt	256	LF
		Sta 6127+66 - 100' Rt to Sta 6131+83 - 42' Rt	420	LF
752	0905	TEMPORARY FENCE		
		Sta 6129+00 - 100' Lt to Sta 6131+30 - 100' Lt	302	LF
		Sta 6127+66 - 100' Rt to Sta 6131+83 - 42' Rt	477	LF
752	3140	CORNER ASSEMBLY BARBED WIRE		
		Sta 6127+66 - 100' Rt	1	EA
		Sta 6129+12 - 49' Rt	1	EA
		Sta 6129+65 - 100' Lt	1	EA
		Sta 6129+91 - 76' Lt	1	EA
		Sta 6130+22 - 76' Lt	1	EA
		Sta 6130+48 - 100' Lt	1	EA
		Sta 6131+83 - 42' Rt	1	EA
752	4100	DOUBLE BRACE ASSEMBLY BARBED WIRE		
		Sta 6129+00 - 100' Lt	1	EA
		Sta 6131+30 - 100' Lt	1	EA

LEGEND

- CS

Corner Assembly Barbed Wire
- DB

Double Brace Assembly Barbed Wire
- Cultural Avoidance Area
- Remove Existing Fence
- Fence Barbed Wire 4 Strand

*Place Temporary Fence 5' within the Right of Way

Fencing

ND 16
Site 4




PRELIMINARY SURVEY COORDINATE AND CURVE DATA - 3 MI N TROTTERS N TO 8 MI N TROTTERS											STATE	PROJECT NO.			SECTION NO.	SHEET NO.				
											ND	SS-5-016(031)111					81	1		
HORIZONTAL ALIGNMENT				CURVE DATA		US PUBLIC LAND SURVEY DATA				SURVEY CONTROL POINTS										
PNT	STATION	NORTHING	EASTING	ARC DEFINITION		CORNER	IRN	NORTHING	EASTING	PNT	NORTHING	EASTING	ELEV	STATION	OFFSET	ALIGN	MONUMENT			
ND 16 (Align: SCL 16 RP)				Curve Combination		Curve Combination		T-145-N R-104-W			PRIMARY CONTROL									
Begin	5867+91.61	150,065.11	1,117,365.68	PI	= 5895+02.01	PI	= 6040+87.81	SW Cor Sec 6	1-C	166,372.27	1,104,490.24	GPS 110	147,454.88	1,119,754.83	2,333.34	1 1/2" Alum Cap stamped NDDOT CONTROL				
TS	5882+24.85	150,990.59	1,116,271.31	Delta = 42°56'08" (RT)		Delta = 27°53'09" (RT)		NW Cor Sec 8	3-C	166,141.06	1,109,708.64	GPS 113	160,578.67	1,114,297.88	2,441.73	5982+03	89' Rt	SCL 16 RP	1 1/2" Alum cap stamped NDDOT CONTROL	
SC	5885+24.85	151,188.25	1,116,045.68	Da = 02°00'00"		Da = 02°00'00"		NW Cor Sec 9	5-C	165,883.04	1,114,994.20	GPS 114	167,380.87	1,110,535.12	2,372.63	6061+37	97' Rt	SCL 16 RP	1 1/2" Alum cap stamped NDDOT CONTROL	
PI	5895+02.01	151,815.29	1,115,296.11	R = 2,864.93'		R = 2,864.93'		NE Cor Sec 17	5-E	160,614.98	1,114,738.92									
CS	5903+71.73	152,786.20	1,115,184.85	Ts = 1,277.16'		Ts = 861.59'		NE Cor Sec 20	5-G	155,344.13	1,114,481.53	SECONDARY CONTROL								
ST	5906+71.73	153,083.35	1,115,143.91	L = 1,846.88'		L = 1,094.36'		NE Cor Sec 29	5-J	150,073.71	1,114,220.74	CP 32023	152,331.86	1,115,200.82	2,325.60	5899+34	96' Lt	SCL 16 RP	#6 Rebar	
Sec line Xing	5952+81.06	157,659.84	1,114,594.61	Ls = 300.00'		Ls = 300.00'		NE Cor Sec 28	7-J	149,835.11	1,119,491.09	RTK 31735	152,585.25	1,115,326.84	2,328.58	5901+41	97' Rt	SCL 16 RP	#6 Rebar	
TS	5976+12.51	159,974.67	1,114,316.77	Sc = 02°59'59"		Sc = 02°59'59"		SE Cor Sec 22	9-J	149,576.09	1,124,778.17	CP 32021	152,714.92	1,115,099.36	2,329.61	5903+18	97' Lt	SCL 16 RP	#6 Rebar	
SC	5979+12.51	160,271.83	1,114,275.84										RTK 40000	153,773.58	1,115,157.89	2,331.85	5913+55	96' Rt	SCL 16 RP	#5 Rebar
PI	5985+54.31	160,909.76	1,114,204.54	Curve Combination		Curve Combination							RTK 50100	166,016.79	1,110,654.56	2,375.07	6047+72	19' Lt	SCL 16 RP	Mag nail
CS	5991+56.90	161,414.23	1,113,807.60	PI = 5985+54.31		PI = 6080+91.12							RTK 40002	166,305.15	1,110,721.15	2,369.72	6050+45	97' Rt	SCL 16 RP	#5 Rebar
ST	5994+56.90	161,654.64	1,113,628.20	Delta = 30°53'11" (LT)		Delta = 10°03'35" (RT)														
TS	6032+26.22	164,635.77	1,111,321.57	Da = 02°00'00"		Da = 01°00'00"														
SC	6035+26.22	164,876.18	1,111,142.18	R = 2,864.93'		R = 5,729.65'														
PI	6040+87.81	165,317.20	1,110,794.32	Ts = 9,41.81'		Ts = 654.34'		REFERENCE MARKERS												
CS	6046+20.58	165,871.50	1,110,703.45	L = 1,244.40'		L = 705.99'		#	NORTHING	EASTING	STATION	OFFSET	ALIGN							
Sec line Xing	72.52' from ST	166,094.65	1,110,659.41	Ls = 300.00'		Ls = 300.00'		114	163,803.38	1,112,007.66	6021+48	33' Rt	SCL 16 RP							
ST	6049+20.58	166,166.10	1,110,647.01	Sc = 02°59'59"		Sc = 01°30'00"		115	168,639.85	1,110,251.30	6074+26	33' Rt	SCL 16 RP							
TS	6074+36.78	168,645.25	1,110,216.79																	
SC	6077+36.78	168,941.26	1,110,168.08																	
PI	6080+91.12	169,289.96	1,110,104.91																	
CS	6084+42.77	169,644.31	1,110,108.86																	
ST	6087+42.77	169,944.30	1,110,107.37																	
End	6102+83.13	171,484.66	1,110,113.15																	



Horizontal Alignment Review Report

Berm Alignment ND 16 Site 2				
		Station	Northing	Easting
Element: Linear				
START	()	0	152323.557	1115185.341
PC	()	24.566	152336.247	1115206.375
Tangential Direction:		N58.898°E		
Tangential Length:		24.566		
Element: Circular				
PC	()	24.566	152336.247	1115206.375
COMBINATION	()	43.462	152346.008	1115222.555
CC	()		152356.203	1115194.336
PT	()	56.322	152363.856	1115216.35
Radius:		23.307		
Delta:		78.067° Left		
Degree of Curvature (Arc):		245.837°		
Length:		31.756		
Tangent:		18.896		
Chord:		29.356		
Middle Ordinate:		5.203		
External:		6.698		
Back Tangent Direction:		N58.898°E		
Back Radial Direction:		S31.102°E		
Chord Direction:		N19.864°E		
Ahead Radial Direction:		N70.830°E		
Ahead Tangent Direction:		N19.170°W		
Element: Linear				
PT	()	56.322	152363.856	1115216.35
PC	()	134.323	152437.532	1115190.737
Tangential Direction:		N19.170°W		
Tangential Length:		78.002		
Element: Circular				
PC	()	134.323	152437.532	1115190.737
COMBINATION	()	166.892	152468.295	1115180.043
CC	()		152447.641	1115219.814
PT	()	184.413	152477.241	1115211.359
Radius:		30.784		
Delta:		93.227° Right		
Degree of Curvature (Arc):		186.122°		
Length:		50.089		
Tangent:		32.569		
Chord:		44.744		
Middle Ordinate:		9.638		
External:		14.031		
Back Tangent Direction:		N19.170°W		
Back Radial Direction:		N70.830°E		
Chord Direction:		N27.444°E		
Ahead Radial Direction:		S15.942°E		
Ahead Tangent Direction:		N74.058°E		
Element: Linear				
PT	()	184.413	152477.241	1115211.359
END	()	189.488	152478.635	1115216.239
Tangential Direction:		N74.058°E		
Tangential Length:		5.075		

	STATE	PROJECT NO.	SECTION NO.	SHEET NO.
	ND	SS-5-016(031)111	82	1

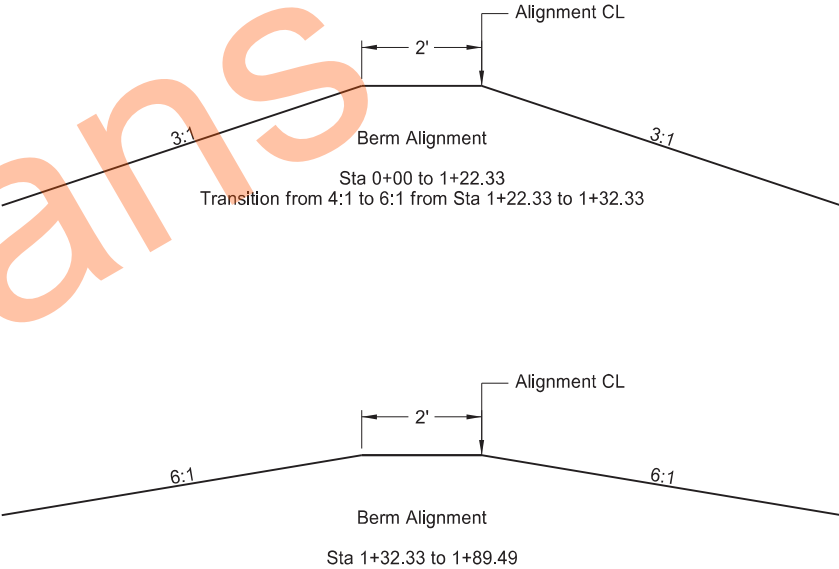

Alignment Layout

ND 16
Site 1



STATE	PROJECT NO.	SECTION NO.	SHEET NO.
ND	SS-5-016(031)111	100	1

SIGN NUMBER	SIGN SIZE	DESCRIPTION	AMOUNT REQUIRED	UNITS PER AMOUNT	UNITS SUB TOTAL
E5-1-48	48"x48"	EXIT GORE		35	
G20-1-60	60"x24"	ROAD WORK NEXT MILES		28	
G20-1b-60	60"x24"	NO WORK IN PROGRESS (Sign and installation only)		18	
G20-2-48	48"x24"	END ROAD WORK	6	26	156
G20-4-36	36"x18"	PILOT CAR FOLLOW ME (Mounted to back of pilot car)		18	
G20-4b-36	36"x30"	WAIT FOR PILOT CAR		18	
G20-50a-72	72"x36"	ROAD WORK NEXT MILES RT & LT ARROWS		43	
G20-52a-72	72"x24"	ROAD WORK NEXT MILES RT or LT ARROW		36	
G20-55-96	96"x48"	SPEED LIMIT ENFORCED - MINIMUM FEE \$150 WHEN WORKERS PRESENT	2	59	118
M1-1-36	36"x36"	INTERSTATE ROUTE MARKER (Post and installation only)		11	
M1-4-24	24"x24"	U.S. ROUTE MARKER (Post and installation only)		10	
M1-5-24	24"x24"	STATE ROUTE MARKER (Post and installation only)		10	
M3-1-24	24"x12"	NORTH (Mounted on route marker post)		7	
M3-2-24	24"x12"	EAST (Mounted on route marker post)		7	
M3-3-24	24"x12"	SOUTH (Mounted on route marker post)		7	
M3-4-24	24"x12"	WEST (Mounted on route marker post)		7	
M4-8-24	24"x12"	DETOUR (Mounted on route marker post)		7	
M4-9-30	30"x24"	DETOUR ARROW RIGHT or LEFT/AHD AND RT or LT		15	
M4-10-48	48"x18"	DETOUR (INSIDE ARROW) RIGHT or LEFT (Mounted on barricade)		7	
M5-1-21	21"x15"	ADVANCE TURN ARROW RT or LT(Mounted on route marker post)		7	
M5-1-30	30"x21"	ADVANCE TURN ARROW RT or LT(Mounted on route marker post)		9	
M6-1-21	21"x15"	DIRECTIONAL ARROW RT or LT (Mounted on route marker post)		7	
M6-1-30	30"x21"	DIRECTIONAL ARROW RT or LT (Mounted on route marker post)		9	
M6-3-21	21"x15"	DIRECTIONAL ARROW UP (Mounted on route marker post)		7	
R1-1-48	48"x48"	STOP	4	32	128
R1-2-60	60"x60"	YIELD		29	
R2-1-36	36"x48"	SPEED LIMIT ____ (Portable only)	6	30	180
R2-1-48	48"x60"	SPEED LIMIT ____	4	39	156
R2-1aP-24	24"x18"	MINIMUM FEE \$150 (Mounted on Speed Limit post)	6	10	60
R3-2-48	48"x48"	NO LEFT TURN		35	
R4-1-48	48"x60"	DO NOT PASS		39	
R4-7-48	48"x60"	KEEP RIGHT		39	
R5-1-48	48"x48"	DO NOT ENTER		35	
R6-1-54	54"x18"	ONE WAY RIGHT or LEFT (Mounted on STOP or DO NOT ENTER post)		14	
R7-1-12	12"x18"	NO PARKING ANY TIME		11	
R10-6-24	24"x36"	STOP HERE ON RED	2	16	32
R11-2-48	48"x30"	ROAD CLOSED (Mounted on barricade)		12	
R11-2a-48	48"x30"	STREET CLOSED (Mounted on barricade)		12	
R11-3a-60	60"x30"	ROAD CLOSED MILES AHEAD LOCAL TRAFFIC ONLY (Mtd on barricade)		15	
R11-3c-60	60"x30"	STREET CLOSED MILES AHEAD LOCAL TRAFFIC ONLY (Mtd on barricade)		15	
R11-4a-60	60"x30"	STREET CLOSED TO THRU TRAFFIC (Mounted on barricade)		15	
W1-3-48	48"x48"	REVERSE TURN RIGHT or LEFT		35	
W1-4-48	48"x48"	REVERSE CURVE RIGHT or LEFT	1	35	35
W1-4b-48	48"x48"	TWO LANE REVERSE CURVE RIGHT or LEFT		35	
W1-6-48	48"x24"	ONE DIRECTION LARGE ARROW		26	
W3-1-48	48"x48"	STOP AHEAD		35	
W3-3-48	48"x48"	SIGNAL AHEAD	2	35	70
W3-4-48	48"x48"	BE PREPARED TO STOP	2	35	70
W3-5-48	48"x48"	SPEED REDUCTION AHEAD	5	35	175
W4-2-48	48"x48"	LANE ENDS RIGHT or LEFT		35	
W5-1-48	48"x48"	ROAD NARROWS	2	35	70
W5-8-48	48"x48"	THRU TRAFFIC RIGHT LANE		35	
W5-9-48	48"x48"	ROAD WORK TRAFFIC ONLY DOWN & LT or RT ARROW		35	
W6-3-48	48"x48"	TWO WAY TRAFFIC		35	
W8-1-48	48"x48"	BUMP		35	
W8-3-48	48"x48"	PAVEMENT ENDS		35	
W8-7-48	48"x48"	LOOSE GRAVEL		35	
W8-11-48	48"x48"	UNEVEN LANES		35	
W8-12-48	48"x48"	NO CENTER LINE		35	
W8-17-48	48"x48"	SHOULDER DROP-OFF SYMBOL		35	
W8-53-48	48"x48"	TRUCKS ENTERING HIGHWAY		35	
W8-54-48	48"x48"	TRUCKS ENTERING AHEAD or ____ FT or ____ MILE	2	35	70
W8-55-48	48"x48"	TRUCKS CROSSING AHEAD or ____ FT or ____ MILE	2	35	70
W8-56-48	48"x48"	TRUCKS EXITING HIGHWAY		35	
W9-3a-48	48"x48"	CENTER LANE CLOSED SYMBOL		35	
W13-1P-30	30"x30"	____ MPH ADVISORY SPEED PLAQUE (Mounted on warning sign post)		14	
W14-3-64	64"x48"	NO PASSING ZONE		28	
W16-2P-30	30"x24"	____ FEET PLAQUE (Mounted on warning sign post)		10	
W20-1-48	48"x48"	ROAD WORK AHEAD or ____ FT or ____ MILE	6	35	210
W20-2-48	48"x48"	DETOUR AHEAD or ____ FT or ____ MILE		35	
W20-3-48	48"x48"	ROAD or STREET CLOSED AHEAD or ____ FT or ____ MILE		35	
W20-4-48	48"x48"	ONE LANE ROAD AHEAD or ____ FT or ____ MILE	2	35	70
W20-5-48	48"x48"	RIGHT or CENTER or LEFT LANE CLOSED AHEAD or ____ FT or ____ MILE		35	
W20-7-48	48"x48"	FLAGGER	2	35	70
W20-8-18	18"x18"	STOP - SLOW PADDLE Back to Back	2	5	10
W20-52P-54	54"x12"	NEXT MILES (Mounted on warning sign post)		12	
W21-1-48	48"x48"	WORKERS		35	
W21-2-48	48"x48"	FRESH OIL		35	
W21-3-48	48"x48"	ROAD MACHINERY AHEAD or ____ FT or ____ MILE		35	
W21-5-48	48"x48"	SHOULDER WORK		35	
W21-5a-48	48"x48"	RIGHT or LEFT SHOULDER CLOSED		35	
W21-5b-48	48"x48"	RIGHT or LEFT SHOULDER CLOSED AHEAD or ____ FT or ____ MILE		35	

[illegible][illegible]

SPEC & CODE			
704-1000	TRAFFIC CONTROL SIGNS	TOTAL UNITS	1820

SPEC & CODE	DESCRIPTION	UNIT	QUANTITY
704-0100	FLAGGING	MHR	200
704-1018	LANE CLOSURE-SIGNAL CONTROL/FLAGGING CONTROL	EACH	1
704-1035	ATTENUATION DEVICE-TYPE B-25	EACH	
704-1043	ATTENUATION DEVICE-TYPE B-65	EACH	
704-1048	PORTABLE RUMBLE STRIPS	EACH	2
704-1050	TYPE I BARRICADES	EACH	
704-1052	TYPE III BARRICADES	EACH	2
704-1060	DELINEATOR DRUMS	EACH	18
704-1065	TRAFFIC CONES	EACH	
704-1067	TUBULAR MARKERS	EACH	40
704-1070	DELINEATOR	EACH	
704-1072	FLEXIBLE DELINEATORS	EACH	
704-1080	STACKABLE VERTICAL PANELS	EACH	11
704-1081	VERTICAL PANELS - BACK TO BACK	EACH	
704-1085	SEQUENCING ARROW PANEL - TYPE A	EACH	
704-1086	SEQUENCING ARROW PANEL - TYPE B	EACH	
704-1087	SEQUENCING ARROW PANEL - TYPE C	EACH	
704-1500	OBLITERATION OF PVMT MK	SF	
704-3501	PORTABLE PRECAST CONCRETE MED BARRIER	LF	
704-3510	PRECAST CONCRETE MED BARRIER - STATE FURNISHED	EACH	
762-0200	RAISED PAVEMENT MARKERS	EACH	
762-0420	SHORT TERM 4IN LINE - TYPE R	LF	2700
762-0426	SHORT TERM 24IN LINE-TYPE R	LF	24
762-0430	SHORT TERM 4IN LINE - TYPE NR	LF	

NOTE:
If additional signs are required, units will be calculated using the formula from Section III-18.06 of the Design Manual.
<http://www.dot.nd.gov/>



Traffic Control Devices List



NORTH DAKOTA DEPARTMENT OF TRANSPORTATION
300 AIRPORT ROAD
BISMARCK, ND 58504

LOG OF BORING SB - 1
PAGE 1 OF 1


PROJECT NUMBER SS-5-016(031)111 DATE STARTED 8/4/22 COMPLETED 8/4/22
PCN 23485 ELEVATION 2376 ft
LOCATION Mckenzie County Northing 5264312.82 ft Easting 125173.68 ft
DRILLED BY Dallan LOGGED BY Jamie DRILLING METHOD
ENGINEER
NOTES Coordinate System: NAD 1983 UTM Zone 14N

ELEVATION (ft)	DEPTH (ft)	MATERIAL DESCRIPTION	GRAPHIC LOG	AASHTO	USCS	SAMPLE TYPE & NUMBER	RECOVERY (%)	SPT N VALUE	MC		TESTS & REMARKS
									PL	LL	
								20 40 60 80	20 40 60 80	20 40 60 80	
2375	0	Stiff Moist Brn Lean Clay w/Sand		A-7-6	CL	406	25	12	19	42	
				A-7-6	CL	407	25	7	17	47	
	5	2370.0 ft	6.0 ft	A-6	CL	408	75		18	33	
2370		Medium Stiff Moist Brn Lean Clay w/Sand		A-6	CL	409	80	5	17	33	
	10	2365.0 ft	11.0 ft	A-7-6	ML	410	75		28	43	$\gamma_d = 100.0$ pcf $\gamma = 120.1$ pcf CU=24.5", c'=474psf
2365		Stiff Moist Brn Lean Clay		A-4	CL	411	90	14	12	7	
	15			A-6	CL	412	80		18	35	
2360				A-6	CL	413	80	14	15	35	
	20	2355.0 ft	21.0 ft	A-6	CL	414	90		17	29	$\gamma_d = 109.7$ pcf $\gamma = 131.7$ pcf CU=32.6", c'=205psf
2355		Soft to Medium Stiff Wet Brn Lean Clay w/Sand. Water bearing starting at 21'		A-4	CL	415	85	5	17	27	
	25			A-6	CL	416	75		18	34	
2350				A-4	CL	417	90	7	15	29	
	30			A-2-4	SM	418	100		22	4	
2345				A-6	CL	419	100	3	17	30	
	35			A-4	CL-ML	420	100		22	5	
2340				A-4	CL-ML	421	100	3	22	6	
	40					422	100				
2335		2334.0 ft	42.0 ft	A-6	CL	423	100	4	16	38	
Bottom of borehole at 42.0 ft											

	STATE	PROJECT NO.	SECTION NO.	SHEET NO.
	ND	SS-5-016(031)111	175	1


NDDOT LOG 11X17 PLAN SHEET - NDDOT_DATATEMP_20180208.GDT - 4/3/24 10:34 - F:\LAB\PROJECTS\GINT\5-016(031)111.GPJ

Preliminary Plans

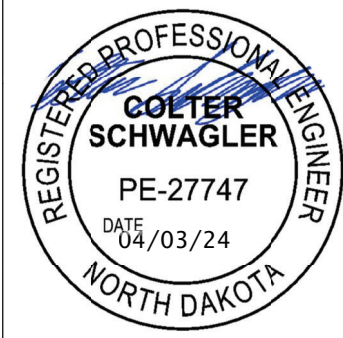



Boring Log 1


	STATE	PROJECT NO.	SECTION NO.	SHEET NO.
	ND	SS-5-016(031)111	200	1

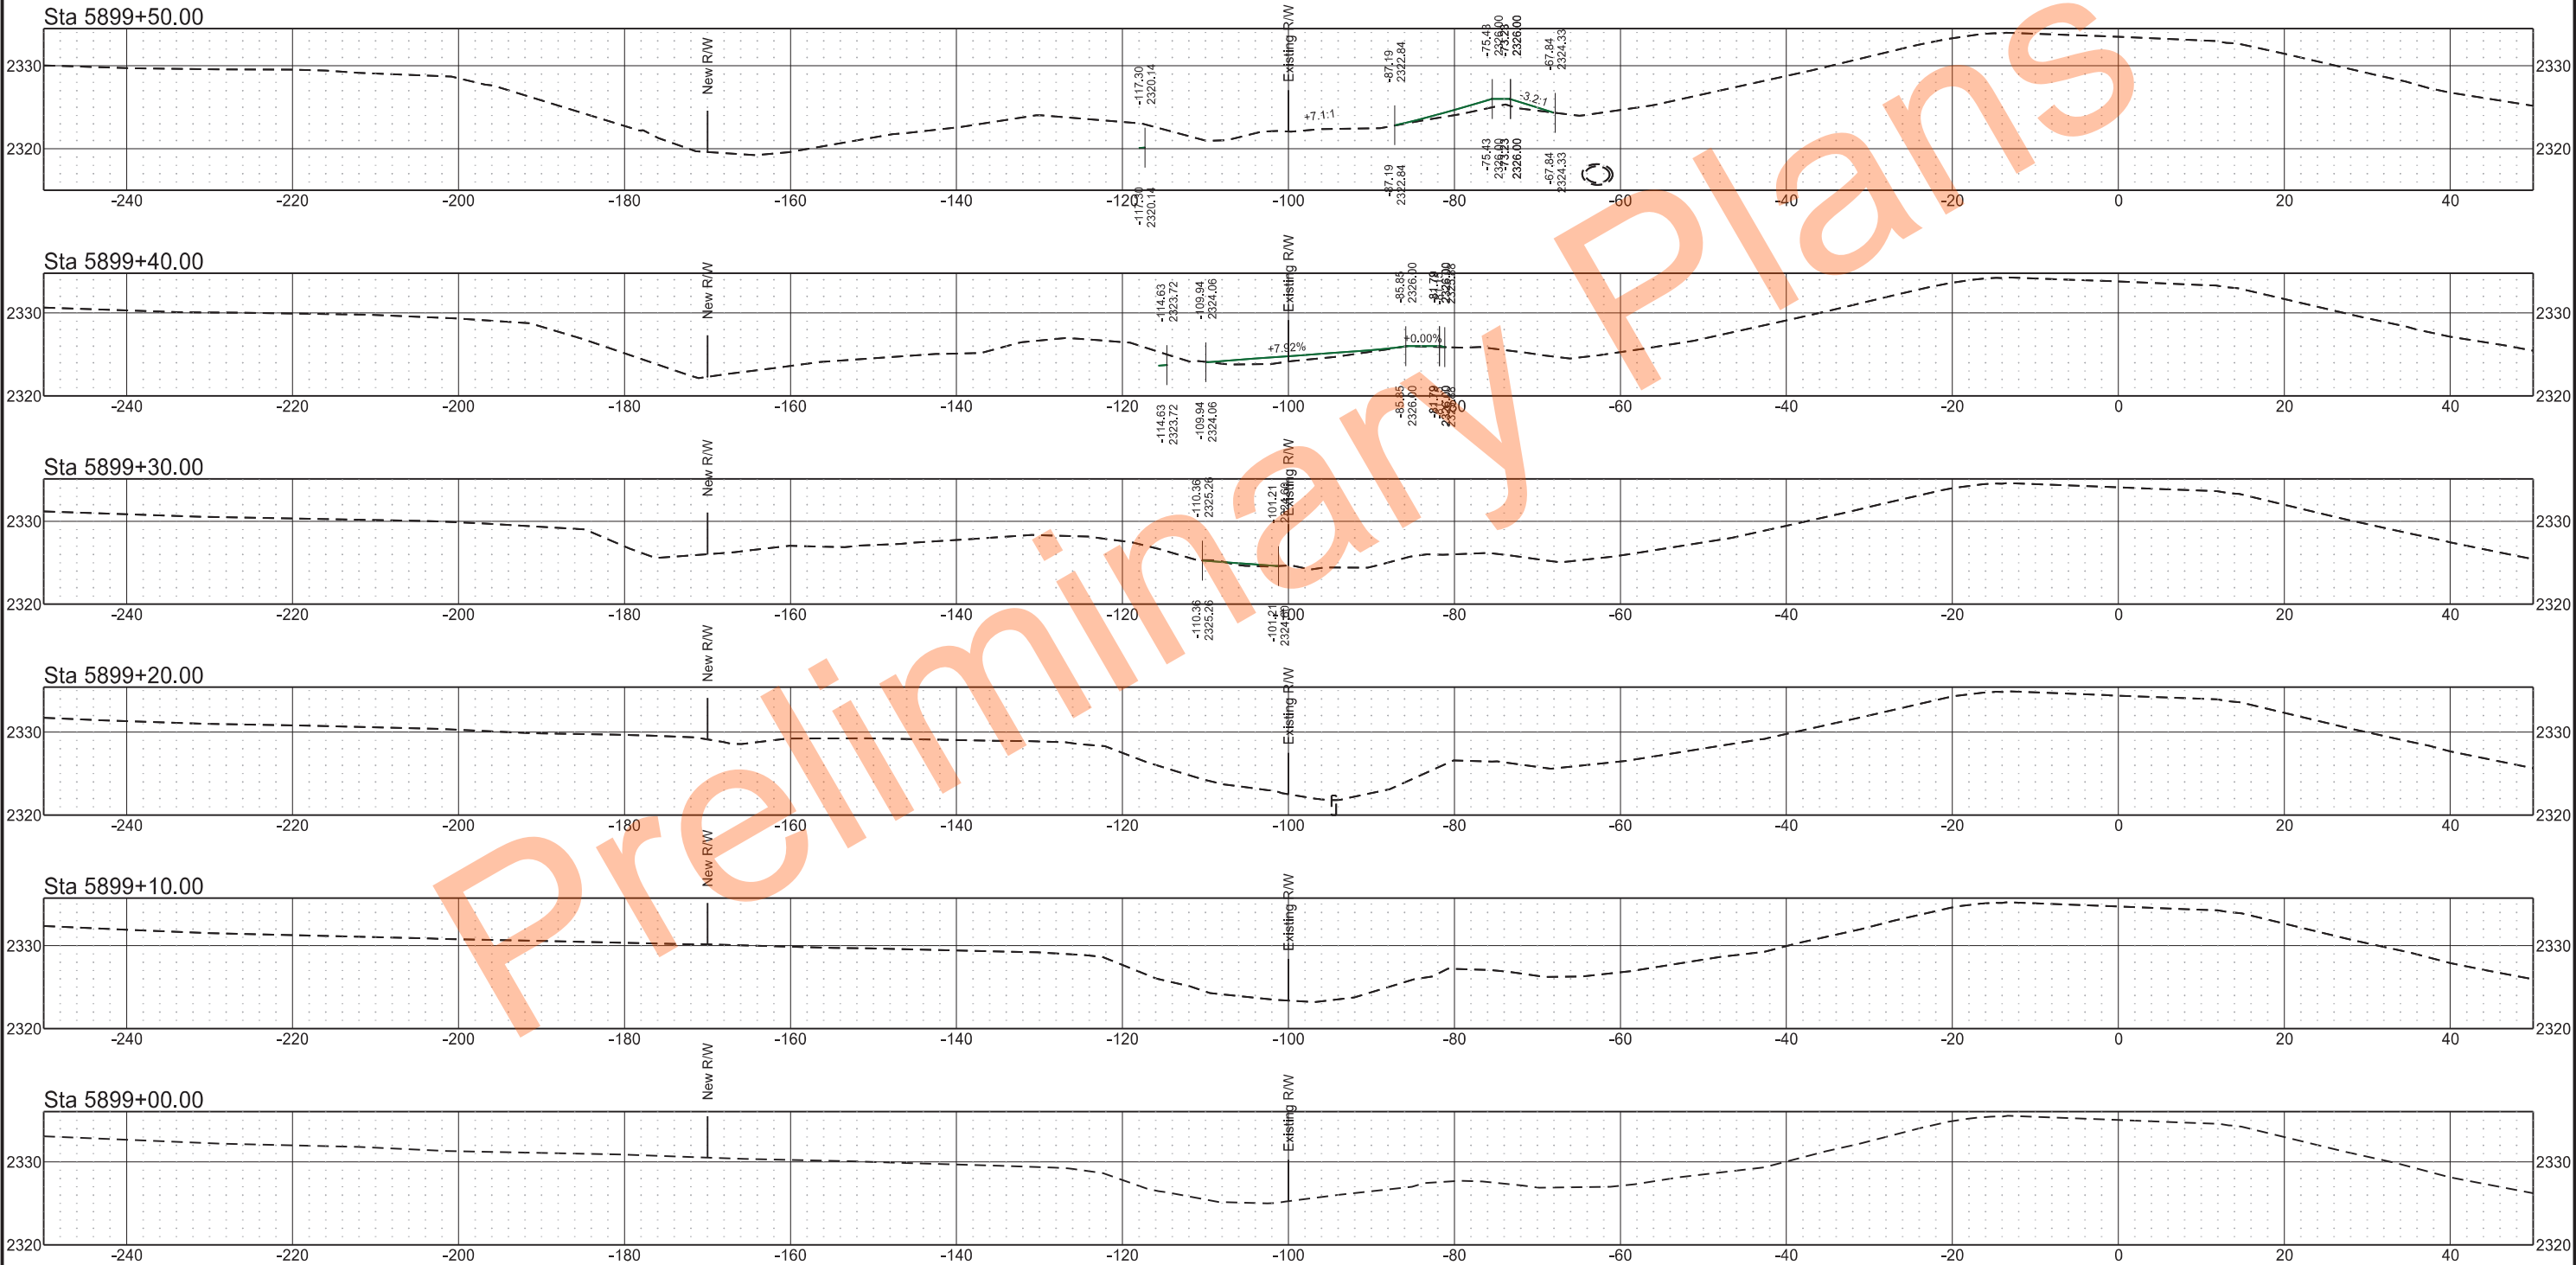


	STATE	PROJECT NO.	SECTION NO.	SHEET NO.
	ND	SS-5-016(031)111	200	2

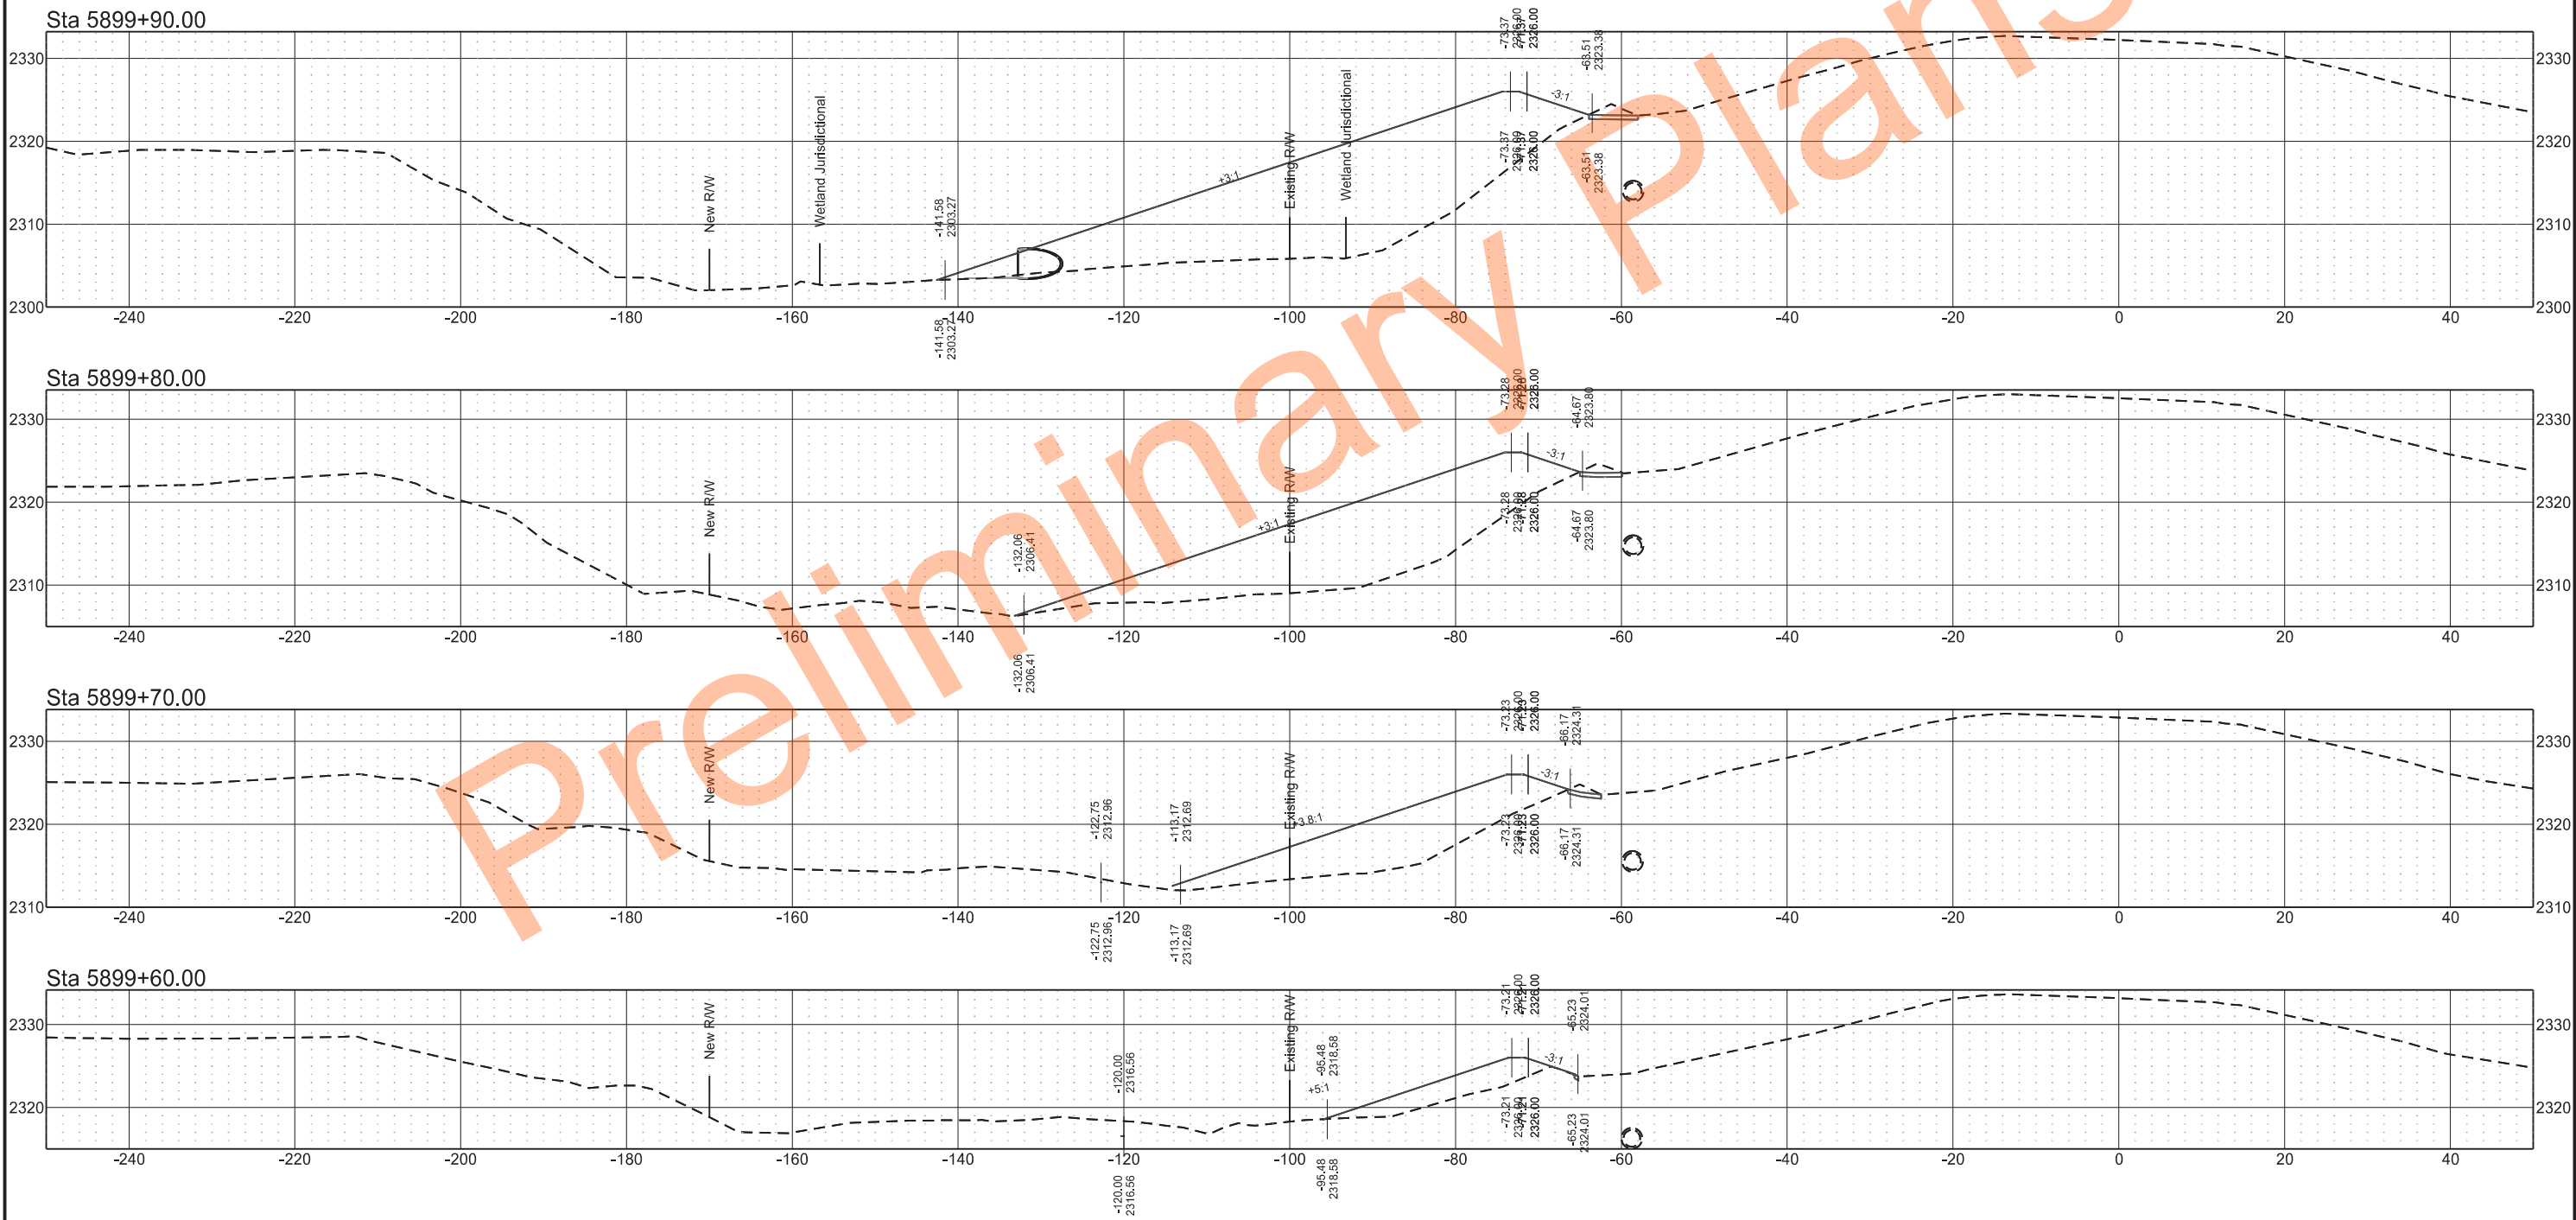

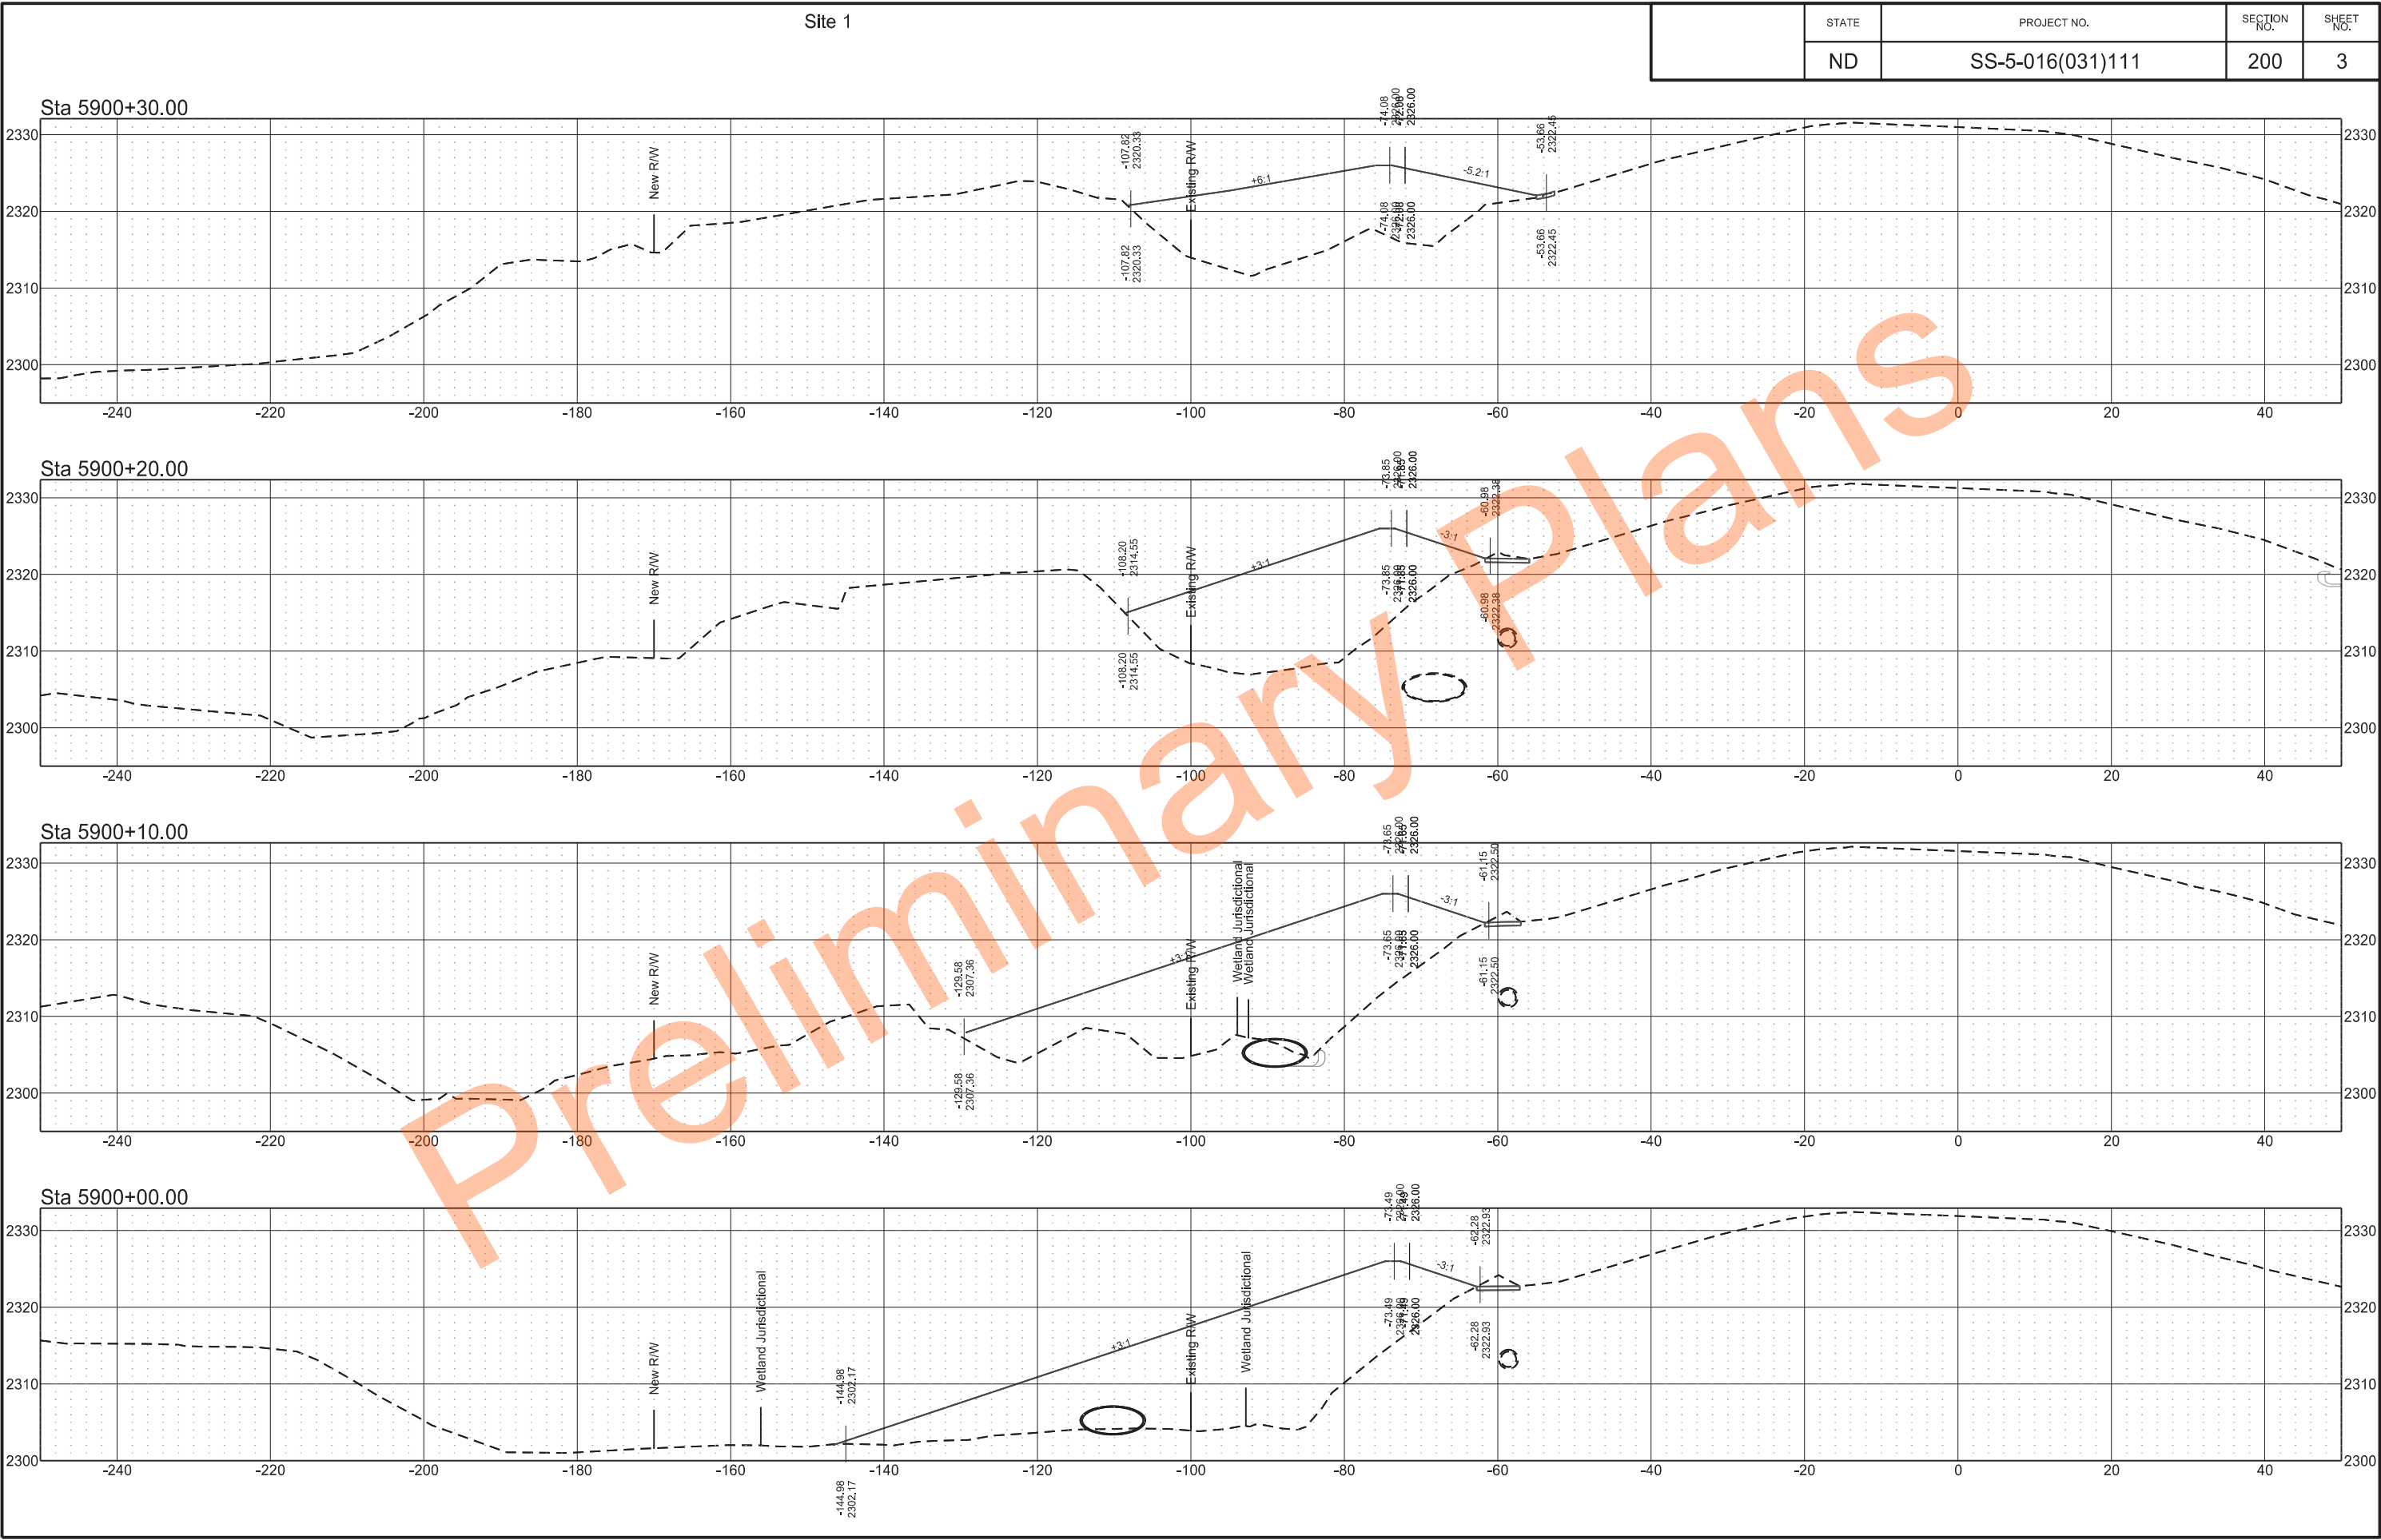

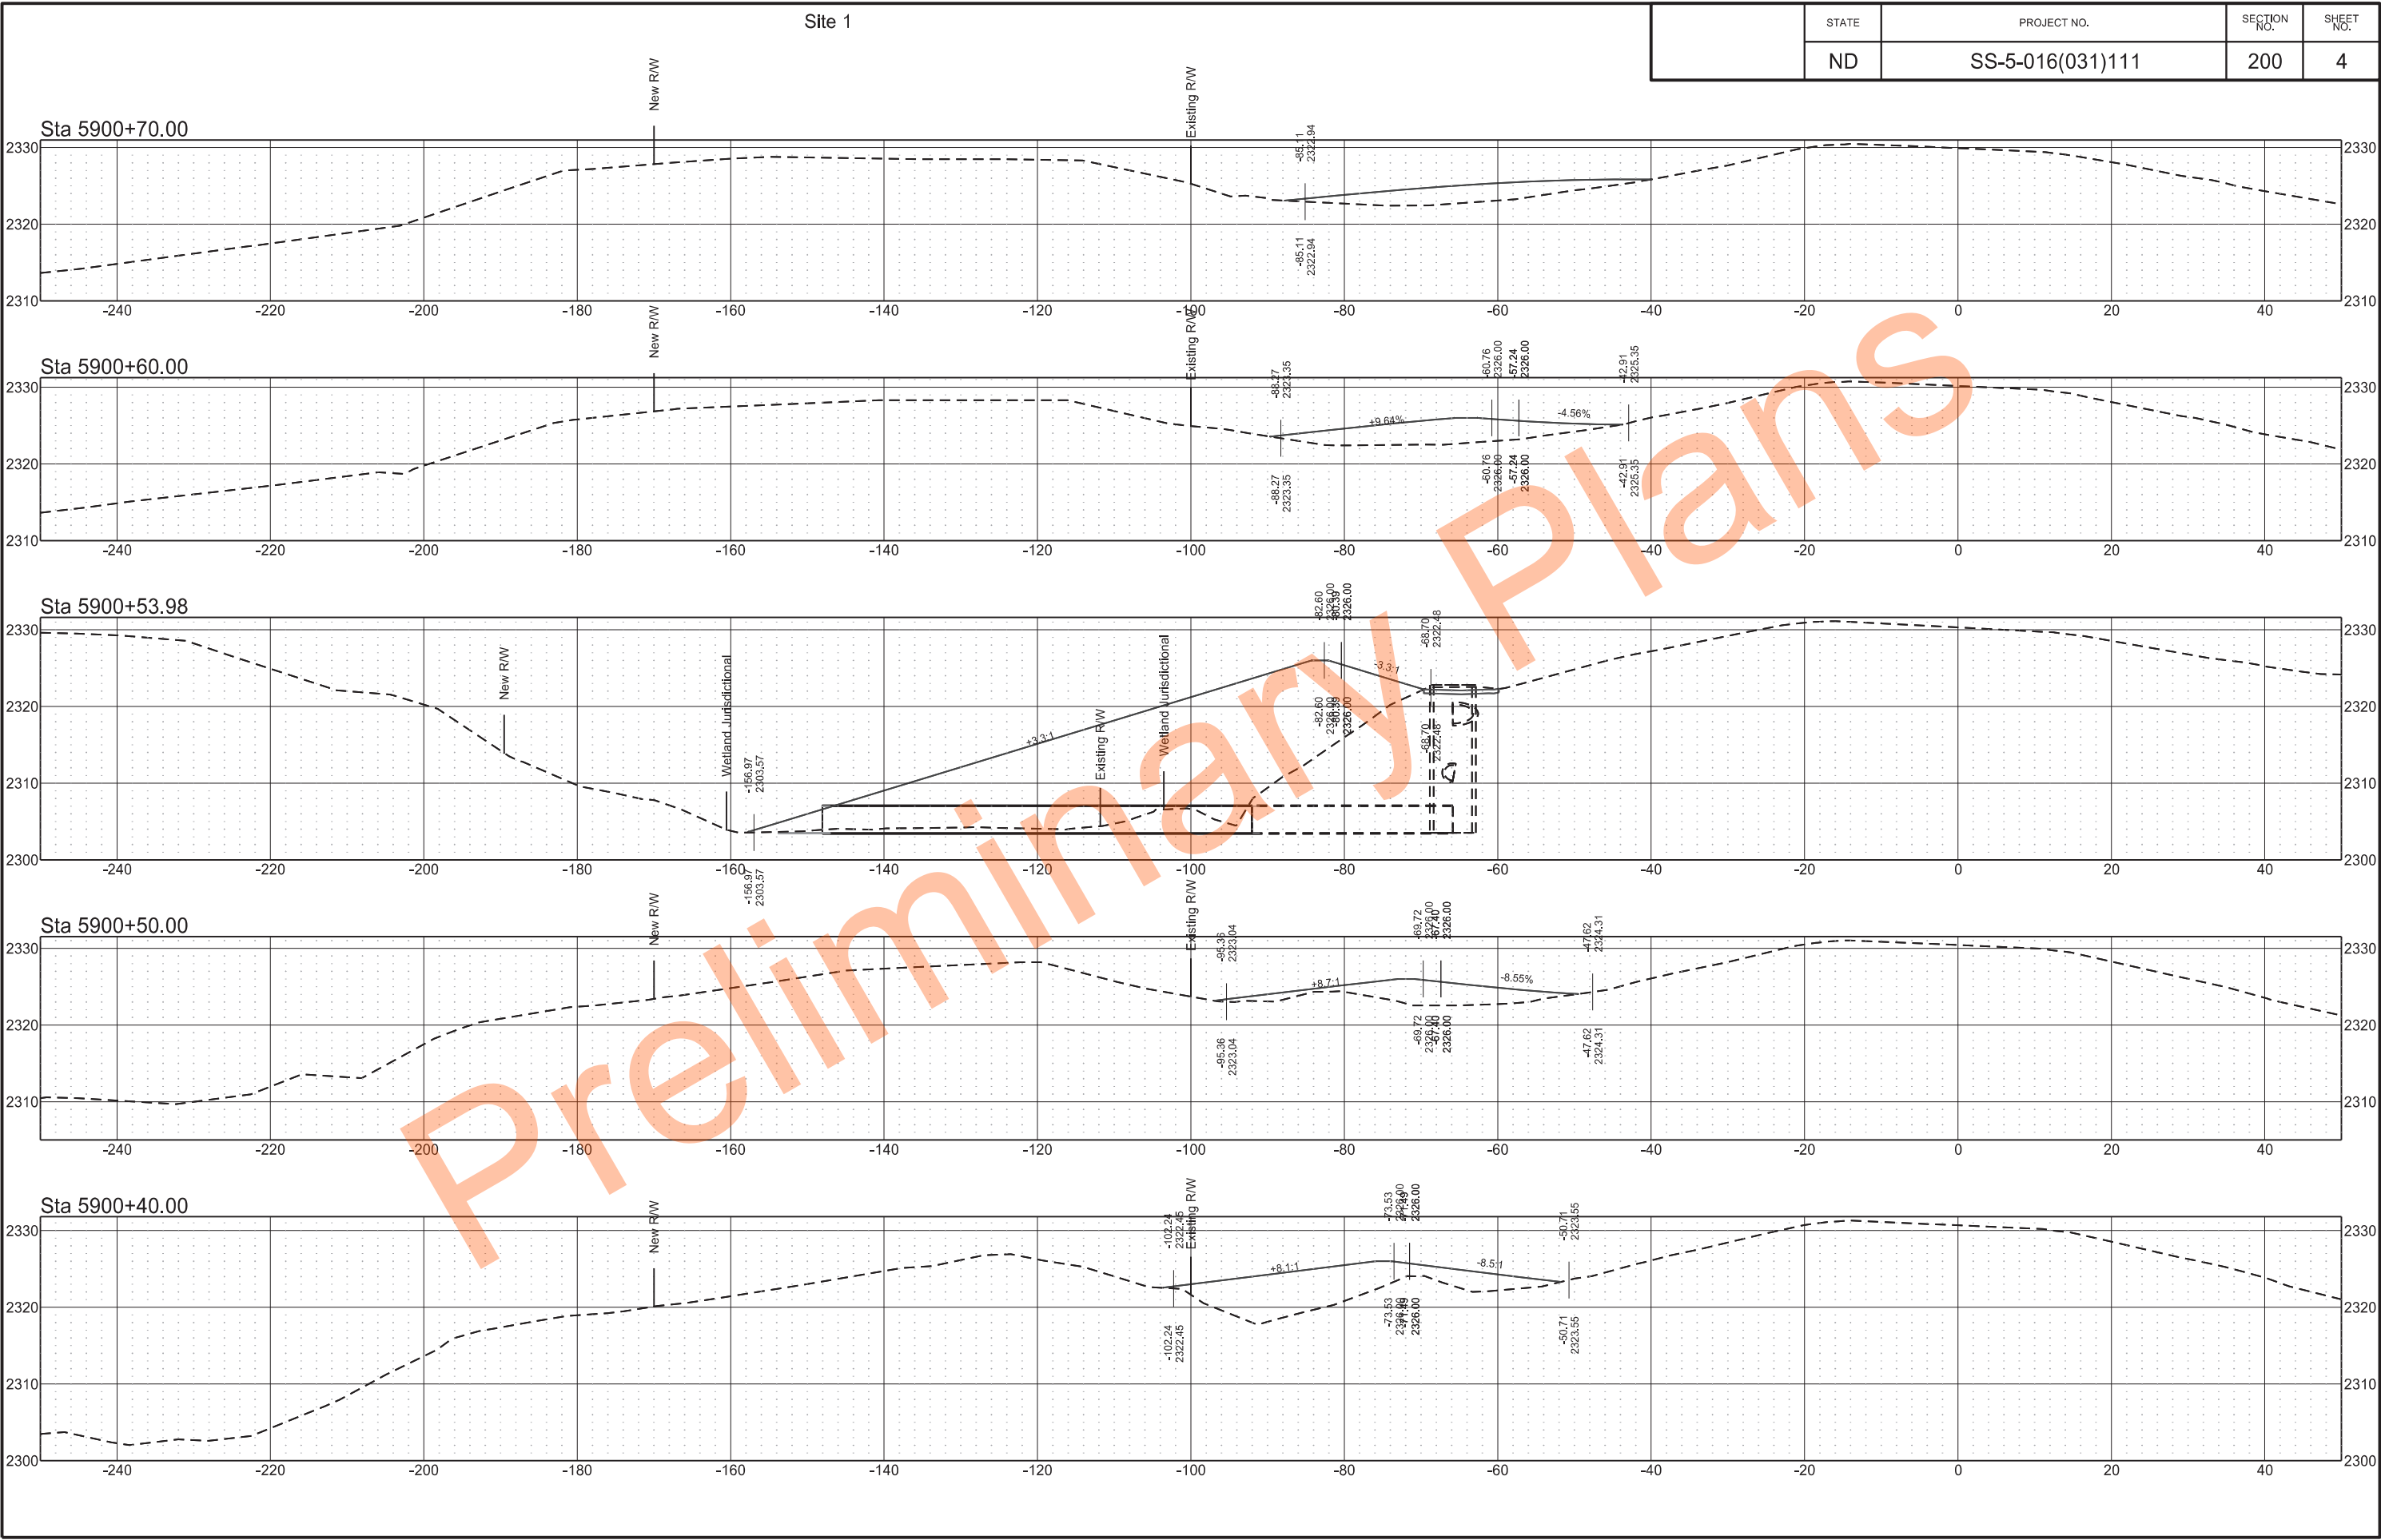


	STATE	PROJECT NO.	SECTION NO.	SHEET NO.
	ND	SS-5-016(031)111	200	5

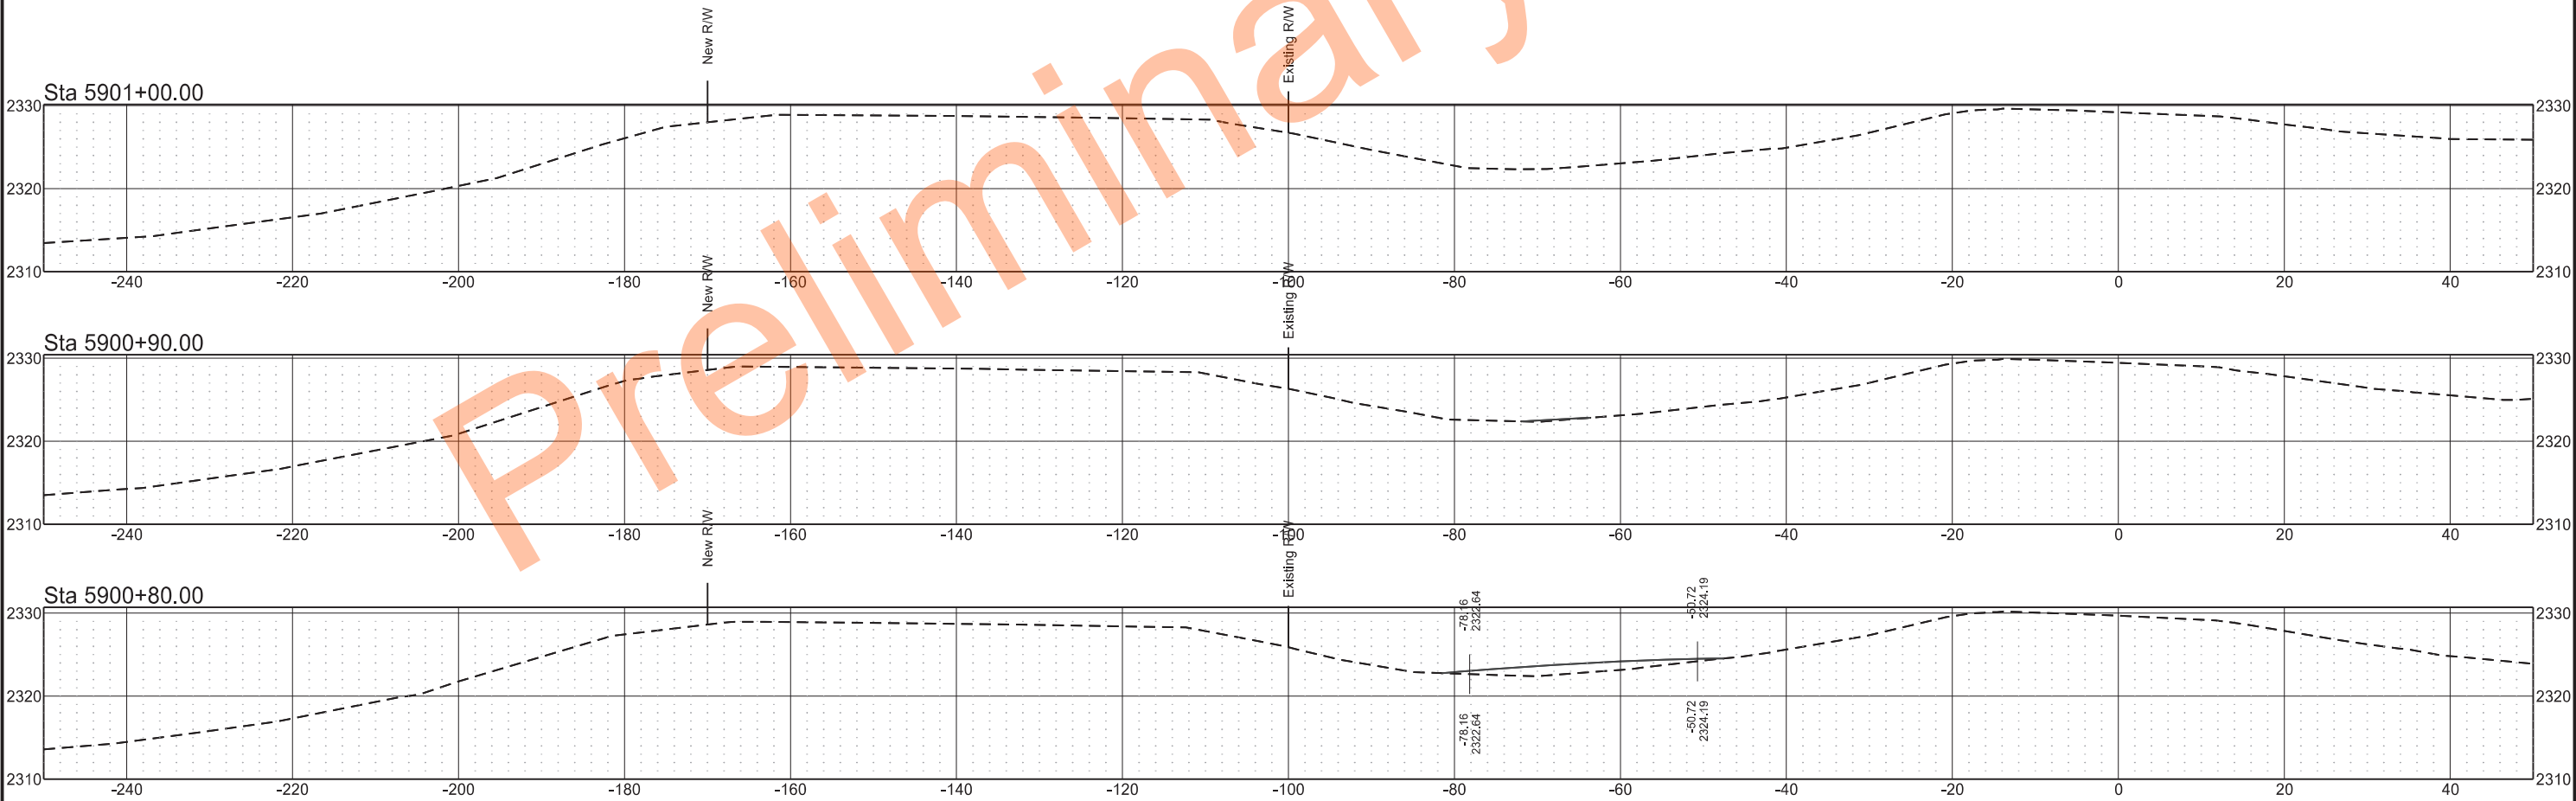


	STATE	PROJECT NO.	SECTION NO.	SHEET NO.
	ND	SS-5-016(031)111	200	6


Sta 5905+04.21

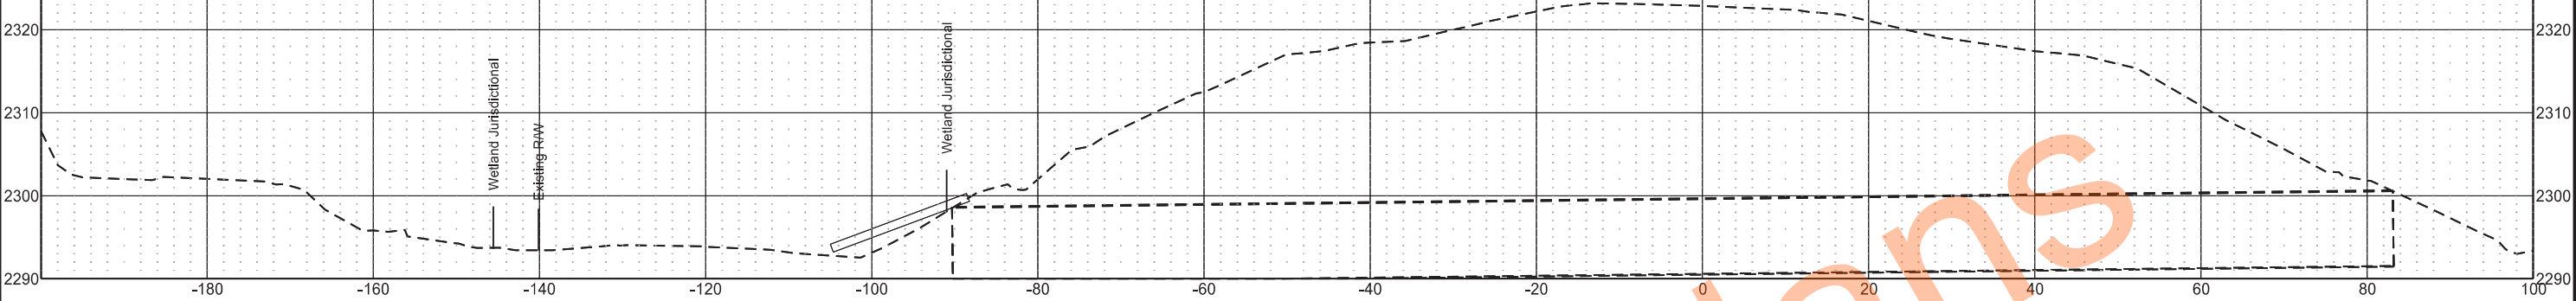


Sta 5904+90.00

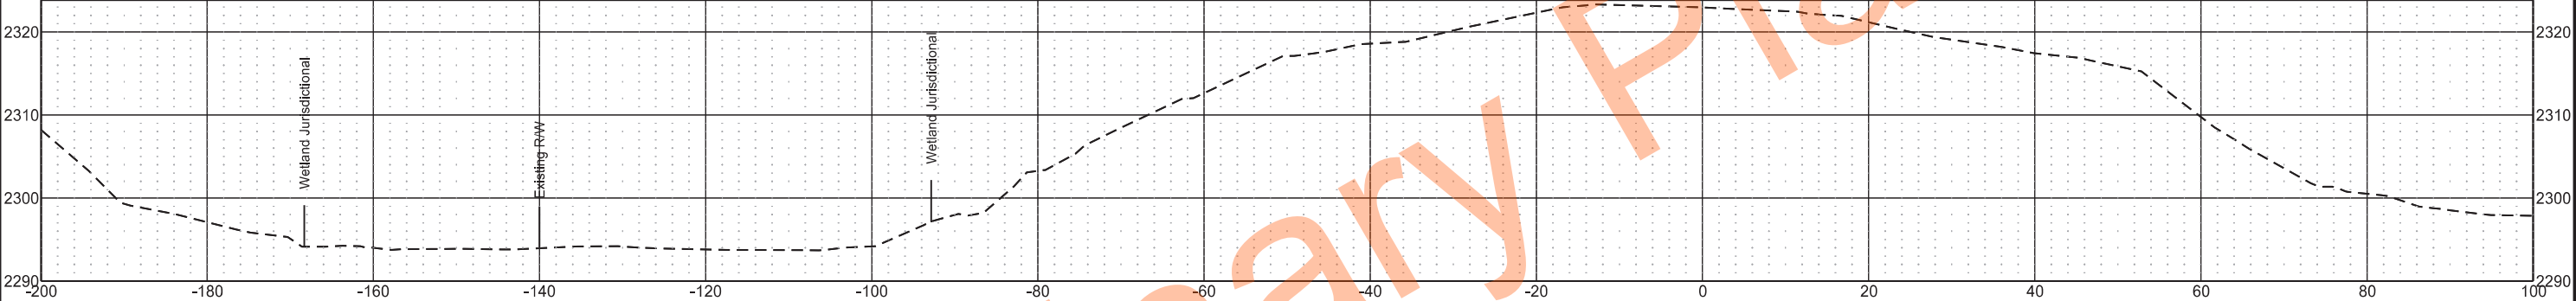


Sta 5904+70.00

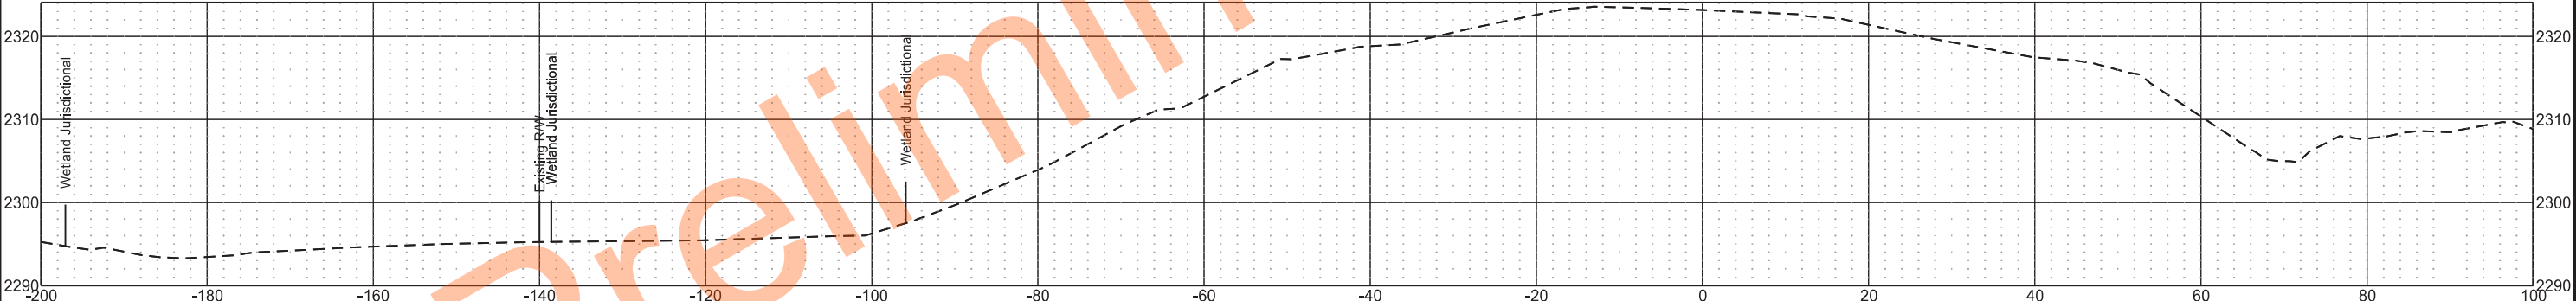



Sta 5904+50.00

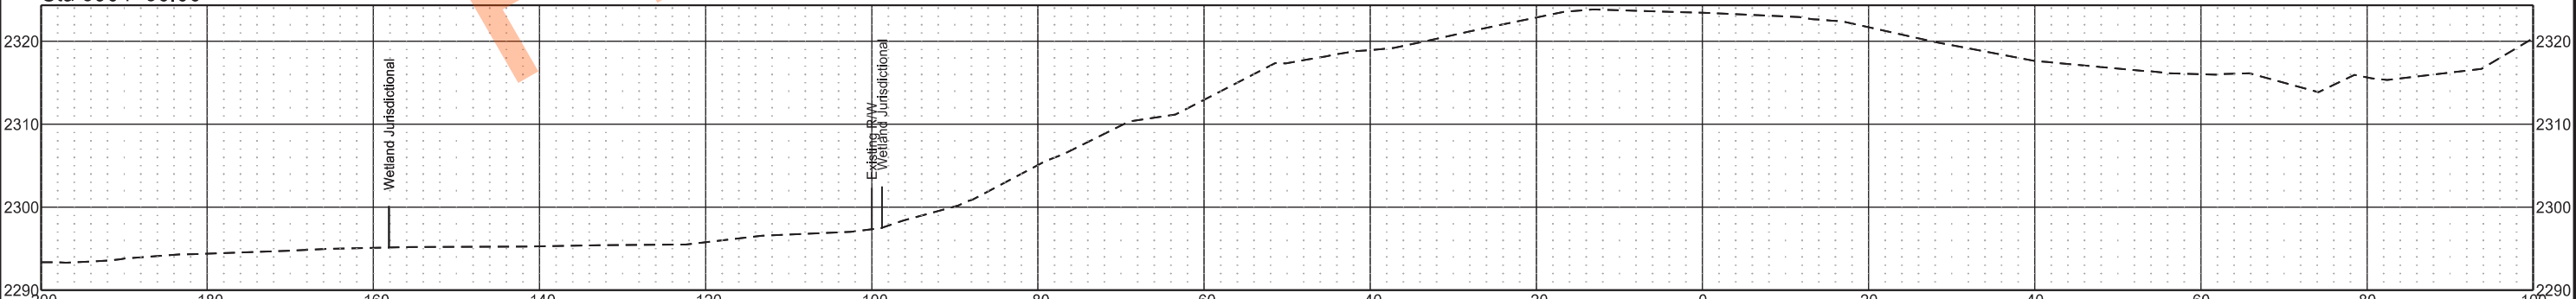


	STATE	PROJECT NO.	SECTION NO.	SHEET NO.
	ND	SS-5-016(031)111	200	7

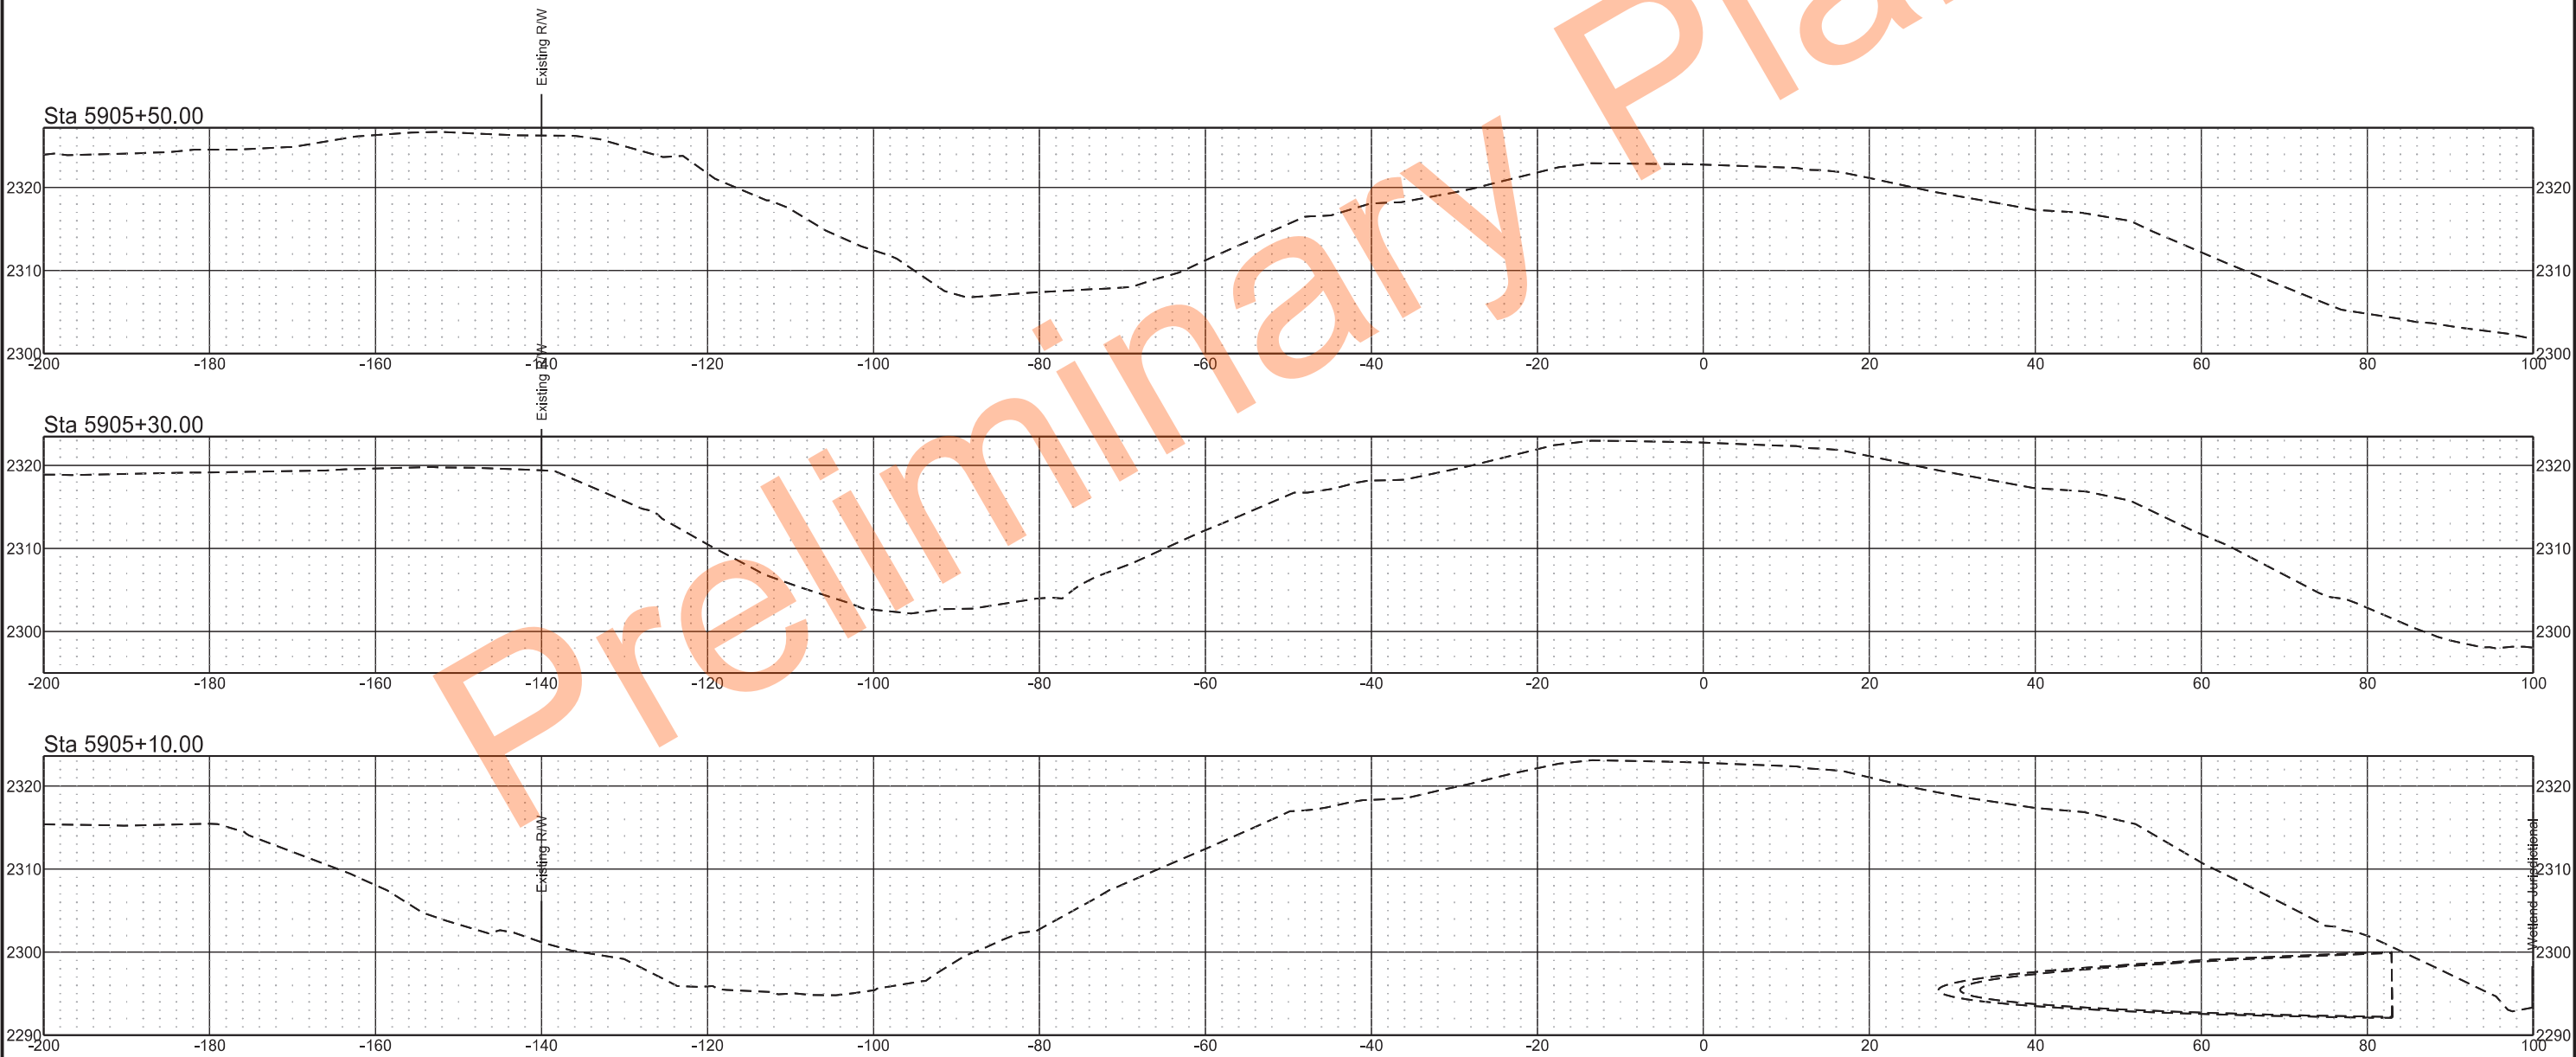

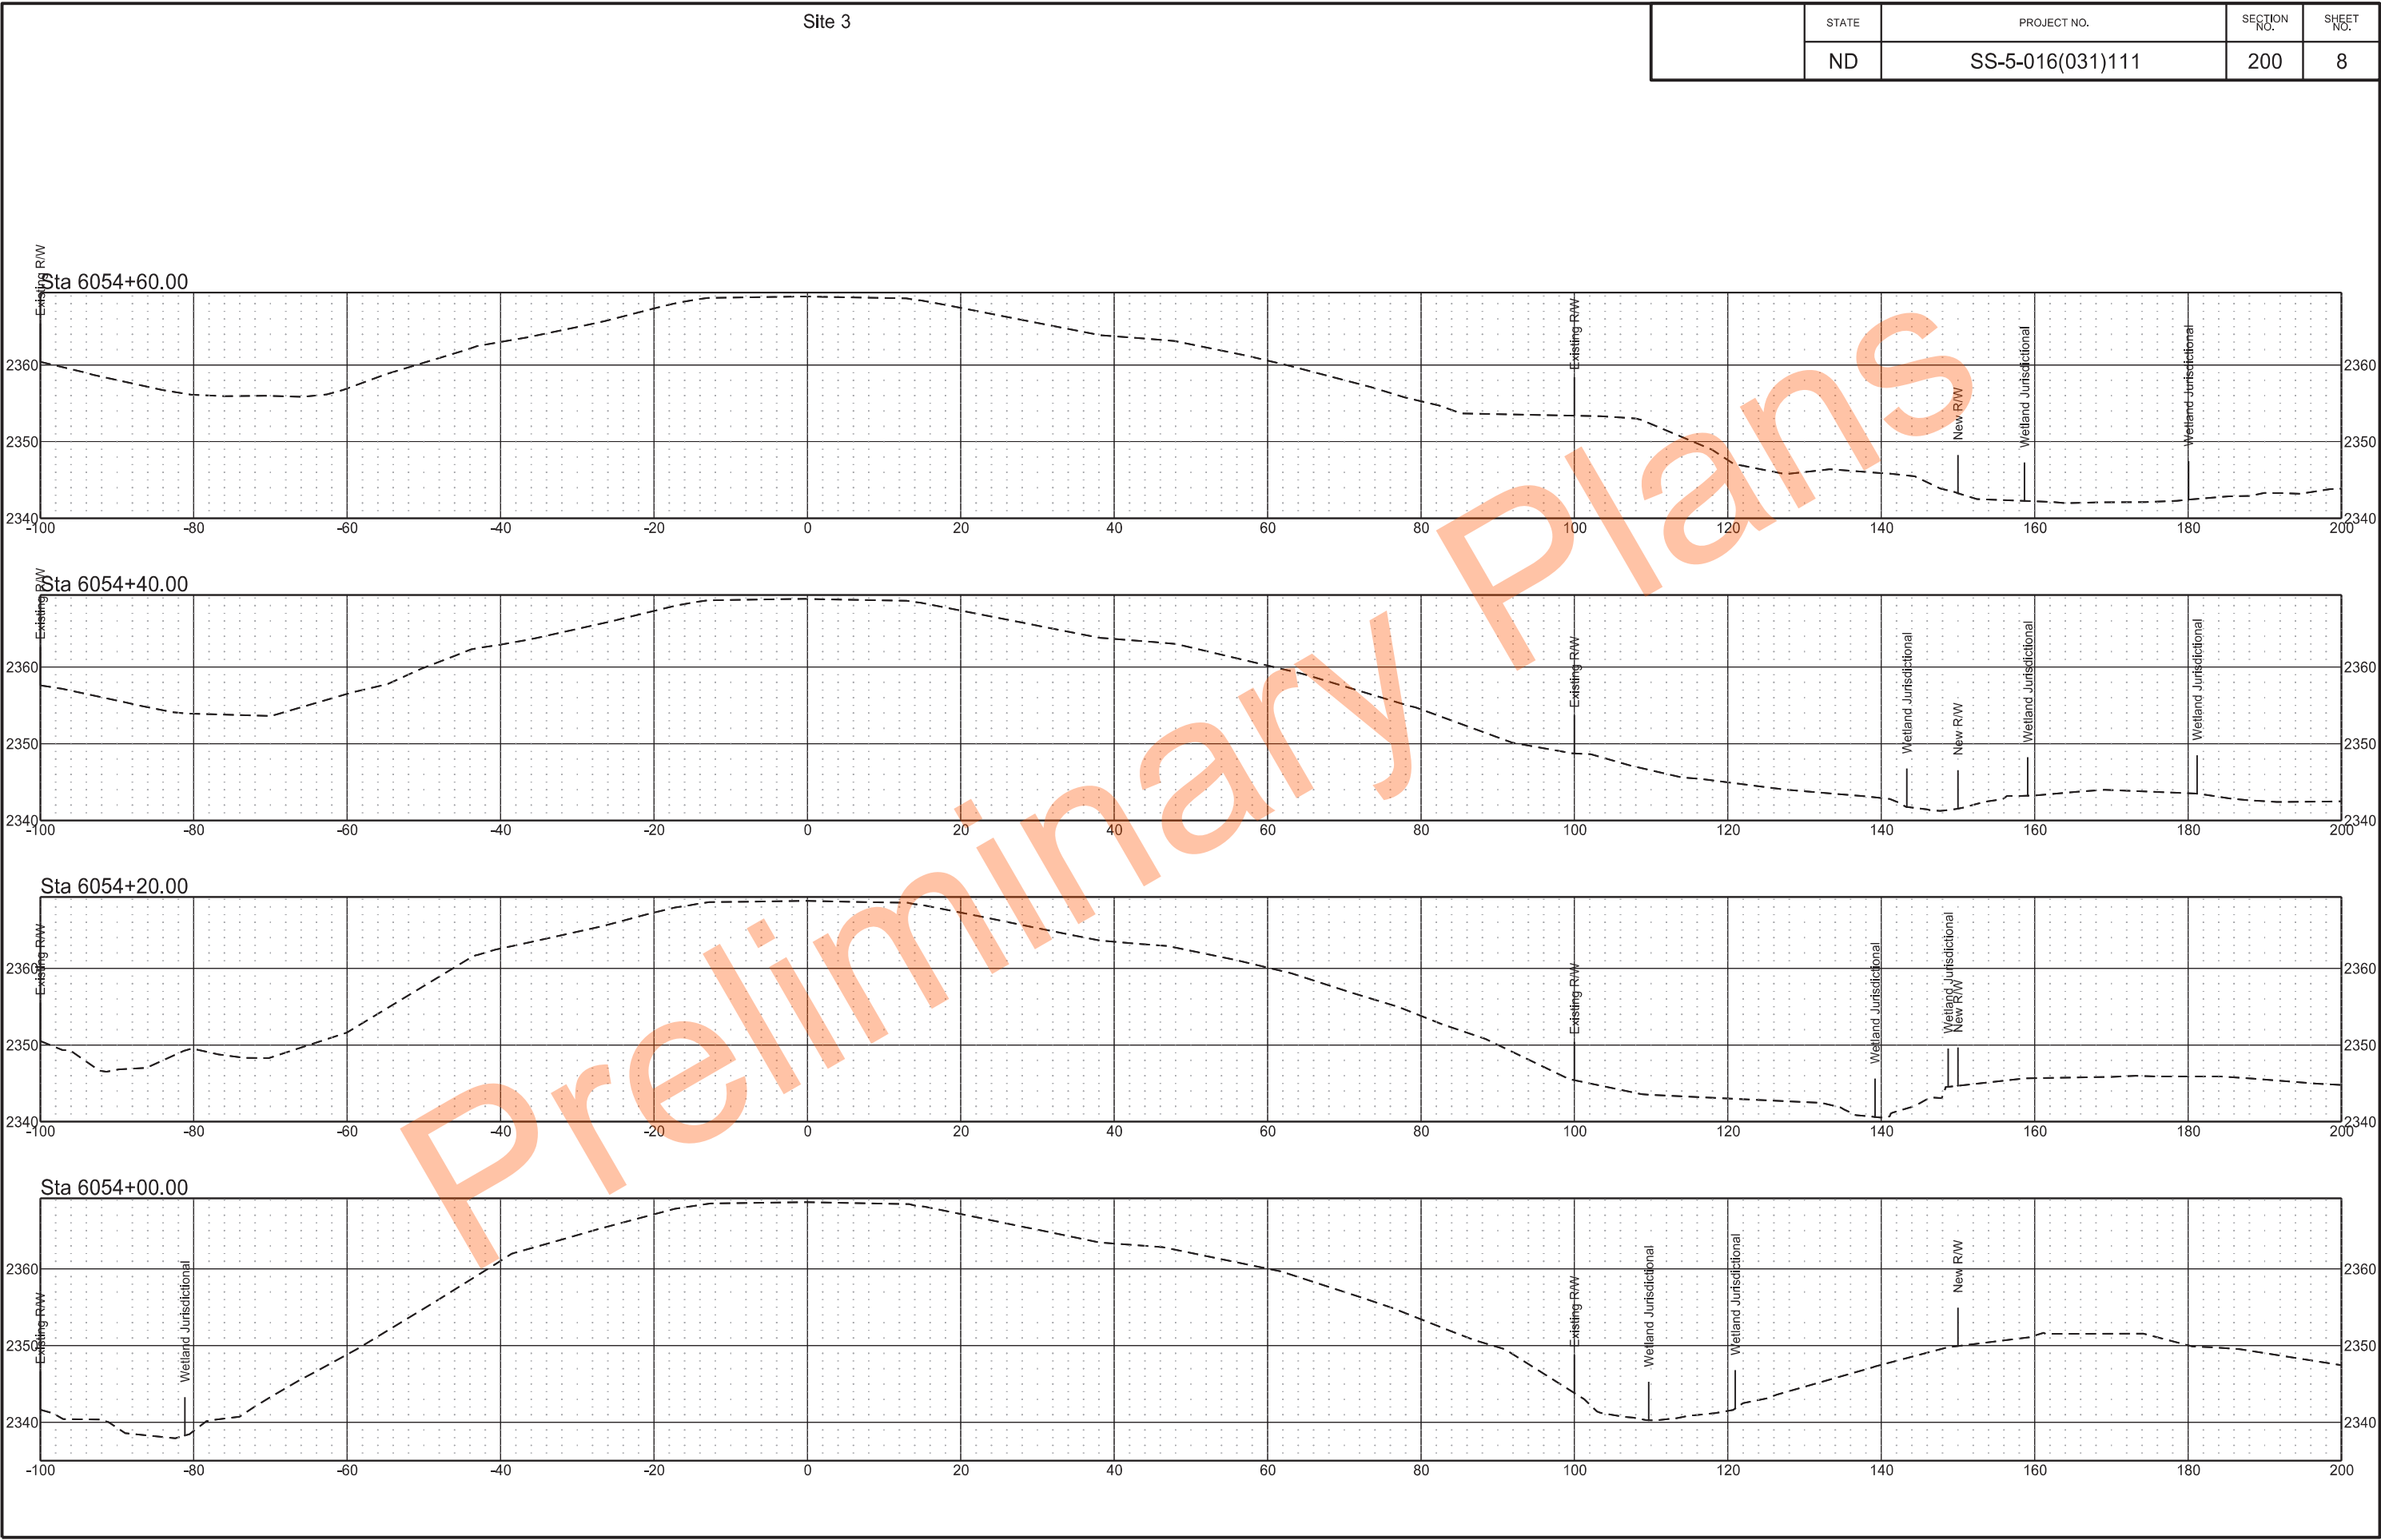

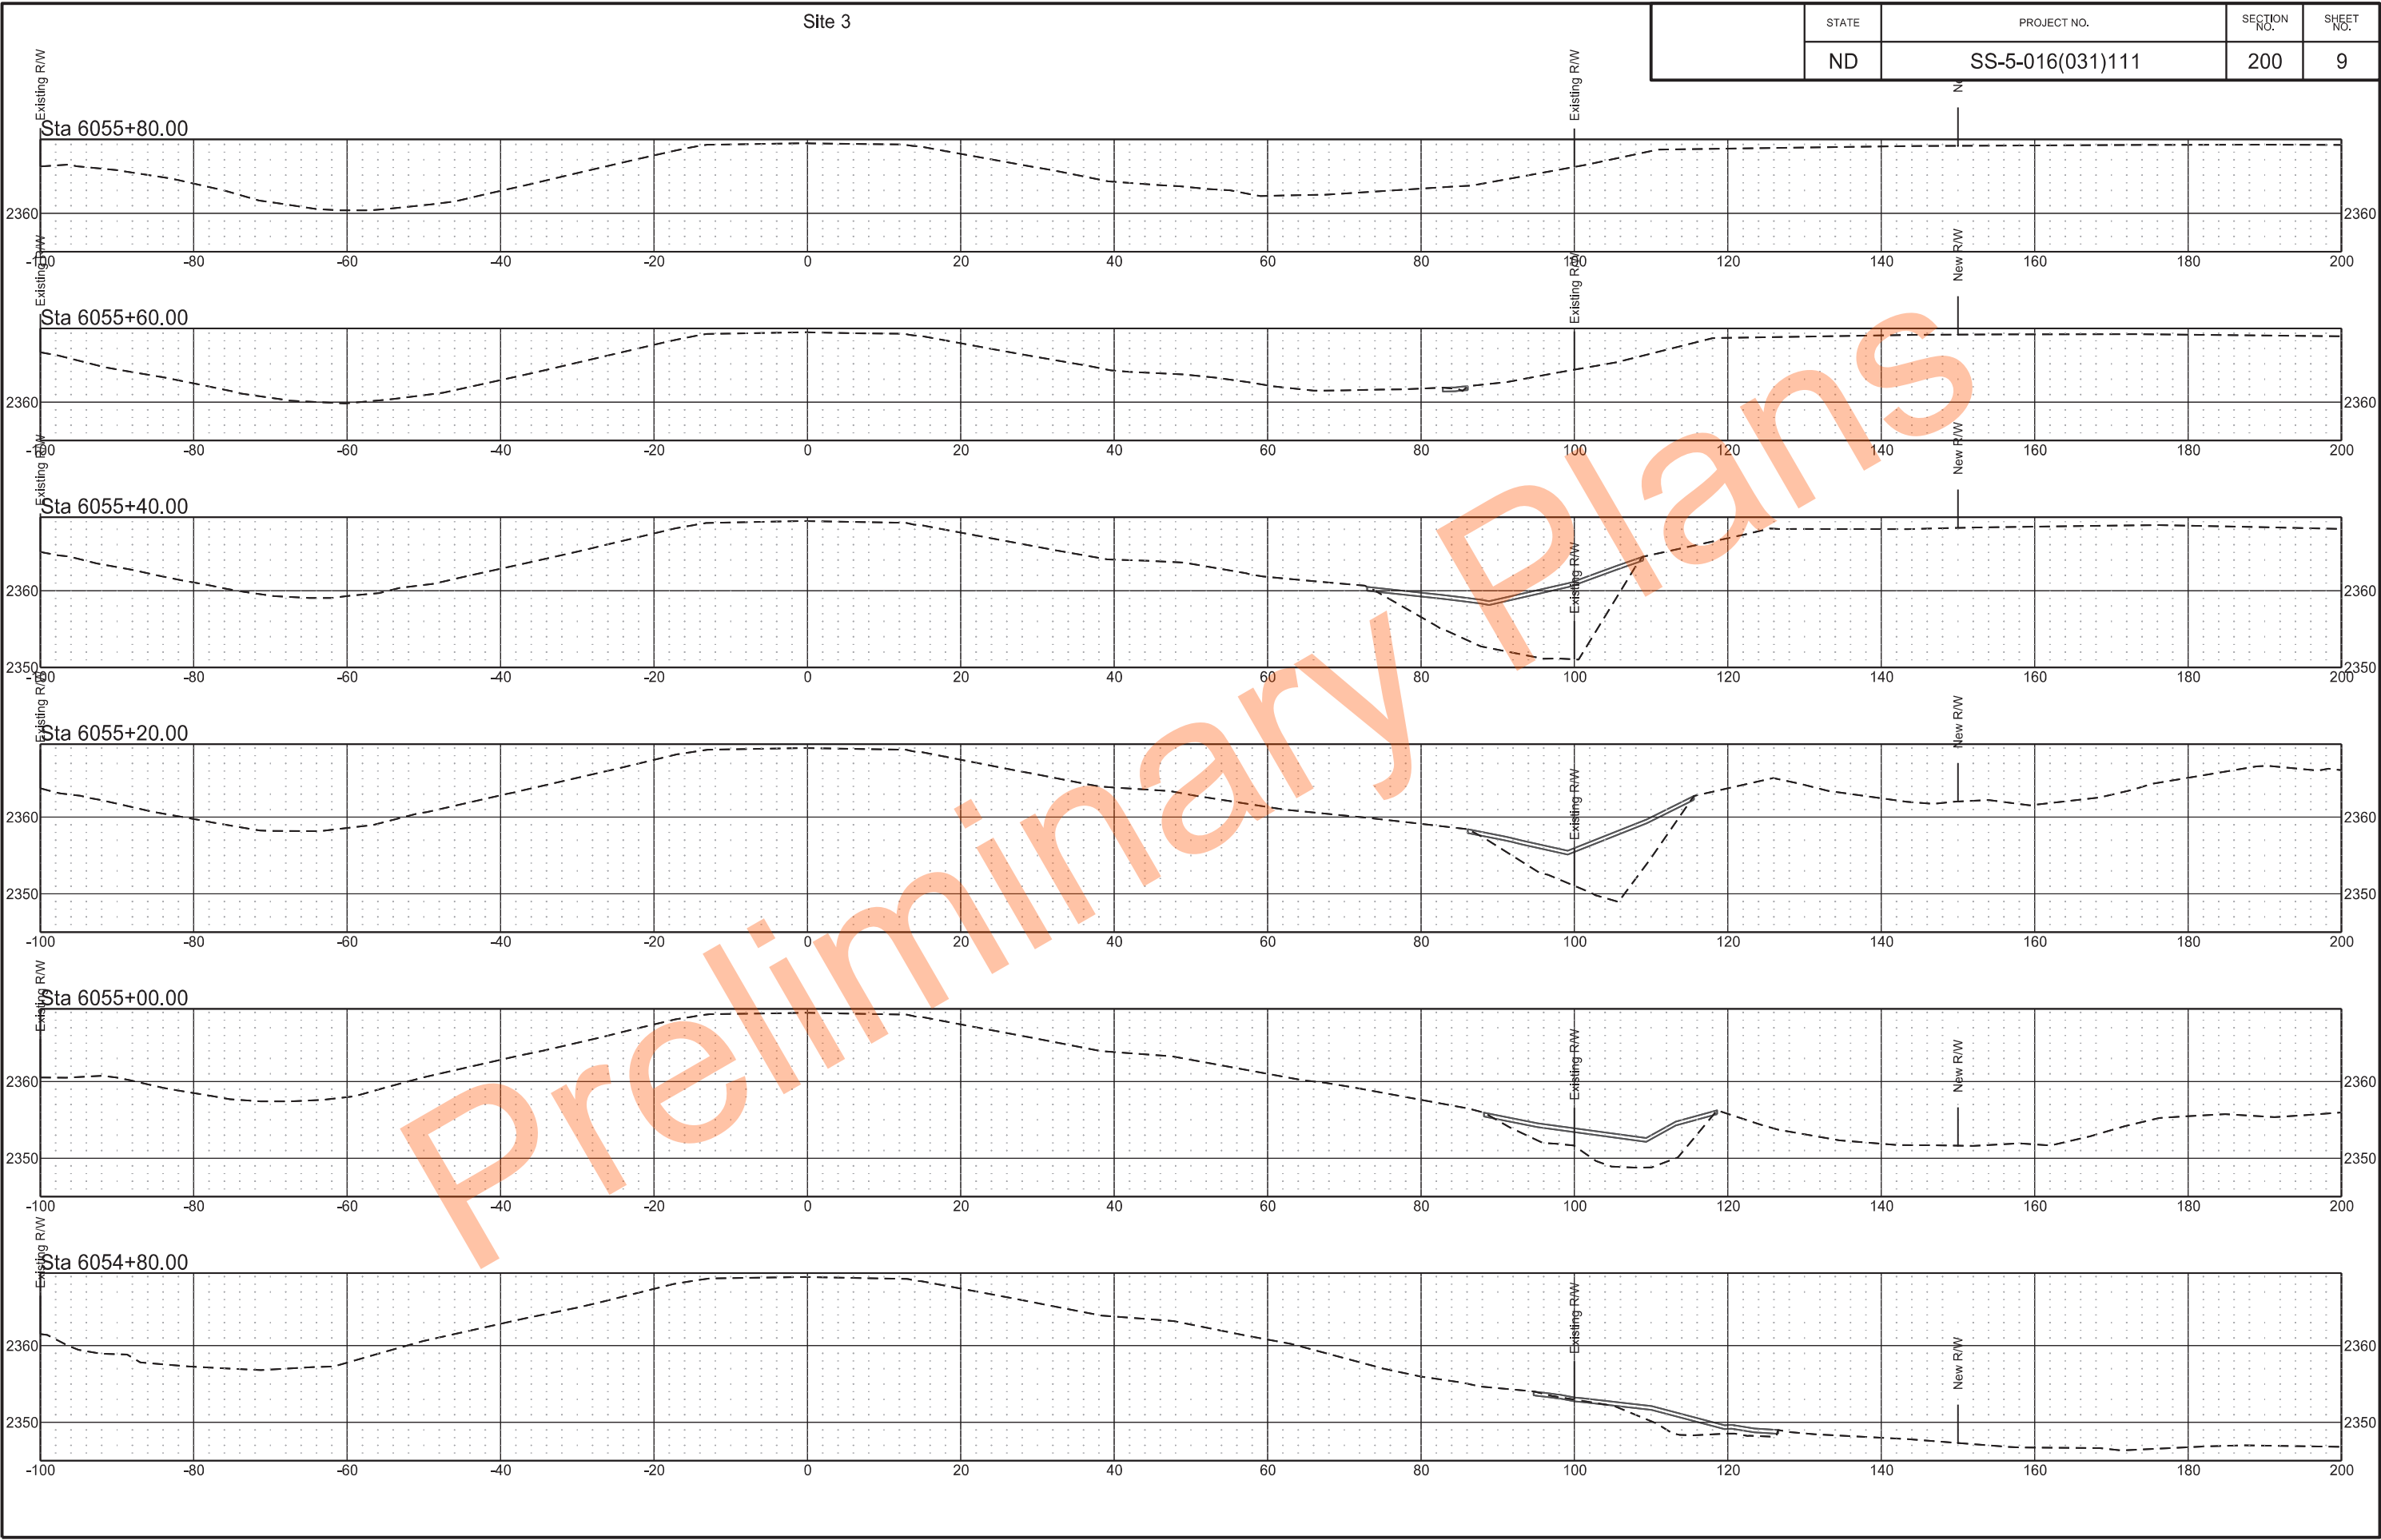


	STATE	PROJECT NO.	SECTION NO.	SHEET NO.
	ND	SS-5-016(031)111	200	10

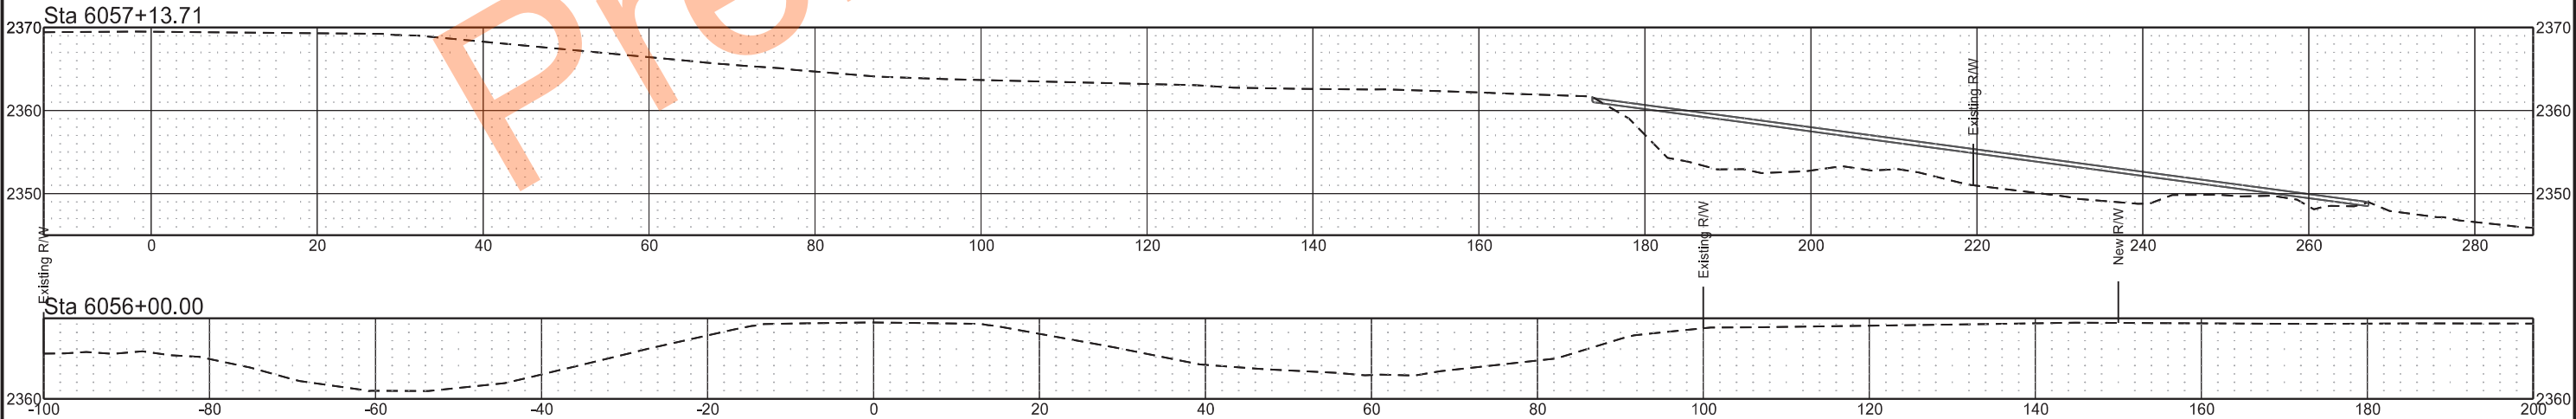


	STATE	PROJECT NO.	SECTION NO.	SHEET NO.
	ND	SS-5-016(031)111	200	11


Sta 6129+96.69

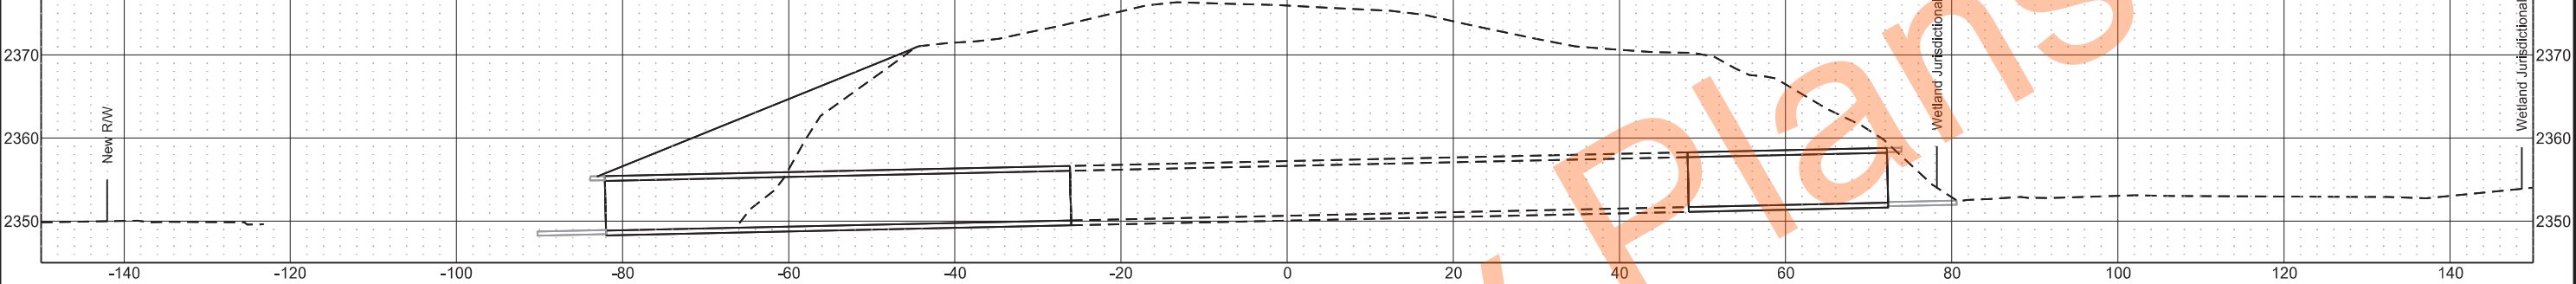


Sta 6129+80.00

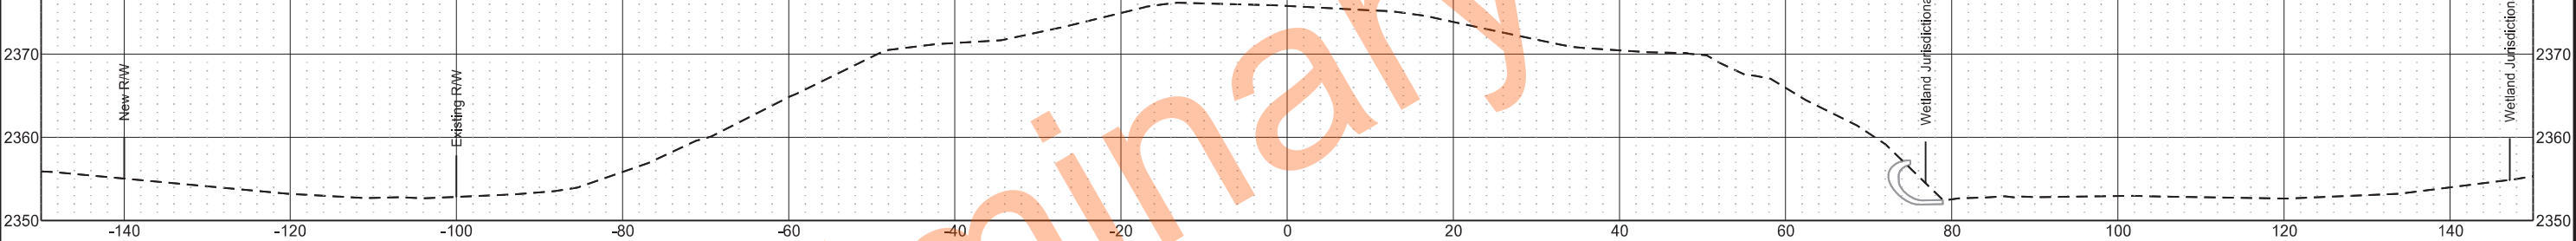

Sta 6129+60.00

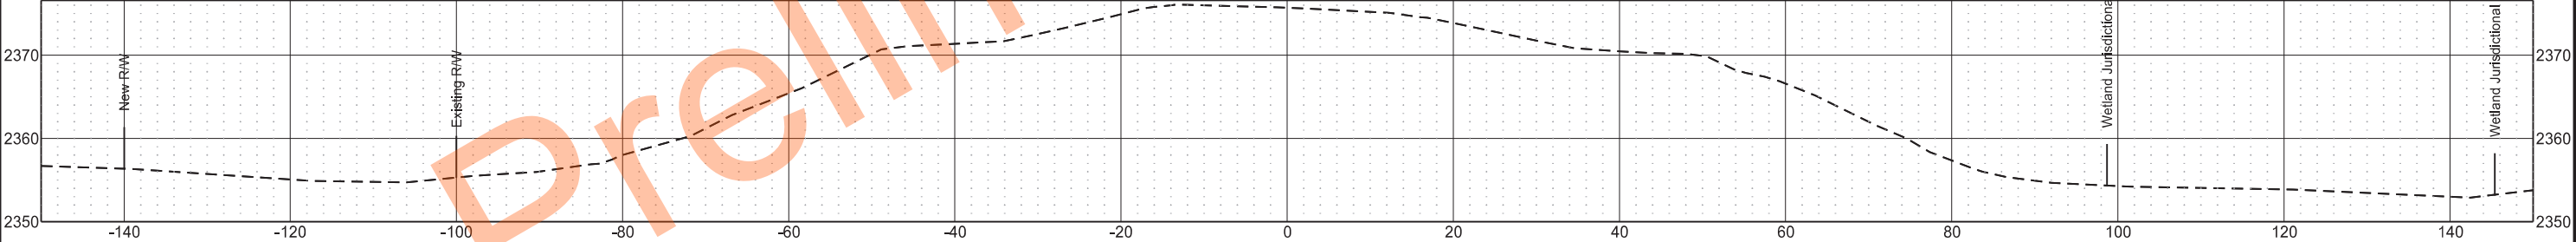


Sta 6129+40.00

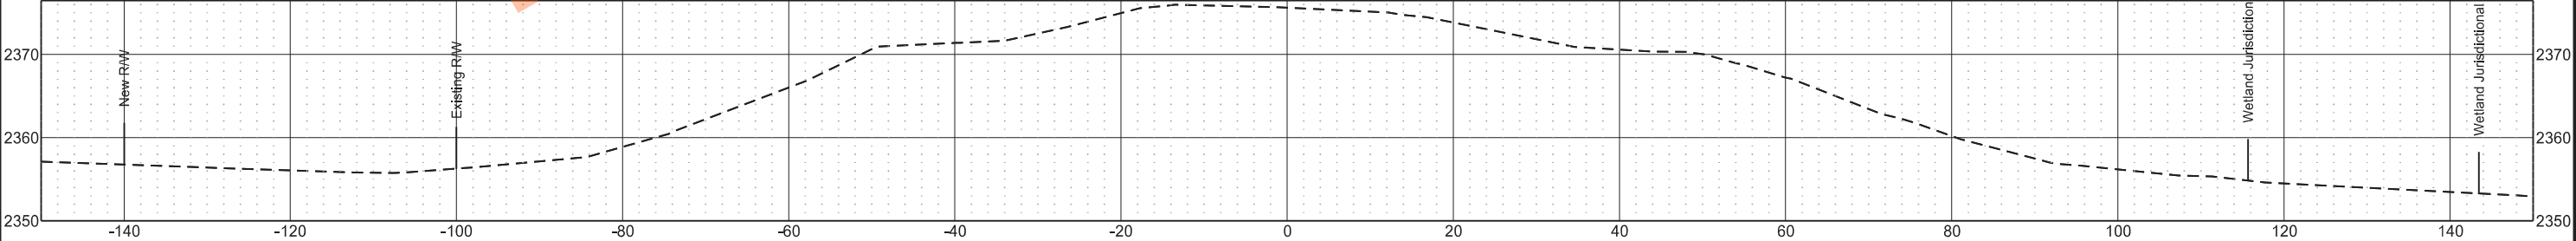


	STATE	PROJECT NO.	SECTION NO.	SHEET NO.
	ND	SS-5-016(031)111	200	12


Sta 6130+60.00

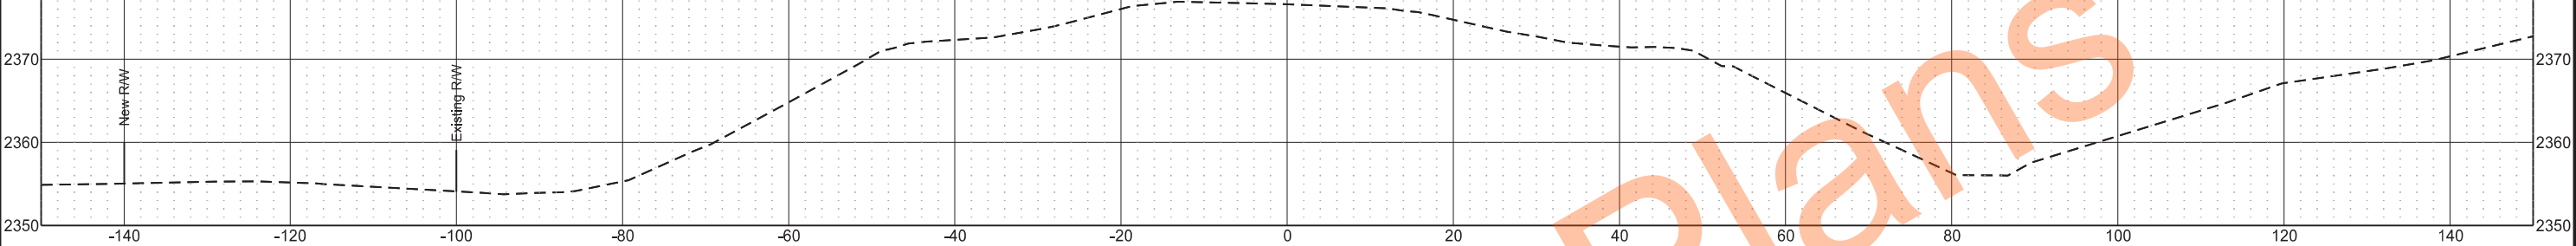

Sta 6130+40.00

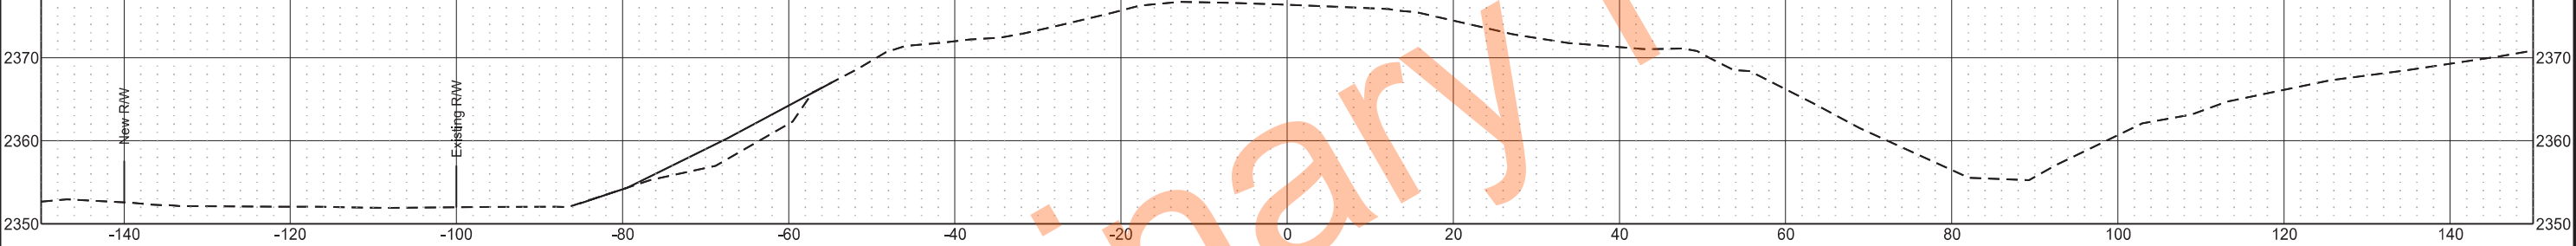

Sta 6130+20.00

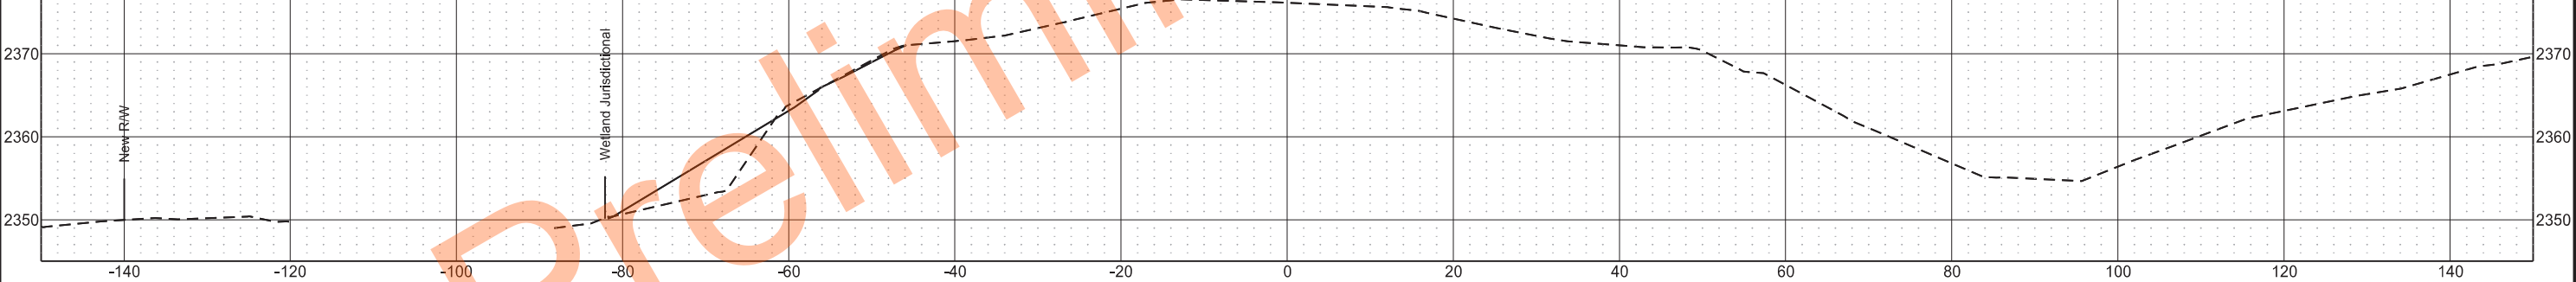

Sta 6130+00.00

