Docusign Envelope ID: A3006C8C-3C51-85E8-82C5-8FA5482B6A98

	STATE	PROJECT NO.	PCN	SECTION NO.	SHEET NO.
	ND	SS-ARP-3-999(054)	23492	1	1

NORTH DAKOTA
DEPARTMENT OF TRANSPORTATION


SS-ARP-3-999(054)


Ramsey County, North Dakota
1.5 Miles East of Edmore, ND

Sec 20, T-157-N, R-60-W
Grading, Wetland Mitigation, & Incidentals

GOVERNING SPECIFICATIONS	Date Published and Adopted by the North Dakota Department of Transportation
Standard Specifications	7/1/2025
Supplemental Specifications	NONE

PROJECT NUMBER \ DESCRIPTION	NET MILES	GROSS MILES
SS-ARP-3-999(054)	N/A	N/A

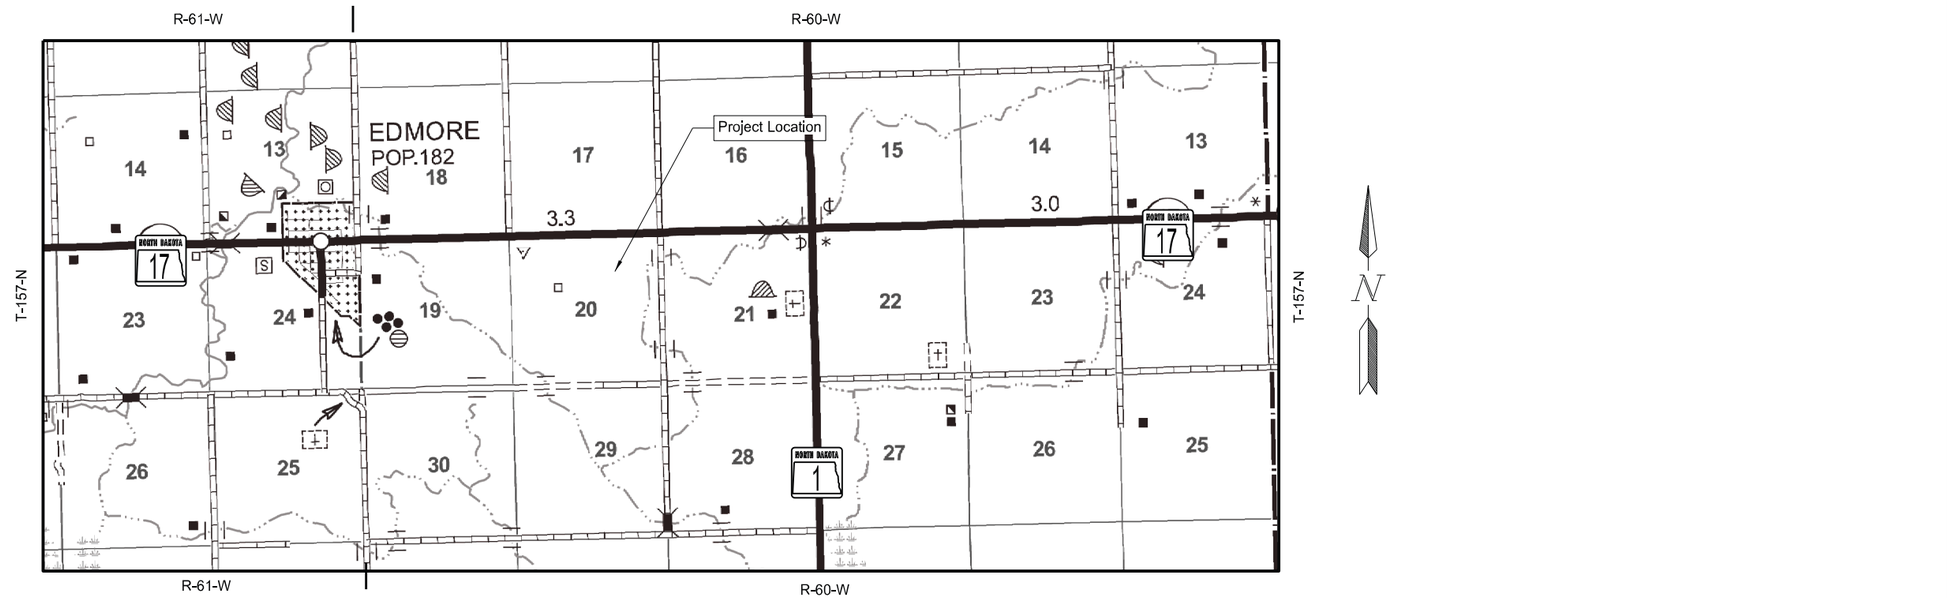

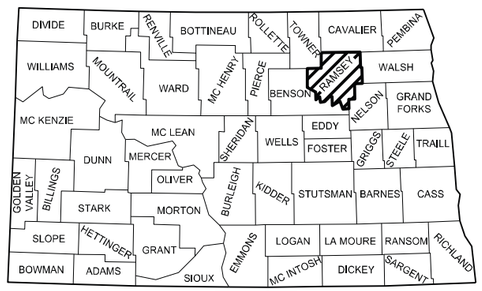

STATE COUNTY MAP

DESIGNER	Todd Hummel, PE
DESIGNER	Kyle Huffman, PE
DESIGNER	Sidney Mann, EIT
DESIGNER	Isaac Berg, EIT

ND DEPARTMENT OF TRANSPORTATION
OFFICE OF PROJECT DEVELOPMENT

Kirk Hoff
05/08/26

KLJ

REGISTERED PROFESSIONAL ENGINEER
TODD HUMMEL
PE-10606
DATE 05/08/26
NORTH DAKOTA

12/3/2025 2:21:56 PM ToddHummel K:\Projects\State\ND\DOT\2102-02060_Mitigation Banks\CAD\30999.054\Design\Plans\001\001TS.dgn

	STATE	PROJECT NO.	SECTION NO.	SHEET NO.
	ND	SS-ARP-3-999(054)	2	1

TABLE OF CONTENTS

PLAN SECTIONS

Section	Page(s)	Description
1	1	Title Sheet
2	1	Table of Contents
4	1	Scope of Work
6	1 - 2	Notes
8	1	Quantities
10	1	Basis of Estimate
20	1 - 2	General Details
30	1 - 2	Typical Sections
60	1 - 14	Plan & Profile
70	1	Contours
76	1	Temporary Erosion Control
77	1	Permanent Erosion Control
80	1	Fencing Layouts
81	1	Survey Coordinate and Curve Data
110	1 - 3	Signing
200	1 - 133	Cross Sections

LIST OF STANDARD DRAWINGS

Number	Description
D-101-1, 2, 3	NDDOT Abbreviations
D-101-10	NDDOT Utility Company and Organization Abbreviations
D-101-20, 21	Line Styles
D-101-30, 31, 32, 33	Symbols
D-101-40	Cross Section Legend
D-255-2	Erosion And Siltation Control - Erosion Control Blanket Installation
D-260-1	Erosion And Siltation Controls - Silt Fence
D-261-1	Erosion Control - Fiber Roll Placement Details
D-752-1	Standard Barbed Wire Fence

SPECIAL PROVISIONS

Number	Description
PSP 79(25)	Permits and Environmental Considerations
SP 417(25)	Utility Coordination
SP 418(25)	Soil Stabilization
SP 419(25)	Turf Reinforcement Mat & Flexible Growth Medium
SSP 1	Temporary Erosion and Sediment Best Management Practices

STATE	PROJECT NO.	SECTION NO.	SHEET NO.
ND	SS-ARP-3-999(054)	4	1

Sec 17 T-157-N R-60-W

Sec 16 T-157-N R-60-W

Sec 20 T-157-N R-60-W

Sec 21 T-157-N R-60-W

104th Ave NE

Exst R/W

ND 17

Sec line

¼ Line

220' (Approx)

Minnkota Transmission Line Esmt

80'

Excavation Ditch E
Elev 1515.0

Stabilized Construction Access

OCL_EXCAVATIONSITE_1A

Regrade Existing Ditch SW
Elev 1516.0

OCL_DITCH_E

Excavation Site 1A
Ponding Elev 1515.1
9.319 Acres

Ditch Block W
Elev 1516.75

OCL_DITCH_SW

OCL_DITCH_W

Excavation Ditch E
Elev 1515.1

Regrade Existing Ditch S
Elev 1517.3

Regrade Existing Ditch E
Elev 1516.9

OCL_DITCH_S

OCL_DITCH_E_ALT

OCL_EXCAVATIONSITE_1B

Excavation Site 2A
Ponding Elev 1516.0
6.133 Acres

Ppsd Esmt

Regrade Existing Ditch SW
Elev 1515.50

OCL_WASTESITE

Ppsd Esmt

OCL_DITCH_SW

Waste Site

OCL_EXCAVATIONSITE_2A

Excavation Site 1B
Ponding Elev 1515.7
4.687 Acres

OCL_EXCAVATIONSITE_2B

Wetland 1c
Sediment Removal/Cleanout Enhancement
2.174 Acres

Excavation Site 2B
Ponding Elev 1516.0
2.980 Acres

Ppsd R/W

Stabilized Construction Access


OH

E

LEGEND

- Work Area - Permanent Erosion Control
- Work Area - Regrade Existing Ditch
- Work Area - Excavation Site
- Work Area - Waste Site
- Work Area - Sediment Removal

PROJECT LOCATION MAP

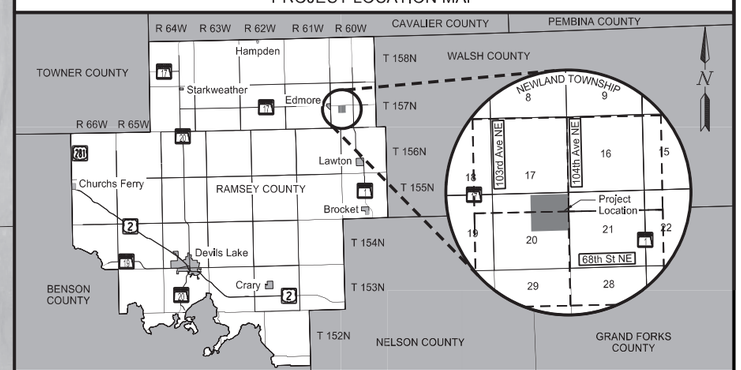

Wetland Mitigation in Ramsey County, ND
1.5 Miles East of Edmore, ND

Scope of Work

REGISTERED PROFESSIONAL ENGINEER
TODD HUMMEL
PE-10606
DATE 04/03/26
NORTH DAKOTA

1/9/2026 10:24:54 AM ToddHummel K:\Projects\State\ND\DOT\2102-02060_Mitigation Banks\CAD\30999.054\Design\Plans\004\004SW.dgn

	STATE	PROJECT NO.	SECTION NO.	SHEET NO.
	ND	SS-ARP-3-999(054)	6	1

NOTES

100-P01 ELEVATIONS: All final elevations in the plans are to top of topsoil. The depth of the proposed topsoil will be 6 inches minimum. NDDOT Environmental staff will be onsite during construction to assist in determining the exact final elevations.

100-P02 PROJECT REPRESENTATIVE:
Russell Senske, NDDOT
Wetland Specialist
(701) 328-2188

No construction is allowed until the Contractor has received confirmation from the Project Engineer and the Landowner has been notified by the Project Representative.

203-010 SHRINKAGE: 15 percent additional volume is included for shrinkage in earth embankment.

203-385 AVERAGE HAUL: No average haul has been computed for this project.

203-P01 EXCAVATION & EMBANKMENT: The thickness of existing topsoil varies. Excavation and embankment quantities include both topsoil and clay, unless otherwise designated.

203-P02 EMBANKMENT – TYPE C: This work consists of the excavation, haul, placement, and compaction of embankment required for Ditch Block W. Use clay excavation material obtained from Excavation Site 1A, 1B, or 2A. Topsoil will not be accepted. Obtain approval from the Engineer prior to the excavation of the material to be used as embankment at Ditch Block W. Place and compact material as specified in Section 203.04 G.4 “Compaction Control, Type C”. The Engineer will not measure “EMBANKMENT – TYPCE C”. “EMBANKMENT – TYPCE C” will be paid at plan quantity.

203-P03 COMMON EXCAVATION – TYPE C: This work consists of the excavation, haul, placement, and compaction of embankment (topsoil and clay) required for Excavation Sites 1A, 1B, 2A, and 2B, Regrade Existing Ditch E, S, and SW, and the Waste Site. Place and compact material as specified in Section 203.04 G.4 “Compaction Control, Type C”.

In areas identified in the plans as “Regrade Existing Ditch”, provide the necessary material to reach the proposed elevations for each ditch. Regrade and disk the existing ditch, as shown in the Section 30 detail, a minimum distance of 20 feet on each side of the grading tie line. Blend the areas such that it produces a gradual slope to their proposed elevation. Include all costs to disk, grade, and recompact the material in the unit price bid for “COMMON EXCAVATION – TYPE C”. The Engineer will not measure “COMMON EXCAVATION – TYPE C”. “COMMON EXCAVATION – TYPE C” will be paid at plan quantity.

Place excess material at the “waste site”. The “waste site” is designed to accommodate approximately 54,200 CY. Do not strip the waste site of topsoil prior to placement of waste material. Blend the waste material into existing terrain creating a traversable, uniform, and drainable surface as shown in the proposed contours. Maintain existing drainage patterns. The Engineer may approve revisions to proposed grading for differing site conditions or for variations in the final waste material quantity.

203-P04 TOPSOIL: Remove and stockpile topsoil from Excavation Sites 1A, 1B and 2A. Uniformly spread the stockpiled topsoil at the designated thicknesses at the TRM Special and Ditch Block W. After placement of excess embankment at the waste site, uniformly spread the remaining topsoil across the waste site embankment. The Engineer will not measure “TOPSOIL”. “TOPSOIL” will be paid at plan quantity.

251-P01 WETLAND SEED: Remove and replace Table 251-02 of the Standard Specifications with the following seed mix for all areas noted as Wetland Seed:

Scientific Name	Common Name	Pounds Pure Live Seed Per Acre	% of Seed Mix by Weight
Glyceria Grandis	American Mannagrass	2.0	21.28%
Spartina Pectinata	Prairie Cordgrass	3.0	31.91%
Poa Palustris	Fowl Bluegrass	1.5	15.96%
Beckmannia Syzigachne	American Sloughgrass	0.5	5.32%
Alisma Triviale	Northern Water Plantain	0.1	1.06%
Carex Hystericina	Bottlebrush Sedge	1.0	10.64%
Carex Bebbii	Bebb’s Sedge	0.3	3.19%
Asclepias Incarnata	Swamp Milkweed	1.0	10.64%
	TOTAL	**9.4**	

251-P02 SEEDING CLASS III: Use the following seed mix where “Seeding Class III” is specified. Include the cost for seeding in the contract unit price bid for “Seeding Class III”.

Scientific Name	Common Name	Pounds Pure Live Seed per Acre	% of Seed Mix by Weight
Green Needlegrass	Nassella viridula	1.5	3.68%
Grama, Sideoats	Bouteloua curtipendula	1	2.45%
Big Blue	Andropogon gerardii	3.25	7.98%
Western Wheatgrass	Pascopyrum smithii	3.25	7.98%
Slender Wheatgrass	Elymus trachycaulus	3.25	7.98%
Switch Grass	Panicum vigatum	5	12.27%
Green Wheatgrass	Elymus hoffmannnii	5	12.27%
Black Eyed Susan	Rudbekia hirta	1	2.45%
Maximillian Sunflower	Helianthus maximiliani	2	4.91%
Lewis Blue Flax	Lineum lewisii	3	7.36%
Purple Prairie Clover	Dalea purpurea	1.5	3.68%
Grayhead Conefowler	Ratibida pinnata	1	2.45%
Oats	-	10	24.54%
	TOTAL	**40.75**	

REGISTERED PROFESSIONAL ENGINEER
TODD HUMMEL
PE-10606
DATE 07/06/26
NORTH DAKOTA

	STATE	PROJECT NO.	SECTION NO.	SHEET NO.
	ND	SS-ARP-3-999(054)	6	2

ENVIRONMENTAL NOTES

ENVIRONMENTAL NOTES (EN): The North Dakota Department of Transportation has made environmental commitments to secure approval of this project. The following environmental notes are requirements to comply with these commitments:

EN-1 WETLAND MITIGATION: After completion of the project. The Engineer will complete the Onsite Mitigation Certification Form, SFN 61042. Any sedimentation in mitigation area will be removed.

REGISTERED PROFESSIONAL ENGINEER
TODD HUMMEL
PE-10606
DATE 01/12/26
NORTH DAKOTA

STATE	PROJECT NO.	SECTION NO.	SHEET NO.
ND	SS-ARP-3-999(054)	8	1

Estimated Quantities

SPEC	CODE	ITEM DESCRIPTION	UNIT	Mainline: Funding A				TOTAL
103	0100	CONTRACT BOND	L SUM	1				1
203	0103	COMMON EXCAVATION-TYPE C	CY	59077				59077
203	0109	TOPSOIL	CY	8902				8902
203	0203	EMBANKMENT-TYPE C	CY	1105				1105
251	0300	SEEDING CLASS III	ACRE	42.56				42.56
251	1000	WETLAND SEED	ACRE	98.72				98.72
253	0061	SOIL STABILIZATION	ACRE	101.31				101.31
255	0200	TRM SPECIAL	SY	8362				8362
260	0300	SILT FENCE	LF	2995				2995
260	0301	REMOVE SILT FENCE	LF	2995				2995
261	0112	FIBER ROLLS 12IN	LF	638				638
265	0100	STABILIZED CONSTRUCTION ACCESS	EA	2				2
265	0101	REMOVE STABILIZED CONSTRUCTION ACCESS	EA	2				2
702	0100	MOBILIZATION	L SUM	1				1
752	0200	FENCE BARBED WIRE 4 STRAND	LF	1600				1600
752	0993	FENCE TERMINAL	EA	2				2
754	0112	FLAT SHEET FOR SIGNS-TYPE IV REFL SHEETING	SF	3.25				3.25
900	0700	FLEXIBLE GROWTH MEDIUM	SY	8362				8362

	STATE	PROJECT NO.	SECTION NO.	SHEET NO.
	ND	SS-ARP-3-999(054)	10	1

EARTHWORK SUMMARY										
Location	Excavation②	Embankment①		Topsoil for TRM Special	Topsoil for Ditch Block W	Topsoil for Waste Site	203 0103 COMMON EXCAVATION-TYPE C	203 0109 TOPSOIL	203 0203 EMBANKMENT - TYPE C	Balance
	Topsoil and Clay	Topsoil or Clay	Clay	Topsoil	Topsoil	Topsoil	Topsoil and Clay	Topsoil	Clay	Topsoil and Clay
	(CY)	(CY)		(CY)	(CY)	(CY)	(CY)	(CY)	(CY)	CY
	A	B	C	D	E	F	H=A-C-D-E-F	I=D+E+F	G=C	J=A-B-C-D-E-F
Excavation Site 1A, 1B, 2A	58,970		-	111	-	8,100	50,759	8,211	-	50,759
Excavation Site 2B	7,461	-	-	107	-	-	7,354	107	-	7,354
Wetland 1c Enhancement Sediment Removal & Cleanout	1,723	-	-	-	-	-	1,723	-	-	1,723
Excavation Ditch E and Regrade Existing Ditch E	360	168	-	14	-	-	346	14	-	178
Regrade Existing Ditch S, and SW	-	2,250	-	-	-	-	-	-	-	-2,250
Ditch Block W	570	-	1,105	-	570	-	-1,105	570	1,105	-1,105
Total	69,084	2,418	1,105	232	570	8,100	59,077	8,902	1,105	56,659

Notes:
①Quantity includes 15% for shrinkage
②For all locations that accumulate excess excavation, place excavations within other locations before placing as waste material at the proposed waste site.

WASTE SITE SUMMARY				
Location	Excavation	Embankment①	Balance	Topsoil
	(CY)	(CY)	(CY)	(CY)
	A	B	C = A - B	D
Waste Site (as Designed)	-	56,659	-56,659	8,100
Total	-	56,659	-56,659	8,100


Notes:
①Quantity includes 15% for shrinkage

Wetland Mitigation in Ramsey County, ND
1.5 Miles East of Edmore, ND


Basis of Estimate

REGISTERED PROFESSIONAL ENGINEER
TODD HUMMEL
PE-10606
DATE 03/16/26
NORTH DAKOTA

	STATE	PROJECT NO.	SECTION NO.	SHEET NO.
	ND	SS-ARP-3-999(054)	20	1

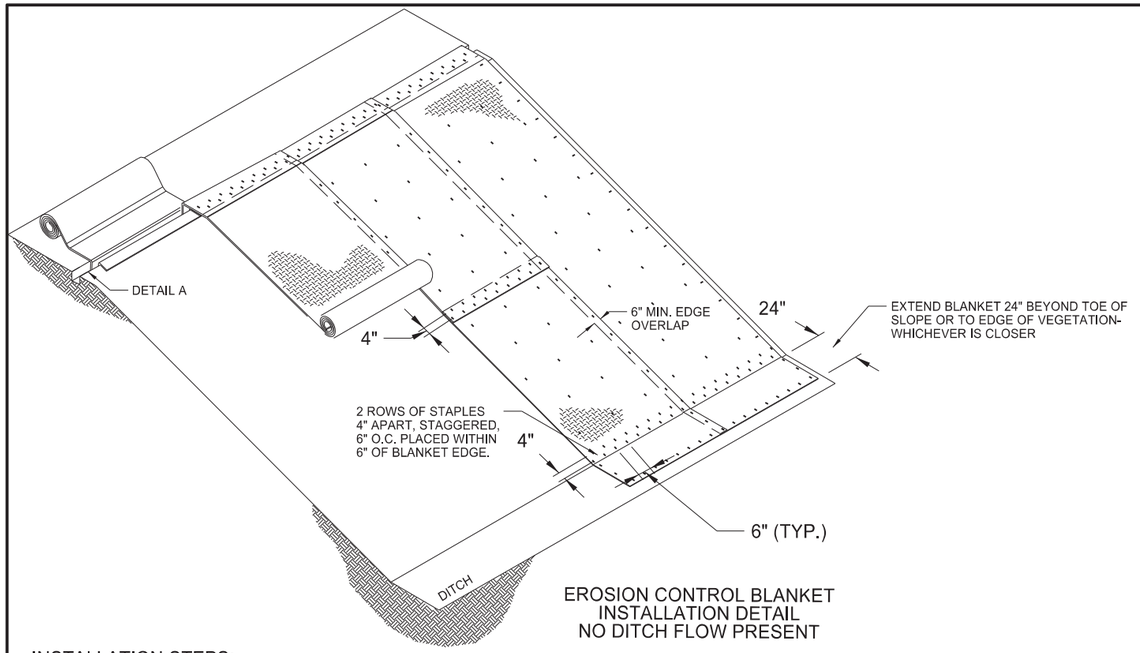


EROSION CONTROL BLANKET
INSTALLATION DETAIL
NO DITCH FLOW PRESENT

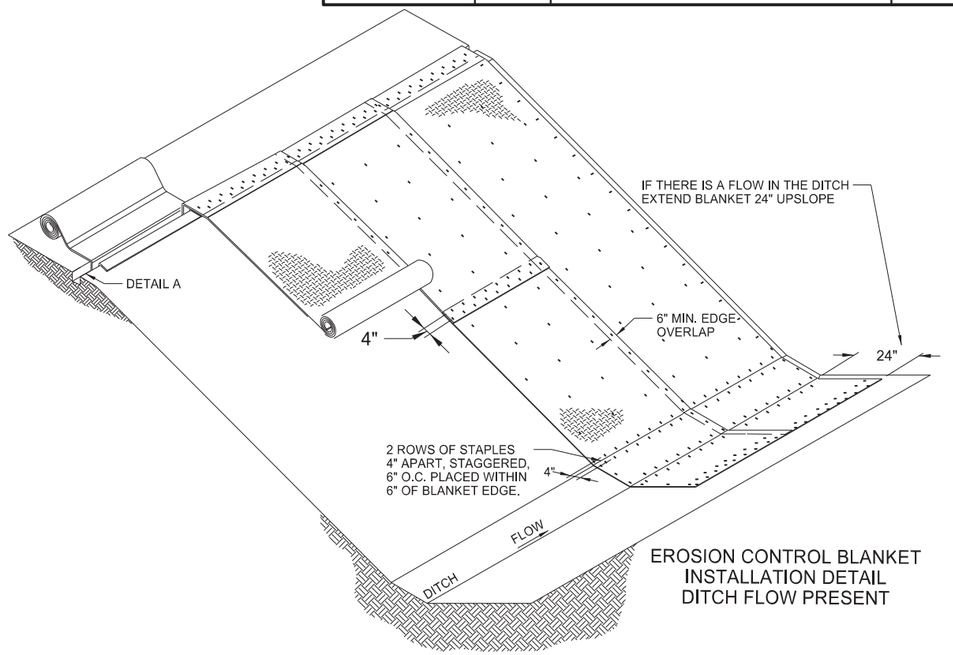

EROSION CONTROL BLANKET
INSTALLATION DETAIL
DITCH FLOW PRESENT


INSTALLATION STEPS:

1. Prepare smooth slope per spec. section 255
2. Amend soil and seed, as specified.
3. Dig anchor trench. Set aside native soil removed from trench.
4. Secure blanket in anchor trench, staking or stapling blanket as shown.
5. Replace native soil previously removed from trench.
6. Staple blanket as shown so there are no gaps between the blanket and the soil. Staple while unrolling blanket to minimize walking on blanket.
7. Install splices a minimum 24 inches prior to toe of slope.

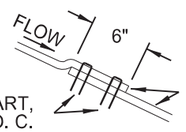


STAPLES ~ 4" APART, STAGGERED, 6" O. C.

EROSION CONTROL BLANKETS

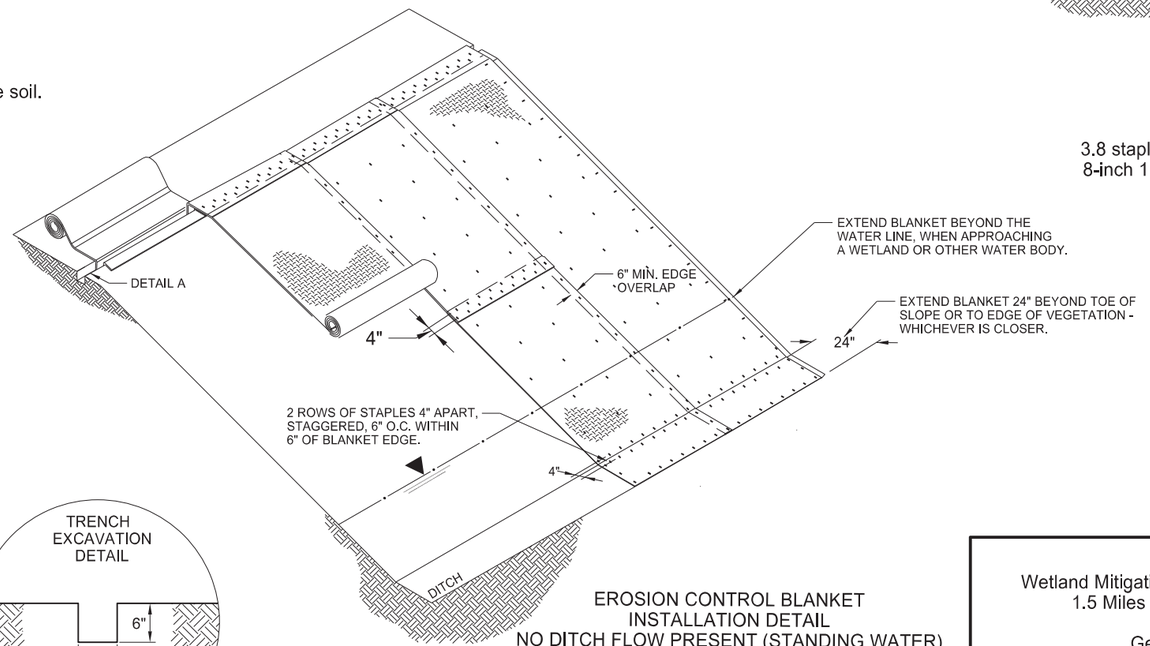


EROSION CONTROL BLANKET
INSTALLATION DETAIL
NO DITCH FLOW PRESENT (STANDING WATER)

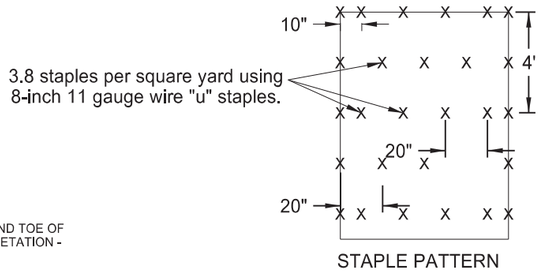

3.8 staples per square yard using 8-inch 11 gauge wire "u" staples.

STAPLE PATTERN

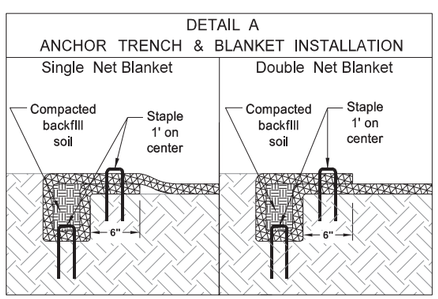

NOTE:
Install Single Net Blanket with netting on top of installed blanket.


Wetland Mitigation in Ramsey County, ND
1.5 Miles East of Edmore, ND

General Details
Slope Erosion Control Blanket Installation Details


REGISTERED PROFESSIONAL ENGINEER
TODD HUMMEL
PE-10606
DATE 01/12/26
NORTH DAKOTA

	STATE	PROJECT NO.	SECTION NO.	SHEET NO.
	ND	SS-ARP-3-999(054)	20	2

SPEC	CODE	BID ITEM	QTY	UNIT
265	0100	STABILIZED CONSTRUCTION ACCESS		
		Section Line	2	EA
265	0101	REMOVE STABILIZED CONSTRUCTION ACCESS		
		Section Line	2	EA

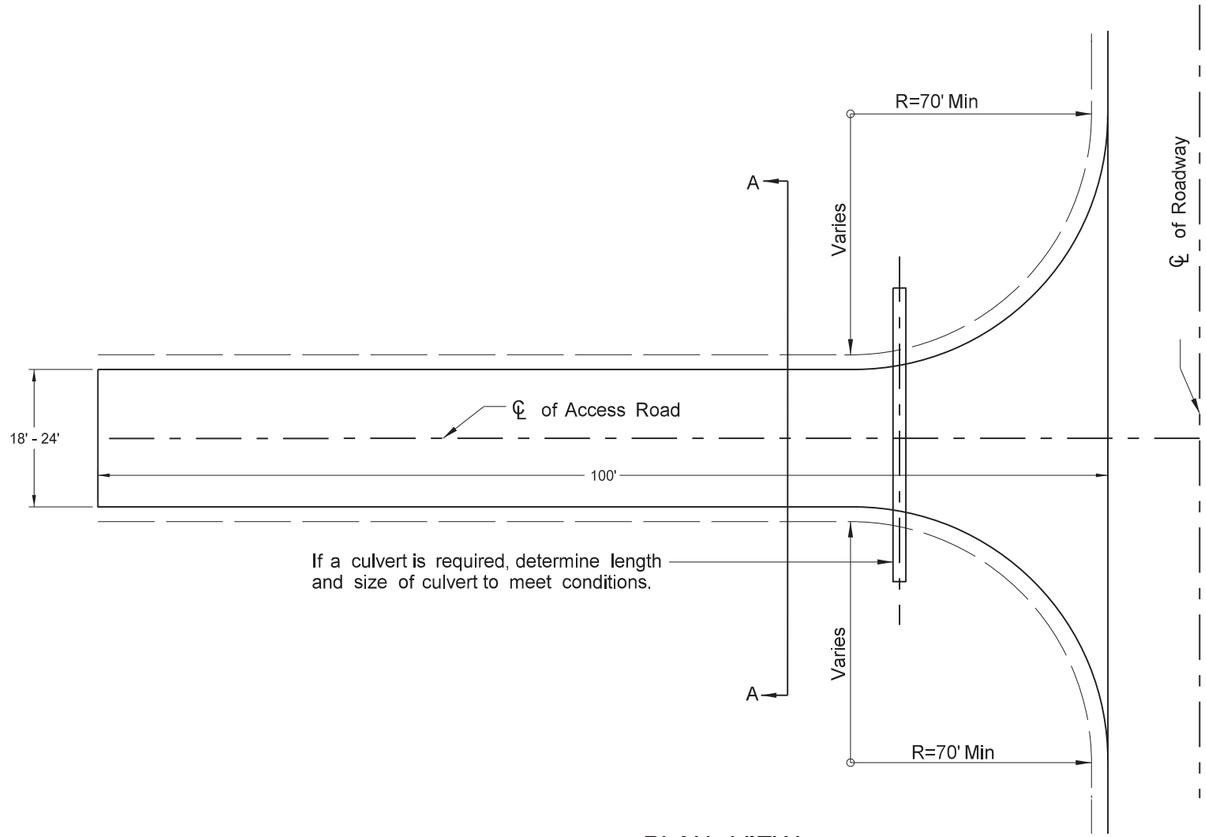

PLAN VIEW

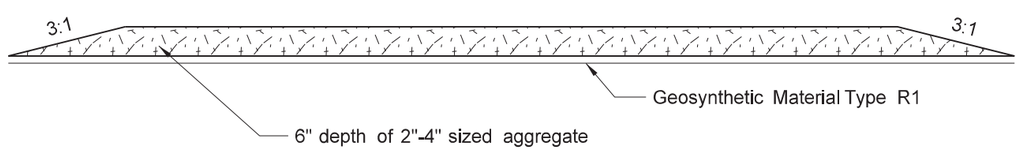

A - A Cross Section

Wetland Mitigation in Ramsey County, ND
1.5 Miles East of Edmore, ND

General Details
Stabalized Construction Access

REGISTERED PROFESSIONAL ENGINEER
TODD HUMMEL
PE-10606
DATE 01/12/26
NORTH DAKOTA

	STATE	PROJECT NO.	SECTION NO.	SHEET NO.
	ND	SS-ARP-3-999(054)	30	1

Sec 17 T-157-N R-60-W
Sec 16 T-157-N R-60-W
Sec 20 T-157-N R-60-W
Sec 21 T-157-N R-60-W
104th Ave NE
ND 17
Exst R/W
Sec line
¼ Line
220' (Approx)
Minnkota Transmission Line Esmt
Minnkota Transmission Line Esmt
OCL_EXCAVATIONSITE_1A
Excavation Ditch E
Elev 1515.0
OCL_DITCH_E
Excavation Site 1A
Ponding Elev 1515.1
9.319 Acres
Excavation Ditch E
Elev 1515.1
Regrade Existing Ditch E
Elev 1516.9
Regrade Existing Ditch SW
Elev 1516.0
Ditch Block
Elev 1516.75
Regrade
Existing Ditch S
Elev 1517.3
OCL_DITCH_S
OCL_DITCH_E_ALT
Excavation Site 2A
Ponding Elev 1516.0
6.133 Acres
OCL_EXCAVATIONSITE_1B
Regrade Existing Ditch SW
Elev 1515.50
OCL_DITCH_SW
Waste Site
OCL_EXCAVATIONSITE_2A
Excavation Site 1B
Ponding Elev 1515.7
4.687 Acres
OCL_EXCAVATIONSITE_2B
Excavation Site 2B
Ponding Elev 1516.0
2.980 Acres
Wetland 1c
Sediment Removal/Cleanout Enhancement
Match Existing Elevation
2.174 Acres
Ppsd Esmt
Ppsd R/W

LEGEND

- Work Area - Permanent Erosion Control
- Work Area - Regrade Existing Ditch
- Work Area - Excavation Site
- Work Area - Waste Site
- Work Area - Sediment Removal


Wetland Mitigation in Ramsey County, ND
1.5 Miles East of Edmore, ND

Typical Section Layouts

REGISTERED PROFESSIONAL ENGINEER
TODD HUMMEL
PE-10606
DATE 04/03/26
NORTH DAKOTA


1/9/2026 10:55:18 AM ToddHummel K:\Projects\State\ND\DOT\2102-02060_Mitigation Banks\CAD\30999.054\Design\Plans\030\030TP.dgn

	STATE	PROJECT NO.	SECTION NO.	SHEET NO.
	ND	SS-ARP-3-999(054)	30	2

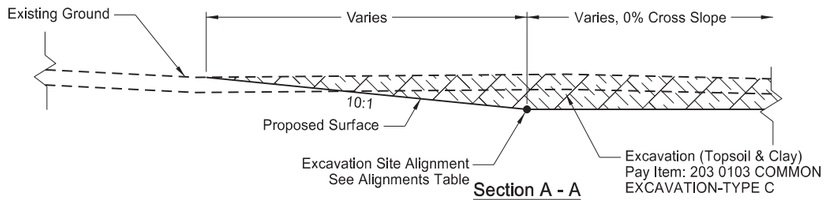


Section A - A

Excavation Sites 1A and 1B

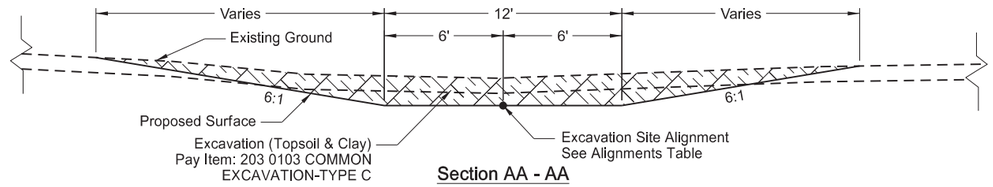


Section AA - AA

Excavation Ditch E

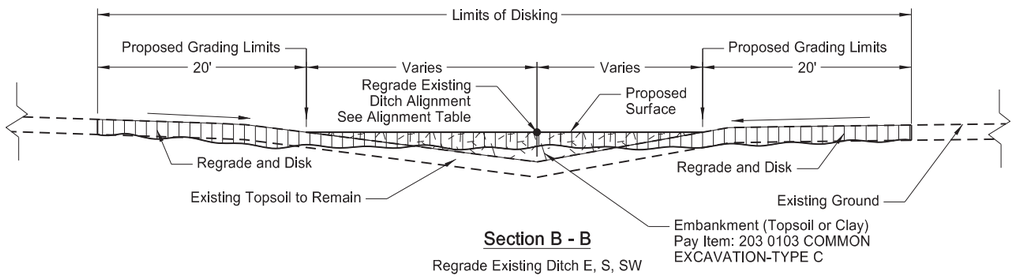


Section B - B

Regrade Existing Ditch E, S, SW

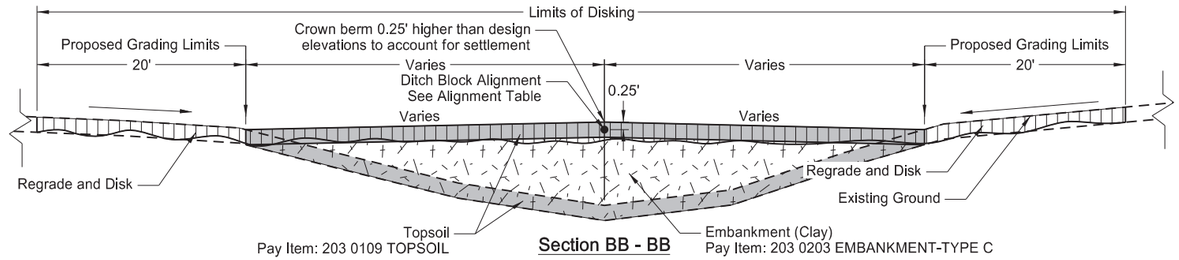


Section BB - BB

Ditch Block W

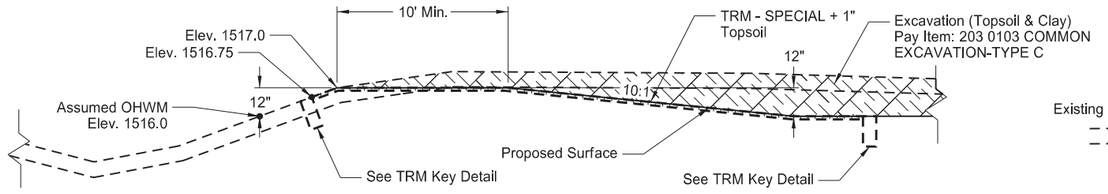


Section C - C

Excavation Sites 2A and 2B

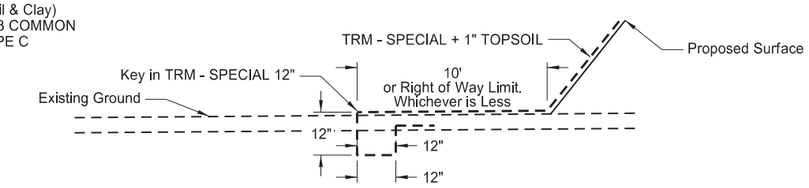


TRM - SPECIAL KEY DETAIL

NOTE TO SCALE

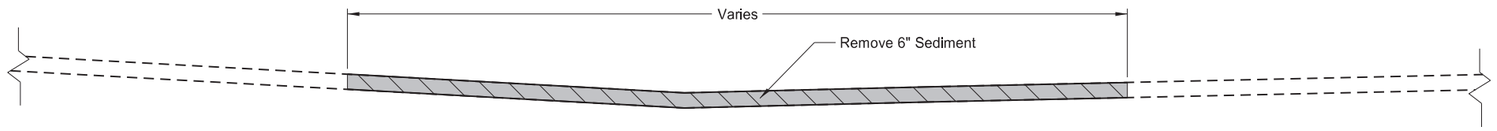

Section D - D

Wetland 1c

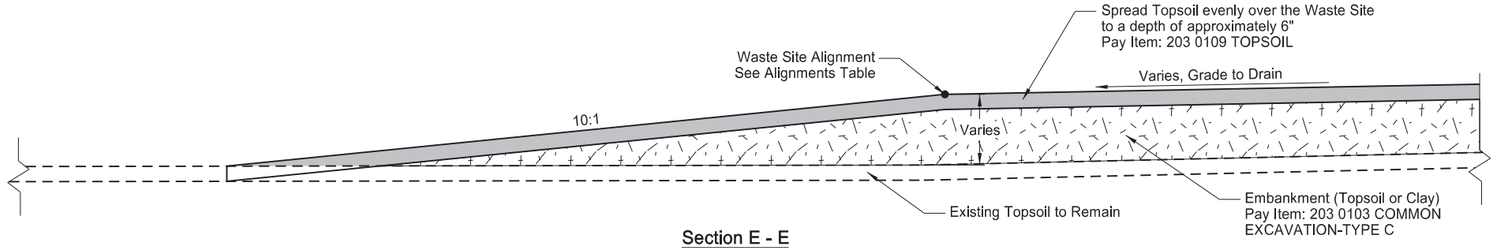

Section E - E

Waste Site

Alignments Table			
Section	Location	Baseline Chain Name	*Proposed Elevation
A - A	Excavation Site 1A	OCL_EXCAVATIONSITE_1A	1515.10
A - A	Excavation Site 1B	OCL_EXCAVATIONSITE_1B	1515.70
AA - AA	Excavation Ditch E	OCL_DITCH_E	1515.00 & 1515.10
B - B	Regrade Existing Ditch E	OCL_DITCH_E	1516.90
B - B	Regrade Existing Ditch E	OCL_DITCH_E_ALT	1516.90
B - B	Regrade Existing Ditch S	OCL_DITCH_S	1517.30
B - B	Regrade Existing Ditch SW	OCL_DITCH_SW	1516.00 & 1515.50
BB - BB	Ditch Block W	OCL_DITCH_W	1516.75
C - C	Excavation Site 2A	OCL_EXCAVATIONSITE_2A	1516.00
C - C	Excavation Site 2B	OCL_EXCAVATIONSITE_2B	1516.00
D - D	Wetland 1c	OCL_DITCH_SW	Match Existing
E - E	Waste Site	OCL_WASTESITE	Varies


*Elevations are to top finish grade

Wetland Mitigation in Ramsey County, ND
1.5 Miles East of Edmore, ND

Typical Sections

REGISTERED PROFESSIONAL ENGINEER
TODD HUMMEL
PE-10606
DATE 04/03/26
NORTH DAKOTA

STATE	PROJECT NO.	SECTION NO.	SHEET NO.
ND	SS-ARP-3-999(054)	60	1

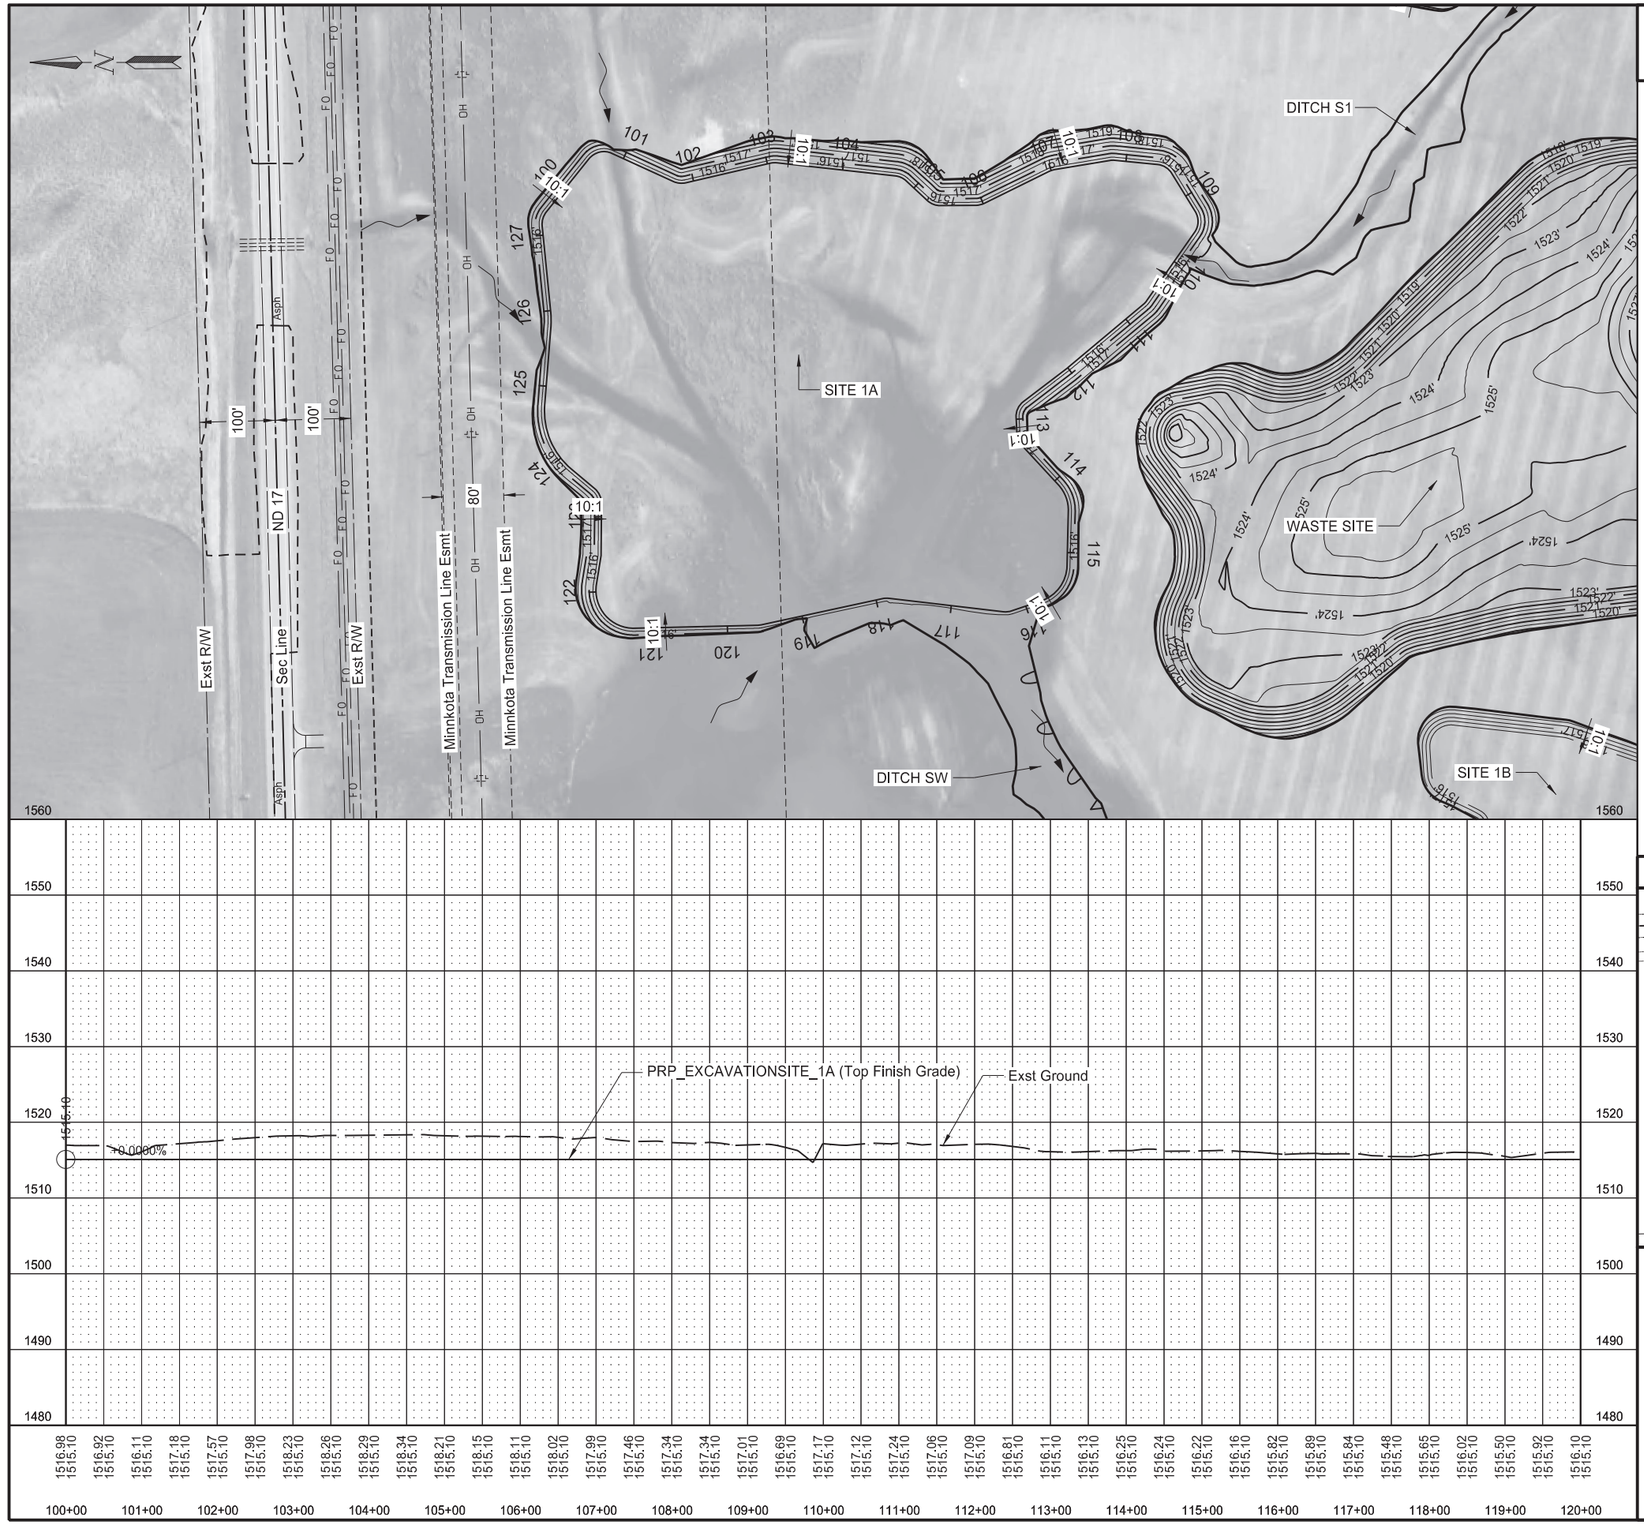

PROJECT LOCATION MAP




Wetland Mitigation in Ramsey County, ND
1.5 Miles East of Edmore, ND

Plan and Profile
Site 1A
Sta 100+00.00 to Sta 120+00.00


REGISTERED PROFESSIONAL ENGINEER
TODD HUMMEL
PE-10606
DATE 01/12/26
NORTH DAKOTA

1/9/2026 1:09:57 PM ToddHummel K:\Projects\State\ND\DOT\2102-02060_Mitigation Banks\CAD\30999.054\Design\Plans\060\060PP_Site_1A.dgn

STATE	PROJECT NO.	SECTION NO.	SHEET NO.
ND	SS-ARP-3-999(054)	60	2

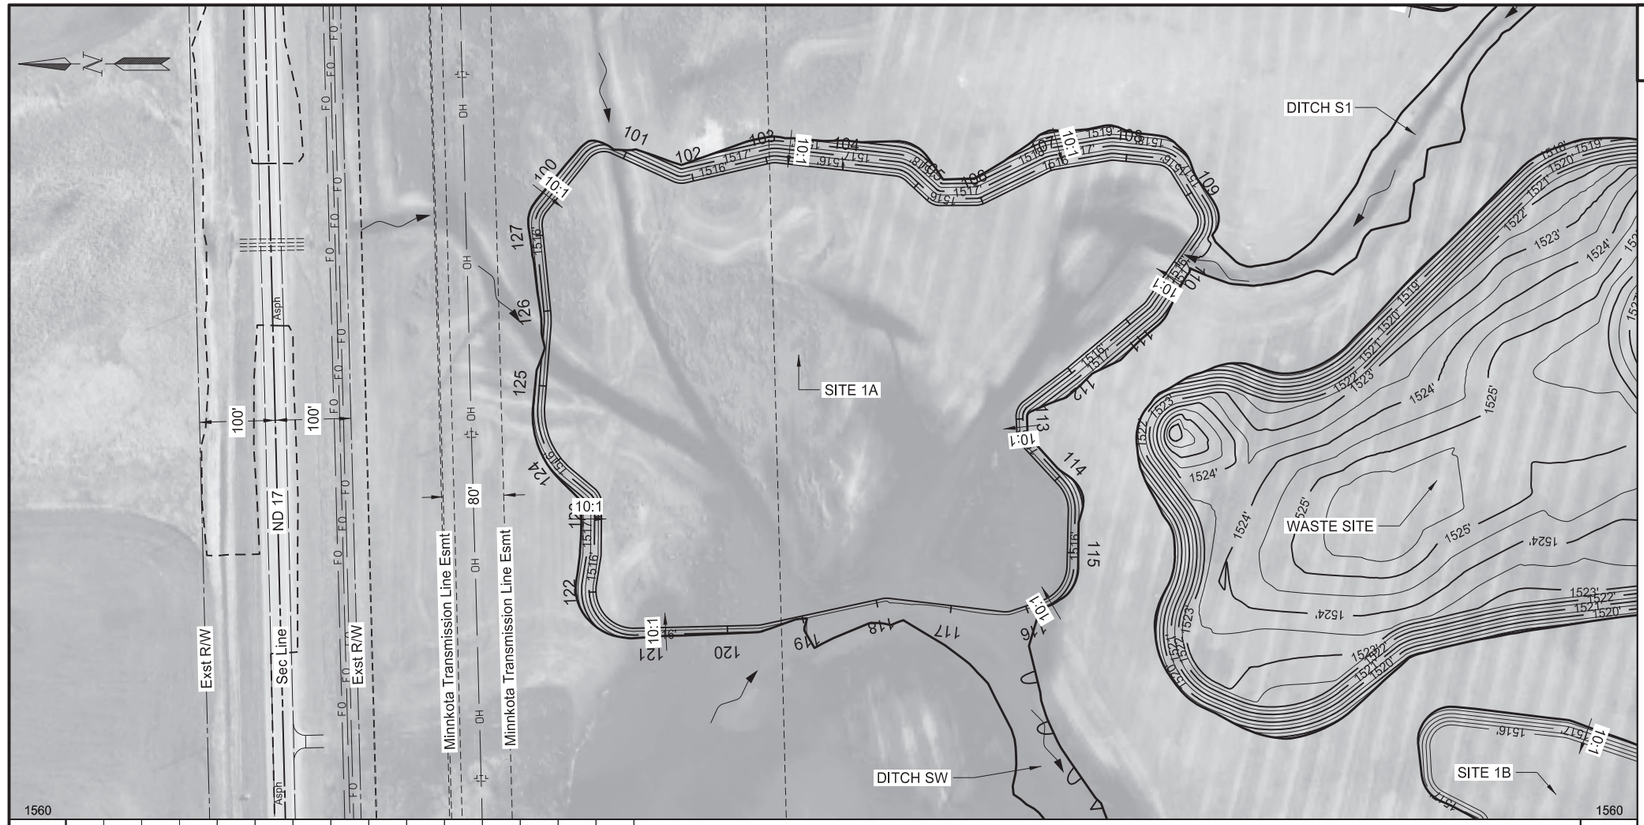

PROJECT LOCATION MAP

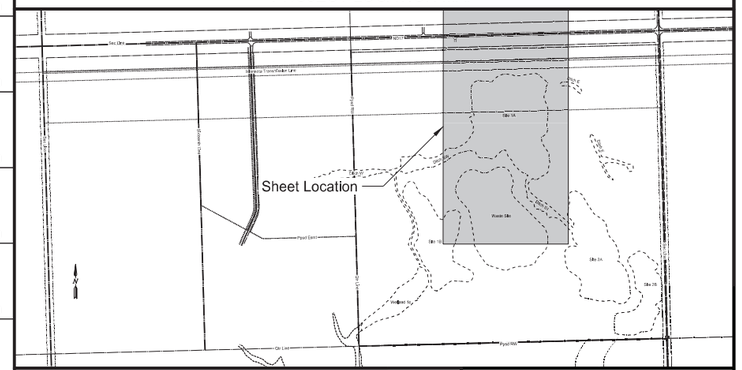


Wetland Mitigation in Ramsey County, ND
1.5 Miles East of Edmore, ND


Plan and Profile
Site 1A
Sta 120+00.00 to Sta 127+72.05

REGISTERED PROFESSIONAL ENGINEER
TODD HUMMEL
PE-10606
DATE 01/12/26
NORTH DAKOTA

	STATE	PROJECT NO.	SECTION NO.	SHEET NO.
	ND	SS-ARP-3-999(054)	60	3

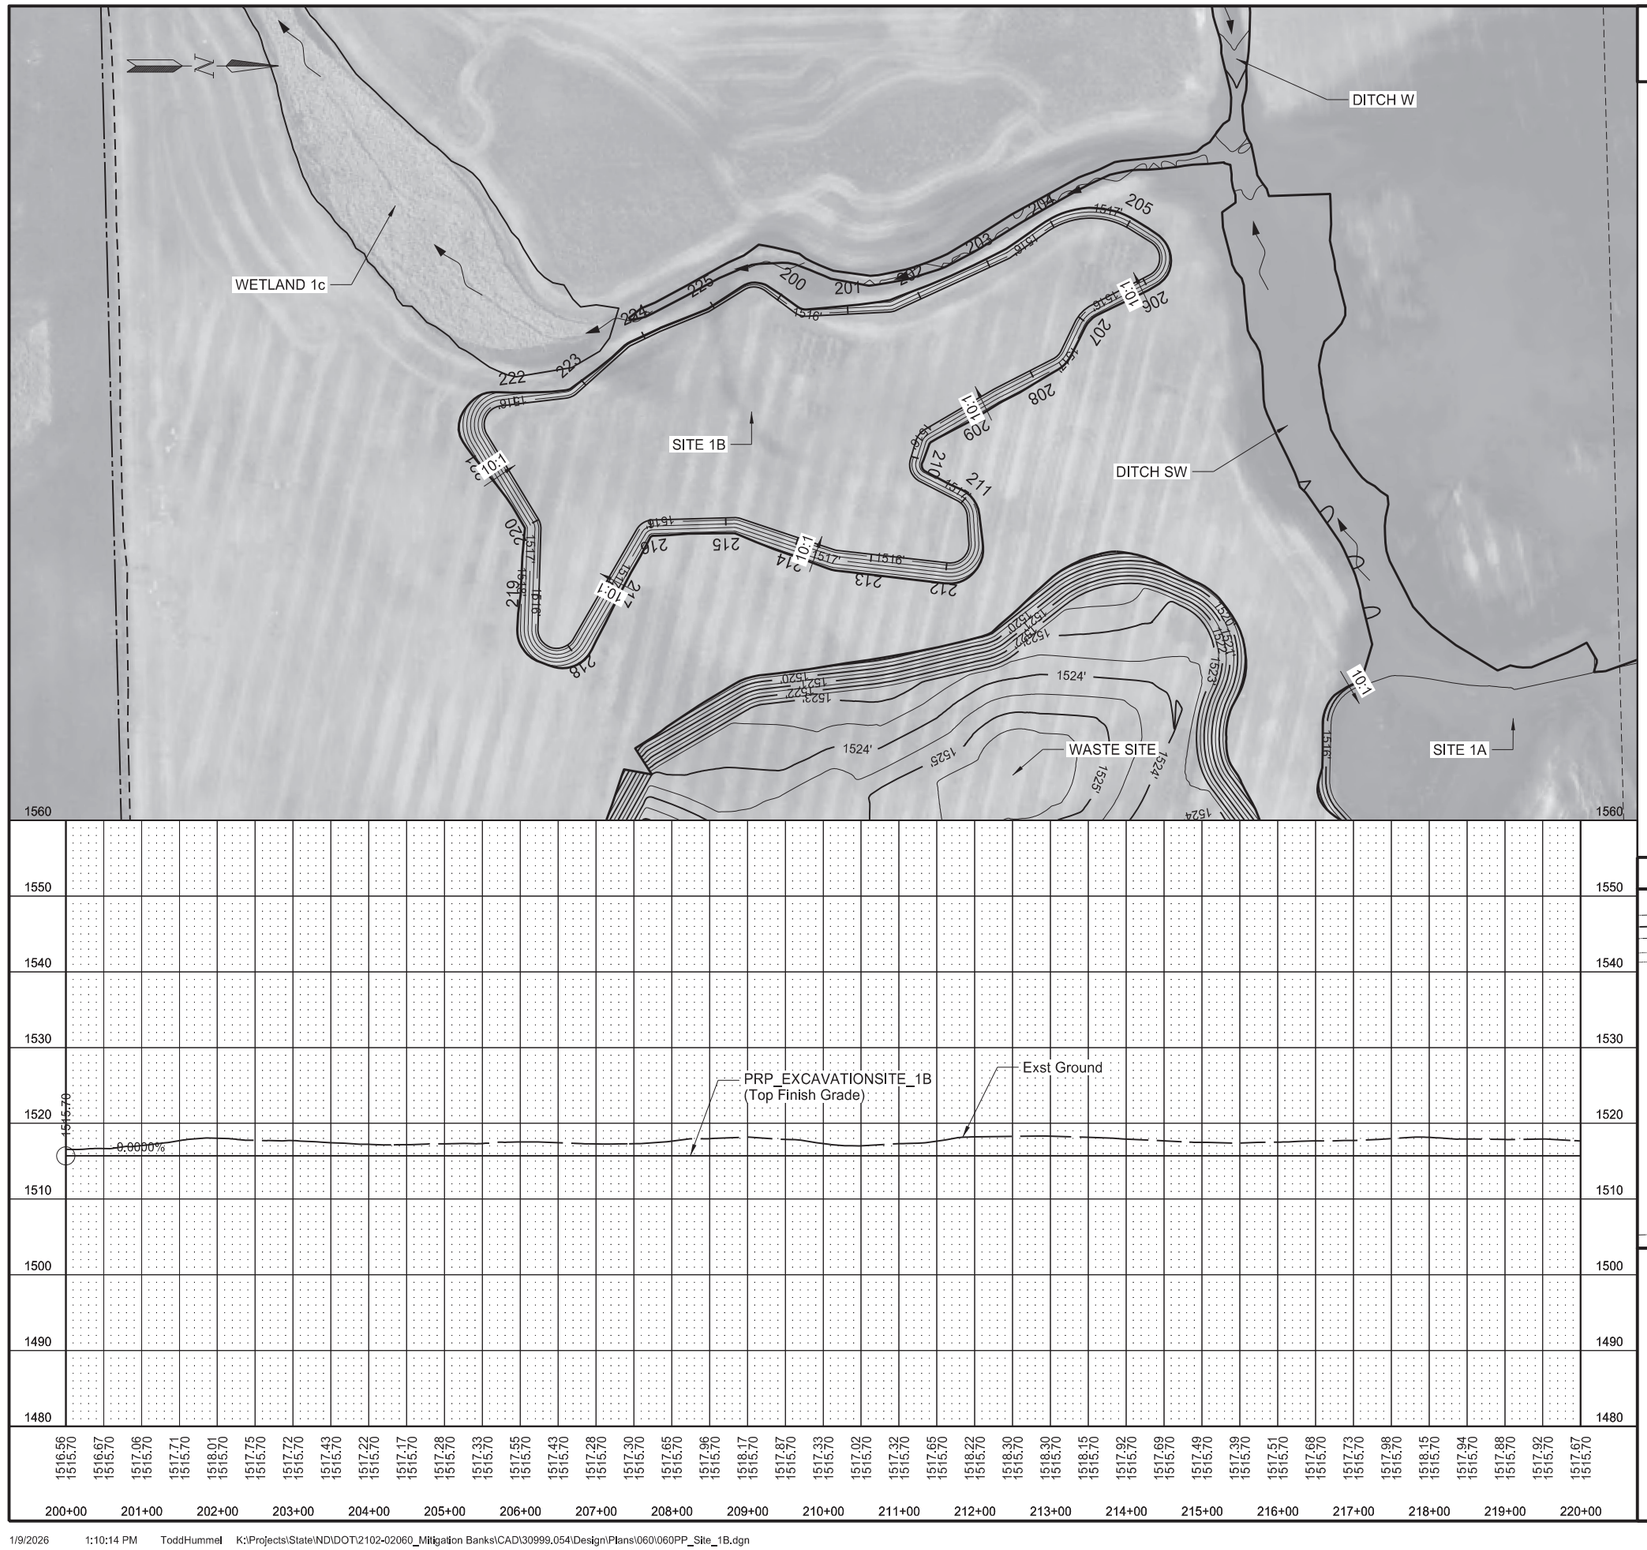

PROJECT LOCATION MAP

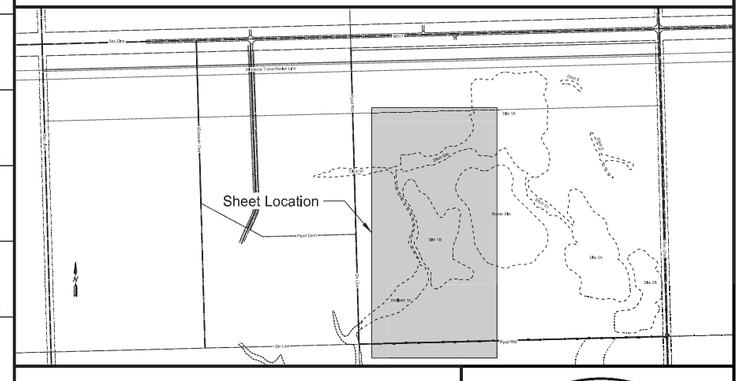



Wetland Mitigation in Ramsey County, ND
1.5 Miles East of Edmore, ND

Plan and Profile
Site 1B
Sta 200+00.00 to Sta 220+00.00


REGISTERED PROFESSIONAL ENGINEER
TODD HUMMEL
PE-10606
DATE 01/12/26
NORTH DAKOTA

STATE	PROJECT NO.	SECTION NO.	SHEET NO.
ND	SS-ARP-3-999(054)	60	4

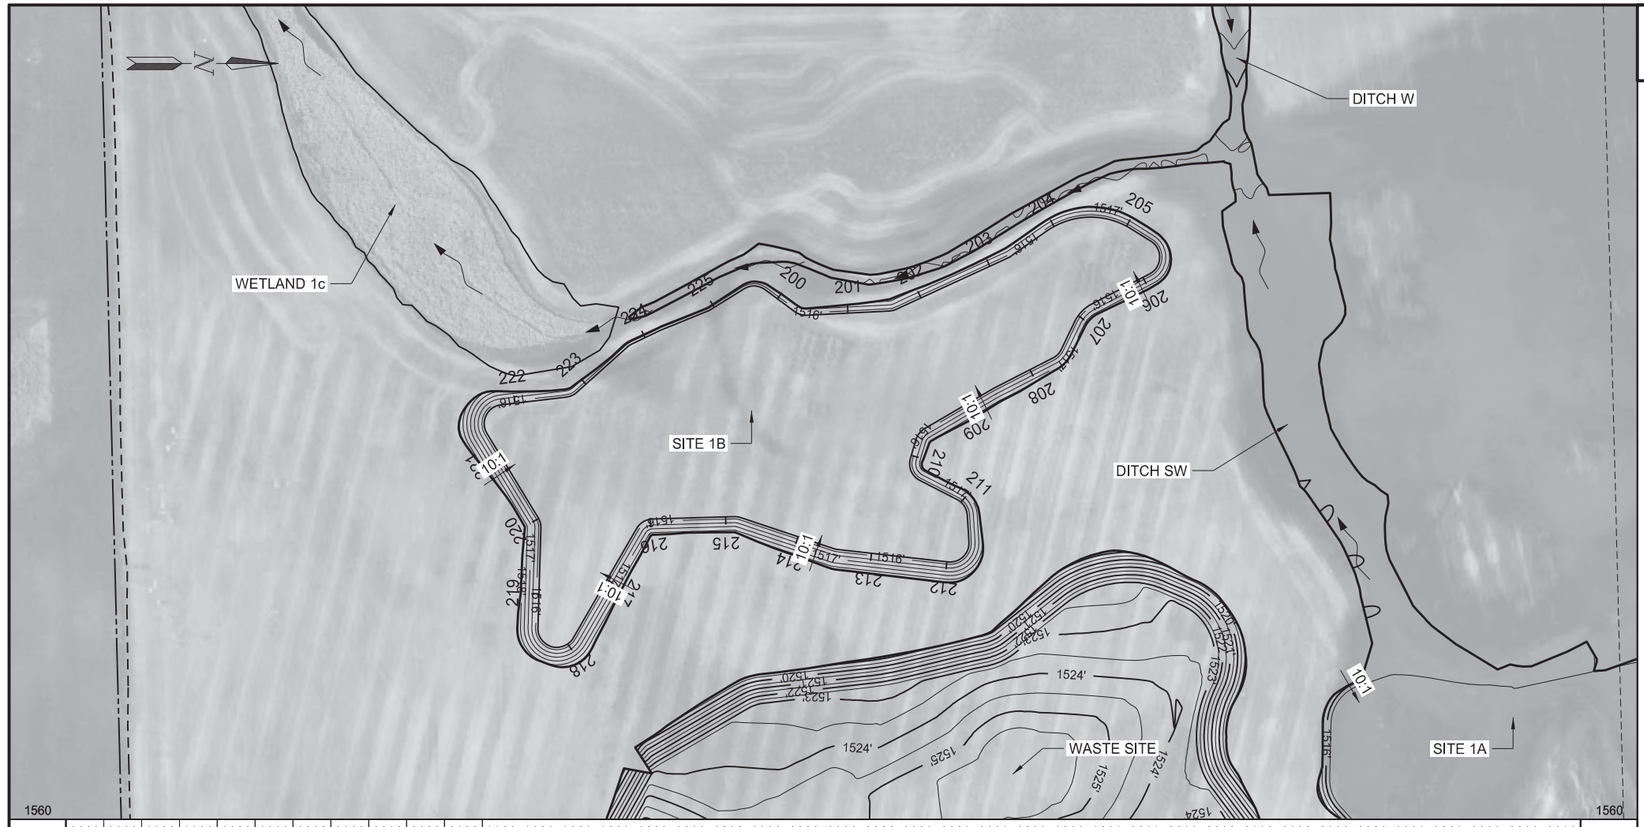

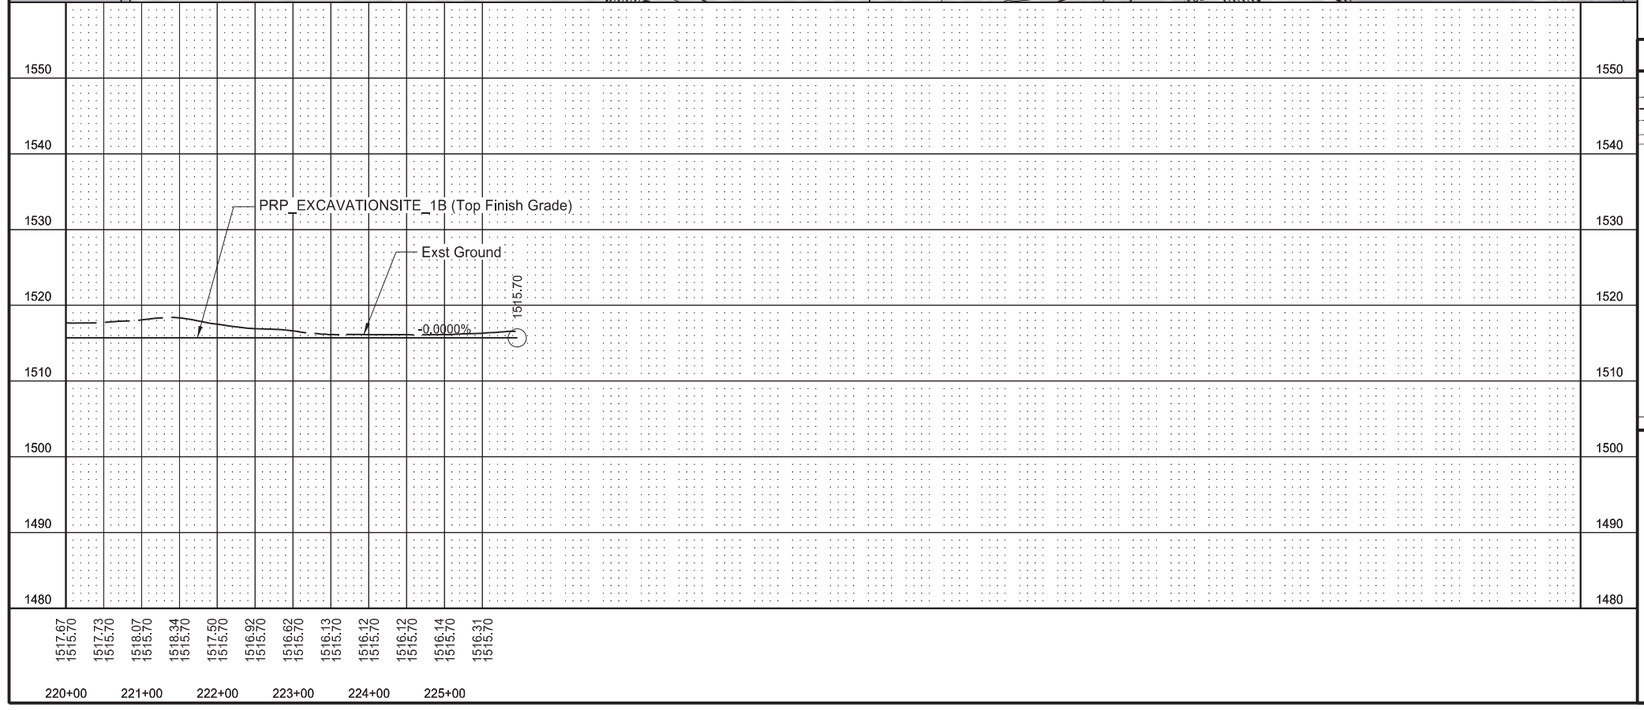

PROJECT LOCATION MAP

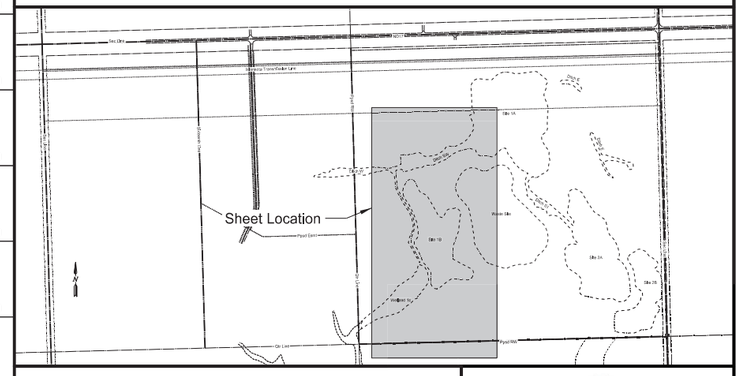


Wetland Mitigation in Ramsey County, ND
1.5 Miles East of Edmore, ND


Plan and Profile
Site 1B
Sta 220+00.00 to Sta 225+95.97

REGISTERED PROFESSIONAL ENGINEER
TODD HUMMEL
PE-10606
DATE 01/12/26
NORTH DAKOTA

STATE	PROJECT NO.	SECTION NO.	SHEET NO.
ND	SS-ARP-3-999(054)	60	5

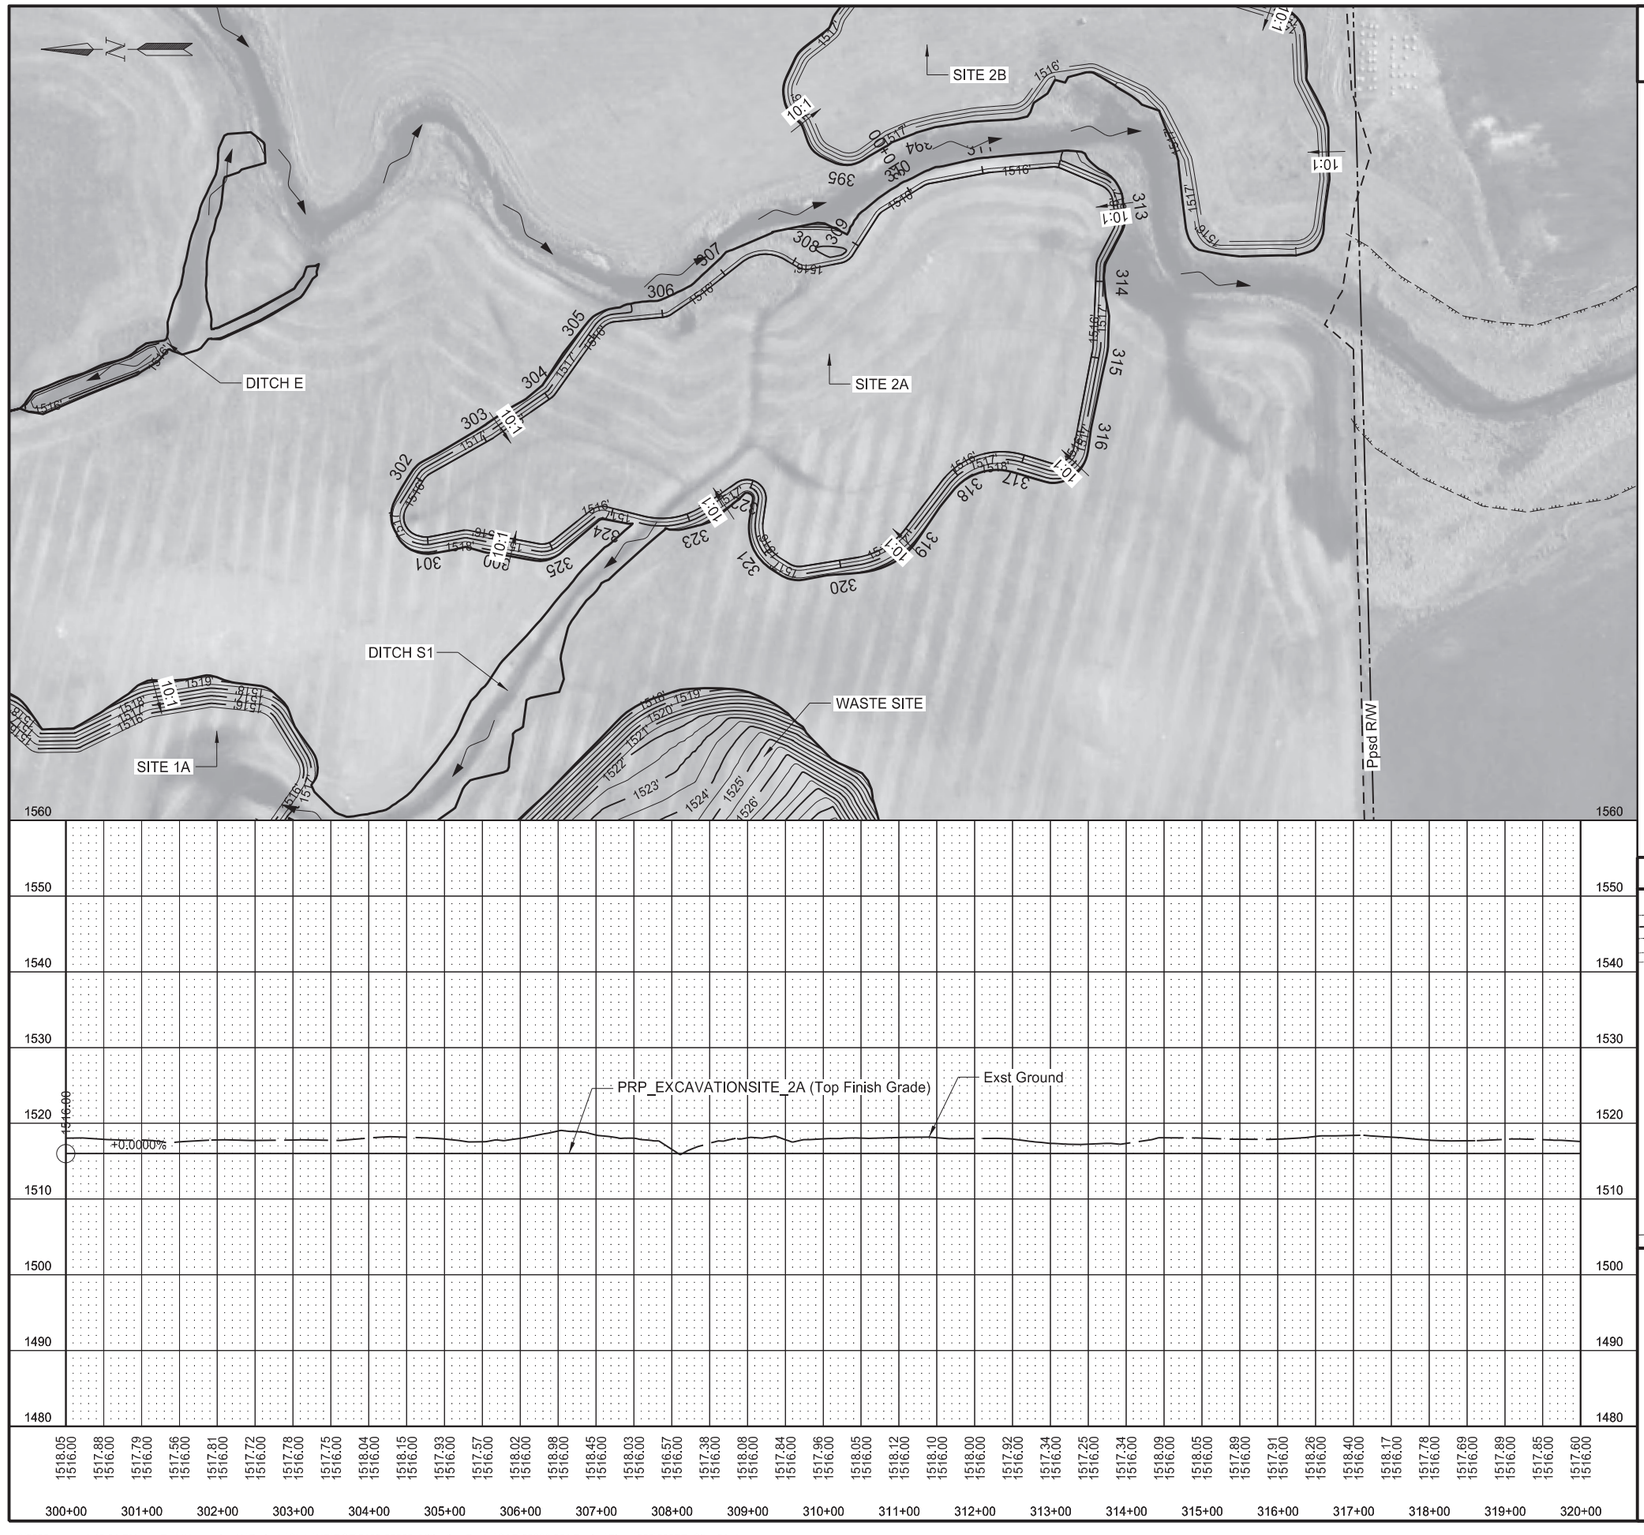

PROJECT LOCATION MAP

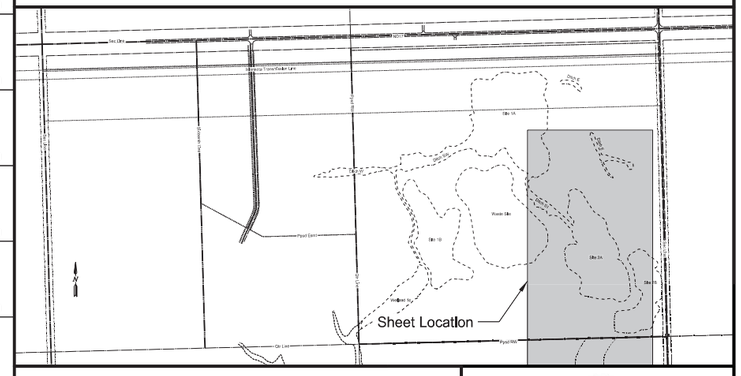


Wetland Mitigation in Ramsey County, ND
1.5 Miles East of Edmore, ND

Plan and Profile
Site 2A
Sta 300+00.00 to Sta 320+00.00

REGISTERED PROFESSIONAL ENGINEER
TODD HUMMEL
PE-10606
DATE 01/12/26
NORTH DAKOTA

1/9/2026 1:10:31 PM ToddHummel K:\Projects\State\ND\DOT\2102-02060_Mitigation Banks\CAD\30999.054\Design\Plans\060\060PP_Site_2A.dgn

	STATE	PROJECT NO.	SECTION NO.	SHEET NO.
	ND	SS-ARP-3-999(054)	60	6

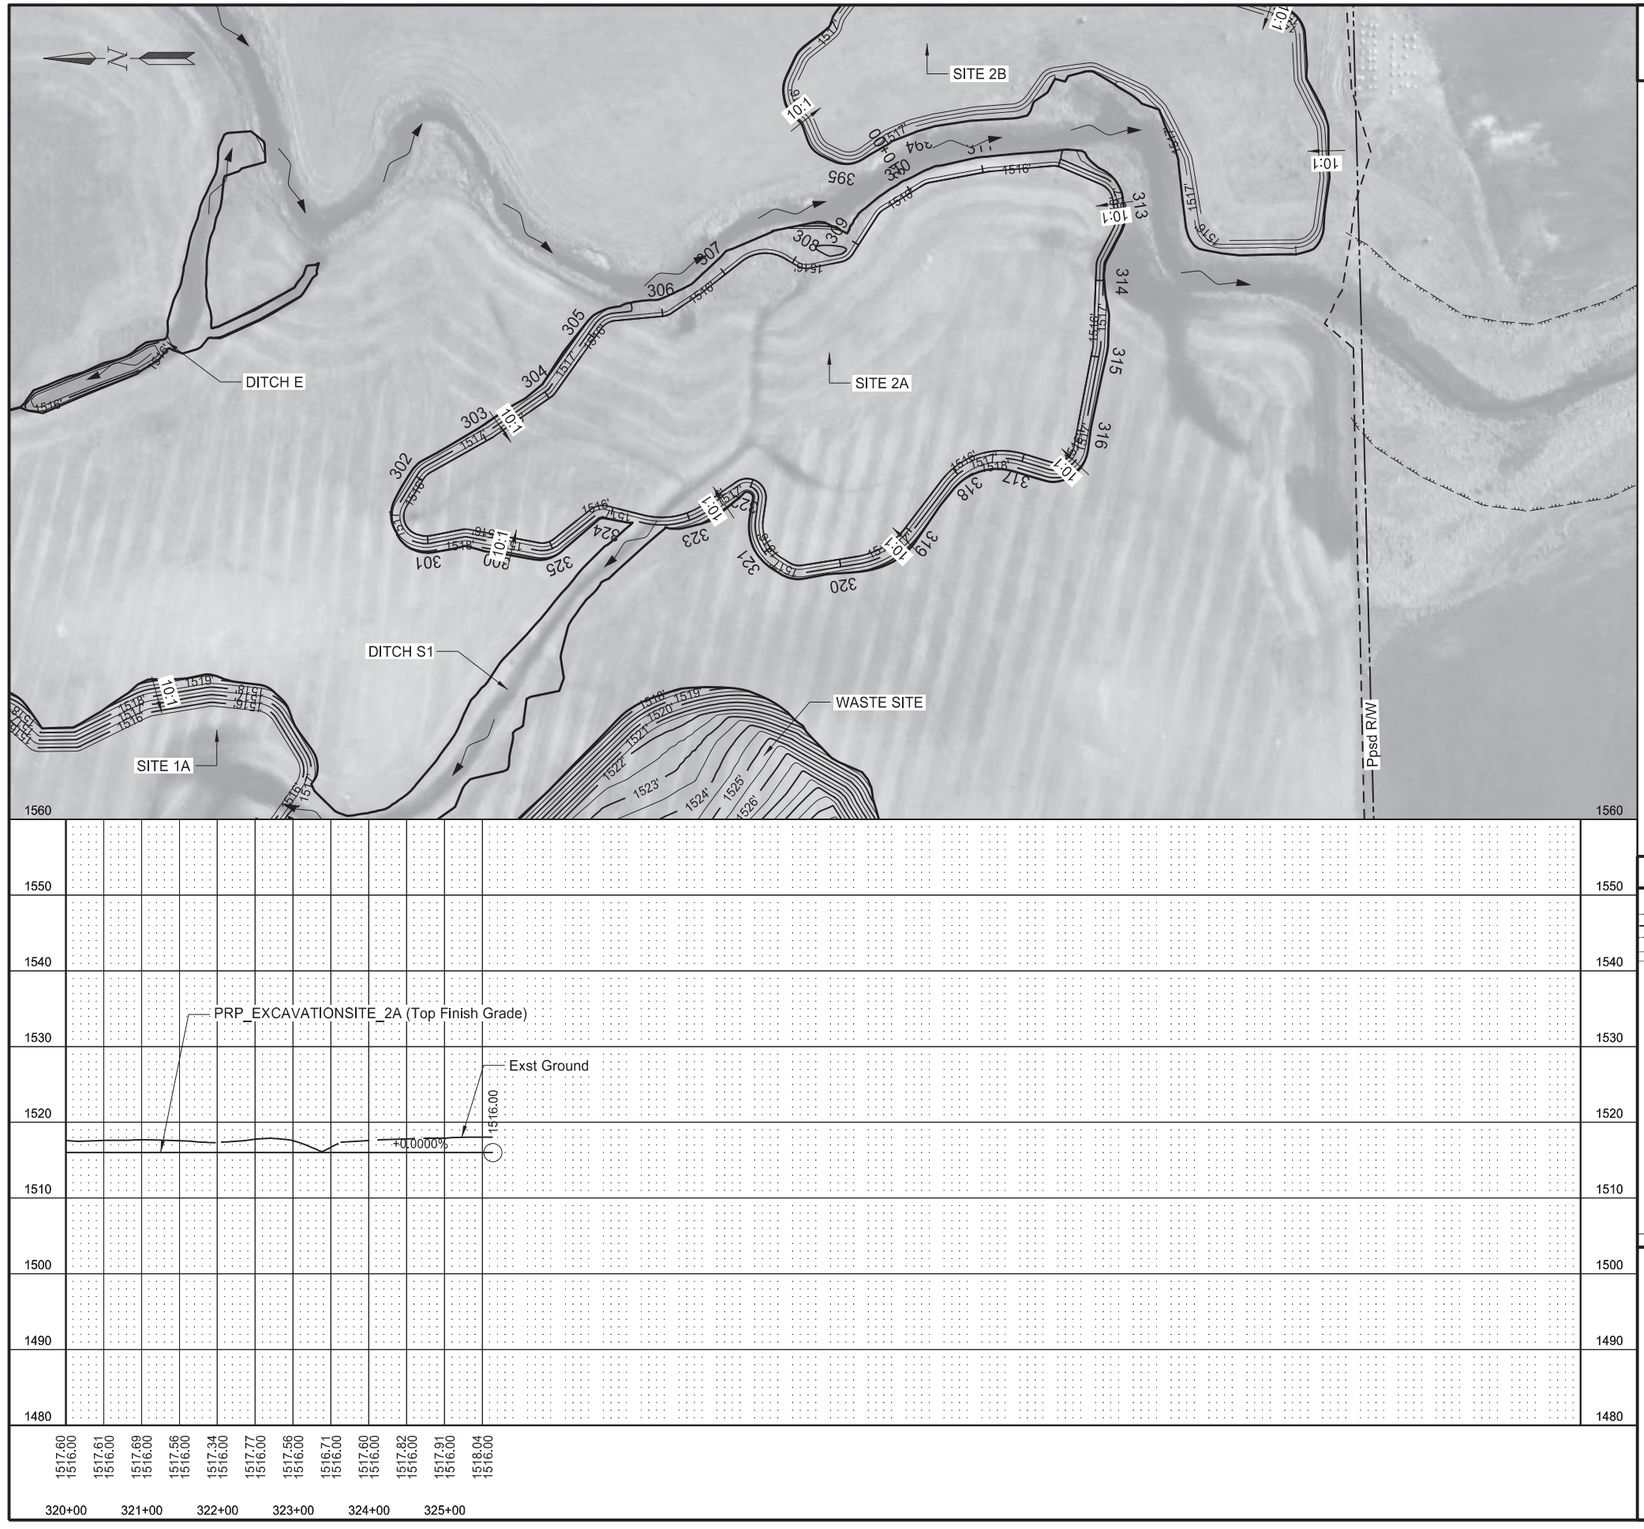

PROJECT LOCATION MAP




Wetland Mitigation in Ramsey County, ND
1.5 Miles East of Edmore, ND

Plan and Profile
Site 2A
Sta 320+00.00 to Sta 325+63.84


REGISTERED PROFESSIONAL ENGINEER
TODD HUMMEL
PE-10606
DATE 01/12/26
NORTH DAKOTA

1/9/2026 1:10:35 PM ToddHummel K:\Projects\State\ND\DOT\2102-02060_Mitigation Banks\CAD\30999.054\Design\Plans\060\060PP_Site_2A.dgn

STATE	PROJECT NO.	SECTION NO.	SHEET NO.
ND	SS-ARP-3-999(054)	60	7

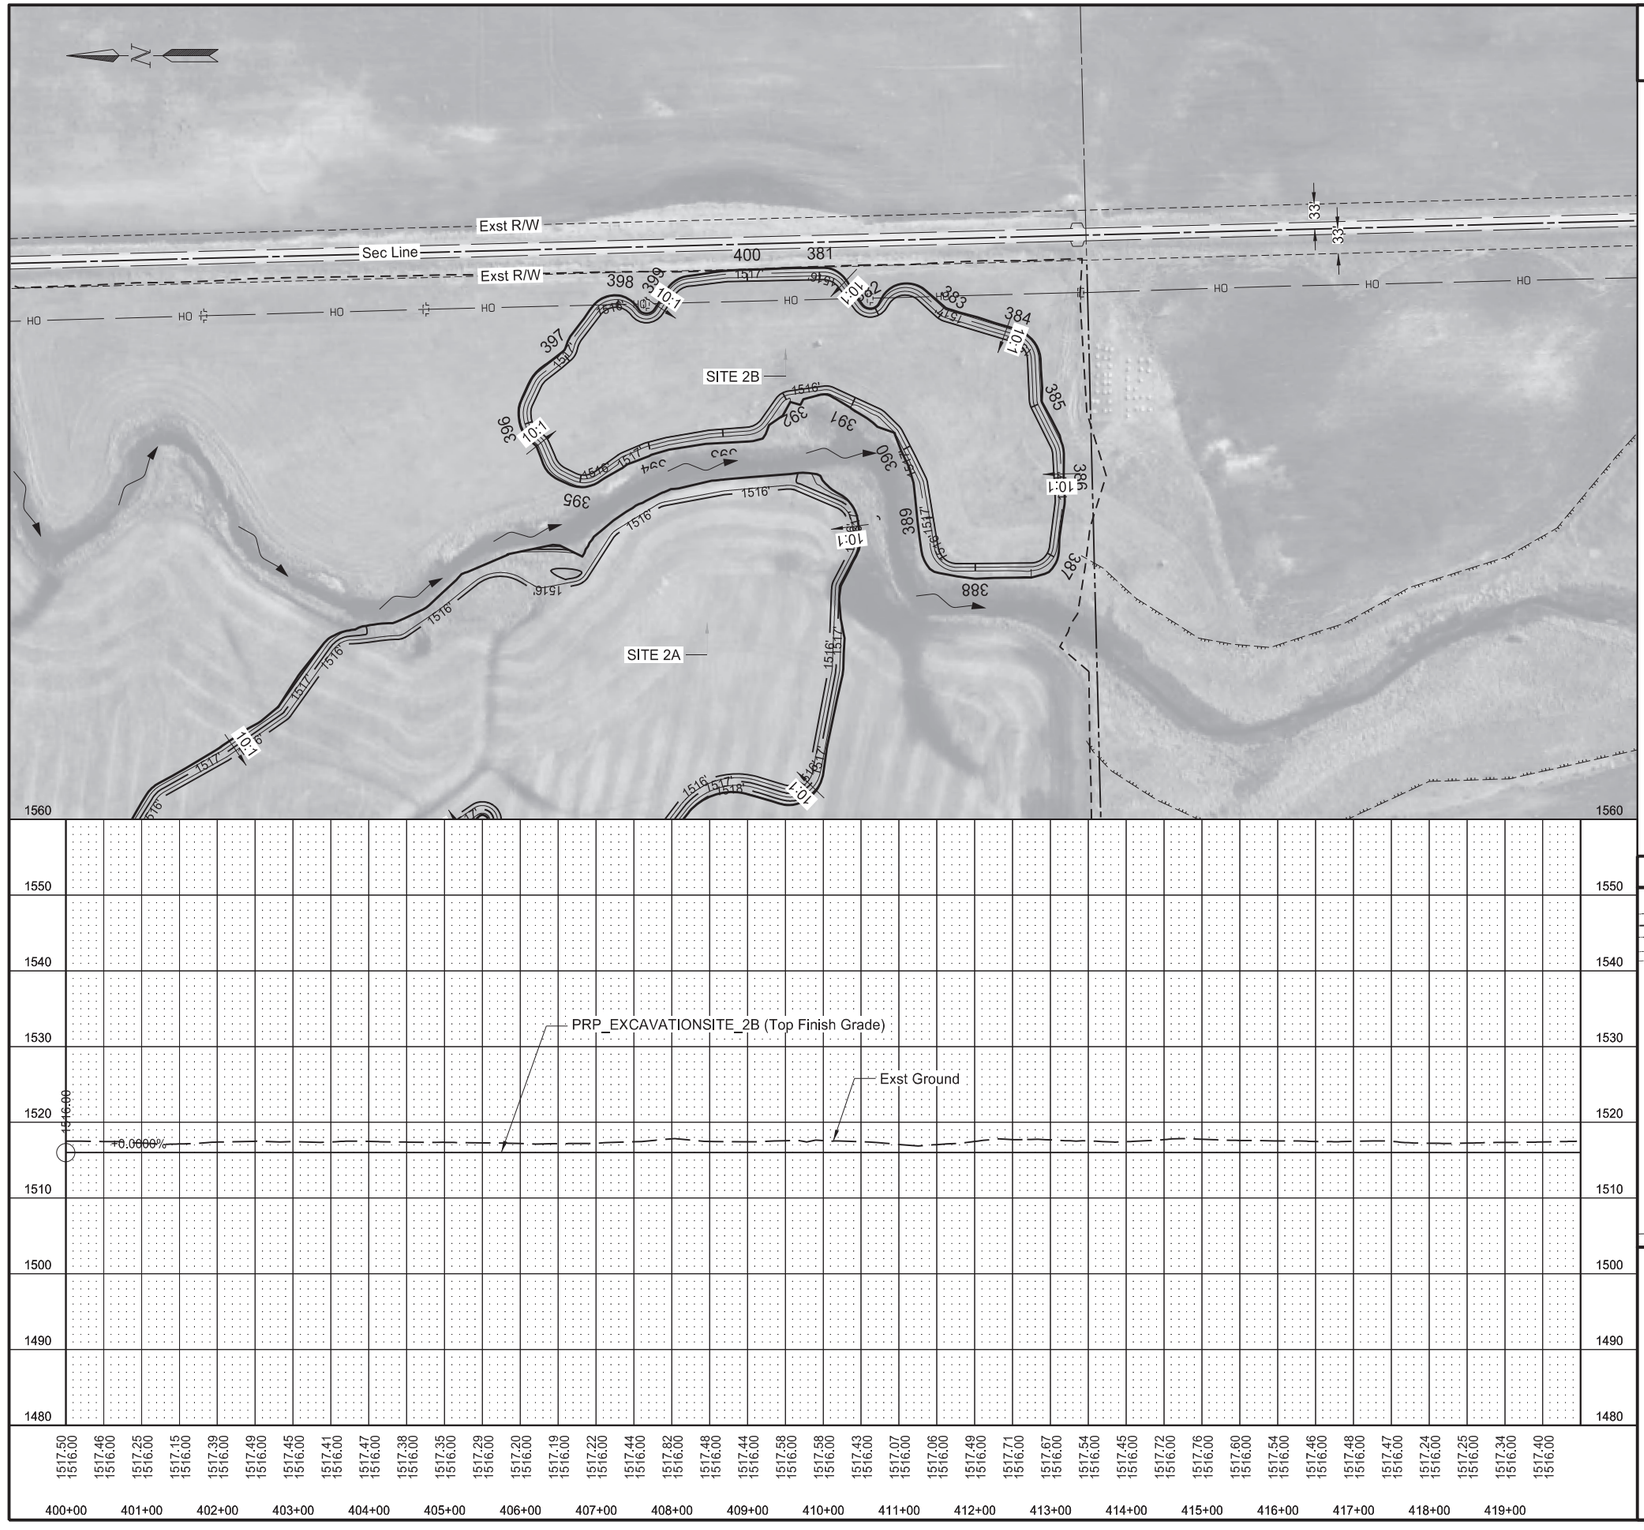

PROJECT LOCATION MAP

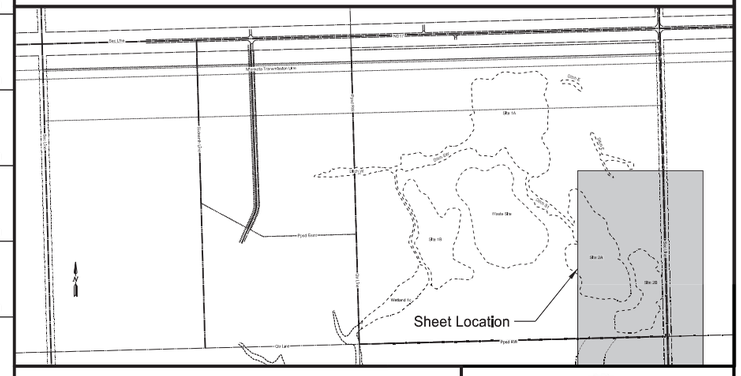


Wetland Mitigation in Ramsey County, ND
1.5 Miles East of Edmore, ND


Plan and Profile
Site 2B
Sta 400+00.00 to Sta 419+46.59

REGISTERED PROFESSIONAL ENGINEER
TODD HUMMEL
PE-10606
DATE 01/12/26
NORTH DAKOTA


1/9/2026 1:10:47 PM ToddHummel K:\Projects\State\ND\DOT\2102-02060_Mitigation Banks\CAD\30999.054\Design\Plans\060\060PP_Site_2B.dgn

STATE	PROJECT NO.	SECTION NO.	SHEET NO.
ND	SS-ARP-3-999(054)	60	8

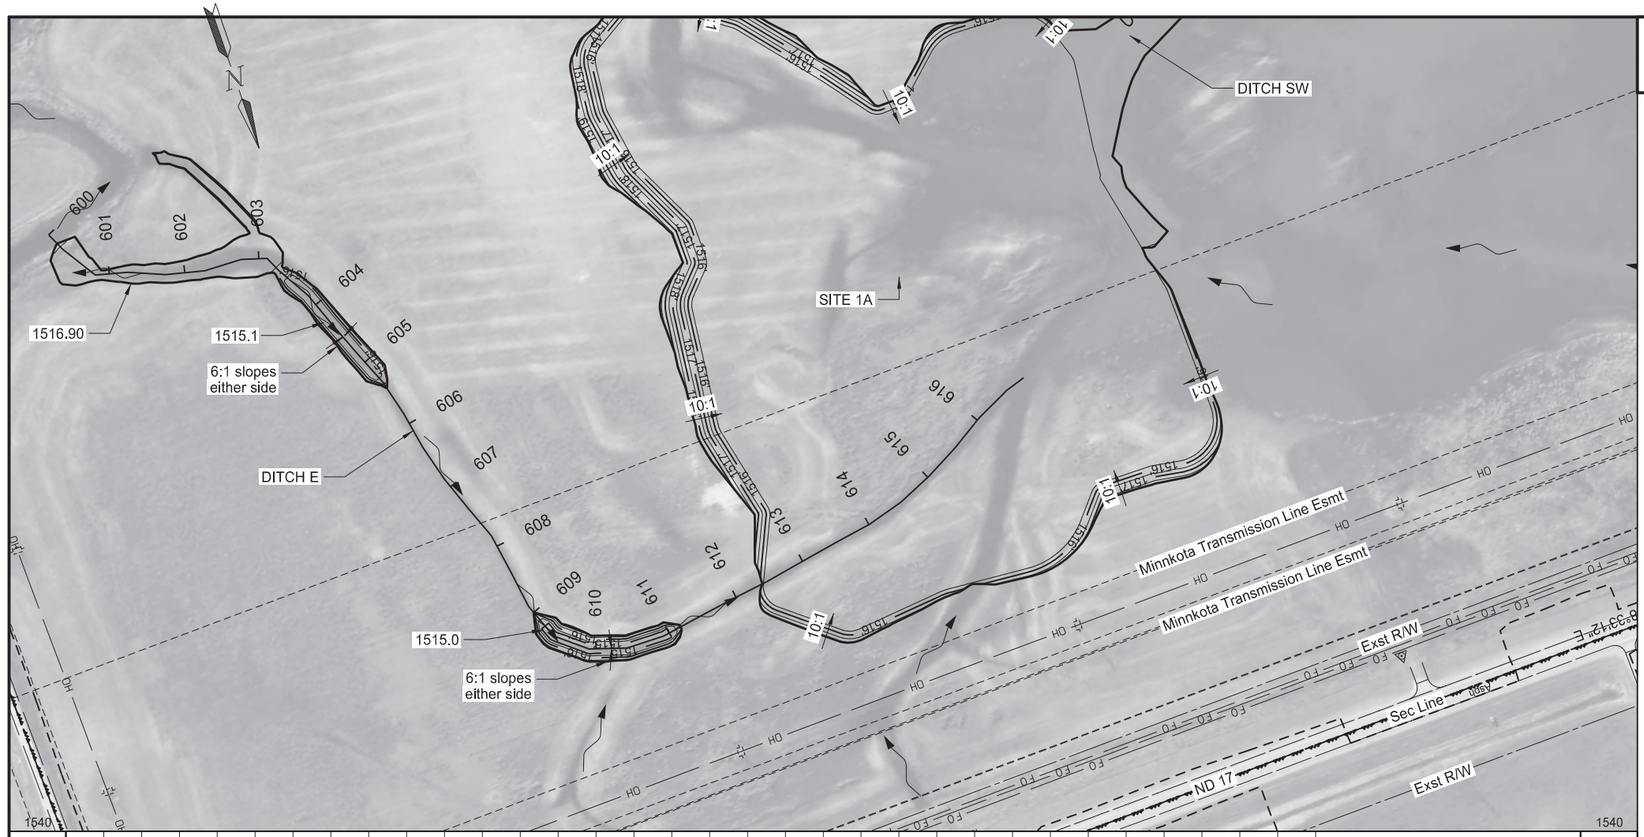

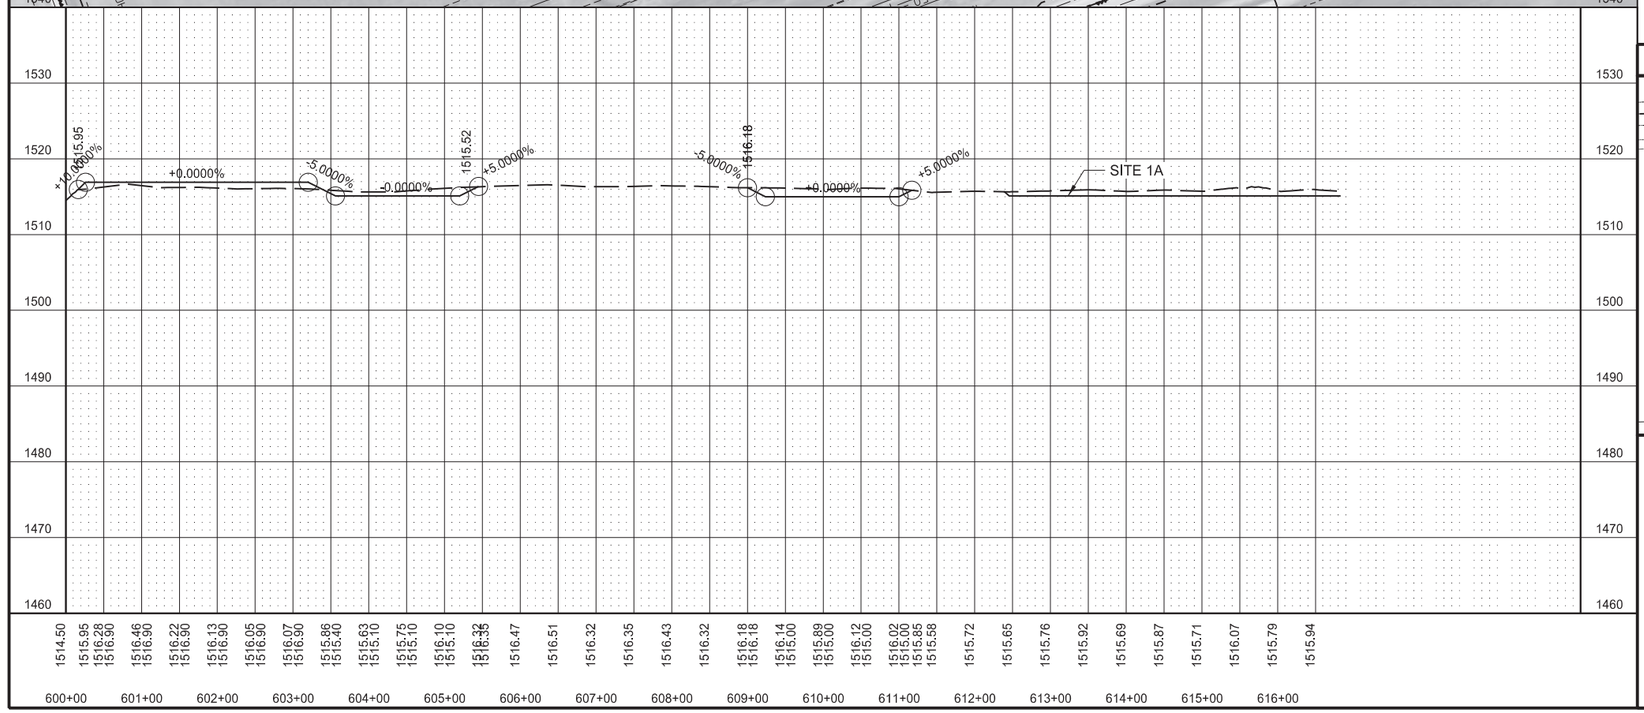

PROJECT LOCATION MAP

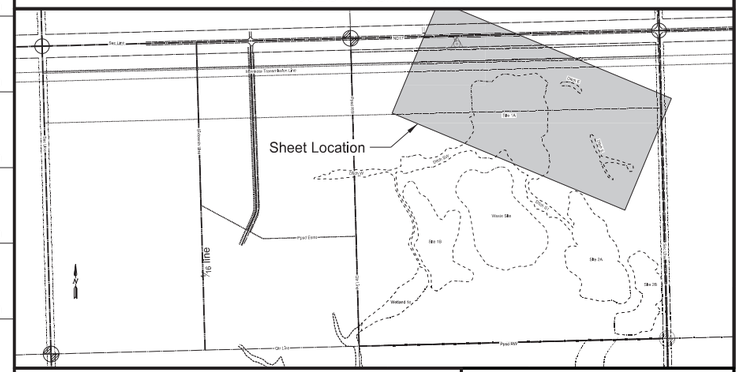


Wetland Mitigation in Ramsey County, ND
1.5 Miles East of Edmore, ND


Plan and Profile
Ditch E
Sta 600+00.00 to Sta 616+83.12

REGISTERED PROFESSIONAL ENGINEER
TODD HUMMEL
PE-10606
DATE 01/12/26
NORTH DAKOTA


1/9/2026 1:11:02 PM ToddHummel K:\Projects\State\ND\DOT\2102-02060_Mitigation Banks\CAD\30999.054\Design\Plans\060\060PP_Ditch_E.dgn

STATE	PROJECT NO.	SECTION NO.	SHEET NO.
ND	SS-ARP-3-999(054)	60	9

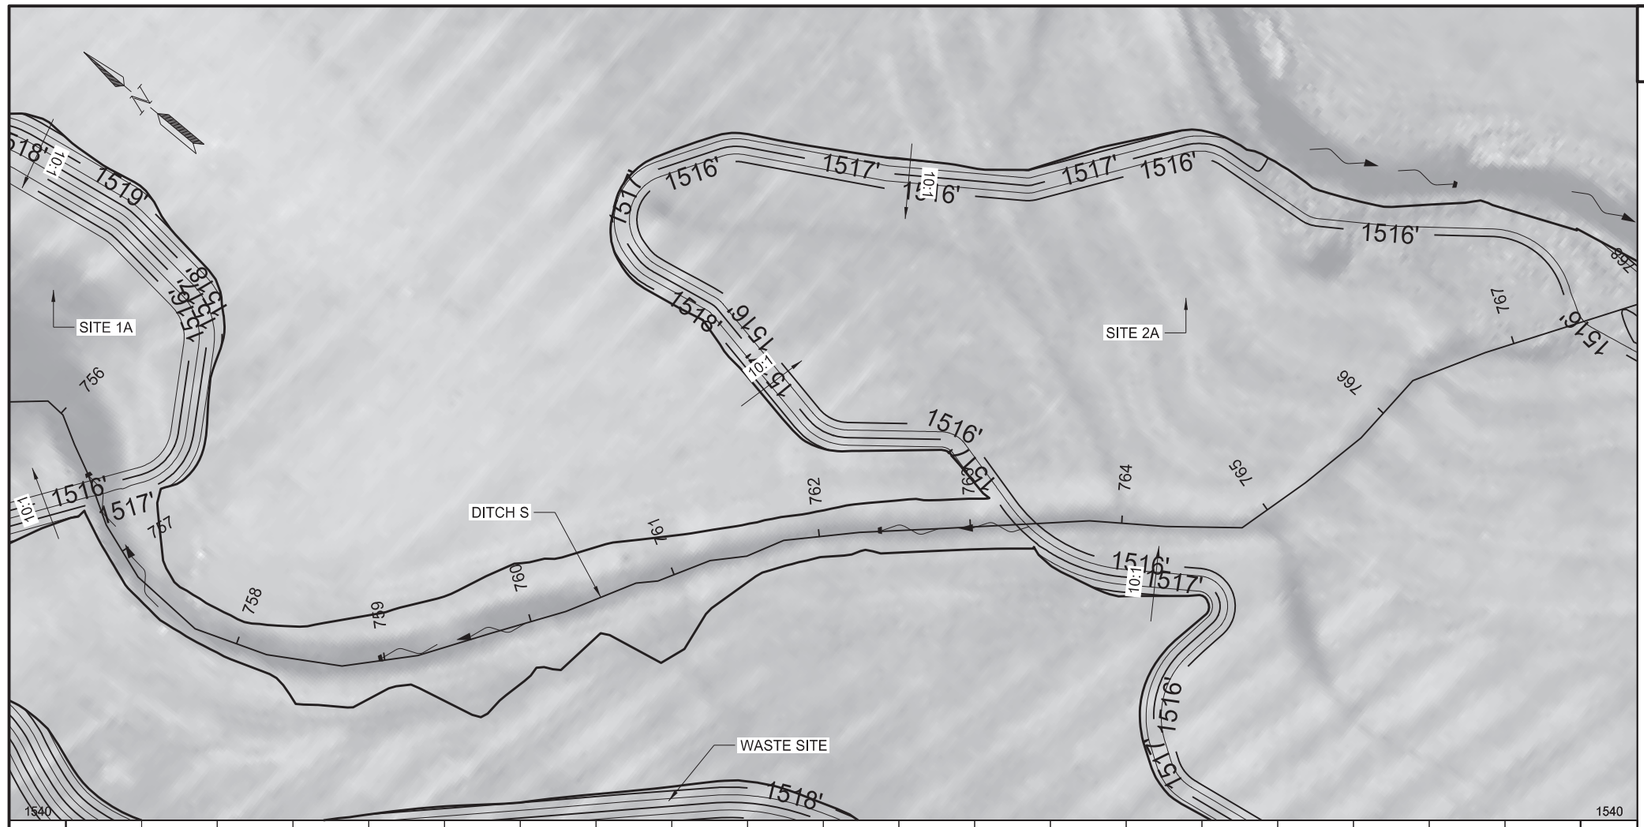

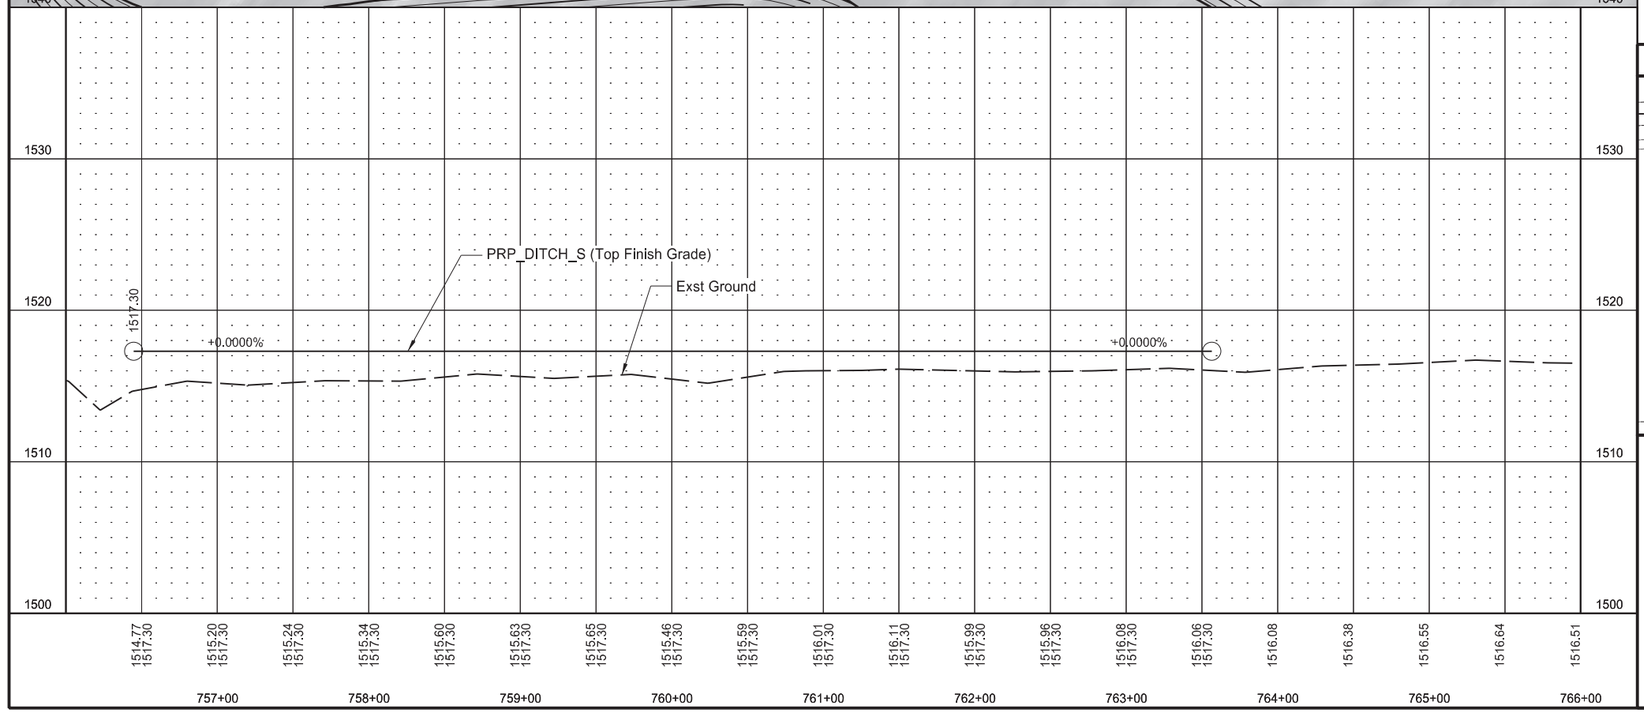

PROJECT LOCATION MAP

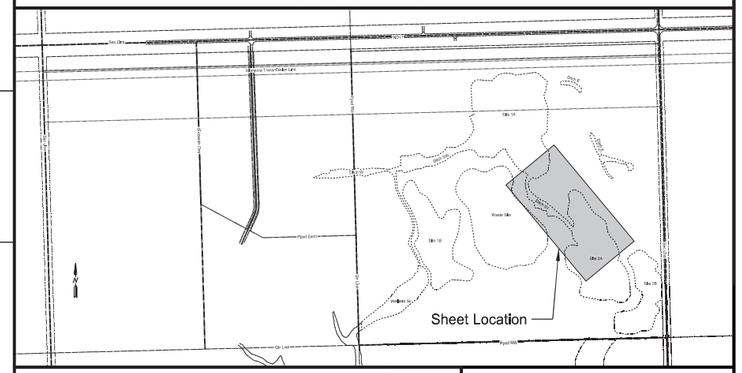

Wetland Mitigation in Ramsey County, ND
1.5 Miles East of Edmore, ND

Plan and Profile
Ditch S
Sta 750+00.00 to Sta 768+12.23


REGISTERED PROFESSIONAL ENGINEER
TODD HUMMEL
PE-10606
DATE 01/12/26
NORTH DAKOTA

1/9/2026 1:11:14 PM ToddHummel K:\Projects\State\ND\DOT\2102-02060_Mitigation Banks\CAD\30999.054\Design\Plans\060\060PP_Ditch_S.dgn

	STATE	PROJECT NO.	SECTION NO.	SHEET NO.
	ND	SS-ARP-3-999(054)	60	10



PROJECT LOCATION MAP

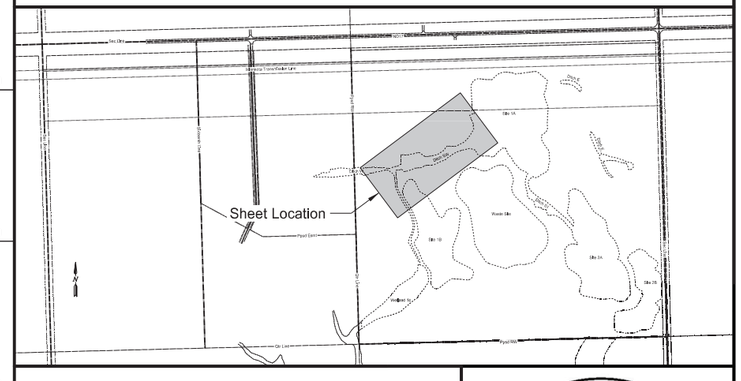

Wetland Mitigation in Ramsey County, ND
1.5 Miles East of Edmore, ND

Plan and Profile
Ditch SW
Sta 720+00.00 to Sta 730+00.00


REGISTERED PROFESSIONAL ENGINEER
TODD HUMMEL
PE-10606
DATE 01/12/26
NORTH DAKOTA

1/9/2026 1:11:26 PM ToddHummel K:\Projects\State\ND\DOT\2102-02060_Mitigation Banks\CAD\30999.054\Design\Plans\060\060PP_Ditch_SW.dgn

	STATE	PROJECT NO.	SECTION NO.	SHEET NO.
	ND	SS-ARP-3-999(054)	60	11



PROJECT LOCATION MAP

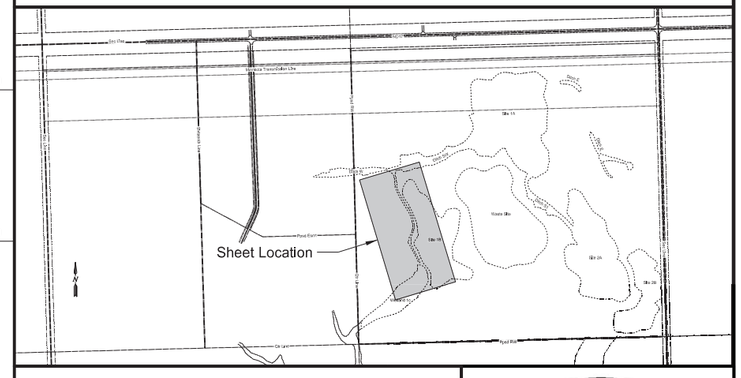

Wetland Mitigation in Ramsey County, ND
1.5 Miles East of Edmore, ND

Plan and Profile
Ditch SW
Sta 730+00.00 to Sta 740+00.00


REGISTERED PROFESSIONAL ENGINEER
TODD HUMMEL
PE-10606
DATE 01/12/26
NORTH DAKOTA

1/9/2026 1:11:29 PM ToddHummel K:\Projects\State\ND\DOT\2102-02060_Mitigation Banks\CAD\30999.054\Design\Plans\060\060PP_Ditch_SW.dgn

	STATE	PROJECT NO.	SECTION NO.	SHEET NO.
	ND	SS-ARP-3-999(054)	60	12



PROJECT LOCATION MAP

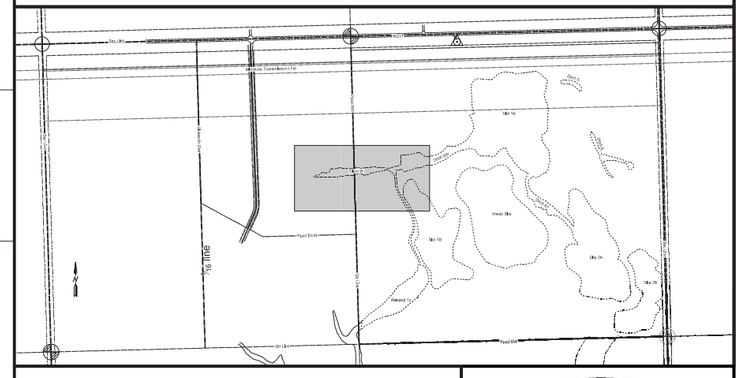

Wetland Mitigation in Ramsey County, ND
1.5 Miles East of Edmore, ND


Plan and Profile
Ditch W
Sta 750+00.00 to Sta 757+64.26

REGISTERED PROFESSIONAL ENGINEER
TODD HUMMEL
PE-10606
DATE 01/12/26
NORTH DAKOTA


1/9/2026 1:11:41 PM ToddHummel K:\Projects\State\ND\DOT\2102-02060_Mitigation Banks\CAD\30999.054\Design\Plans\060\060PP_Ditch_W.dgn

STATE	PROJECT NO.	SECTION NO.	SHEET NO.
ND	SS-ARP-3-999(054)	60	13



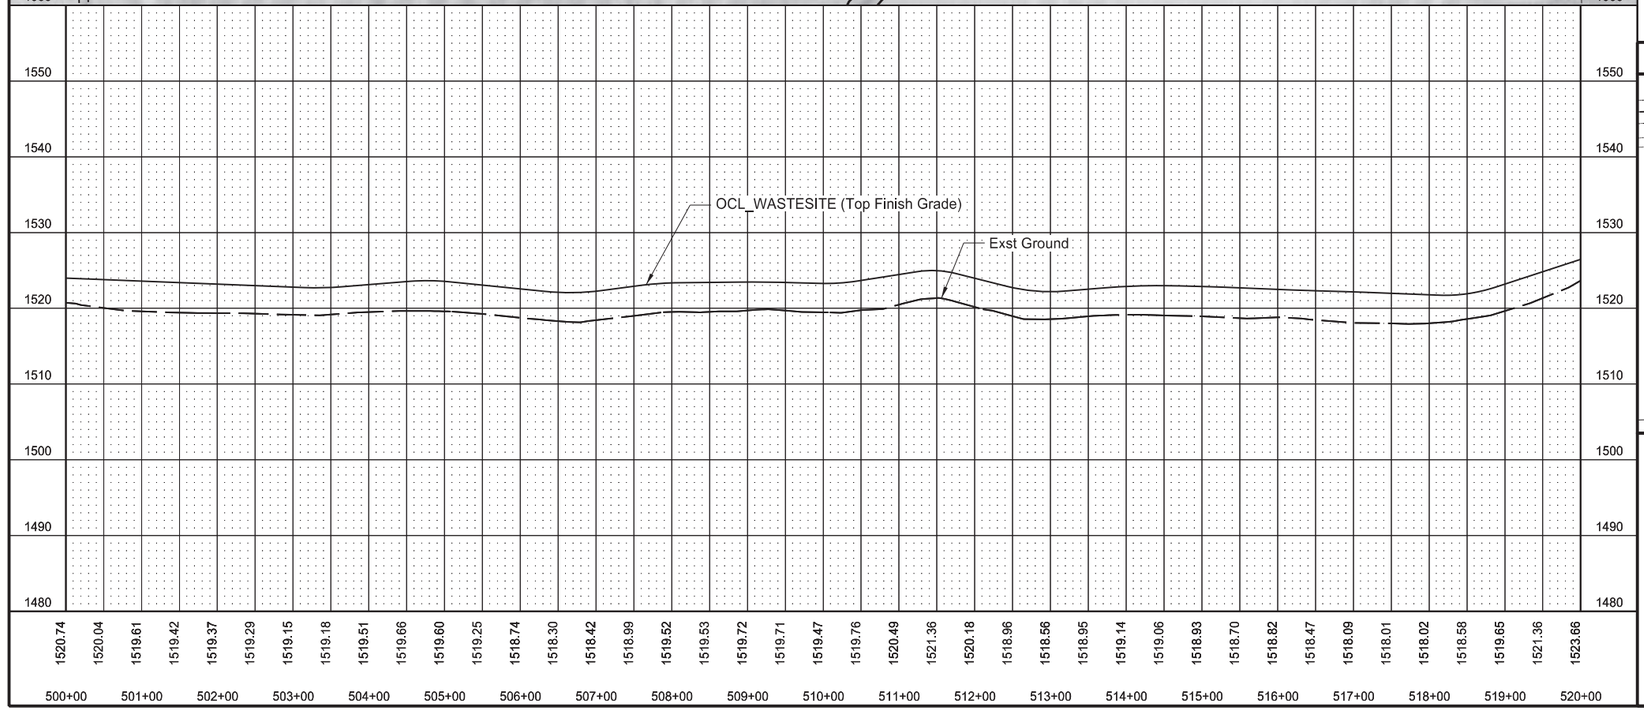

PROJECT LOCATION MAP

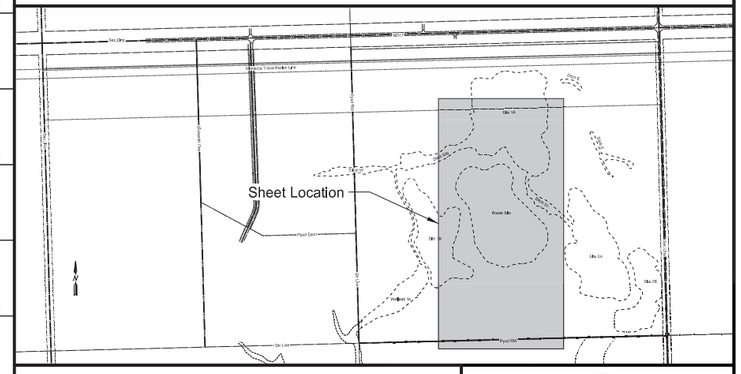

Wetland Mitigation in Ramsey County, ND
1.5 Miles East of Edmore, ND

Plan and Profile
Waste Site
Sta 500+00.00 to Sta 520+00.00

REGISTERED PROFESSIONAL ENGINEER
TODD HUMMEL
PE-10606
DATE 01/12/26
NORTH DAKOTA


1/9/2026 1:11:53 PM ToddHummel K:\Projects\State\ND\DOT\2102-02060_Mitigation Banks\CAD\30999.054\Design\Plans\060\060PP_Wastesite.dgn

STATE	PROJECT NO.	SECTION NO.	SHEET NO.
ND	SS-ARP-3-999(054)	60	14





PROJECT LOCATION MAP

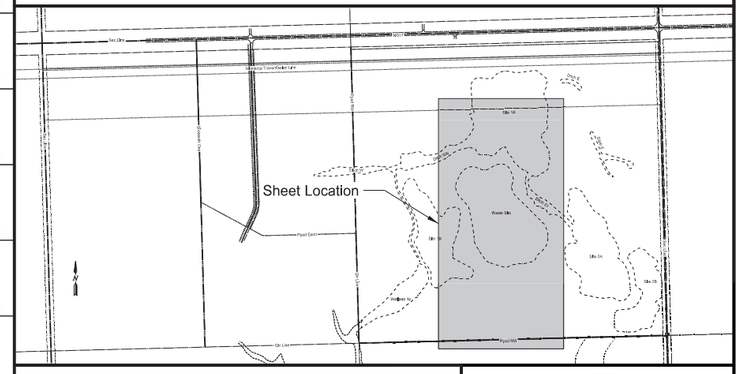


Wetland Mitigation in Ramsey County, ND
1.5 Miles East of Edmore, ND

Plan and Profile
Waste Site
Sta 520+00.00 to Sta 524+28.79

REGISTERED PROFESSIONAL ENGINEER
TODD HUMMEL
PE-10606
DATE 01/12/26
NORTH DAKOTA

1/9/2026 1:11:56 PM ToddHummel K:\Projects\State\ND\DOT\2102-02060_Mitigation Banks\CAD\30999.054\Design\Plans\060\060PP_Wastesite.dgn

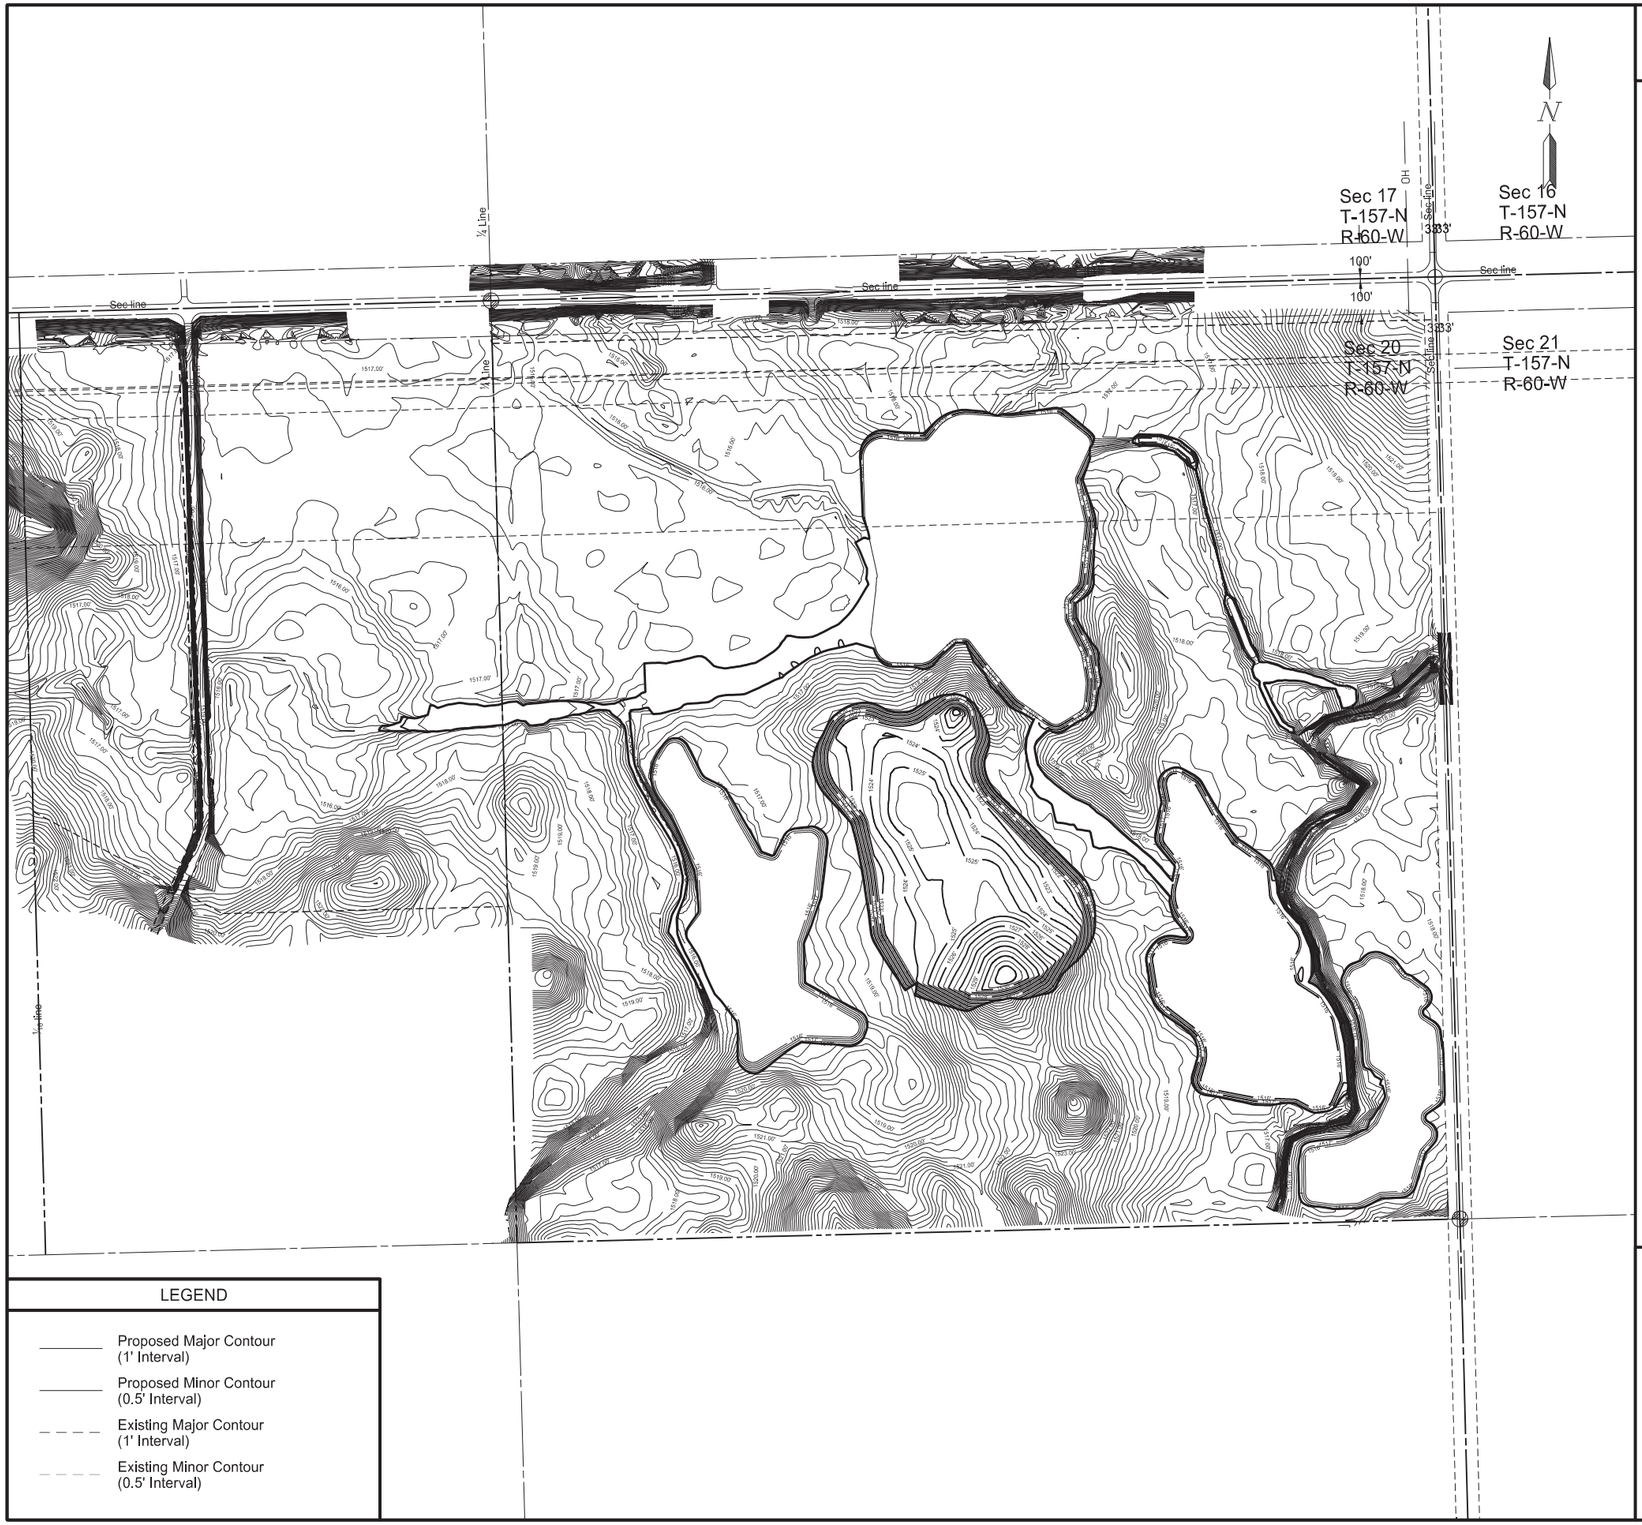

STATE	PROJECT NO.	SECTION NO.	SHEET NO.
ND	SS-ARP-3-999(054)	70	1

LEGEND

- Proposed Major Contour (1' Interval)
- Proposed Minor Contour (0.5' Interval)
- Existing Major Contour (1' Interval)
- Existing Minor Contour (0.5' Interval)

Wetland Mitigation in Ramsey County, ND
1.5 Miles East of Edmore, ND

Contours

REGISTERED PROFESSIONAL ENGINEER
TODD HUMMEL
PE-10606
DATE 01/12/26
NORTH DAKOTA

1/9/2026 10:38:23 AM ToddHummel K:\Projects\State\ND\DOT\2102-02060_Mitigation Banks\CAD\30999.054\Design\Plans\070\070CT.dgn

STATE	PROJECT NO.	SECTION NO.	SHEET NO.
ND	SS-ARP-3-999(054)	76	1

SPEC	CODE	BID ITEM	QTY	UNIT
253	0061	SOIL STABILIZATION		
		Wetland Mitigation	60.48	ACRE
260	0300	SILT FENCE		
		Wetland Mitigation	2,995	LF
260	0301	REMOVE SILT FENCE		
		Wetland Mitigation	2,995	LF




Wetland Mitigation In Ramsey County, ND
1.5 Miles East of Edmore, ND

Temporary Erosion Control

REGISTERED PROFESSIONAL ENGINEER
TODD HUMMEL
PE-10606
DATE 04/03/26
NORTH DAKOTA

4/3/2026 2:29:53 PM ToddHummel K:\Projects\State\ND\DOT\2102-02060_Mitigation Banks\CAD\30999.054\Design\Plans\076\076TE_001.dgn

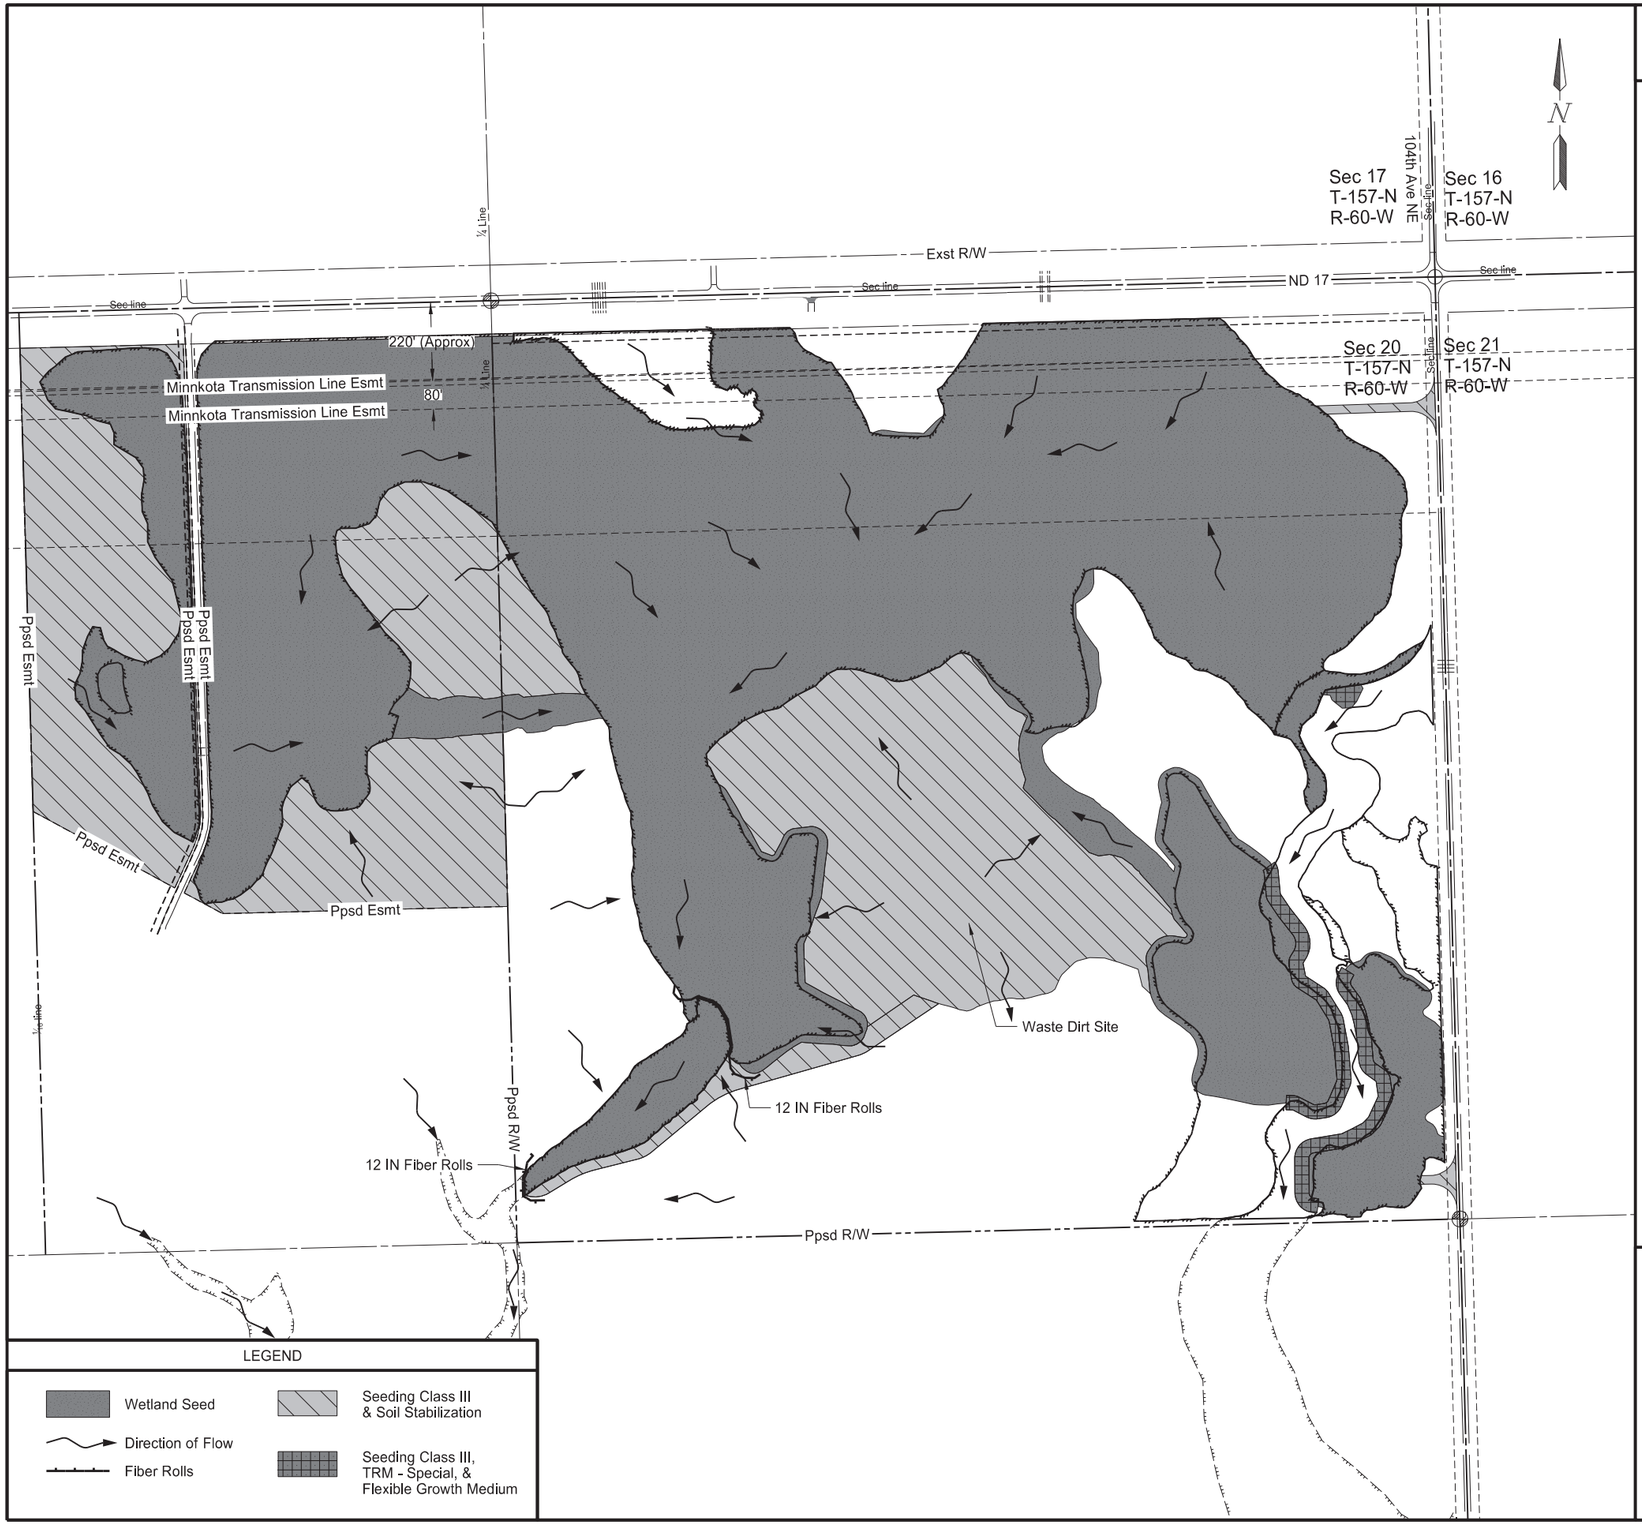

	STATE	PROJECT NO.	SECTION NO.	SHEET NO.
	ND	SS-ARP-3-999(054)	77	1

SPEC	CODE	BID ITEM	QTY	UNIT
251	0300	SEEDING CLASS III		
		Additional Disturbance Locations	23.19	ACRE
		Waste Site Location	17.64	ACRE
		Site Stream Bench Locations	1.73	ACRE
251	1000	WETLAND SEED		
		Wetland Mitigation	98.72	ACRE
253	0061	SOIL STABILIZATION		
		Additional Disturbance Locations	23.19	ACRE
		Waste Site Location	17.64	ACRE
255	0200	TRM SPECIAL		
		Site Stream Bench Locations	8,362	SY
261	0112	FIBER ROLLS 12IN		
		Wetland Mitigation	638	LF
900	0700	FLEXIBLE GROWTH MEDIUM		
		Site Stream Bench Locations	8,362	SY

Wetland Mitigation Bank in Ramsey County, ND
1.5 Miles East of Edmore, ND

Permanent Erosion Control

REGISTERED PROFESSIONAL ENGINEER
TODD HUMMEL
PE-10606
DATE 04/03/26
NORTH DAKOTA

4/3/2026 2:36:06 PM ToddHummel K:\Projects\State\ND\DOT\2102-02060_Mitigation Banks\CAD\30999.054\Design\Plans\077\077PE_001.dgn

STATE	PROJECT NO.	SECTION NO.	SHEET NO.
ND	SS-ARP-3-999(054)	80	1

SPEC	CODE	BID ITEM	QTY	UNIT
752	0200	FENCE BARBED WIRE 4 STRAND	1,600	LF
752	0993	FENCE TERMINAL	2	EA

Point	Description	Northing	Easting
1	Fence Terminal	522349.0555	2474819.5887
2	Fence Terminal	520749.6637	2474863.8716



Wetland Mitigation in Devils Lake, ND
1.5 Miles East of Edmore, ND

Fencing Layout

REGISTERED PROFESSIONAL ENGINEER
TODD HUMMEL
PE-10606
DATE 01/12/26
NORTH DAKOTA

1/9/2026 10:00:38 AM ToddHummel K:\Projects\State\ND\DOT\2102-02060_Mitigation Banks\CAD\30999.054\Design\Plans\080\080LO.dgn

PRELIMINARY SURVEY COORDINATE AND CURVE DATA - WETLAND MITIGATION BANK - DEVILS LAKE RSA

STATE	PROJECT NO.	SECTION NO.	SHEET NO.
ND	SS-ARP-3-999(054)	81	1

HORIZONTAL ALIGNMENT

PNT	STATION	NORTHING	EASTING
ND Highway 17 (Chain SCL17)			
BEGIN Rec Sec Cor	580+46.52	522,382.12	2,472,168.04
Rec 1/4 Cor	606+96.14	522,449.02	2,474,816.82
END Rec Sec Cor	633+45.77	522,515.91	2,477,465.60

CURVE DATA

ARC DEFINITION

US PUBLIC LAND SURVEY DATA

CORNER	IRN	NORTHING	EASTING
T-157-N R-60-W			
NW Cor Sec 20	3-G	522,382.12	2,472,168.04
N 1/4 Sec 20	4-G	522,449.02	2,474,816.82
NE Cor Sec 20	5-G	522,515.91	2,477,465.60
W 1/4 Sec 20	3-H	519,739.20	2,472,244.67
E 1/4 Sec 20	5-H	519,872.89	2,477,535.33
SW Cor Sec 20	3-J	517,096.27	2,472,321.29
S 1/4 Sec 20	4-J	517,163.07	2,474,963.18
SE Cor Sec 20	5-J	517,229.87	2,477,605.06

SURVEY CONTROL POINTS

PNT	NORTHING	EASTING	ELEV	STATION	OFFSET
MONUMENT DESCRIPTION					
Primary Control (Station/Offset from Chain SCL17)					
GPS 6	522,328.20	2,482,671.01	1,541.85	N/A	N/A
#5 Rebar w/ Aluminum Cap Stamped "17-6"					
GPS 20	522,401.51	2,475,730.43	1,519.27	616+08	71' Rt
#5 Rebar w/ Plastic Cap Stamped "KLJ"					
PSR302745483770	522,662.86	2,465,730.98	1,560.06	N/A	N/A
TVN Network mount point (Edmore)					

NOTES: Sheet 1 of 1
Control is derived from Trimble VRS Now Network and checked against Static observations with OPUS solutions.

Date Survey Completed 11/4/2022

☐ Assumed Coordinates

☒ All coordinates on this sheet are Ramsey County ground coordinates.
They are derived from the NAD83(2011) reference frame; North Dakota North Zone
Combination Factor (cf) = 0.9998685

All coordinates and measurements on this document derived from the International Foot definition.

INITIALIZING BENCH MARK
TRIMBLE VRS Now

☒ NAVD-88
☐ _____

☒ GEOID12A ☐ _____
☐ GEOID18

REGISTERED PROFESSIONAL ENGINEER & LAND SURVEYOR
CARL P. OLSON
PE-4687
LS-4687
DATE
12/04/25
NORTH DAKOTA


	STATE	PROJECT NO.	SECTION NO.	SHEET NO.
	ND	SS-ARP-3-999(054)	110	1

SIGN NUMBER	Sign 1
WIDTH x HEIGHT	0'-5" x 0'-7"
BORDER WIDTH	0" (inset 0")
CORNER RADIUS	0.38"
MOUNTING	Ground
BACKGROUND	TYPE: IV Reflective
	COLOR: Brown
LEGEND/BORDER	TYPE: IV Reflective
	COLOR: White

SYMBOL	X	Y	WID	HT	ANGLE

STATION(S):


AREA: 0.2 Sq.Ft.

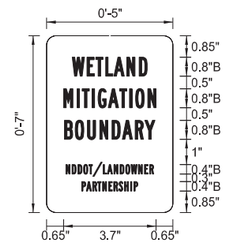


Dimensions are in inches.tenths

Letter locations are panel edge to lower left corner


LETTER POSITION (X)																			LENGTH	SIZE	SERIES
W	E	T	L	A	N	D													3	0.8	B 2000
1	1.6	1.9	2.3	2.7	3.2	3.7															
M	I	T	I	G	A	T	I	O	N										3.7	0.8	B 2000
0.7	1.2	1.4	1.8	2	2.4	2.9	3.3	3.5	4												
B	O	U	N	D	A	R	Y												3.6	0.8	B 2000
0.7	1.1	1.6	2.1	2.6	3	3.5	3.9														
N	D	D	O	T	/	L	A	N	D	O	W	N	E	R					3.5	0.4	B 2000
0.8	1	1.2	1.5	1.7	1.8	2.2	2.4	2.7	2.9	3.1	3.3	3.6	3.9	4.1							
P	A	R	T	N	E	R	S	H	I	P									2.2	0.4	B 2000
1.4	1.6	1.8	2	2.2	2.5	2.7	2.9	3.1	3.3	3.5											

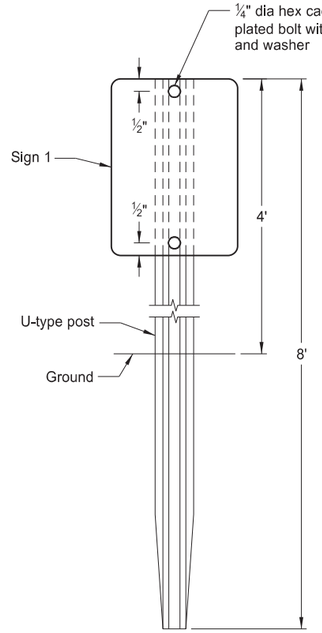


POST

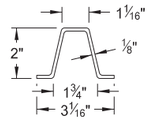

ALUMINUM POST DETAIL
Approx. 0.88 lbs/ft

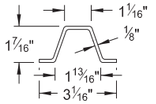

STEEL POST DETAIL
Approx. 2 lbs/ft

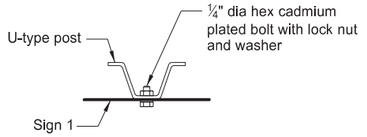

SIGN ATTACHMENT DETAIL

Notes:

1. Posts shall conform to Section 894.06 of the Standard Specifications. Steel posts shall be galvanized.
2. The cost to furnish and install the posts shall not be paid for separately but shall be included in the price bid for "Flat sheet for signs - type IV refl sheeting."

Flat sheet for signs - type IV refl sheeting
5 locations 0.25 SF
(1 sign / location)
Total 1.25 SF

Wetland Mitigation in Ramsey County, ND
1.5 Miles East of Edmore, ND


Sign and Post Details

REGISTERED PROFESSIONAL ENGINEER
TODD HUMMEL
PE-10606
DATE 01/12/26
NORTH DAKOTA

	STATE	PROJECT NO.	SECTION NO.	SHEET NO.
	ND	SS-ARP-3-999(054)	110	2

SIGN NUMBER	Sign 1
WIDTH x HEIGHT	0'-5" x 0'-7"
BORDER WIDTH	0" (inset 0")
CORNER RADIUS	0.38"
MOUNTING	Ground
BACKGROUND	TYPE: IV Reflective
	COLOR: Brown
LEGEND/BORDER	TYPE: IV Reflective
	COLOR: White


STATION(S): AREA: 0.2 Sq.Ft.

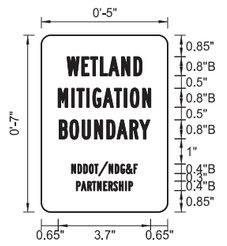


Dimensions are in inches.tenths — Letter locations are panel edge to lower left corner

SYMBOL	X	Y	WID	HT	ANGLE


LETTER POSITION (X)																			LENGTH	SIZE	SERIES
W	E	T	L	A	N	D													3	0.8	B 2000
1	1.6	1.9	2.3	2.7	3.2	3.7															
M	I	T	I	G	A	T	I	O	N										3.7	0.8	B 2000
0.7	1.2	1.4	1.8	2	2.4	2.9	3.3	3.5	4												
B	O	U	N	D	A	R	Y												3.6	0.8	B 2000
0.7	1.1	1.6	2.1	2.6	3	3.5	3.9														
N	D	D	O	T	/	N	D	G	&	F									3.5	0.4	B 2000
1.2	1.5	1.7	1.9	2.1	2.3	2.7	2.9	3.2	3.4	3.7											
P	A	R	T	N	E	R	S	H	I	P									2.2	0.4	B 2000
1.4	1.6	1.8	2	2.2	2.5	2.7	2.9	3.1	3.3	3.5											

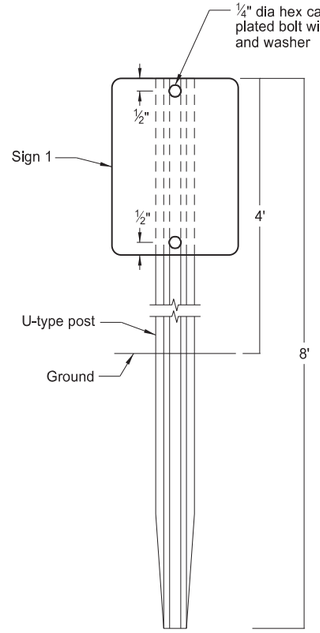


POST

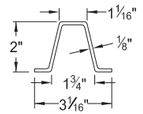

ALUMINUM POST DETAIL
Approx. 0.88 lbs/ft

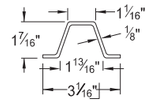

STEEL POST DETAIL
Approx. 2 lbs/ft

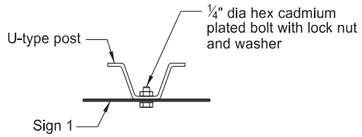

SIGN ATTACHMENT DETAIL

Notes:

1. Posts shall conform to Section 894.06 of the Standard Specifications. Steel posts shall be galvanized.
2. The cost to furnish and install the posts shall not be paid for separately but shall be included in the price bid for "Flat sheet for signs - type IV refl sheeting."


Flat sheet for signs - type IV refl sheeting
8 locations 0.25 SF
(1 sign / location)
Total 2.0 SF

Wetland Mitigation in Ramsey County, ND
1.5 Miles East of Edmore, ND

Sign and Post Details

REGISTERED PROFESSIONAL ENGINEER
TODD HUMMEL
PE-10606
DATE 01/12/26
NORTH DAKOTA

STATE	PROJECT NO.	SECTION NO.	SHEET NO.
ND	SS-ARP-3-999(054)	110	3

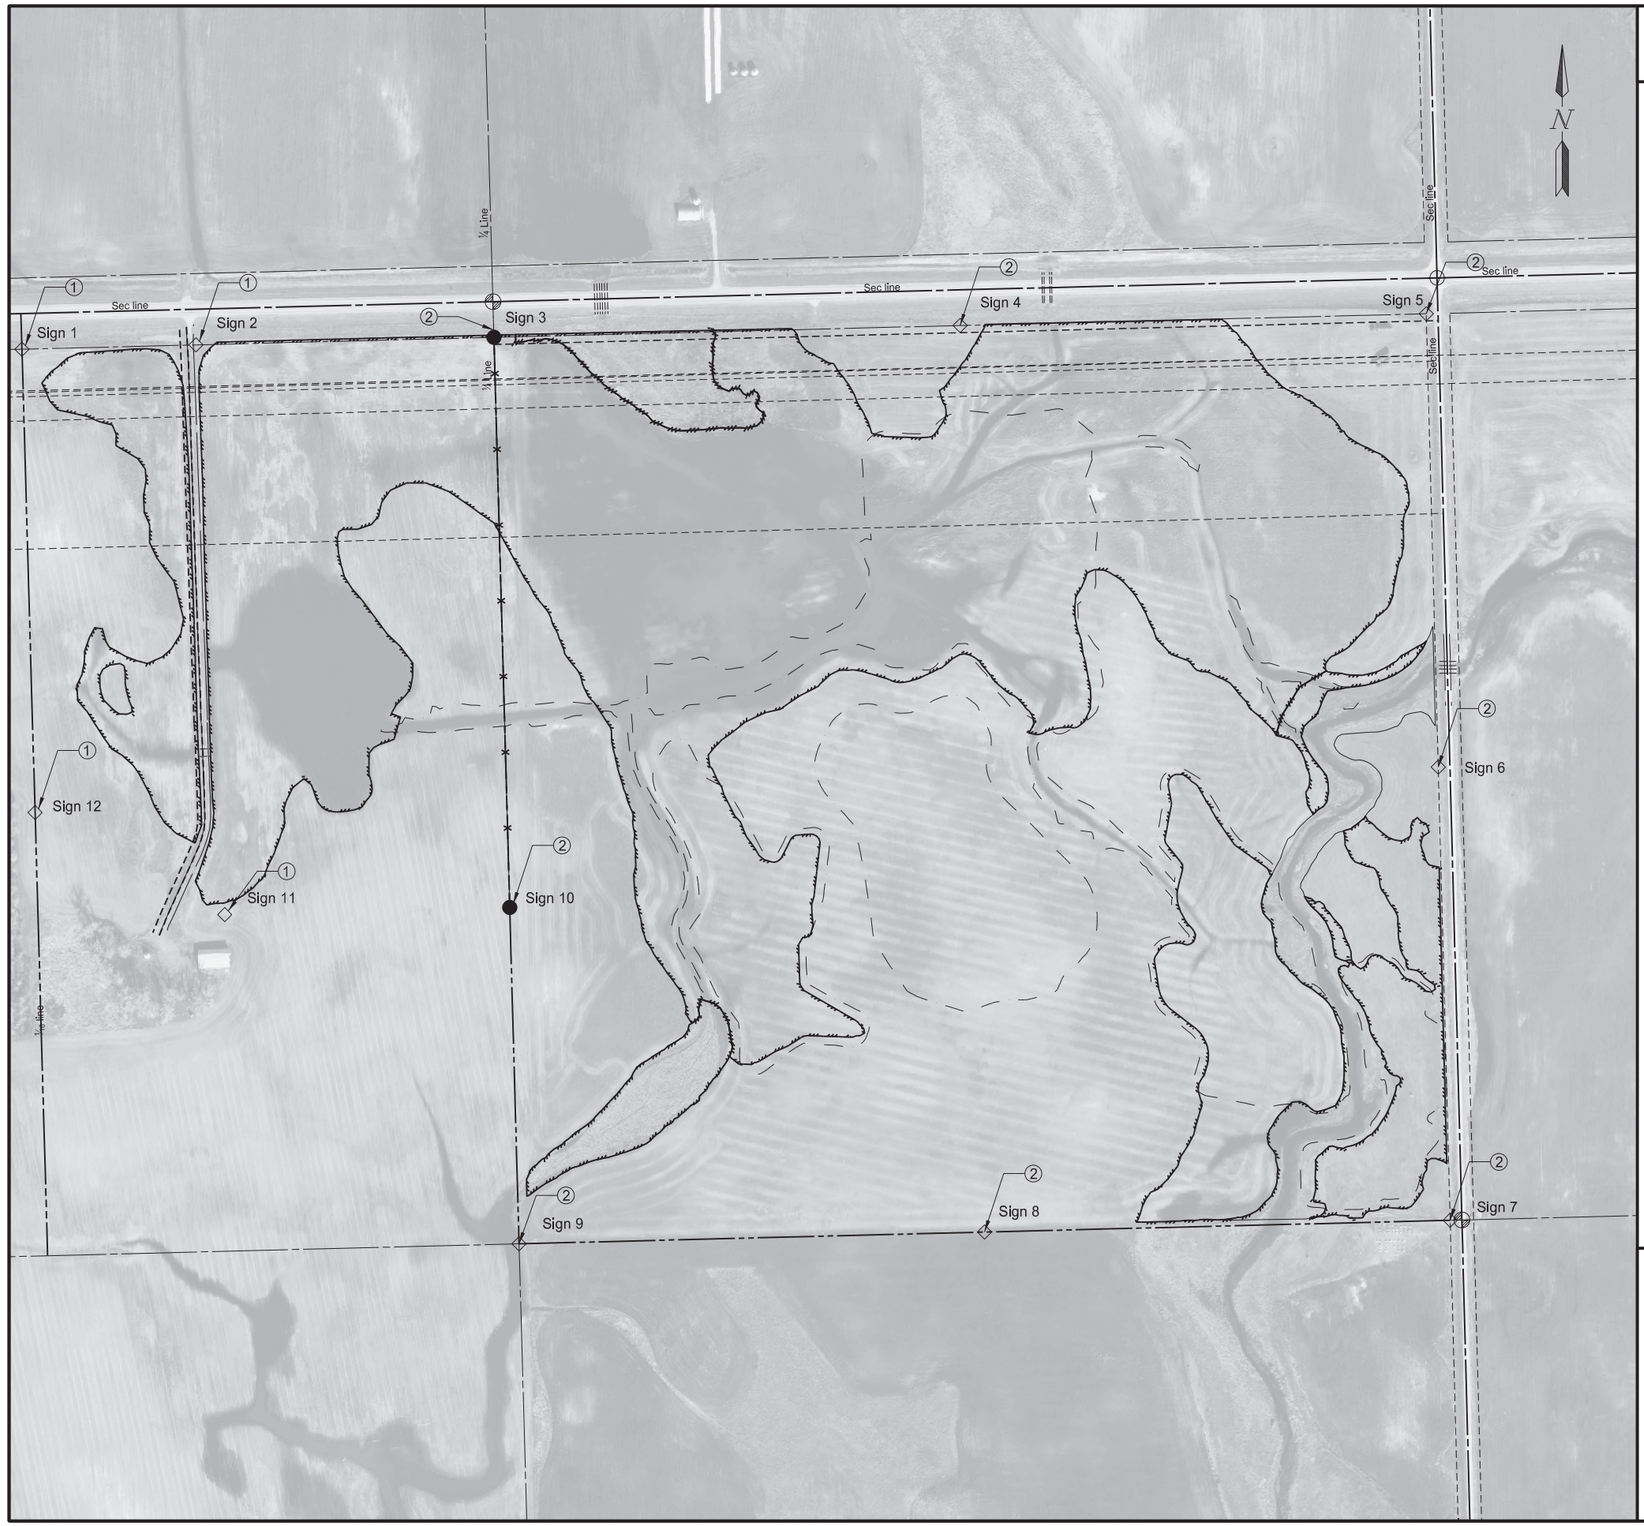

① WETLAND MITIGATION BOUNDARY
NDDOT/LANDOWNER PARTNERSHIP

② WETLAND MITIGATION BOUNDARY
NDDOT/RDG&F PARTNERSHIP

NOTES:
Sign locations are approximate, Engineer to field verify locations prior to placement.

See Sign and Post Details for information.

Type	Point Name	Northing	Easting
①	Sign 1	522315.6089	2473495.2643
①	Sign 2	522327.9360	2473983.3594
②	Sign 3	522349.0555	2474819.5887
②	Sign 4	522382.0855	2476127.4183
②	Sign 5	522415.1156	2477435.2478
②	Sign 6	521143.5671	2477468.7947
②	Sign 7	519872.0187	2477502.3415
②	Sign 8	519839.0312	2476196.1697
②	Sign 9	519806.0430	2474889.9980
②	Sign 10	520749.6637	2474863.8716
①	Sign 11	520729.4657	2474064.1266
①	Sign 12	521016.1306	2473532.0912

Wetland Mitigation in Ramsey County, ND
1.5 Miles East of Edmore, ND

Signing

REGISTERED PROFESSIONAL ENGINEER
TODD HUMMEL
PE-10606
DATE 01/12/26
NORTH DAKOTA

1/9/2026 10:11:47 AM ToddHummel K:\Projects\State\ND\DOT\2102-02060_Mitigation Banks\CAD\30999.054\Design\Plans\110\110SN_003_Plans.dgn


Cross Sections

Wetland Mitigation in Ramsey County, ND
1.5 Miles East of Edmore, ND


Site 1A

	STATE	PROJECT NO.	SECTION NO.	SHEET NO.
	ND	SS-ARP-3-999(054)	200	1


Sta 101+00.00

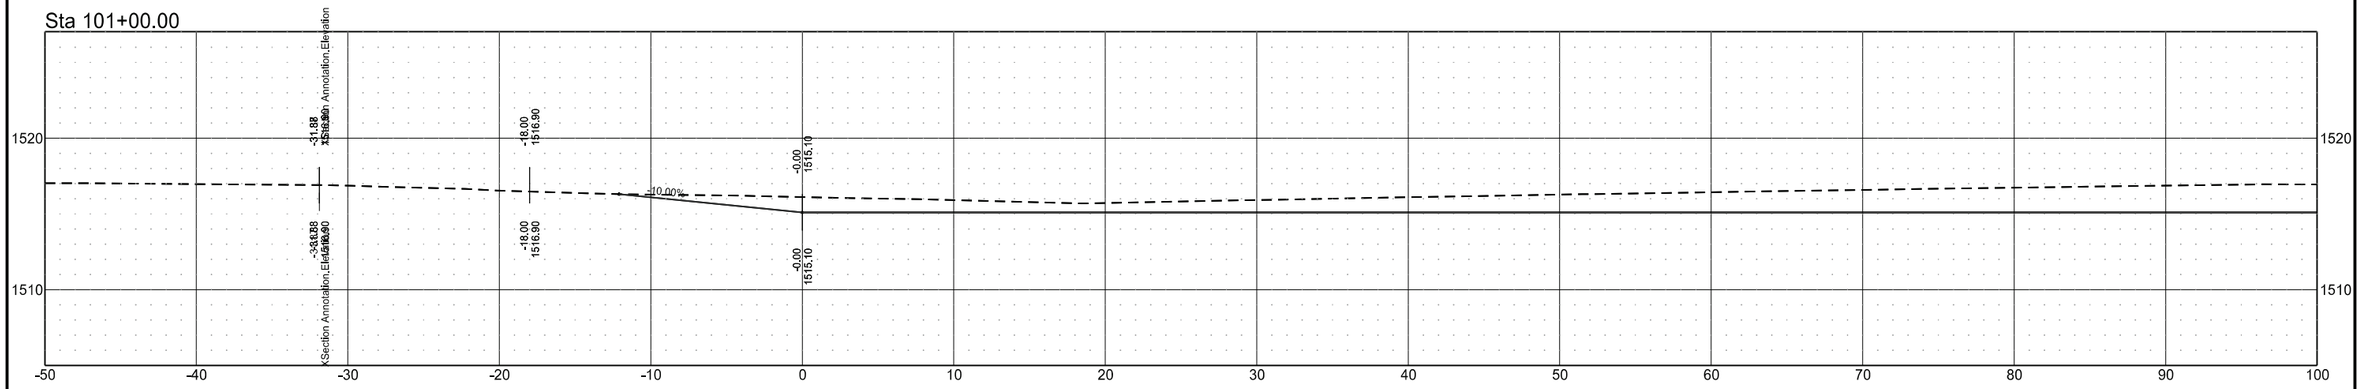

Sta 100+50.00

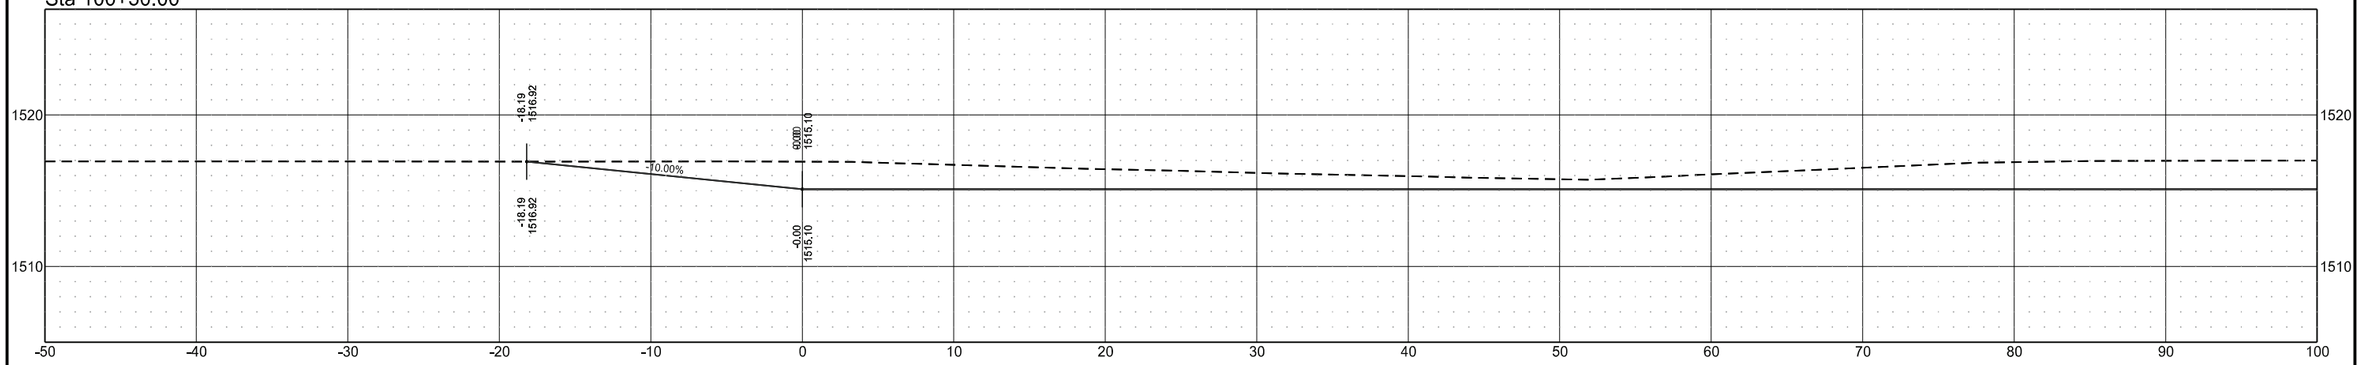

Sta 100+00.00

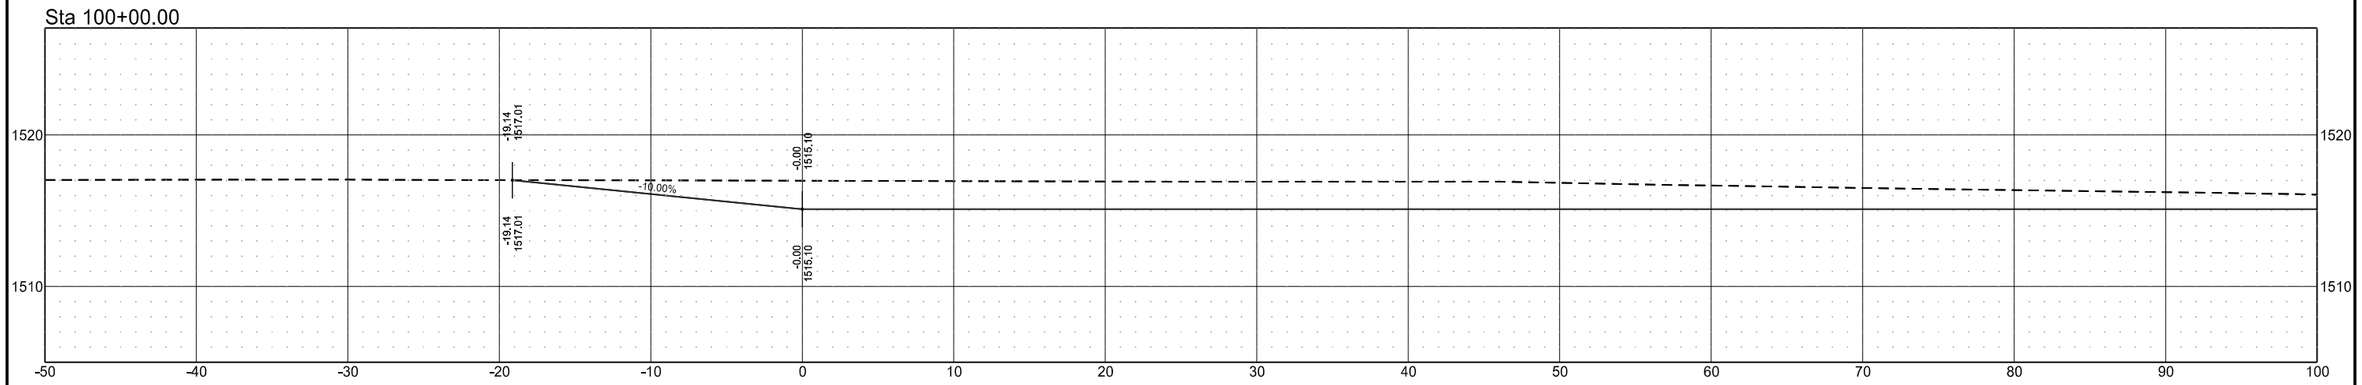


Cross Sections

Wetland Mitigation in Ramsey County, ND
1.5 Miles East of Edmore, ND


Site 1A

	STATE	PROJECT NO.	SECTION NO.	SHEET NO.
	ND	SS-ARP-3-999(054)	200	2


Sta 102+50.00

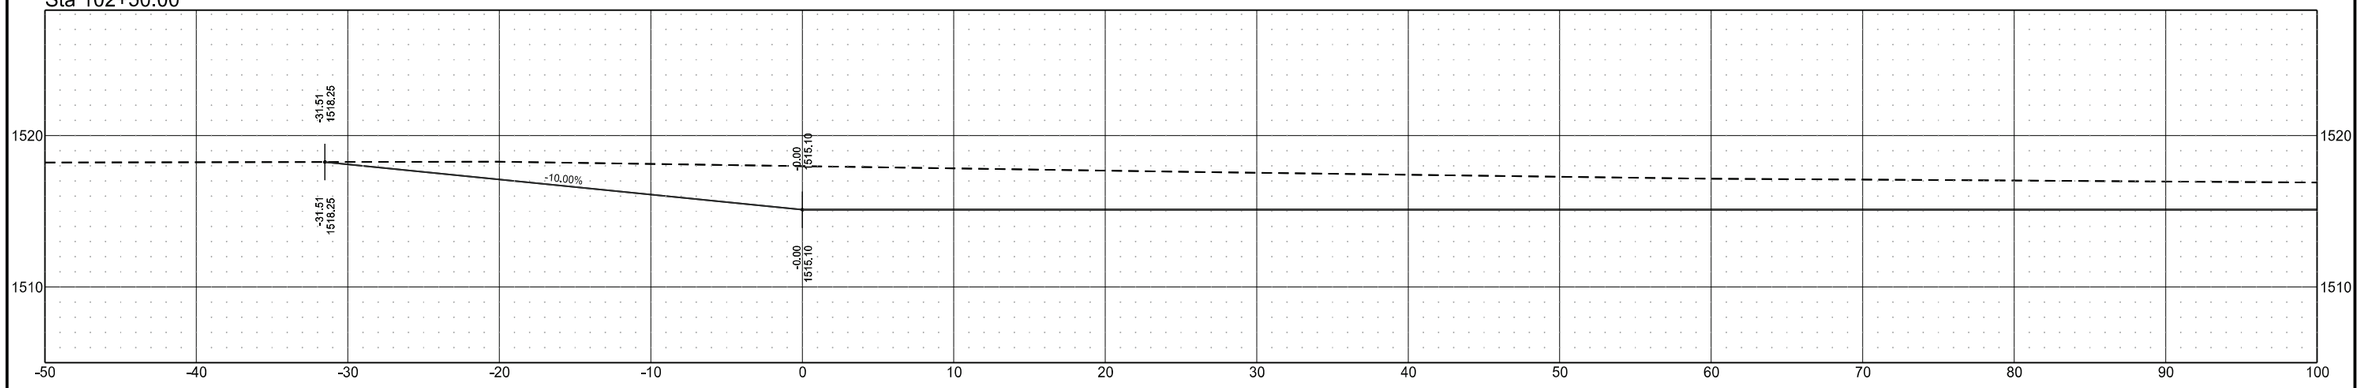

Sta 102+00.00

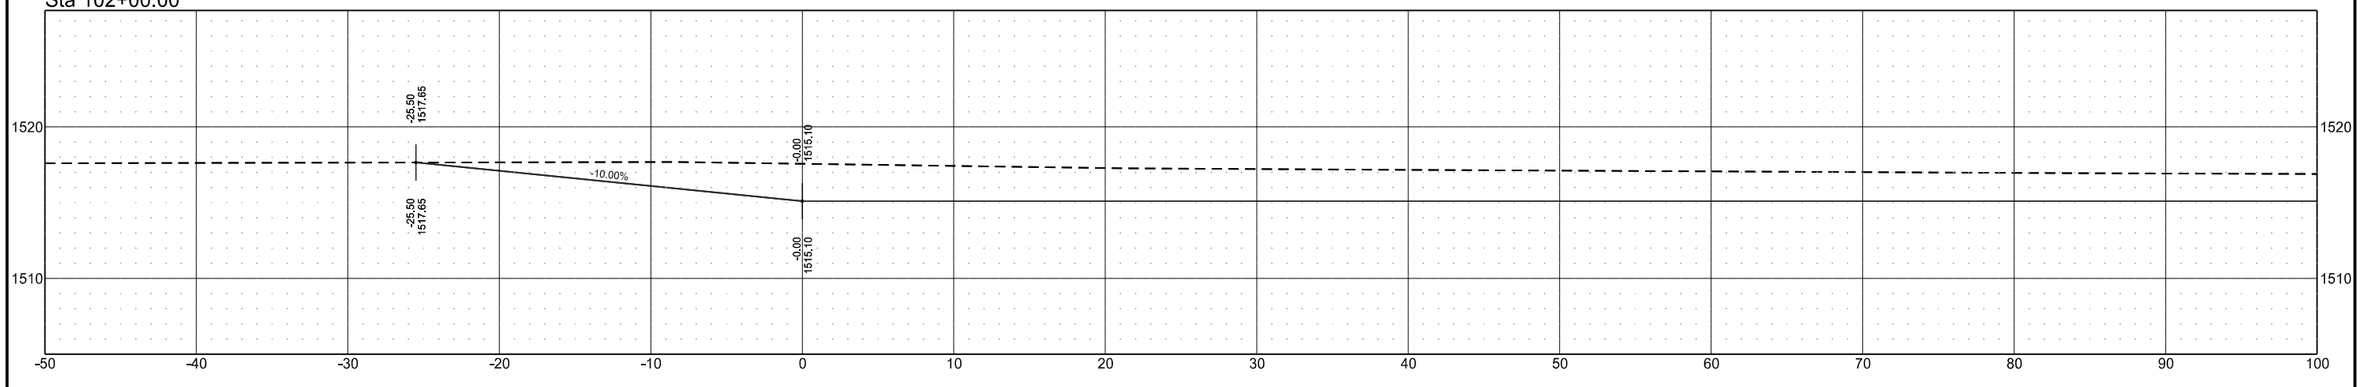

Sta 101+50.00

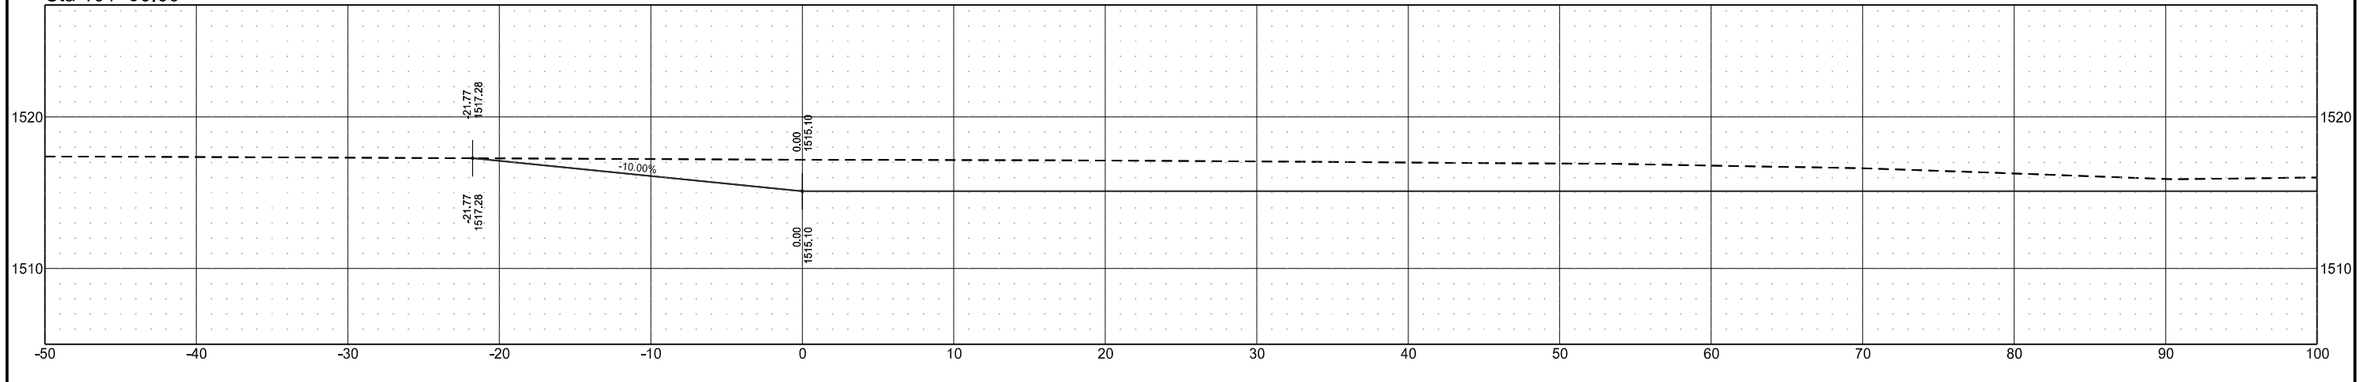


Cross Sections

Wetland Mitigation in Ramsey County, ND
1.5 Miles East of Edmore, ND


Site 1A

	STATE	PROJECT NO.	SECTION NO.	SHEET NO.
	ND	SS-ARP-3-999(054)	200	3


Sta 104+00.00

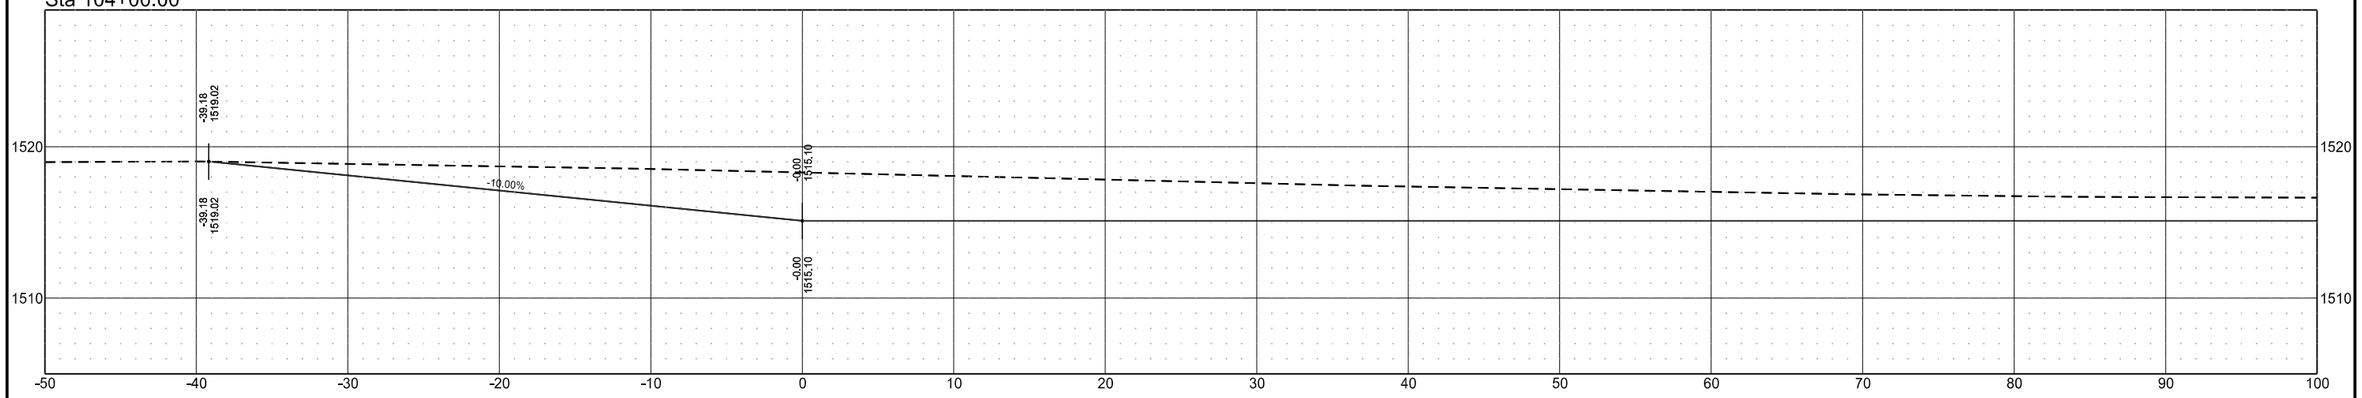

Sta 103+50.00

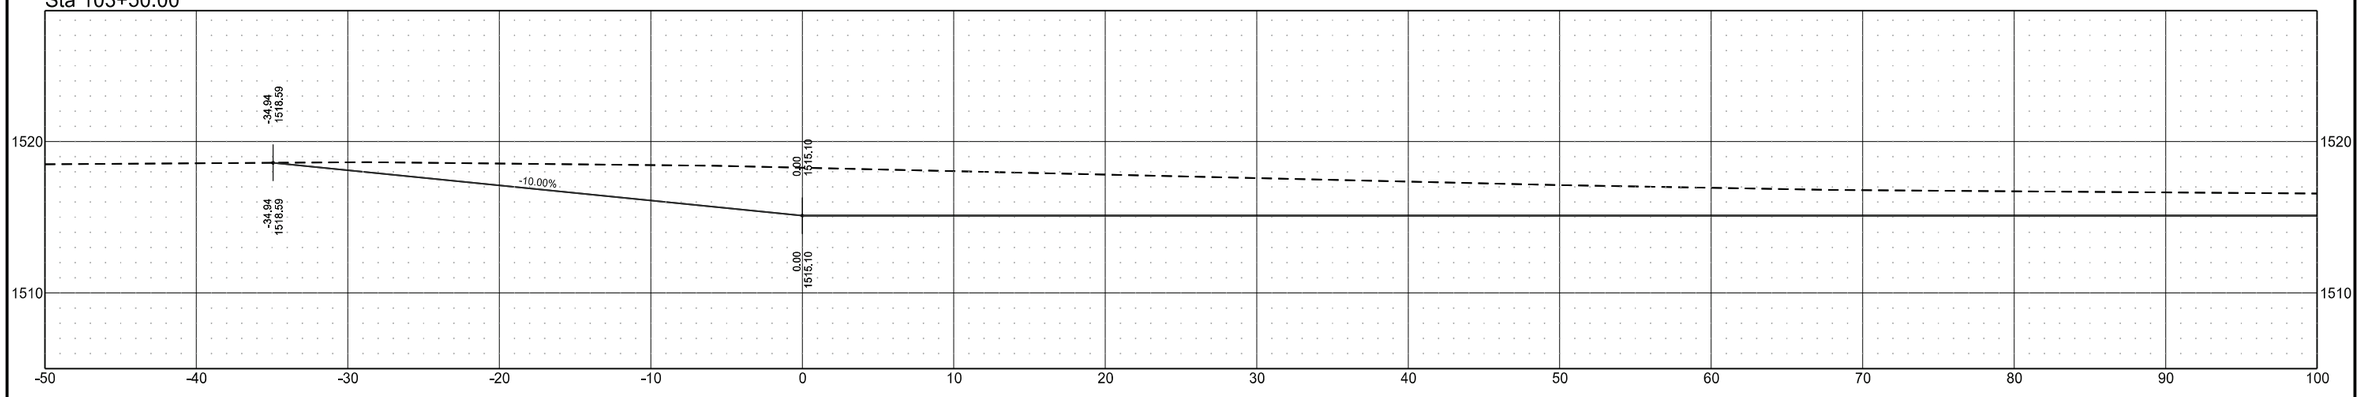

Sta 103+00.00

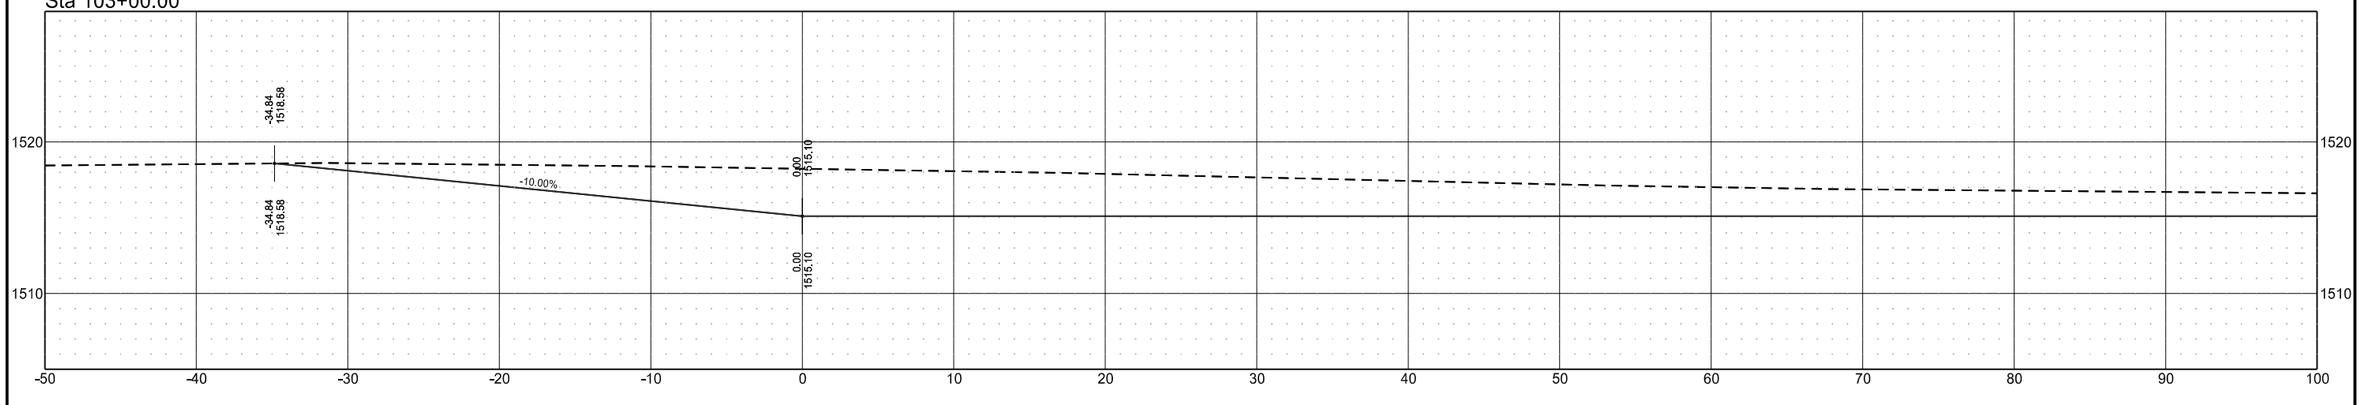


Cross Sections

Wetland Mitigation in Ramsey County, ND
1.5 Miles East of Edmore, ND


Site 1A

	STATE	PROJECT NO.	SECTION NO.	SHEET NO.
	ND	SS-ARP-3-999(054)	200	4


Sta 105+50.00

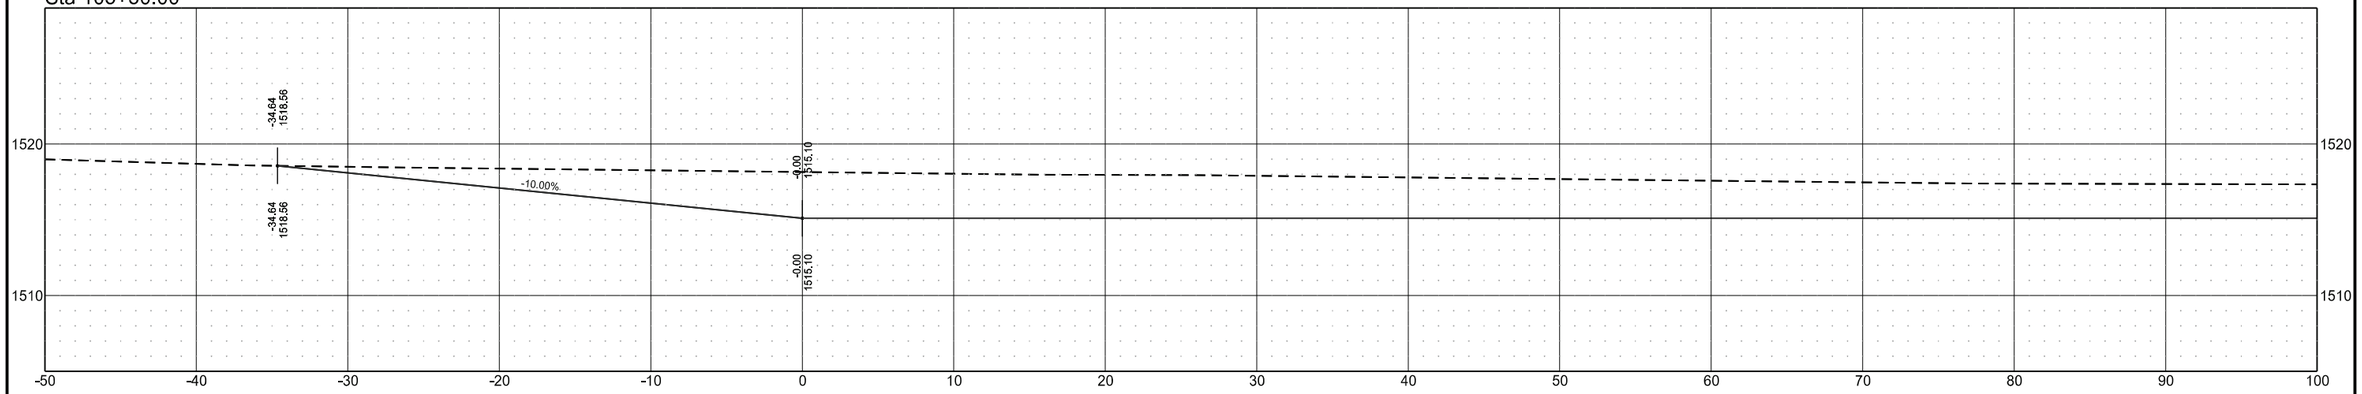

Sta 105+00.00

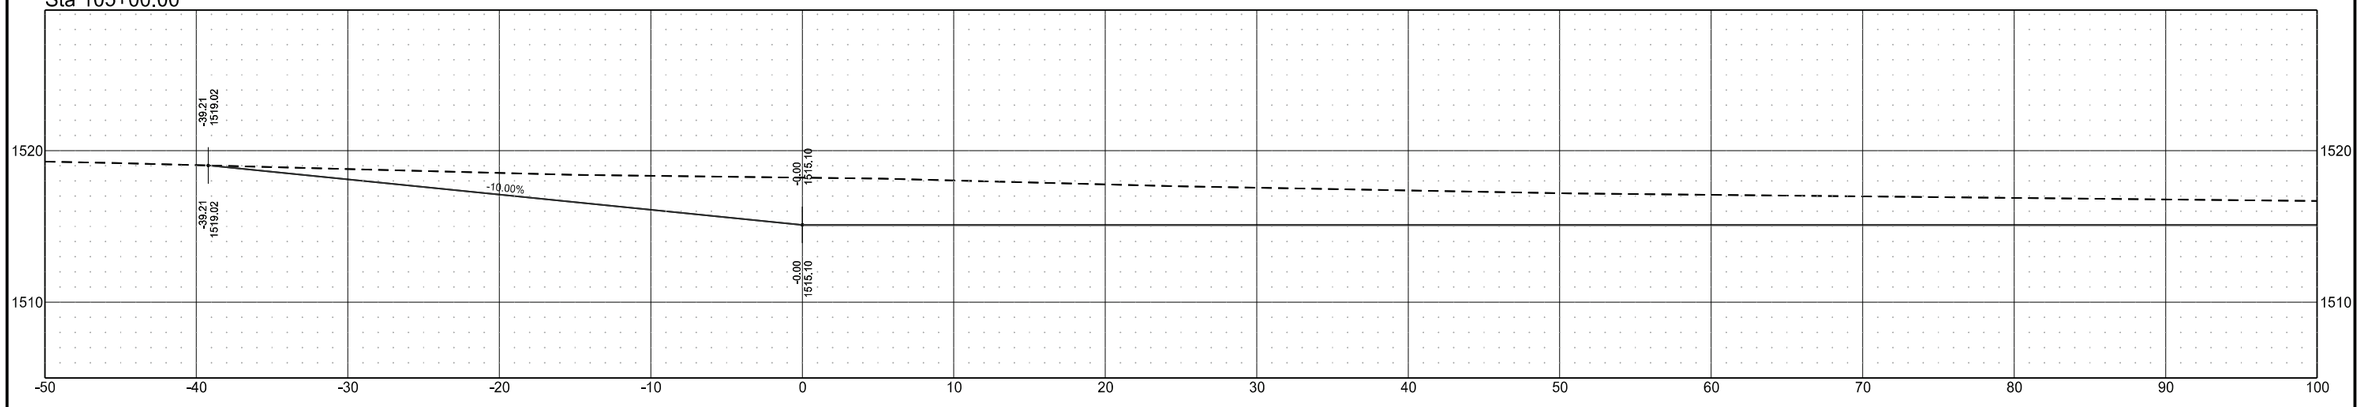

Sta 104+50.00

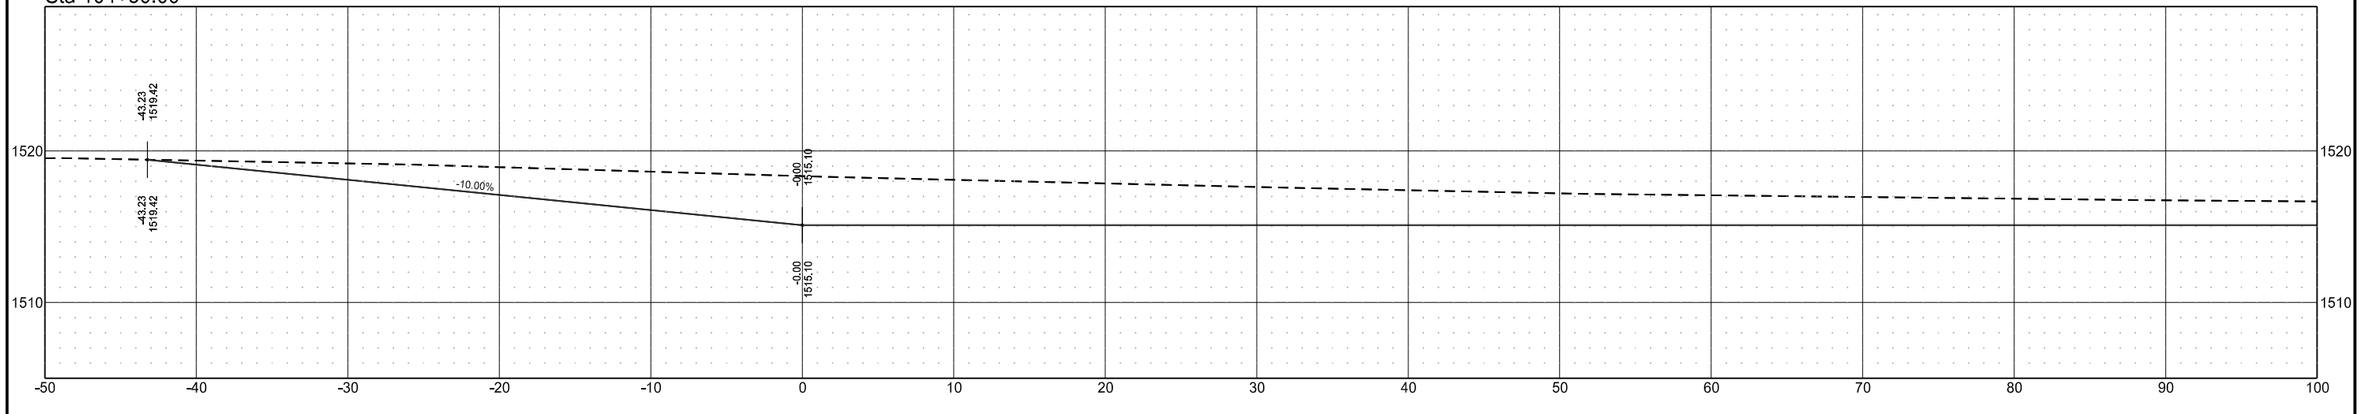


Cross Sections

Wetland Mitigation in Ramsey County, ND
1.5 Miles East of Edmore, ND


Site 1A

STATE	PROJECT NO.	SECTION NO.	SHEET NO.
ND	SS-ARP-3-999(054)	200	5


Sta 107+00.00

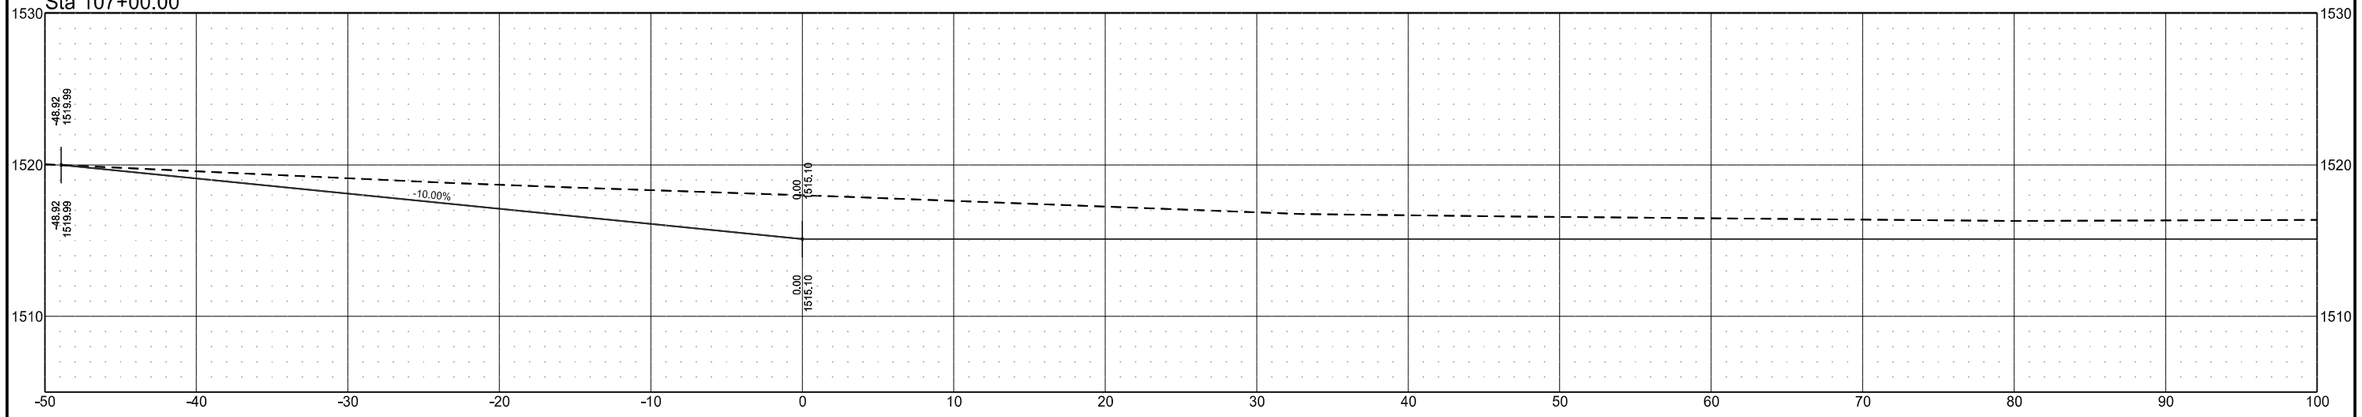

Sta 106+50.00

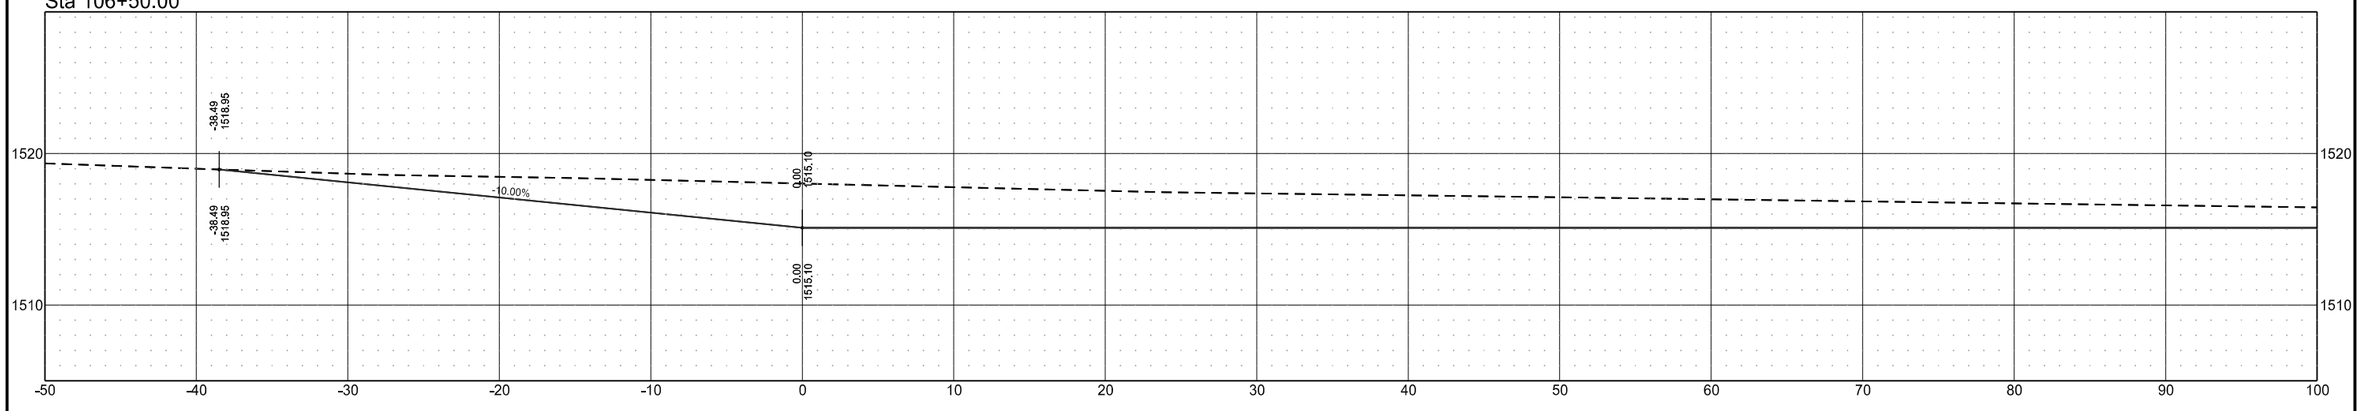

Sta 106+00.00

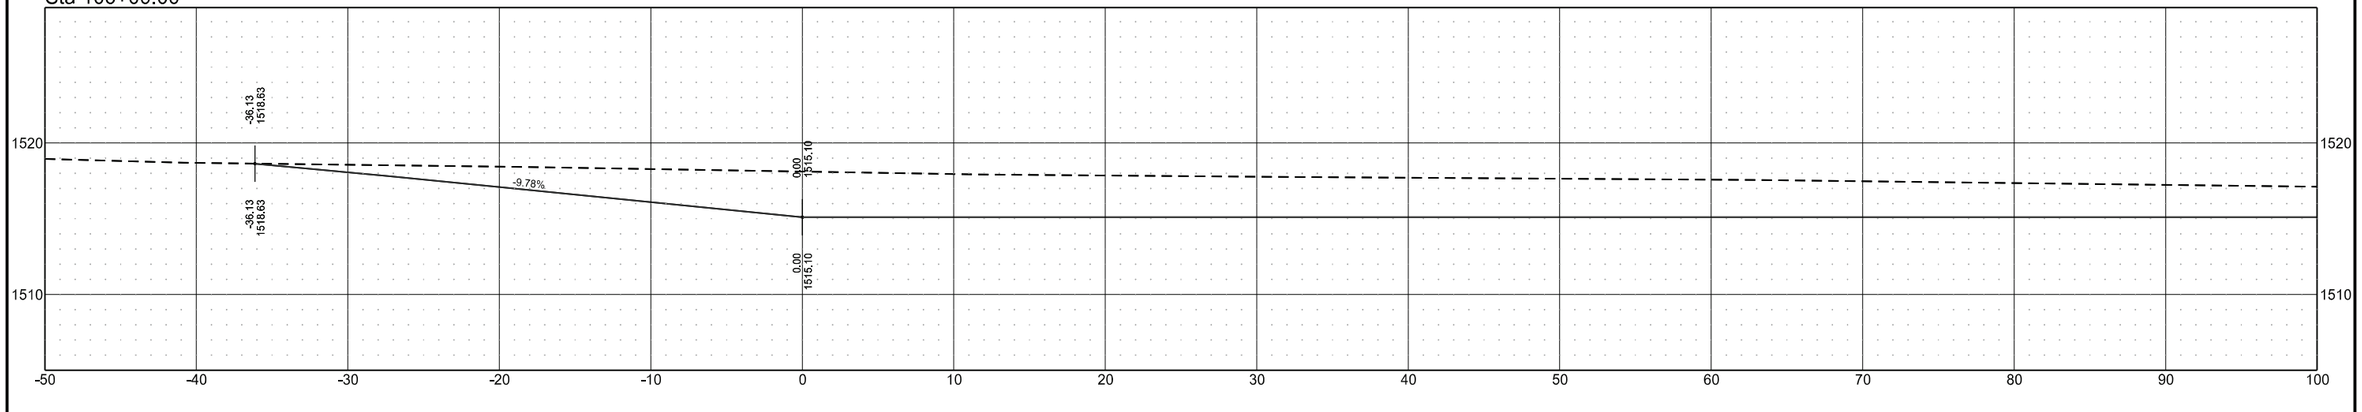


Cross Sections

Wetland Mitigation in Ramsey County, ND
1.5 Miles East of Edmore, ND


Site 1A

	STATE	PROJECT NO.	SECTION NO.	SHEET NO.
	ND	SS-ARP-3-999(054)	200	6


Sta 108+50.00

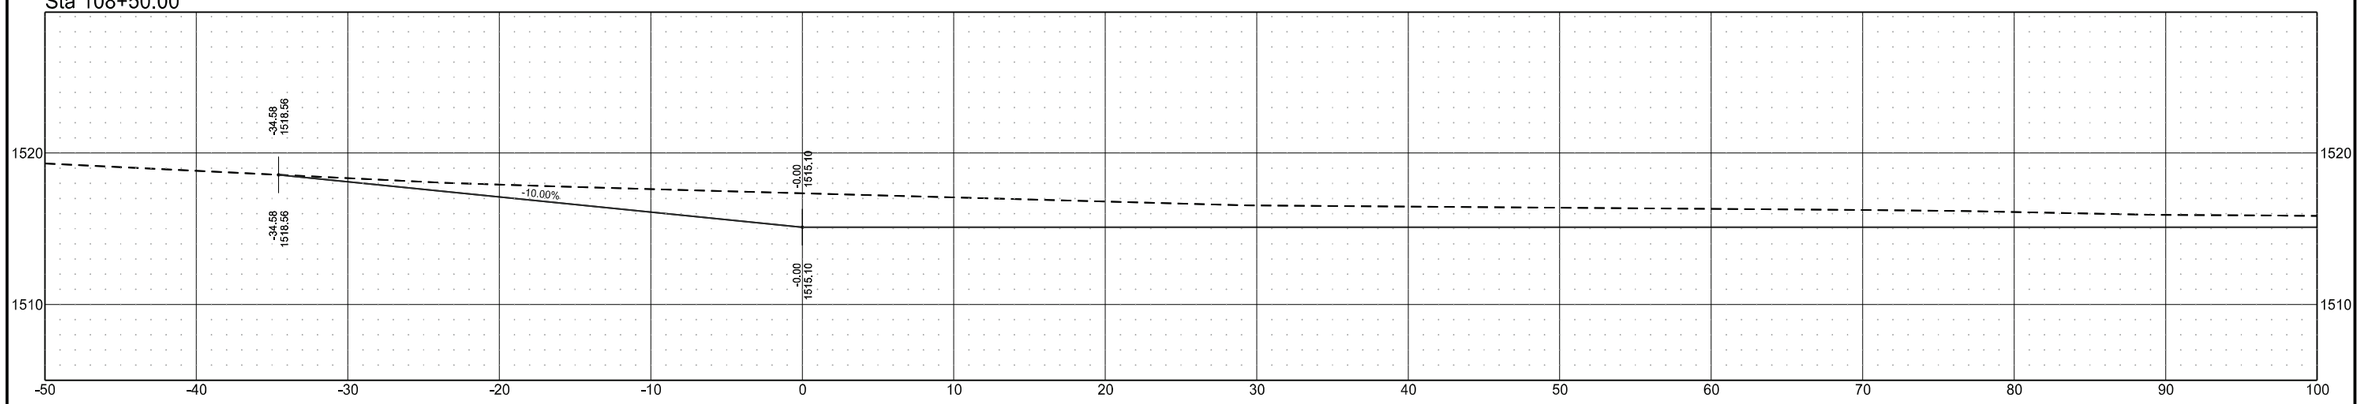

Sta 108+00.00

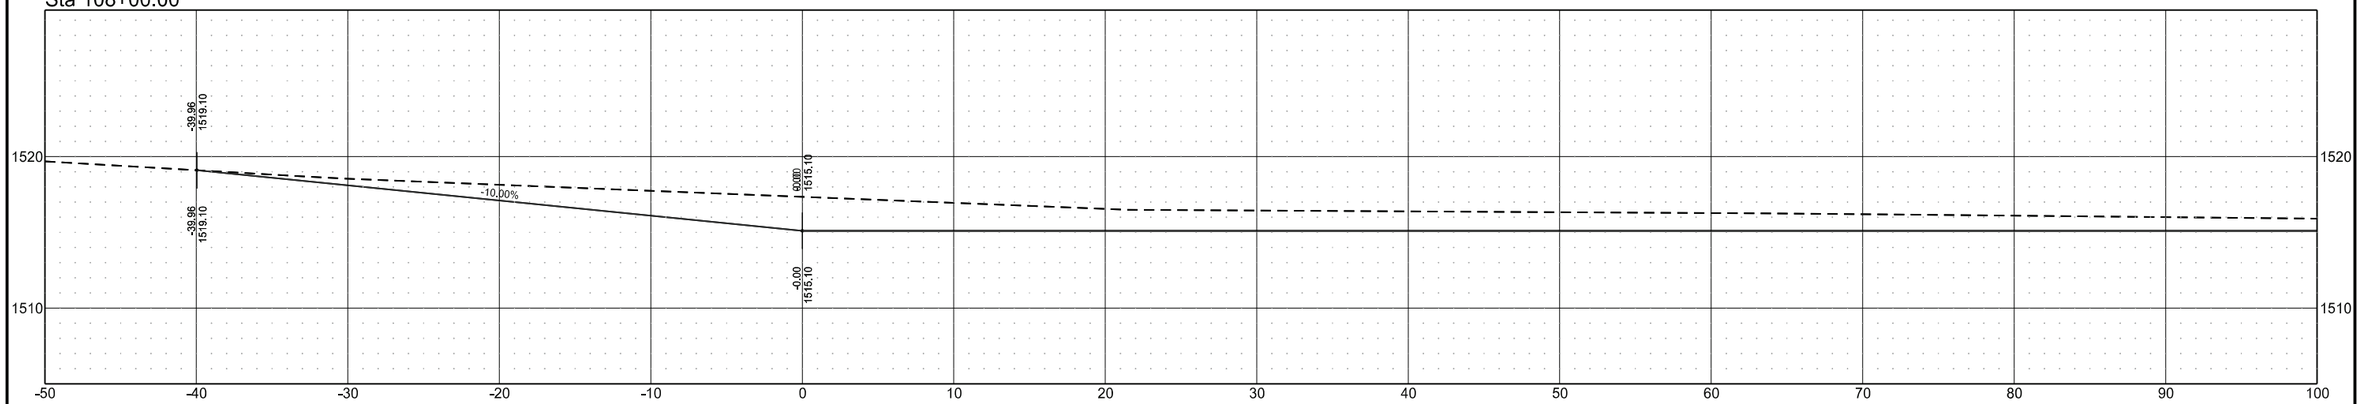

Sta 107+50.00

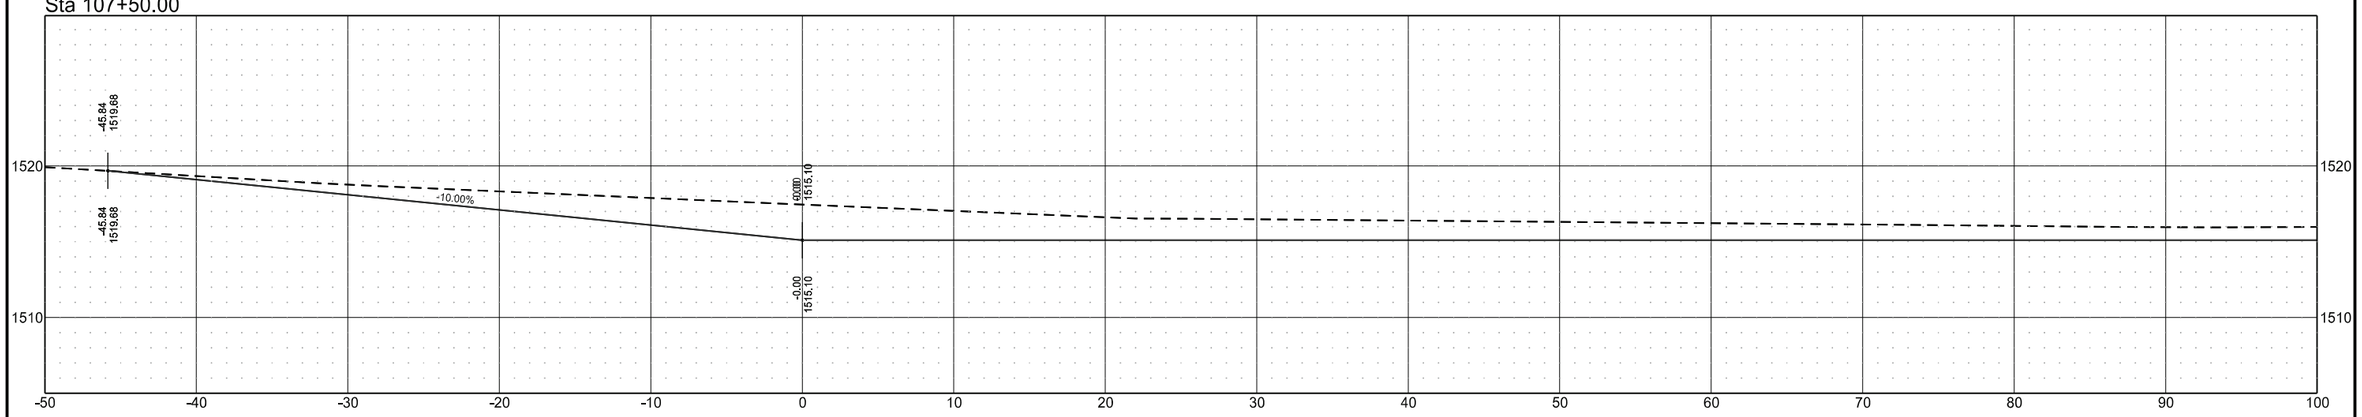


Cross Sections

Wetland Mitigation in Ramsey County, ND
1.5 Miles East of Edmore, ND


Site 1A

	STATE	PROJECT NO.	SECTION NO.	SHEET NO.
	ND	SS-ARP-3-999(054)	200	7


Sta 110+00.00

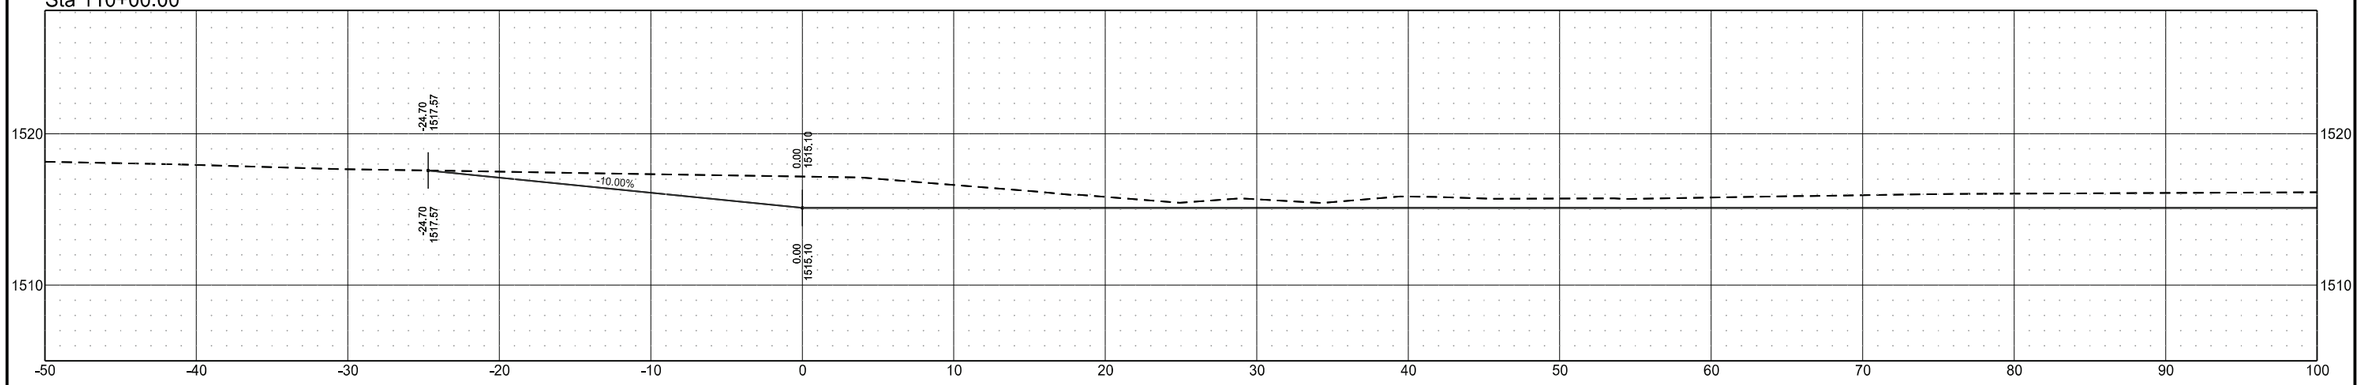

Sta 109+50.00

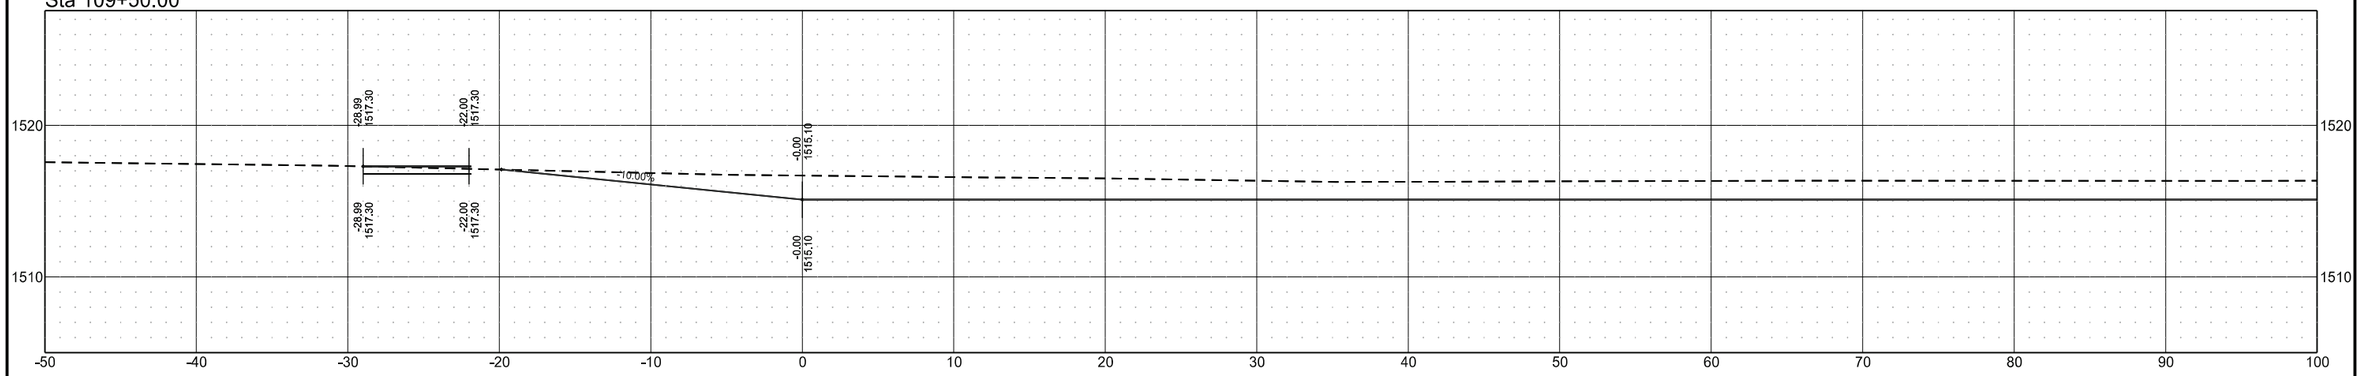

Sta 109+00.00

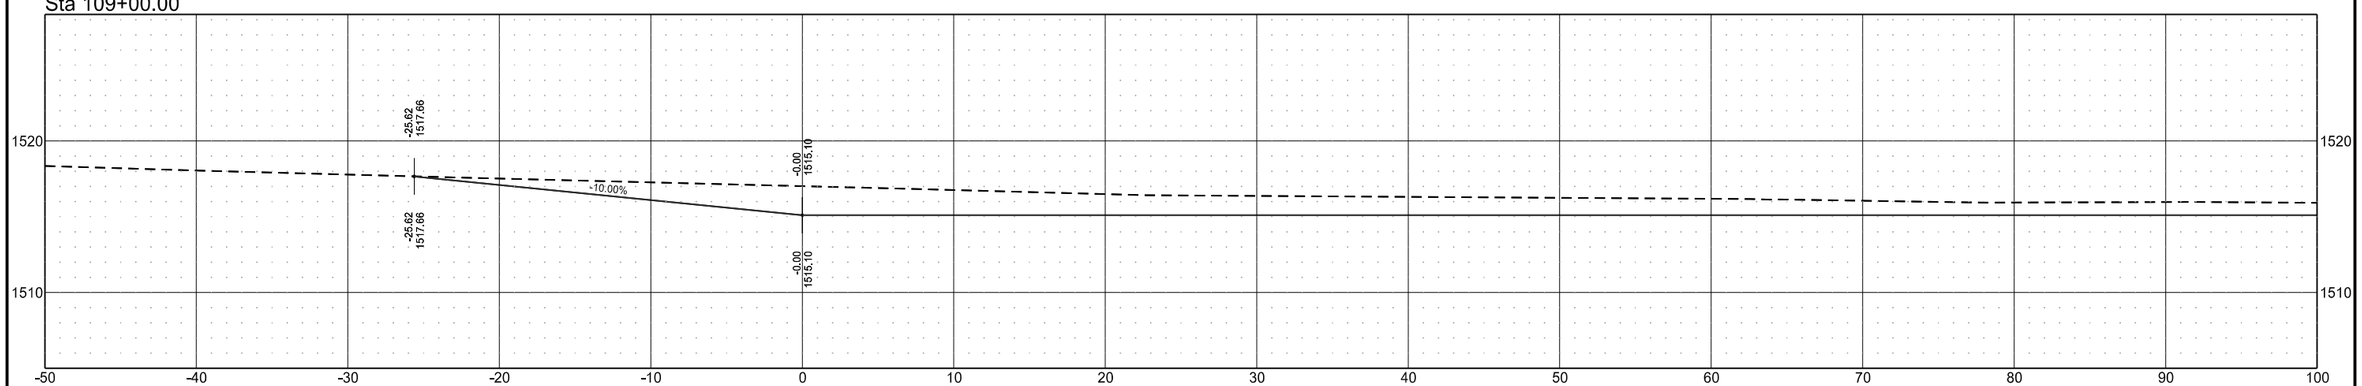


Cross Sections

Wetland Mitigation in Ramsey County, ND
1.5 Miles East of Edmore, ND


Site 1A

	STATE	PROJECT NO.	SECTION NO.	SHEET NO.
	ND	SS-ARP-3-999(054)	200	8


Sta 111+50.00

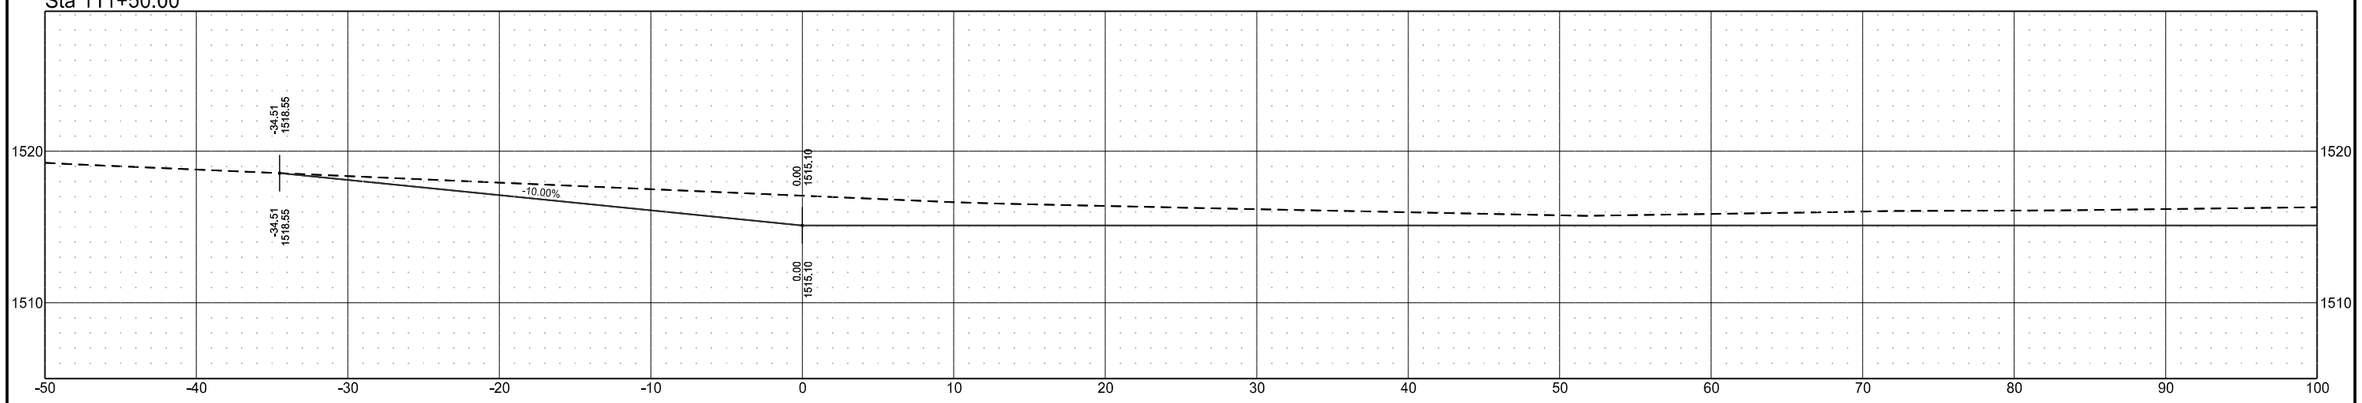

Sta 111+00.00

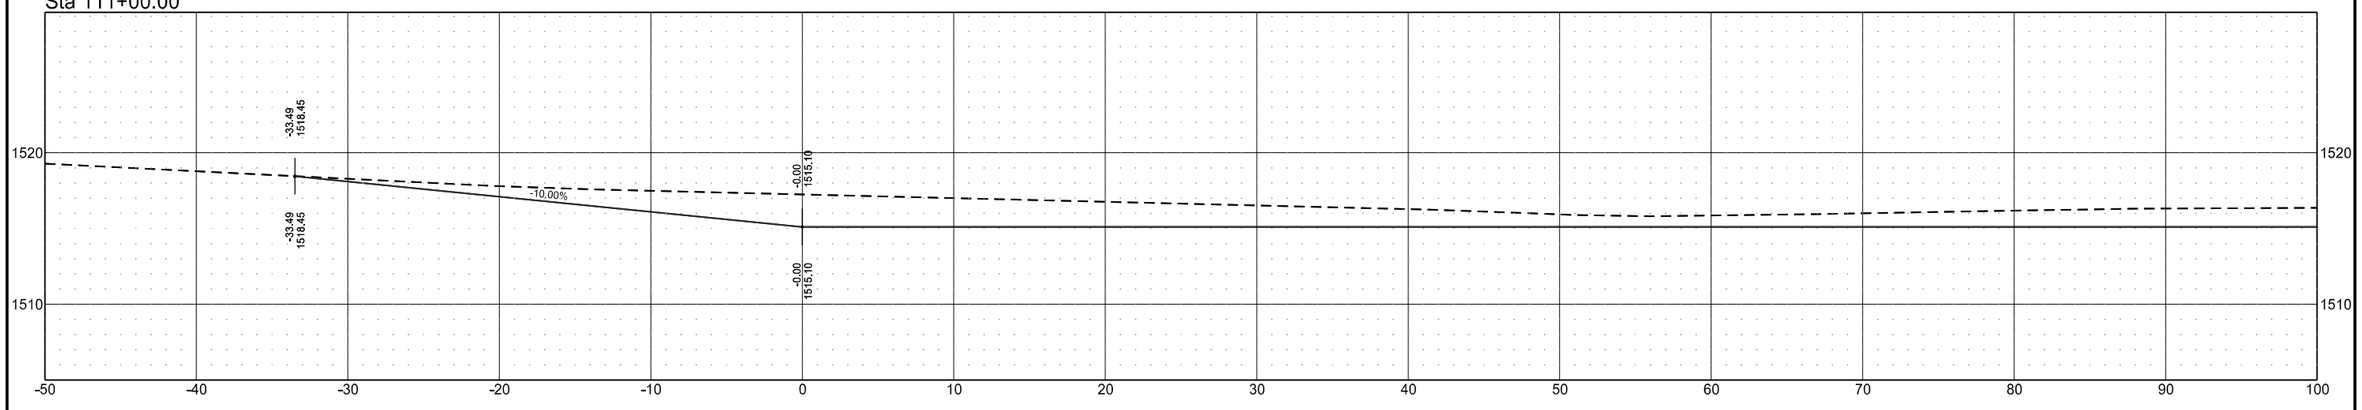

Sta 110+50.00

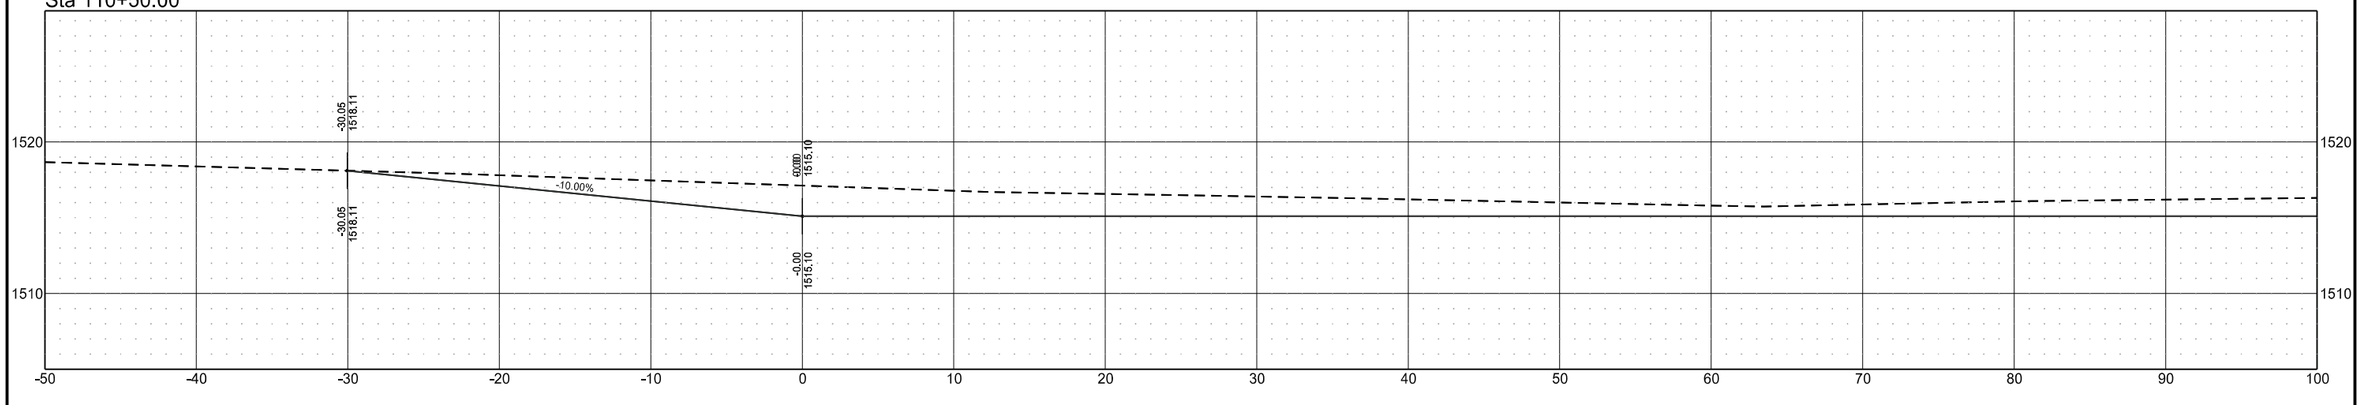


Cross Sections

Wetland Mitigation in Ramsey County, ND
1.5 Miles East of Edmore, ND


Site 1A

	STATE	PROJECT NO.	SECTION NO.	SHEET NO.
	ND	SS-ARP-3-999(054)	200	9


Sta 113+00.00

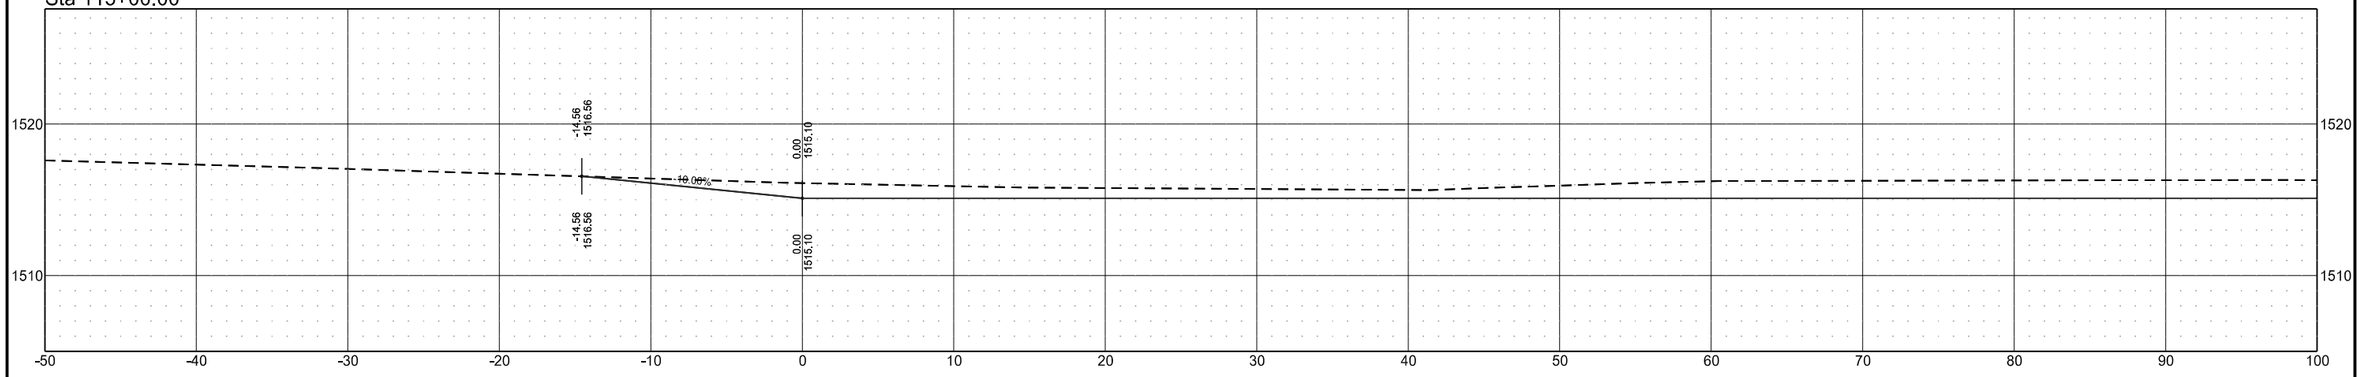

Sta 112+50.00

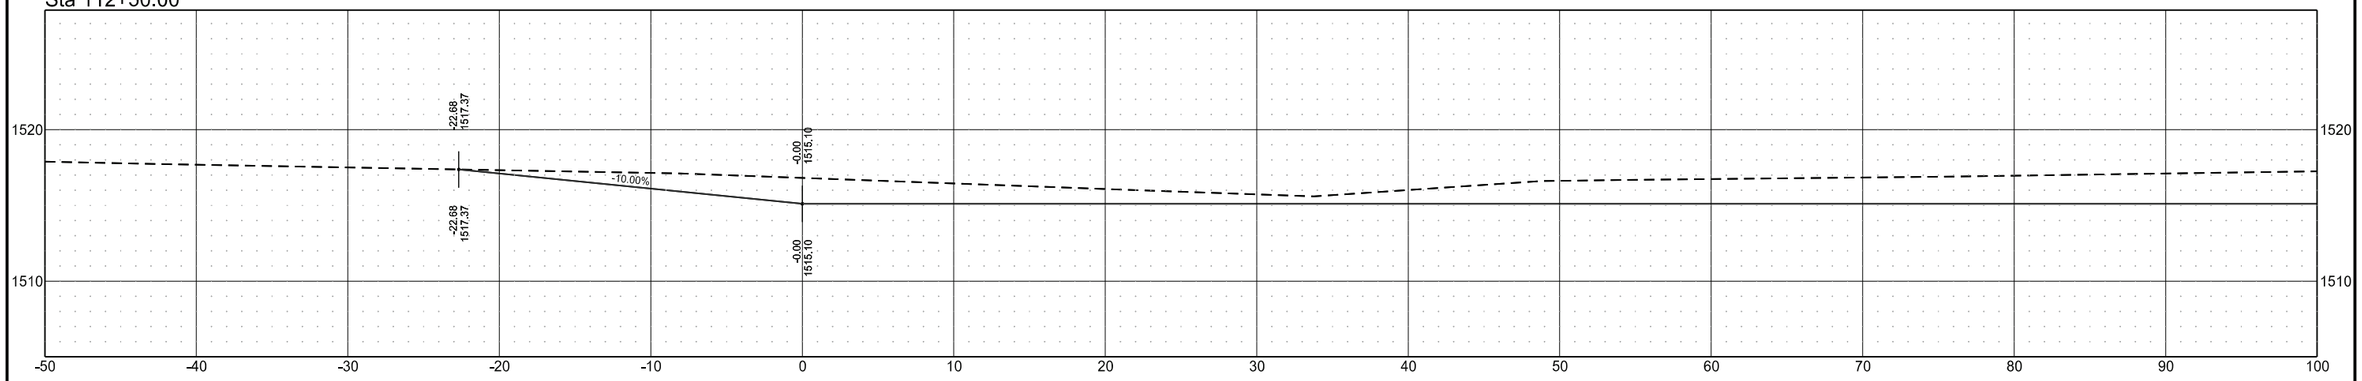

Sta 112+00.00

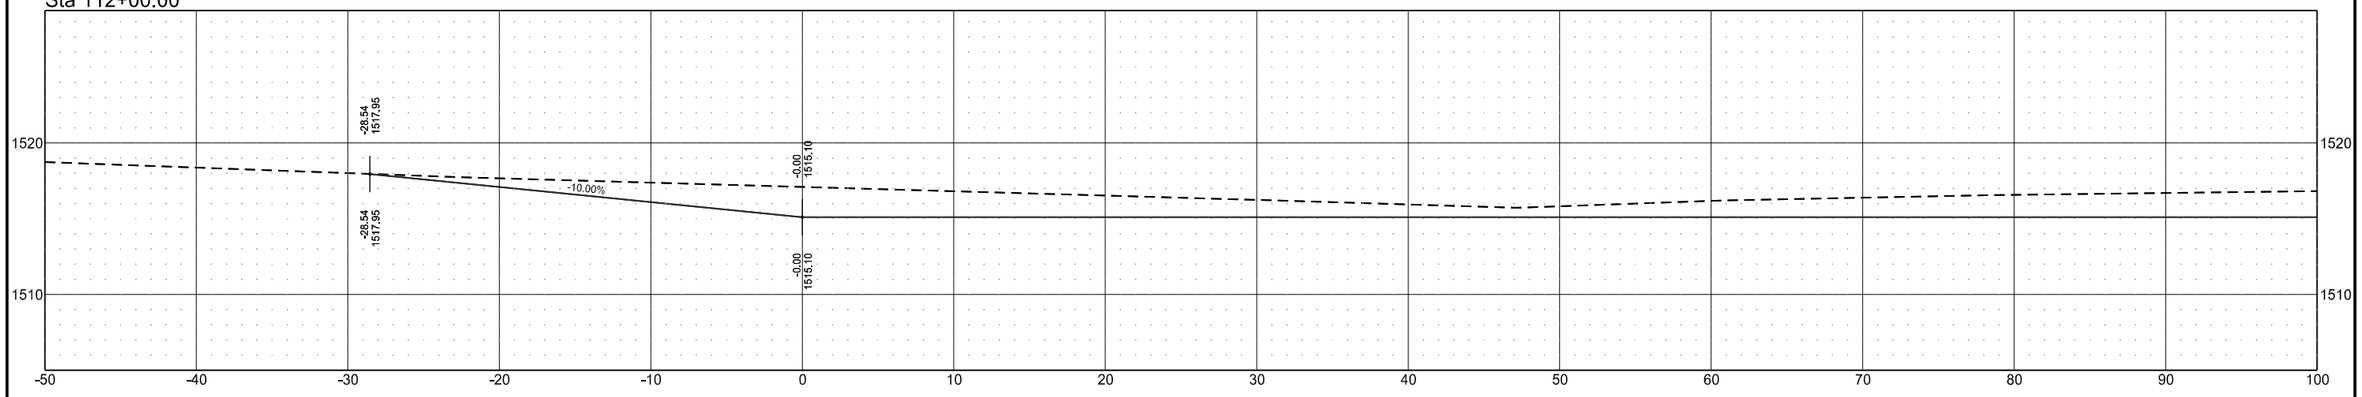


Cross Sections

Wetland Mitigation in Ramsey County, ND
1.5 Miles East of Edmore, ND


Site 1A

	STATE	PROJECT NO.	SECTION NO.	SHEET NO.
	ND	SS-ARP-3-999(054)	200	10


Sta 114+50.00

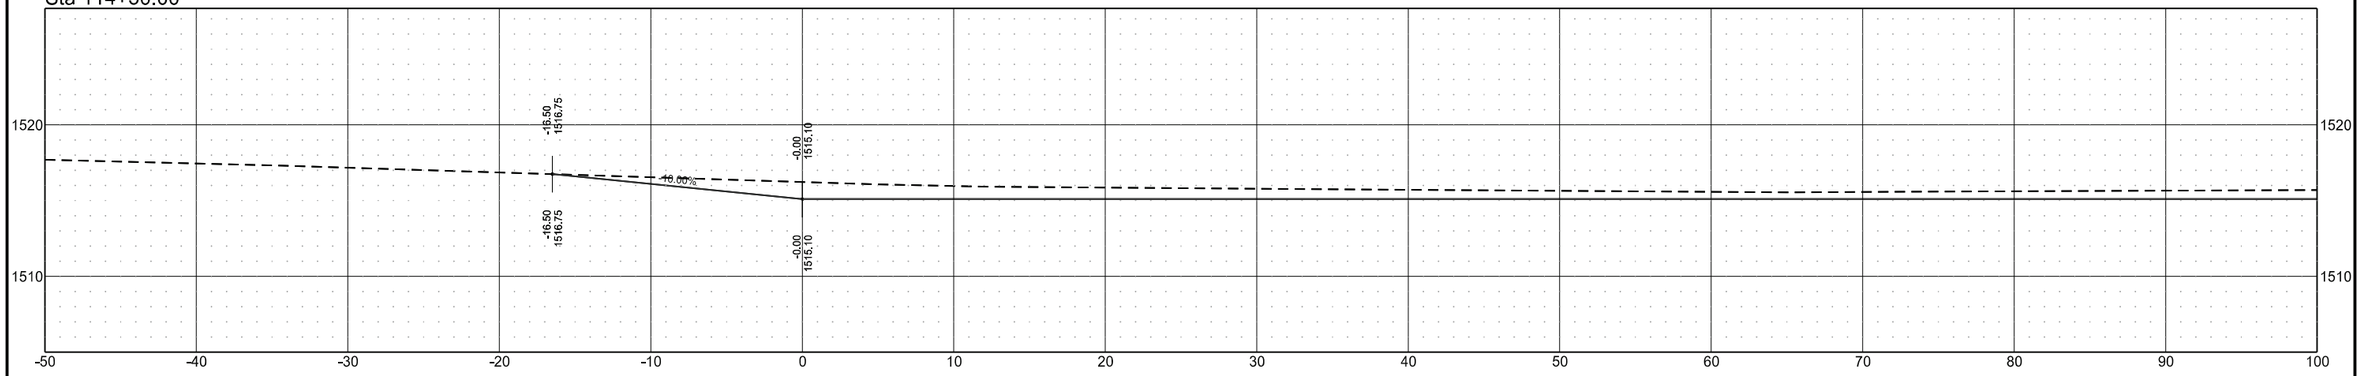

Sta 114+00.00

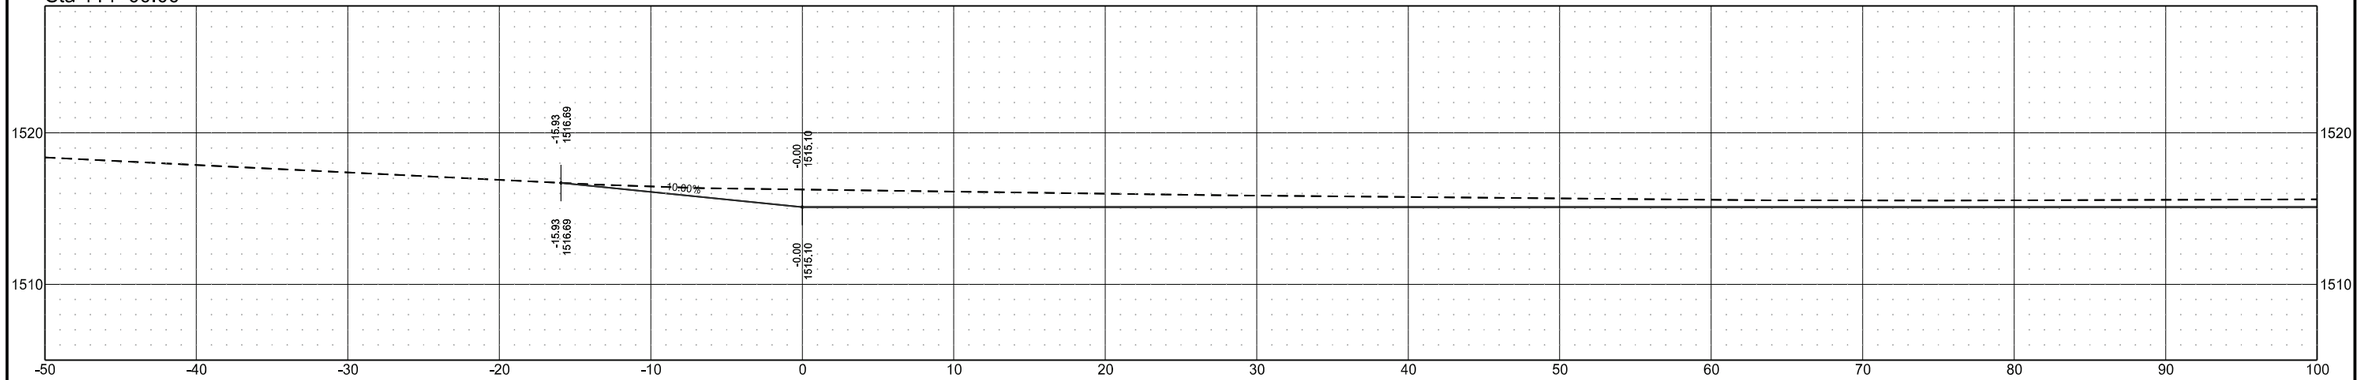

Sta 113+50.00

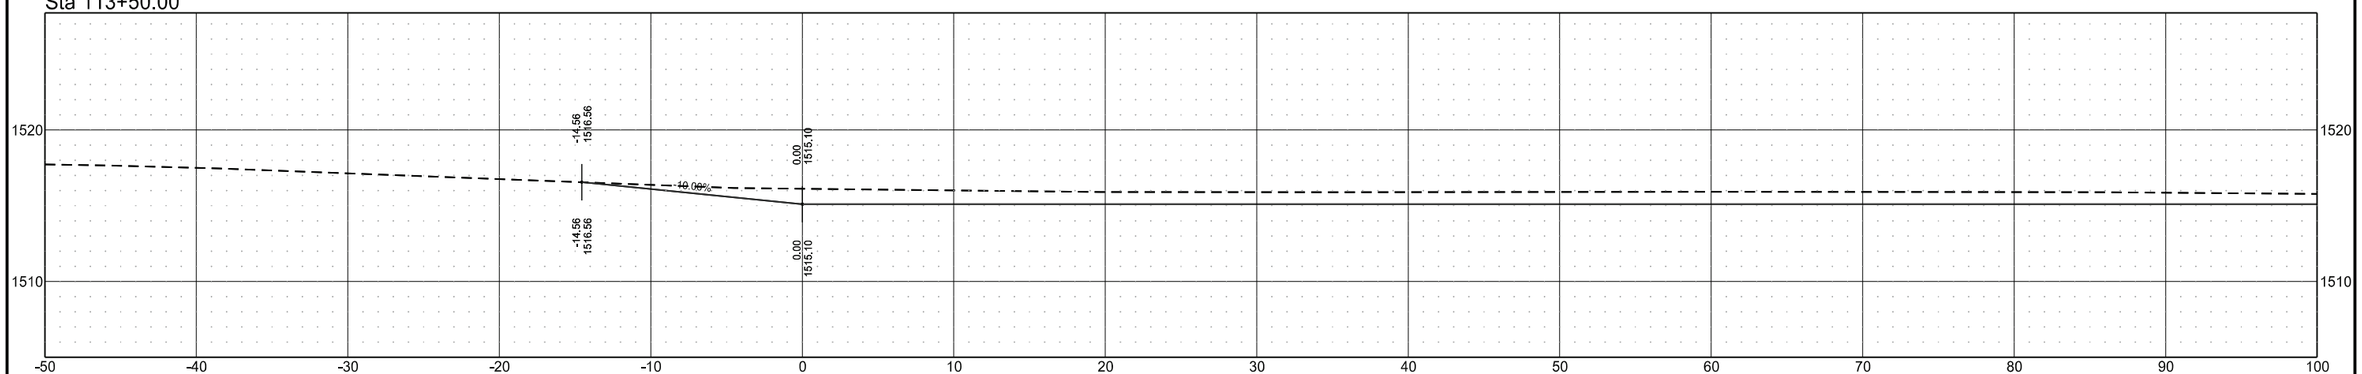


Cross Sections

Wetland Mitigation in Ramsey County, ND
1.5 Miles East of Edmore, ND


Site 1A

	STATE	PROJECT NO.	SECTION NO.	SHEET NO.
	ND	SS-ARP-3-999(054)	200	11


Sta 116+00.00

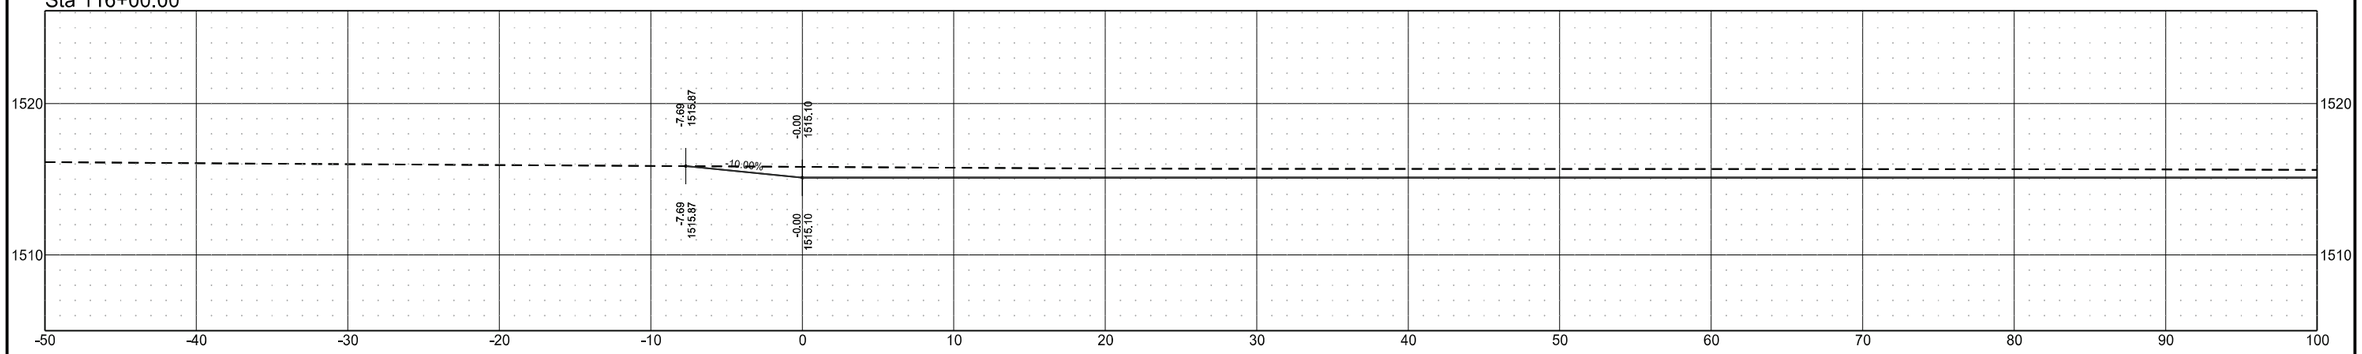

Sta 115+50.00

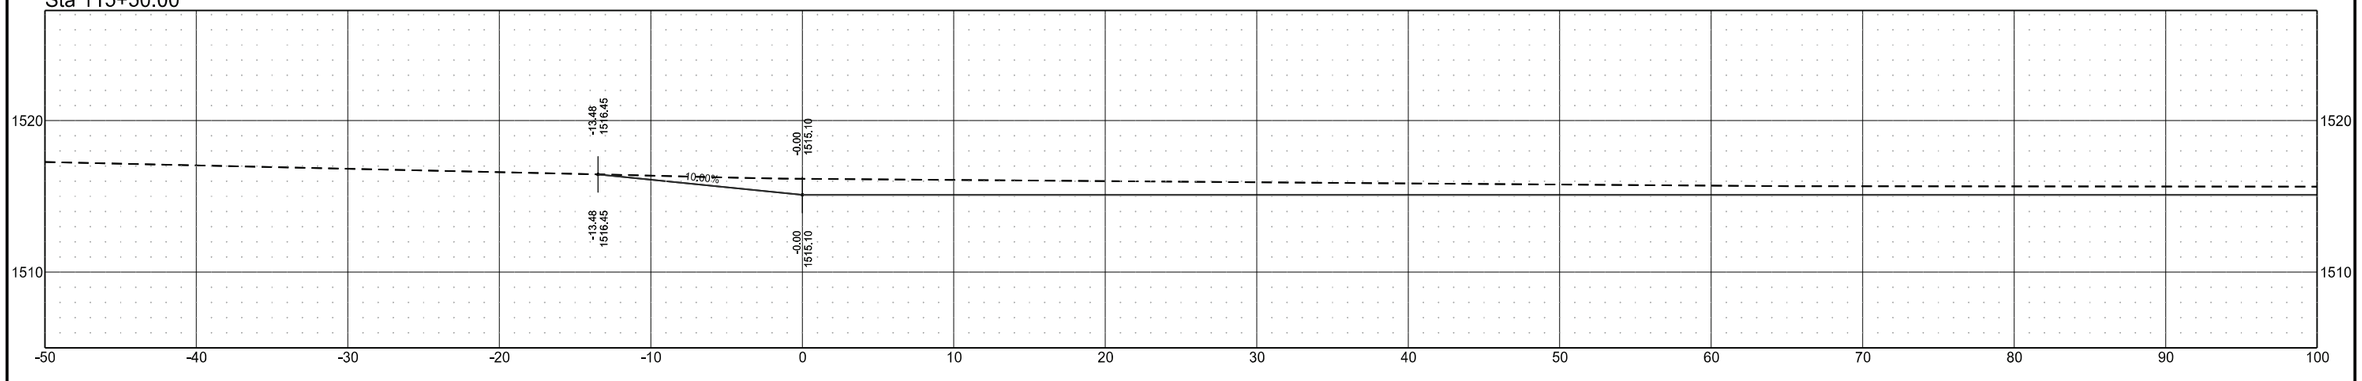

Sta 115+00.00

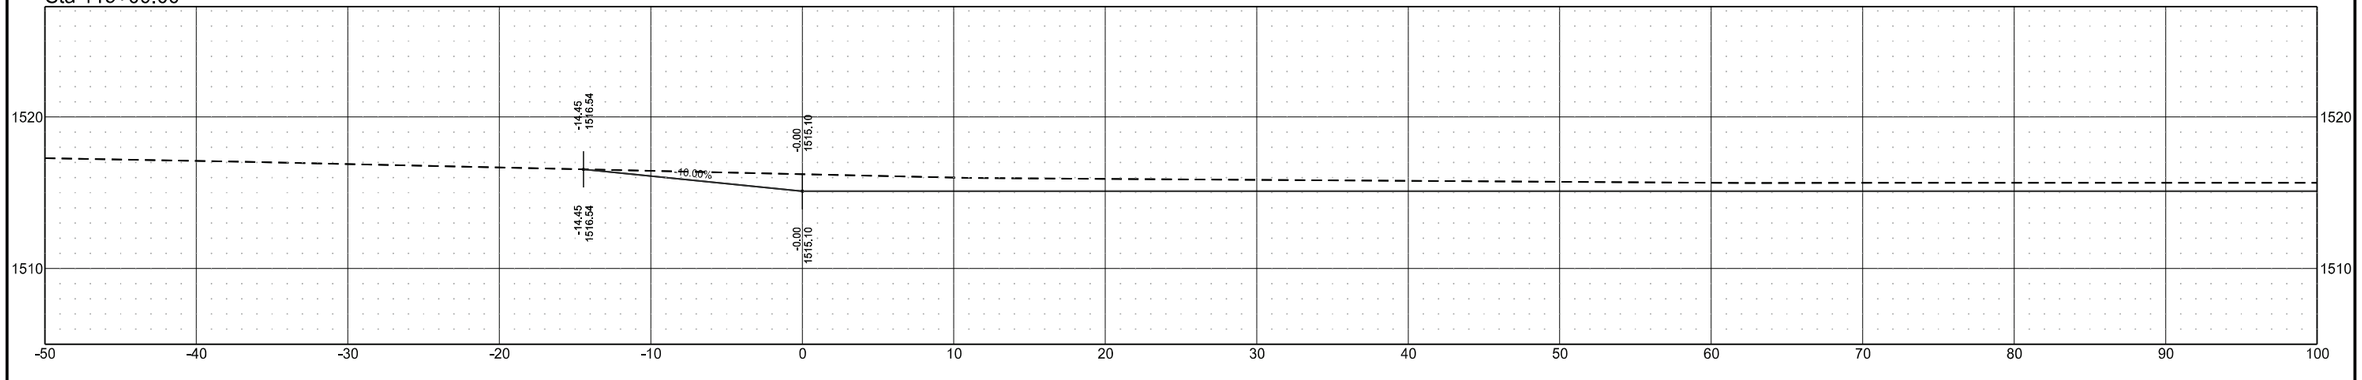


Cross Sections

Wetland Mitigation in Ramsey County, ND
1.5 Miles East of Edmore, ND


Site 1A

STATE	PROJECT NO.	SECTION NO.	SHEET NO.
ND	SS-ARP-3-999(054)	200	12


Sta 117+50.00

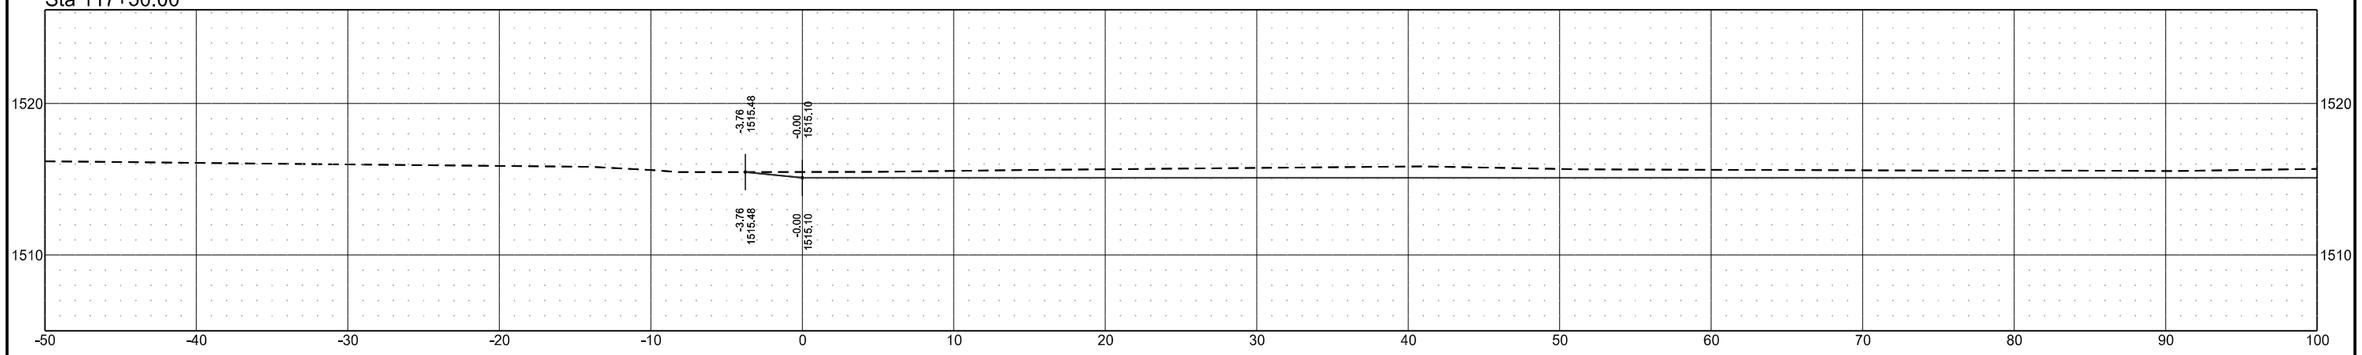

Sta 117+00.00

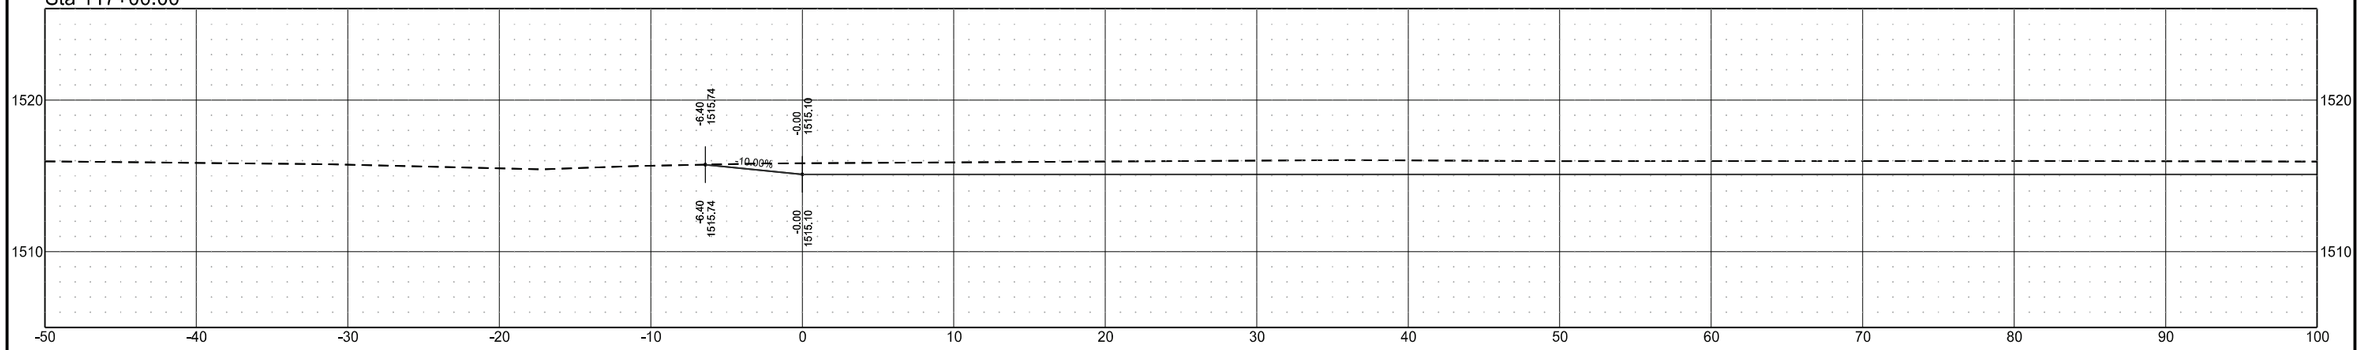

Sta 116+50.00

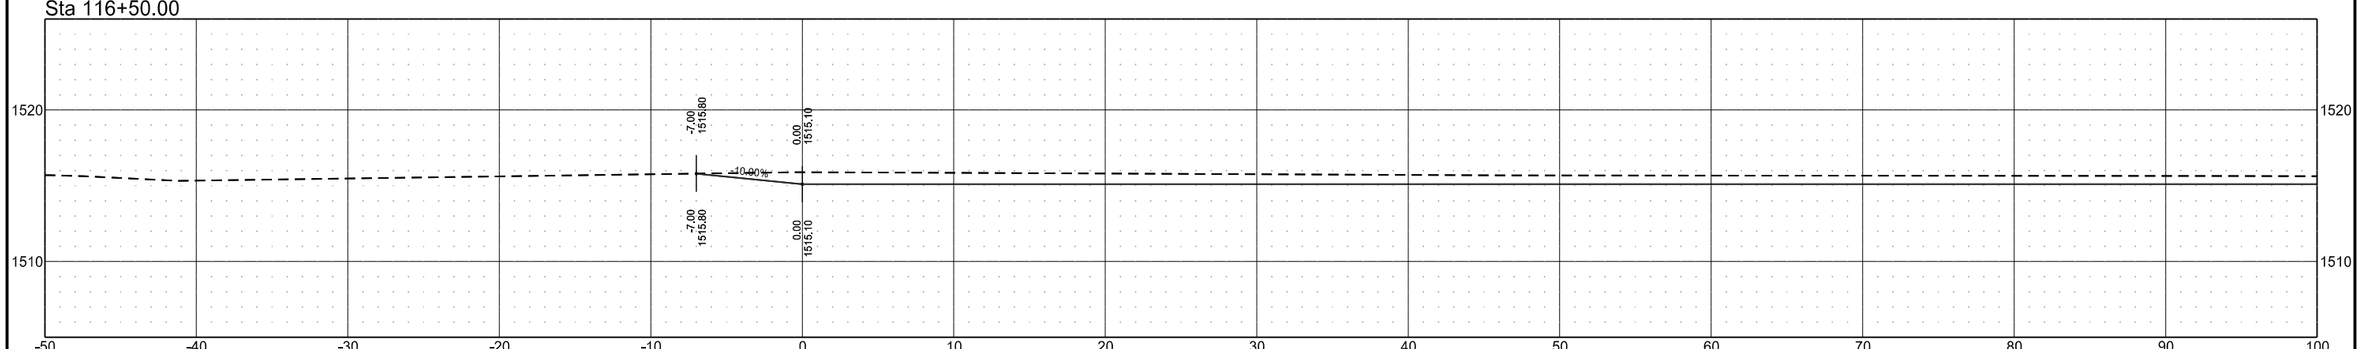


Cross Sections

Wetland Mitigation in Ramsey County, ND
1.5 Miles East of Edmore, ND


Site 1A

STATE	PROJECT NO.	SECTION NO.	SHEET NO.
ND	SS-ARP-3-999(054)	200	13


Sta 119+00.00

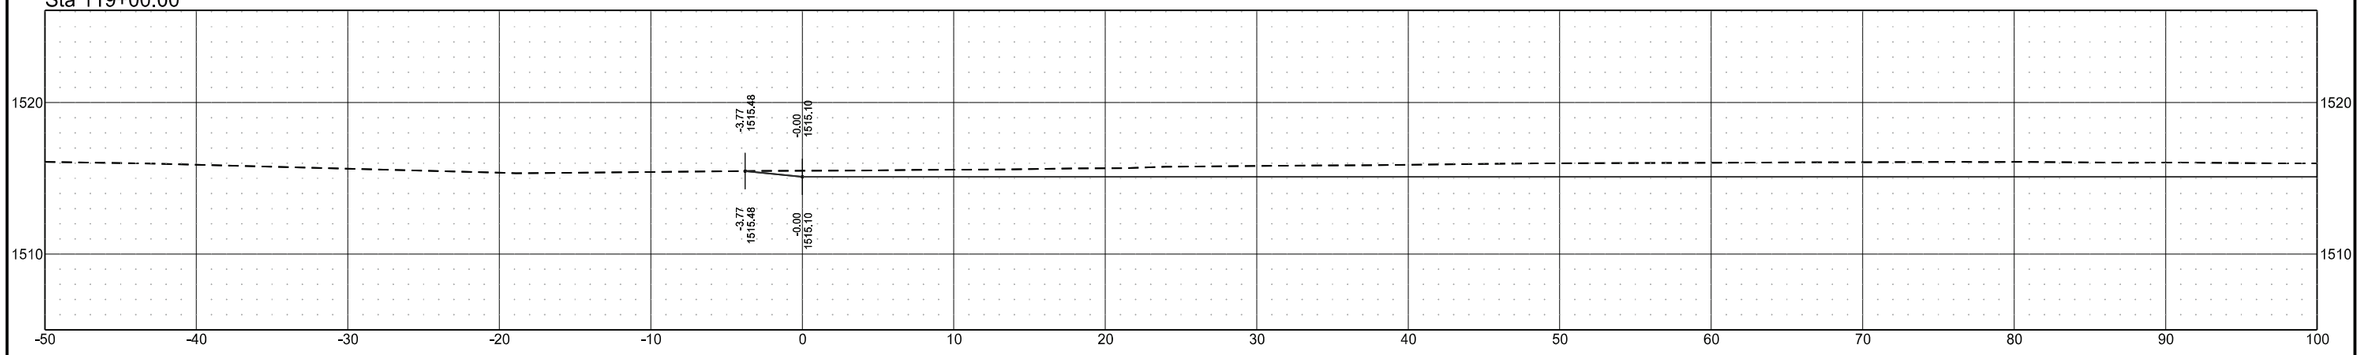

Sta 118+50.00

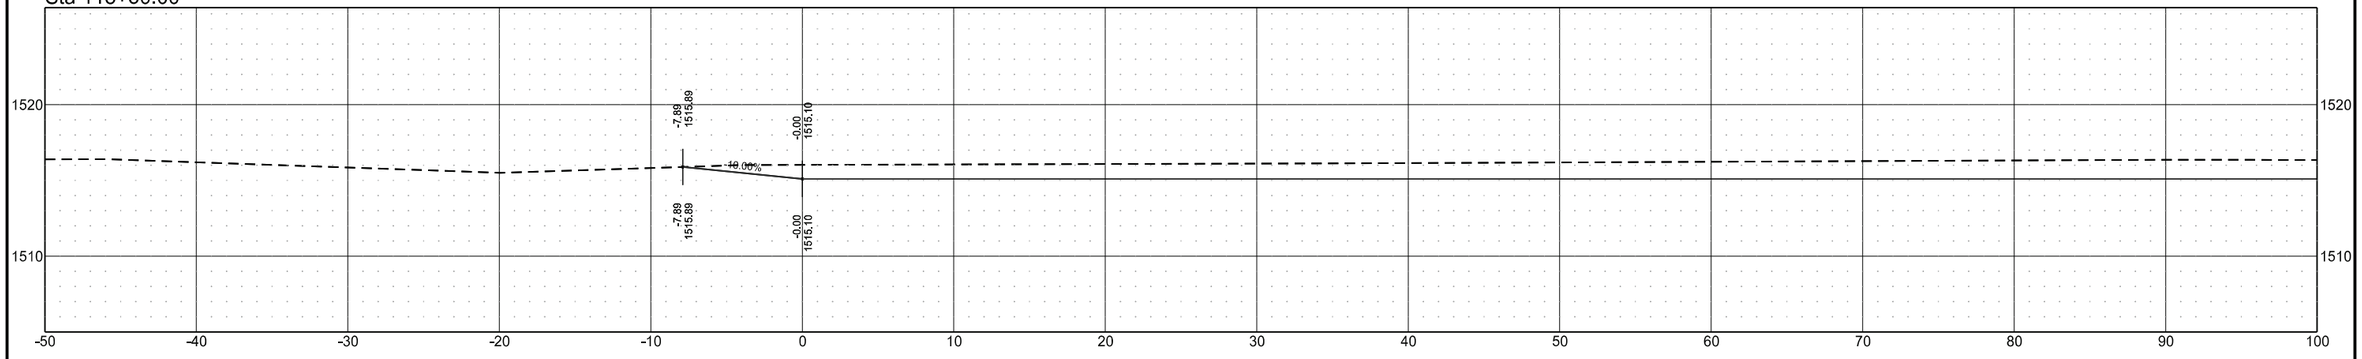

Sta 118+00.00

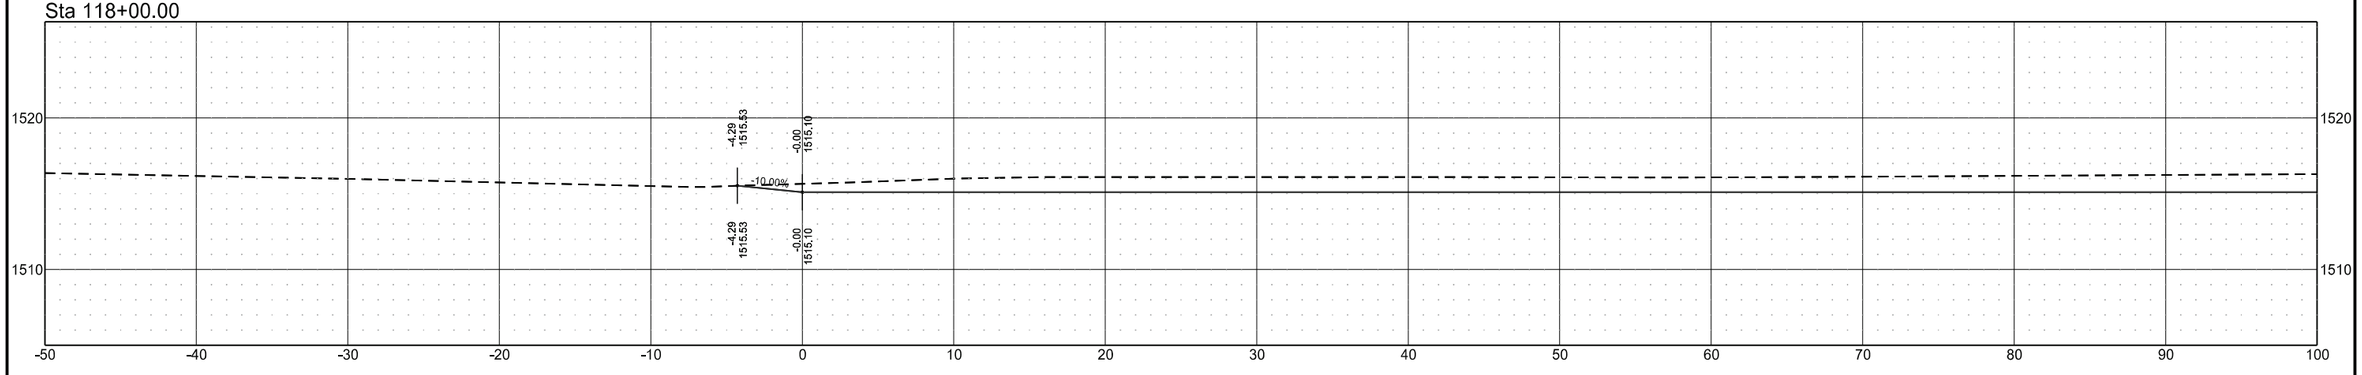


Cross Sections

Wetland Mitigation in Ramsey County, ND
1.5 Miles East of Edmore, ND


Site 1A

	STATE	PROJECT NO.	SECTION NO.	SHEET NO.
	ND	SS-ARP-3-999(054)	200	14


Sta 120+50.00

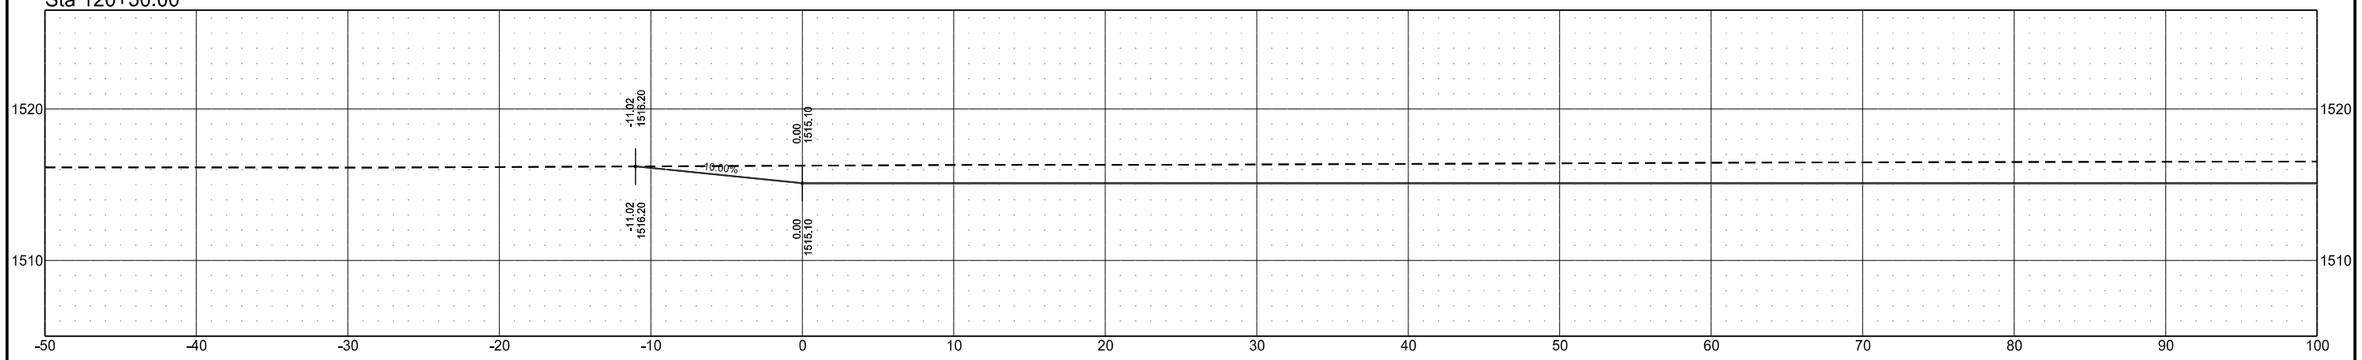

Sta 120+00.00

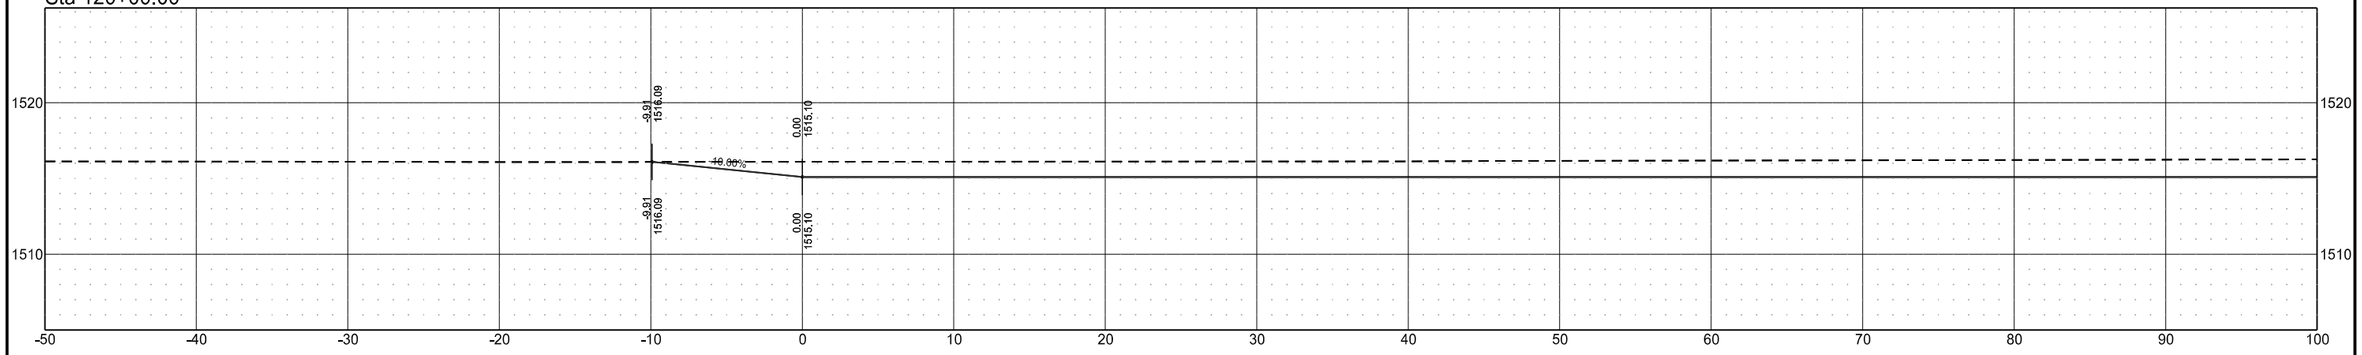

Sta 119+50.00

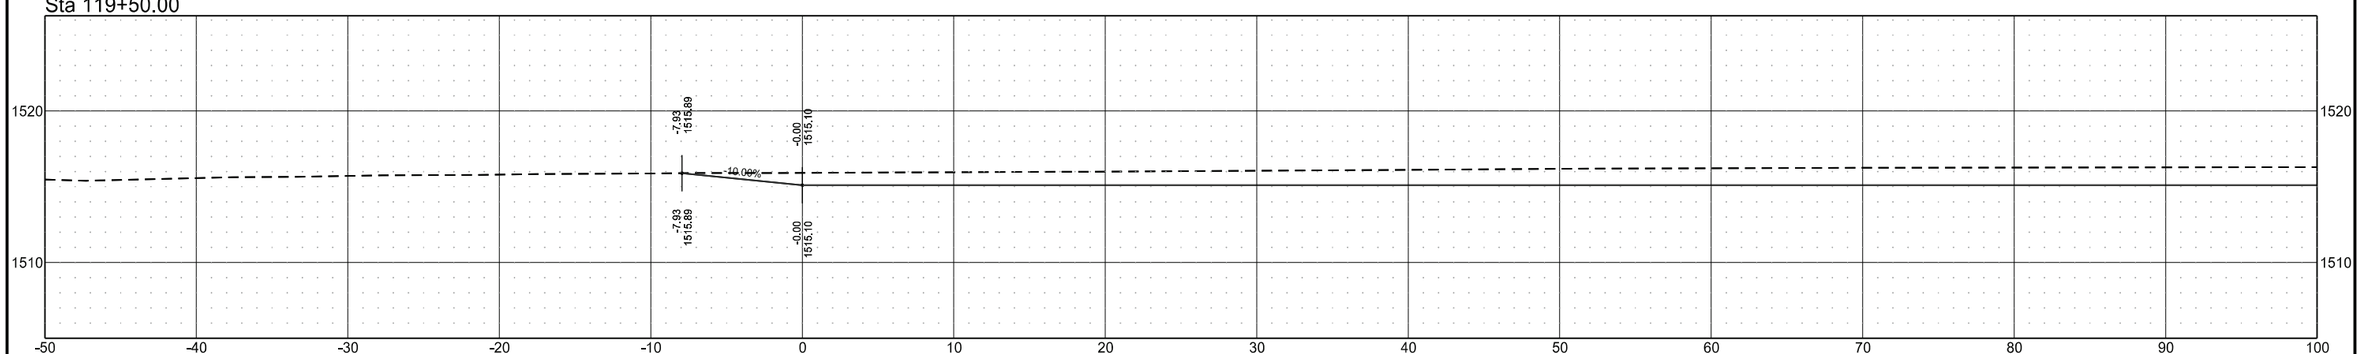


Cross Sections

Wetland Mitigation in Ramsey County, ND
1.5 Miles East of Edmore, ND


Site 1A

	STATE	PROJECT NO.	SECTION NO.	SHEET NO.
	ND	SS-ARP-3-999(054)	200	15


Sta 122+00.00

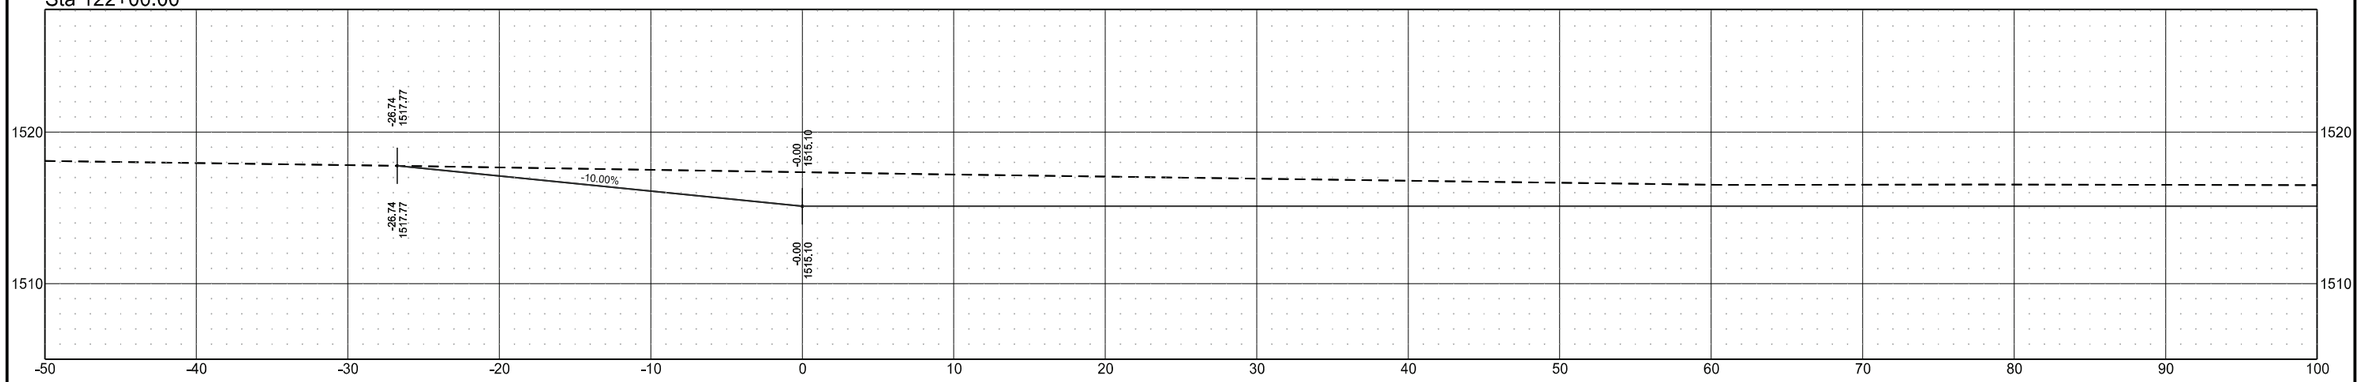

Sta 121+50.00

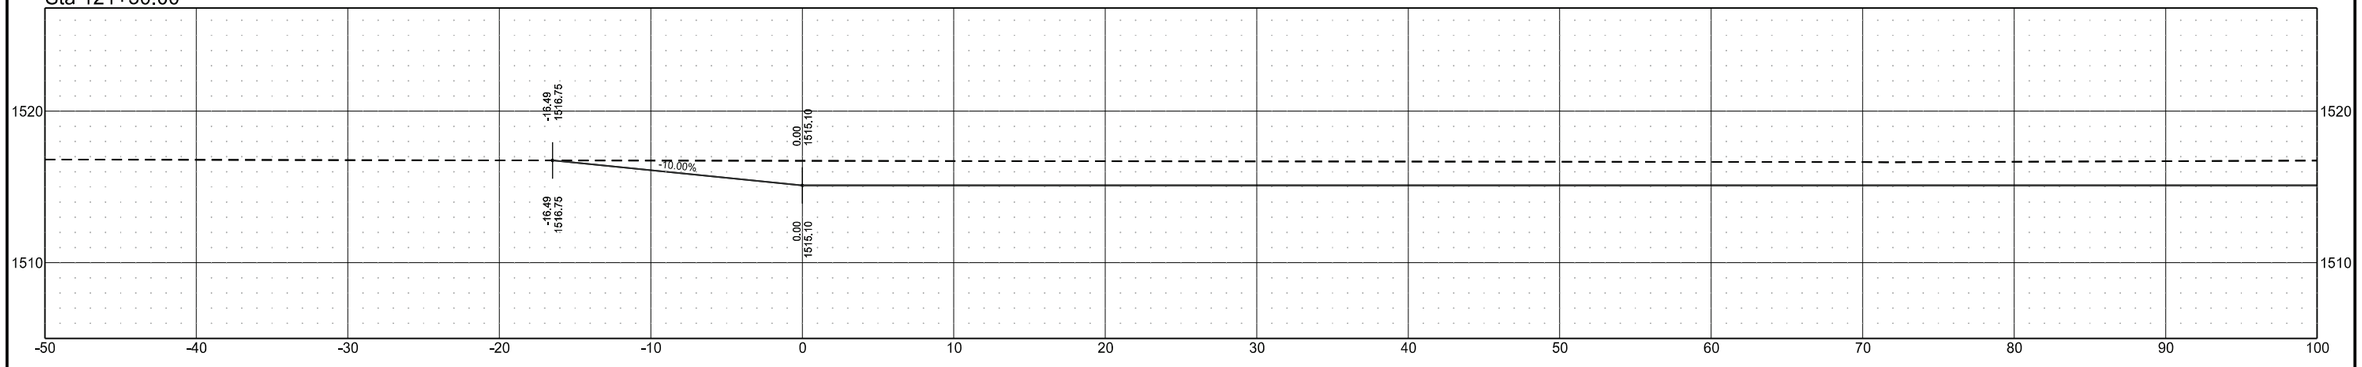

Sta 121+00.00

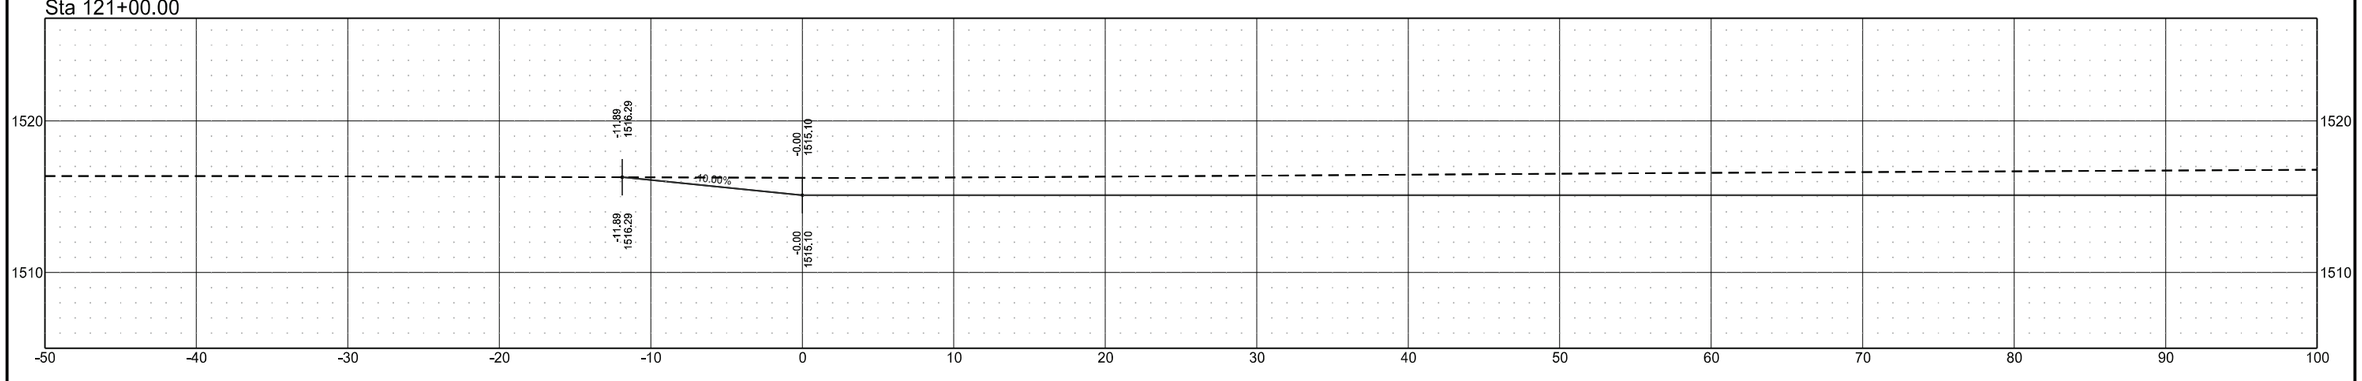


Cross Sections

Wetland Mitigation in Ramsey County, ND
1.5 Miles East of Edmore, ND


Site 1A

	STATE	PROJECT NO.	SECTION NO.	SHEET NO.
	ND	SS-ARP-3-999(054)	200	16


Sta 123+50.00

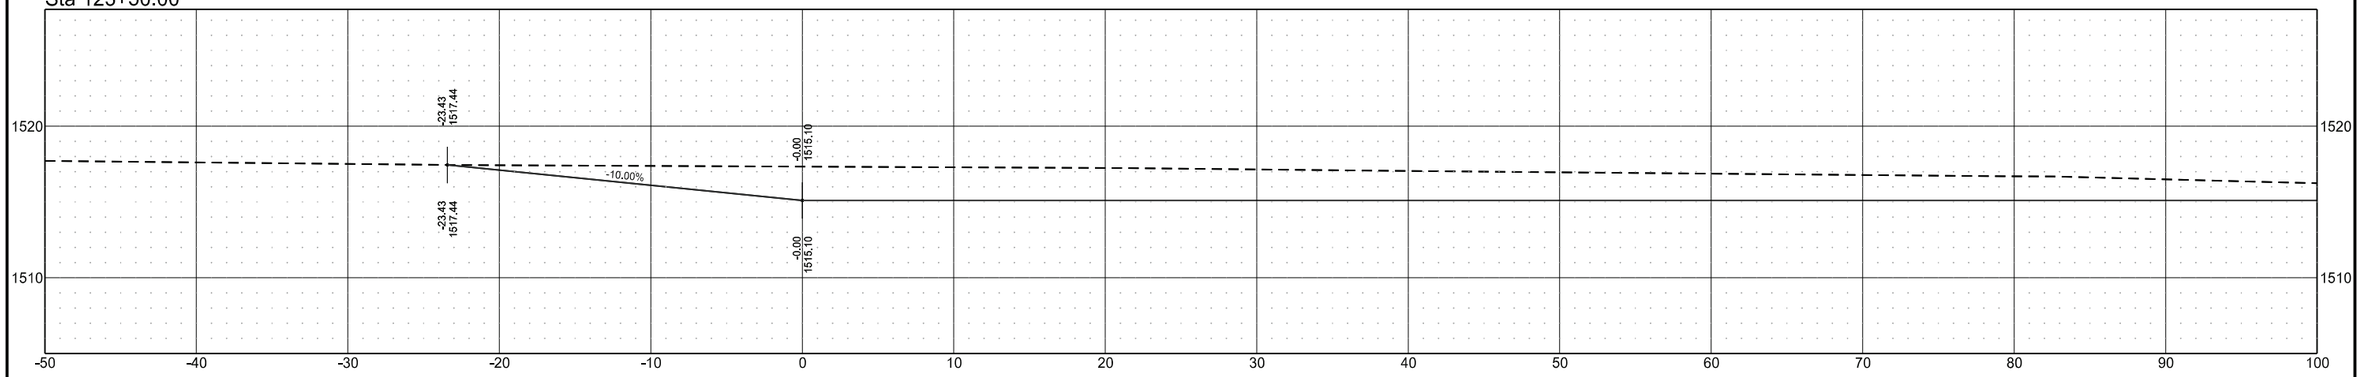

Sta 123+00.00

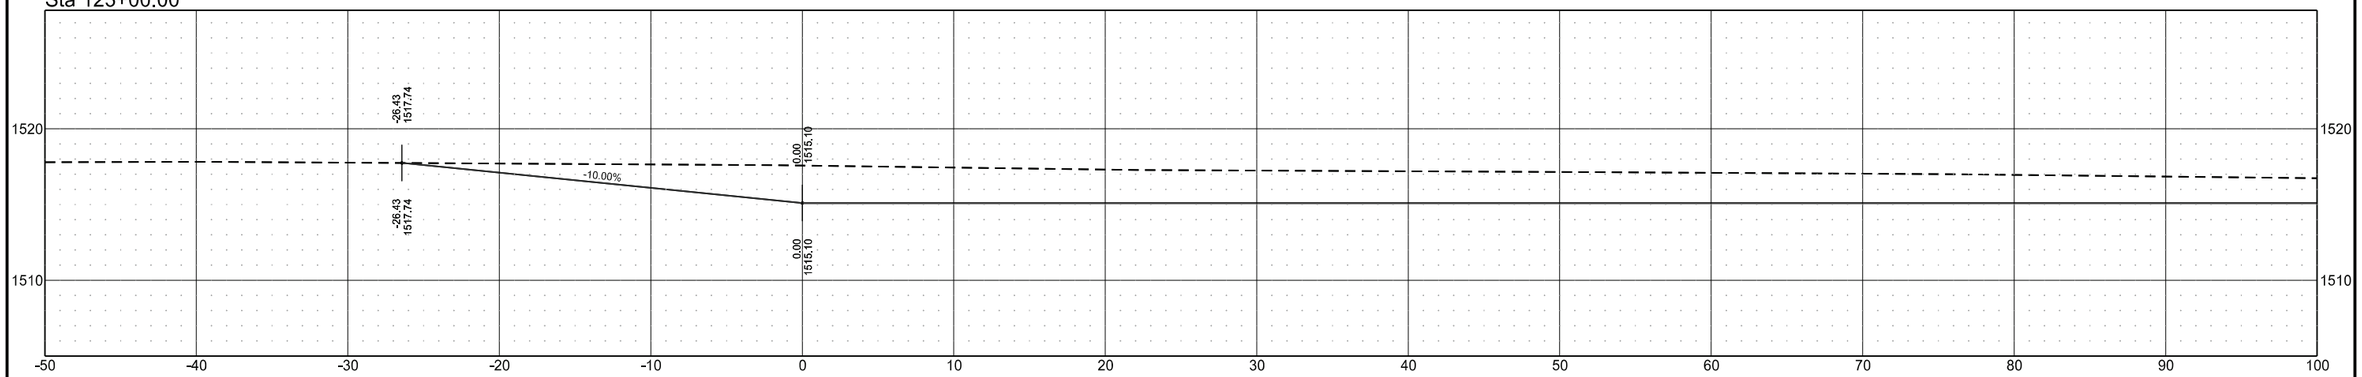

Sta 122+50.00

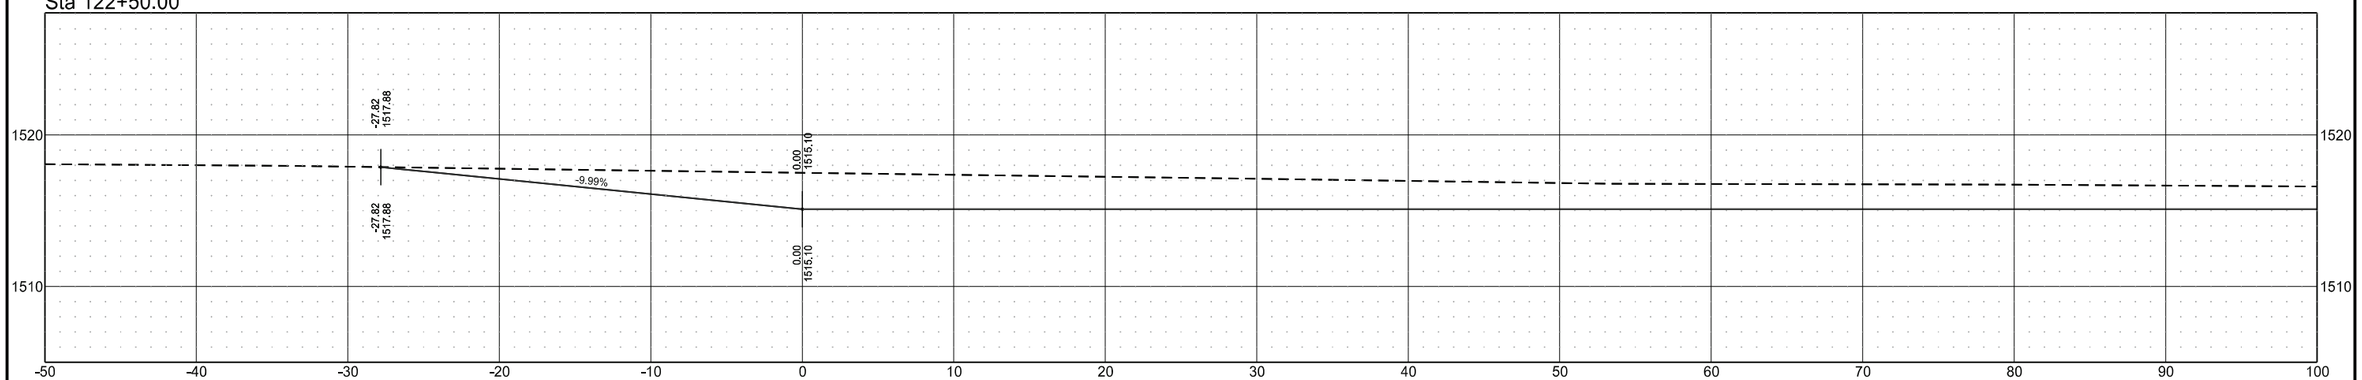


Cross Sections

Wetland Mitigation in Ramsey County, ND
1.5 Miles East of Edmore, ND


Site 1A

	STATE	PROJECT NO.	SECTION NO.	SHEET NO.
	ND	SS-ARP-3-999(054)	200	17


Sta 125+00.00

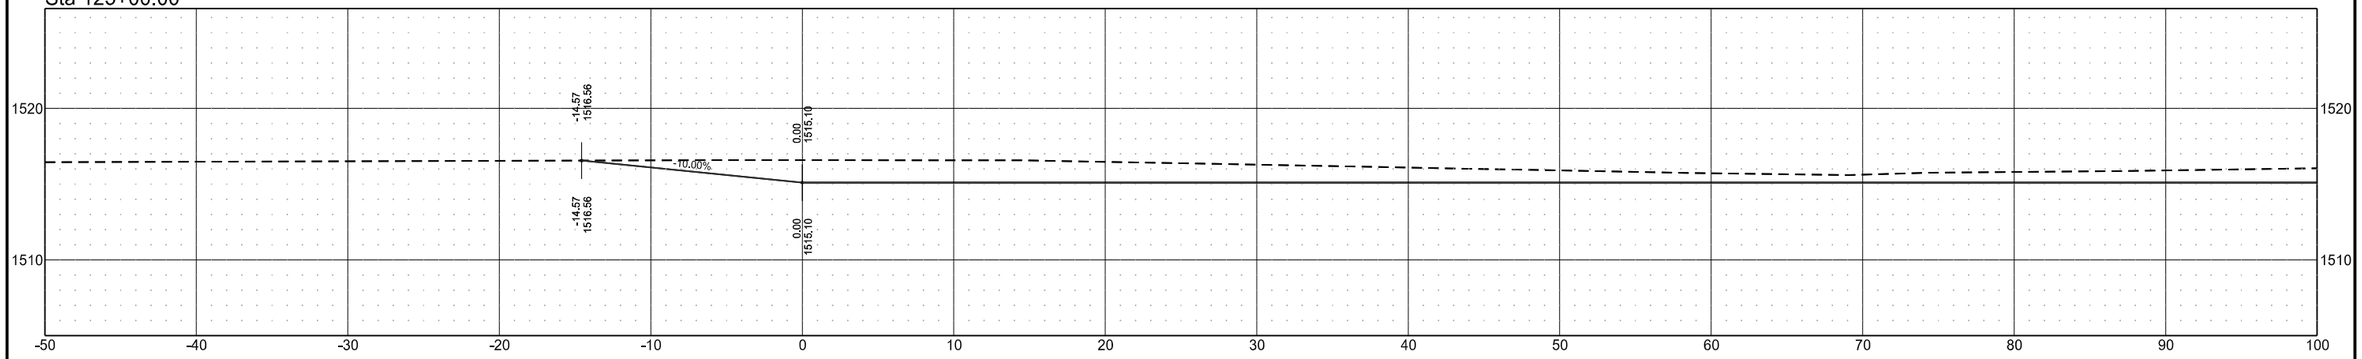

Sta 124+50.00

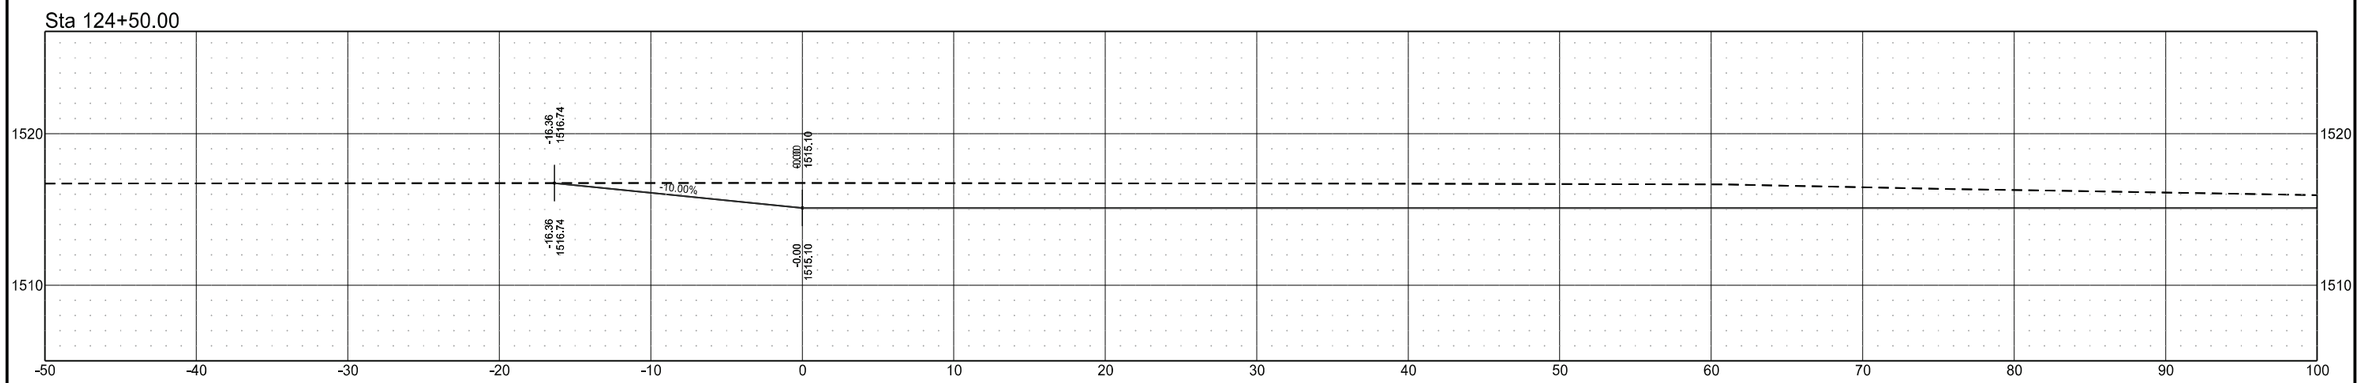

Sta 124+00.00

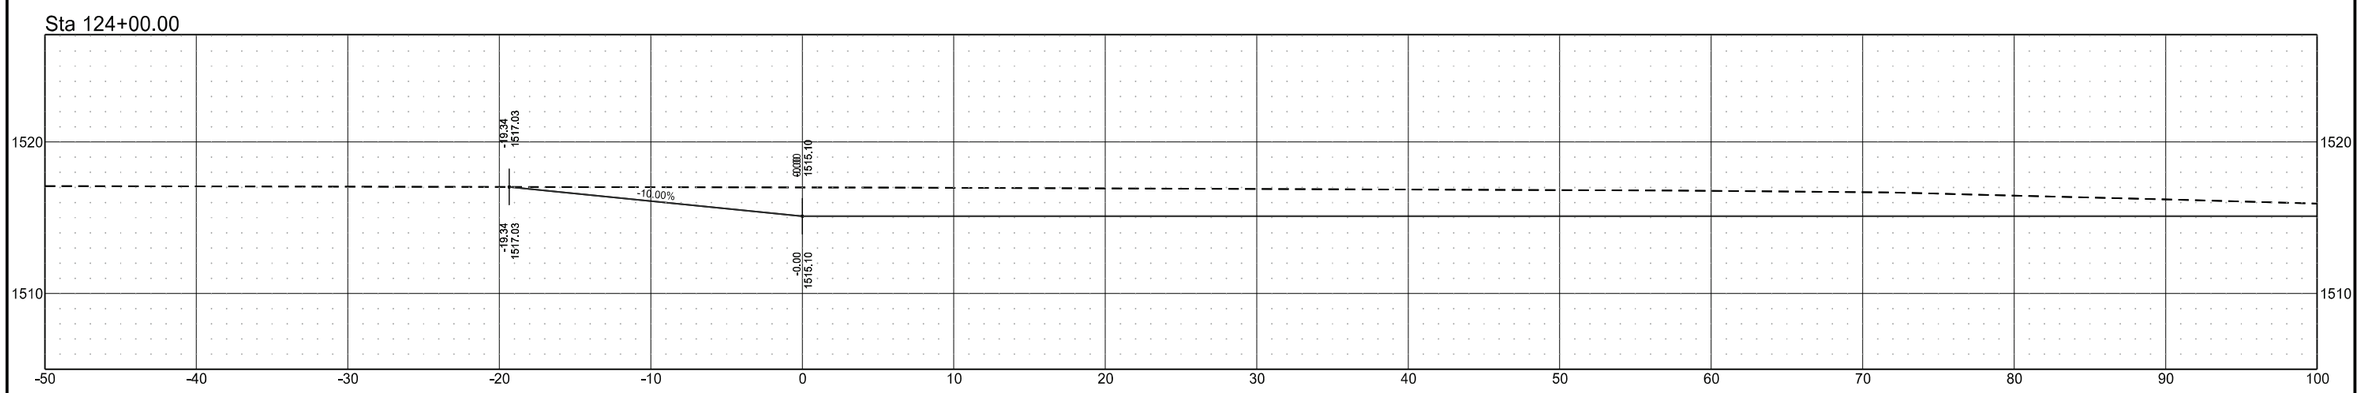


Cross Sections

Wetland Mitigation in Ramsey County, ND
1.5 Miles East of Edmore, ND


Site 1A

	STATE	PROJECT NO.	SECTION NO.	SHEET NO.
	ND	SS-ARP-3-999(054)	200	18


Sta 126+50.00

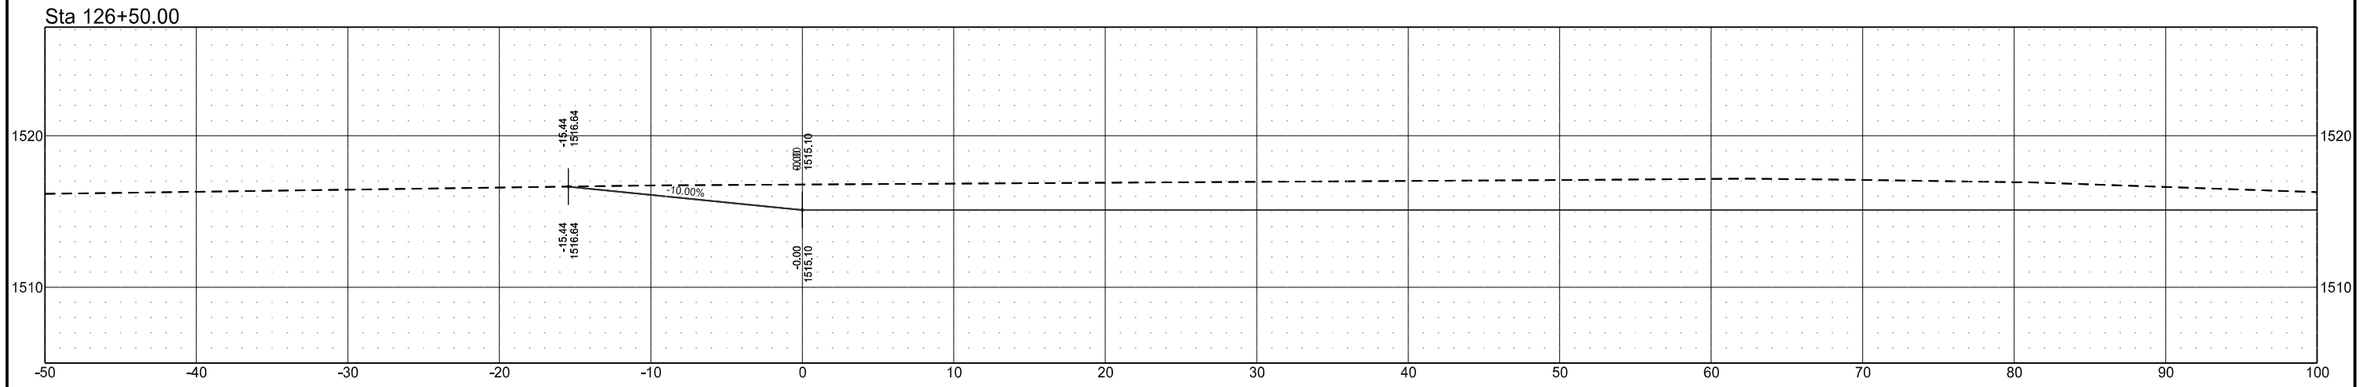

Sta 126+00.00

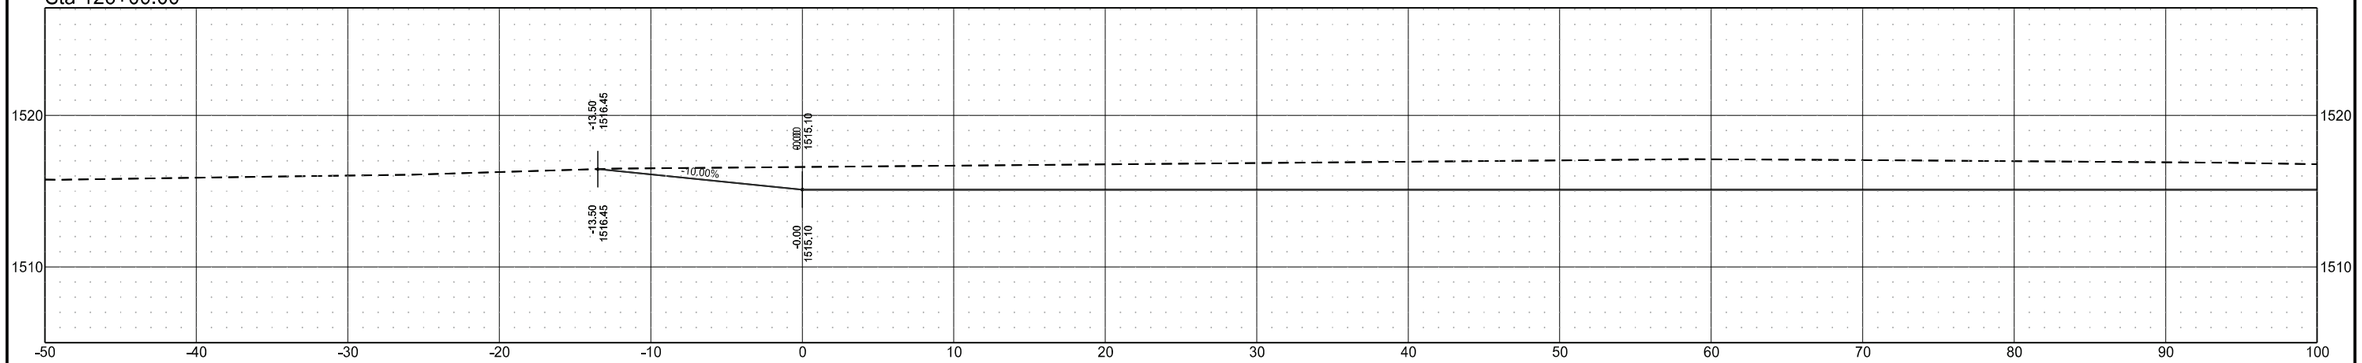

Sta 125+50.00

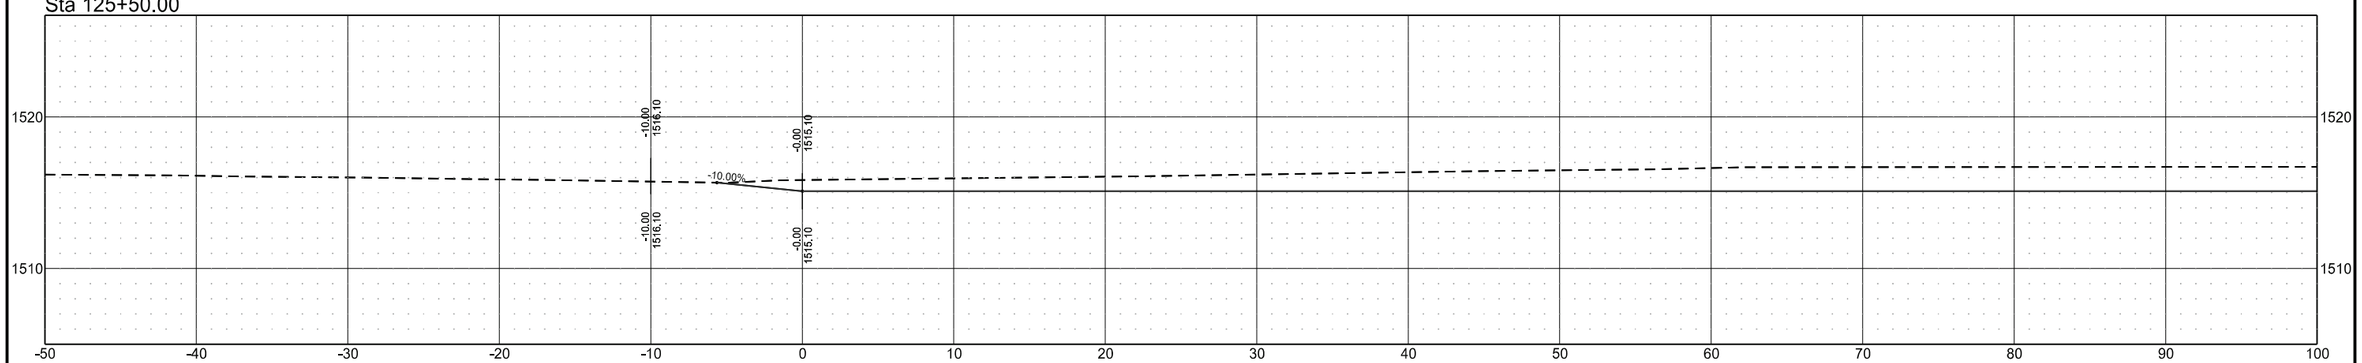


Cross Sections

Wetland Mitigation in Ramsey County, ND
1.5 Miles East of Edmore, ND


Site 1A

STATE	PROJECT NO.	SECTION NO.	SHEET NO.
ND	SS-ARP-3-999(054)	200	19


Sta 127+72.05

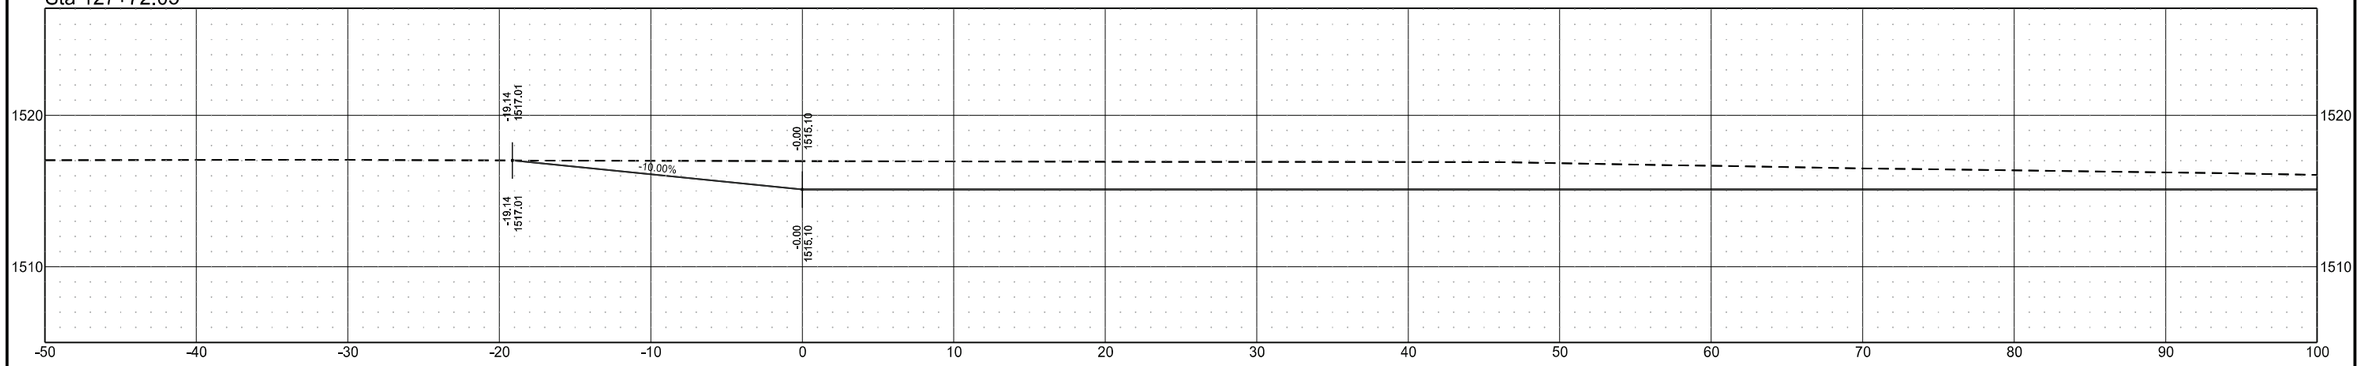

Sta 127+50.00

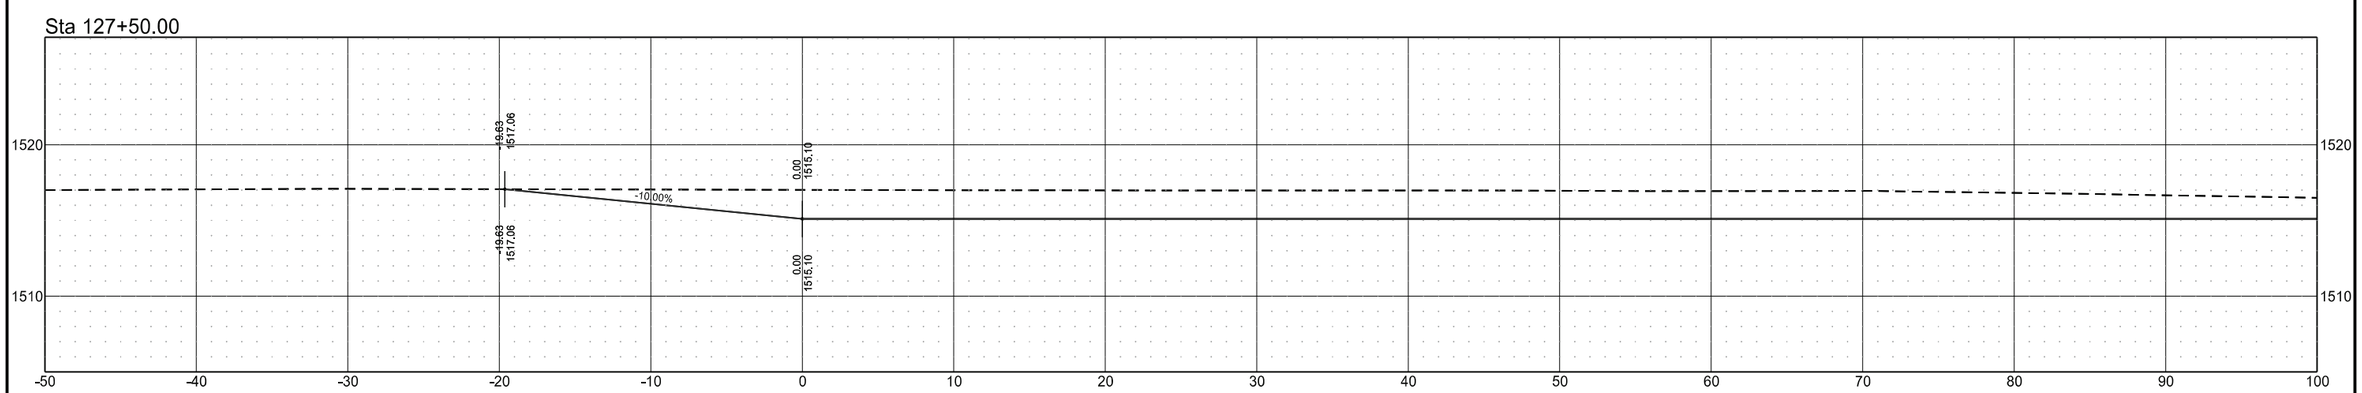

Sta 127+00.00

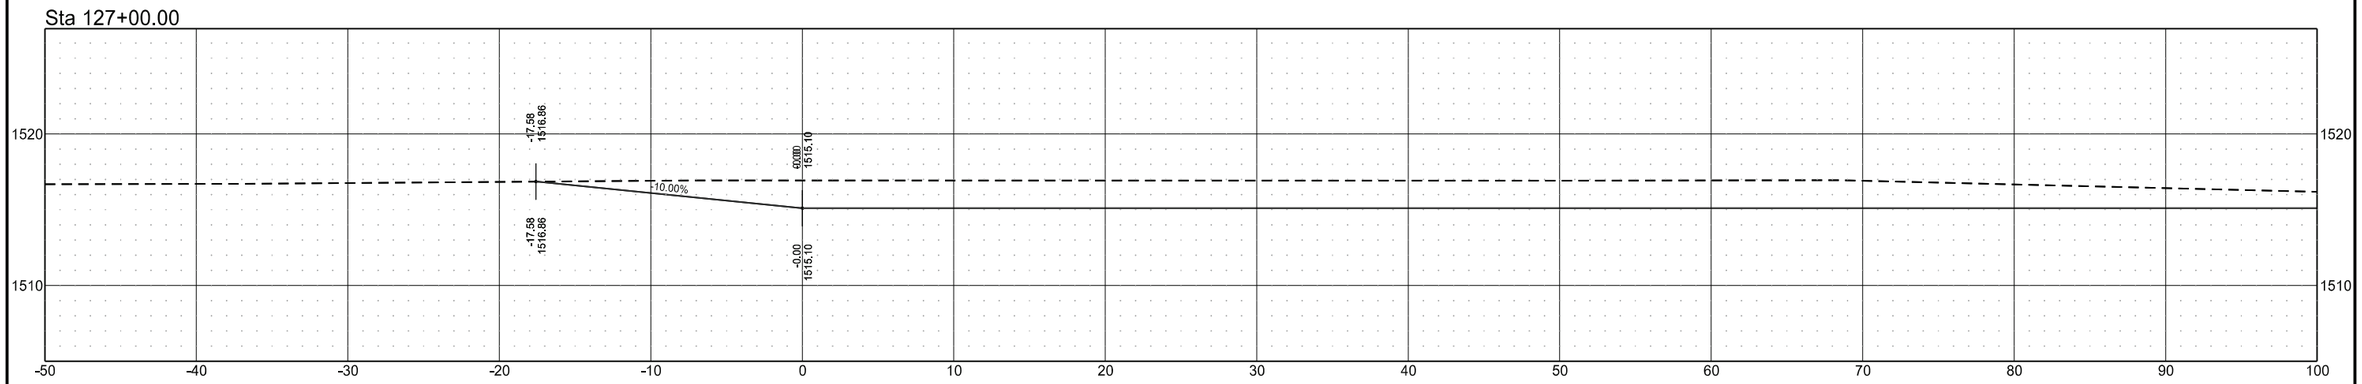


Cross Sections

Wetland Mitigation in Ramsey County, ND
1.5 Miles East of Edmore, ND


Site 1B

	STATE	PROJECT NO.	SECTION NO.	SHEET NO.
	ND	SS-ARP-3-999(054)	200	20


Sta 201+00.00

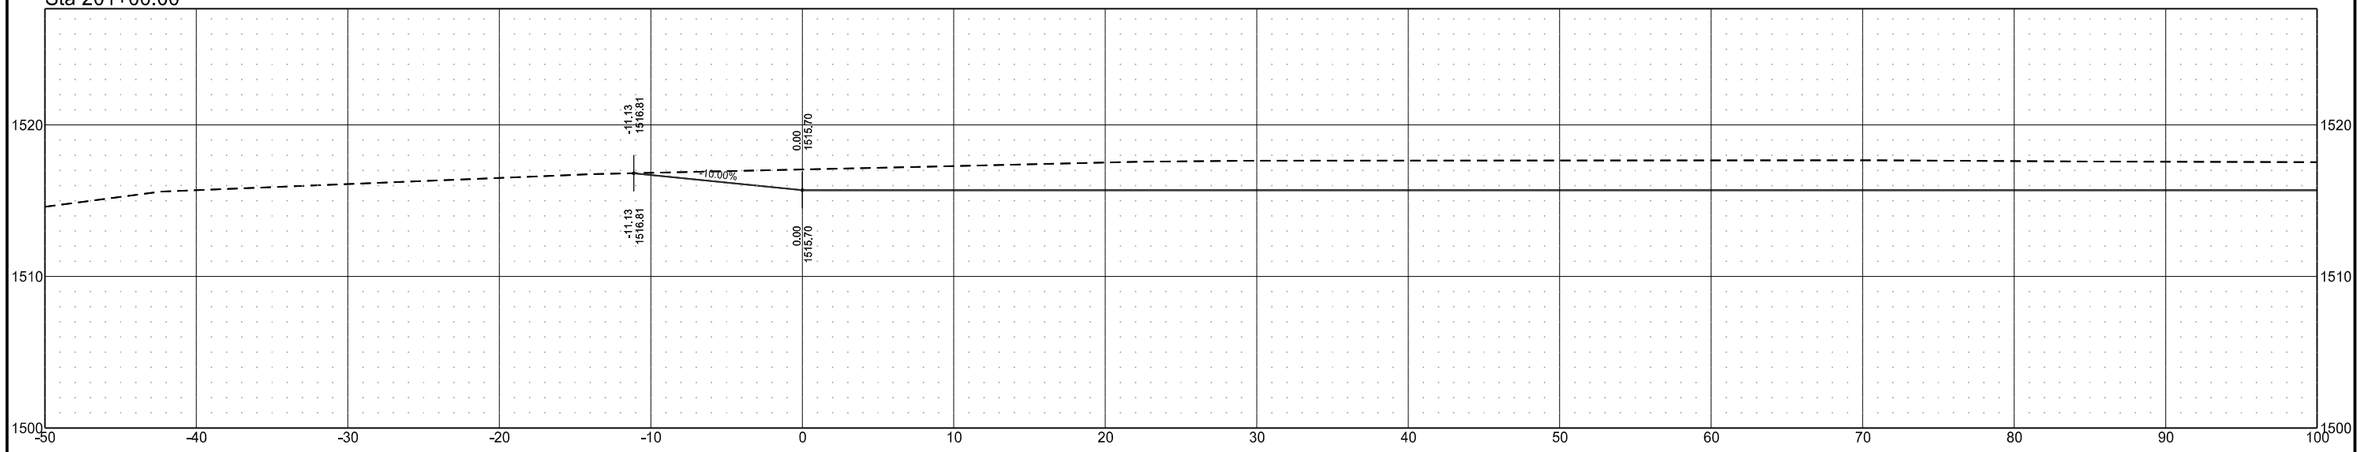

Sta 200+50.00

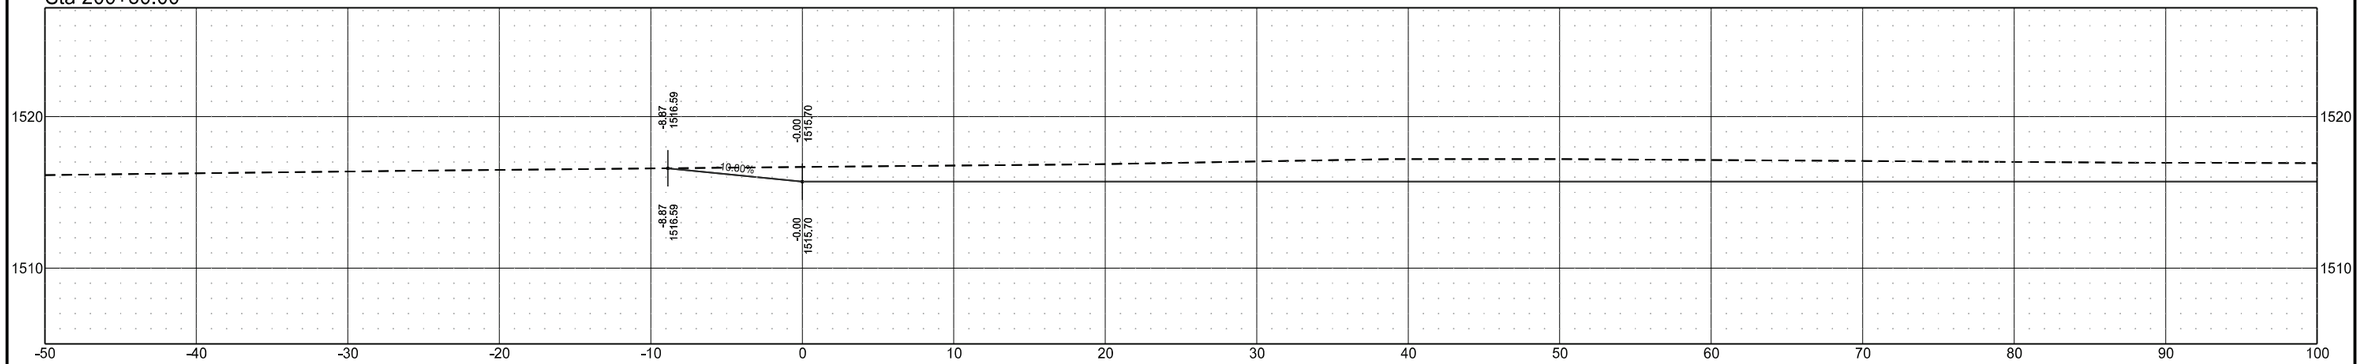

Sta 200+00.00

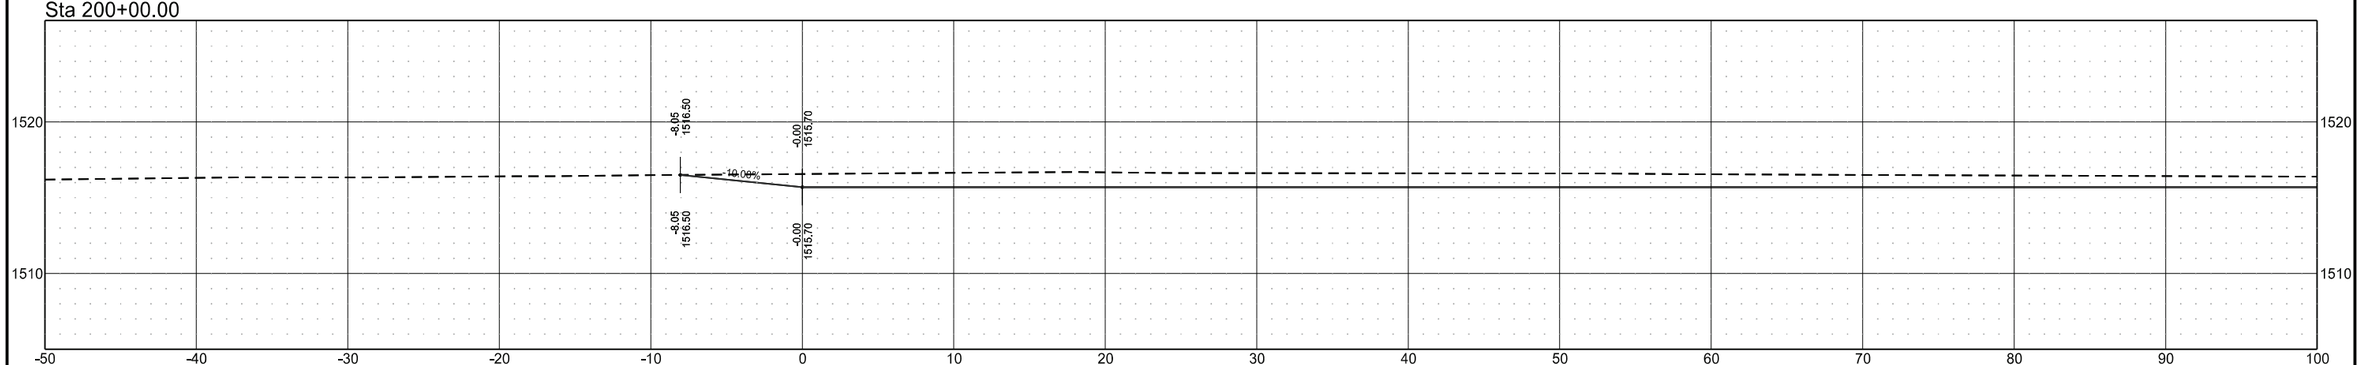


Cross Sections

Wetland Mitigation in Ramsey County, ND
1.5 Miles East of Edmore, ND


Site 1B

	STATE	PROJECT NO.	SECTION NO.	SHEET NO.
	ND	SS-ARP-3-999(054)	200	21

Sta 202+00.00

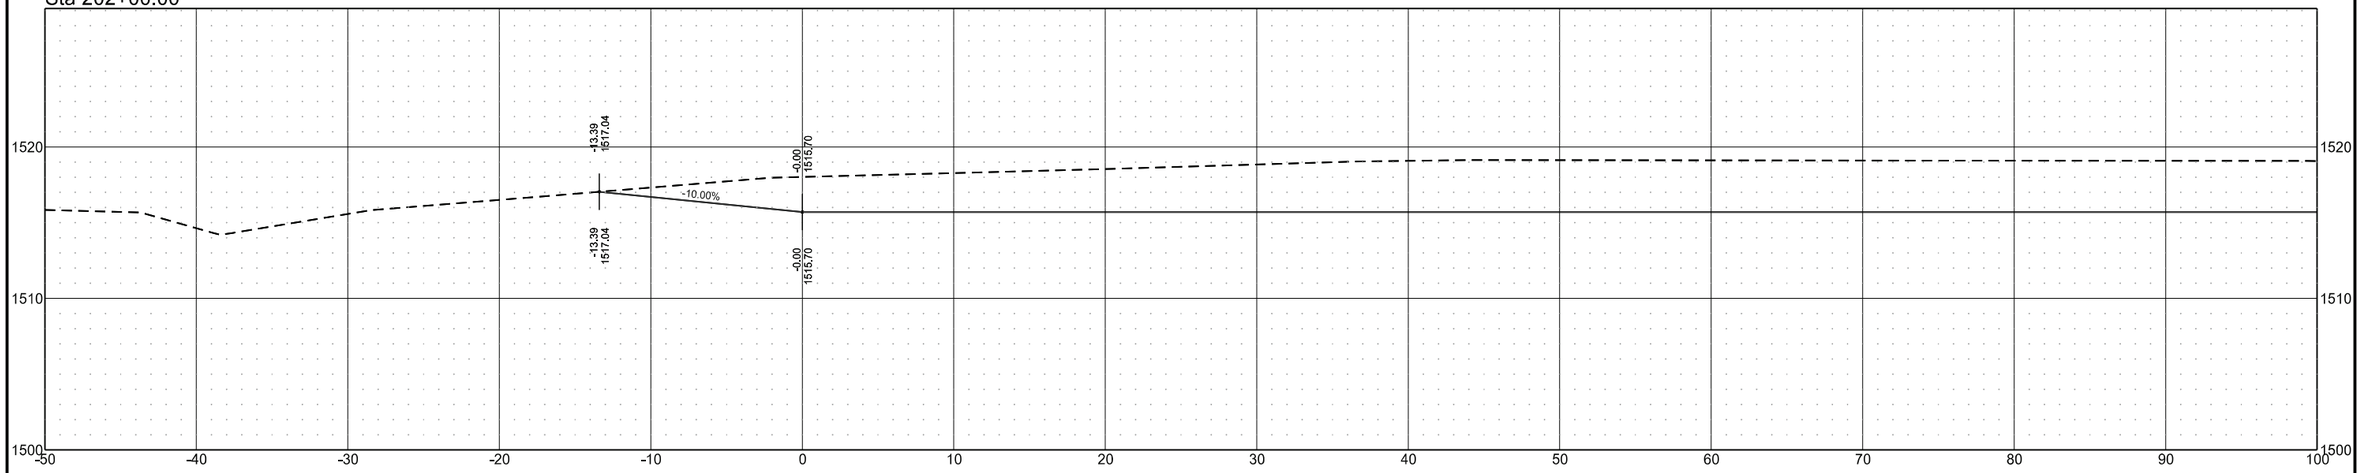

Sta 201+50.00

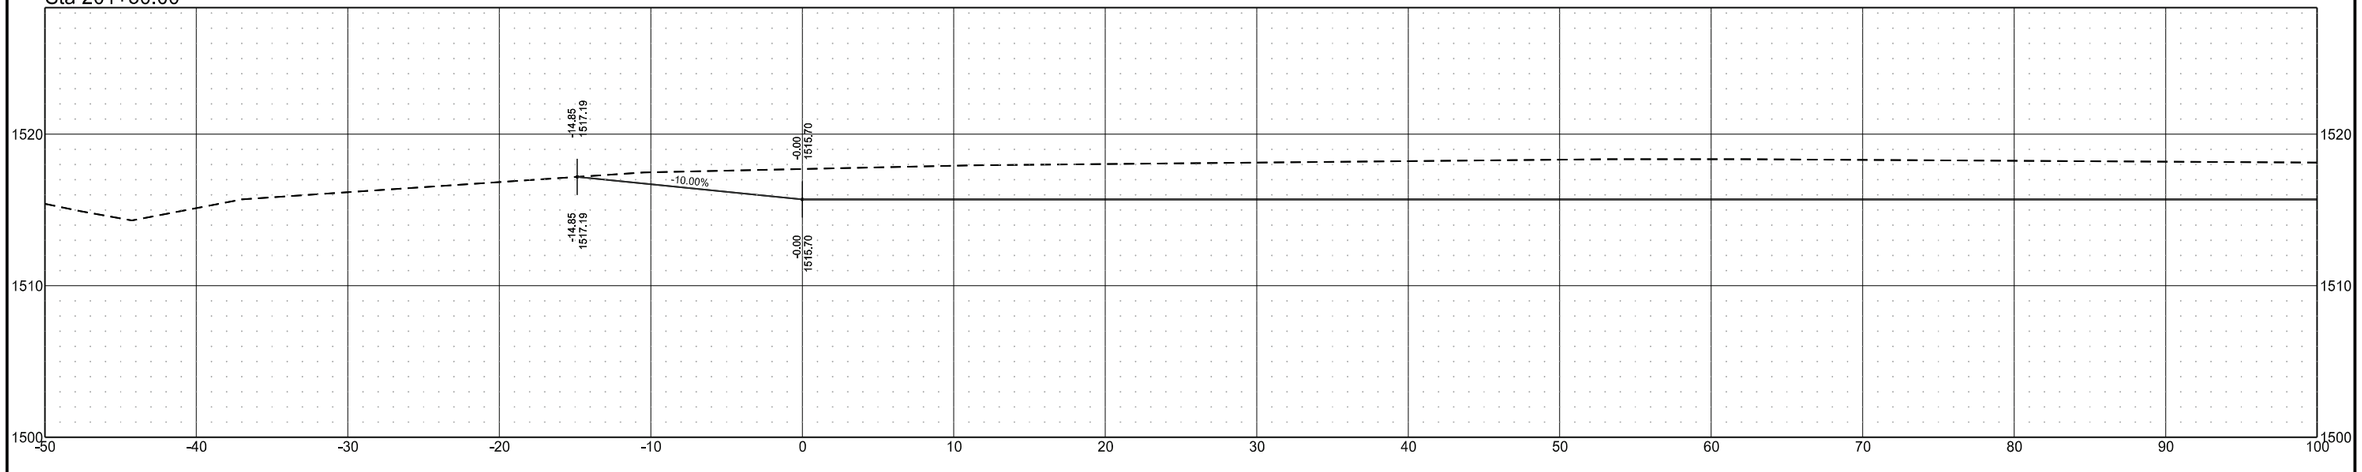


Cross Sections

Wetland Mitigation in Ramsey County, ND
1.5 Miles East of Edmore, ND


Site 1B

	STATE	PROJECT NO.	SECTION NO.	SHEET NO.
	ND	SS-ARP-3-999(054)	200	22

Sta 203+00.00

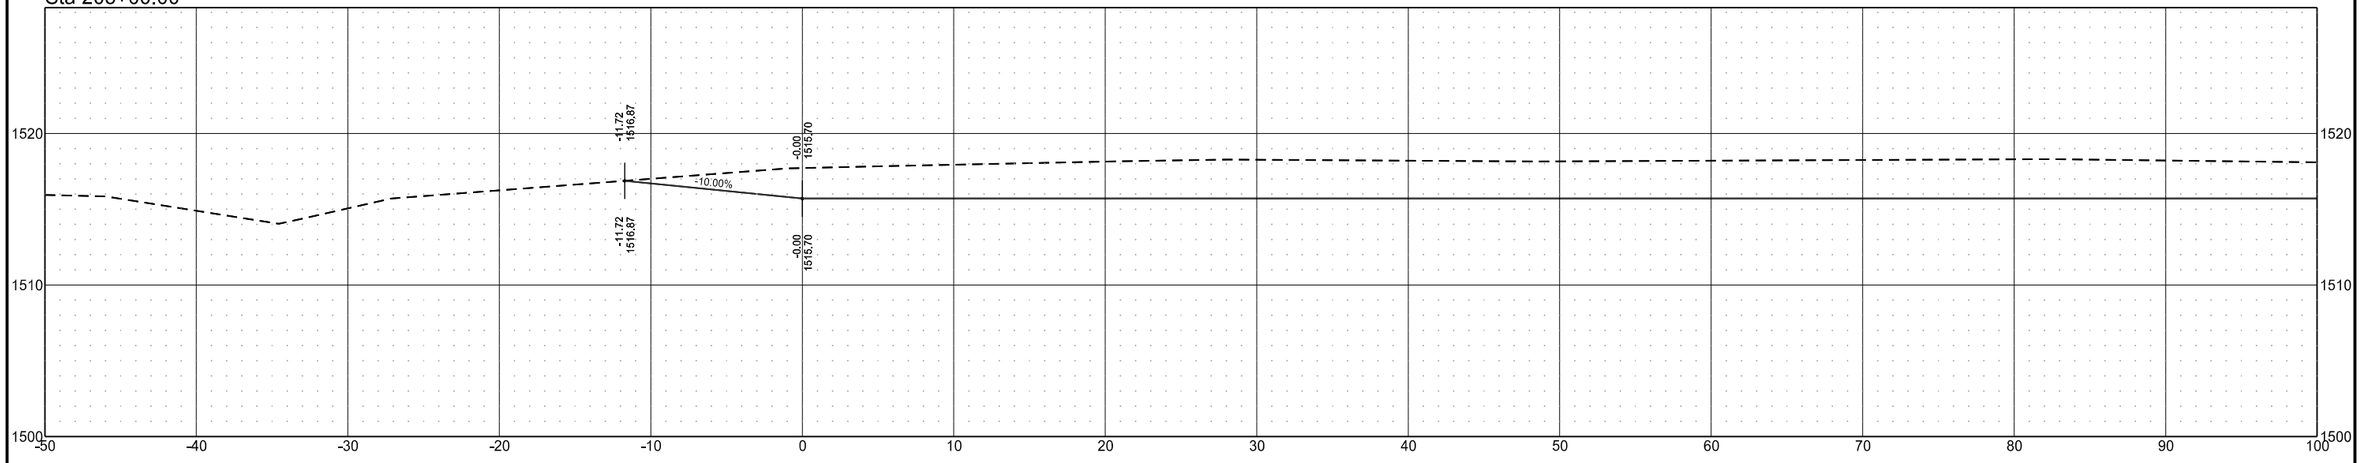

Sta 202+50.00

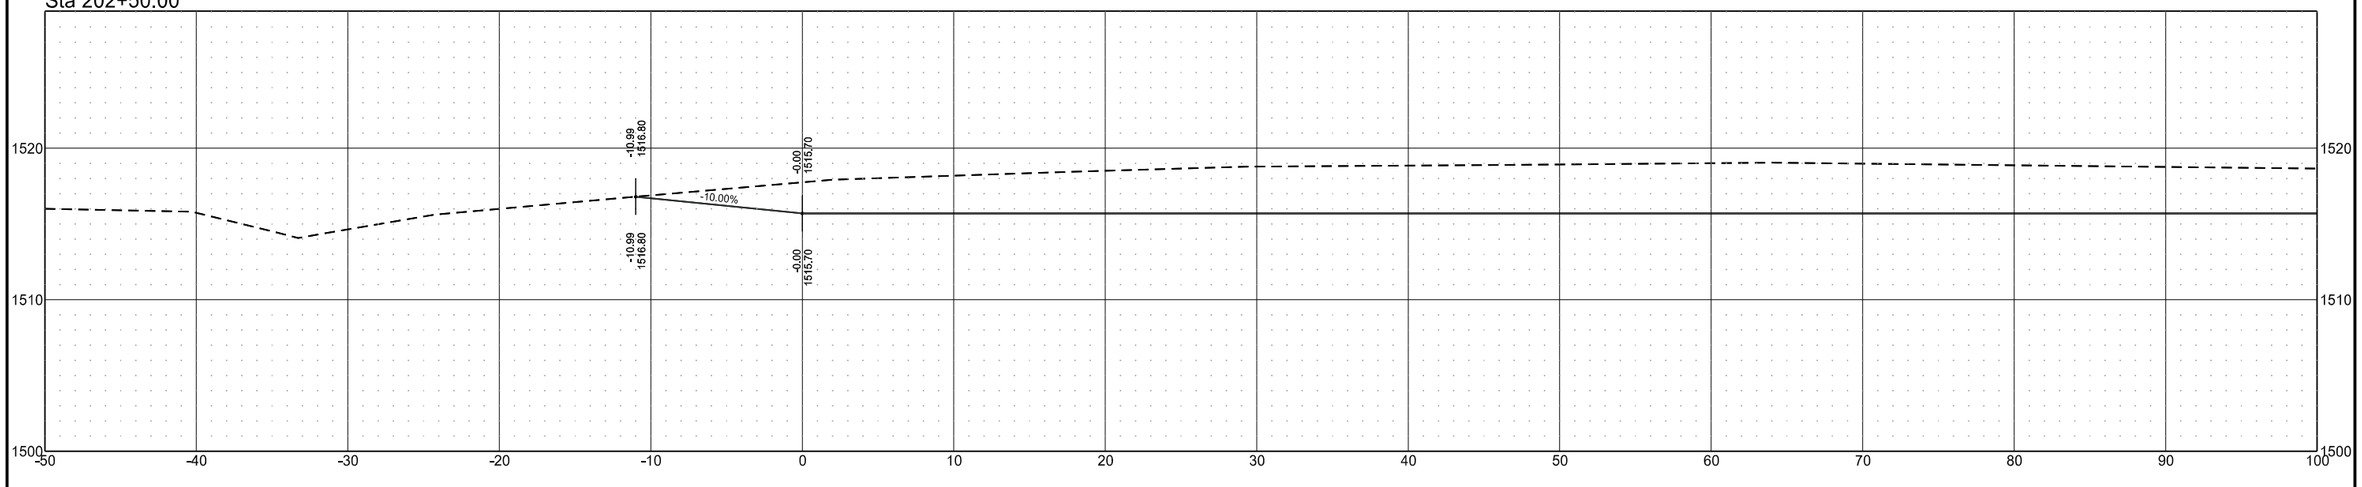


Cross Sections

Wetland Mitigation in Ramsey County, ND
1.5 Miles East of Edmore, ND


Site 1B

	STATE	PROJECT NO.	SECTION NO.	SHEET NO.
	ND	SS-ARP-3-999(054)	200	23

Sta 204+00.00

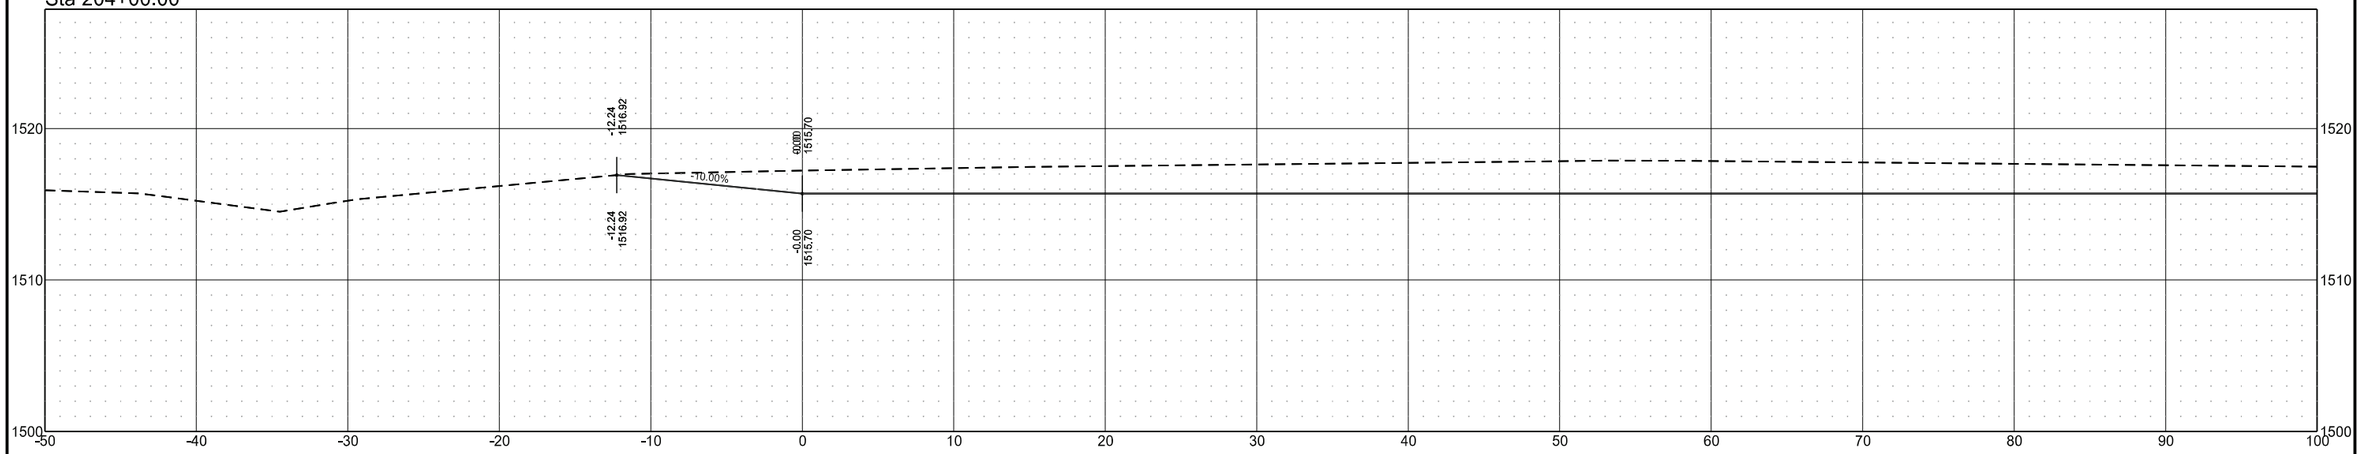

Sta 203+50.00

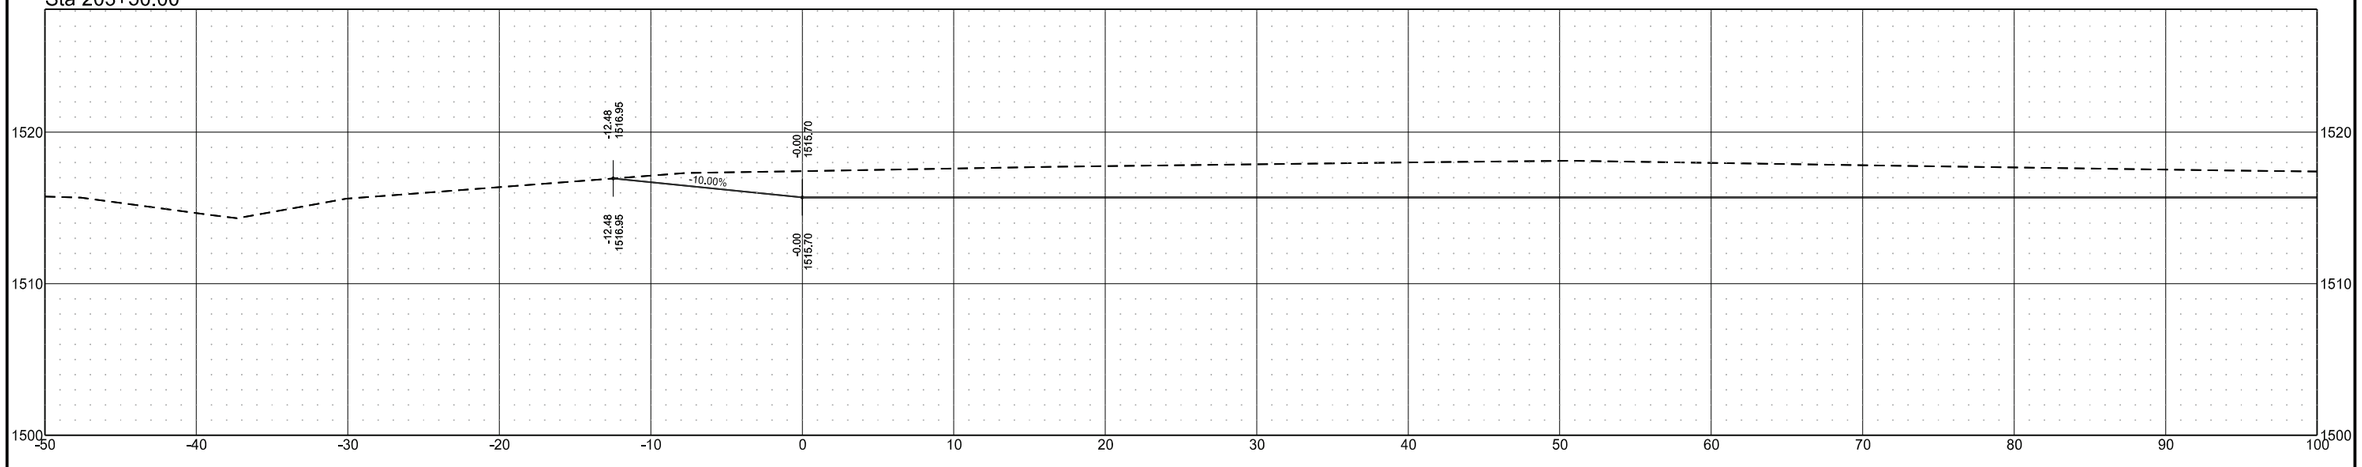


Cross Sections

Wetland Mitigation in Ramsey County, ND
1.5 Miles East of Edmore, ND


Site 1B

STATE	PROJECT NO.	SECTION NO.	SHEET NO.
ND	SS-ARP-3-999(054)	200	24


Sta 205+50.00

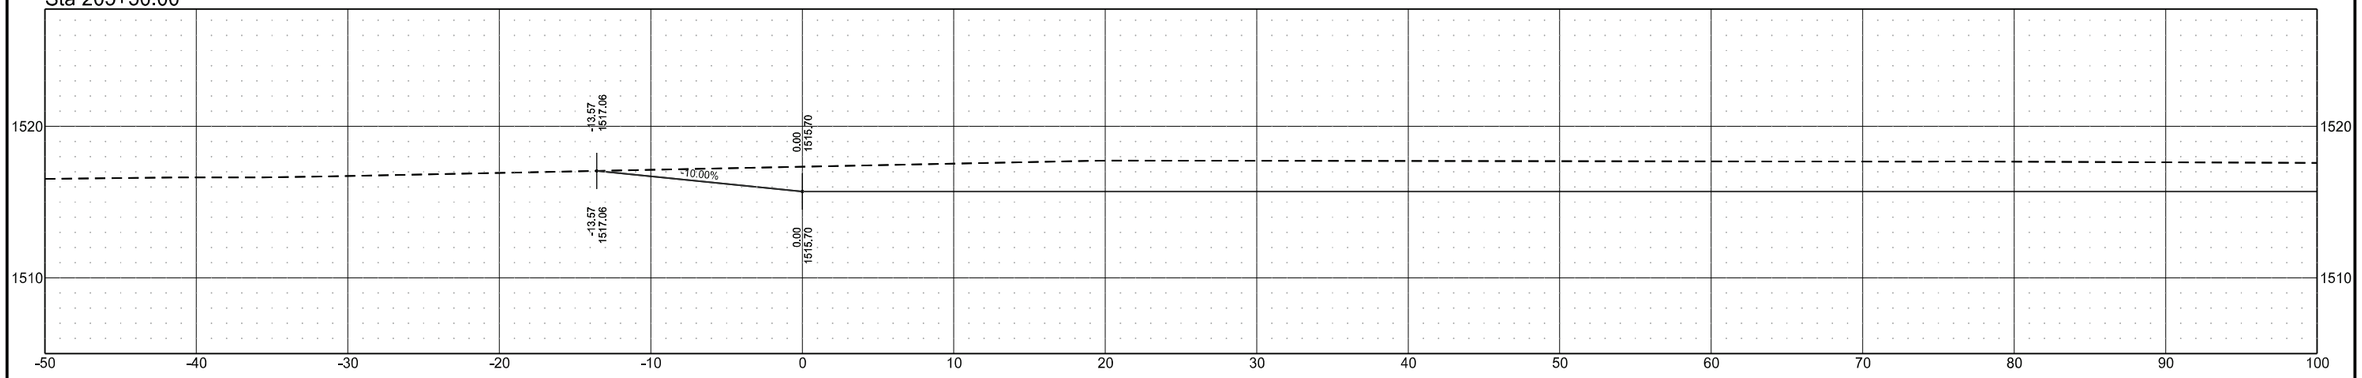

Sta 205+00.00

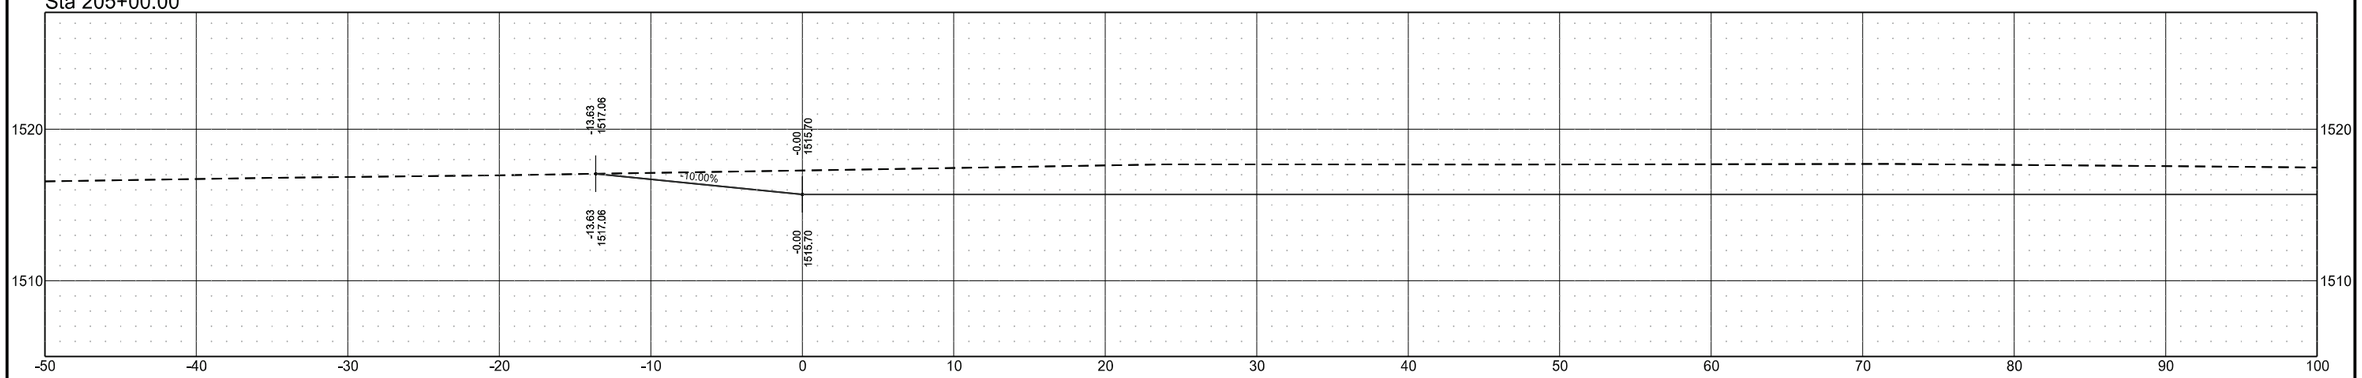

Sta 204+50.00

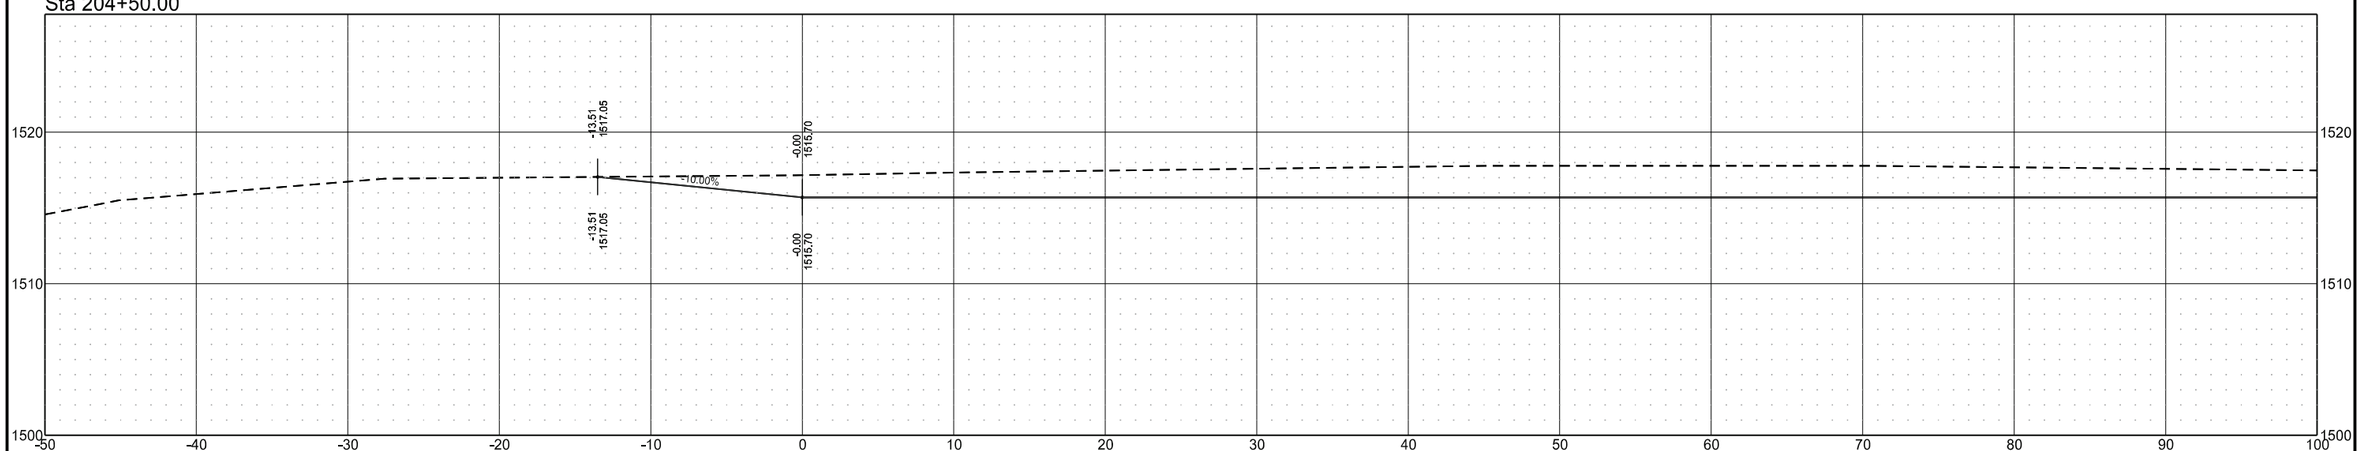


Cross Sections

Wetland Mitigation in Ramsey County, ND
1.5 Miles East of Edmore, ND


Site 1B

	STATE	PROJECT NO.	SECTION NO.	SHEET NO.
	ND	SS-ARP-3-999(054)	200	25


Sta 207+00.00

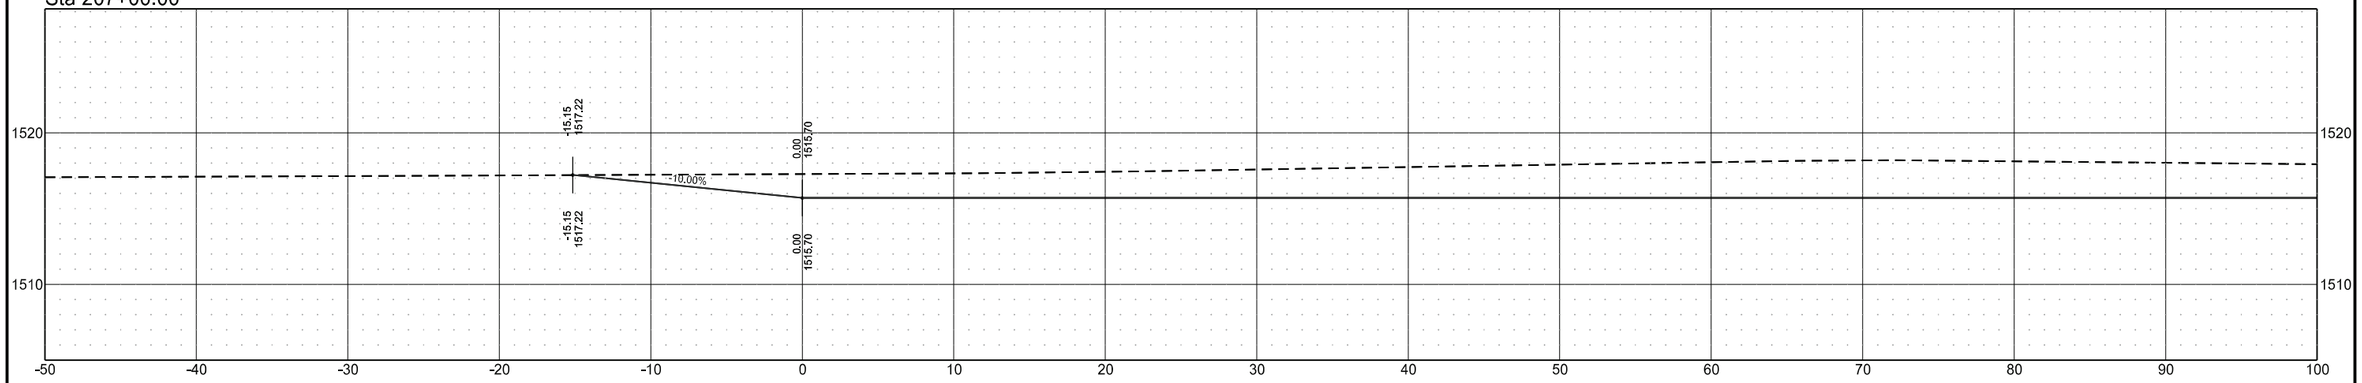

Sta 206+50.00

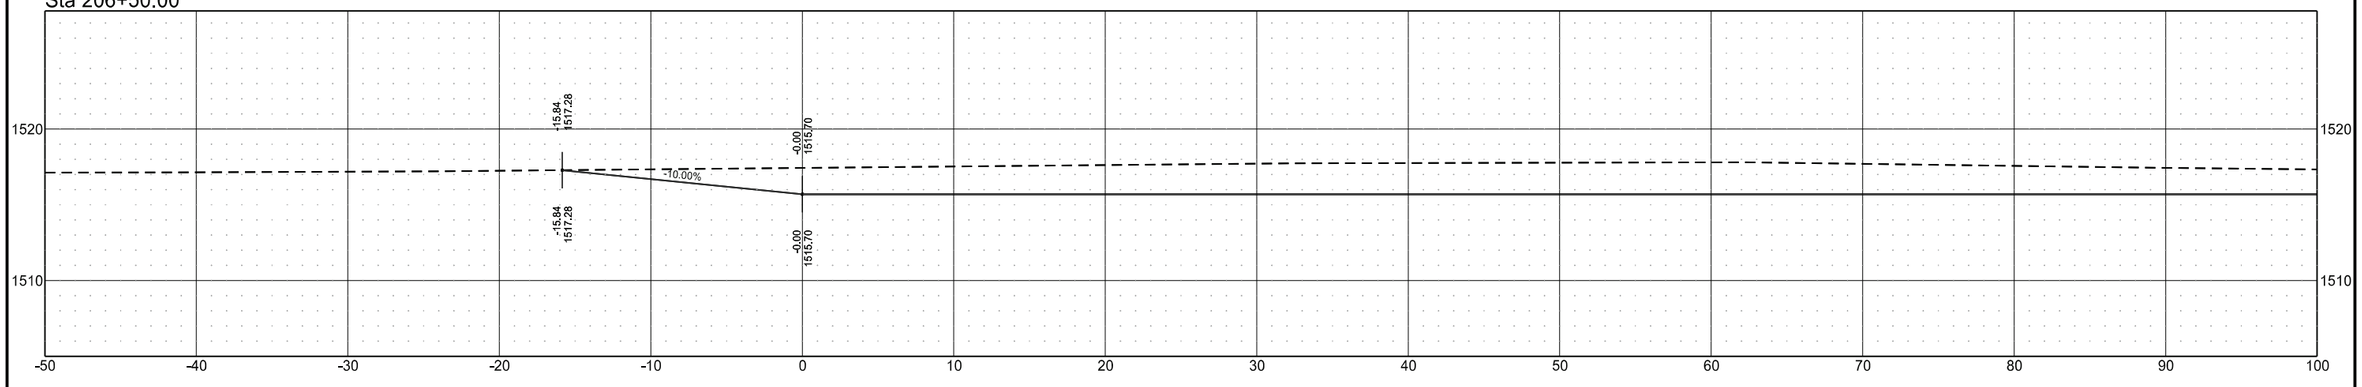

Sta 206+00.00

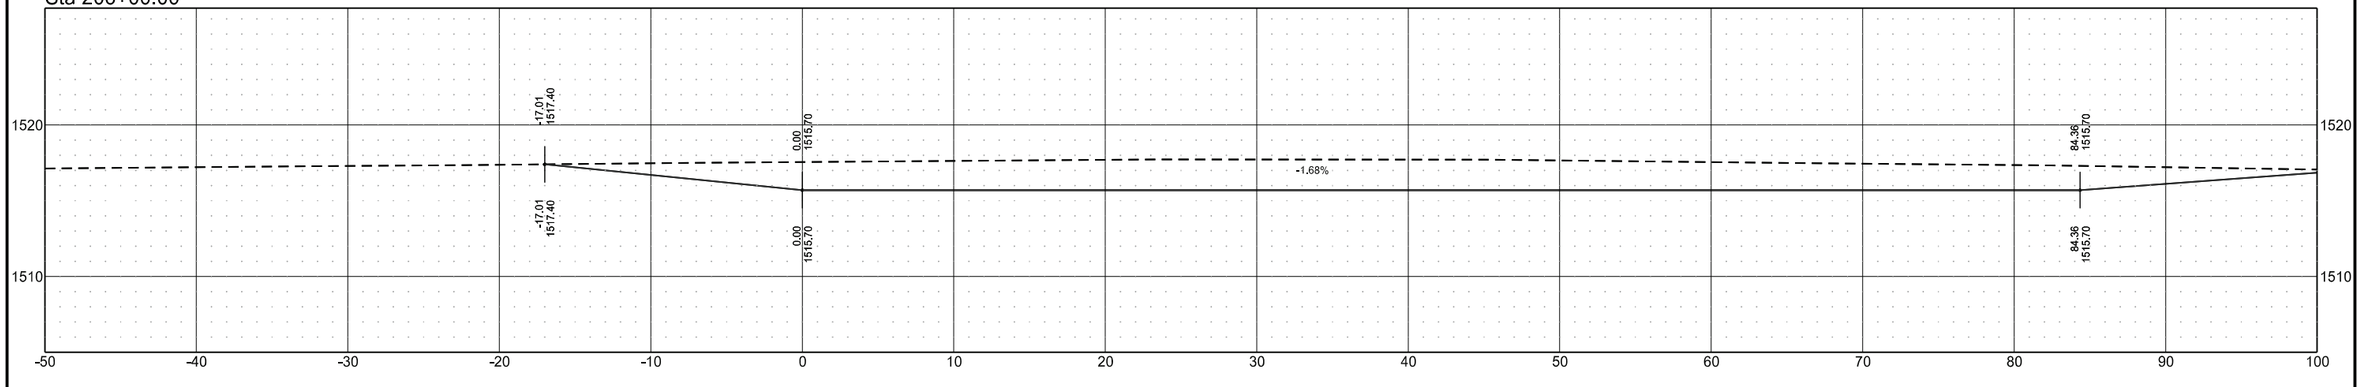


Cross Sections

Wetland Mitigation in Ramsey County, ND
1.5 Miles East of Edmore, ND


Site 1B

	STATE	PROJECT NO.	SECTION NO.	SHEET NO.
	ND	SS-ARP-3-999(054)	200	26


Sta 208+50.00

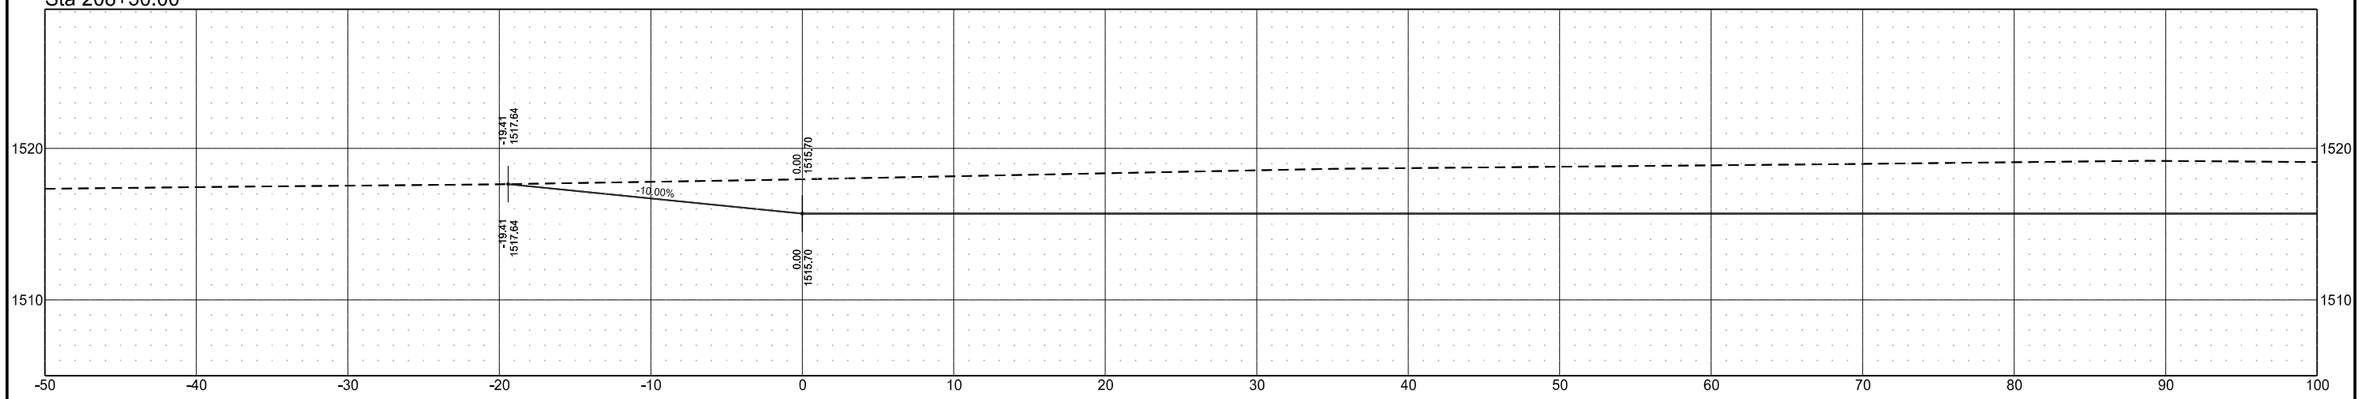

Sta 208+00.00

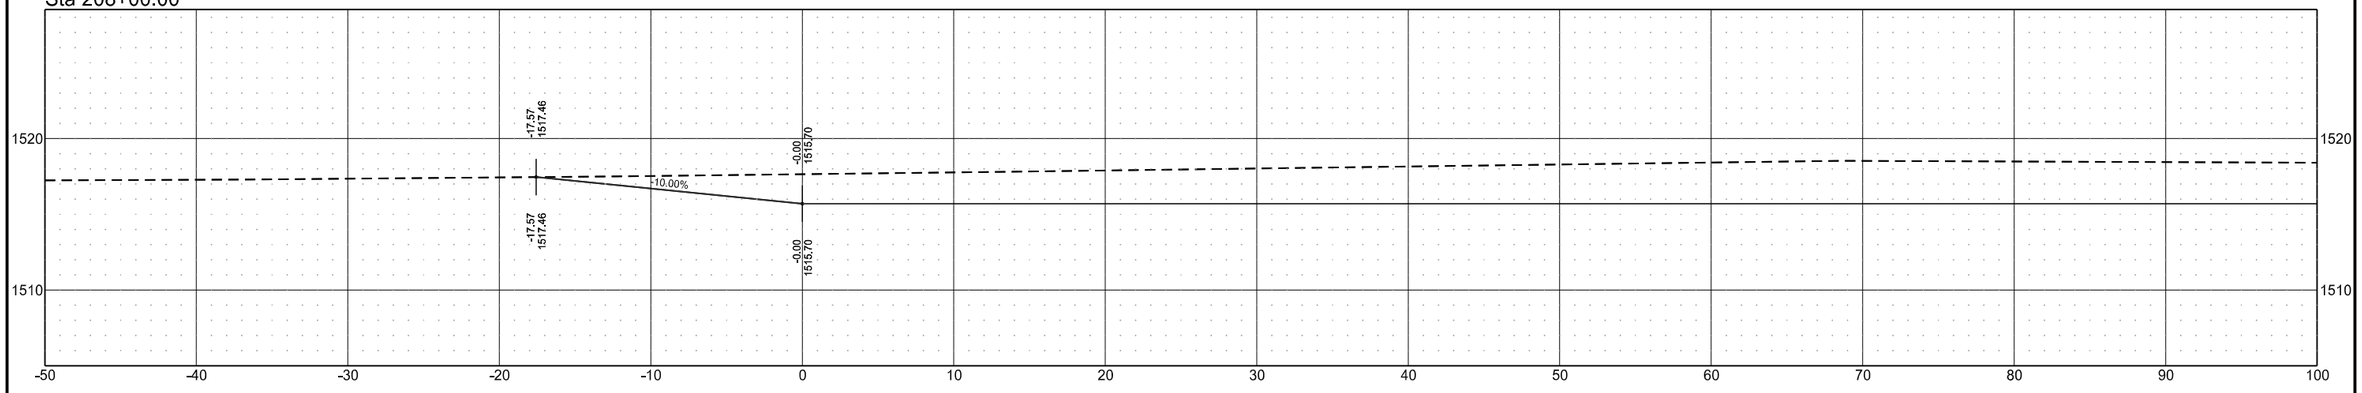

Sta 207+50.00

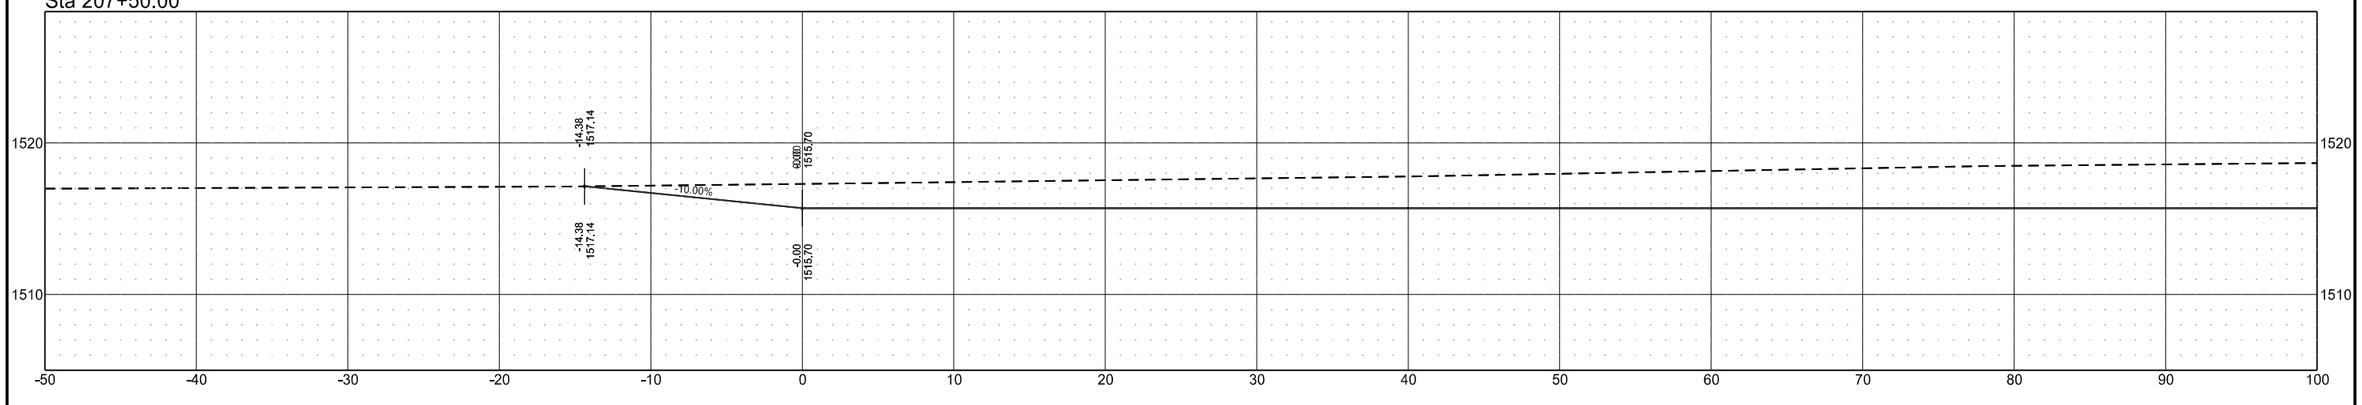


Cross Sections

Wetland Mitigation in Ramsey County, ND
1.5 Miles East of Edmore, ND


Site 1B

	STATE	PROJECT NO.	SECTION NO.	SHEET NO.
	ND	SS-ARP-3-999(054)	200	27


Sta 210+00.00

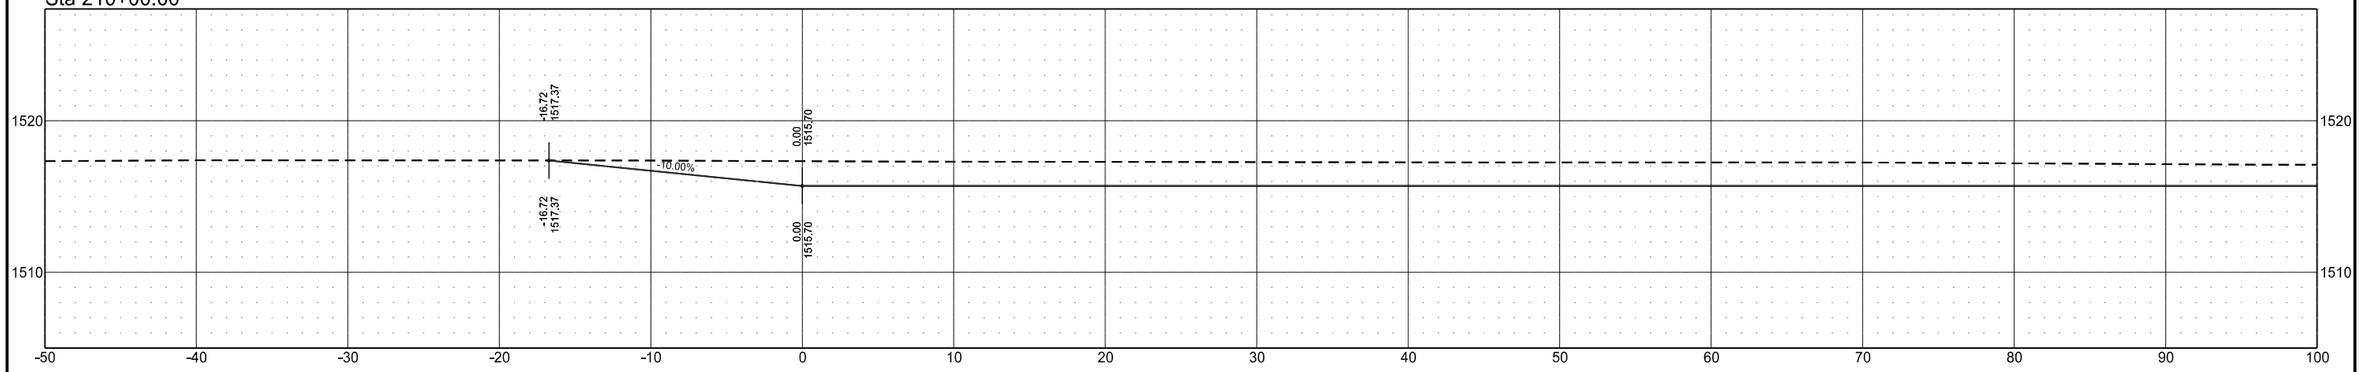

Sta 209+50.00

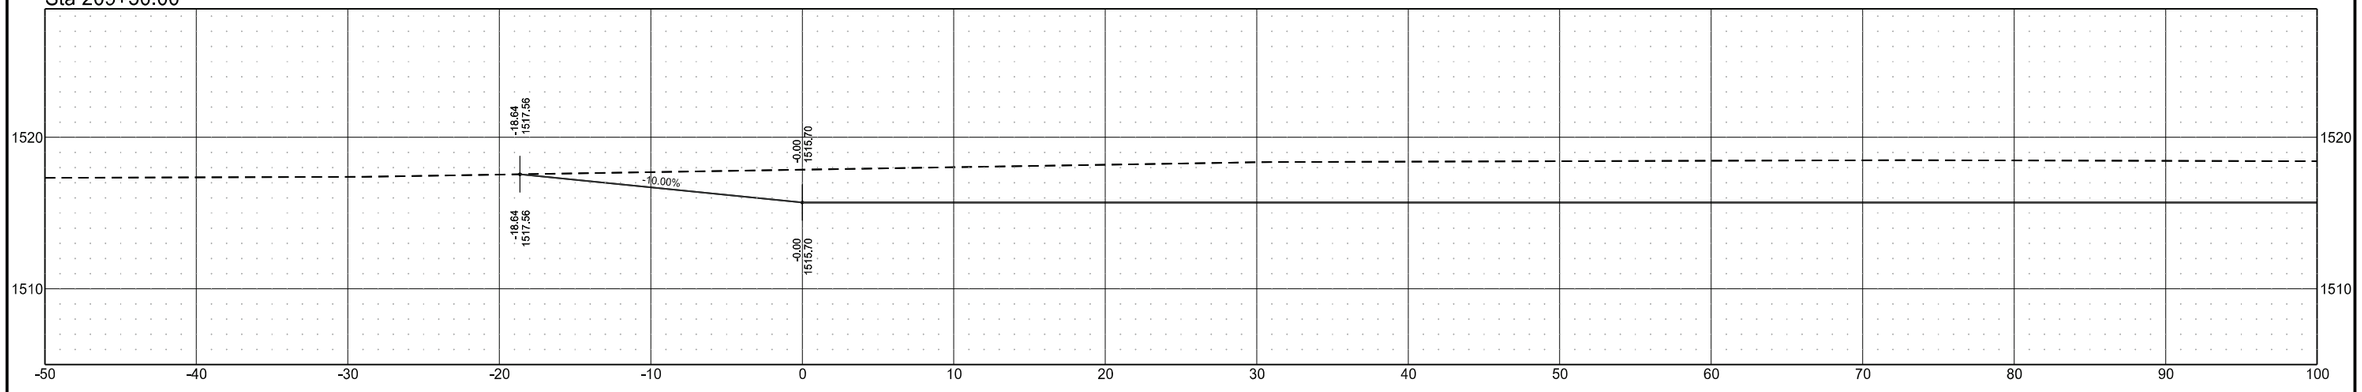

Sta 209+00.00

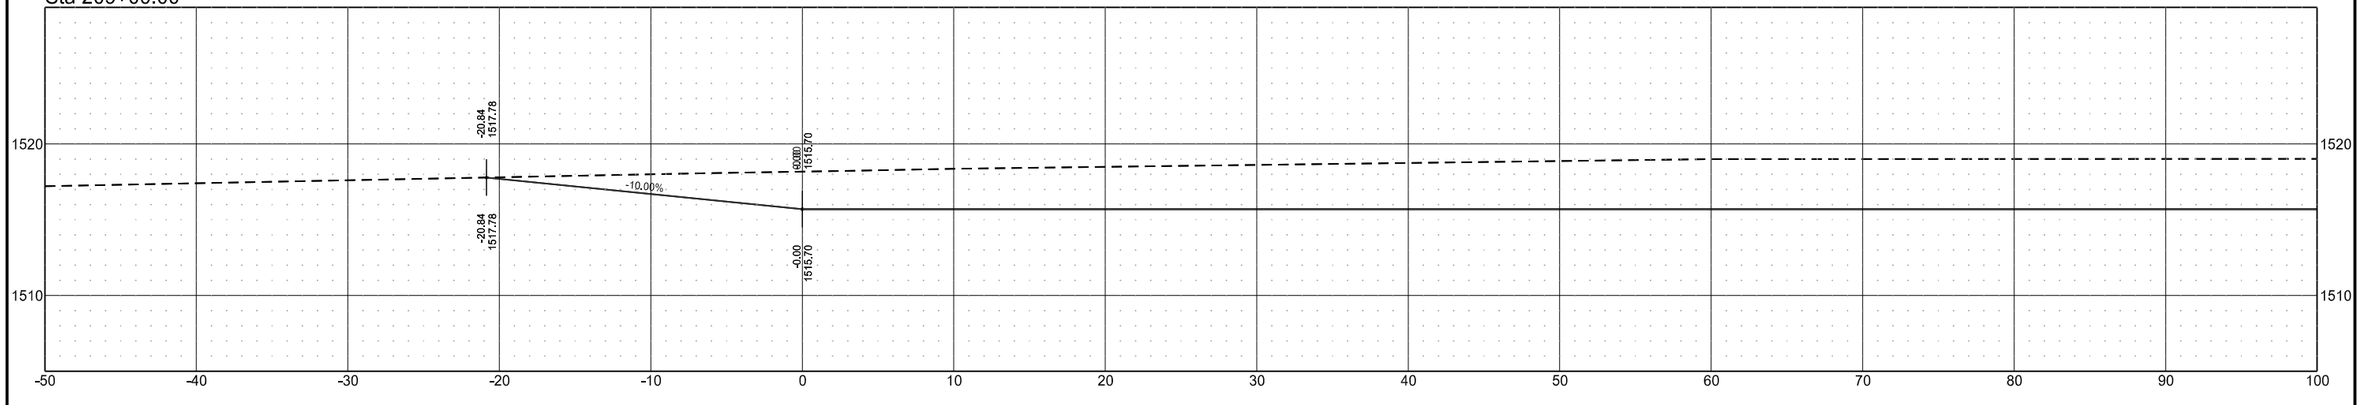


Cross Sections

Wetland Mitigation in Ramsey County, ND
1.5 Miles East of Edmore, ND


Site 1B

	STATE	PROJECT NO.	SECTION NO.	SHEET NO.
	ND	SS-ARP-3-999(054)	200	28


Sta 211+50.00

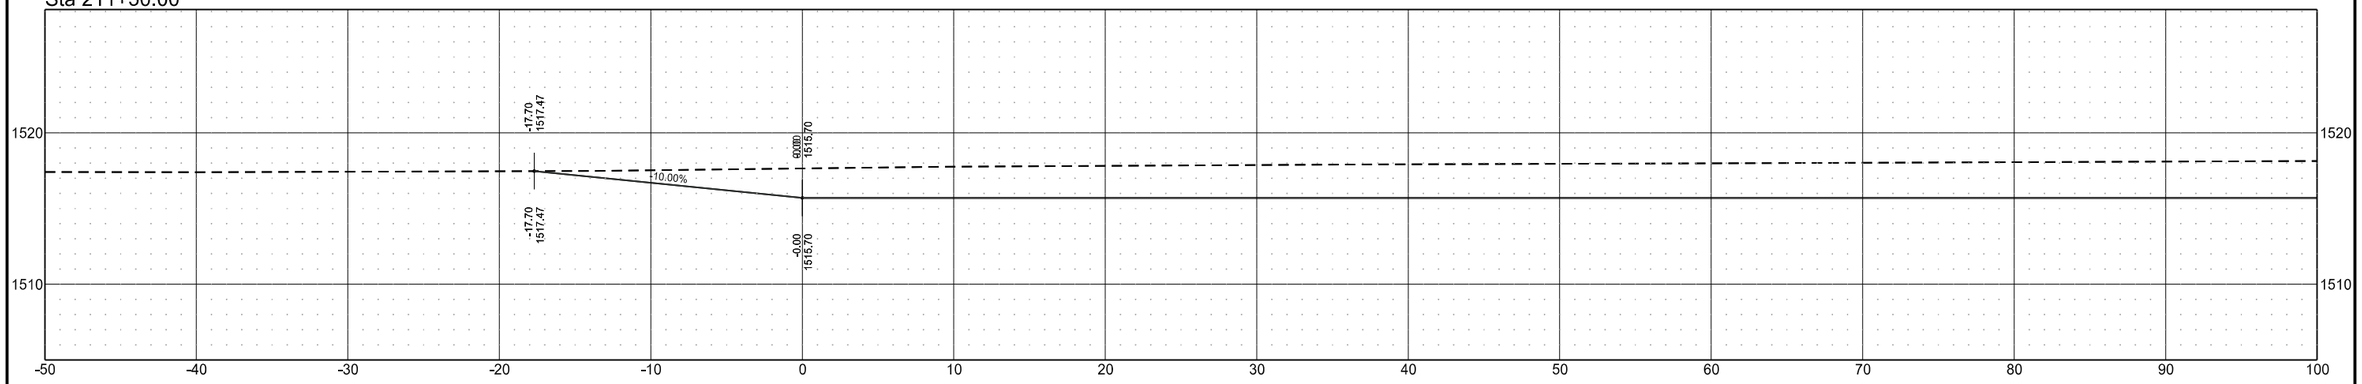

Sta 211+00.00

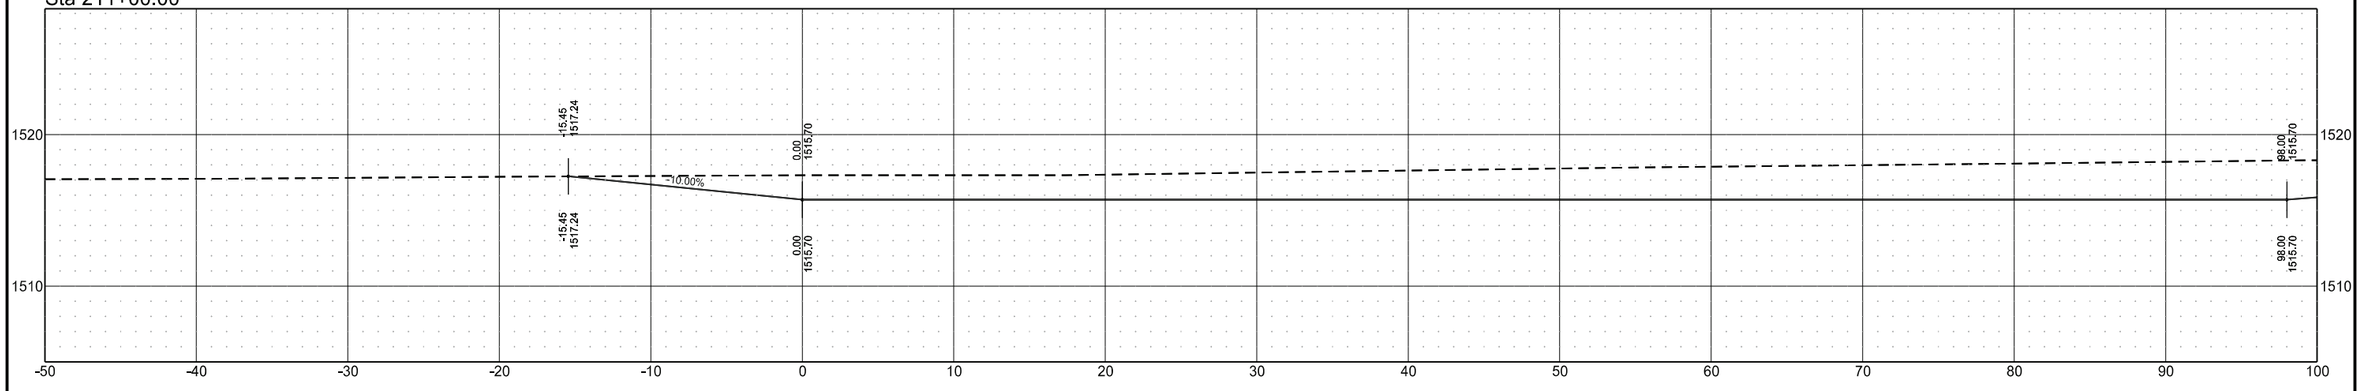

Sta 210+50.00

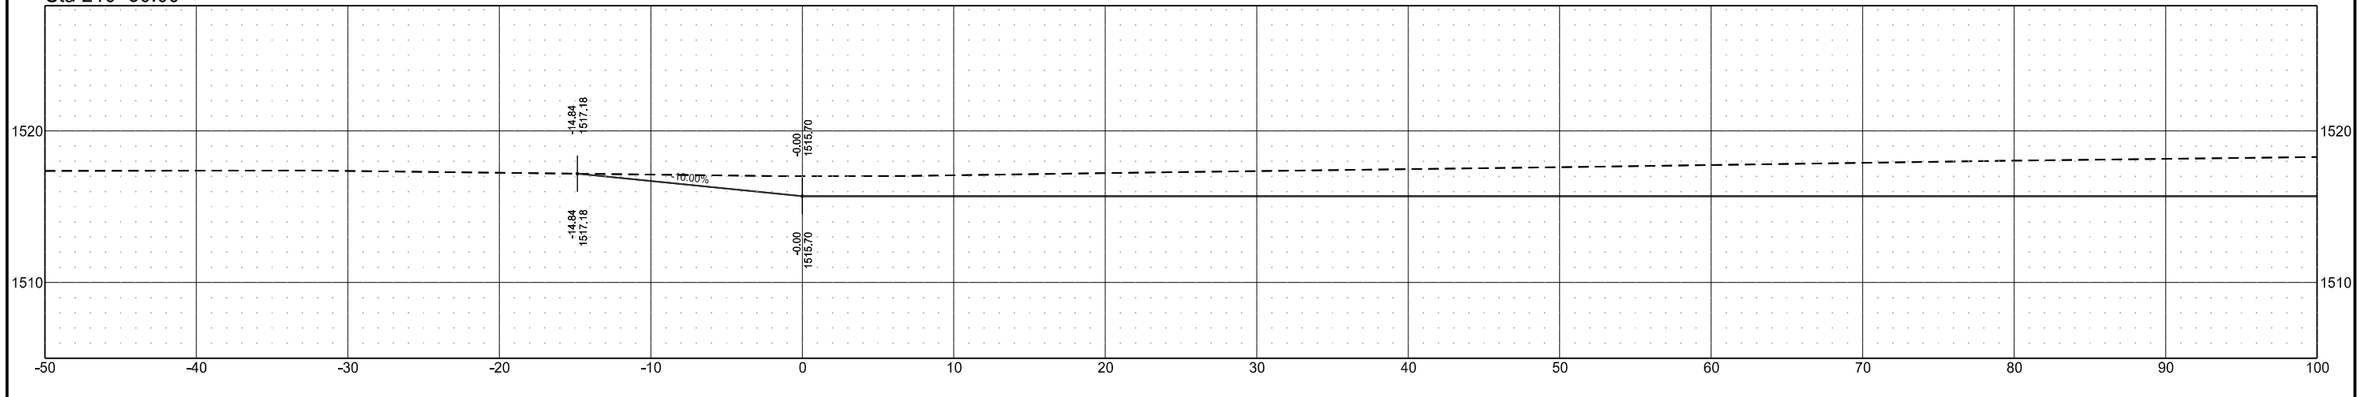


Cross Sections

Wetland Mitigation in Ramsey County, ND
1.5 Miles East of Edmore, ND


Site 1B

	STATE	PROJECT NO.	SECTION NO.	SHEET NO.
	ND	SS-ARP-3-999(054)	200	29


Sta 213+00.00

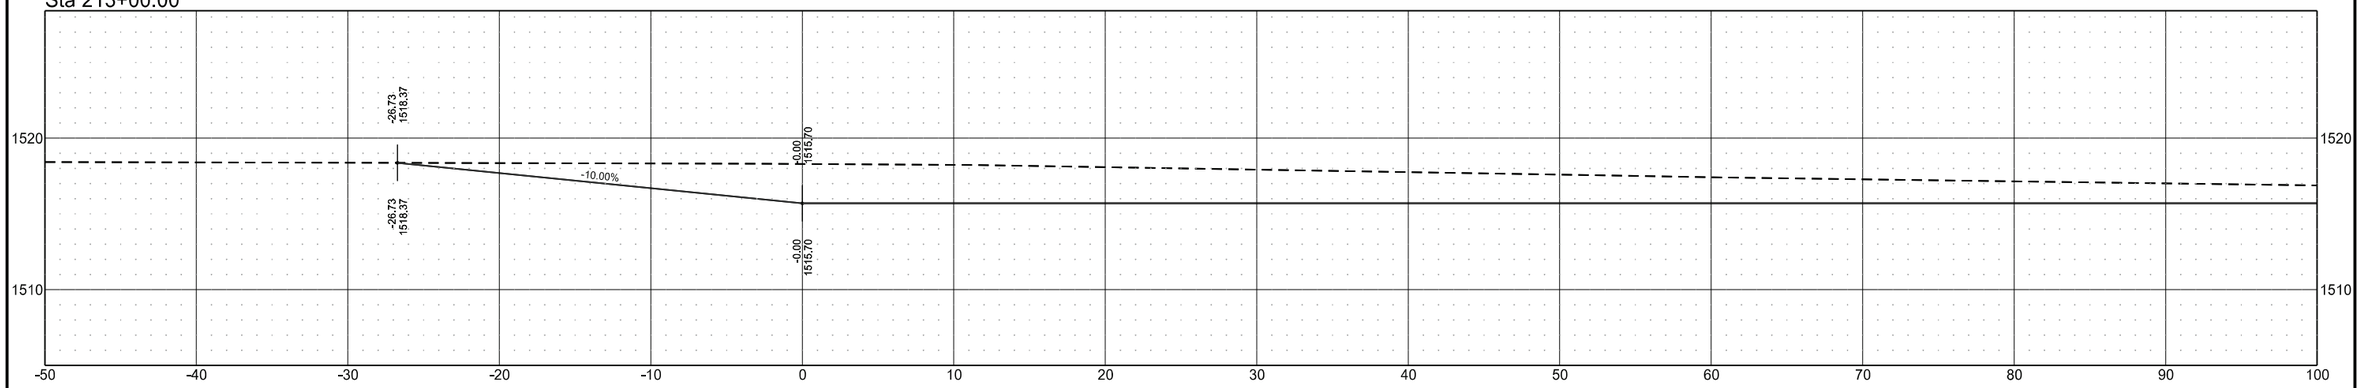

Sta 212+50.00

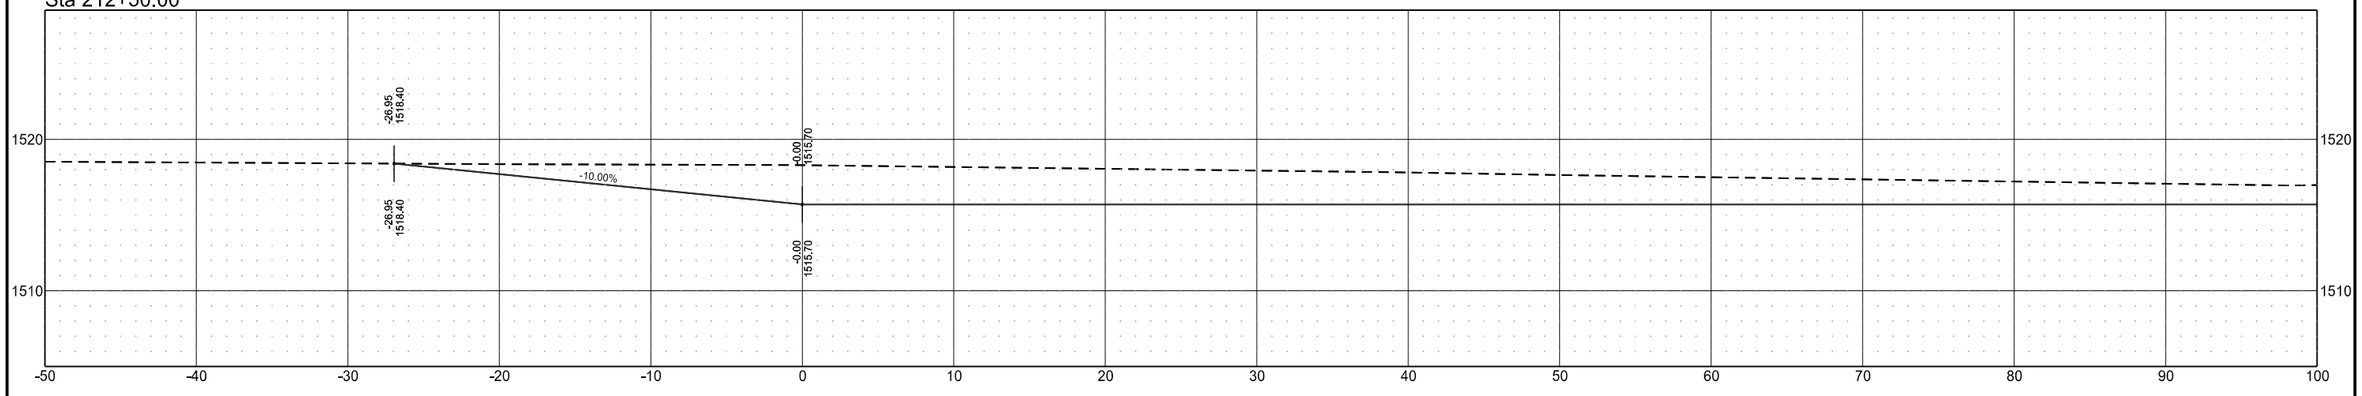

Sta 212+00.00

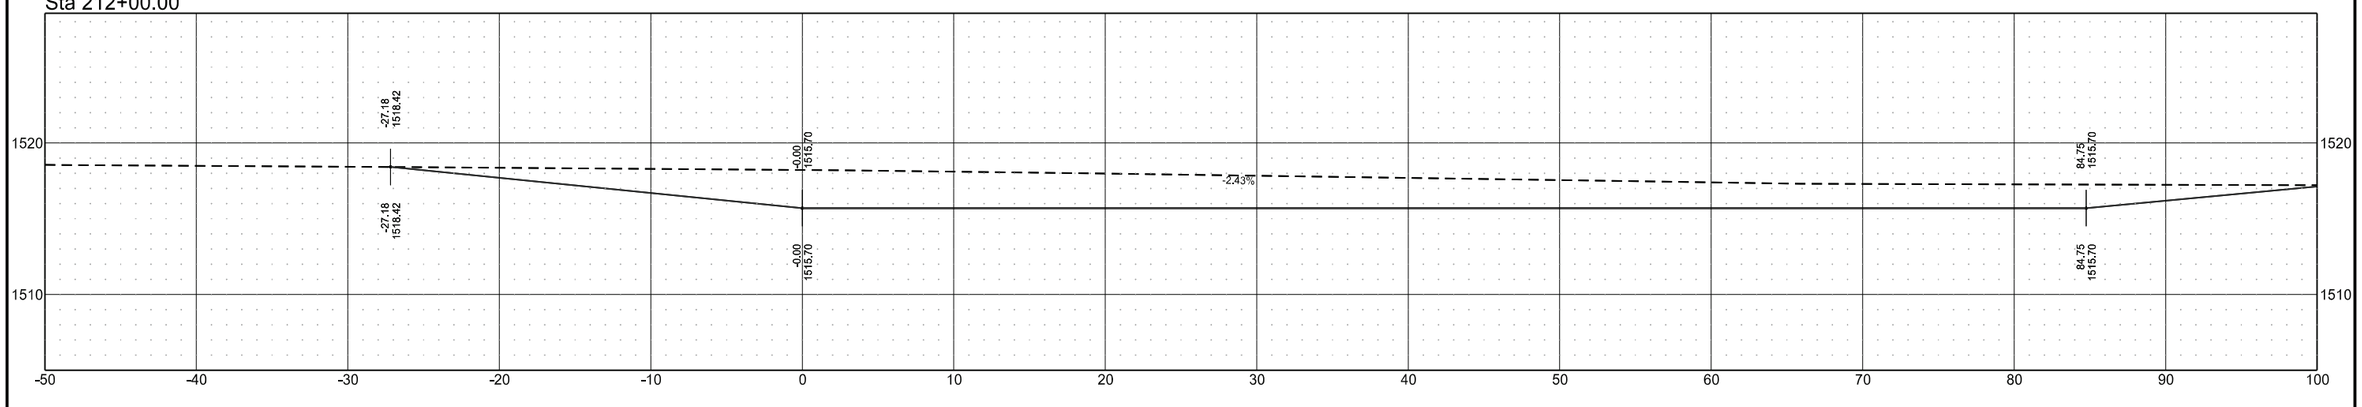


Cross Sections

Wetland Mitigation in Ramsey County, ND
1.5 Miles East of Edmore, ND


Site 1B

	STATE	PROJECT NO.	SECTION NO.	SHEET NO.
	ND	SS-ARP-3-999(054)	200	30


Sta 214+50.00

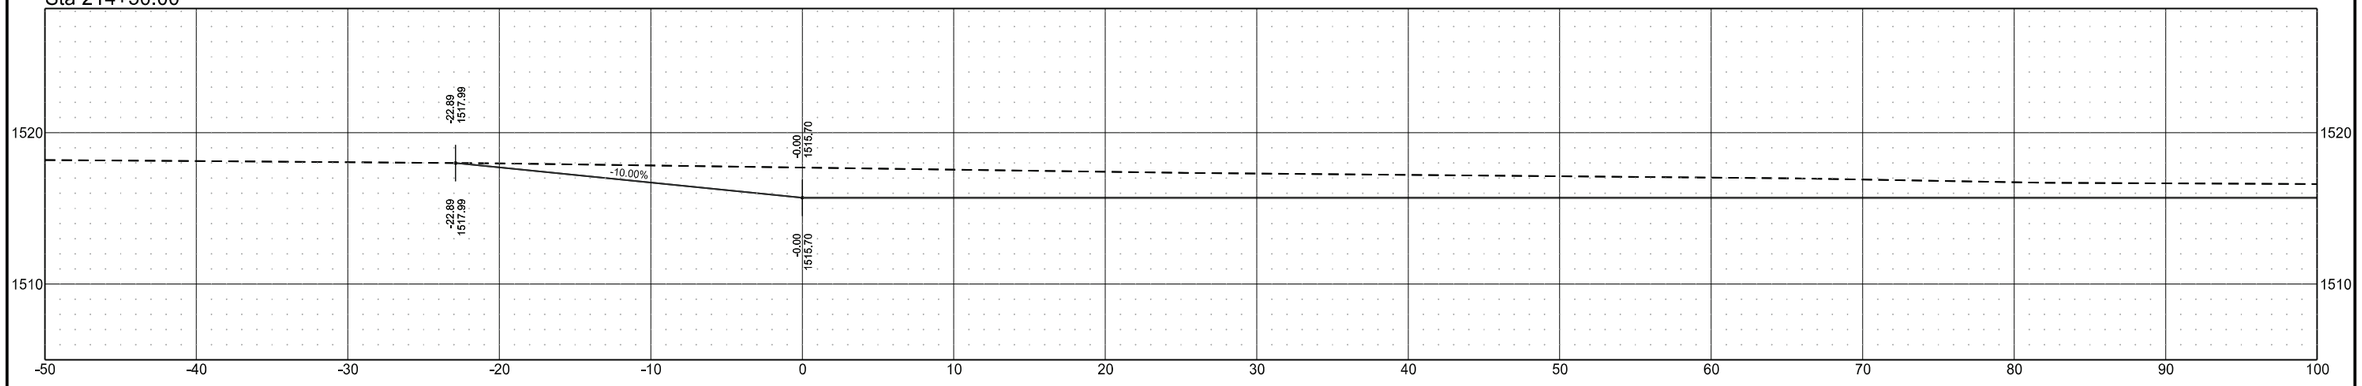

Sta 214+00.00

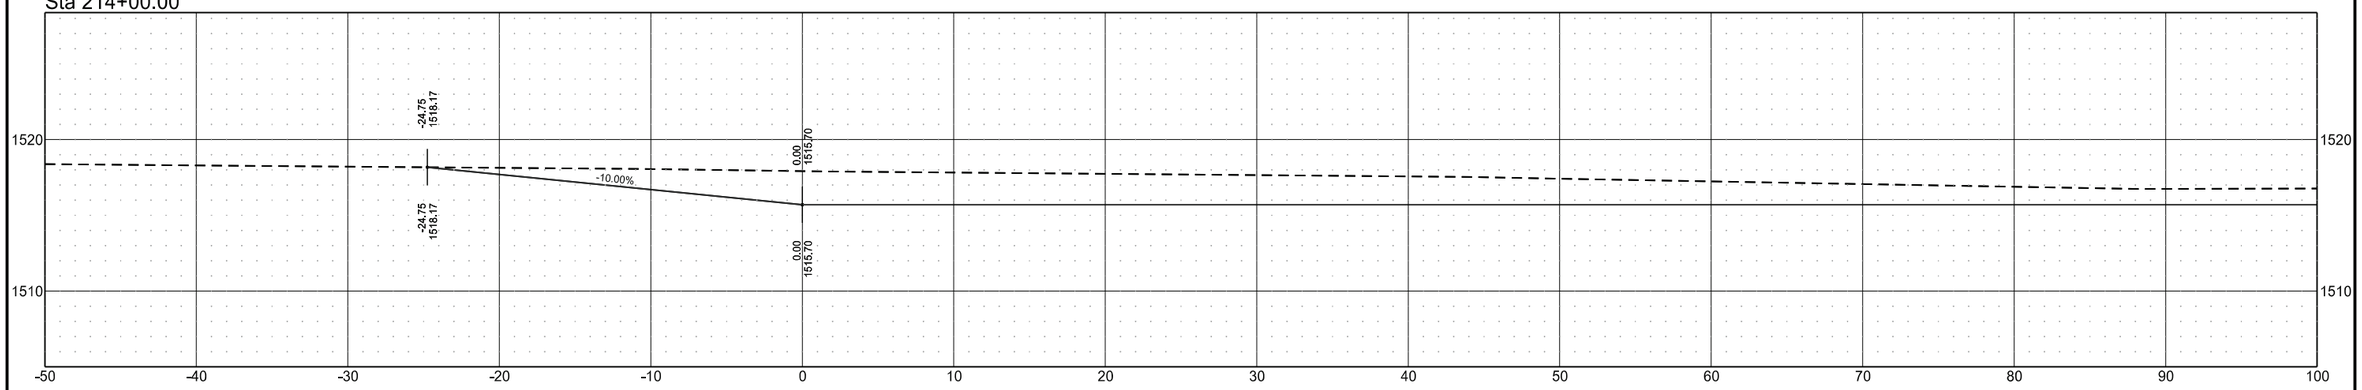

Sta 213+50.00

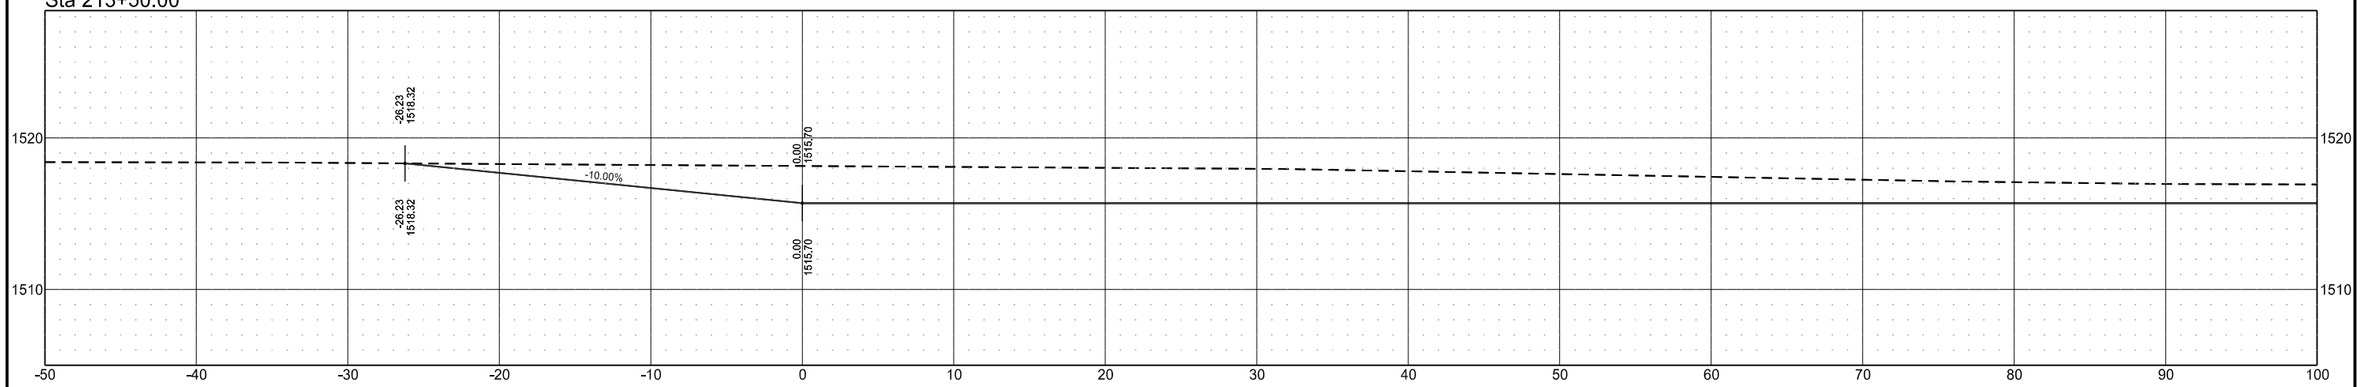


Cross Sections

Wetland Mitigation in Ramsey County, ND
1.5 Miles East of Edmore, ND


Site 1B

STATE	PROJECT NO.	SECTION NO.	SHEET NO.
ND	SS-ARP-3-999(054)	200	31


Sta 216+00.00

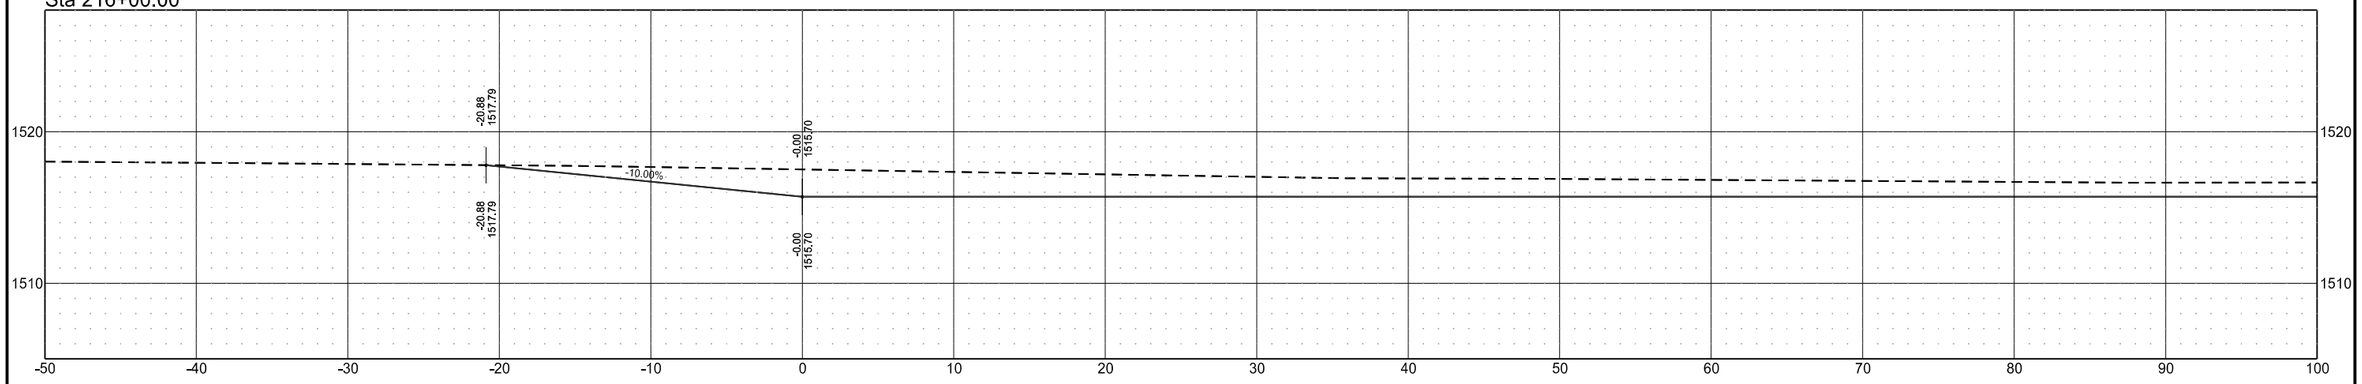

Sta 215+50.00

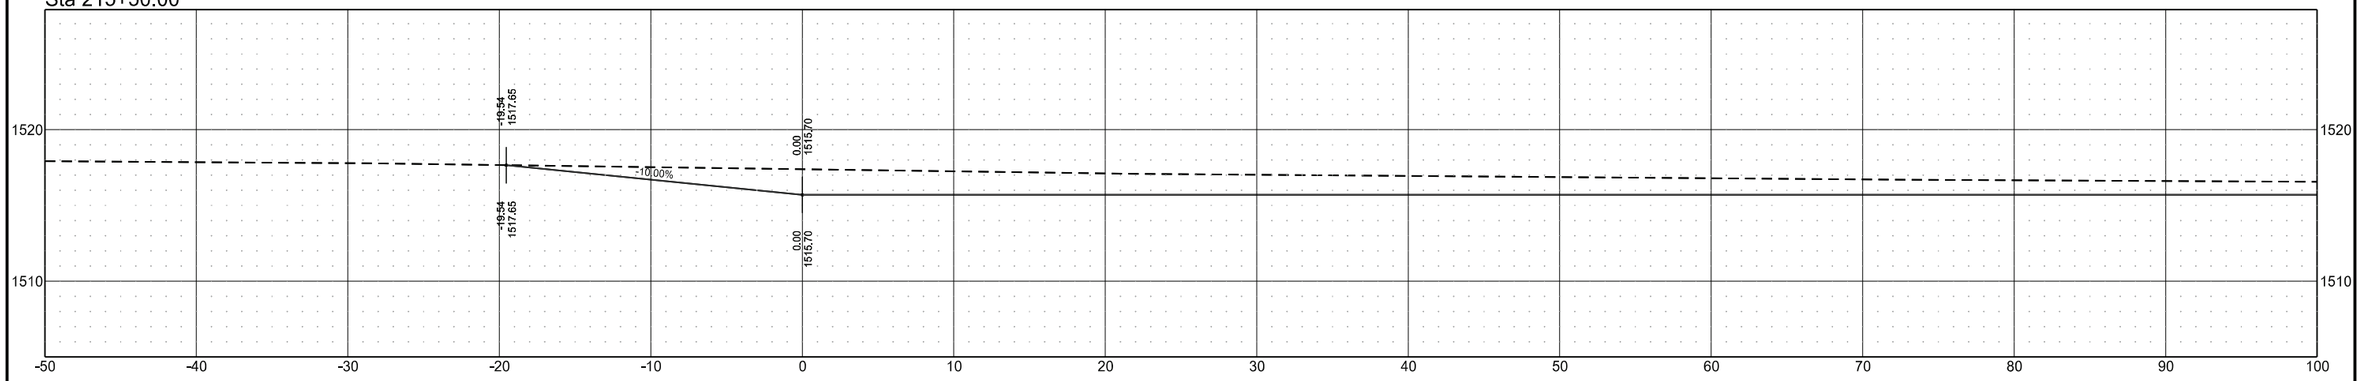

Sta 215+00.00

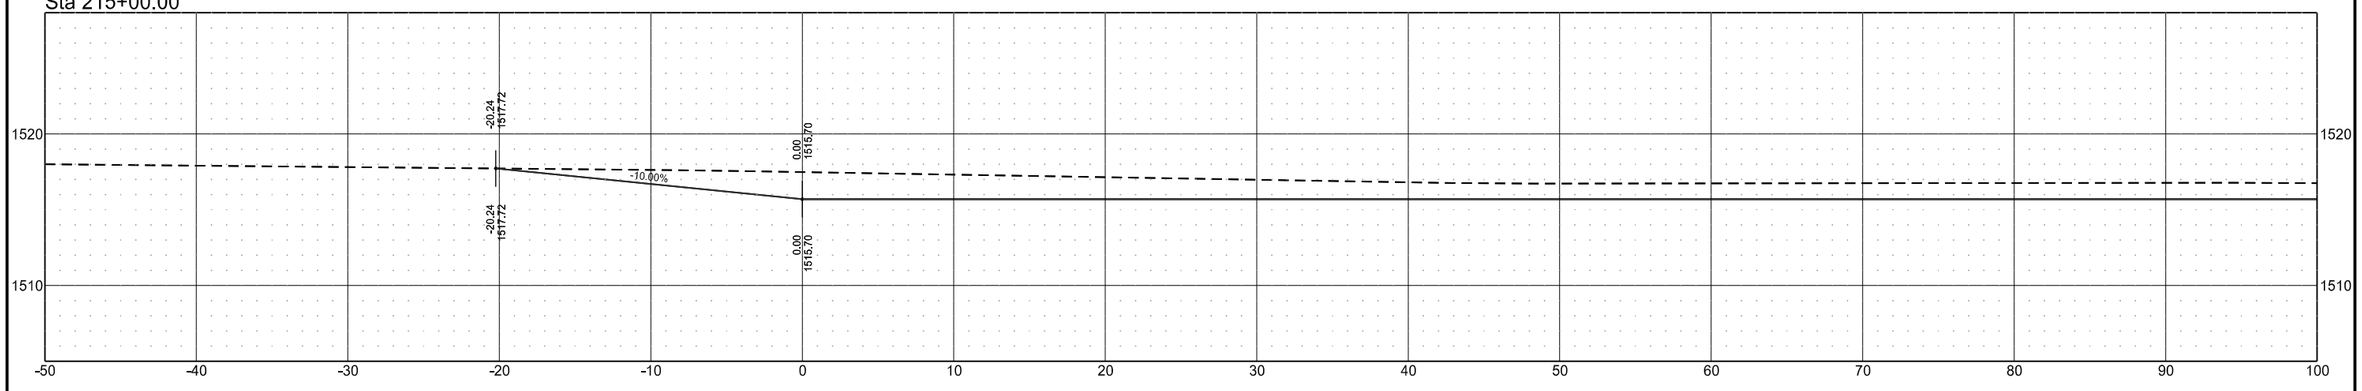


Cross Sections

Wetland Mitigation in Ramsey County, ND
1.5 Miles East of Edmore, ND


Site 1B

	STATE	PROJECT NO.	SECTION NO.	SHEET NO.
	ND	SS-ARP-3-999(054)	200	32


Sta 217+50.00

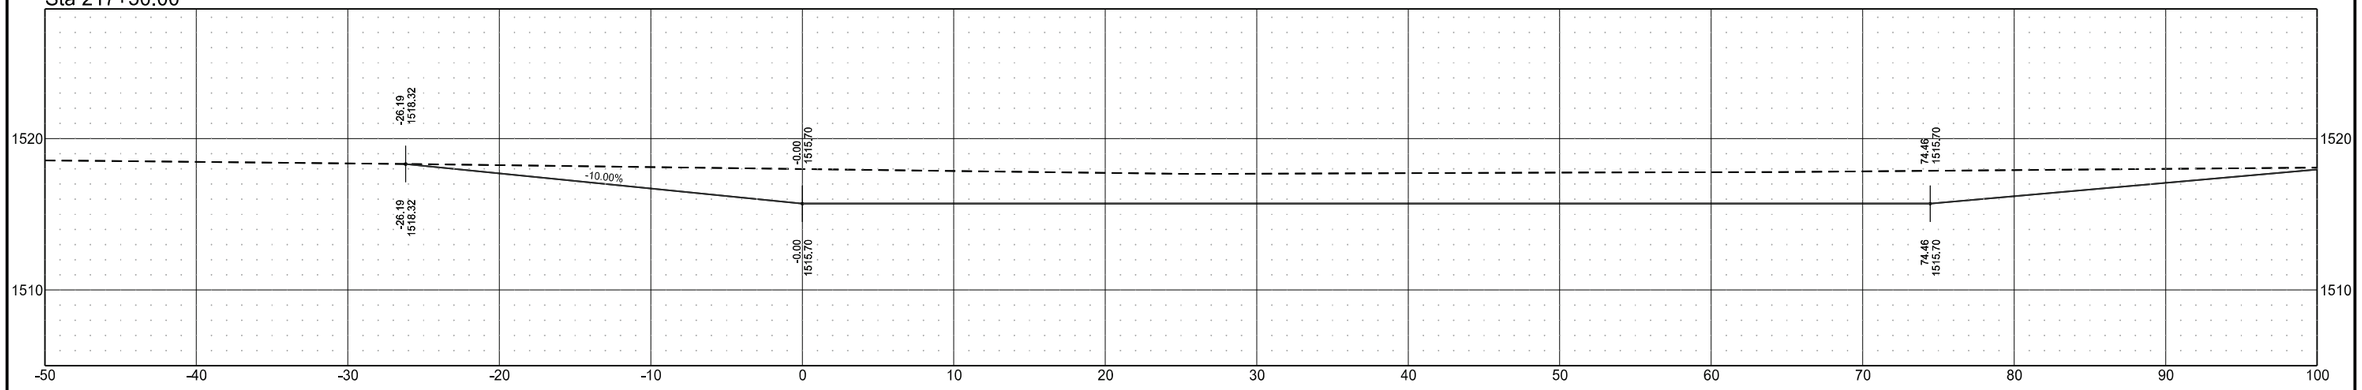

Sta 217+00.00

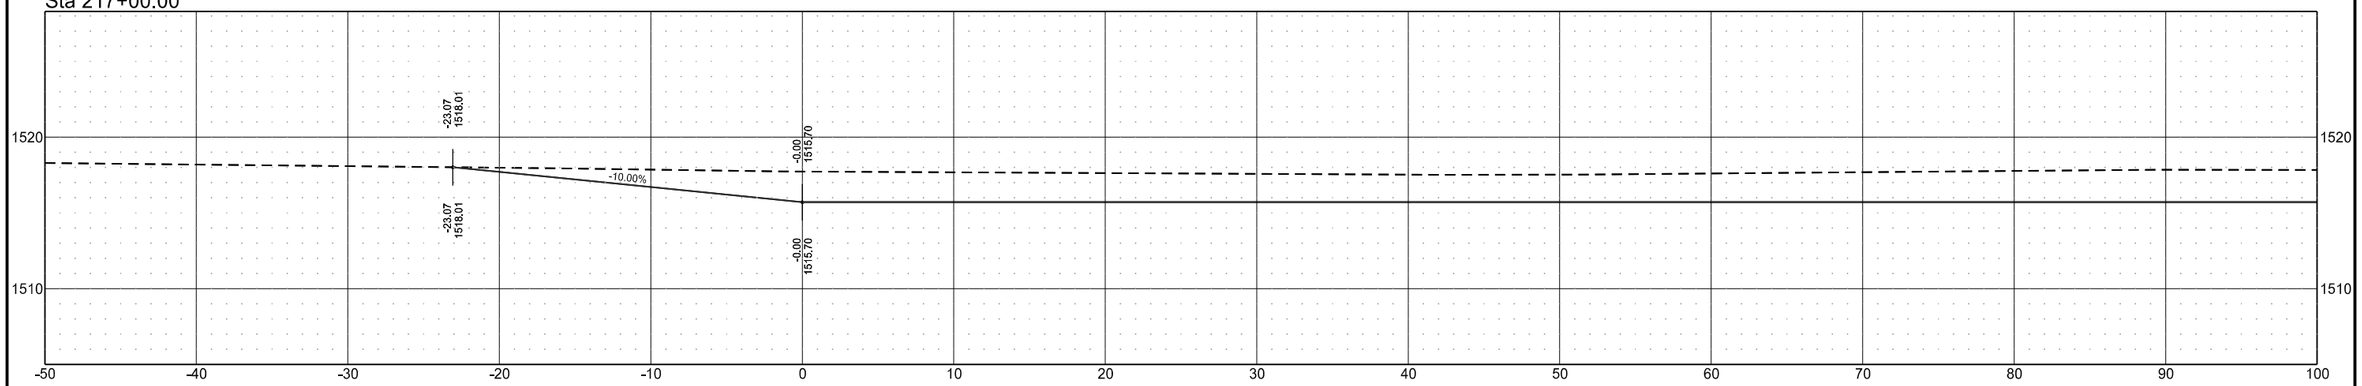

Sta 216+50.00

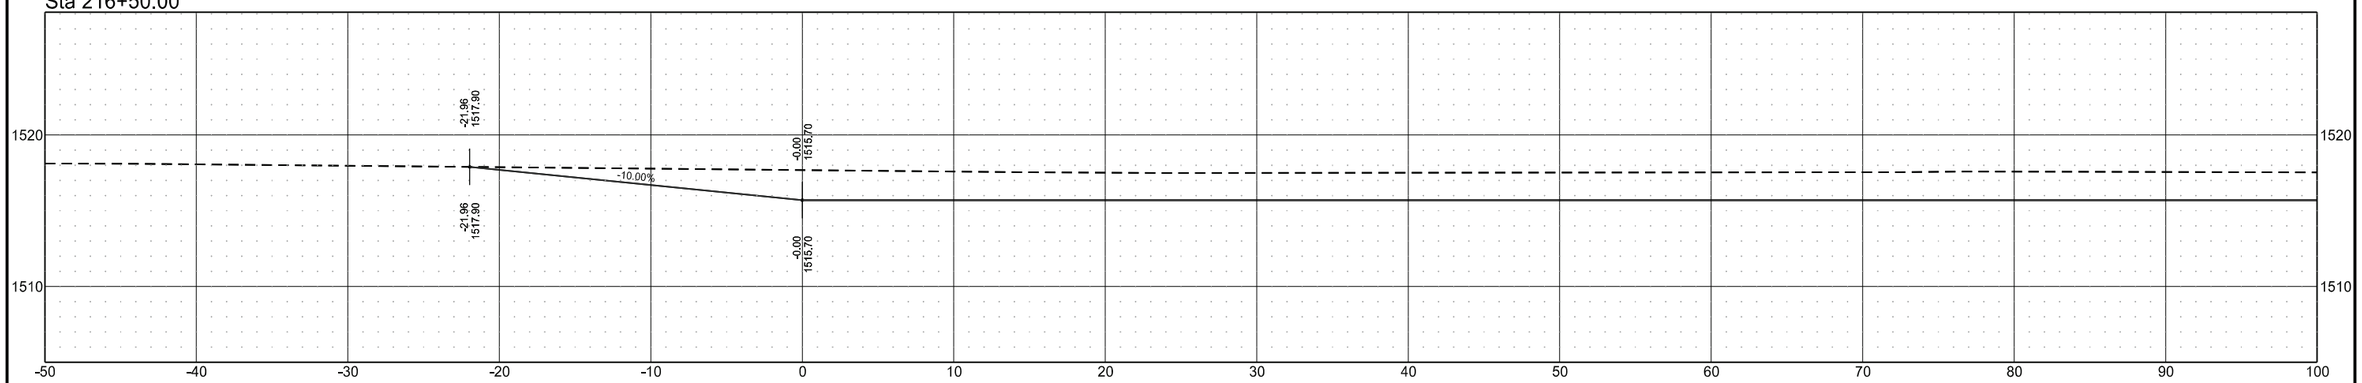


Cross Sections

Wetland Mitigation in Ramsey County, ND
1.5 Miles East of Edmore, ND


Site 1B

	STATE	PROJECT NO.	SECTION NO.	SHEET NO.
	ND	SS-ARP-3-999(054)	200	33


Sta 219+00.00

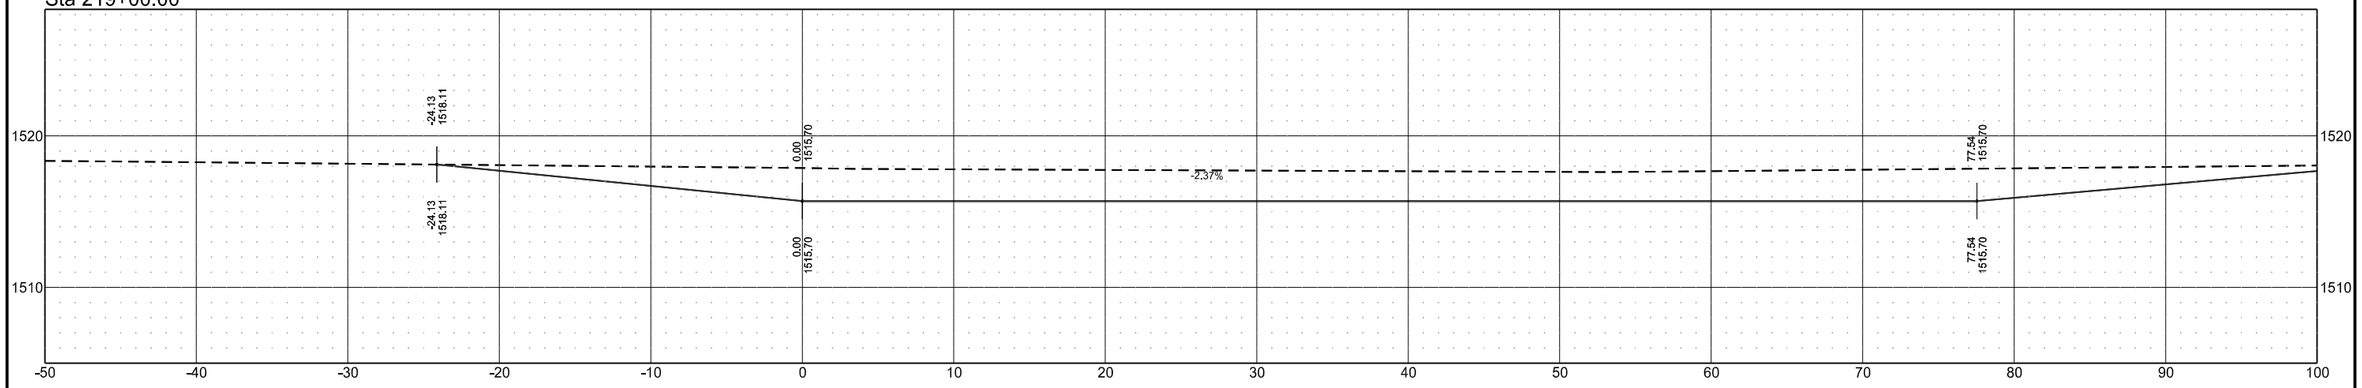

Sta 218+50.00

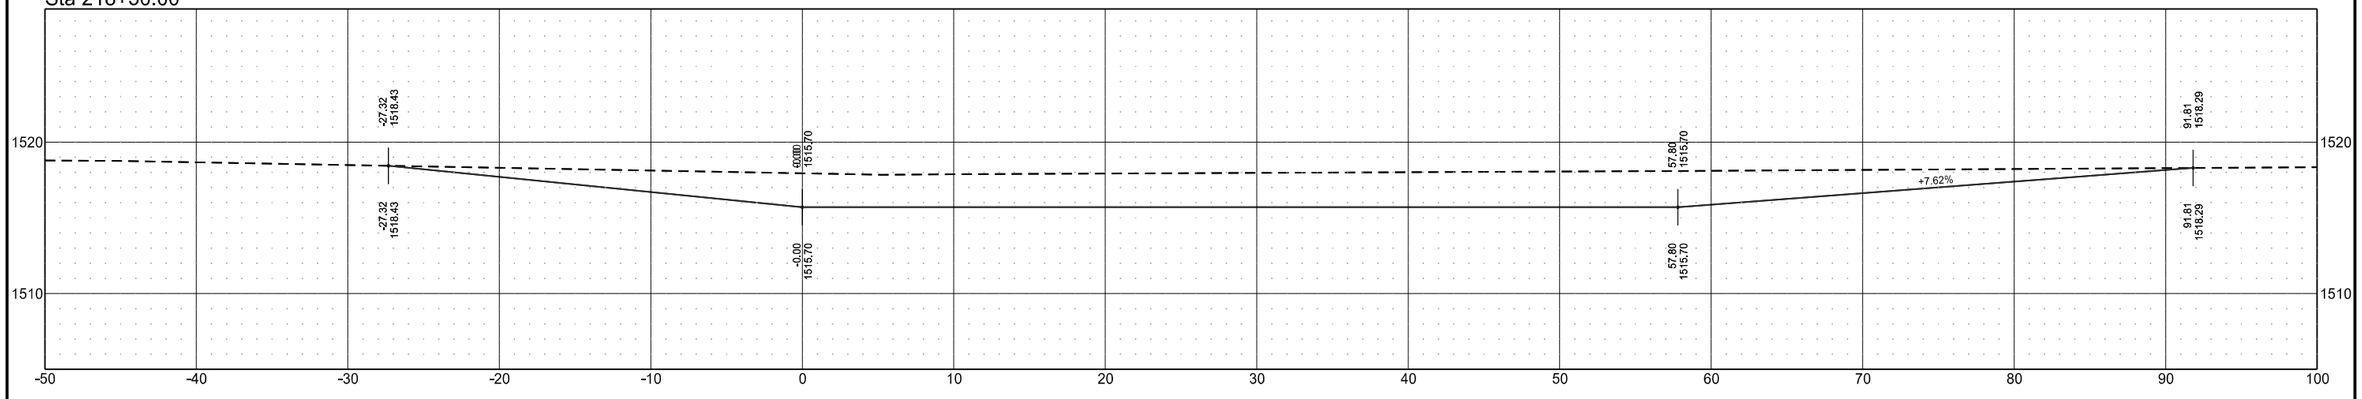

Sta 218+00.00

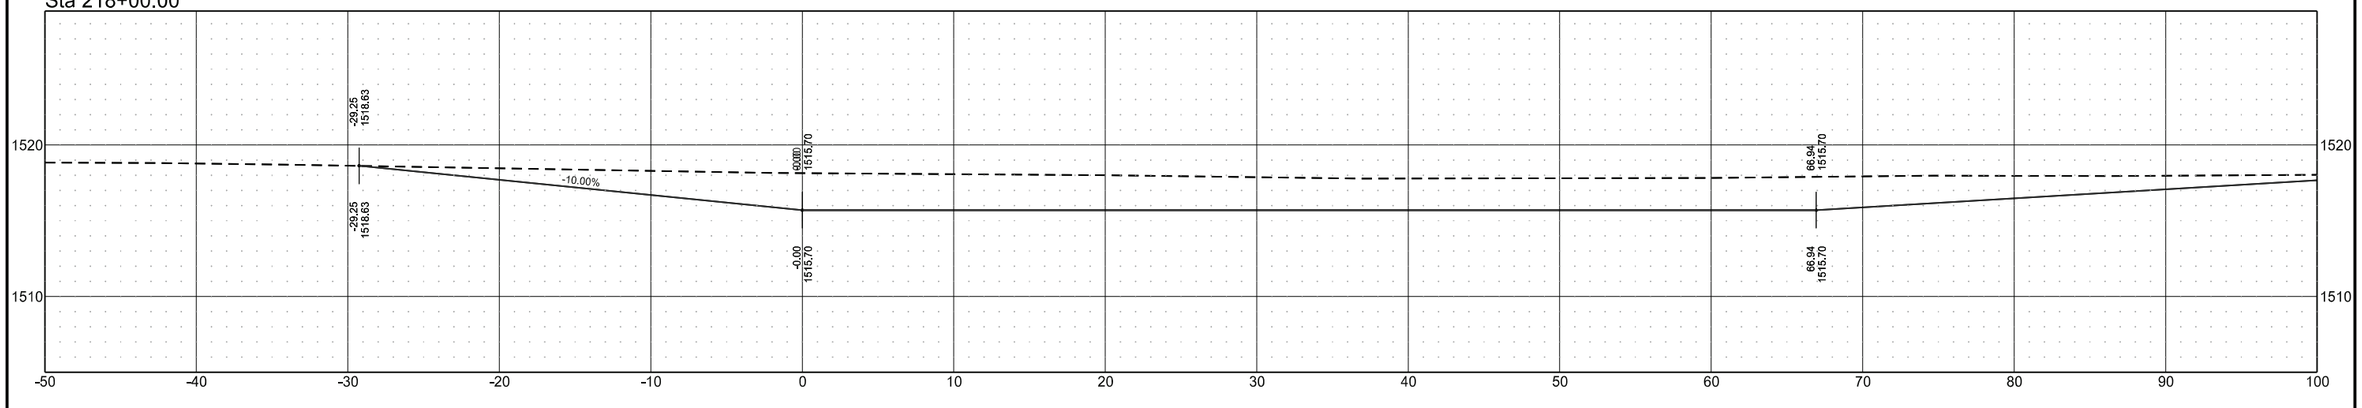


Cross Sections

Wetland Mitigation in Ramsey County, ND
1.5 Miles East of Edmore, ND


Site 1B

	STATE	PROJECT NO.	SECTION NO.	SHEET NO.
	ND	SS-ARP-3-999(054)	200	34


Sta 220+50.00

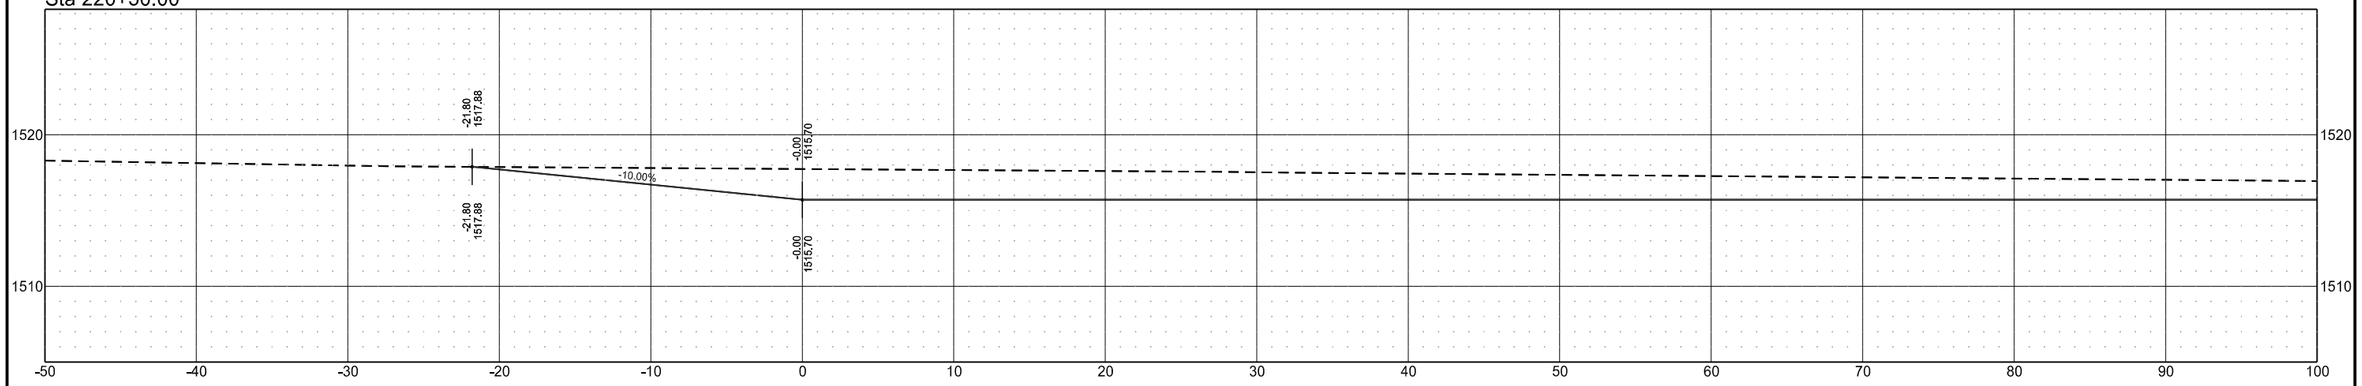

Sta 220+00.00

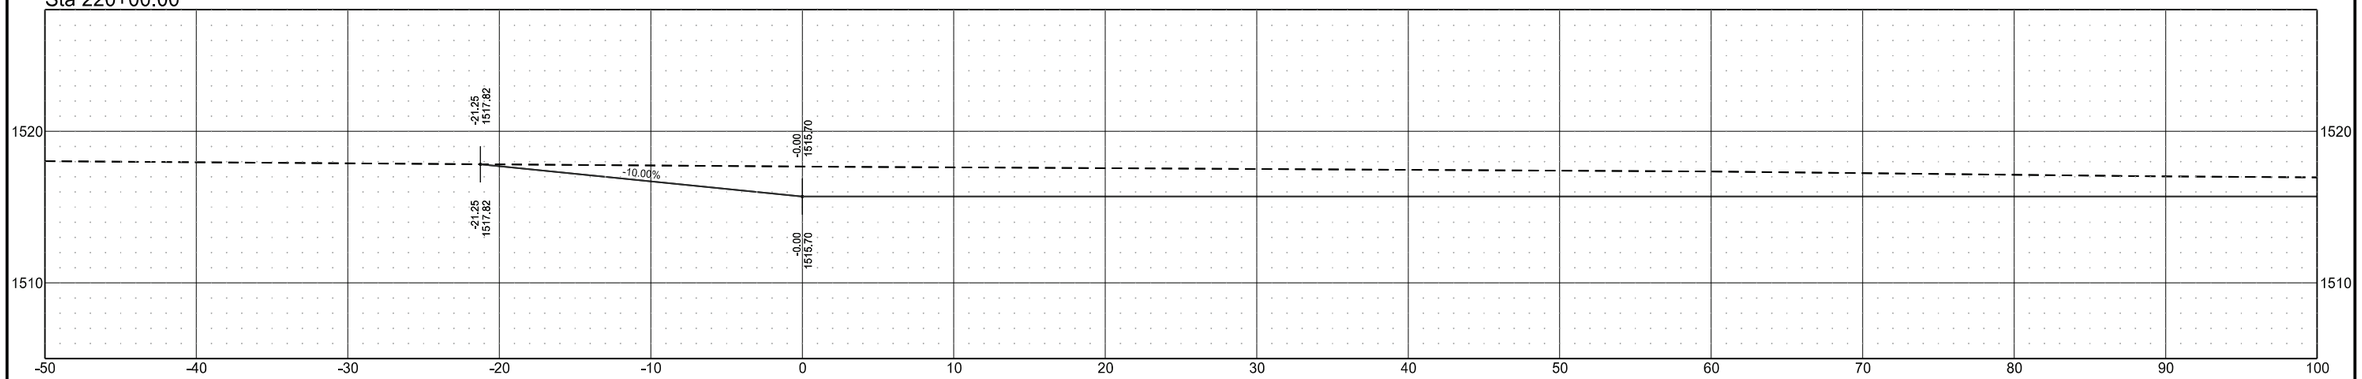

Sta 219+50.00

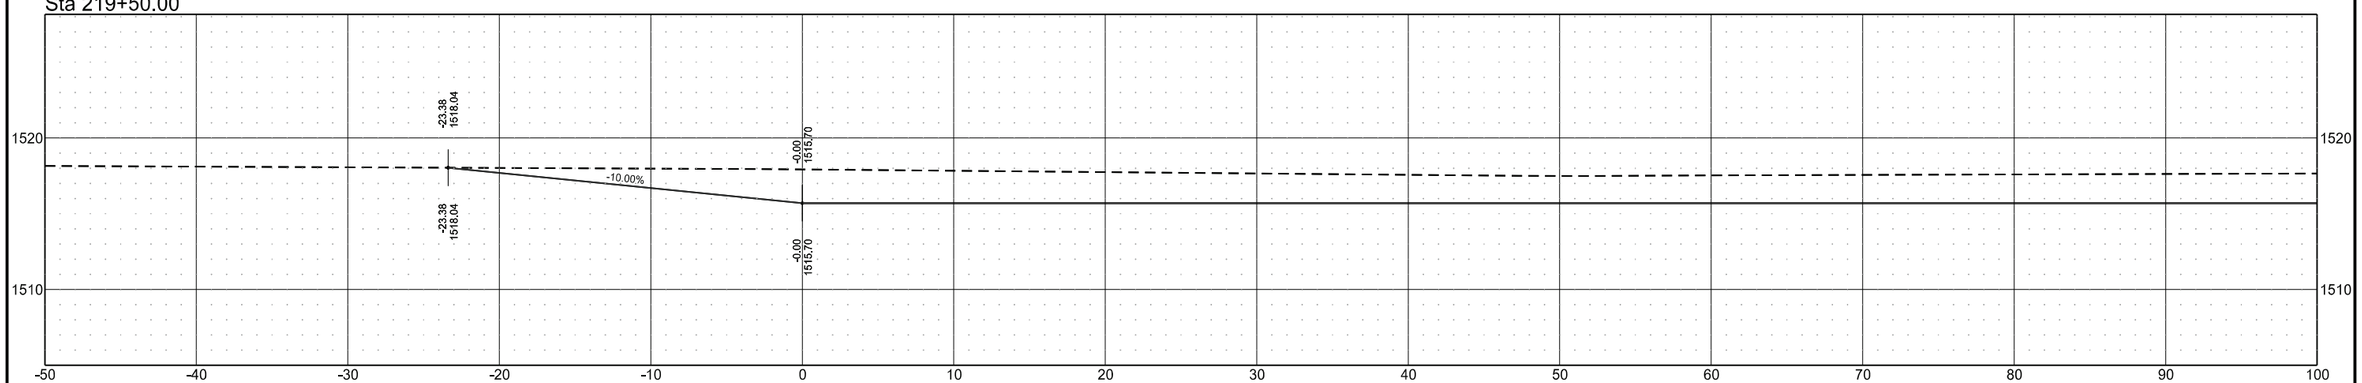


Cross Sections

Wetland Mitigation in Ramsey County, ND
1.5 Miles East of Edmore, ND


Site 1B

	STATE	PROJECT NO.	SECTION NO.	SHEET NO.
	ND	SS-ARP-3-999(054)	200	35


Sta 222+00.00

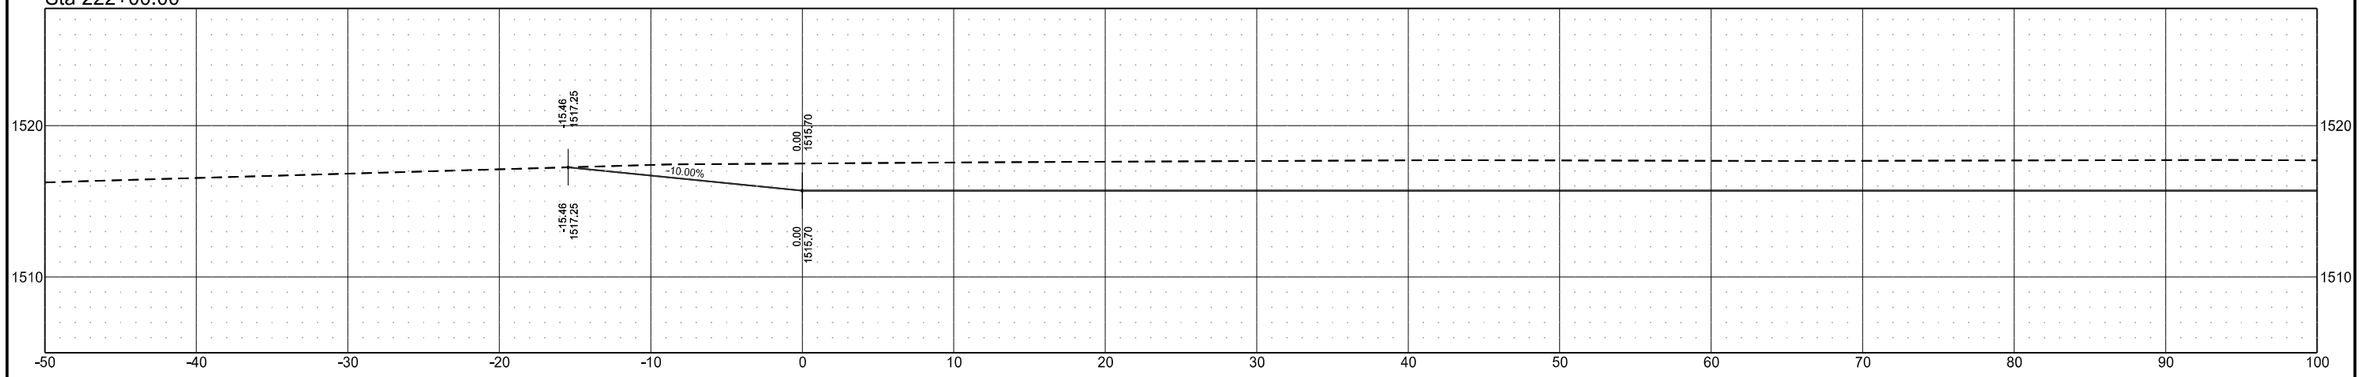

Sta 221+50.00

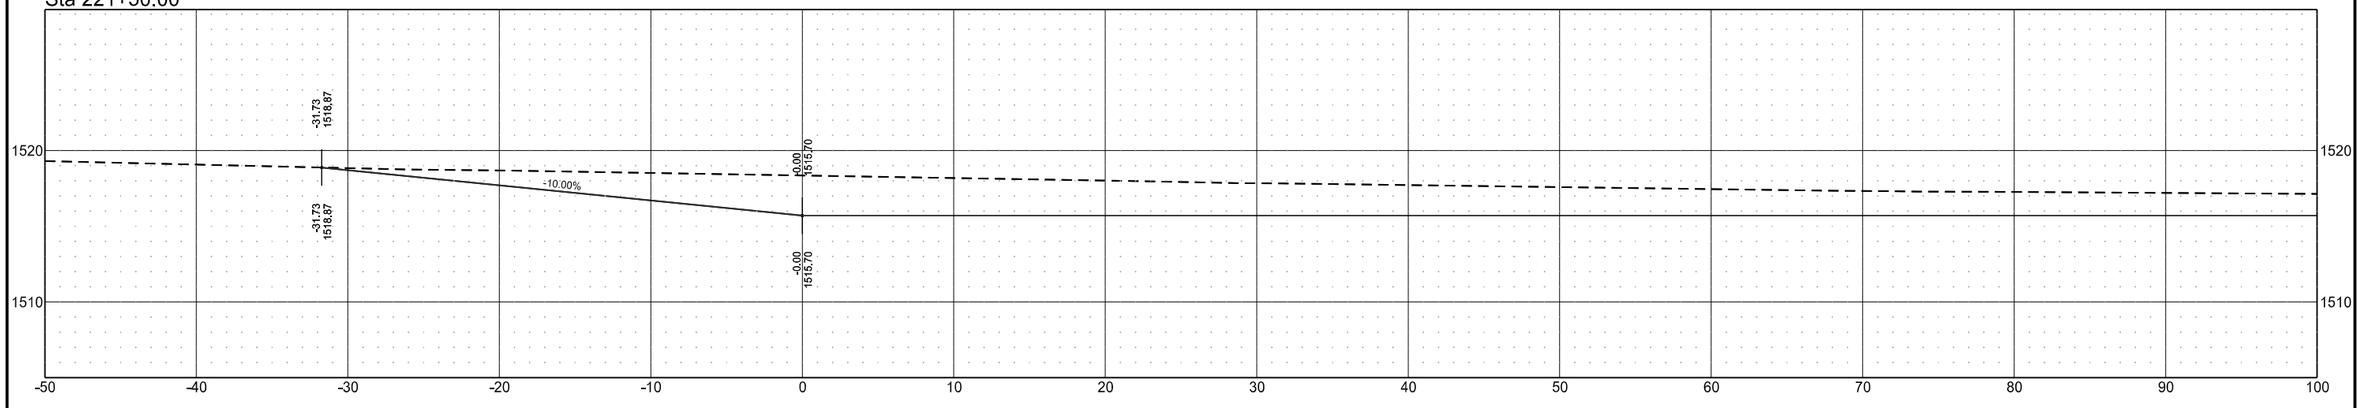

Sta 221+00.00

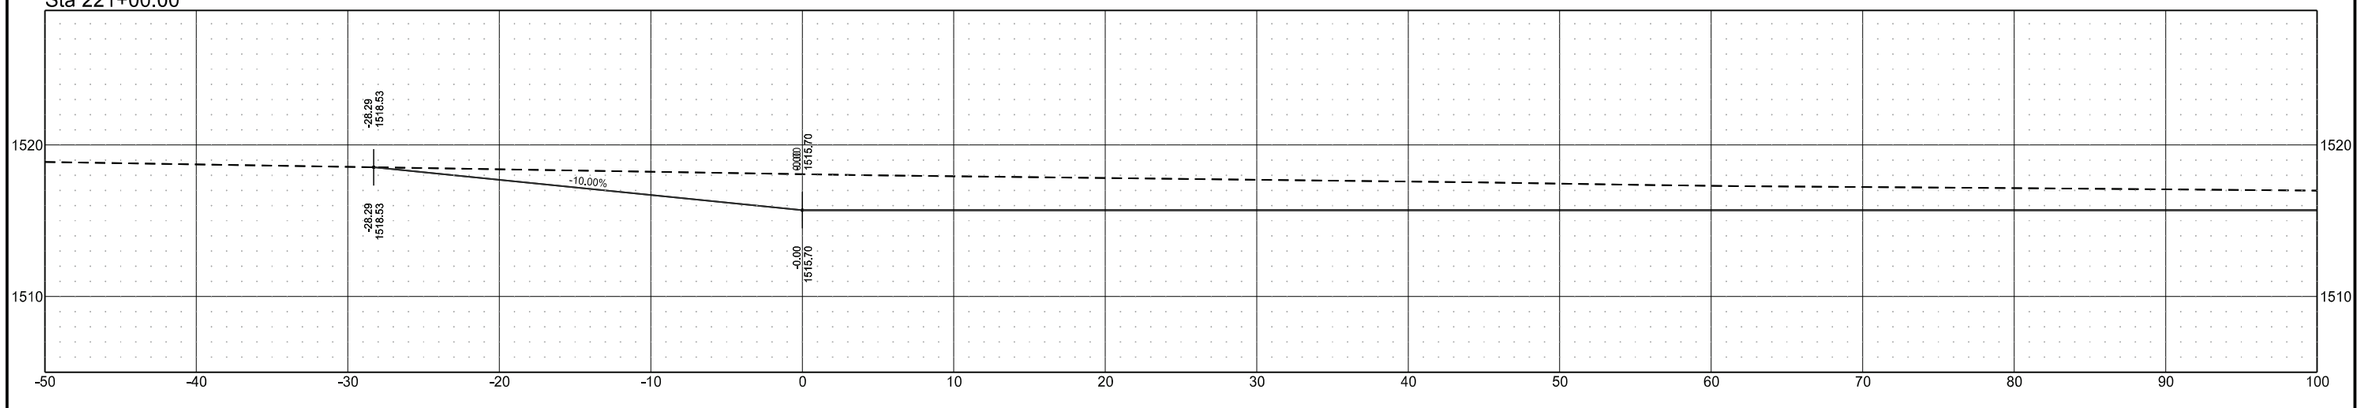


Cross Sections

Wetland Mitigation in Ramsey County, ND
1.5 Miles East of Edmore, ND


Site 1B

STATE	PROJECT NO.	SECTION NO.	SHEET NO.
ND	SS-ARP-3-999(054)	200	36


Sta 223+50.00

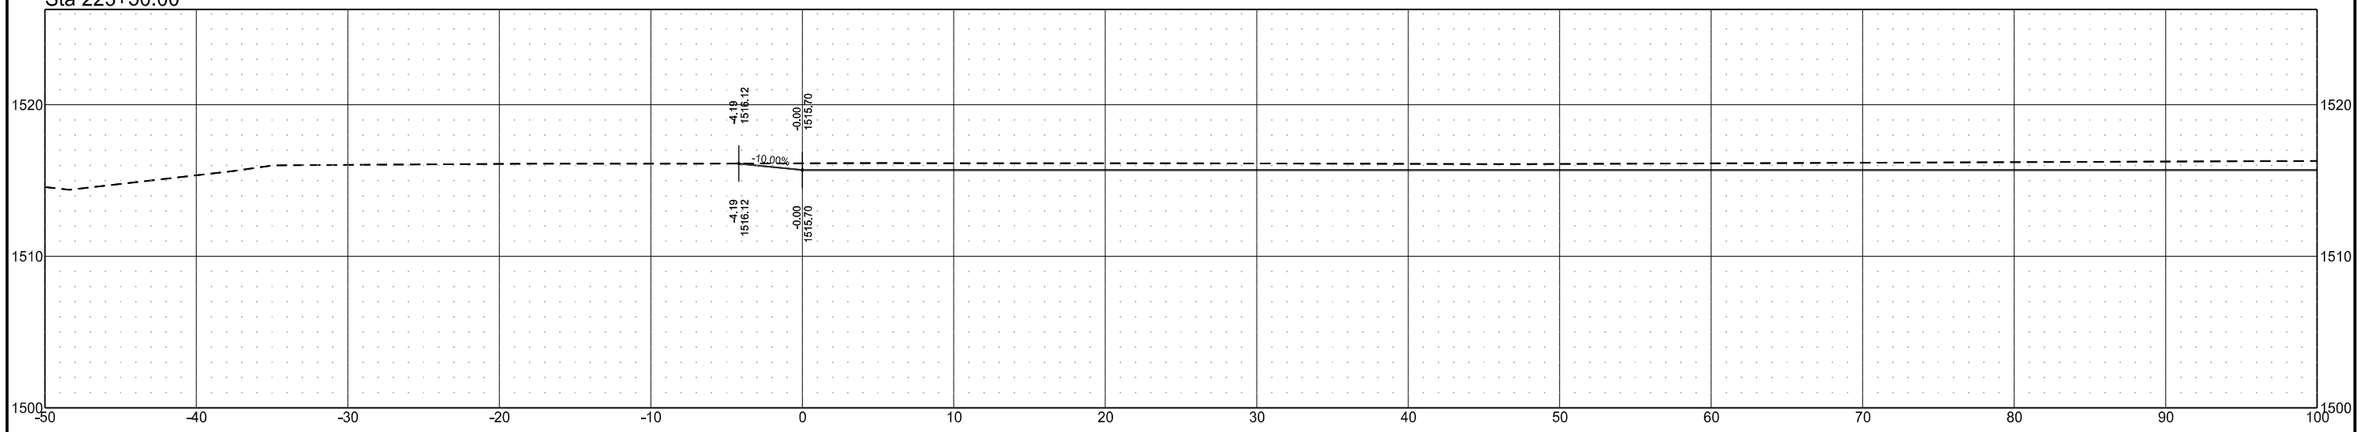

Sta 223+00.00

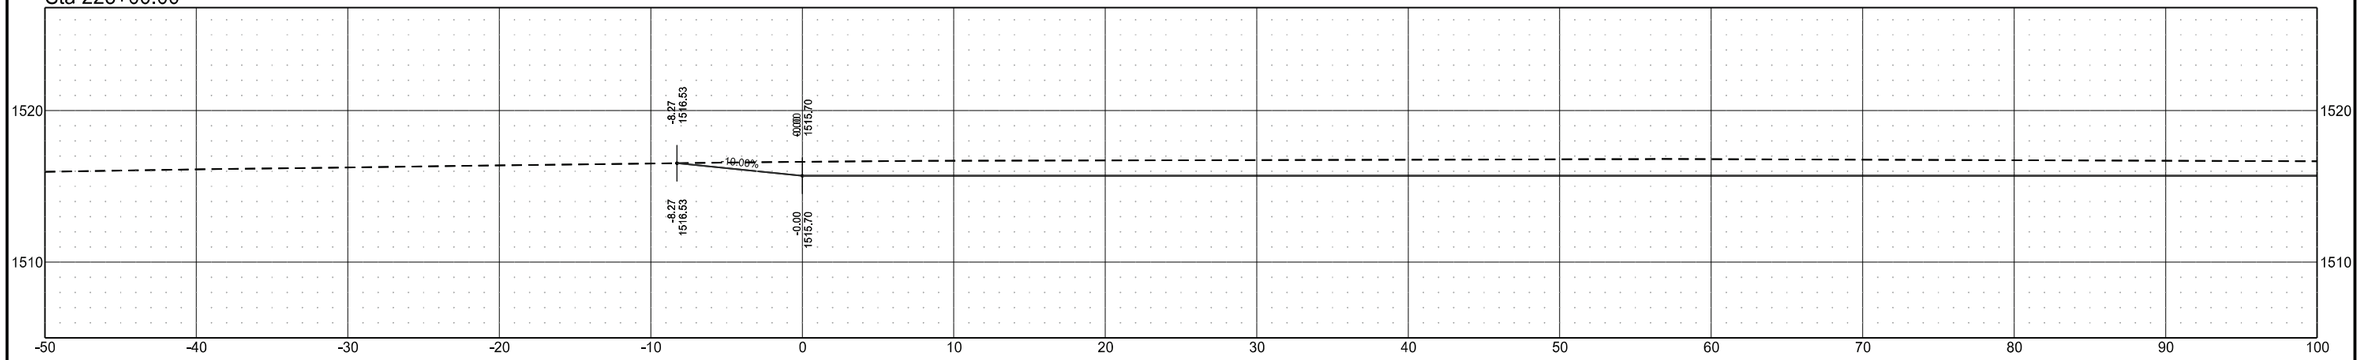

Sta 222+50.00

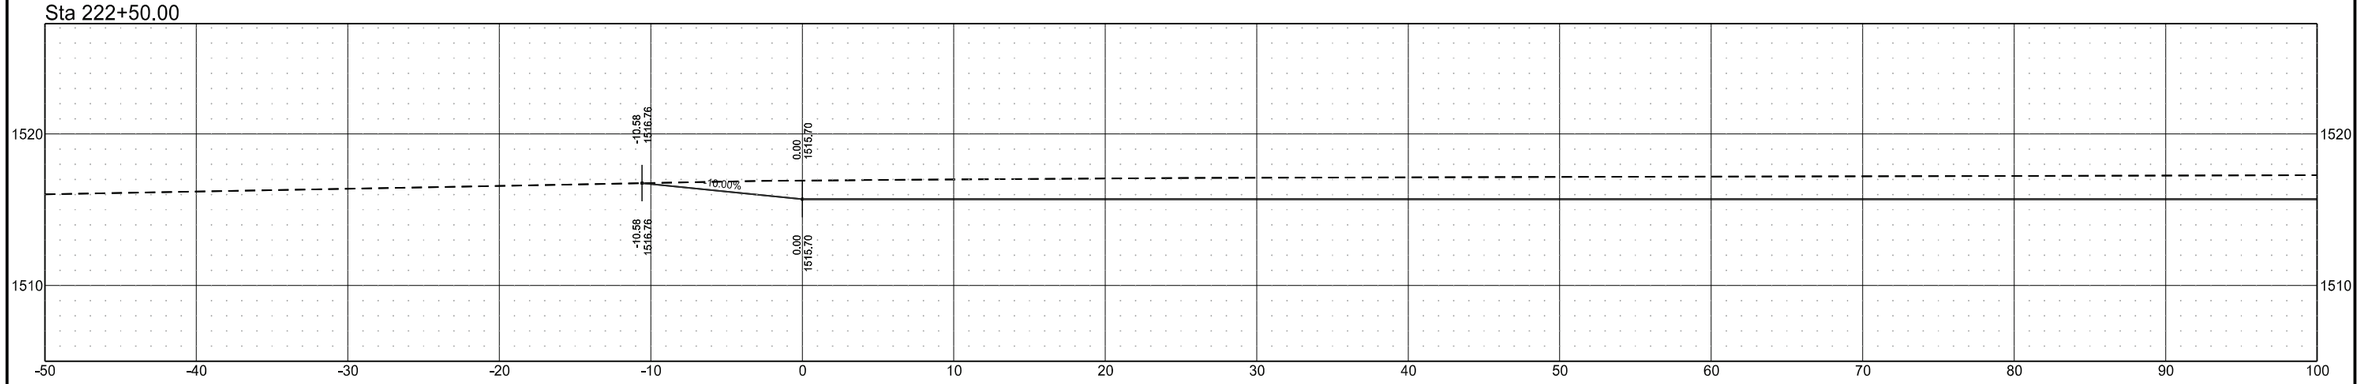


Cross Sections

Wetland Mitigation in Ramsey County, ND
1.5 Miles East of Edmore, ND


Site 1B

	STATE	PROJECT NO.	SECTION NO.	SHEET NO.
	ND	SS-ARP-3-999(054)	200	37

Sta 224+50.00

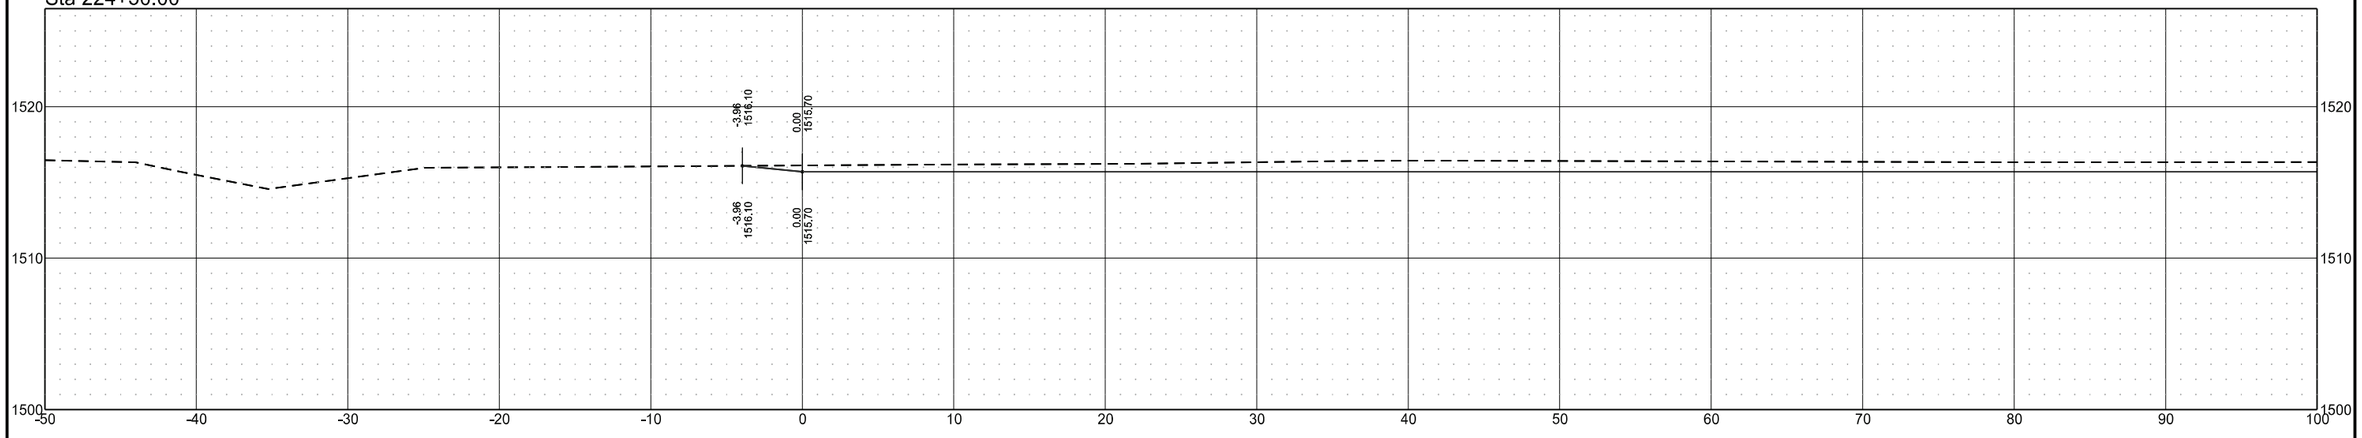

Sta 224+00.00

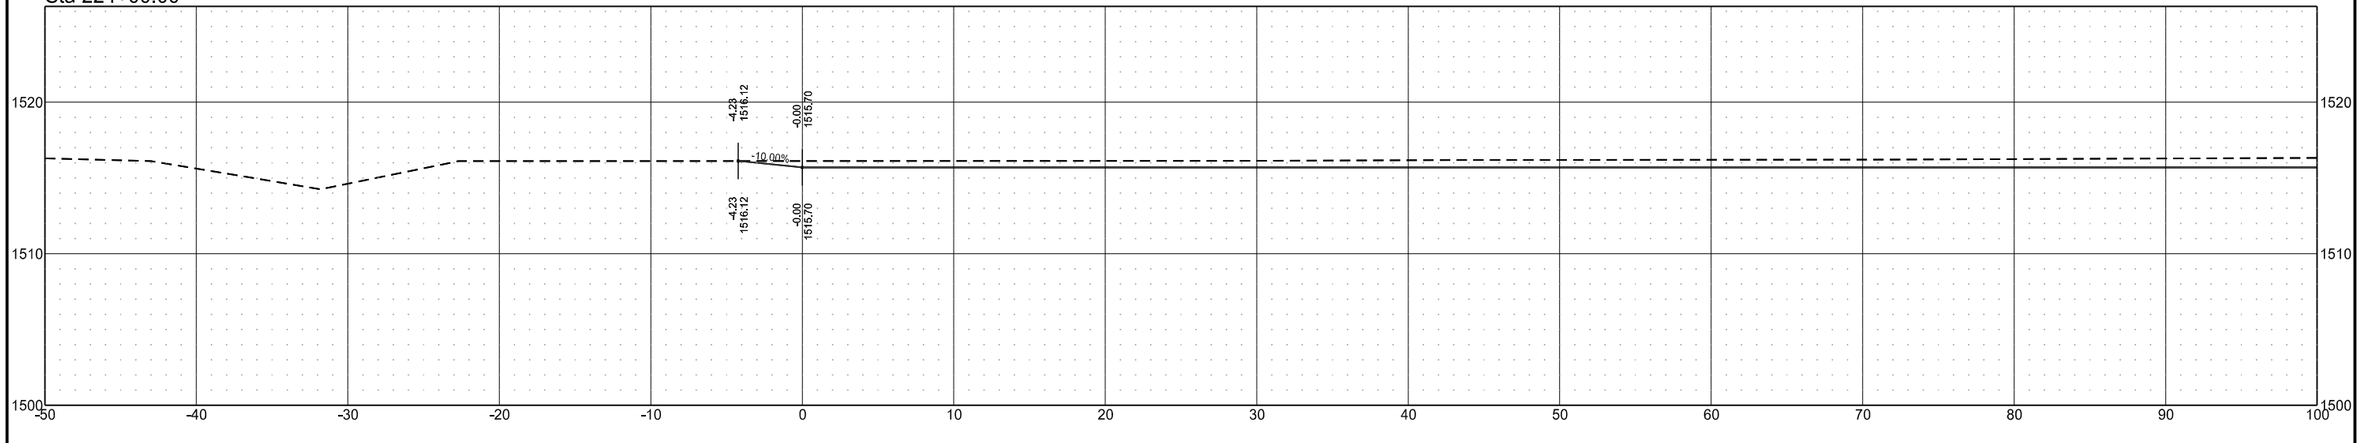


Cross Sections

Wetland Mitigation in Ramsey County, ND
1.5 Miles East of Edmore, ND


Site 1B

	STATE	PROJECT NO.	SECTION NO.	SHEET NO.
	ND	SS-ARP-3-999(054)	200	38


Sta 225+95.97

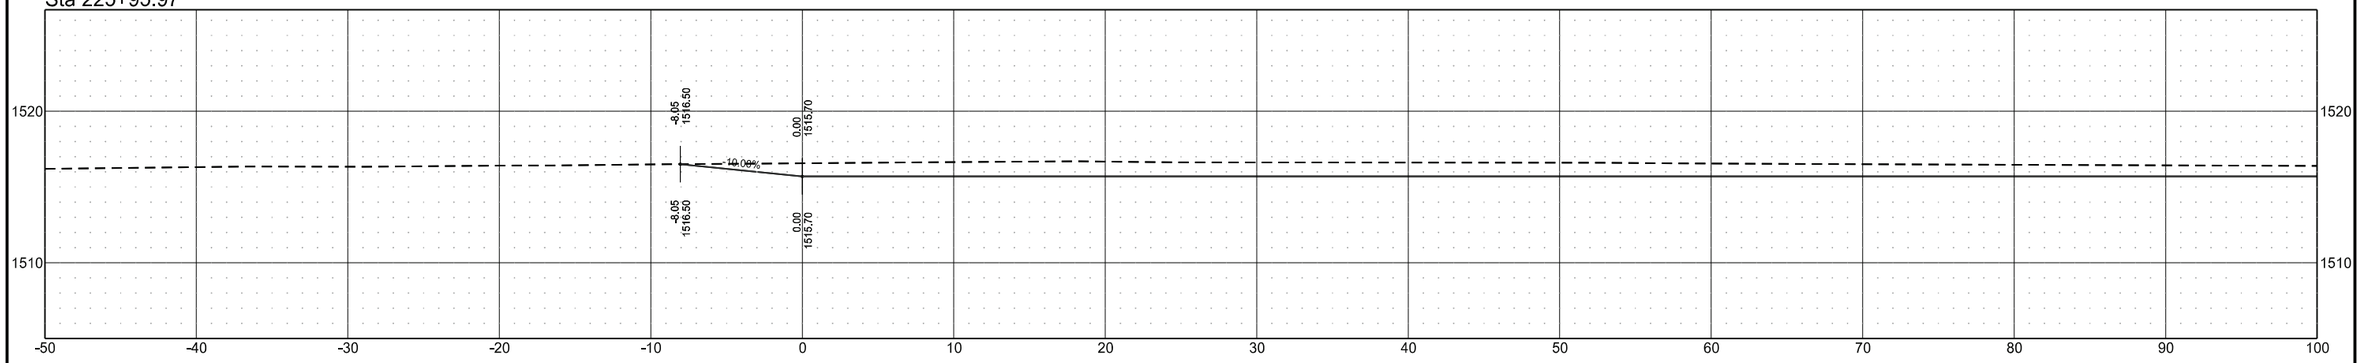

Sta 225+50.00

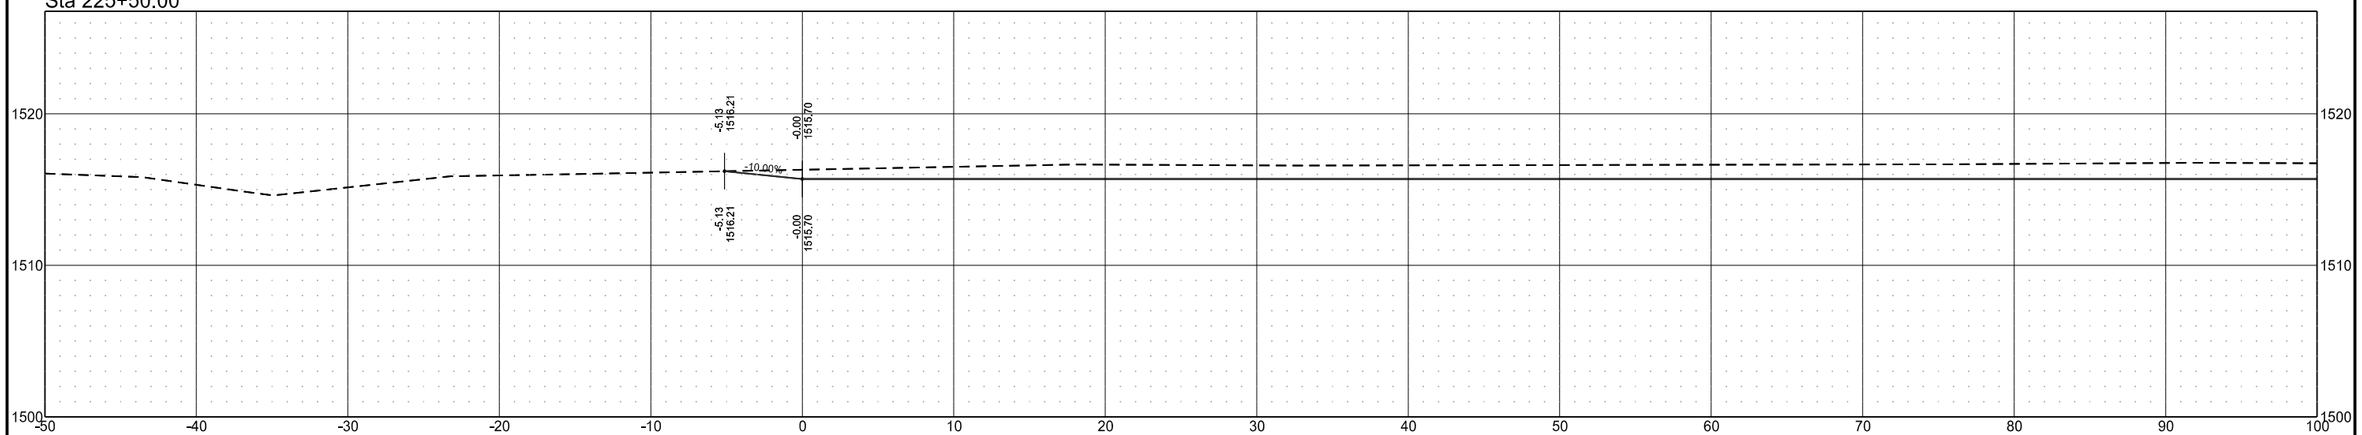

Sta 225+00.00

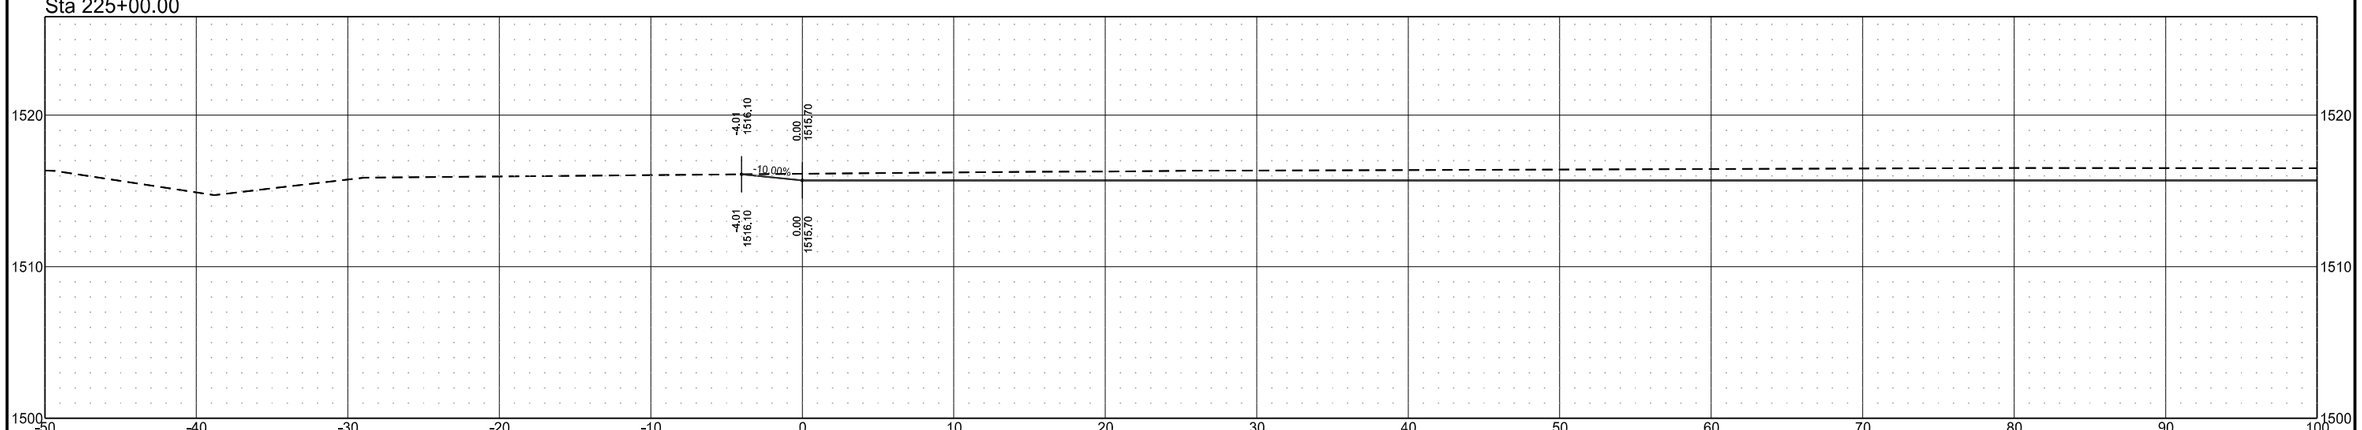


Cross Sections

Wetland Mitigation in Ramsey County, ND
1.5 Miles East of Edmore, ND


Site 2A

	STATE	PROJECT NO.	SECTION NO.	SHEET NO.
	ND	SS-ARP-3-999(054)	200	39


Sta 301+00.00

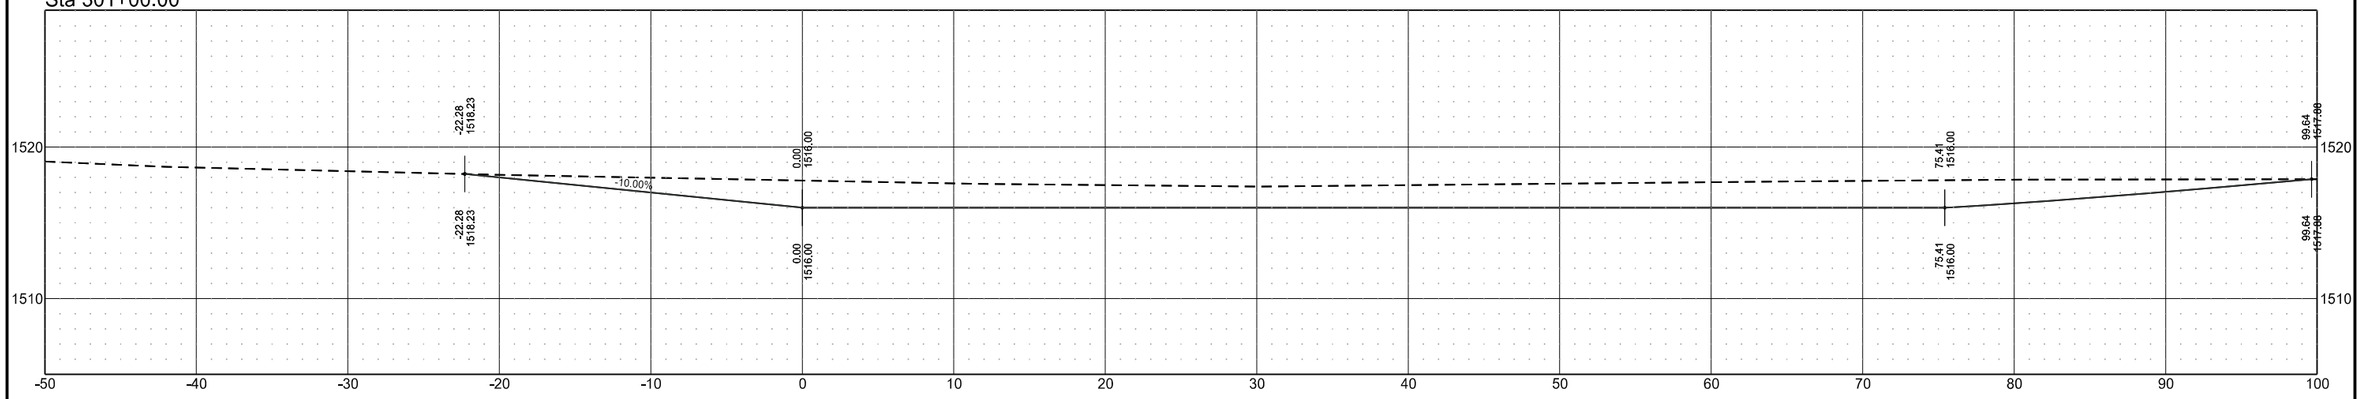

Sta 300+50.00

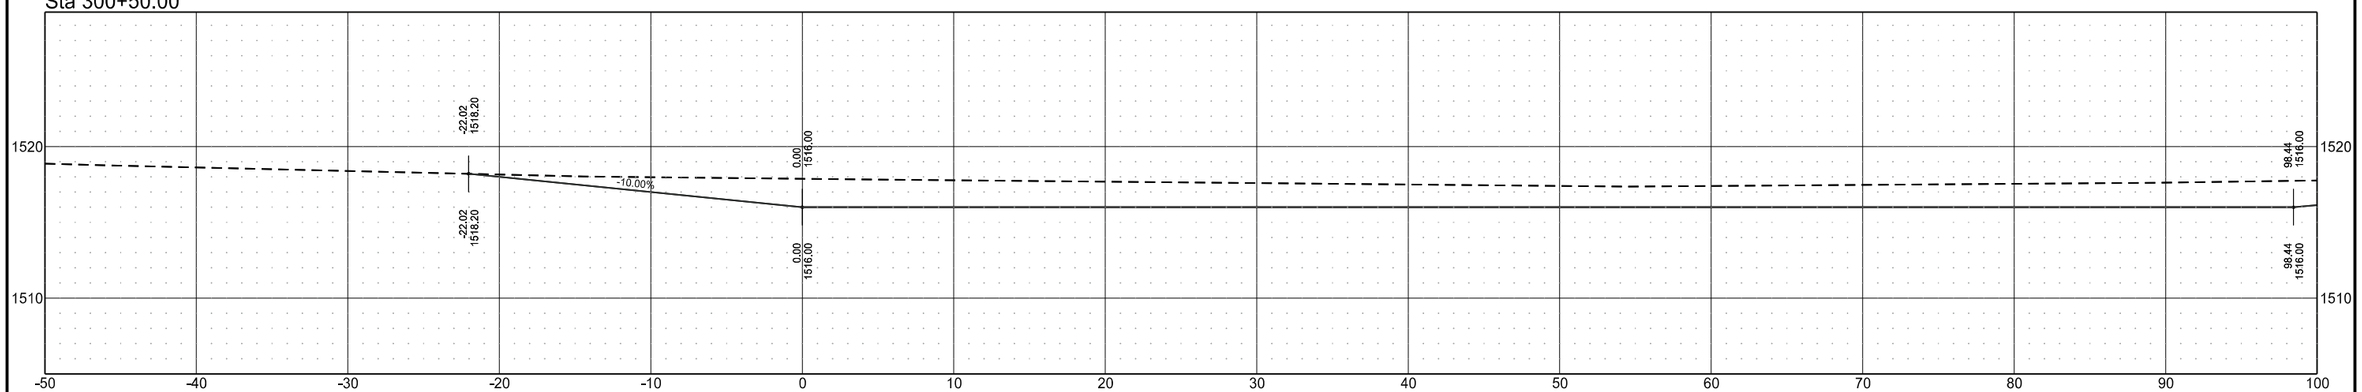

Sta 300+00.00

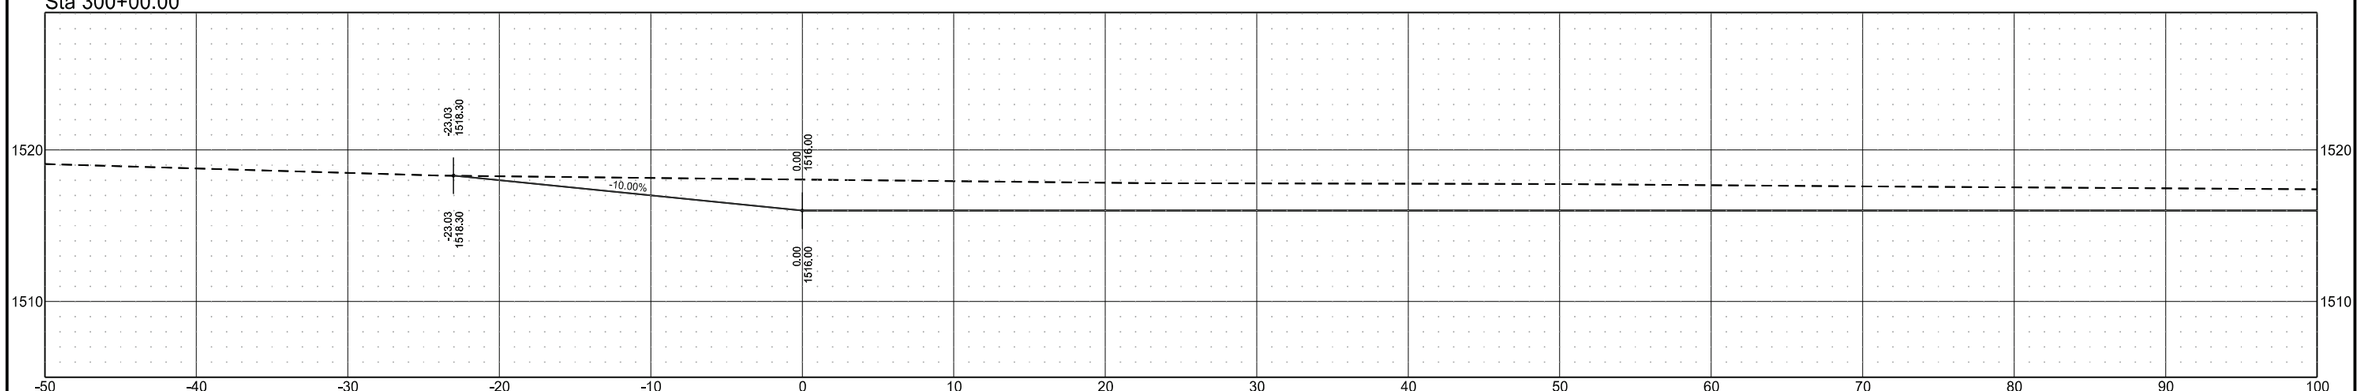


Cross Sections

Wetland Mitigation in Ramsey County, ND
1.5 Miles East of Edmore, ND


Site 2A

	STATE	PROJECT NO.	SECTION NO.	SHEET NO.
	ND	SS-ARP-3-999(054)	200	40


Sta 302+50.00

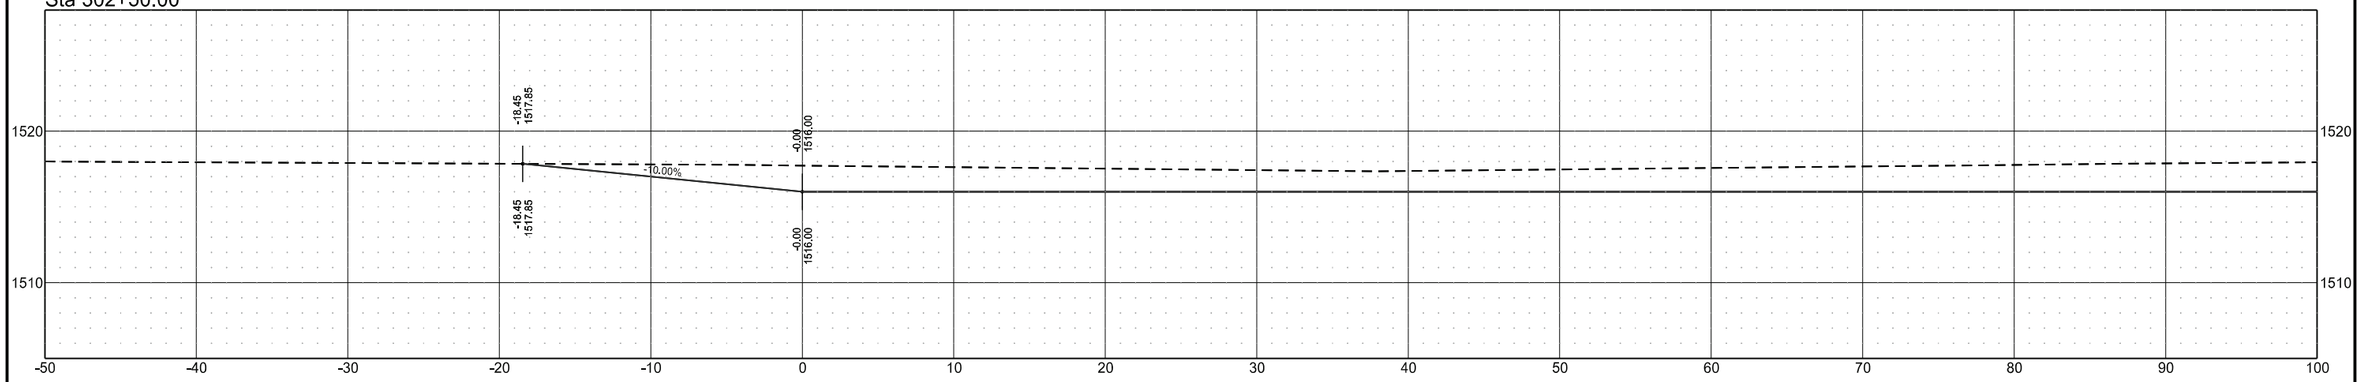

Sta 302+00.00

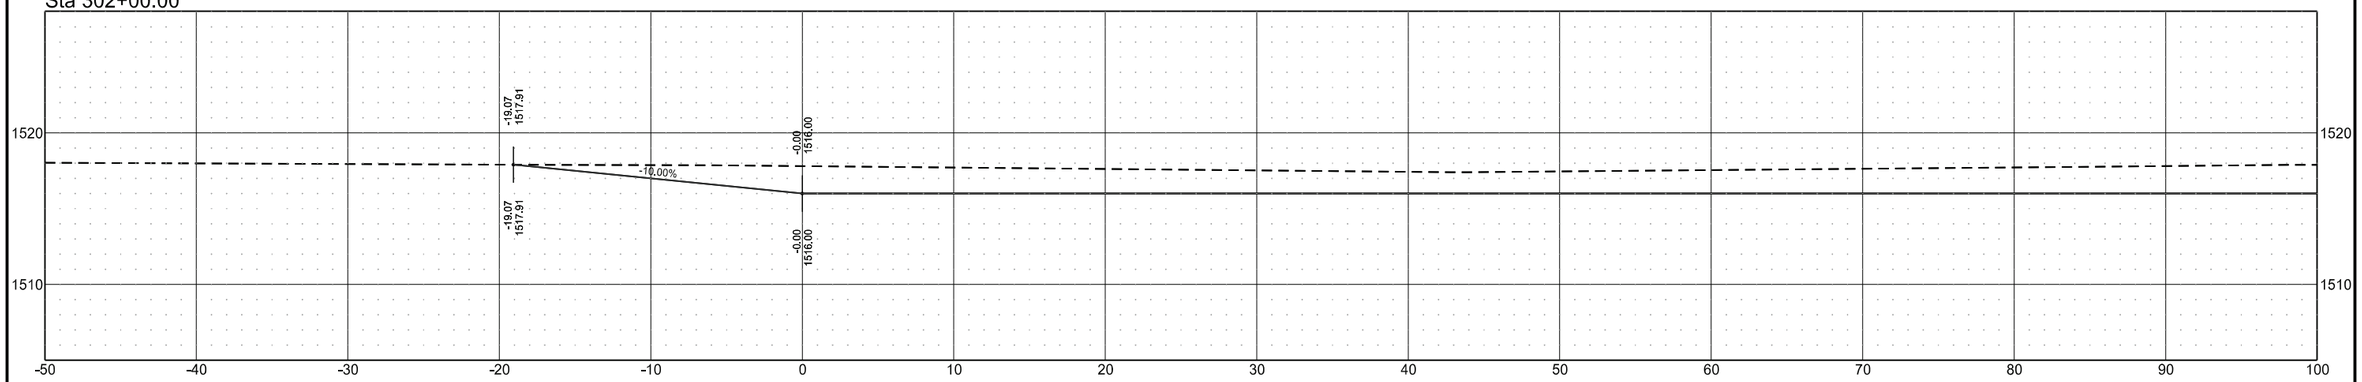

Sta 301+50.00

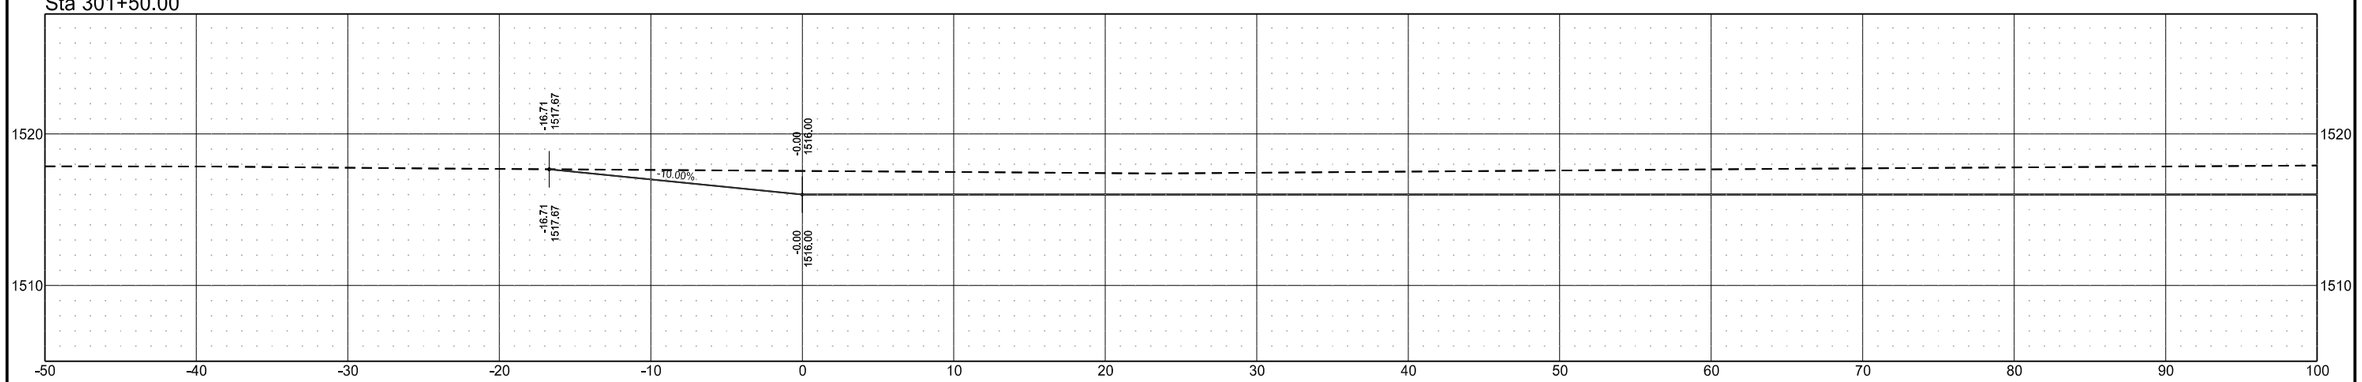


Cross Sections

Wetland Mitigation in Ramsey County, ND
1.5 Miles East of Edmore, ND


Site 2A

	STATE	PROJECT NO.	SECTION NO.	SHEET NO.
	ND	SS-ARP-3-999(054)	200	41


Sta 304+00.00

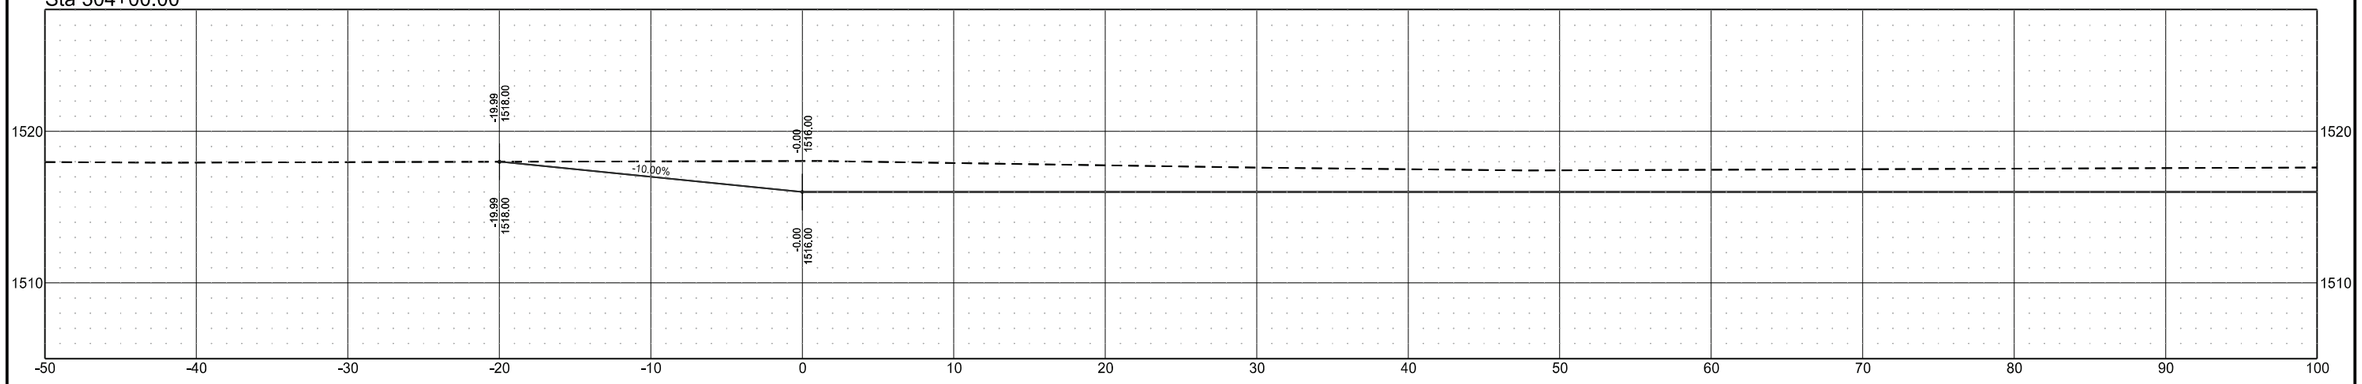

Sta 303+50.00

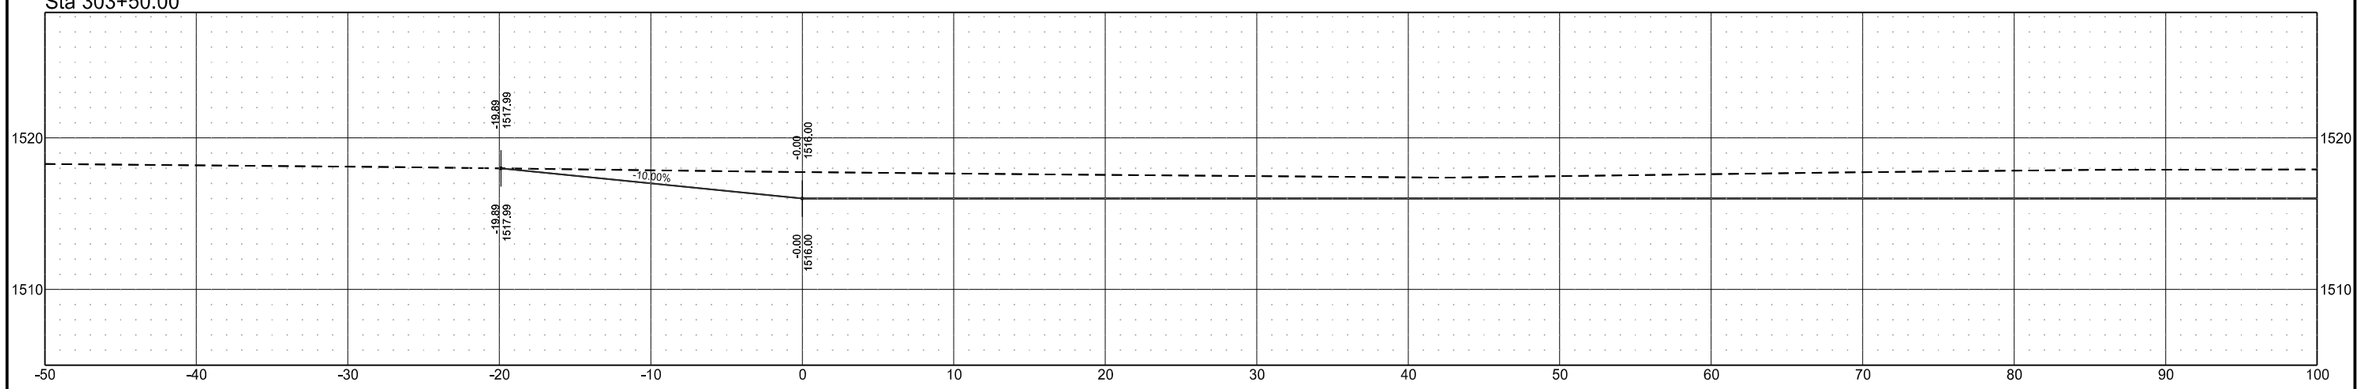

Sta 303+00.00

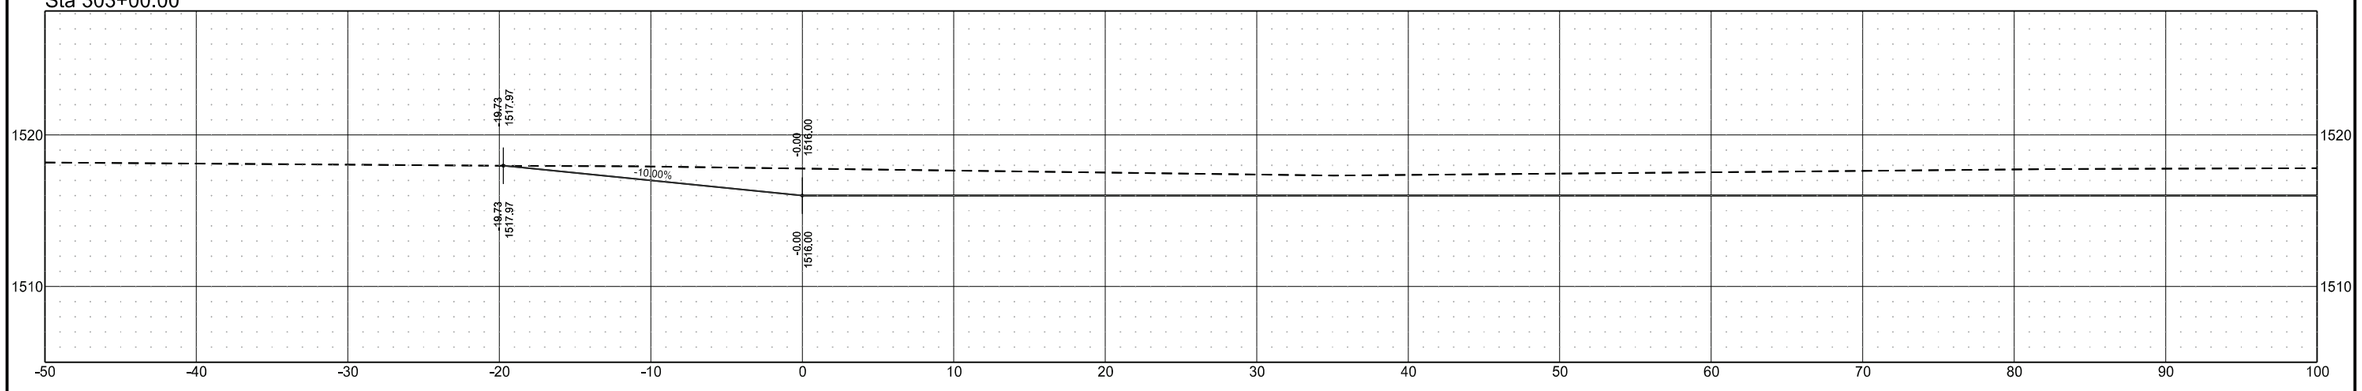


Cross Sections

Wetland Mitigation in Ramsey County, ND
1.5 Miles East of Edmore, ND


Site 2A

	STATE	PROJECT NO.	SECTION NO.	SHEET NO.
	ND	SS-ARP-3-999(054)	200	42


Sta 305+50.00

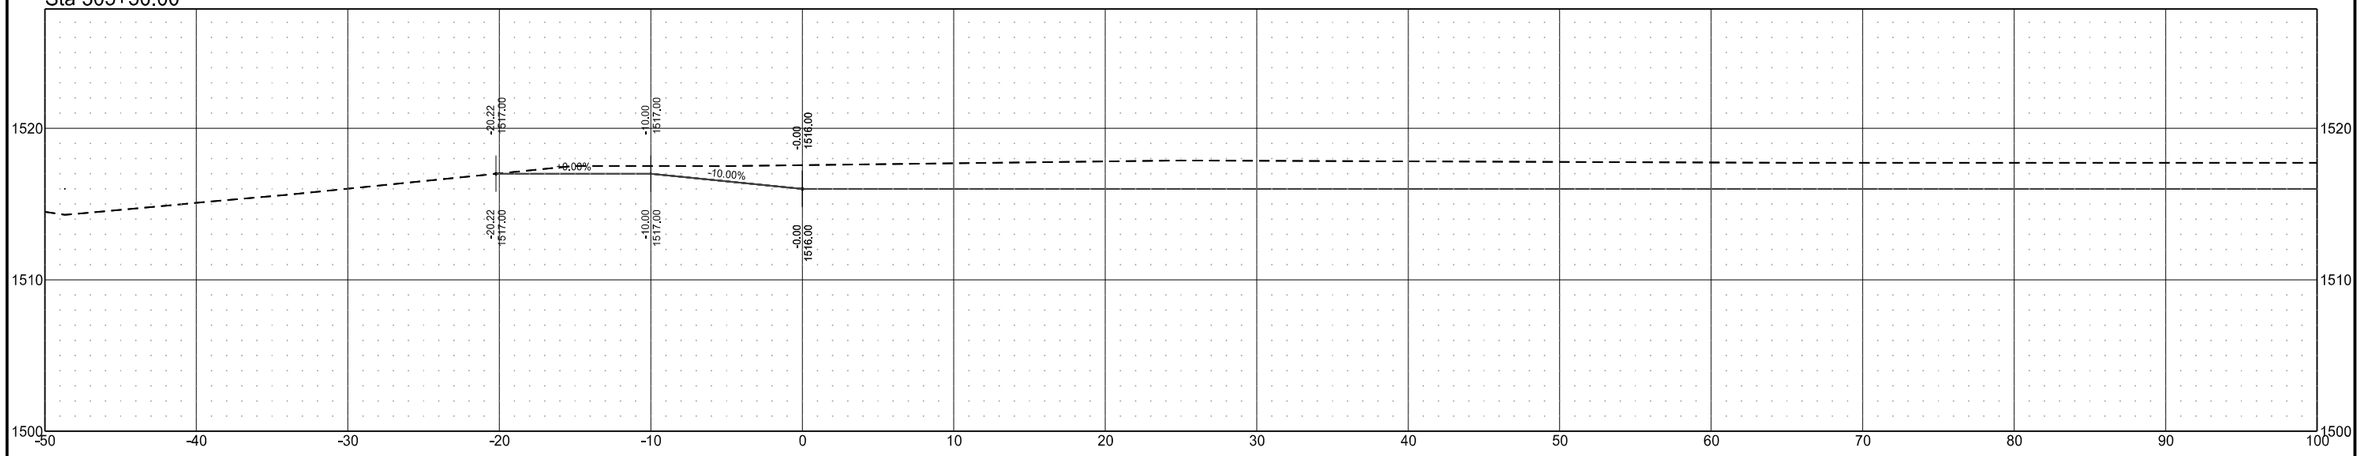

Sta 305+00.00

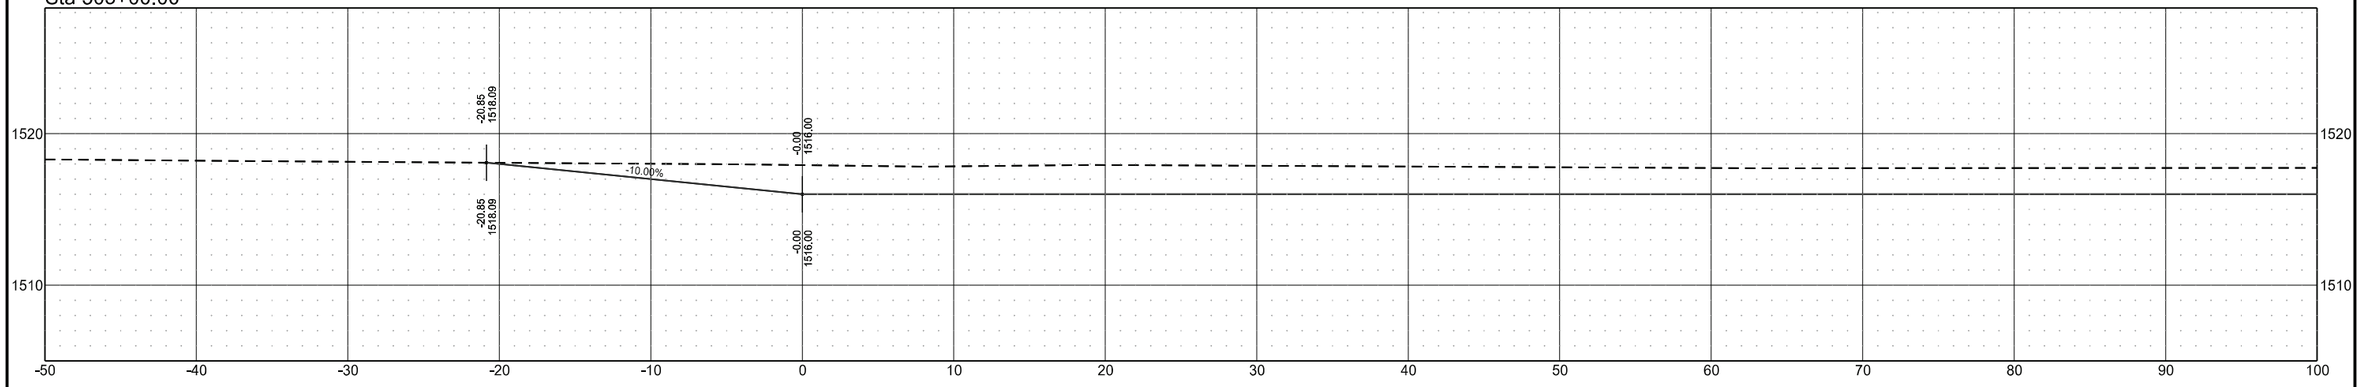

Sta 304+50.00

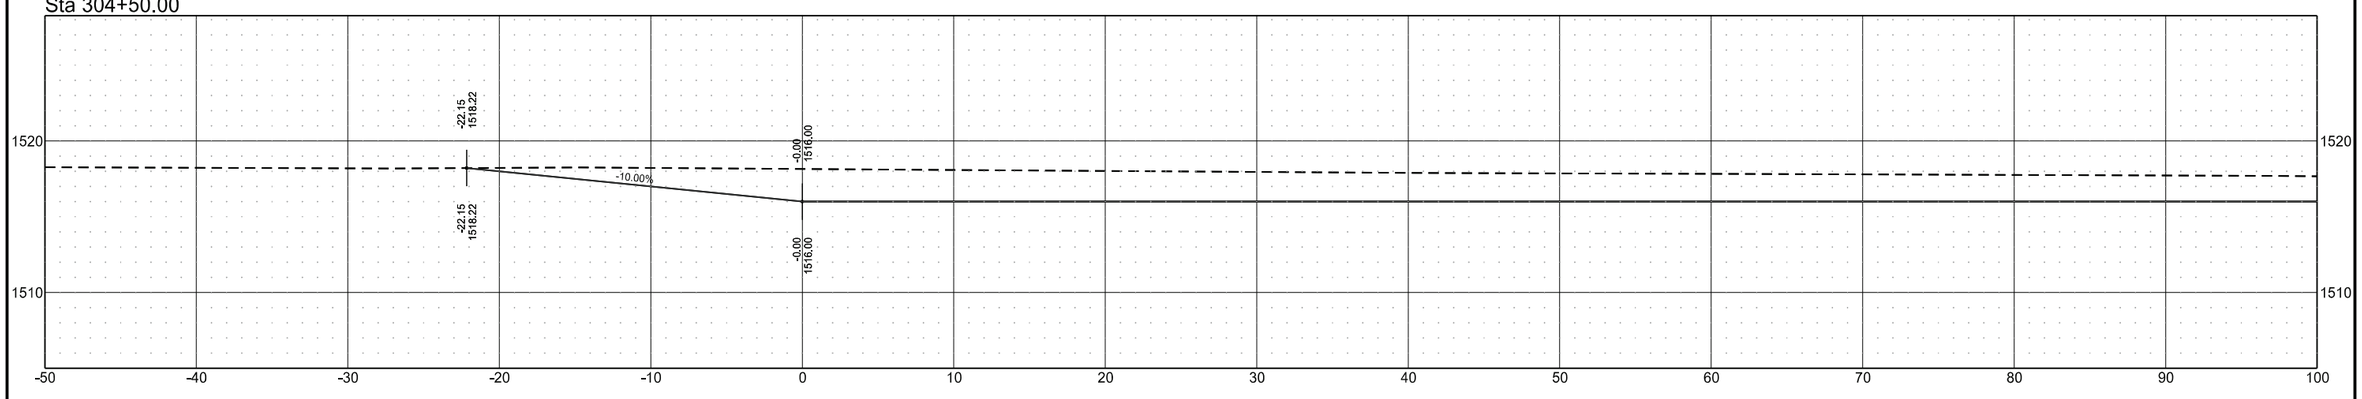


Cross Sections

Wetland Mitigation in Ramsey County, ND
1.5 Miles East of Edmore, ND


Site 2A

STATE	PROJECT NO.	SECTION NO.	SHEET NO.
ND	SS-ARP-3-999(054)	200	43

Sta 306+50.00

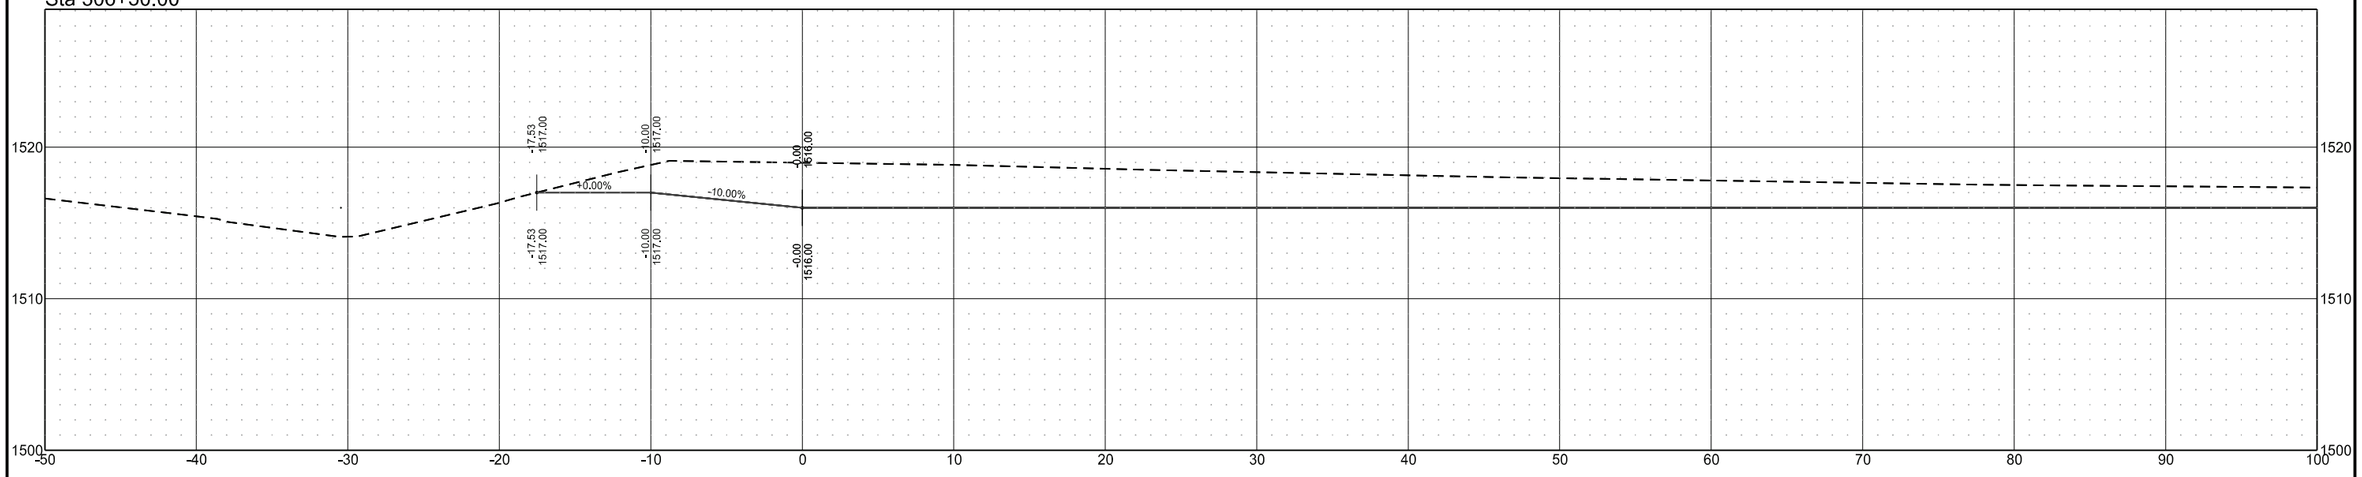

Sta 306+00.00

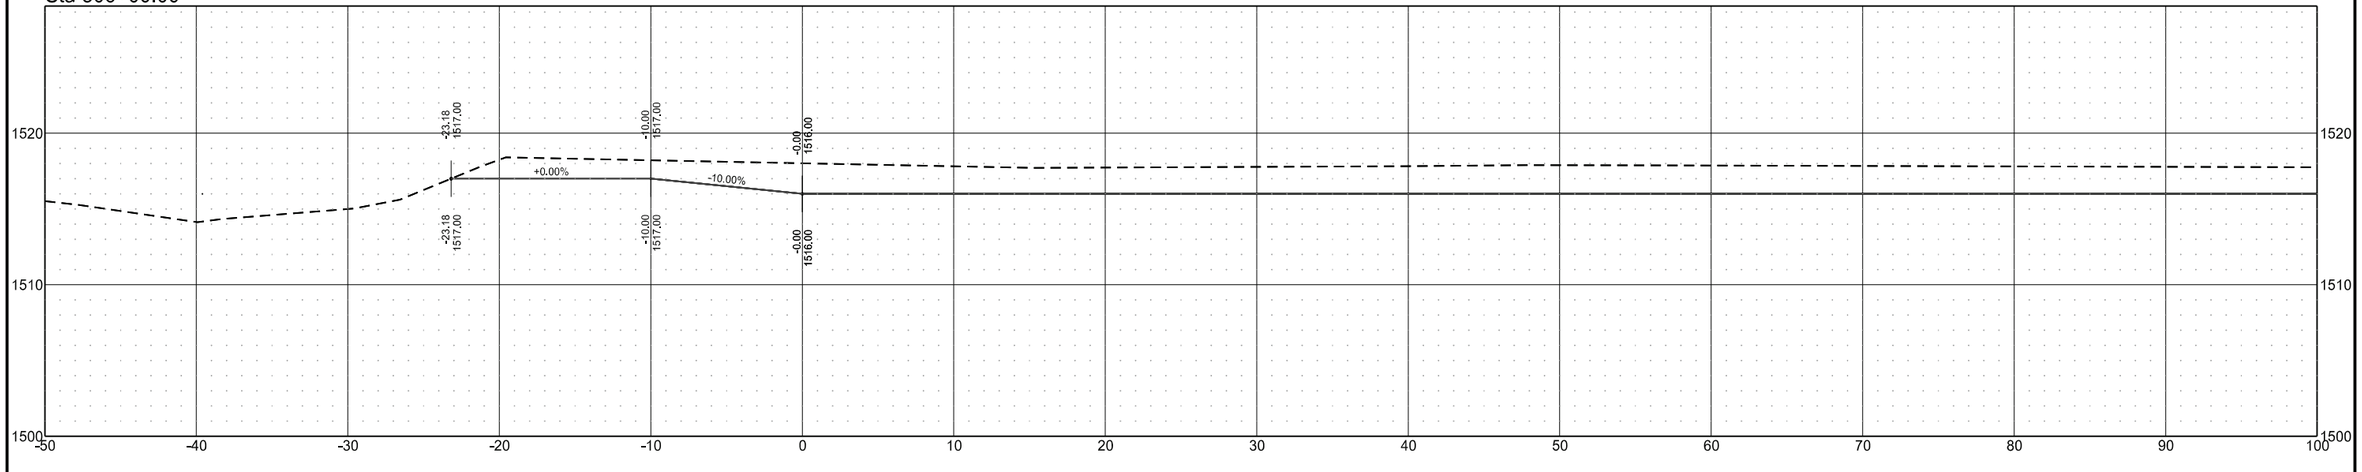


Cross Sections

Wetland Mitigation in Ramsey County, ND
1.5 Miles East of Edmore, ND


Site 2A

	STATE	PROJECT NO.	SECTION NO.	SHEET NO.
	ND	SS-ARP-3-999(054)	200	44

Sta 307+50.00

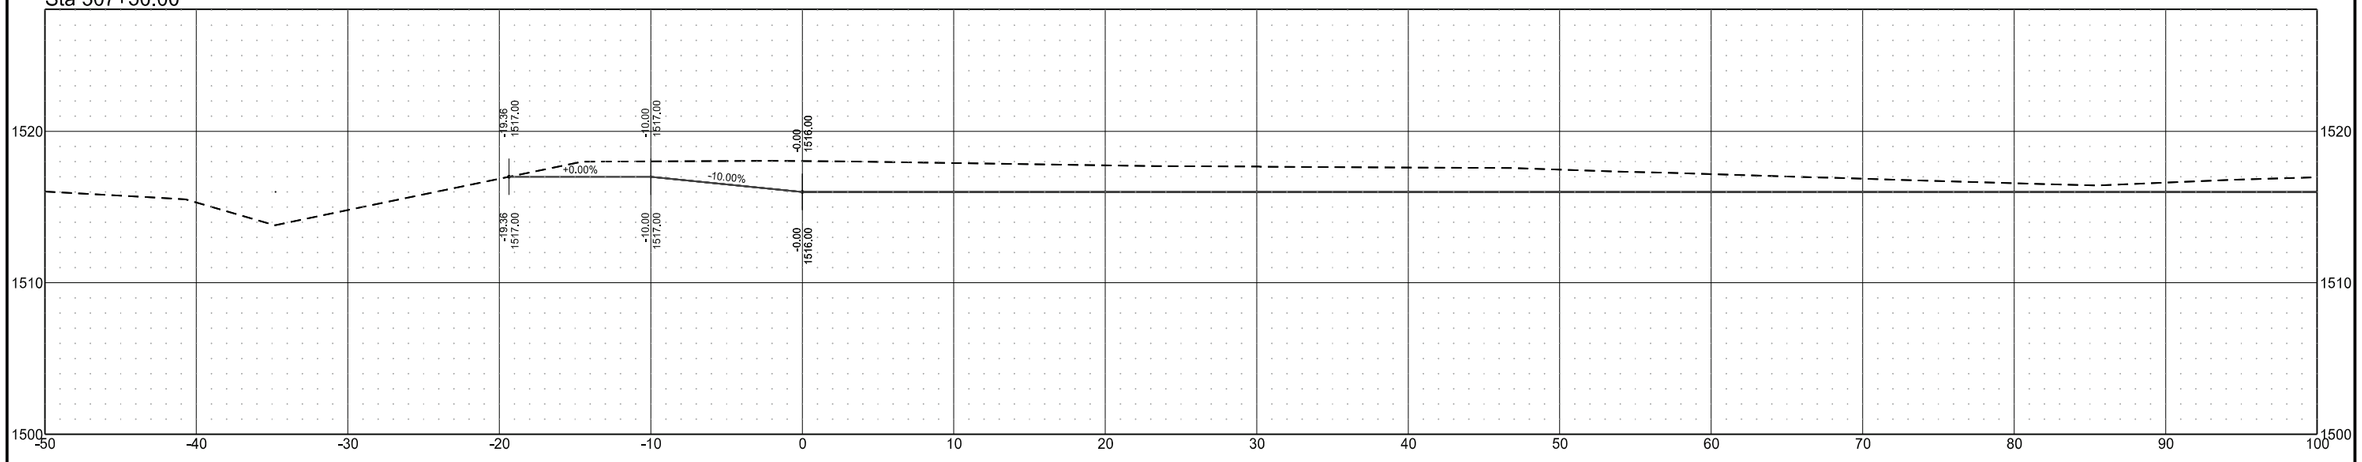

Sta 307+00.00

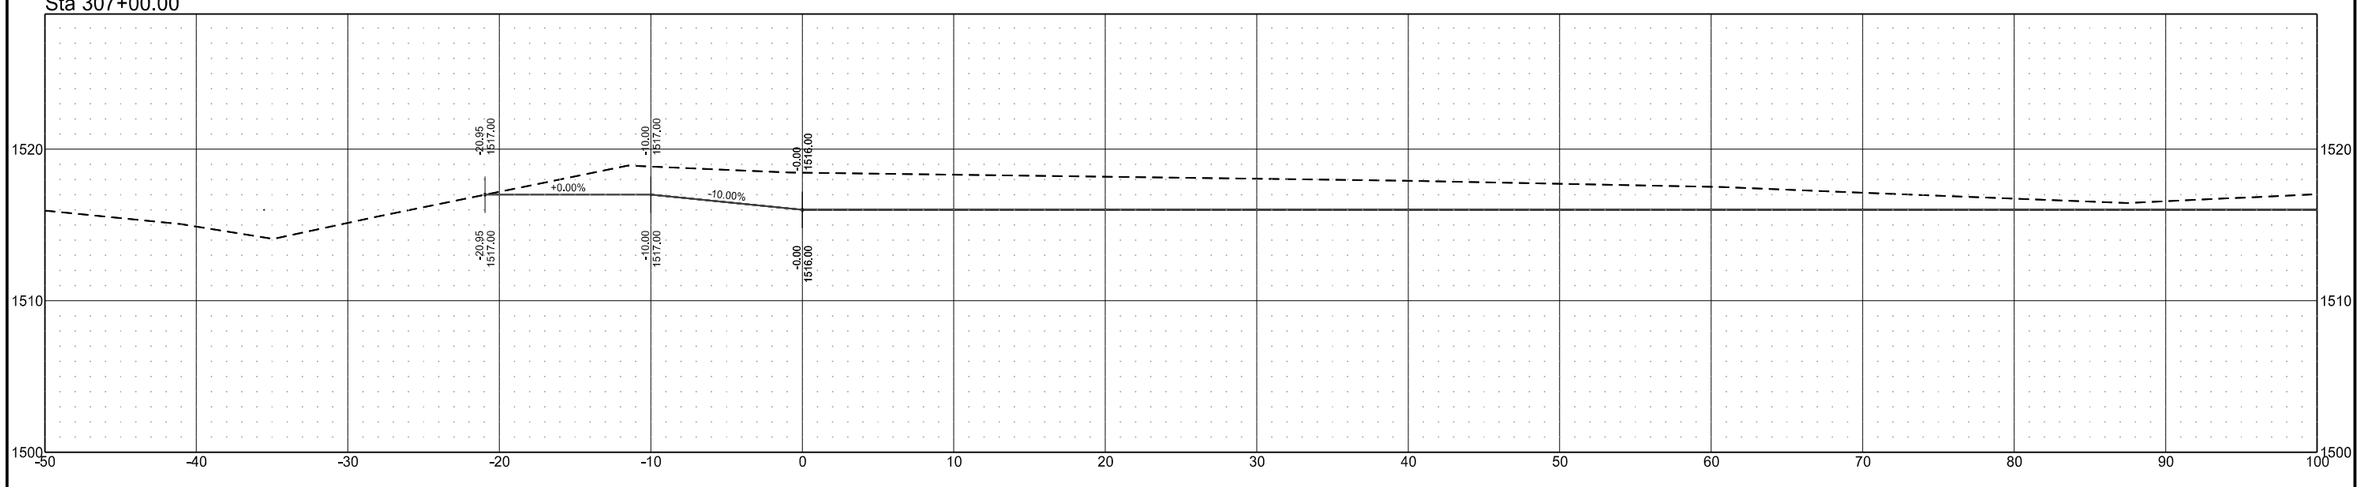


Cross Sections

Wetland Mitigation in Ramsey County, ND
1.5 Miles East of Edmore, ND


Site 2A

	STATE	PROJECT NO.	SECTION NO.	SHEET NO.
	ND	SS-ARP-3-999(054)	200	45


Sta 309+00.00

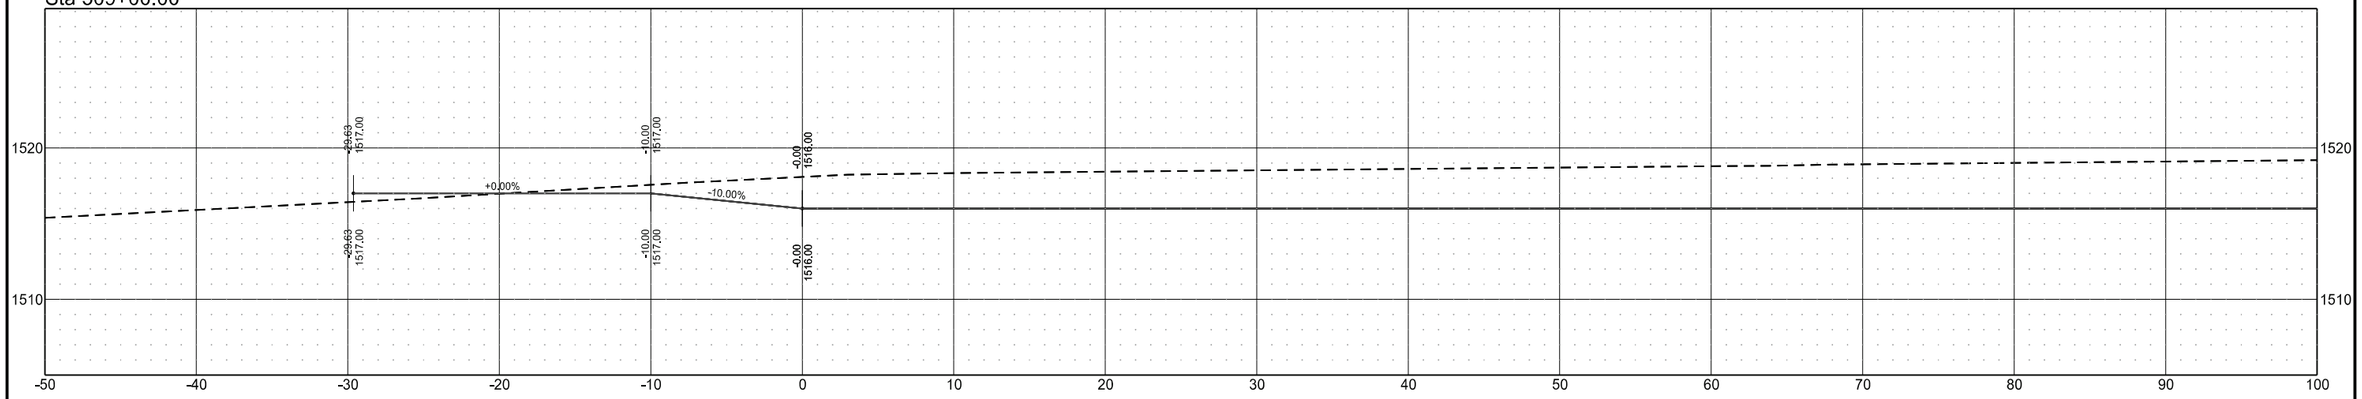

Sta 308+50.00

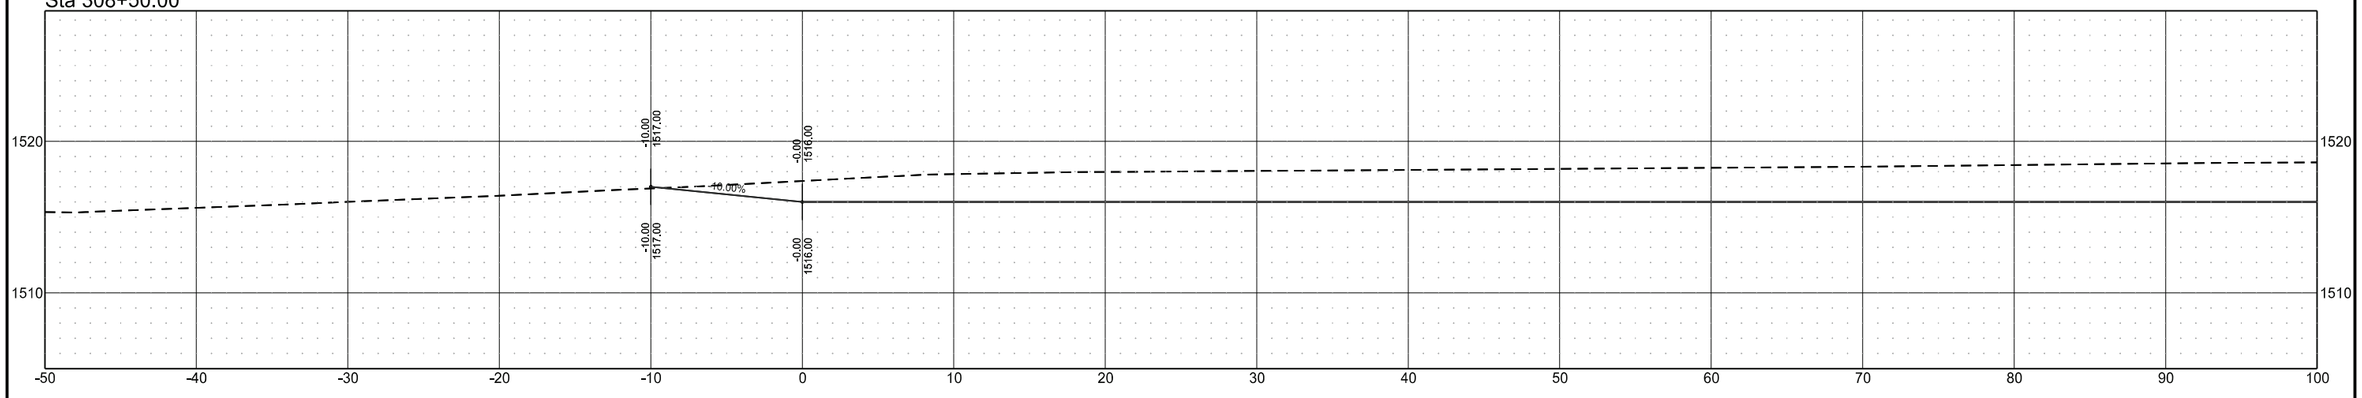

Sta 308+00.00

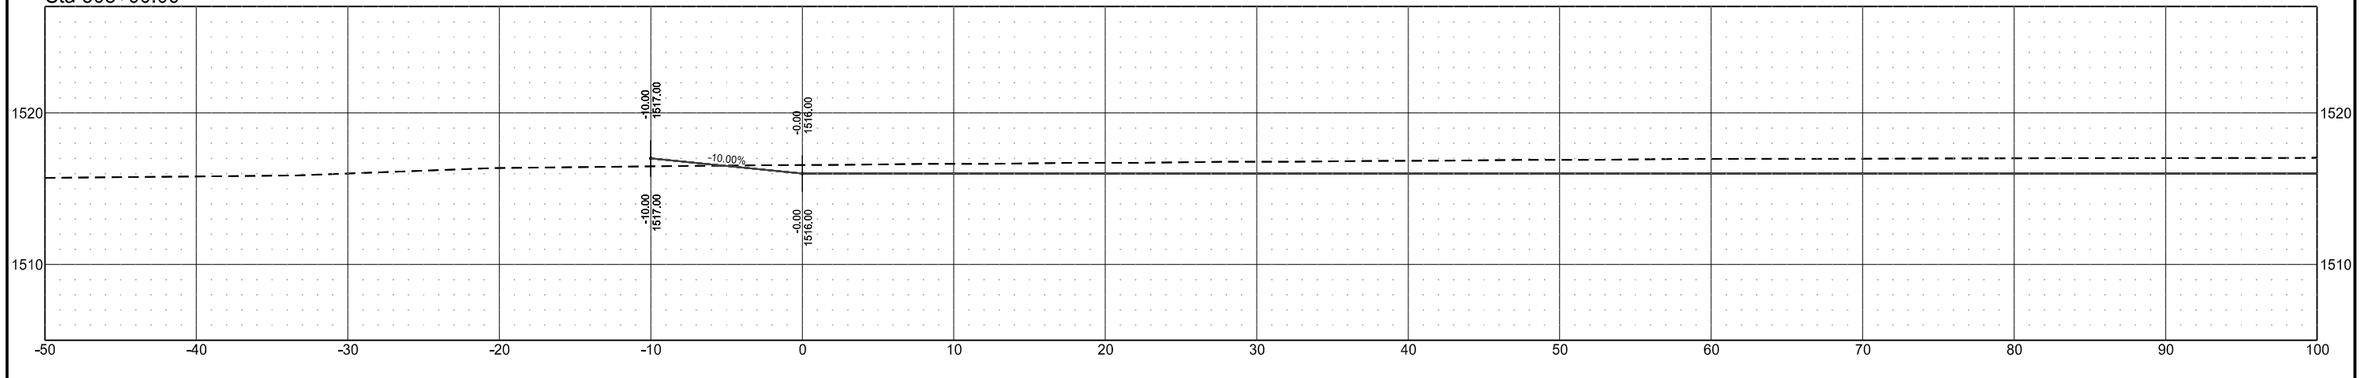


Cross Sections

Wetland Mitigation in Ramsey County, ND
1.5 Miles East of Edmore, ND


Site 2A

STATE	PROJECT NO.	SECTION NO.	SHEET NO.
ND	SS-ARP-3-999(054)	200	46

Sta 310+00.00

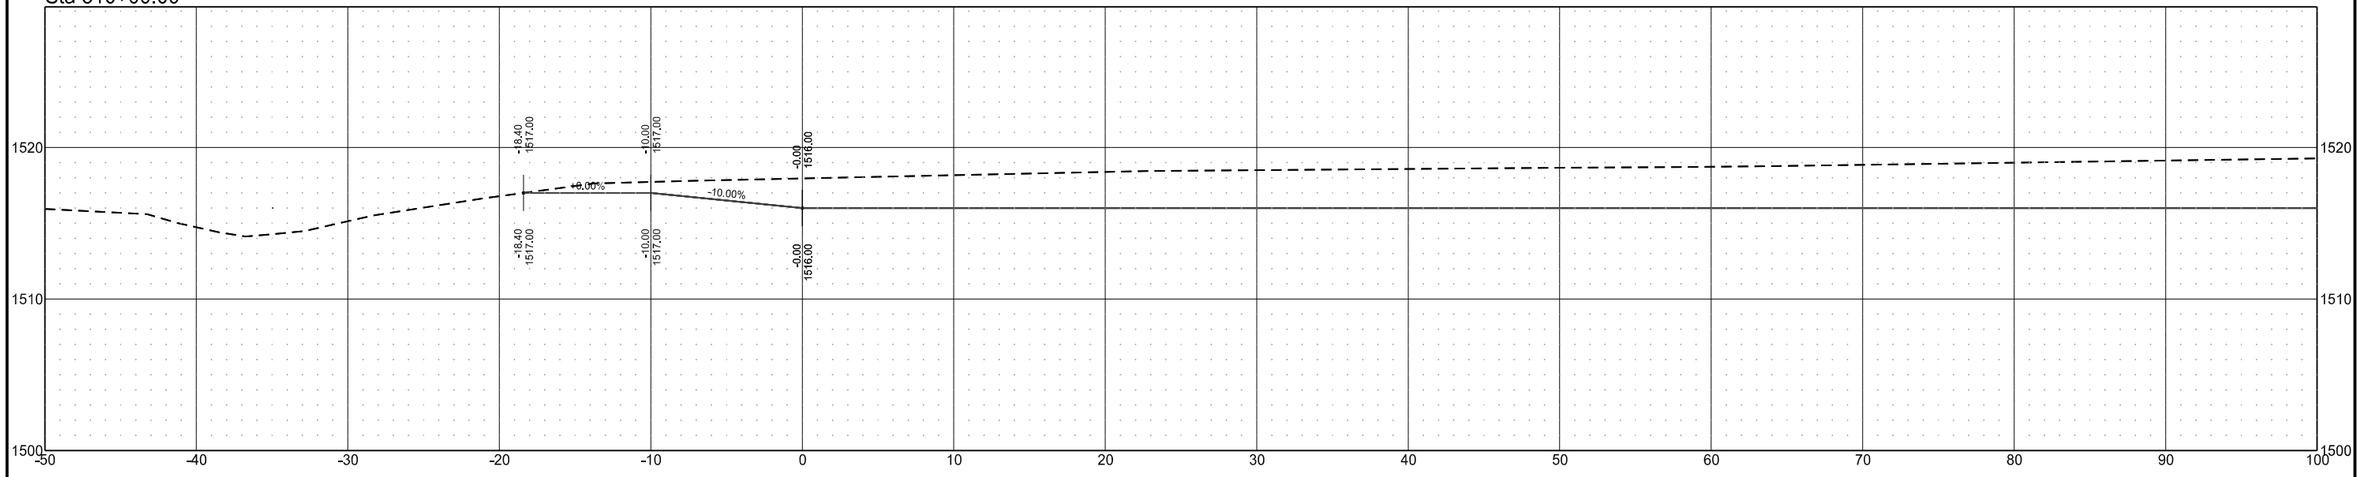

Sta 309+50.00

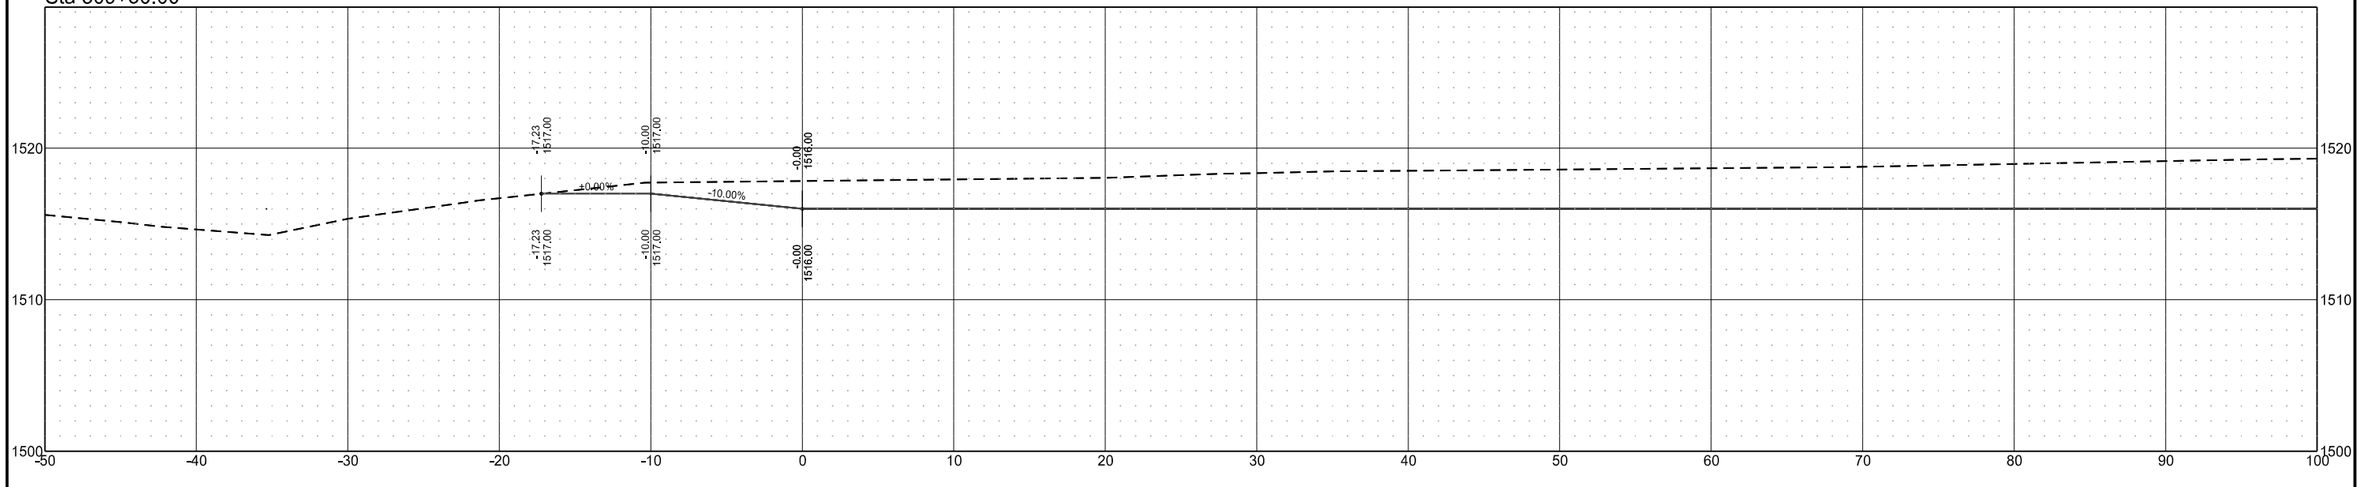


Cross Sections

Wetland Mitigation in Ramsey County, ND
1.5 Miles East of Edmore, ND


Site 2A

	STATE	PROJECT NO.	SECTION NO.	SHEET NO.
	ND	SS-ARP-3-999(054)	200	47

Sta 311+00.00

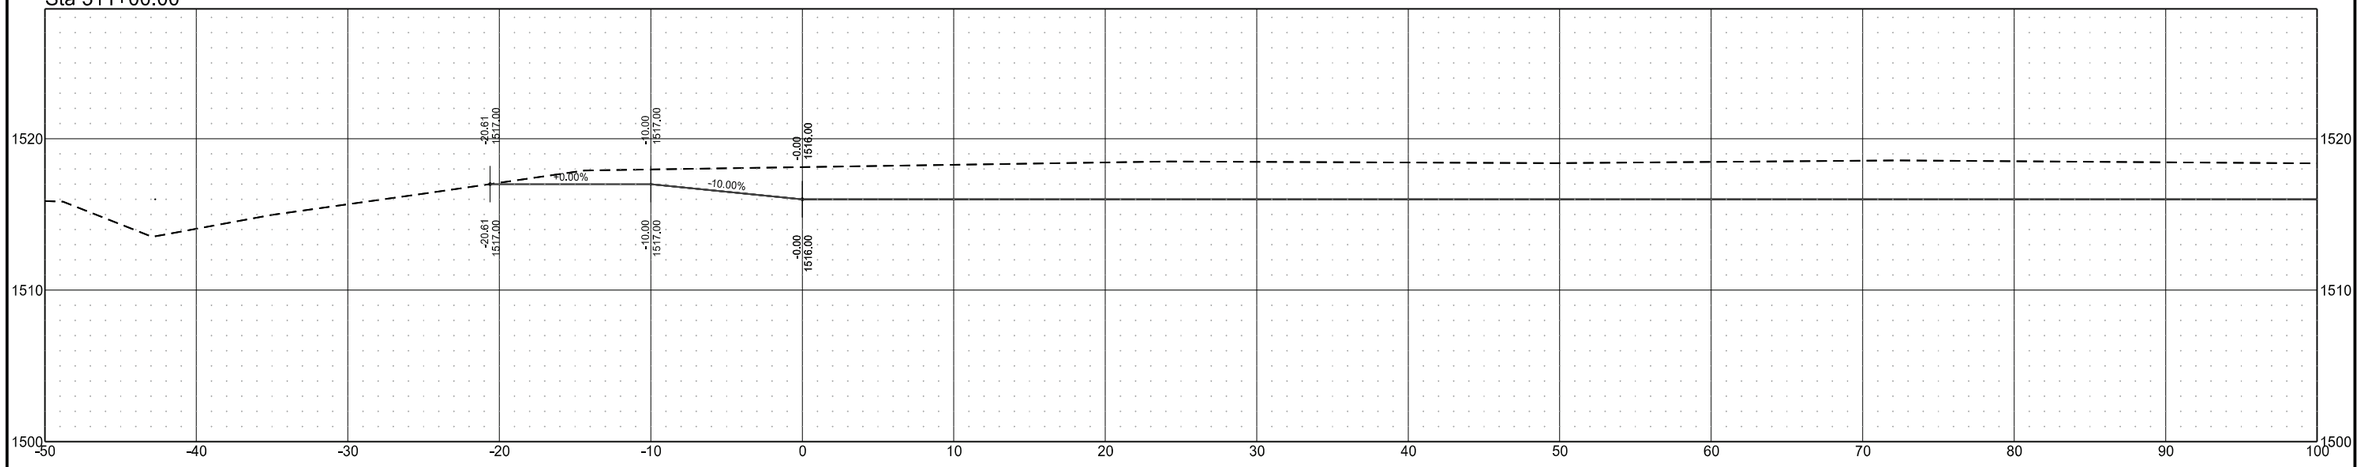

Sta 310+50.00

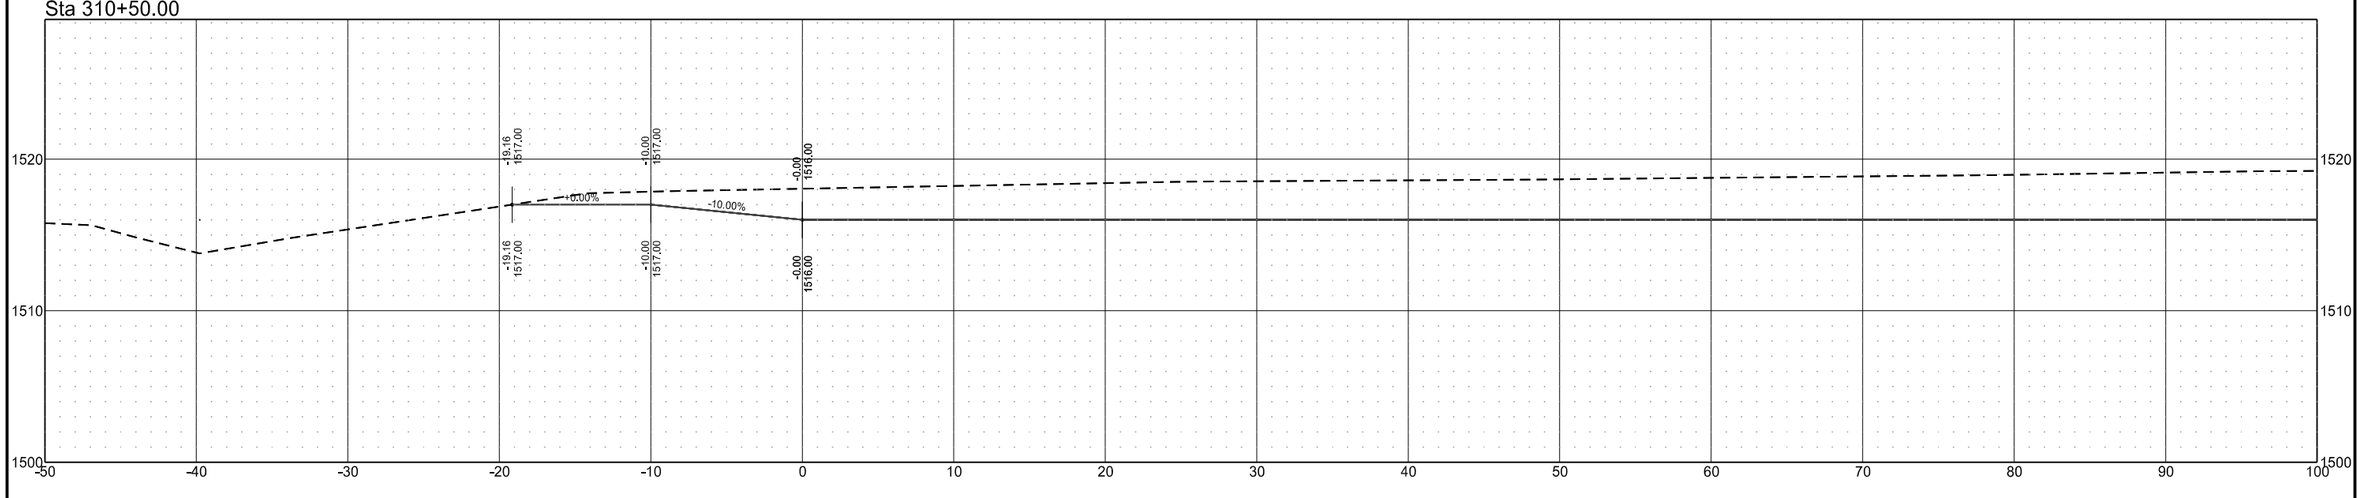


Cross Sections

Wetland Mitigation in Ramsey County, ND
1.5 Miles East of Edmore, ND


Site 2A

STATE	PROJECT NO.	SECTION NO.	SHEET NO.
ND	SS-ARP-3-999(054)	200	48

Sta 312+00.00

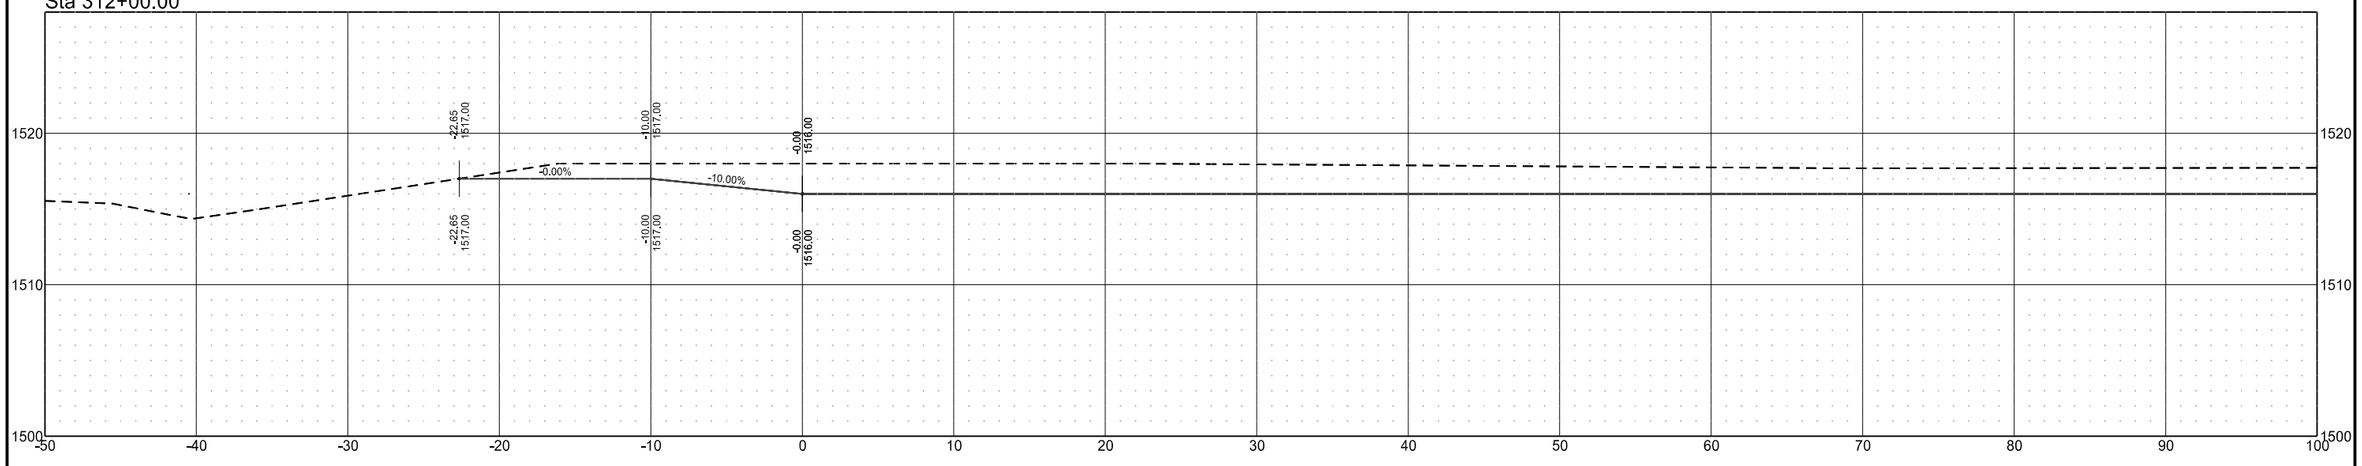

Sta 311+50.00

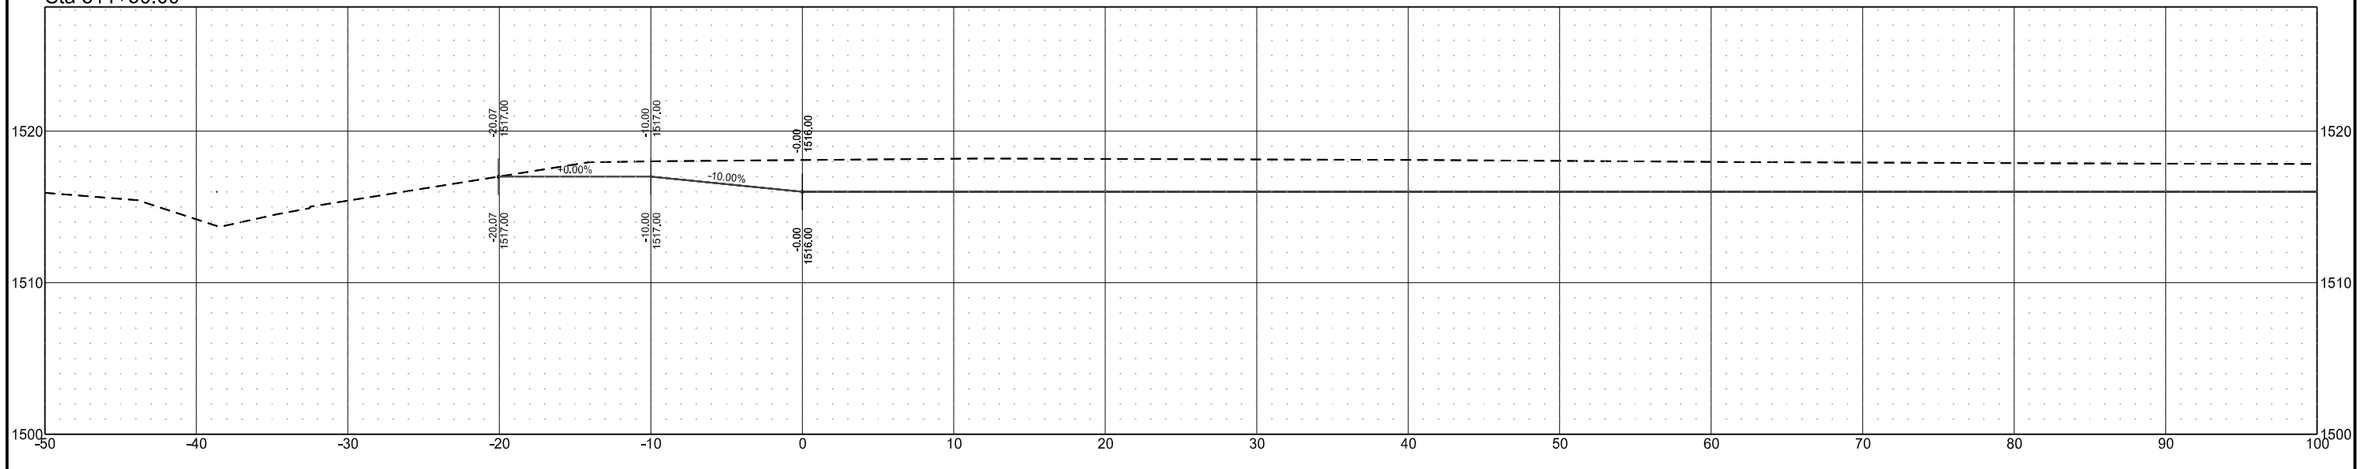


Cross Sections

Wetland Mitigation in Ramsey County, ND
1.5 Miles East of Edmore, ND


Site 2A

	STATE	PROJECT NO.	SECTION NO.	SHEET NO.
	ND	SS-ARP-3-999(054)	200	49


Sta 313+50.00

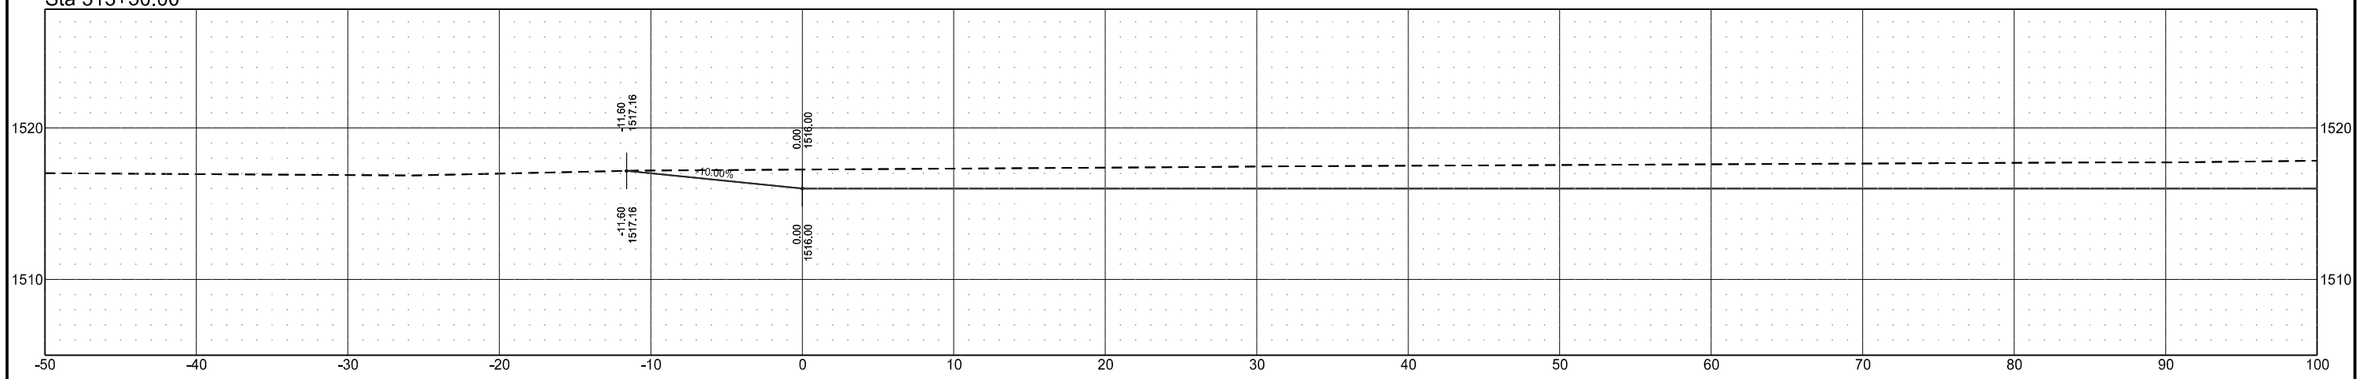

Sta 313+00.00

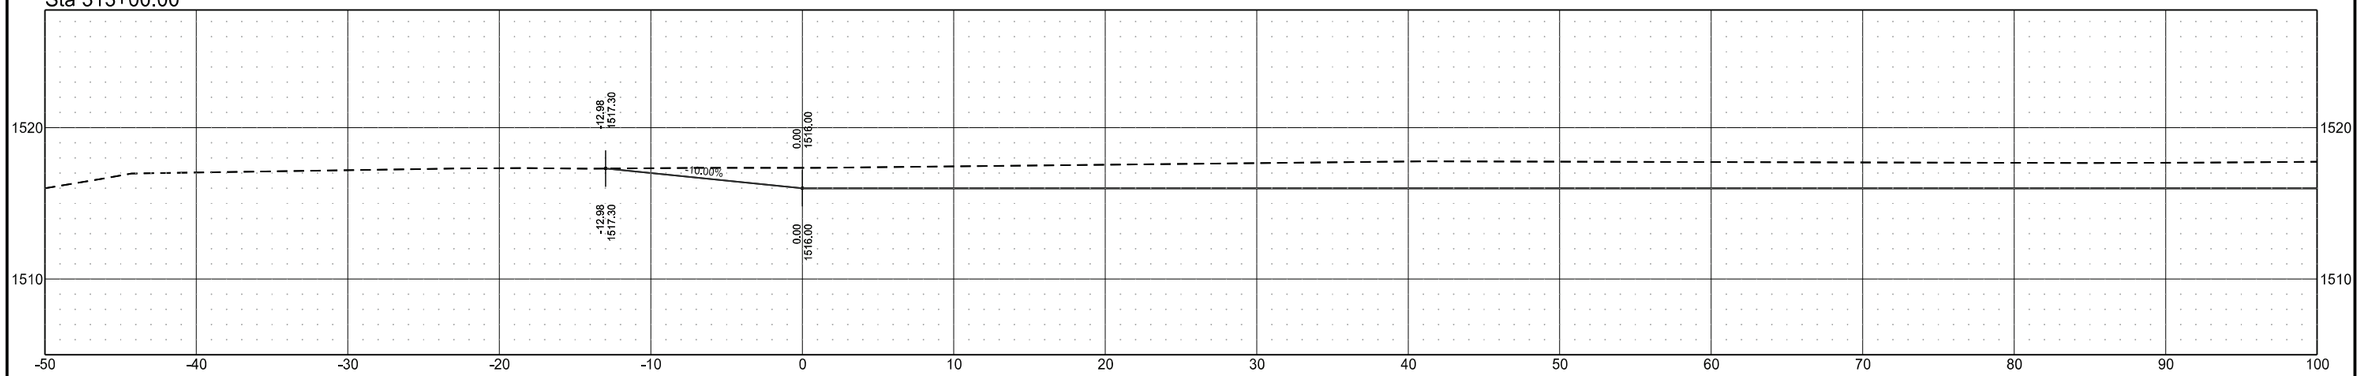

Sta 312+50.00

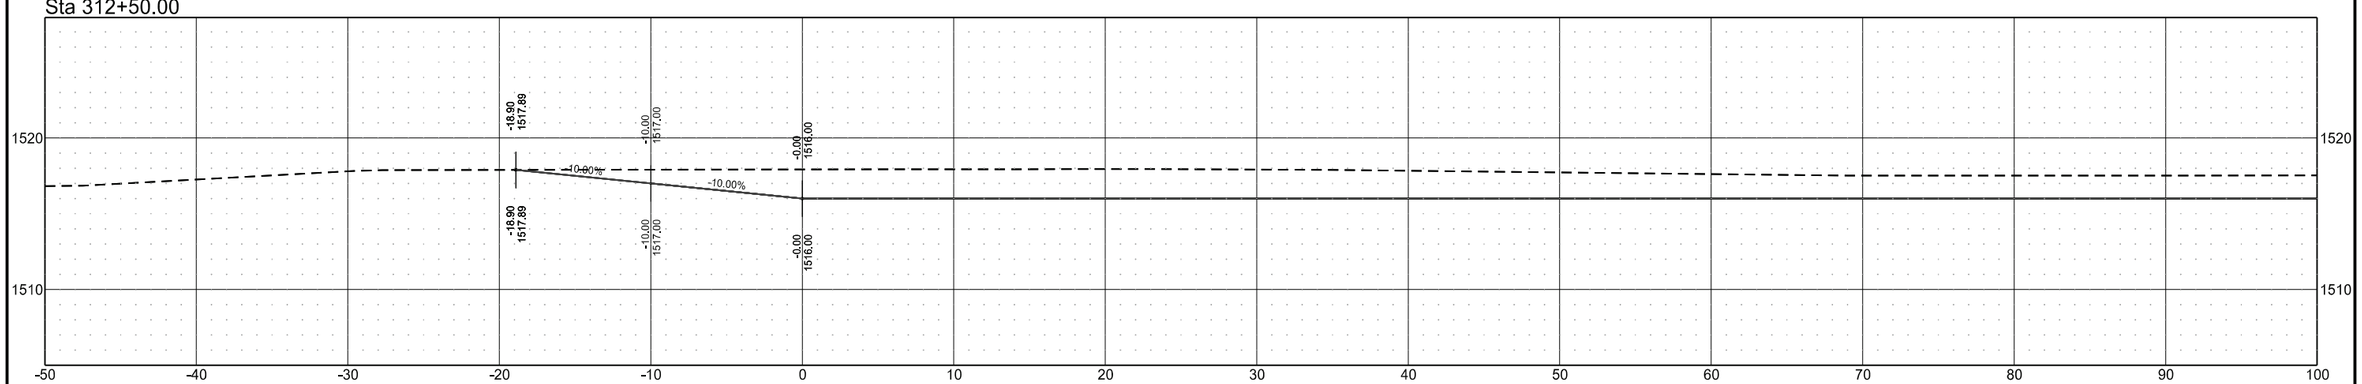


Cross Sections

Wetland Mitigation in Ramsey County, ND
1.5 Miles East of Edmore, ND


Site 2A

	STATE	PROJECT NO.	SECTION NO.	SHEET NO.
	ND	SS-ARP-3-999(054)	200	50


Sta 315+00.00

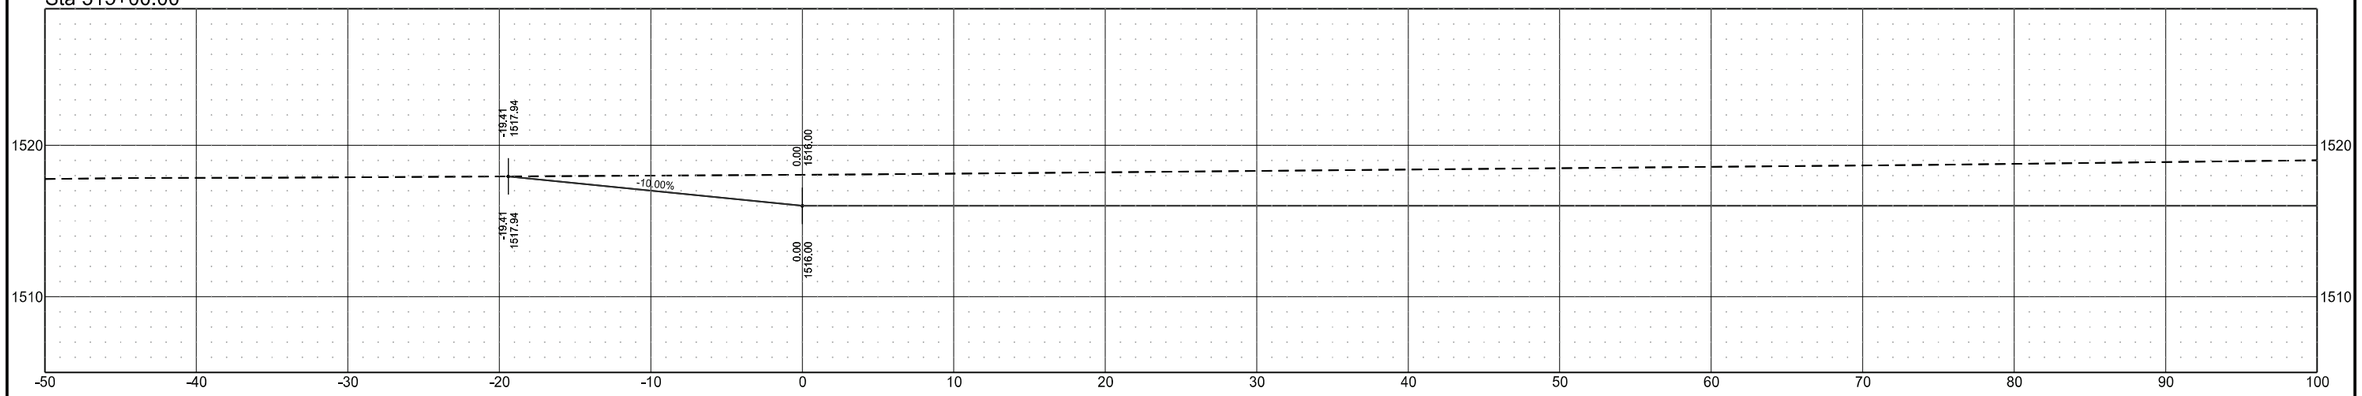

Sta 314+50.00

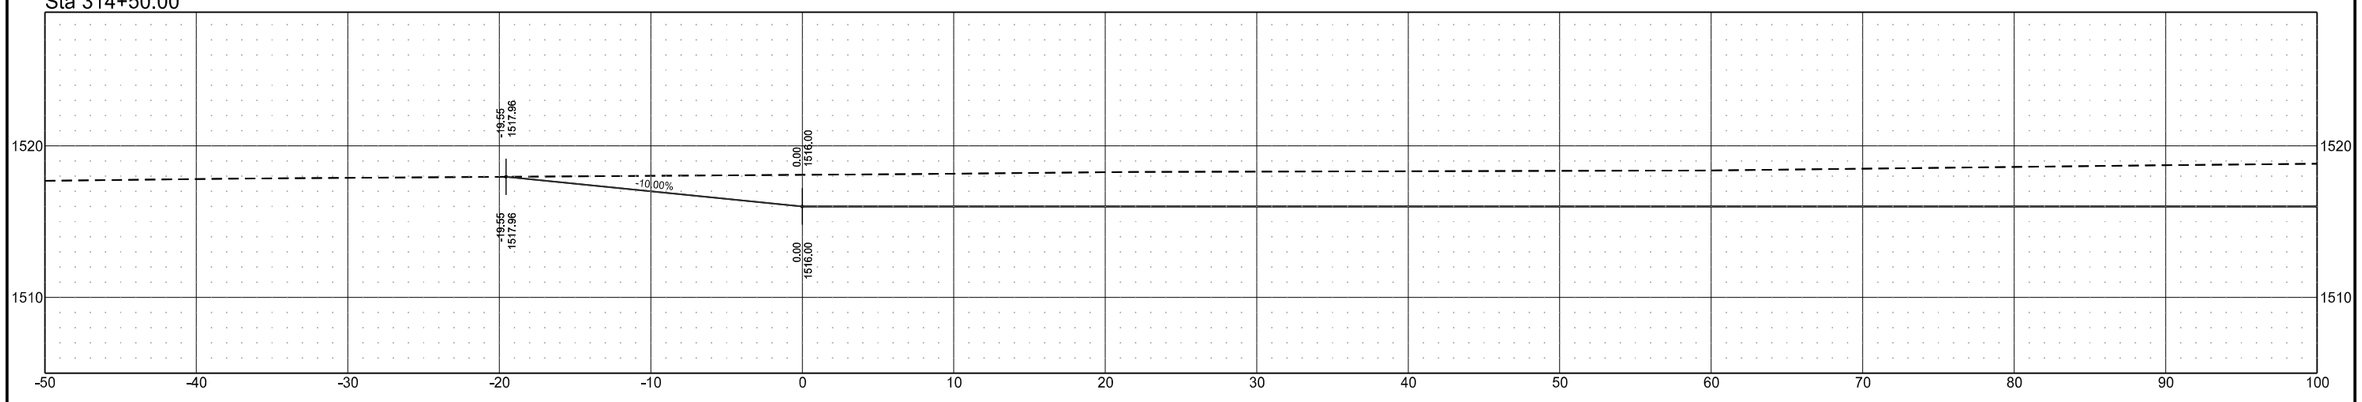

Sta 314+00.00

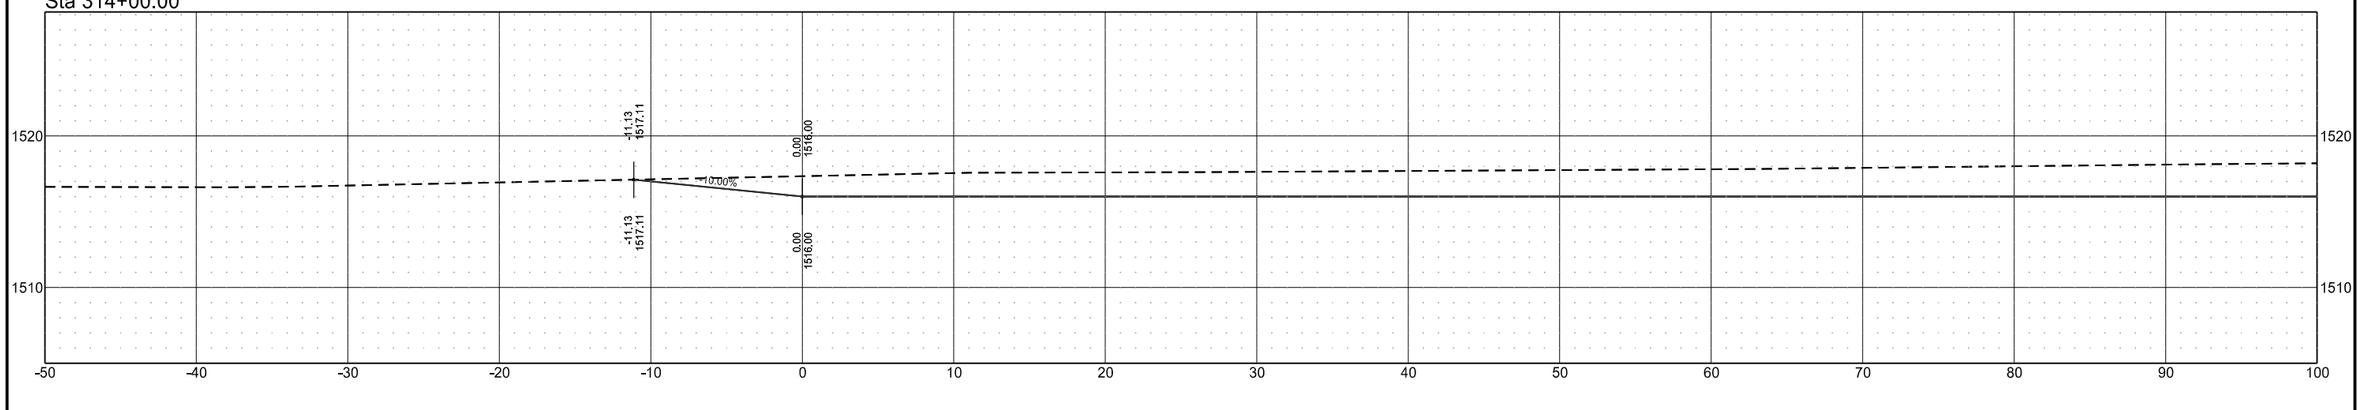


Cross Sections

Wetland Mitigation in Ramsey County, ND
1.5 Miles East of Edmore, ND


Site 2A

	STATE	PROJECT NO.	SECTION NO.	SHEET NO.
	ND	SS-ARP-3-999(054)	200	51


Sta 316+50.00

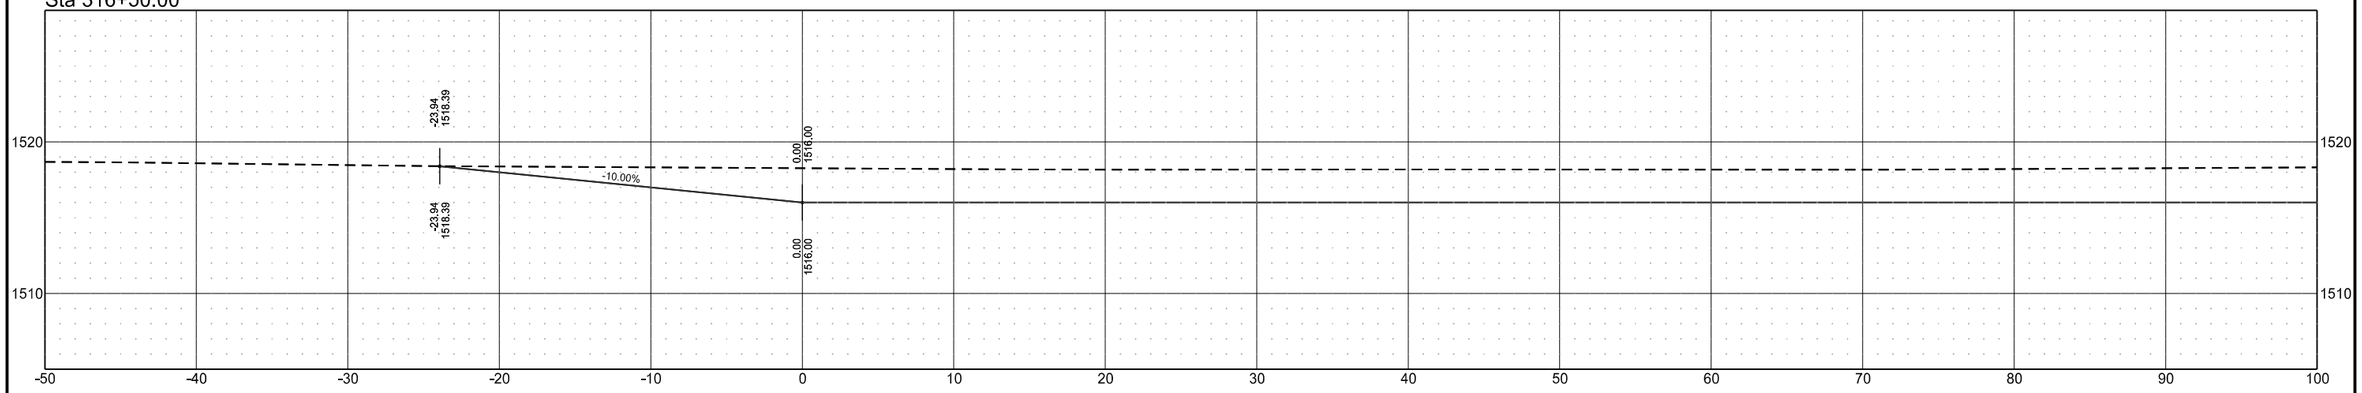

Sta 316+00.00

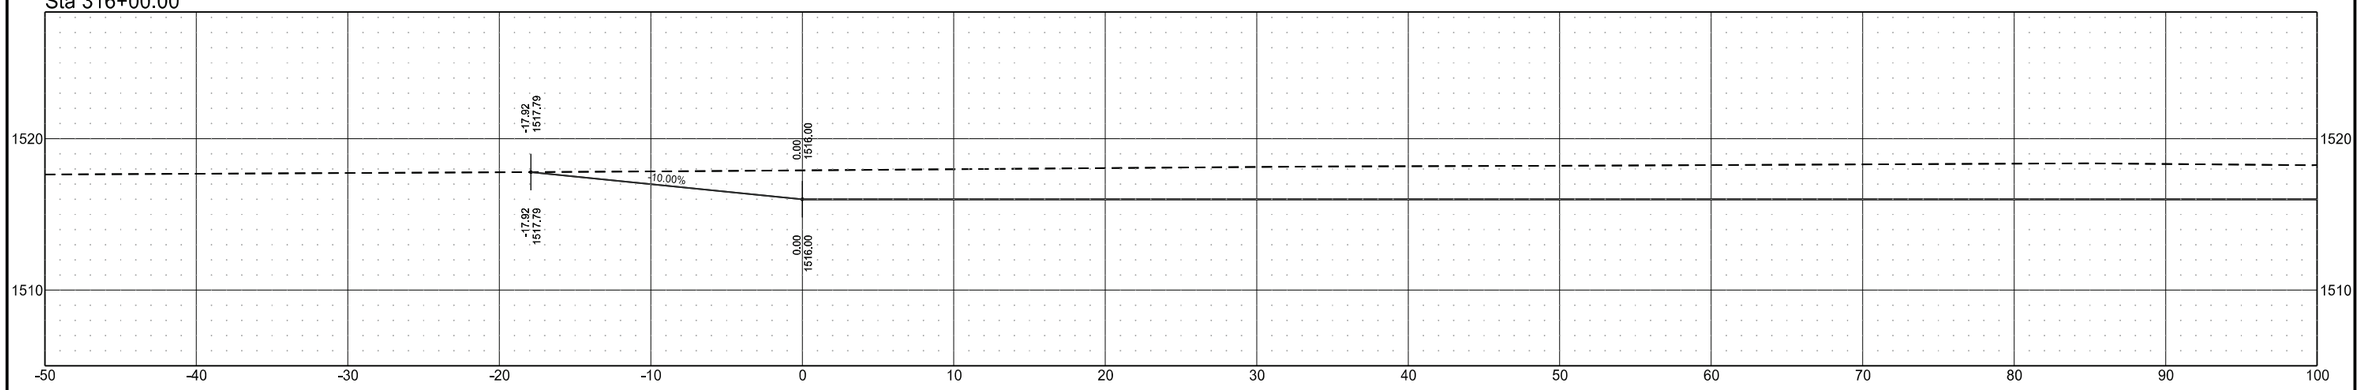

Sta 315+50.00

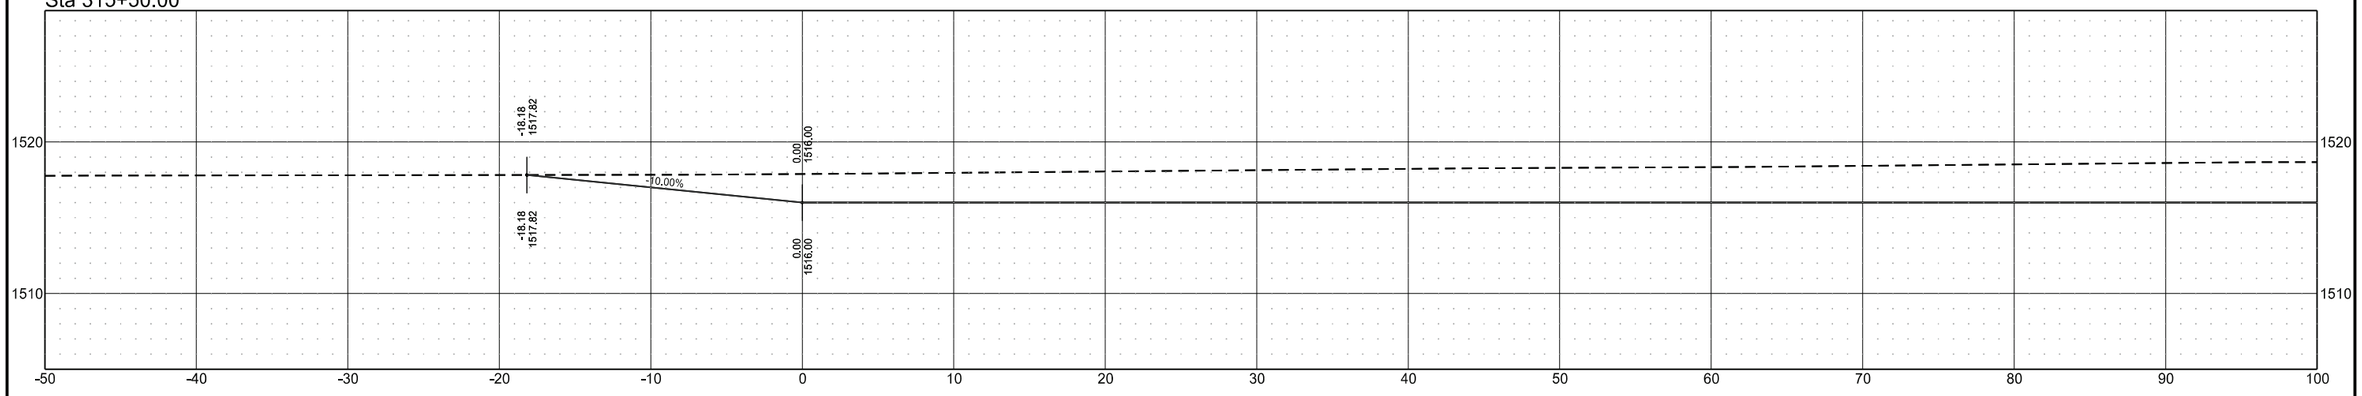


Cross Sections

Wetland Mitigation in Ramsey County, ND
1.5 Miles East of Edmore, ND


Site 2A

	STATE	PROJECT NO.	SECTION NO.	SHEET NO.
	ND	SS-ARP-3-999(054)	200	52


Sta 318+00.00

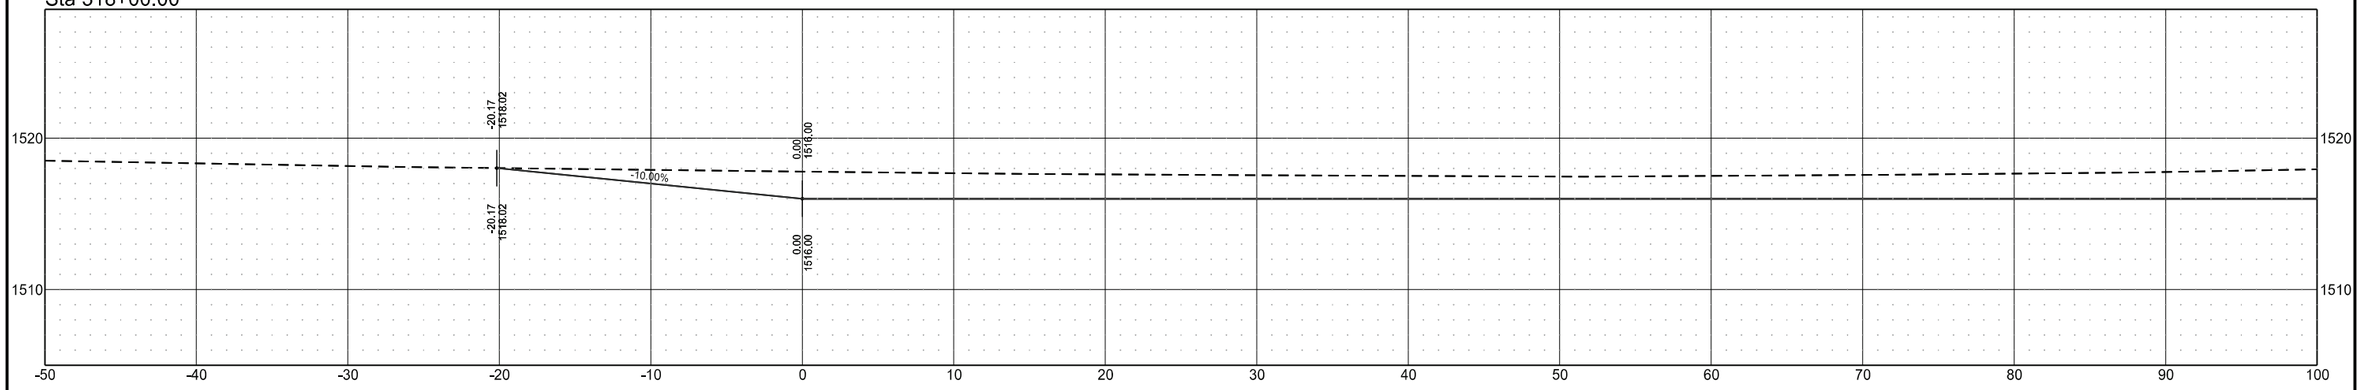

Sta 317+50.00

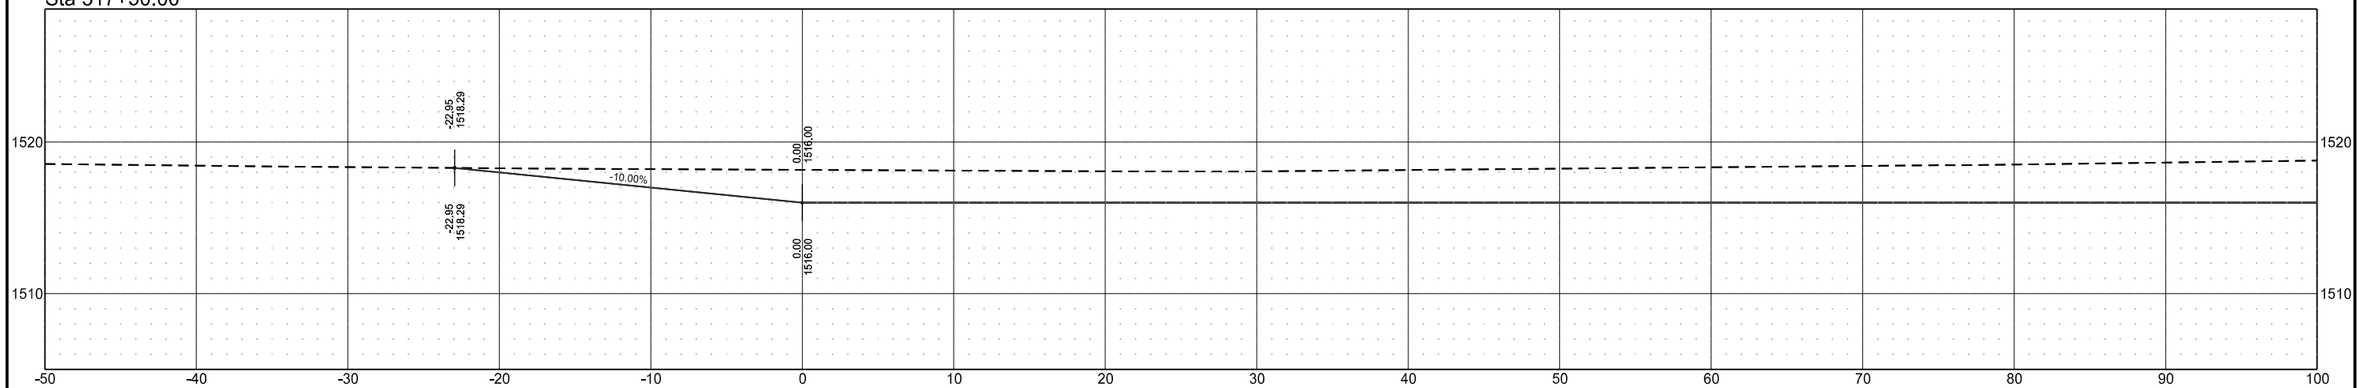

Sta 317+00.00

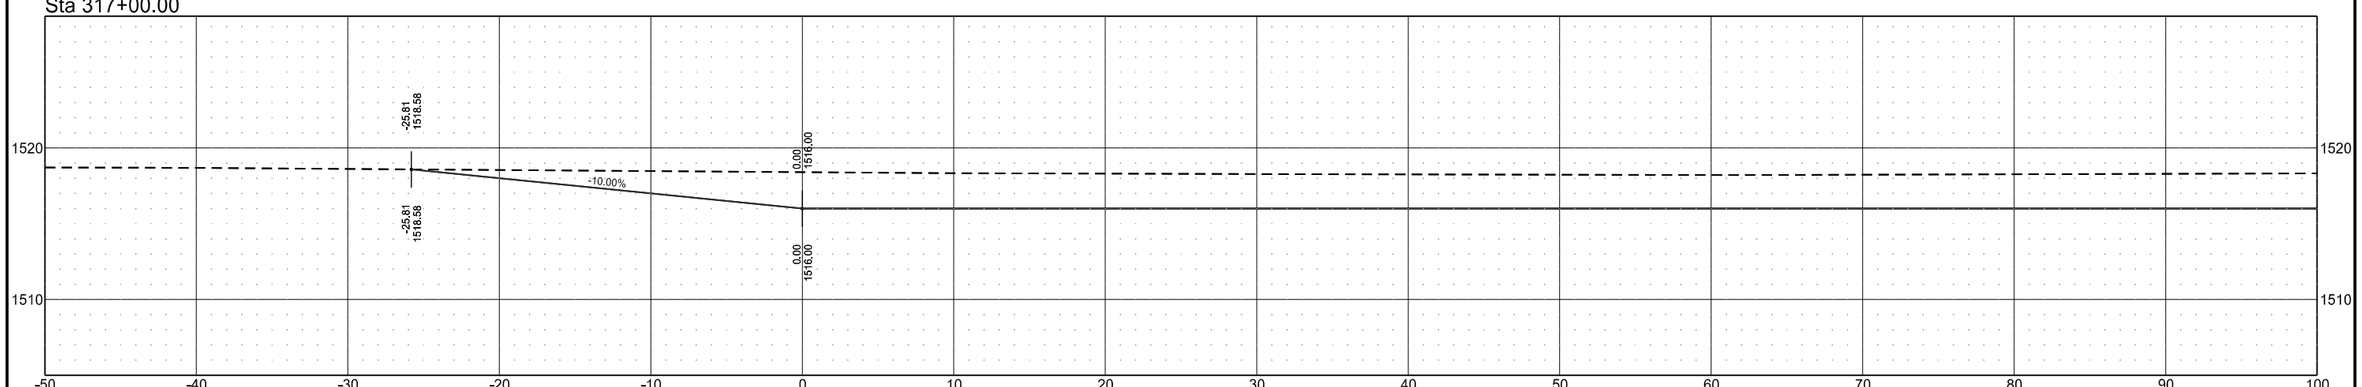


Cross Sections

Wetland Mitigation in Ramsey County, ND
1.5 Miles East of Edmore, ND


Site 2A

STATE	PROJECT NO.	SECTION NO.	SHEET NO.
ND	SS-ARP-3-999(054)	200	53


Sta 319+50.00

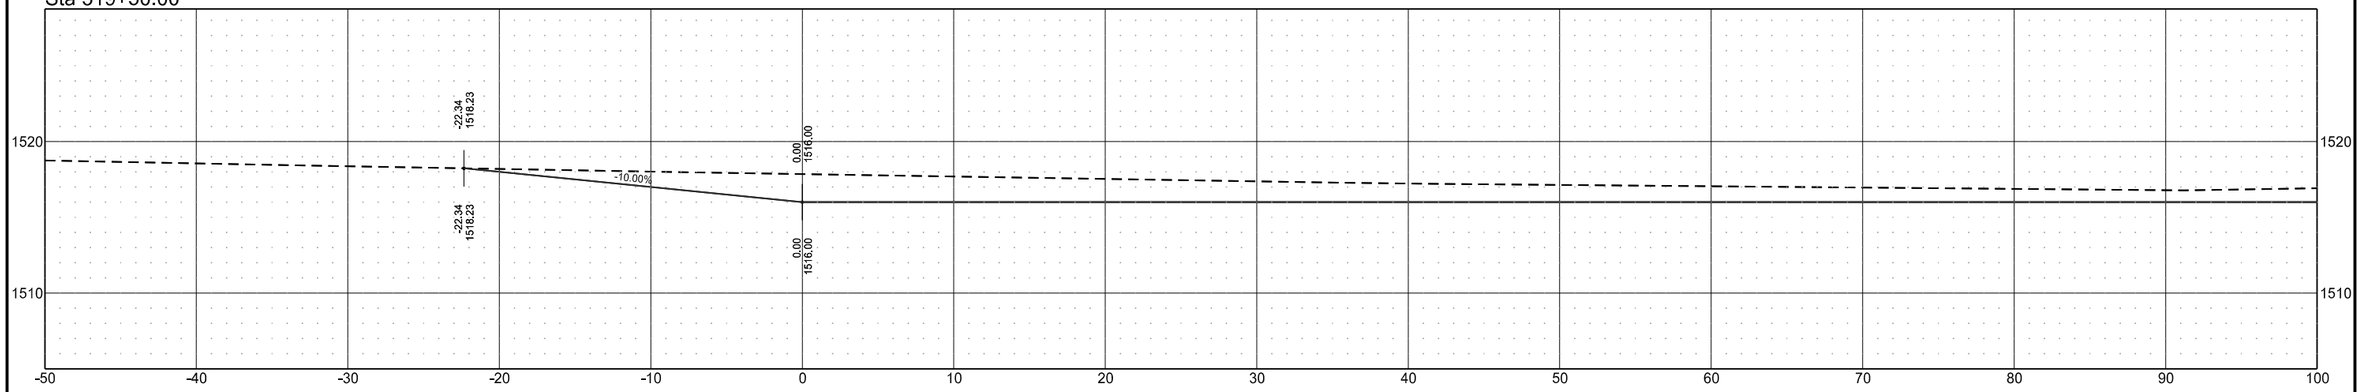

Sta 319+00.00

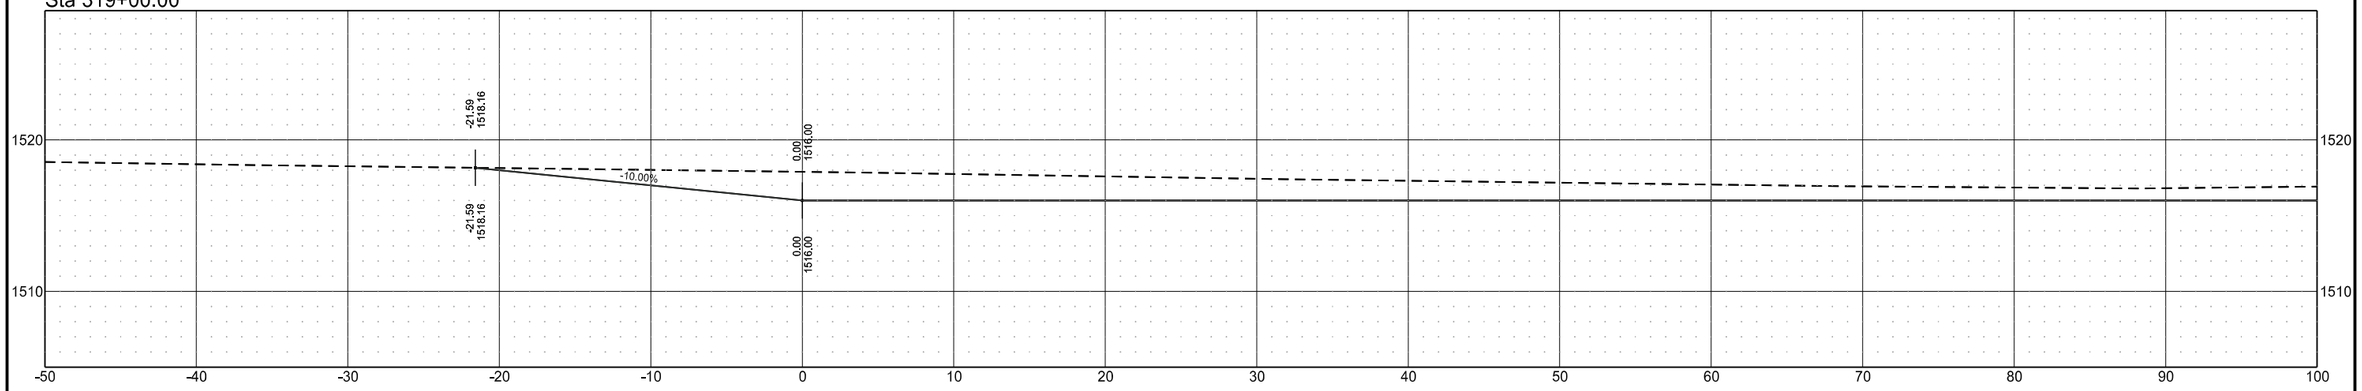

Sta 318+50.00

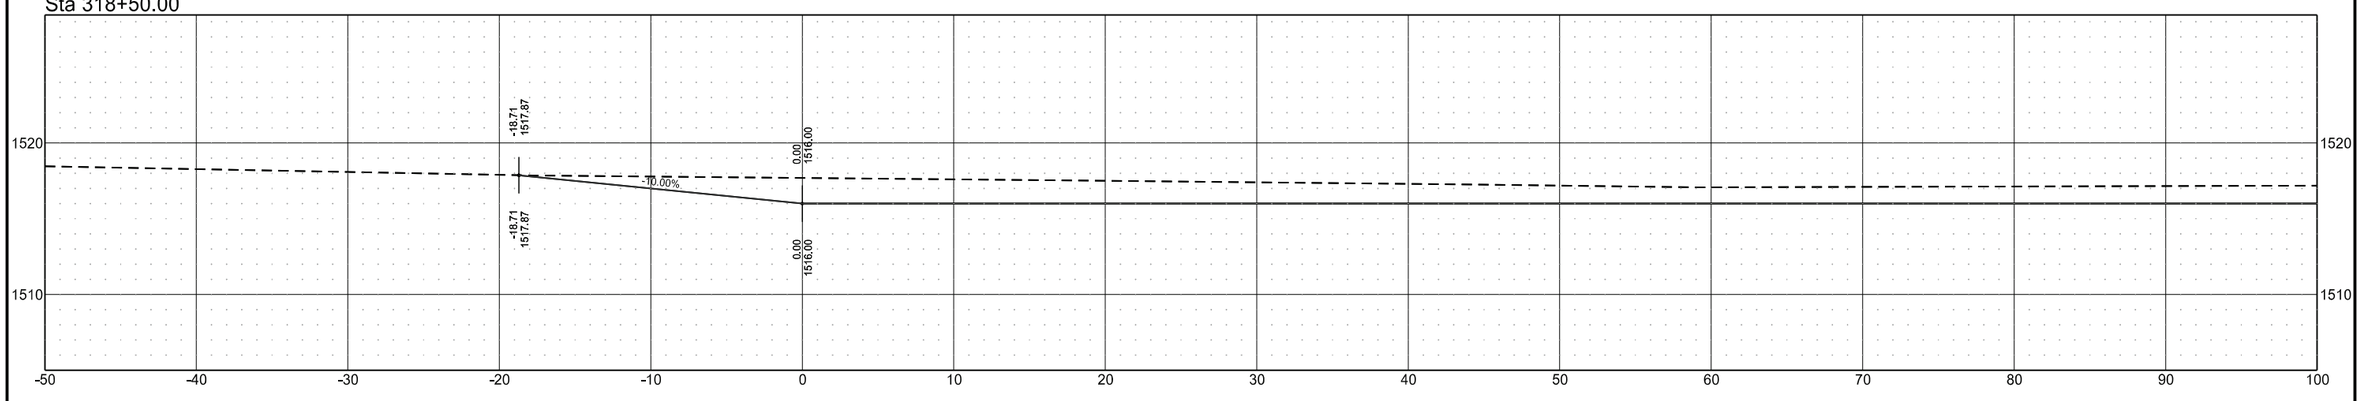


Cross Sections

Wetland Mitigation in Ramsey County, ND
1.5 Miles East of Edmore, ND


Site 2A

	STATE	PROJECT NO.	SECTION NO.	SHEET NO.
	ND	SS-ARP-3-999(054)	200	54


Sta 321+00.00

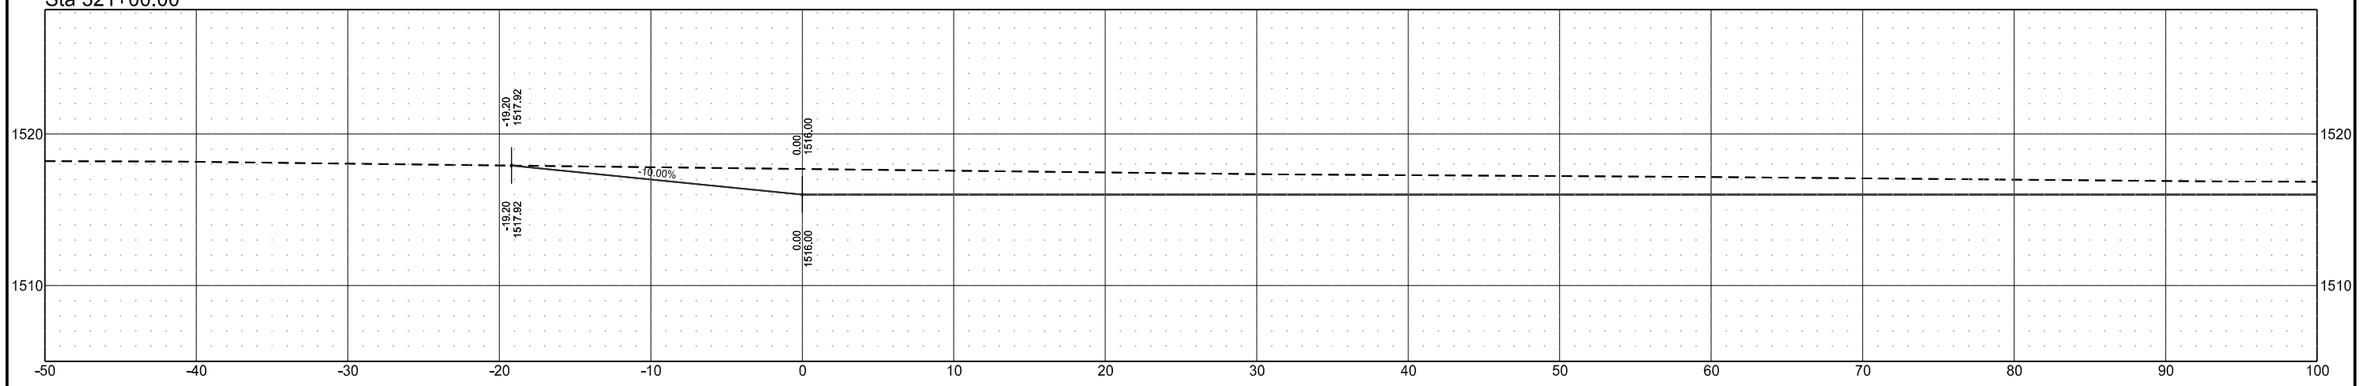

Sta 320+50.00

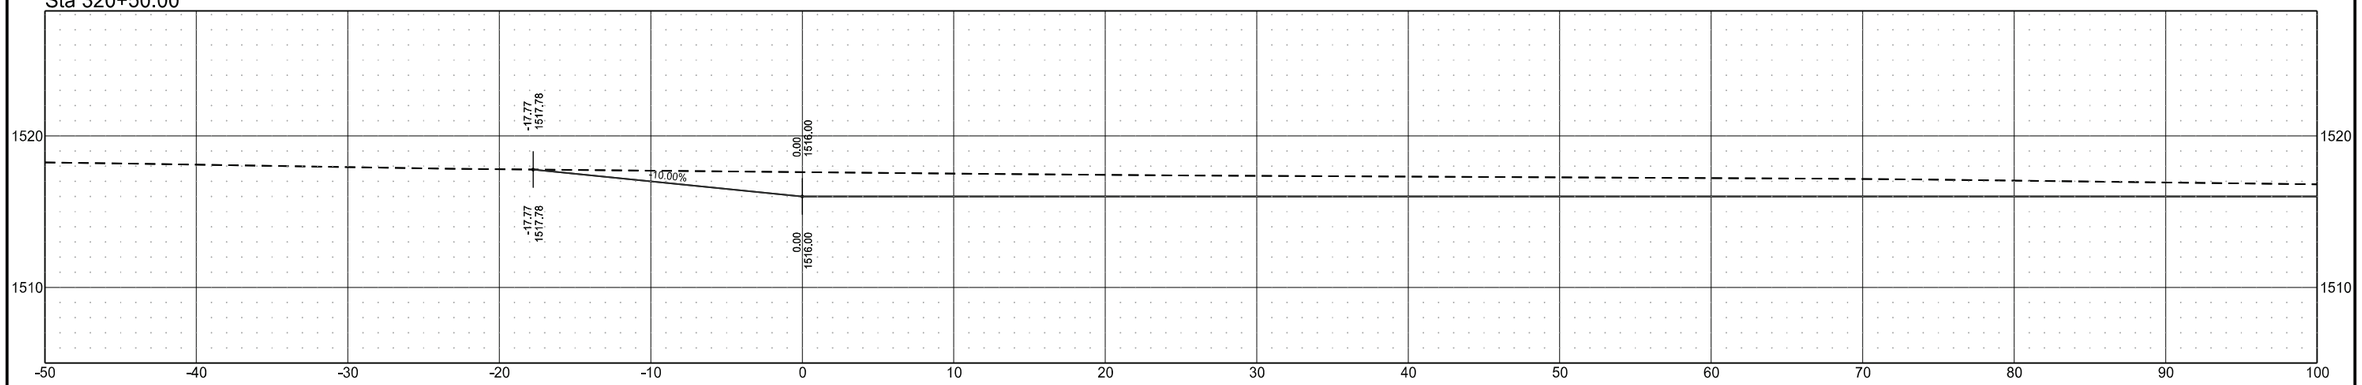

Sta 320+00.00

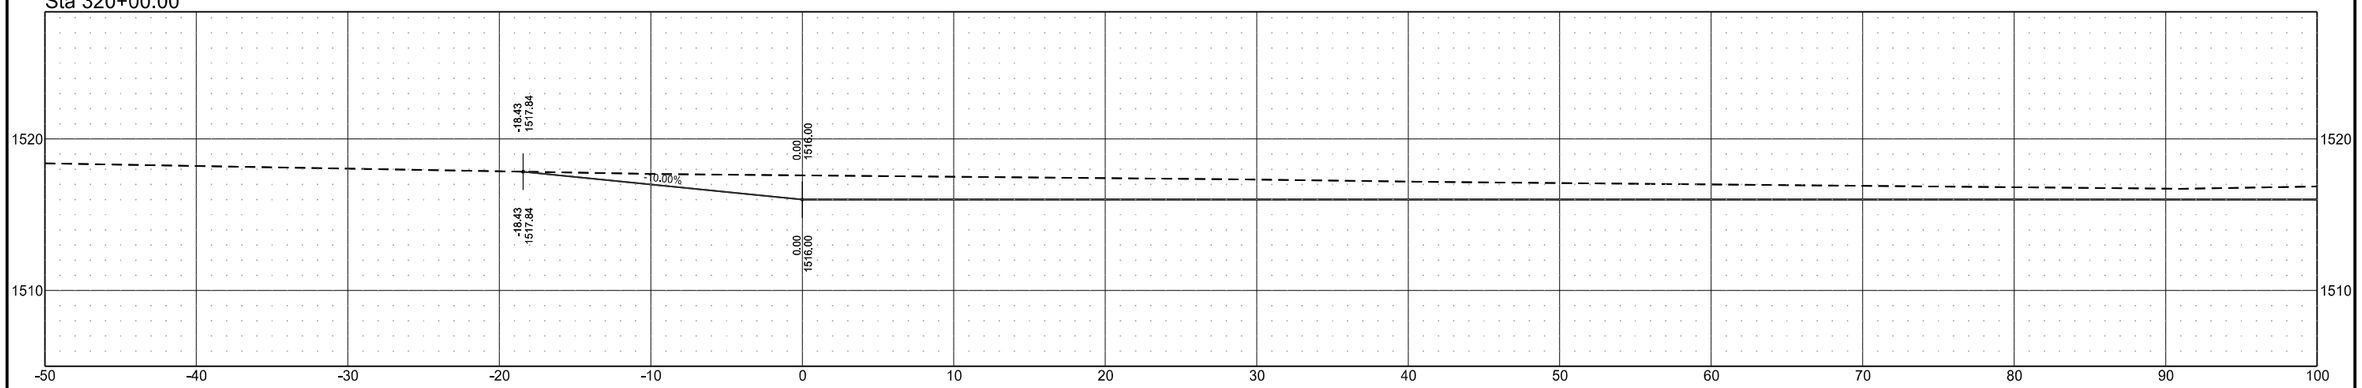


Cross Sections

Wetland Mitigation in Ramsey County, ND
1.5 Miles East of Edmore, ND


Site 2A

	STATE	PROJECT NO.	SECTION NO.	SHEET NO.
	ND	SS-ARP-3-999(054)	200	55


Sta 322+50.00

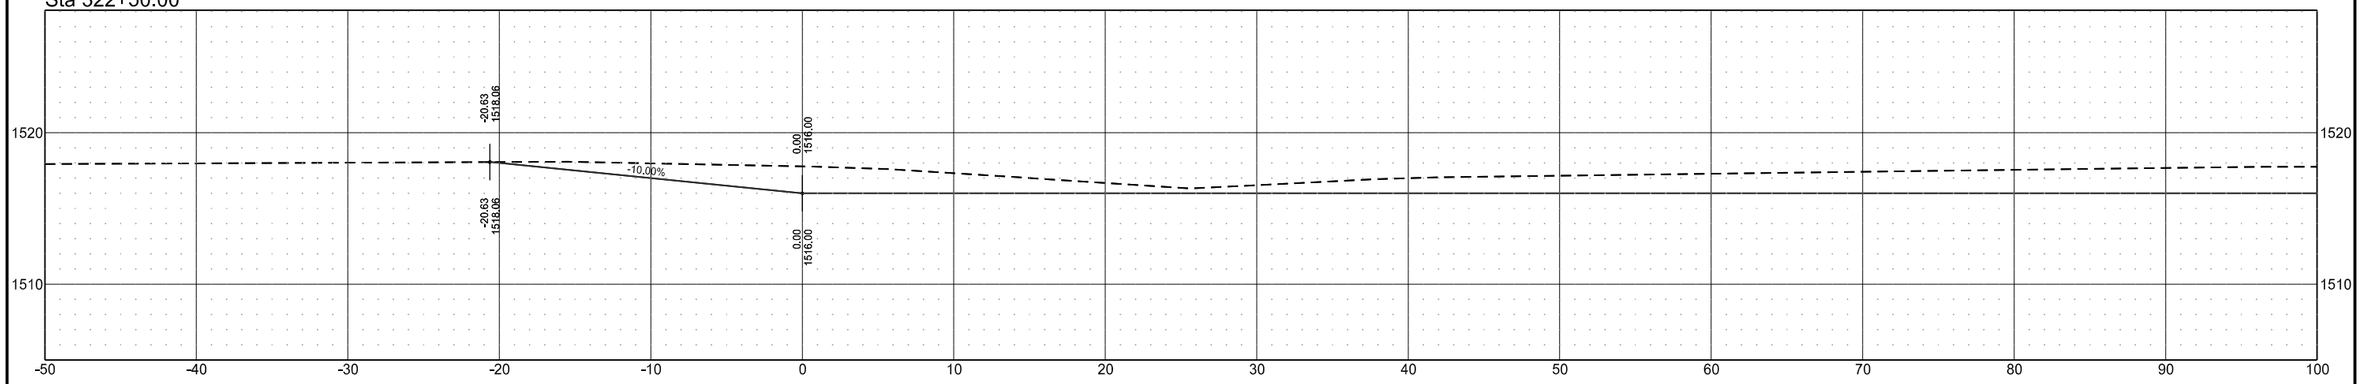

Sta 322+00.00

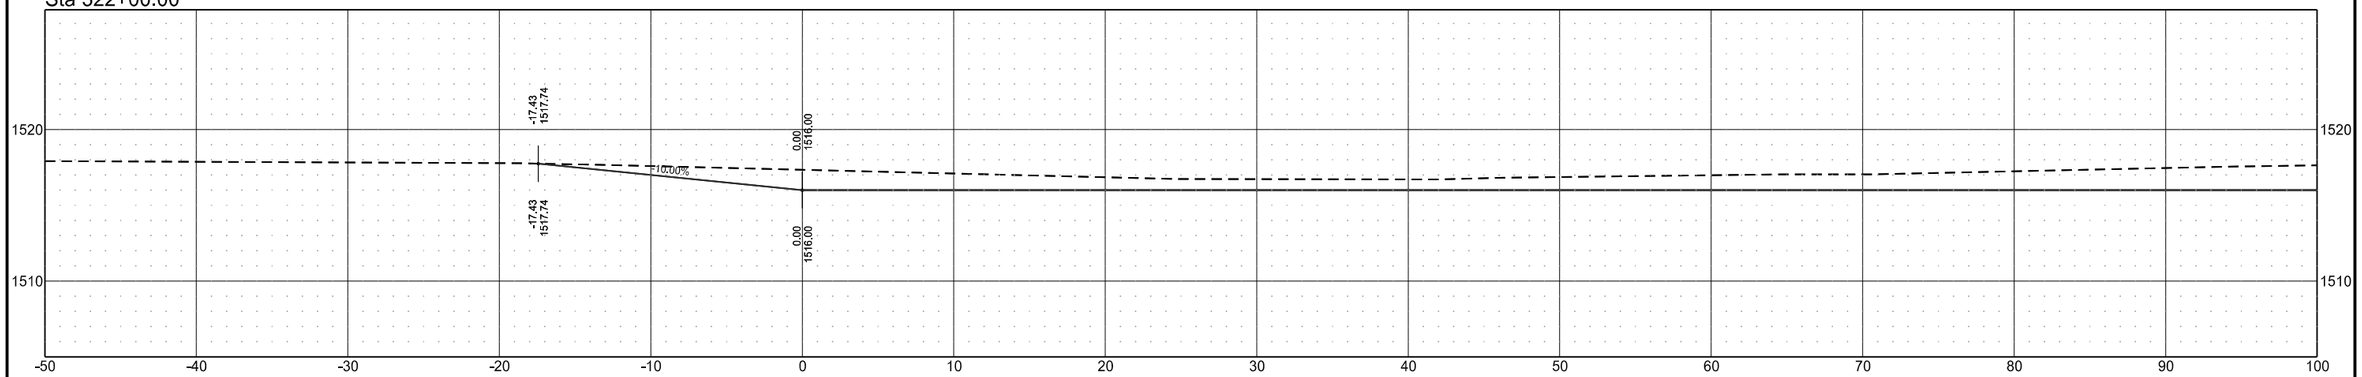

Sta 321+50.00

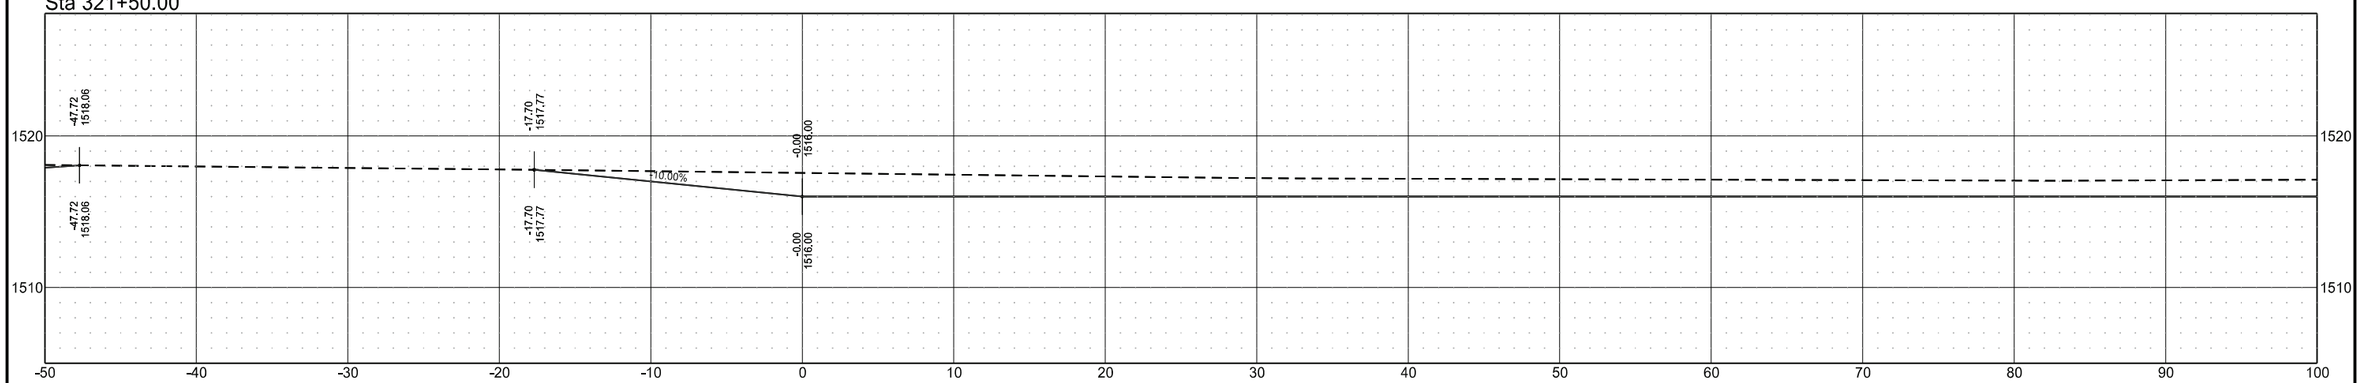


Cross Sections

Wetland Mitigation in Ramsey County, ND
1.5 Miles East of Edmore, ND


Site 2A

STATE	PROJECT NO.	SECTION NO.	SHEET NO.
ND	SS-ARP-3-999(054)	200	56


Sta 324+00.00

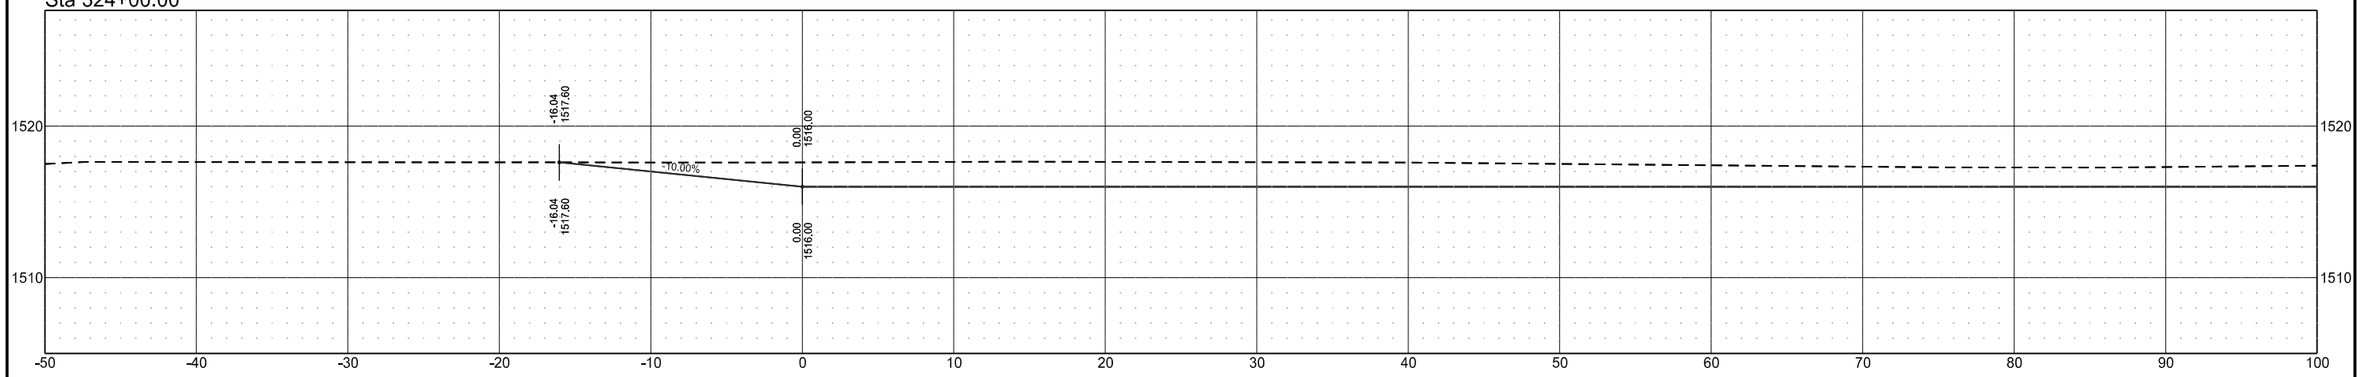

Sta 323+50.00

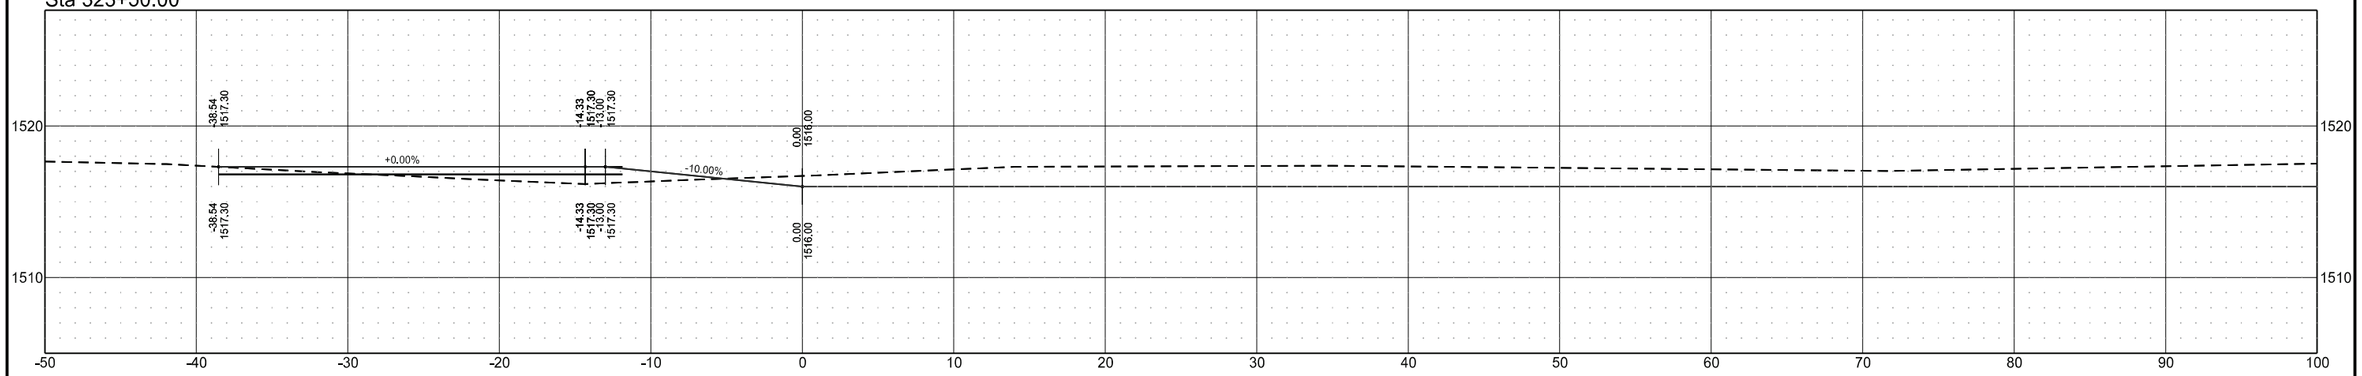

Sta 323+00.00

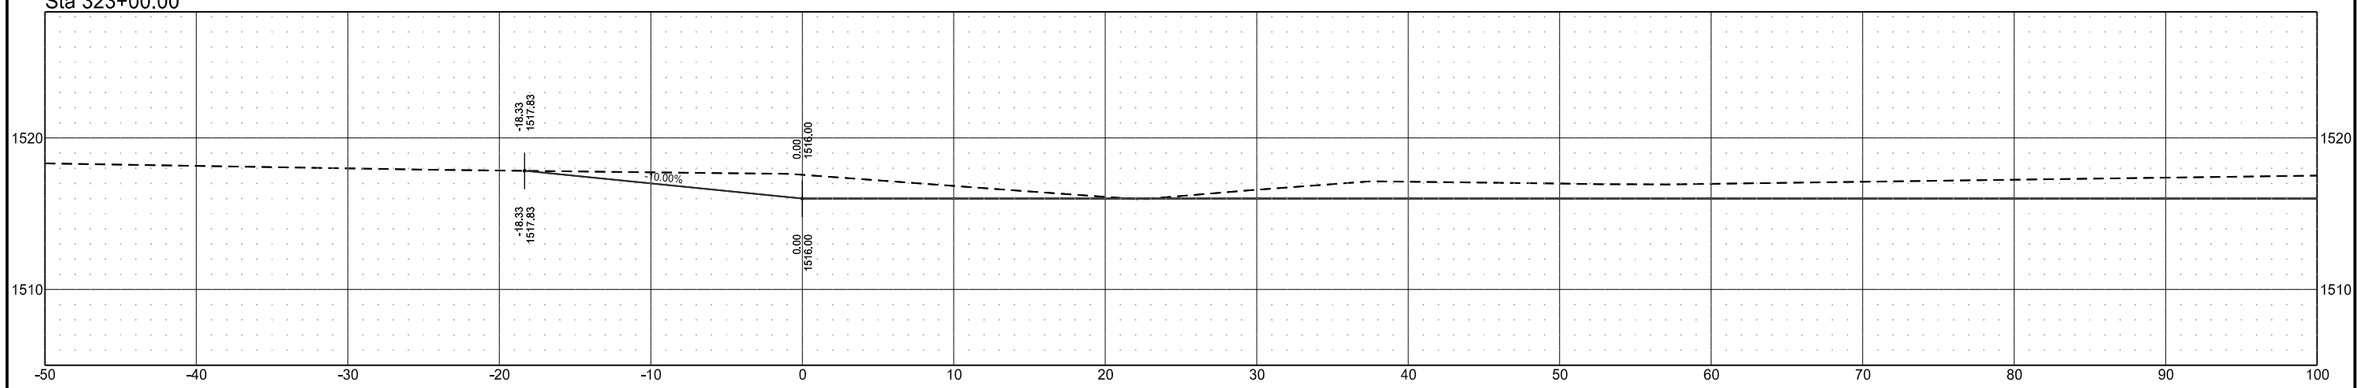


Cross Sections

Wetland Mitigation in Ramsey County, ND
1.5 Miles East of Edmore, ND


Site 2A

	STATE	PROJECT NO.	SECTION NO.	SHEET NO.
	ND	SS-ARP-3-999(054)	200	57


Sta 325+50.00

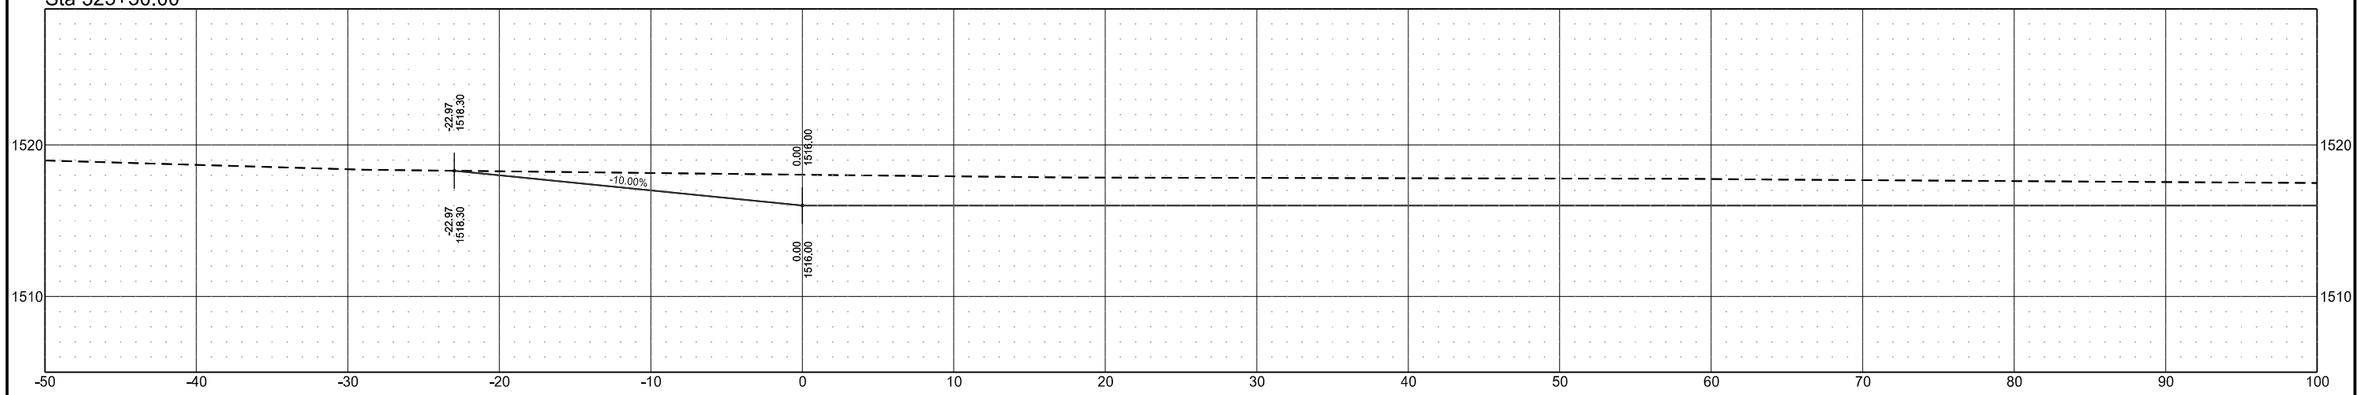

Sta 325+00.00

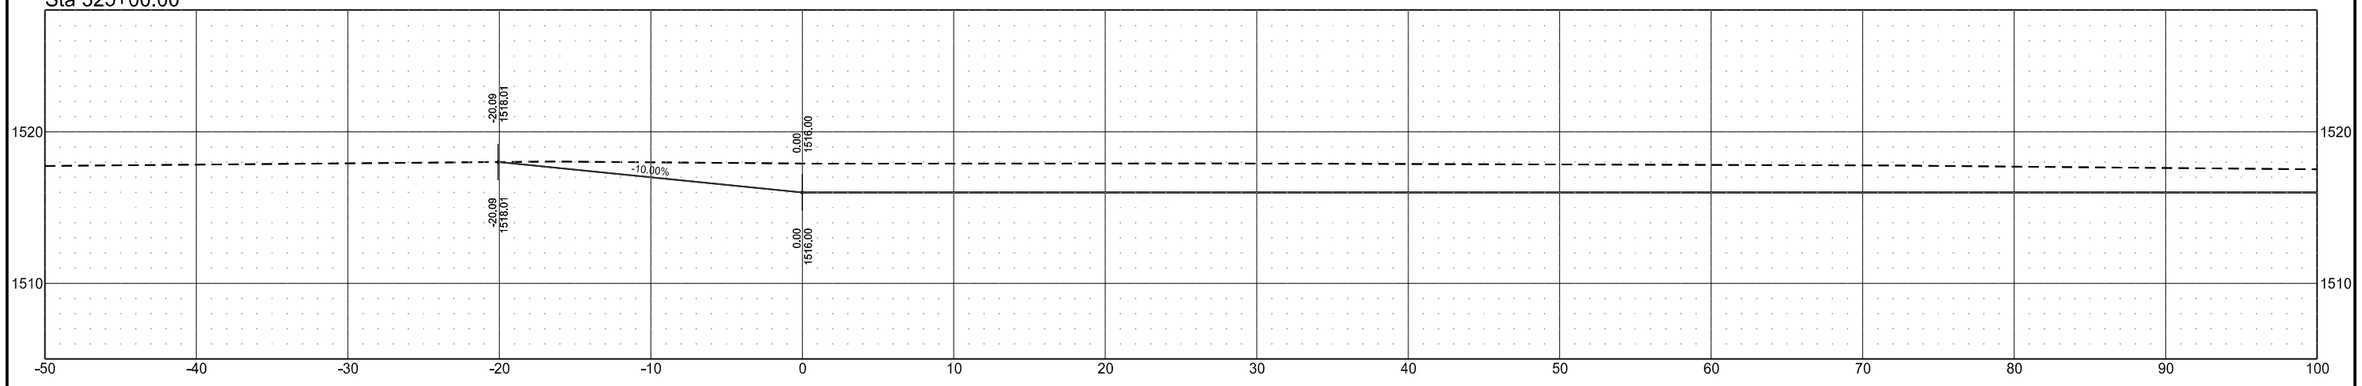

Sta 324+50.00

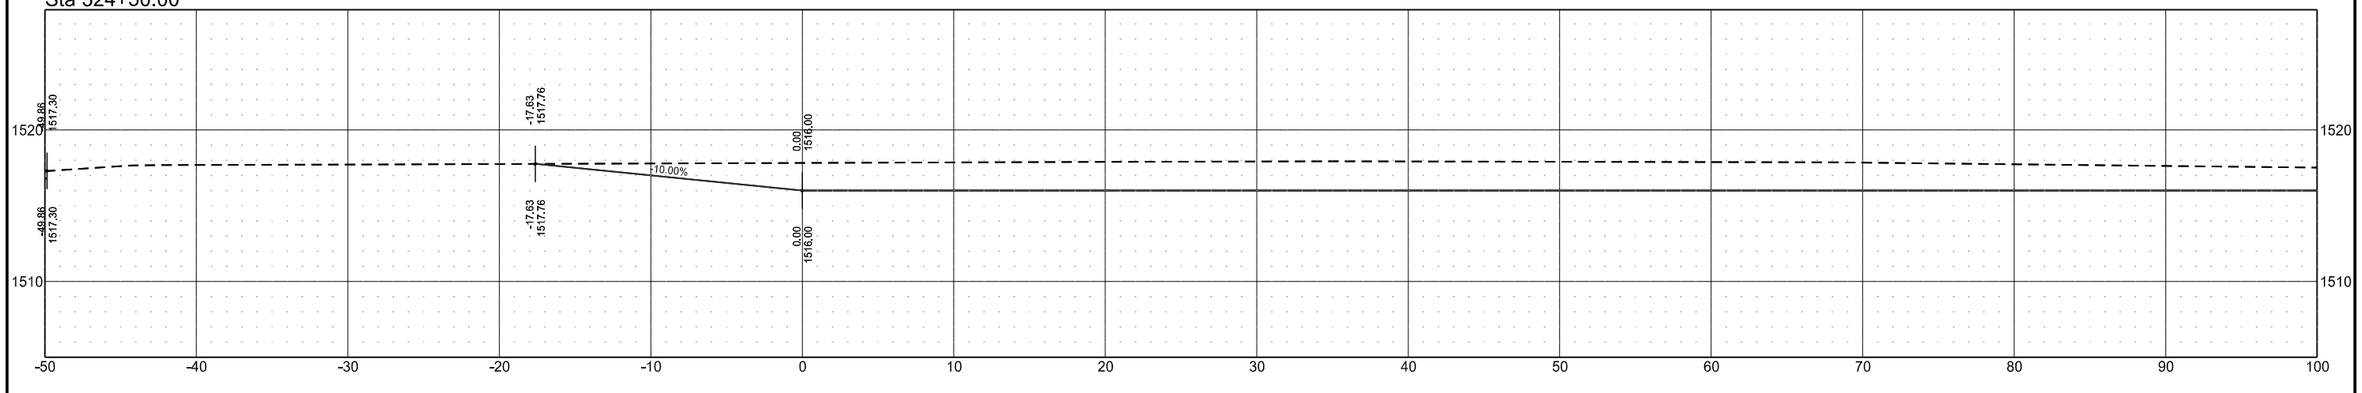


Cross Sections

Wetland Mitigation in Ramsey County, ND
1.5 Miles East of Edmore, ND

Site 2A

STATE	PROJECT NO.	SECTION NO.	SHEET NO.
ND	SS-ARP-3-999(054)	200	58

Sta 325+63.84

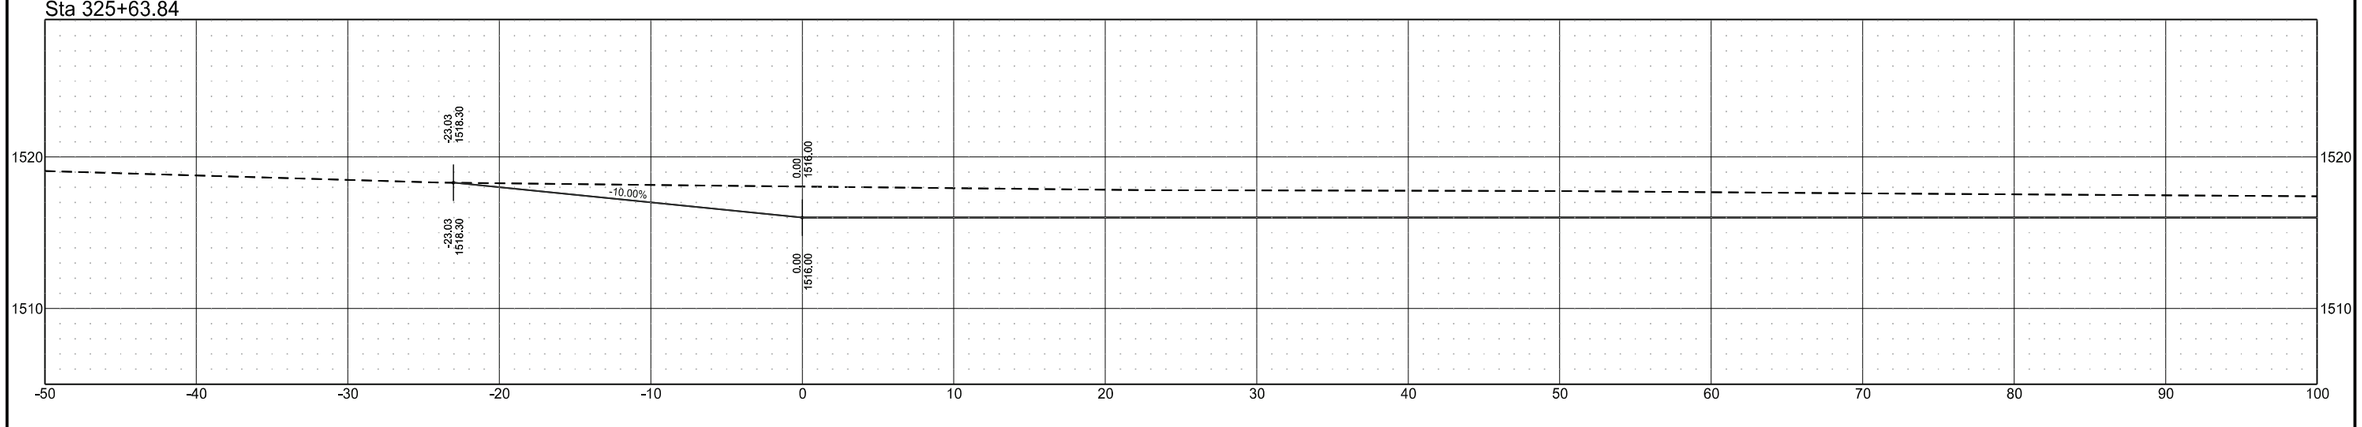


Cross Sections

Wetland Mitigation in Ramsey County, ND
1.5 Miles East of Edmore, ND


Site 2B

	STATE	PROJECT NO.	SECTION NO.	SHEET NO.
	ND	SS-ARP-3-999(054)	200	59

Sta 381+00.00

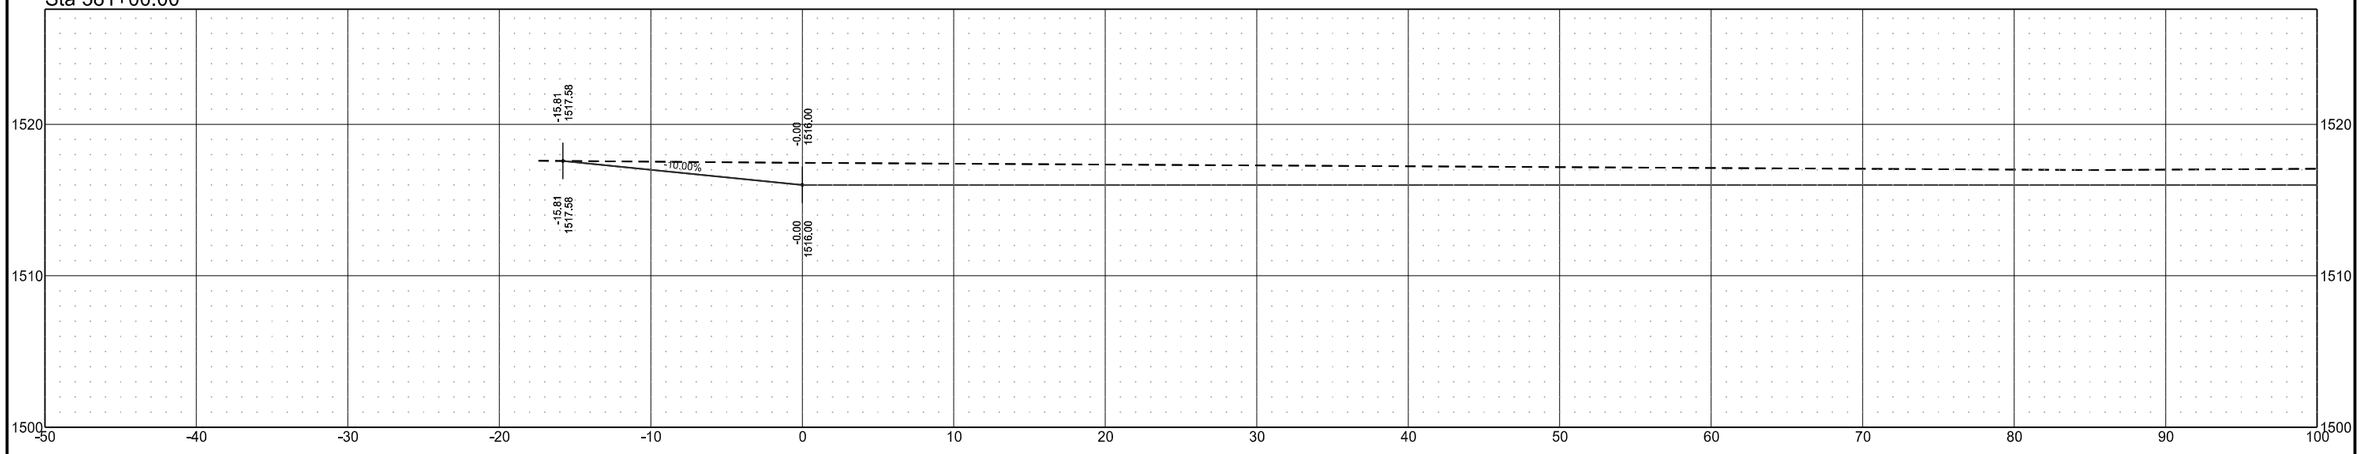

Sta 380+50.00

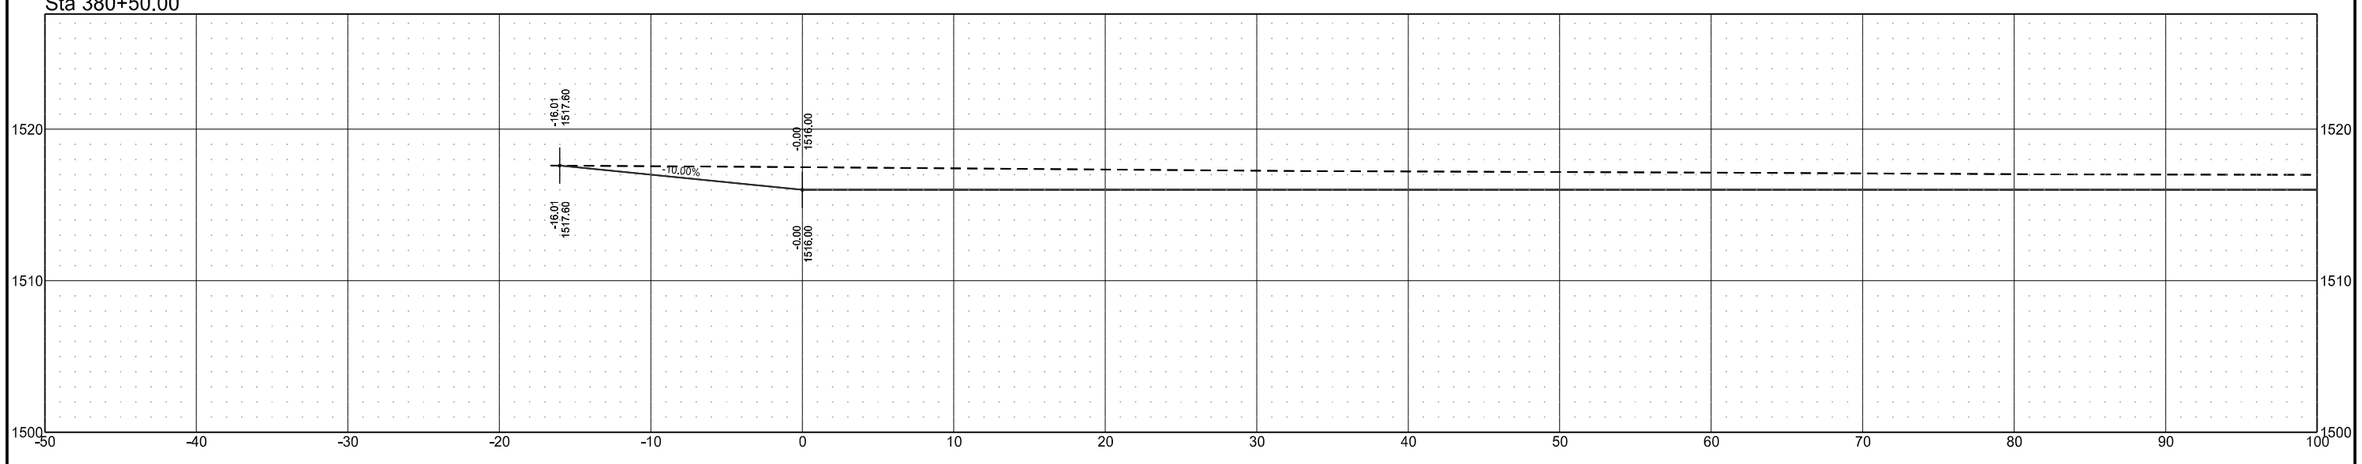


Cross Sections

Wetland Mitigation in Ramsey County, ND
1.5 Miles East of Edmore, ND


Site 2B

	STATE	PROJECT NO.	SECTION NO.	SHEET NO.
	ND	SS-ARP-3-999(054)	200	60

Sta 382+00.00

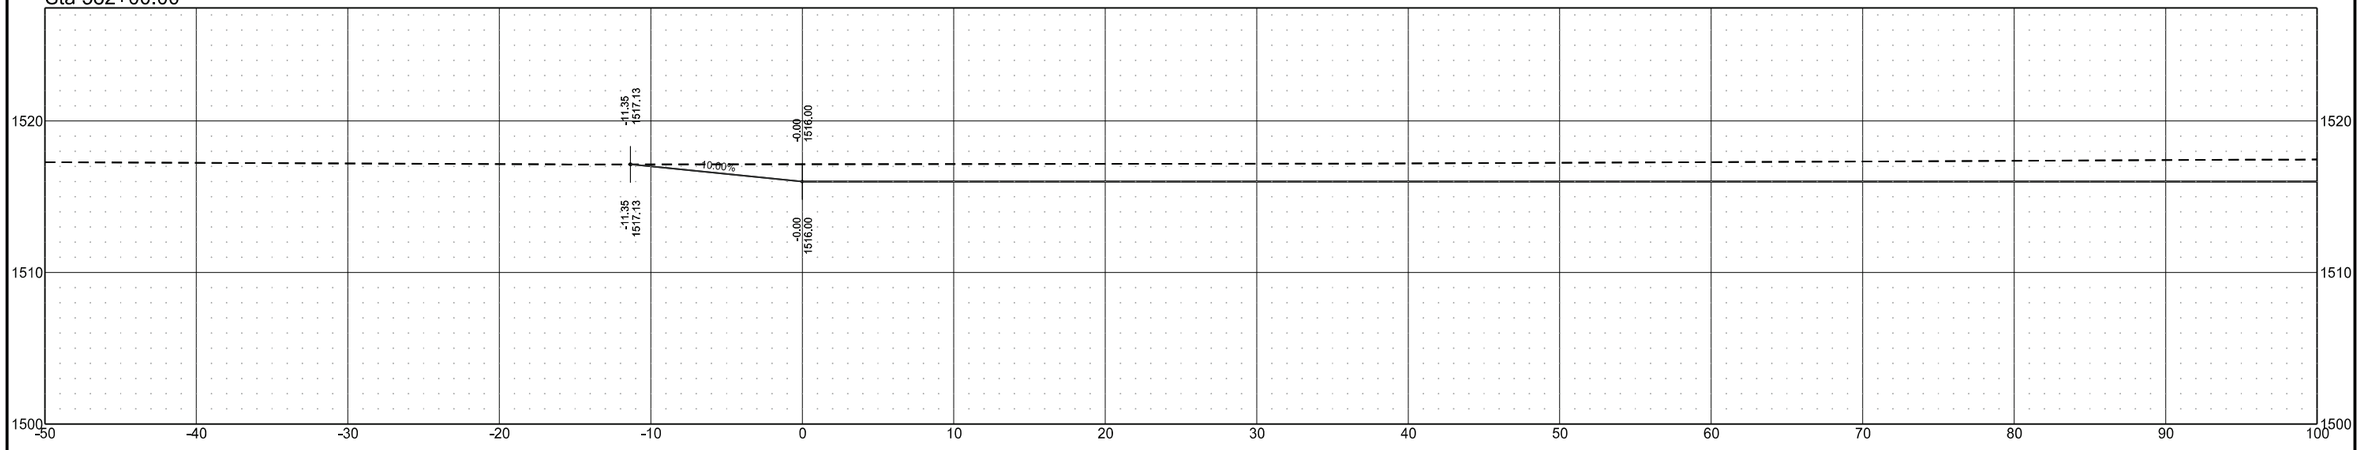

Sta 381+50.00

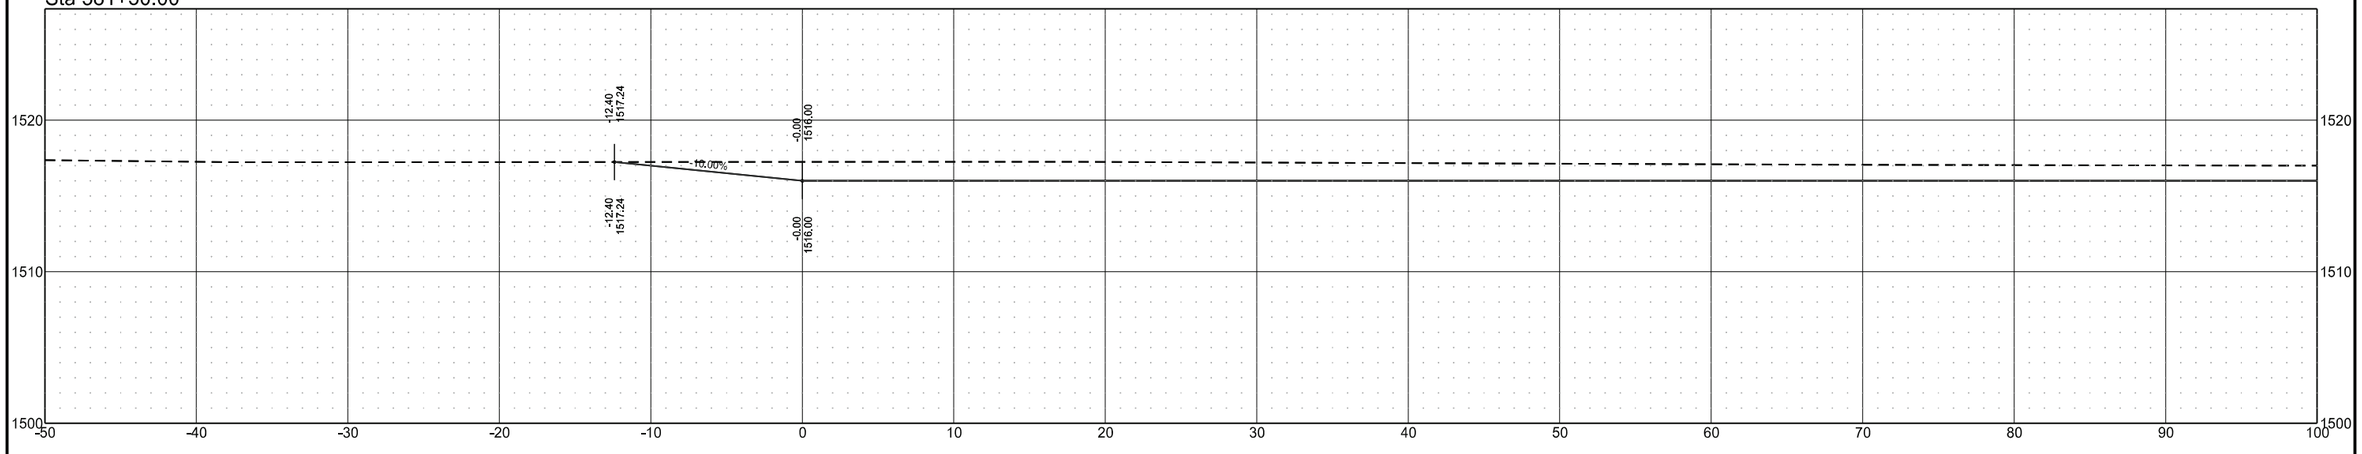


Cross Sections

Wetland Mitigation in Ramsey County, ND
1.5 Miles East of Edmore, ND


Site 2B

STATE	PROJECT NO.	SECTION NO.	SHEET NO.
ND	SS-ARP-3-999(054)	200	61

Sta 383+00.00

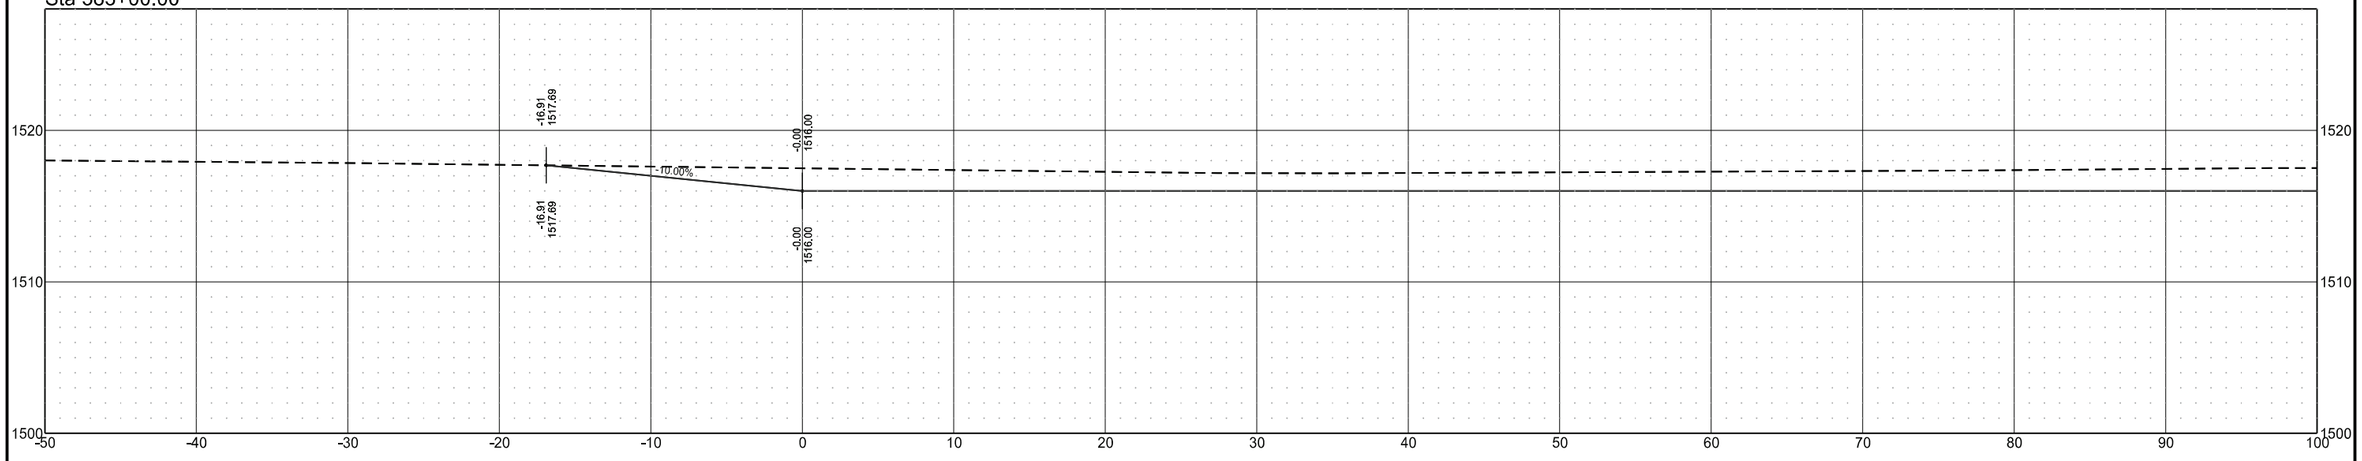

Sta 382+50.00

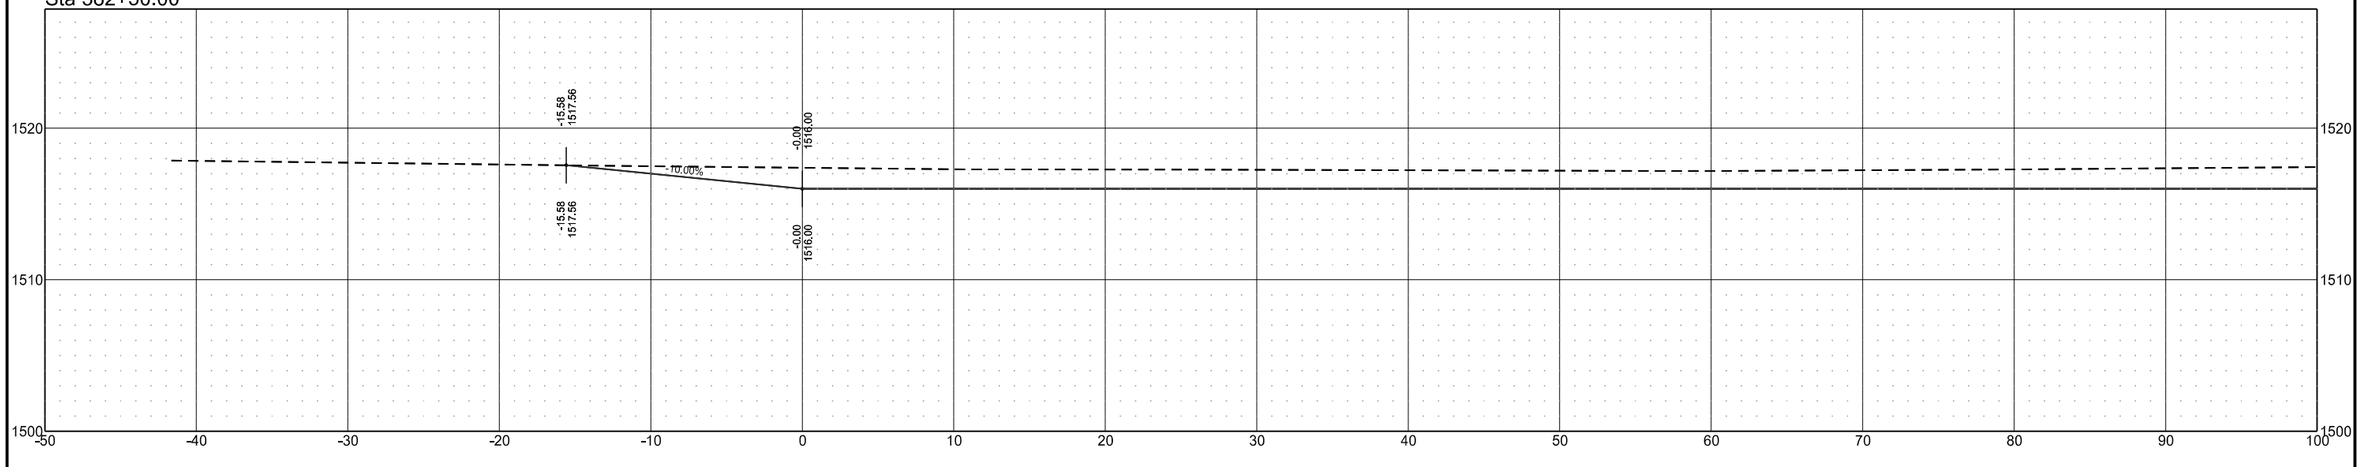


Cross Sections

Wetland Mitigation in Ramsey County, ND
1.5 Miles East of Edmore, ND


Site 2B

STATE	PROJECT NO.	SECTION NO.	SHEET NO.
ND	SS-ARP-3-999(054)	200	62

Sta 384+00.00

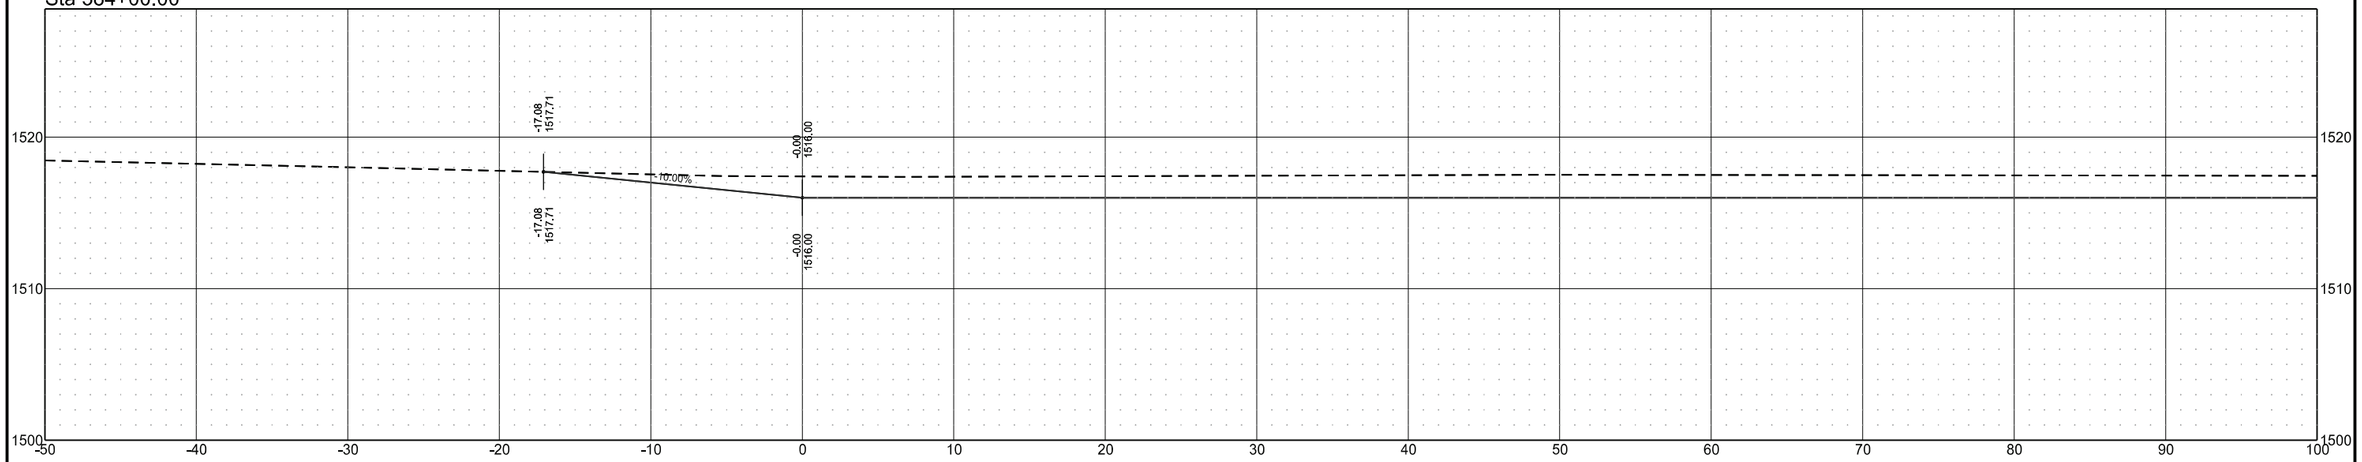

Sta 383+50.00

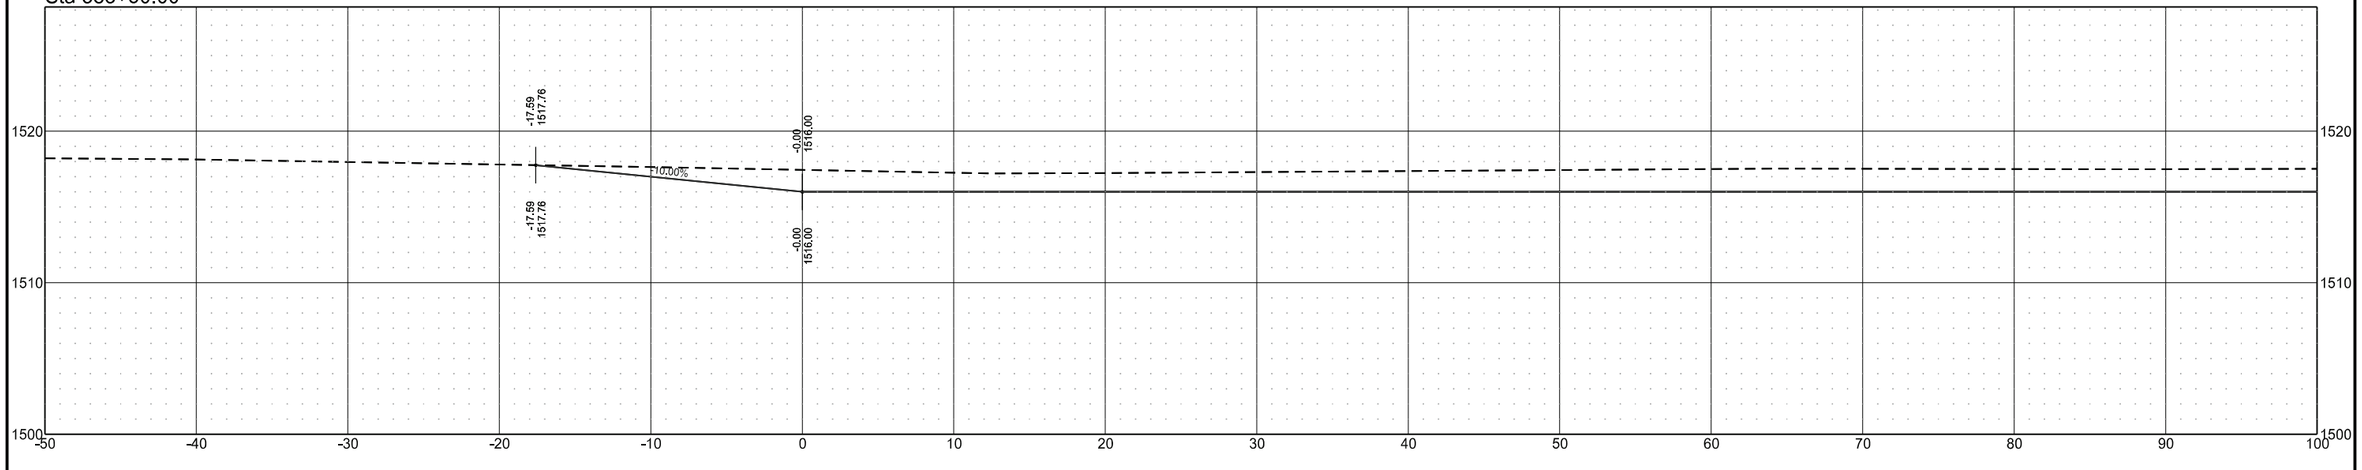


Cross Sections

Wetland Mitigation in Ramsey County, ND
1.5 Miles East of Edmore, ND


Site 2B

	STATE	PROJECT NO.	SECTION NO.	SHEET NO.
	ND	SS-ARP-3-999(054)	200	63

Sta 385+00.00

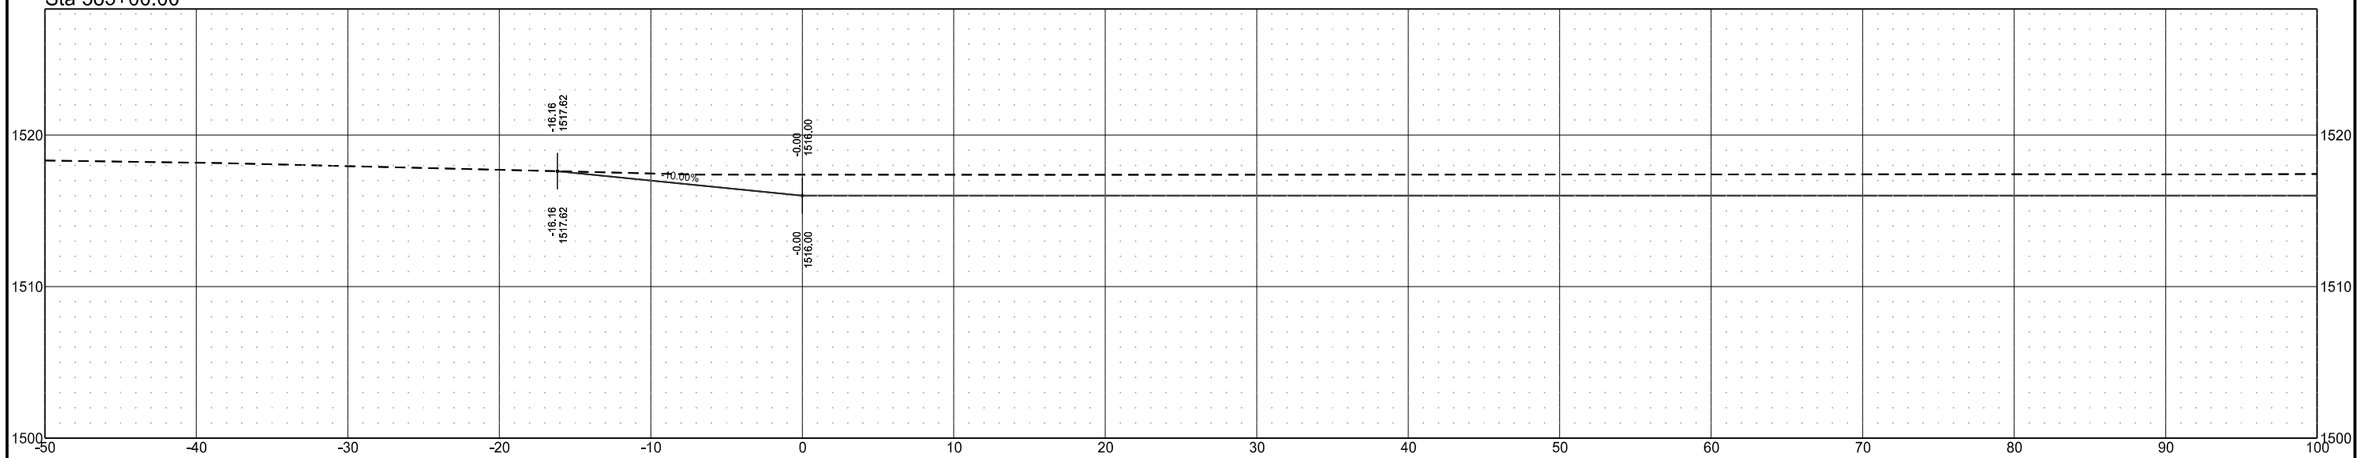

Sta 384+50.00

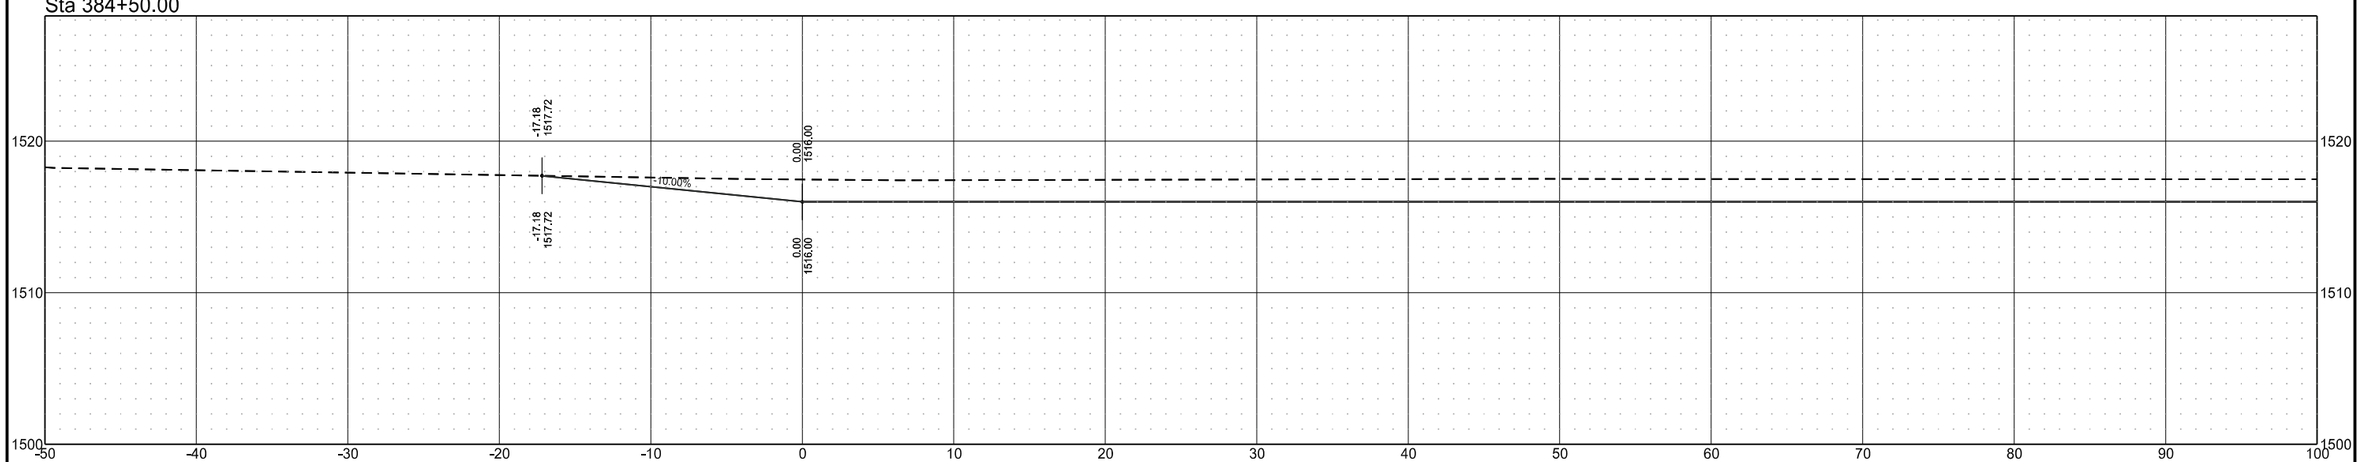


Cross Sections

Wetland Mitigation in Ramsey County, ND
1.5 Miles East of Edmore, ND


Site 2B

STATE	PROJECT NO.	SECTION NO.	SHEET NO.
ND	SS-ARP-3-999(054)	200	64

Sta 386+00.00

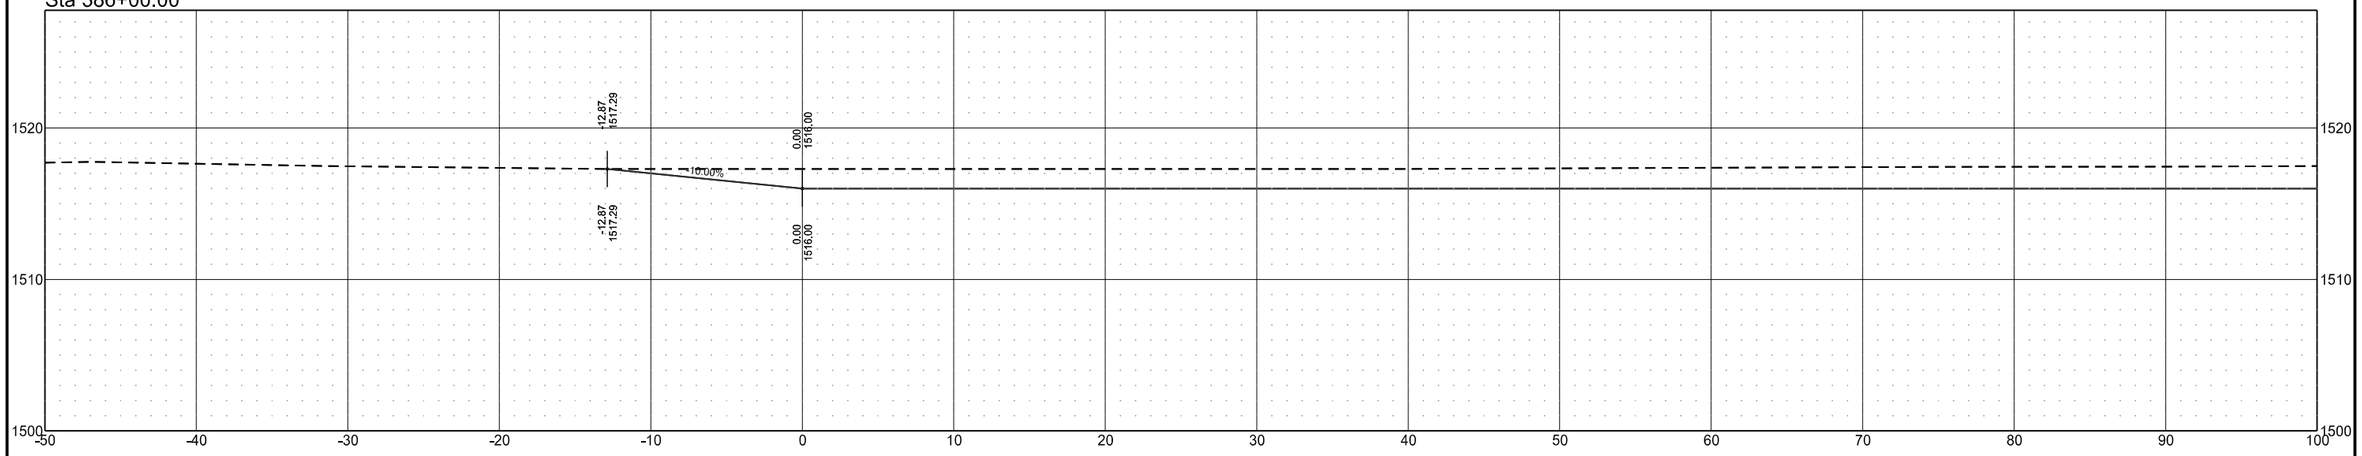

Sta 385+50.00

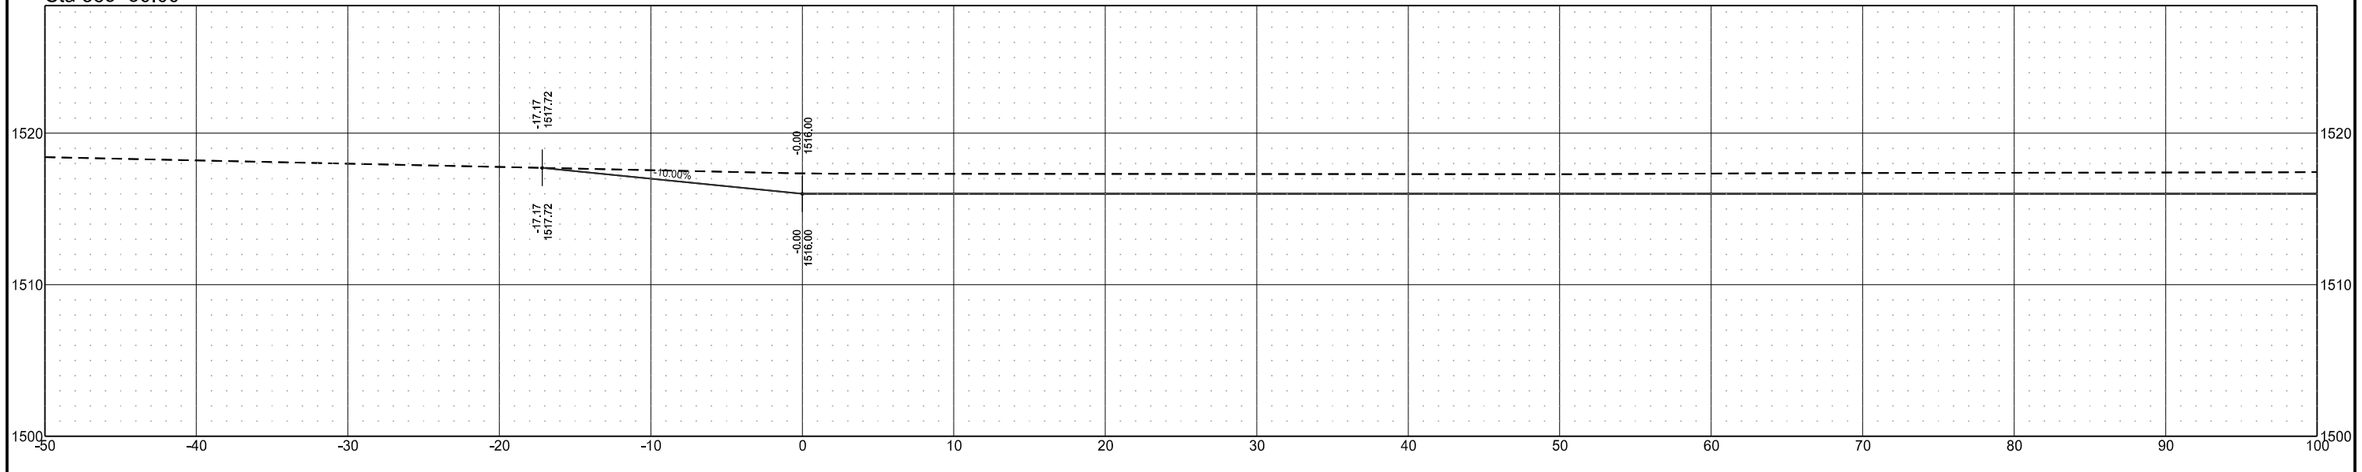


Cross Sections

Wetland Mitigation in Ramsey County, ND
1.5 Miles East of Edmore, ND


Site 2B

STATE	PROJECT NO.	SECTION NO.	SHEET NO.
ND	SS-ARP-3-999(054)	200	65

Sta 387+00.00

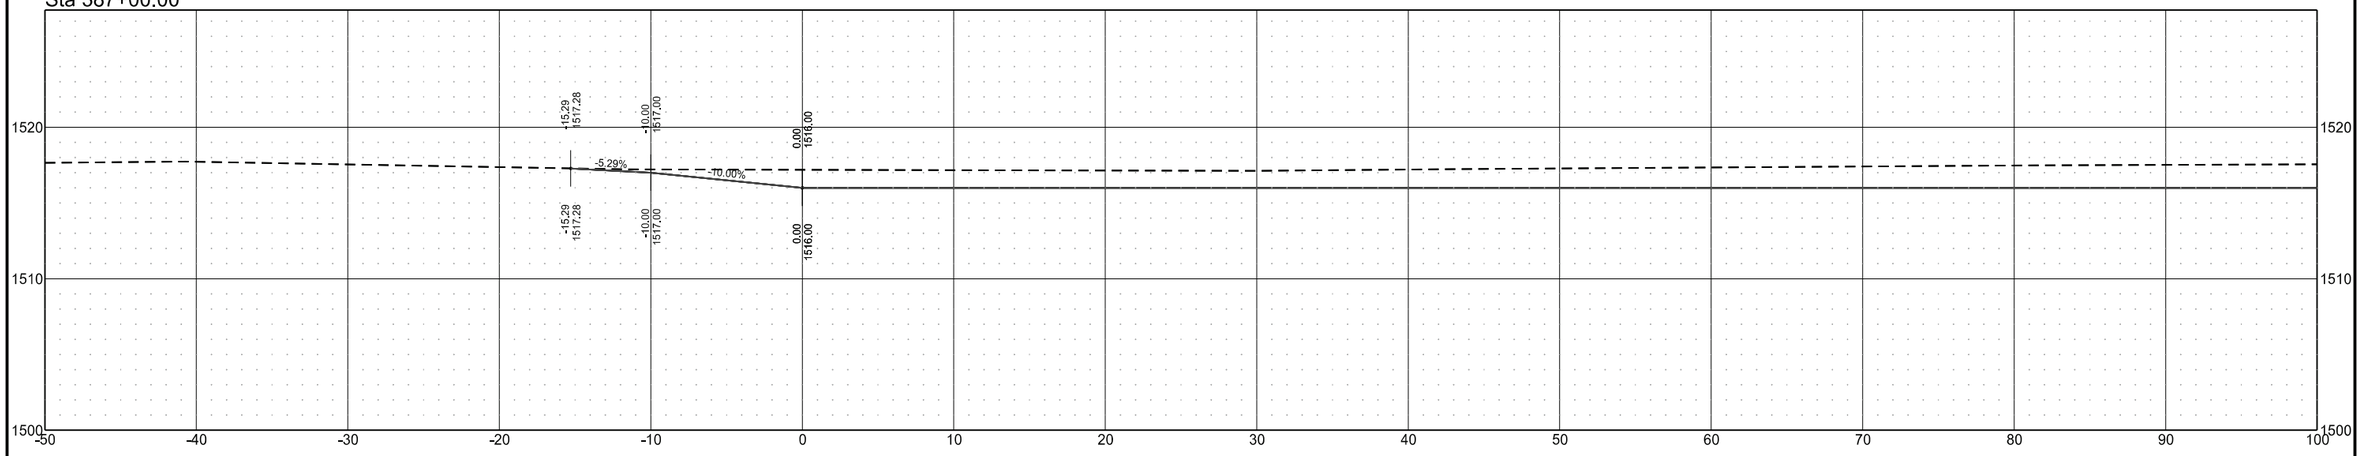

Sta 386+50.00

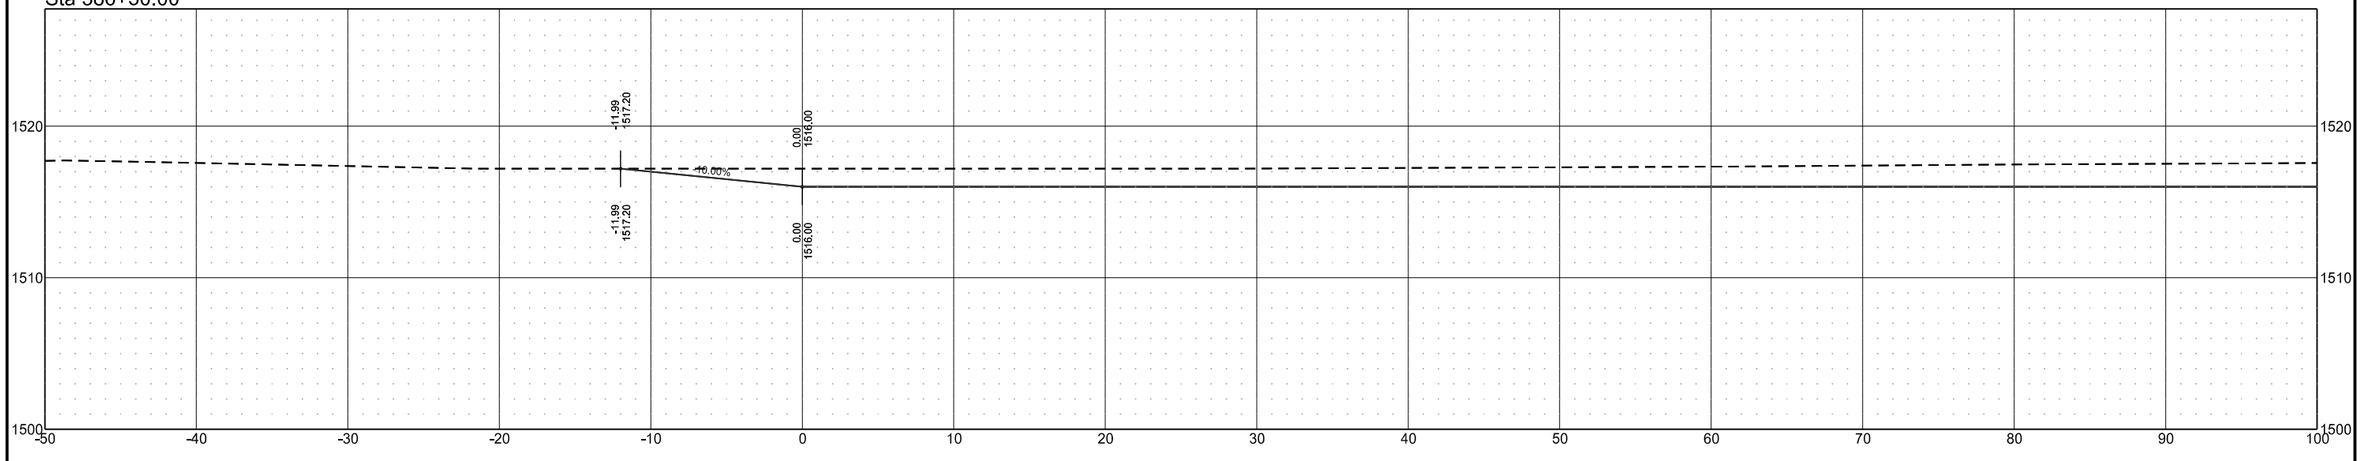


Cross Sections

Wetland Mitigation in Ramsey County, ND
1.5 Miles East of Edmore, ND


Site 2B

STATE	PROJECT NO.	SECTION NO.	SHEET NO.
ND	SS-ARP-3-999(054)	200	66

Sta 388+00.00

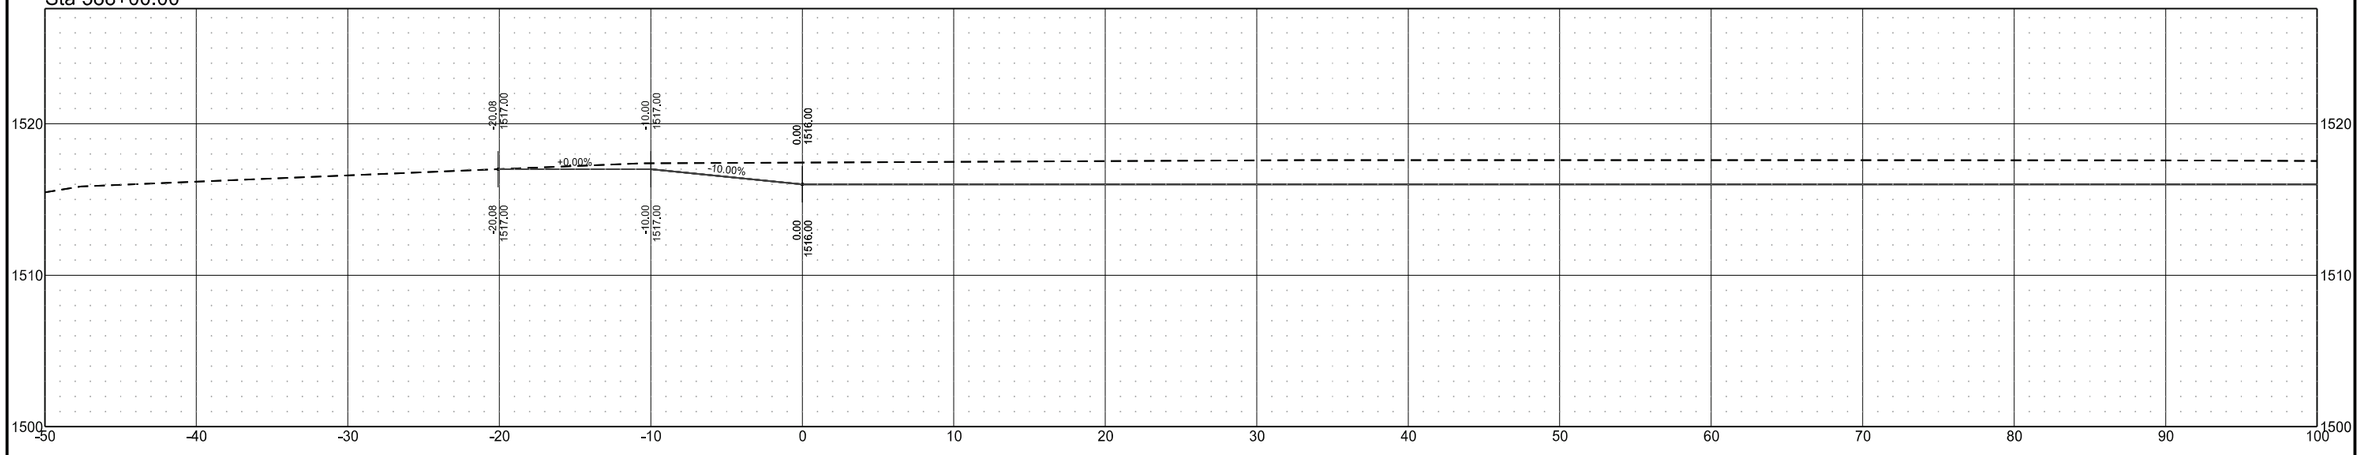

Sta 387+50.00

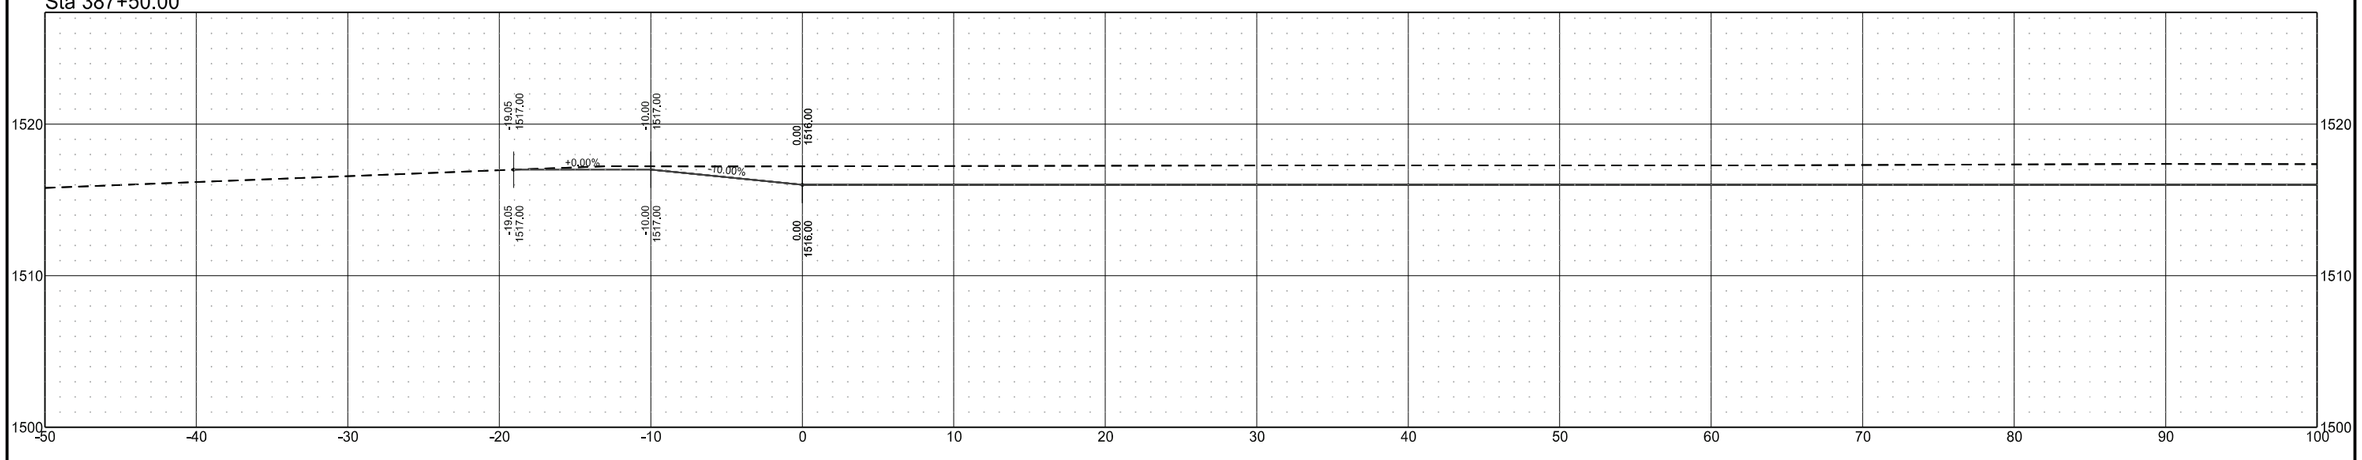


Cross Sections

Wetland Mitigation in Ramsey County, ND
1.5 Miles East of Edmore, ND


Site 2B

	STATE	PROJECT NO.	SECTION NO.	SHEET NO.
	ND	SS-ARP-3-999(054)	200	67

Sta 389+00.00

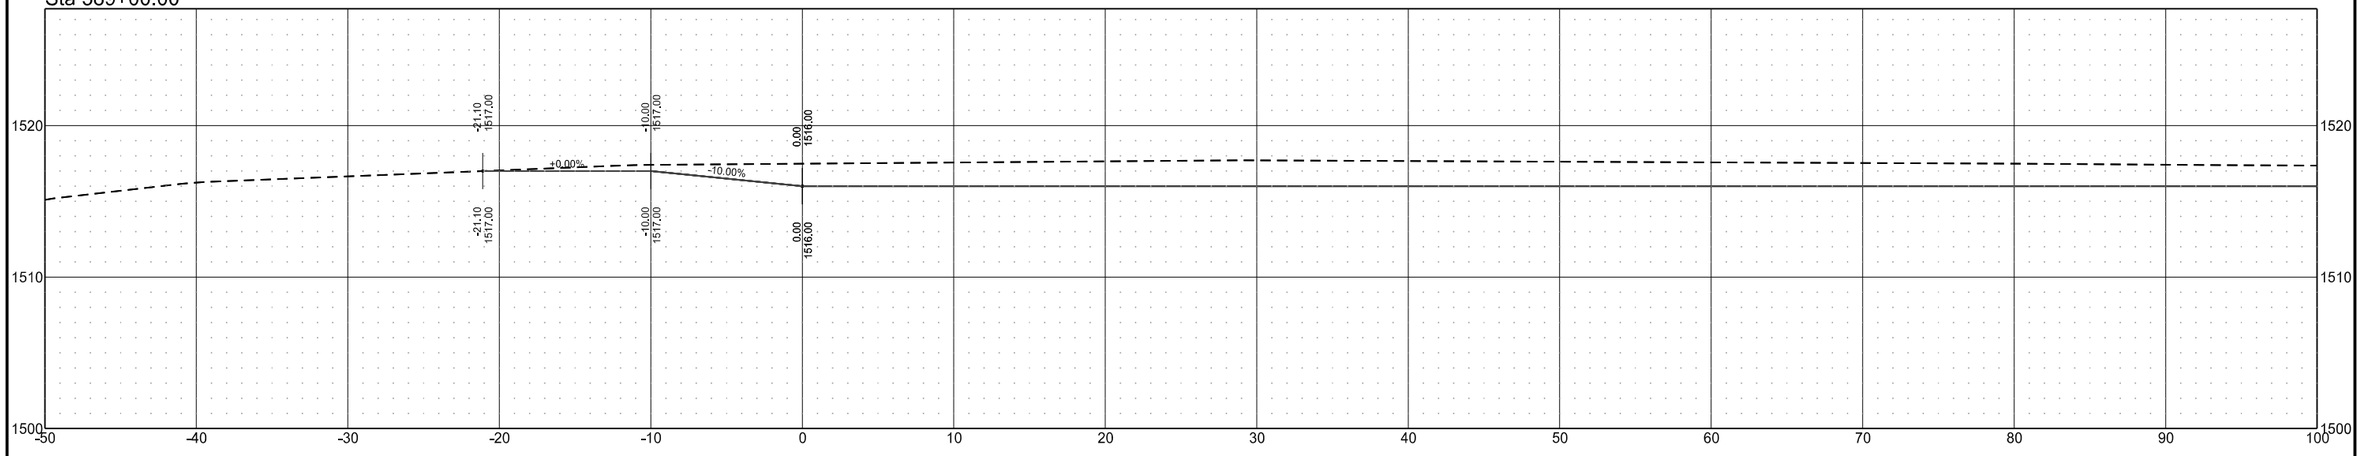

Sta 388+50.00

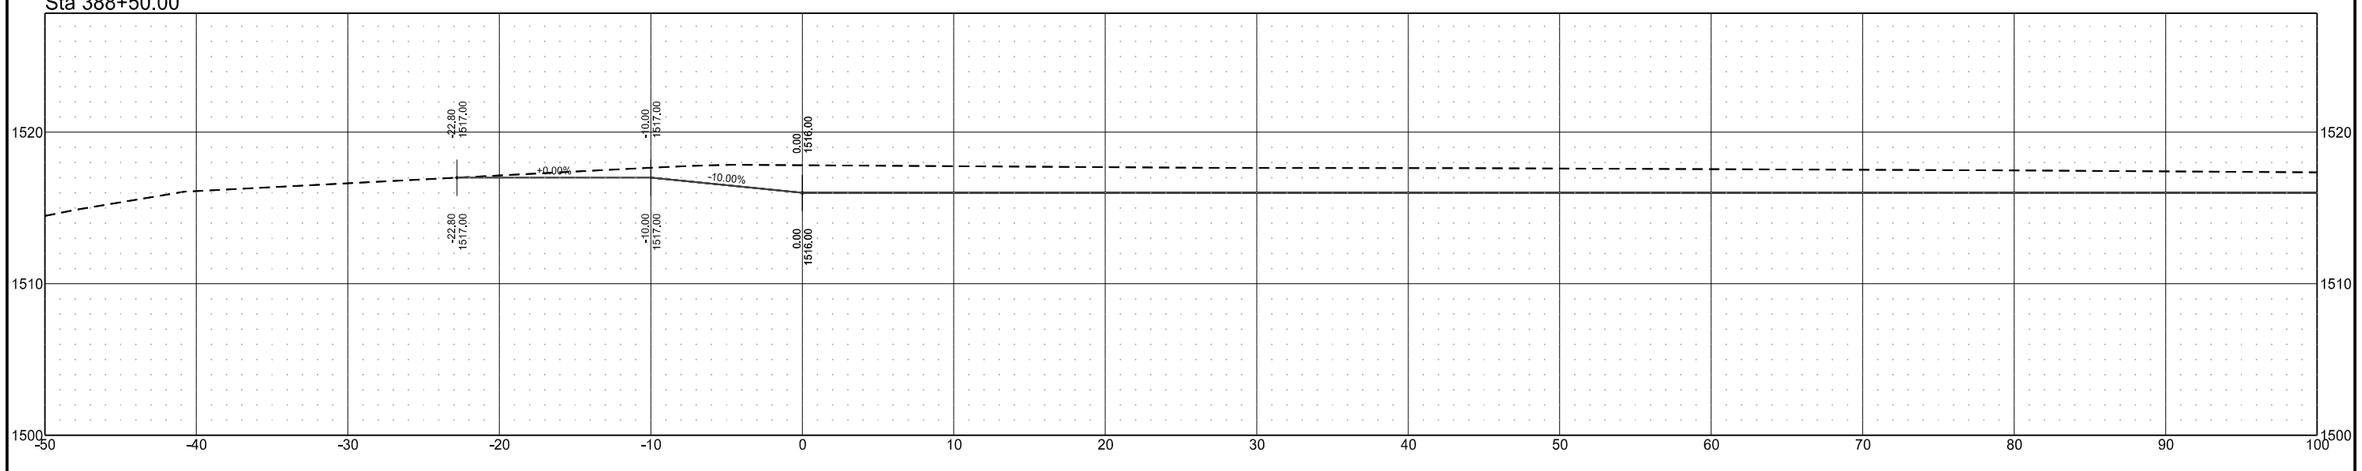


Cross Sections

Wetland Mitigation in Ramsey County, ND
1.5 Miles East of Edmore, ND


Site 2B

	STATE	PROJECT NO.	SECTION NO.	SHEET NO.
	ND	SS-ARP-3-999(054)	200	68

Sta 390+00.00

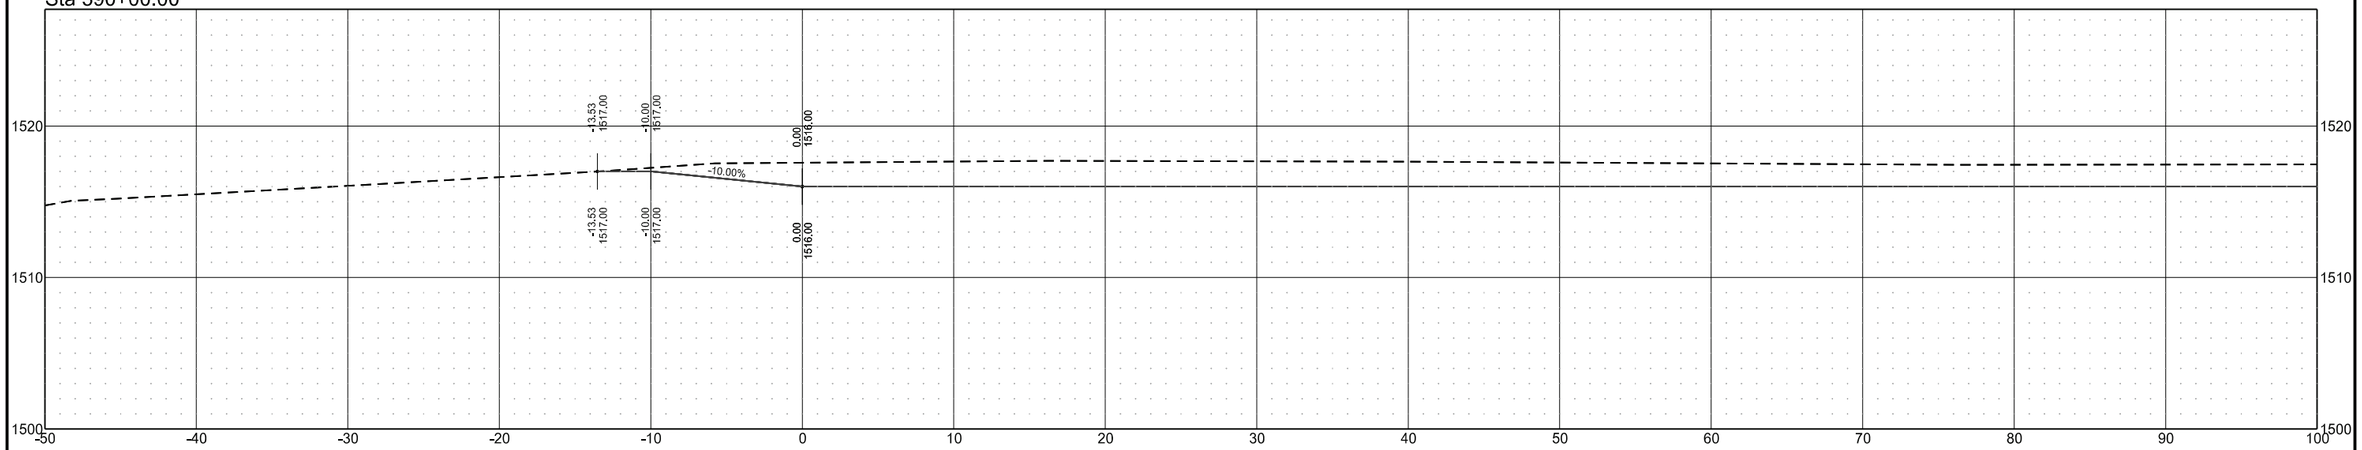

Sta 389+50.00

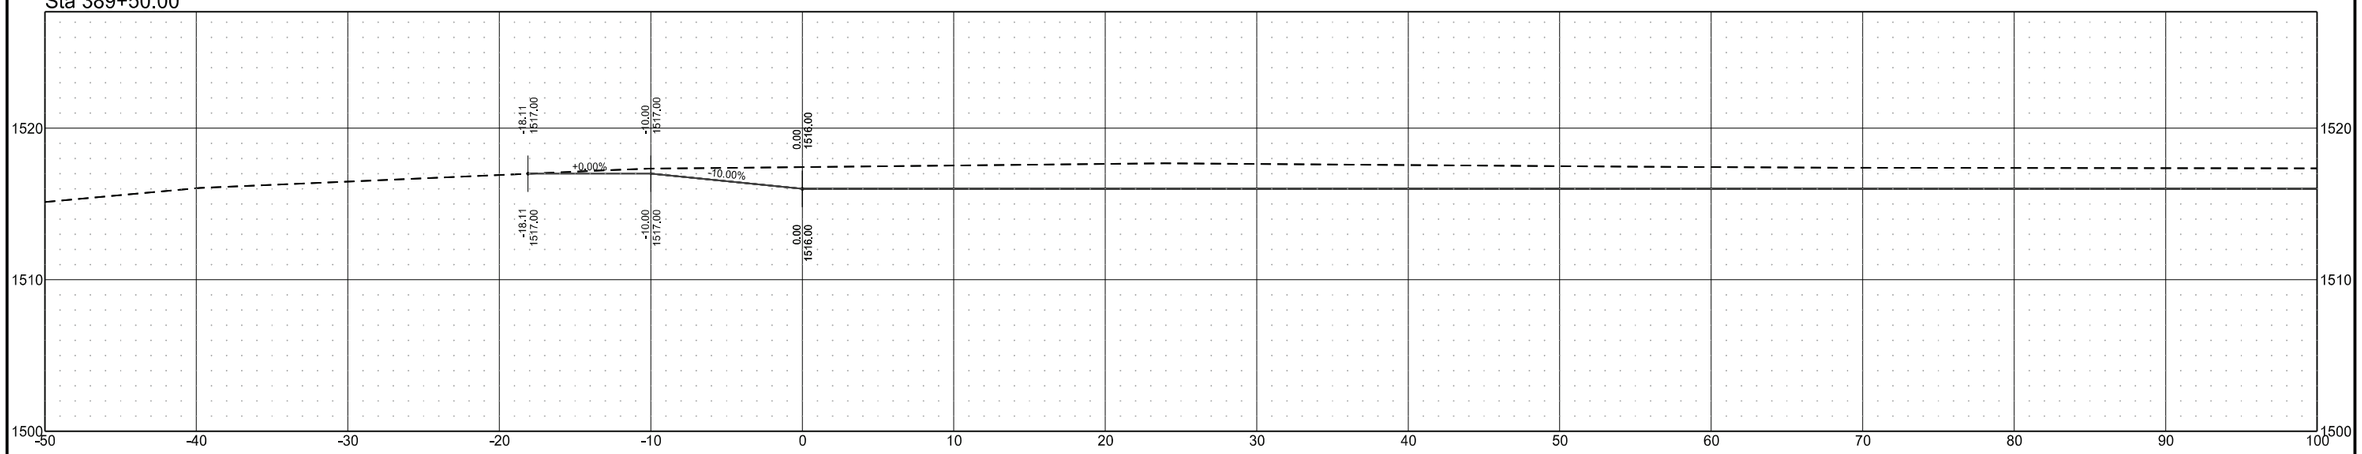


Cross Sections

Wetland Mitigation in Ramsey County, ND
1.5 Miles East of Edmore, ND


Site 2B

	STATE	PROJECT NO.	SECTION NO.	SHEET NO.
	ND	SS-ARP-3-999(054)	200	69

Sta 391+00.00

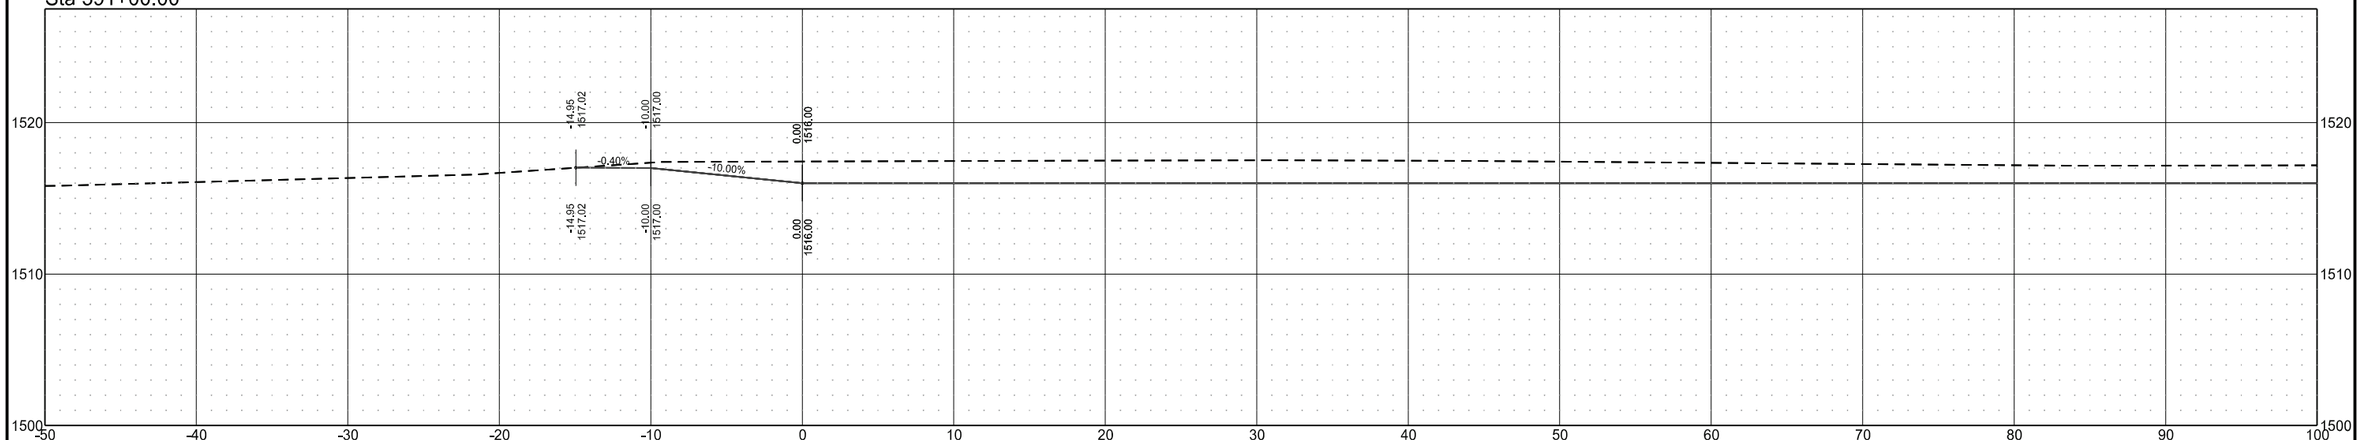

Sta 390+50.00

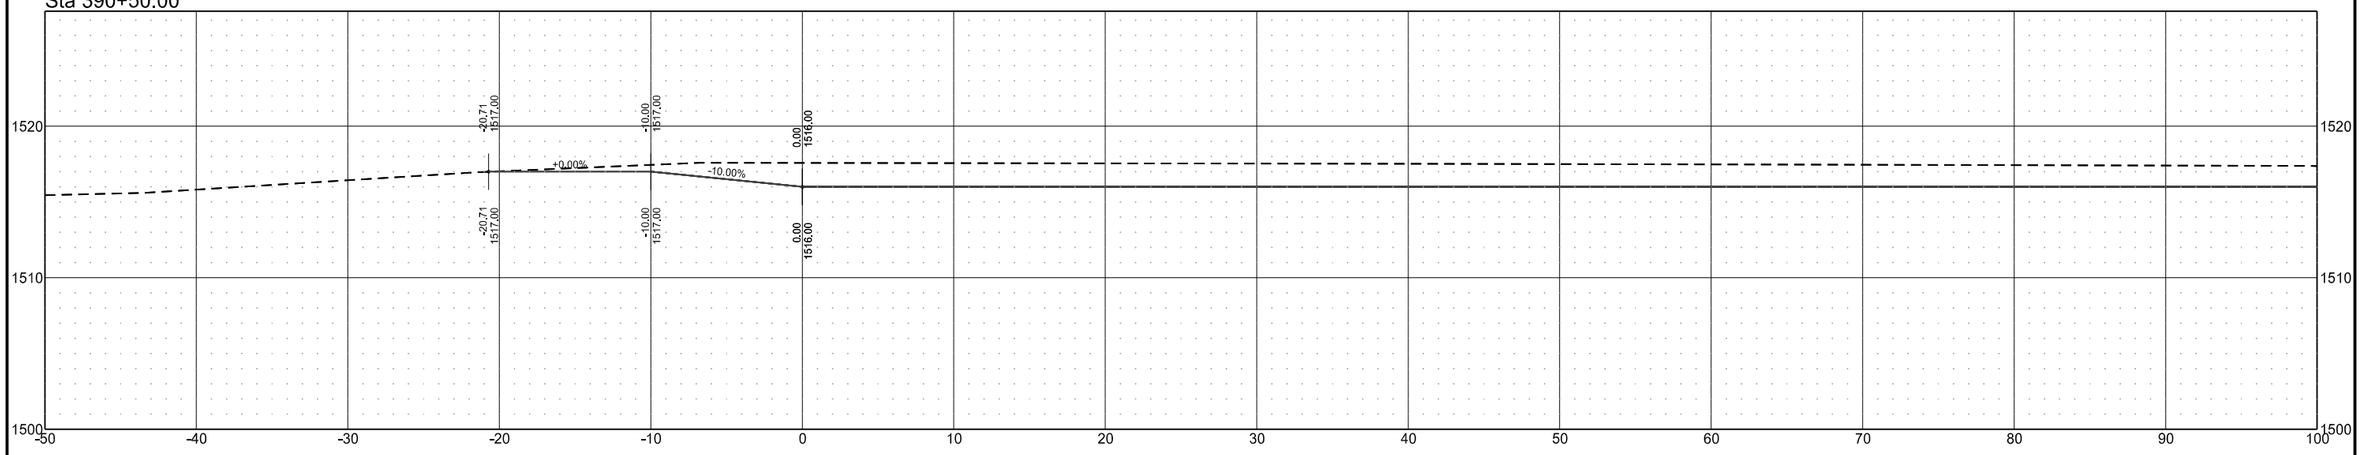


Cross Sections

Wetland Mitigation in Ramsey County, ND
1.5 Miles East of Edmore, ND


Site 2B

	STATE	PROJECT NO.	SECTION NO.	SHEET NO.
	ND	SS-ARP-3-999(054)	200	70

Sta 392+00.00

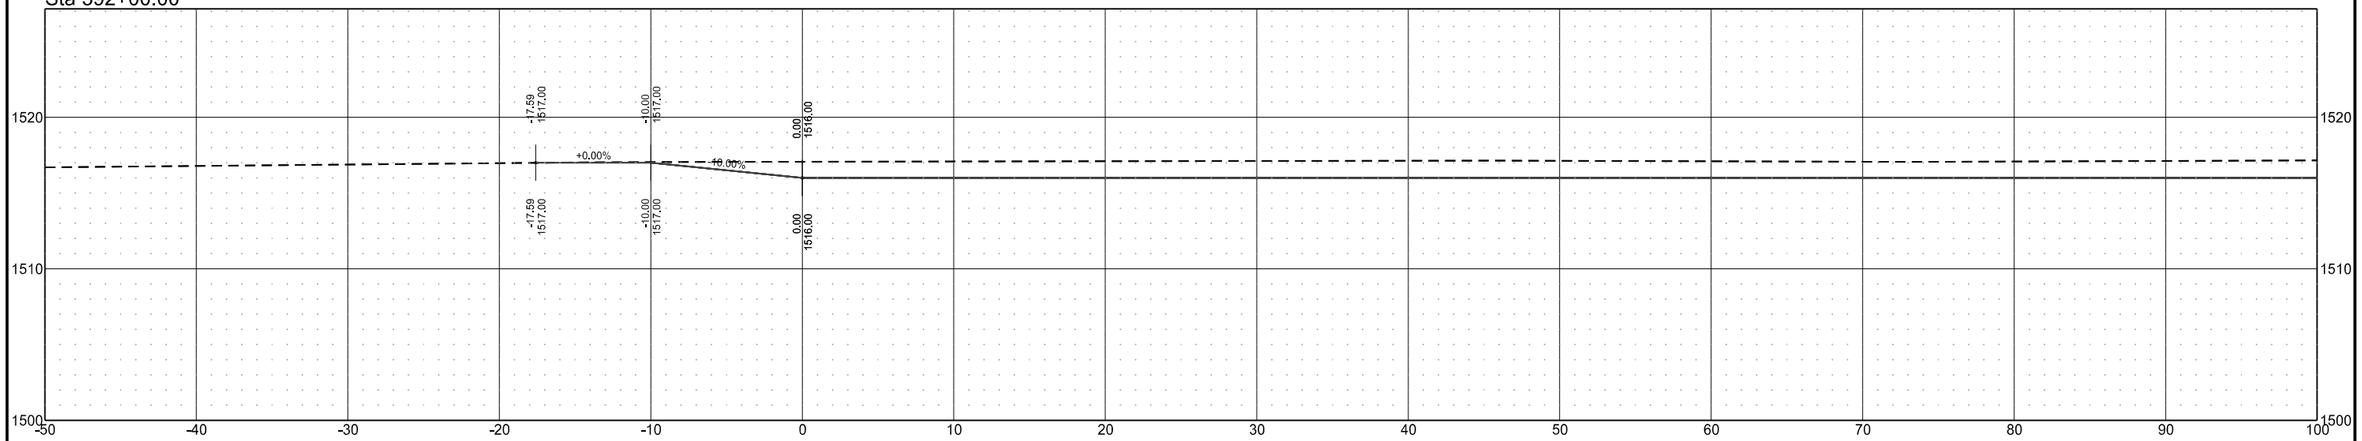

Sta 391+50.00

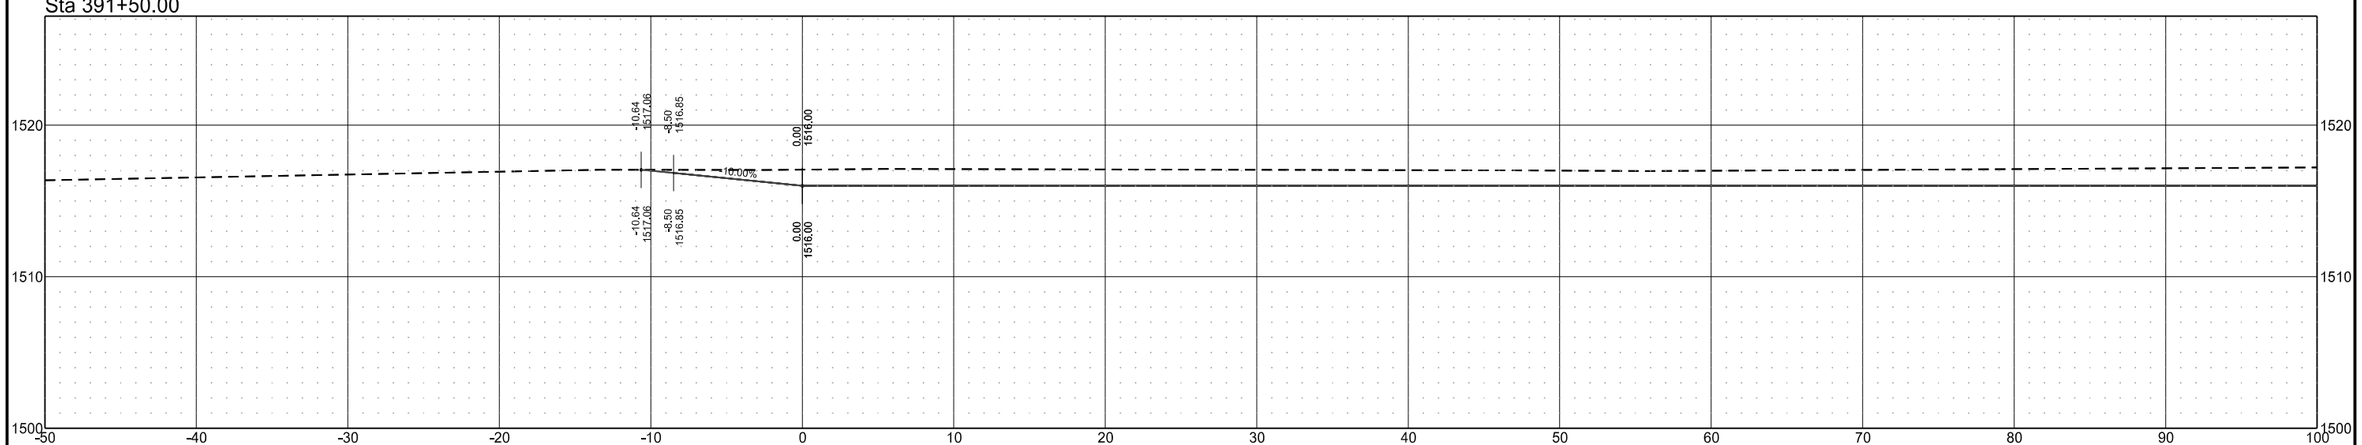


Cross Sections

Wetland Mitigation in Ramsey County, ND
1.5 Miles East of Edmore, ND


Site 2B

	STATE	PROJECT NO.	SECTION NO.	SHEET NO.
	ND	SS-ARP-3-999(054)	200	71

Sta 393+00.00

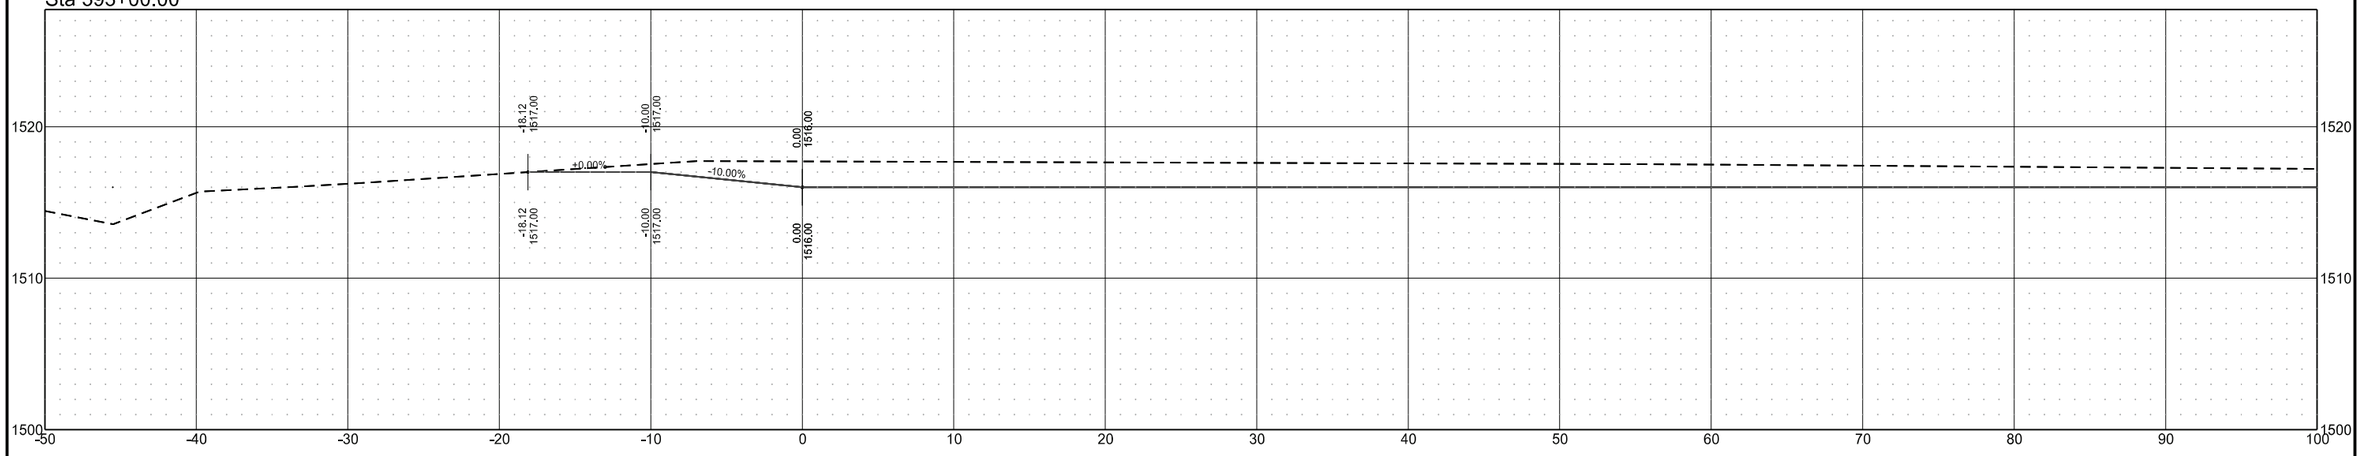

Sta 392+50.00

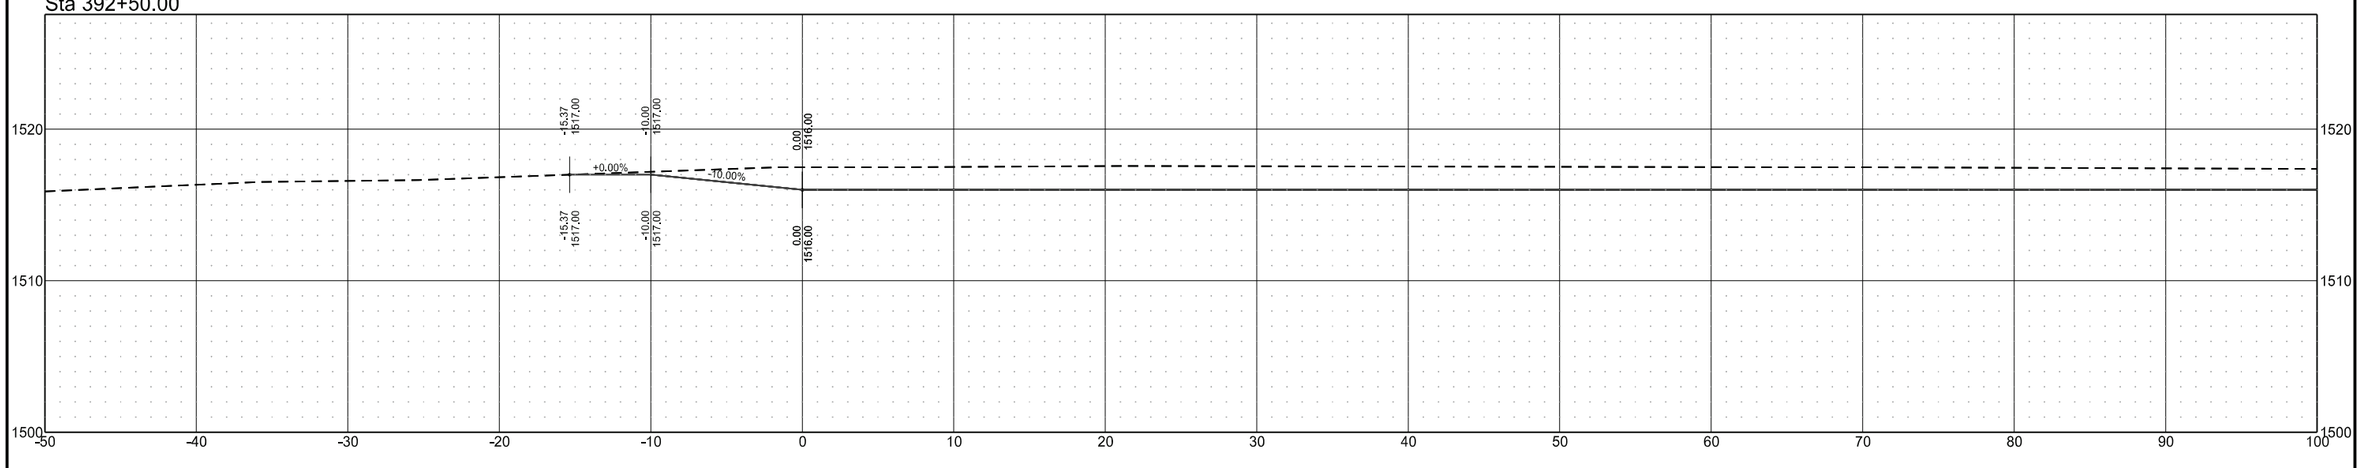


Cross Sections

Wetland Mitigation in Ramsey County, ND
1.5 Miles East of Edmore, ND


Site 2B

STATE	PROJECT NO.	SECTION NO.	SHEET NO.
ND	SS-ARP-3-999(054)	200	72

Sta 394+00.00

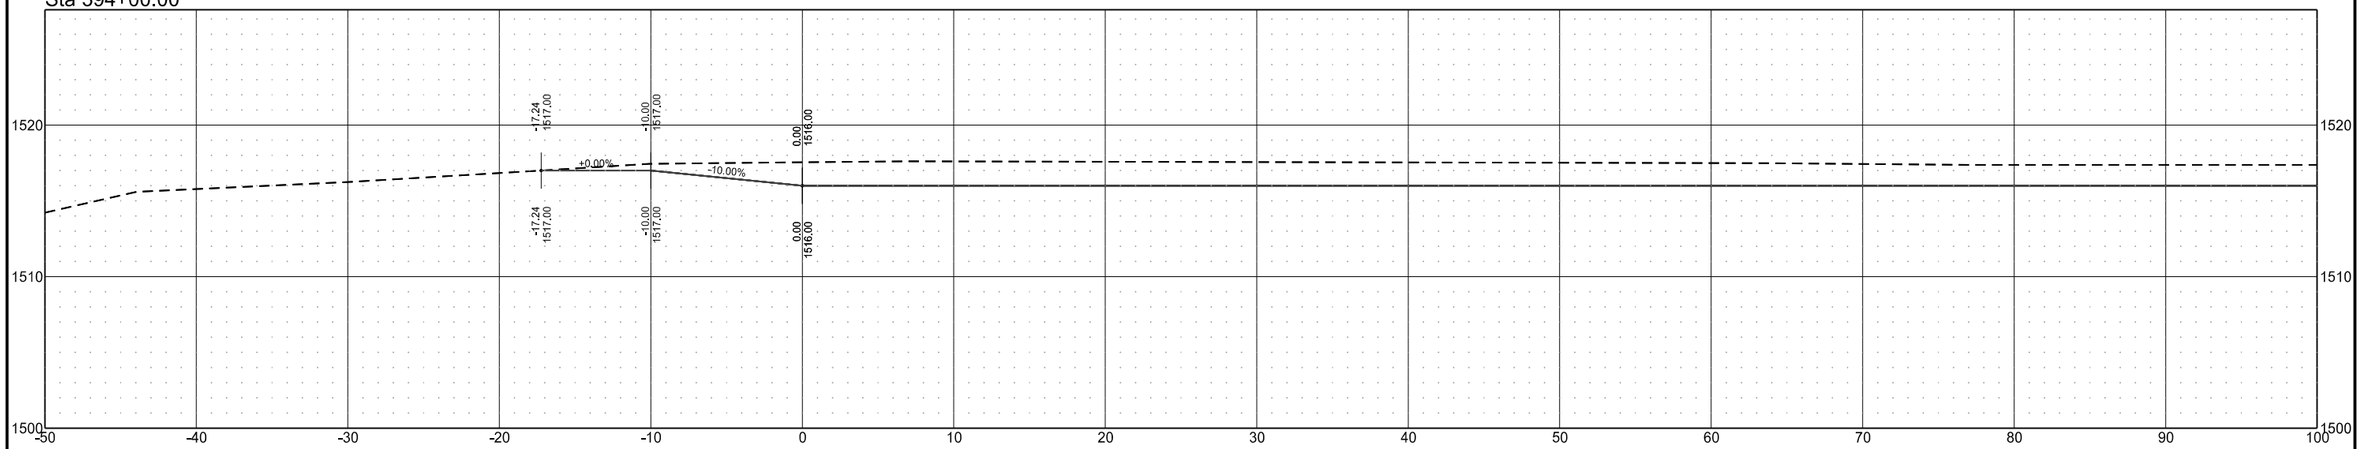

Sta 393+50.00

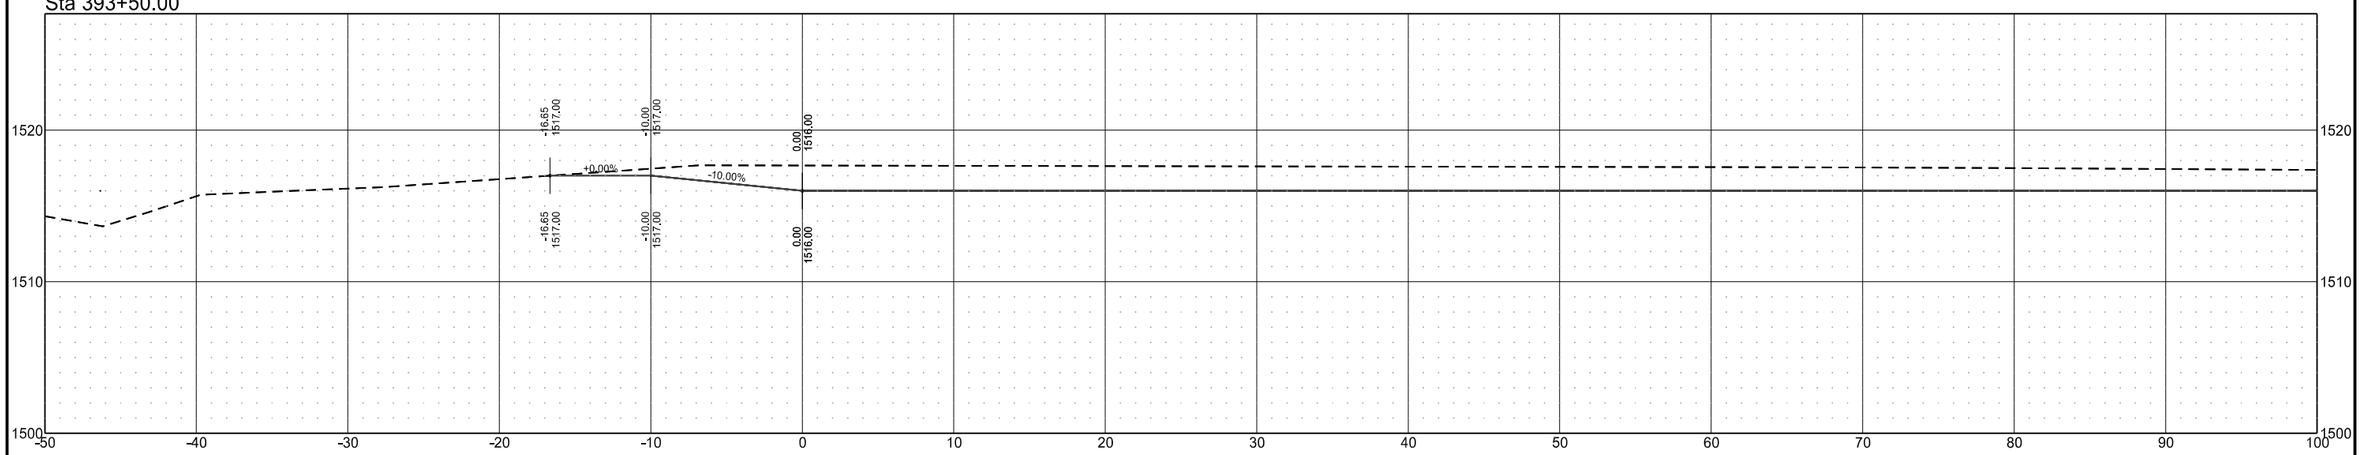


Cross Sections

Wetland Mitigation in Ramsey County, ND
1.5 Miles East of Edmore, ND


Site 2B

STATE	PROJECT NO.	SECTION NO.	SHEET NO.
ND	SS-ARP-3-999(054)	200	73

Sta 395+00.00

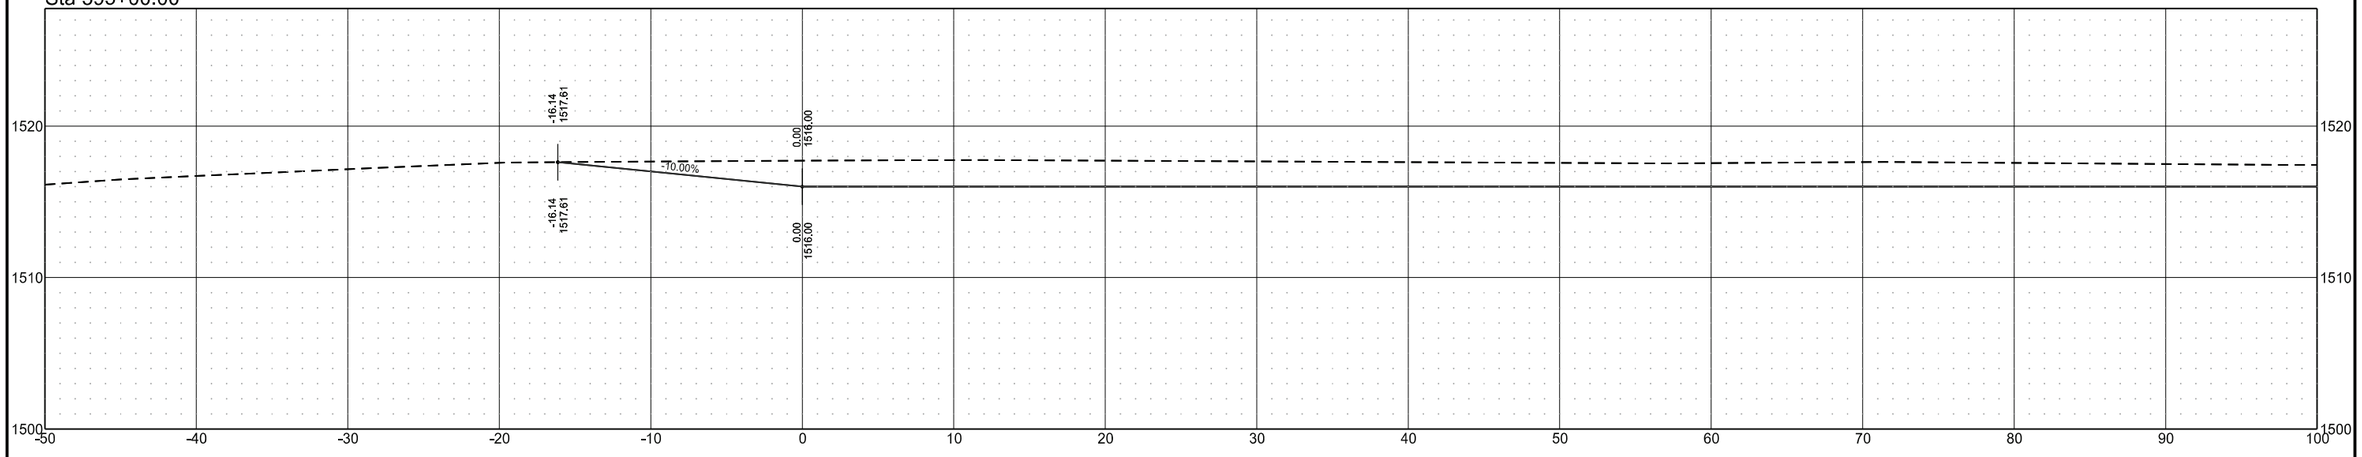

Sta 394+50.00

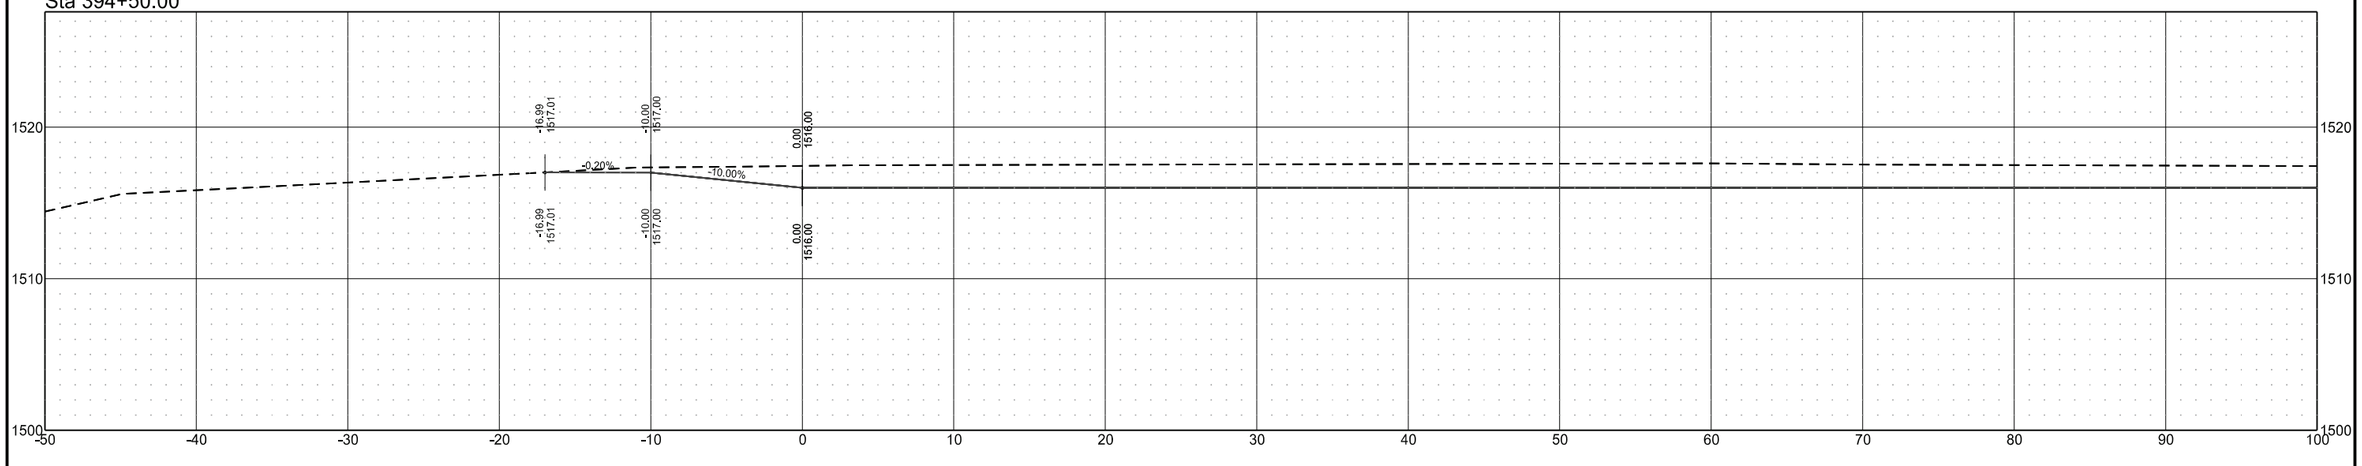


Cross Sections

Wetland Mitigation in Ramsey County, ND
1.5 Miles East of Edmore, ND


Site 2B

	STATE	PROJECT NO.	SECTION NO.	SHEET NO.
	ND	SS-ARP-3-999(054)	200	74

Sta 396+00.00

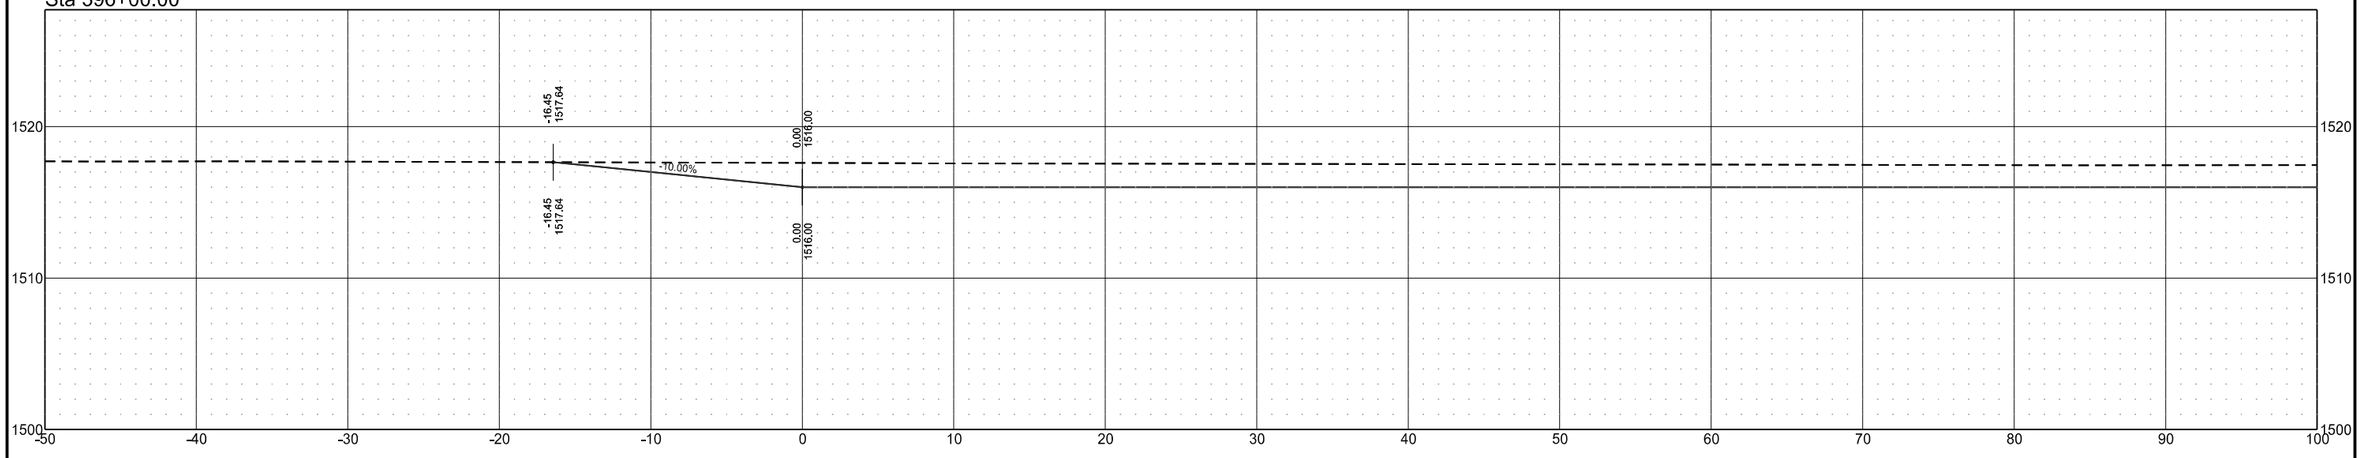

Sta 395+50.00

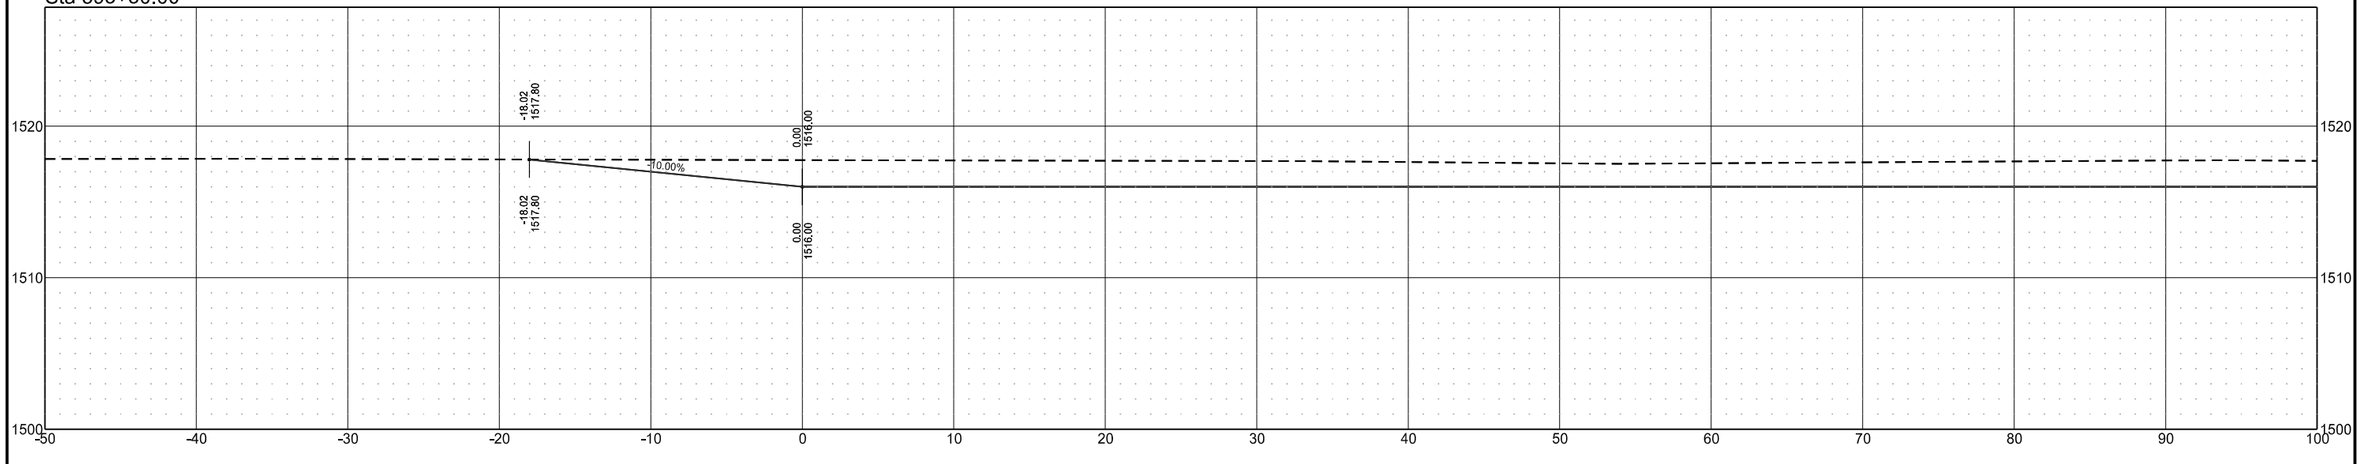


Cross Sections

Wetland Mitigation in Ramsey County, ND
1.5 Miles East of Edmore, ND


Site 2B

	STATE	PROJECT NO.	SECTION NO.	SHEET NO.
	ND	SS-ARP-3-999(054)	200	75

Sta 397+00.00

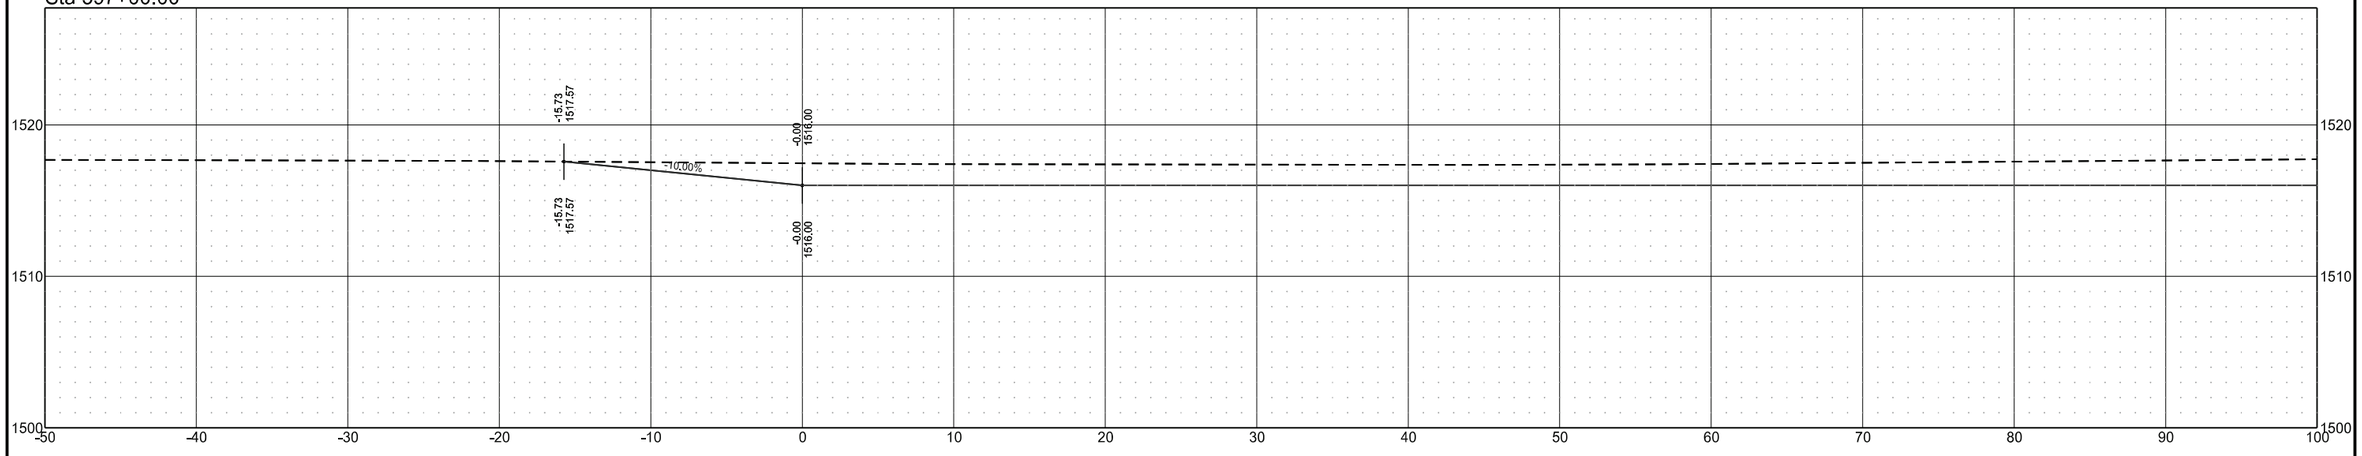

Sta 396+50.00

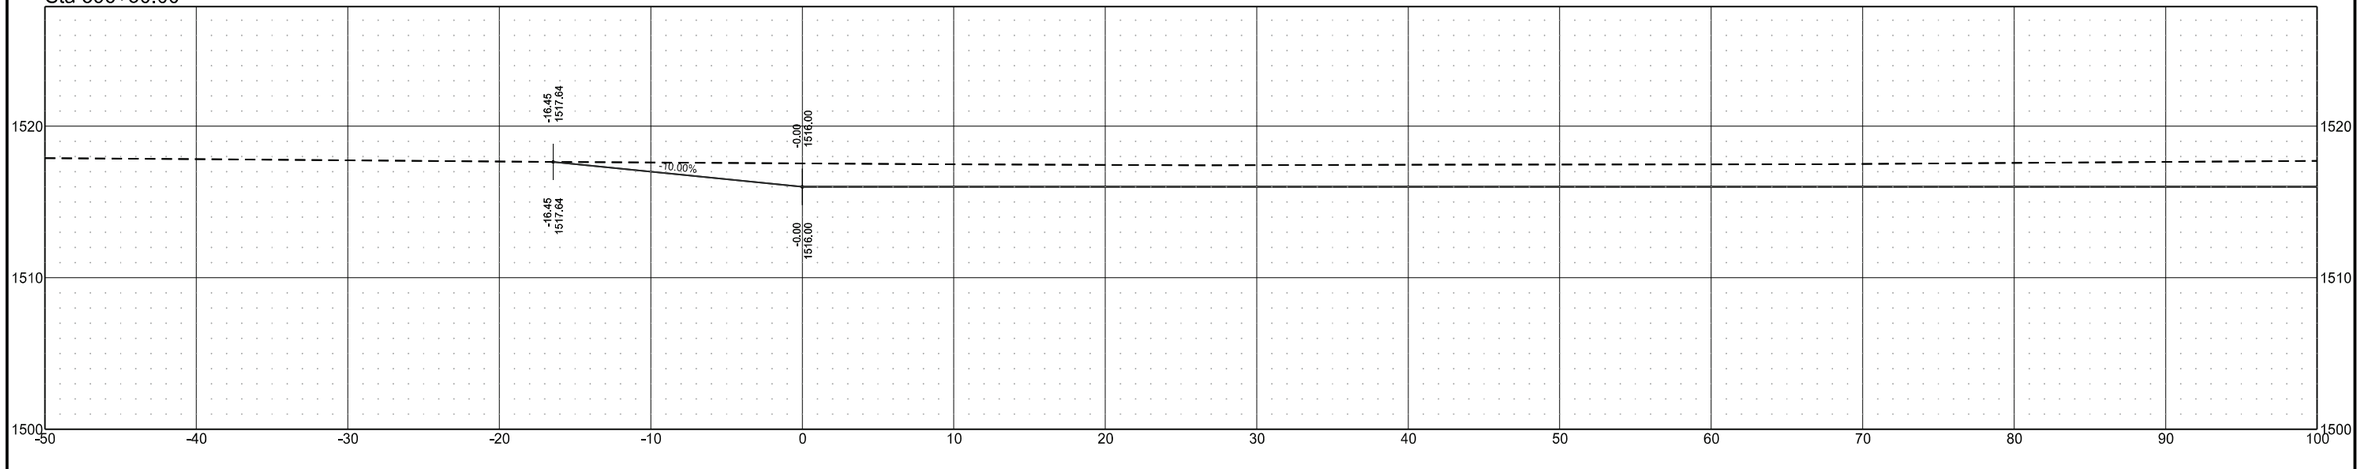


Cross Sections

Wetland Mitigation in Ramsey County, ND
1.5 Miles East of Edmore, ND


Site 2B

	STATE	PROJECT NO.	SECTION NO.	SHEET NO.
	ND	SS-ARP-3-999(054)	200	76

Sta 398+00.00

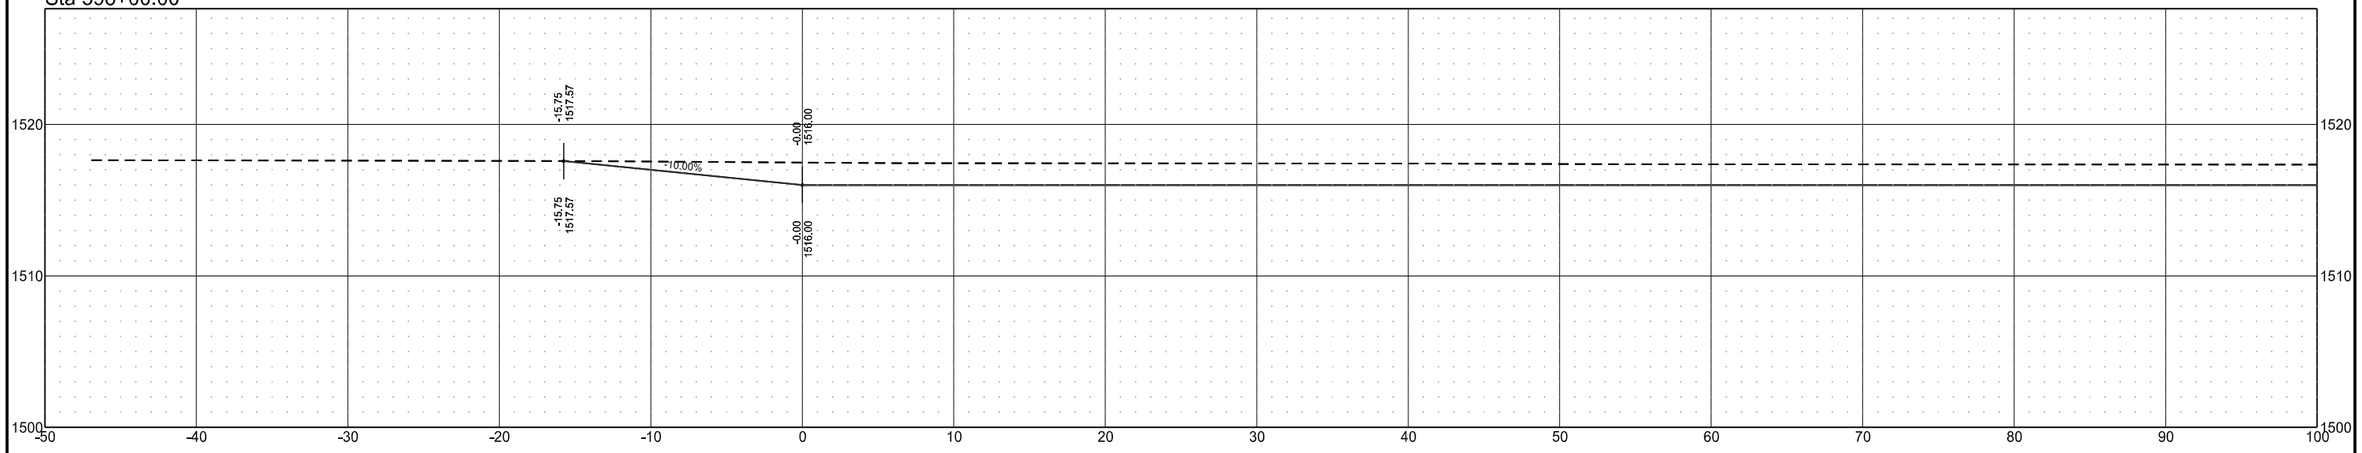

Sta 397+50.00

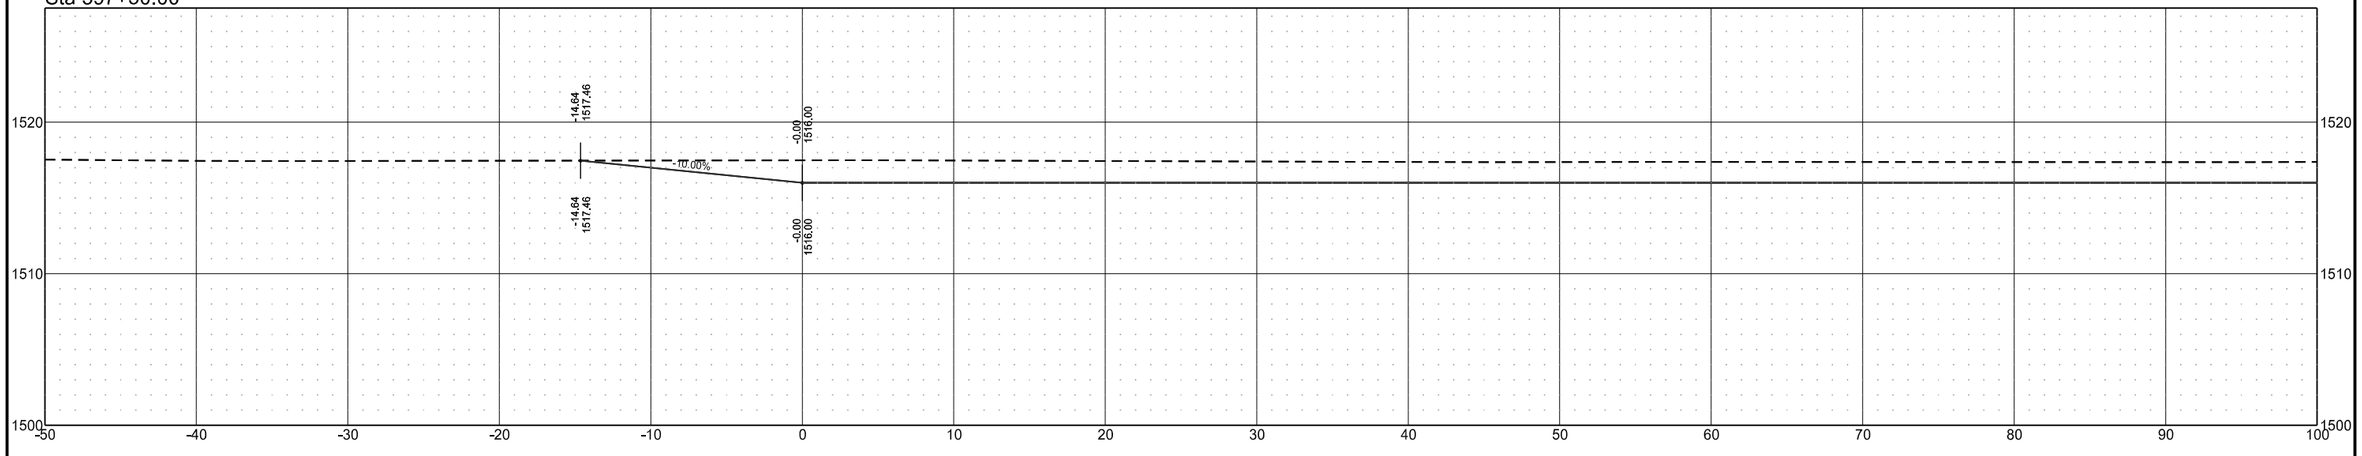


Cross Sections

Wetland Mitigation in Ramsey County, ND
1.5 Miles East of Edmore, ND


Site 2B

	STATE	PROJECT NO.	SECTION NO.	SHEET NO.
	ND	SS-ARP-3-999(054)	200	77

Sta 399+00.00

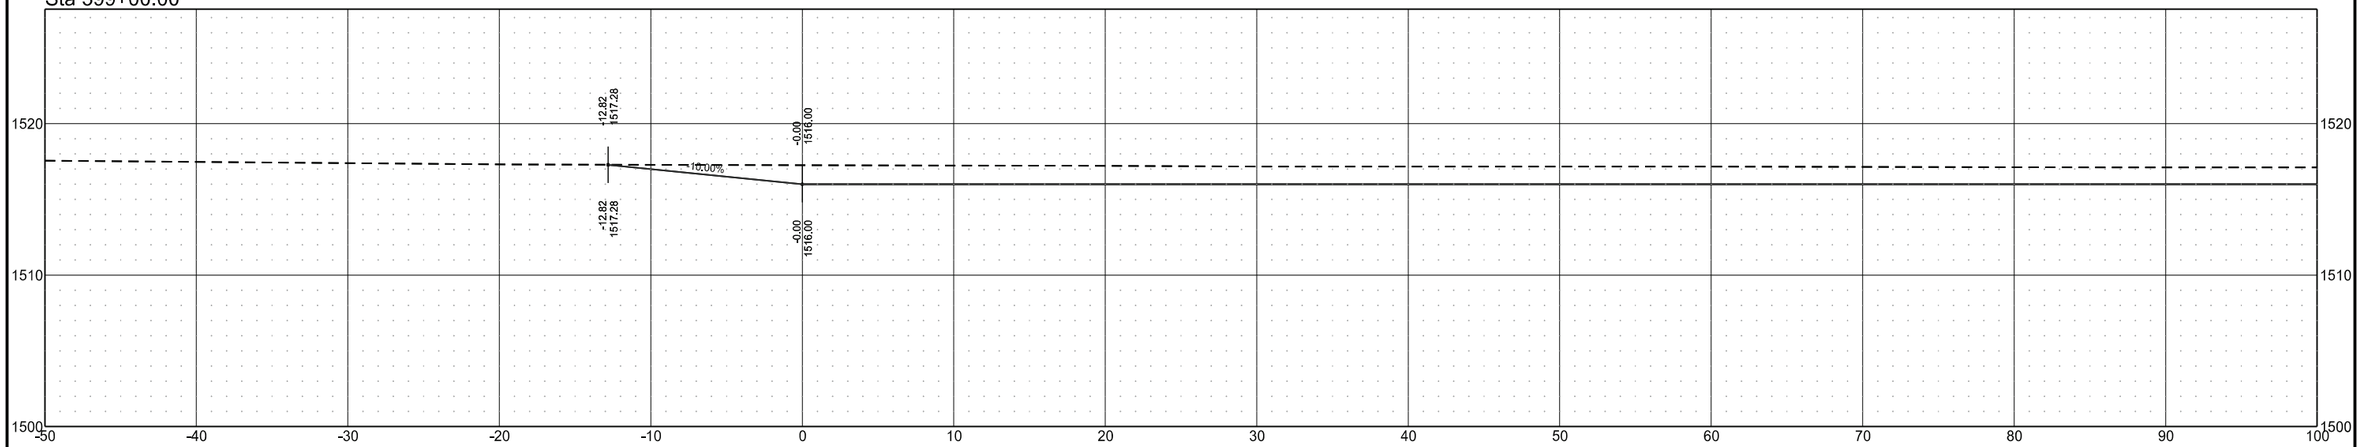

Sta 398+50.00

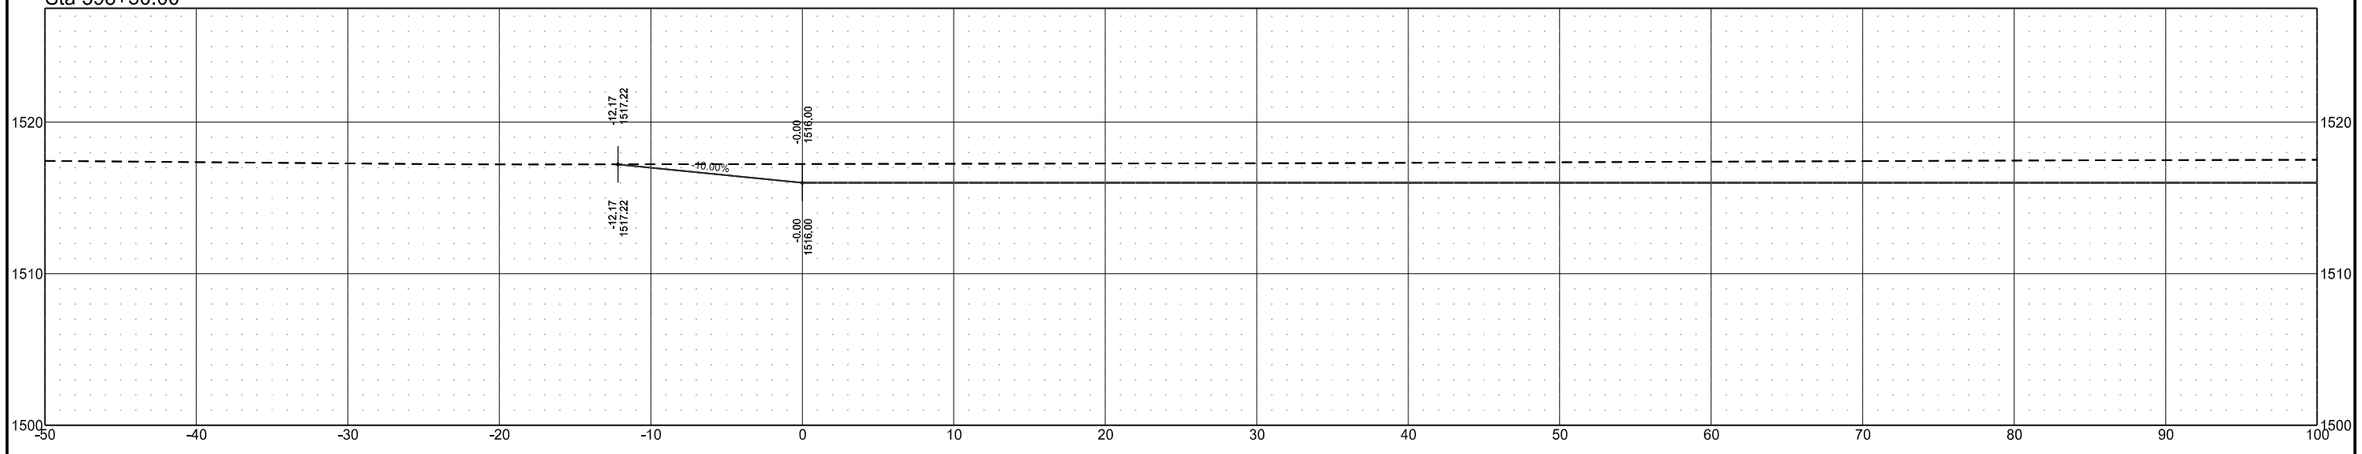


Cross Sections

Wetland Mitigation in Ramsey County, ND
1.5 Miles East of Edmore, ND


Site 2B

	STATE	PROJECT NO.	SECTION NO.	SHEET NO.
	ND	SS-ARP-3-999(054)	200	78

Sta 400+00.00

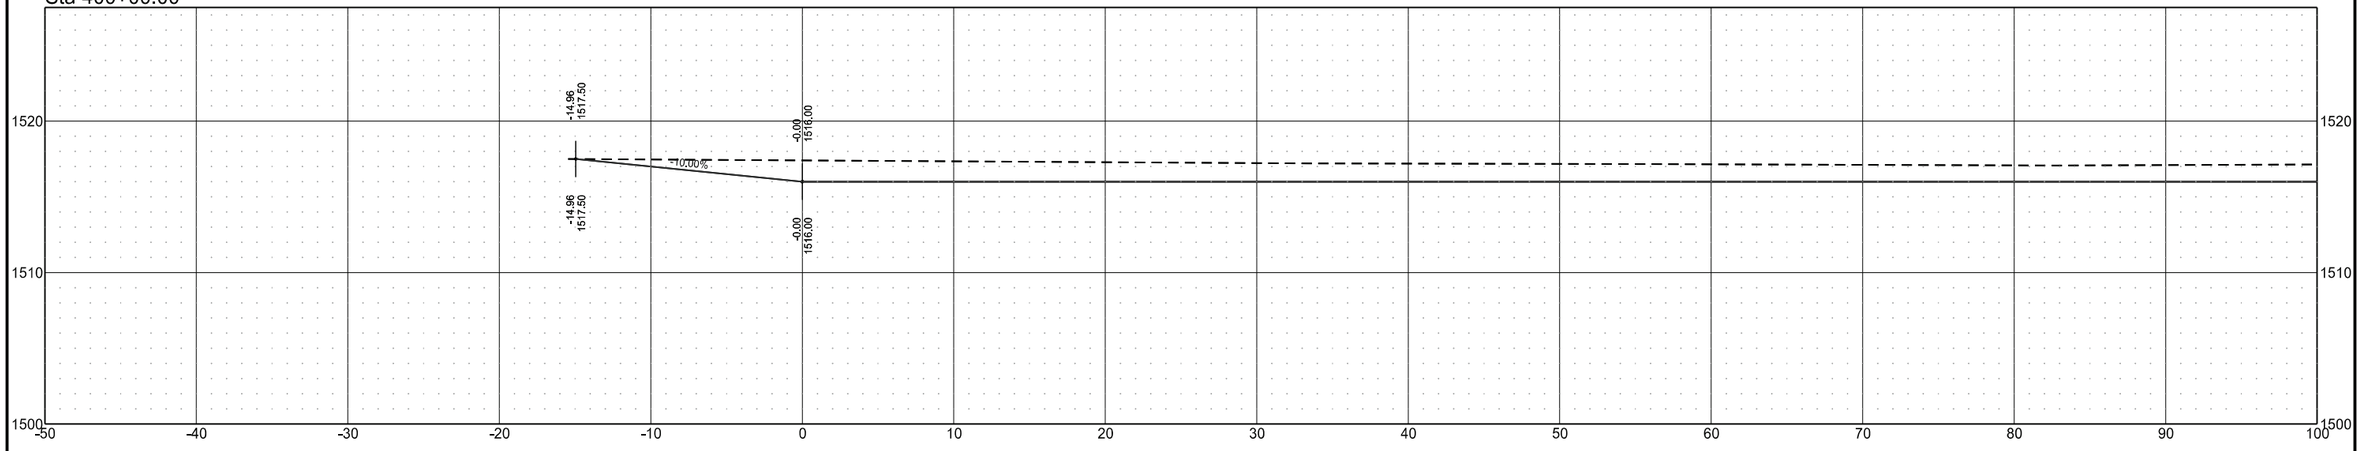

Sta 399+50.00

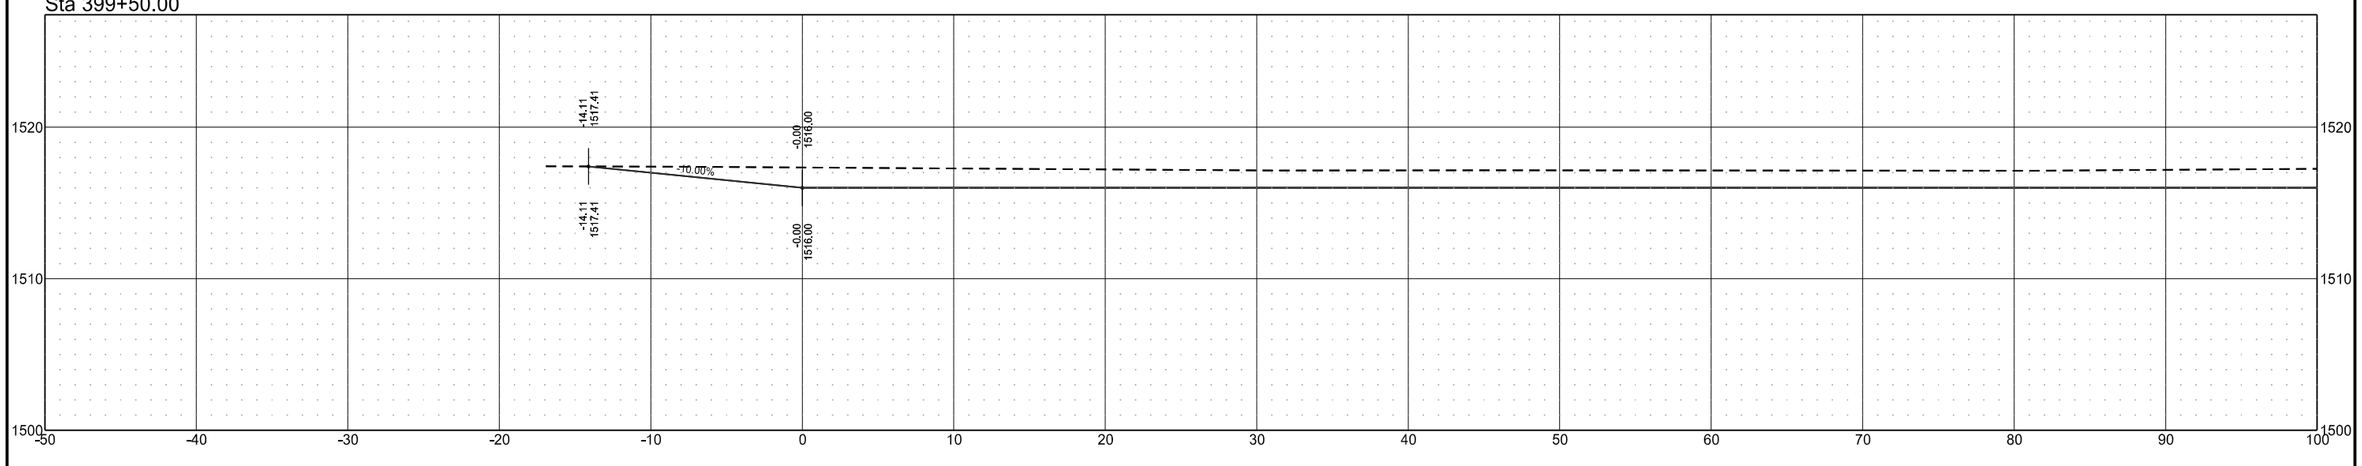


Cross Sections

Wetland Mitigation in Ramsey County, ND
1.5 Miles East of Edmore, ND


Ditch E

STATE	PROJECT NO.	SECTION NO.	SHEET NO.
ND	SS-ARP-3-999(054)	200	79


Sta 601+00.00

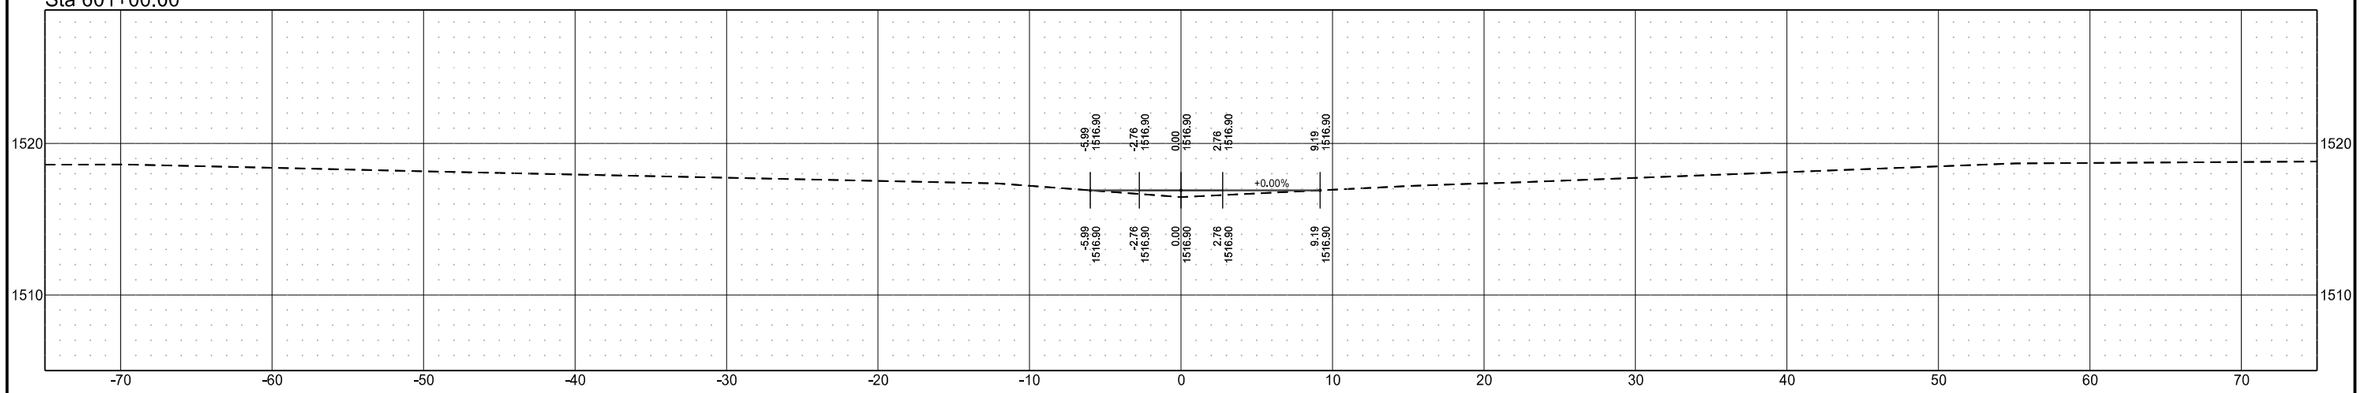

Sta 600+50.00

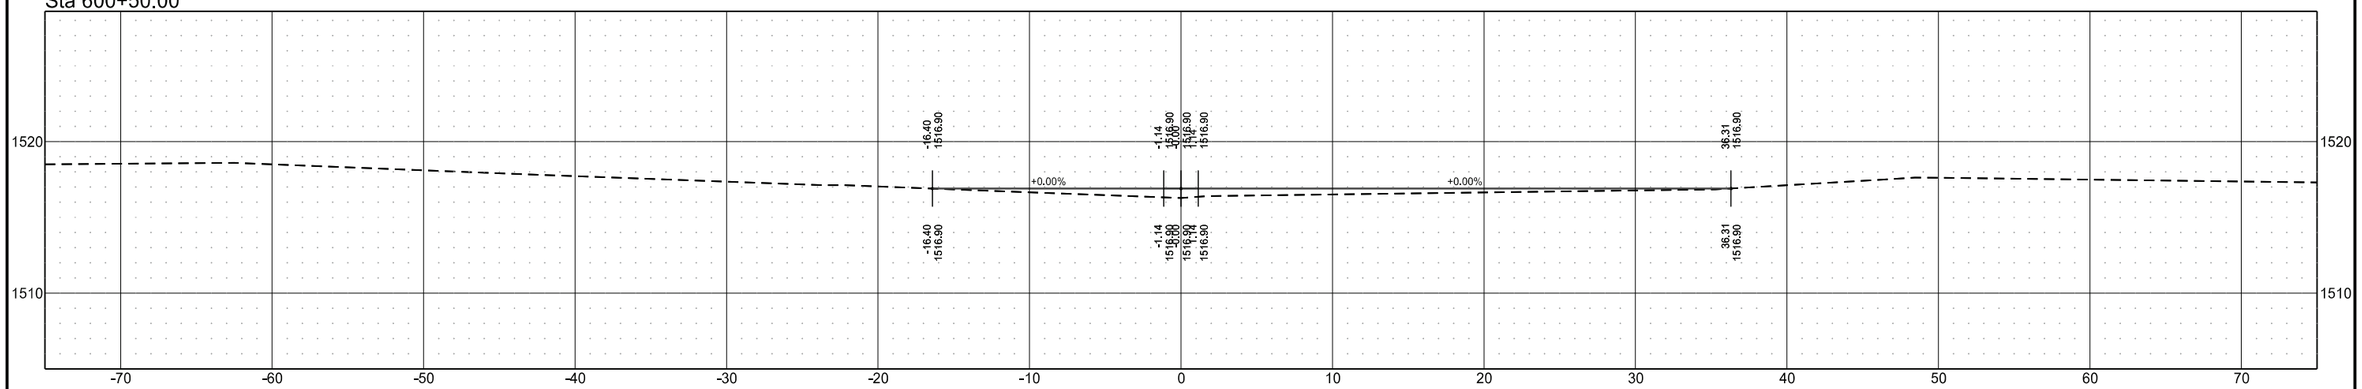

Sta 600+25.00

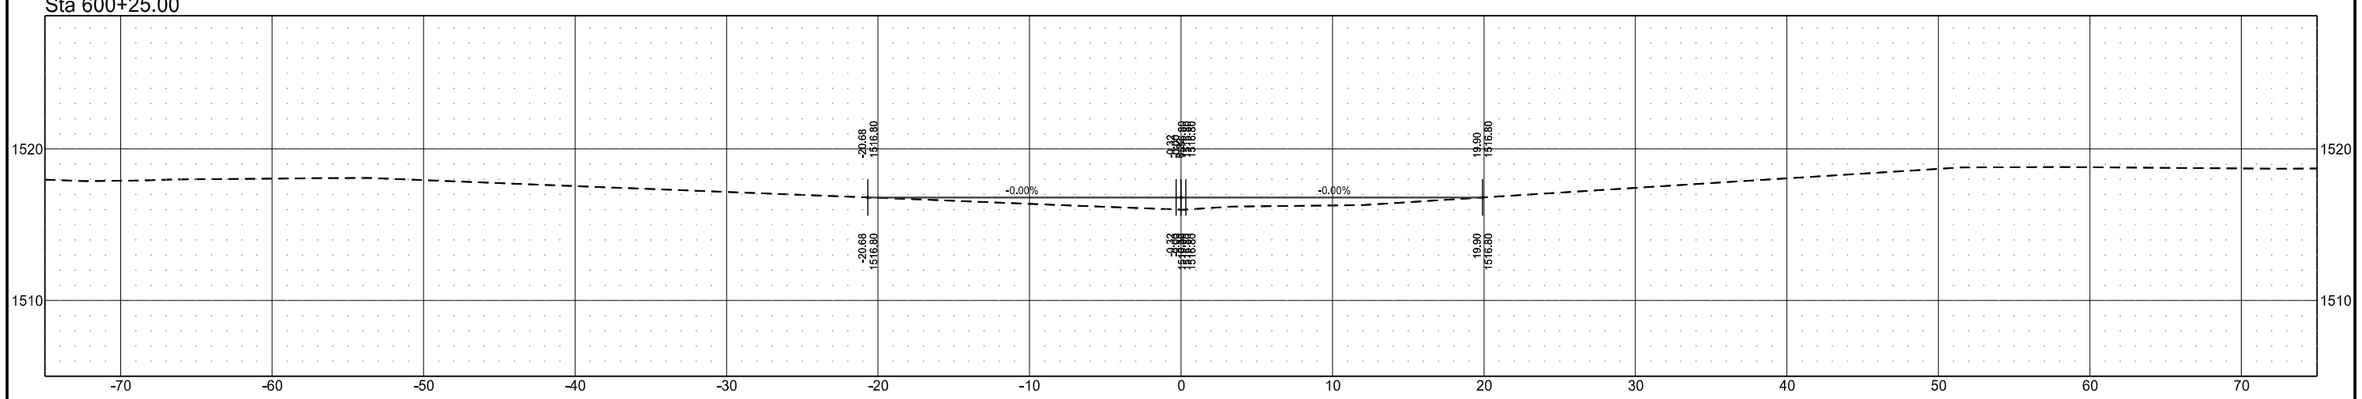


Cross Sections

Wetland Mitigation in Ramsey County, ND
1.5 Miles East of Edmore, ND


Ditch E

	STATE	PROJECT NO.	SECTION NO.	SHEET NO.
	ND	SS-ARP-3-999(054)	200	80


Sta 602+50.00

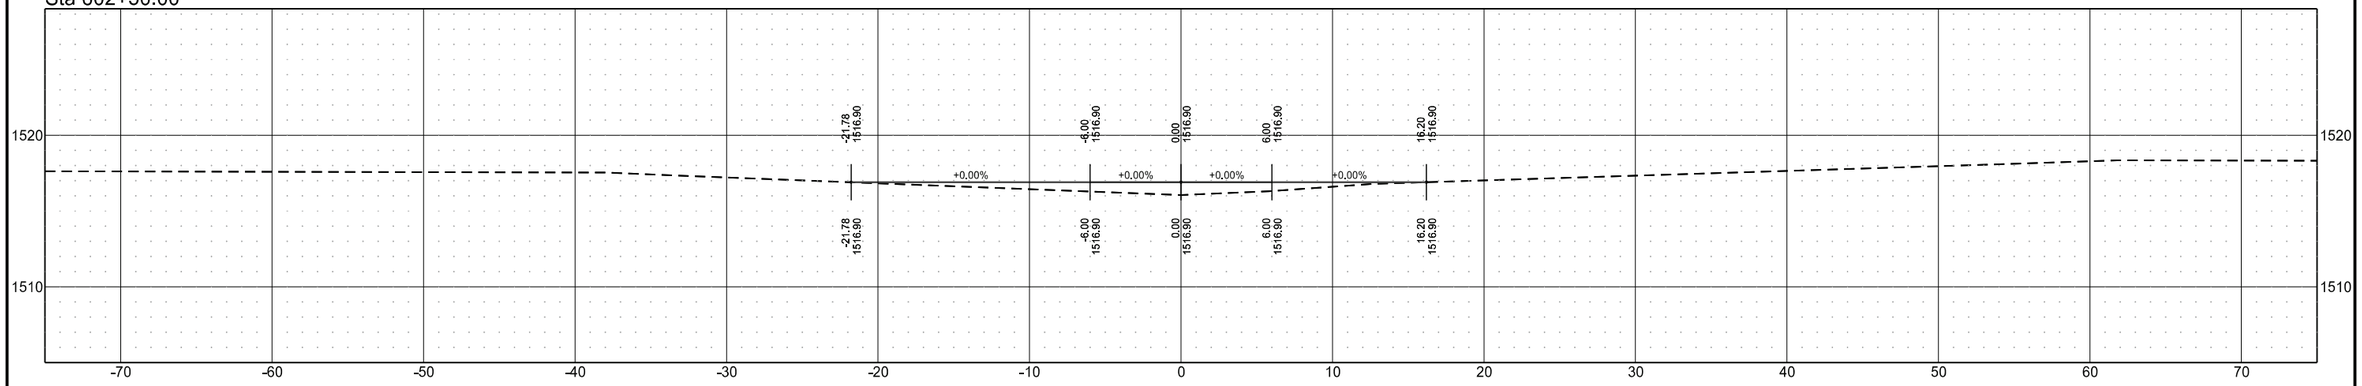

Sta 602+00.00

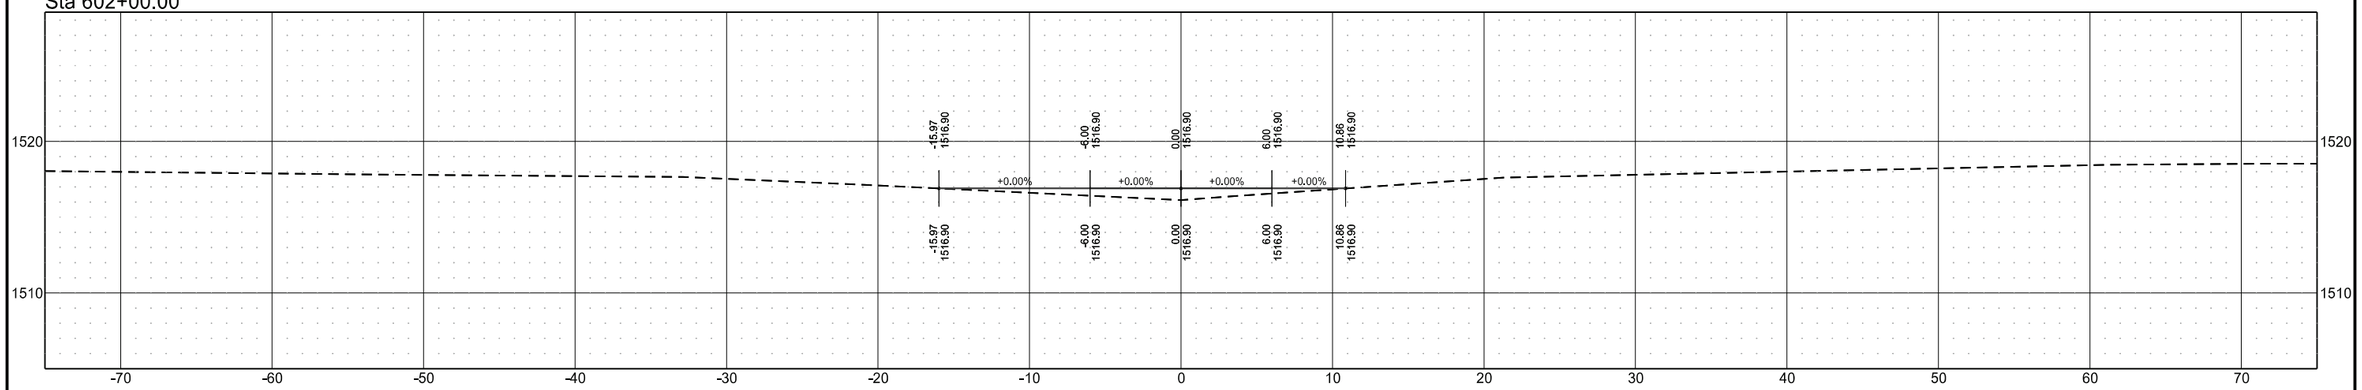

Sta 601+50.00

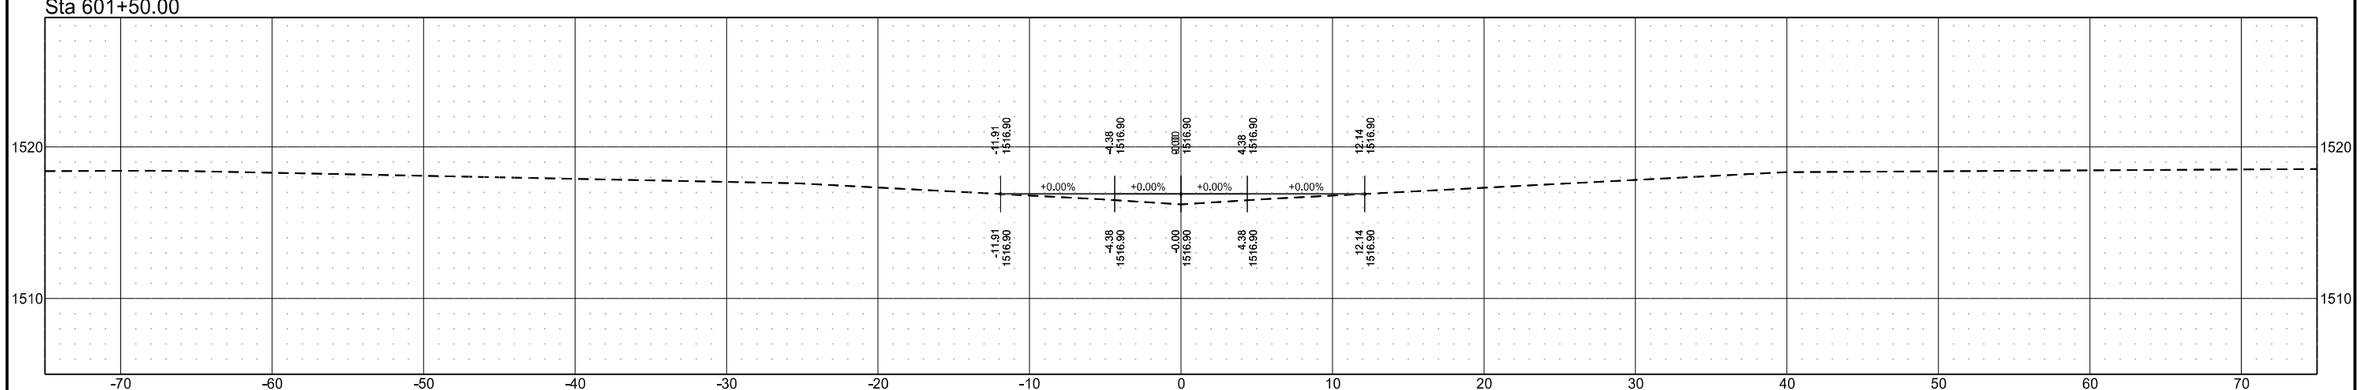


Cross Sections

Wetland Mitigation in Ramsey County, ND
1.5 Miles East of Edmore, ND


Ditch E

	STATE	PROJECT NO.	SECTION NO.	SHEET NO.
	ND	SS-ARP-3-999(054)	200	81


Sta 604+00.00

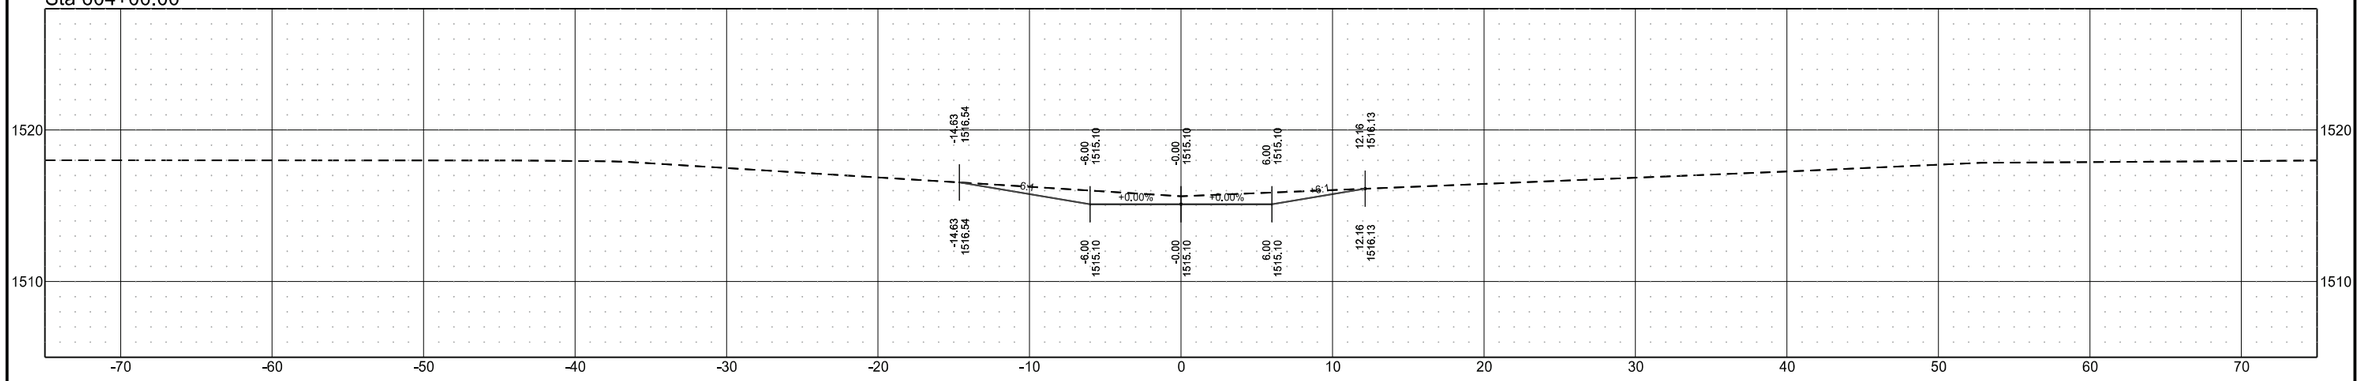

Sta 603+50.00

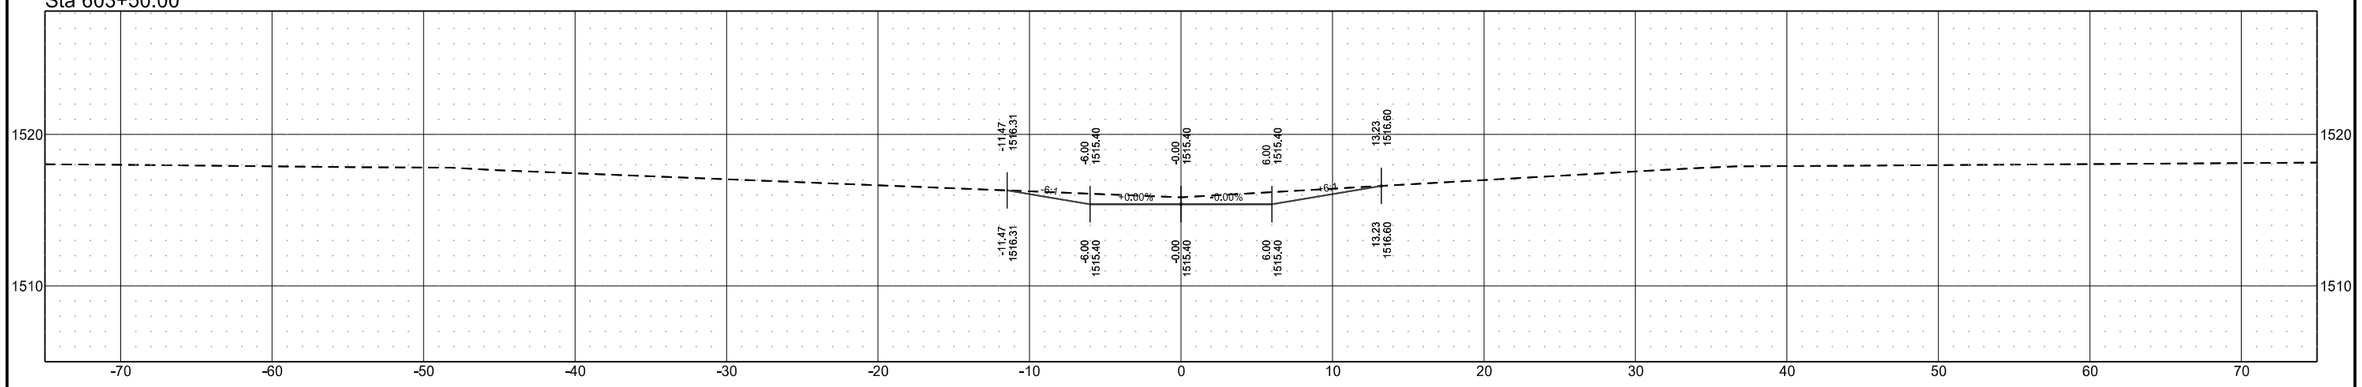

Sta 603+00.00

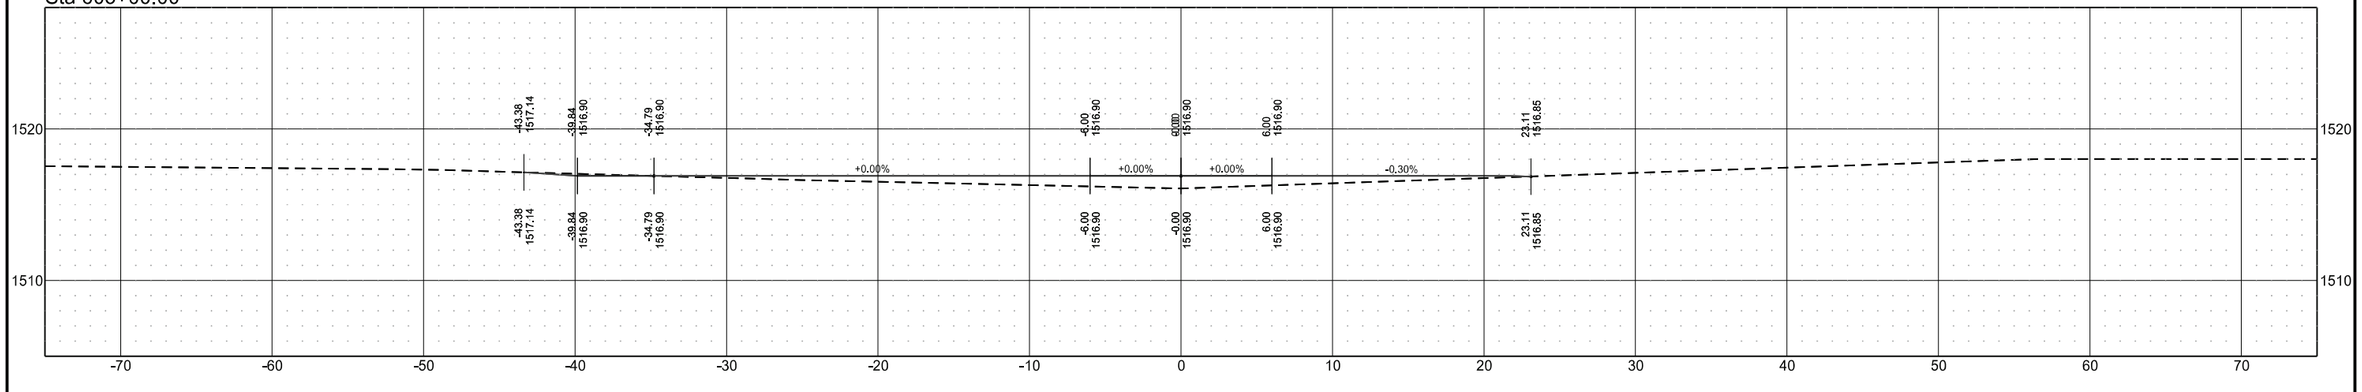


Cross Sections

Wetland Mitigation in Ramsey County, ND
1.5 Miles East of Edmore, ND


Ditch E

	STATE	PROJECT NO.	SECTION NO.	SHEET NO.
	ND	SS-ARP-3-999(054)	200	82


Sta 605+25.00

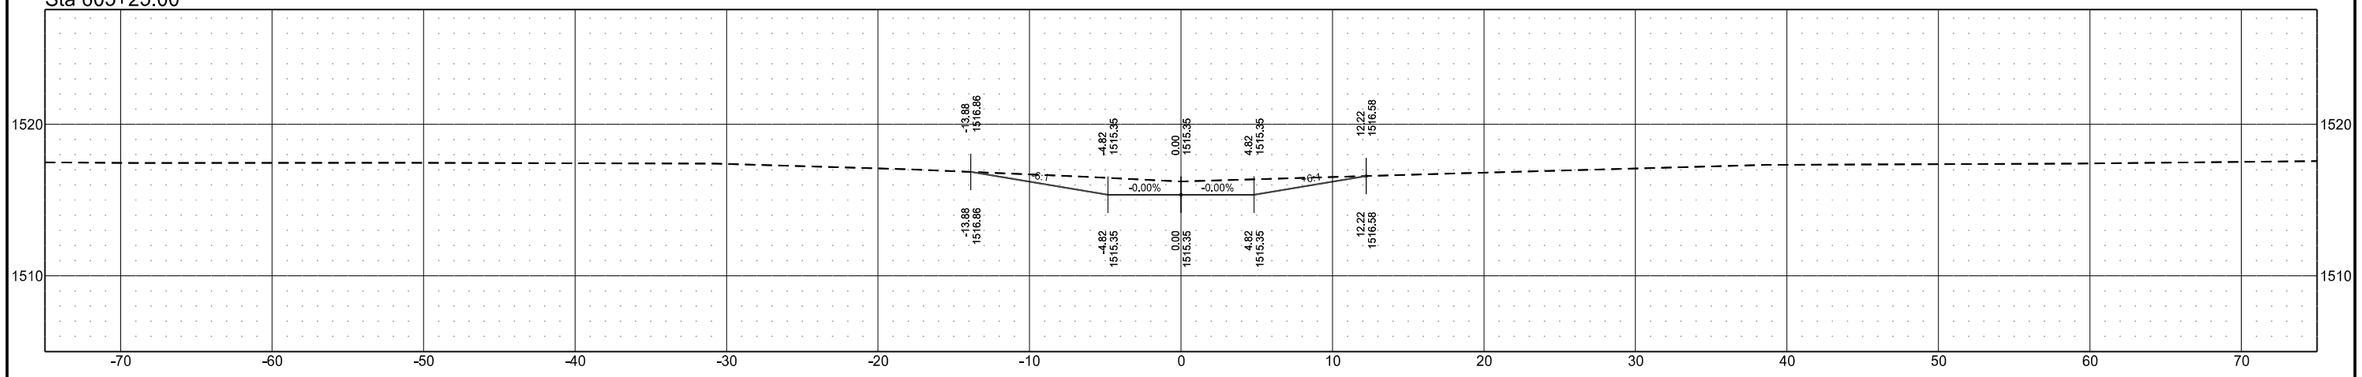

Sta 605+00.00

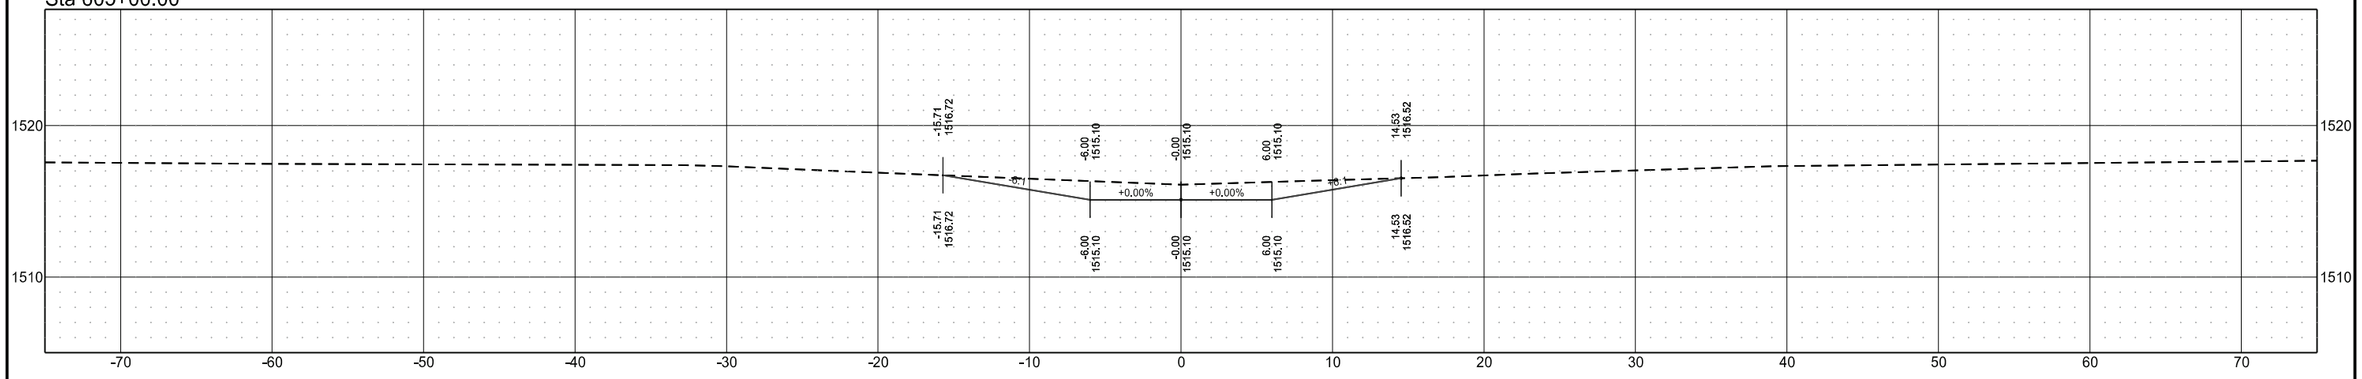

Sta 604+50.00

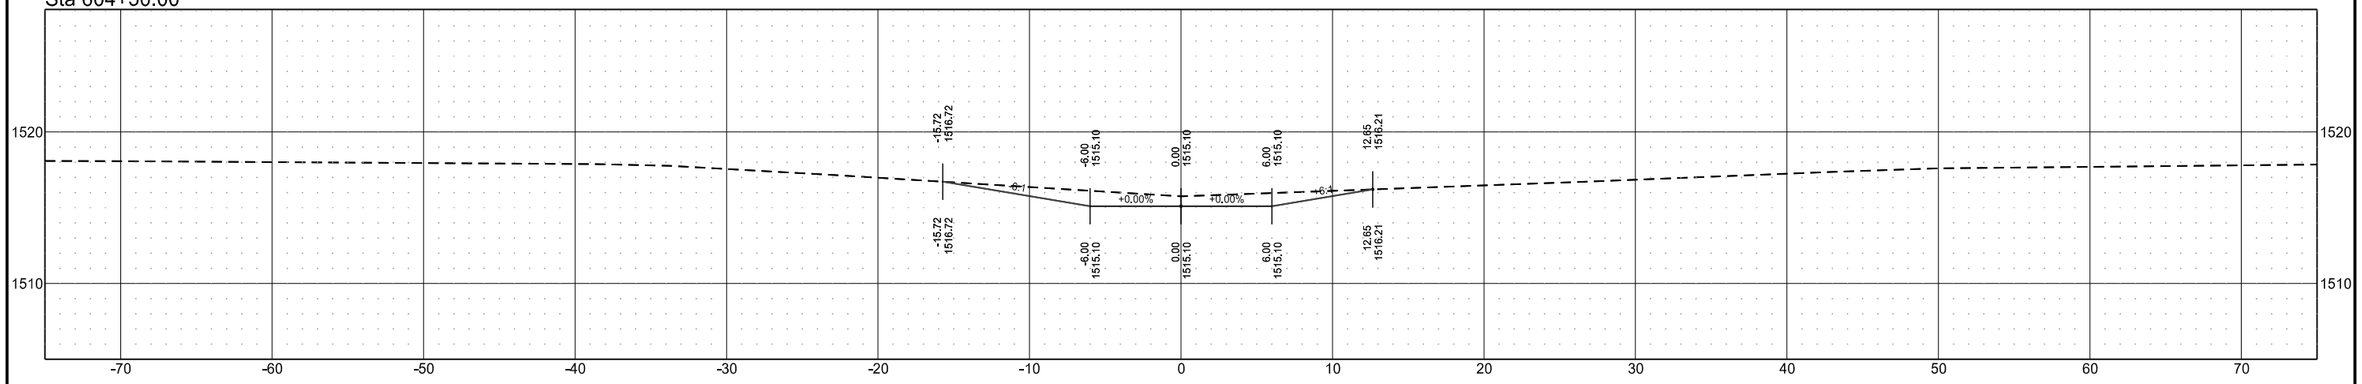


Cross Sections

Wetland Mitigation in Ramsey County, ND
1.5 Miles East of Edmore, ND


Ditch E

	STATE	PROJECT NO.	SECTION NO.	SHEET NO.
	ND	SS-ARP-3-999(054)	200	83


Sta 610+00.00

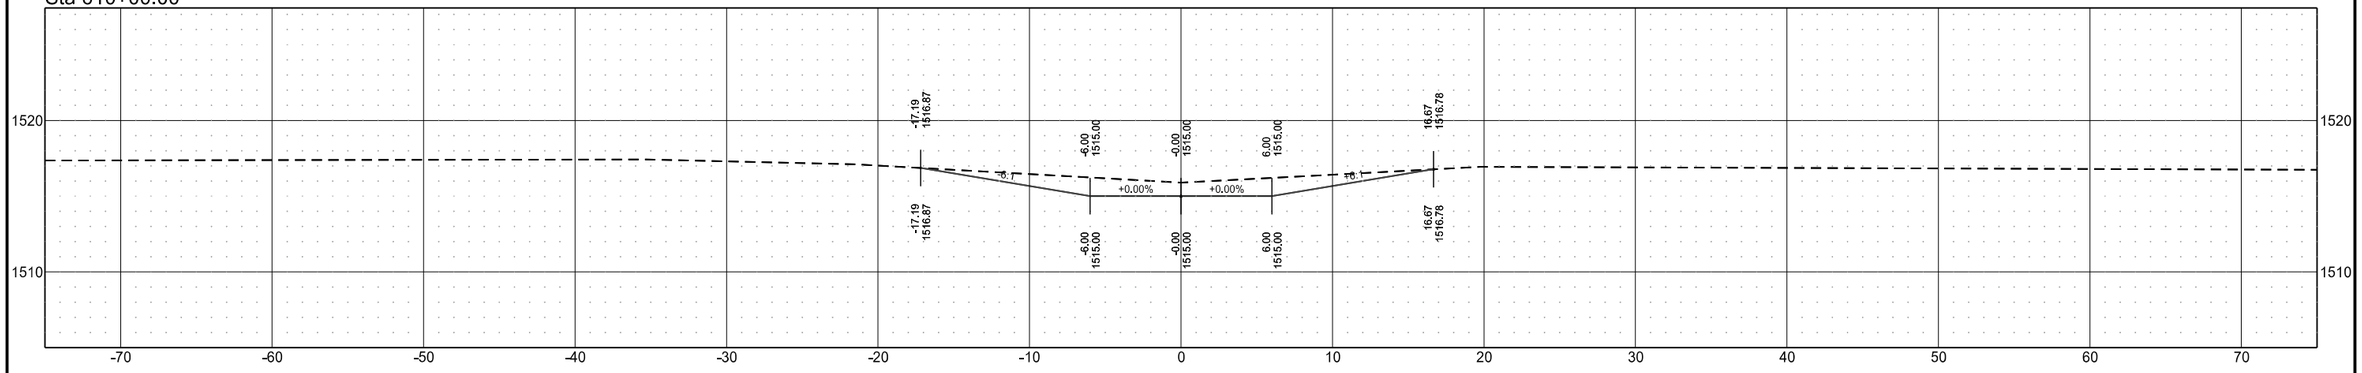

Sta 609+50.00

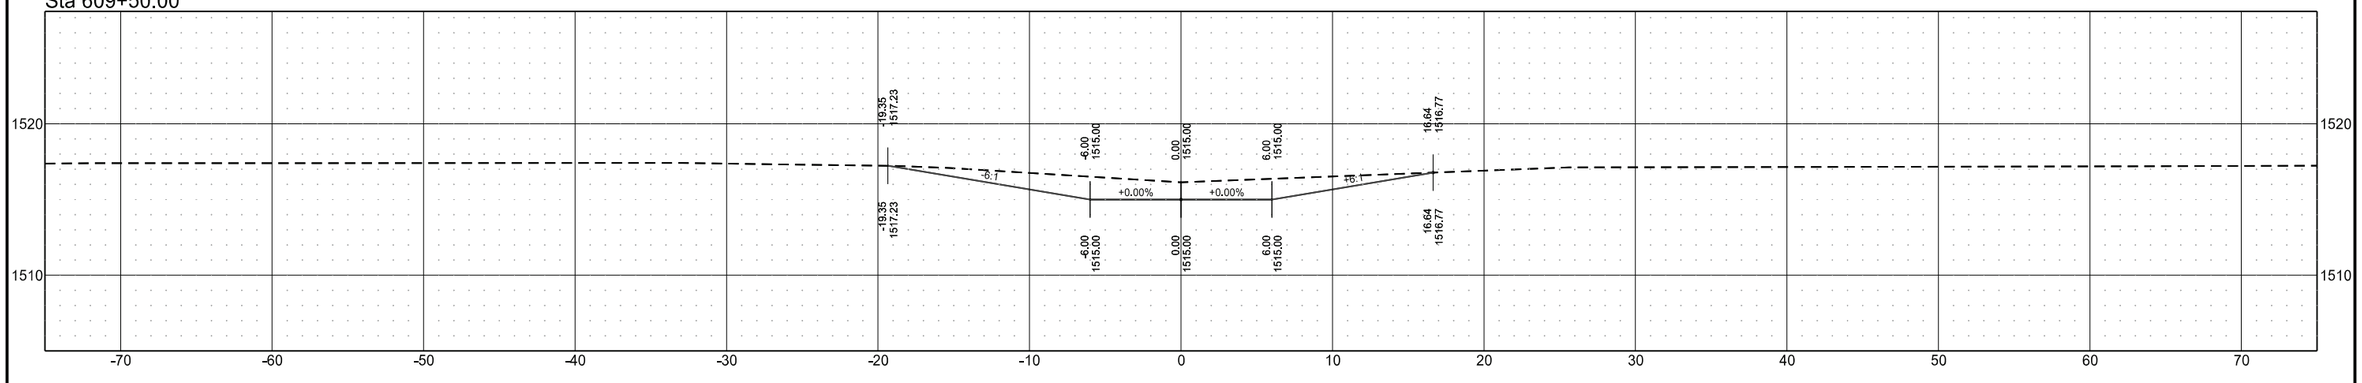

Sta 609+25.00

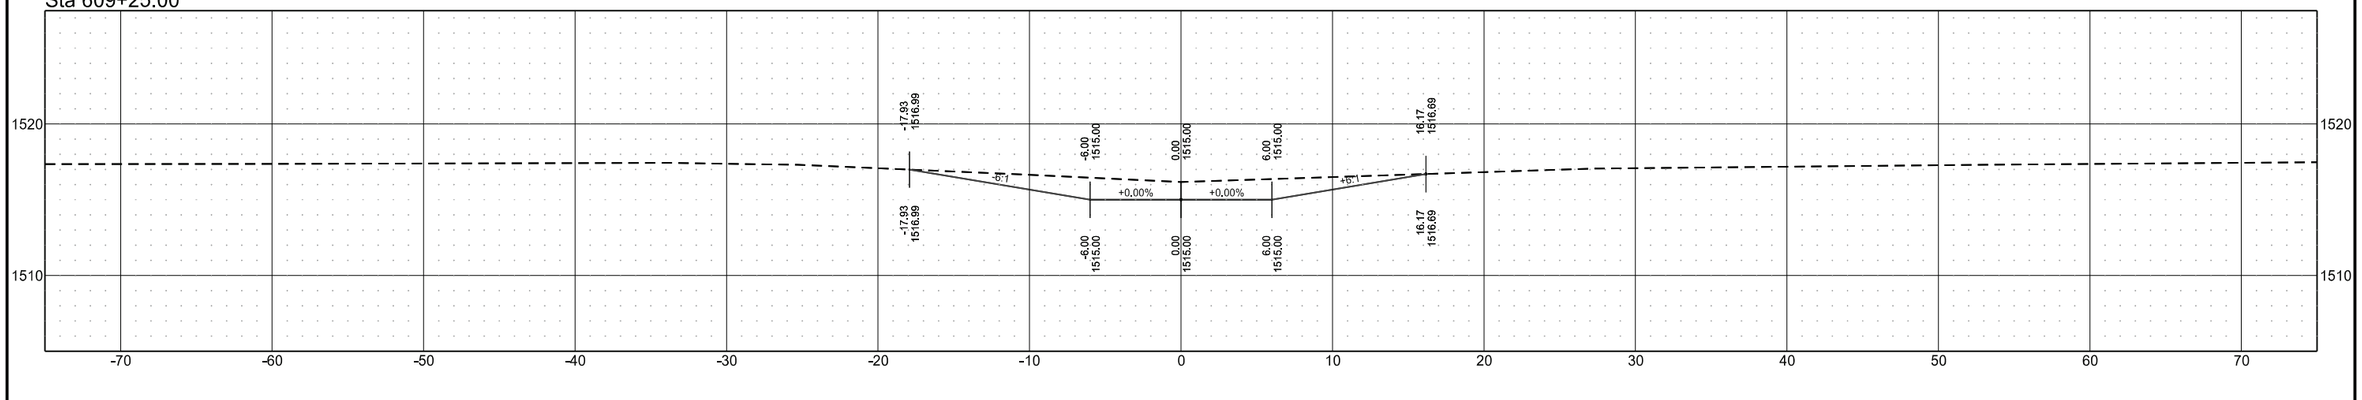


Cross Sections

Wetland Mitigation in Ramsey County, ND
1.5 Miles East of Edmore, ND


Ditch E

	STATE	PROJECT NO.	SECTION NO.	SHEET NO.
	ND	SS-ARP-3-999(054)	200	84

Sta 611+00.00

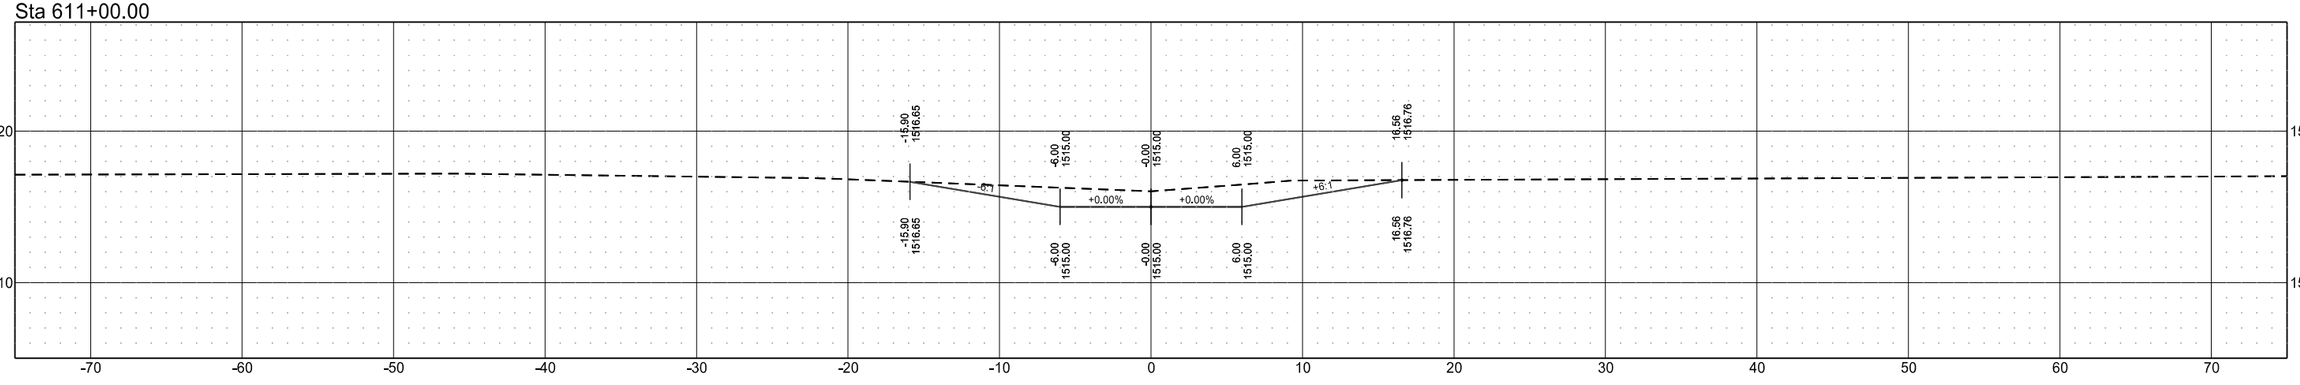

Sta 610+50.00

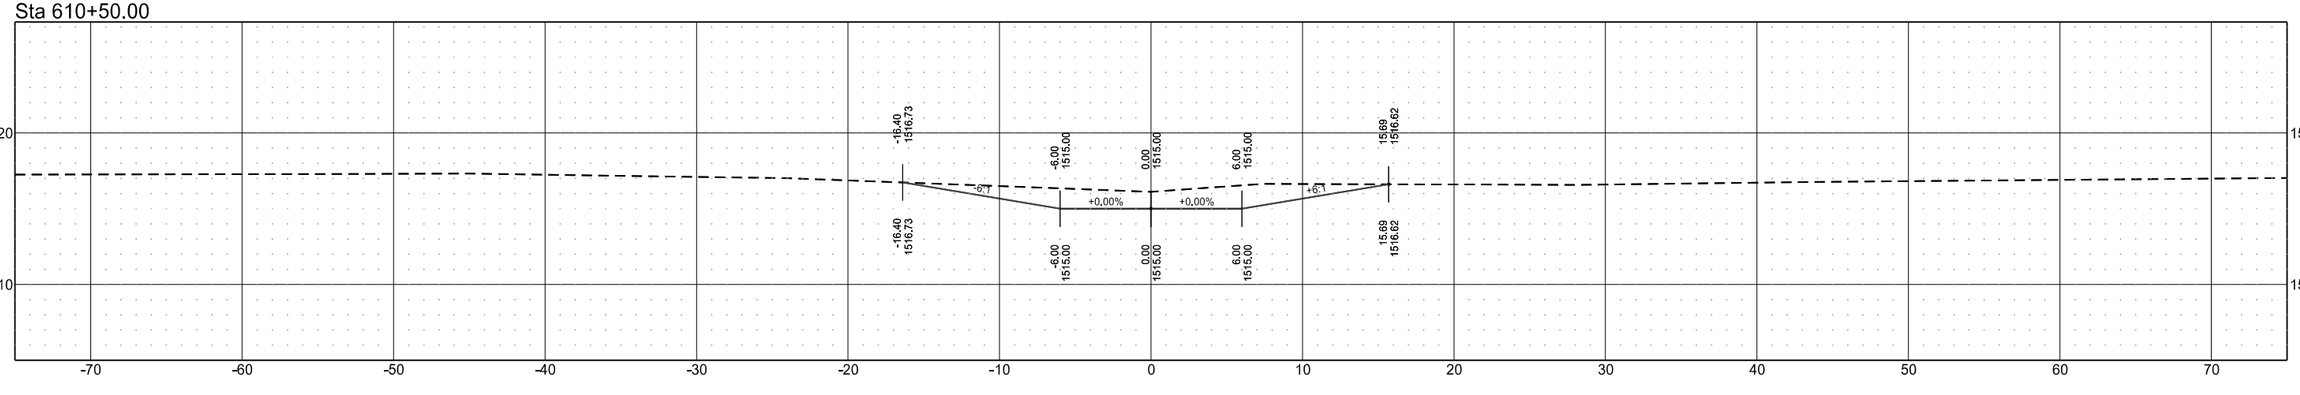


Cross Sections

Wetland Mitigation in Devils Lake, ND
1.5 Miles East of Edmore, ND


Ditch S

STATE	PROJECT NO.	SECTION NO.	SHEET NO.
ND	SS-ARP-3-999(054)	200	85


Sta 757+00.00

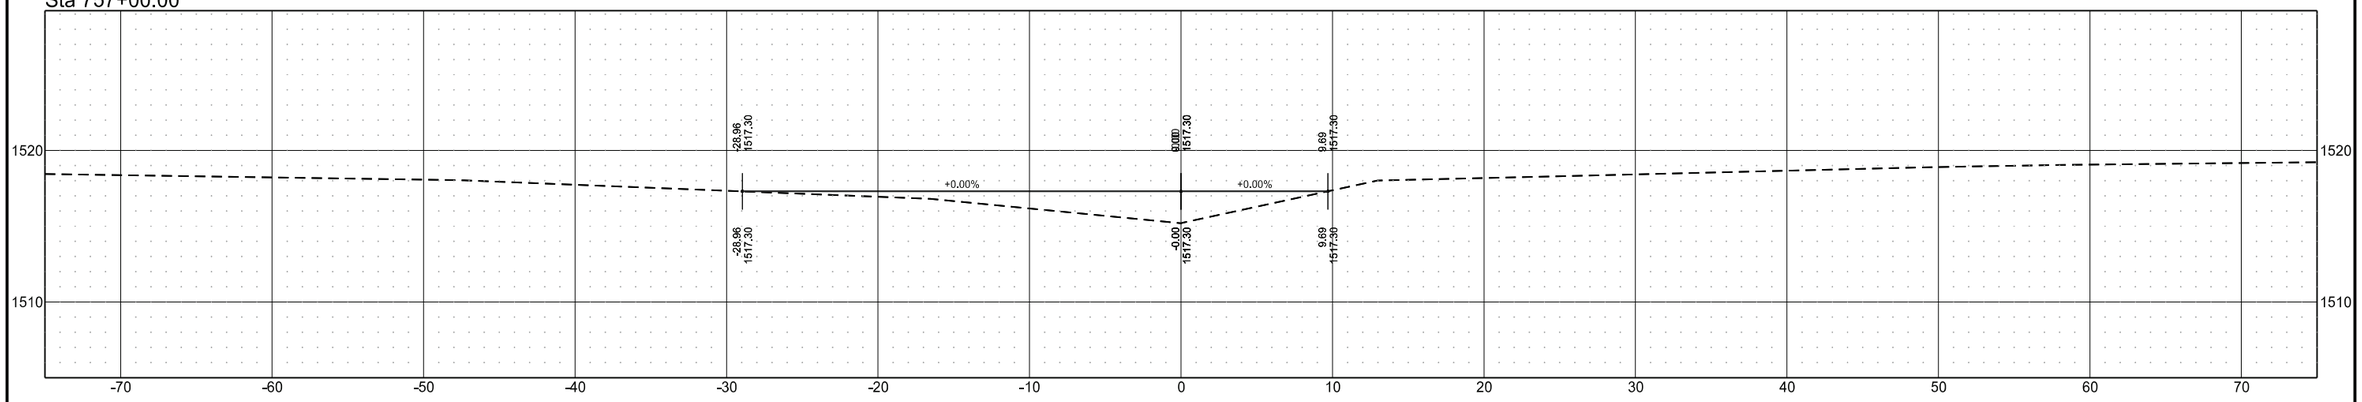

Sta 756+50.00

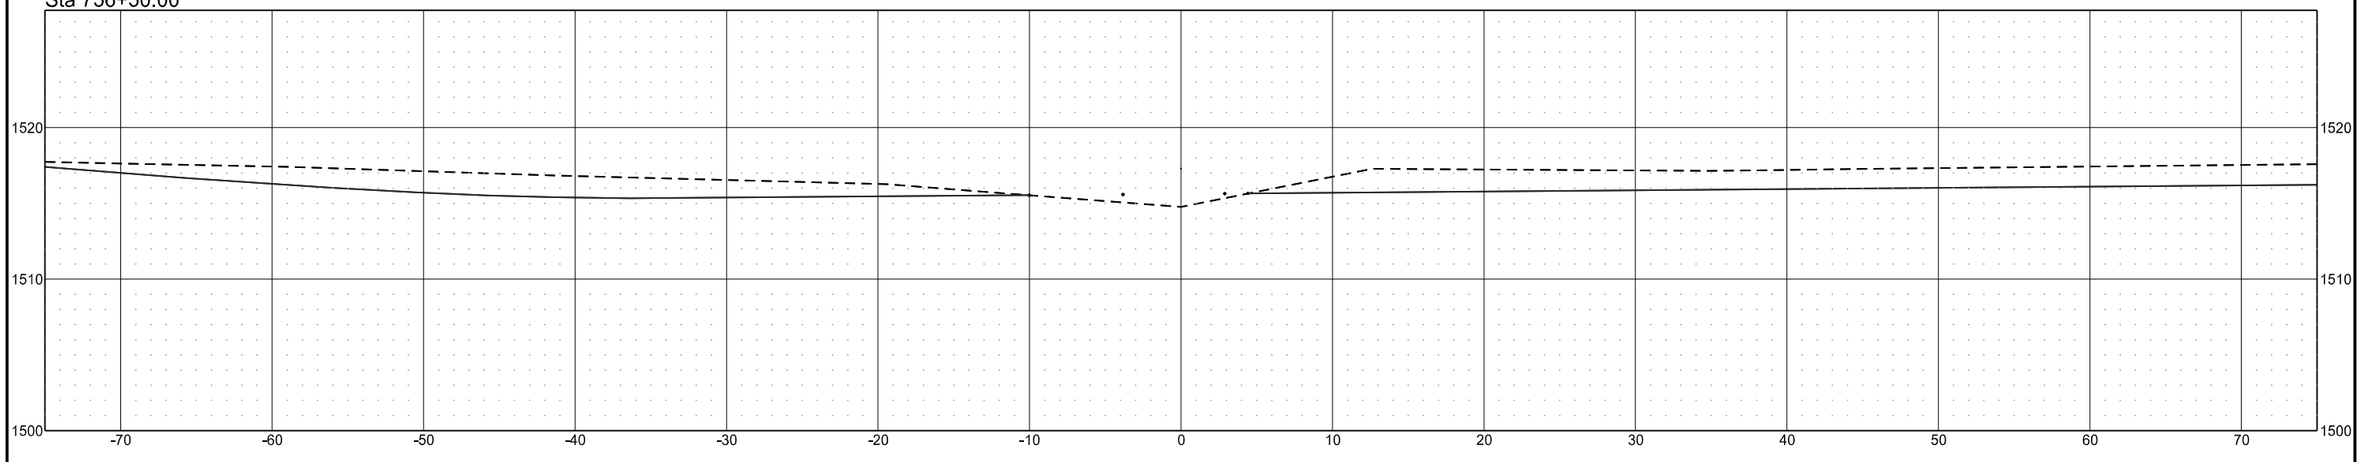

Sta 756+00.00

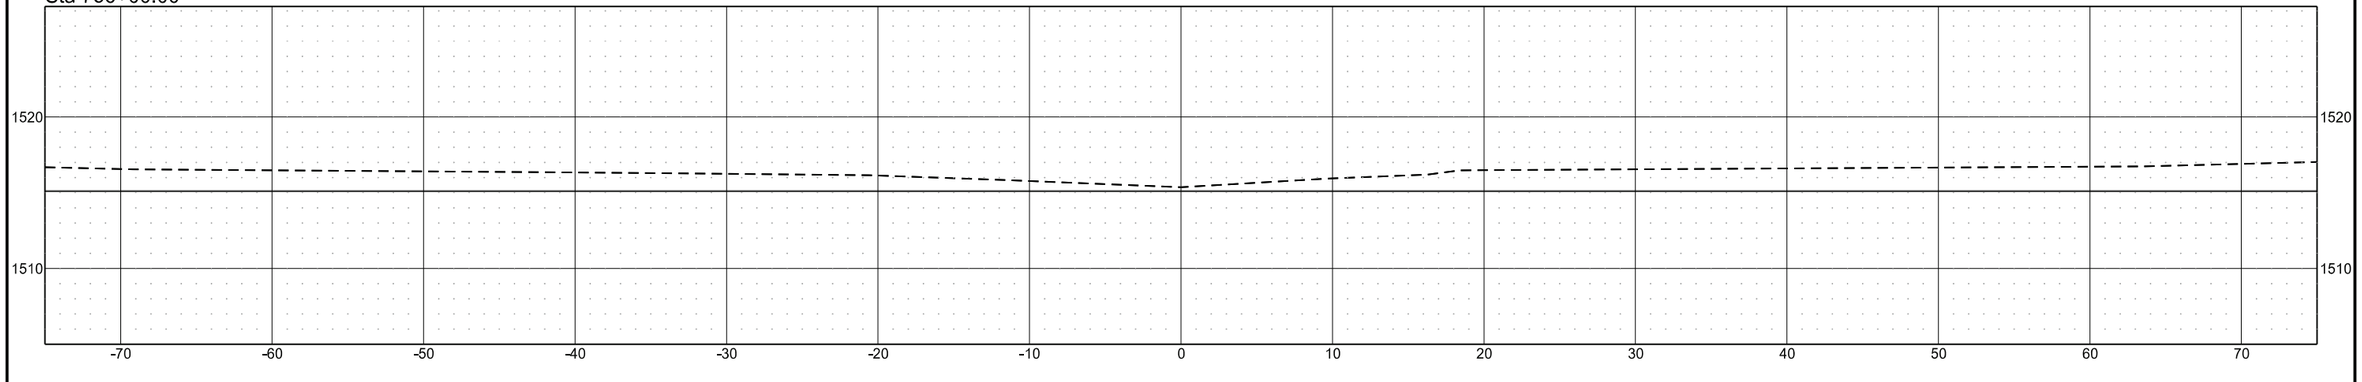


Cross Sections

Wetland Mitigation in Devils Lake, ND
1.5 Miles East of Edmore, ND


Ditch S

	STATE	PROJECT NO.	SECTION NO.	SHEET NO.
	ND	SS-ARP-3-999(054)	200	86


Sta 758+50.00

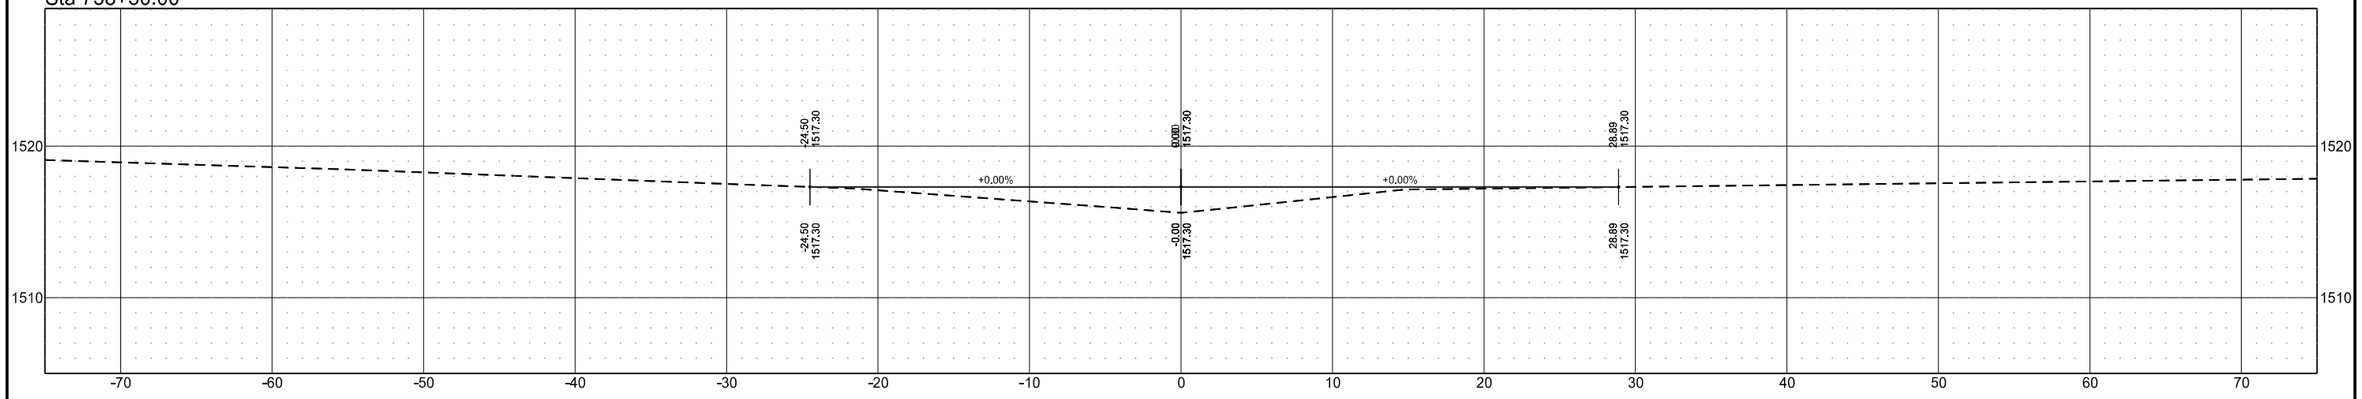

Sta 758+00.00

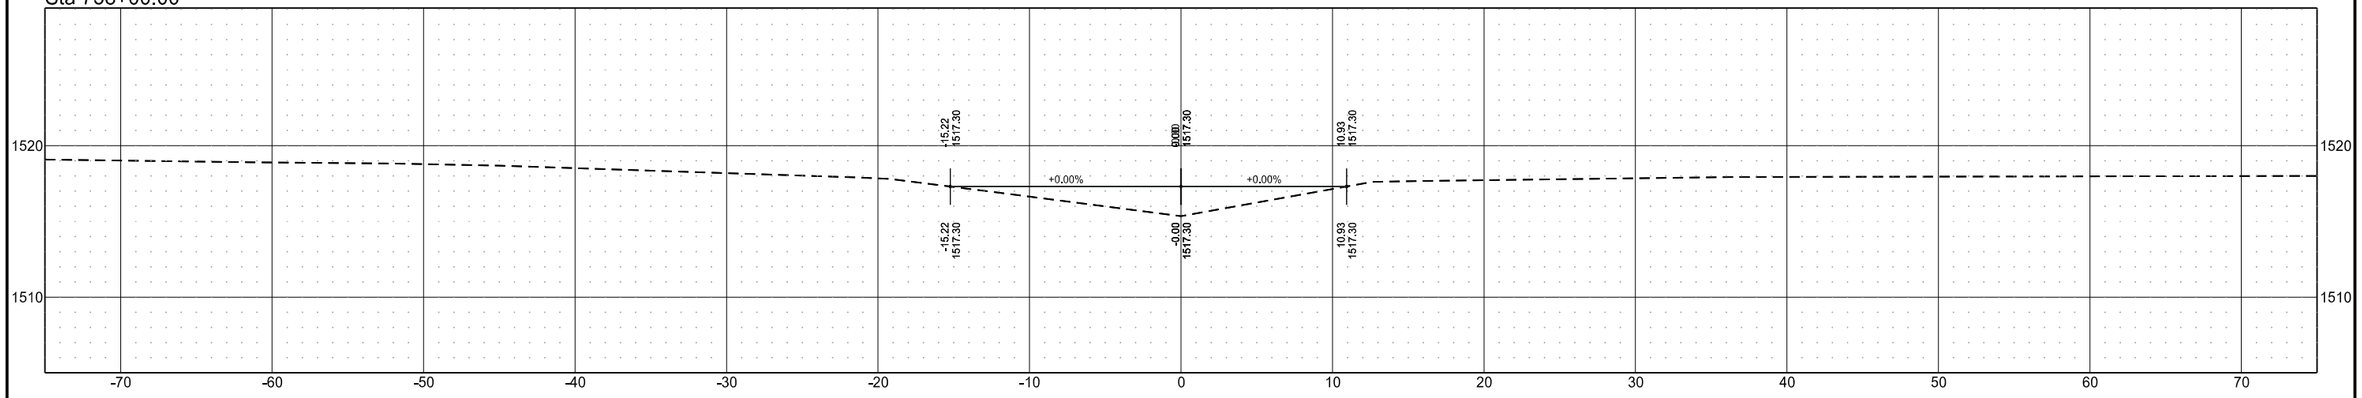

Sta 757+50.00

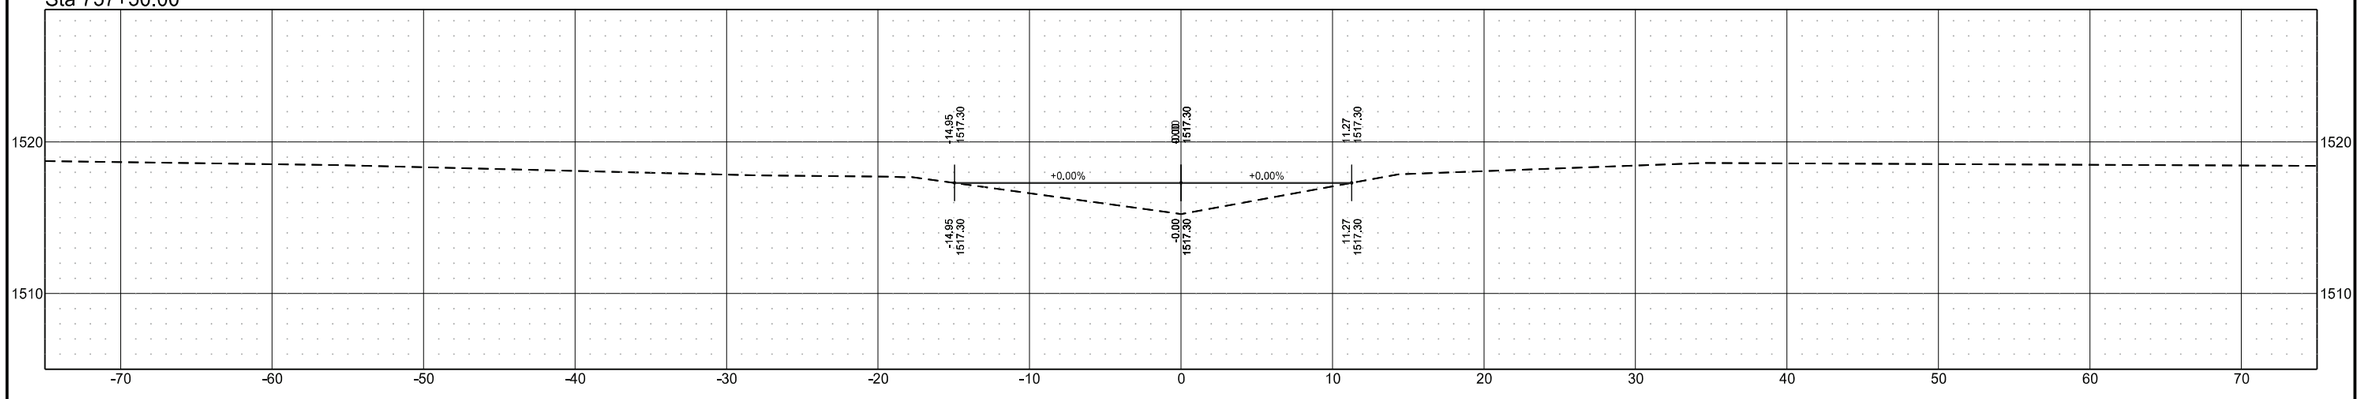


Cross Sections

Wetland Mitigation in Devils Lake, ND
1.5 Miles East of Edmore, ND


Ditch S

	STATE	PROJECT NO.	SECTION NO.	SHEET NO.
	ND	SS-ARP-3-999(054)	200	87


Sta 760+00.00

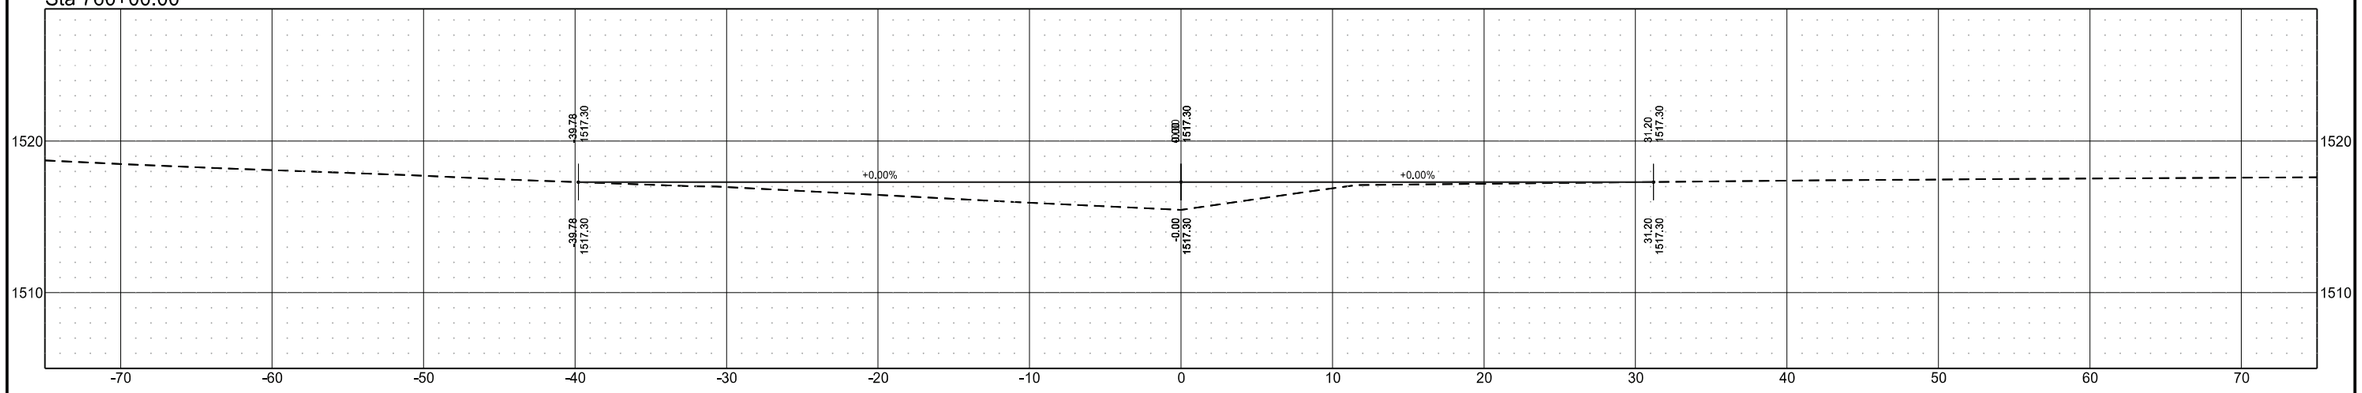

Sta 759+50.00

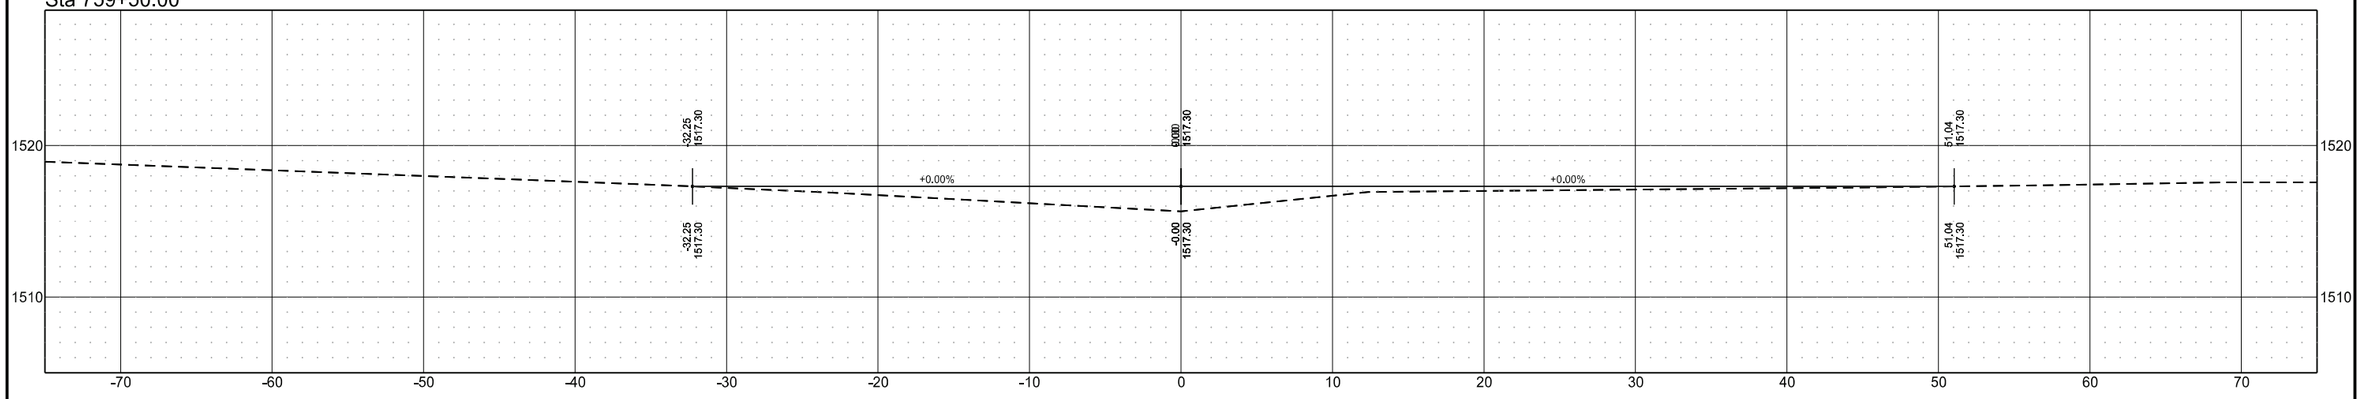

Sta 759+00.00

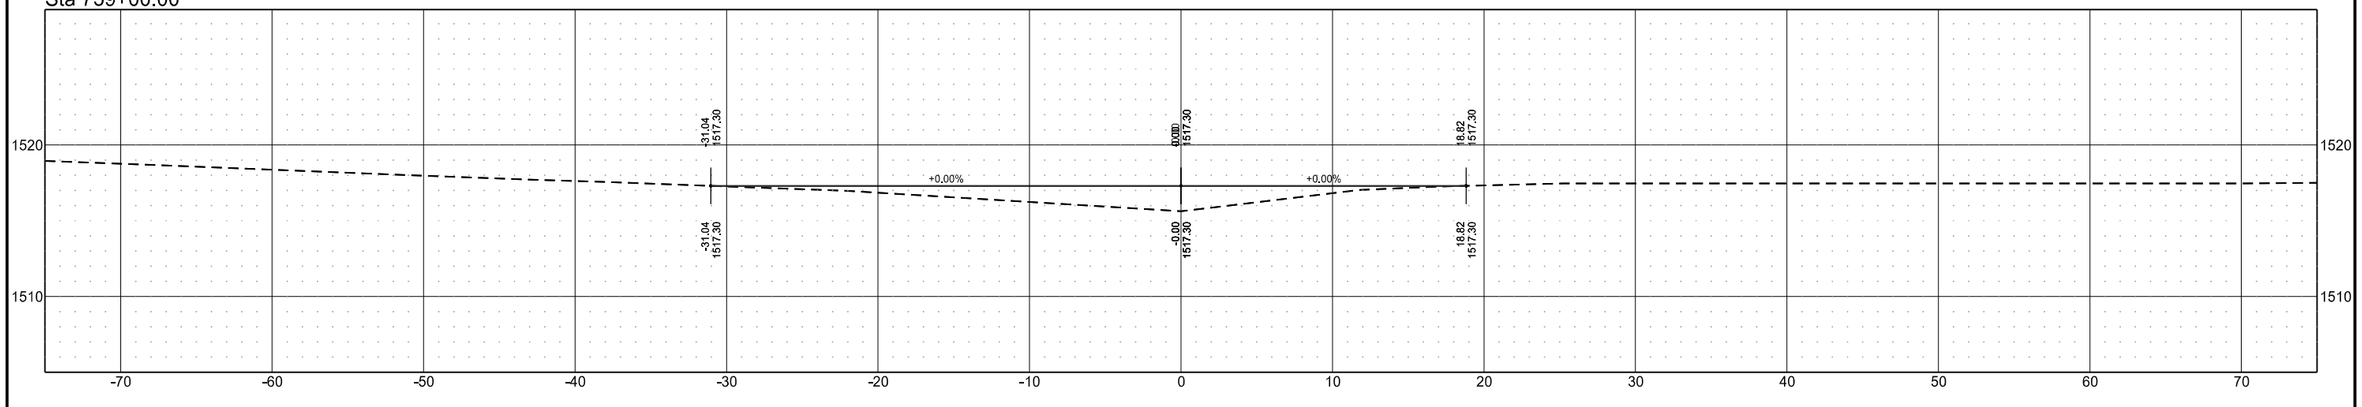


Cross Sections

Wetland Mitigation in Devils Lake, ND
1.5 Miles East of Edmore, ND


Ditch S

	STATE	PROJECT NO.	SECTION NO.	SHEET NO.
	ND	SS-ARP-3-999(054)	200	88


Sta 761+50.00

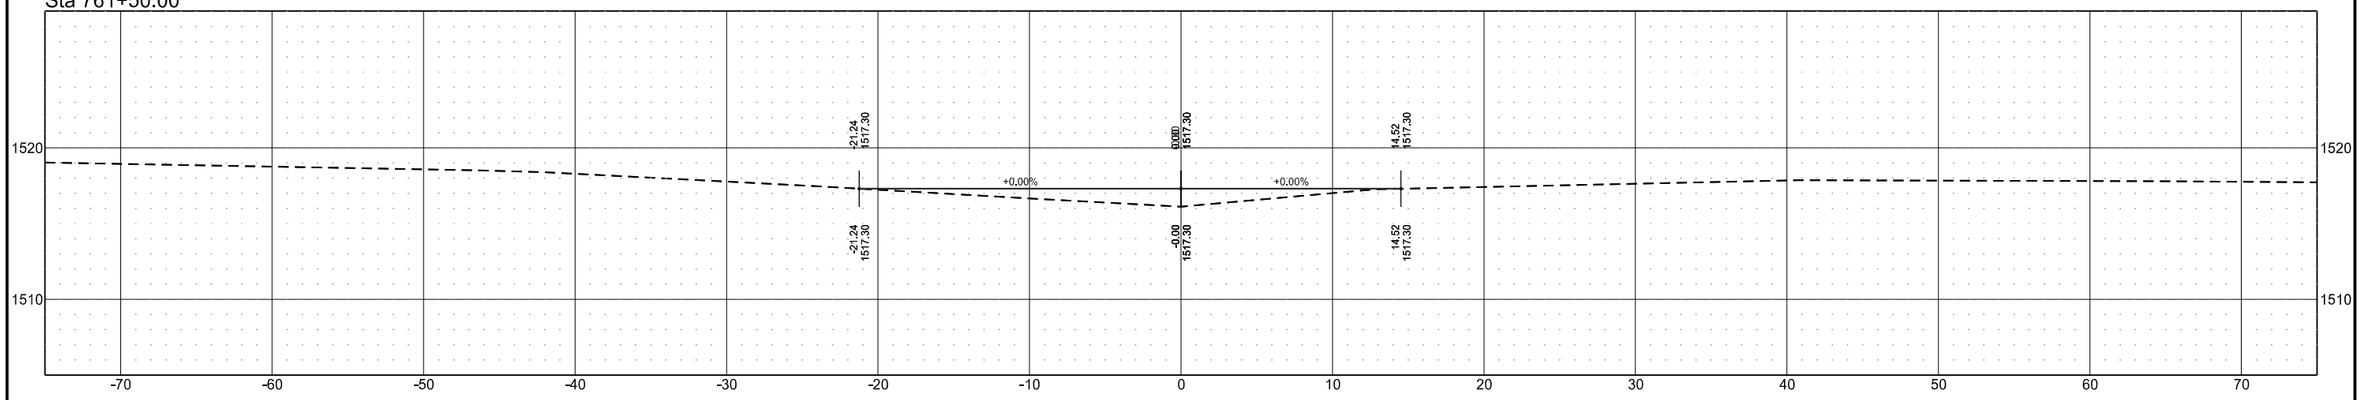

Sta 761+00.00

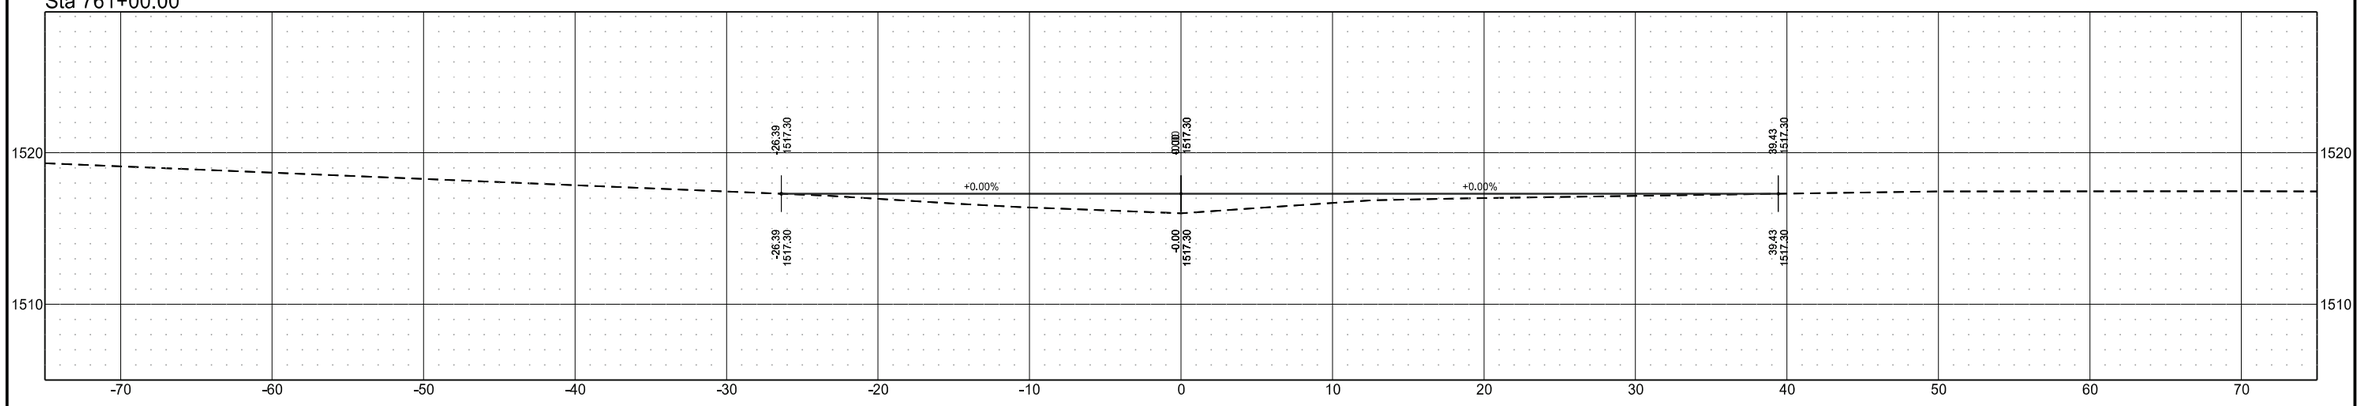

Sta 760+50.00

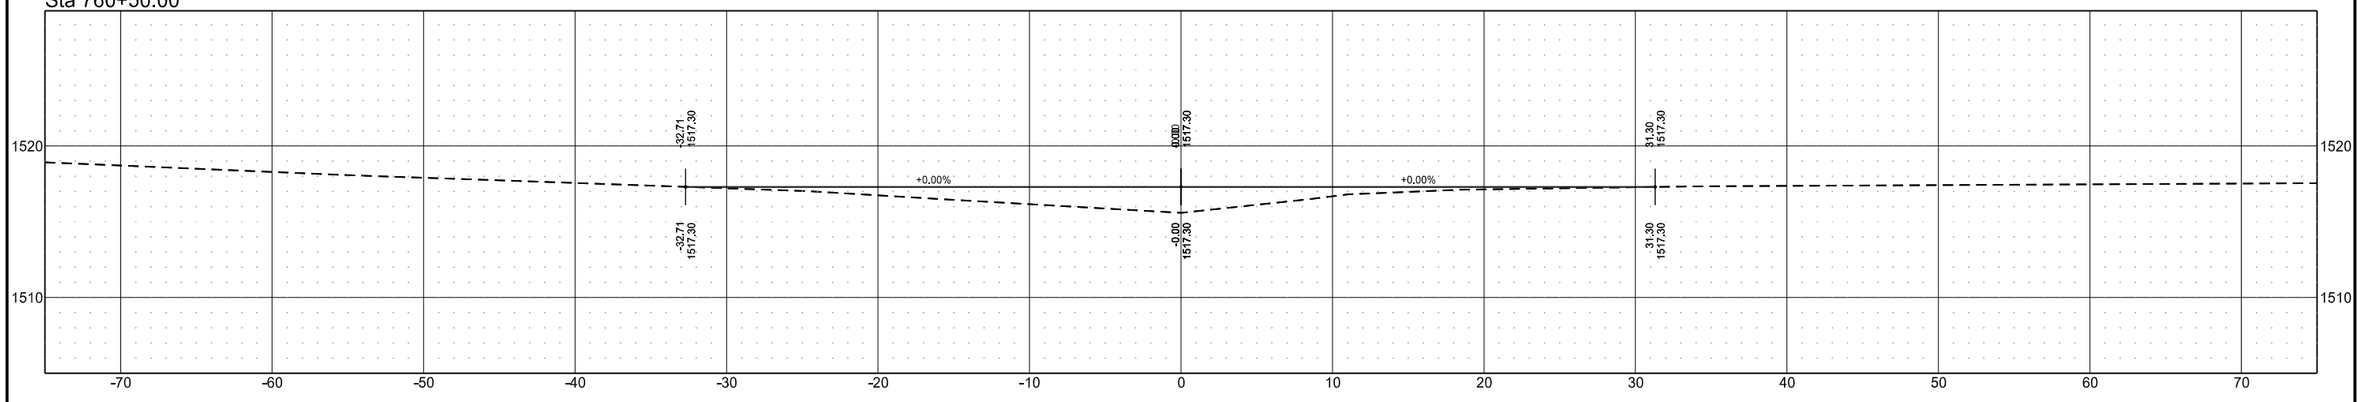


Cross Sections

Wetland Mitigation in Devils Lake, ND
1.5 Miles East of Edmore, ND


Ditch S

STATE	PROJECT NO.	SECTION NO.	SHEET NO.
ND	SS-ARP-3-999(054)	200	89


Sta 763+00.00

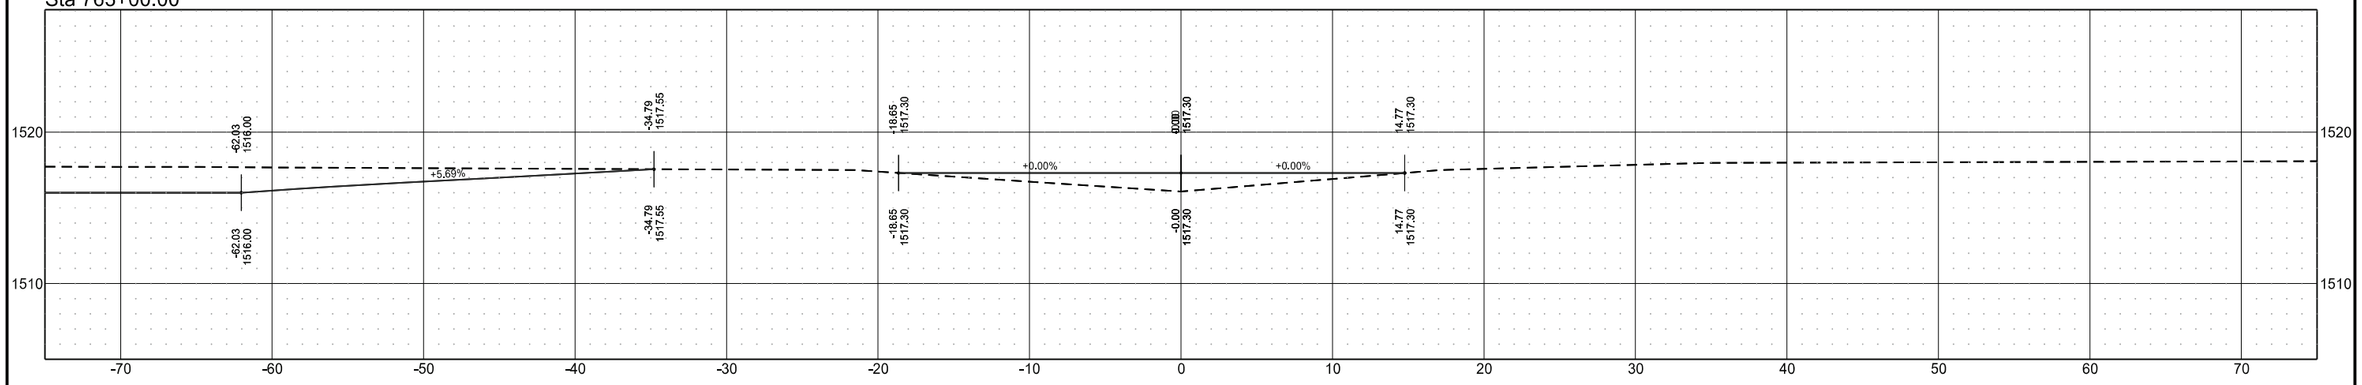

Sta 762+50.00

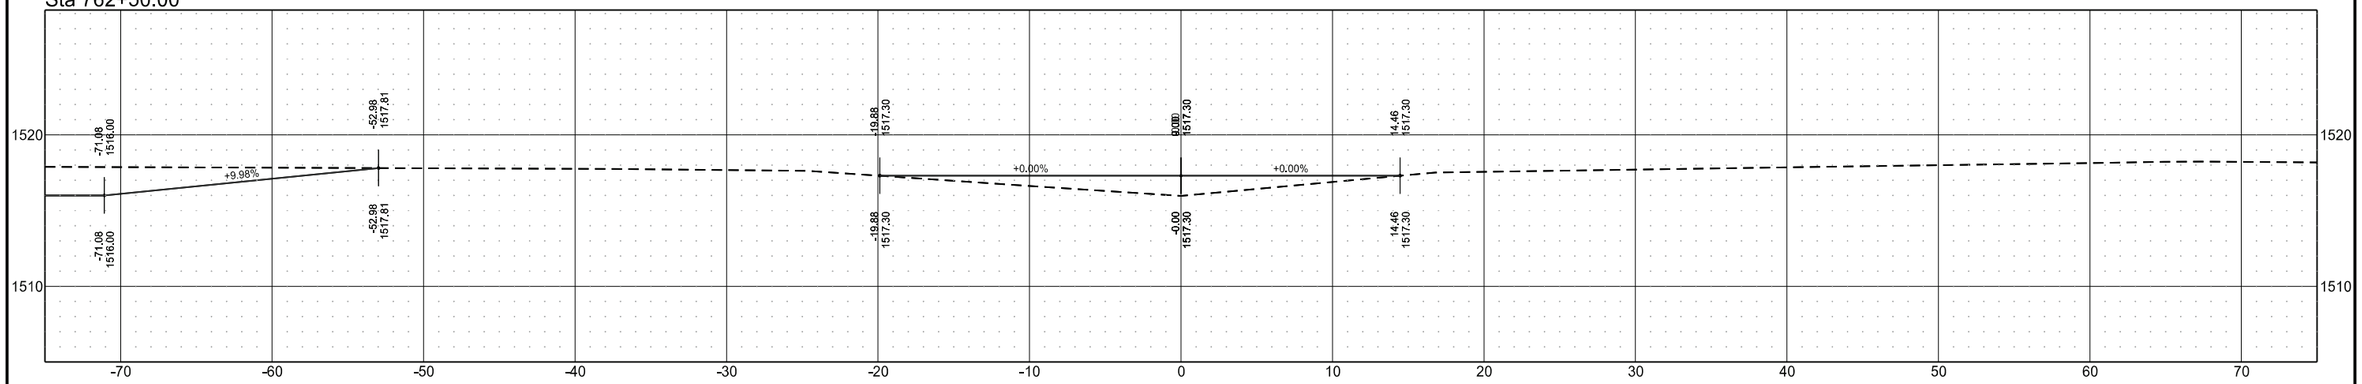

Sta 762+00.00

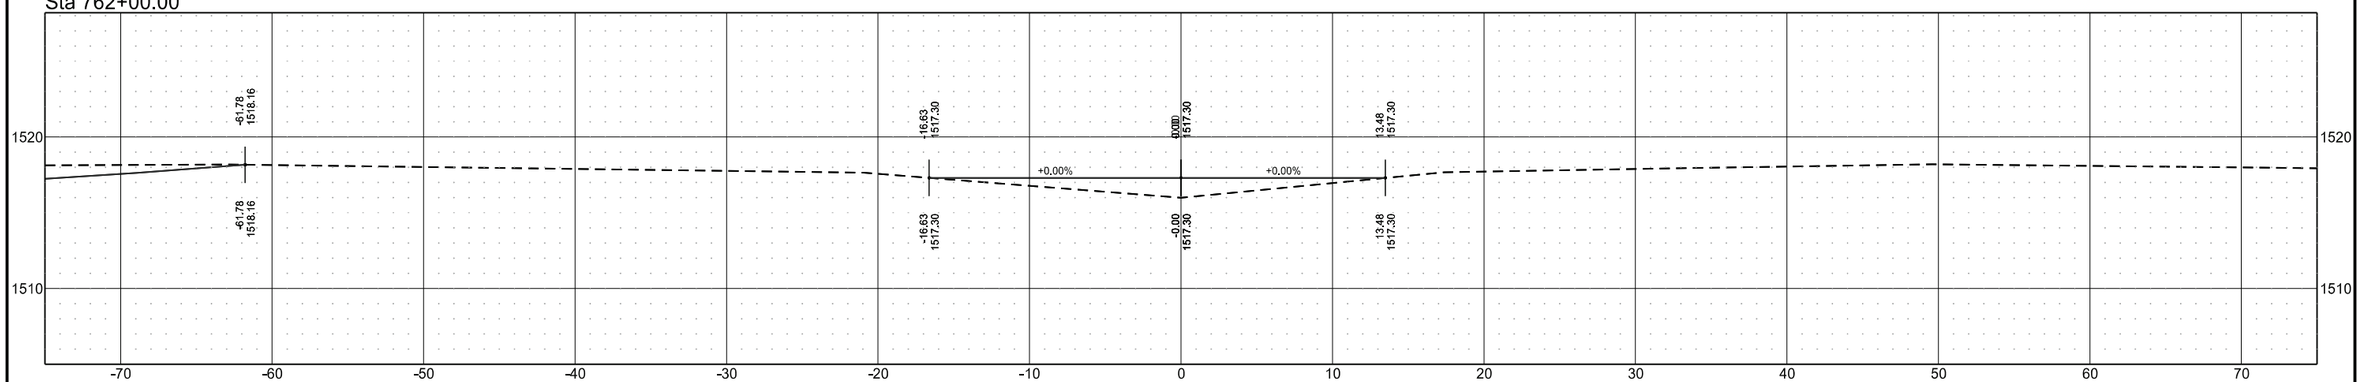


Cross Sections

Wetland Mitigation in Devils Lake, ND
1.5 Miles East of Edmore, ND


Ditch S

STATE	PROJECT NO.	SECTION NO.	SHEET NO.
ND	SS-ARP-3-999(054)	200	90

Sta 764+00.00

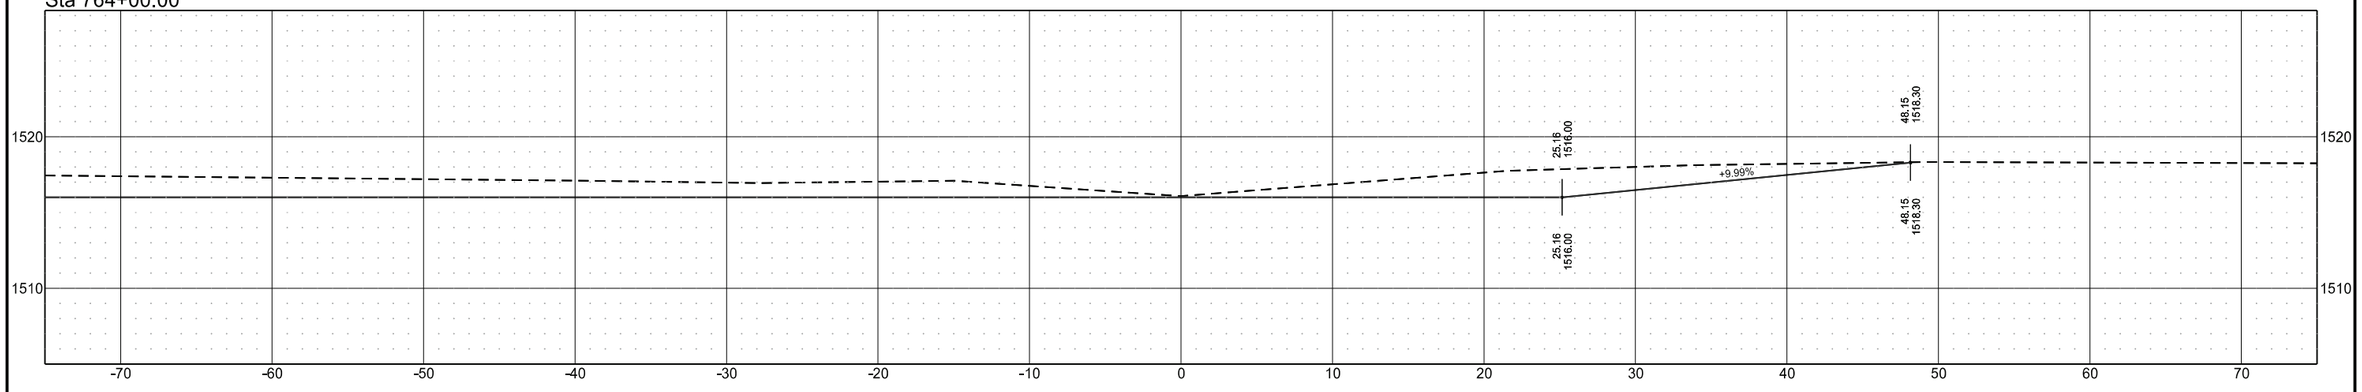

Sta 763+50.00

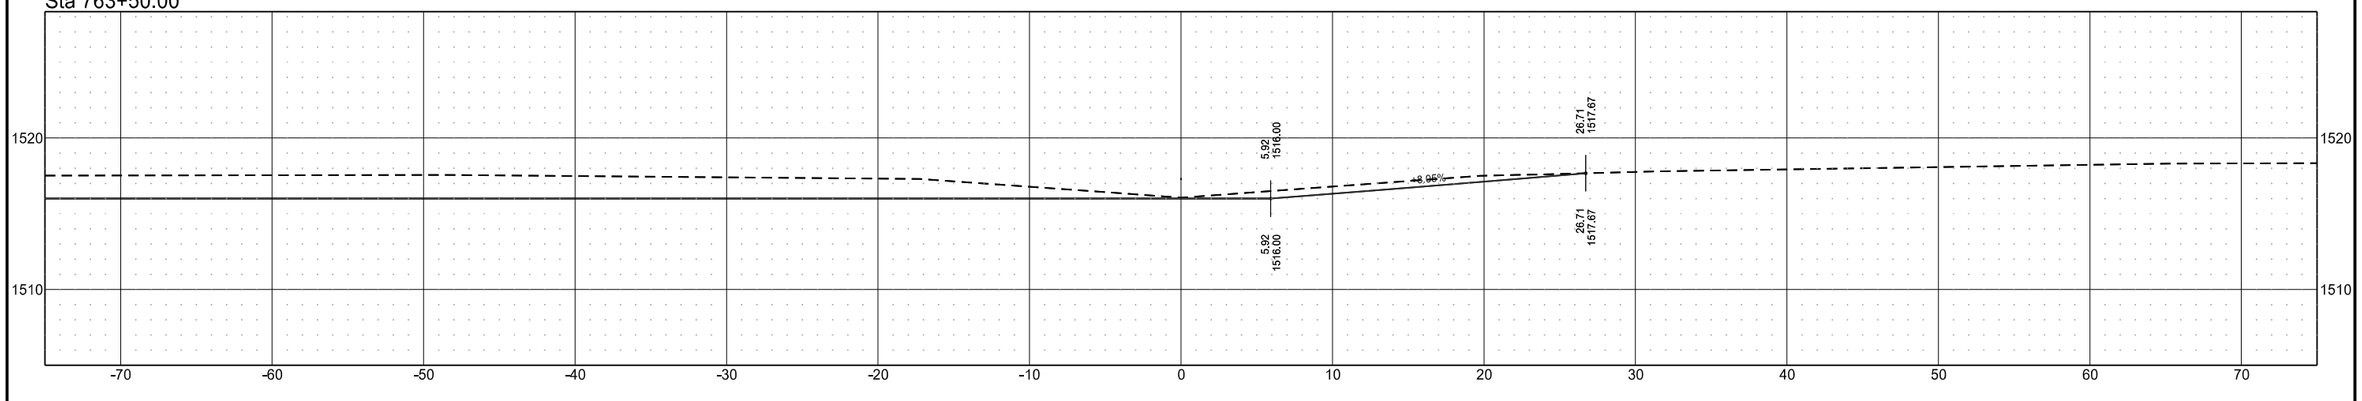


Cross Sections

Wetland Mitigation in Ramsey County, ND
1.5 Miles East of Edmore, ND


Ditch SW

	STATE	PROJECT NO.	SECTION NO.	SHEET NO.
	ND	SS-ARP-3-999(054)	200	91


Sta 721+50.00

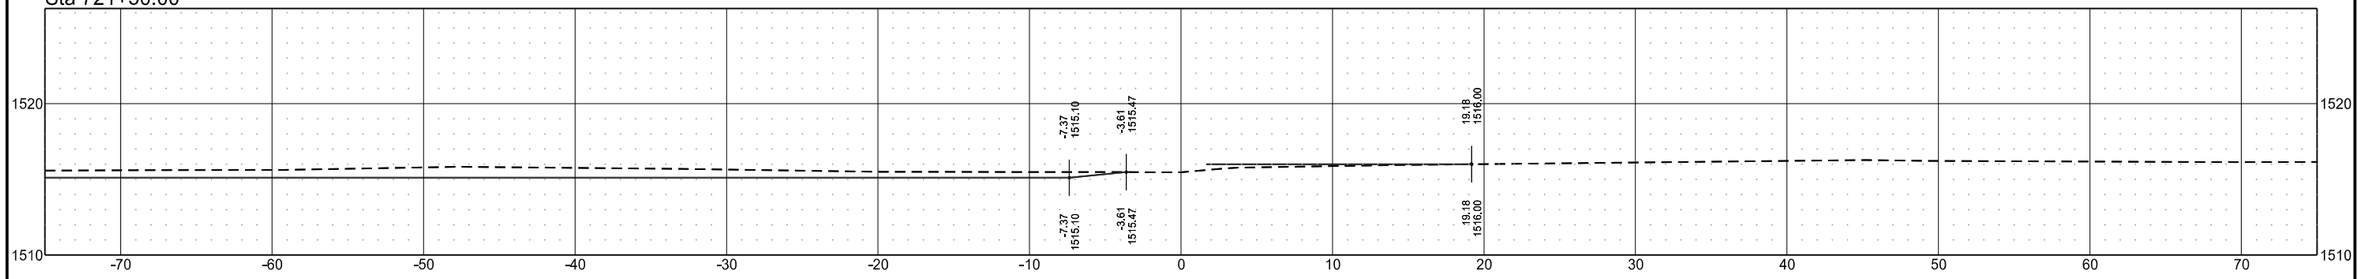


Sta 721+00.00

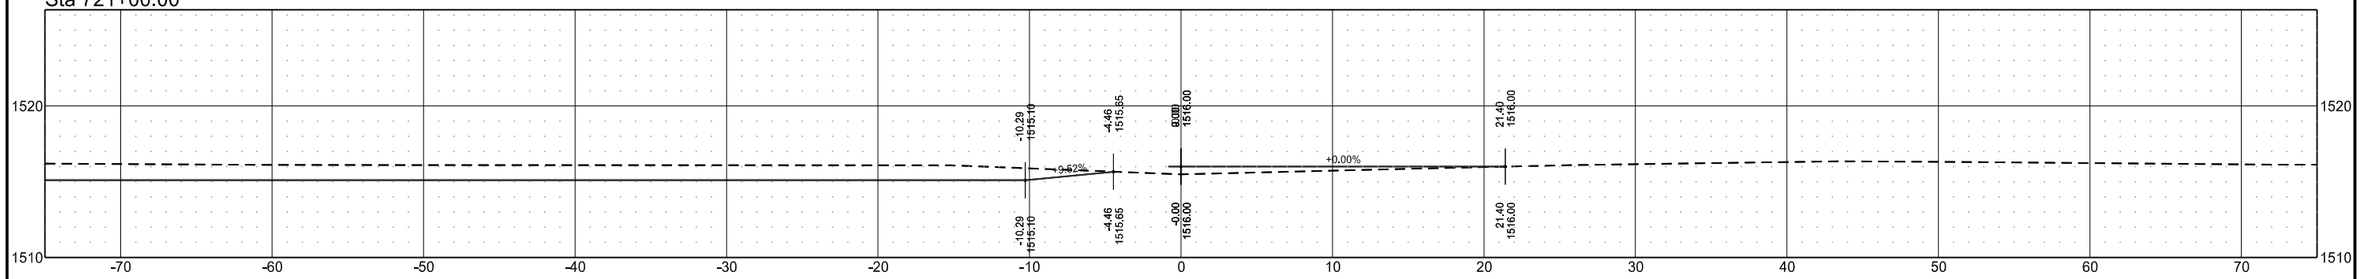

Sta 720+50.00

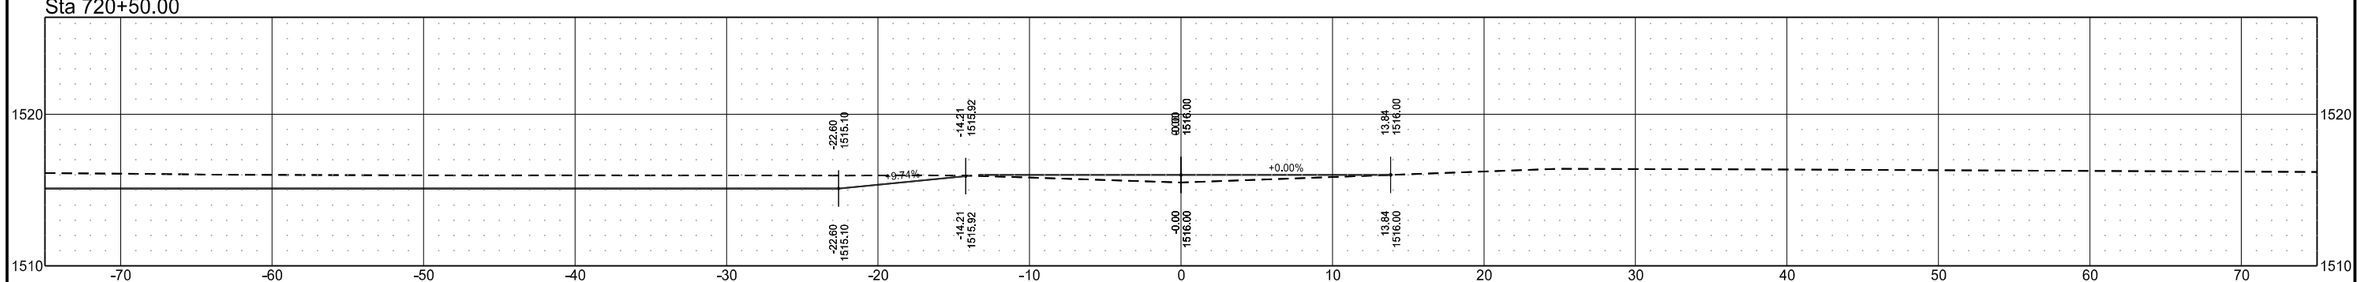

Sta 720+00.00

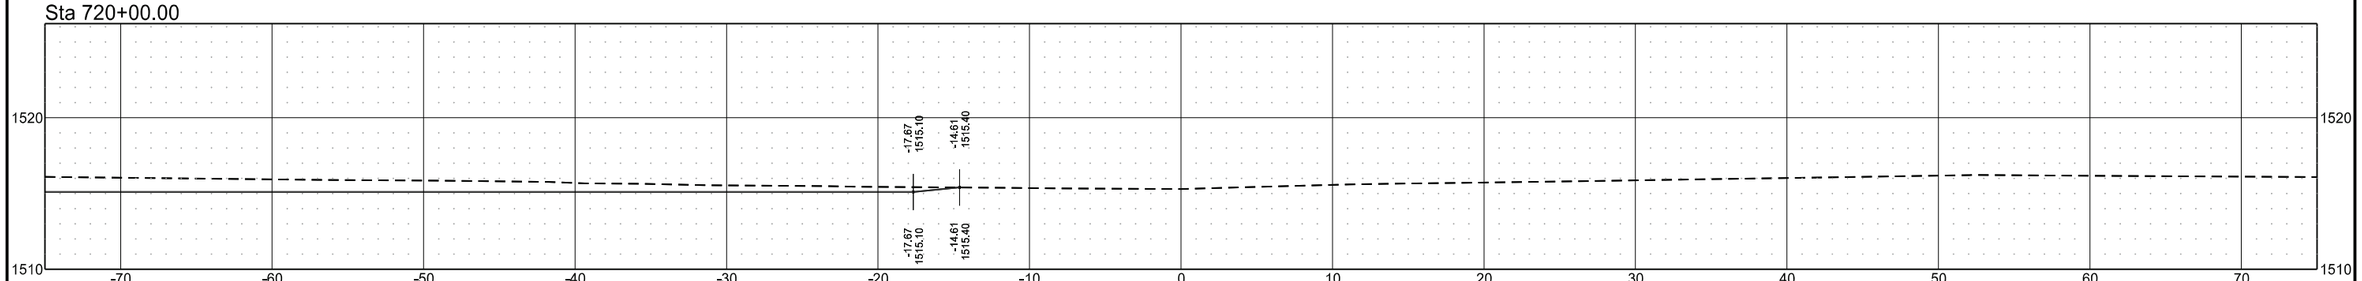


Cross Sections

Wetland Mitigation in Ramsey County, ND
1.5 Miles East of Edmore, ND


Ditch SW

	STATE	PROJECT NO.	SECTION NO.	SHEET NO.
	ND	SS-ARP-3-999(054)	200	92


Sta 723+50.00

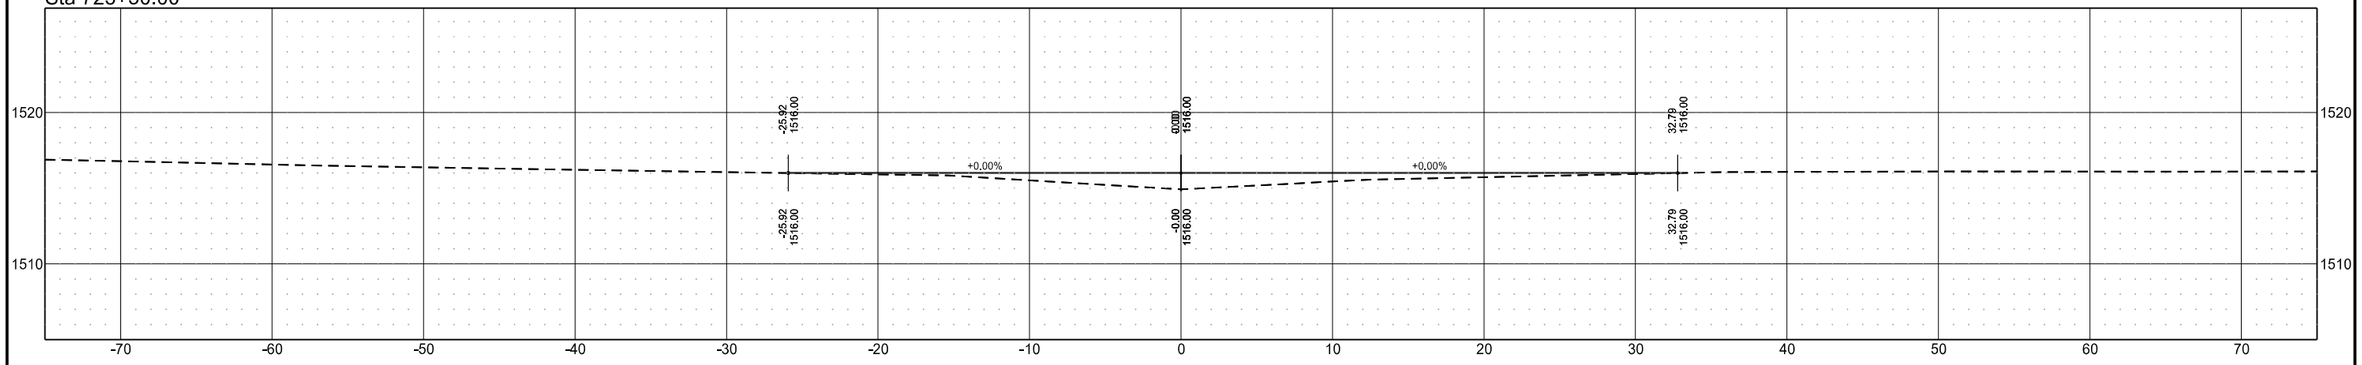


Sta 723+00.00

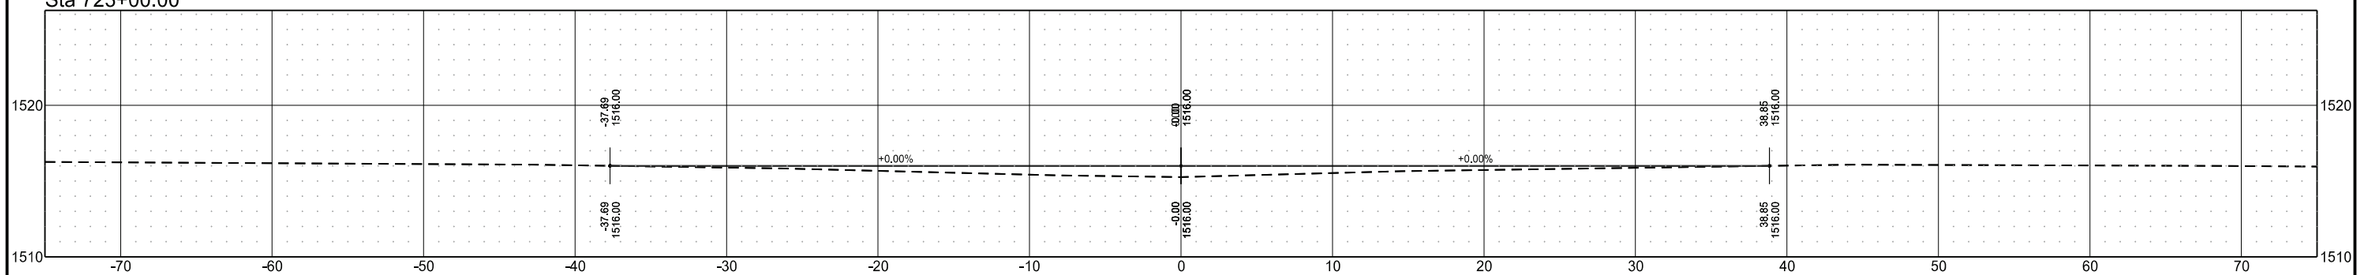

Sta 722+50.00

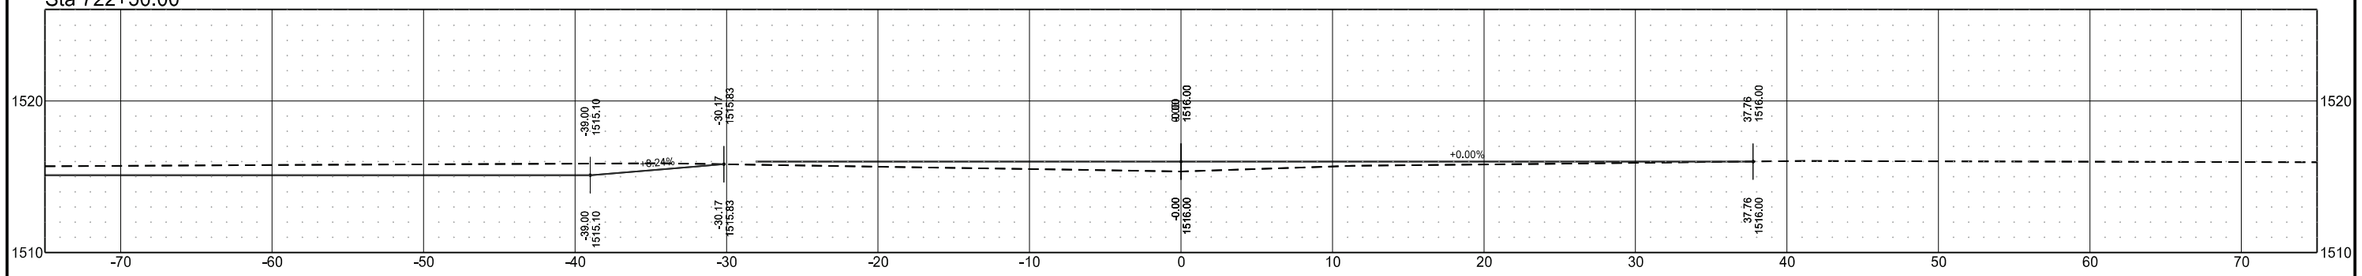

Sta 722+00.00

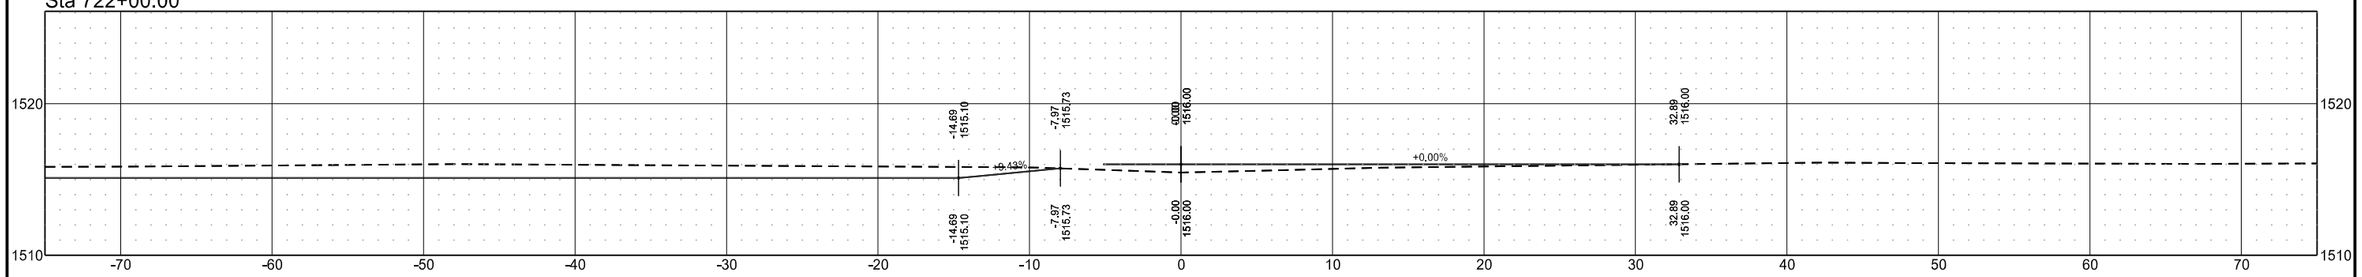


Cross Sections

Wetland Mitigation in Ramsey County, ND
1.5 Miles East of Edmore, ND


Ditch SW

	STATE	PROJECT NO.	SECTION NO.	SHEET NO.
	ND	SS-ARP-3-999(054)	200	93


Sta 725+00.00

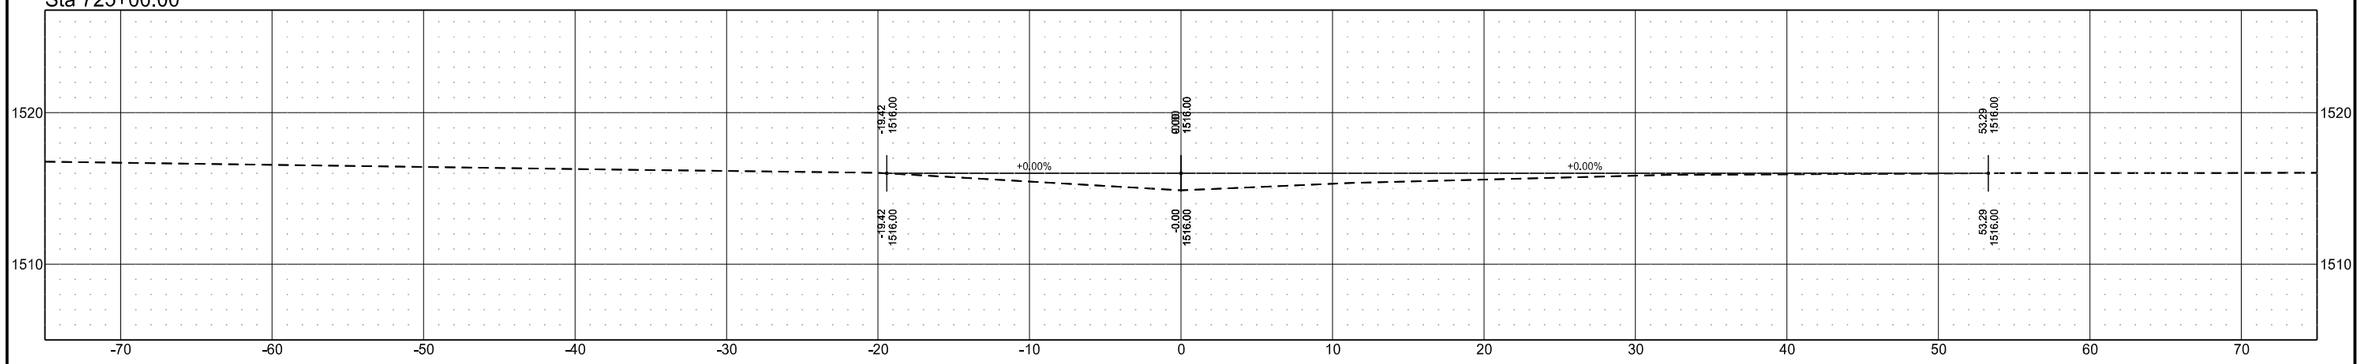

Sta 724+50.00

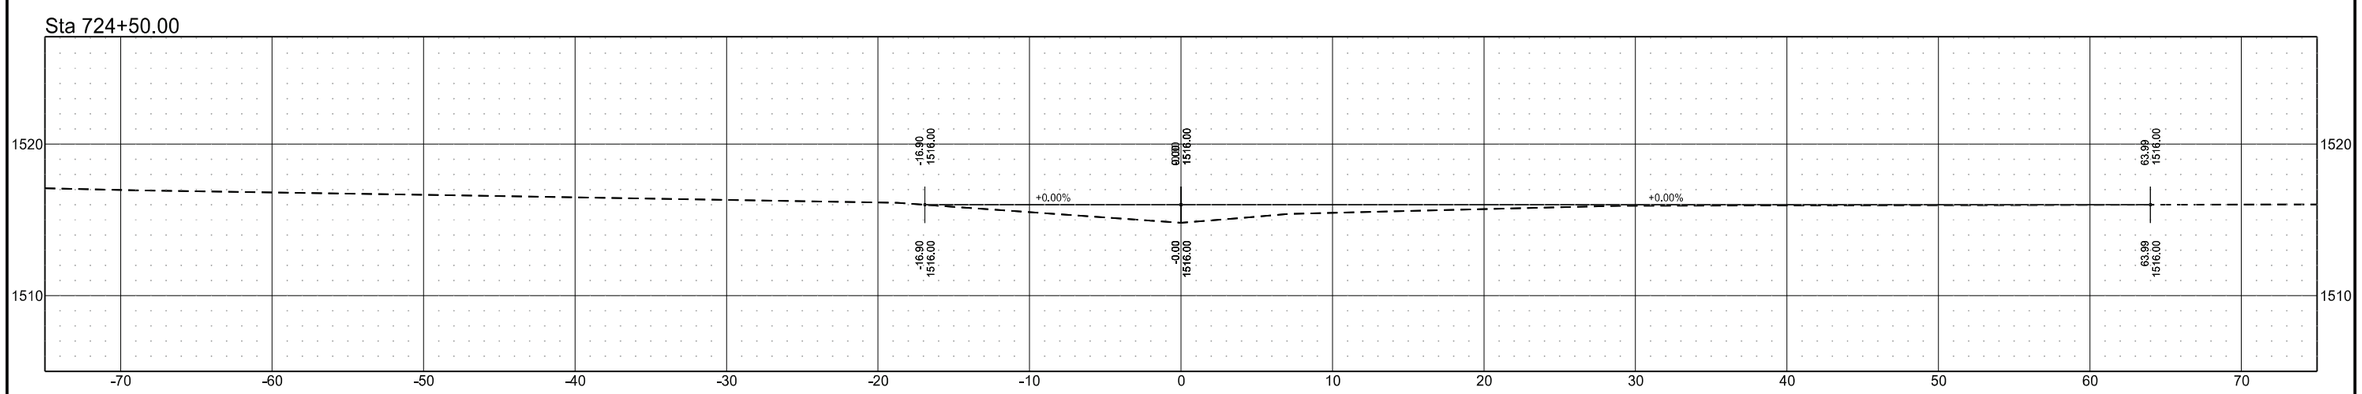

Sta 724+00.00

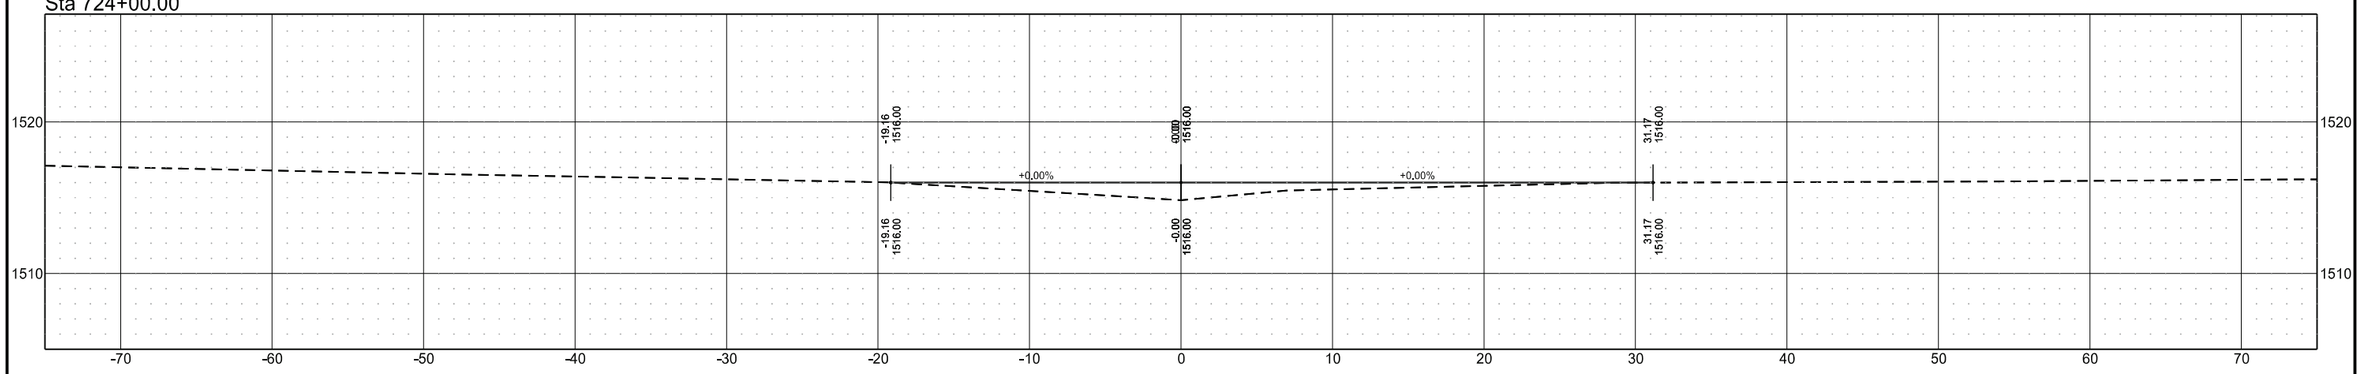


Cross Sections

Wetland Mitigation in Ramsey County, ND
1.5 Miles East of Edmore, ND


Ditch SW

	STATE	PROJECT NO.	SECTION NO.	SHEET NO.
	ND	SS-ARP-3-999(054)	200	94


Sta 726+50.00

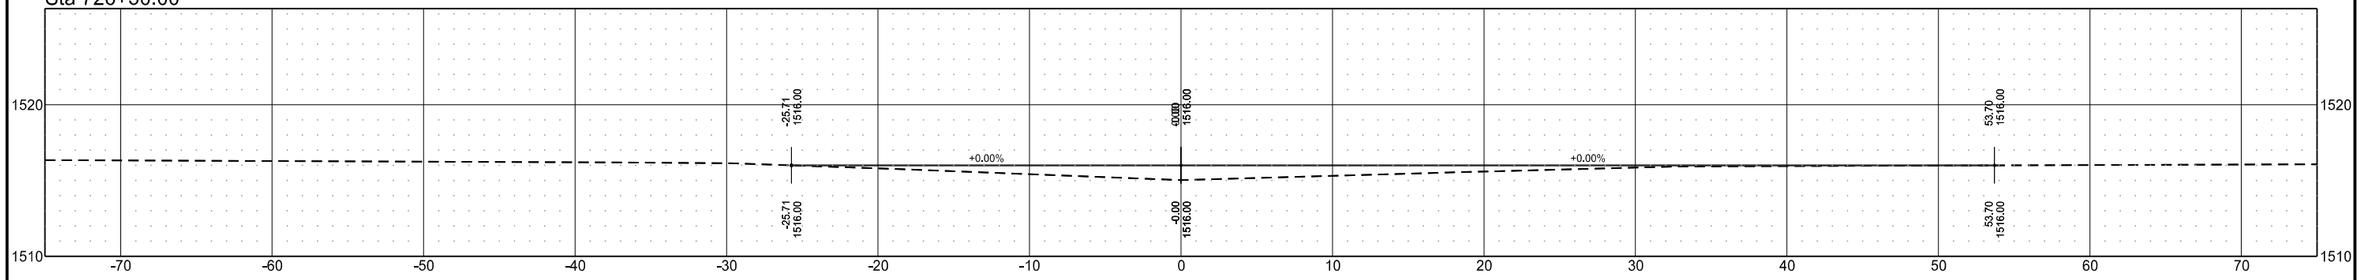

Sta 726+00.00

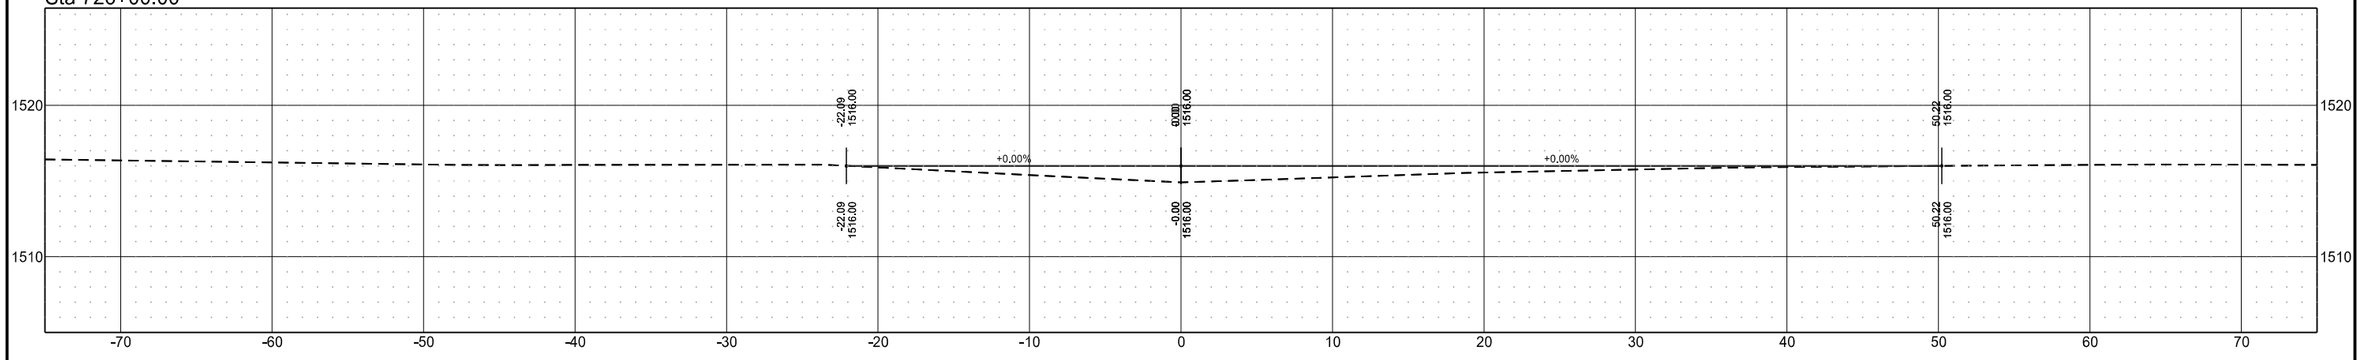

Sta 725+50.00

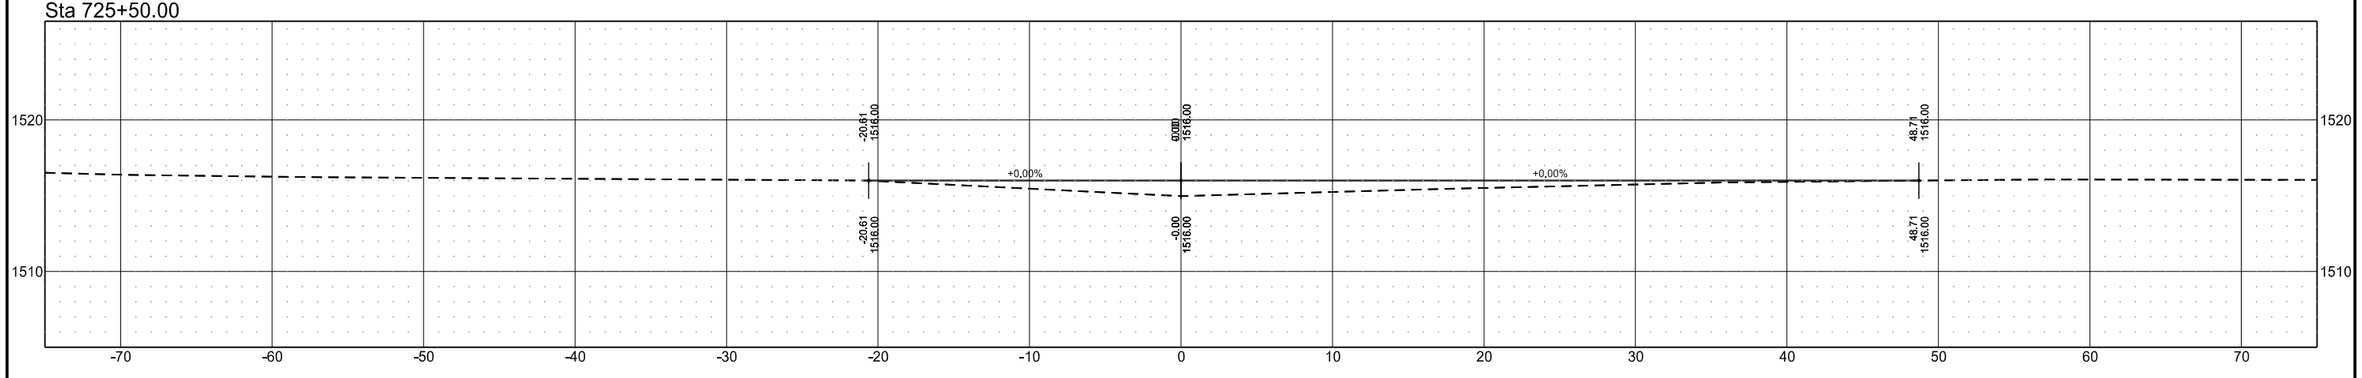


Cross Sections

Wetland Mitigation in Ramsey County, ND
1.5 Miles East of Edmore, ND


Ditch SW

	STATE	PROJECT NO.	SECTION NO.	SHEET NO.
	ND	SS-ARP-3-999(054)	200	95


Sta 728+00.00

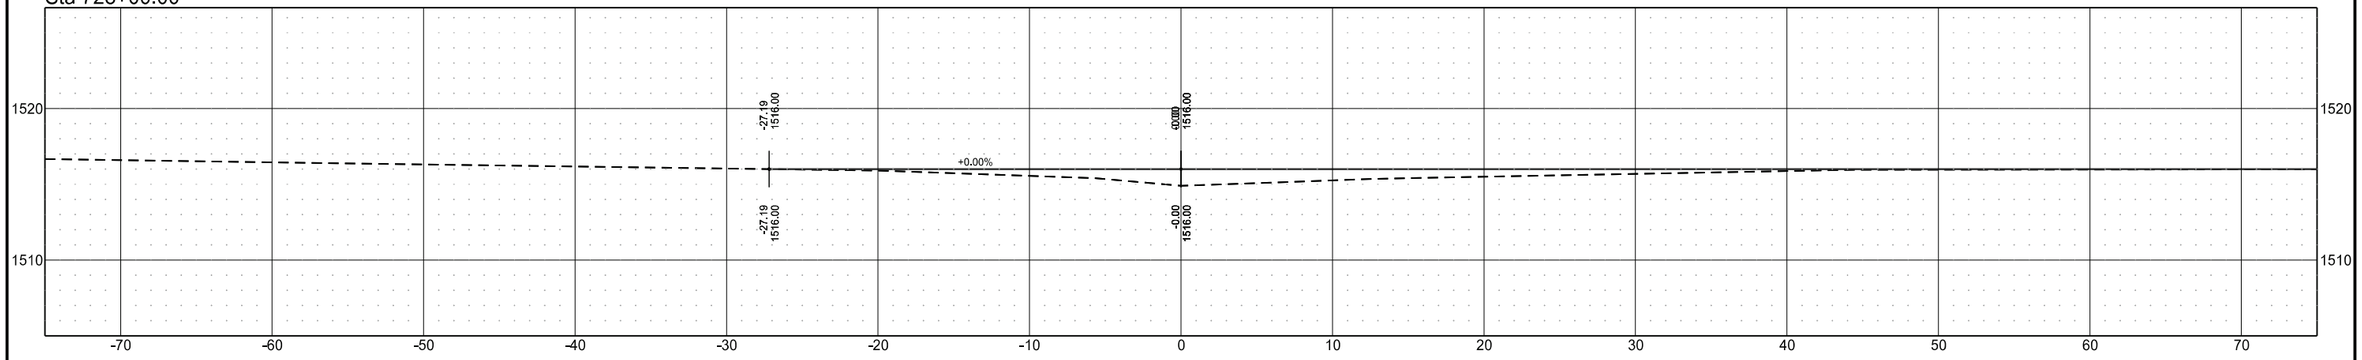

Sta 727+50.00

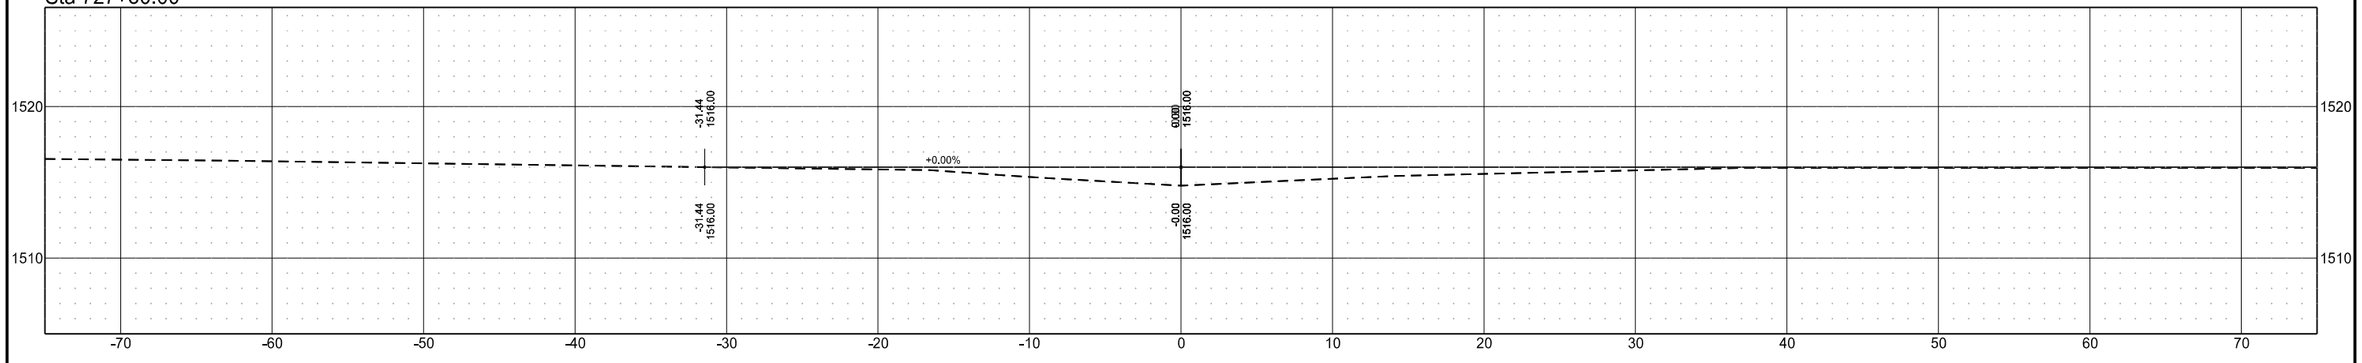

Sta 727+00.00

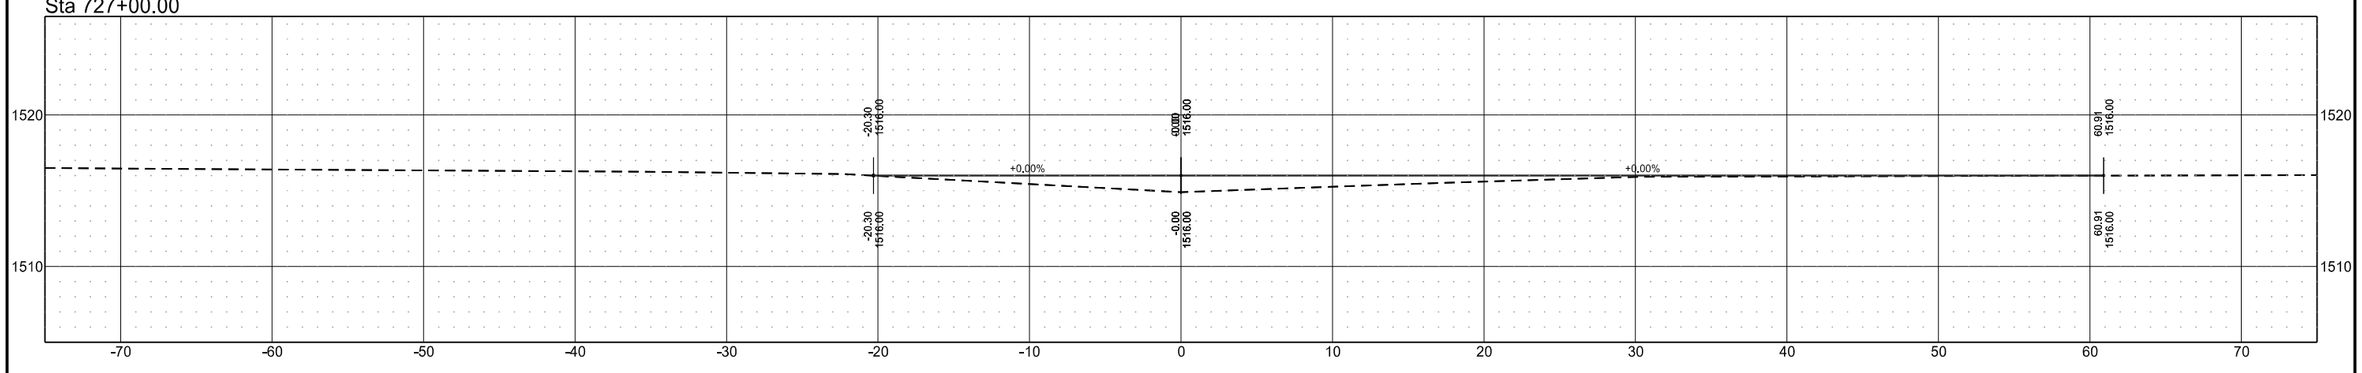


Cross Sections

Wetland Mitigation in Ramsey County, ND
1.5 Miles East of Edmore, ND


Ditch SW

	STATE	PROJECT NO.	SECTION NO.	SHEET NO.
	ND	SS-ARP-3-999(054)	200	96


Sta 729+50.00

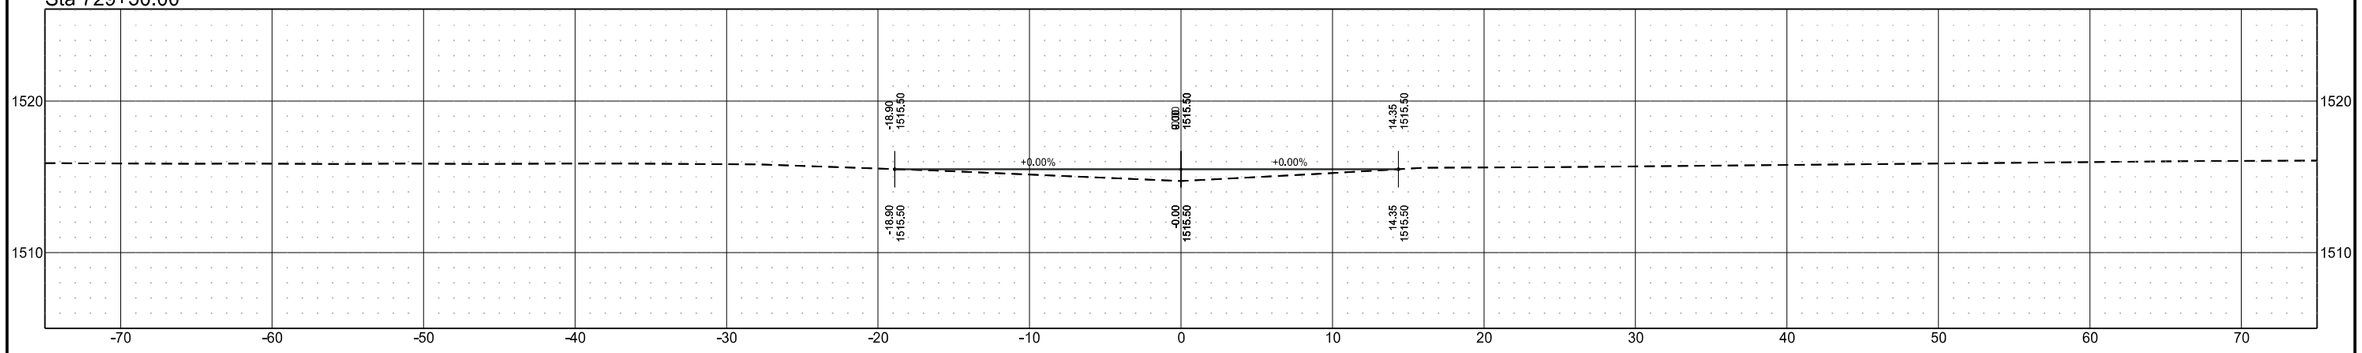

Sta 729+00.00

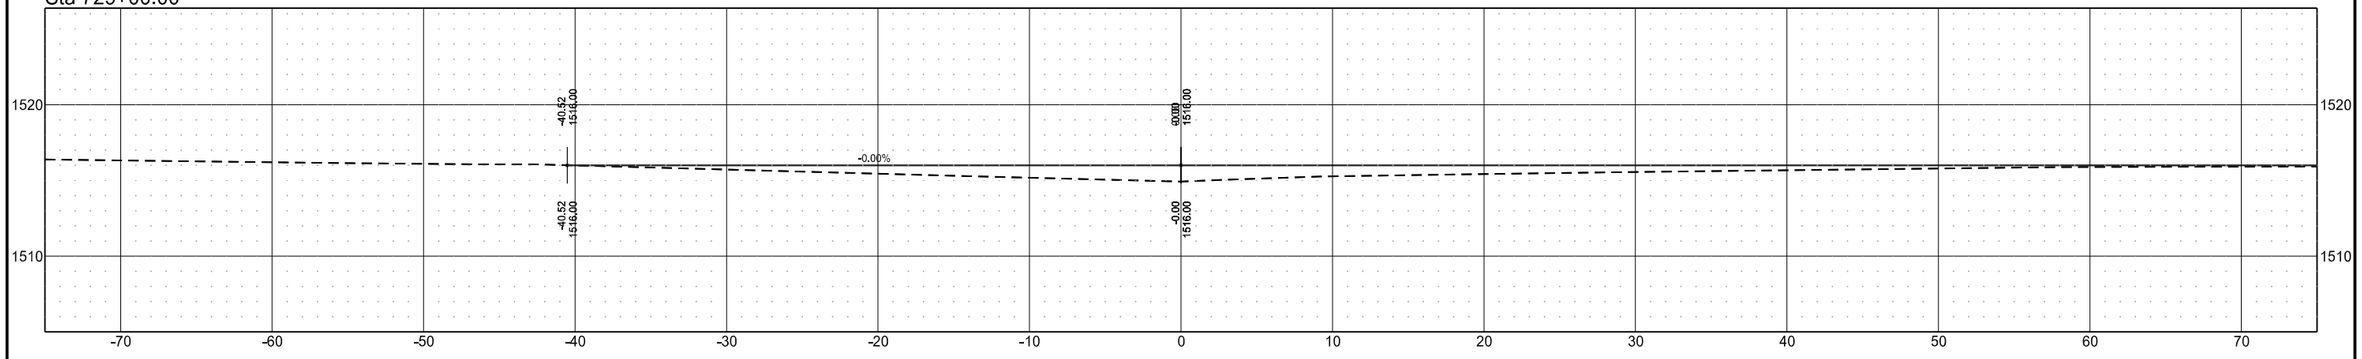

Sta 728+50.00

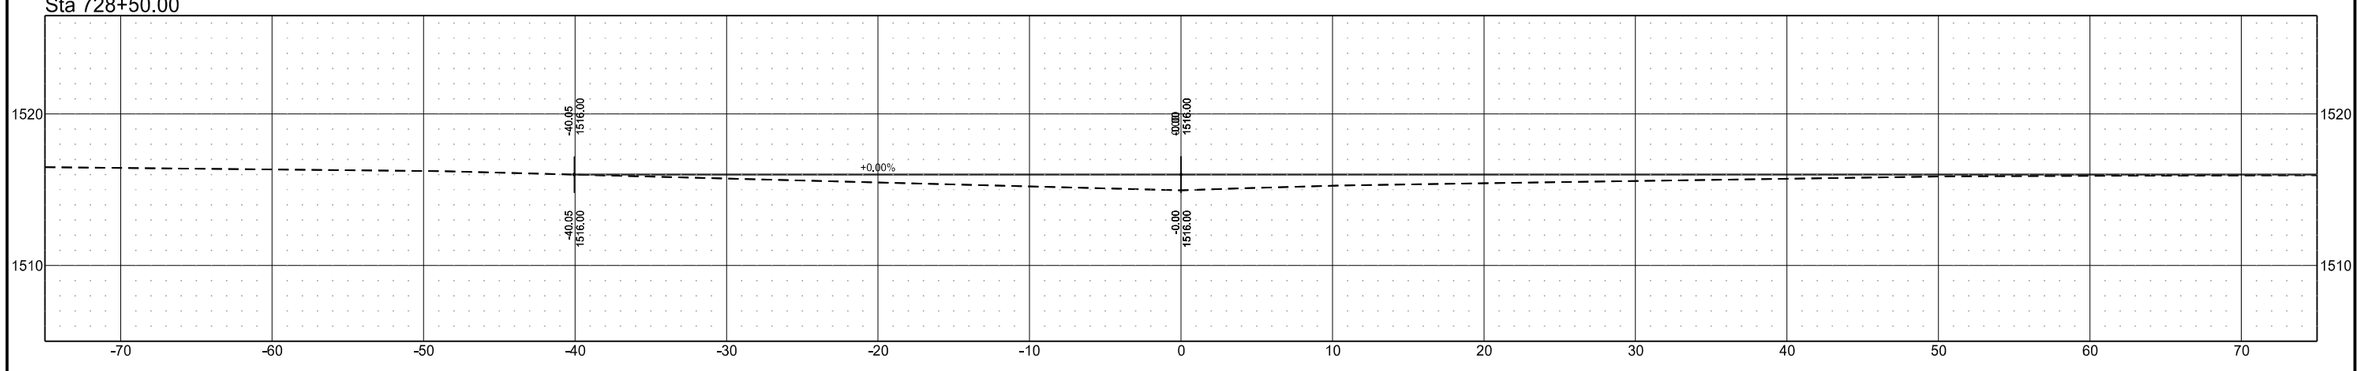


Cross Sections

Wetland Mitigation in Ramsey County, ND
1.5 Miles East of Edmore, ND


Ditch SW

	STATE	PROJECT NO.	SECTION NO.	SHEET NO.
	ND	SS-ARP-3-999(054)	200	97


Sta 731+00.00

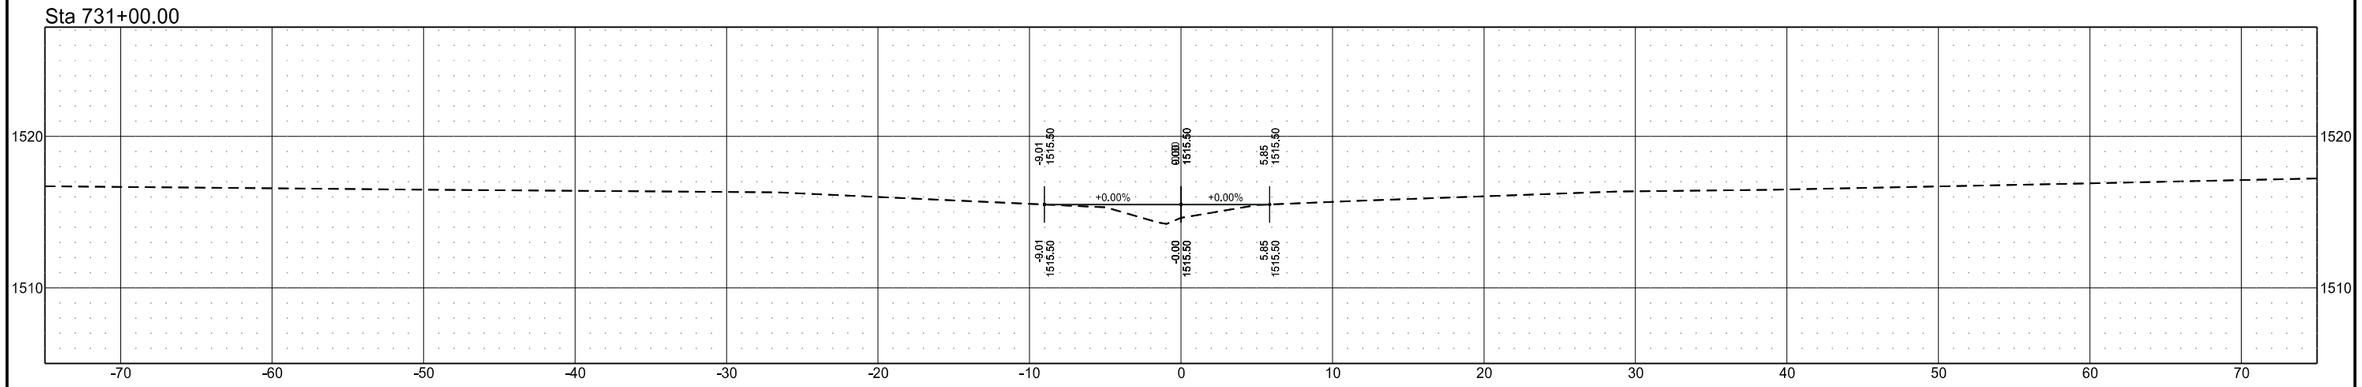

Sta 730+50.00

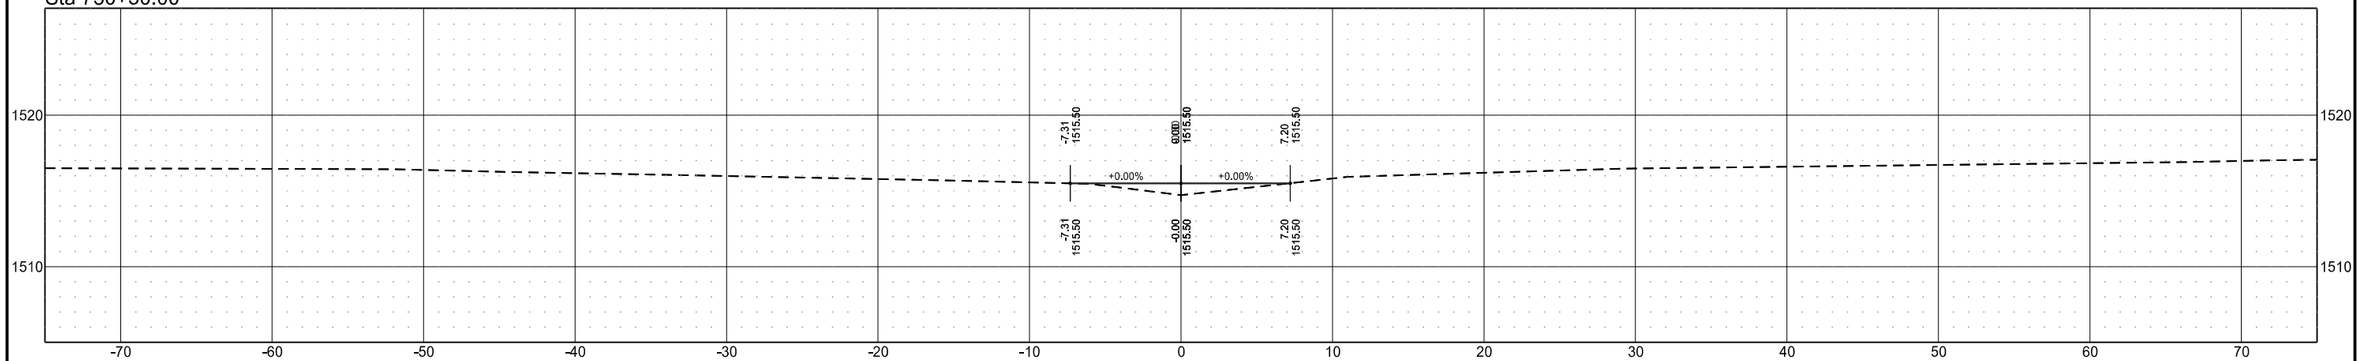

Sta 730+00.00

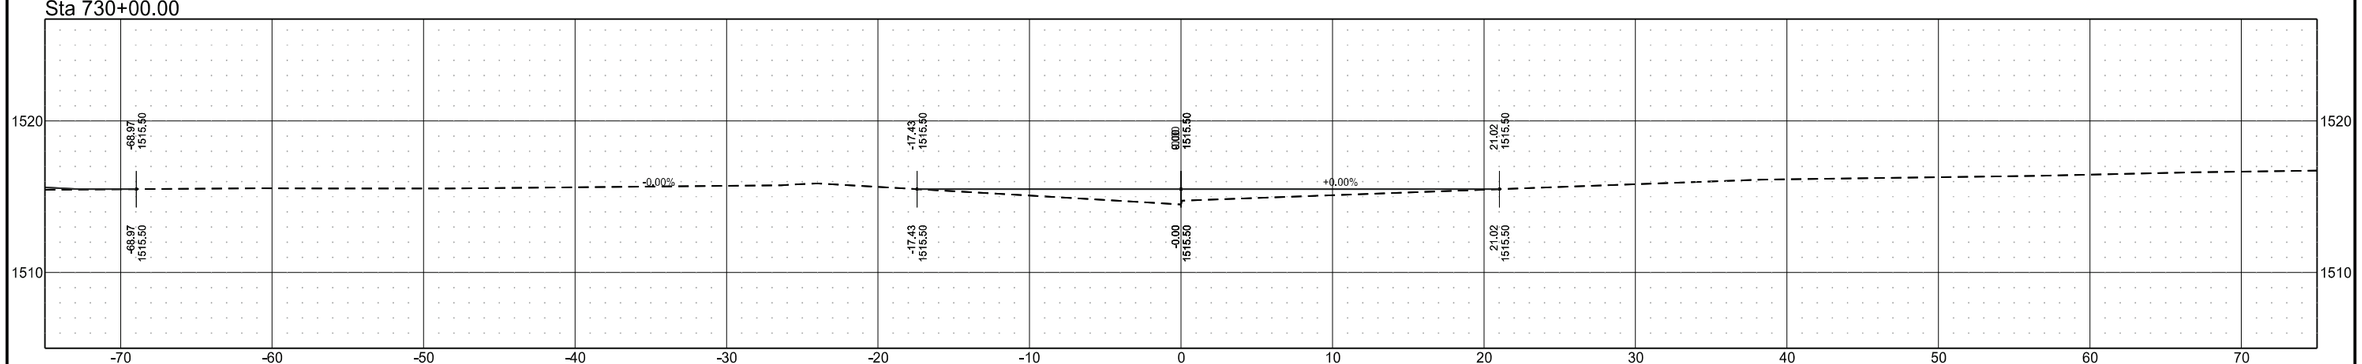


Cross Sections

Wetland Mitigation in Ramsey County, ND
1.5 Miles East of Edmore, ND


Ditch SW

	STATE	PROJECT NO.	SECTION NO.	SHEET NO.
	ND	SS-ARP-3-999(054)	200	98


Sta 732+50.00

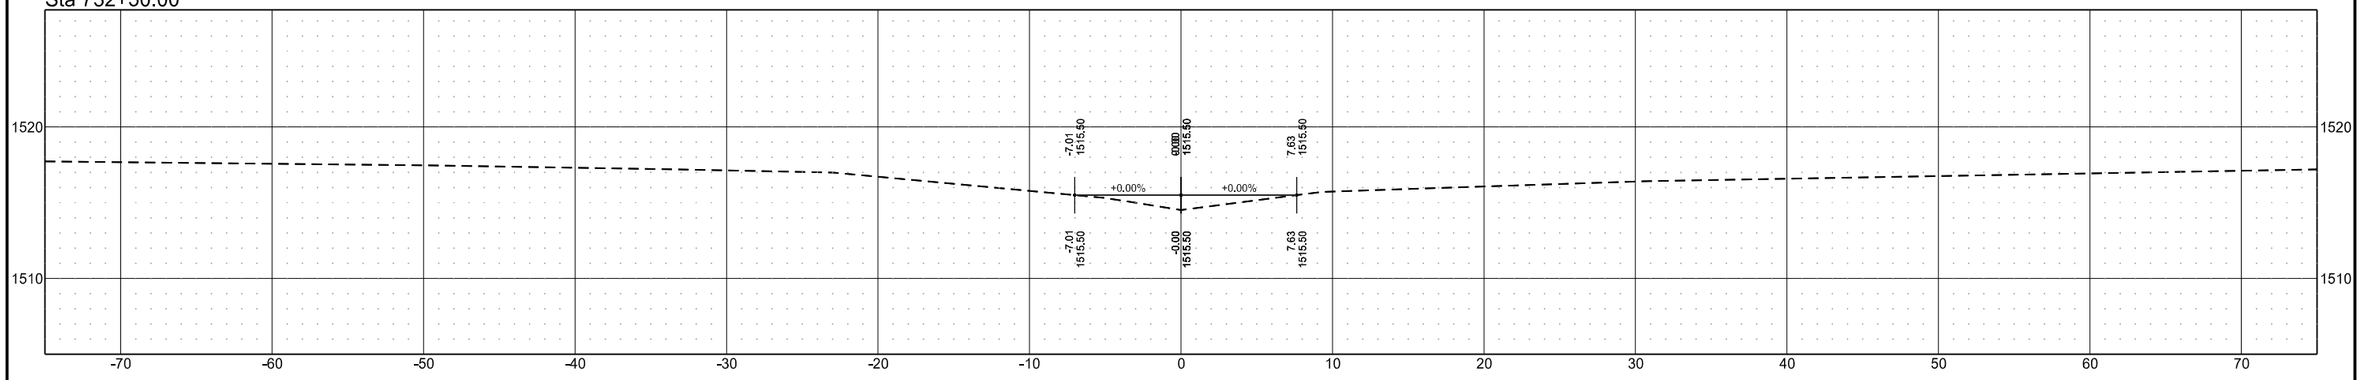

Sta 732+00.00

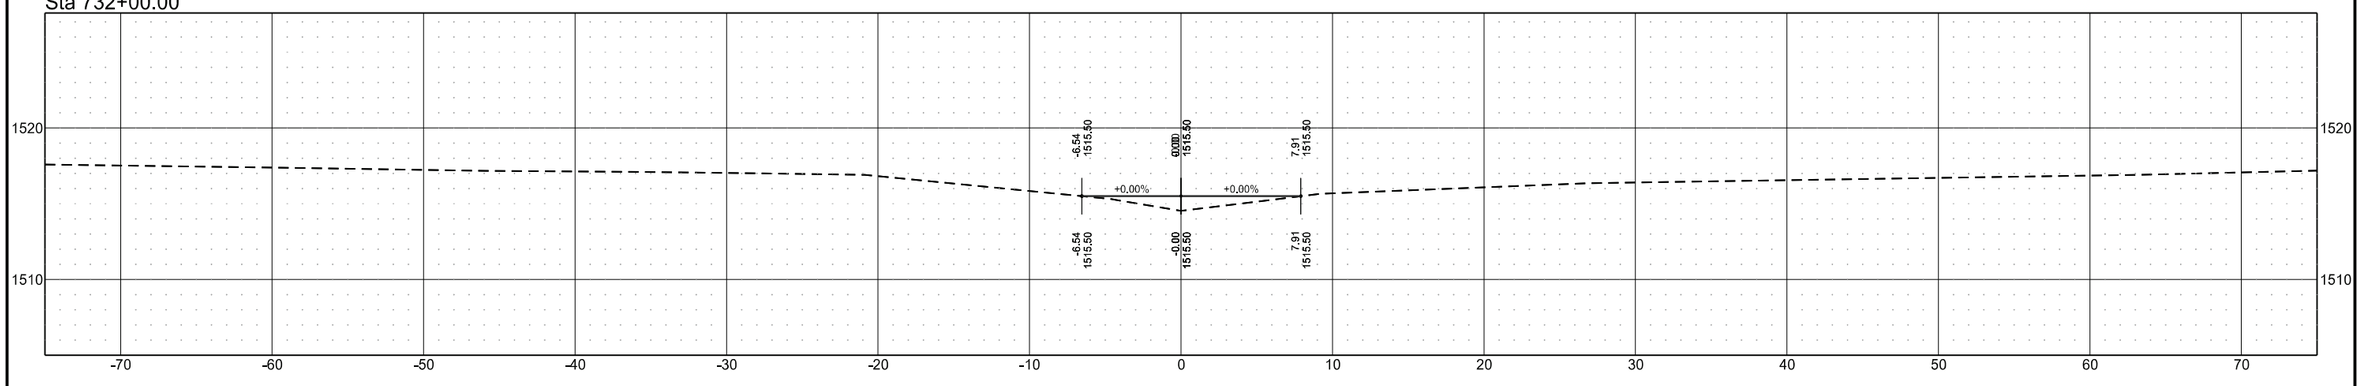

Sta 731+50.00

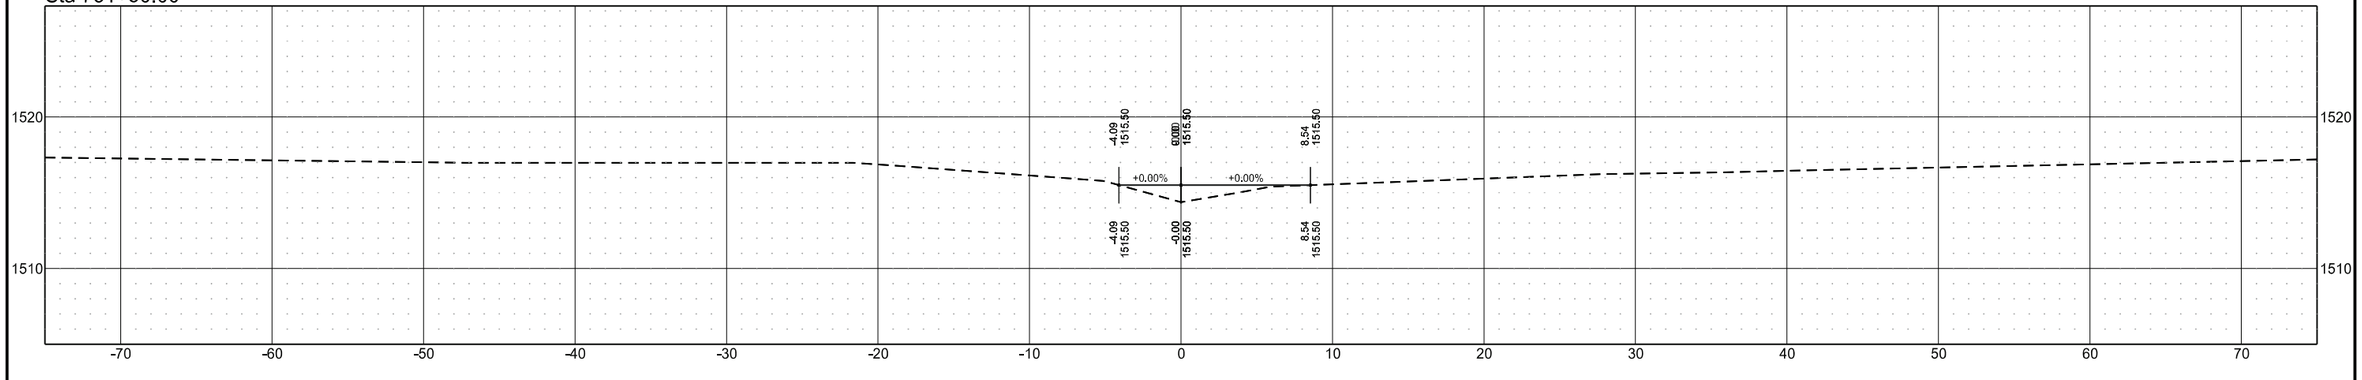


Cross Sections

Wetland Mitigation in Ramsey County, ND
1.5 Miles East of Edmore, ND


Ditch SW

	STATE	PROJECT NO.	SECTION NO.	SHEET NO.
	ND	SS-ARP-3-999(054)	200	99


Sta 734+00.00

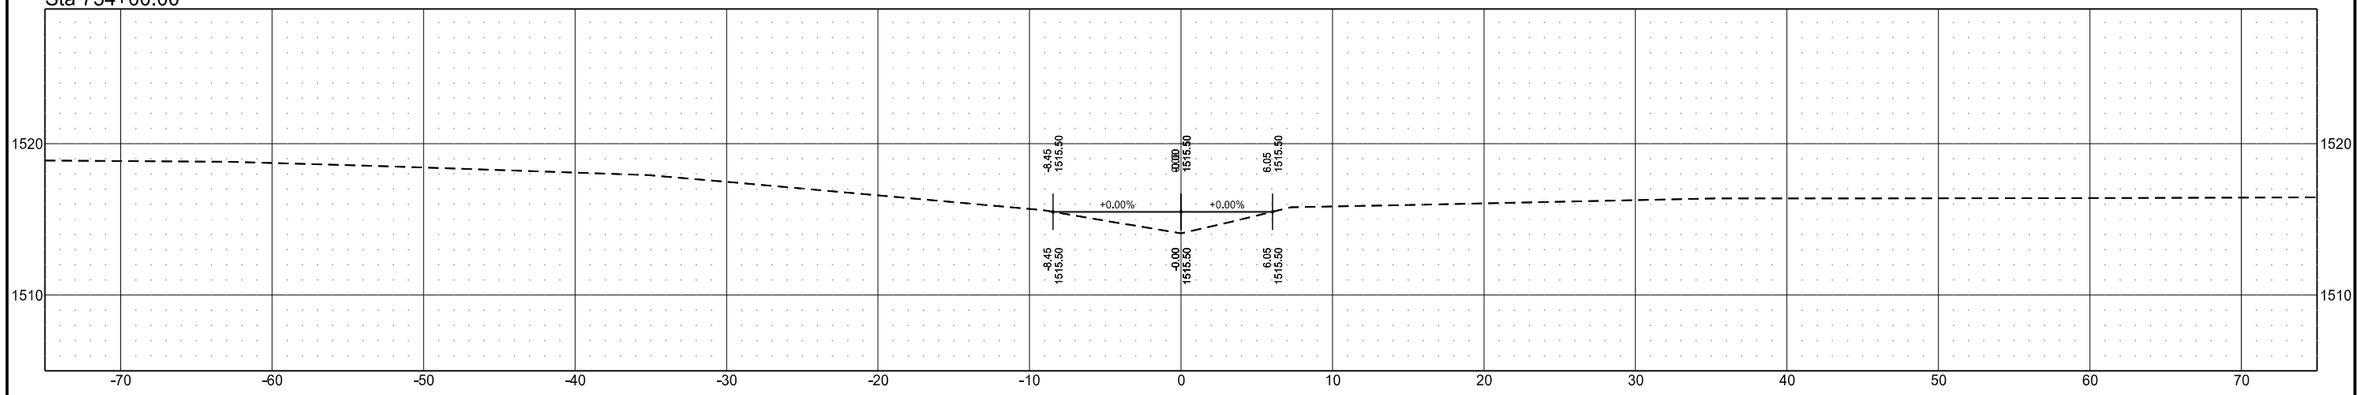

Sta 733+50.00

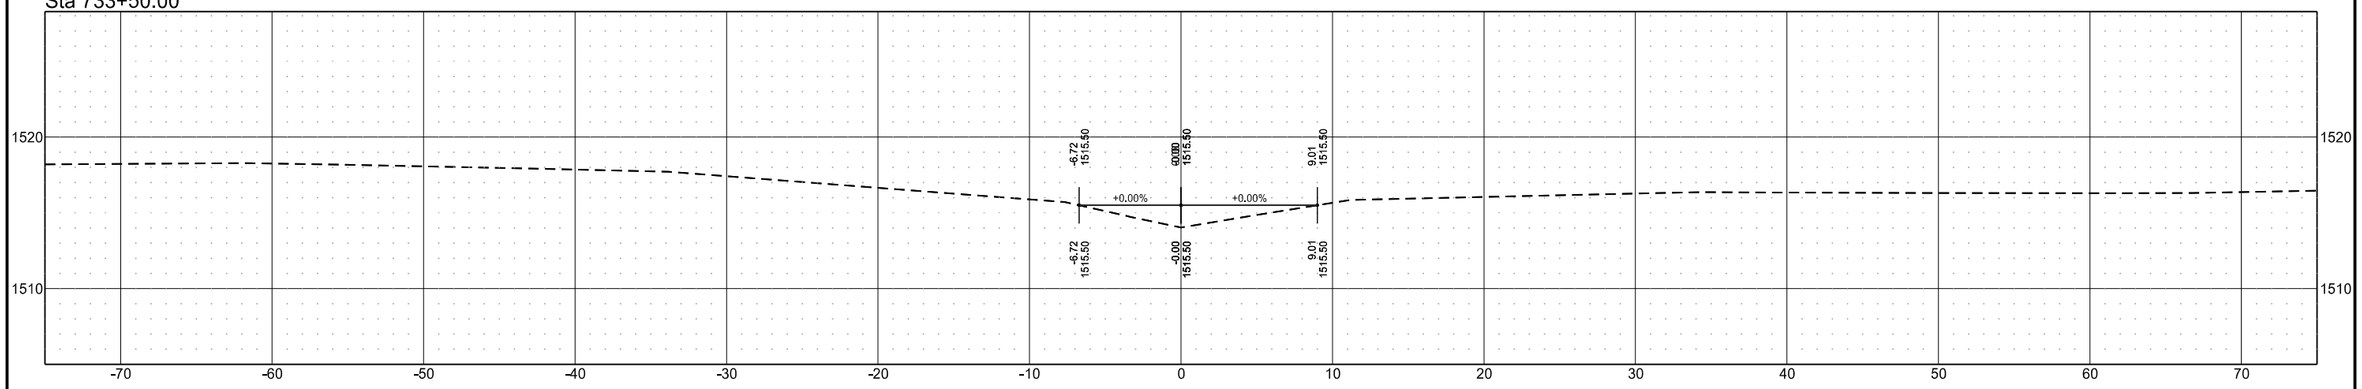

Sta 733+00.00

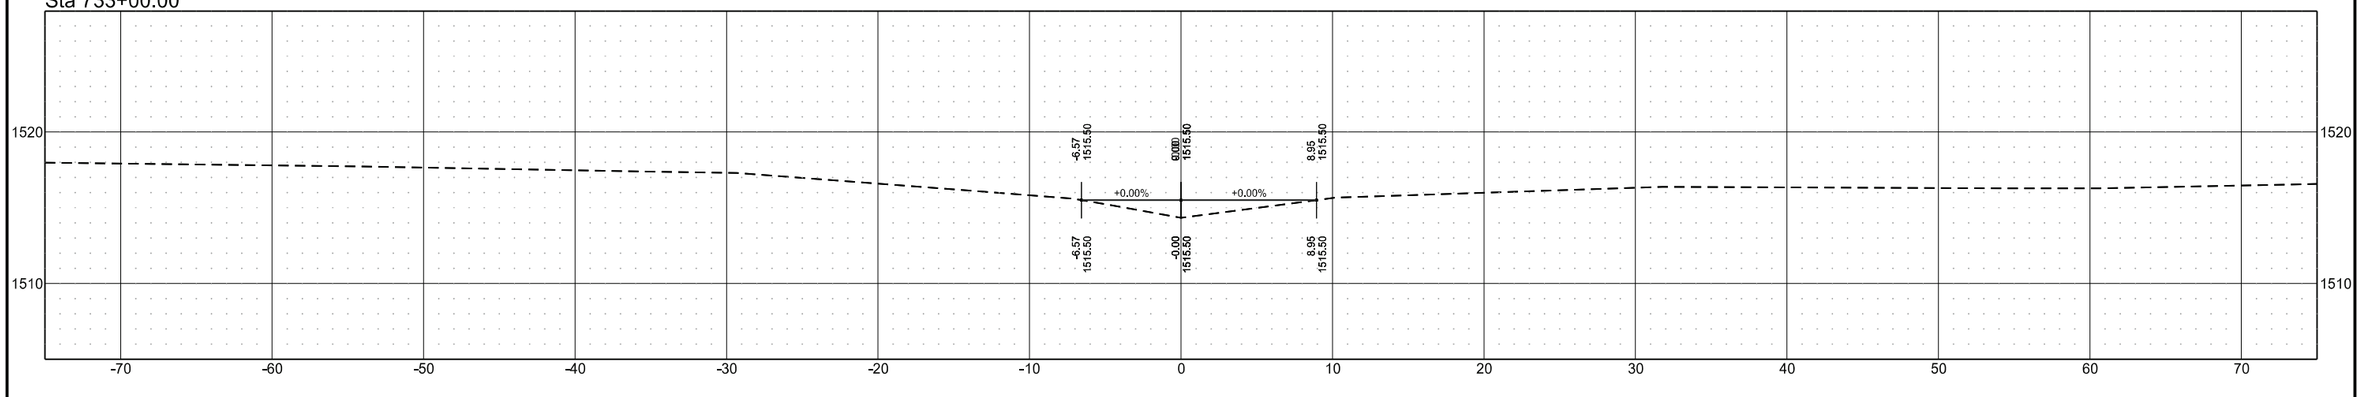


Cross Sections

Wetland Mitigation in Ramsey County, ND
1.5 Miles East of Edmore, ND


Ditch SW

	STATE	PROJECT NO.	SECTION NO.	SHEET NO.
	ND	SS-ARP-3-999(054)	200	100


Sta 735+50.00

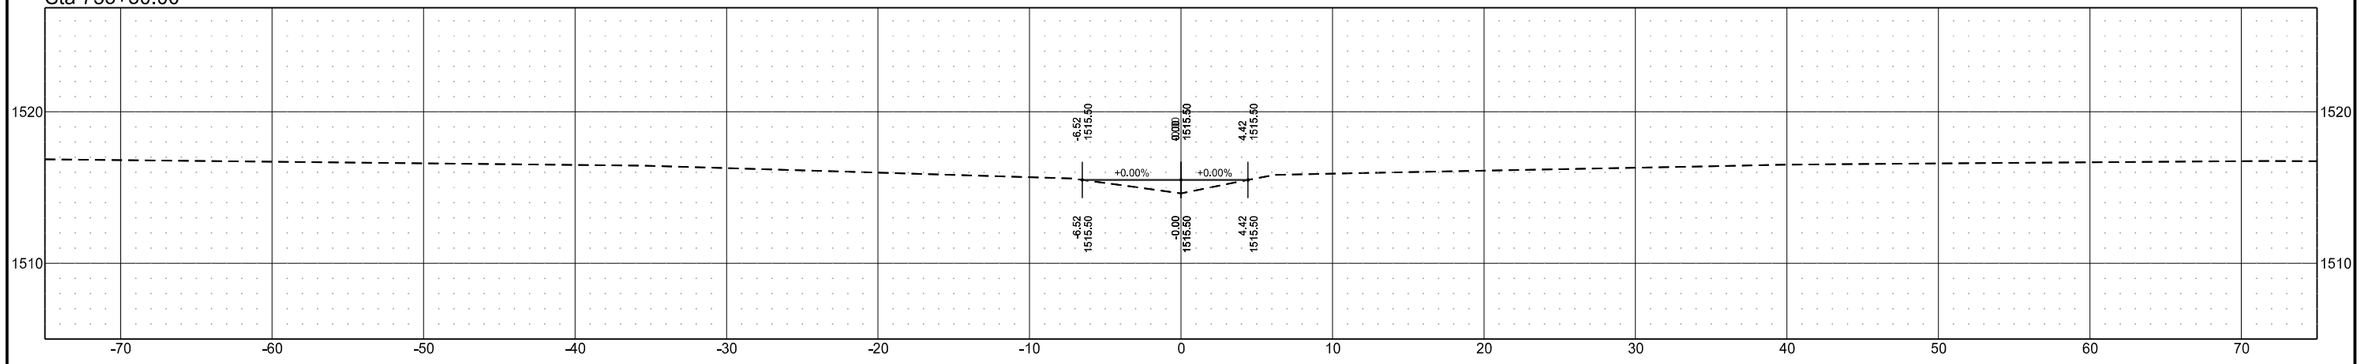

Sta 735+00.00

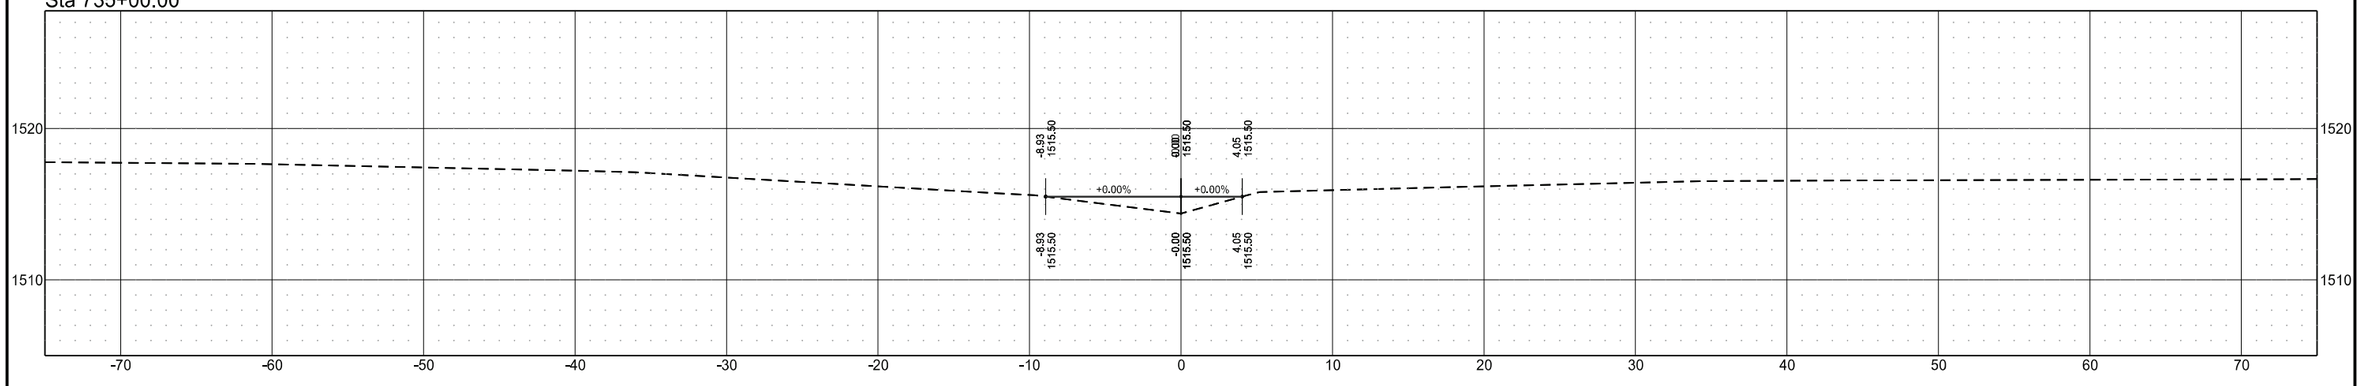

Sta 734+50.00

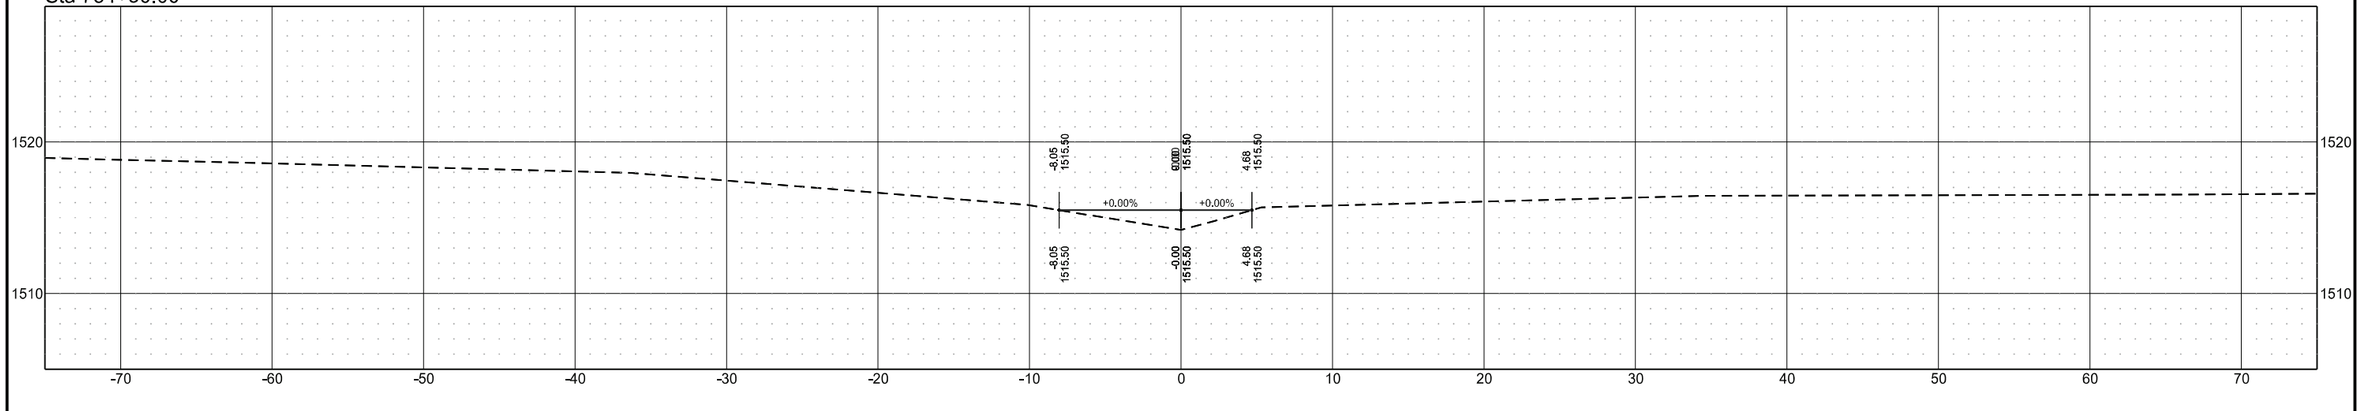


Cross Sections

Wetland Mitigation in Ramsey County, ND
1.5 Miles East of Edmore, ND


Ditch SW

	STATE	PROJECT NO.	SECTION NO.	SHEET NO.
	ND	SS-ARP-3-999(054)	200	101


Sta 737+00.00

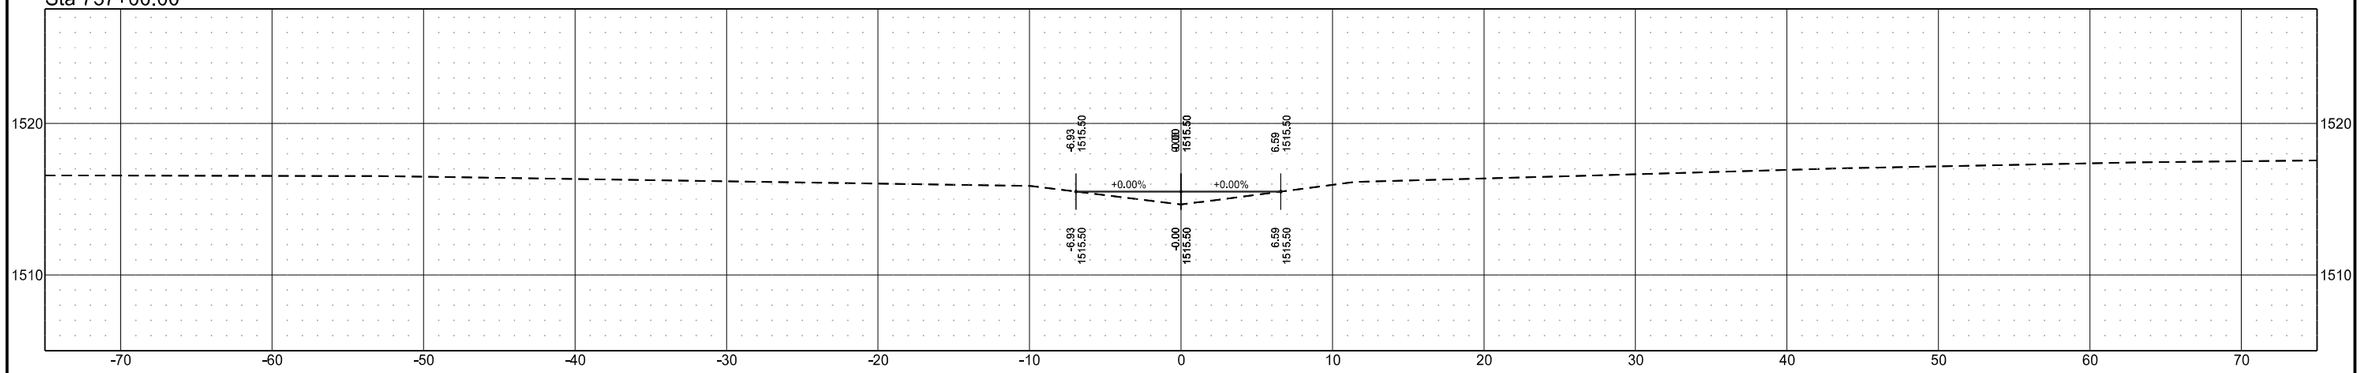

Sta 736+50.00

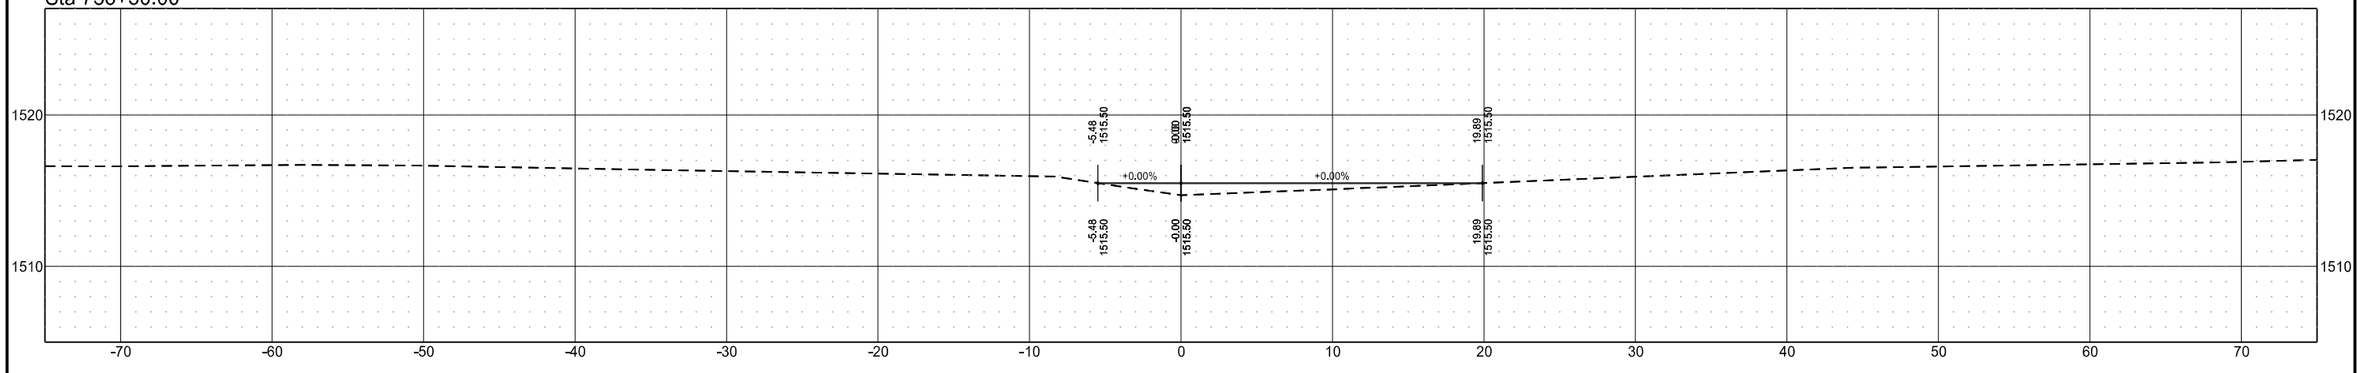

Sta 736+00.00

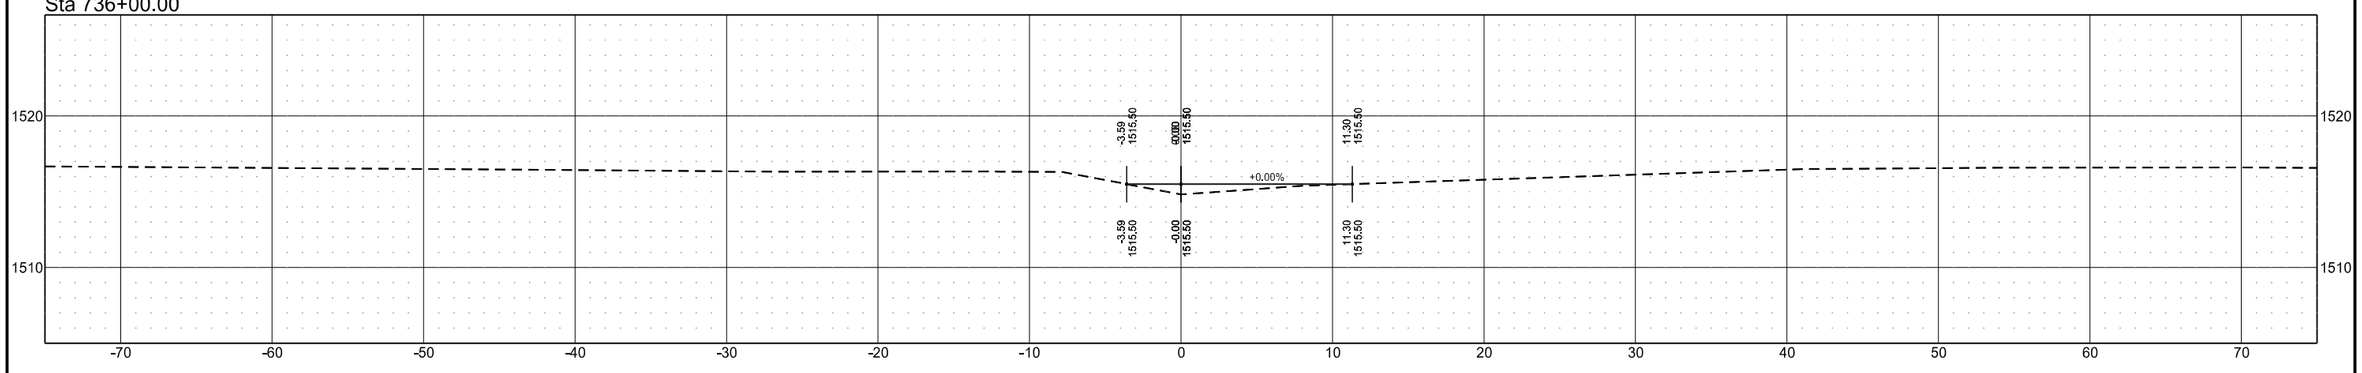


Cross Sections

Wetland Mitigation in Ramsey County, ND
1.5 Miles East of Edmore, ND


Ditch SW

	STATE	PROJECT NO.	SECTION NO.	SHEET NO.
	ND	SS-ARP-3-999(054)	200	102


Sta 738+40.00

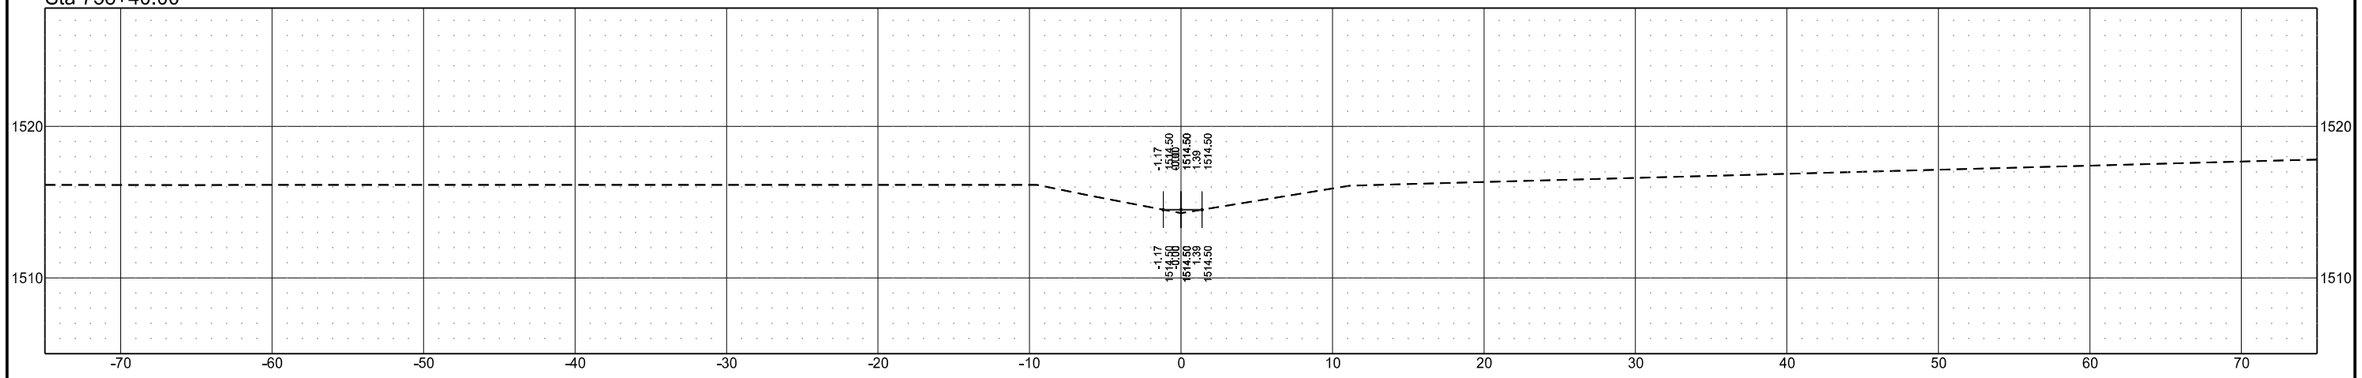

Sta 738+00.00

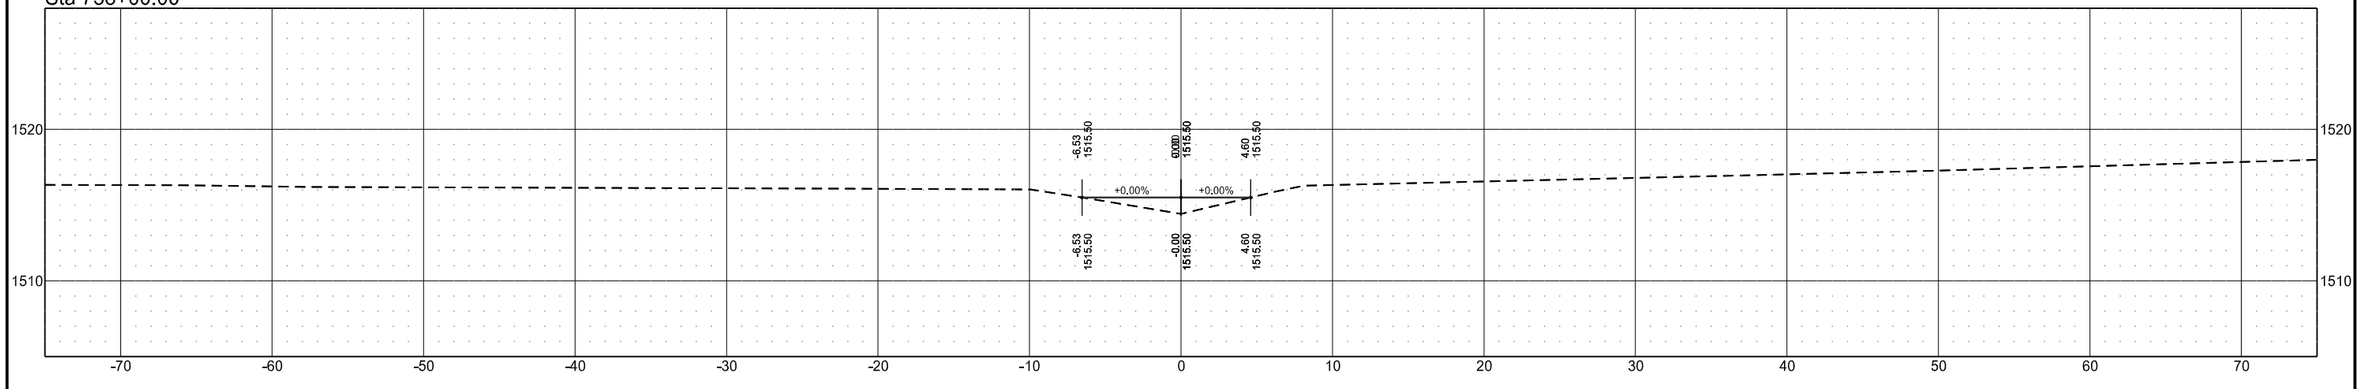

Sta 737+50.00

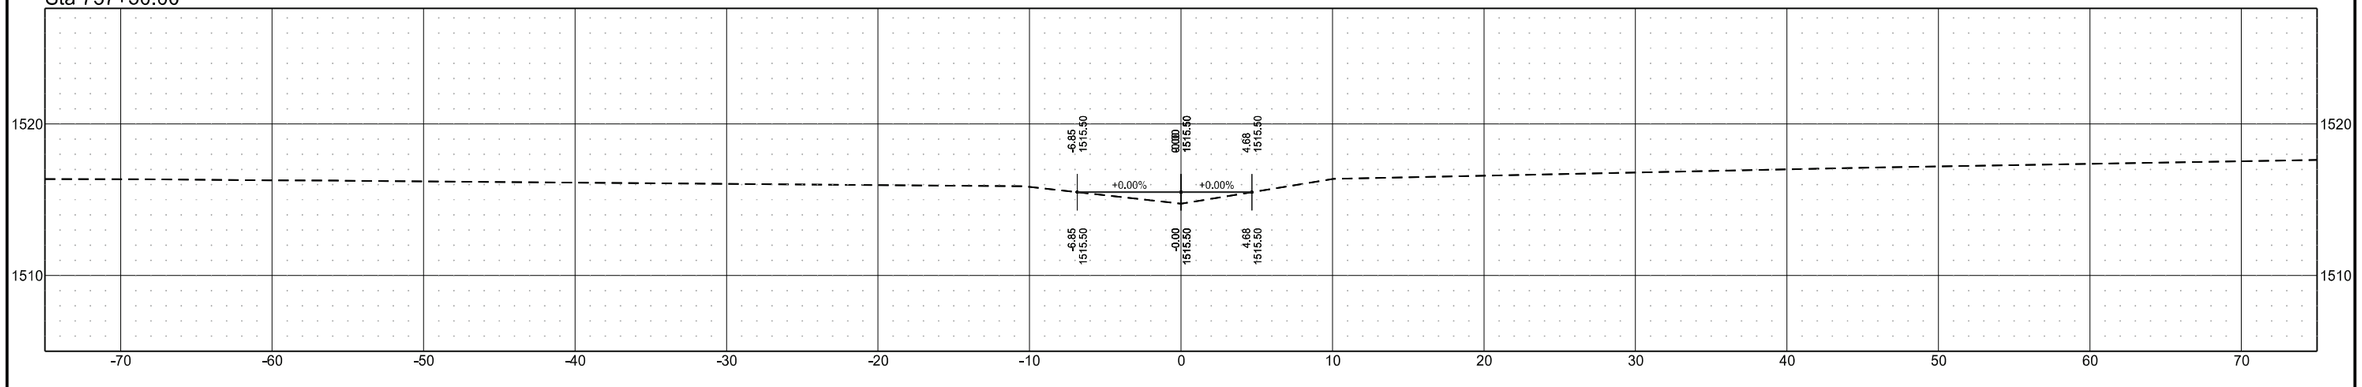


Cross Sections

Welatnd Mitigation in Ramsey County, ND
1.5 Miles East of Edmore, ND


Ditch W

	STATE	PROJECT NO.	SECTION NO.	SHEET NO.
	ND	SS-ARP-3-999(054)	200	103


Sta 751+50.00

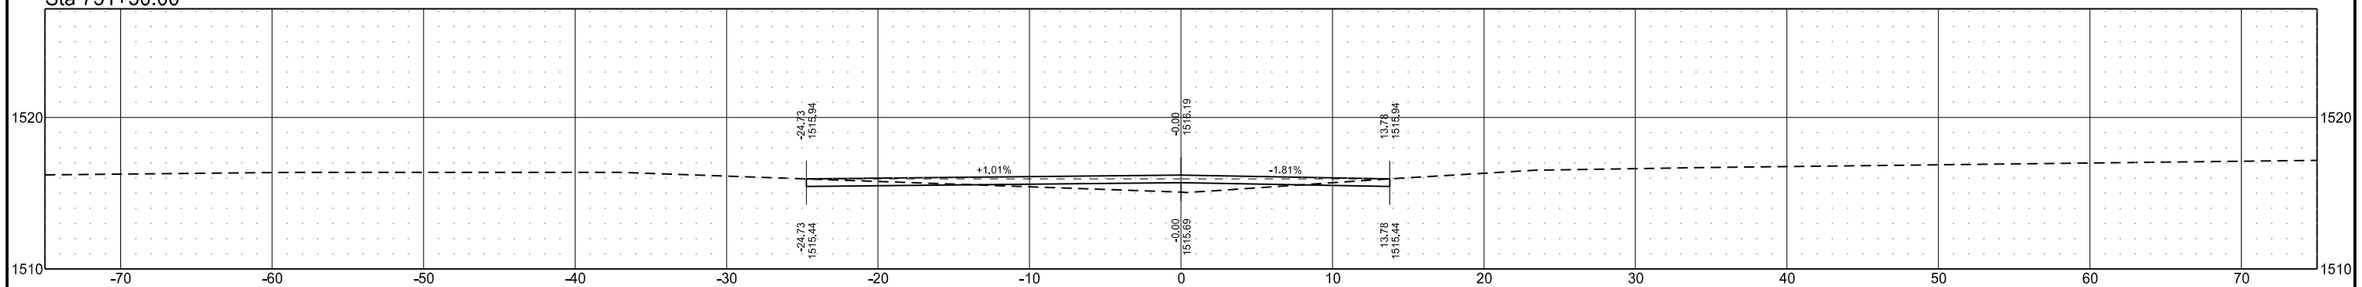

Sta 751+00.00

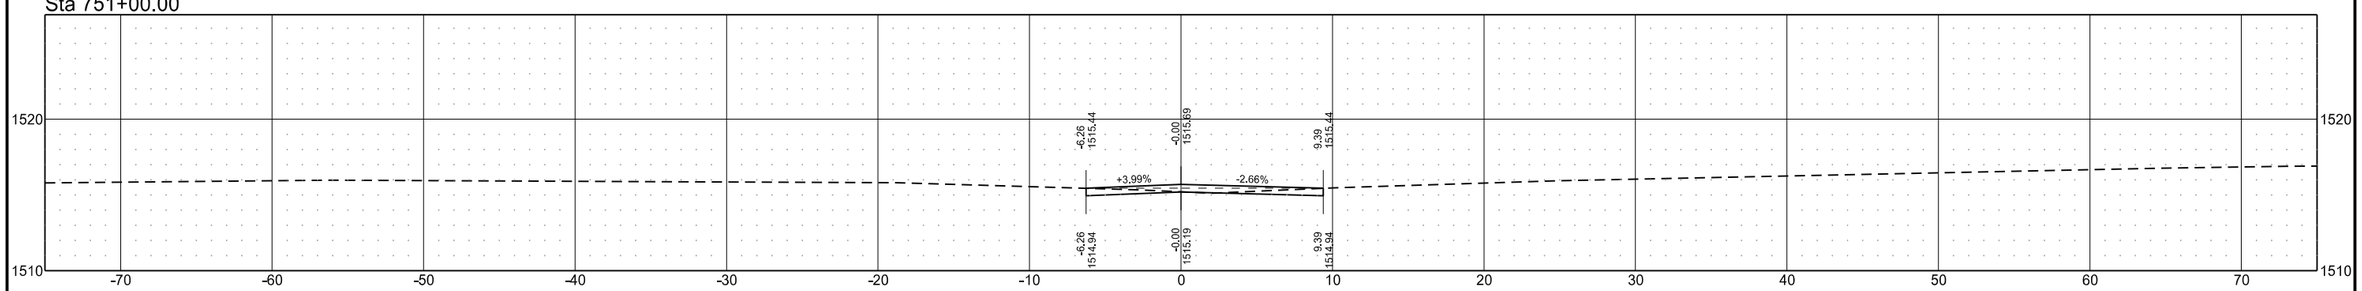

Sta 750+70.00

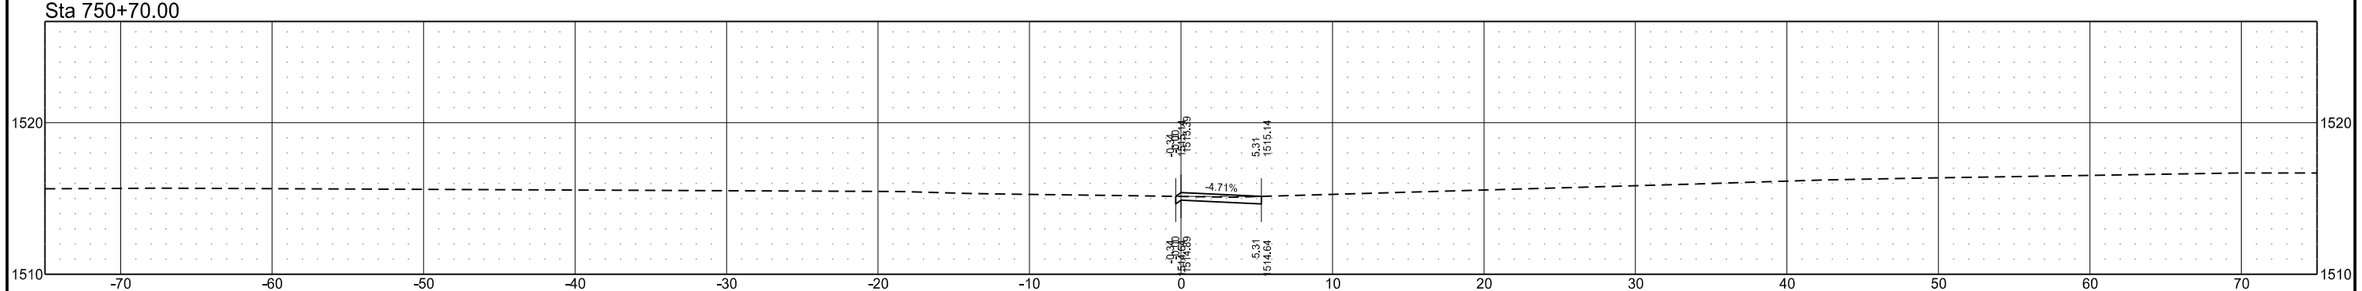


Cross Sections

Welatnd Mitigation in Ramsey County, ND
1.5 Miles East of Edmore, ND


Ditch W

STATE	PROJECT NO.	SECTION NO.	SHEET NO.
ND	SS-ARP-3-999(054)	200	104


Sta 753+00.00

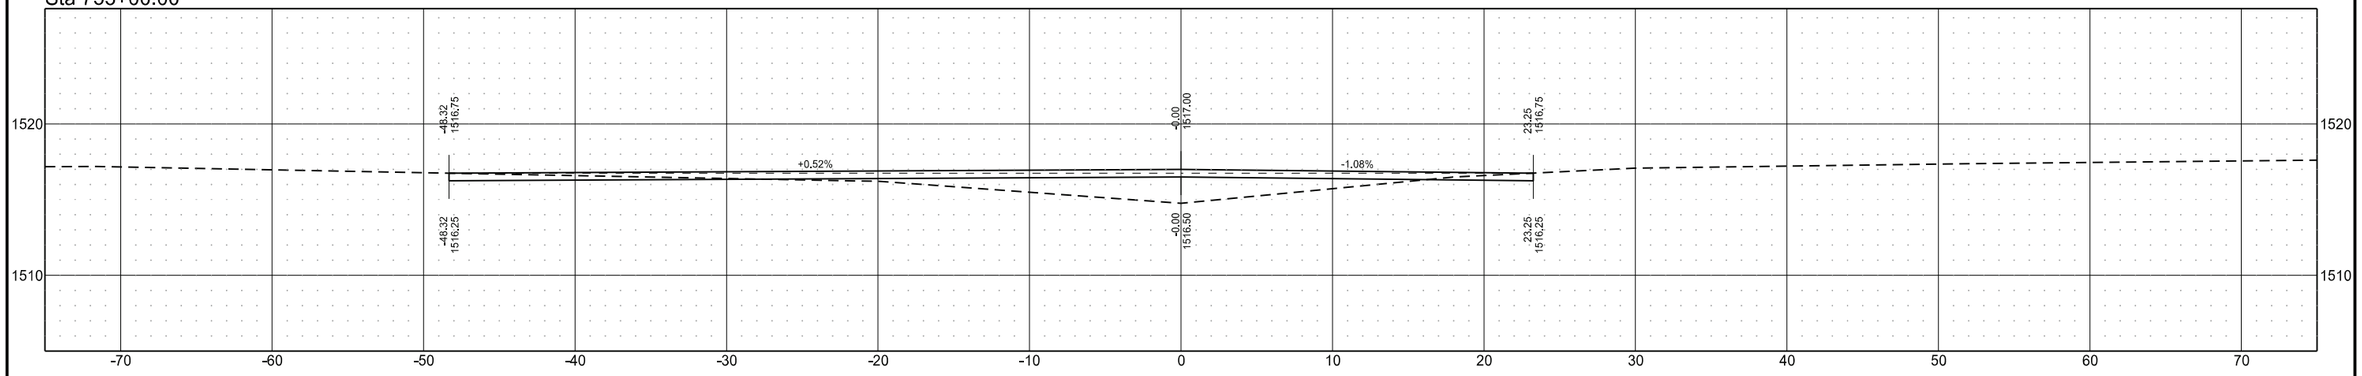

Sta 752+50.00

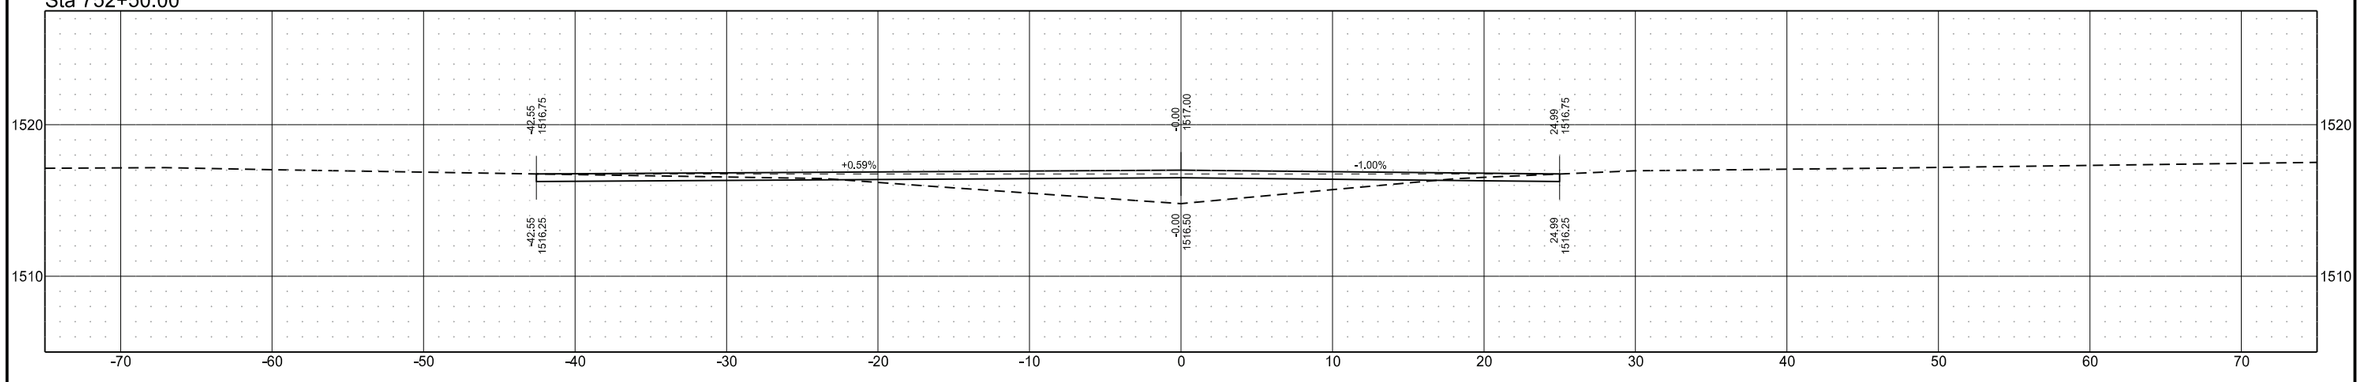

Sta 752+00.00

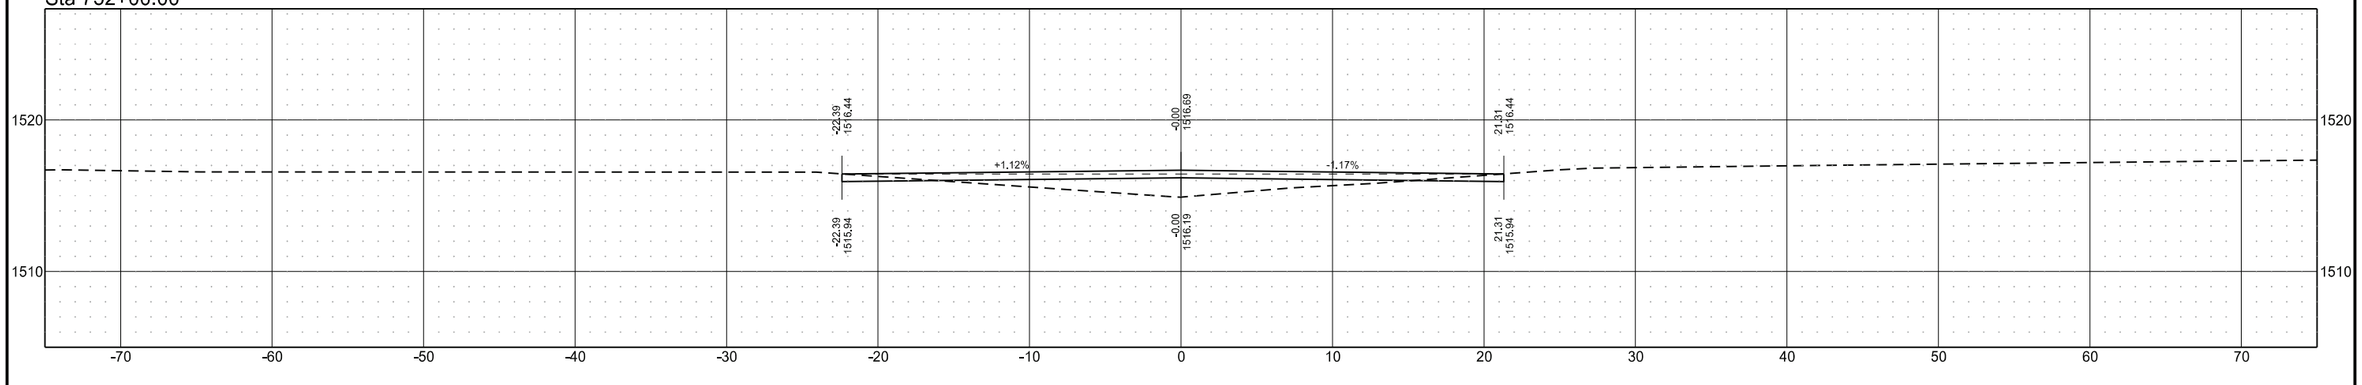


Cross Sections

Welatnd Mitigation in Ramsey County, ND
1.5 Miles East of Edmore, ND


Ditch W

STATE	PROJECT NO.	SECTION NO.	SHEET NO.
ND	SS-ARP-3-999(054)	200	105


Sta 754+50.00

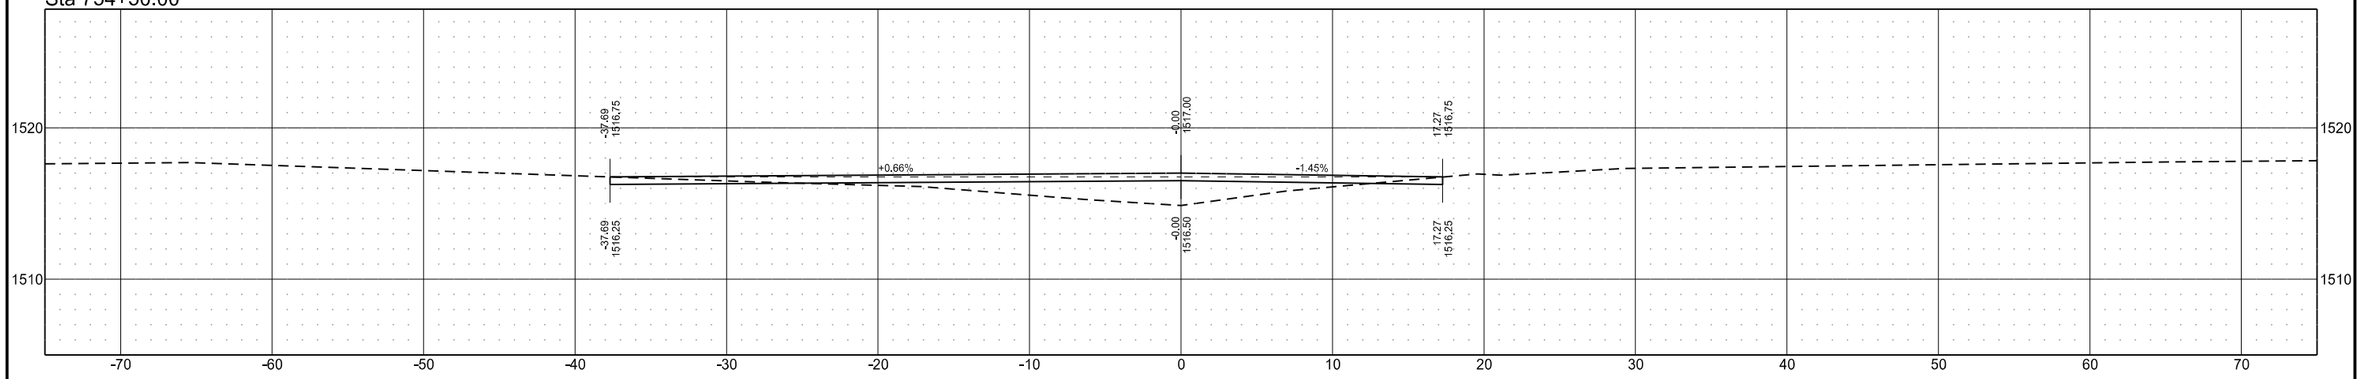

Sta 754+00.00

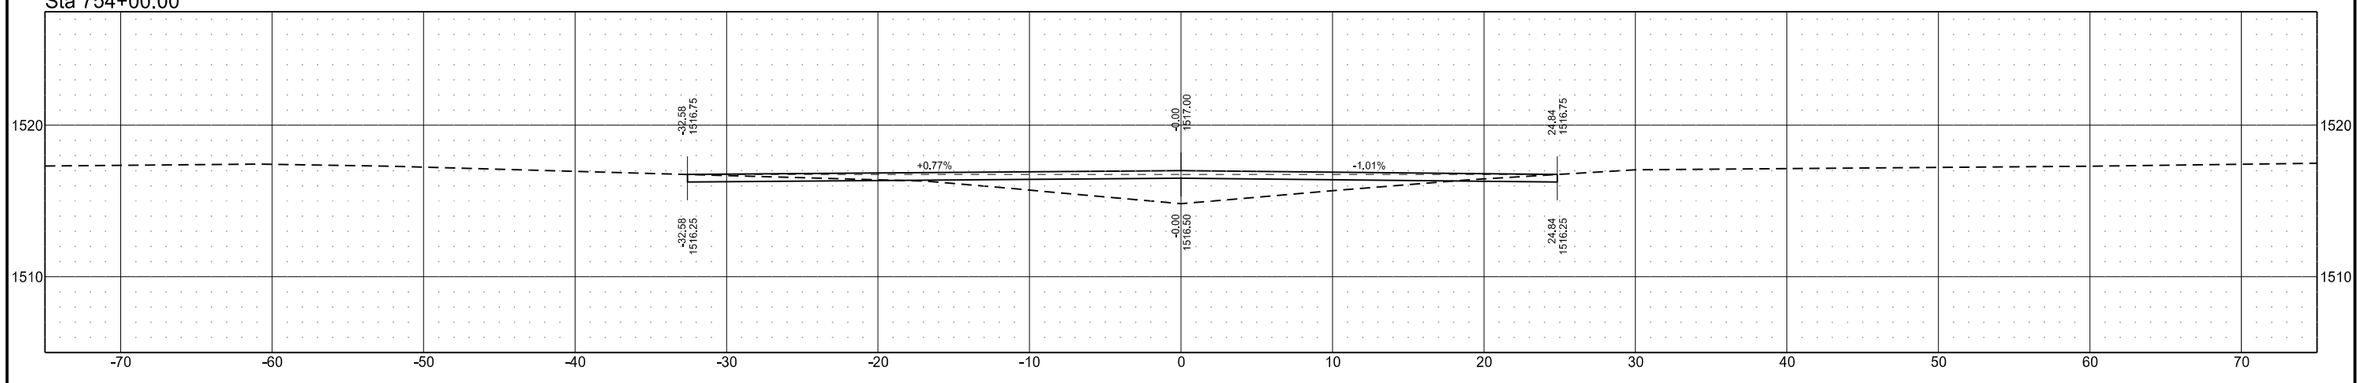

Sta 753+50.00

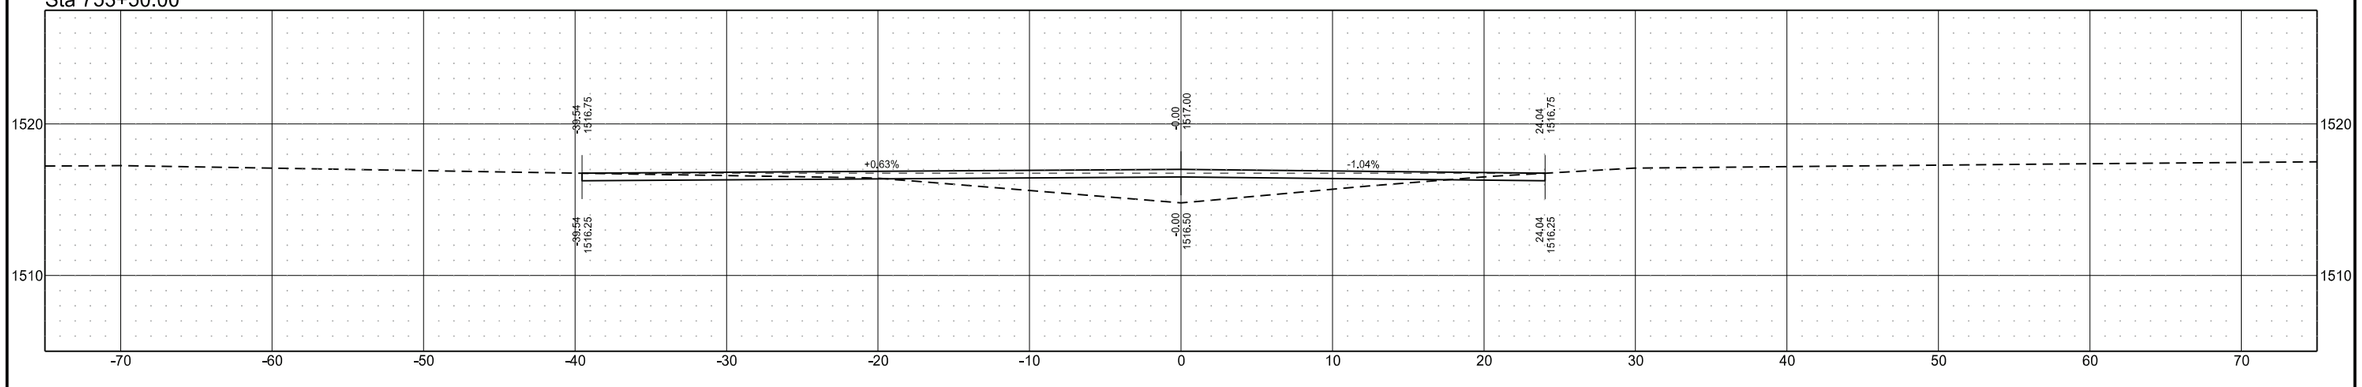


Cross Sections

Welatnd Mitigation in Ramsey County, ND
1.5 Miles East of Edmore, ND


Ditch W

STATE	PROJECT NO.	SECTION NO.	SHEET NO.
ND	SS-ARP-3-999(054)	200	106


Sta 756+00.00

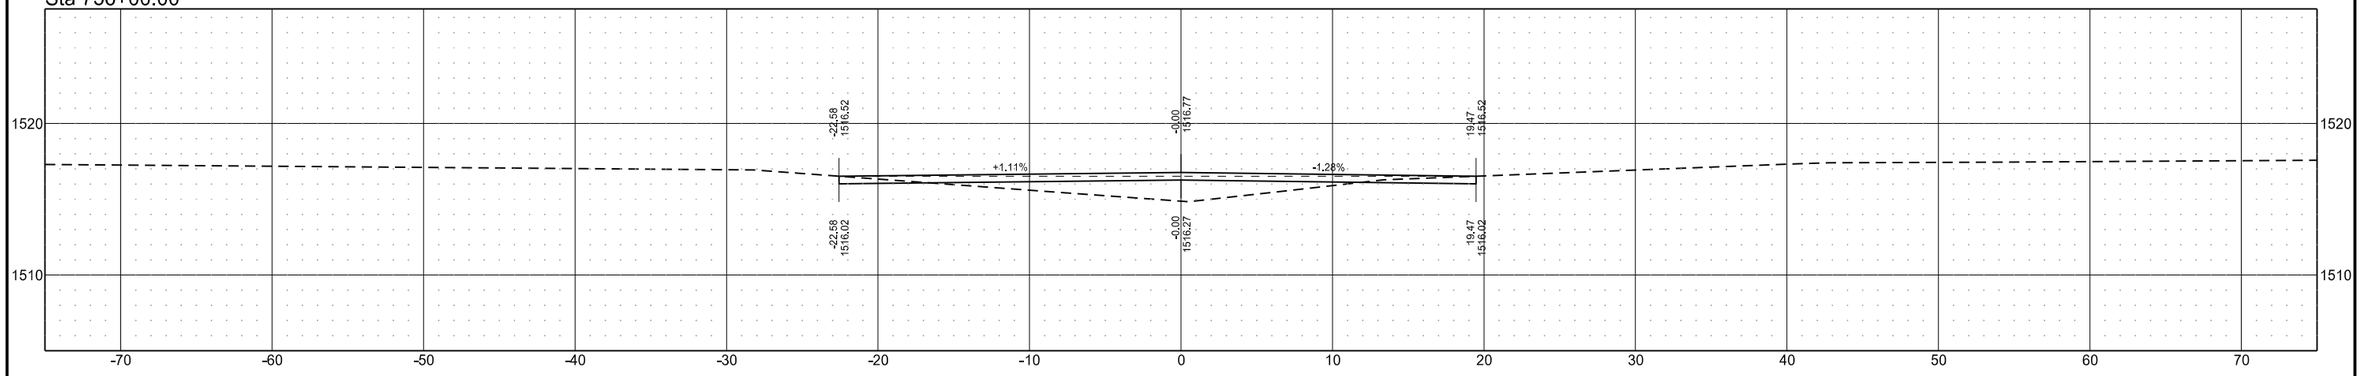

Sta 755+50.00

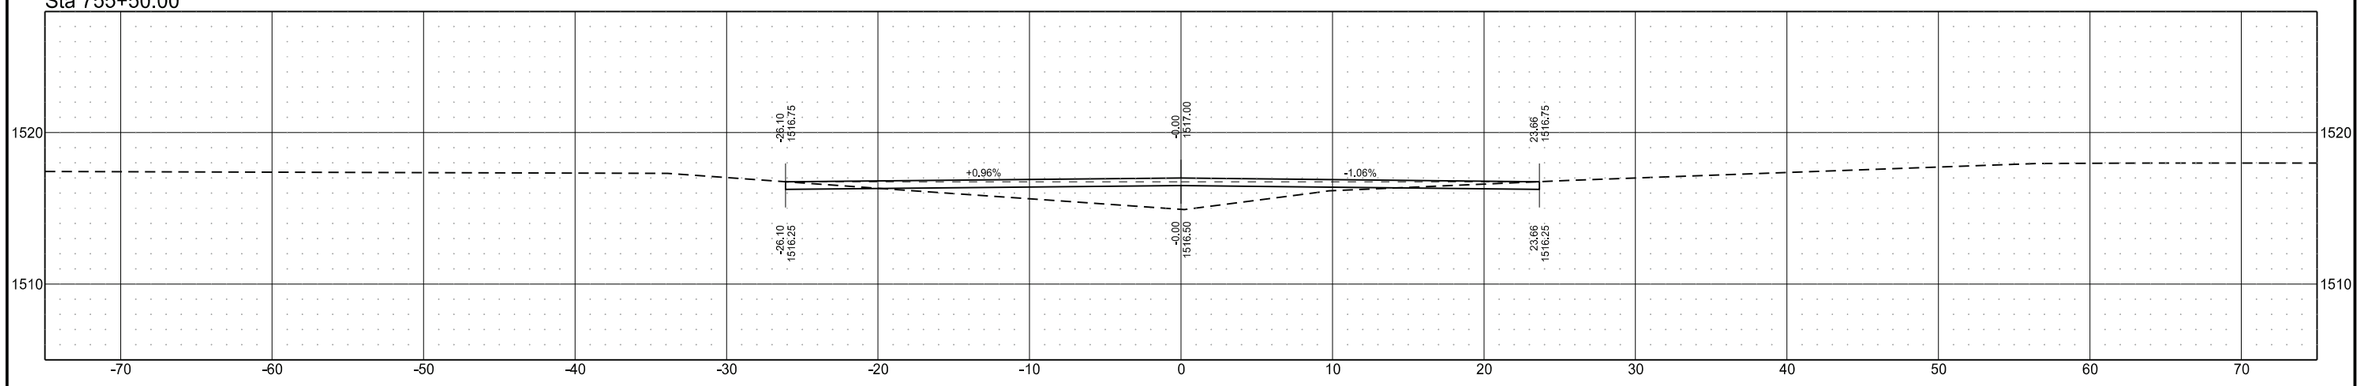

Sta 755+00.00

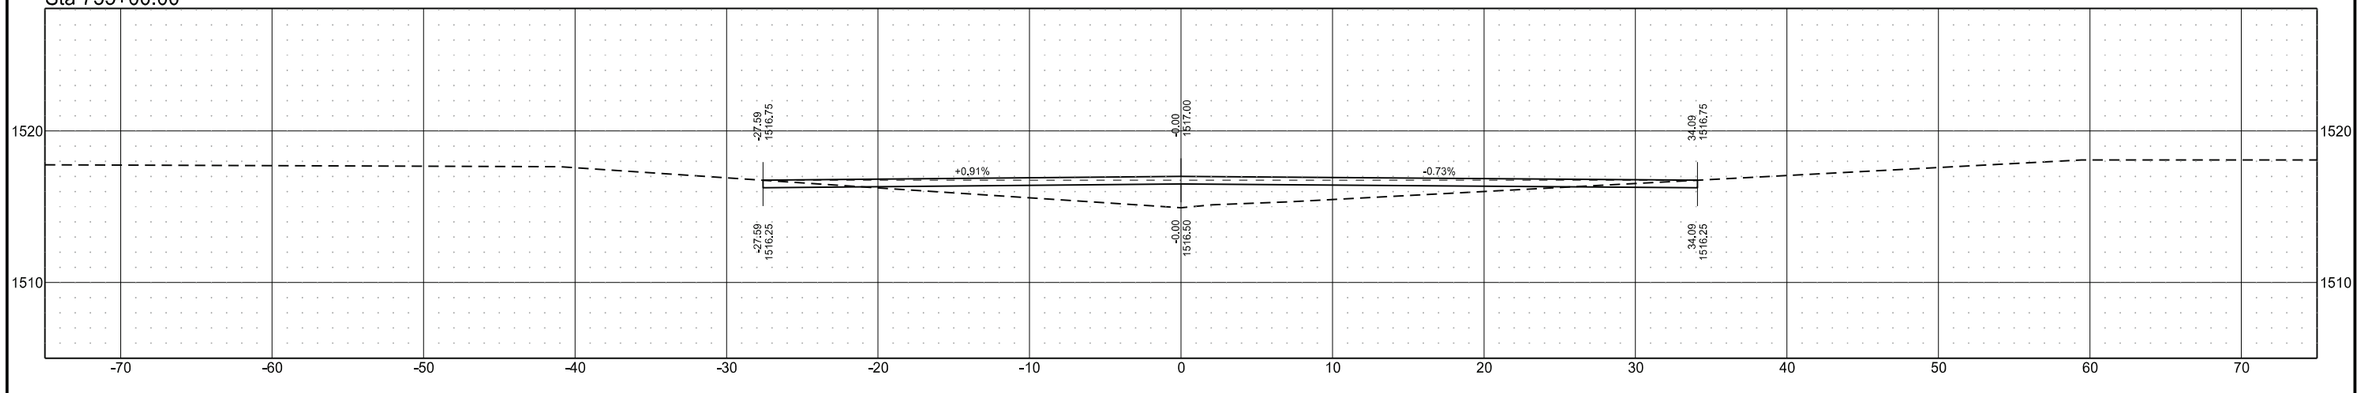


Cross Sections

Welatnd Mitigation in Ramsey County, ND
1.5 Miles East of Edmore, ND


Ditch W

STATE	PROJECT NO.	SECTION NO.	SHEET NO.
ND	SS-ARP-3-999(054)	200	107


Sta 757+50.00

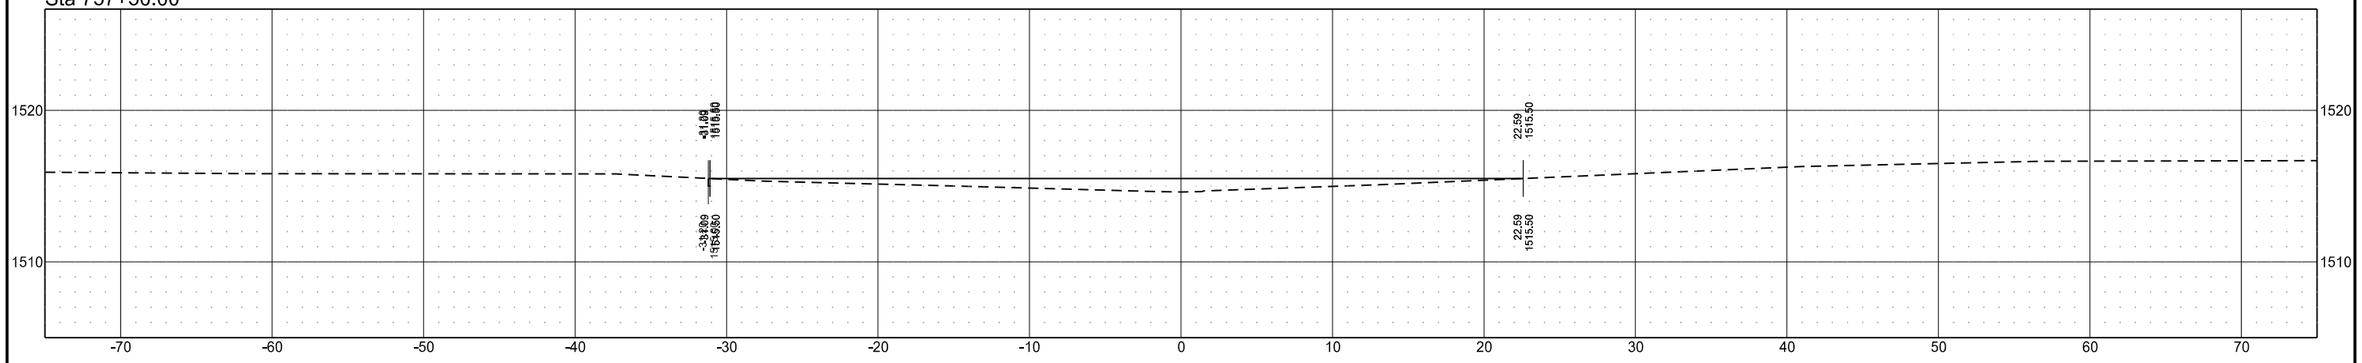

Sta 757+00.00

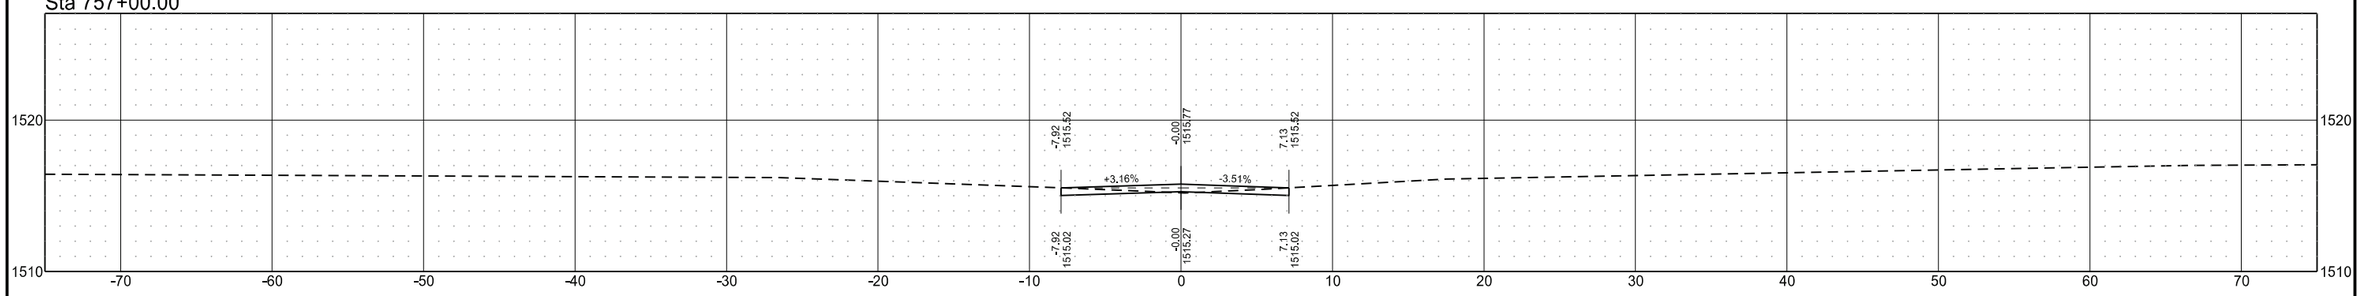

Sta 756+50.00

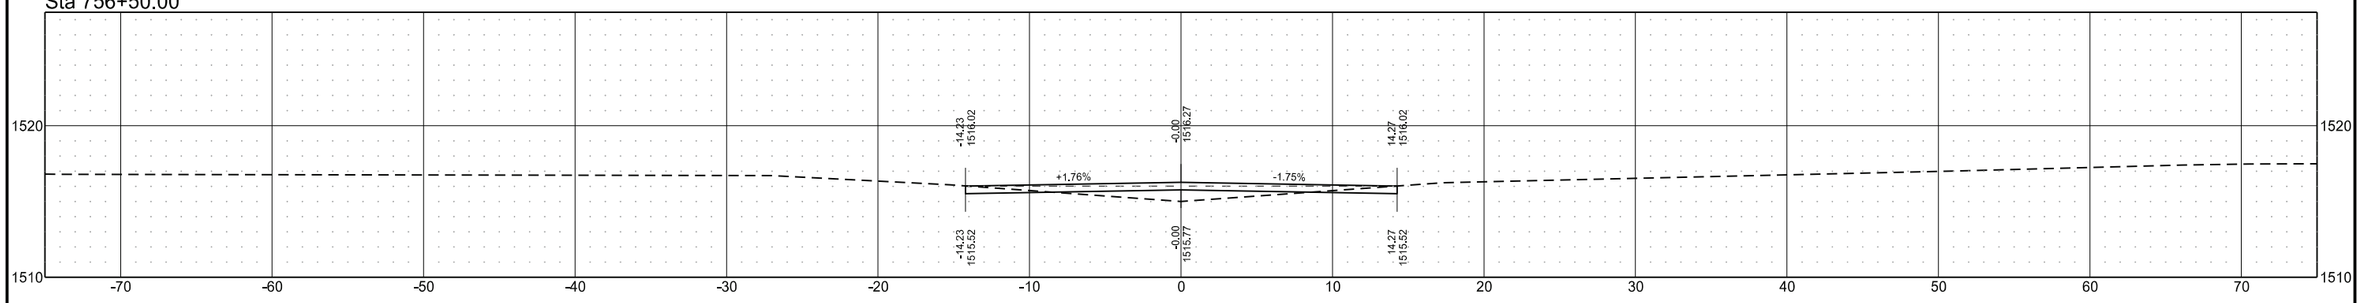


Cross Sections

Welatnd Mitigation in Ramsey County, ND
1.5 Miles East of Edmore, ND

Ditch W

STATE	PROJECT NO.	SECTION NO.	SHEET NO.
ND	SS-ARP-3-999(054)	200	108

Sta 757+64.26

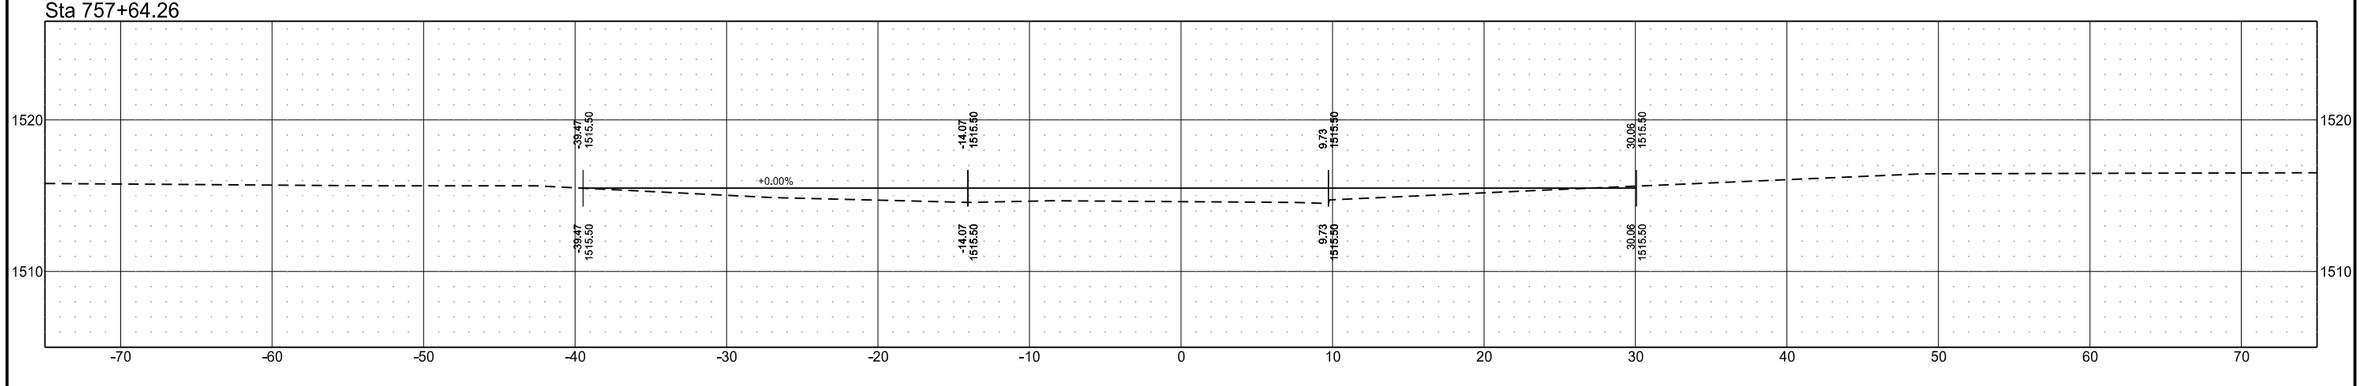


Cross Sections

Wetland Mitigation in Ramsey County, ND
1.5 Miles East of Edmore, ND


Waste Site

	STATE	PROJECT NO.	SECTION NO.	SHEET NO.
	ND	SS-ARP-3-999(054)	200	109

Sta 500+50.00

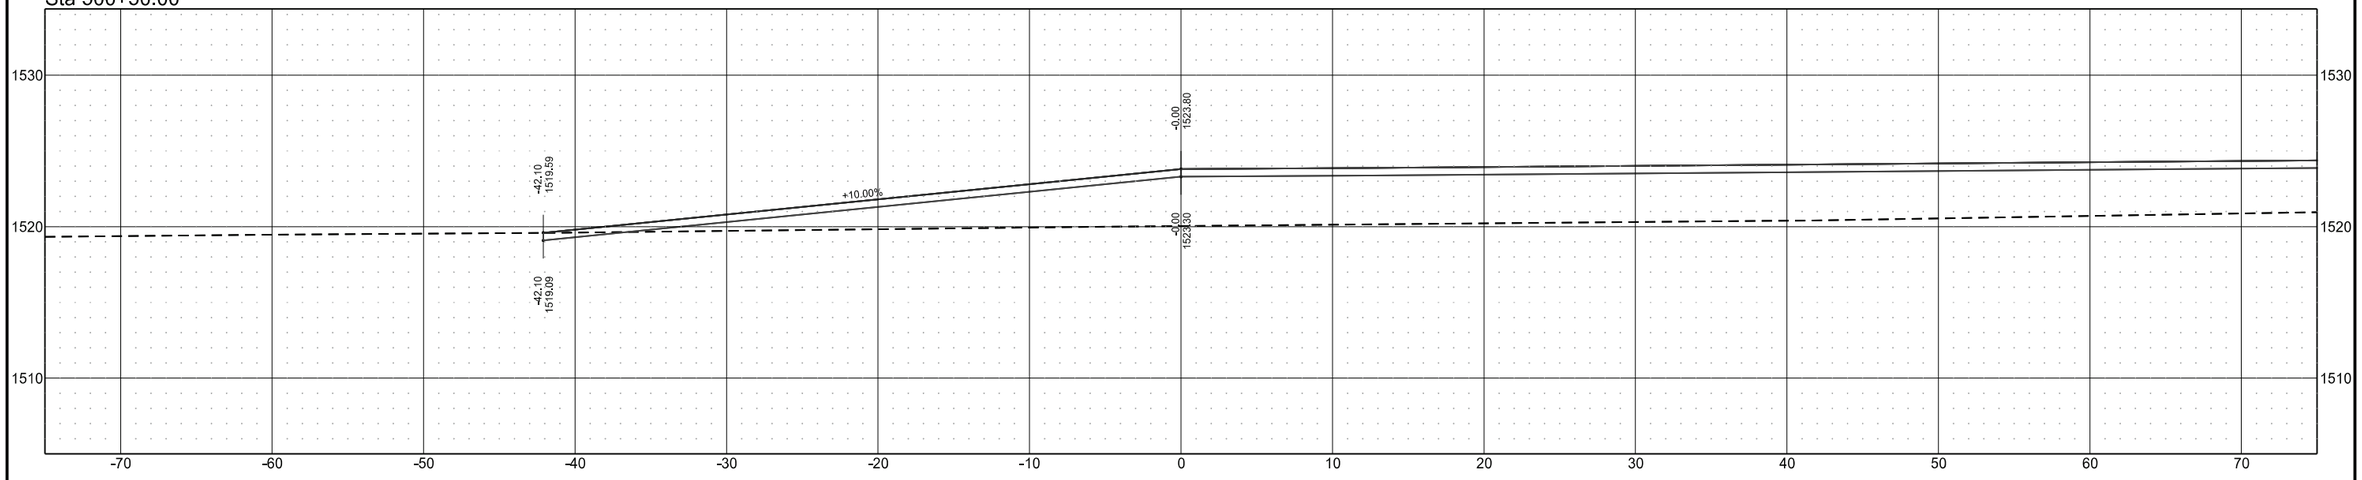

Sta 500+00.00

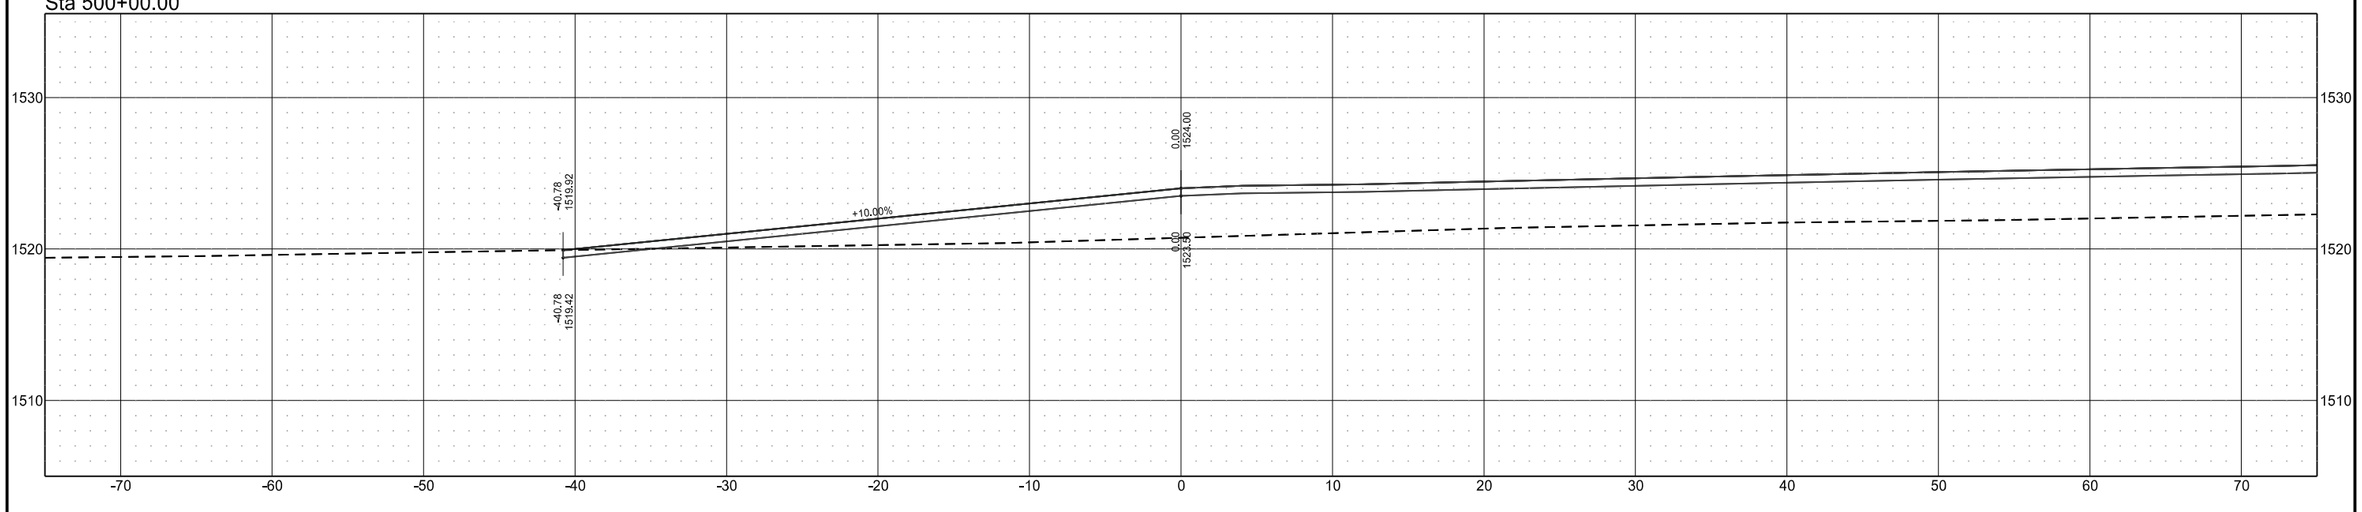


Cross Sections

Wetland Mitigation in Ramsey County, ND
1.5 Miles East of Edmore, ND


Waste Site

	STATE	PROJECT NO.	SECTION NO.	SHEET NO.
	ND	SS-ARP-3-999(054)	200	110

Sta 501+50.00

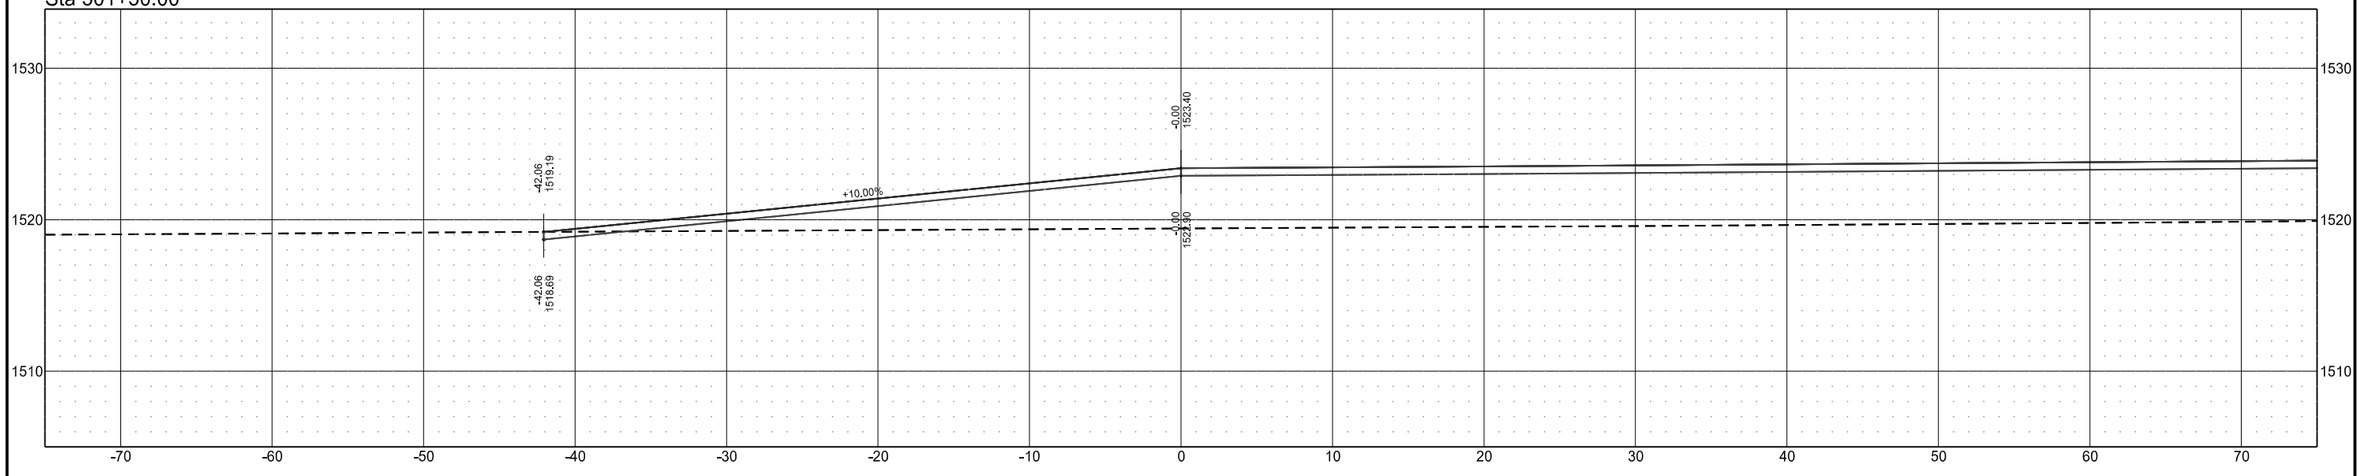

Sta 501+00.00

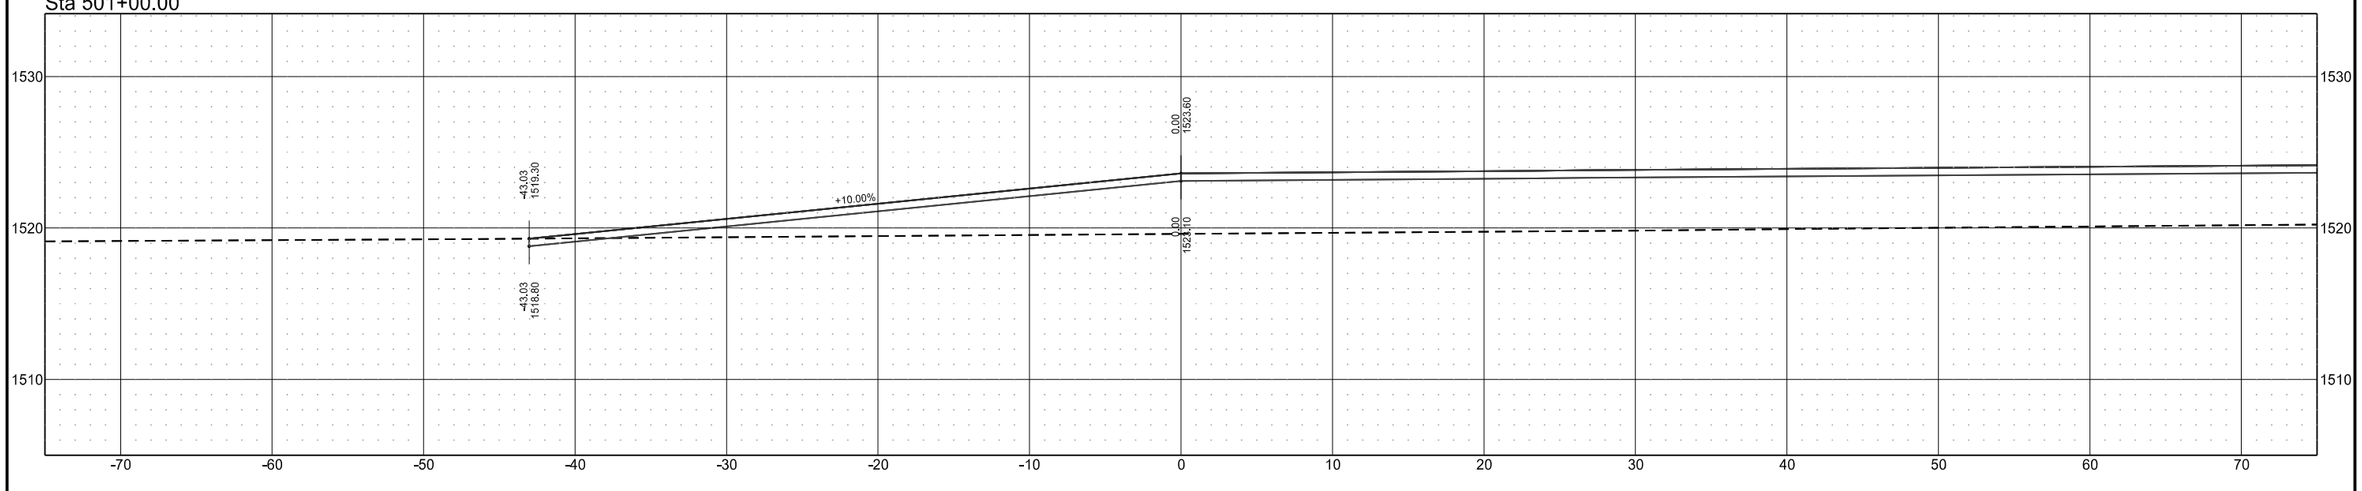


Cross Sections

Wetland Mitigation in Ramsey County, ND
1.5 Miles East of Edmore, ND


Waste Site

	STATE	PROJECT NO.	SECTION NO.	SHEET NO.
	ND	SS-ARP-3-999(054)	200	111

Sta 502+50.00

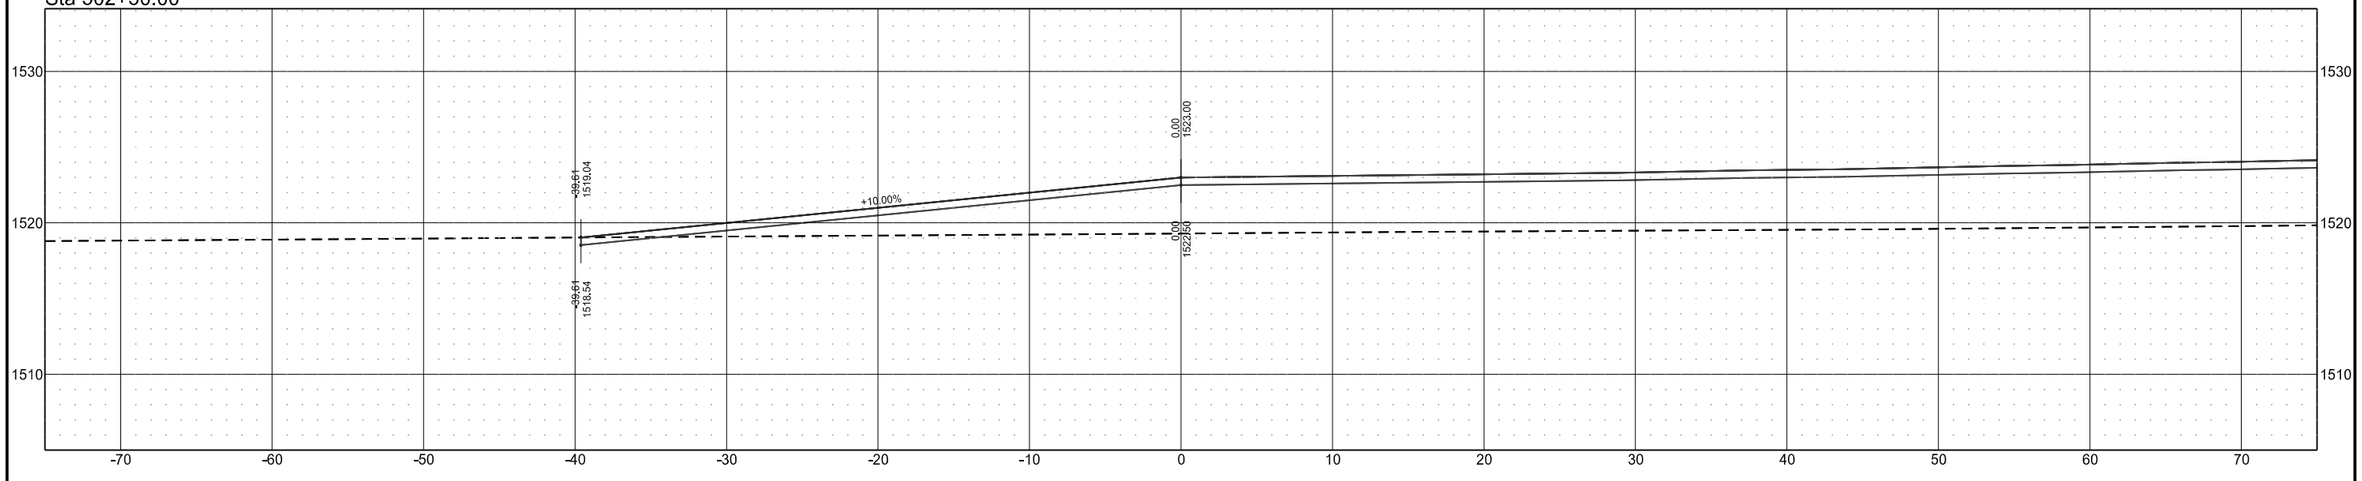

Sta 502+00.00

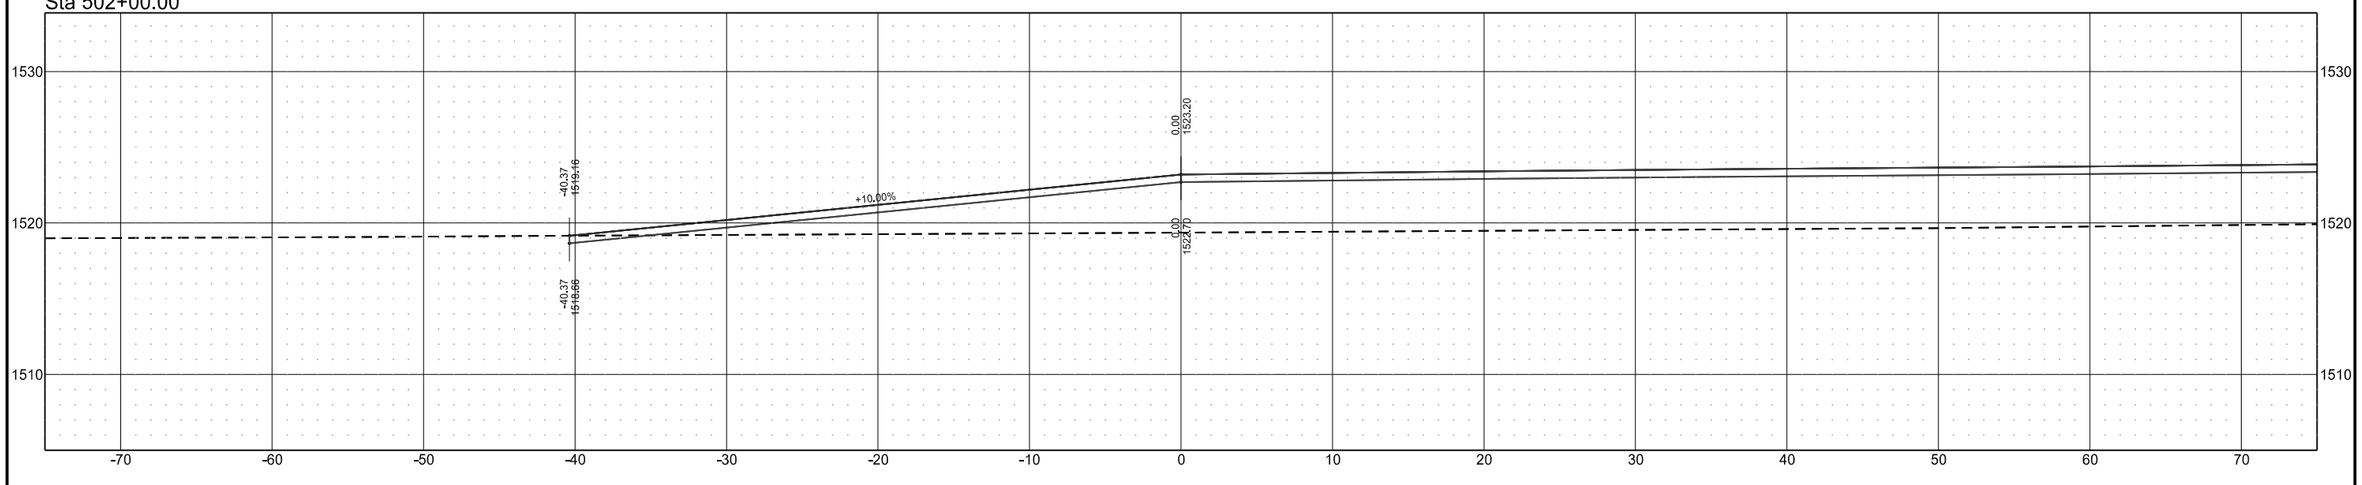


Cross Sections

Wetland Mitigation in Ramsey County, ND
1.5 Miles East of Edmore, ND


Waste Site

	STATE	PROJECT NO.	SECTION NO.	SHEET NO.
	ND	SS-ARP-3-999(054)	200	112

Sta 503+50.00

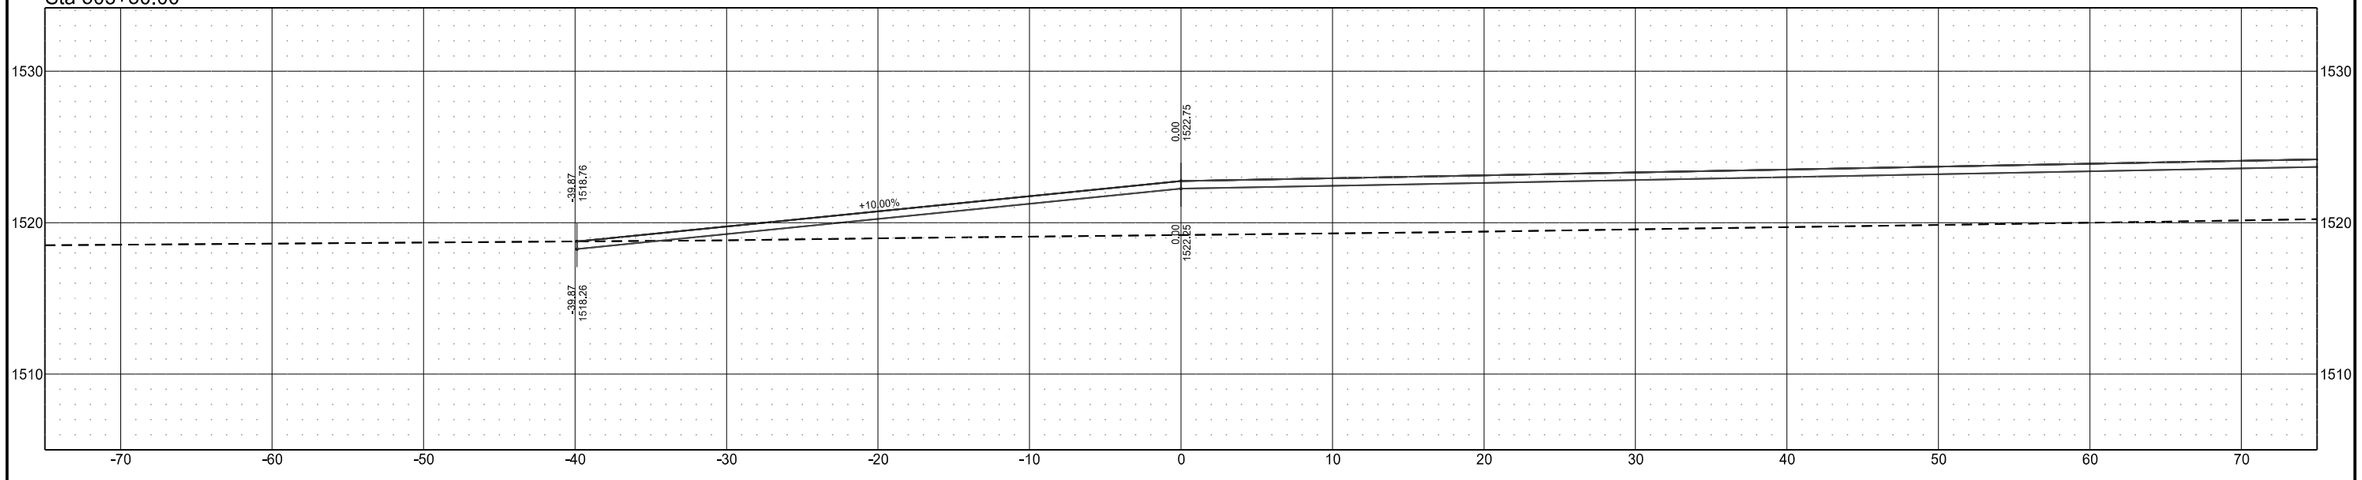

Sta 503+00.00

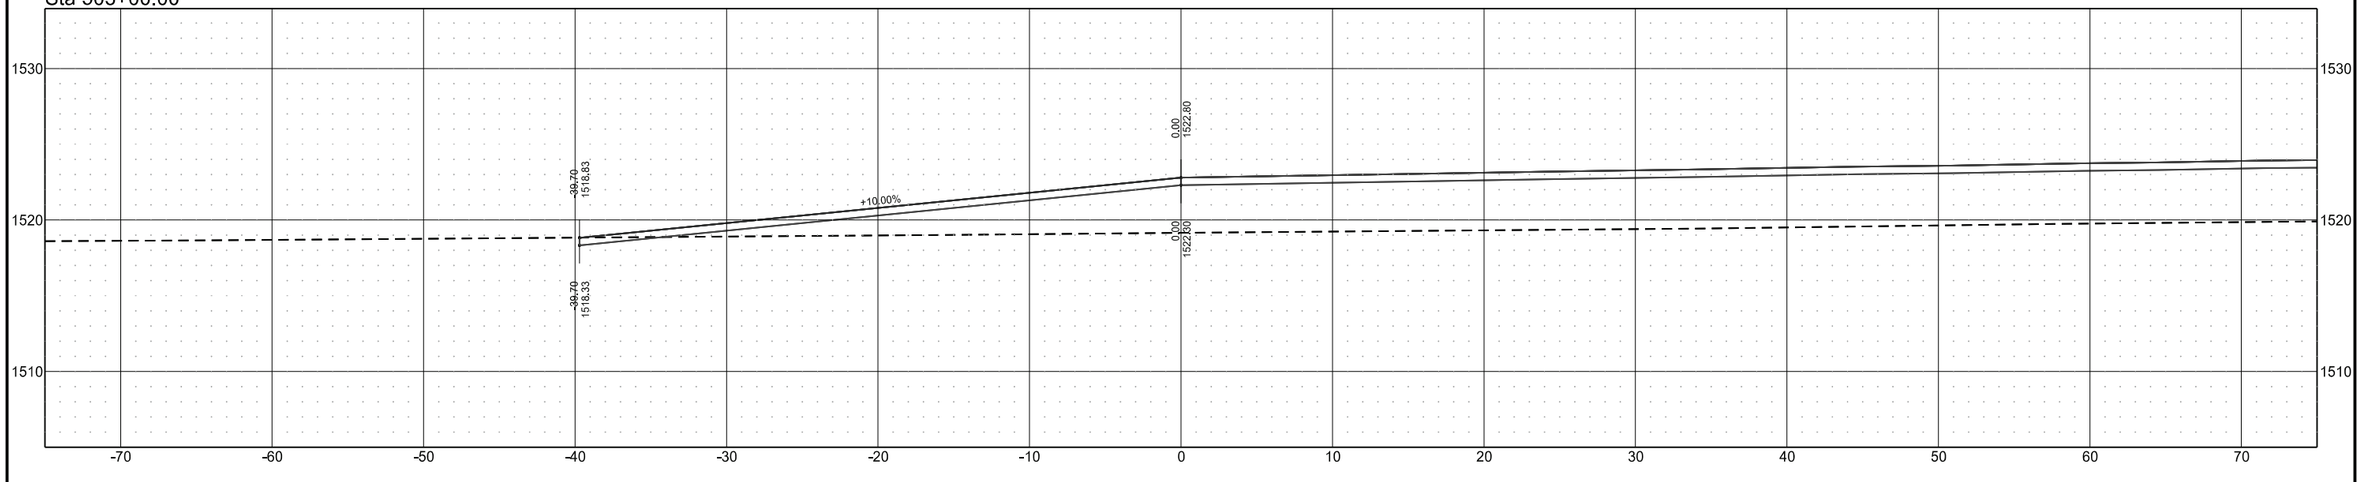


Cross Sections

Wetland Mitigation in Ramsey County, ND
1.5 Miles East of Edmore, ND


Waste Site

	STATE	PROJECT NO.	SECTION NO.	SHEET NO.
	ND	SS-ARP-3-999(054)	200	113

Sta 504+50.00

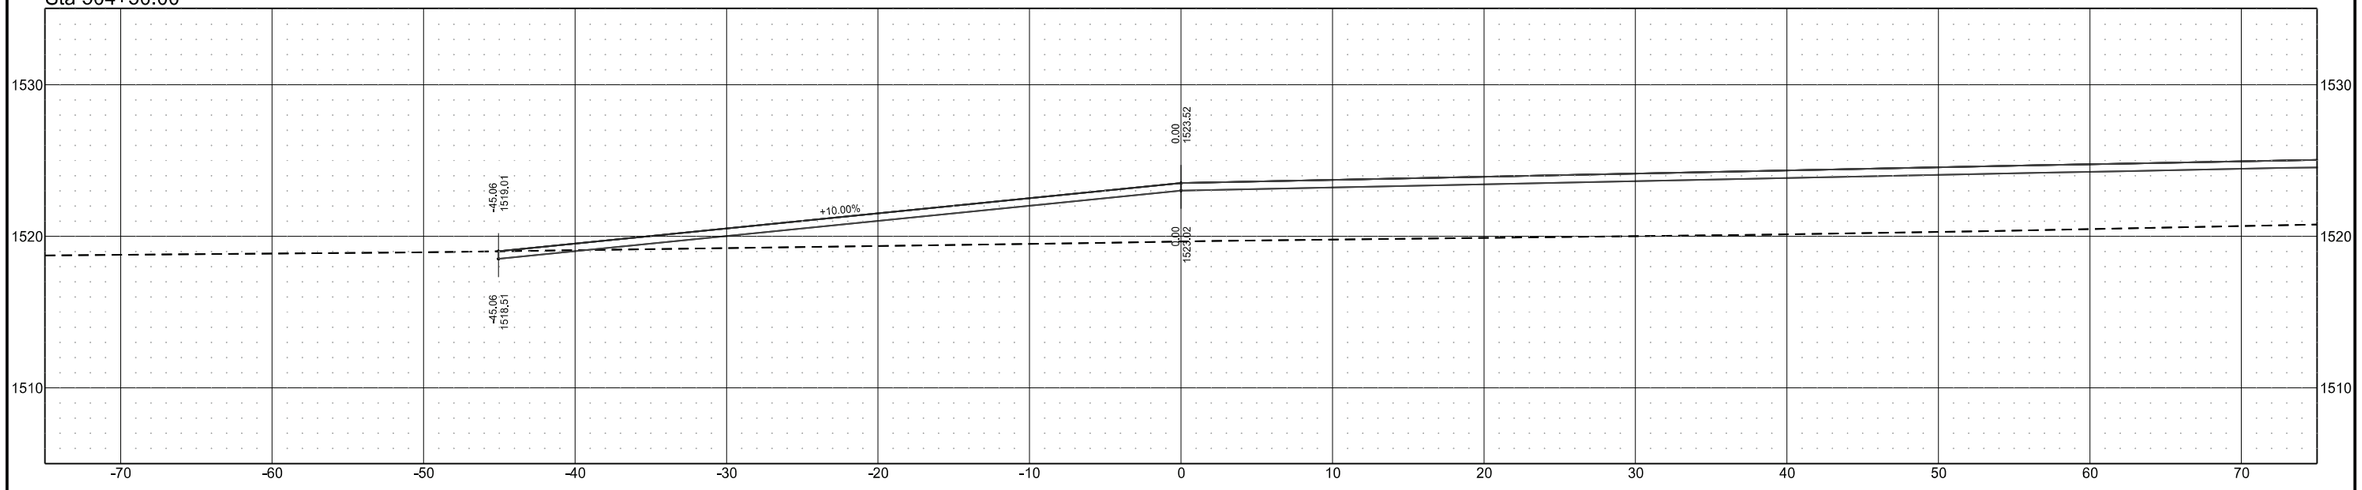

Sta 504+00.00

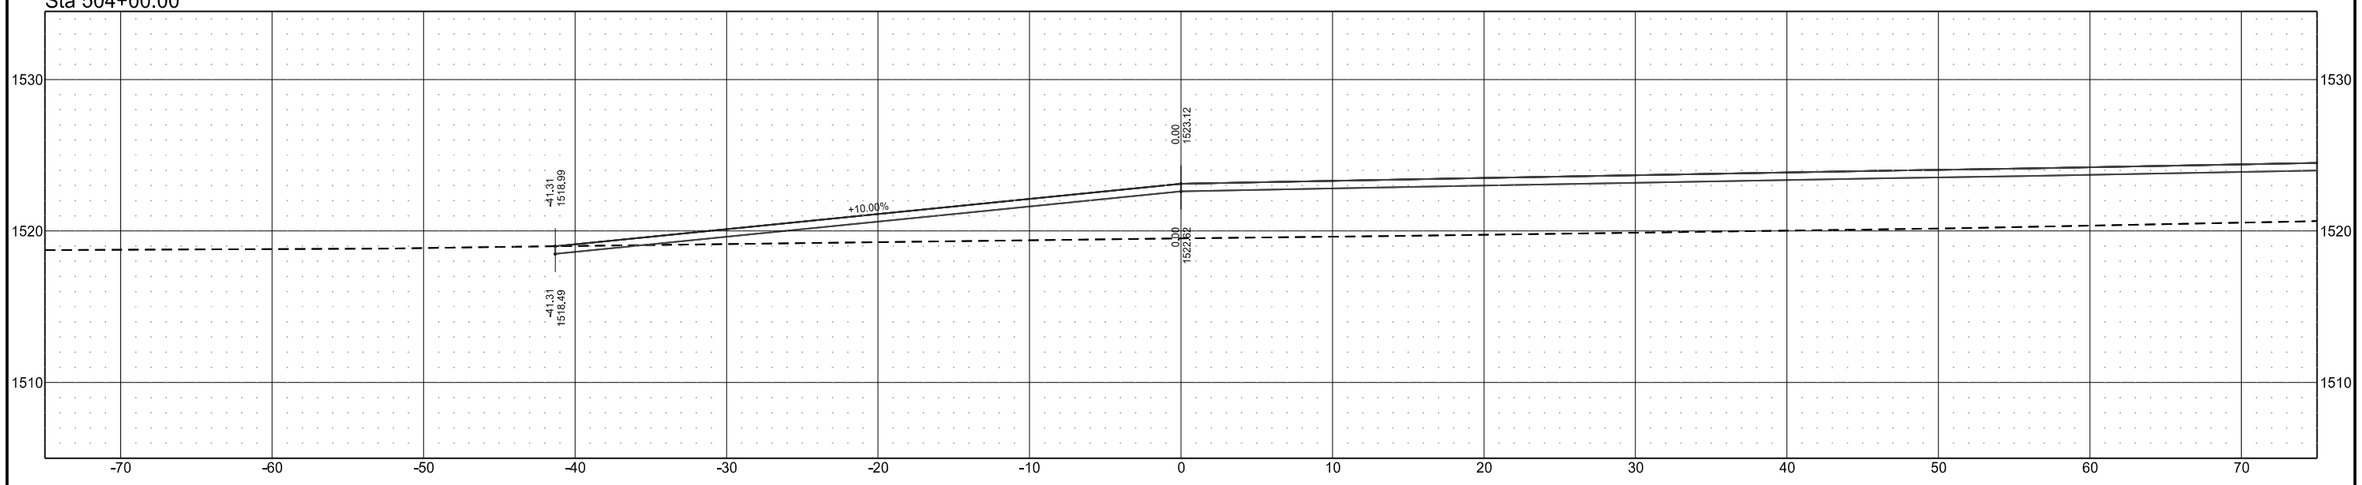


Cross Sections

Wetland Mitigation in Ramsey County, ND
1.5 Miles East of Edmore, ND


Waste Site

	STATE	PROJECT NO.	SECTION NO.	SHEET NO.
	ND	SS-ARP-3-999(054)	200	114

Sta 505+50.00

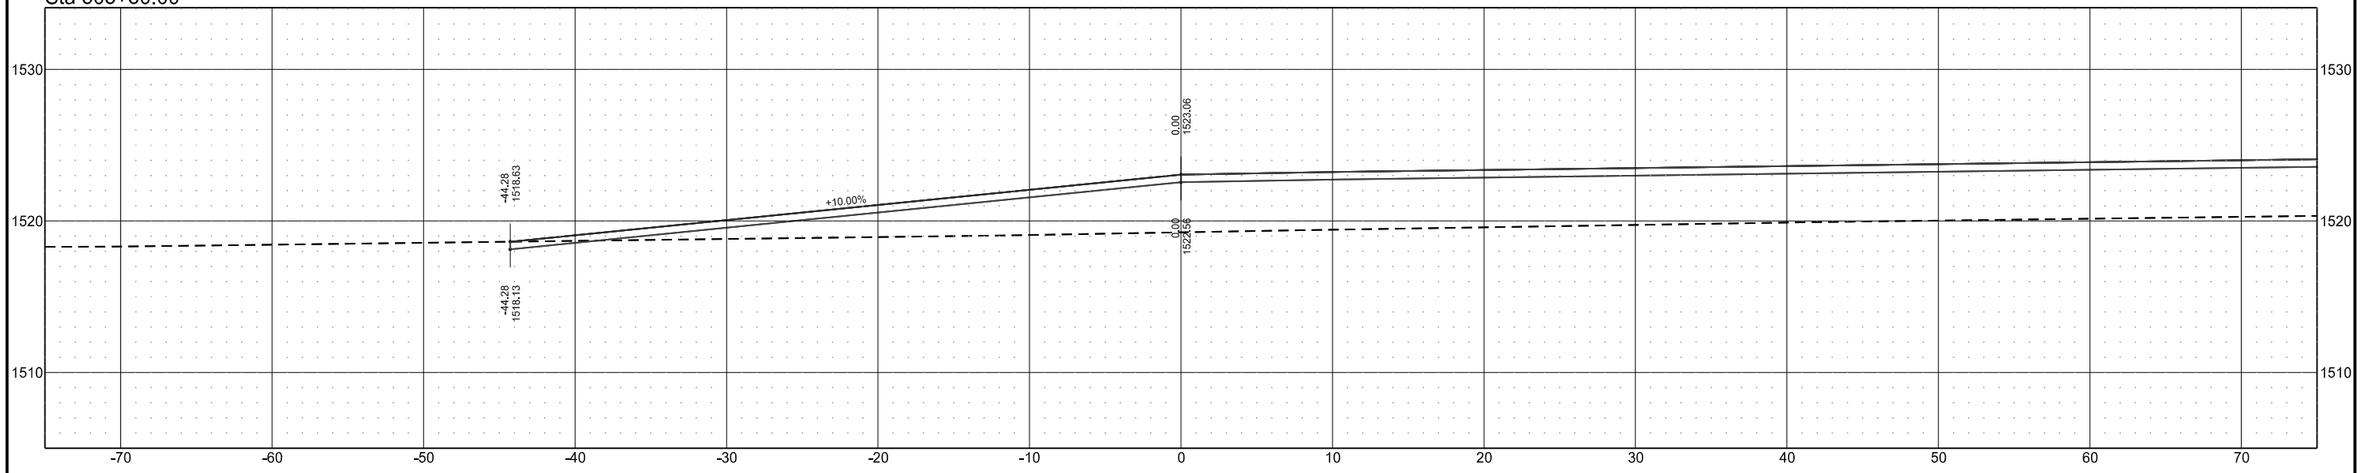

Sta 505+00.00

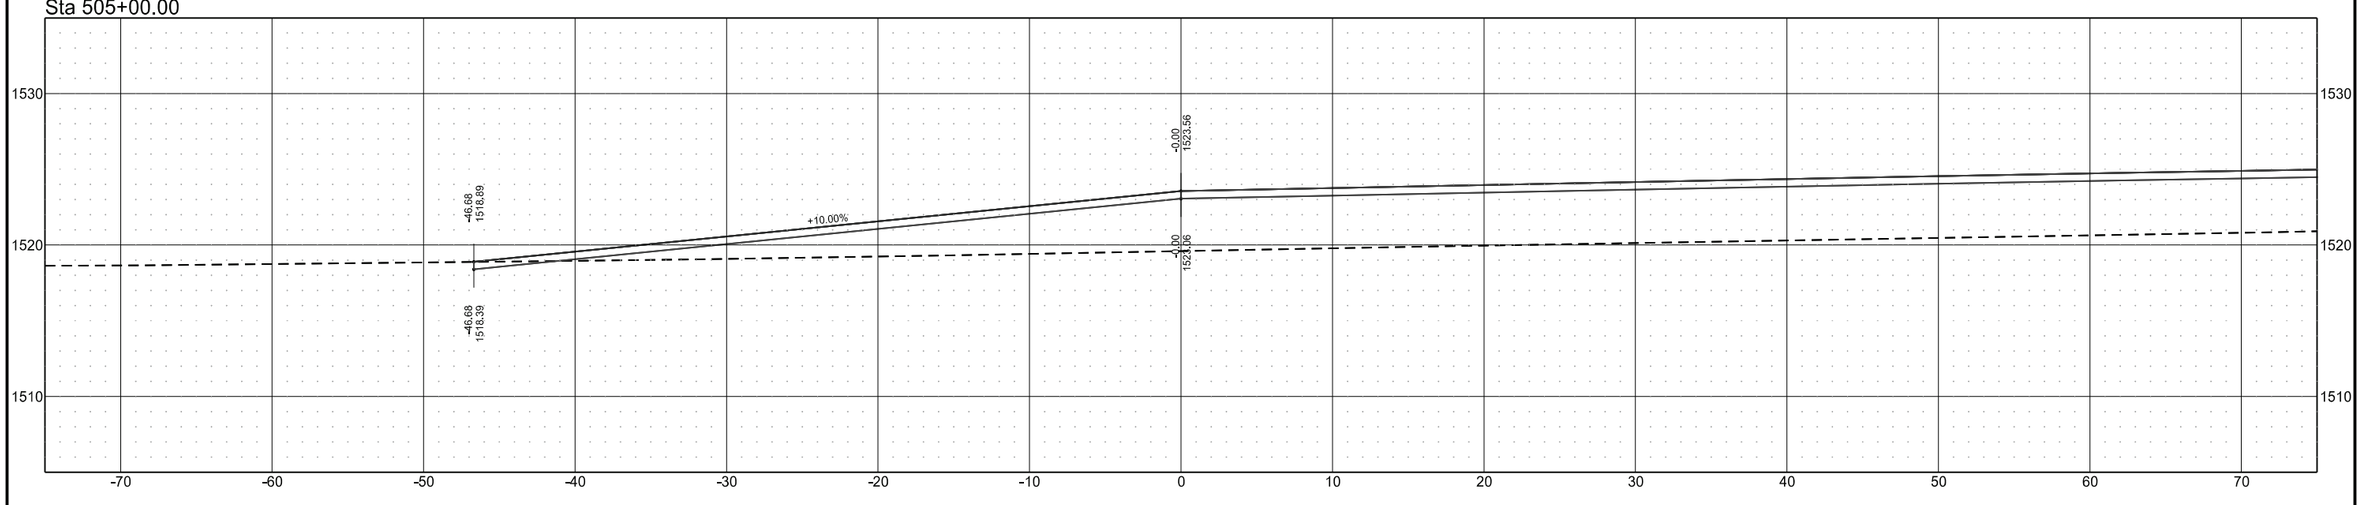


Cross Sections

Wetland Mitigation in Ramsey County, ND
1.5 Miles East of Edmore, ND


Waste Site

	STATE	PROJECT NO.	SECTION NO.	SHEET NO.
	ND	SS-ARP-3-999(054)	200	115

Sta 506+50.00

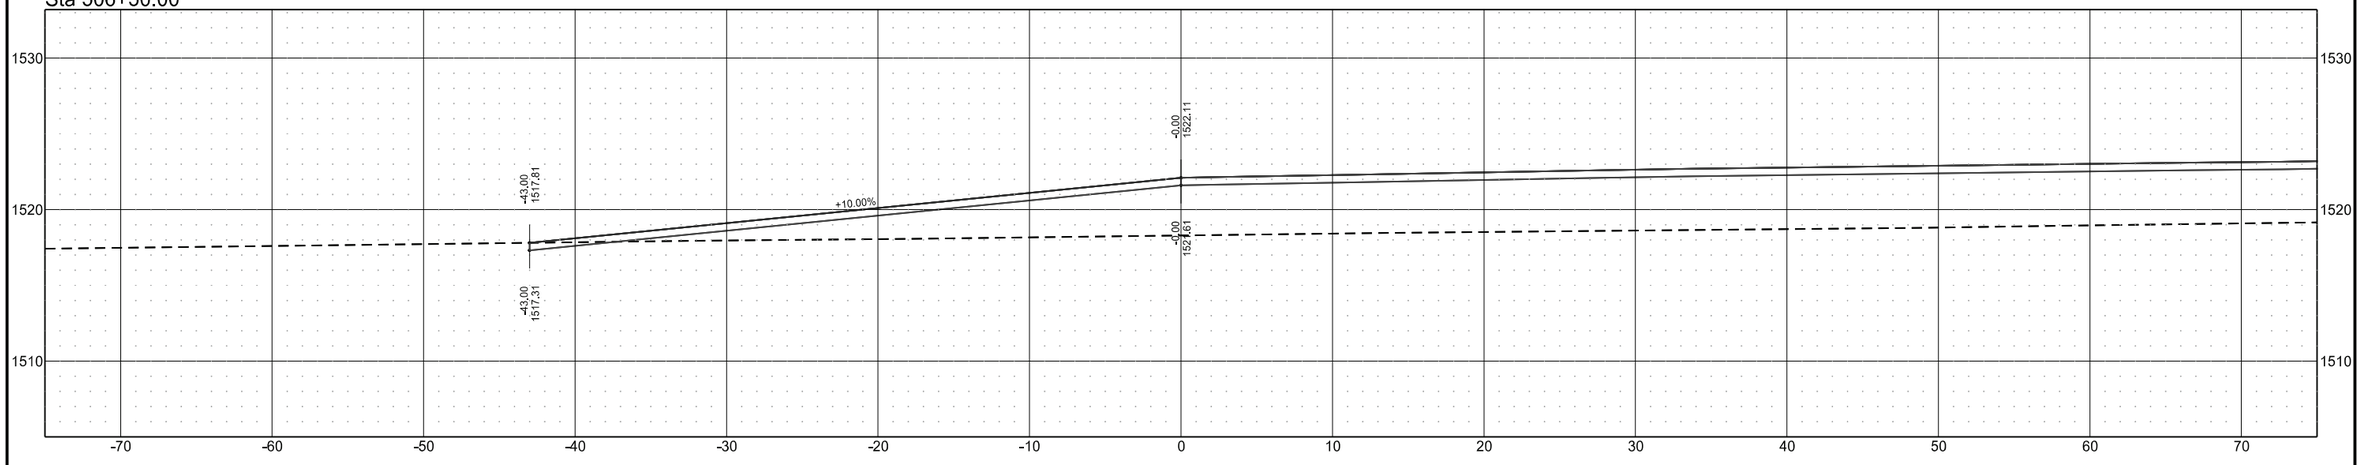

Sta 506+00.00

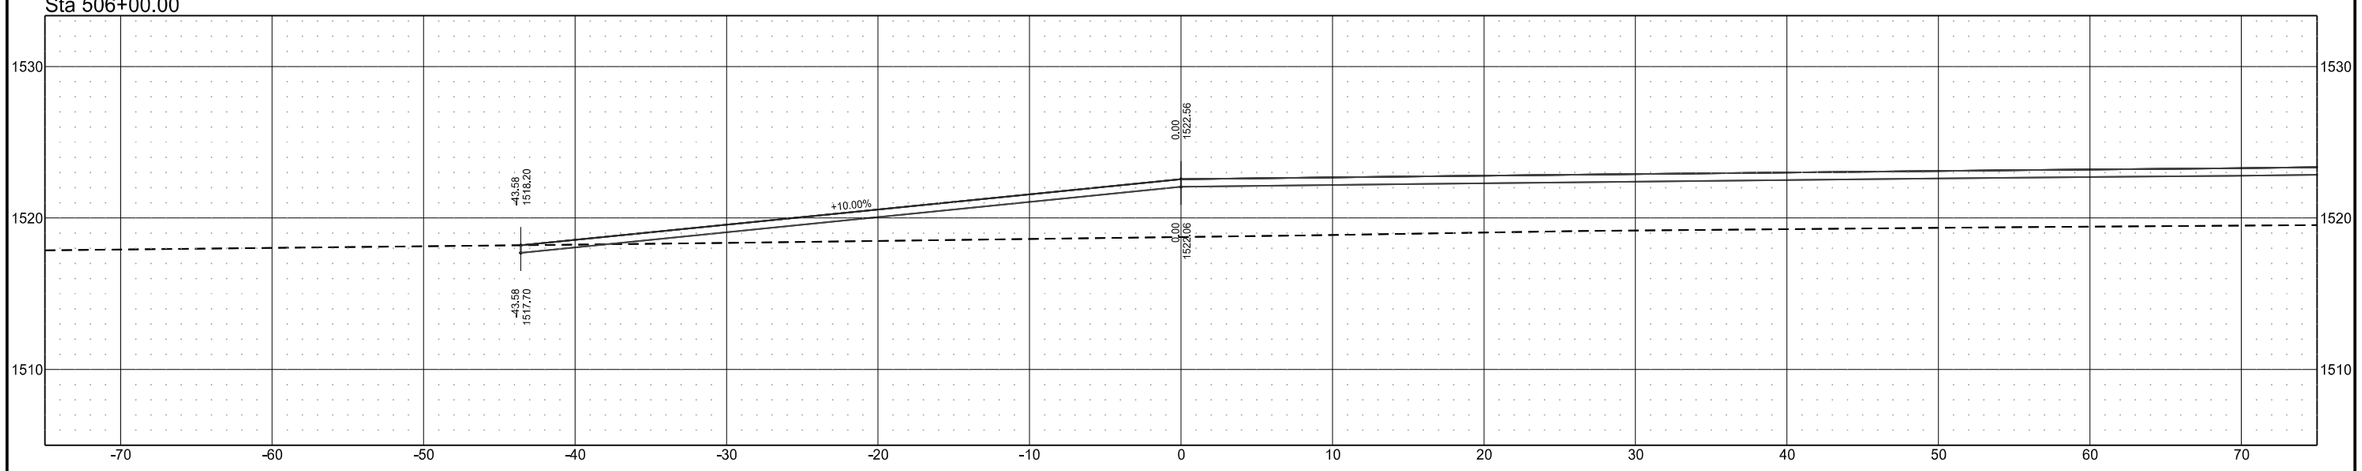


Cross Sections

Wetland Mitigation in Ramsey County, ND
1.5 Miles East of Edmore, ND


Waste Site

	STATE	PROJECT NO.	SECTION NO.	SHEET NO.
	ND	SS-ARP-3-999(054)	200	116

Sta 507+50.00

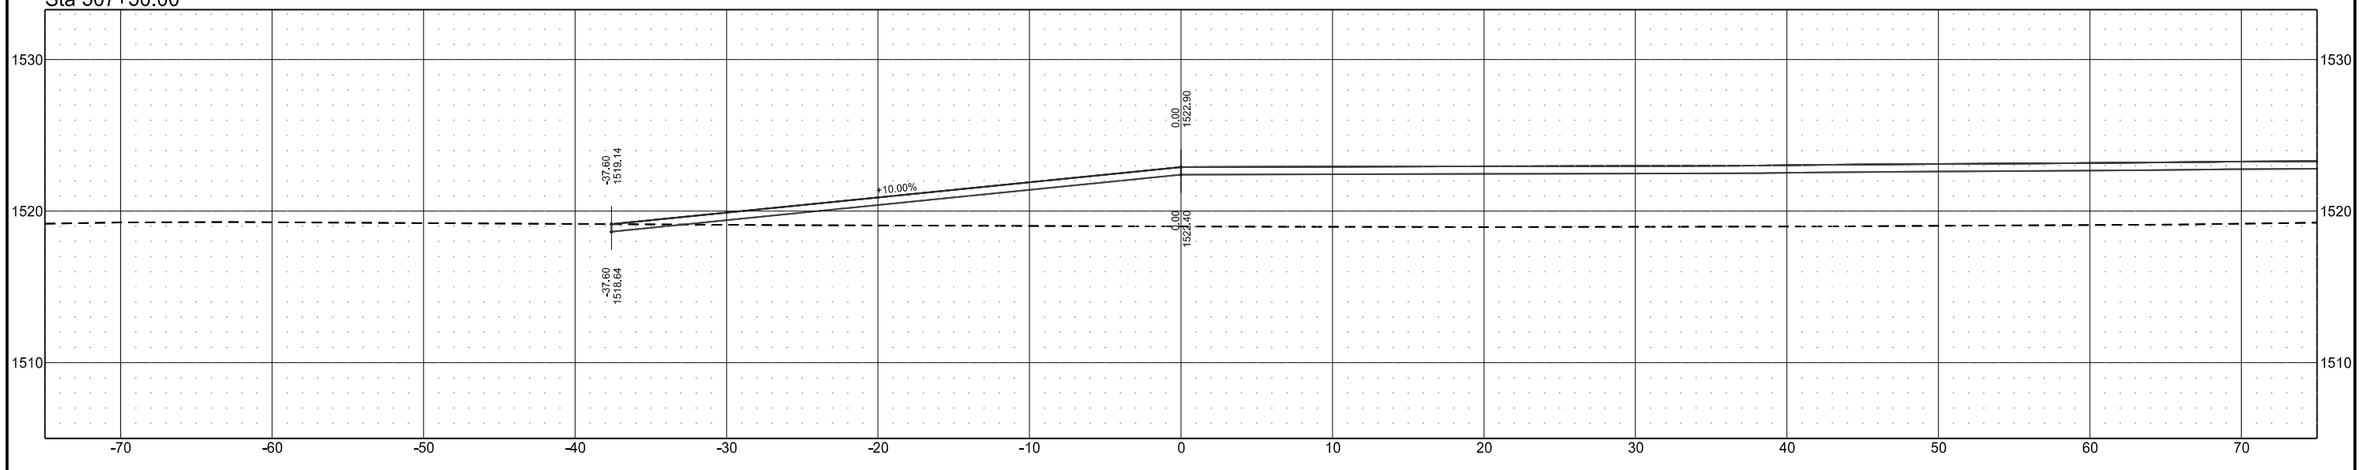

Sta 507+00.00

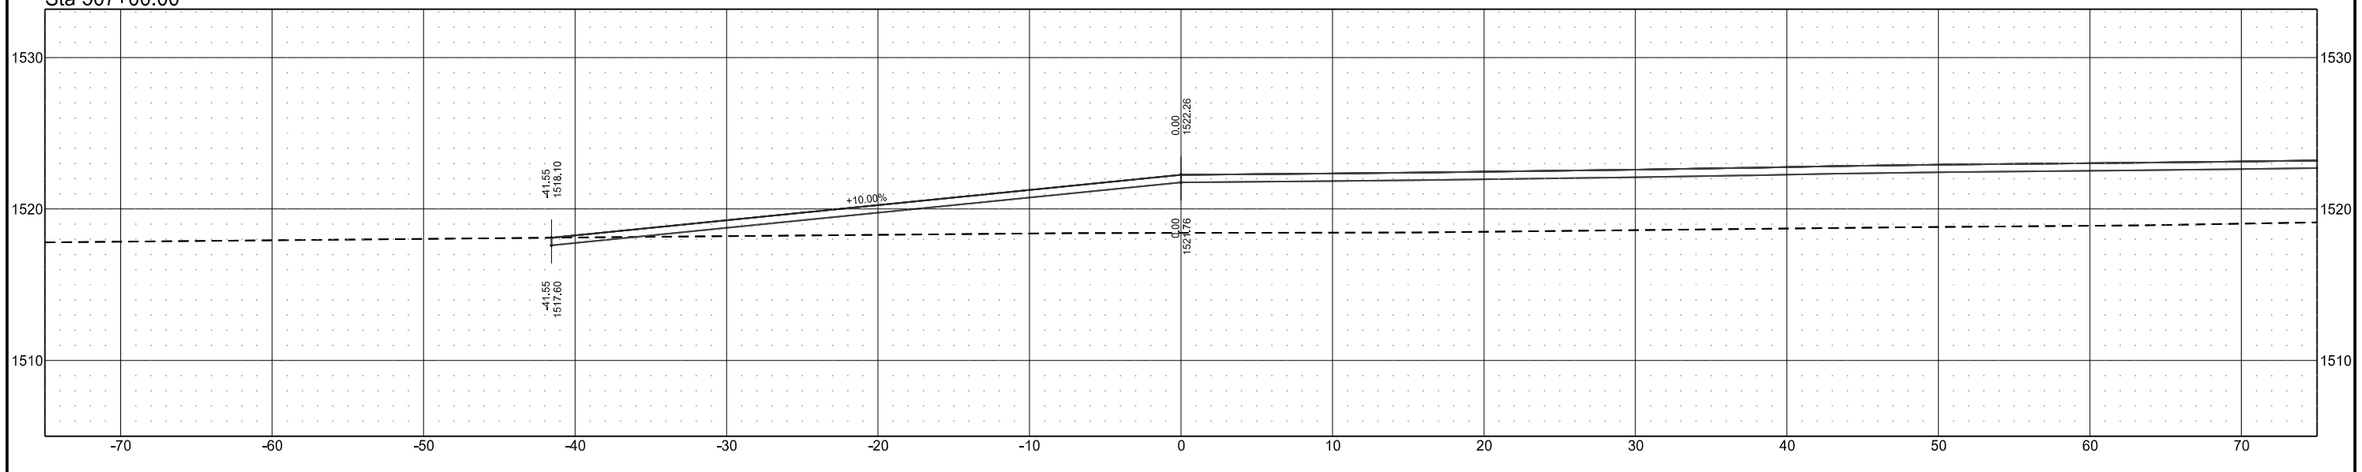


Cross Sections

Wetland Mitigation in Ramsey County, ND
1.5 Miles East of Edmore, ND


Waste Site

	STATE	PROJECT NO.	SECTION NO.	SHEET NO.
	ND	SS-ARP-3-999(054)	200	117

Sta 508+50.00

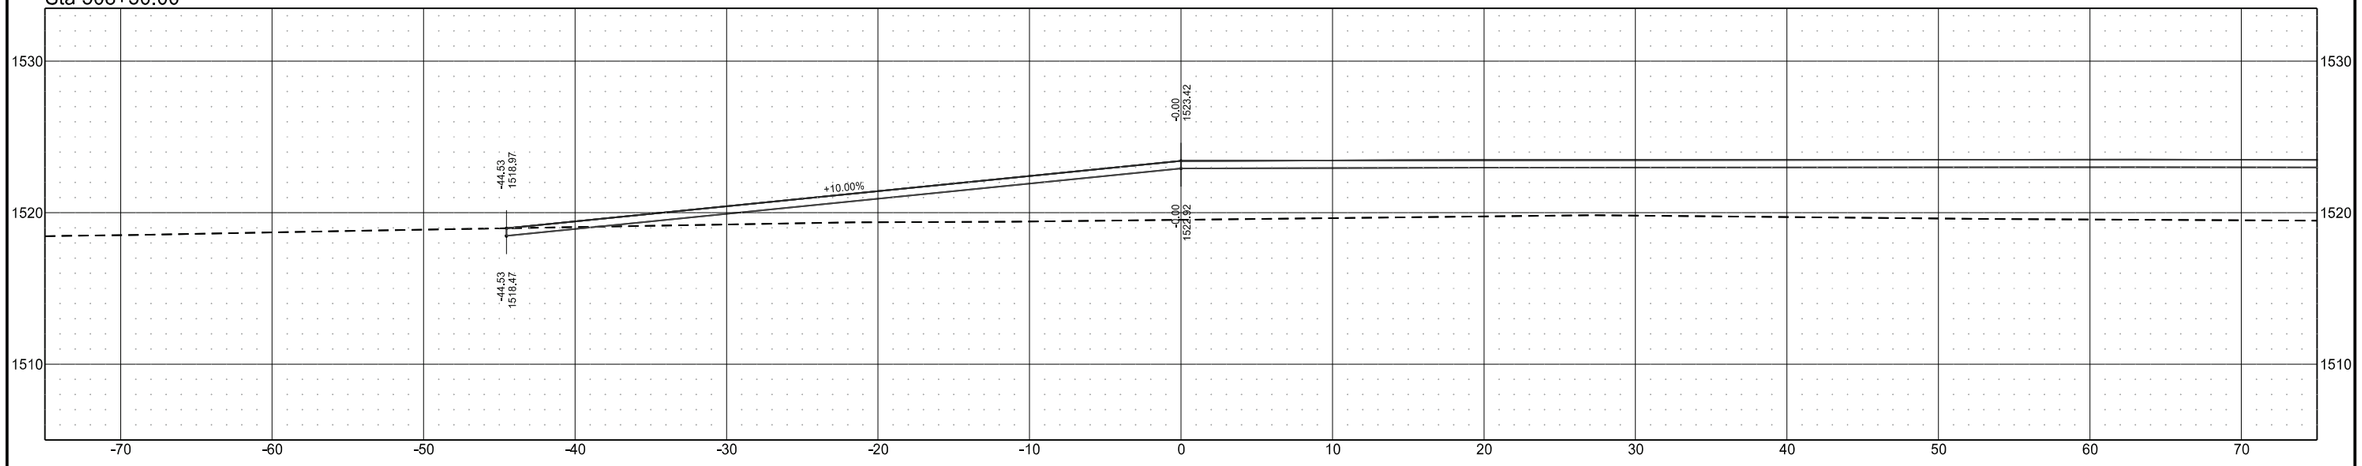

Sta 508+00.00

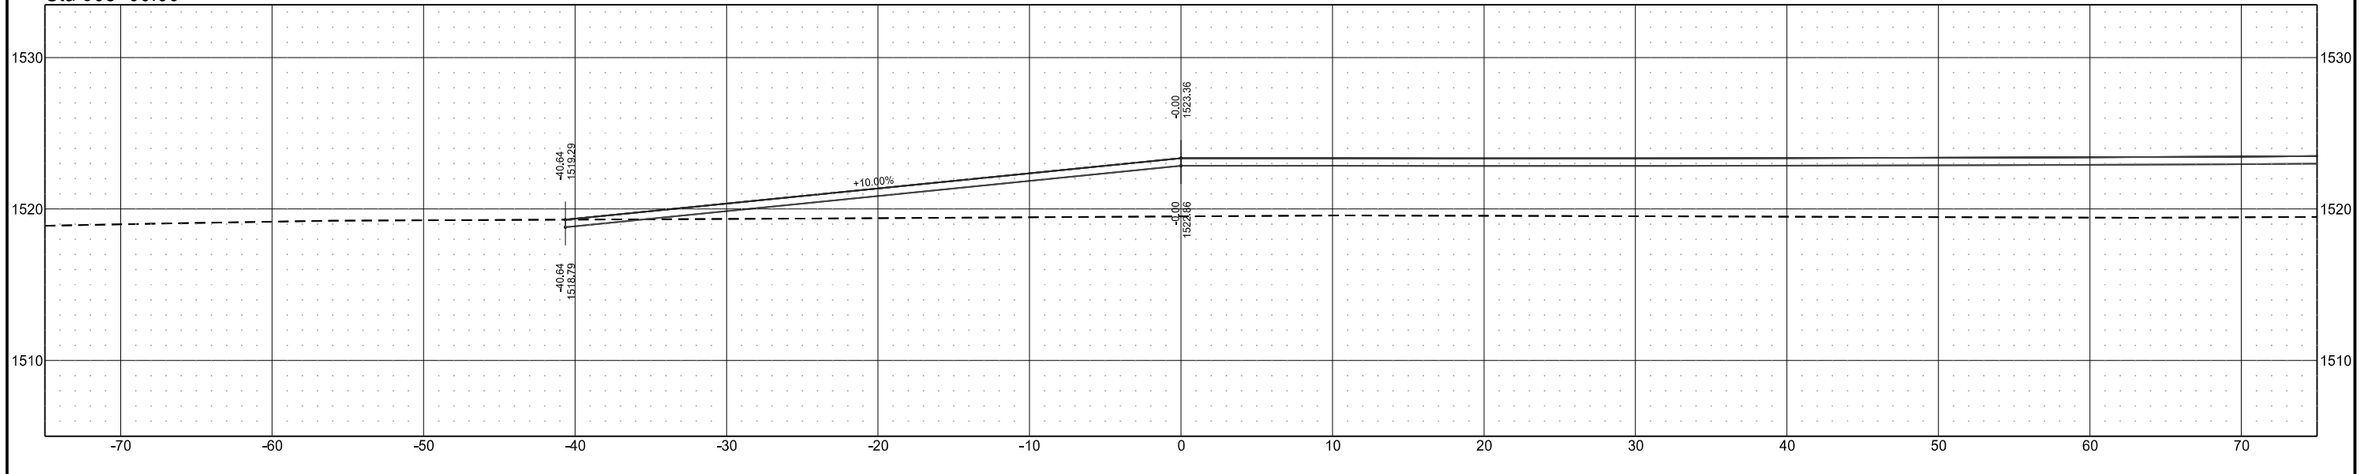


Cross Sections

Wetland Mitigation in Ramsey County, ND
1.5 Miles East of Edmore, ND


Waste Site

	STATE	PROJECT NO.	SECTION NO.	SHEET NO.
	ND	SS-ARP-3-999(054)	200	118

Sta 509+50.00

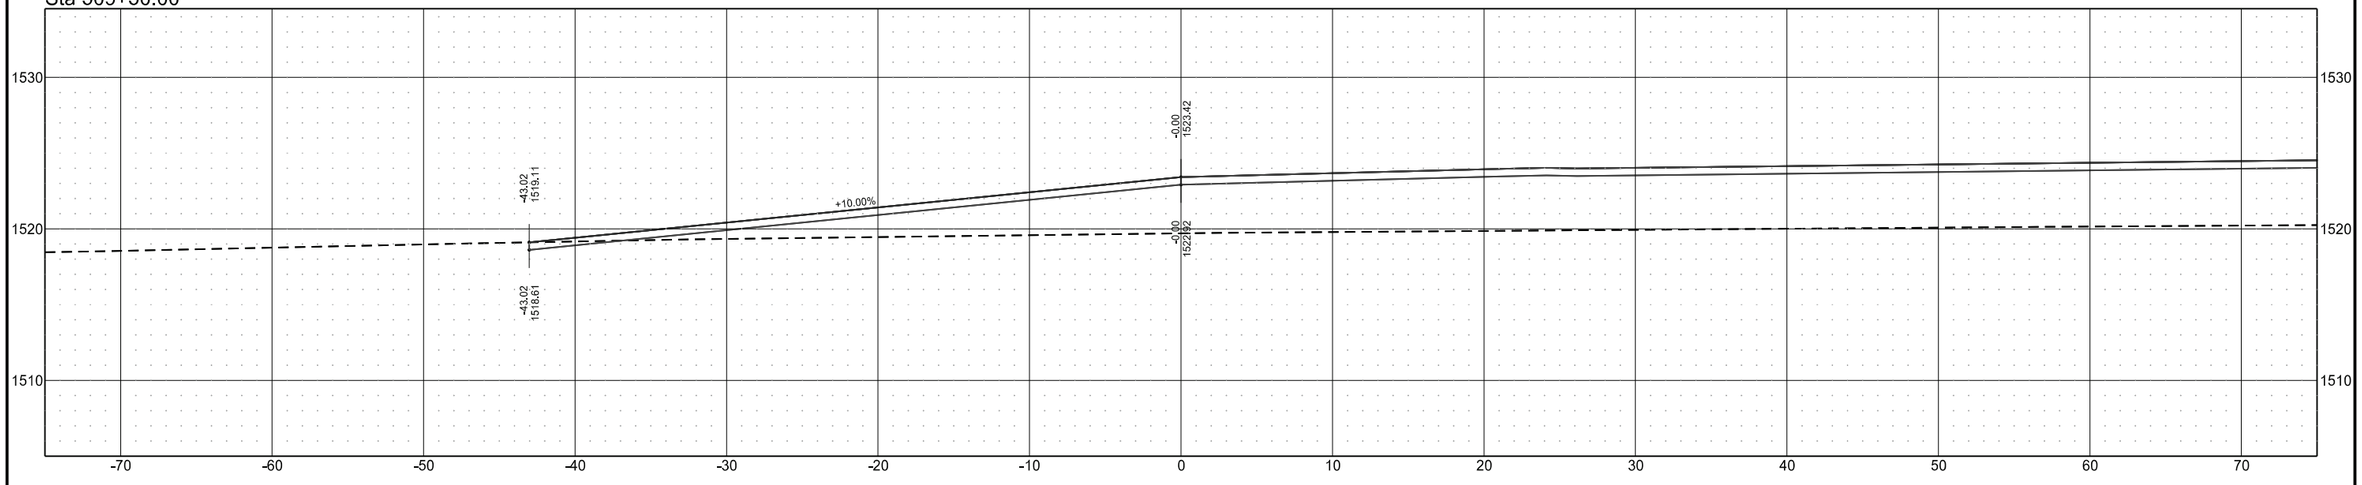

Sta 509+00.00

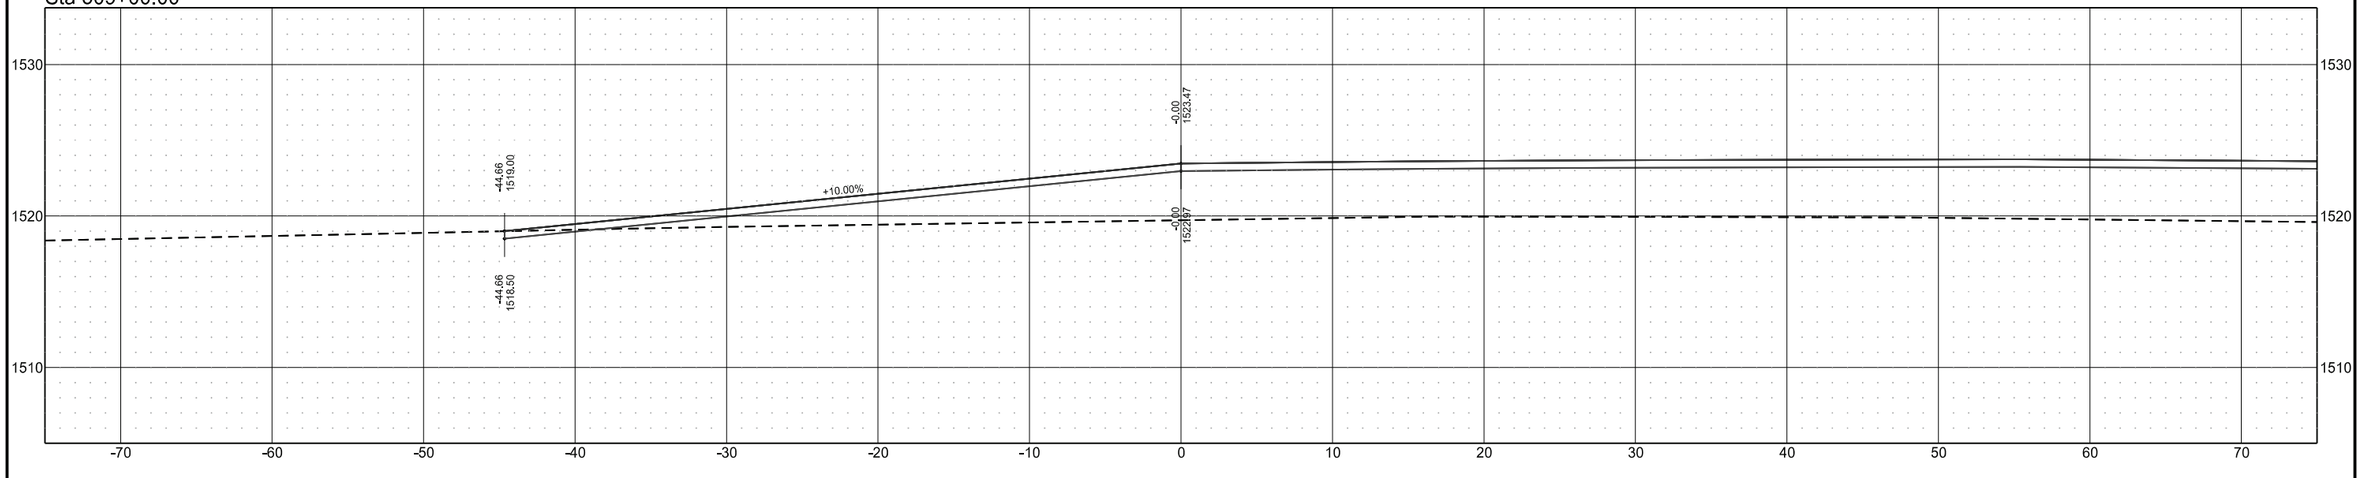


Cross Sections

Wetland Mitigation in Ramsey County, ND
1.5 Miles East of Edmore, ND


Waste Site

	STATE	PROJECT NO.	SECTION NO.	SHEET NO.
	ND	SS-ARP-3-999(054)	200	119

Sta 510+50.00

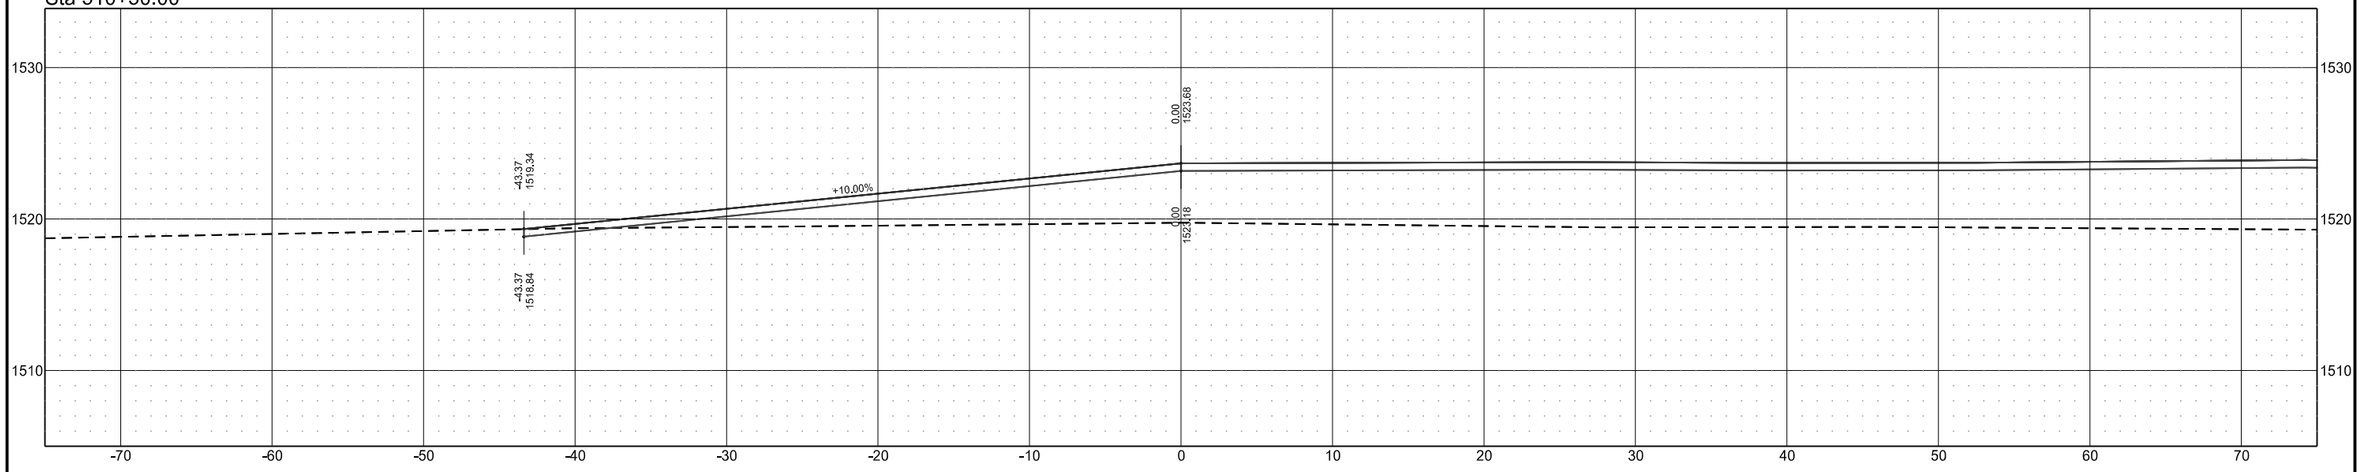

Sta 510+00.00

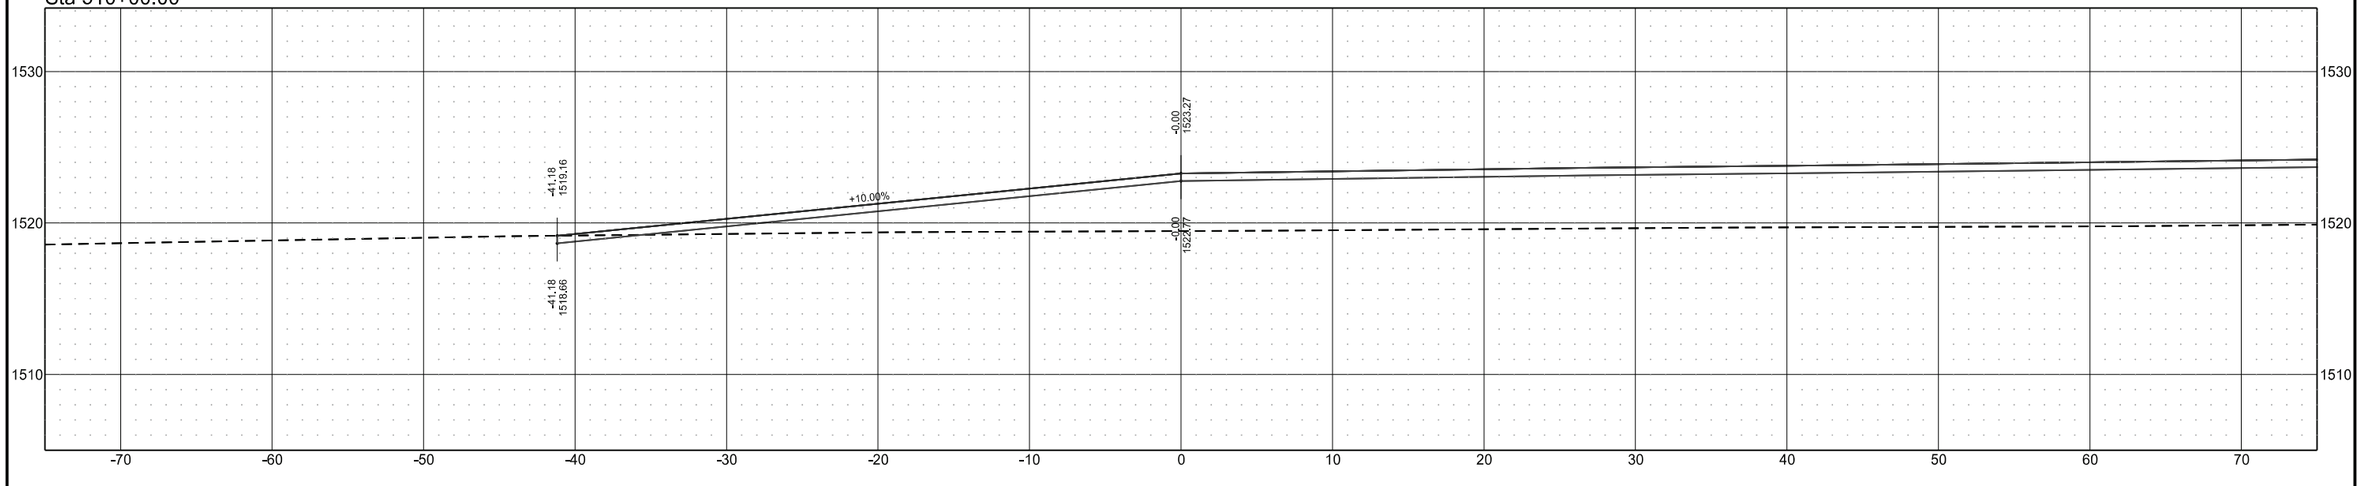


Cross Sections

Wetland Mitigation in Ramsey County, ND
1.5 Miles East of Edmore, ND


Waste Site

	STATE	PROJECT NO.	SECTION NO.	SHEET NO.
	ND	SS-ARP-3-999(054)	200	120

Sta 511+50.00

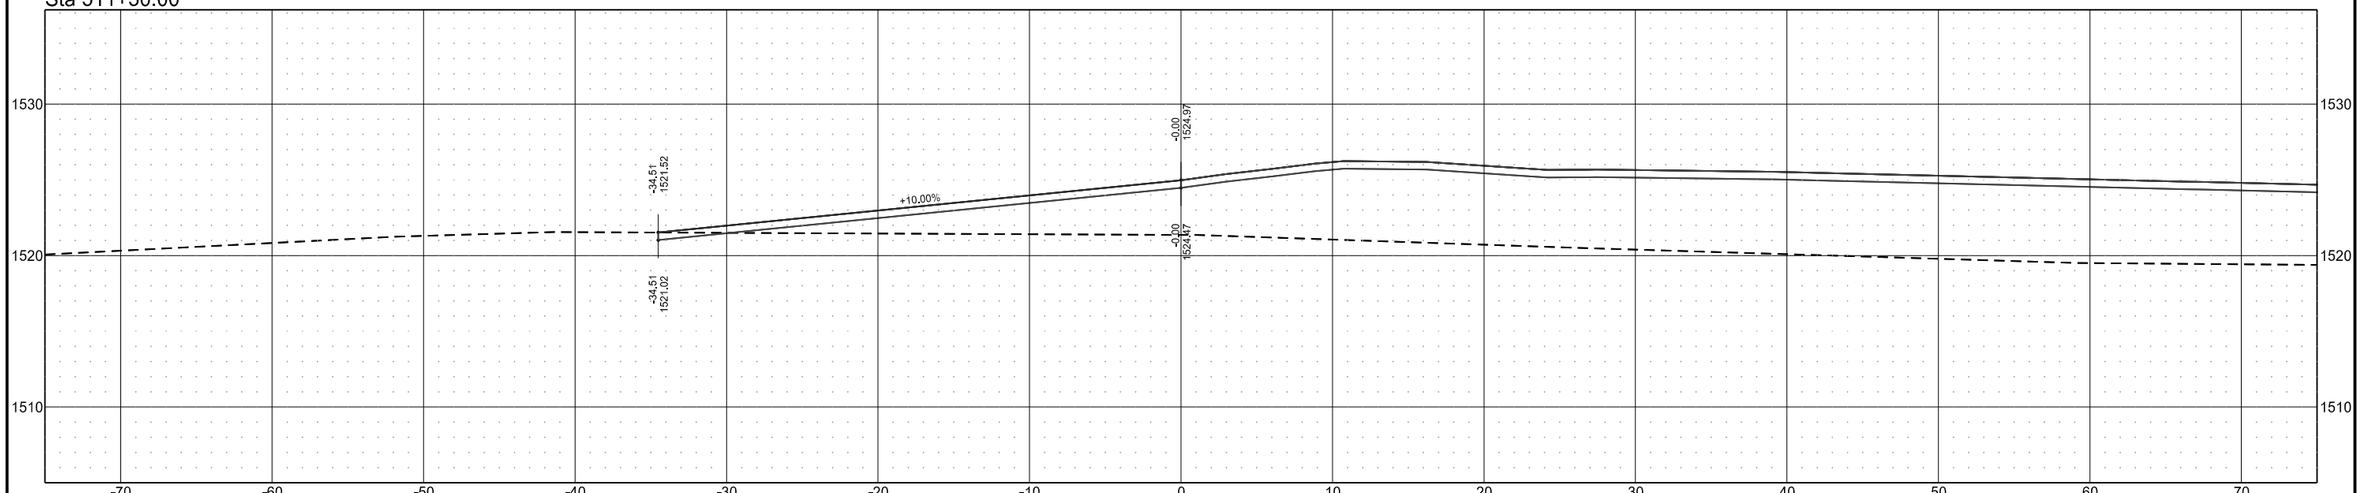

Sta 511+00.00

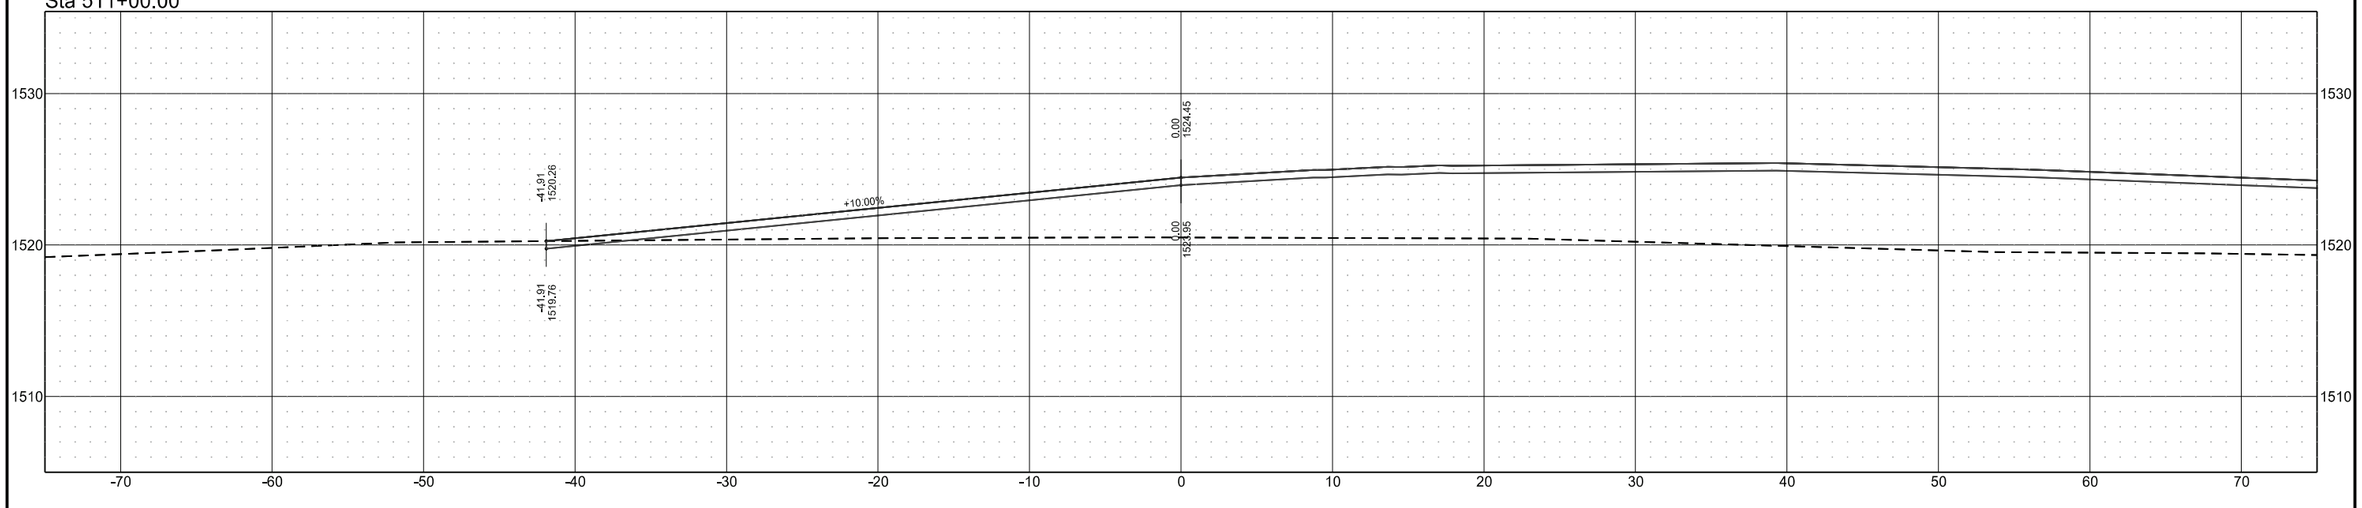


Cross Sections

Wetland Mitigation in Ramsey County, ND
1.5 Miles East of Edmore, ND


Waste Site

	STATE	PROJECT NO.	SECTION NO.	SHEET NO.
	ND	SS-ARP-3-999(054)	200	121

Sta 512+50.00

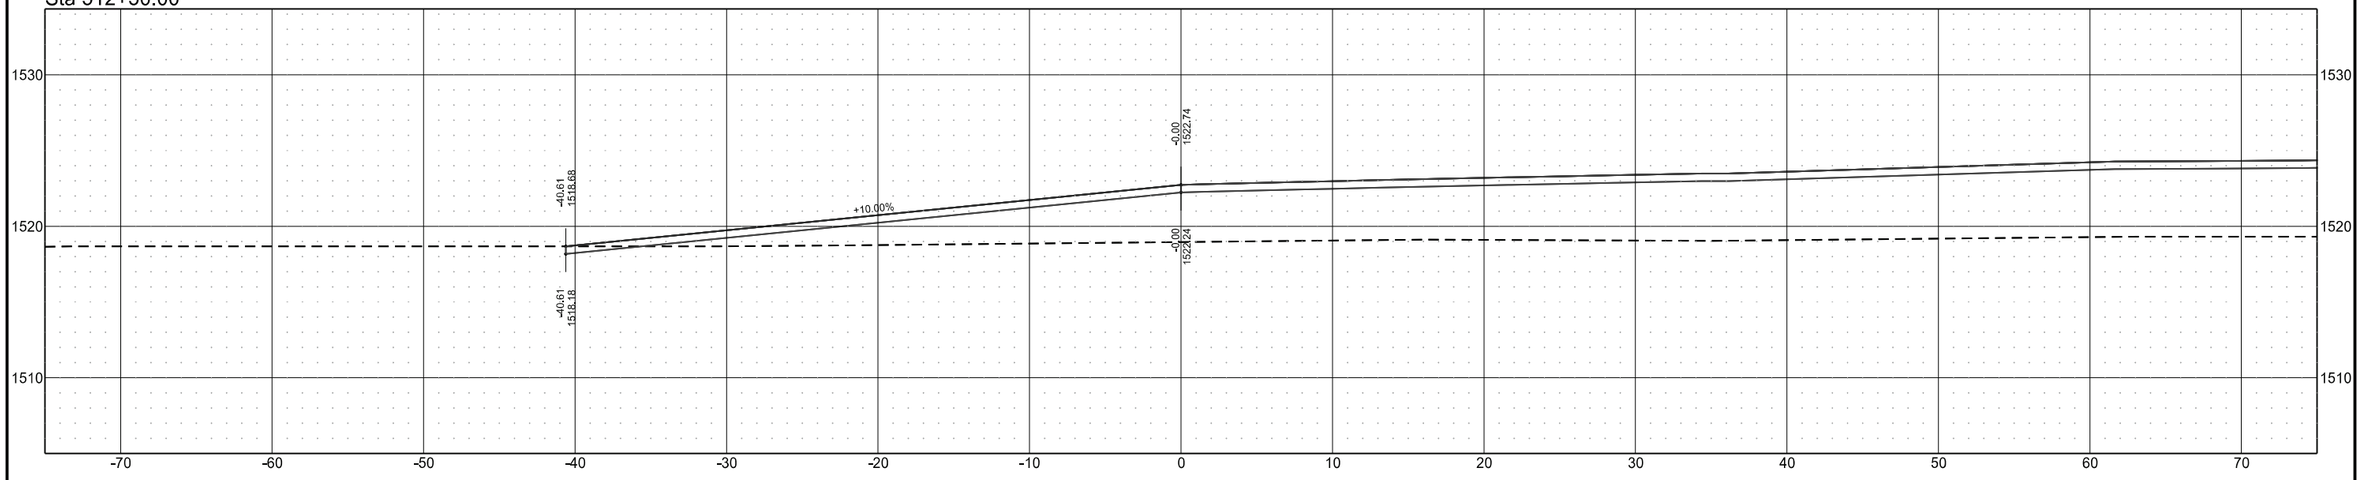

Sta 512+00.00

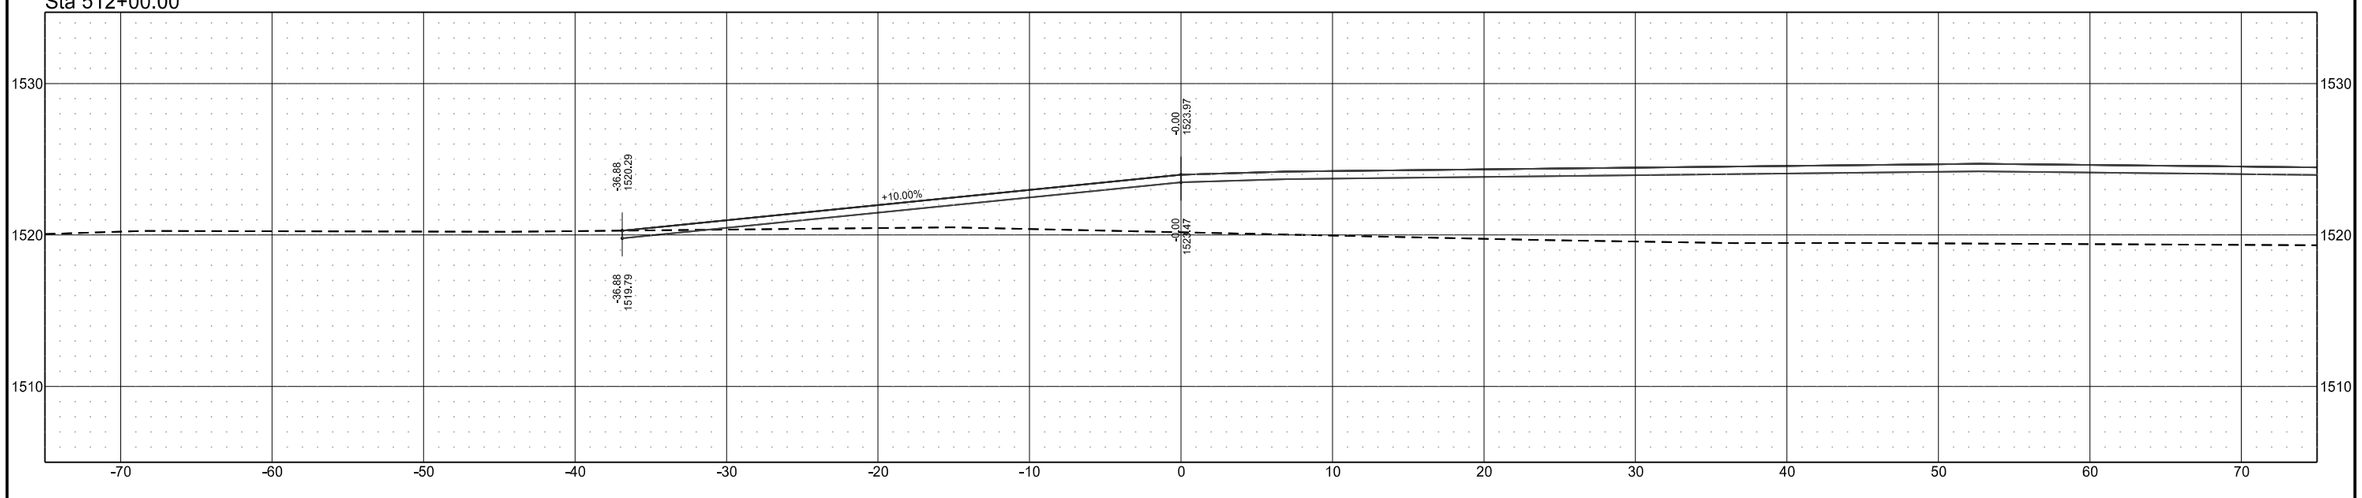


Cross Sections

Wetland Mitigation in Ramsey County, ND
1.5 Miles East of Edmore, ND


Waste Site

	STATE	PROJECT NO.	SECTION NO.	SHEET NO.
	ND	SS-ARP-3-999(054)	200	122

Sta 513+50.00

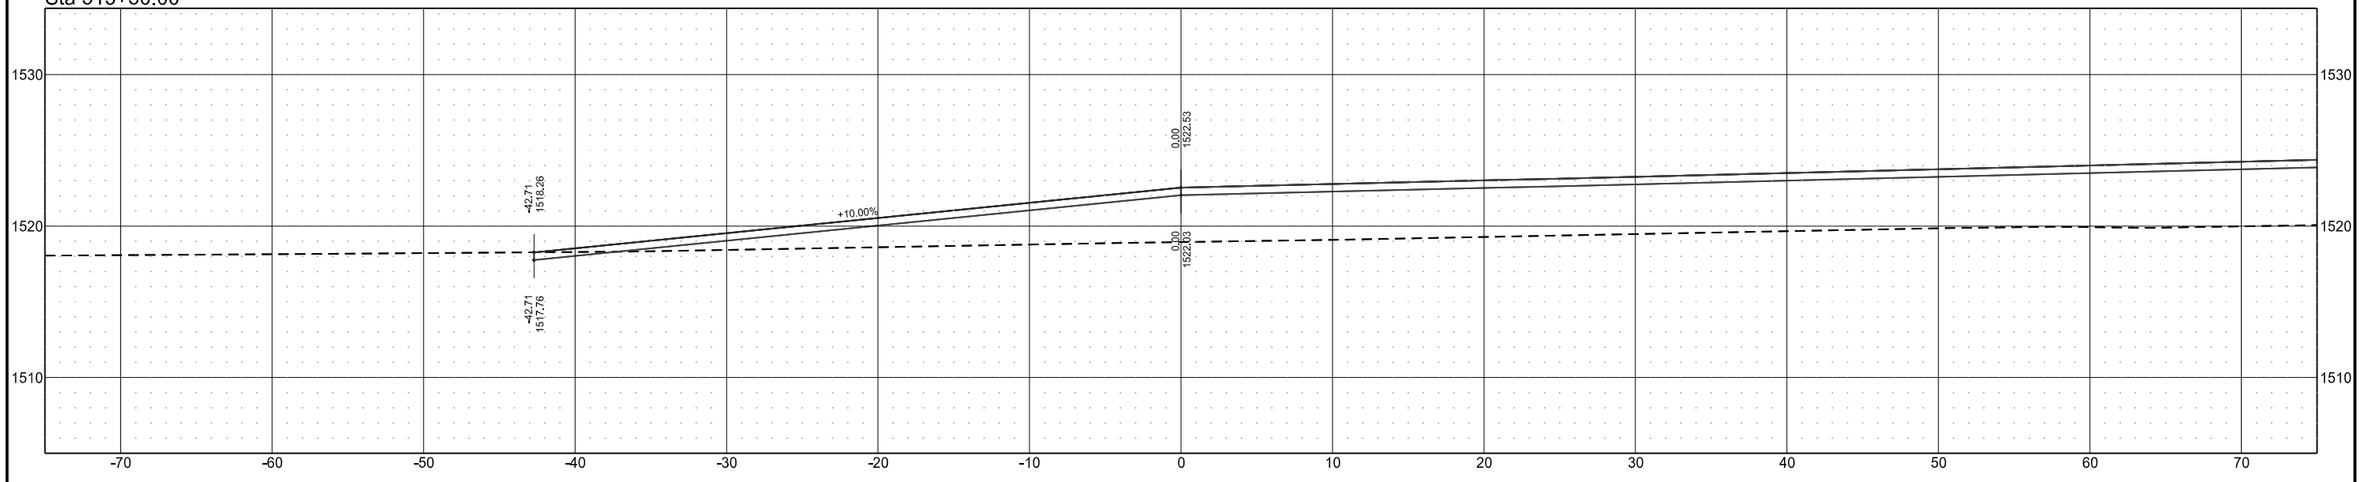

Sta 513+00.00

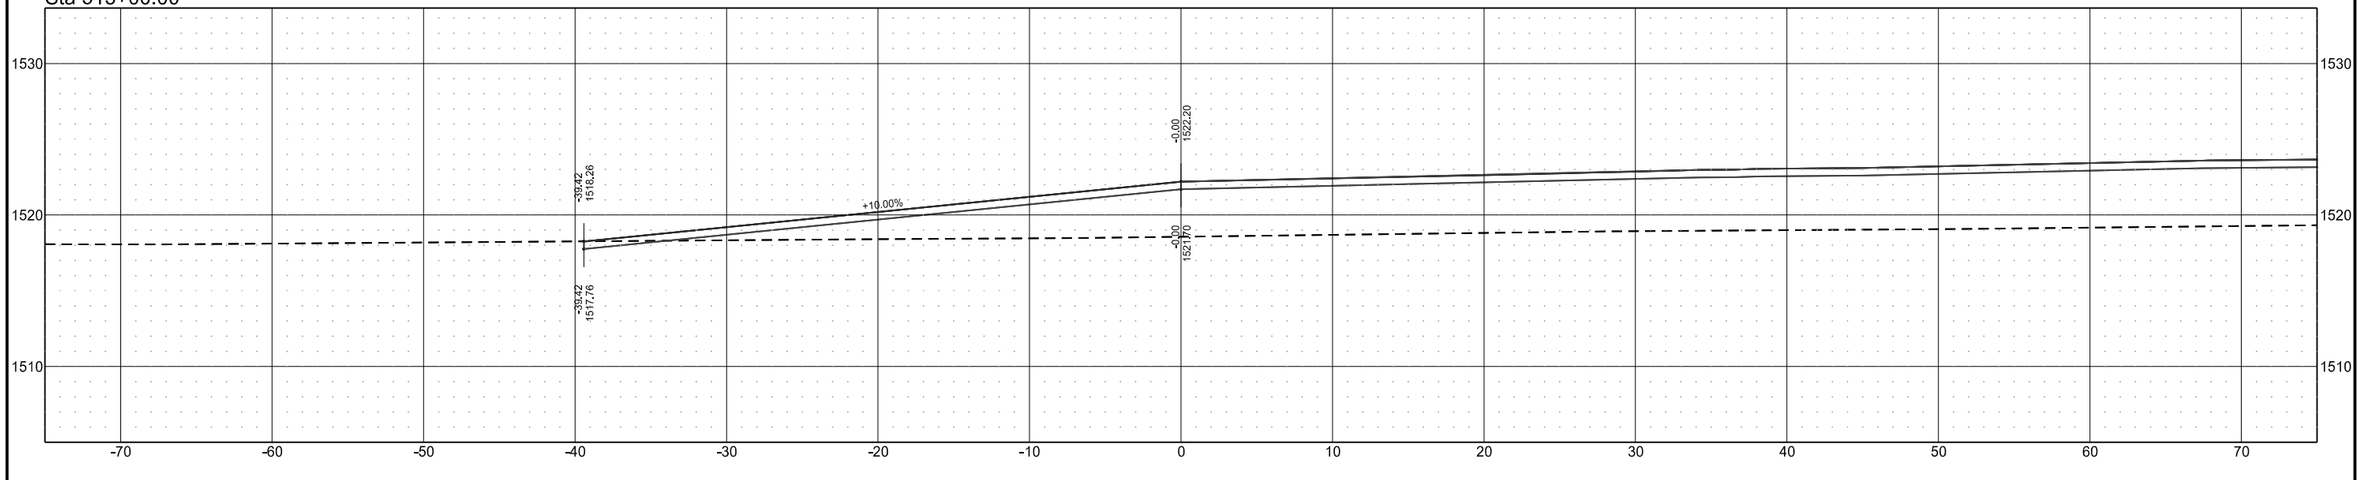


Cross Sections

Wetland Mitigation in Ramsey County, ND
1.5 Miles East of Edmore, ND


Waste Site

	STATE	PROJECT NO.	SECTION NO.	SHEET NO.
	ND	SS-ARP-3-999(054)	200	123

Sta 514+50.00

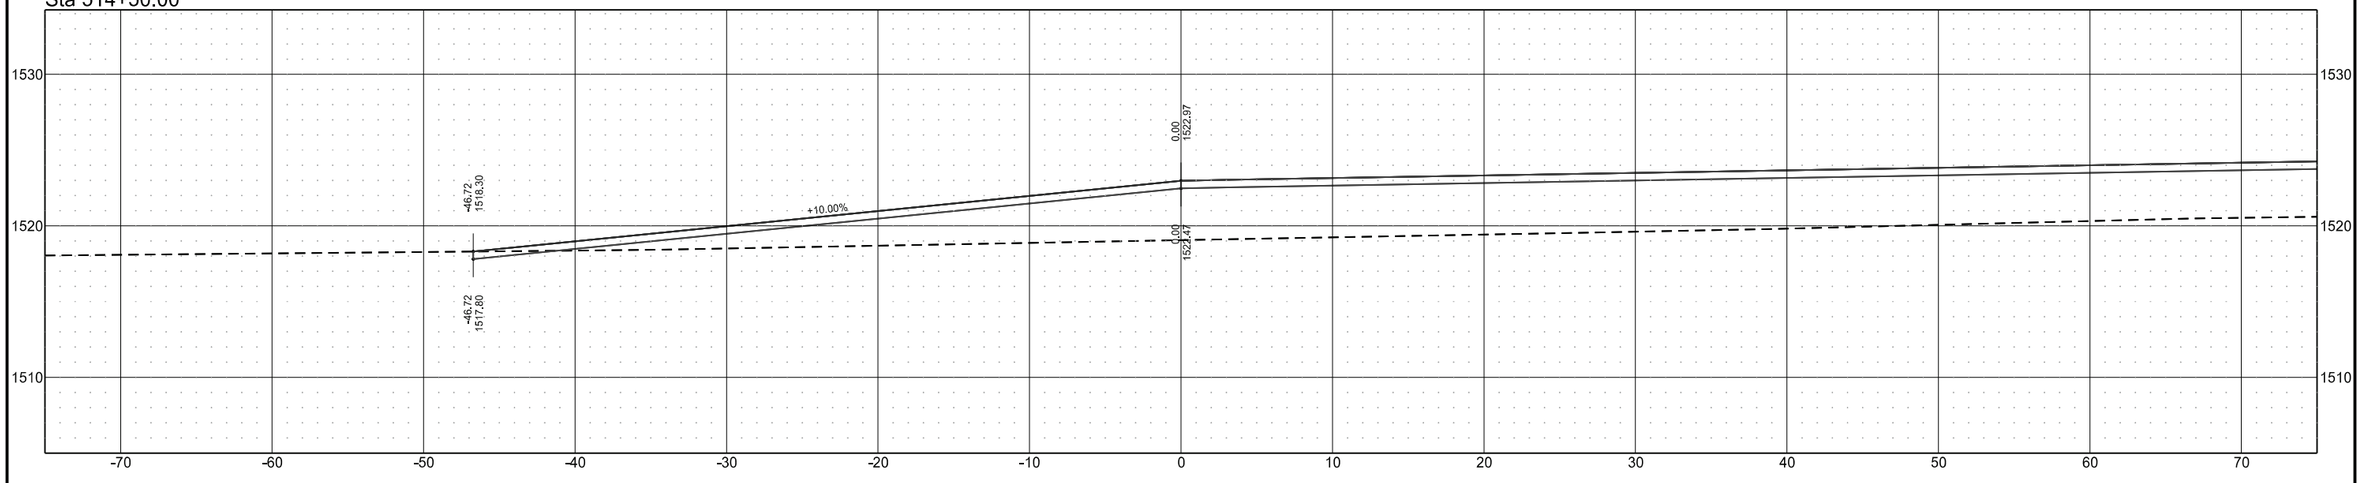

Sta 514+00.00

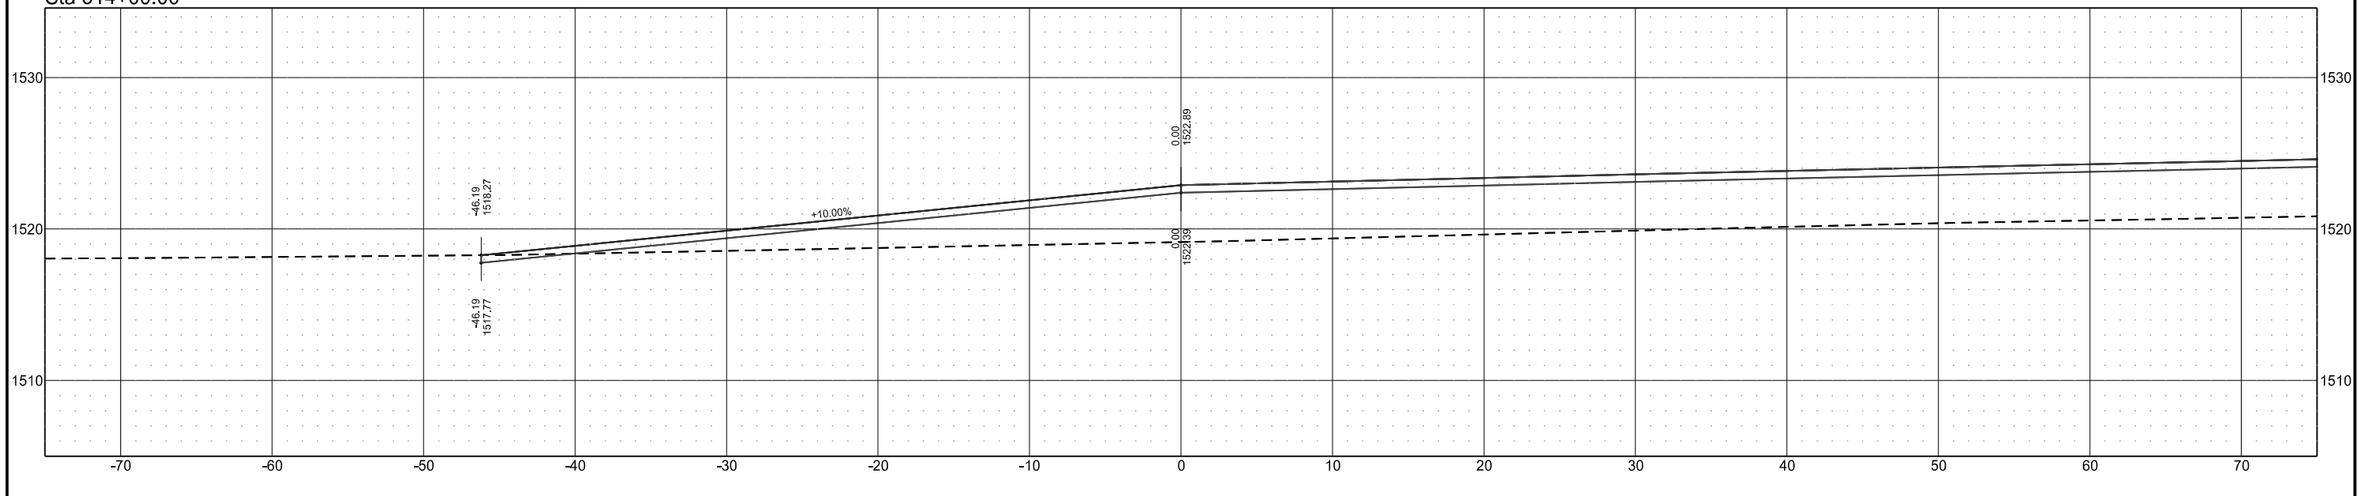


Cross Sections

Wetland Mitigation in Ramsey County, ND
1.5 Miles East of Edmore, ND


Waste Site

	STATE	PROJECT NO.	SECTION NO.	SHEET NO.
	ND	SS-ARP-3-999(054)	200	124

Sta 515+50.00

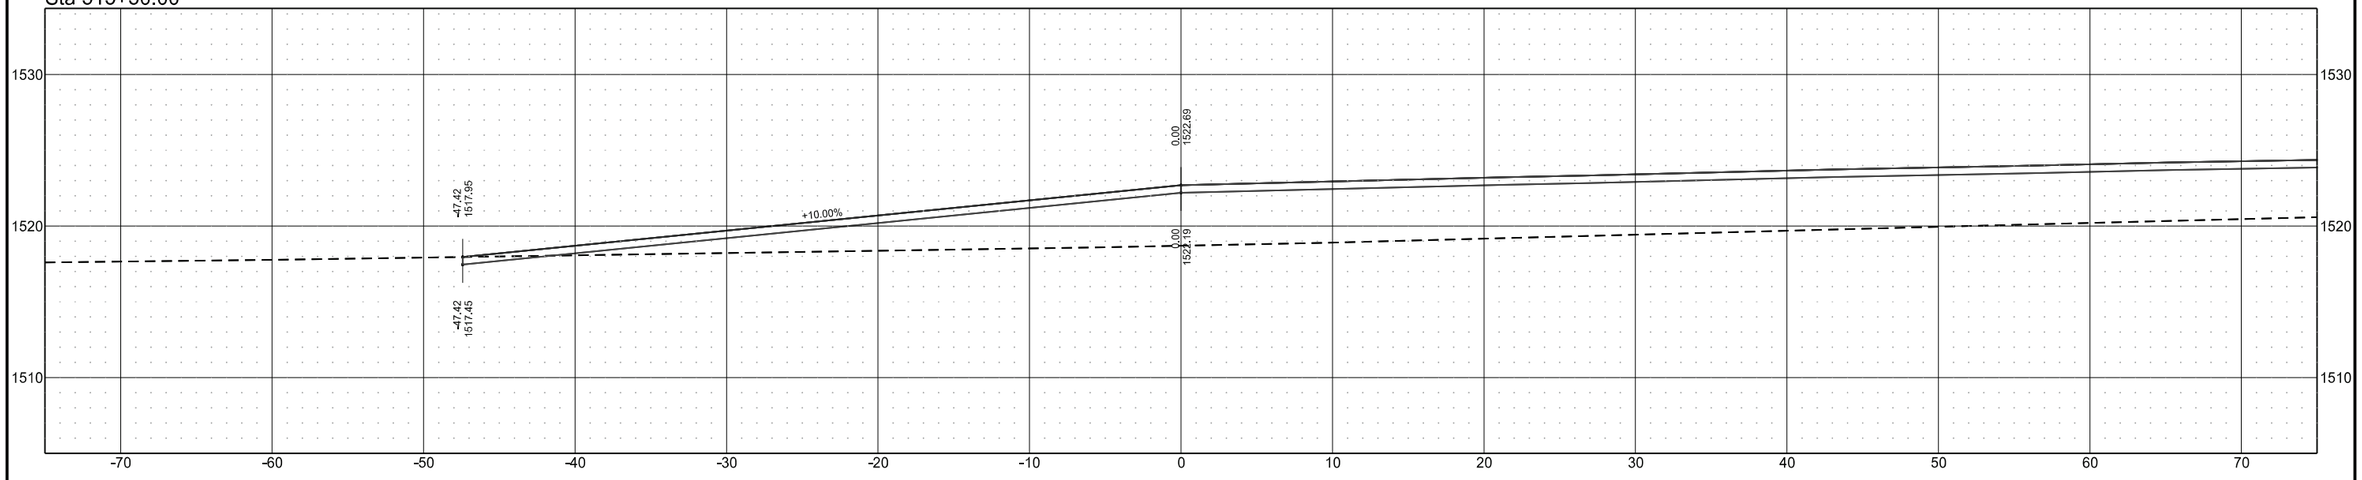

Sta 515+00.00

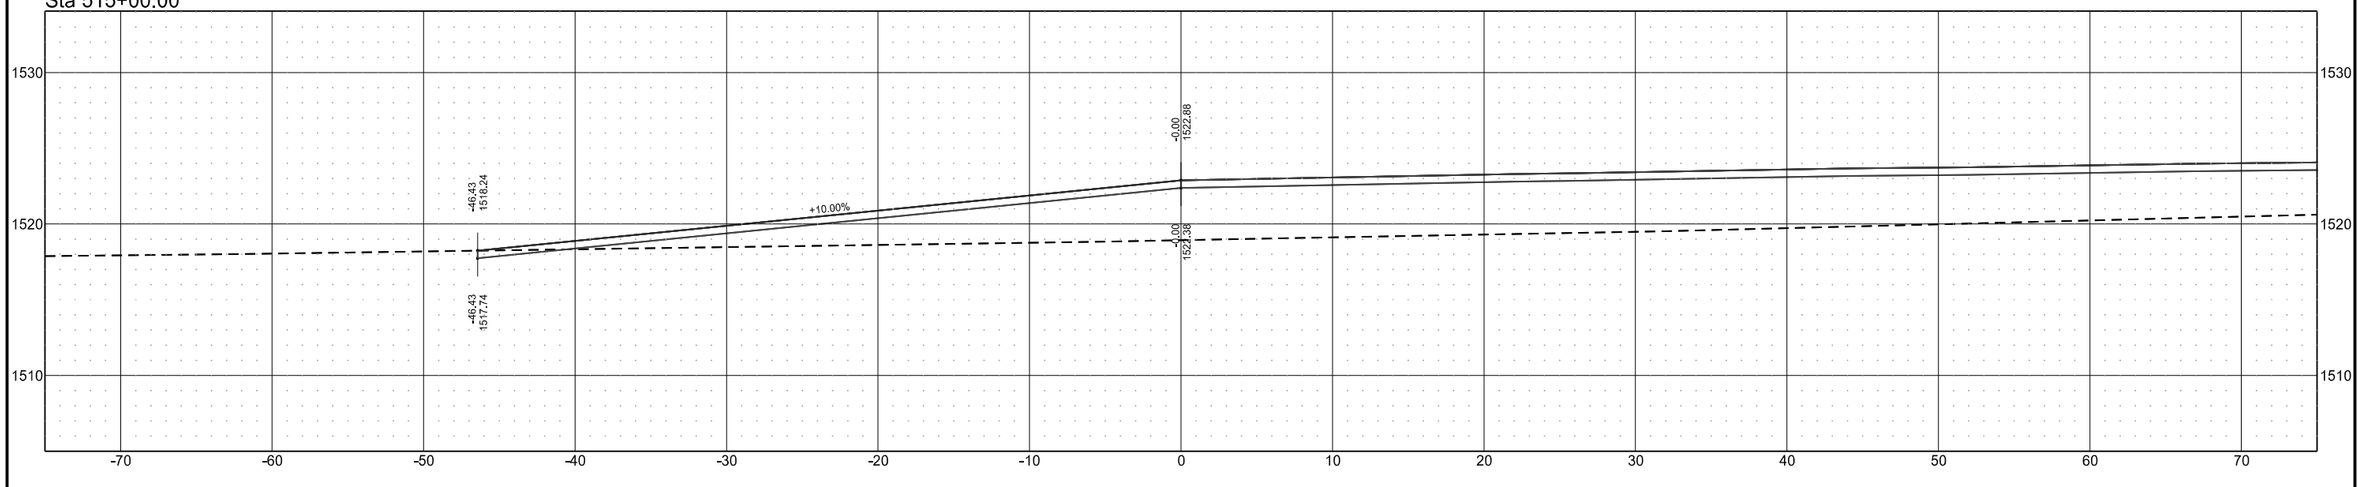


Cross Sections

Wetland Mitigation in Ramsey County, ND
1.5 Miles East of Edmore, ND


Waste Site

	STATE	PROJECT NO.	SECTION NO.	SHEET NO.
	ND	SS-ARP-3-999(054)	200	125

Sta 516+50.00

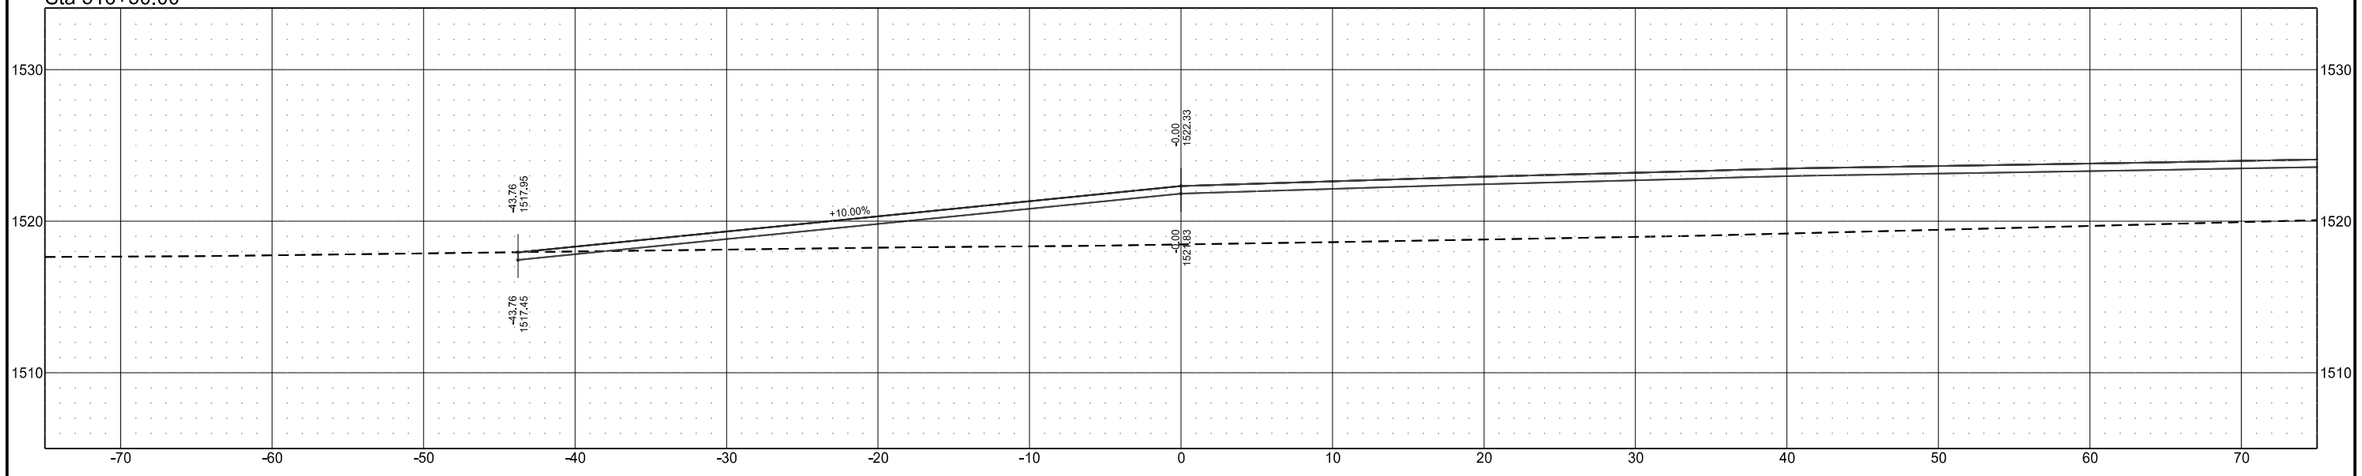

Sta 516+00.00

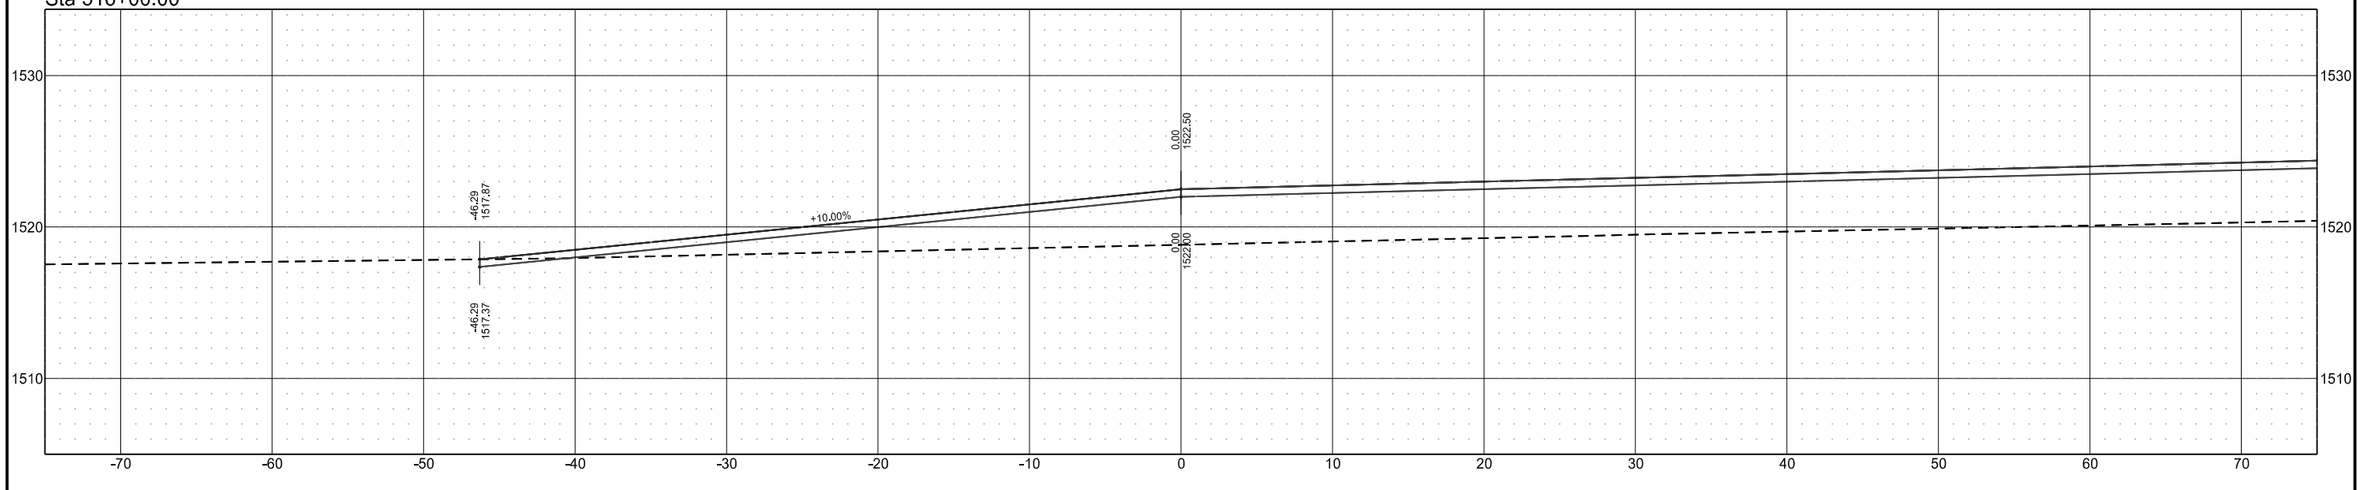


Cross Sections

Wetland Mitigation in Ramsey County, ND
1.5 Miles East of Edmore, ND


Waste Site

	STATE	PROJECT NO.	SECTION NO.	SHEET NO.
	ND	SS-ARP-3-999(054)	200	126

Sta 517+50.00

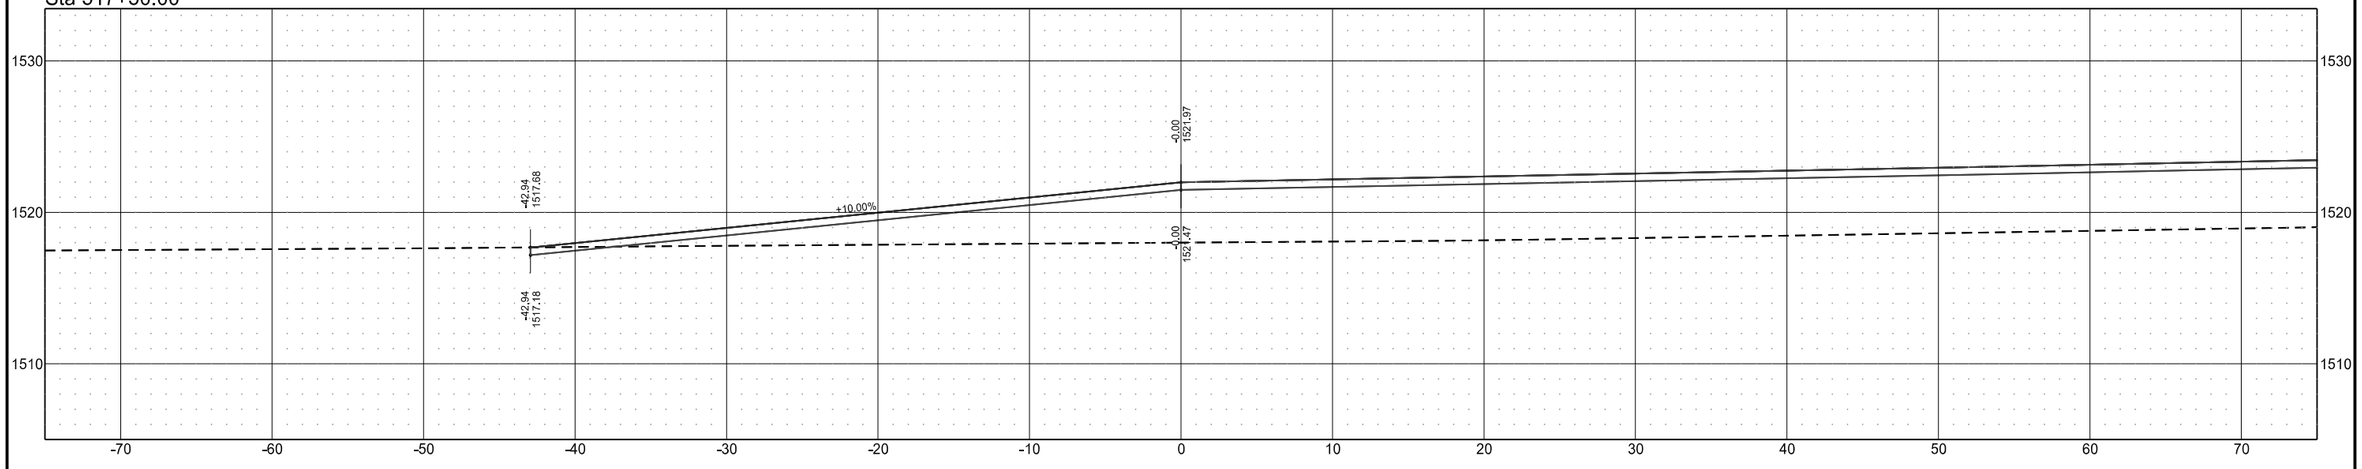

Sta 517+00.00

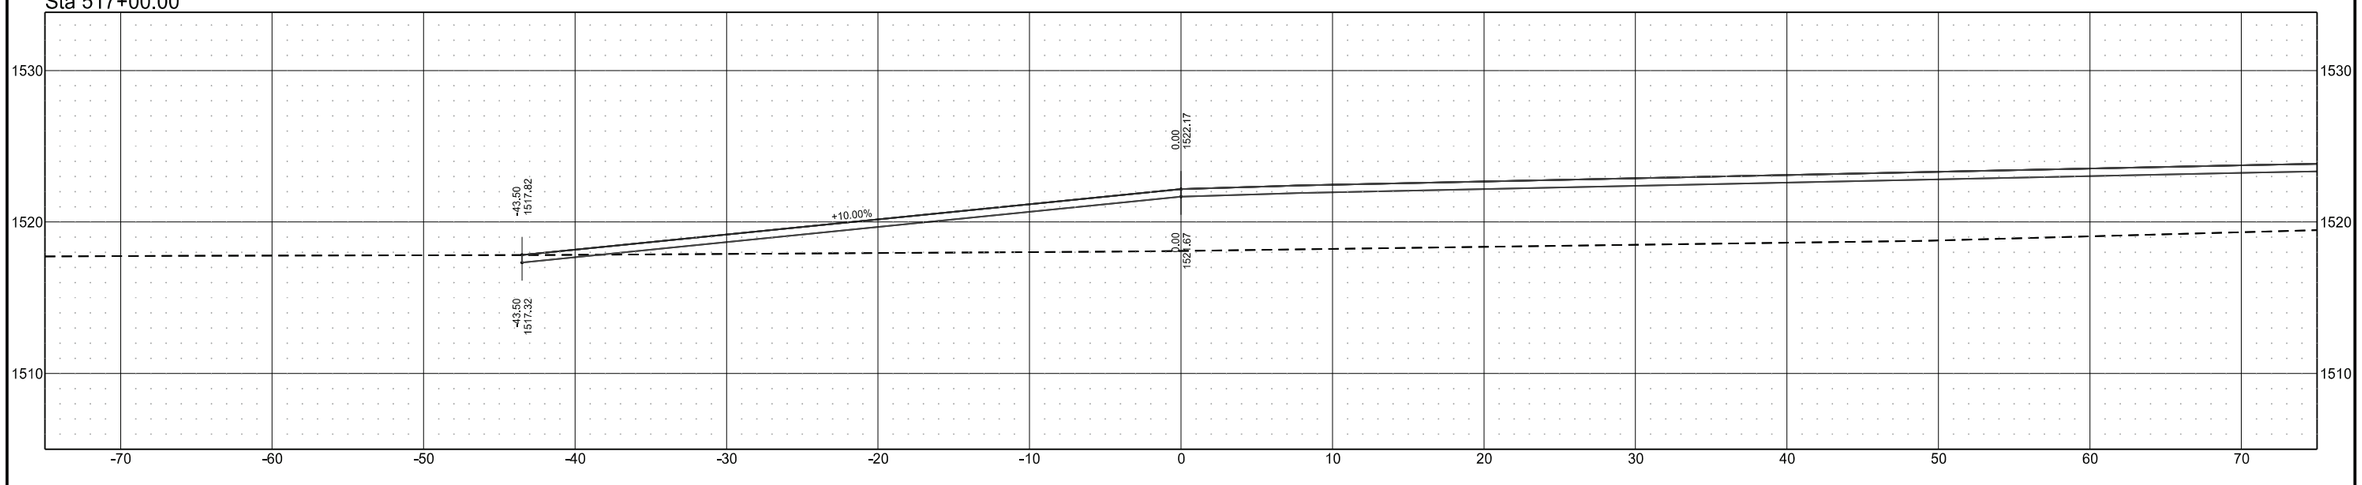


Cross Sections

Wetland Mitigation in Ramsey County, ND
1.5 Miles East of Edmore, ND


Waste Site

	STATE	PROJECT NO.	SECTION NO.	SHEET NO.
	ND	SS-ARP-3-999(054)	200	127

Sta 518+50.00

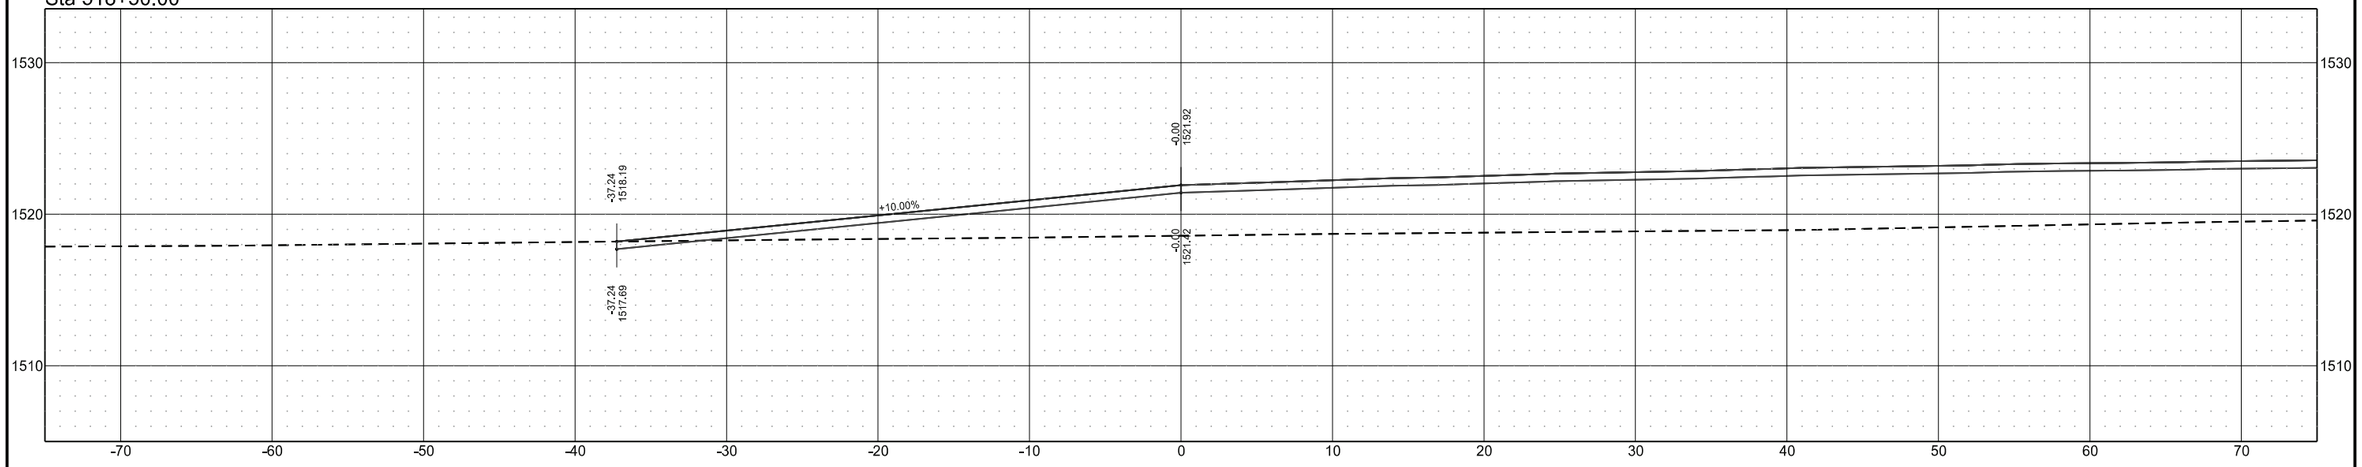

Sta 518+00.00

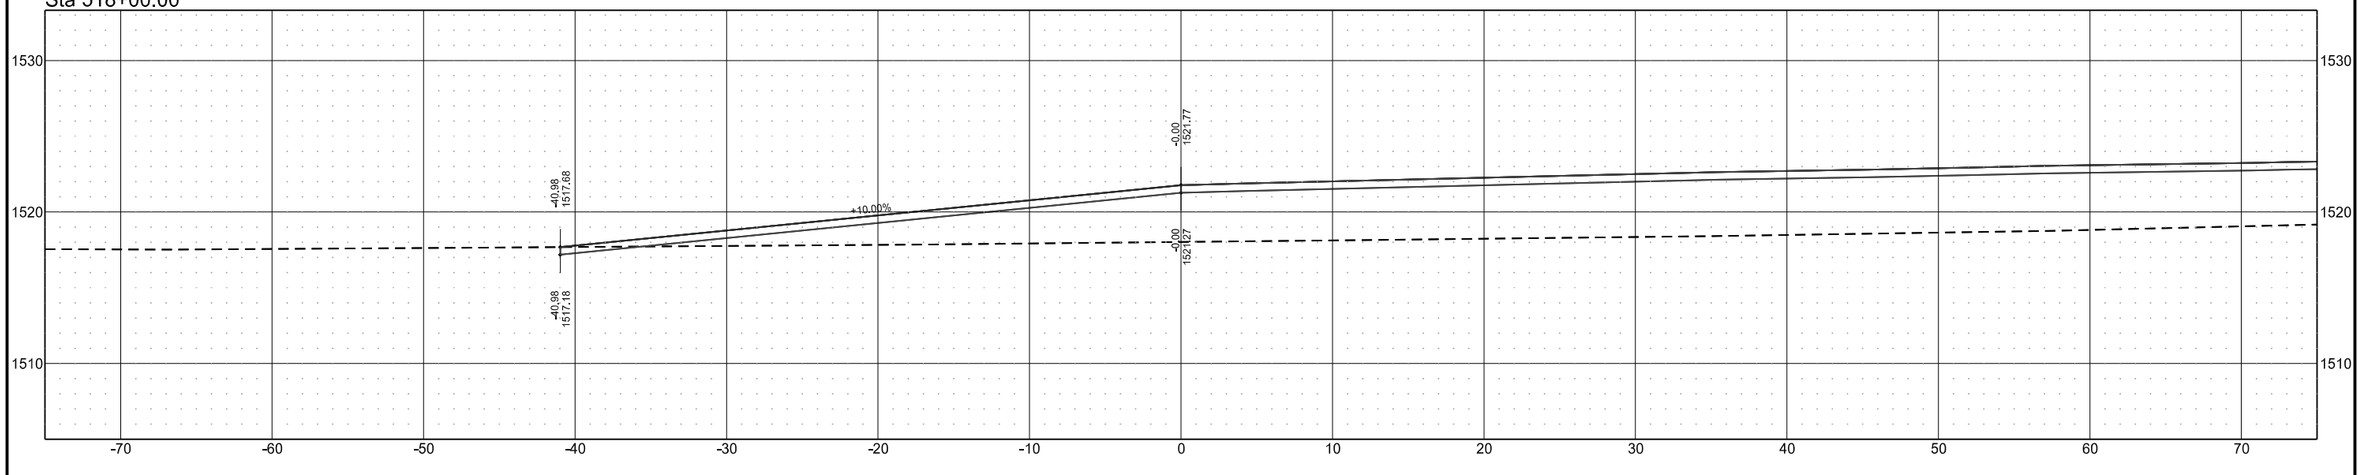


Cross Sections

Wetland Mitigation in Ramsey County, ND
1.5 Miles East of Edmore, ND


Waste Site

	STATE	PROJECT NO.	SECTION NO.	SHEET NO.
	ND	SS-ARP-3-999(054)	200	128

Sta 519+50.00

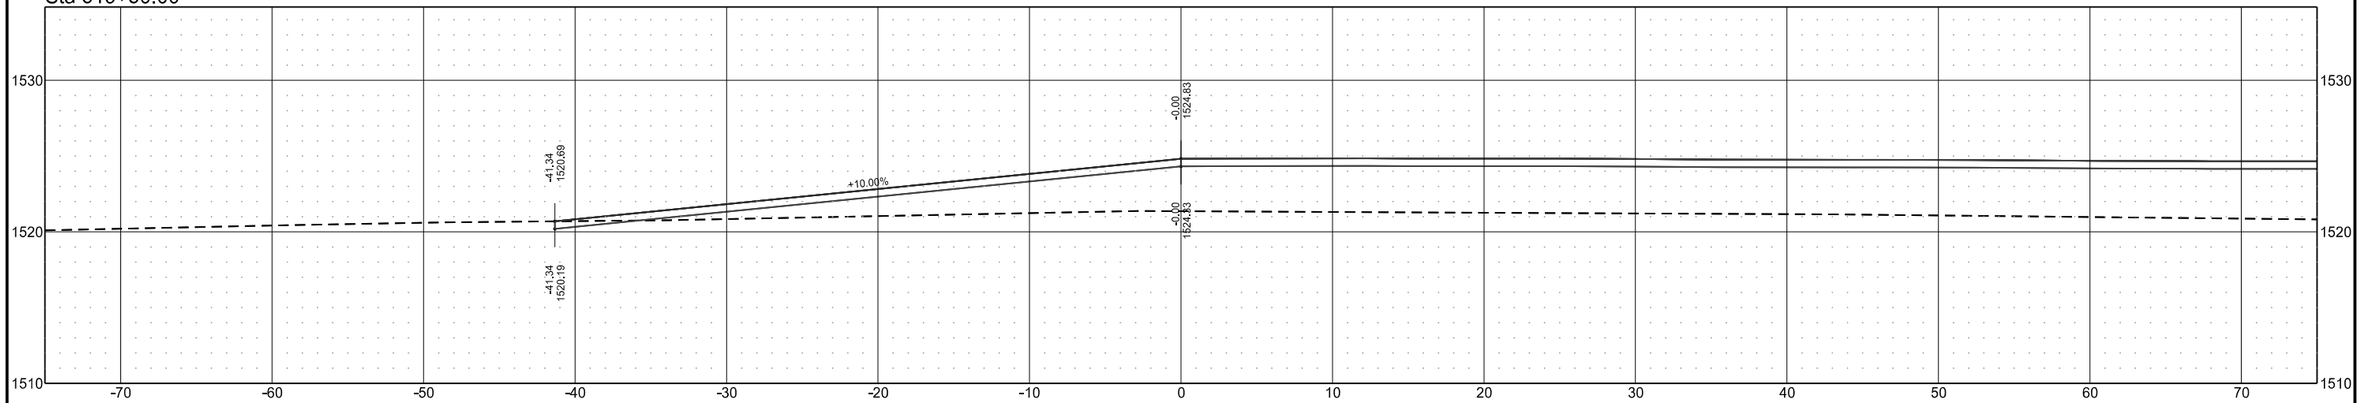

Sta 519+00.00

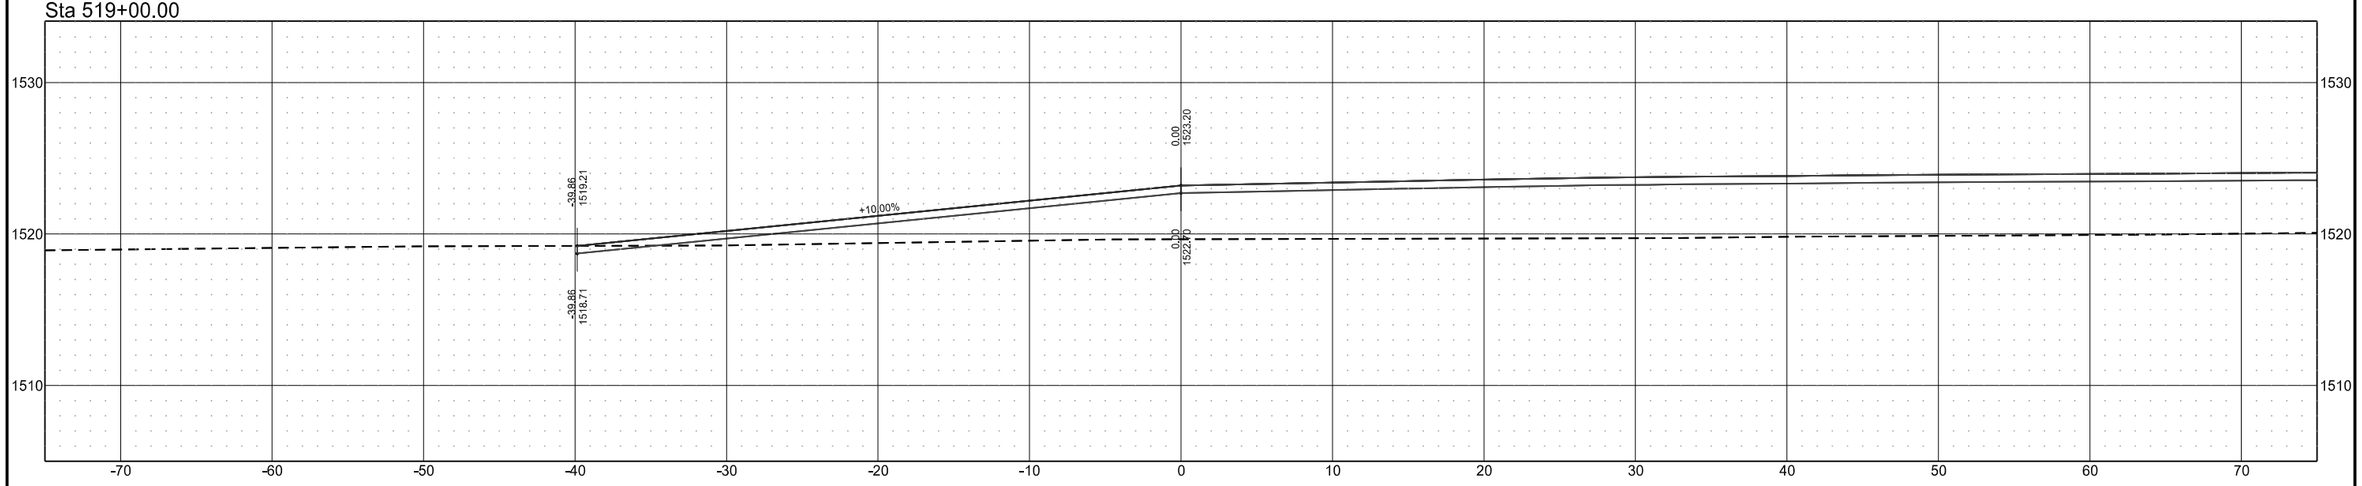


Cross Sections

Wetland Mitigation in Ramsey County, ND
1.5 Miles East of Edmore, ND


Waste Site

	STATE	PROJECT NO.	SECTION NO.	SHEET NO.
	ND	SS-ARP-3-999(054)	200	129

Sta 520+50.00

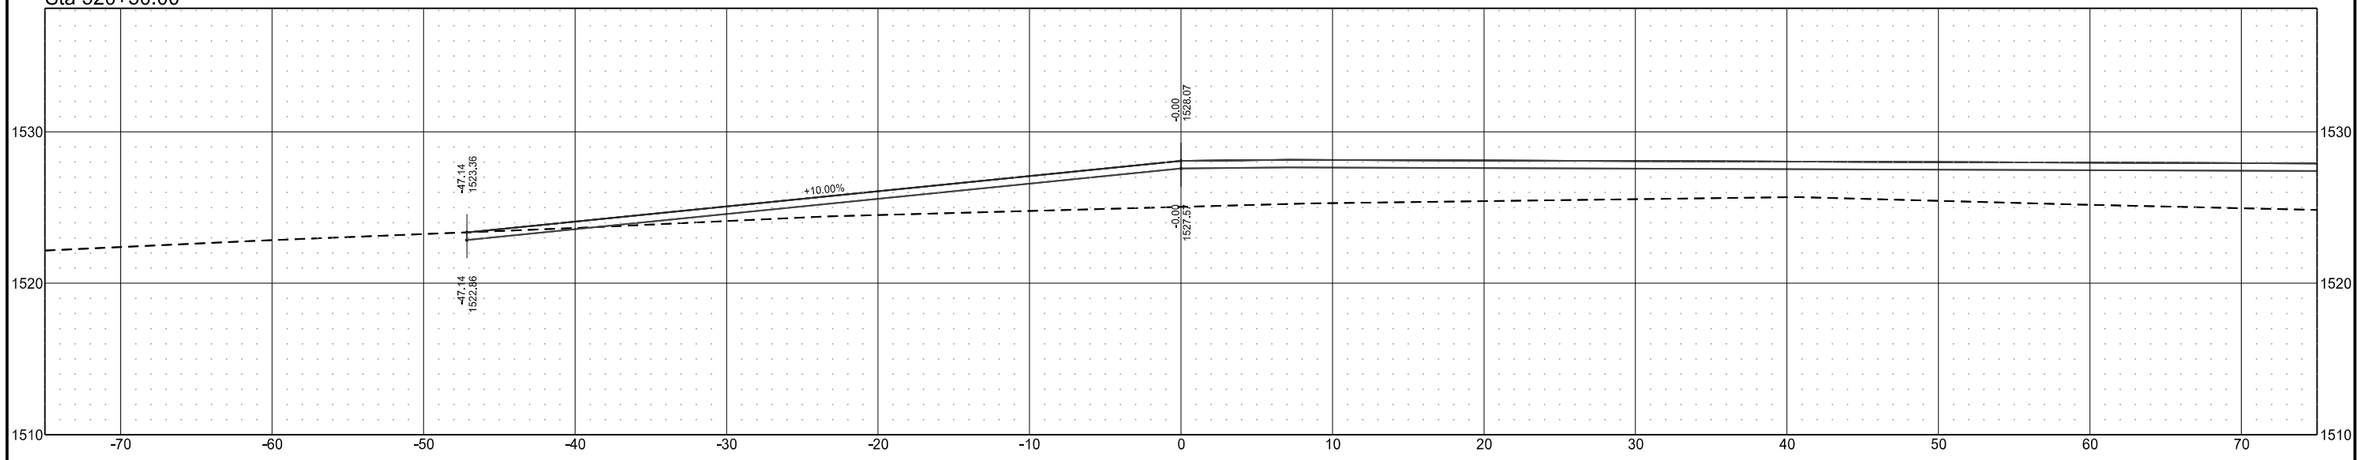

Sta 520+00.00

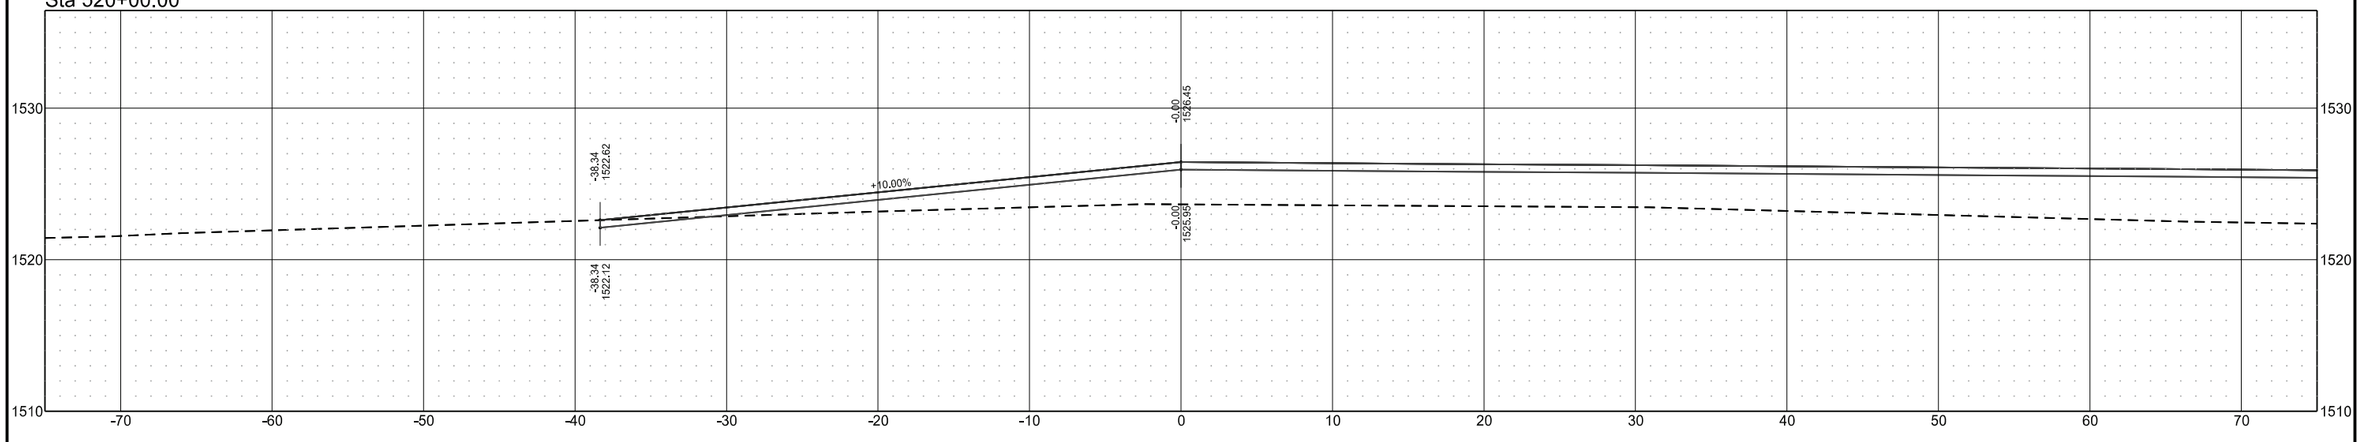


Cross Sections

Wetland Mitigation in Ramsey County, ND
1.5 Miles East of Edmore, ND


Waste Site

	STATE	PROJECT NO.	SECTION NO.	SHEET NO.
	ND	SS-ARP-3-999(054)	200	130

Sta 521+50.00

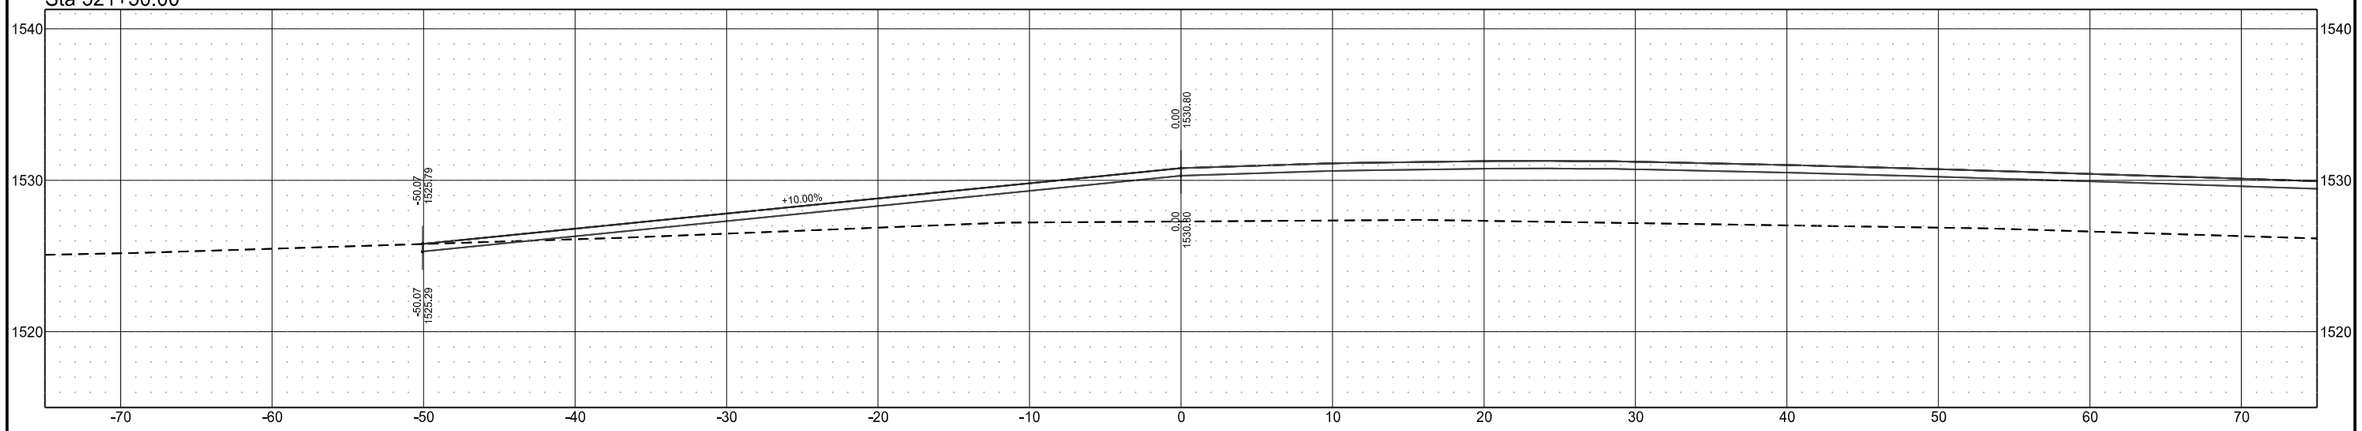

Sta 521+00.00

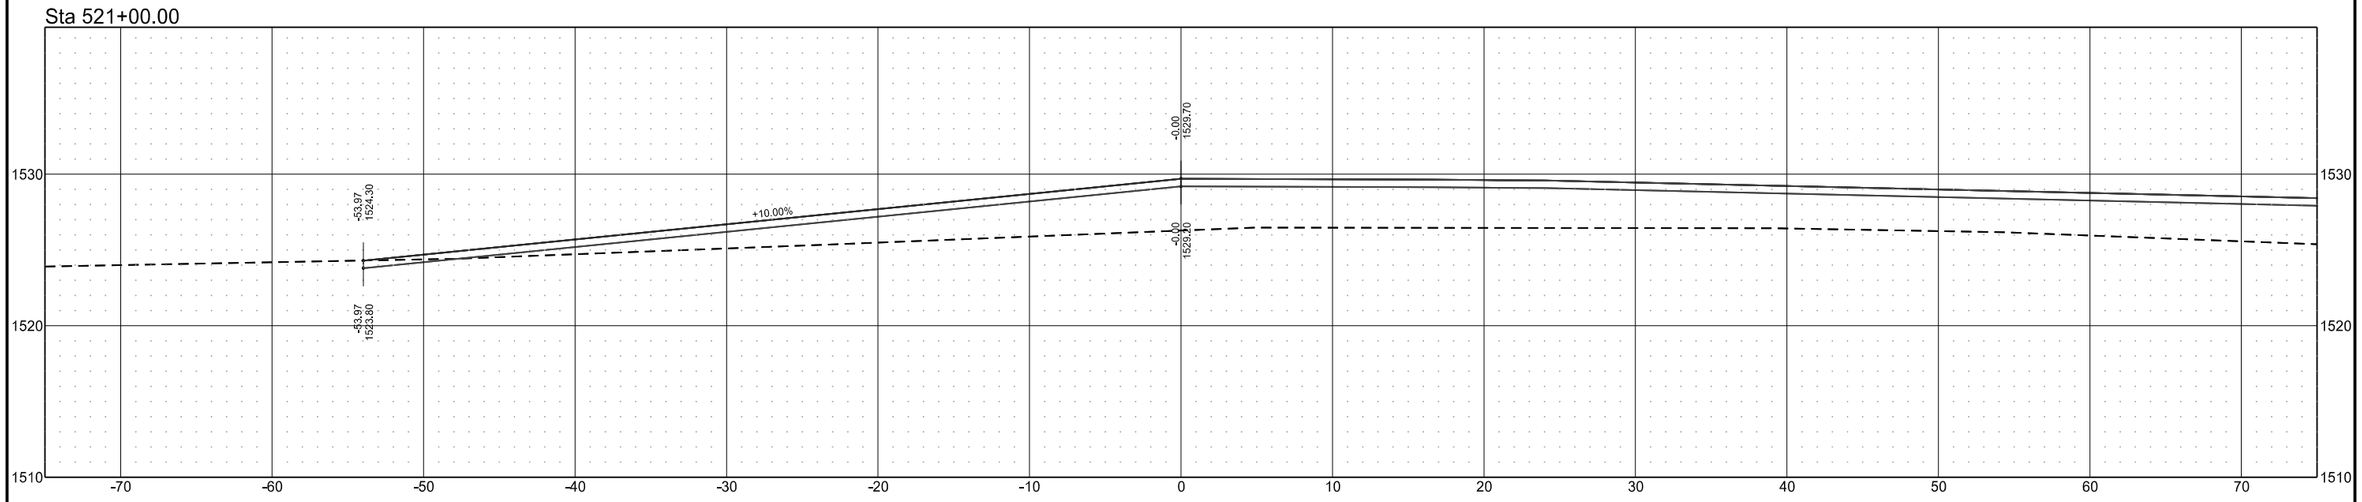


Cross Sections

Wetland Mitigation in Ramsey County, ND
1.5 Miles East of Edmore, ND


Waste Site

	STATE	PROJECT NO.	SECTION NO.	SHEET NO.
	ND	SS-ARP-3-999(054)	200	131

Sta 522+50.00

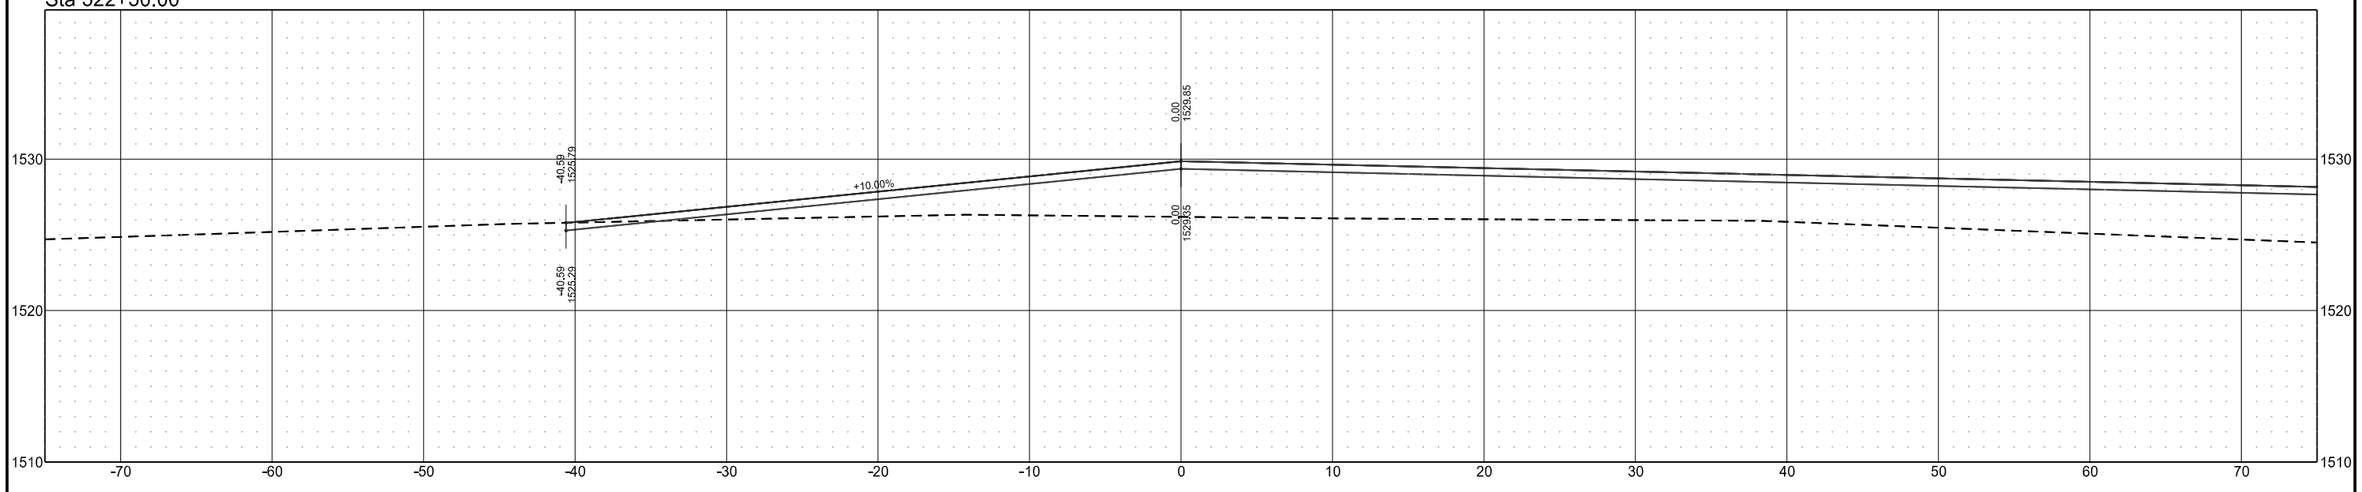

Sta 522+00.00

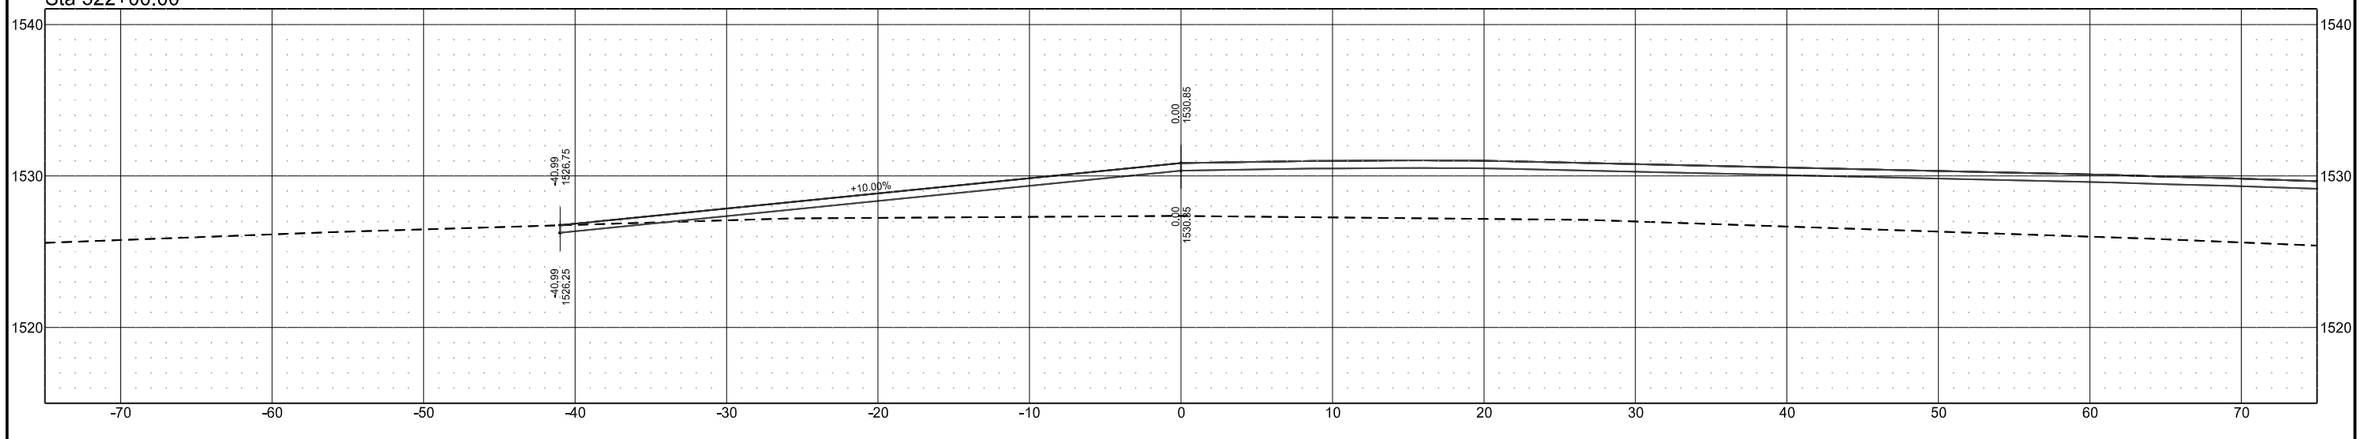


Cross Sections

Wetland Mitigation in Ramsey County, ND
1.5 Miles East of Edmore, ND


Waste Site

	STATE	PROJECT NO.	SECTION NO.	SHEET NO.
	ND	SS-ARP-3-999(054)	200	132

Sta 523+50.00

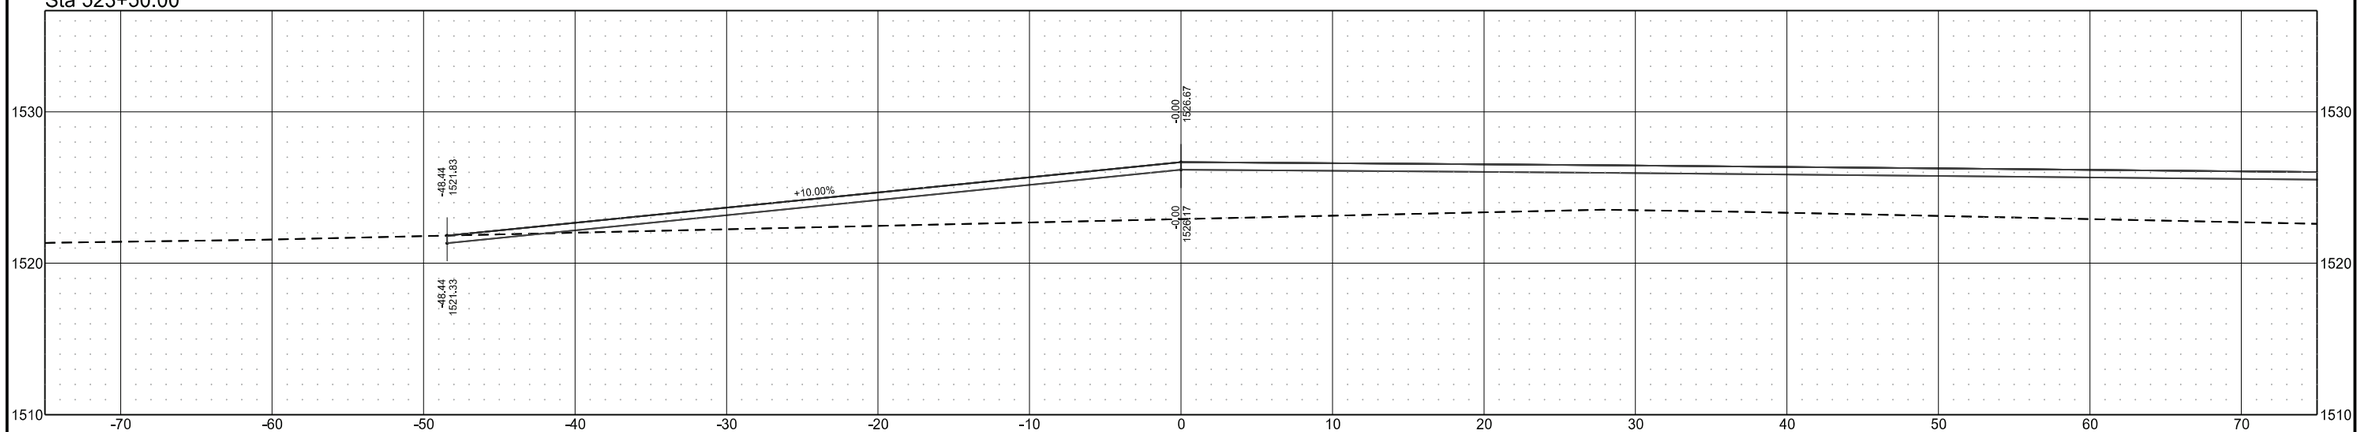

Sta 523+00.00

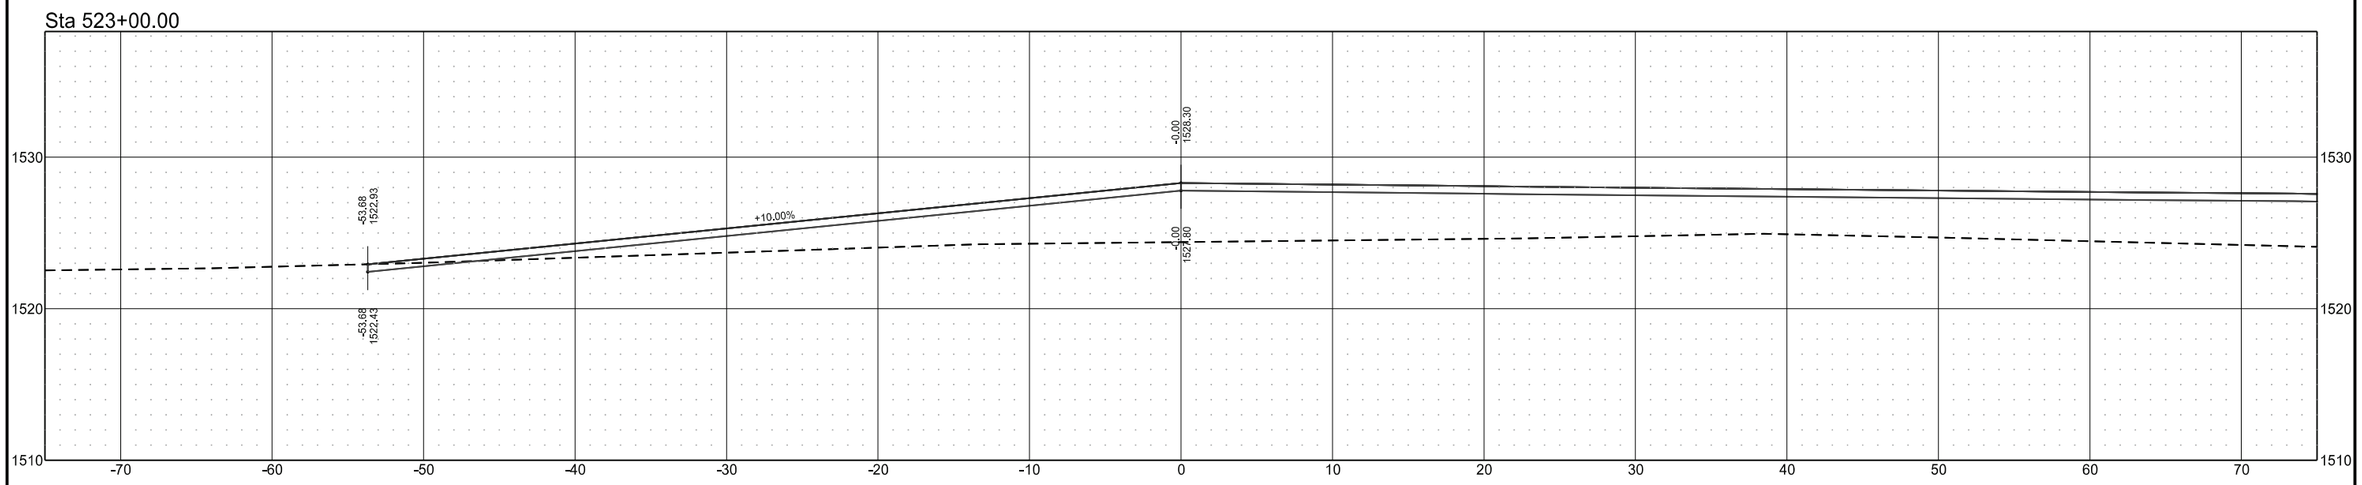

Cross Sections

Wetland Mitigation in Ramsey County, ND
1.5 Miles East of Edmore, ND

Waste Site

STATE	PROJECT NO.	SECTION NO.	SHEET NO.
ND	SS-ARP-3-999(054)	200	133

Sta 524+00.00

