STATE	PROJECT NO.	SECTION NO.	SHEET NO.
ND	NH-1-021(018)090	200	1

ND Hwy 21
Carson East to Junction ND 31

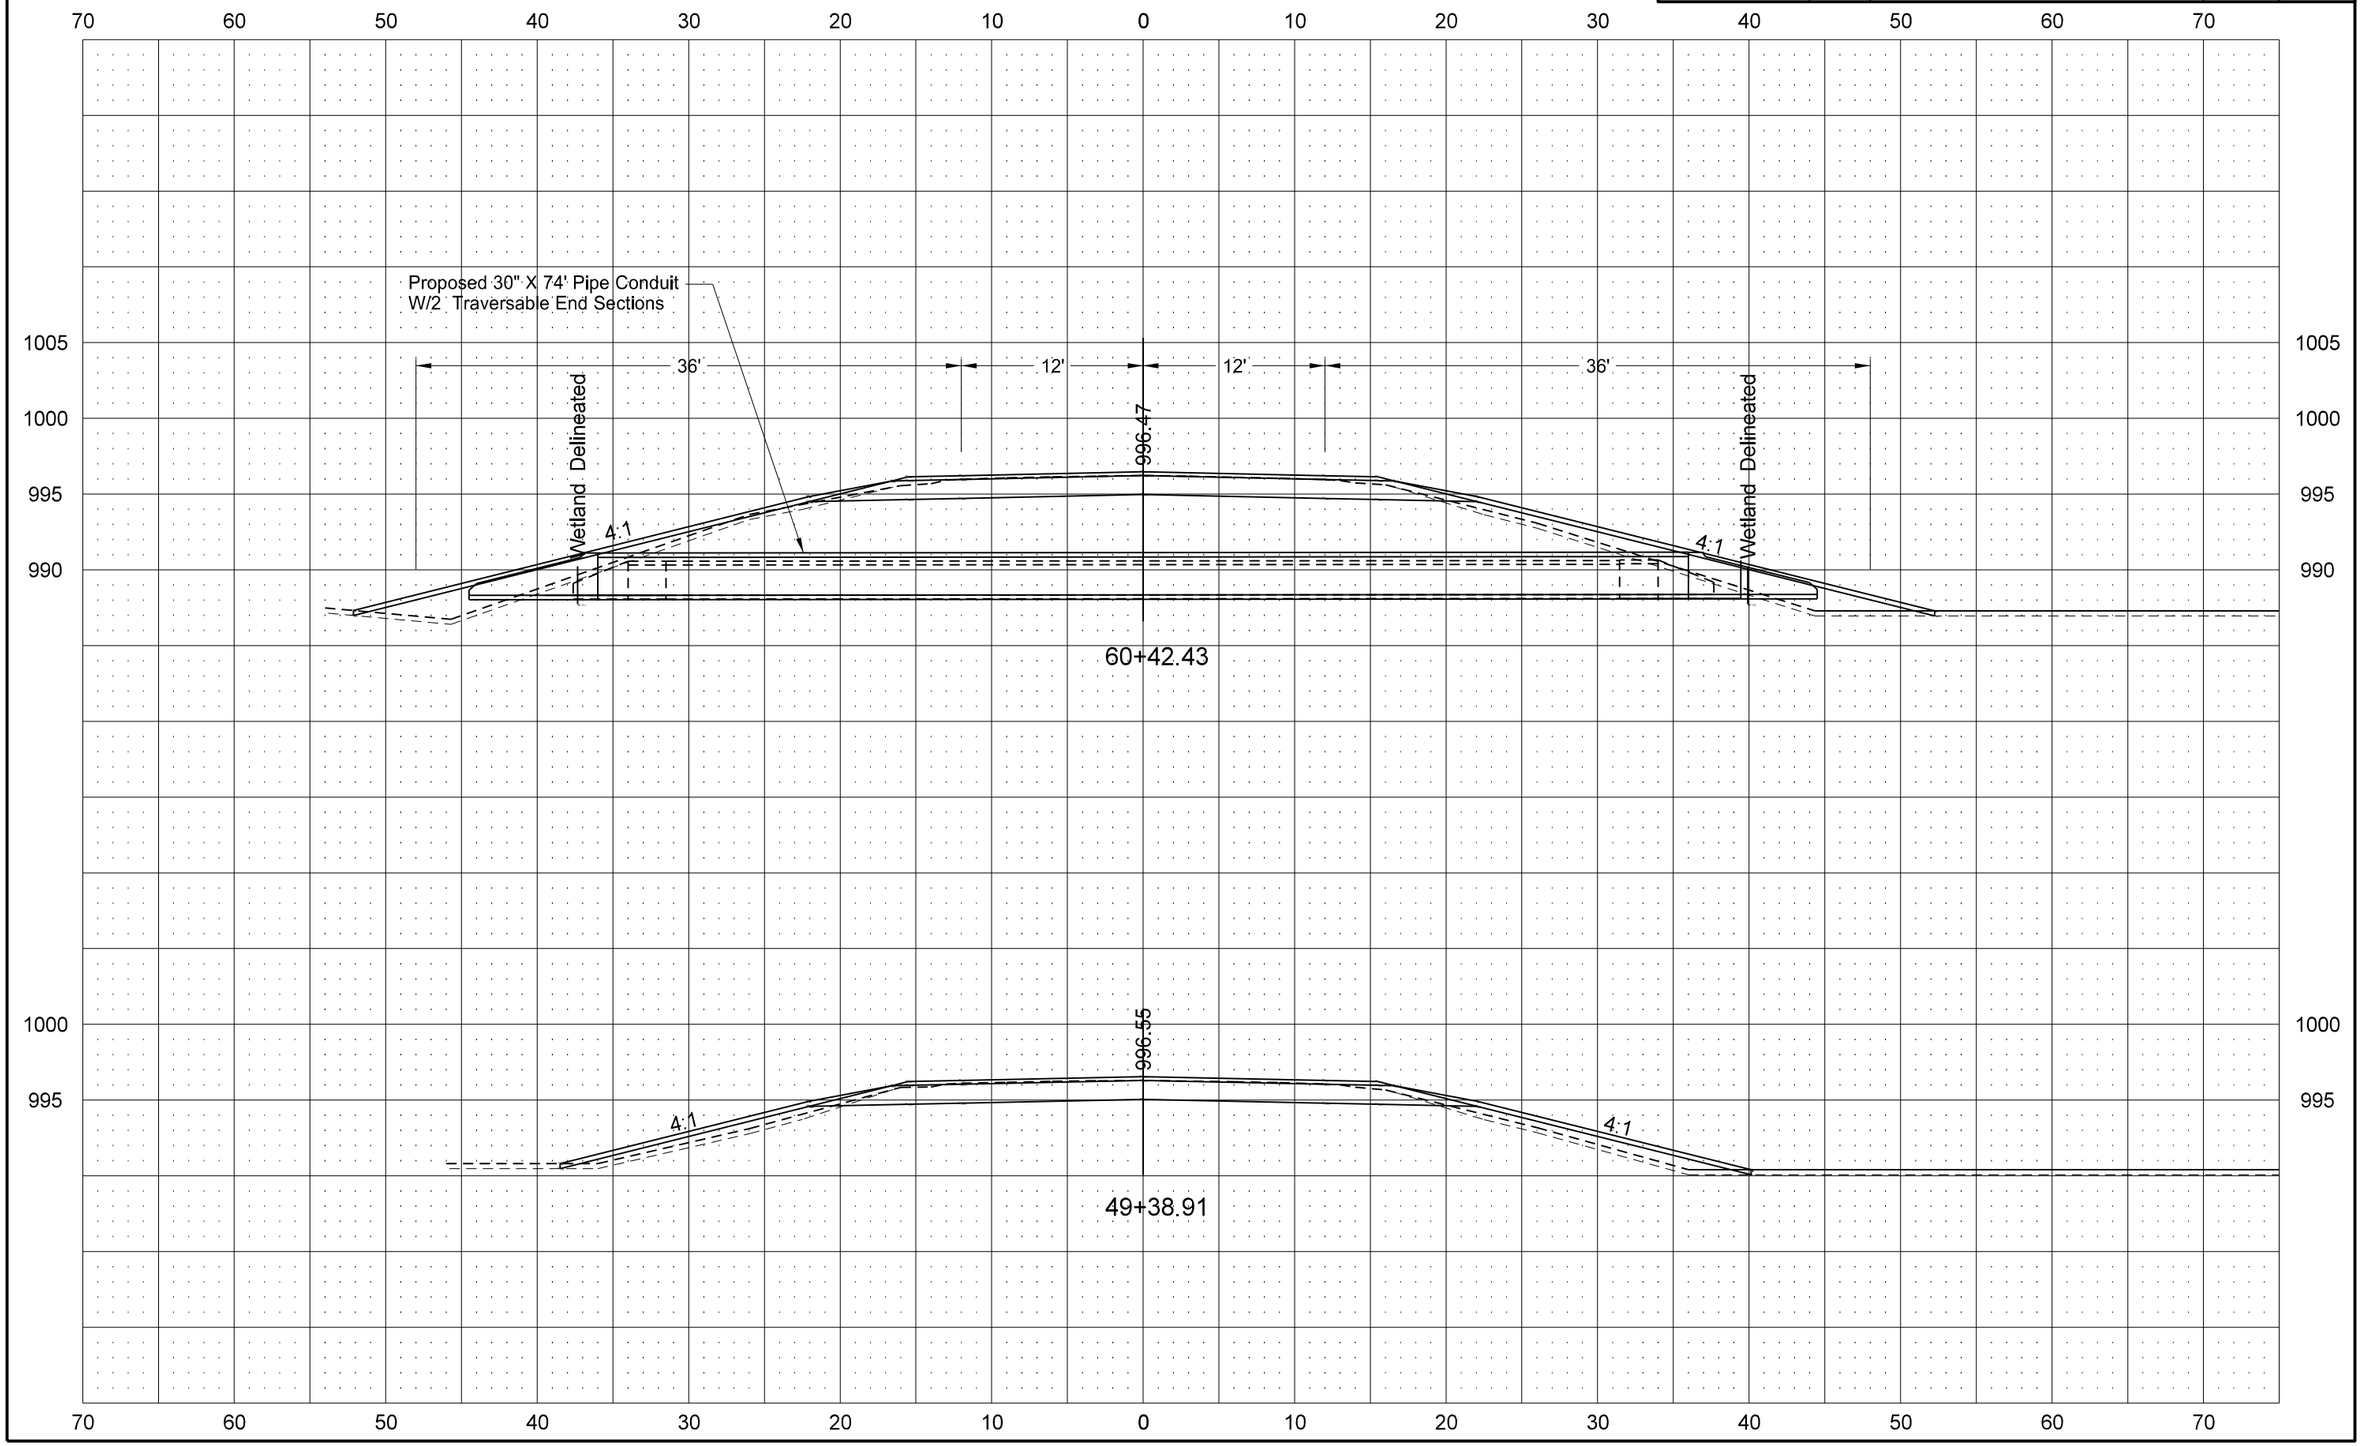

8/23/2013 12:49:08 PM cfrising R:\project\10021090.018\design\Sheets\200XS_Hwy_21.dgn

STATE	PROJECT NO.	SECTION NO.	SHEET NO.
ND	NH-1-021(018)090	200	2

ND Hwy 21
Carson East to Junction ND 31

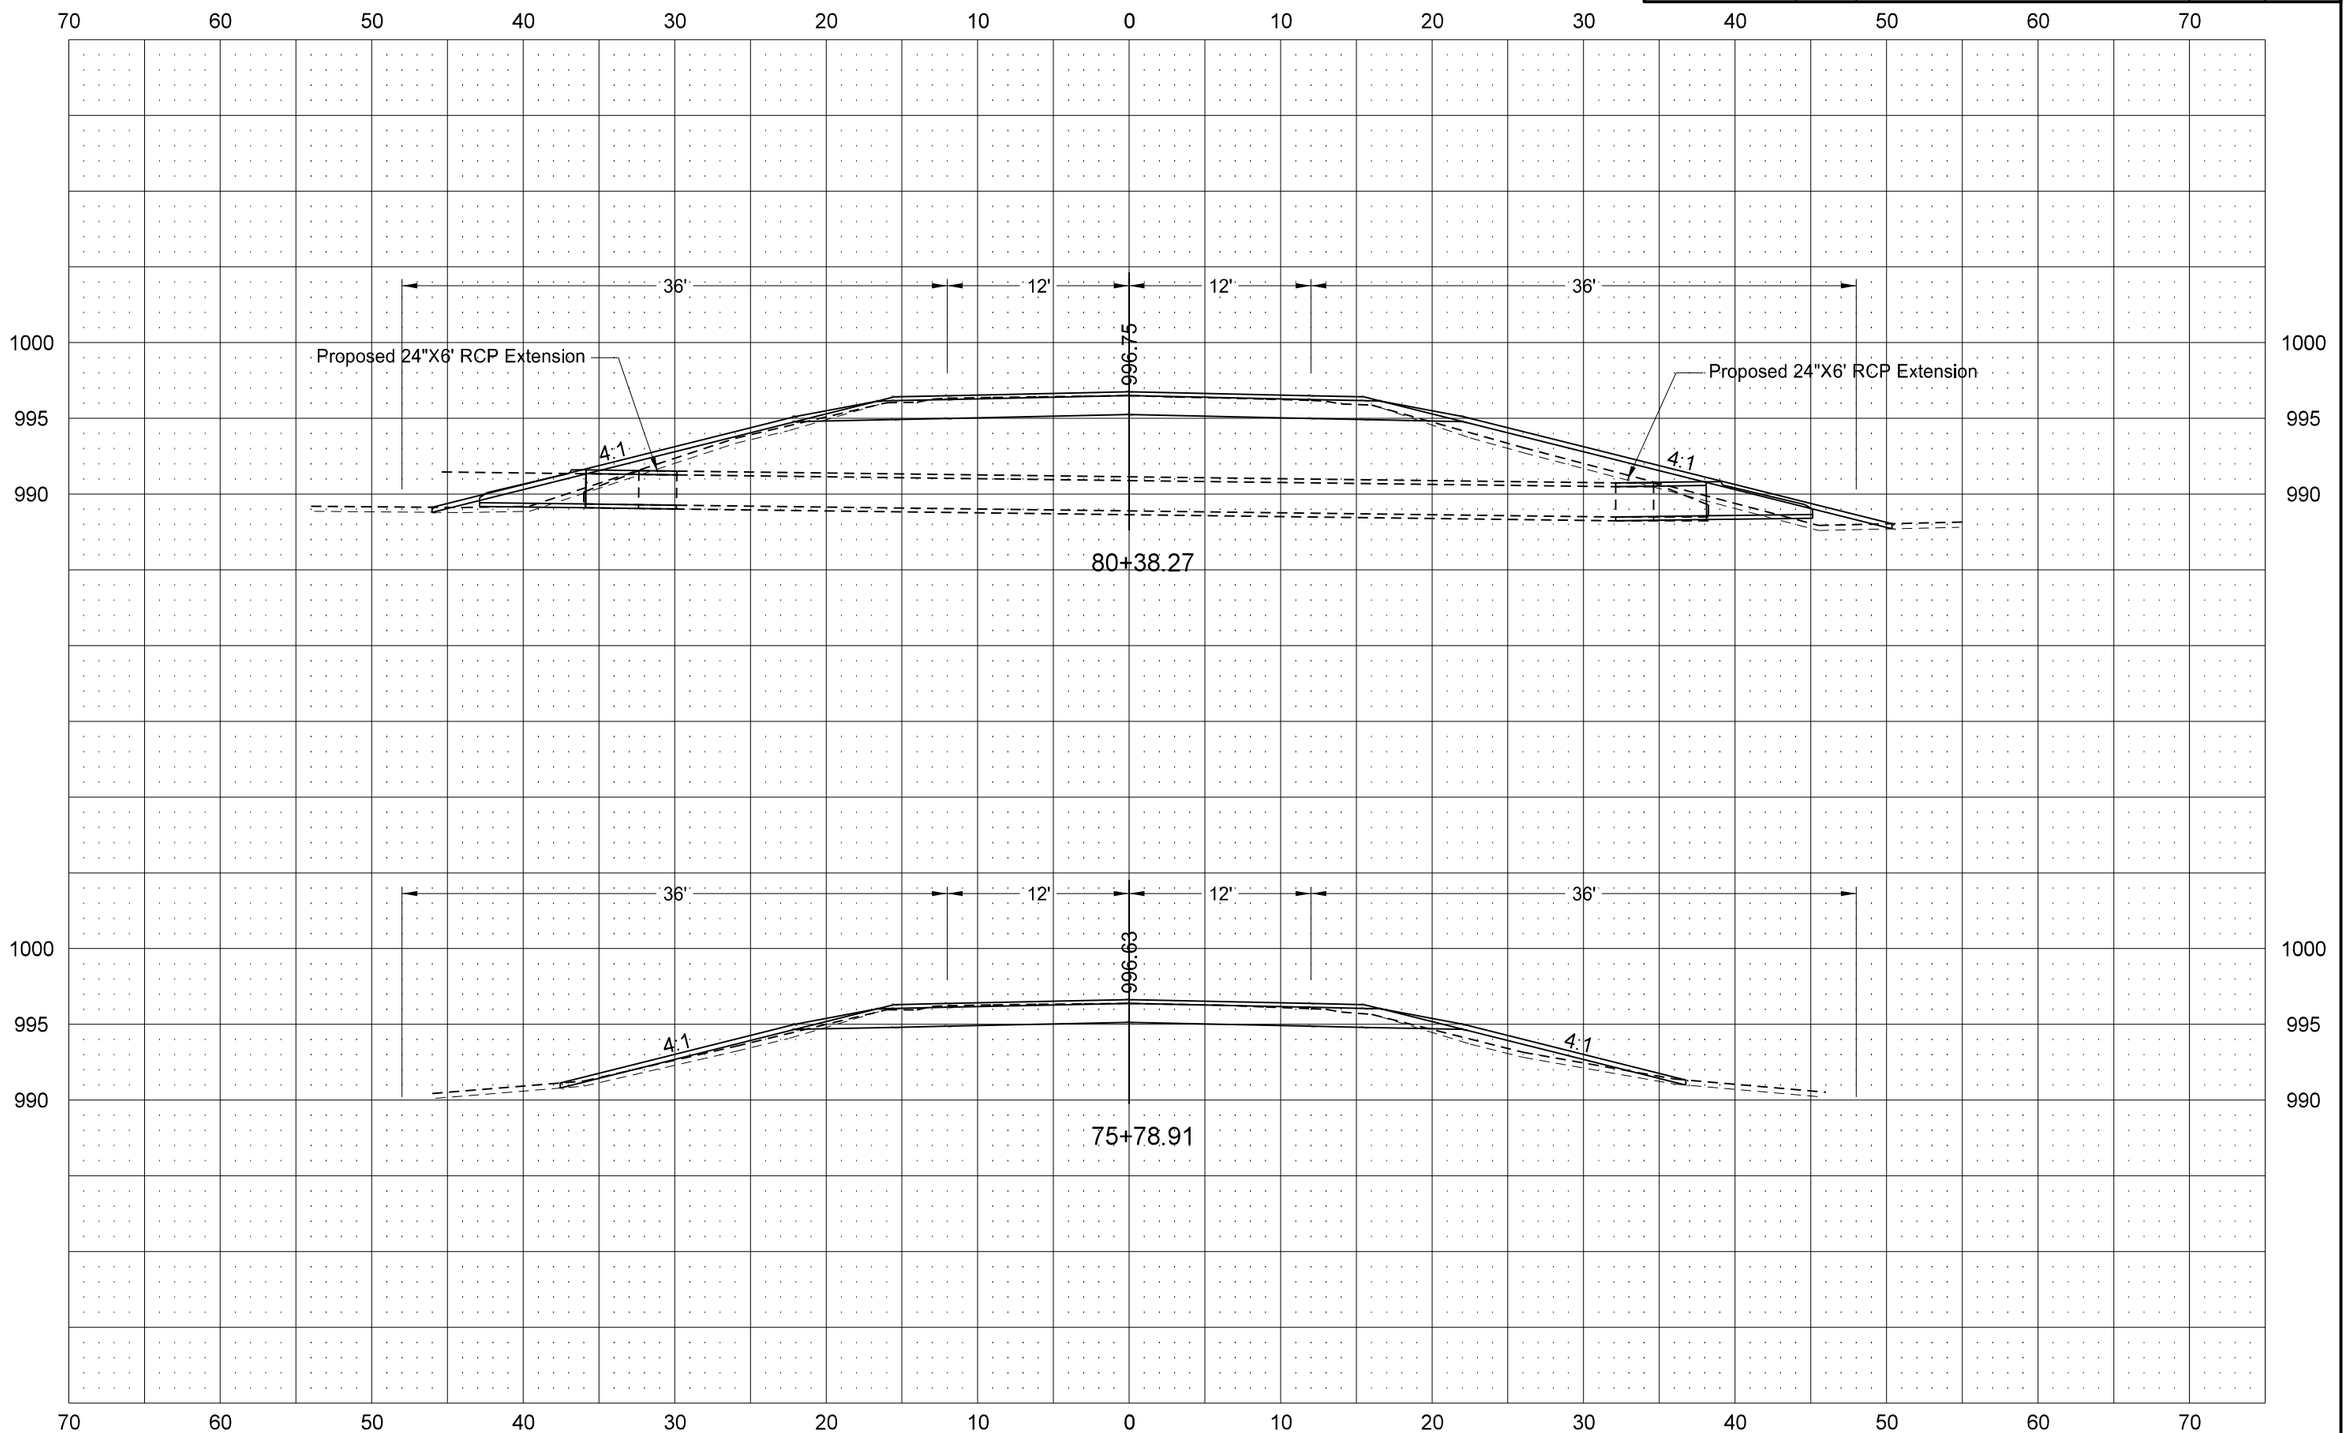

8/23/2013 12:49:09 PM cfrising R:\project\10021090.018\design\Sheets\200XS_Hwy_21.dgn

STATE	PROJECT NO.	SECTION NO.	SHEET NO.
ND	NH-1-021(018)090	200	3

ND Hwy 21
Carson East to Junction ND 31

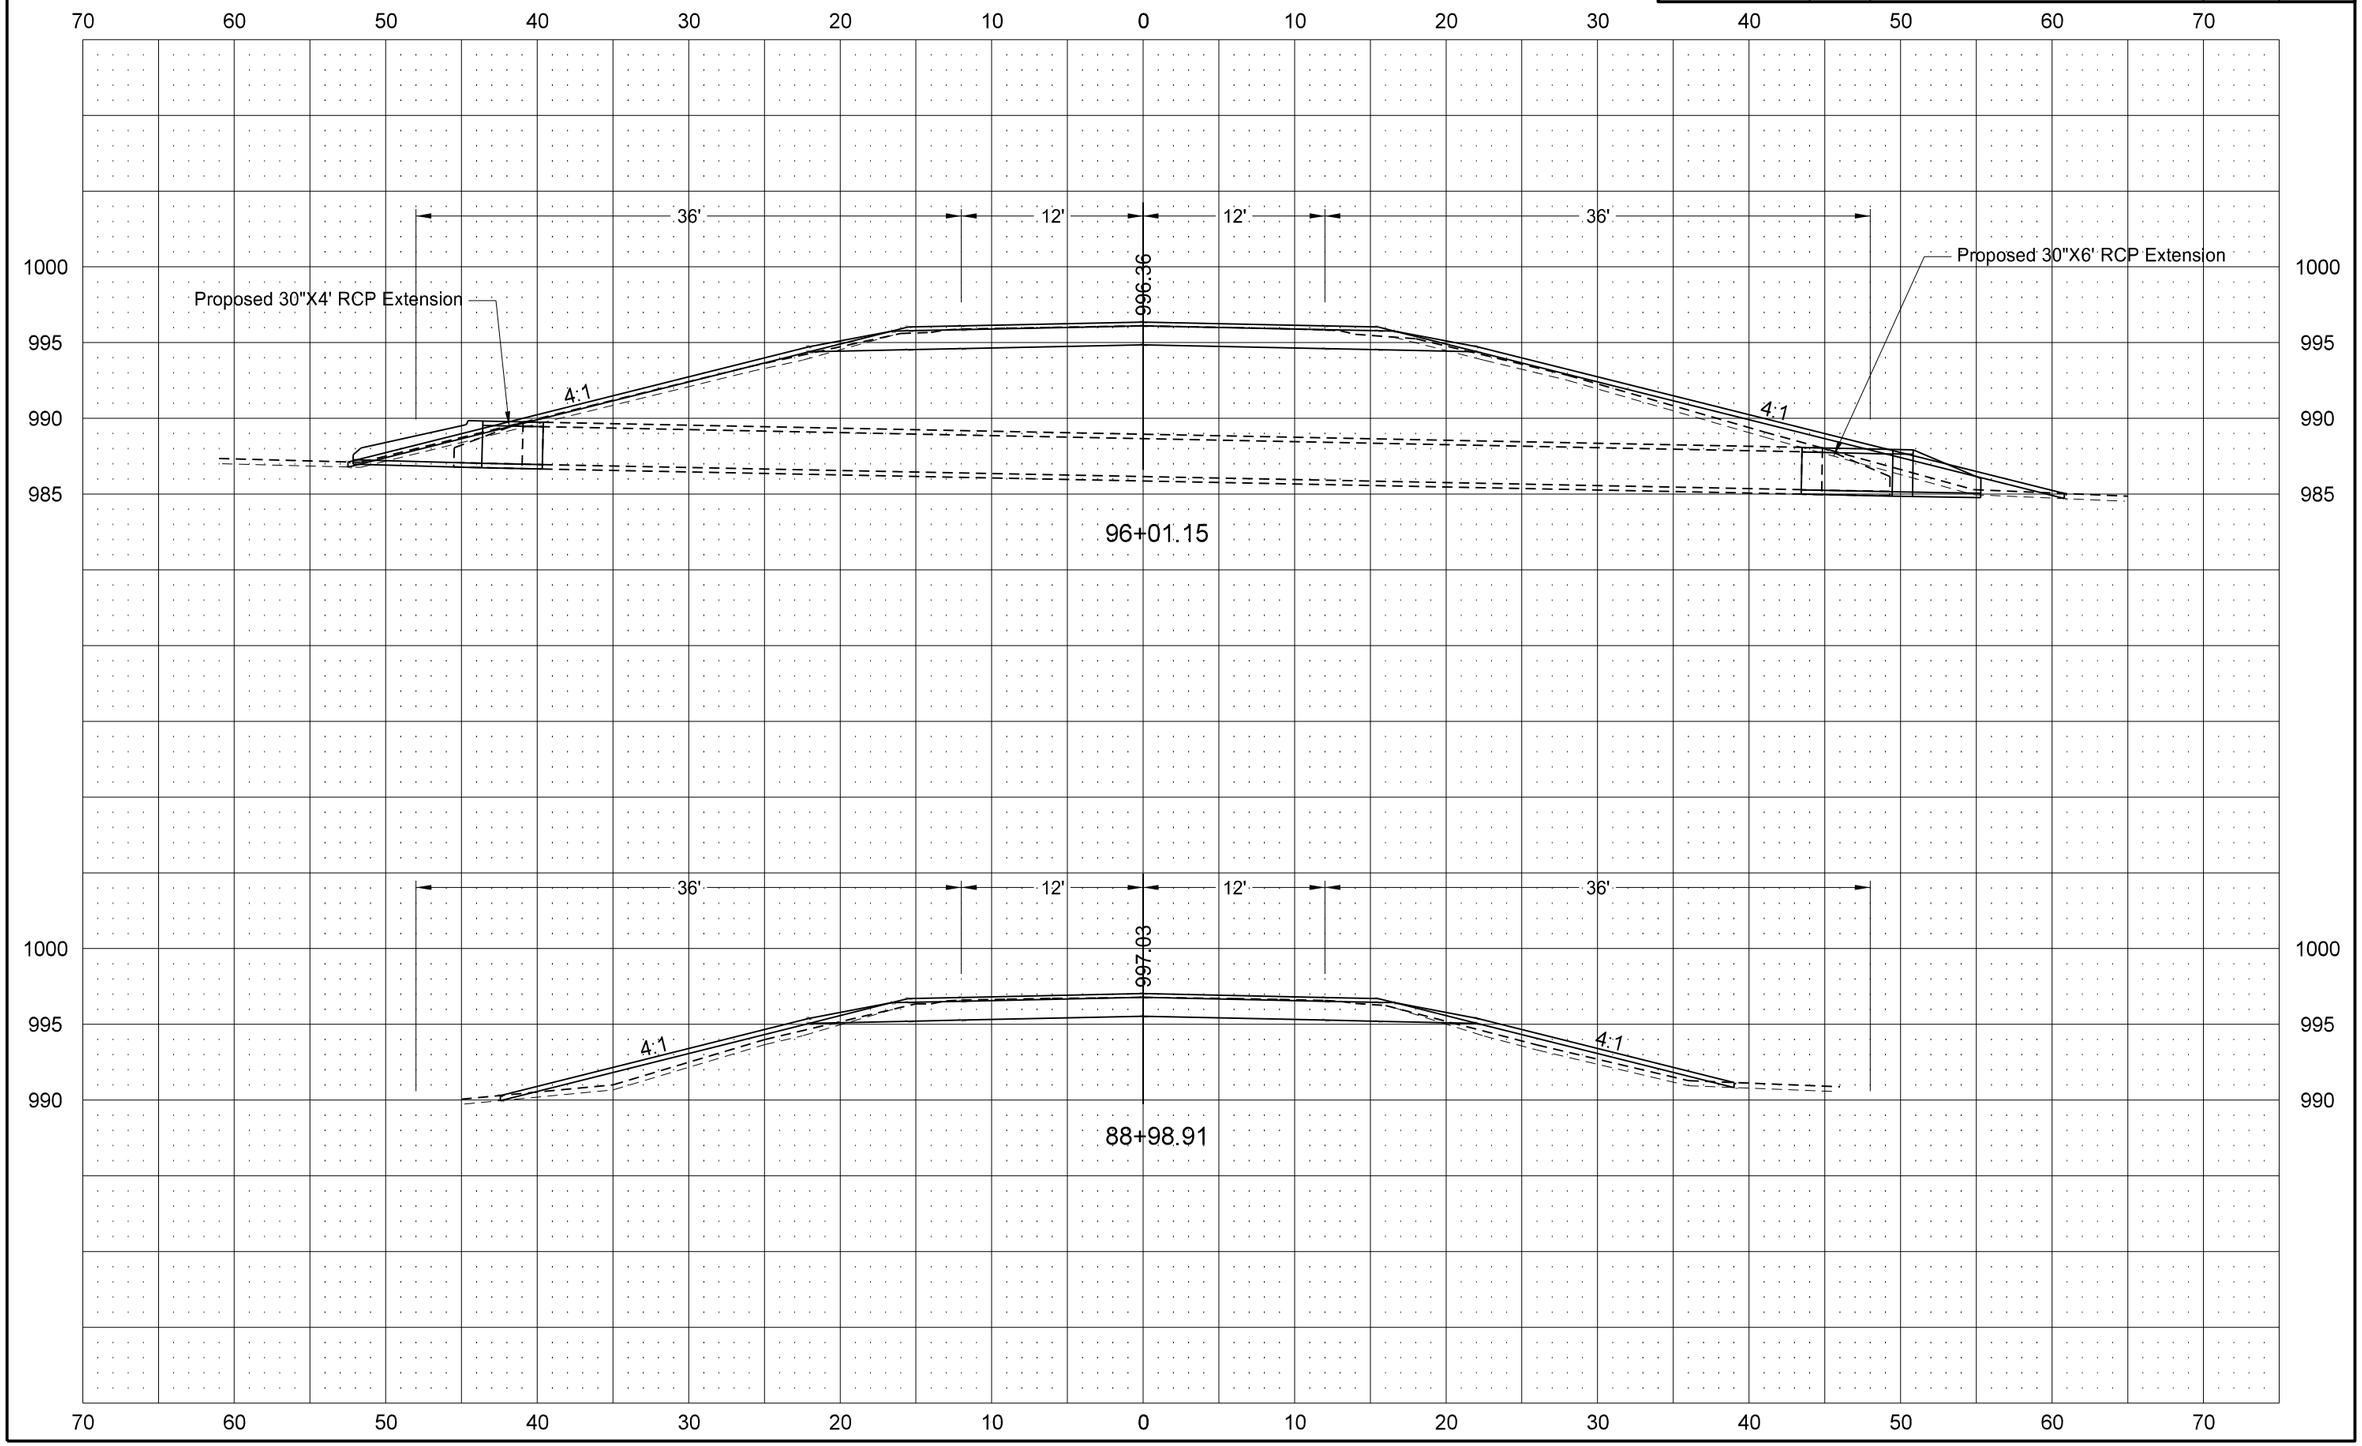

8/23/2013 12:49:10 PM cfrising R:\project\10021090.018\design\Sheets\200XS_Hwy_21.dgn

STATE	PROJECT NO.	SECTION NO.	SHEET NO.
ND	NH-1-021(018)090	200	4

ND Hwy 21
Carson East to Junction ND 31

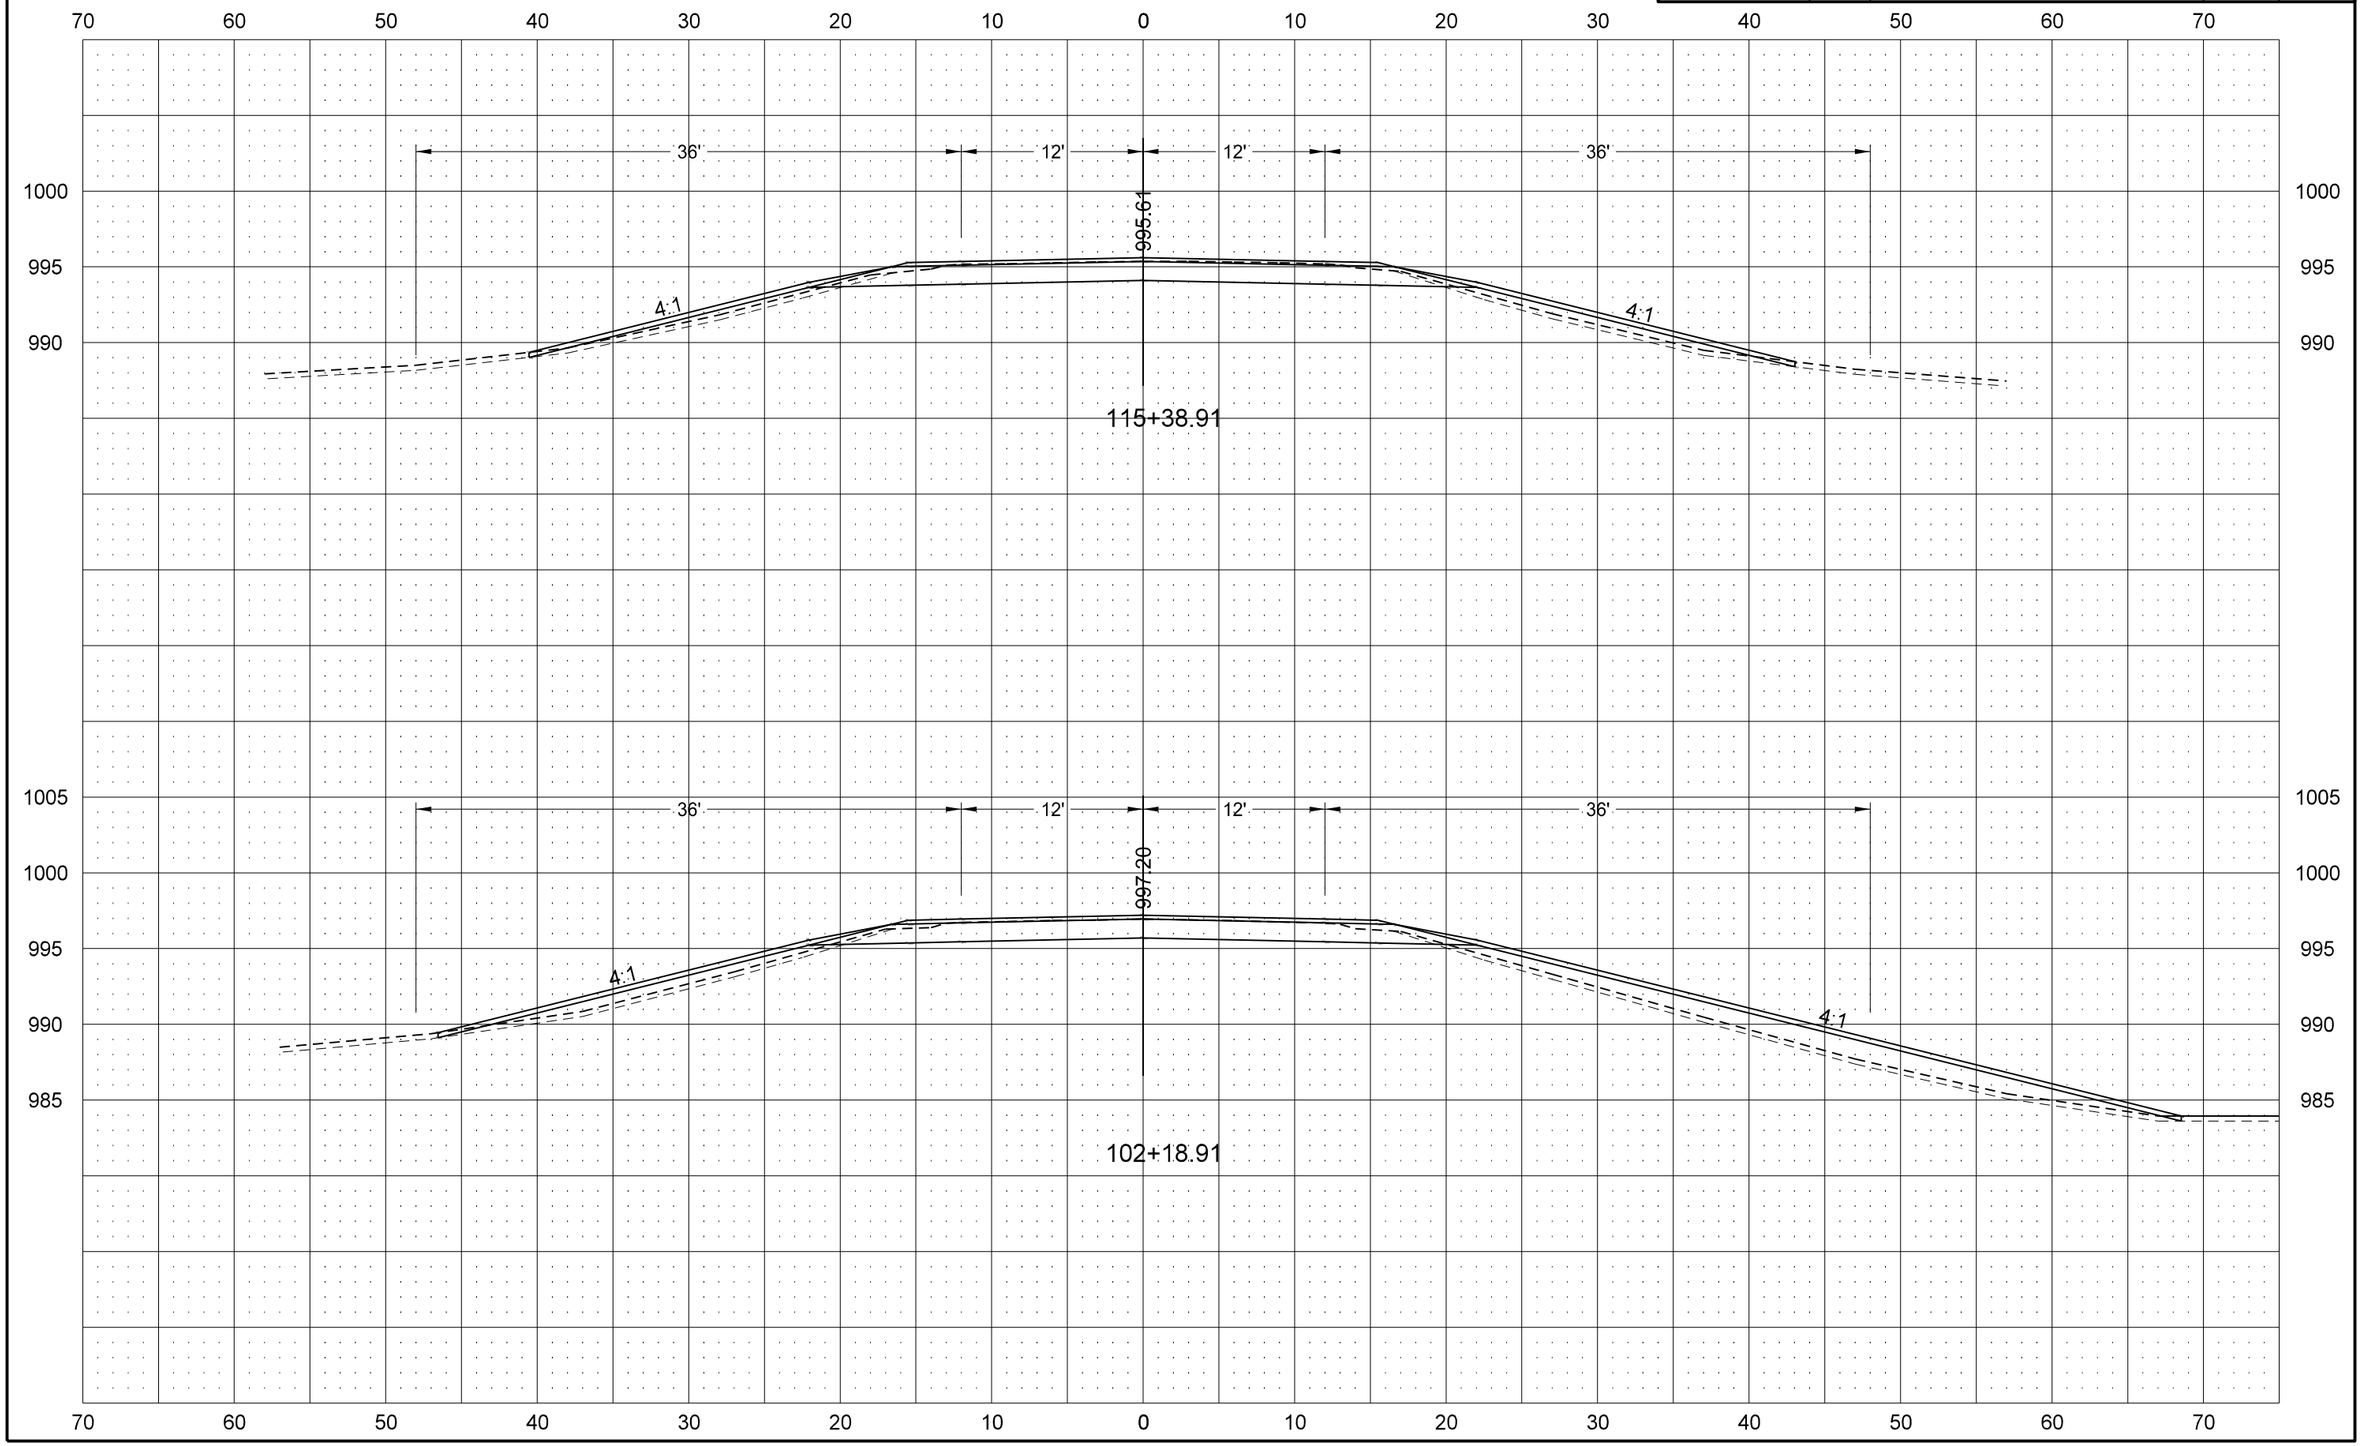

8/23/2013 12:49:11 PM cfrising R:\project\10021090.018\design\Sheets\200XS_Hwy_21.dgn

STATE	PROJECT NO.	SECTION NO.	SHEET NO.
ND	NH-1-021(018)090	200	5

ND Hwy 21
Carson East to Junction ND 31

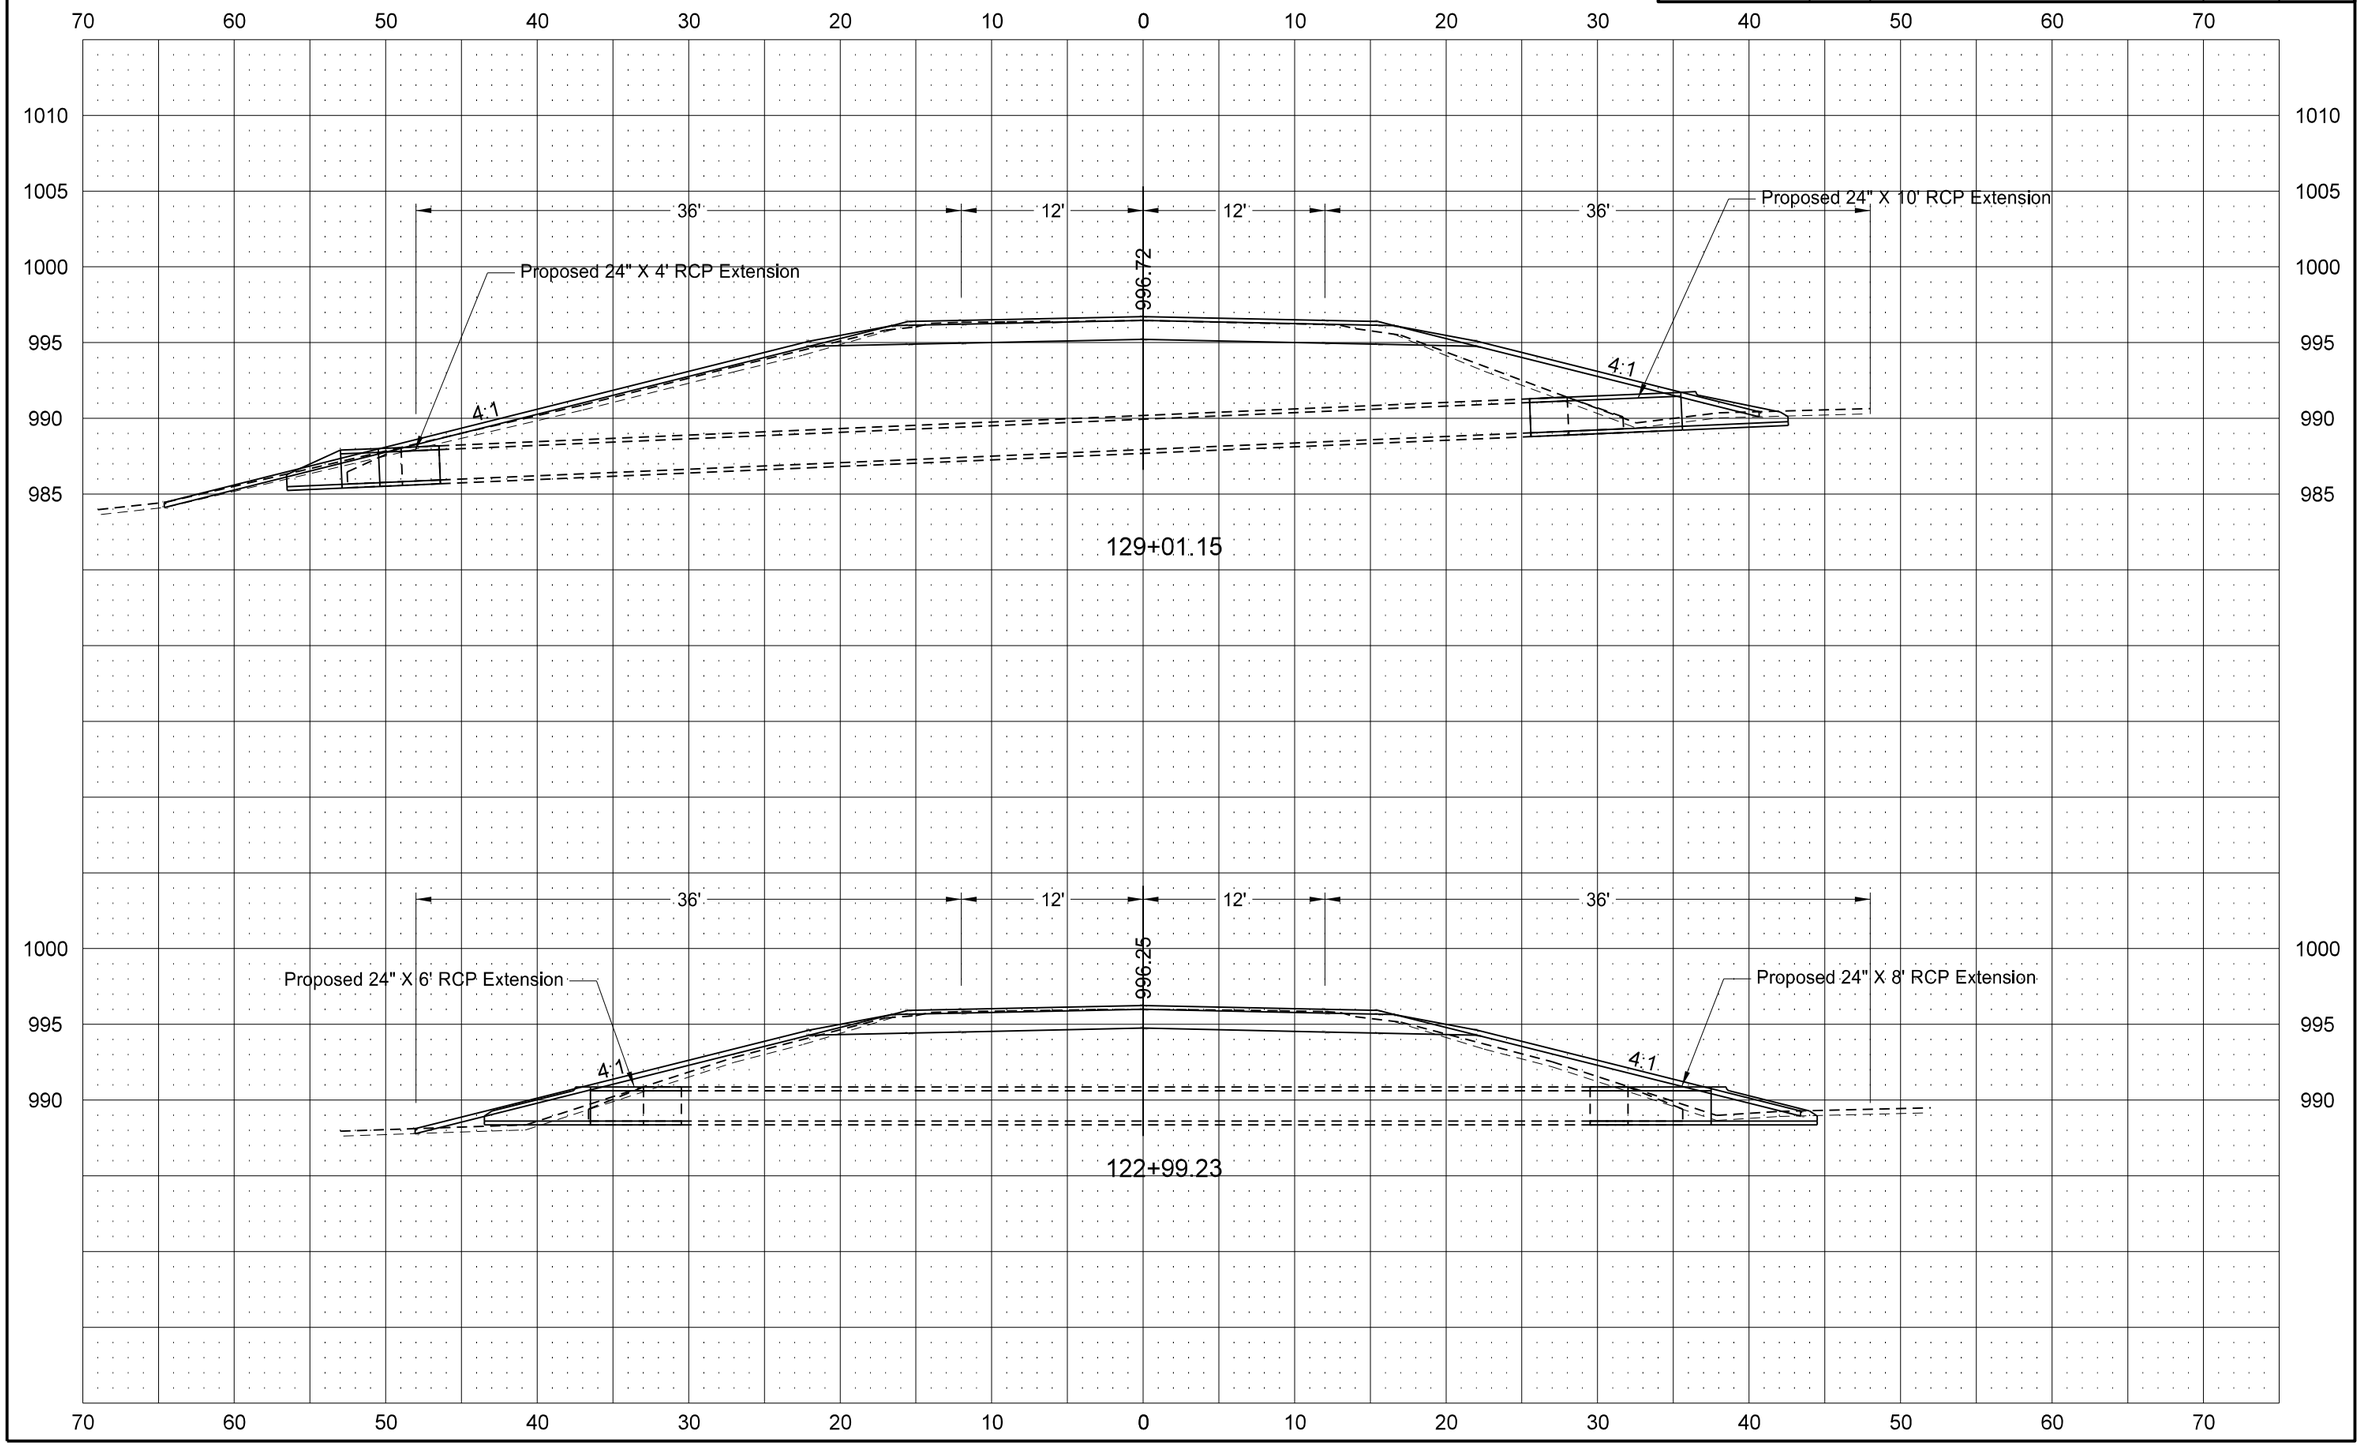

8/23/2013 12:49:12 PM cfrising R:\project\10021090.018\design\Sheets\200XS_Hwy_21.dgn

STATE	PROJECT NO.	SECTION NO.	SHEET NO.
ND	NH-1-021(018)090	200	6

ND Hwy 21
Carson East to Junction ND 31

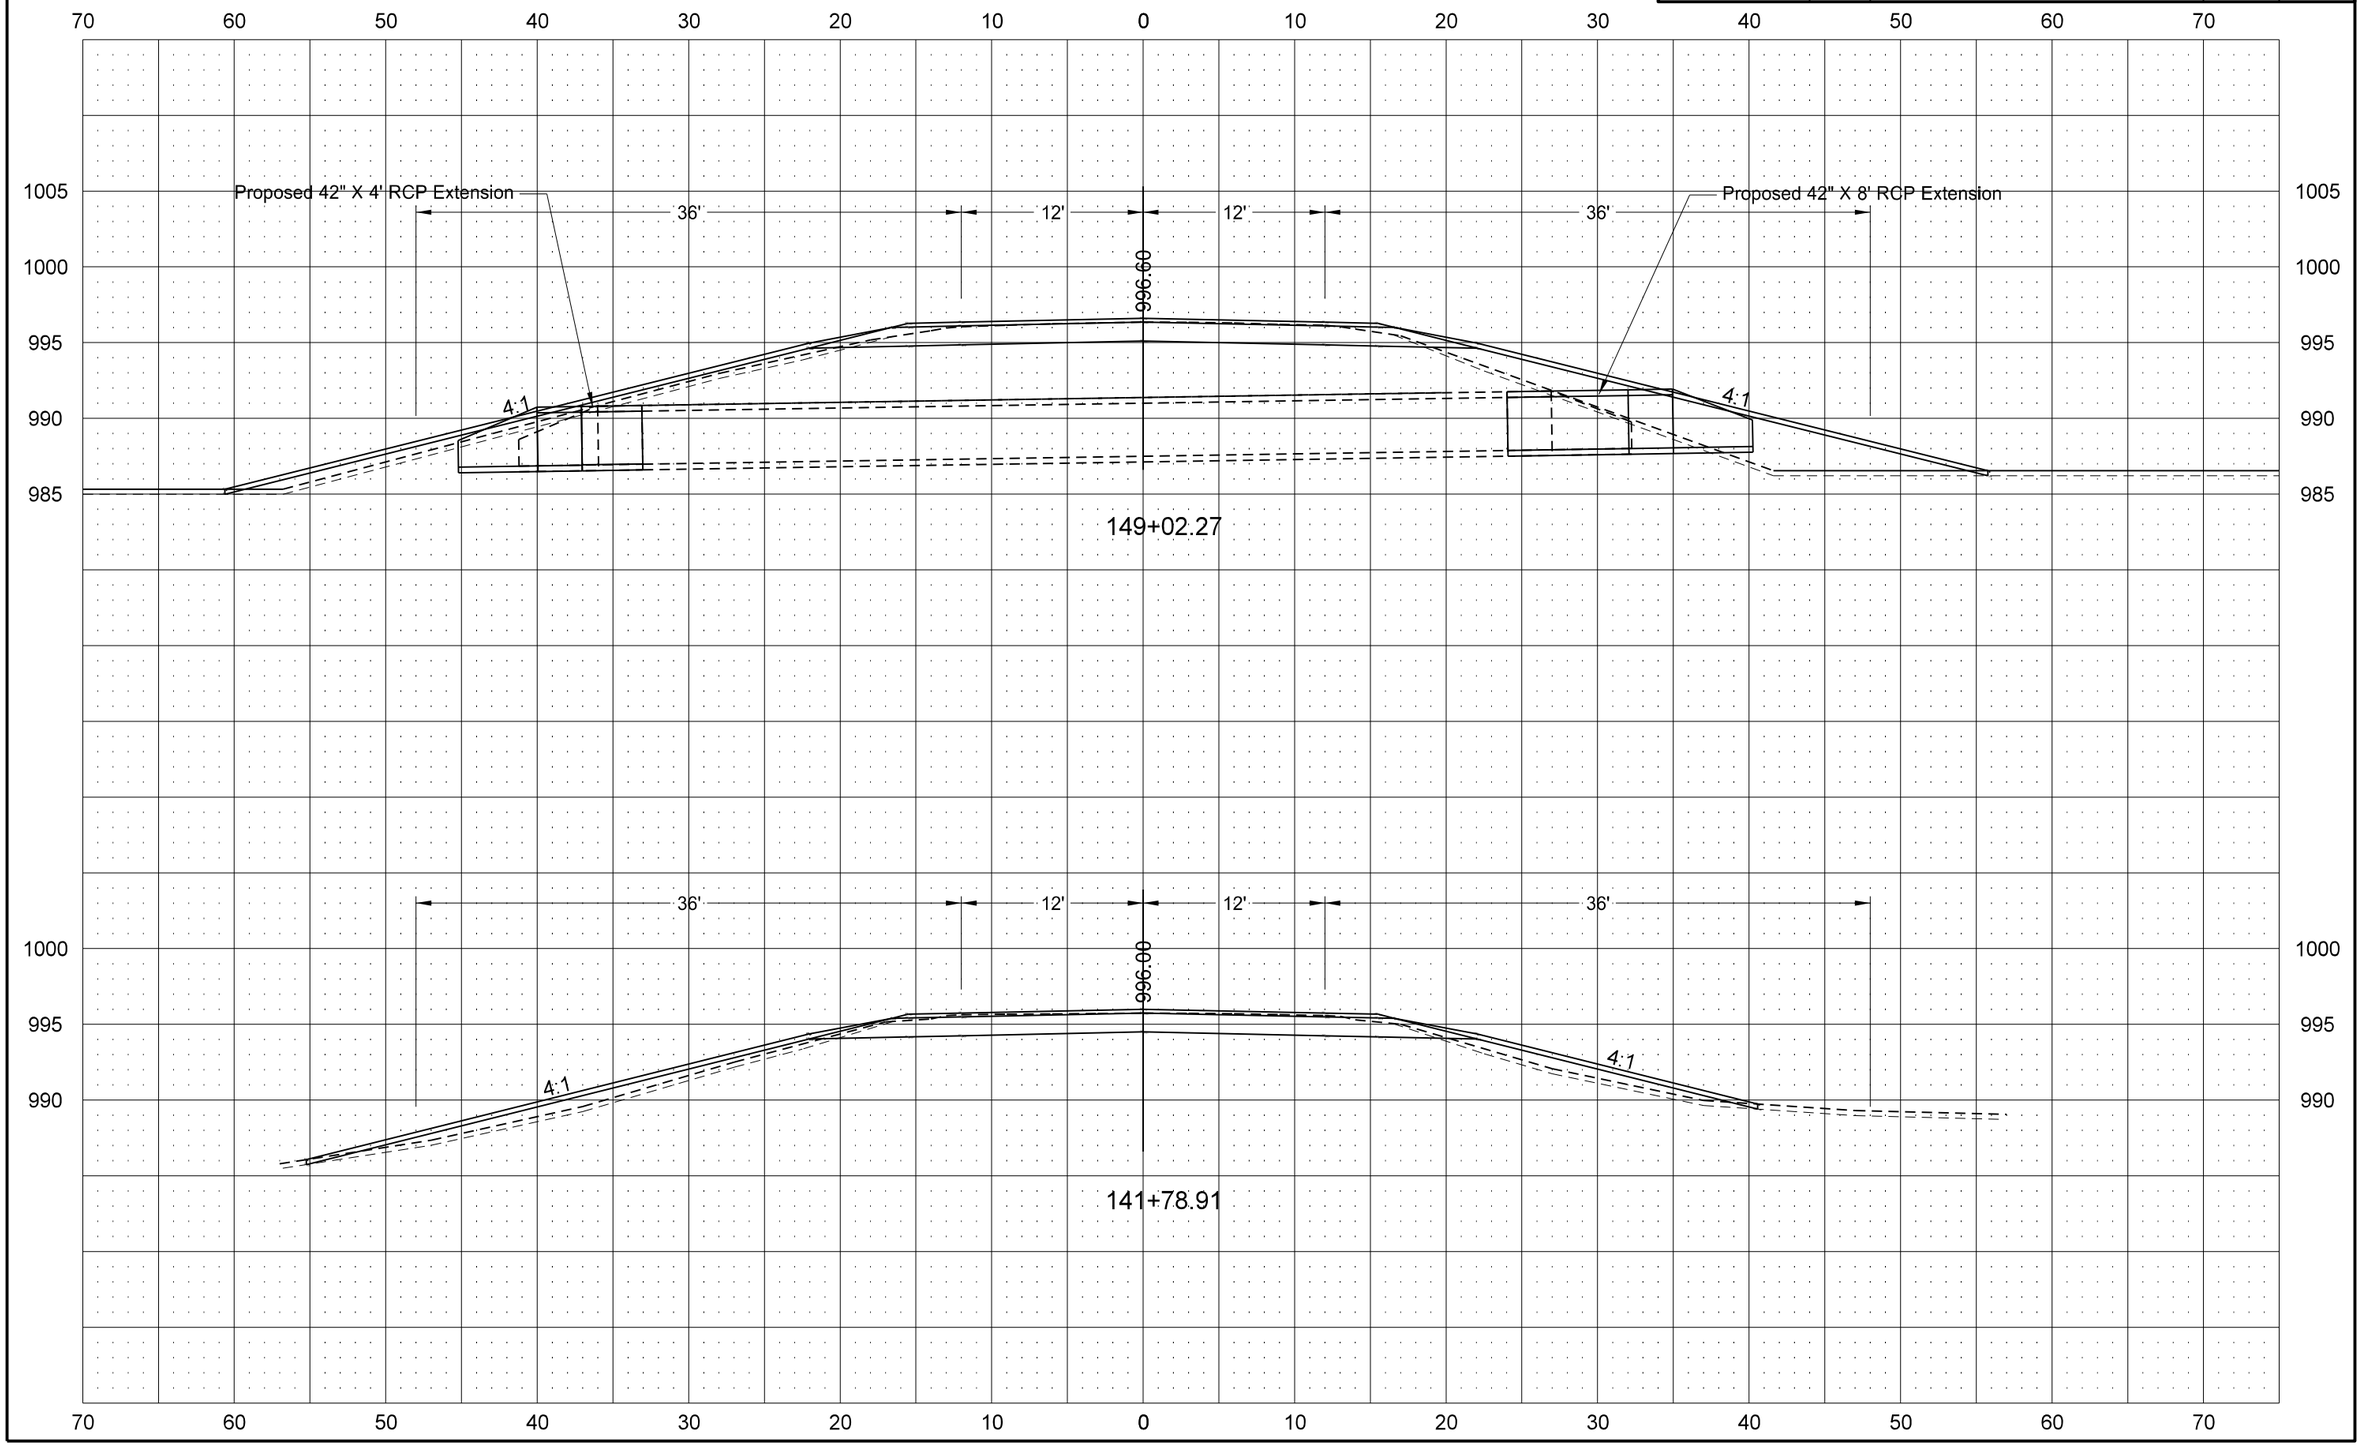

8/23/2013 12:49:13 PM cfrising R:\project\10021090.018\design\Sheets\200XS_Hwy_21.dgn

STATE	PROJECT NO.	SECTION NO.	SHEET NO.
ND	NH-1-021(018)090	200	7

ND Hwy 21
Carson East to Junction ND 31

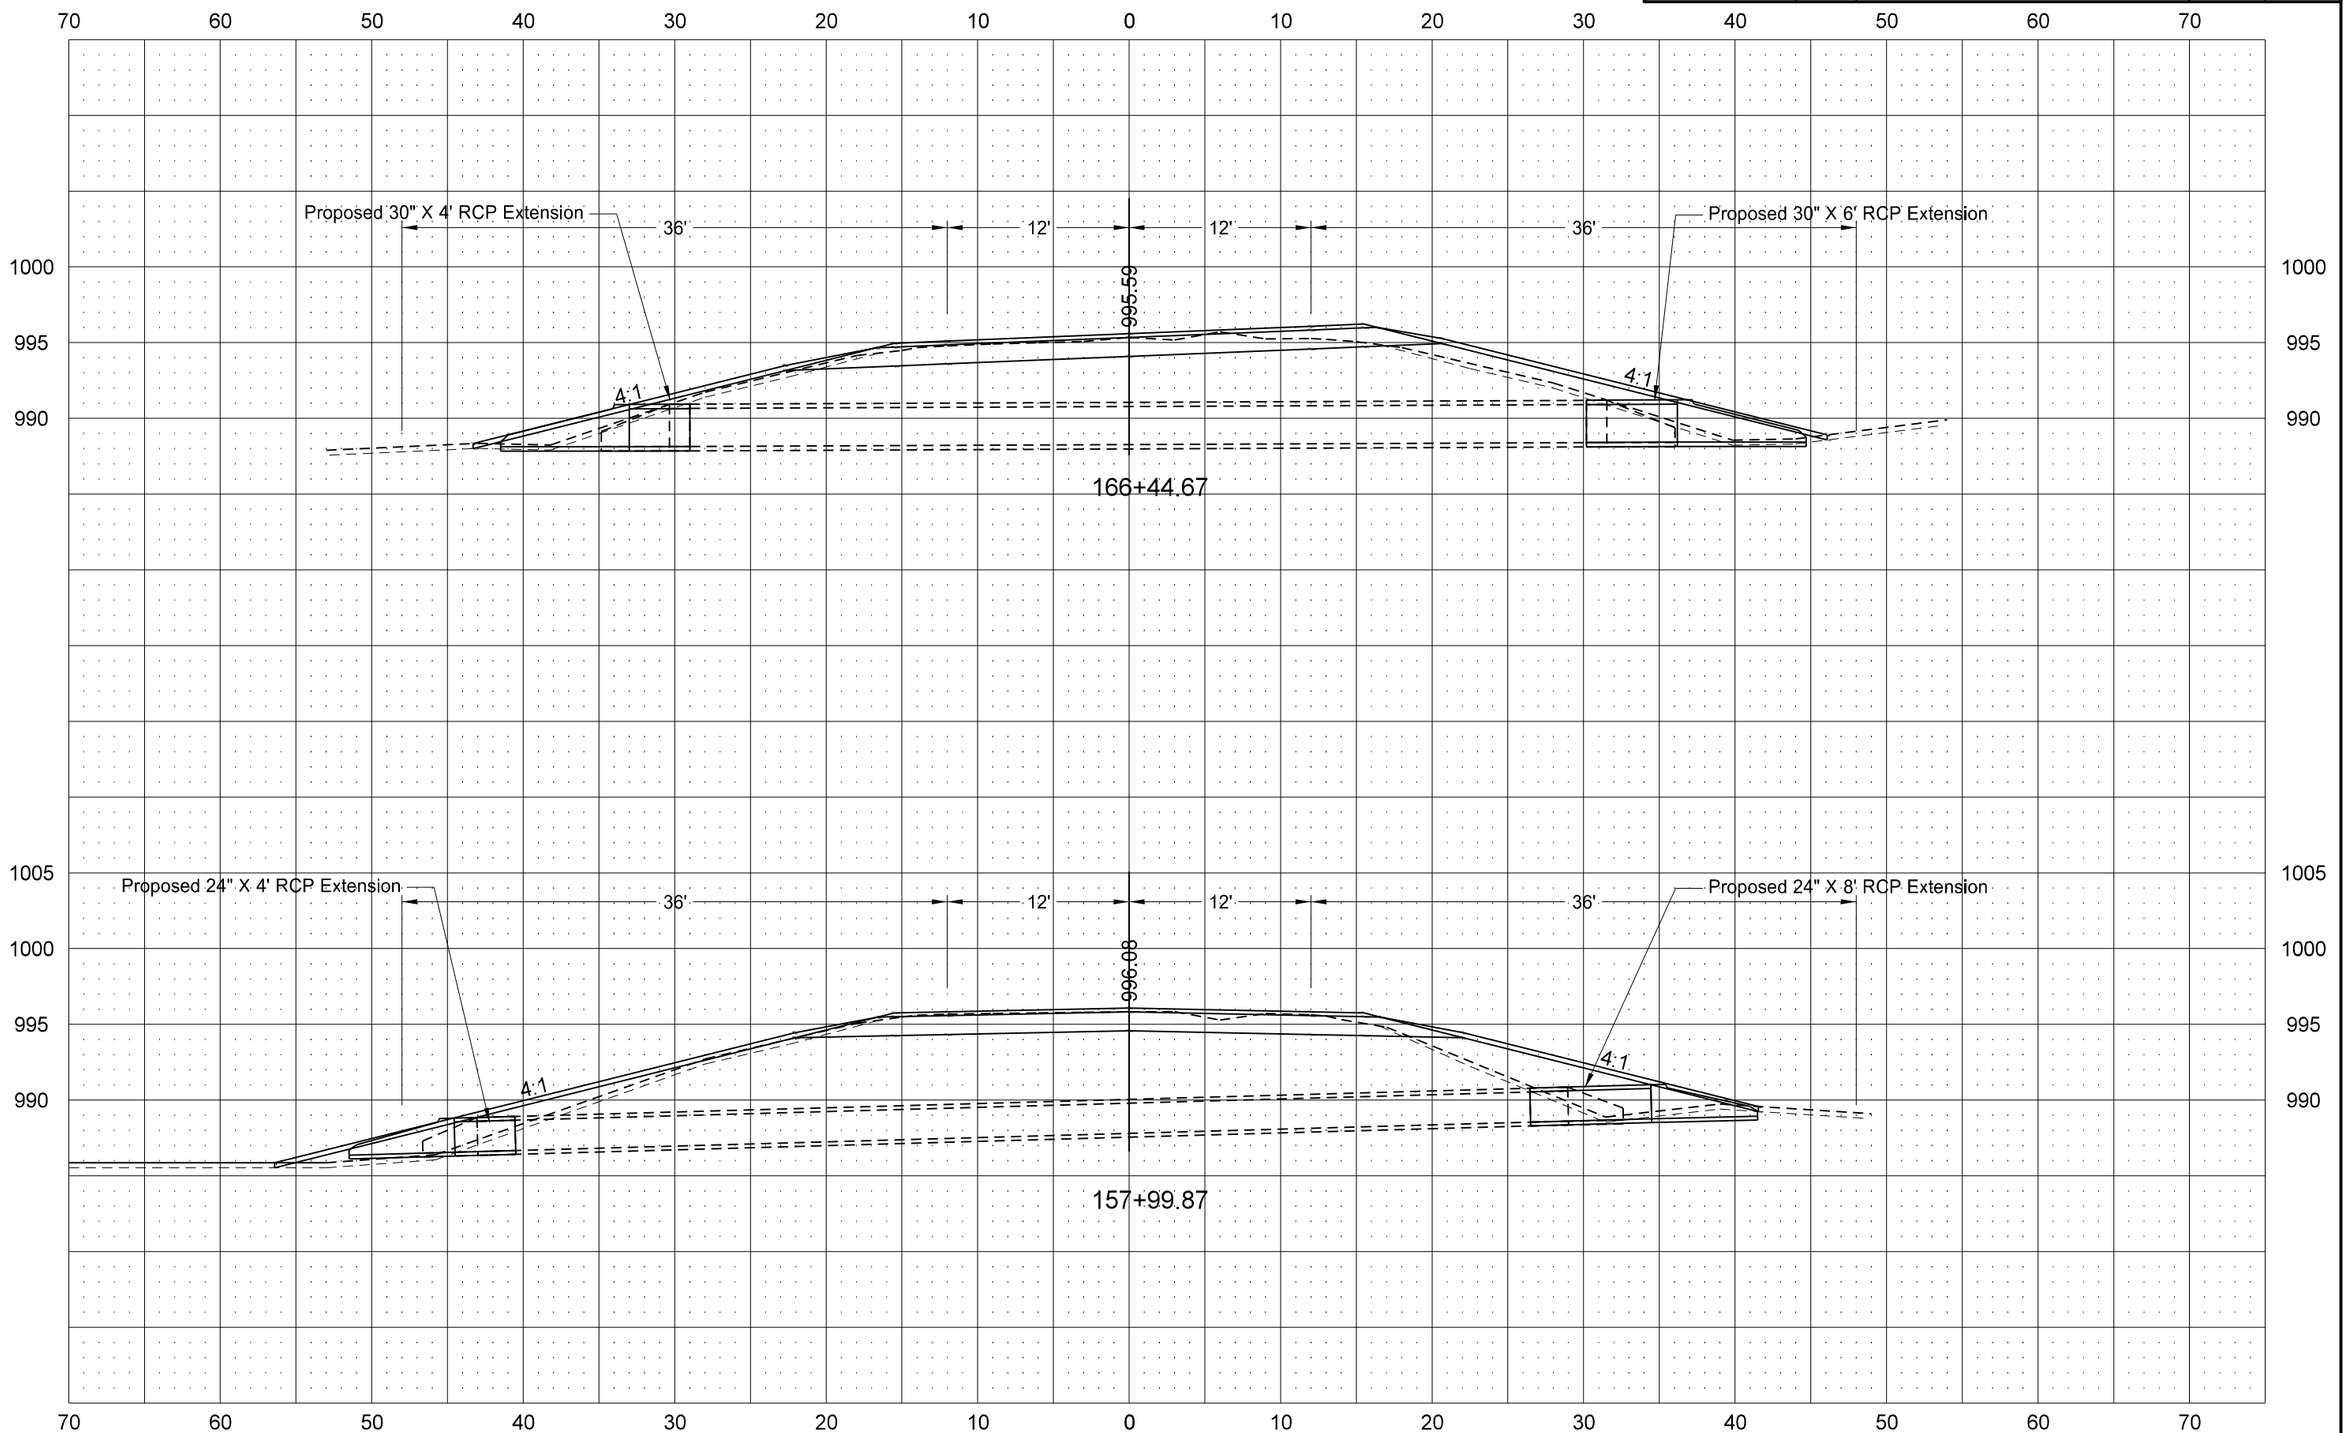

8/23/2013 12:49:14 PM cfrising R:\project\10021090.018\design\Sheets\200XS_Hwy_21.dgn

STATE	PROJECT NO.	SECTION NO.	SHEET NO.
ND	NH-1-021(018)090	200	8

ND Hwy 21
Carson East to Junction ND 31

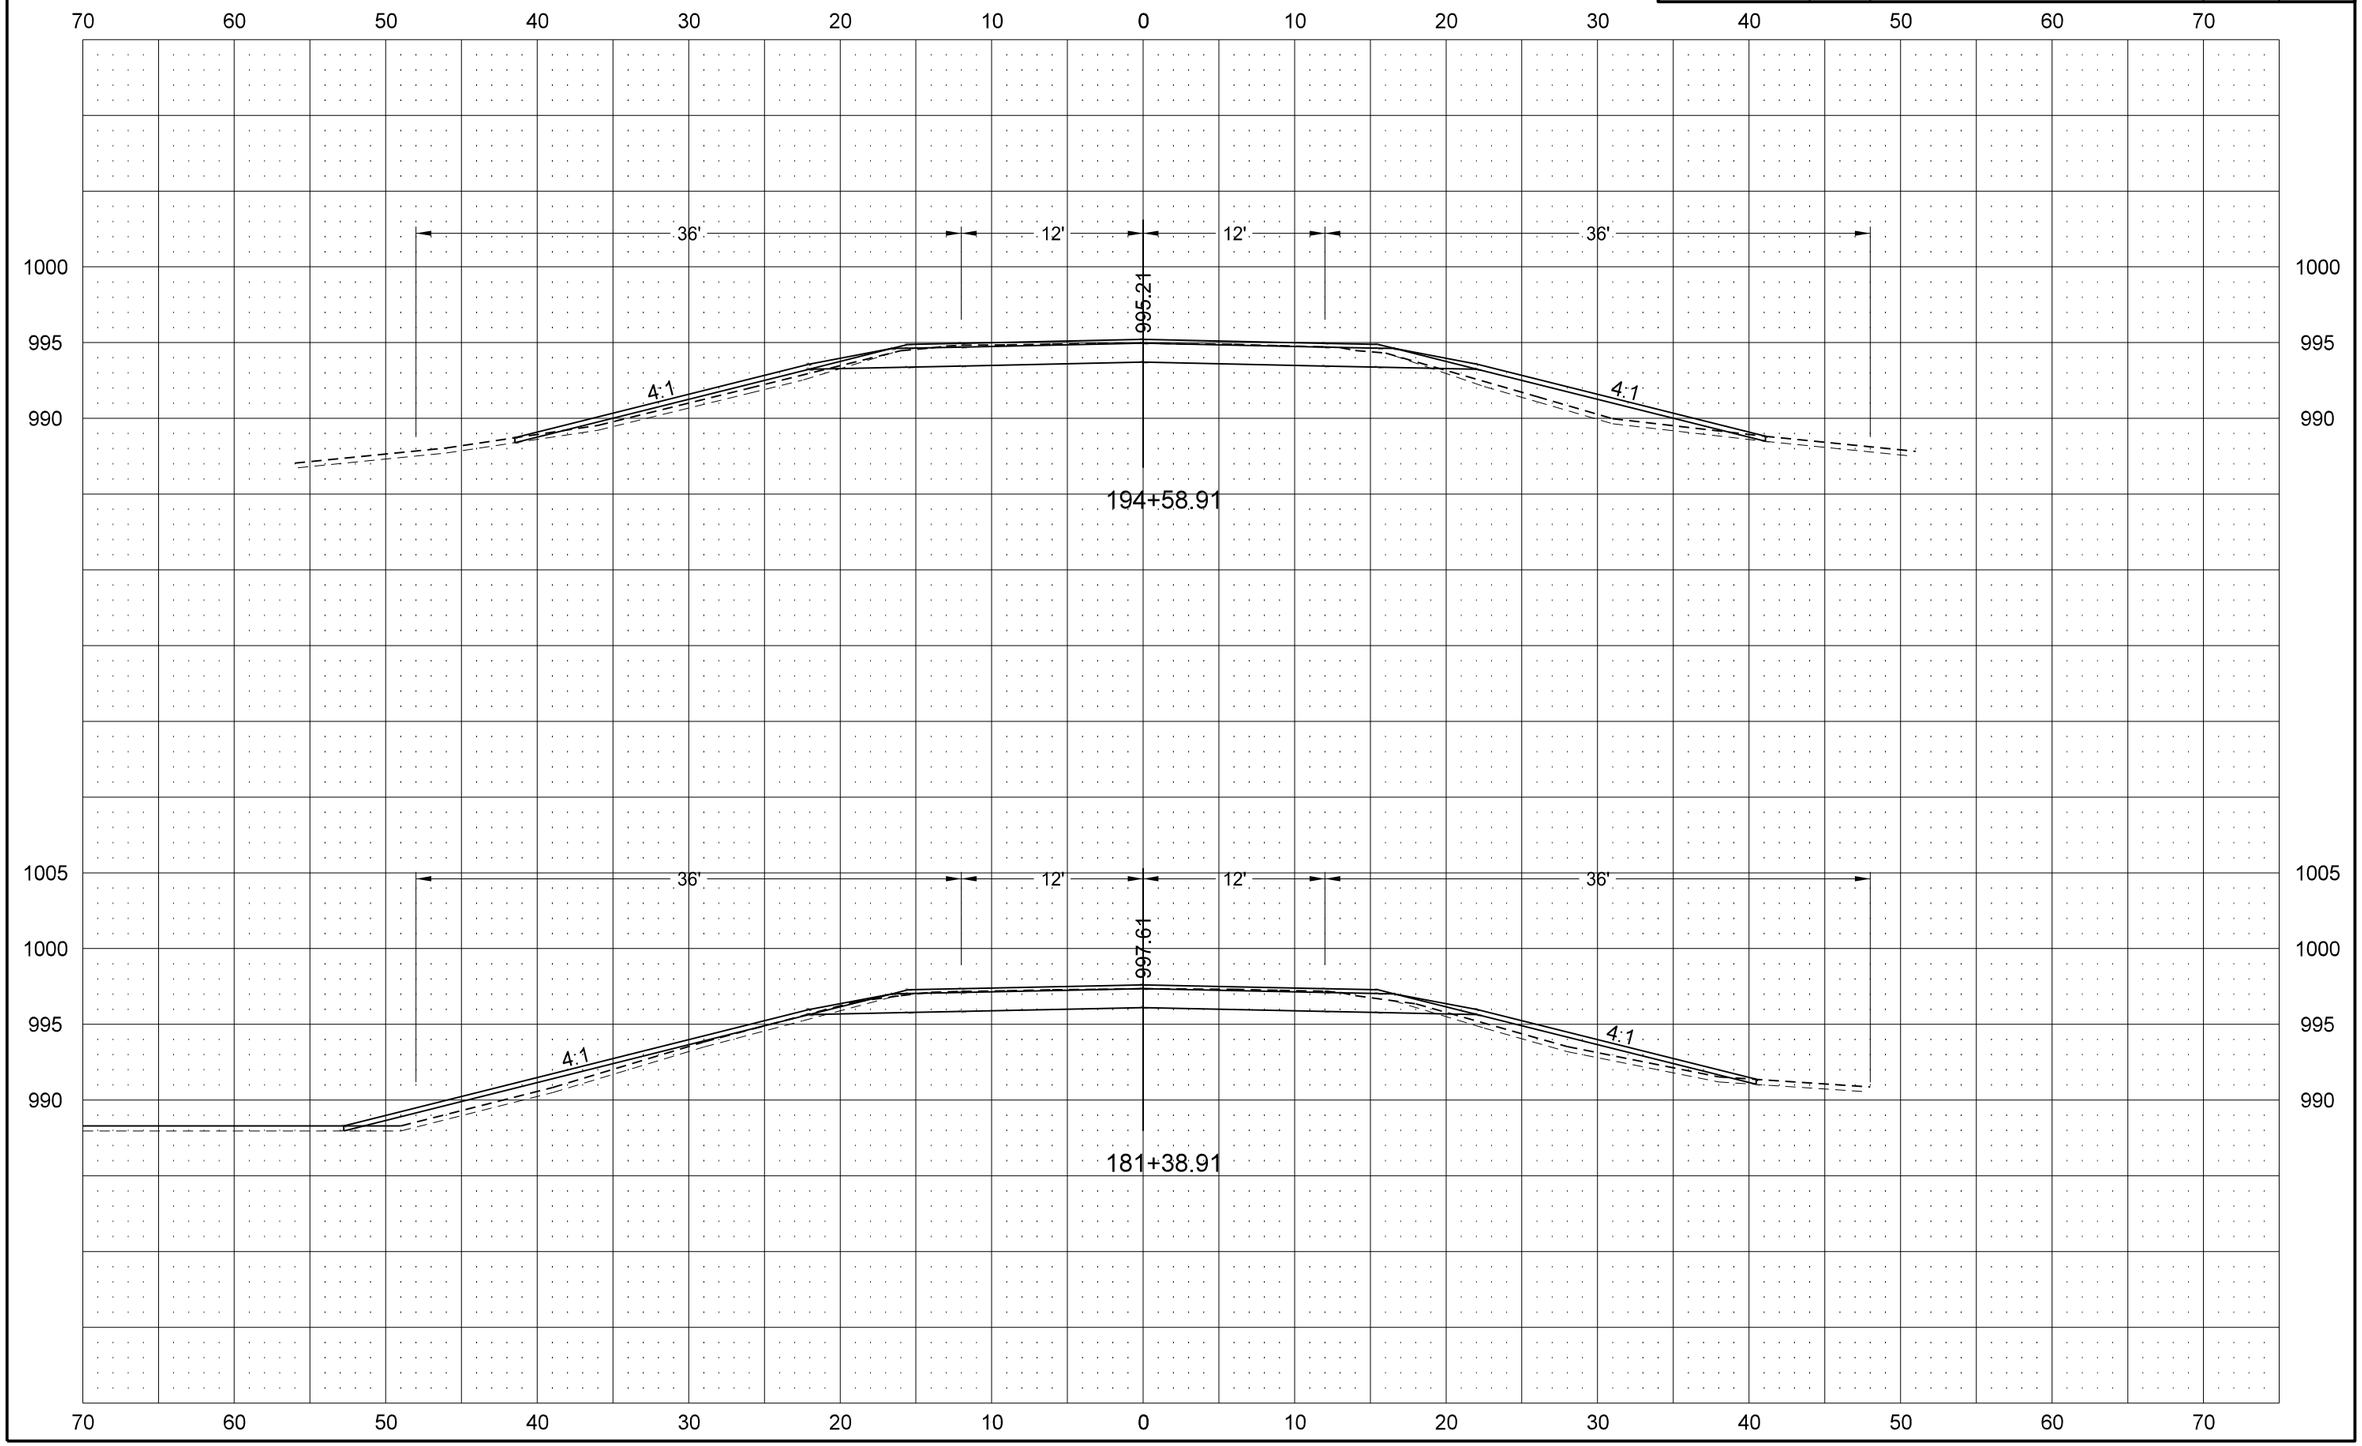

STATE	PROJECT NO.	SECTION NO.	SHEET NO.
ND	NH-1-021(018)090	200	9

ND Hwy 21
Carson East to Junction ND 31

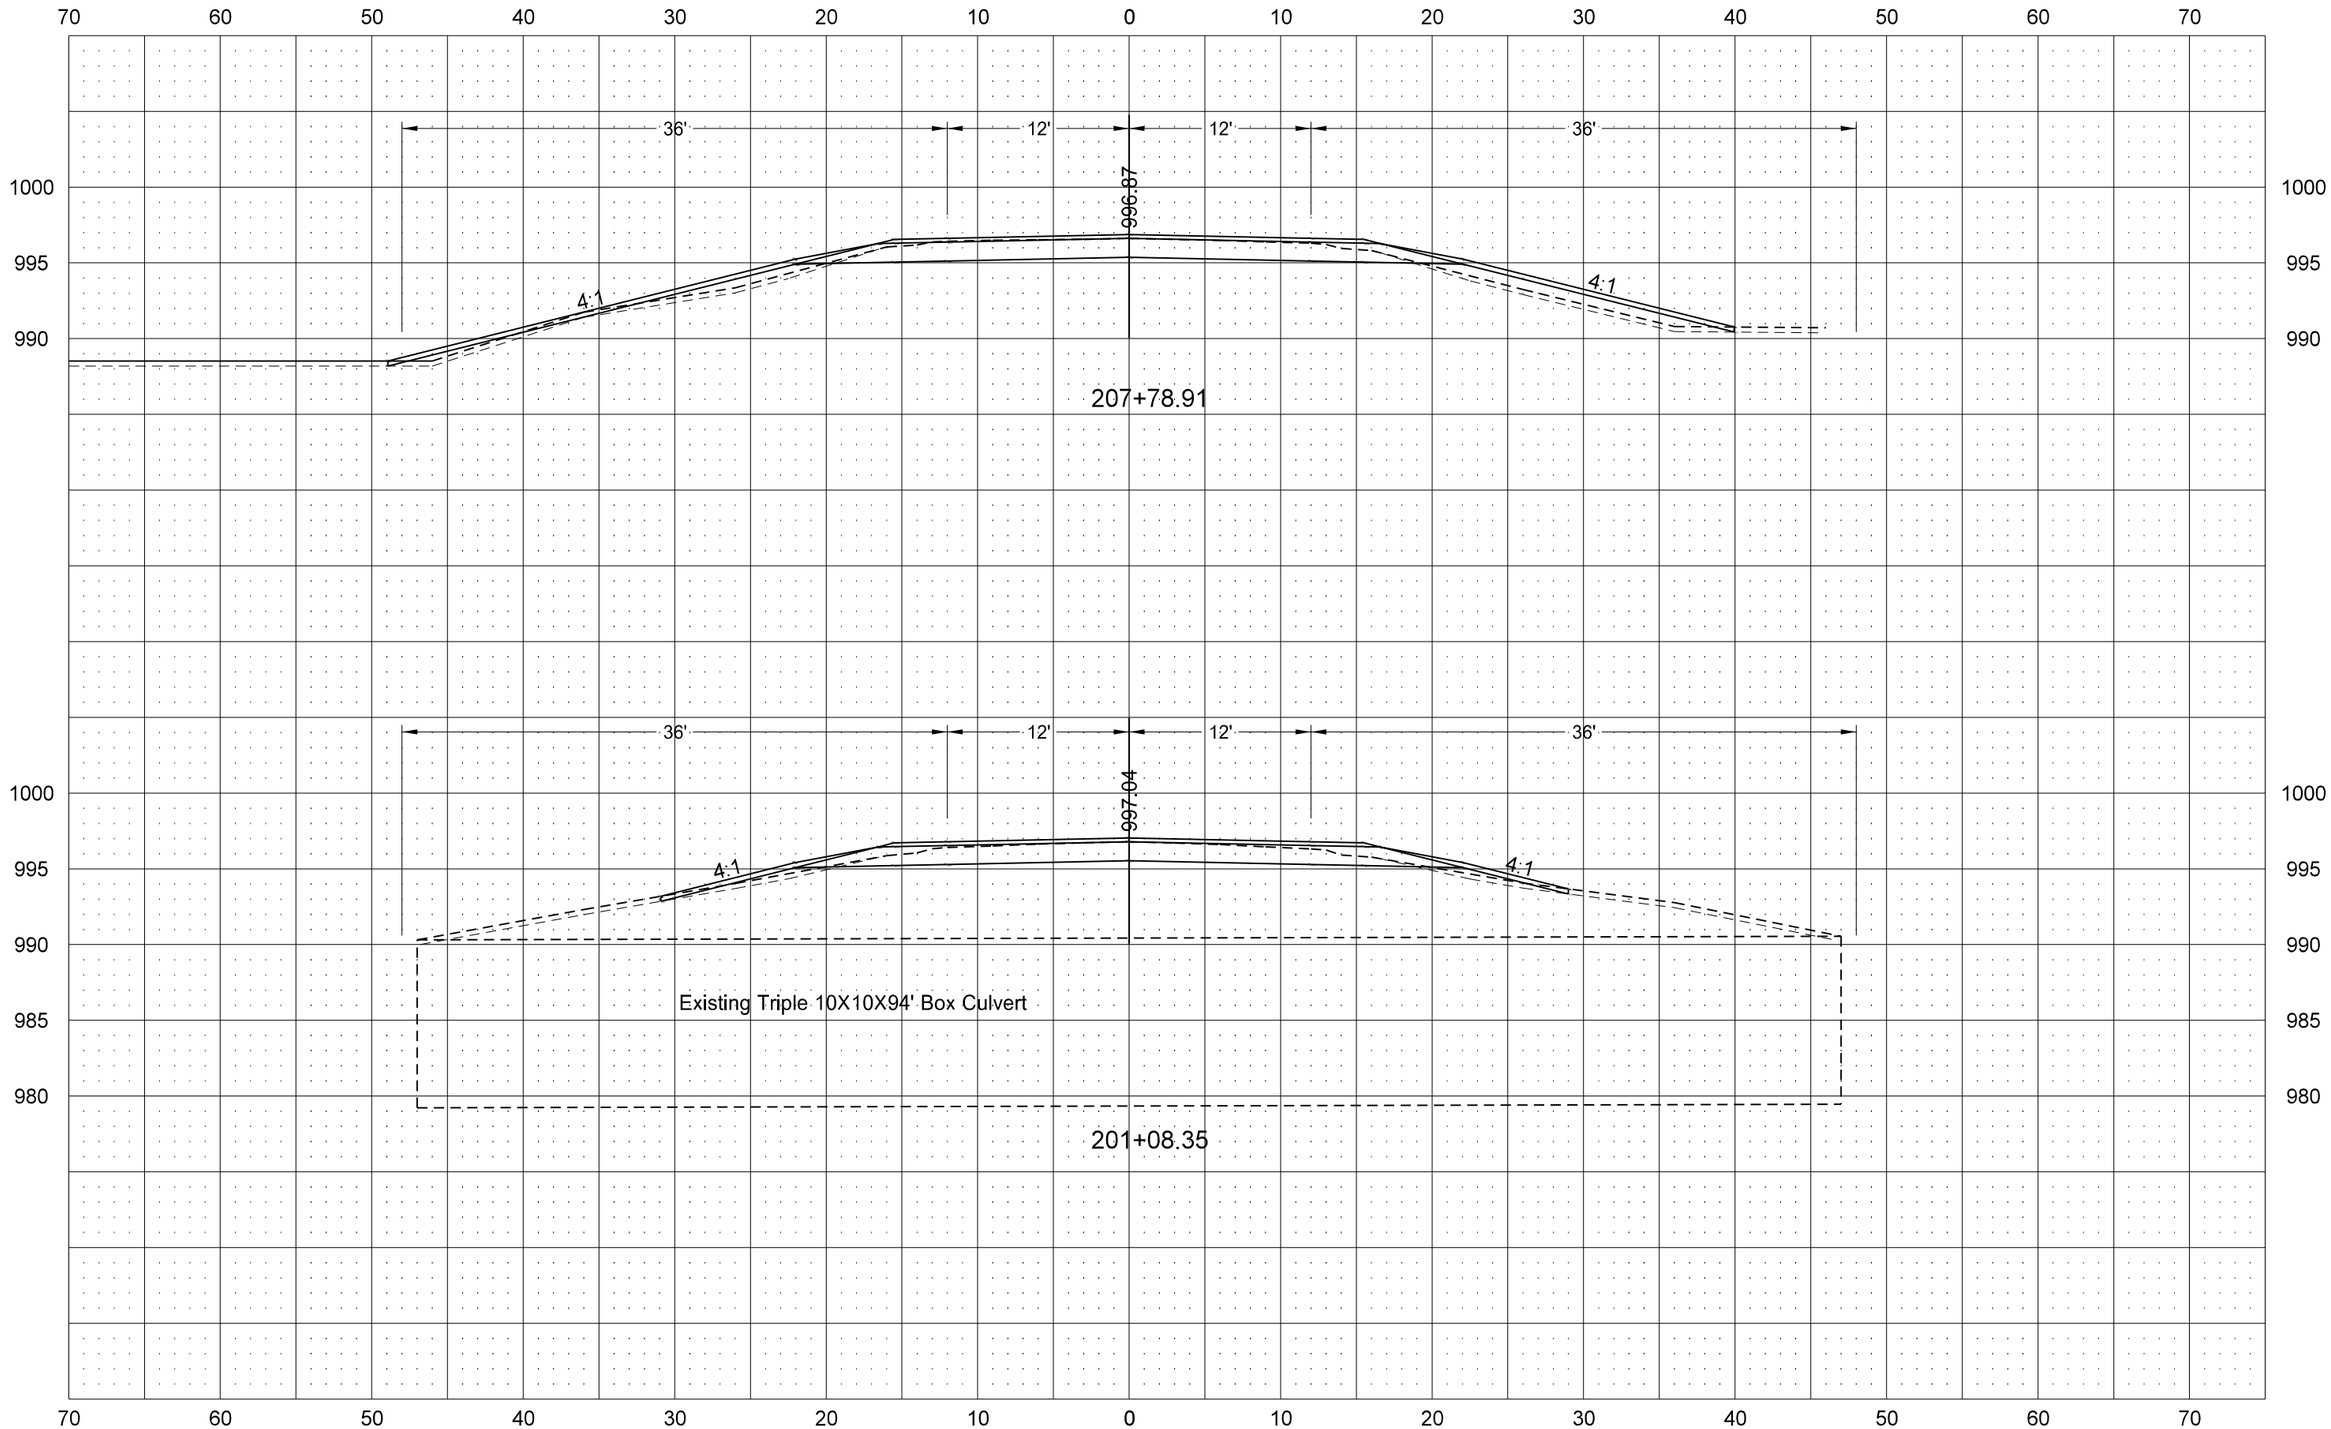

STATE	PROJECT NO.	SECTION NO.	SHEET NO.
ND	NH-1-021(018)090	200	10

ND Hwy 21
Carson East to Junction ND 31

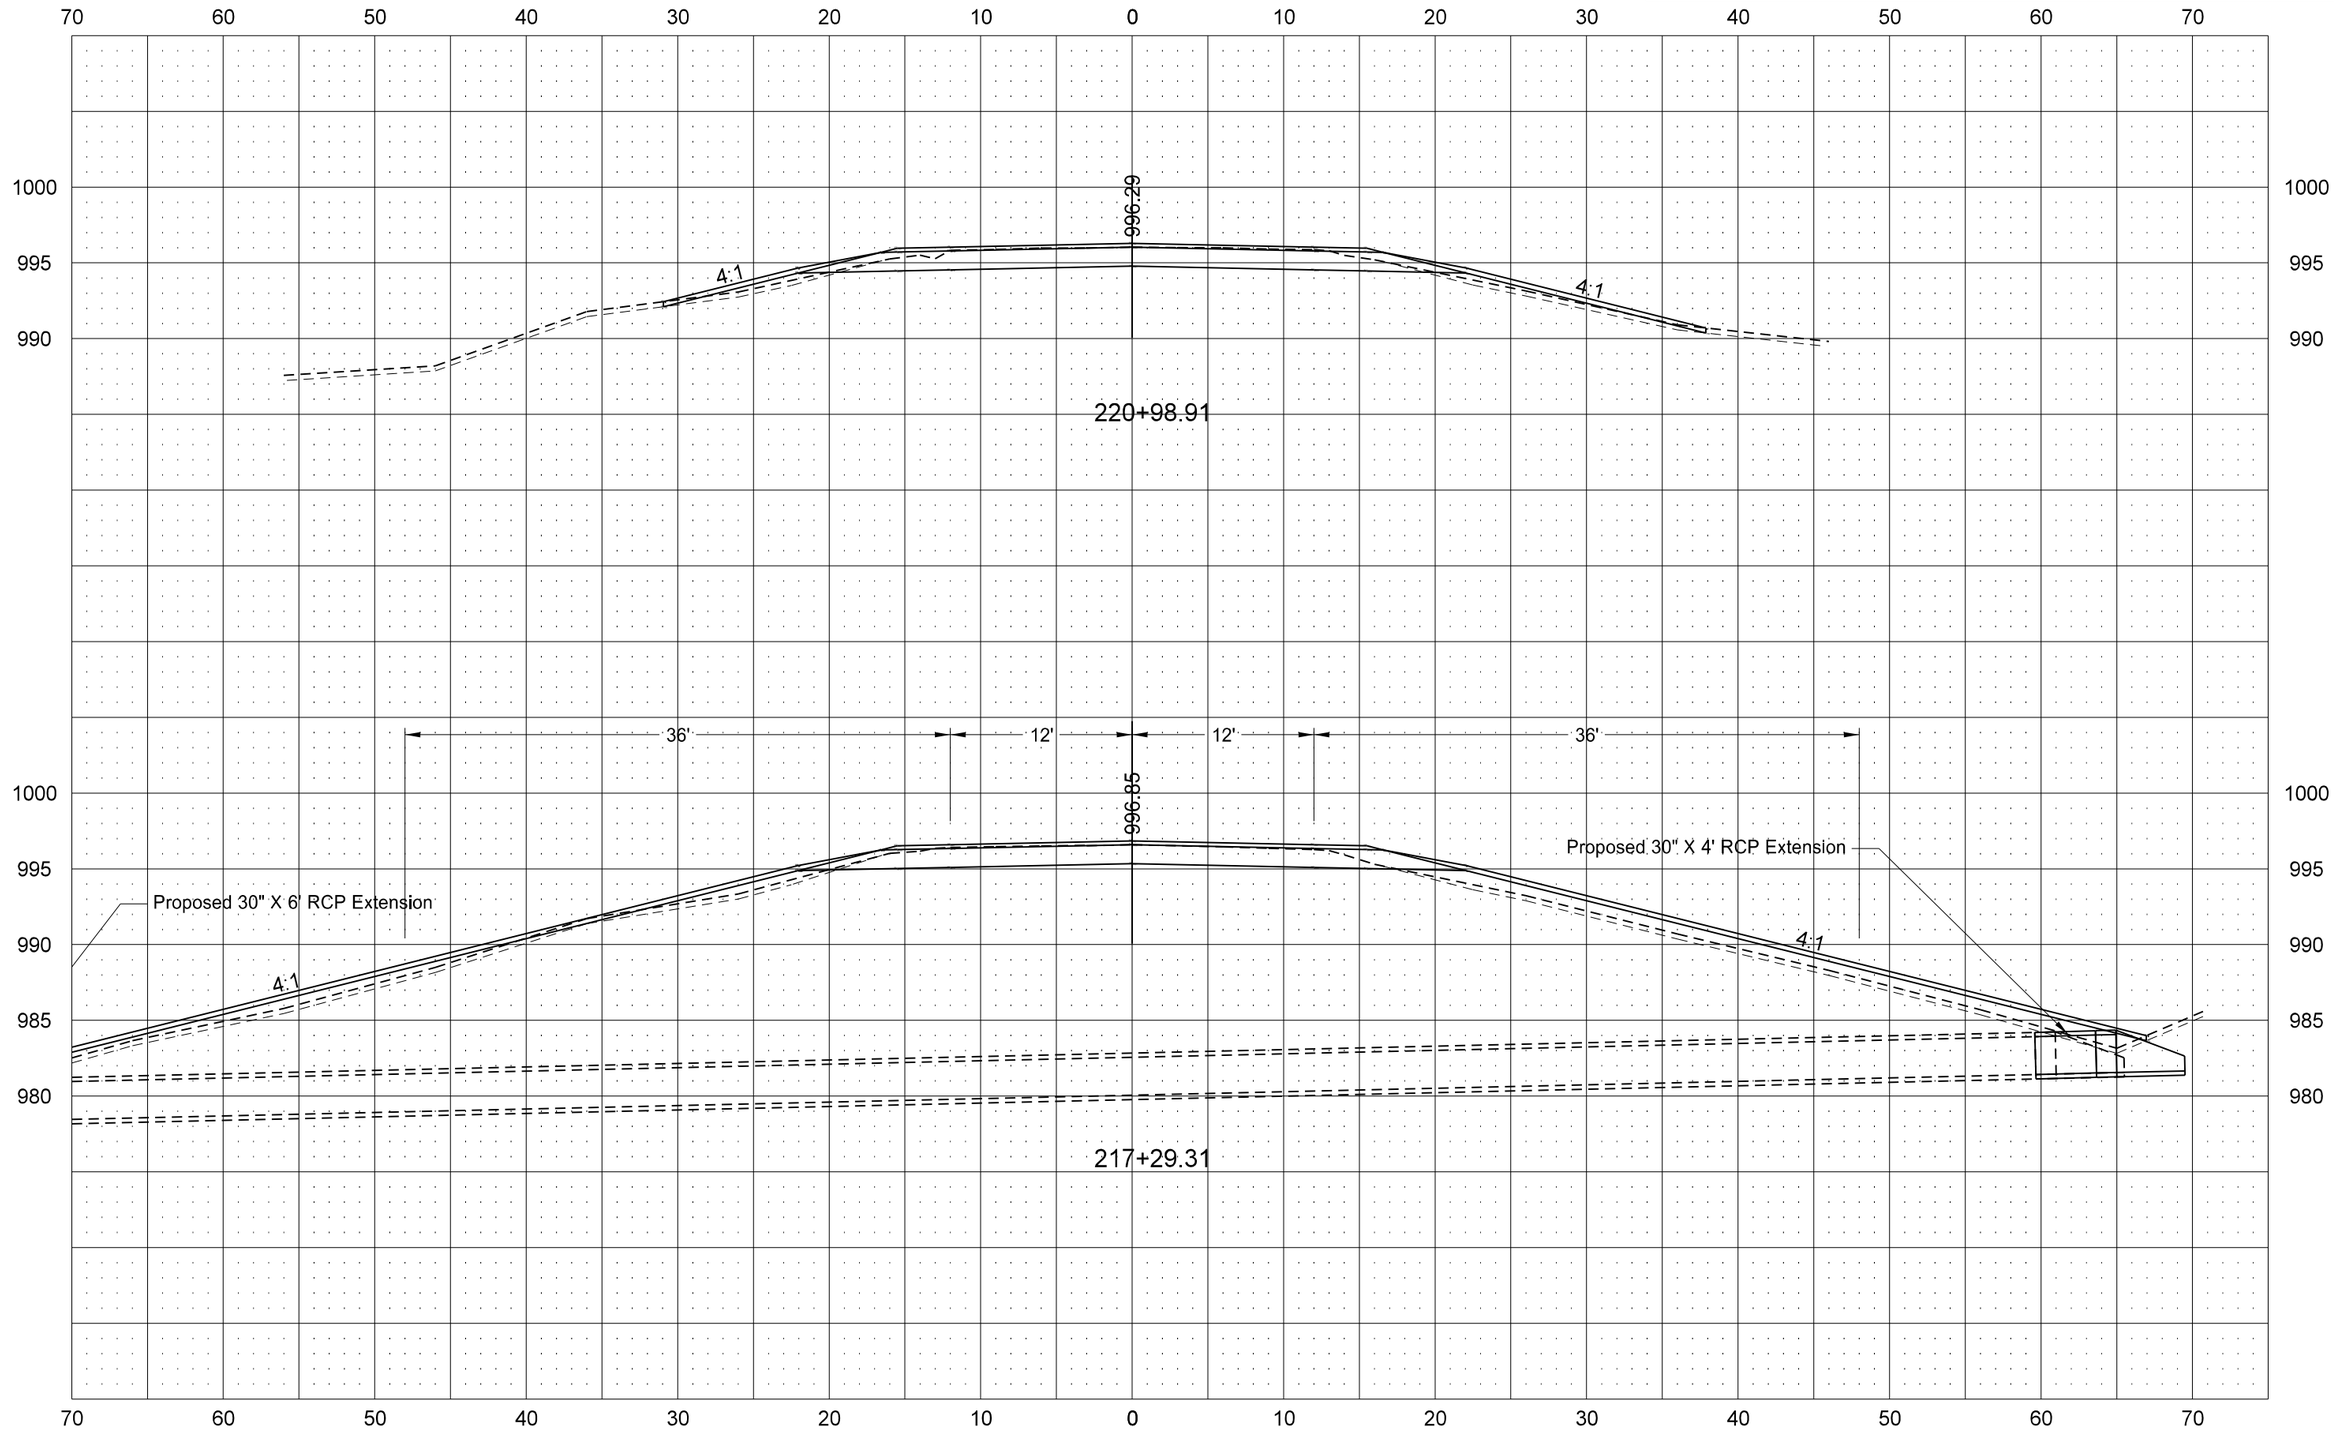

8/23/2013 12:49:16 PM cfrising R:\project\10021090.018\design\Sheets\200XS_Hwy_21.dgn

STATE	PROJECT NO.	SECTION NO.	SHEET NO.
ND	NH-1-021(018)090	200	11

ND Hwy 21
Carson East to Junction ND 31

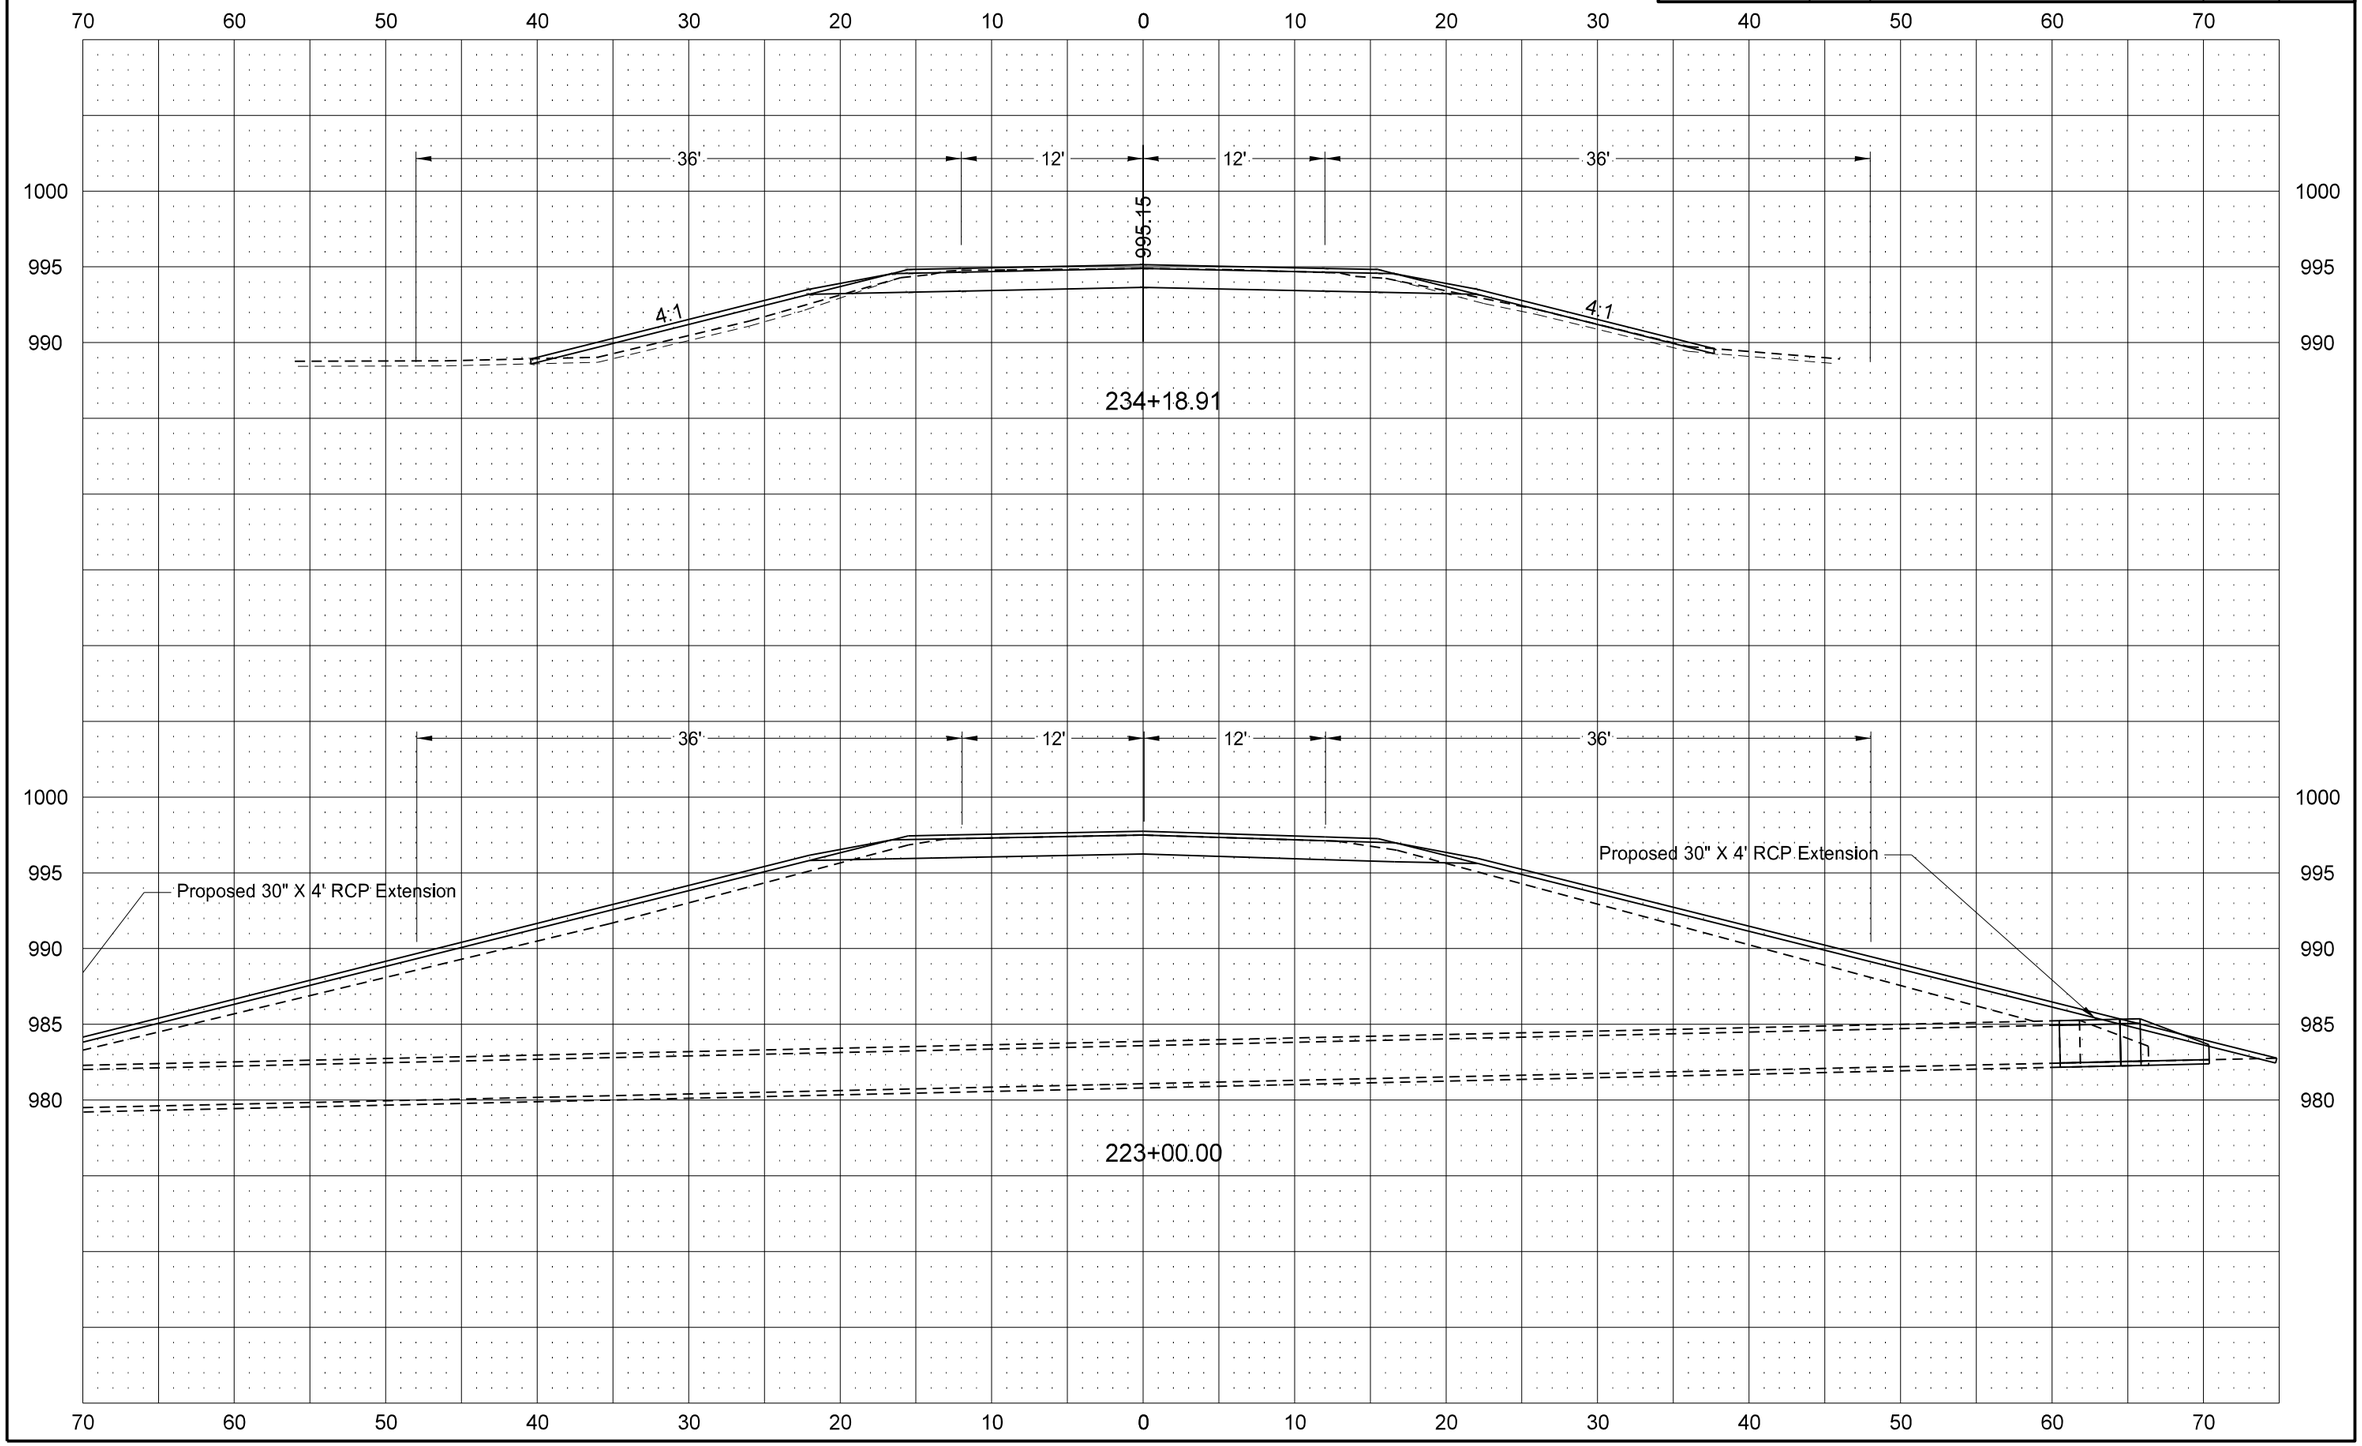

STATE	PROJECT NO.	SECTION NO.	SHEET NO.
ND	NH-1-021(018)090	200	12

ND Hwy 21
Carson East to Junction ND 31

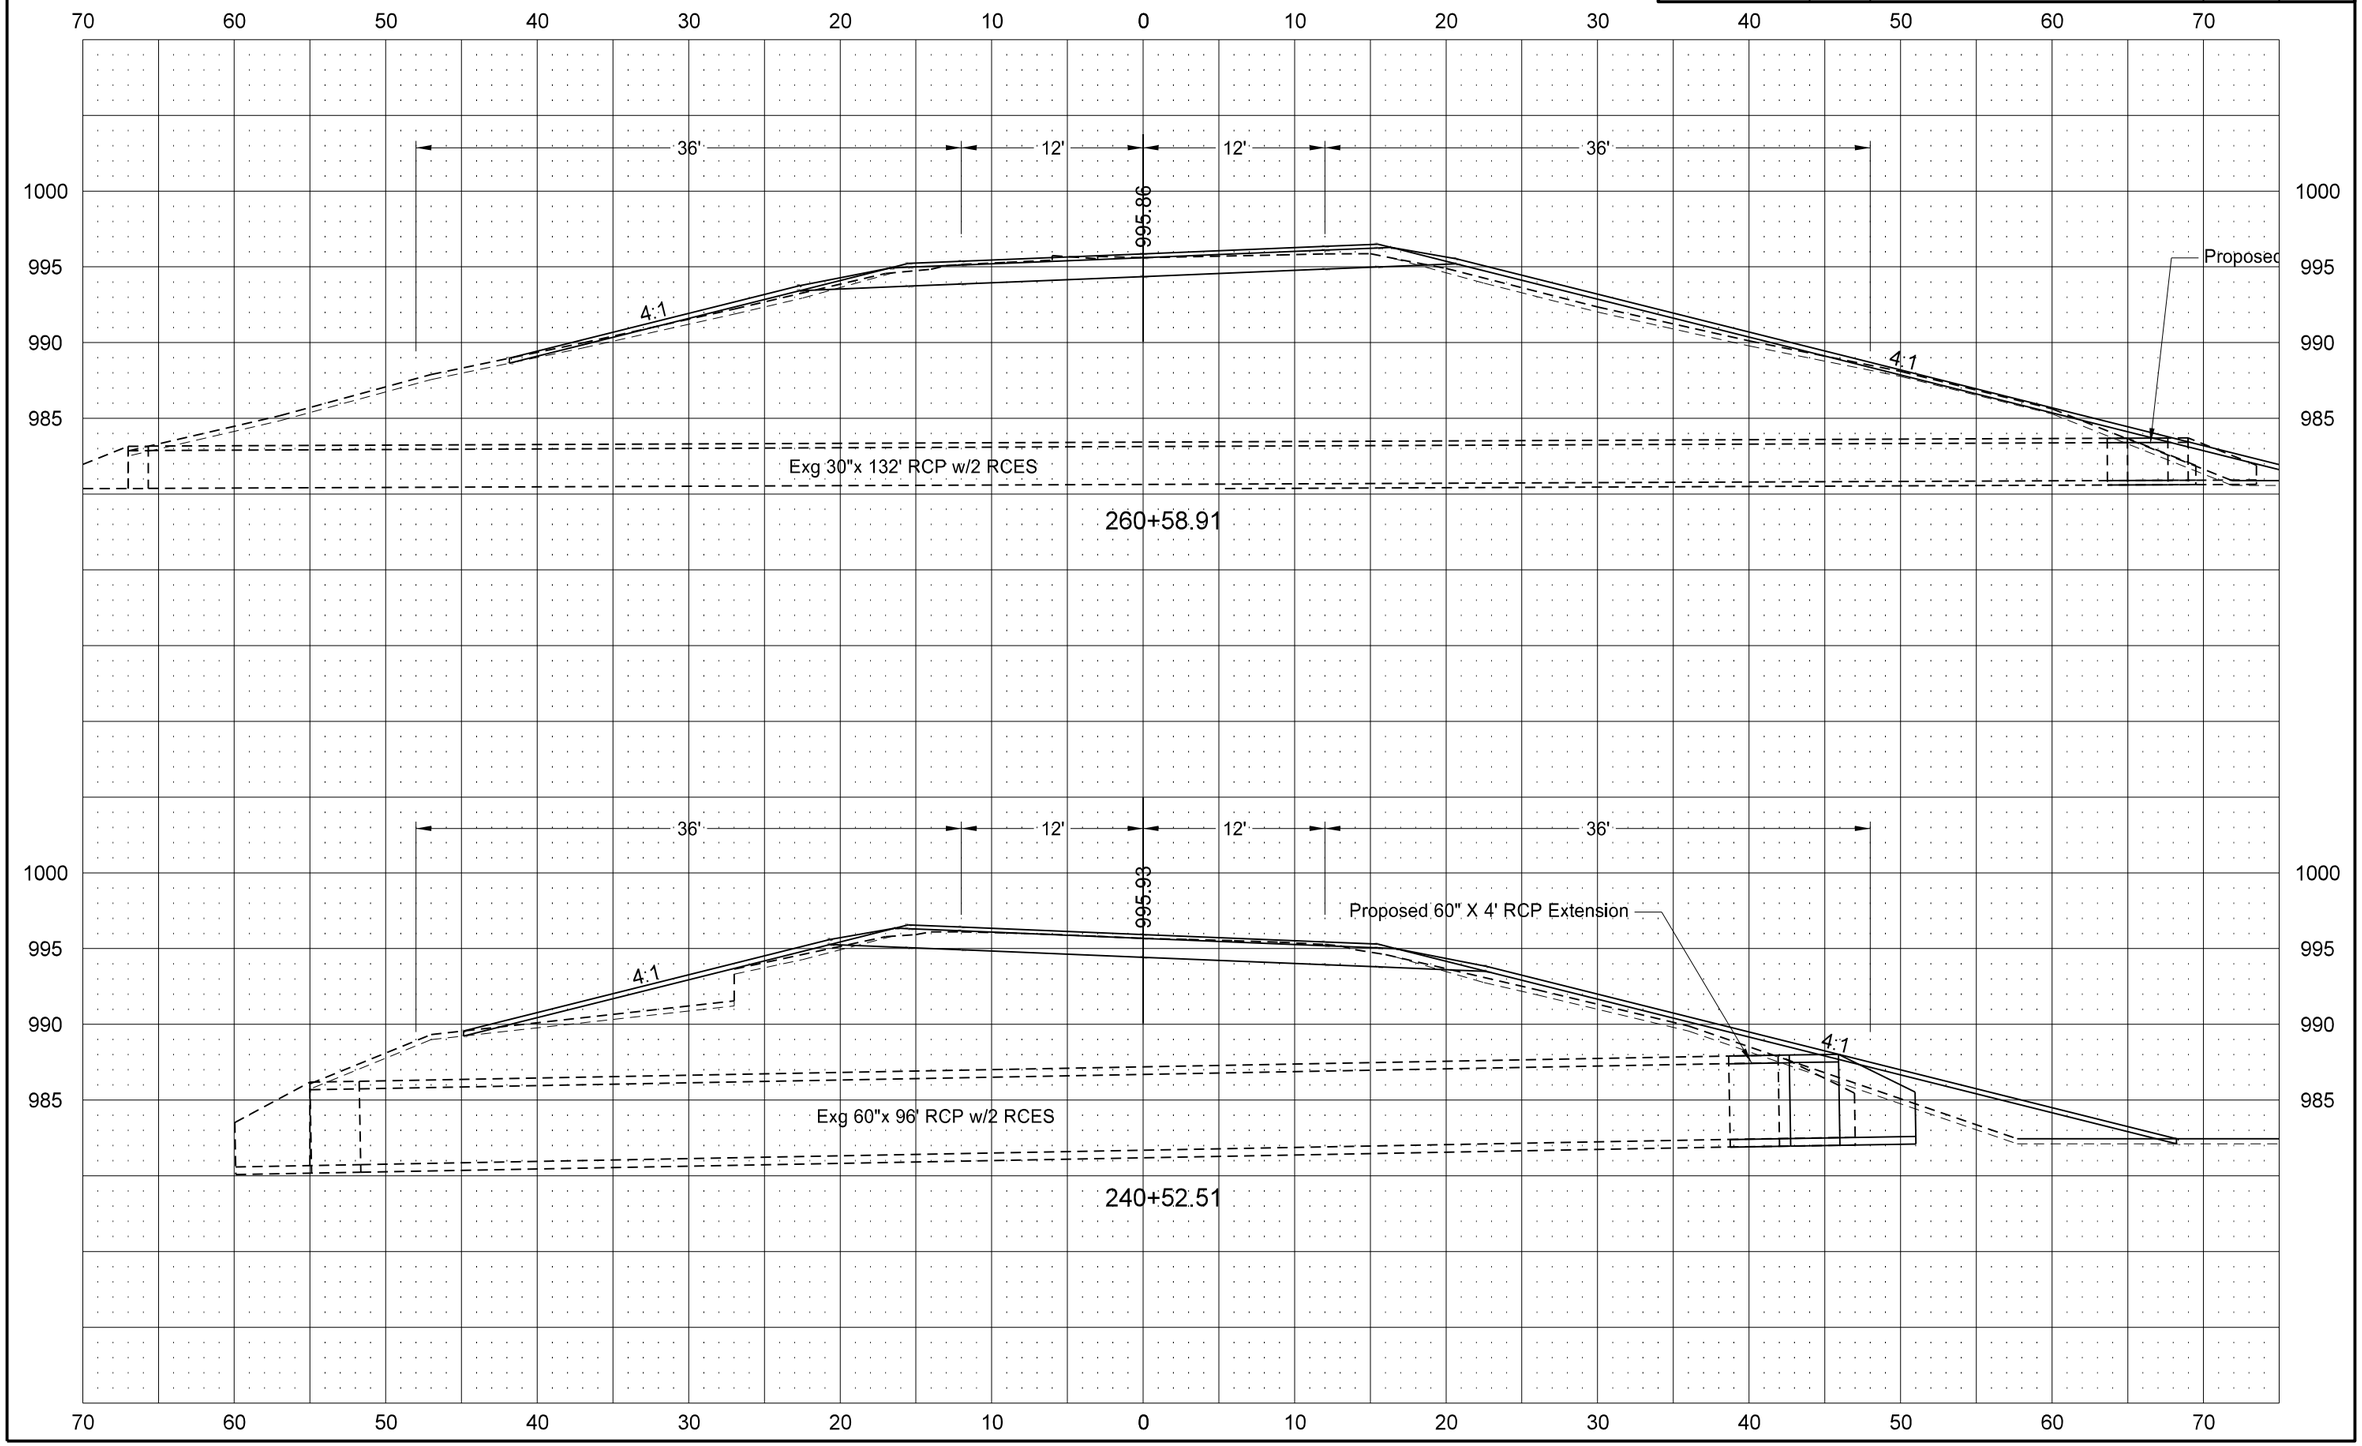

8/23/2013 12:49:18 PM cfrising R:\project\10021090.018\design\Sheets\200XS_Hwy_21.dgn

STATE	PROJECT NO.	SECTION NO.	SHEET NO.
ND	NH-1-021(018)090	200	13

ND Hwy 21
Carson East to Junction ND 31

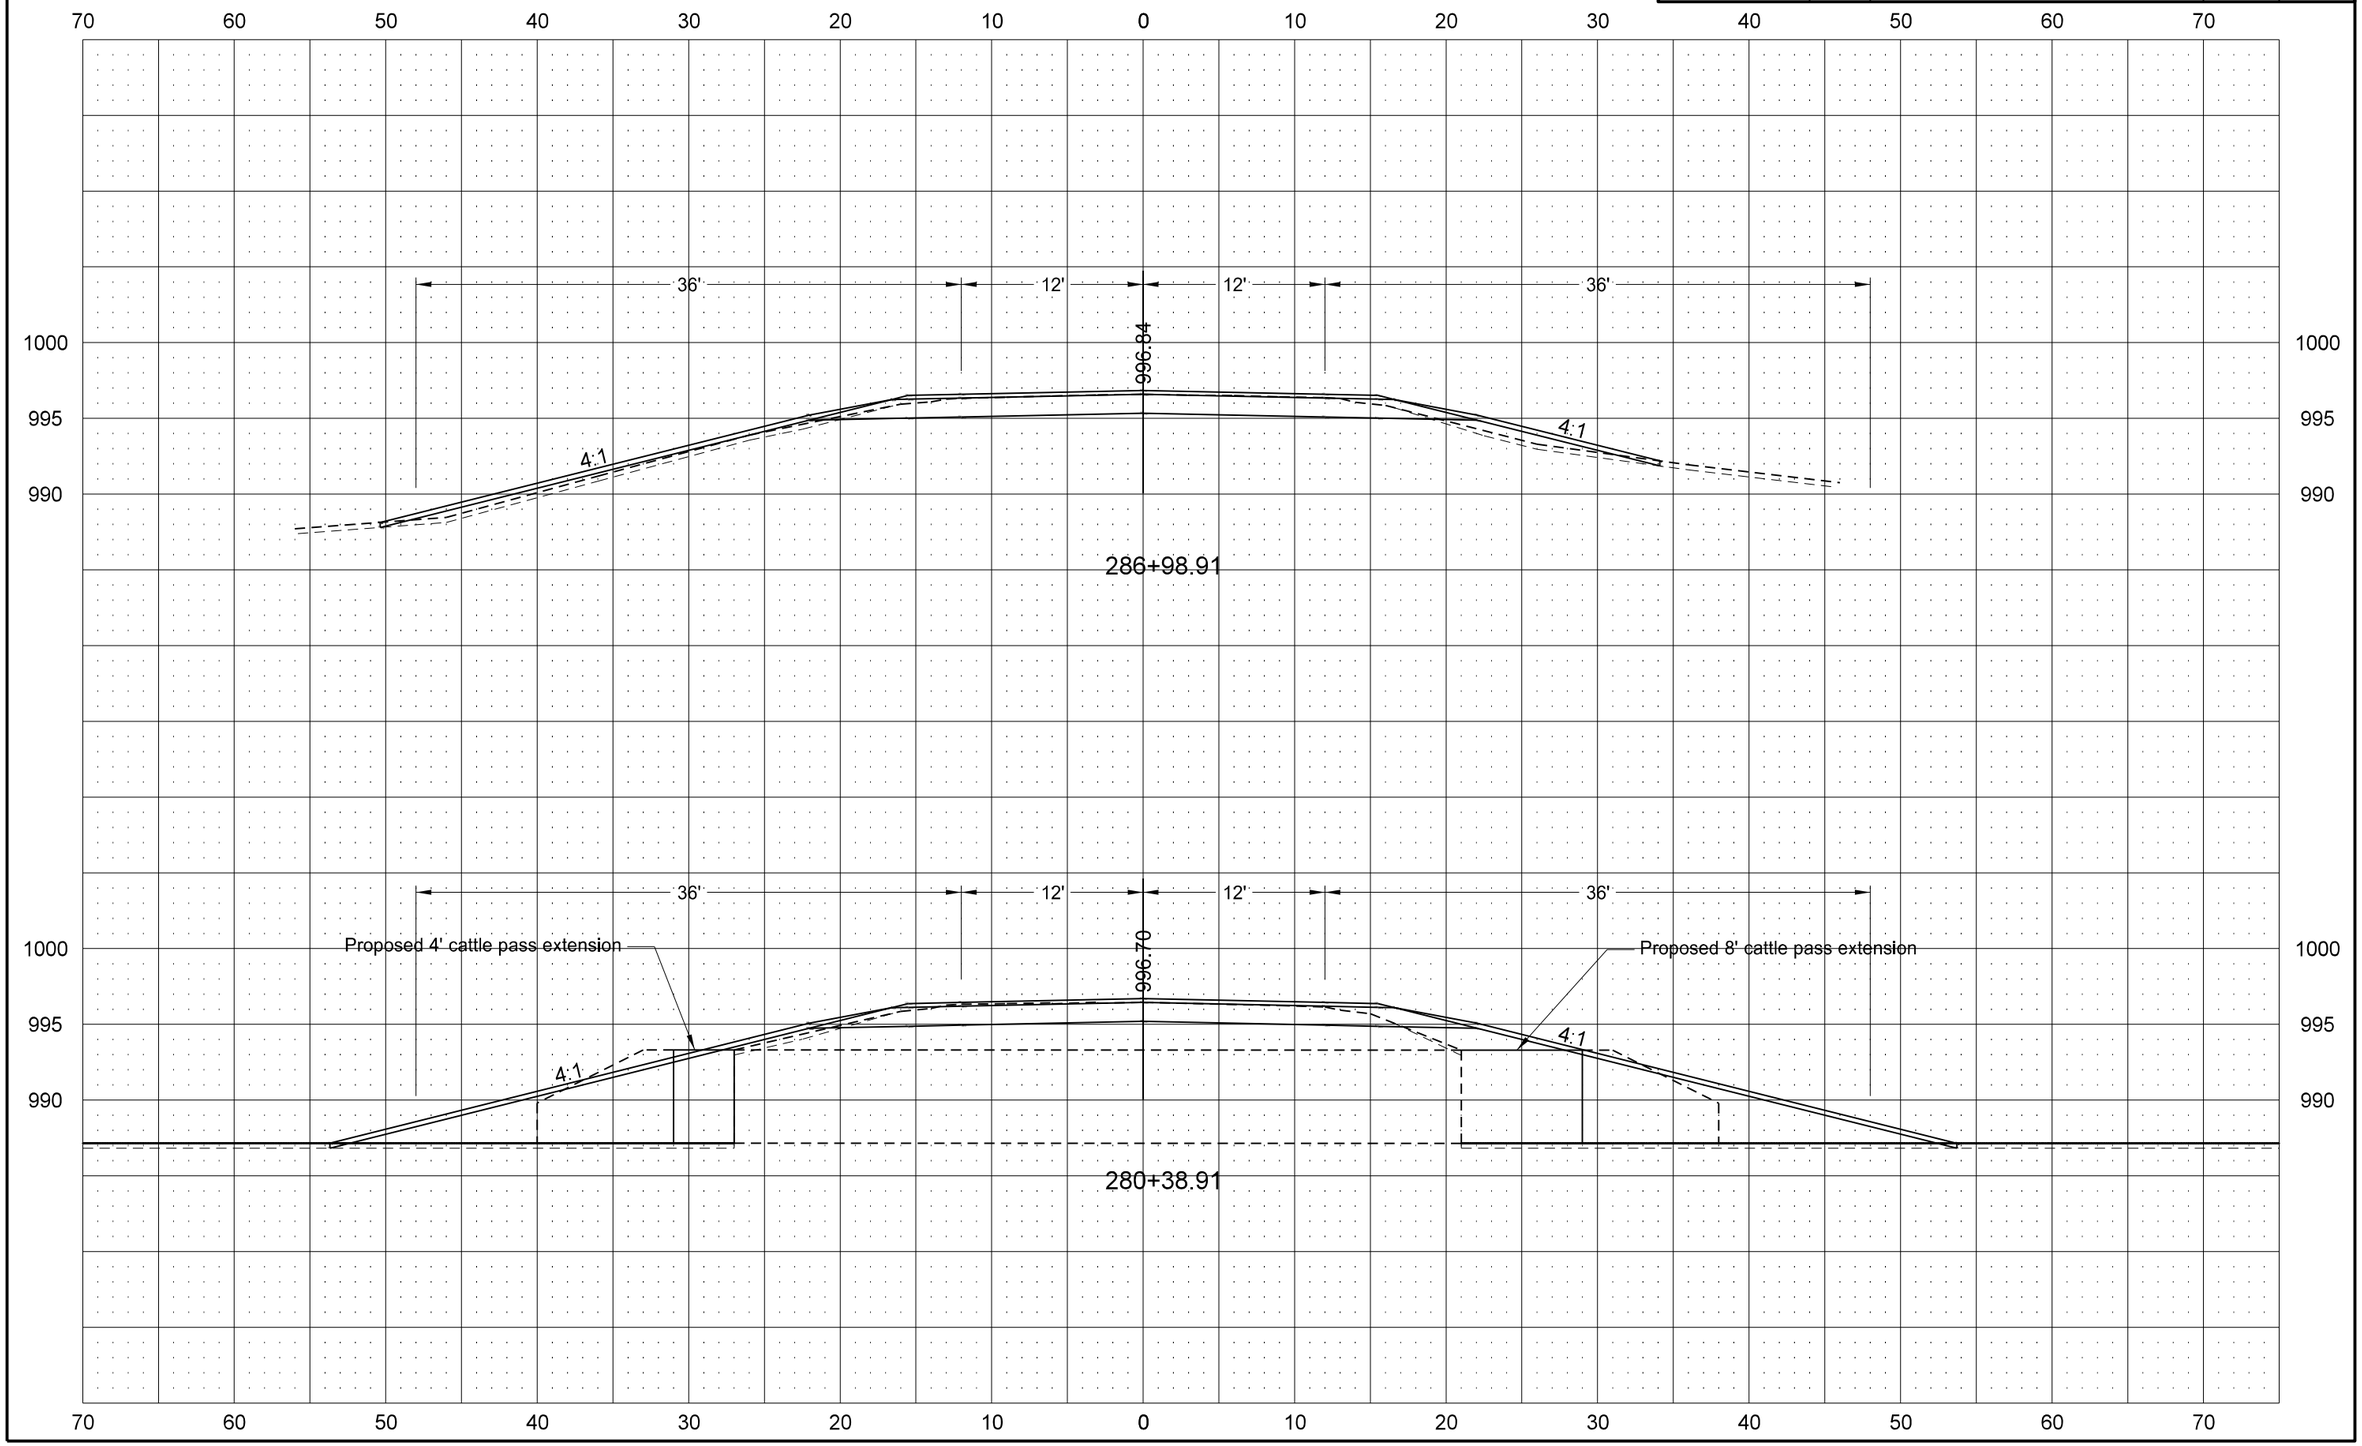

8/23/2013 12:49:19 PM cfrising R:\project\10021090.018\design\Sheets\200XS_Hwy_21.dgn

STATE	PROJECT NO.	SECTION NO.	SHEET NO.
ND	NH-1-021(018)090	200	14

ND Hwy 21
Carson East to Junction ND 31

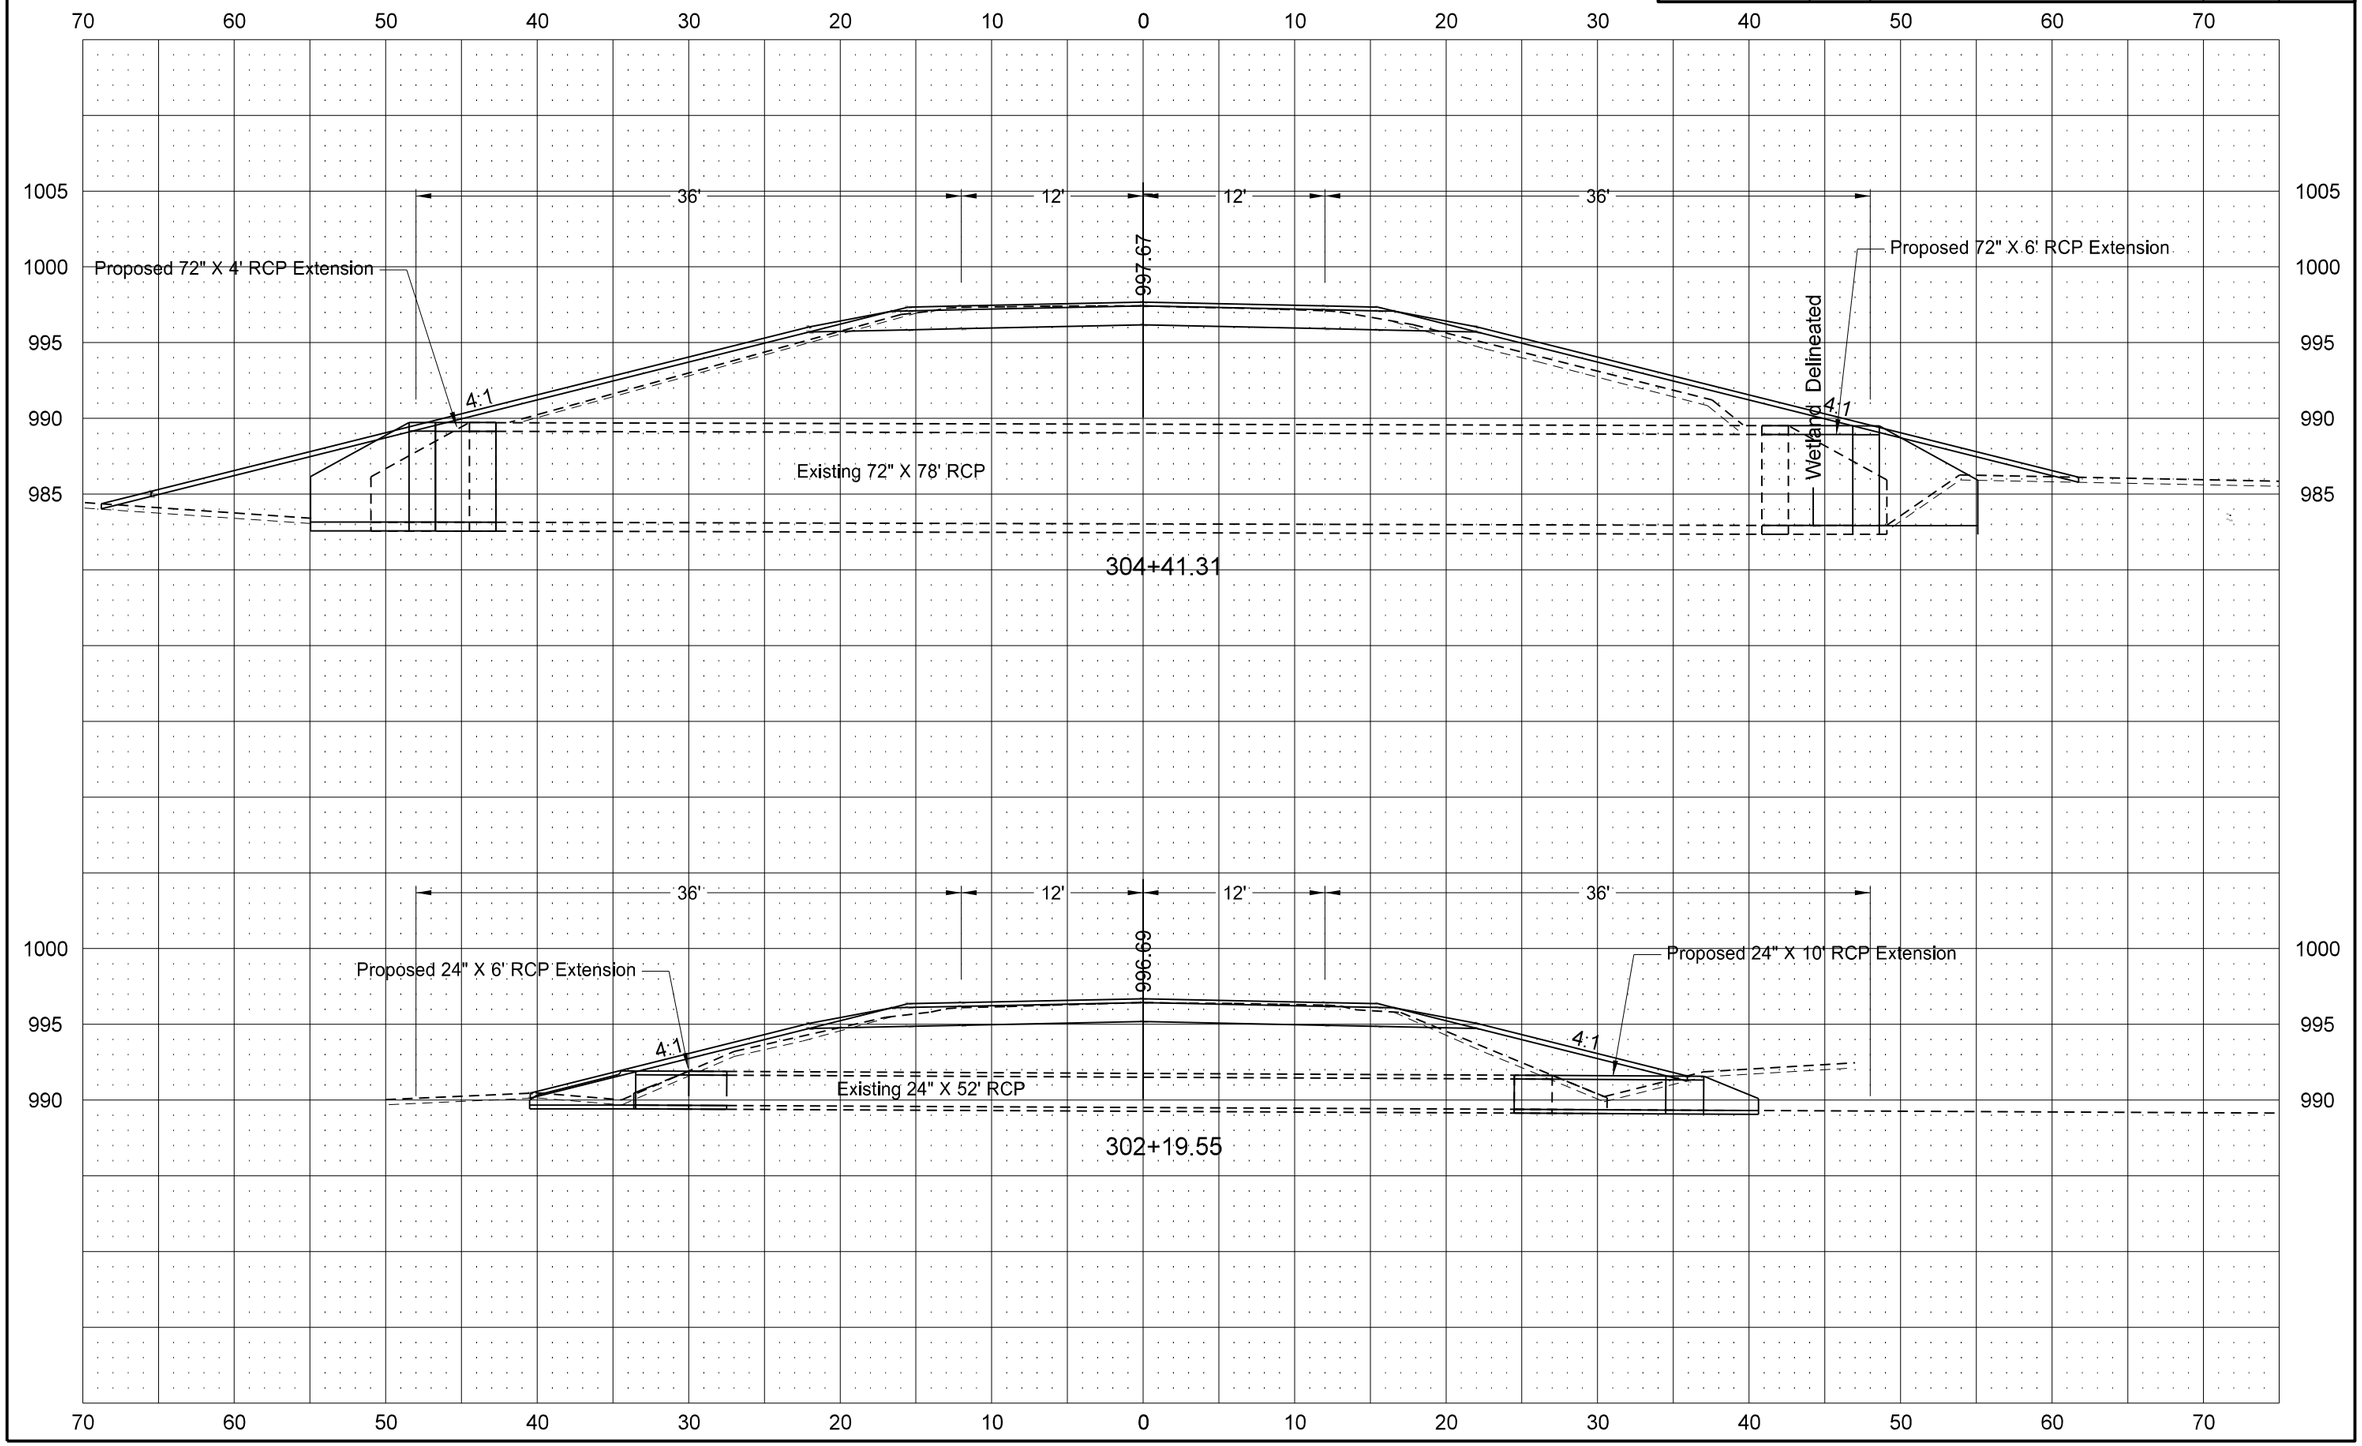

8/23/2013 12:49:20 PM cfrising R:\project\10021090.018\design\Sheets\200XS_Hwy_21.dgn

STATE	PROJECT NO.	SECTION NO.	SHEET NO.
ND	NH-1-021(018)090	200	15

ND Hwy 21
Carson East to Junction ND 31

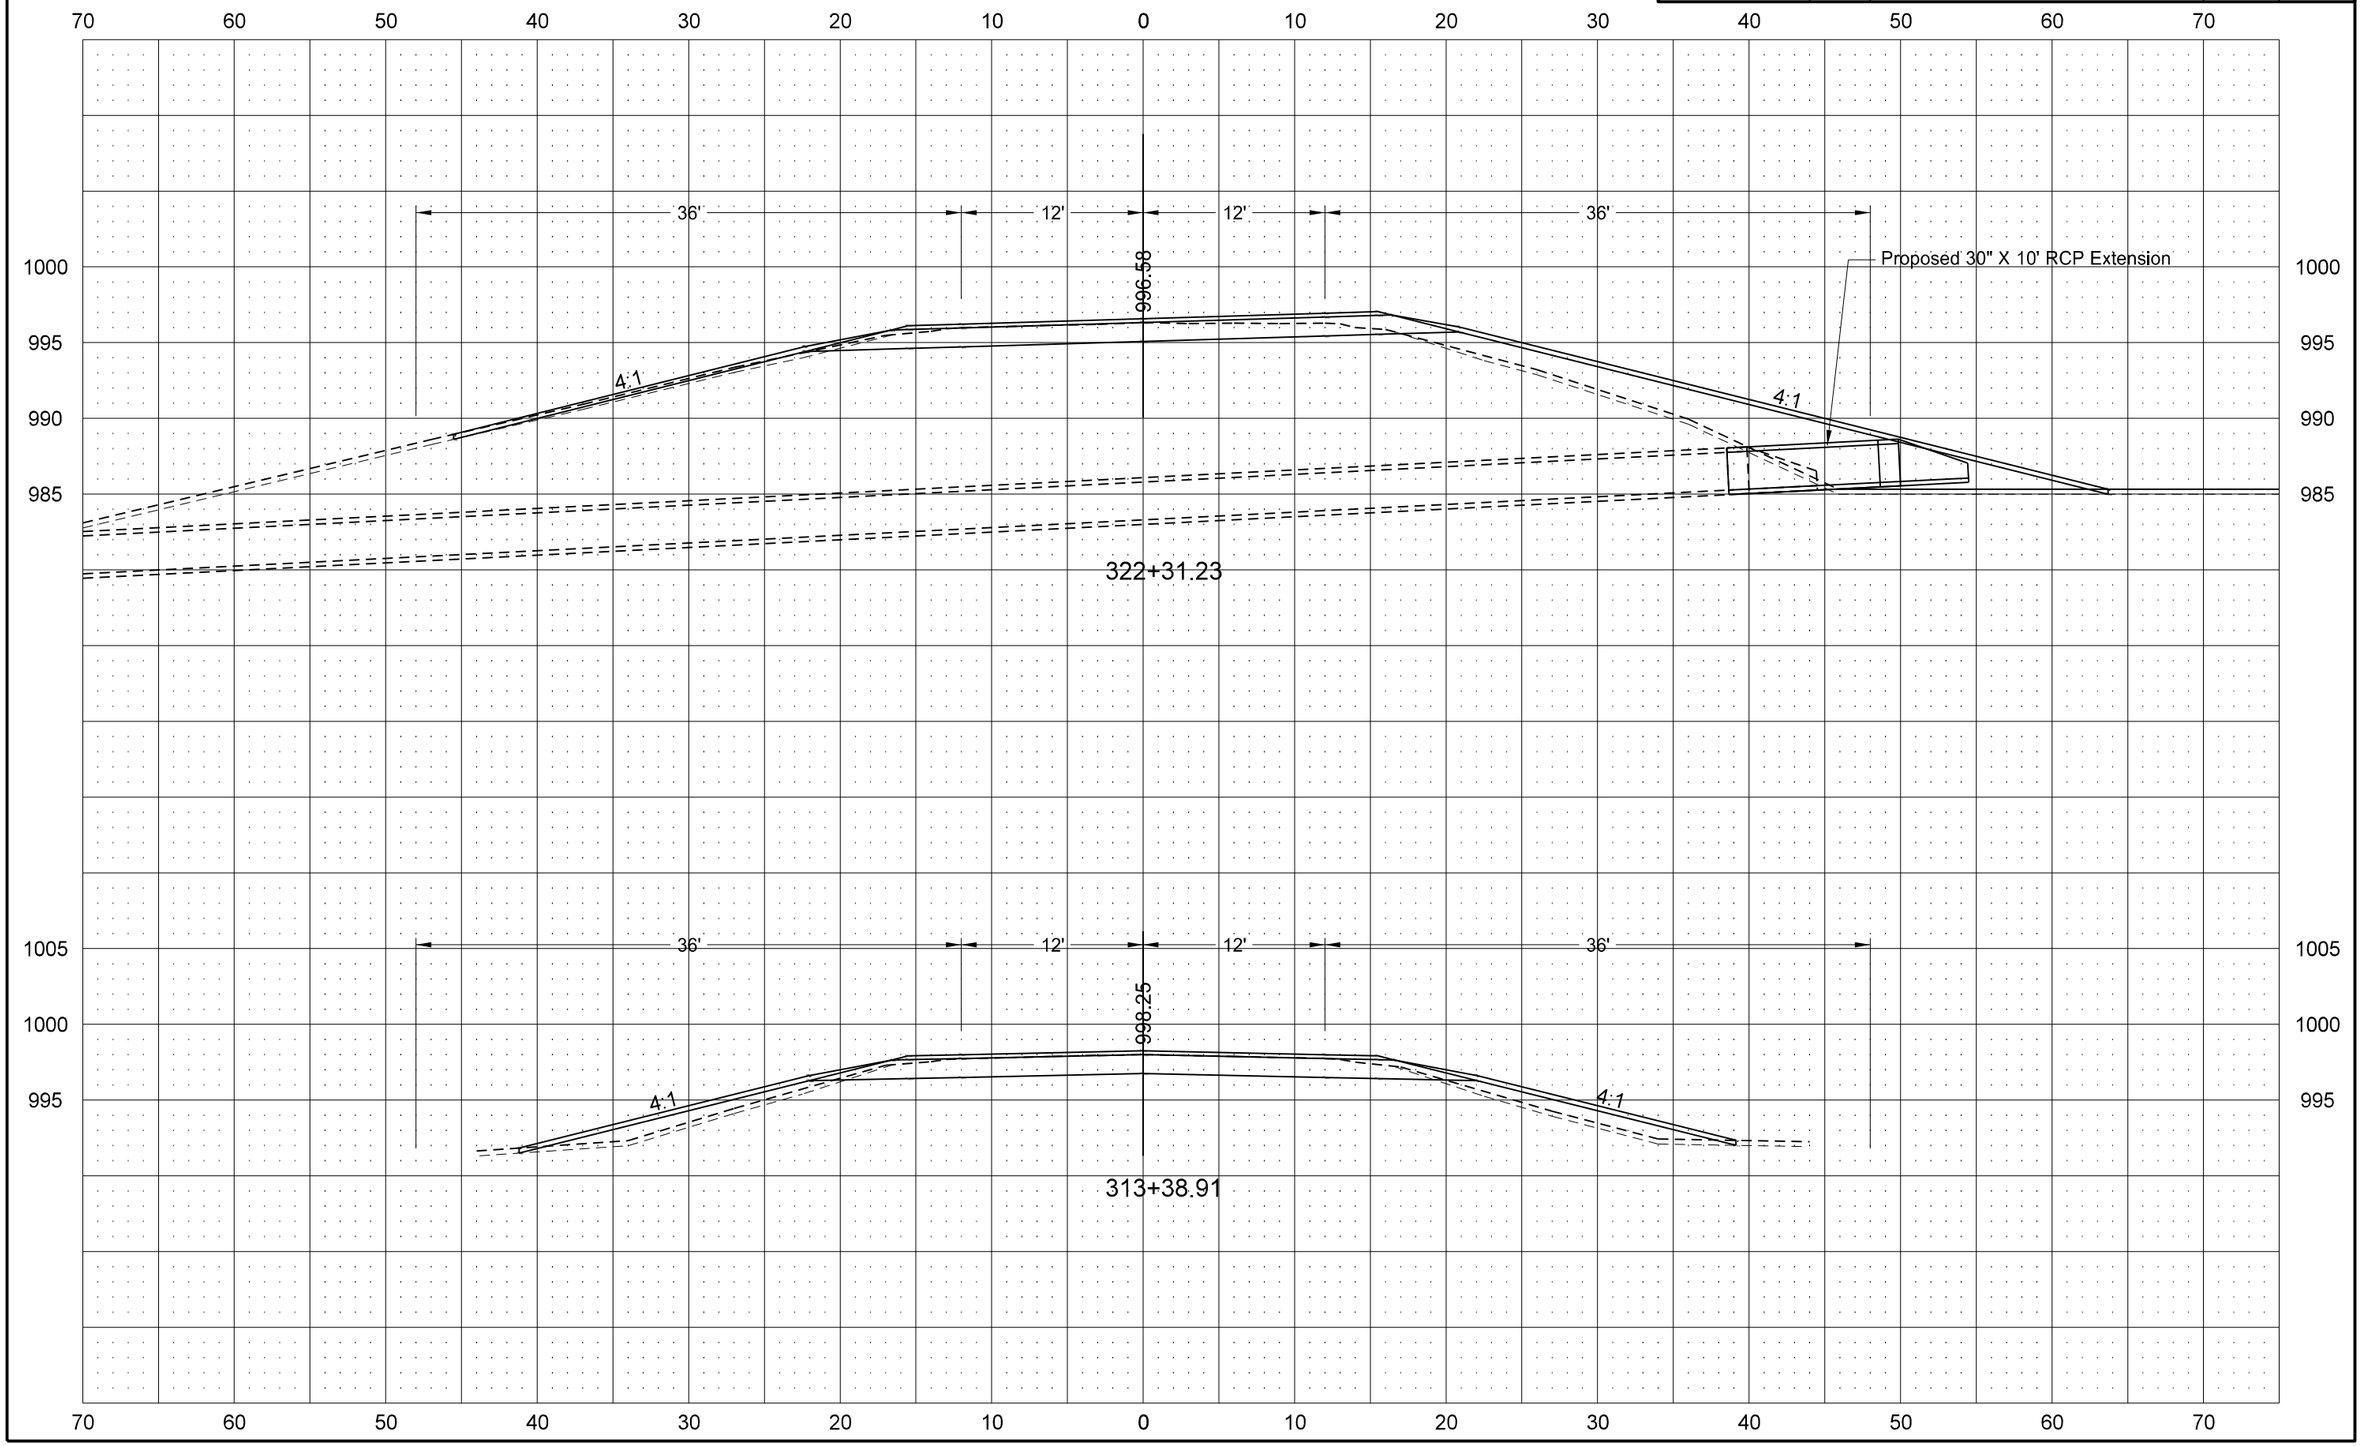

8/23/2013 12:49:21 PM cfrising R:\project\10021090.018\design\Sheets\200XS_Hwy_21.dgn

STATE	PROJECT NO.	SECTION NO.	SHEET NO.
ND	NH-1-021(018)090	200	16

ND Hwy 21
Carson East to Junction ND 31

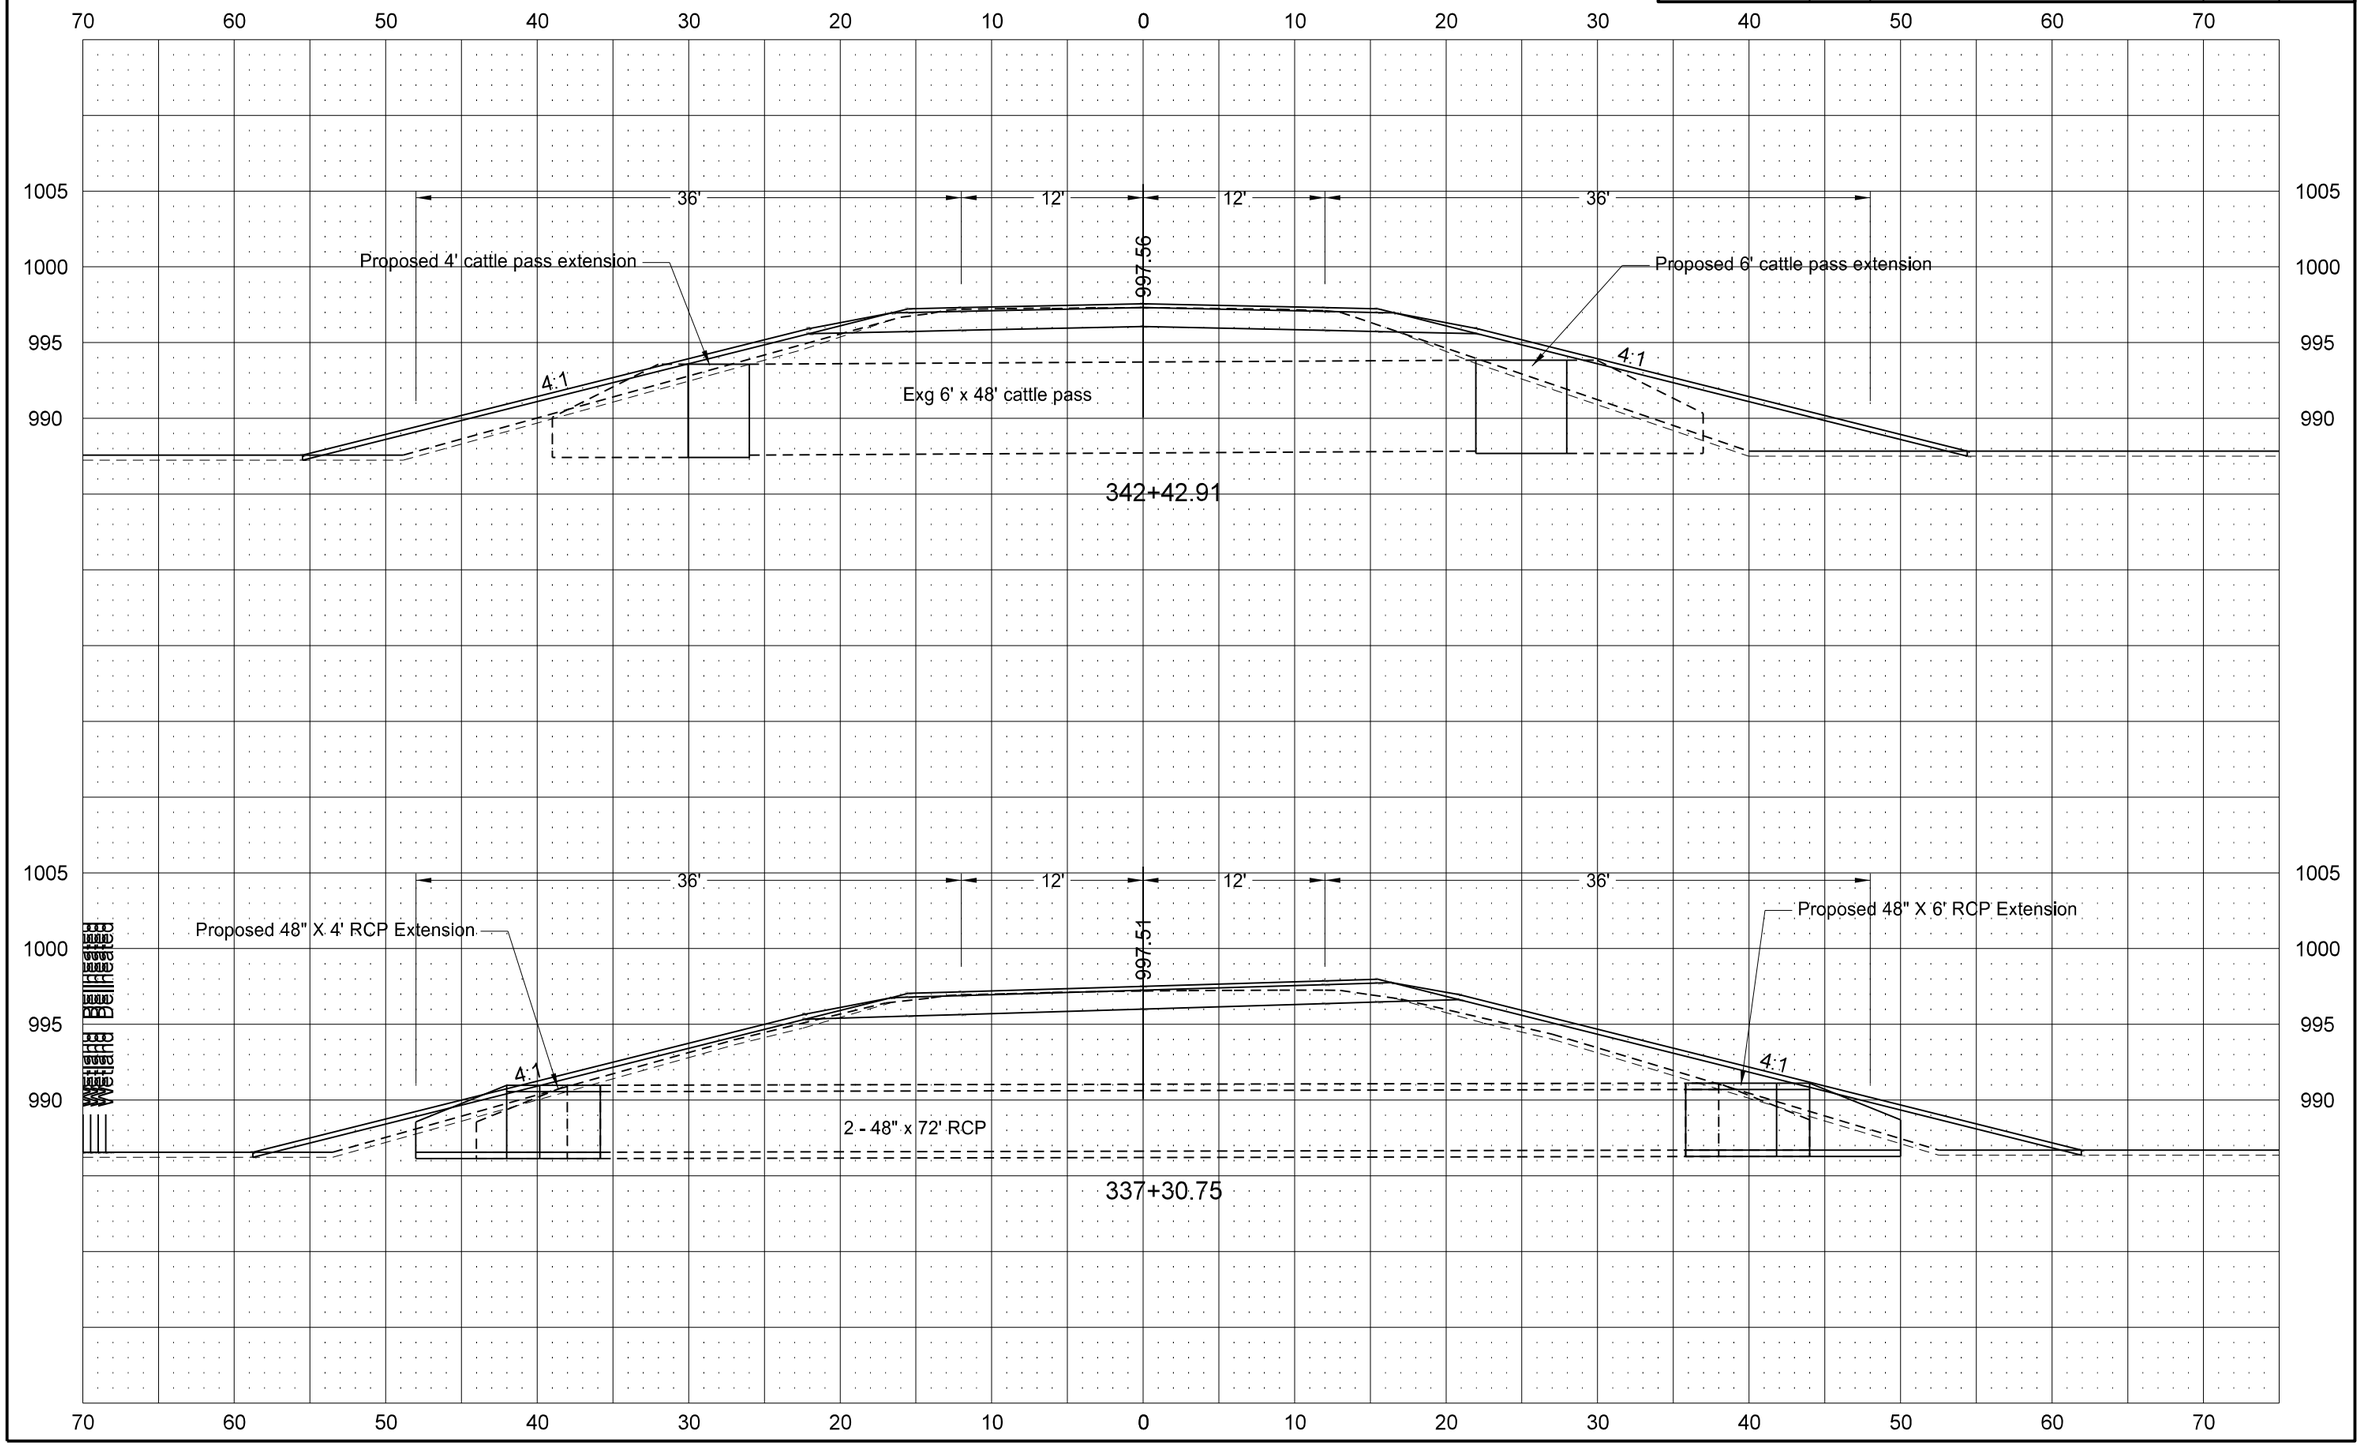

STATE	PROJECT NO.	SECTION NO.	SHEET NO.
ND	NH-1-021(018)090	200	17

ND Hwy 21
Carson East to Junction ND 31

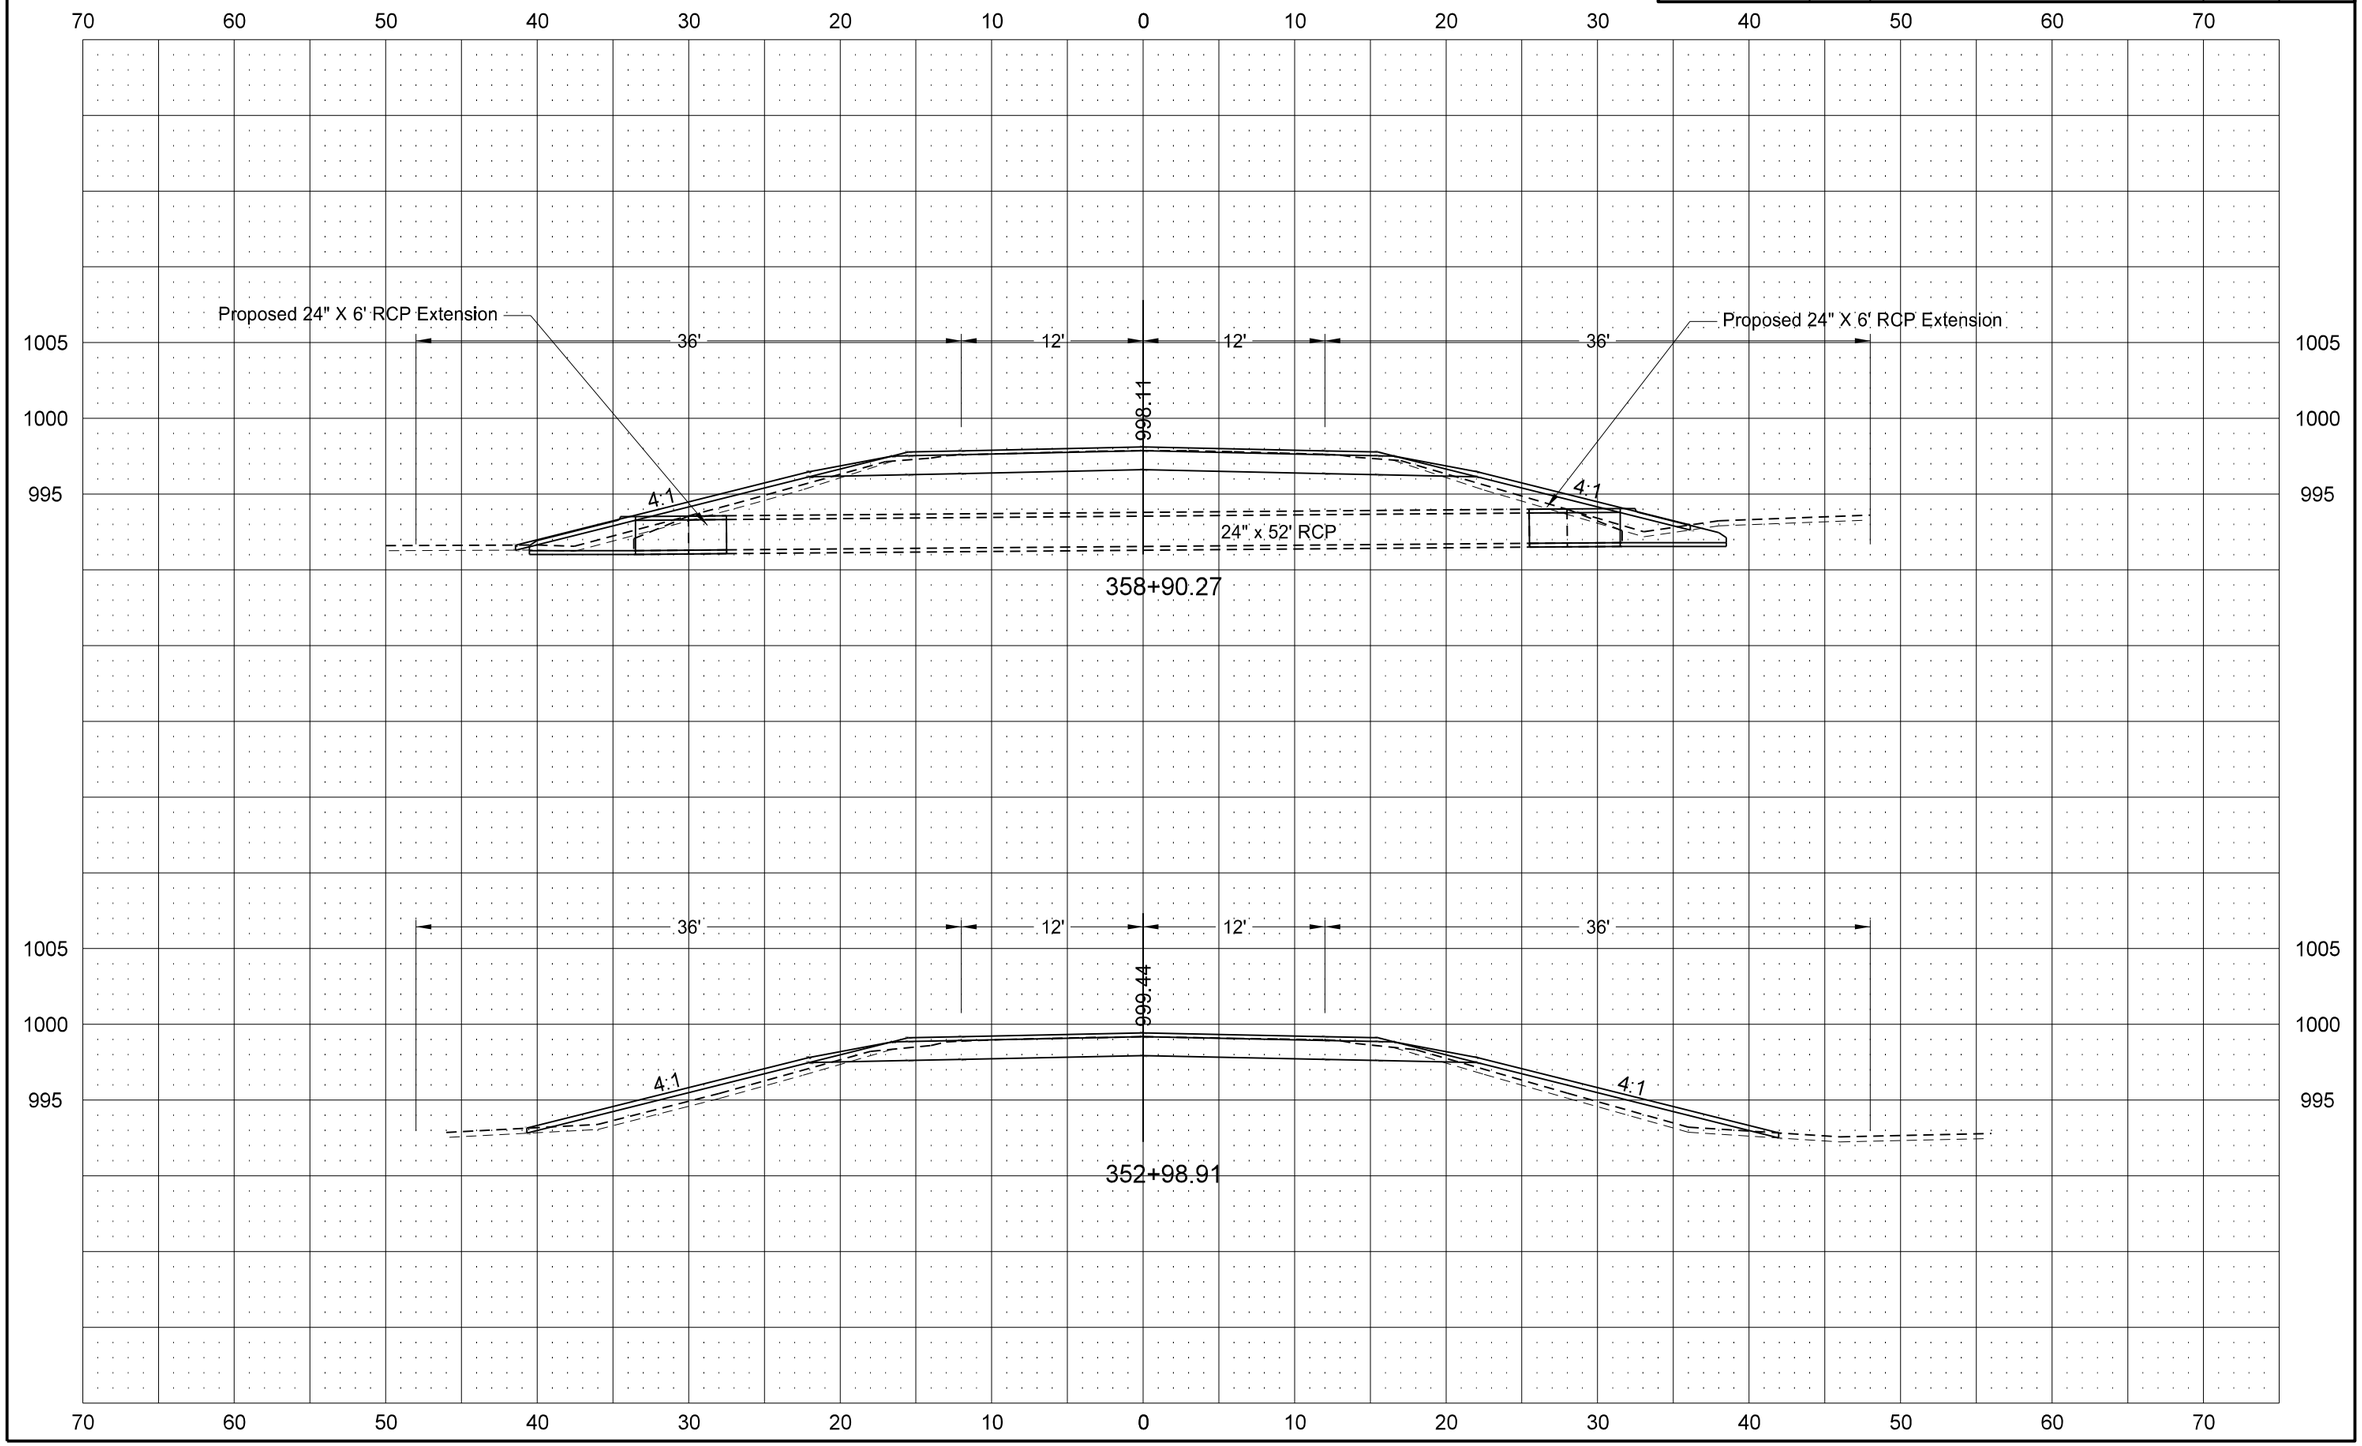

8/23/2013 12:49:23 PM cfrising R:\project\10021090.018\design\Sheets\200XS_Hwy_21.dgn

STATE	PROJECT NO.	SECTION NO.	SHEET NO.
ND	NH-1-021(018)090	200	18

ND Hwy 21
Carson East to Junction ND 31

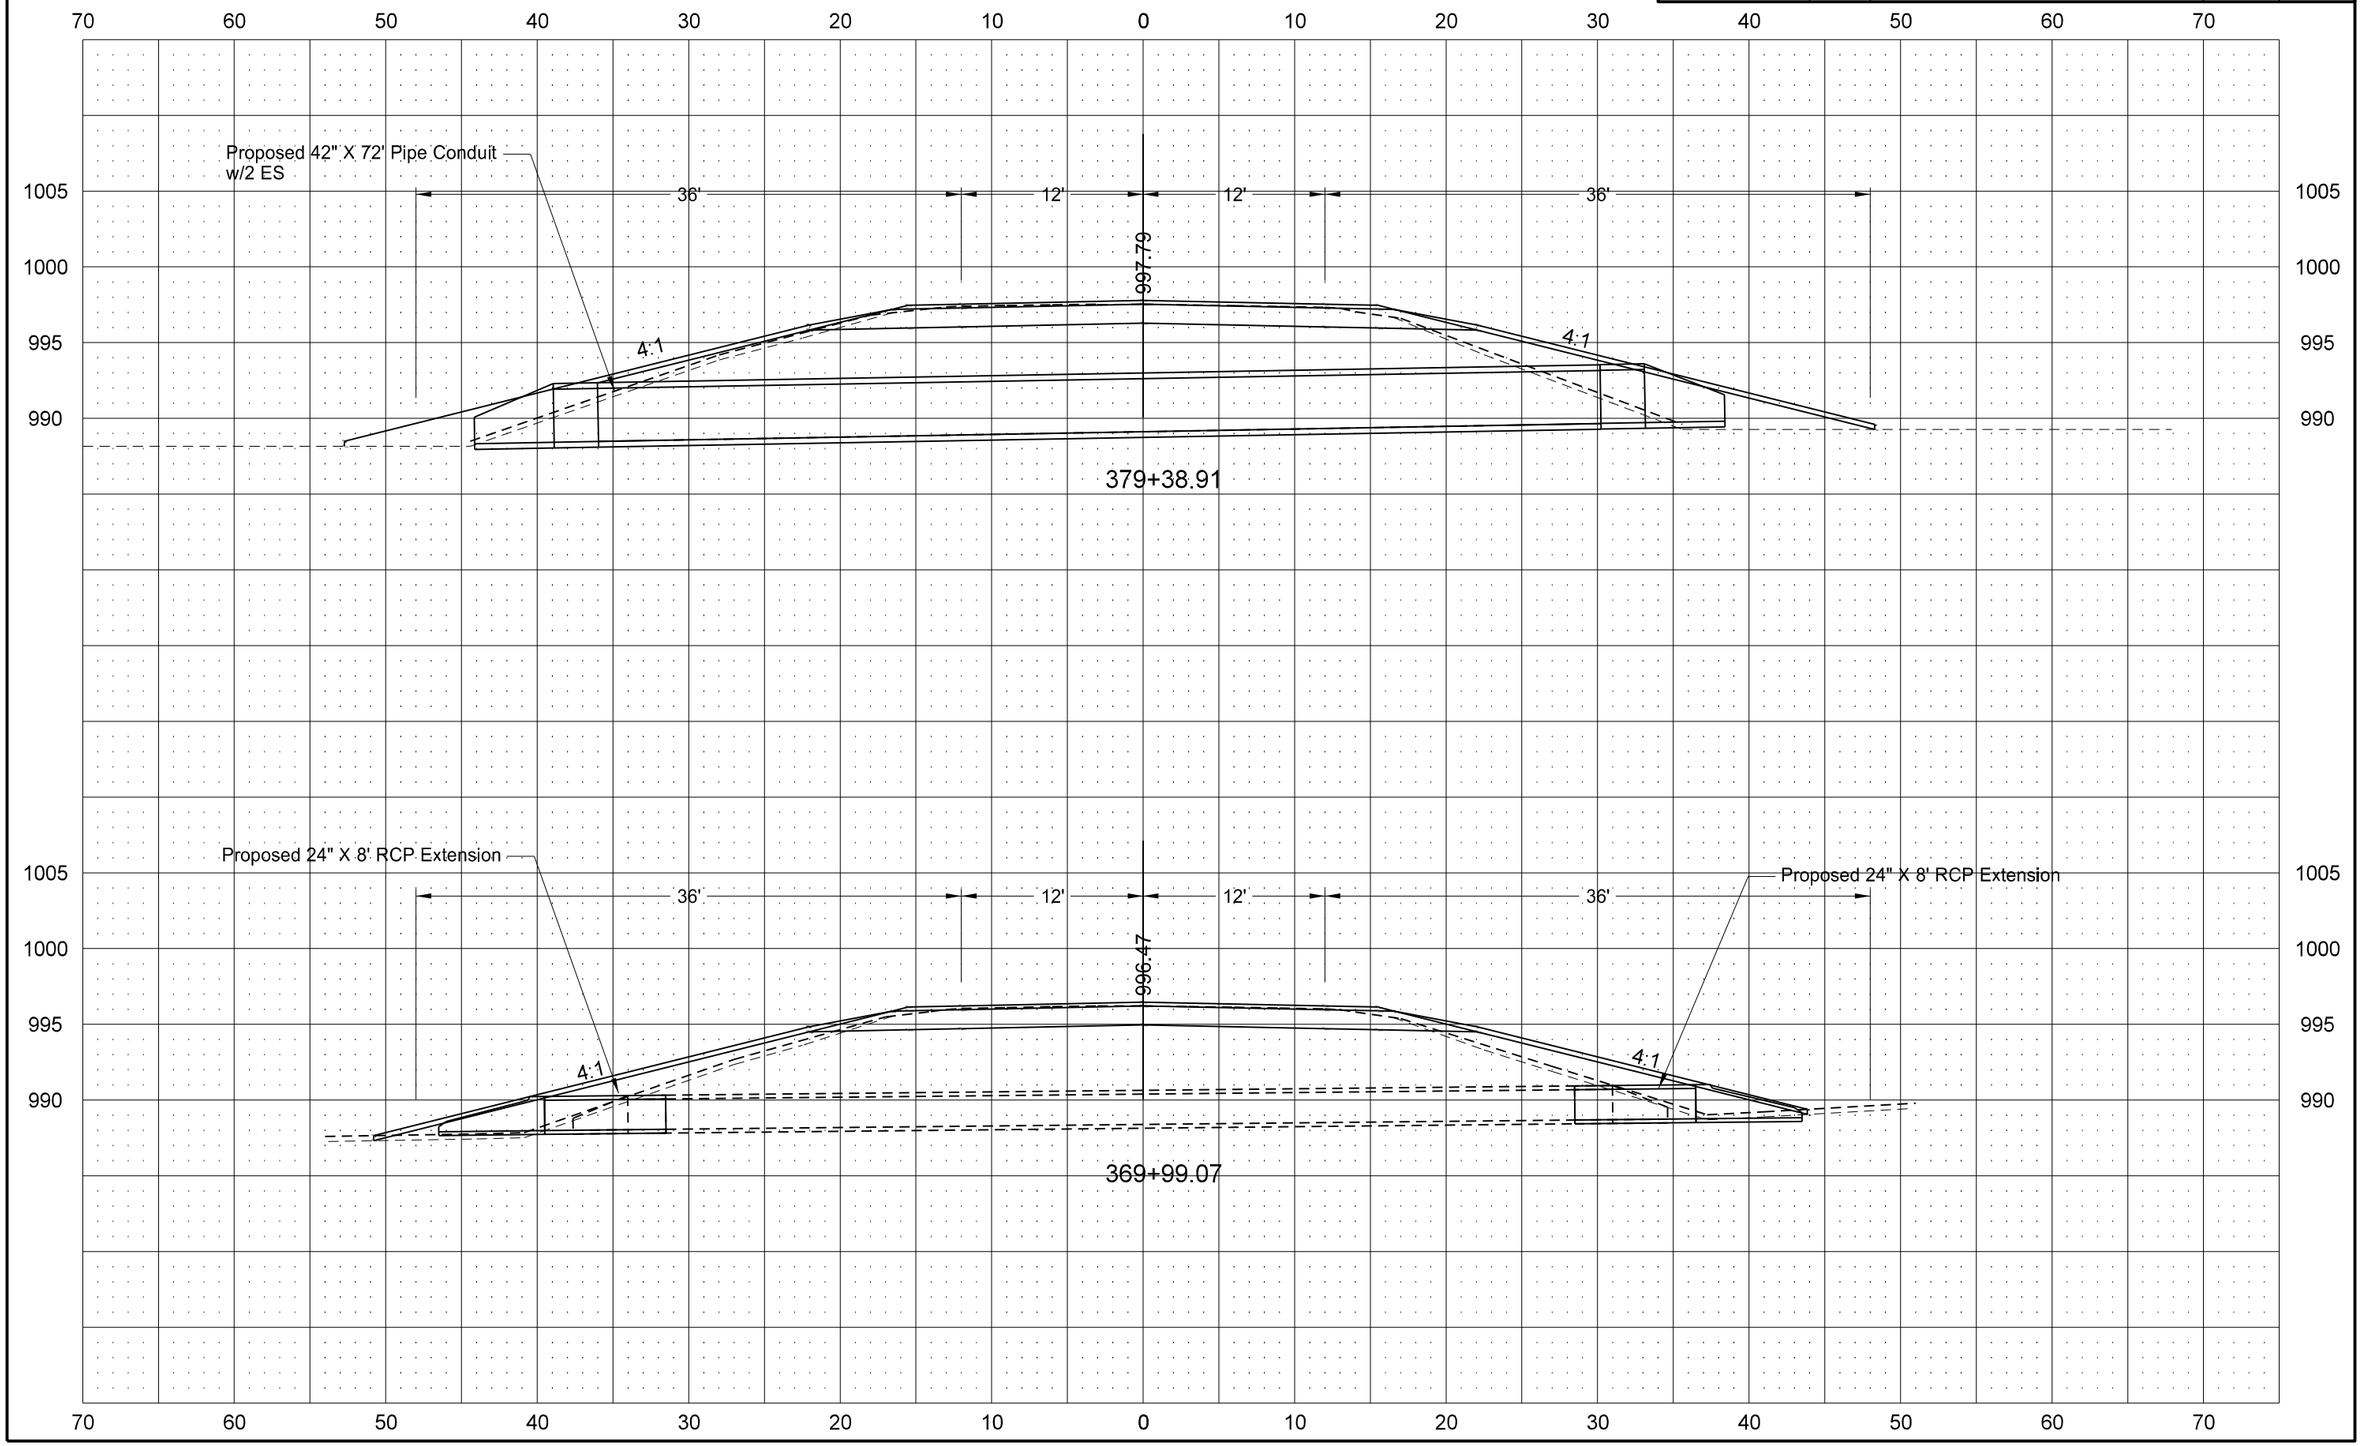

8/23/2013 12:49:24 PM cfrising R:\project\10021090.018\design\Sheets\200XS_Hwy_21.dgn

STATE	PROJECT NO.	SECTION NO.	SHEET NO.
ND	NH-1-021(018)090	200	19

ND Hwy 21
Carson East to Junction ND 31

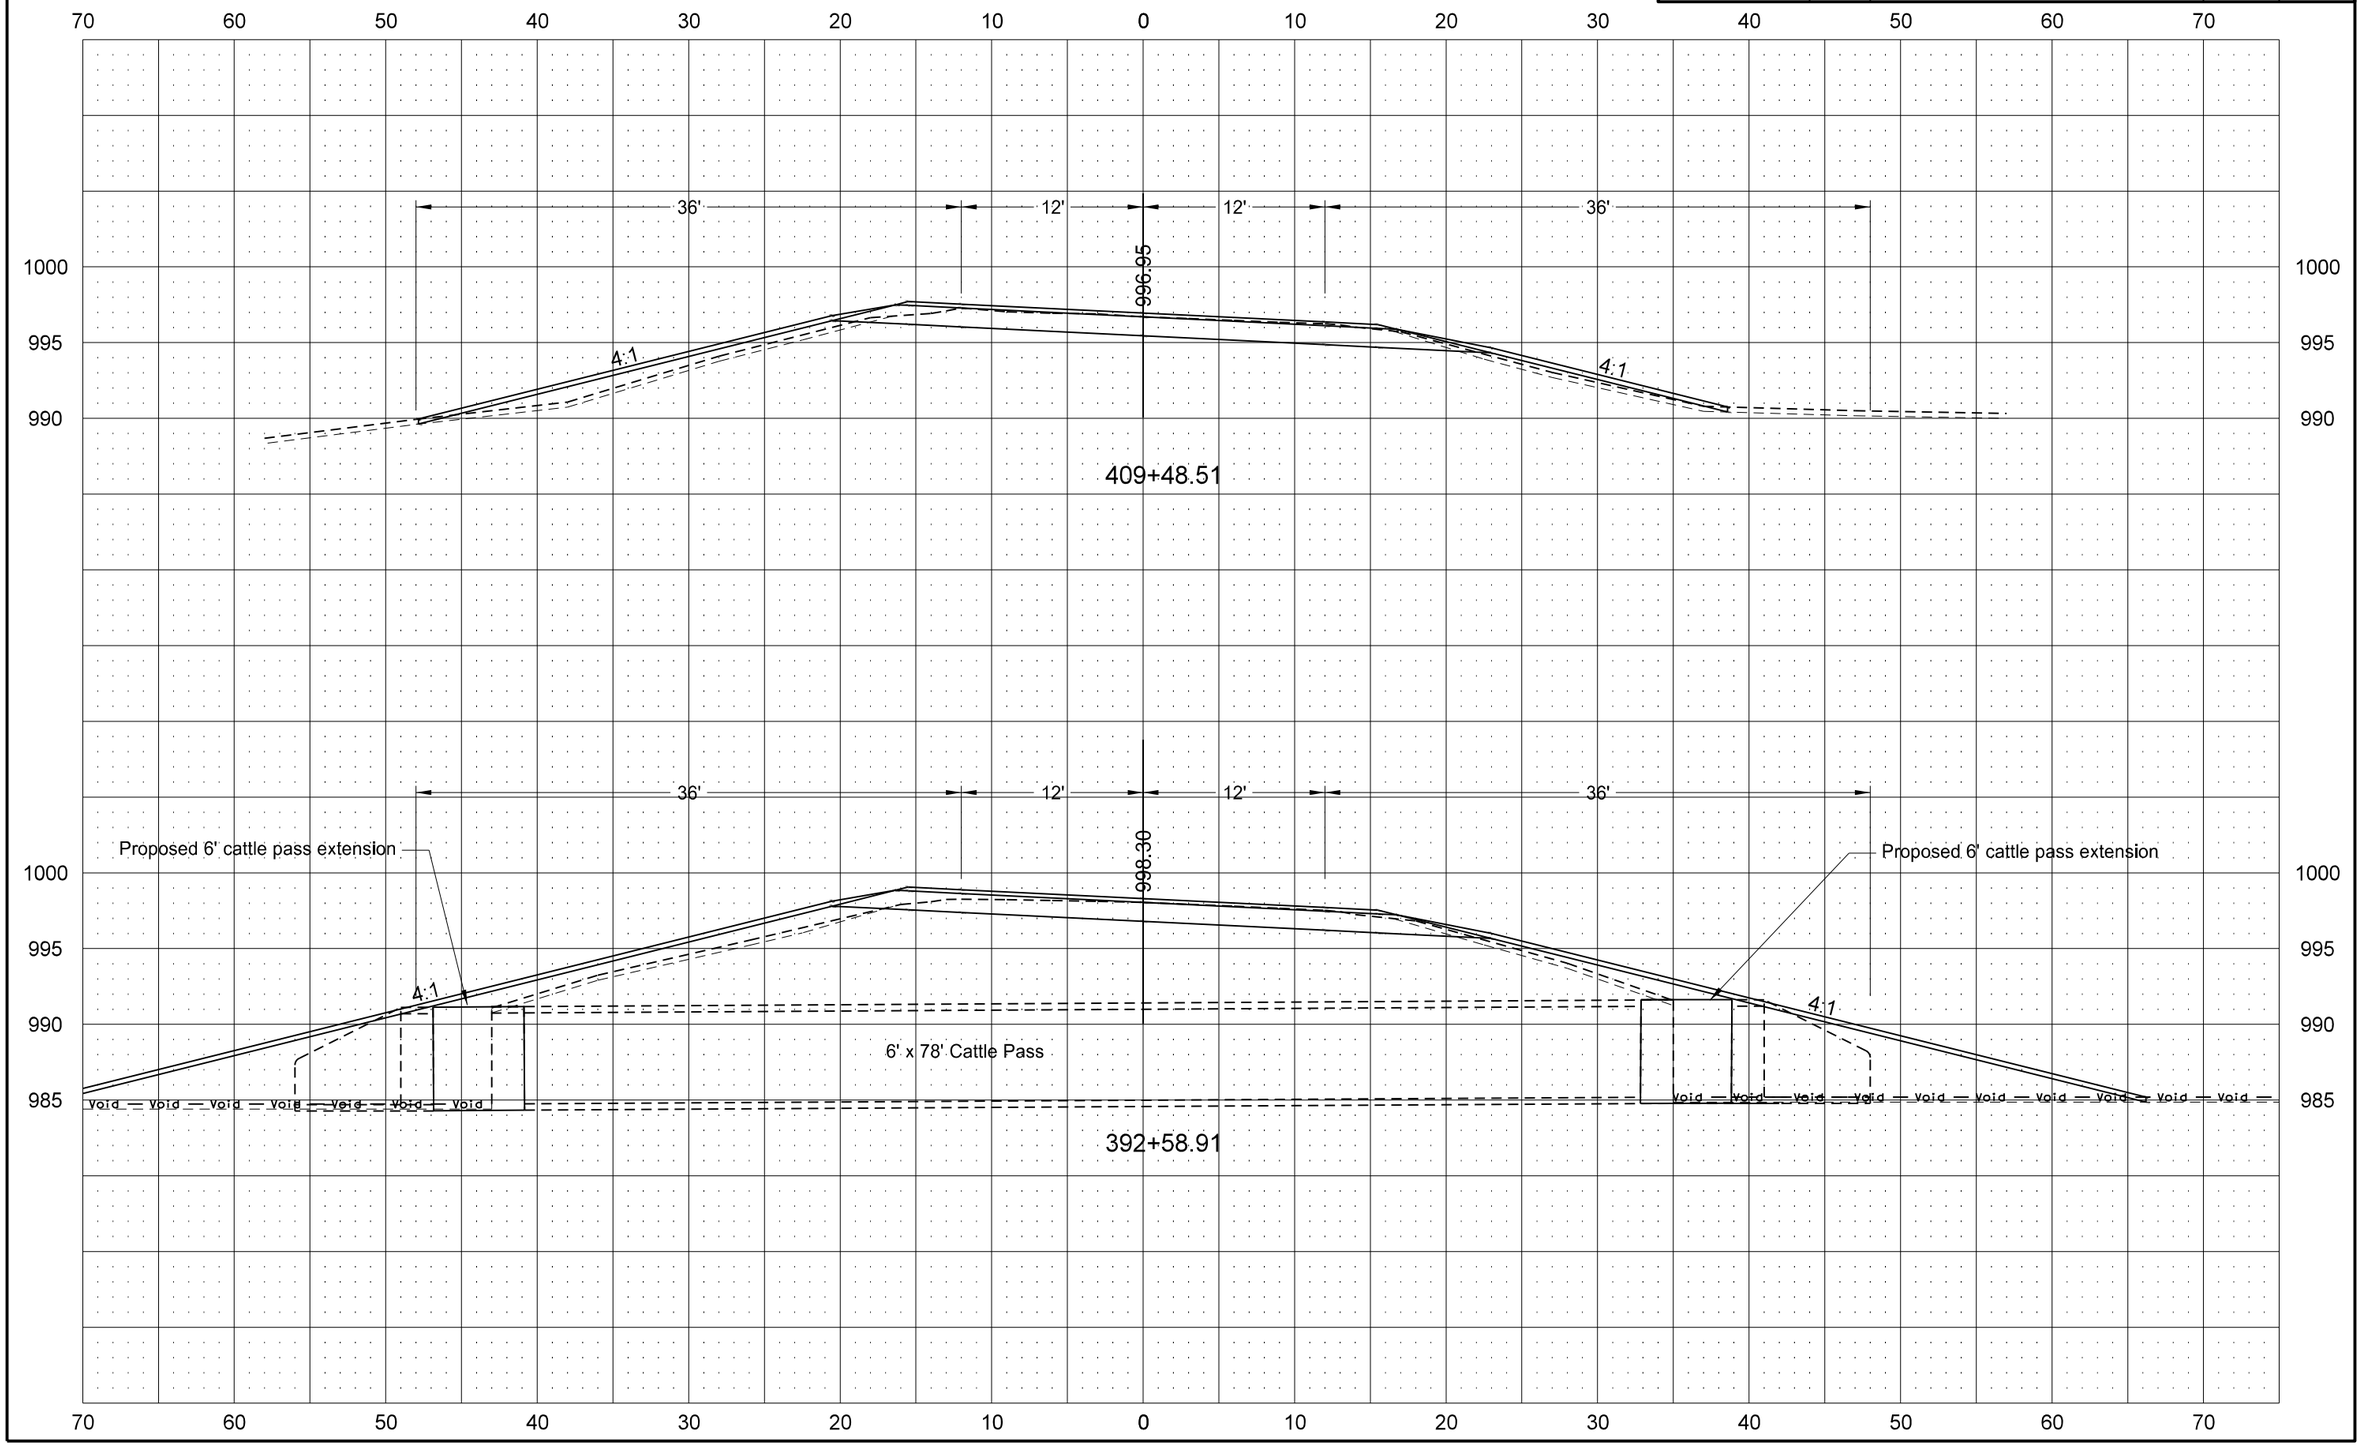

8/23/2013 12:49:25 PM cfrising R:\project\10021090.018\design\Sheets\200XS_Hwy_21.dgn

STATE	PROJECT NO.	SECTION NO.	SHEET NO.
ND	NH-1-021(018)090	200	20

ND Hwy 21
Carson East to Junction ND 31

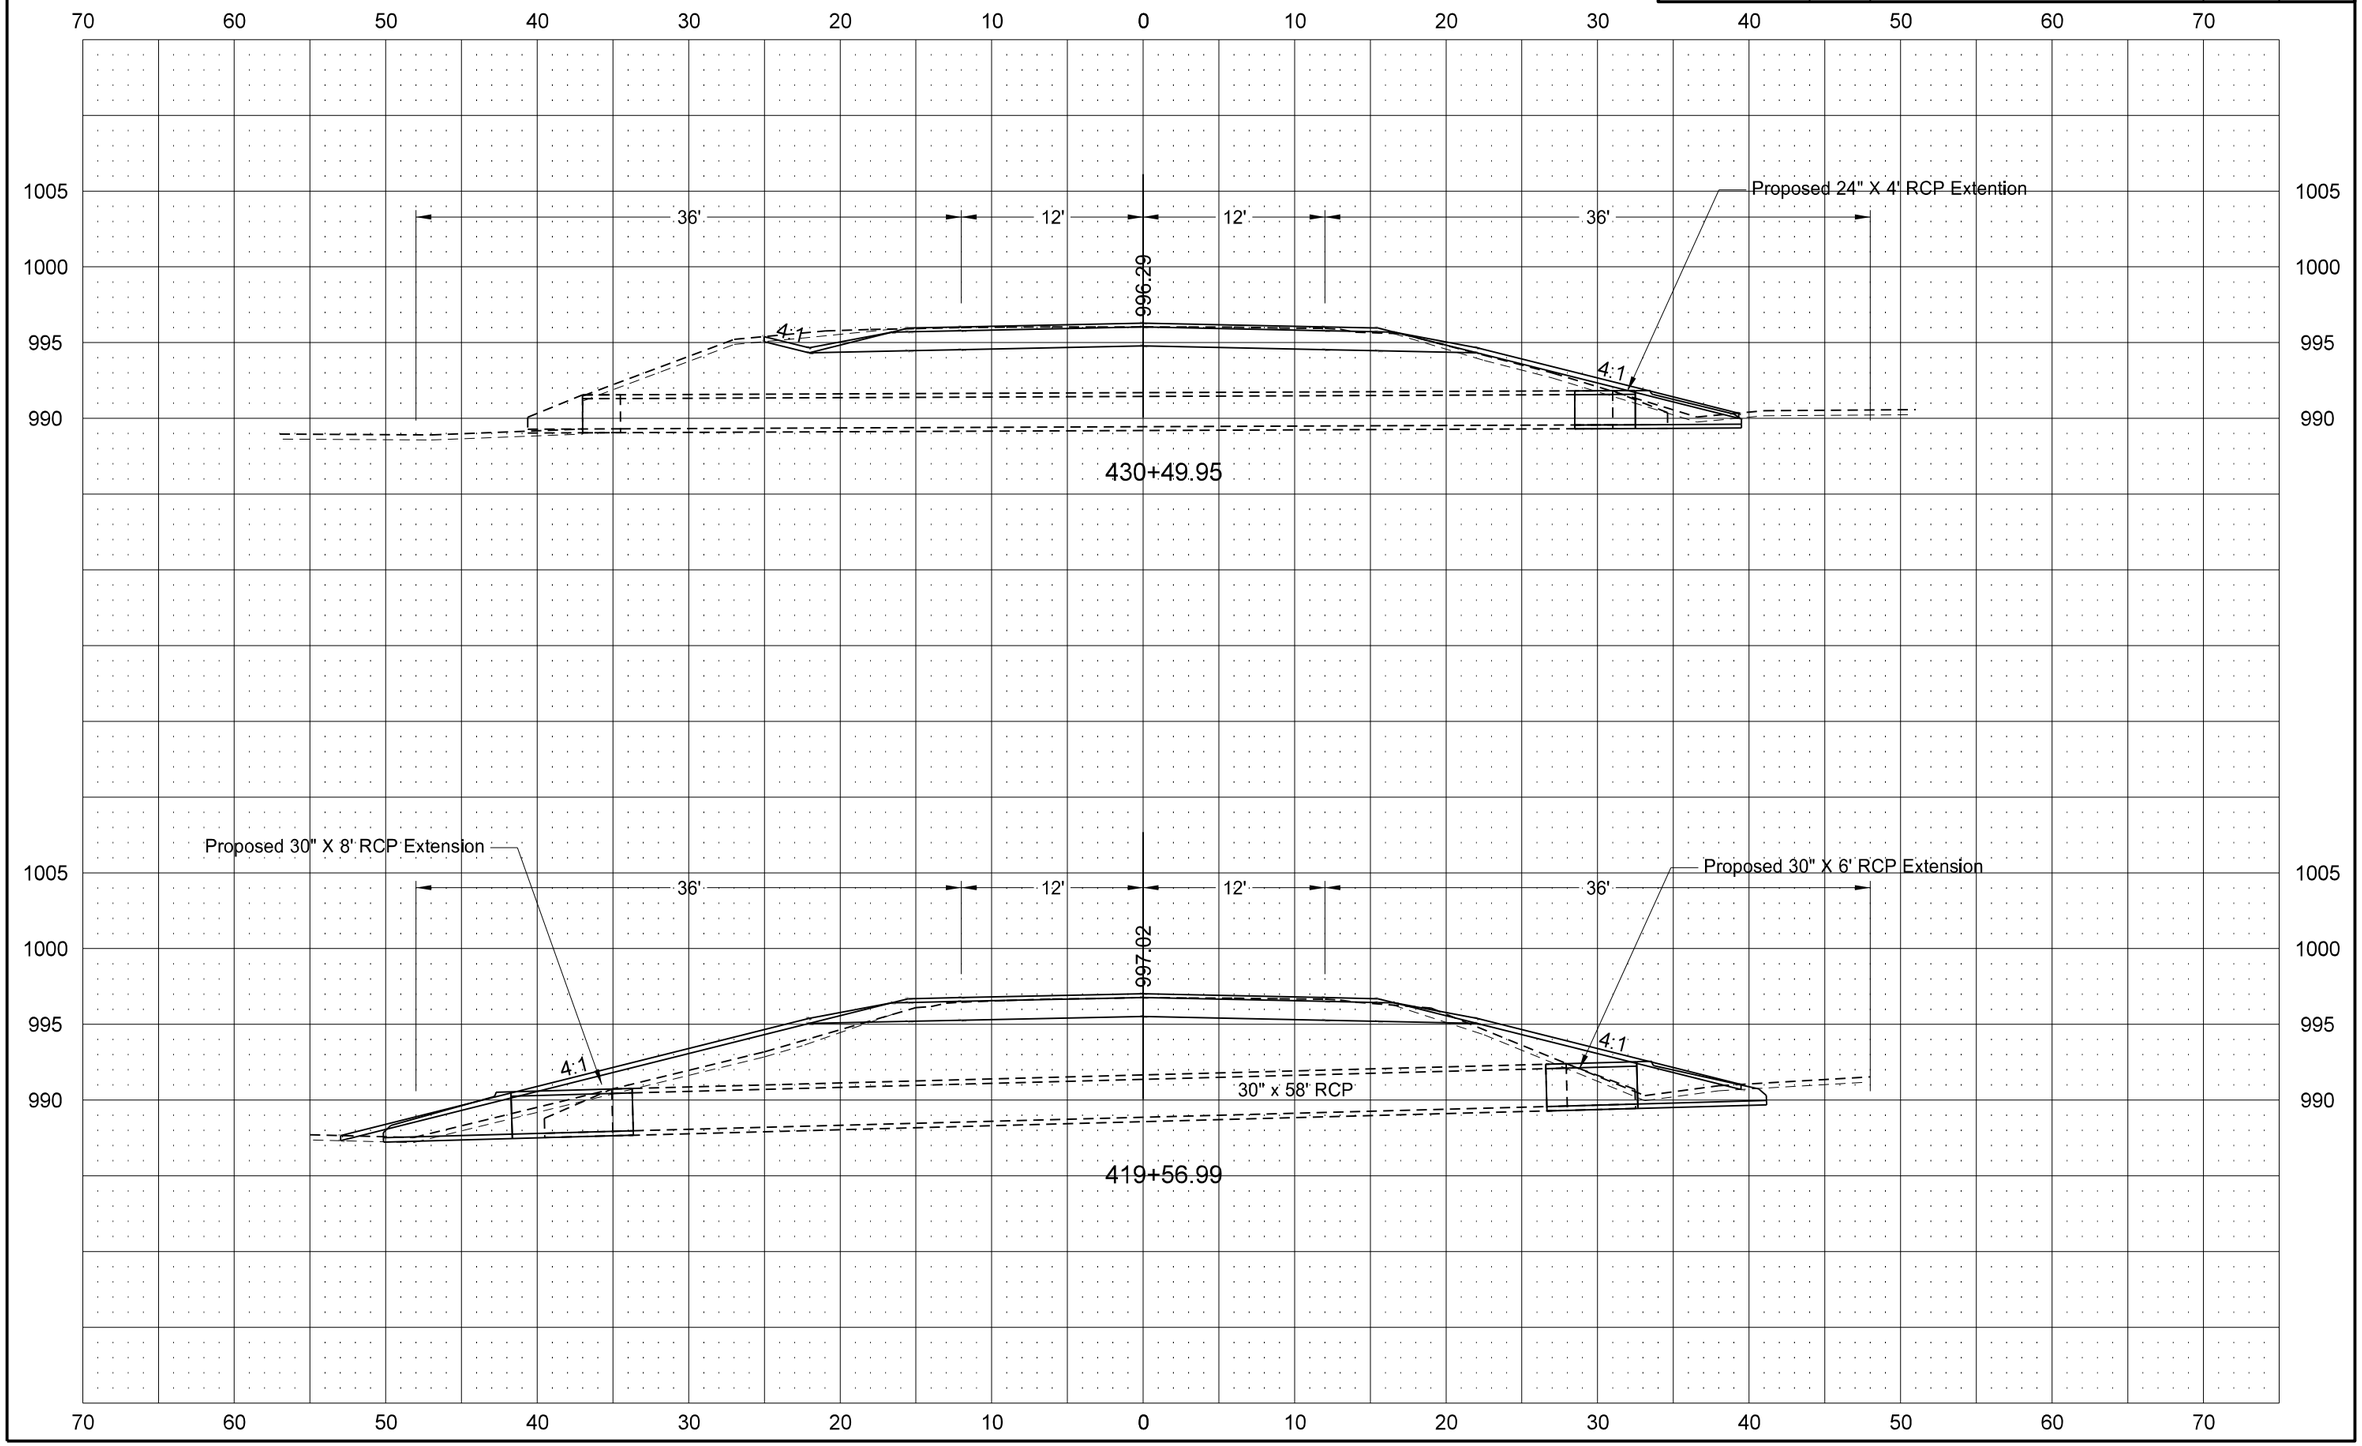

ND Hwy 21
Carson East to Junction ND 31

STATE	PROJECT NO.	SECTION NO.	SHEET NO.
ND	NH-1-021(018)090	200	21

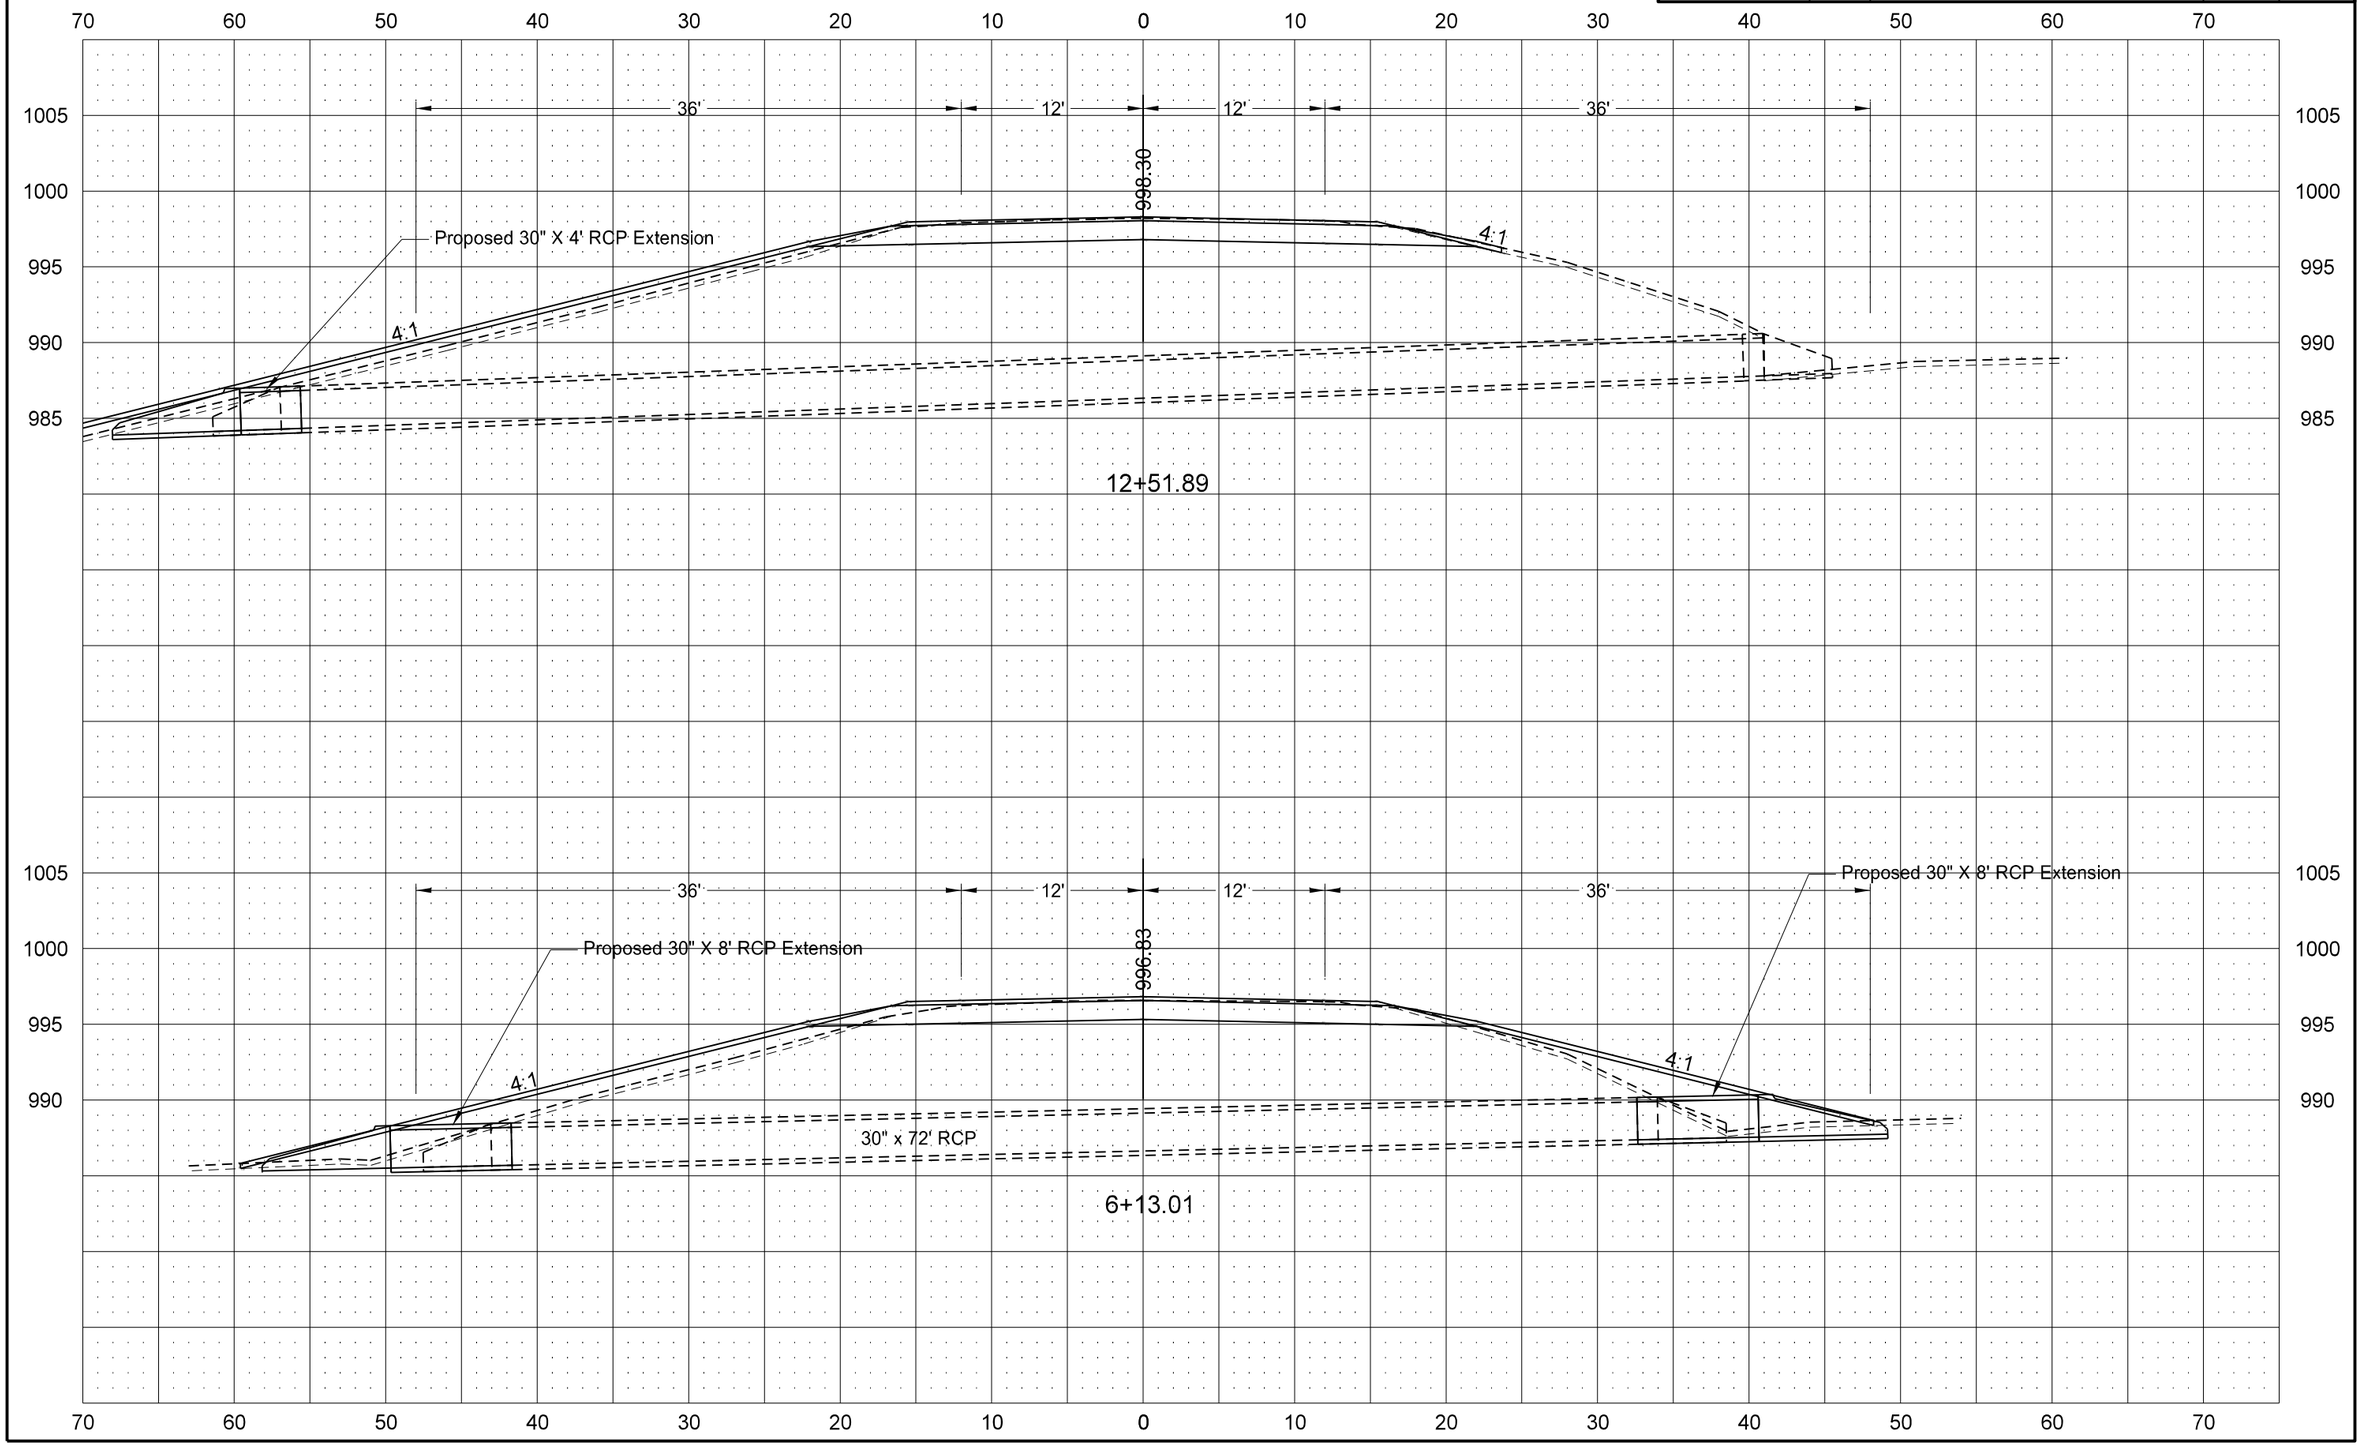

8/23/2013 12:49:27 PM cfrising R:\project\10021090.018\design\Sheets\200XS_Hwy_21.dgn

ND Hwy 21
Carson East to Junction ND 31

STATE	PROJECT NO.	SECTION NO.	SHEET NO.
ND	NH-1-021(018)090	200	22

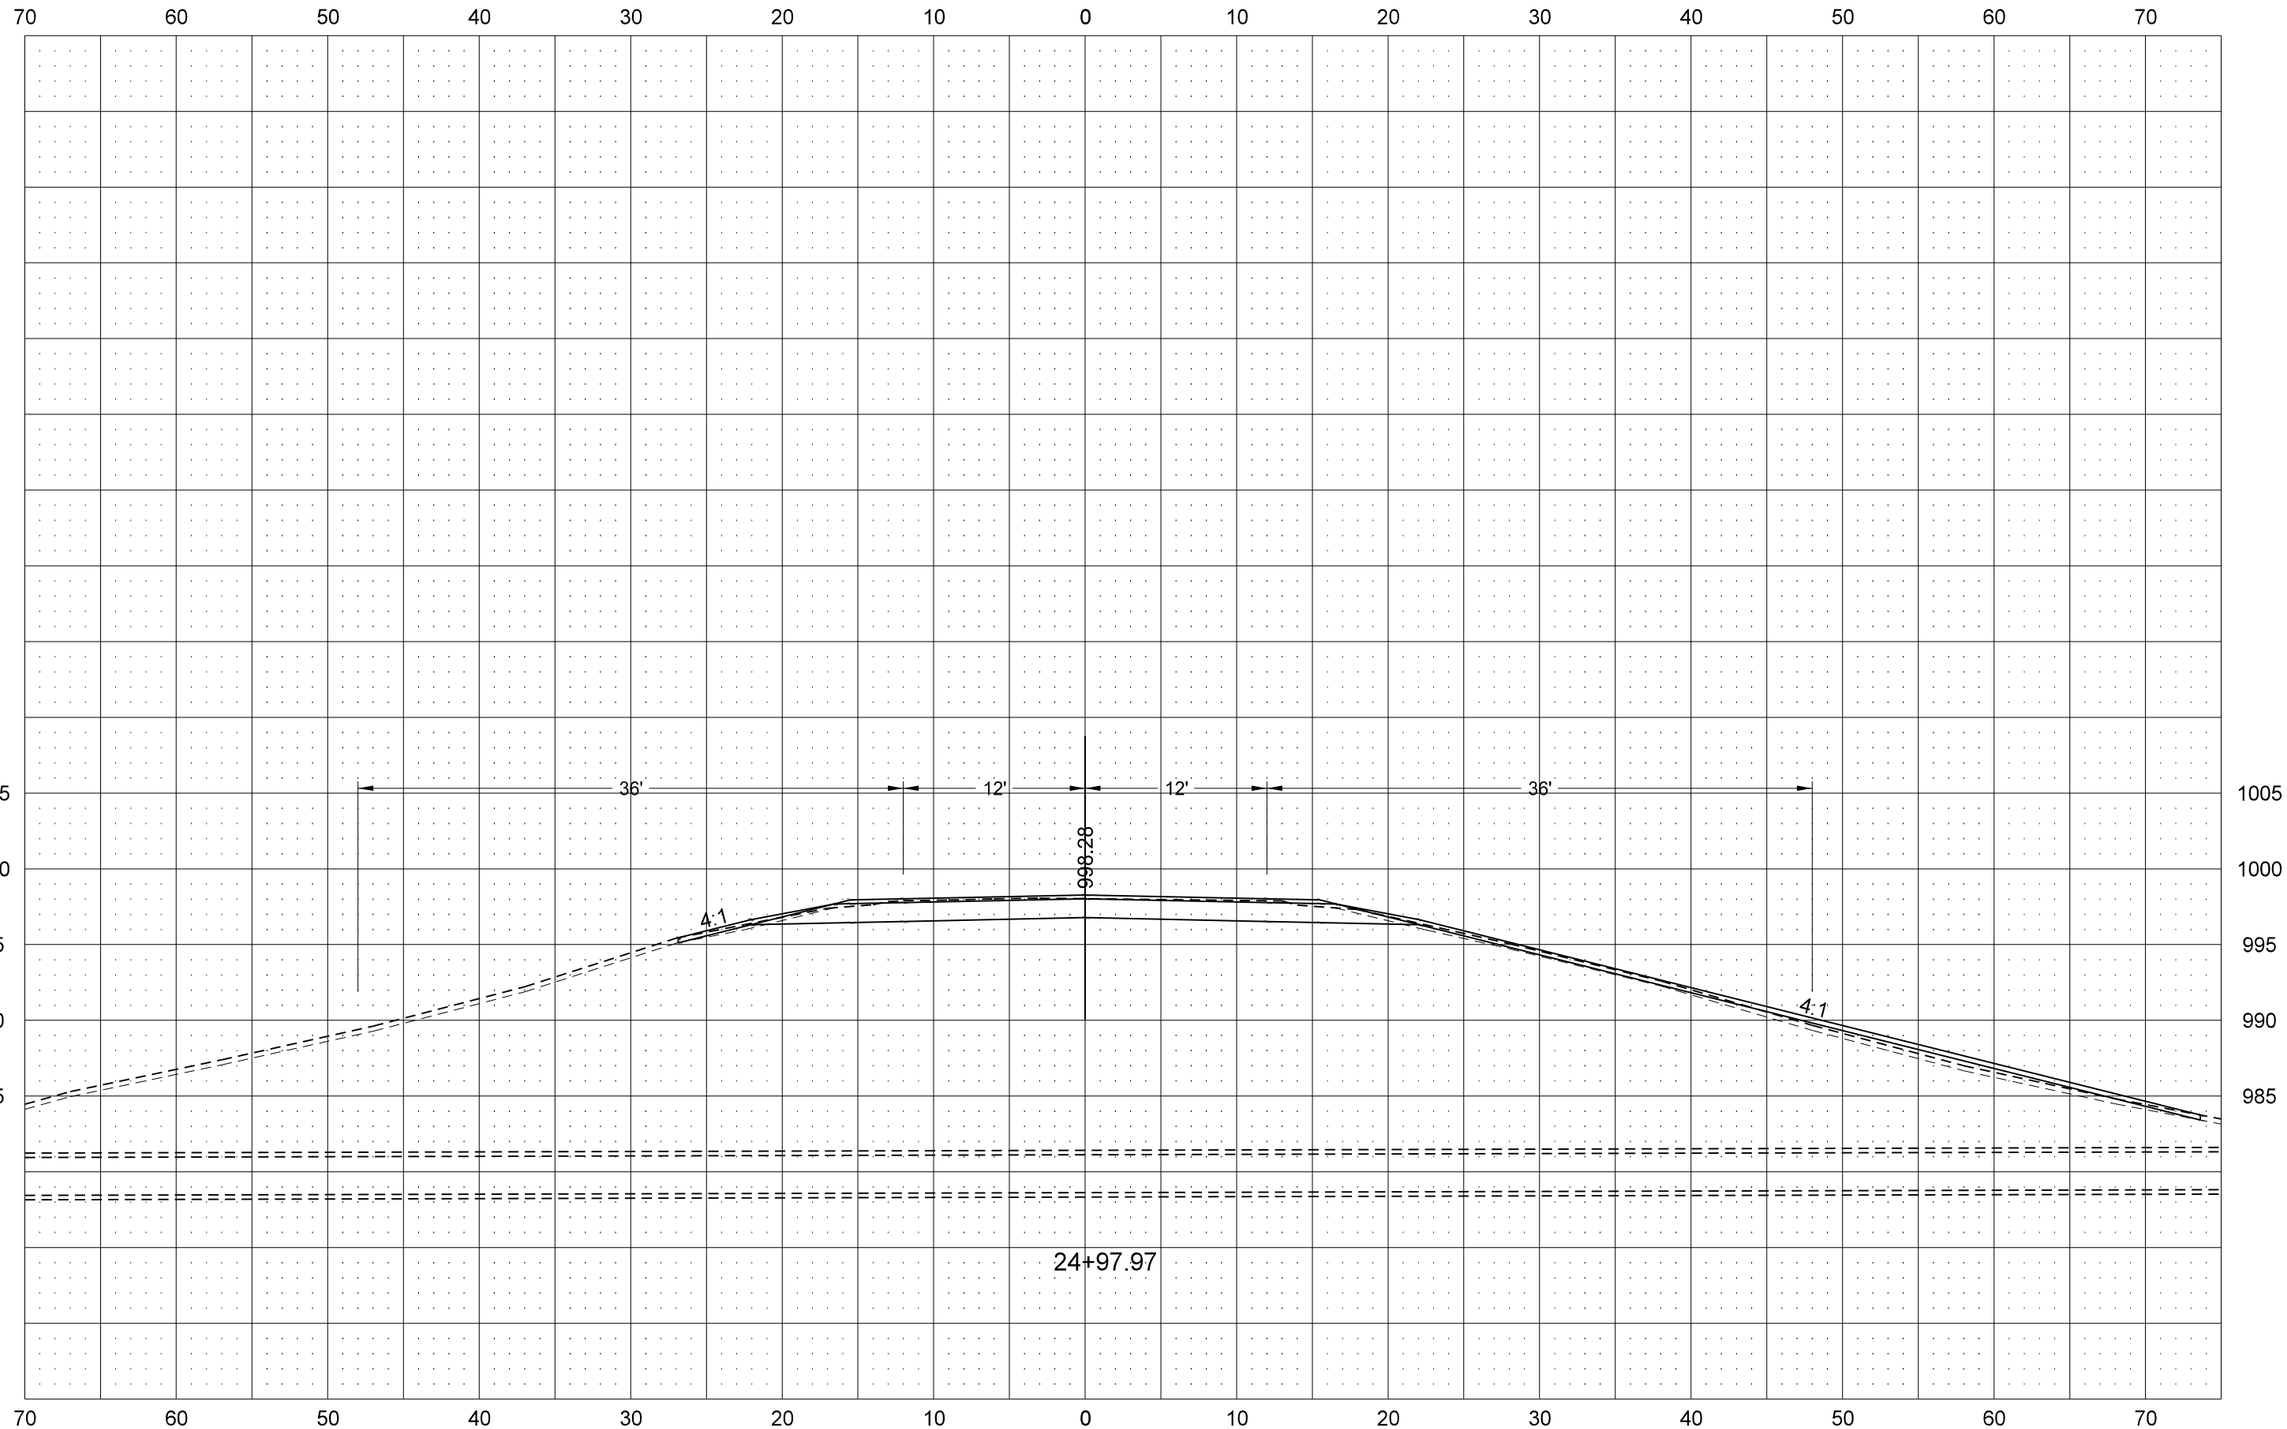

8/23/2013 12:49:28 PM cfrising R:\project\10021090.018\design\Sheets\200XS_Hwy_21.dgn

STATE	PROJECT NO.	SECTION NO.	SHEET NO.
ND	NH-1-021(018)090	200	23

ND Hwy 21
Carson East to Junction ND 31

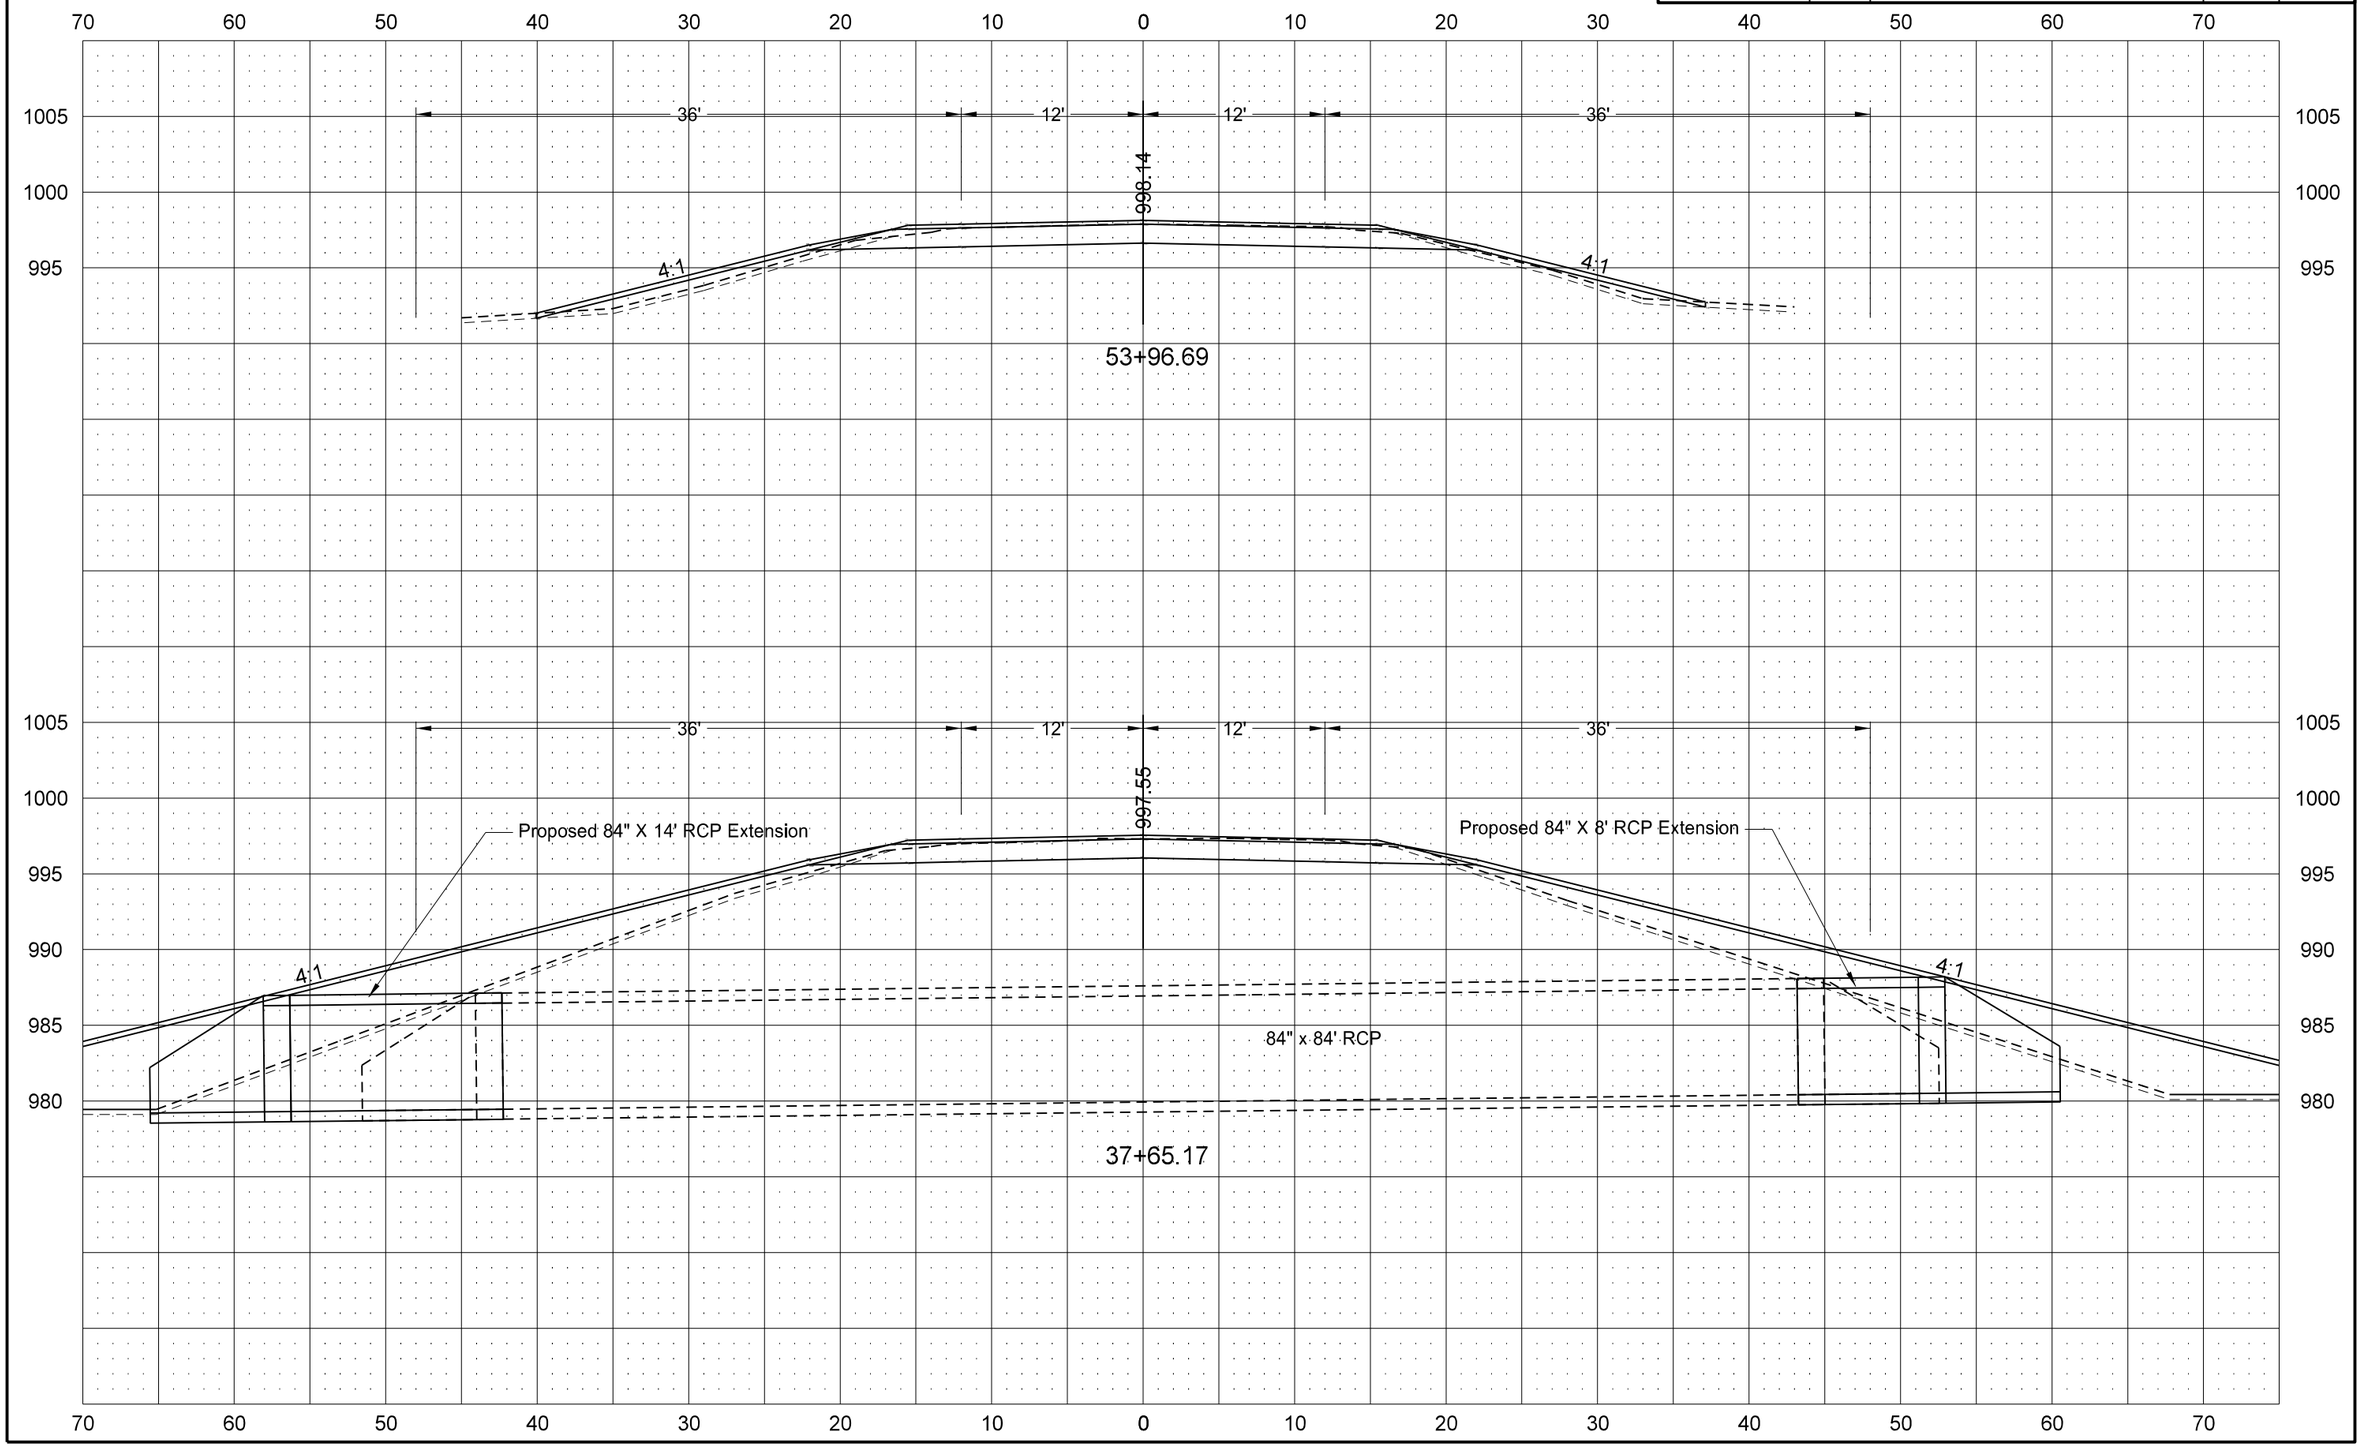

ND Hwy 21
Carson East to Junction ND 31

STATE	PROJECT NO.	SECTION NO.	SHEET NO.
ND	NH-1-021(018)090	200	24

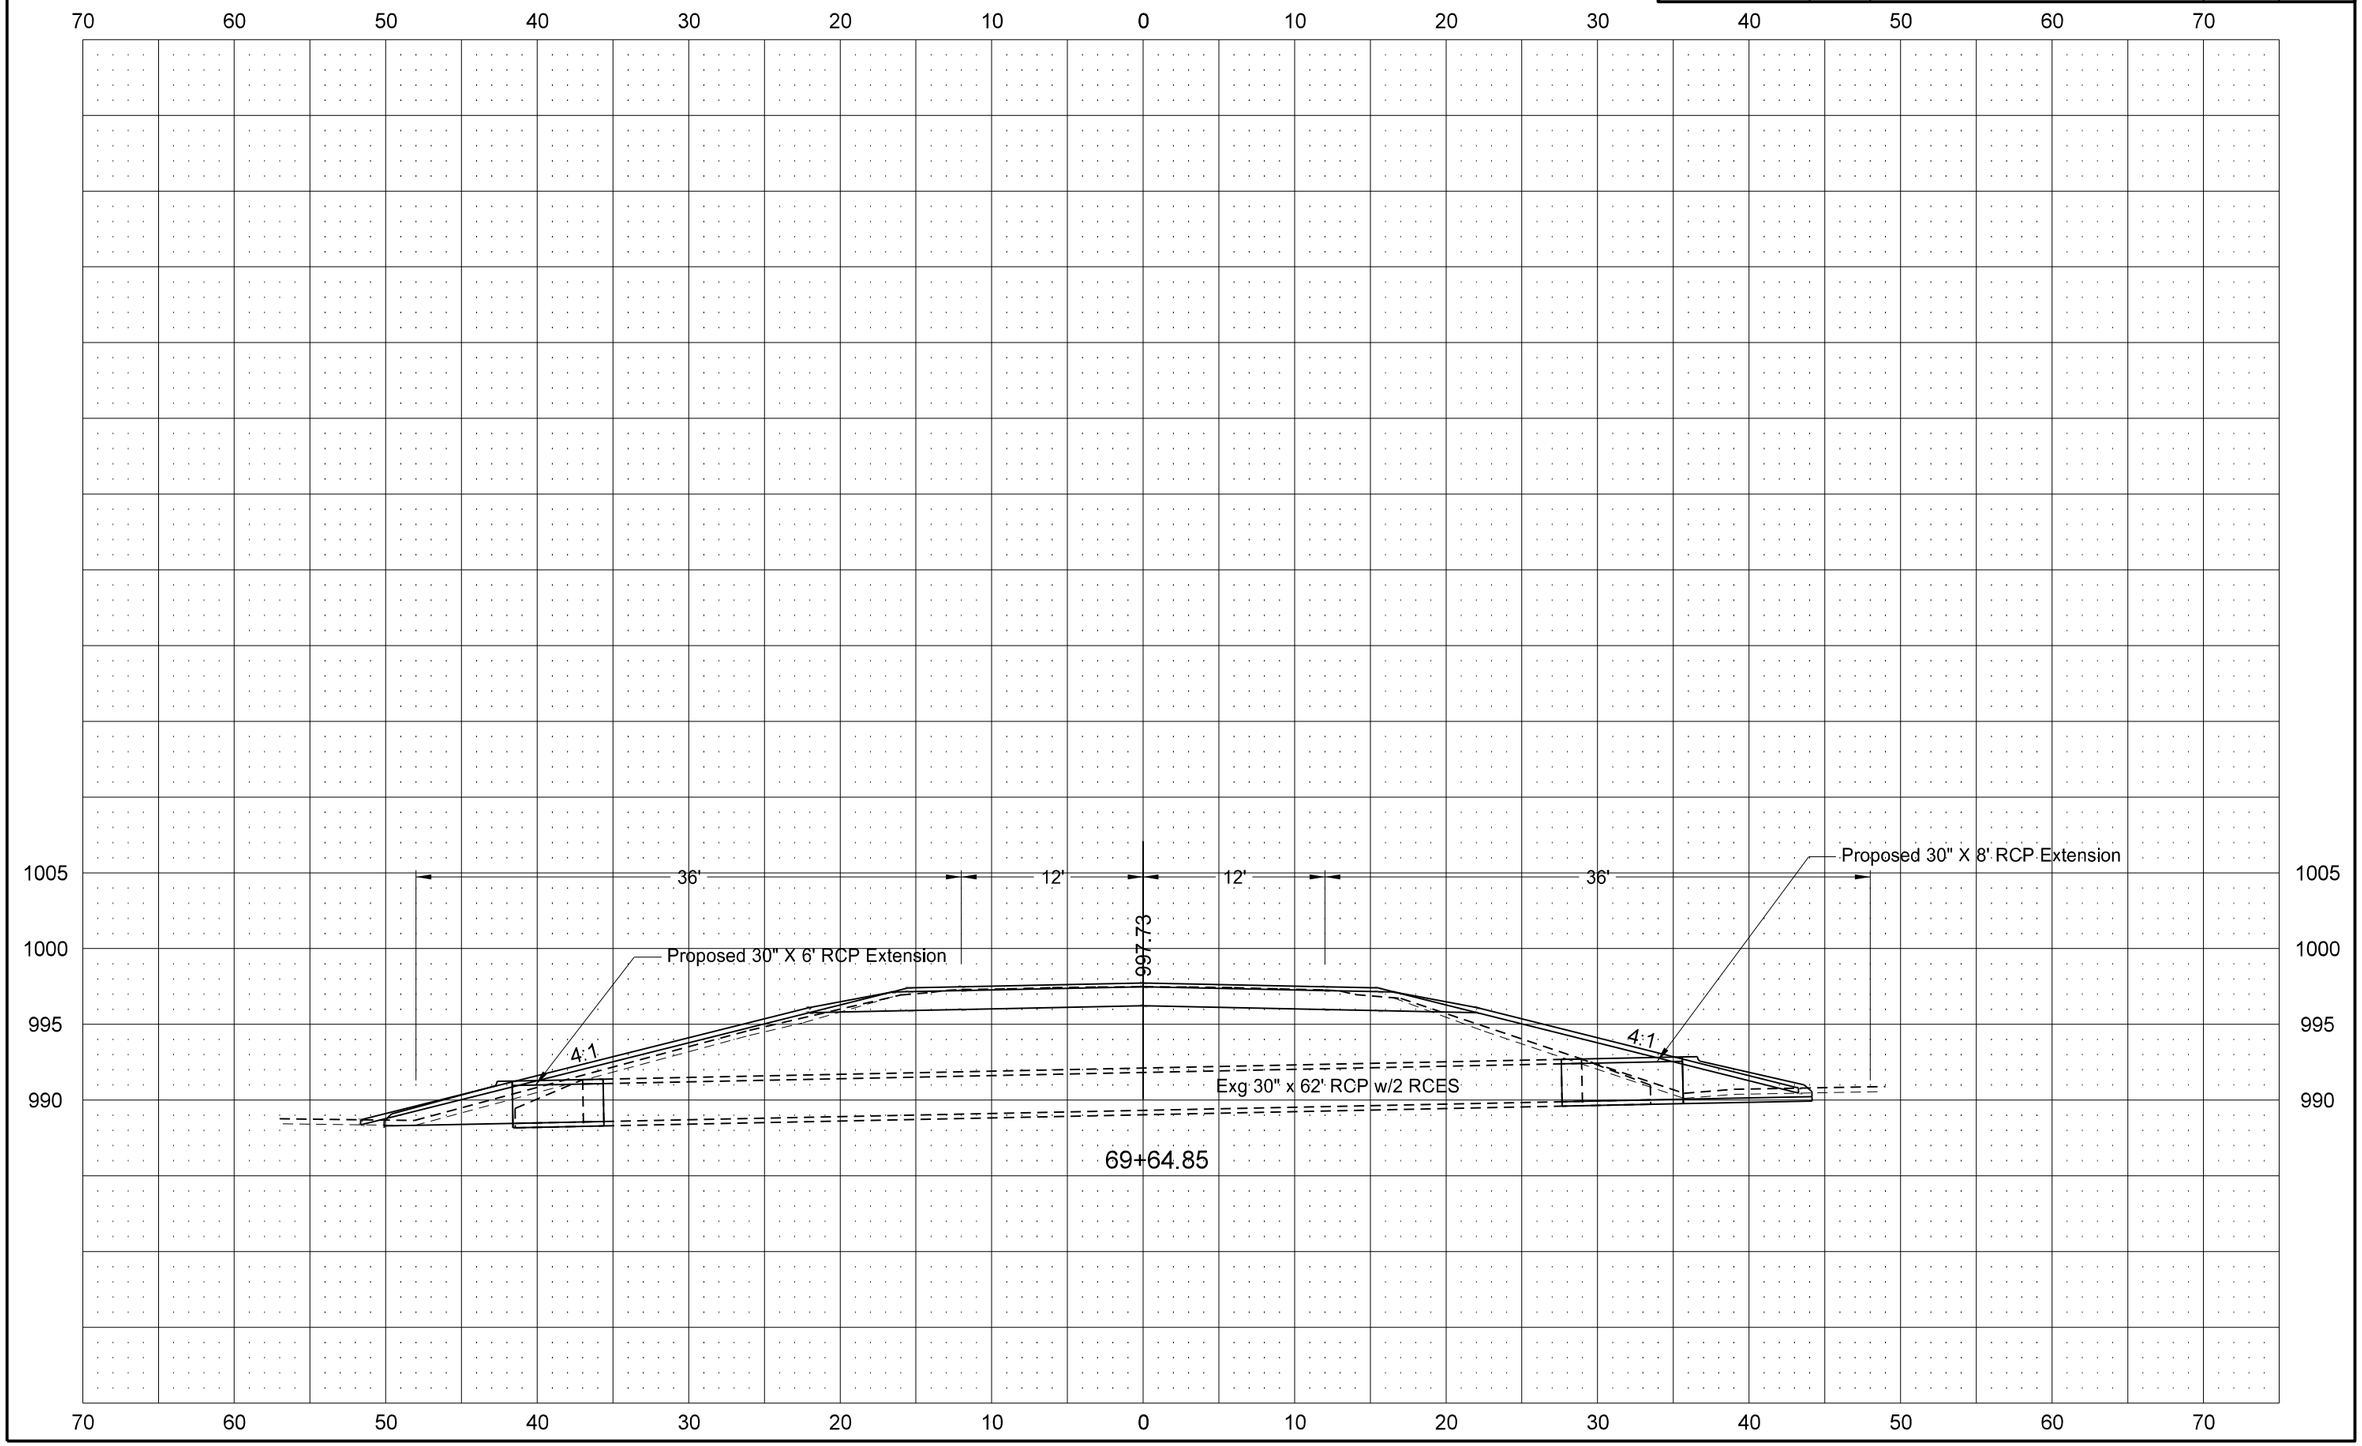

STATE	PROJECT NO.	SECTION NO.	SHEET NO.
ND	NH-1-021(018)090	200	25

ND Hwy 21
Carson East to Junction ND 31

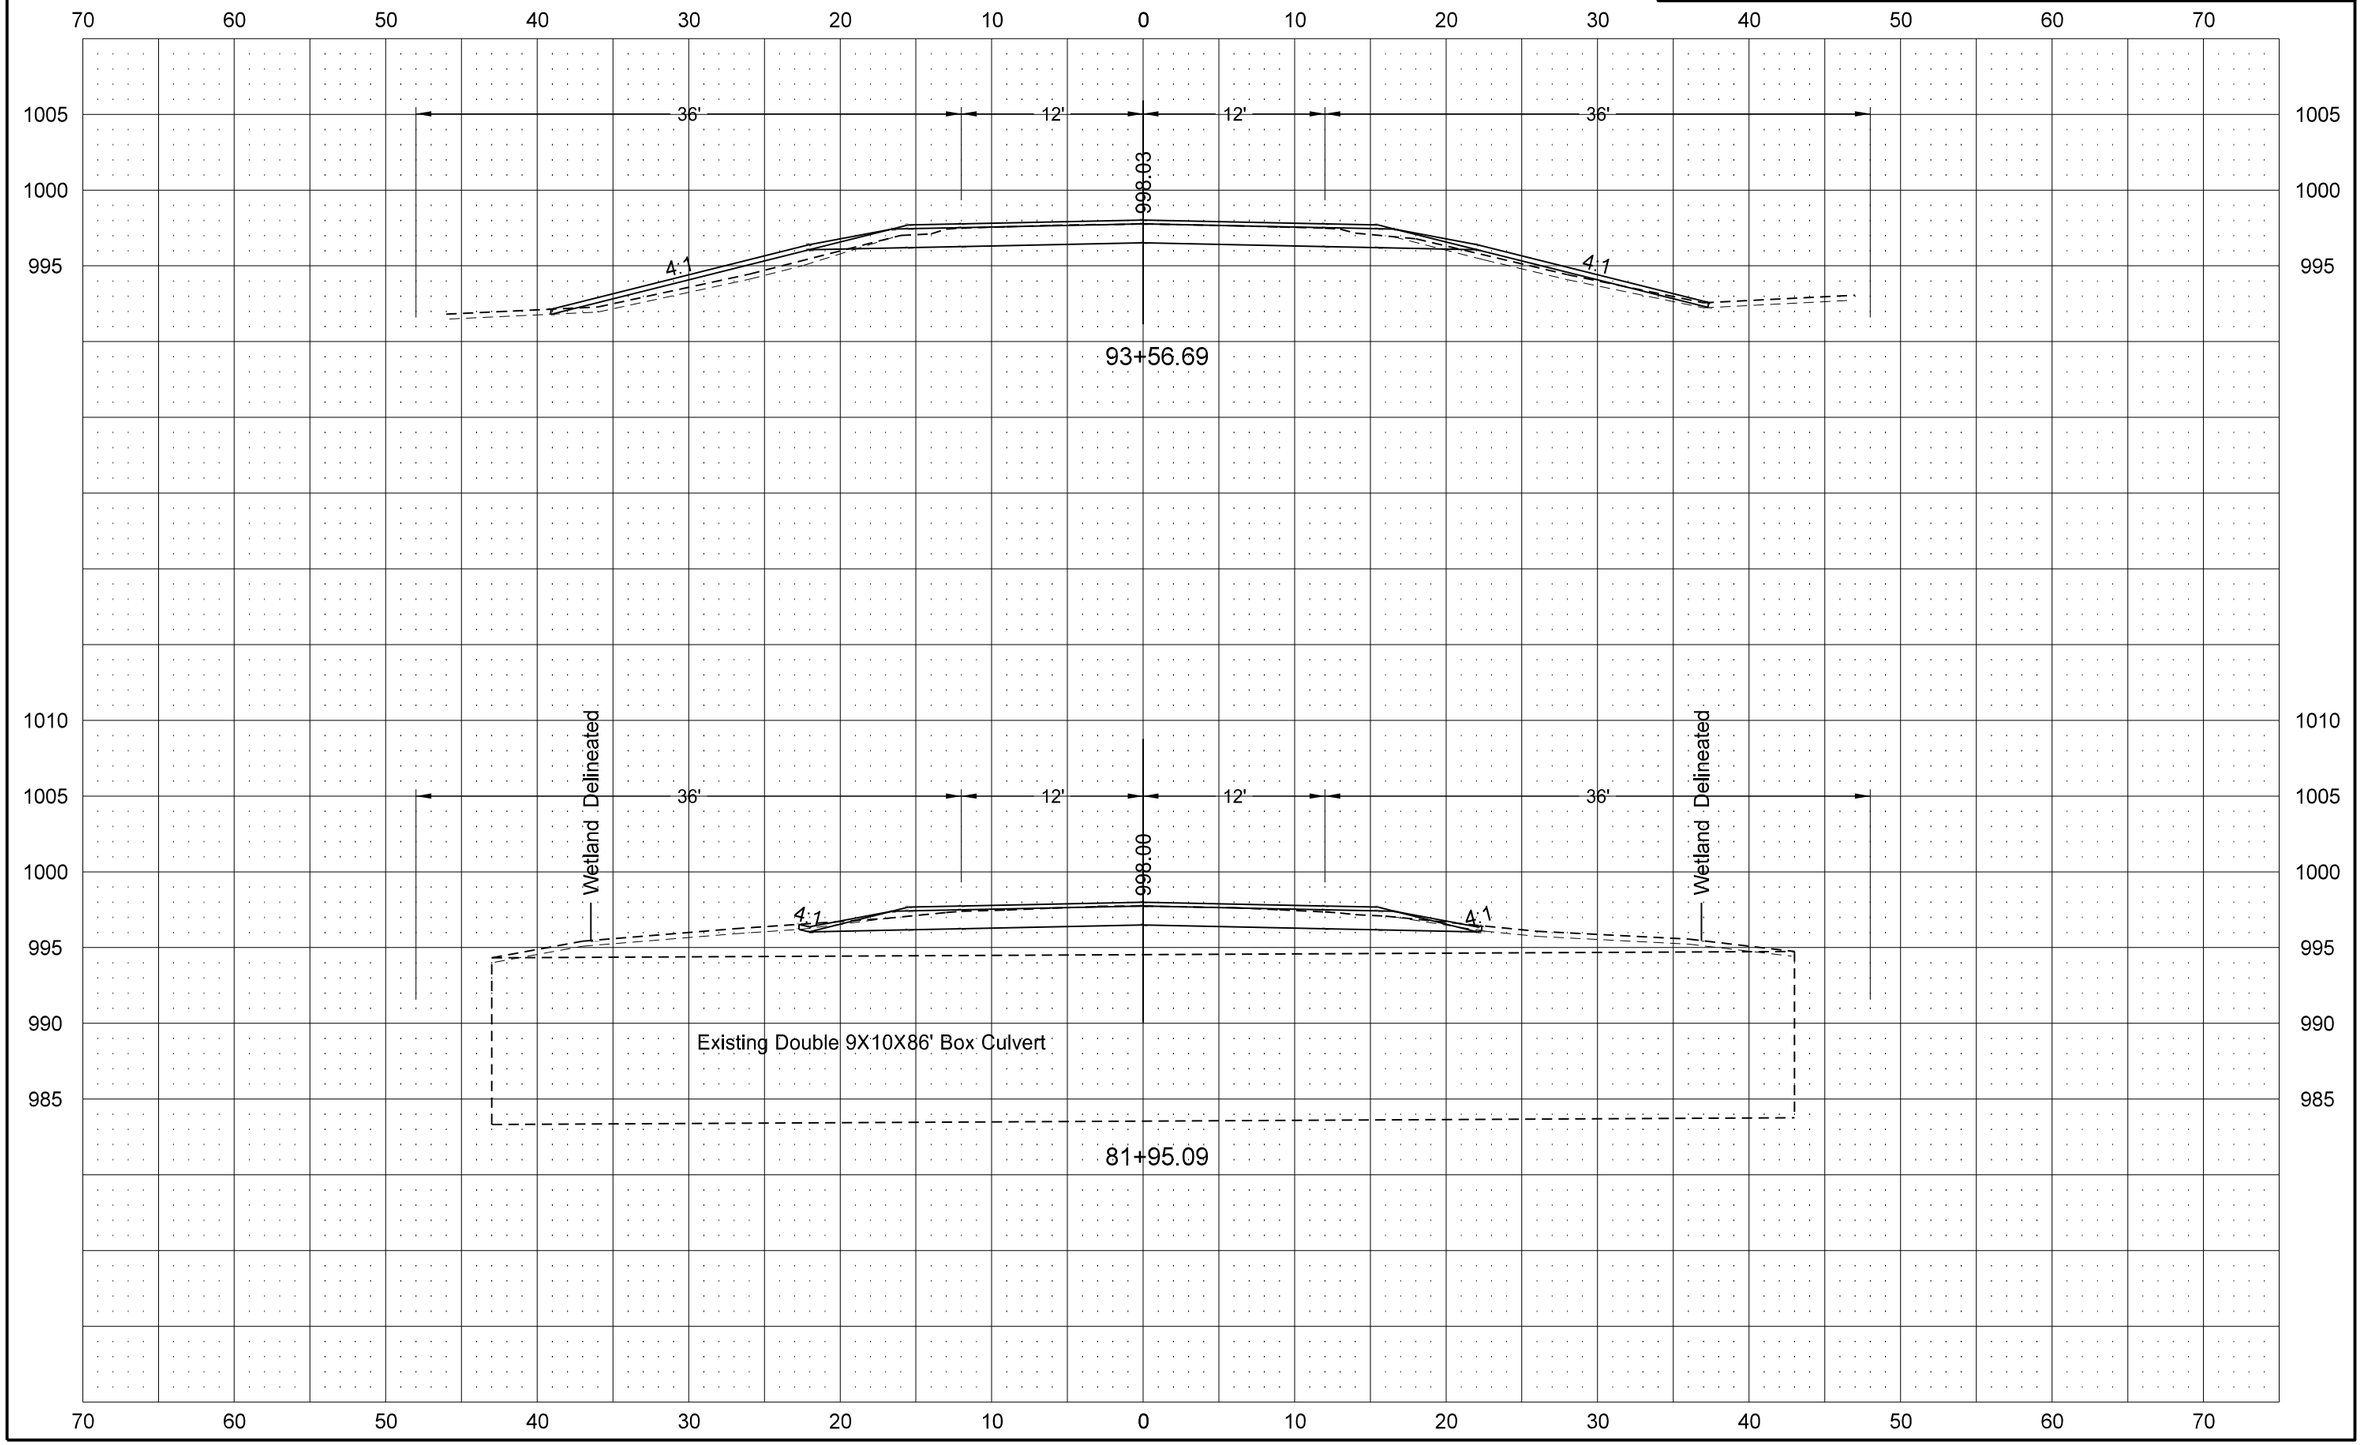

STATE	PROJECT NO.	SECTION NO.	SHEET NO.
ND	NH-1-021(018)090	200	26

ND Hwy 21
Carson East to Junction ND 31

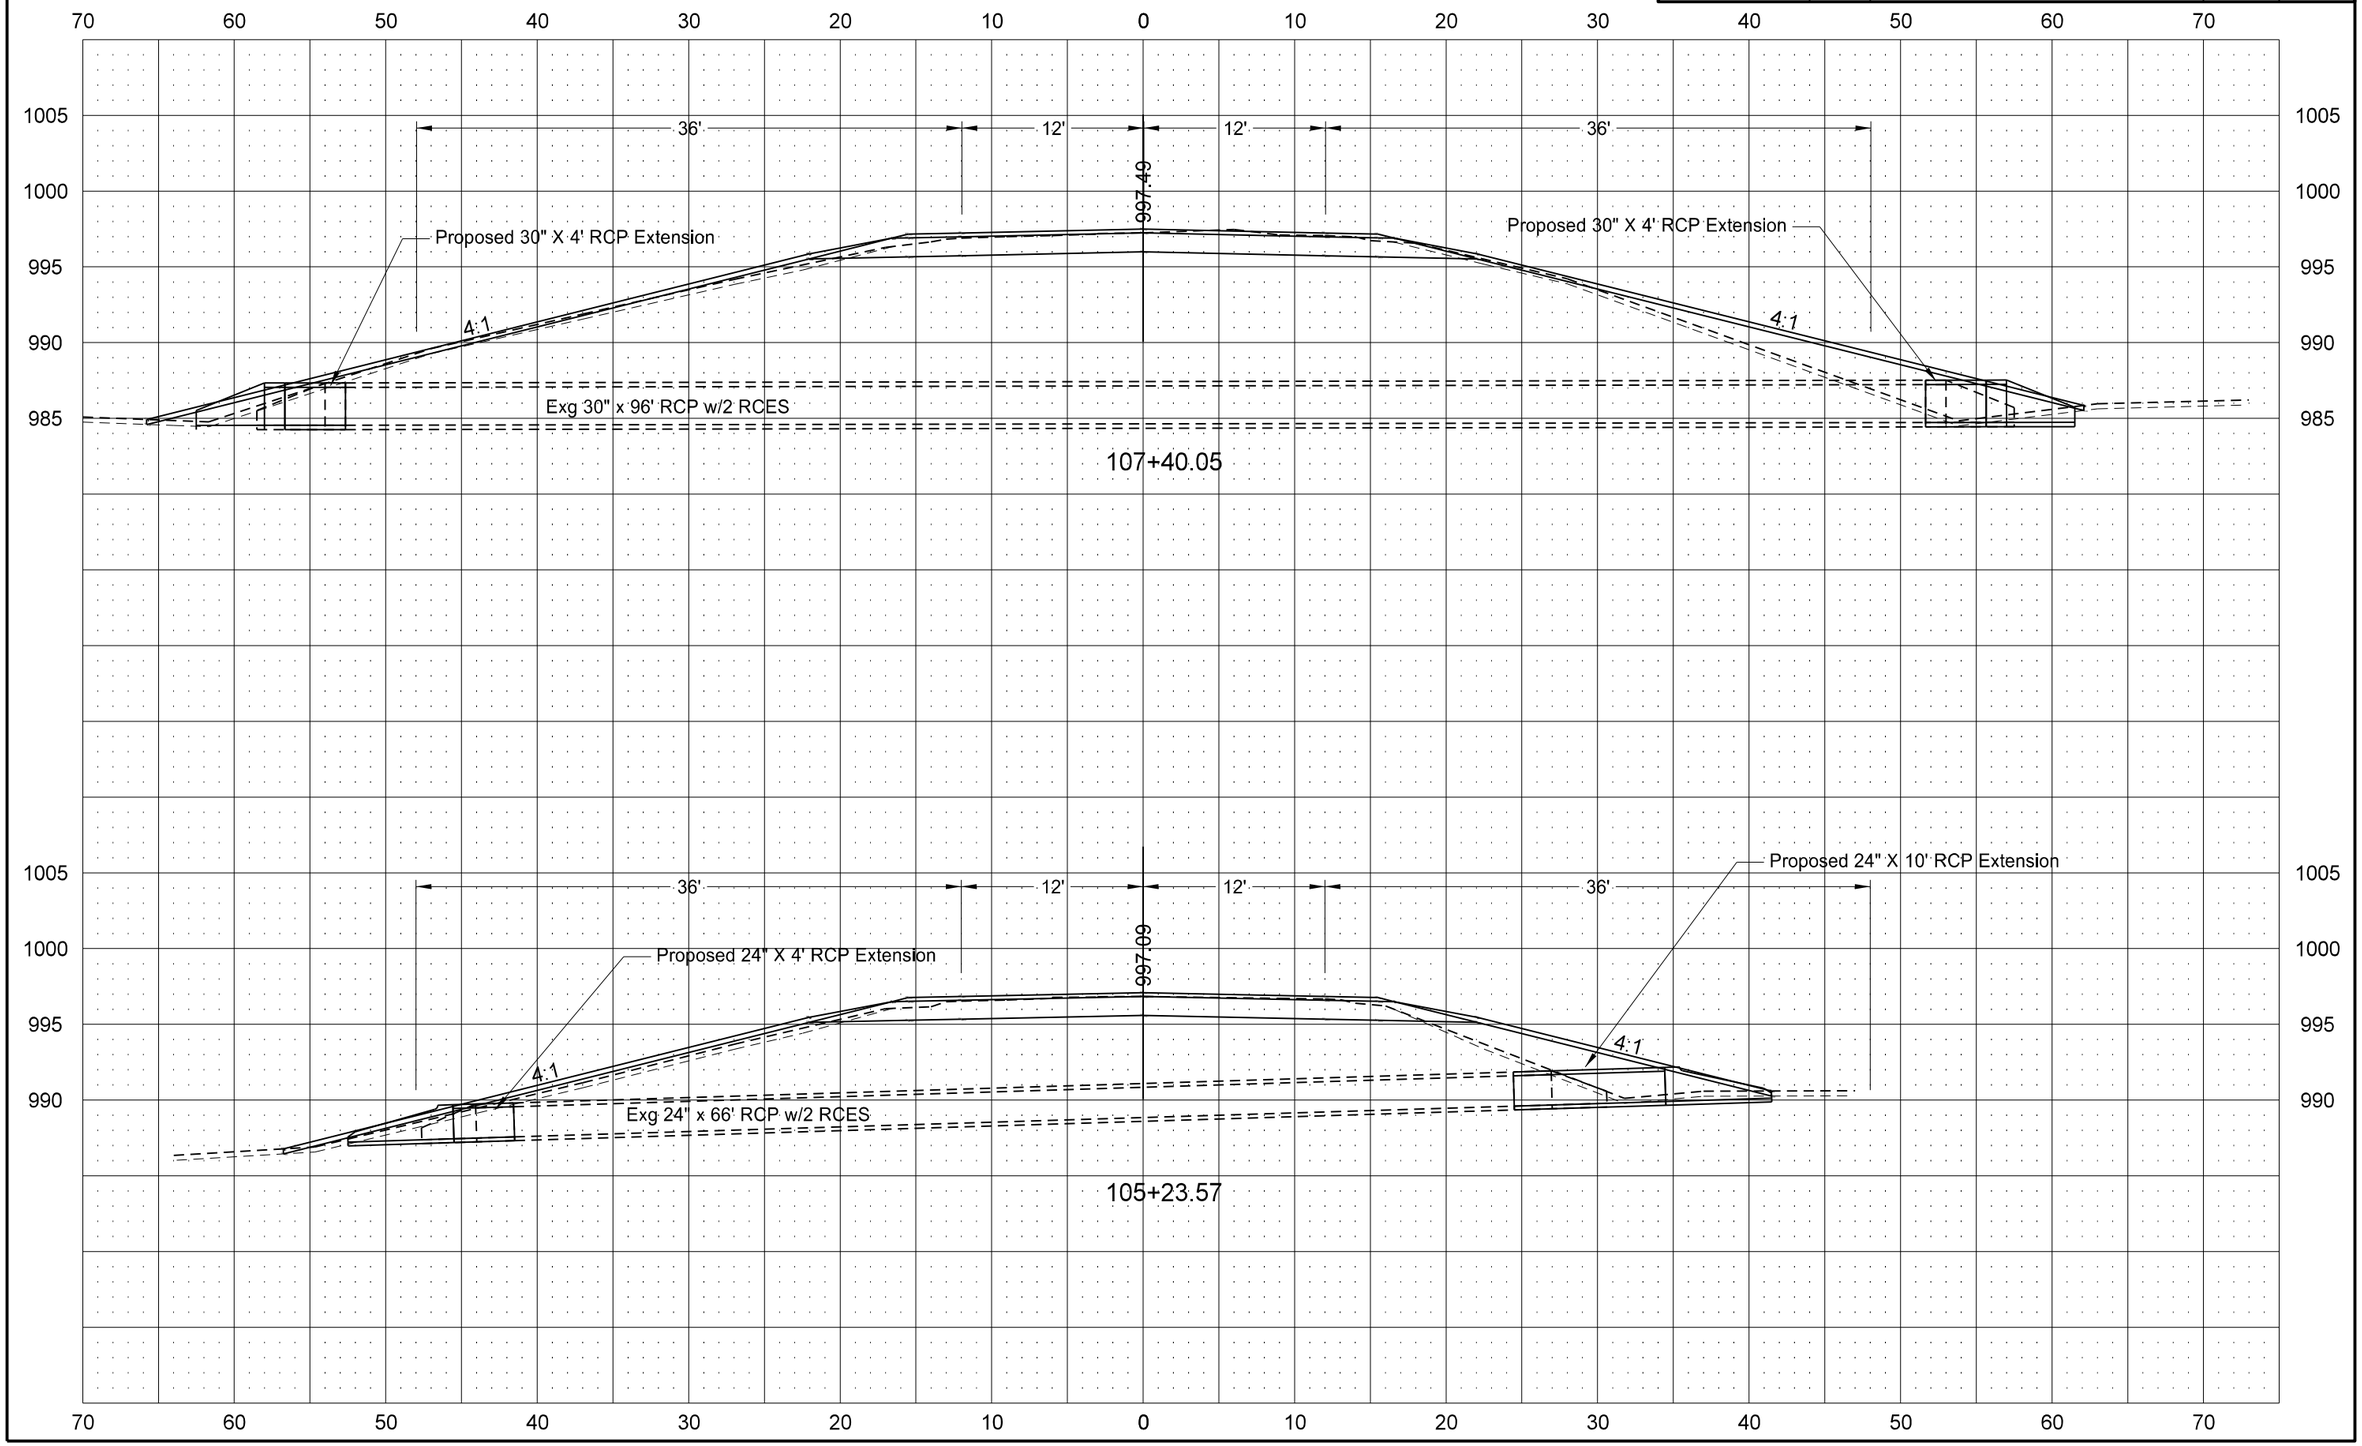

ND Hwy 21
Carson East to Junction ND 31

STATE	PROJECT NO.	SECTION NO.	SHEET NO.
ND	NH-1-021(018)090	200	27

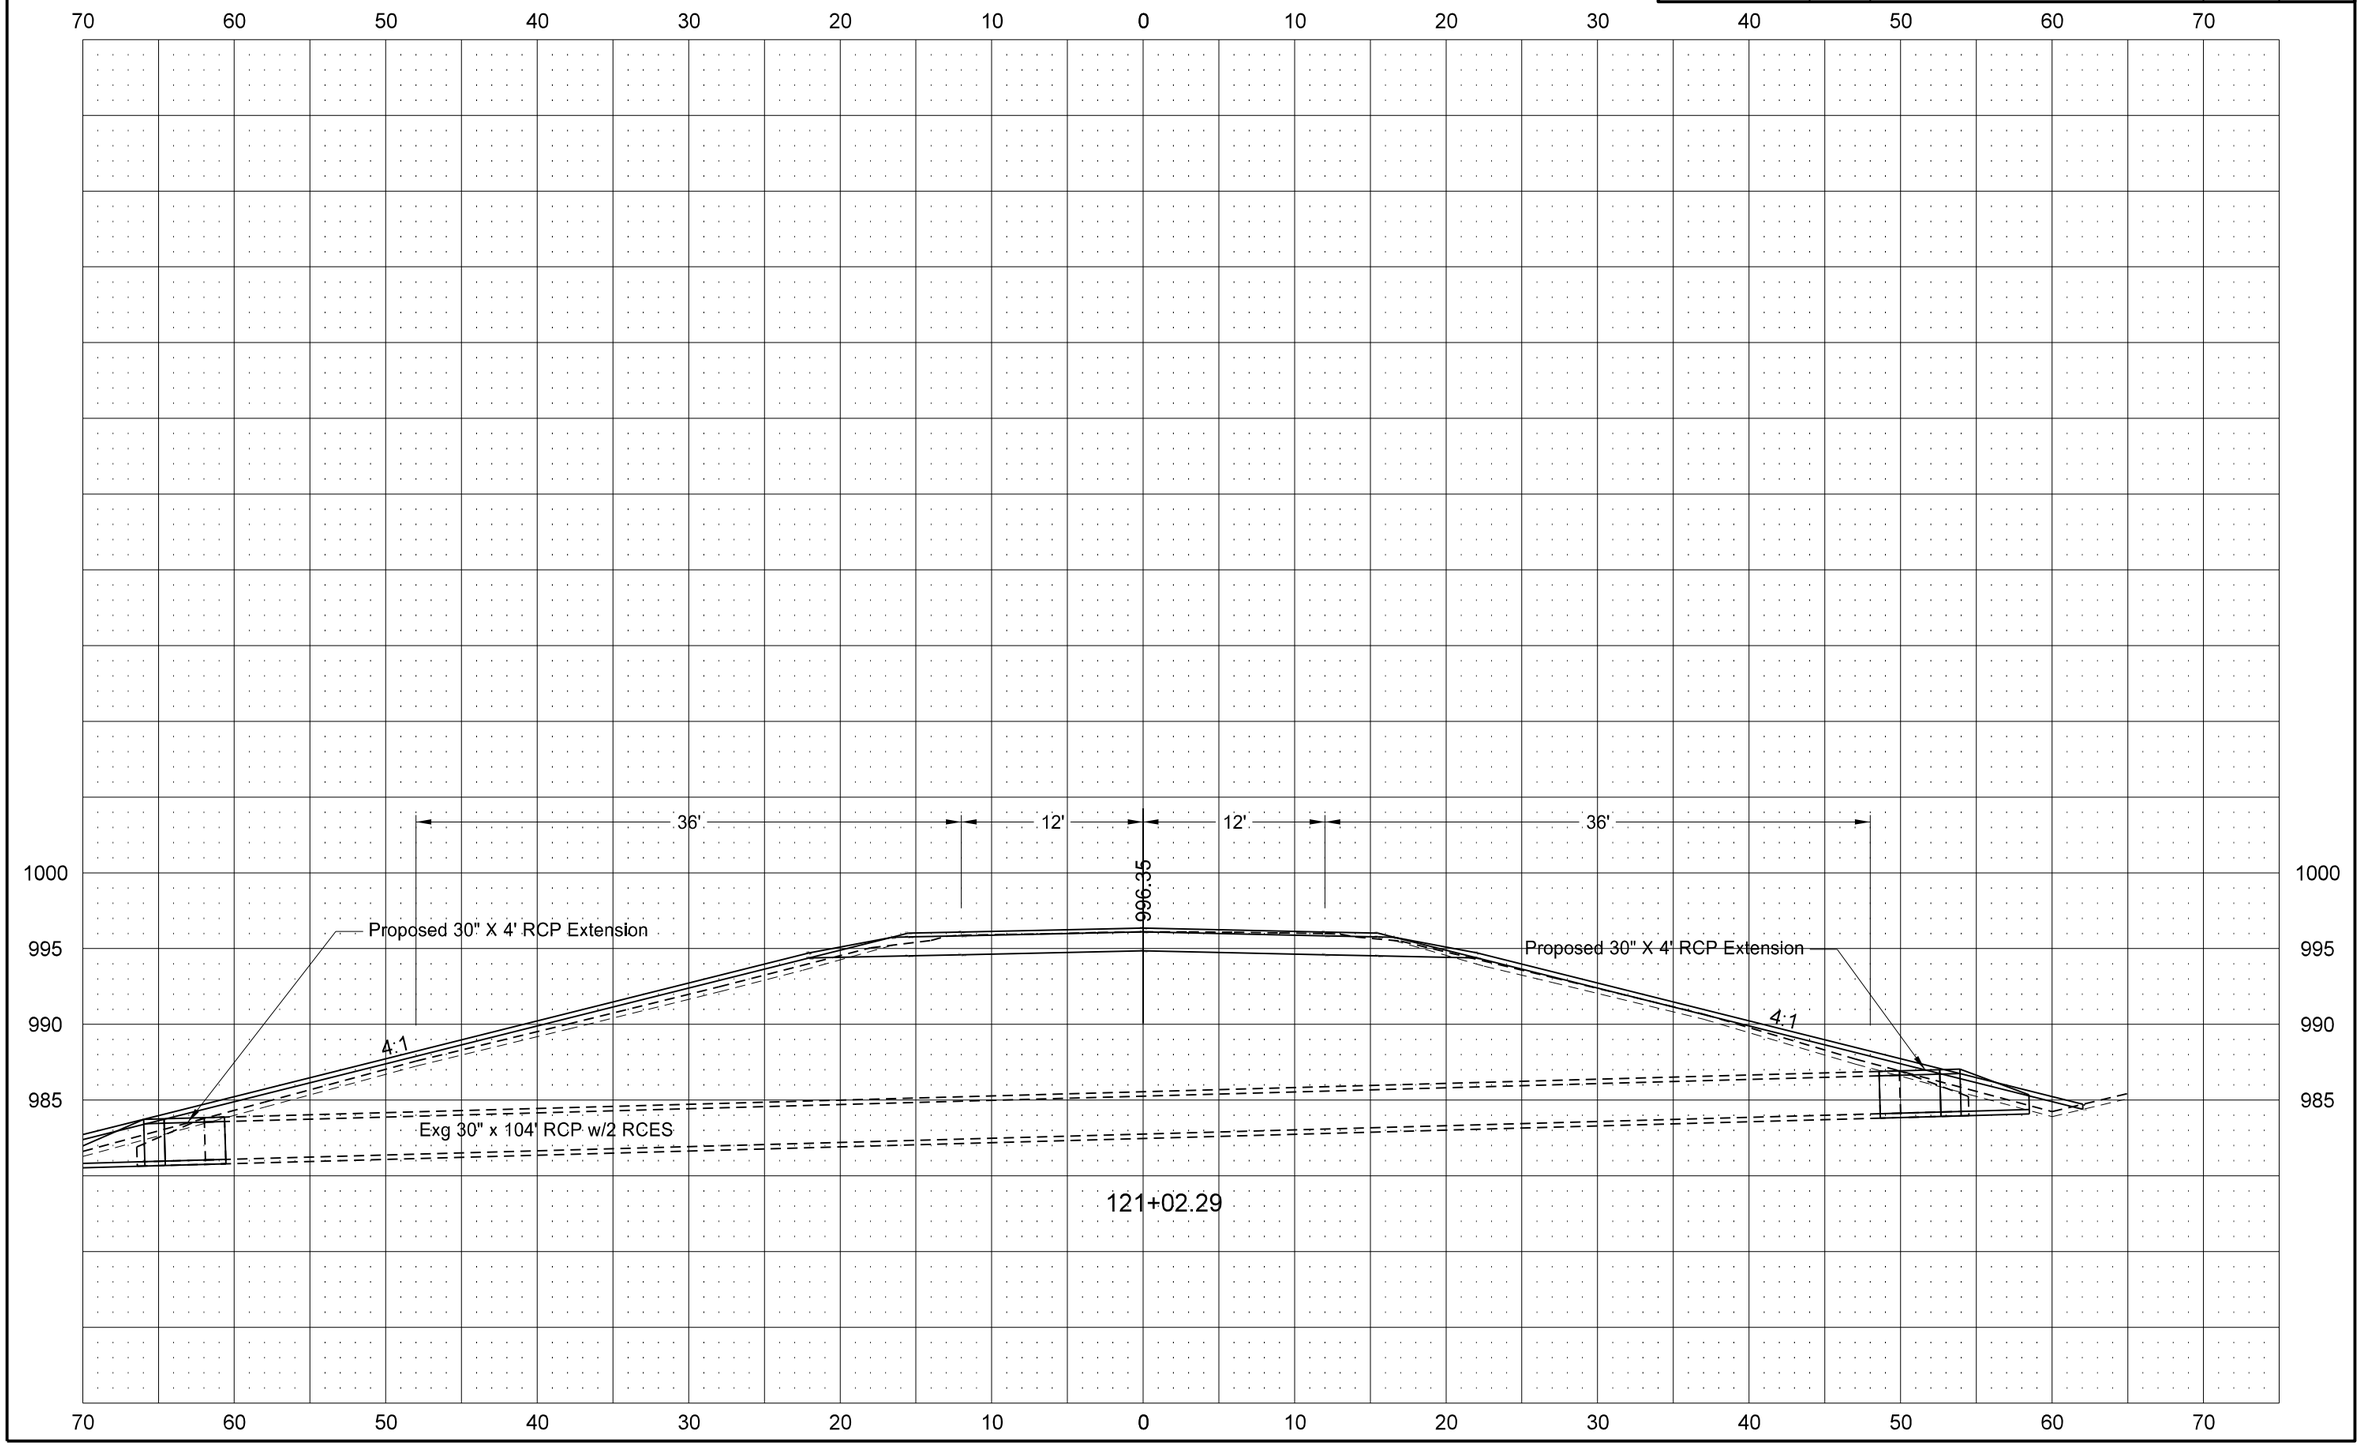

	STATE	PROJECT NO.	SECTION NO.	SHEET NO.
	ND	NH-1-021(018)090	200	28

ND Hwy 21
Carson East to Junction ND 31

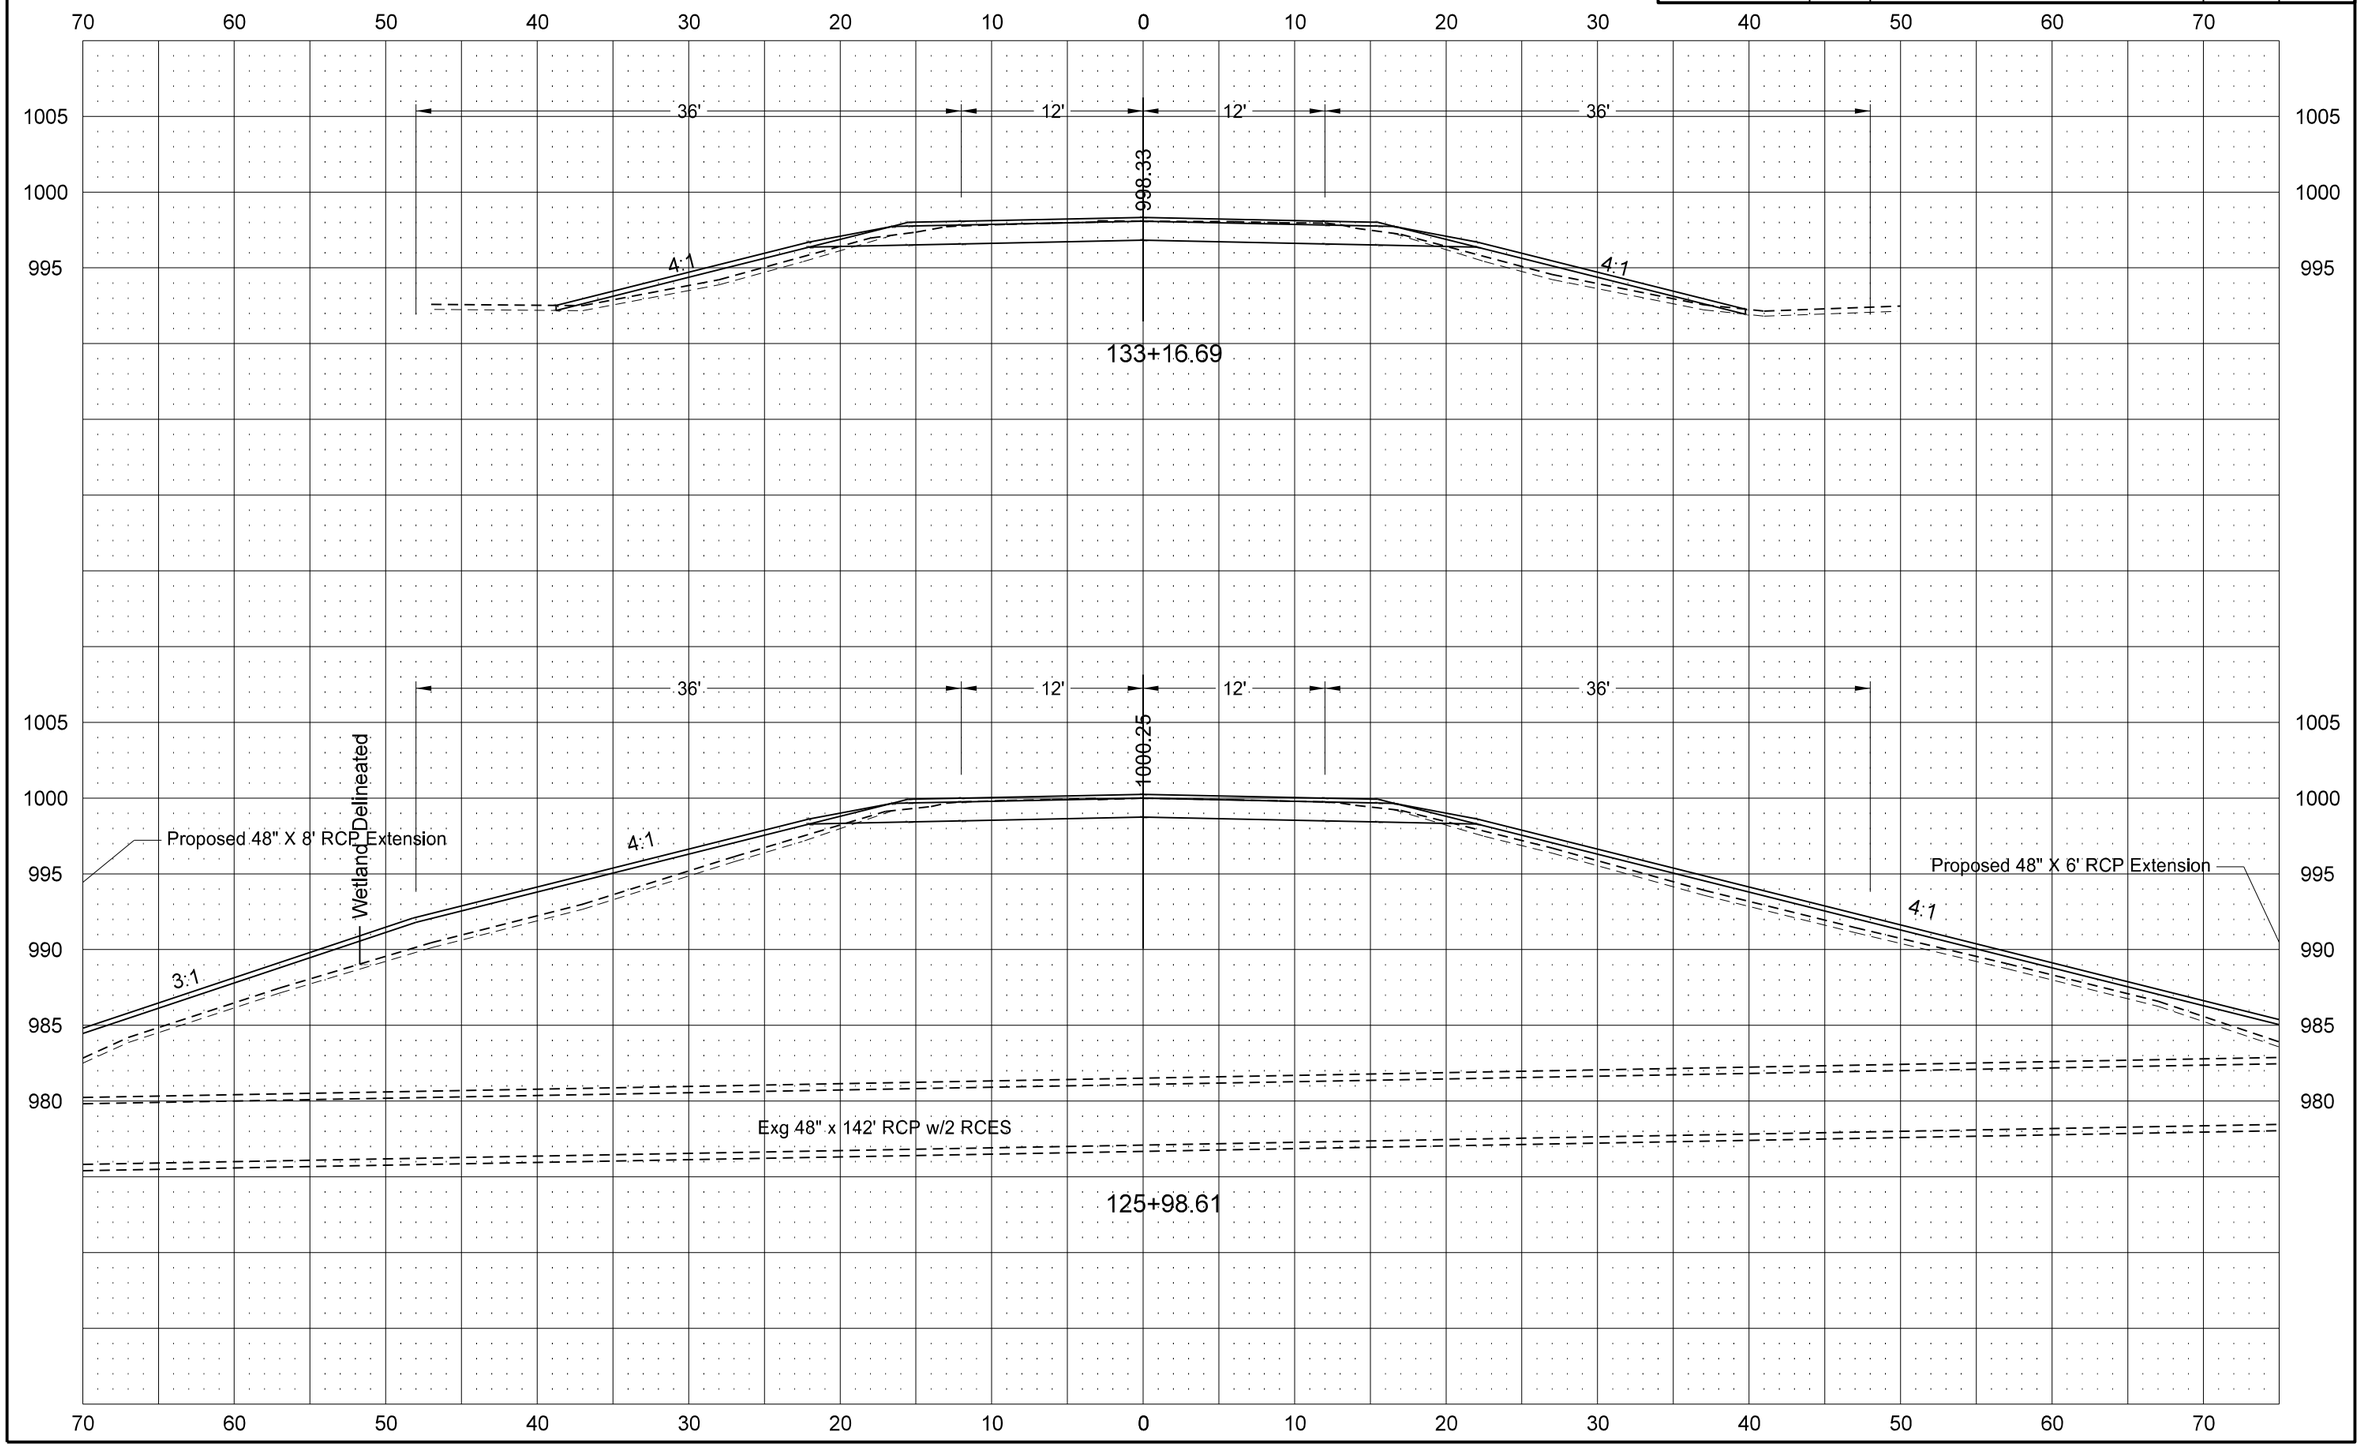

8/23/2013 12:49:34 PM cfrising R:\project\10021090.018\design\Sheets\200XS_Hwy_21.dgn

STATE	PROJECT NO.	SECTION NO.	SHEET NO.
ND	NH-1-021(018)090	200	29

ND Hwy 21
Carson East to Junction ND 31

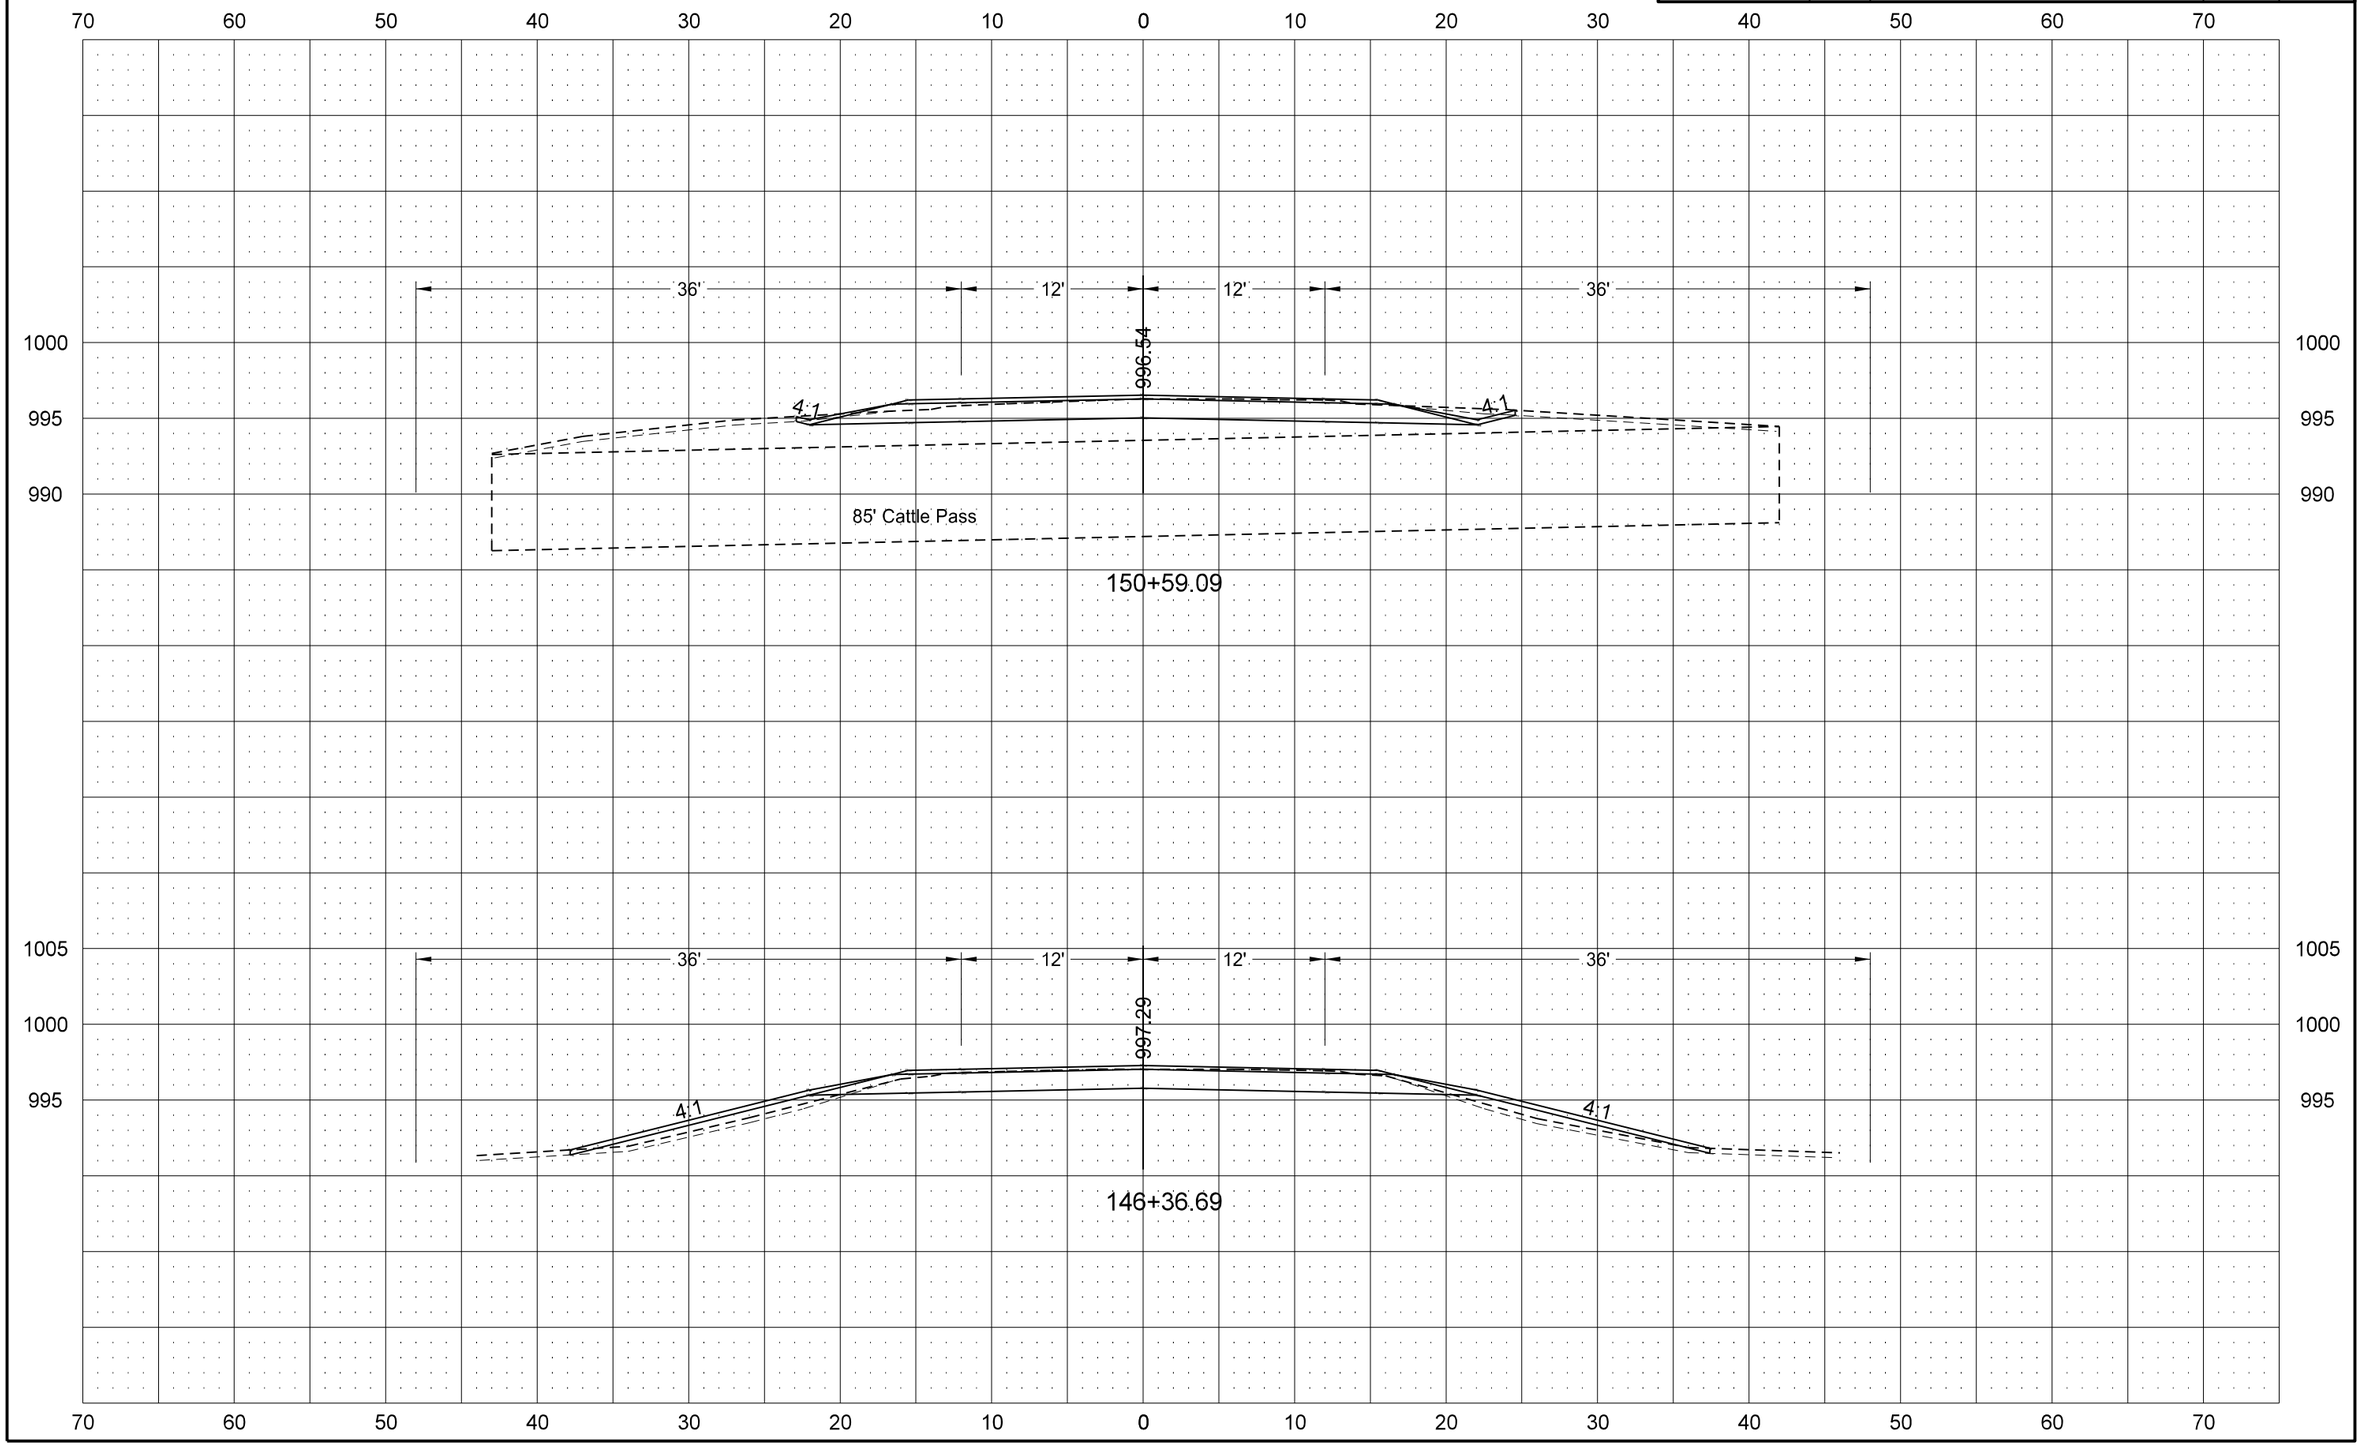

STATE	PROJECT NO.	SECTION NO.	SHEET NO.
ND	NH-1-021(018)090	200	30

ND Hwy 21
Carson East to Junction ND 31

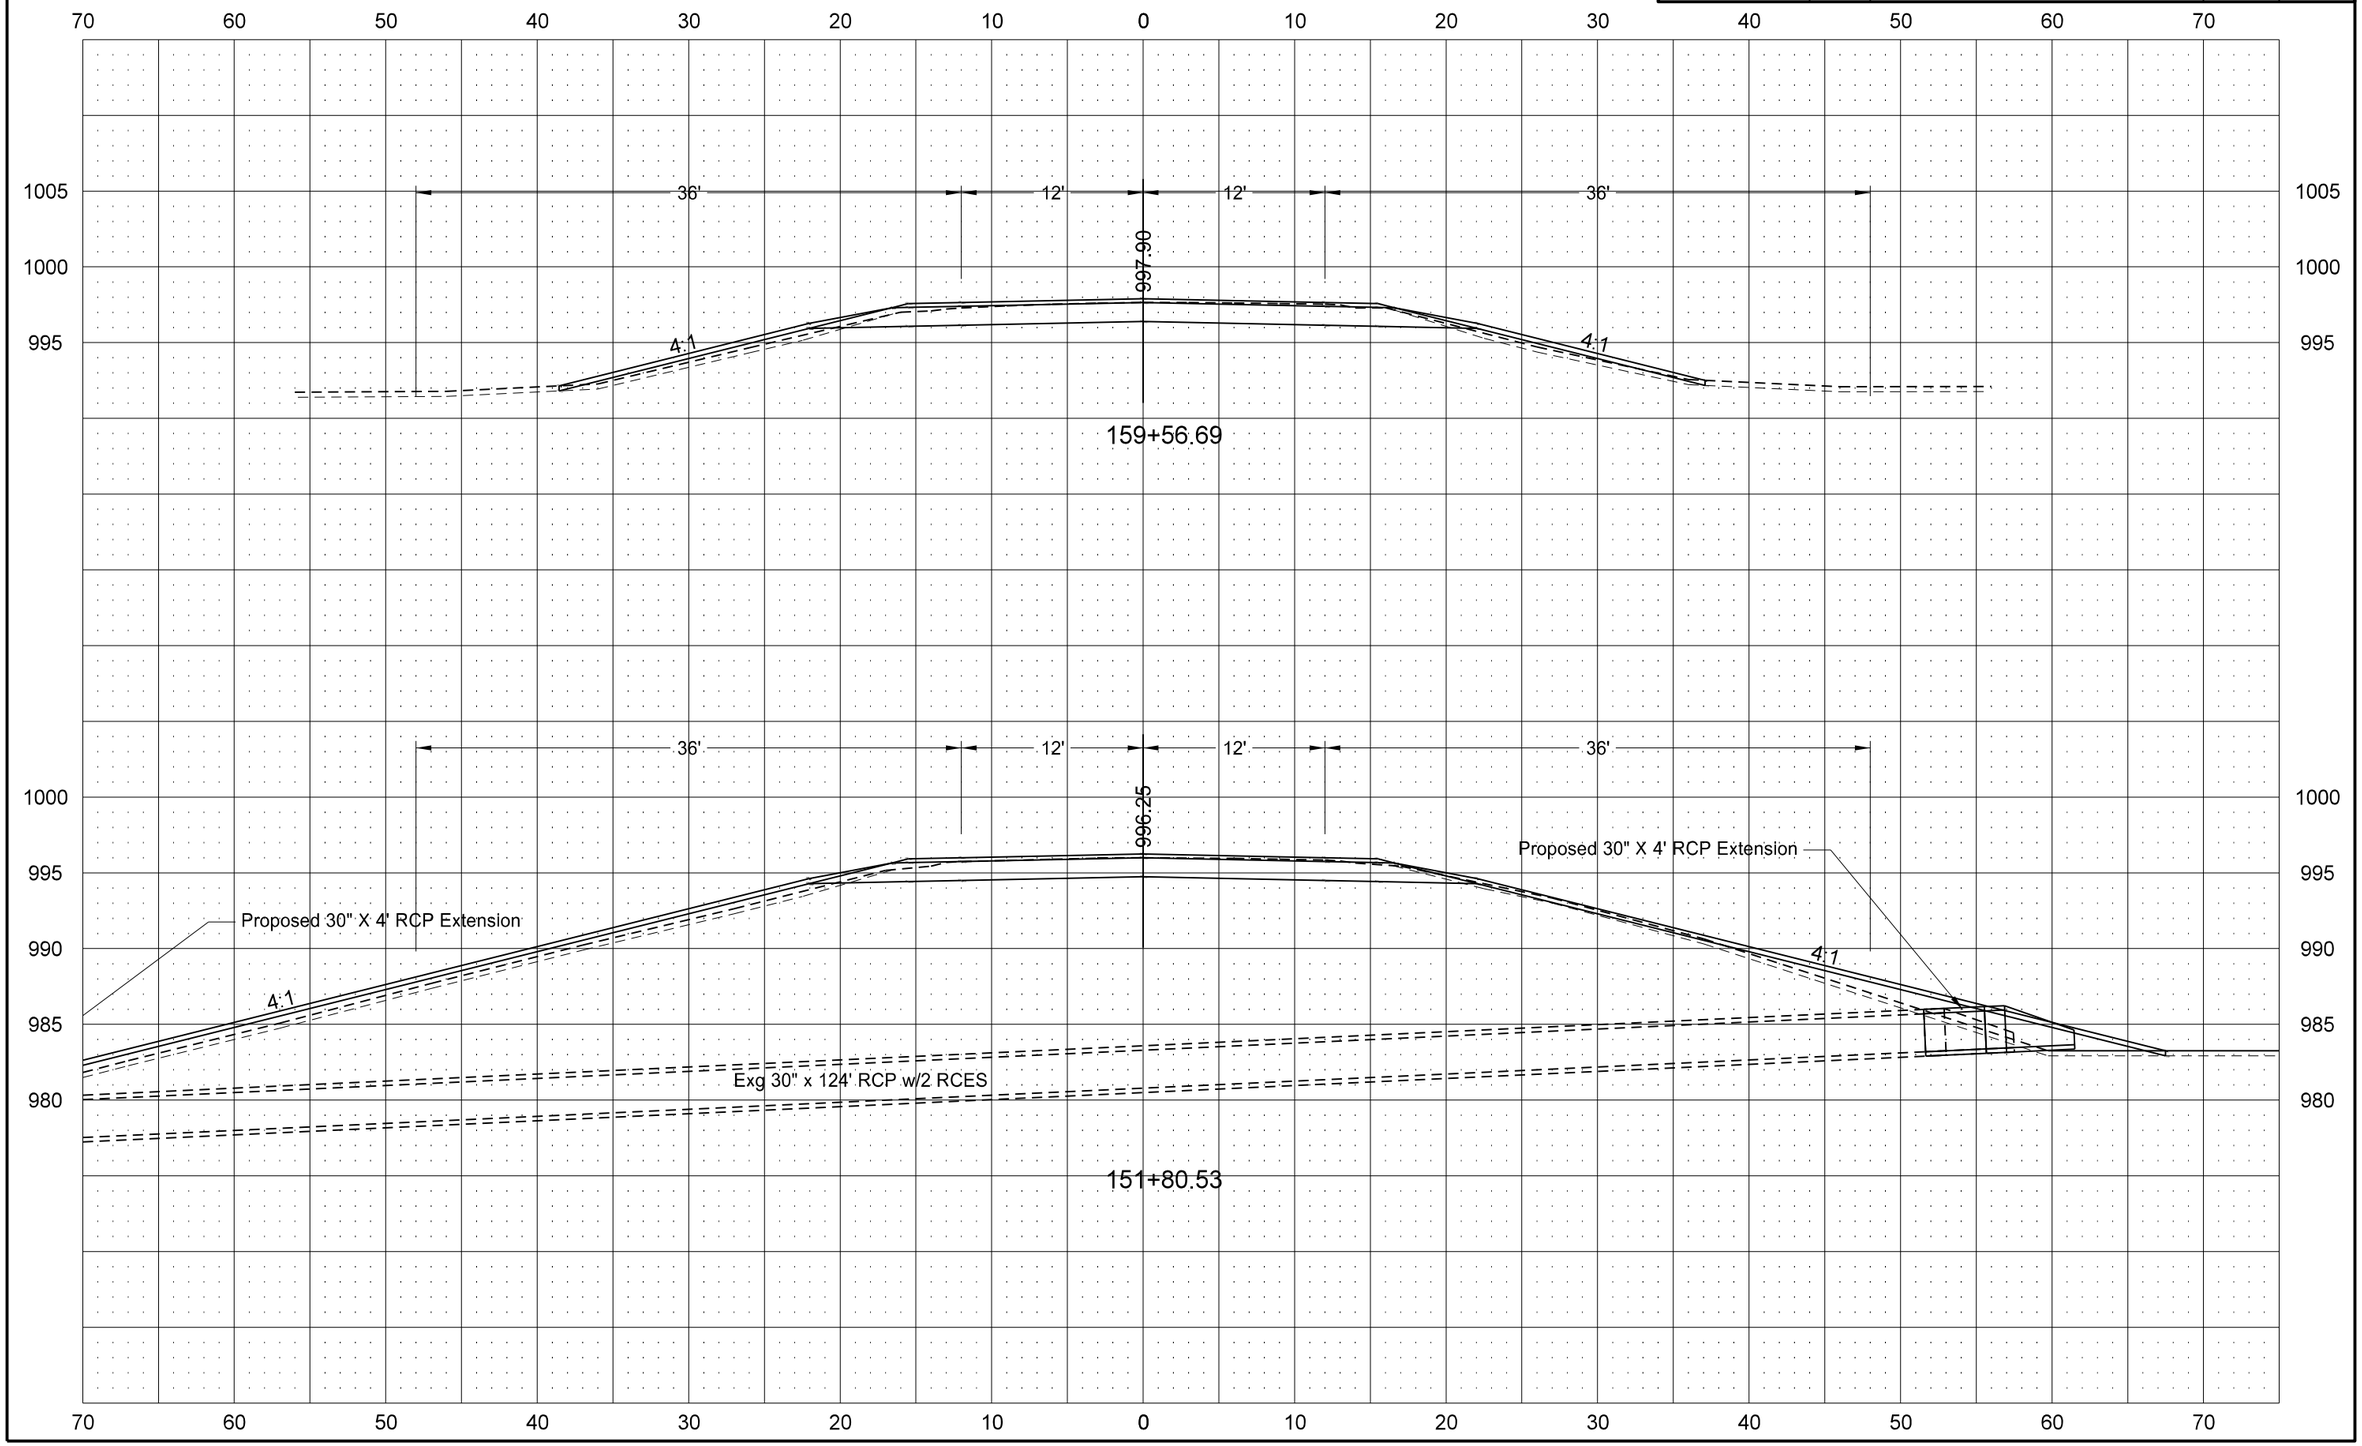

8/23/2013 12:49:35 PM cfrising R:\project\10021090.018\design\Sheets\200XS_Hwy_21.dgn

ND Hwy 21
Carson East to Junction ND 31

STATE	PROJECT NO.	SECTION NO.	SHEET NO.
ND	NH-1-021(018)090	200	31

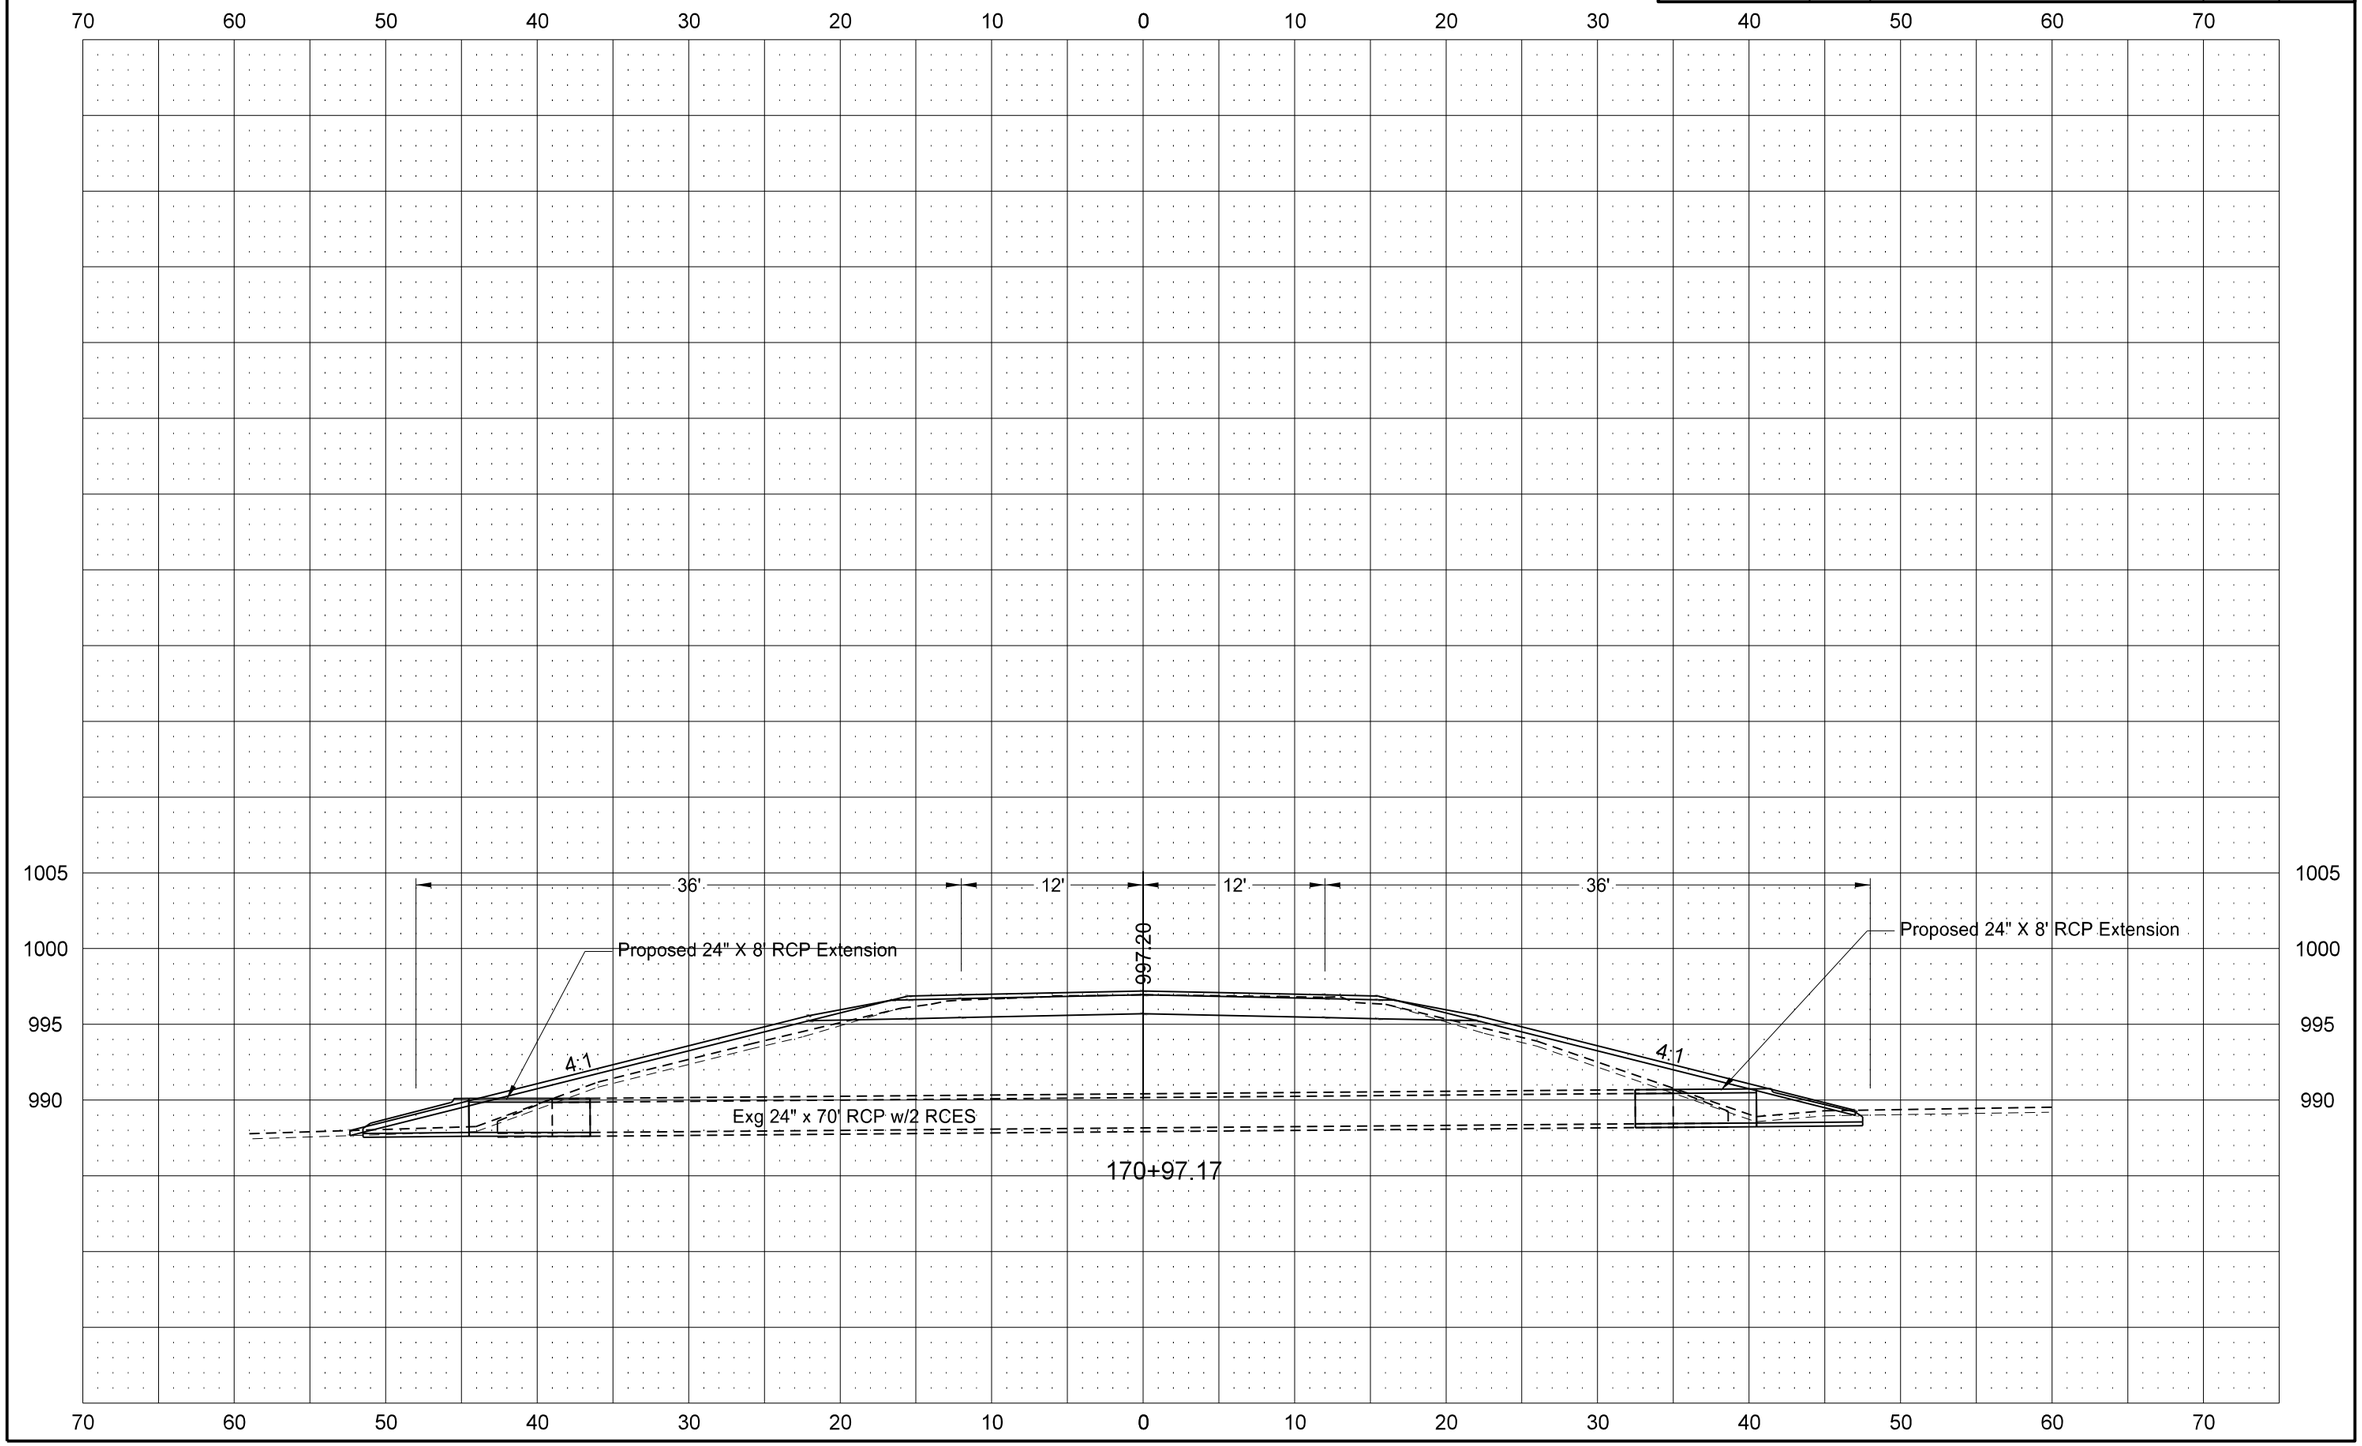

ND Hwy 21
Carson East to Junction ND 31

STATE	PROJECT NO.	SECTION NO.	SHEET NO.
ND	NH-1-021(018)090	200	32

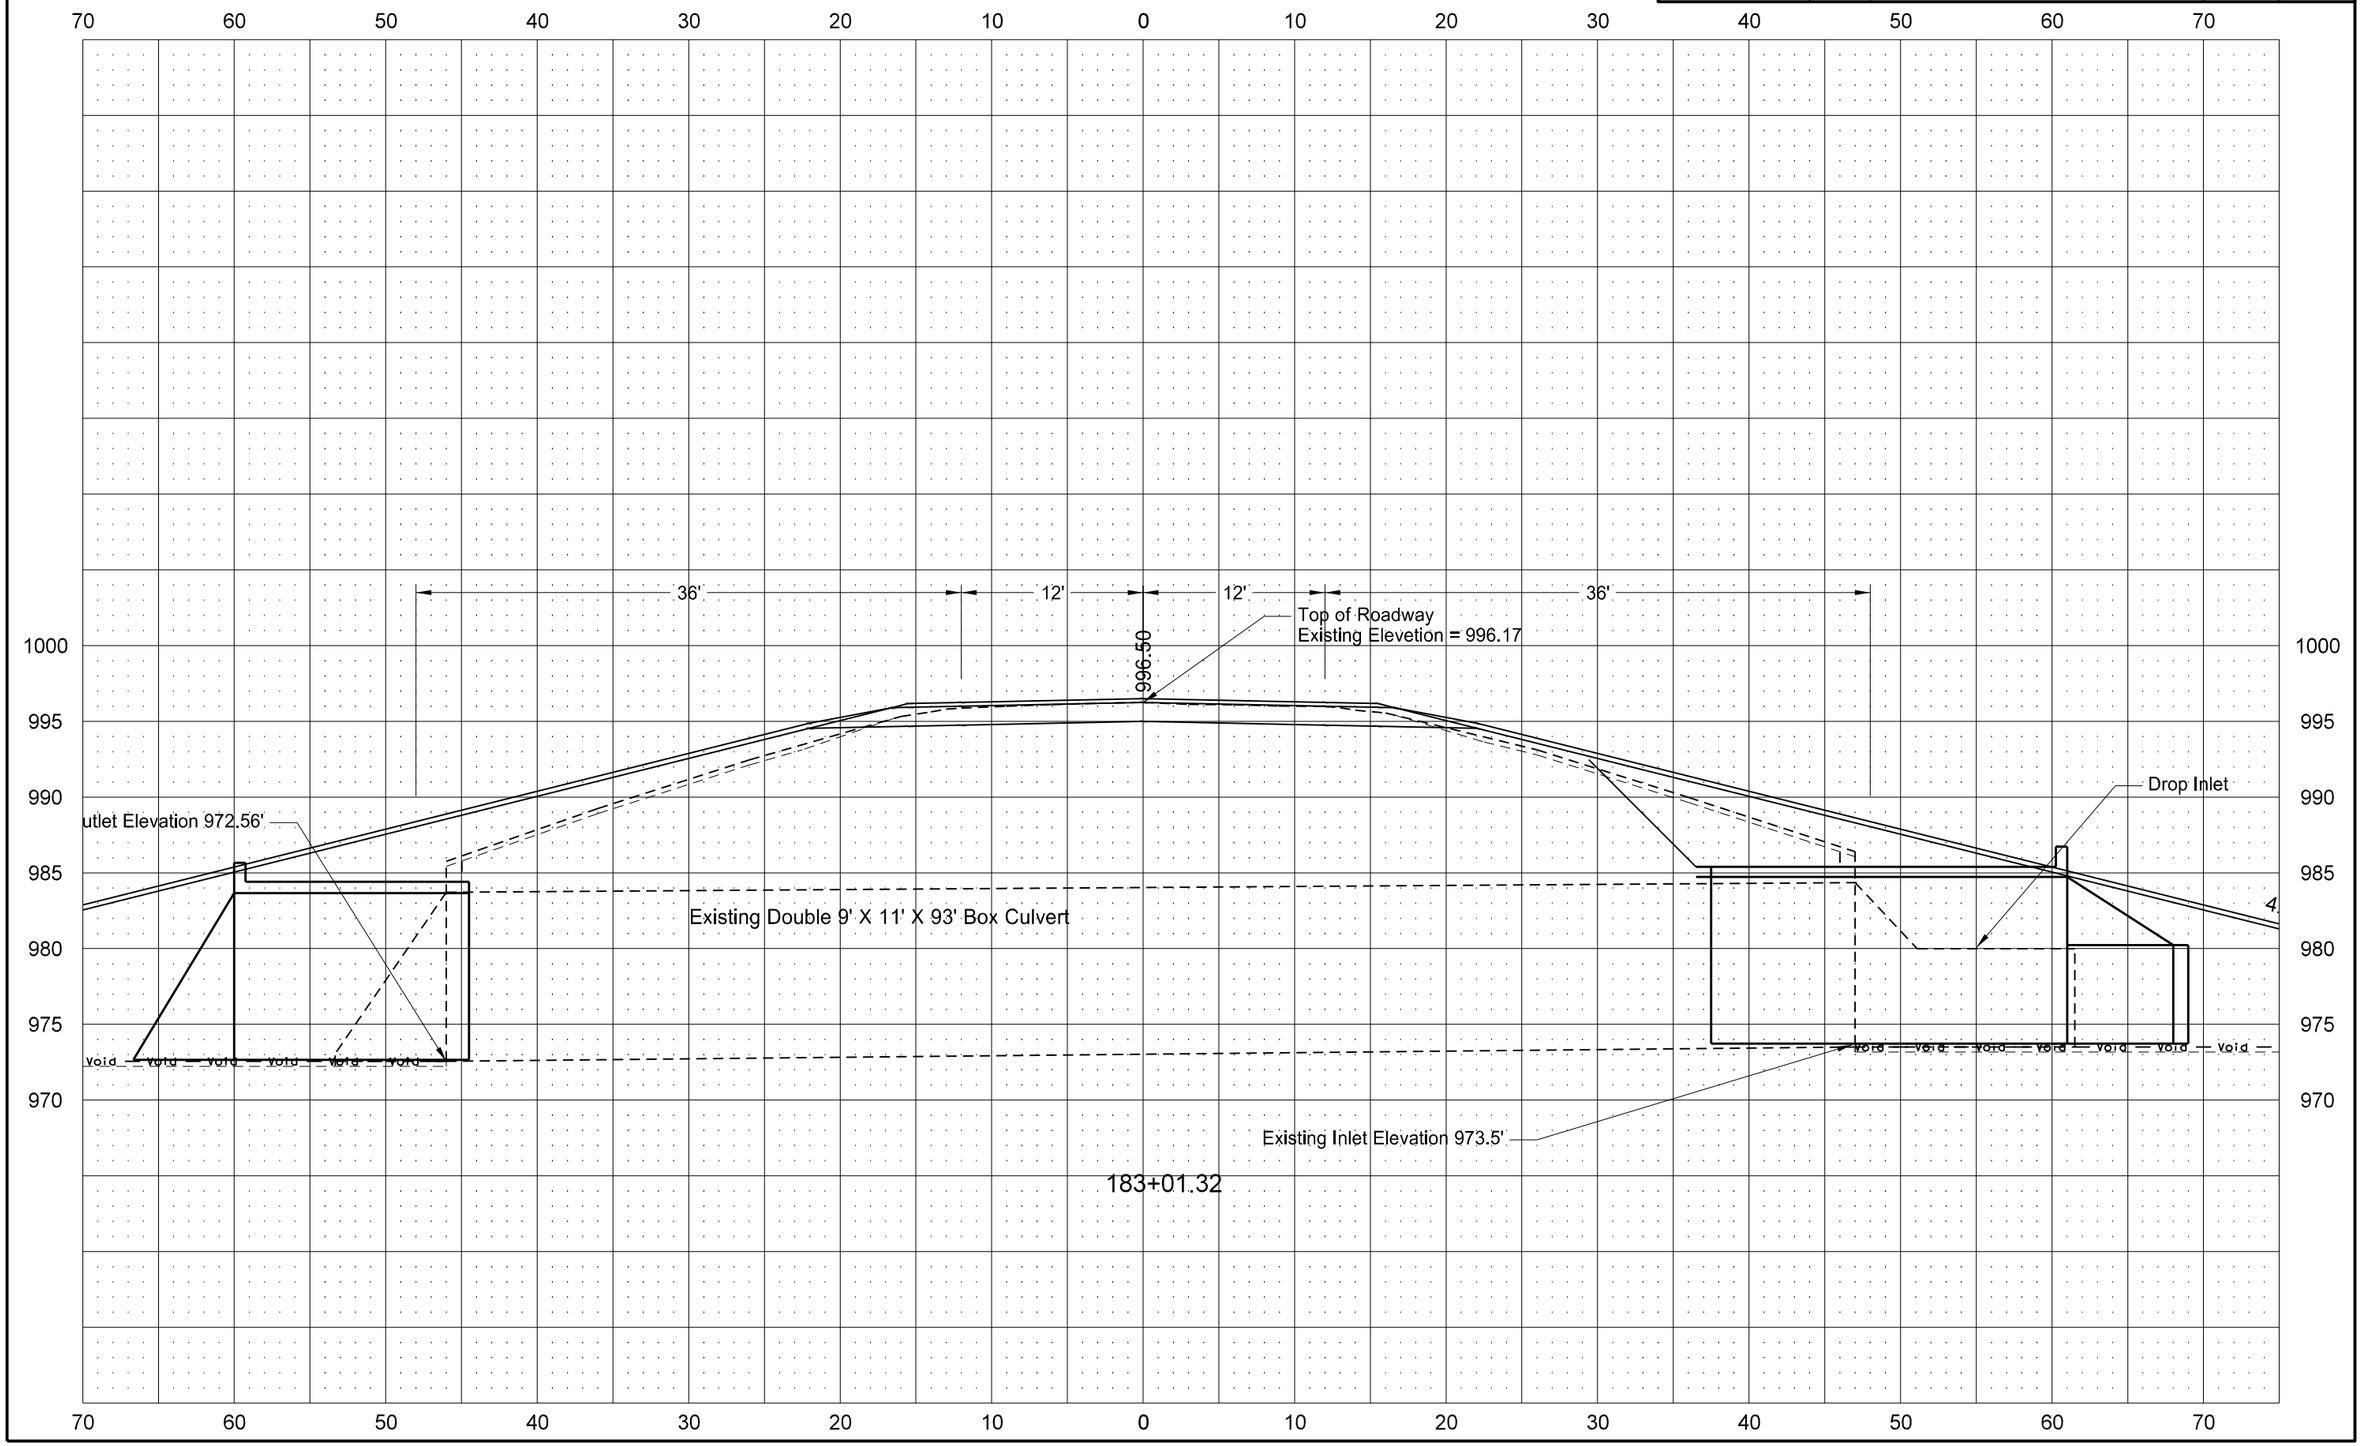

8/23/2013 12:49:37 PM cfrising R:\project\10021090.018\design\Sheets\200XS_Hwy_21.dgn

STATE	PROJECT NO.	SECTION NO.	SHEET NO.
ND	NH-1-021(018)090	200	33

ND Hwy 21
Carson East to Junction ND 31

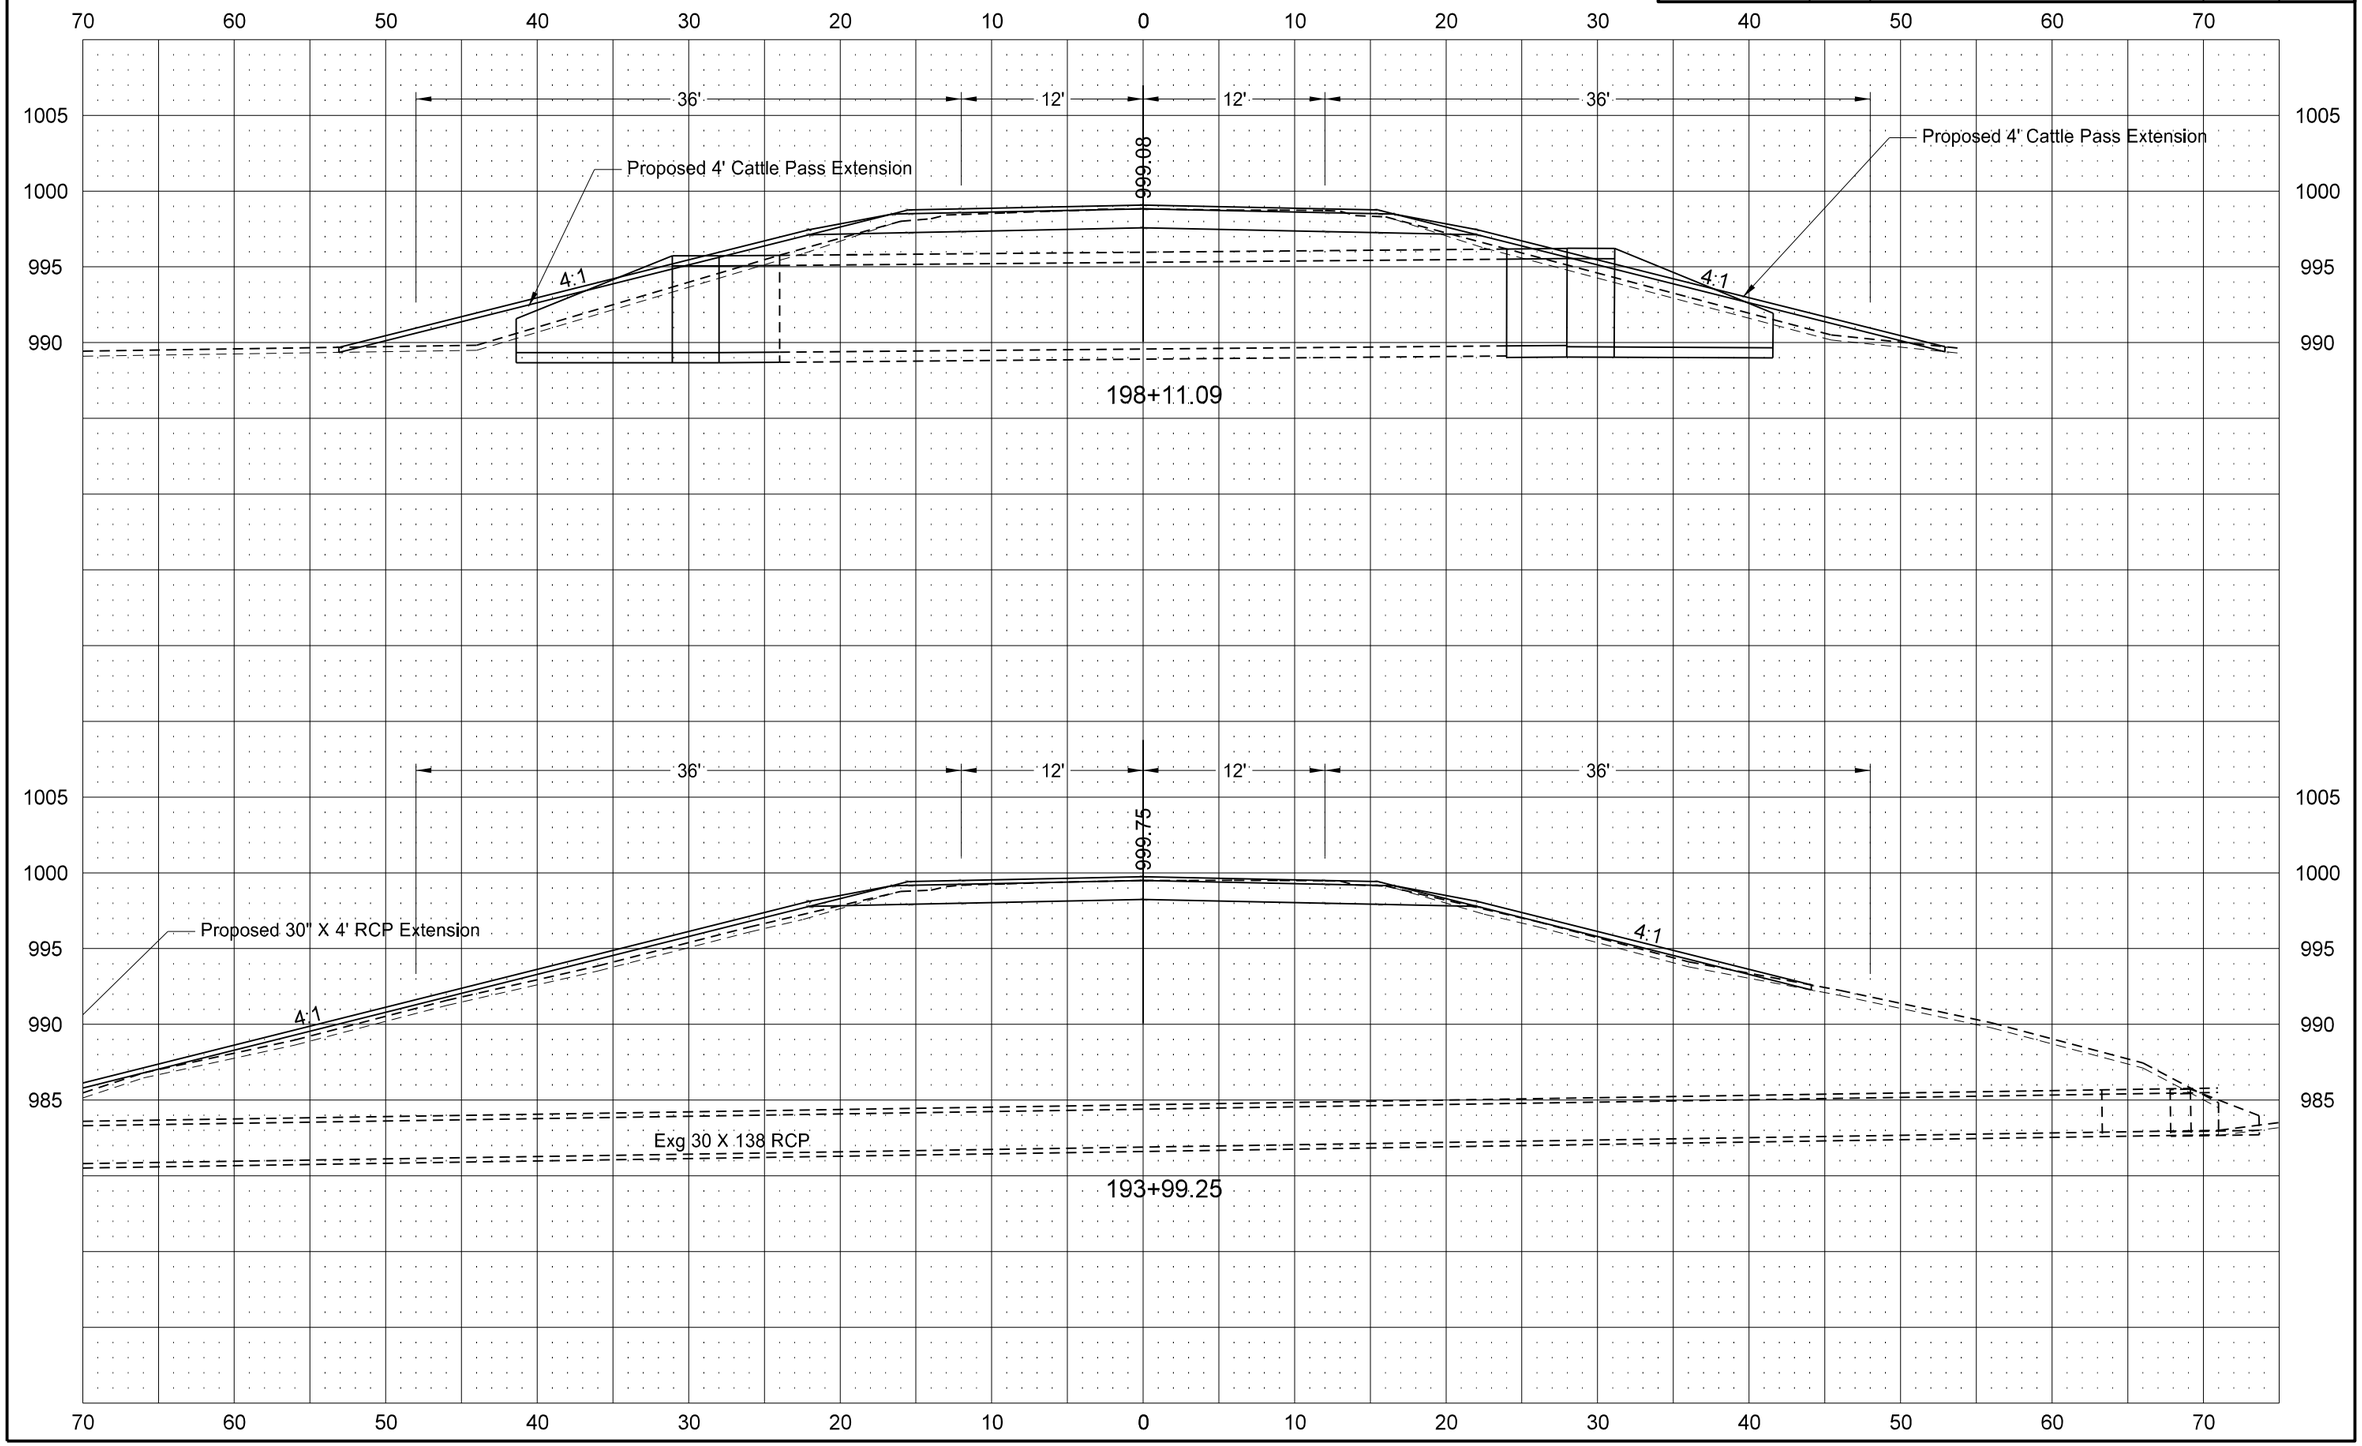

STATE	PROJECT NO.	SECTION NO.	SHEET NO.
ND	NH-1-021(018)090	200	34

ND Hwy 21
Carson East to Junction ND 31

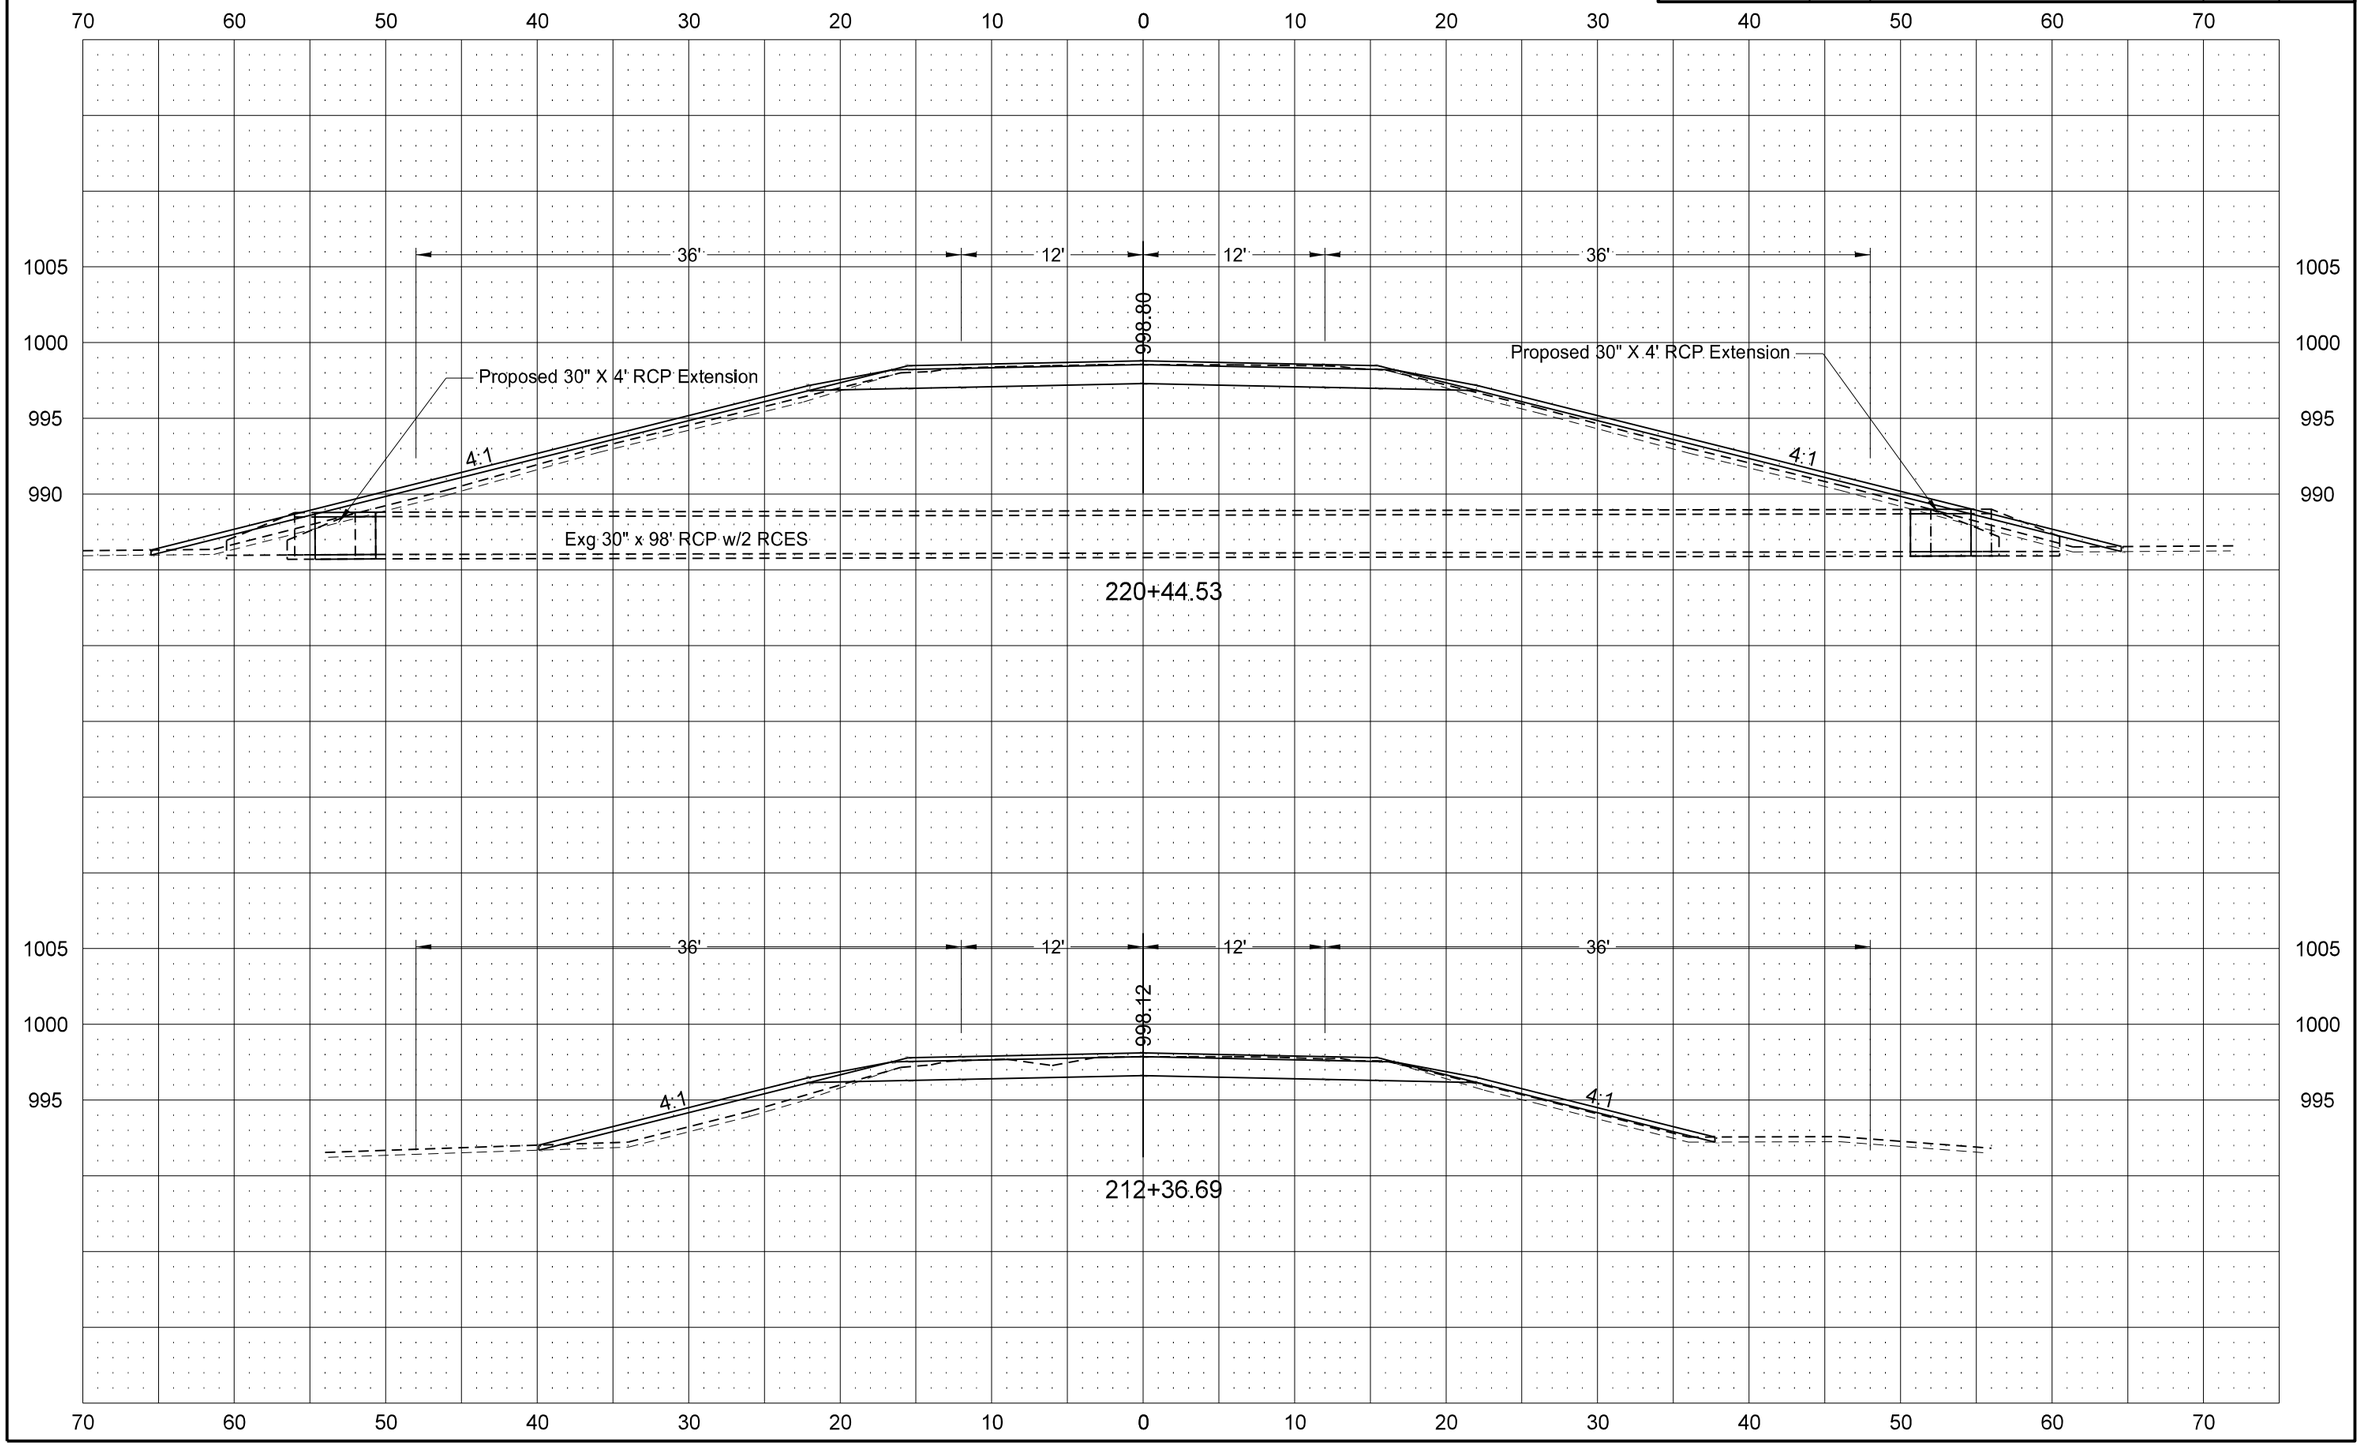

STATE	PROJECT NO.	SECTION NO.	SHEET NO.
ND	NH-1-021(018)090	200	35

ND Hwy 21
Carson East to Junction ND 31

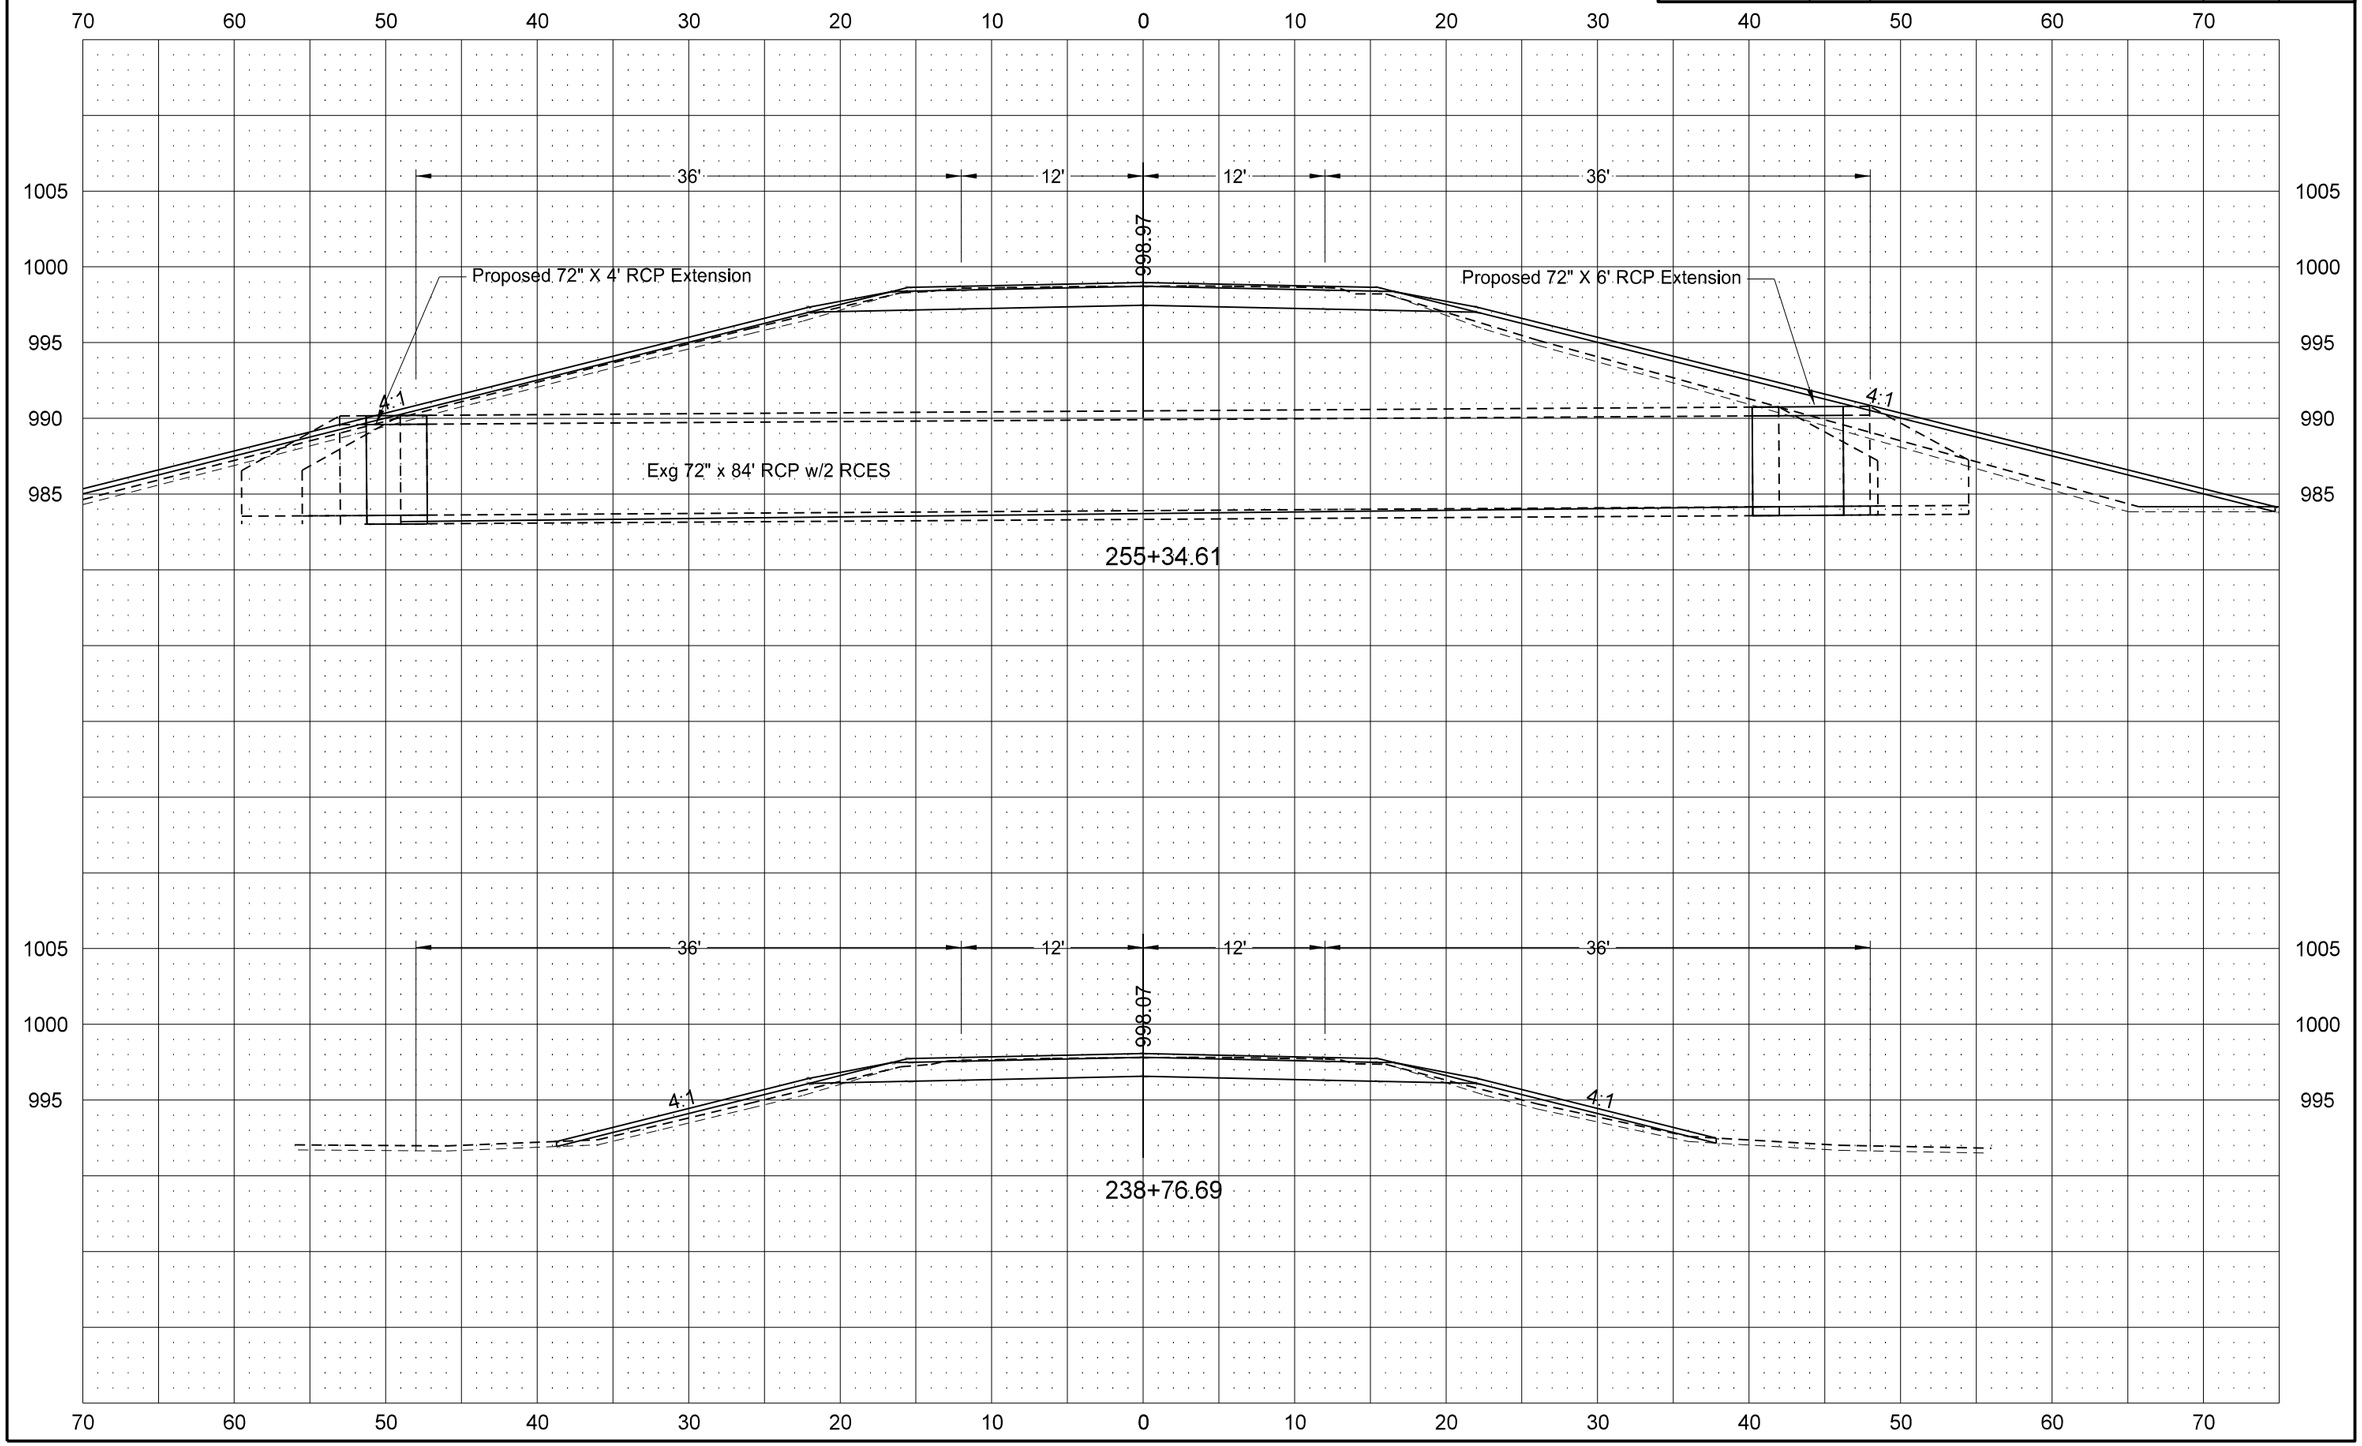

ND Hwy 21
Carson East to Junction ND 31
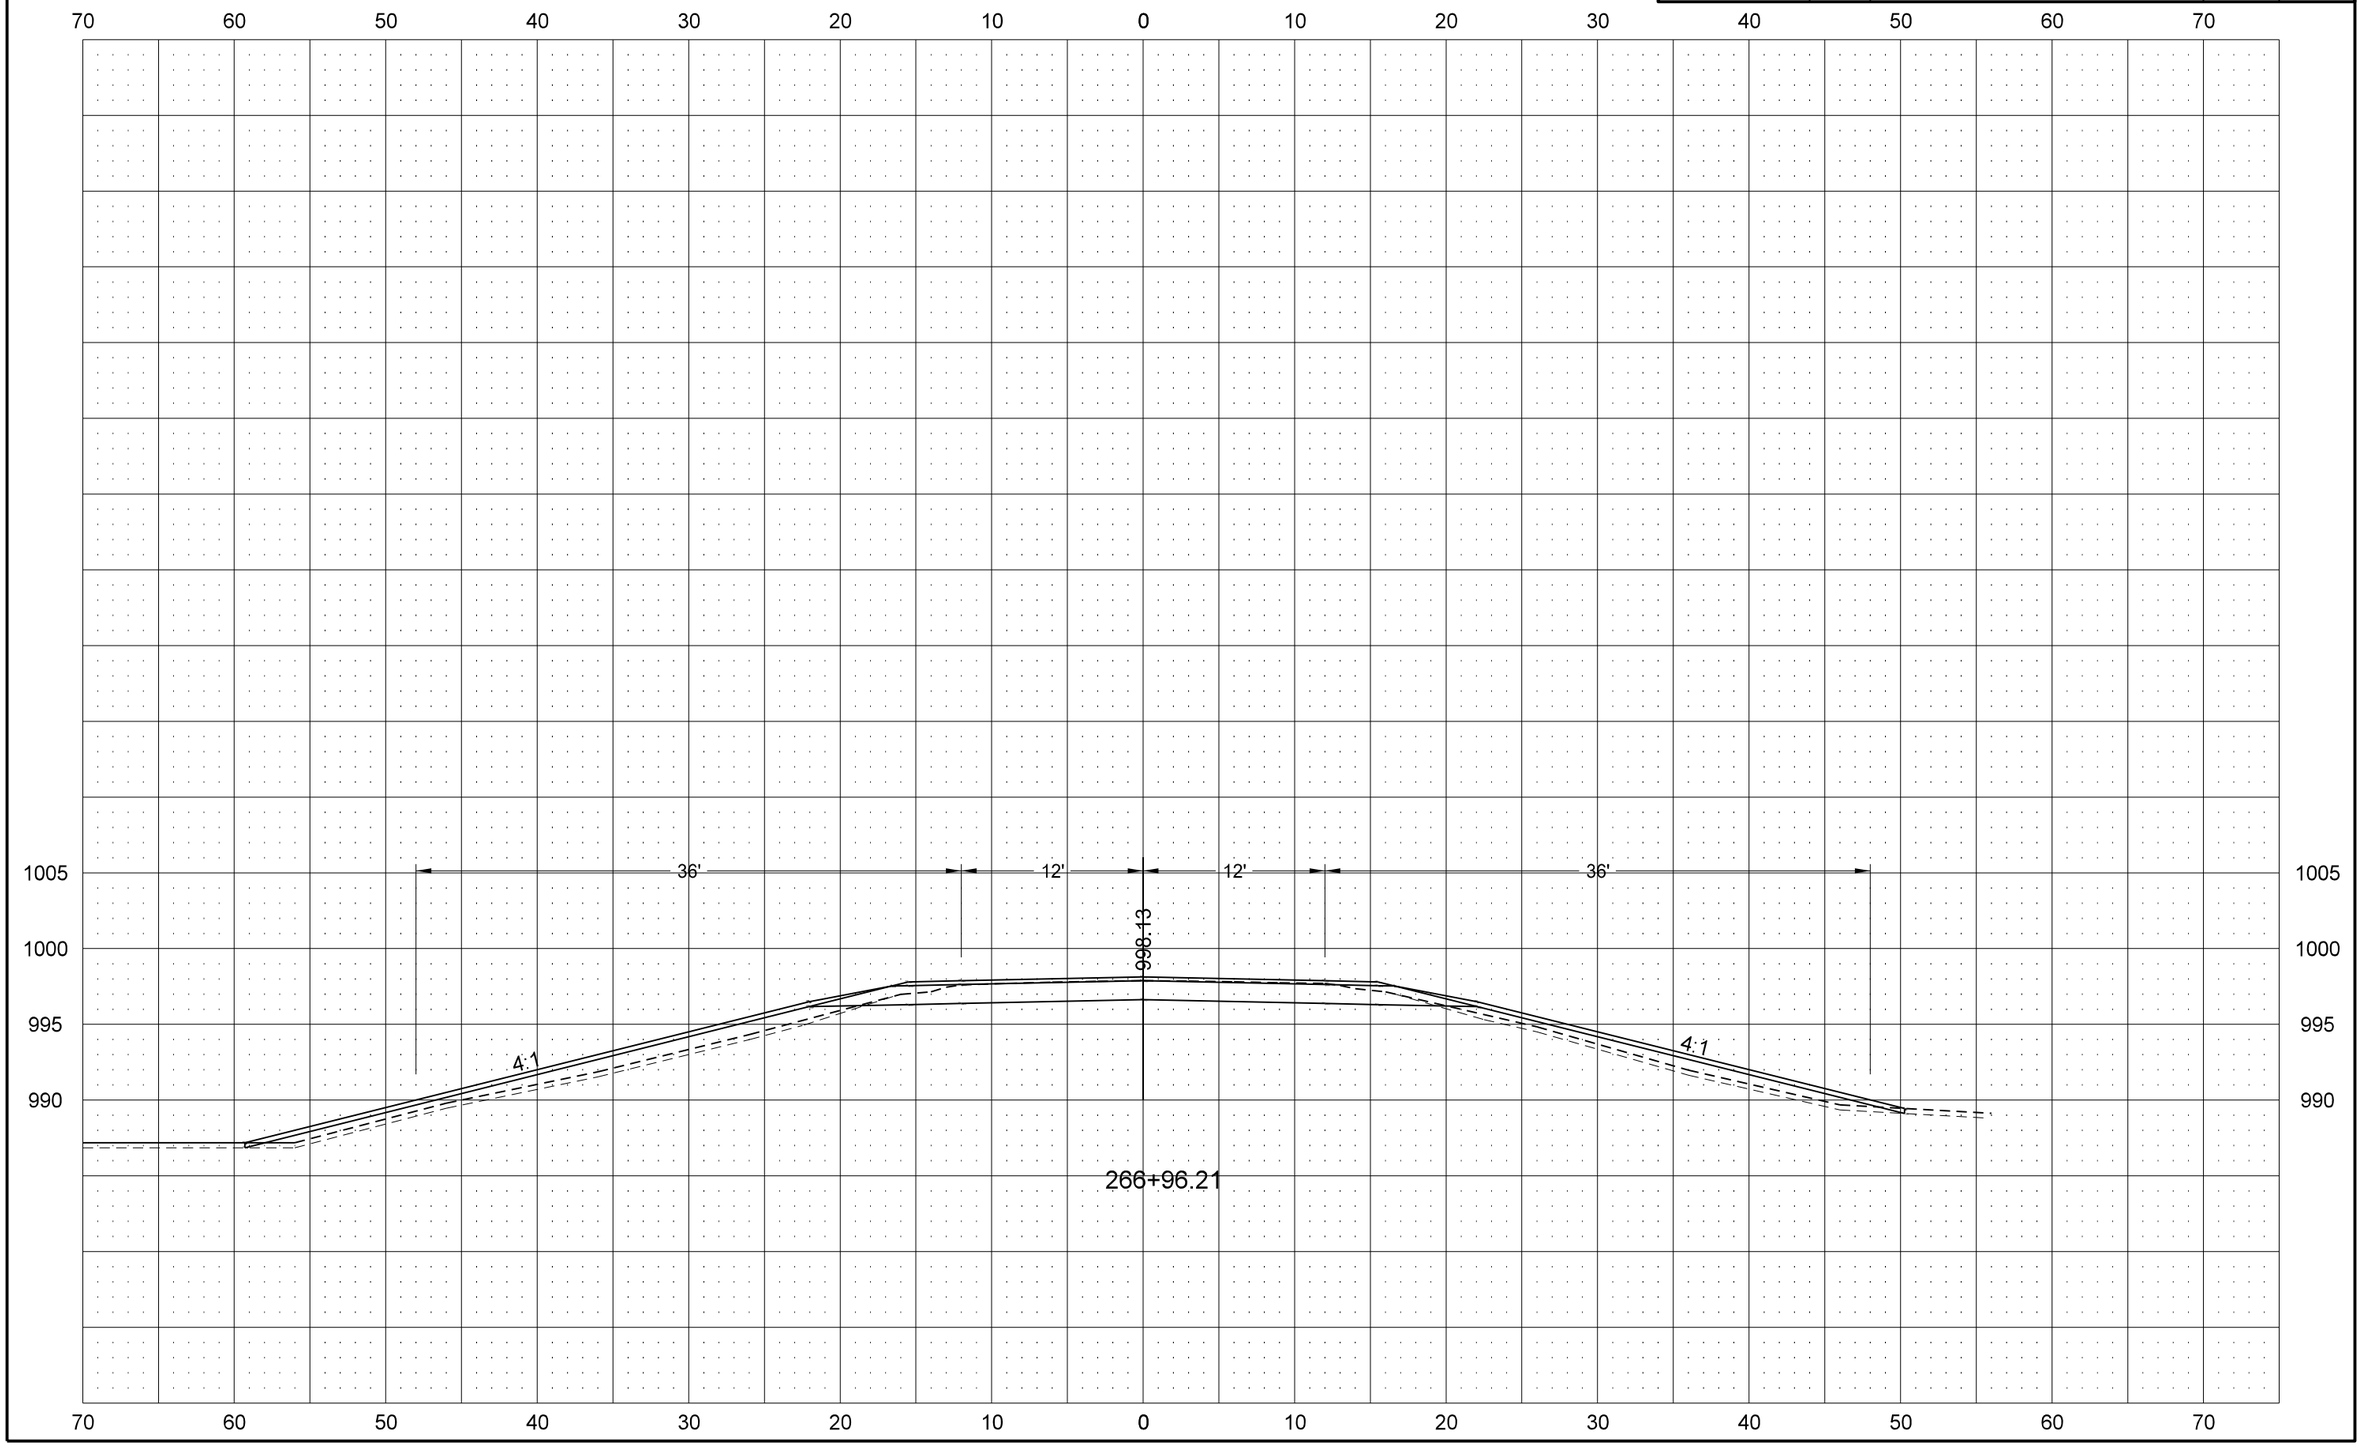
STATE	PROJECT NO.	SECTION NO.	SHEET NO.
ND	NH-1-021(018)090	200	36