STATE	PROJECT NO.	SEC. NO.	SHEET NO.
ND	SU-NHU-1-981(094)104	200	1

East Divide Avenue

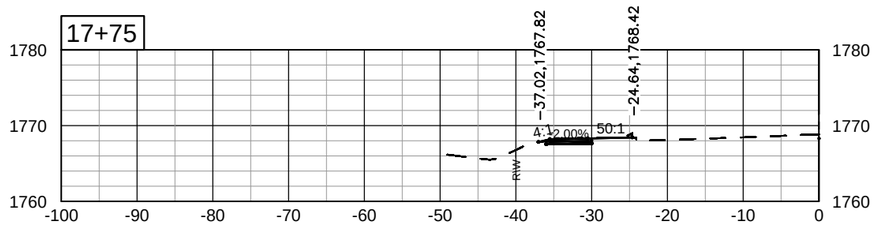

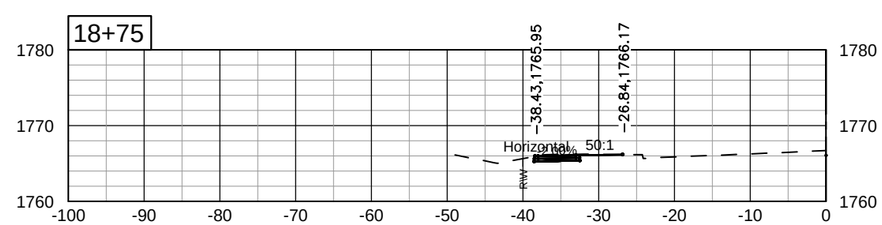

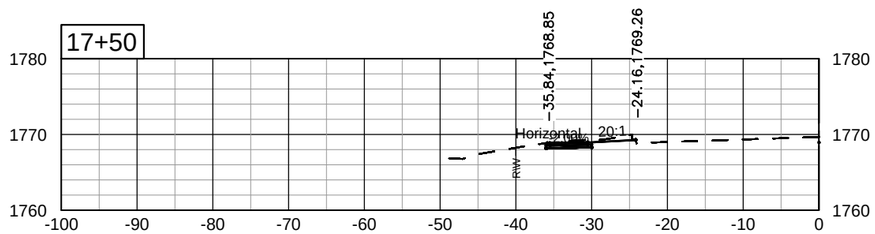

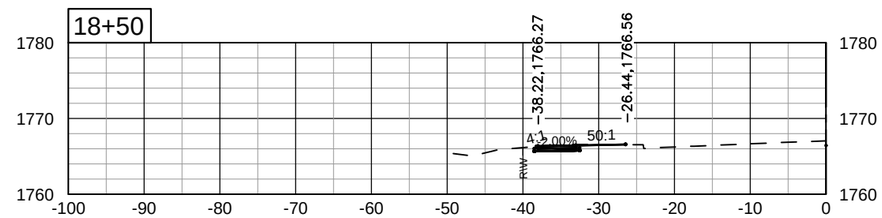

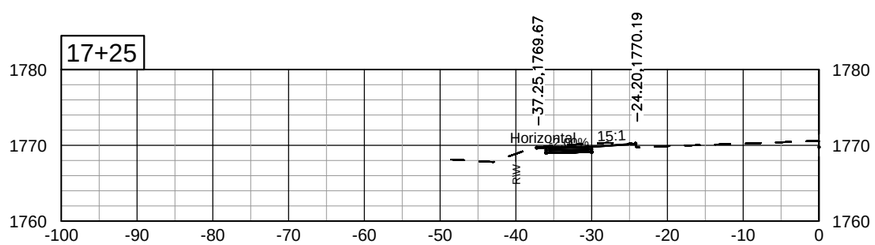

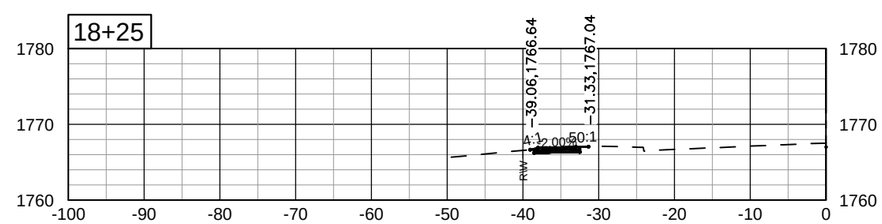

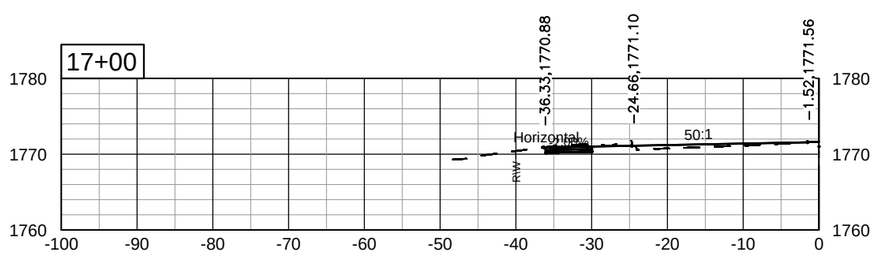

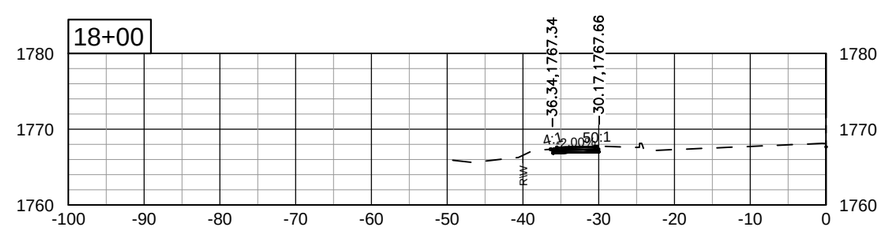

Kadrmas Lee & Jackson
Engineers Surveyors Planners

Aug 05, 2013 – 12:24pm – J:\trans\1411109\CADD\200XS_001_LXSEC.dwg

© Kadrmas, Lee & Jackson 2013

STATE	PROJECT NO.	SEC. NO.	SHEET NO.
ND	SU-NHU-1-981(094)104	200	2

East Divide Avenue

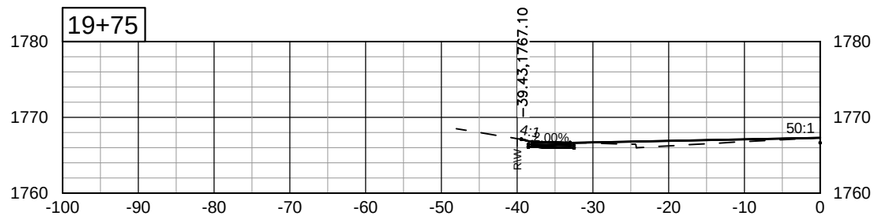

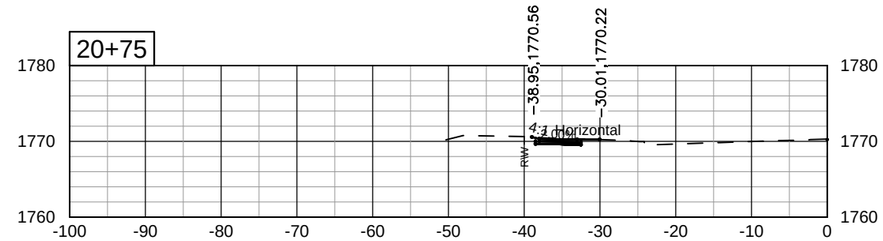

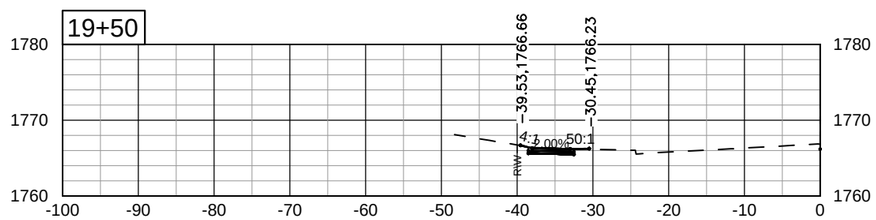

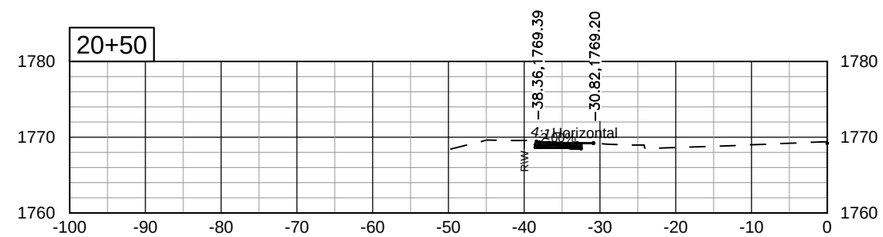

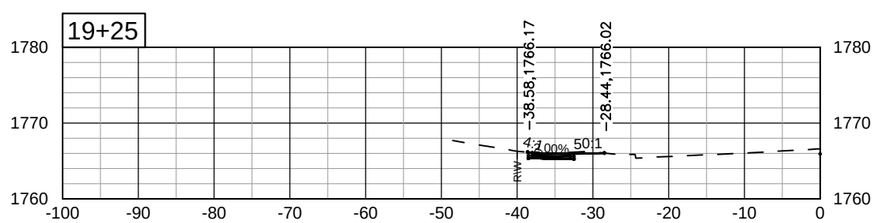

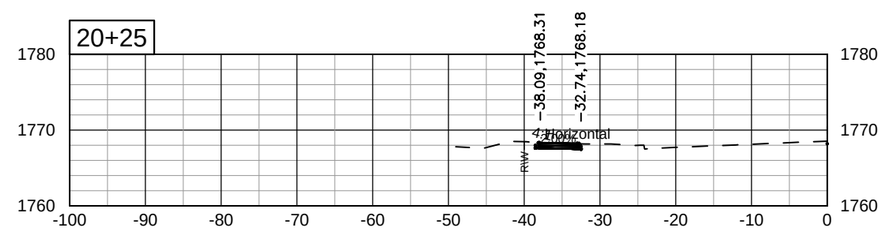

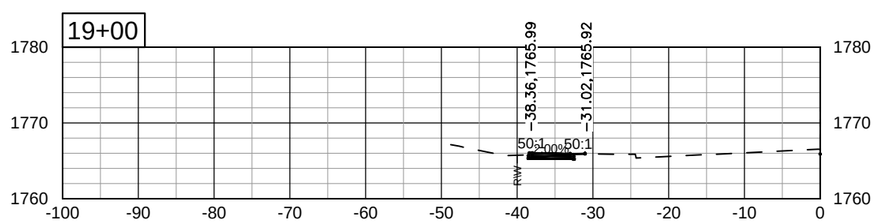

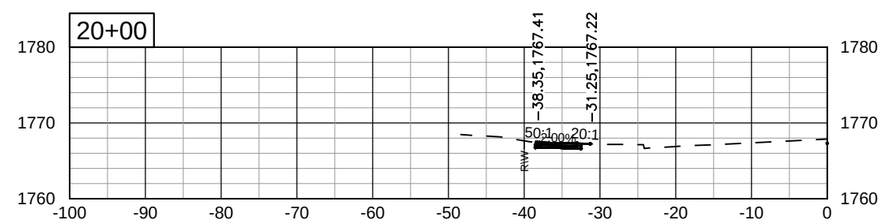

Kadrmas Lee & Jackson
Engineers Surveyors Planners

Aug 05, 2013 – 12:24pm – J:\trans\1411109\CADD\200XS_001_LXSEC.dwg

© Kadrmas, Lee & Jackson 2013

STATE	PROJECT NO.	SEC. NO.	SHEET NO.
ND	SU-NHU-1-981(094)104	200	3

East Divide Avenue

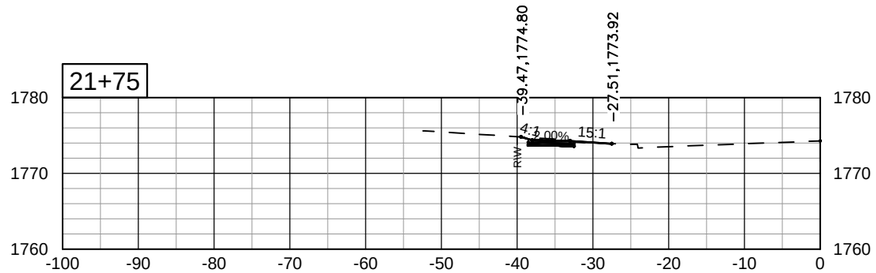

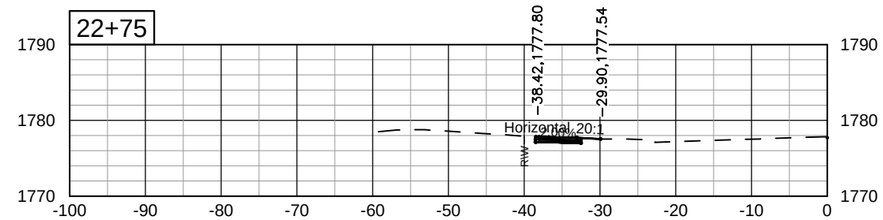

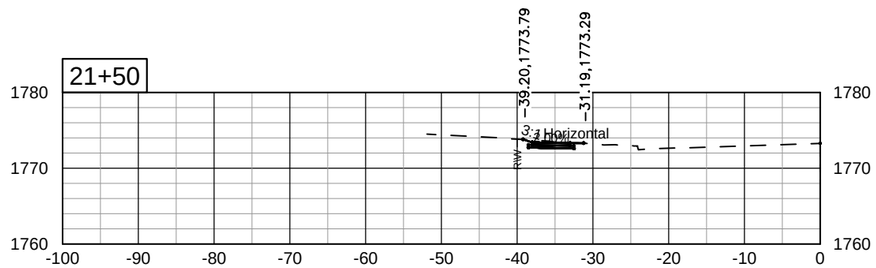

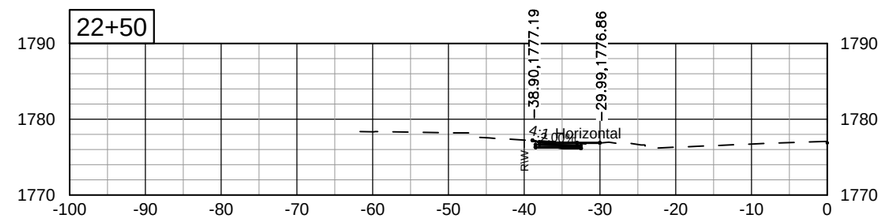

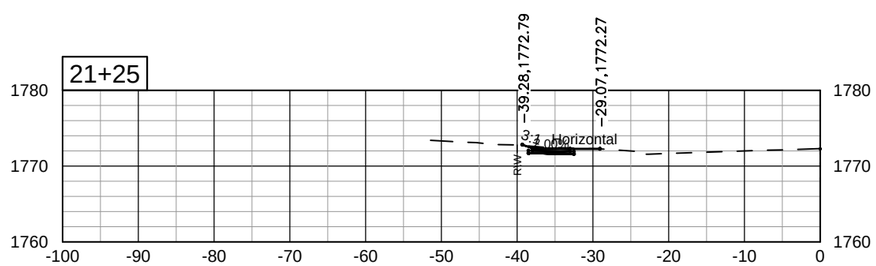

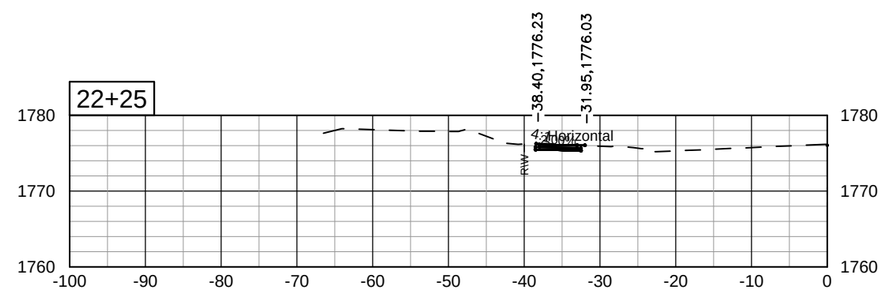

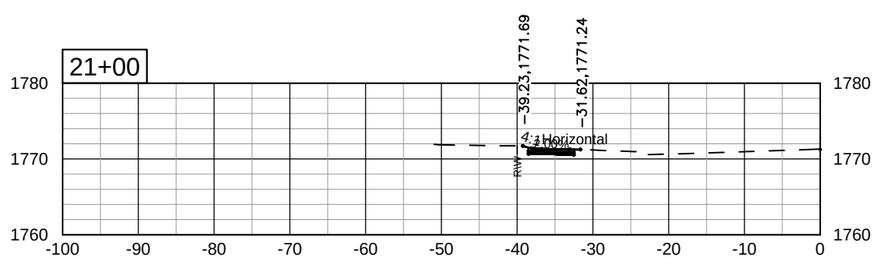

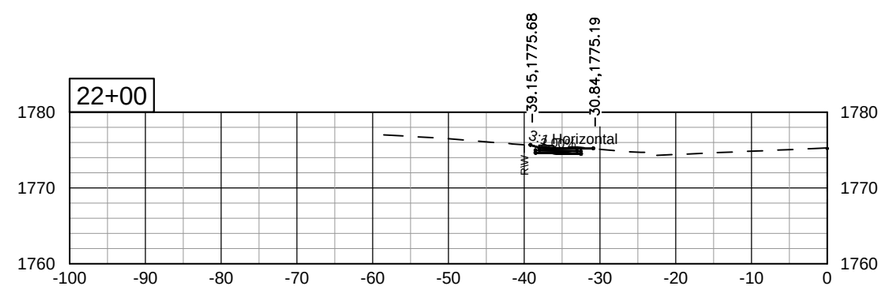

Kadrmas Lee & Jackson
Engineers Surveyors Planners

Aug 05, 2013 – 12:24pm – J:\trans\1411109\CADD\200XS_001_LXSEC.dwg

© Kadrmas, Lee & Jackson 2013

STATE	PROJECT NO.	SEC. NO.	SHEET NO.
ND	SU-NHU-1-981(094)104	200	4

East Divide Avenue

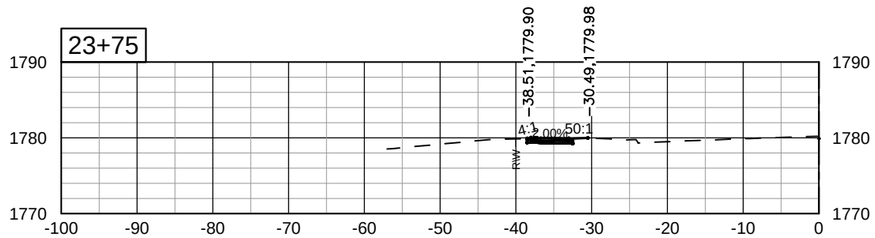

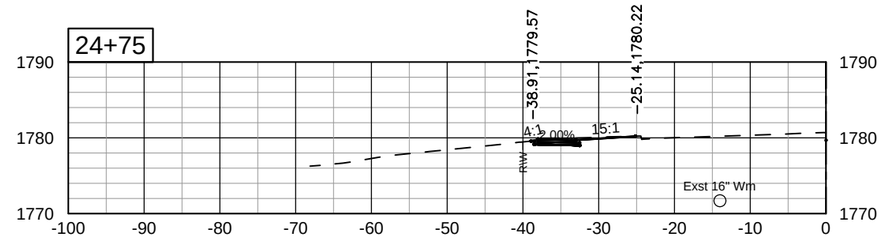

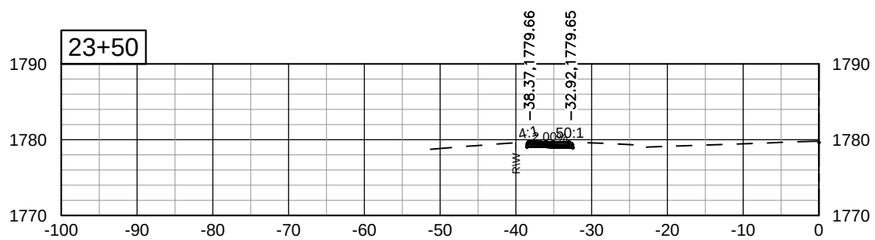

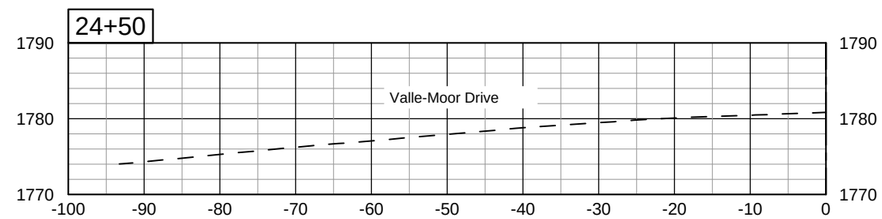

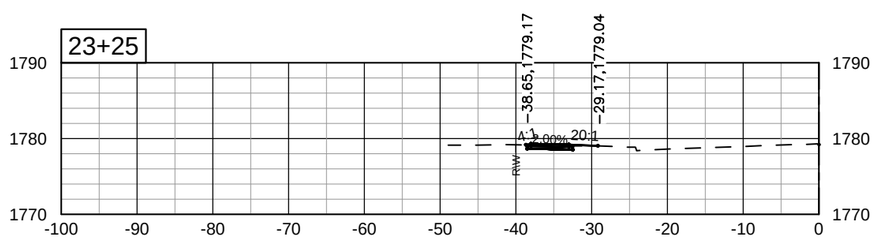

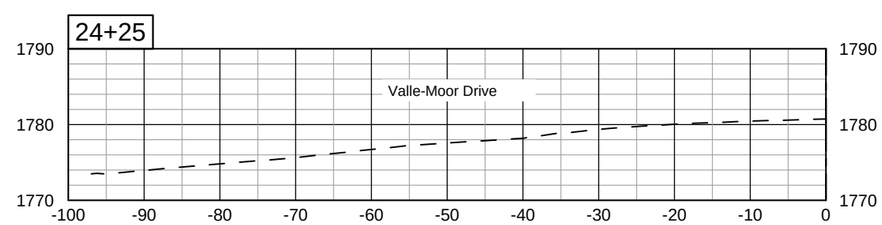

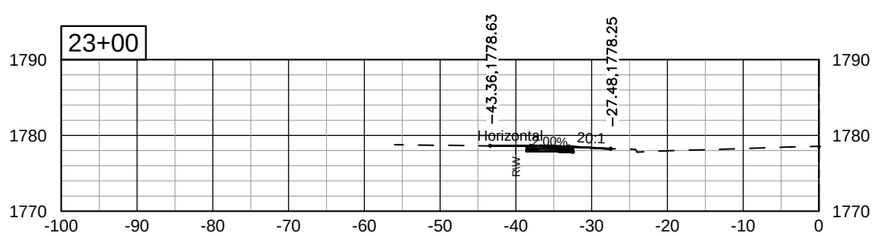

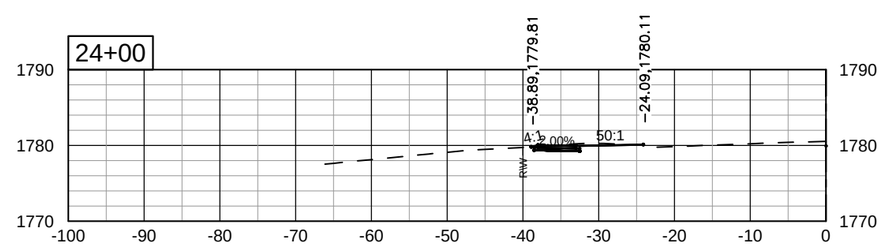

Kadrmas Lee & Jackson
Engineers Surveyors Planners

Aug 05, 2013 – 12:25pm – J:\trans\1411109\CADD\200XS_001_LXSEC.dwg

© Kadrmas, Lee & Jackson 2013

STATE	PROJECT NO.	SEC. NO.	SHEET NO.
ND	SU-NHU-1-981(094)104	200	5

East Divide Avenue

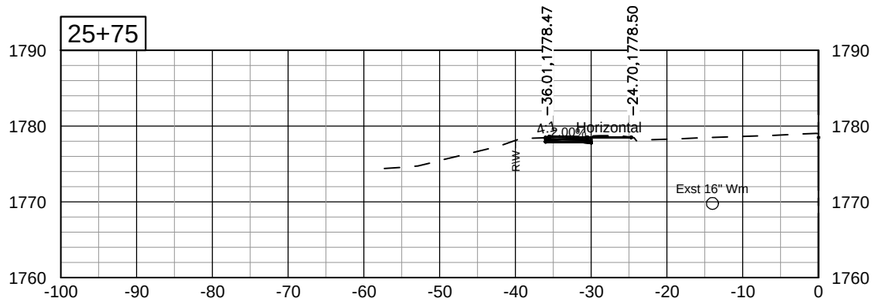

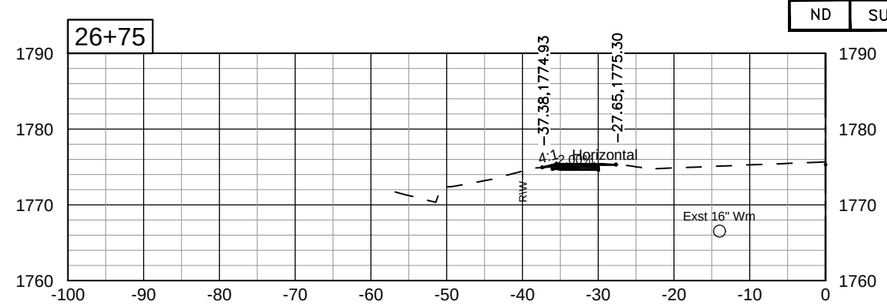

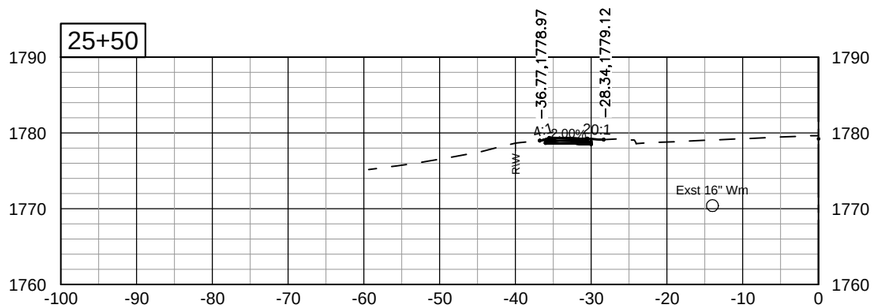

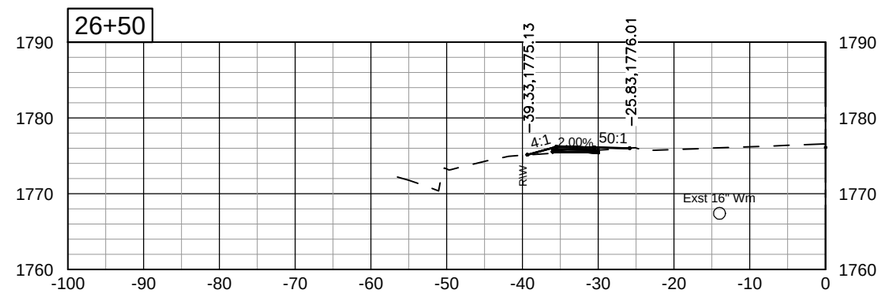

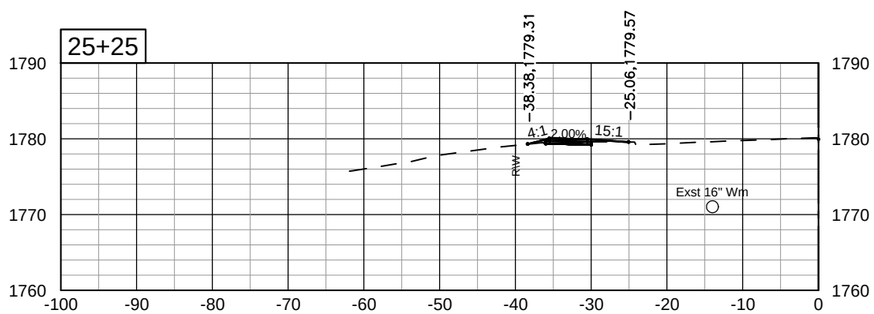

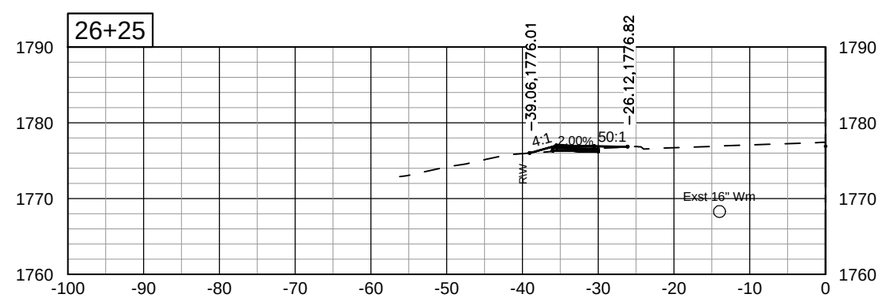

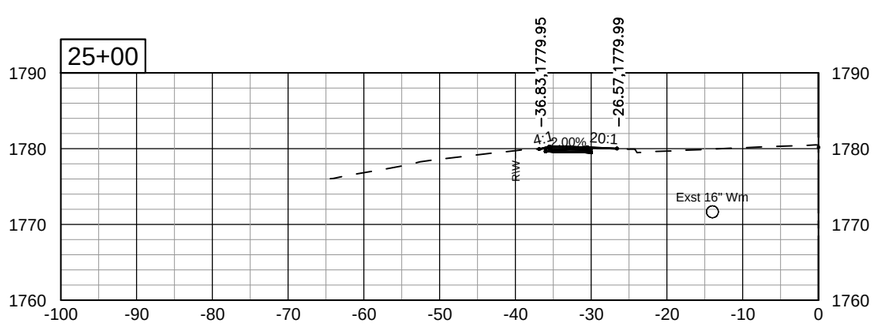

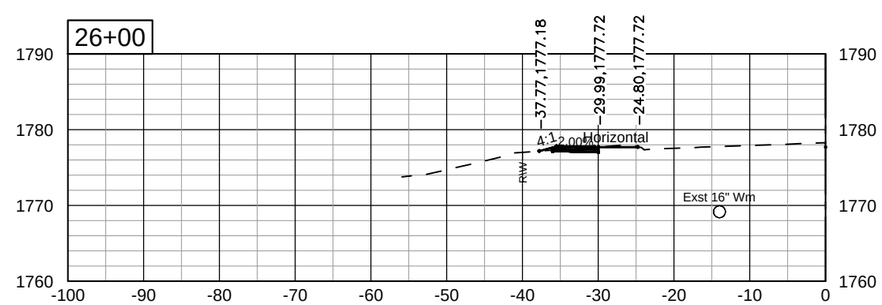

Kadrmas Lee & Jackson
Engineers Surveyors Planners

Aug 05, 2013 – 12:25pm – J:\trans\1411109\CADD\200XS_001_LXSEC.dwg

© Kadrmas, Lee & Jackson 2013

STATE	PROJECT NO.	SEC. NO.	SHEET NO.
ND	SU-NHU-1-981(094)104	200	6

East Divide Avenue

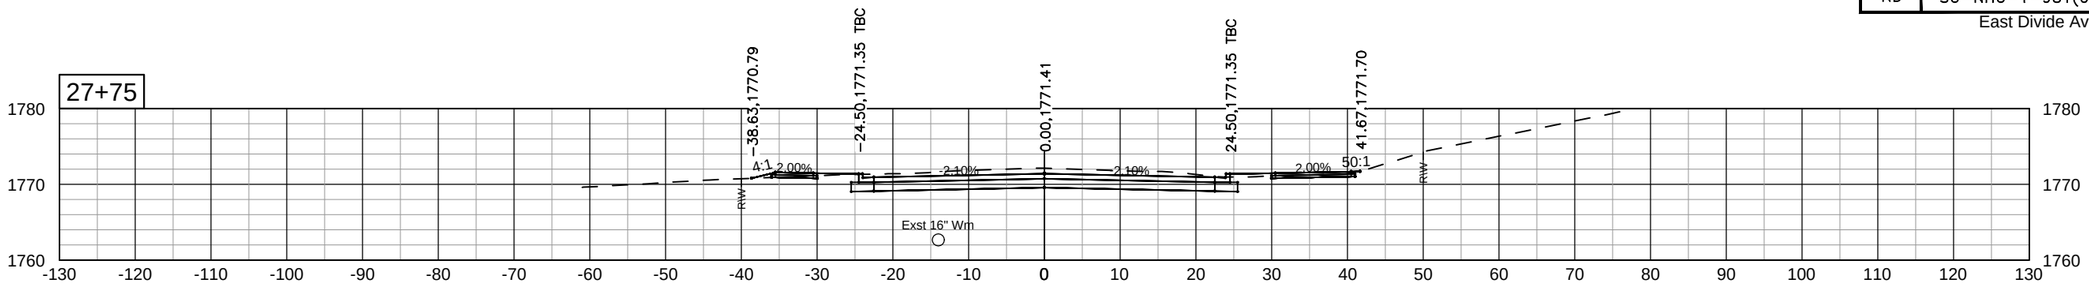

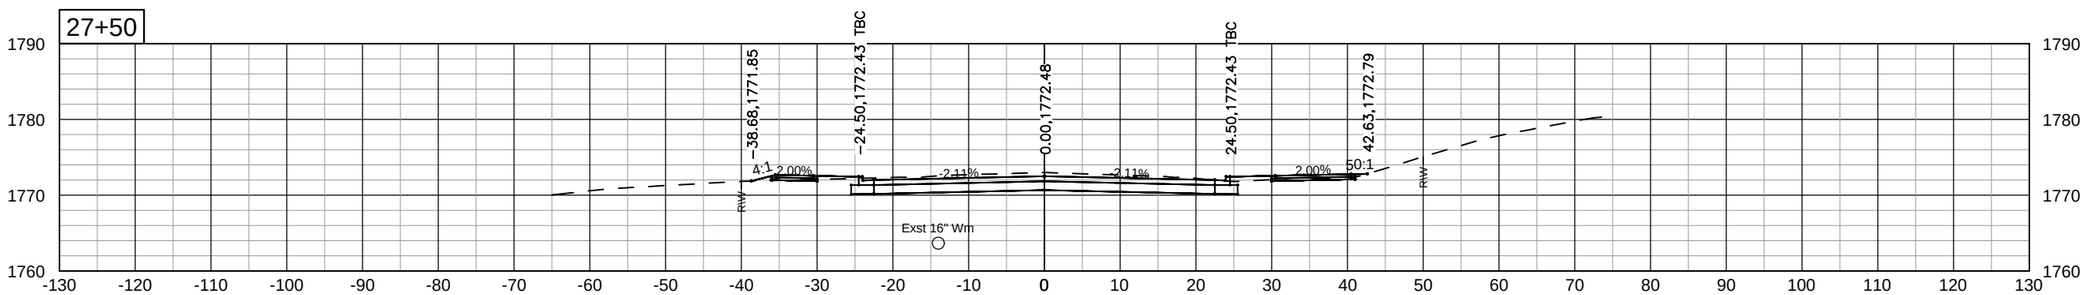

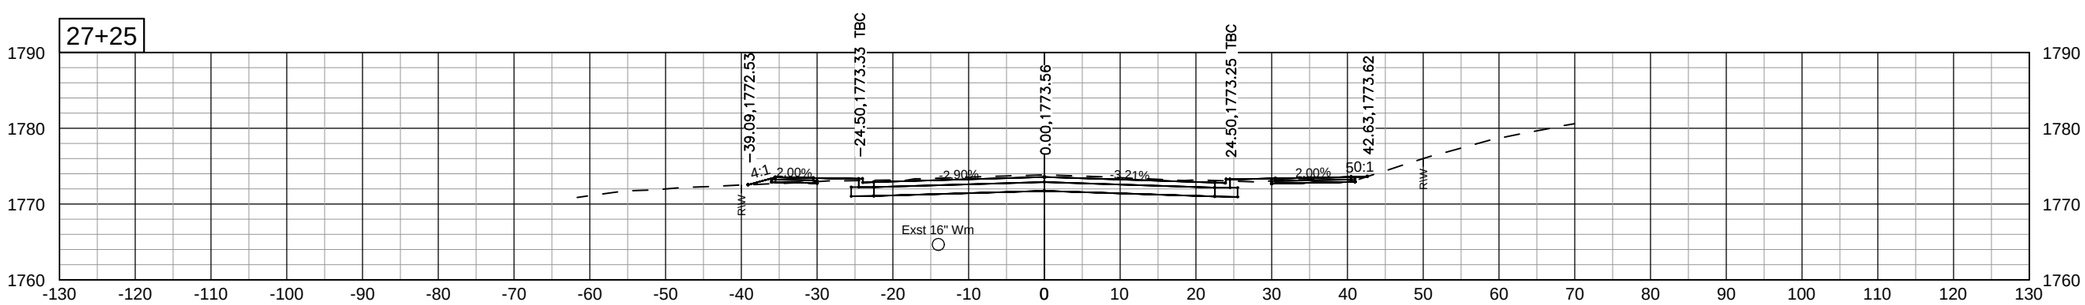

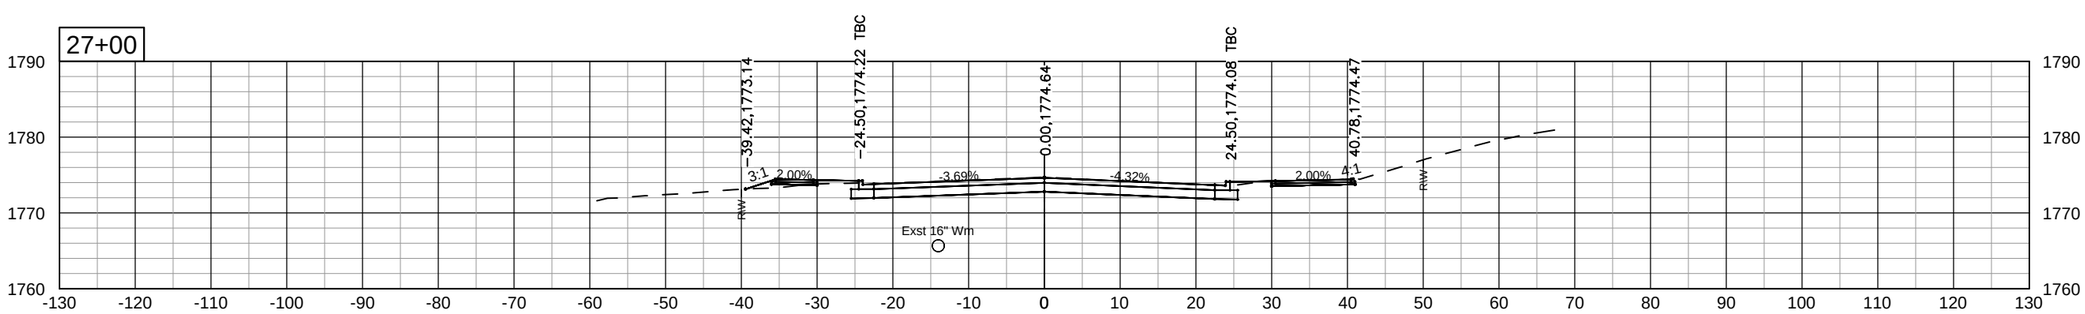

Kadrmas Lee & Jackson
Engineers Surveyors Planners

Aug 05, 2013 – 12:25pm – J:\trans\1411109\CADD\200XS_001_LXSEC.dwg

© Kadrmas, Lee & Jackson 2013

STATE	PROJECT NO.	SEC. NO.	SHEET NO.
ND	SU-NHU-1-981(094)104	200	7

East Divide Avenue

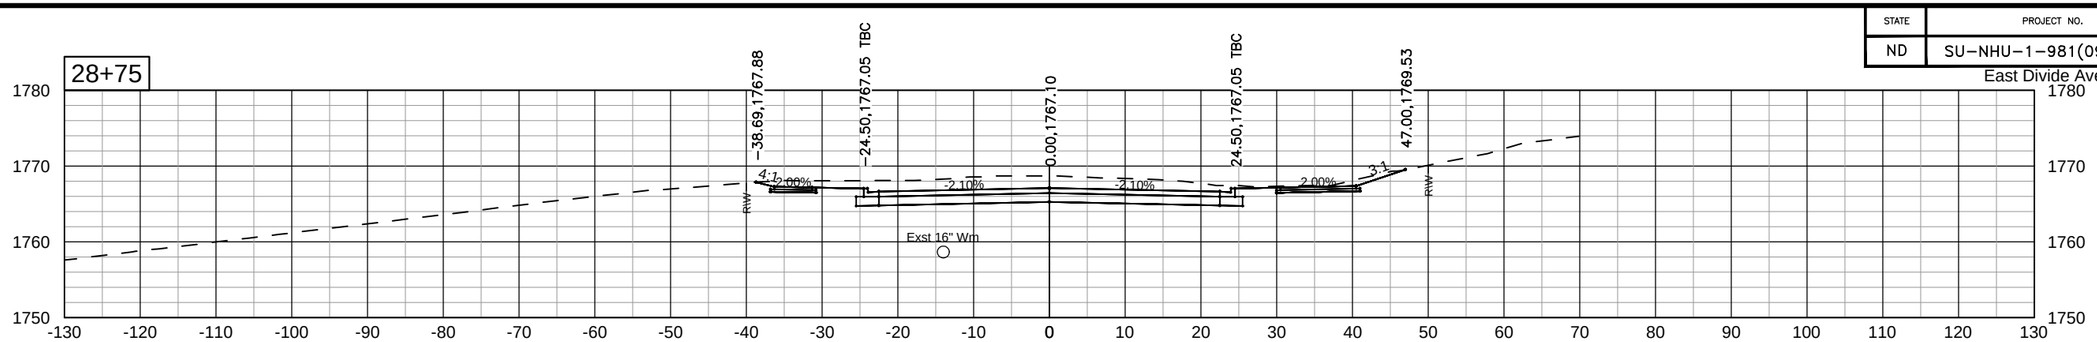

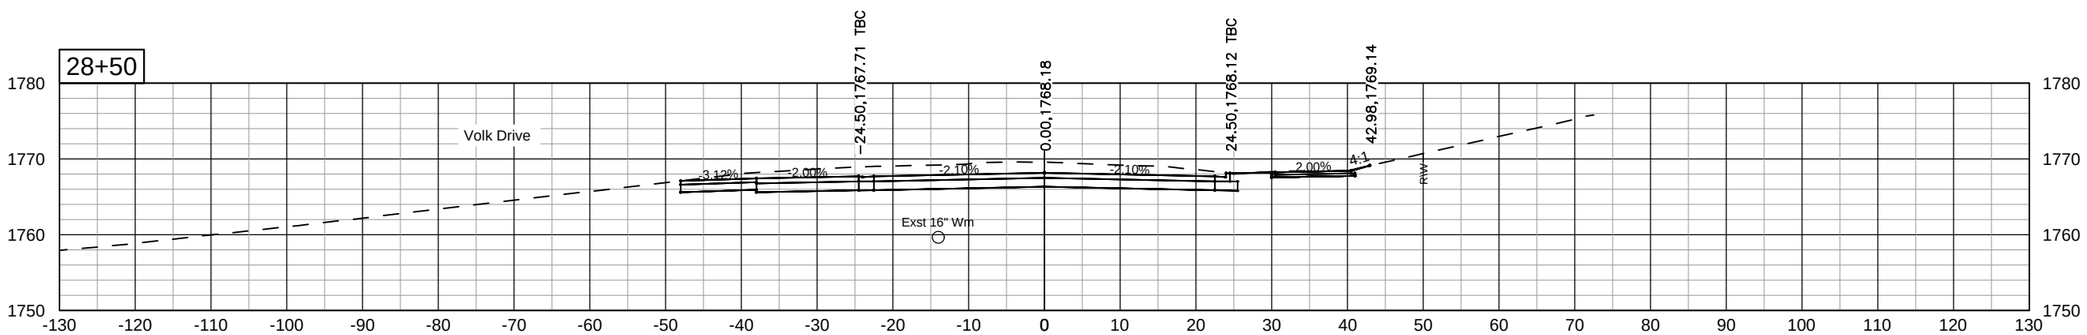

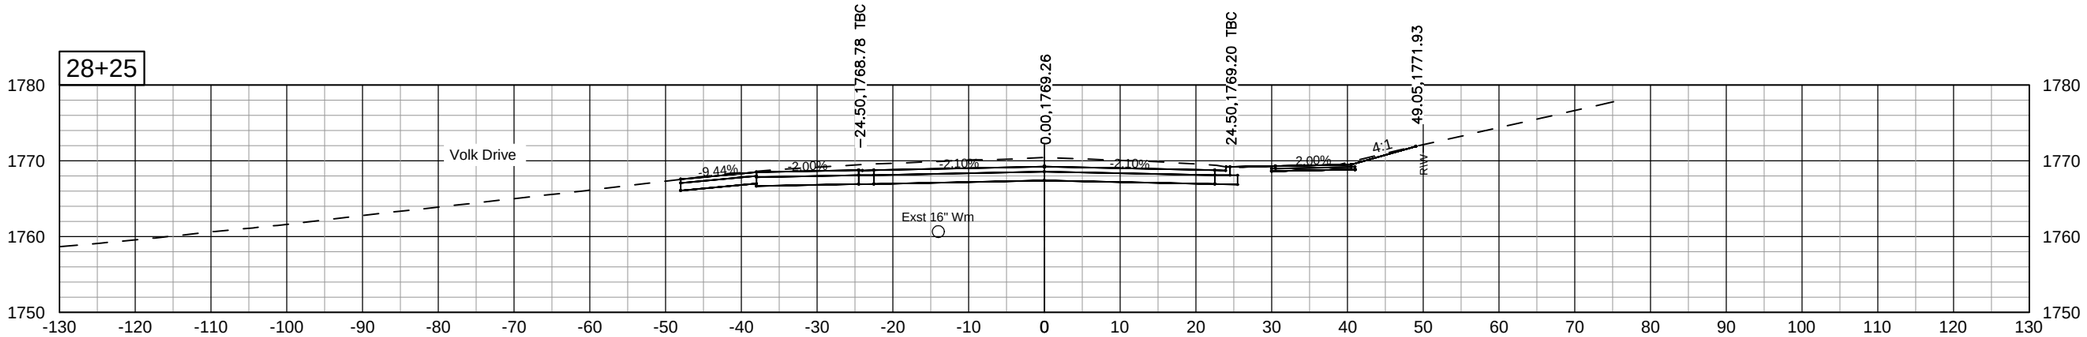

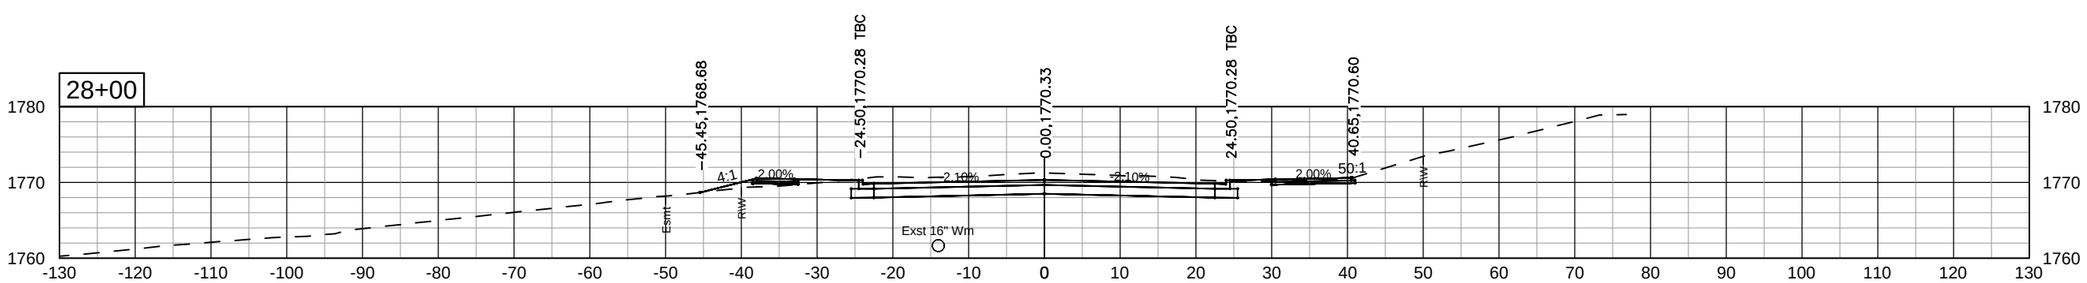

Kadrmas Lee & Jackson
Engineers Surveyors Planners

Aug 05, 2013 – 12:25pm – J:\trans\1411109\CADD\200XS_001_LXSEC.dwg

© Kadrmas, Lee & Jackson 2013

STATE	PROJECT NO.	SEC. NO.	SHEET NO.
ND	SU-NHU-1-981(094)104	200	8

East Divide Avenue

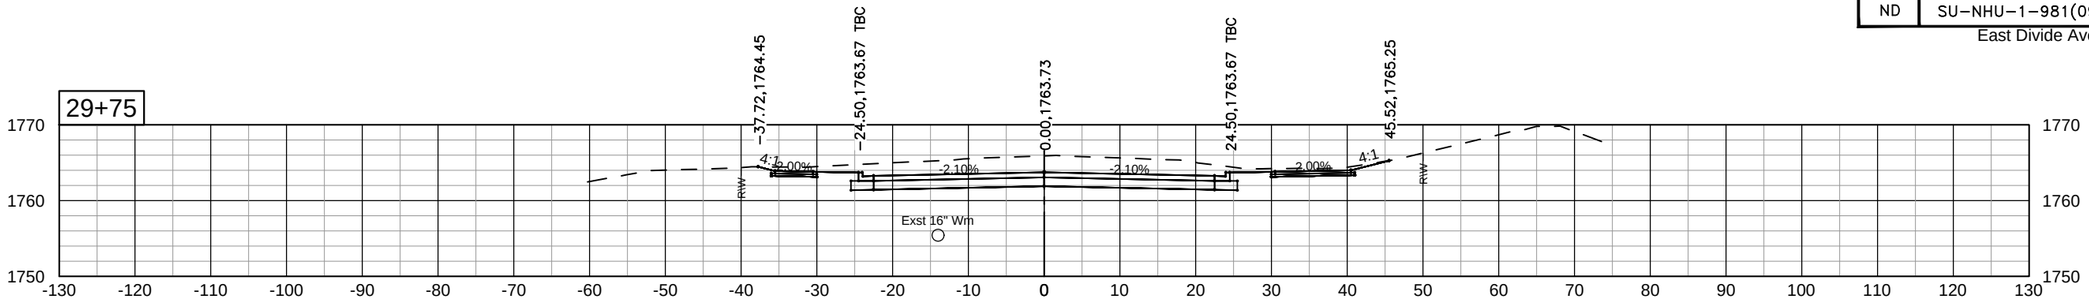

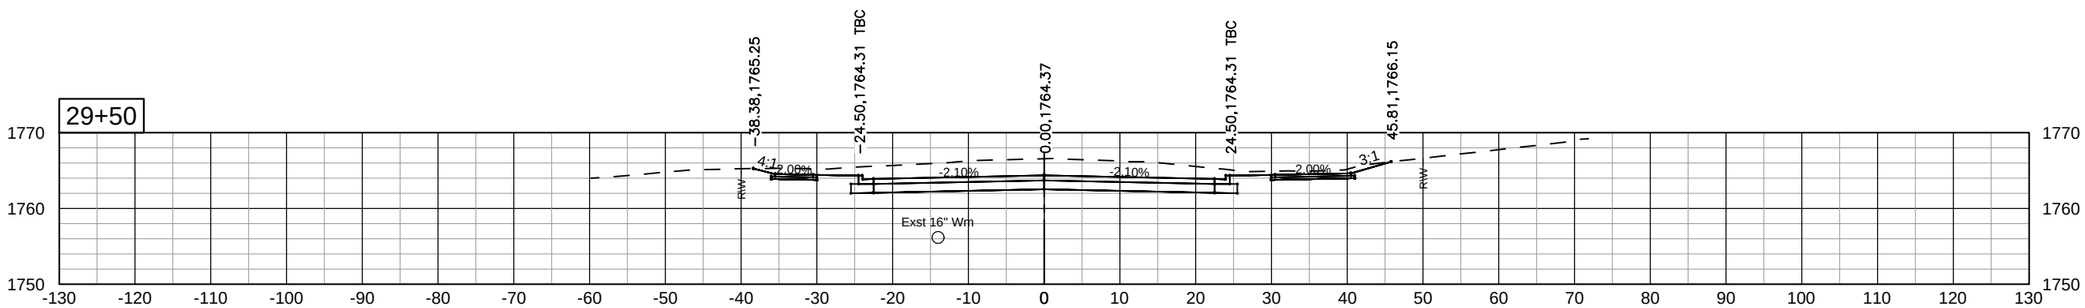

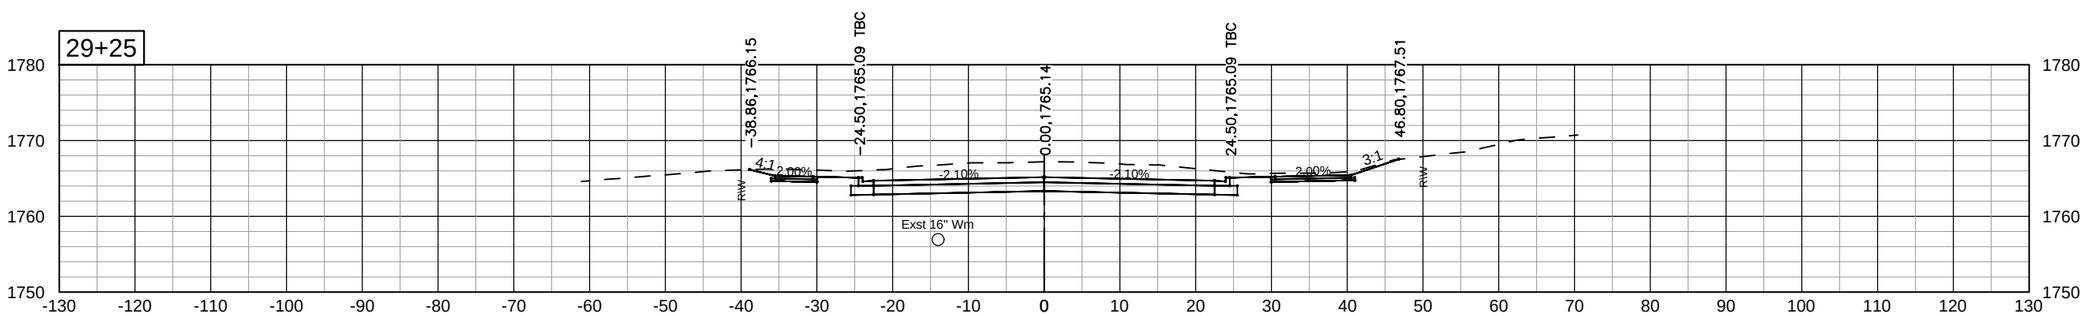

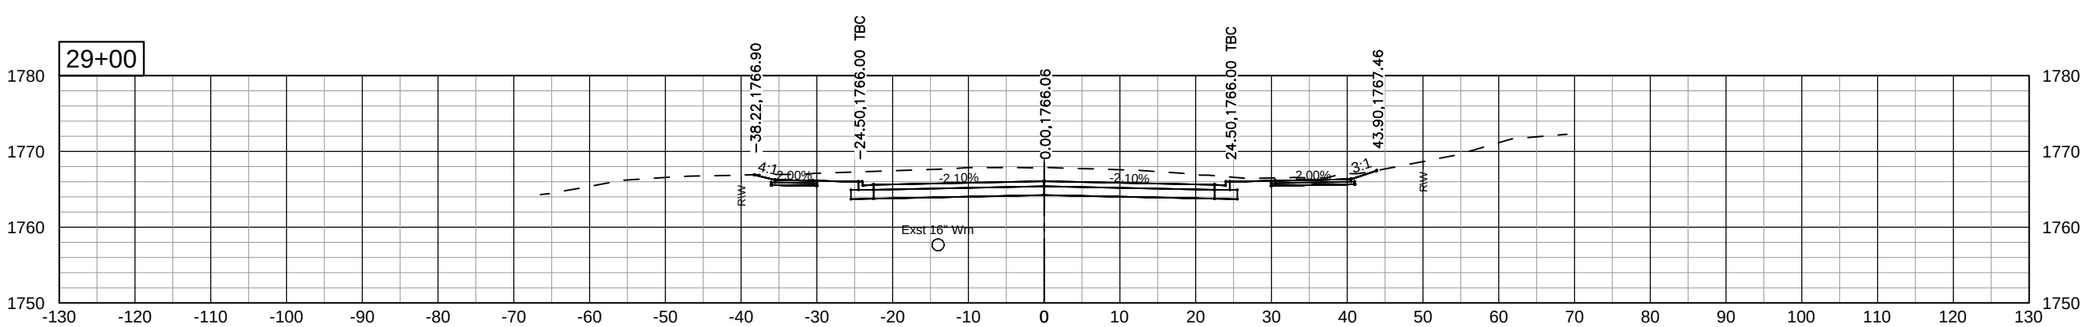

Kadrmas Lee & Jackson
Engineers Surveyors Planners

Aug 05, 2013 – 12:26pm – J:\trans\1411109\CADD\200XS_001_LXSEC.dwg

© Kadrmas, Lee & Jackson 2013

STATE	PROJECT NO.	SEC. NO.	SHEET NO.
ND	SU-NHU-1-981(094)104	200	9

East Divide Avenue

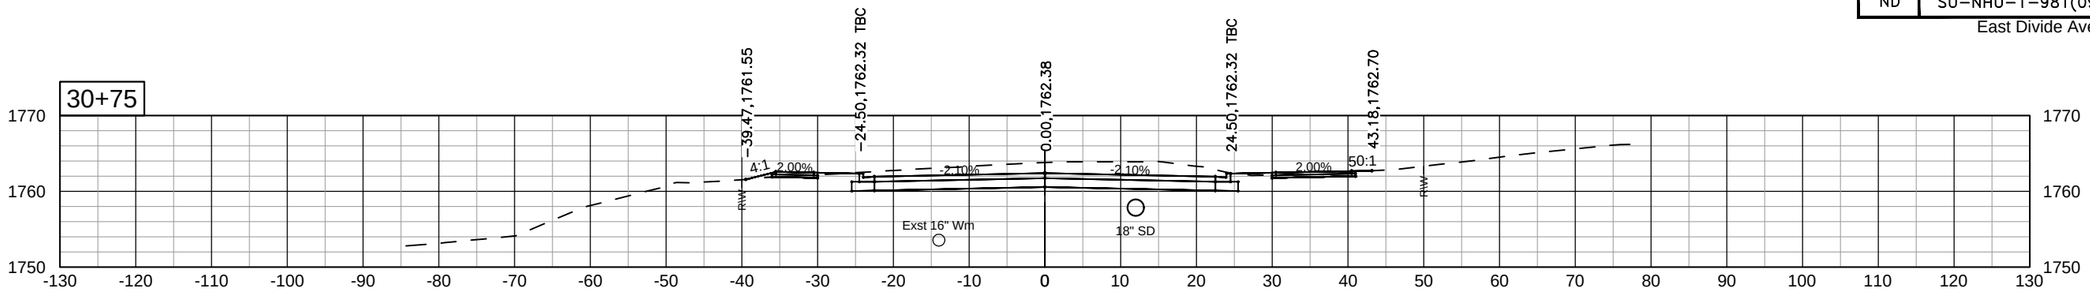

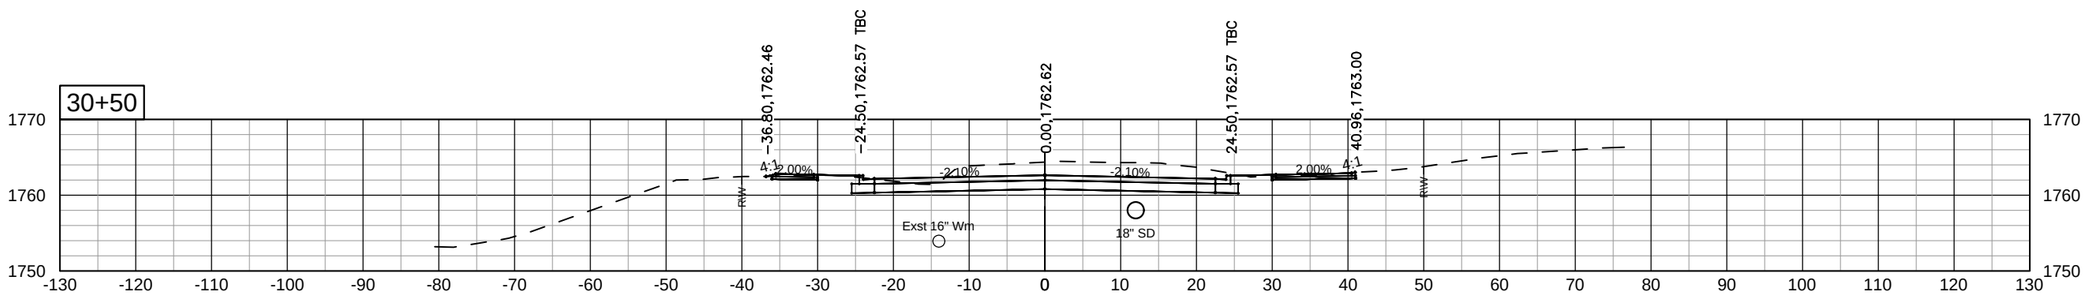

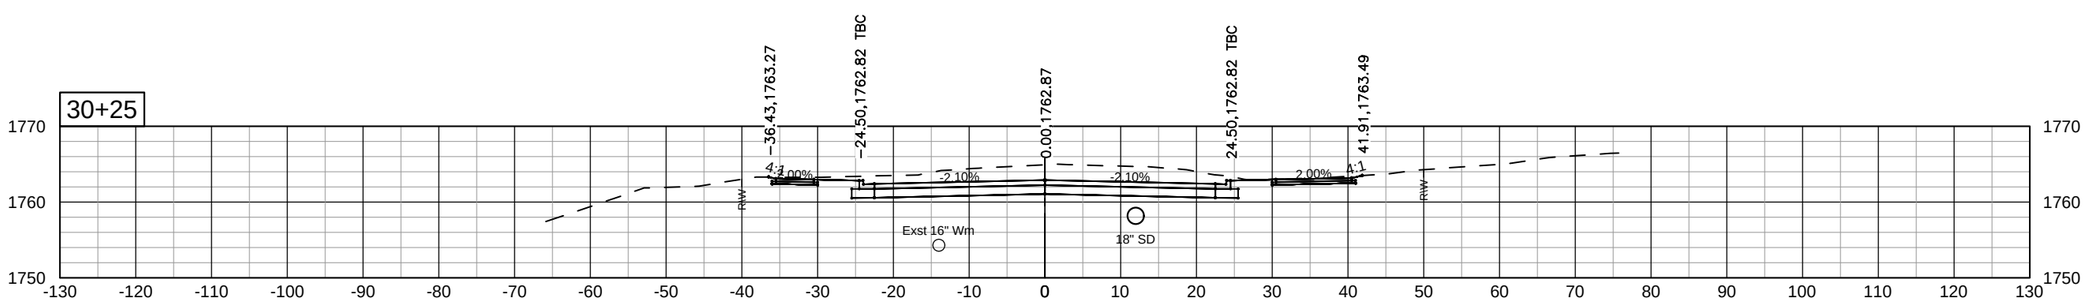

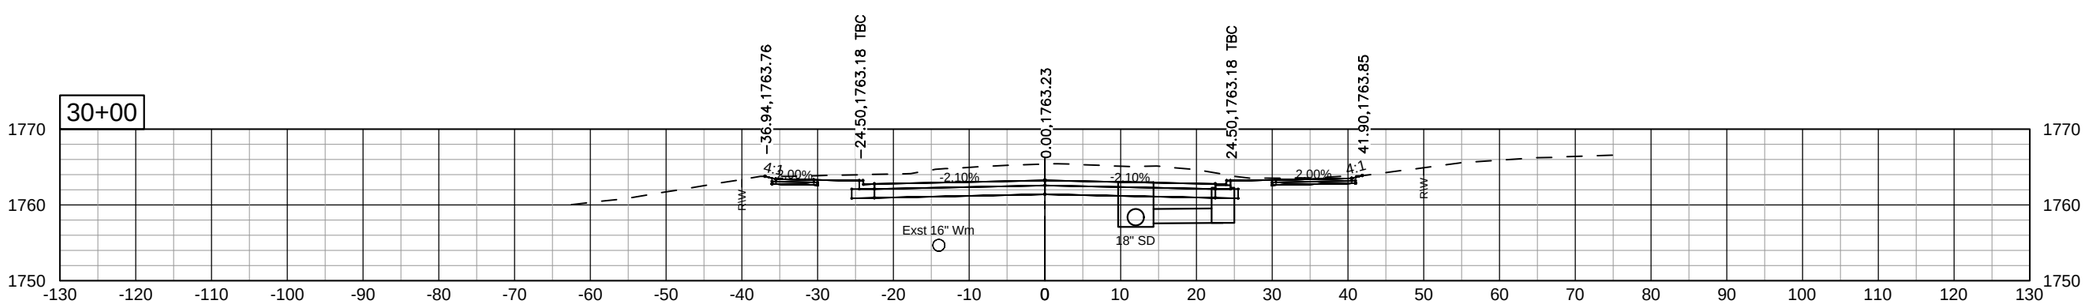

Kadrmas Lee & Jackson
Engineers Surveyors Planners

Aug 05, 2013 – 12:26pm – J:\trans\1411109\CADD\200XS_001_LXSEC.dwg

© Kadrmas, Lee & Jackson 2013

STATE	PROJECT NO.	SEC. NO.	SHEET NO.
ND	SU-NHU-1-981(094)104	200	10

East Divide Avenue

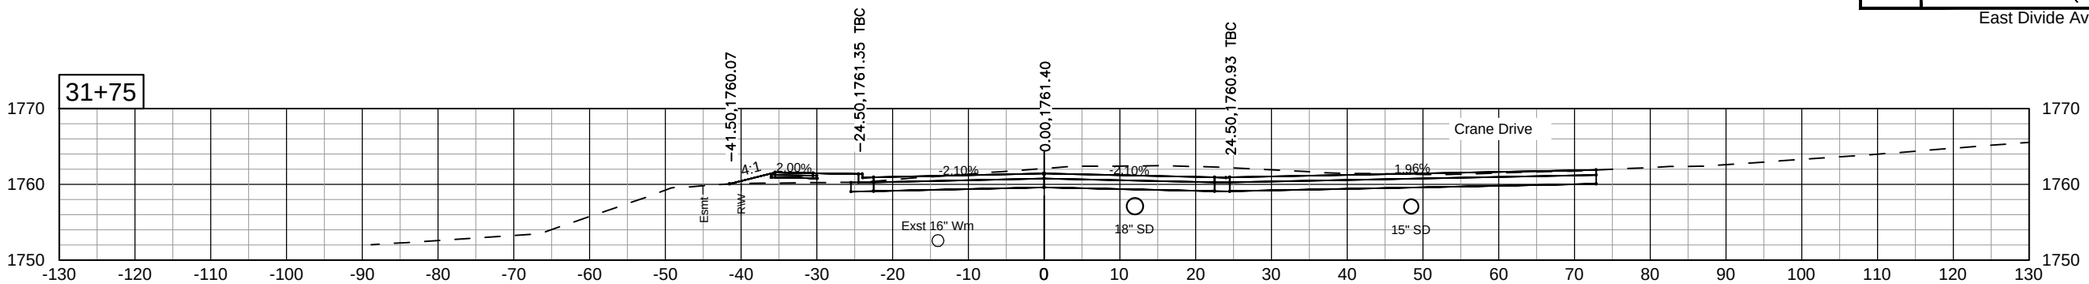

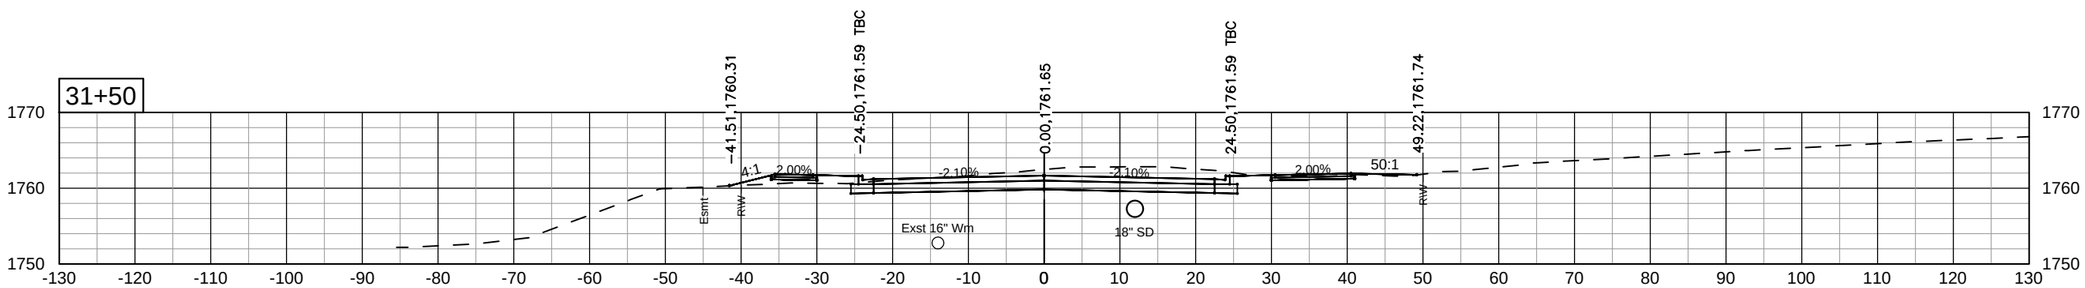

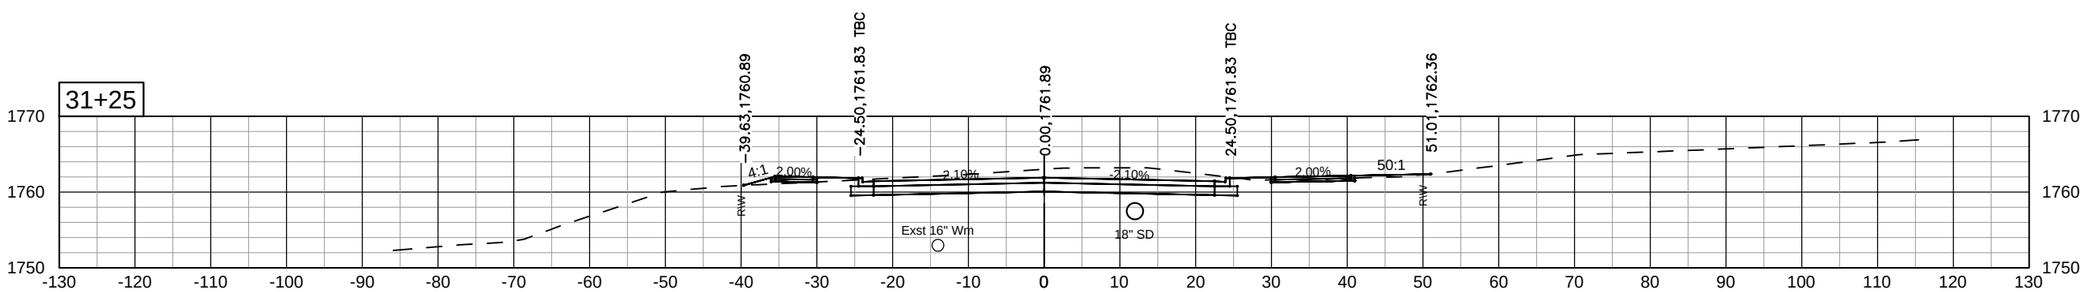

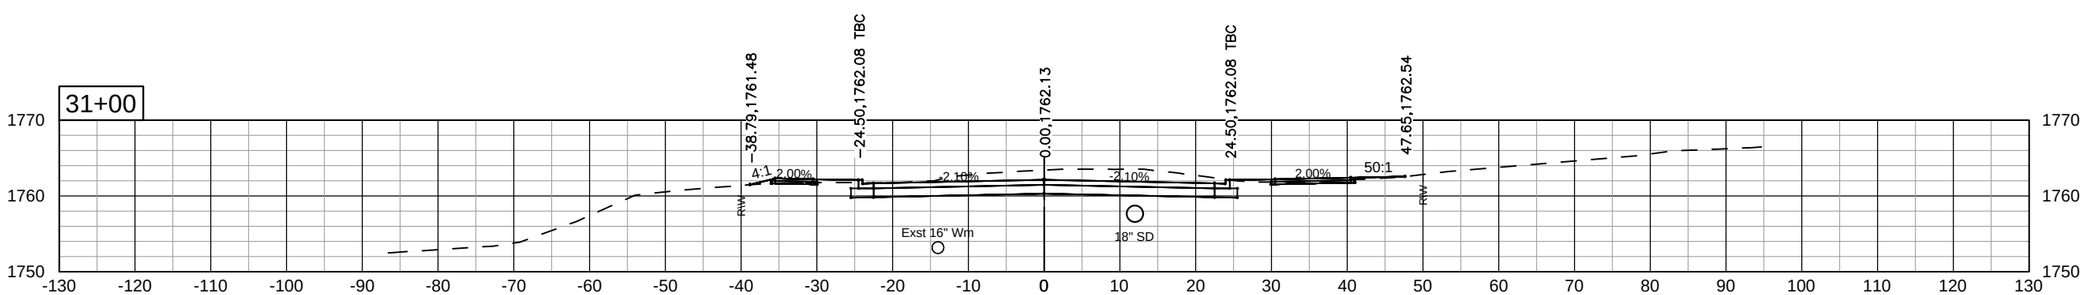

Kadrmas Lee & Jackson
Engineers Surveyors Planners

Aug 05, 2013 – 12:26pm – J:\trans\1411109\CADD\200XS_001_LXSEC.dwg

© Kadrmas, Lee & Jackson 2013

STATE	PROJECT NO.	SEC. NO.	SHEET NO.
ND	SU-NHU-1-981(094)104	200	11

East Divide Avenue

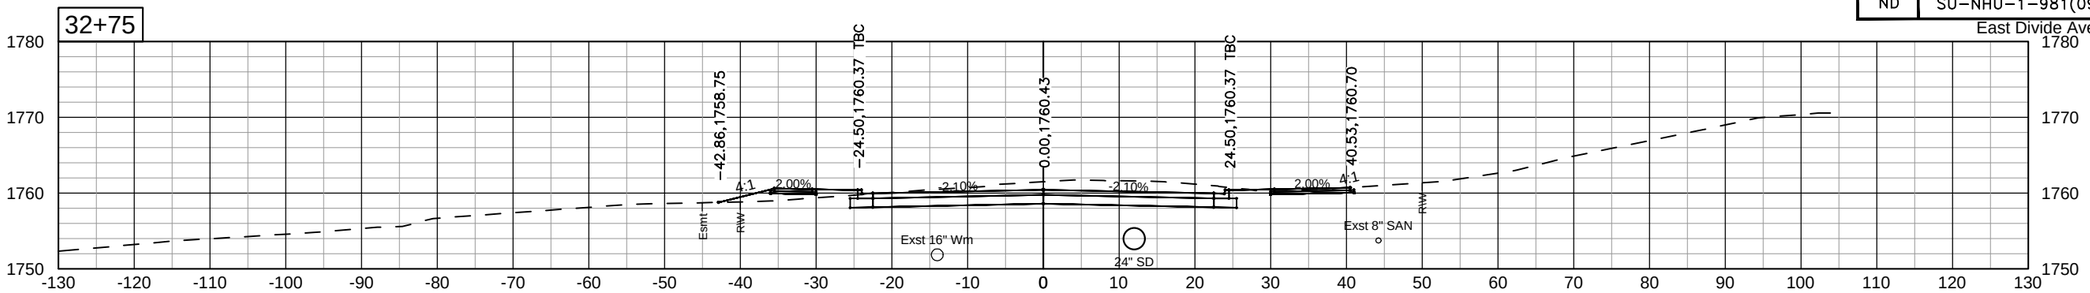

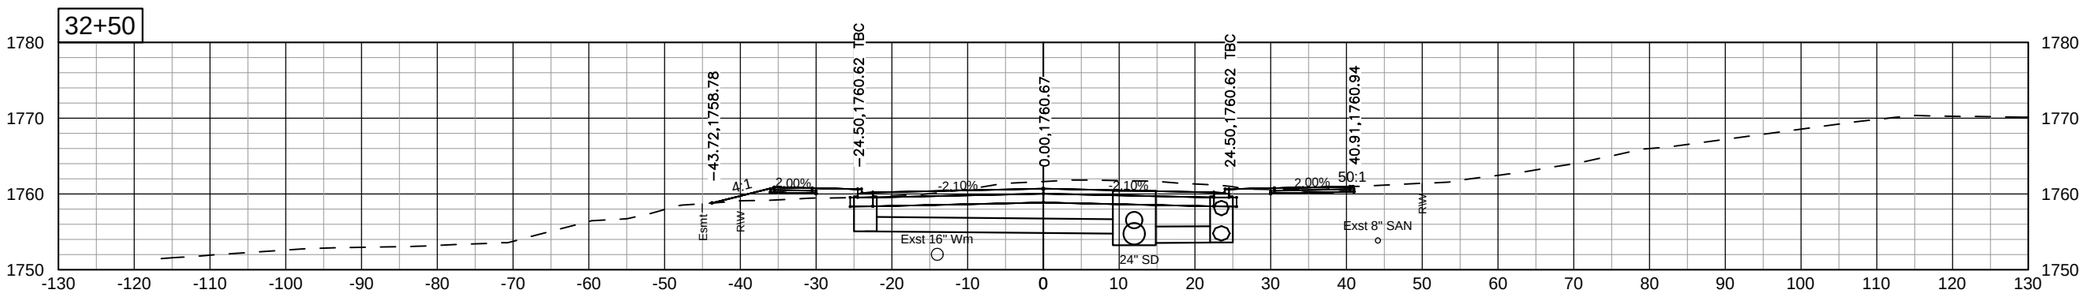

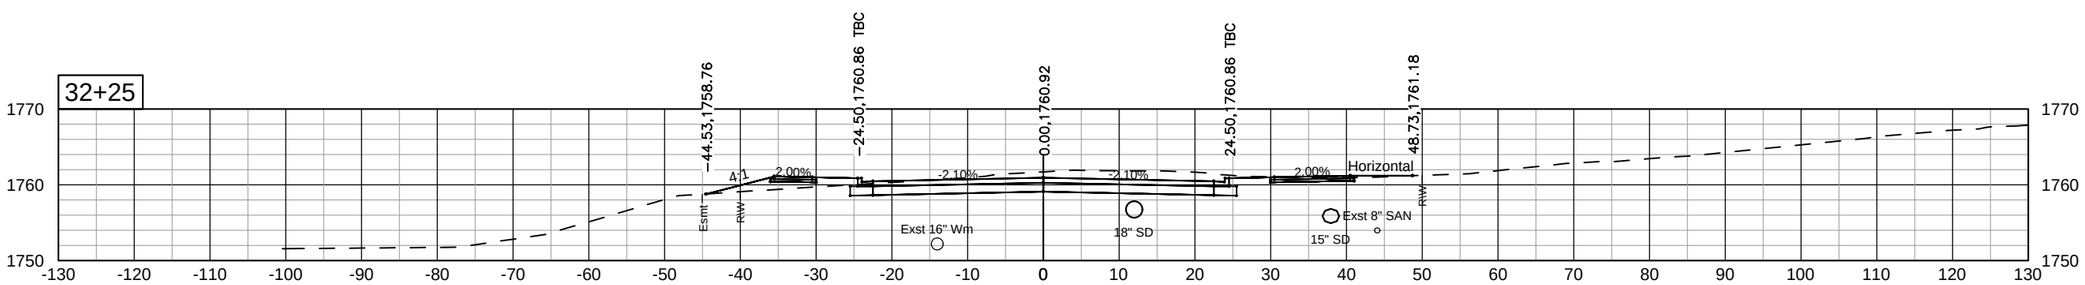

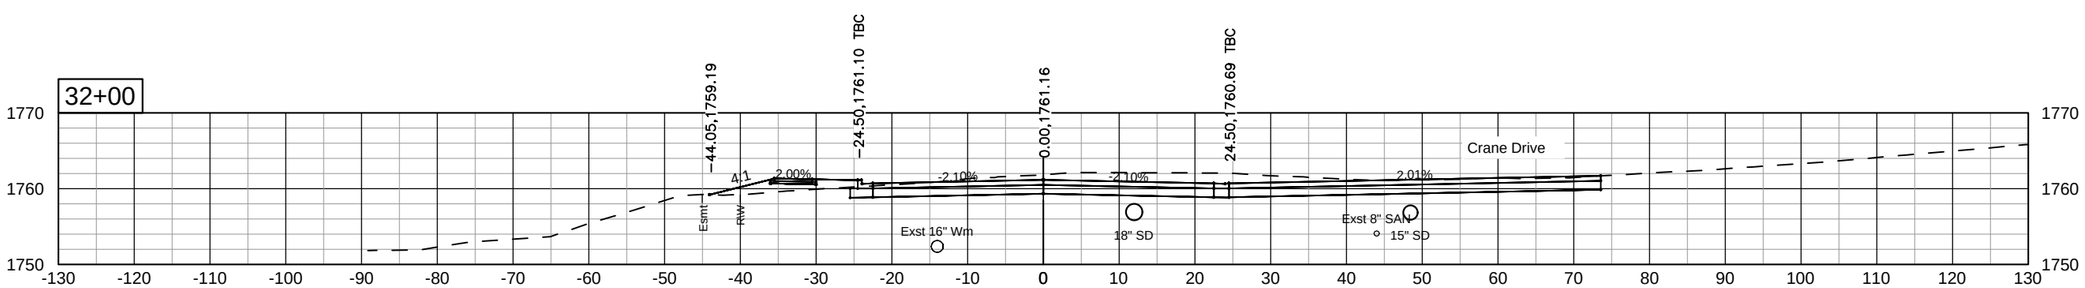

Kadrmas Lee & Jackson
Engineers Surveyors Planners

Aug 05, 2013 – 12:26pm – J:\trans\1411109\CADD\200XS_001_LXSEC.dwg

© Kadrmas, Lee & Jackson 2013

STATE	PROJECT NO.	SEC. NO.	SHEET NO.
ND	SU-NHU-1-981(094)104	200	12

East Divide Avenue

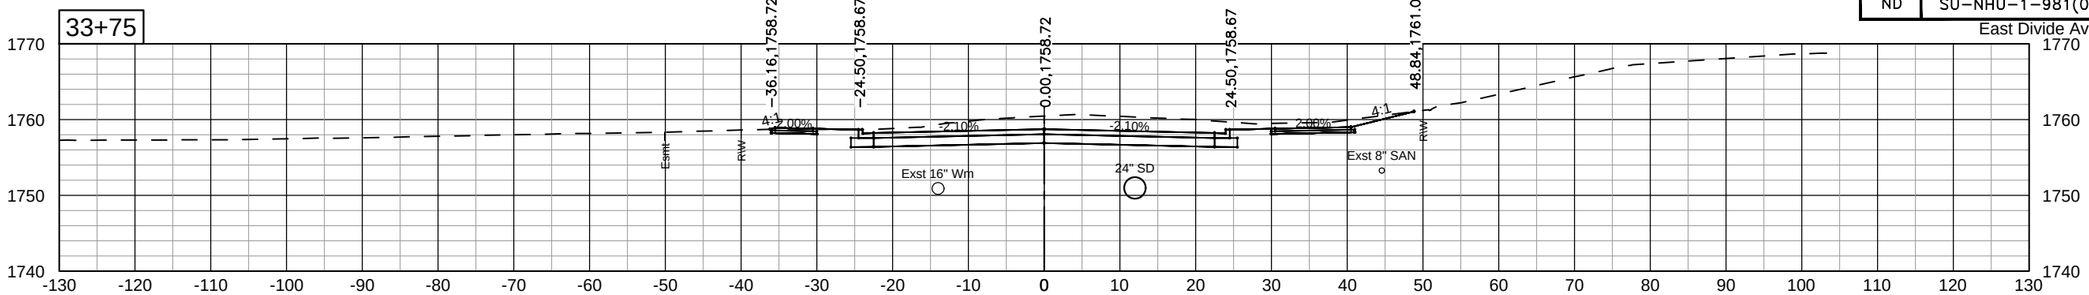

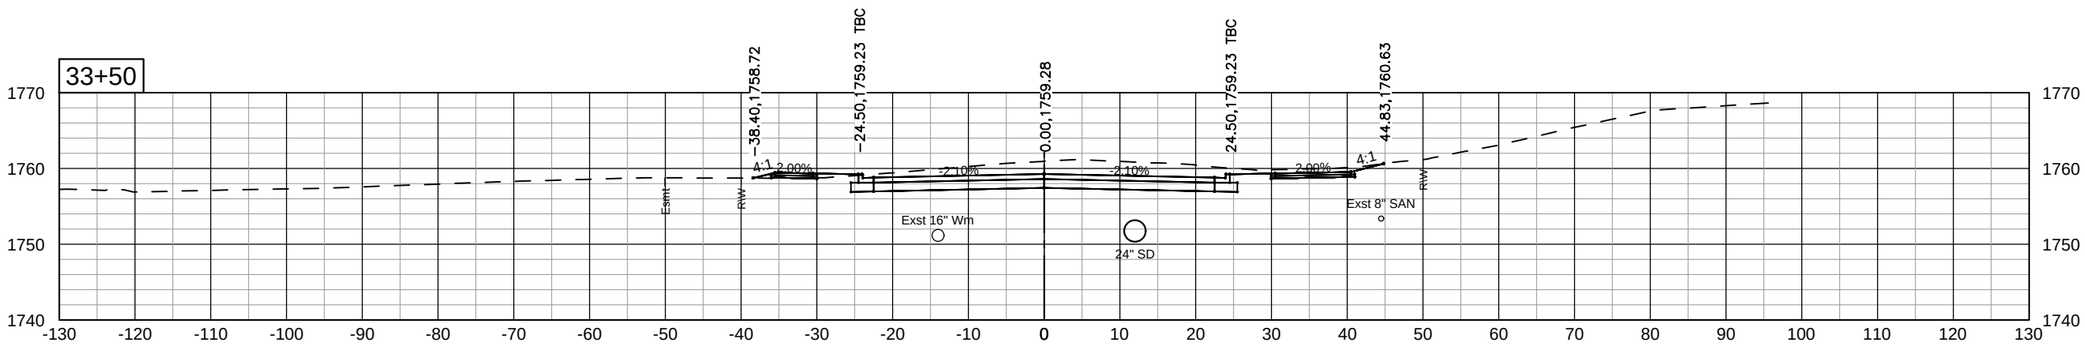

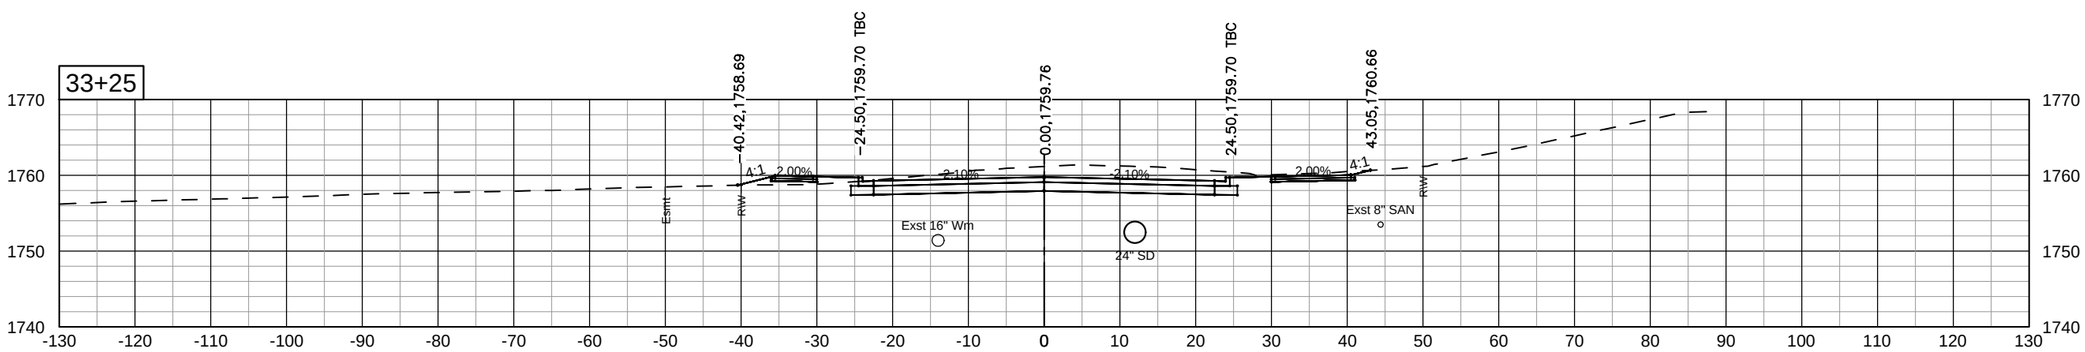

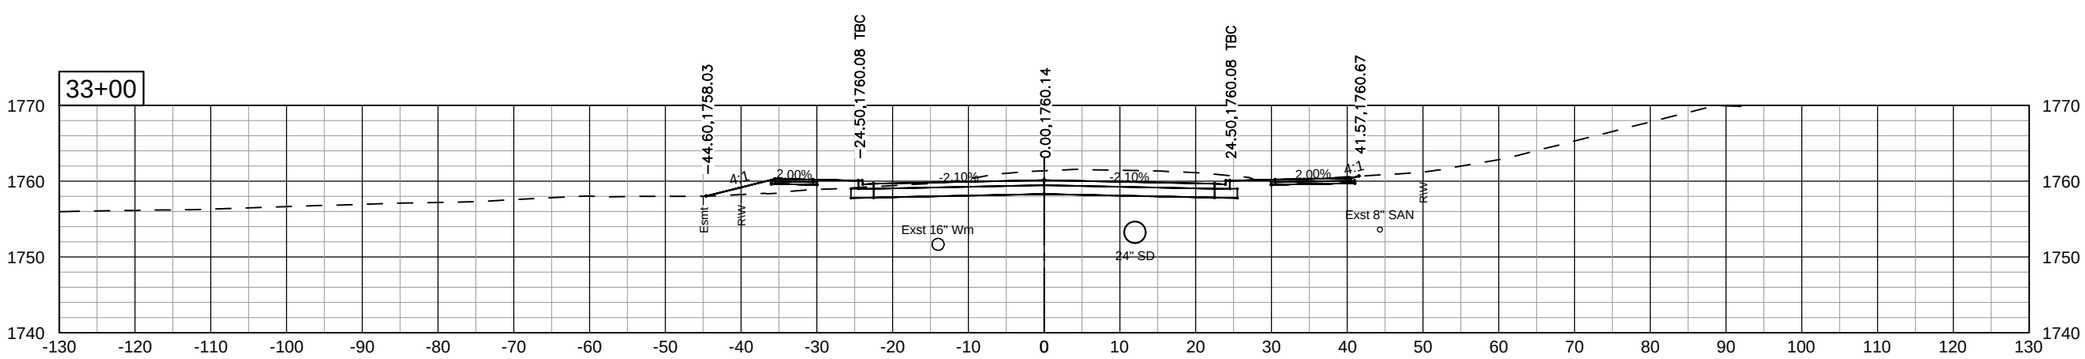

Kadrmas Lee & Jackson
Engineers Surveyors Planners

Aug 05, 2013 – 12:27pm – J:\trans\1411109\CADD\200XS_001_LXSEC.dwg

© Kadrmas, Lee & Jackson 2013

STATE	PROJECT NO.	SEC. NO.	SHEET NO.
ND	SU-NHU-1-981(094)104	200	13

East Divide Avenue

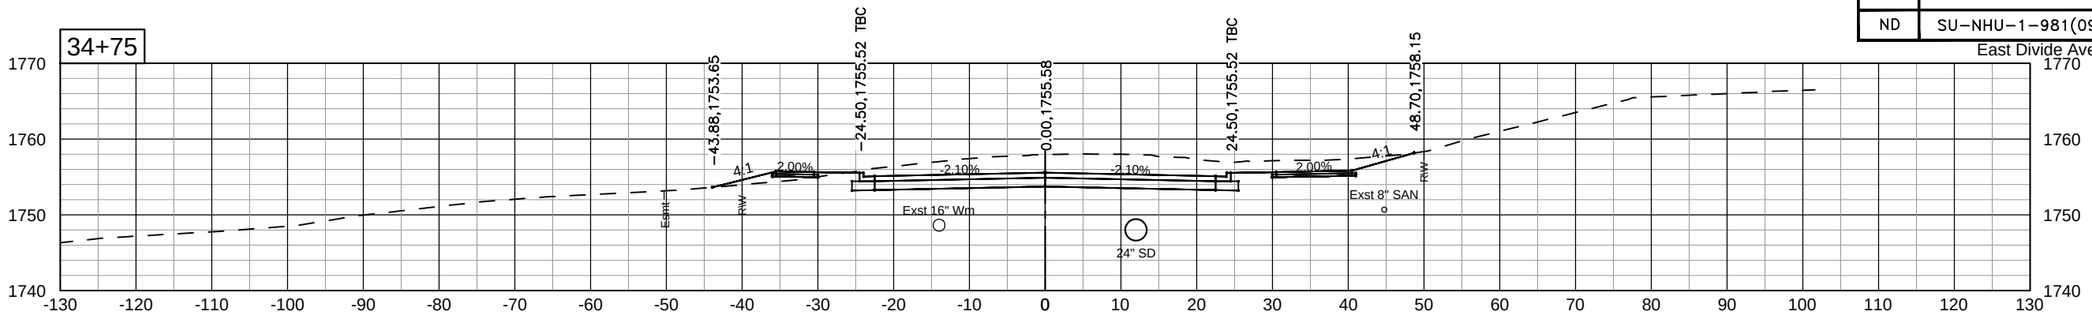

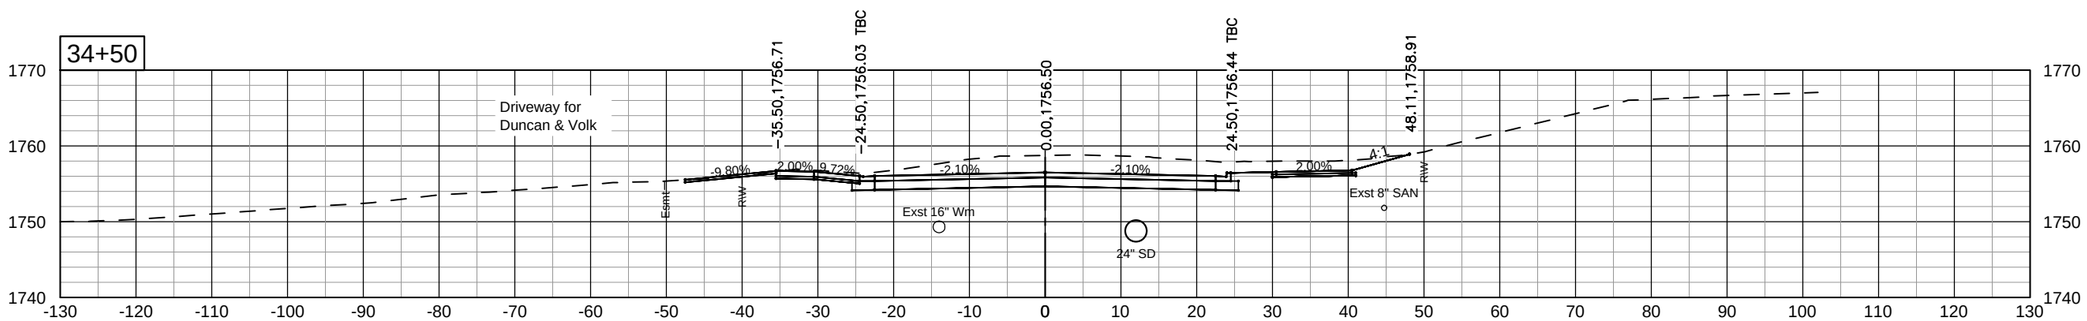

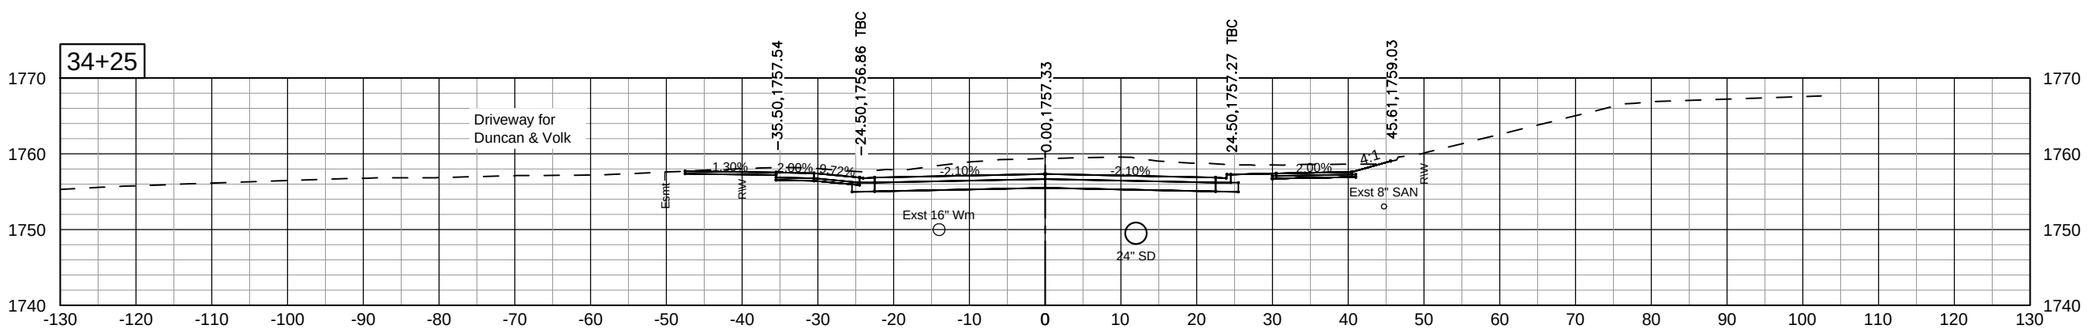

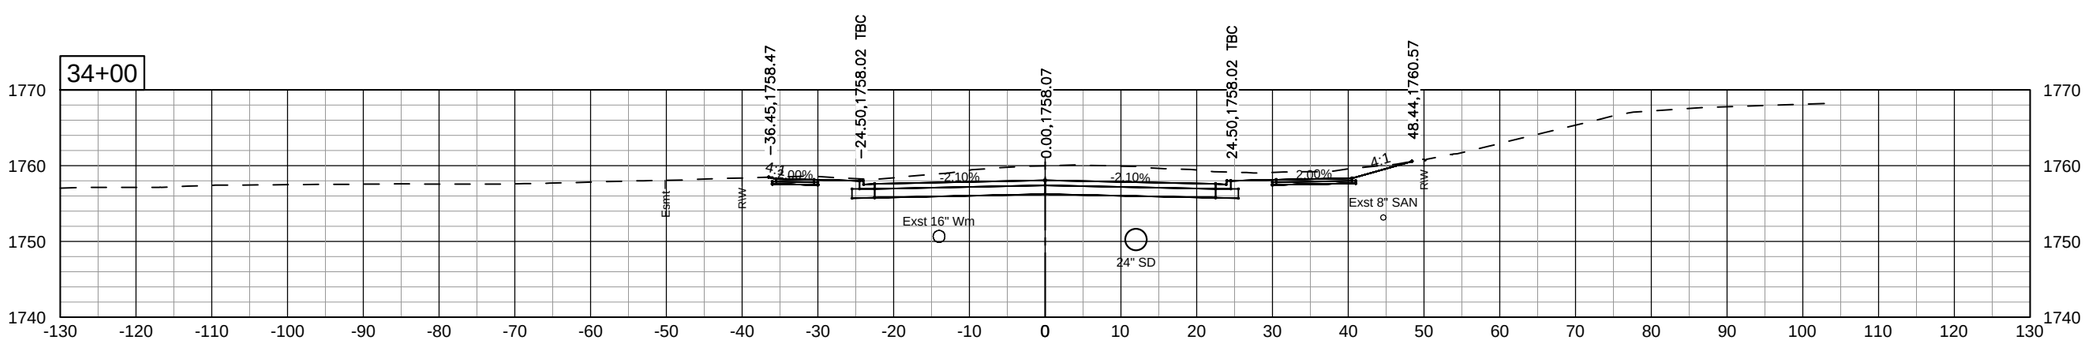

Kadrmas Lee & Jackson
Engineers Surveyors Planners

Aug 05, 2013 – 12:27pm – J:\trans\1411109\CADD\200XS_001_LXSEC.dwg

© Kadrmas, Lee & Jackson 2013

STATE	PROJECT NO.	SEC. NO.	SHEET NO.
ND	SU-NHU-1-981(094)104	200	14

East Divide Avenue

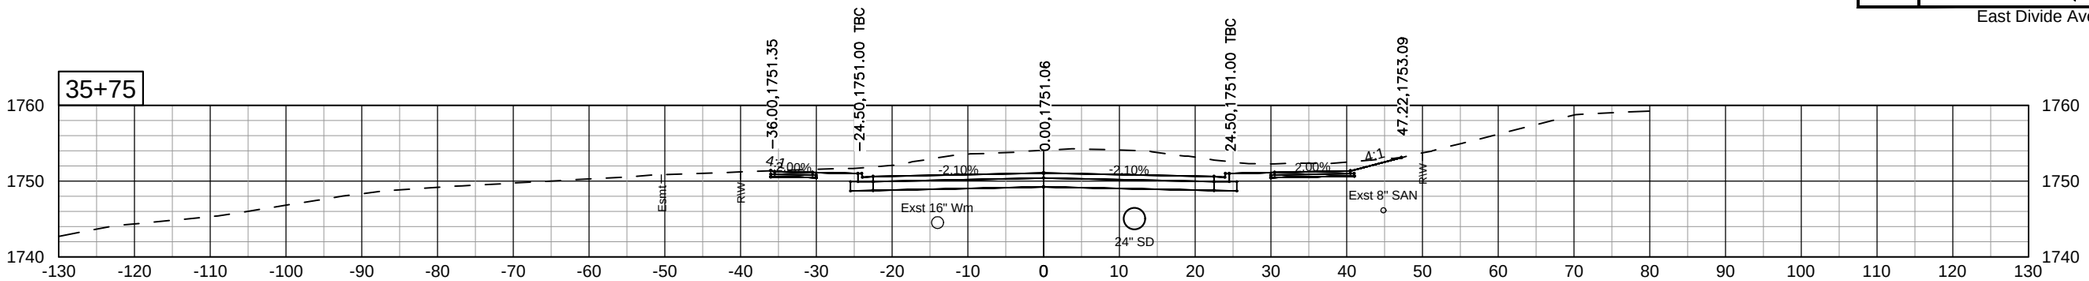

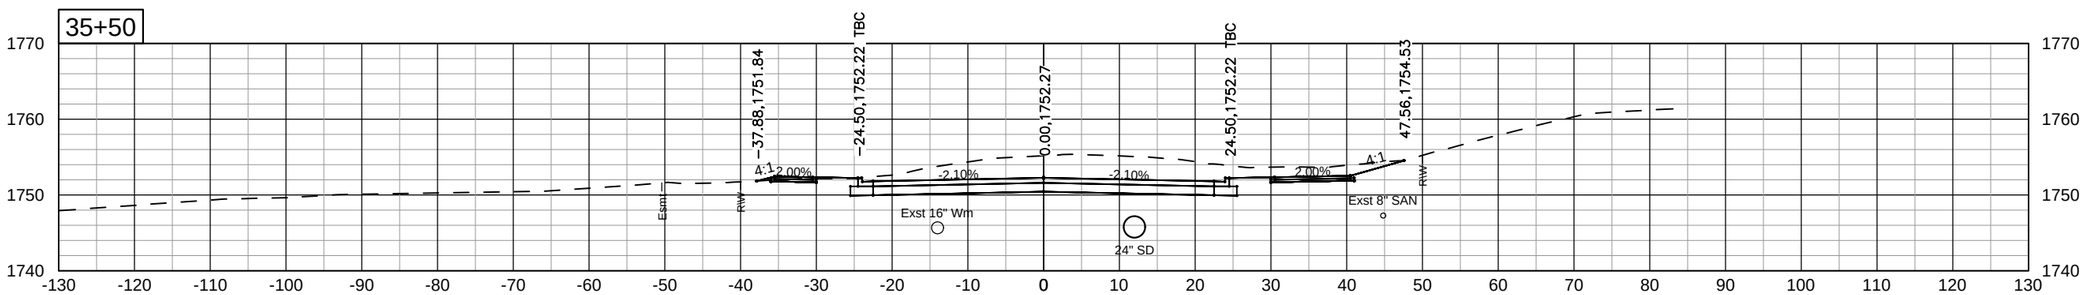

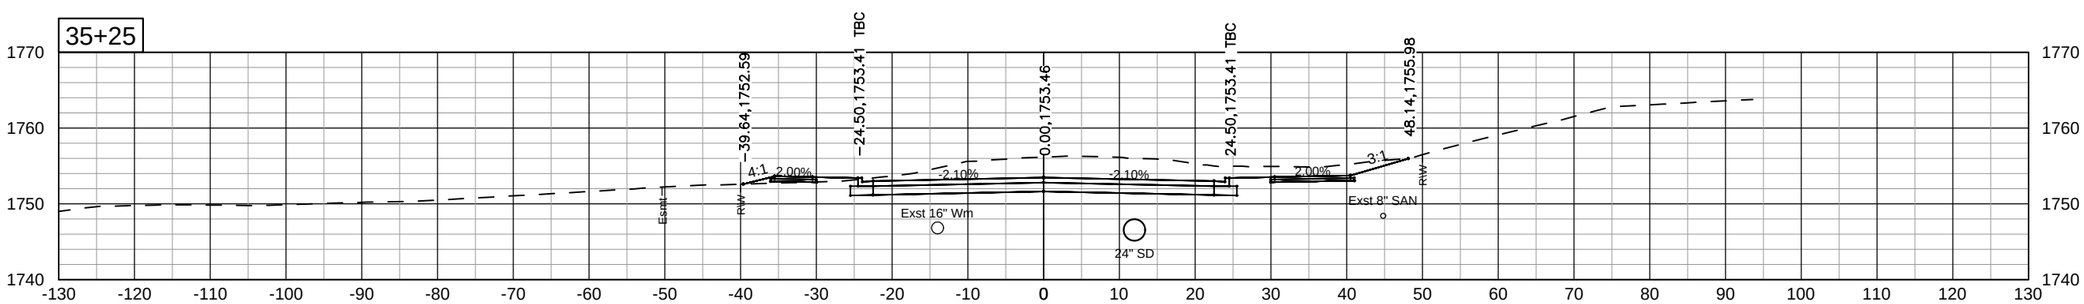

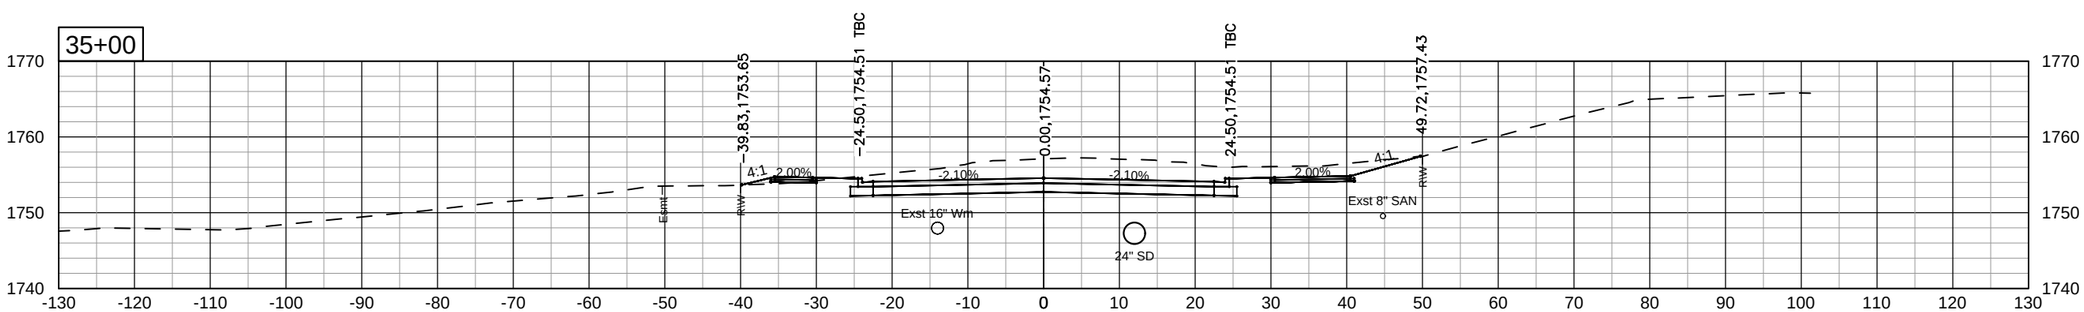

Kadrmas Lee & Jackson
Engineers Surveyors Planners

Aug 05, 2013 – 12:27pm – J:\trans\1411109\CADD\200XS_001_LXSEC.dwg

© Kadrmas, Lee & Jackson 2013

STATE	PROJECT NO.	SEC. NO.	SHEET NO.
ND	SU-NHU-1-981(094)104	200	15

East Divide Avenue

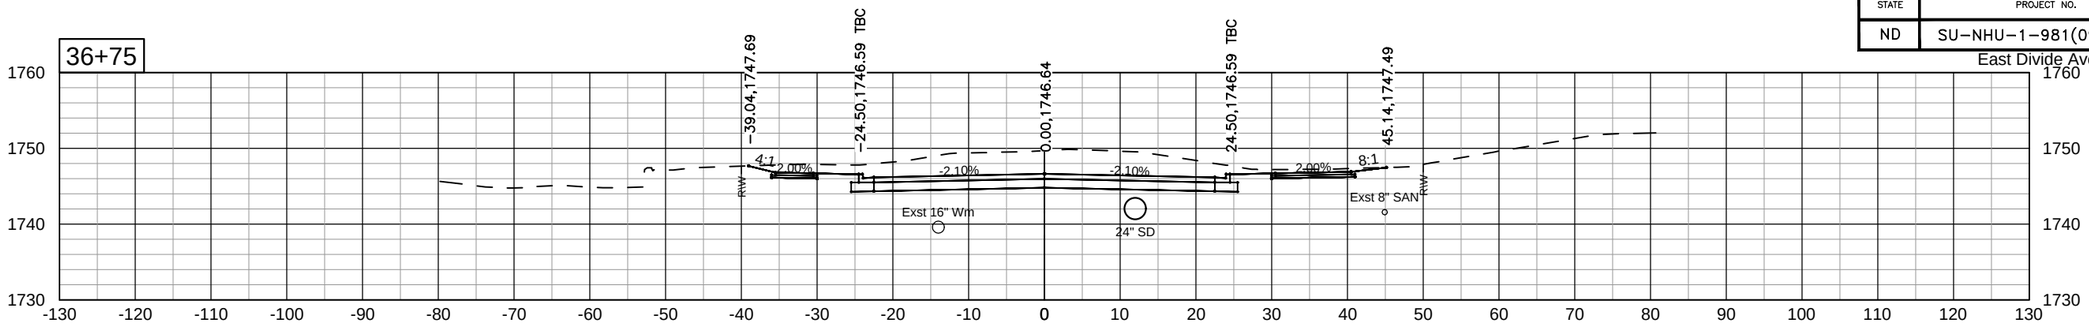

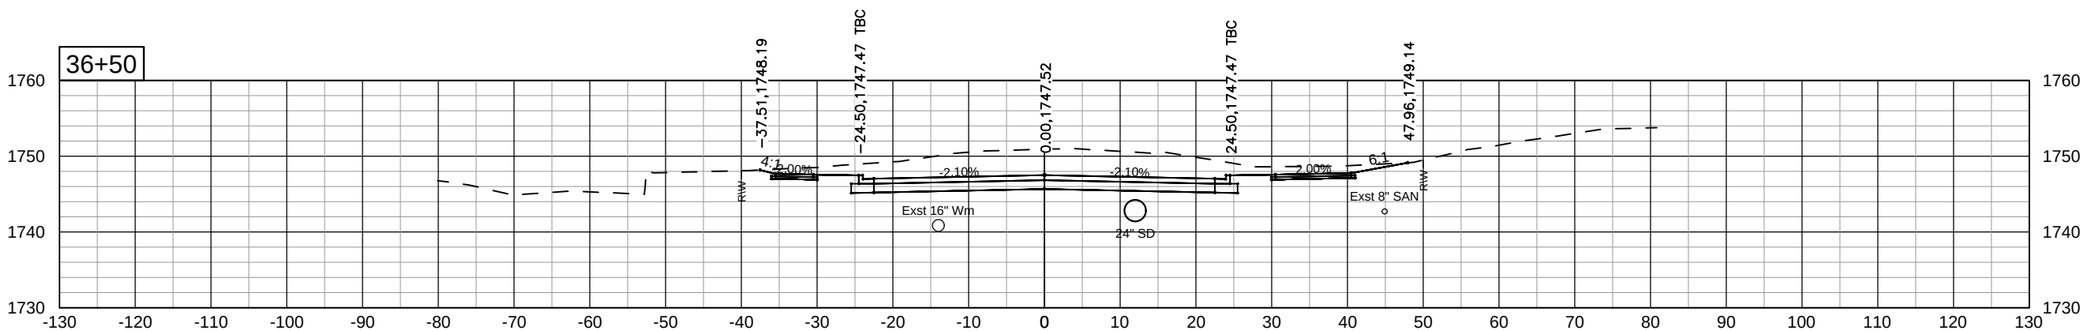

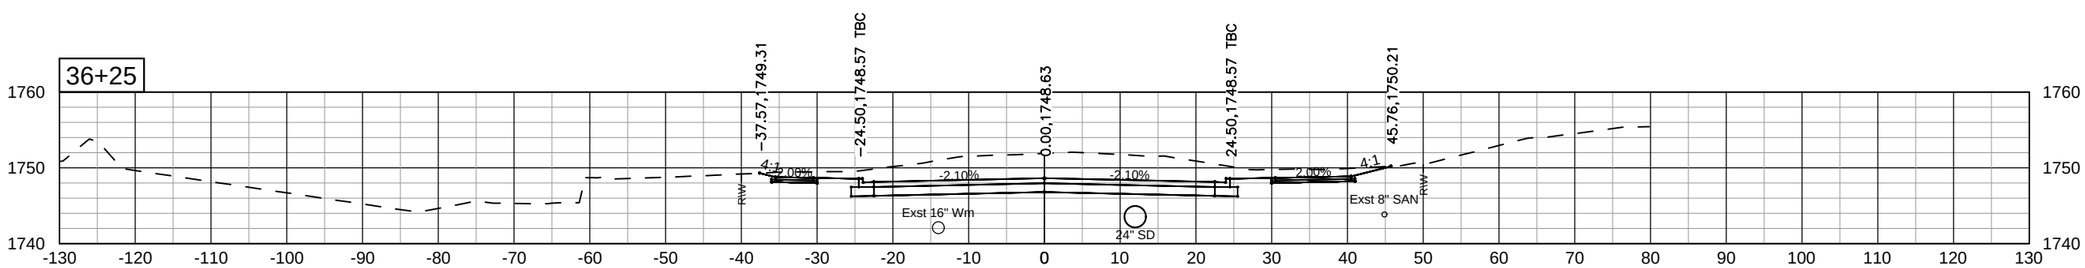

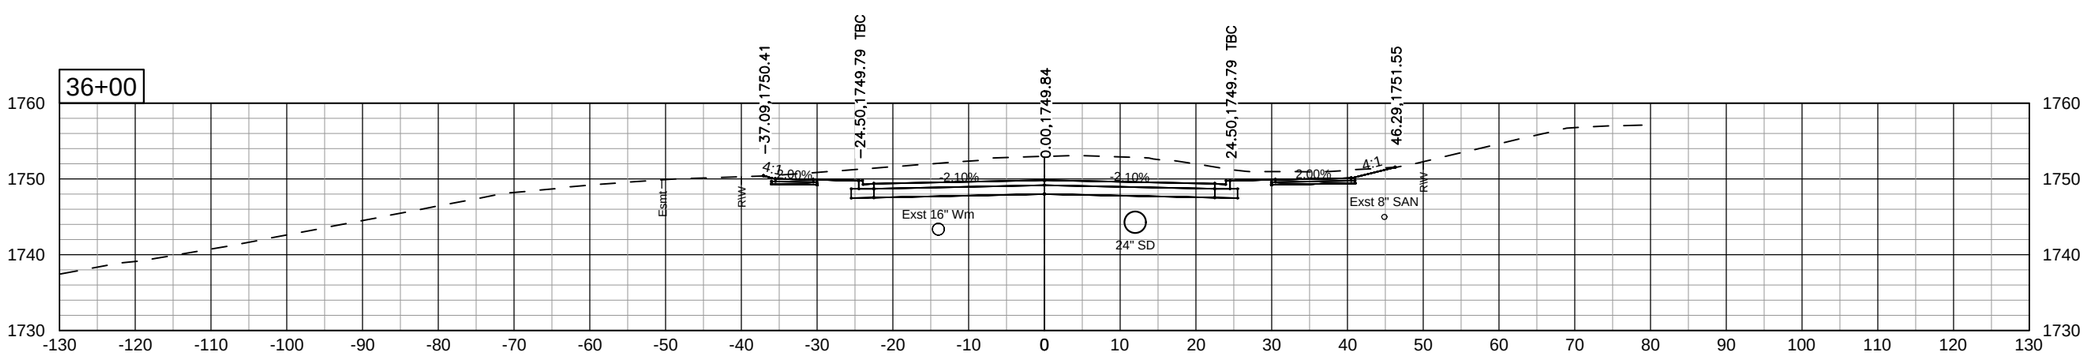

Kadrmas Lee & Jackson
Engineers Surveyors Planners

Aug 05, 2013 – 12:27pm – J:\trans\1411109\CADD\200XS_001_LXSEC.dwg

© Kadrmas, Lee & Jackson 2013

STATE	PROJECT NO.	SEC. NO.	SHEET NO.
ND	SU-NHU-1-981(094)104	200	16

East Divide Avenue

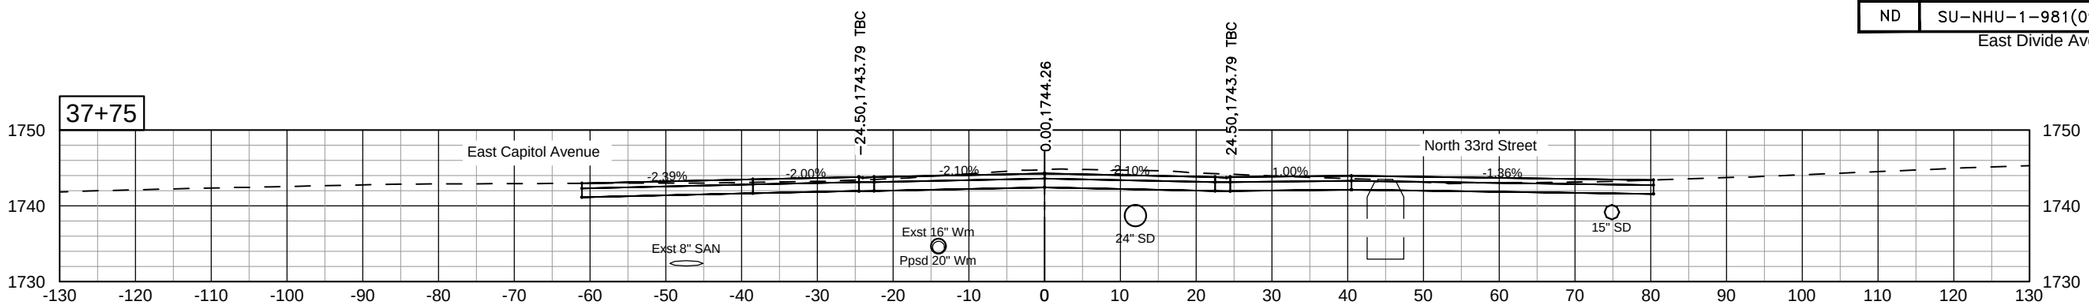

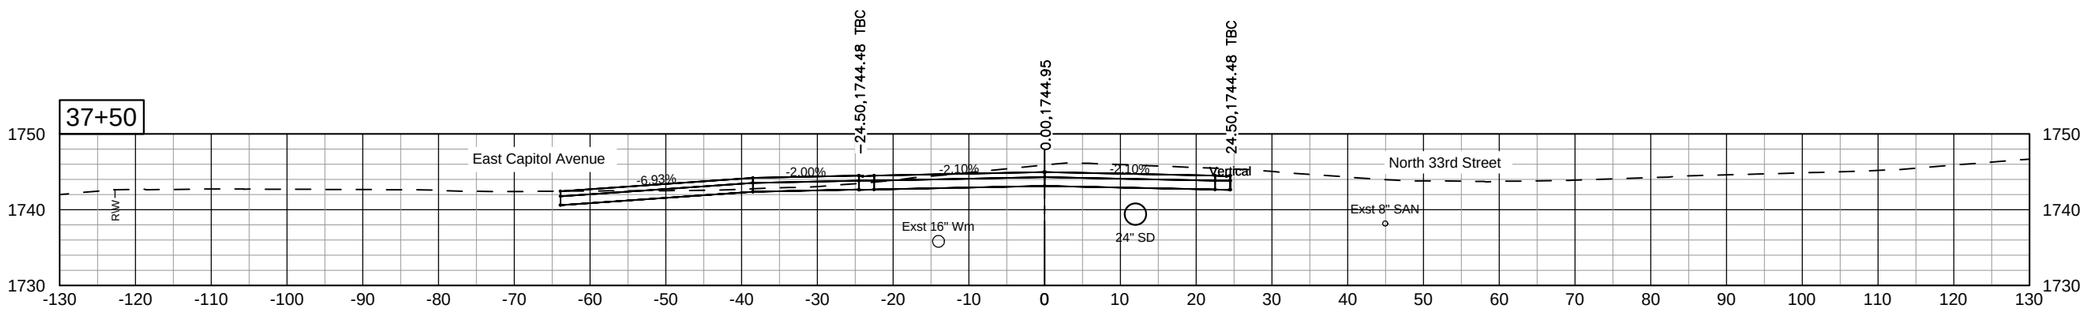

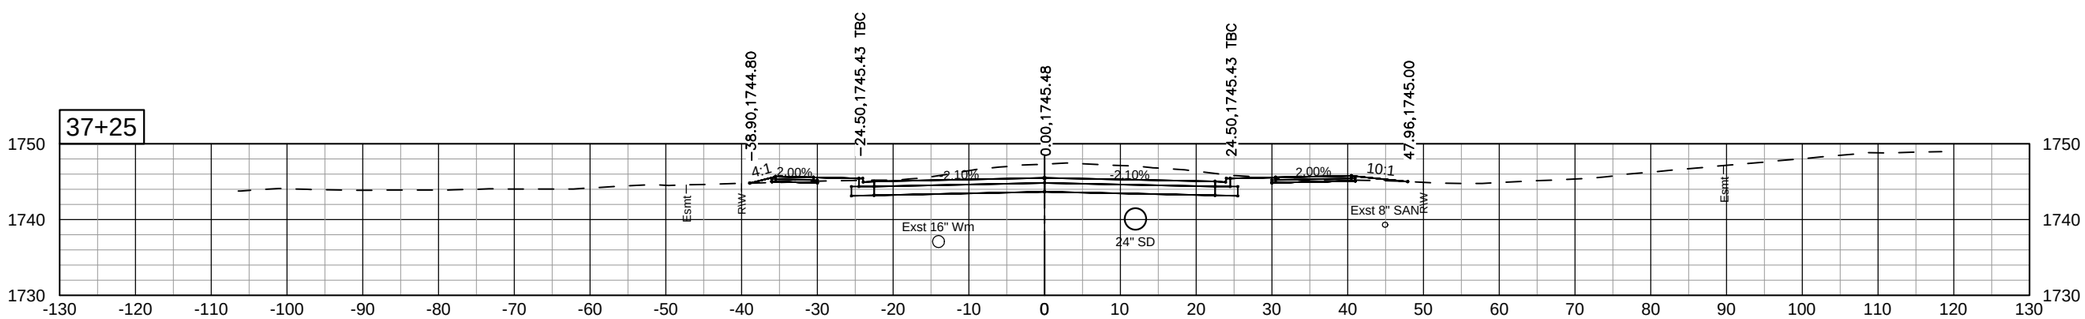

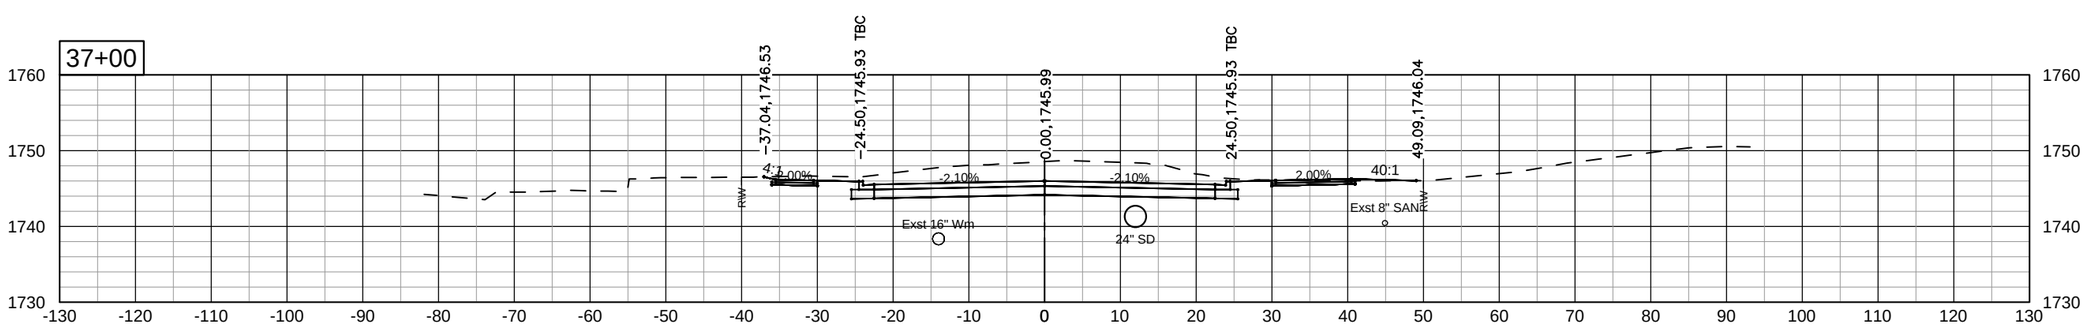

Kadrmas Lee & Jackson
Engineers Surveyors Planners

Aug 05, 2013 – 12:28pm – J:\trans\1411109\CADD\200XS_001_LXSEC.dwg

© Kadrmas, Lee & Jackson 2013

STATE	PROJECT NO.	SEC. NO.	SHEET NO.
ND	SU-NHU-1-981(094)104	200	17

East Divide Avenue

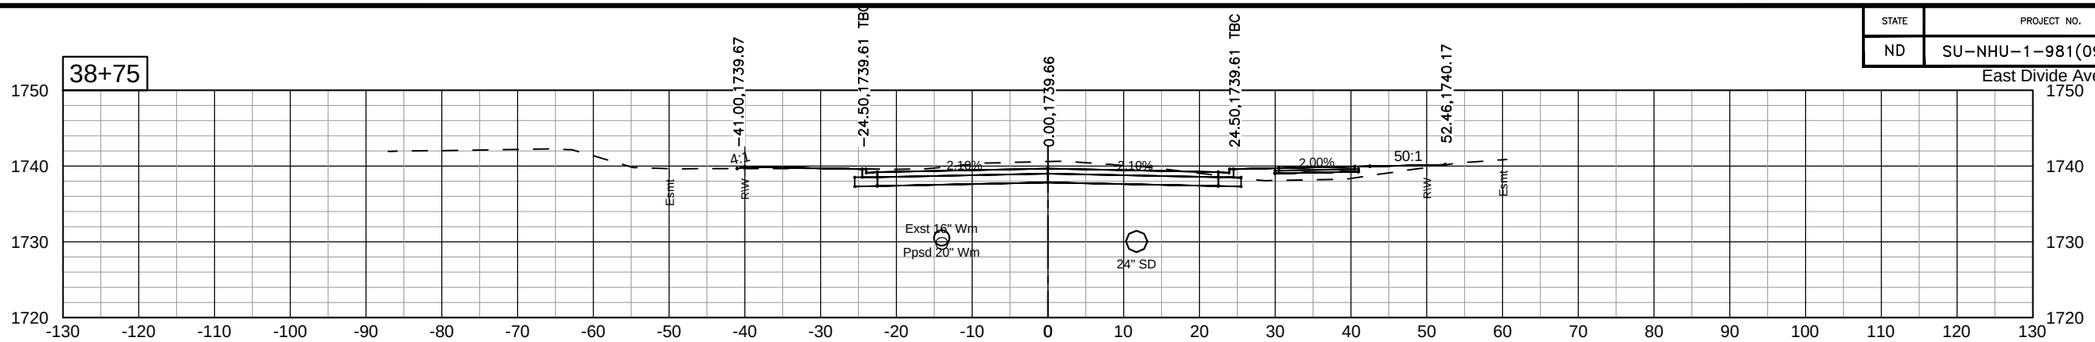

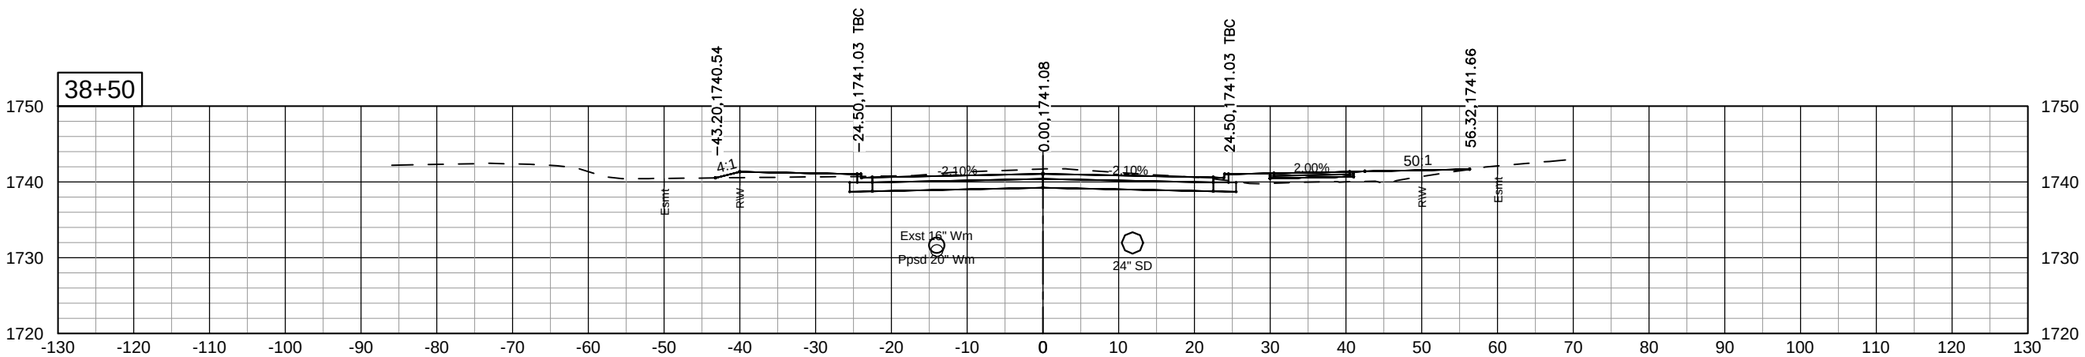

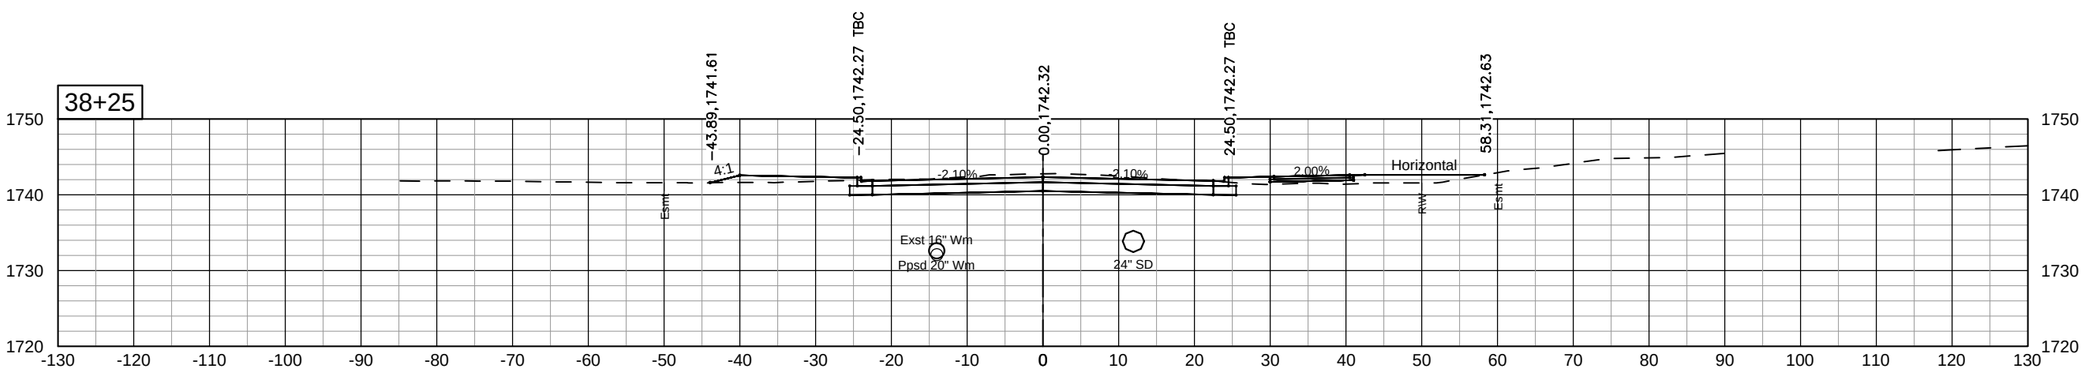

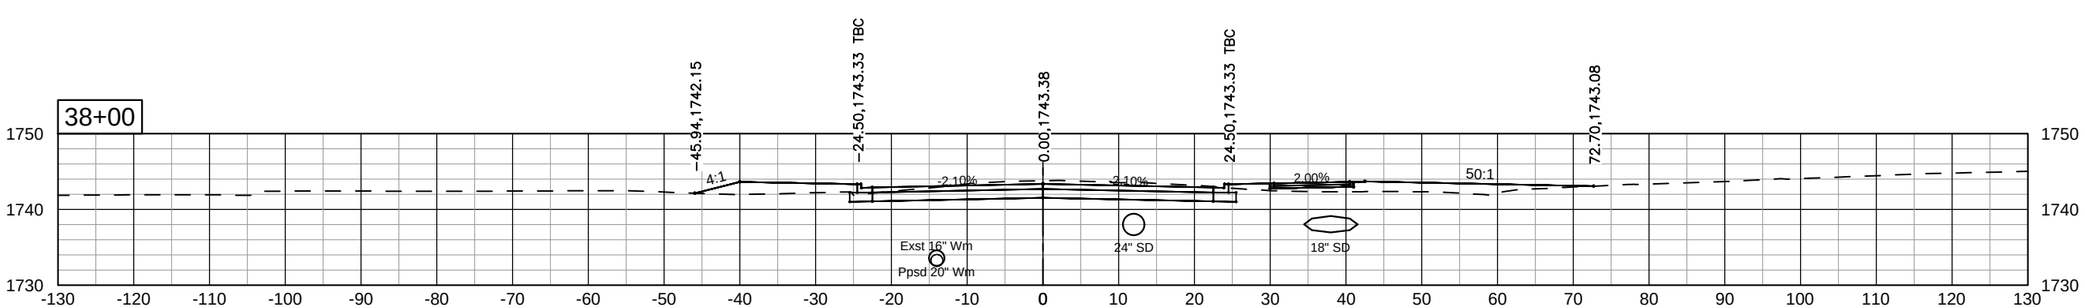

Kadrmas Lee & Jackson
Engineers Surveyors Planners

Aug 05, 2013 – 12:28pm – J:\trans\1411109\CADD\200XS_001_LXSEC.dwg

© Kadrmas, Lee & Jackson 2013

STATE	PROJECT NO.	SEC. NO.	SHEET NO.
ND	SU-NHU-1-981(094)104	200	18

East Divide Avenue

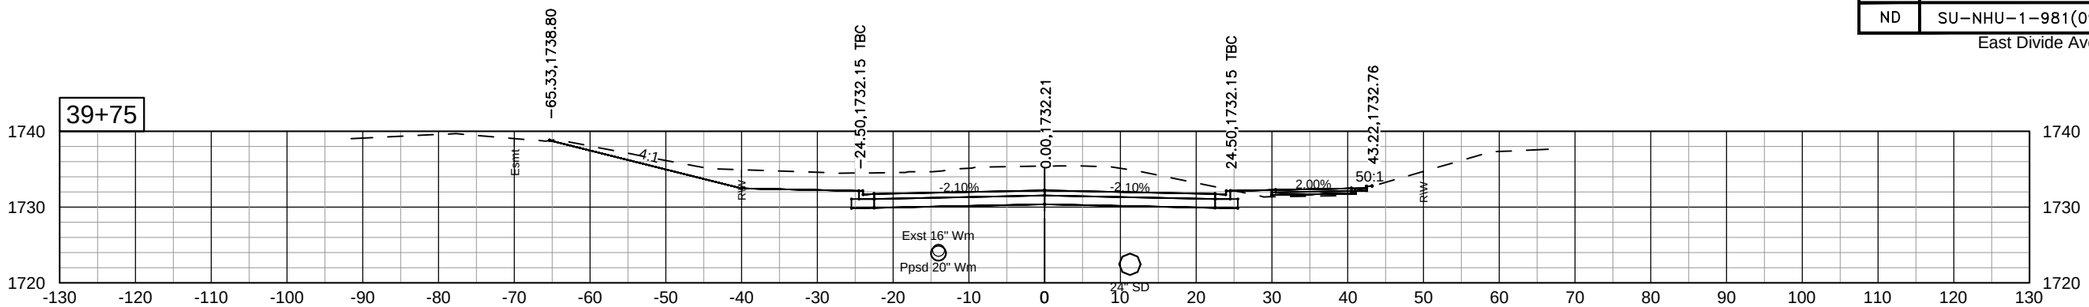

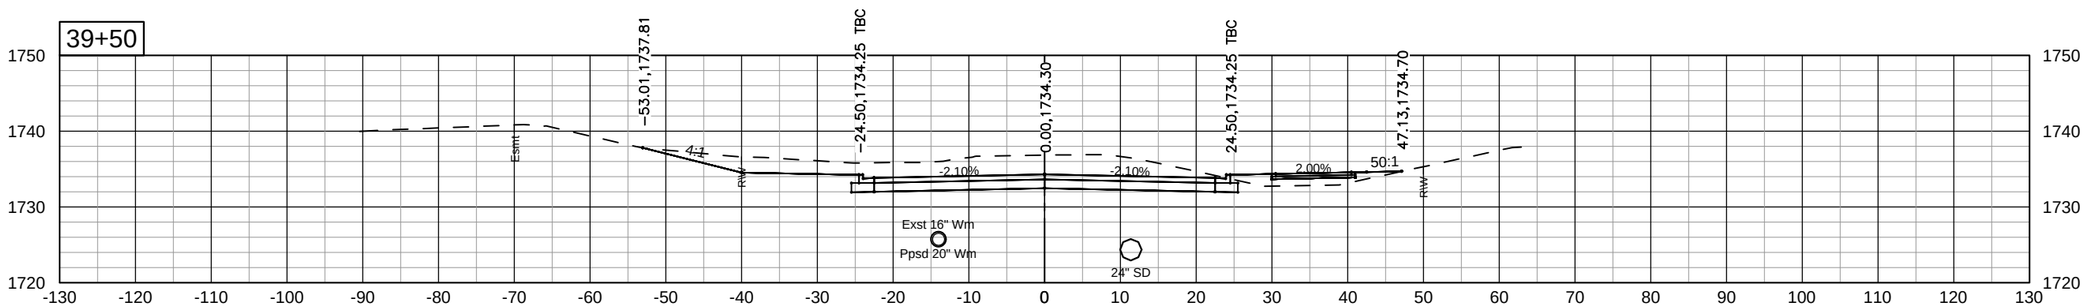

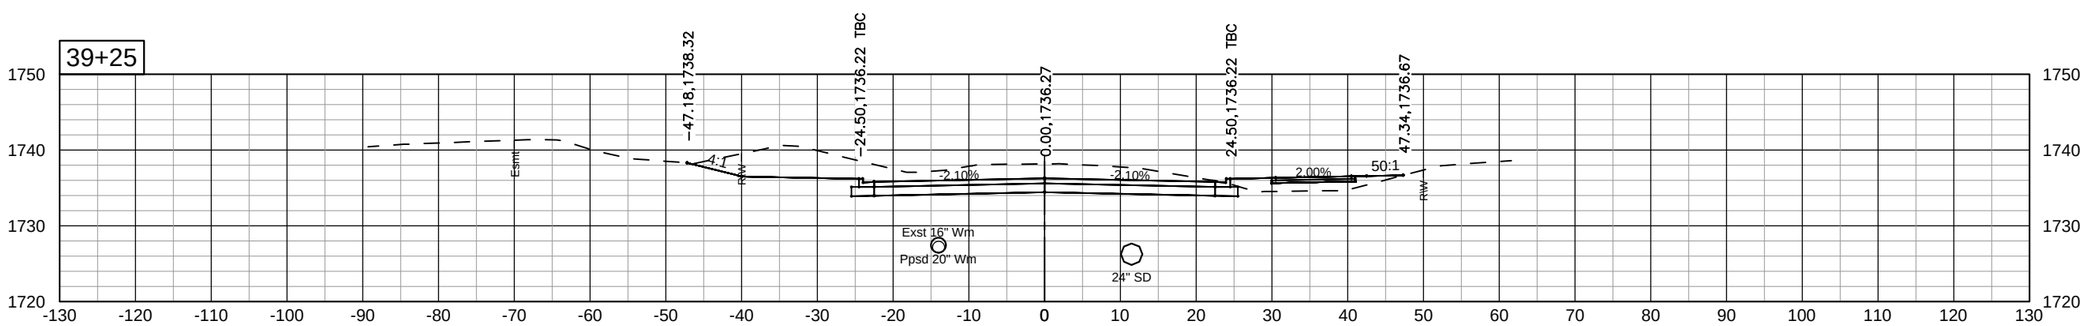

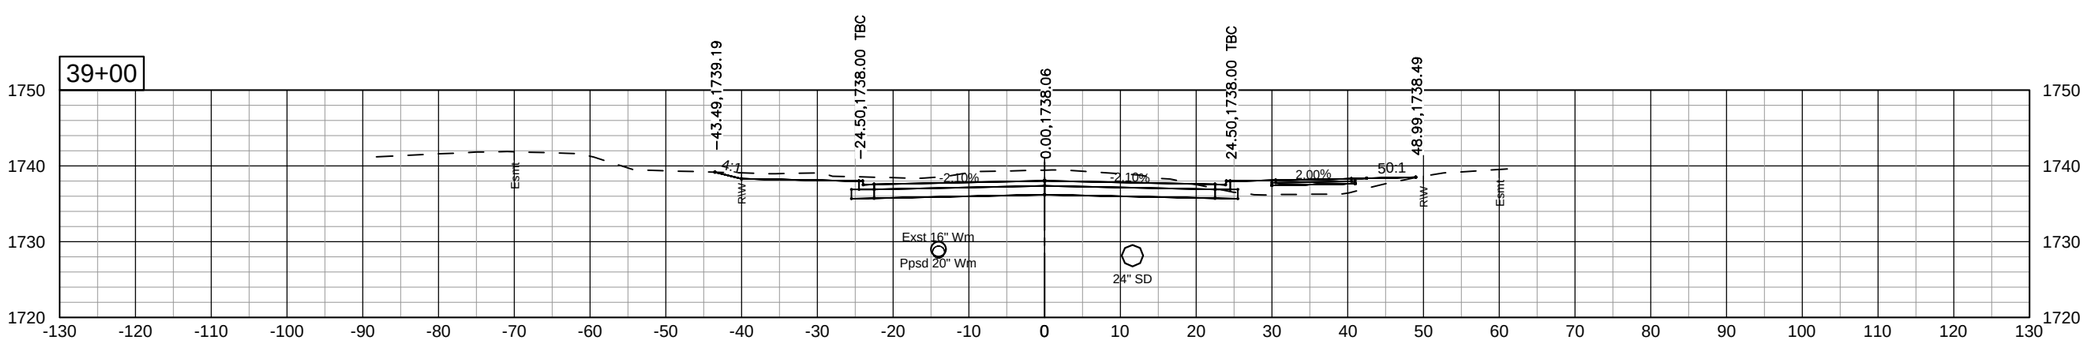

Kadrmas Lee & Jackson
Engineers Surveyors Planners

Aug 05, 2013 – 12:28pm – J:\trans\1411109\CADD\200XS_001_LXSEC.dwg

© Kadrmas, Lee & Jackson 2013

STATE	PROJECT NO.	SEC. NO.	SHEET NO.
ND	SU-NHU-1-981(094)104	200	19

East Divide Avenue

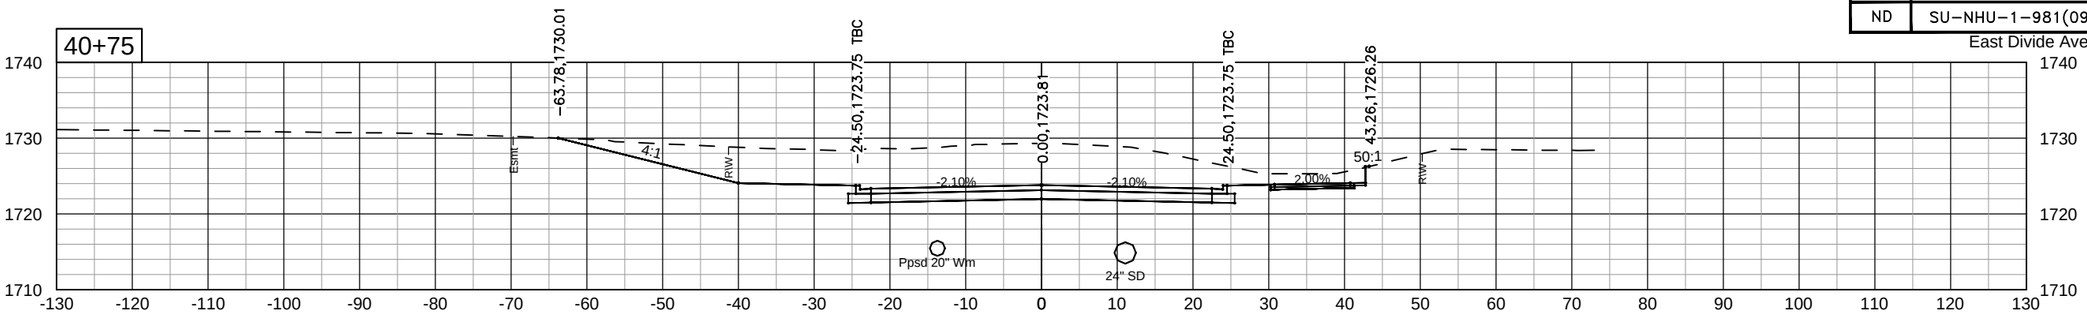

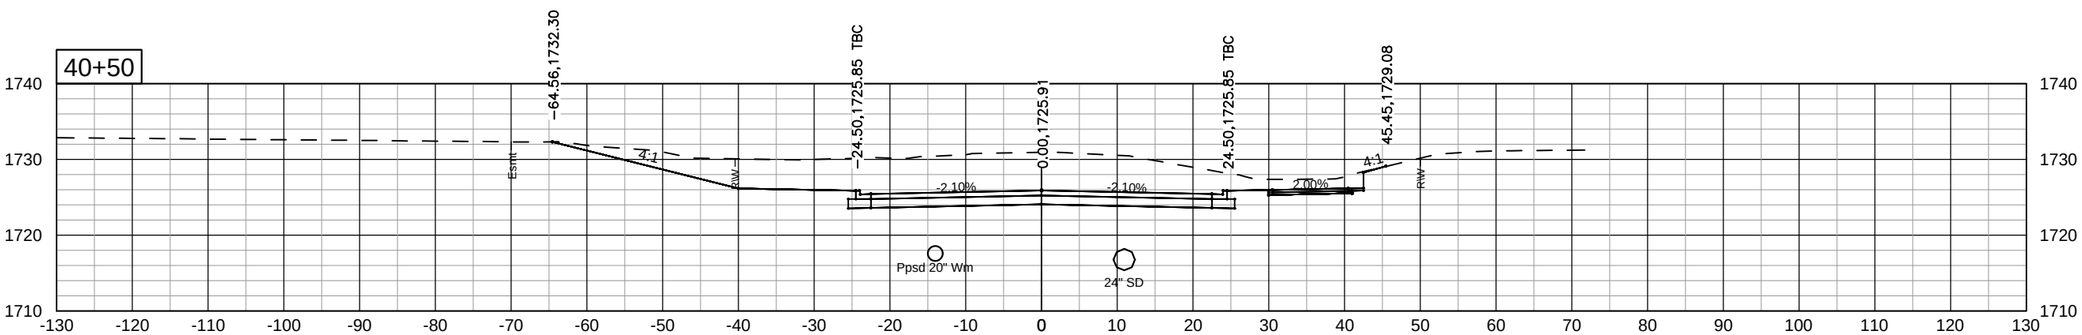

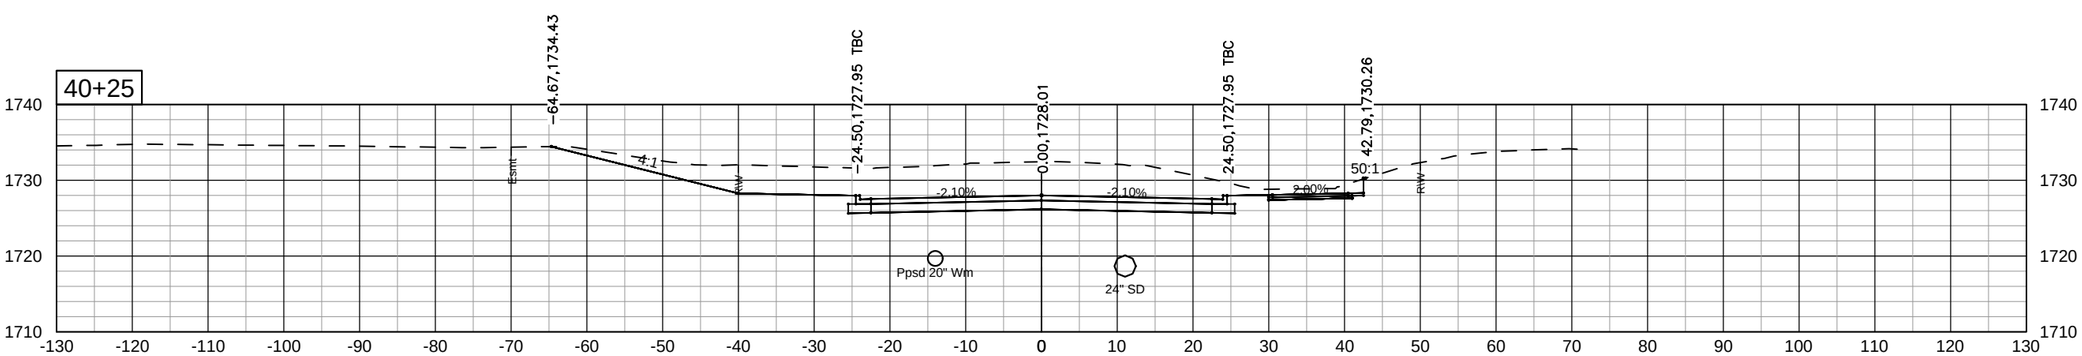

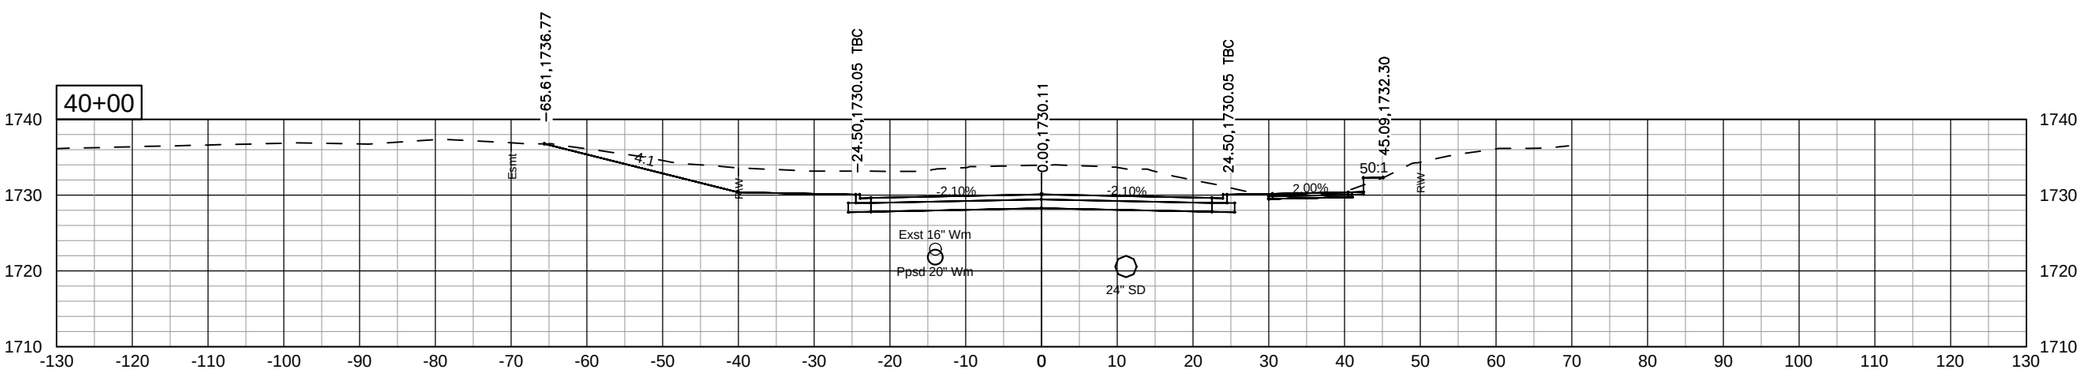

Kadrmas Lee & Jackson
Engineers Surveyors Planners

Aug 05, 2013 – 12:28pm – J:\trans\1411109\CADD\200XS_001_LXSEC.dwg

© Kadrmas, Lee & Jackson 2013

STATE	PROJECT NO.	SEC. NO.	SHEET NO.
ND	SU-NHU-1-981(094)104	200	20

East Divide Avenue

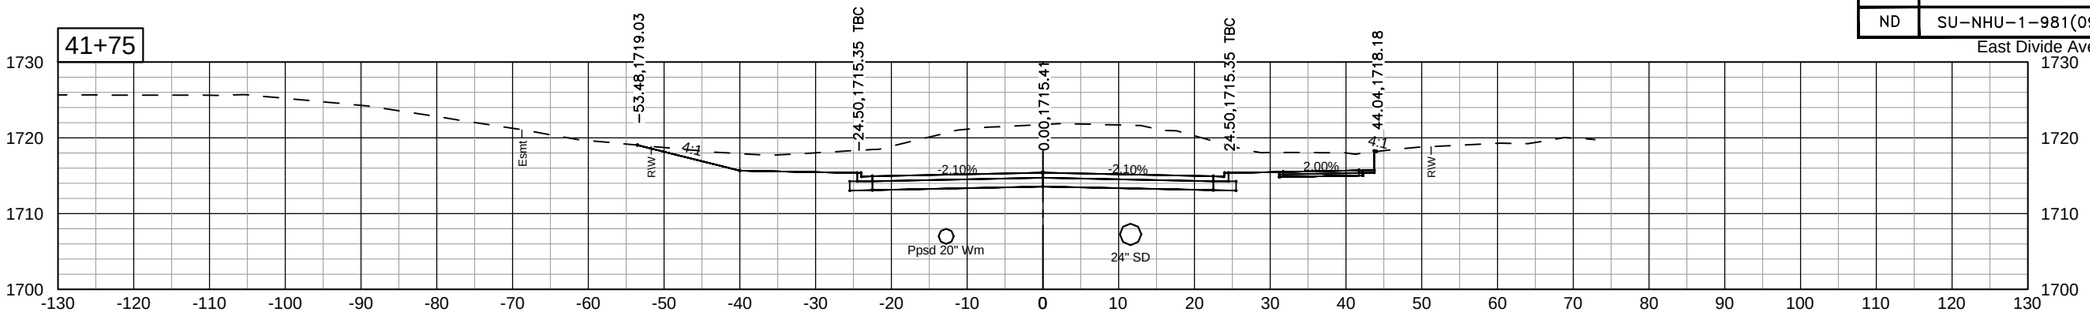

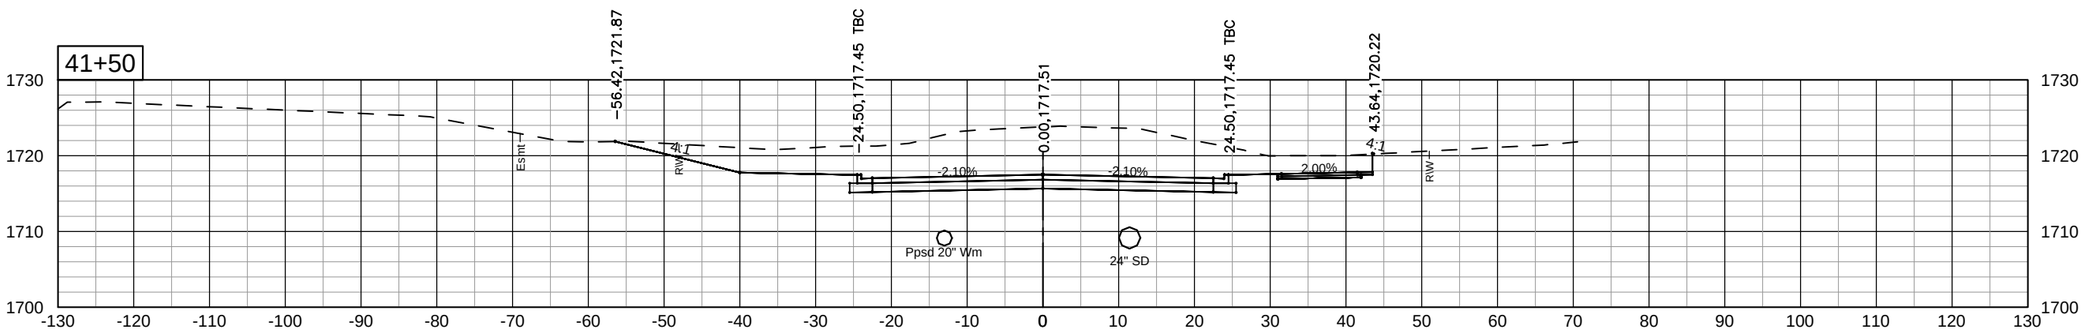

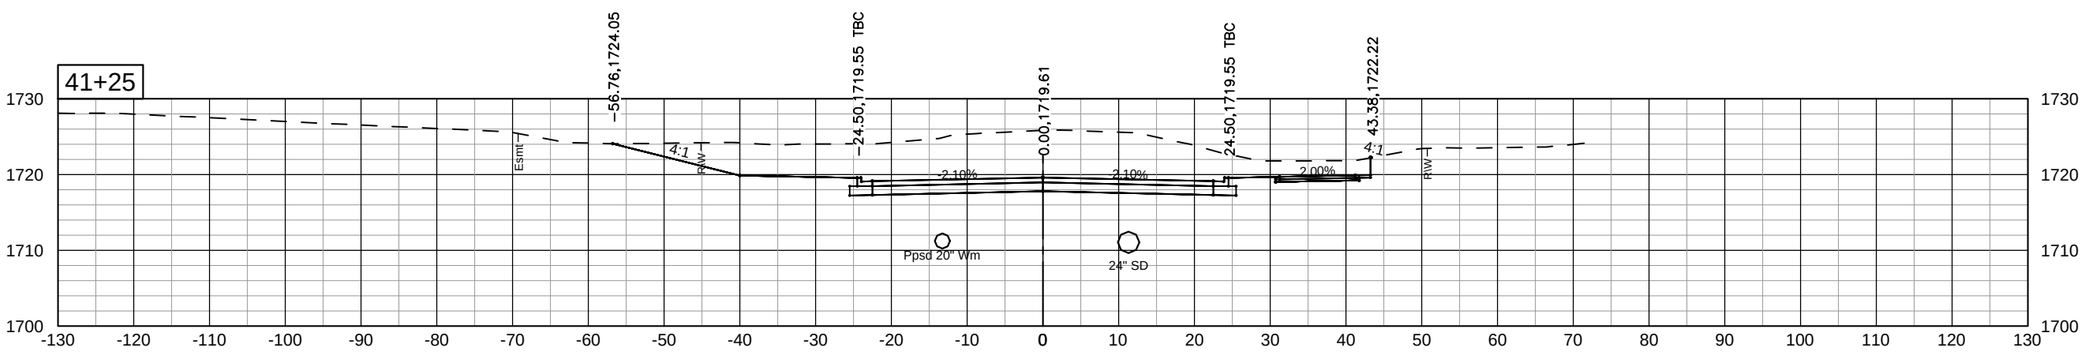

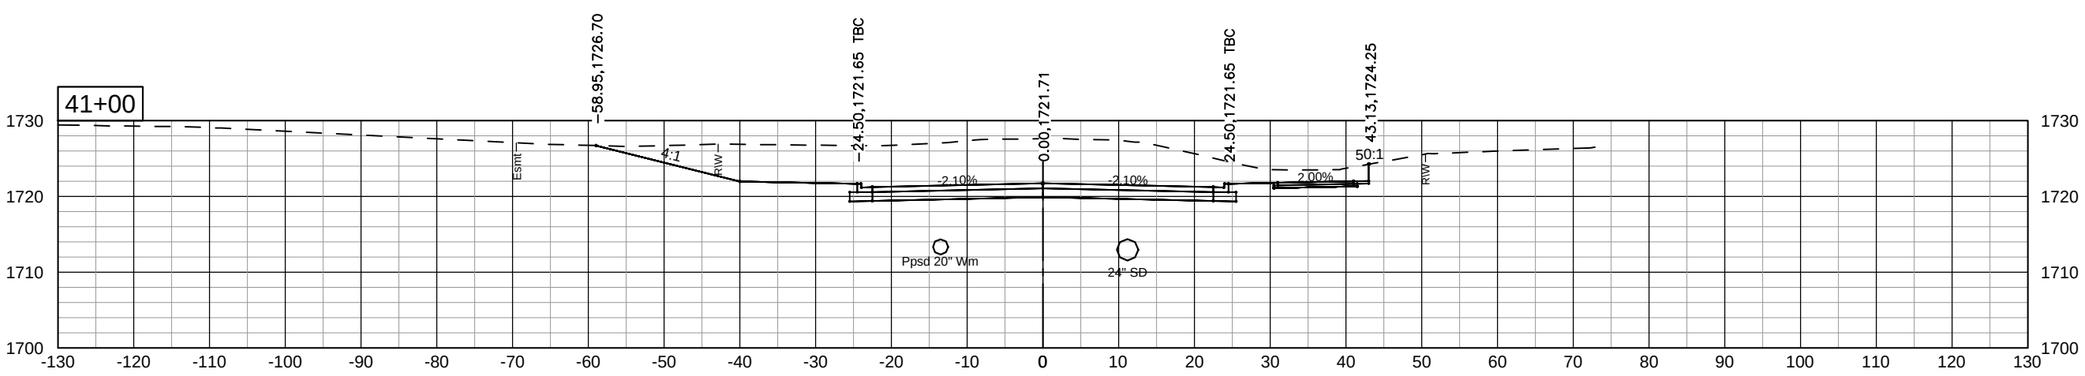

Kadrmas Lee & Jackson
Engineers Surveyors Planners

Aug 05, 2013 – 12:29pm – J:\trans\1411109\CADD\200XS_001_LXSEC.dwg

© Kadrmas, Lee & Jackson 2013

STATE	PROJECT NO.	SEC. NO.	SHEET NO.
ND	SU-NHU-1-981(094)104	200	21

East Divide Avenue

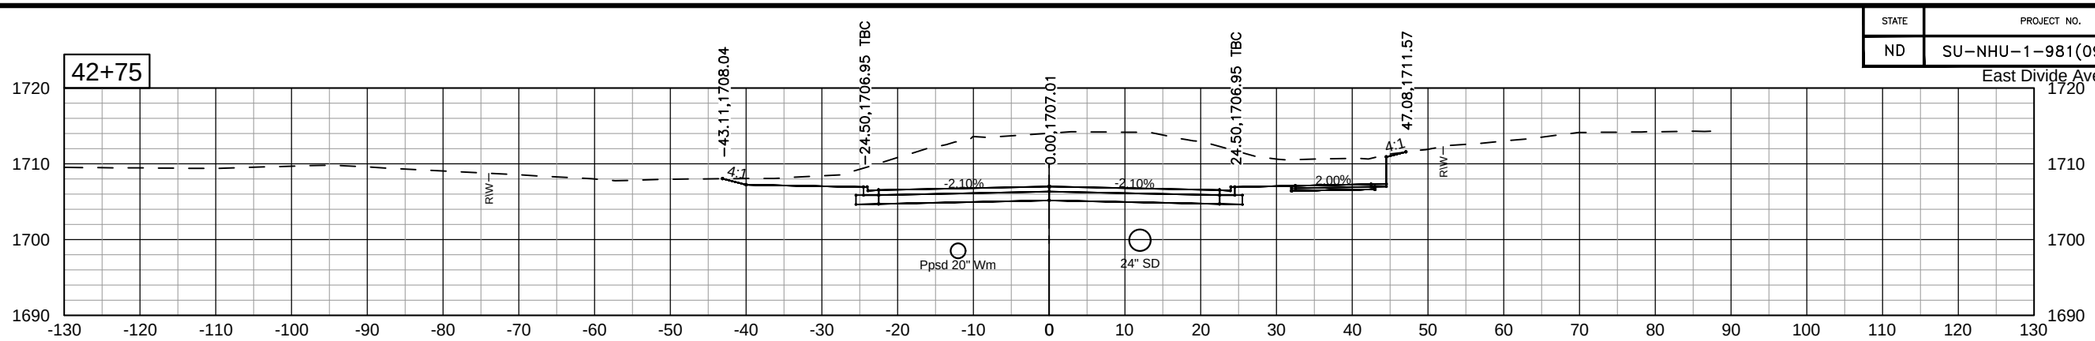

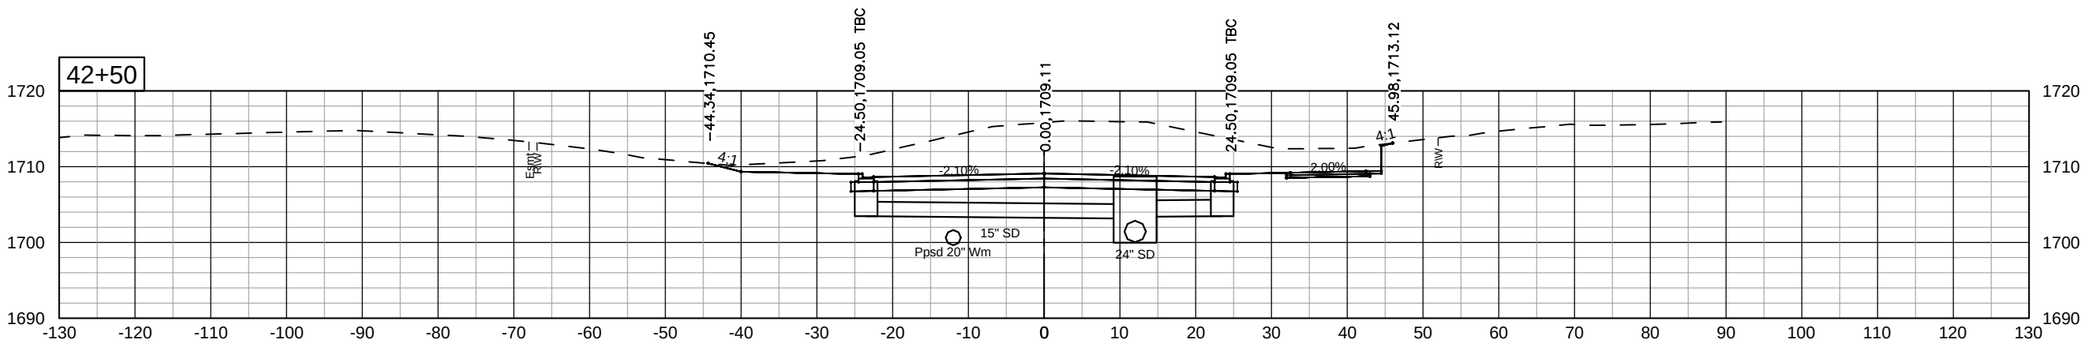

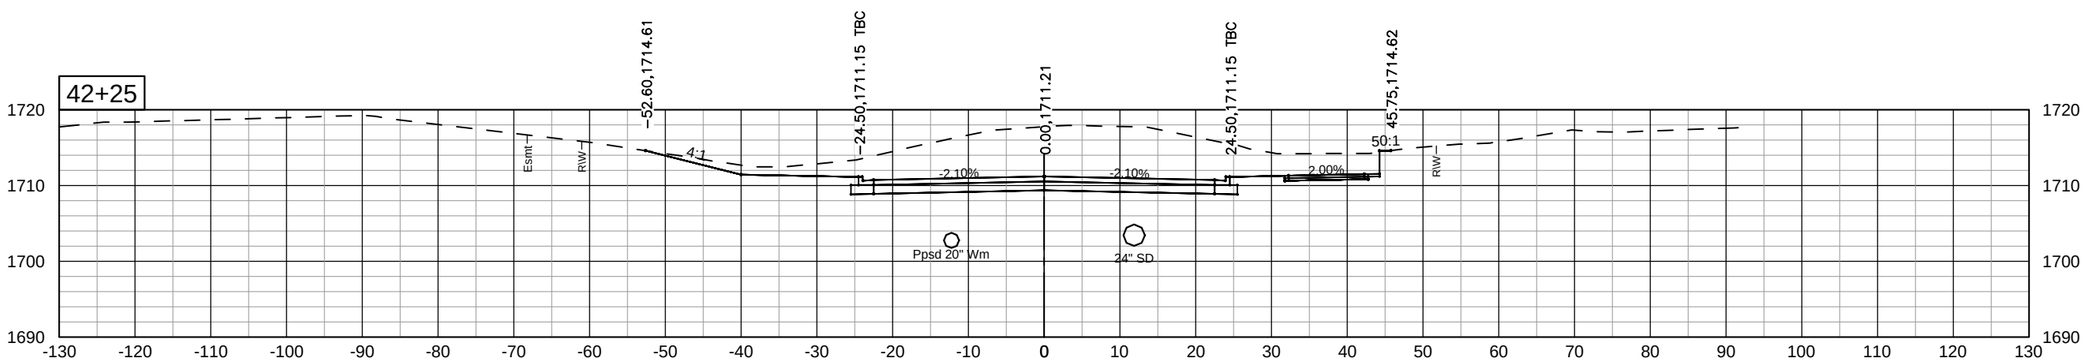

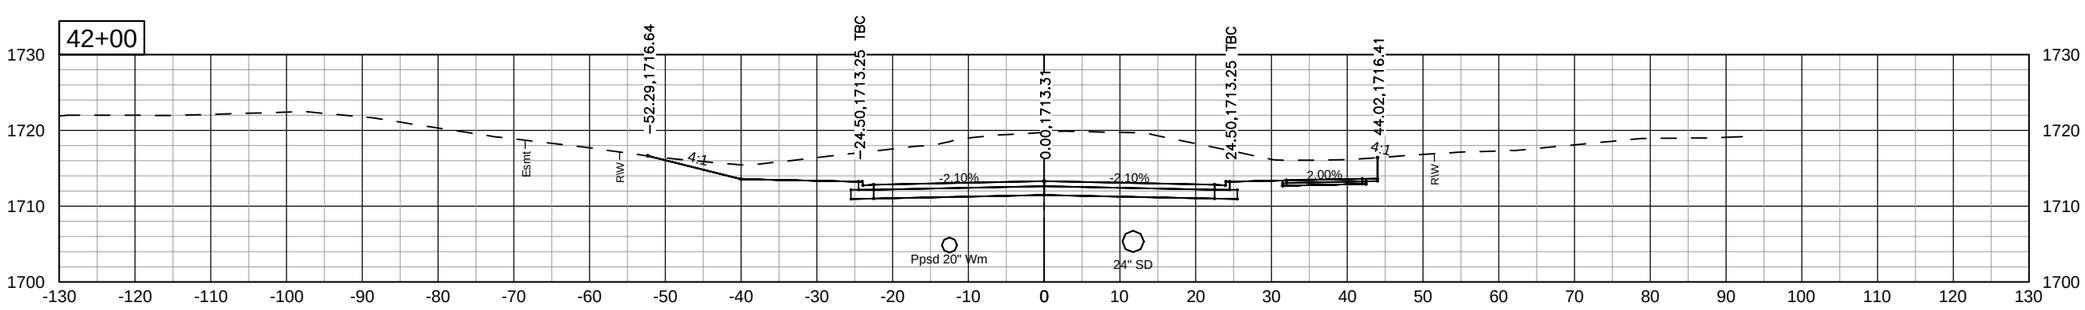

Kadrmas Lee & Jackson
Engineers Surveyors Planners

Aug 05, 2013 – 12:29pm – J:\trans\1411109\CADD\200XS_001_LXSEC.dwg

© Kadrmas, Lee & Jackson 2013

STATE	PROJECT NO.	SEC. NO.	SHEET NO.
ND	SU-NHU-1-981(094)104	200	22

East Divide Avenue

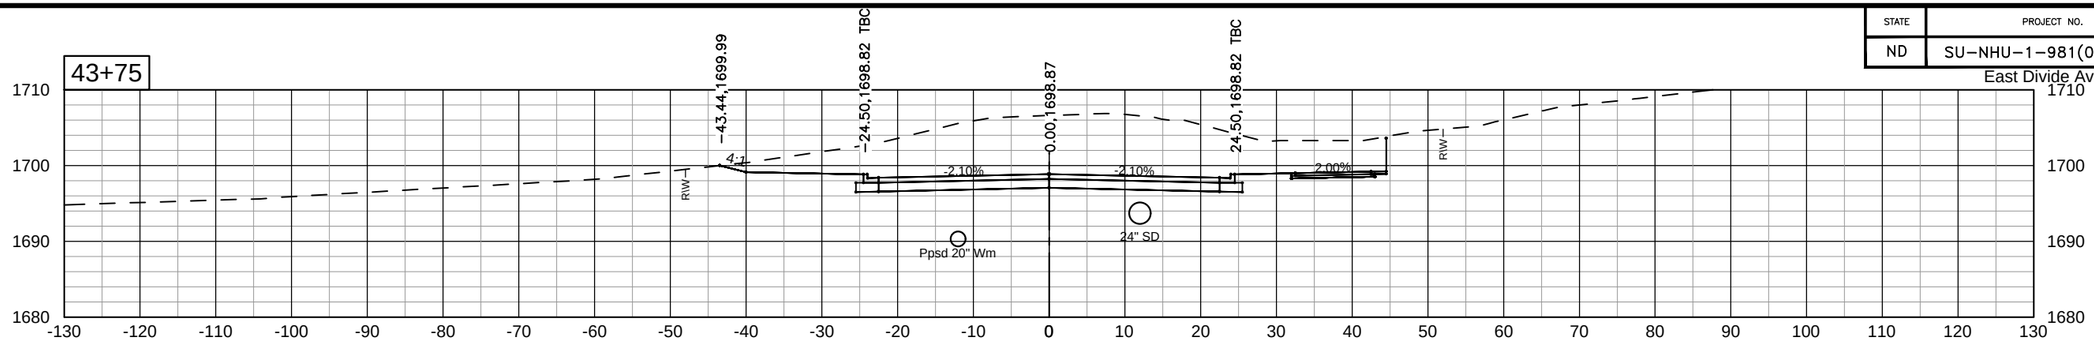

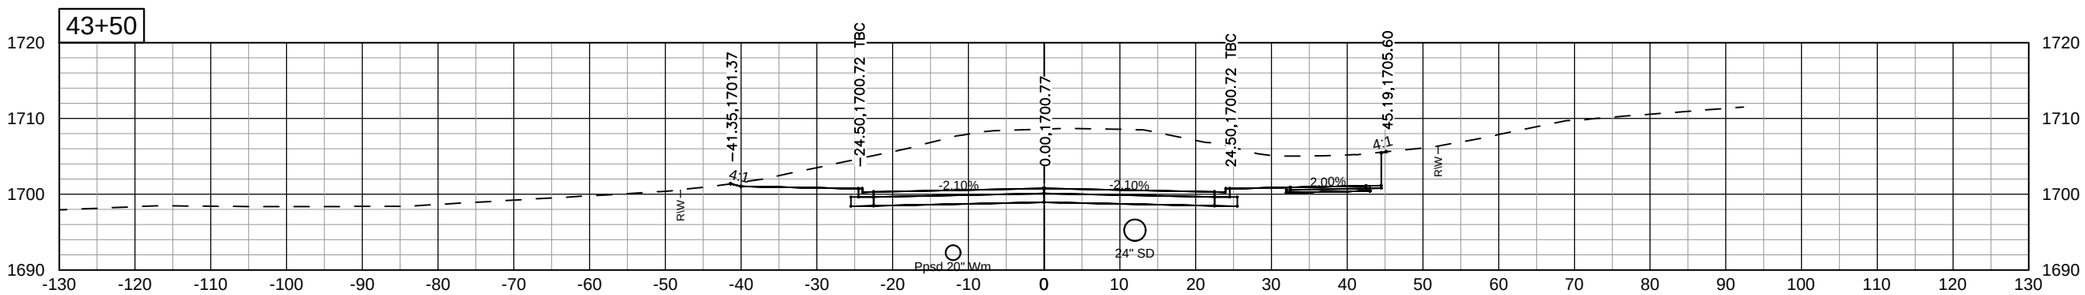

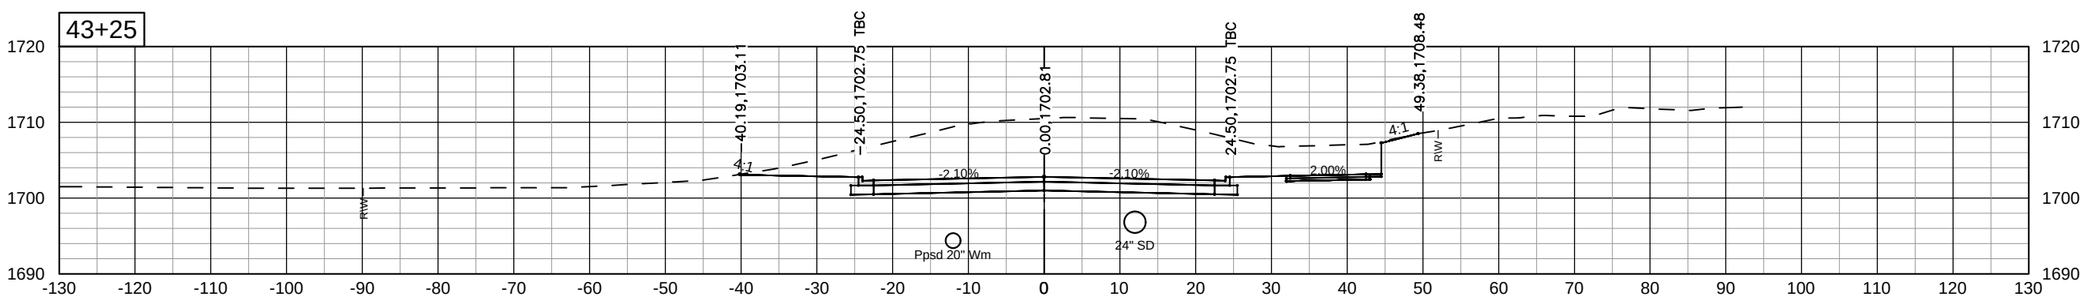

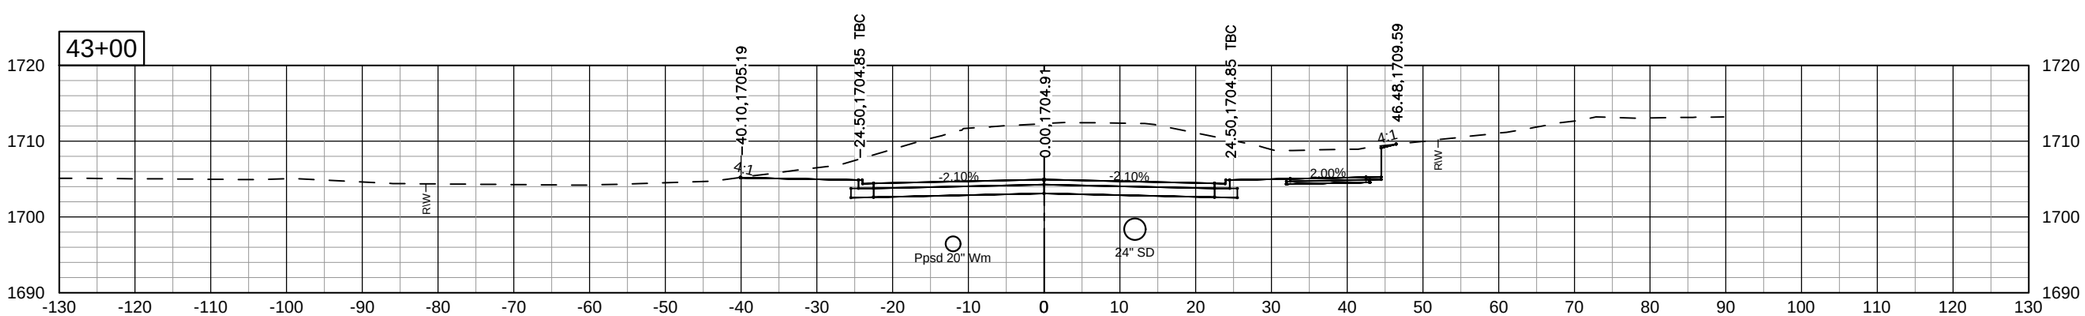

Kadrmas Lee & Jackson
Engineers Surveyors Planners

Aug 05, 2013 – 12:29pm – J:\trans\1411109\CADD\200XS_001_LXSEC.dwg

© Kadrmas, Lee & Jackson 2013

STATE	PROJECT NO.	SEC. NO.	SHEET NO.
ND	SU-NHU-1-981(094)104	200	23

East Divide Avenue

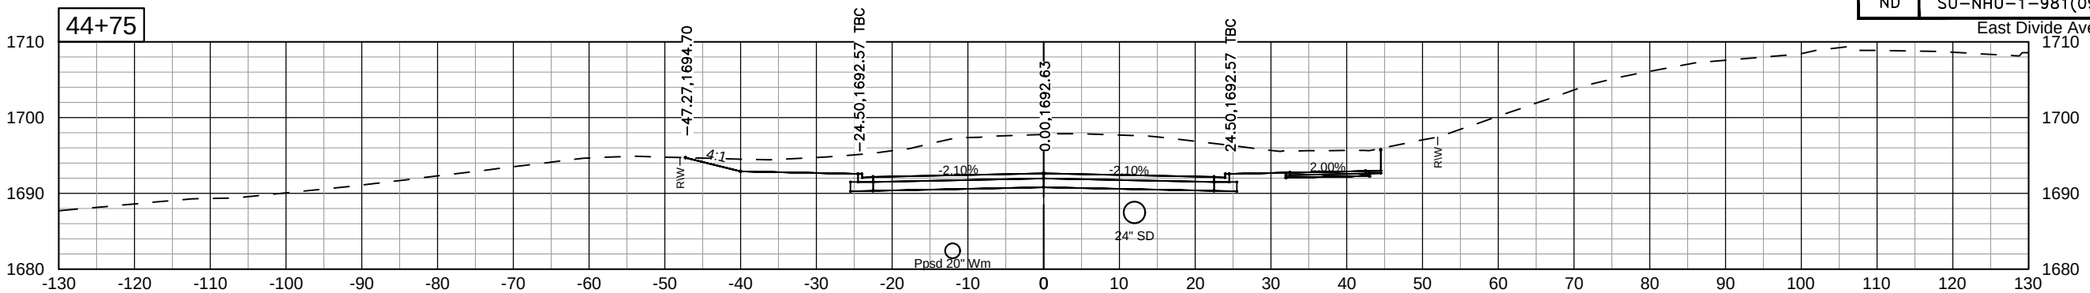

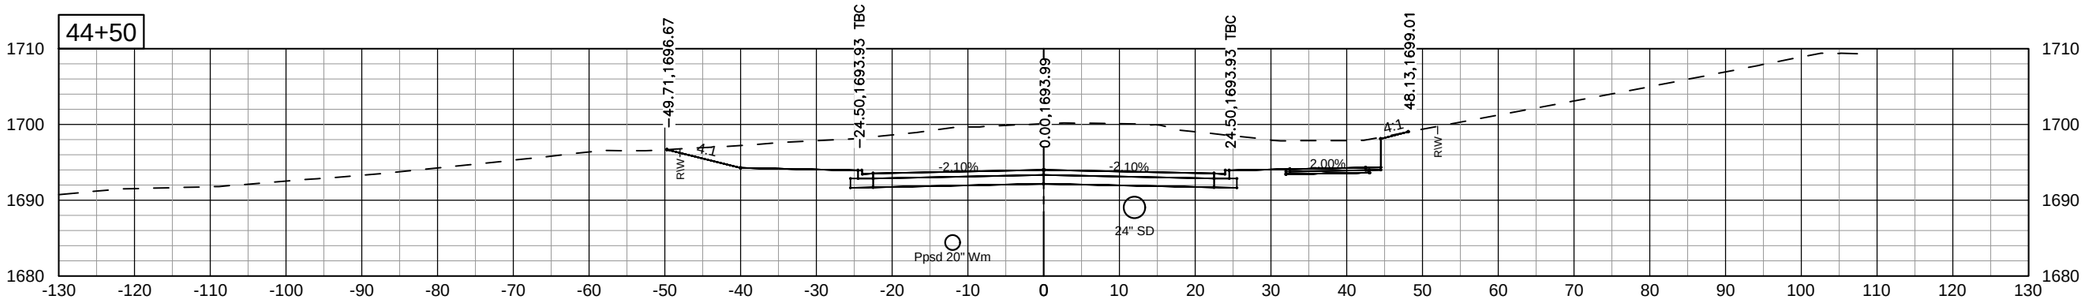

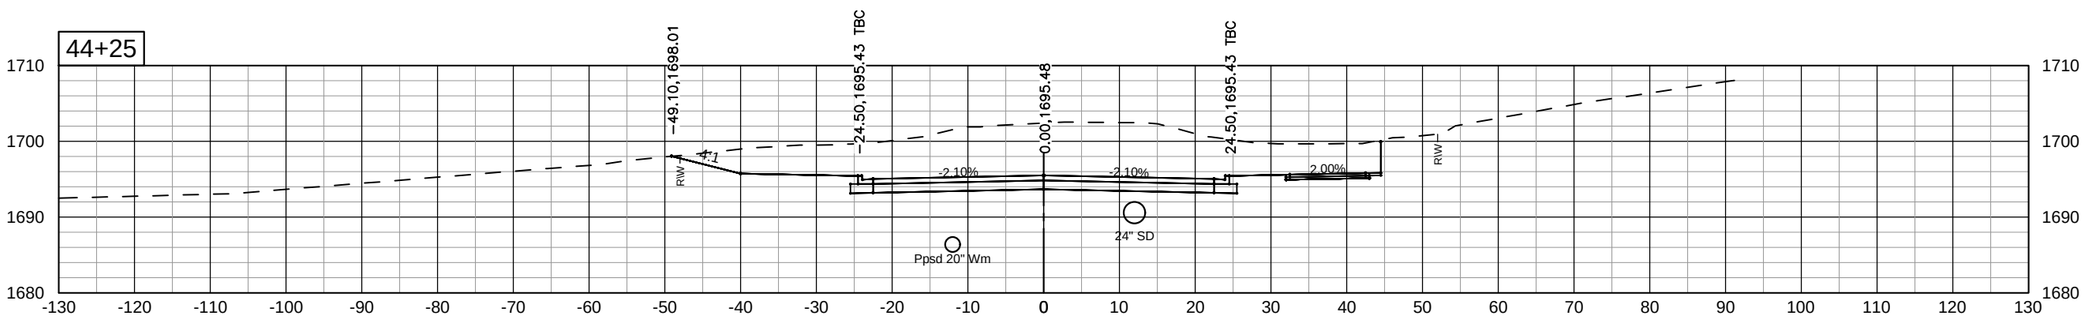

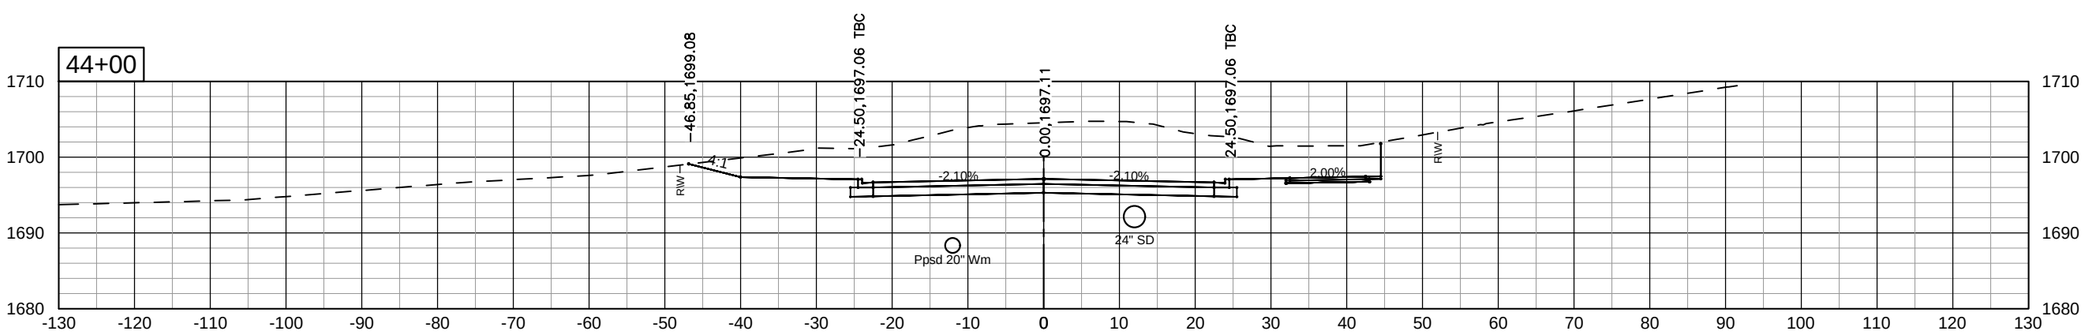

Kadrmas Lee & Jackson
Engineers Surveyors Planners

Aug 05, 2013 – 12:29pm – J:\trans\1411109\CADD\200XS_001_LXSEC.dwg

© Kadrmas, Lee & Jackson 2013

STATE	PROJECT NO.	SEC. NO.	SHEET NO.
ND	SU-NHU-1-981(094)104	200	24

East Divide Avenue

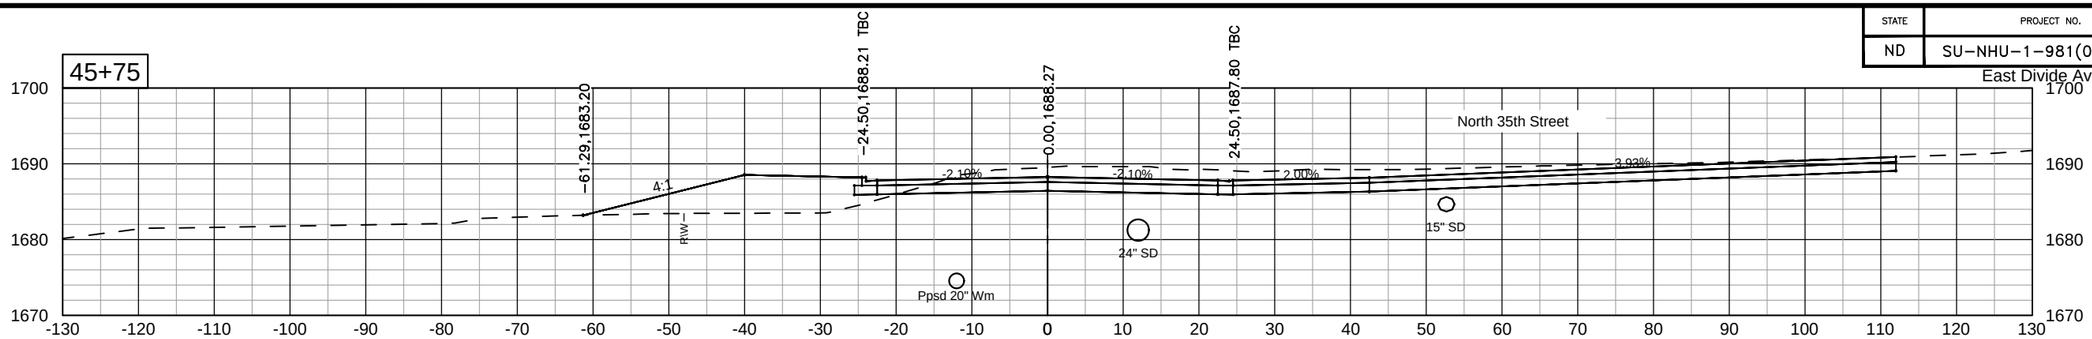

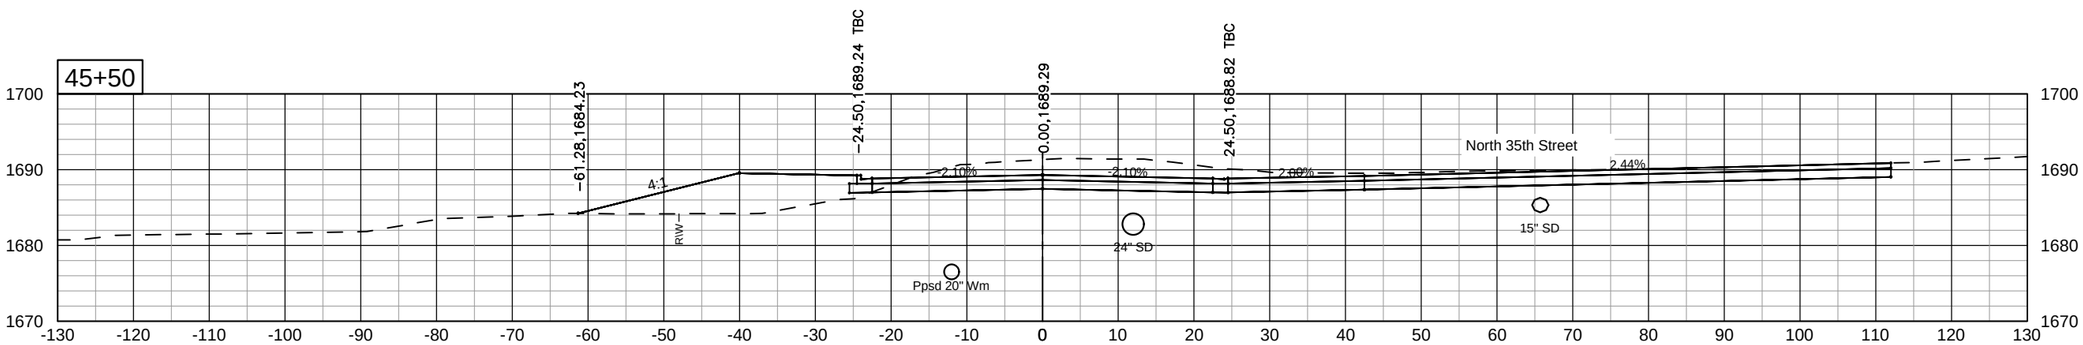

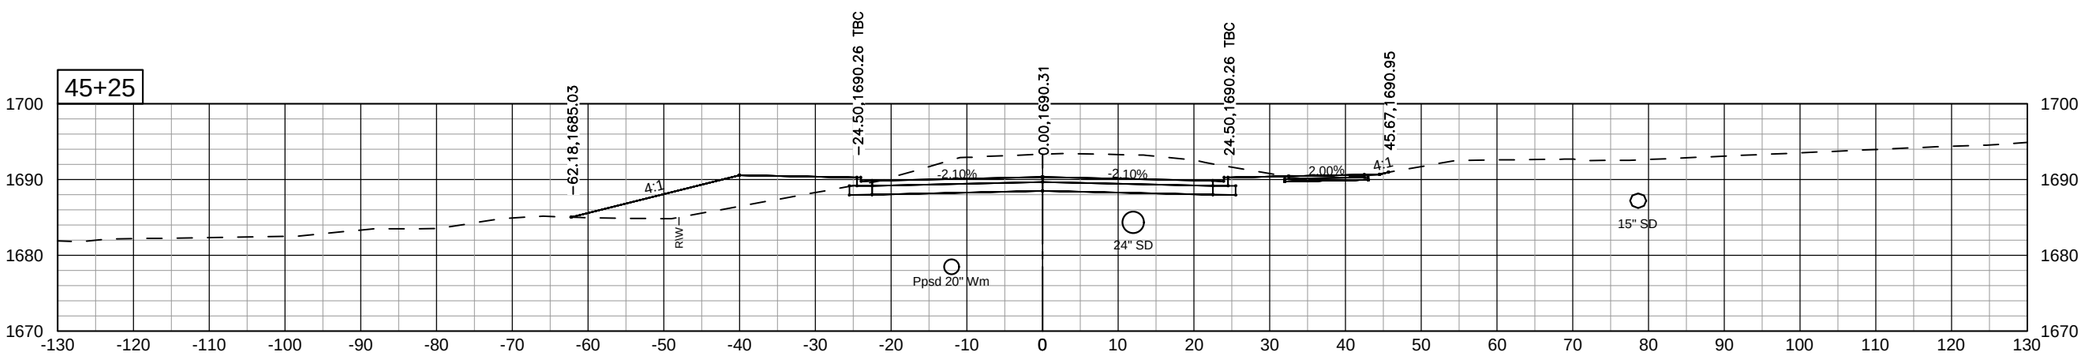

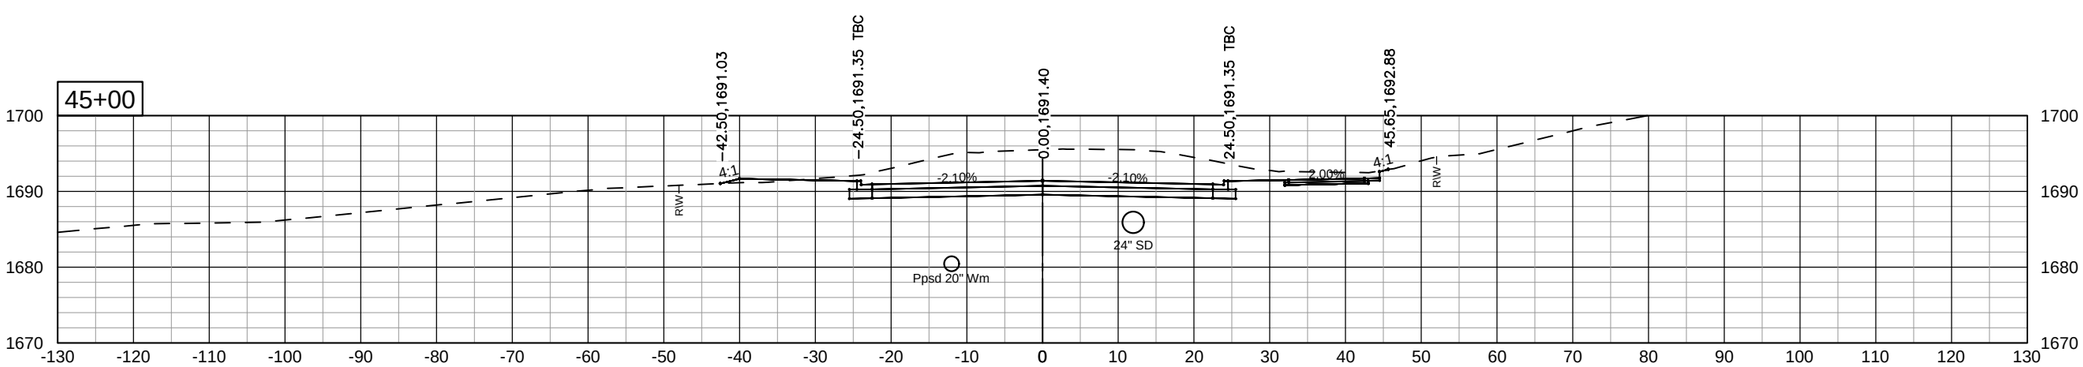

Kadrmas Lee & Jackson
Engineers Surveyors Planners

Aug 05, 2013 – 12:30pm – J:\trans\1411109\CADD\200XS_001_LXSEC.dwg

© Kadrmas, Lee & Jackson 2013

STATE	PROJECT NO.	SEC. NO.	SHEET NO.
ND	SU-NHU-1-981(094)104	200	25

East Divide Avenue

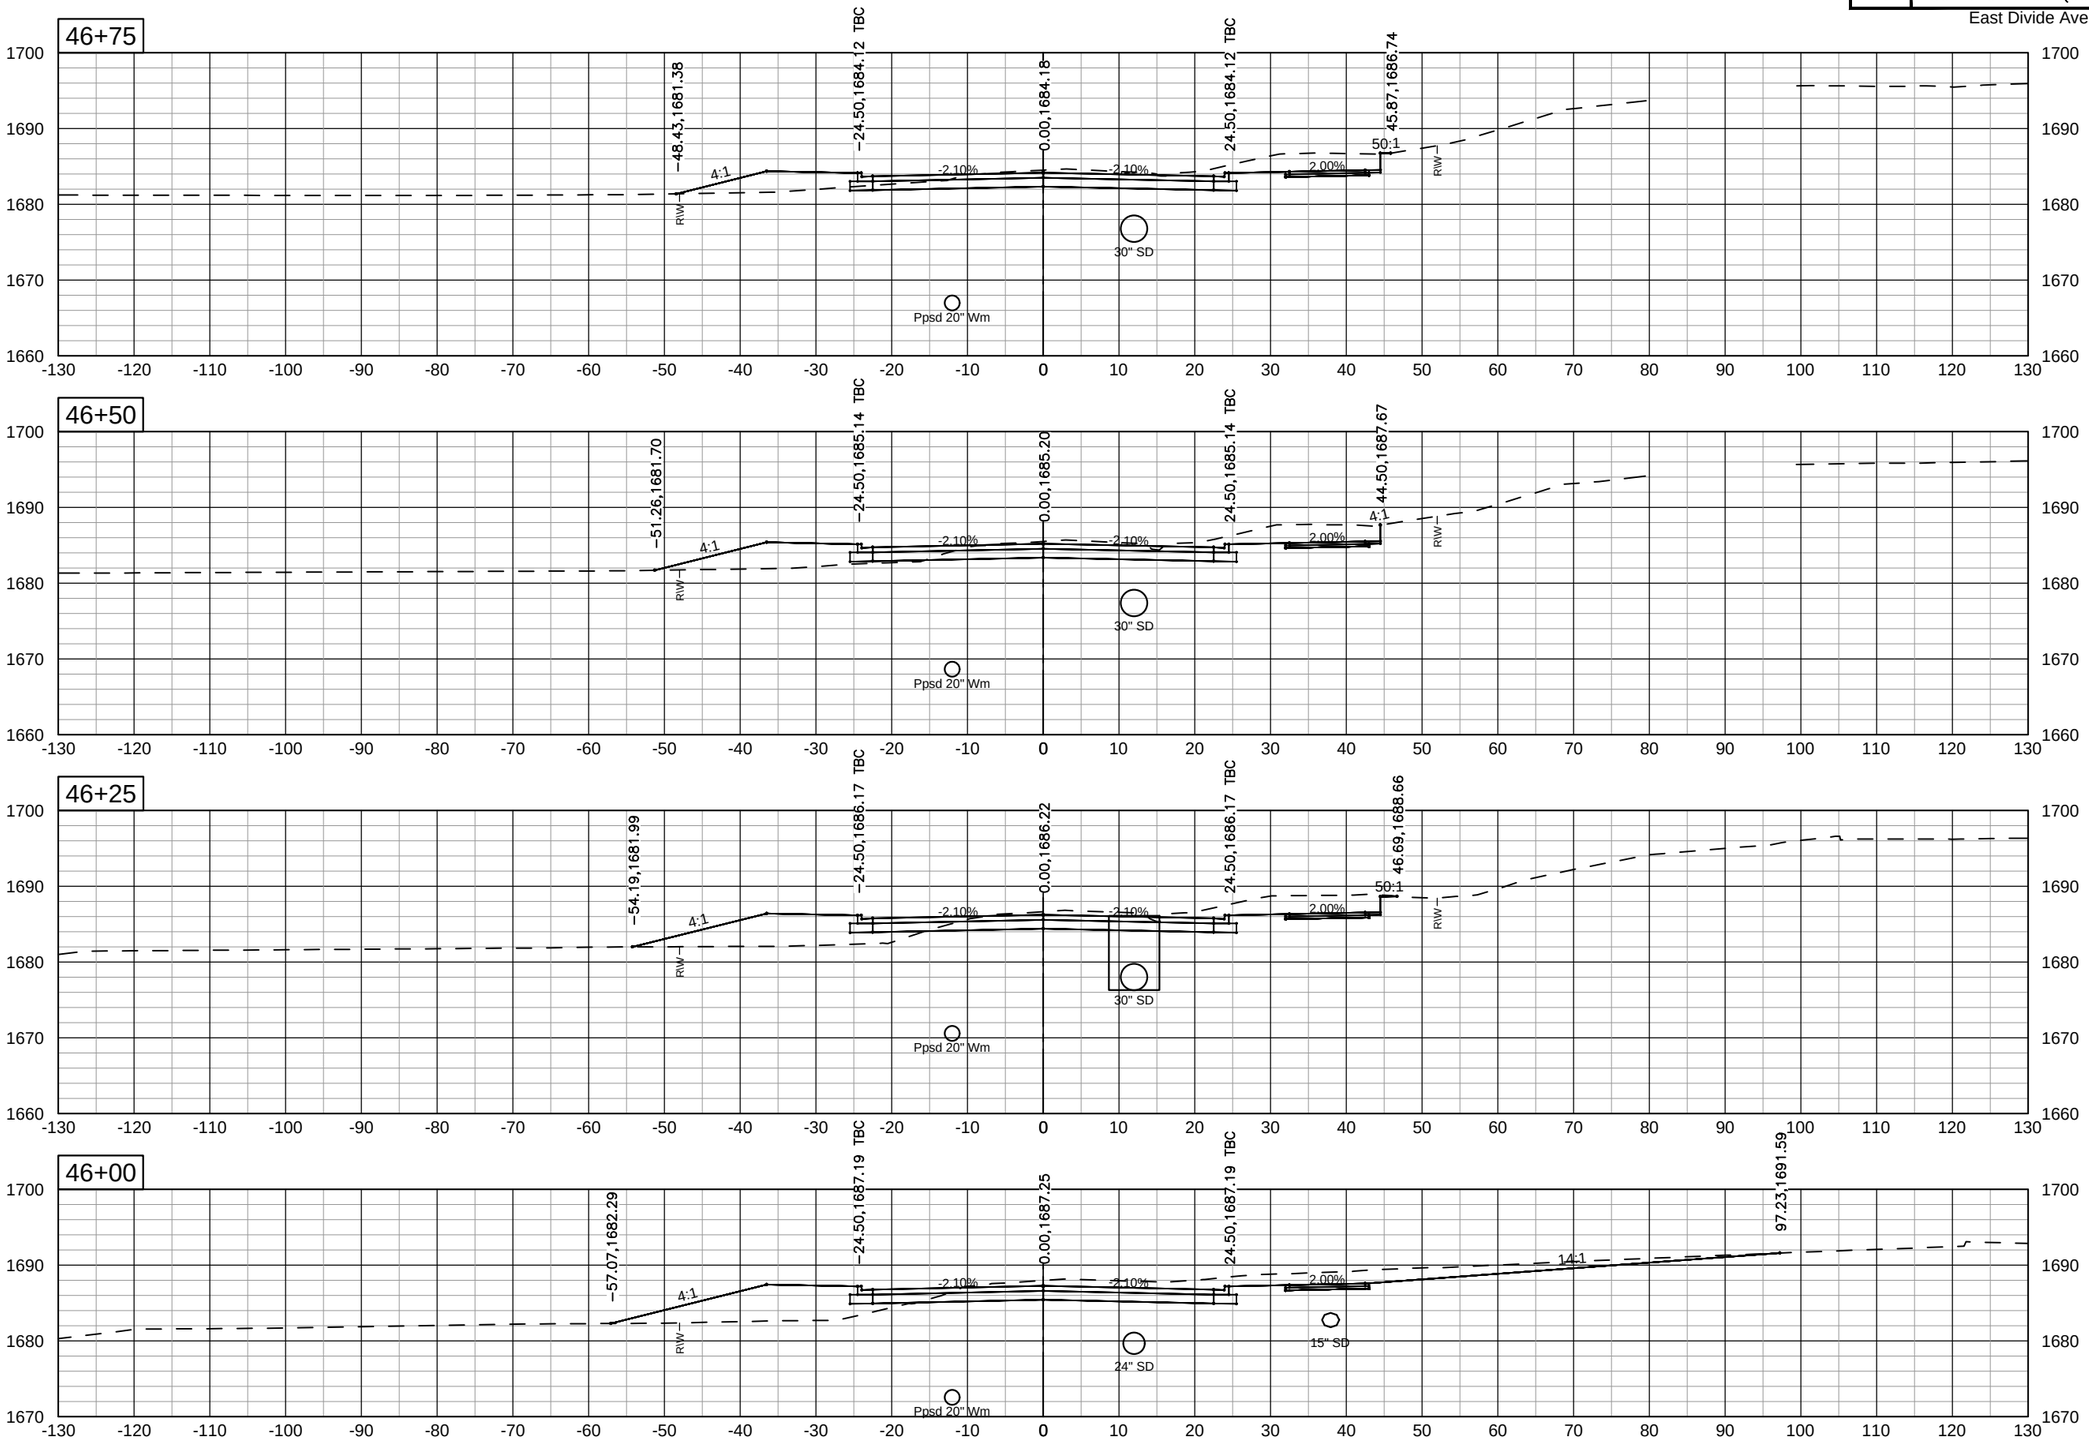

Kadrmas Lee & Jackson
Engineers Surveyors Planners

Aug 05, 2013 – 12:30pm – J:\trans\1411109\CADD\200XS_001_LXSEC.dwg

© Kadrmas, Lee & Jackson 2013

STATE	PROJECT NO.	SEC. NO.	SHEET NO.
ND	SU-NHU-1-981(094)104	200	26

East Divide Avenue

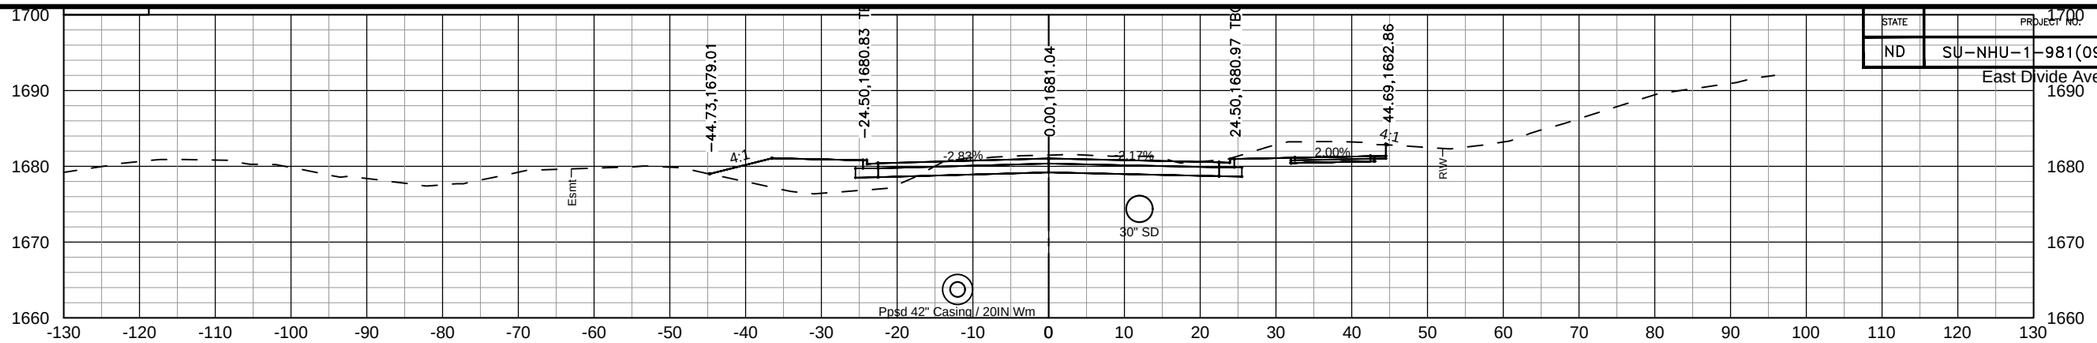

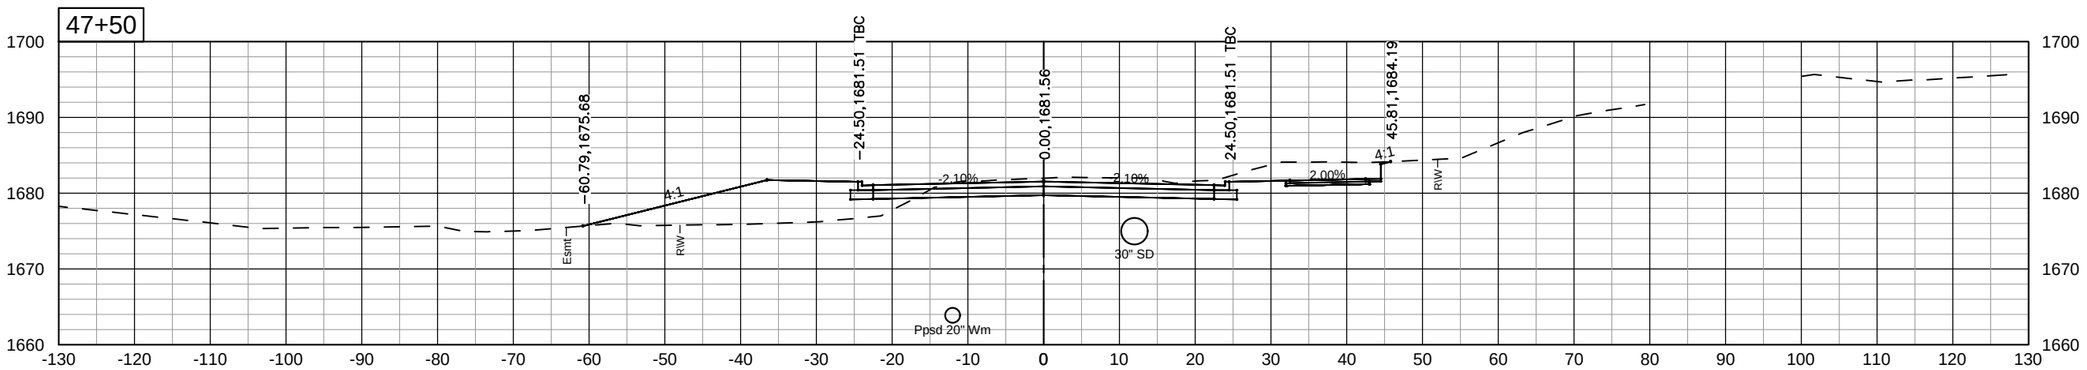

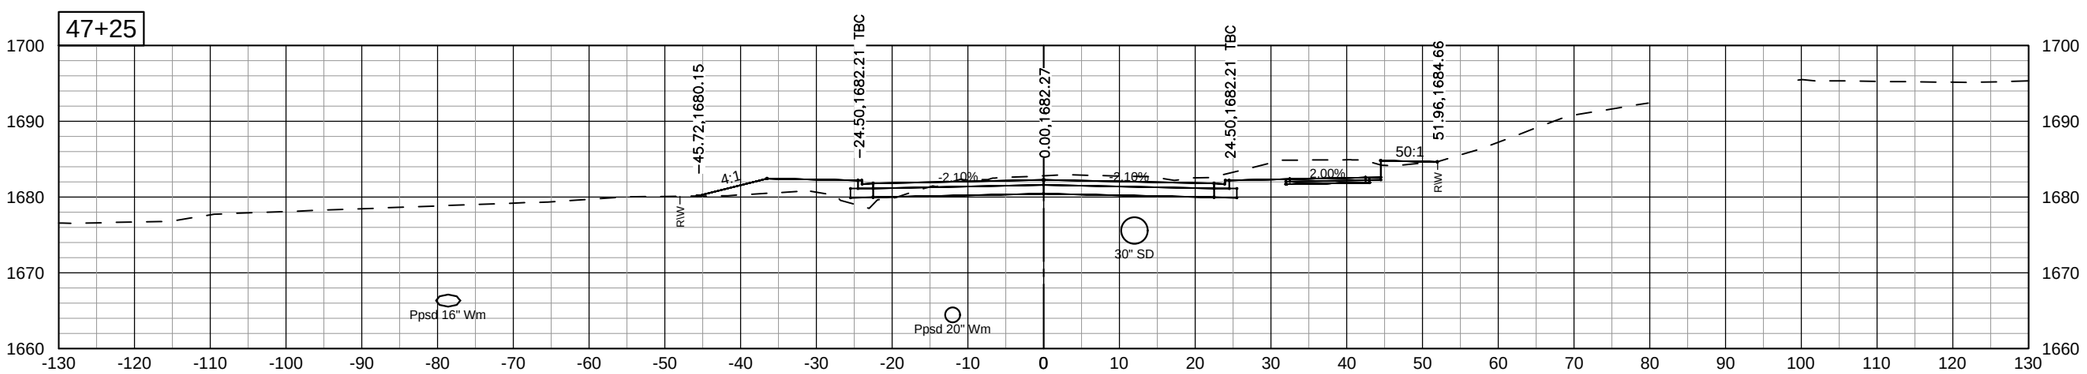

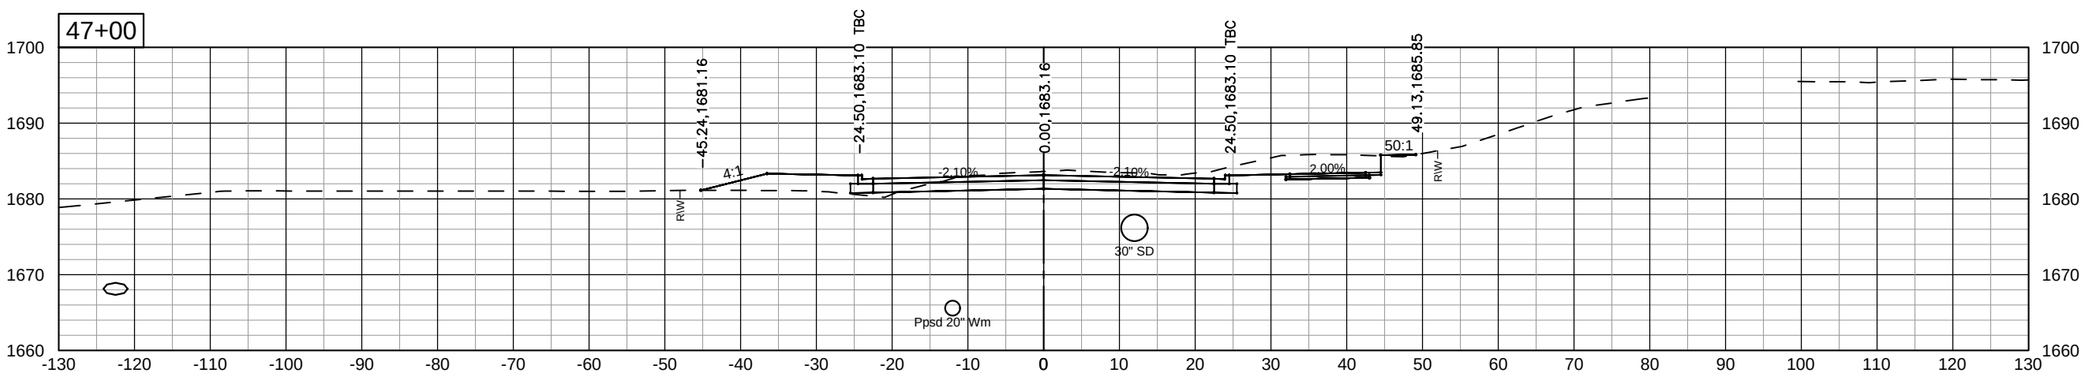

Kadrmas Lee & Jackson
Engineers Surveyors Planners

Aug 05, 2013 – 12:30pm – J:\trans\1411109\CADD\200XS_001_LXSEC.dwg

© Kadrmas, Lee & Jackson 2013

STATE	PROJECT NO.	SEC. NO.	SHEET NO.
ND	SU-NHU-1-981(094)104	200	27

East Divide Avenue

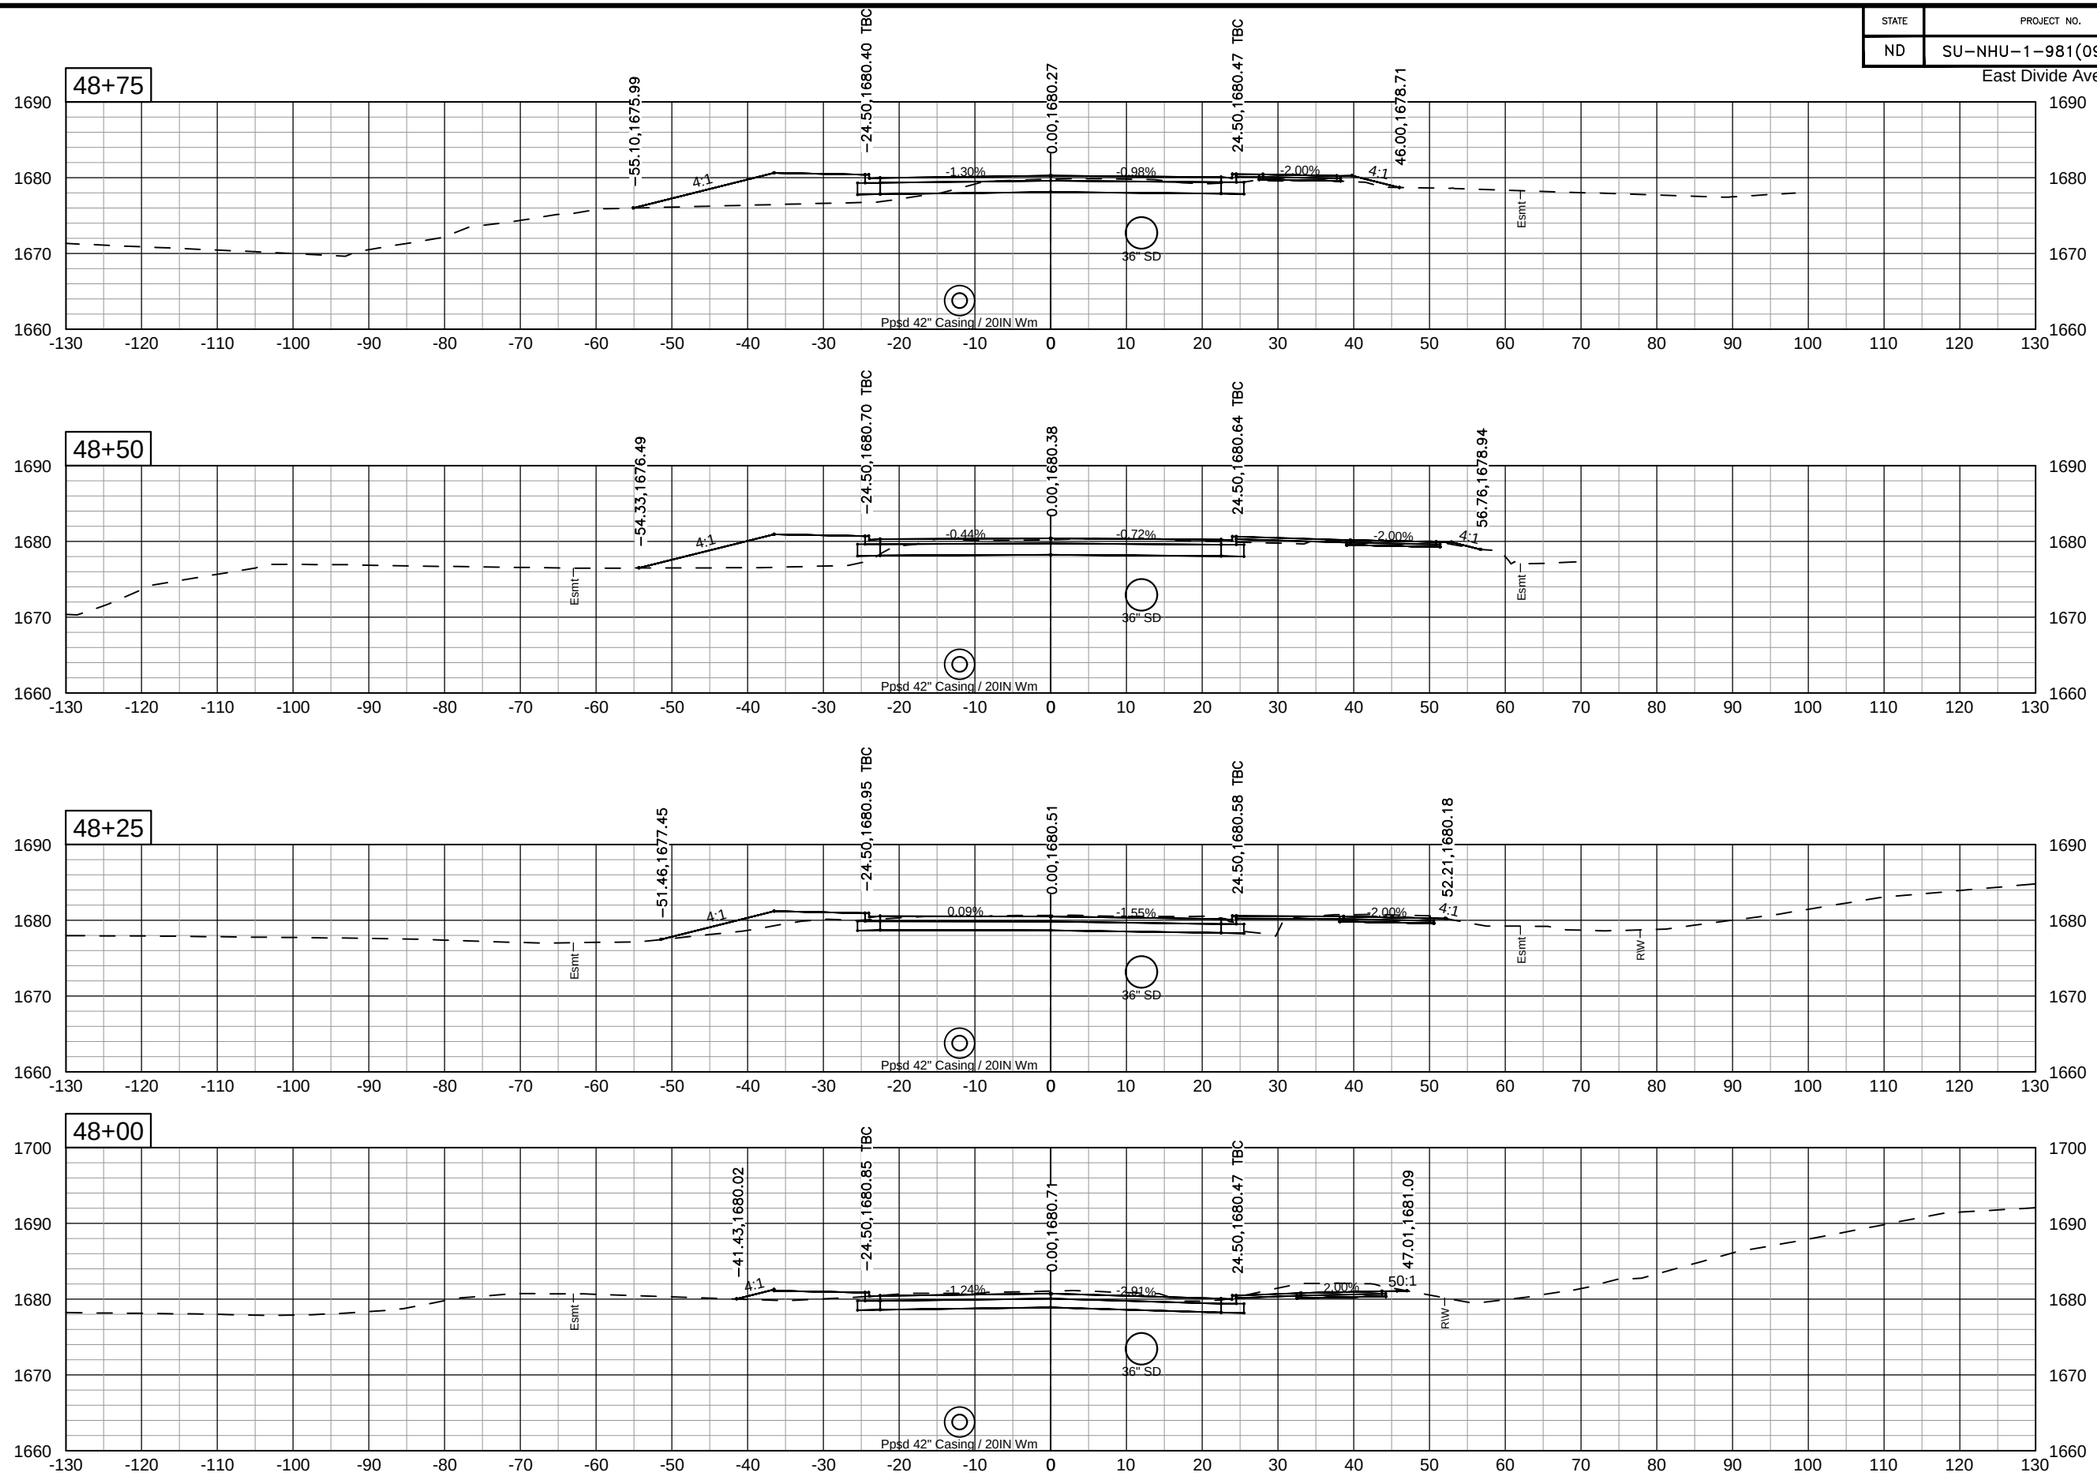

Kadrmas Lee & Jackson
Engineers Surveyors Planners

Aug 05, 2013 – 12:30pm – J:\trans\1411109\CADD\200XS_001_LXSEC.dwg

© Kadrmas, Lee & Jackson 2013

STATE	PROJECT NO.	SEC. NO.	SHEET NO.
ND	SU-NHU-1-981(094)104	200	28

East Divide Avenue

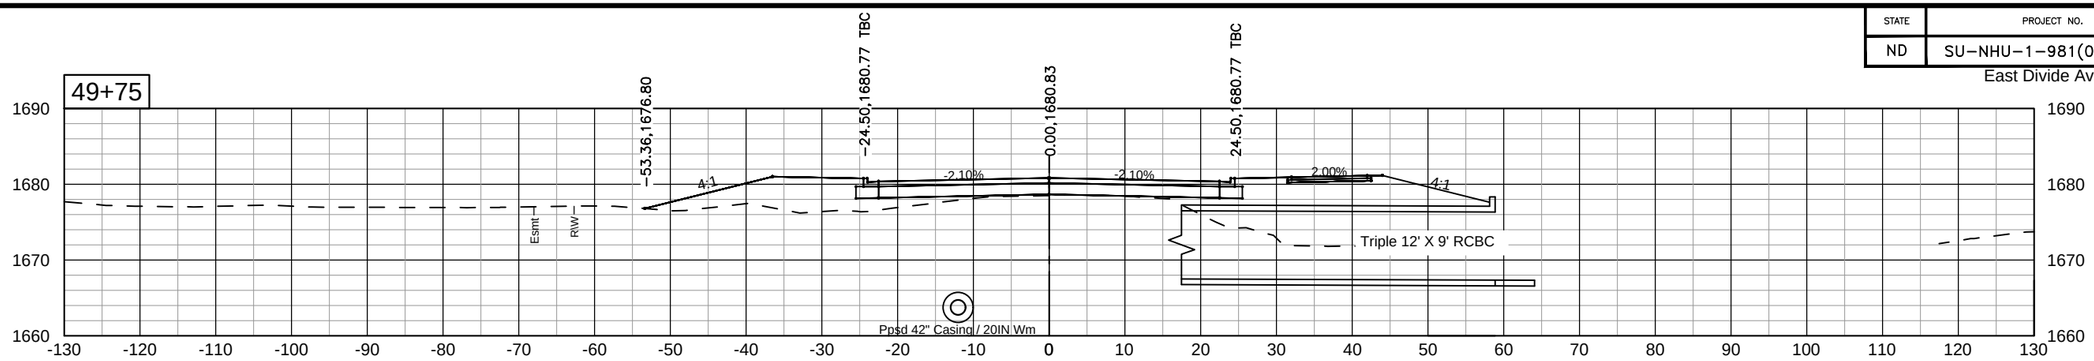

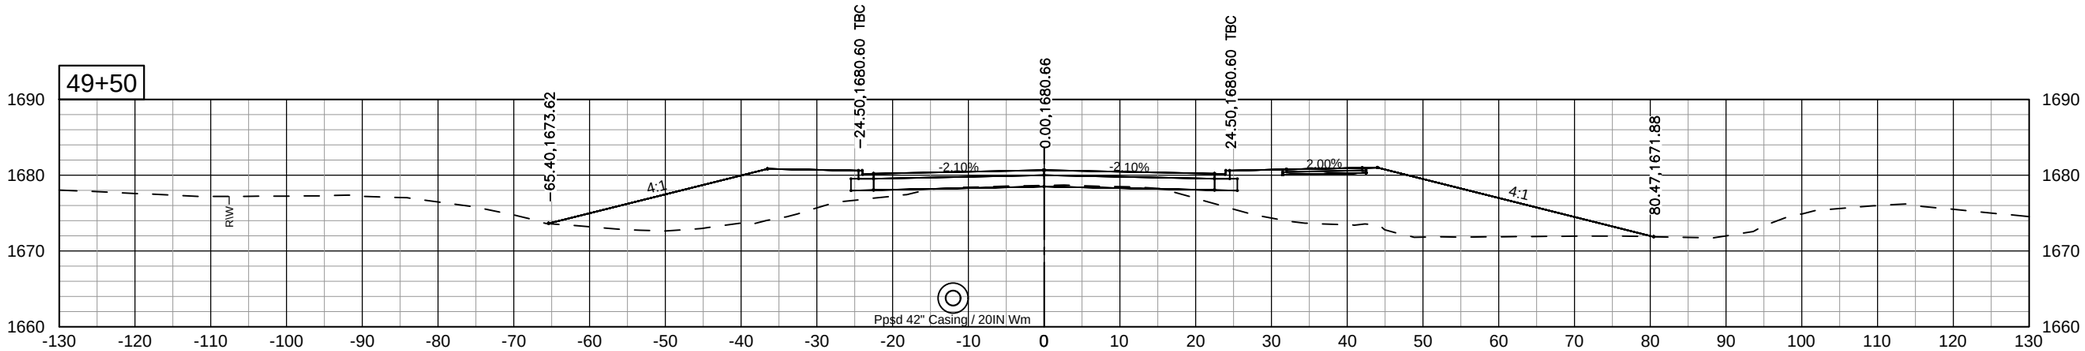

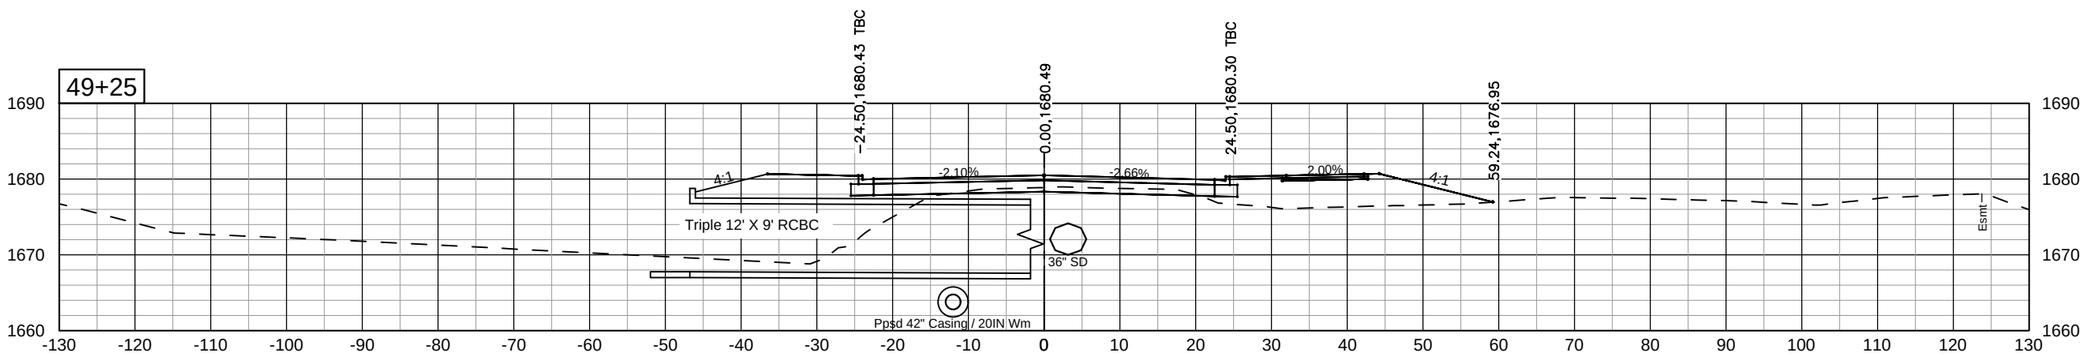

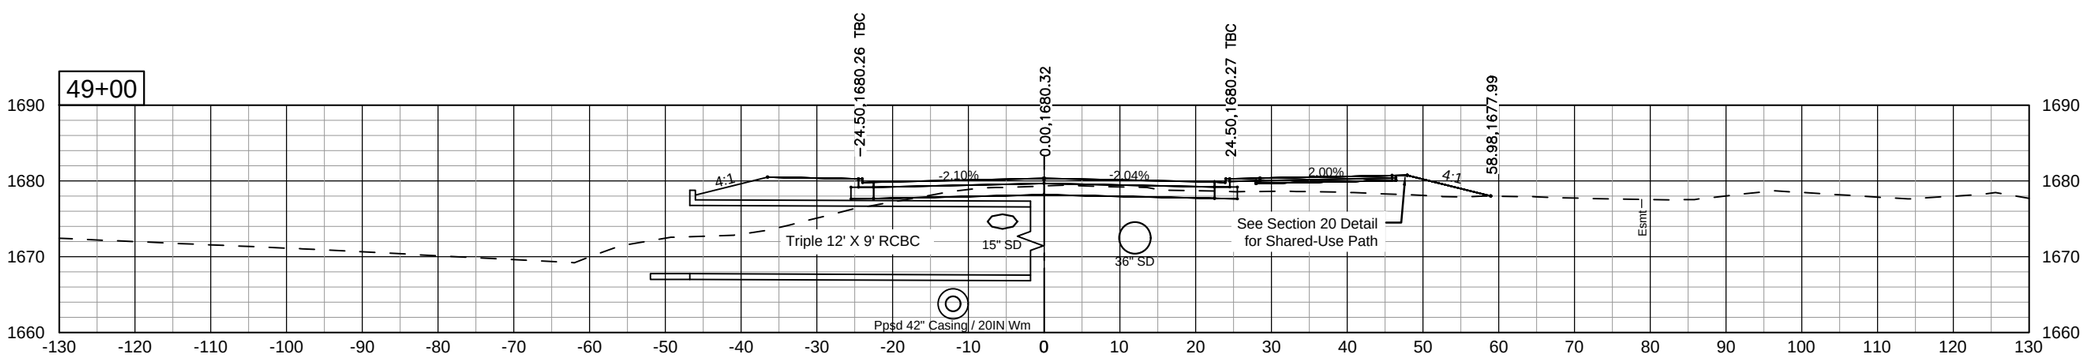

Kadrmas Lee & Jackson
Engineers Surveyors Planners

Aug 05, 2013 – 12:31pm – J:\trans\1411109\CADD\200XS_001_LXSEC.dwg

© Kadrmas, Lee & Jackson 2013

STATE	PROJECT NO.	SEC. NO.	SHEET NO.
ND	SU-NHU-1-981(094)104	200	29

East Divide Avenue

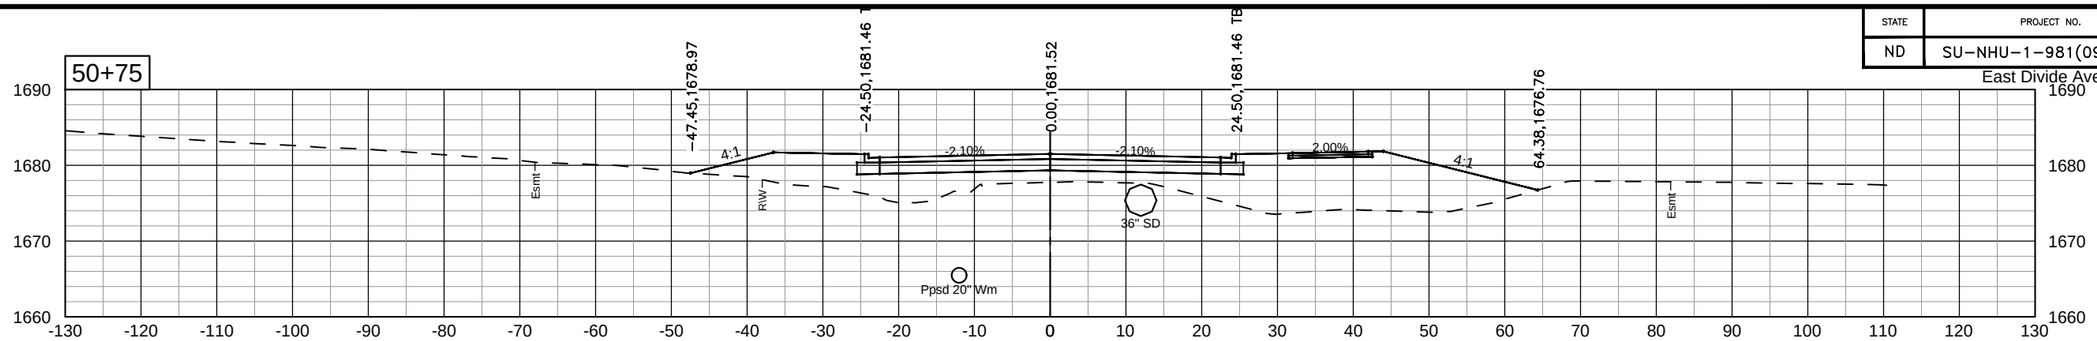

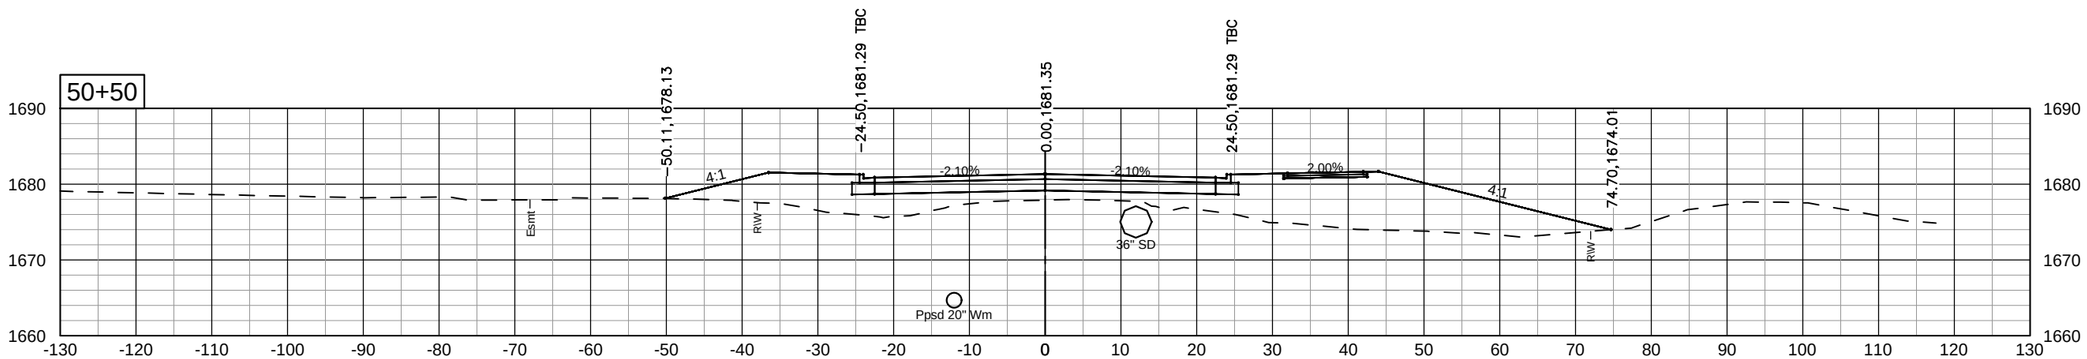

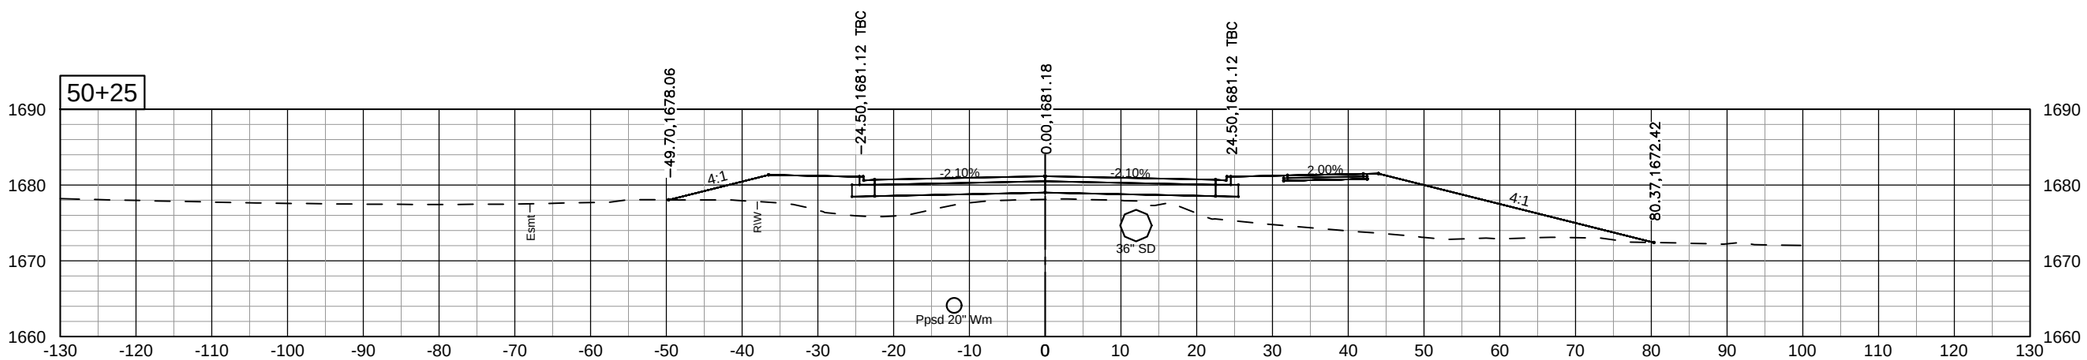

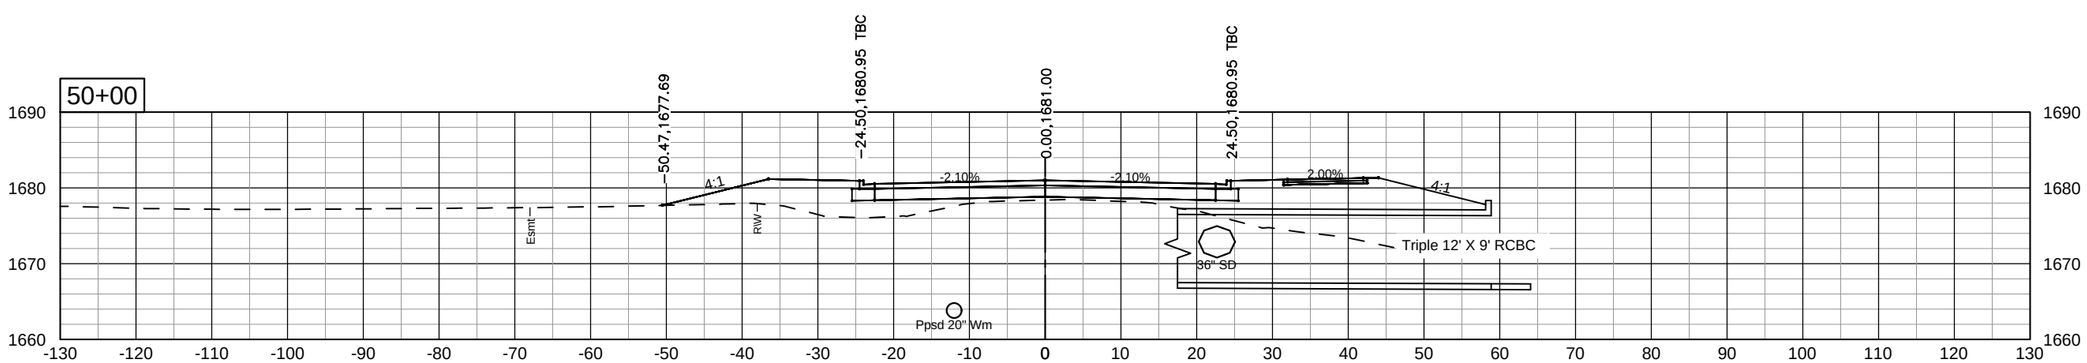

Kadrmas Lee & Jackson
Engineers Surveyors Planners

Aug 05, 2013 – 12:31pm – J:\trans\1411109\CADD\200XS_001_LXSEC.dwg

© Kadrmas, Lee & Jackson 2013

STATE	PROJECT NO.	SEC. NO.	SHEET NO.
ND	SU-NHU-1-981(094)104	200	30

East Divide Avenue

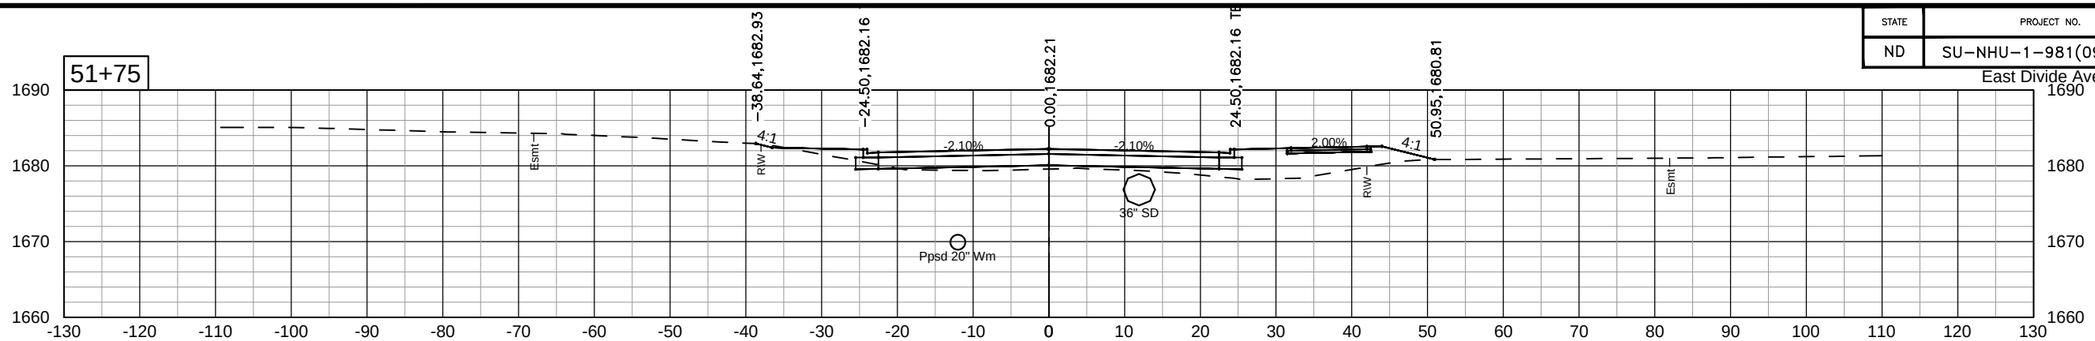

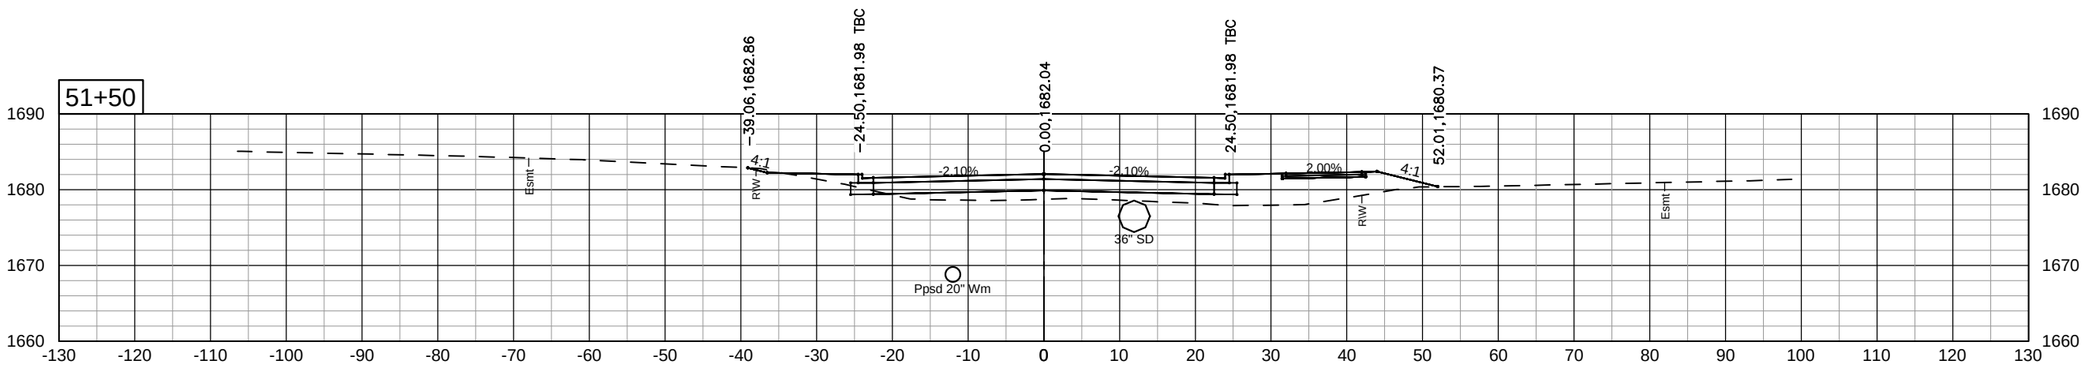

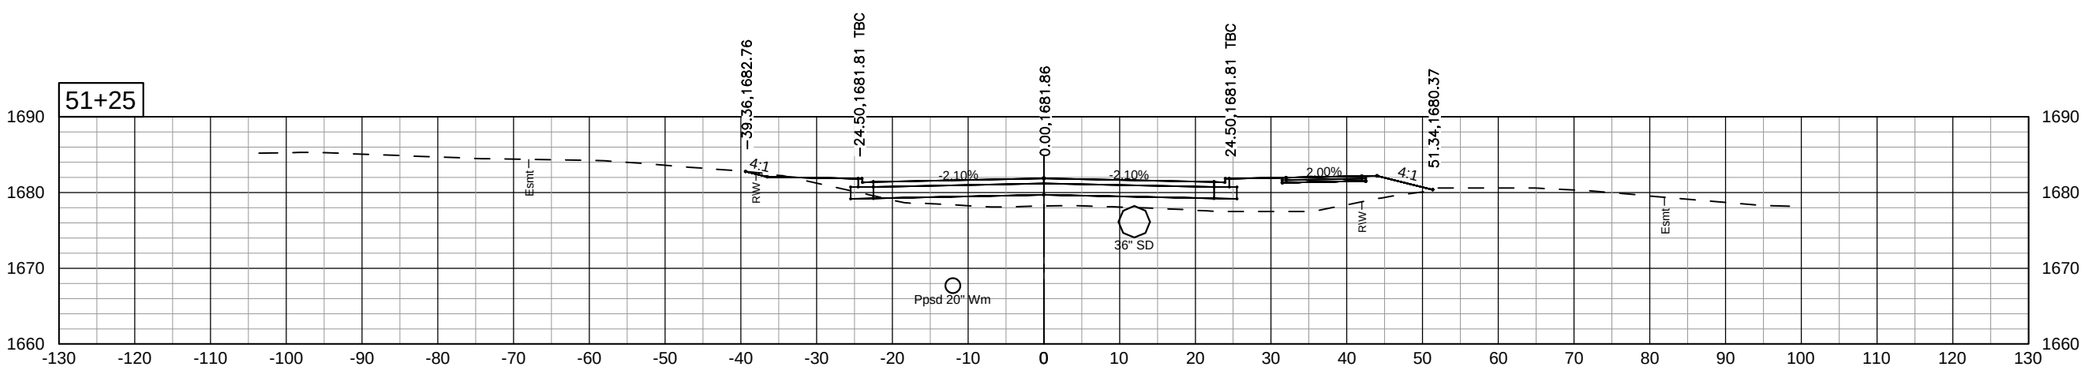

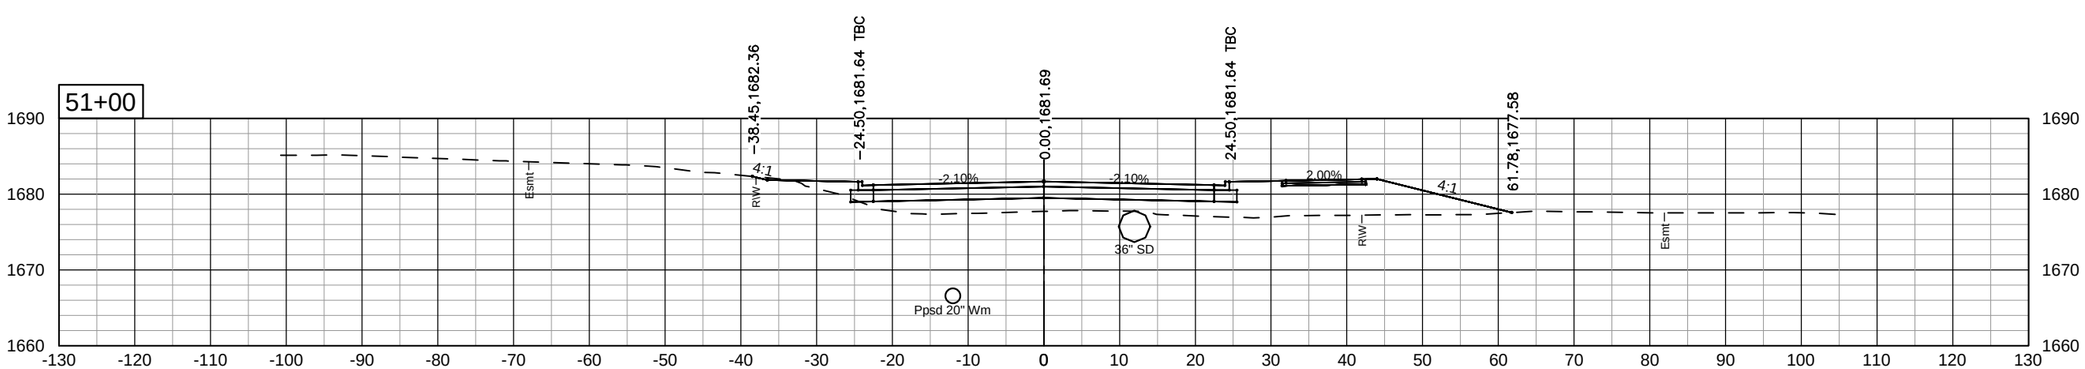

Kadrmas Lee & Jackson
Engineers Surveyors Planners

Aug 05, 2013 – 12:31pm – J:\trans\1411109\CADD\200XS_001_LXSEC.dwg

© Kadrmas, Lee & Jackson 2013

STATE	PROJECT NO.	SEC. NO.	SHEET NO.
ND	SU-NHU-1-981(094)104	200	31

East Divide Avenue

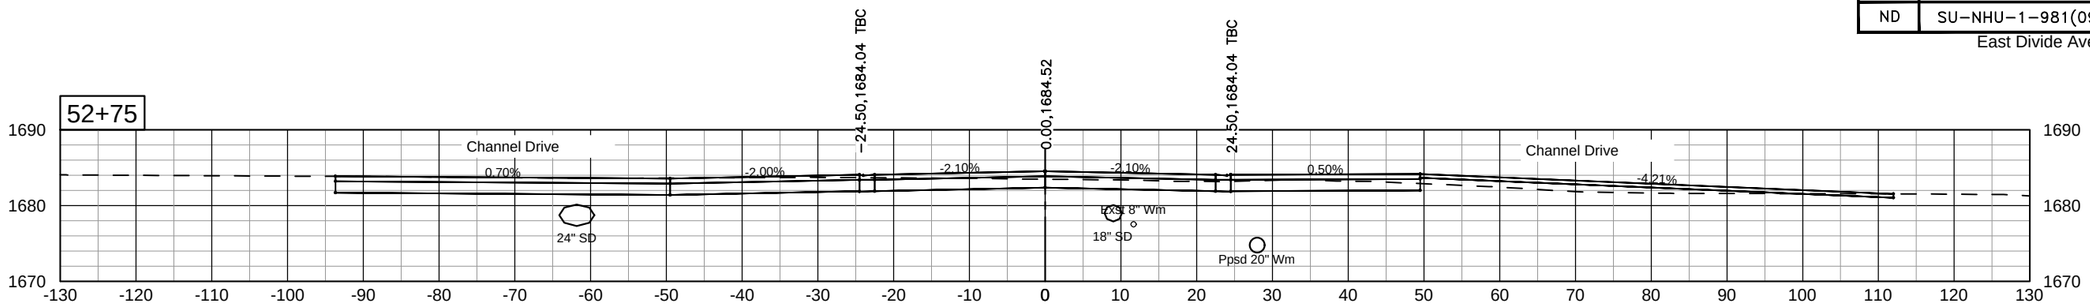

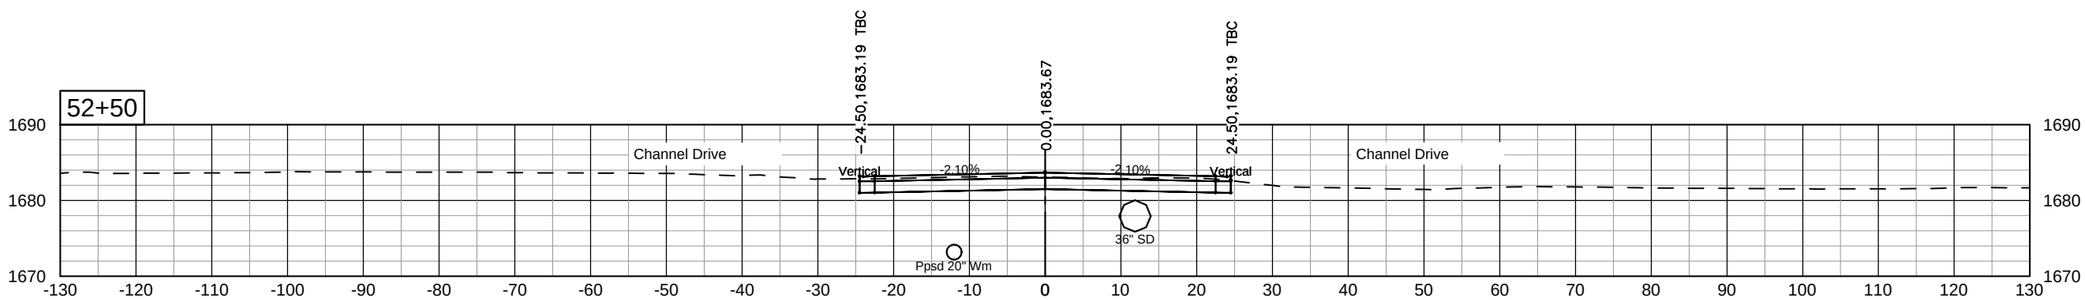

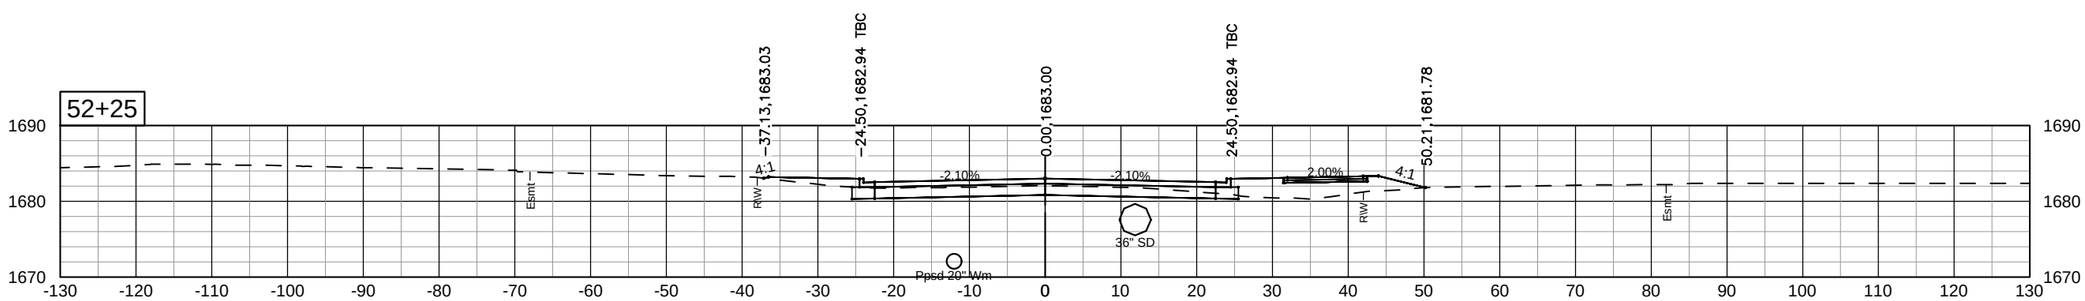

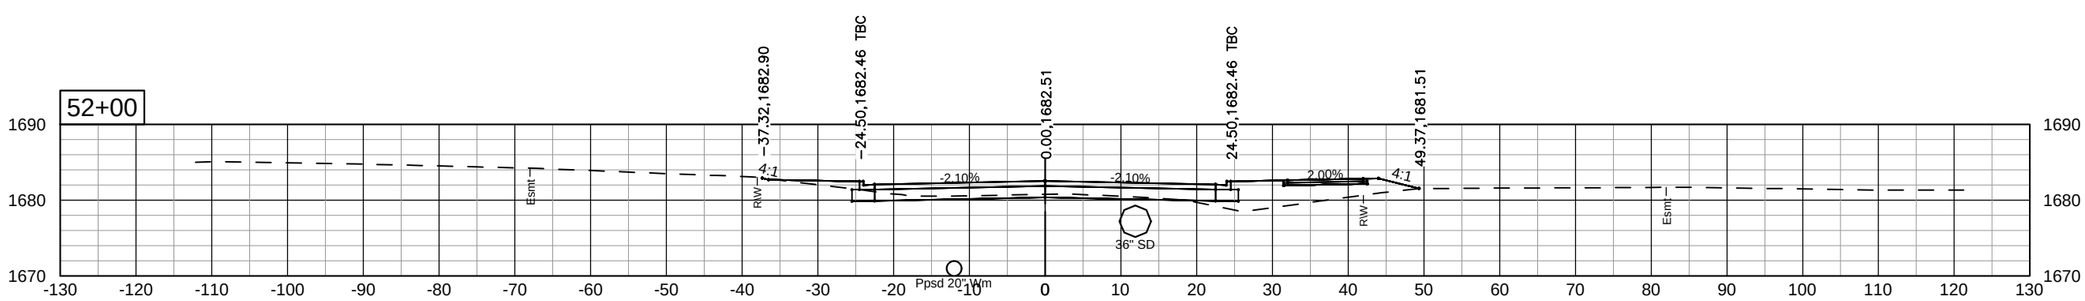

Kadrmas Lee & Jackson
Engineers Surveyors Planners

Aug 05, 2013 – 12:31pm – J:\trans\1411109\CADD\200XS_001_LXSEC.dwg

© Kadrmas, Lee & Jackson 2013

STATE	PROJECT NO.	SEC. NO.	SHEET NO.
ND	SU-NHU-1-981(094)104	200	32

East Divide Avenue

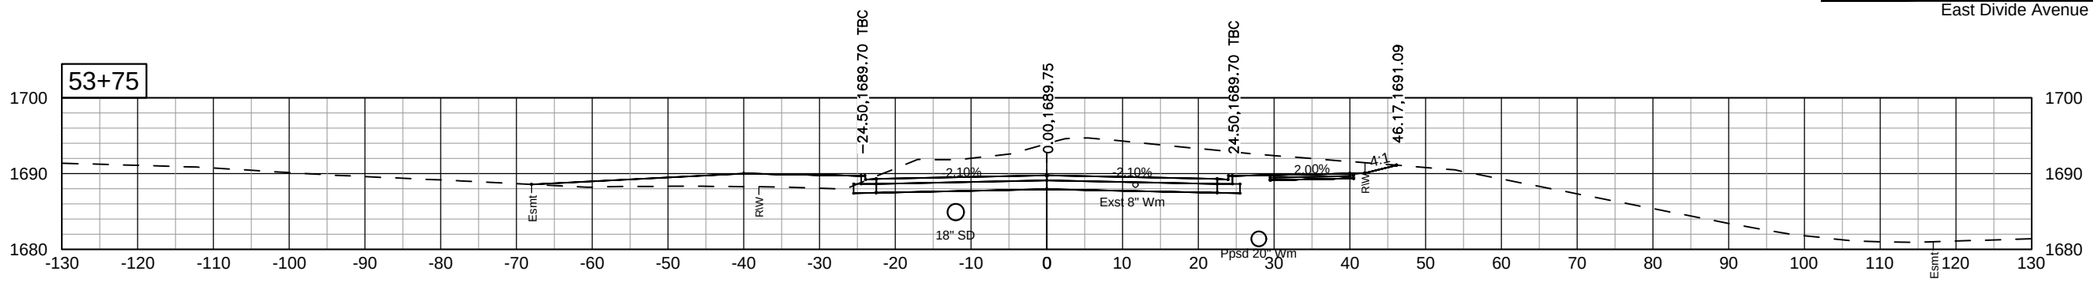

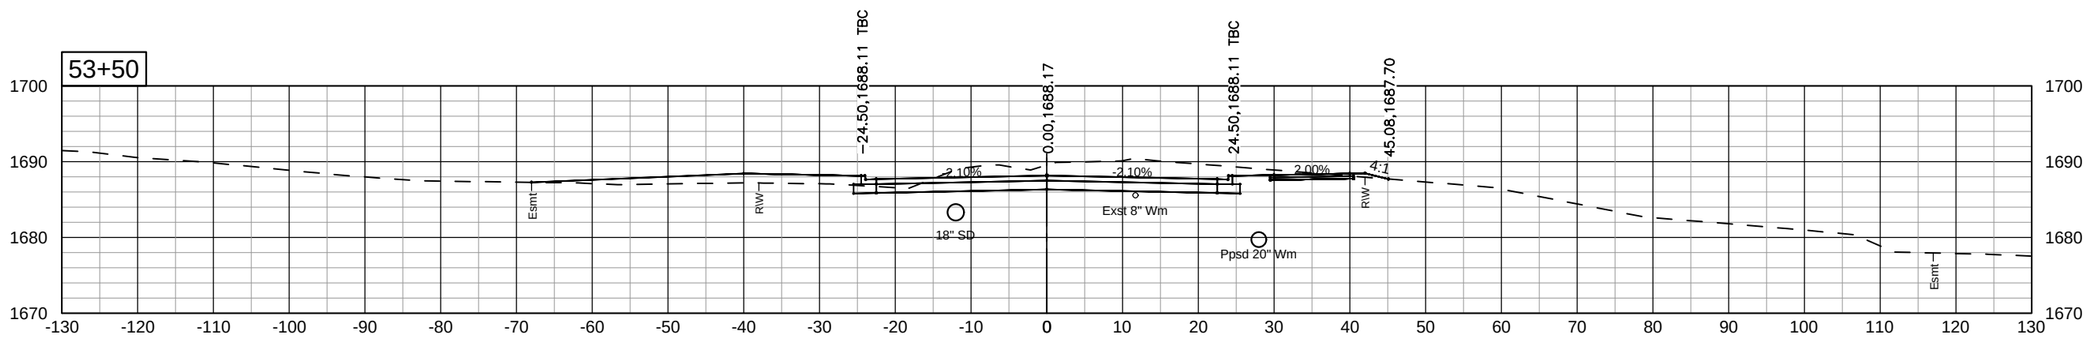

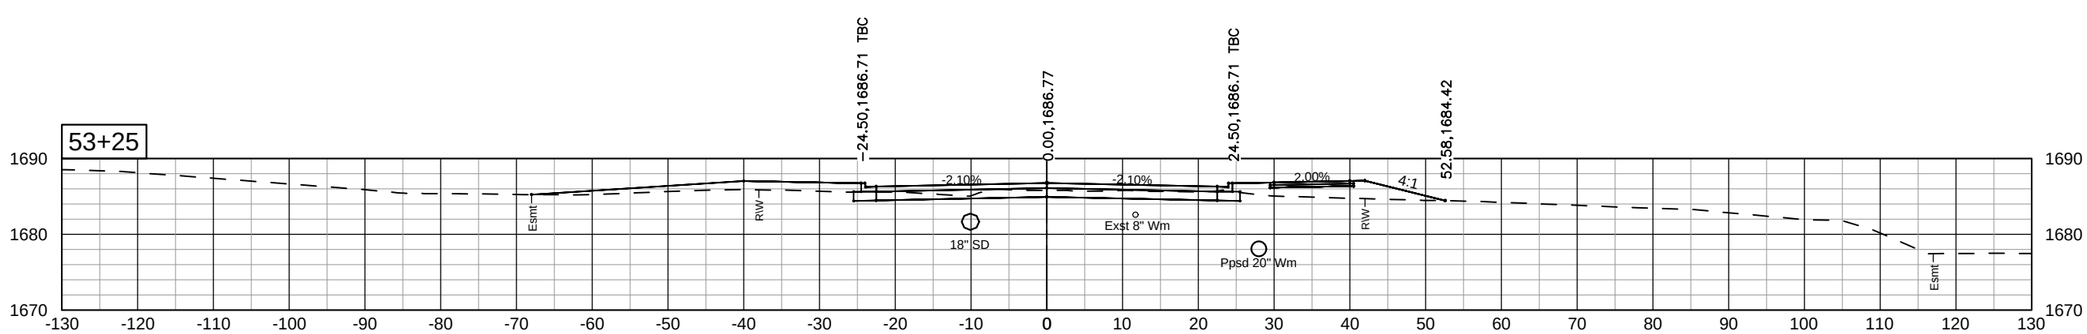

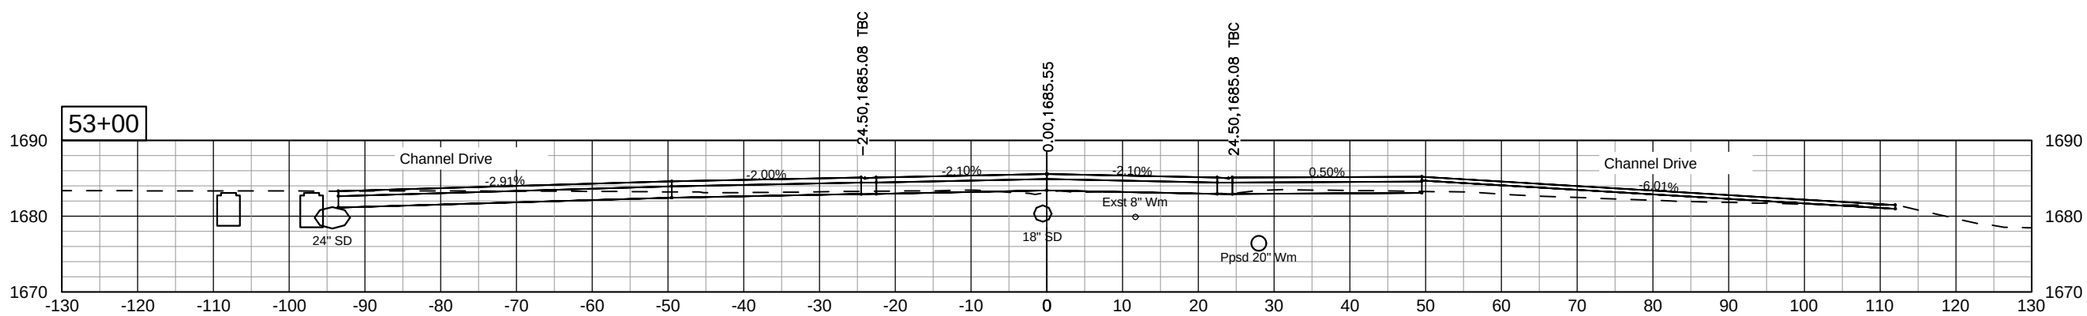

Kadrmas Lee & Jackson
Engineers Surveyors Planners

Aug 05, 2013 – 12:32pm – J:\trans\1411109\CADD\200XS_001_LXSEC.dwg

© Kadrmas, Lee & Jackson 2013

STATE	PROJECT NO.	SEC. NO.	SHEET NO.
ND	SU-NHU-1-981(094)104	200	33

East Divide Avenue

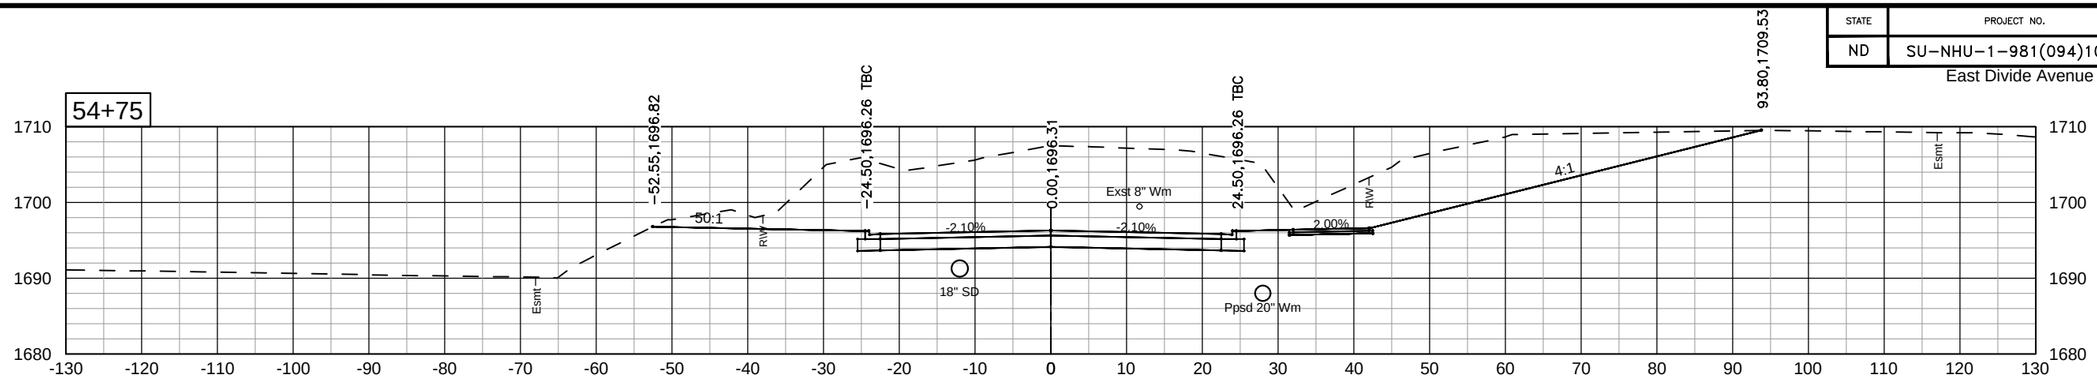

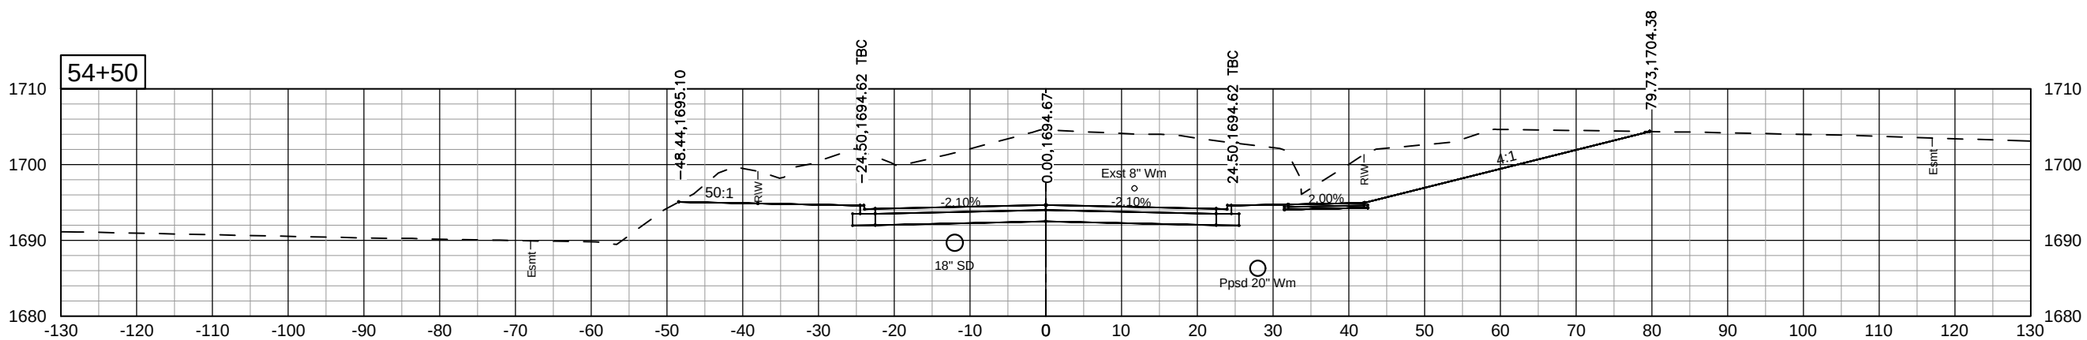

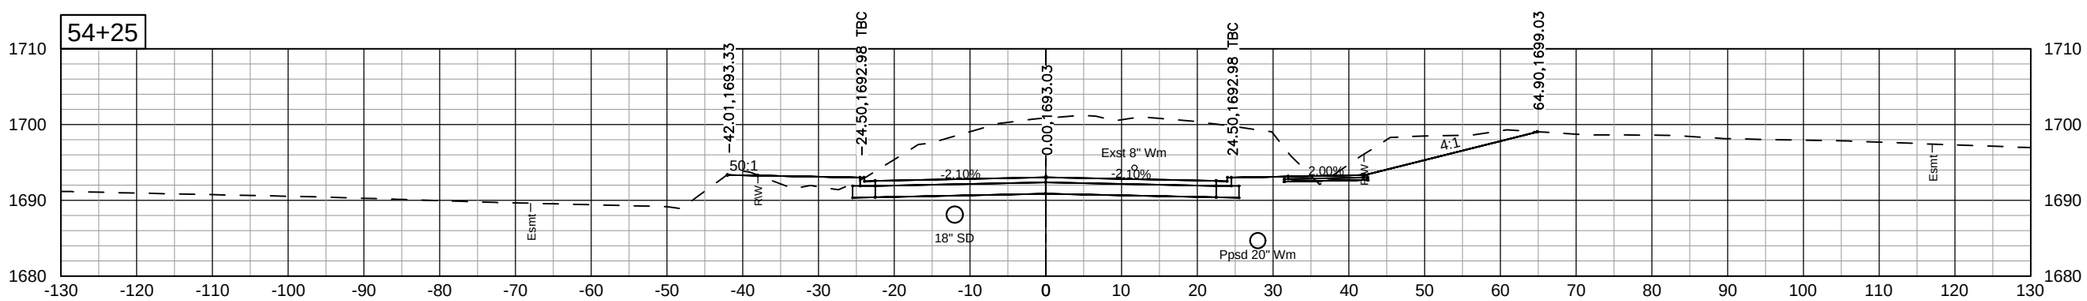

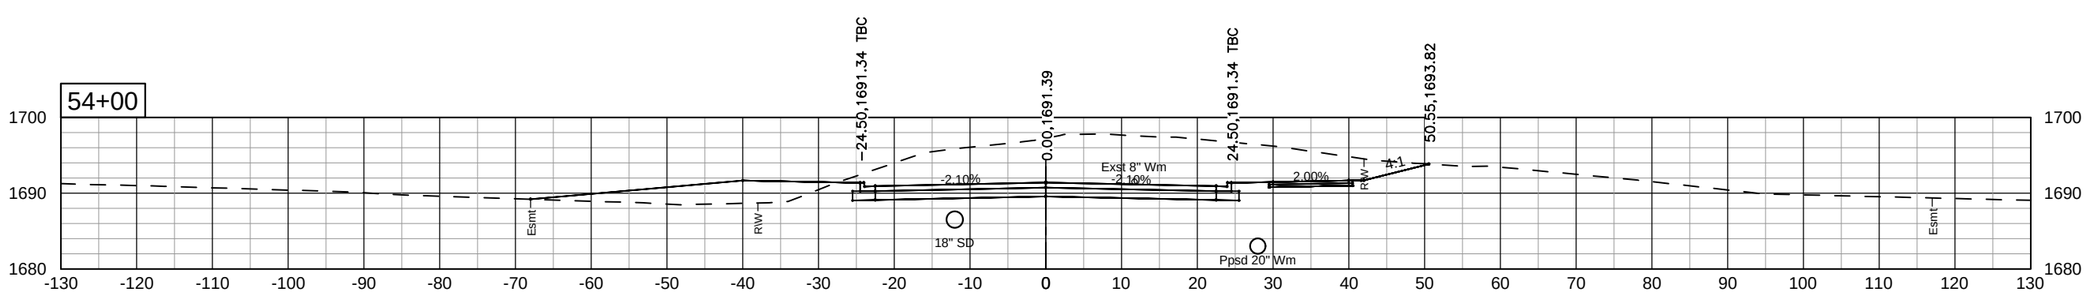

Kadrmas Lee & Jackson
Engineers Surveyors Planners

Aug 05, 2013 – 12:32pm – J:\trans\1411109\CADD\200XS_001_LXSEC.dwg

© Kadrmas, Lee & Jackson 2013

STATE	PROJECT NO.	SEC. NO.	SHEET NO.
ND	SU-NHU-1-981(094)104	200	34

East Divide Avenue

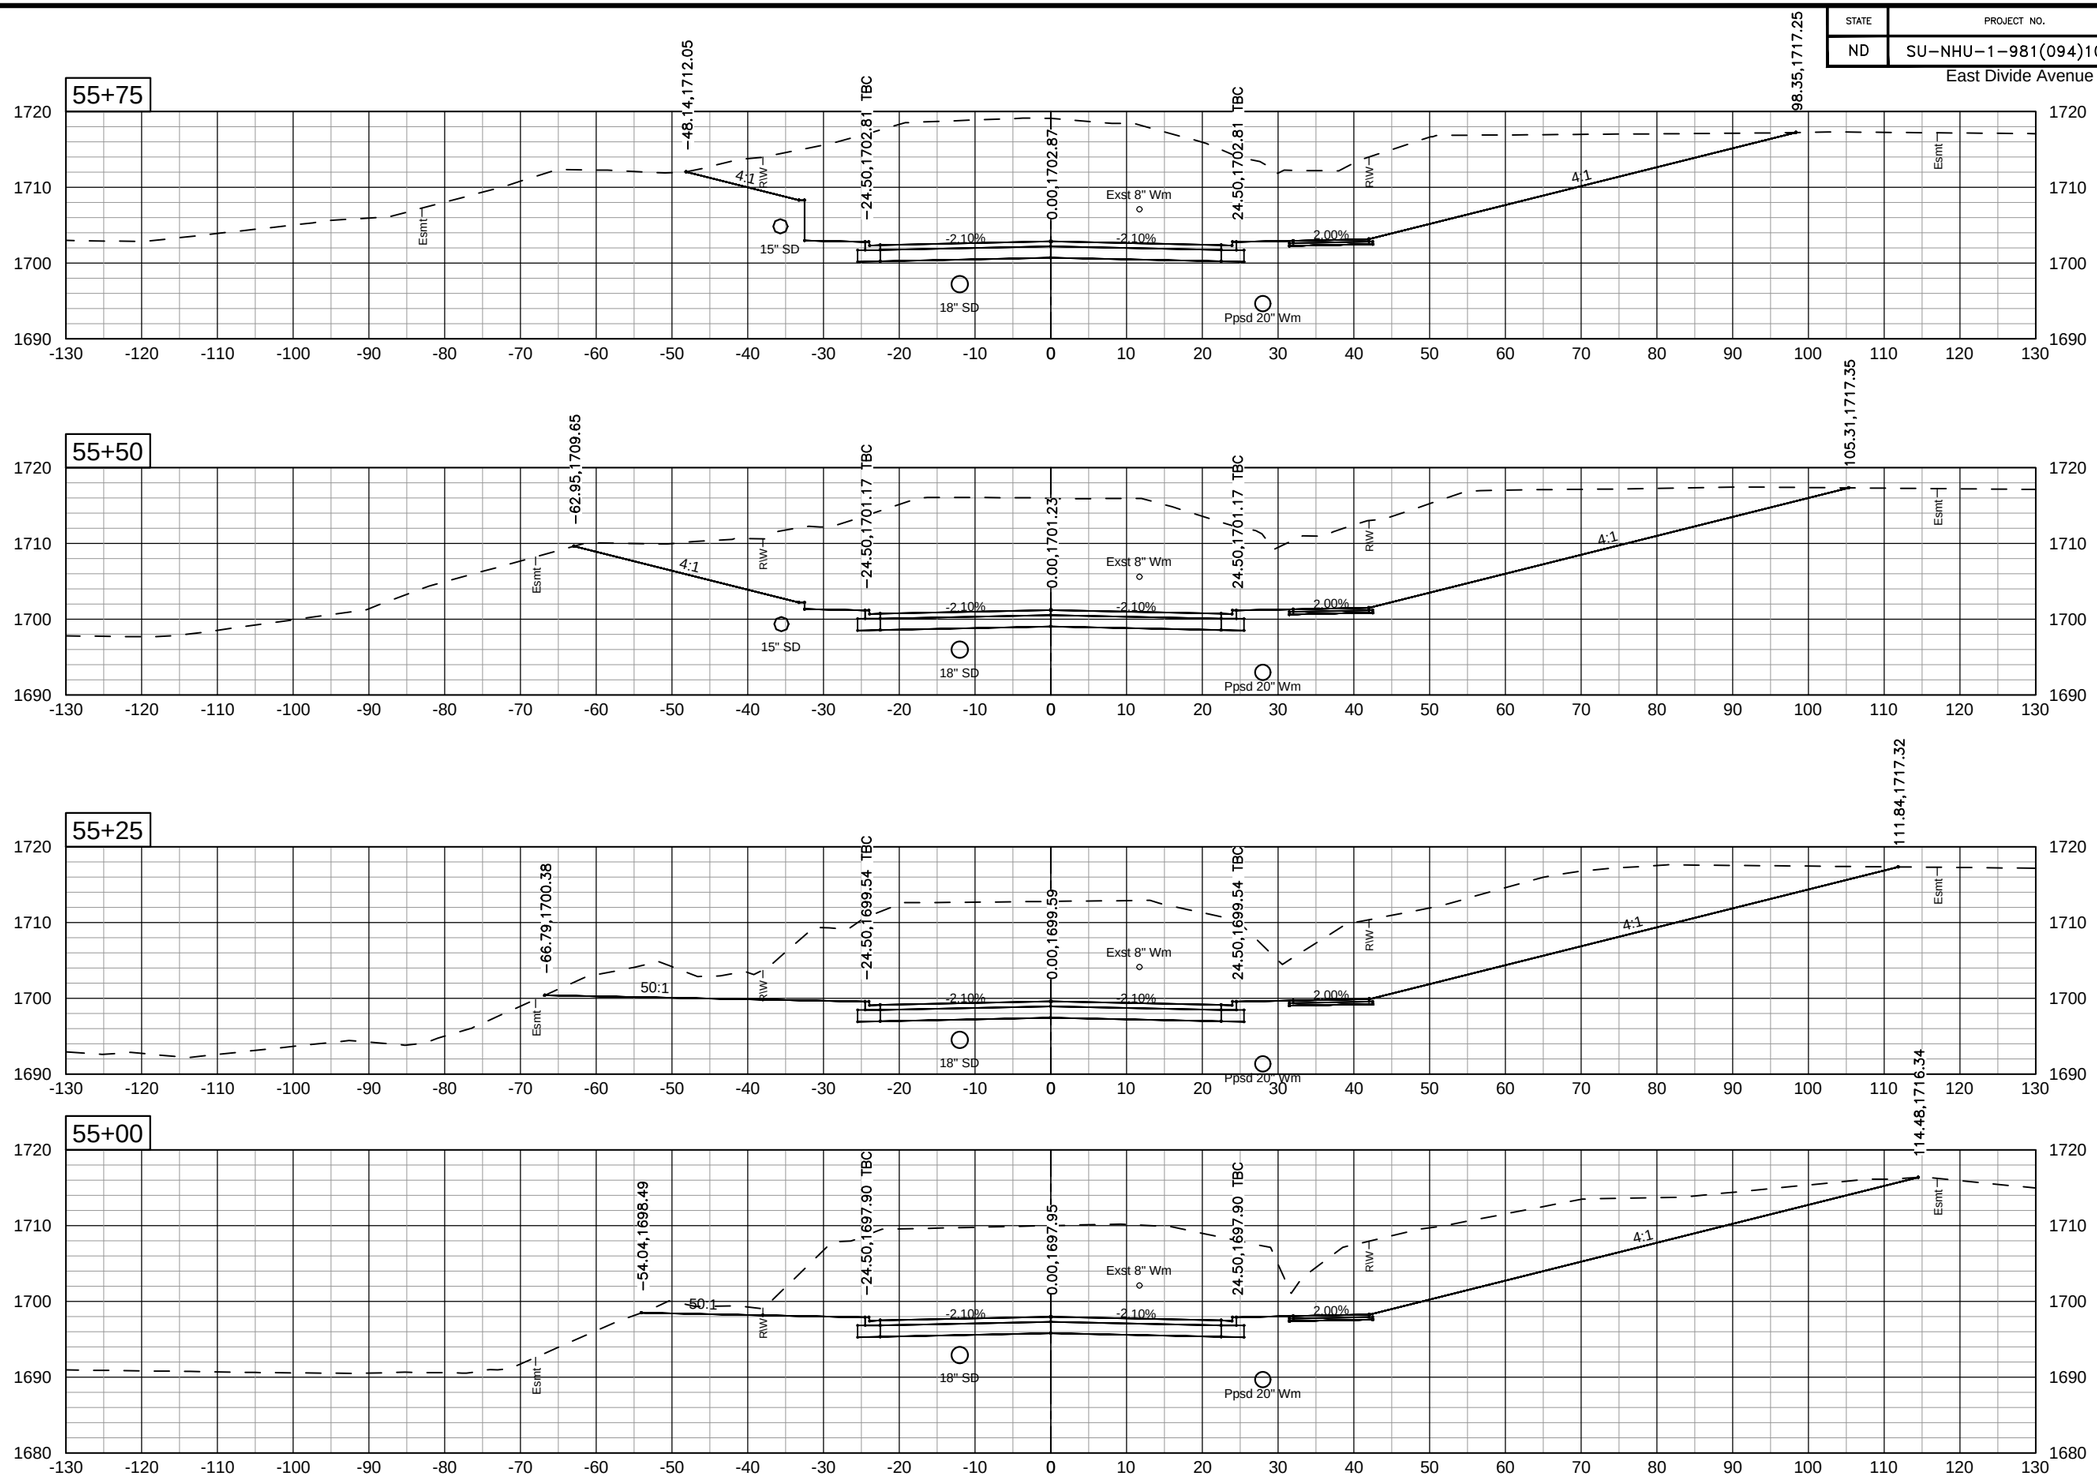

Kadrmas Lee & Jackson
Engineers Surveyors Planners

Aug 05, 2013 – 12:32pm – J:\trans\1411109\CADD\200XS_001_LXSEC.dwg

© Kadrmas, Lee & Jackson 2013

STATE	PROJECT NO.	SEC. NO.	SHEET NO.
ND	SU-NHU-1-981(094)104	200	35

East Divide Avenue

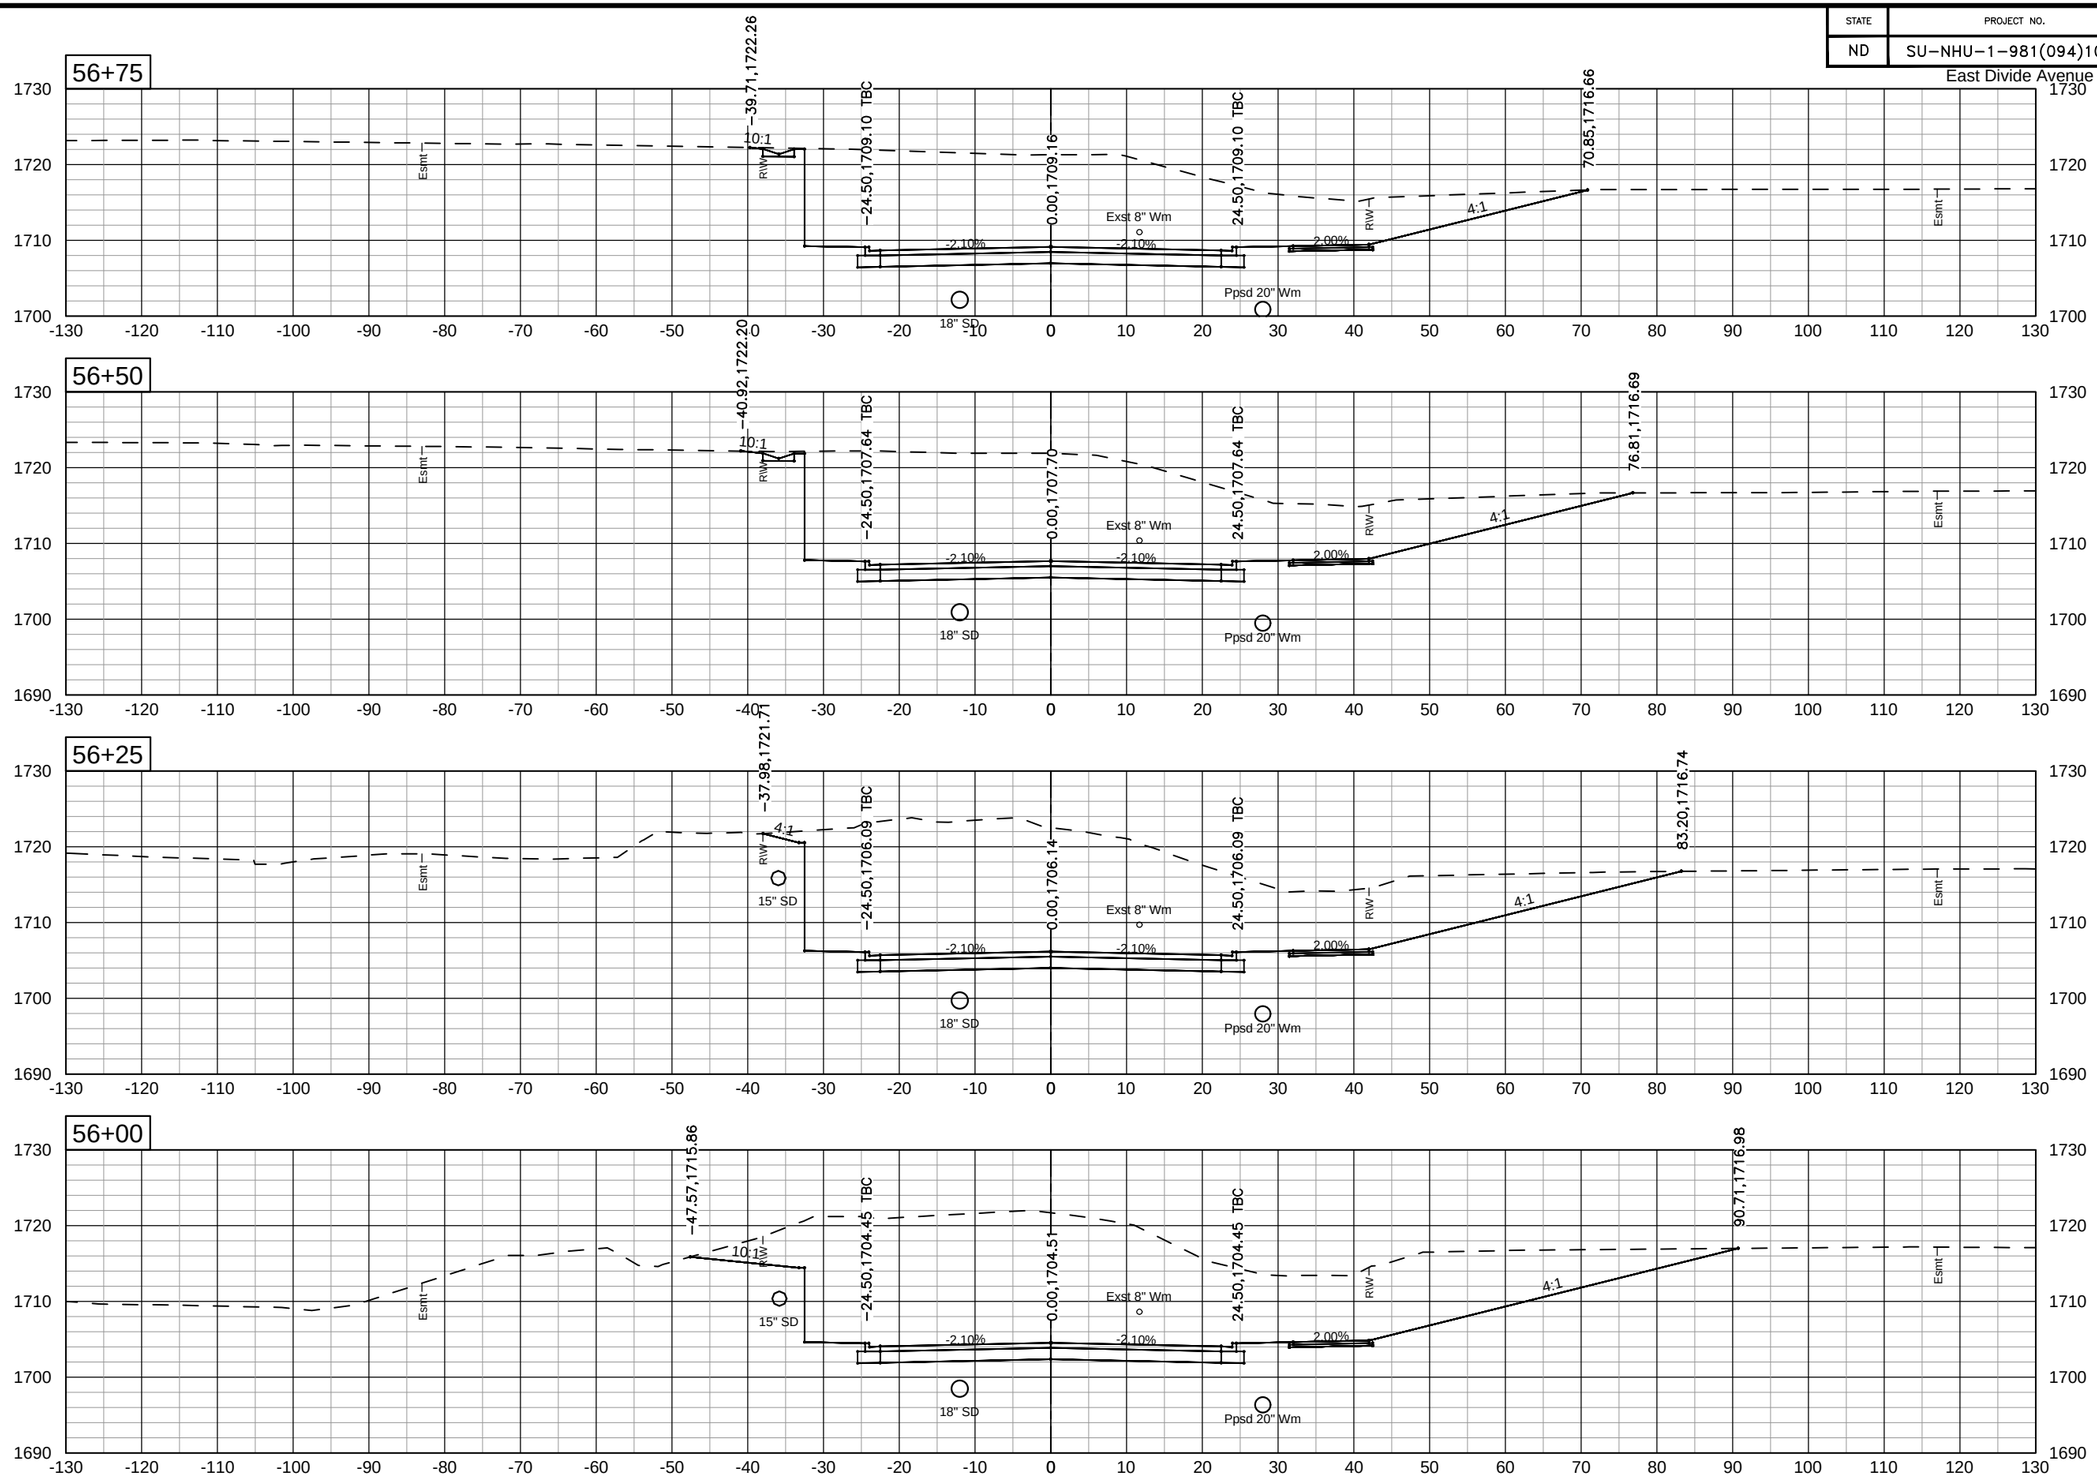

Kadrmas Lee & Jackson
Engineers Surveyors Planners

Aug 05, 2013 – 12:32pm – J:\trans\1411109\CADD\200XS_001_LXSEC.dwg

© Kadrmas, Lee & Jackson 2013

STATE	PROJECT NO.	SEC. NO.	SHEET NO.
ND	SU-NHU-1-981(094)104	200	36

East Divide Avenue

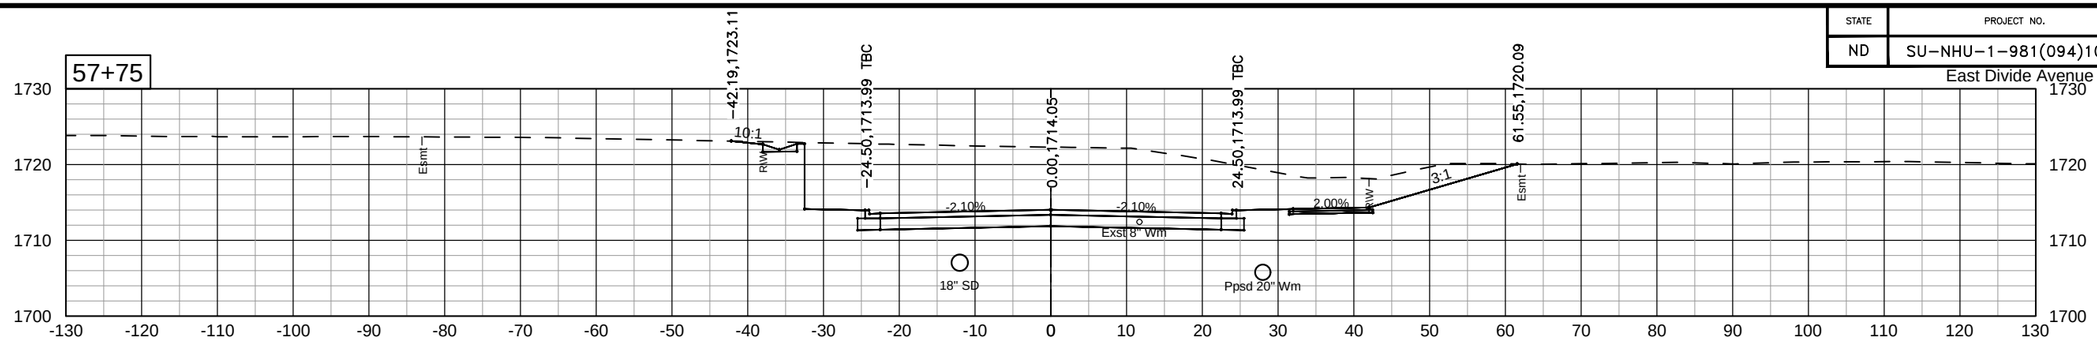

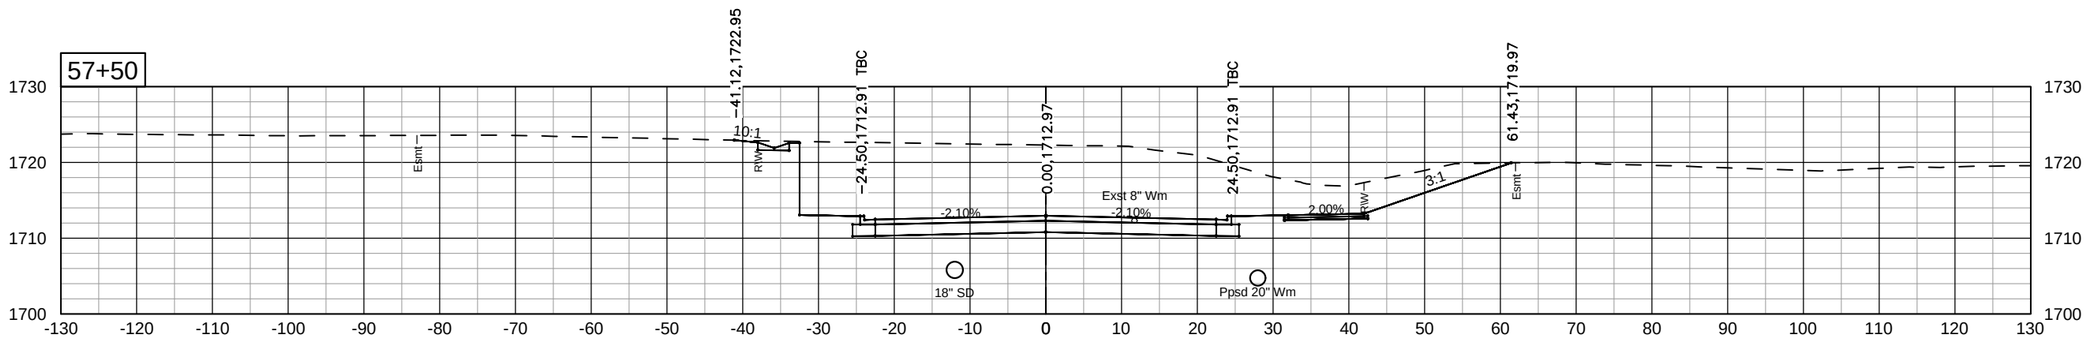

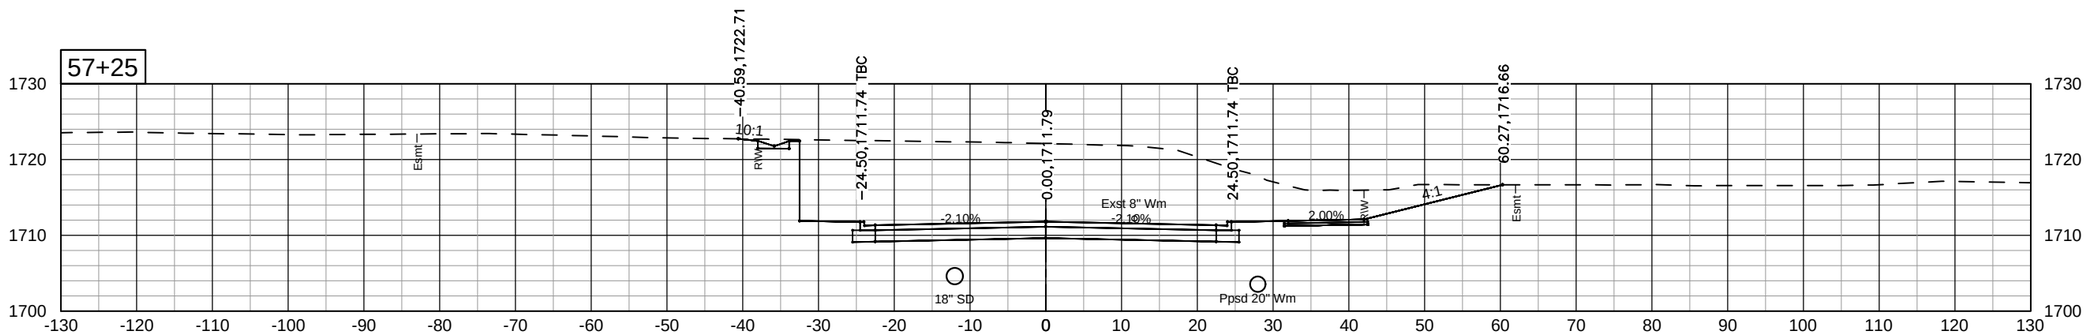

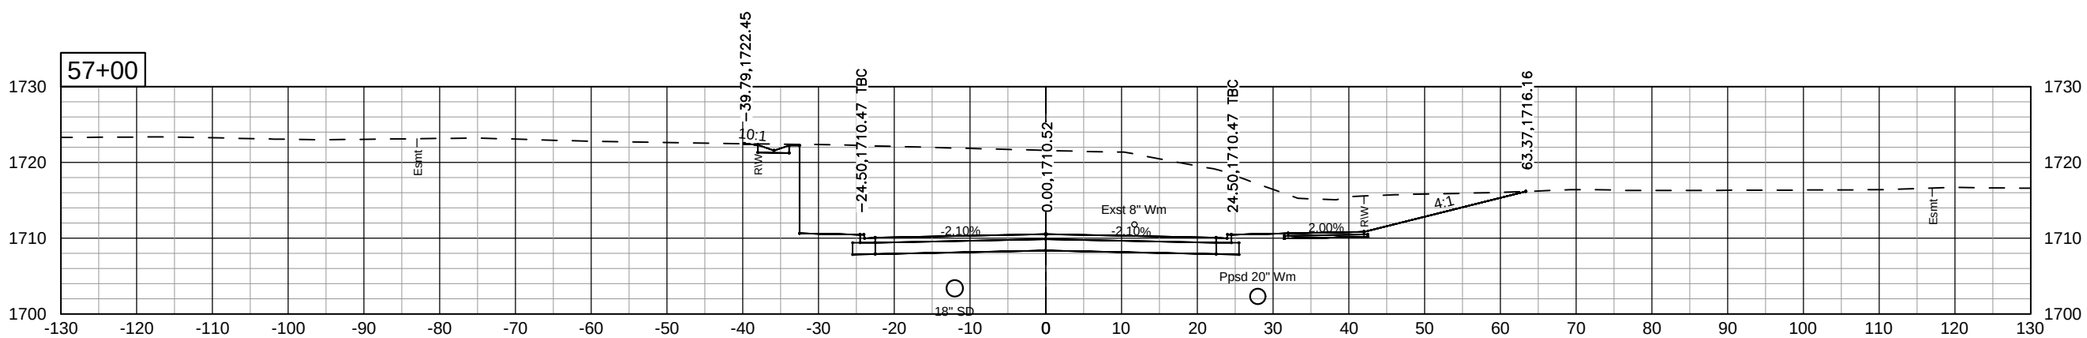

Kadrmas Lee & Jackson
Engineers Surveyors Planners

Aug 05, 2013 – 12:33pm – J:\trans\1411109\CADD\200XS_001_LXSEC.dwg

© Kadrmas, Lee & Jackson 2013

STATE	PROJECT NO.	SEC. NO.	SHEET NO.
ND	SU-NHU-1-981(094)104	200	37

East Divide Avenue

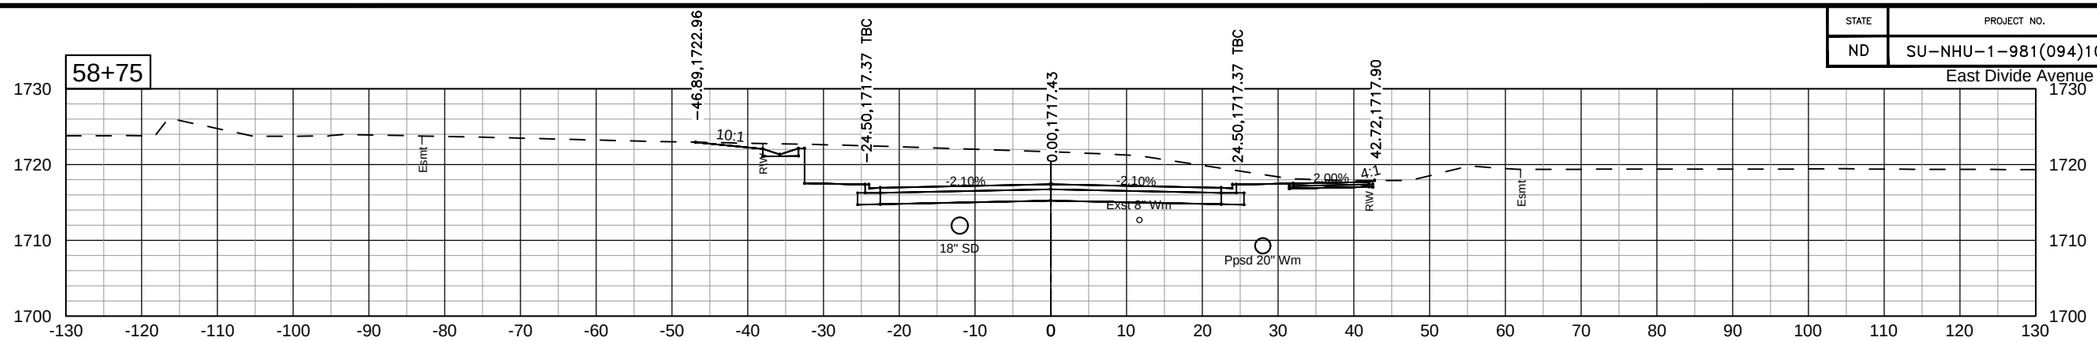

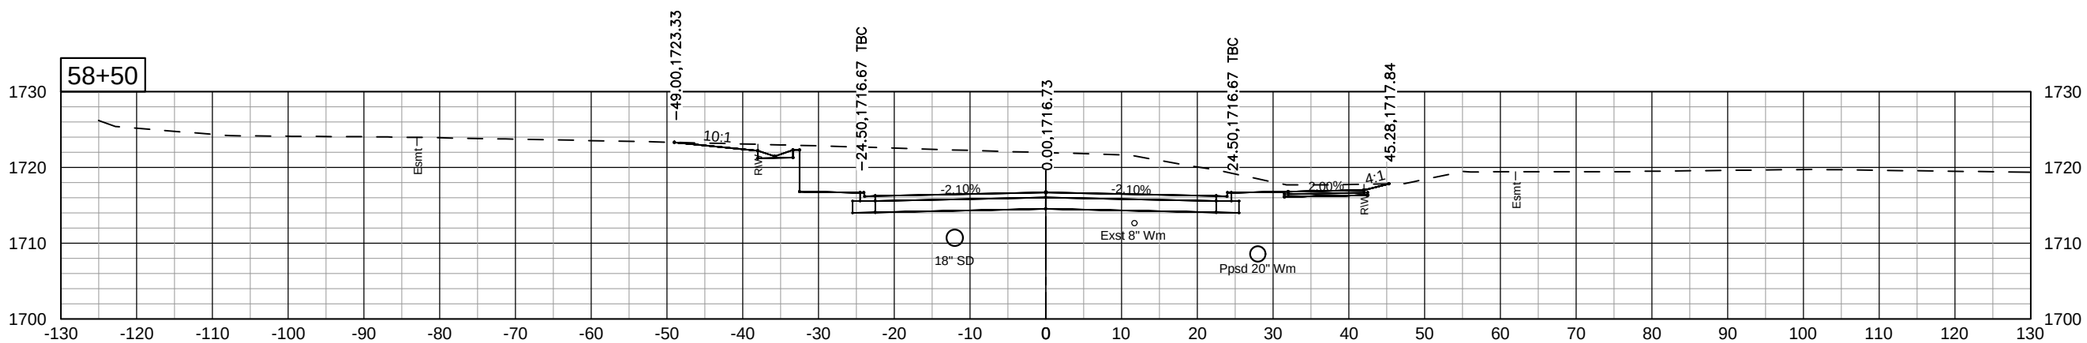

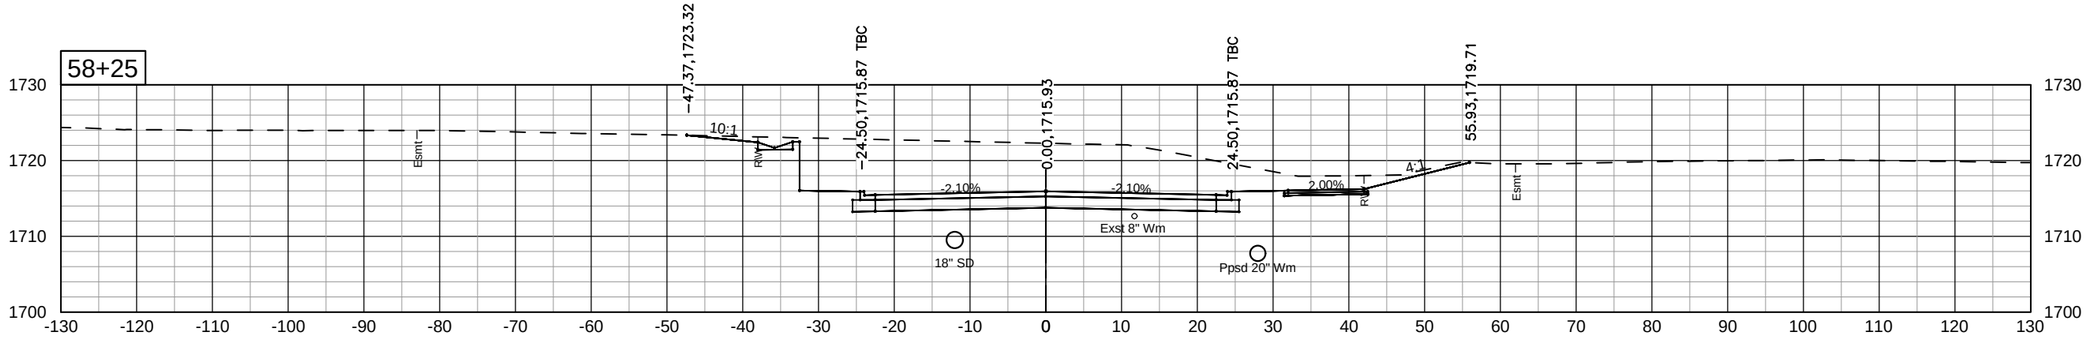

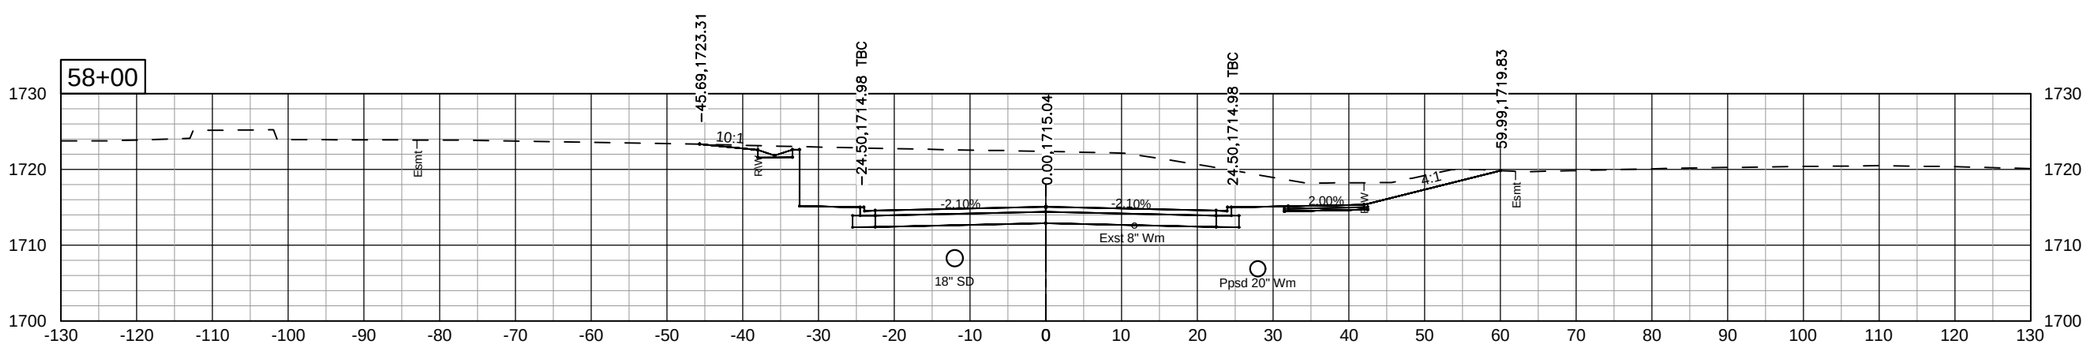

Kadrmas Lee & Jackson
Engineers Surveyors Planners

Aug 05, 2013 – 12:33pm – J:\trans\1411109\CADD\200XS_001_LXSEC.dwg

© Kadrmas, Lee & Jackson 2013

STATE	PROJECT NO.	SEC. NO.	SHEET NO.
ND	SU-NHU-1-981(094)104	200	38

East Divide Avenue

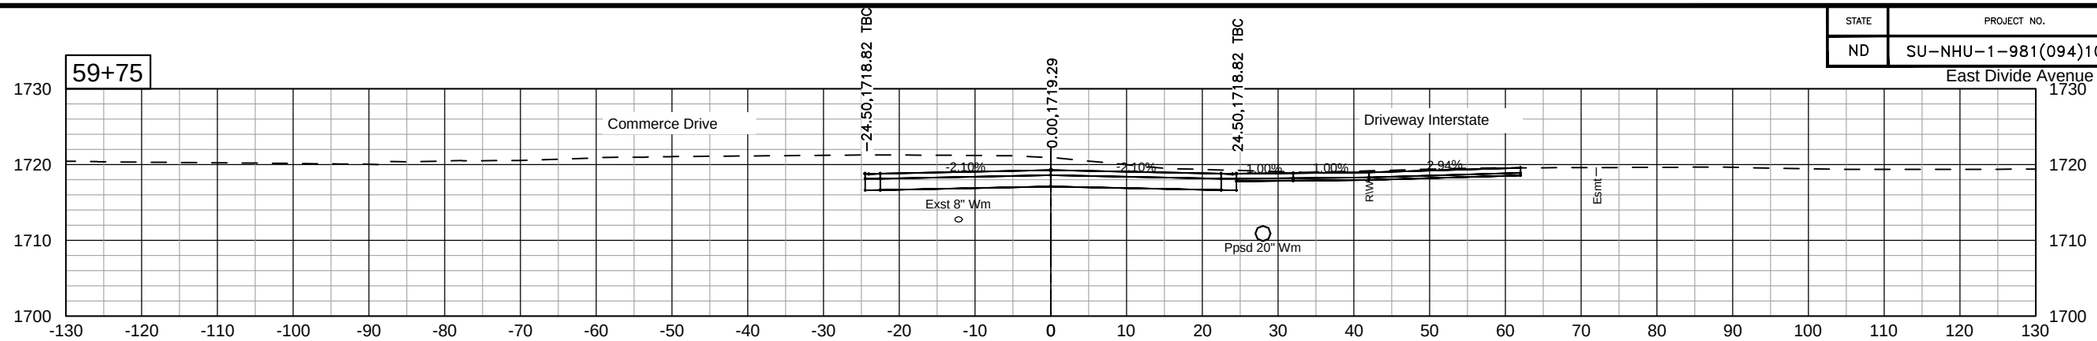

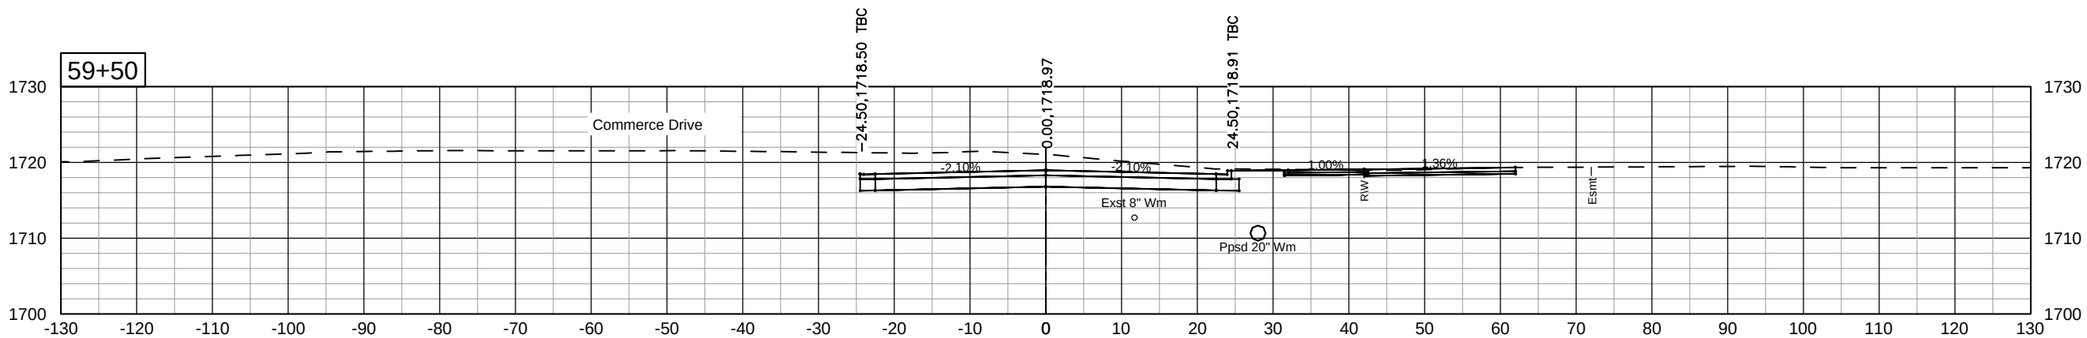

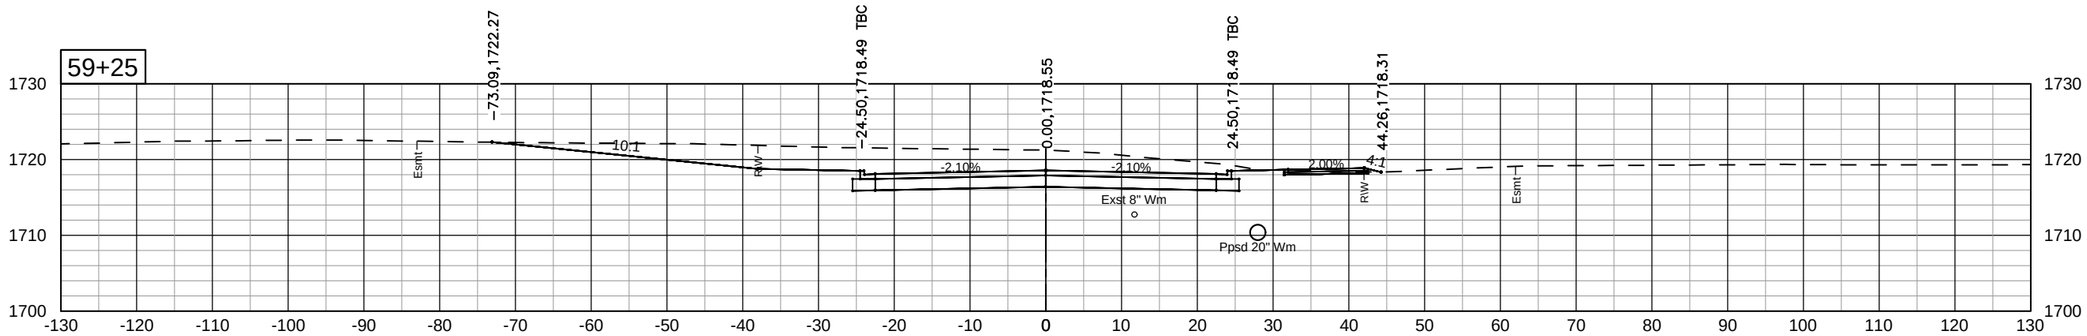

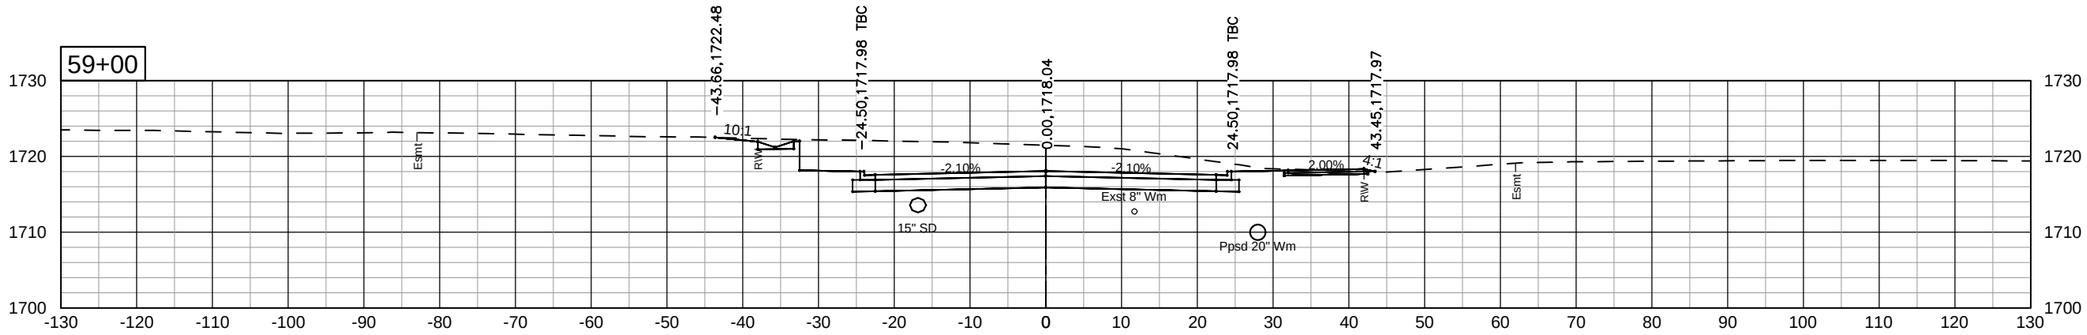

Kadrmas Lee & Jackson
Engineers Surveyors Planners

Aug 05, 2013 – 12:33pm – J:\trans\1411109\CADD\200XS_001_LXSEC.dwg

© Kadrmas, Lee & Jackson 2013

STATE	PROJECT NO.	SEC. NO.	SHEET NO.
ND	SU-NHU-1-981(094)104	200	39

East Divide Avenue

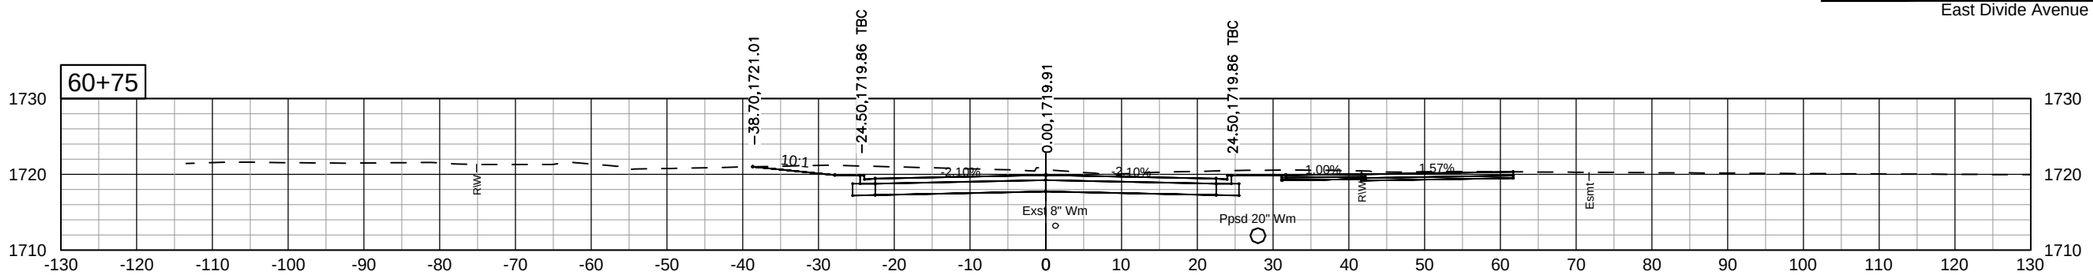

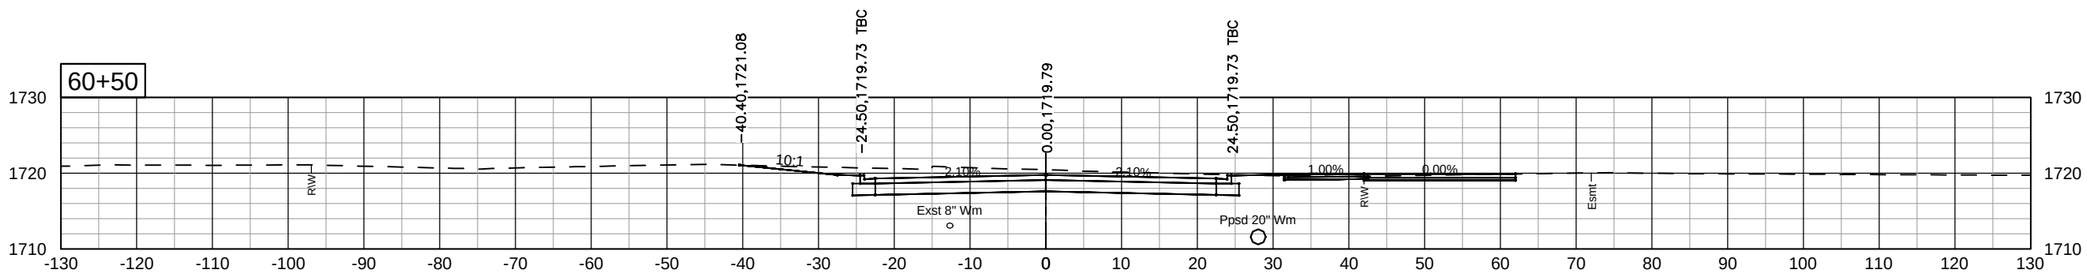

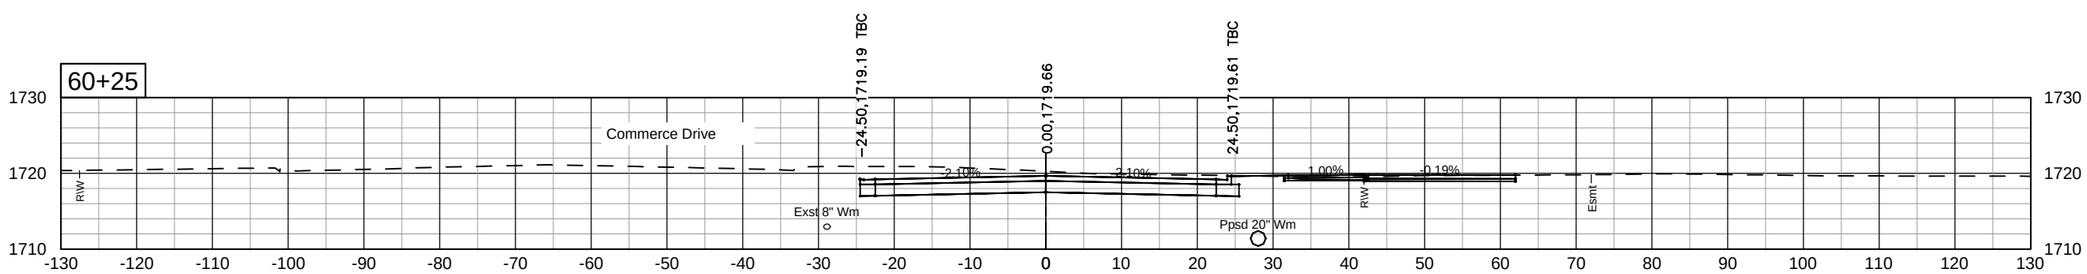

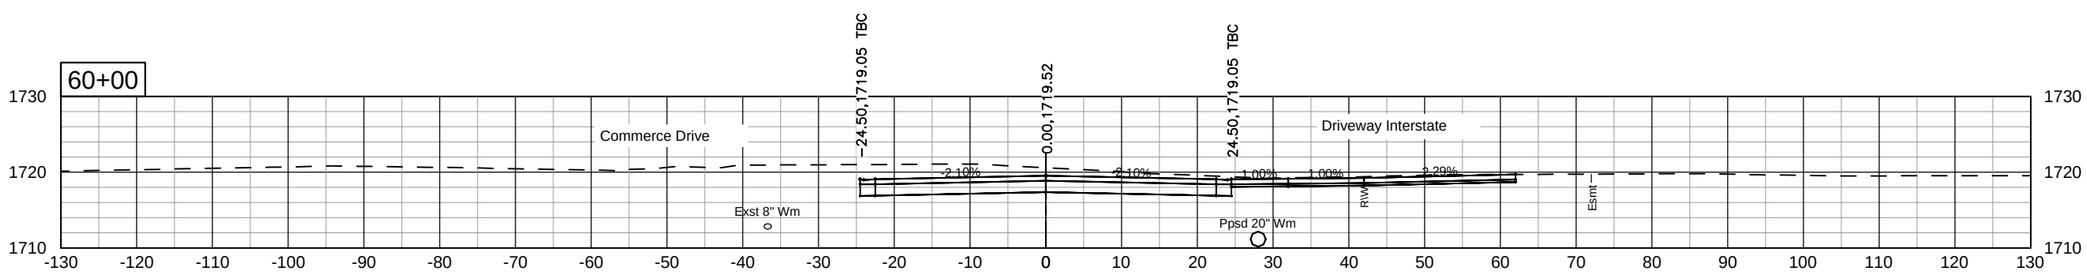

Kadrmas Lee & Jackson
Engineers Surveyors Planners

Aug 05, 2013 – 12:33pm – J:\trans\1411109\CADD\200XS_001_LXSEC.dwg

© Kadrmas, Lee & Jackson 2013

STATE	PROJECT NO.	SEC. NO.	SHEET NO.
ND	SU-NHU-1-981(094)104	200	40

East Divide Avenue

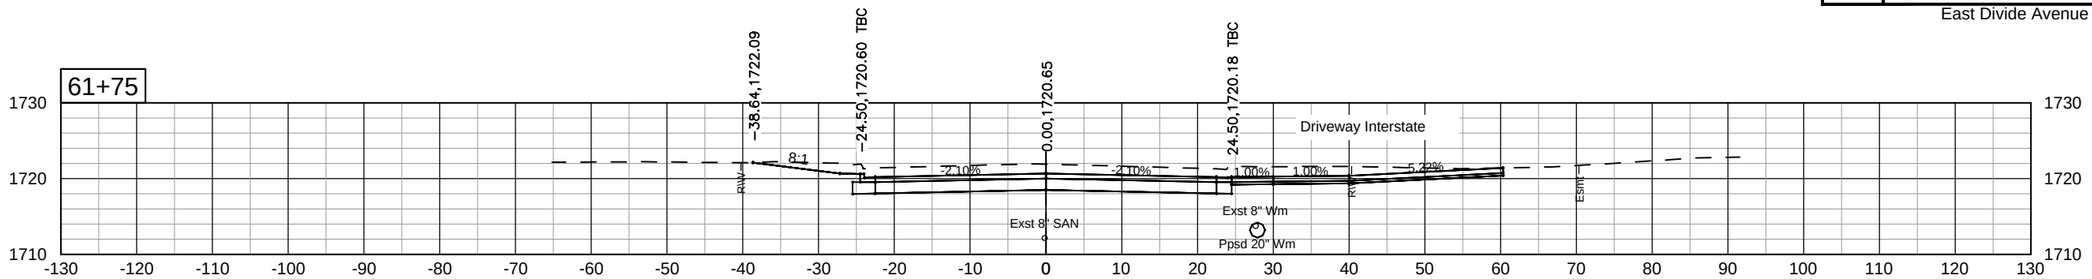

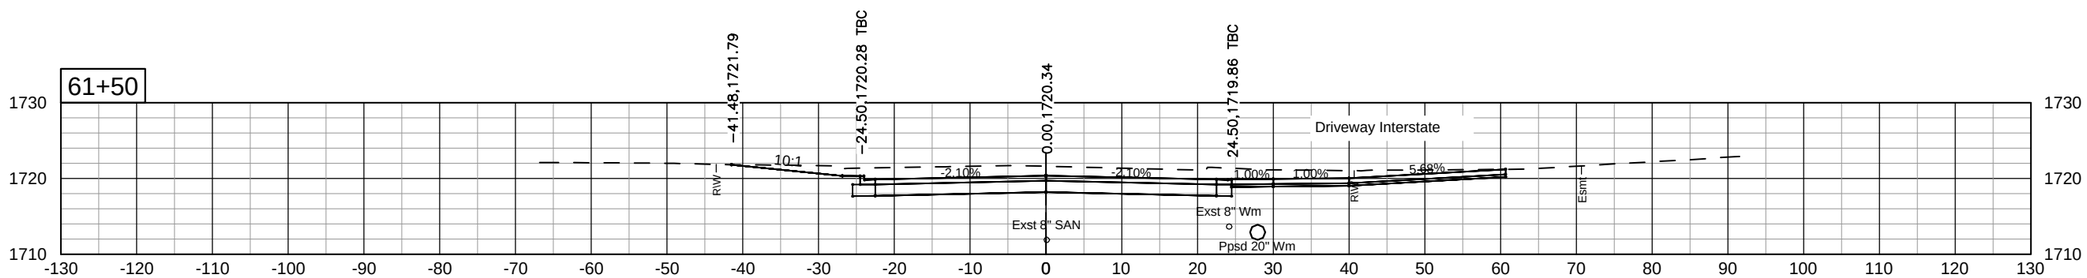

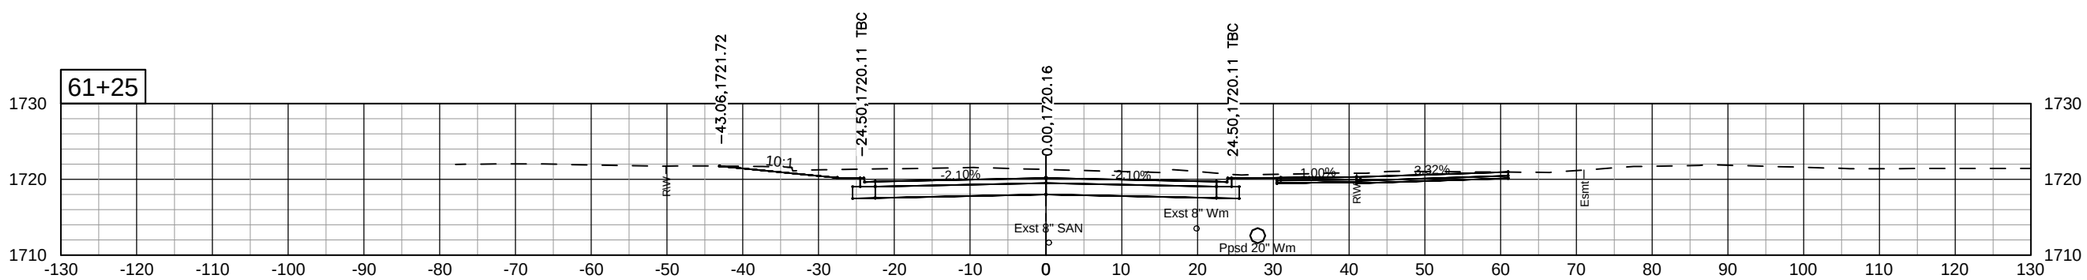

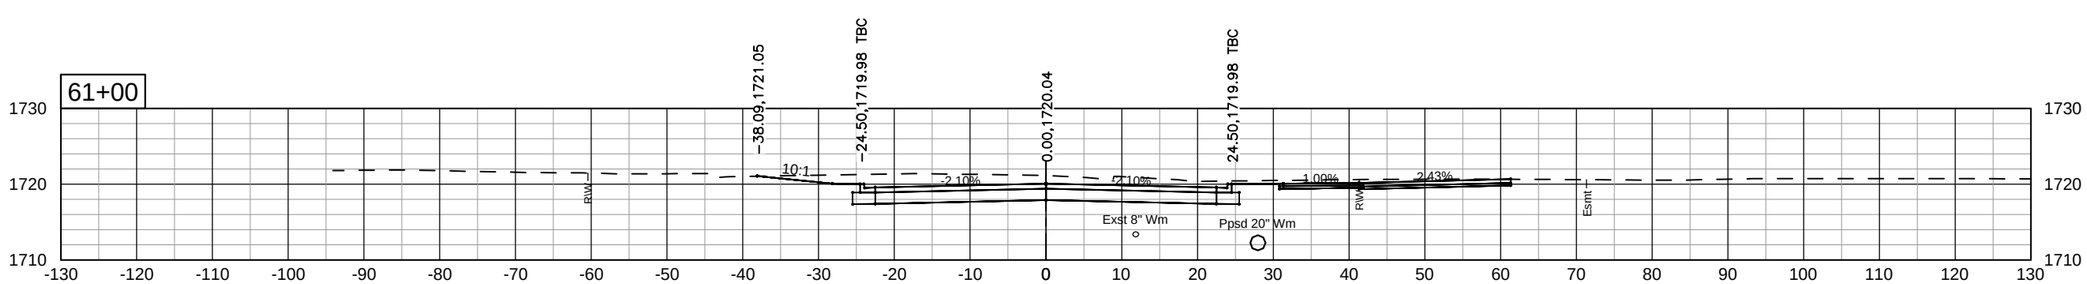

Kadrmas Lee & Jackson
Engineers Surveyors Planners

Aug 05, 2013 – 12:34pm – J:\trans\1411109\CADD\200XS_001_LXSEC.dwg

© Kadrmas, Lee & Jackson 2013

STATE	PROJECT NO.	SEC. NO.	SHEET NO.
ND	SU-NHU-1-981(094)104	200	41

East Divide Avenue

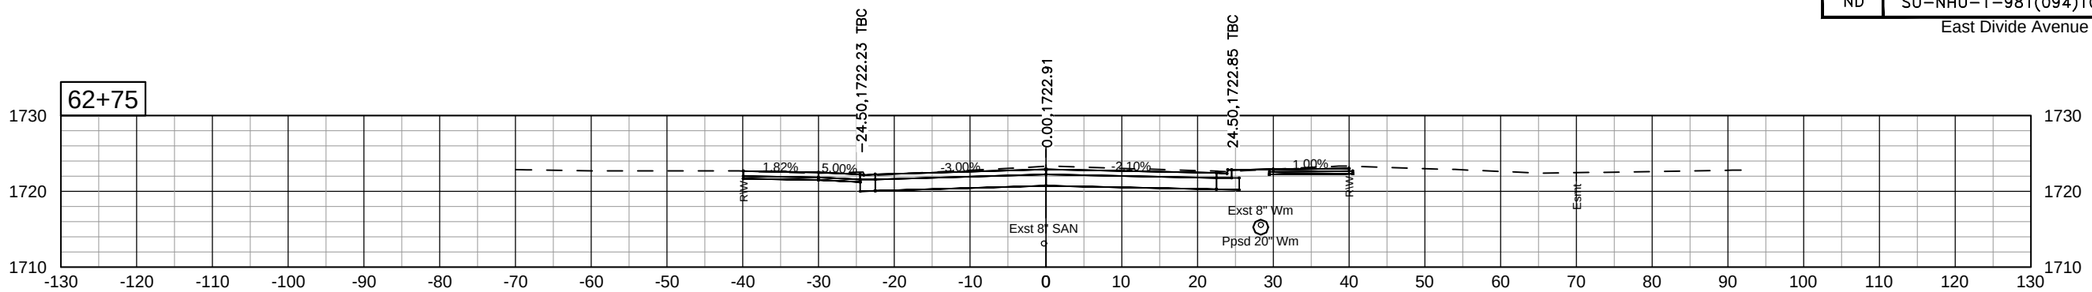

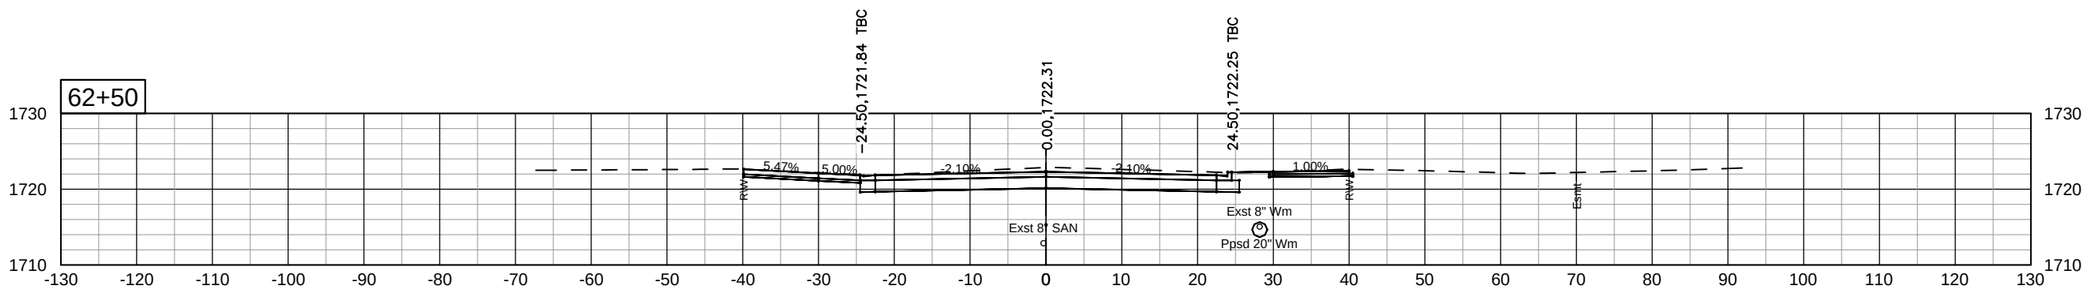

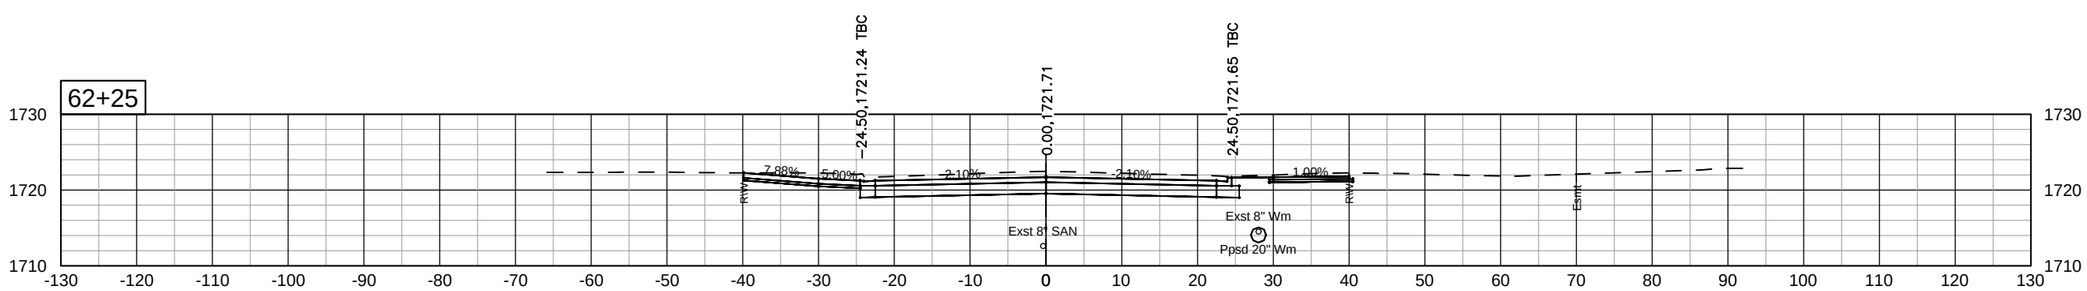

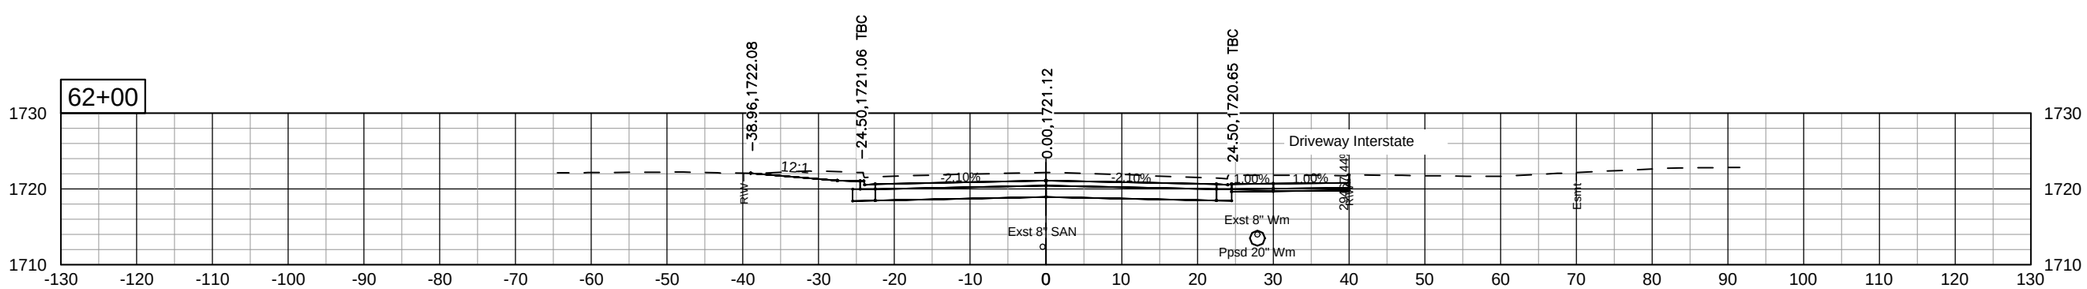

Kadrmas Lee & Jackson
Engineers Surveyors Planners

Aug 05, 2013 – 12:34pm – J:\trans\1411109\CADD\200XS_001_LXSEC.dwg

© Kadrmas, Lee & Jackson 2013

STATE	PROJECT NO.	SEC. NO.	SHEET NO.
ND	SU-NHU-1-981(094)104	200	42

East Divide Avenue

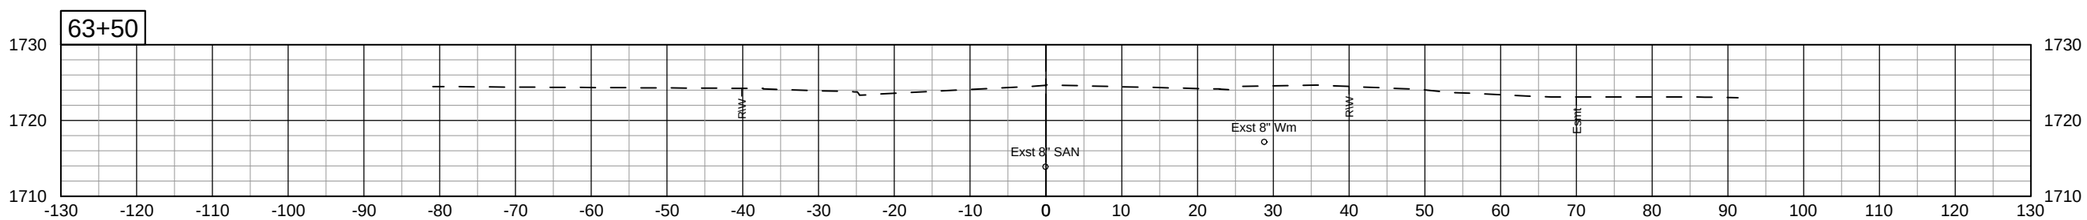

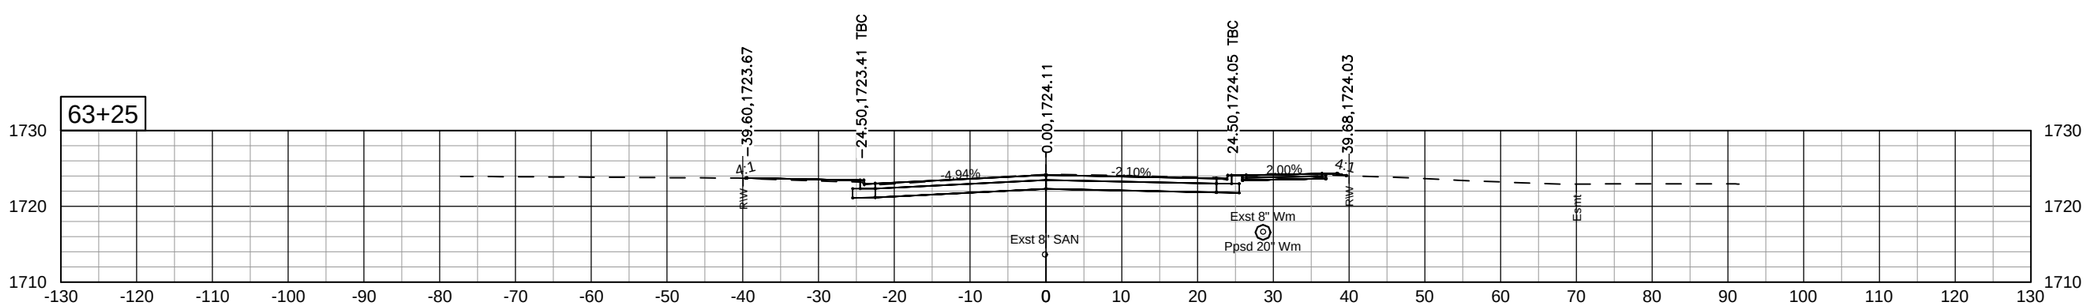

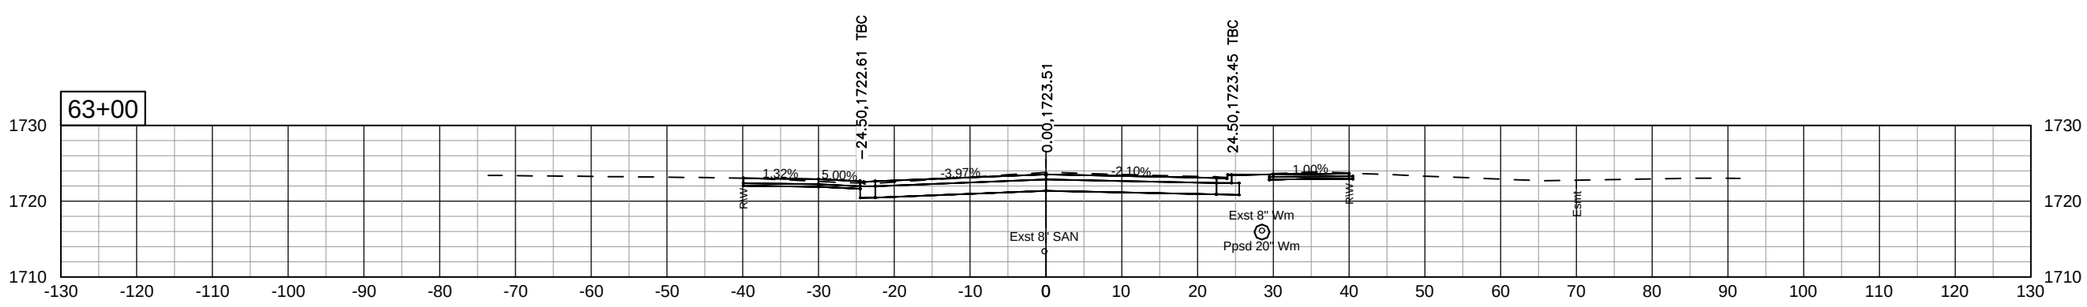

Kadrmas Lee & Jackson
Engineers Surveyors Planners

Aug 05, 2013 – 12:34pm – J:\trans\1411109\CADD\200XS_001_LXSEC.dwg

© Kadrmas, Lee & Jackson 2013

STATE	PROJECT NO.	SEC. NO.	SHEET NO.
ND	SU-NHU-1-981(094)104	200	43

Commerce Drive

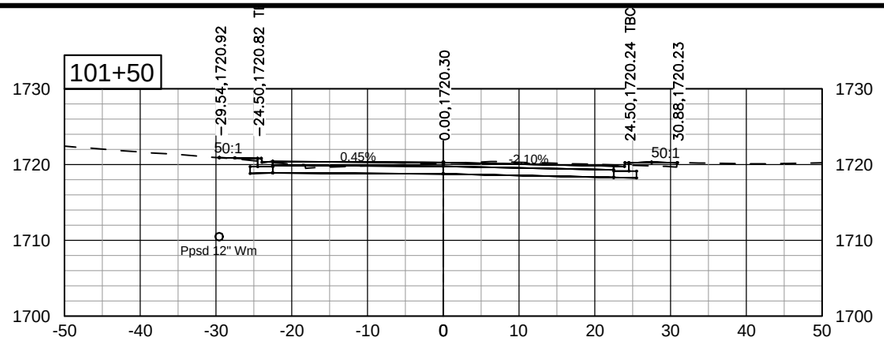

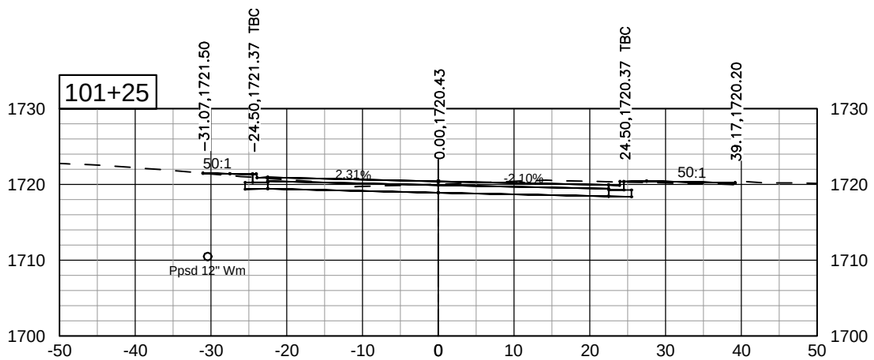

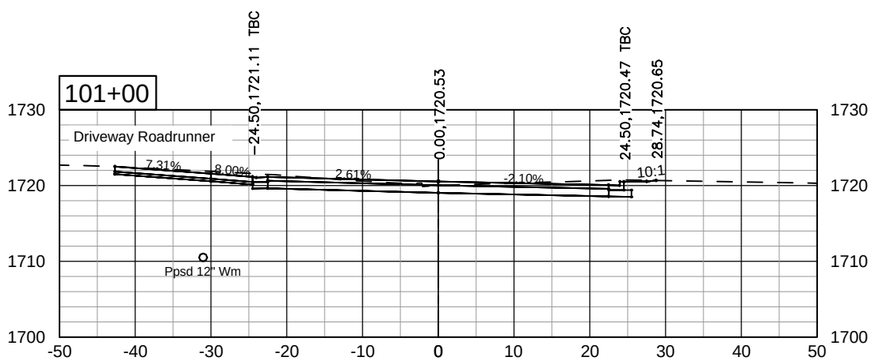

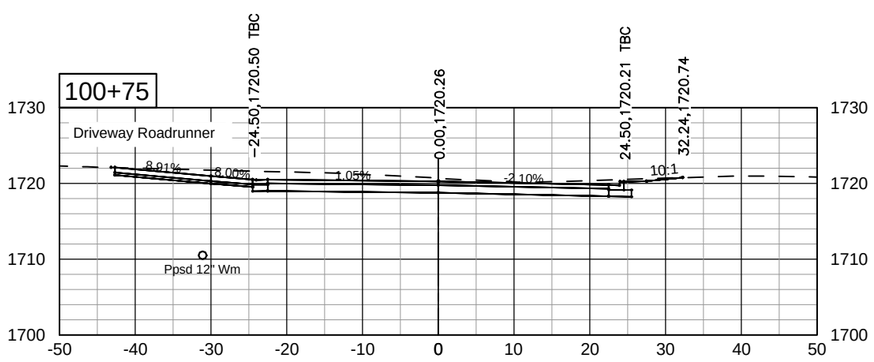

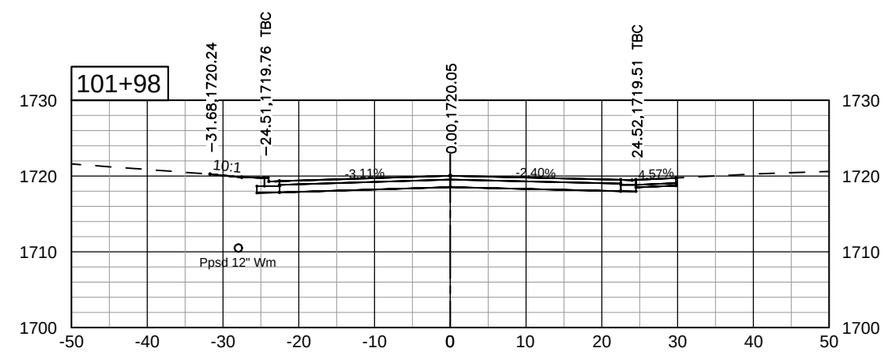

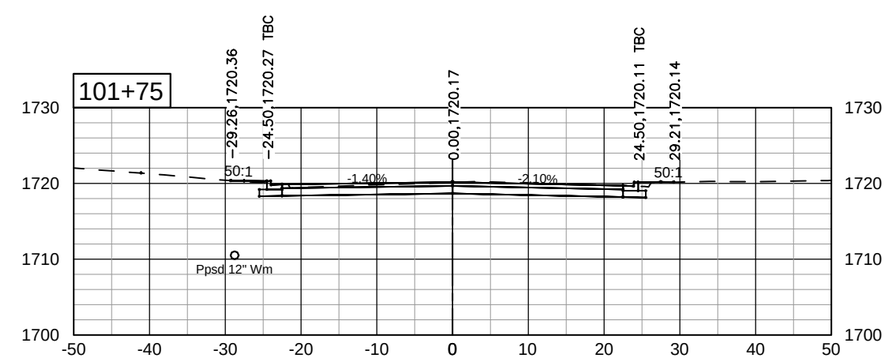

Kadrmas Lee & Jackson
Engineers Surveyors Planners

Aug 05, 2013 – 12:34pm – J:\trans\1411109\CADD\200XS_001_LXSEC.dwg

© Kadrmas, Lee & Jackson 2013

STATE	PROJECT NO.	SEC. NO.	SHEET NO.
ND	SU-NHU-1-981(094)104	200	44

East Bismarck Expressway

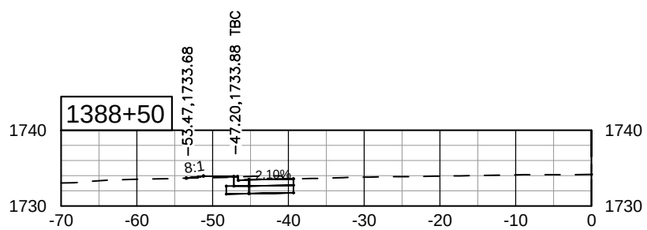

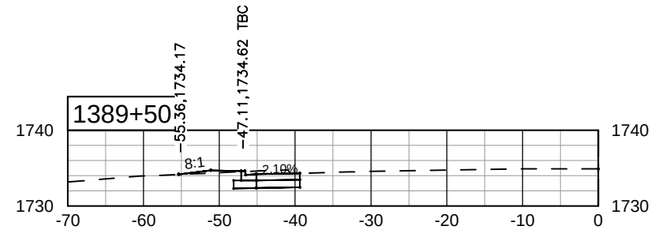

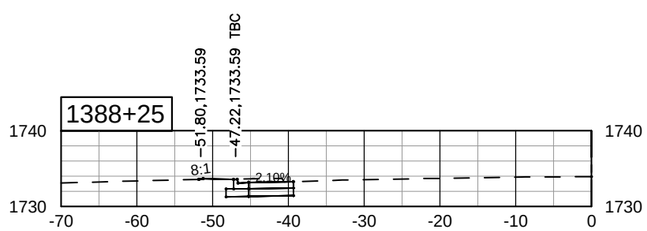

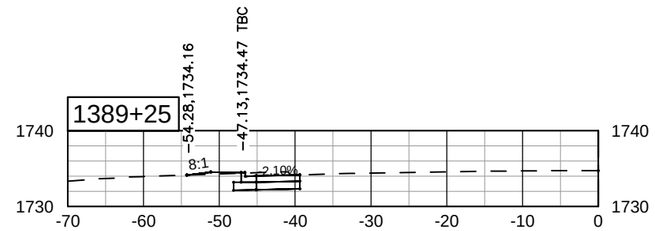

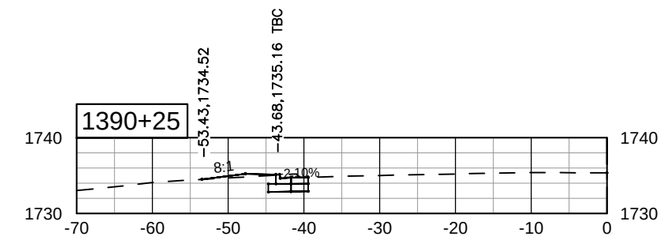

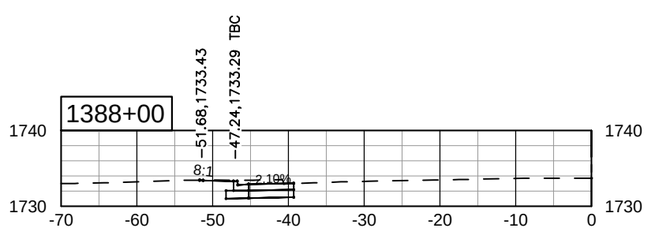

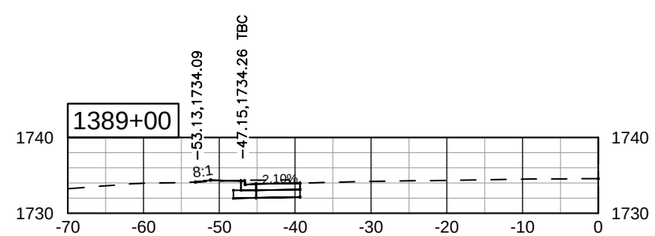

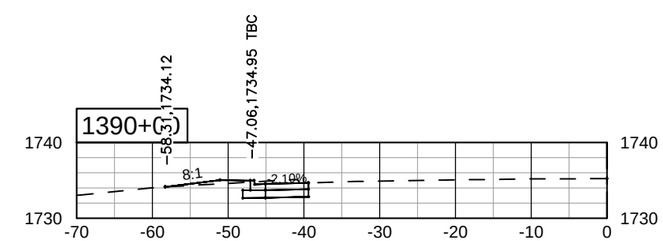

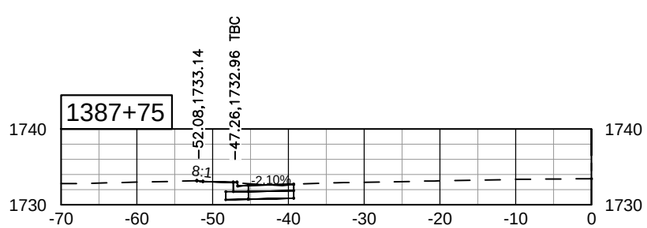

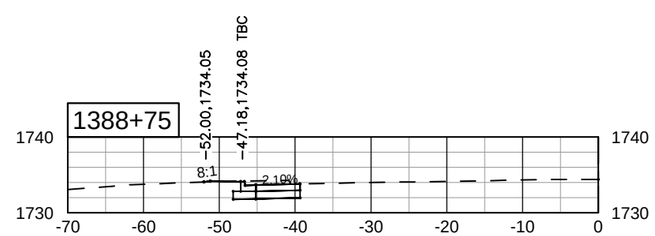

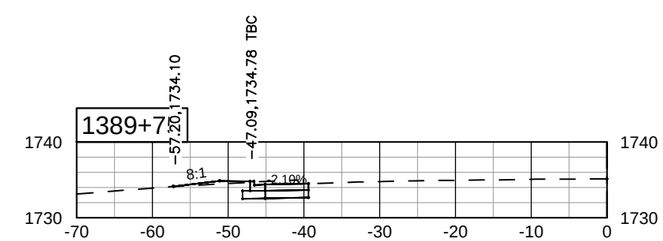

Kadrmas Lee & Jackson
Engineers Surveyors Planners

Aug 05, 2013 – 12:35pm – J:\trans\1411109\CADD\200XS_001_LXSEC.dwg

© Kadrmas, Lee & Jackson 2013