STATE	PROJECT NO.	SECTION NO.	SHEET NO.
ND	BRO-0045(053)	200	1

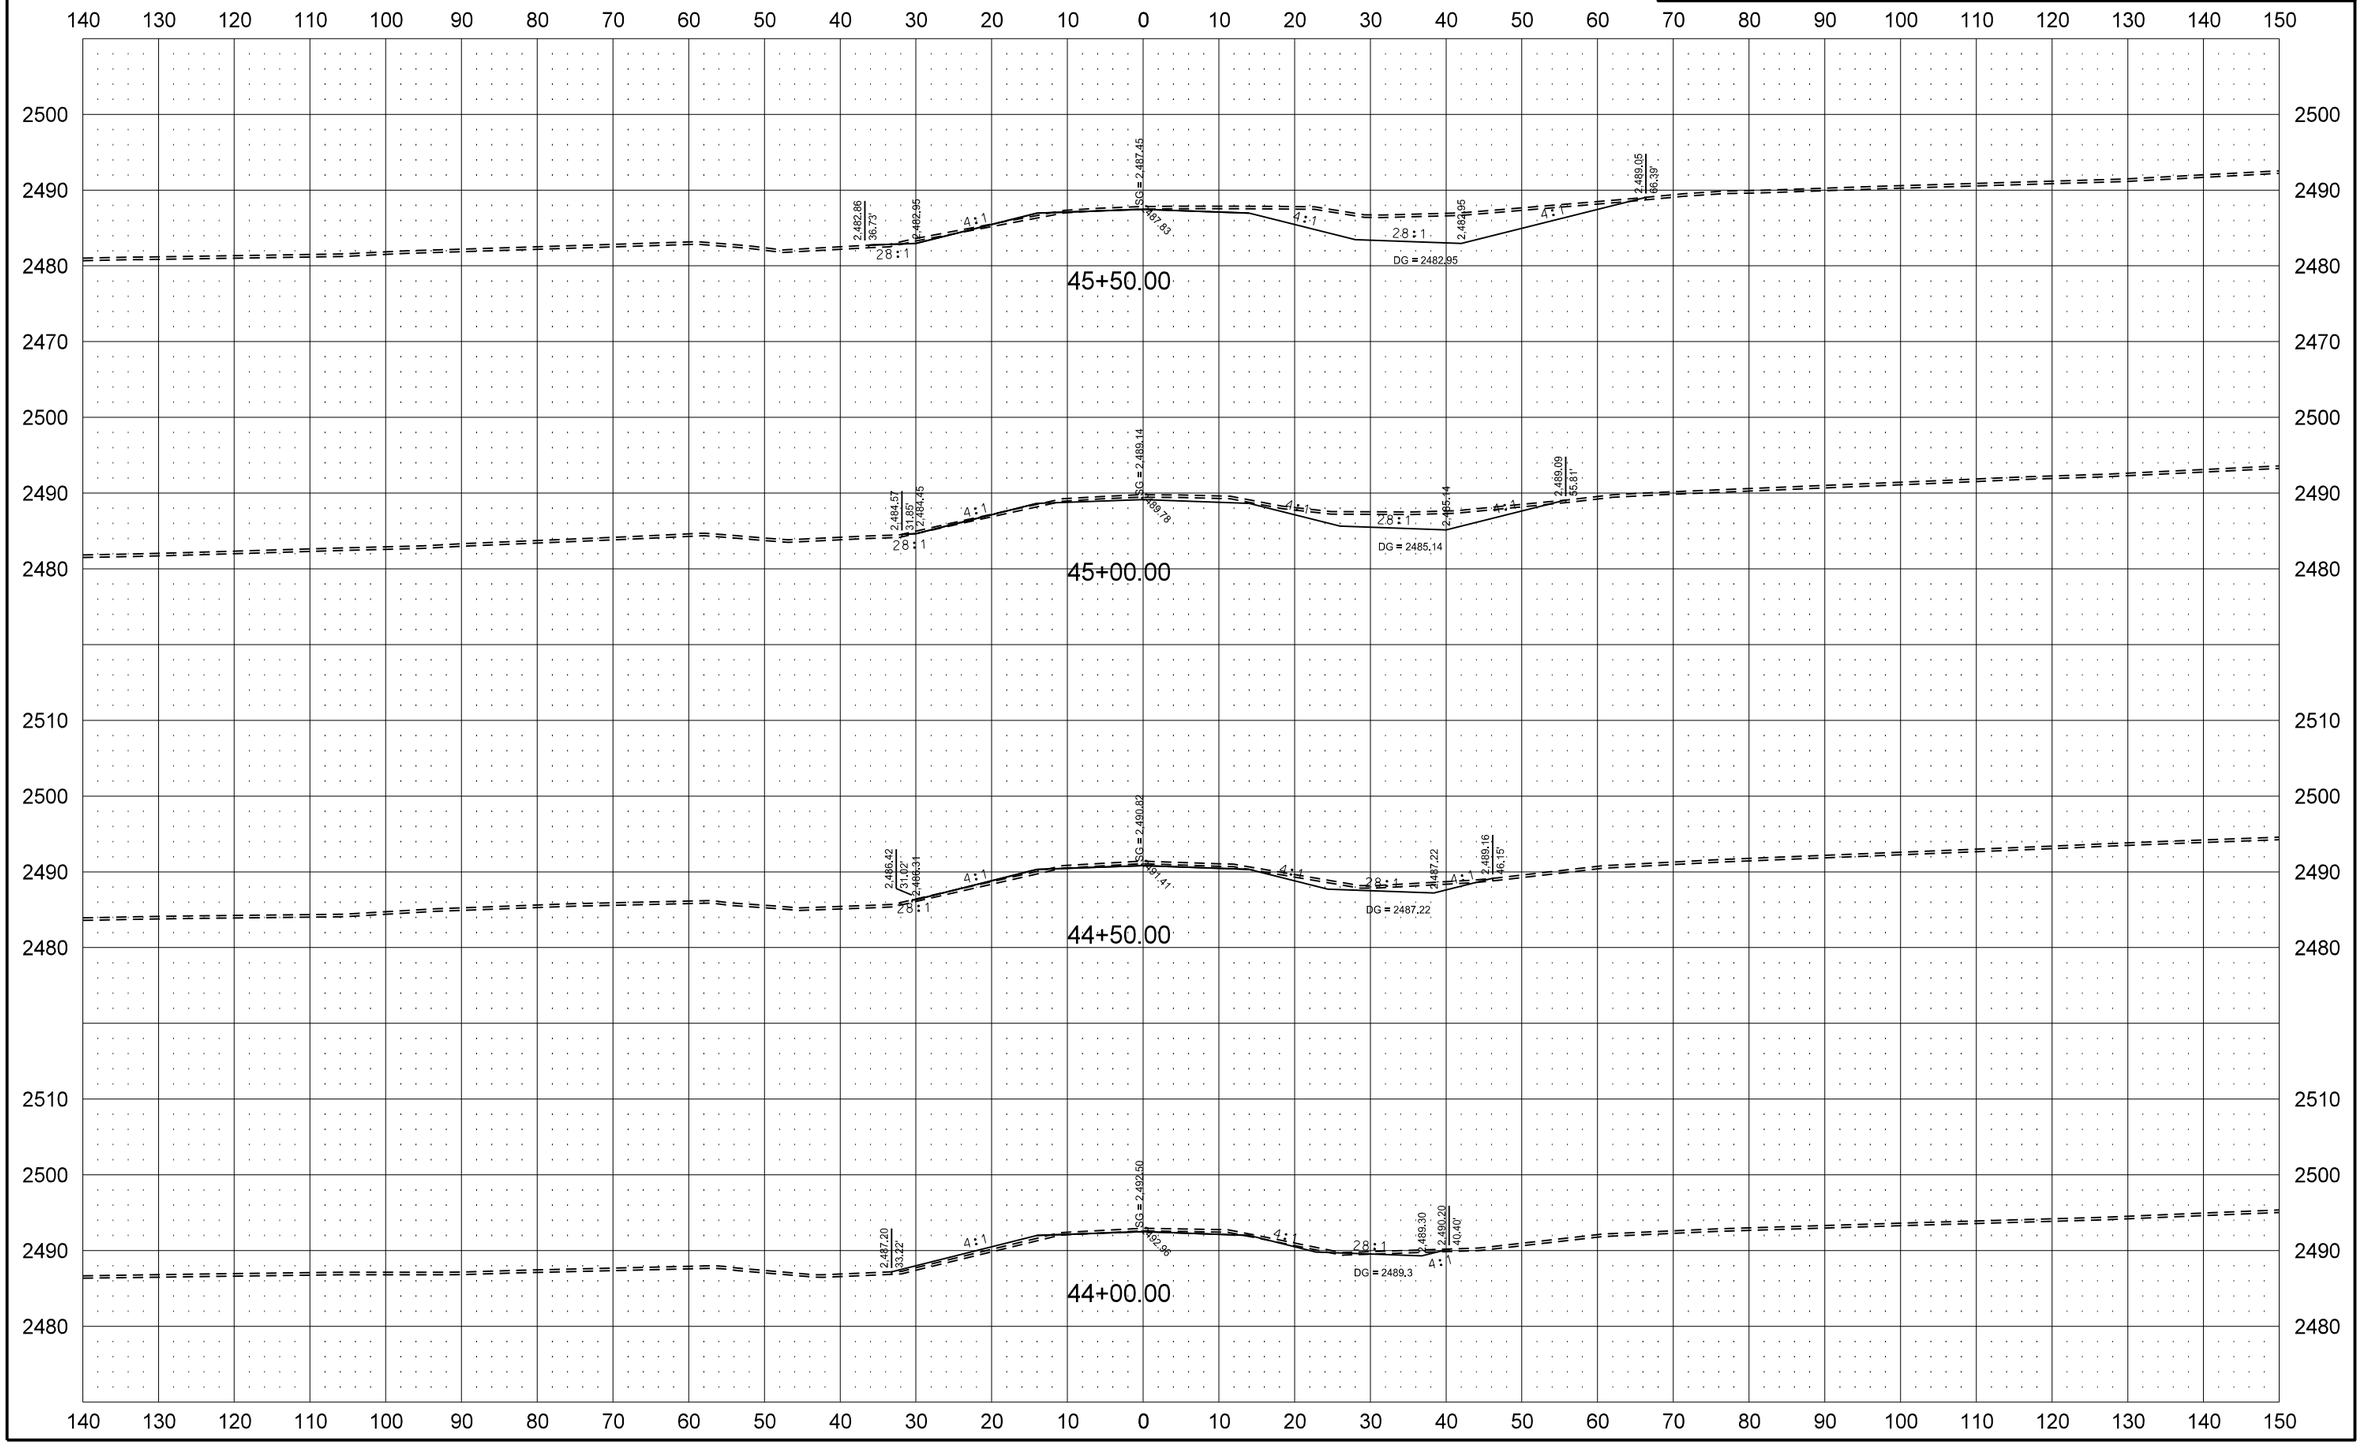

© KLJ 2013

STATE	PROJECT NO.	SECTION NO.	SHEET NO.
ND	BRO-0045(053)	200	2

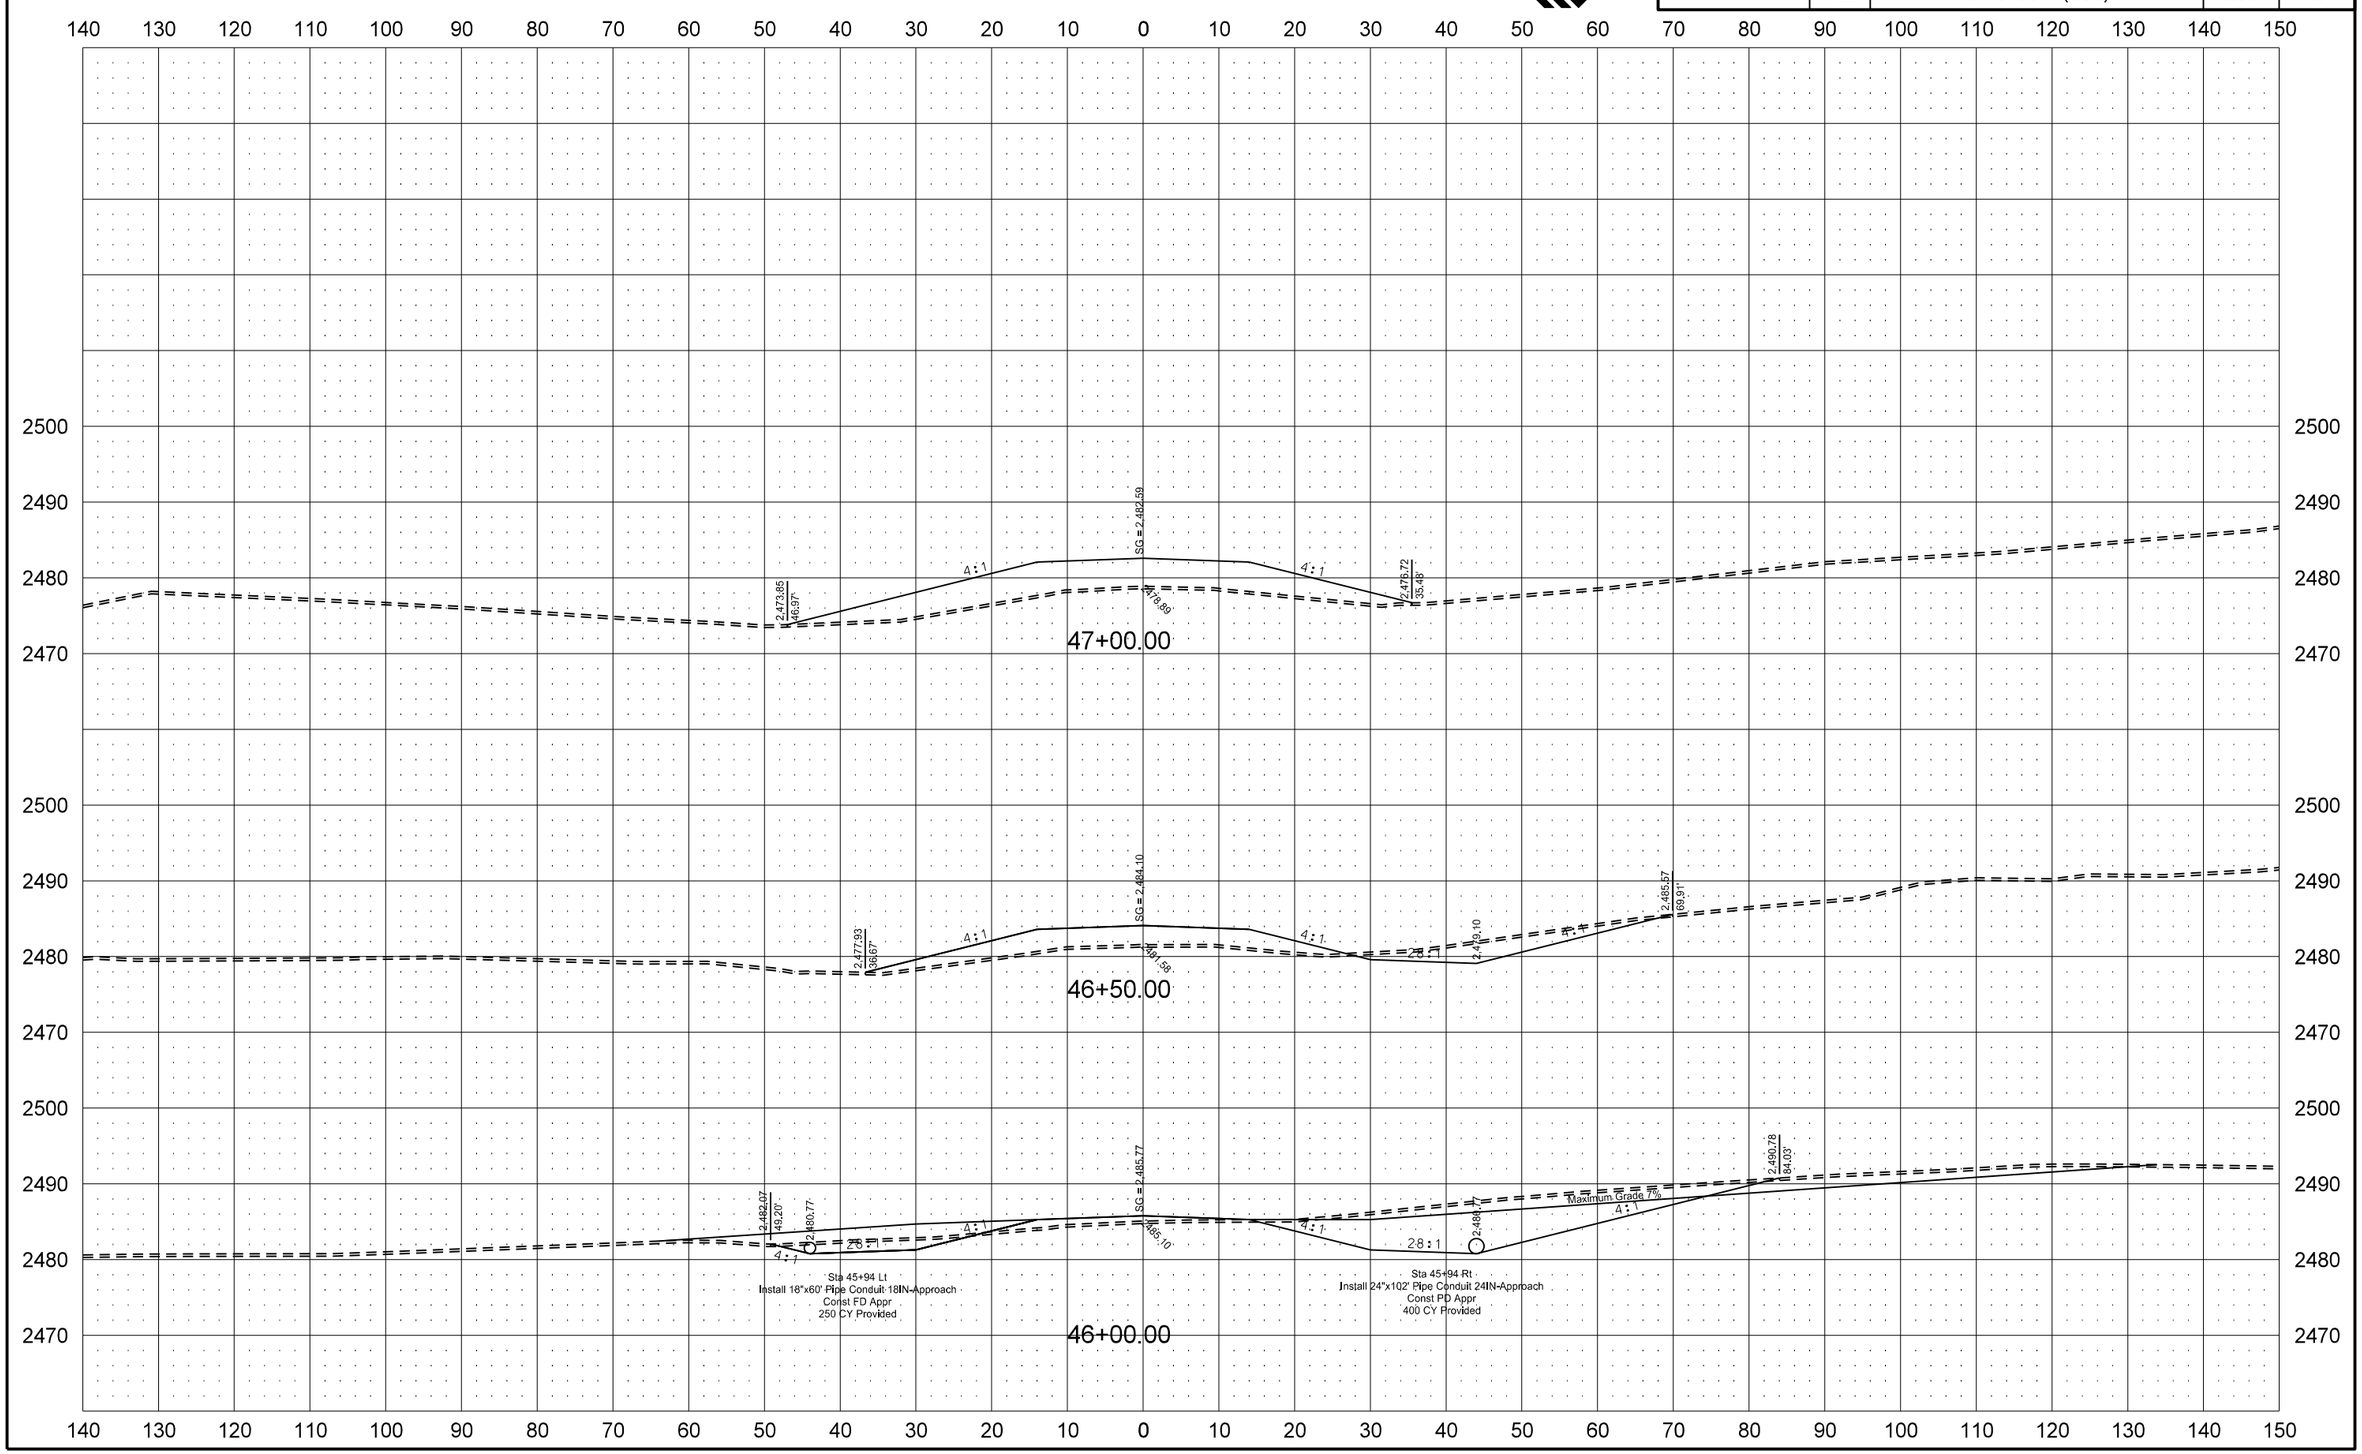

8/28/2013 8:33:57 AM andrewkrebs J:\county\stark\3312123\BG 2\Design\Sheets\3312123_200_XSEC_001.dgn

© KLJ 2013

STATE	PROJECT NO.	SECTION NO.	SHEET NO.
ND	BRO-0045(053)	200	3

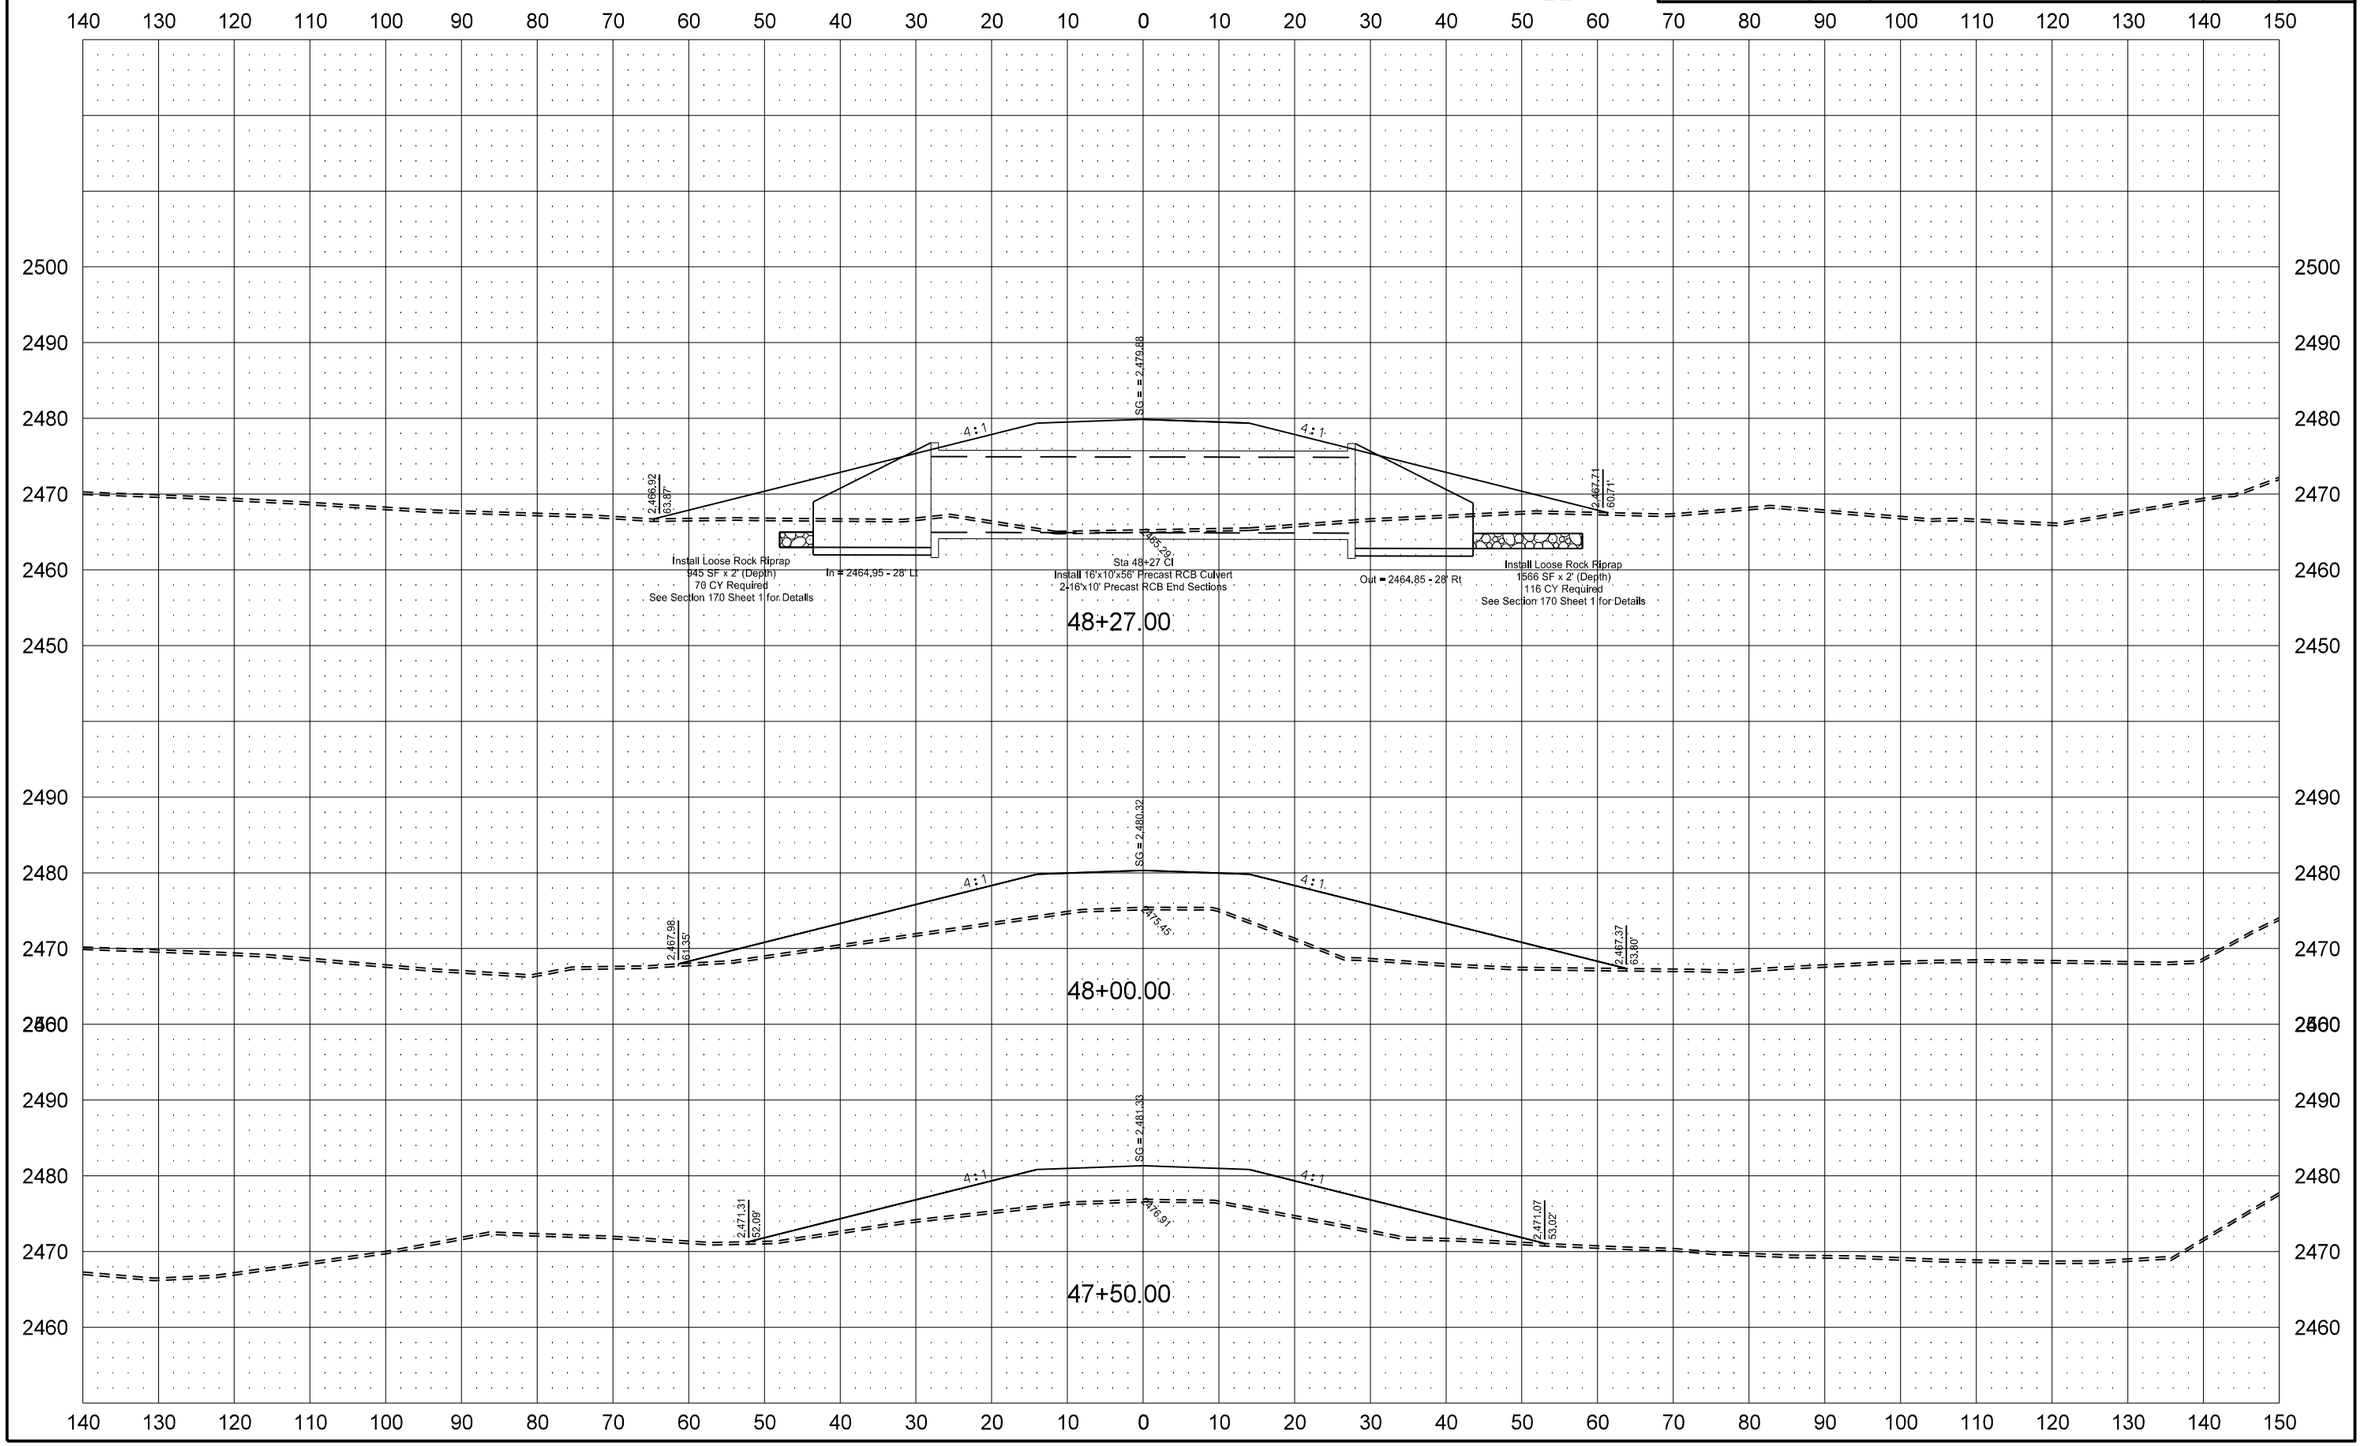

© KLJ 2013

STATE	PROJECT NO.	SECTION NO.	SHEET NO.
ND	BRO-0045(053)	200	4

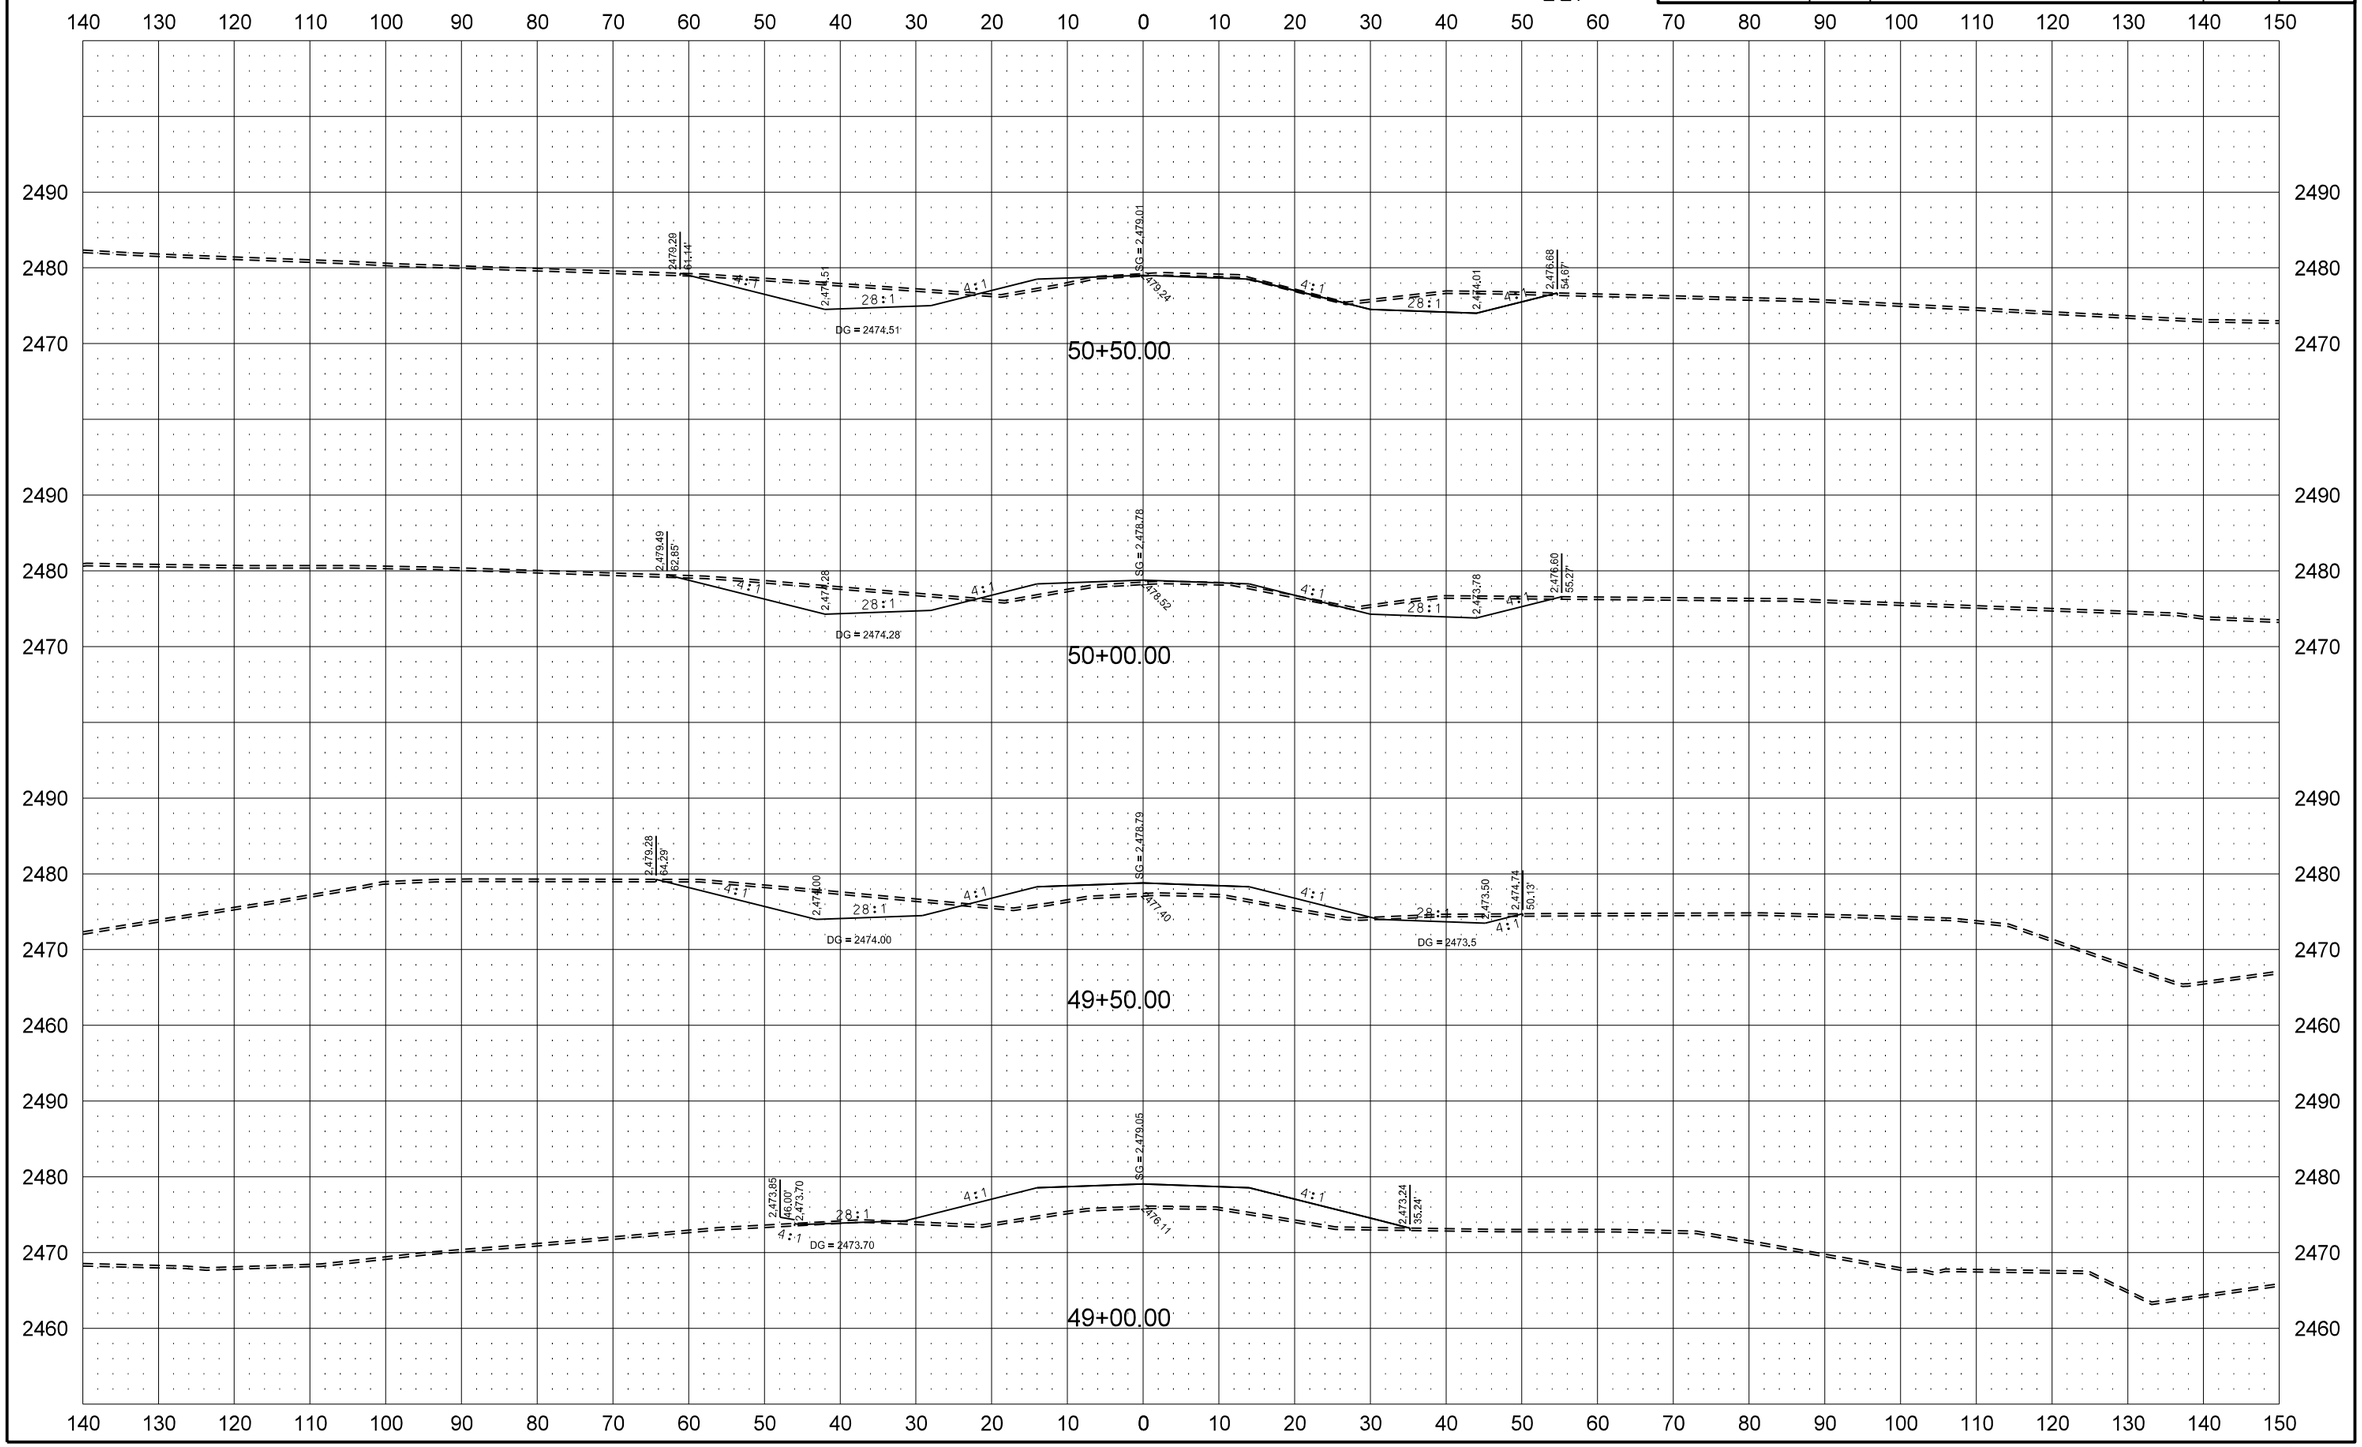

© KLJ 2013

STATE	PROJECT NO.	SECTION NO.	SHEET NO.
ND	BRO-0045(053)	200	5

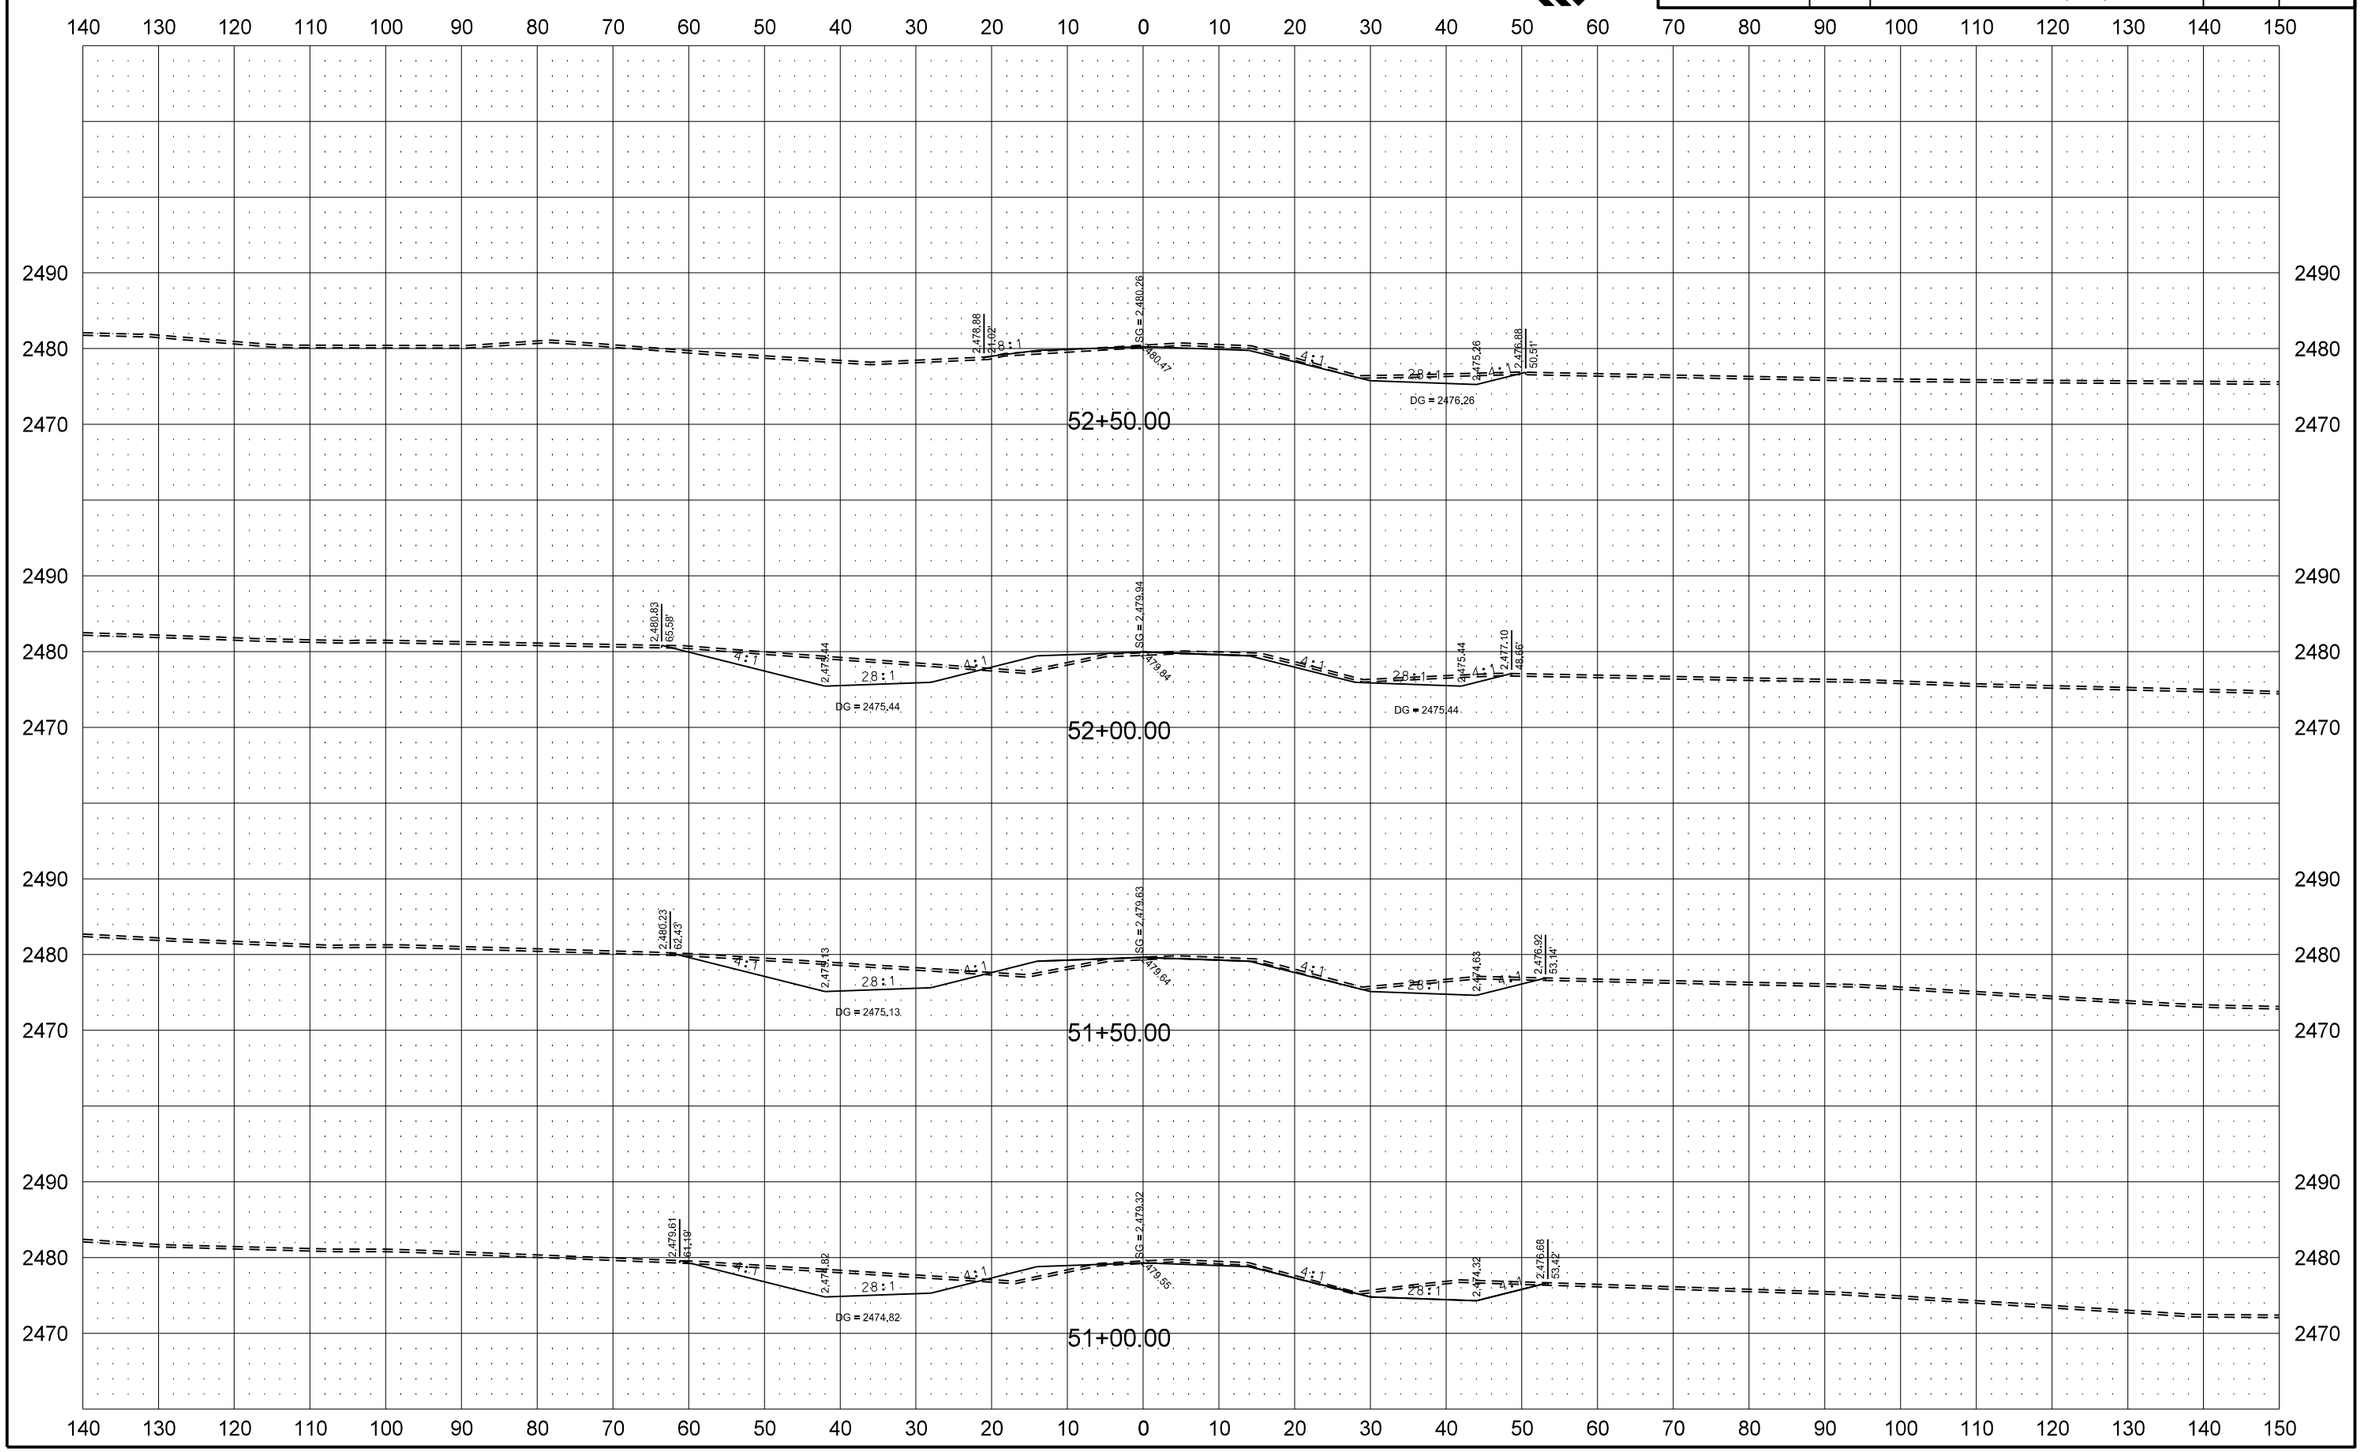

© KLJ 2013

STATE	PROJECT NO.	SECTION NO.	SHEET NO.
ND	BRO-0045(053)	200	6

Temporary Bypass

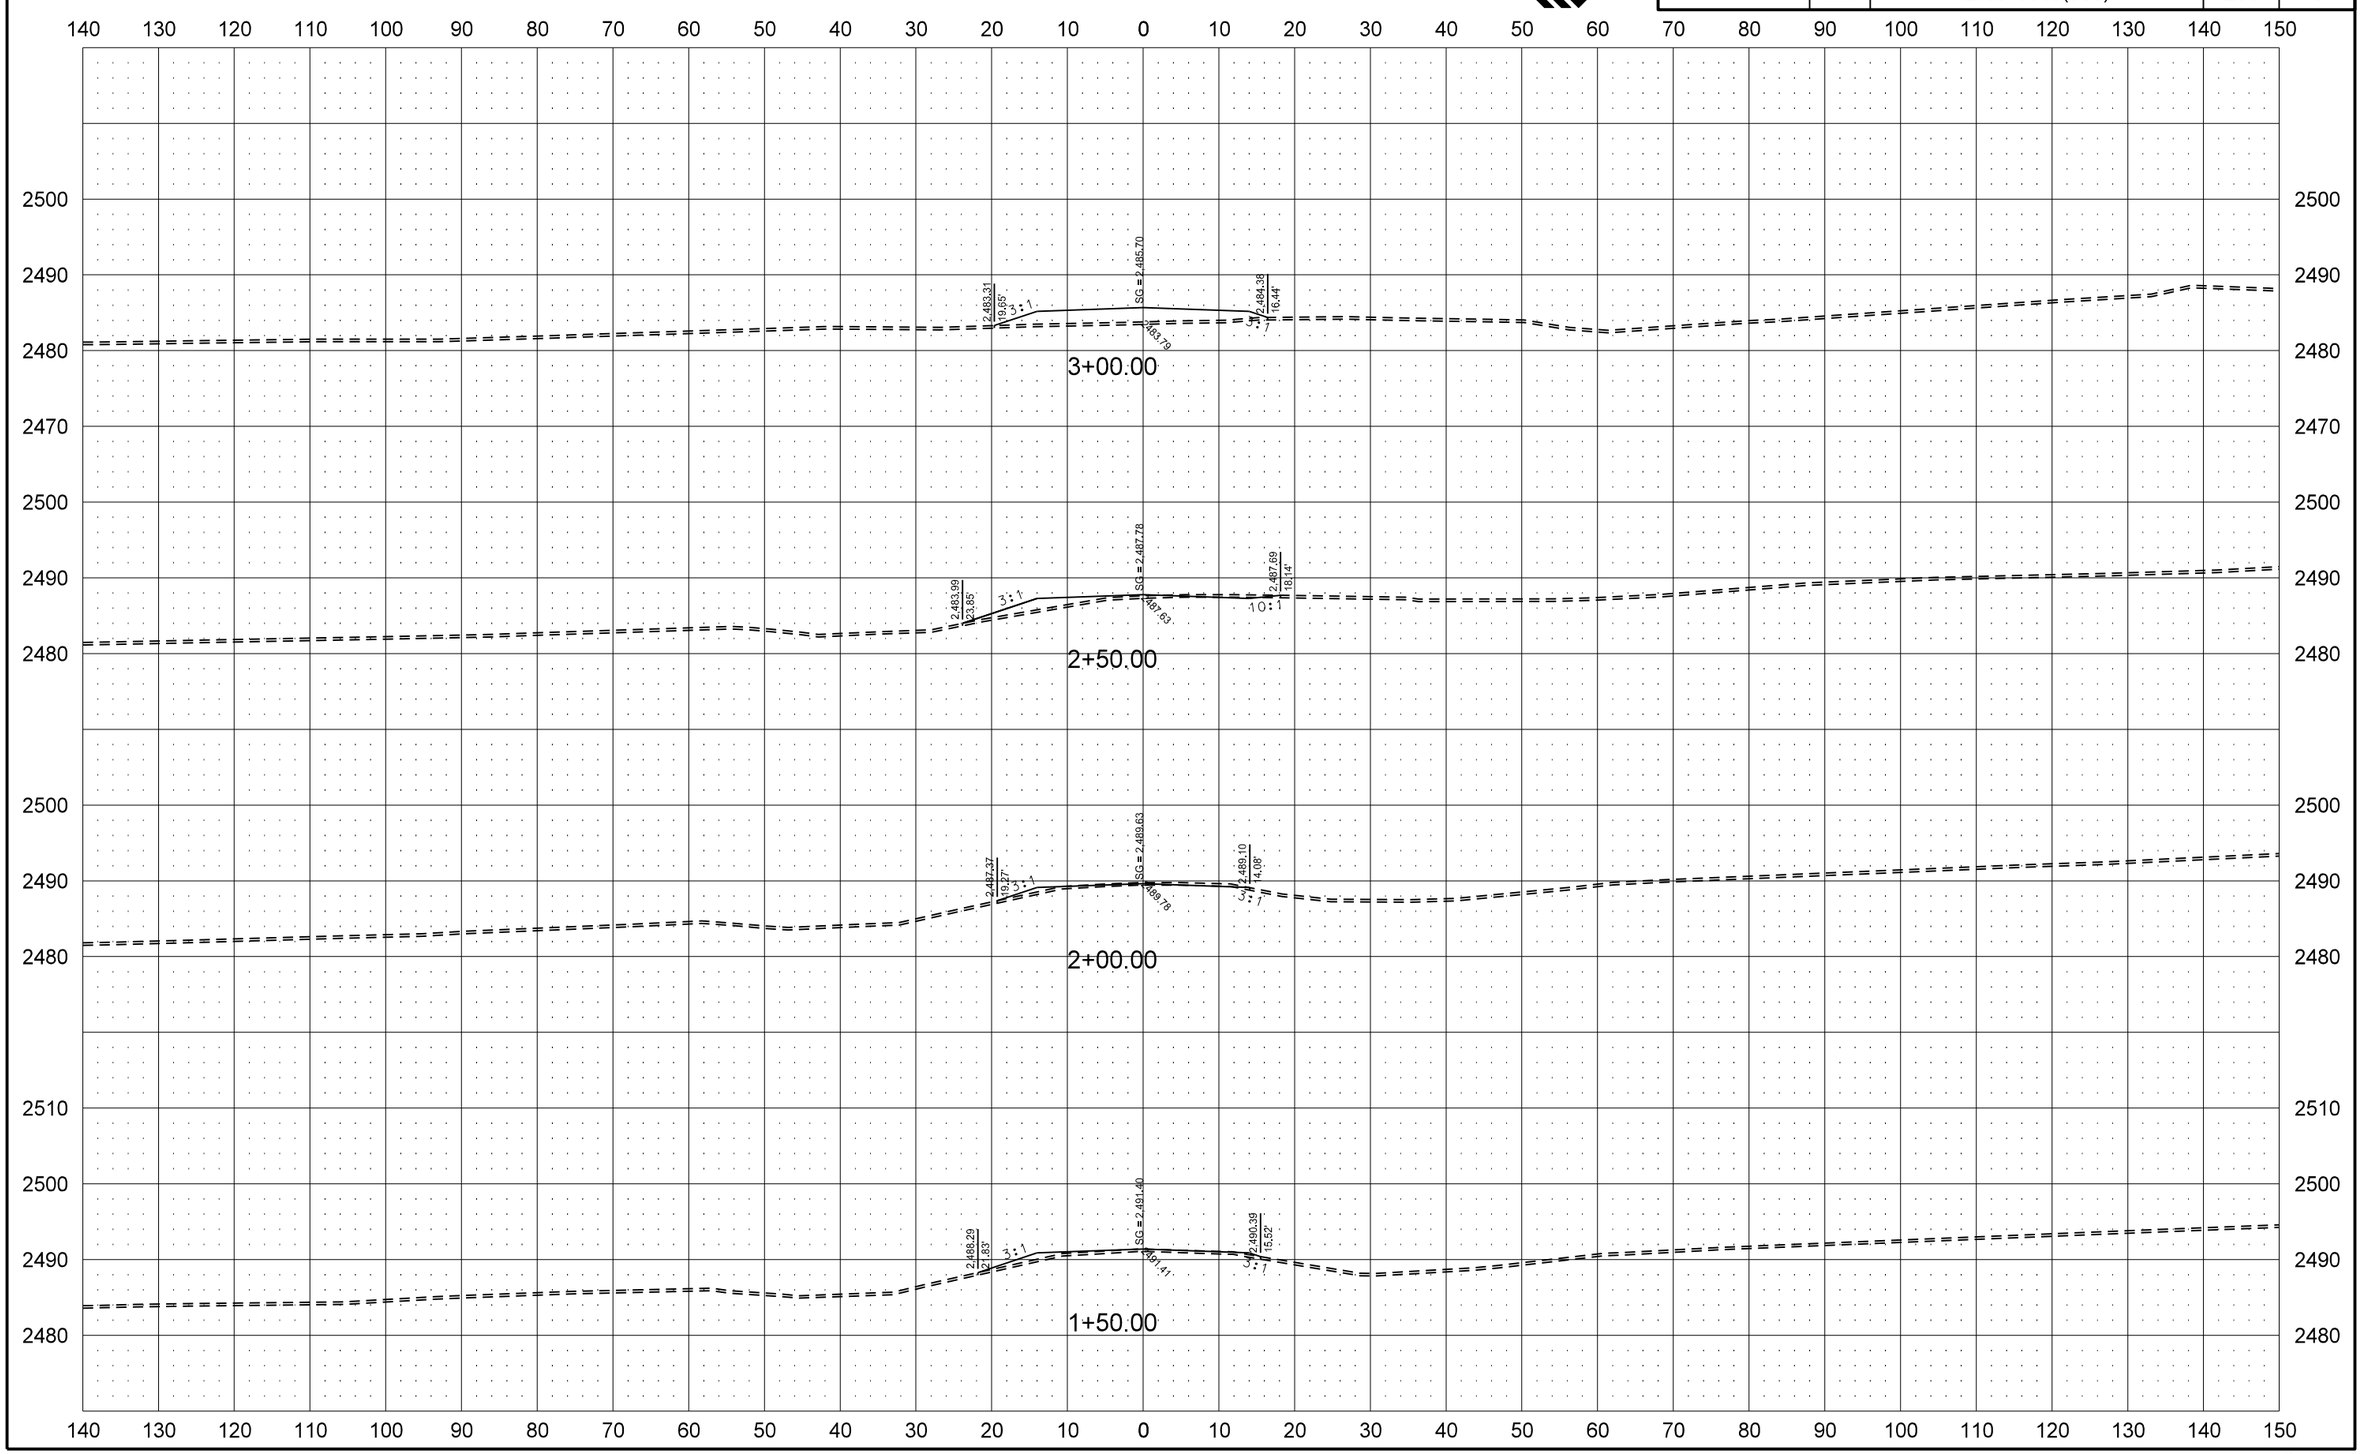

© KLJ 2013

STATE	PROJECT NO.	SECTION NO.	SHEET NO.
ND	BRO-0045(053)	200	7

Temporary Bypass

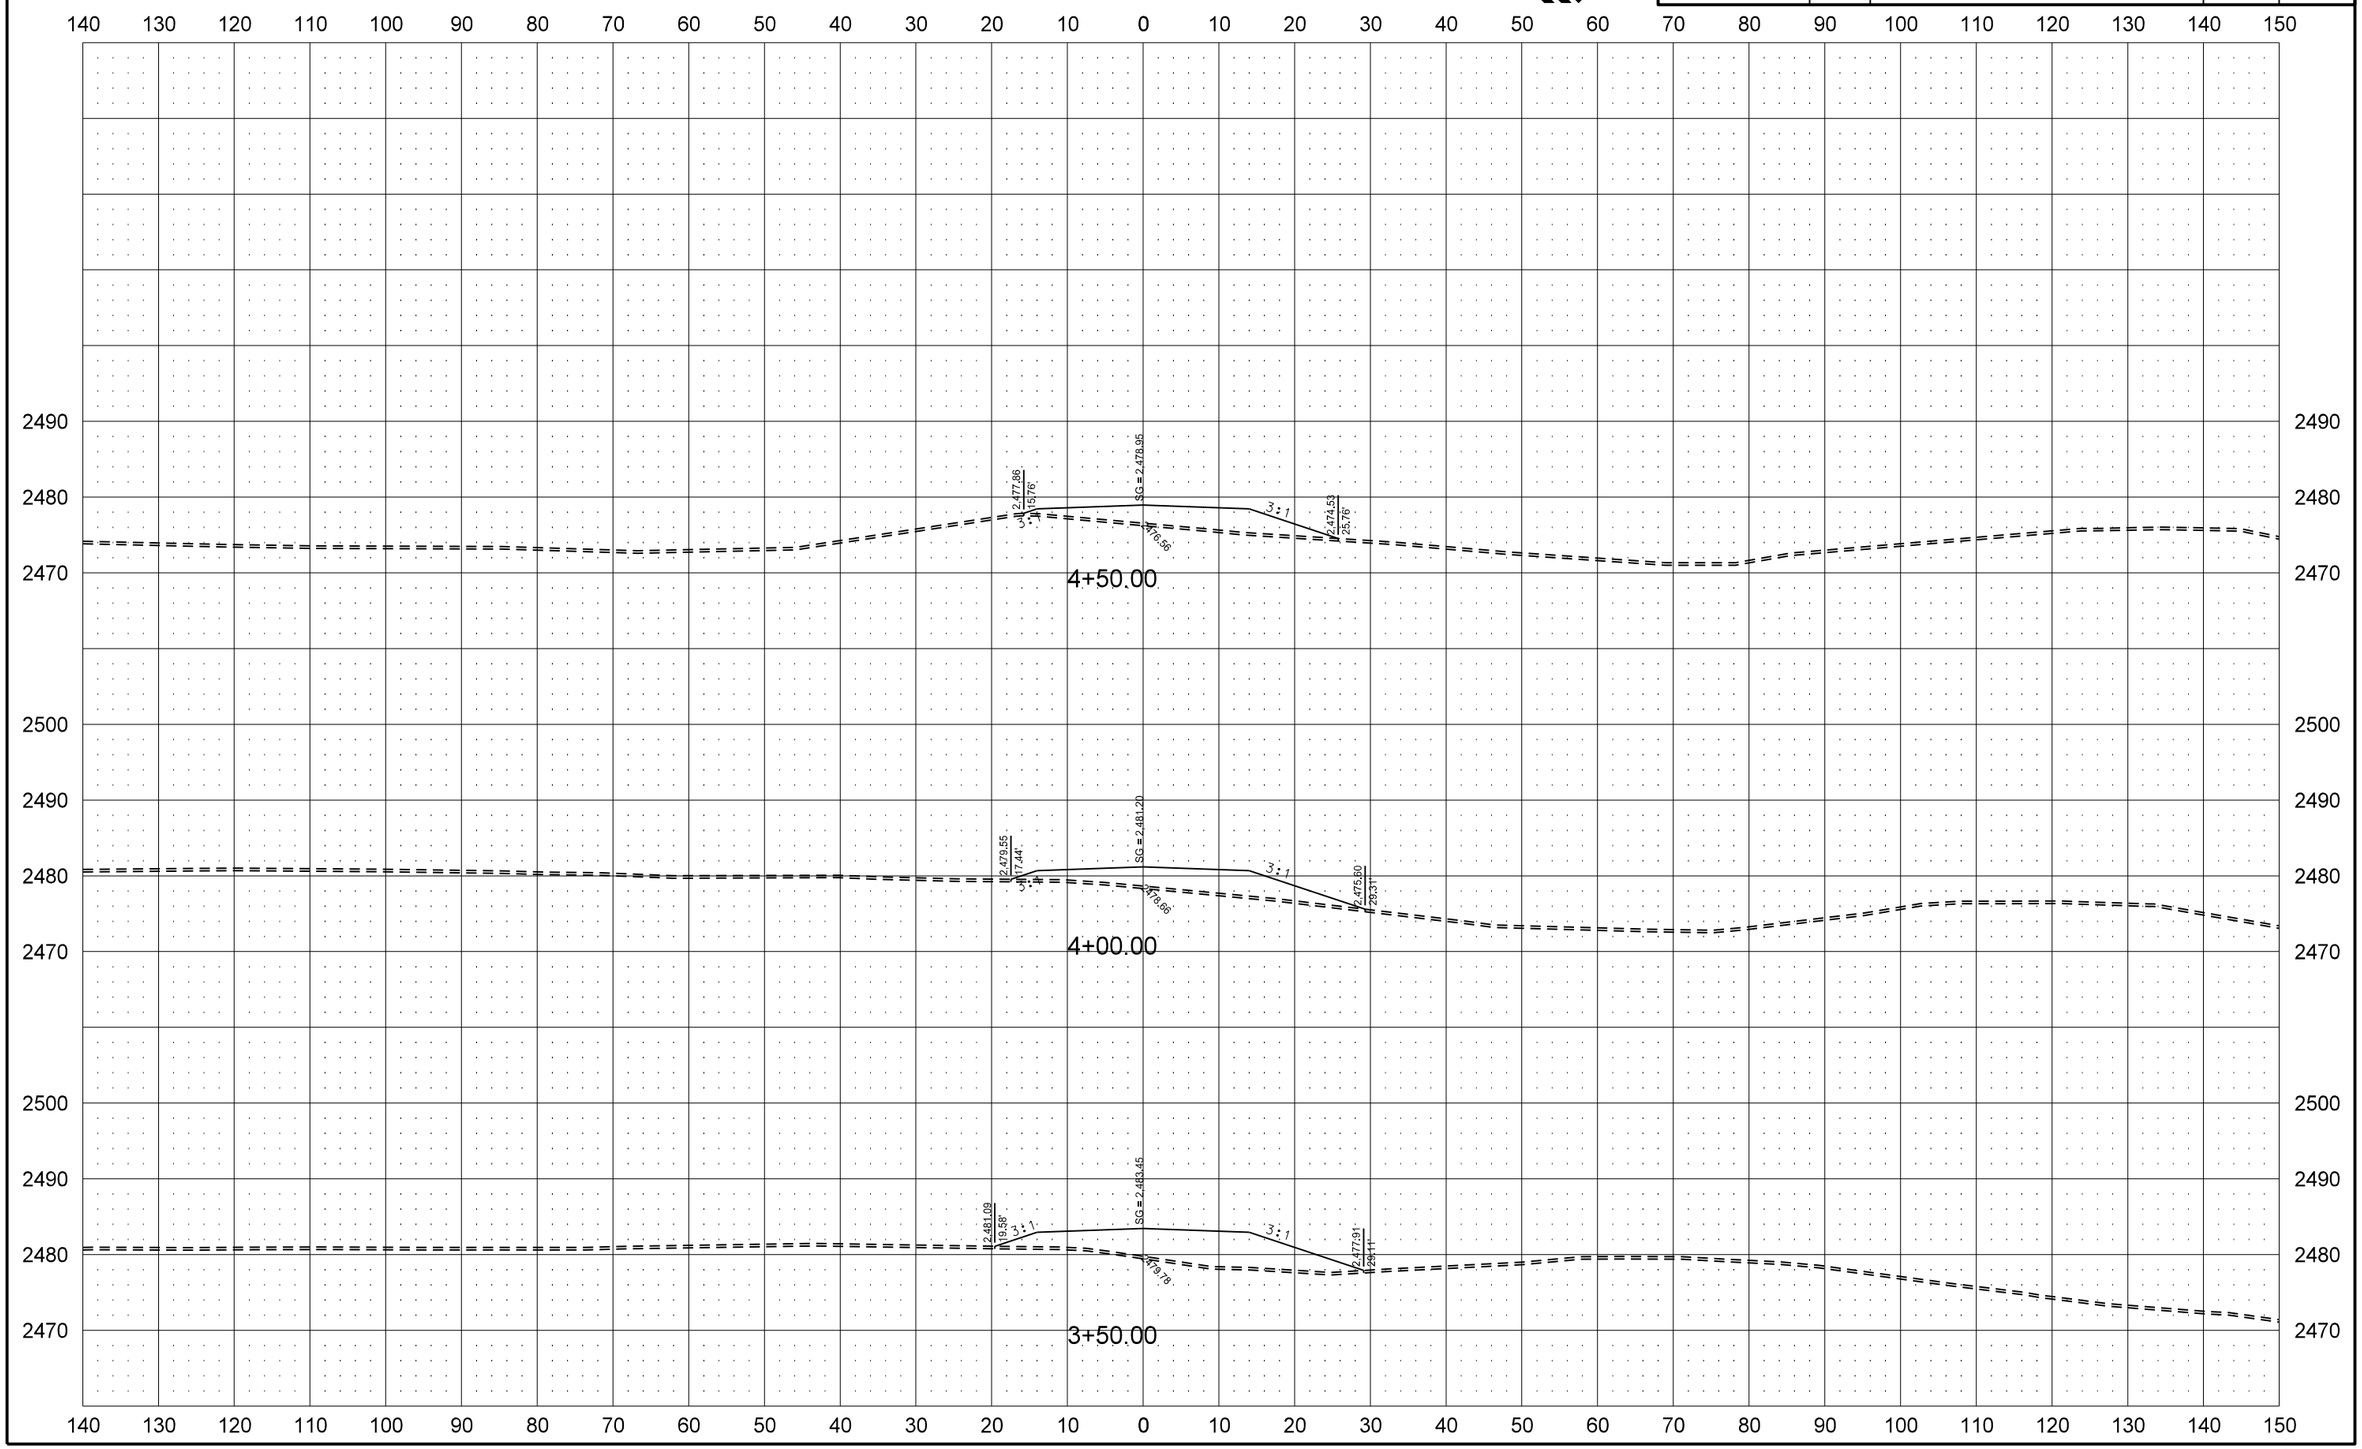

© KLJ 2013

STATE	PROJECT NO.	SECTION NO.	SHEET NO.
ND	BRO-0045(053)	200	8

Temporary Bypass

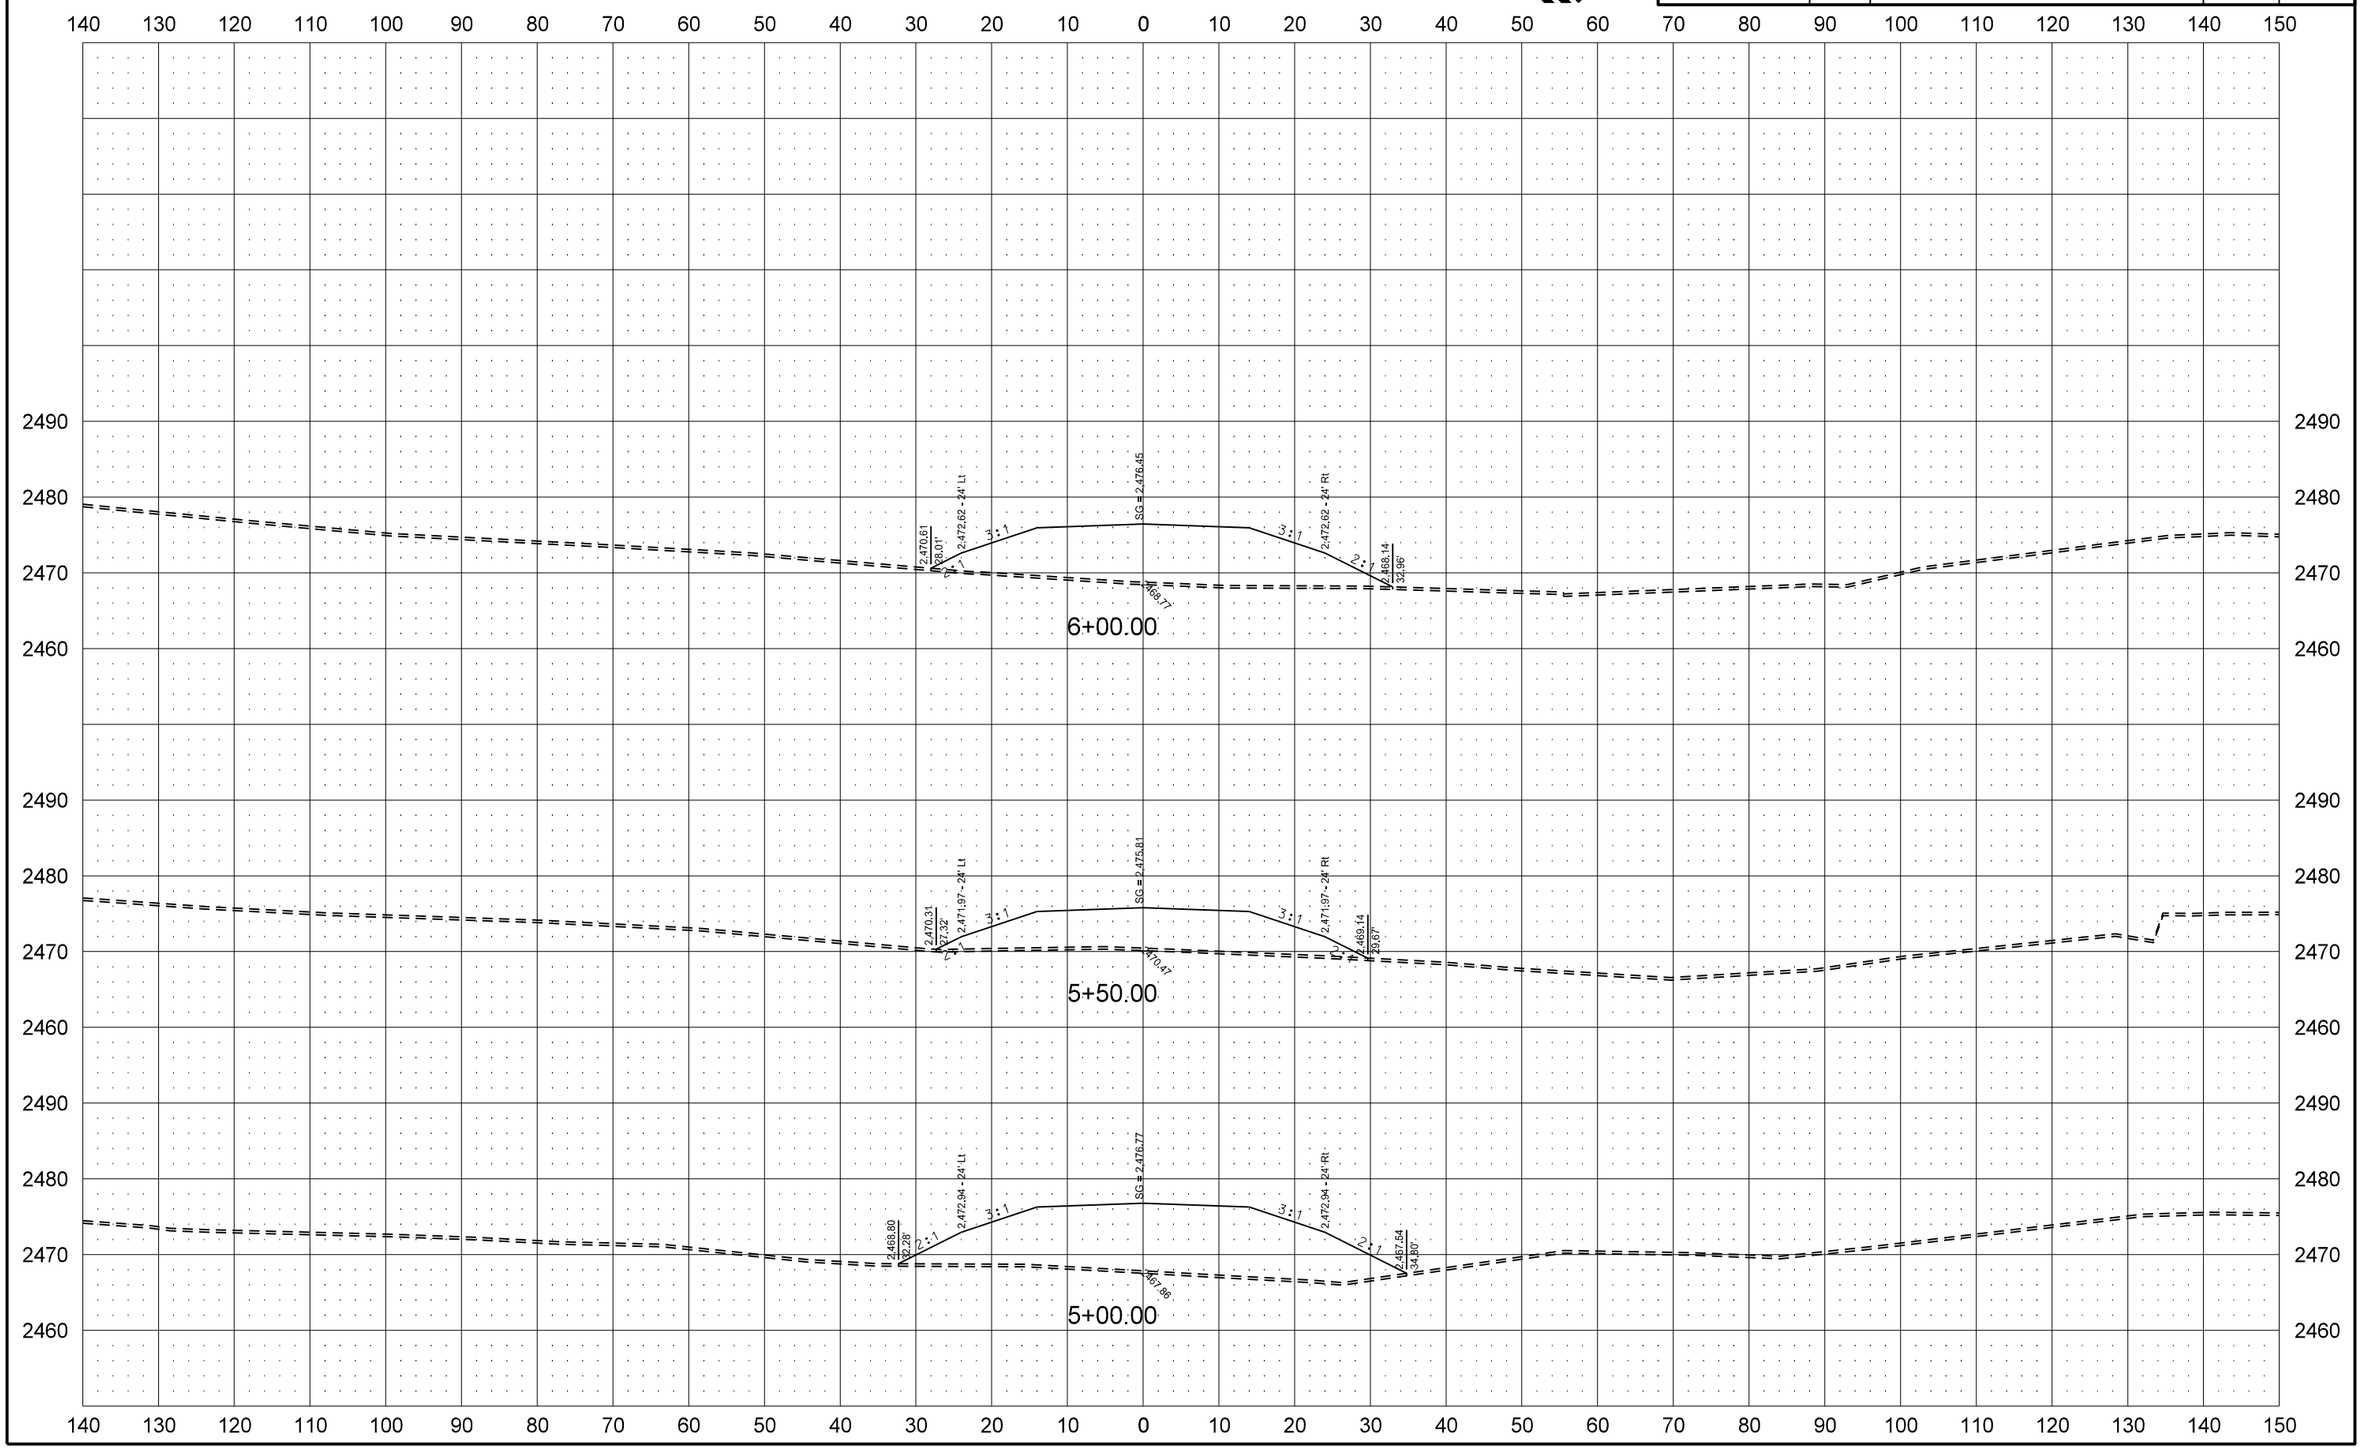

© KLJ 2013

STATE	PROJECT NO.	SECTION NO.	SHEET NO.
ND	BRO-0045(053)	200	9

Temporary Bypass

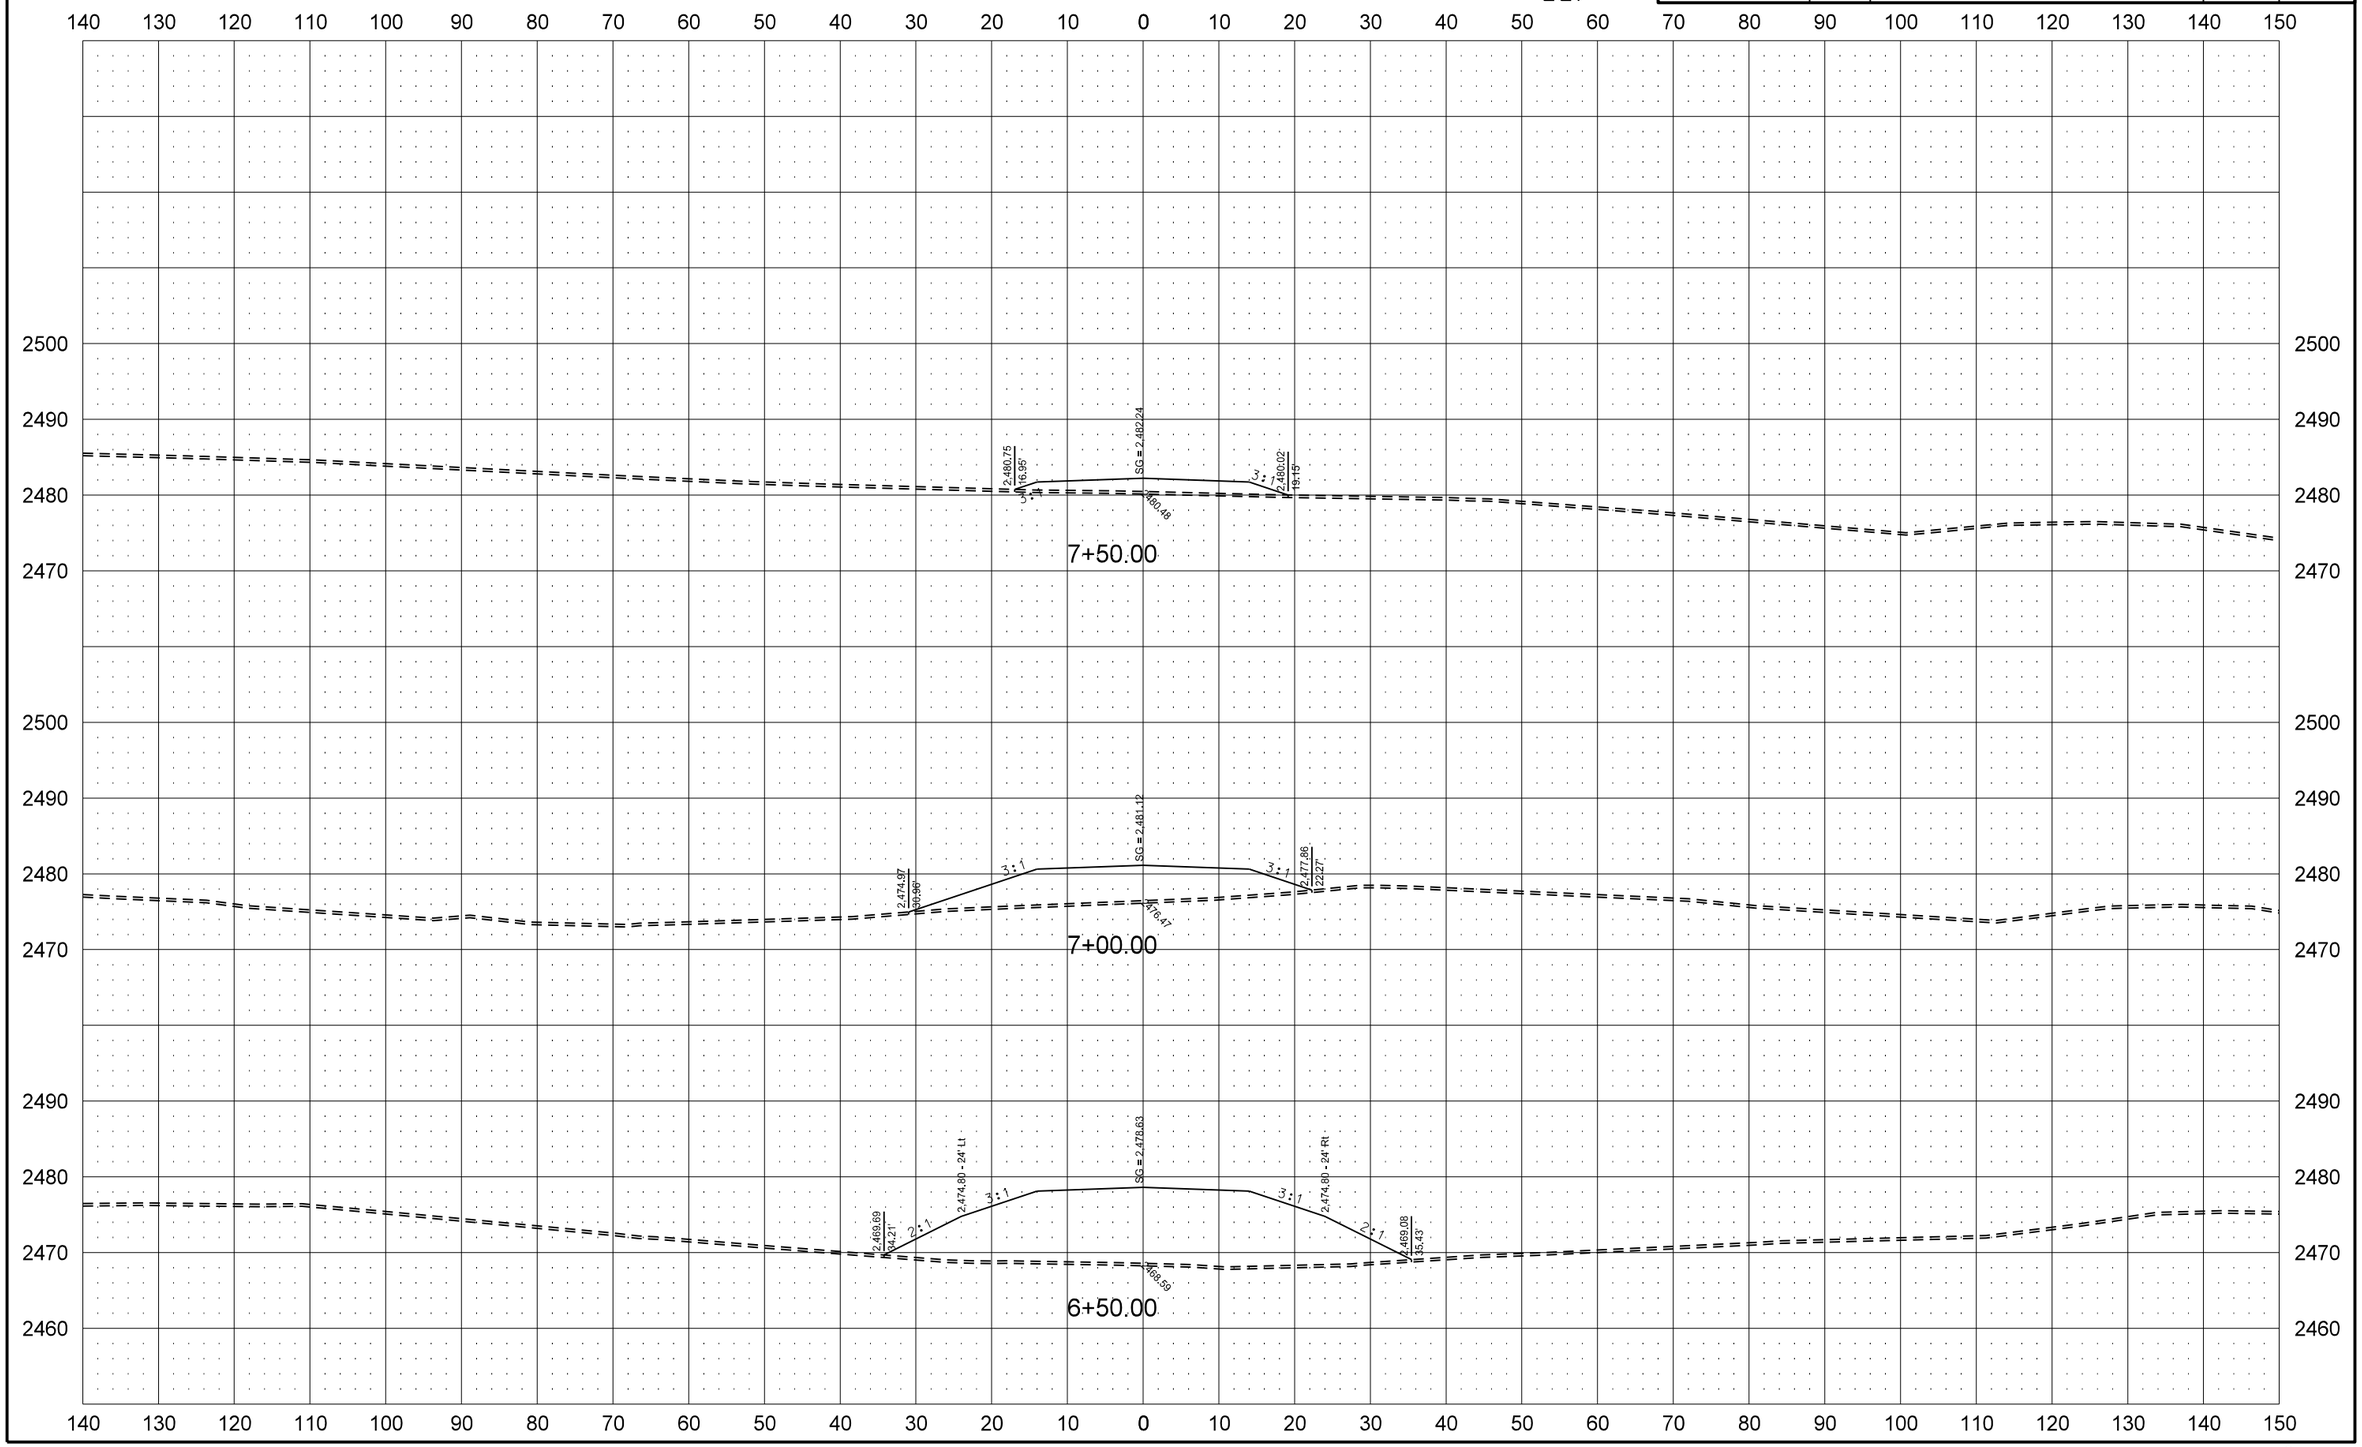

© KLJ 2013

STATE	PROJECT NO.	SECTION NO.	SHEET NO.
ND	BRO-0045(053)	200	10

Temporary Bypass

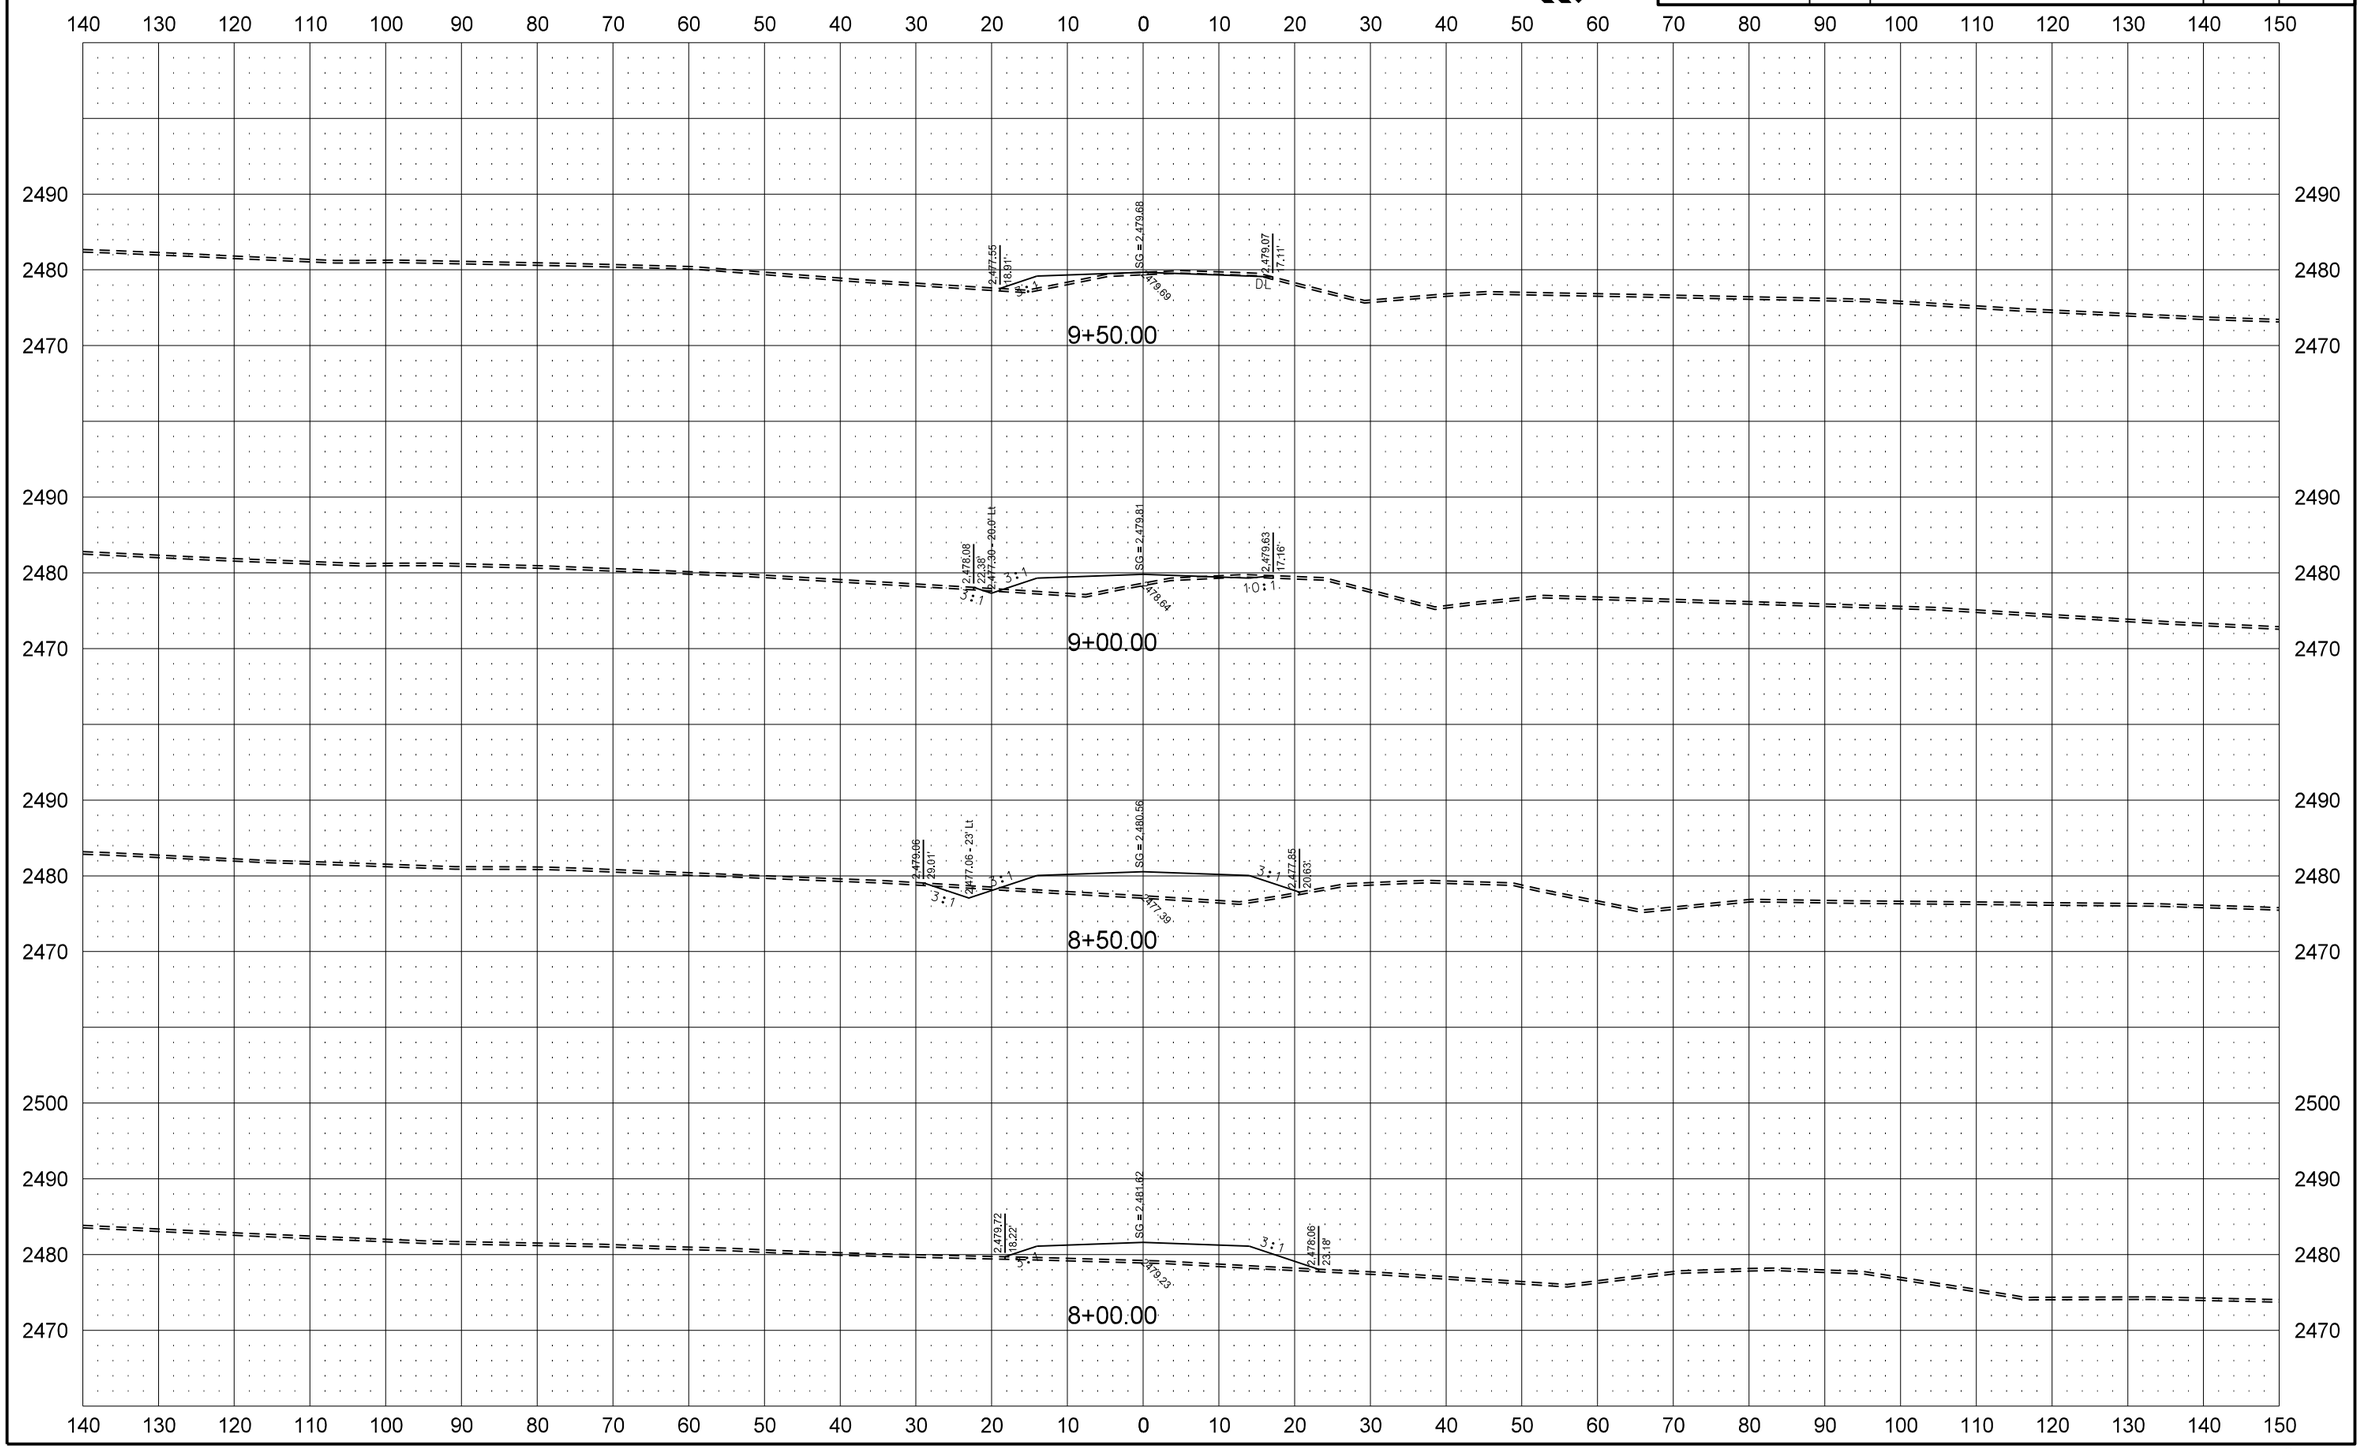

© KLJ 2013

Temporary Bypass

STATE	PROJECT NO.	SECTION NO.	SHEET NO.
ND	BRO-0045(053)	200	11

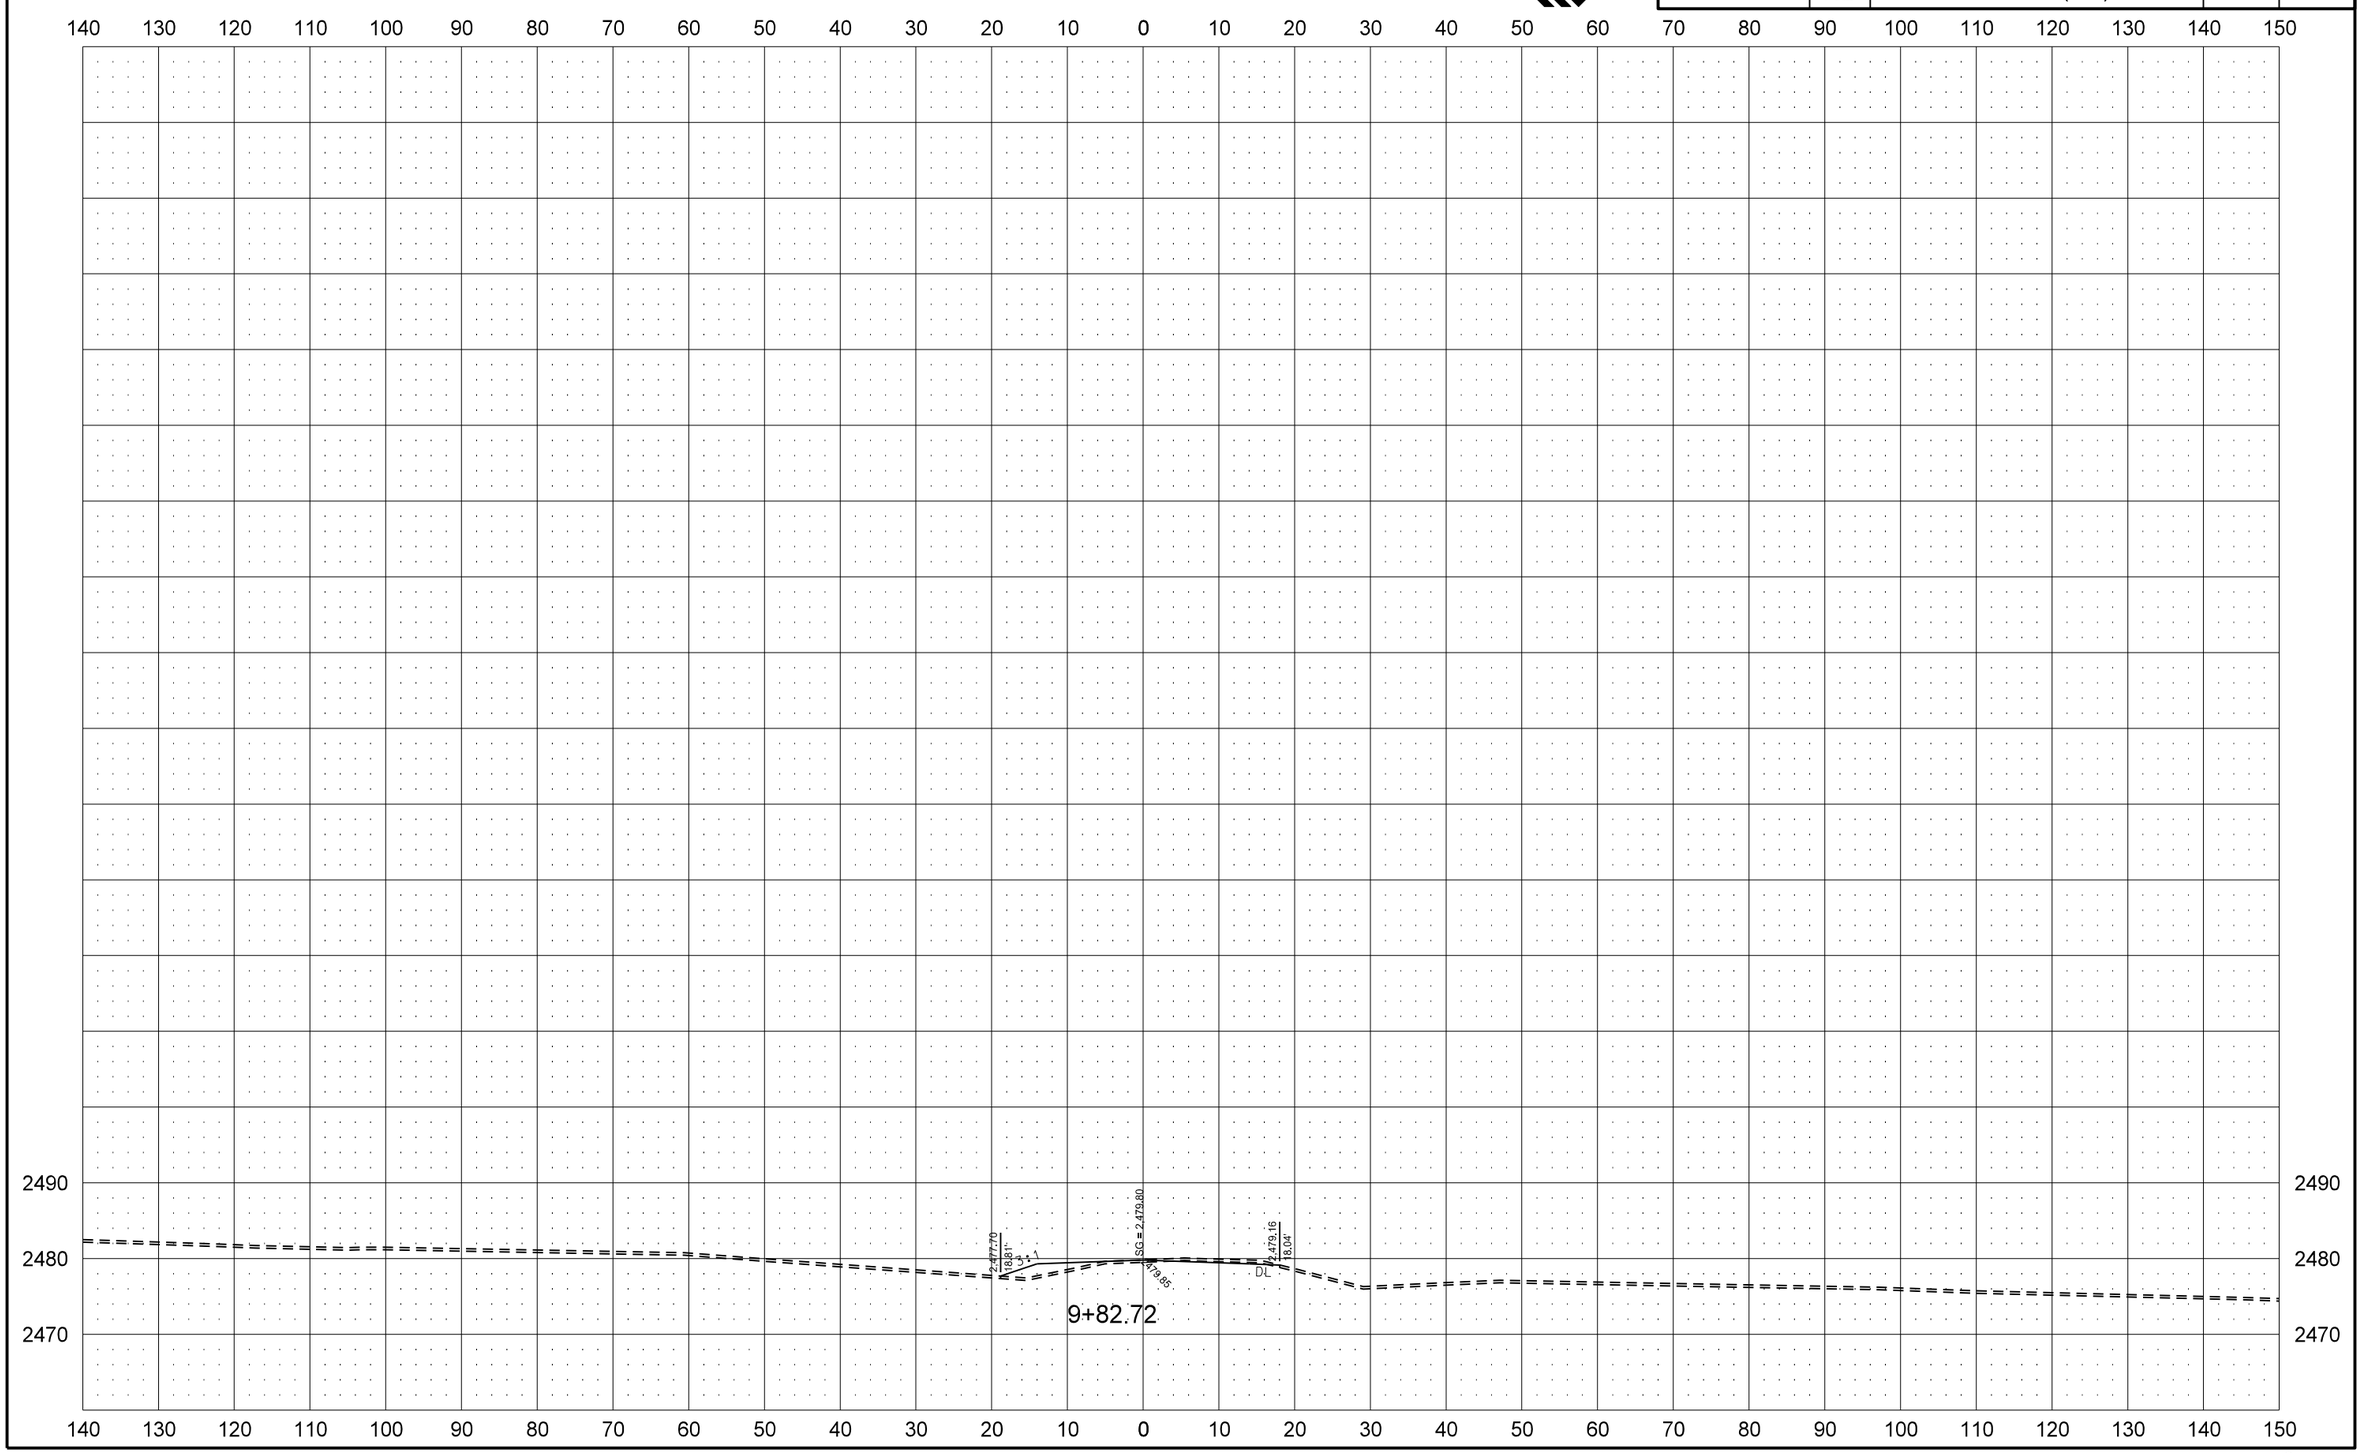

© KLJ 2013