STATE	PROJECT NO.	SECTION NO.	SHEET NO.
ND	BRC-3126(055)	200	1

Road Cross Sections

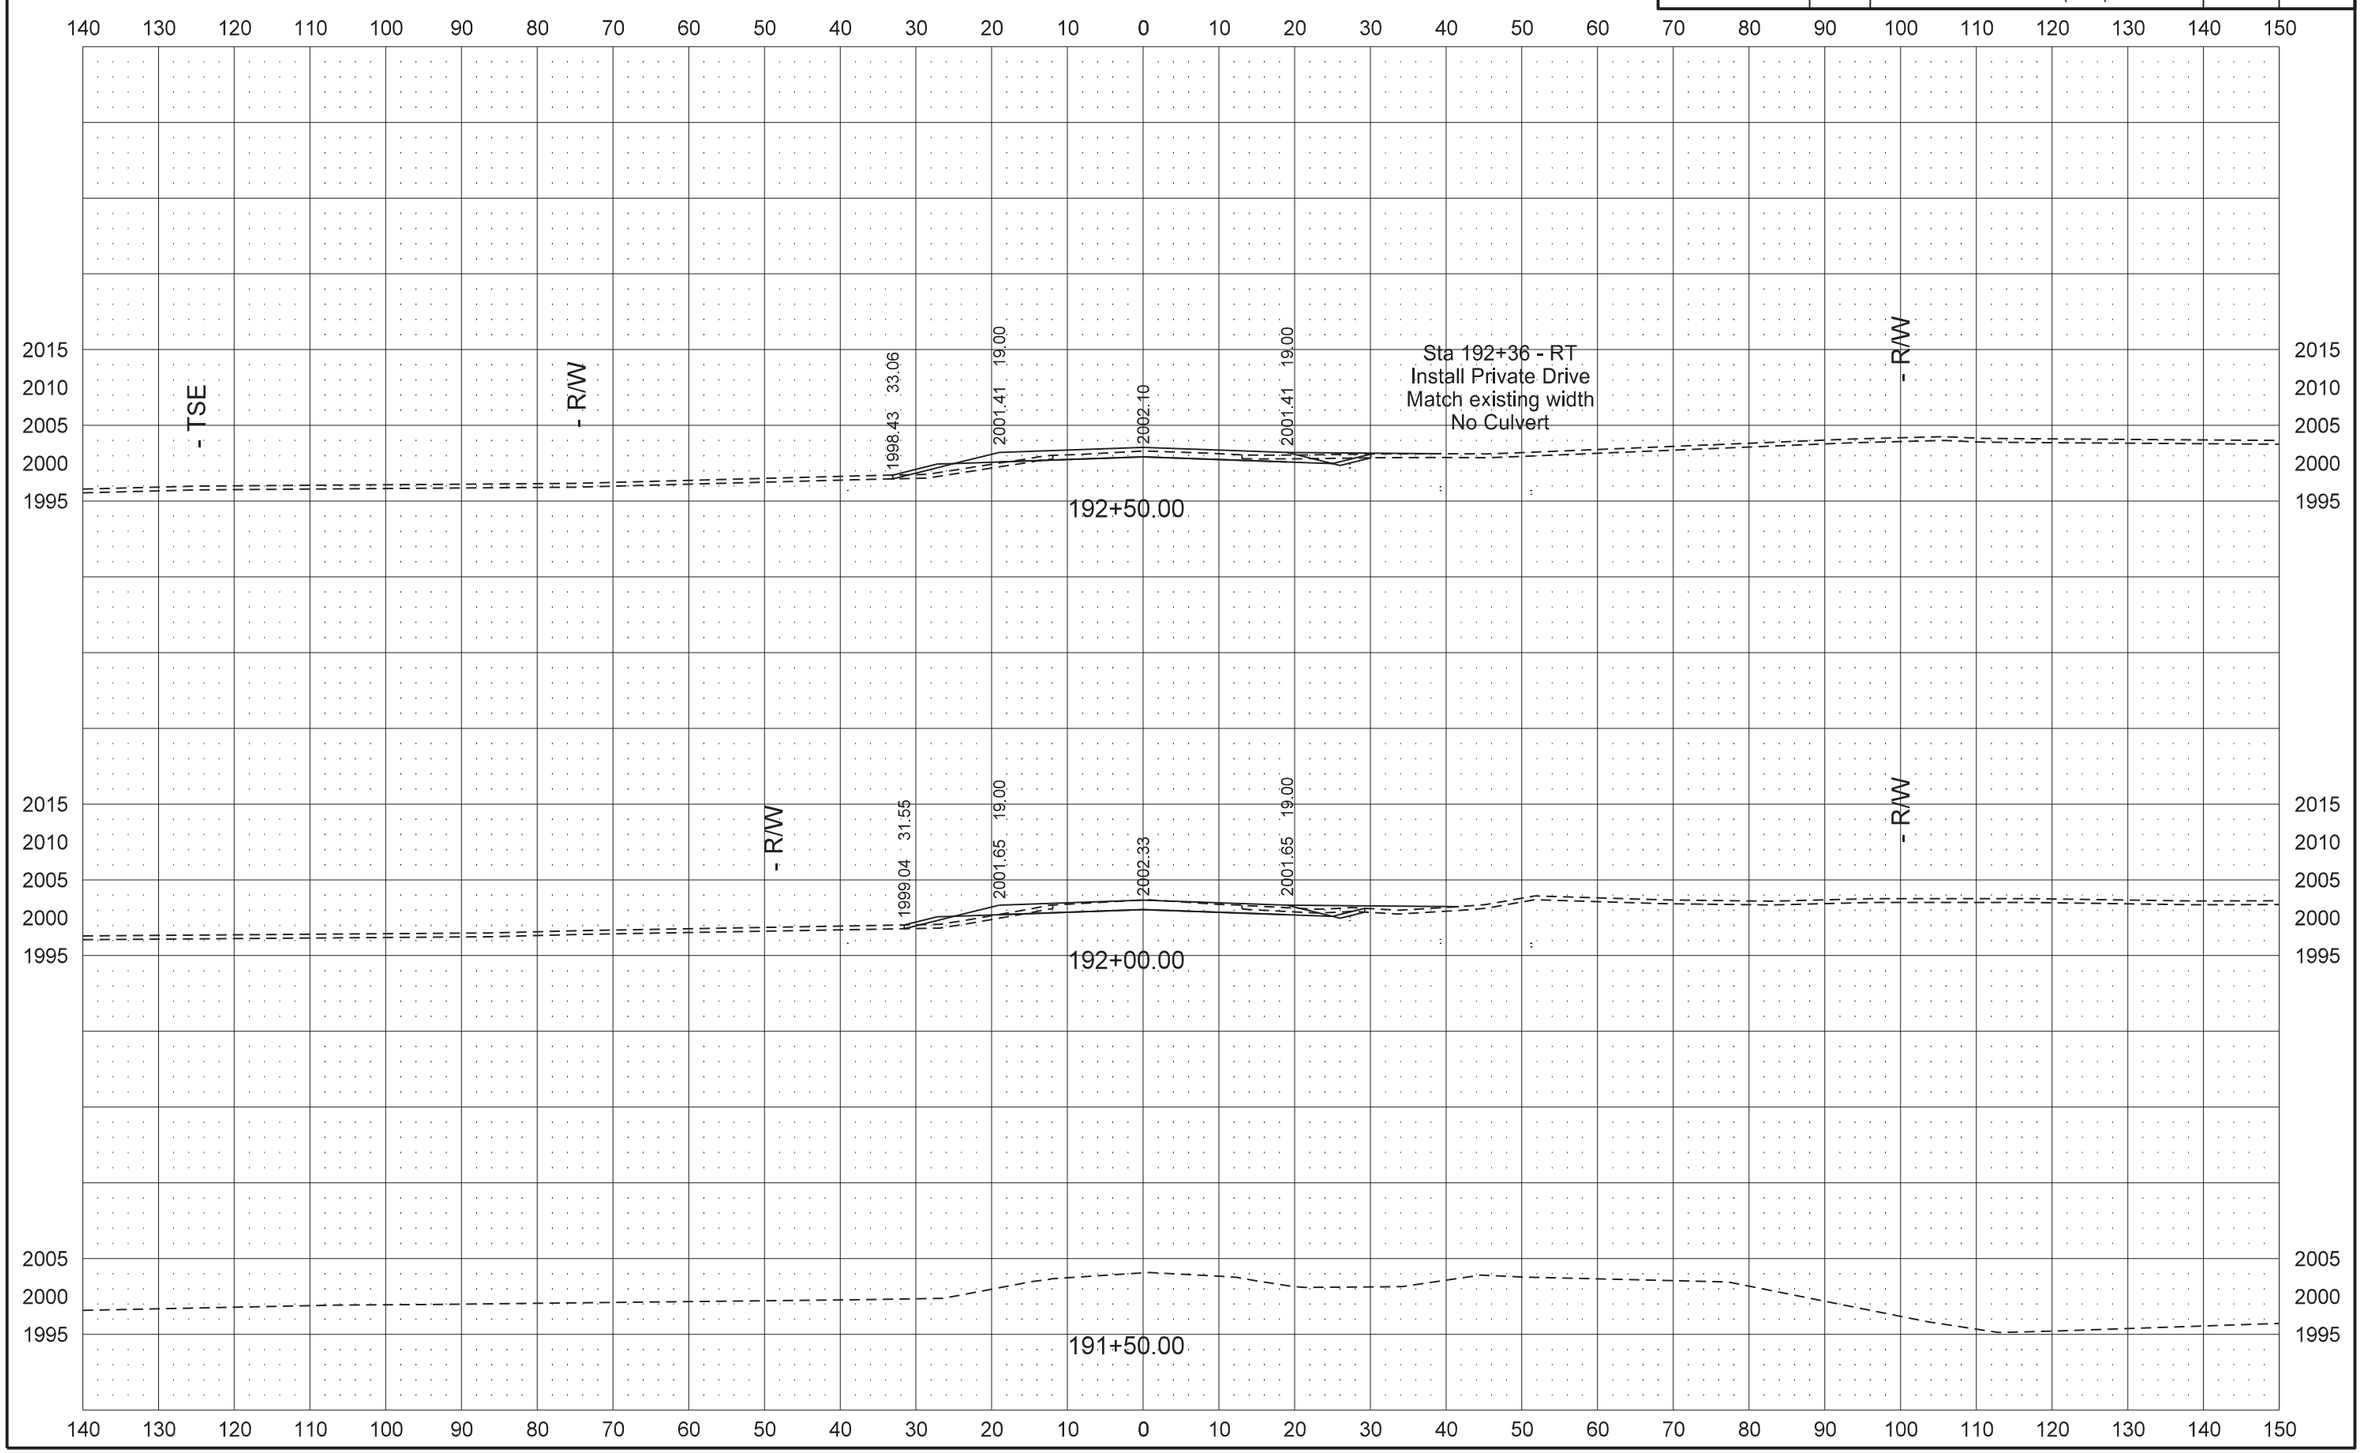

8/30/2013 1:29:57 PM Shelley.Terfehr Q:\2012\B12s\B1200140\CADD\Design\Sheets\200xs_road Xsec_001.dgn

STATE	PROJECT NO.	SECTION NO.	SHEET NO.
ND	BRC-3126(055)	200	2

Road Cross Sections

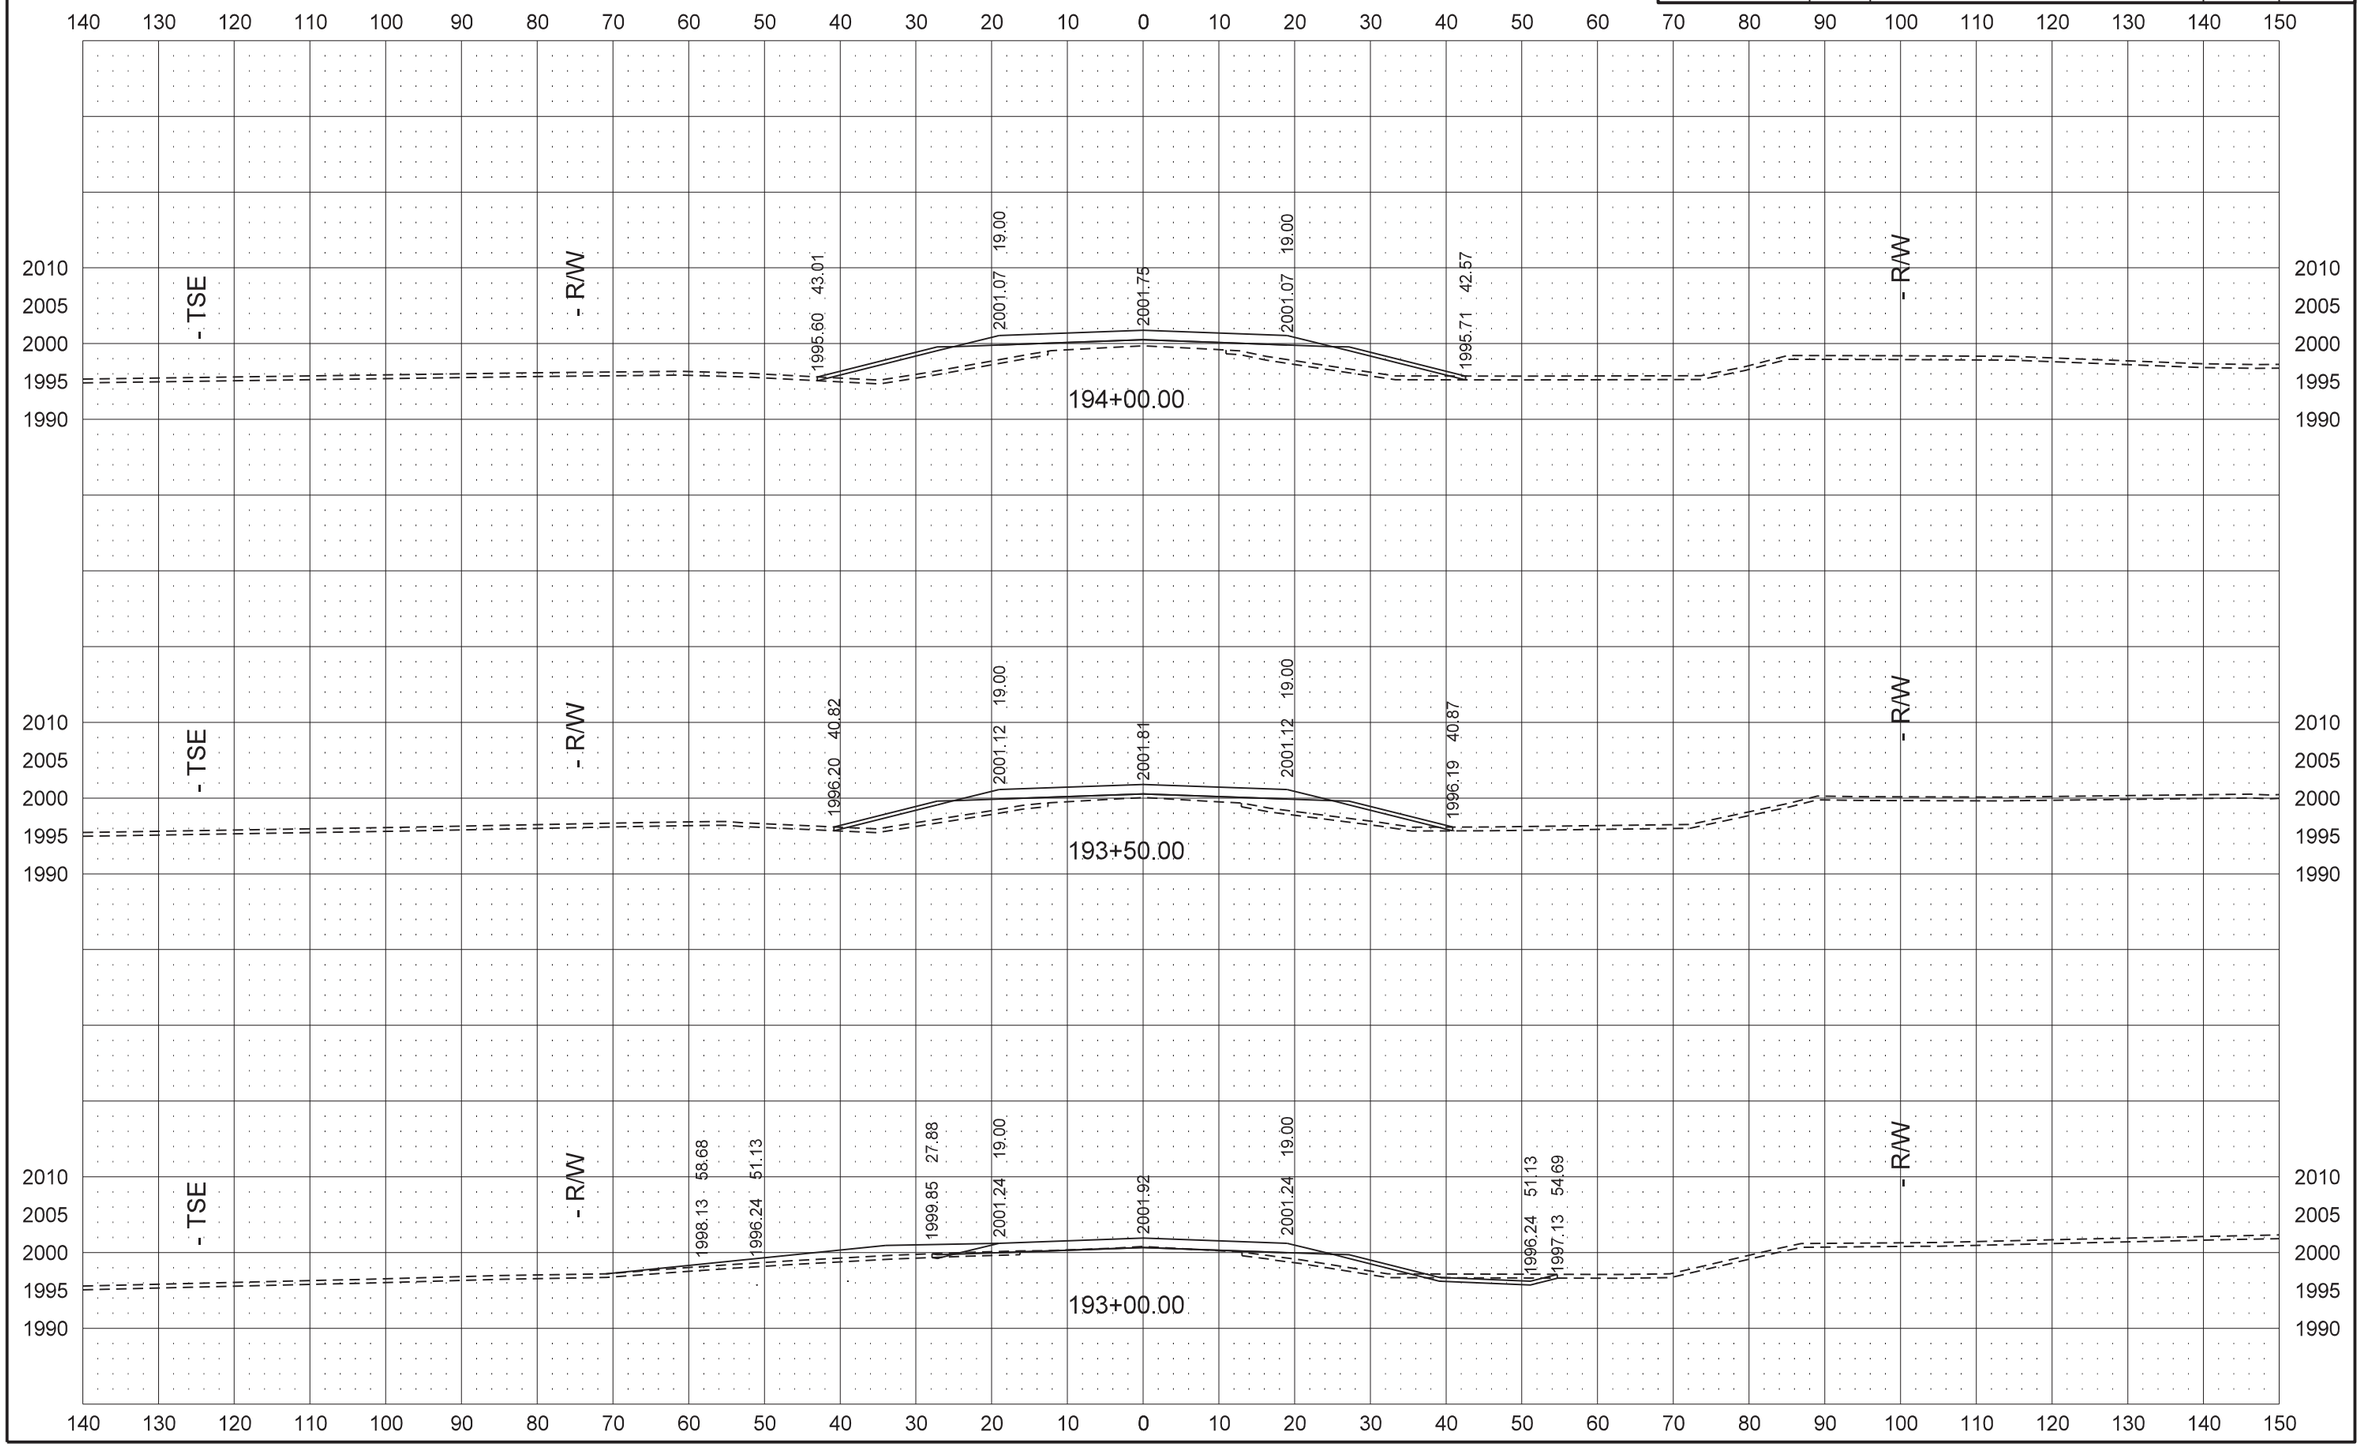

STATE	PROJECT NO.	SECTION NO.	SHEET NO.
ND	BRC-3126(055)	200	3

Road Cross Sections

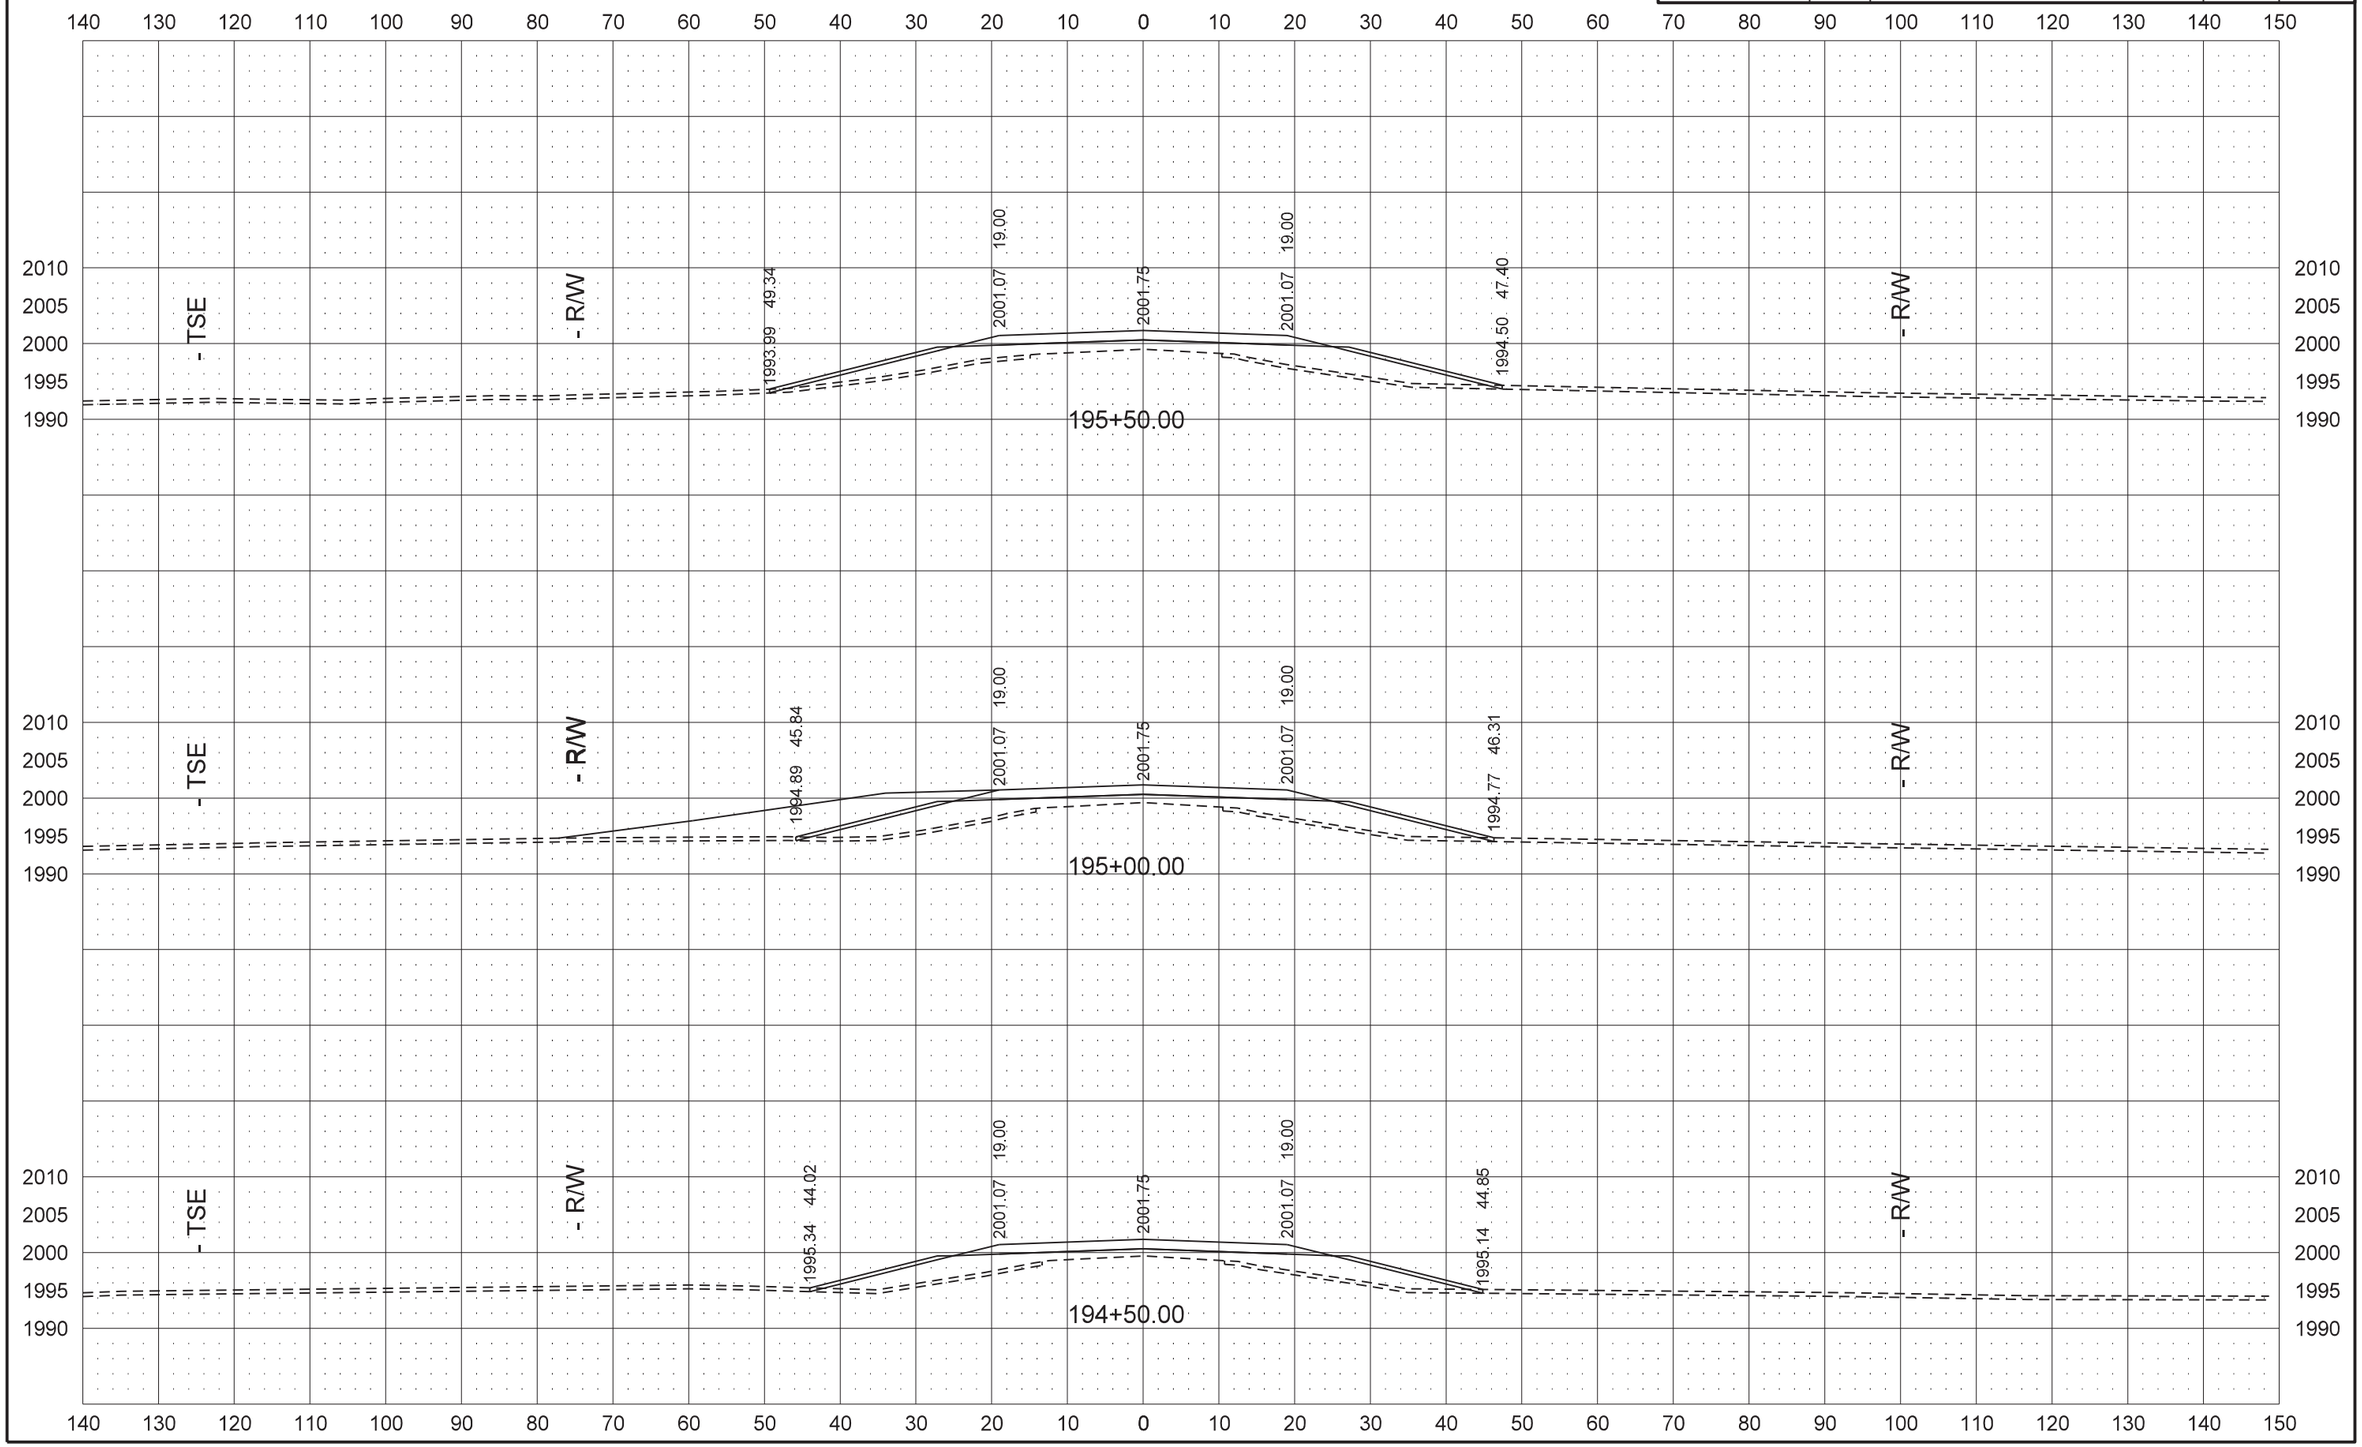

8/30/2013 1:29:59 PM Shelley.Terfehr Q:\2012\B12s\B1200140\CADD\Design\Sheets\200xs_road Xsec_001.dgn

Road Cross Sections

STATE	PROJECT NO.	SECTION NO.	SHEET NO.
ND	BRC-3126(055)	200	4

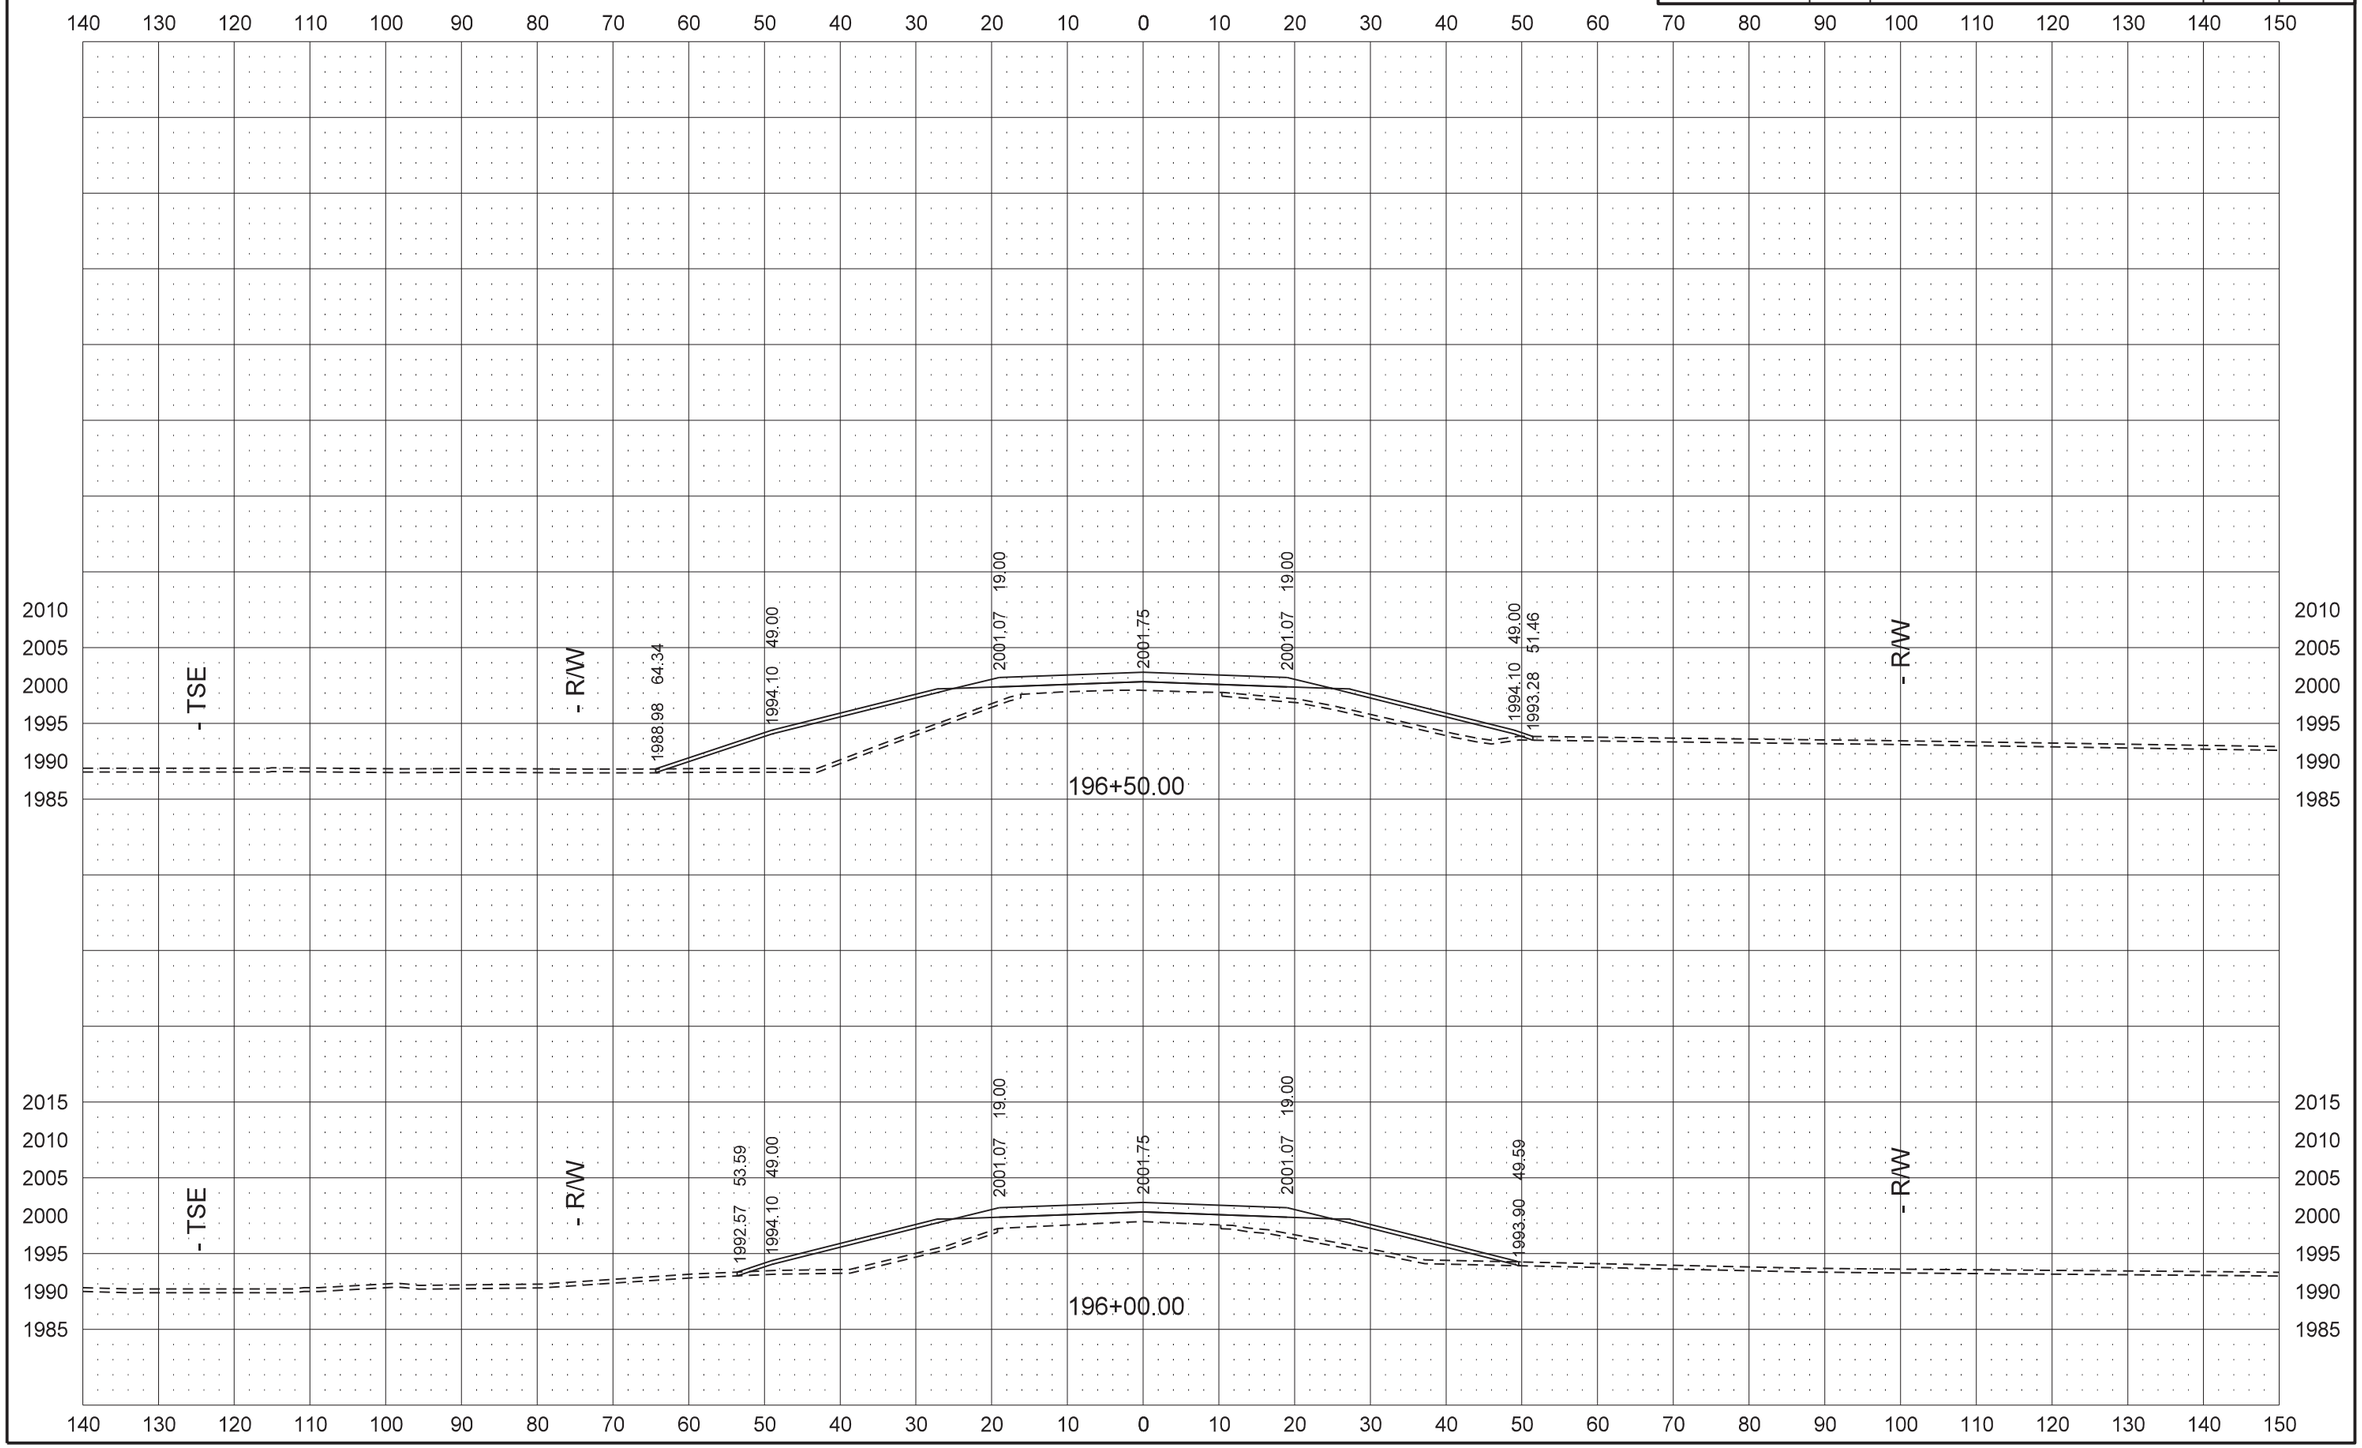

STATE	PROJECT NO.	SECTION NO.	SHEET NO.
ND	BRC-3126(055)	200	5

Road Cross Sections

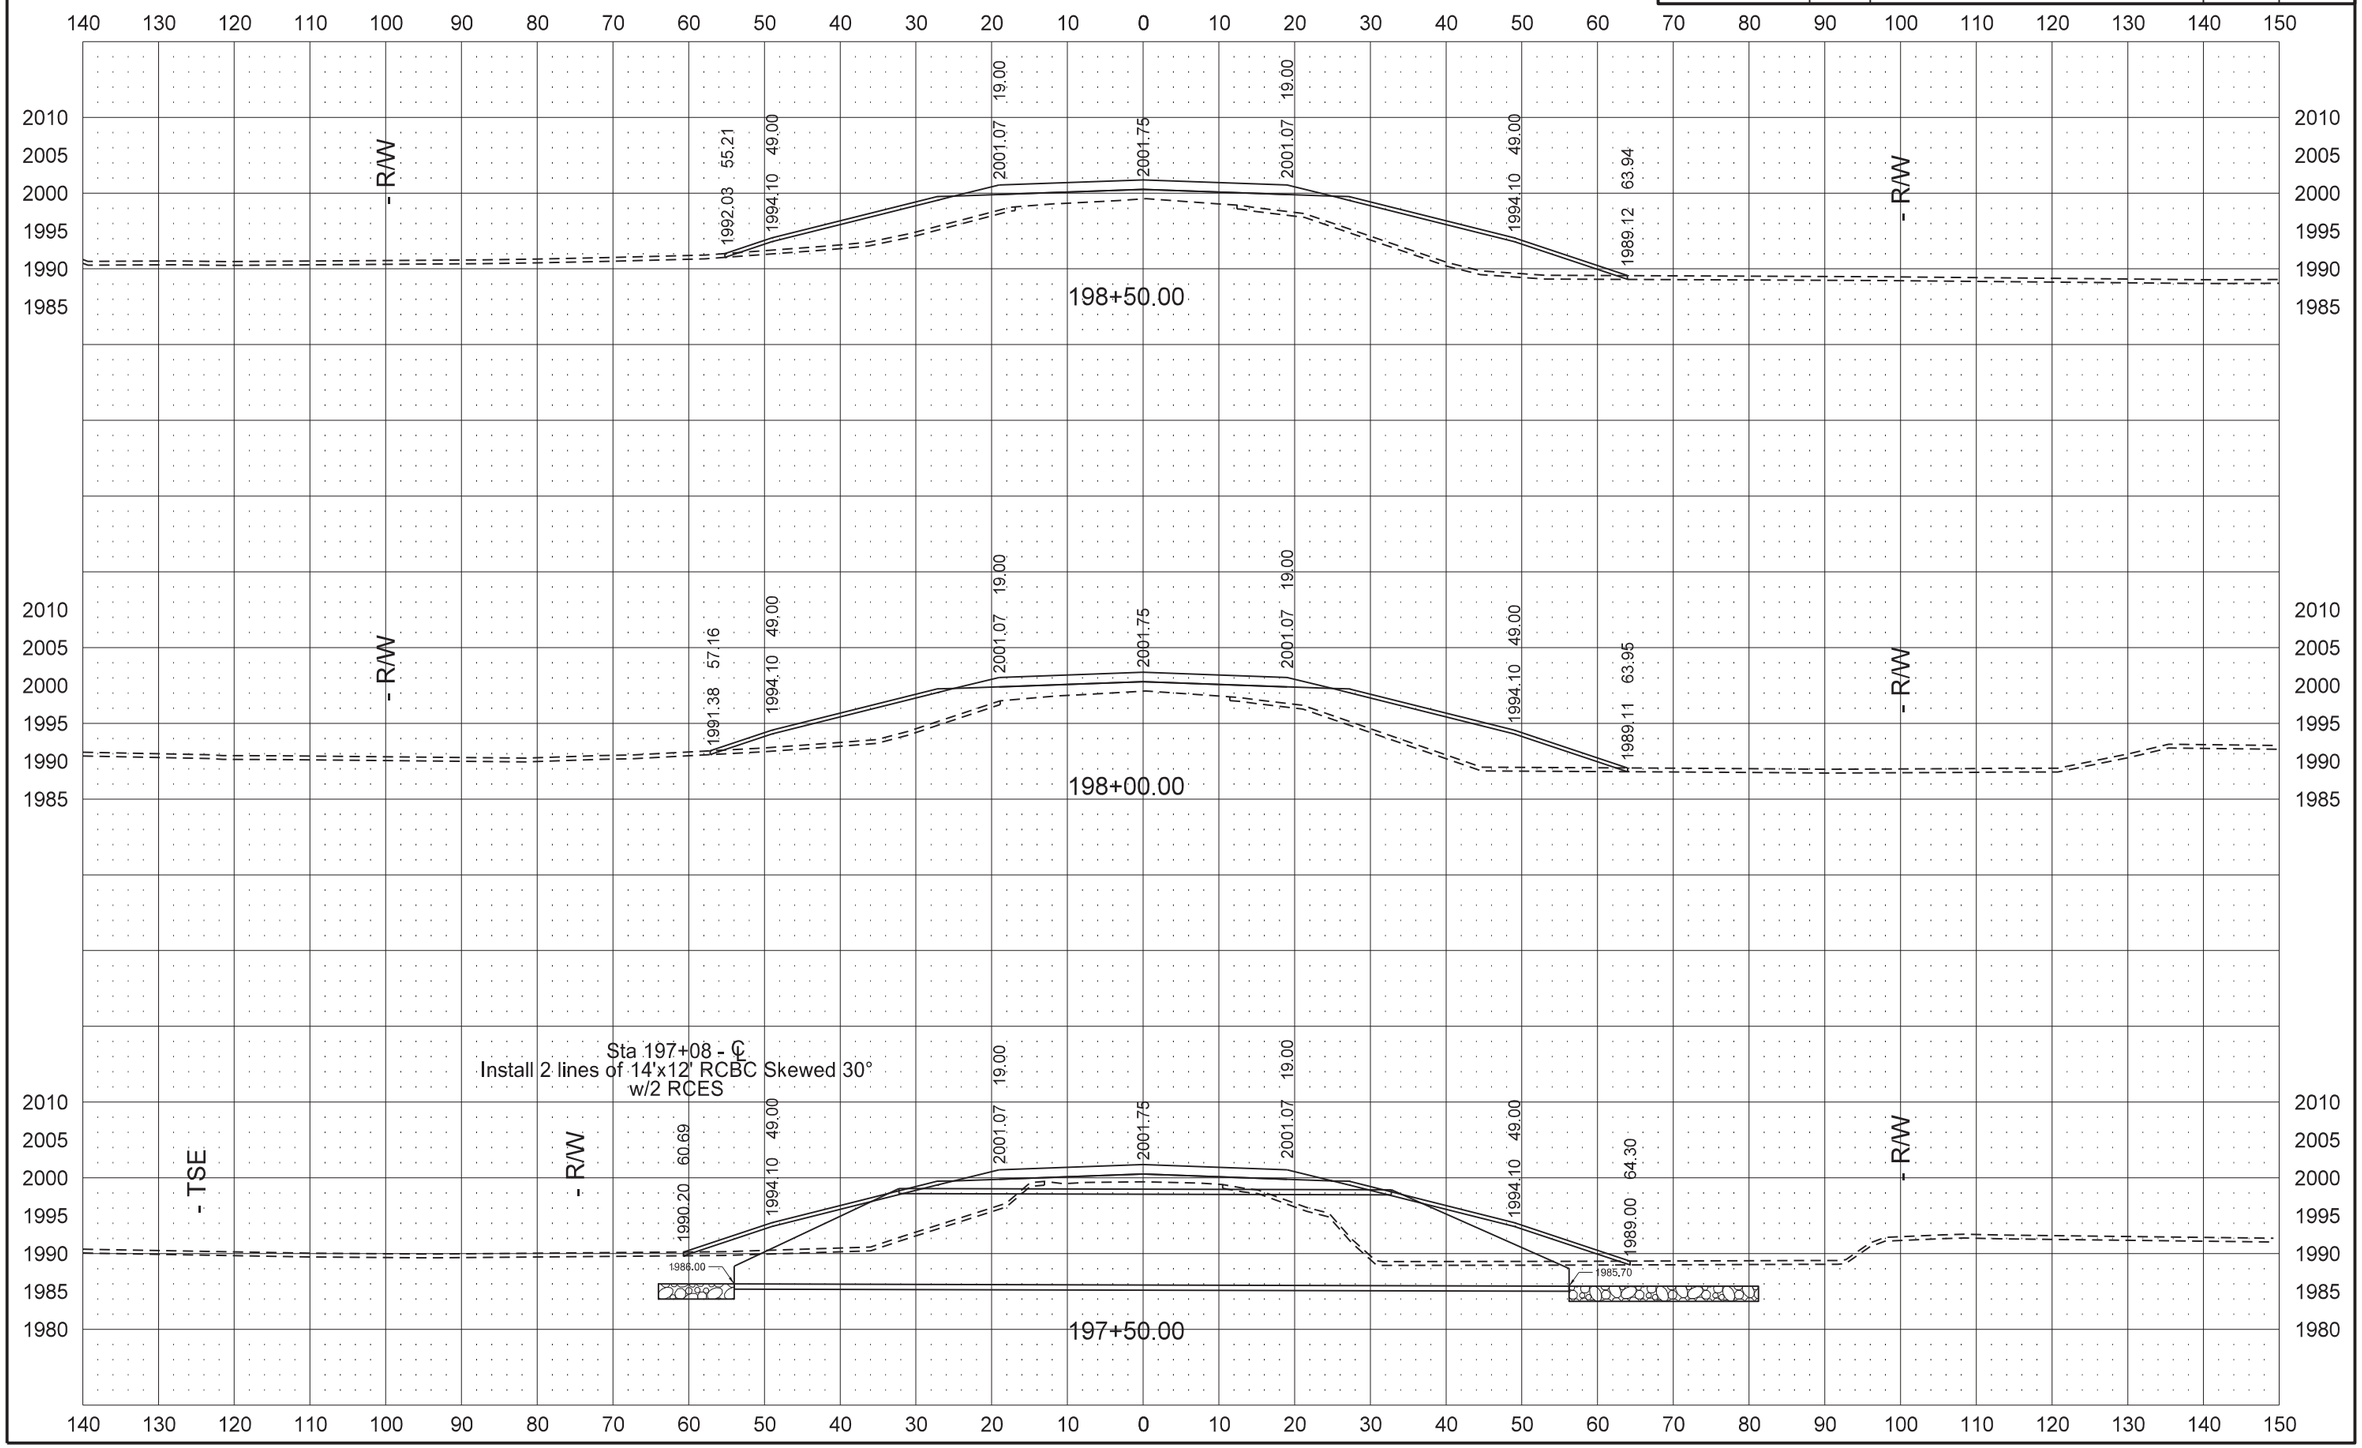

8/30/2013 1:30:01 PM Shelley.Terfehr Q:\2012\B12s\B1200140\CADD\Design\Sheets\200xs_road Xsec_001.dgn

Road Cross Sections

STATE	PROJECT NO.	SECTION NO.	SHEET NO.
ND	BRC-3126(055)	200	6

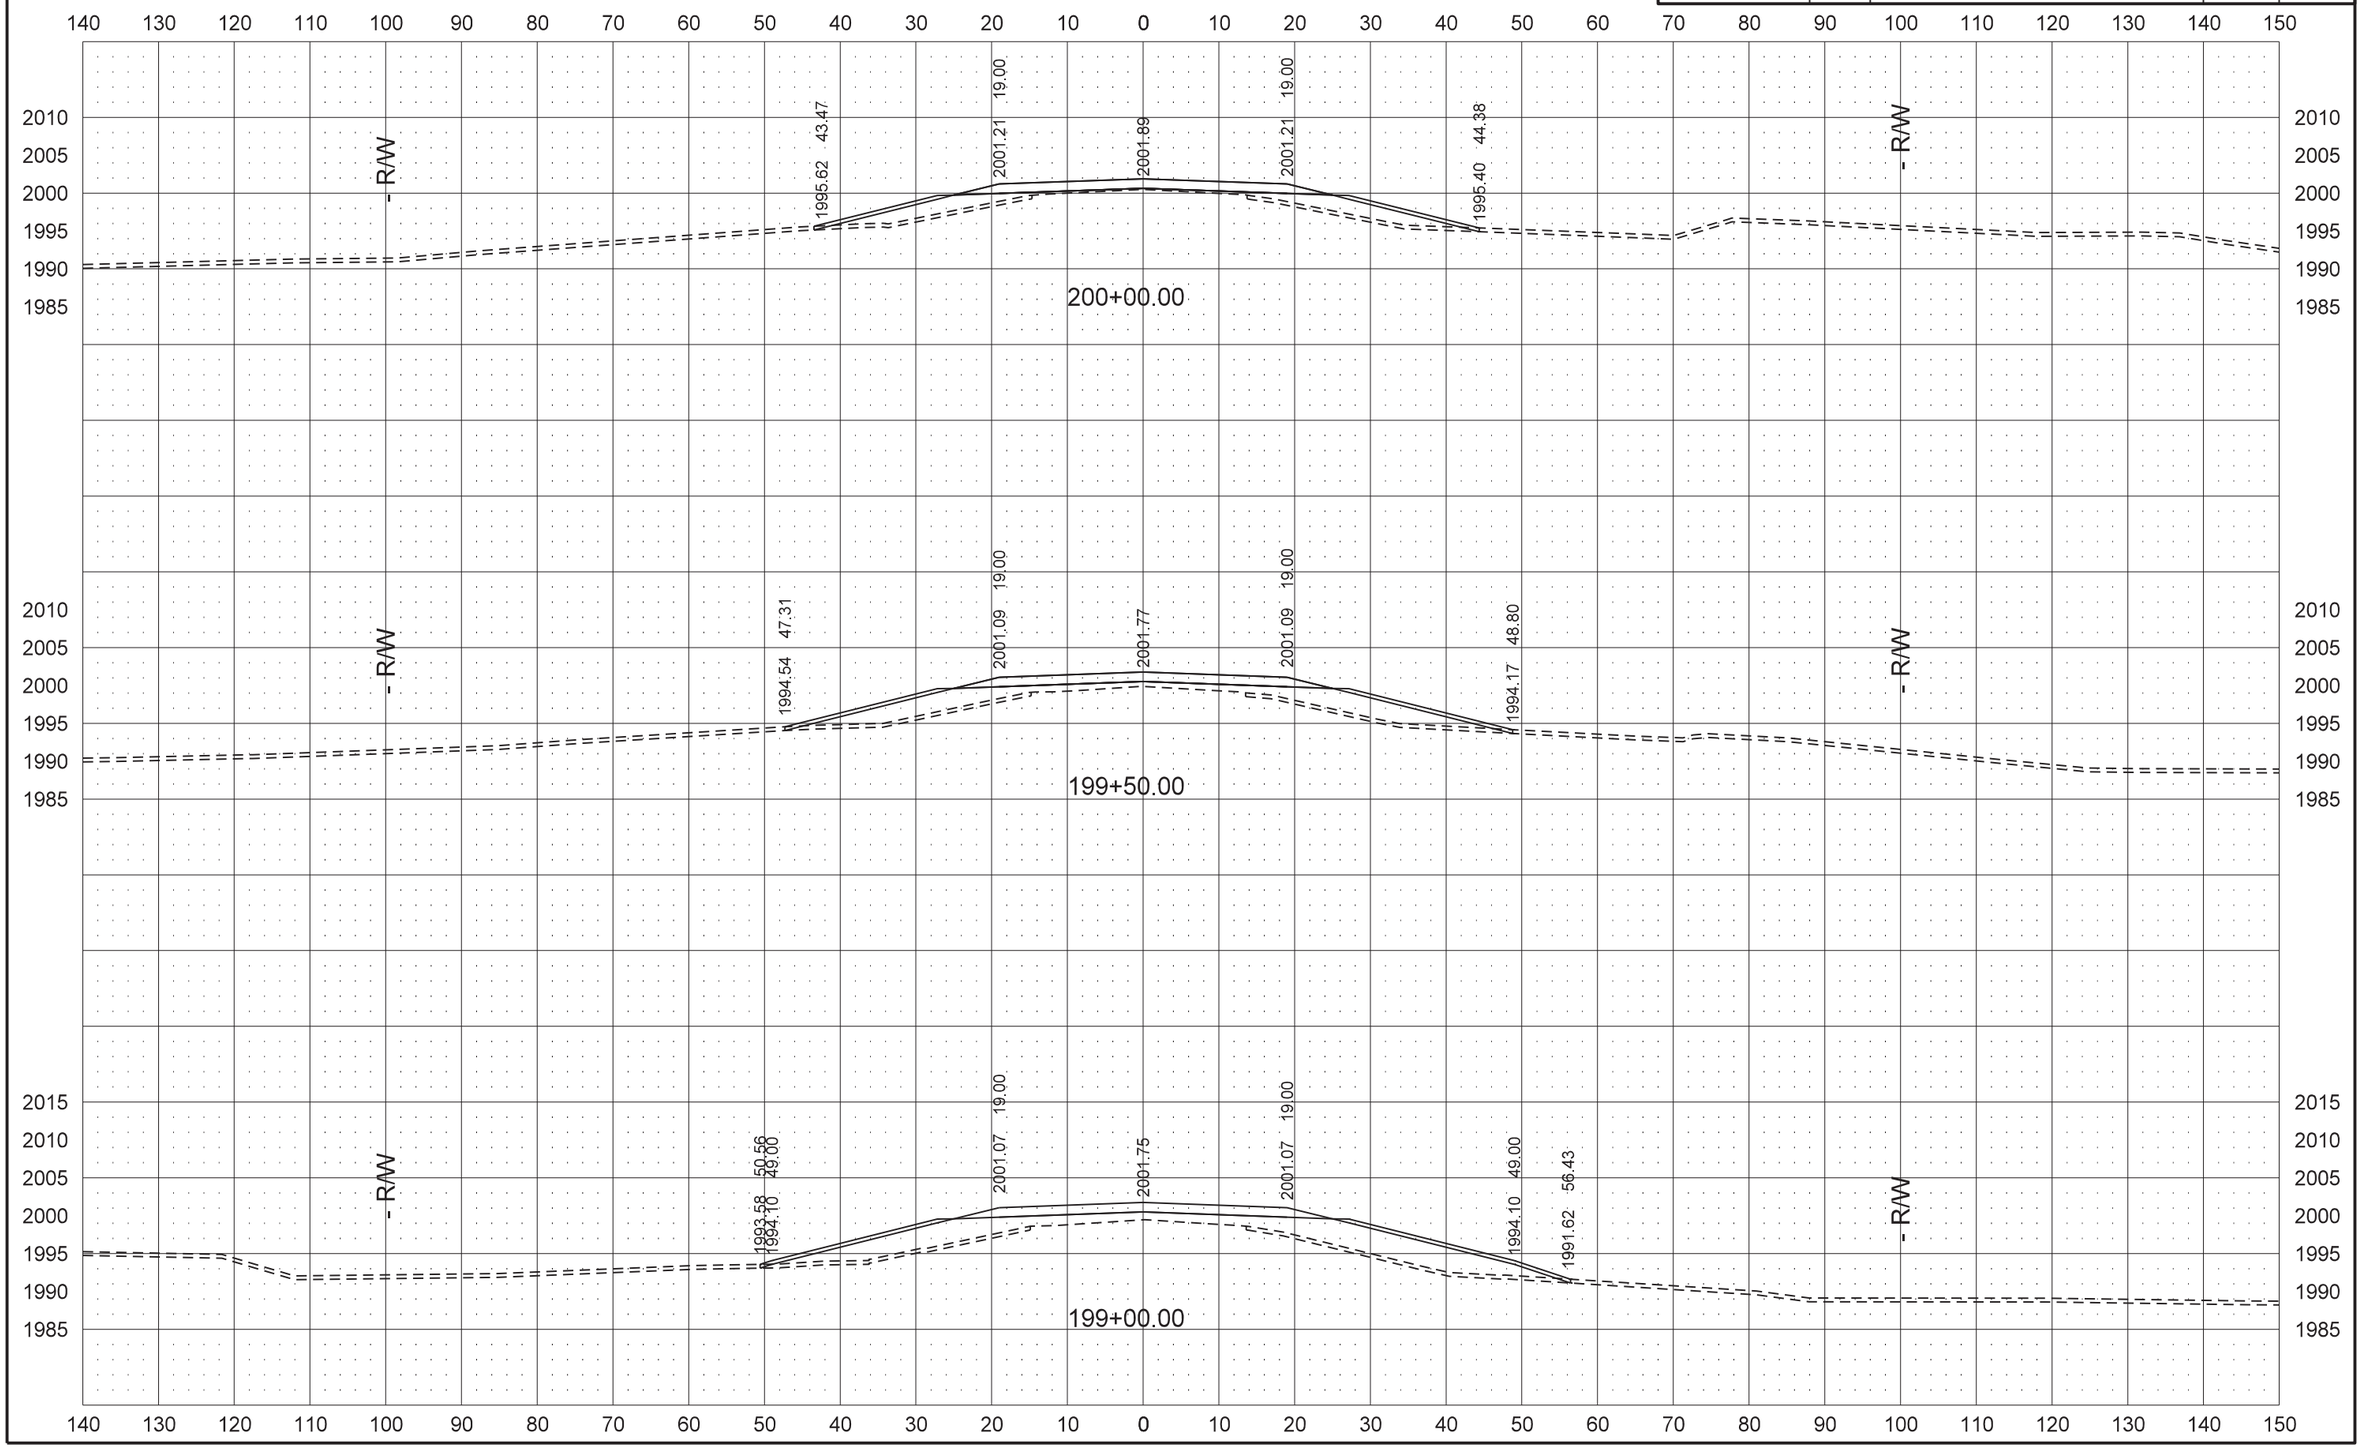

8/30/2013 1:30:02 PM Shelley.Terfehr Q:\2012\B12s\B1200140\CADD\Design\Sheets\200xs_road Xsec_001.dgn

STATE	PROJECT NO.	SECTION NO.	SHEET NO.
ND	BRC-3126(055)	200	7
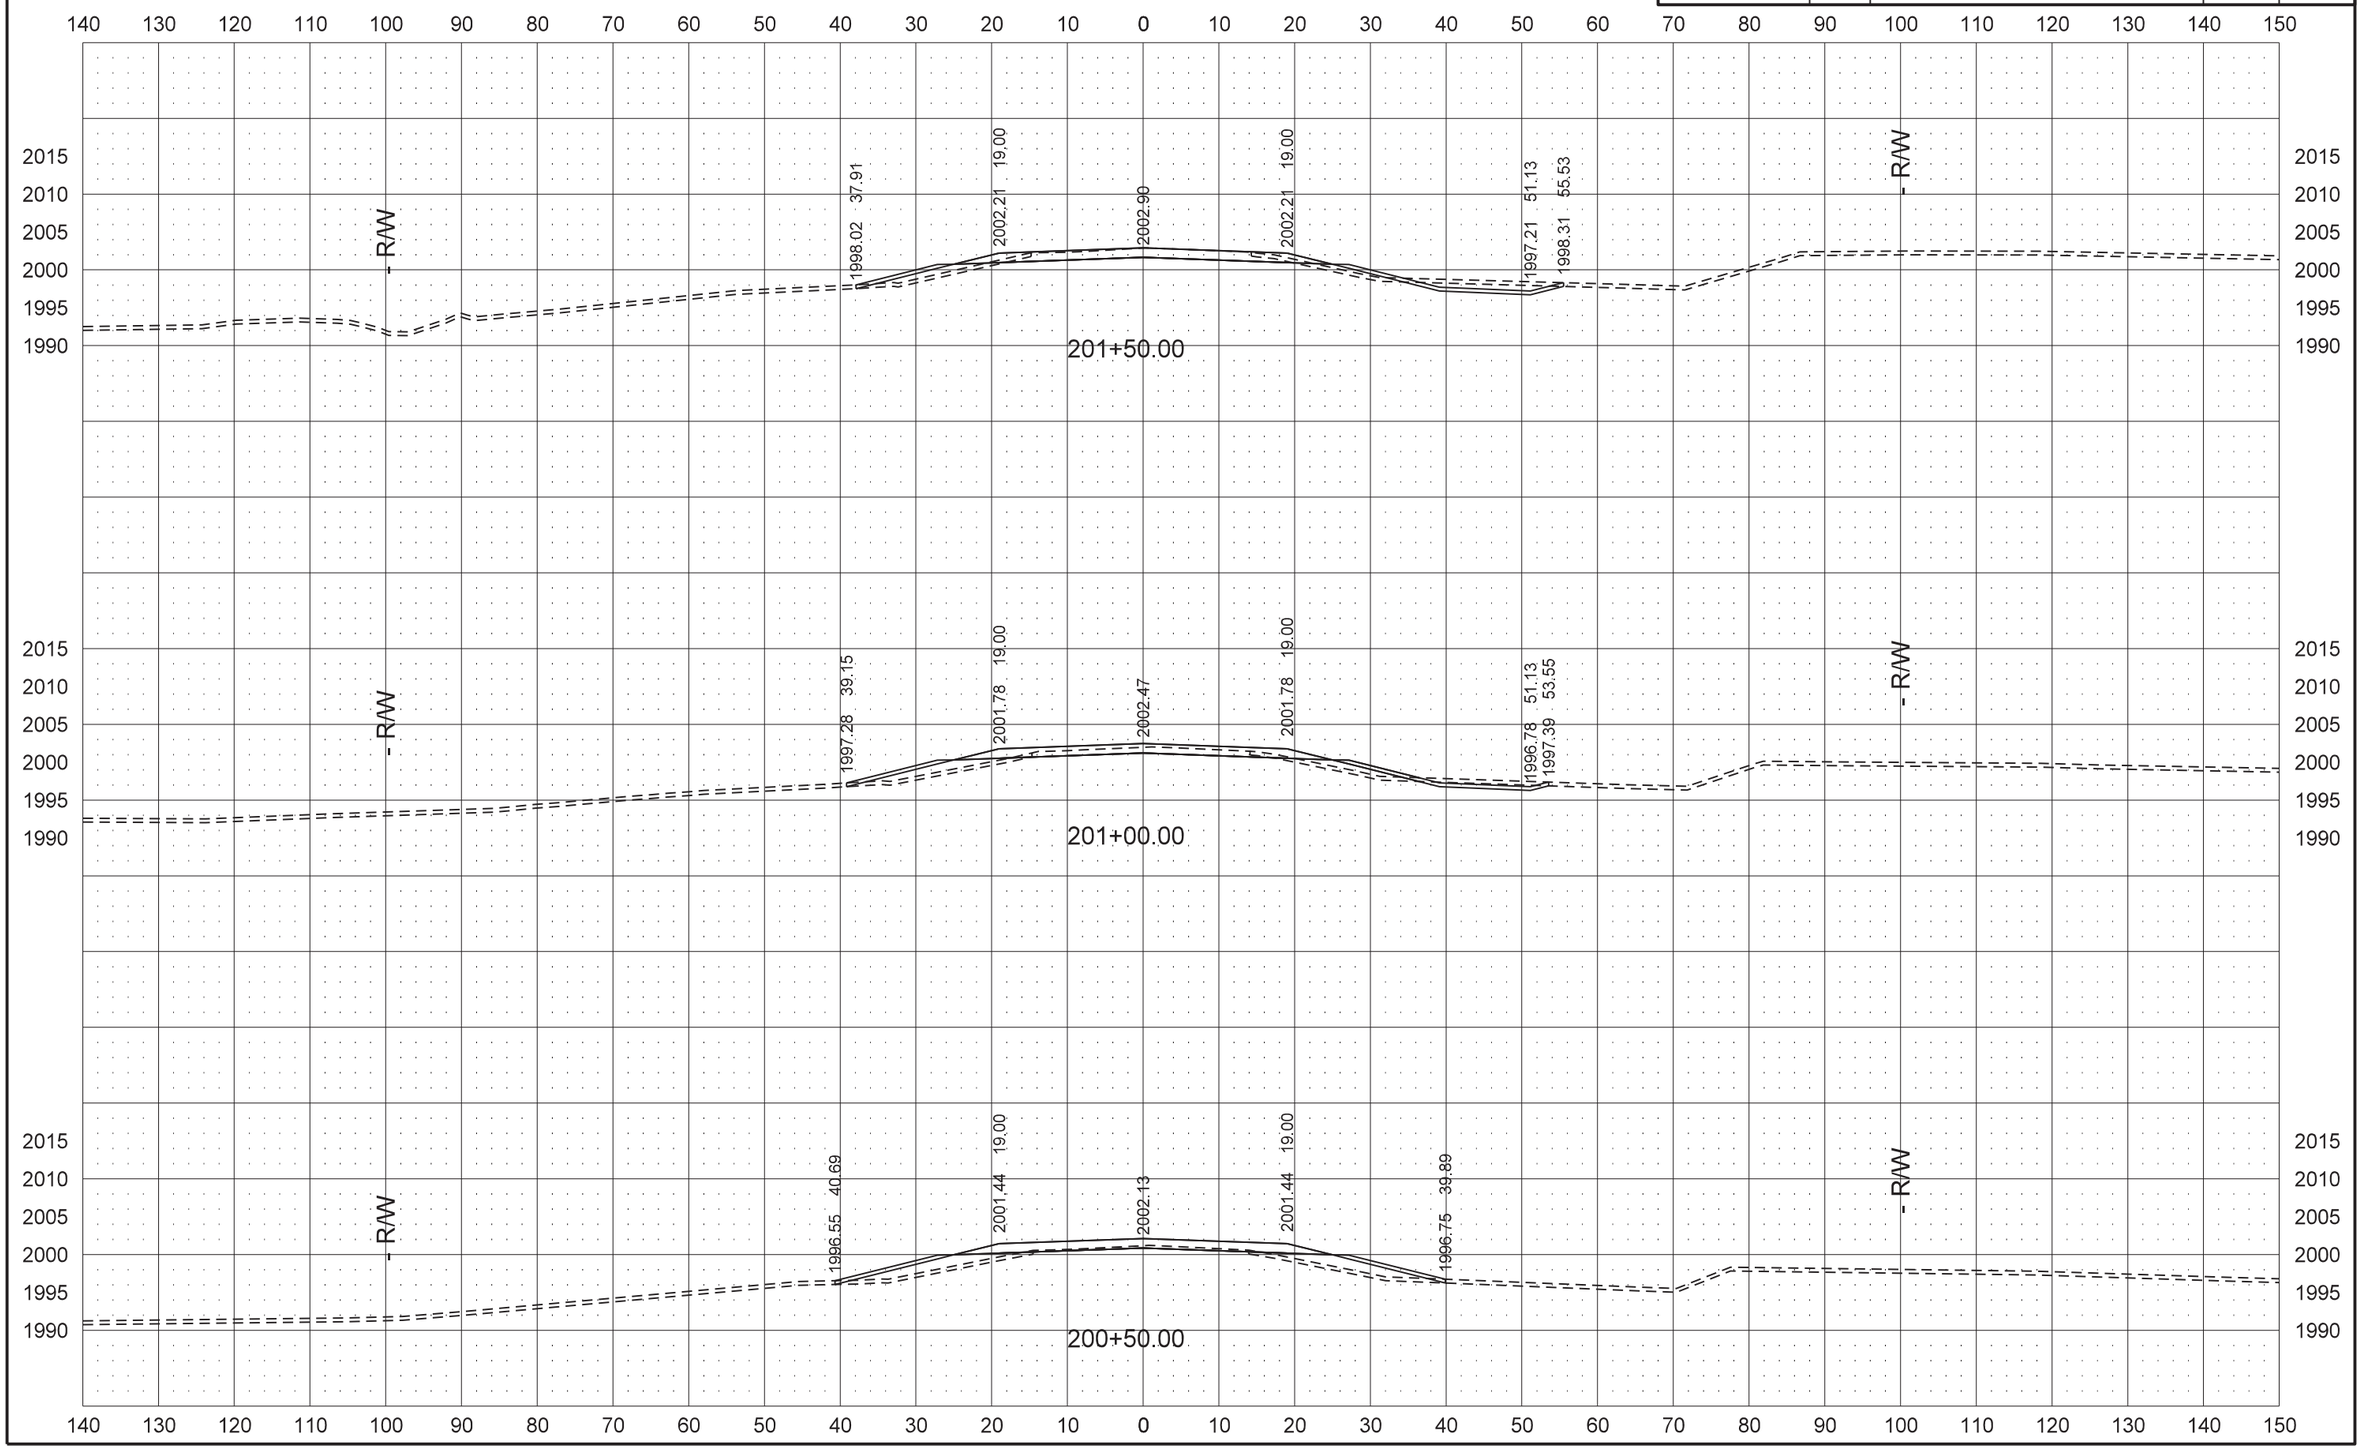
Road Cross Sections