STATE	PROJECT NO.	SECTION NO.	SHEET NO.
ND	SOIA-7-085(092)183	200	1

US Hwy 85 South of US Hwy 2

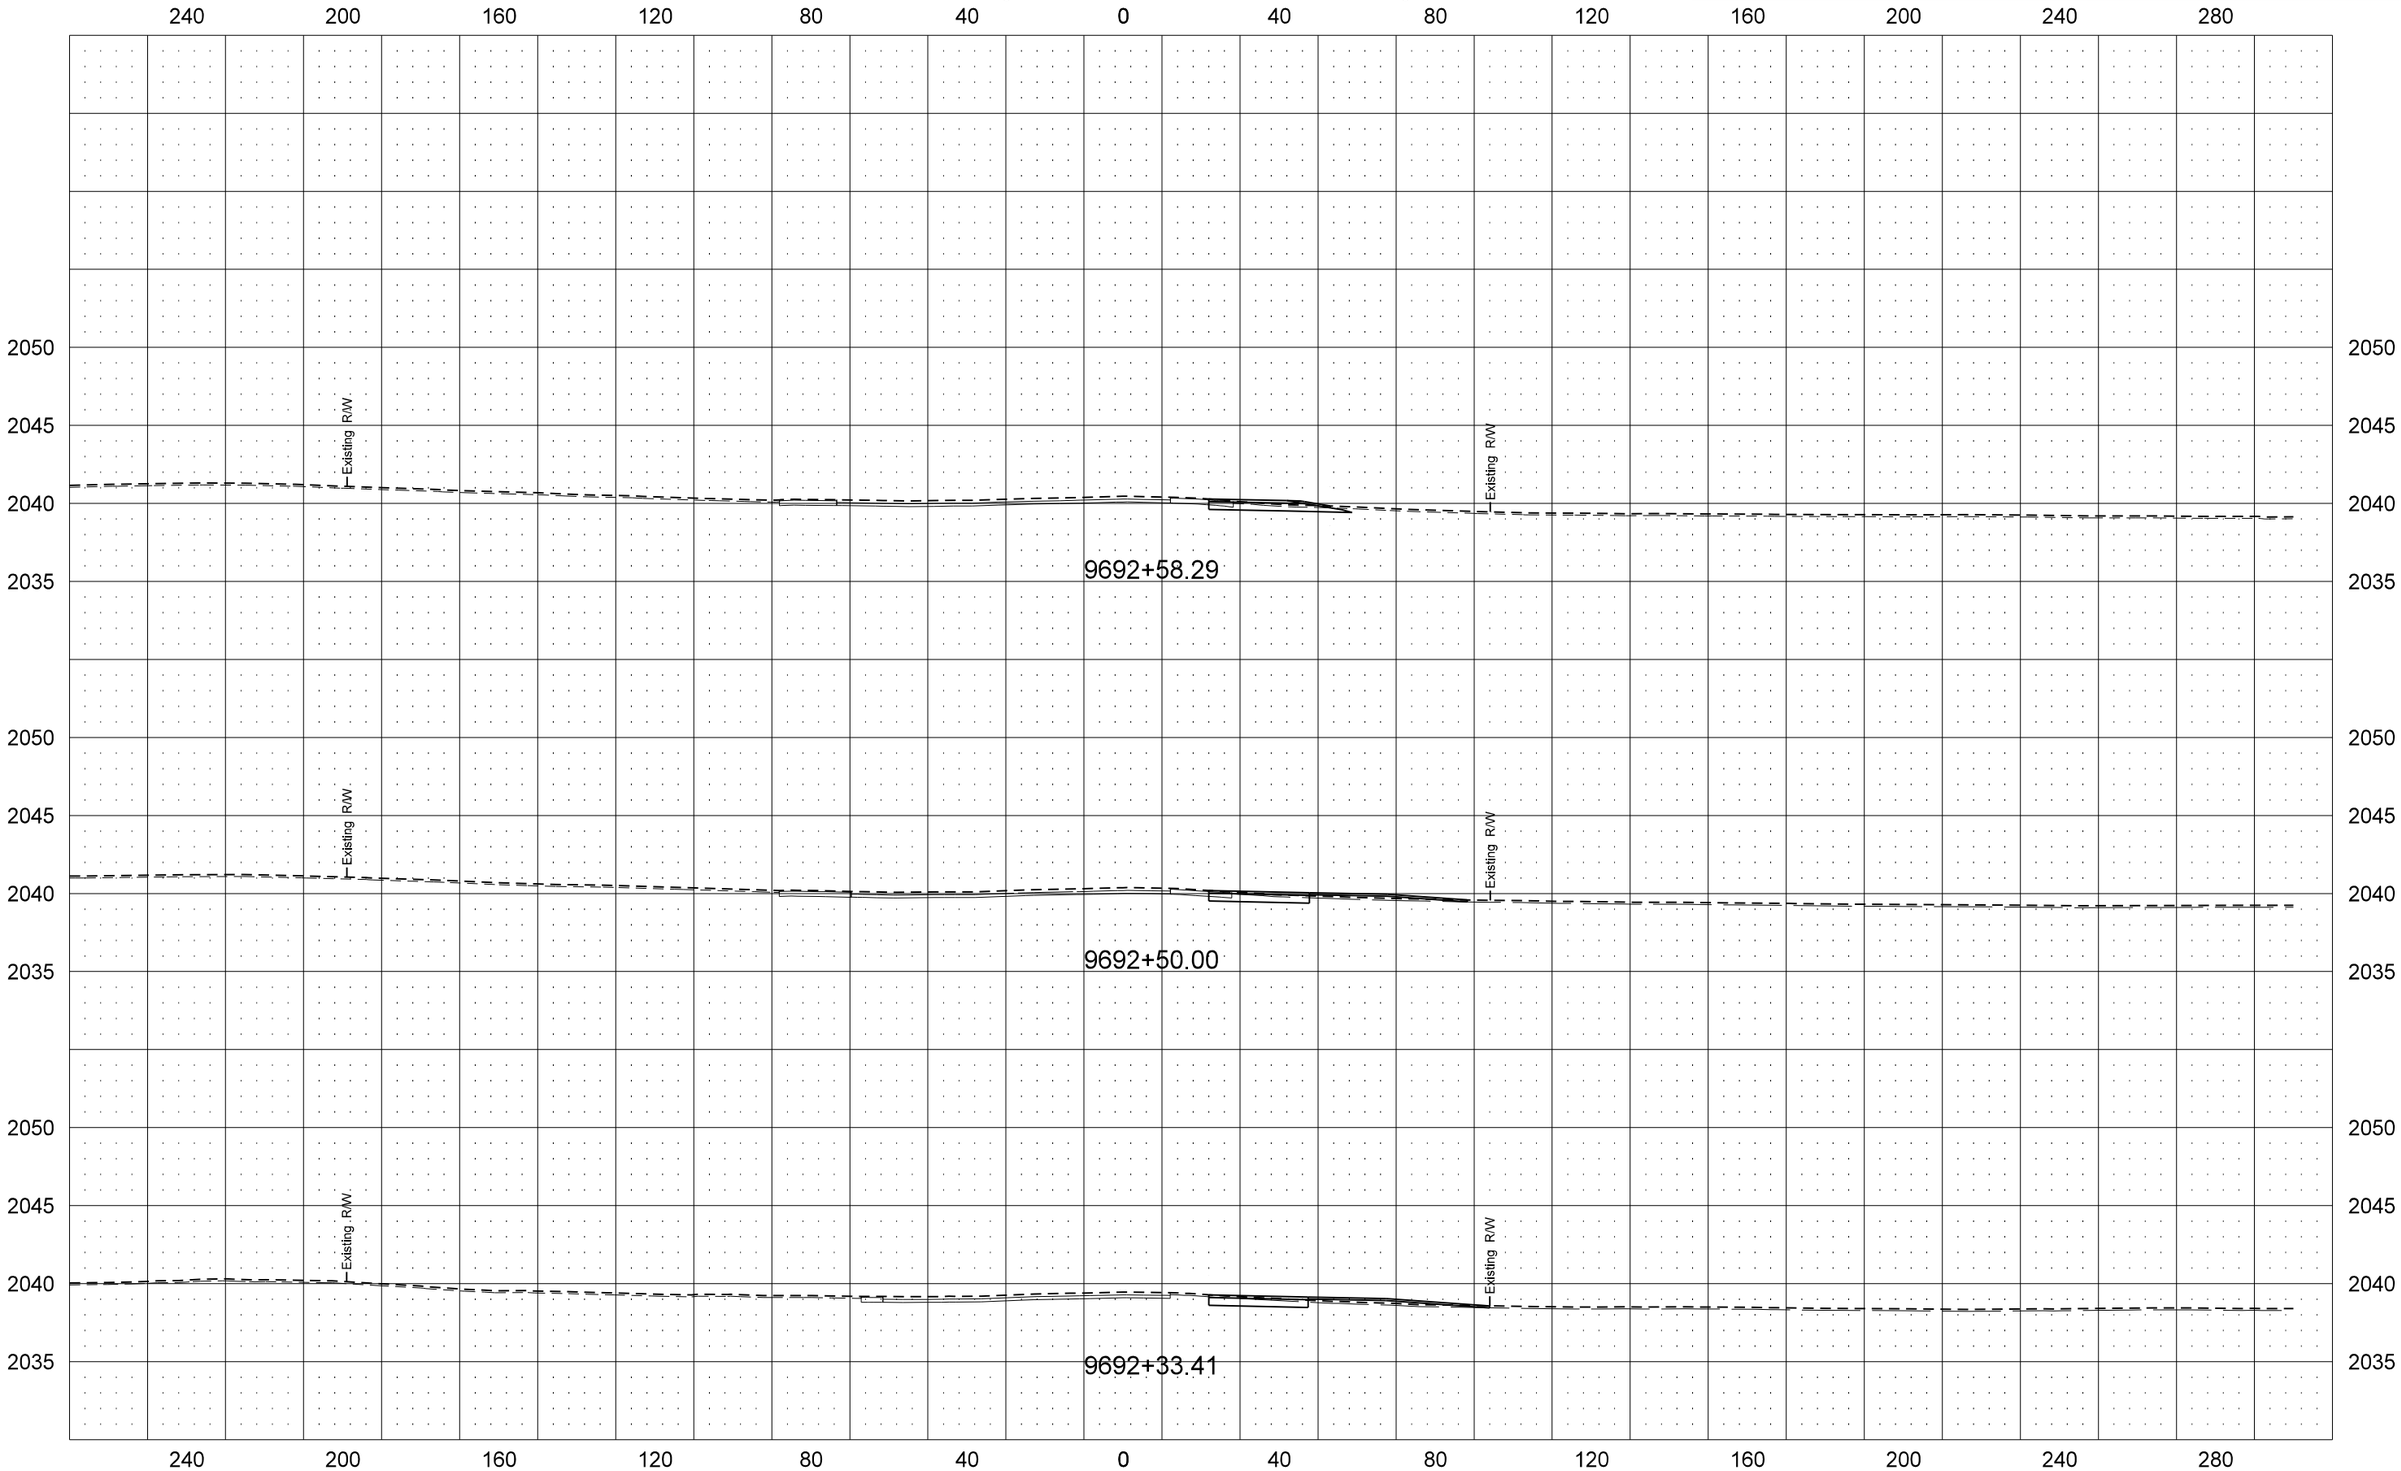

STATE	PROJECT NO.	SECTION NO.	SHEET NO.
ND	SOIA-7-085(092)183	200	2

US Hwy 85 South of US Hwy 2

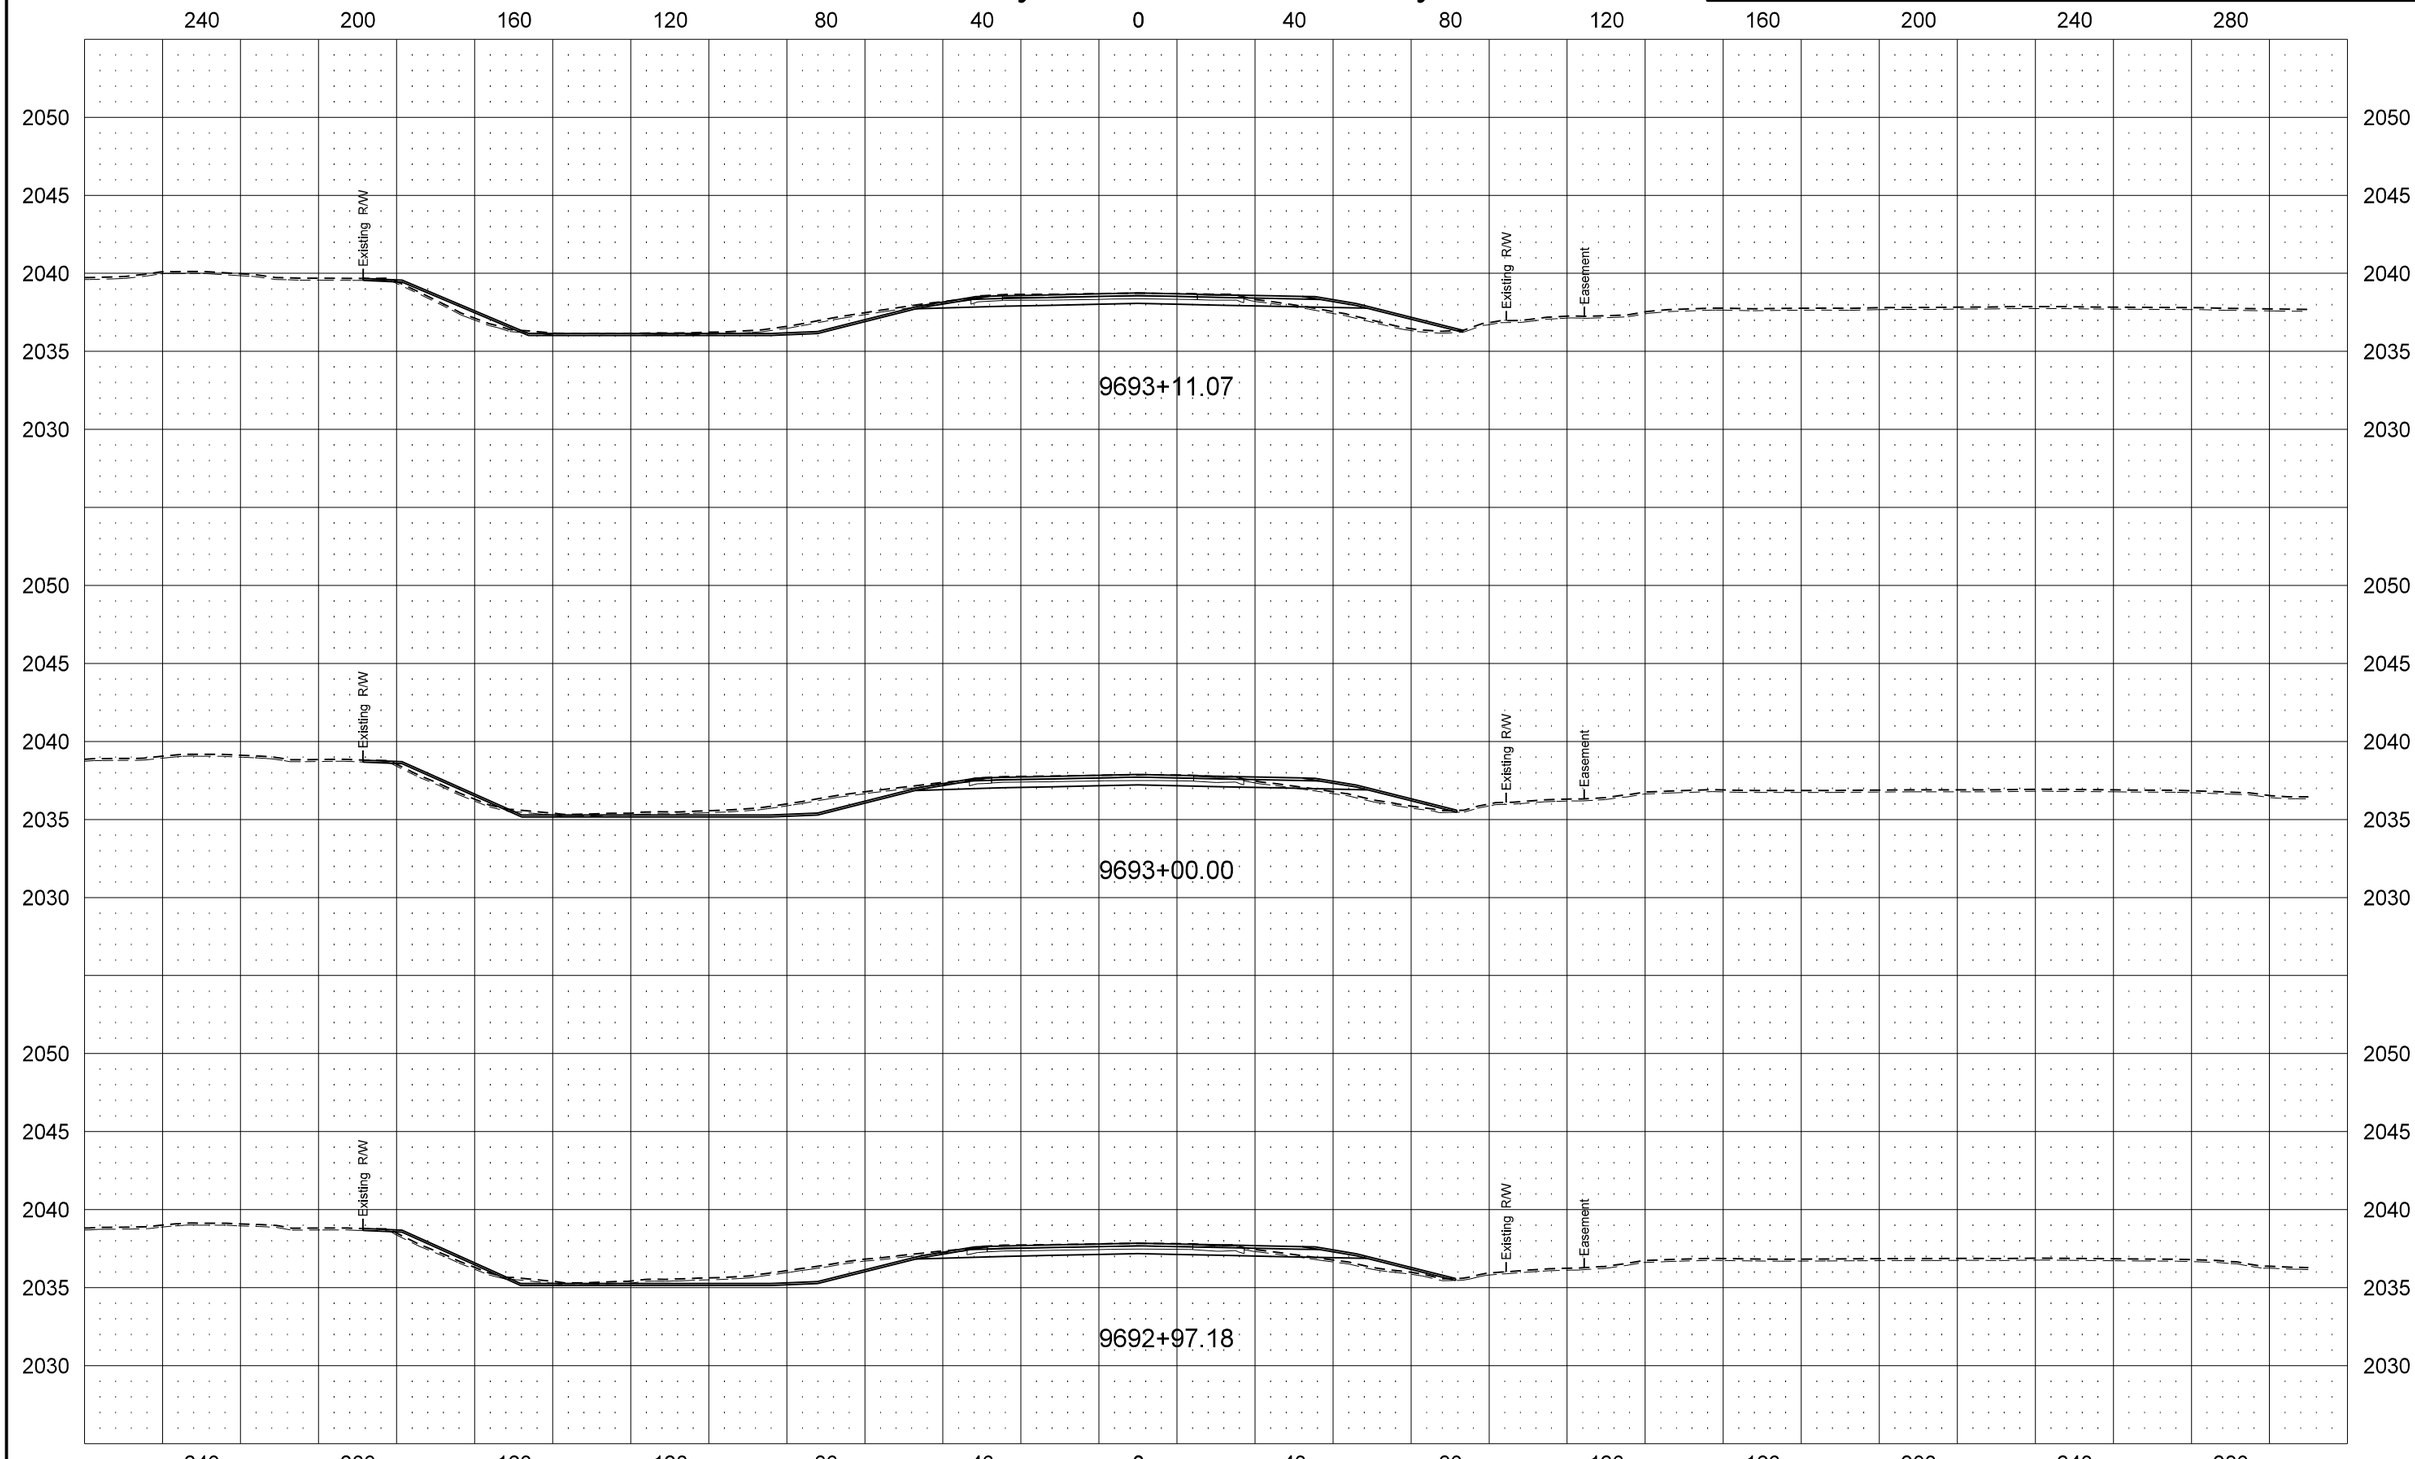

STATE	PROJECT NO.	SECTION NO.	SHEET NO.
ND	SOIA-7-085(092)183	200	3

US Hwy 85 South of US Hwy 2

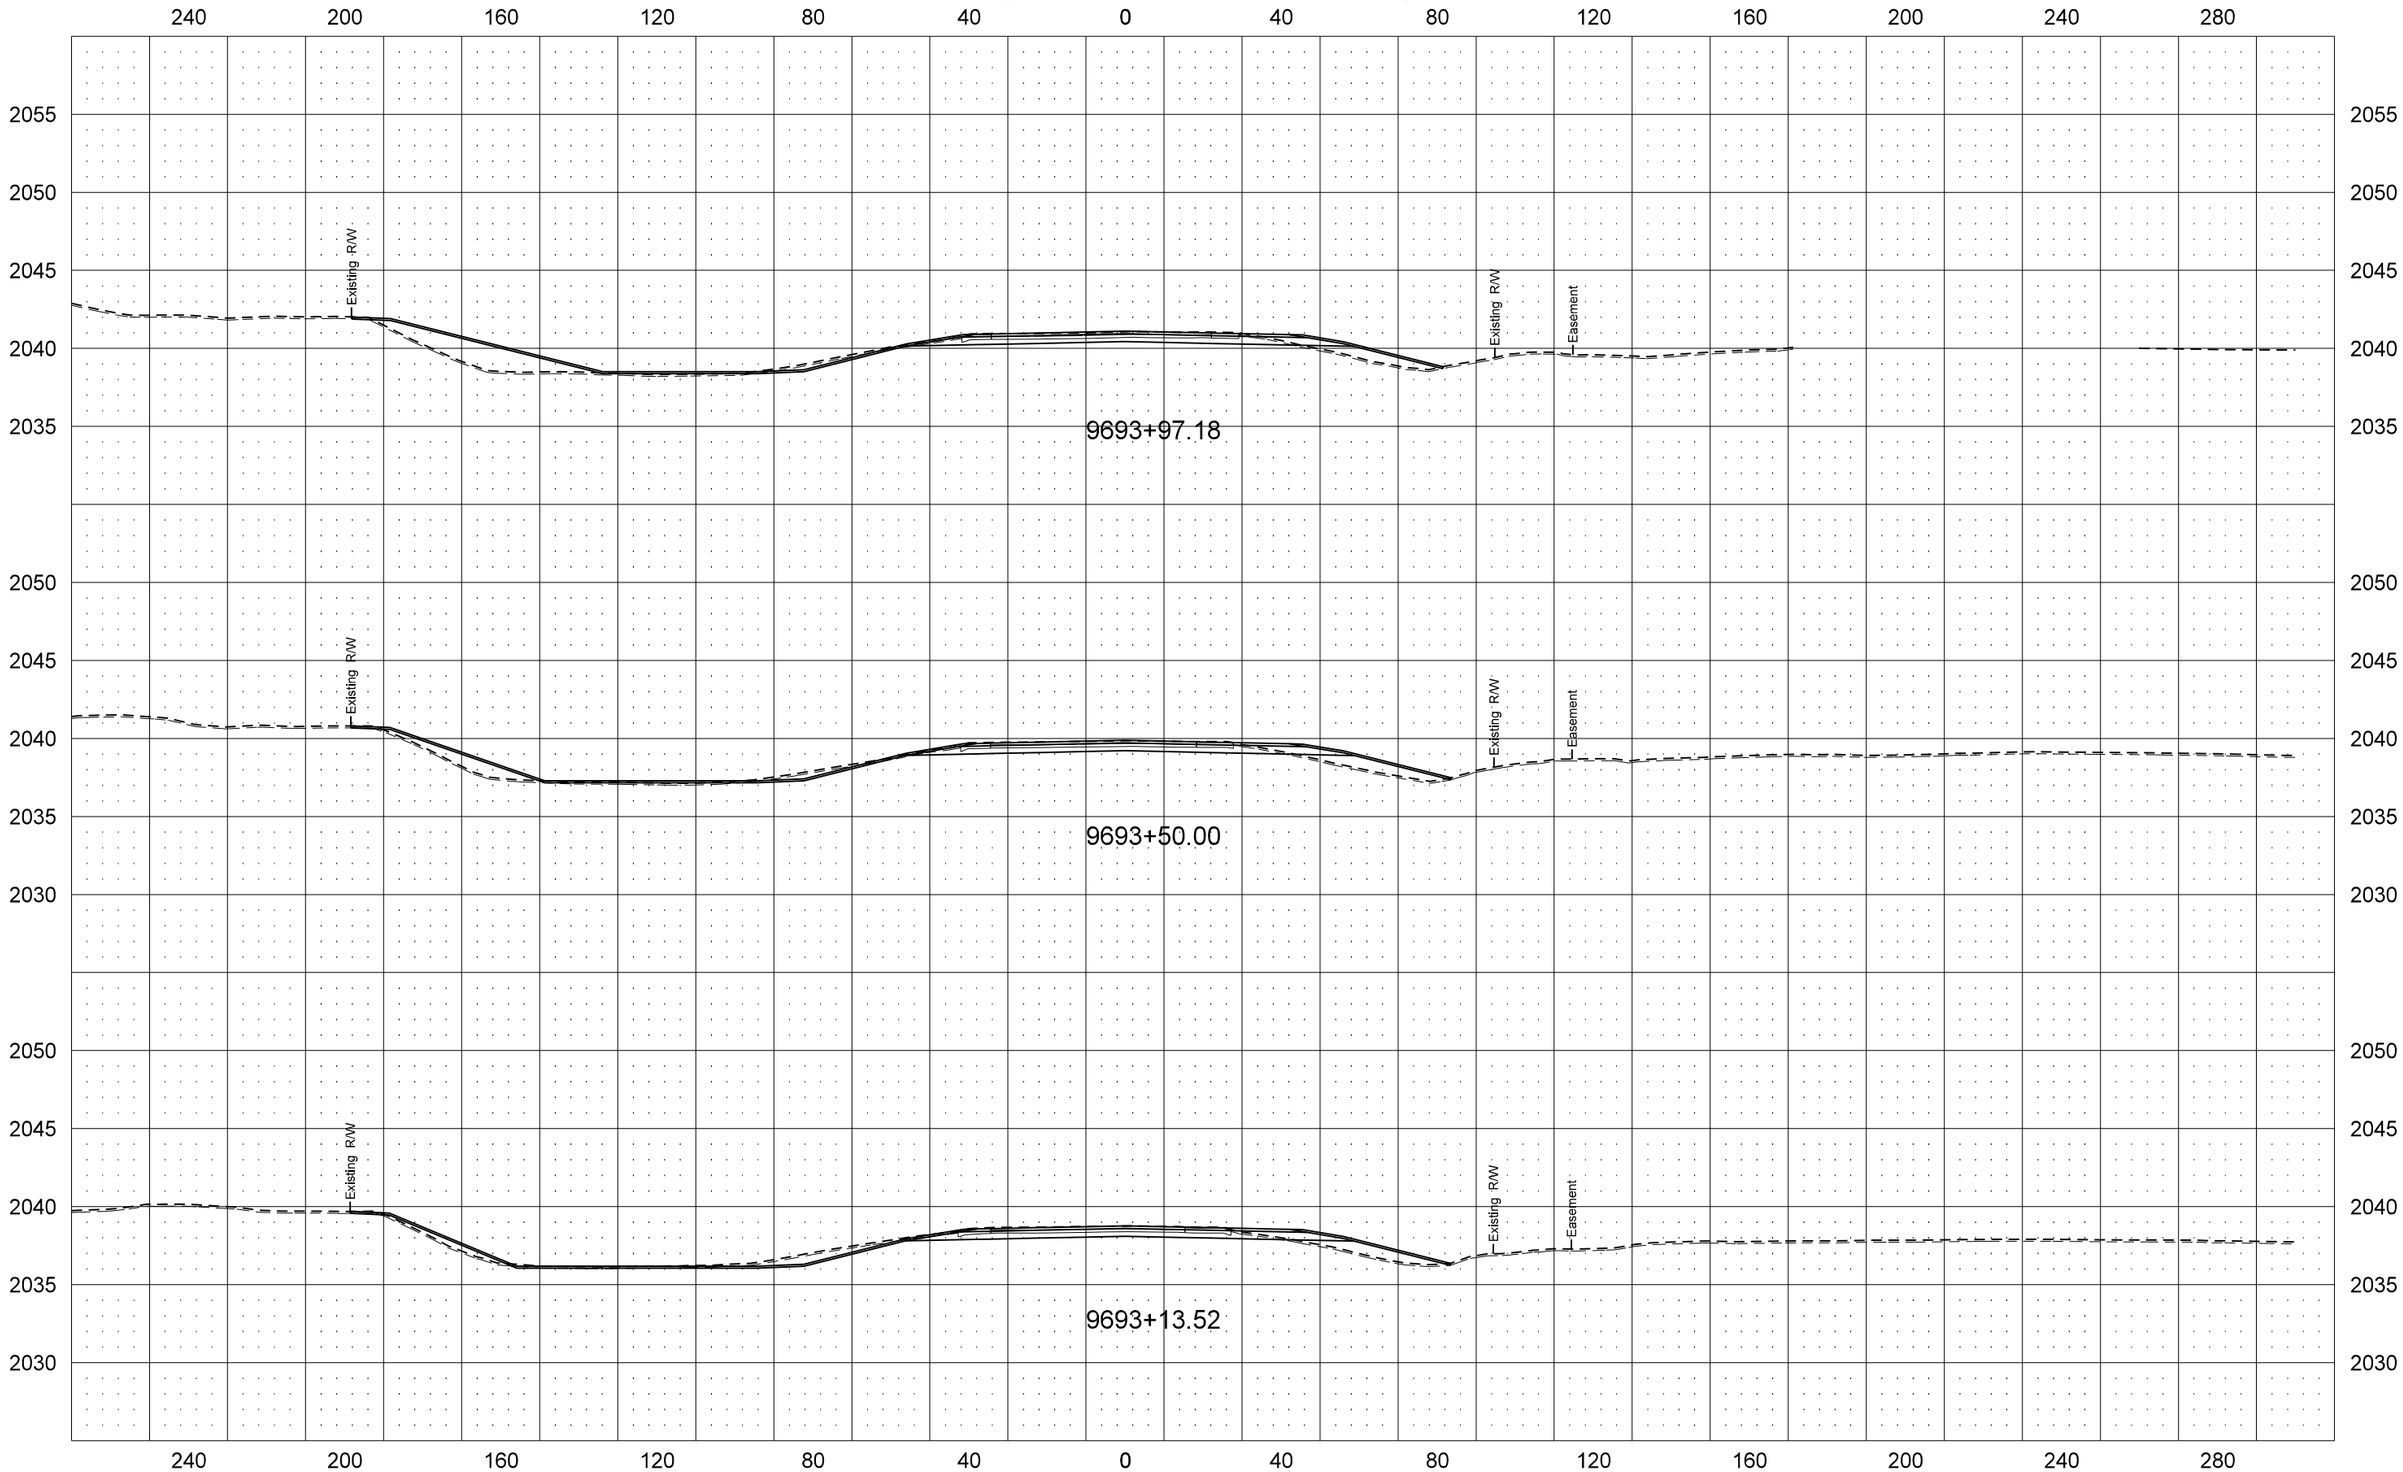

STATE	PROJECT NO.	SECTION NO.	SHEET NO.
ND	SOIA-7-085(092)183	200	4

US Hwy 85 South of US Hwy 2

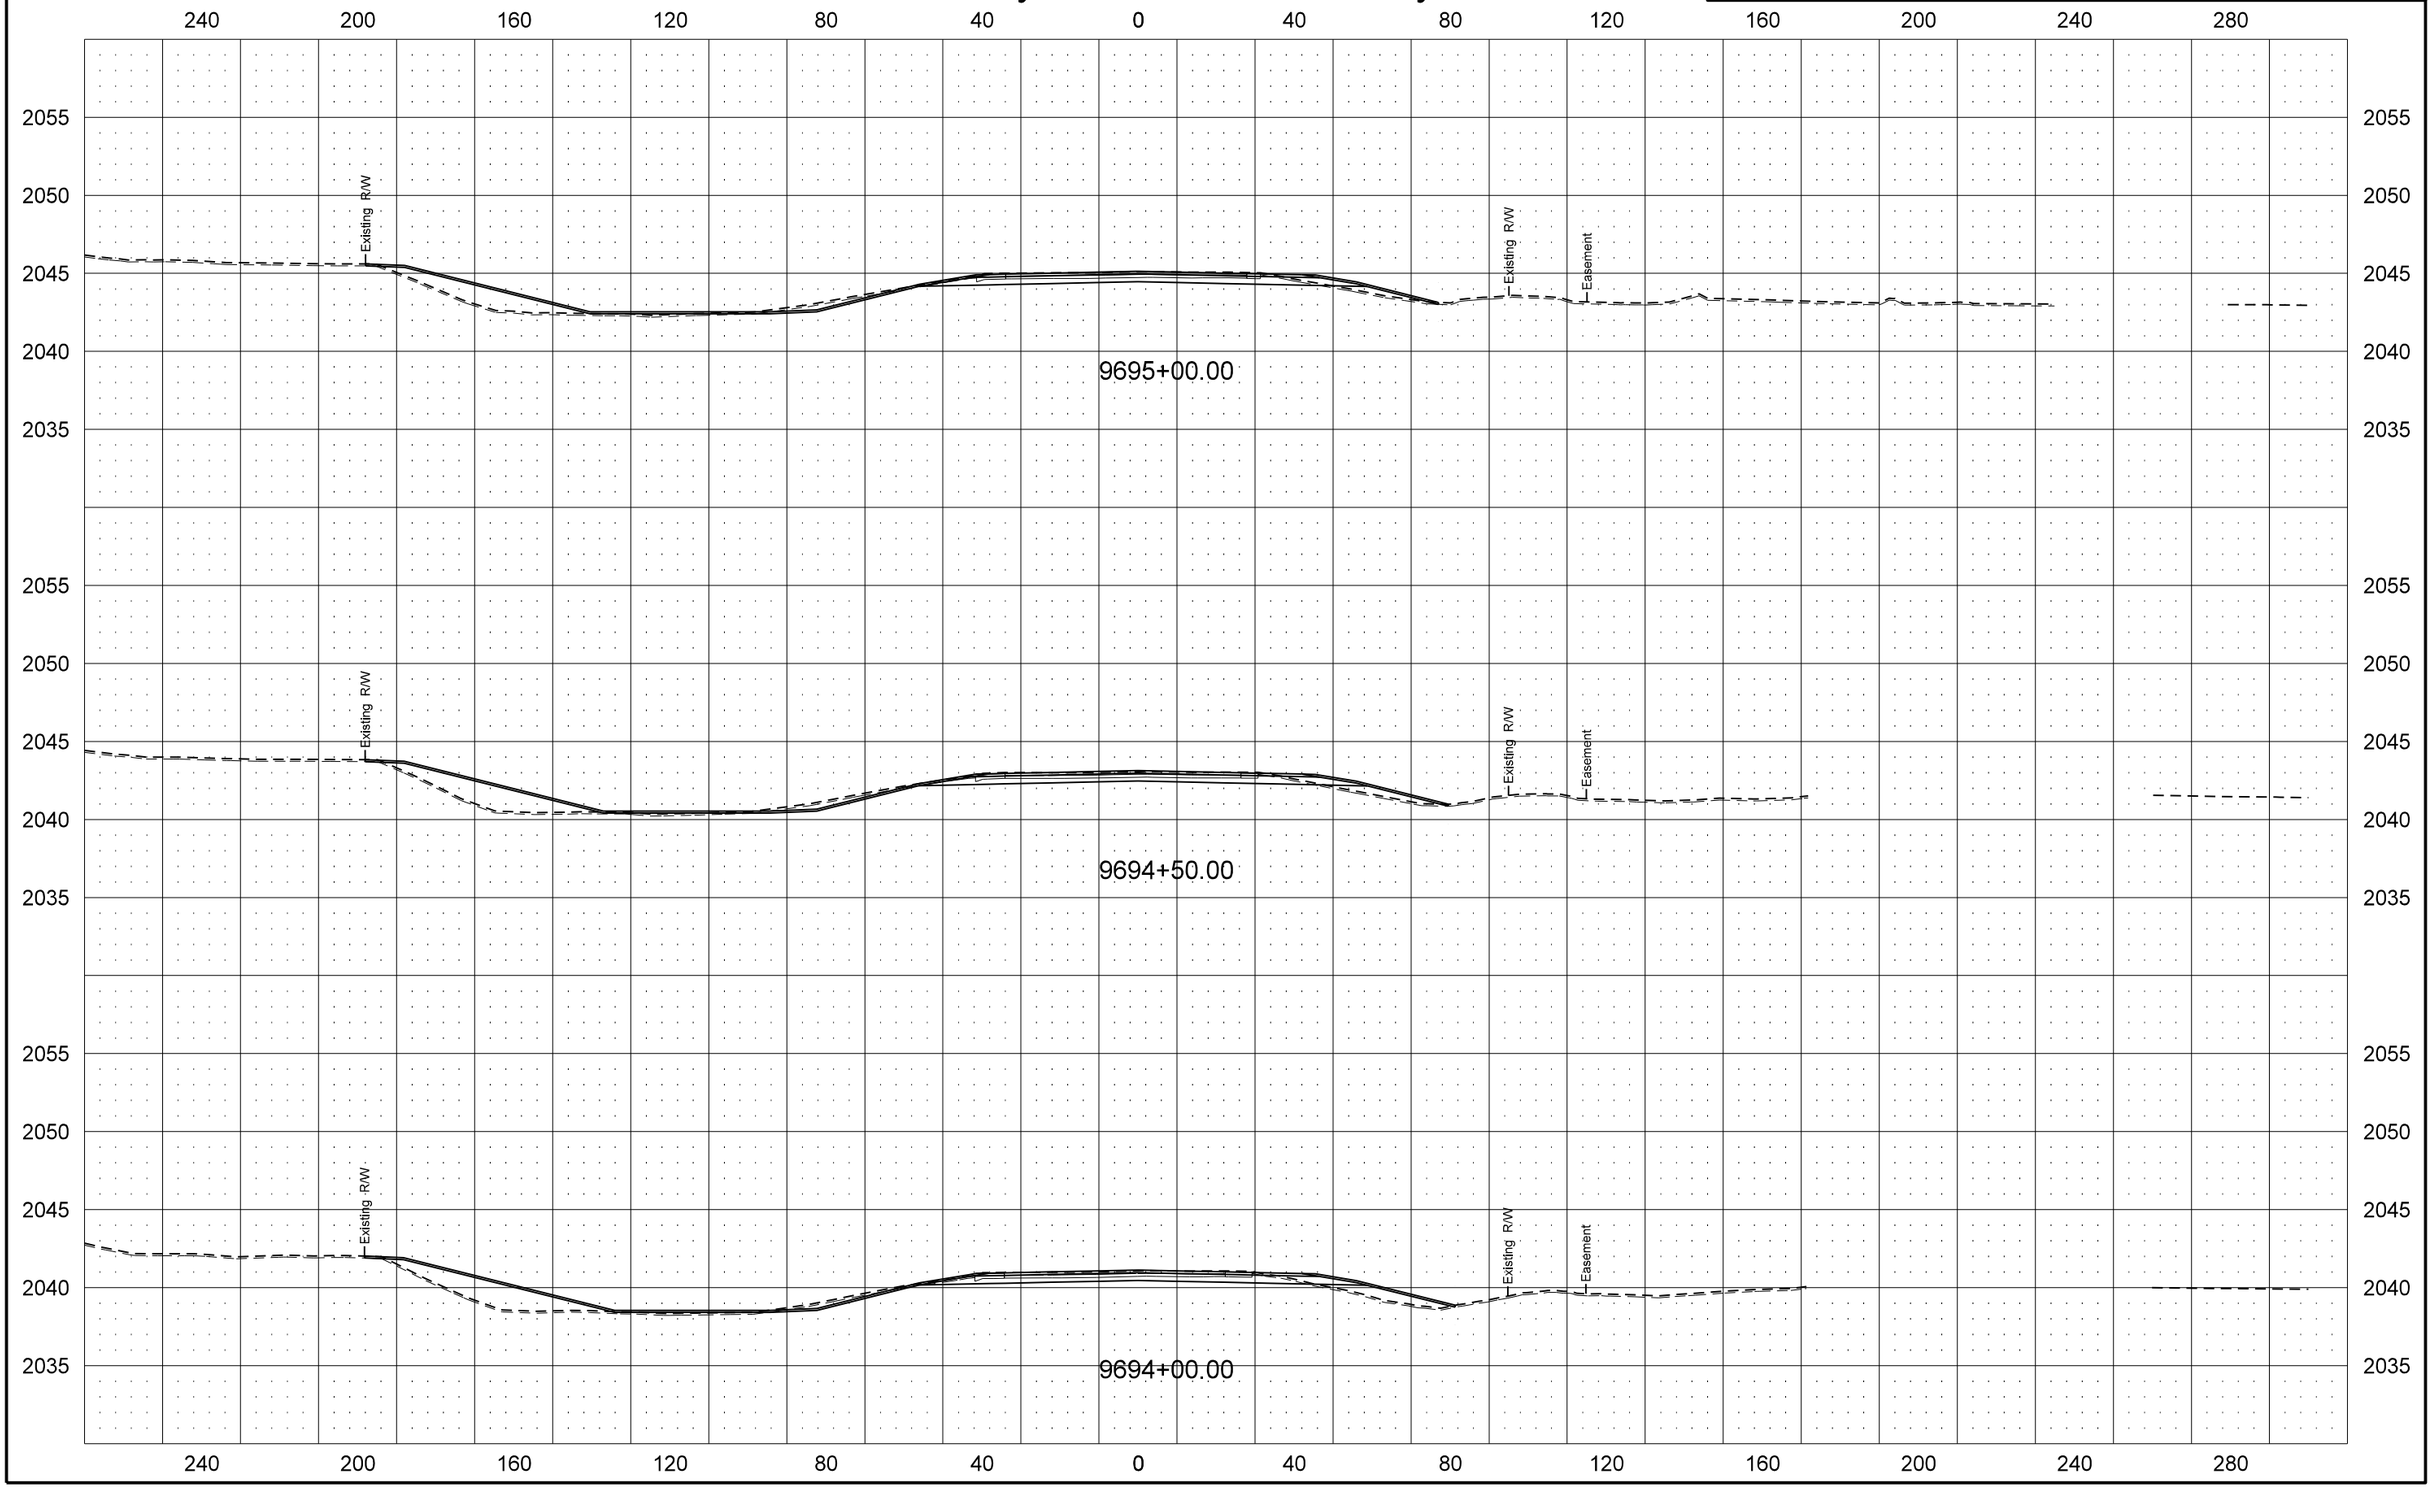

STATE	PROJECT NO.	SECTION NO.	SHEET NO.
ND	SOIA-7-085(092)183	200	5

US Hwy 85 South of US Hwy 2

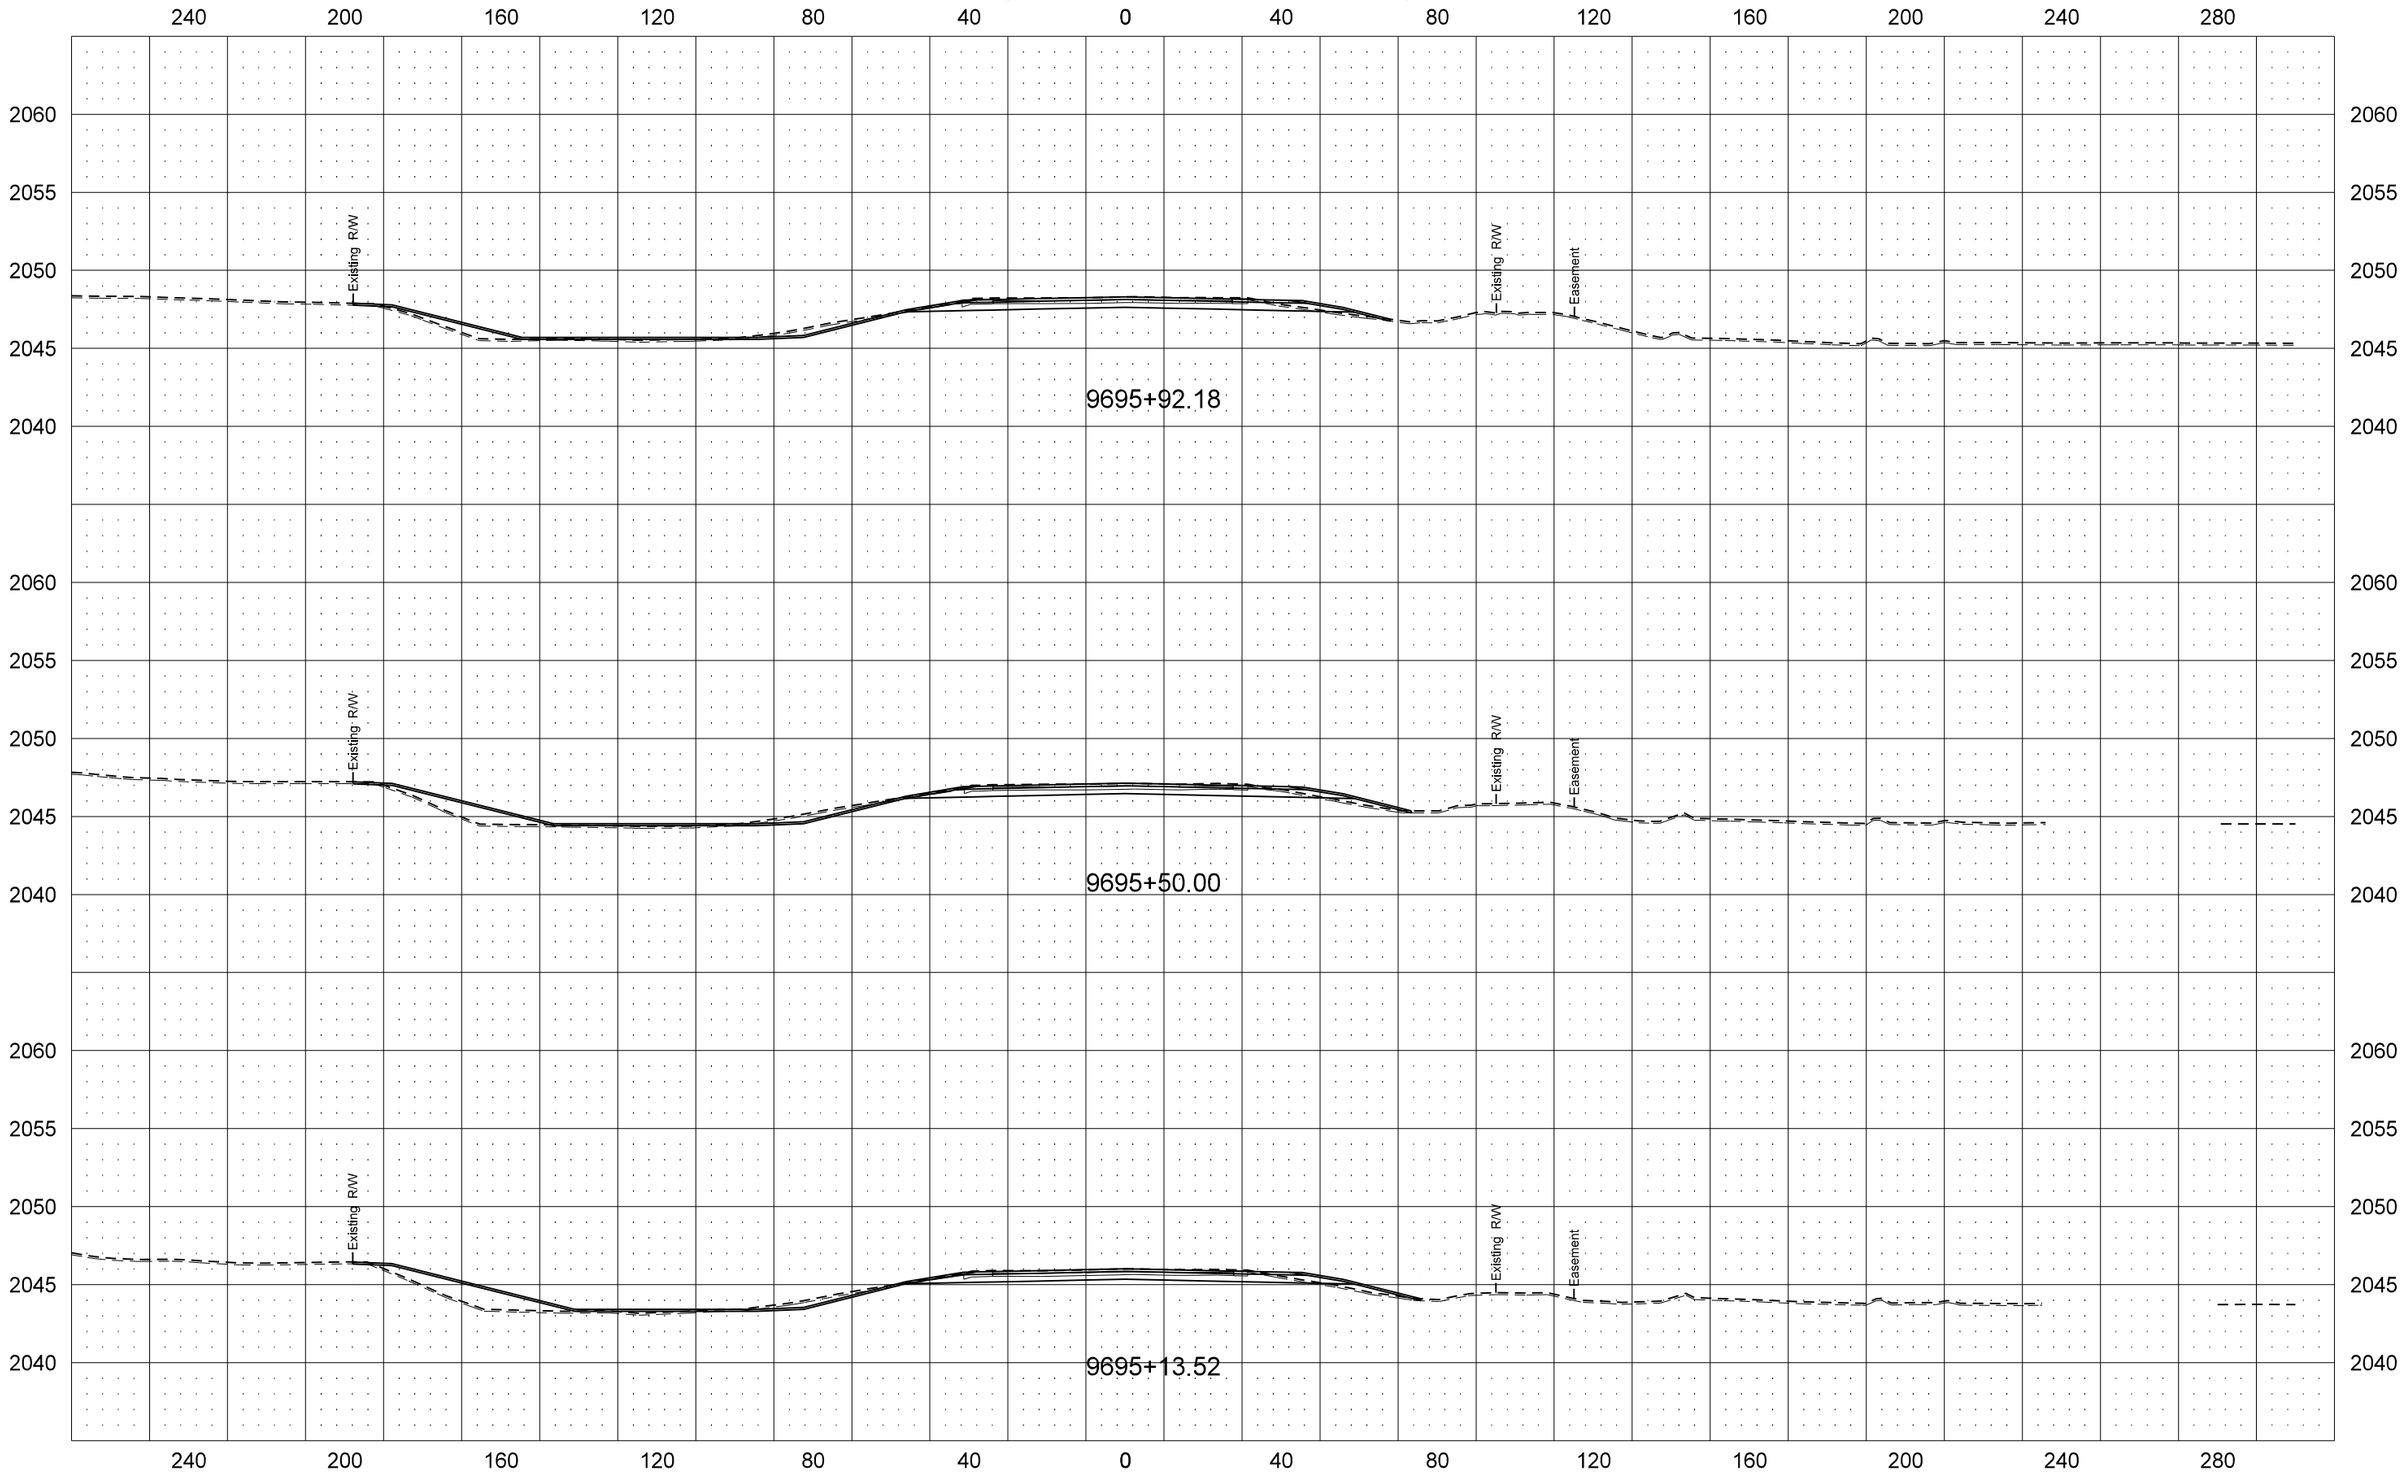

US Hwy 85 South of US Hwy 2

STATE	PROJECT NO.	SECTION NO.	SHEET NO.
ND	SOIA-7-085(092)183	200	6

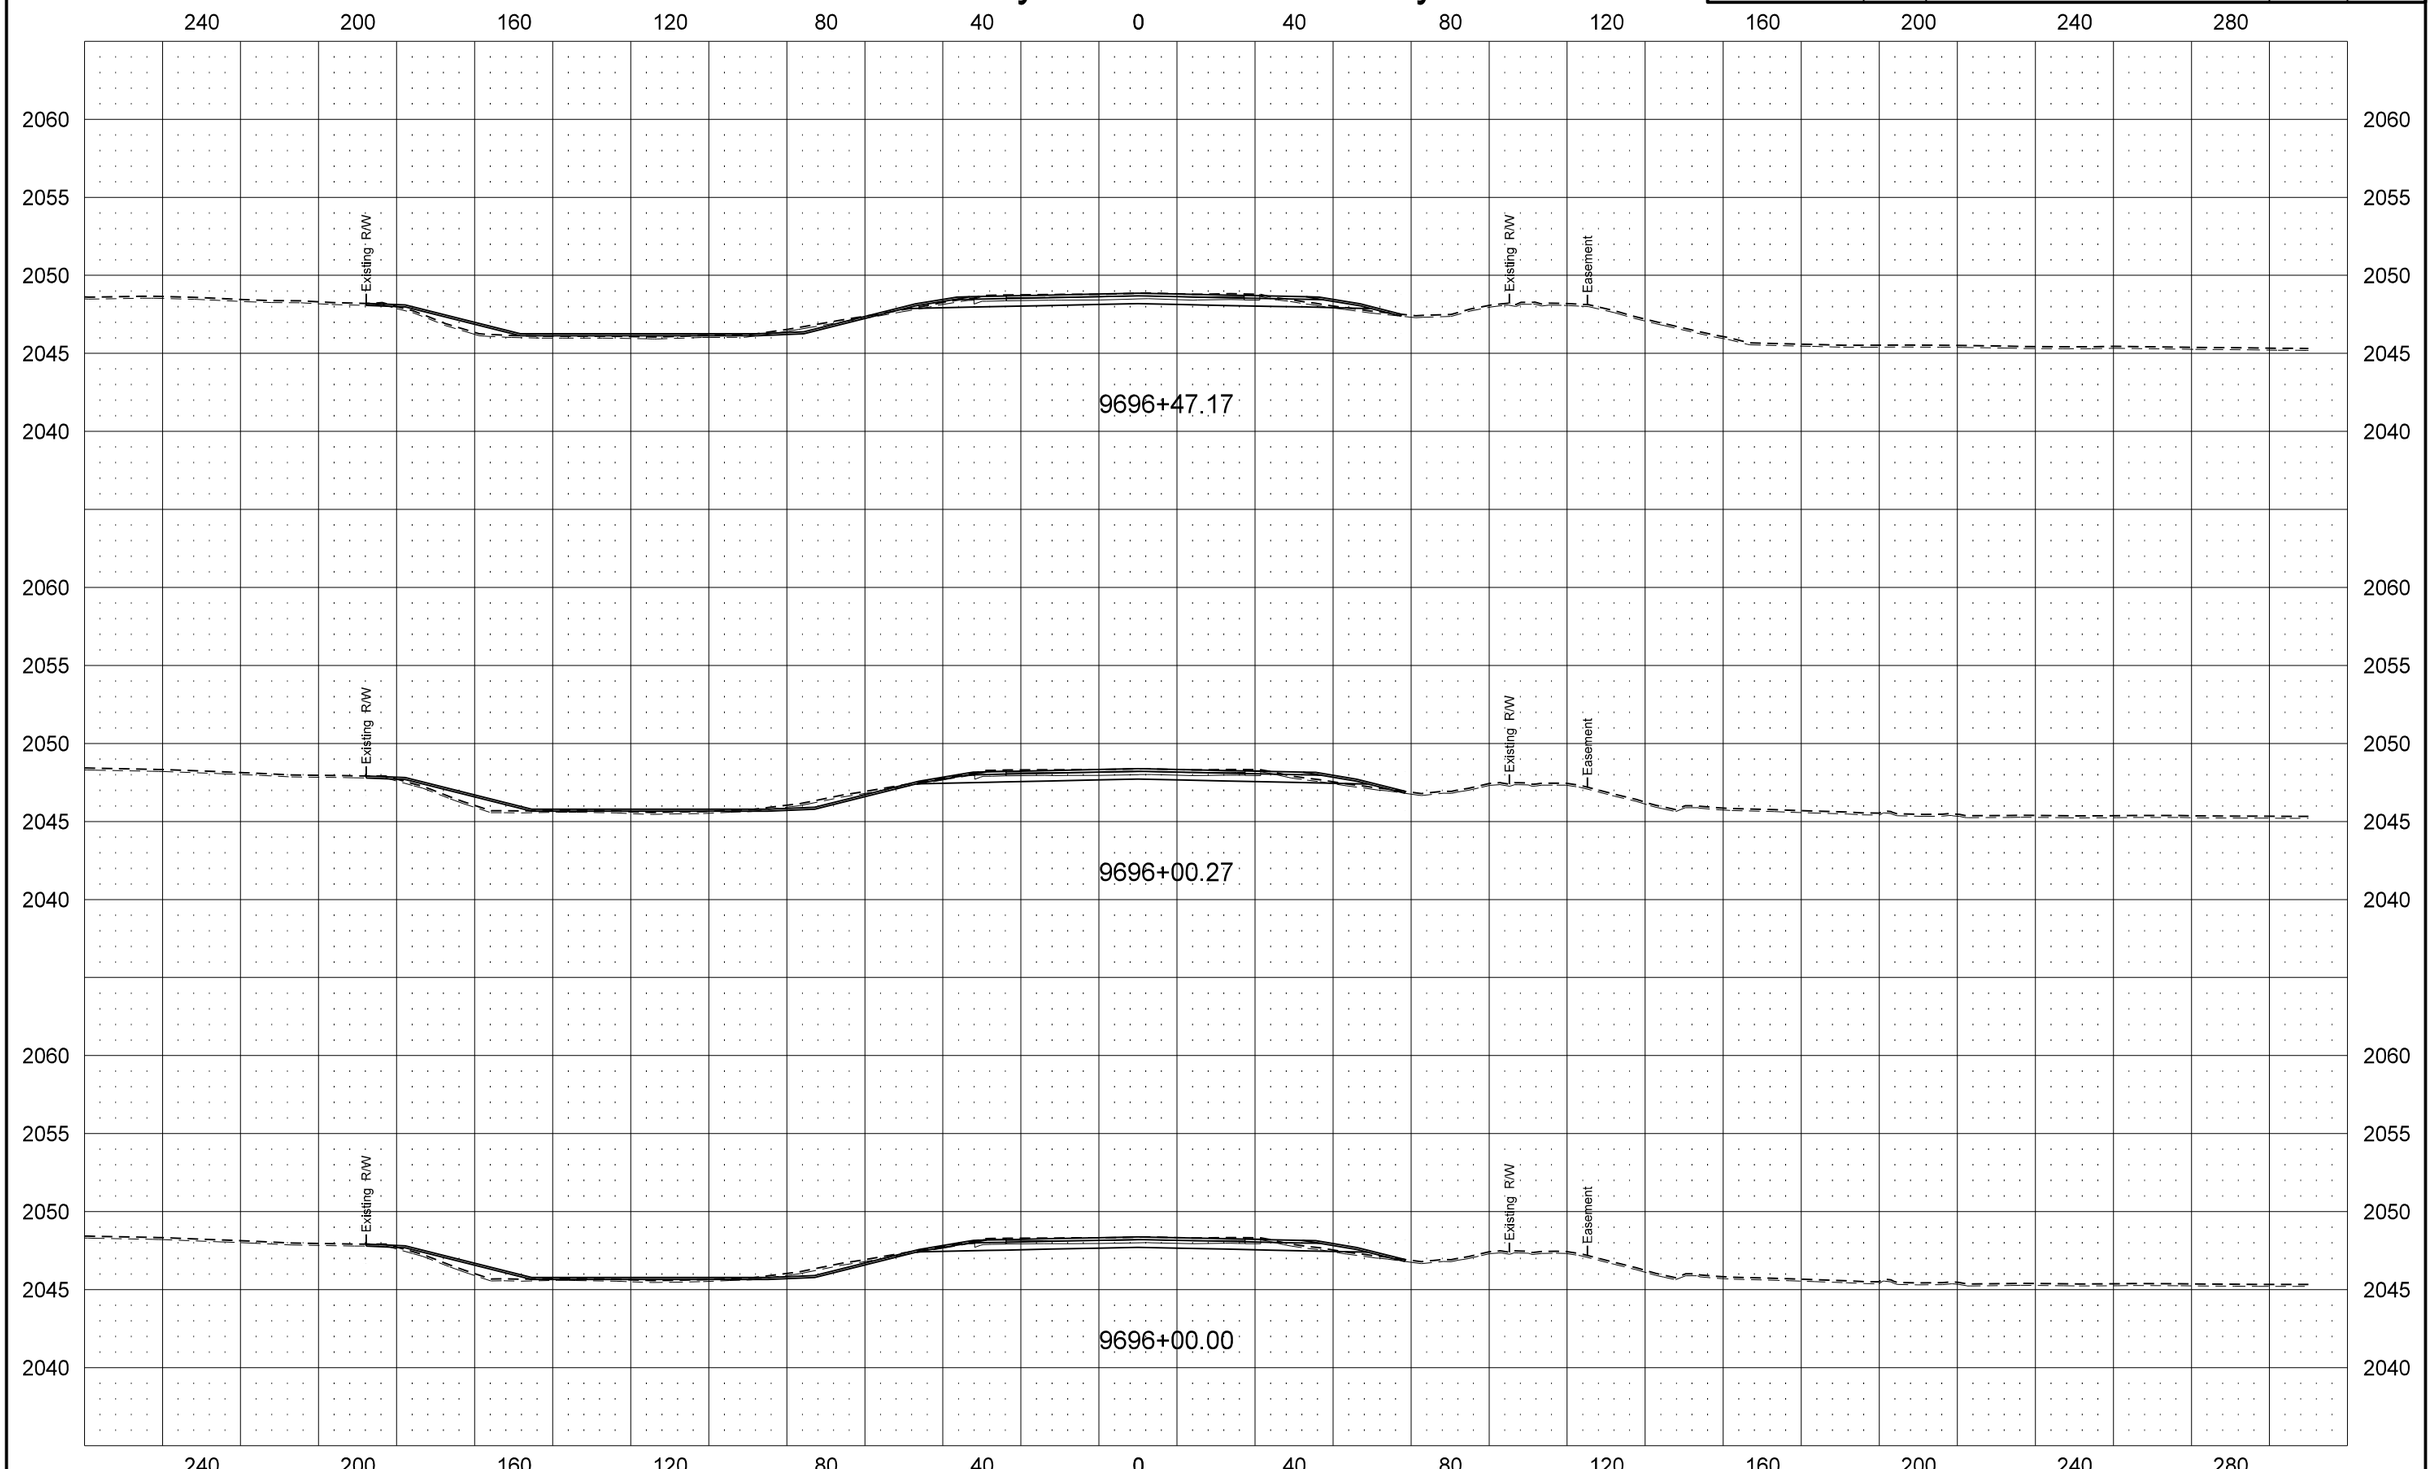

STATE	PROJECT NO.	SECTION NO.	SHEET NO.
ND	SOIA-7-085(092)183	200	7

US Hwy 85 South of US Hwy 2

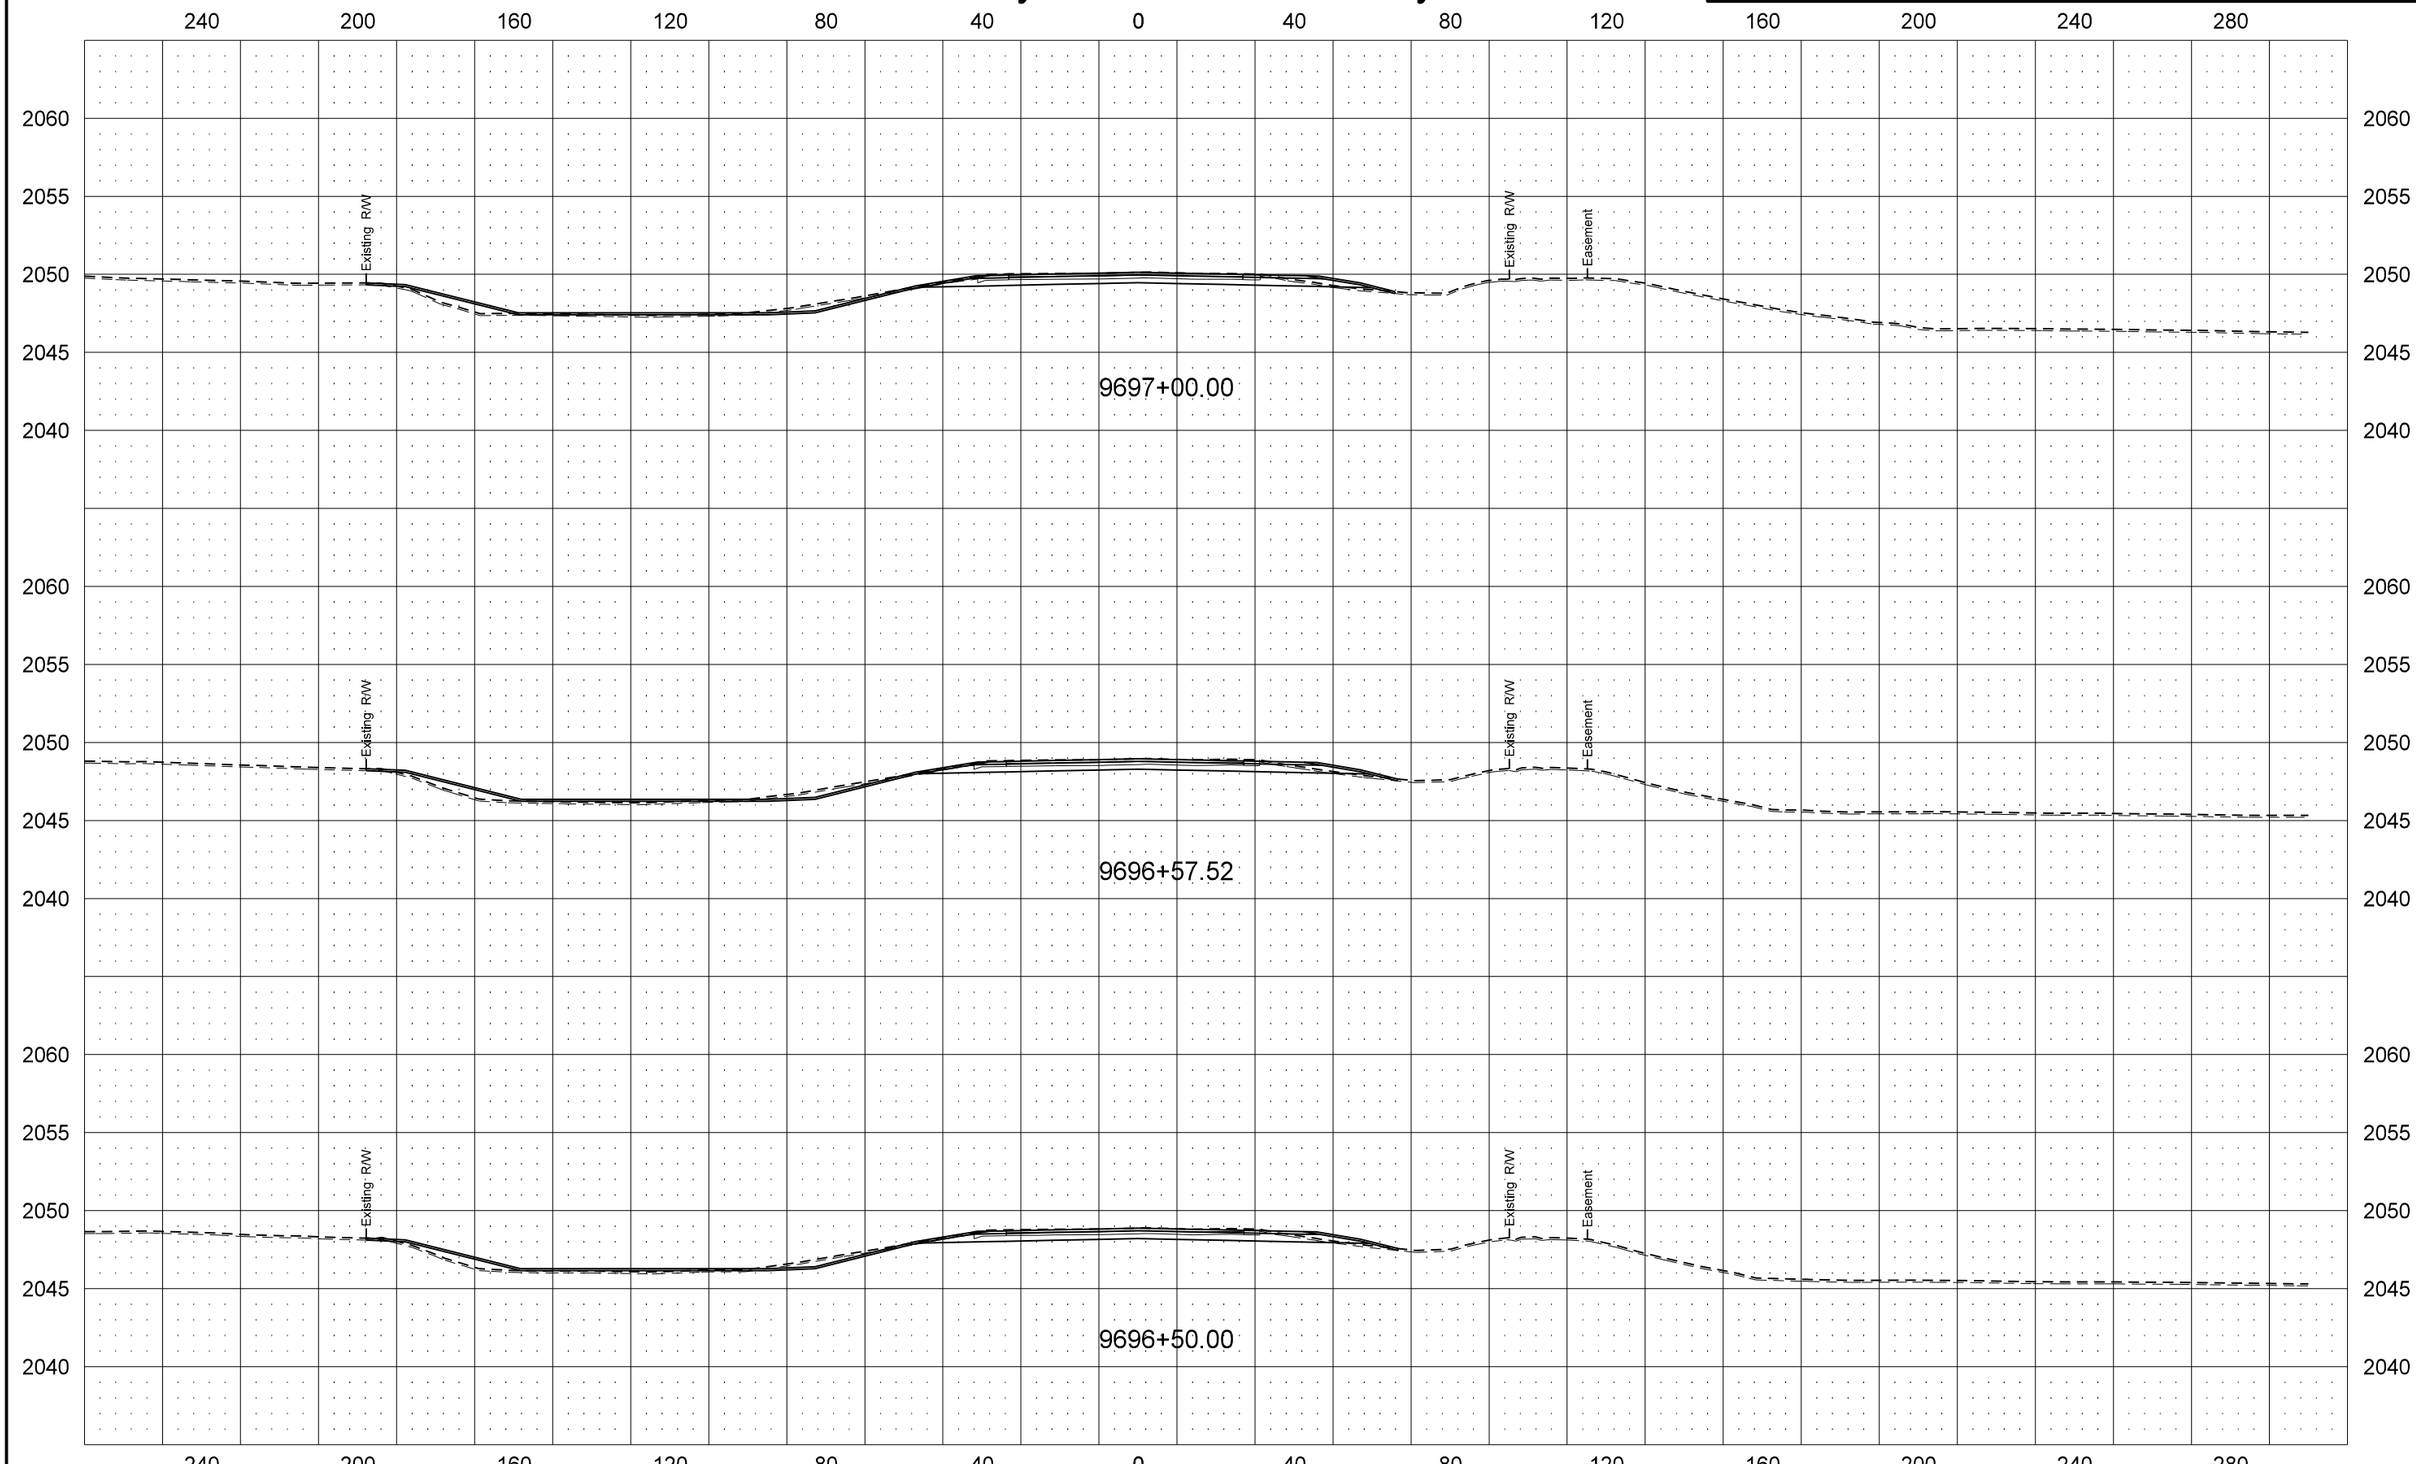

STATE	PROJECT NO.	SECTION NO.	SHEET NO.
ND	SOIA-7-085(092)183	200	8

US Hwy 85 South of US Hwy 2

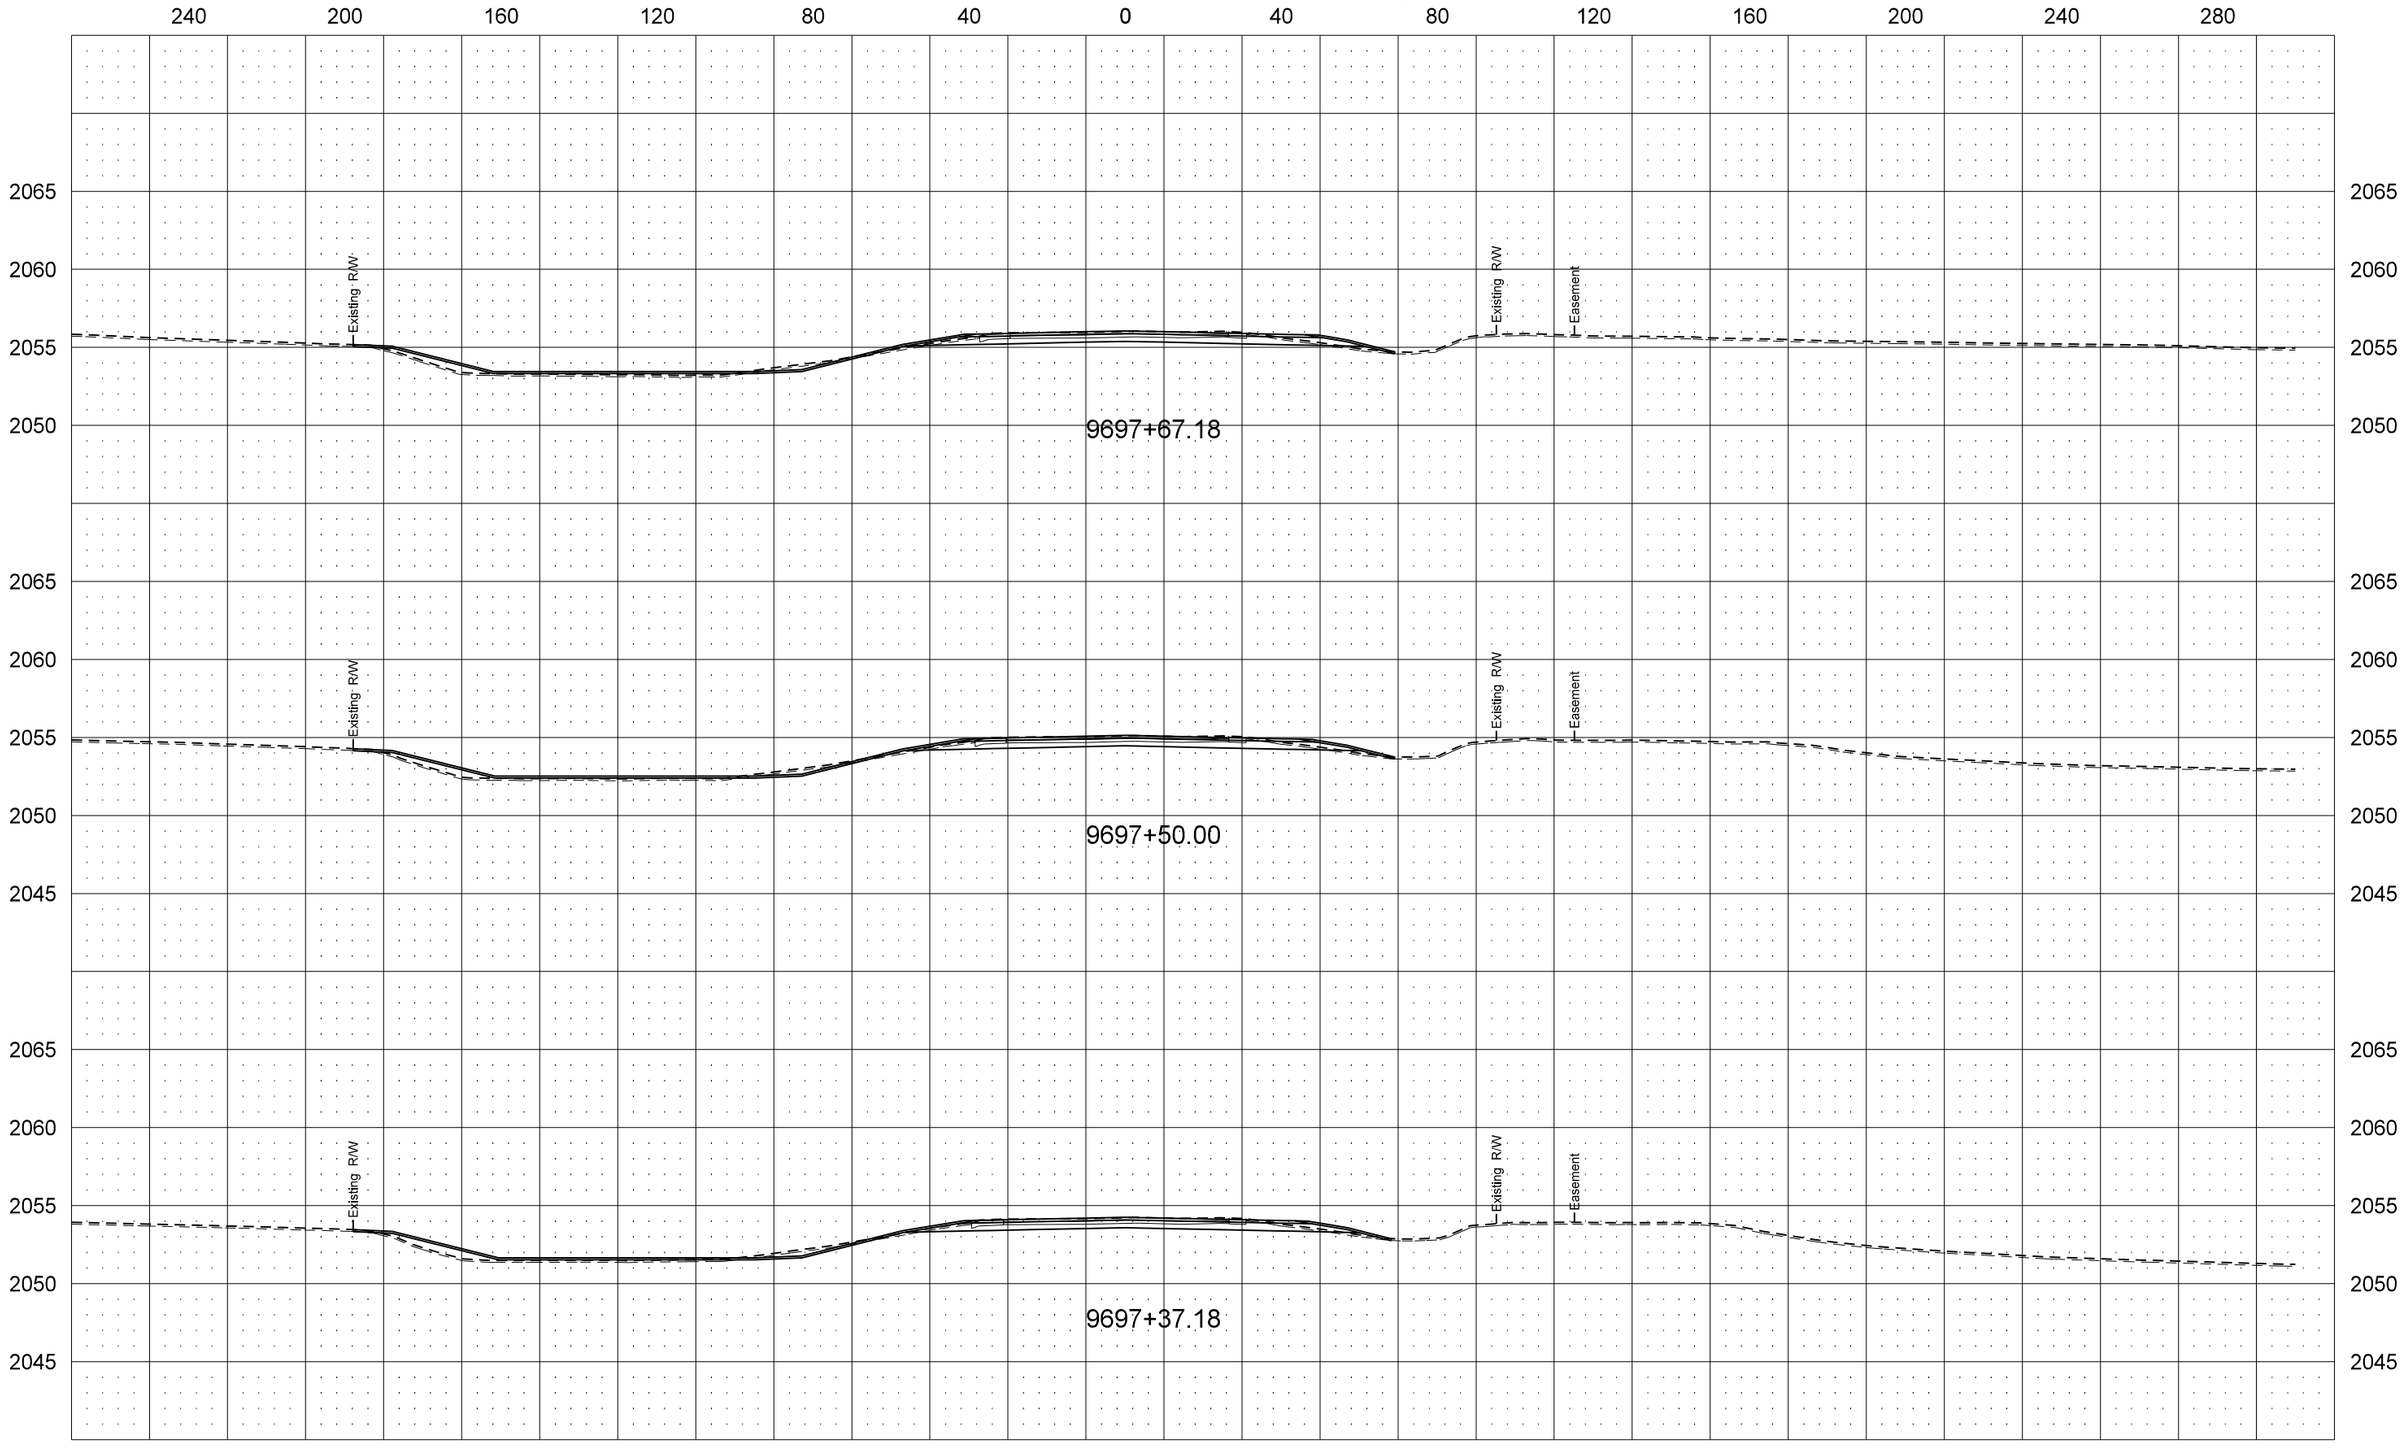

STATE	PROJECT NO.	SECTION NO.	SHEET NO.
ND	SOIA-7-085(092)183	200	9

US Hwy 85 South of US Hwy 2

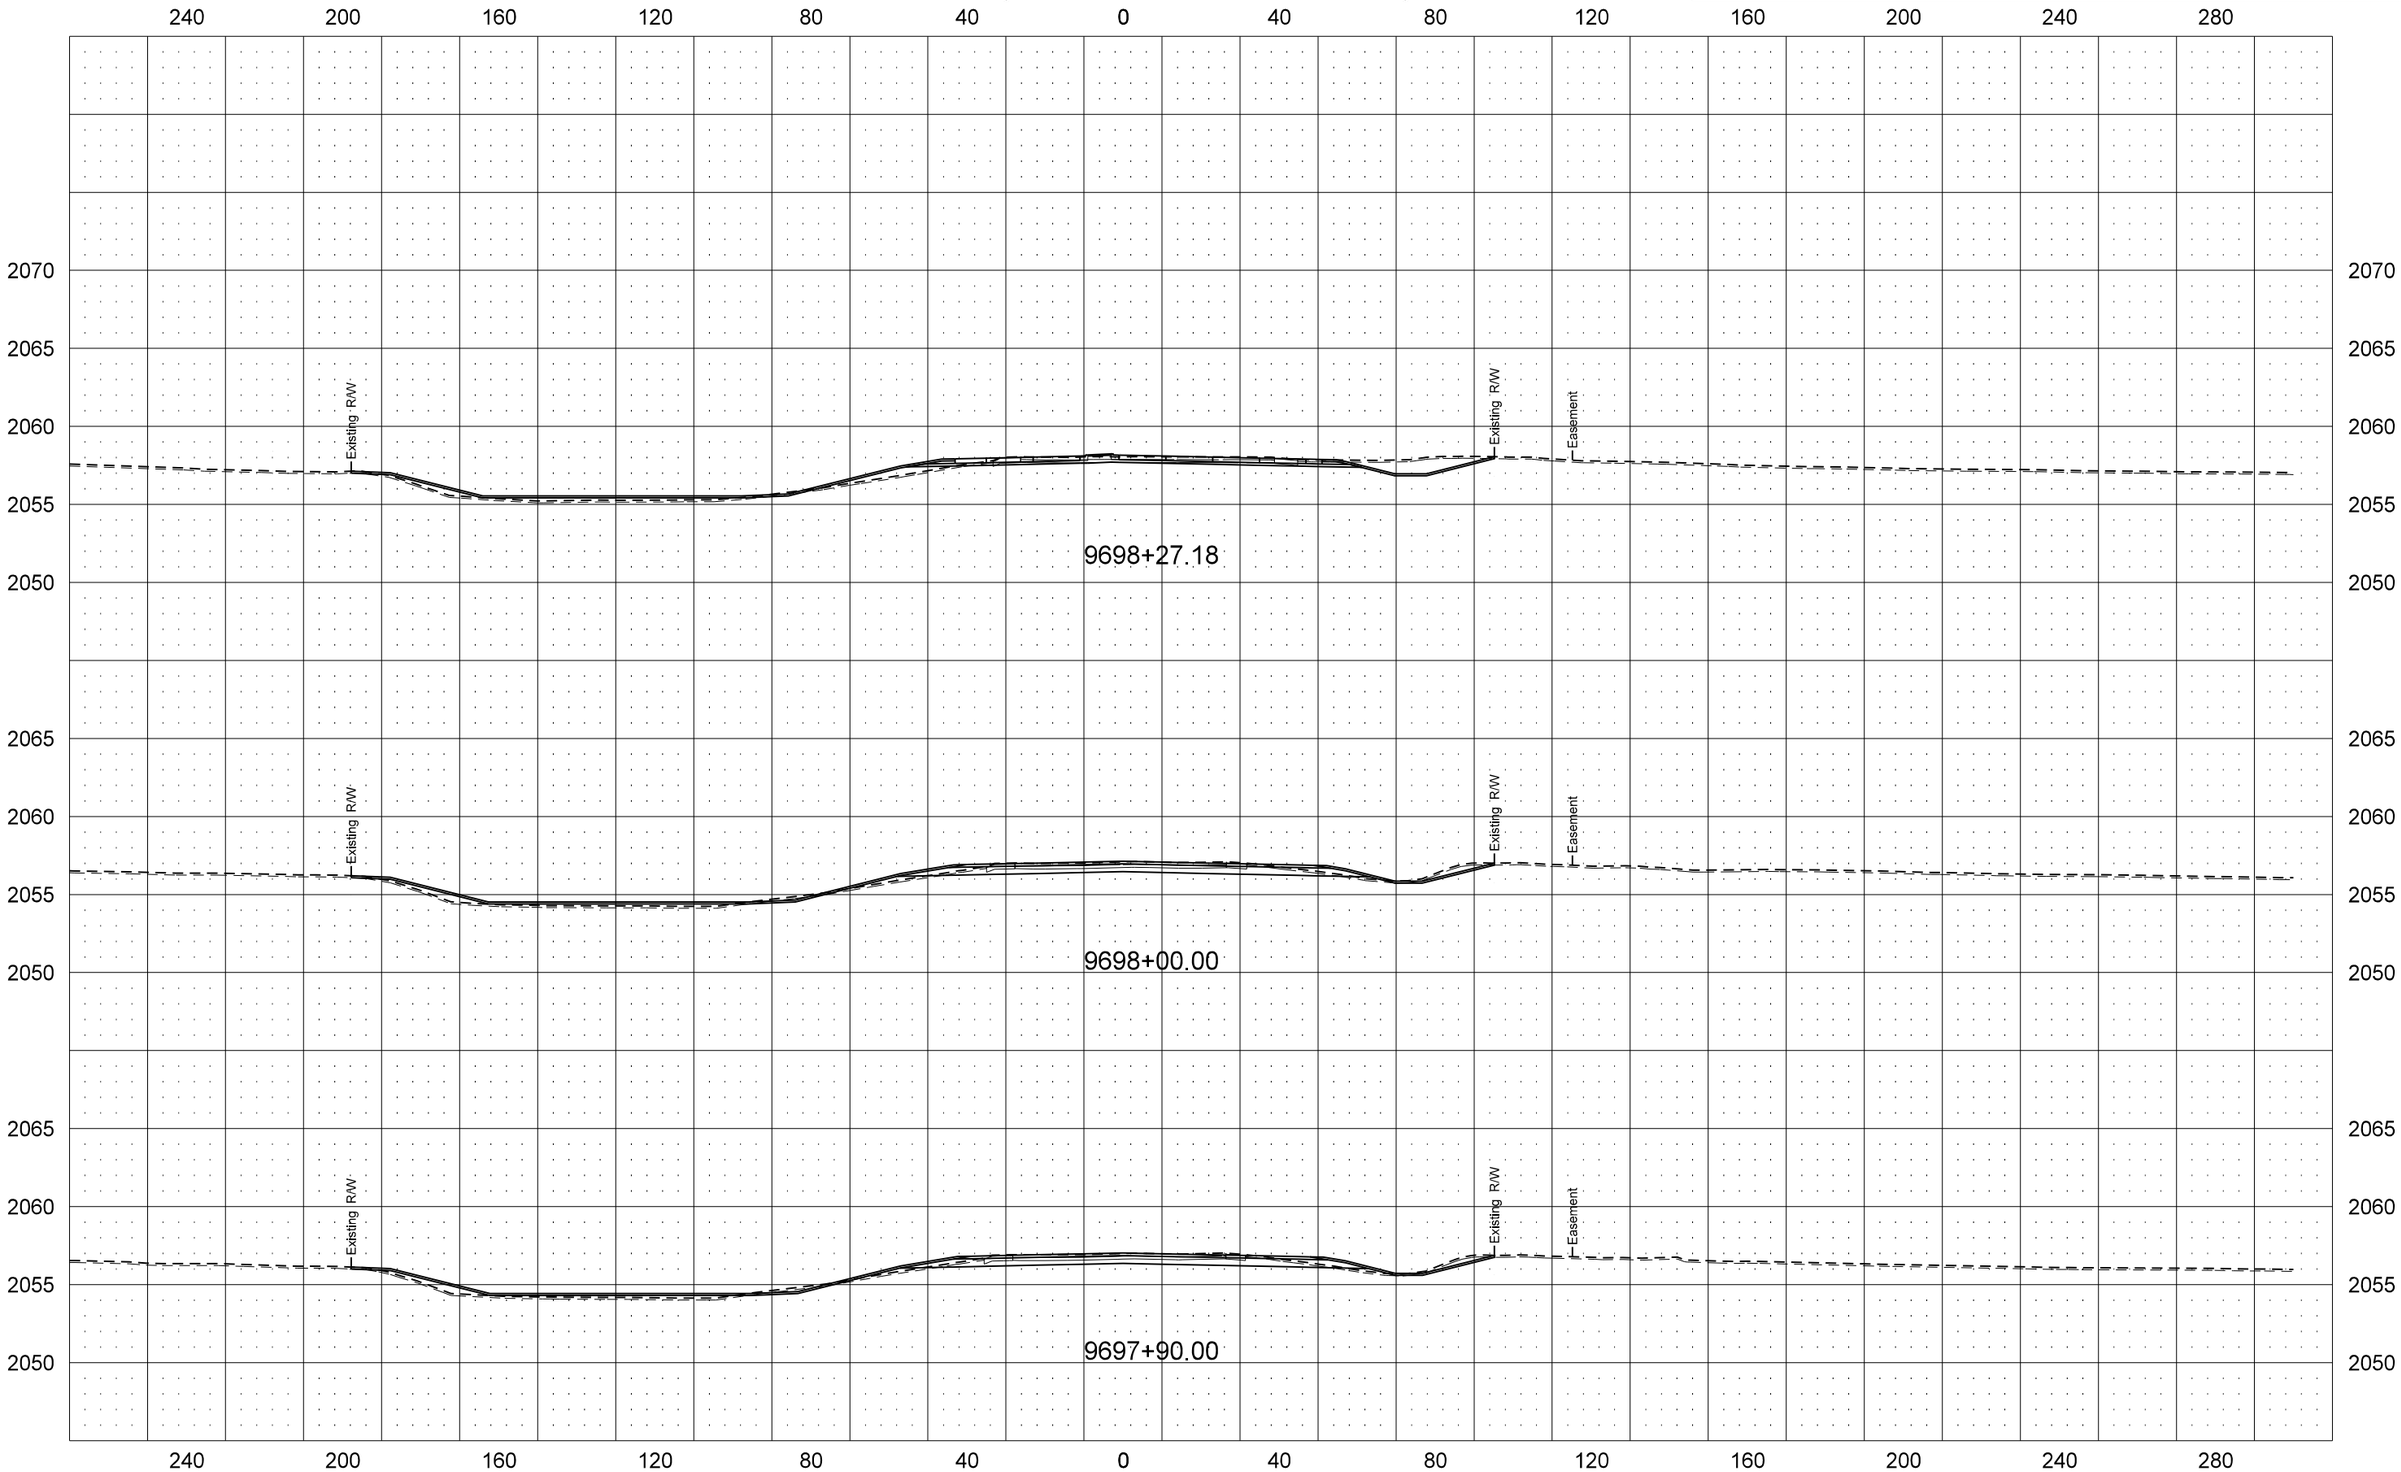

STATE	PROJECT NO.	SECTION NO.	SHEET NO.
ND	SOIA-7-085(092)183	200	10

US Hwy 85 South of US Hwy 2

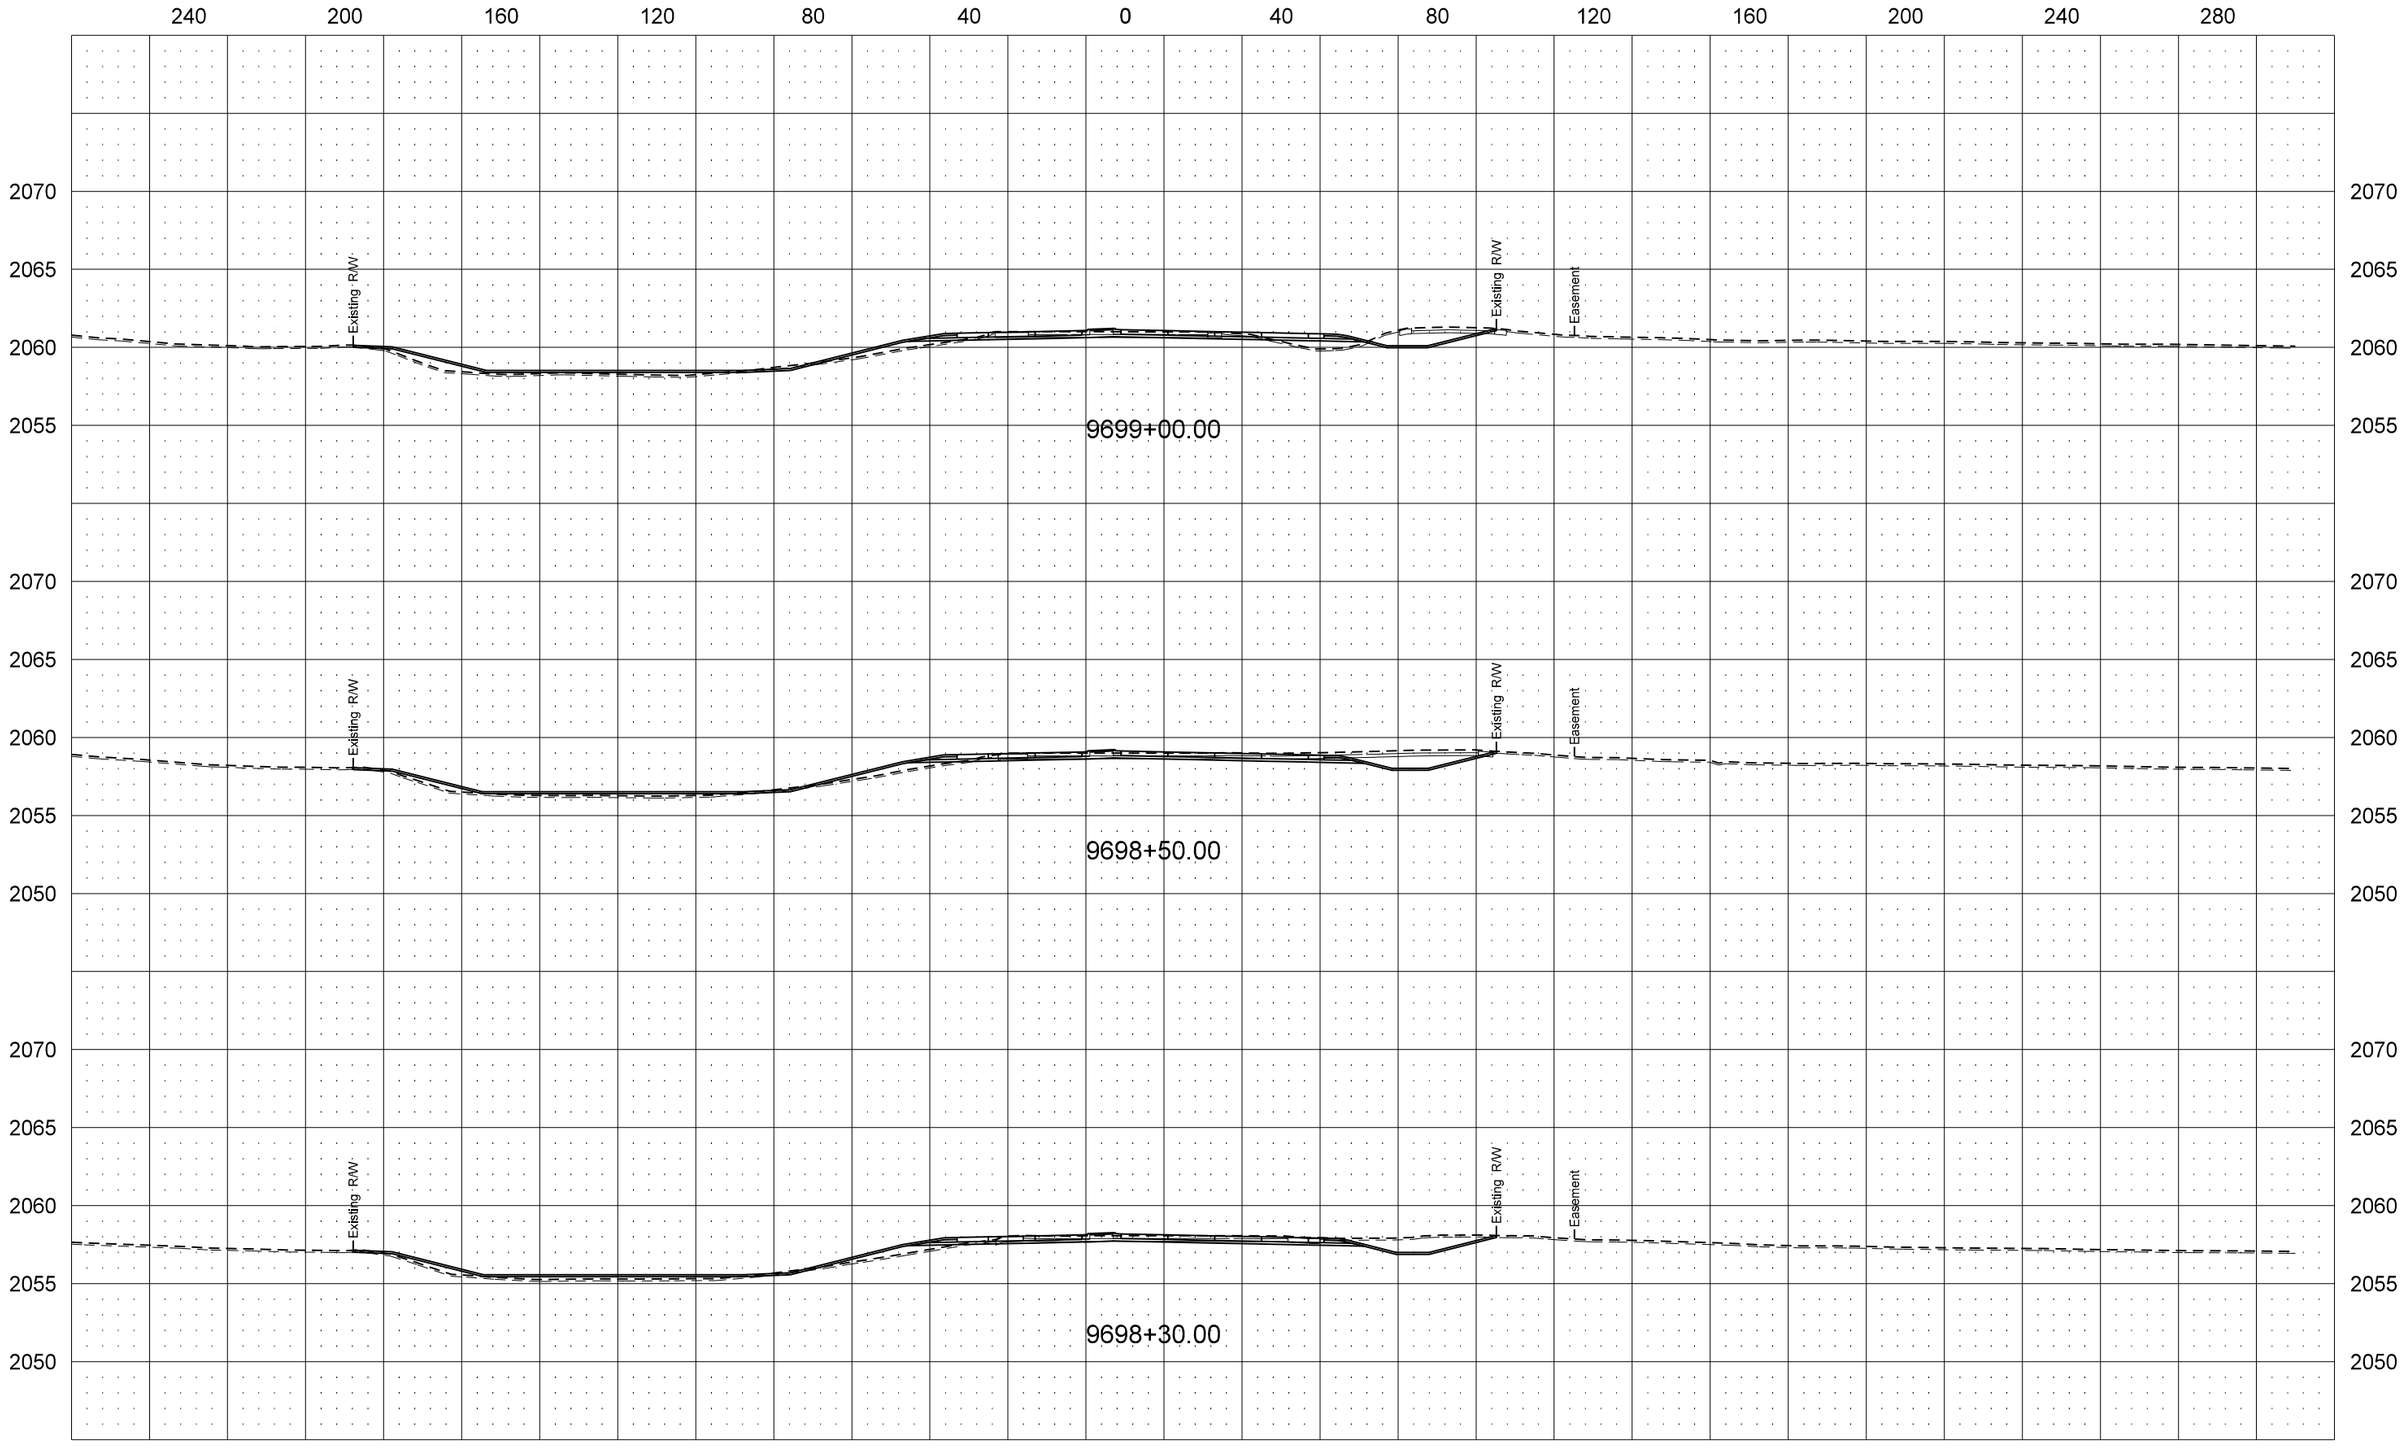

STATE	PROJECT NO.	SECTION NO.	SHEET NO.
ND	SOIA-7-085(092)183	200	11

US Hwy 85 South of US Hwy 2

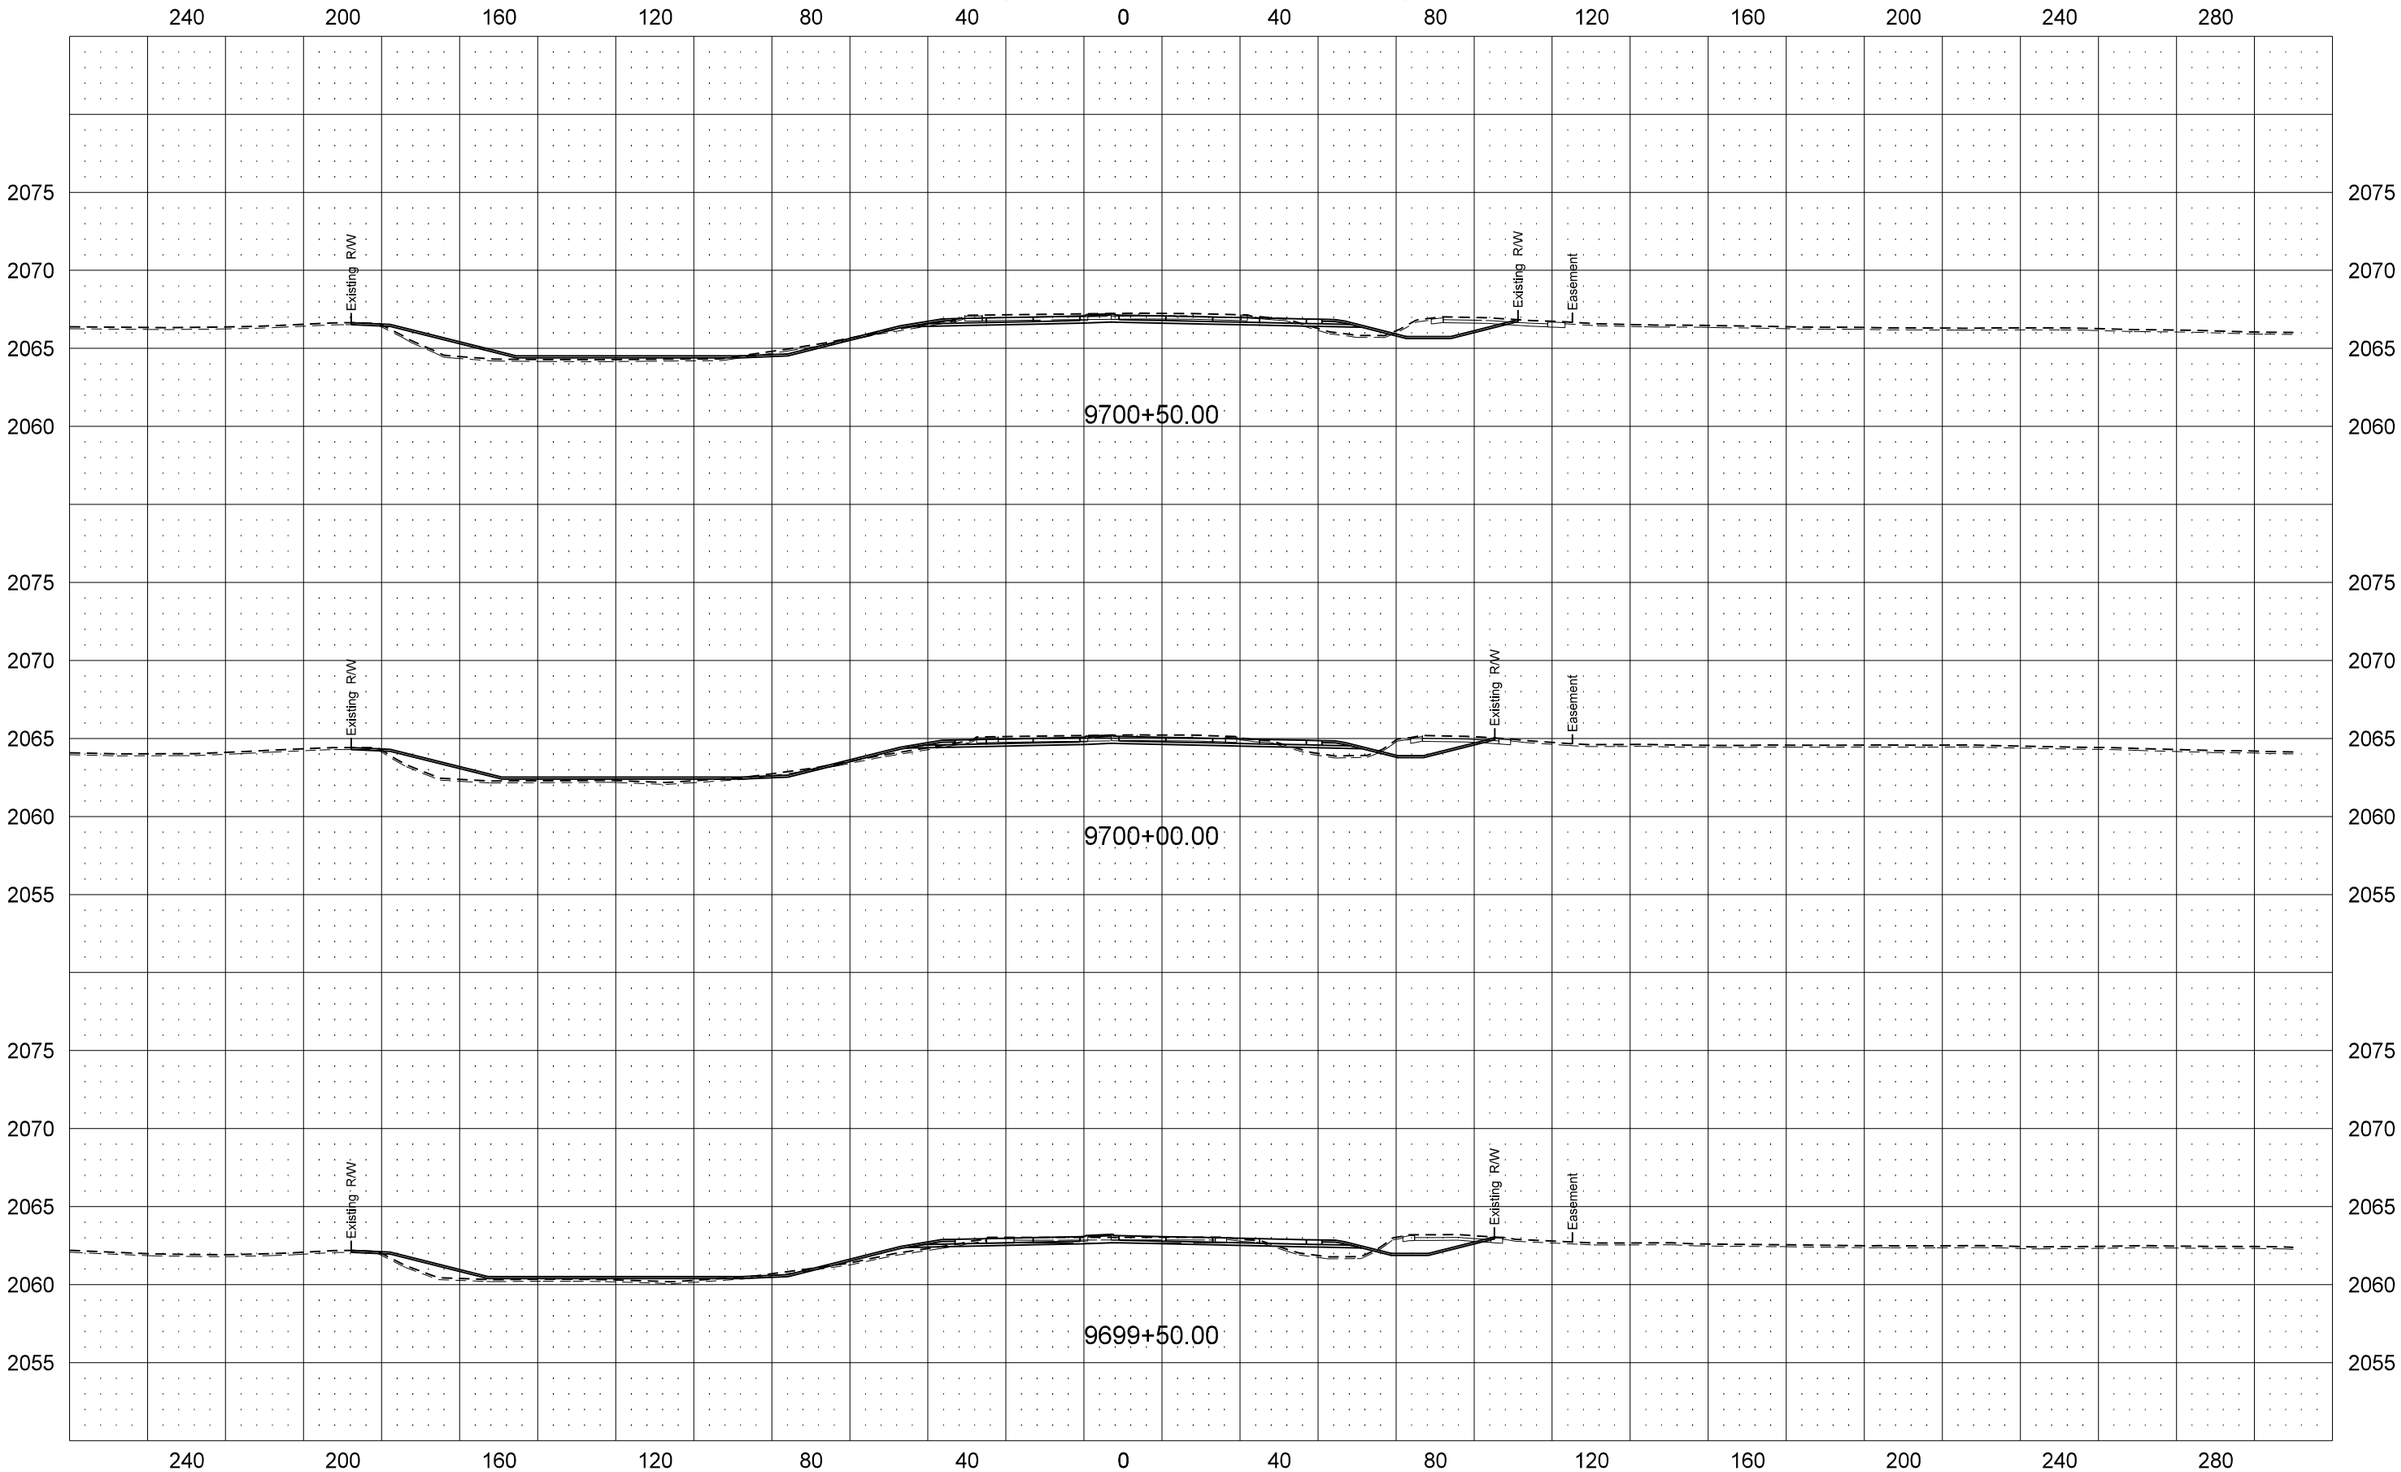

STATE	PROJECT NO.	SECTION NO.	SHEET NO.
ND	SOIA-7-085(092)183	200	12

US Hwy 85 South of US Hwy 2

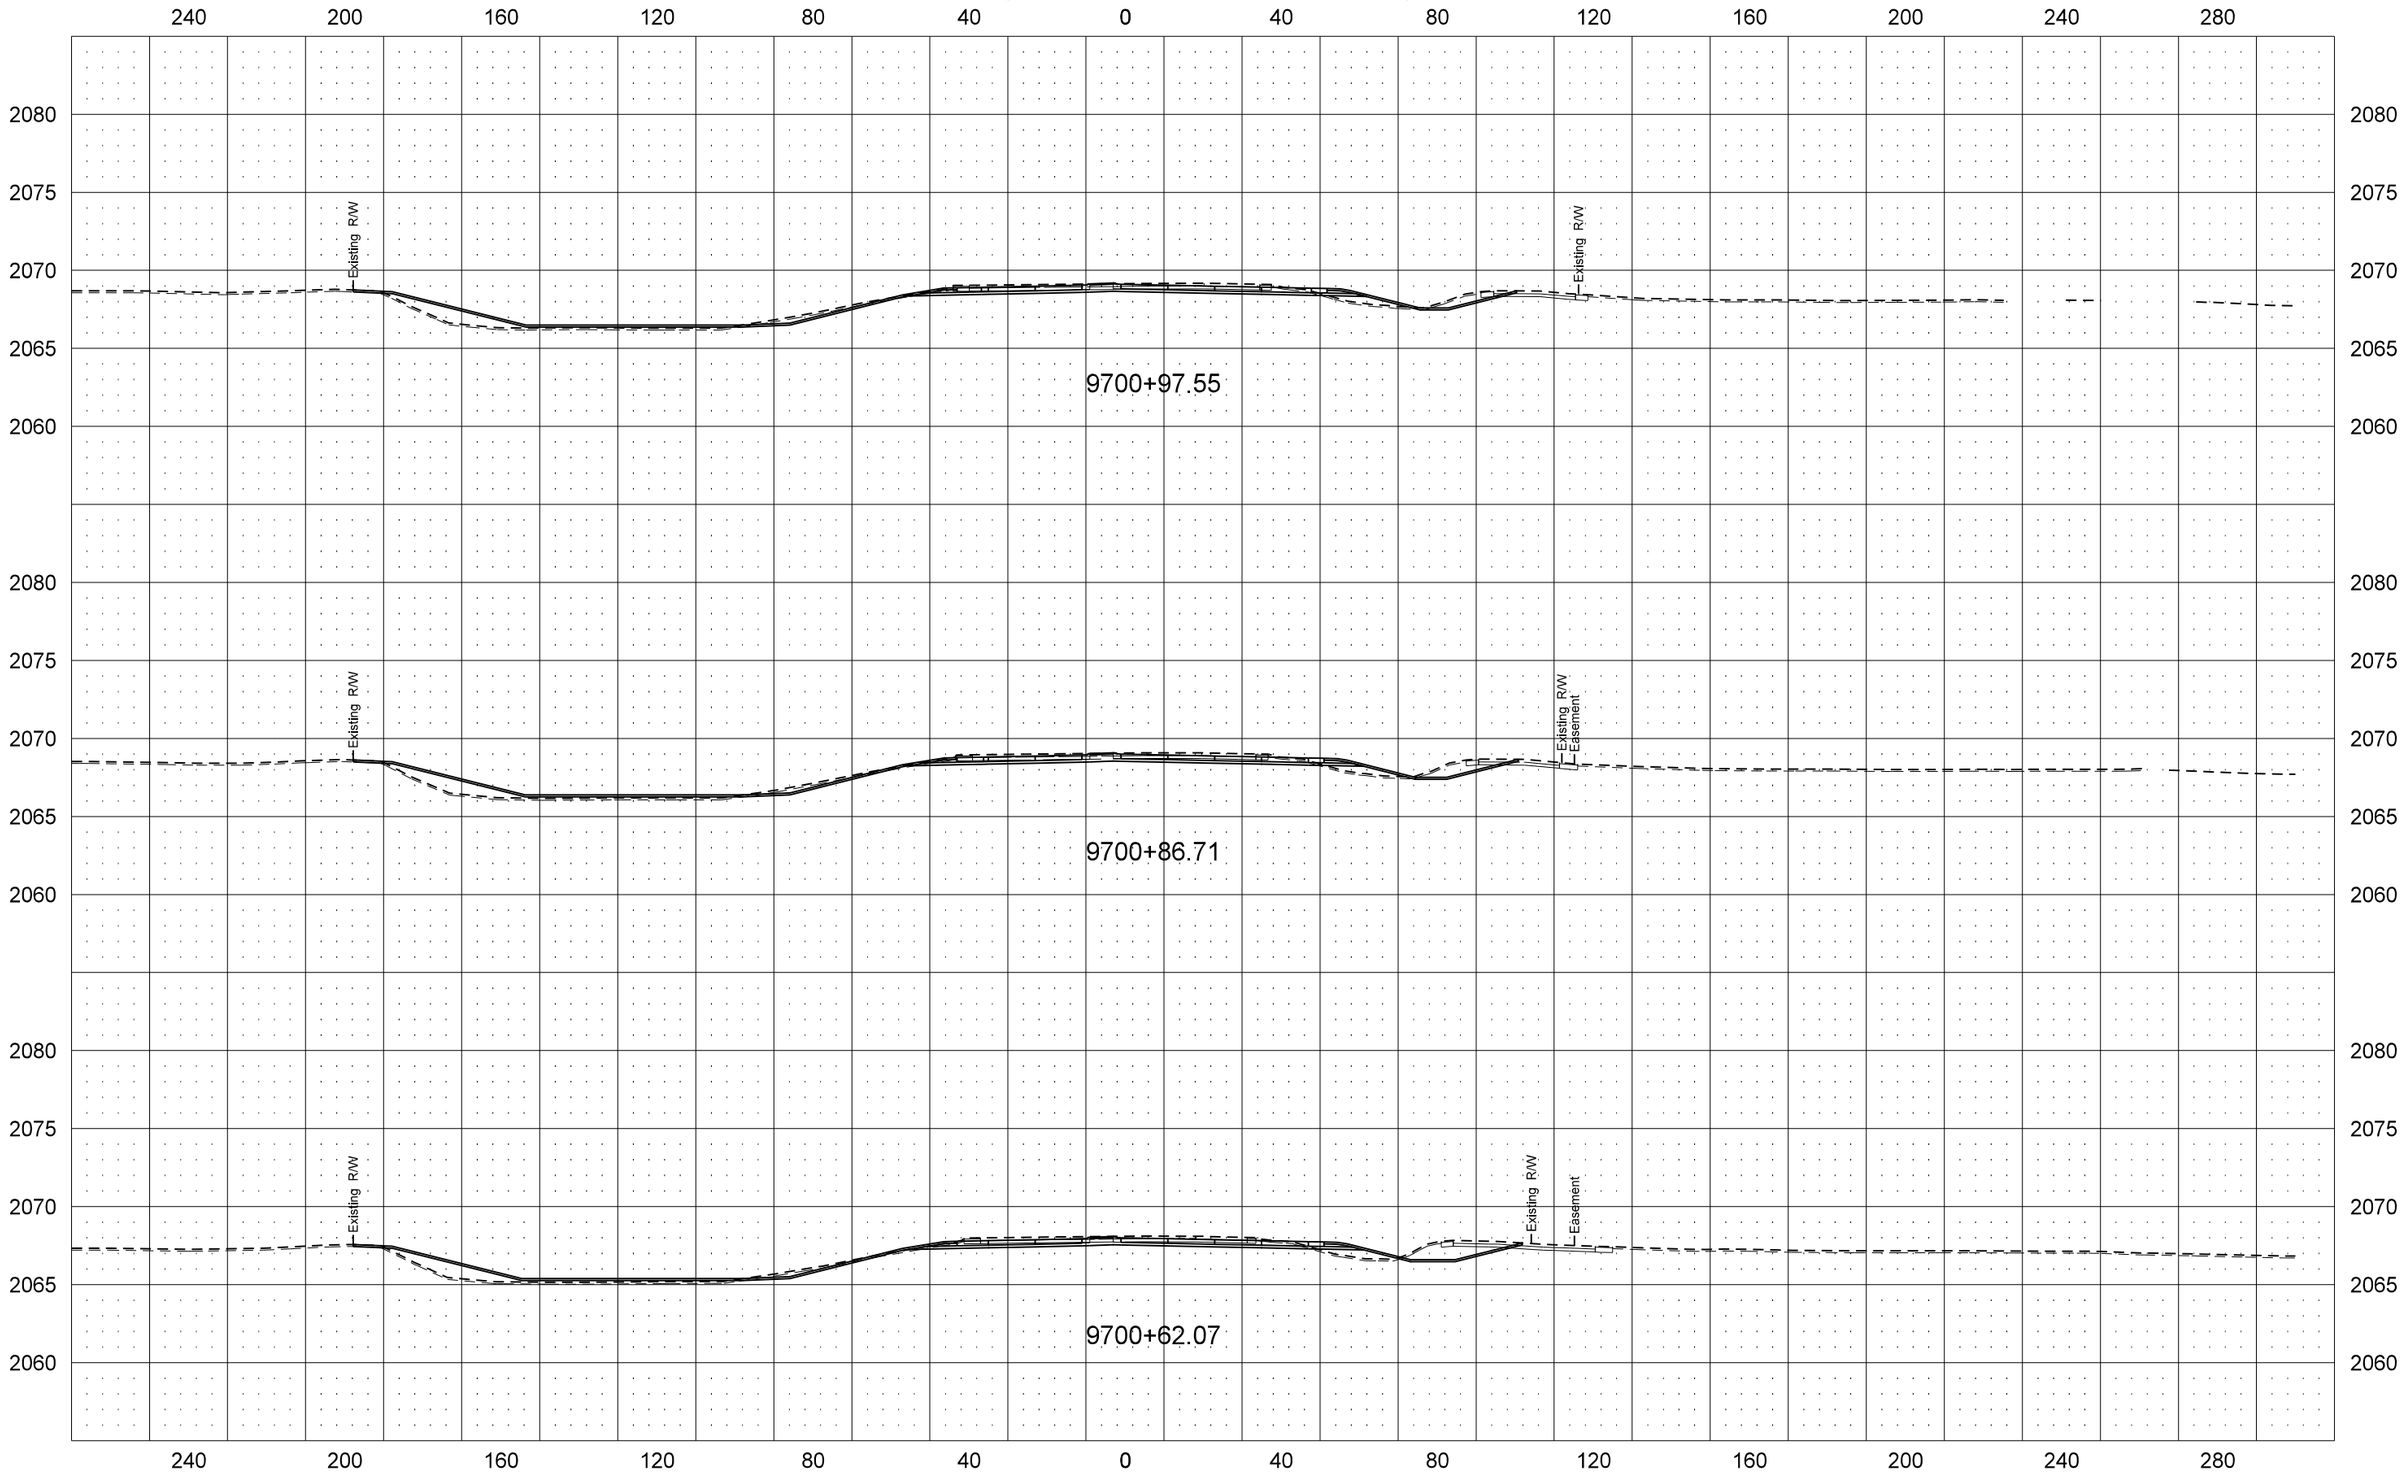

STATE	PROJECT NO.	SECTION NO.	SHEET NO.
ND	SOIA-7-085(092)183	200	13

US Hwy 85 South of US Hwy 2

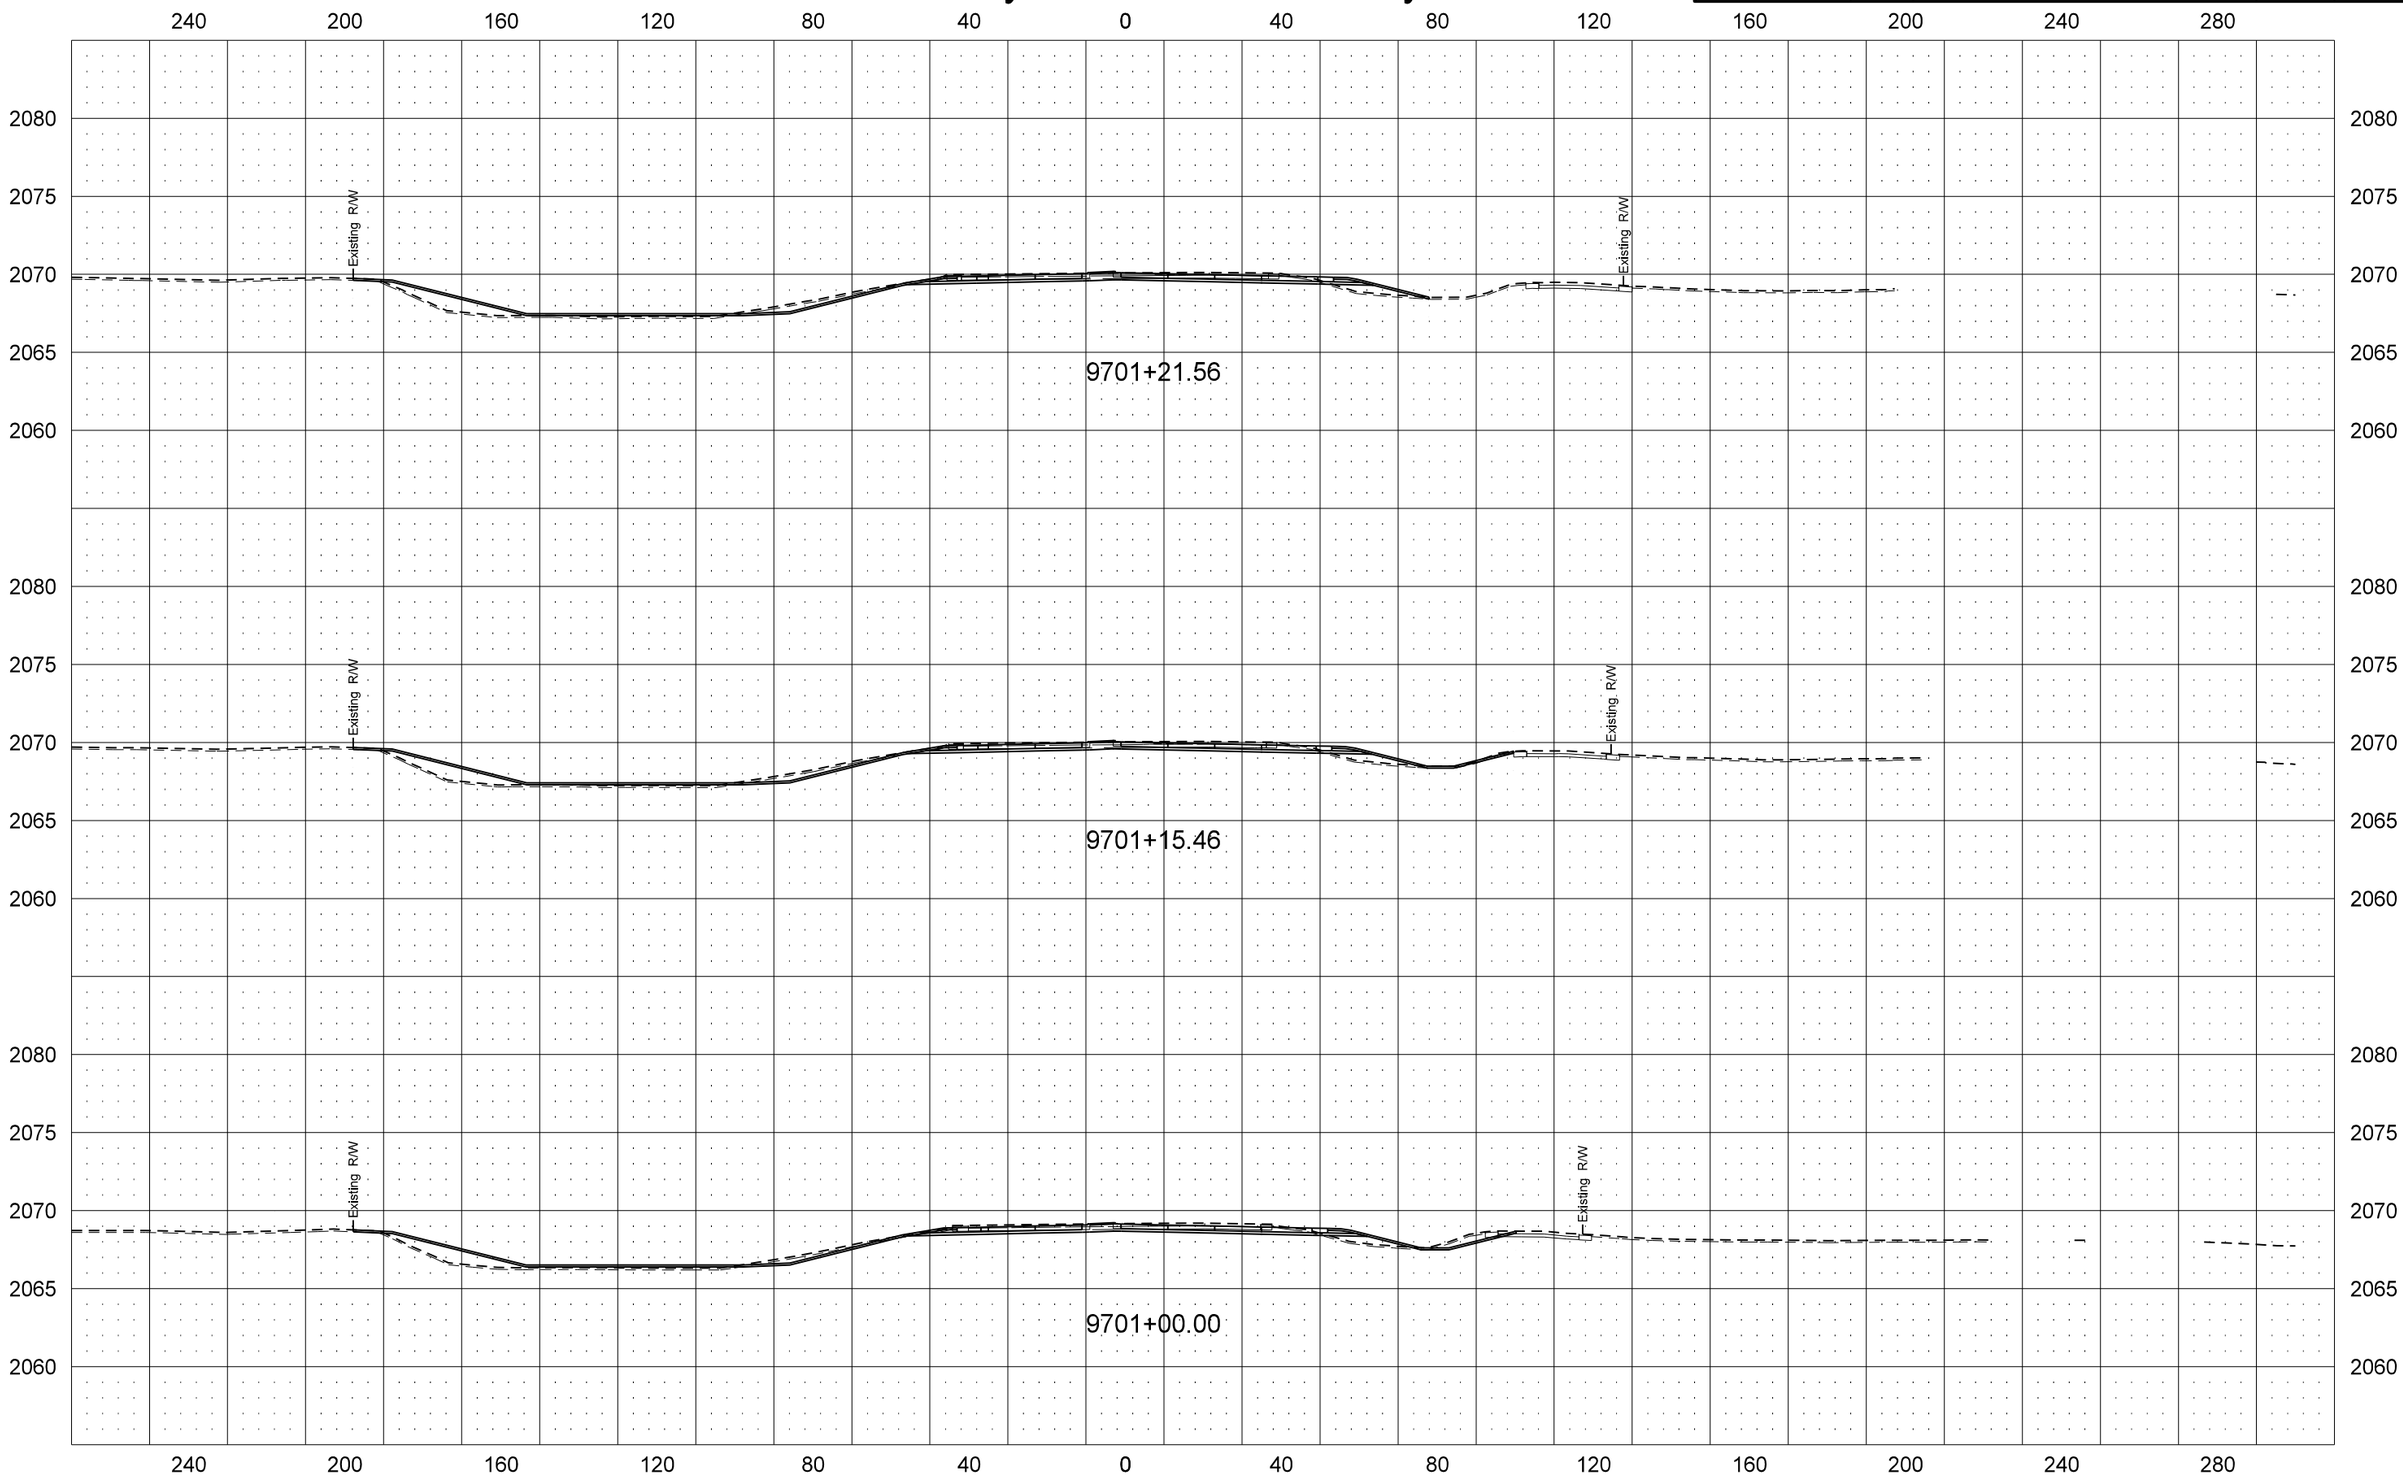

STATE	PROJECT NO.	SECTION NO.	SHEET NO.
ND	SOIA-7-085(092)183	200	14

US Hwy 85 South of US Hwy 2

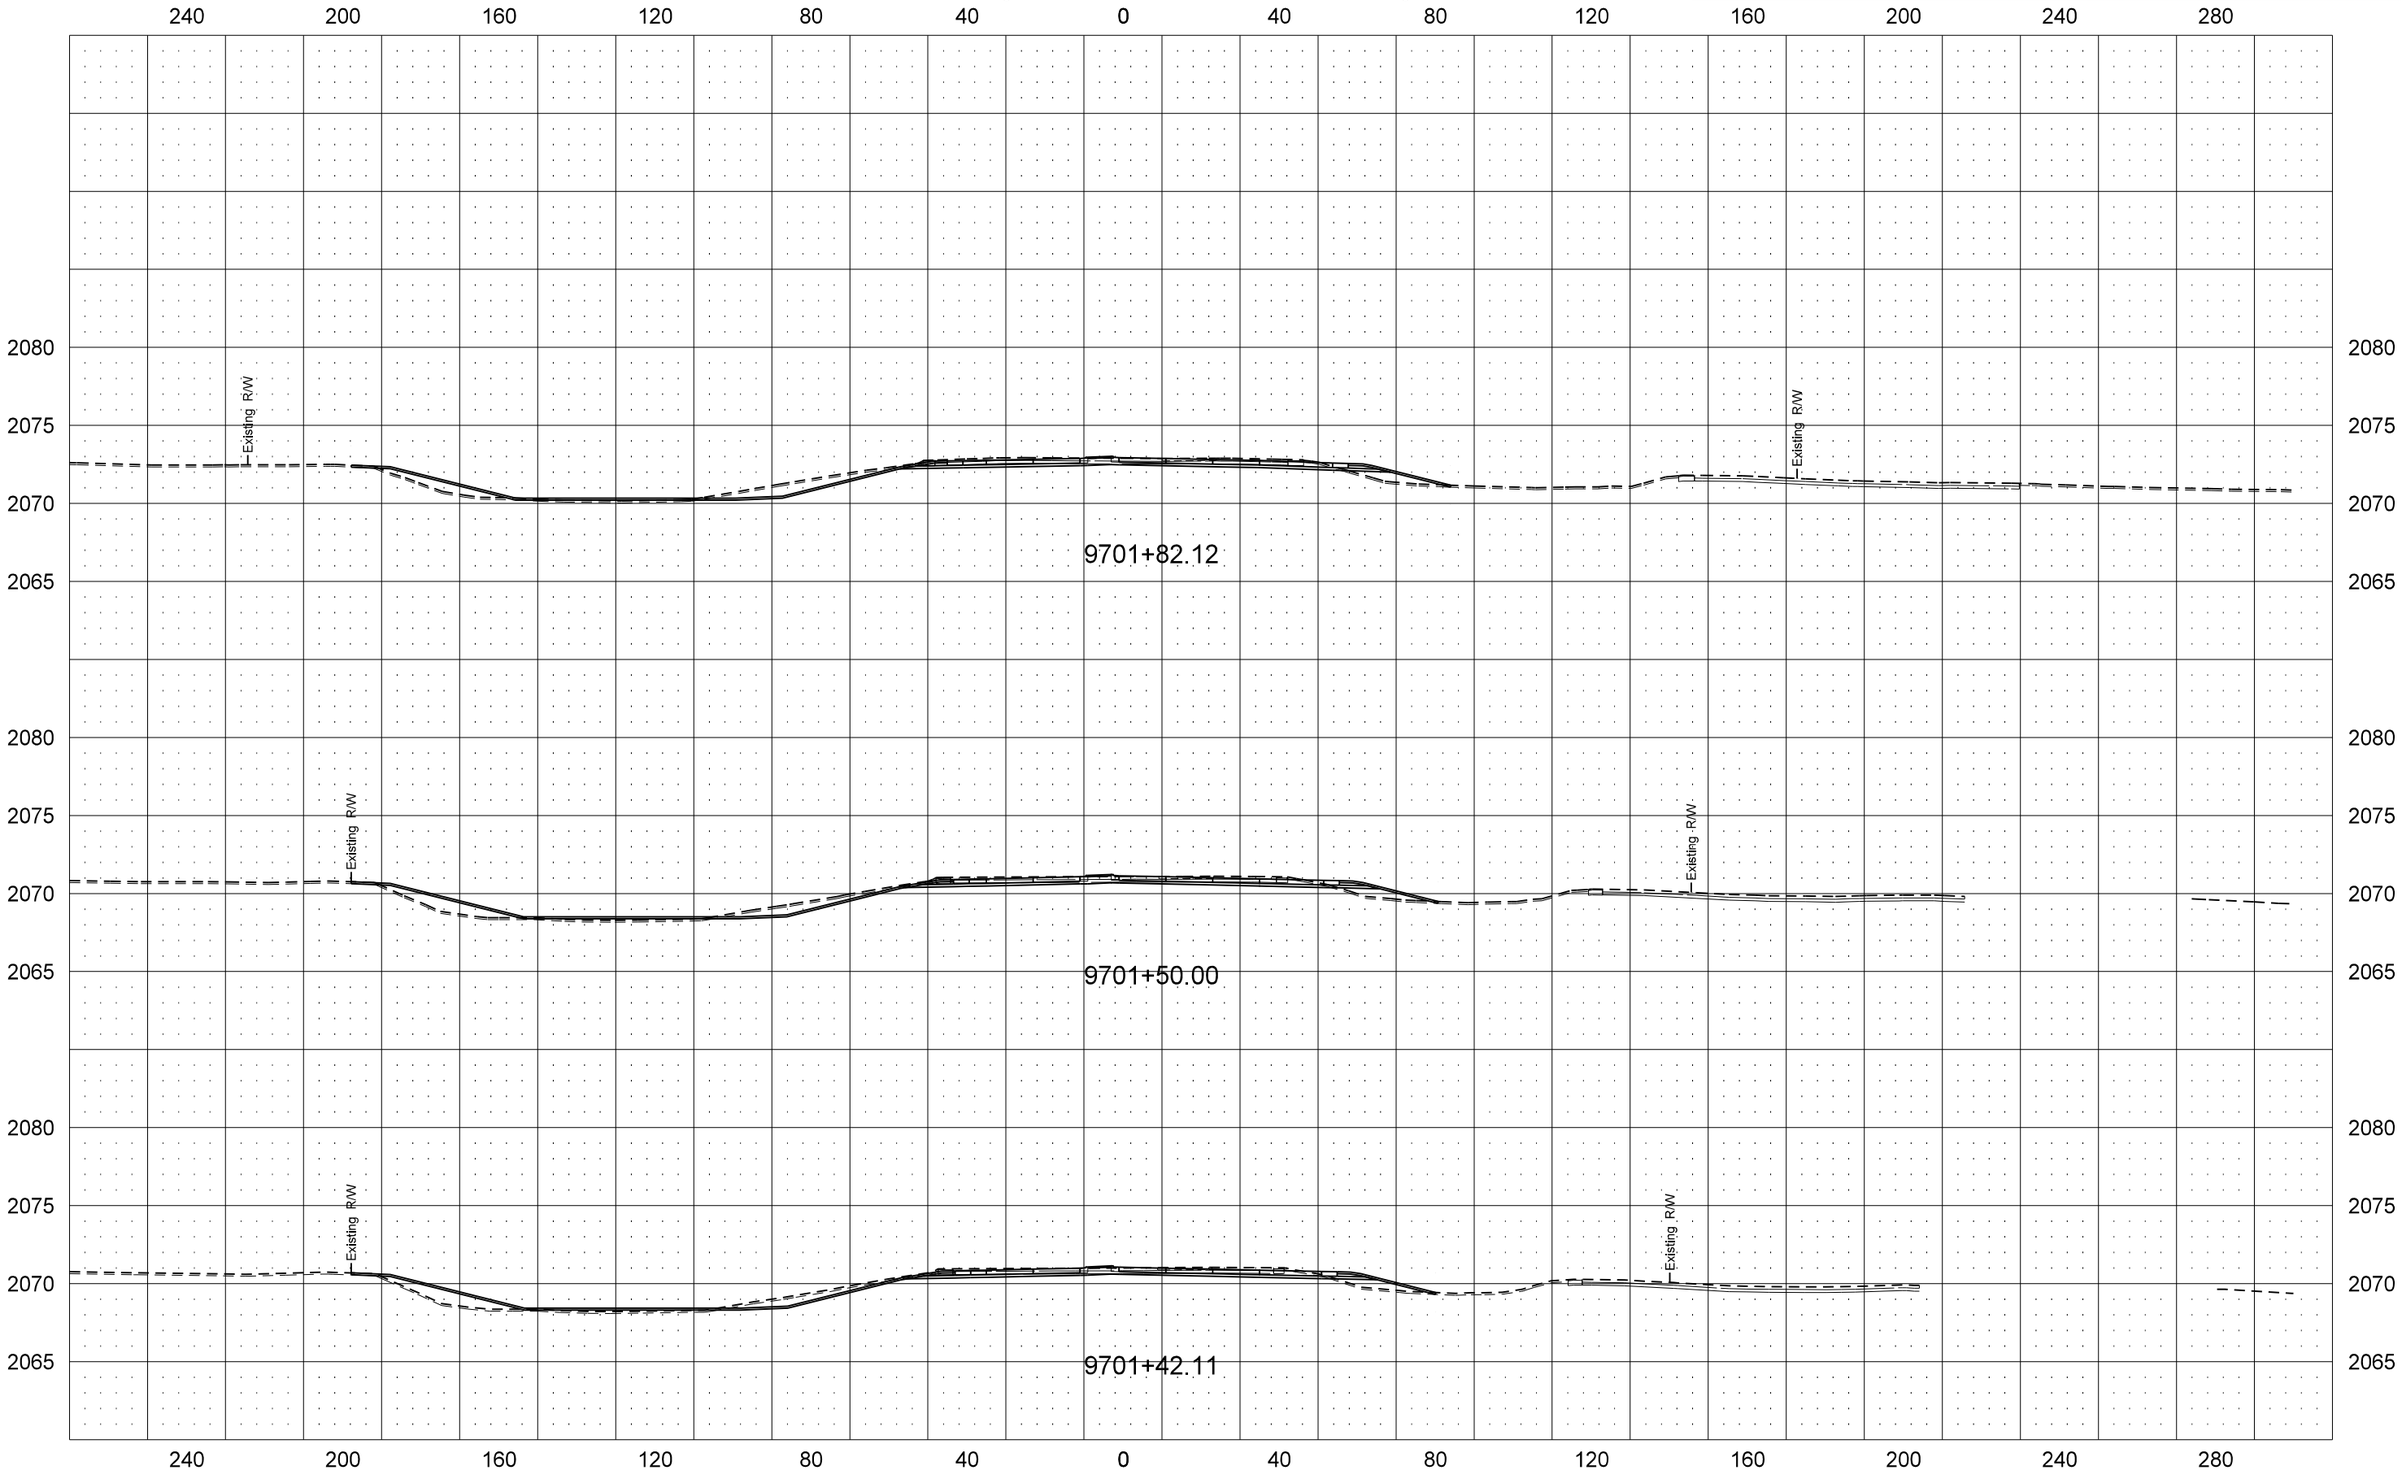

STATE	PROJECT NO.	SECTION NO.	SHEET NO.
ND	SOIA-7-085(092)183	200	15

US Hwy 85 South of US Hwy 2

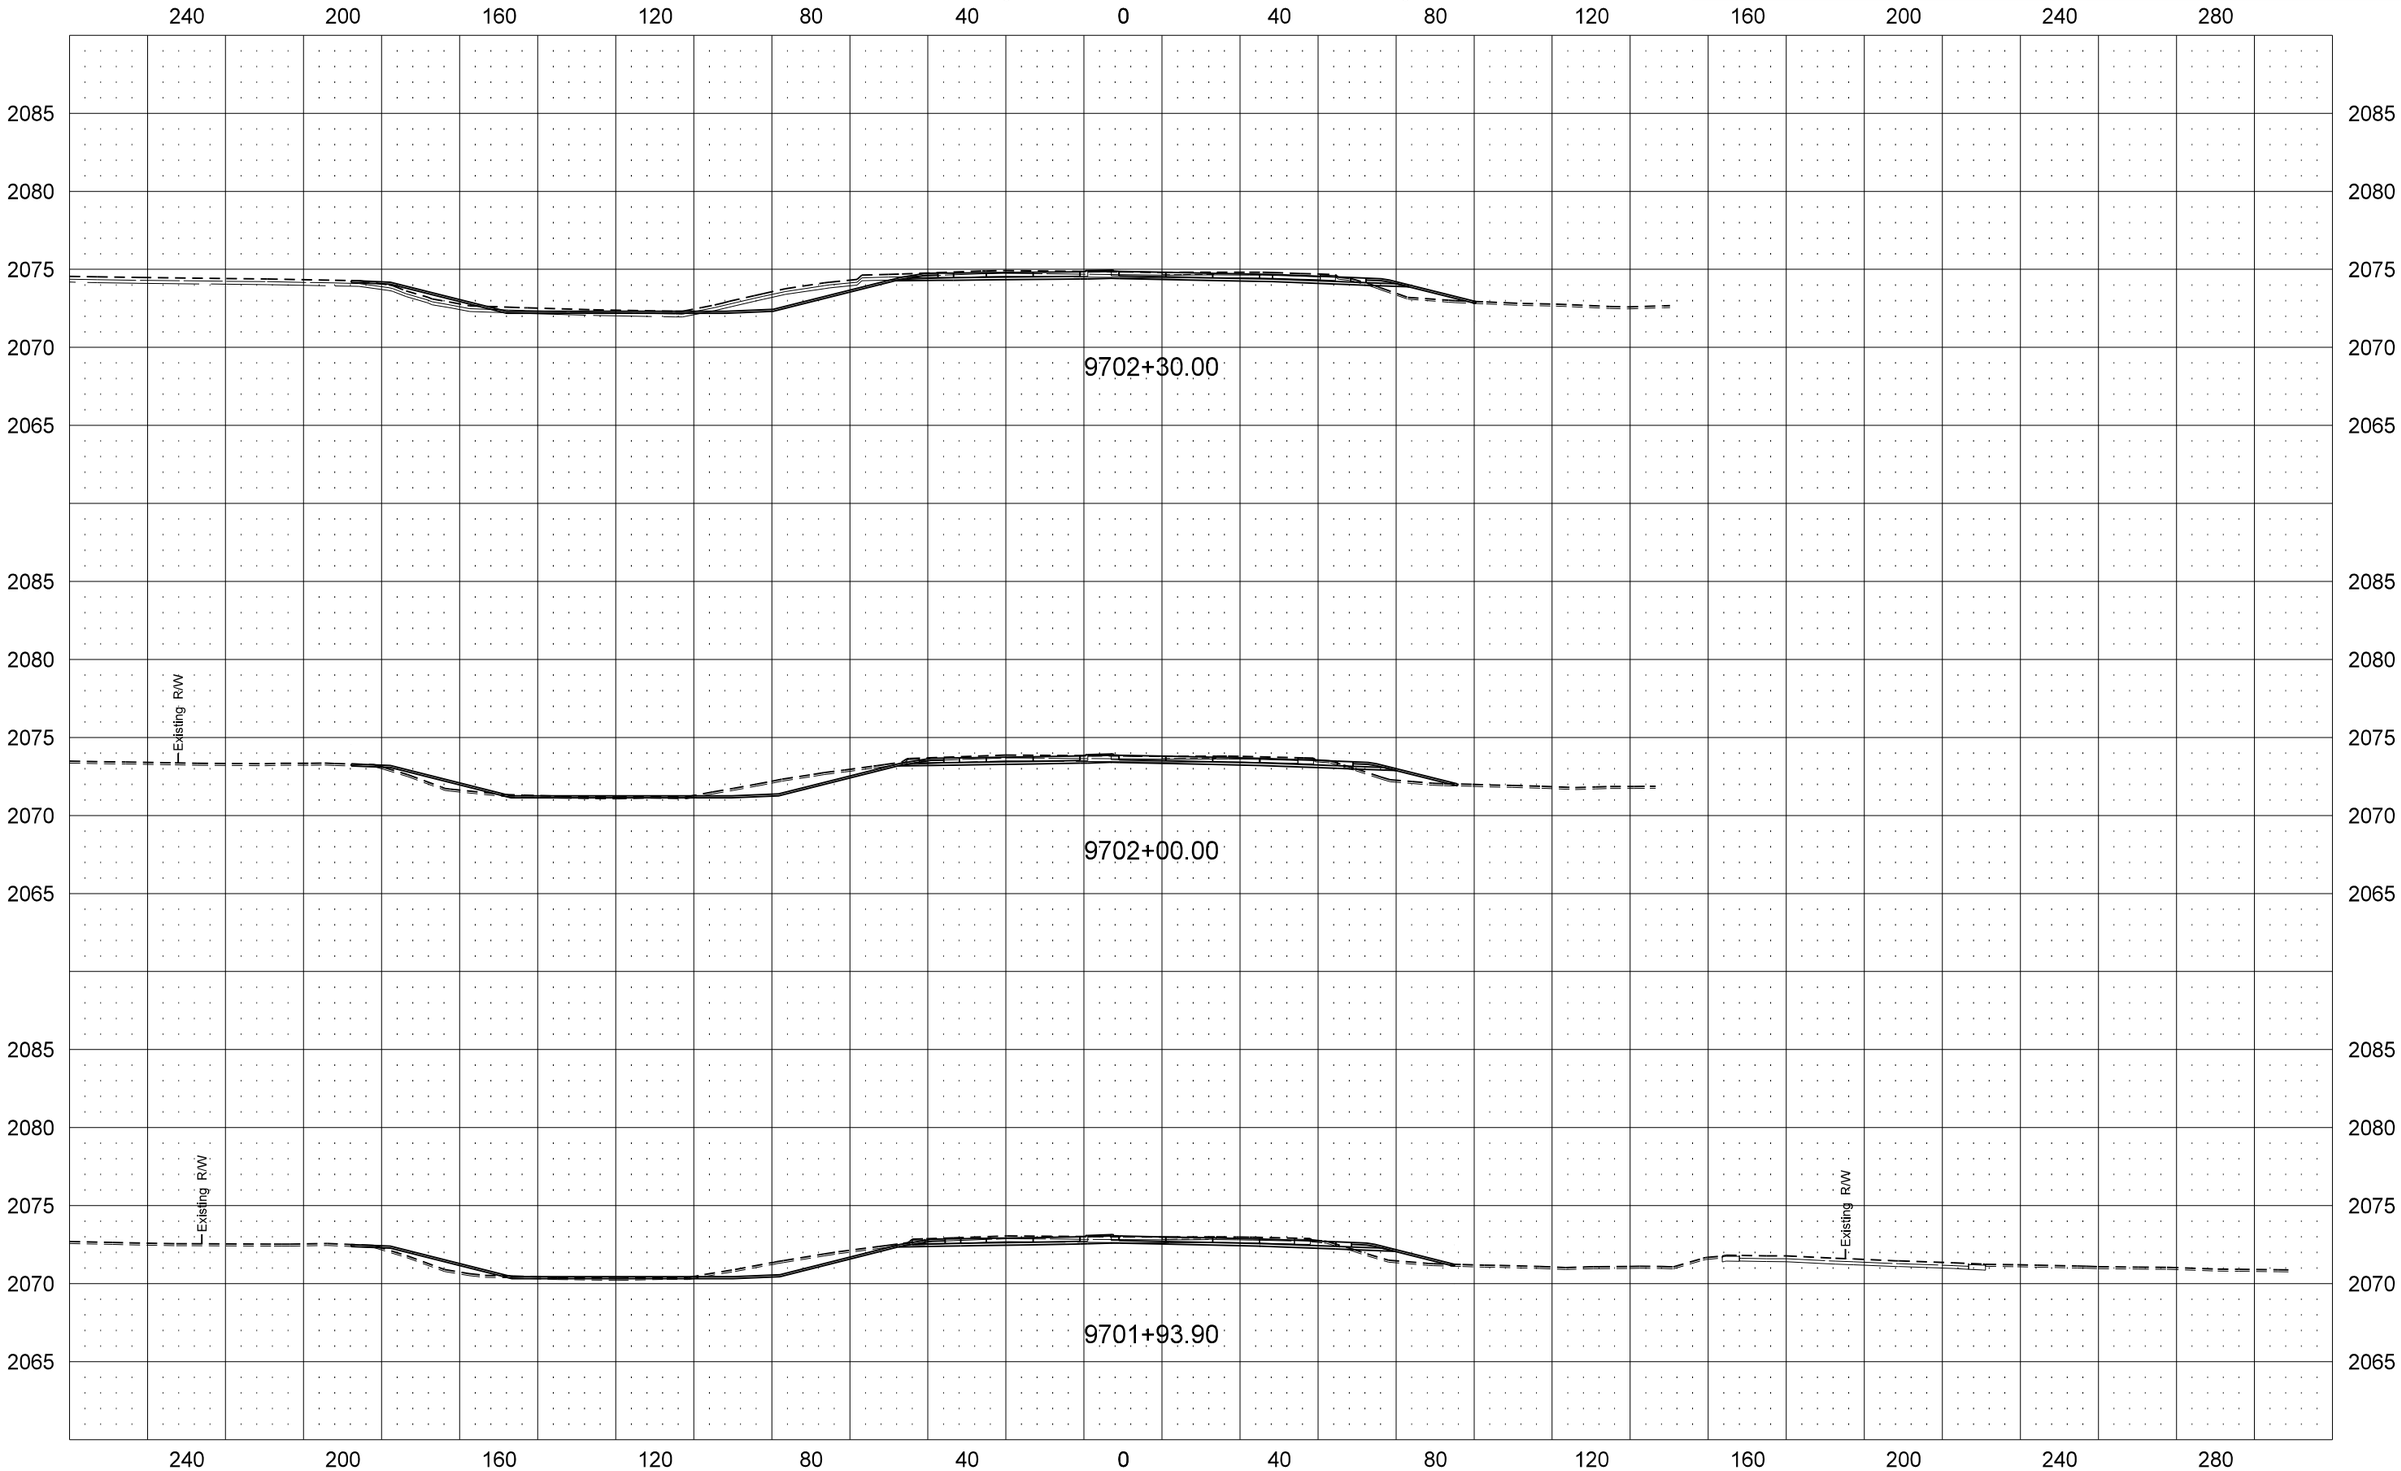

STATE	PROJECT NO.	SECTION NO.	SHEET NO.
ND	SOIA-7-085(092)183	200	16

US Hwy 85 South of US Hwy 2

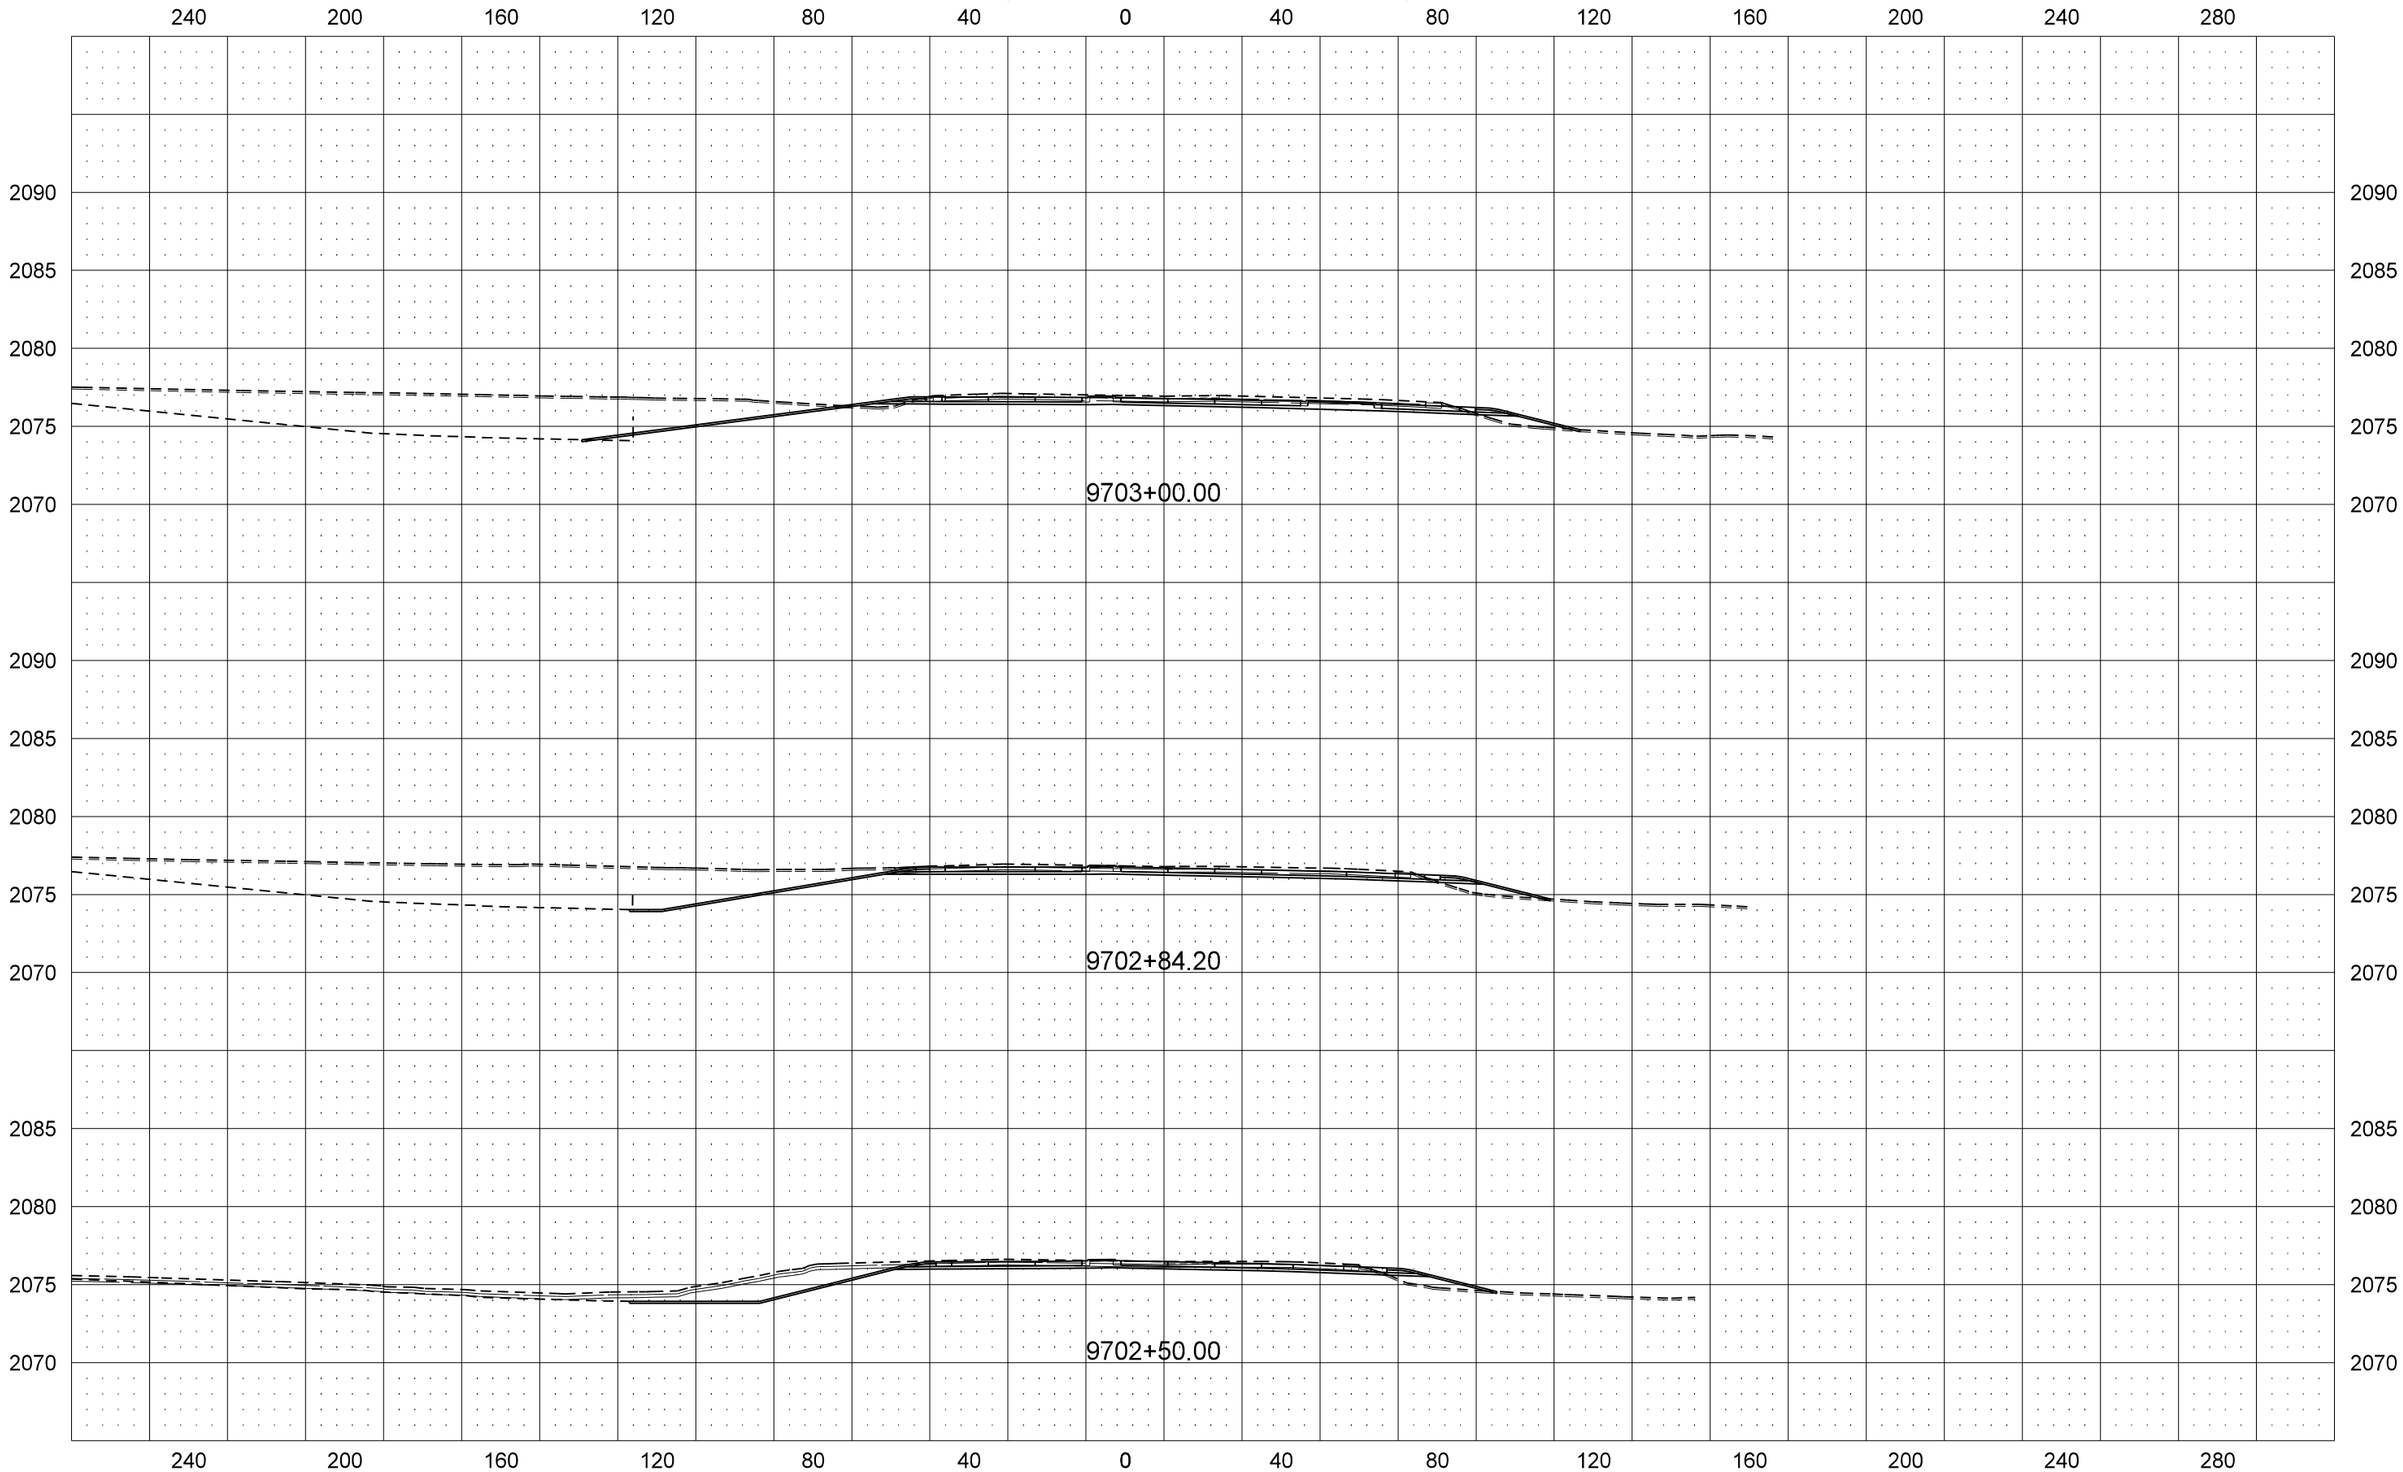

STATE	PROJECT NO.	SECTION NO.	SHEET NO.
ND	SOIA-7-085(092)183	200	17

US Hwy 85 South of US Hwy 2

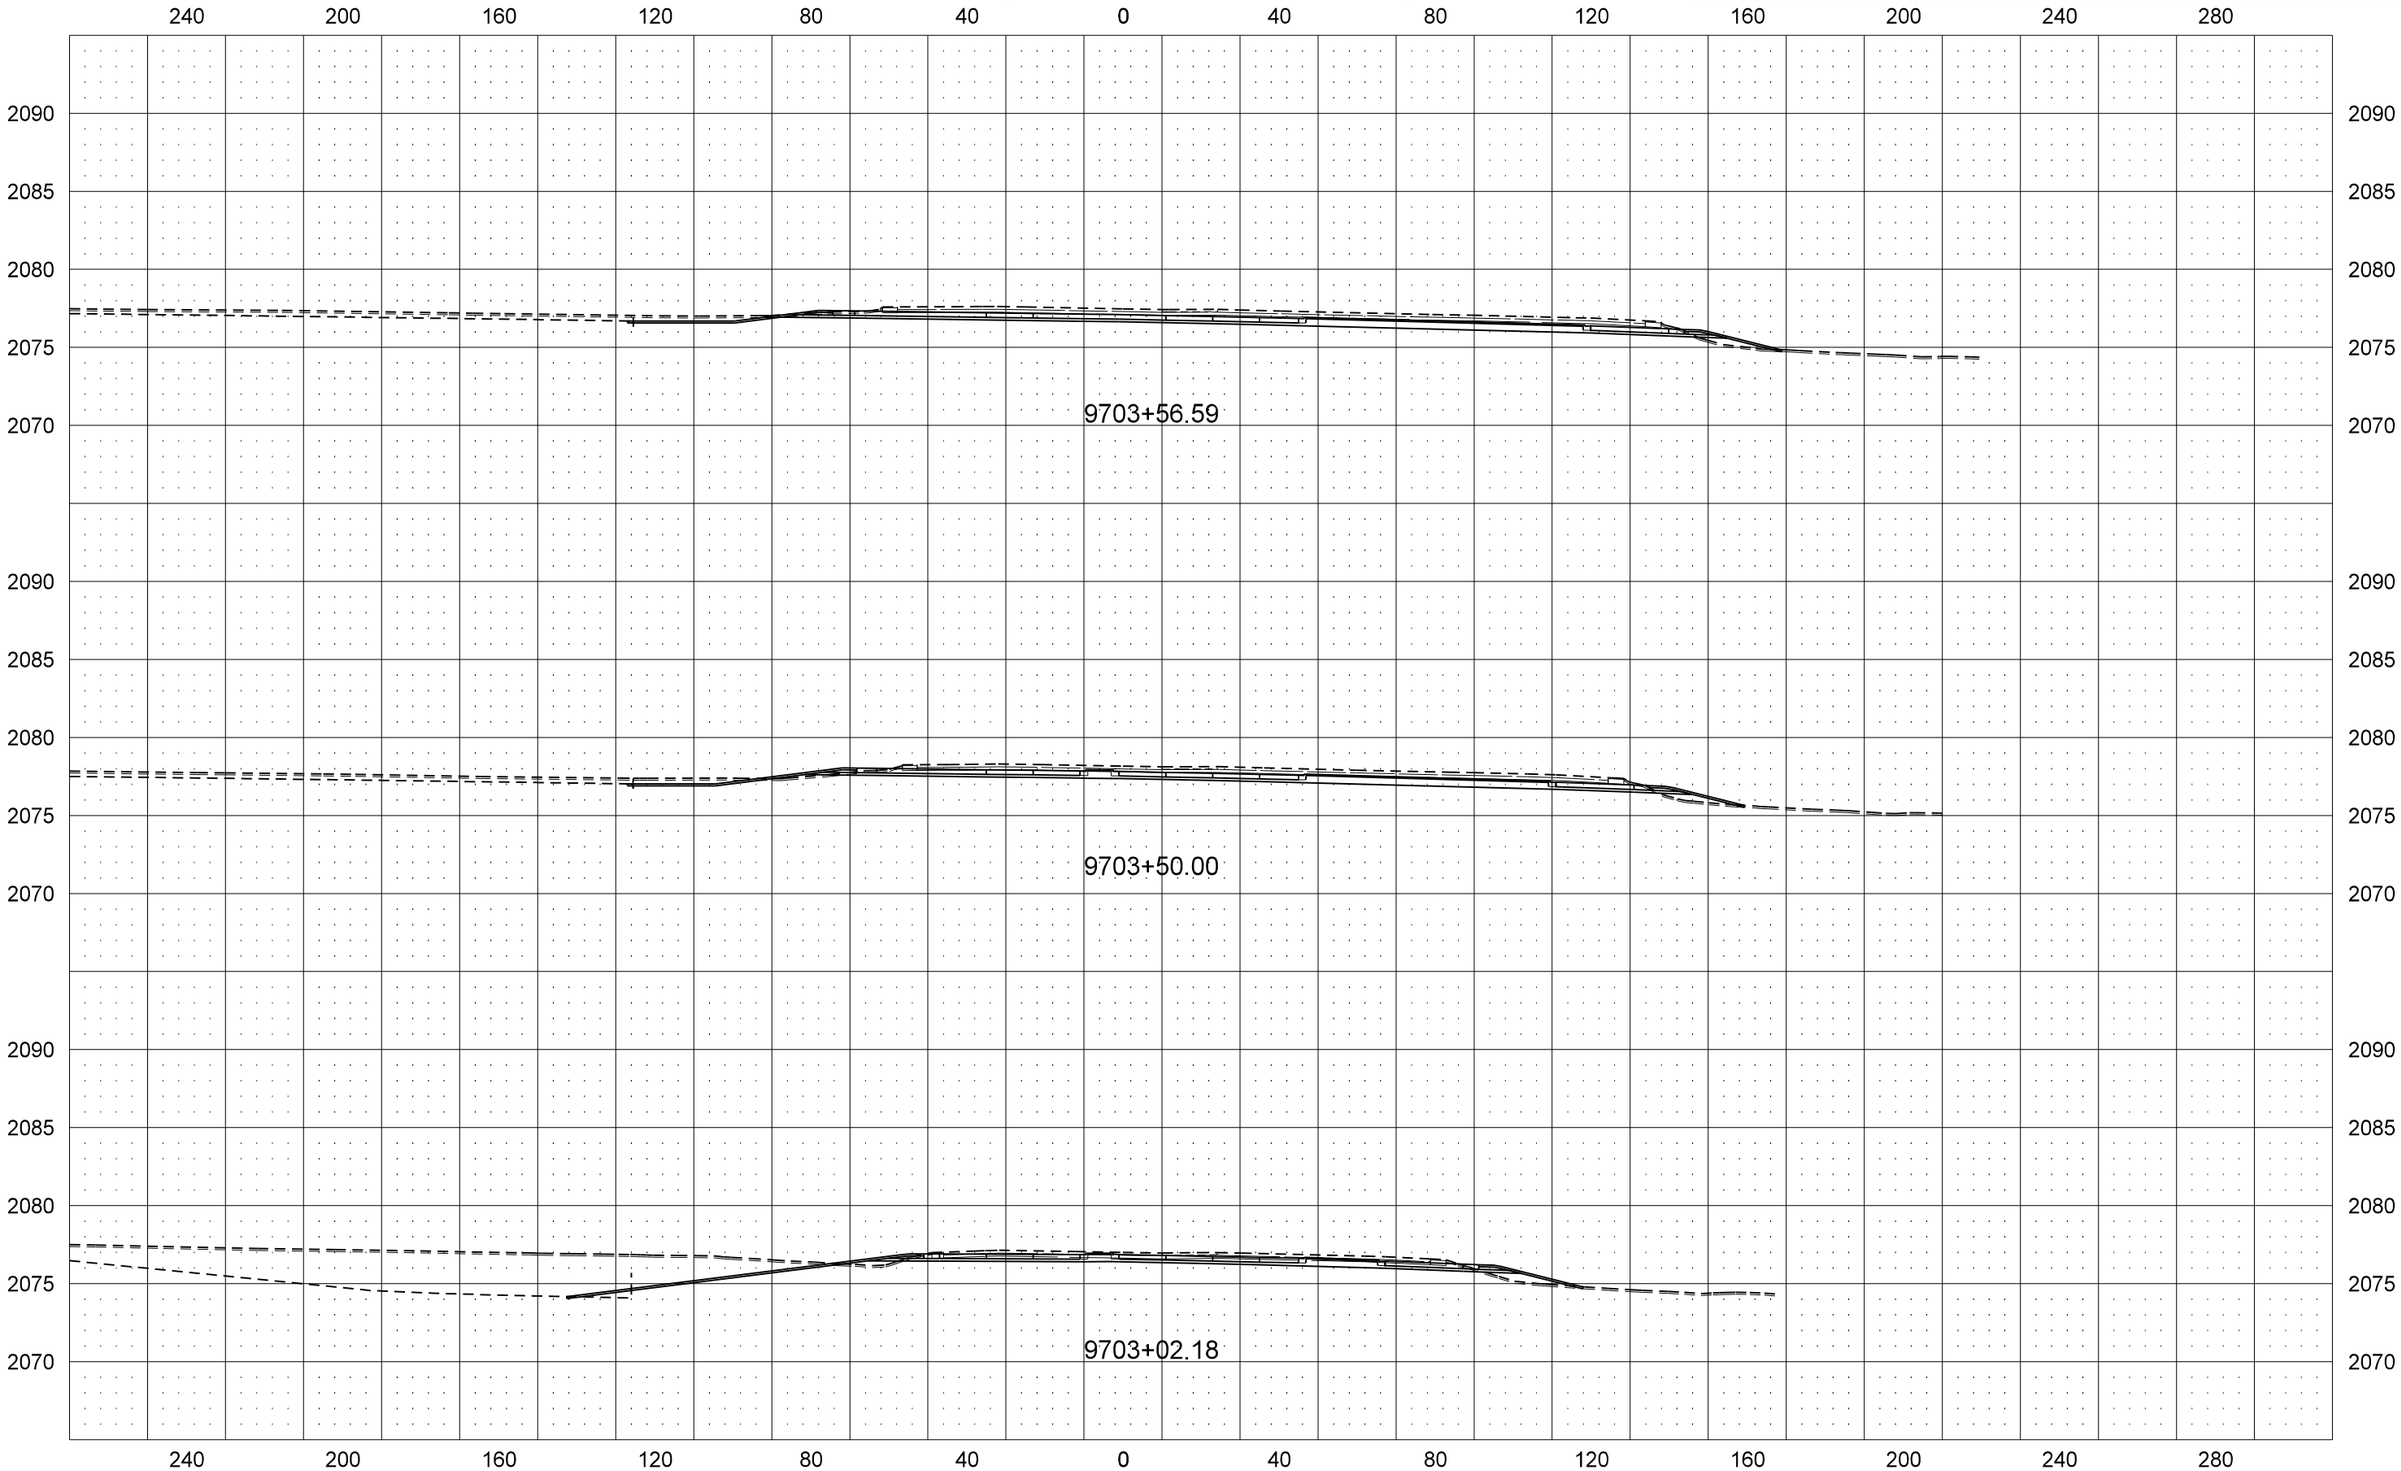

STATE	PROJECT NO.	SECTION NO.	SHEET NO.
ND	SOIA-7-085(092)183	200	18

US Hwy 85 South of US Hwy 2

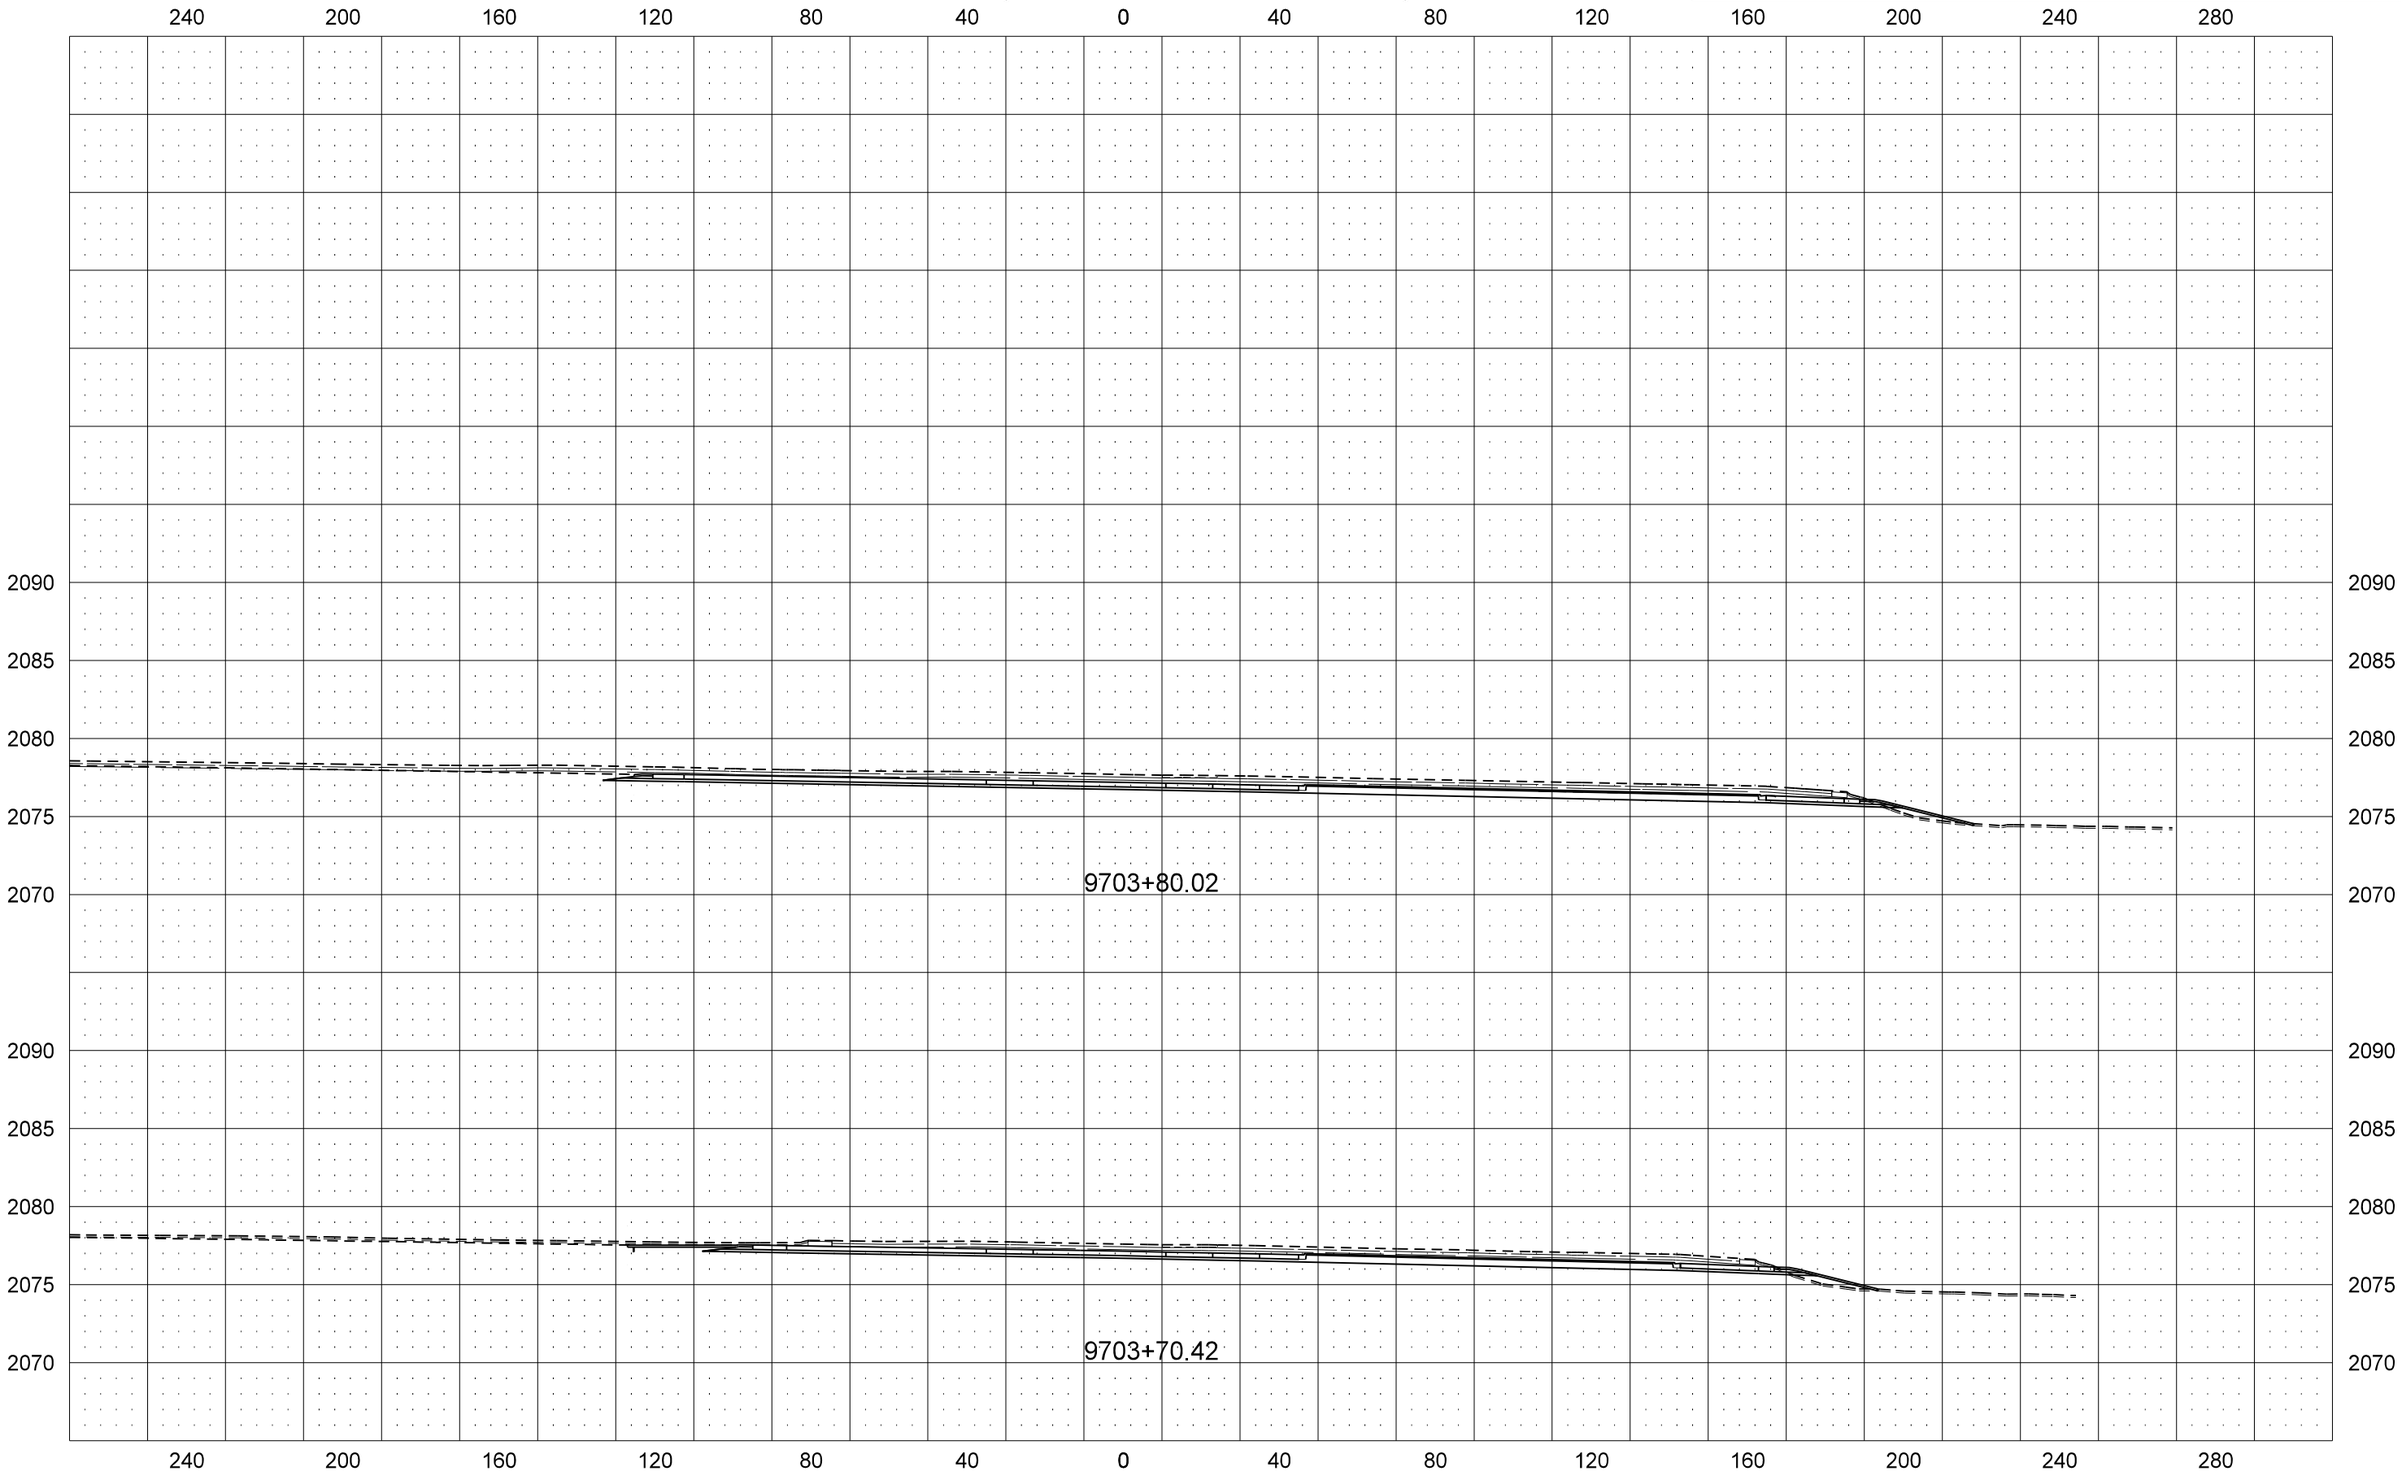

STATE	PROJECT NO.	SECTION NO.	SHEET NO.
ND	SOIA-7-085(092)183	200	19

US Hwy 85 North of US Hwy 2

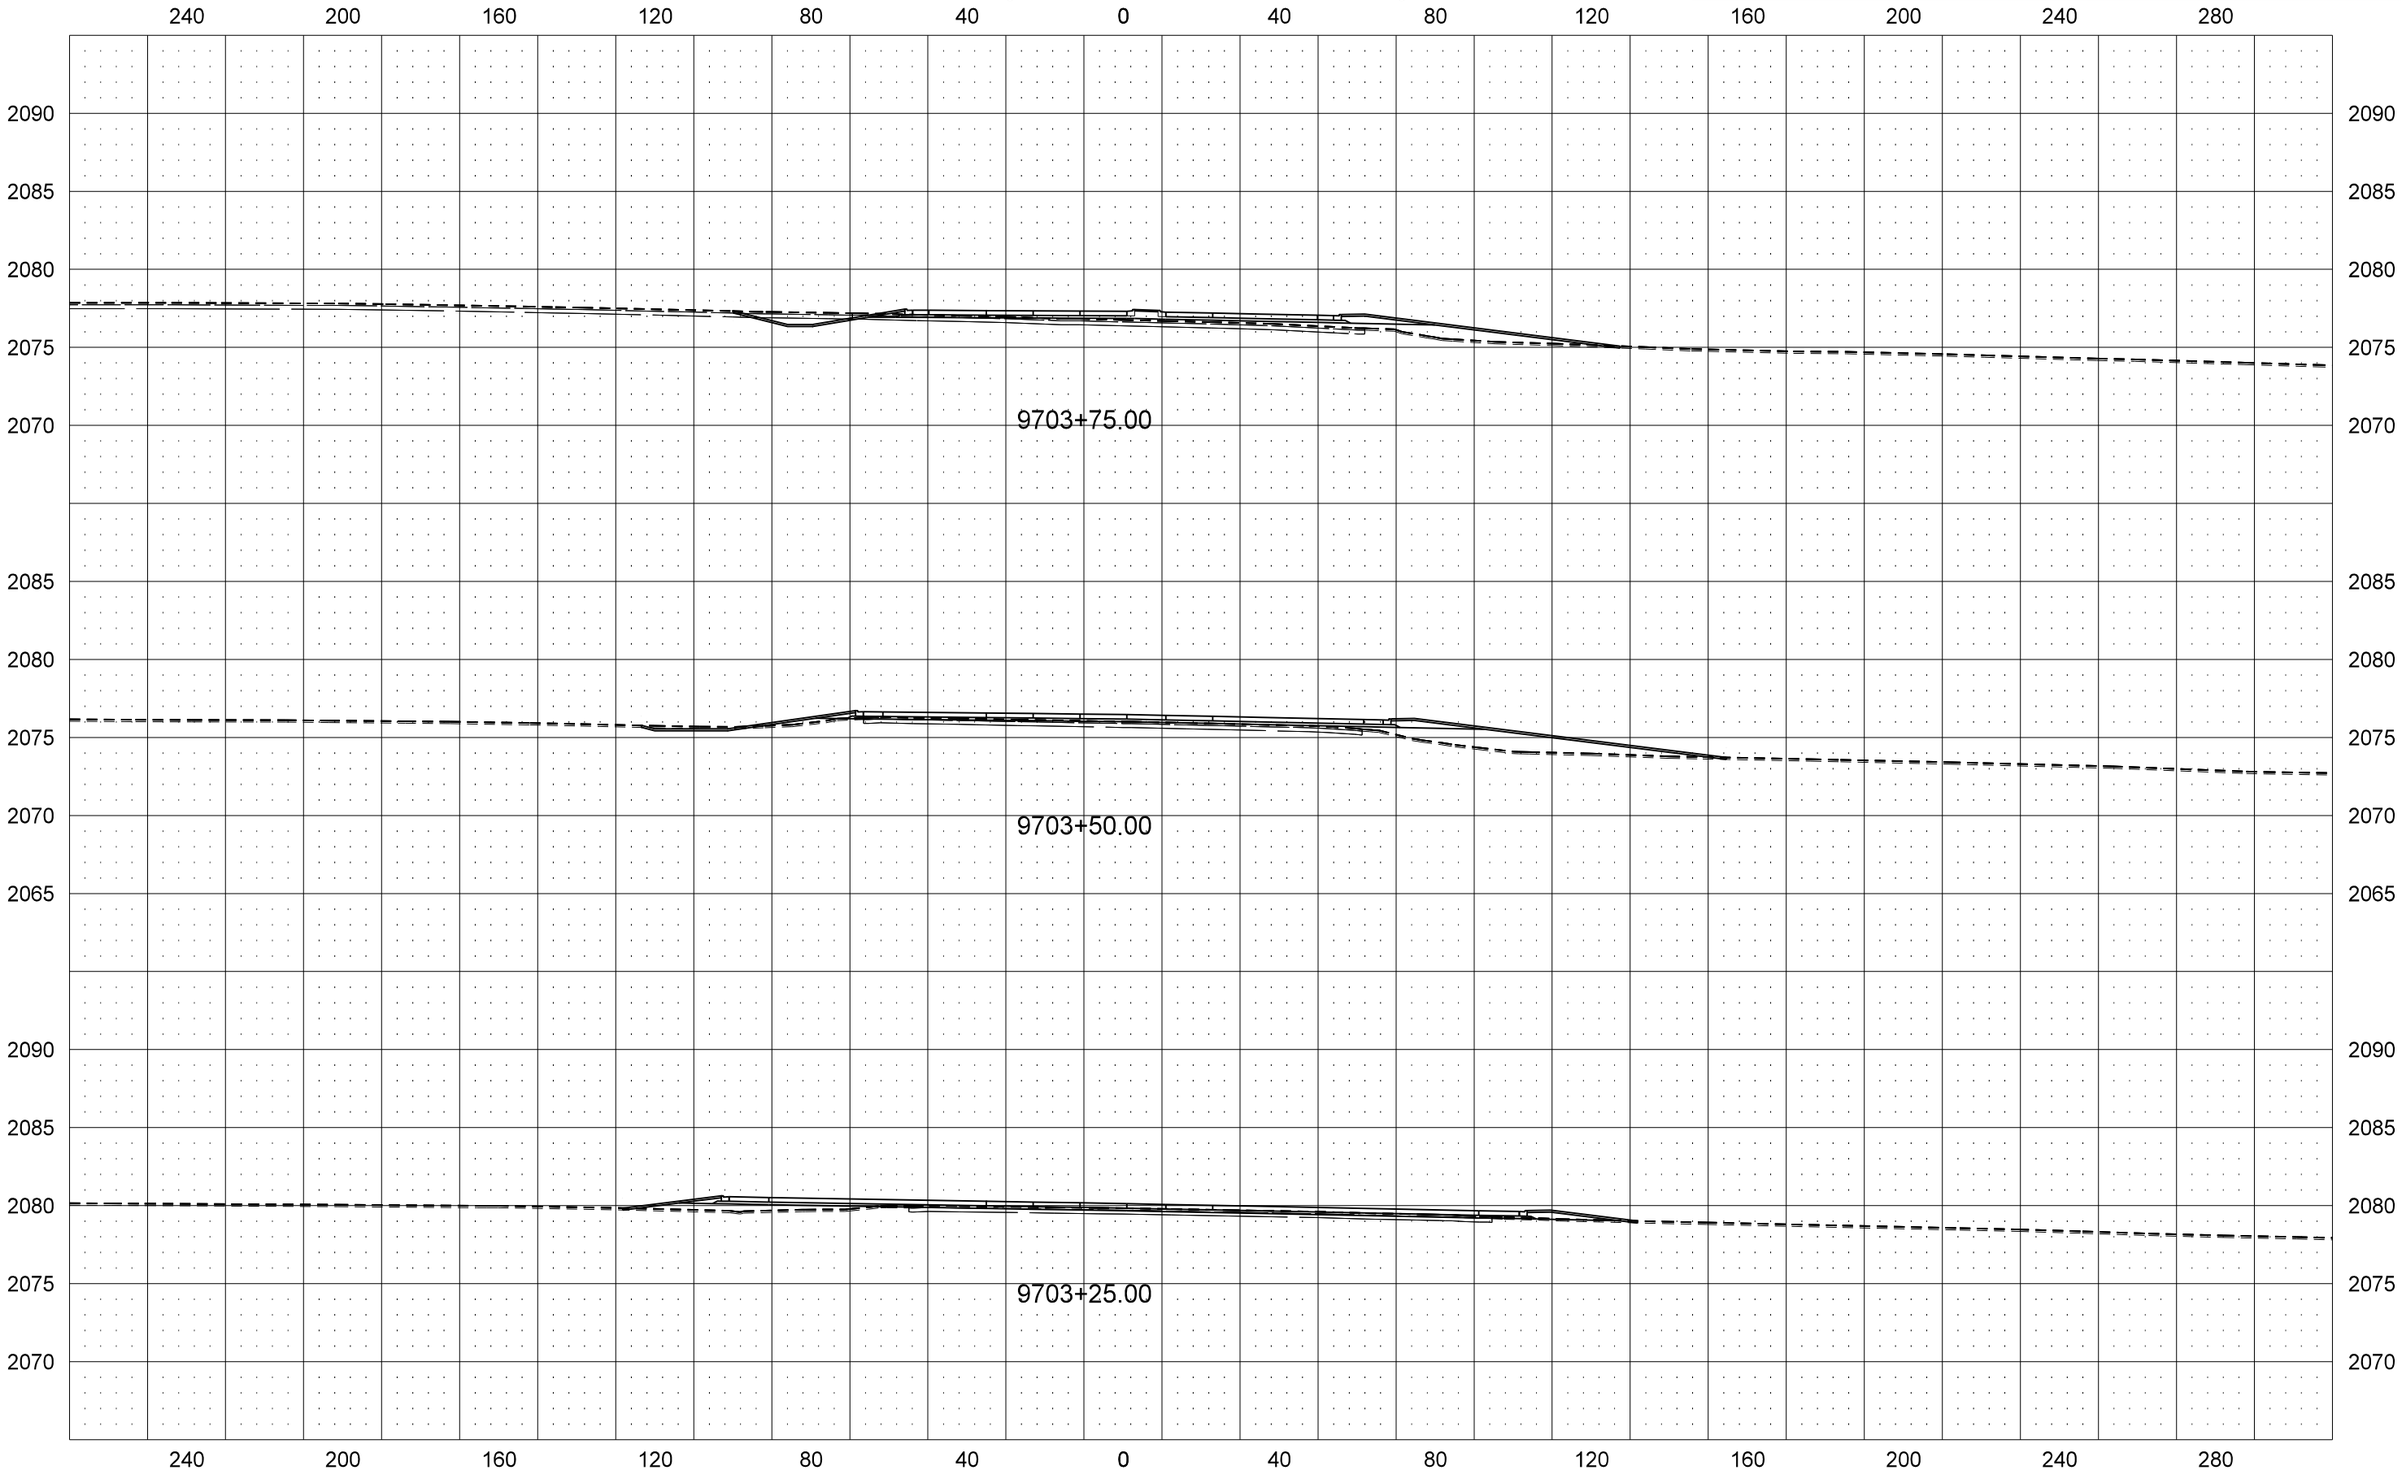

STATE	PROJECT NO.	SECTION NO.	SHEET NO.
ND	SOIA-7-085(092)183	200	20

US Hwy 85 North of US Hwy 2

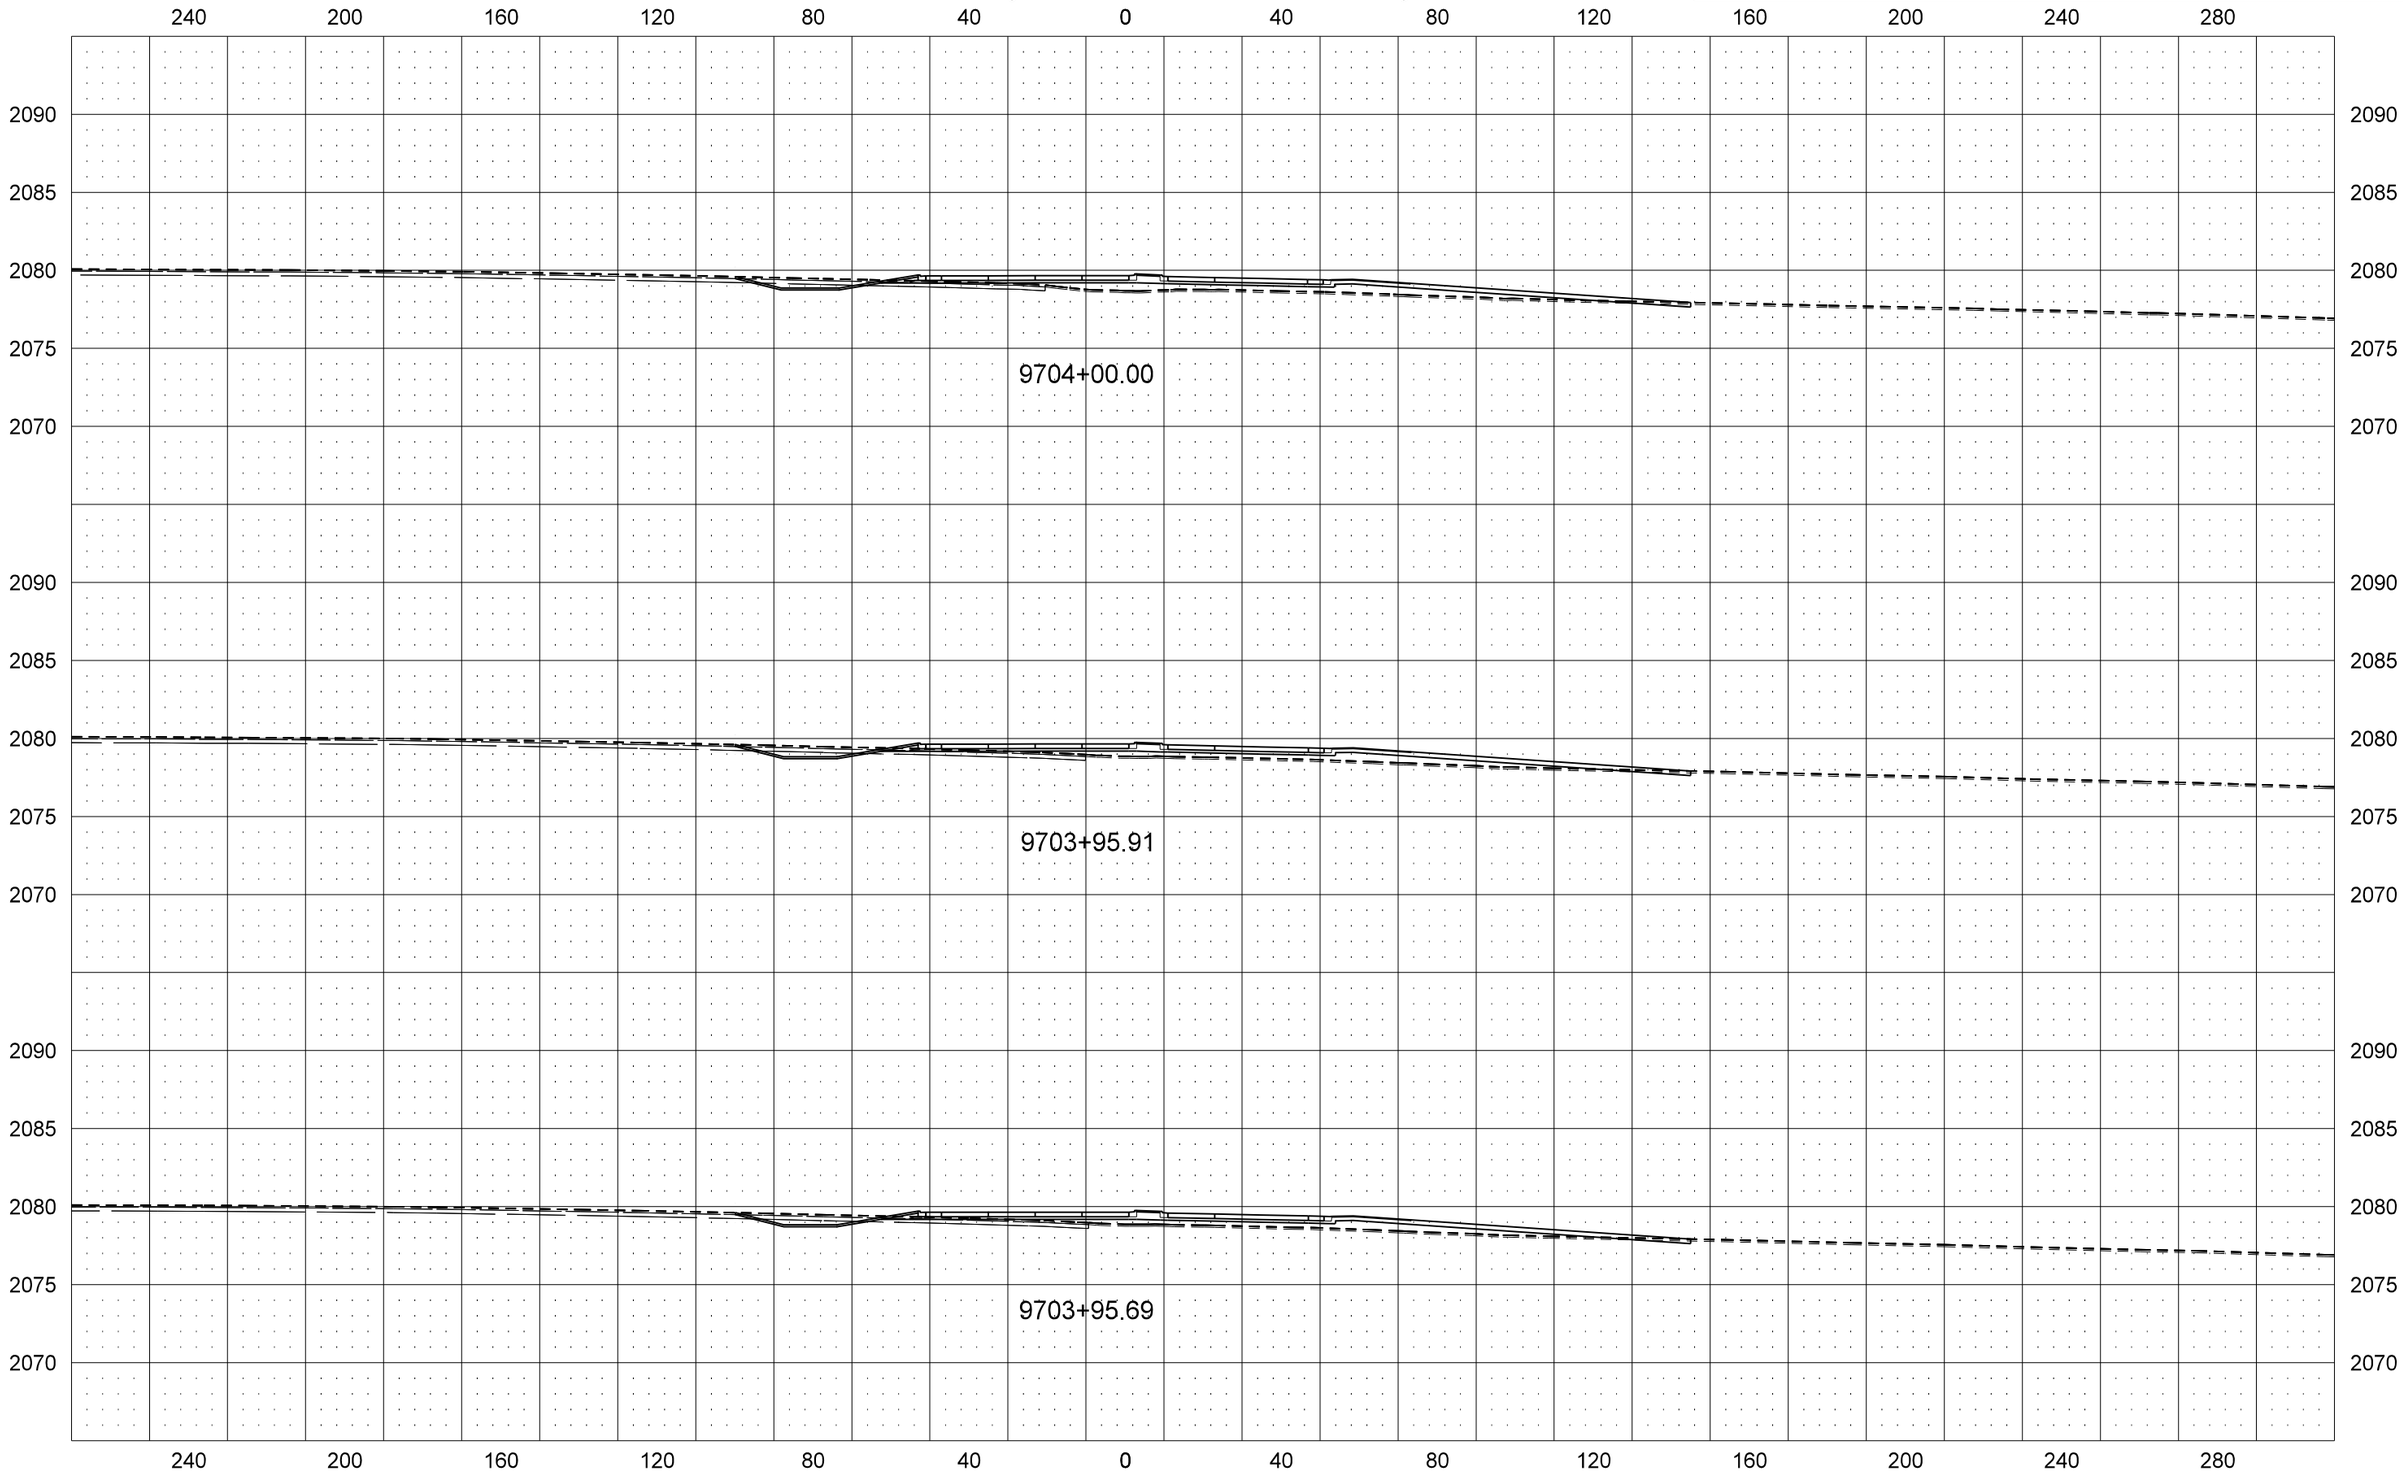

STATE	PROJECT NO.	SECTION NO.	SHEET NO.
ND	SOIA-7-085(092)183	200	21

US Hwy 85 North of US Hwy 2

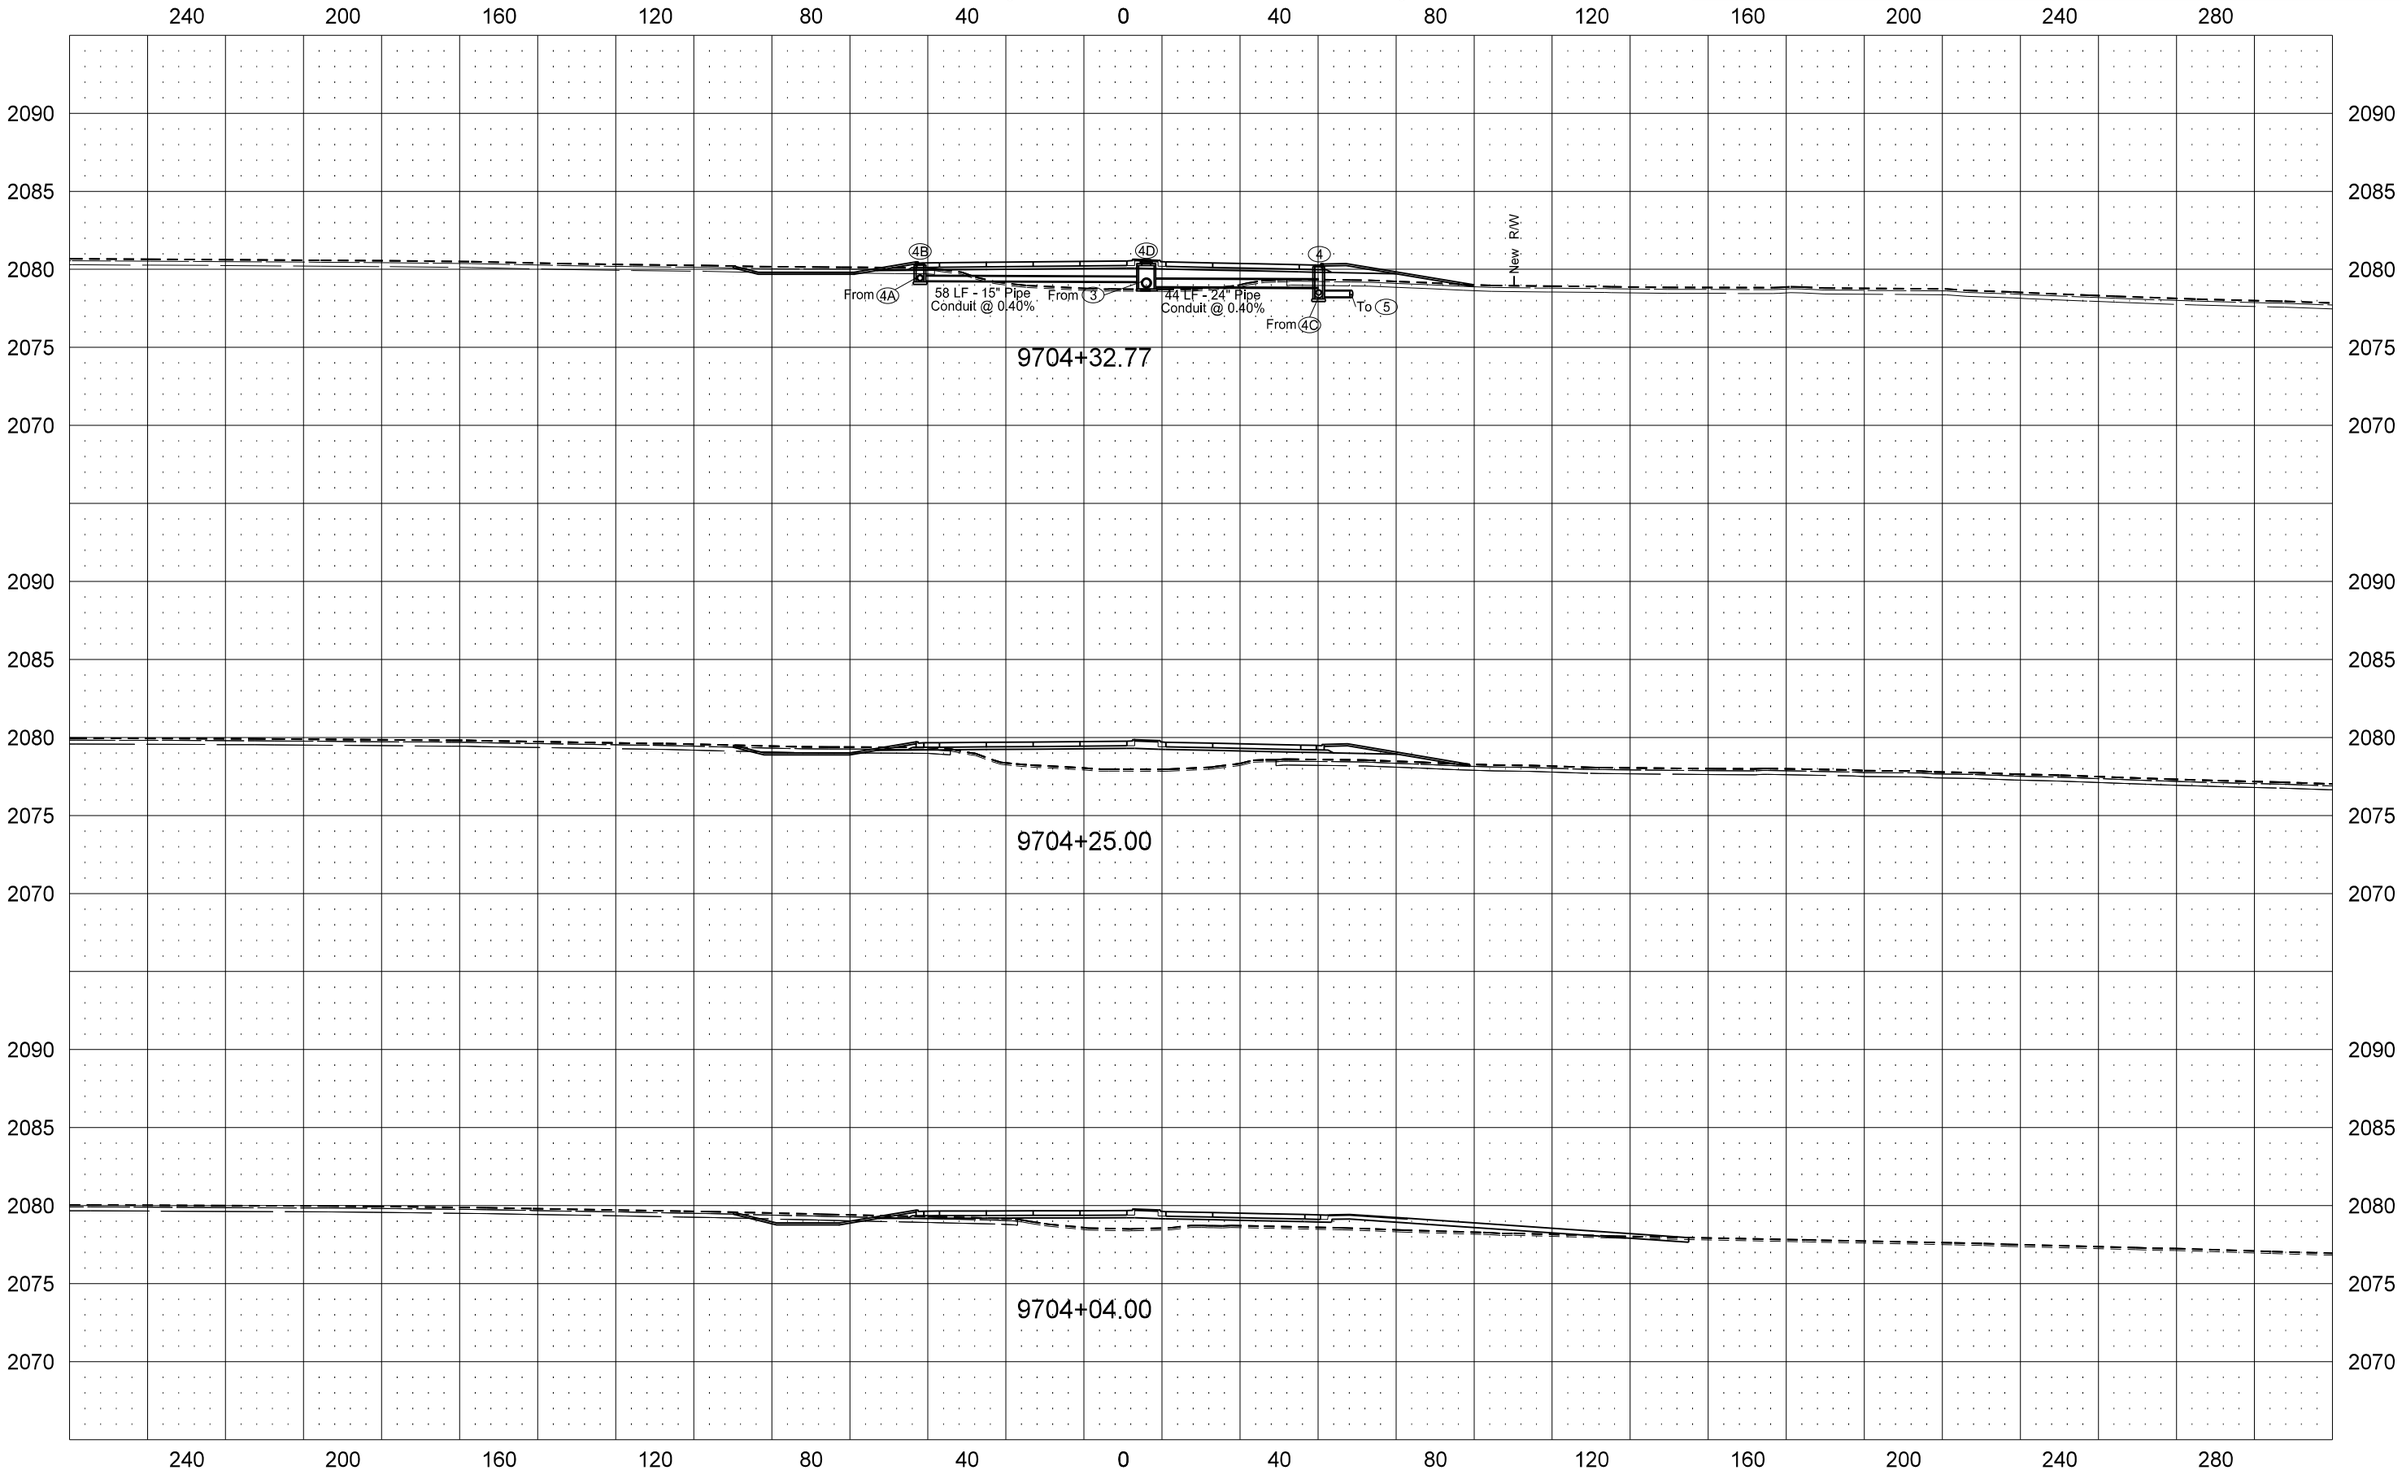

9/30/2013 9:57:04 AM jmorgenroth H:\Projects\7594\70085183.092\Design\Plan\200XS_002_US85_North.dgn

STATE	PROJECT NO.	SECTION NO.	SHEET NO.
ND	SOIA-7-085(092)183	200	22

US Hwy 85 North of US Hwy 2

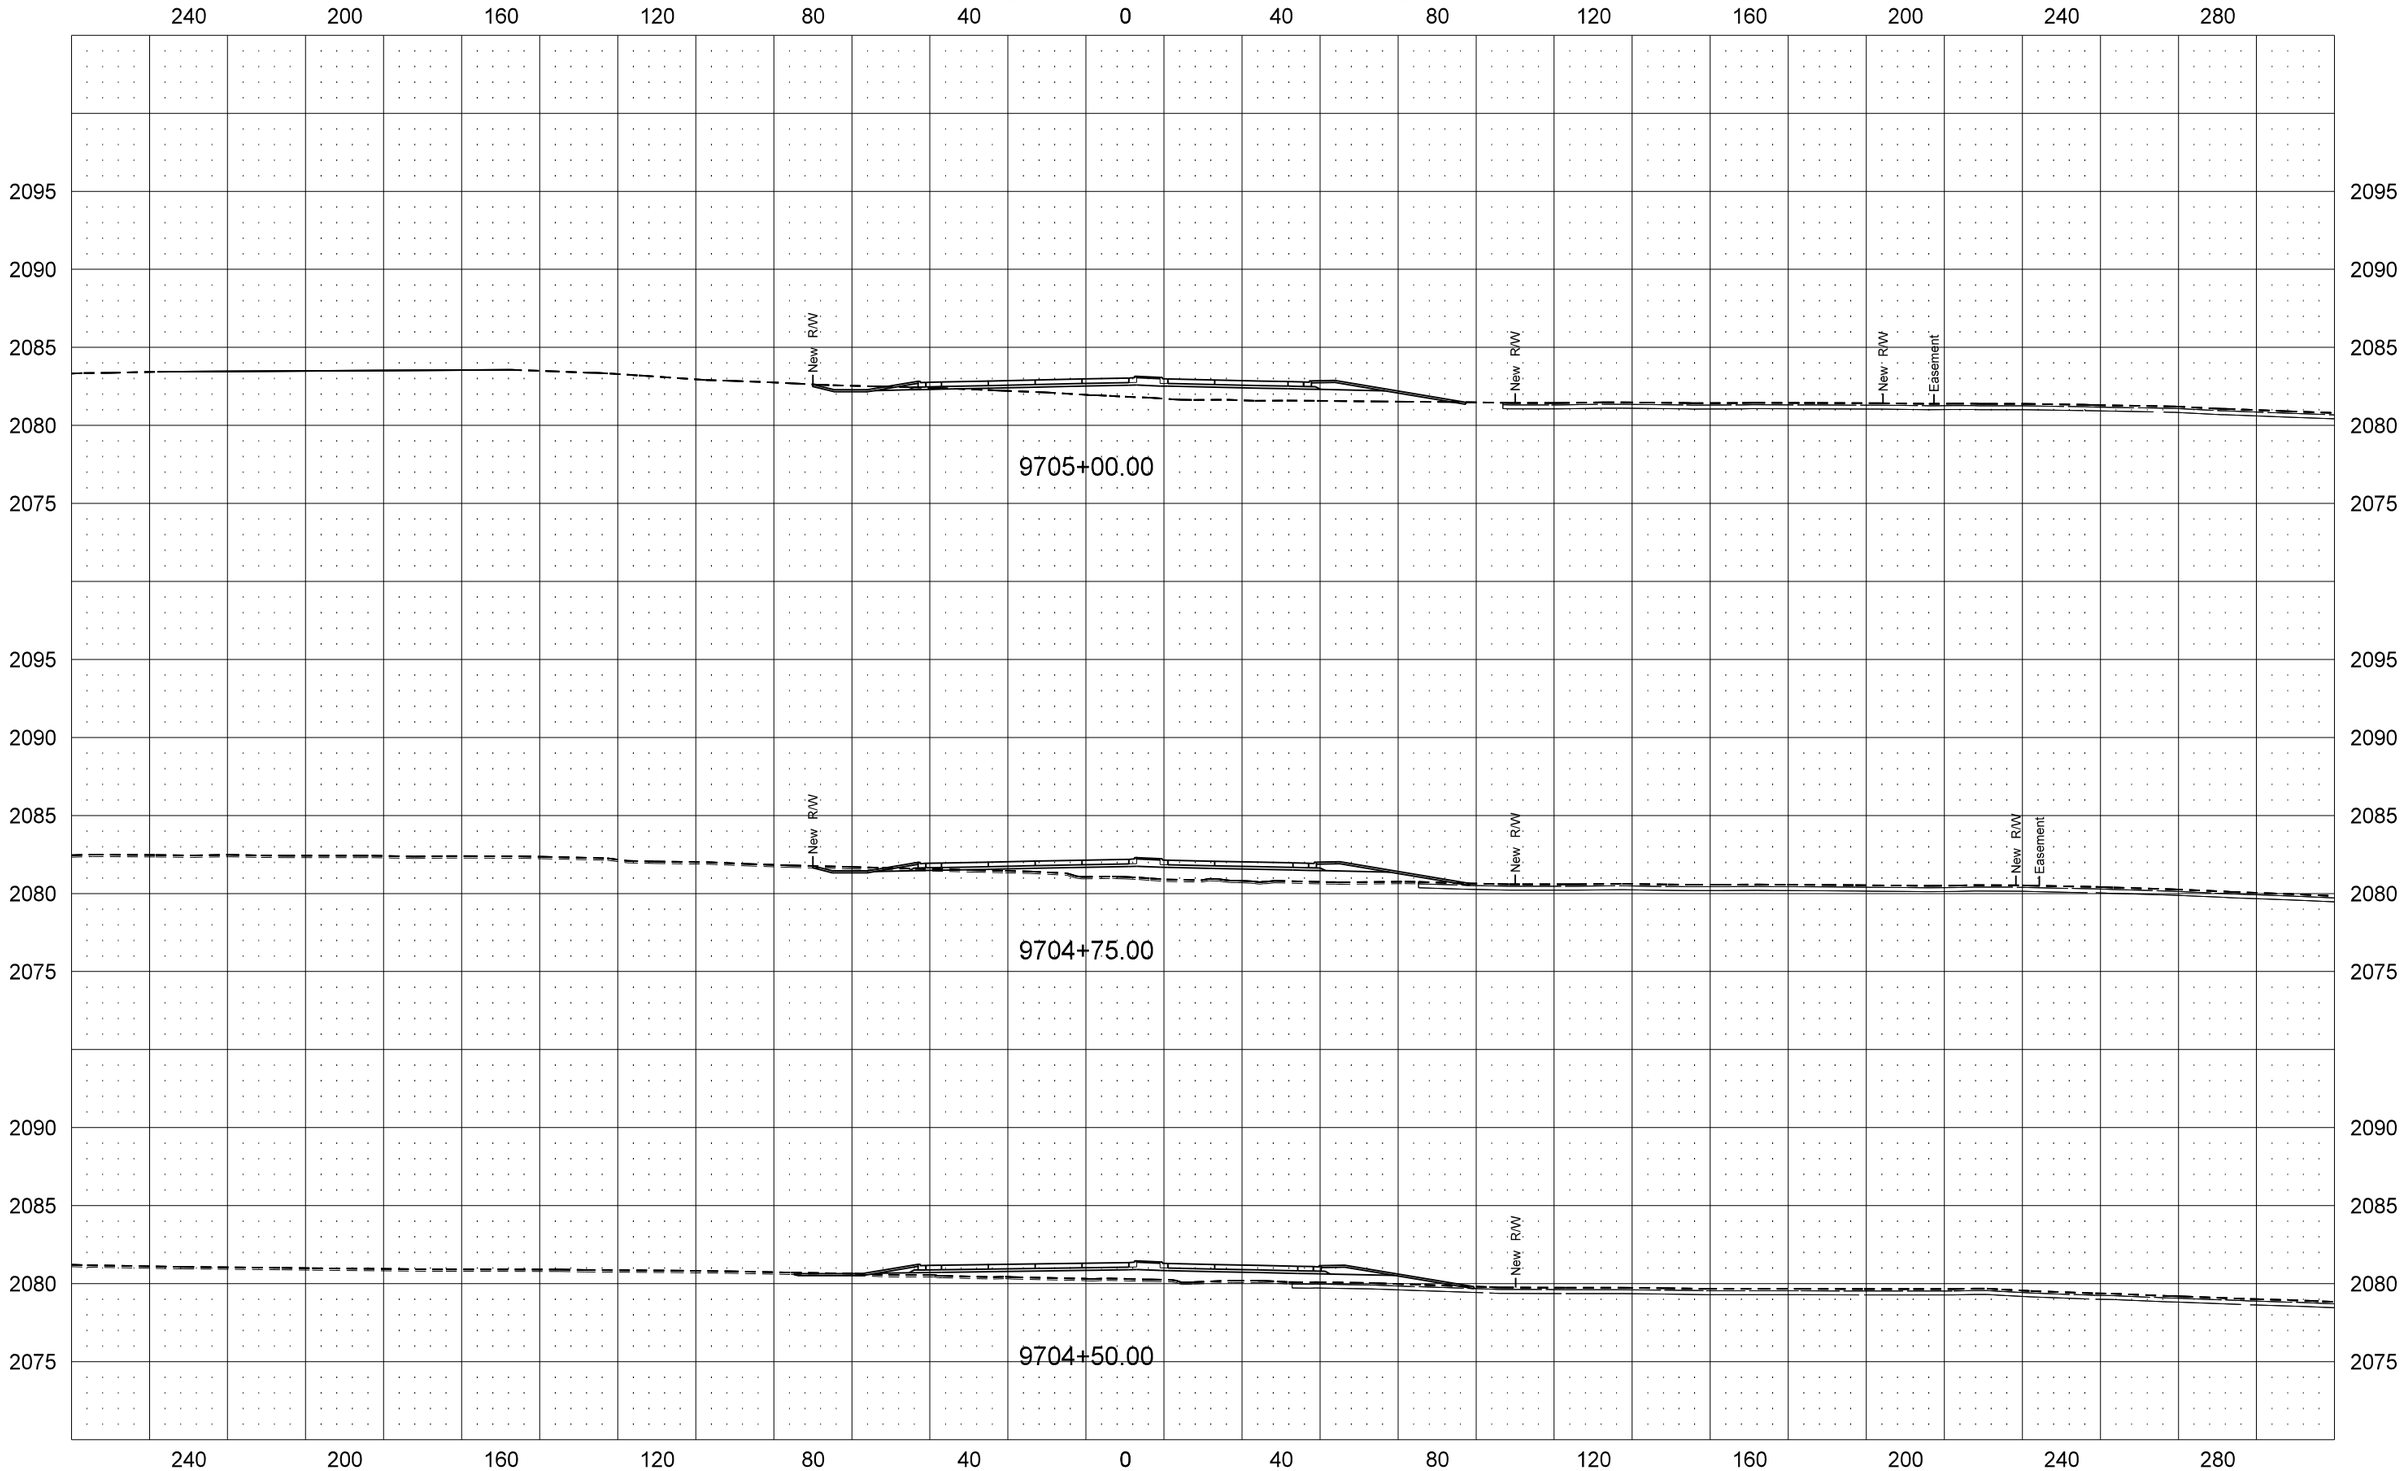

STATE	PROJECT NO.	SECTION NO.	SHEET NO.
ND	SOIA-7-085(092)183	200	23

US Hwy 85 North of US Hwy 2

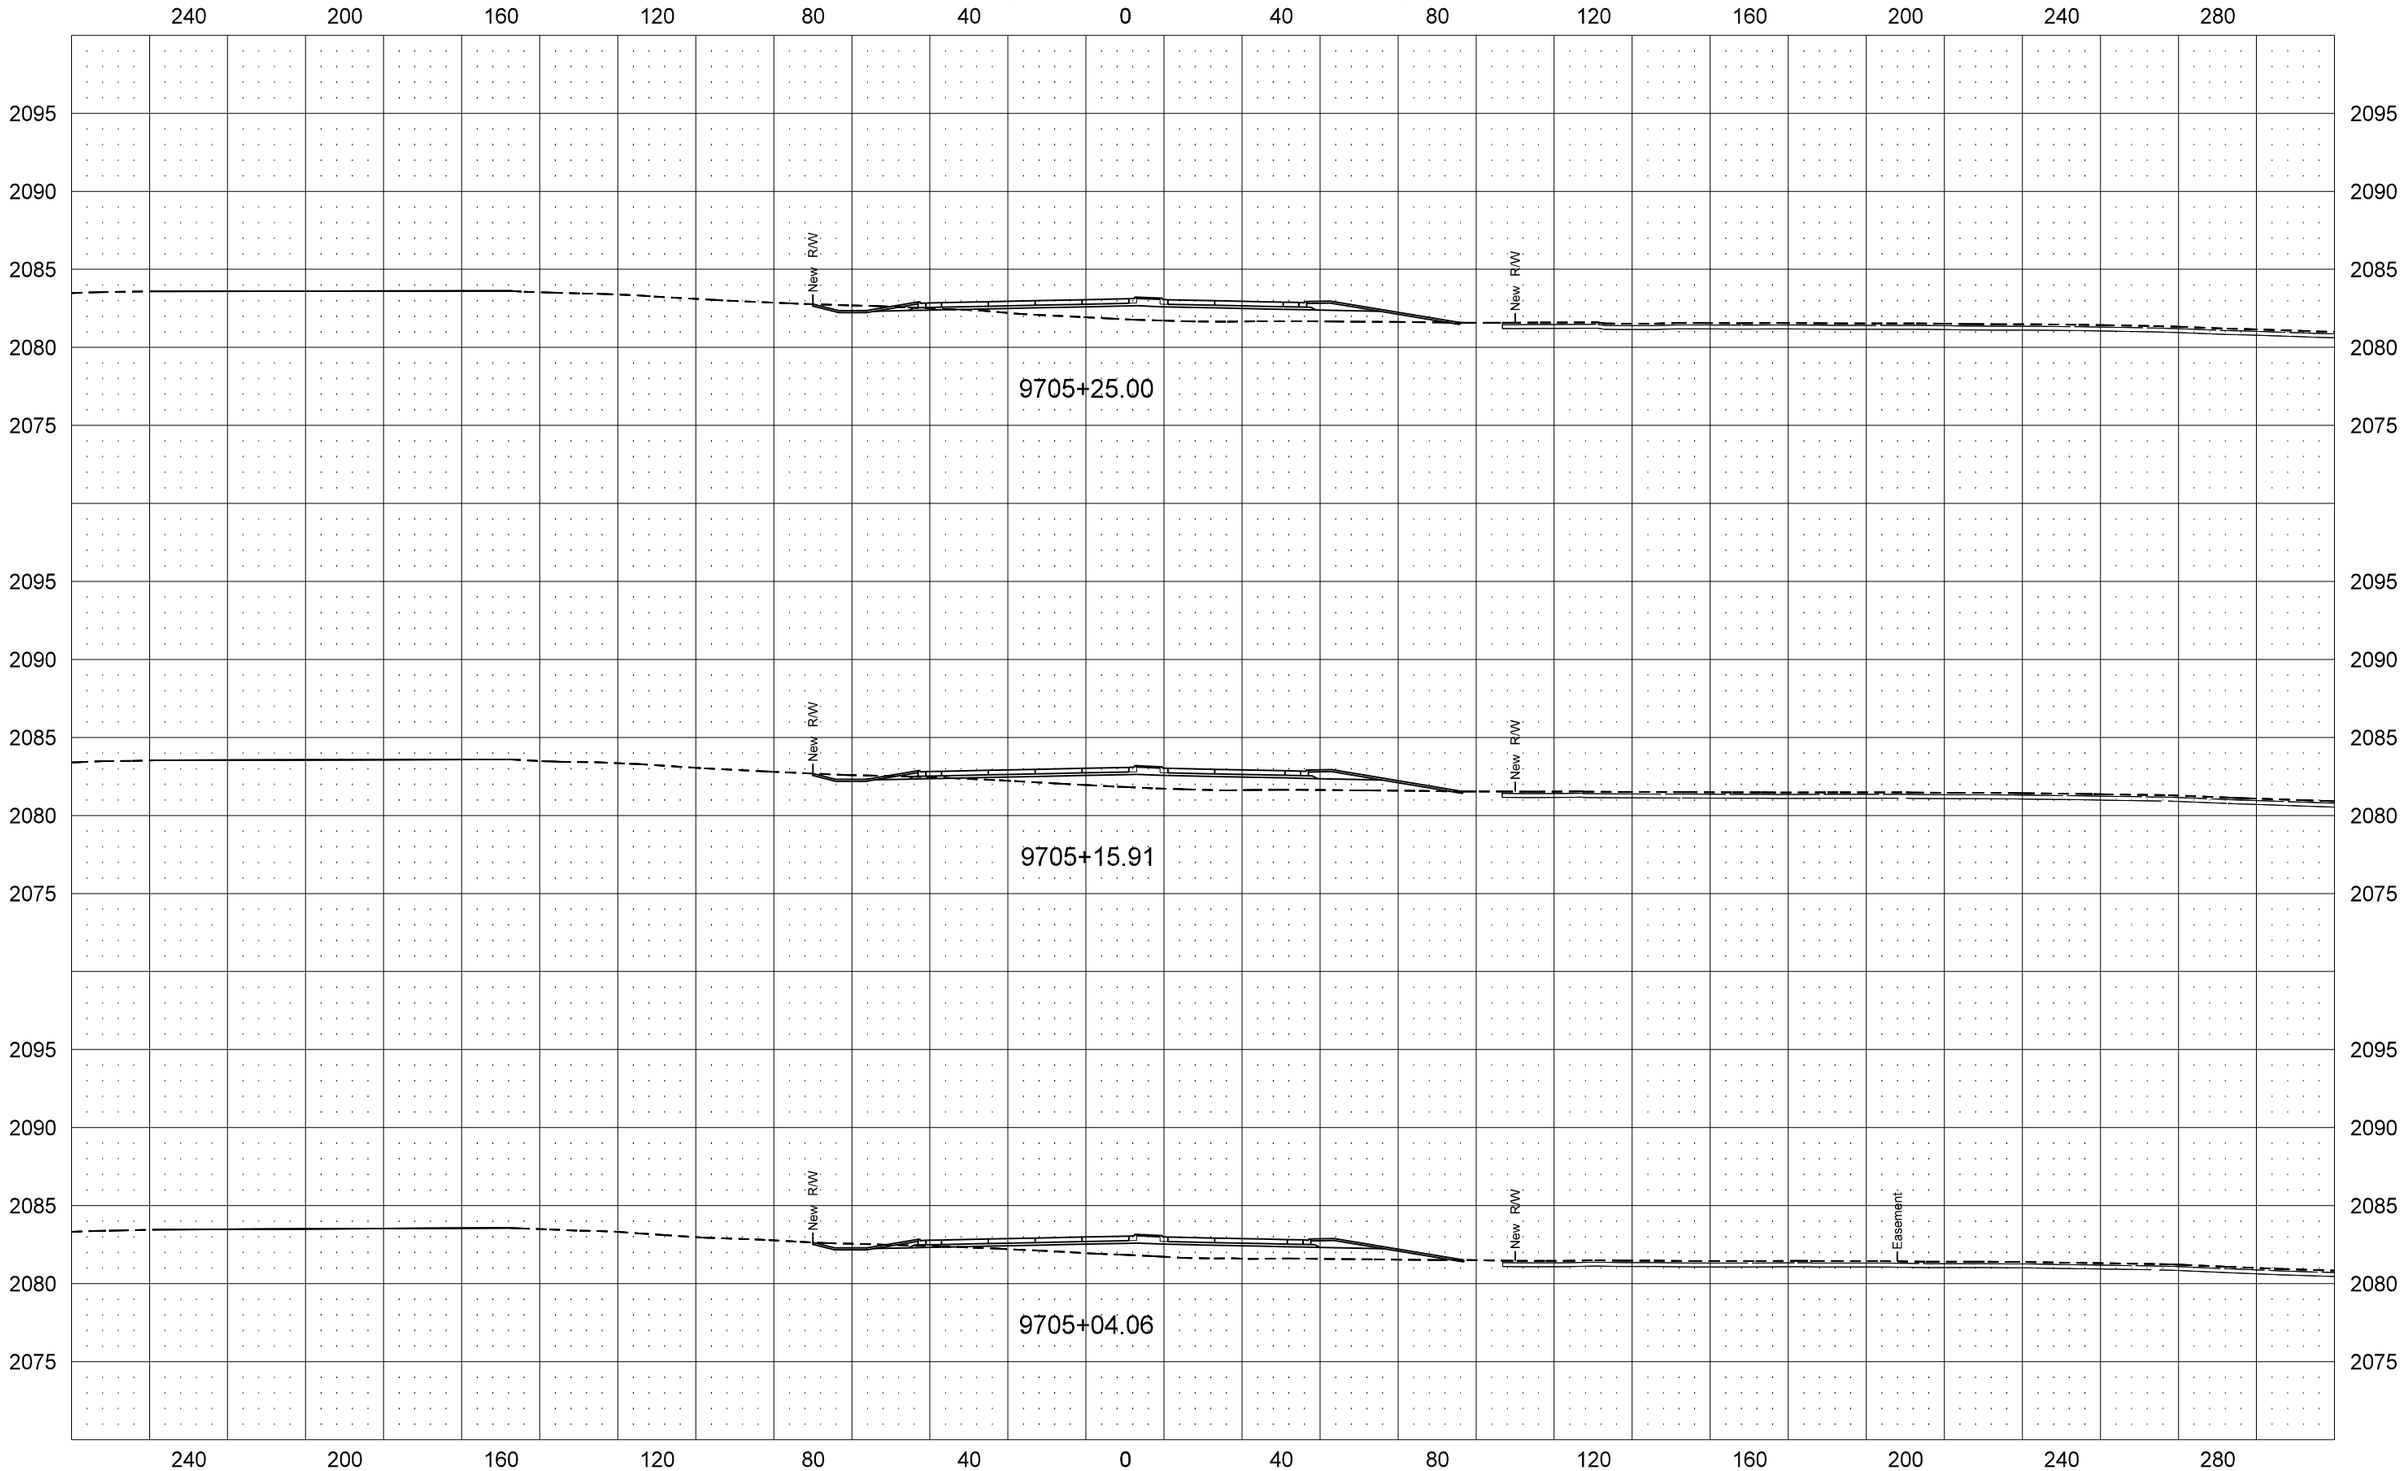

STATE	PROJECT NO.	SECTION NO.	SHEET NO.
ND	SOIA-7-085(092)183	200	24

US Hwy 85 North of US Hwy 2

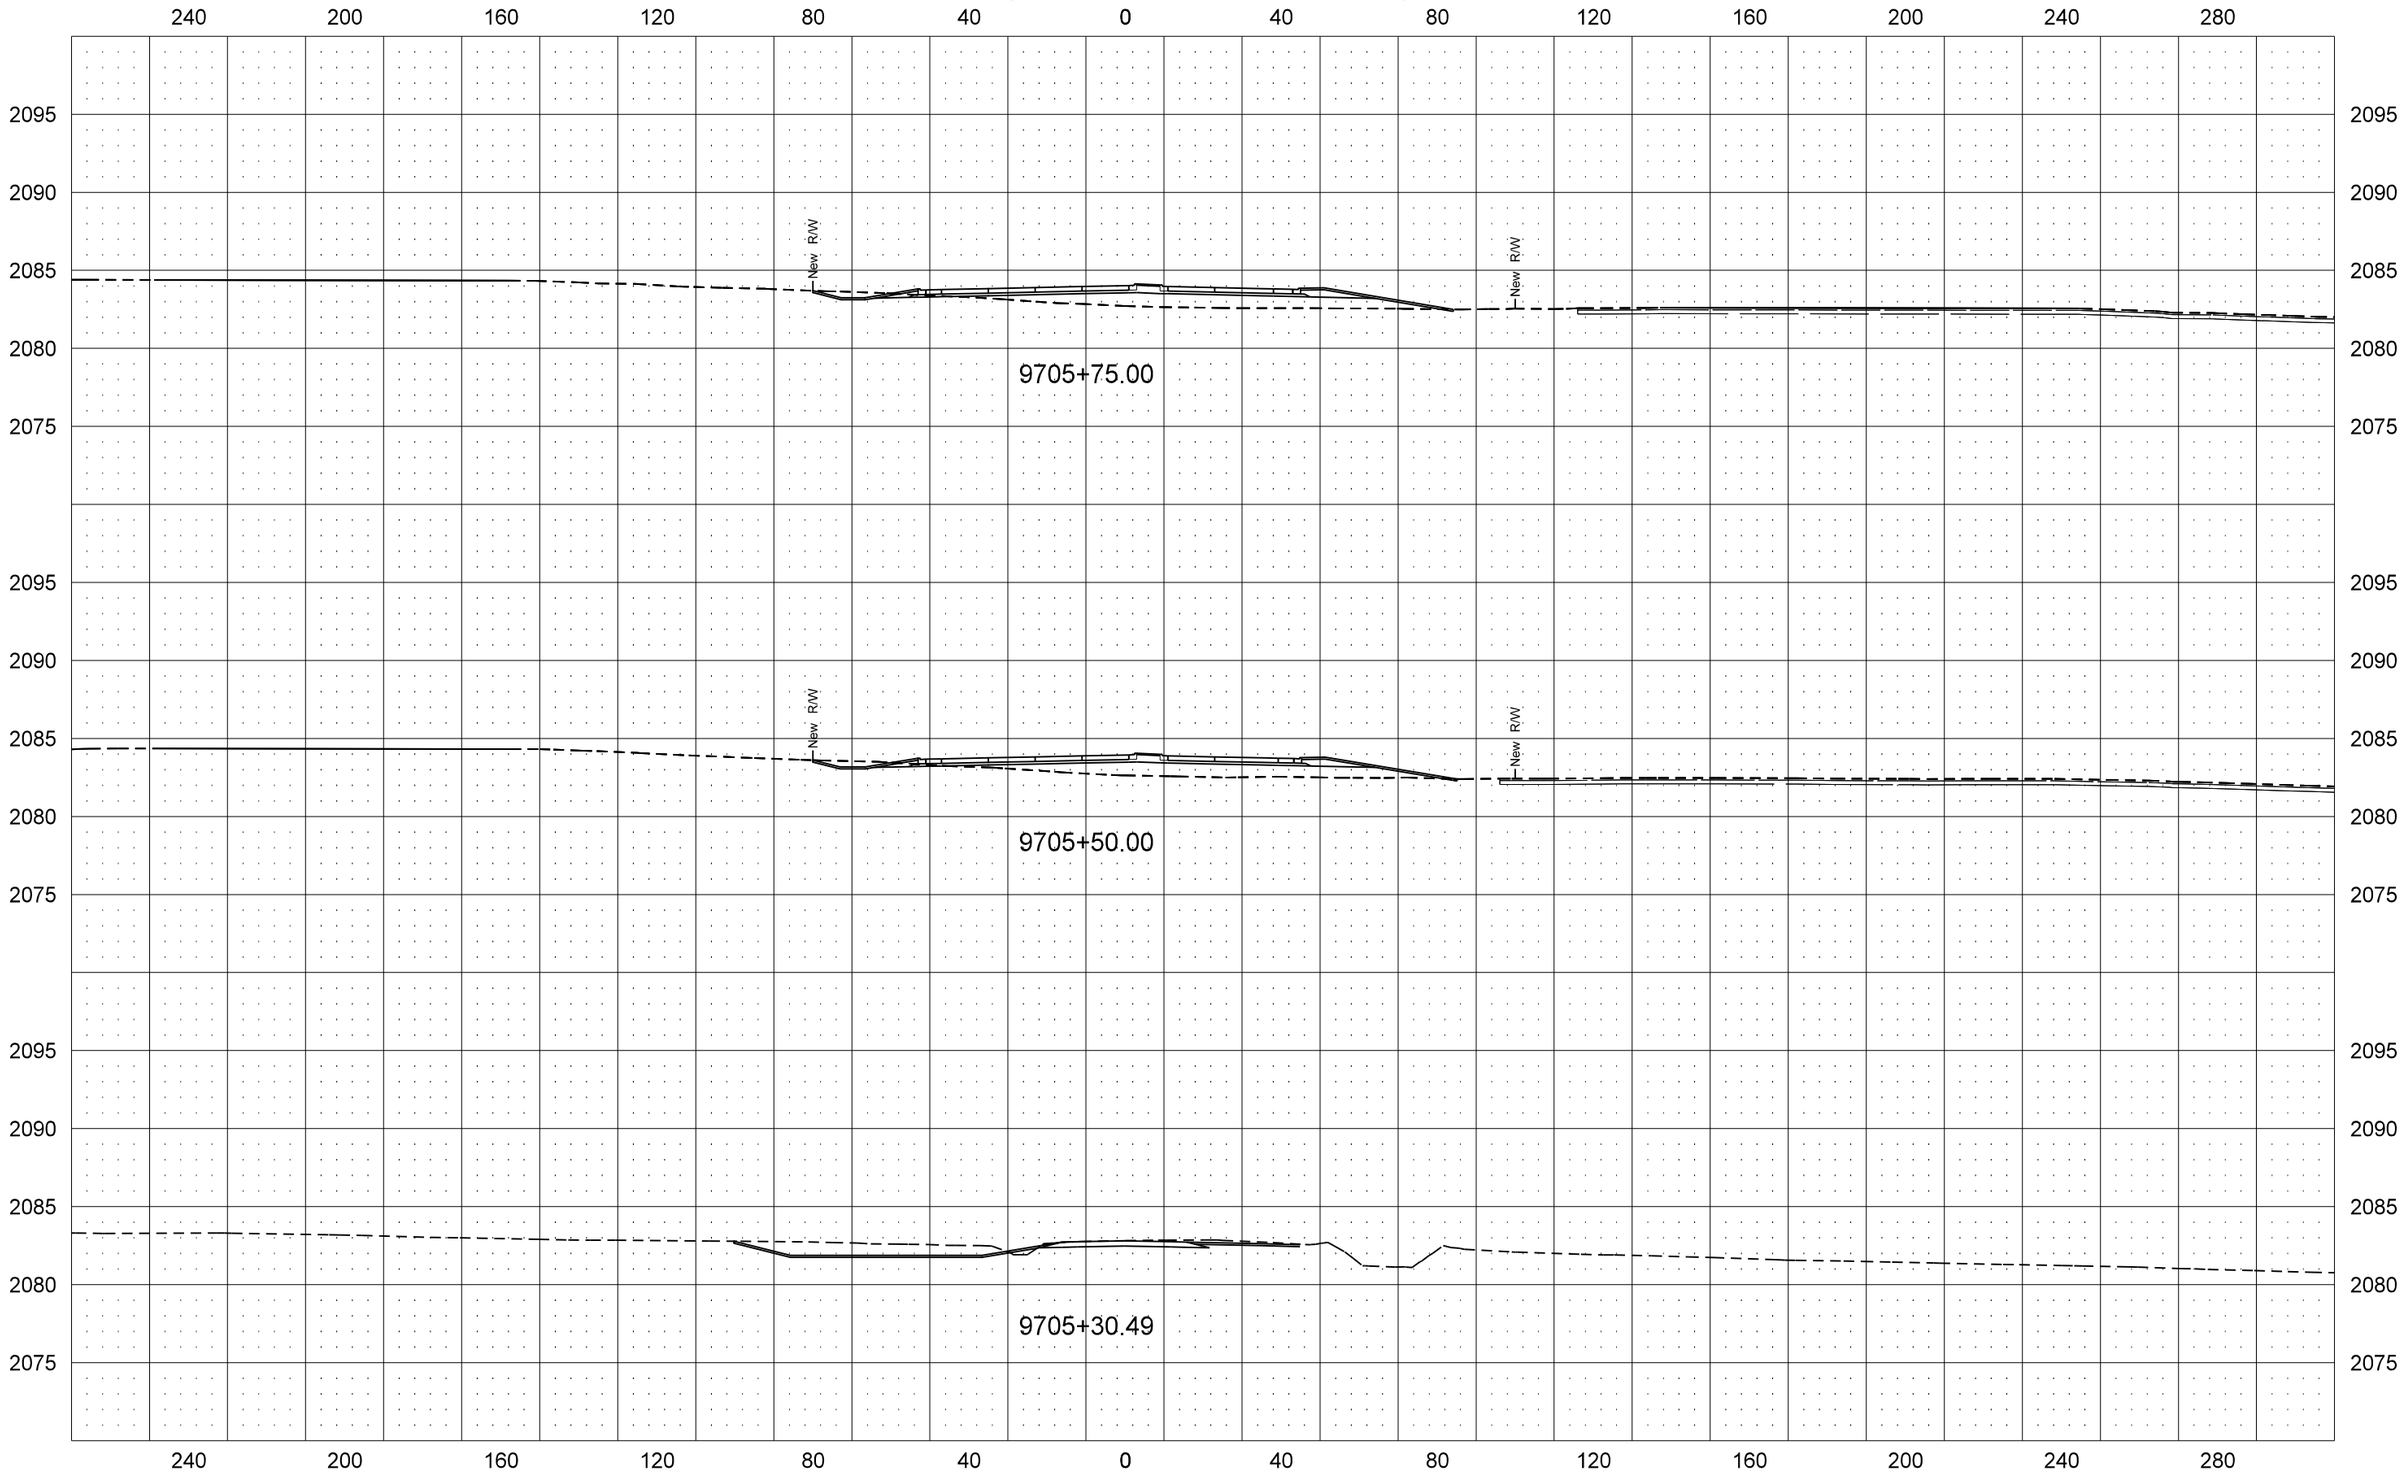

STATE	PROJECT NO.	SECTION NO.	SHEET NO.
ND	SOIA-7-085(092)183	200	25

US Hwy 85 North of US Hwy 2

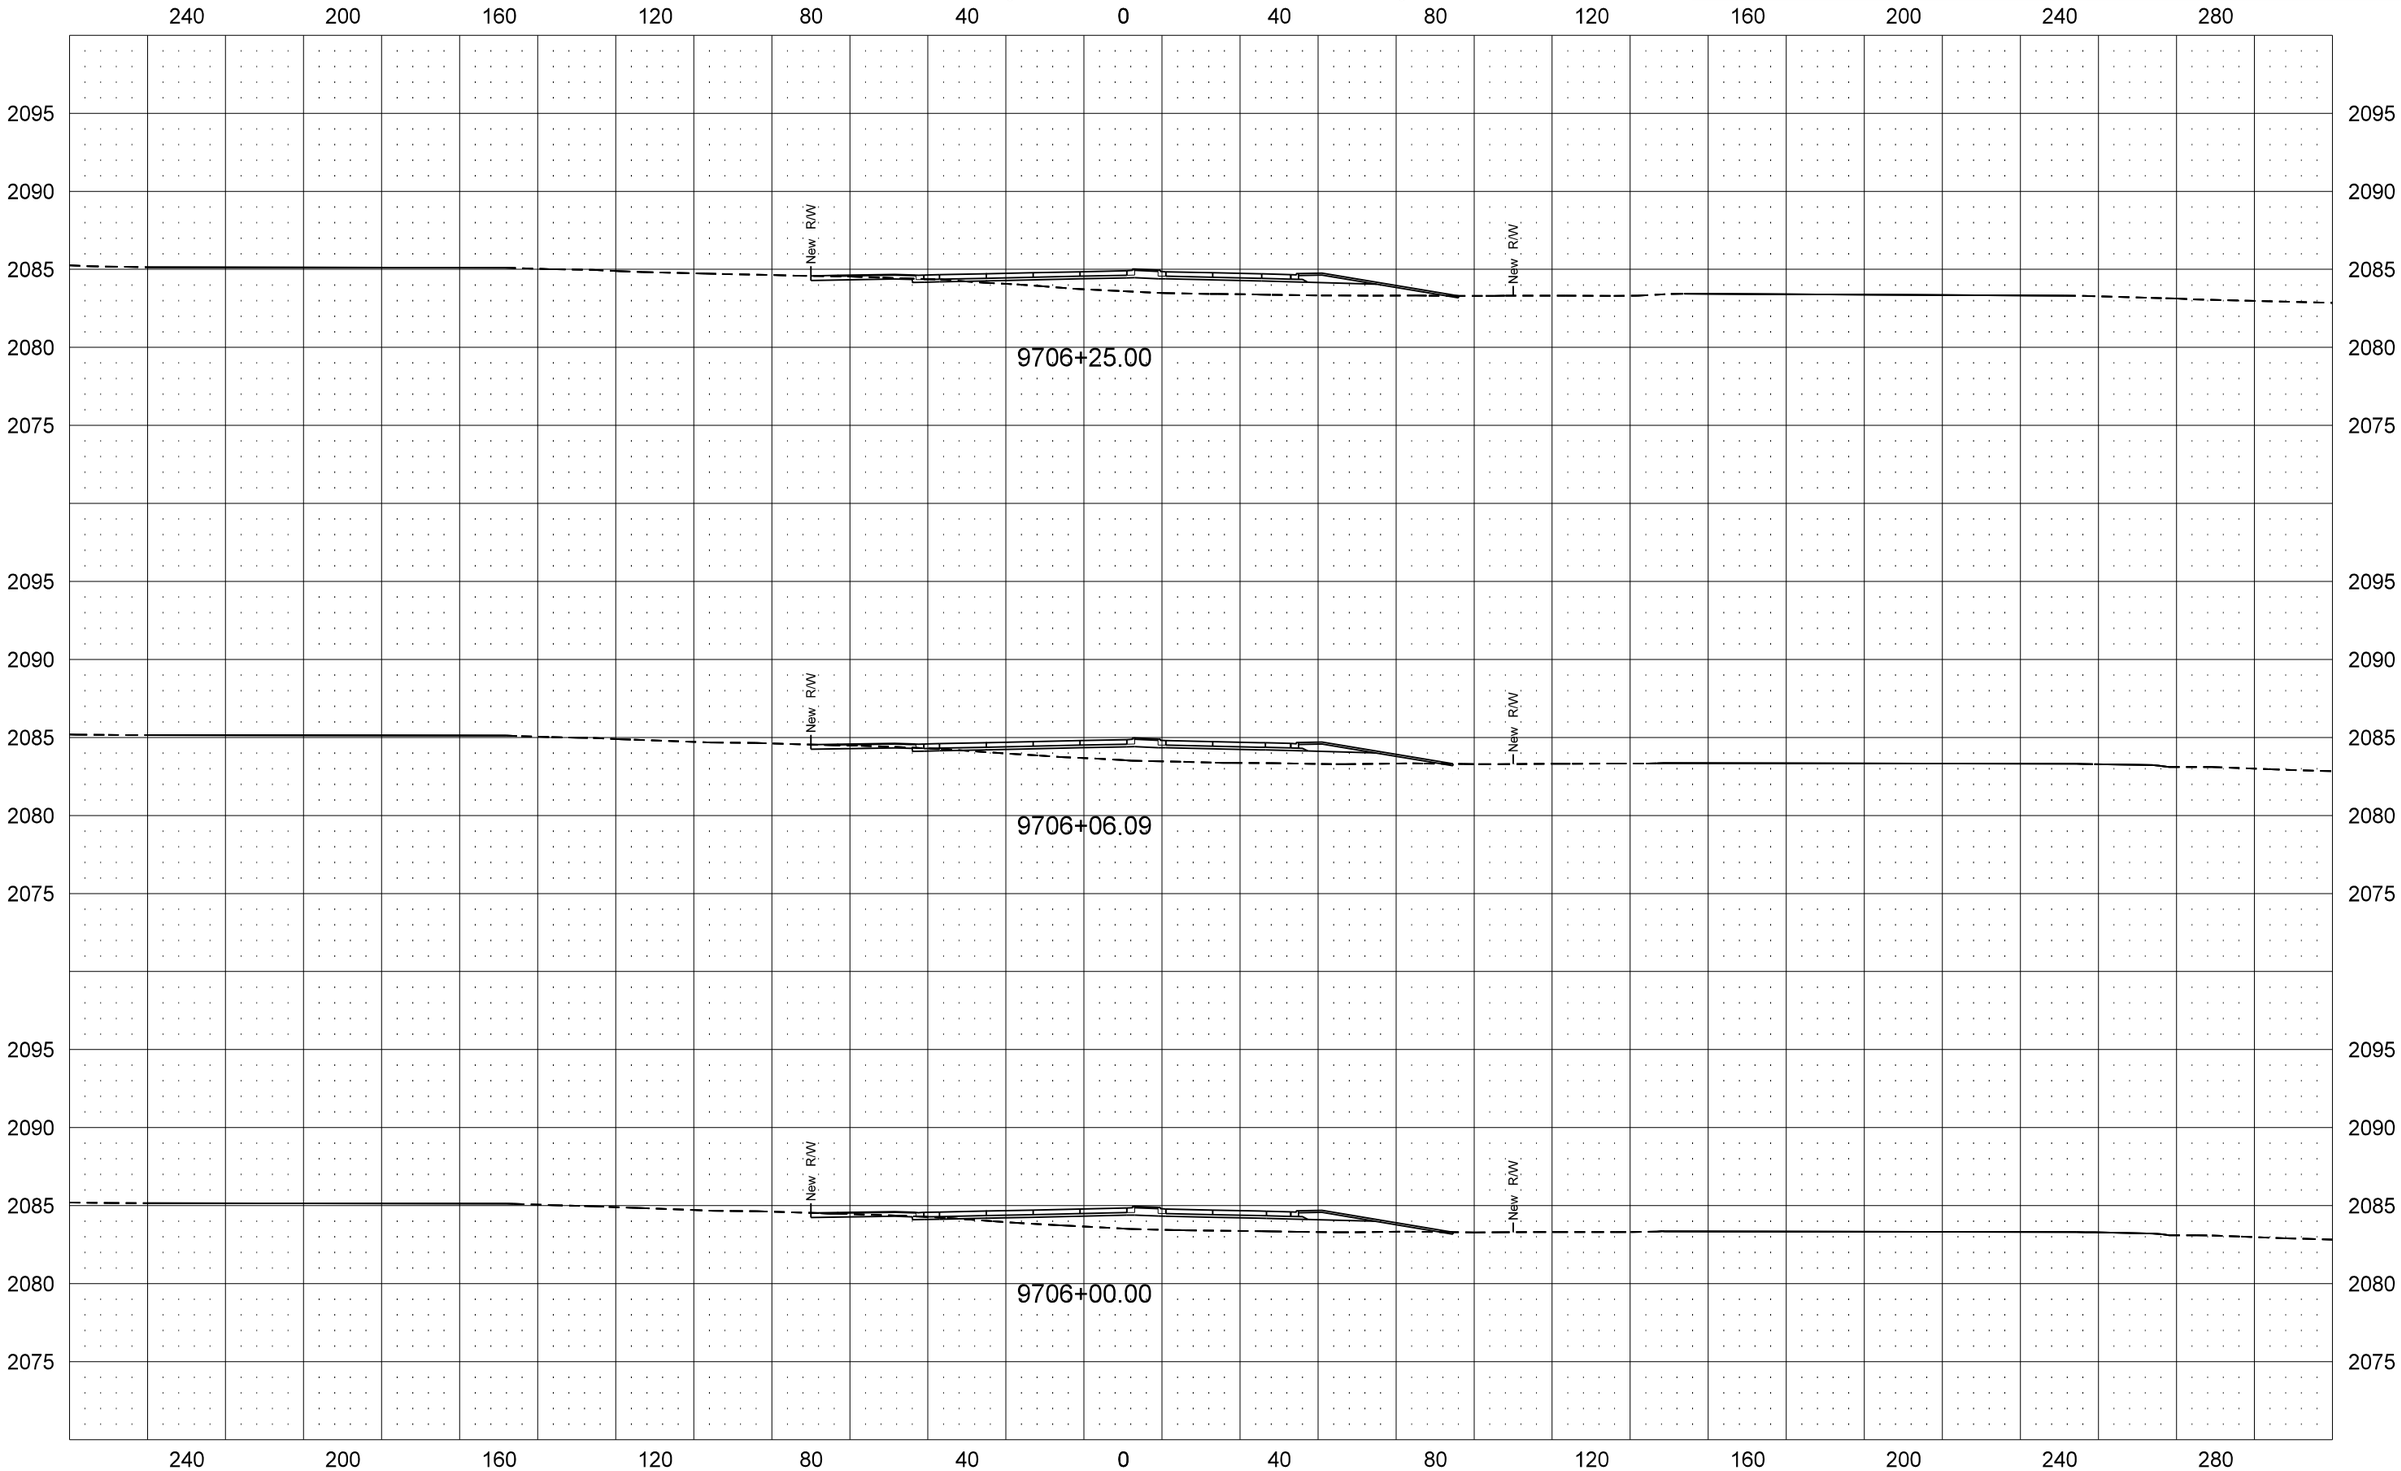

STATE	PROJECT NO.	SECTION NO.	SHEET NO.
ND	SOIA-7-085(092)183	200	26

US Hwy 85 North of US Hwy 2

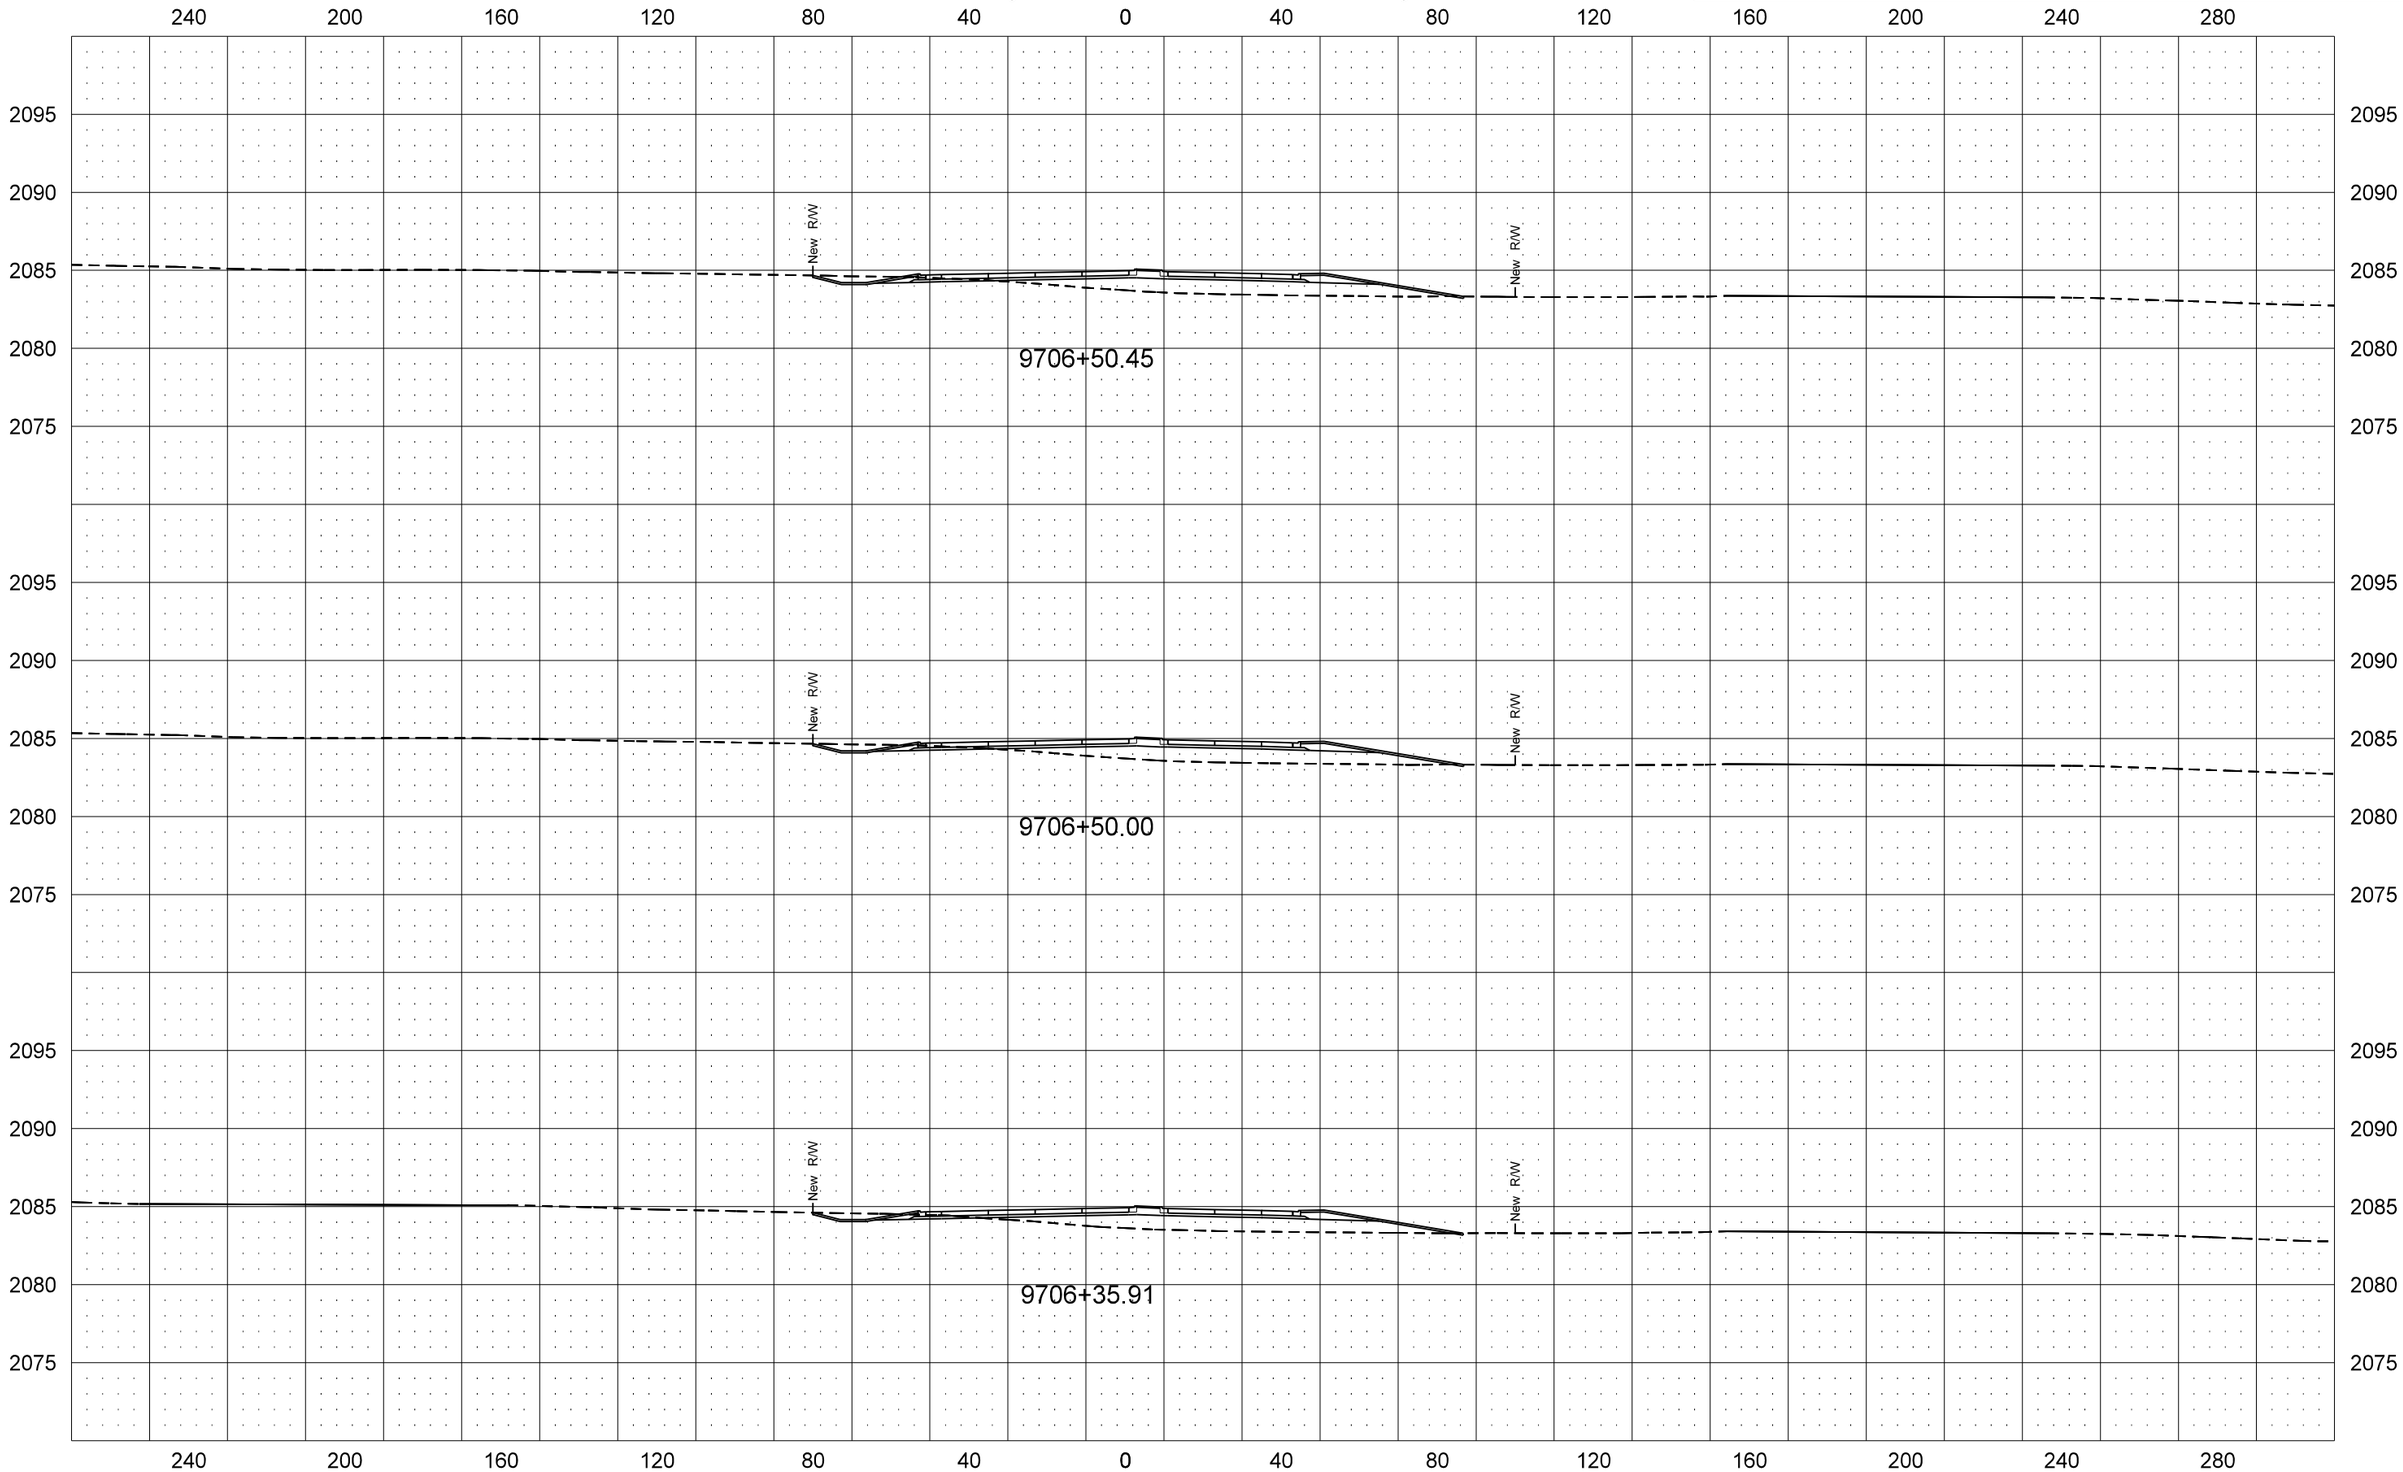

STATE	PROJECT NO.	SECTION NO.	SHEET NO.
ND	SOIA-7-085(092)183	200	27

US Hwy 85 North of US Hwy 2

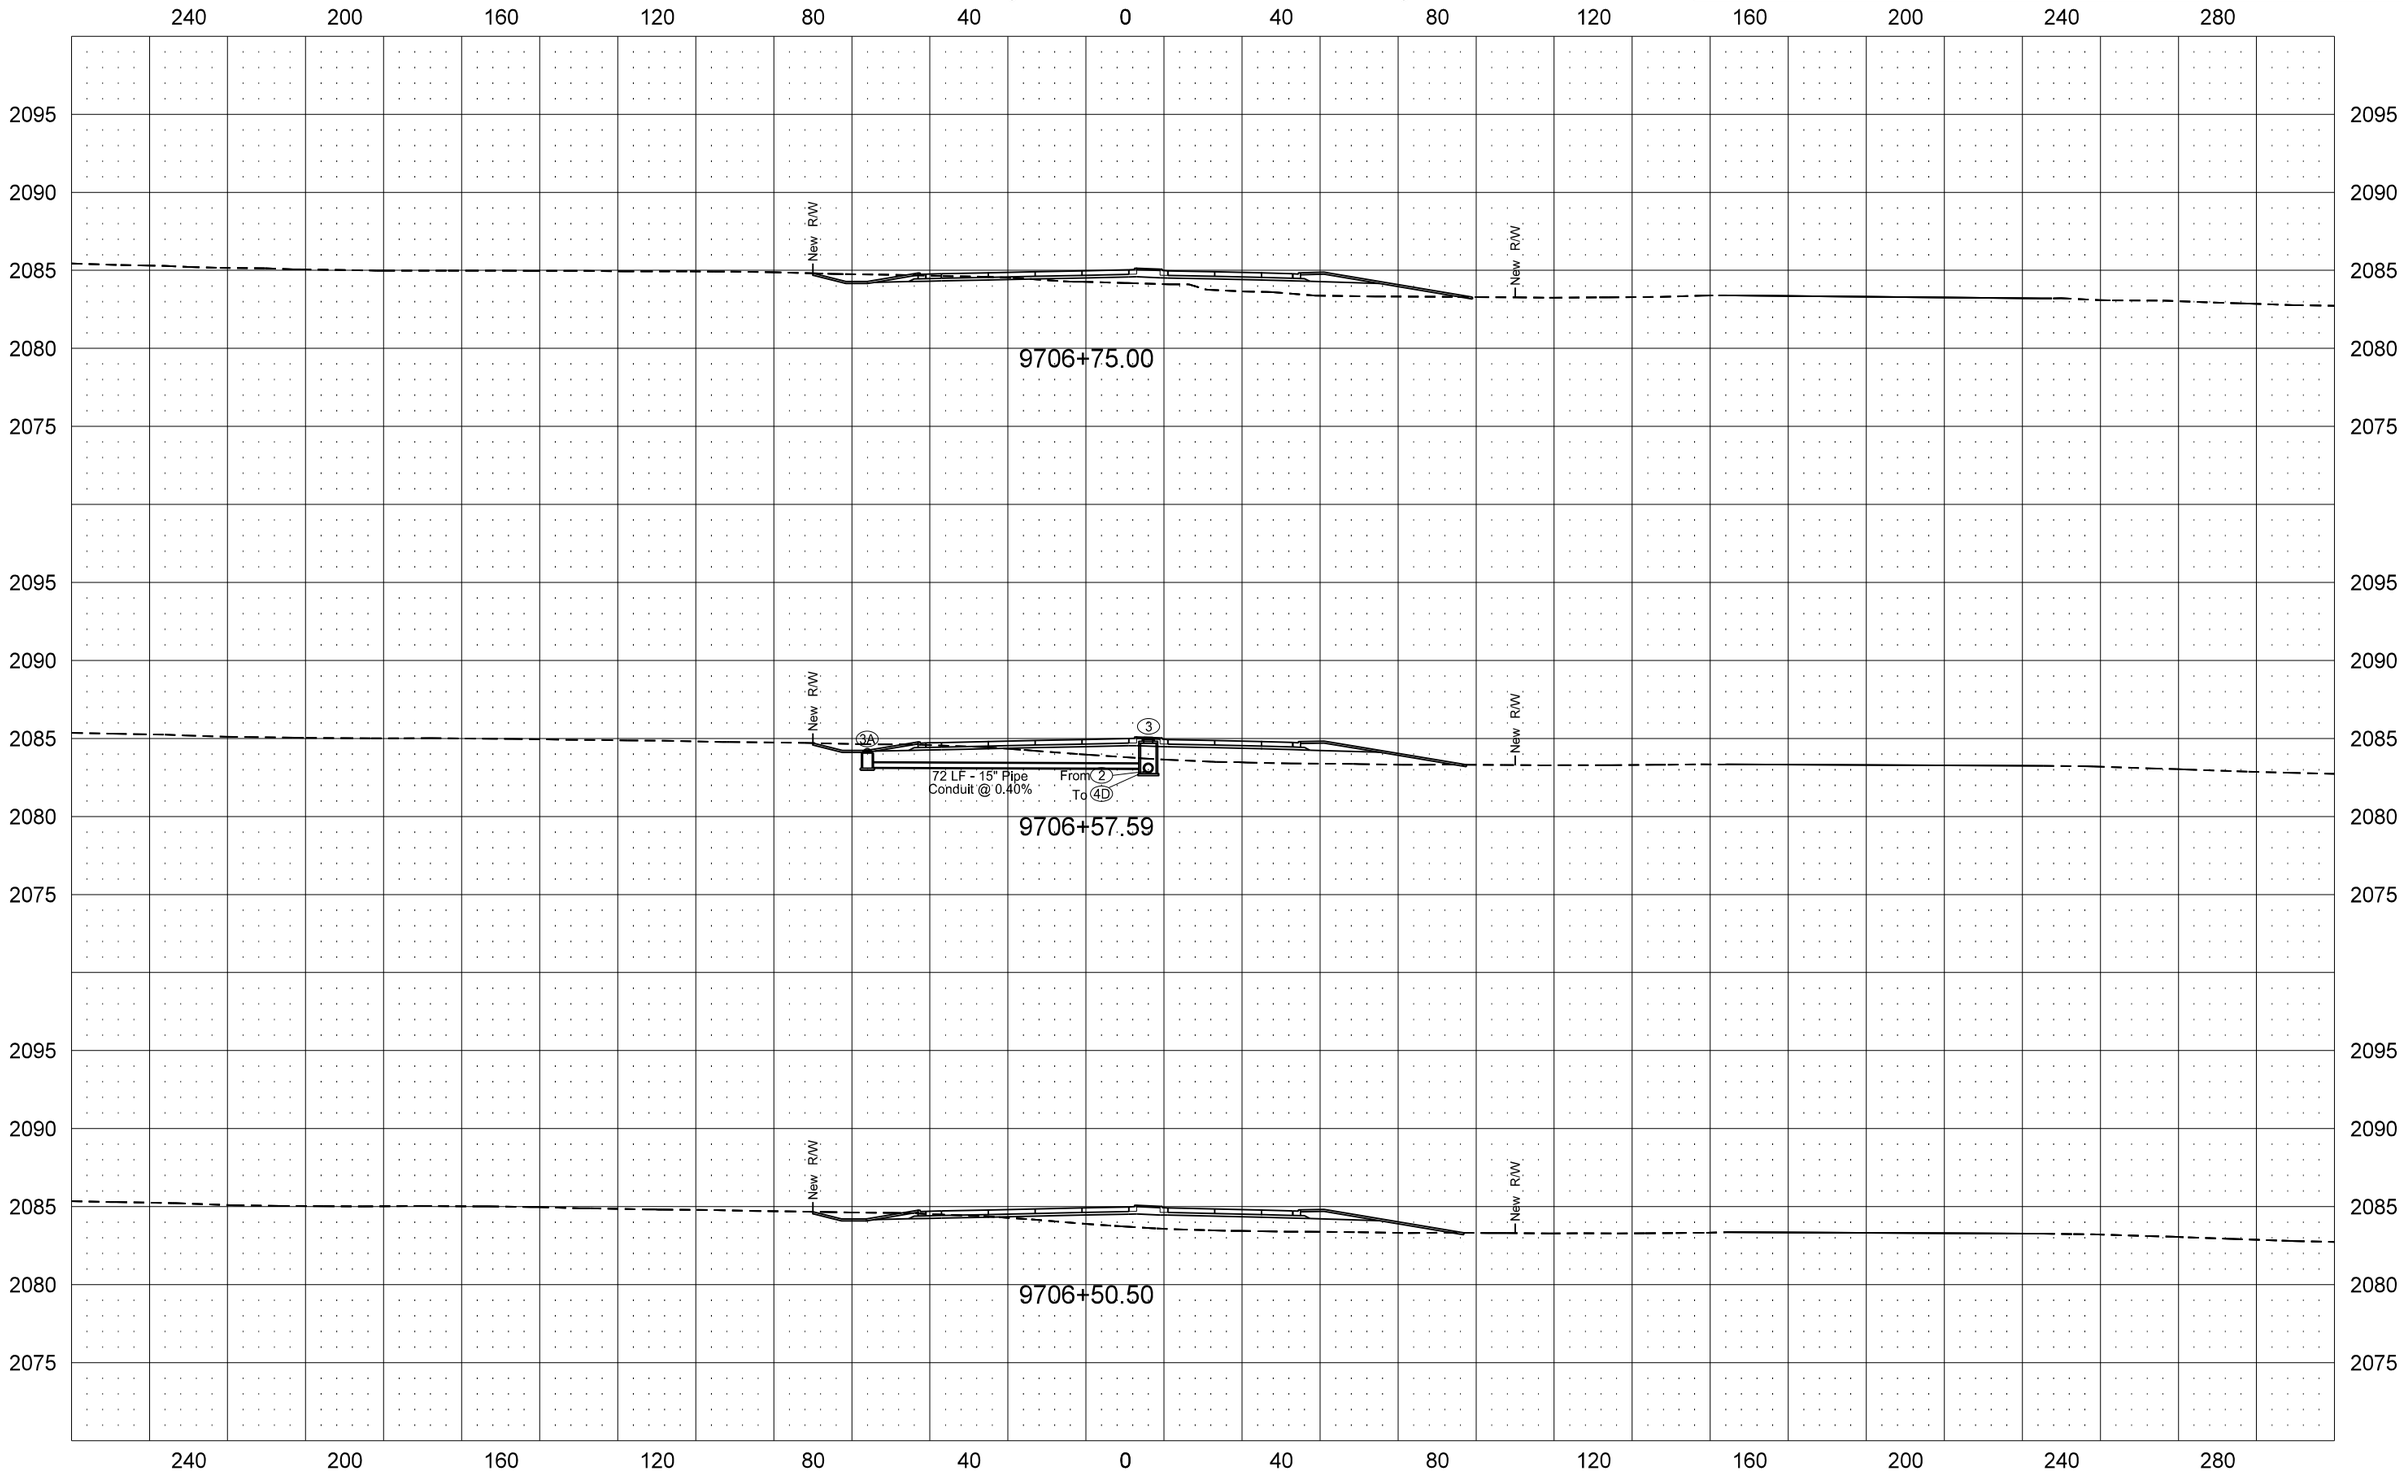

STATE	PROJECT NO.	SECTION NO.	SHEET NO.
ND	SOIA-7-085(092)183	200	28

US Hwy 85 North of US Hwy 2

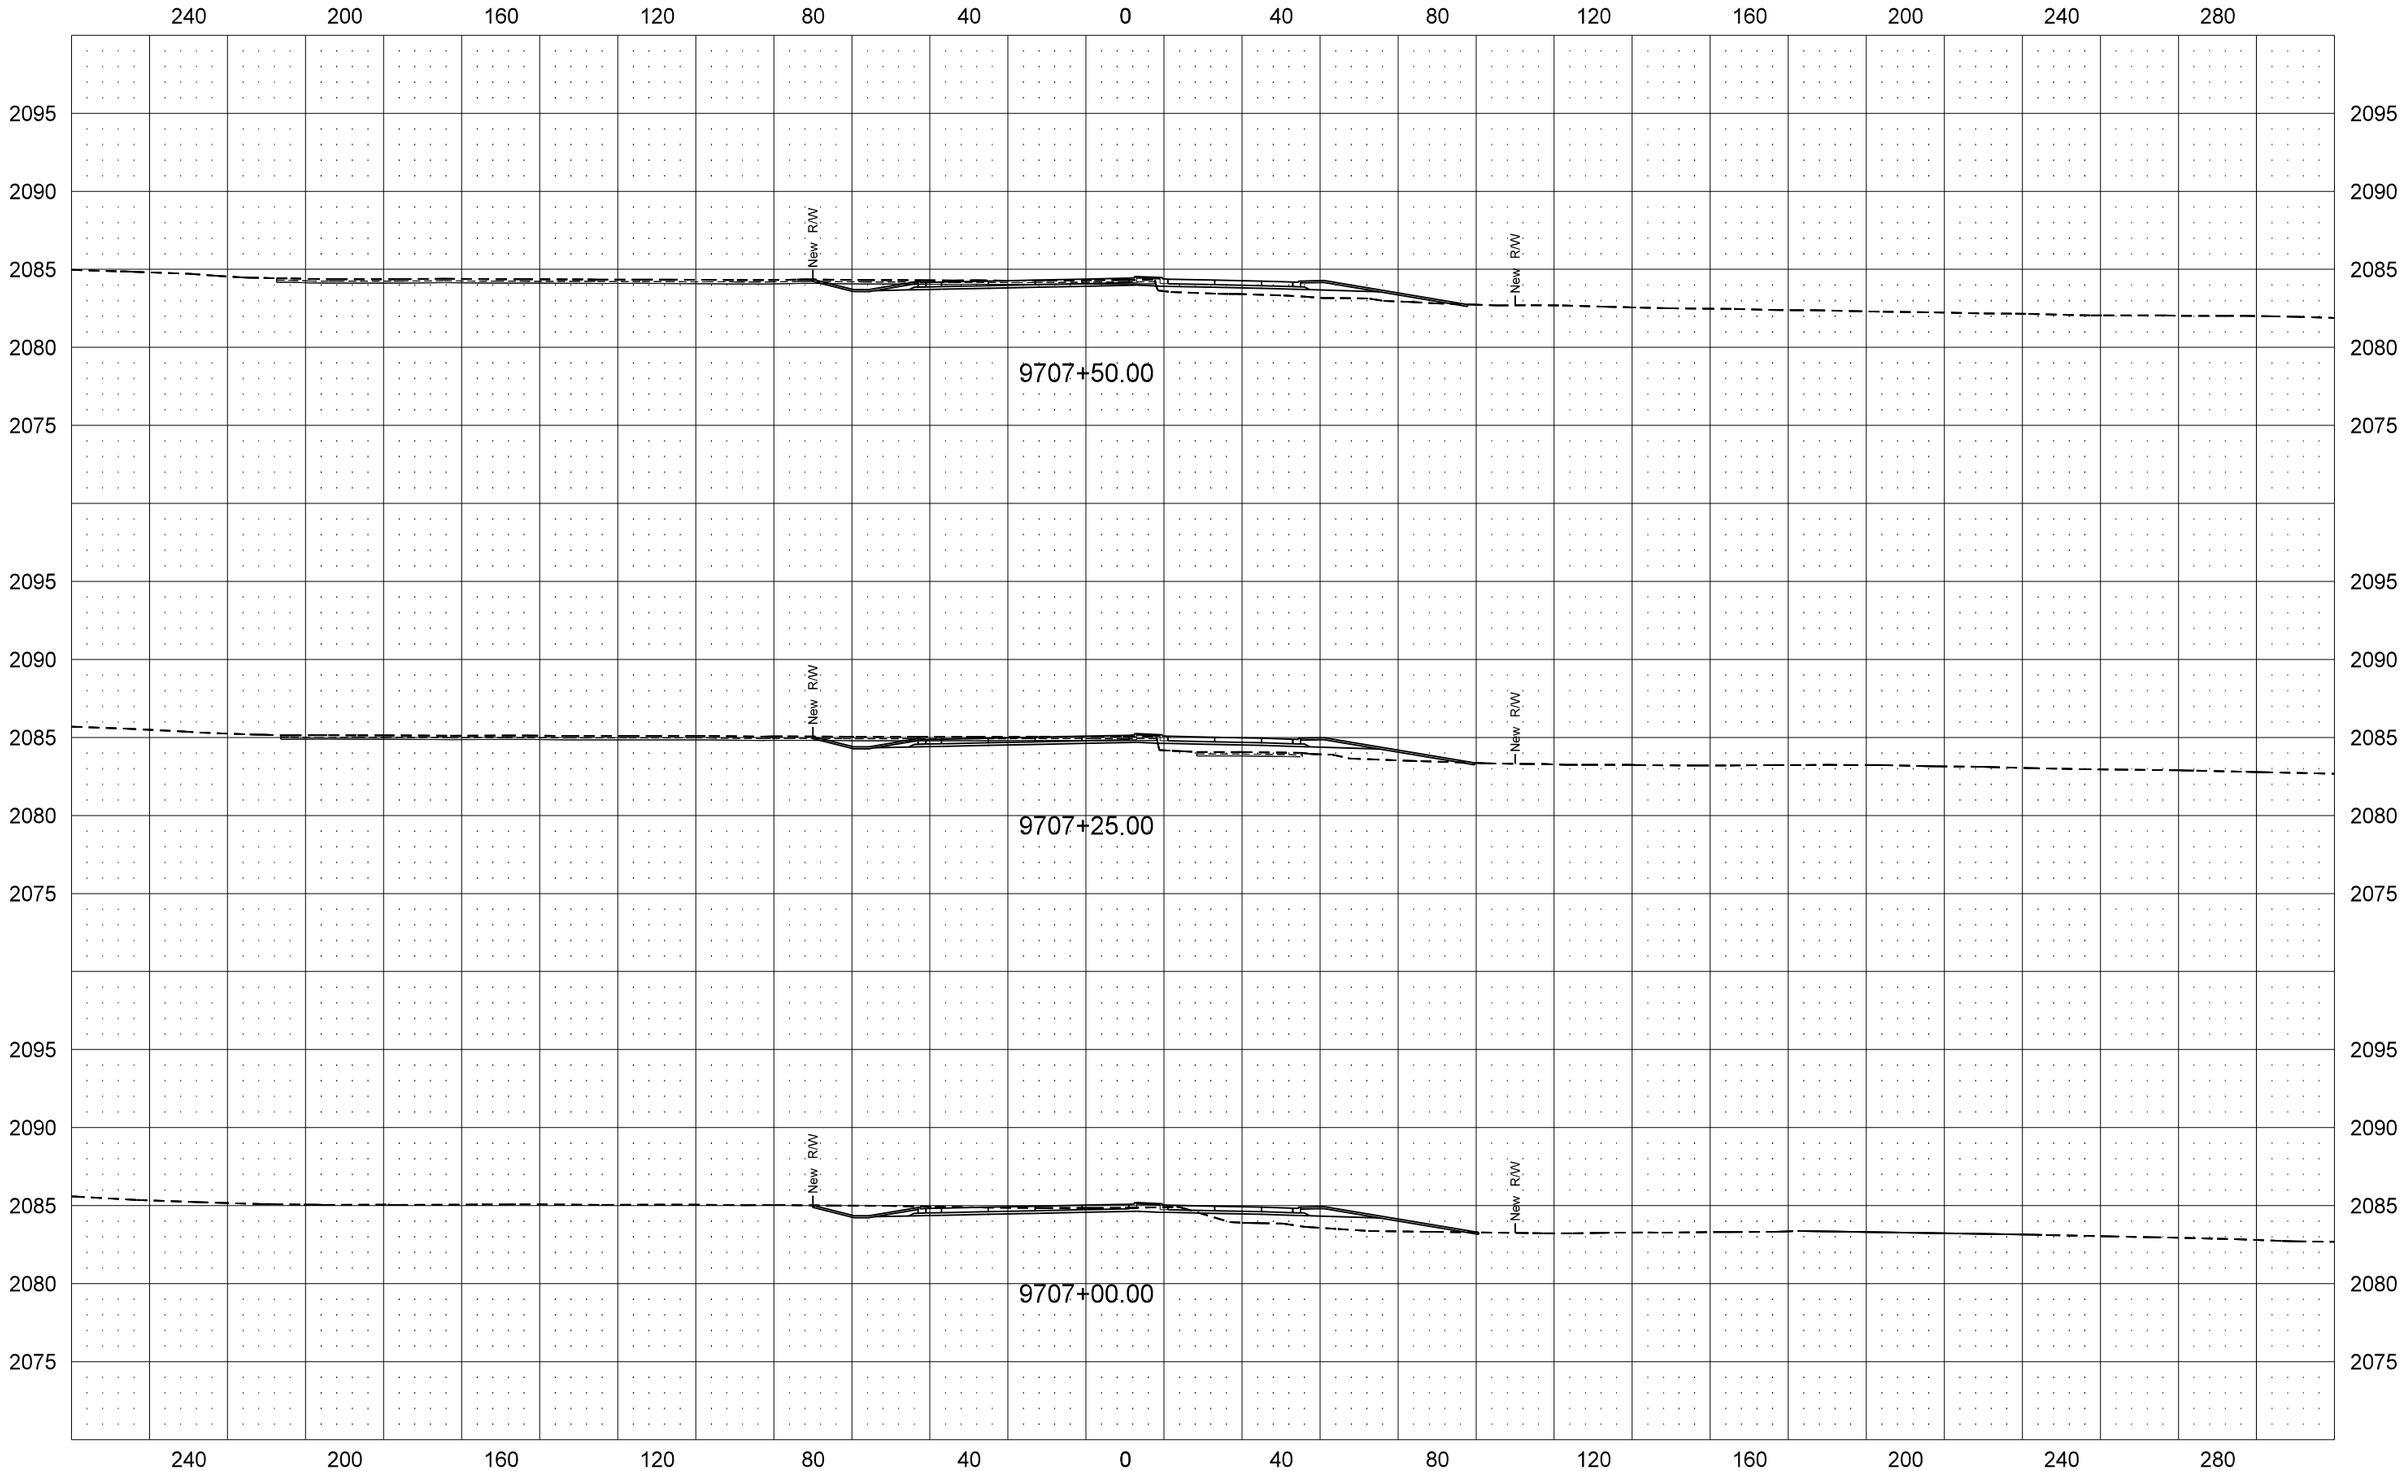

STATE	PROJECT NO.	SECTION NO.	SHEET NO.
ND	SOIA-7-085(092)183	200	29

US Hwy 85 North of US Hwy 2

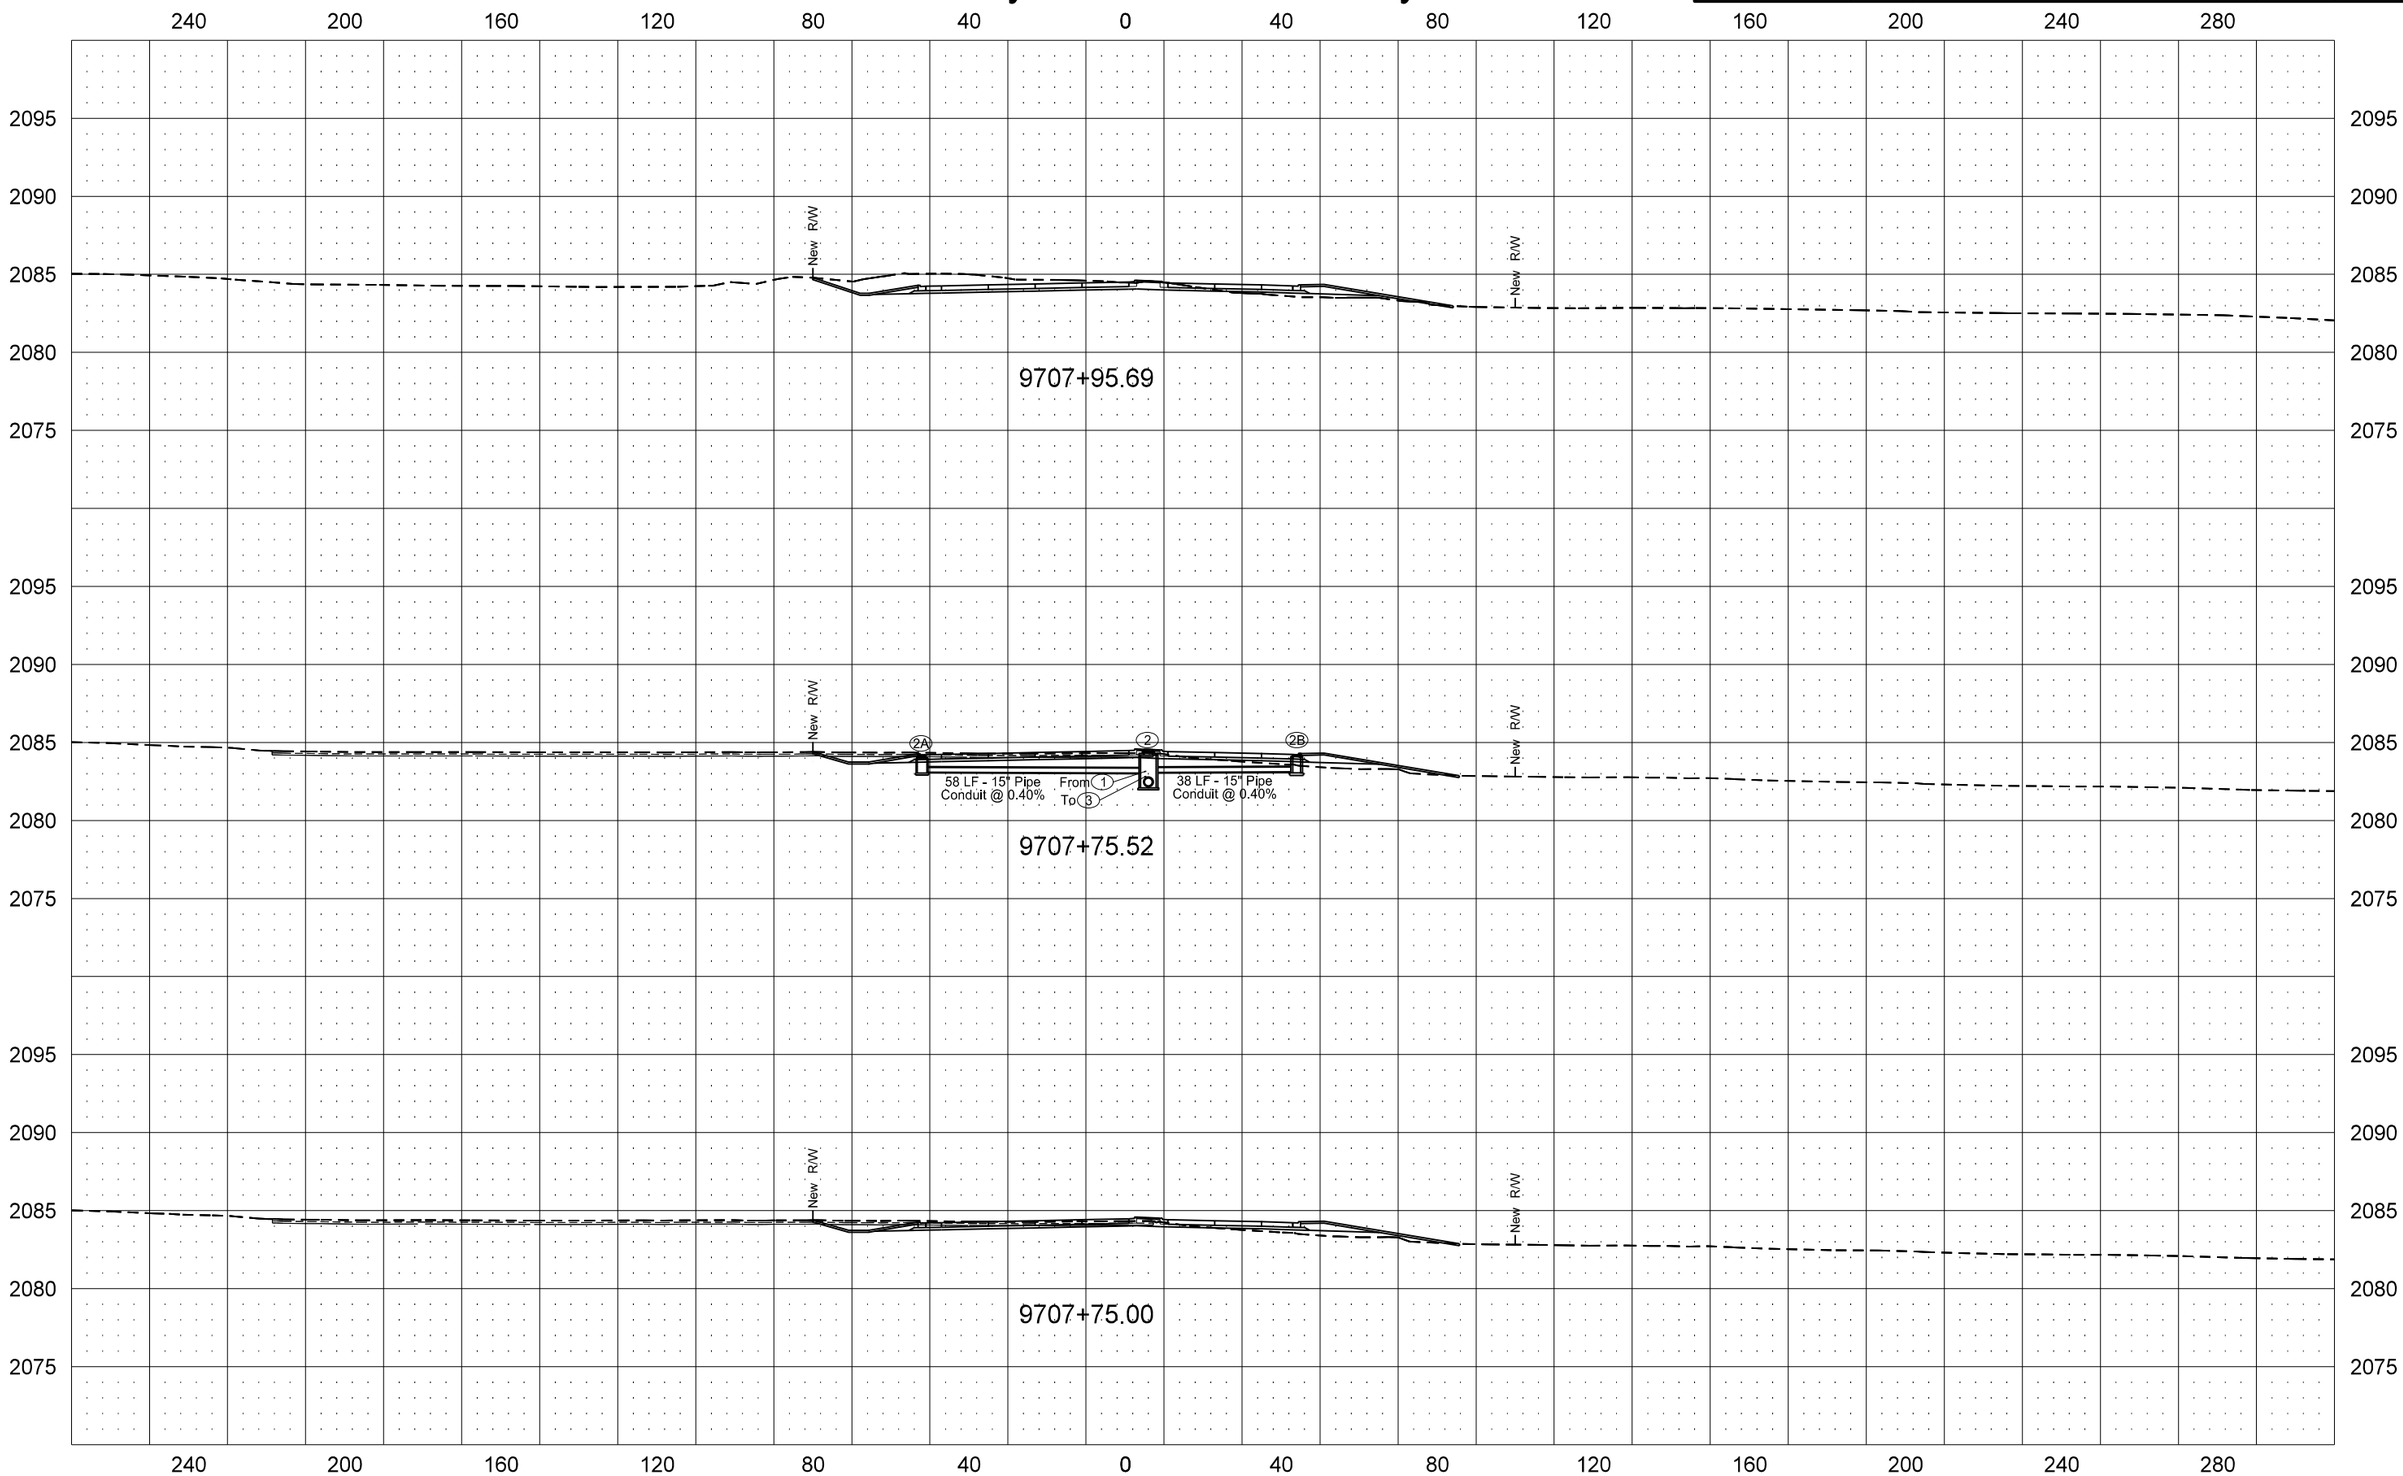

STATE	PROJECT NO.	SECTION NO.	SHEET NO.
ND	SOIA-7-085(092)183	200	30

US Hwy 85 North of US Hwy 2

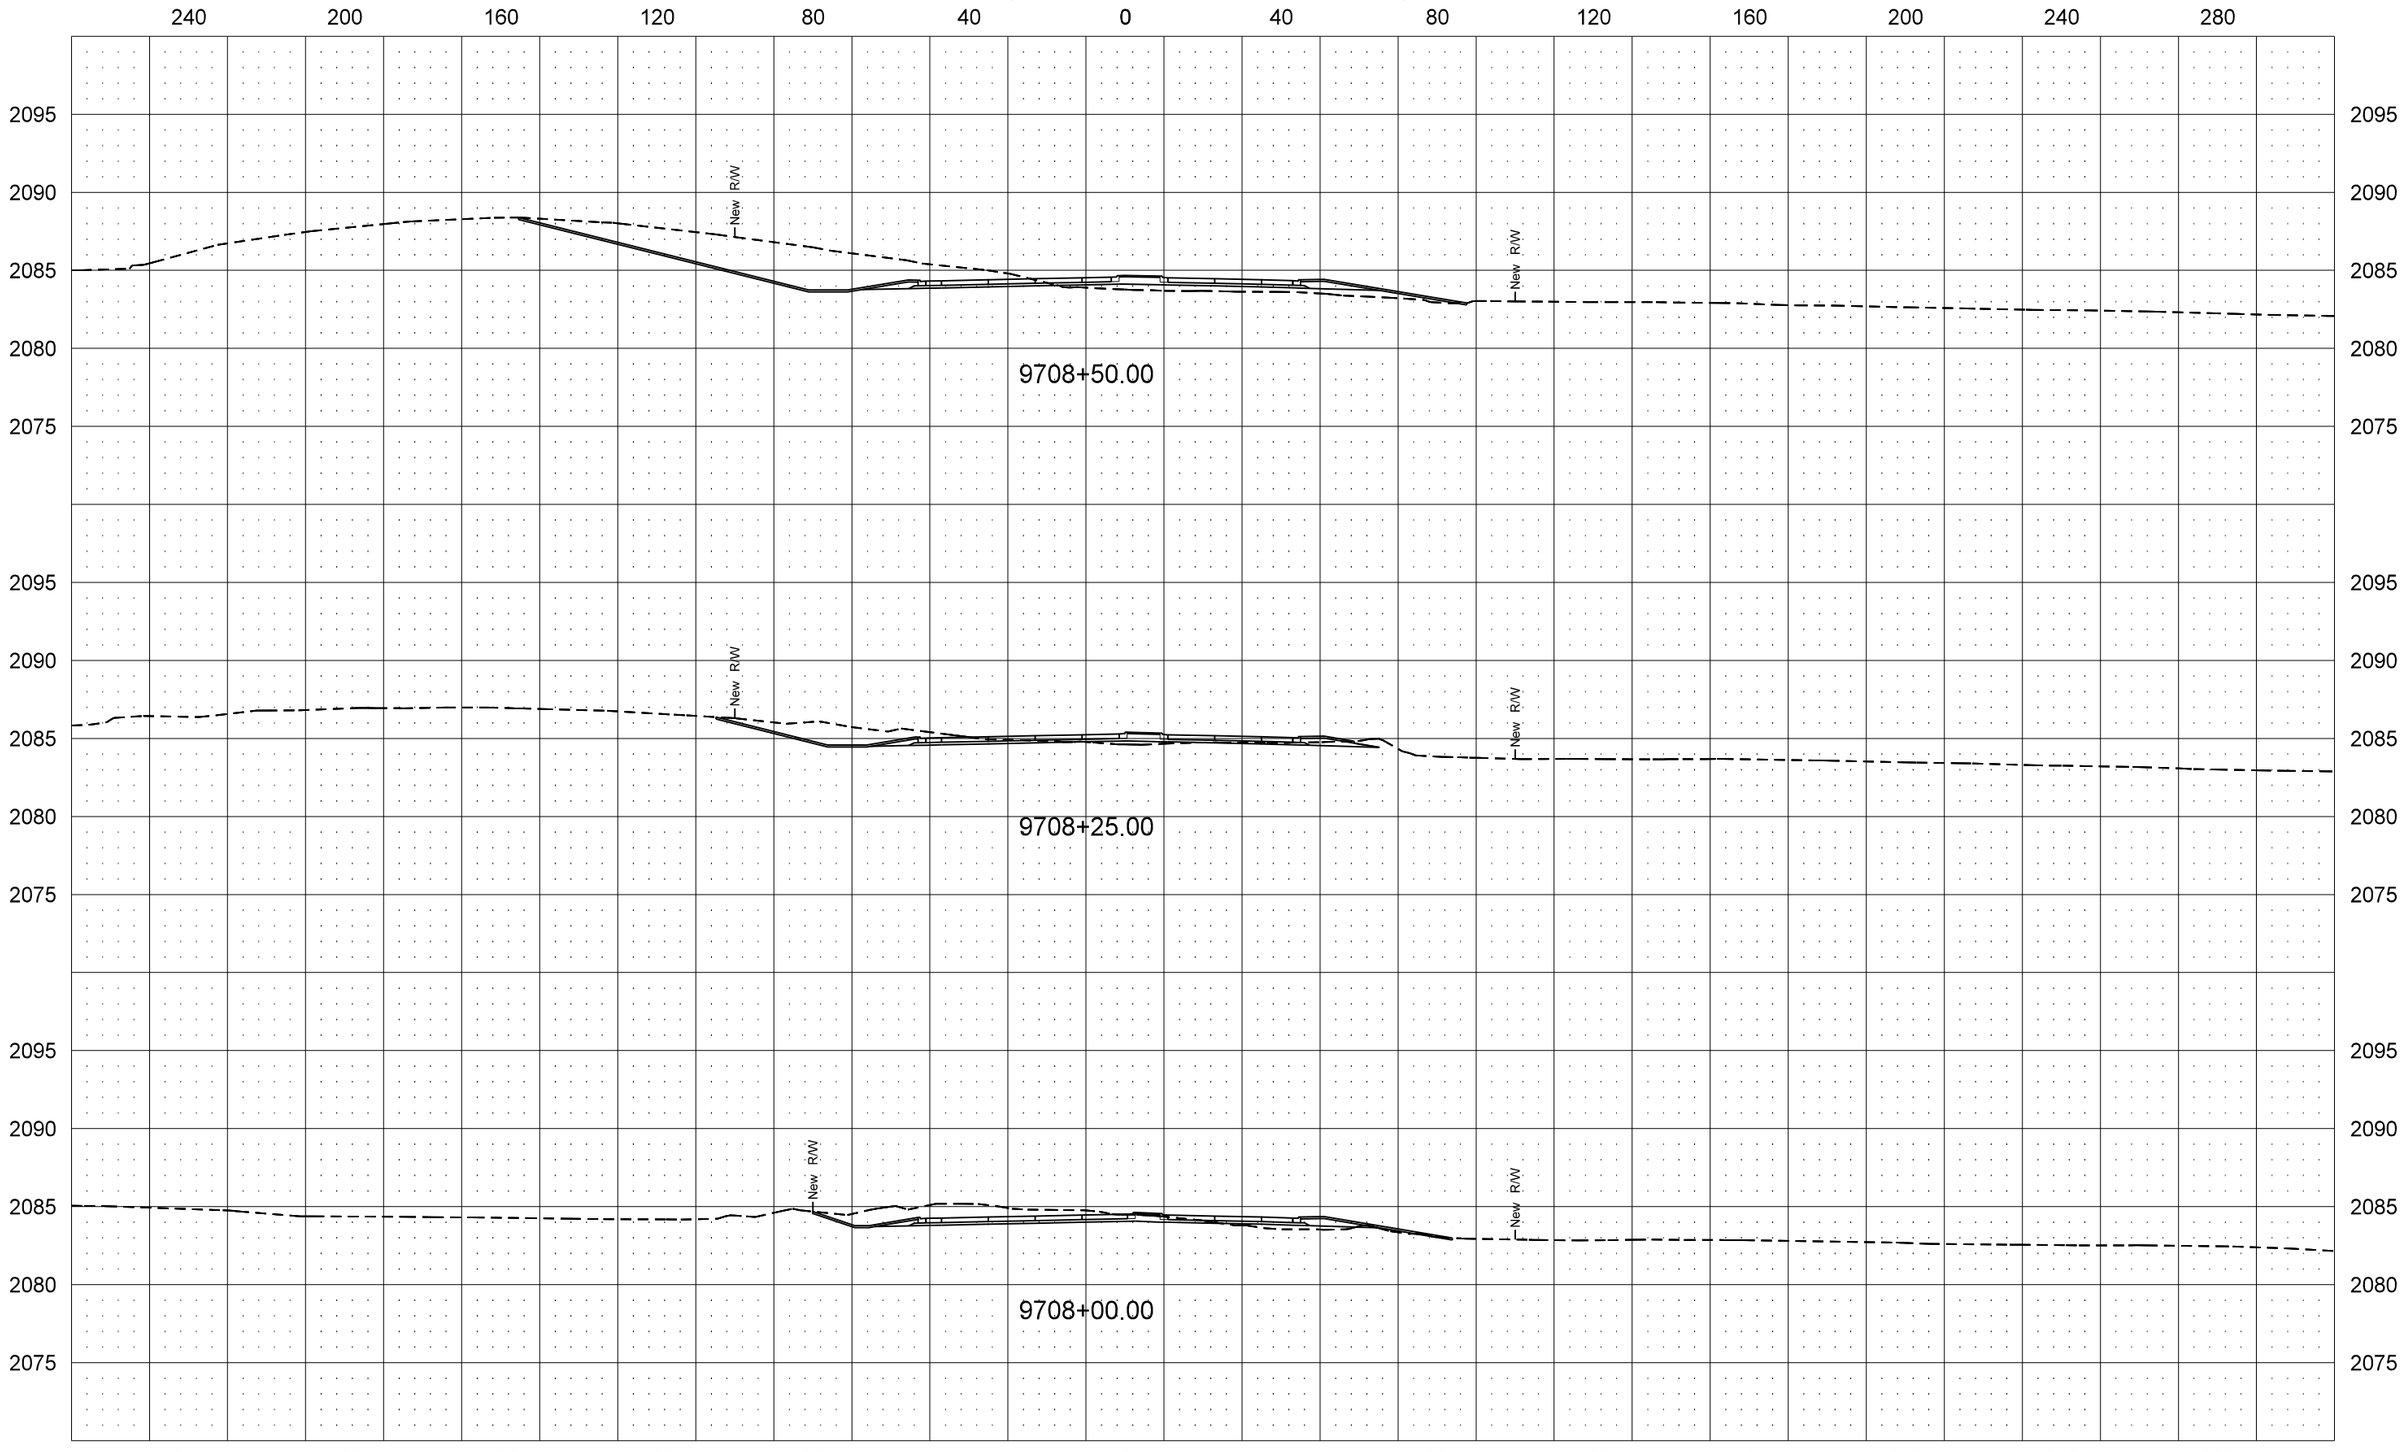

STATE	PROJECT NO.	SECTION NO.	SHEET NO.
ND	SOIA-7-085(092)183	200	31

US Hwy 85 North of US Hwy 2

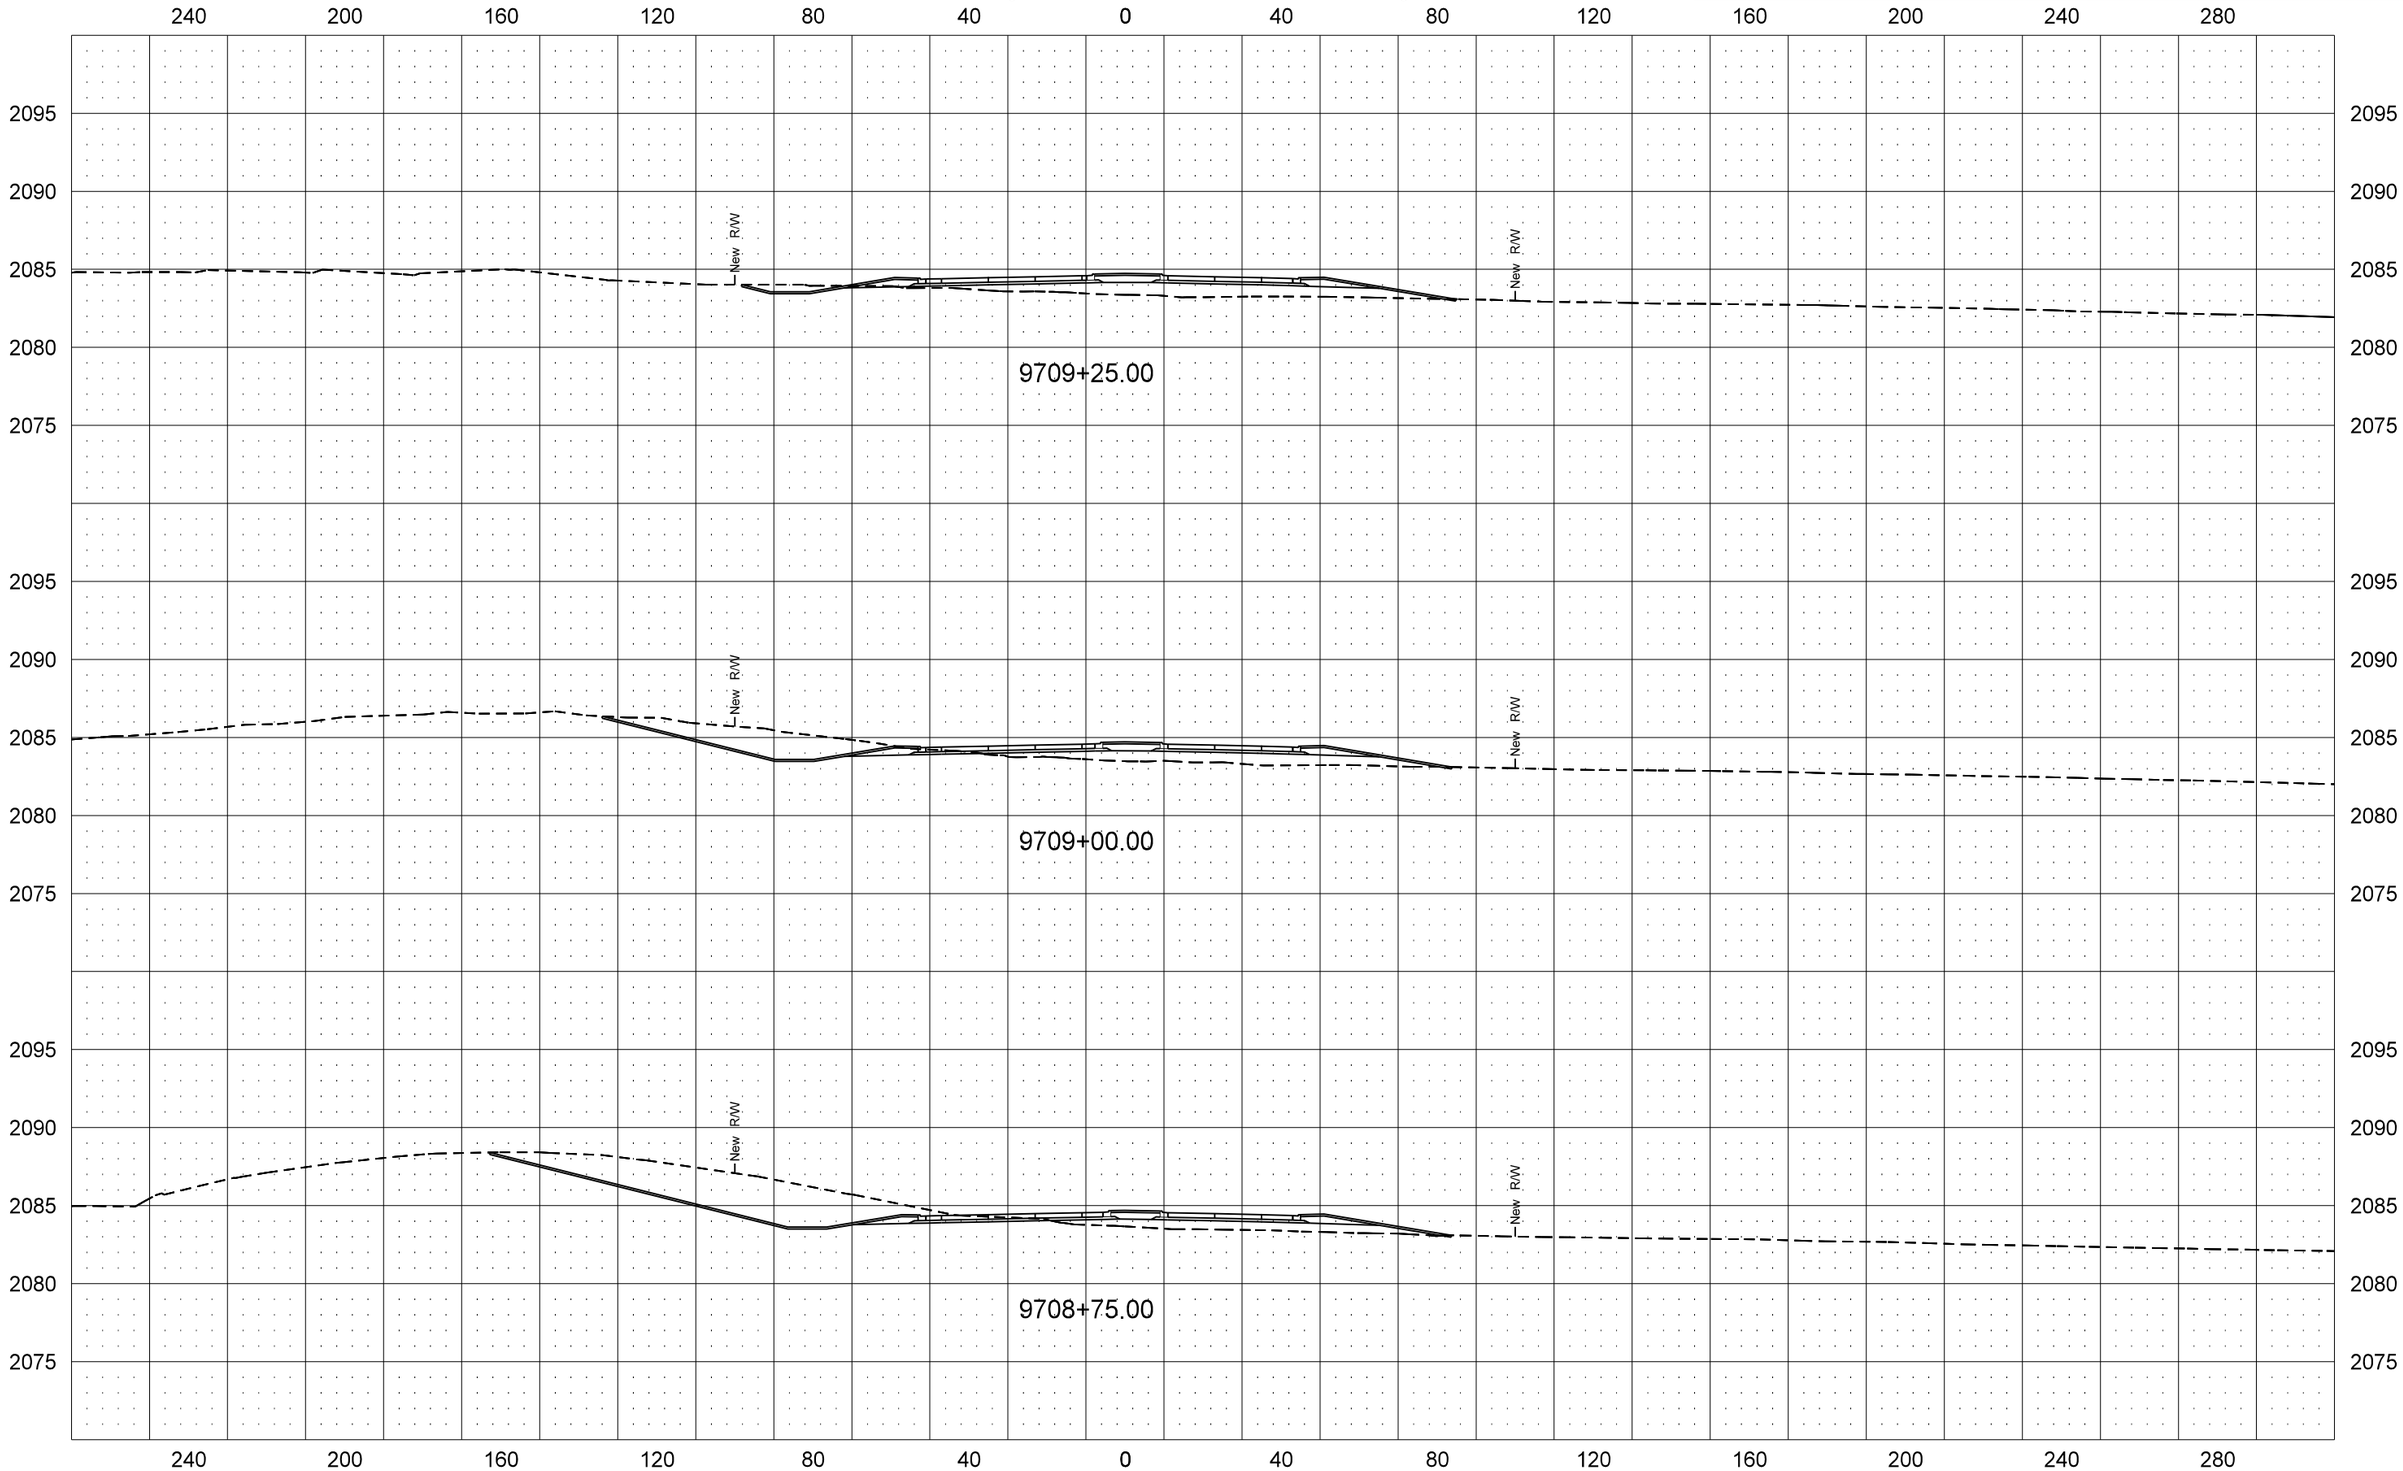

STATE	PROJECT NO.	SECTION NO.	SHEET NO.
ND	SOIA-7-085(092)183	200	32

US Hwy 85 North of US Hwy 2

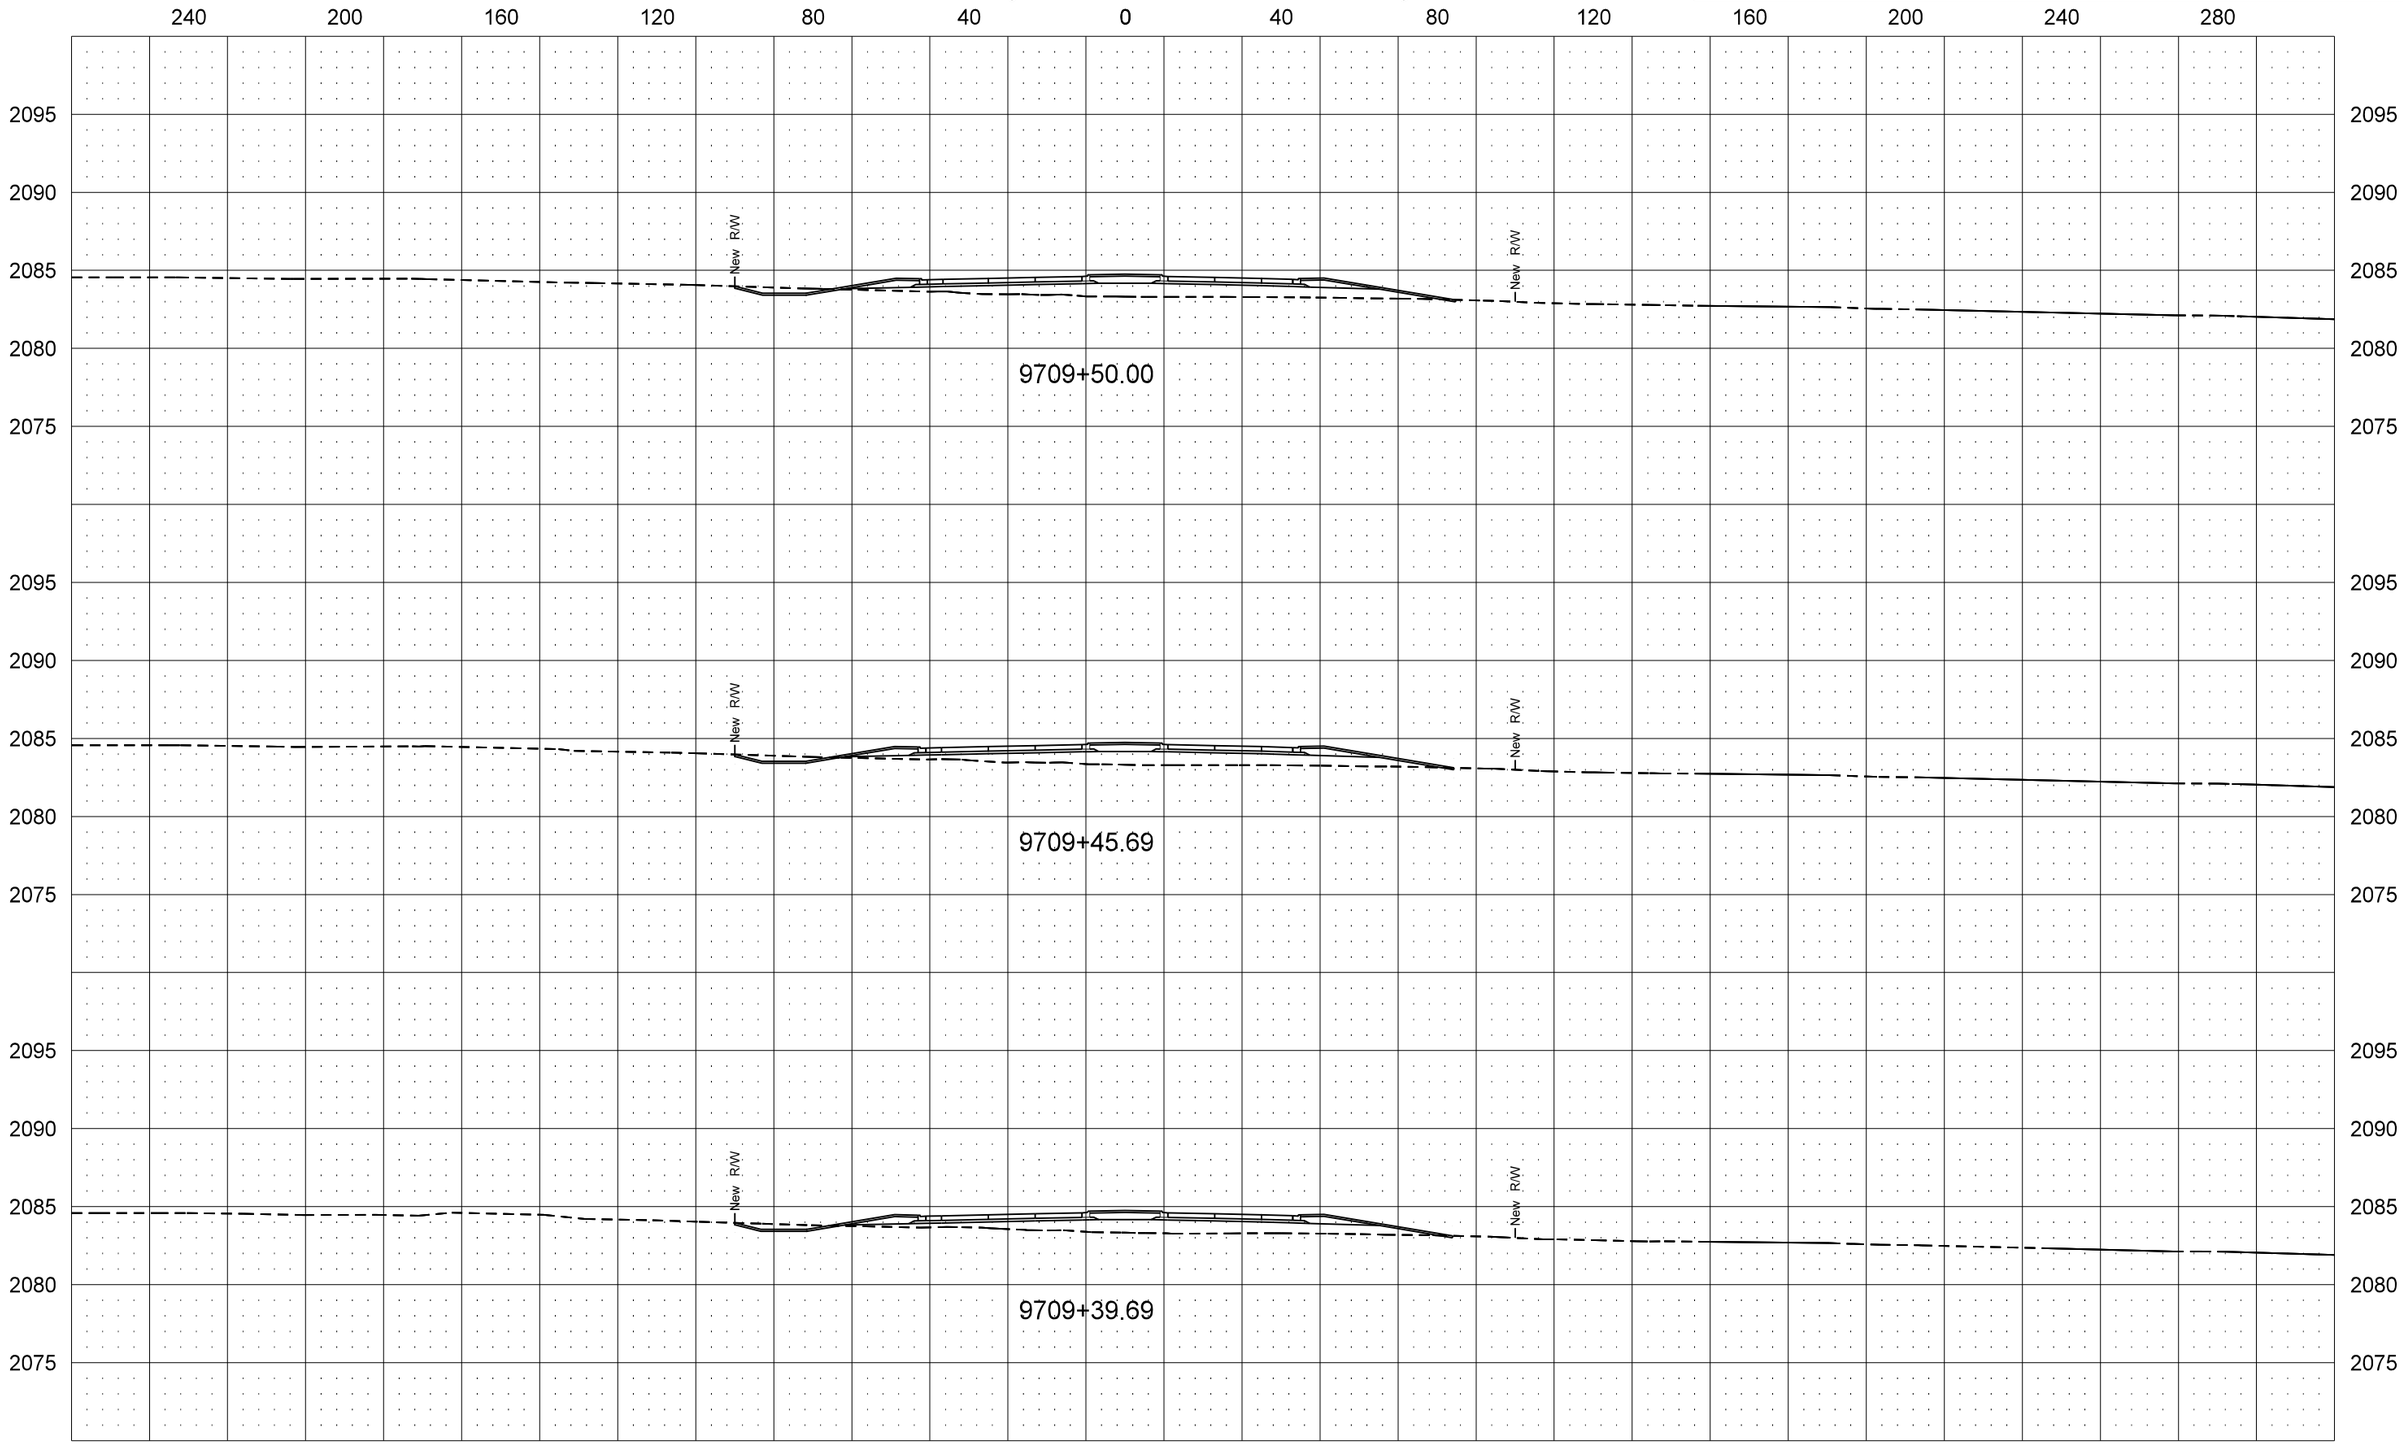

STATE	PROJECT NO.	SECTION NO.	SHEET NO.
ND	SOIA-7-085(092)183	200	33

US Hwy 85 North of US Hwy 2

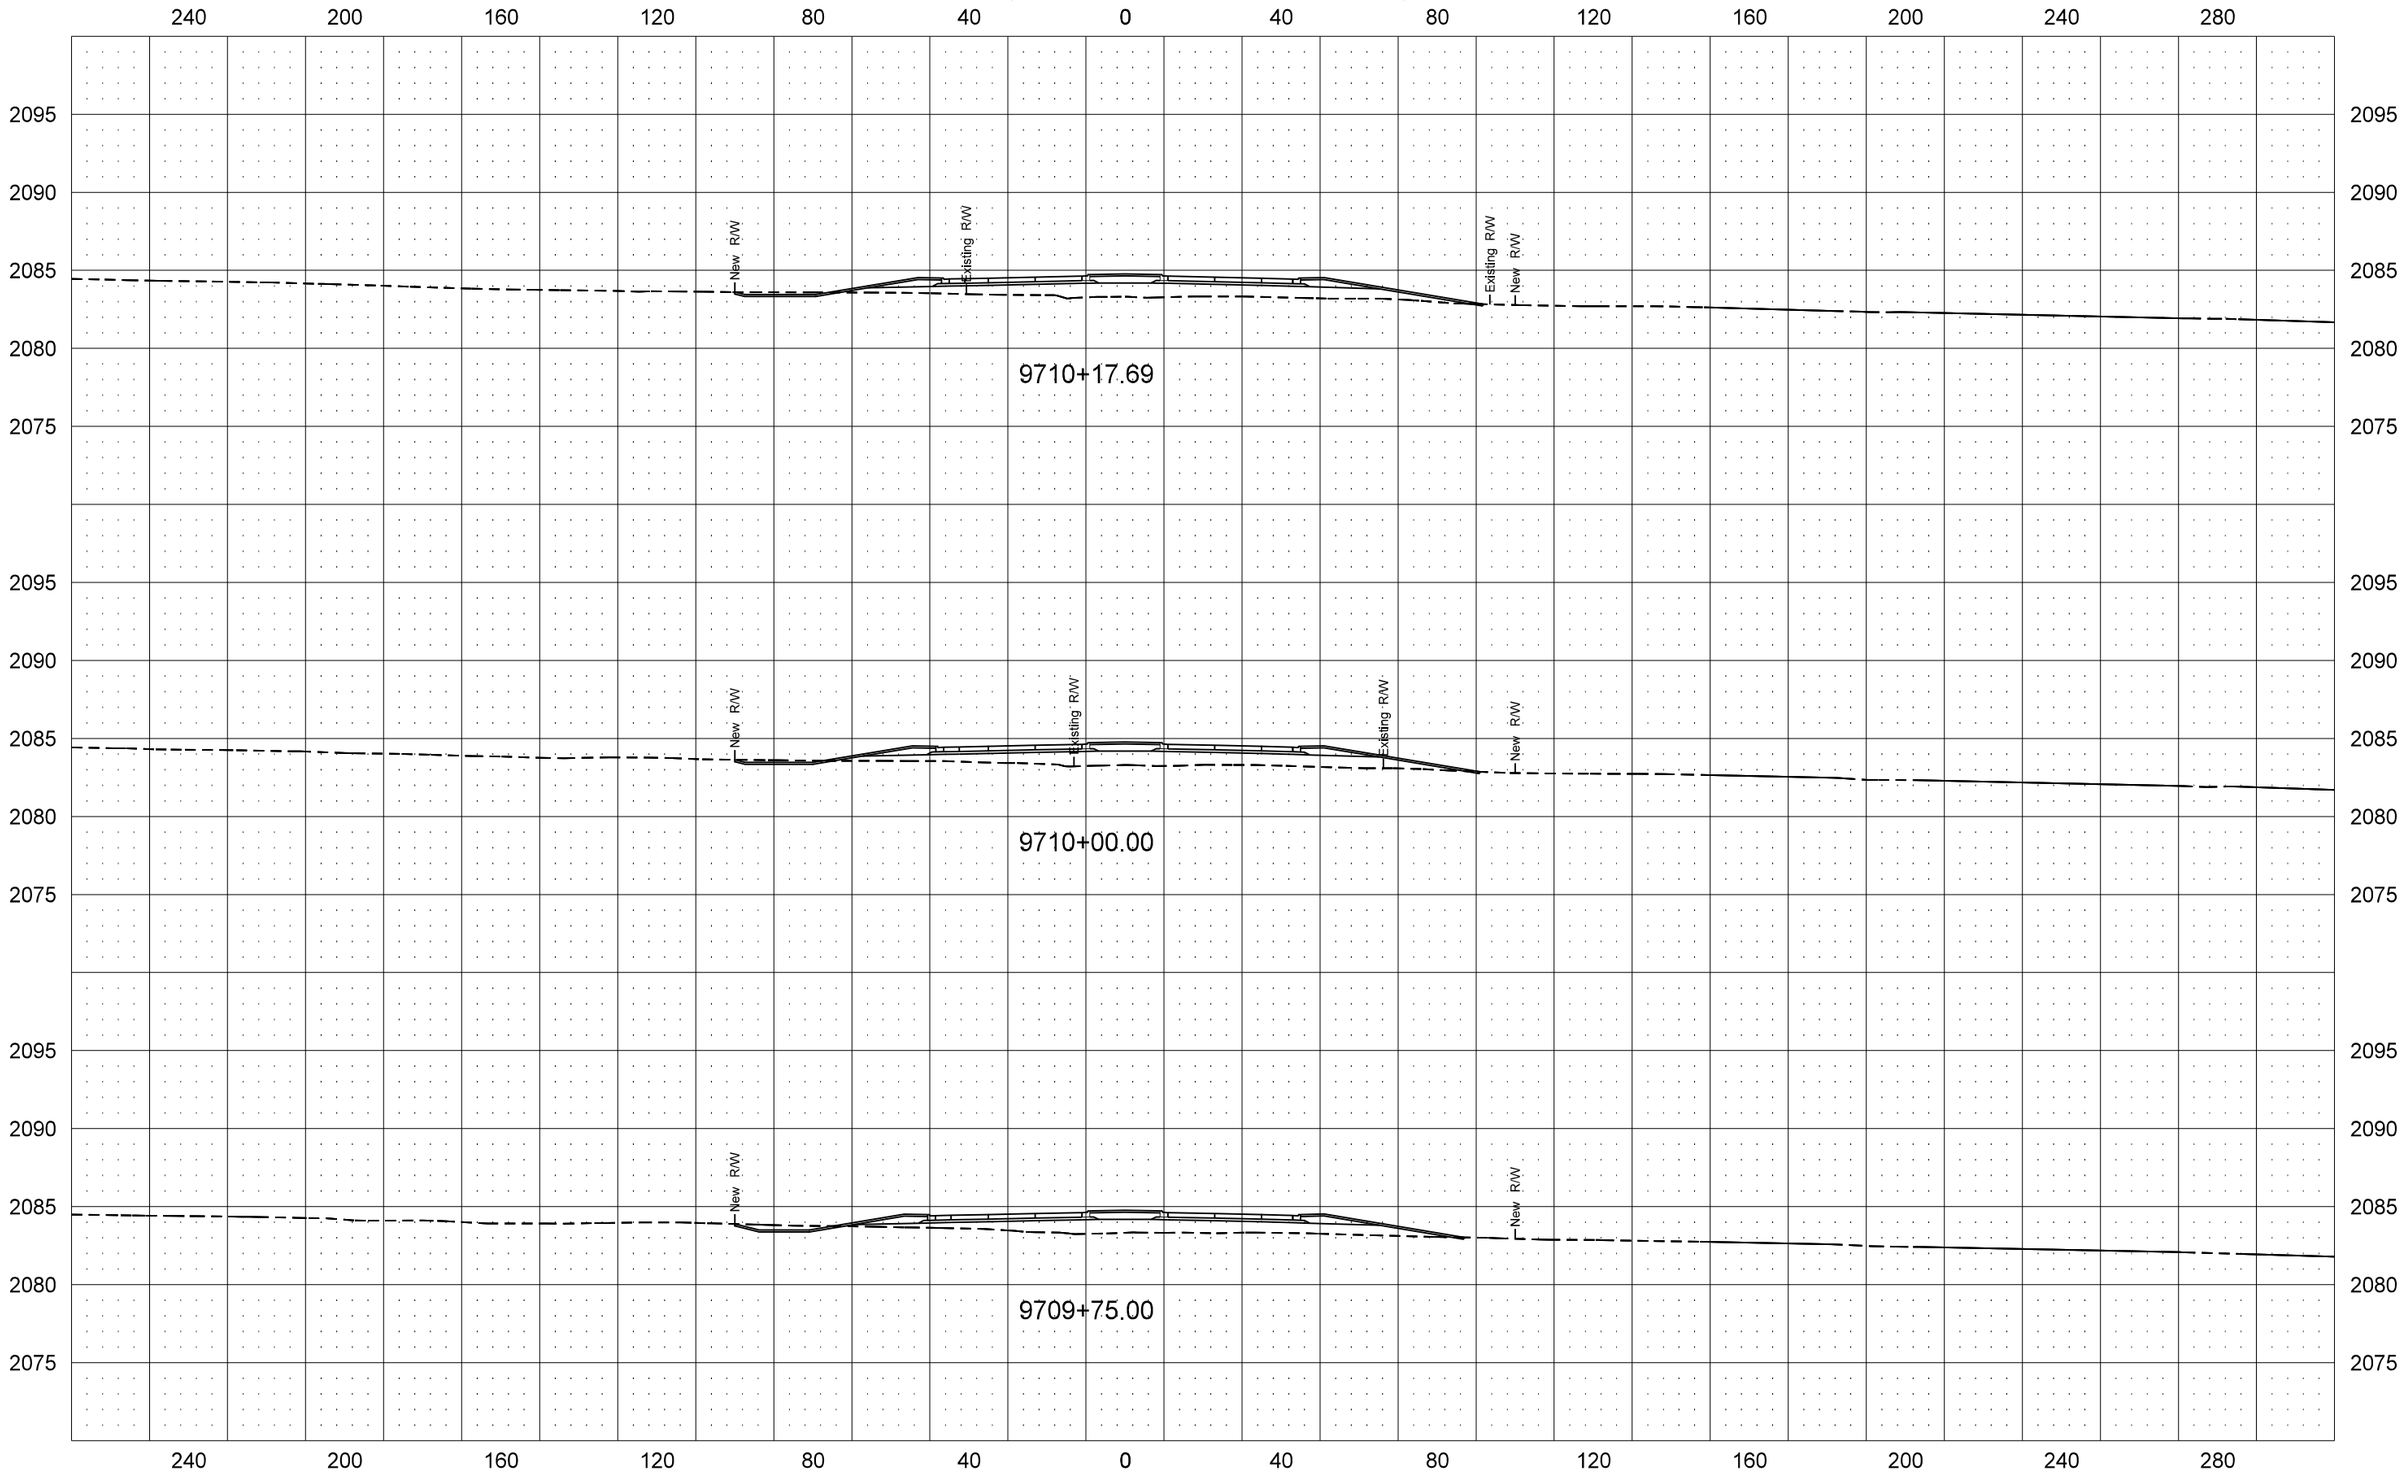

STATE	PROJECT NO.	SECTION NO.	SHEET NO.
ND	SOIA-7-085(092)183	200	34

US Hwy 85 North of US Hwy 2

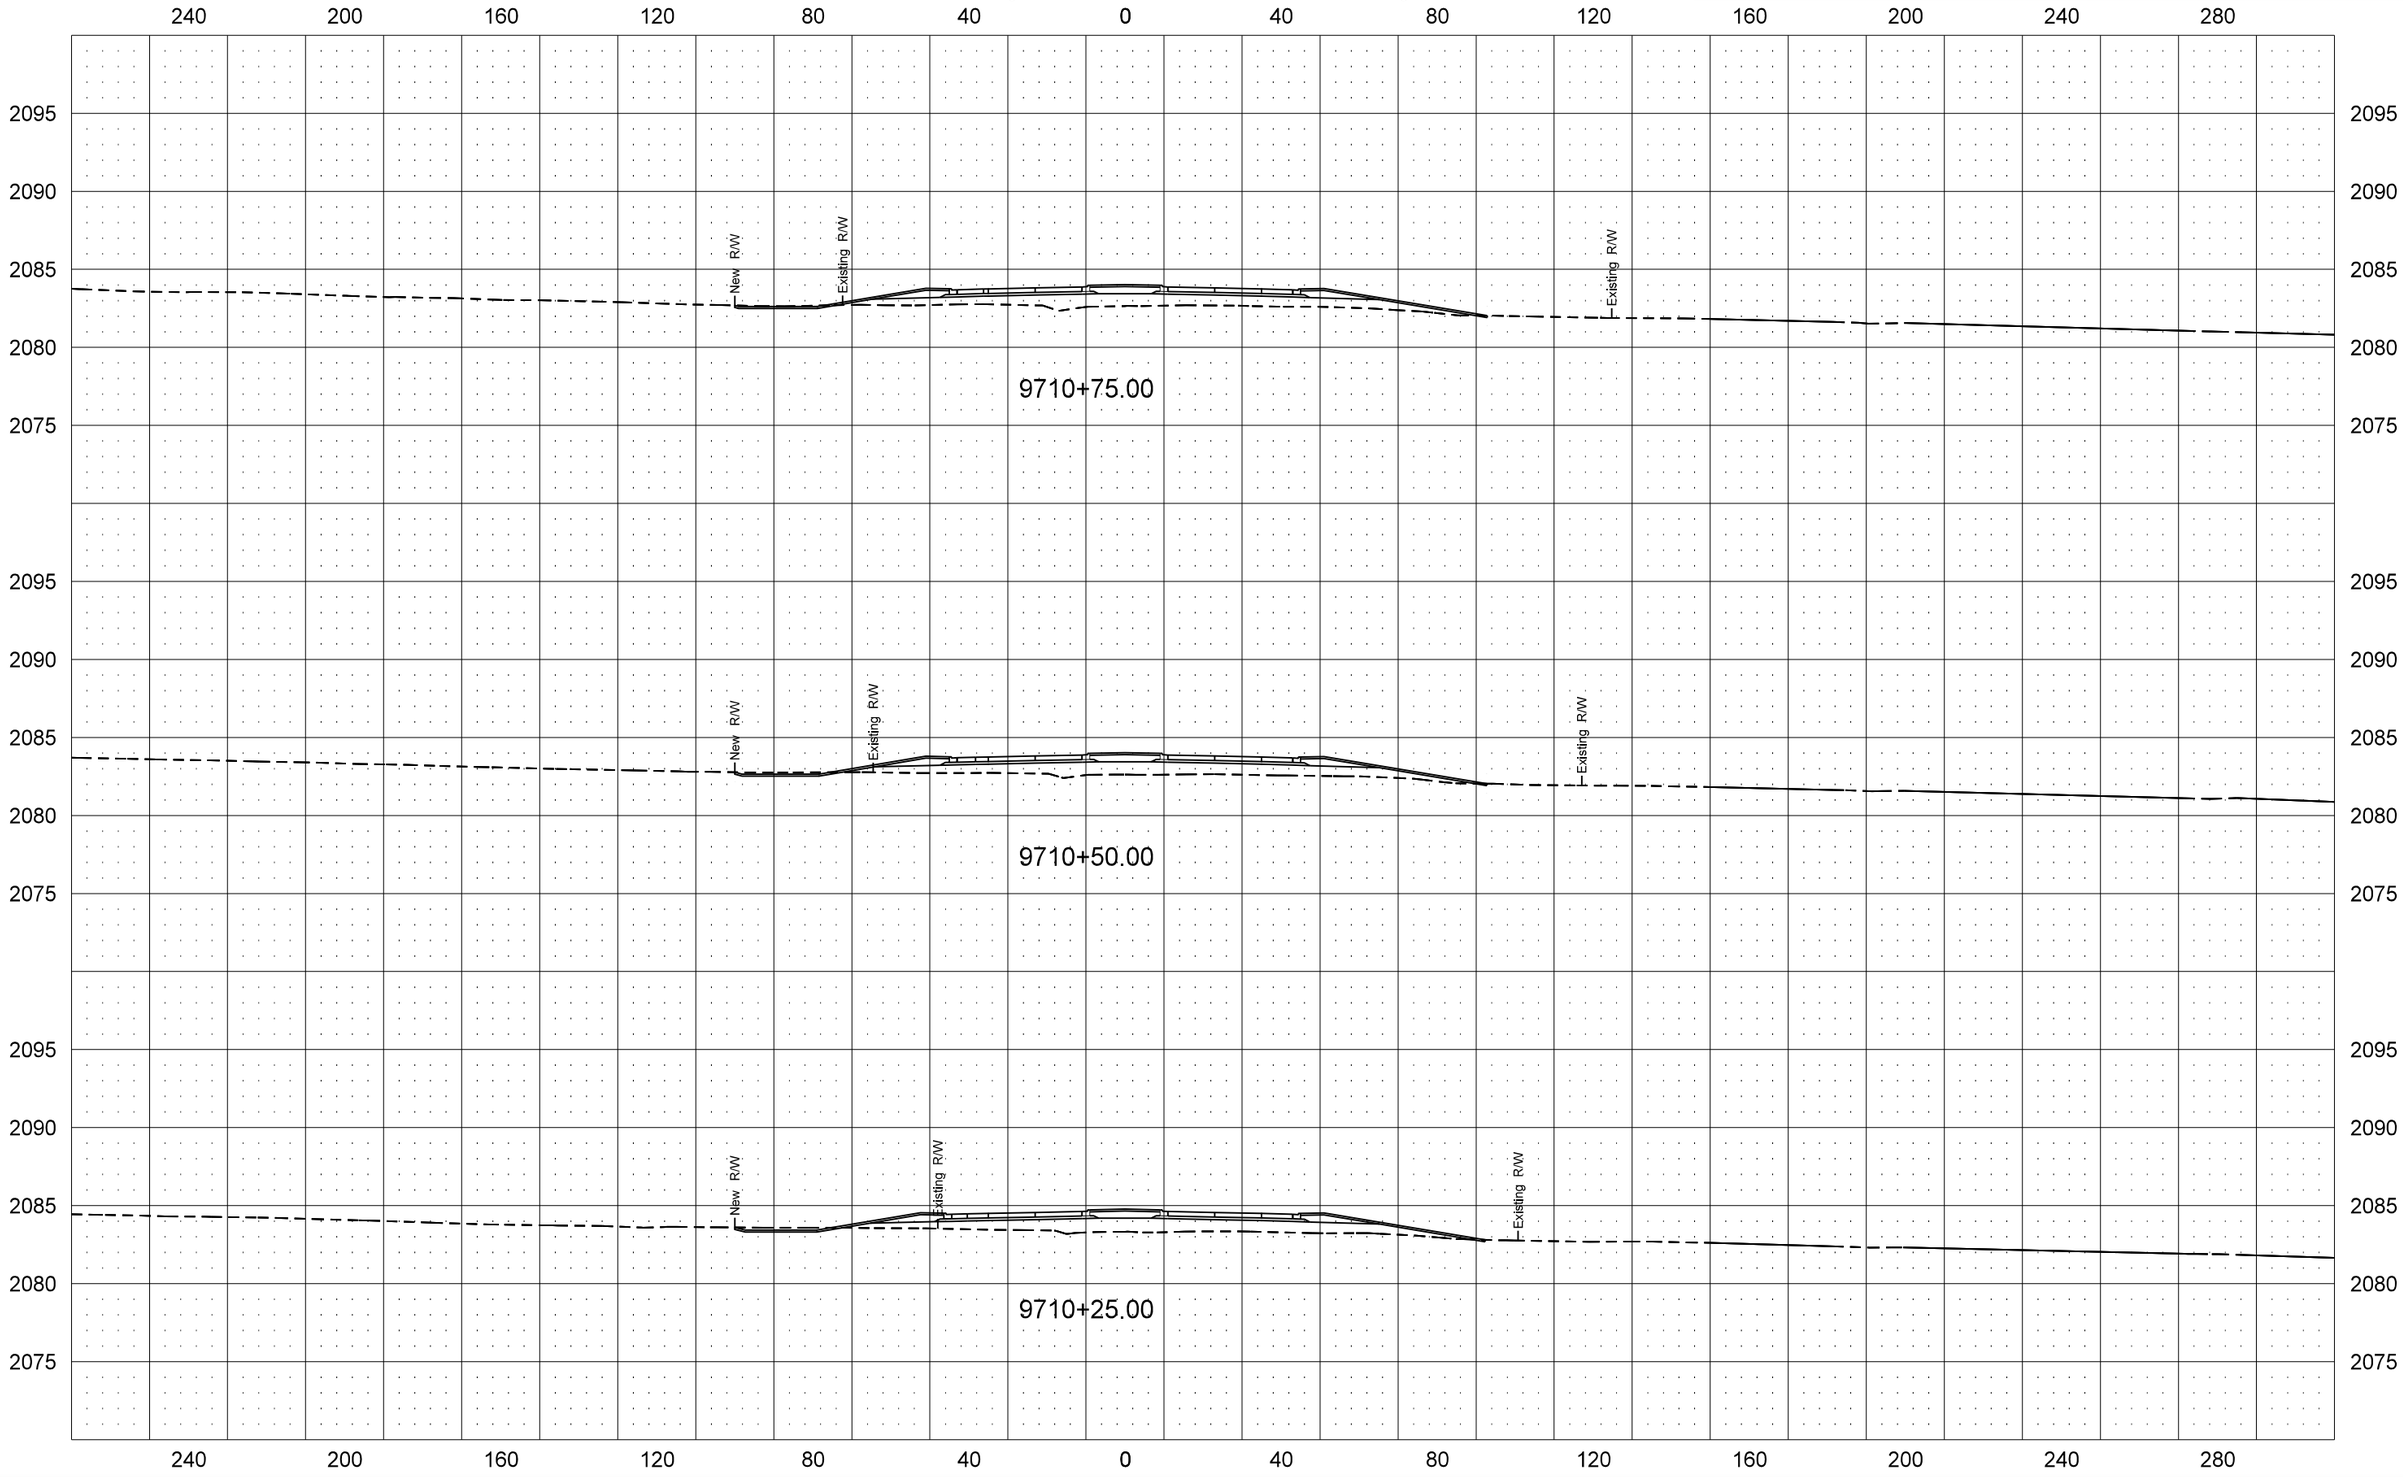

STATE	PROJECT NO.	SECTION NO.	SHEET NO.
ND	SOIA-7-085(092)183	200	35

US Hwy 85 North of US Hwy 2

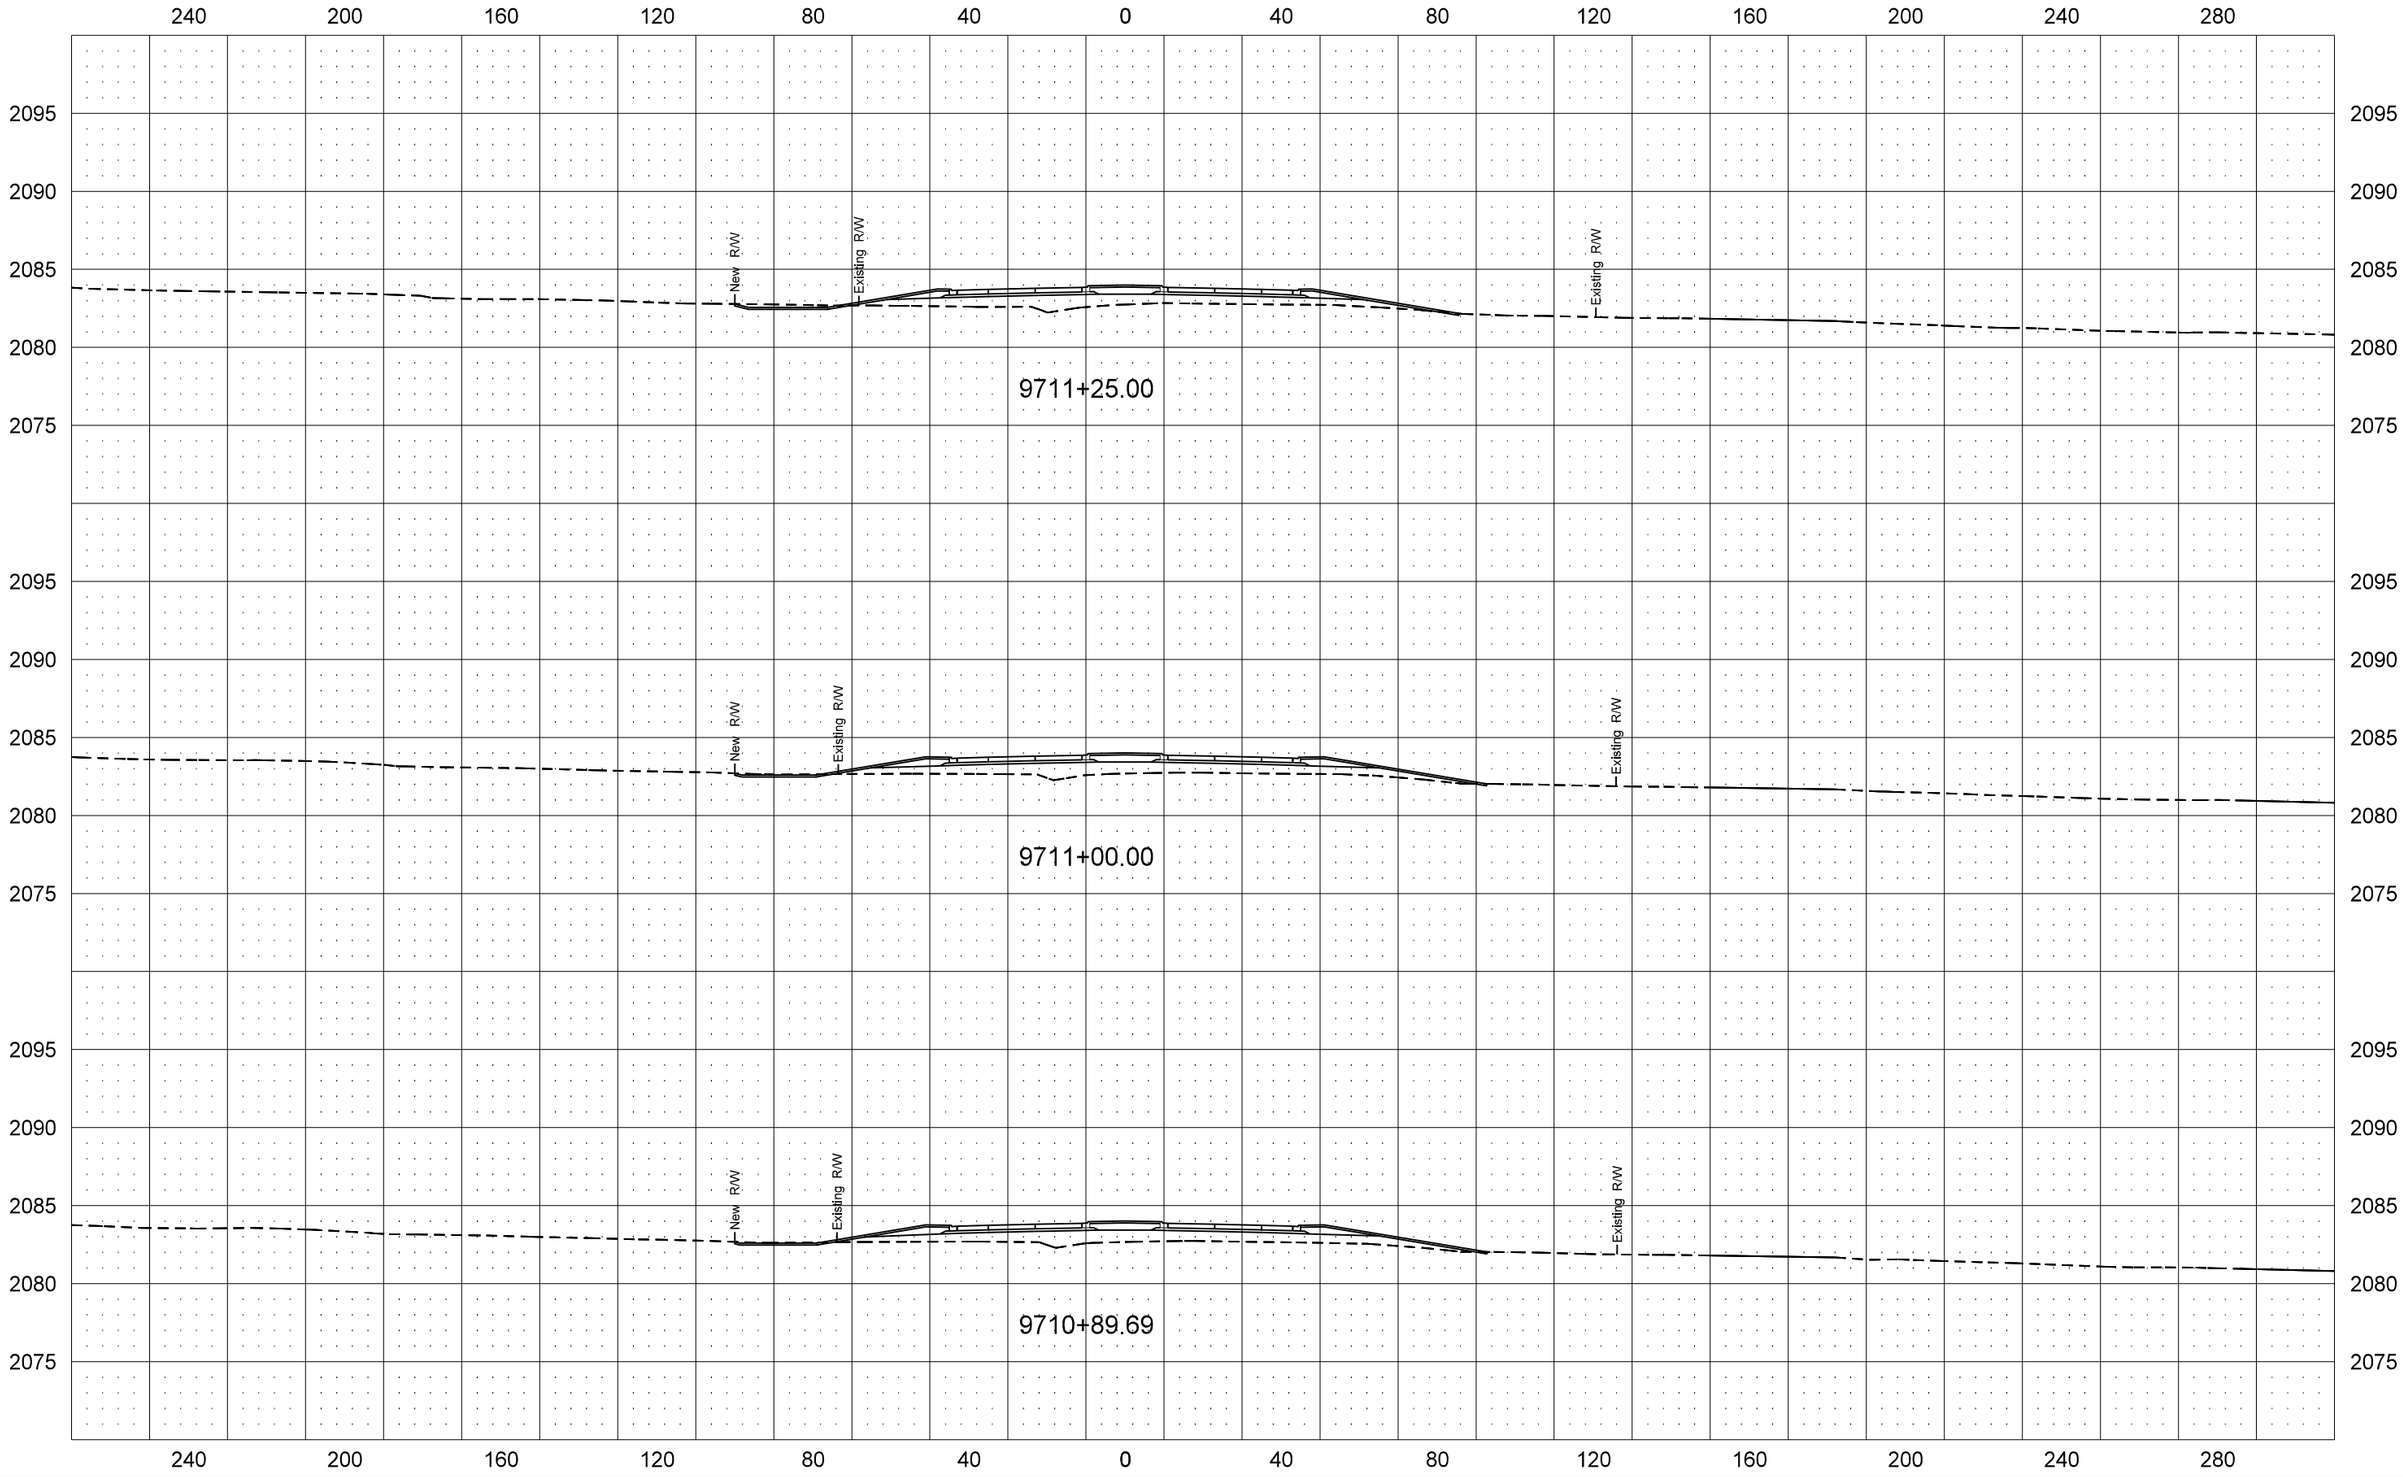

STATE	PROJECT NO.	SECTION NO.	SHEET NO.
ND	SOIA-7-085(092)183	200	36

US Hwy 85 North of US Hwy 2

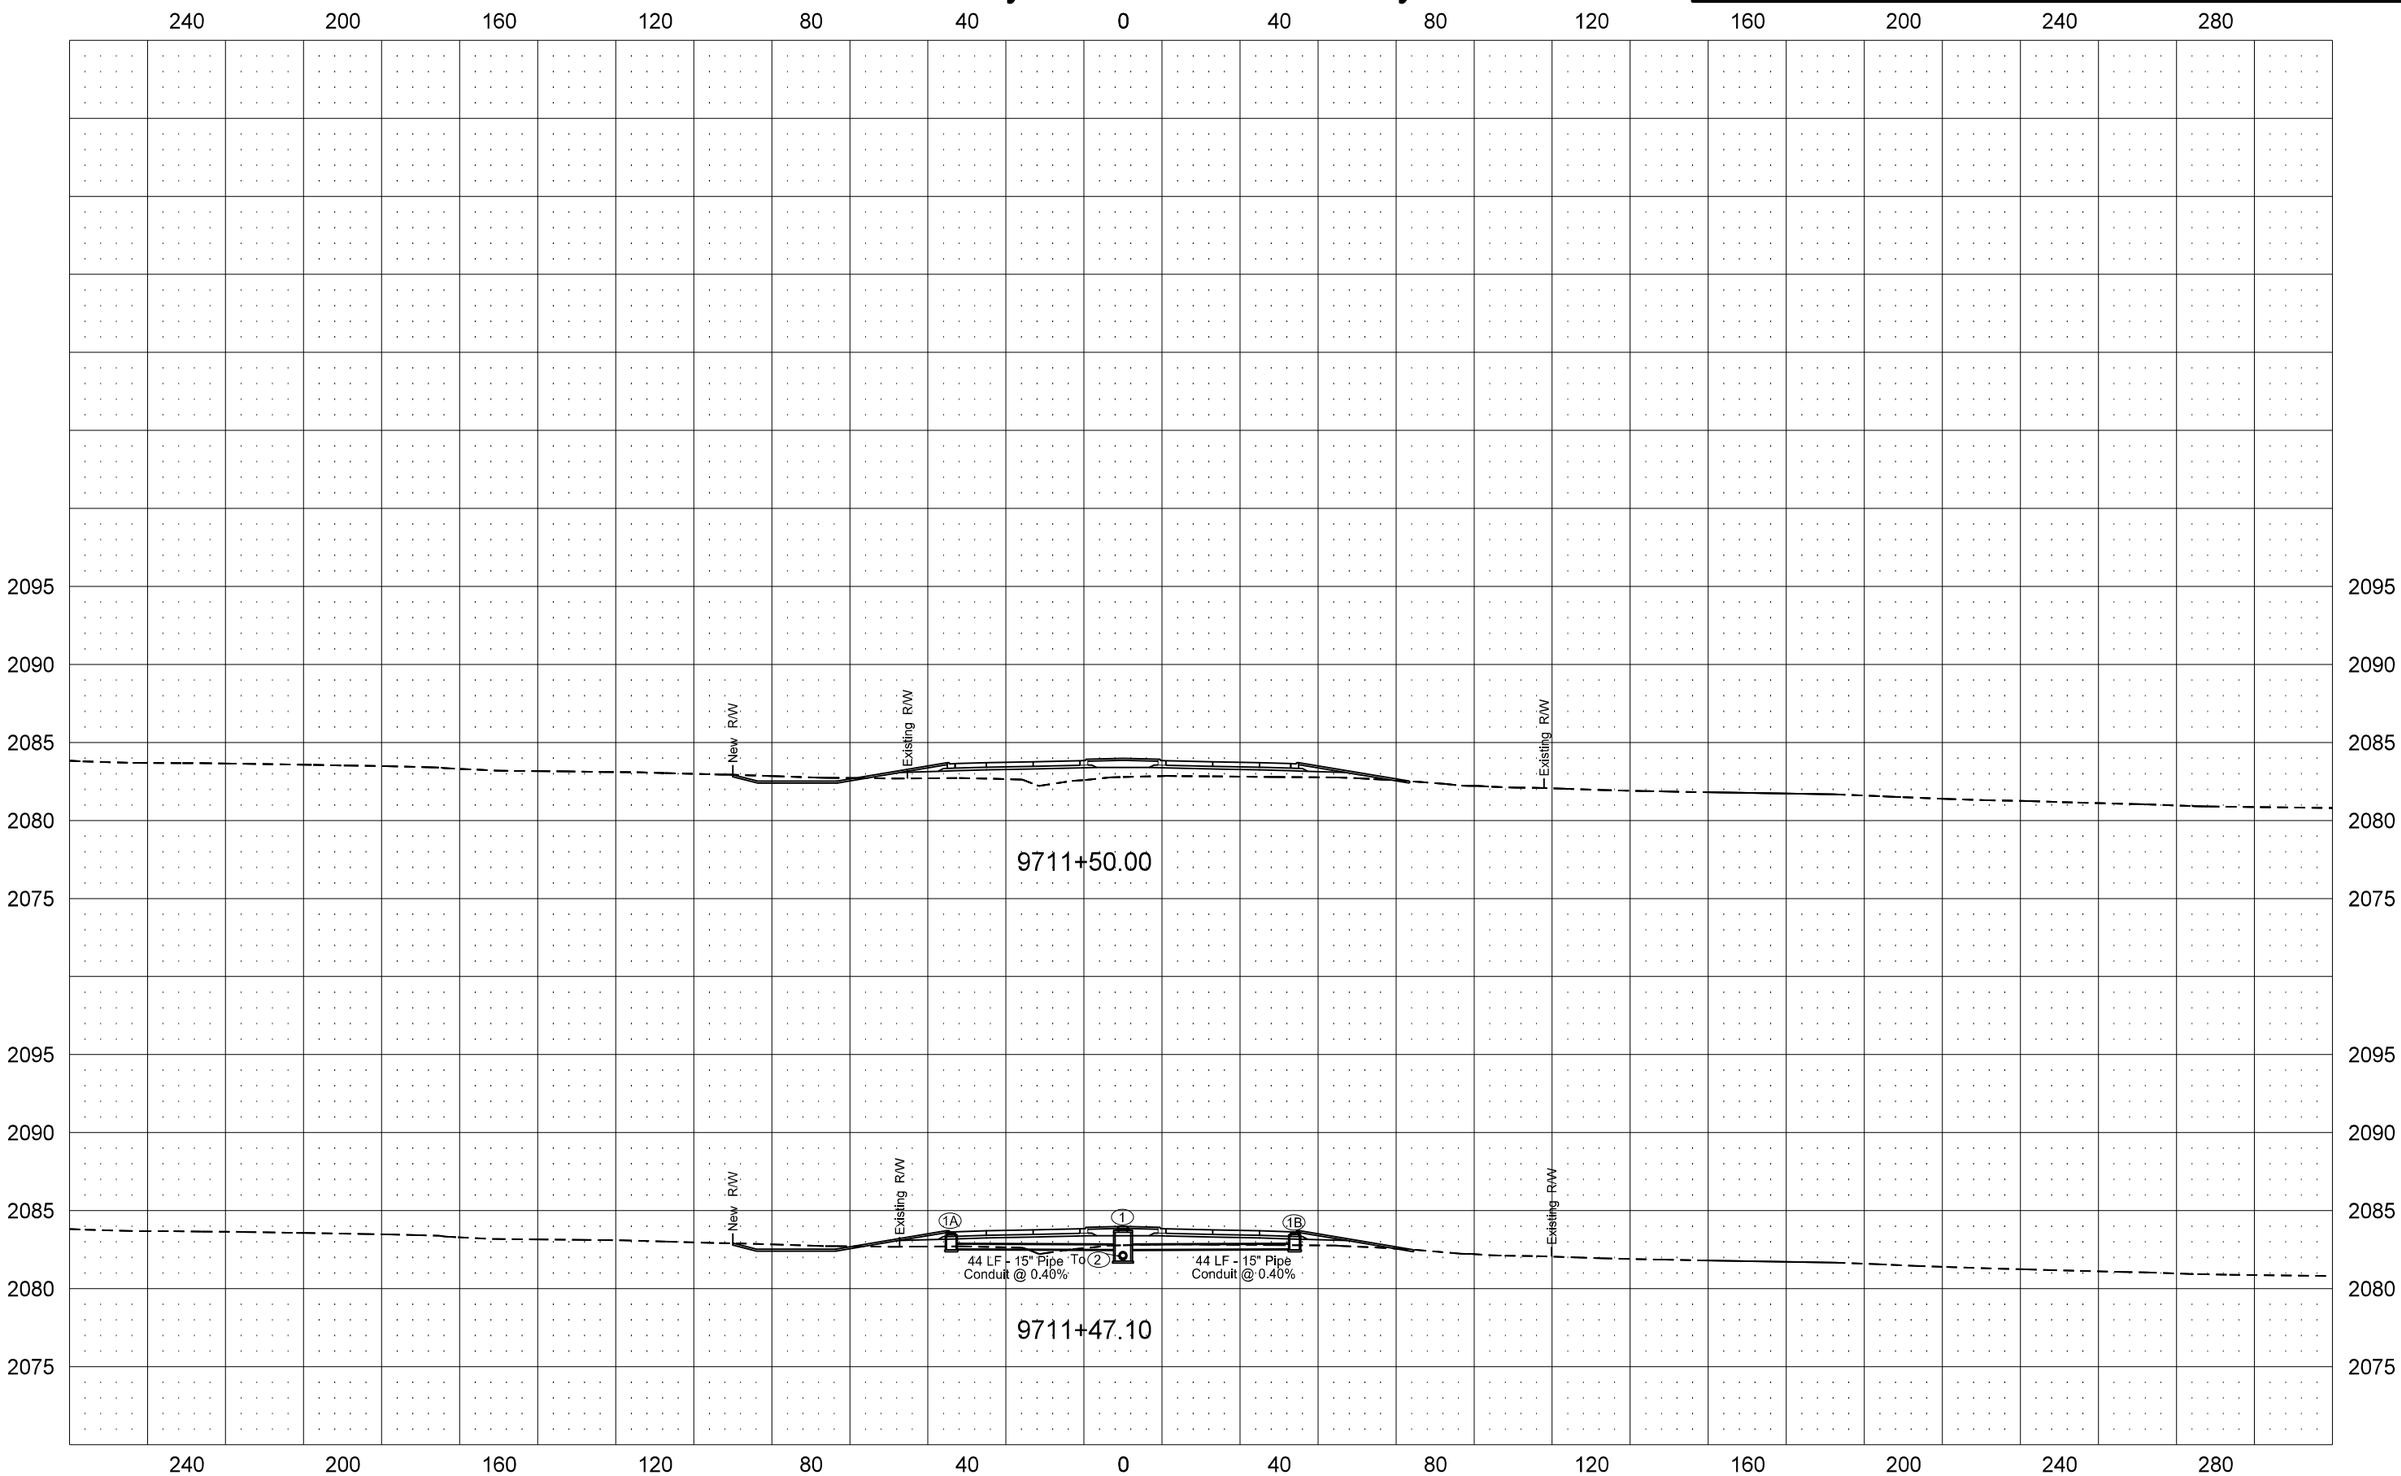

STATE	PROJECT NO.	SECTION NO.	SHEET NO.
ND	SOIA-7-085(092)183	200	37

US Hwy 2 WB

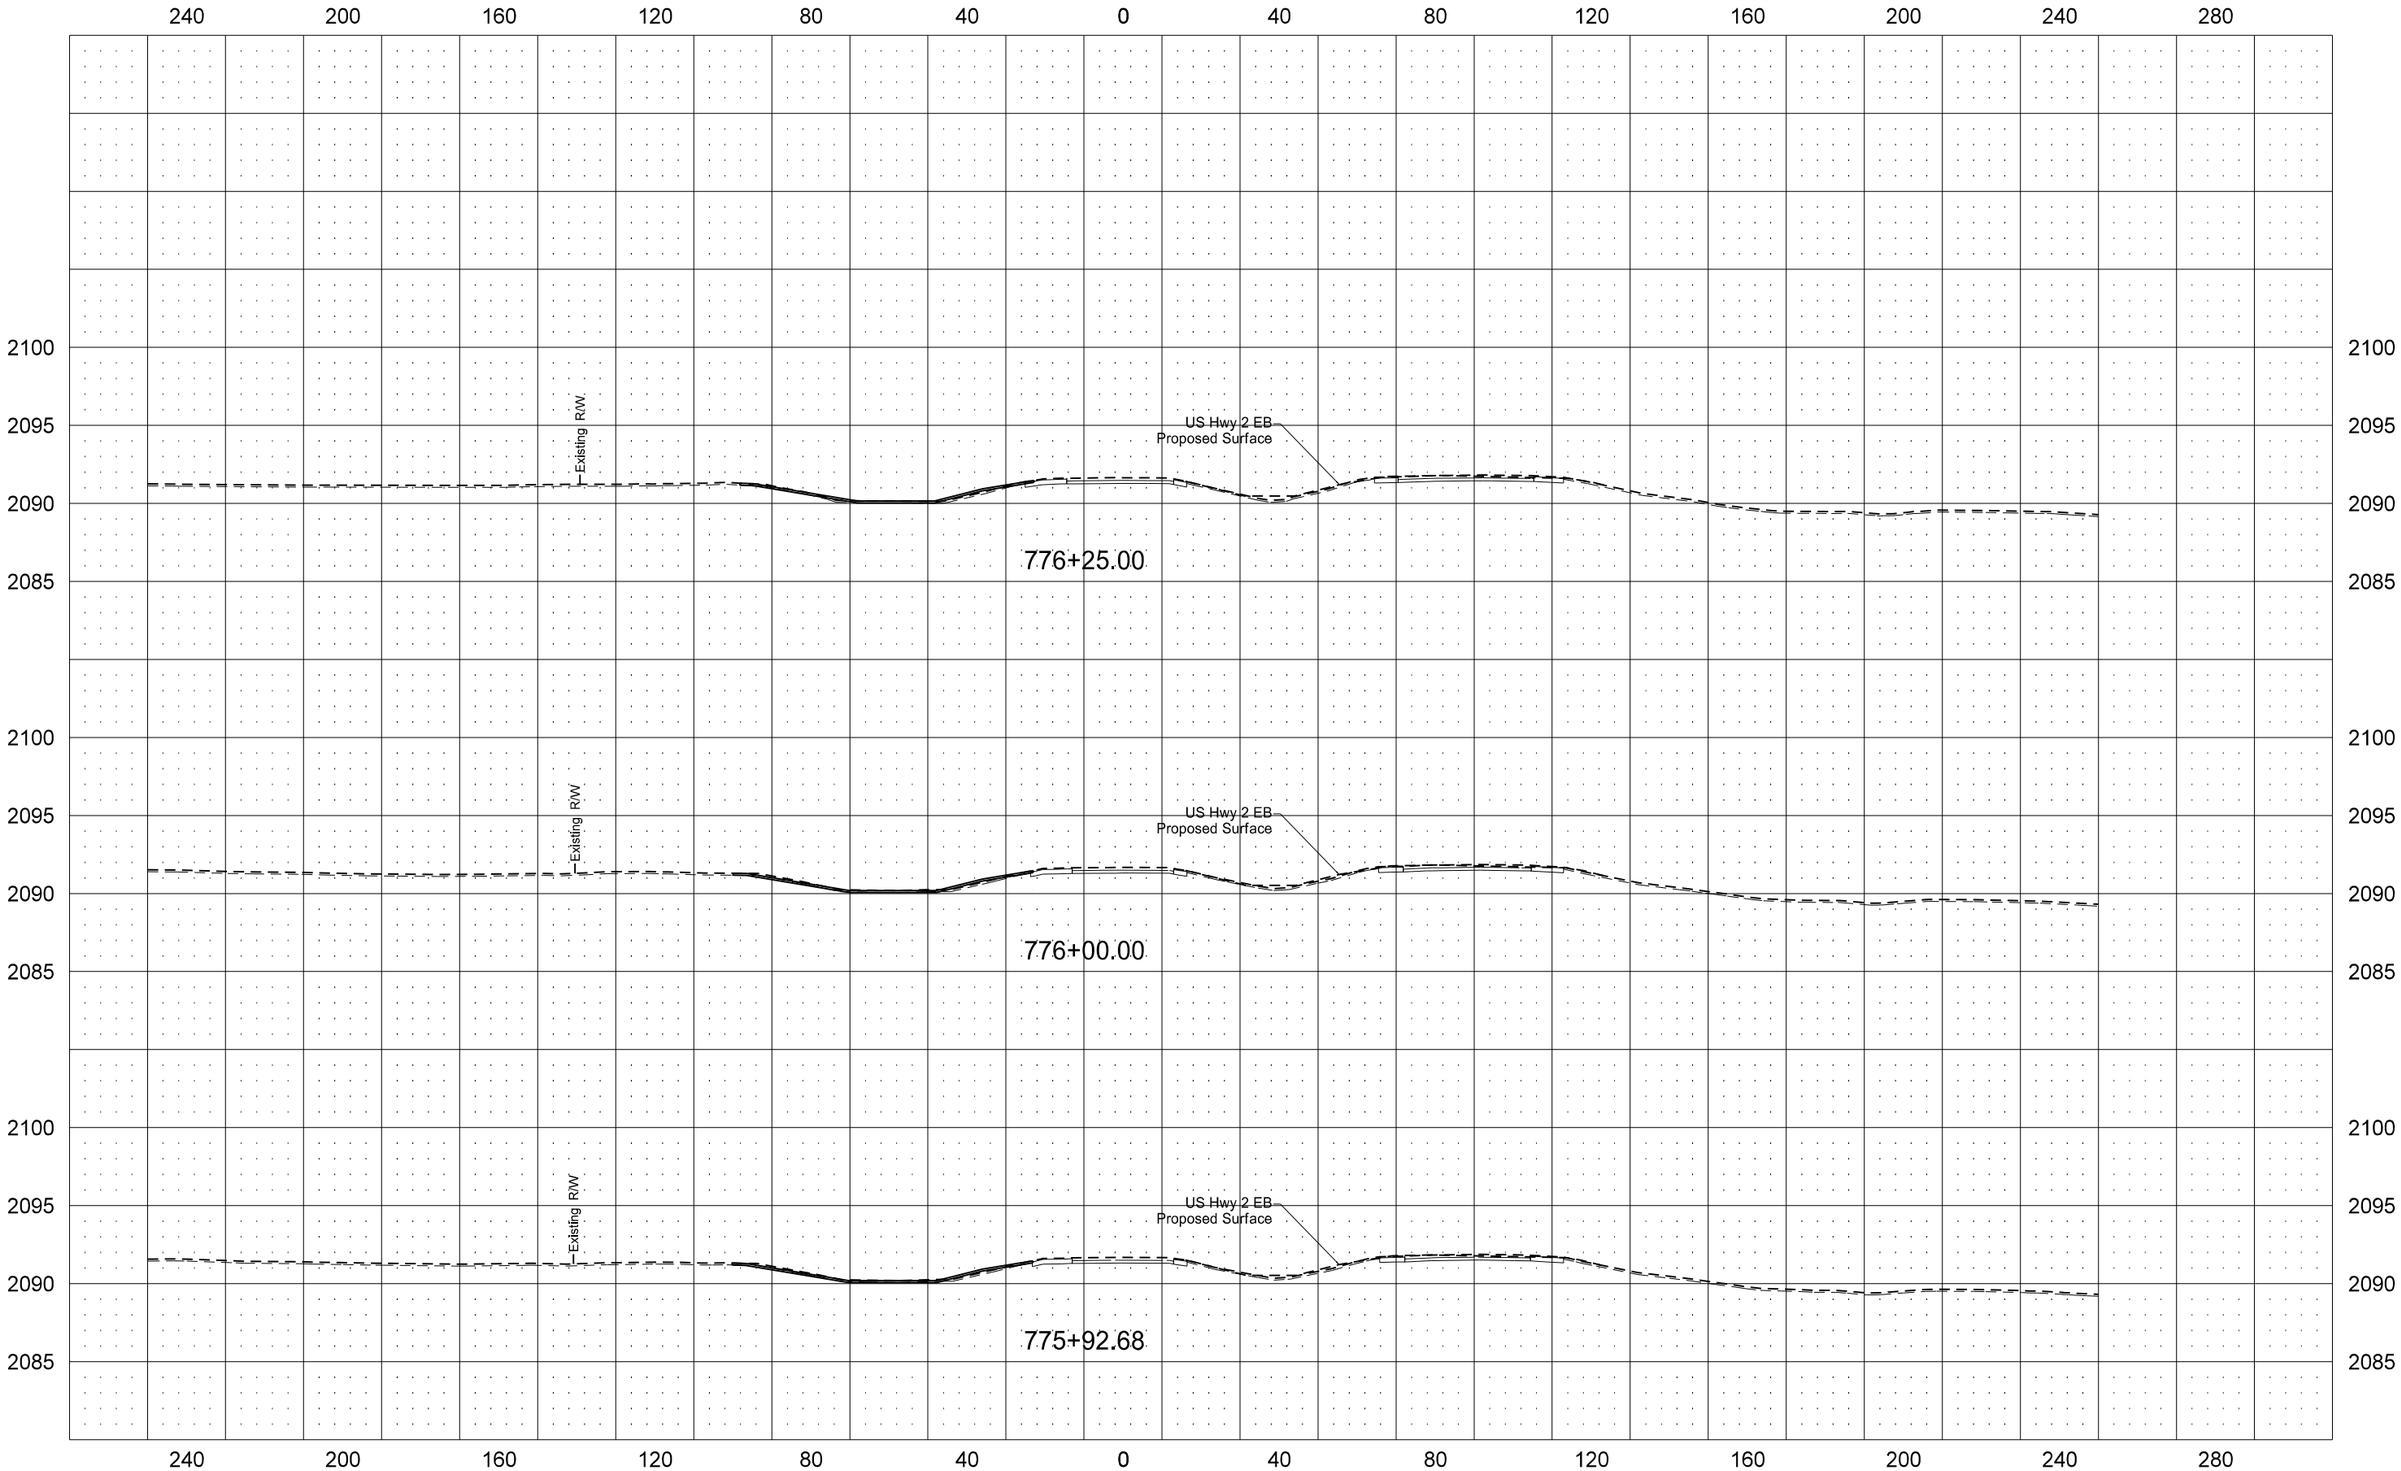

STATE	PROJECT NO.	SECTION NO.	SHEET NO.
ND	SOIA-7-085(092)183	200	38

US Hwy 2 WB

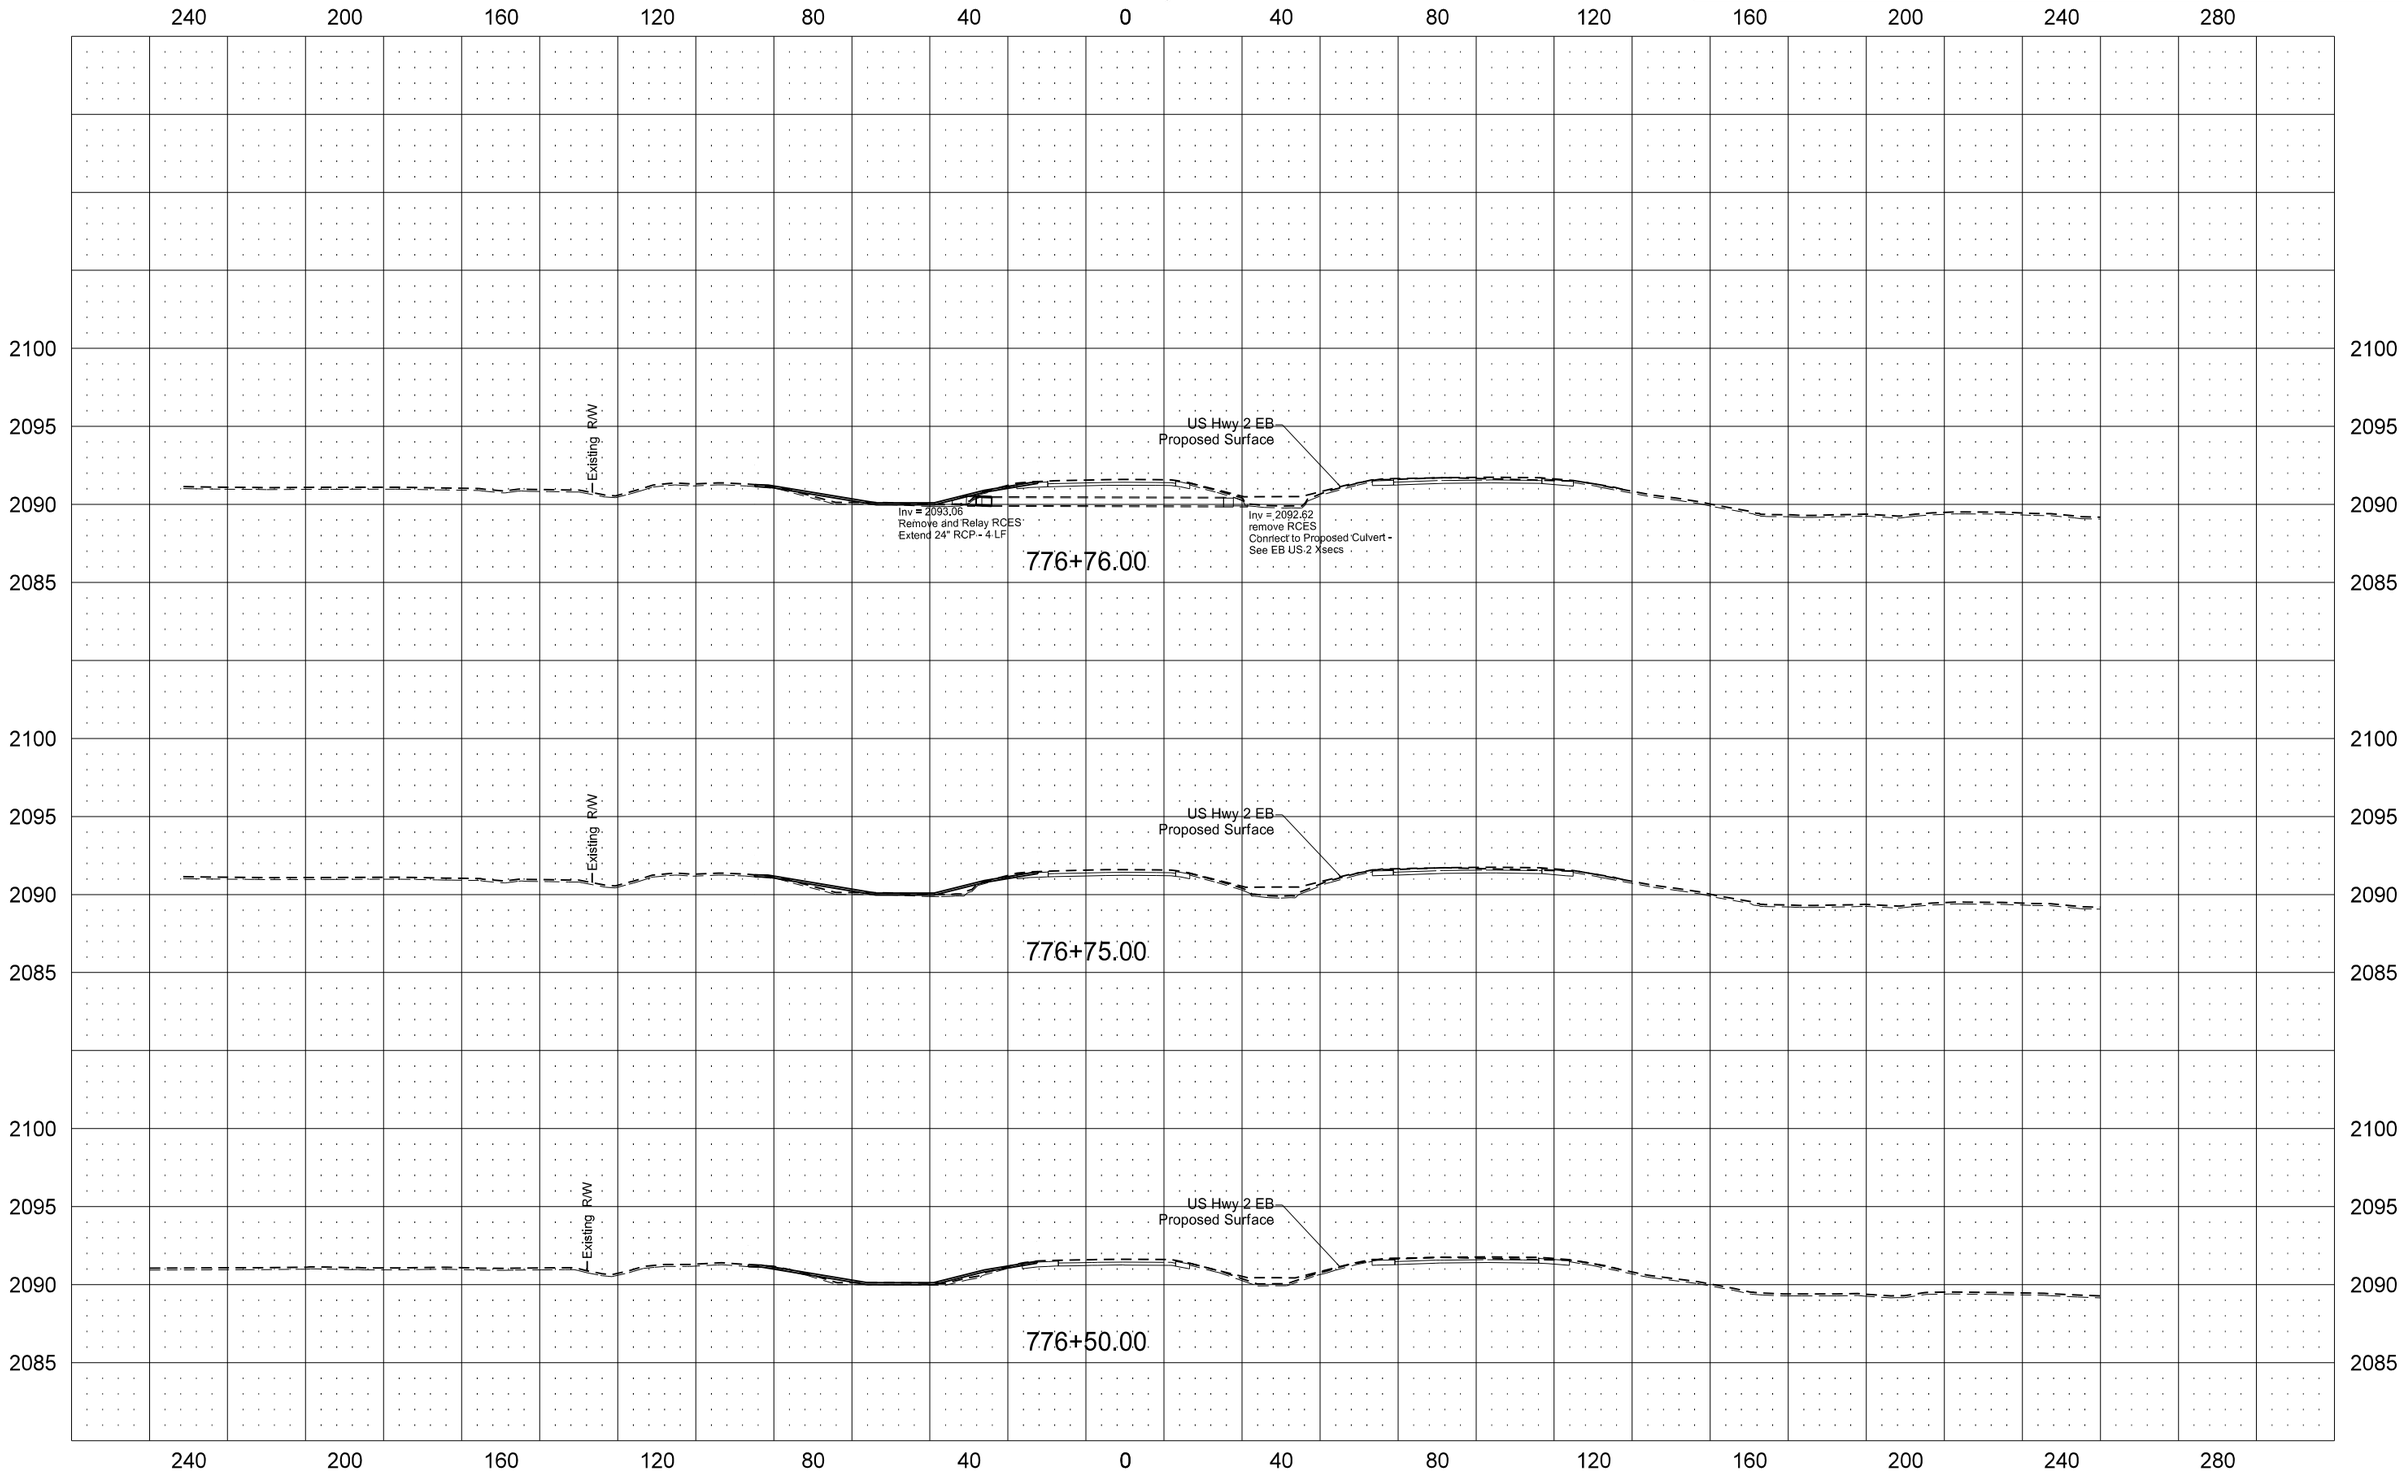

STATE	PROJECT NO.	SECTION NO.	SHEET NO.
ND	SOIA-7-085(092)183	200	39

US Hwy 2 WB

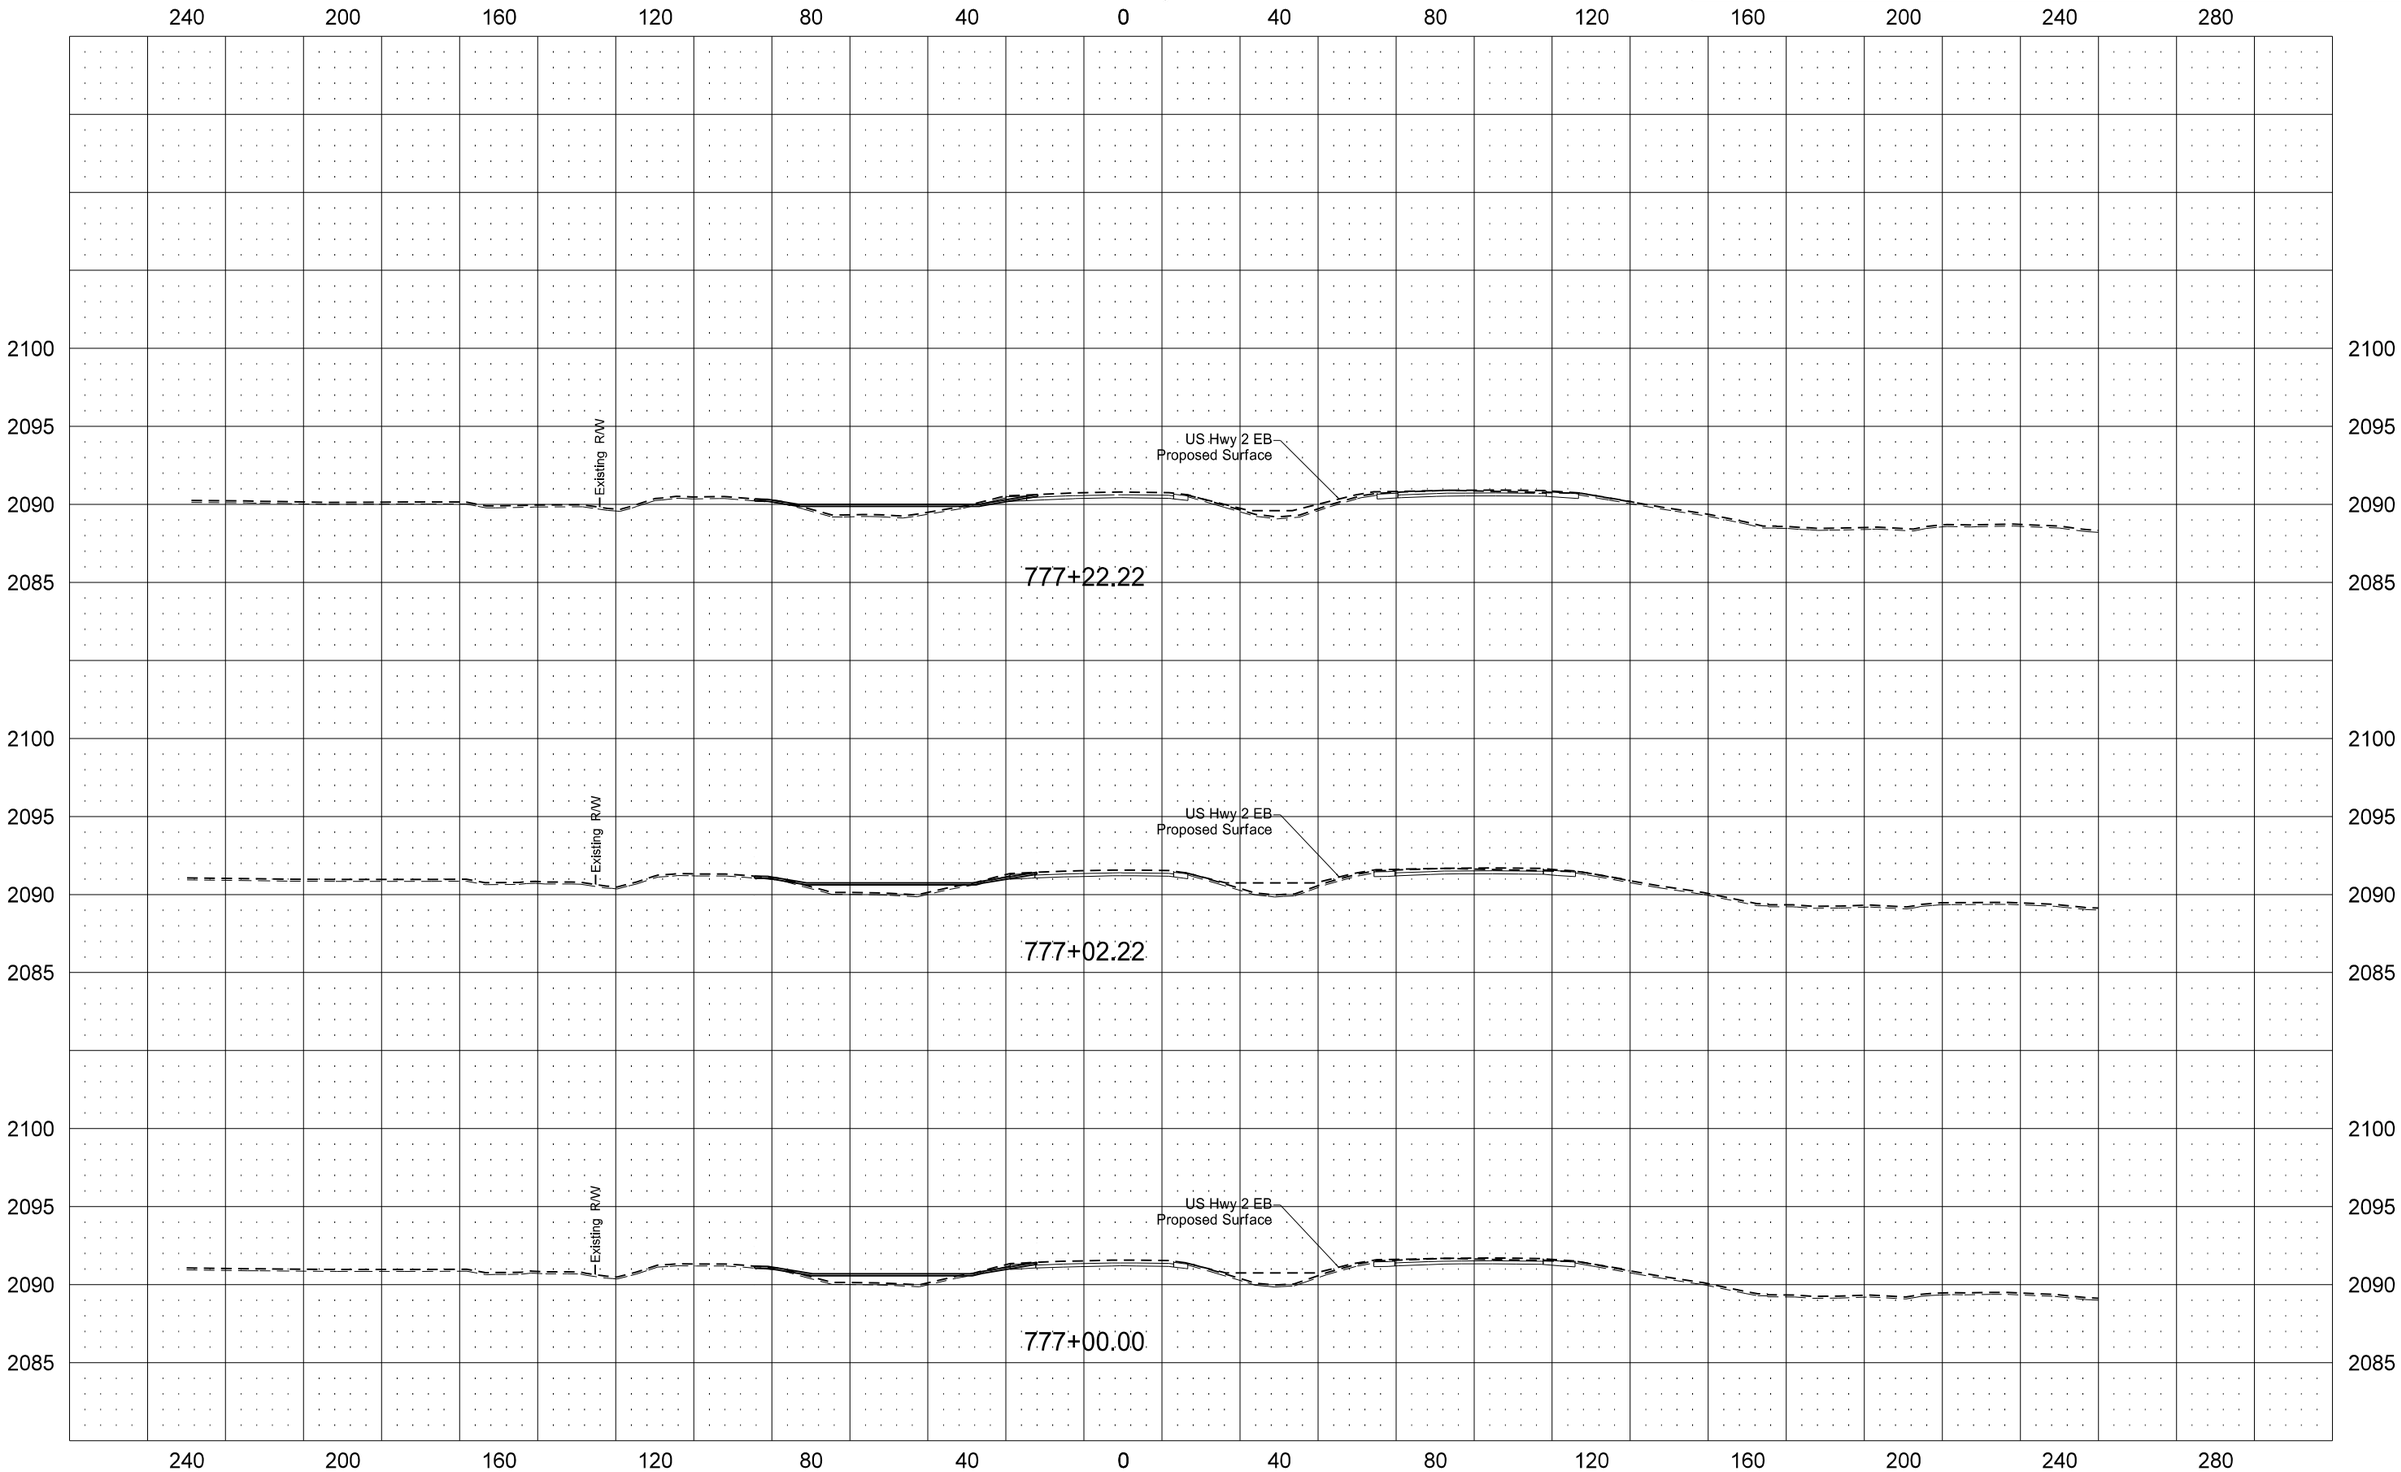

STATE	PROJECT NO.	SECTION NO.	SHEET NO.
ND	SOIA-7-085(092)183	200	40

US Hwy 2 WB

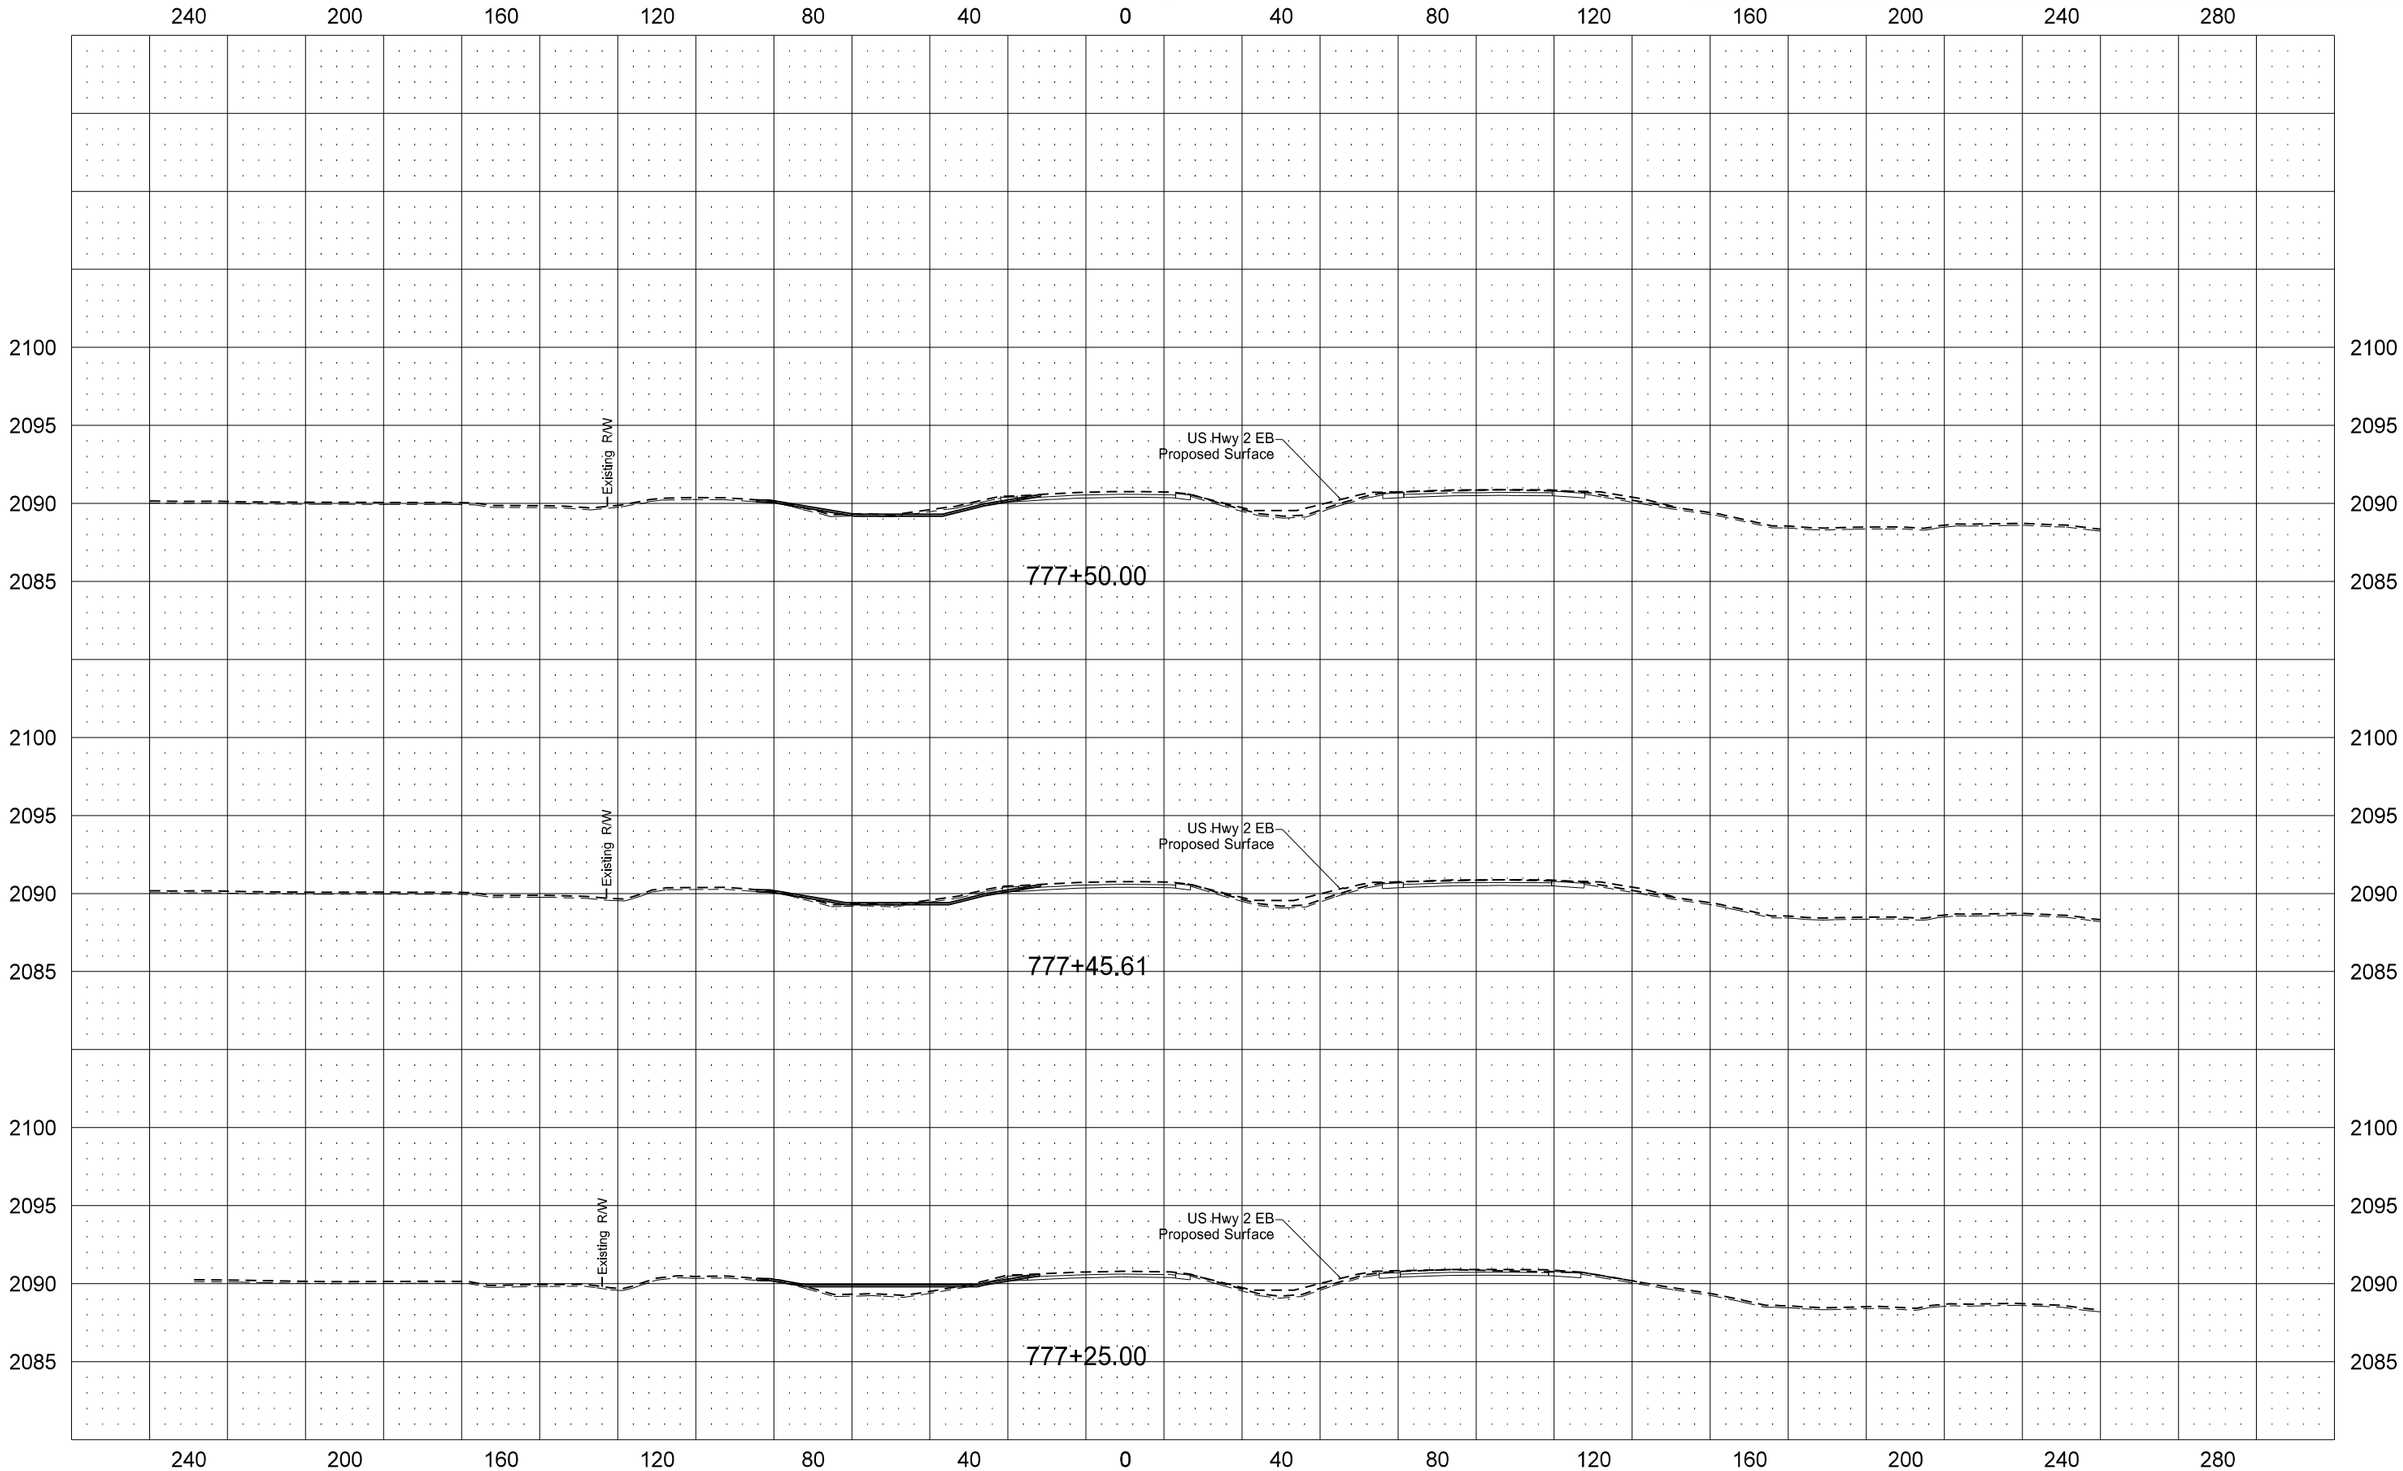

STATE	PROJECT NO.	SECTION NO.	SHEET NO.
ND	SOIA-7-085(092)183	200	41

US Hwy 2 WB

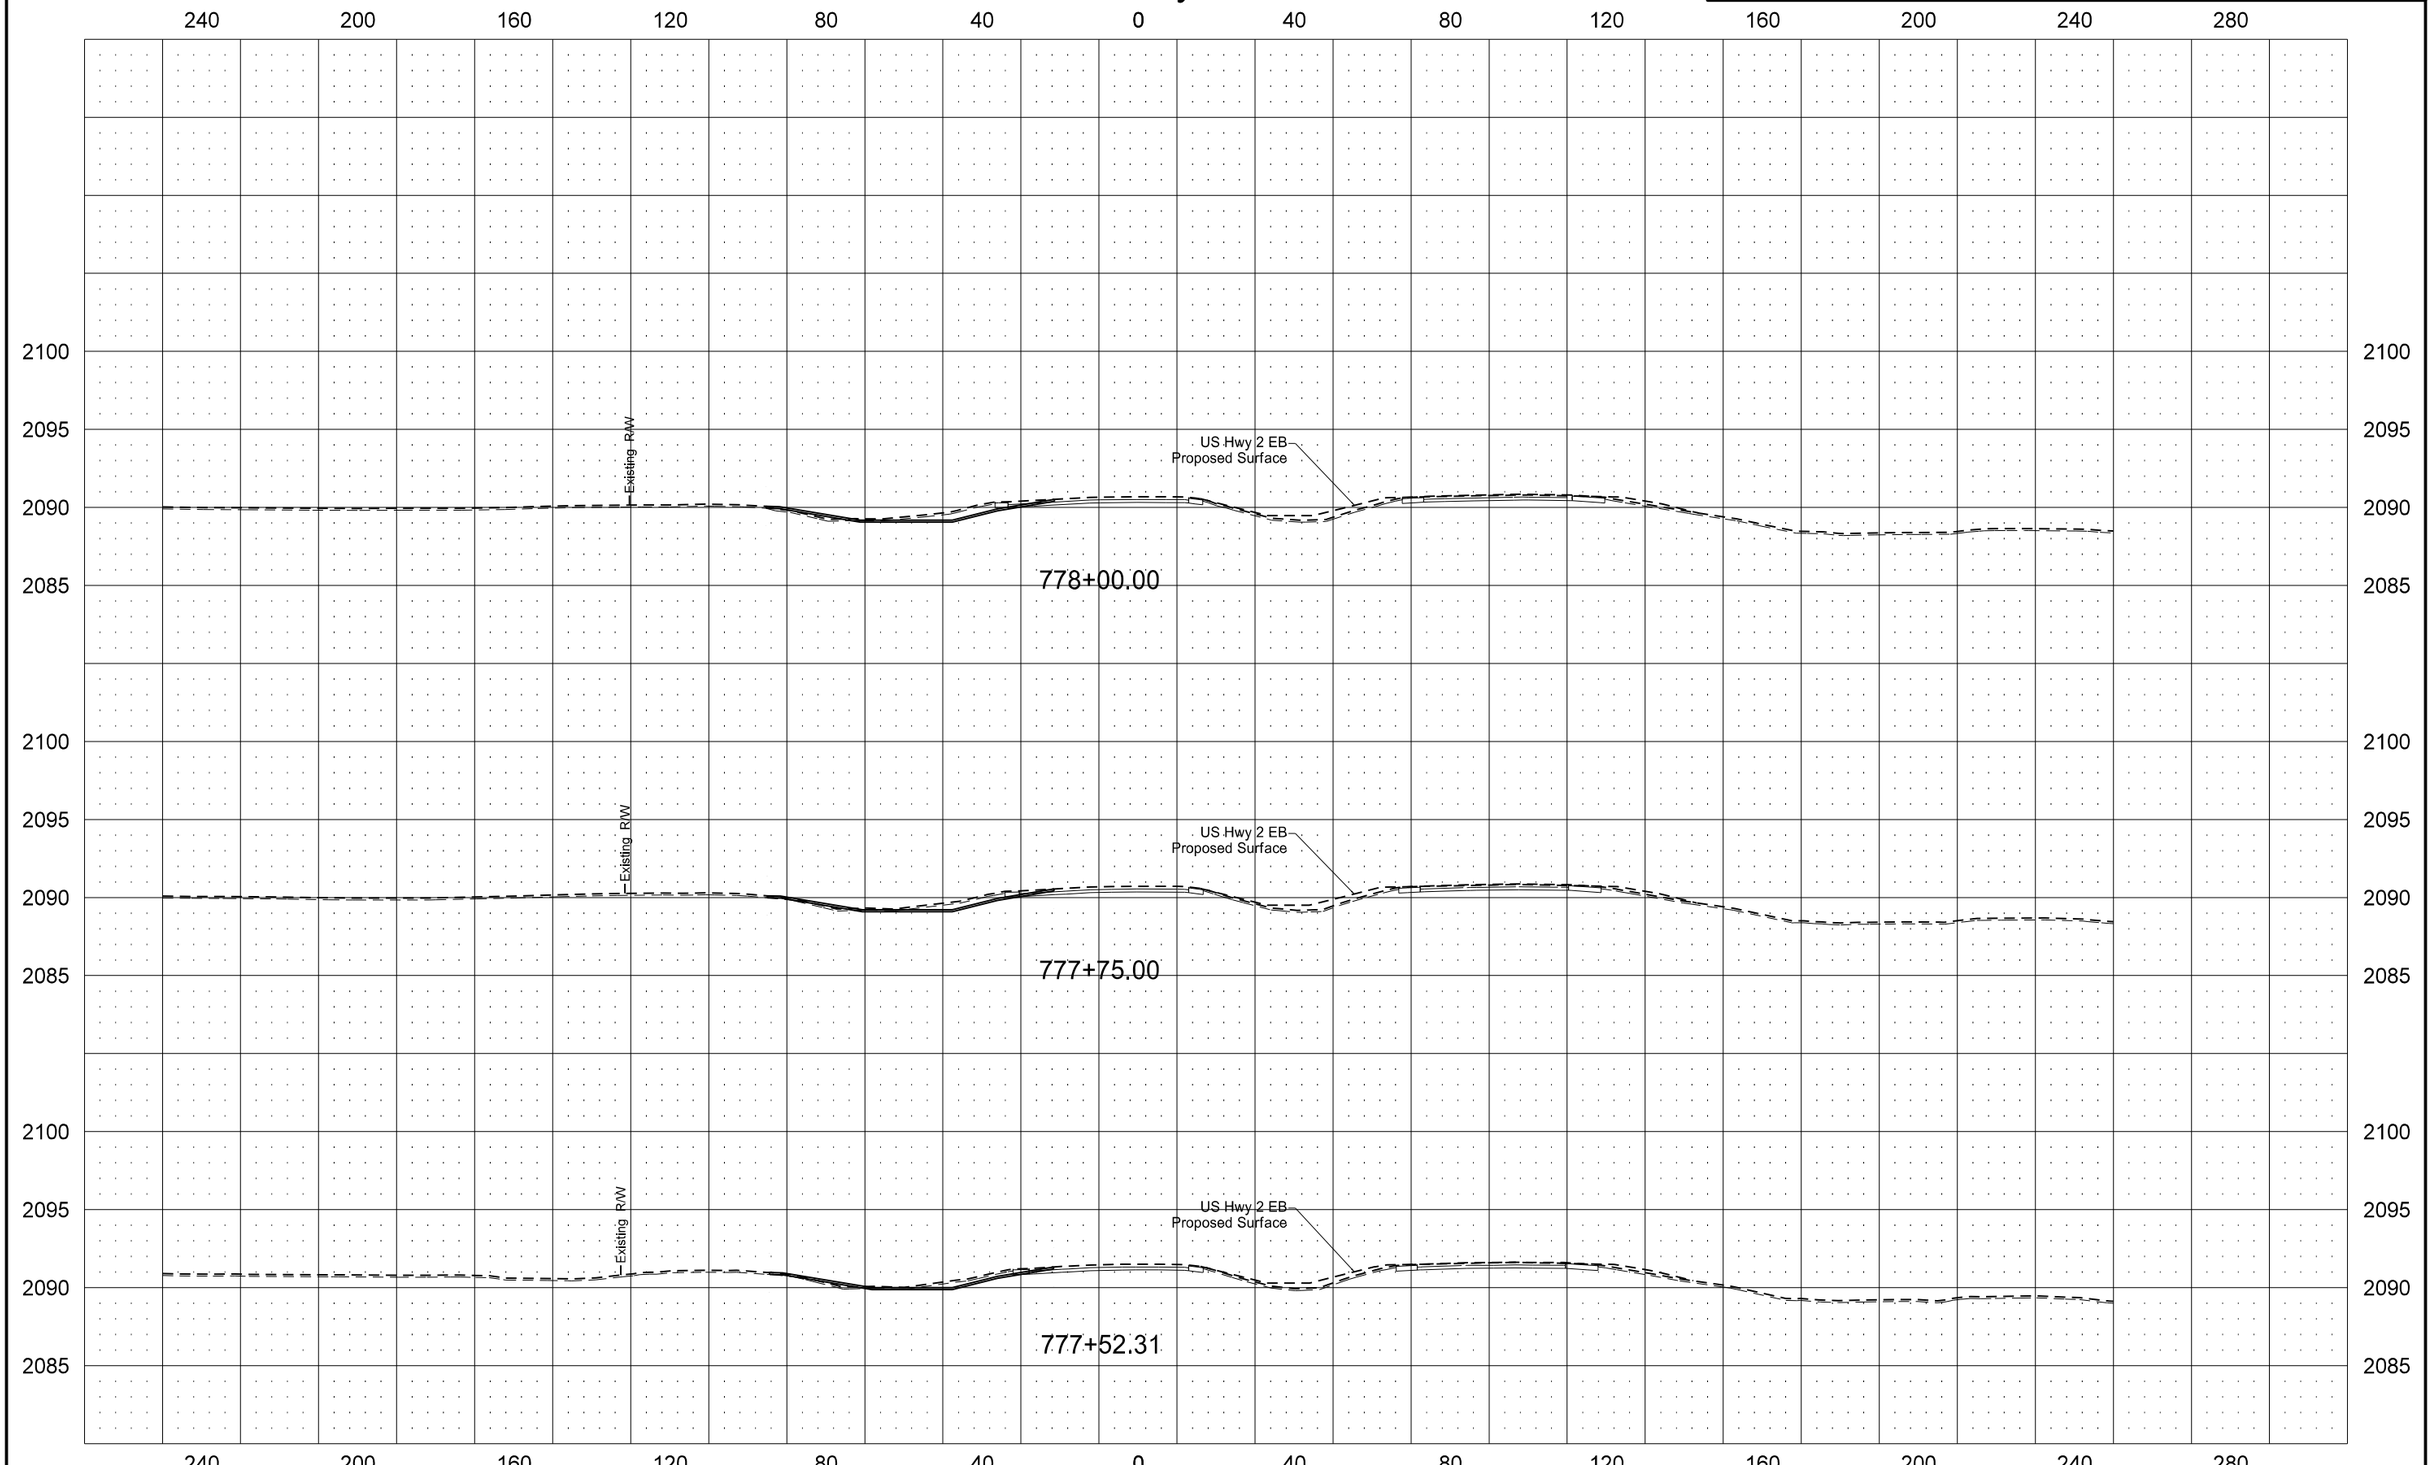

STATE	PROJECT NO.	SECTION NO.	SHEET NO.
ND	SOIA-7-085(092)183	200	42

US Hwy 2 WB

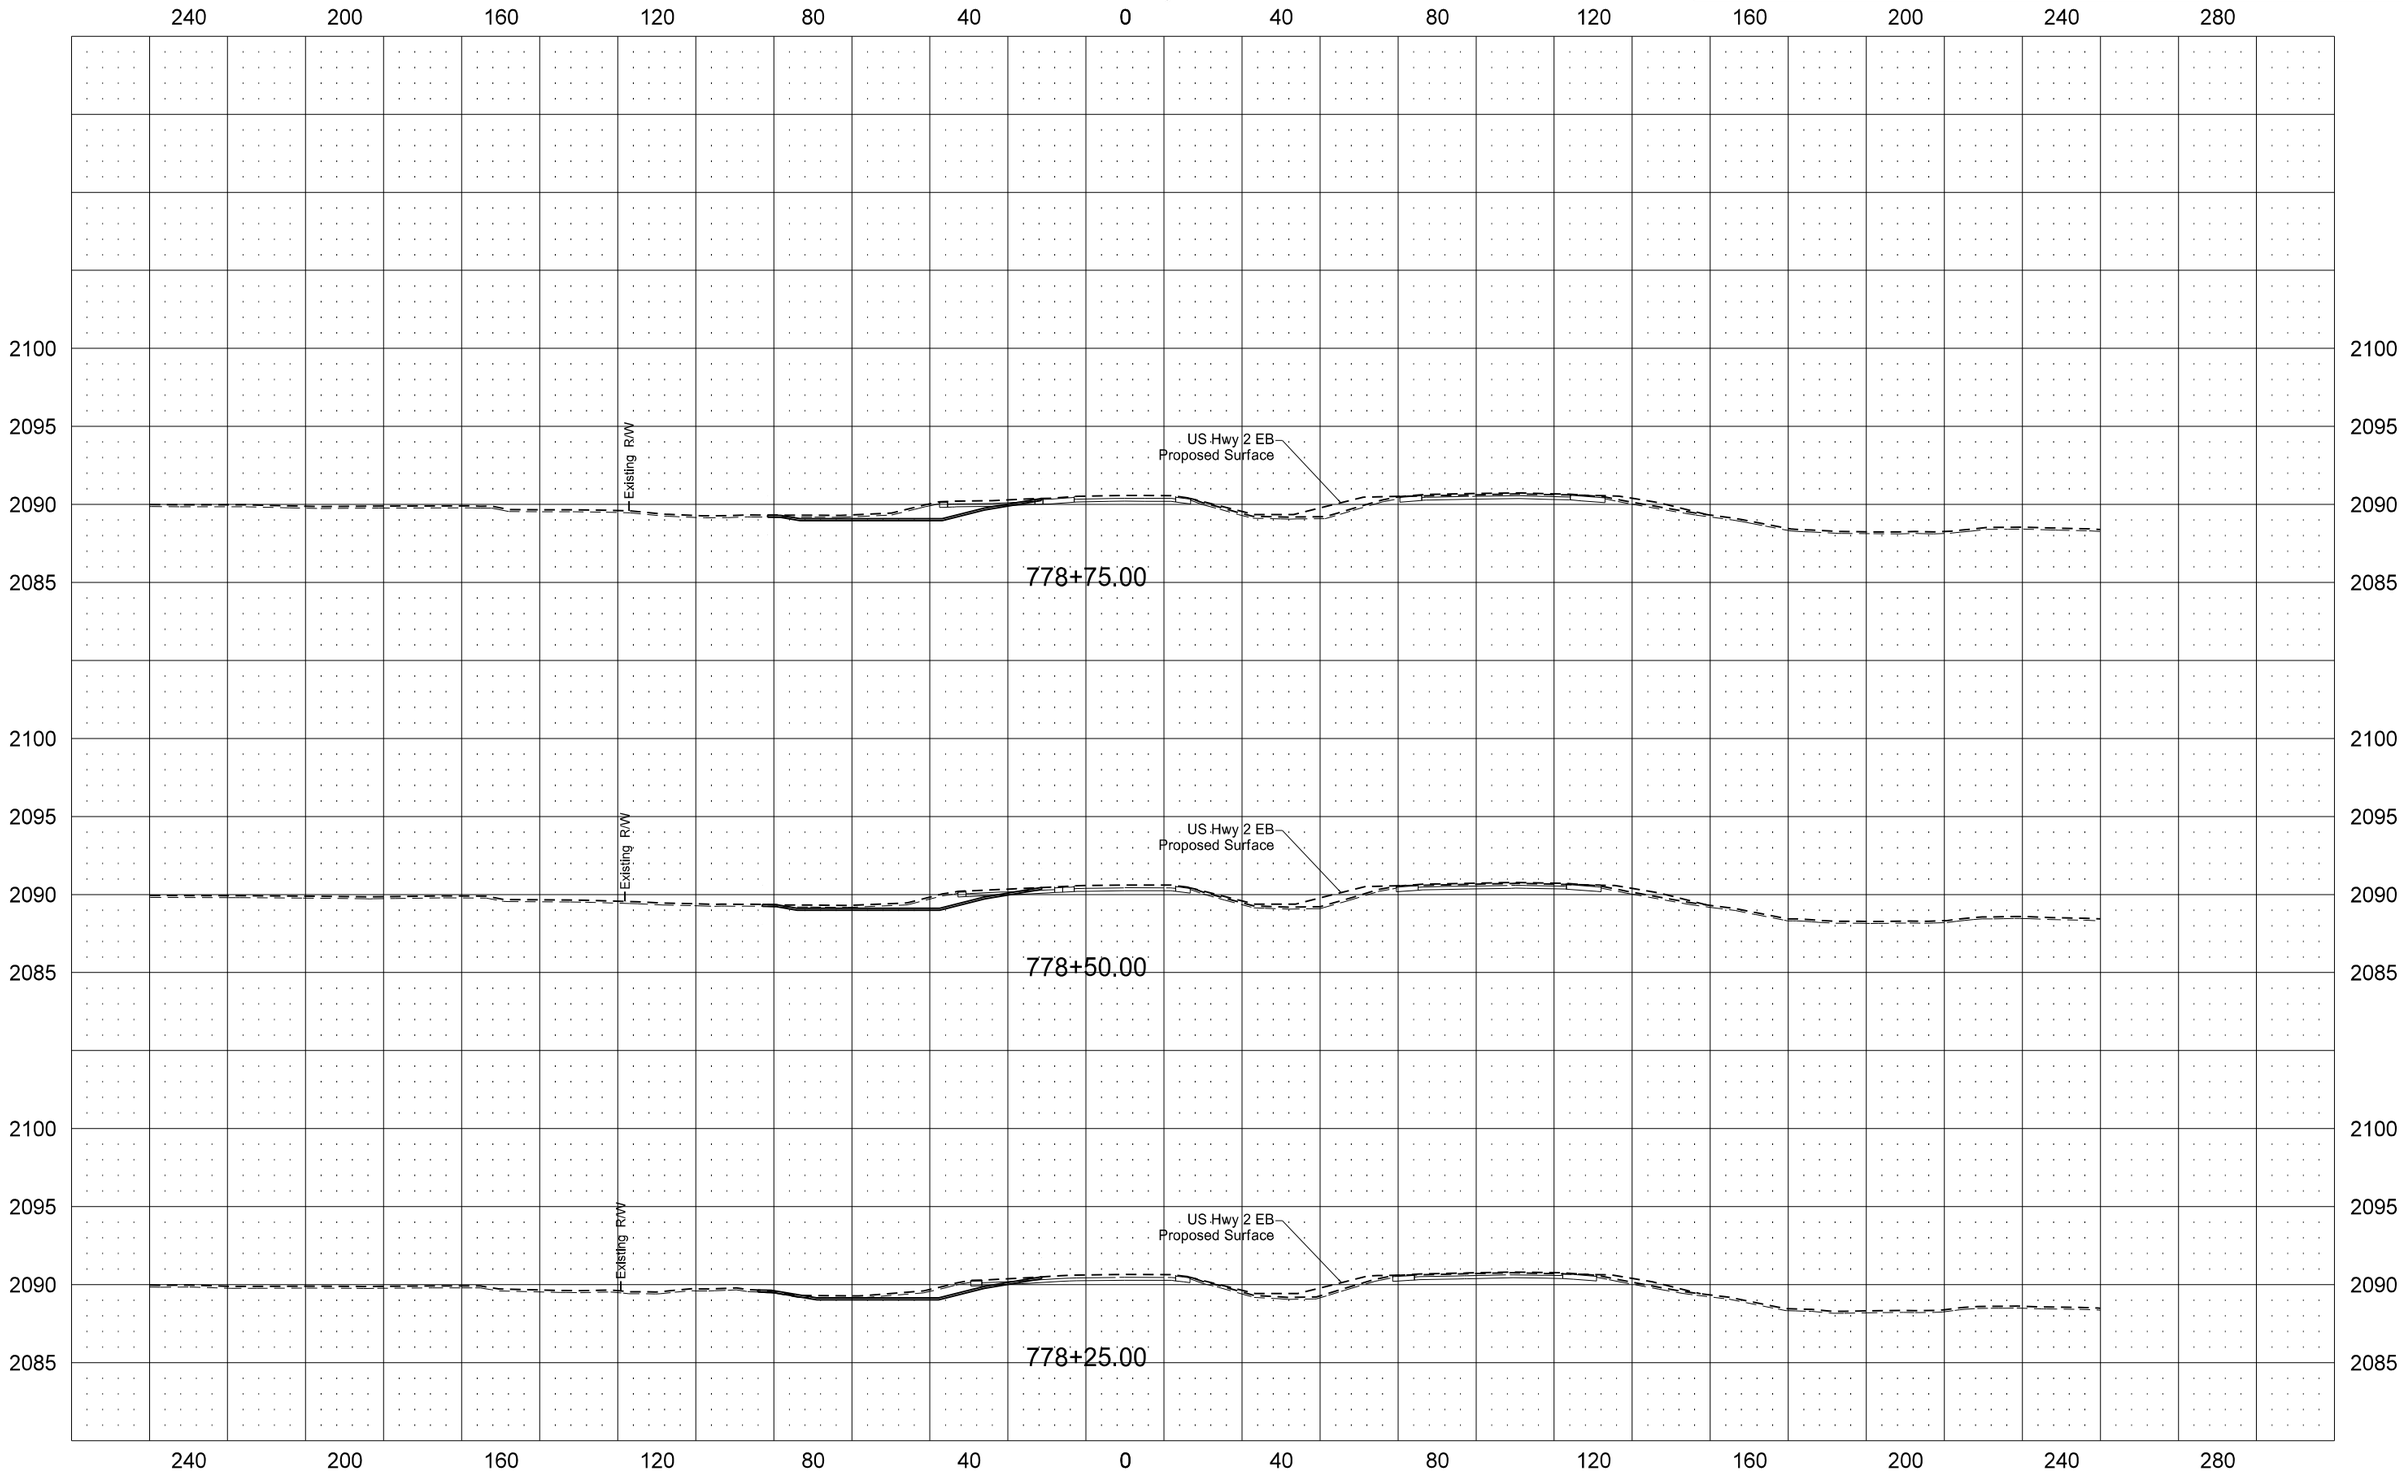

STATE	PROJECT NO.	SECTION NO.	SHEET NO.
ND	SOIA-7-085(092)183	200	43

US Hwy 2 WB

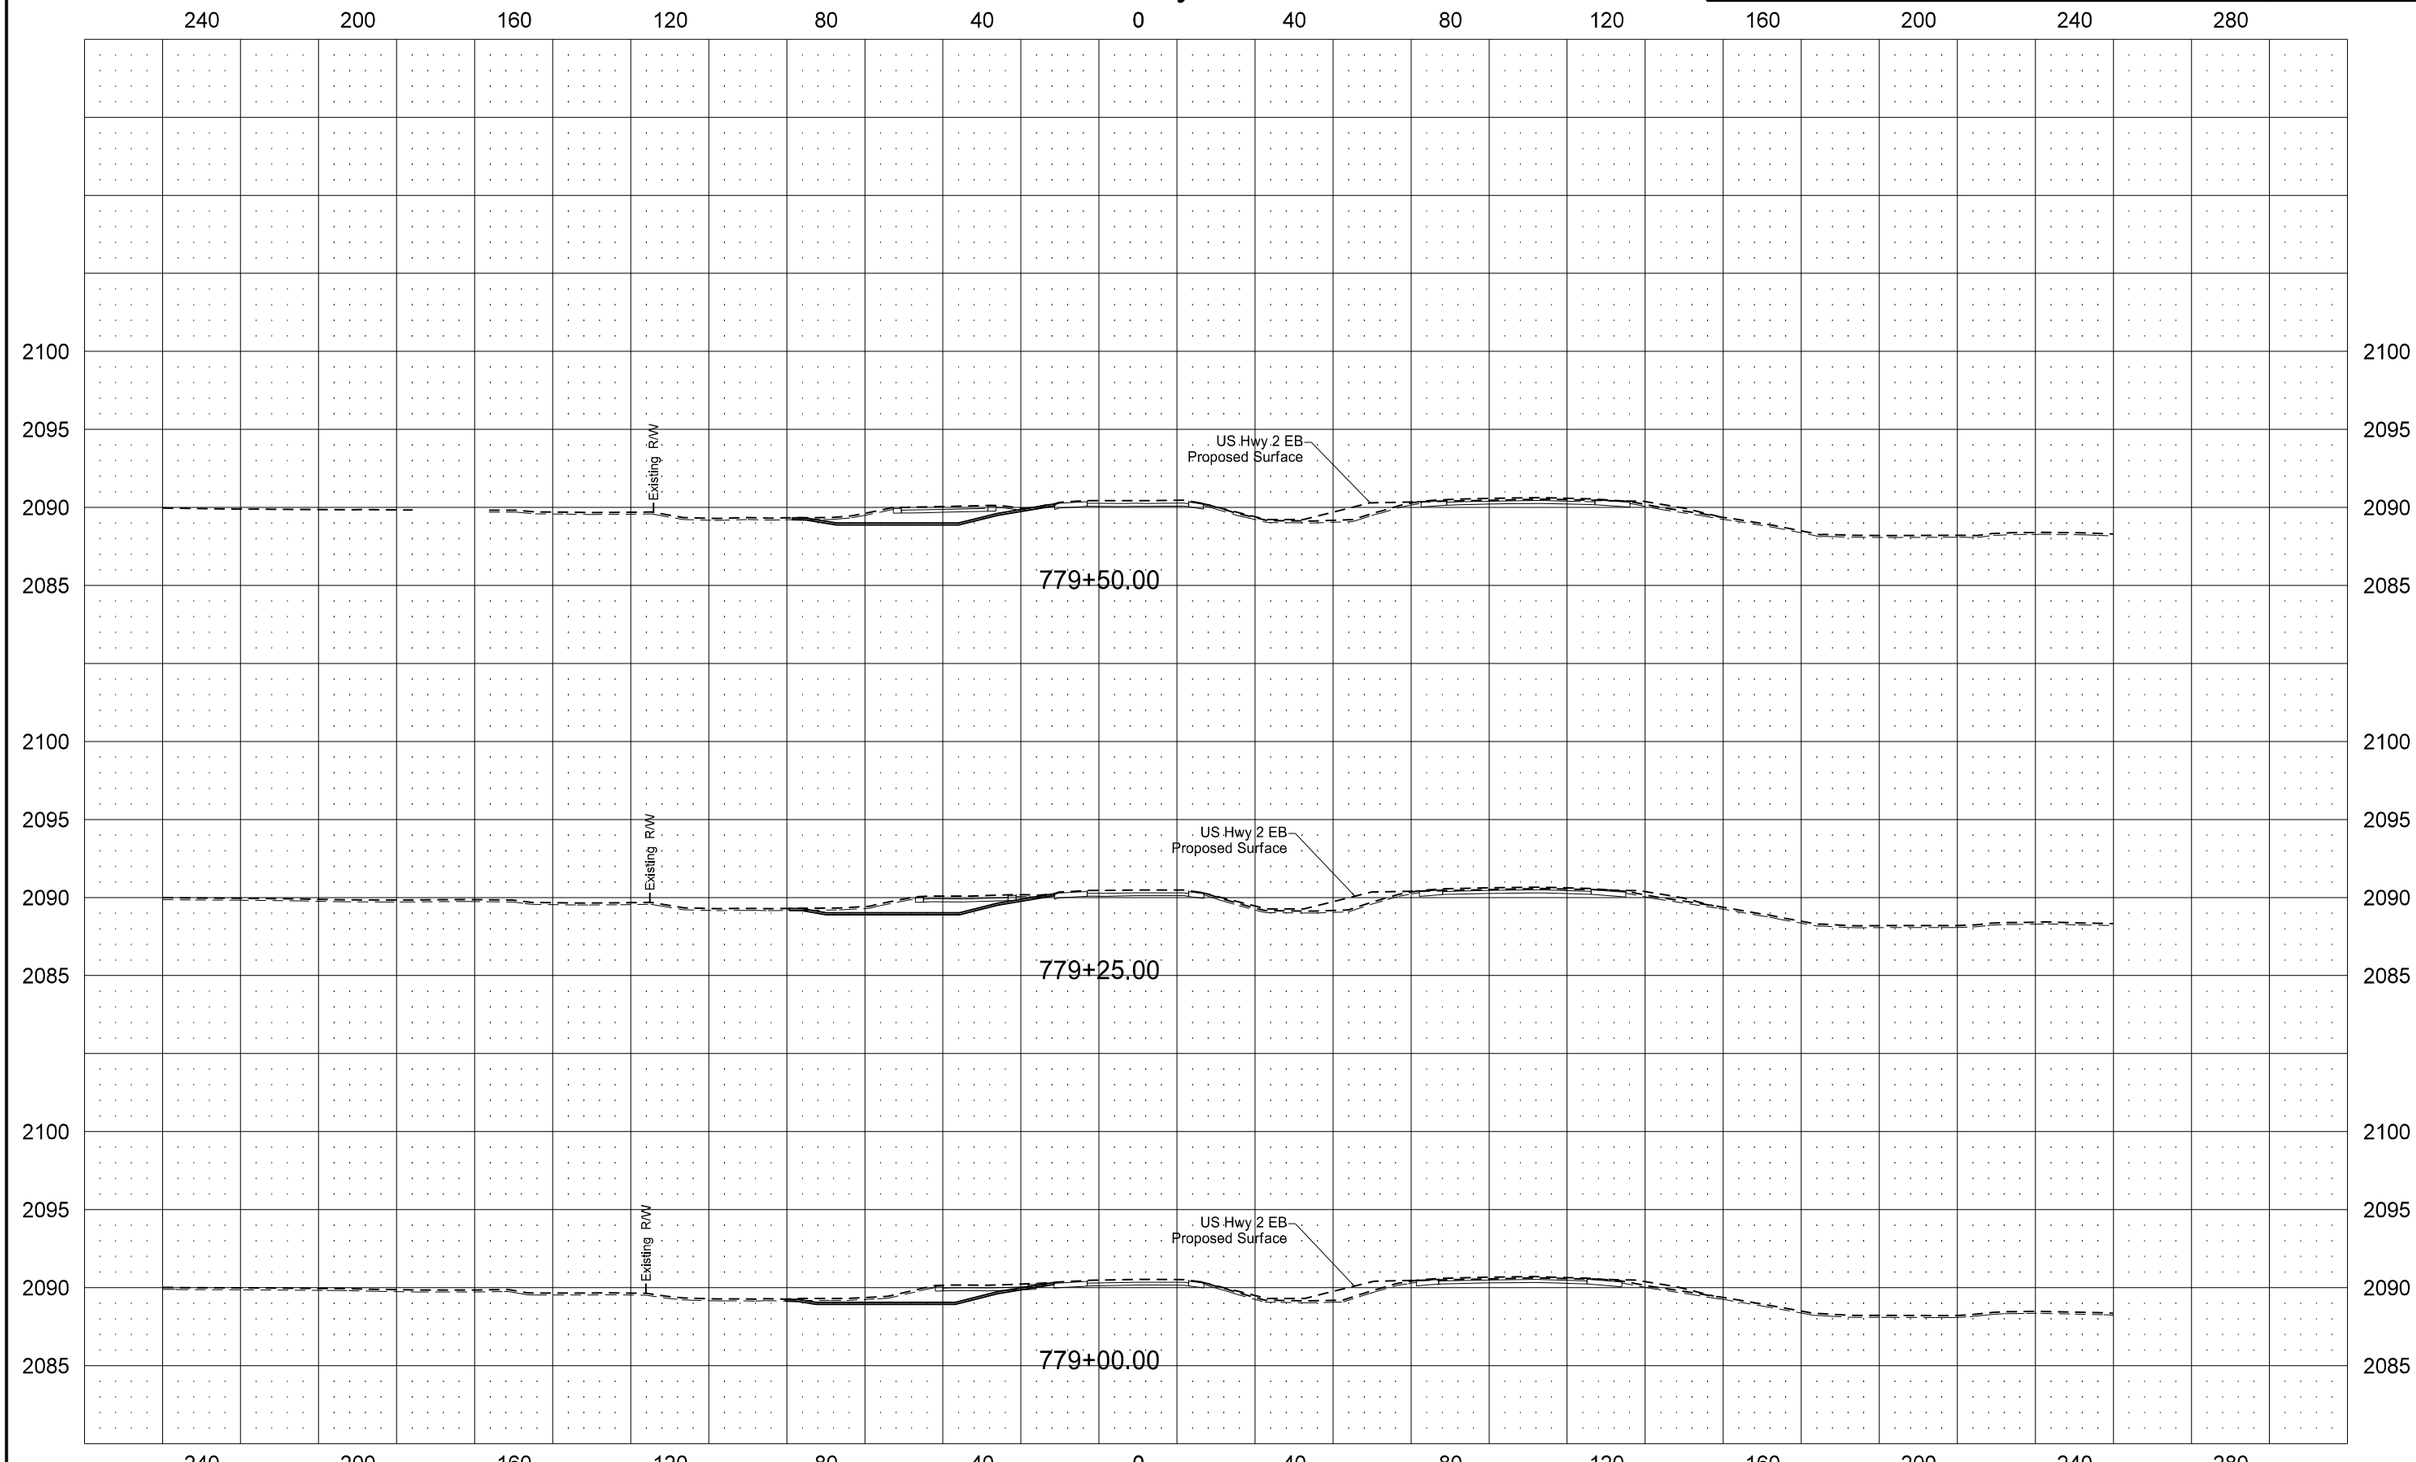

STATE	PROJECT NO.	SECTION NO.	SHEET NO.
ND	SOIA-7-085(092)183	200	44

US Hwy 2 WB

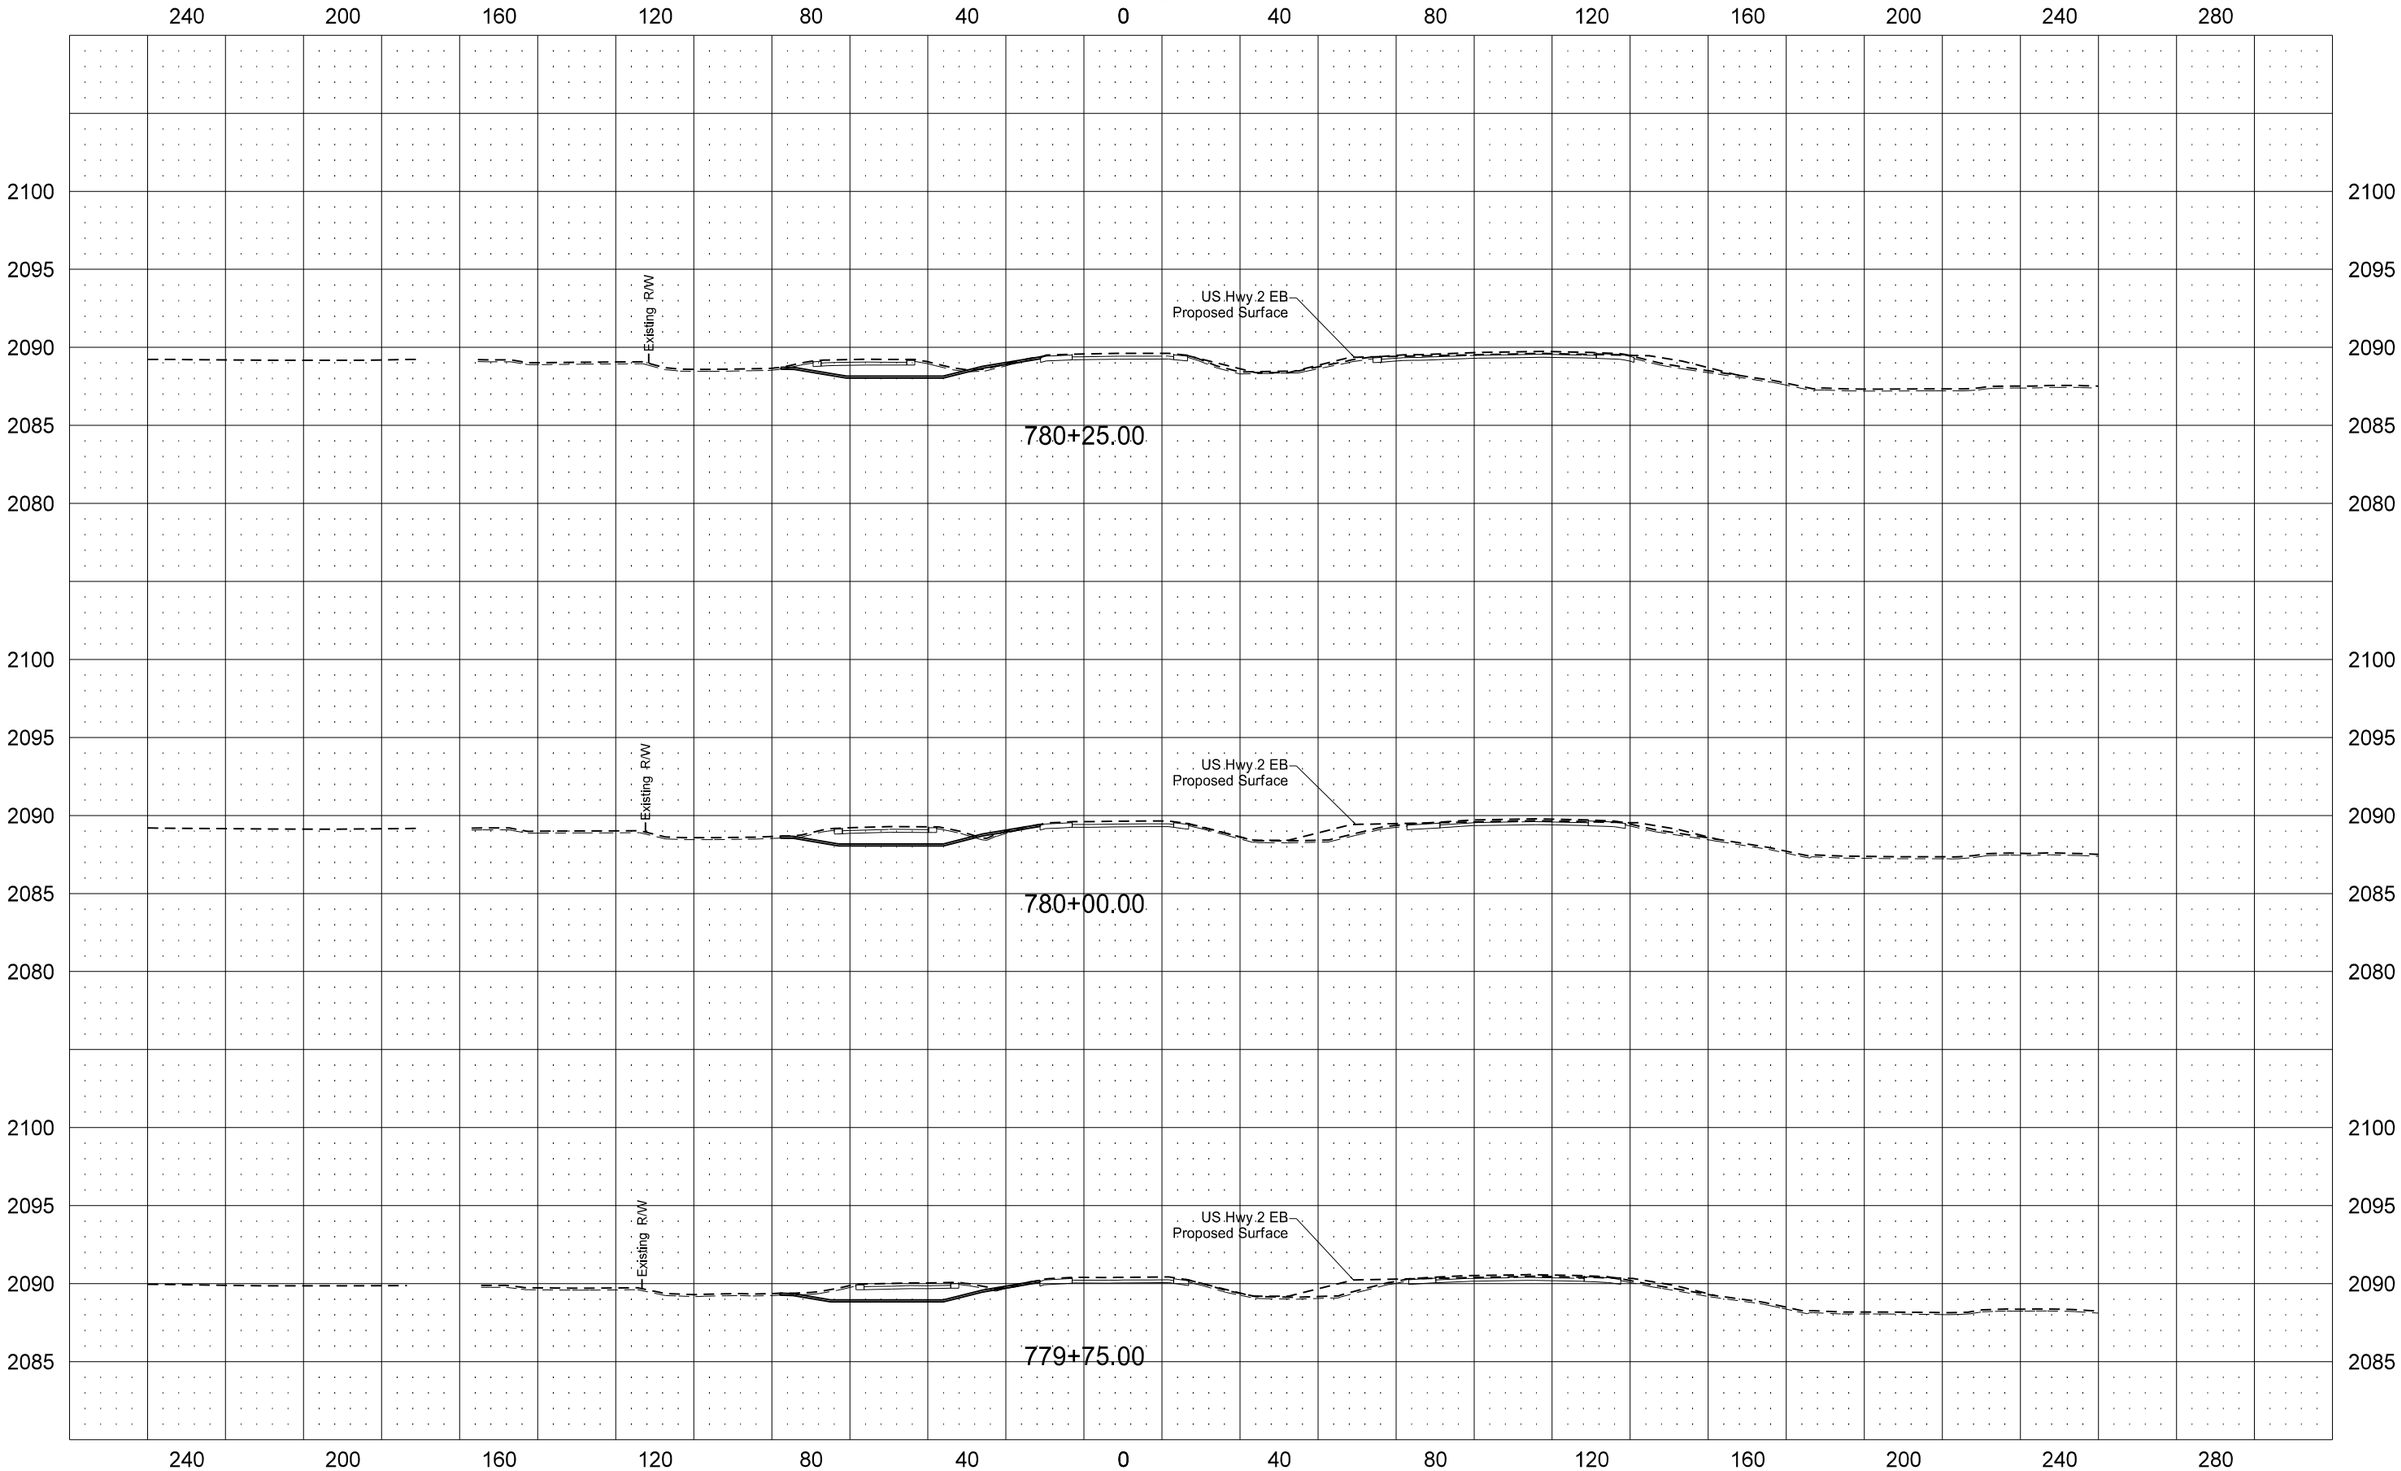

STATE	PROJECT NO.	SECTION NO.	SHEET NO.
ND	SOIA-7-085(092)183	200	45

US Hwy 2 WB

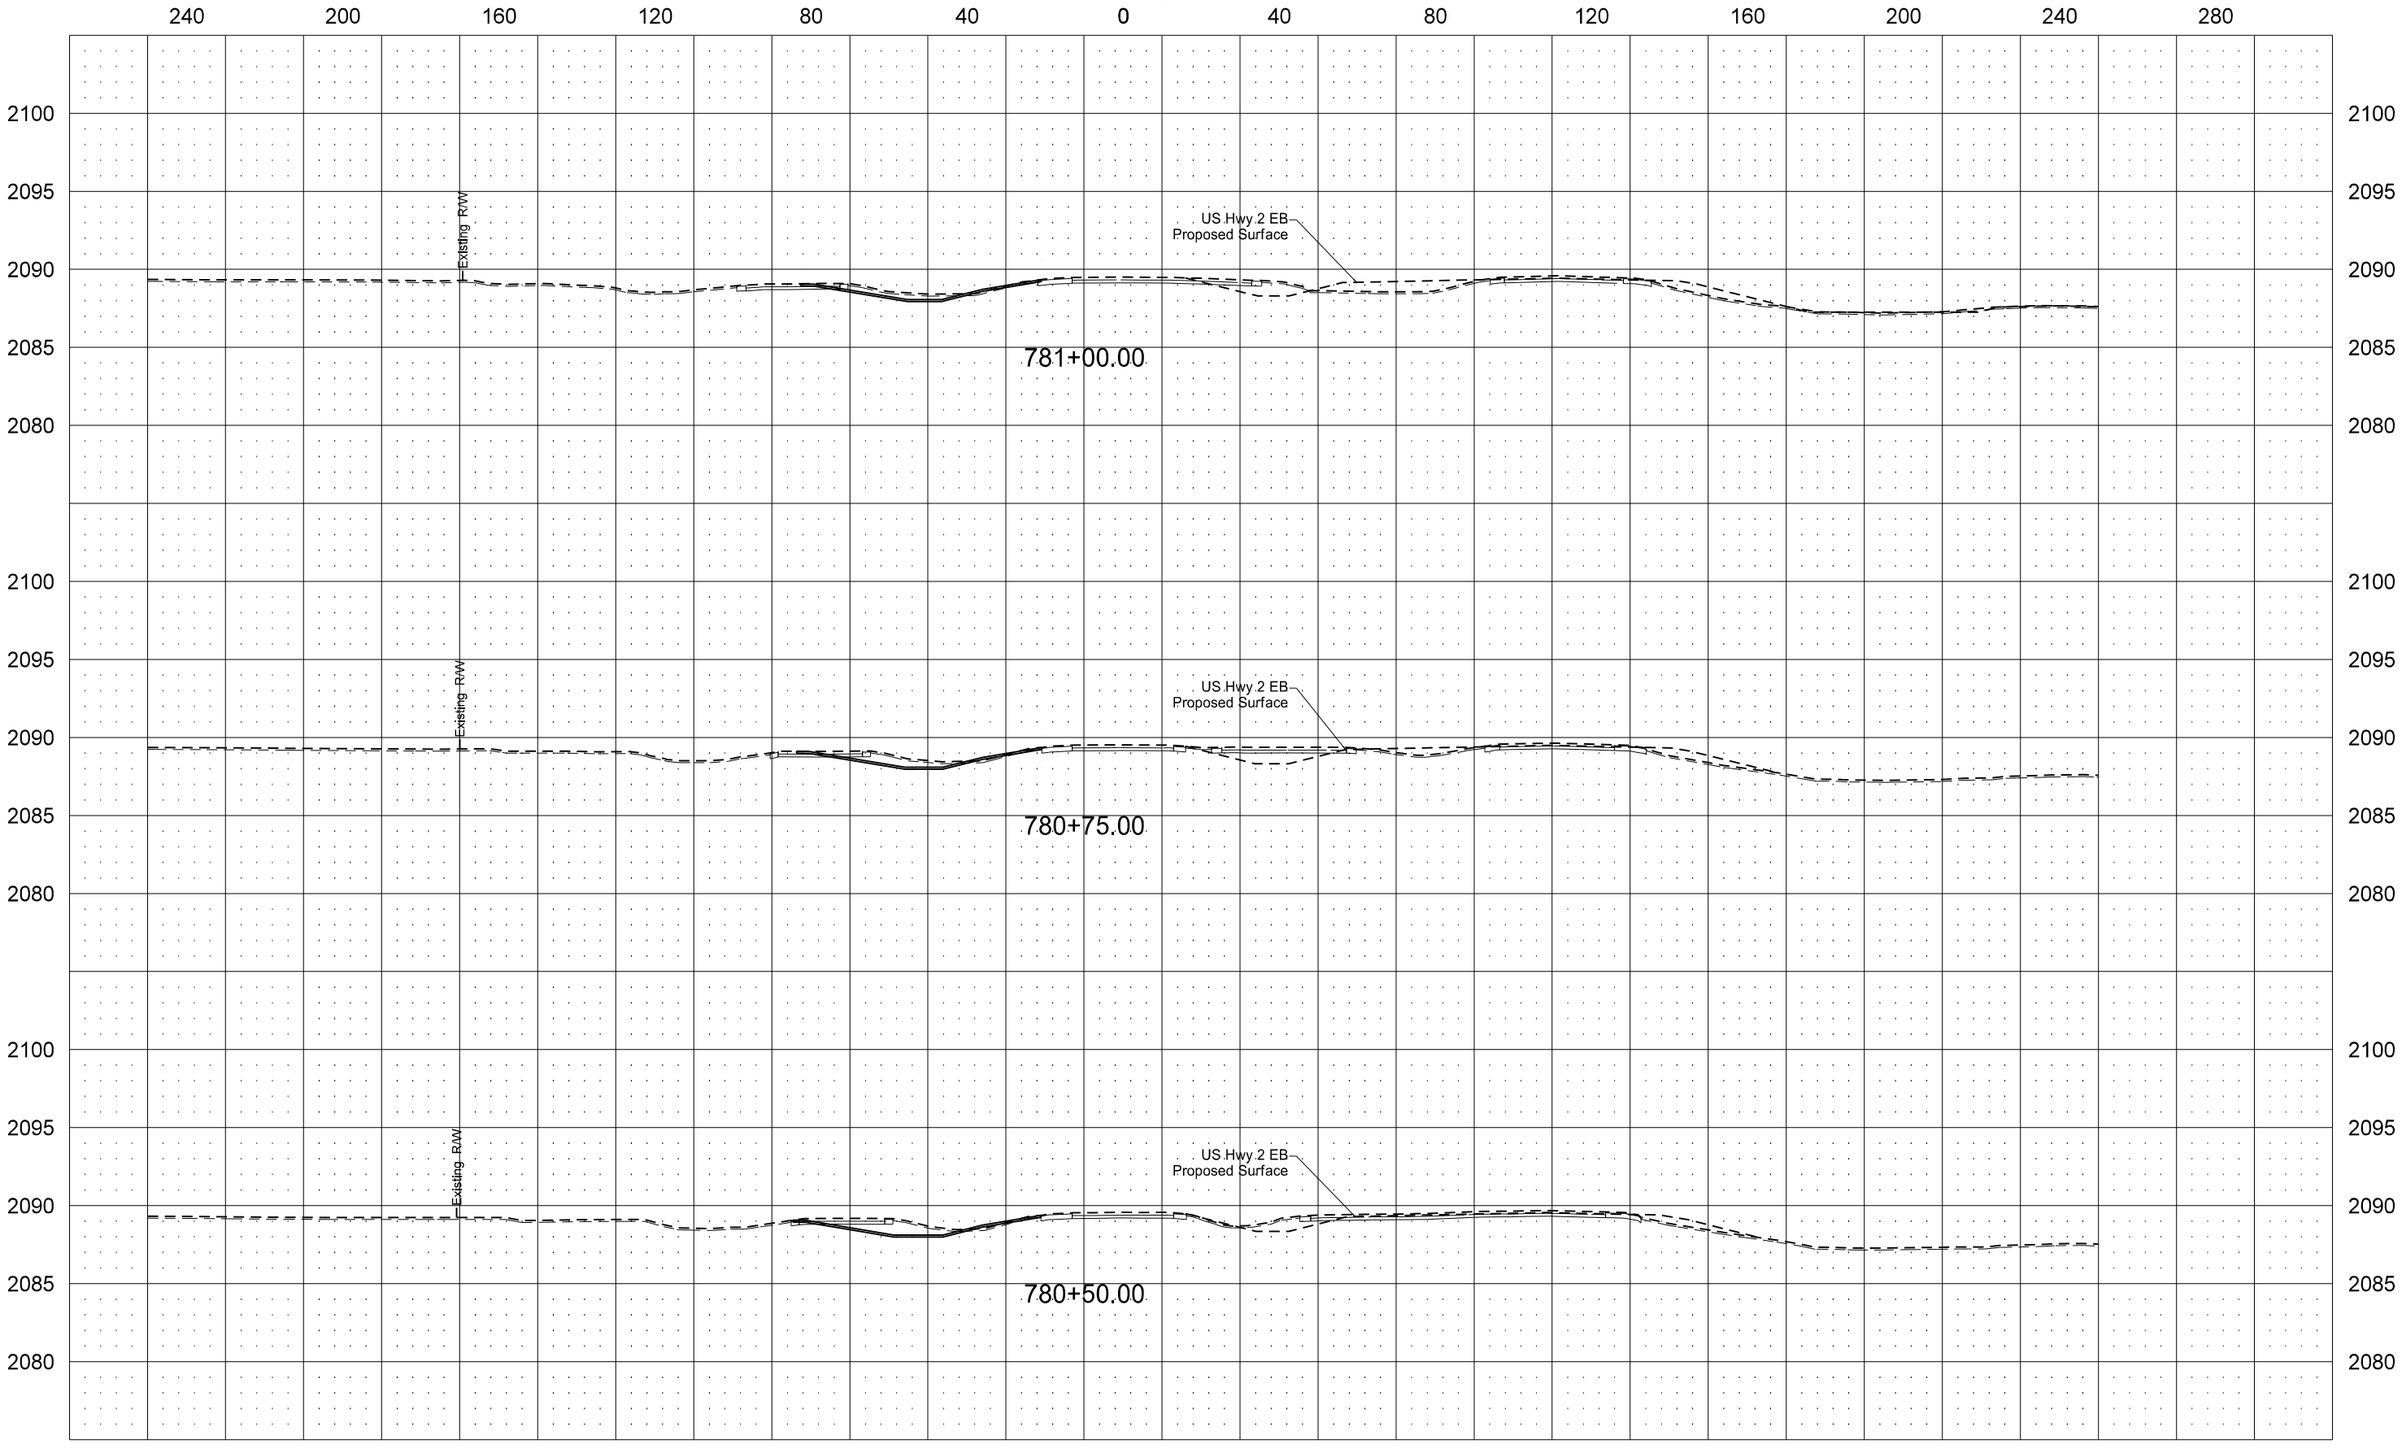

STATE	PROJECT NO.	SECTION NO.	SHEET NO.
ND	SOIA-7-085(092)183	200	46

US Hwy 2 WB

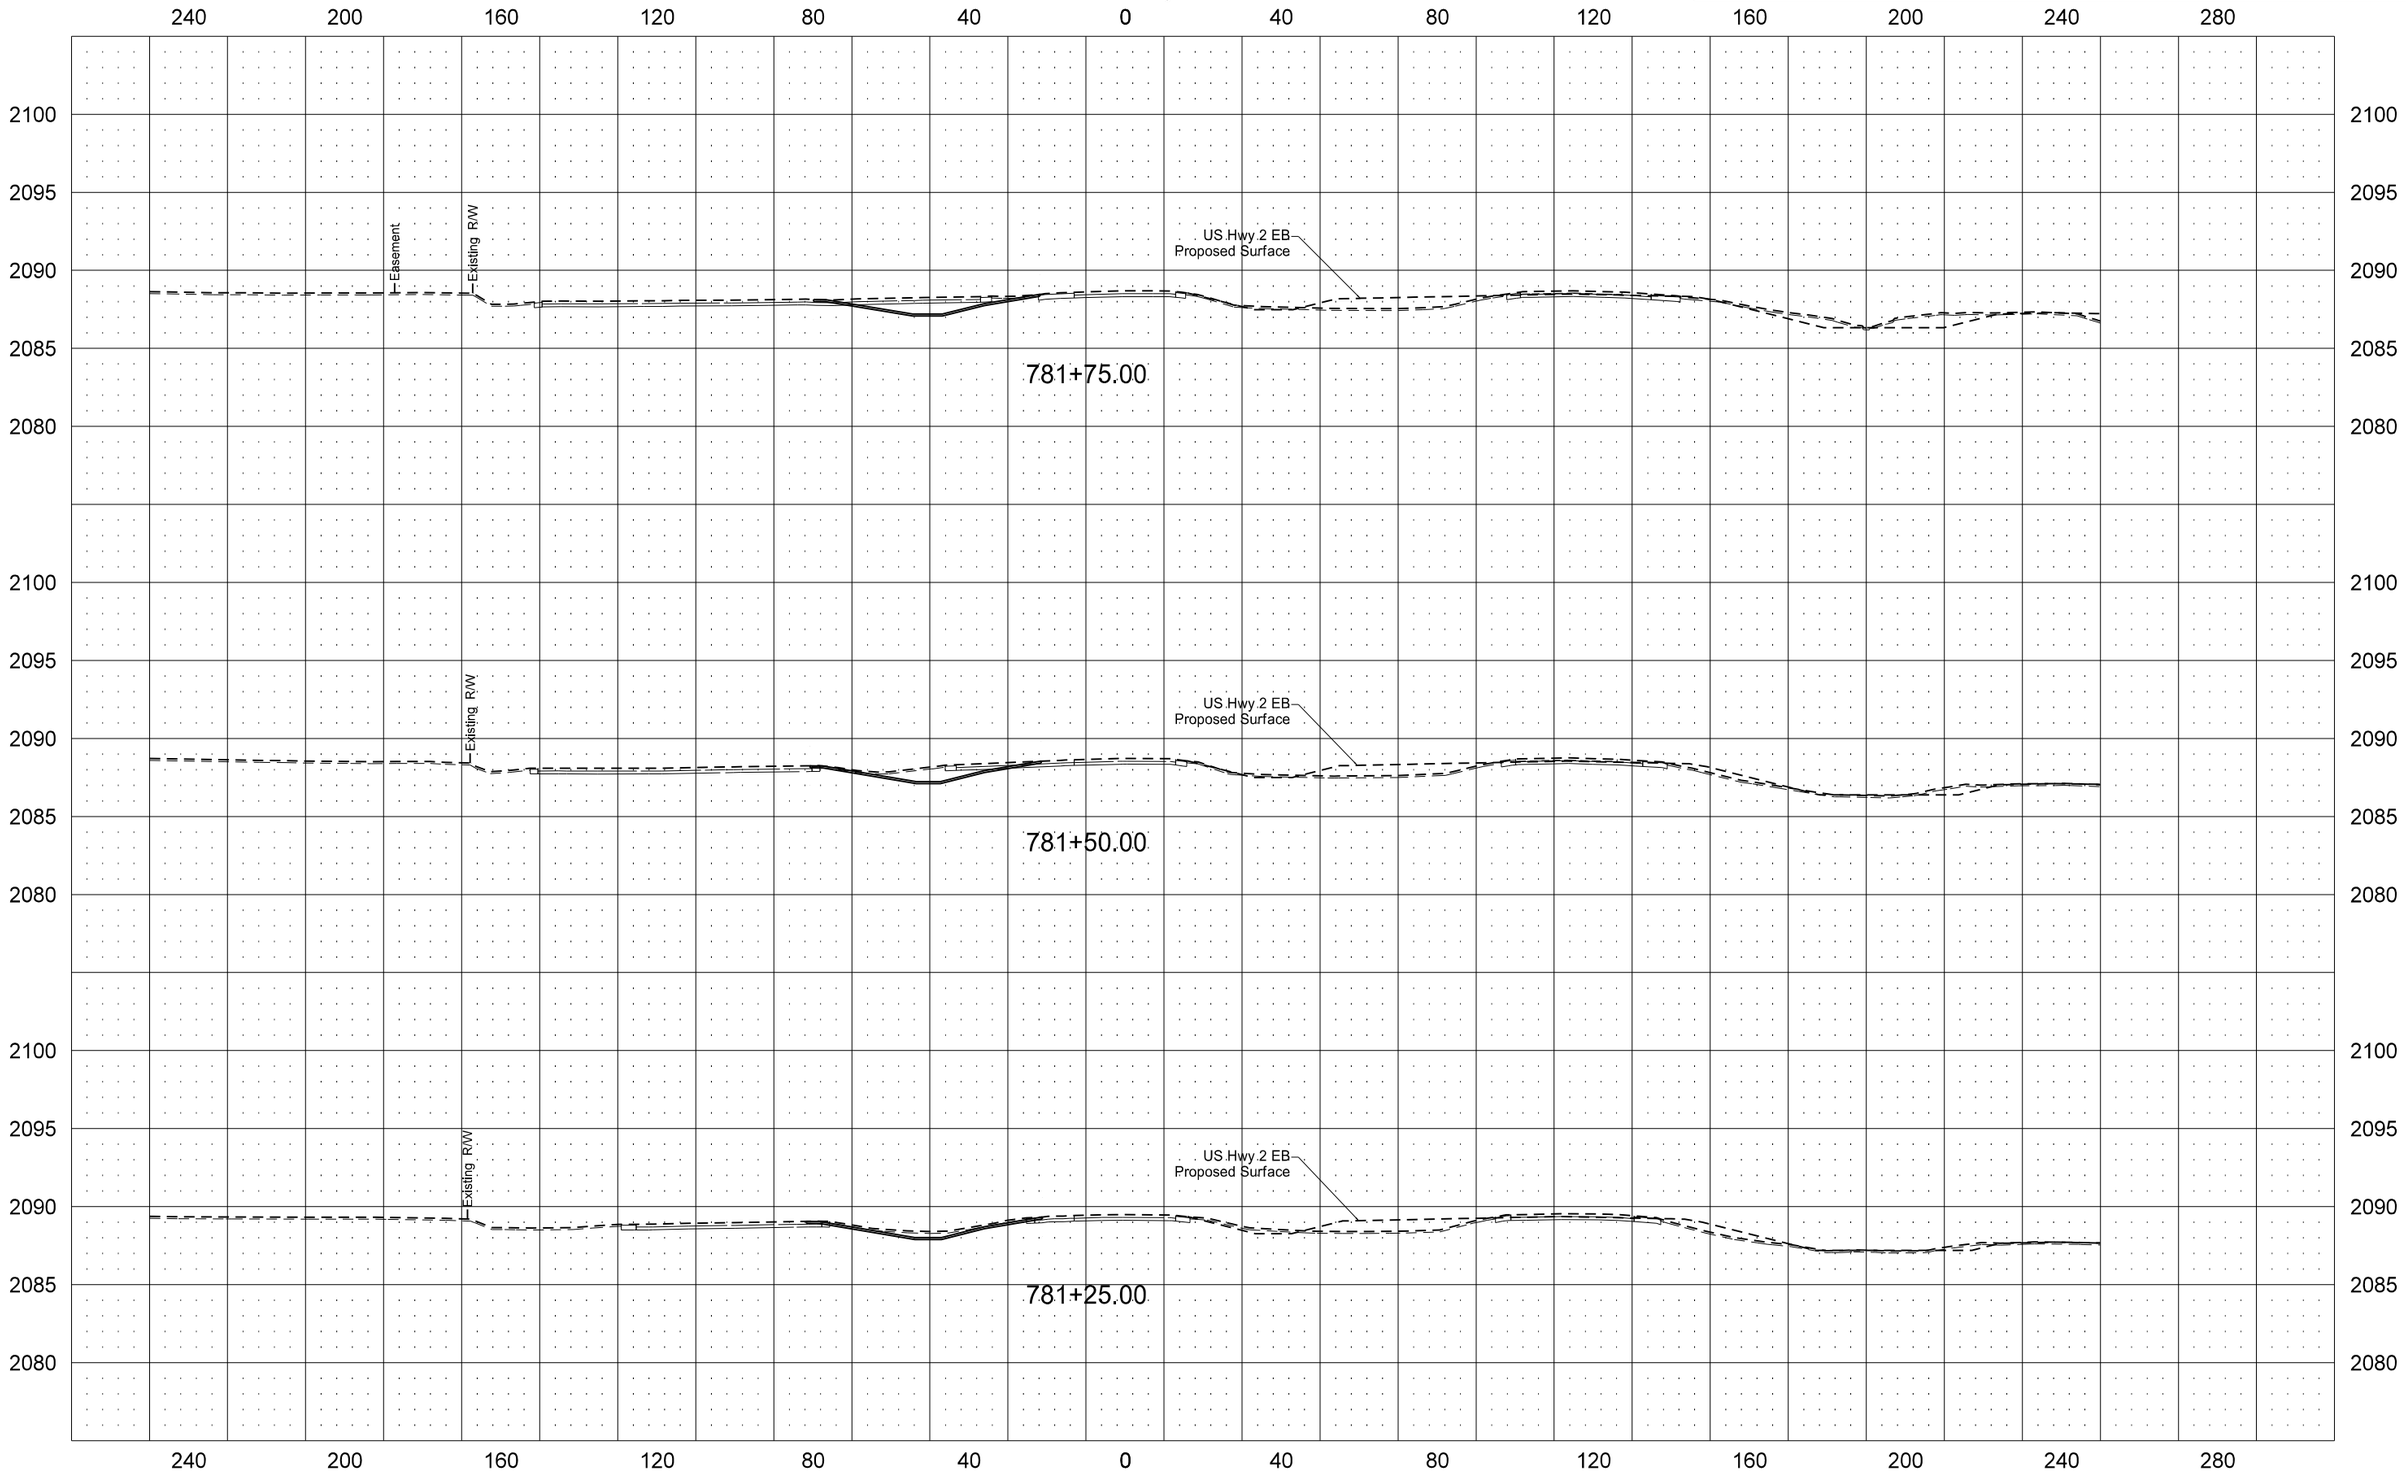

STATE	PROJECT NO.	SECTION NO.	SHEET NO.
ND	SOIA-7-085(092)183	200	47

US Hwy 2 WB

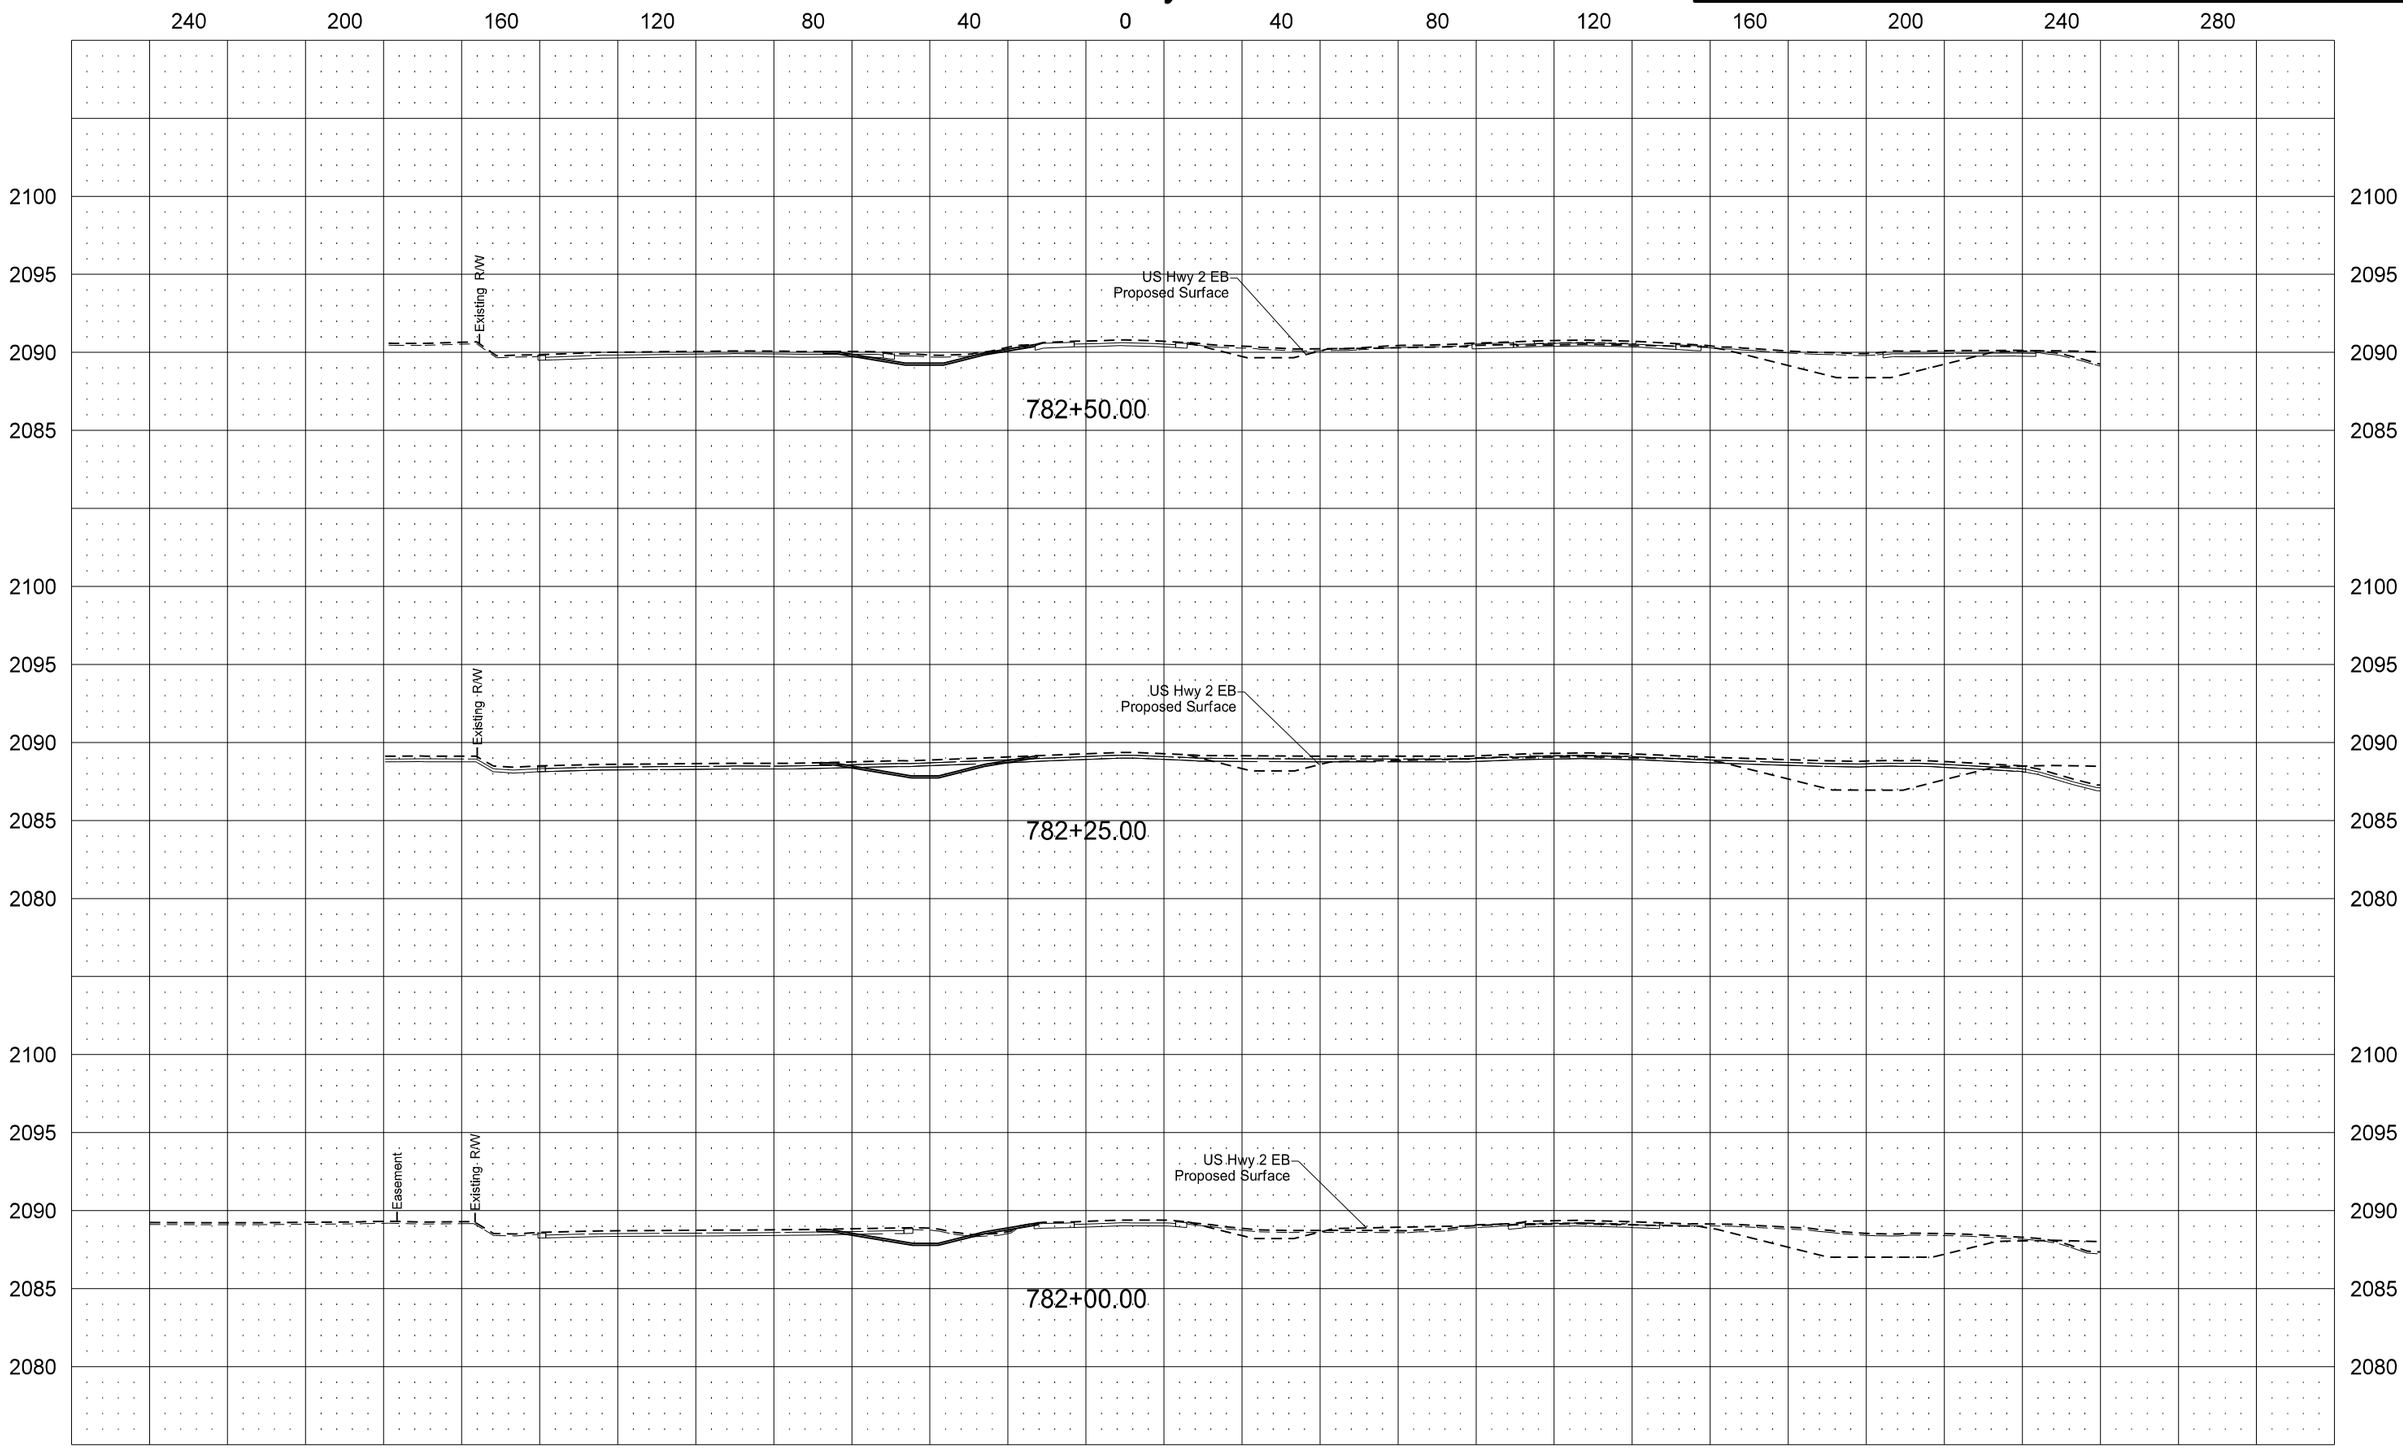

STATE	PROJECT NO.	SECTION NO.	SHEET NO.
ND	SOIA-7-085(092)183	200	48

US Hwy 2 WB

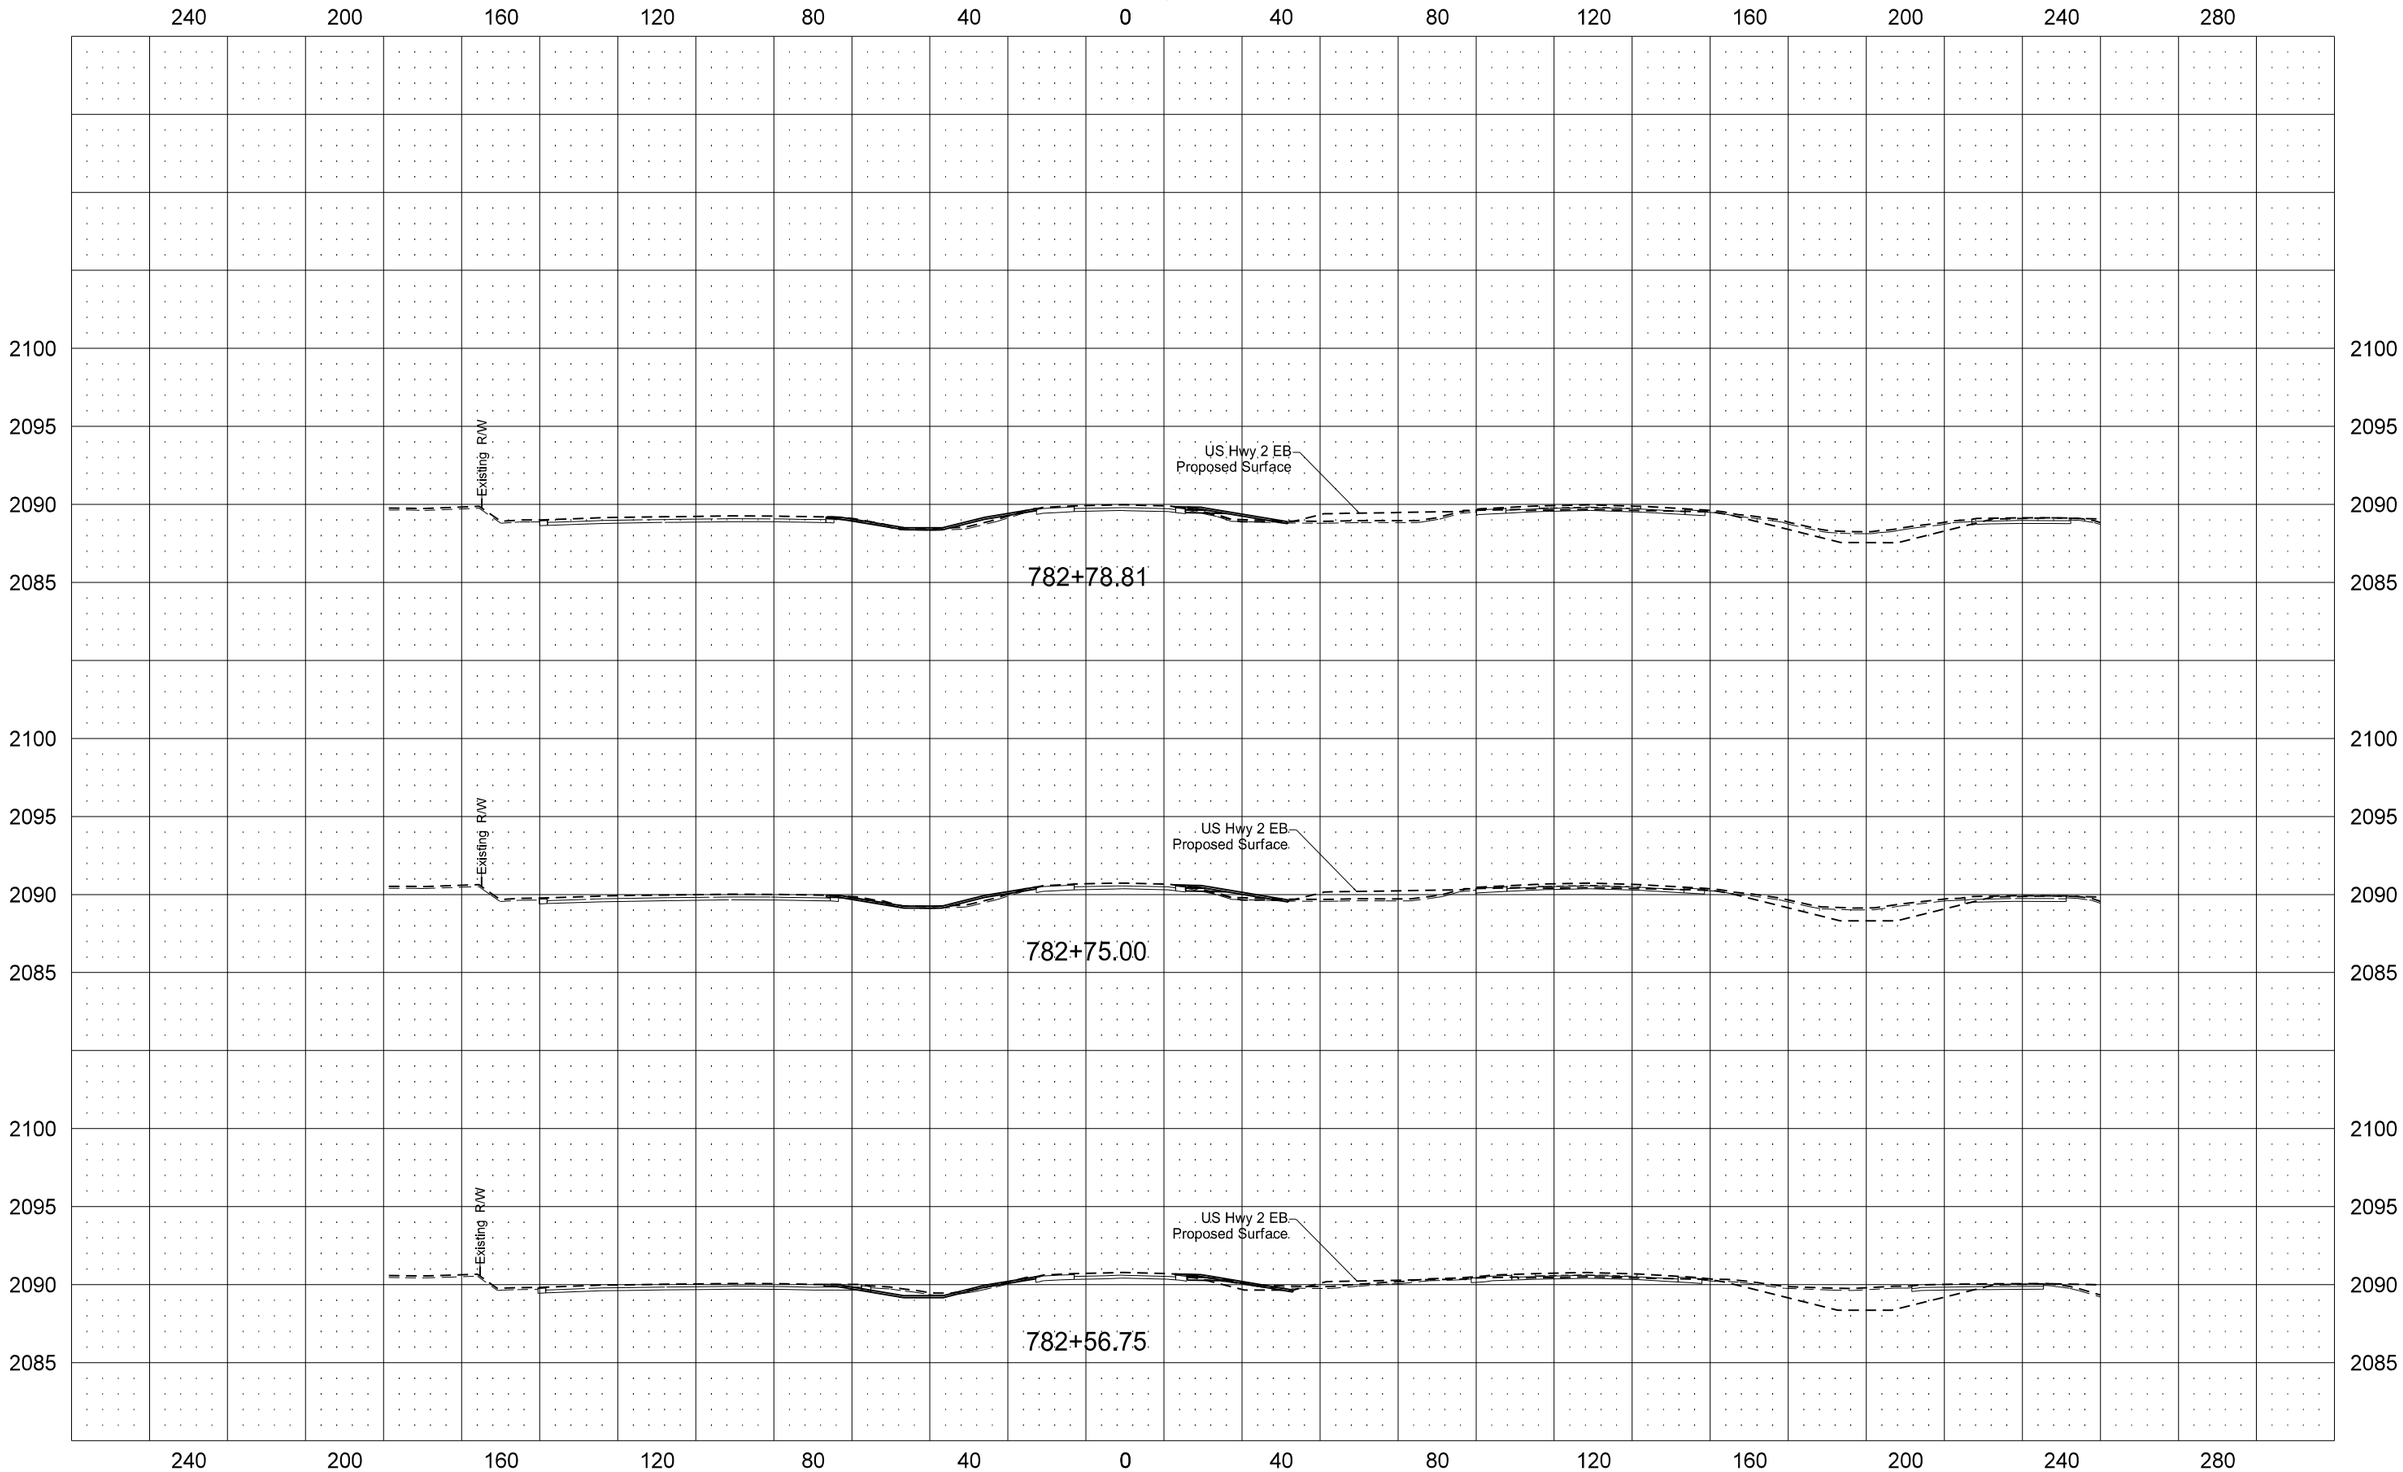

STATE	PROJECT NO.	SECTION NO.	SHEET NO.
ND	SOIA-7-085(092)183	200	49

US Hwy 2 WB

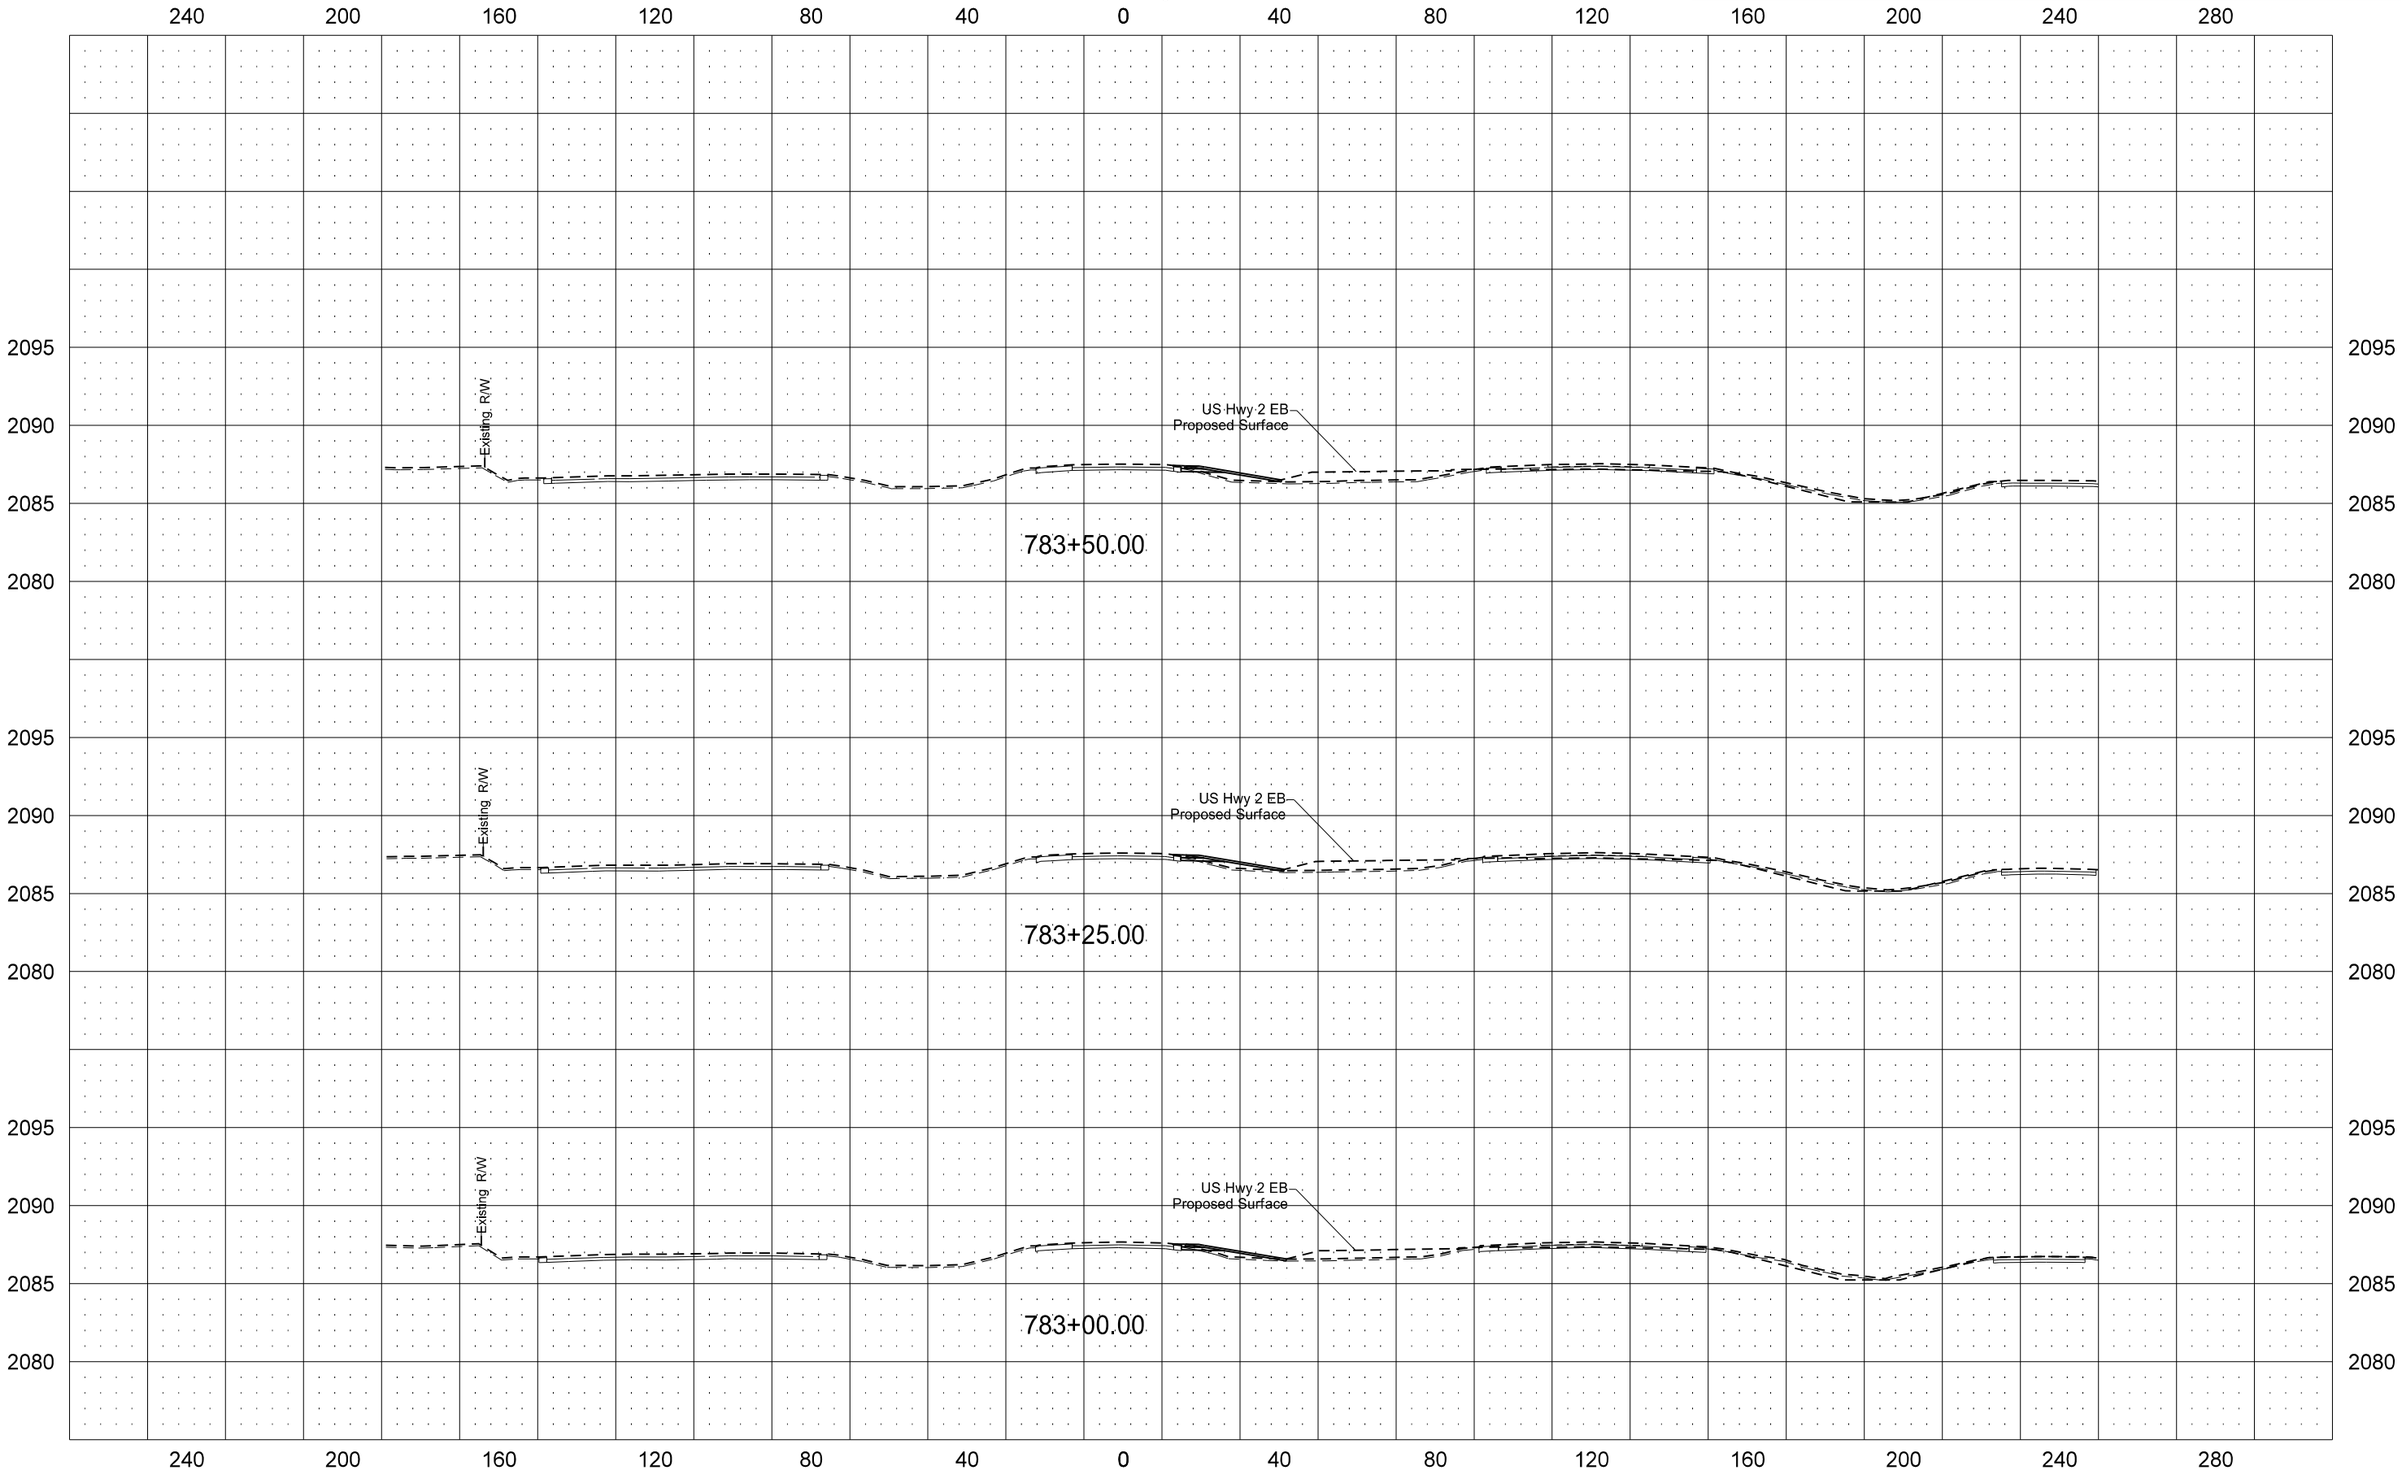

STATE	PROJECT NO.	SECTION NO.	SHEET NO.
ND	SOIA-7-085(092)183	200	50

US Hwy 2 WB

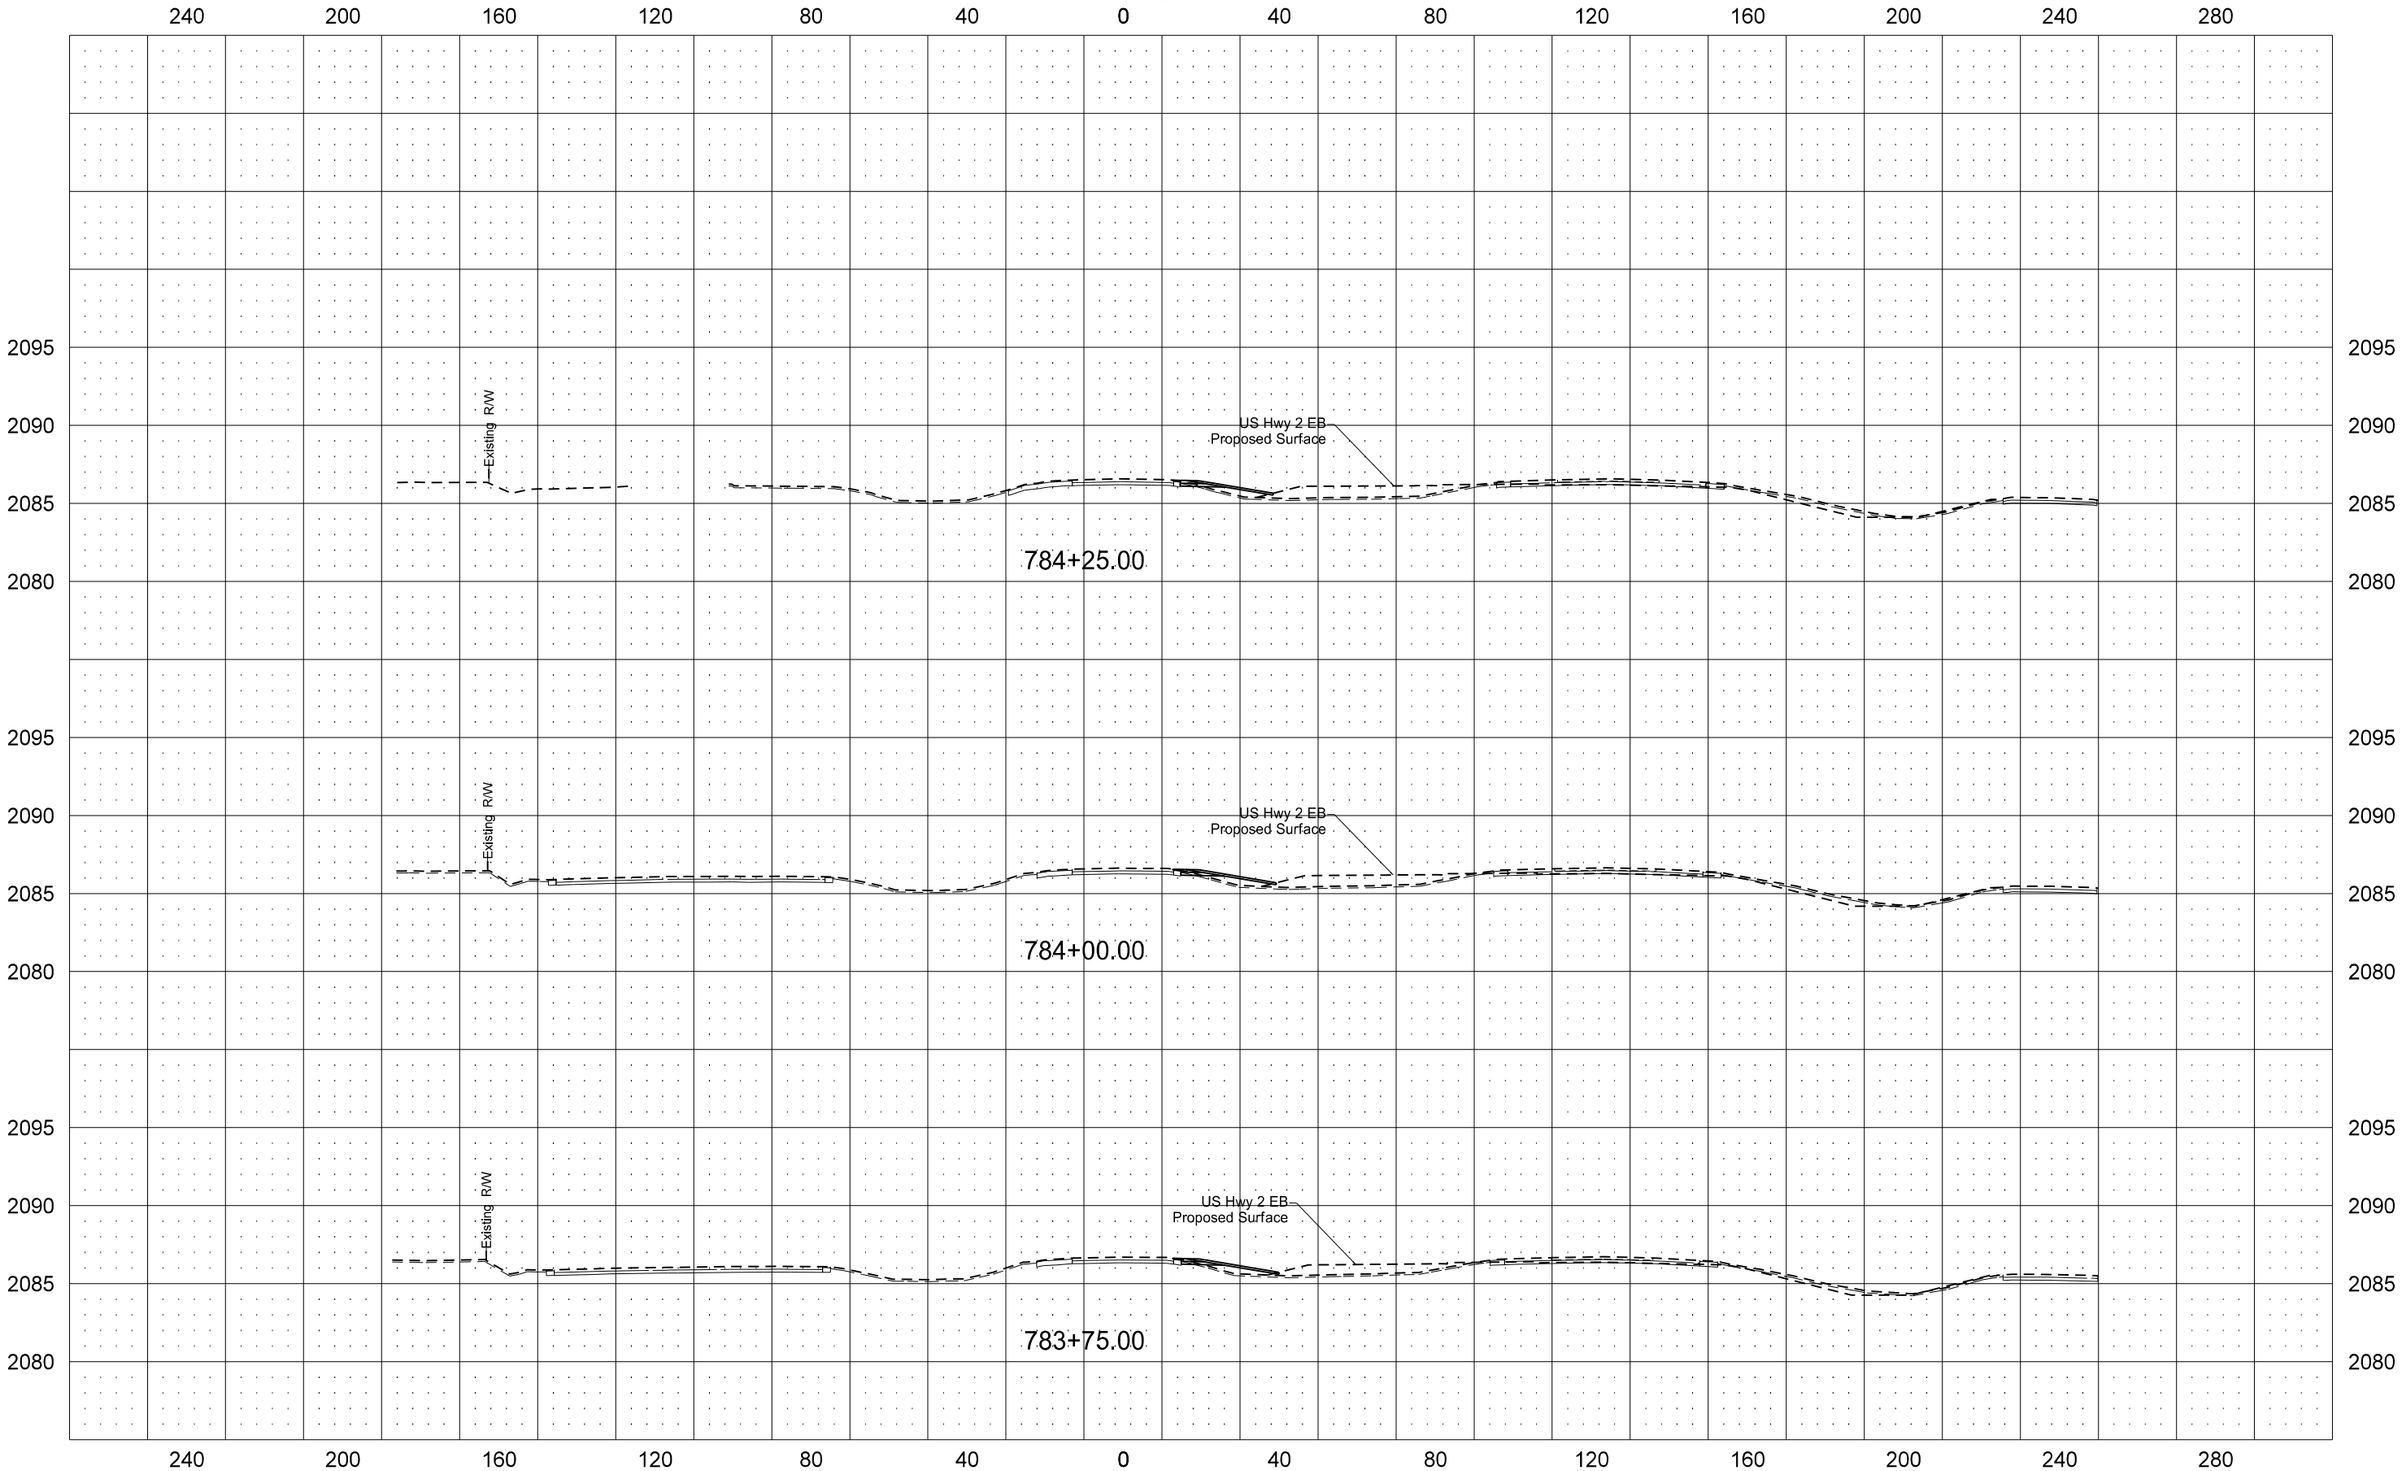

STATE	PROJECT NO.	SECTION NO.	SHEET NO.
ND	SOIA-7-085(092)183	200	51

US Hwy 2 WB

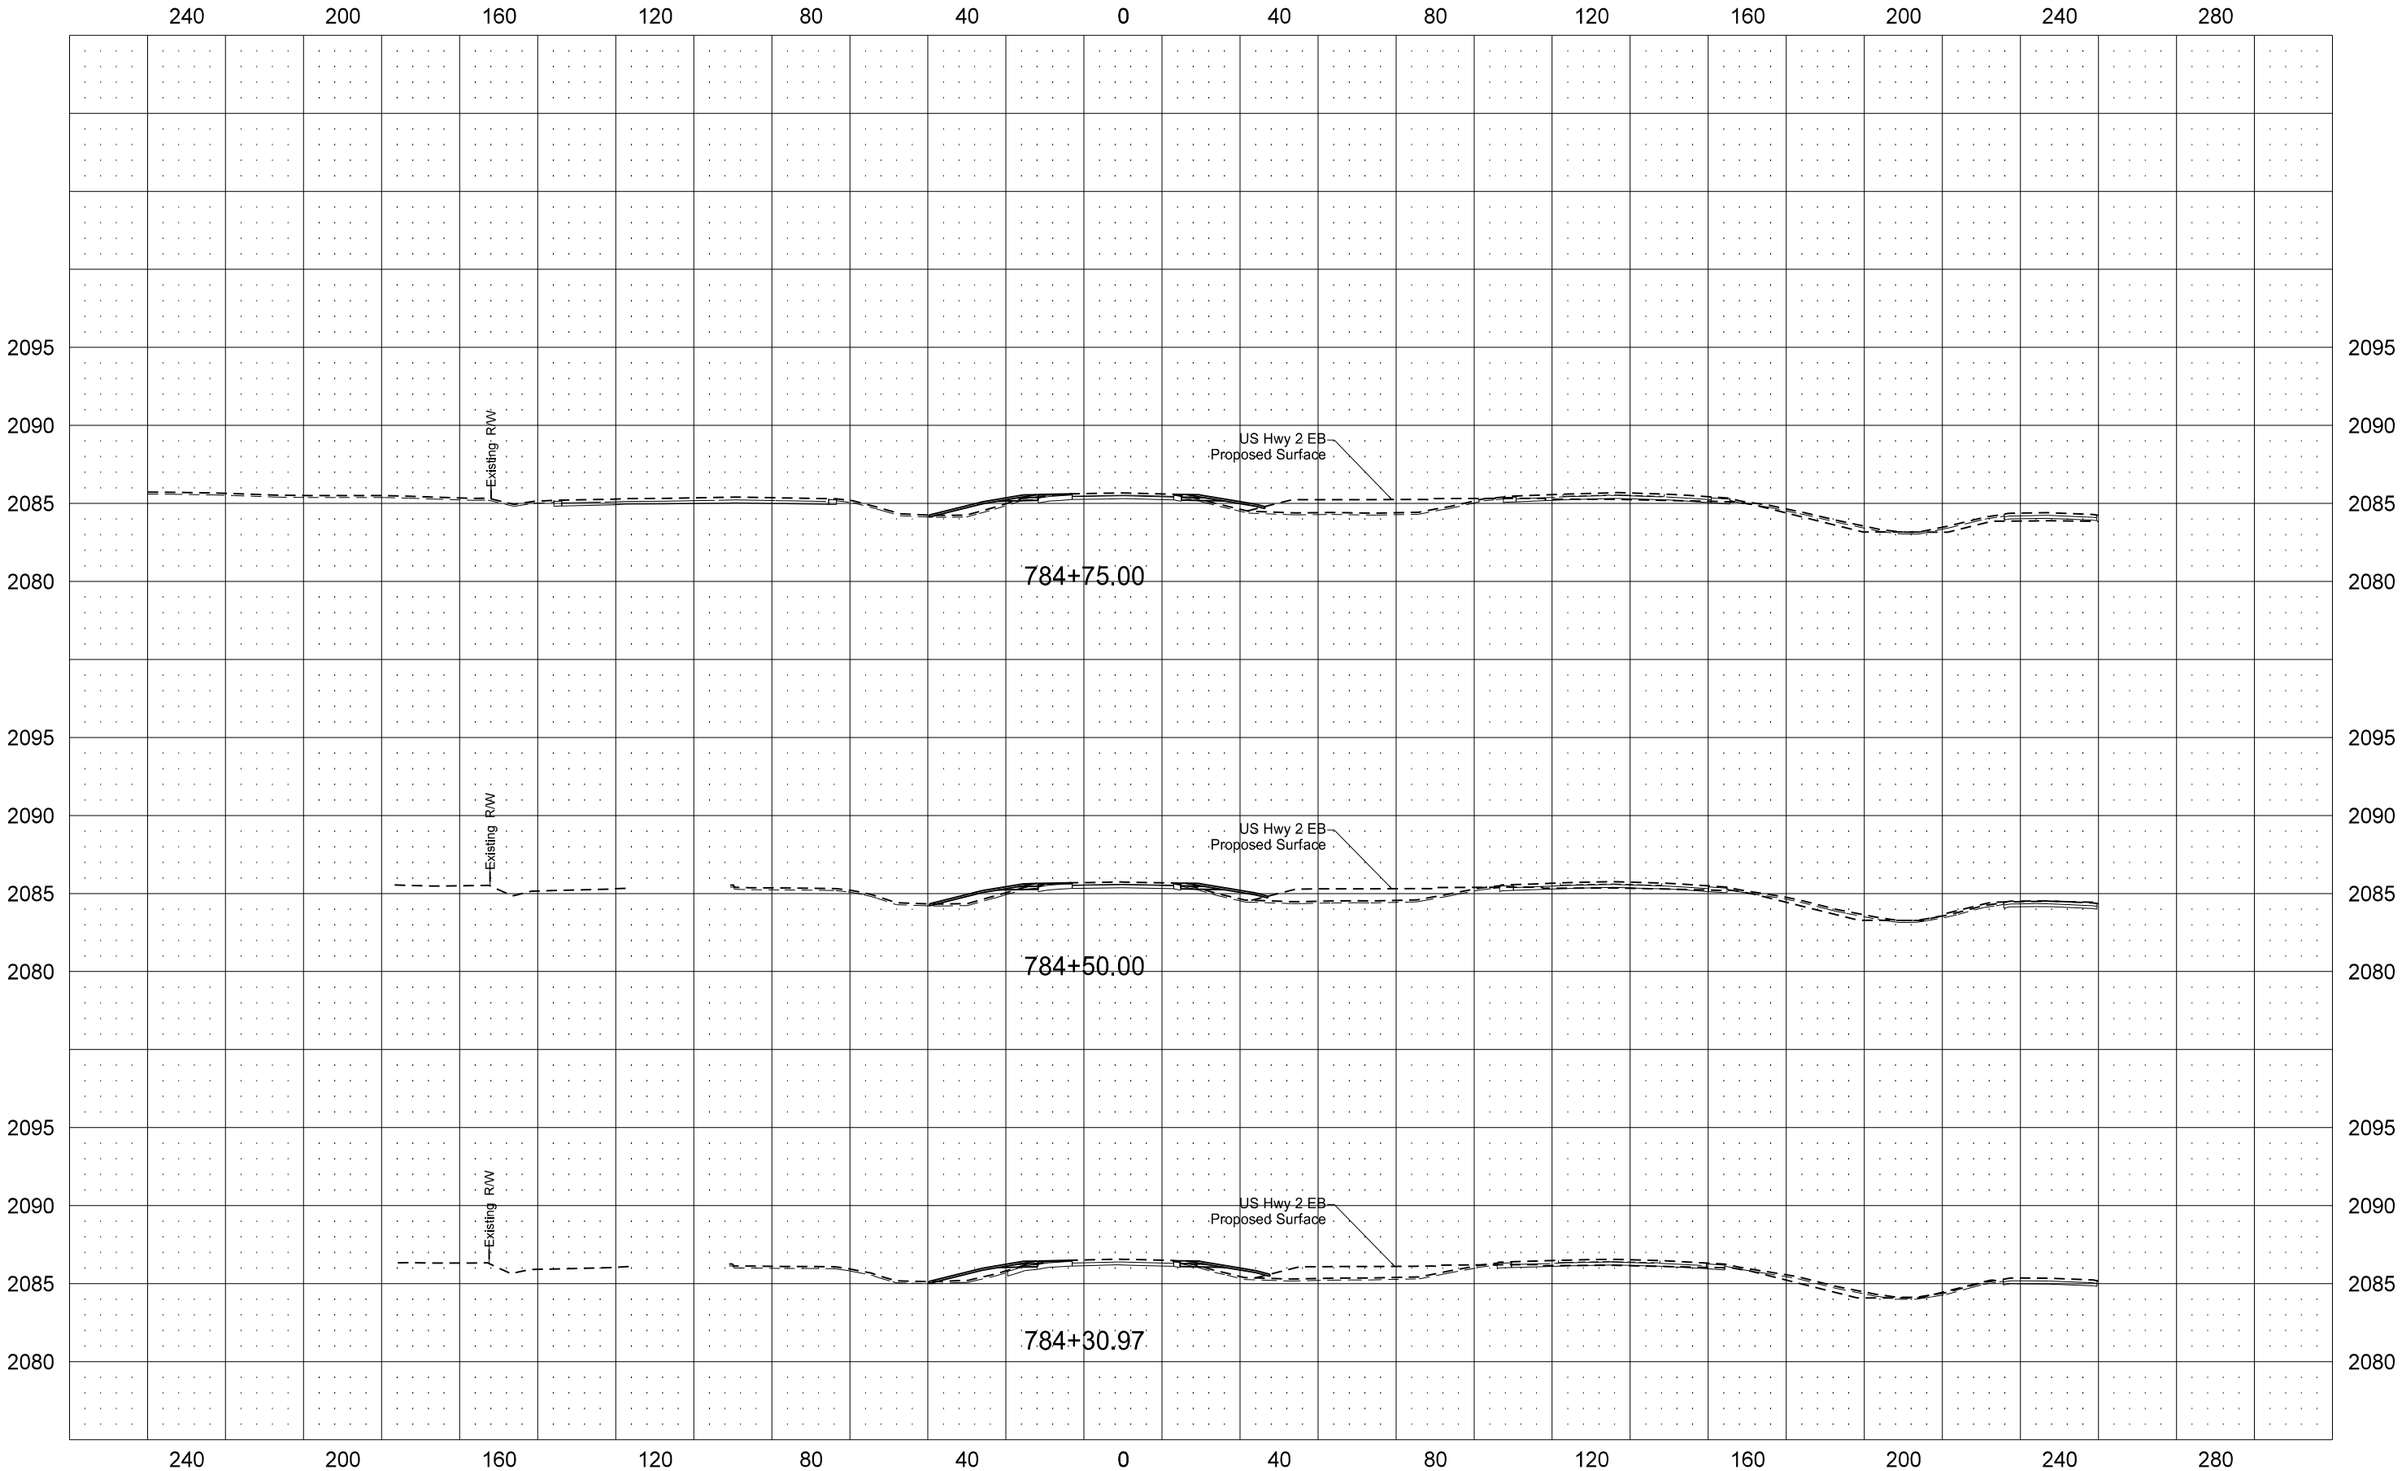

STATE	PROJECT NO.	SECTION NO.	SHEET NO.
ND	SOIA-7-085(092)183	200	52

US Hwy 2 WB

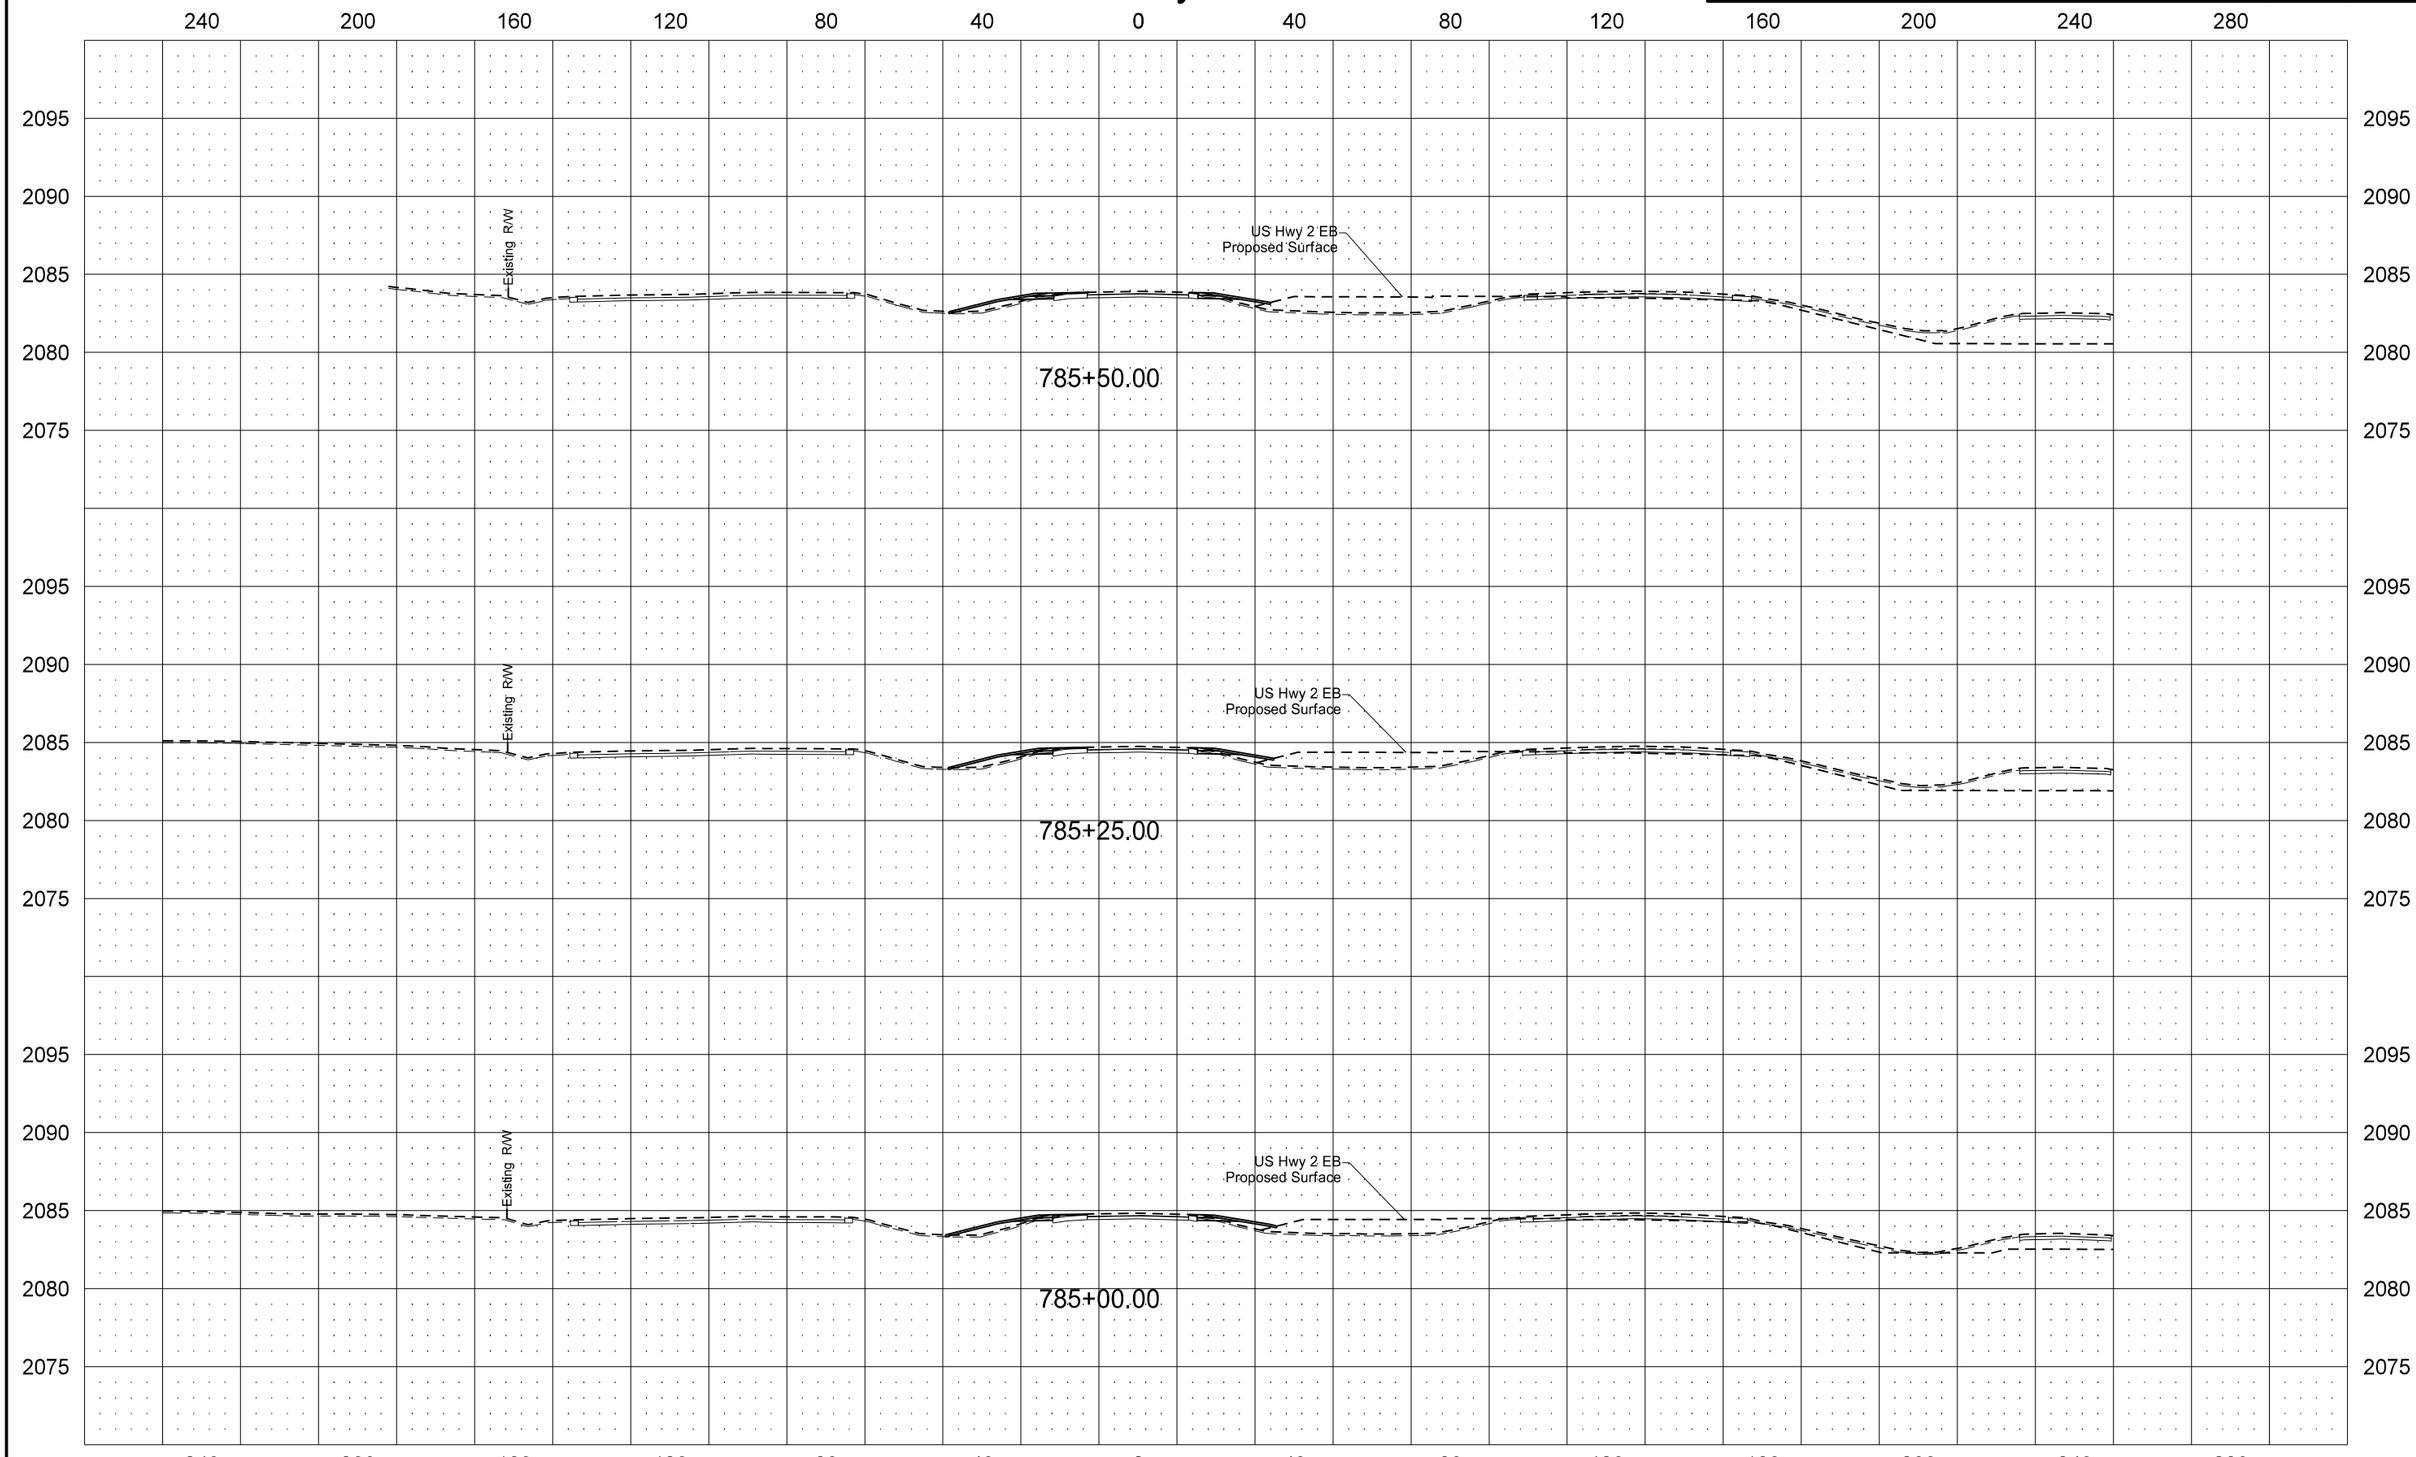

STATE	PROJECT NO.	SECTION NO.	SHEET NO.
ND	SOIA-7-085(092)183	200	53

US Hwy 2 WB

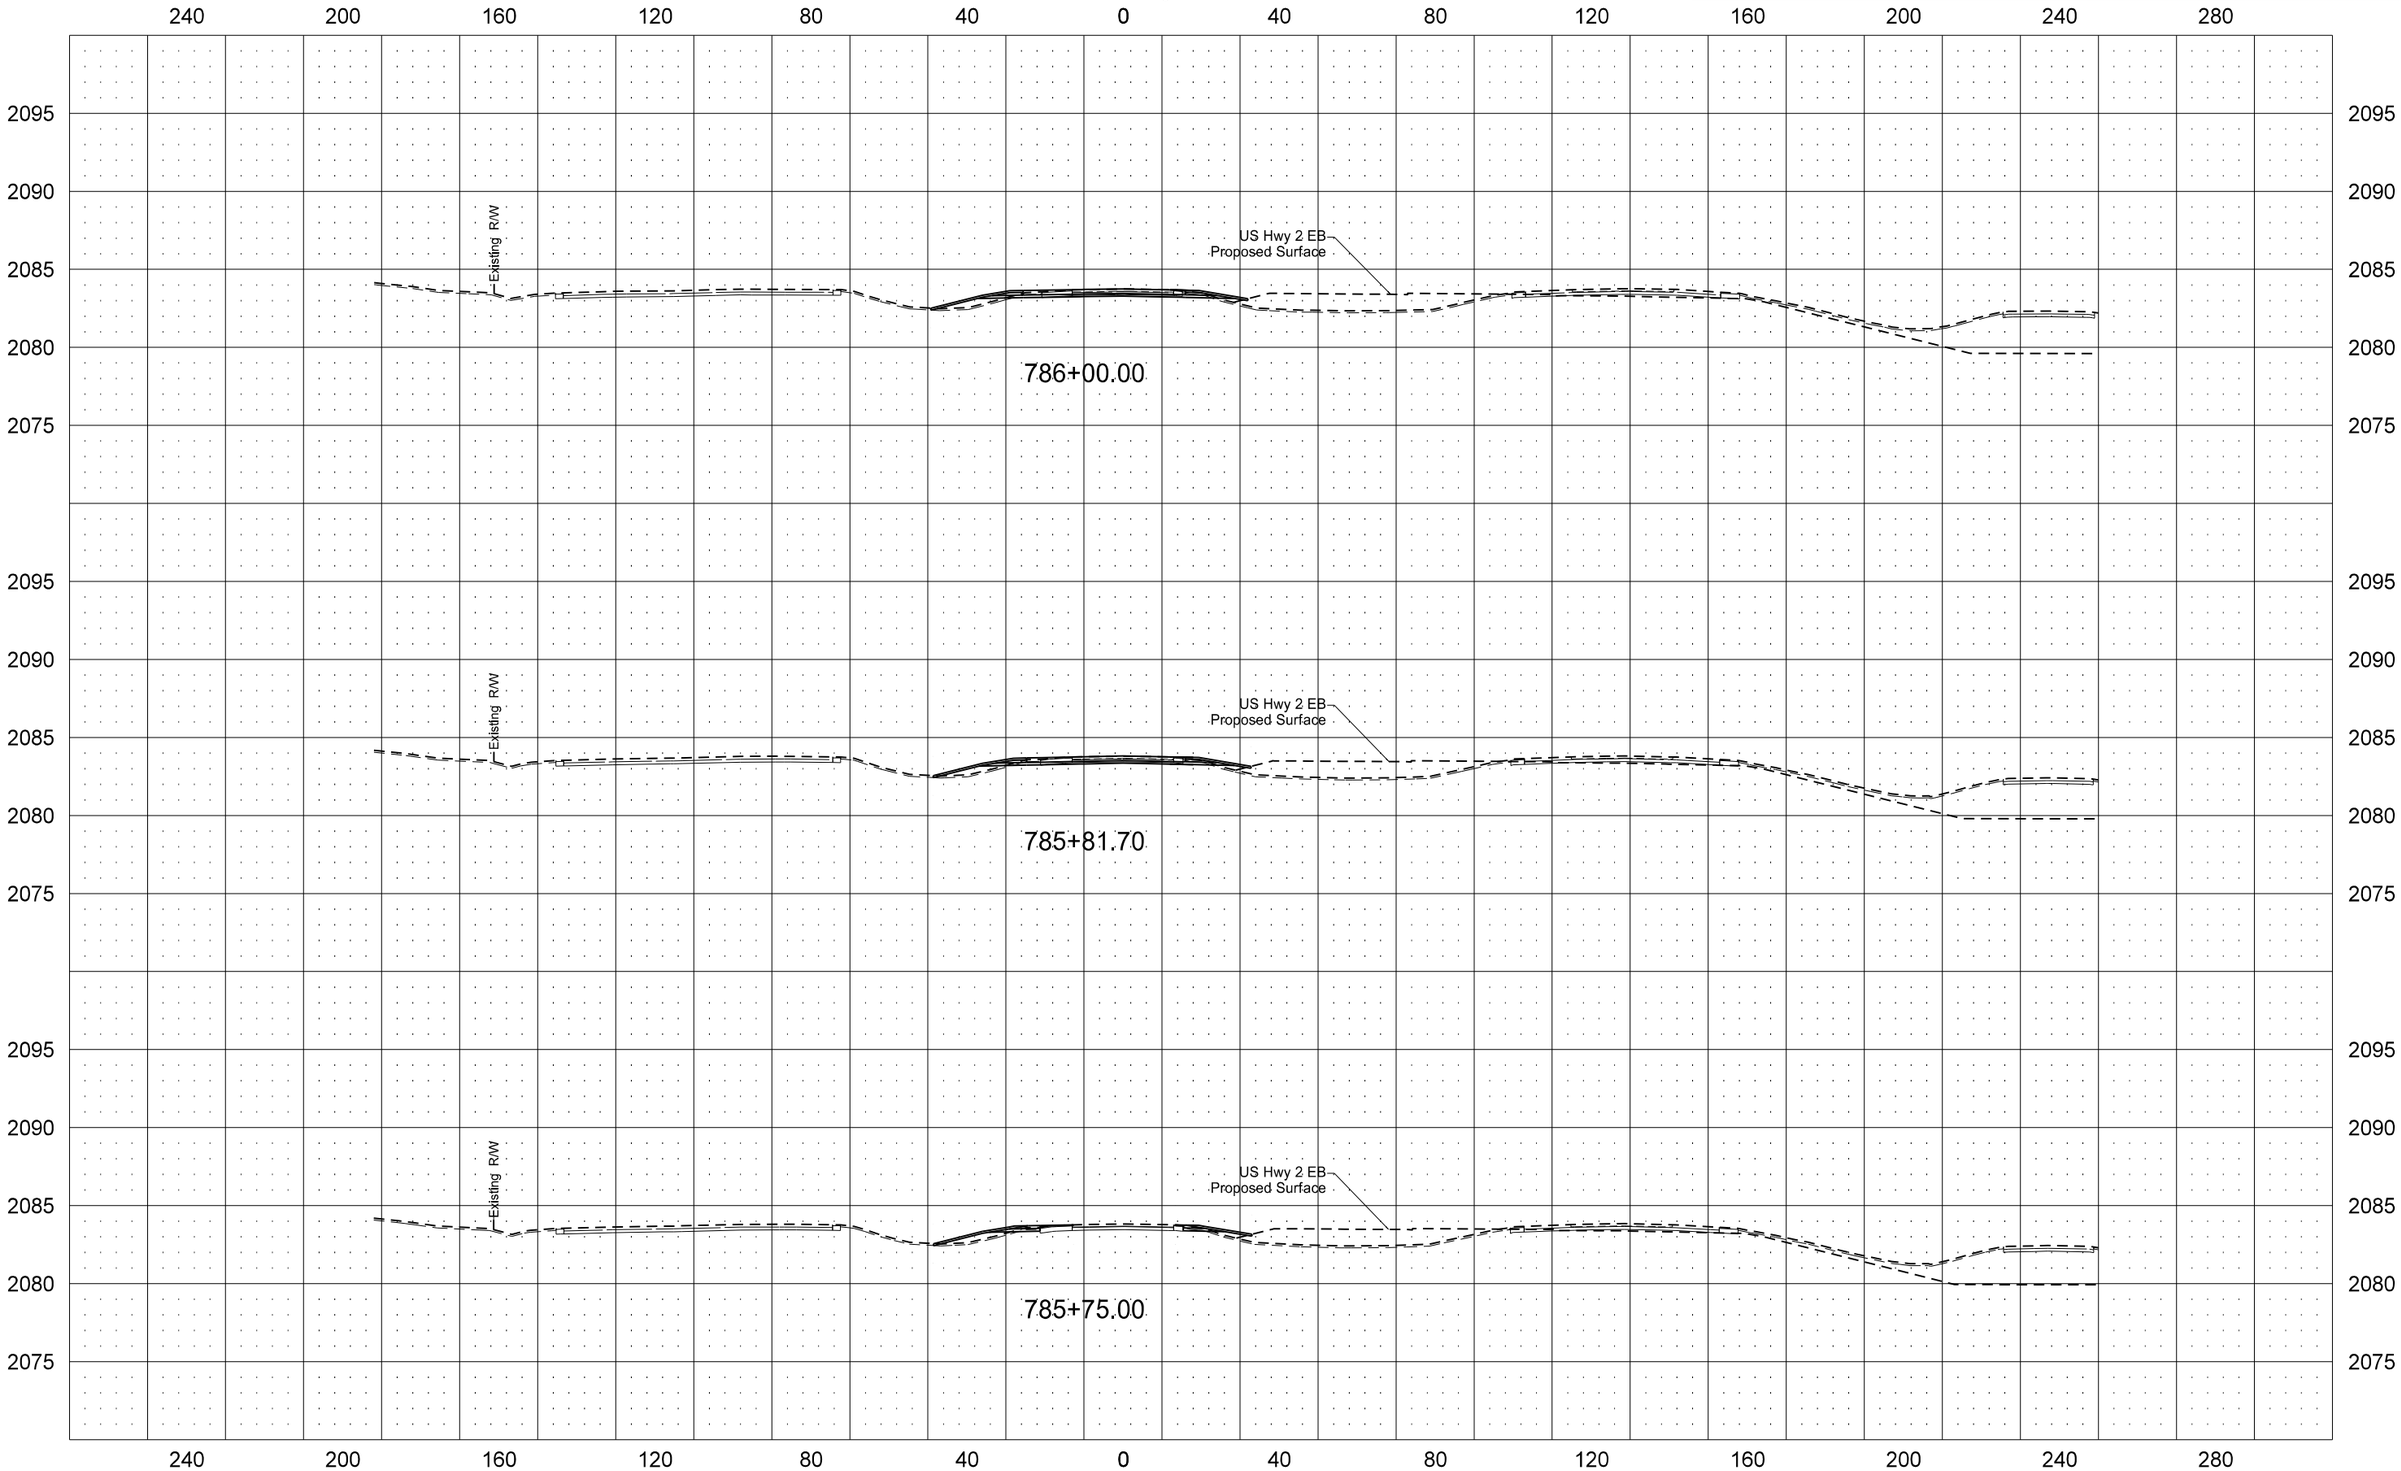

STATE	PROJECT NO.	SECTION NO.	SHEET NO.
ND	SOIA-7-085(092)183	200	54

US Hwy 2 WB

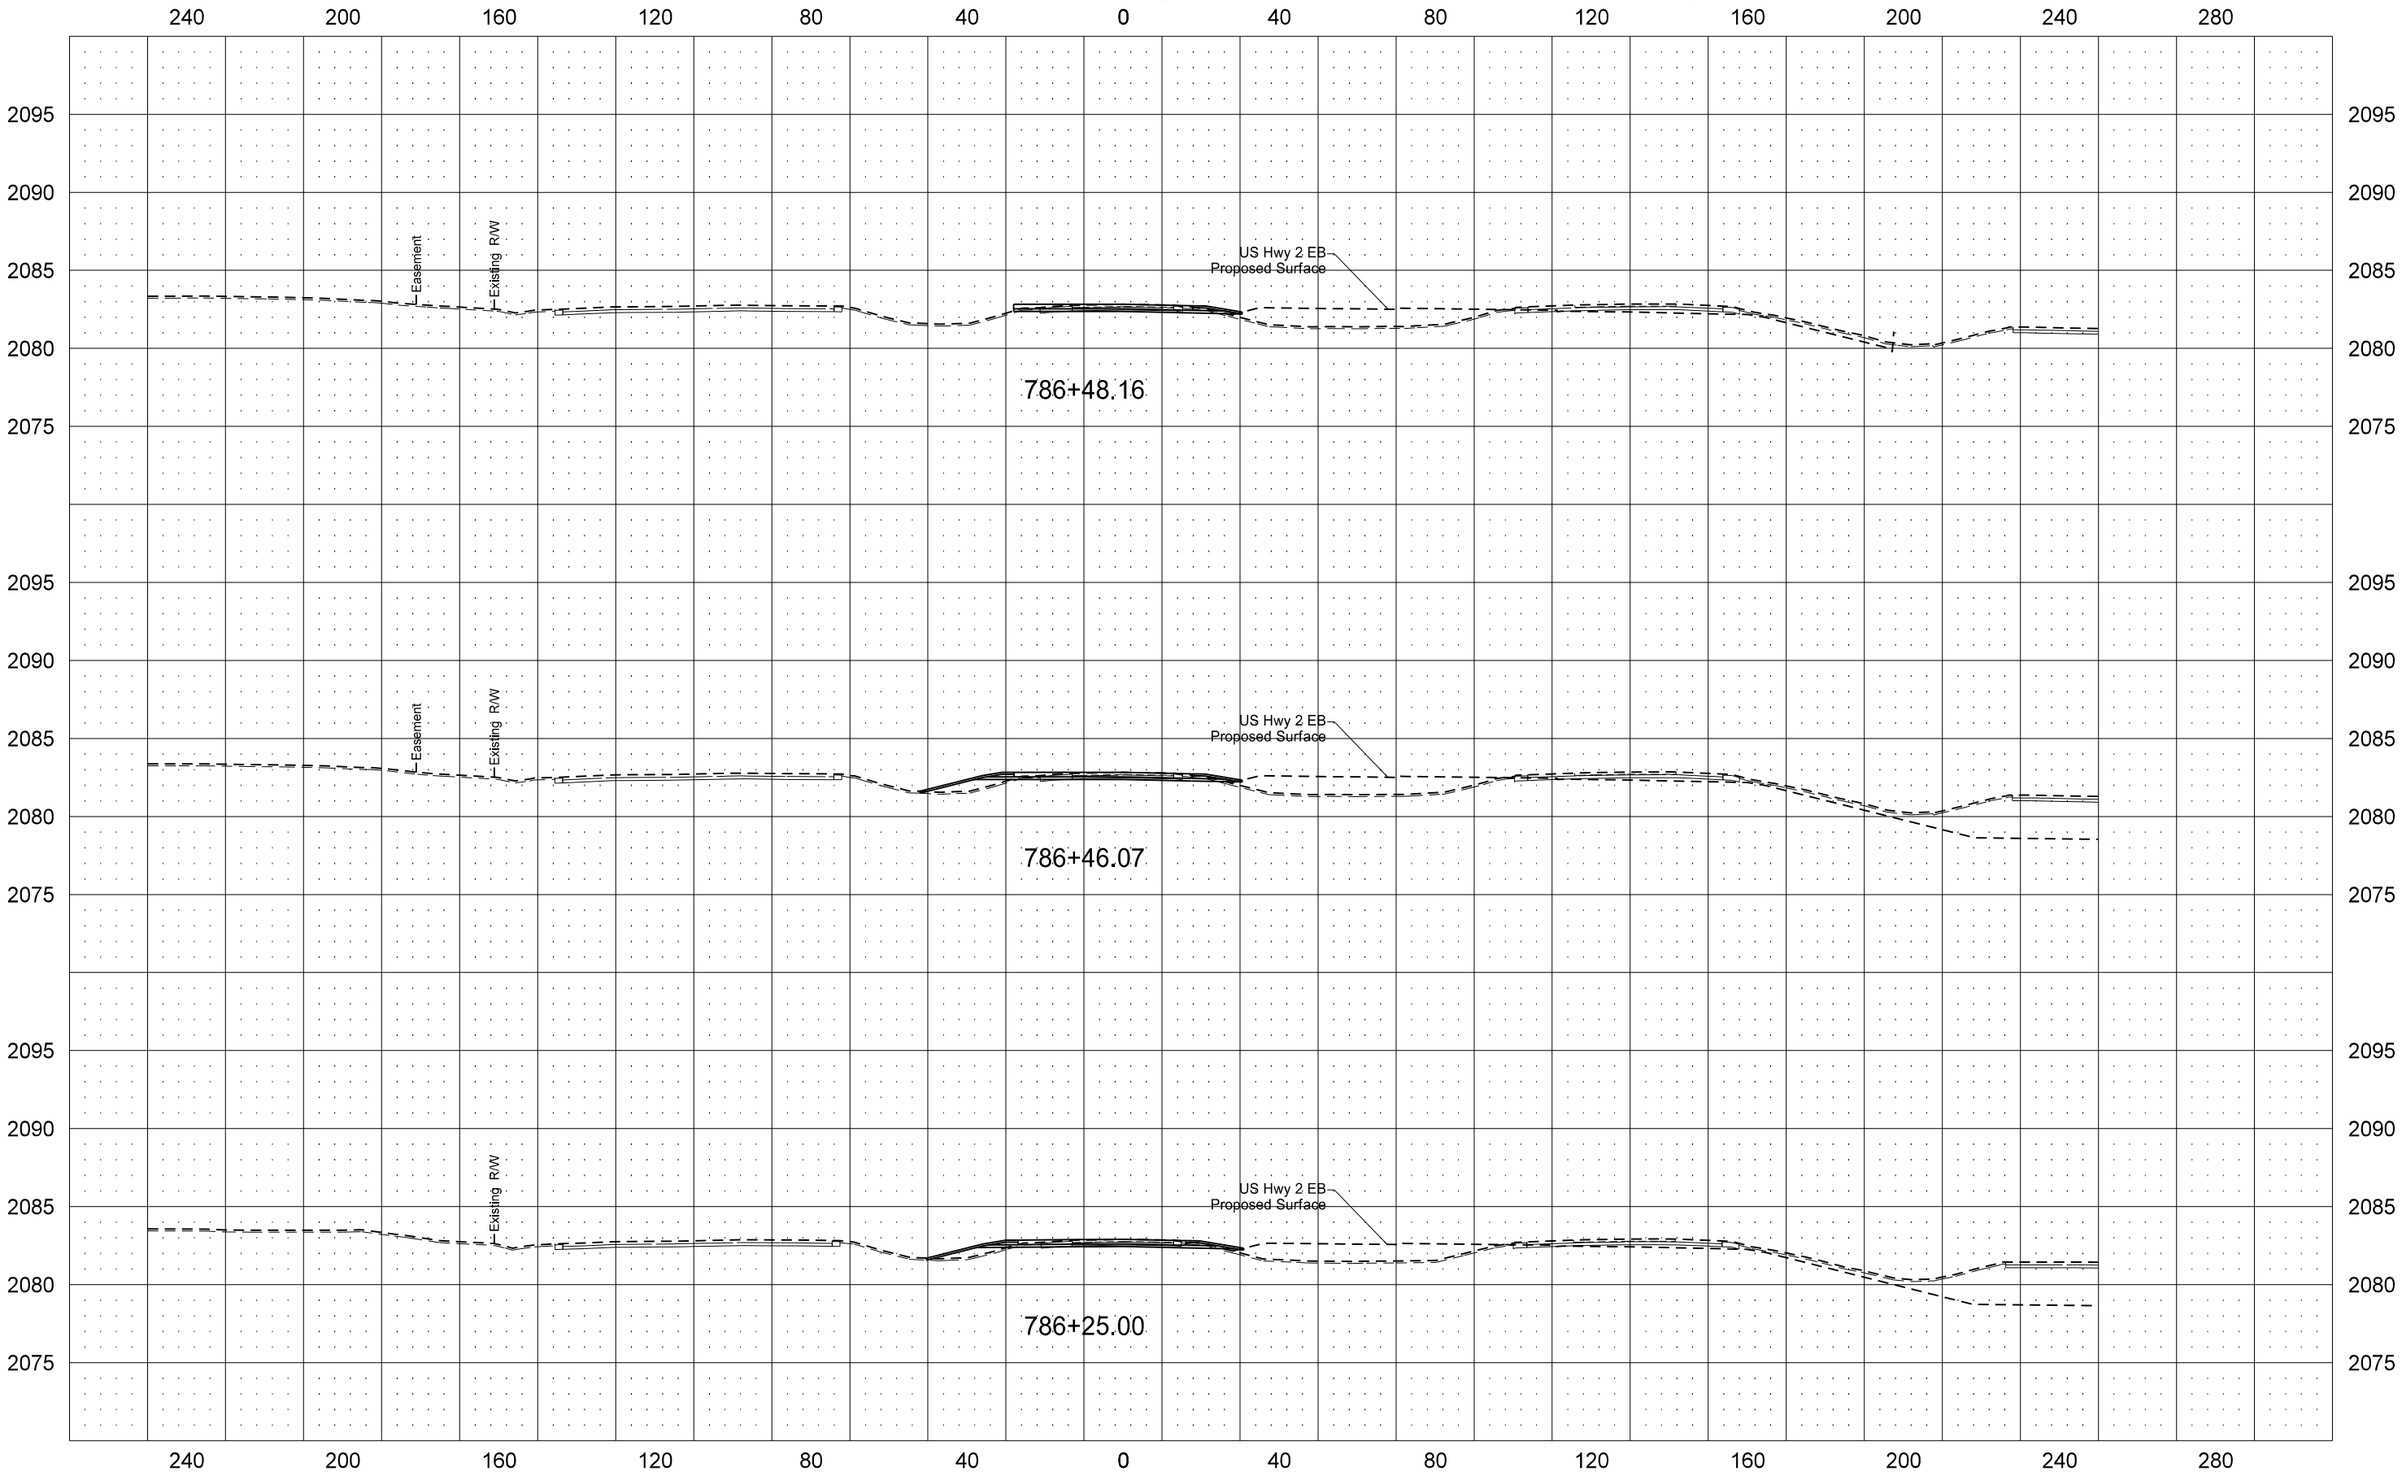

STATE	PROJECT NO.	SECTION NO.	SHEET NO.
ND	SOIA-7-085(092)183	200	55

US Hwy 2 WB

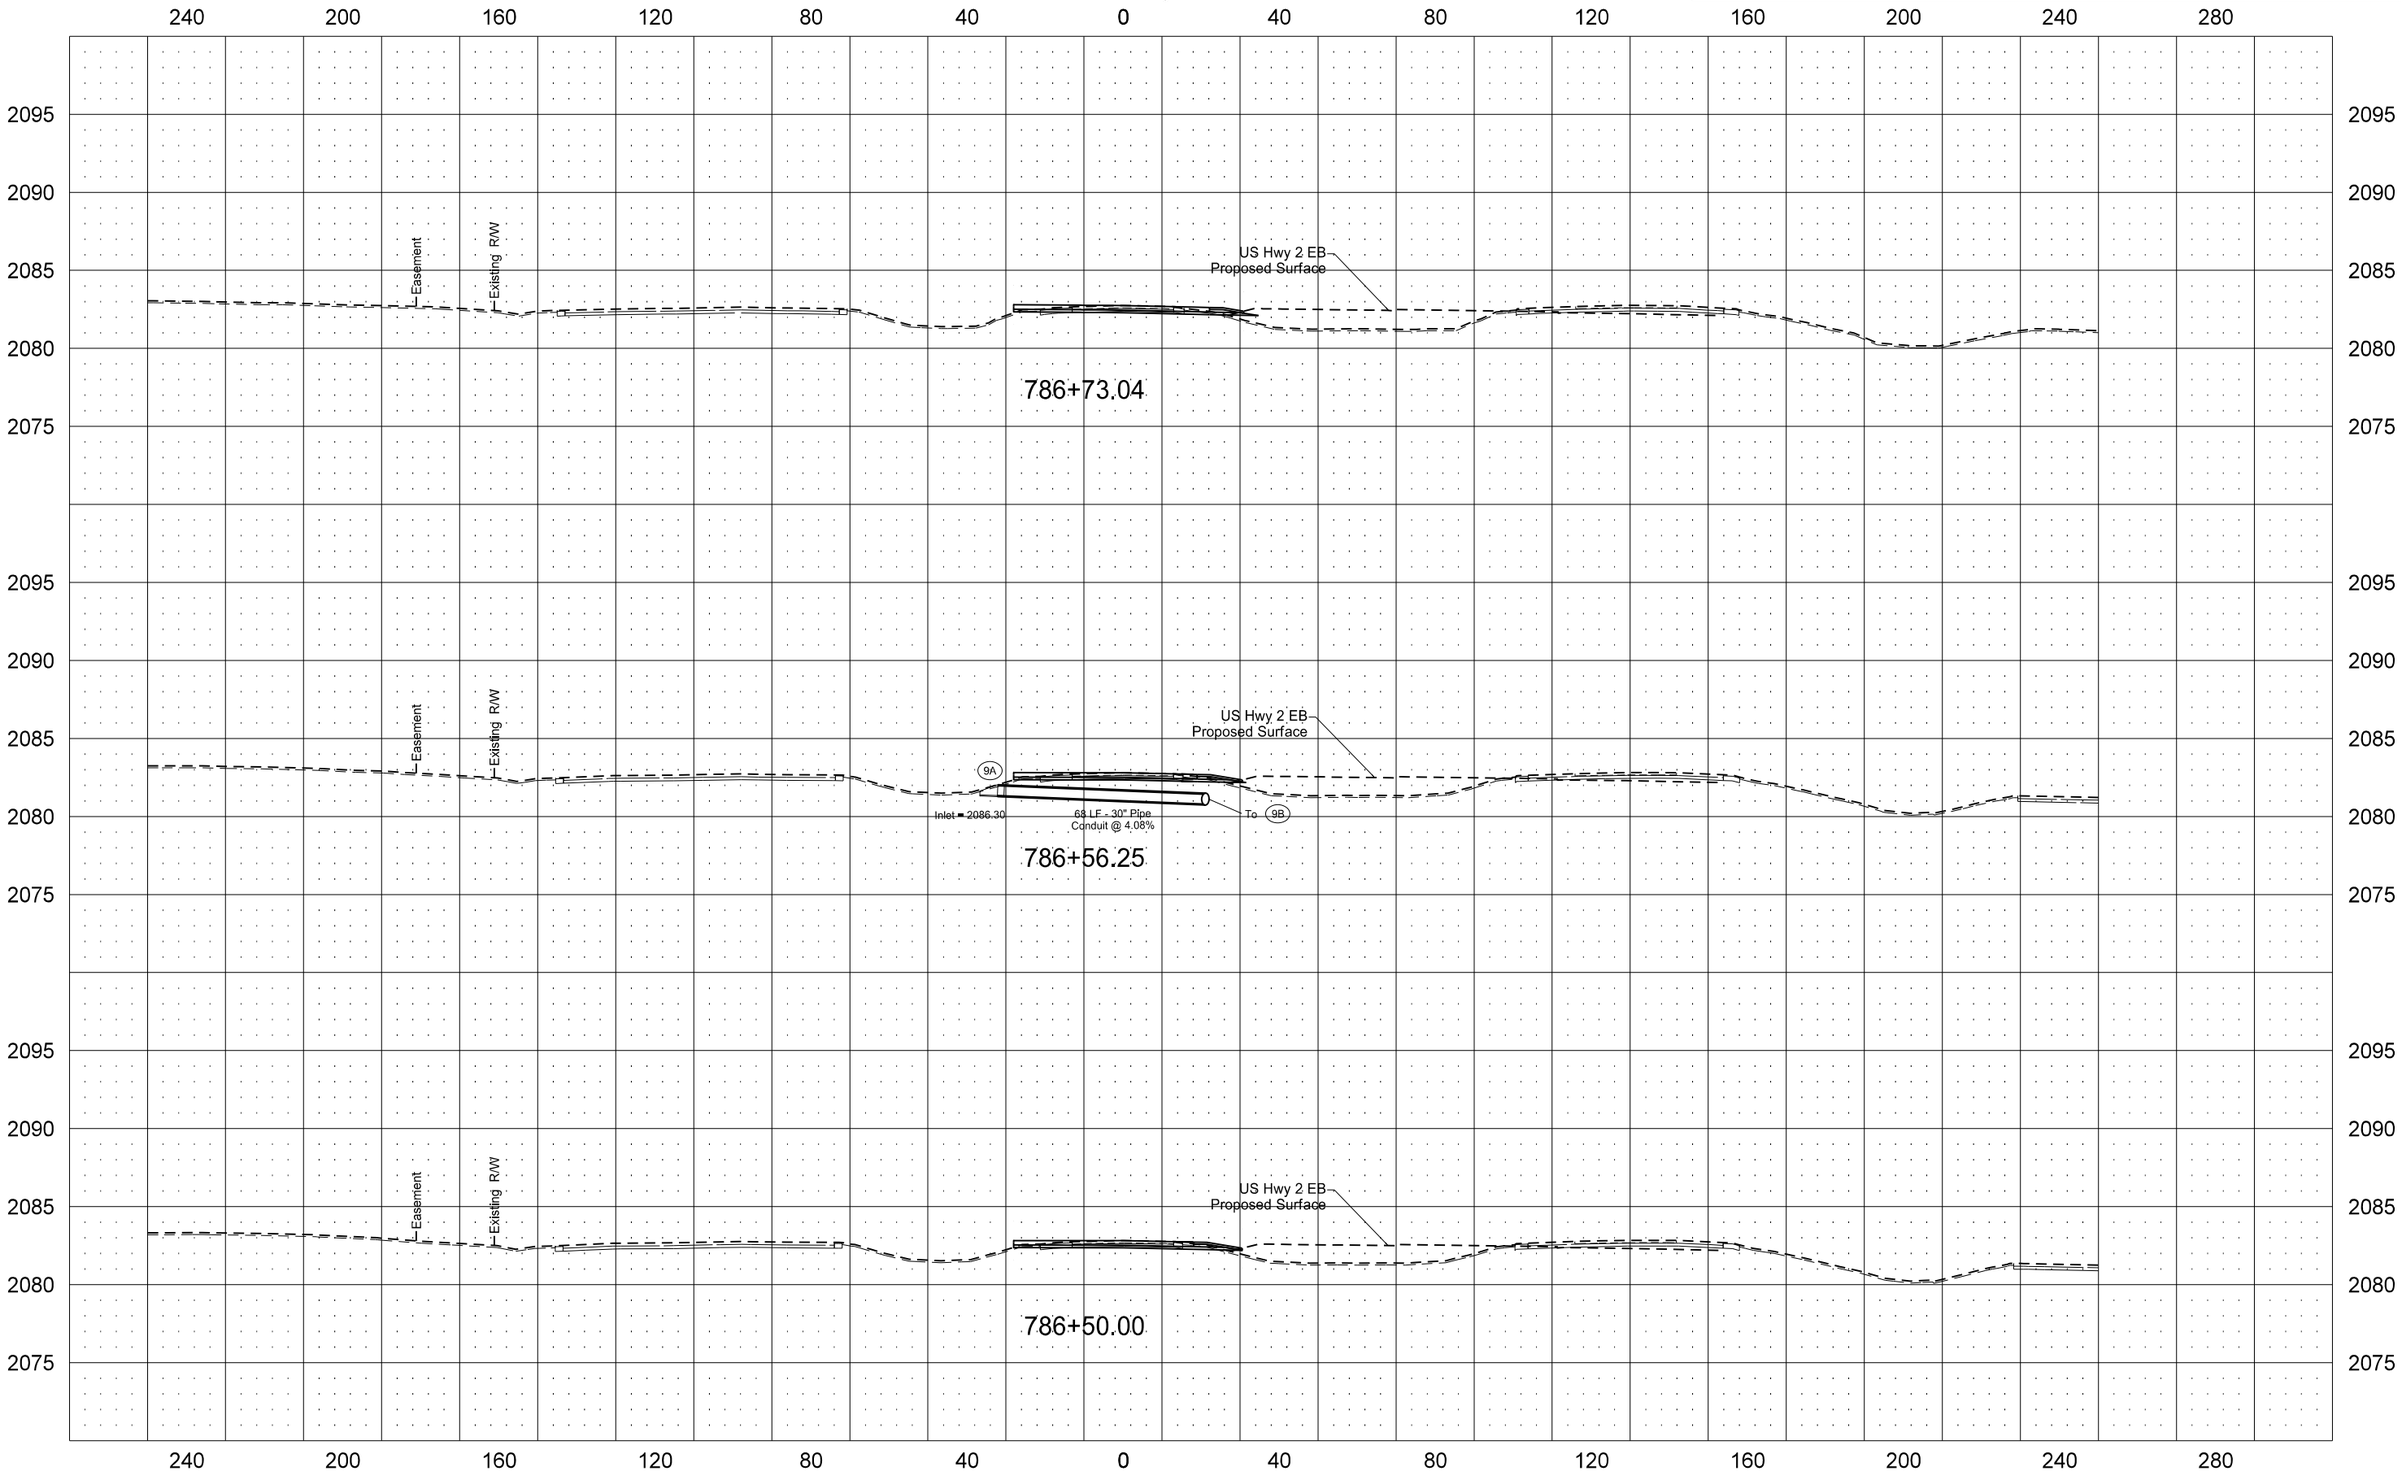

STATE	PROJECT NO.	SECTION NO.	SHEET NO.
ND	SOIA-7-085(092)183	200	56

US Hwy 2 WB

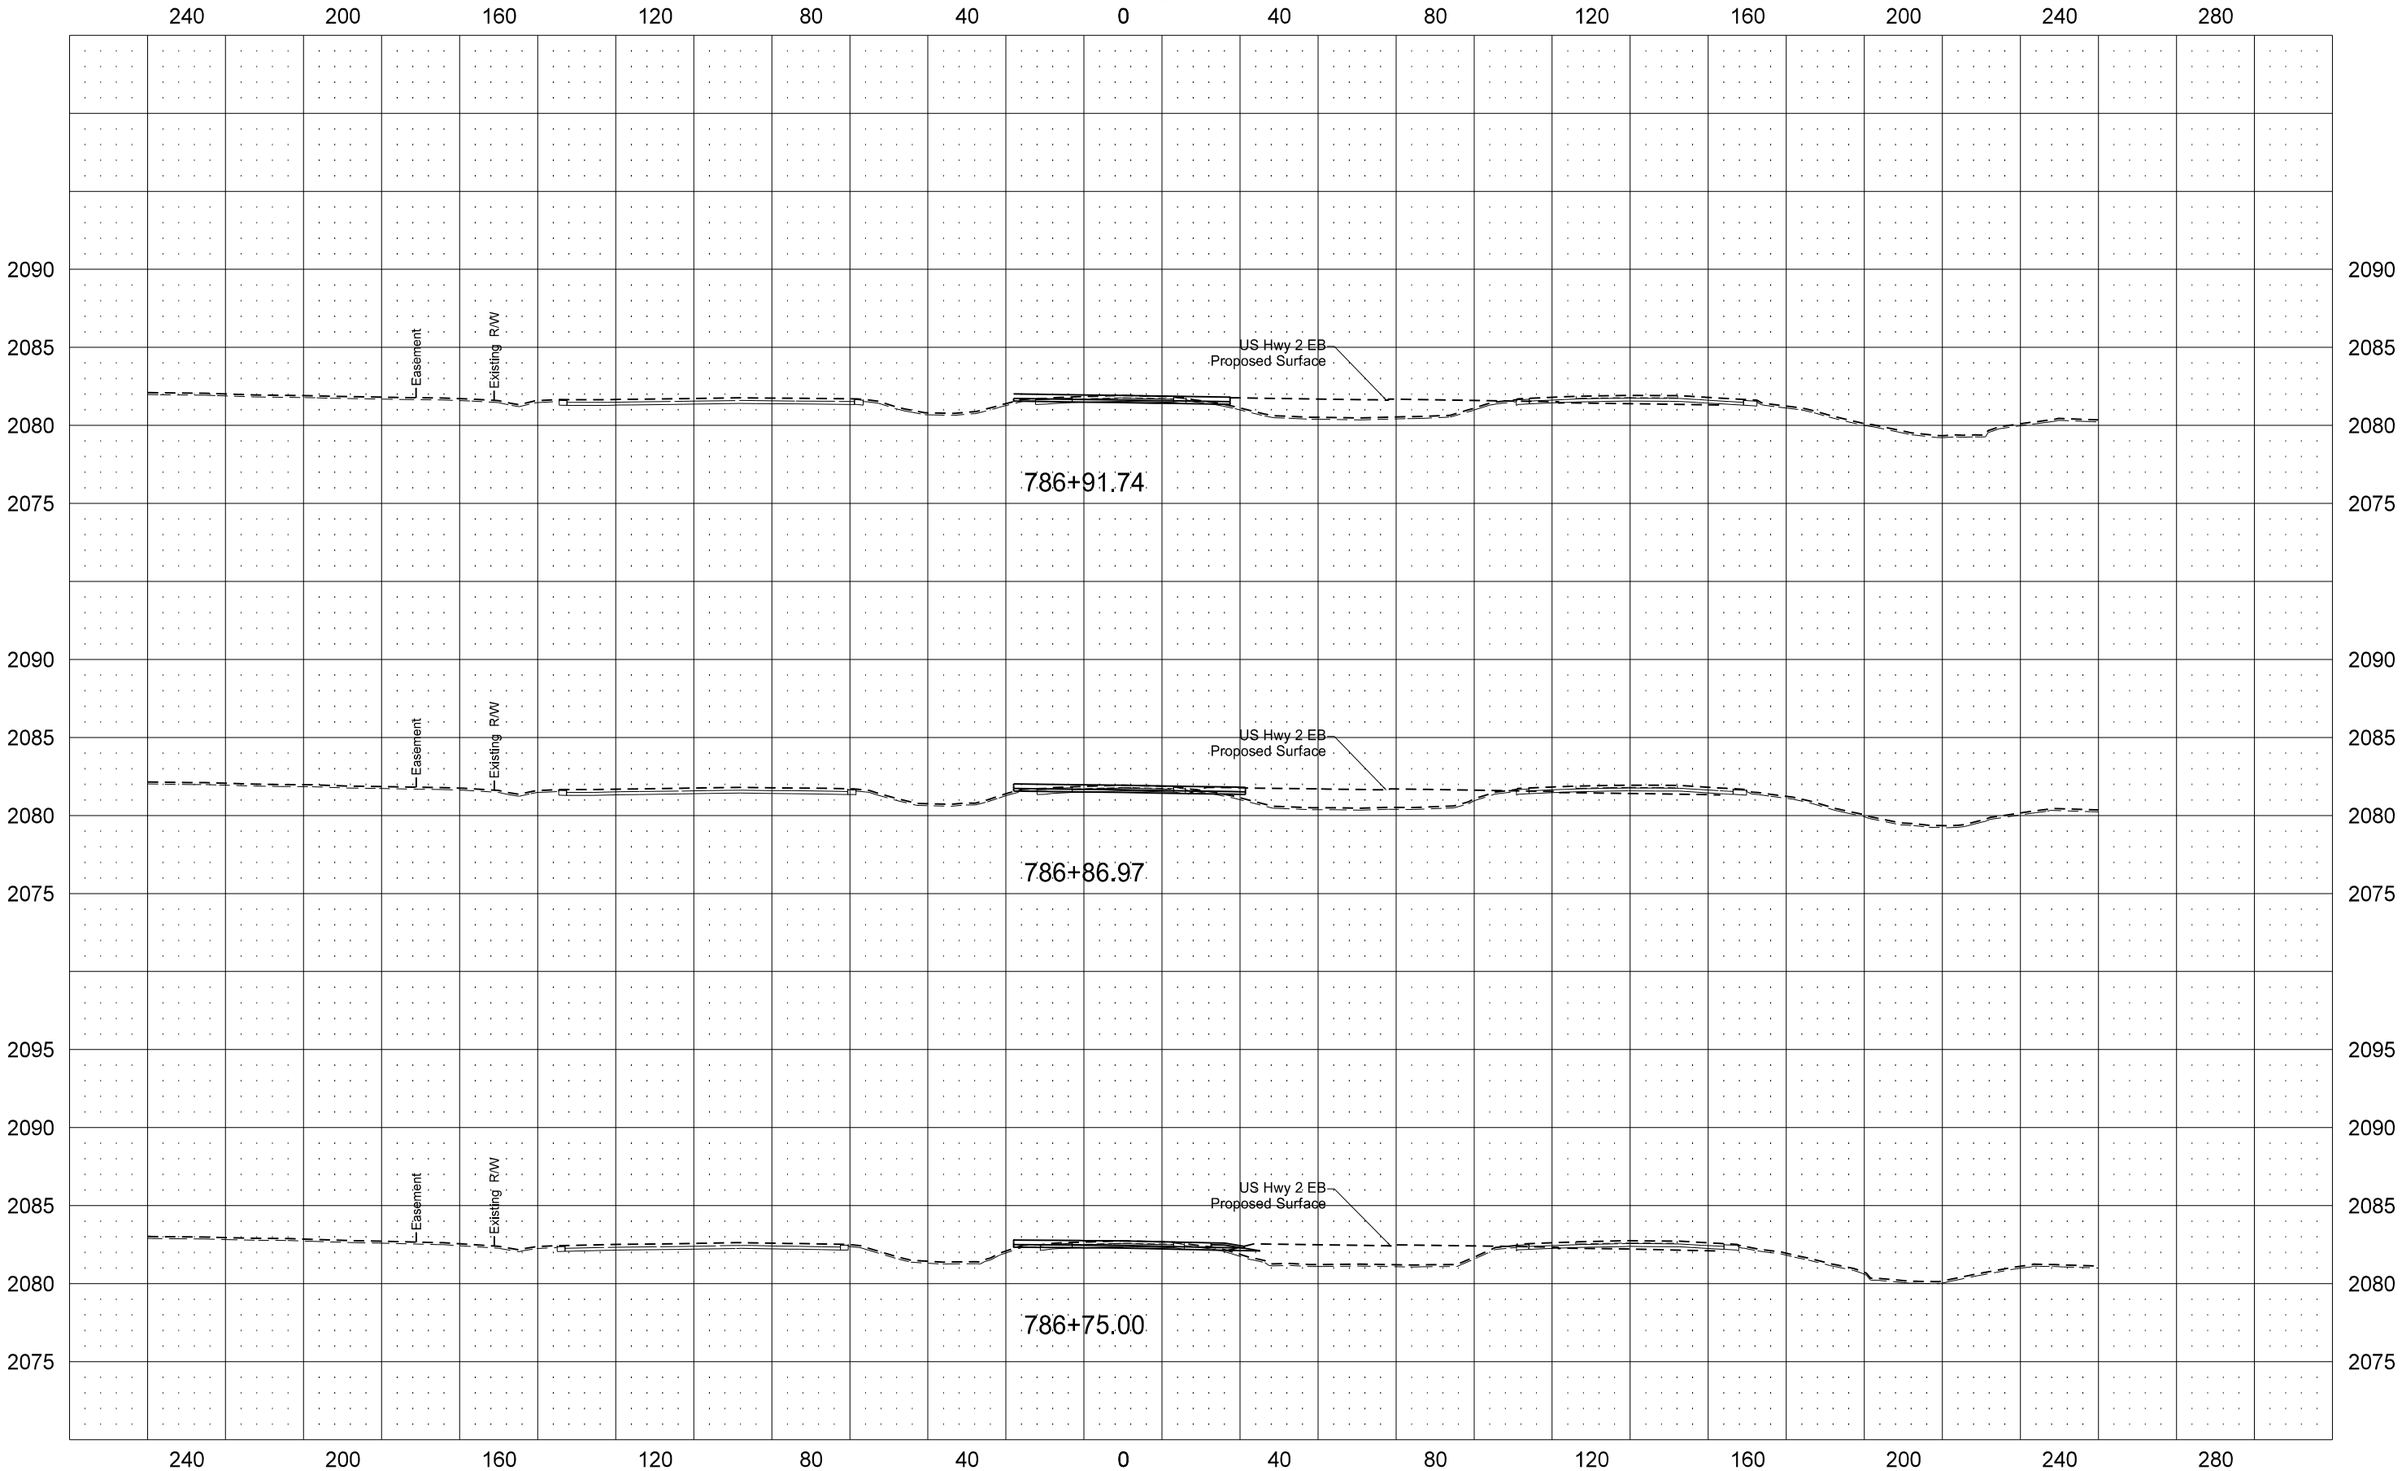

STATE	PROJECT NO.	SECTION NO.	SHEET NO.
ND	SOIA-7-085(092)183	200	57

US Hwy 2 WB

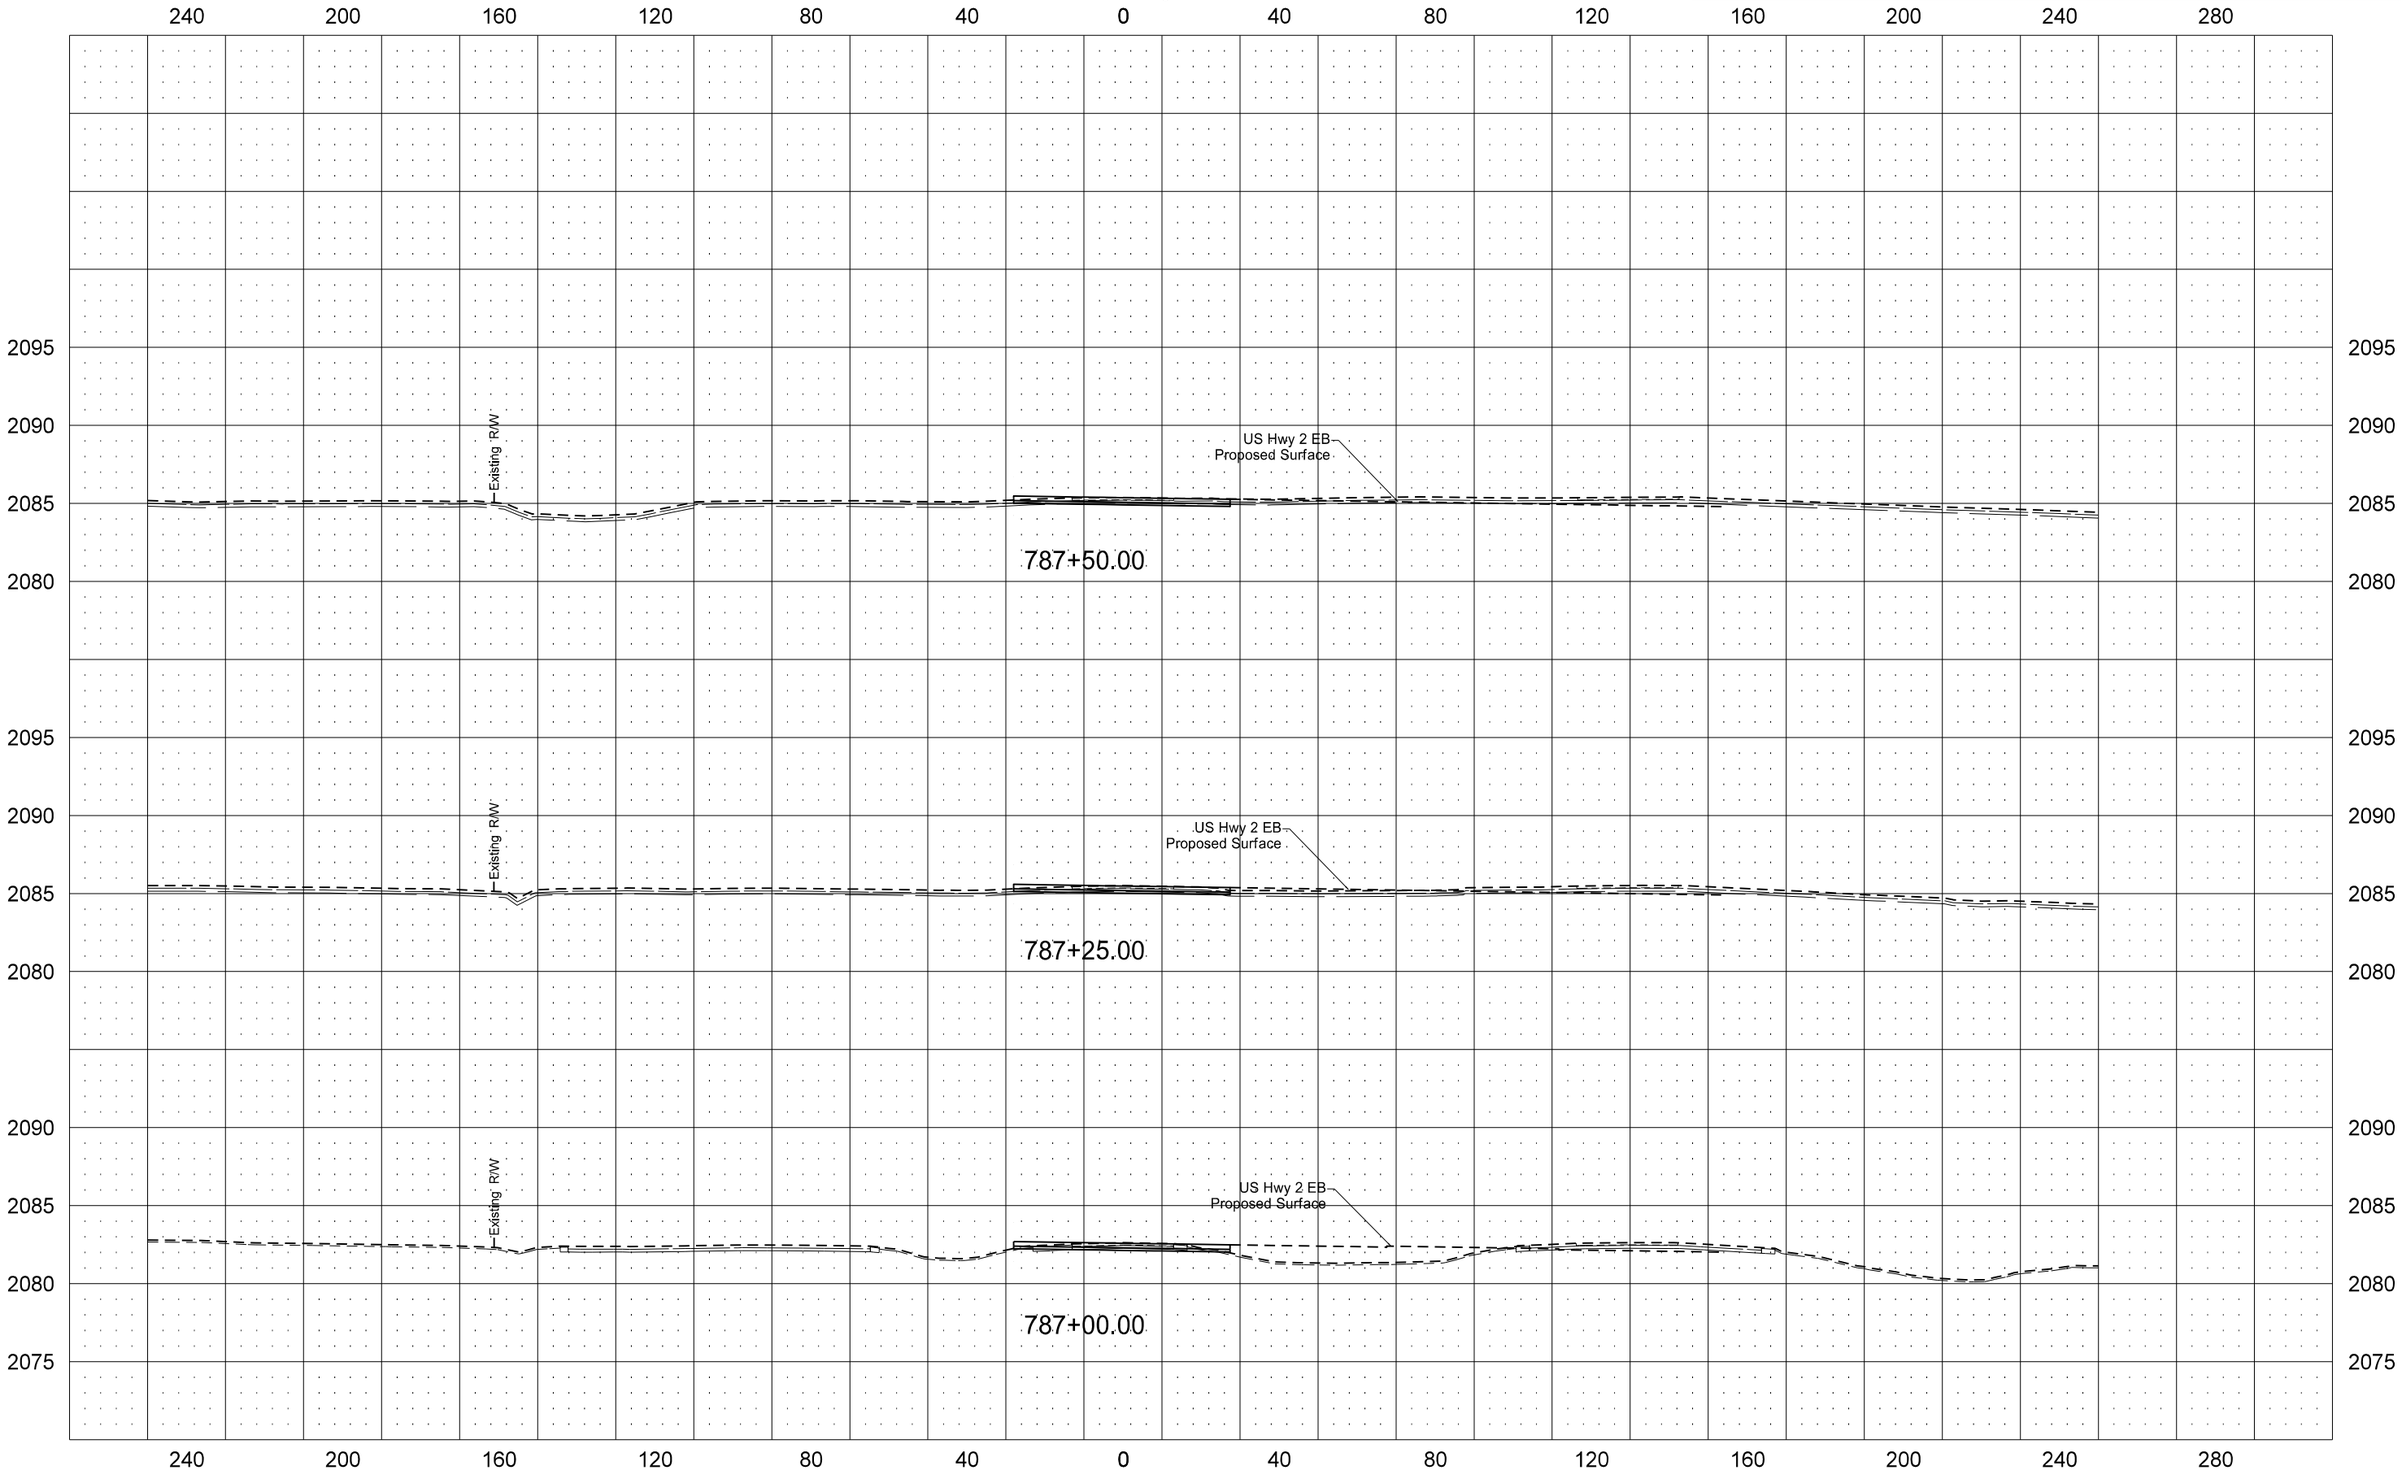

STATE	PROJECT NO.	SECTION NO.	SHEET NO.
ND	SOIA-7-085(092)183	200	58

US Hwy 2 WB

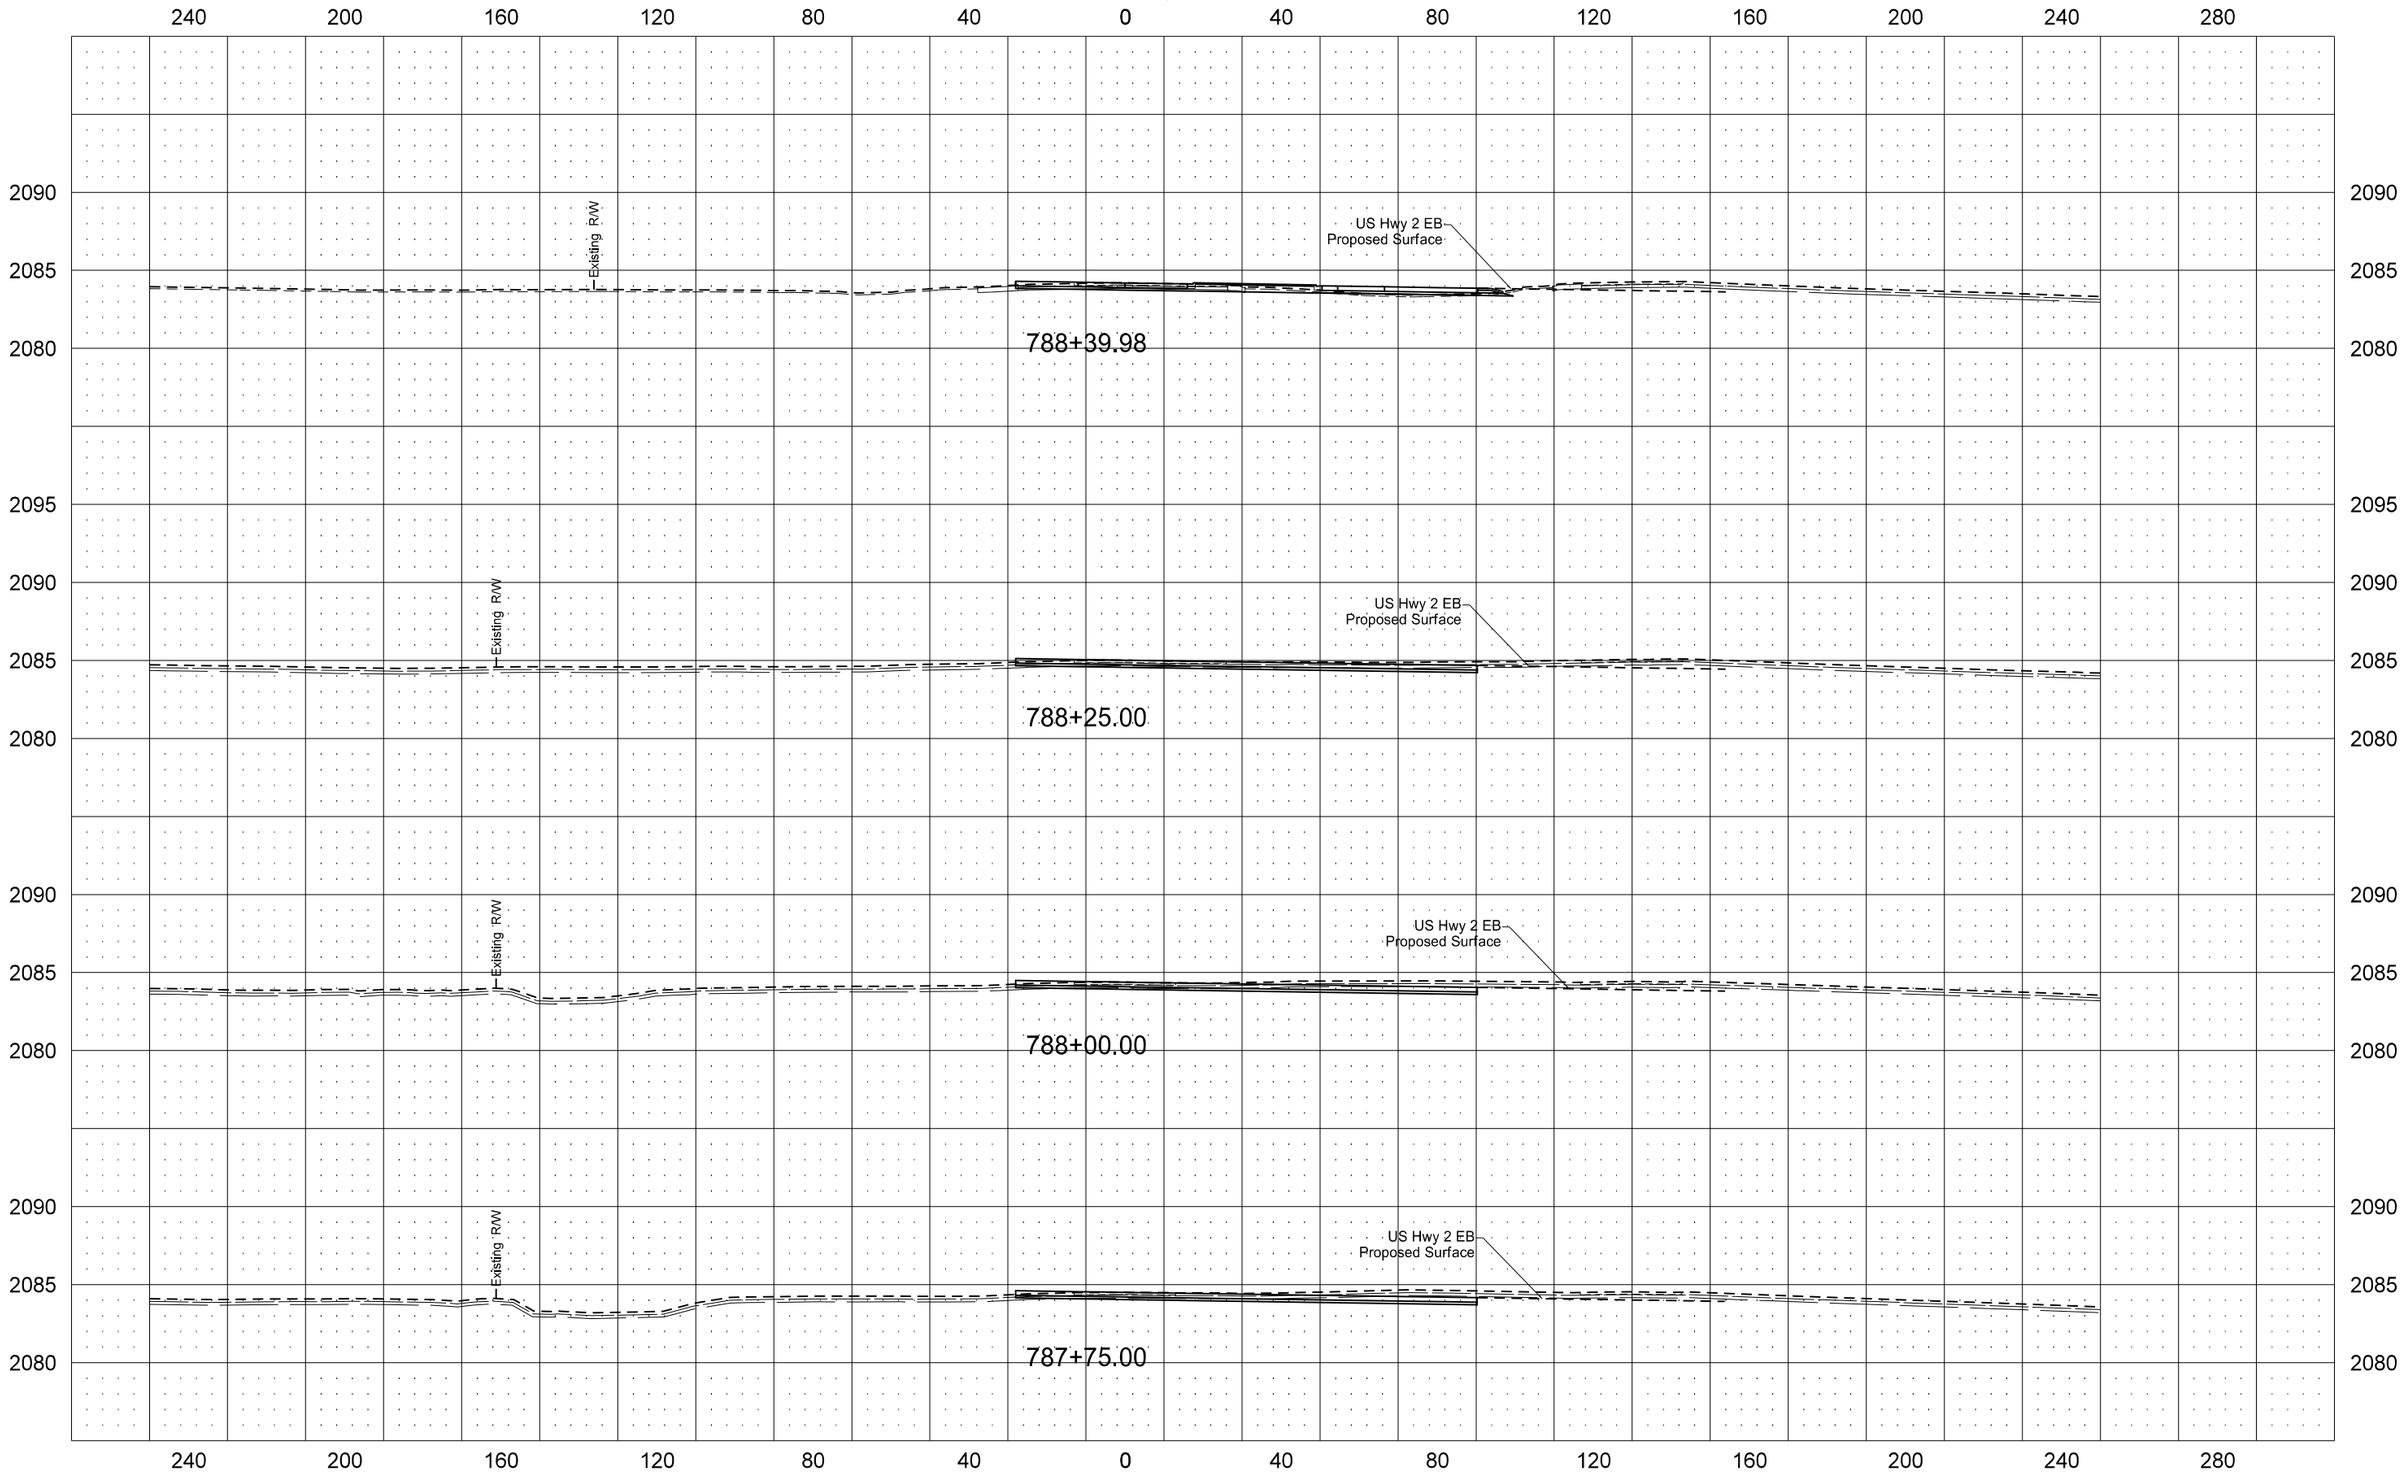

STATE	PROJECT NO.	SECTION NO.	SHEET NO.
ND	SOIA-7-085(092)183	200	59

US Hwy 2 WB

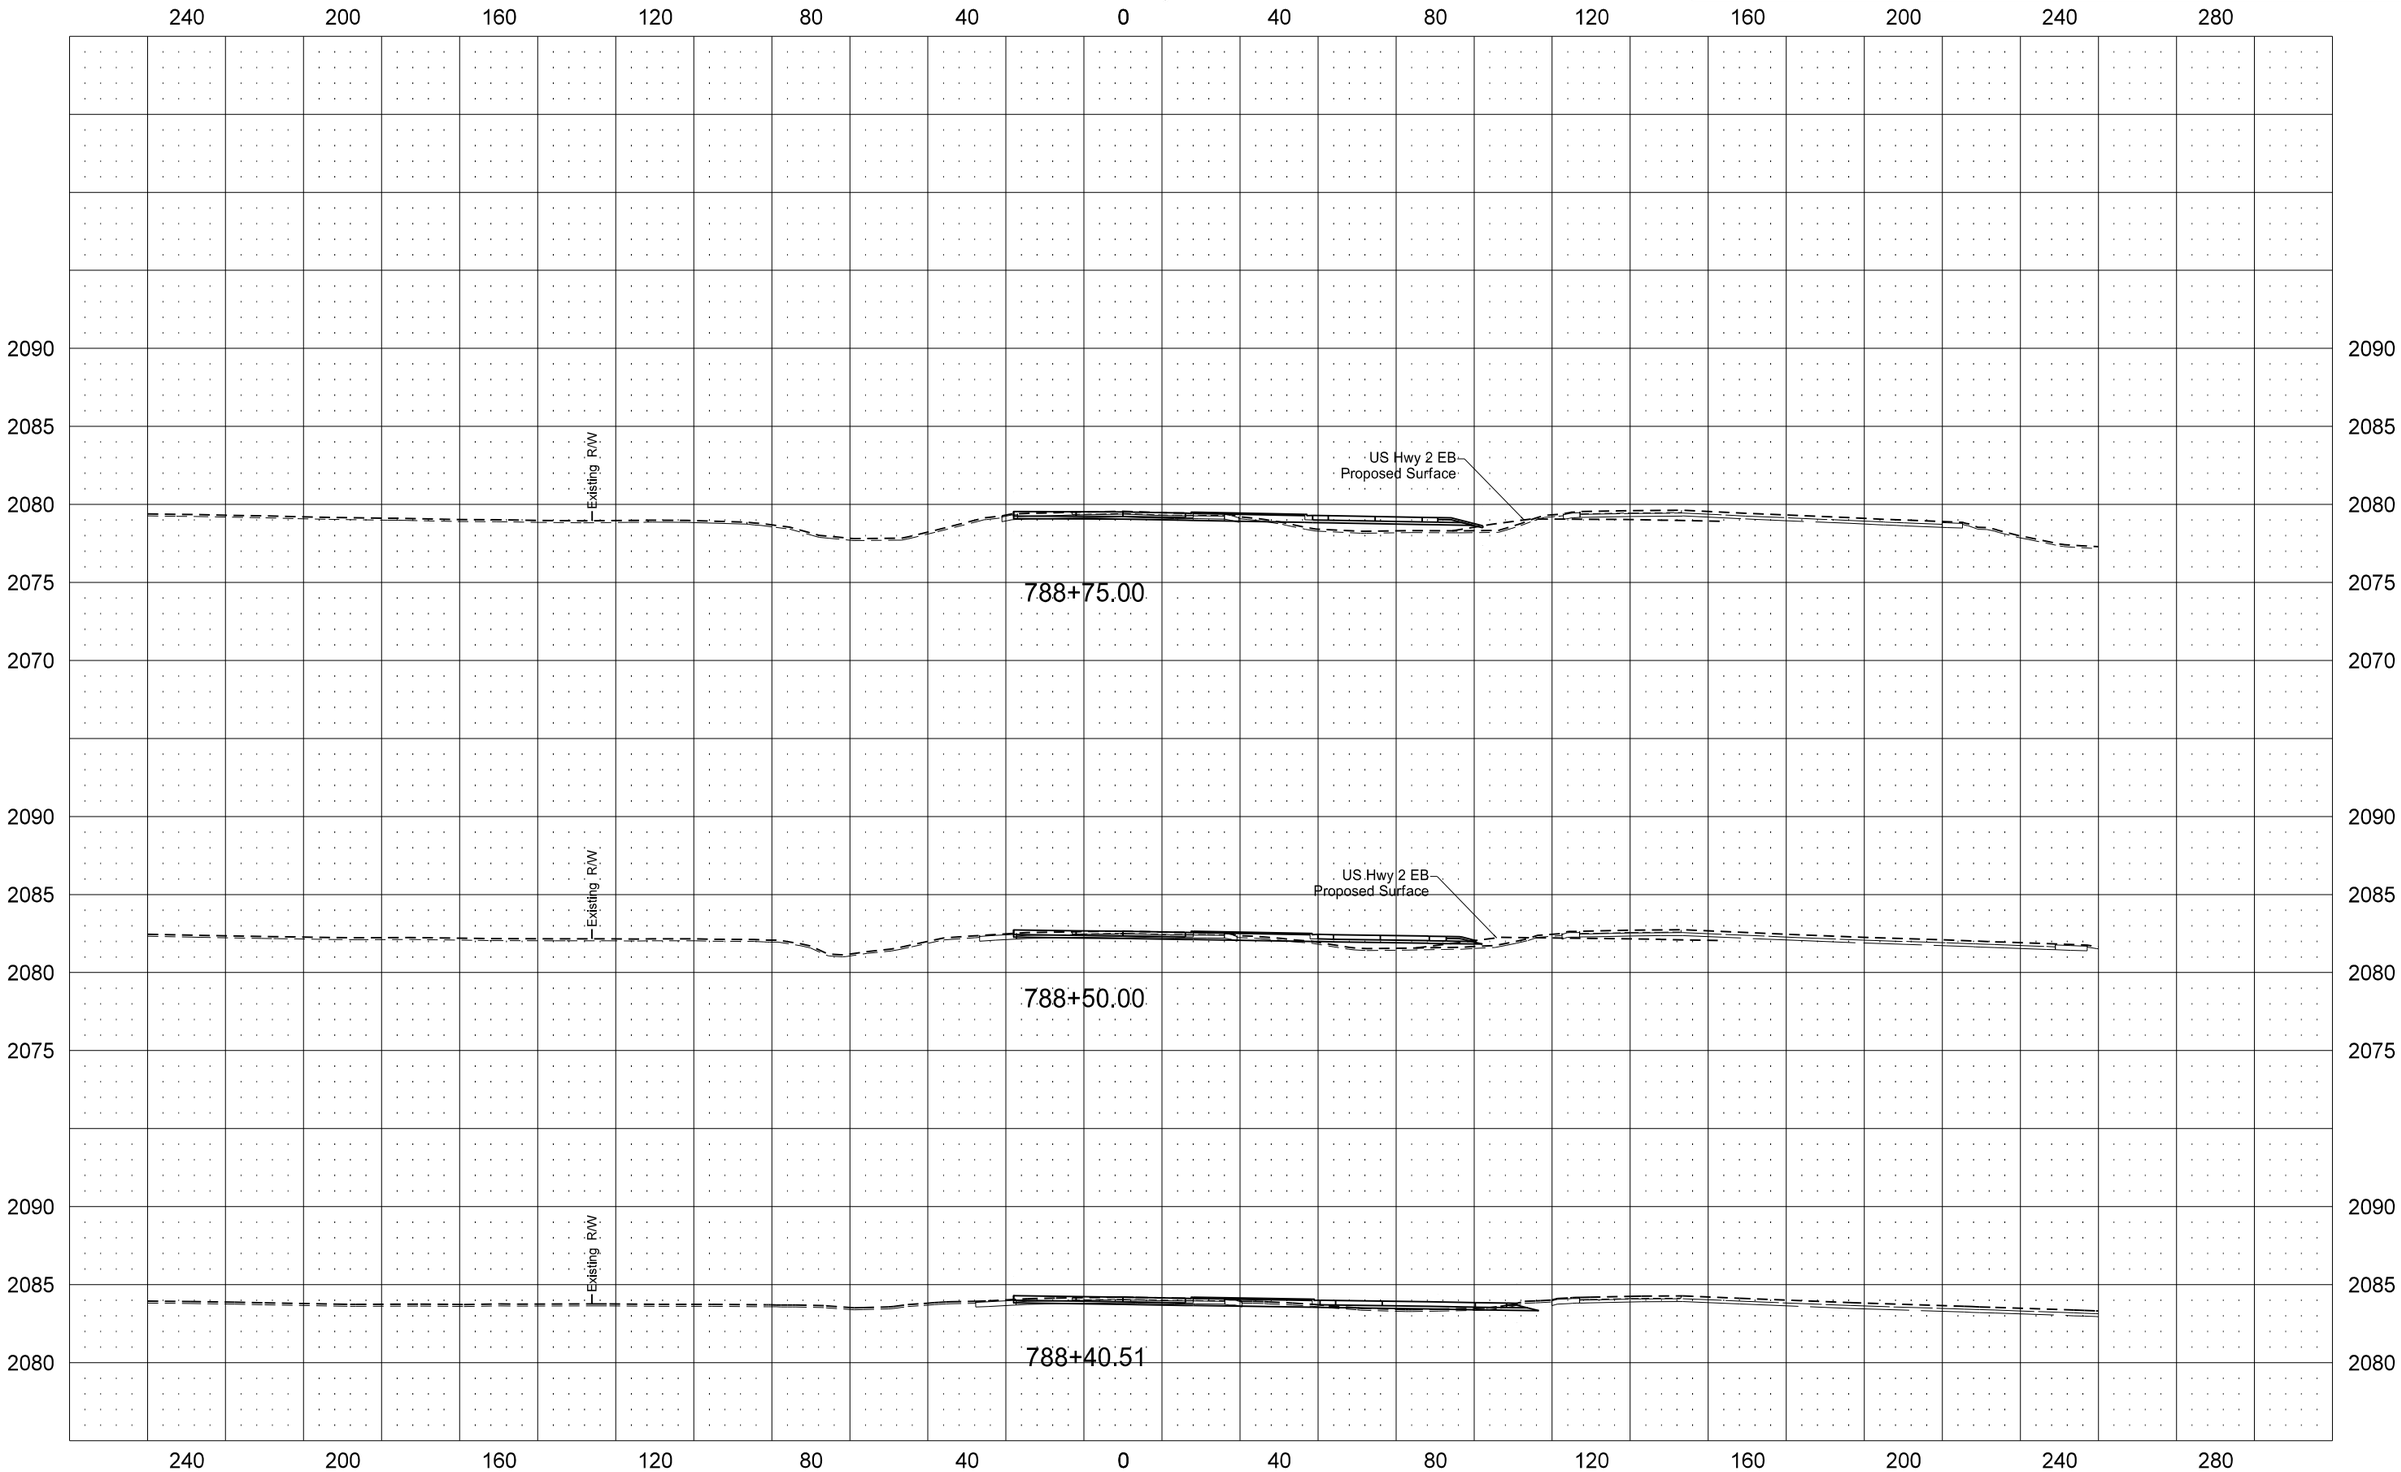

STATE	PROJECT NO.	SECTION NO.	SHEET NO.
ND	SOIA-7-085(092)183	200	60

US Hwy 2 WB

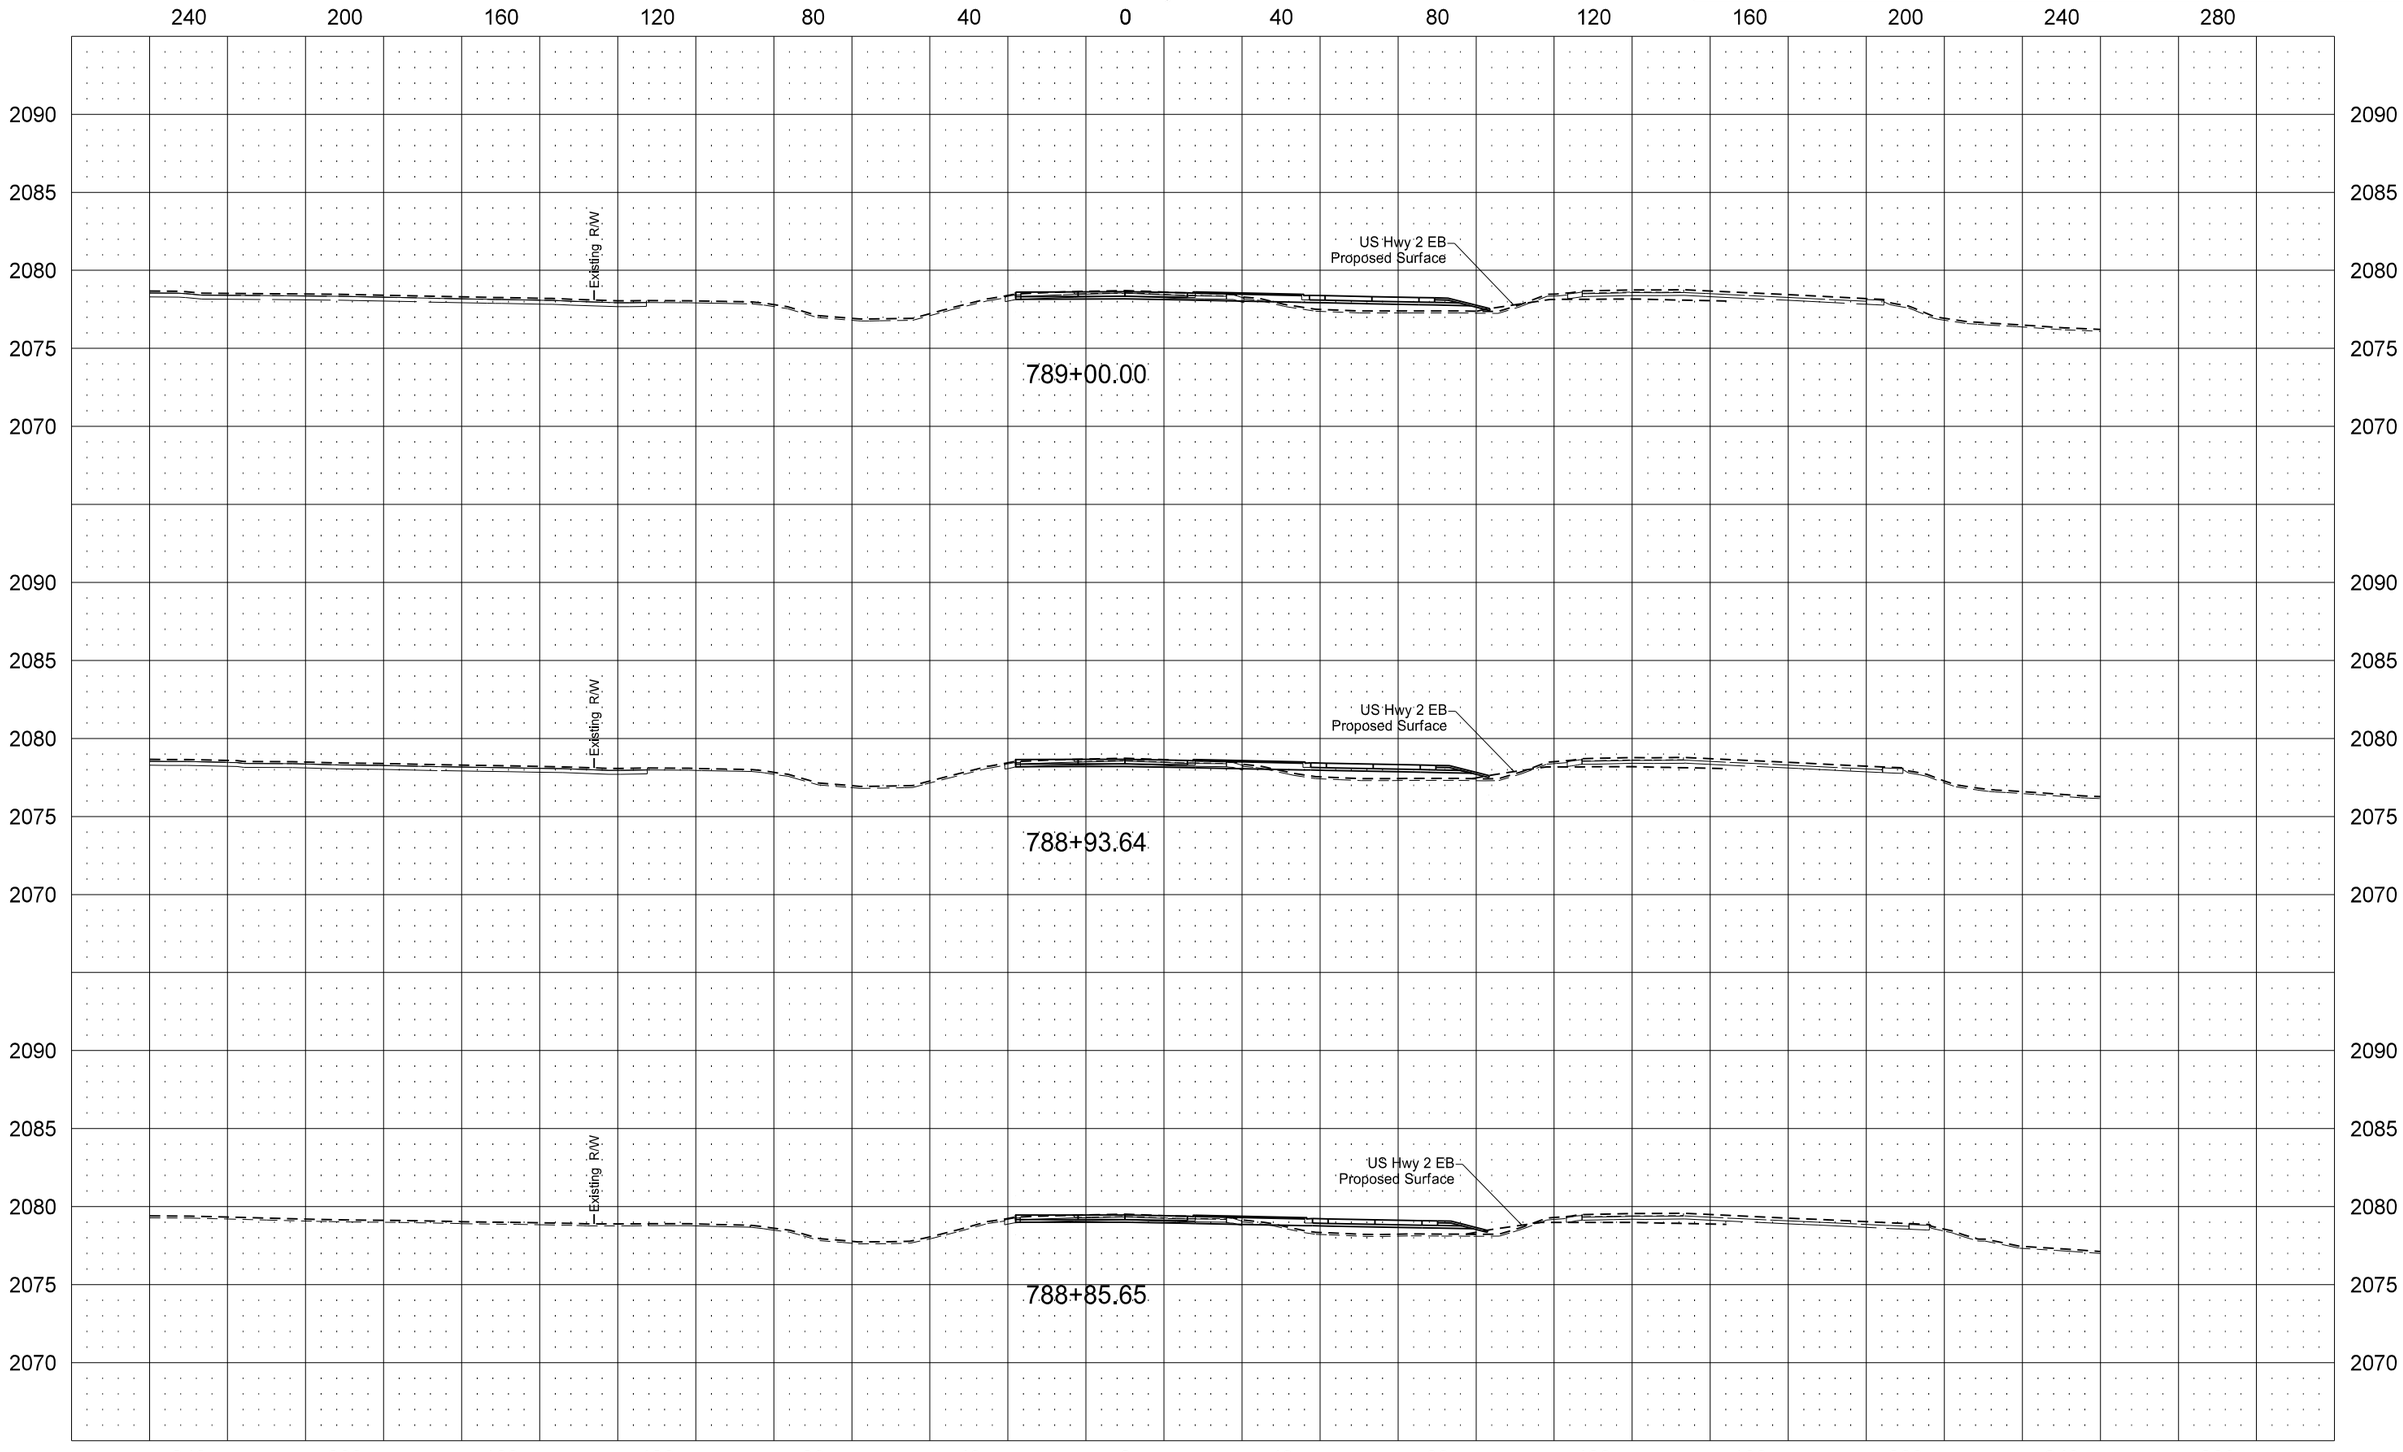

STATE	PROJECT NO.	SECTION NO.	SHEET NO.
ND	SOIA-7-085(092)183	200	61

US Hwy 2 WB

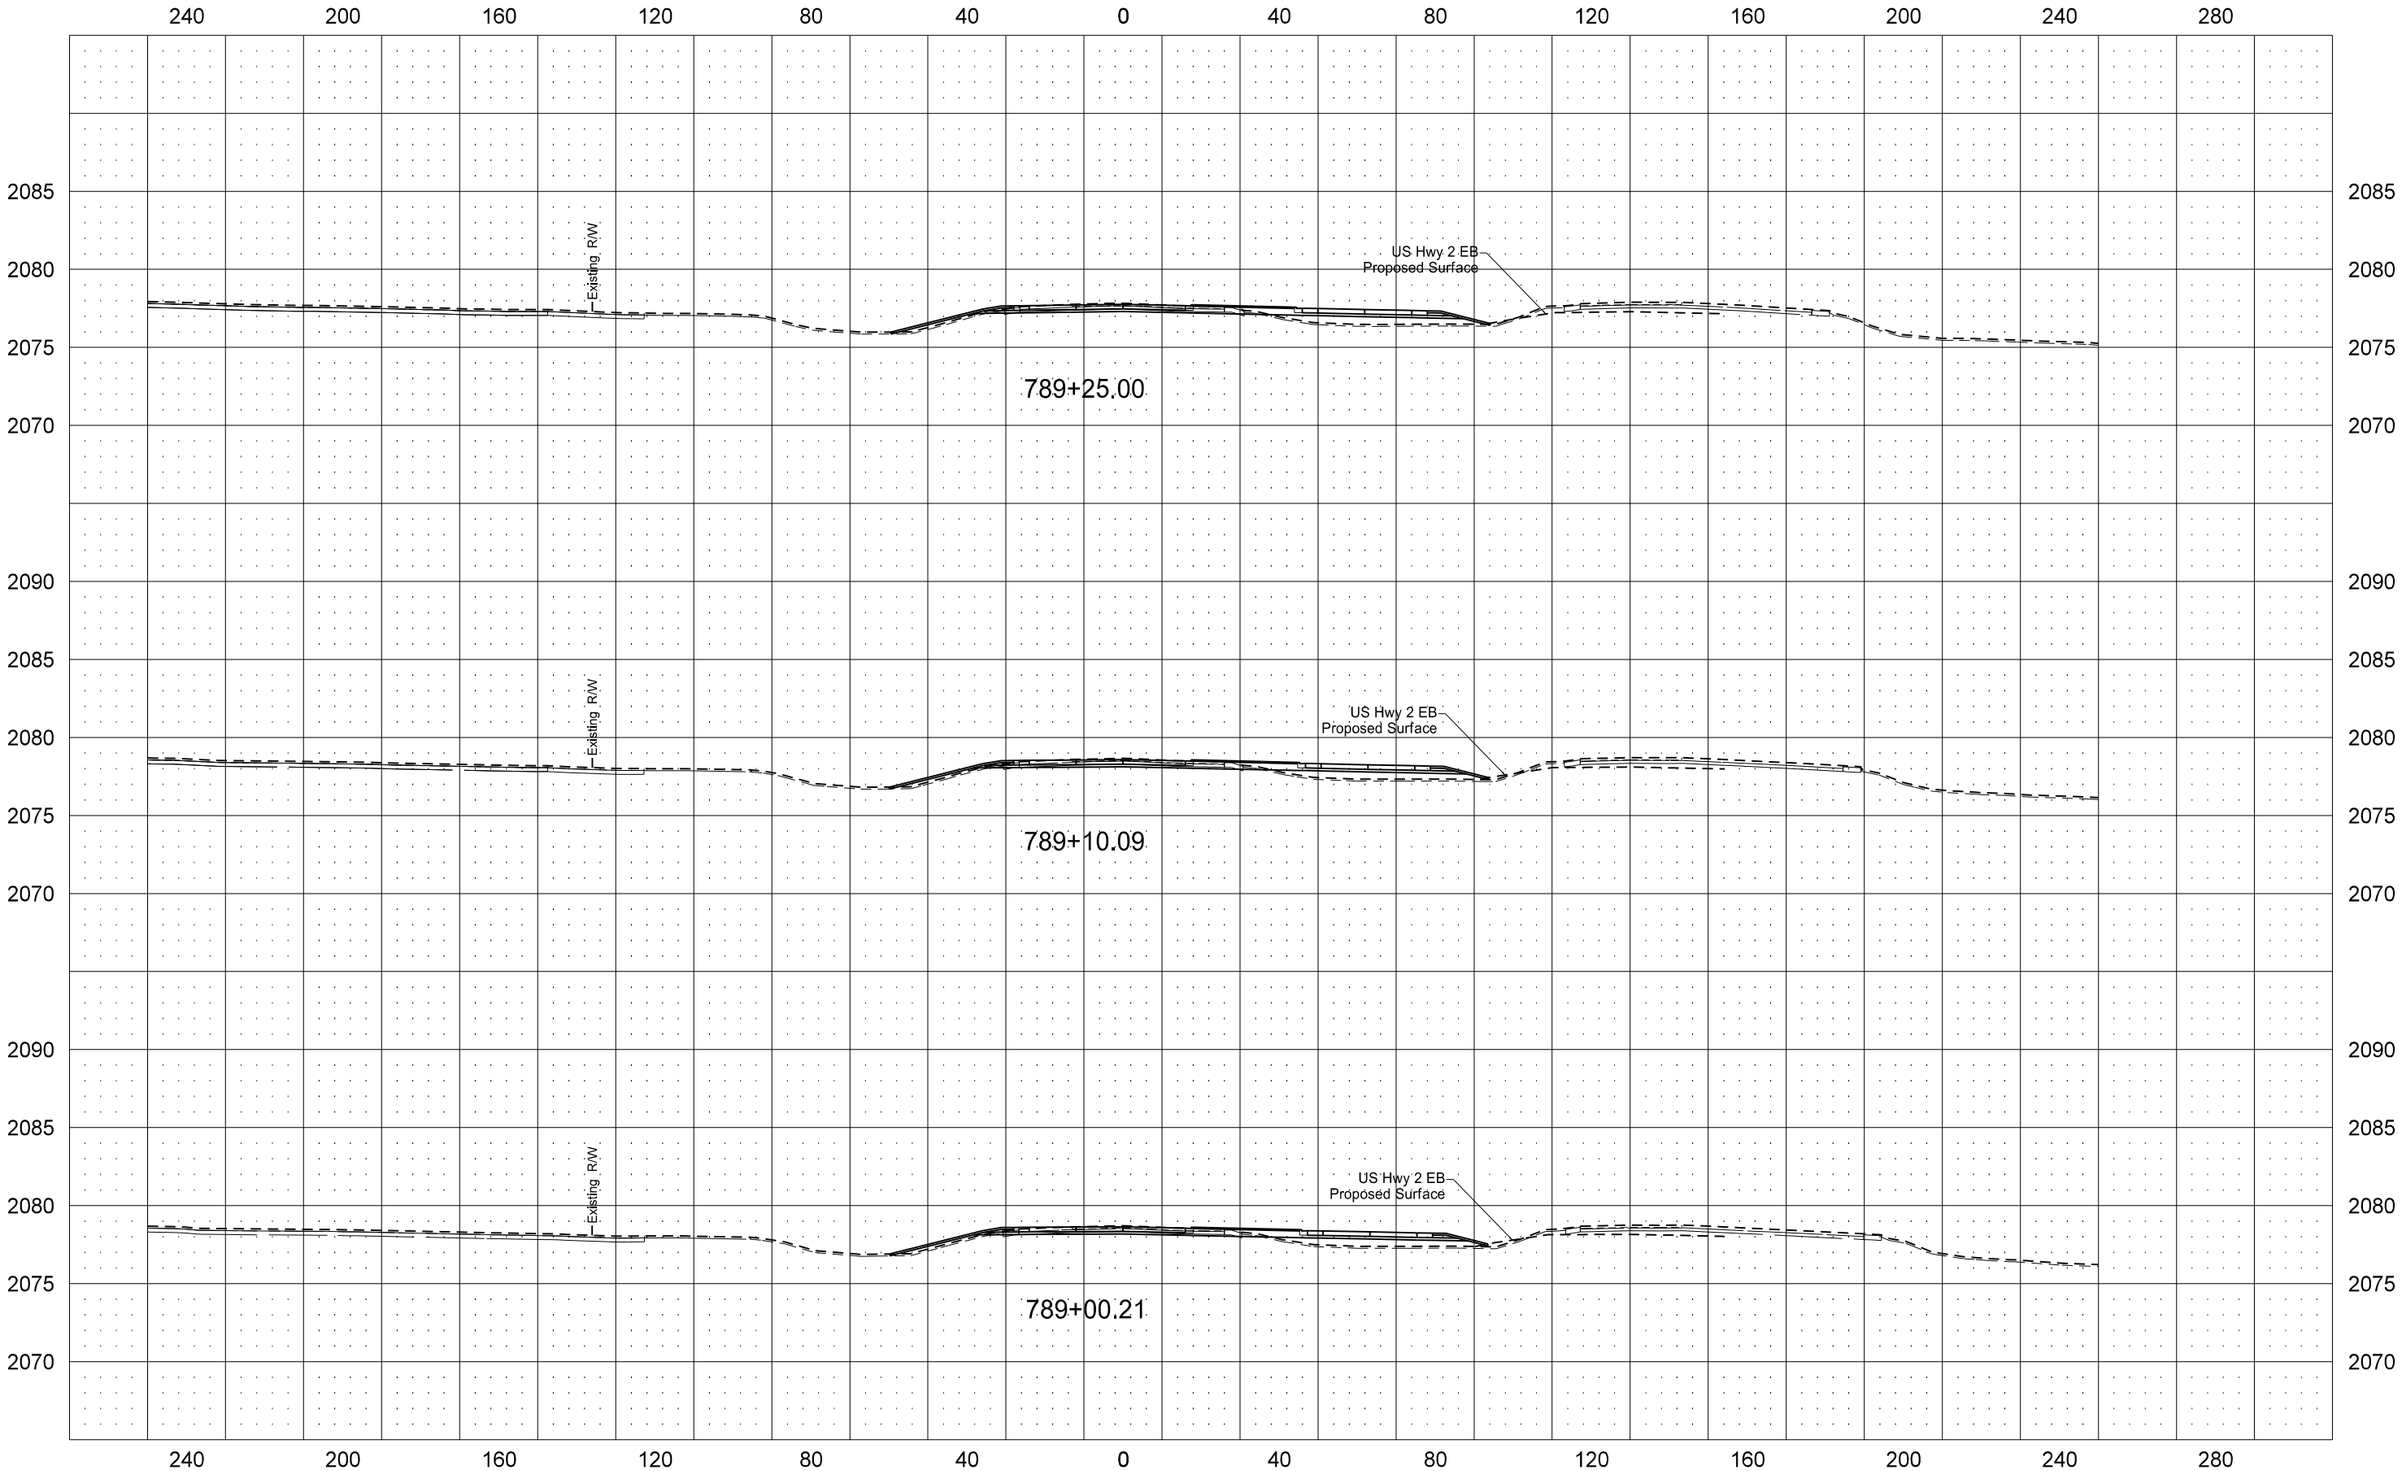

STATE	PROJECT NO.	SECTION NO.	SHEET NO.
ND	SOIA-7-085(092)183	200	62

US Hwy 2 WB

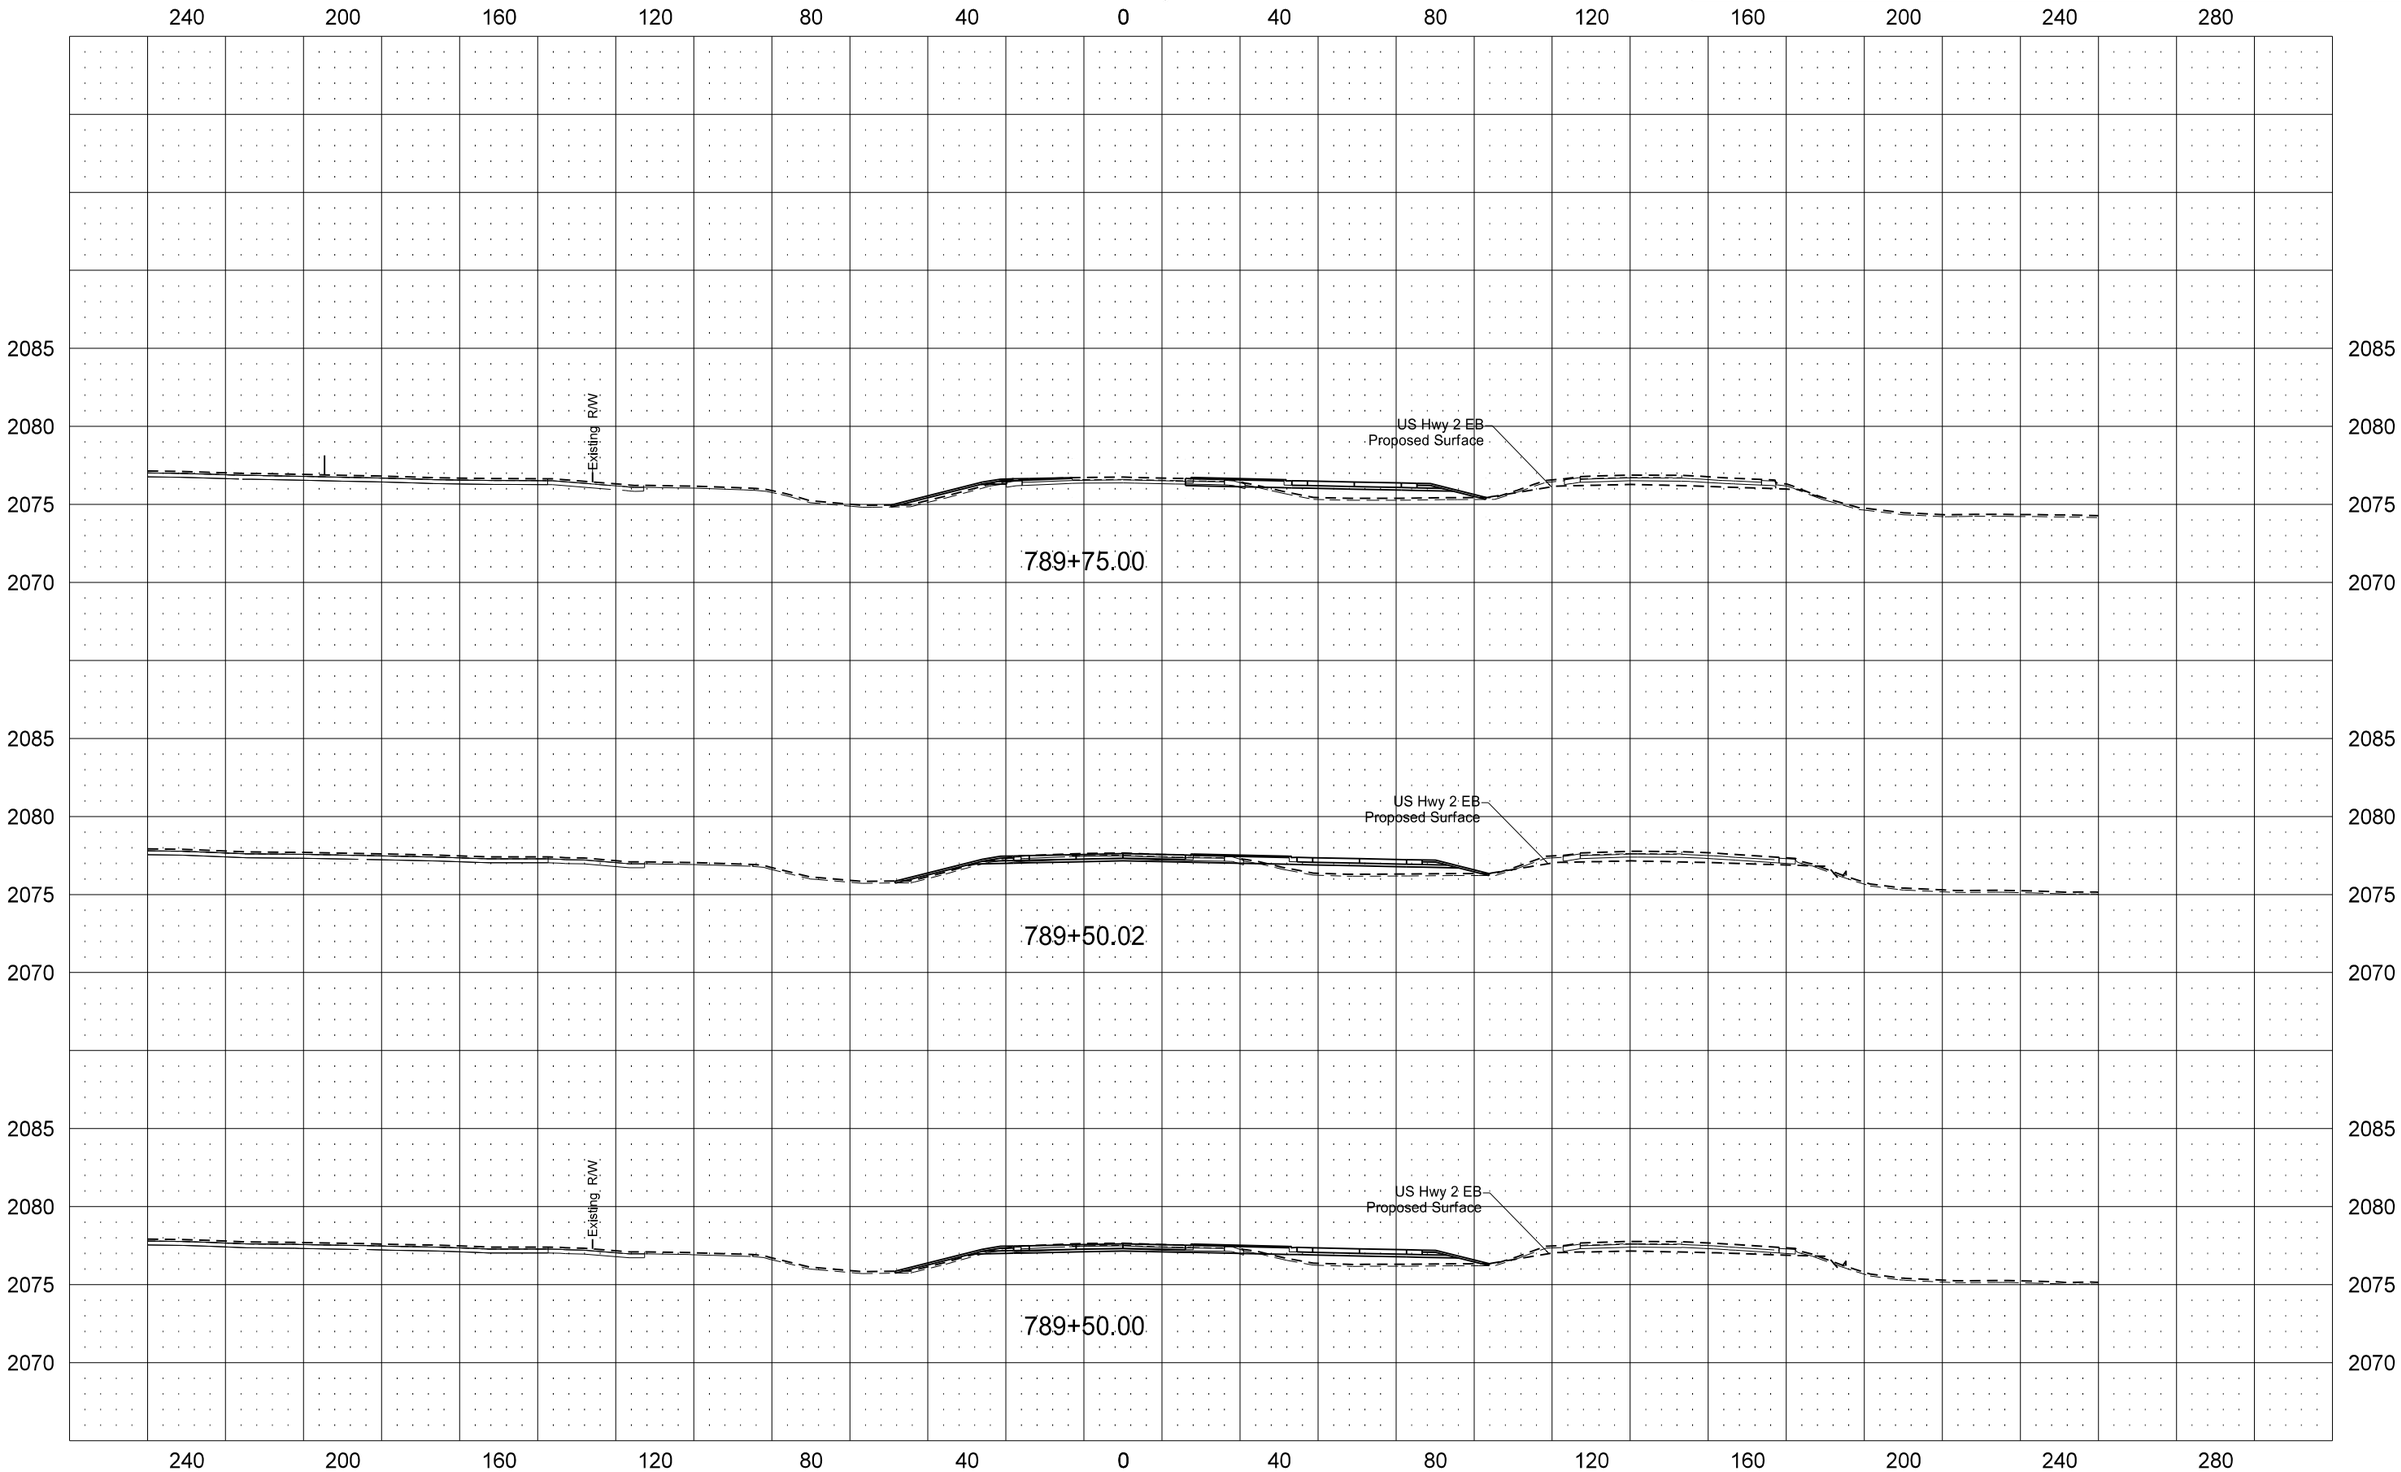

STATE	PROJECT NO.	SECTION NO.	SHEET NO.
ND	SOIA-7-085(092)183	200	63

US Hwy 2 WB

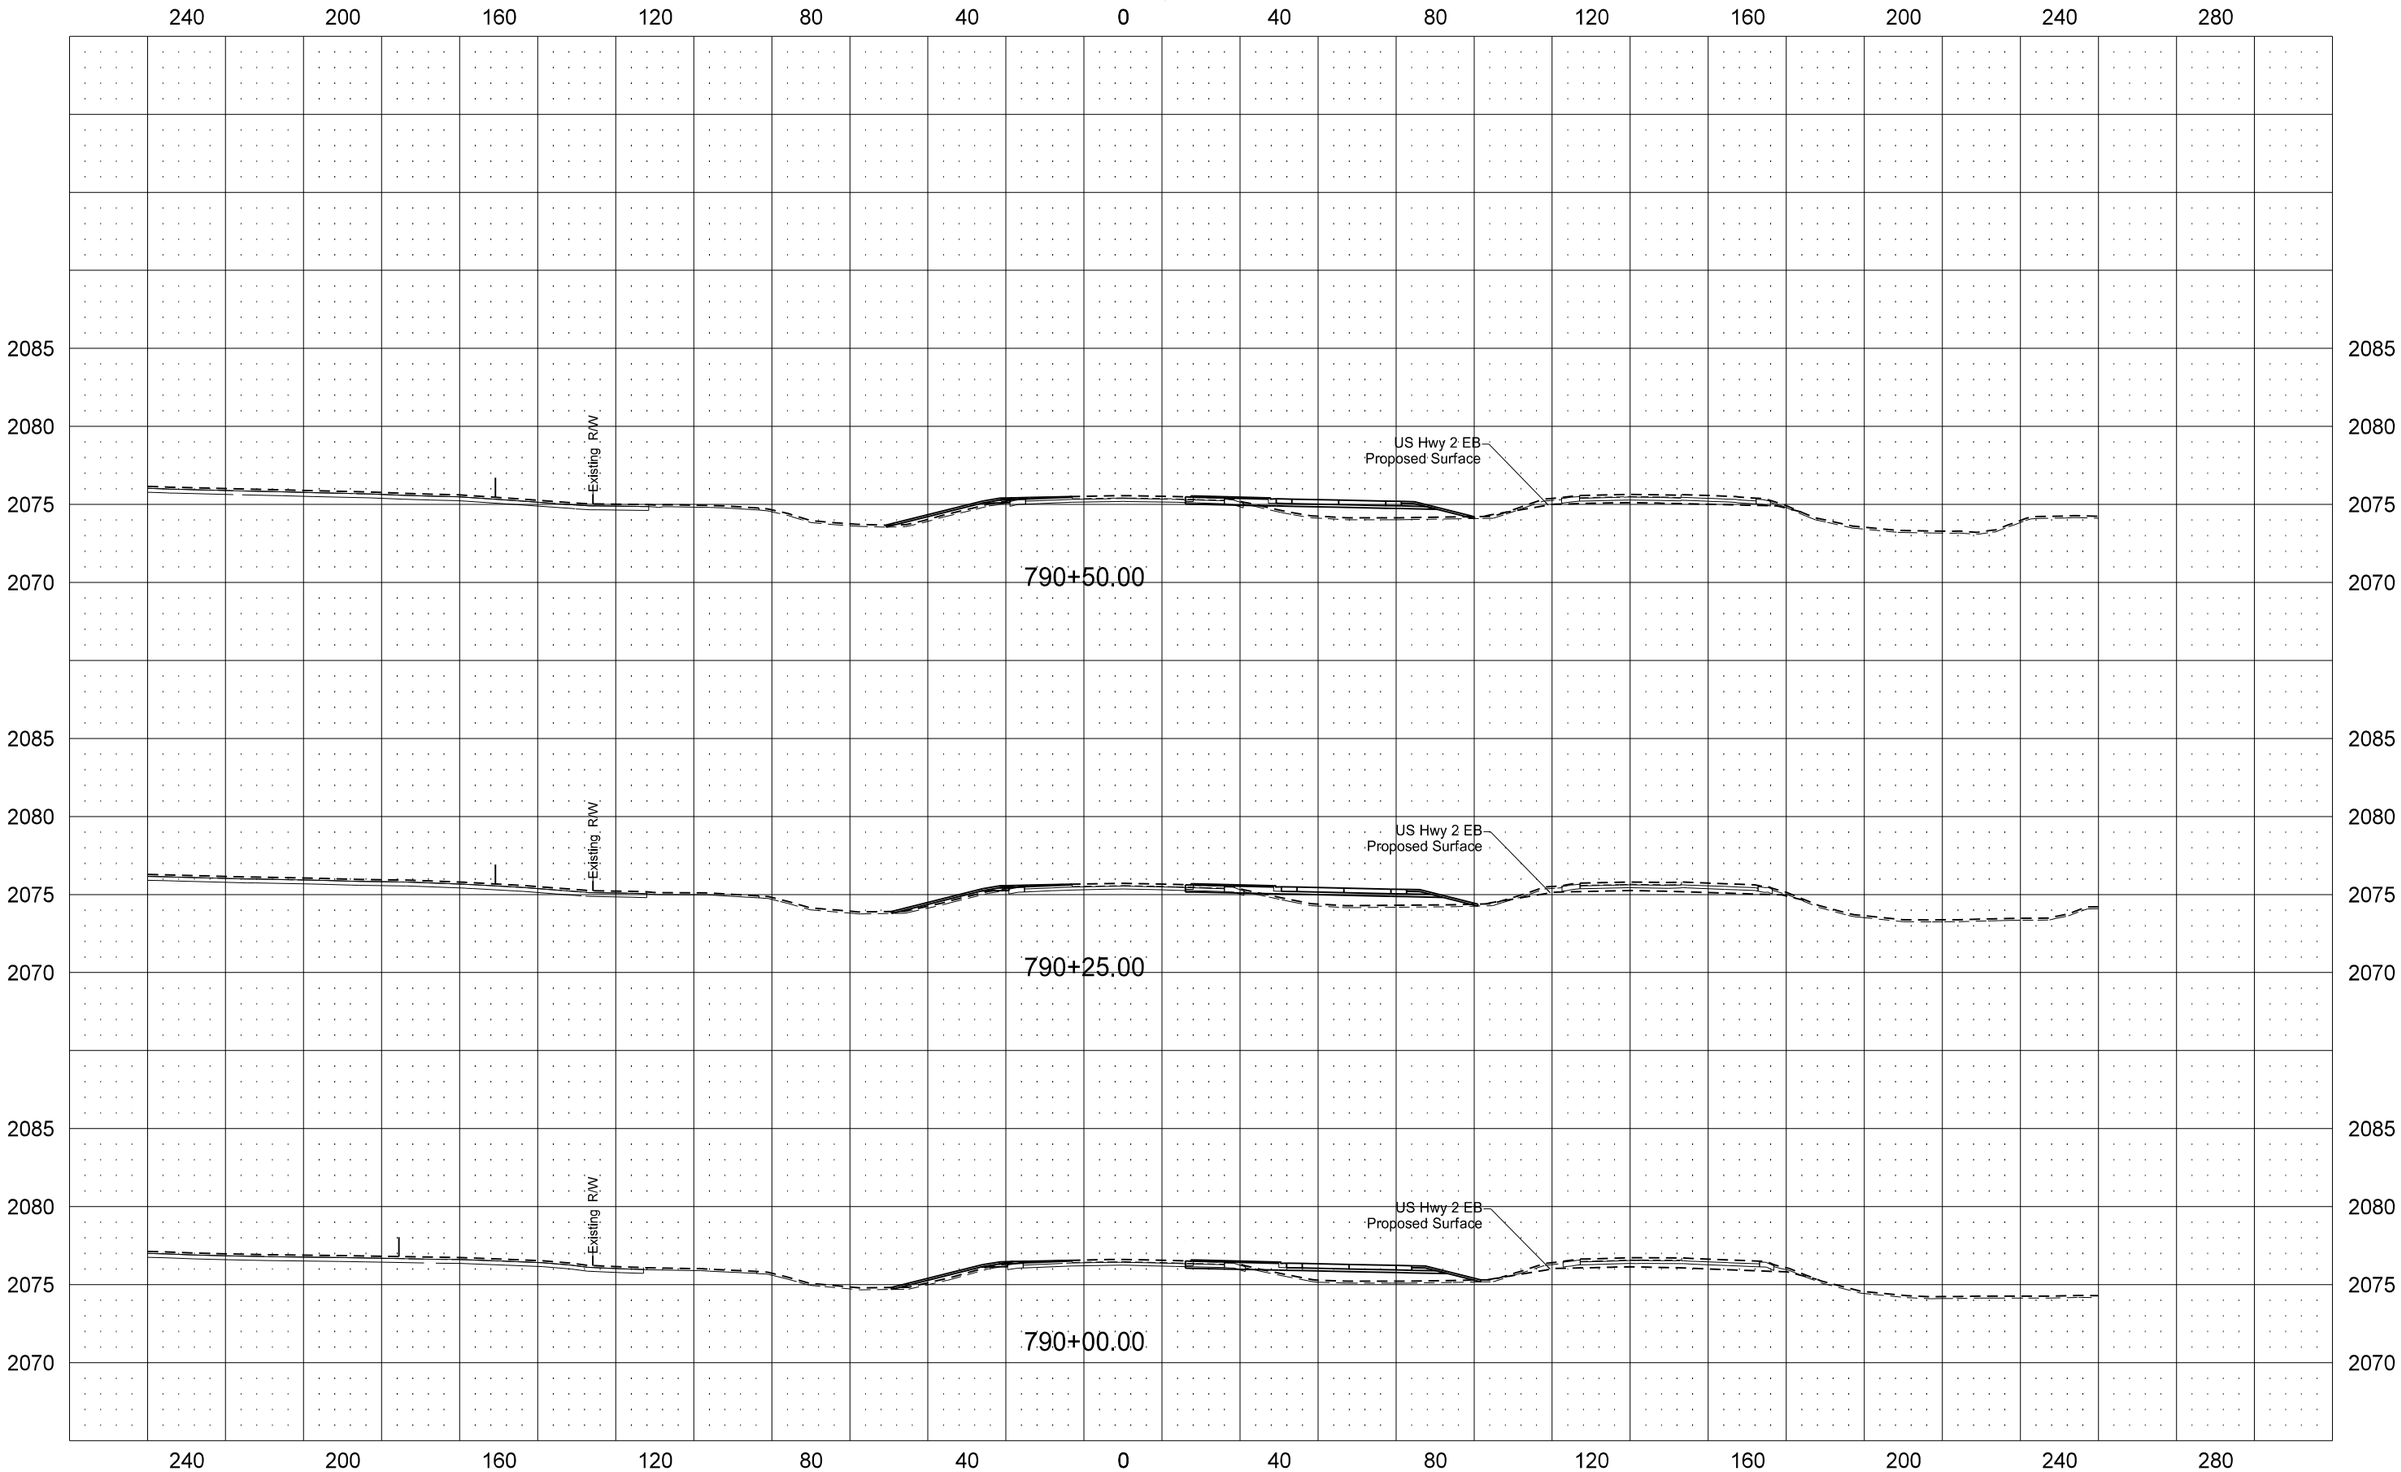

STATE	PROJECT NO.	SECTION NO.	SHEET NO.
ND	SOIA-7-085(092)183	200	64

US Hwy 2 WB

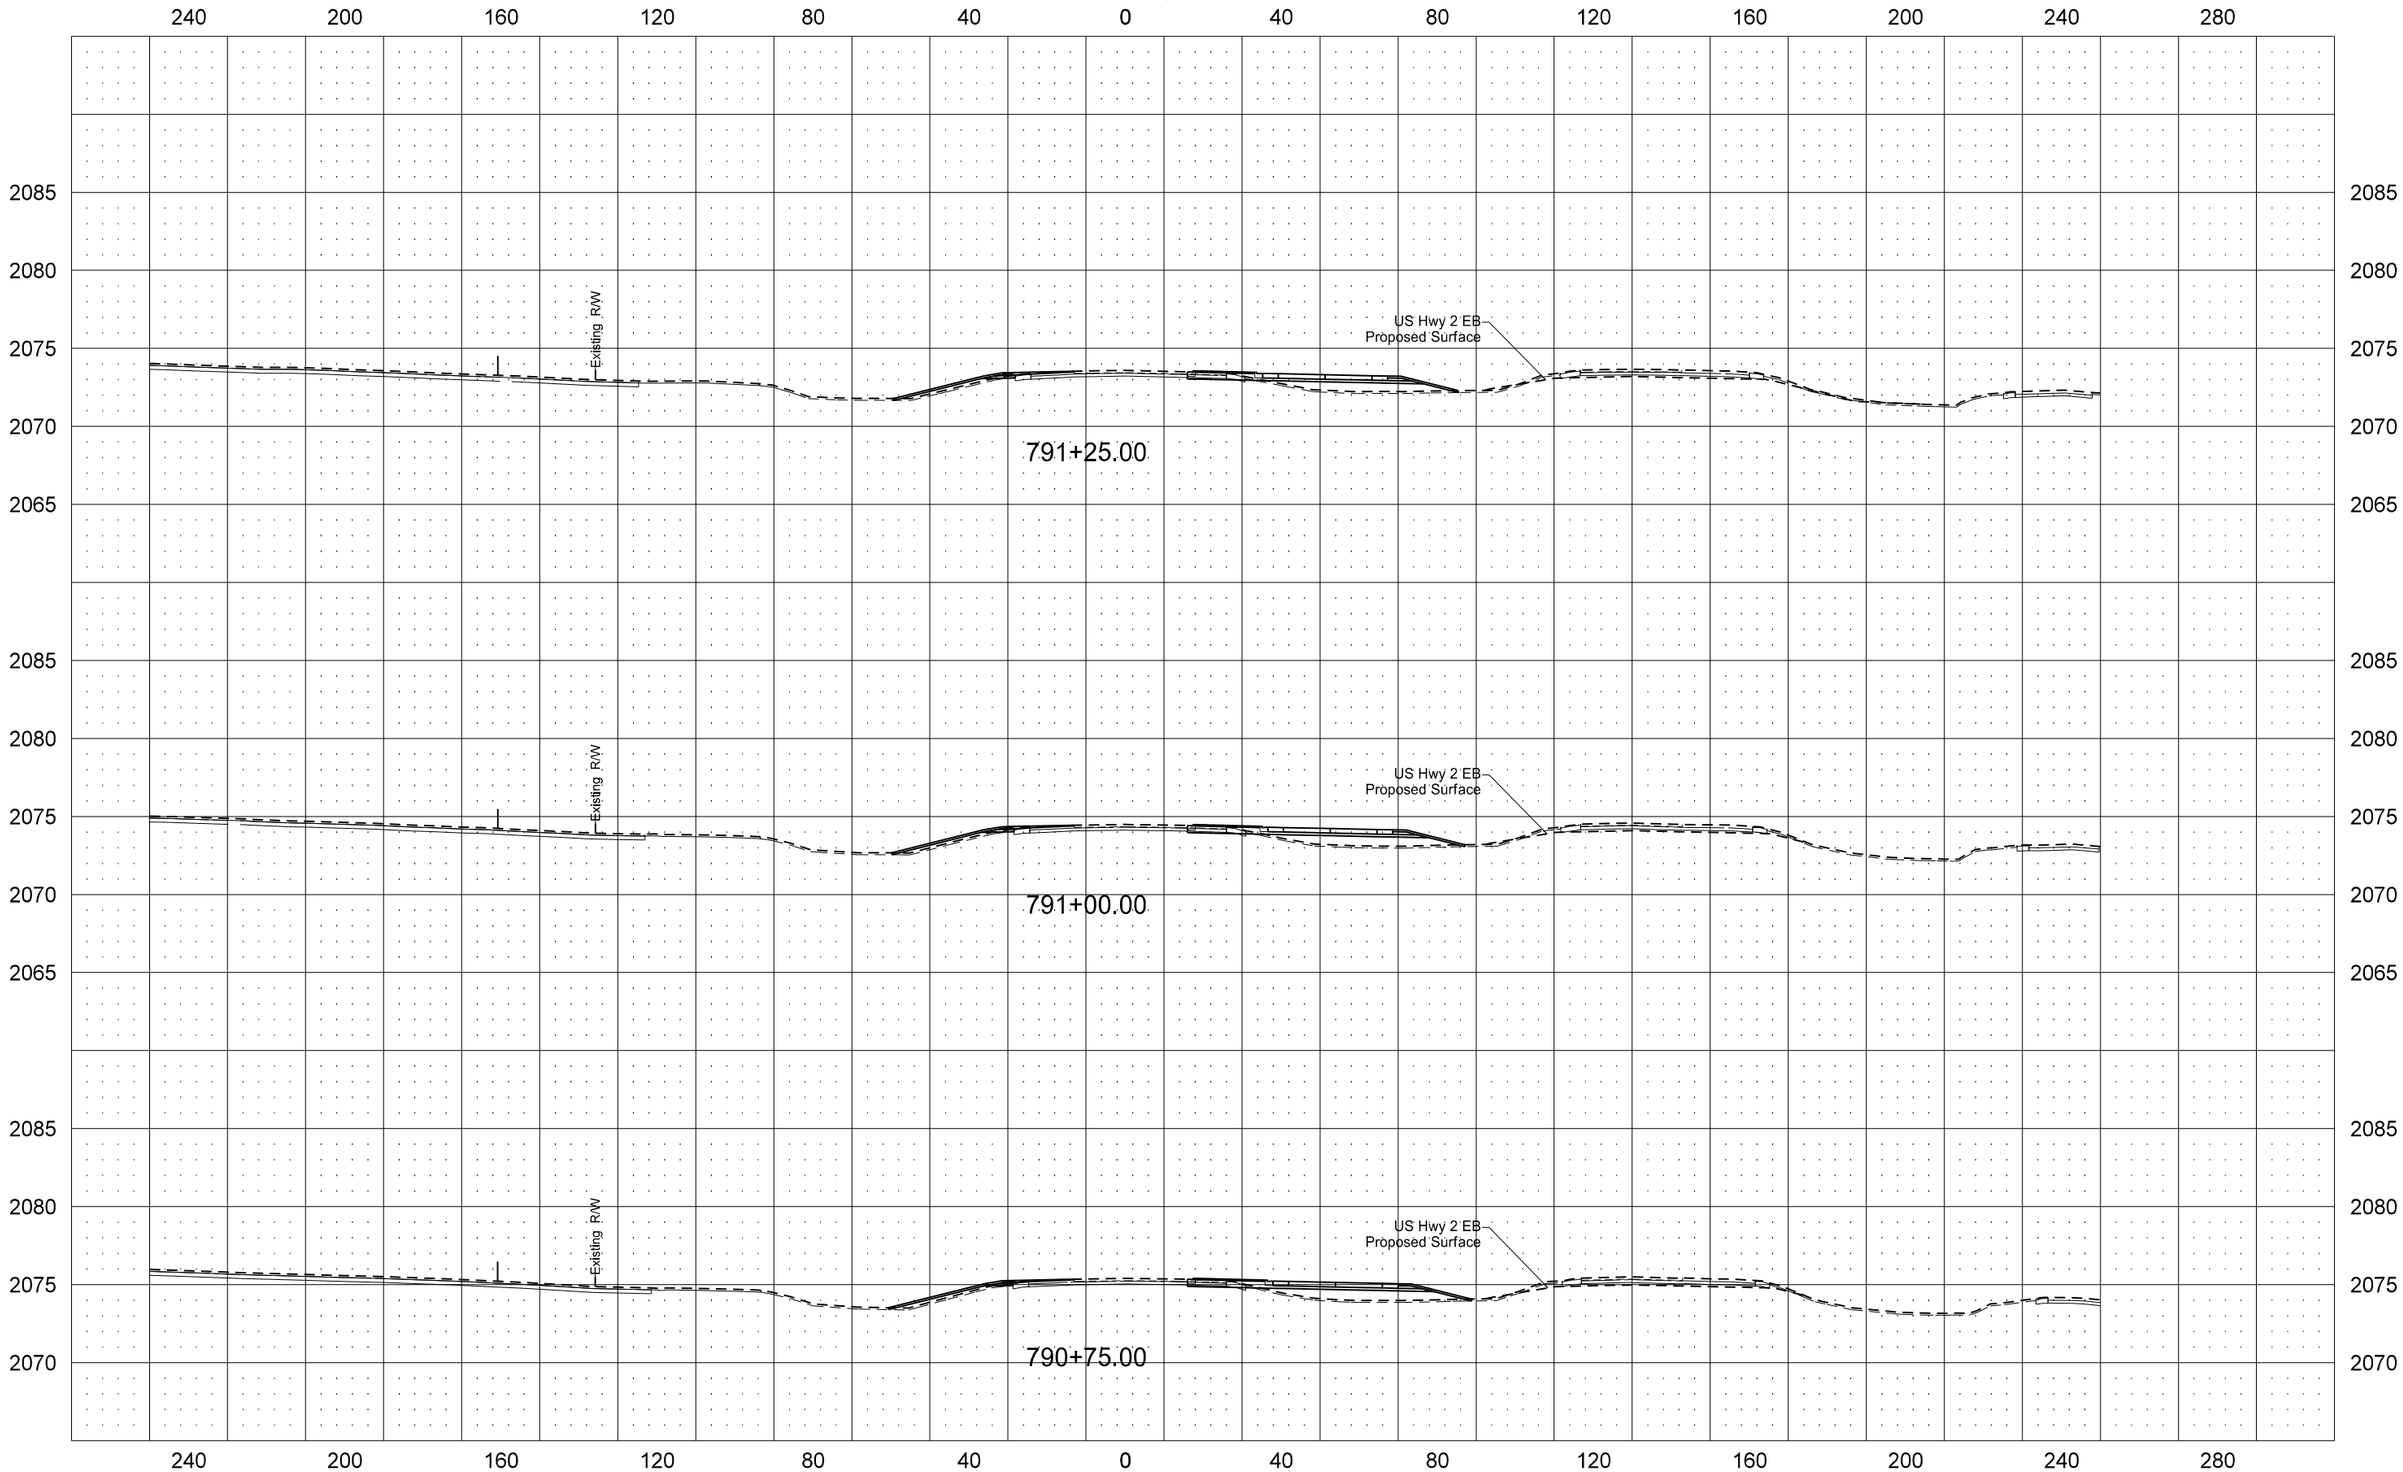

STATE	PROJECT NO.	SECTION NO.	SHEET NO.
ND	SOIA-7-085(092)183	200	65

US Hwy 2 WB

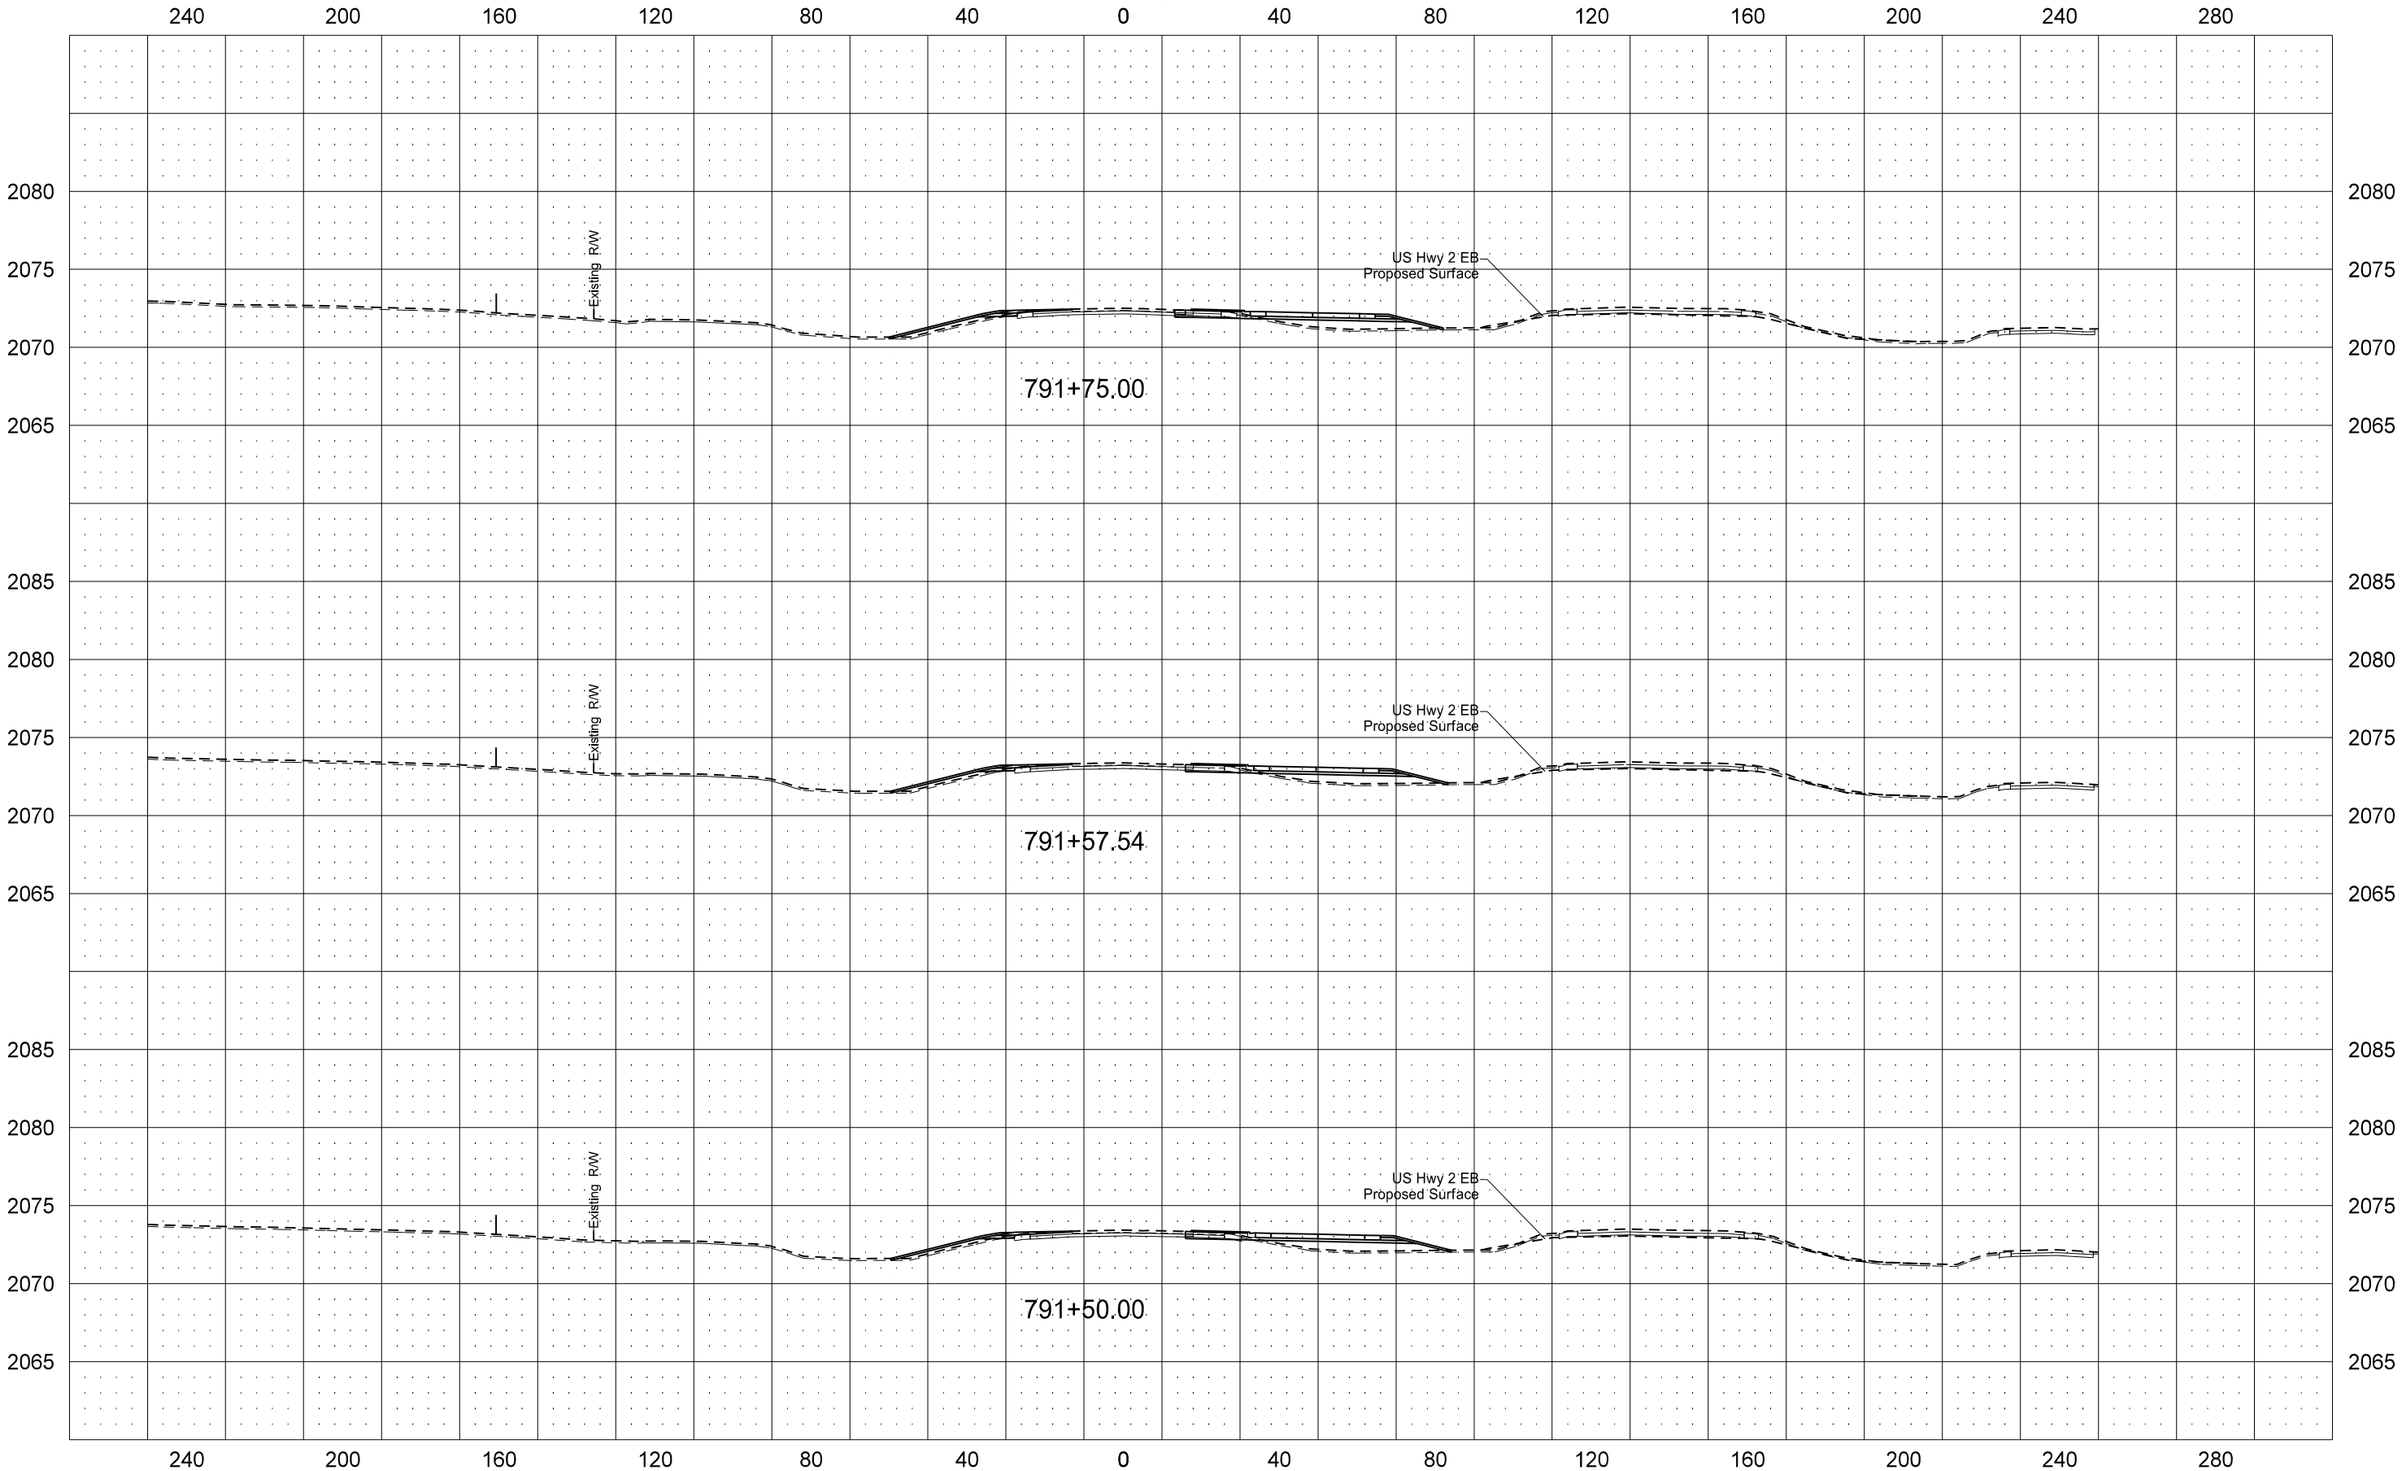

STATE	PROJECT NO.	SECTION NO.	SHEET NO.
ND	SOIA-7-085(092)183	200	66

US Hwy 2 WB

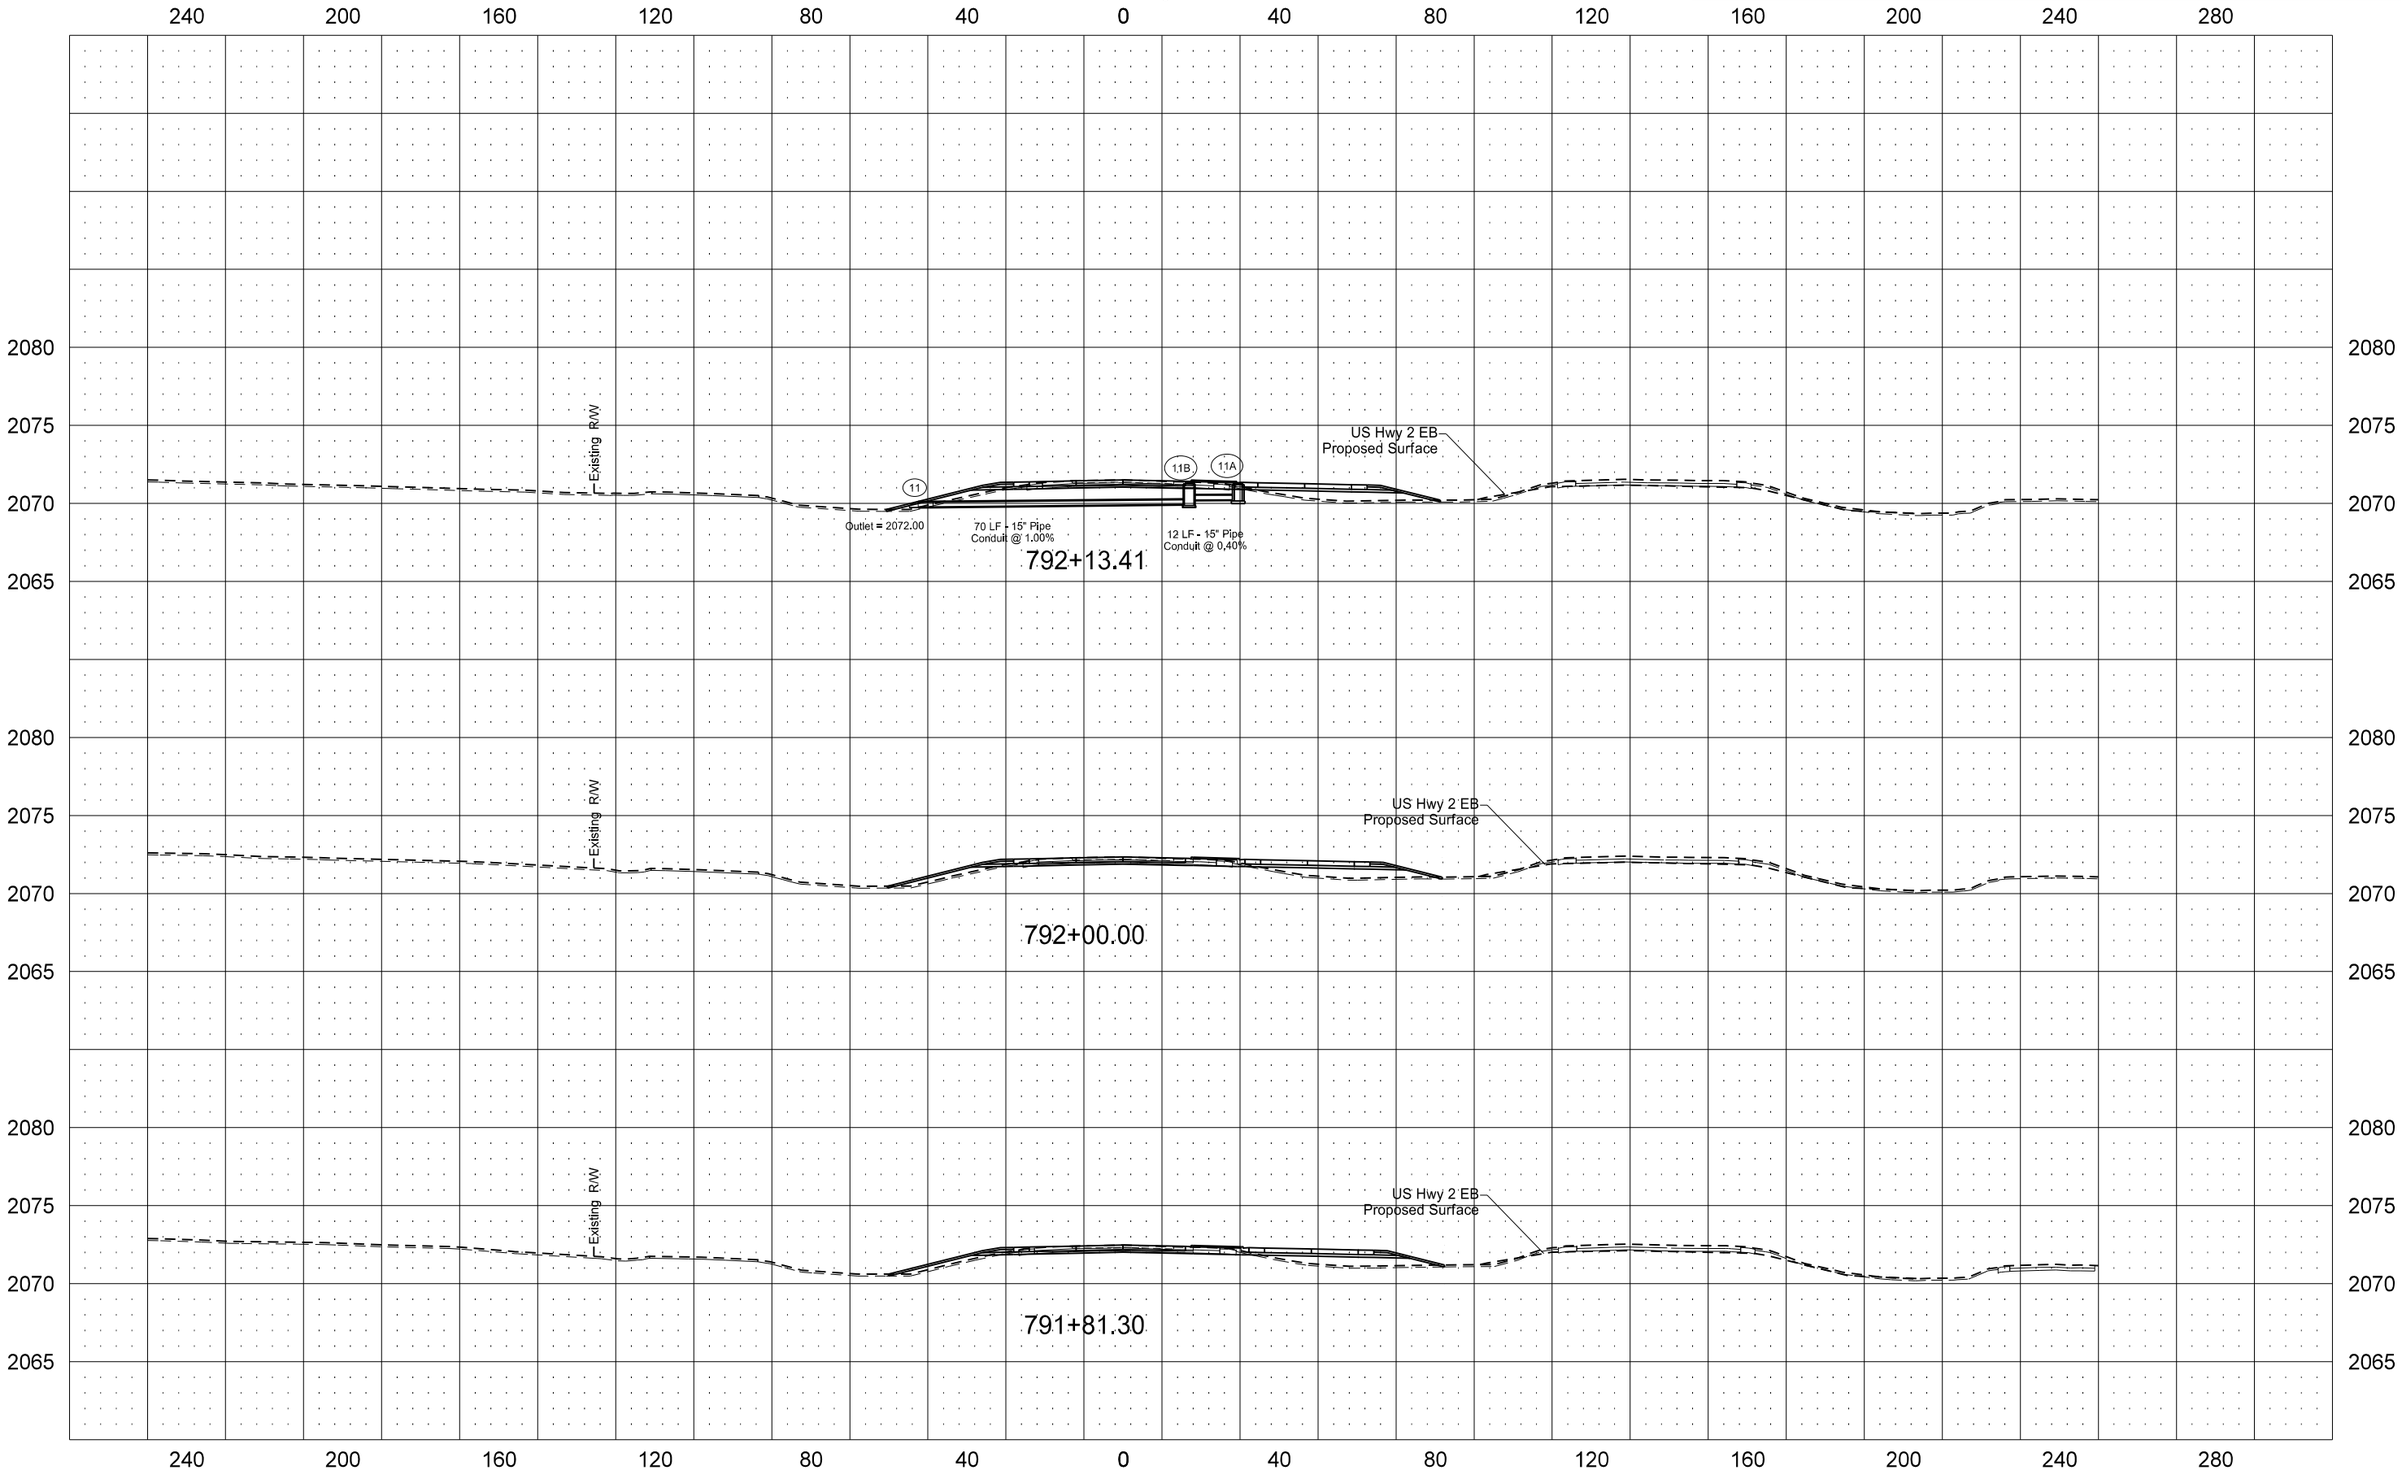

STATE	PROJECT NO.	SECTION NO.	SHEET NO.
ND	SOIA-7-085(092)183	200	67

US Hwy 2 WB

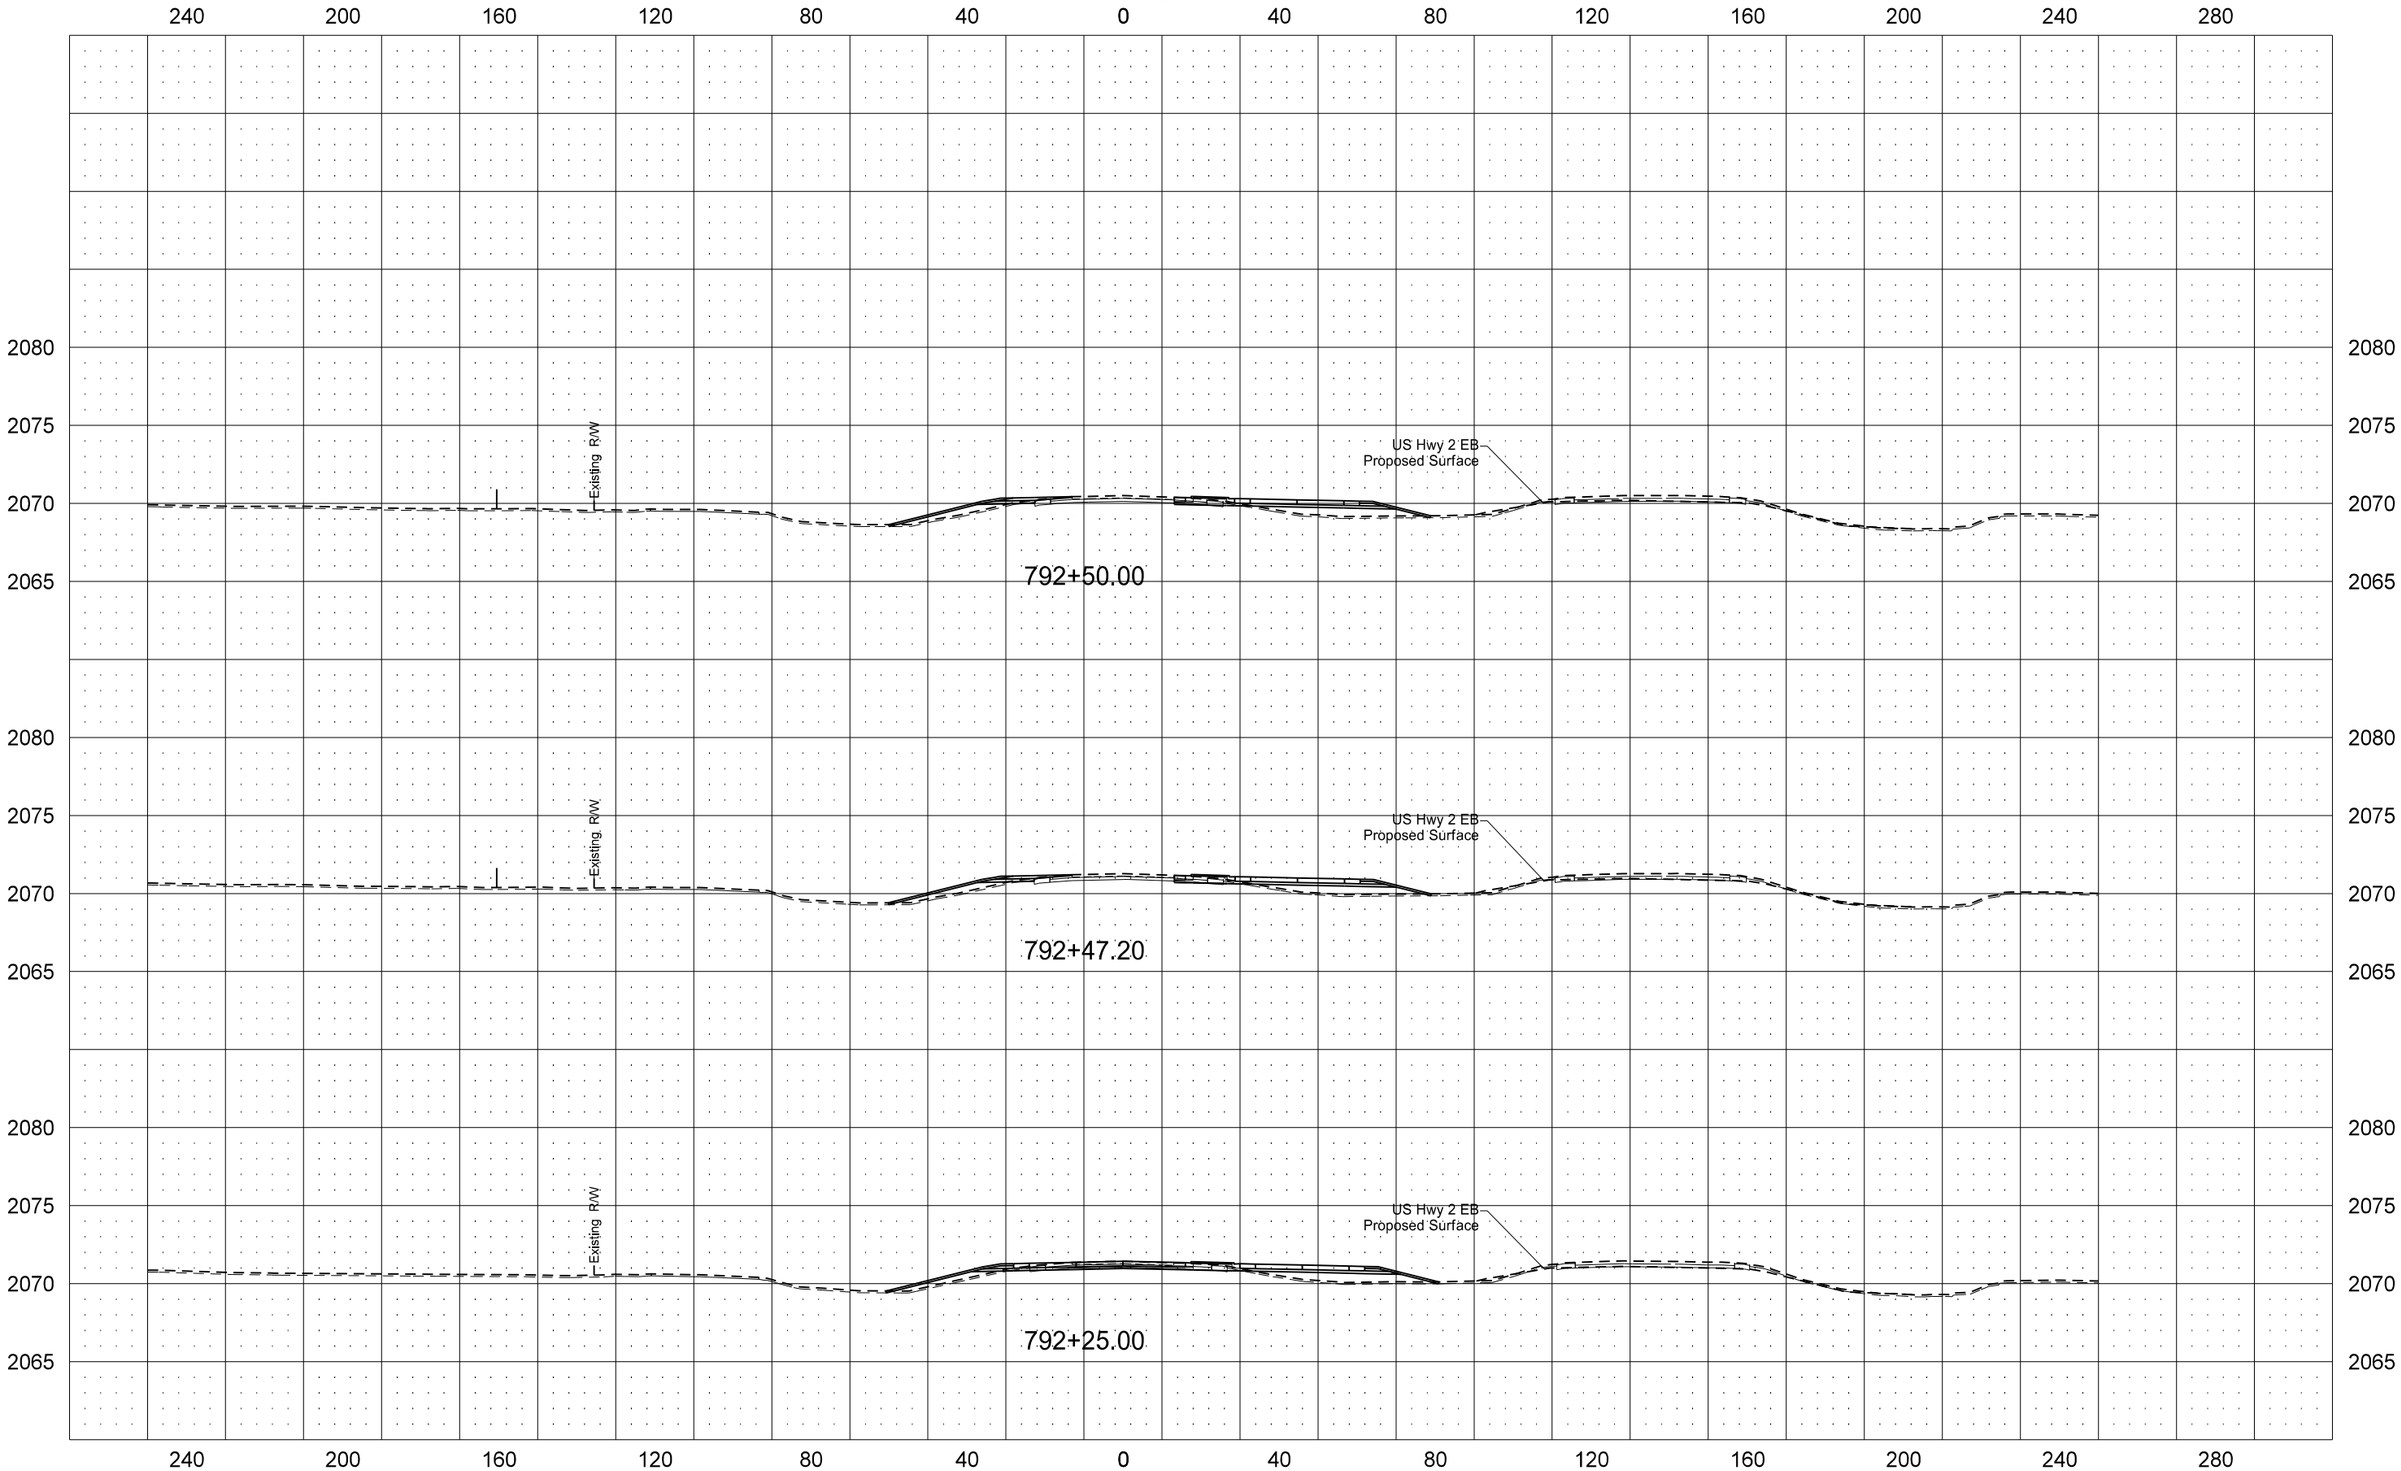

STATE	PROJECT NO.	SECTION NO.	SHEET NO.
ND	SOIA-7-085(092)183	200	68

US Hwy 2 WB

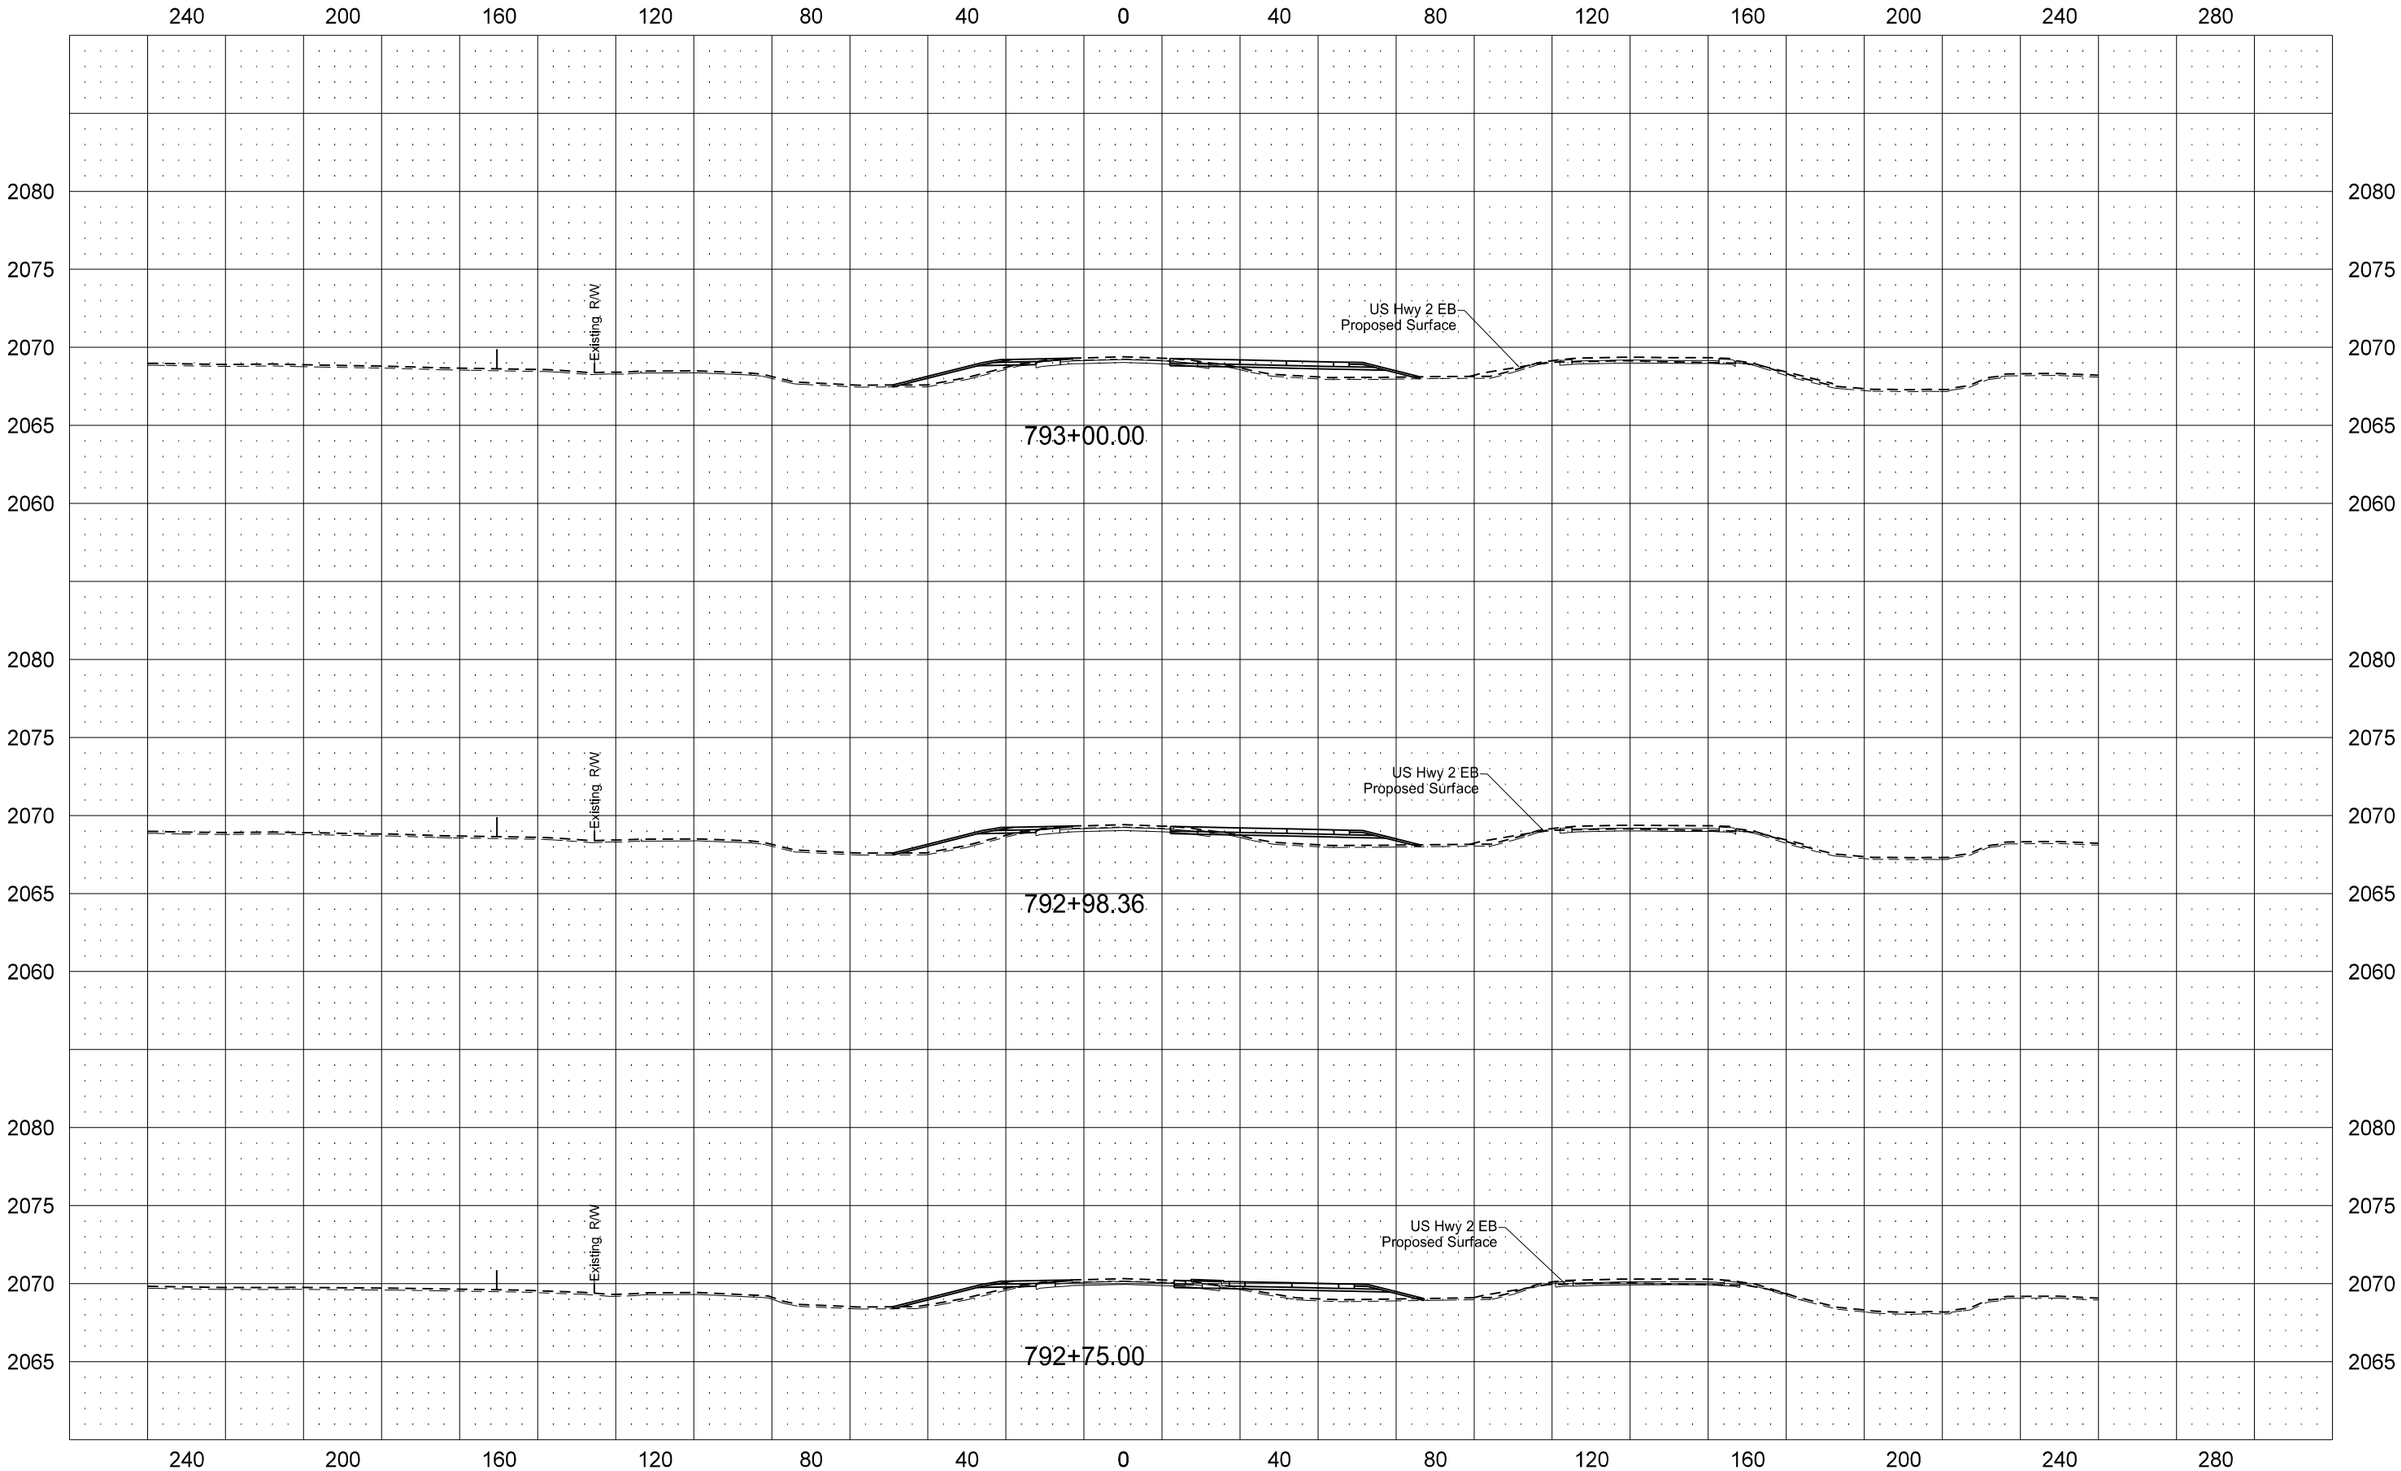

STATE	PROJECT NO.	SECTION NO.	SHEET NO.
ND	SOIA-7-085(092)183	200	69

US Hwy 2 WB

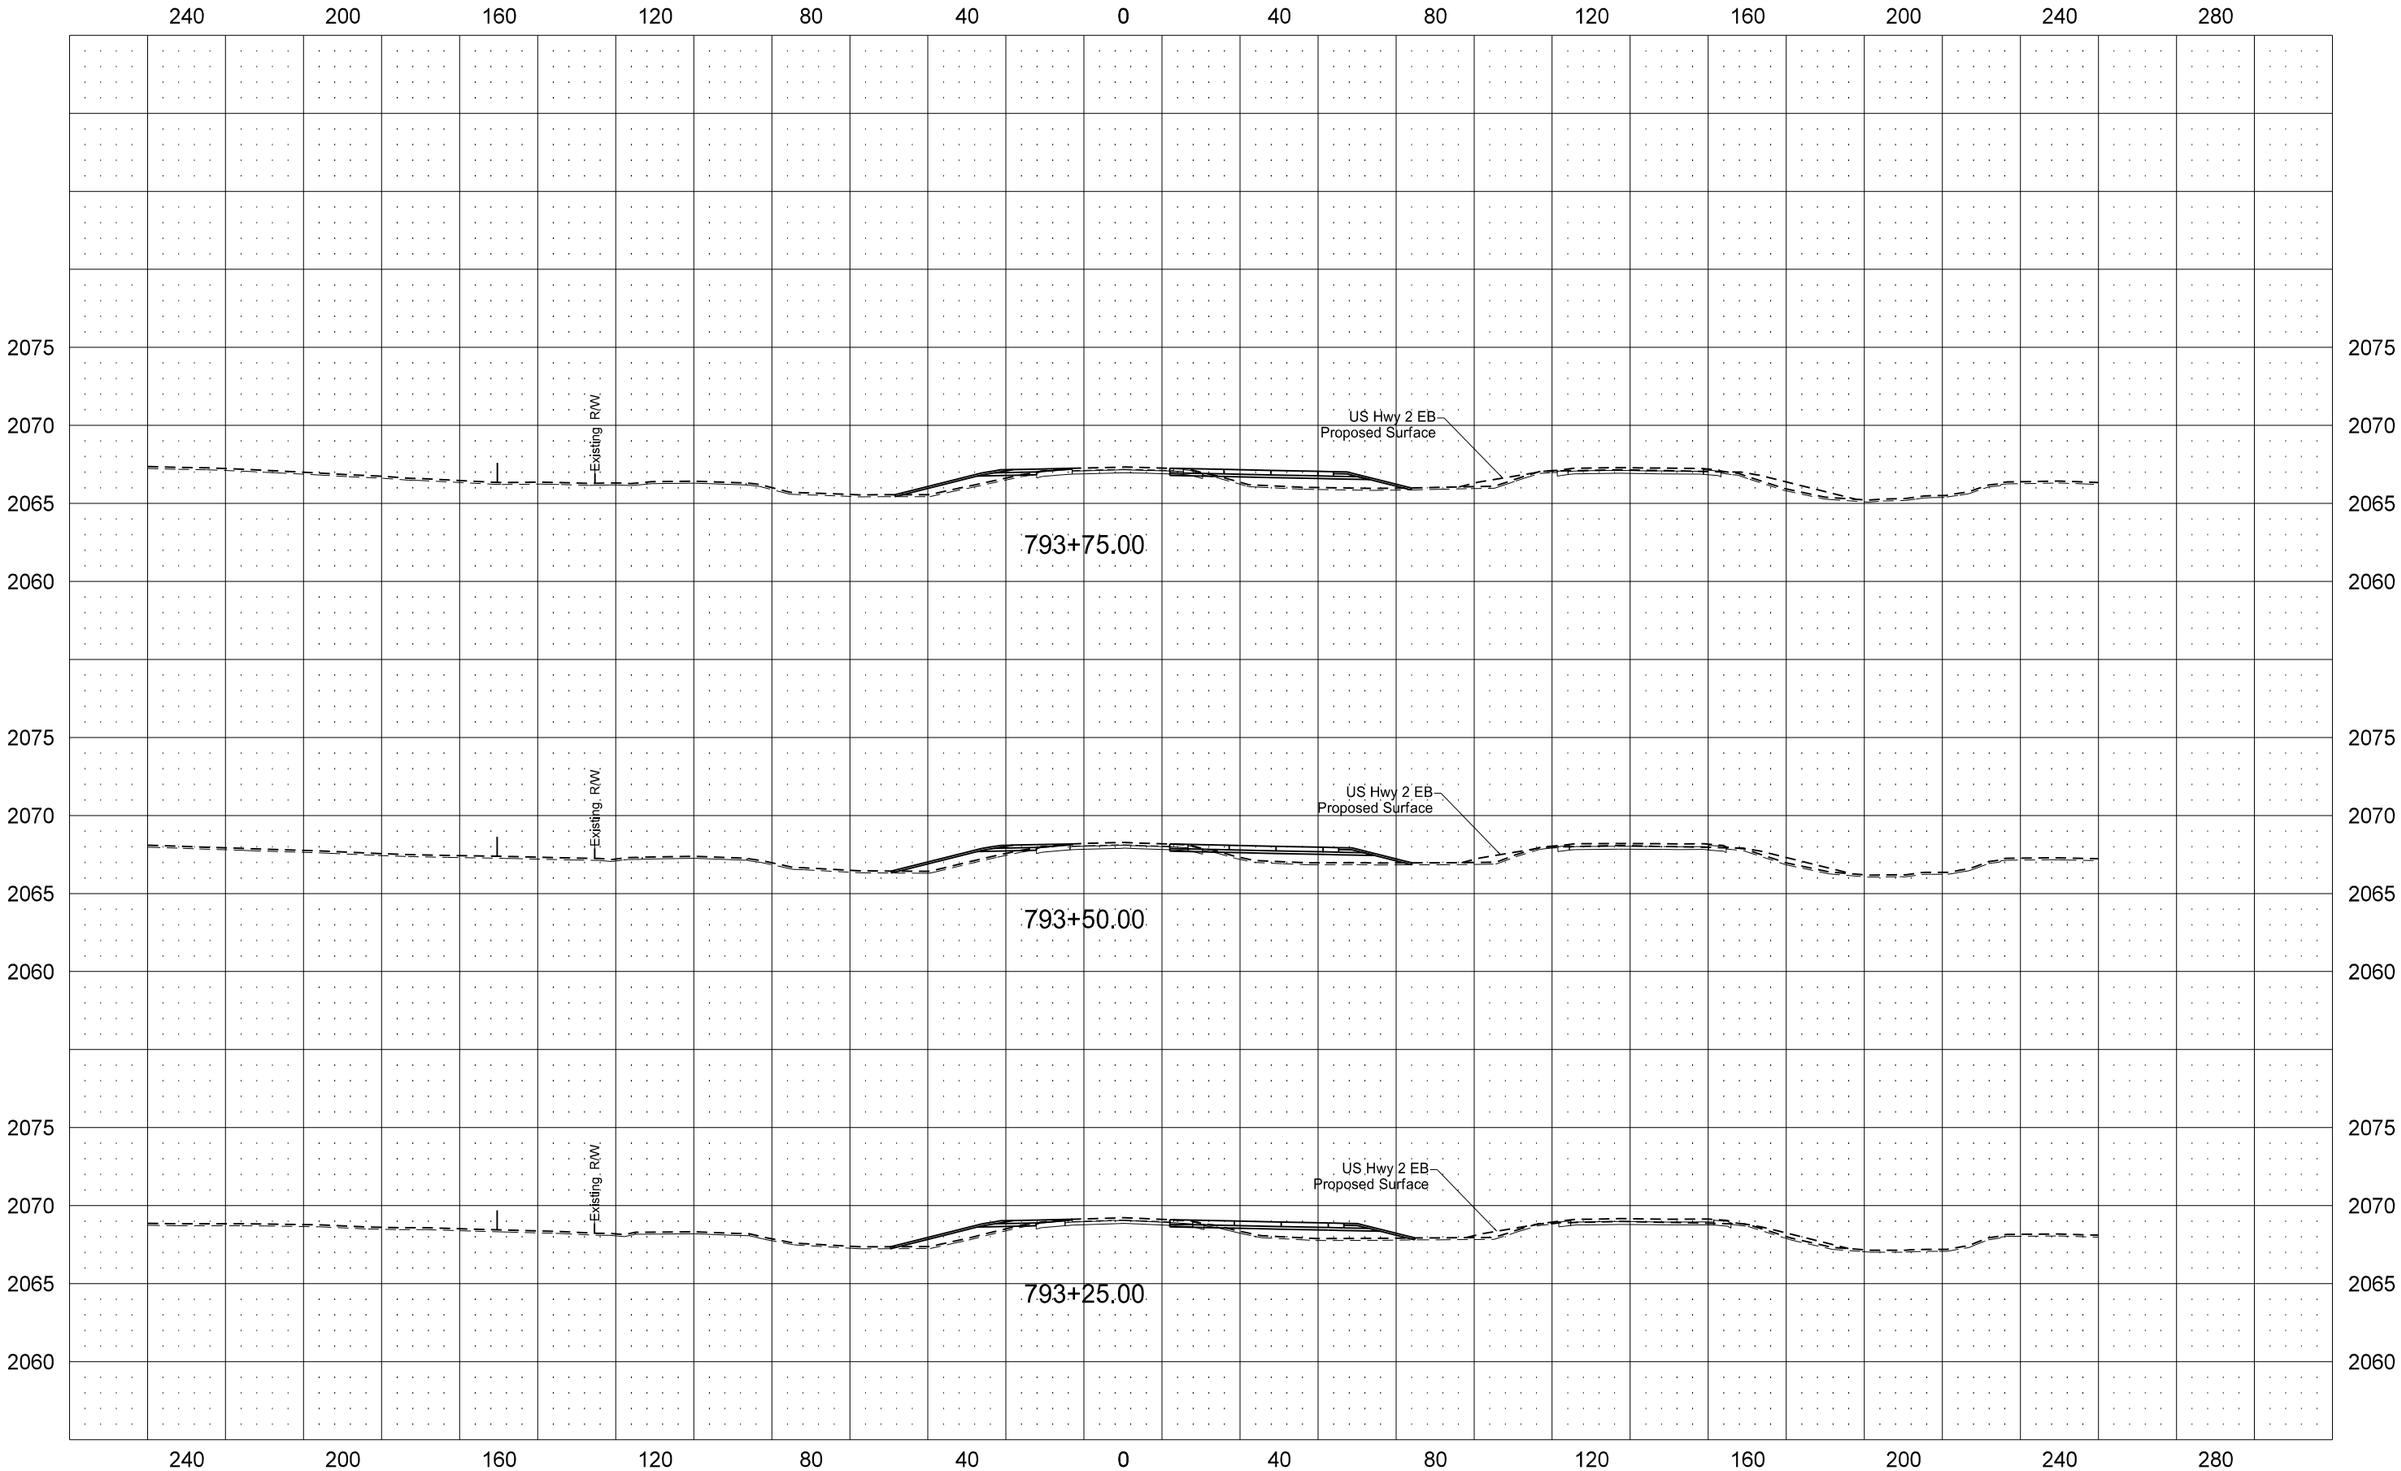

STATE	PROJECT NO.	SECTION NO.	SHEET NO.
ND	SOIA-7-085(092)183	200	70

US Hwy 2 WB

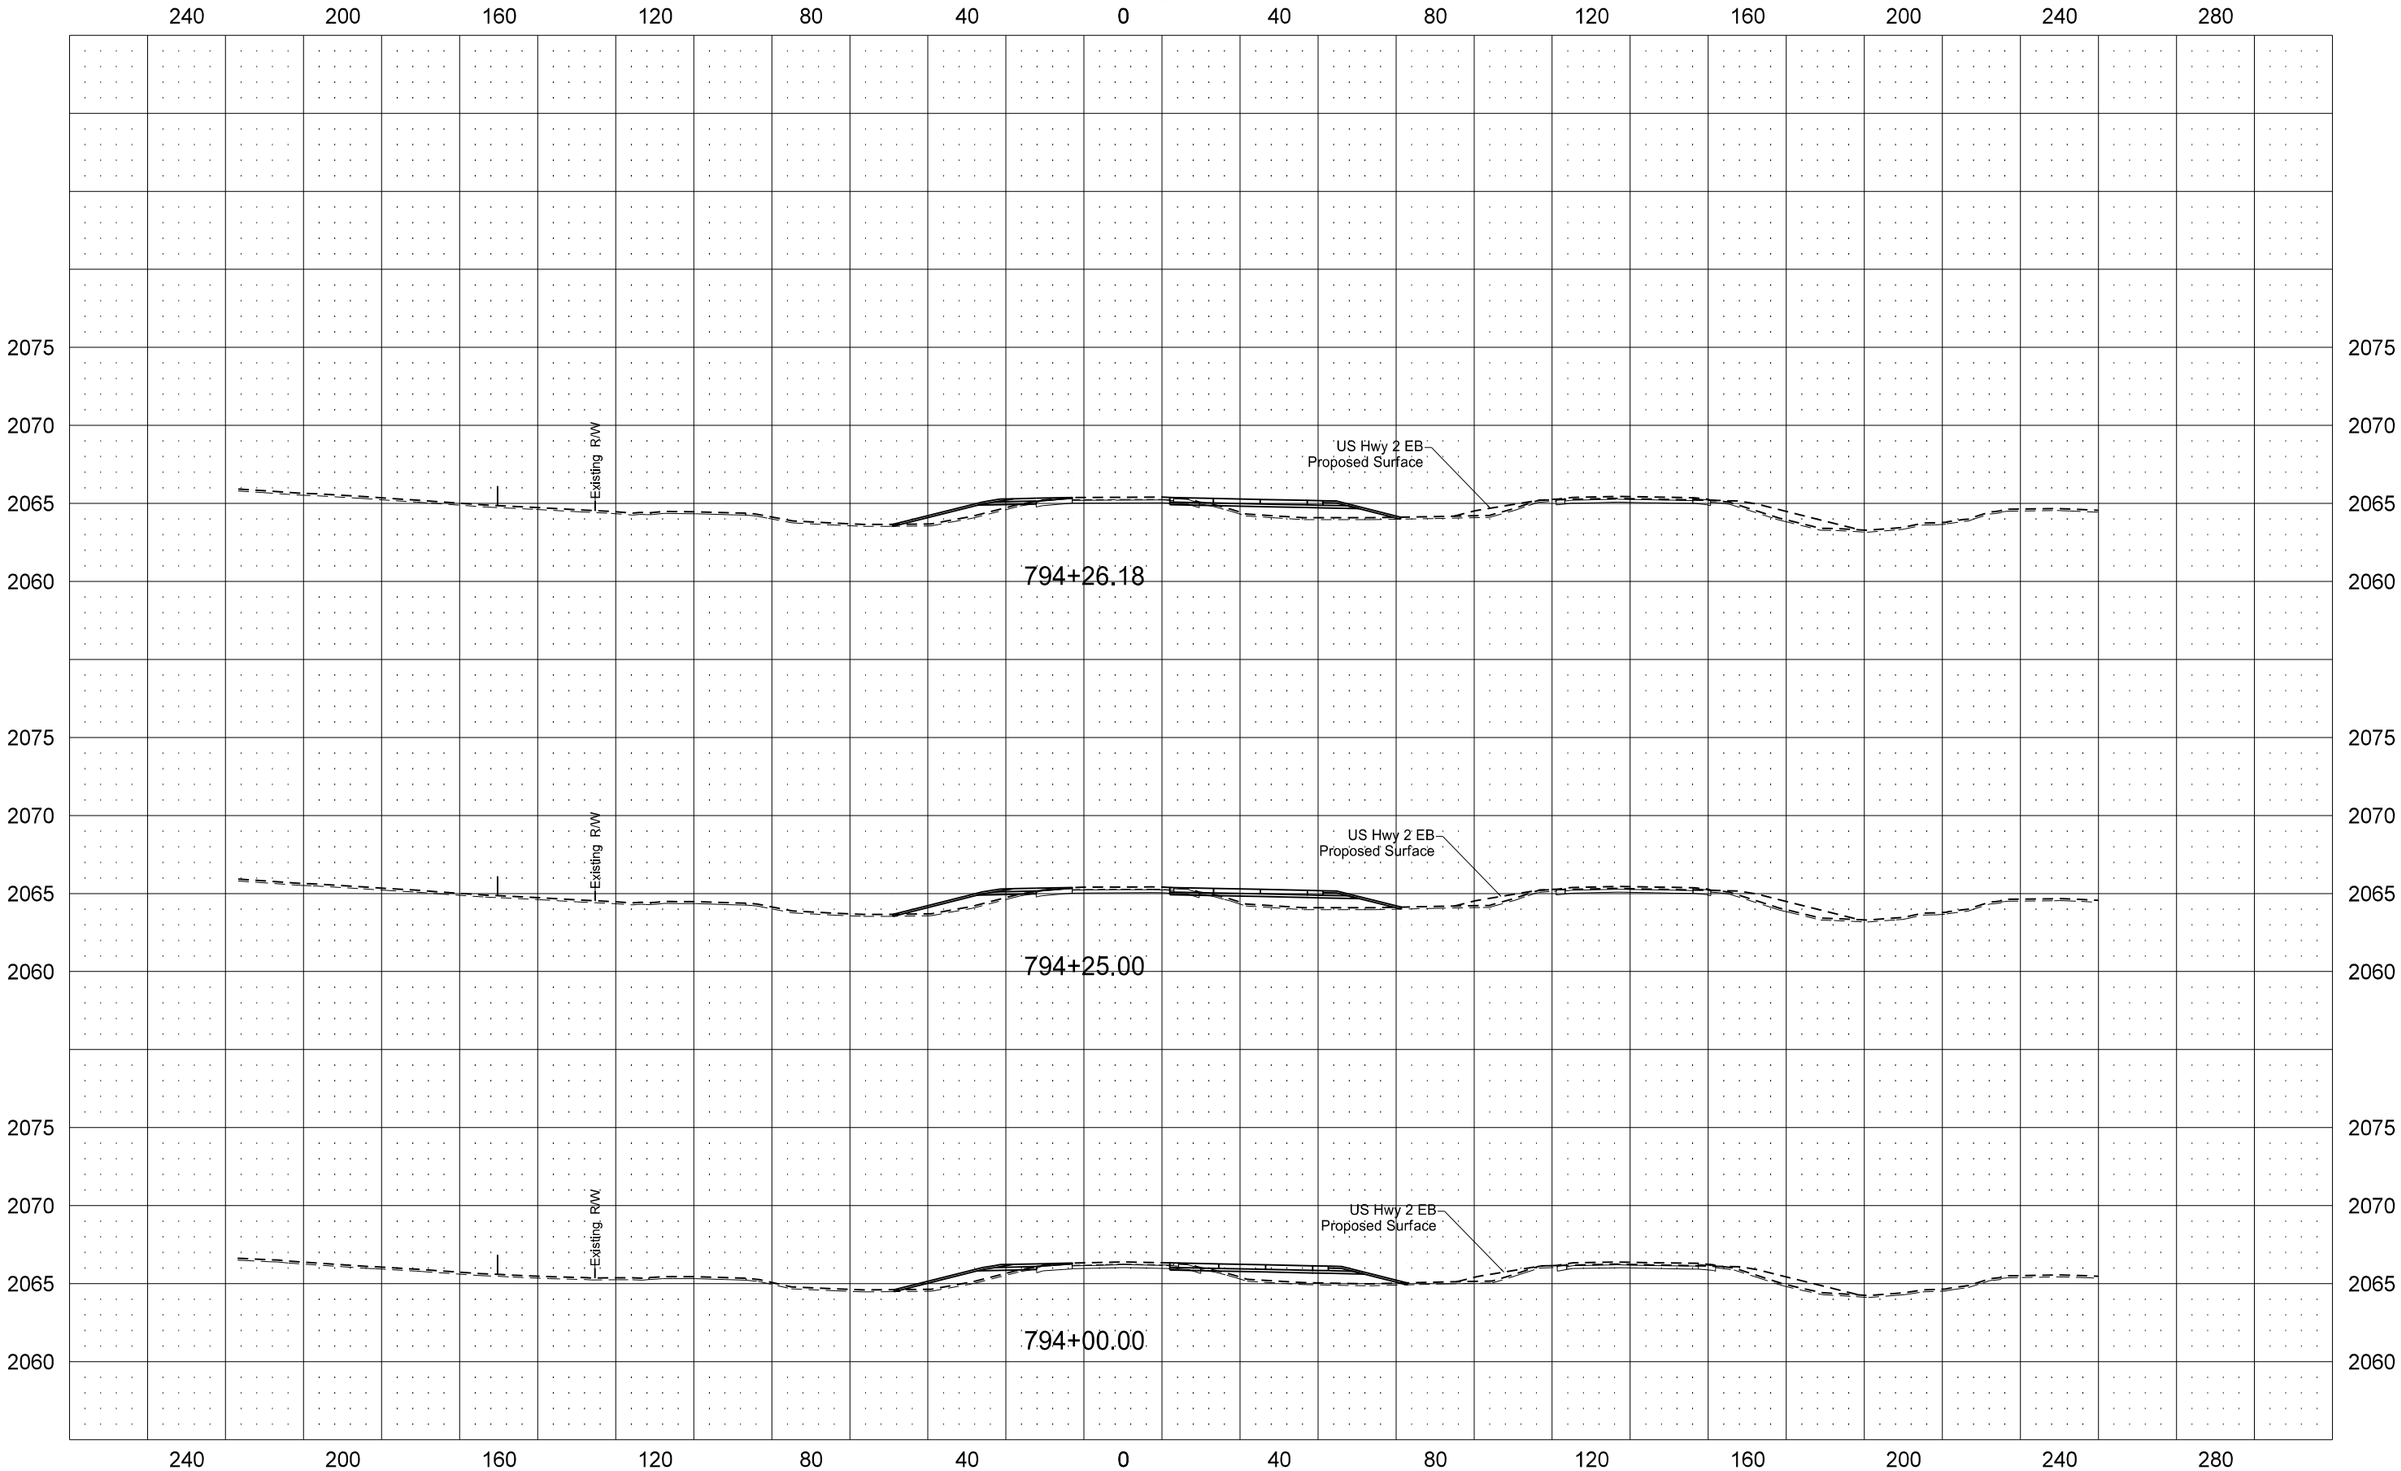

STATE	PROJECT NO.	SECTION NO.	SHEET NO.
ND	SOIA-7-085(092)183	200	71

US Hwy 2 WB

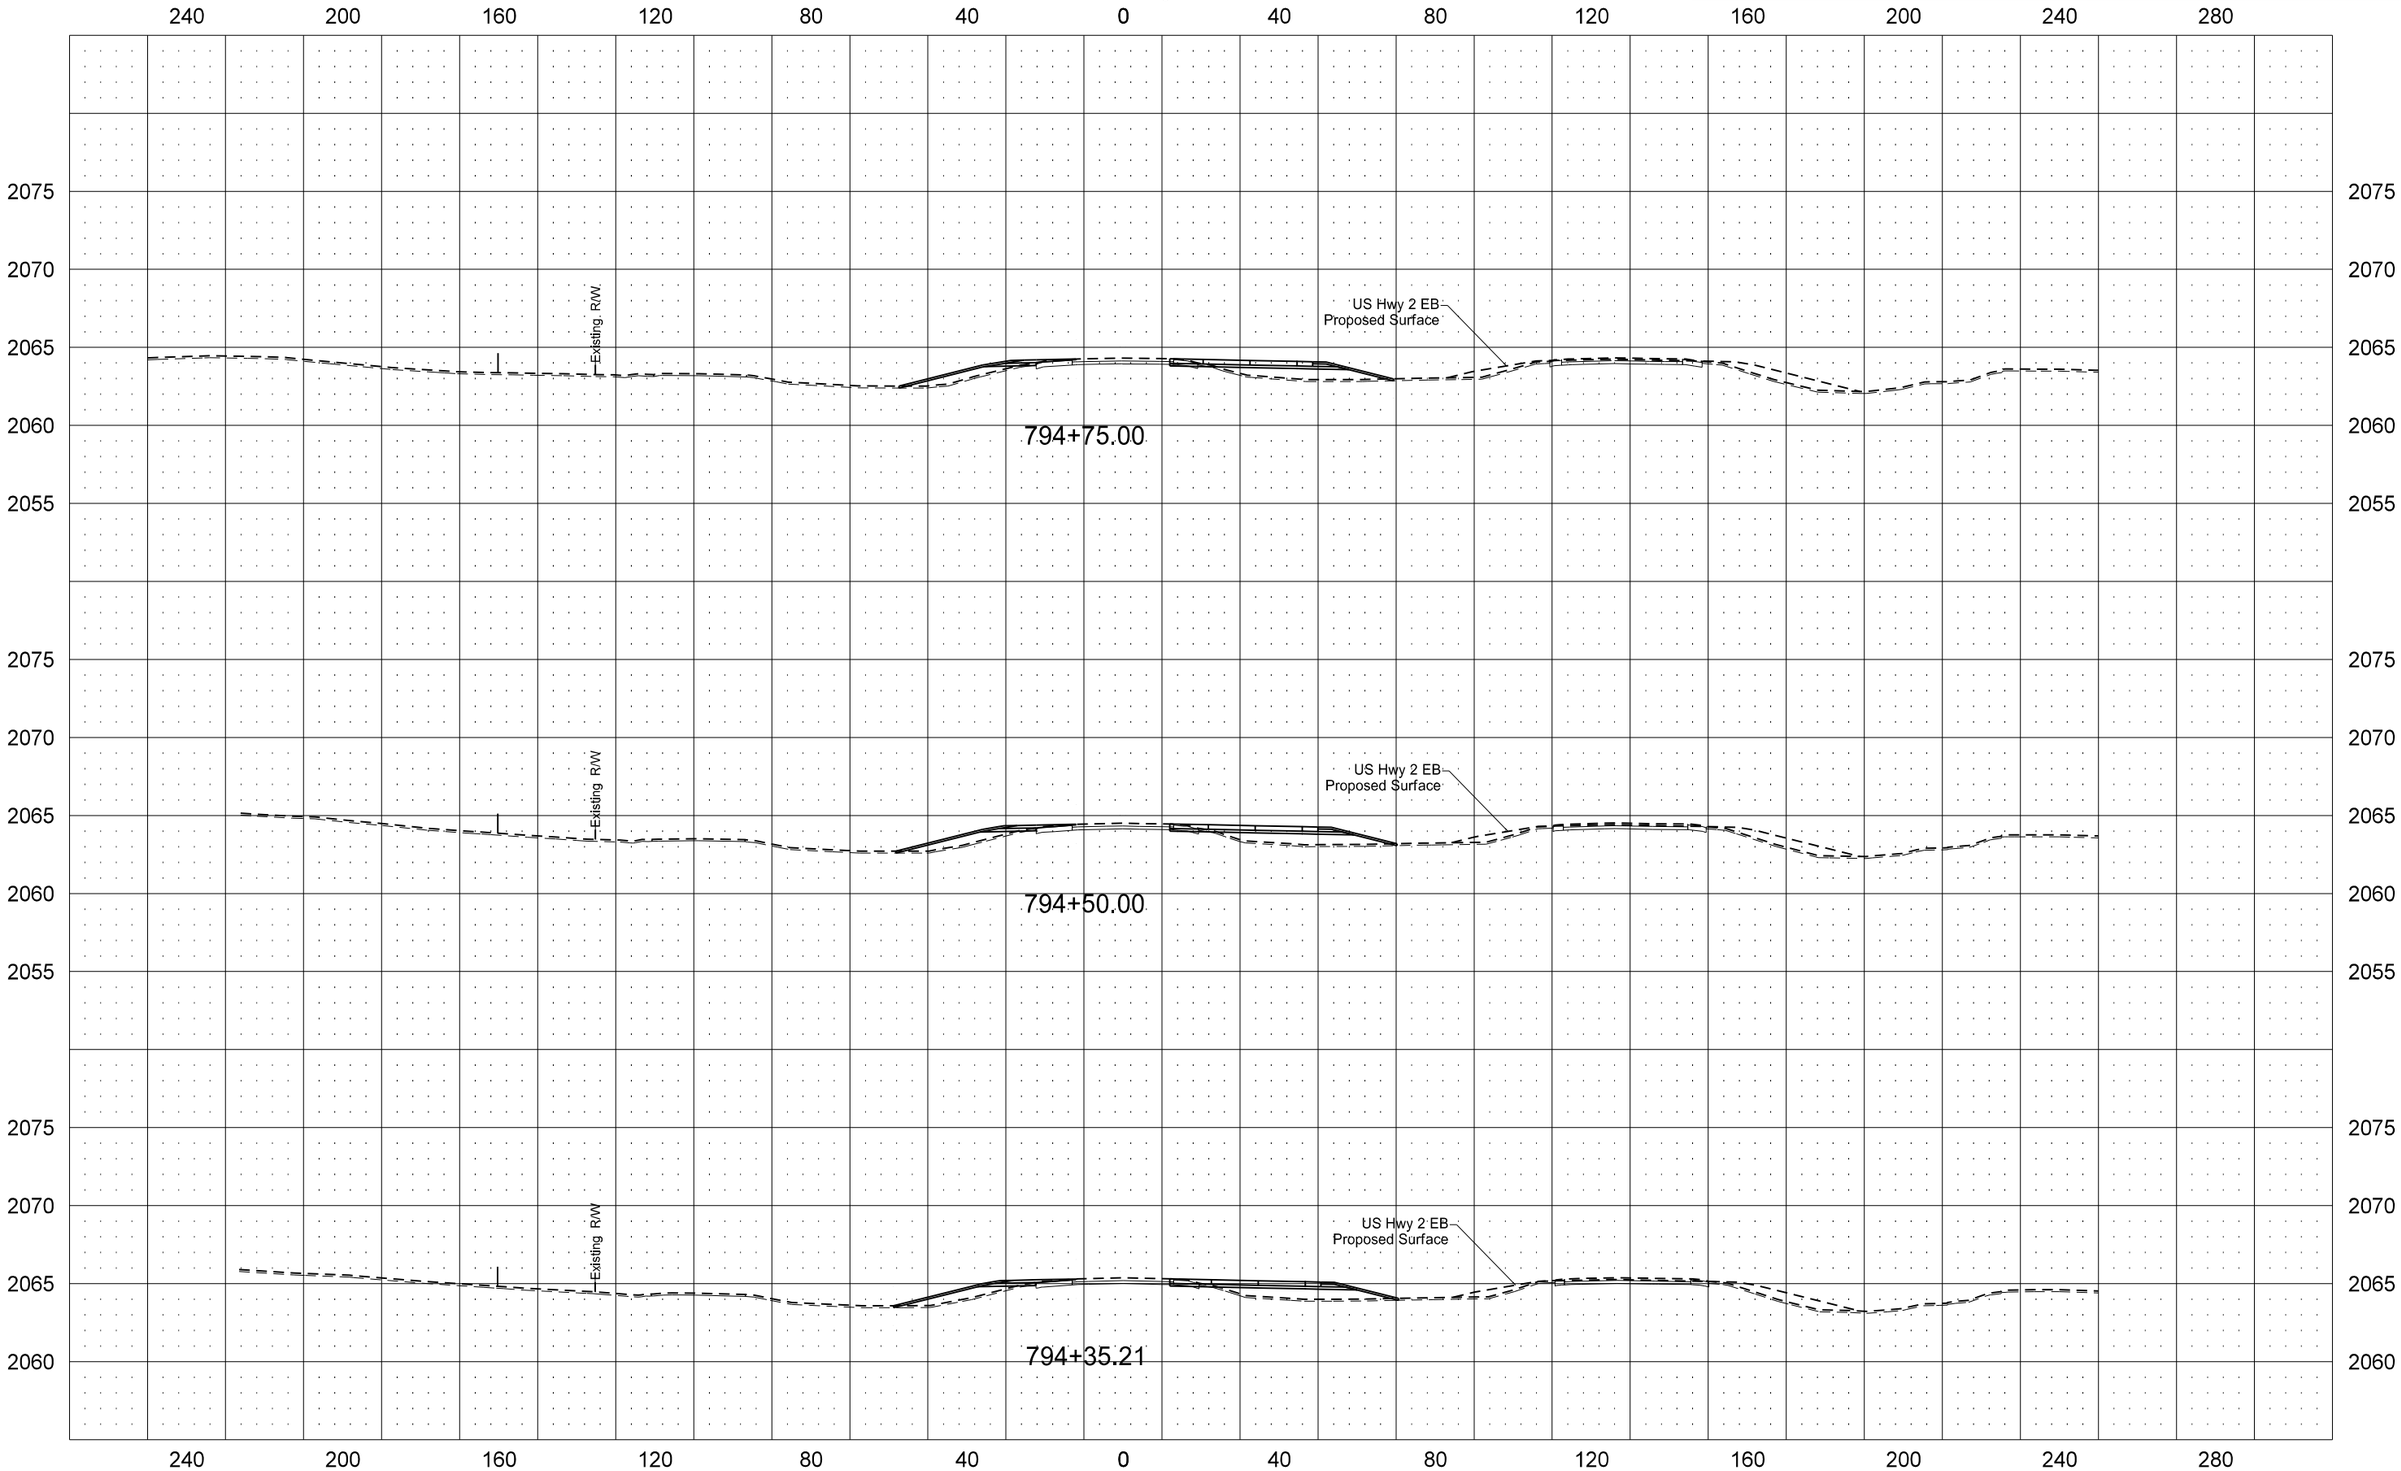

STATE	PROJECT NO.	SECTION NO.	SHEET NO.
ND	SOIA-7-085(092)183	200	72

US Hwy 2 WB

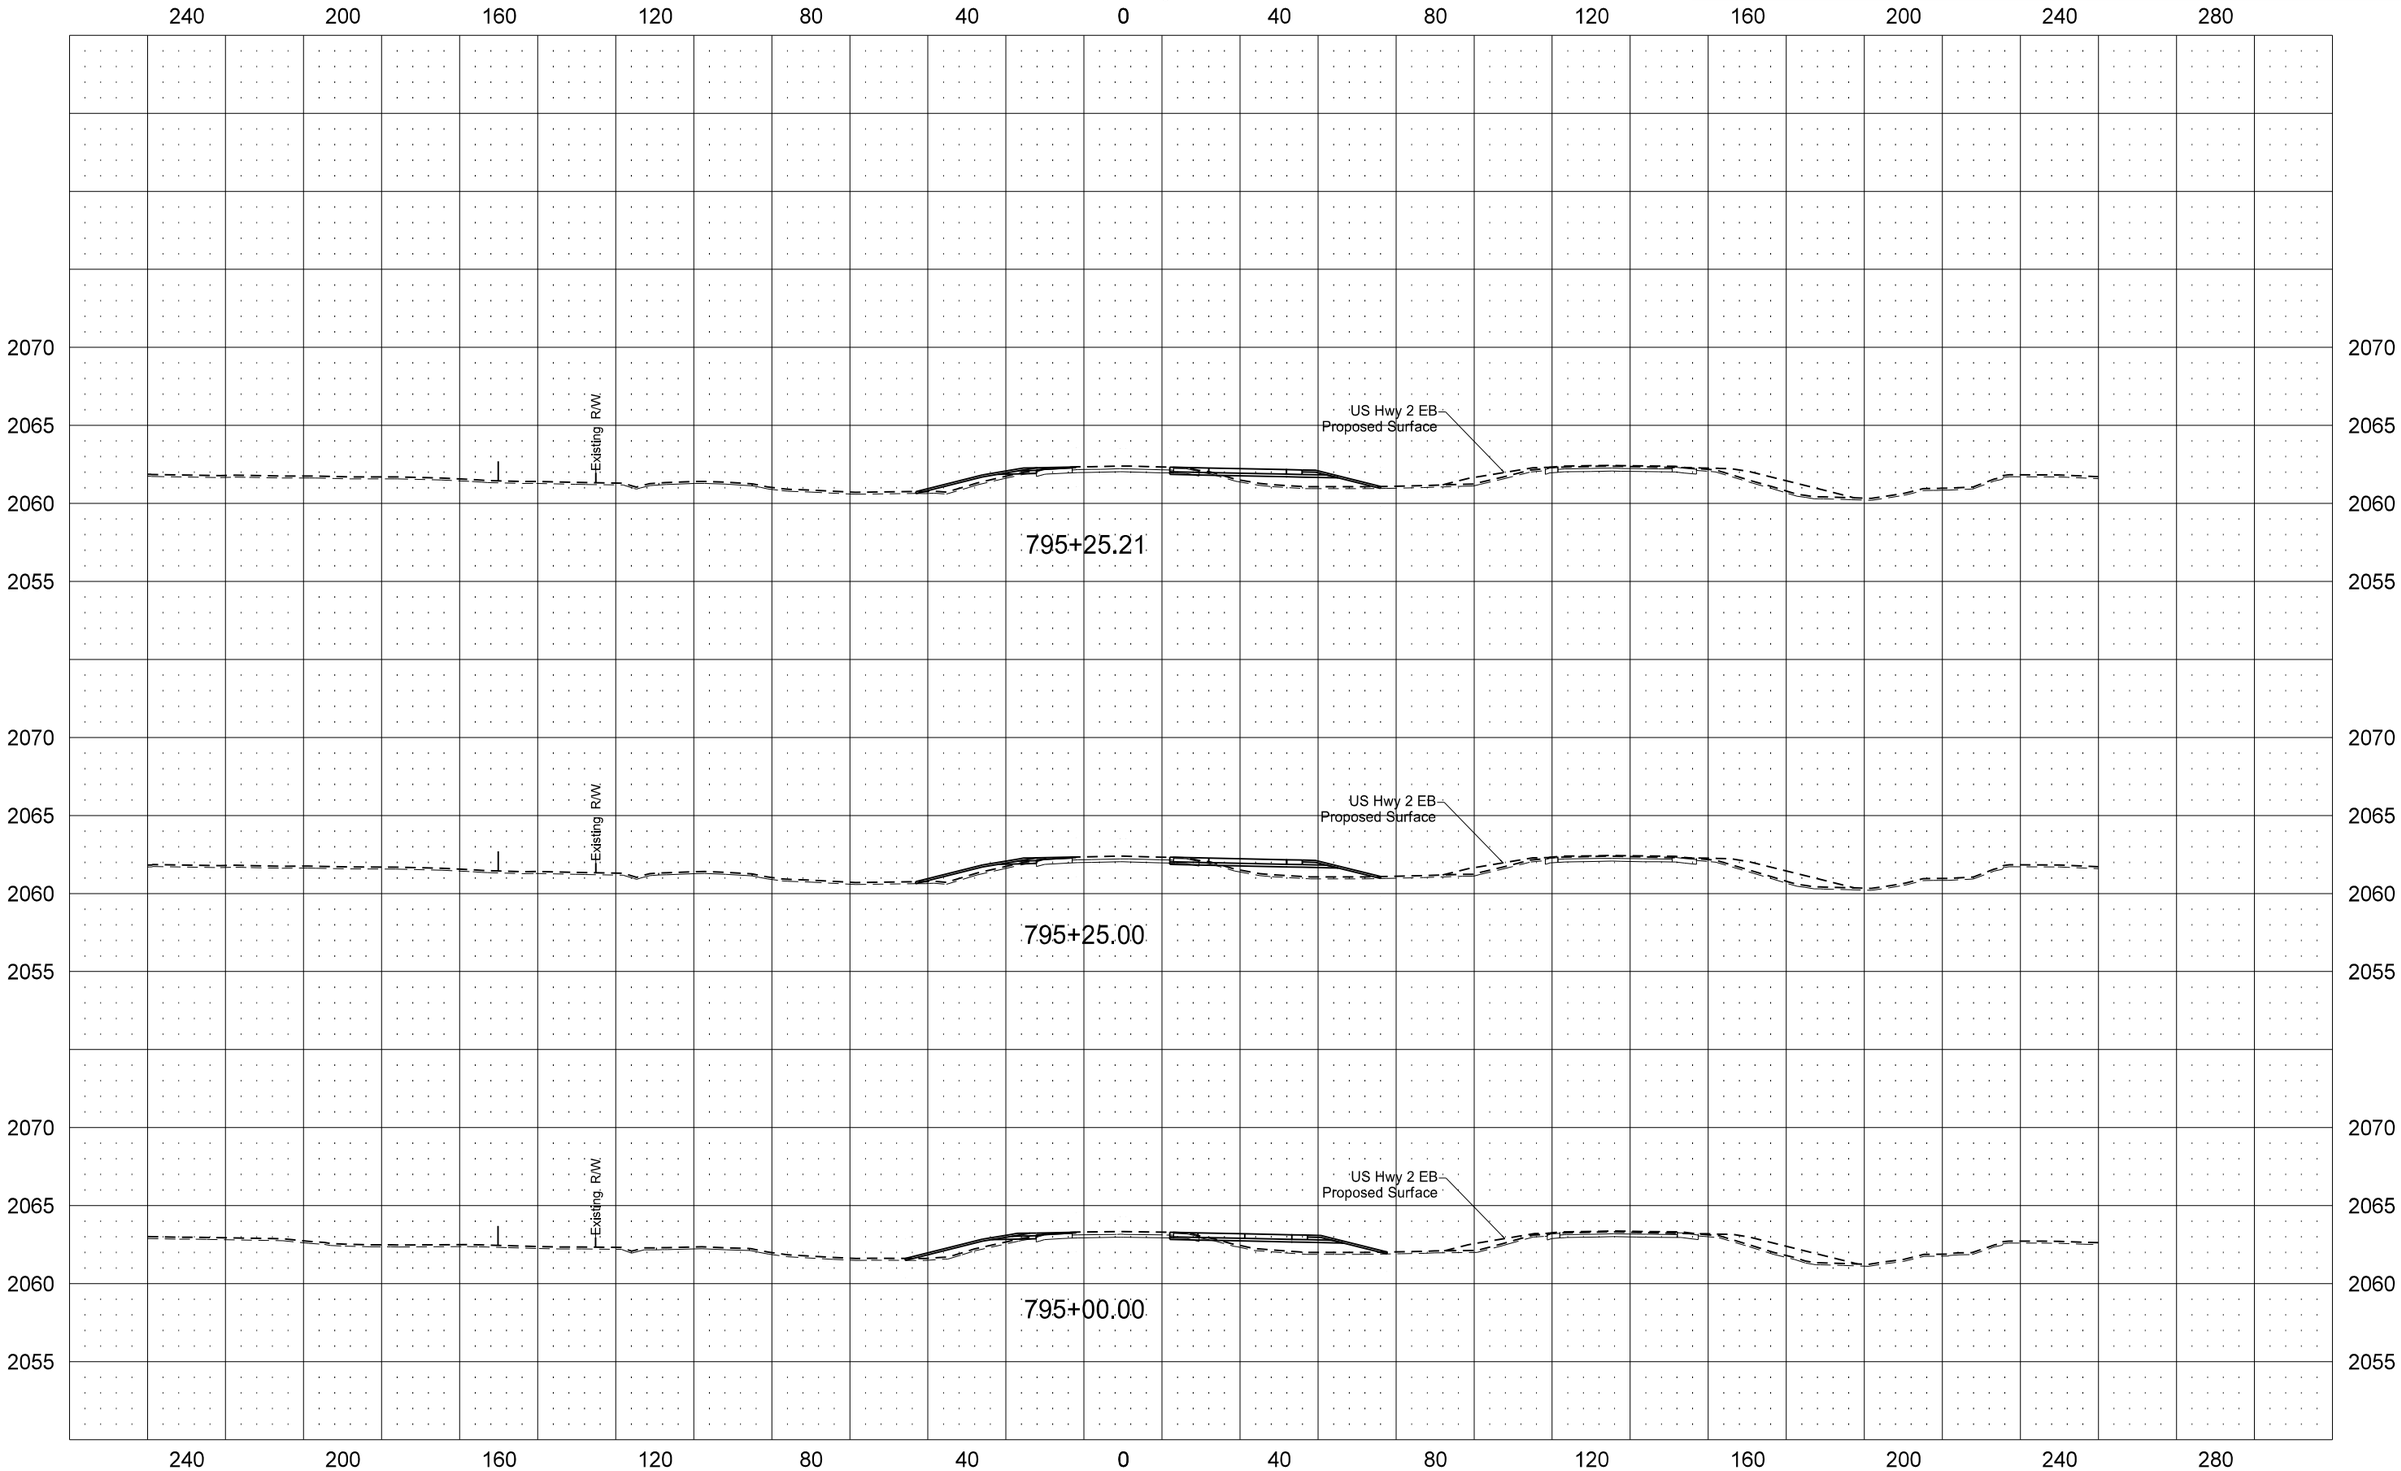

STATE	PROJECT NO.	SECTION NO.	SHEET NO.
ND	SOIA-7-085(092)183	200	73

US Hwy 2 WB

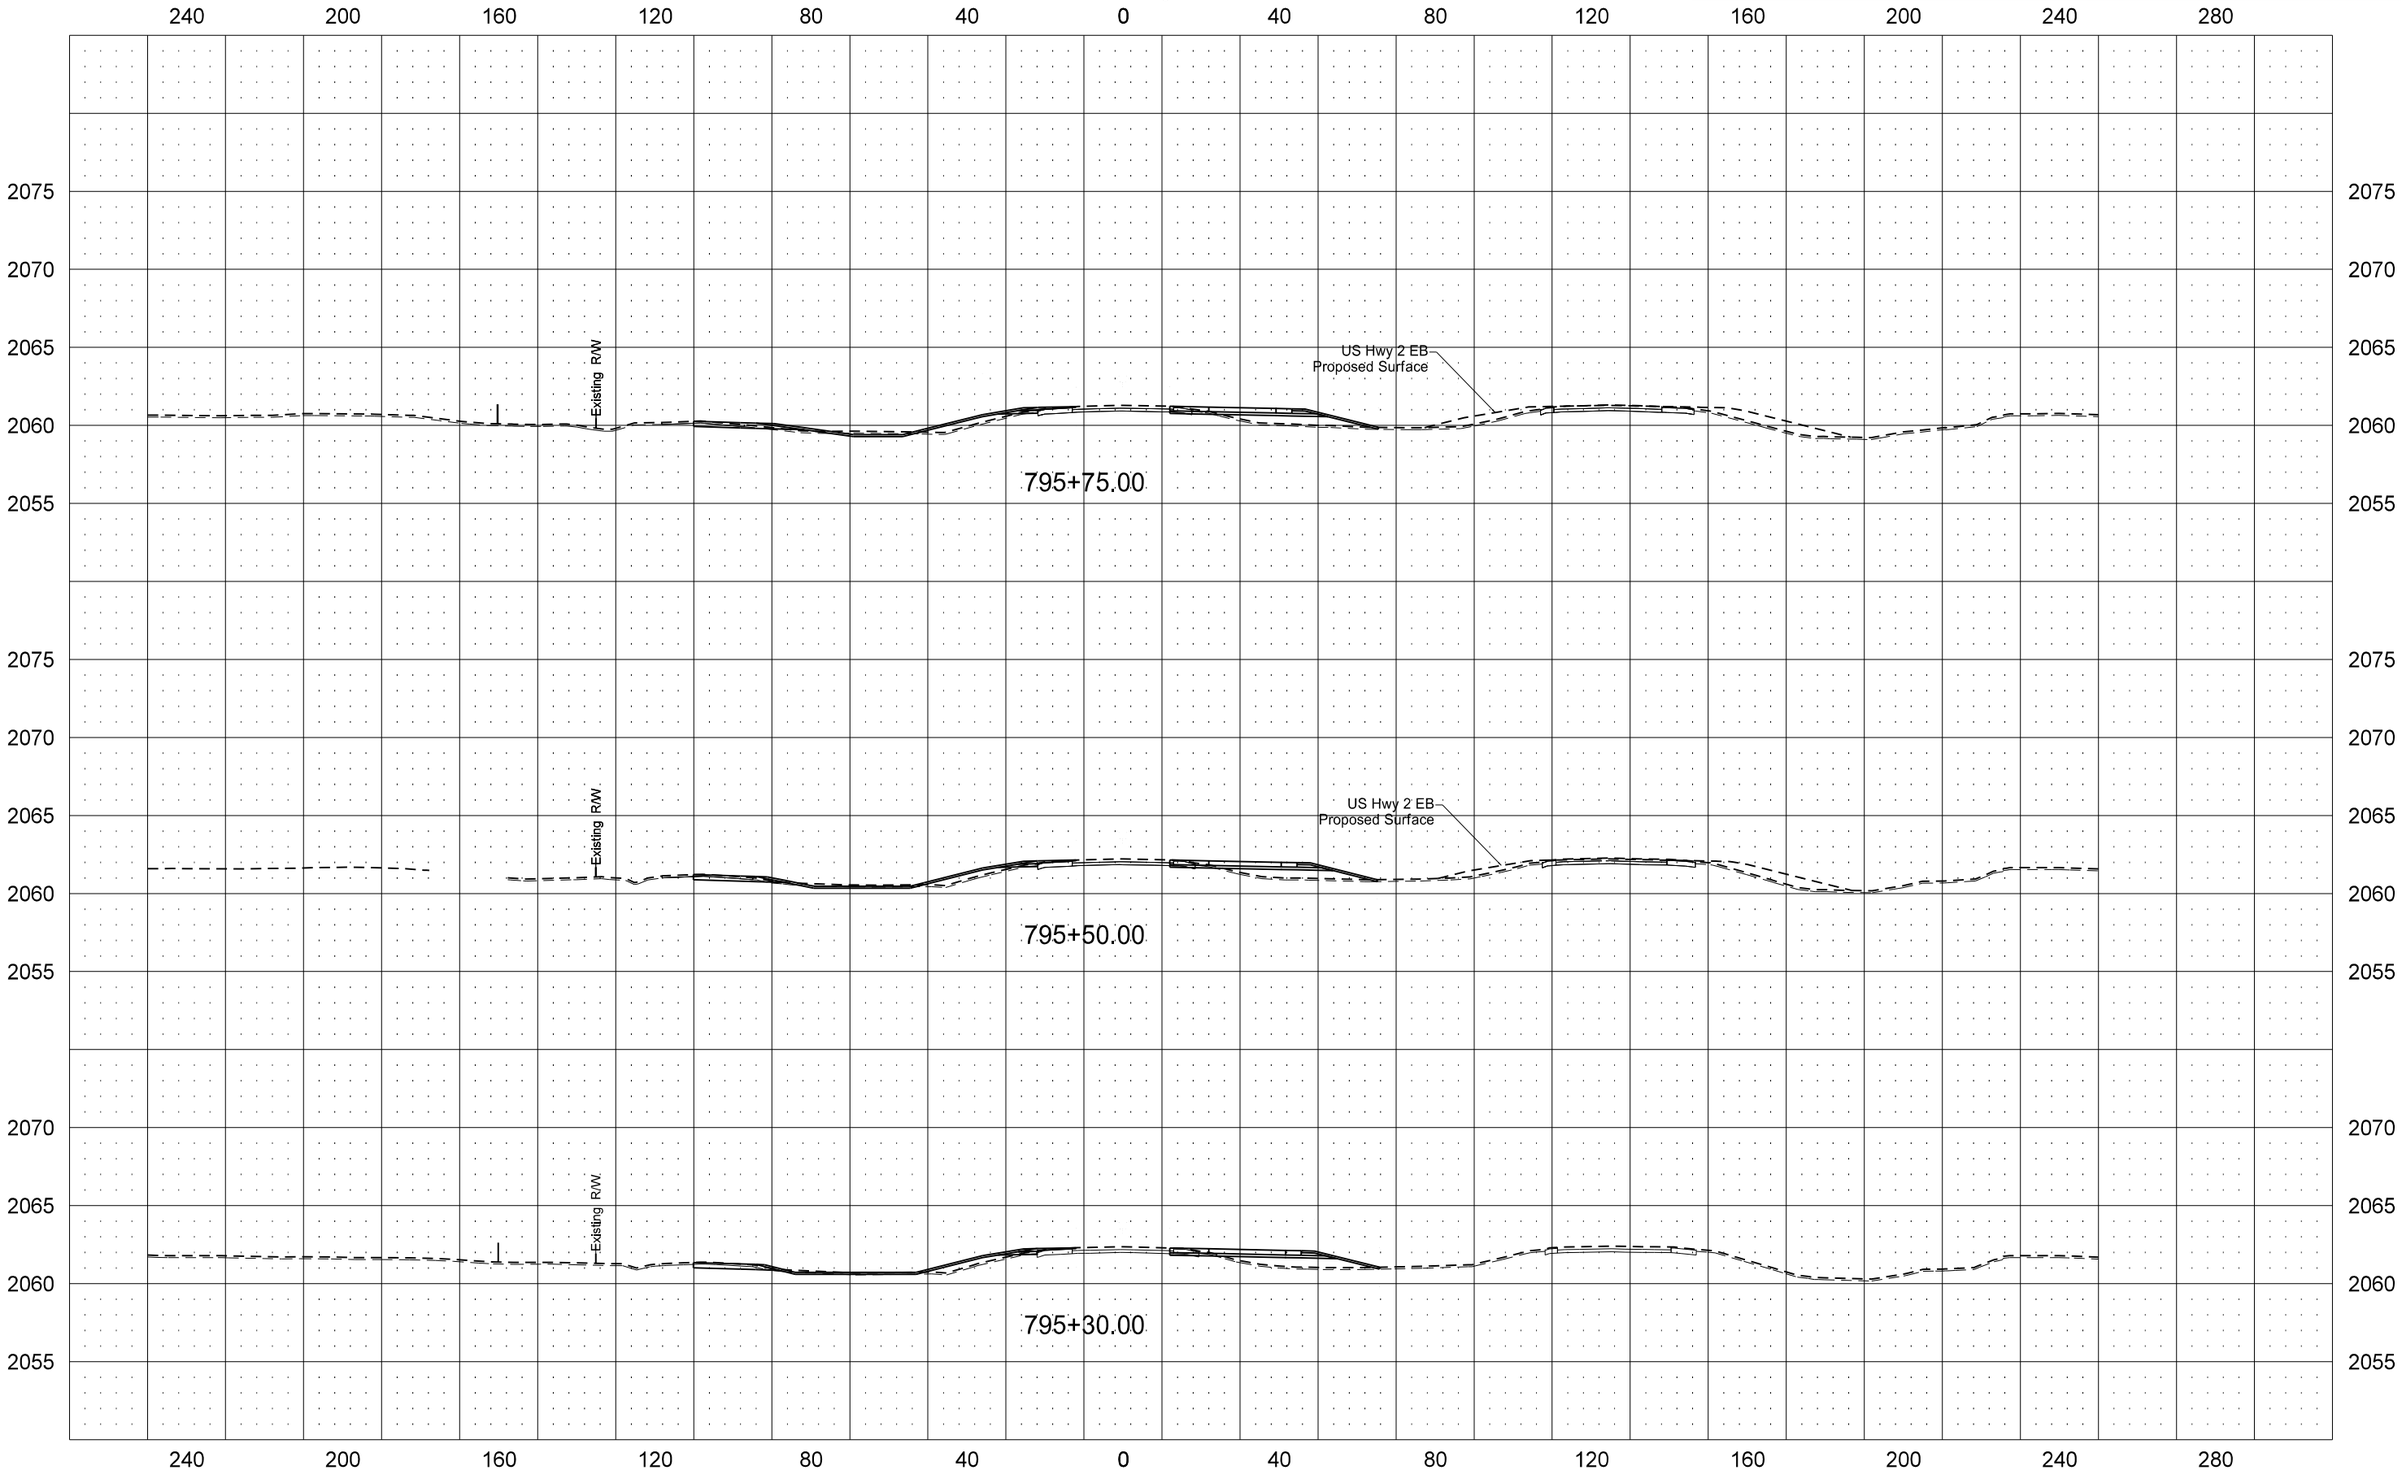

STATE	PROJECT NO.	SECTION NO.	SHEET NO.
ND	SOIA-7-085(092)183	200	74

US Hwy 2 WB

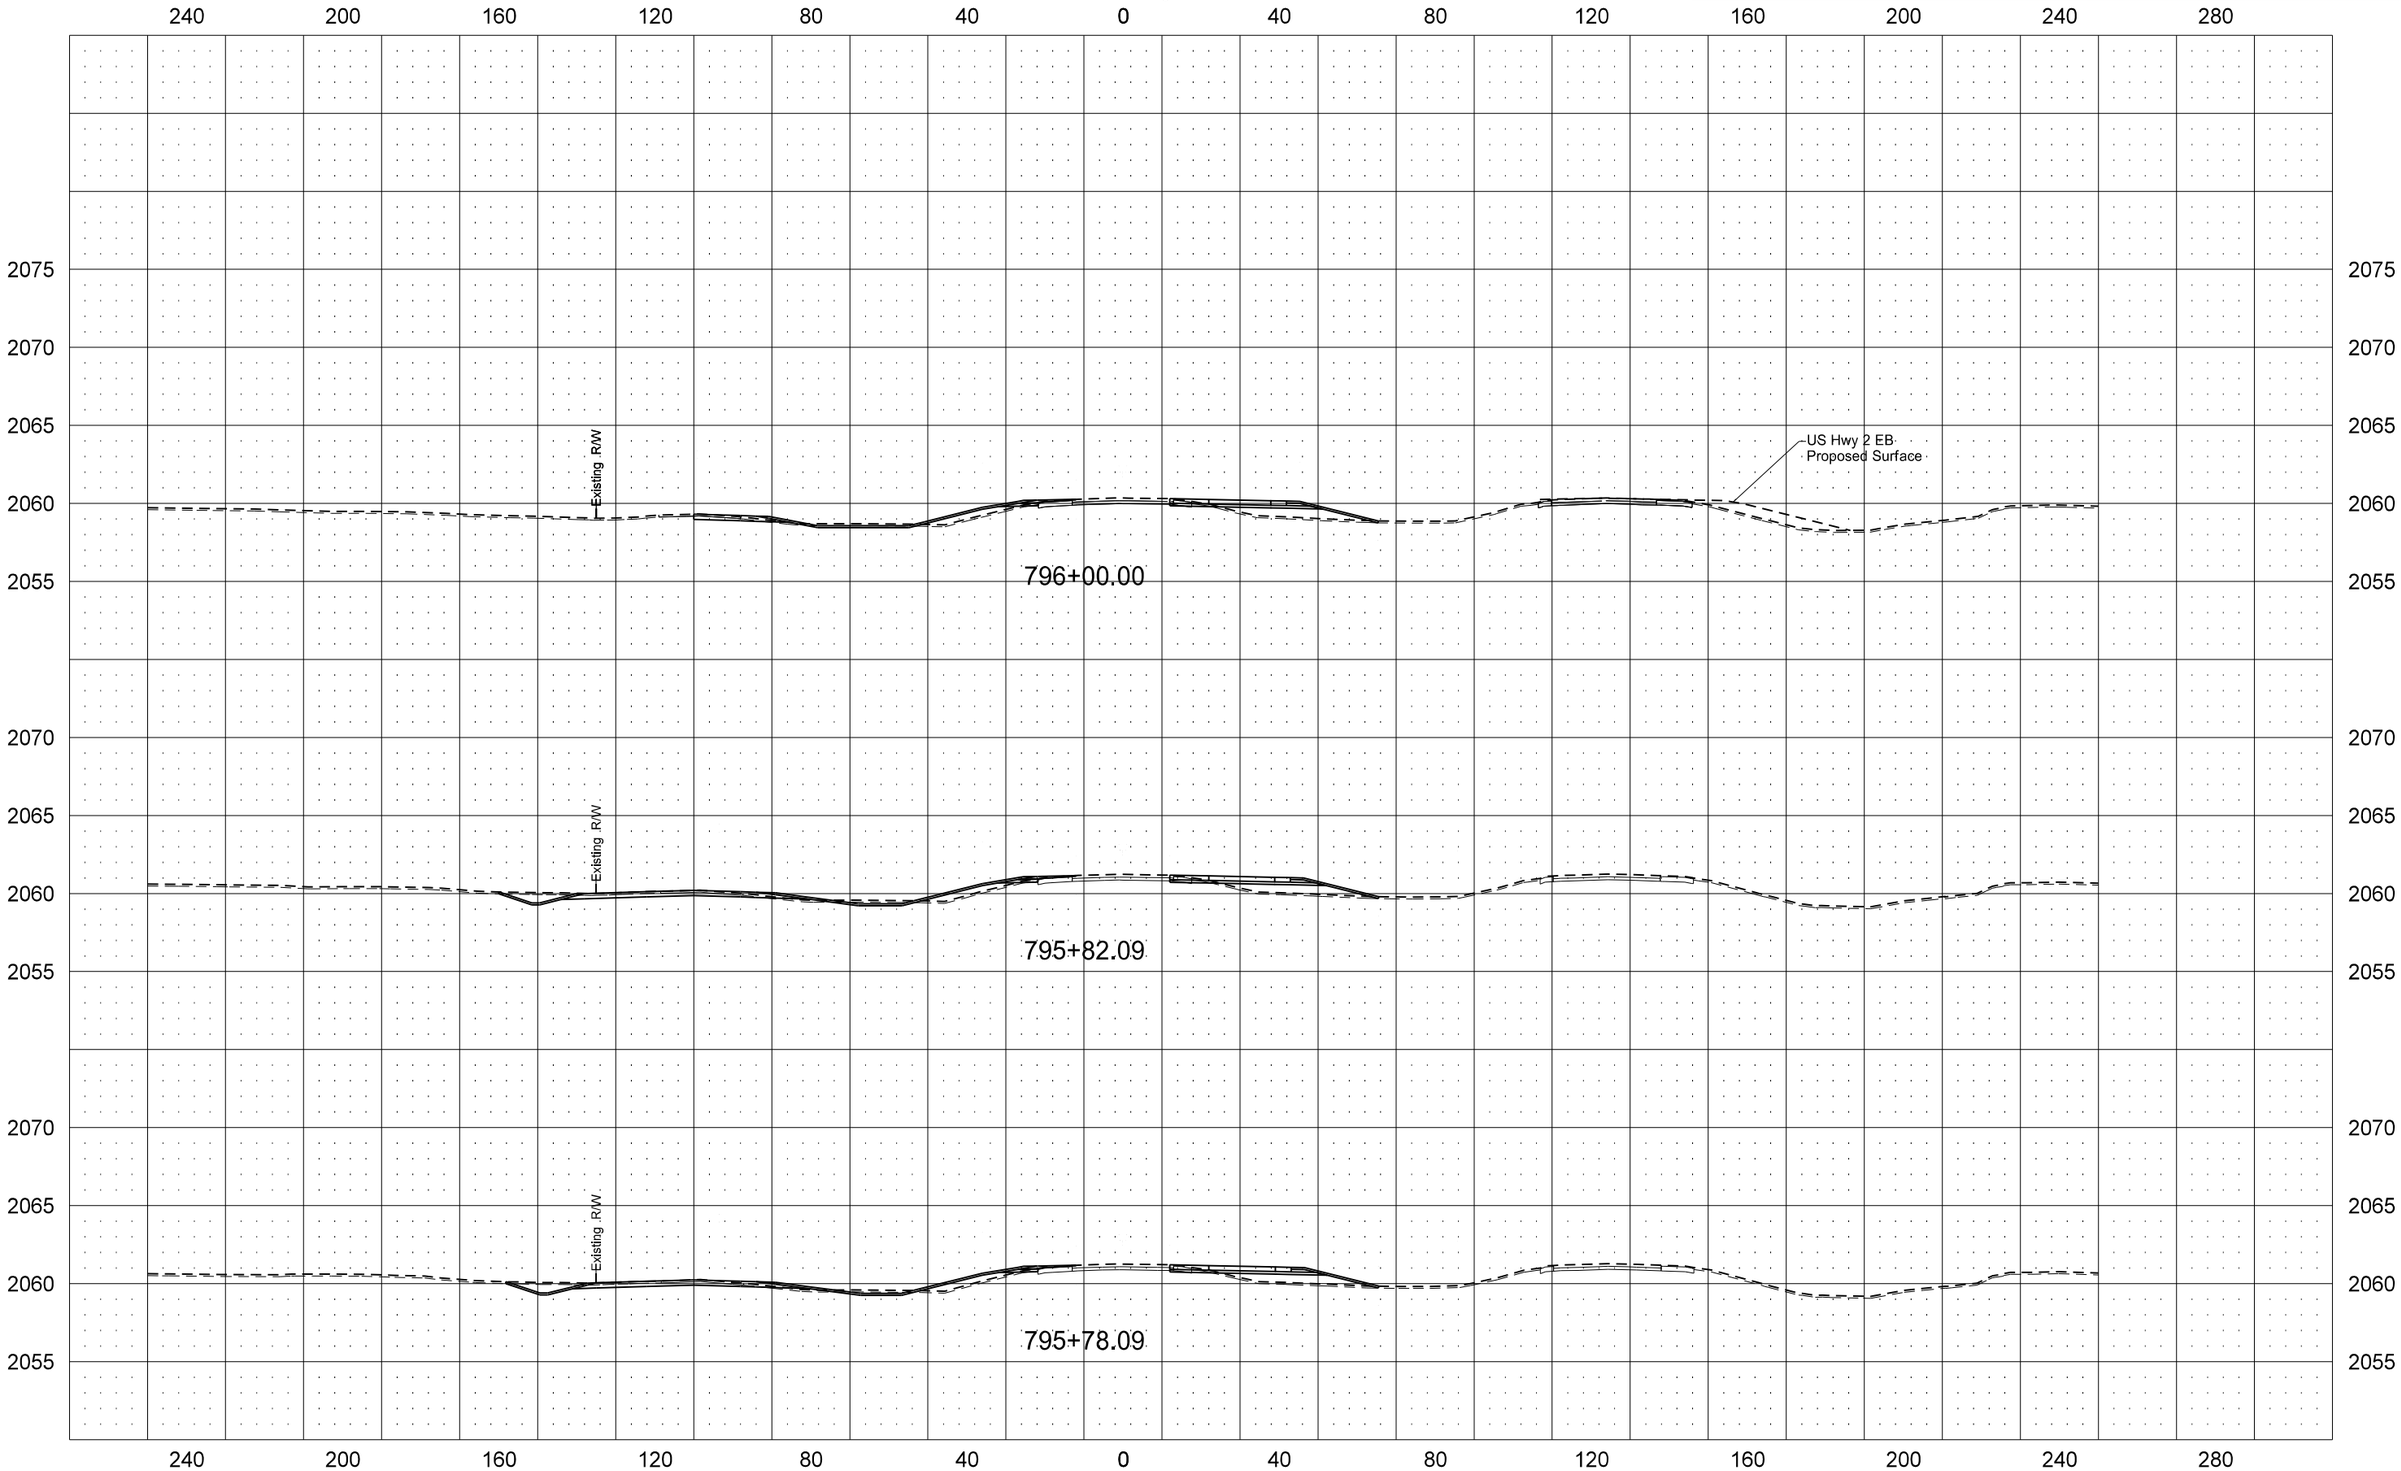

STATE	PROJECT NO.	SECTION NO.	SHEET NO.
ND	SOIA-7-085(092)183	200	75

US Hwy 2 WB

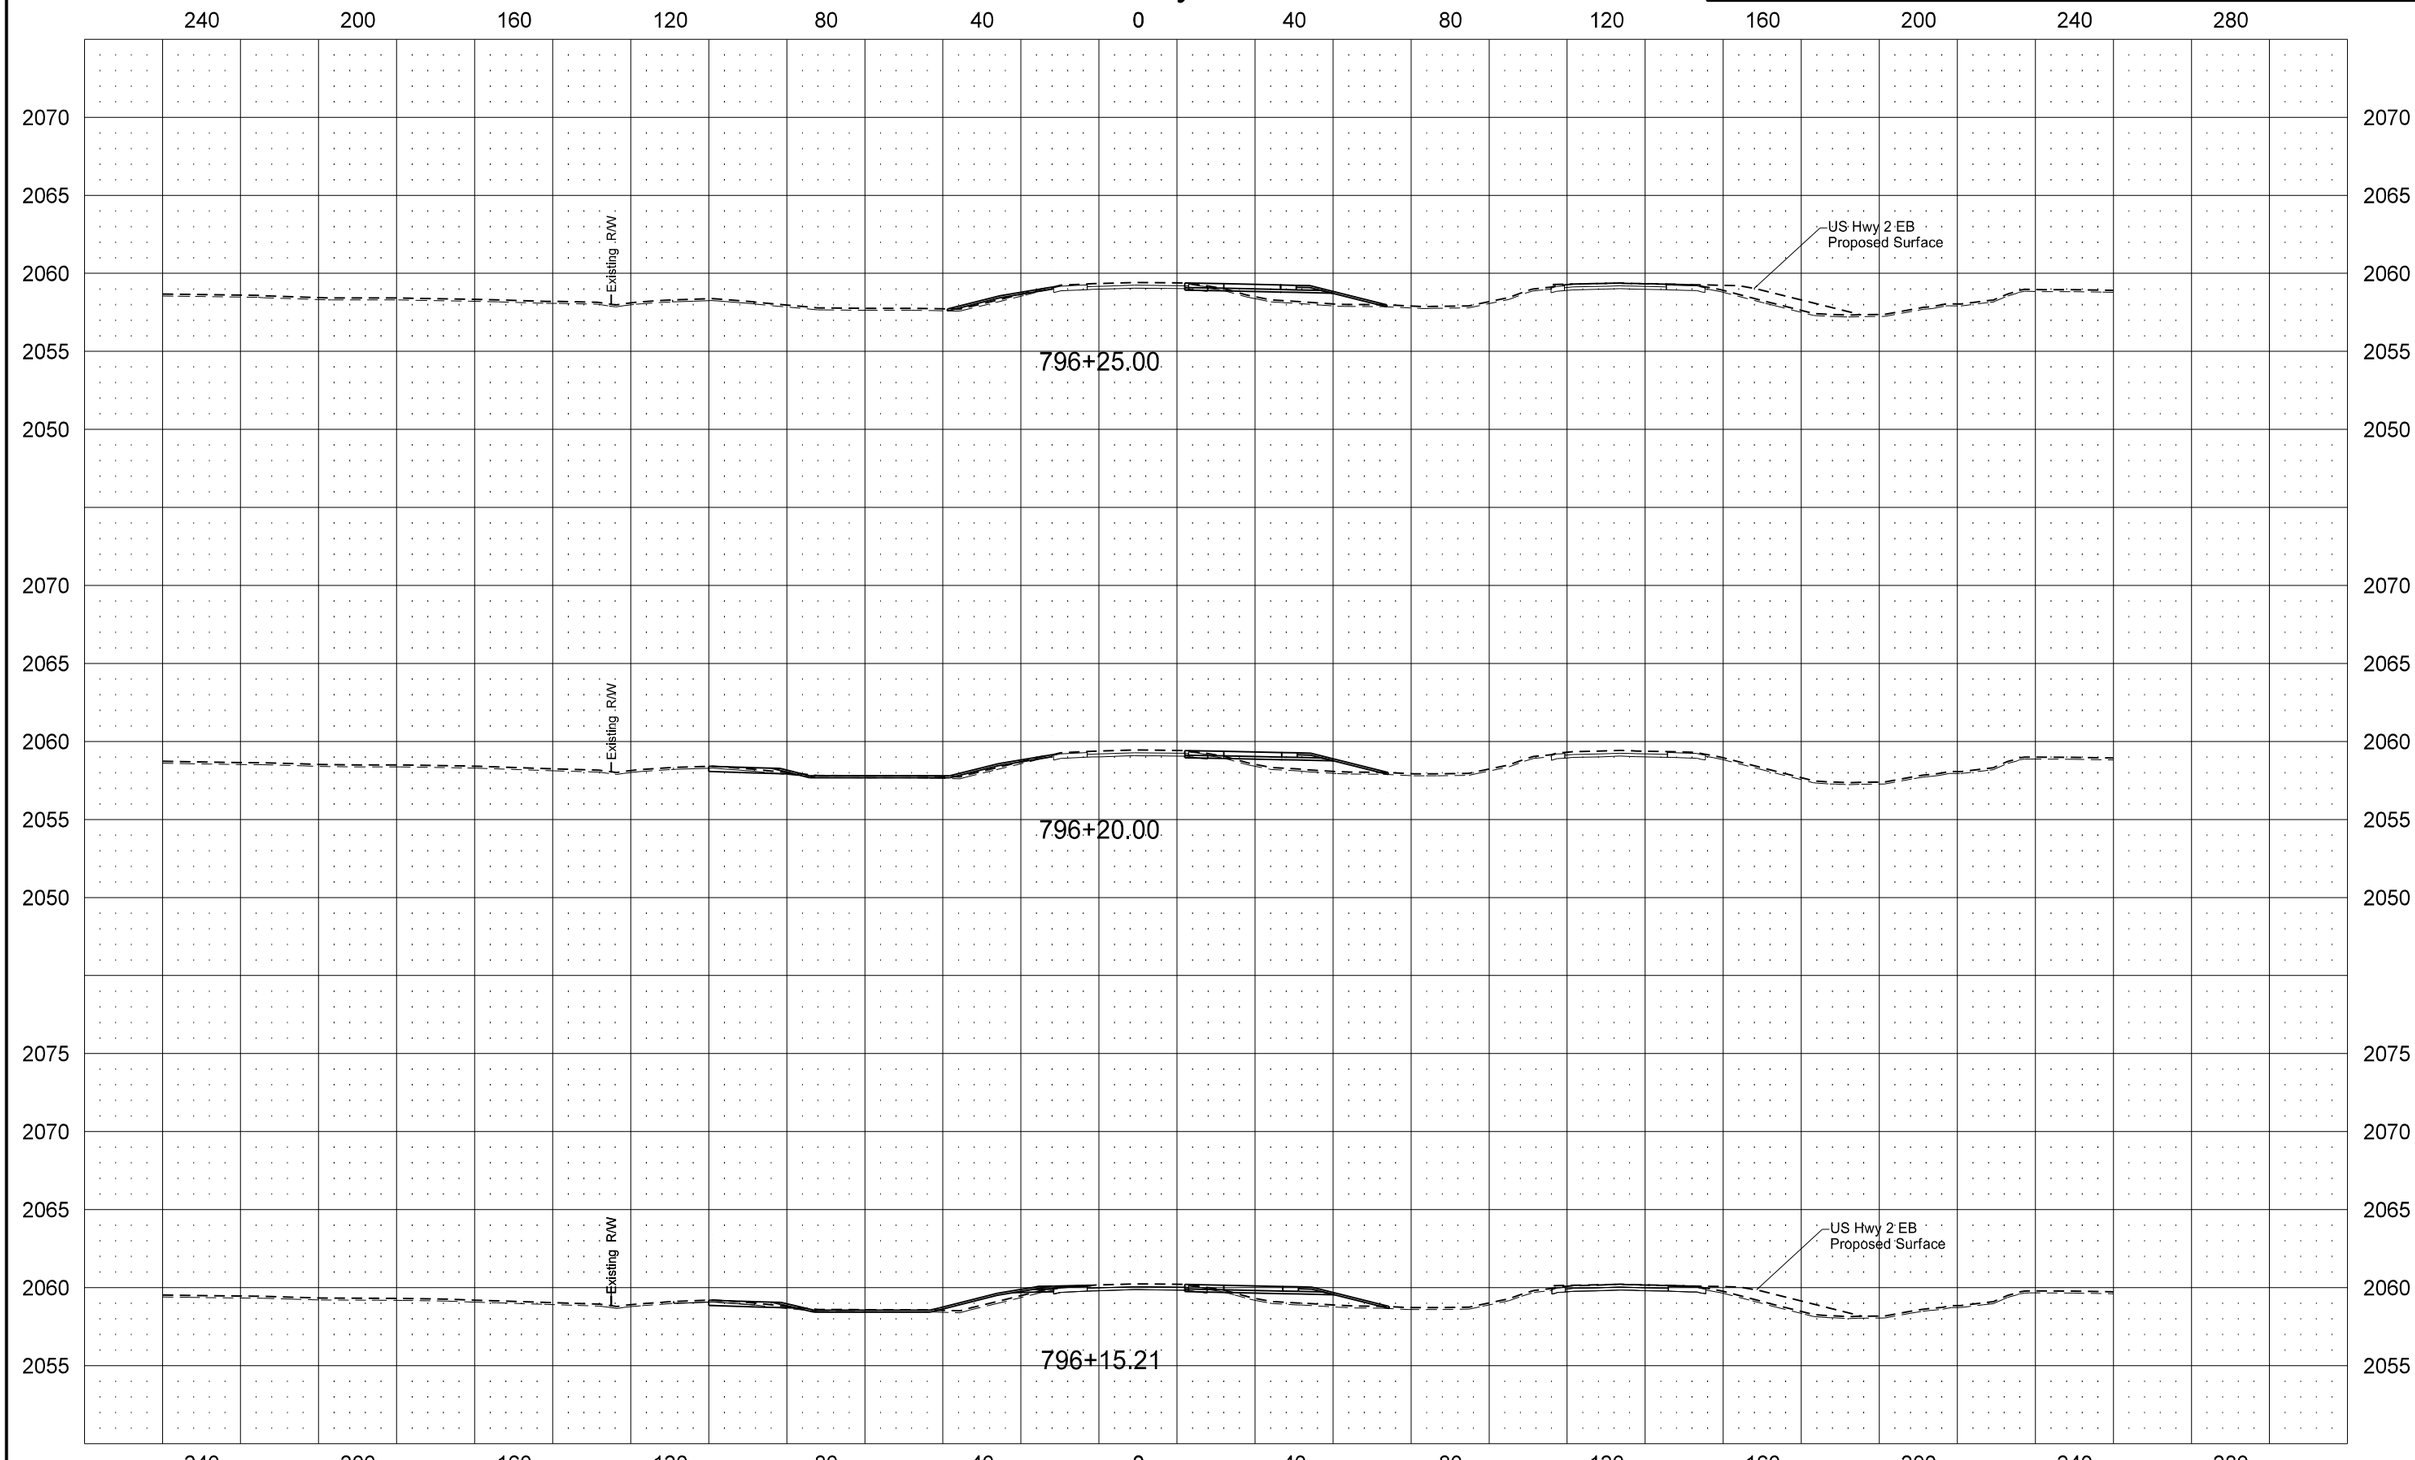

STATE	PROJECT NO.	SECTION NO.	SHEET NO.
ND	SOIA-7-085(092)183	200	76

US Hwy 2 WB

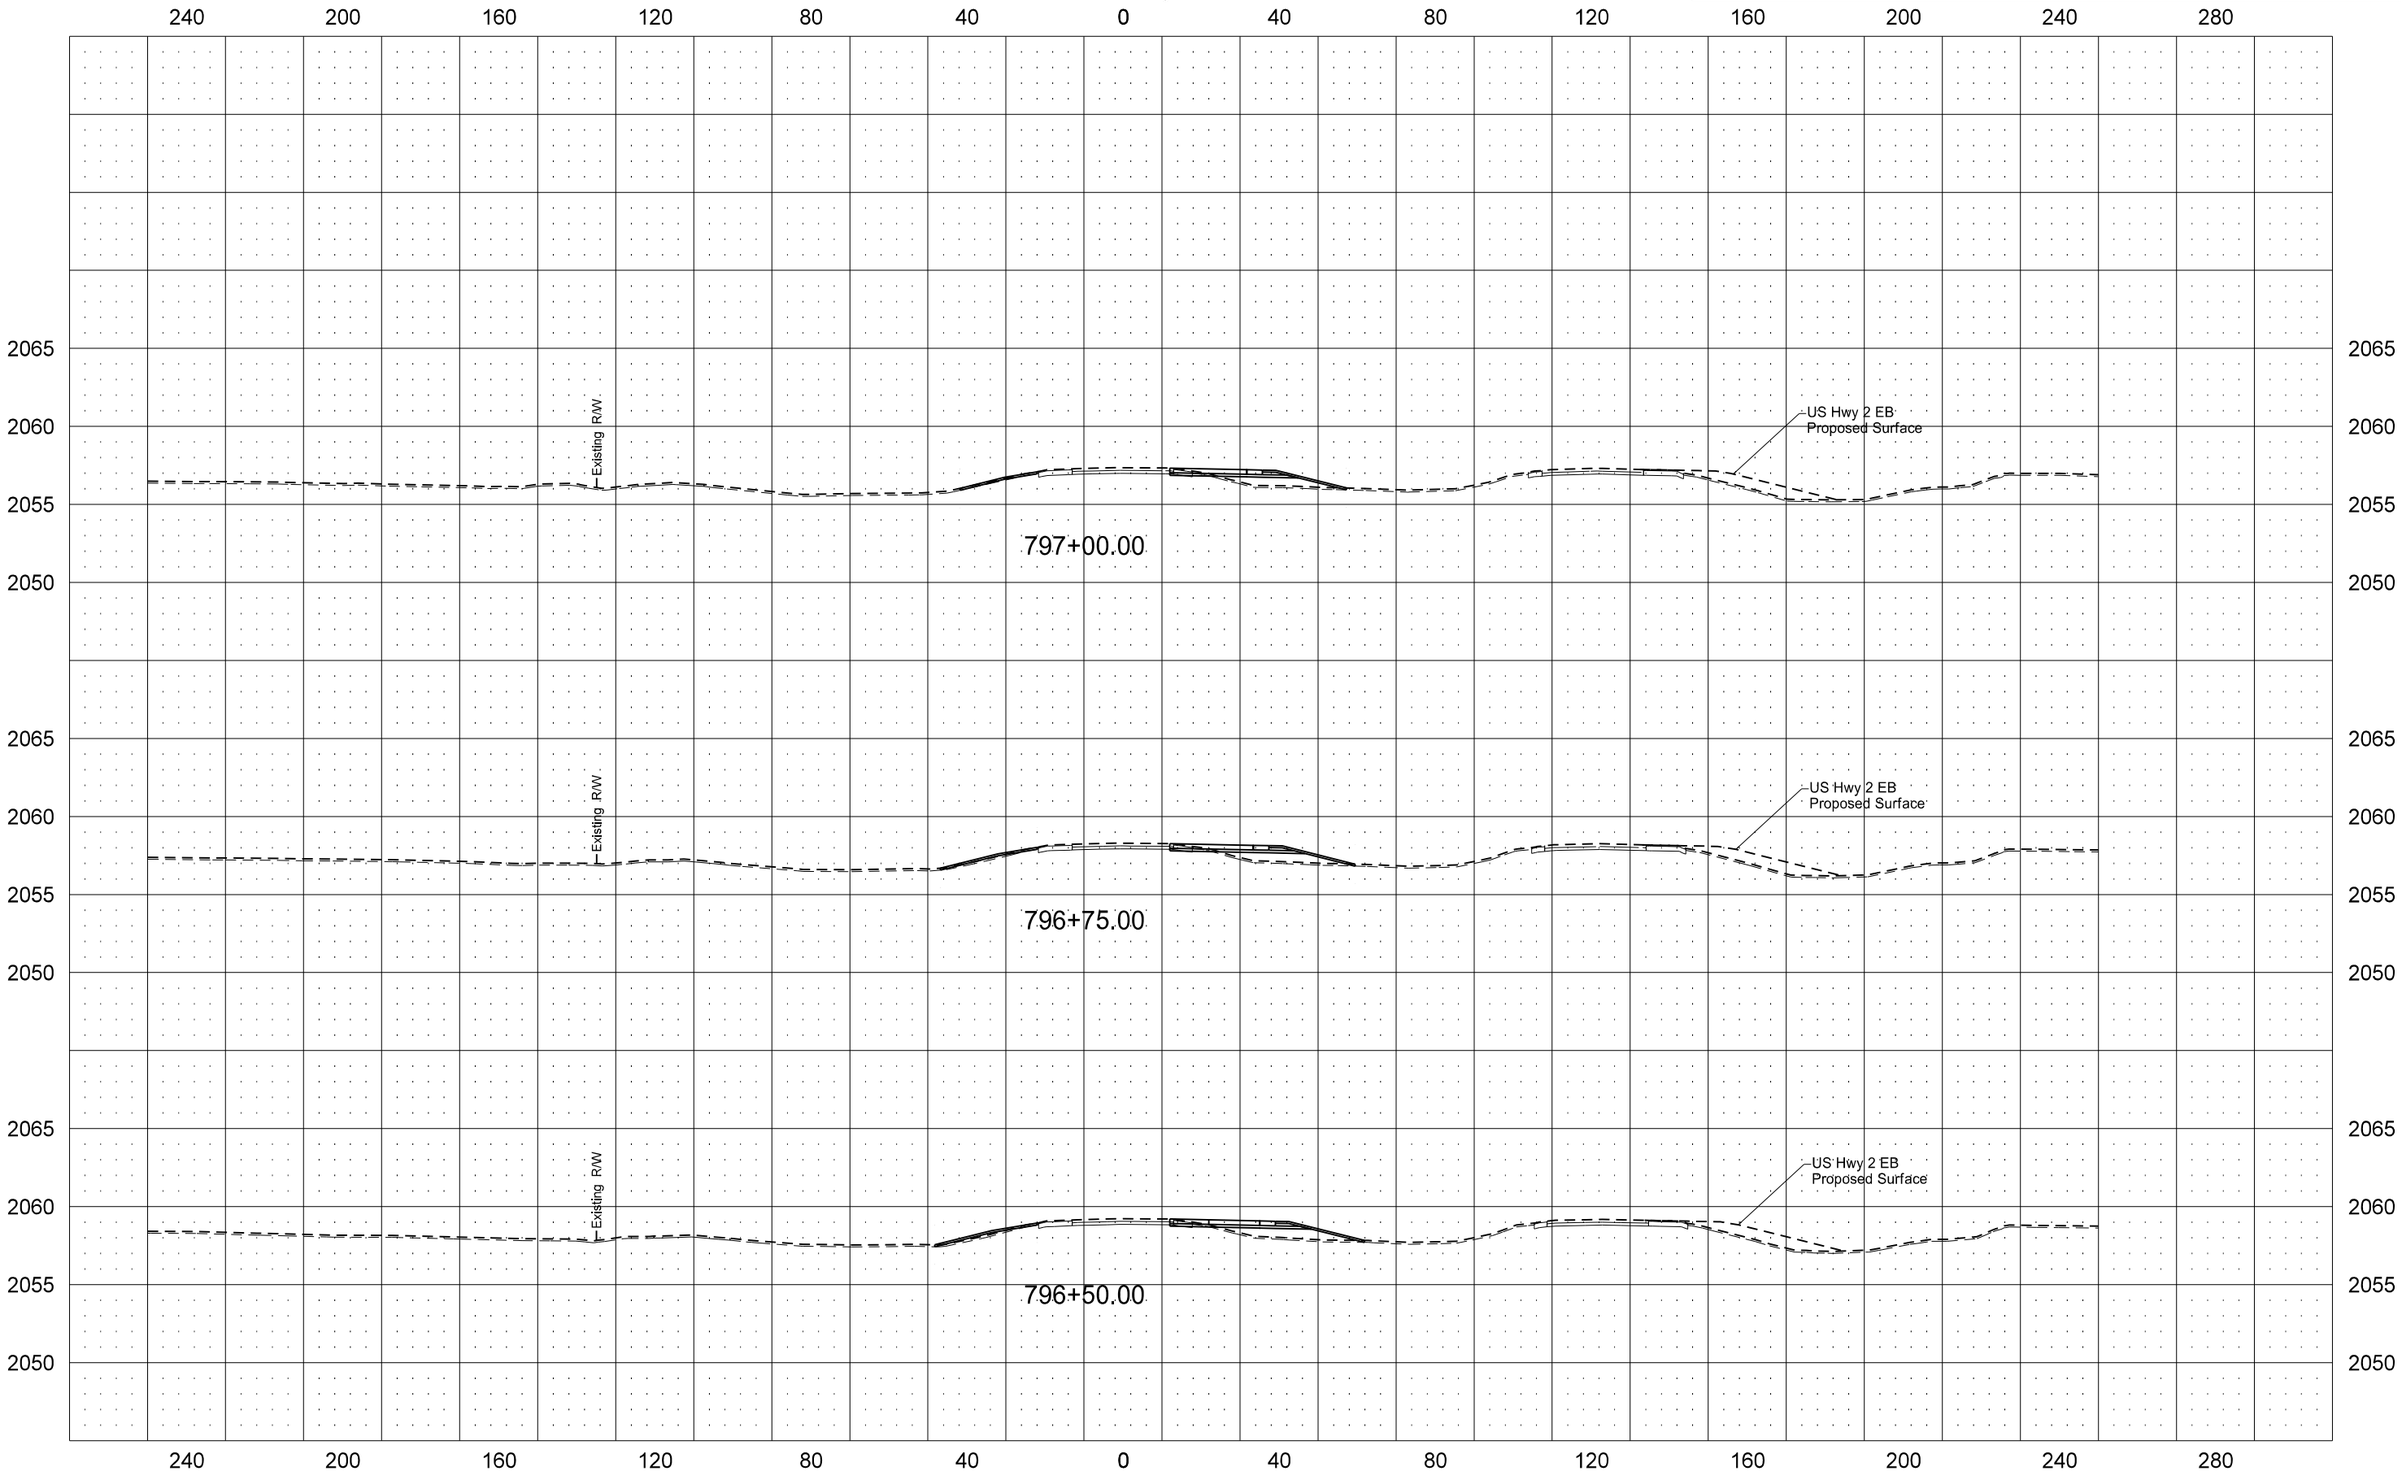

STATE	PROJECT NO.	SECTION NO.	SHEET NO.
ND	SOIA-7-085(092)183	200	77

US Hwy 2 WB

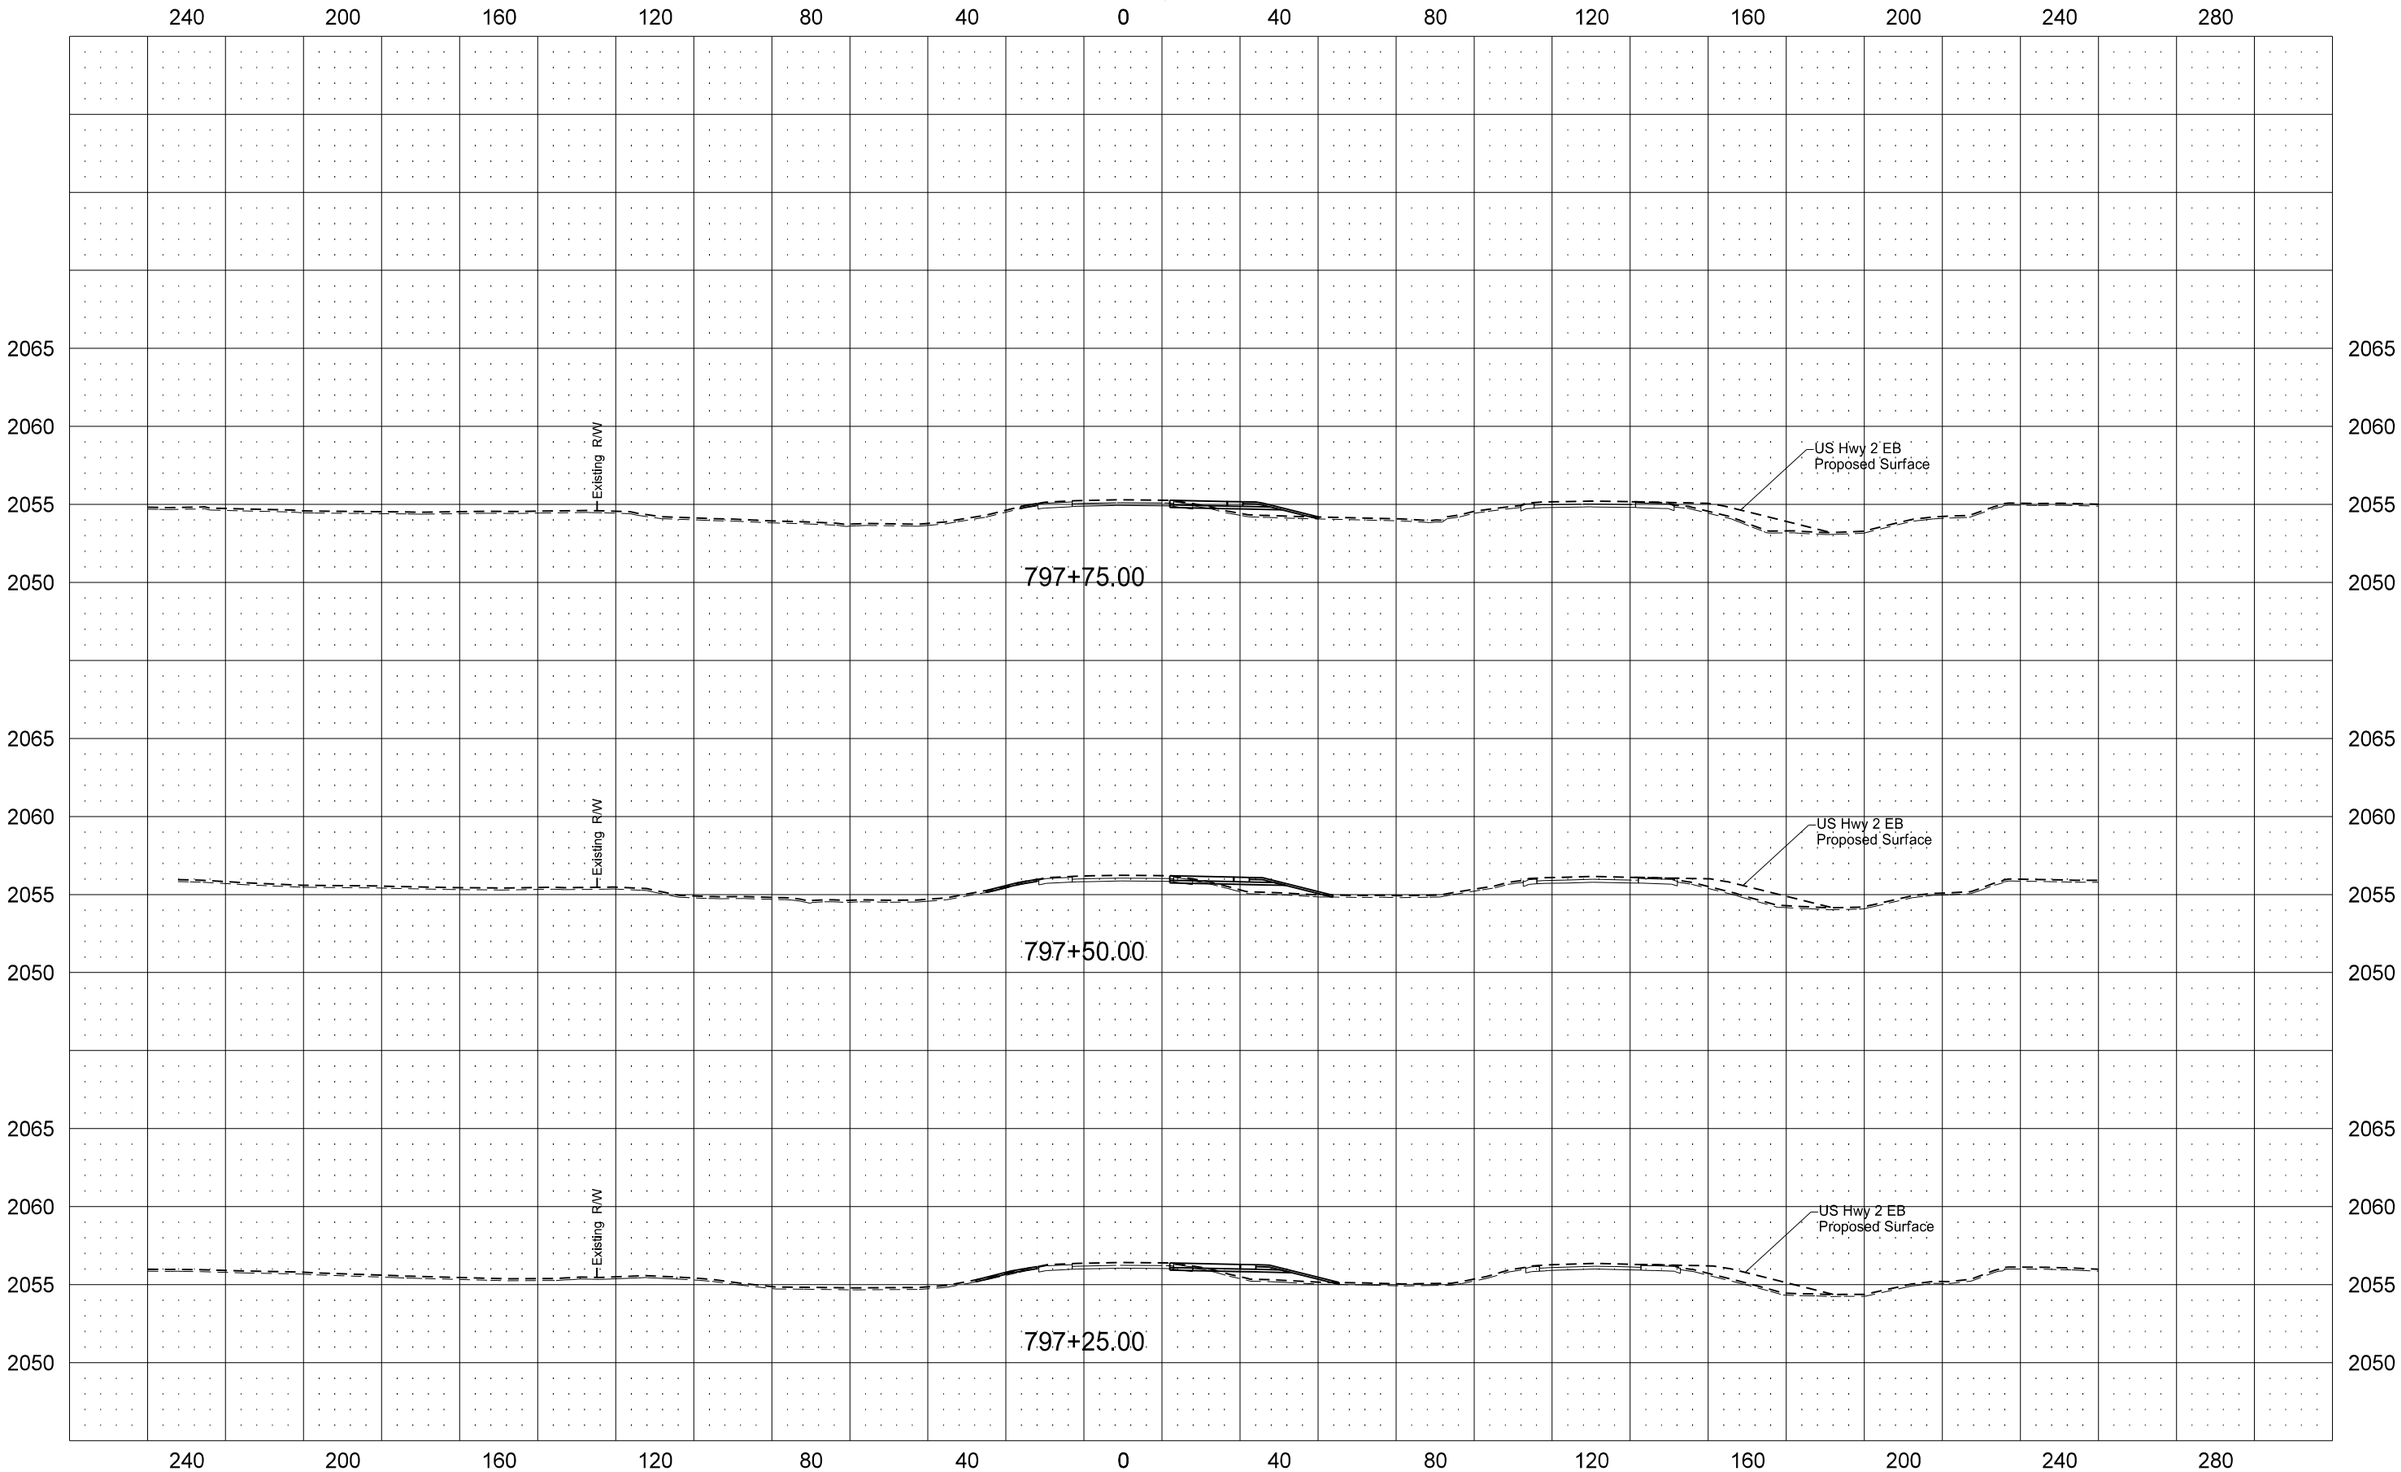

STATE	PROJECT NO.	SECTION NO.	SHEET NO.
ND	SOIA-7-085(092)183	200	78

US Hwy 2 WB

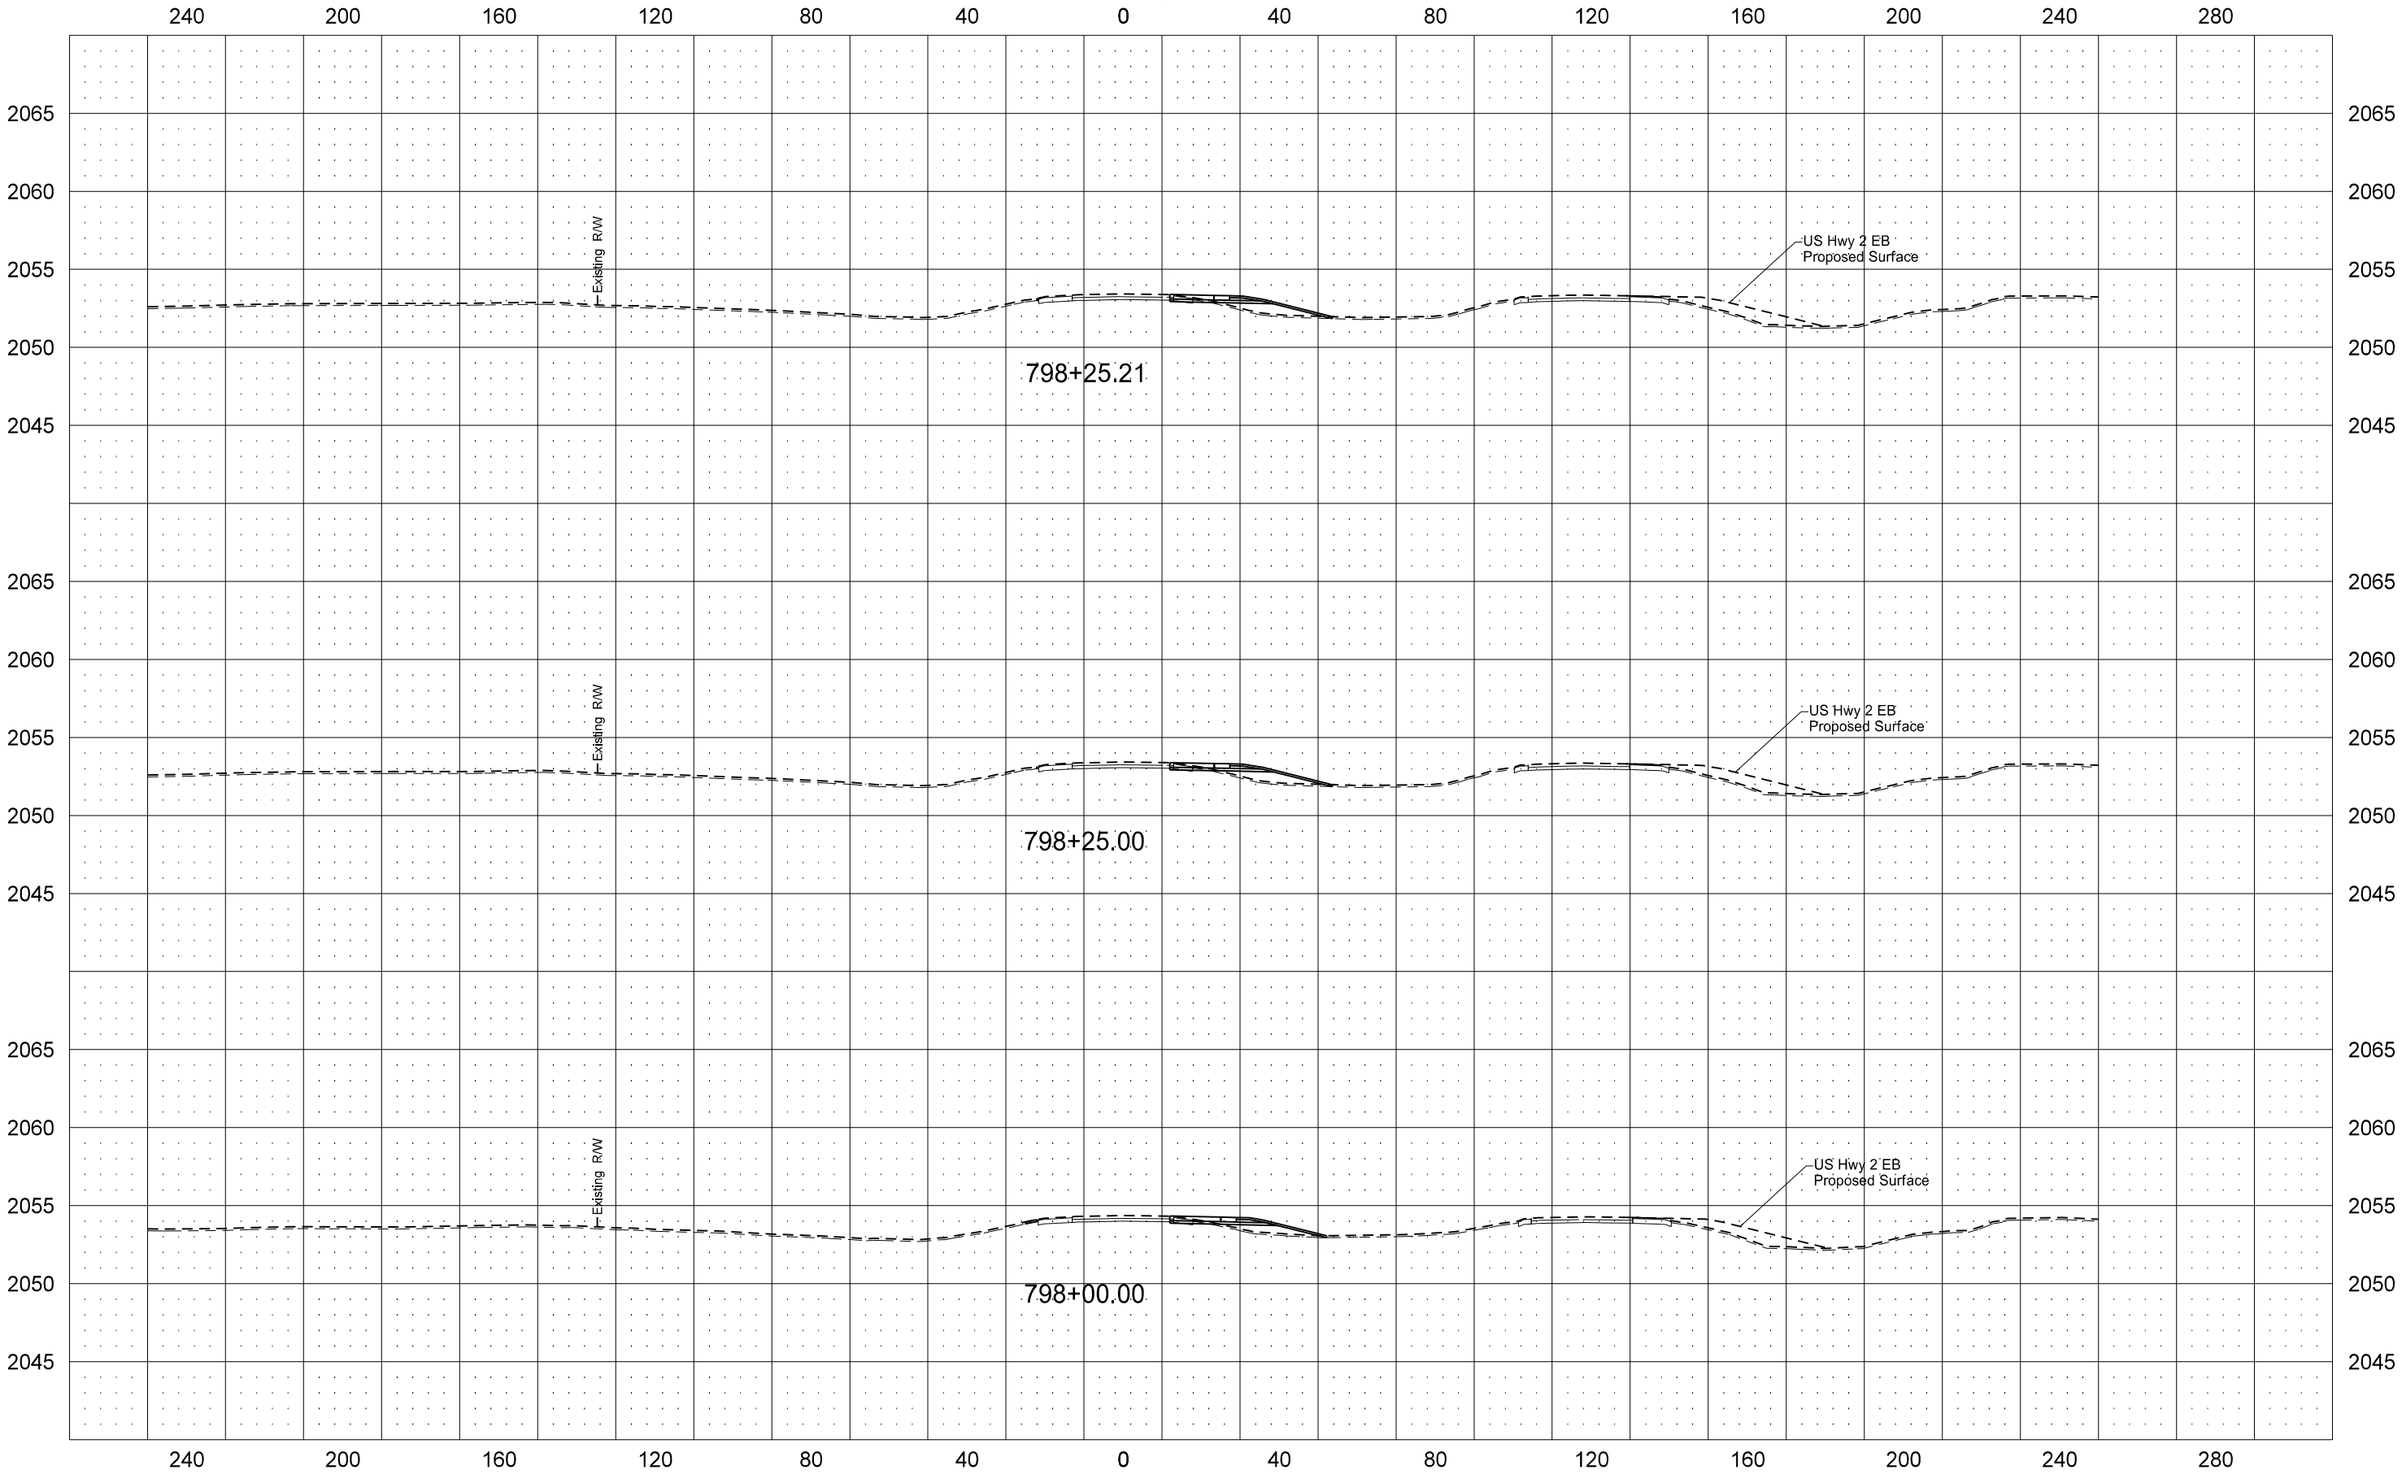

STATE	PROJECT NO.	SECTION NO.	SHEET NO.
ND	SOIA-7-085(092)183	200	79

US Hwy 2 WB

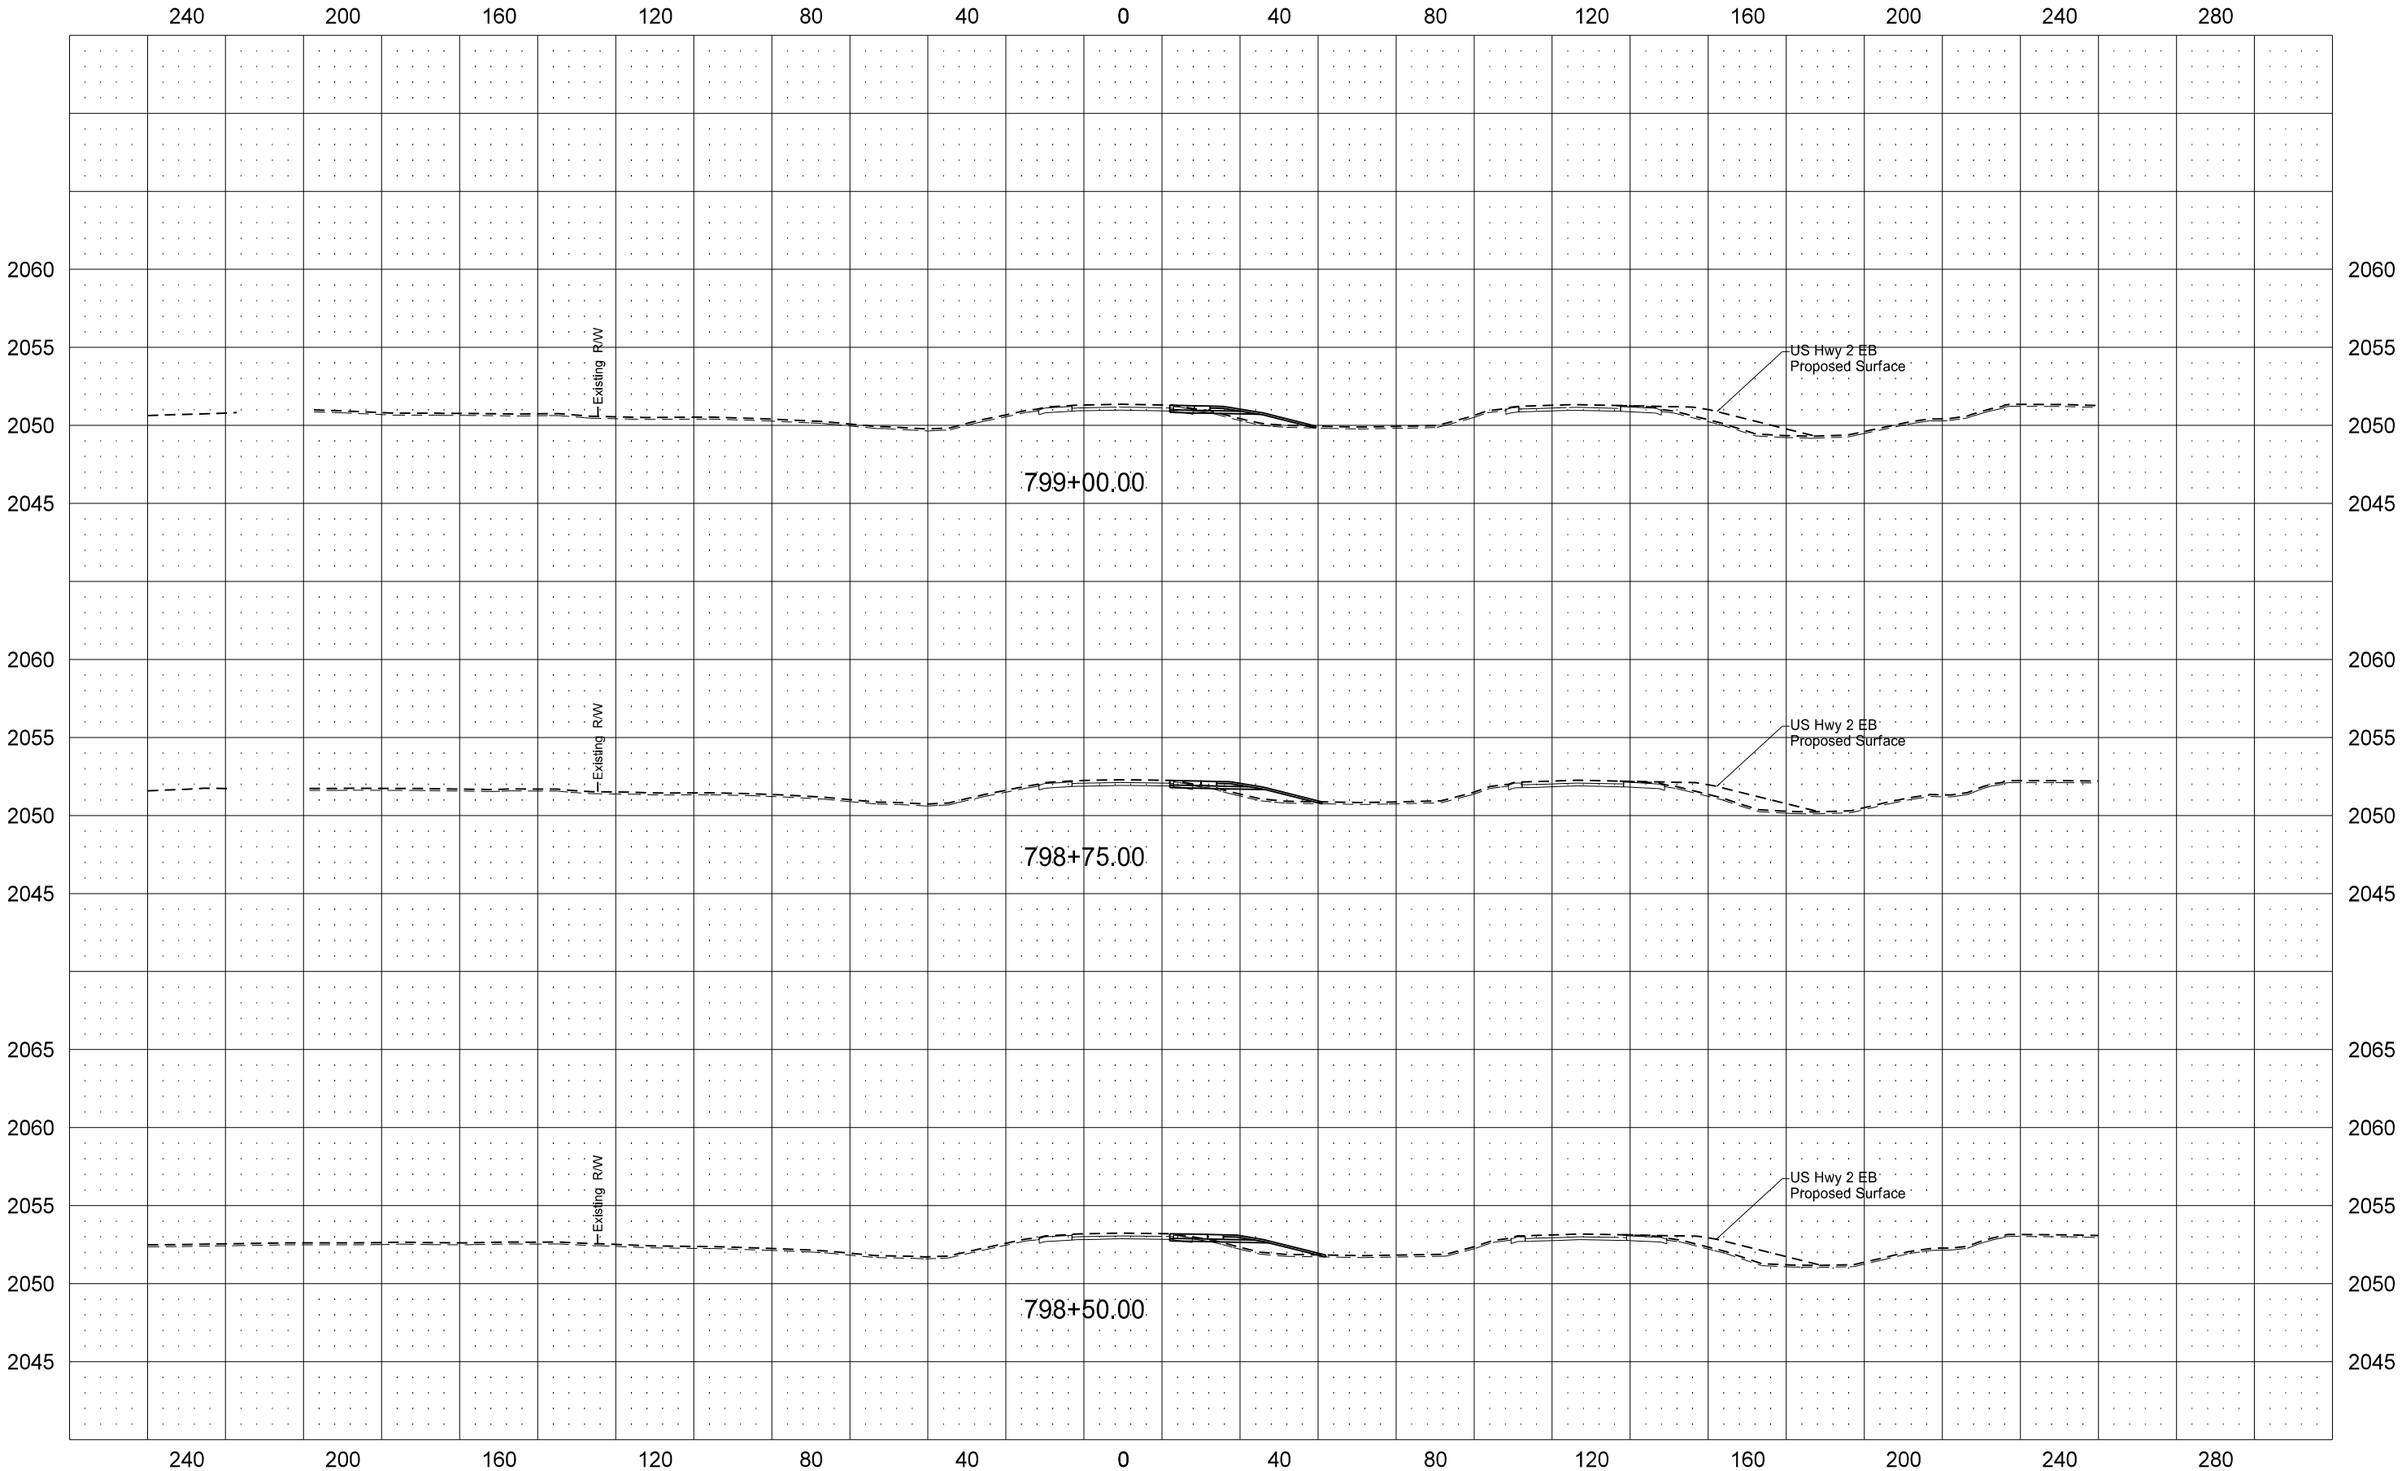

STATE	PROJECT NO.	SECTION NO.	SHEET NO.
ND	SOIA-7-085(092)183	200	80

US Hwy 2 WB

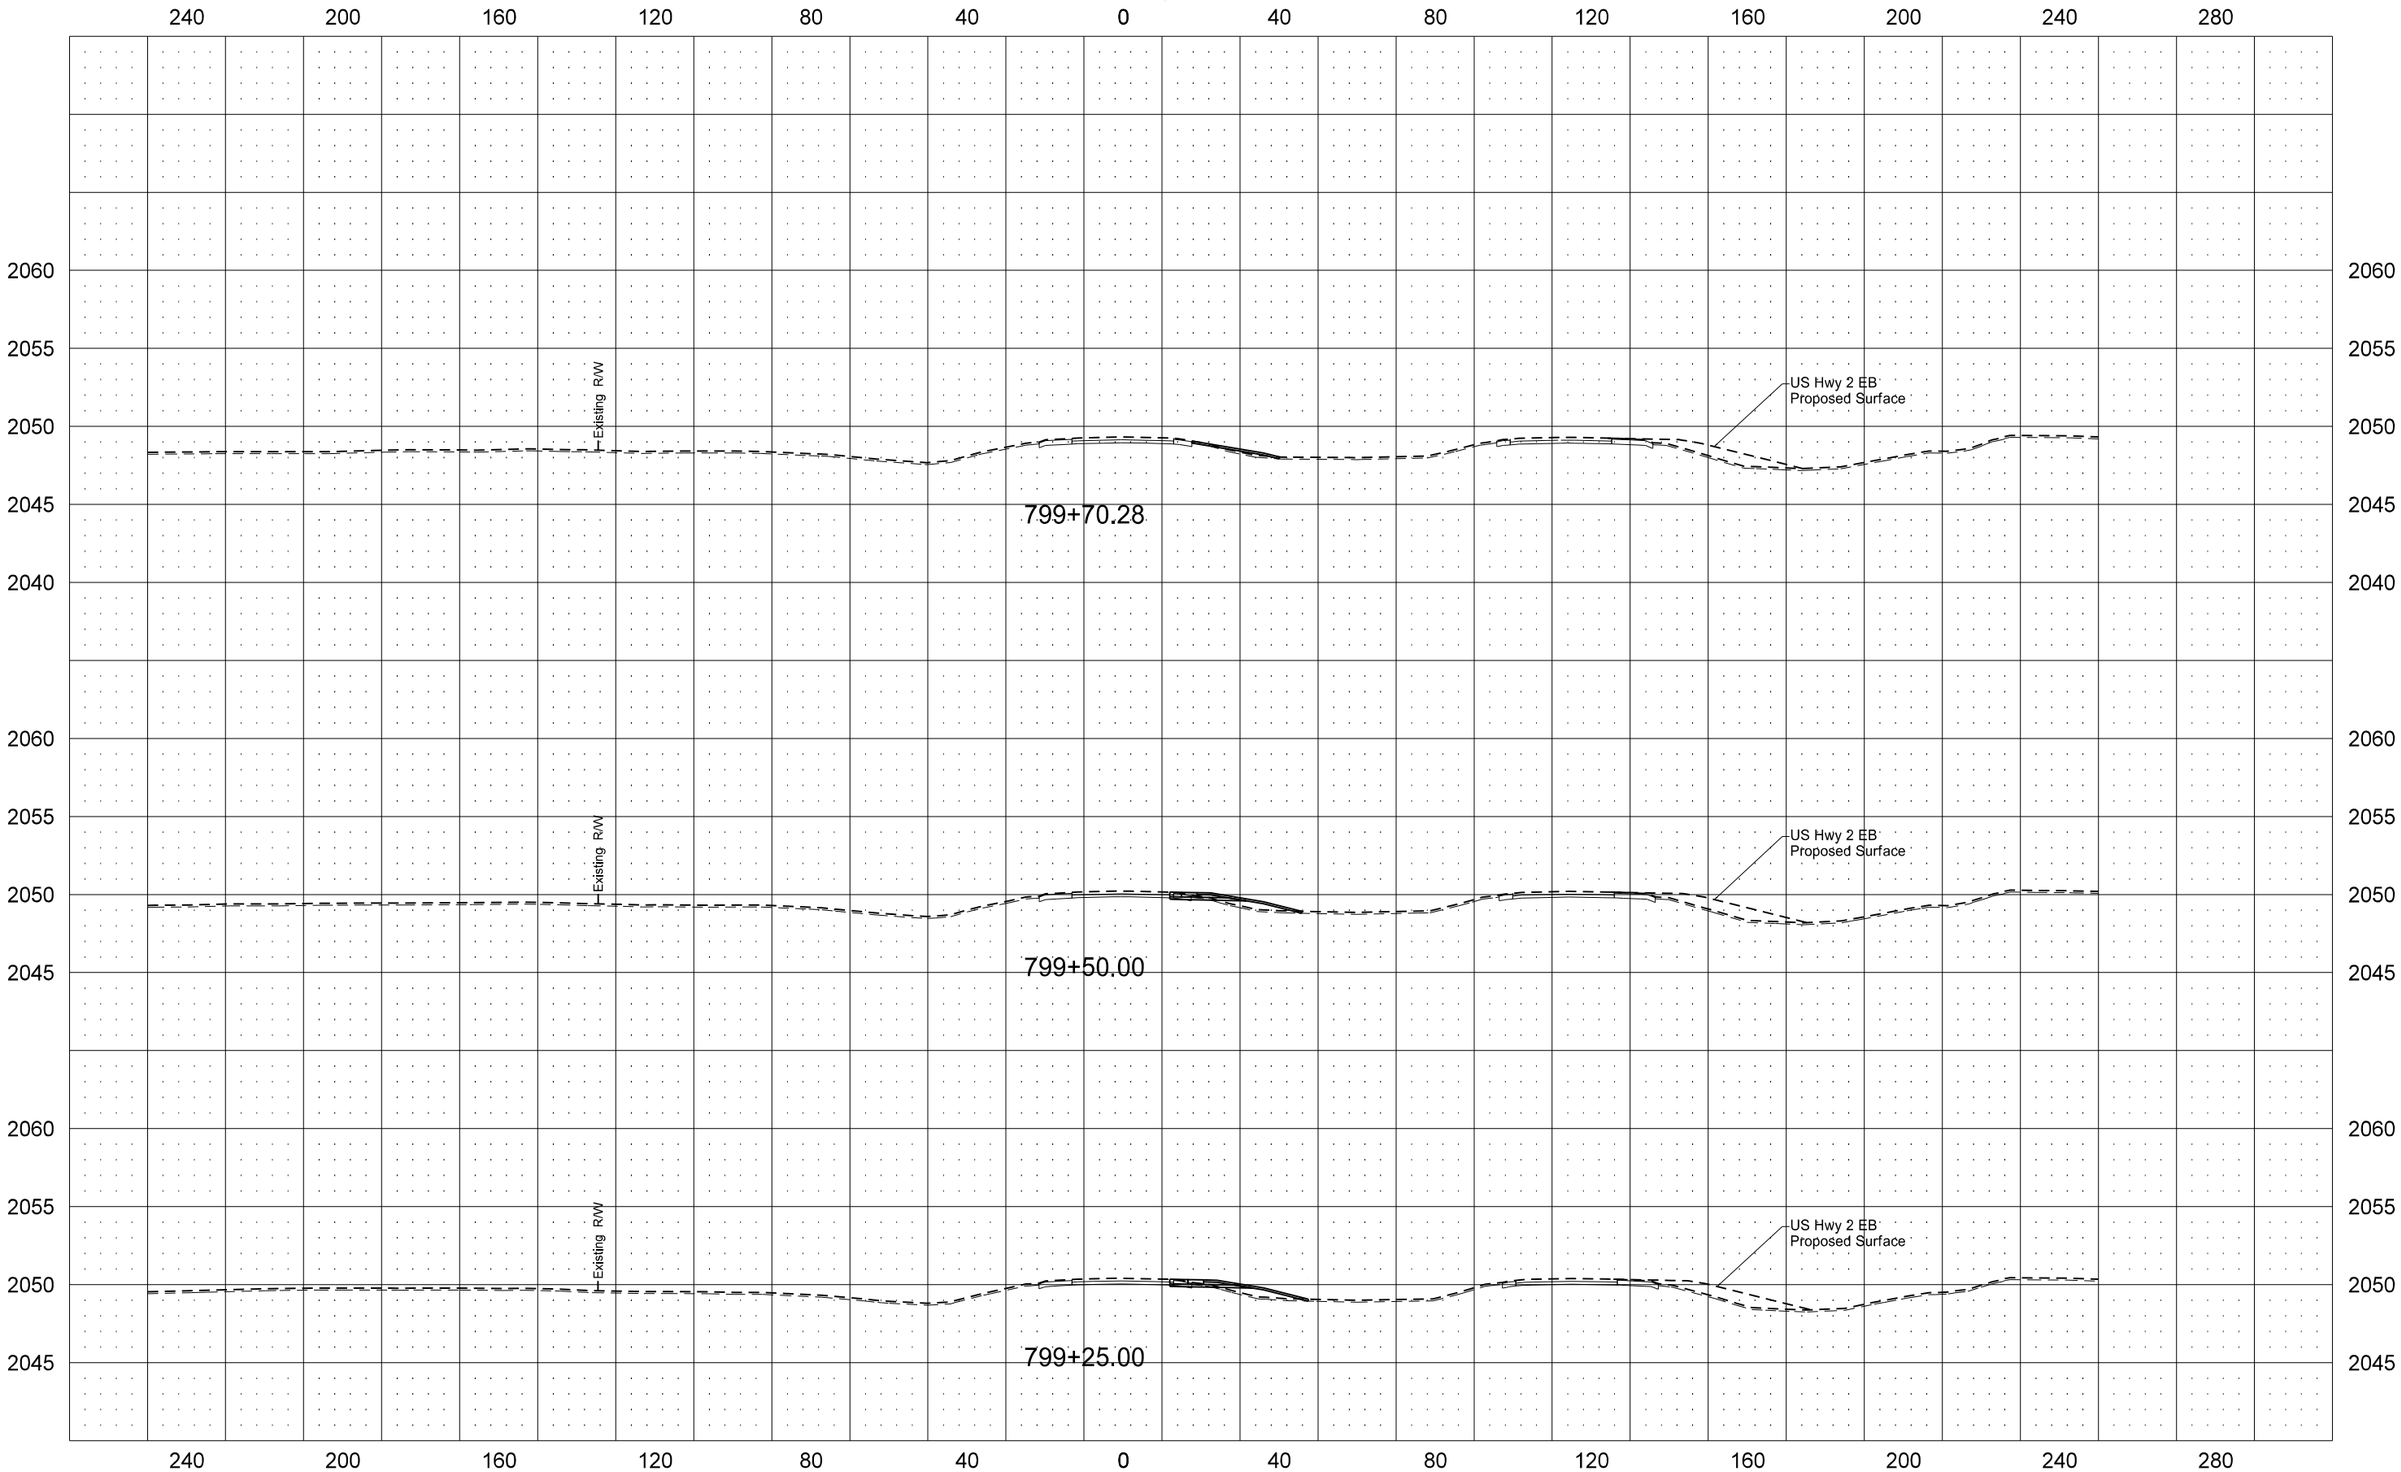

STATE	PROJECT NO.	SECTION NO.	SHEET NO.
ND	SOIA-7-085(092)183	200	81

US Hwy 2 WB

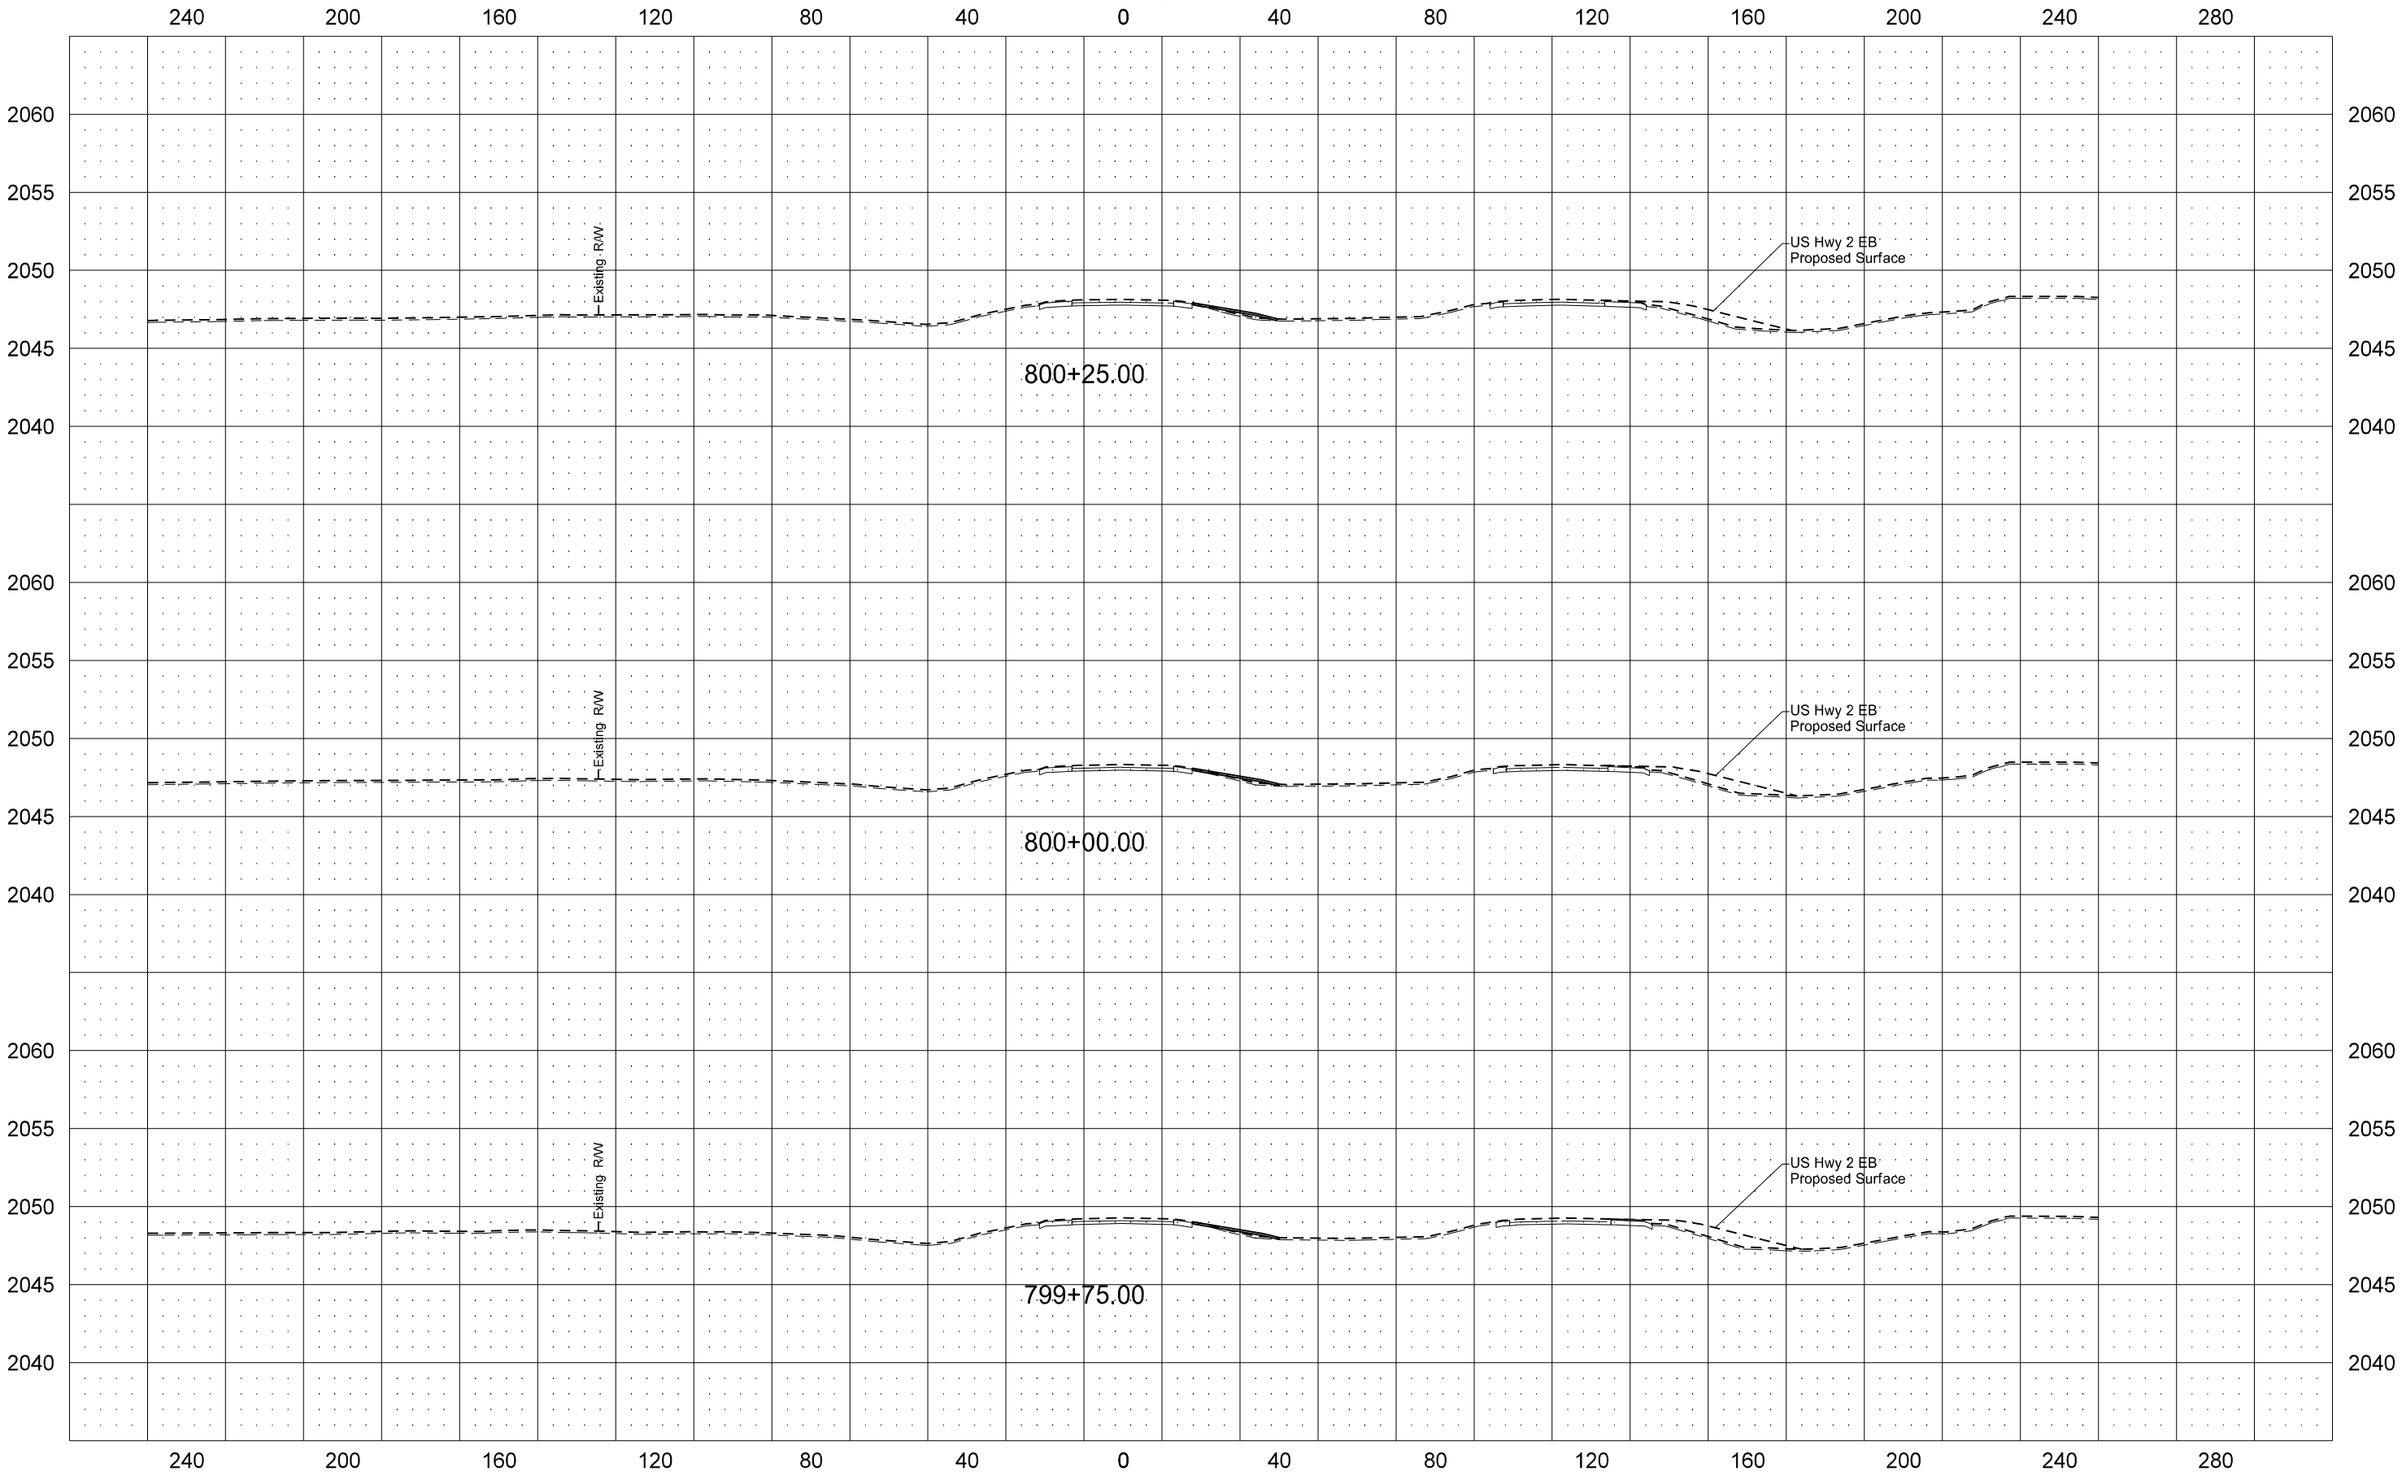

STATE	PROJECT NO.	SECTION NO.	SHEET NO.
ND	SOIA-7-085(092)183	200	82

US Hwy 2 WB

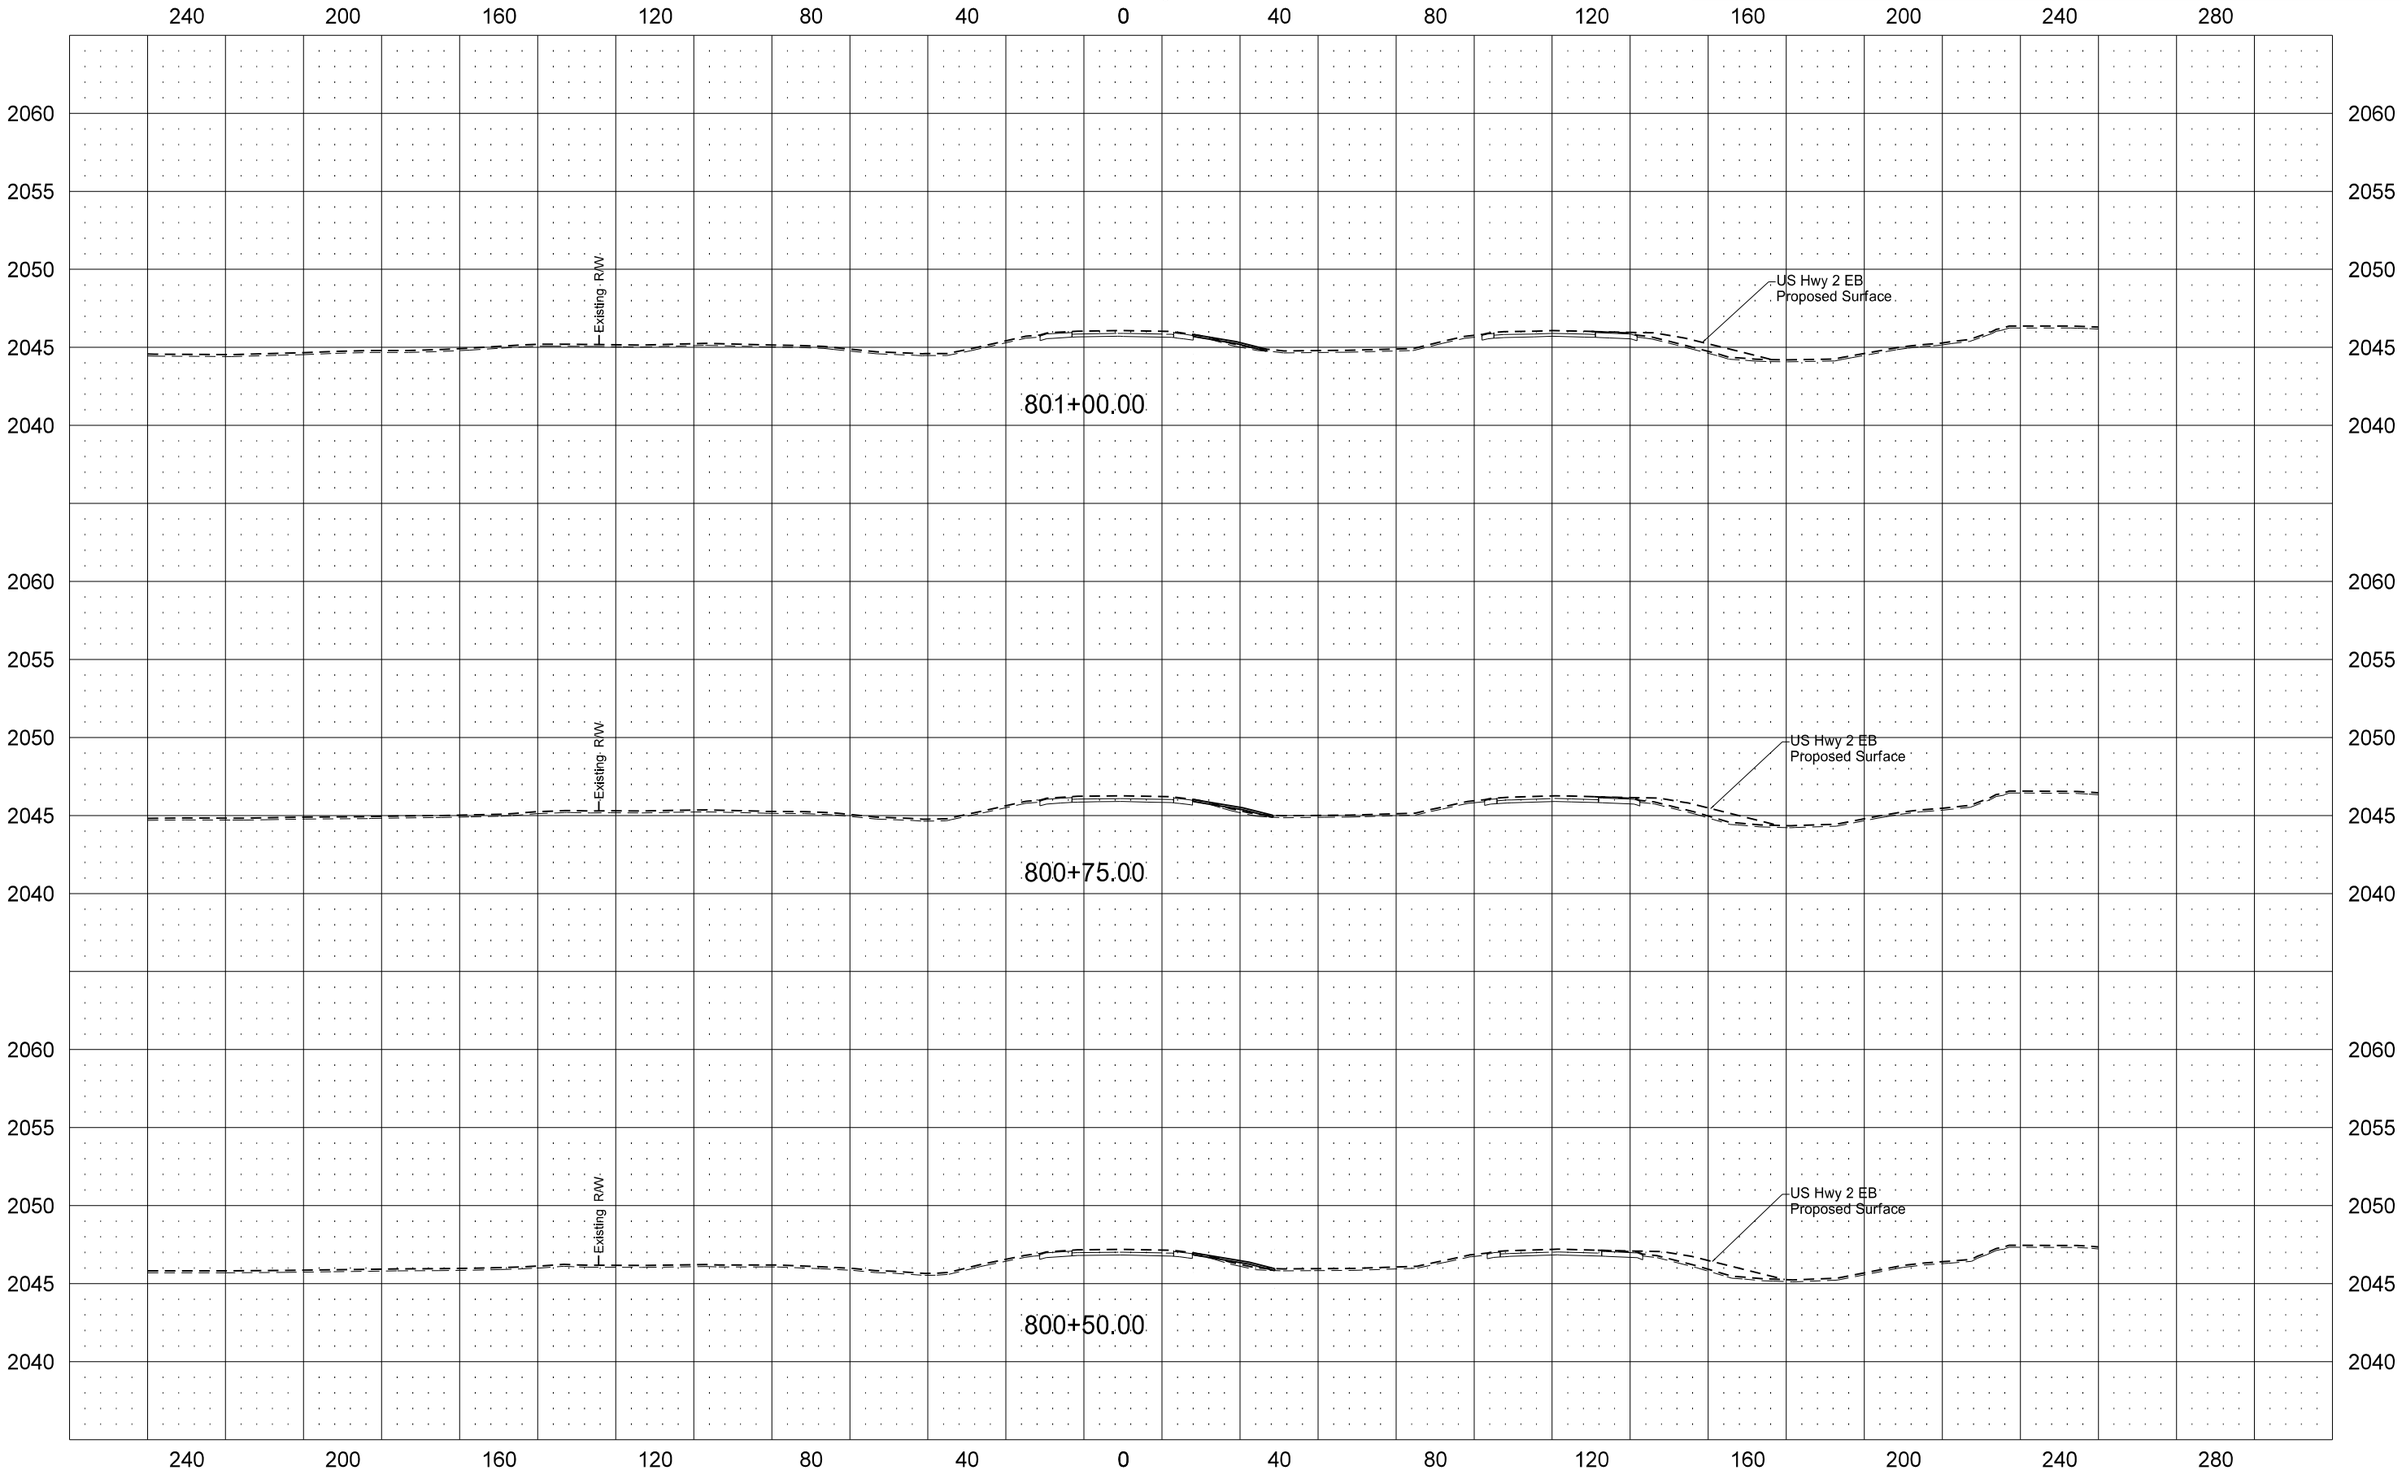

STATE	PROJECT NO.	SECTION NO.	SHEET NO.
ND	SOIA-7-085(092)183	200	83

US Hwy 2 WB

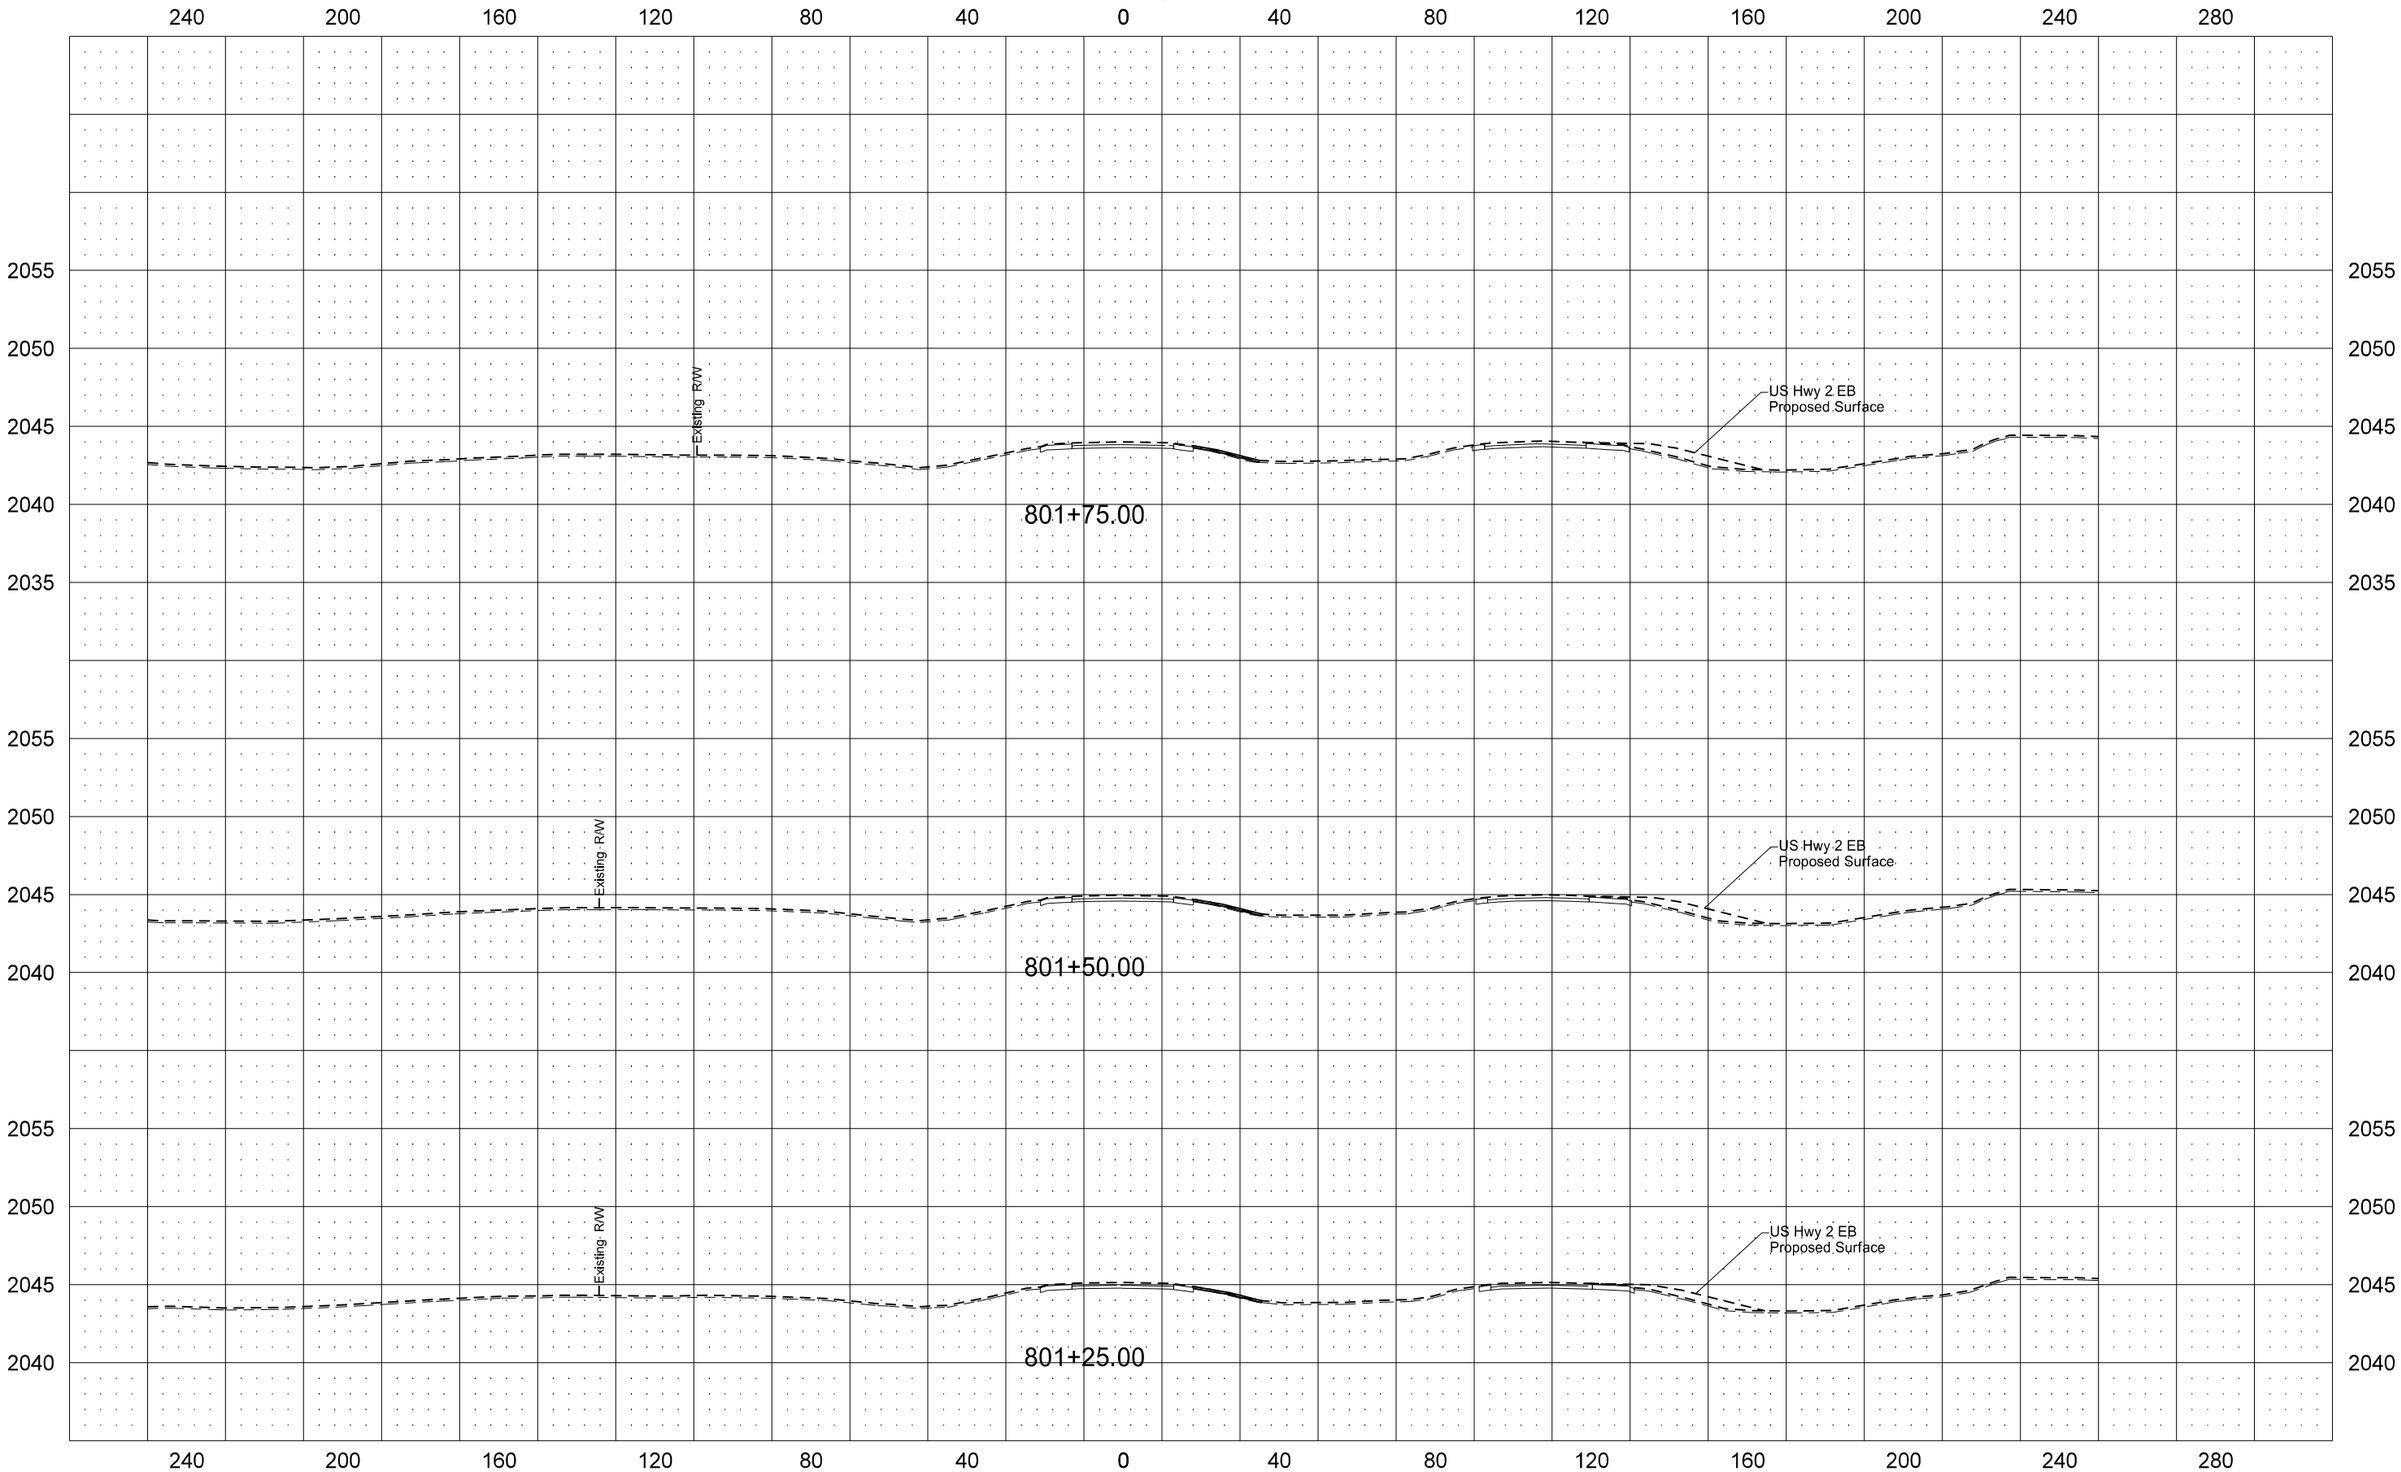

STATE	PROJECT NO.	SECTION NO.	SHEET NO.
ND	SOIA-7-085(092)183	200	84

US Hwy 2 WB

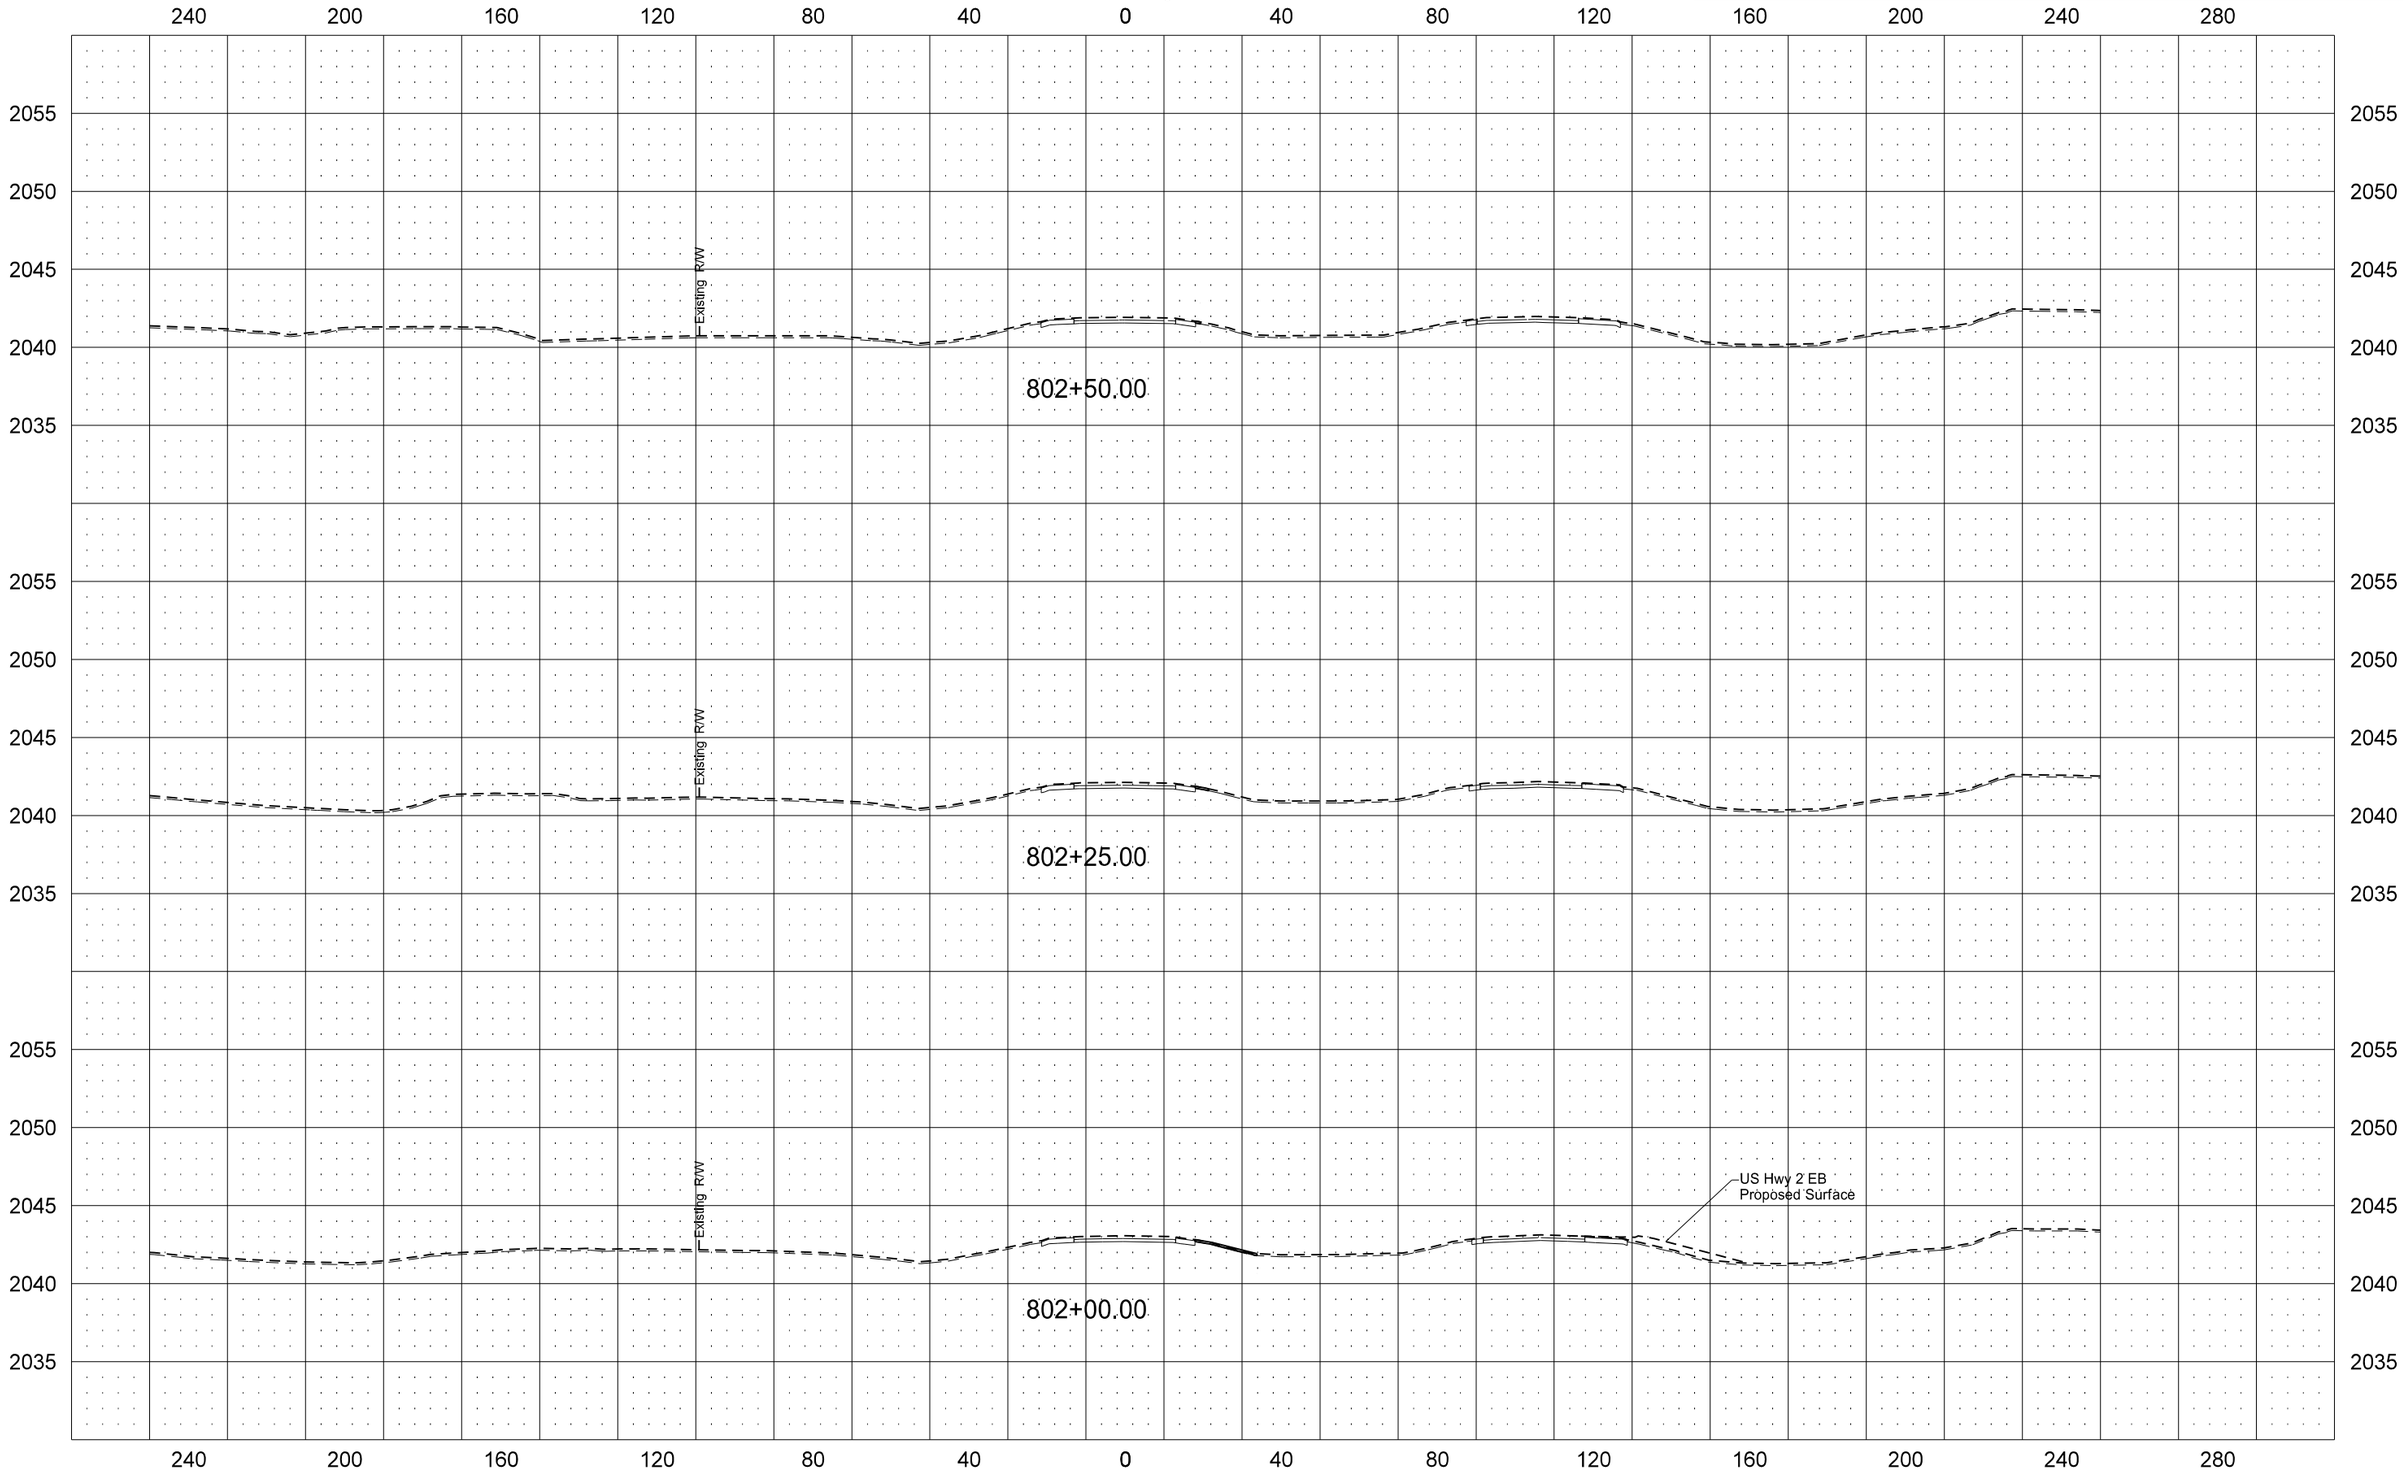

STATE	PROJECT NO.	SECTION NO.	SHEET NO.
ND	SOIA-7-085(092)183	200	85

US Hwy 2 WB

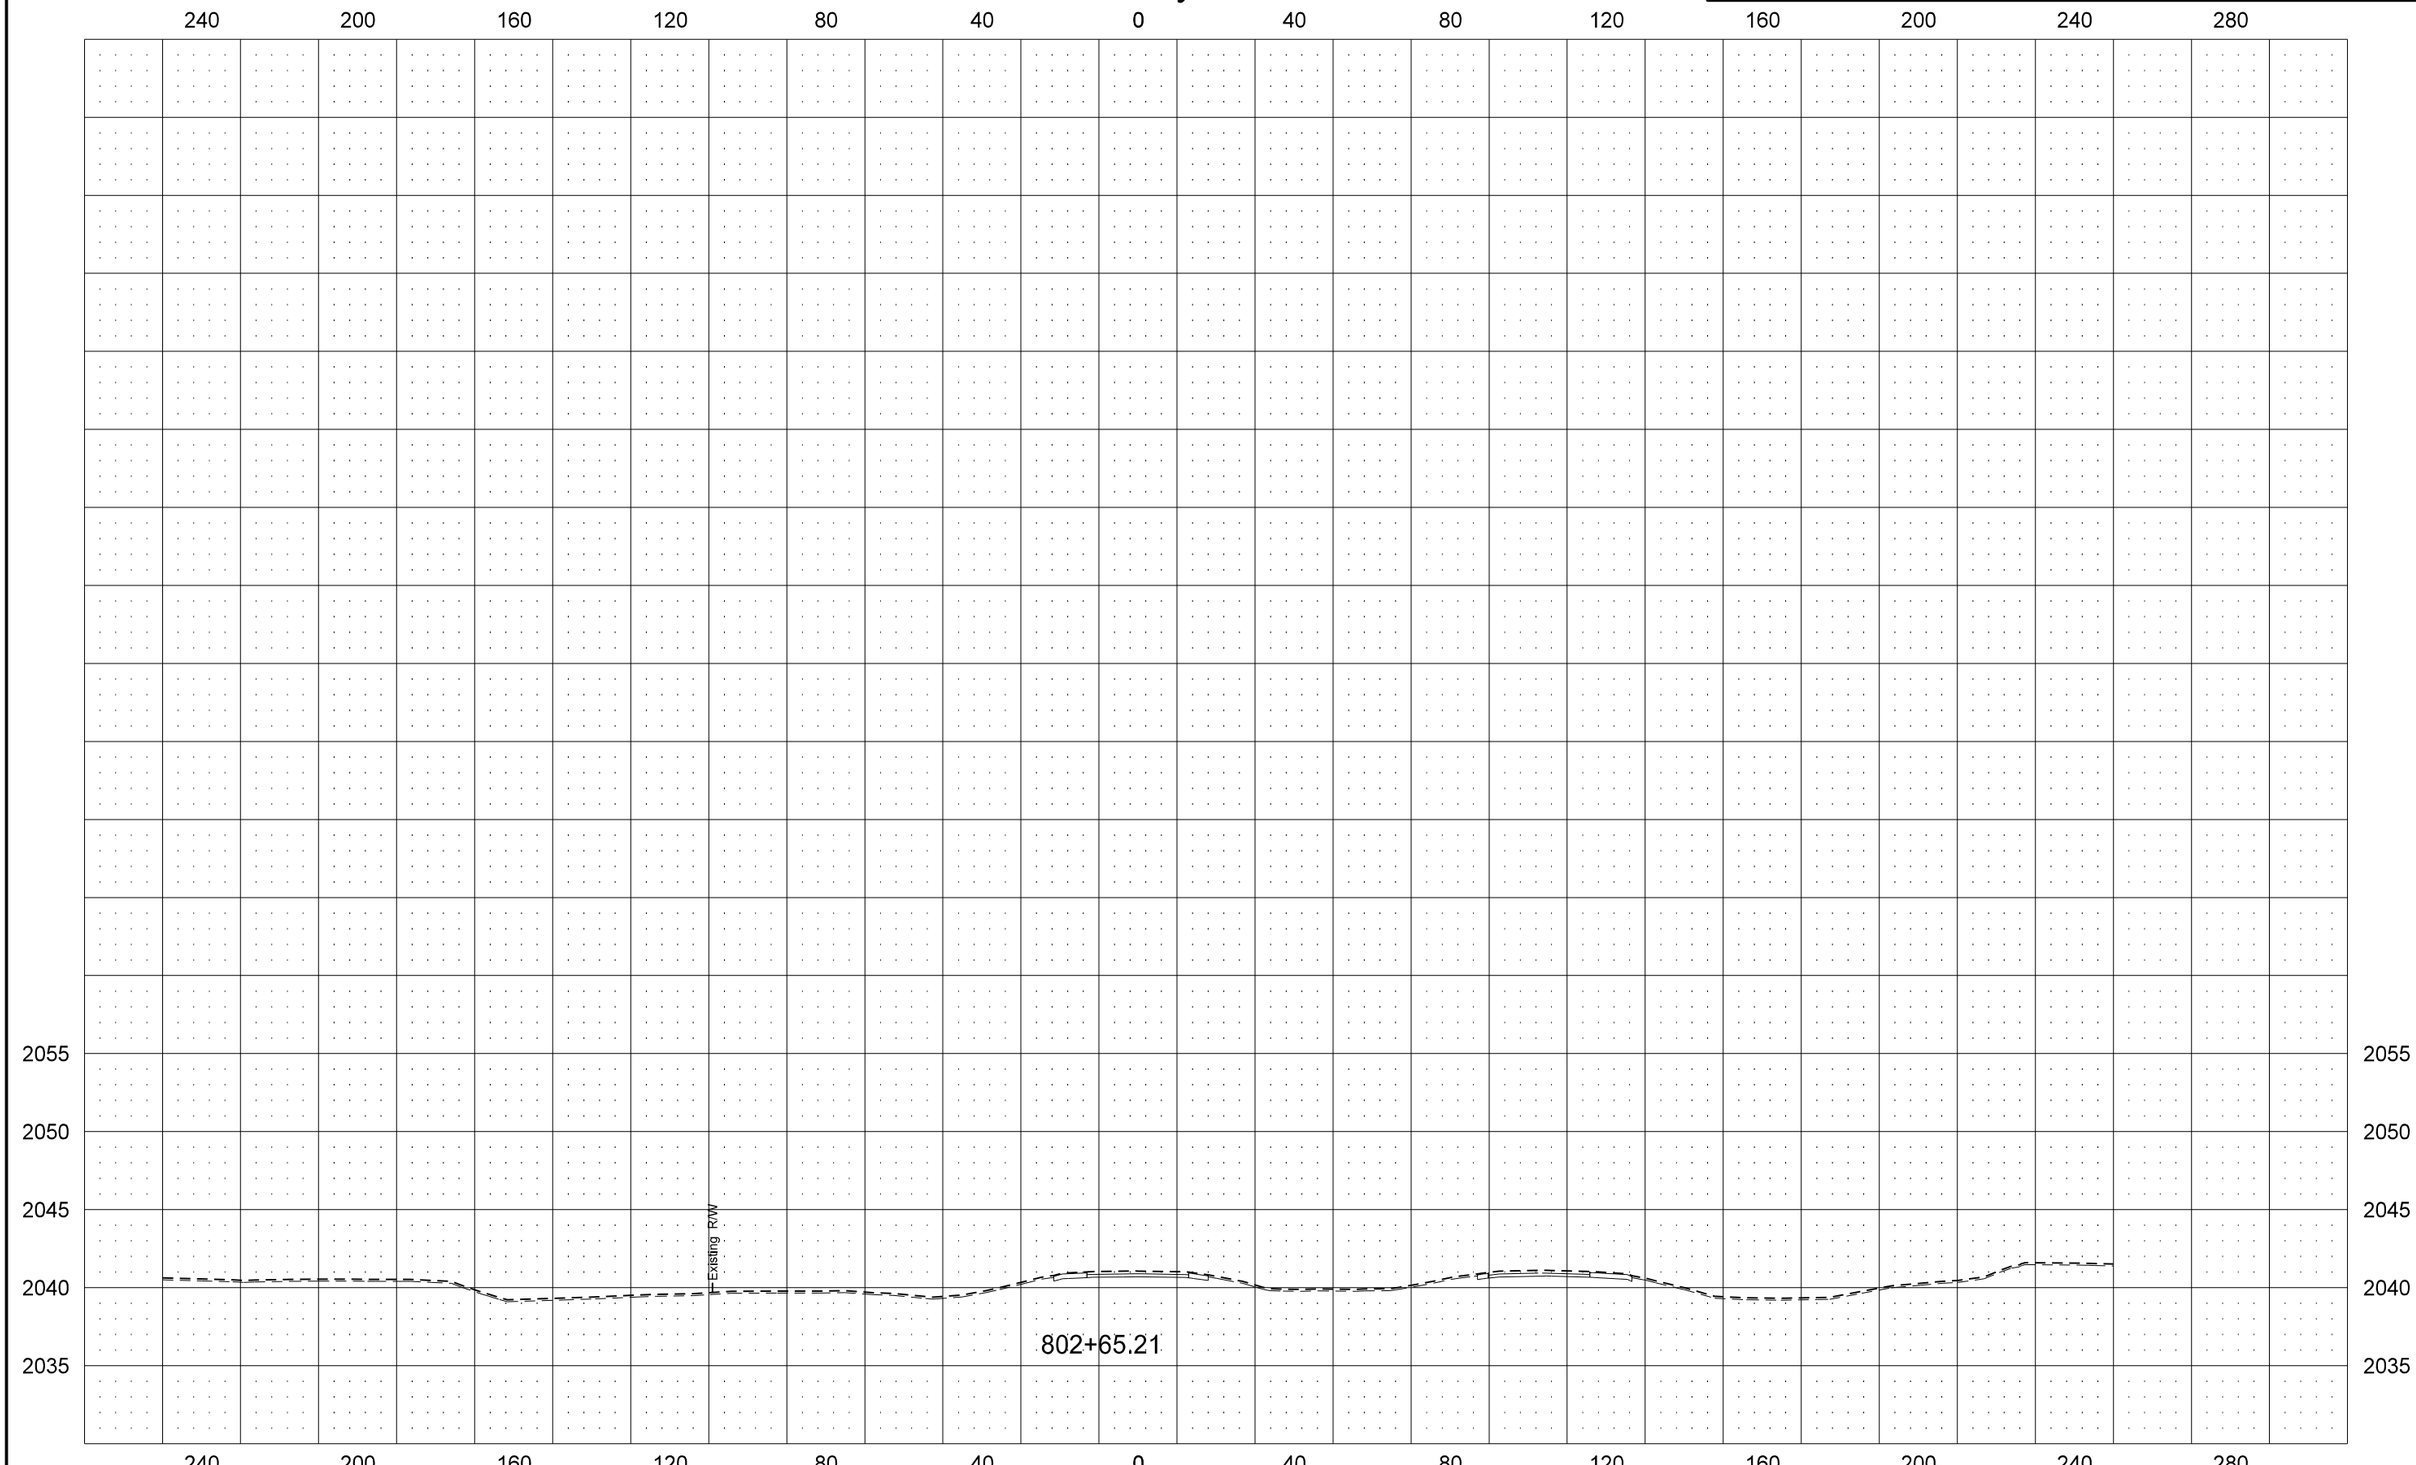

STATE	PROJECT NO.	SECTION NO.	SHEET NO.
ND	SOIA-7-085(092)183	200	86

US Hwy 2 EB

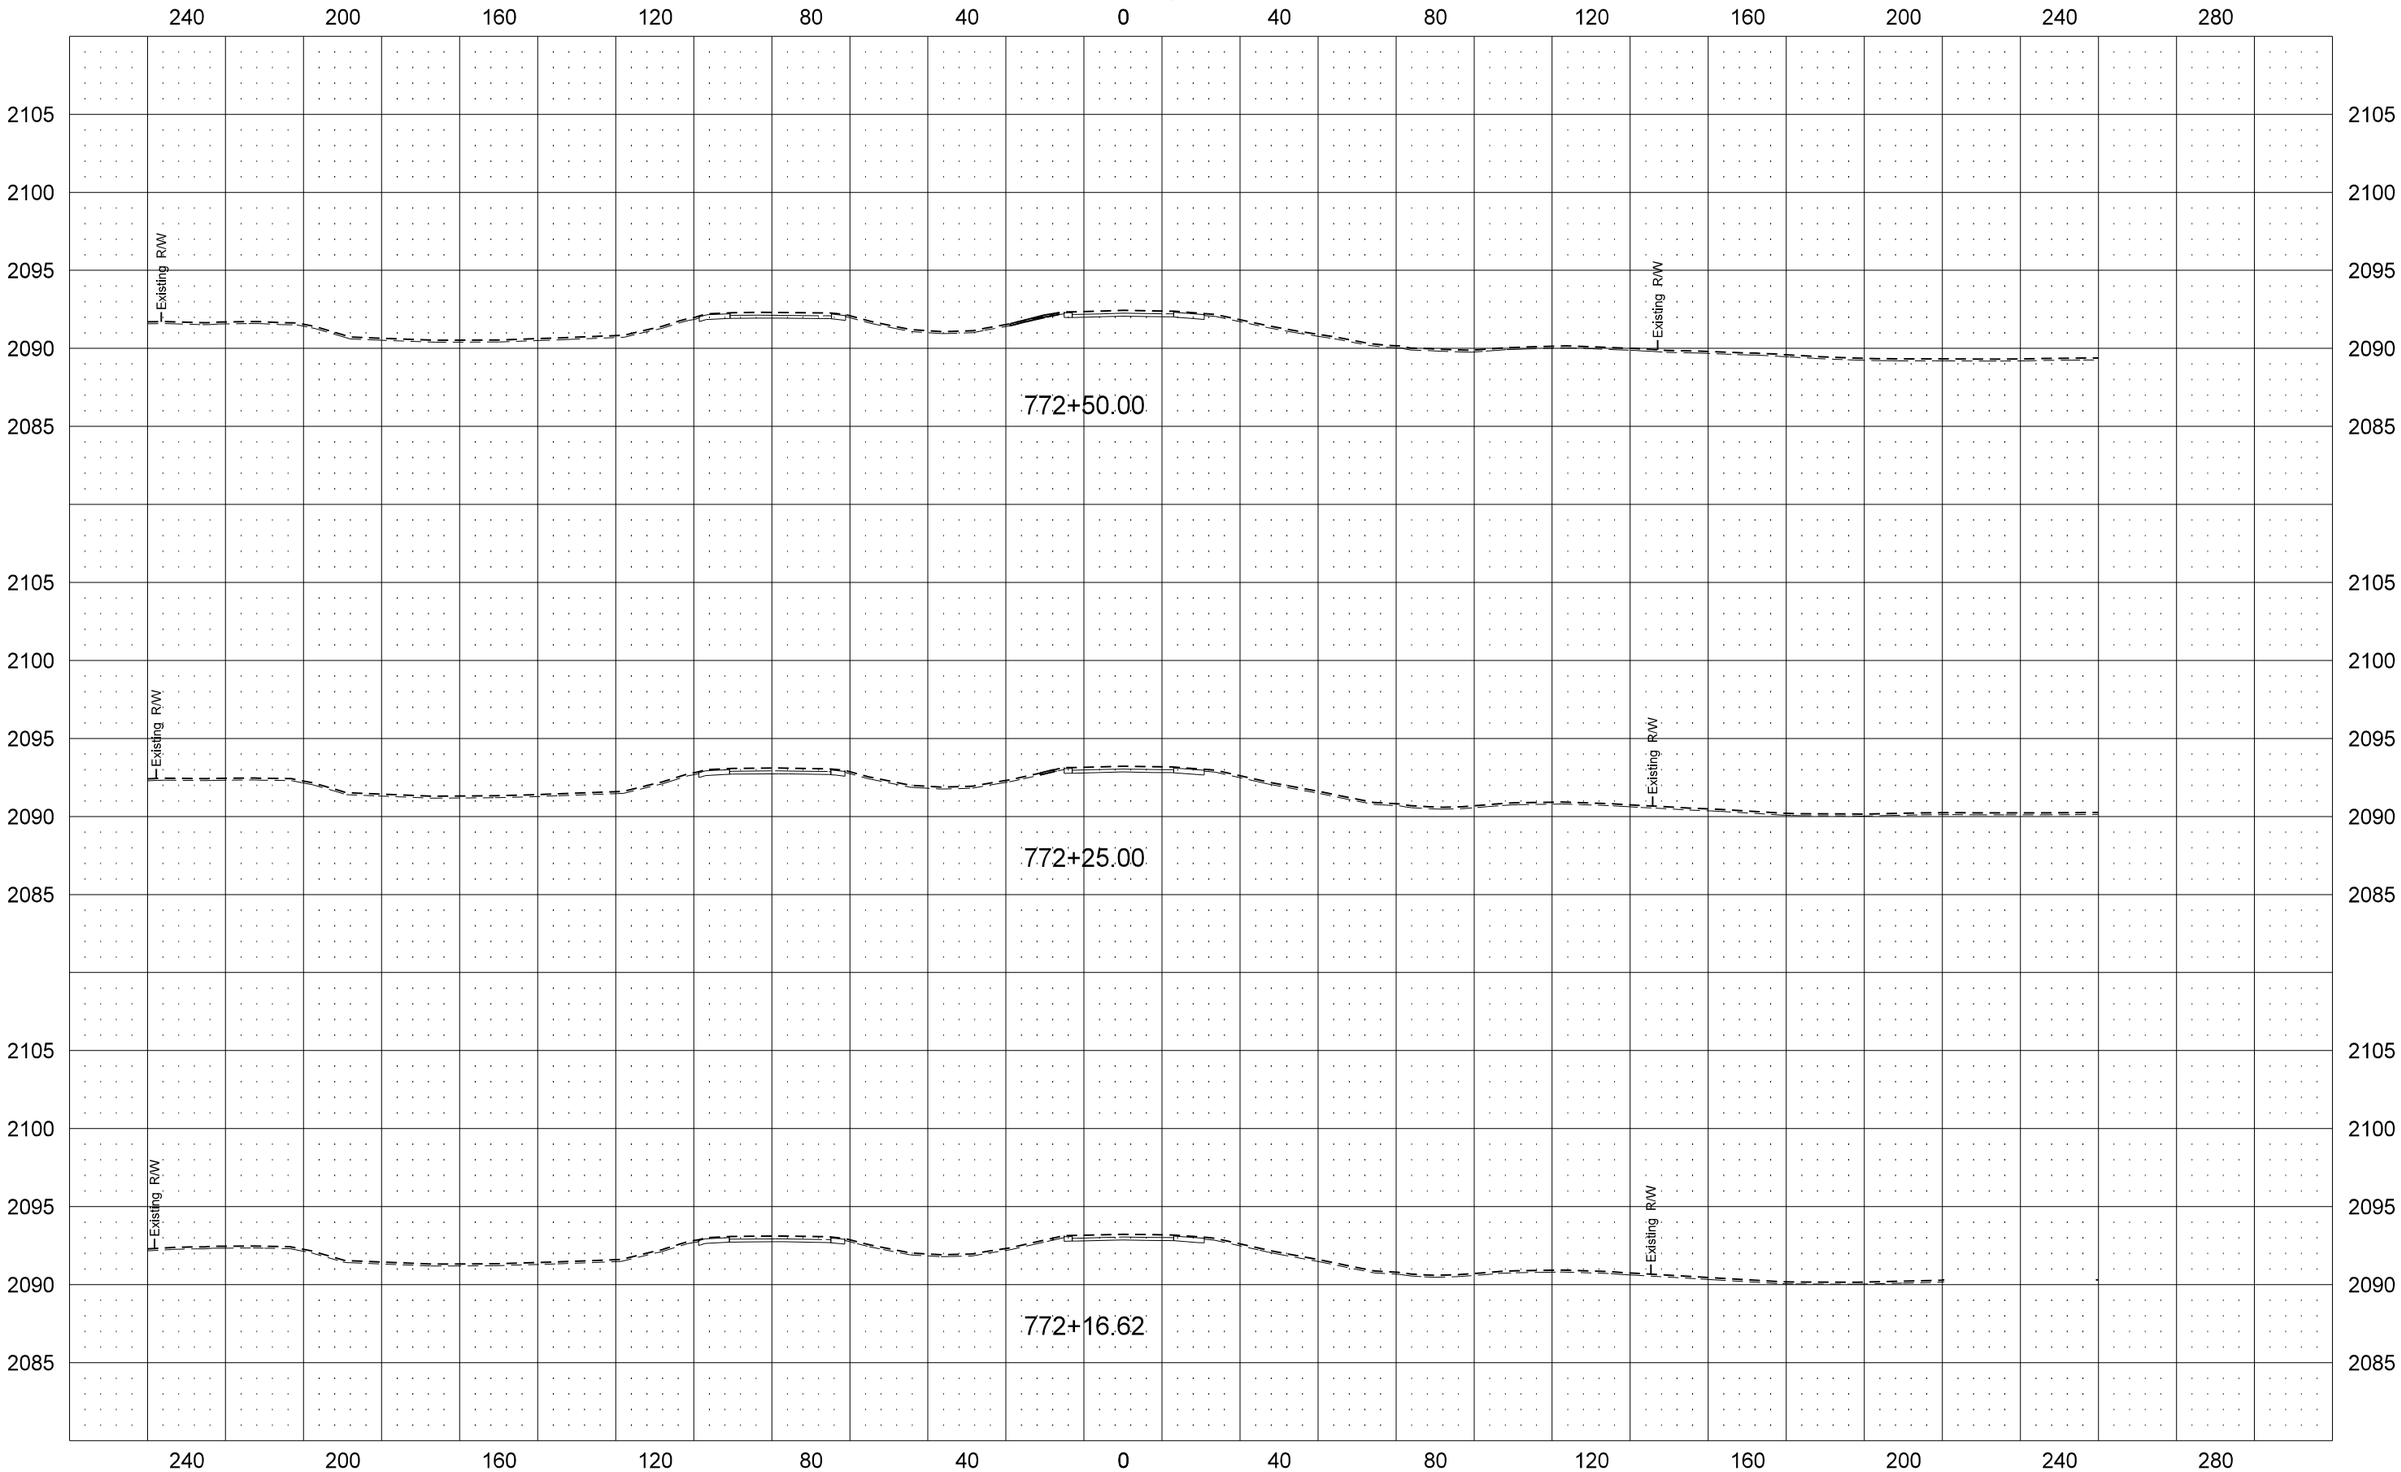

STATE	PROJECT NO.	SECTION NO.	SHEET NO.
ND	SOIA-7-085(092)183	200	87

US Hwy 2 EB

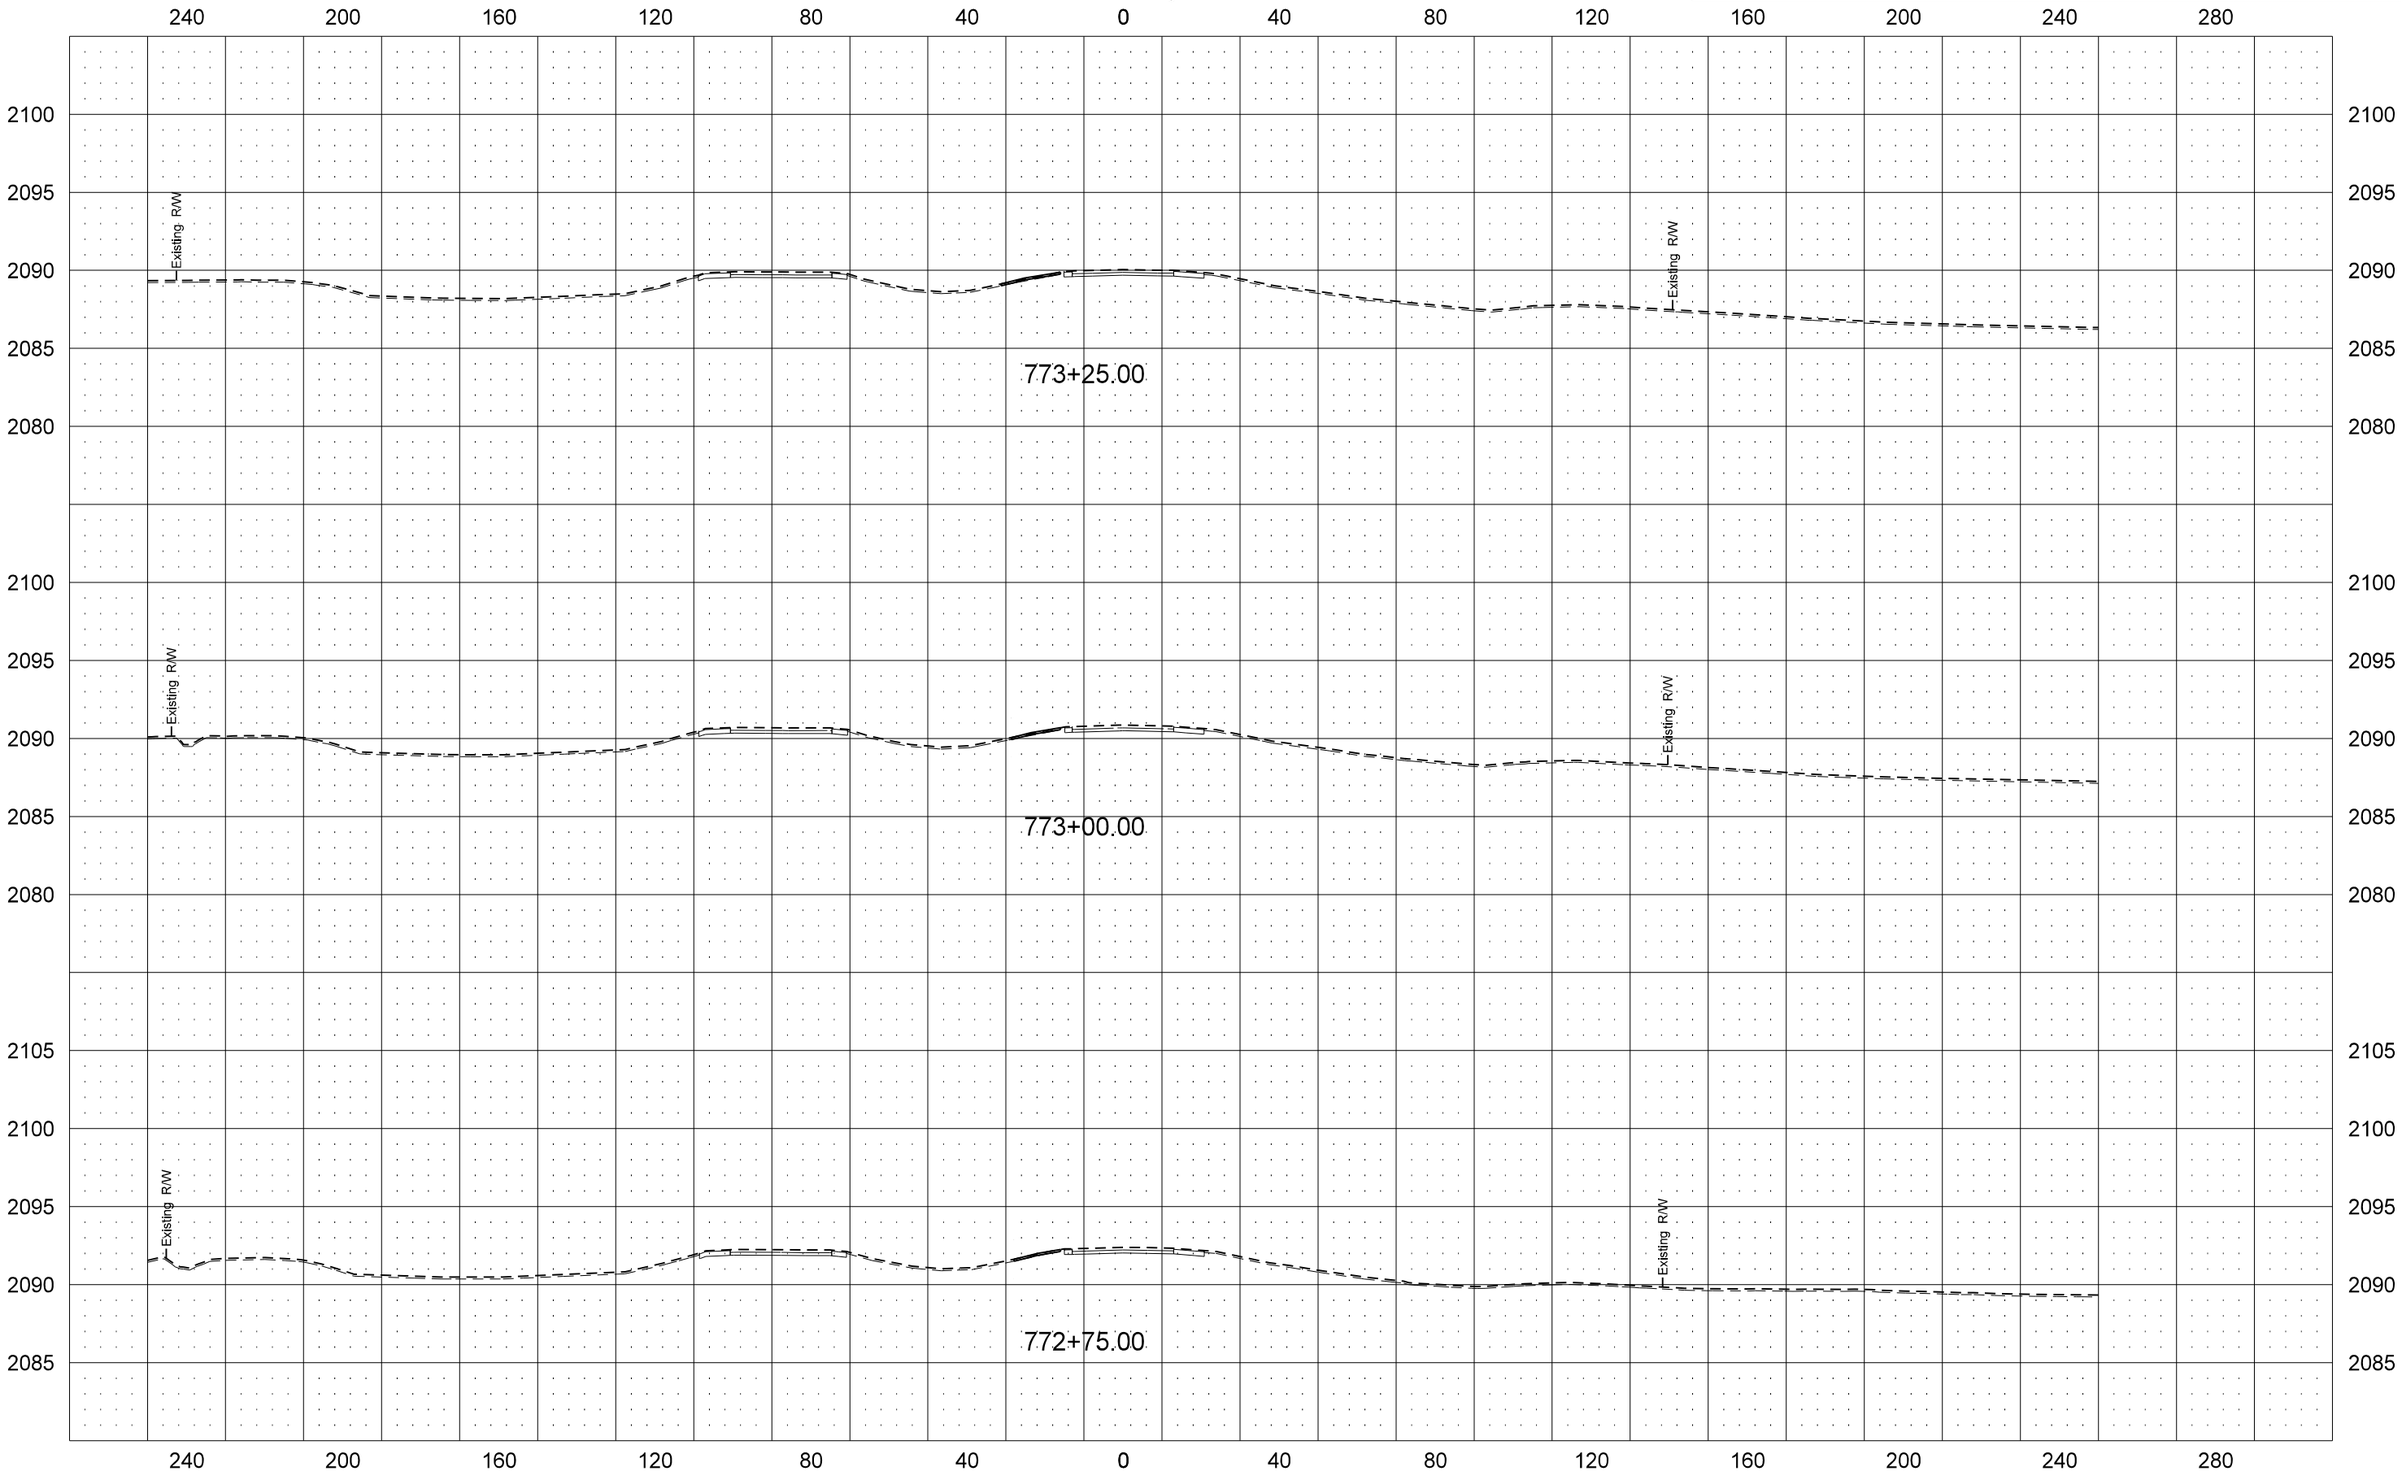

STATE	PROJECT NO.	SECTION NO.	SHEET NO.
ND	SOIA-7-085(092)183	200	88

US Hwy 2 EB

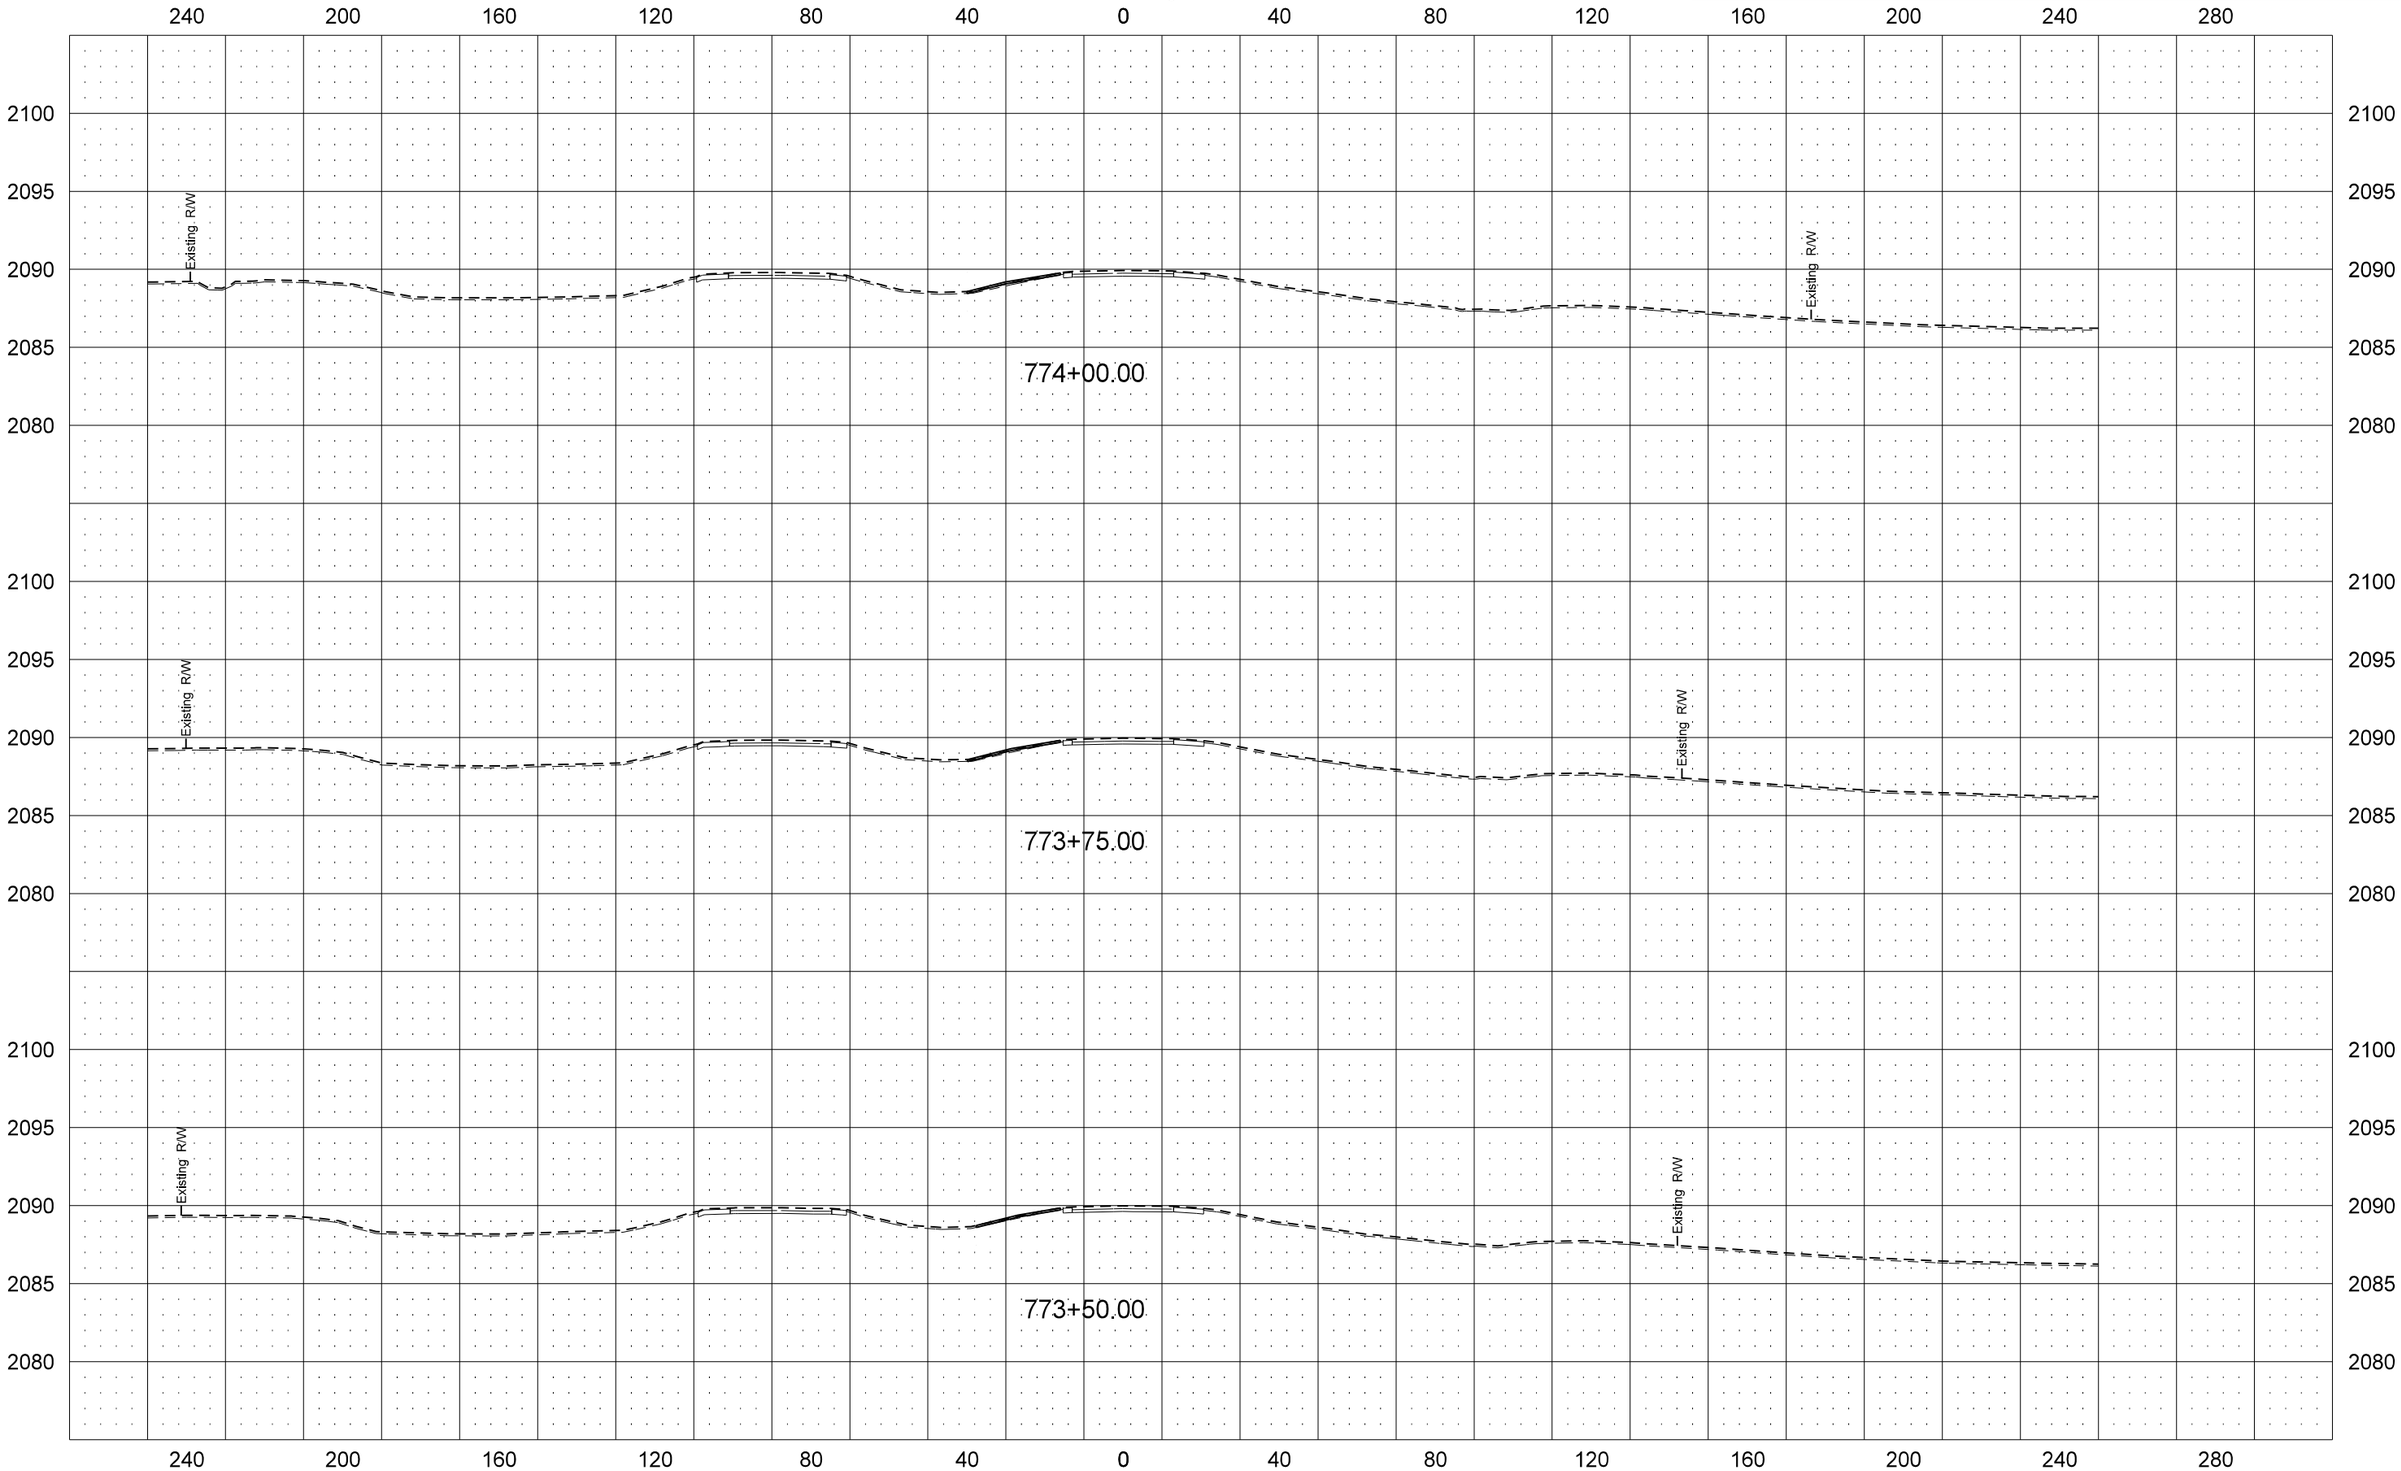

STATE	PROJECT NO.	SECTION NO.	SHEET NO.
ND	SOIA-7-085(092)183	200	89

US Hwy 2 EB

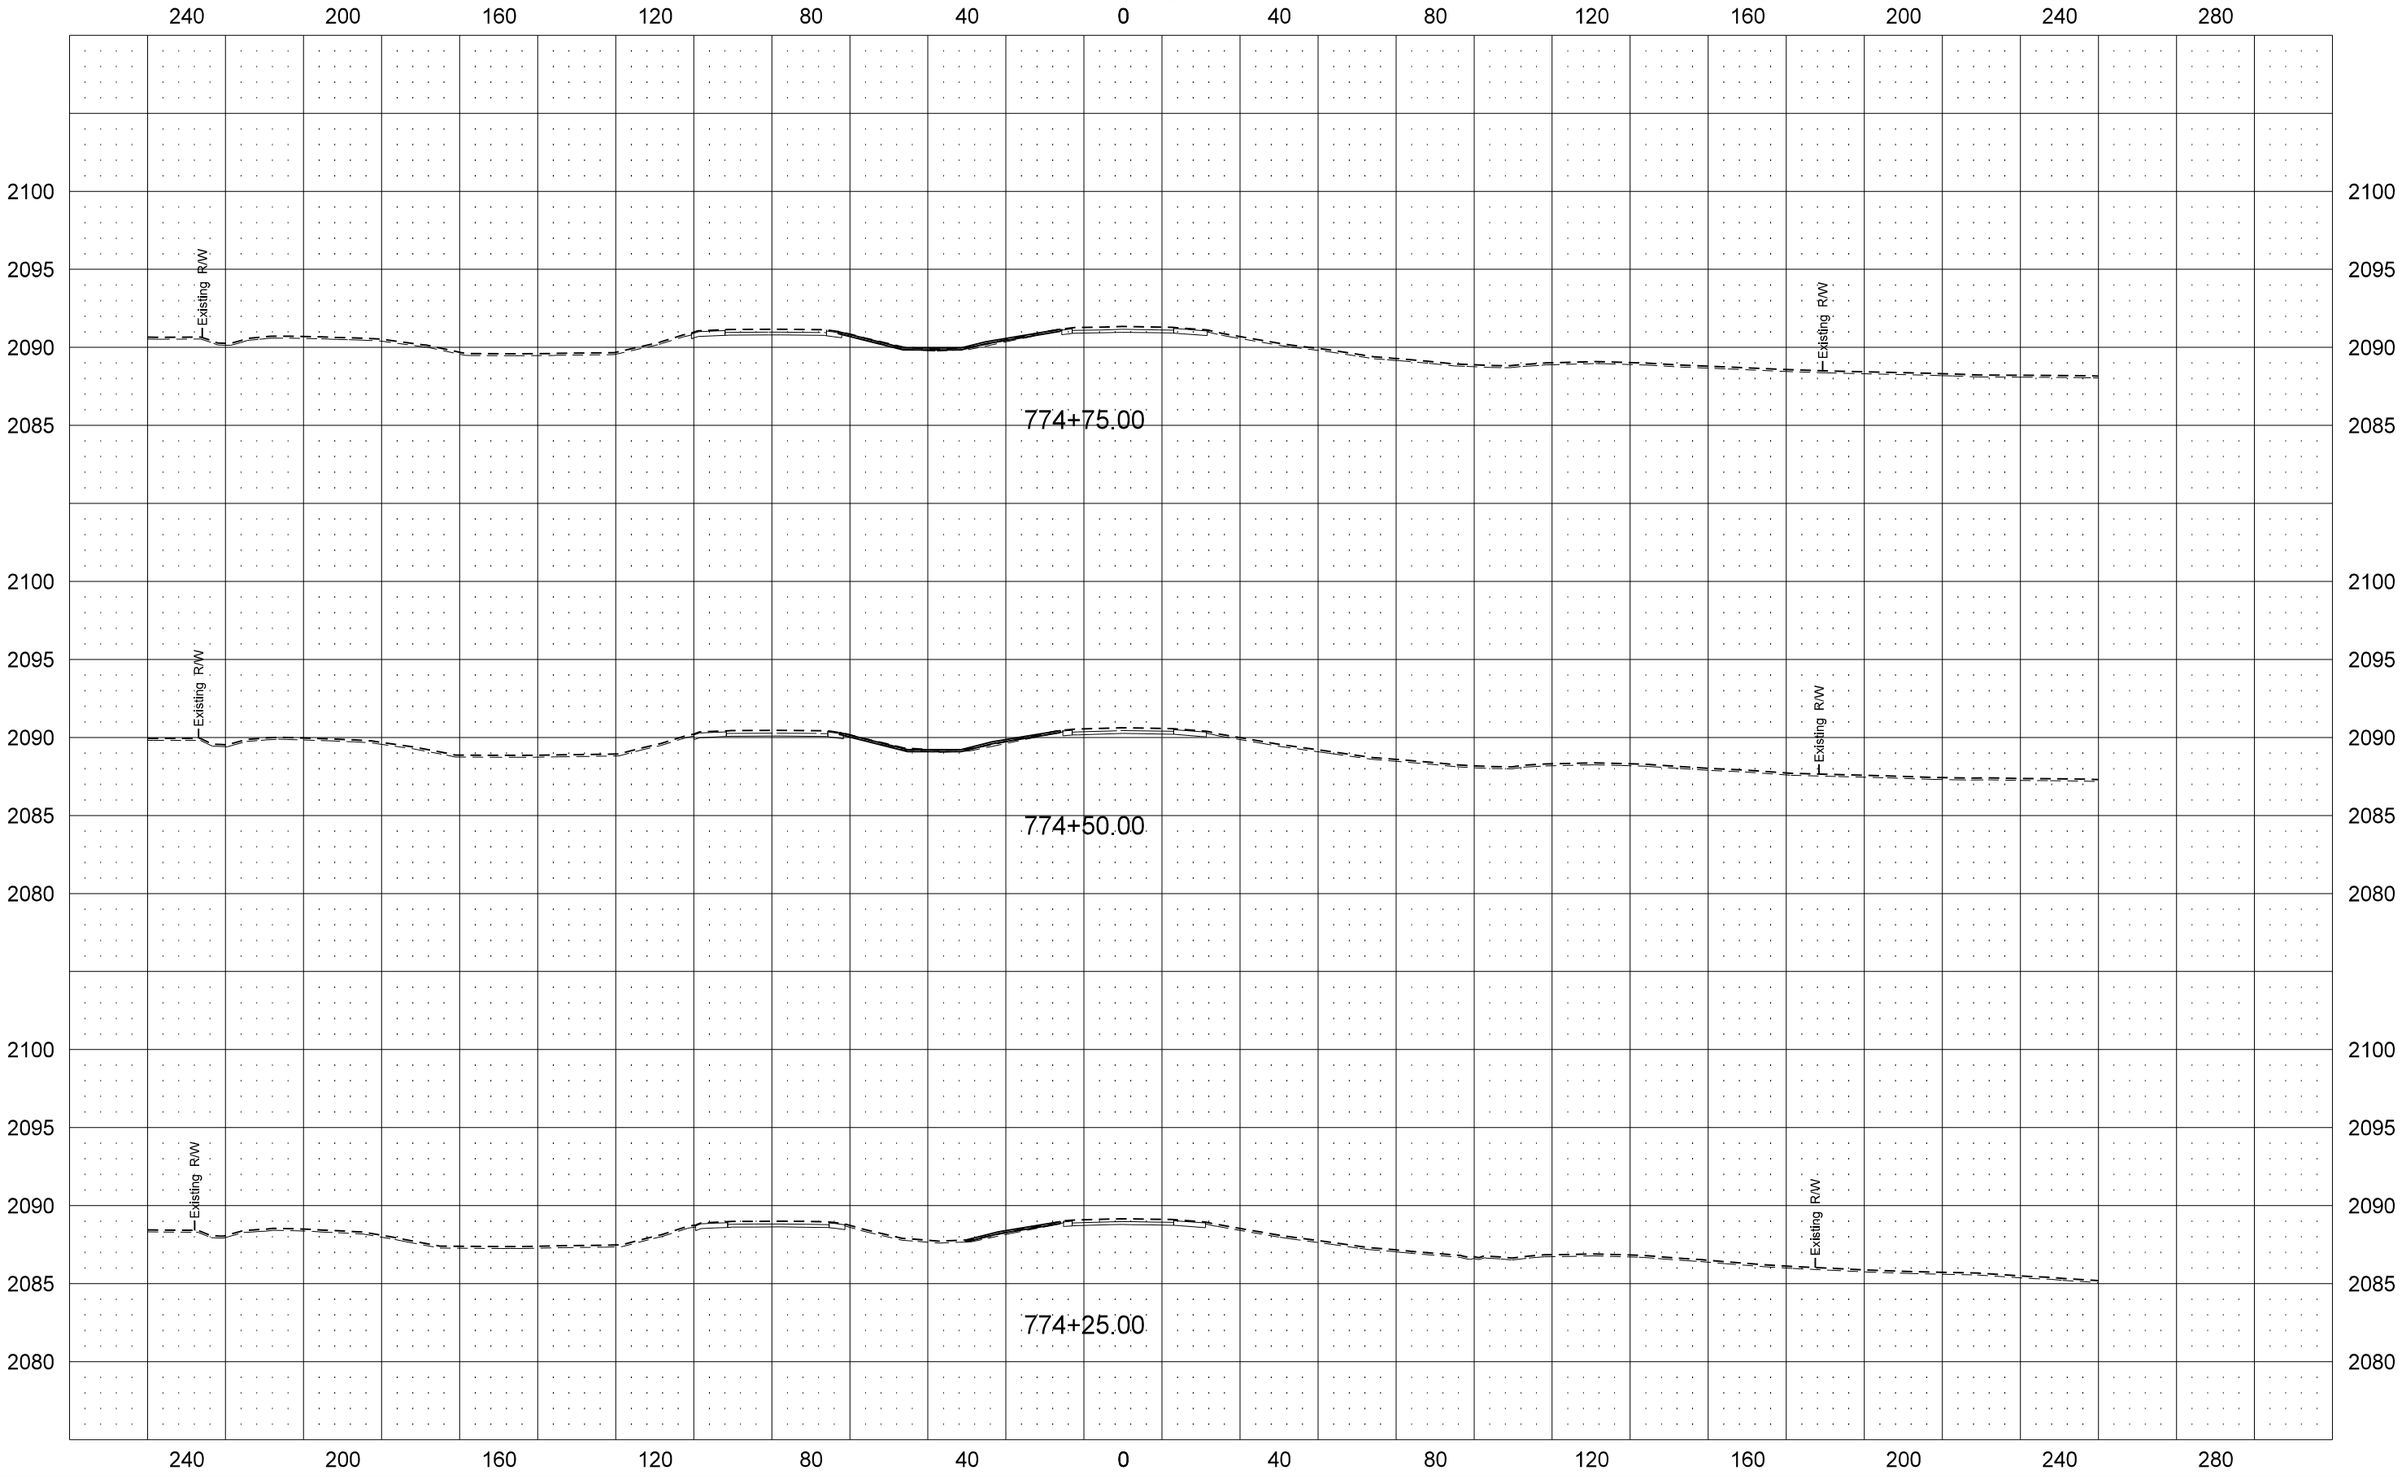

STATE	PROJECT NO.	SECTION NO.	SHEET NO.
ND	SOIA-7-085(092)183	200	90

US Hwy 2 EB

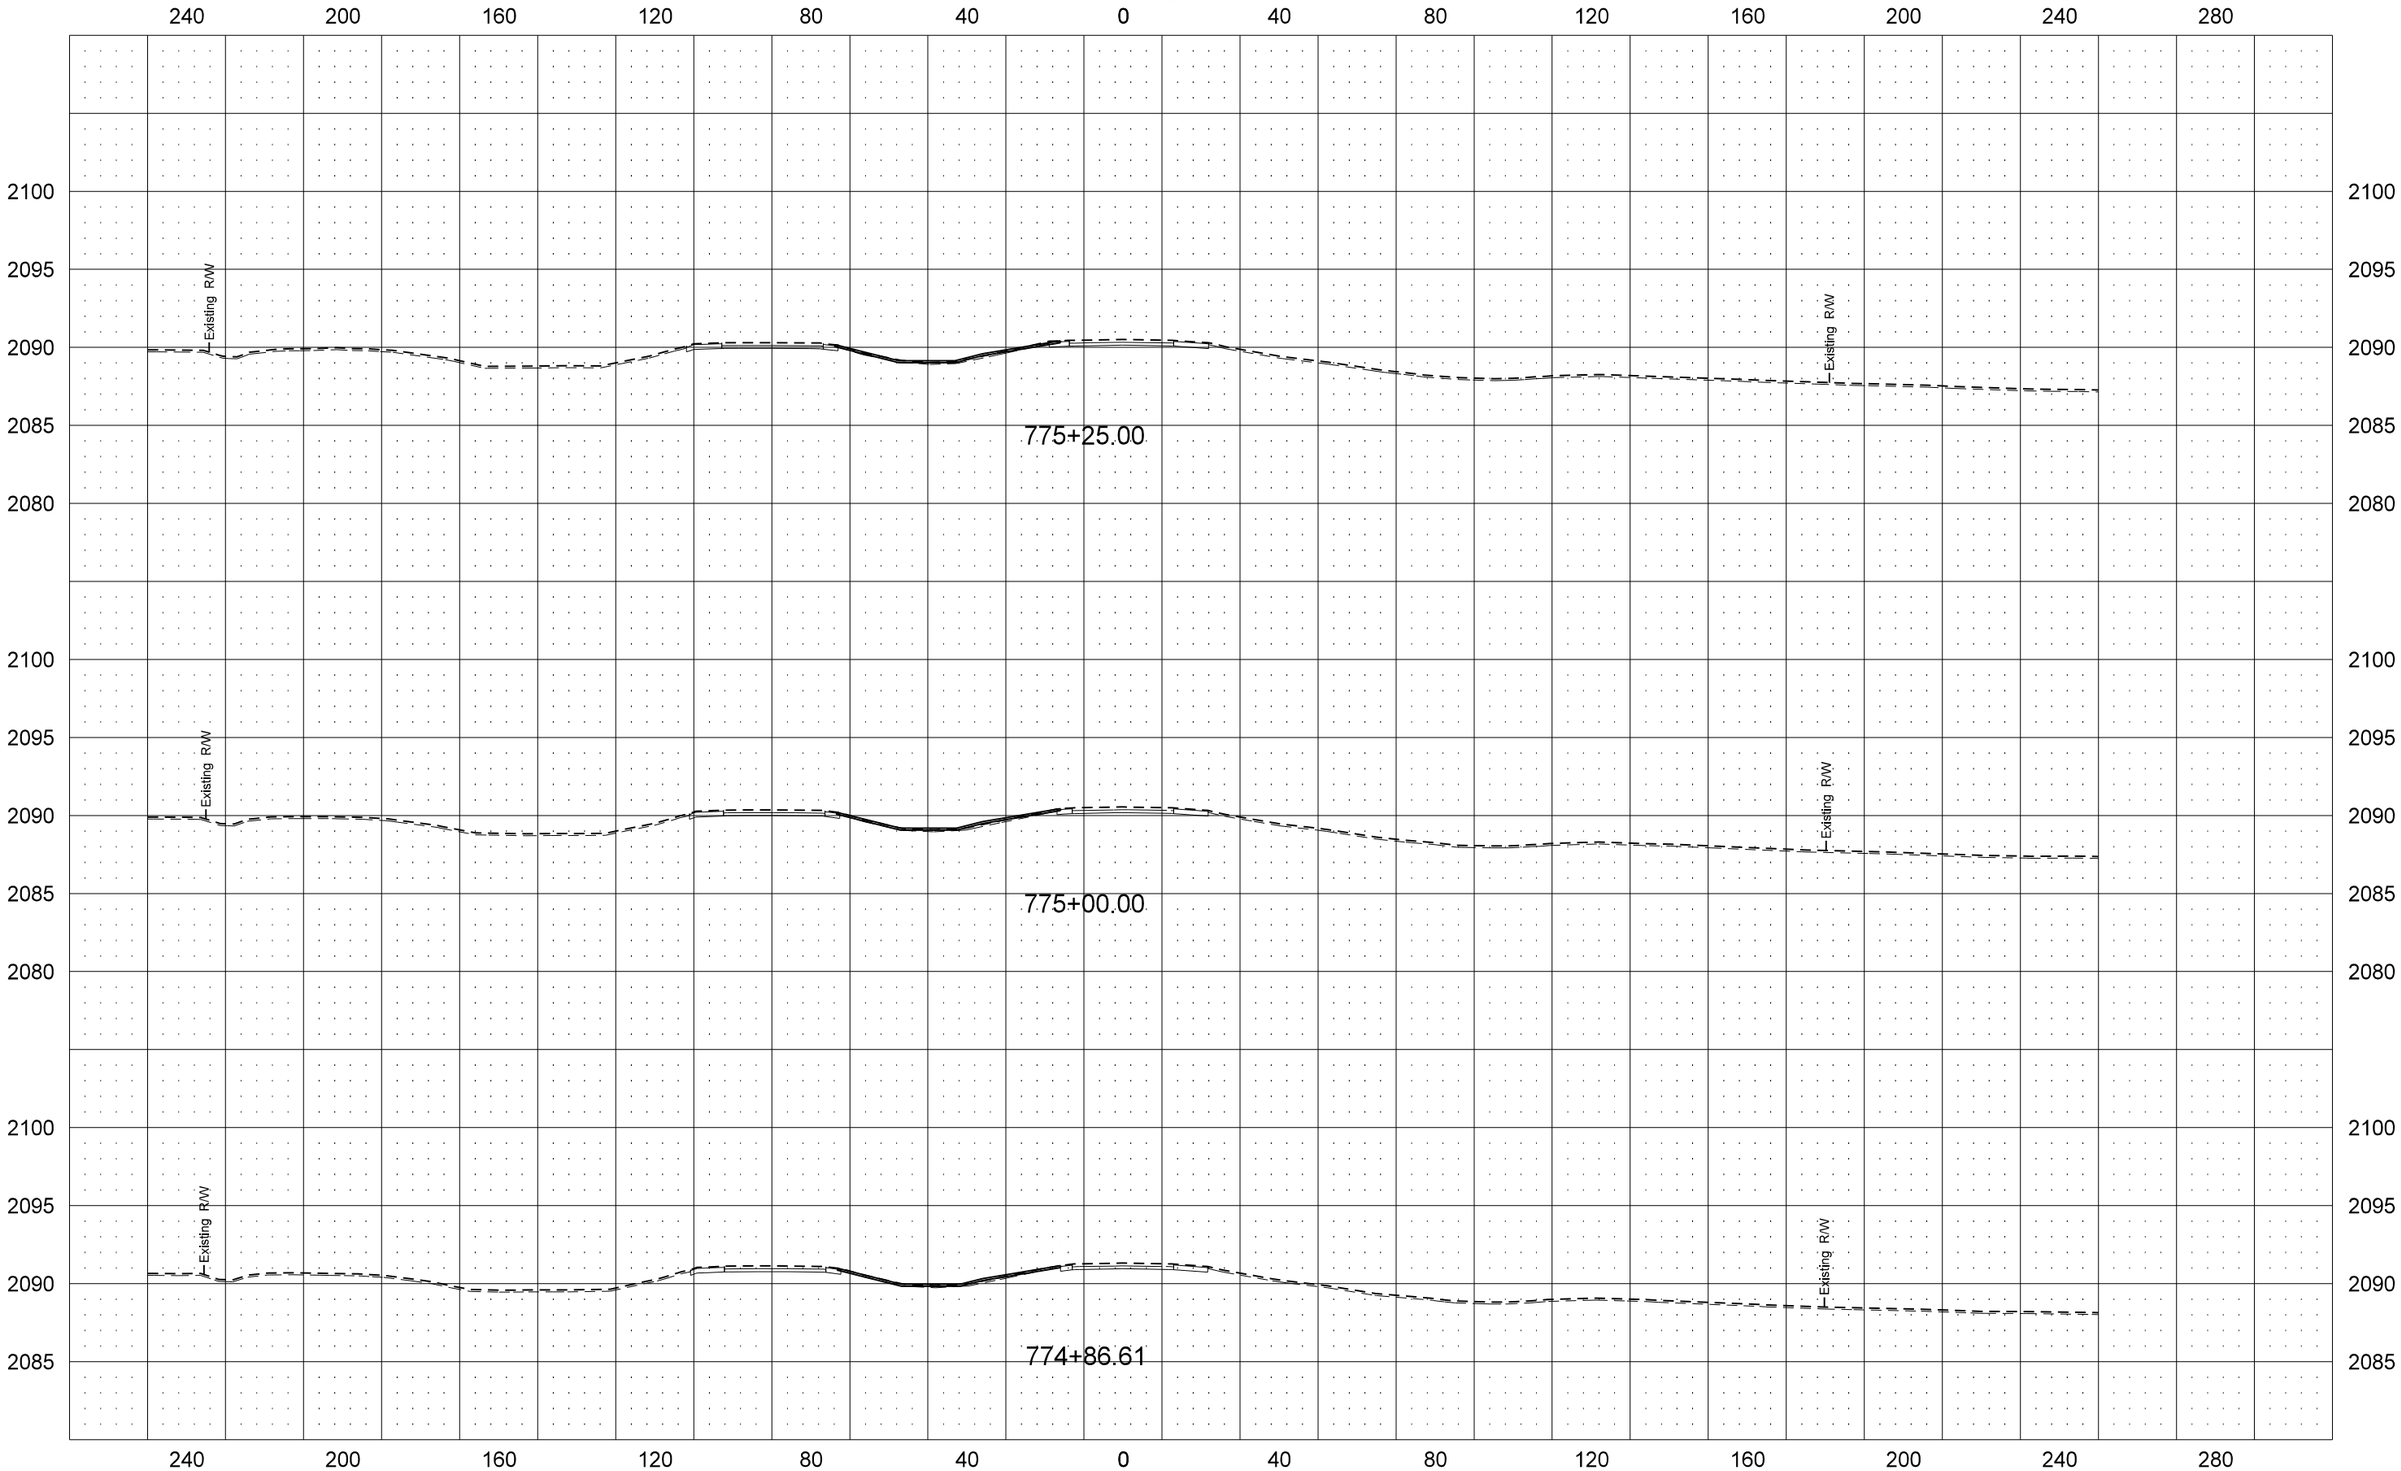

STATE	PROJECT NO.	SECTION NO.	SHEET NO.
ND	SOIA-7-085(092)183	200	91

US Hwy 2 EB

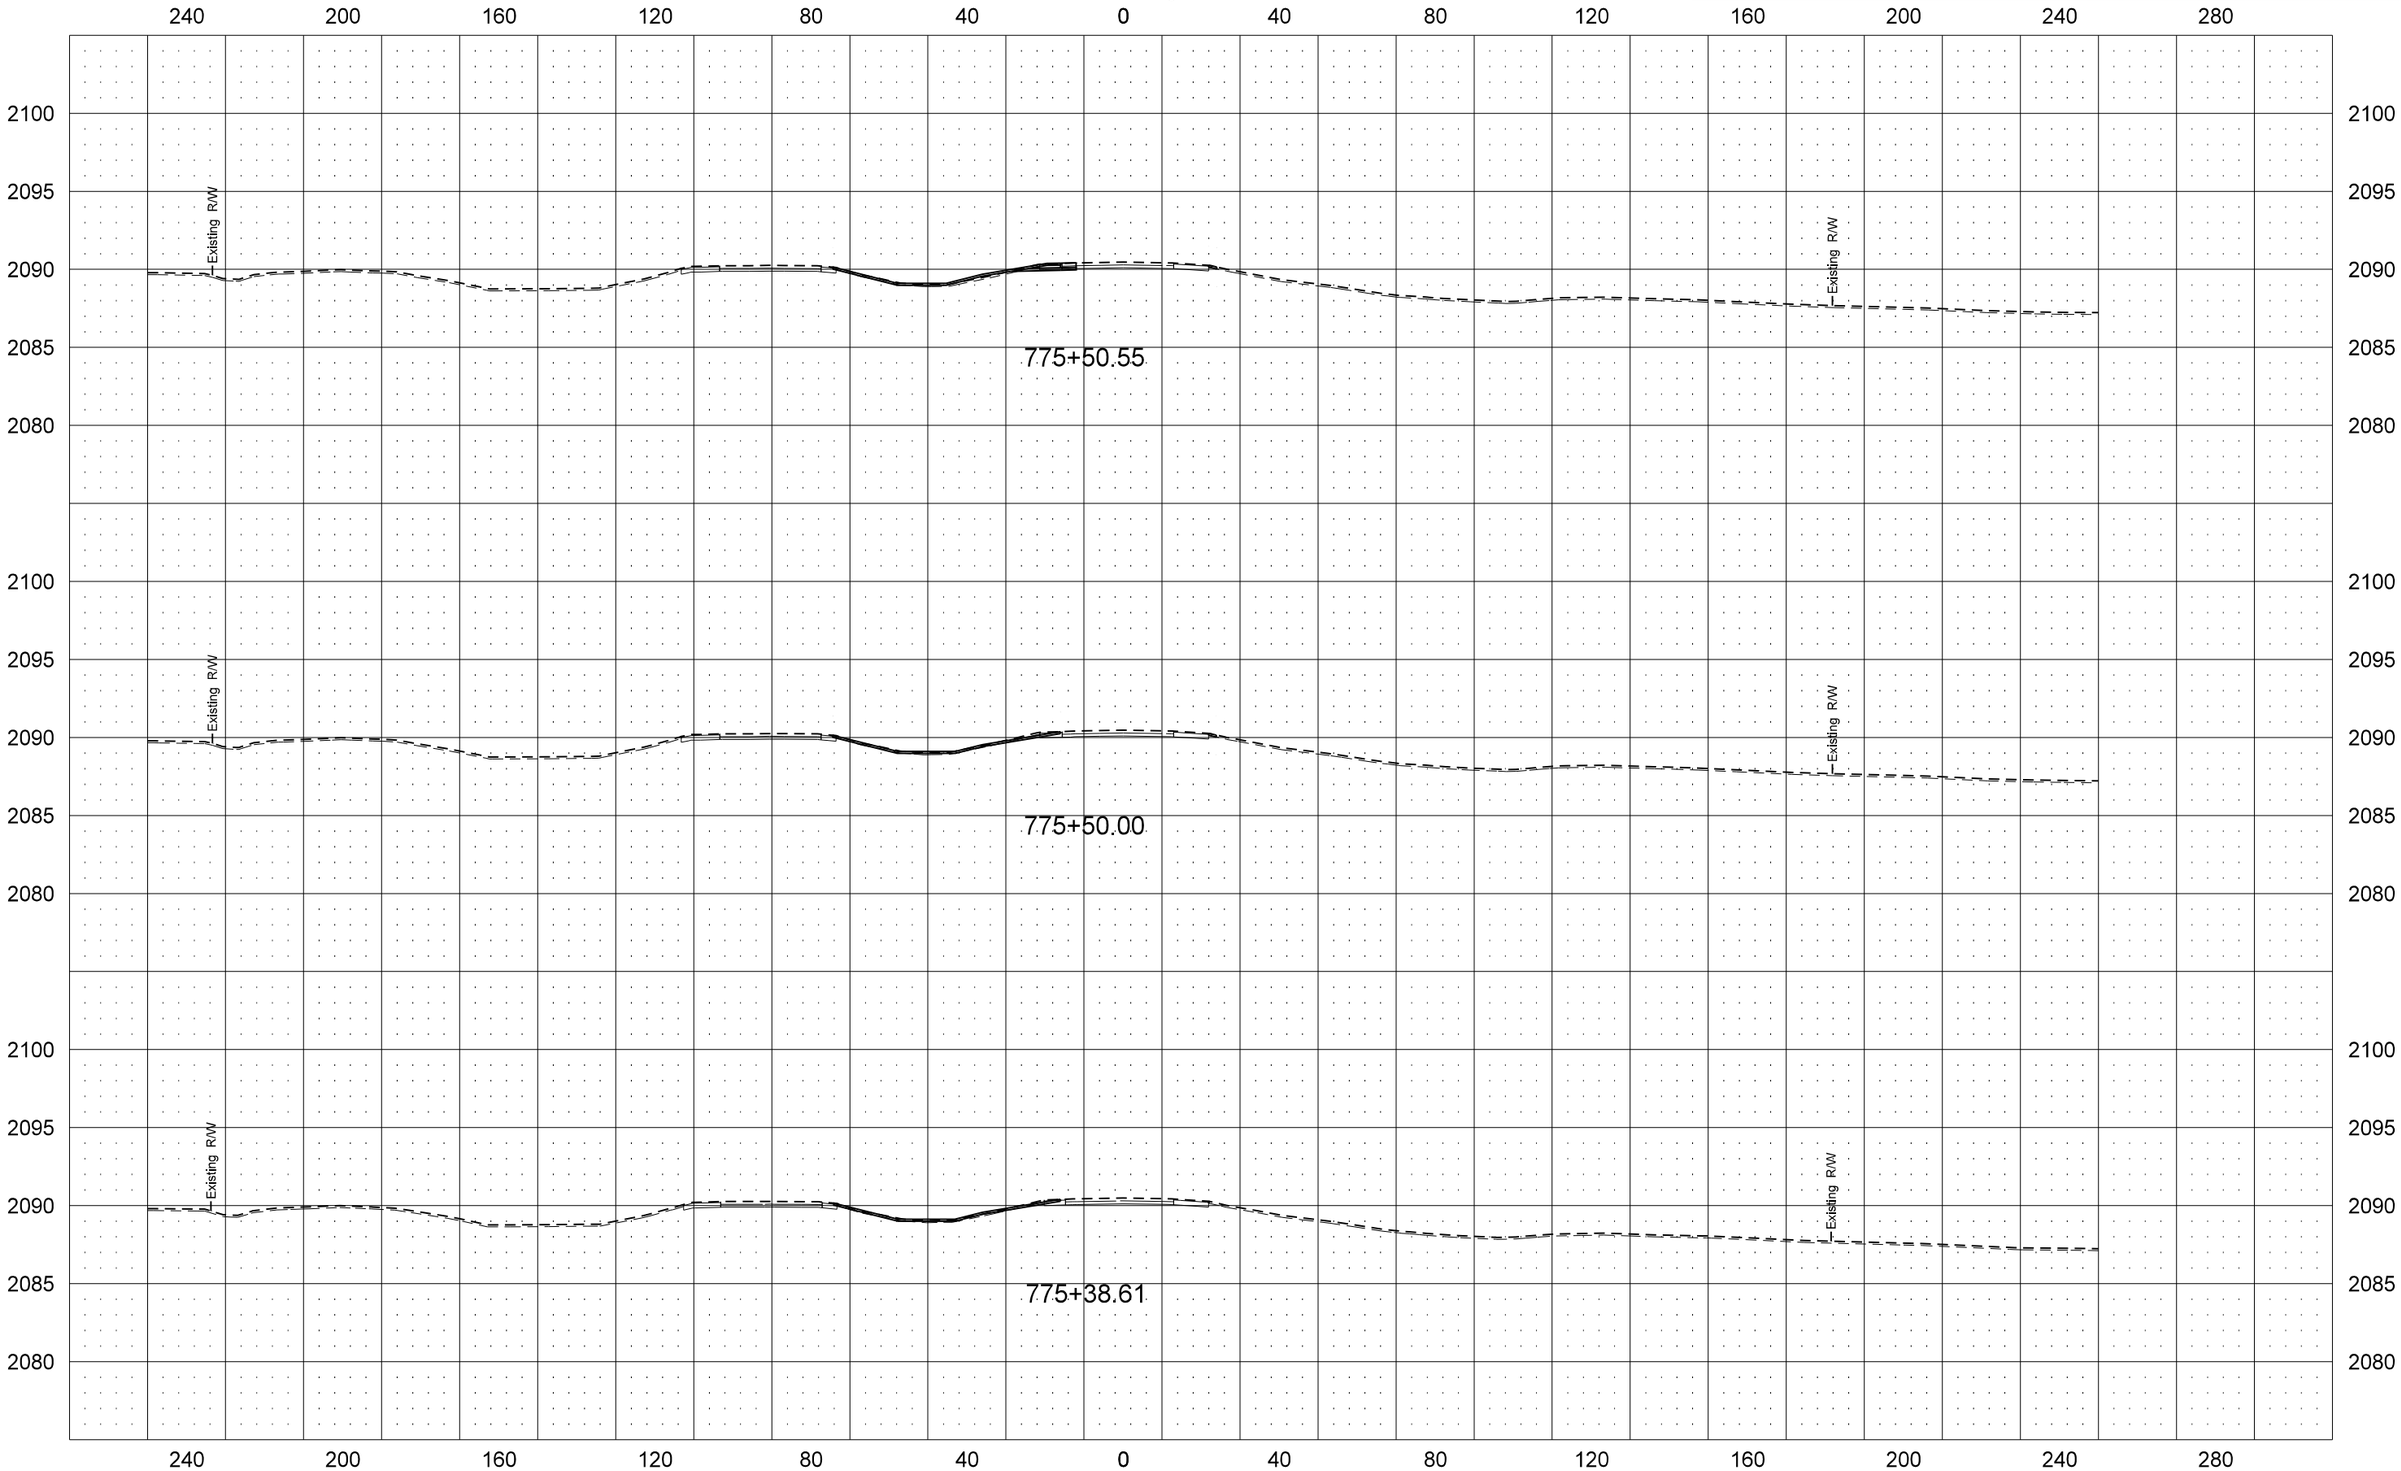

STATE	PROJECT NO.	SECTION NO.	SHEET NO.
ND	SOIA-7-085(092)183	200	92

US Hwy 2 EB

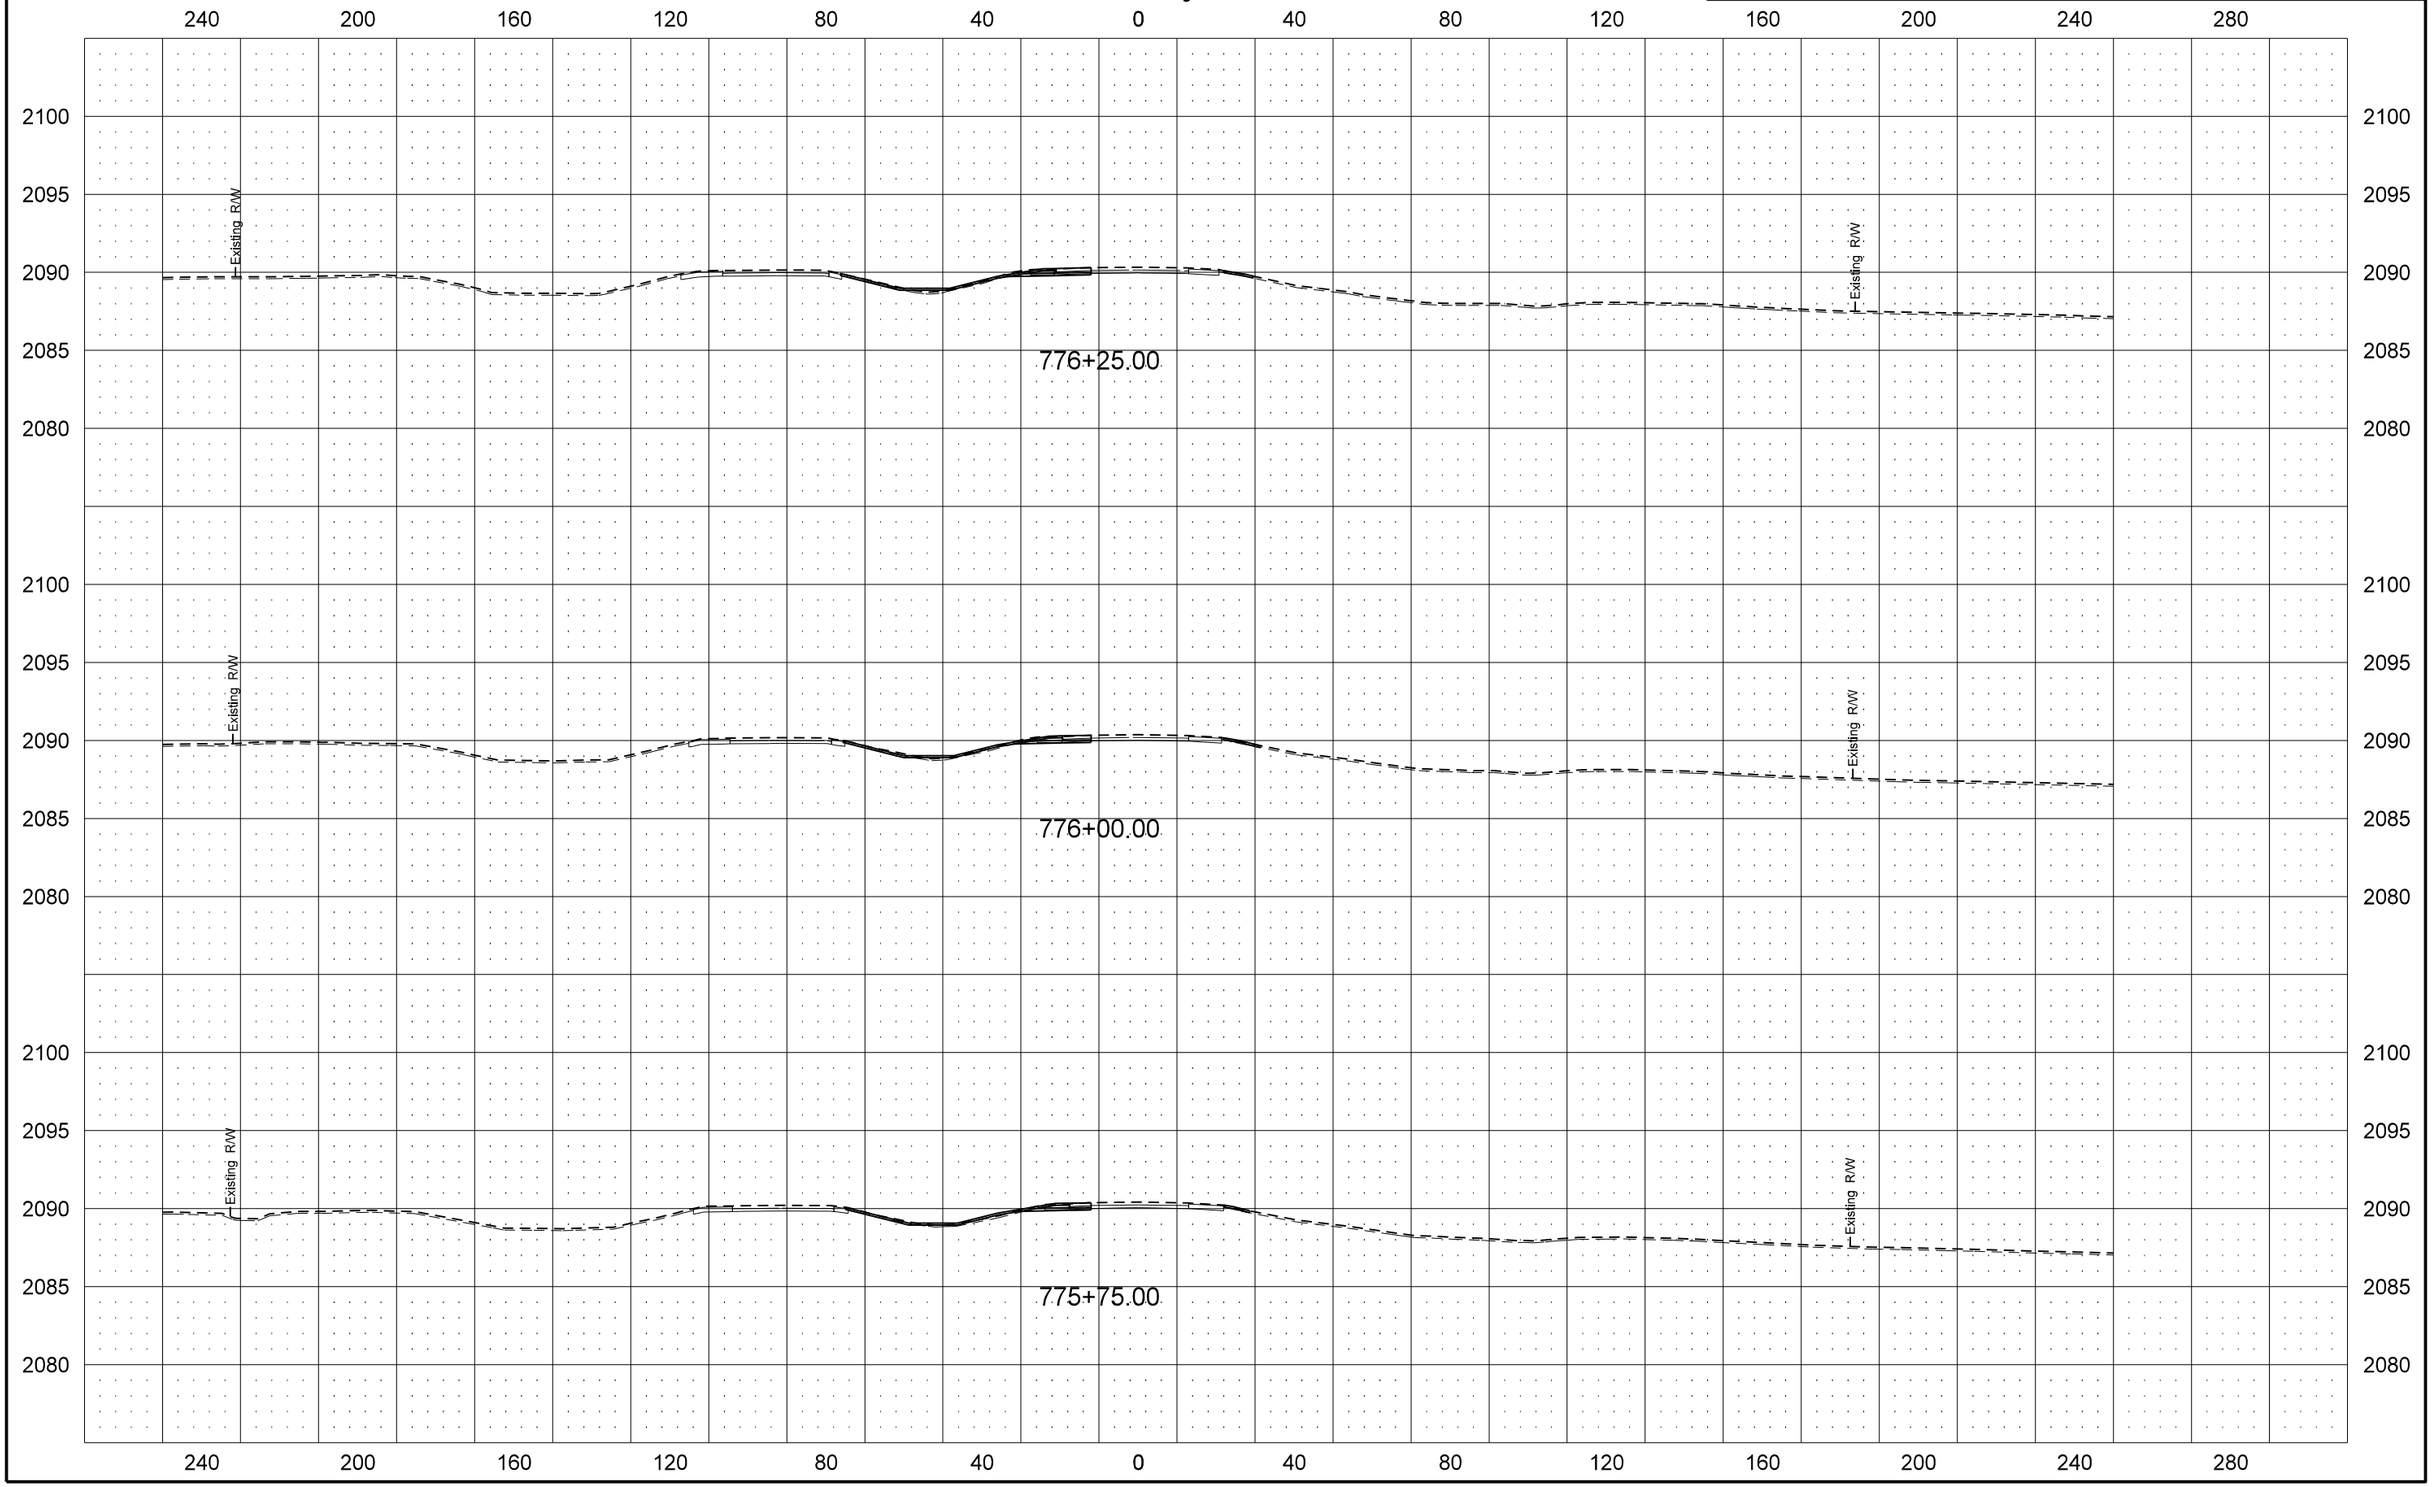

STATE	PROJECT NO.	SECTION NO.	SHEET NO.
ND	SOIA-7-085(092)183	200	93

US Hwy 2 EB

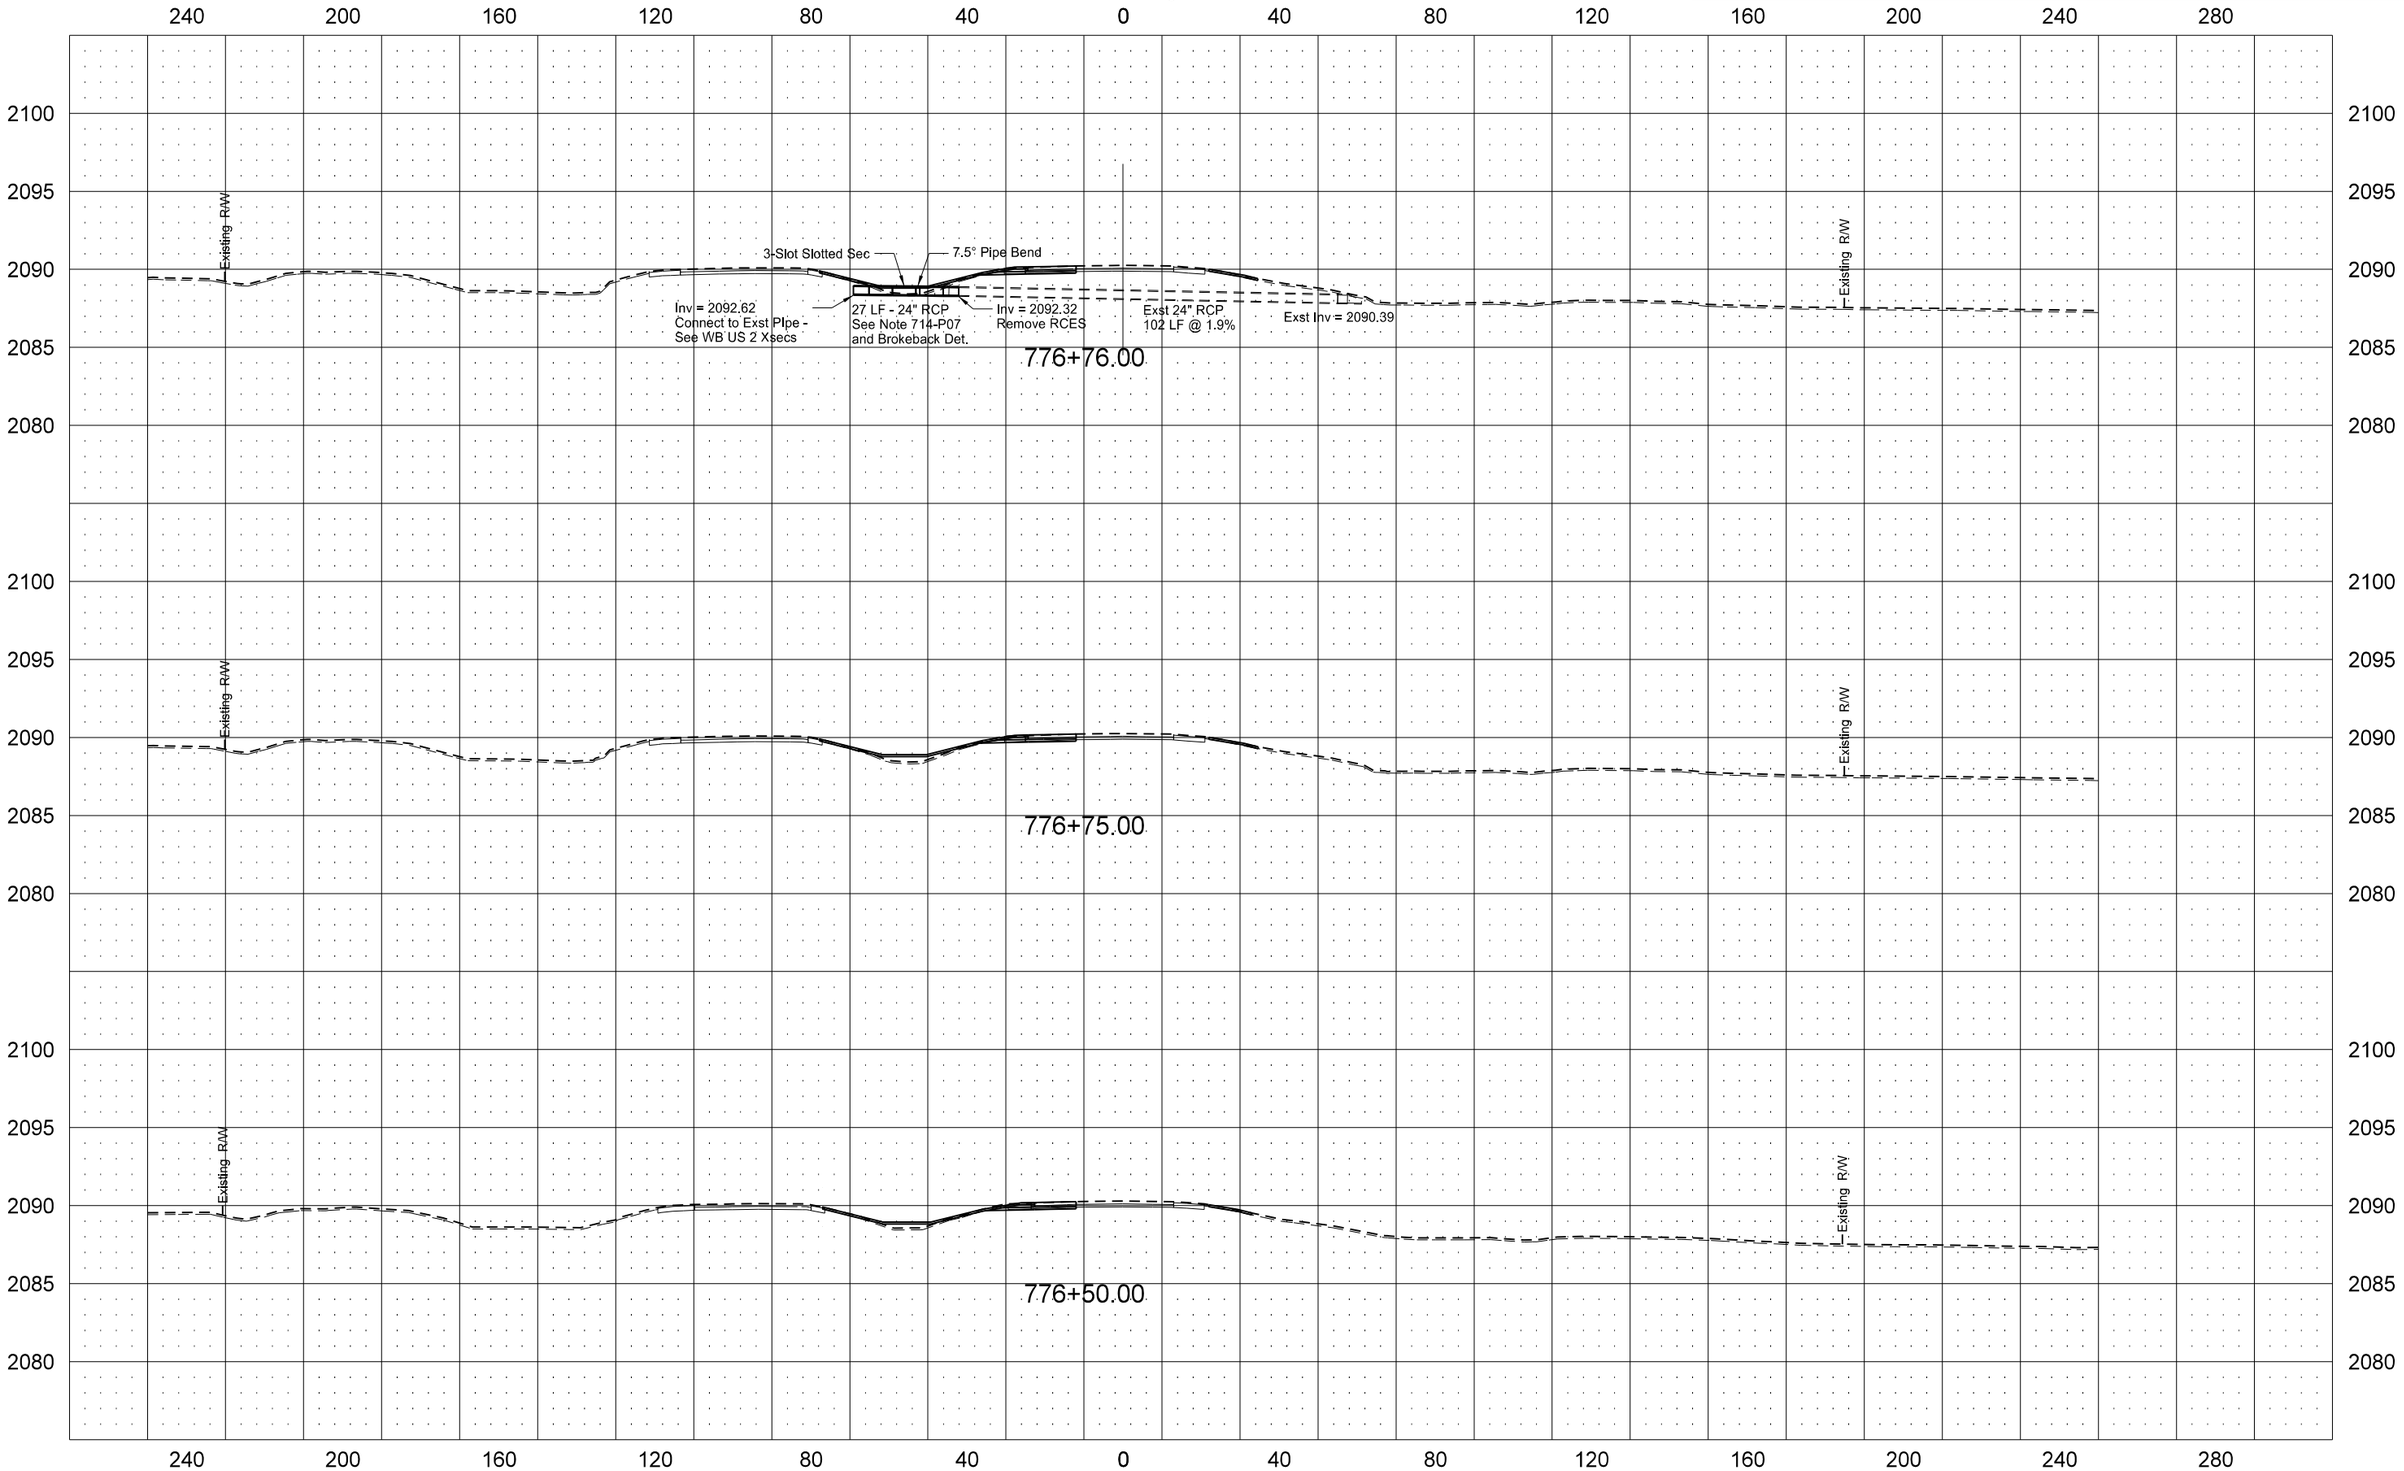

STATE	PROJECT NO.	SECTION NO.	SHEET NO.
ND	SOIA-7-085(092)183	200	94

US Hwy 2 EB

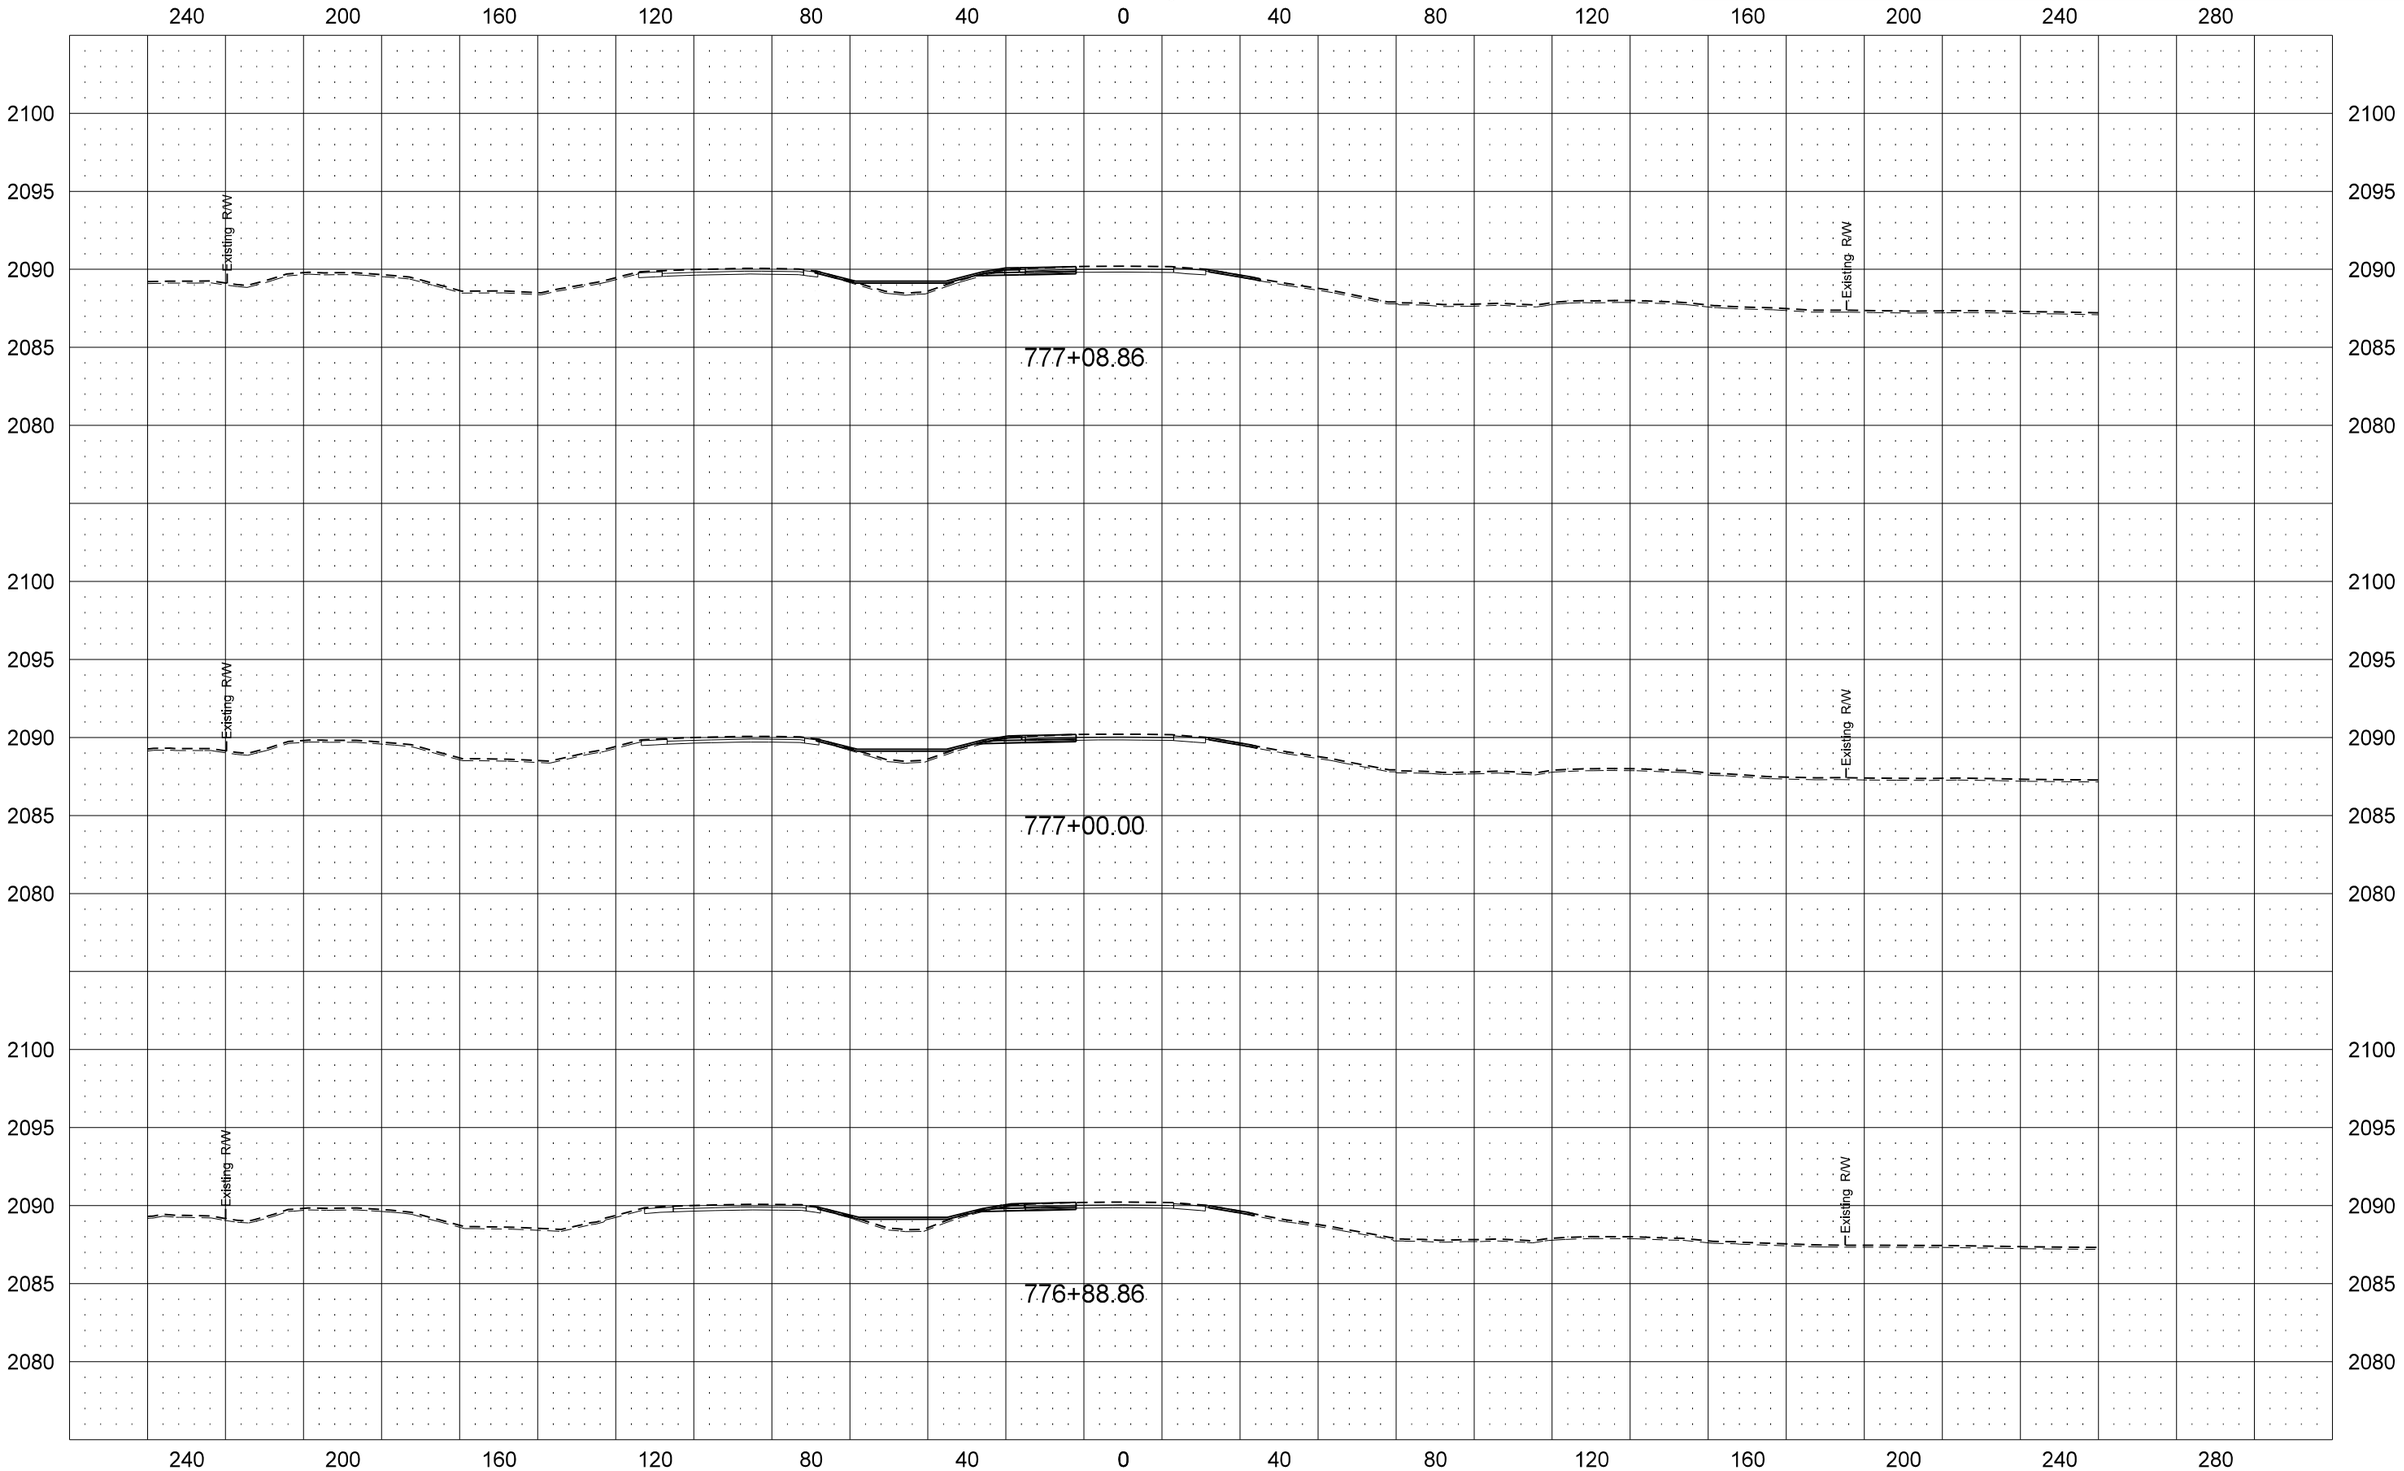

STATE	PROJECT NO.	SECTION NO.	SHEET NO.
ND	SOIA-7-085(092)183	200	95

US Hwy 2 EB

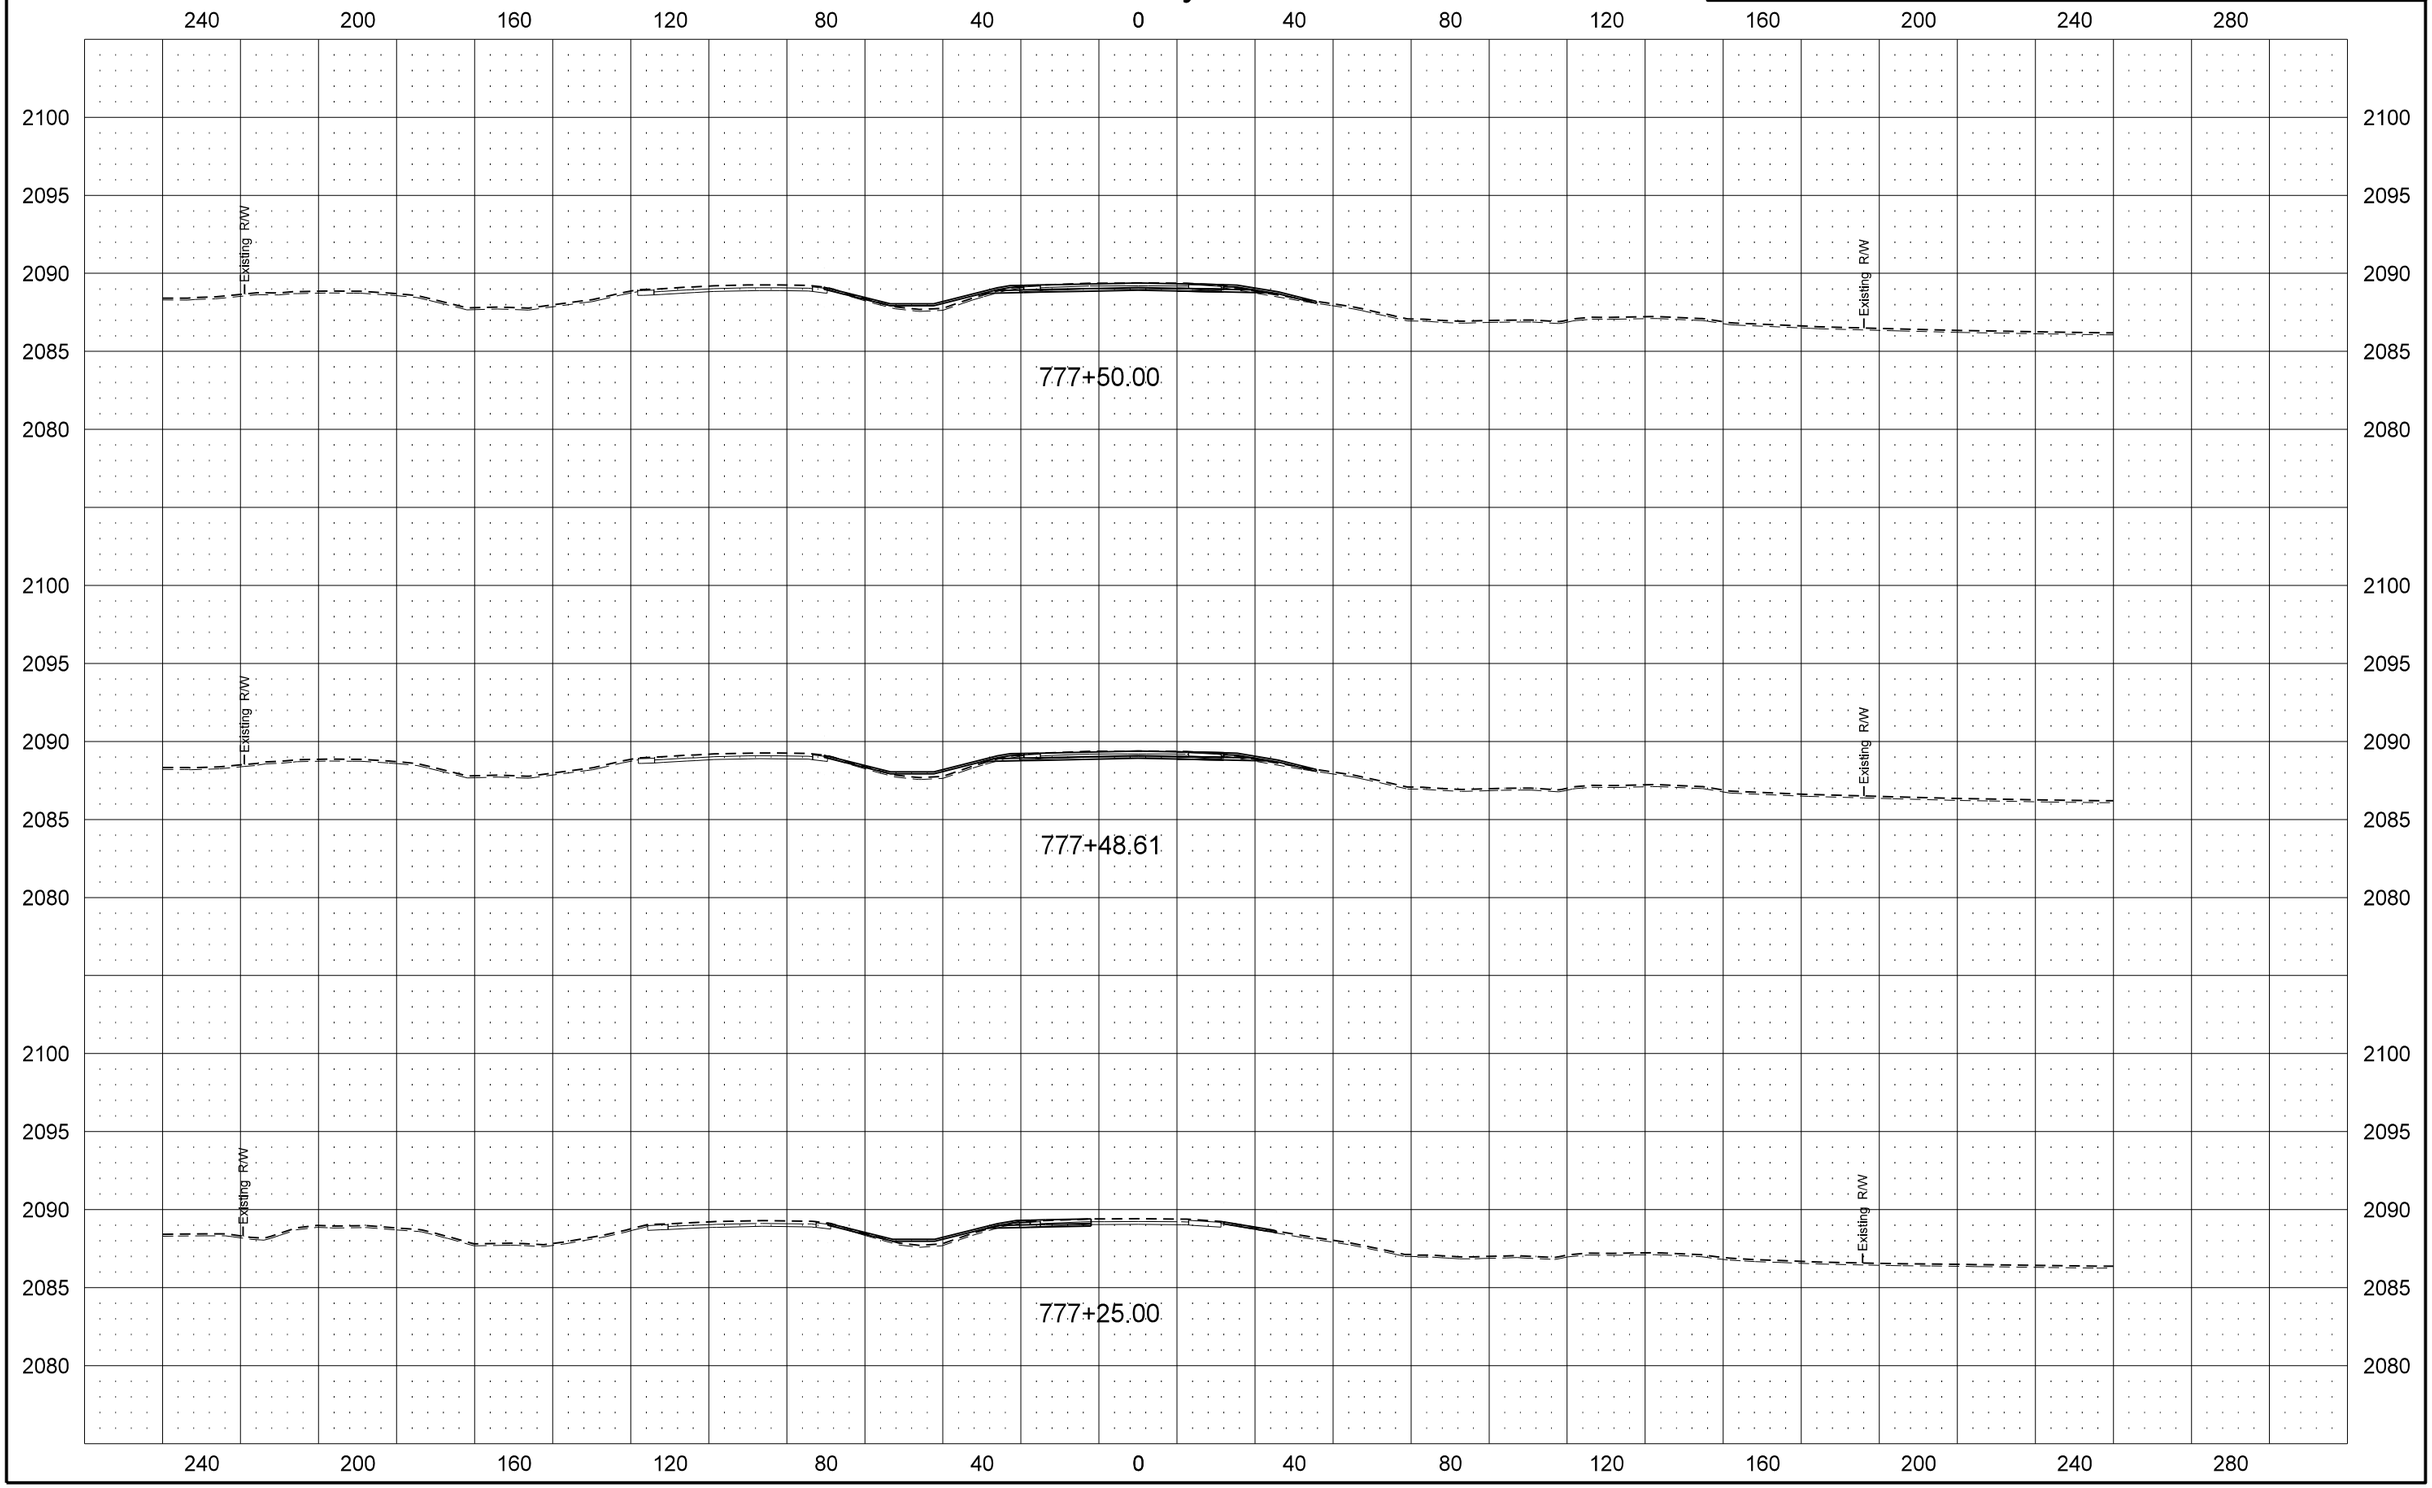

STATE	PROJECT NO.	SECTION NO.	SHEET NO.
ND	SOIA-7-085(092)183	200	96

US Hwy 2 EB

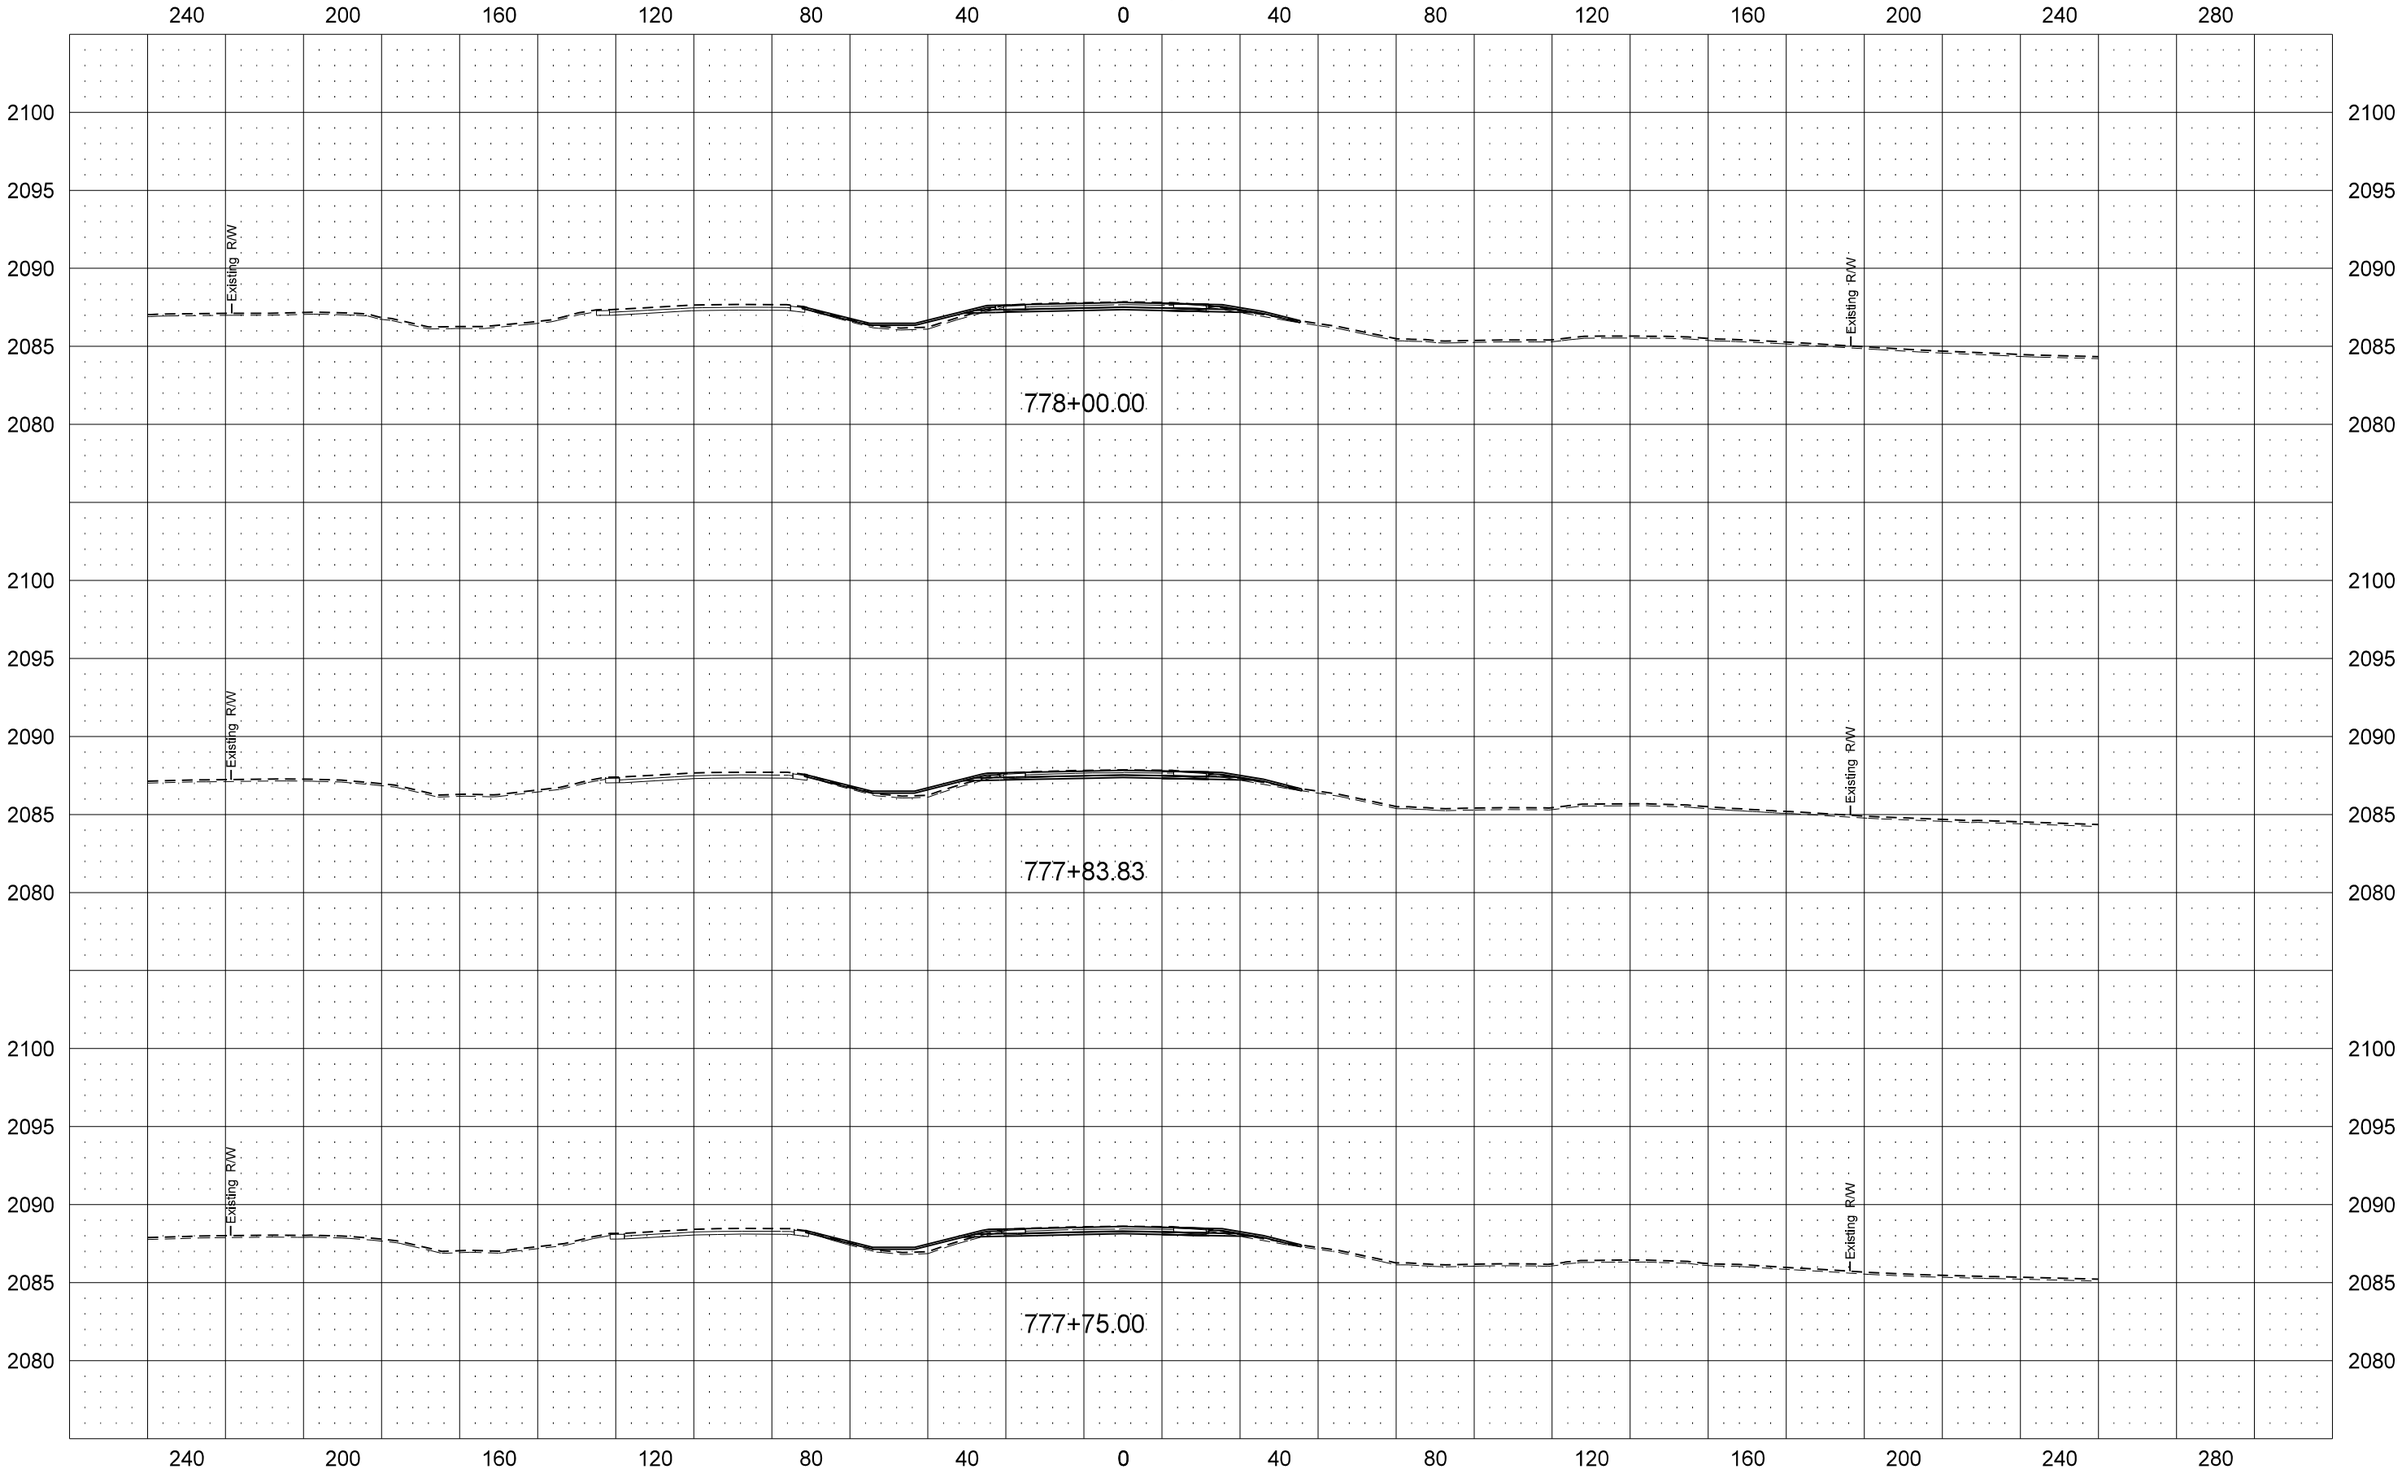

STATE	PROJECT NO.	SECTION NO.	SHEET NO.
ND	SOIA-7-085(092)183	200	97

US Hwy 2 EB

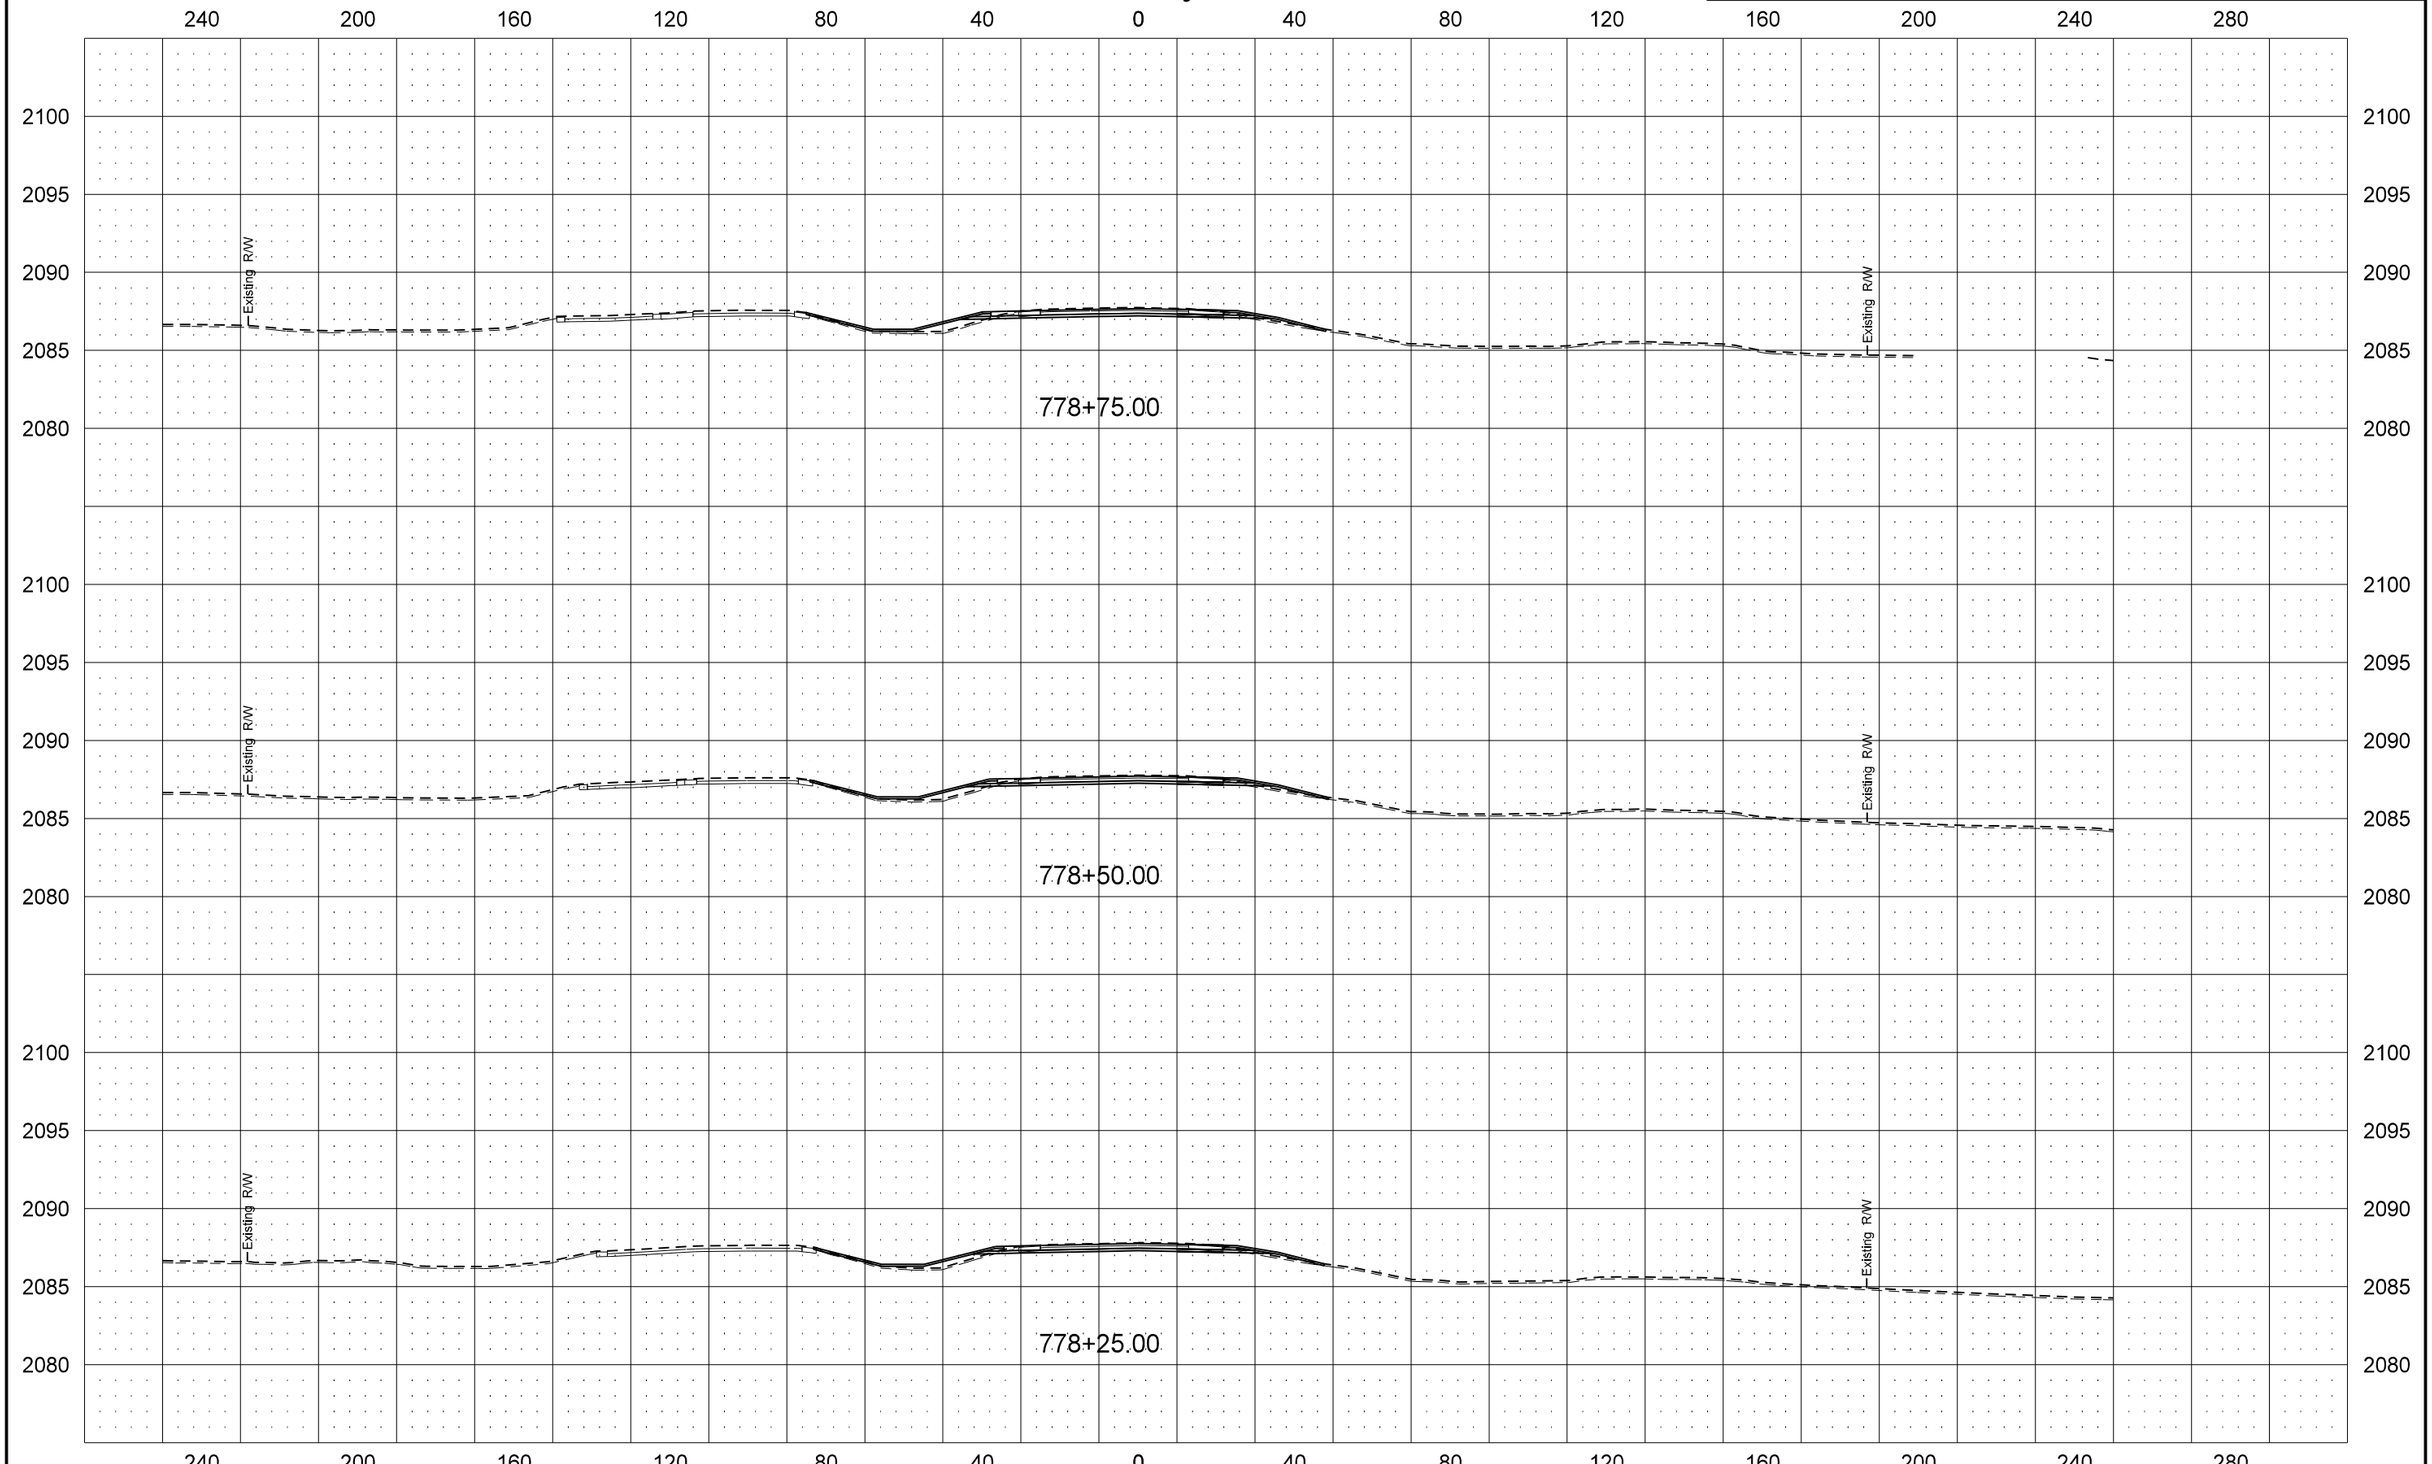

STATE	PROJECT NO.	SECTION NO.	SHEET NO.
ND	SOIA-7-085(092)183	200	98

US Hwy 2 EB

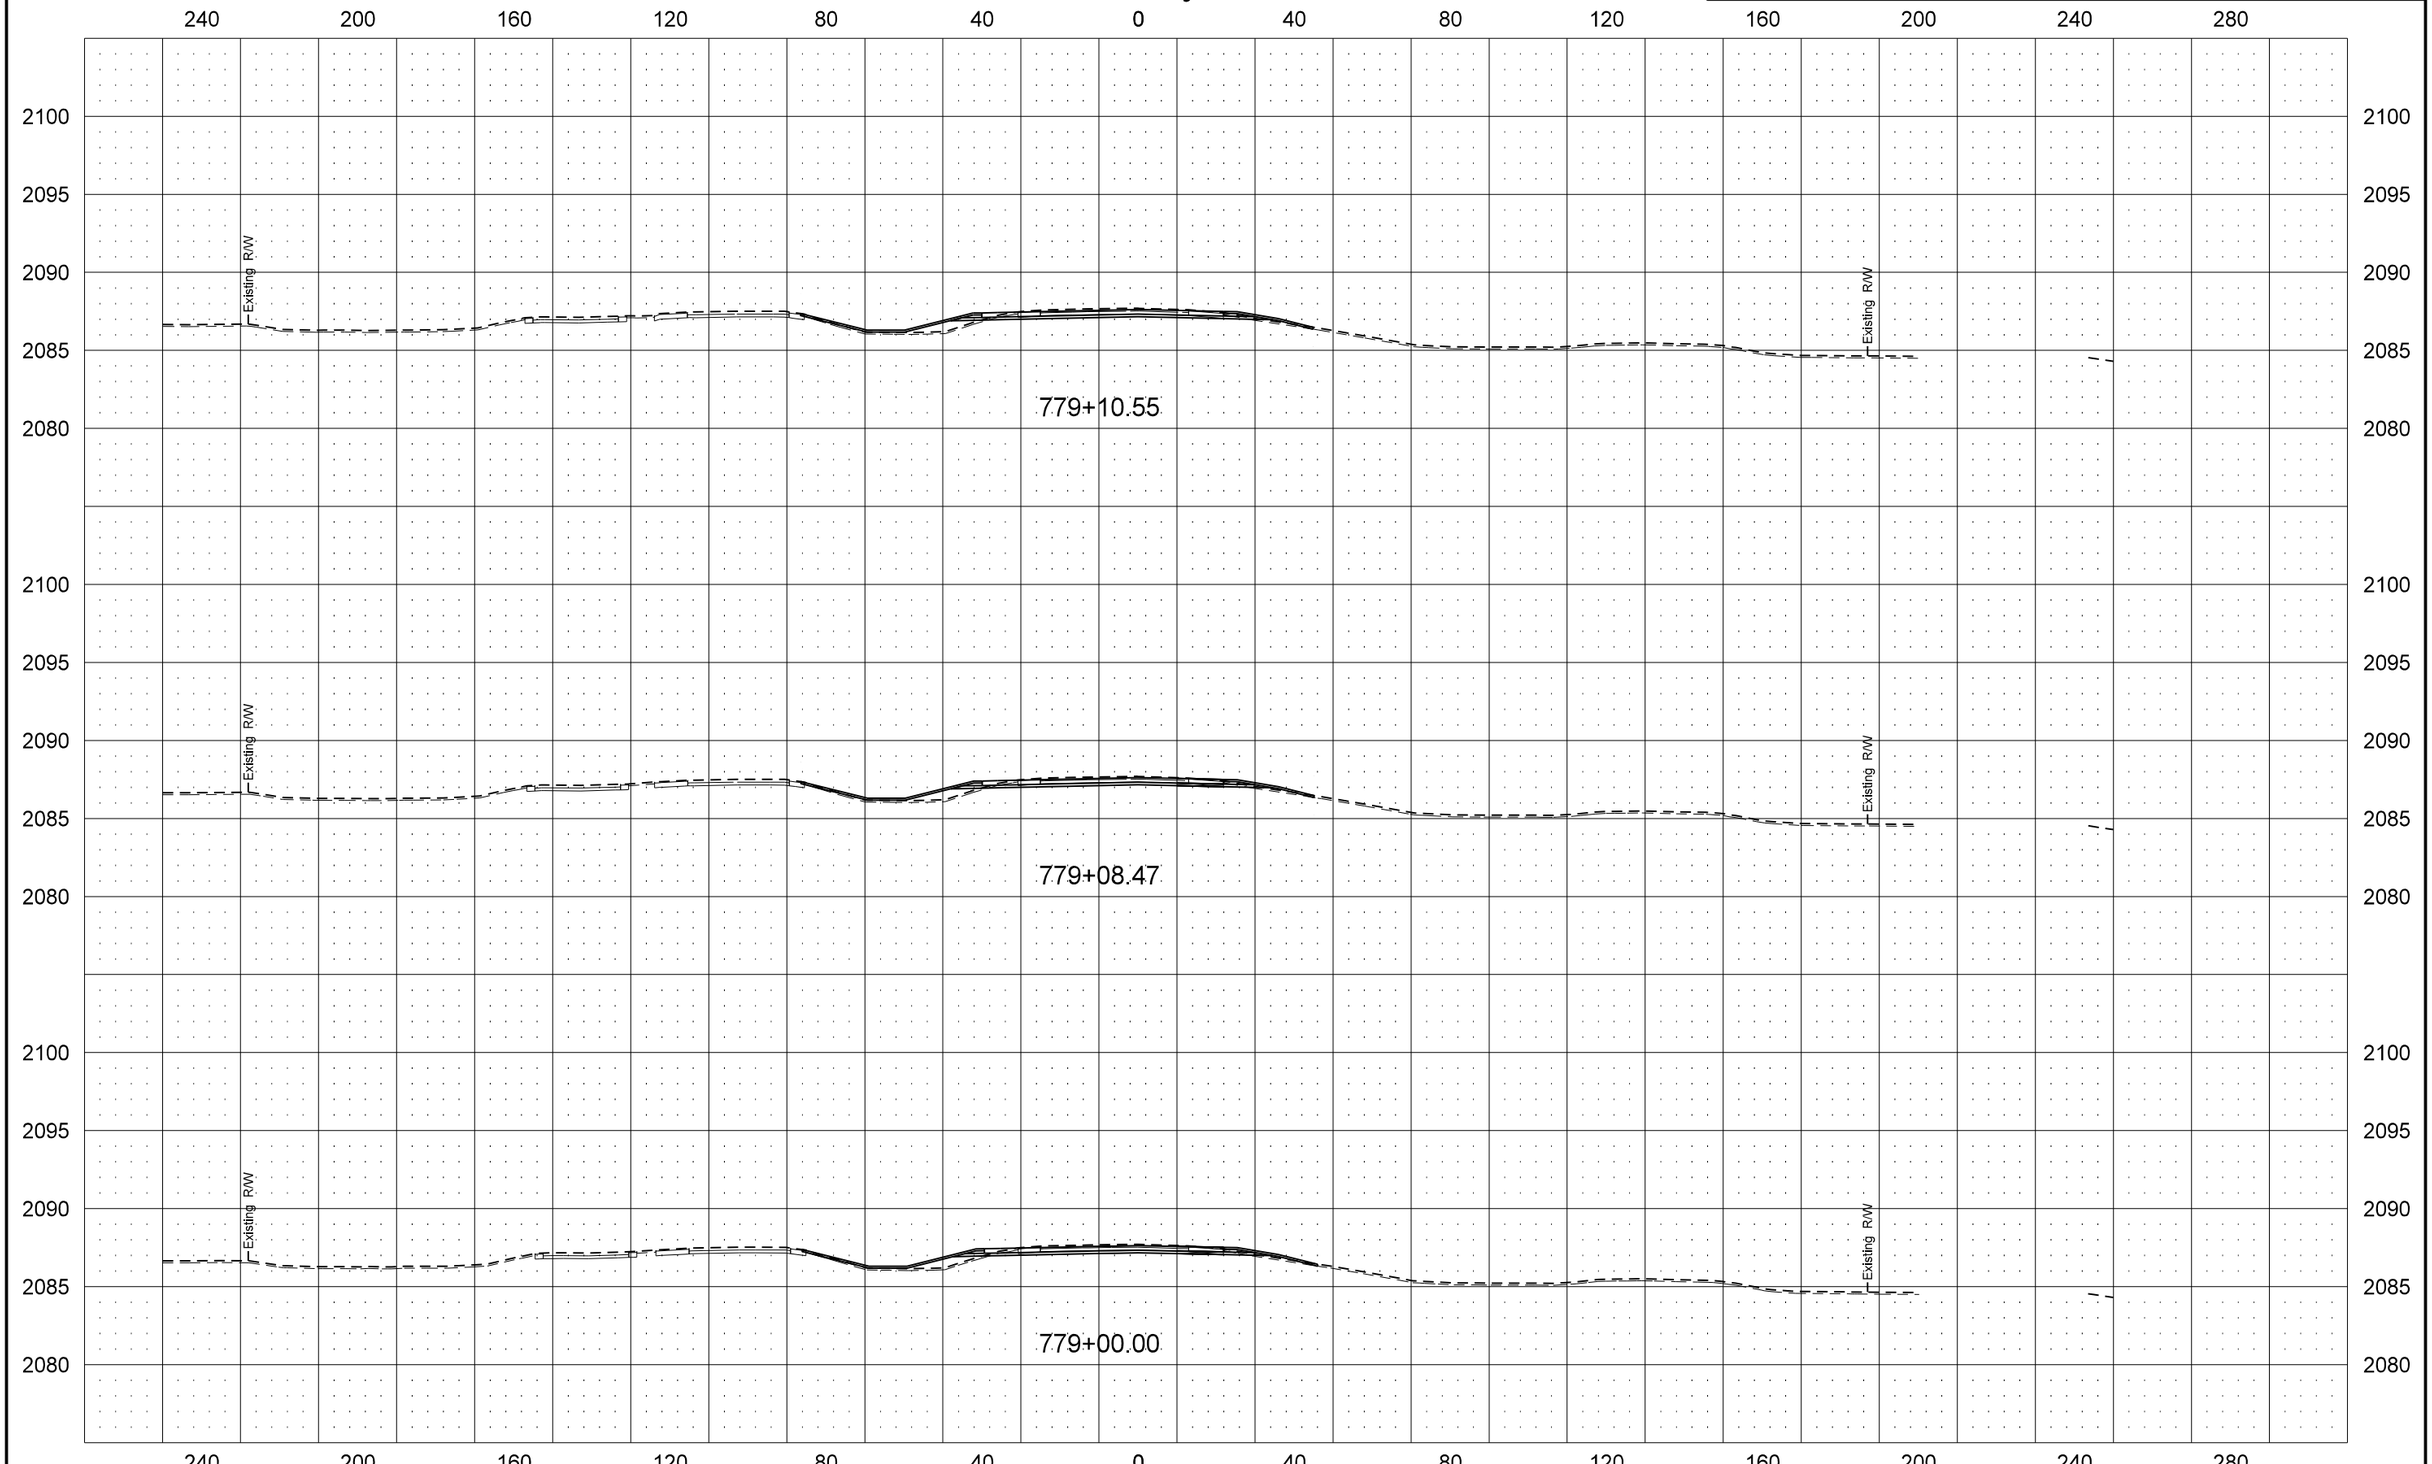

STATE	PROJECT NO.	SECTION NO.	SHEET NO.
ND	SOIA-7-085(092)183	200	99

US Hwy 2 EB

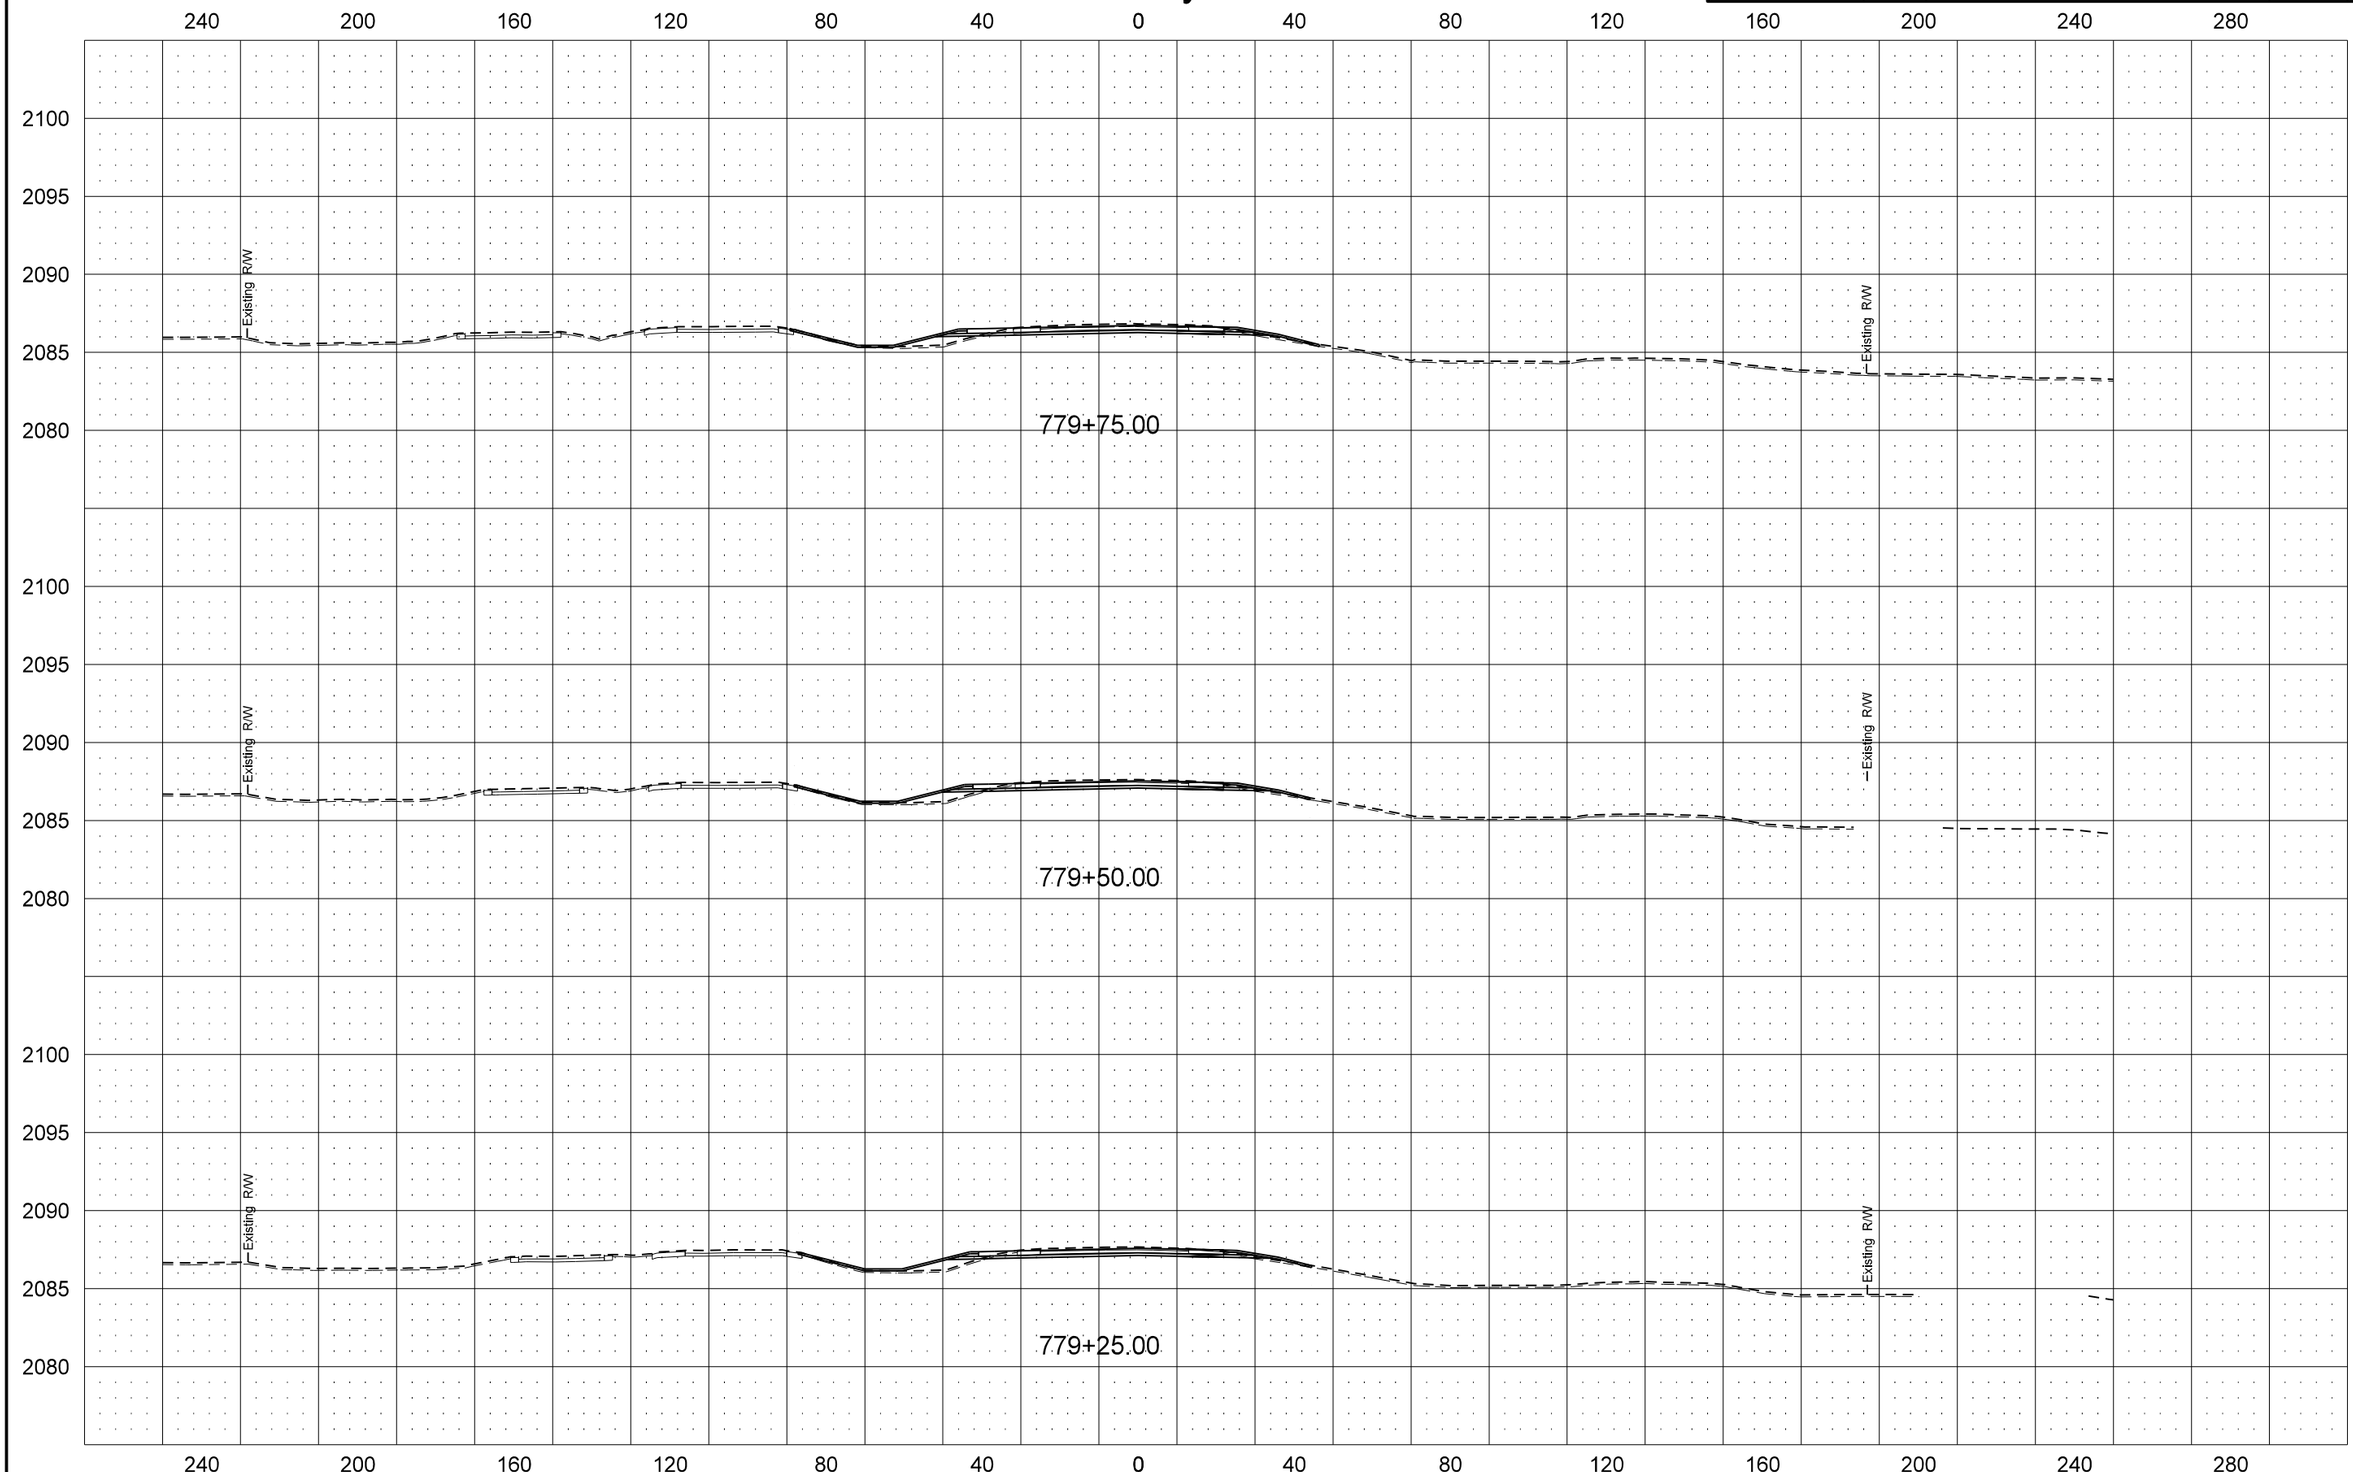

STATE	PROJECT NO.	SECTION NO.	SHEET NO.
ND	SOIA-7-085(092)183	200	100

US Hwy 2 EB

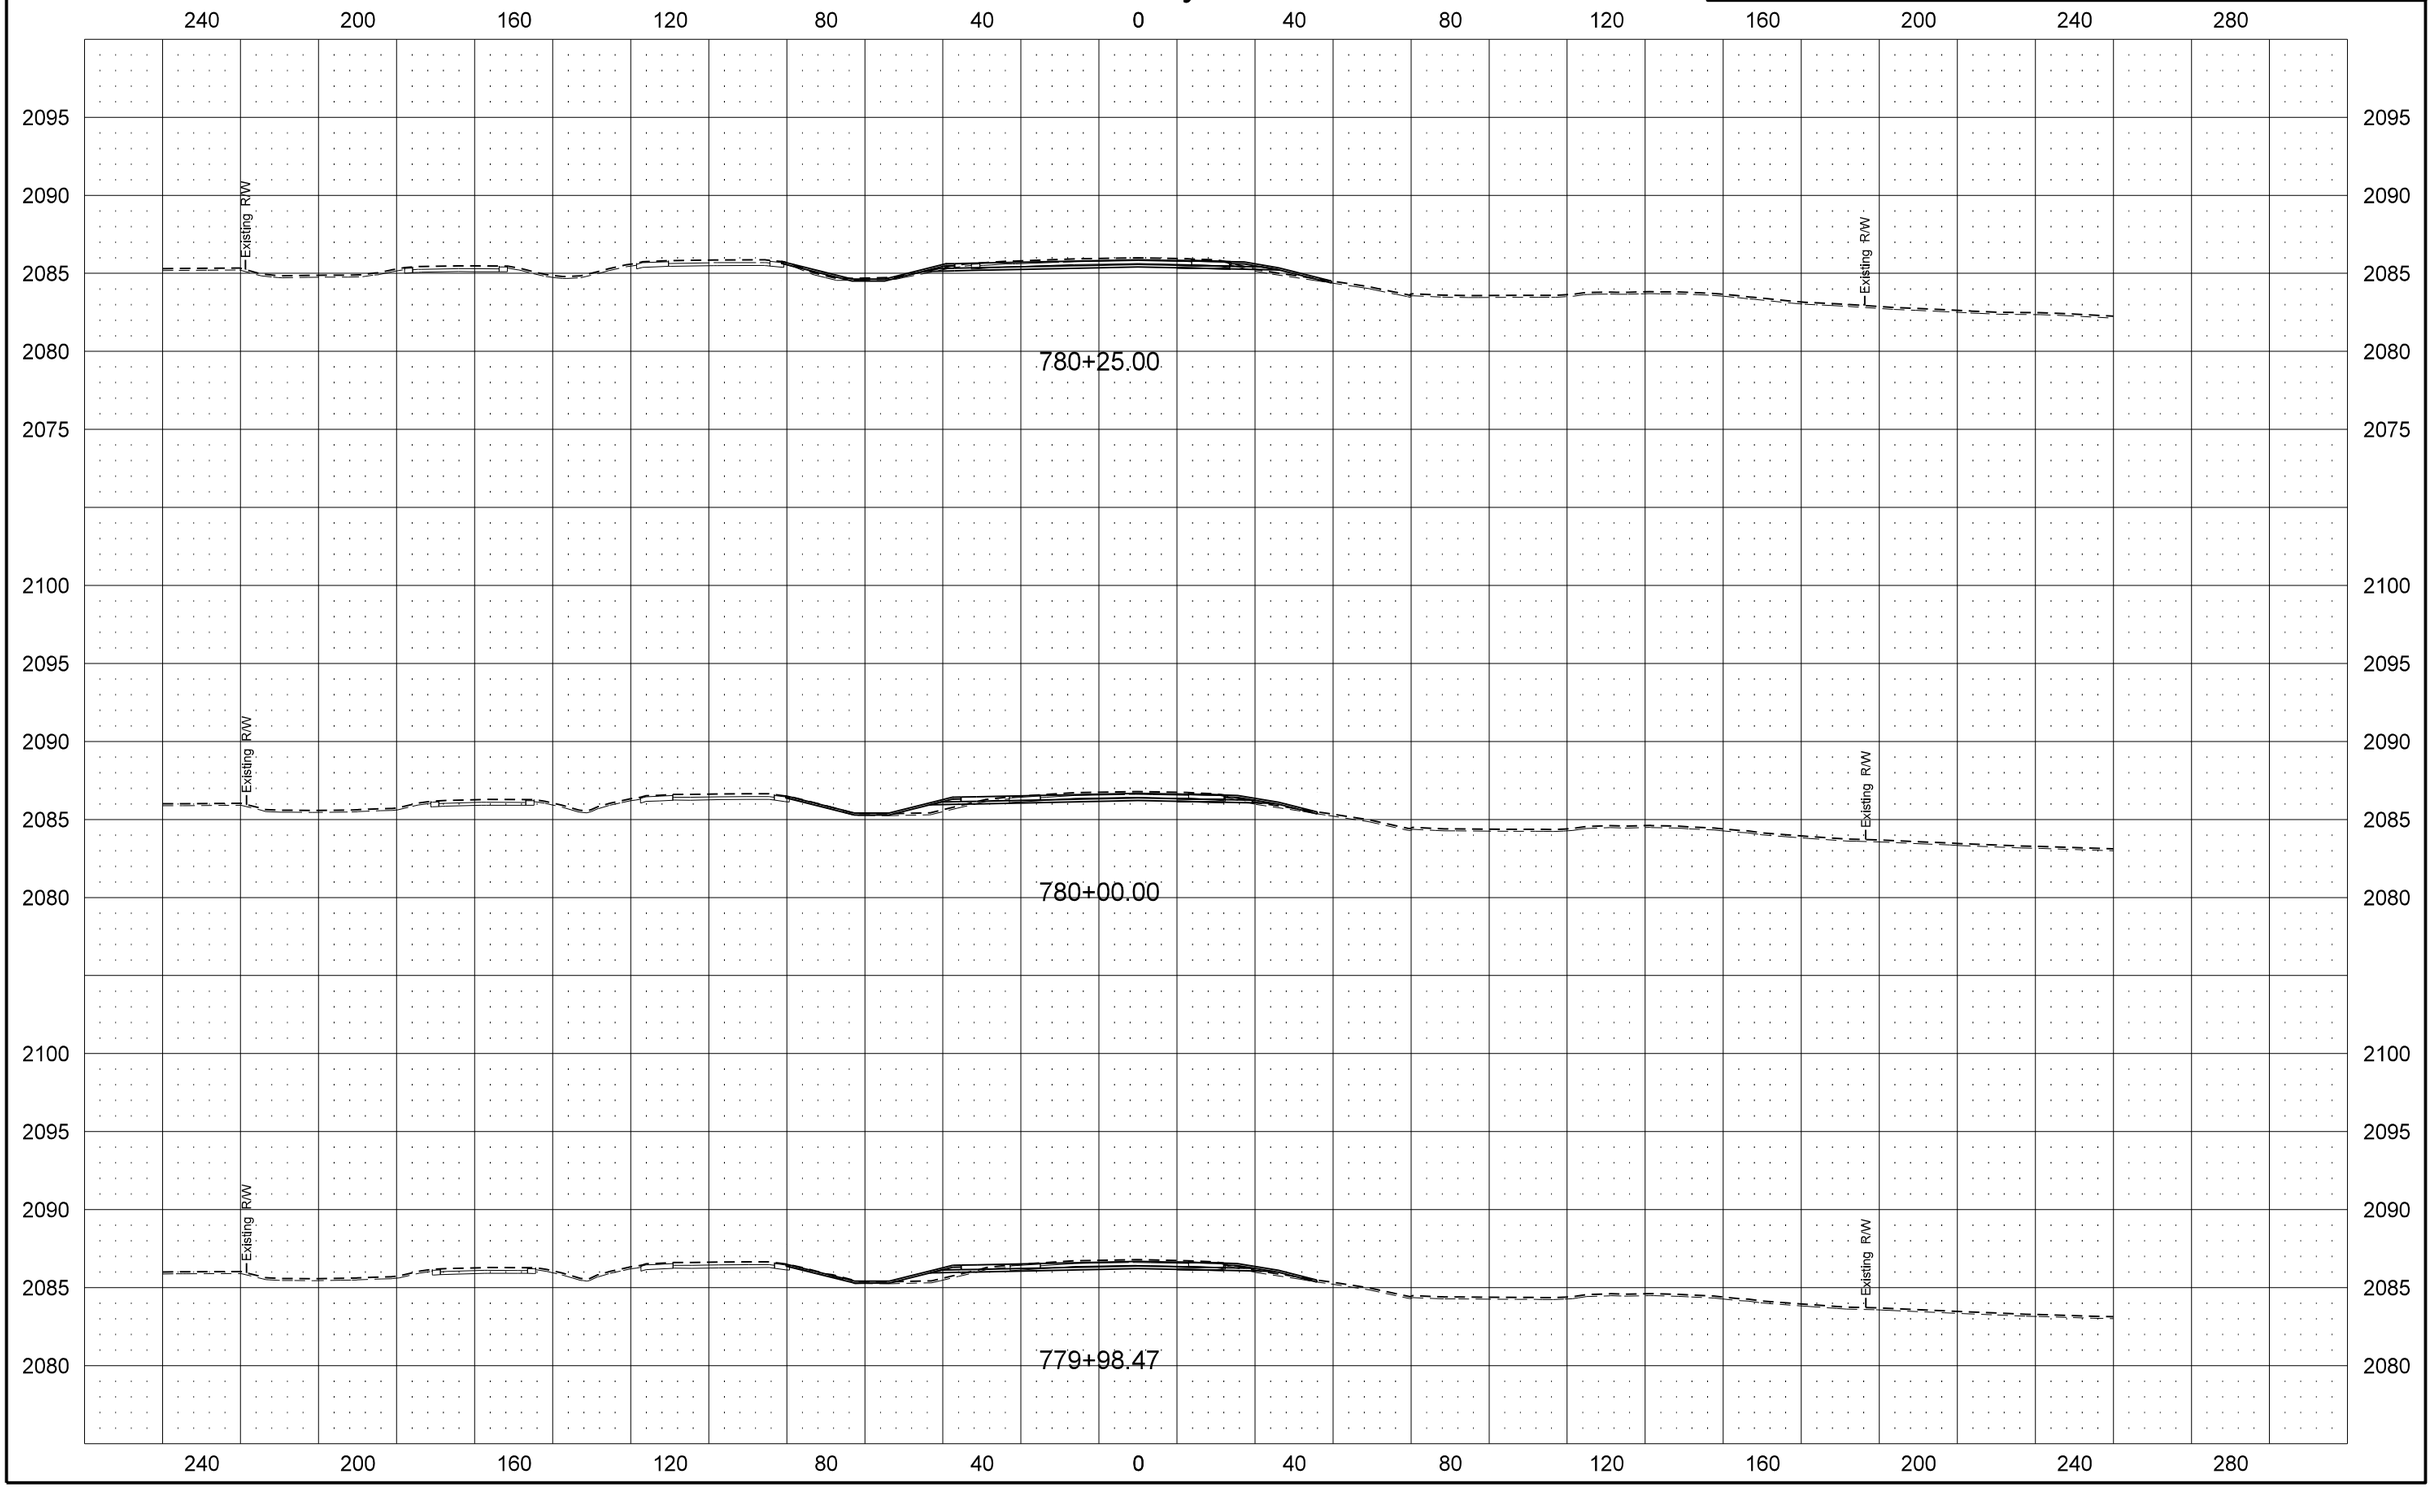

STATE	PROJECT NO.	SECTION NO.	SHEET NO.
ND	SOIA-7-085(092)183	200	101

US Hwy 2 EB

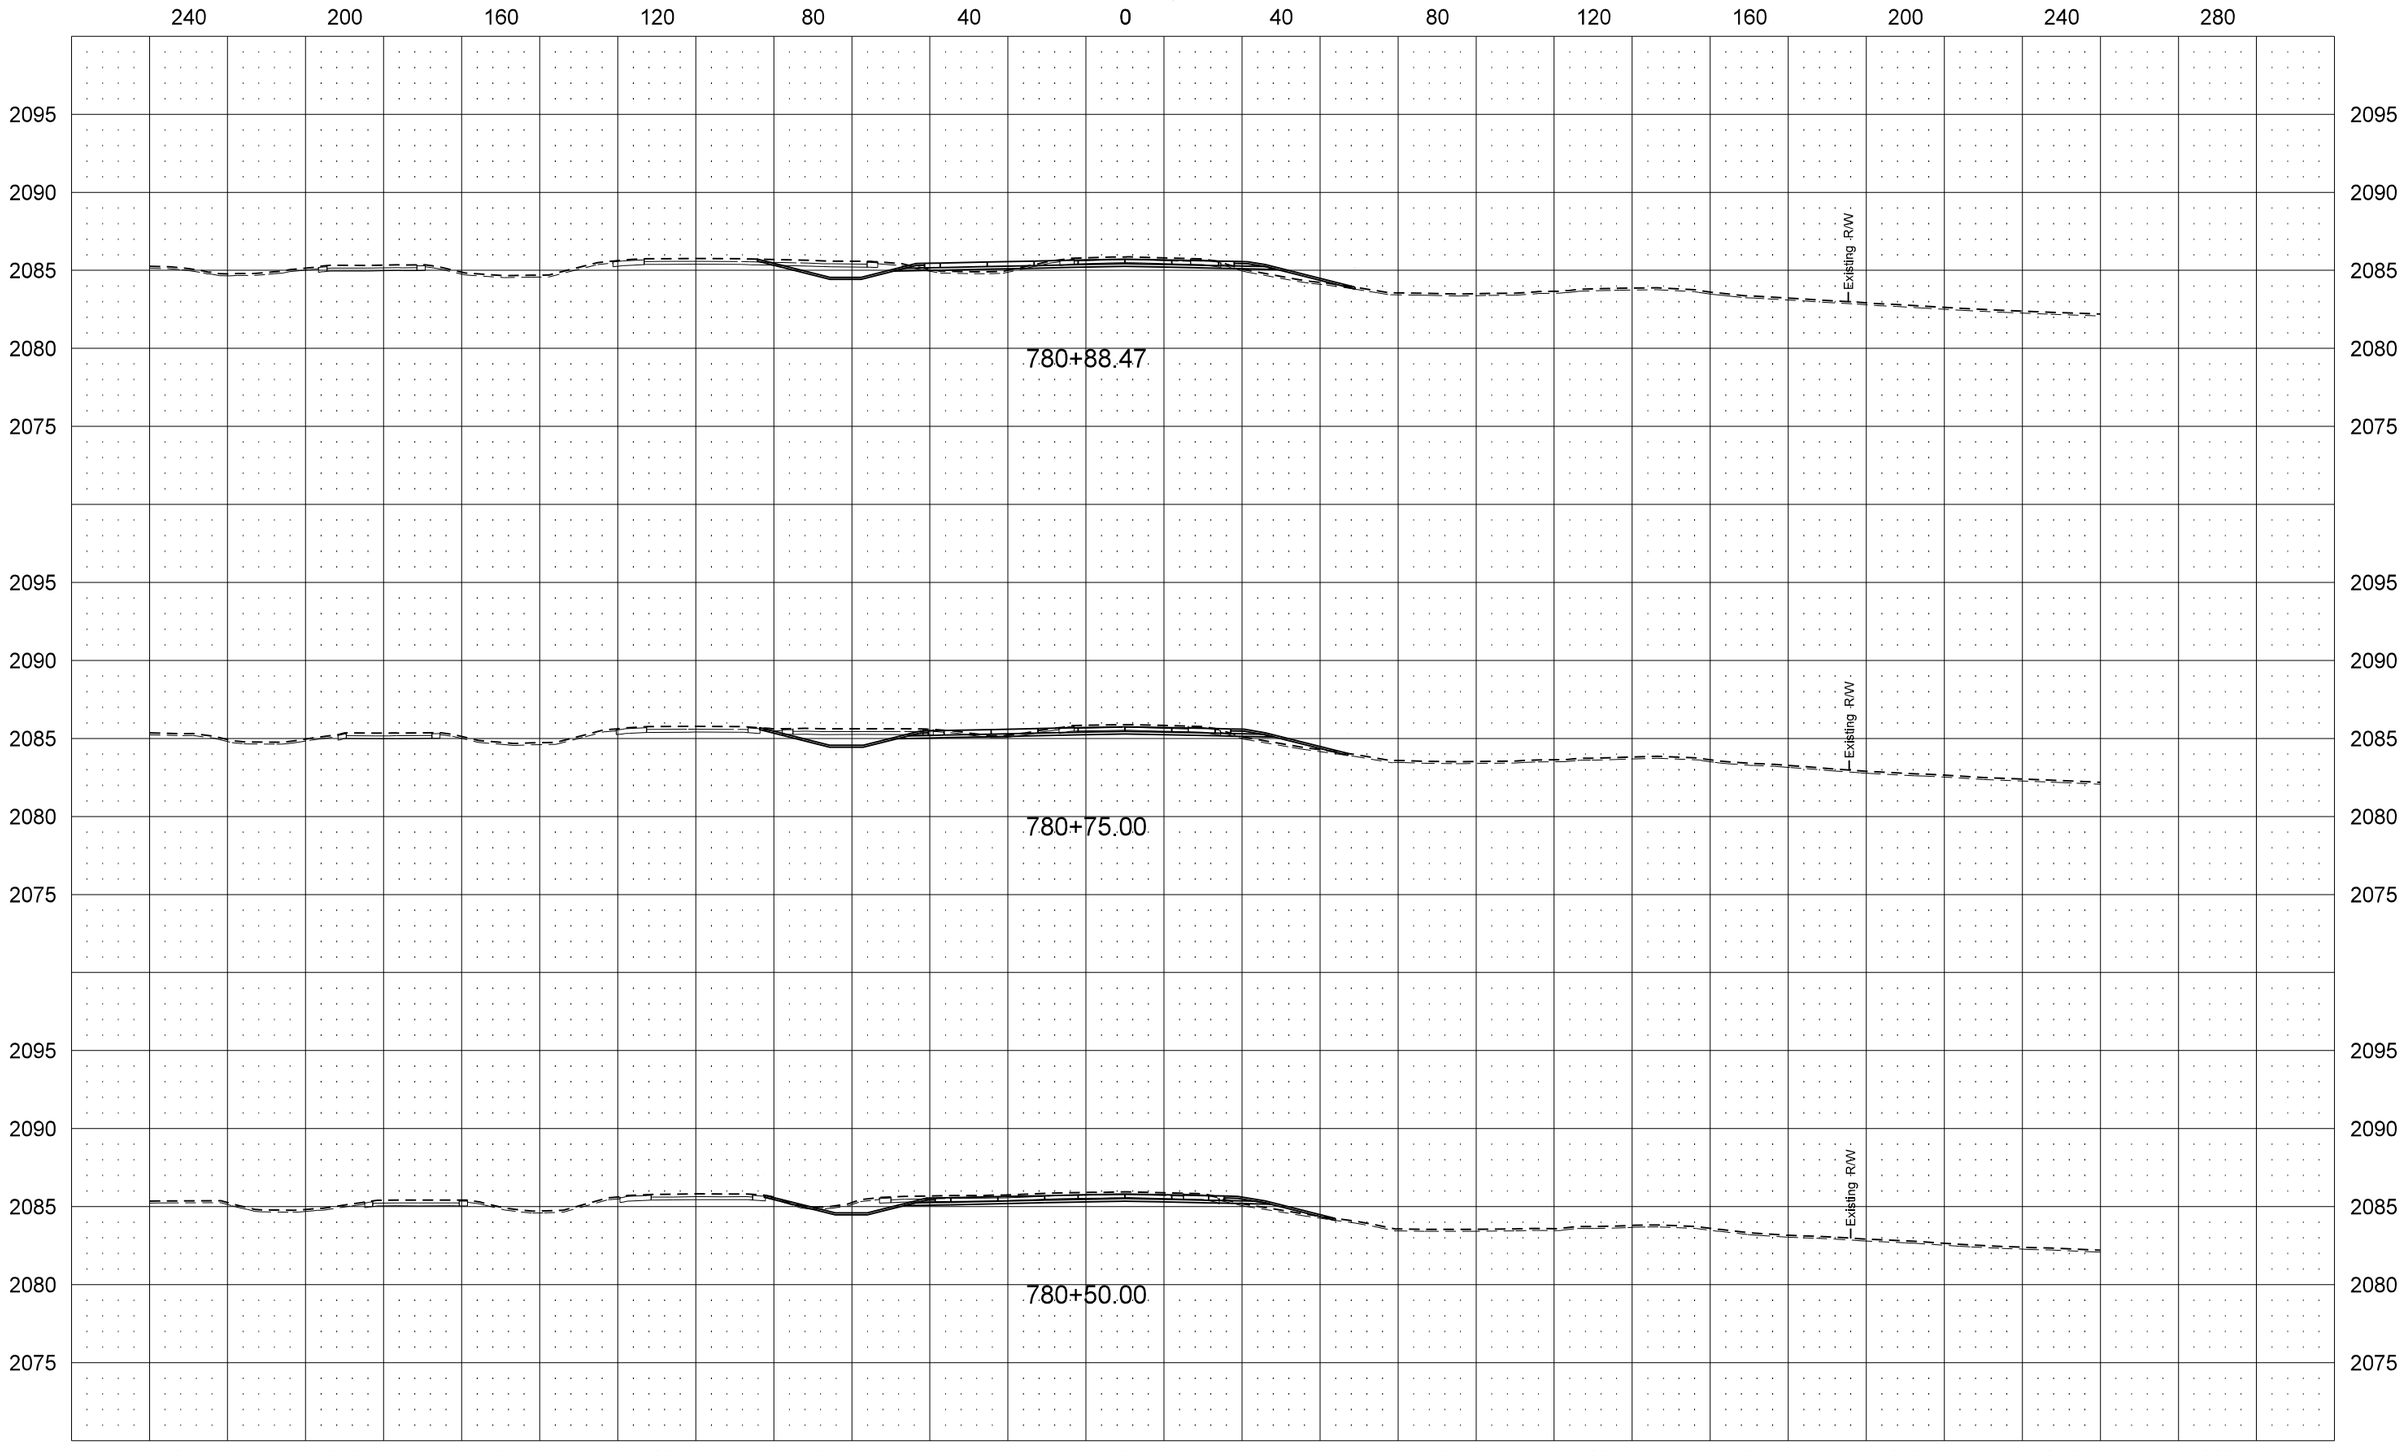

STATE	PROJECT NO.	SECTION NO.	SHEET NO.
ND	SOIA-7-085(092)183	200	102

US Hwy 2 EB

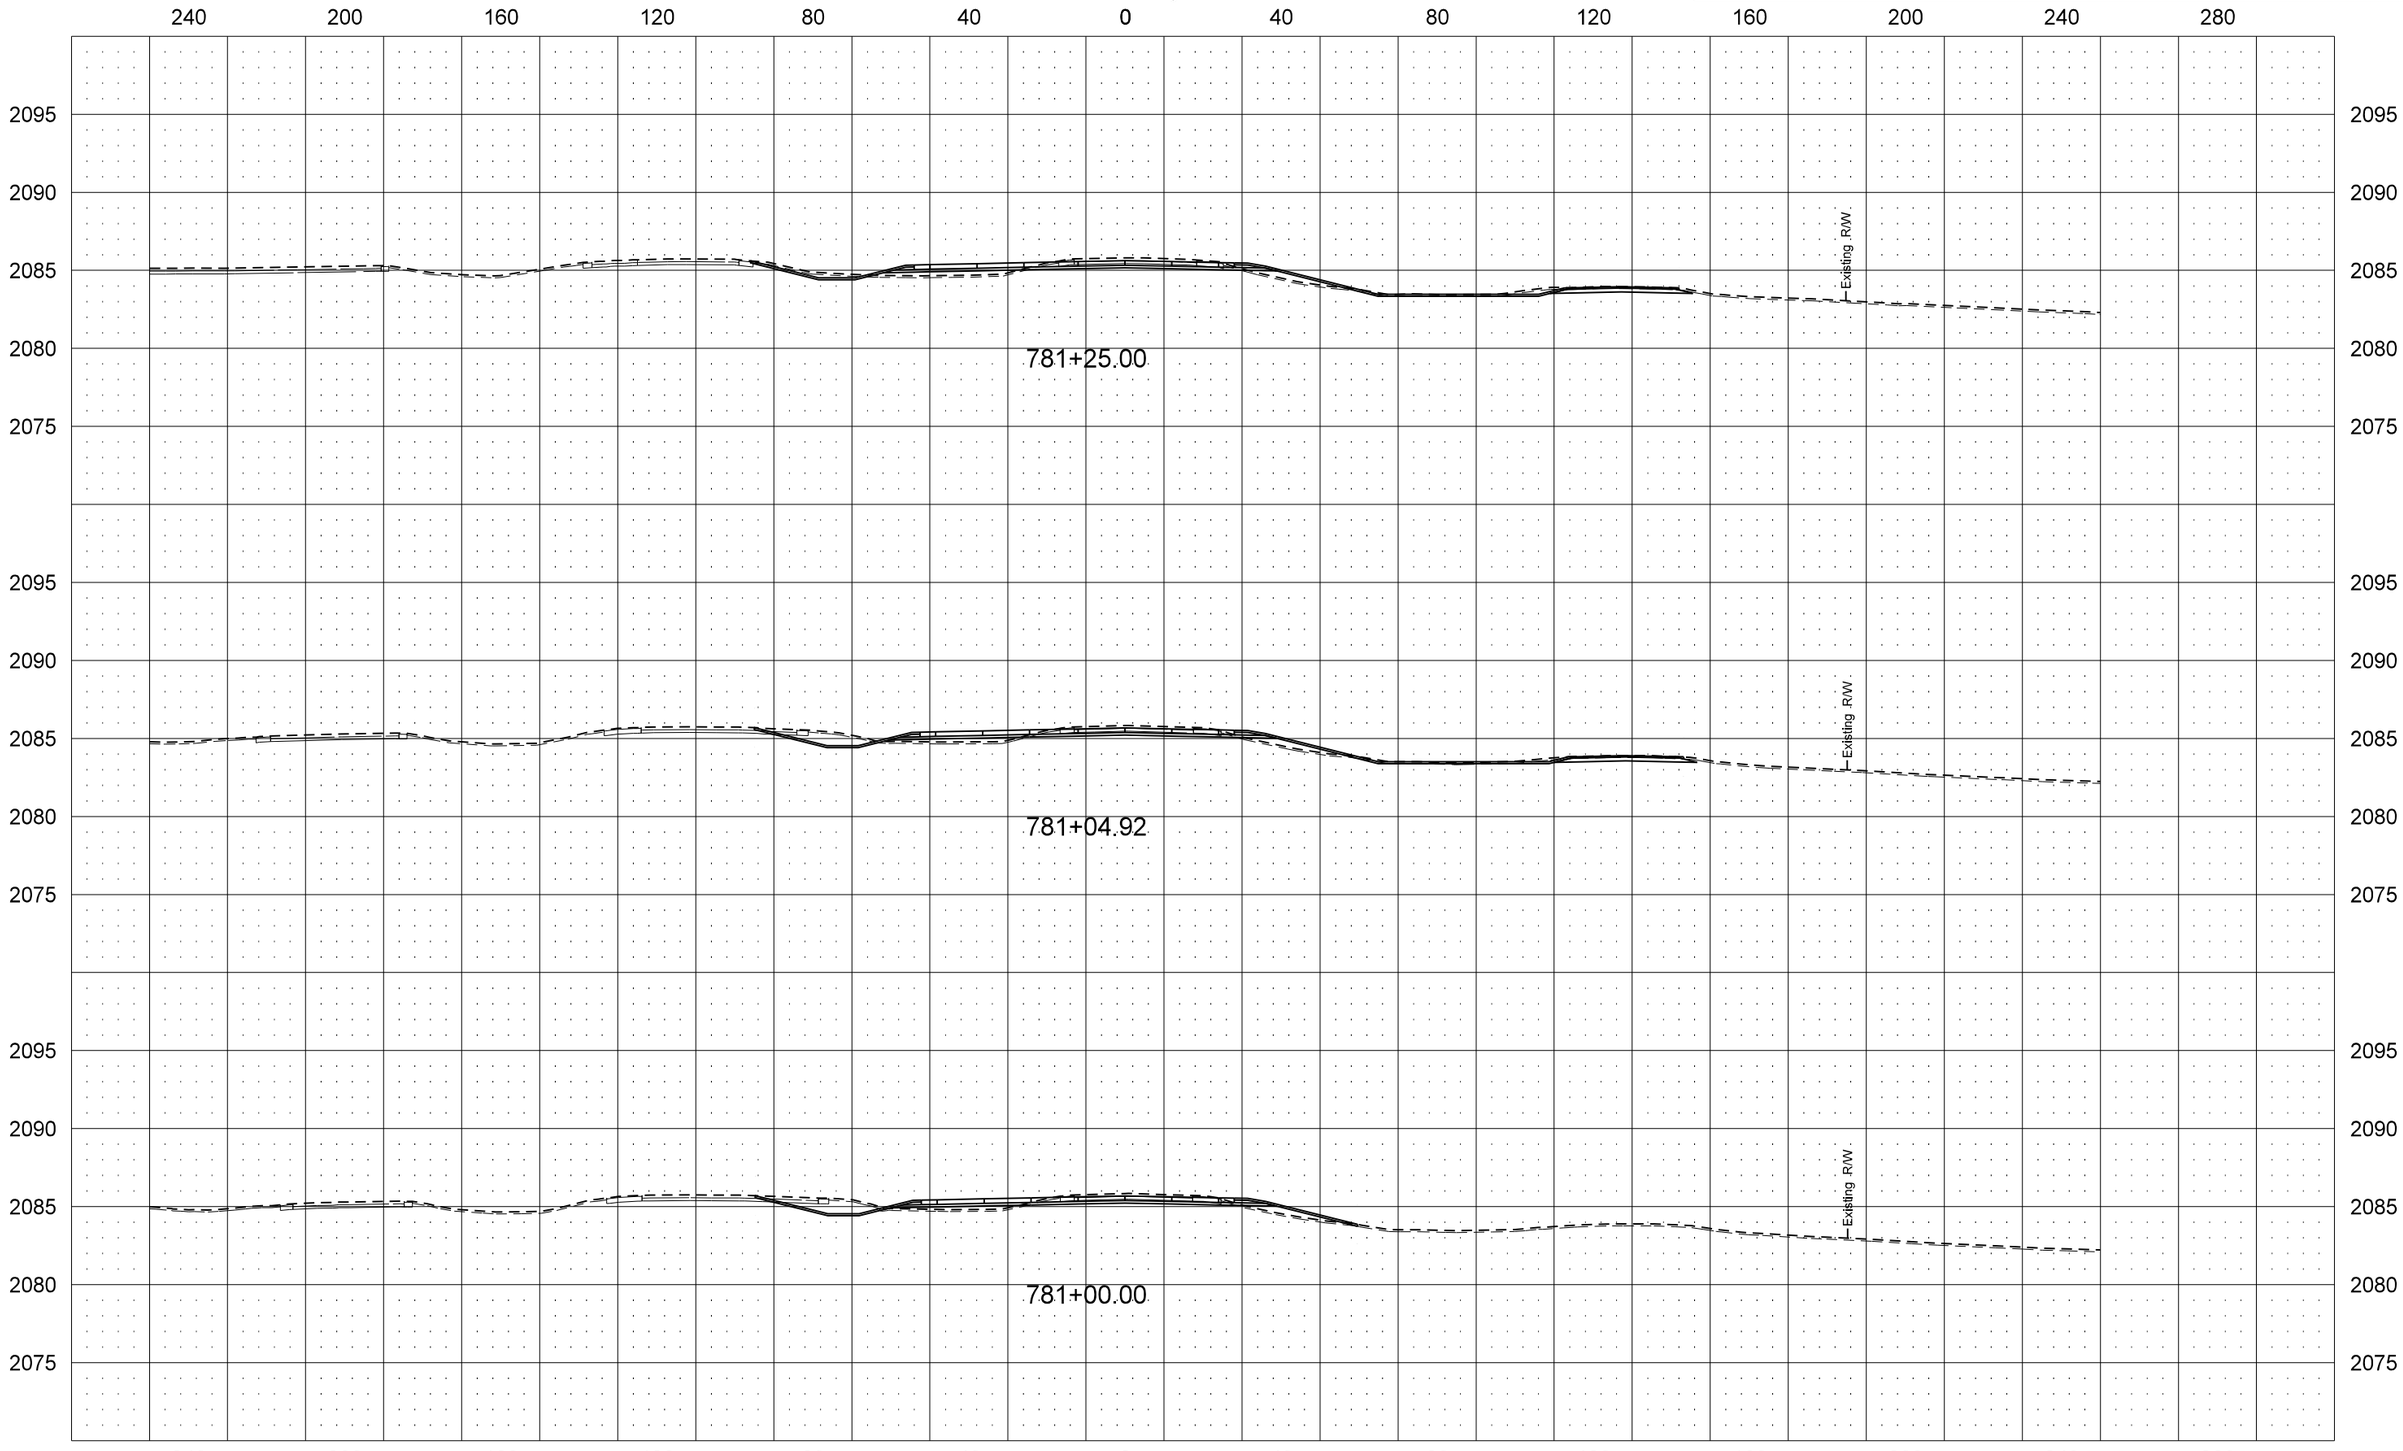

STATE	PROJECT NO.	SECTION NO.	SHEET NO.
ND	SOIA-7-085(092)183	200	103

US Hwy 2 EB

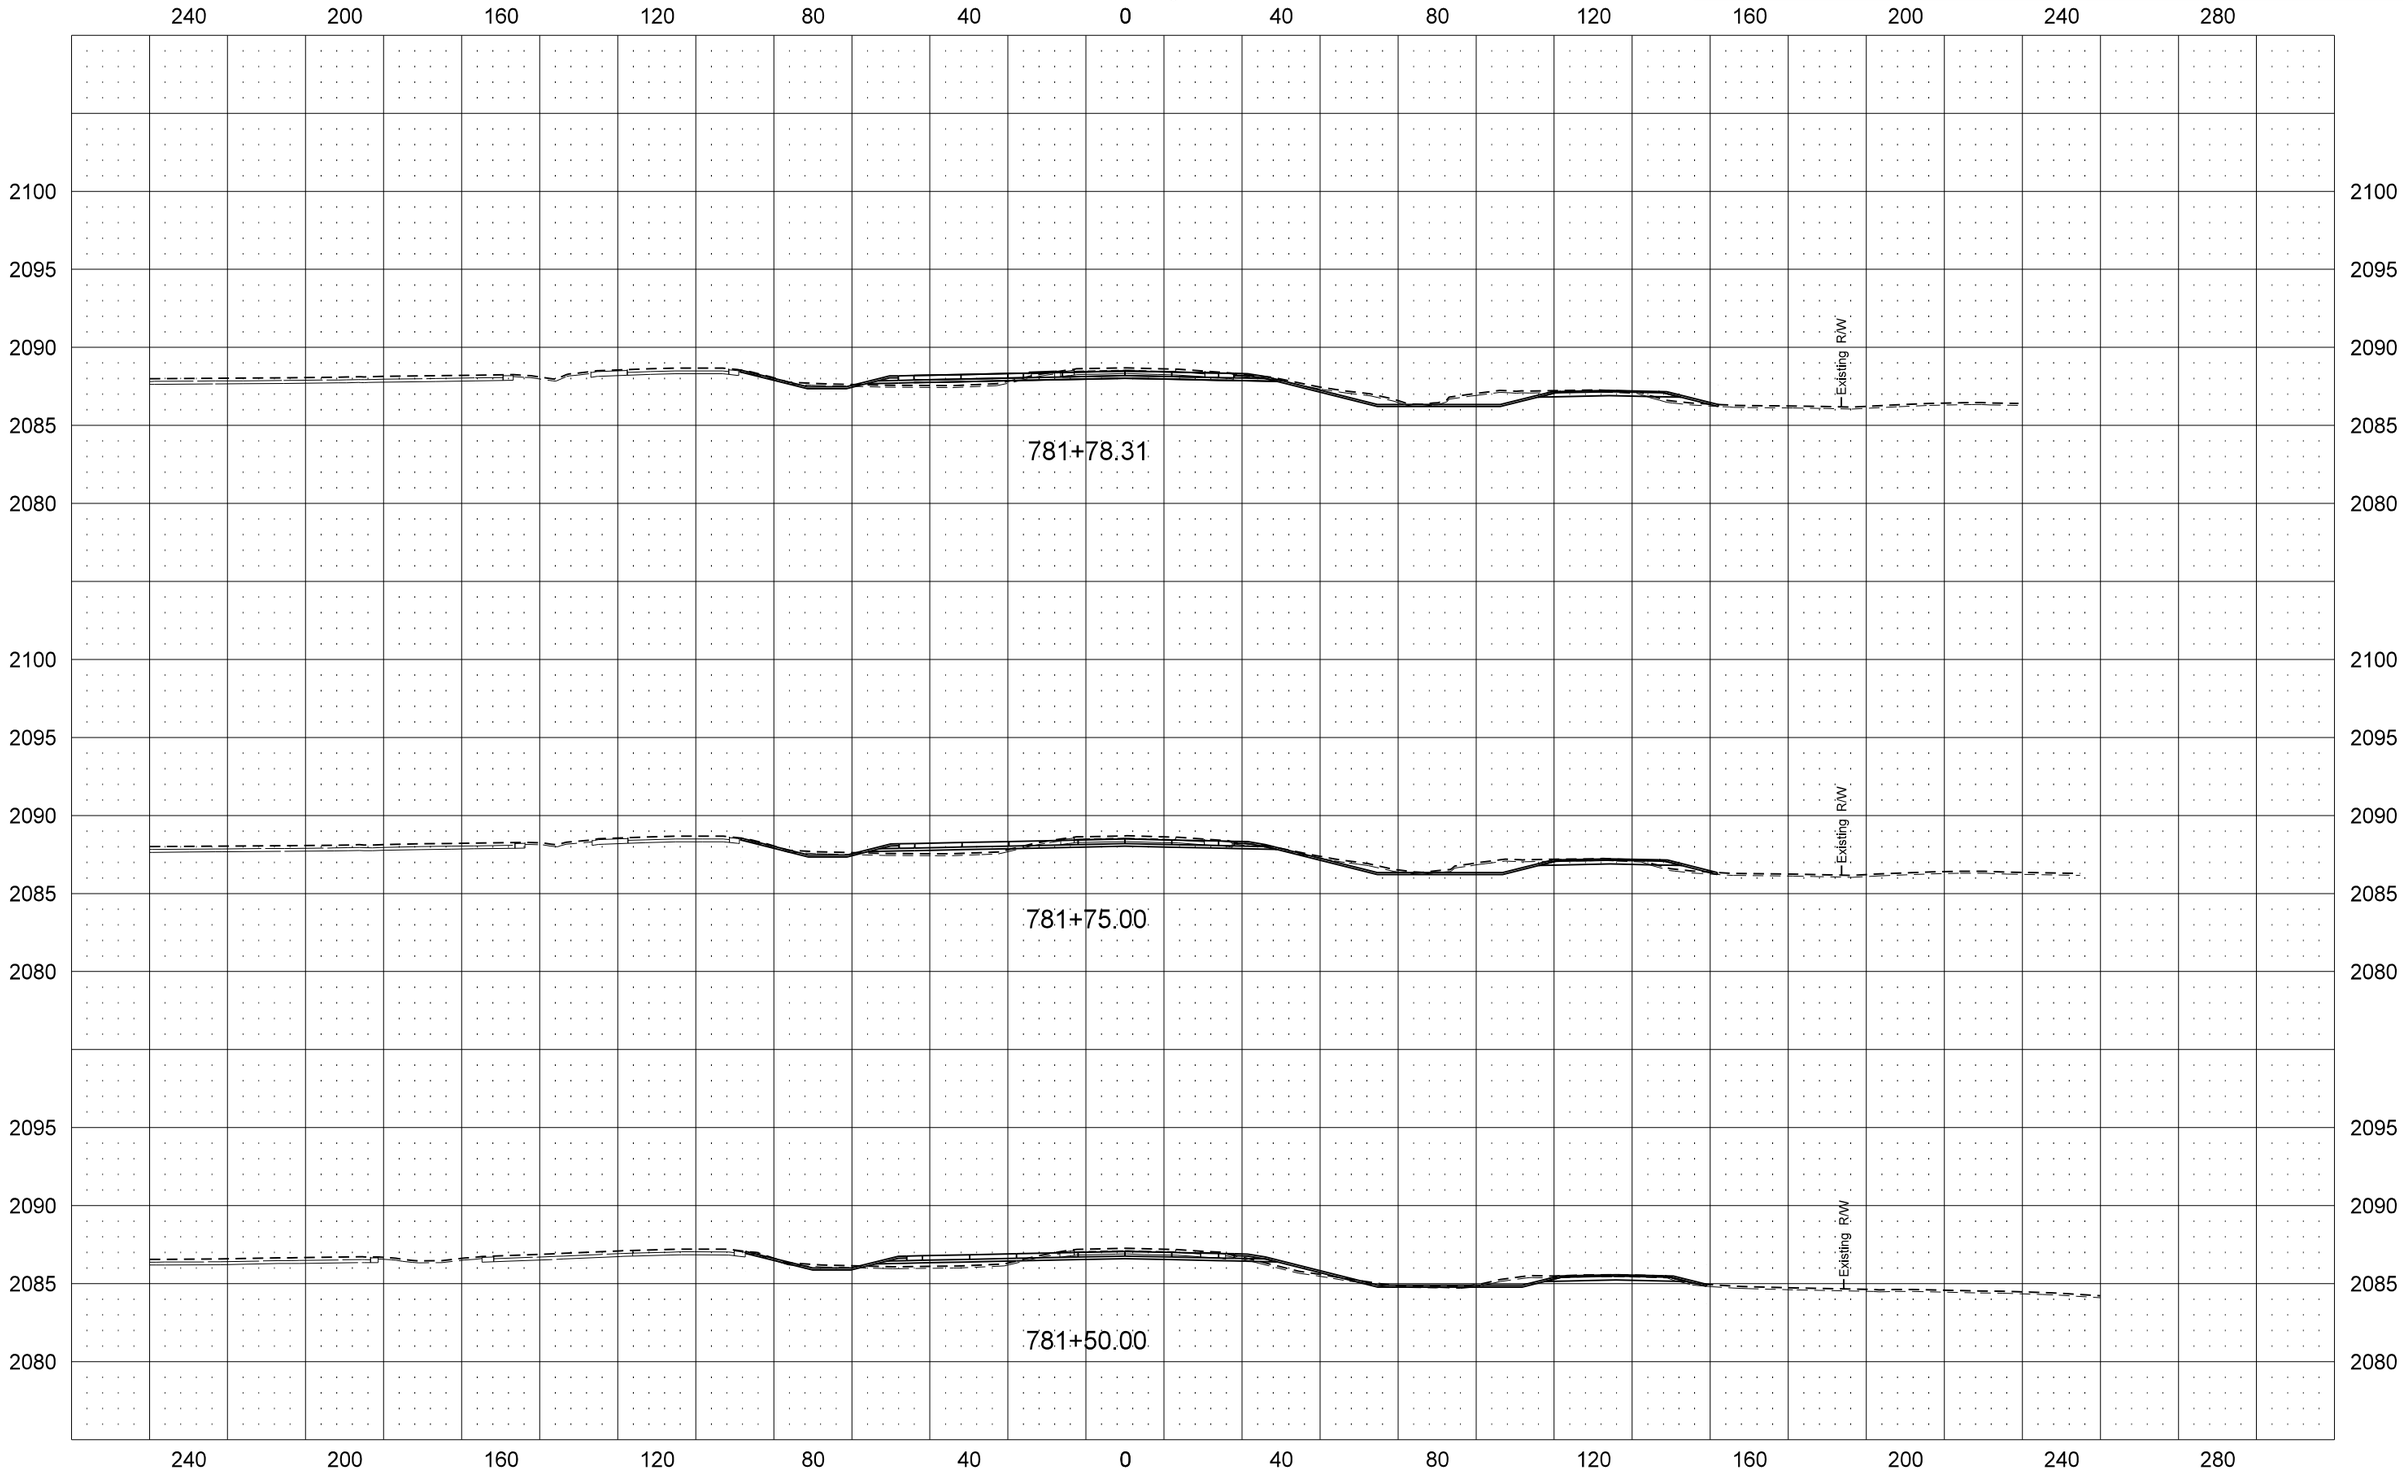

STATE	PROJECT NO.	SECTION NO.	SHEET NO.
ND	SOIA-7-085(092)183	200	104

US Hwy 2 EB

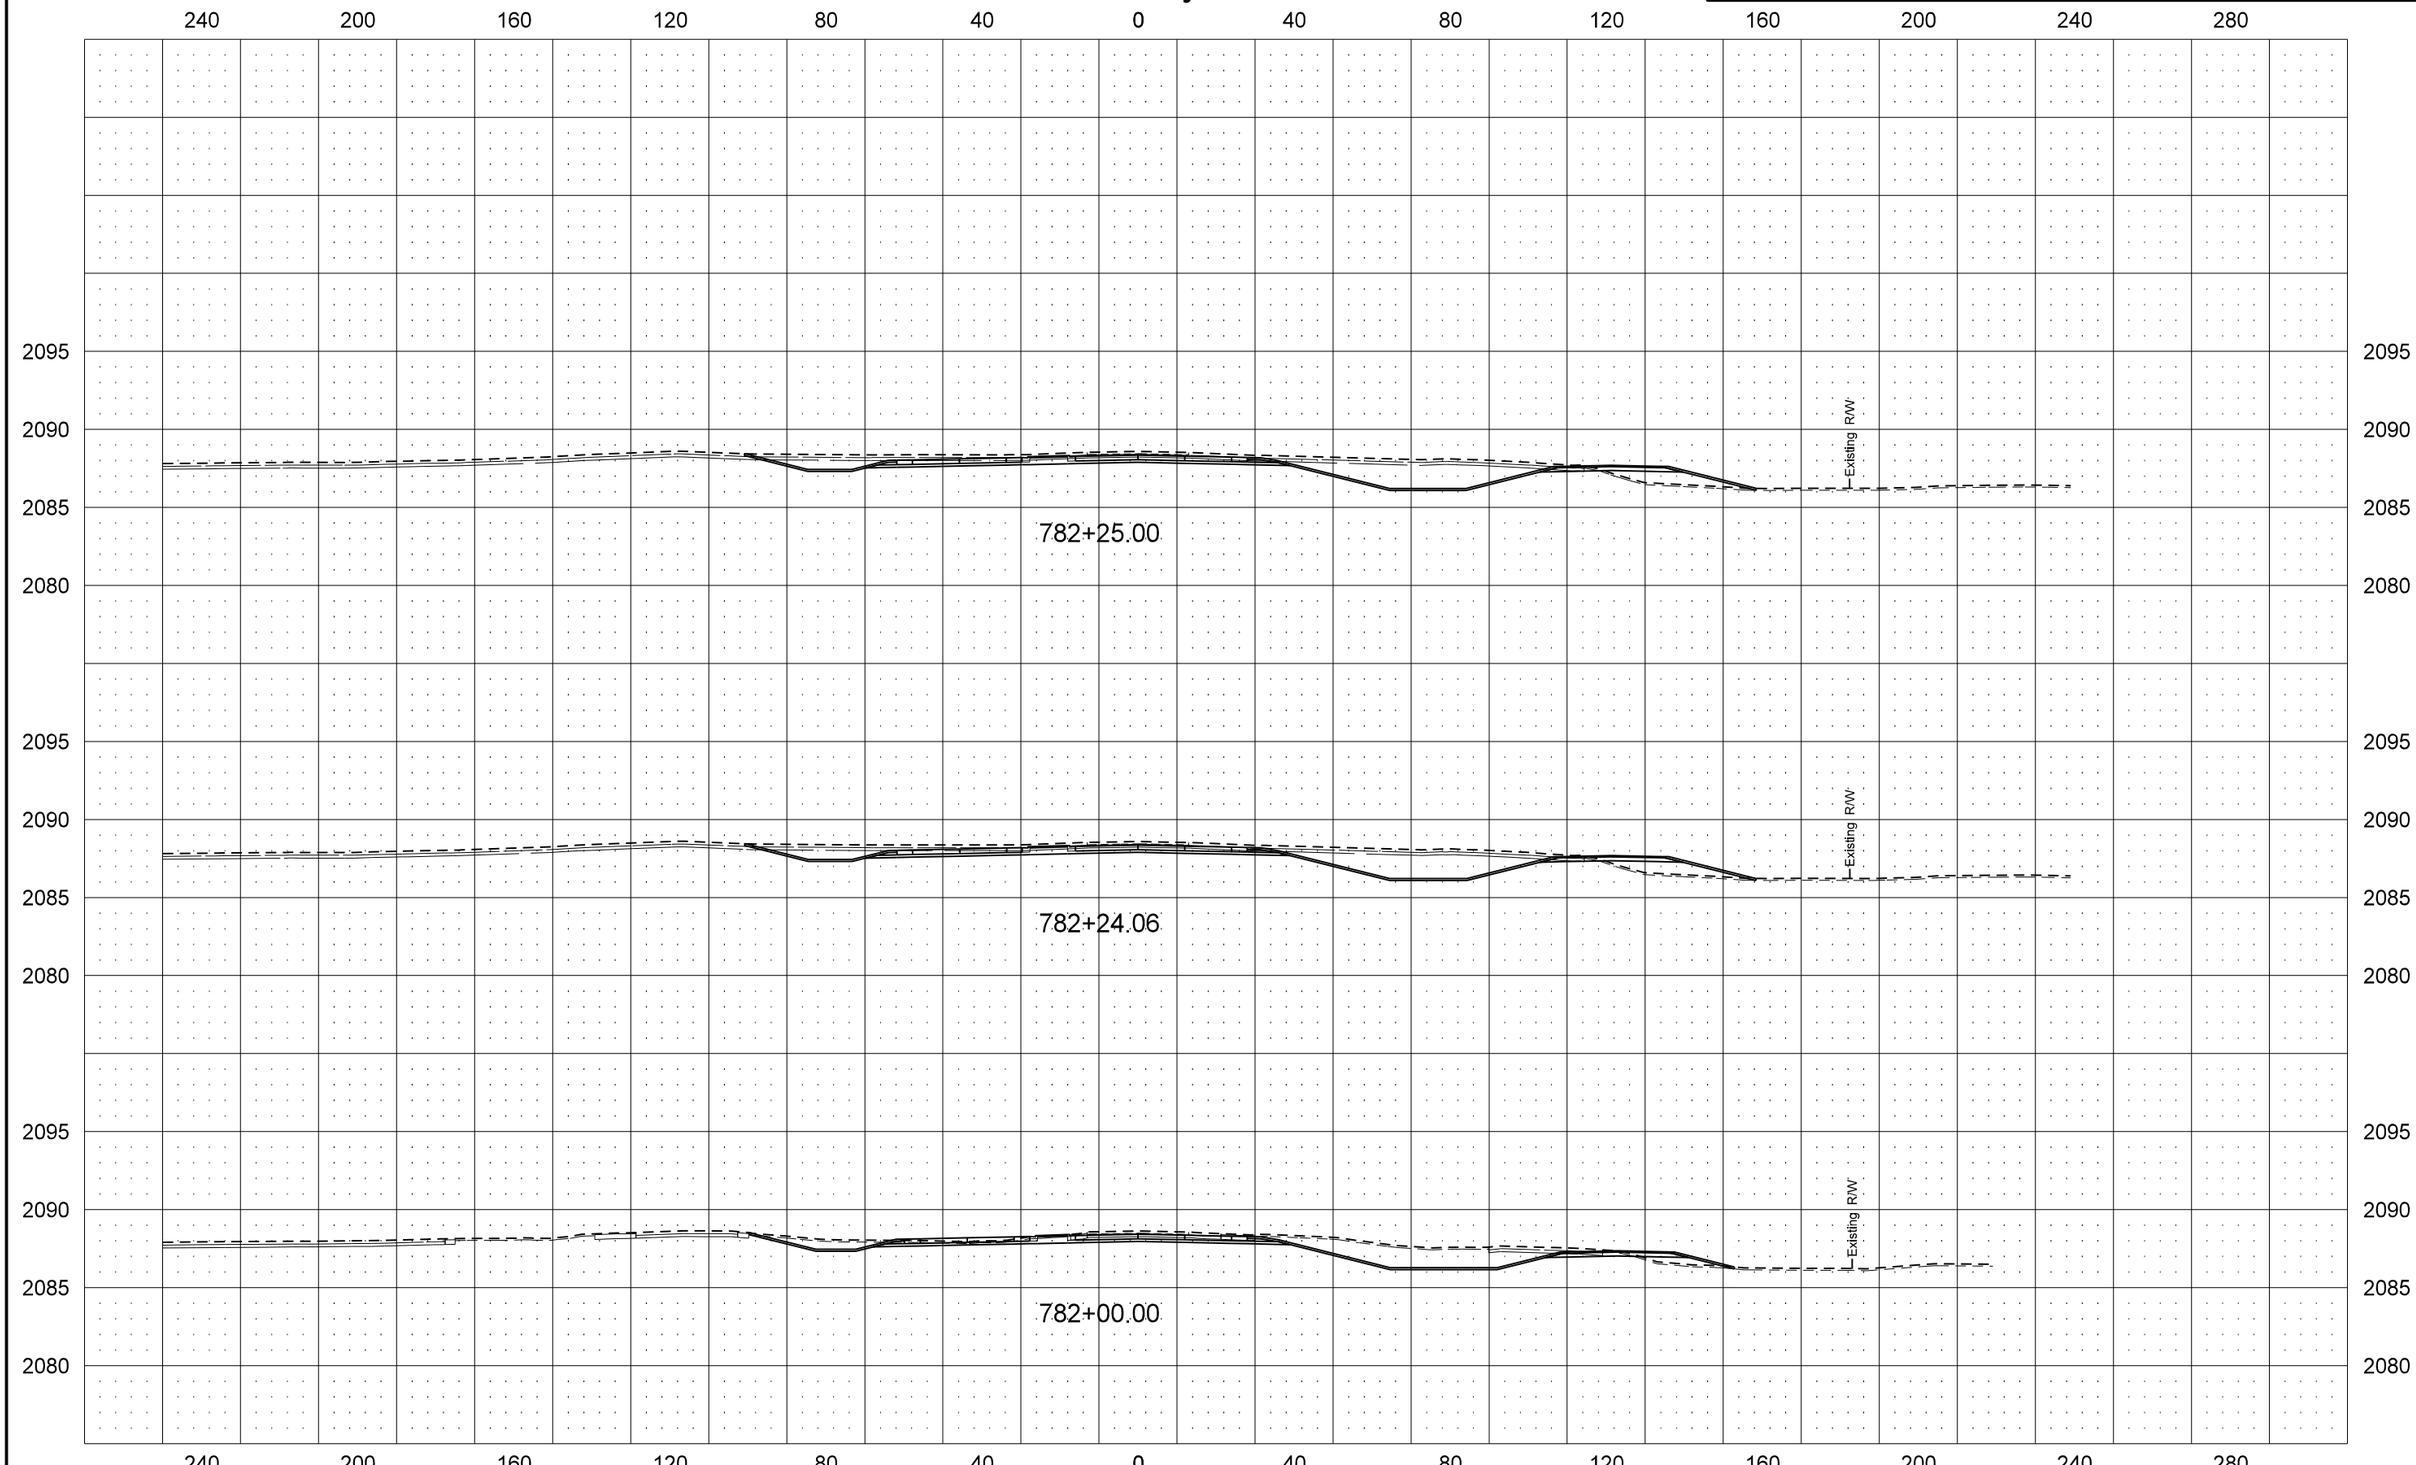

STATE	PROJECT NO.	SECTION NO.	SHEET NO.
ND	SOIA-7-085(092)183	200	105

US Hwy 2 EB

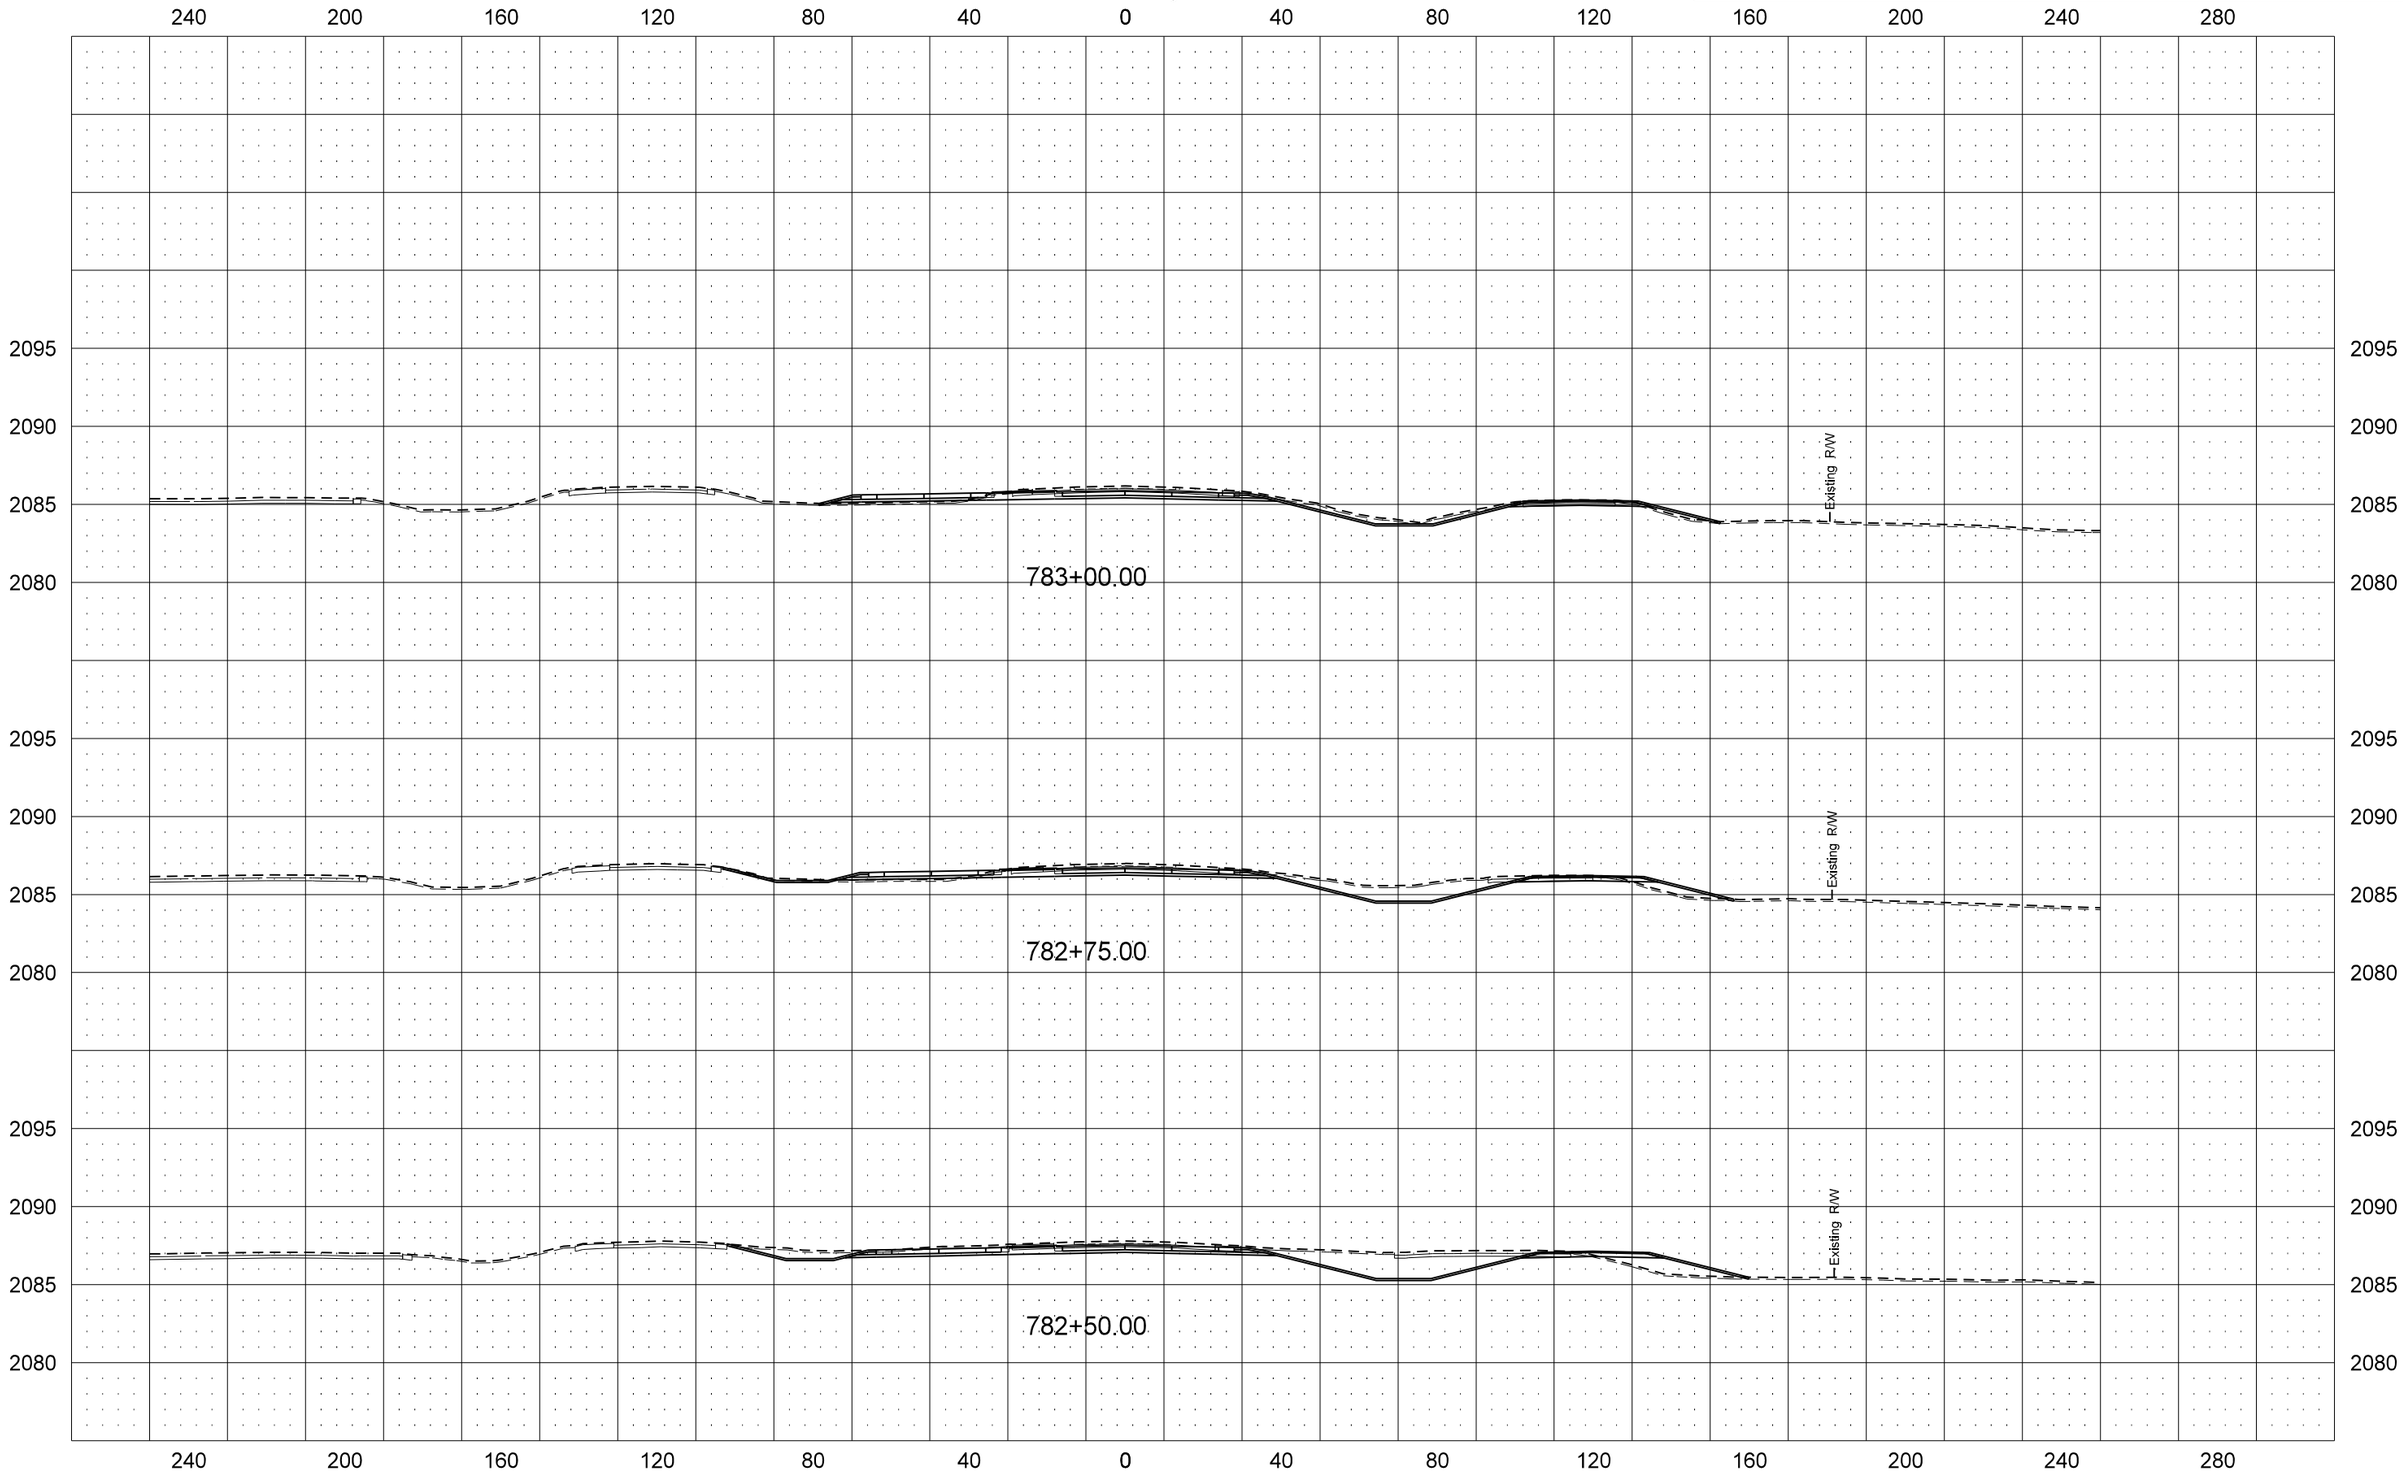

STATE	PROJECT NO.	SECTION NO.	SHEET NO.
ND	SOIA-7-085(092)183	200	106

US Hwy 2 EB

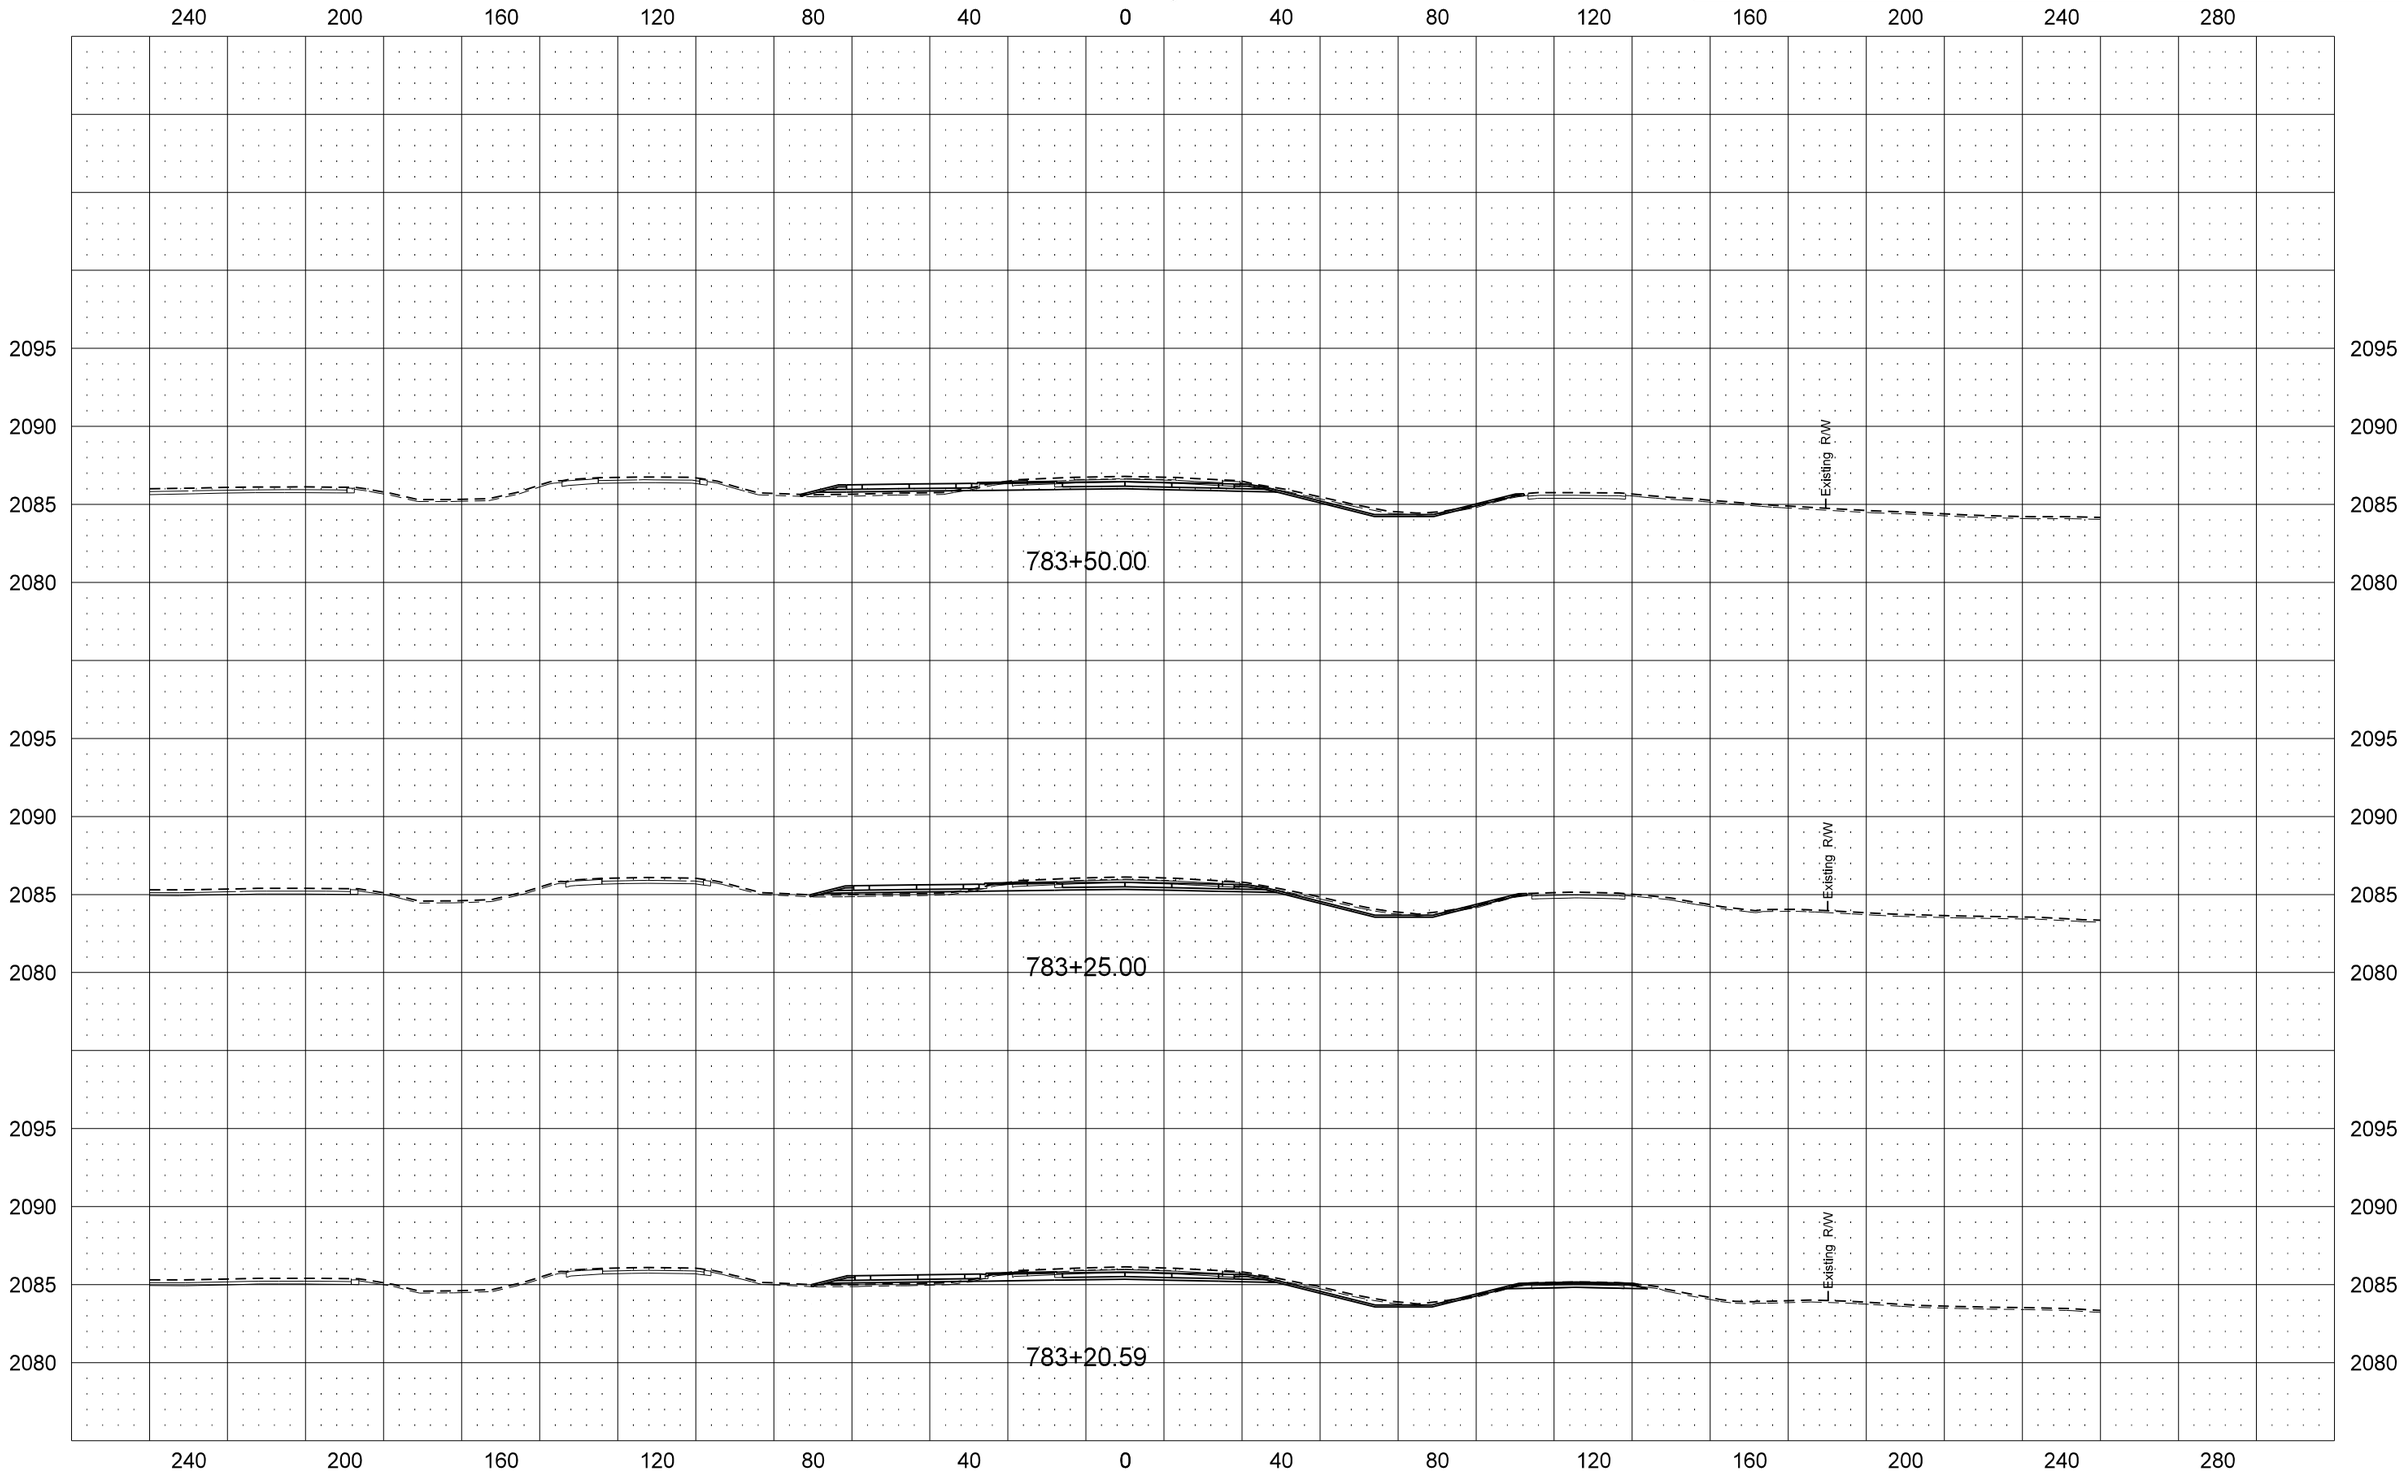

STATE	PROJECT NO.	SECTION NO.	SHEET NO.
ND	SOIA-7-085(092)183	200	107

US Hwy 2 EB

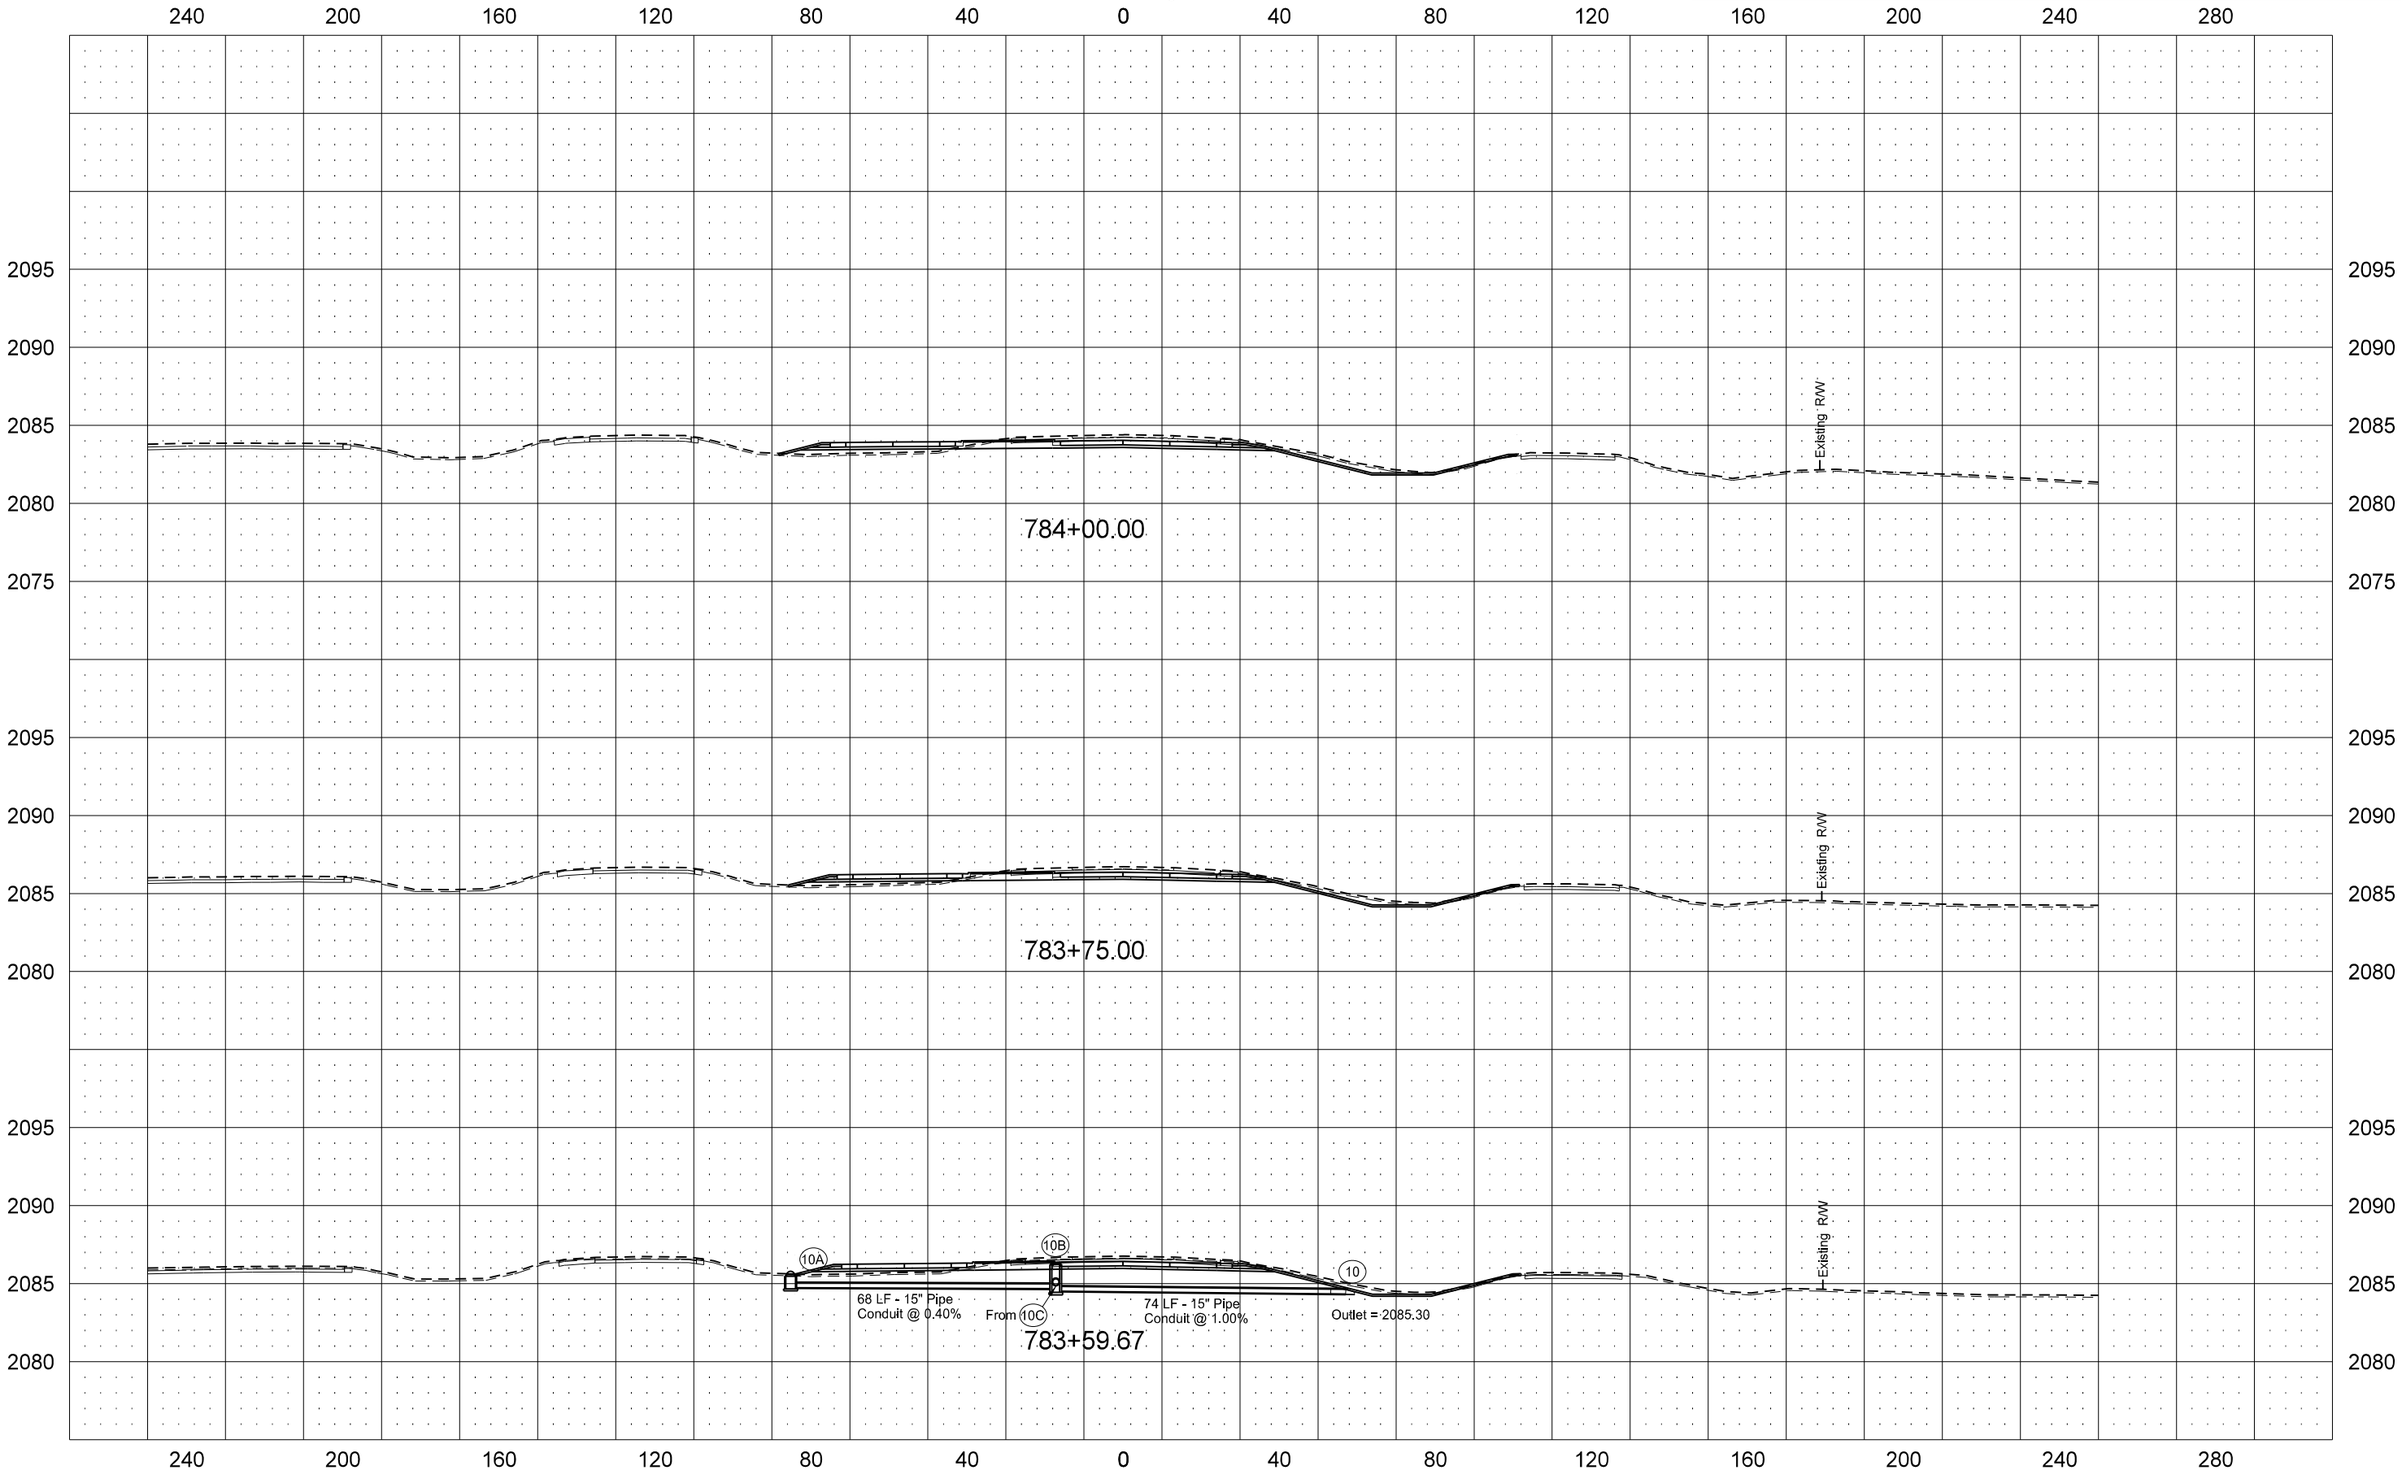

STATE	PROJECT NO.	SECTION NO.	SHEET NO.
ND	SOIA-7-085(092)183	200	108

US Hwy 2 EB

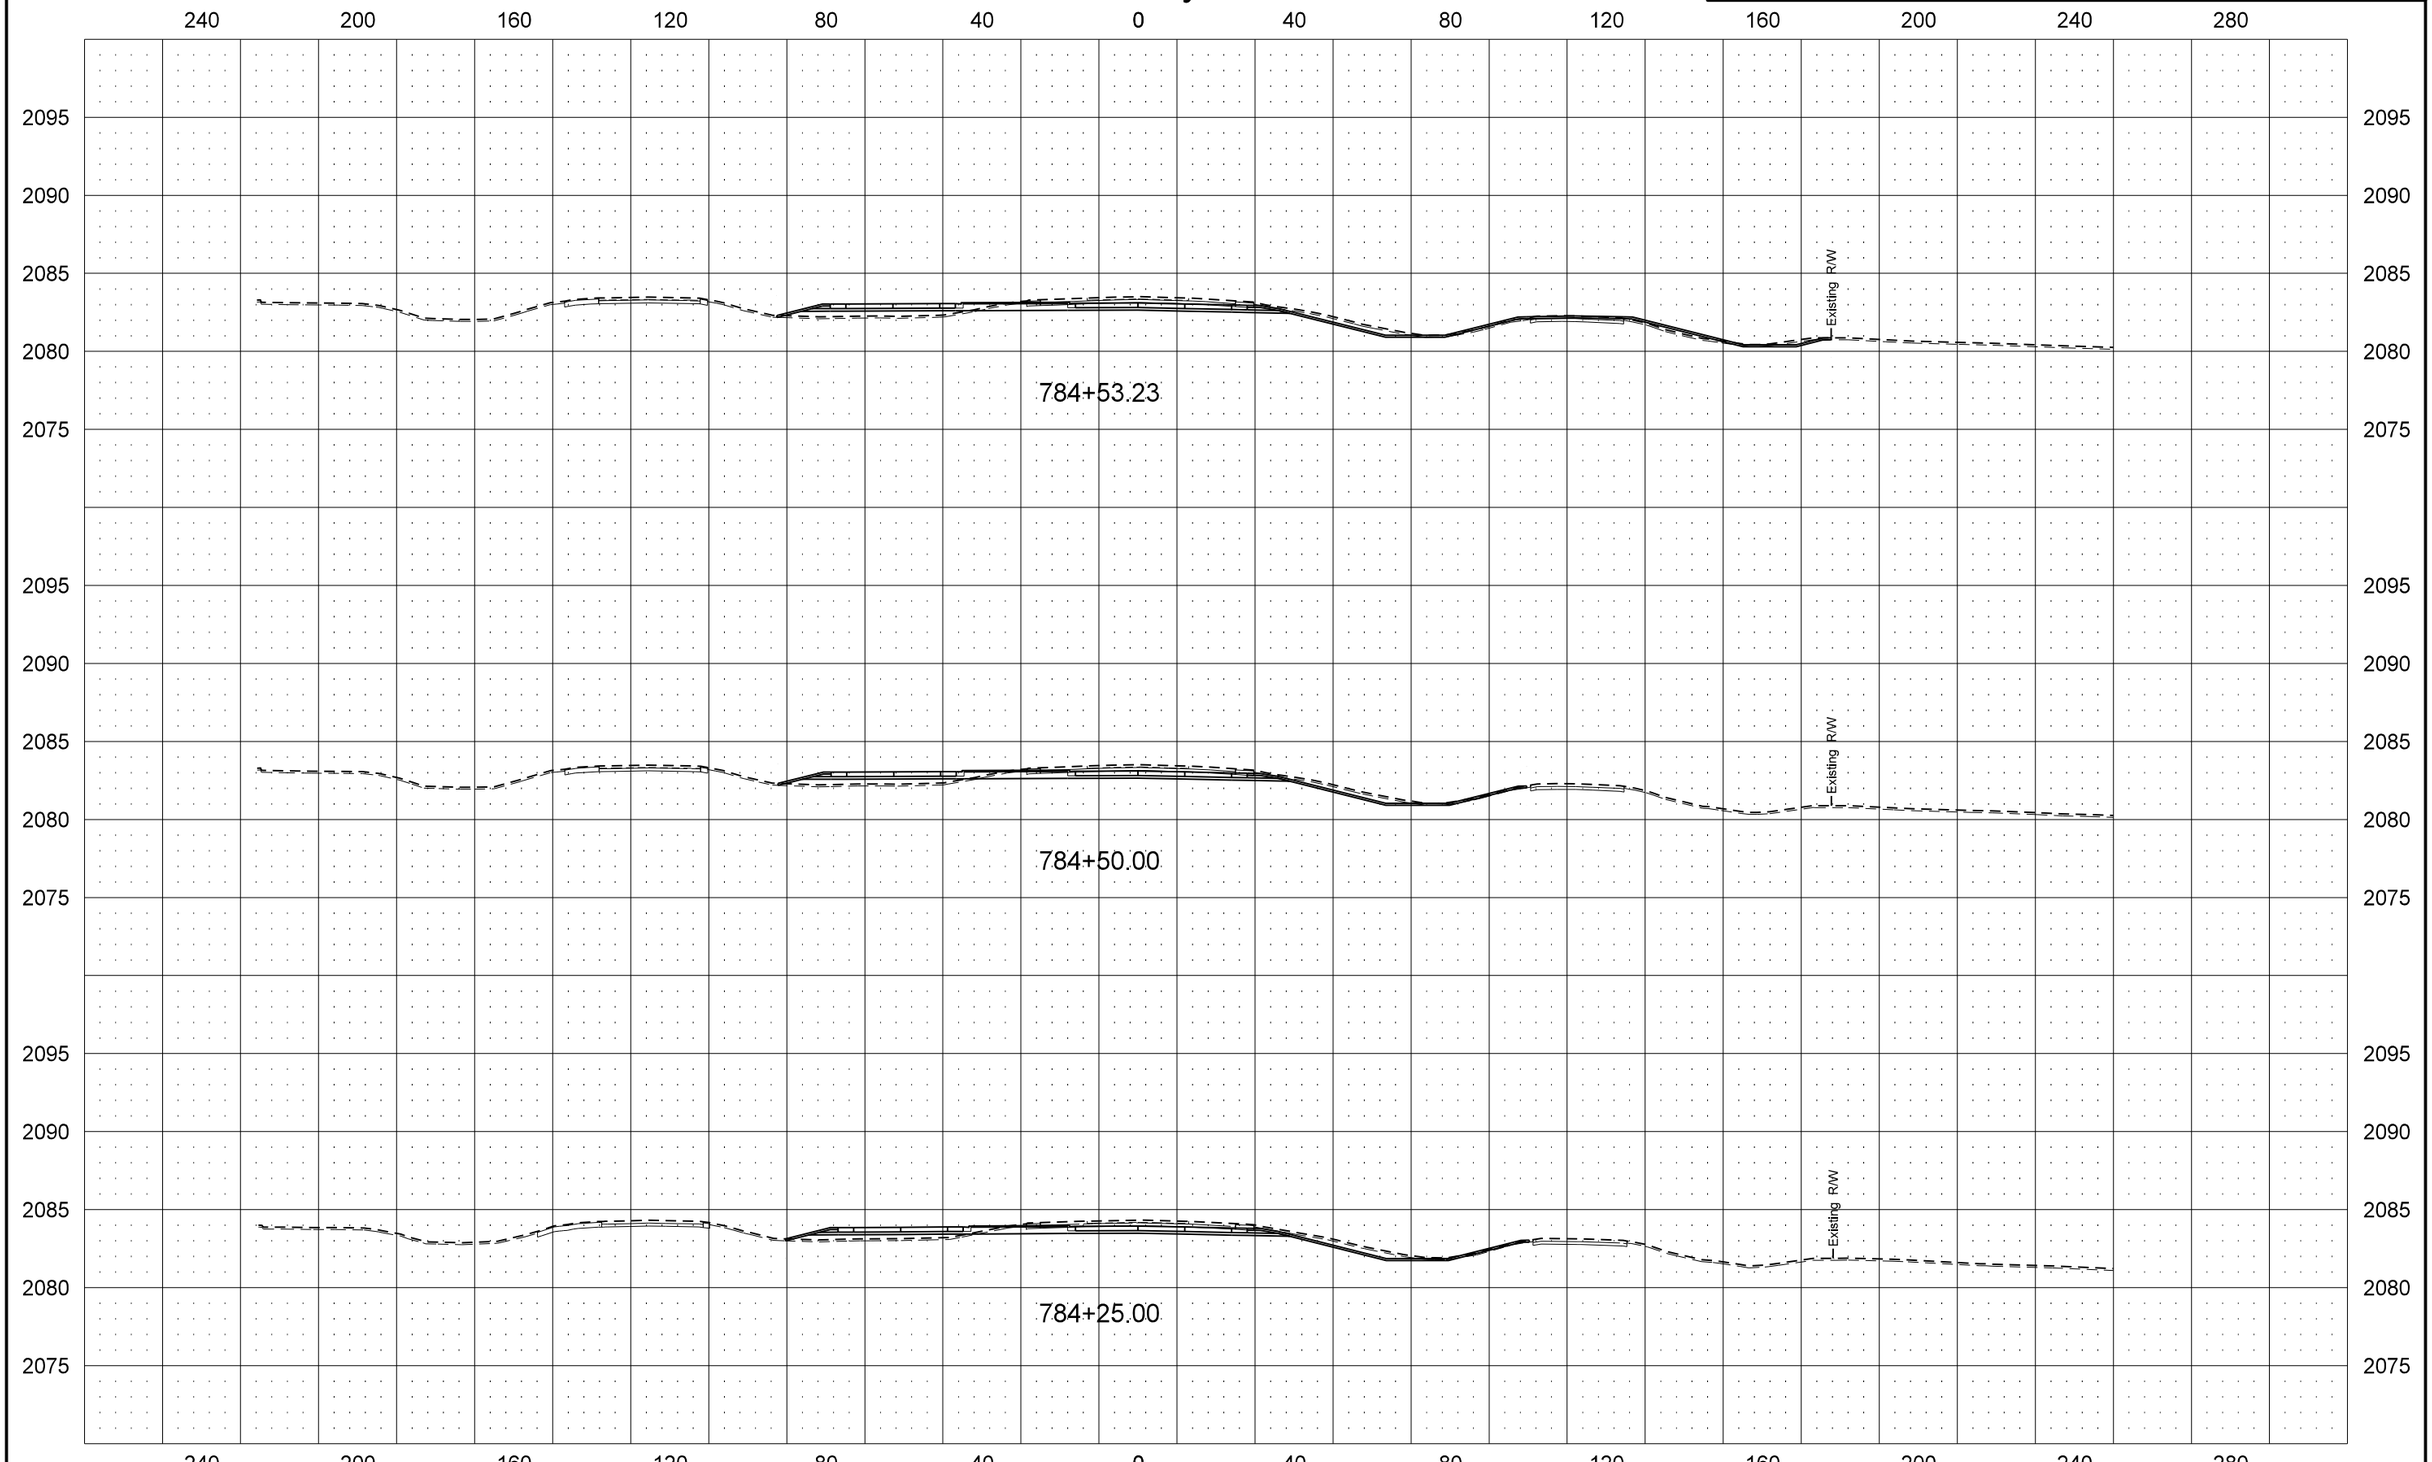

STATE	PROJECT NO.	SECTION NO.	SHEET NO.
ND	SOIA-7-085(092)183	200	109

US Hwy 2 EB

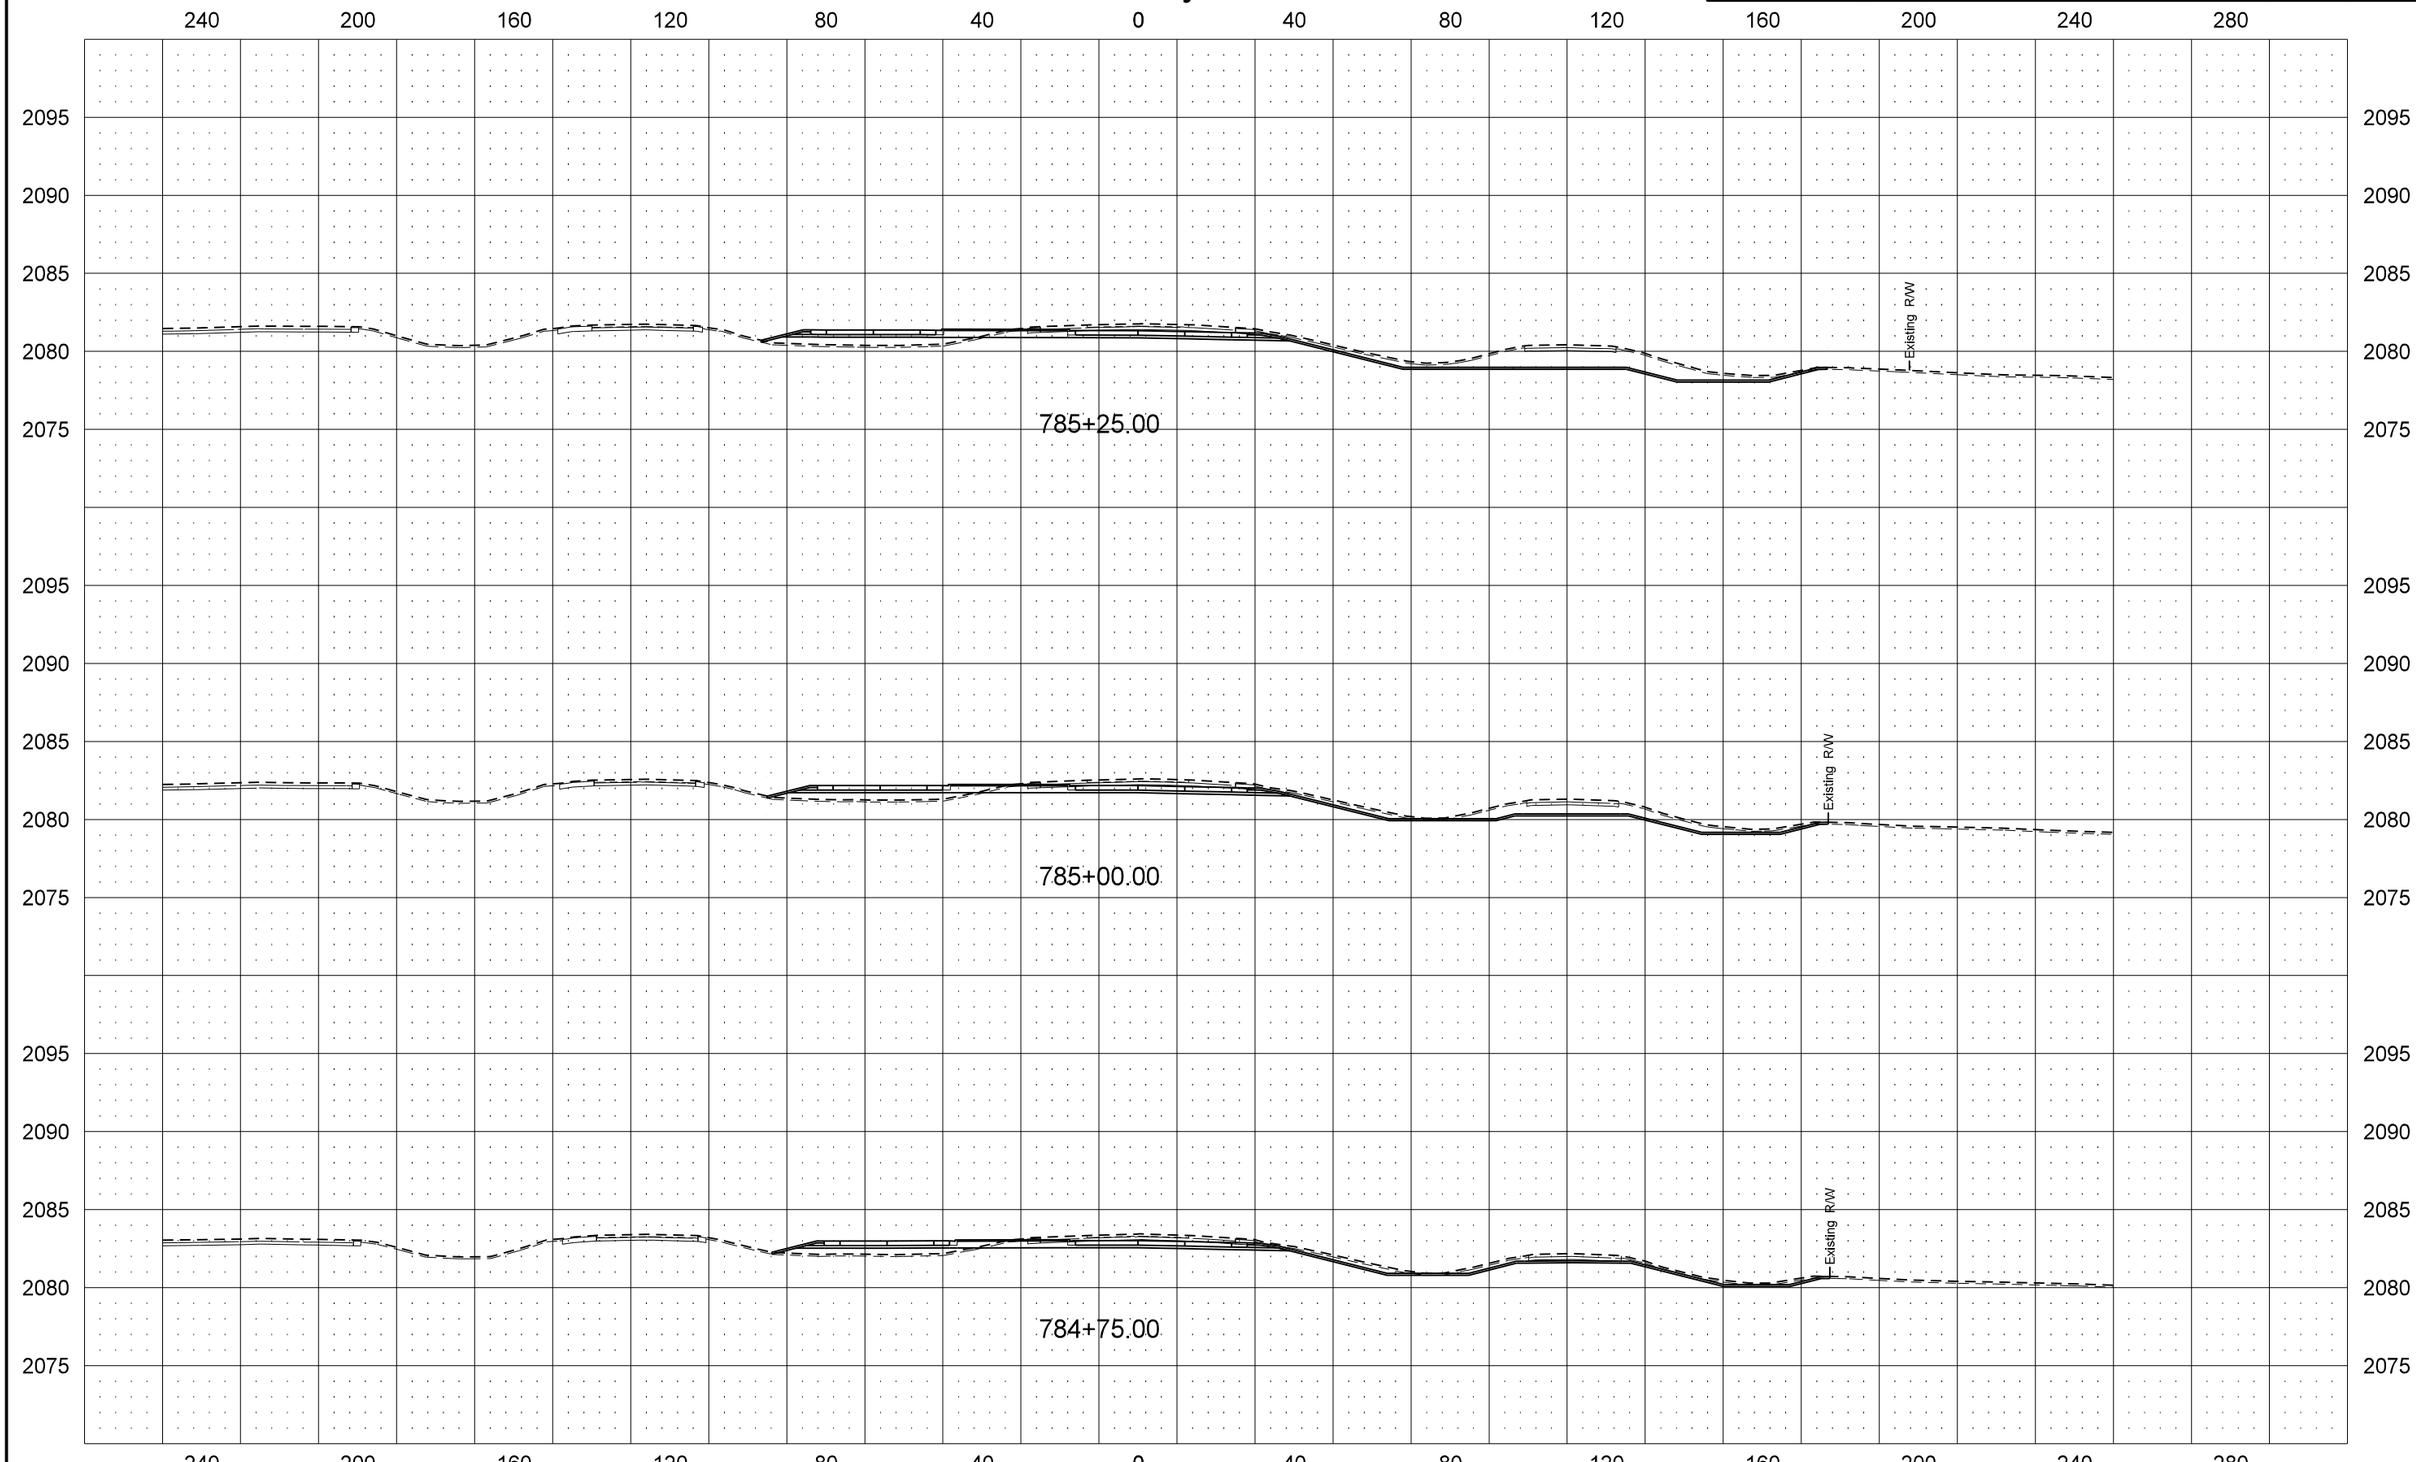

STATE	PROJECT NO.	SECTION NO.	SHEET NO.
ND	SOIA-7-085(092)183	200	110

US Hwy 2 EB

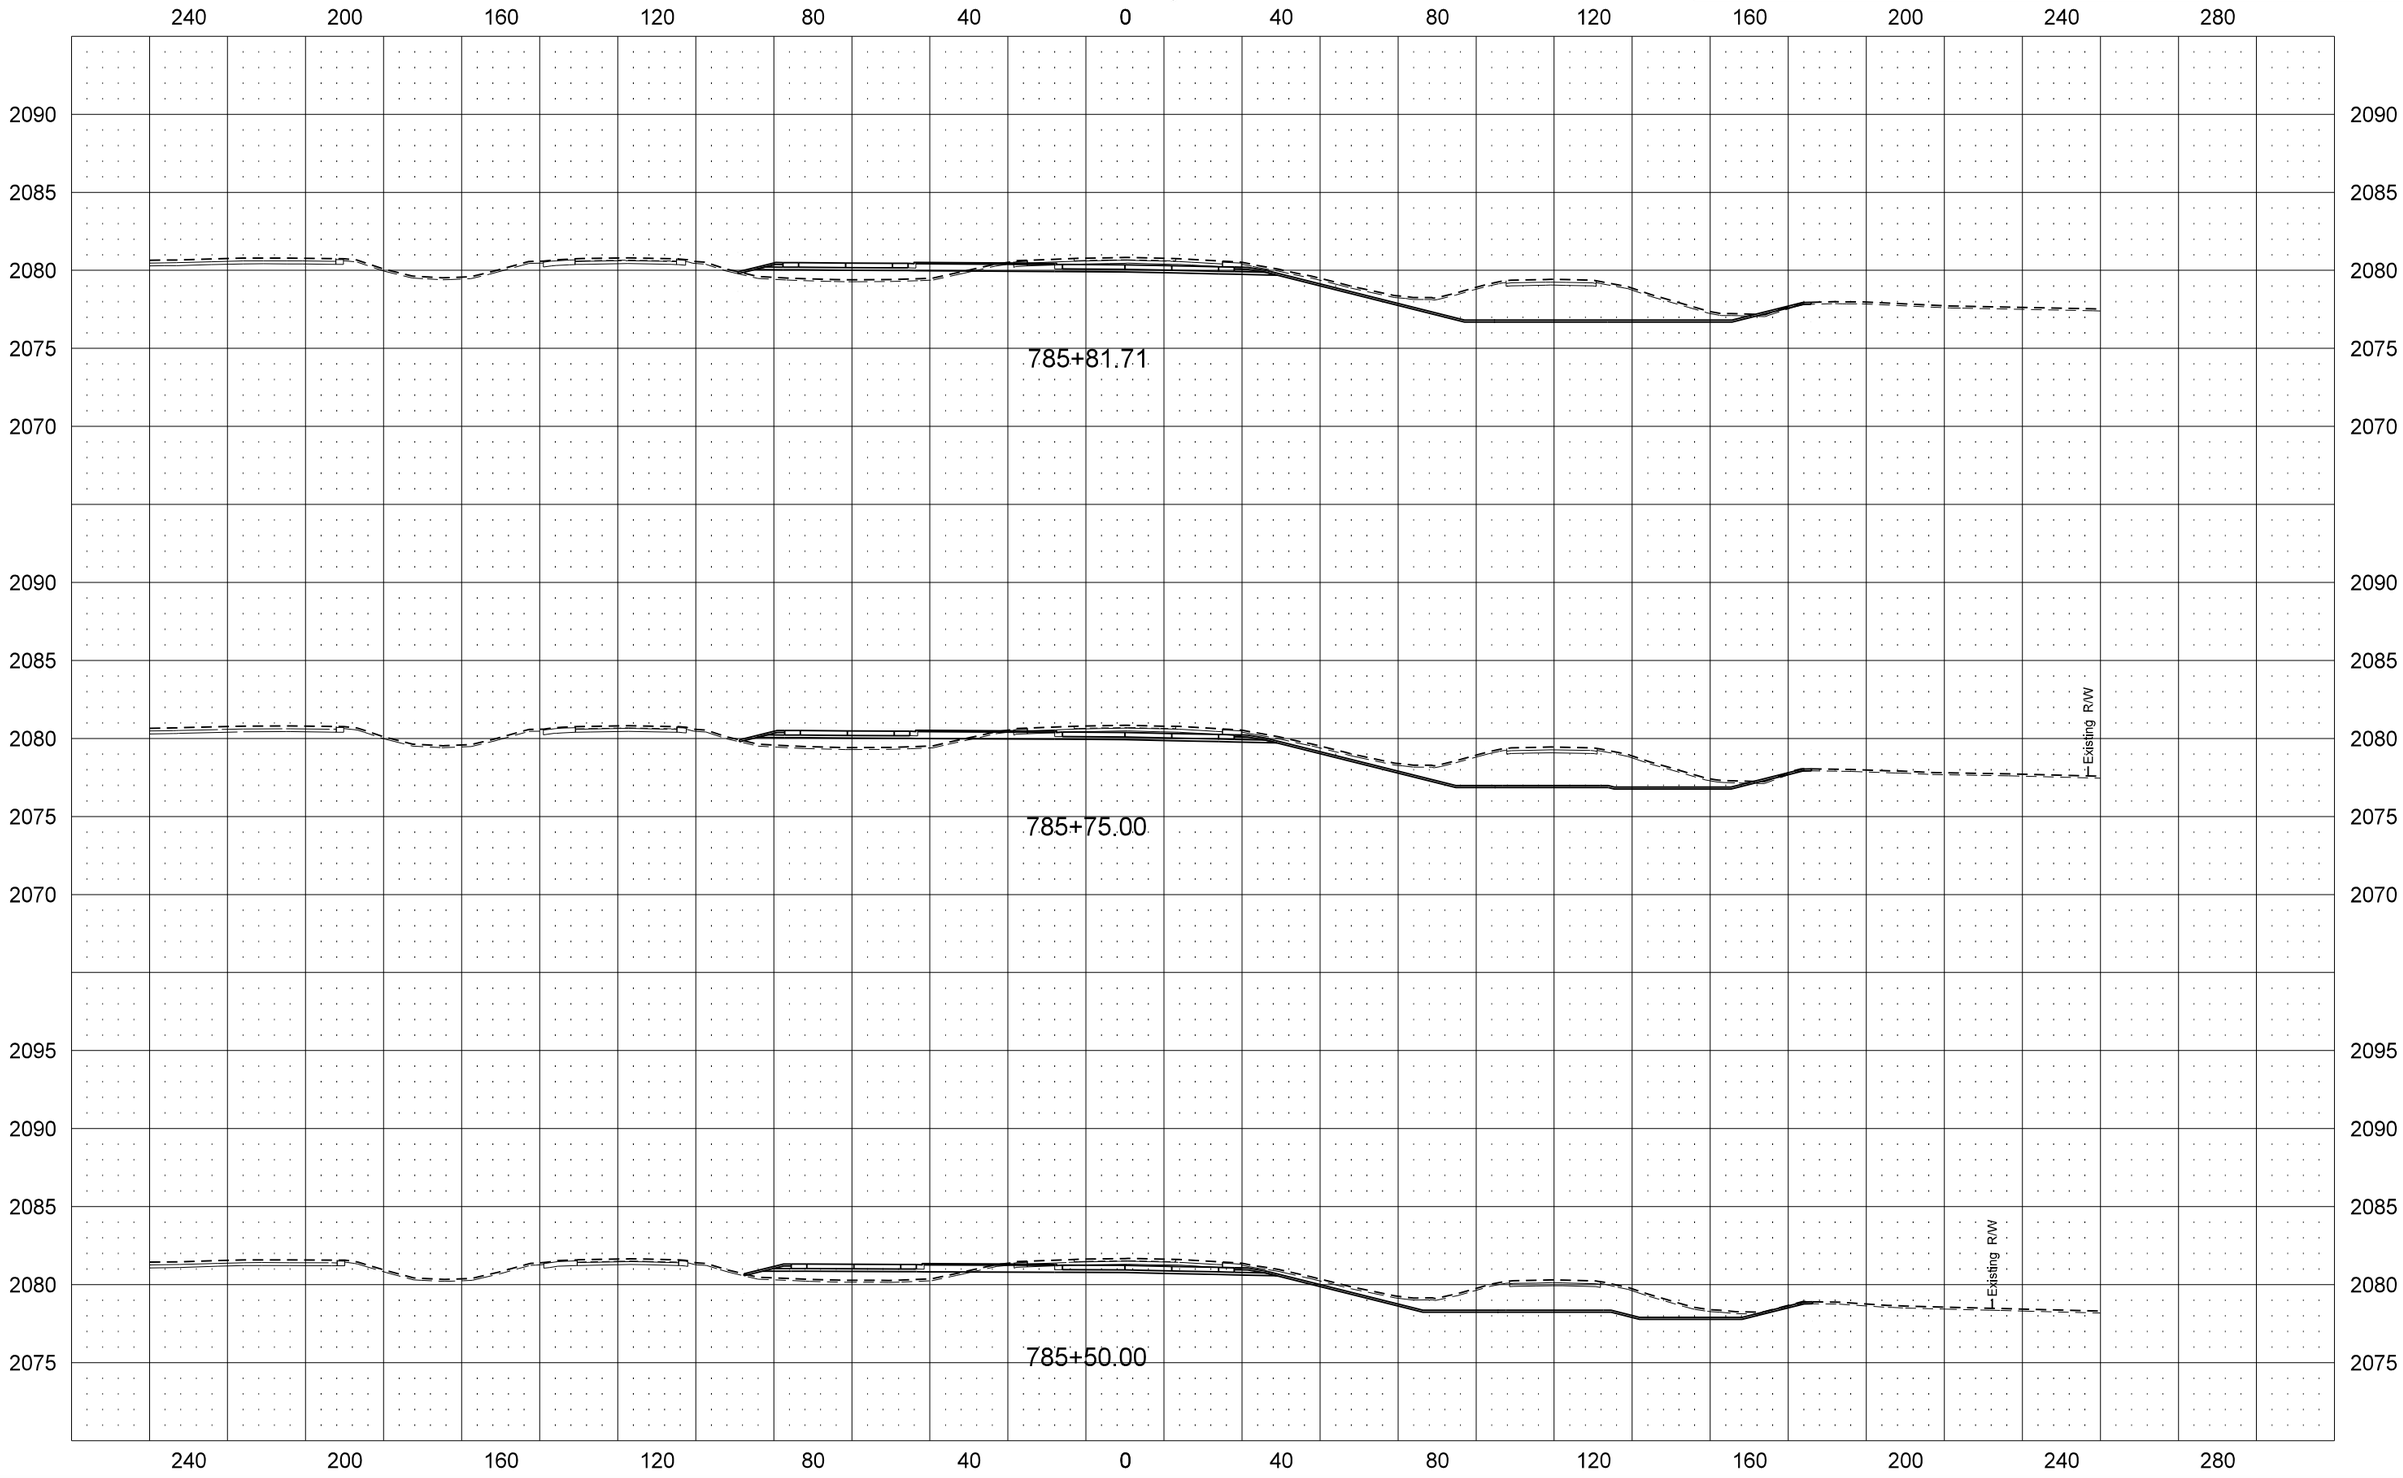

STATE	PROJECT NO.	SECTION NO.	SHEET NO.
ND	SOIA-7-085(092)183	200	111

US Hwy 2 EB

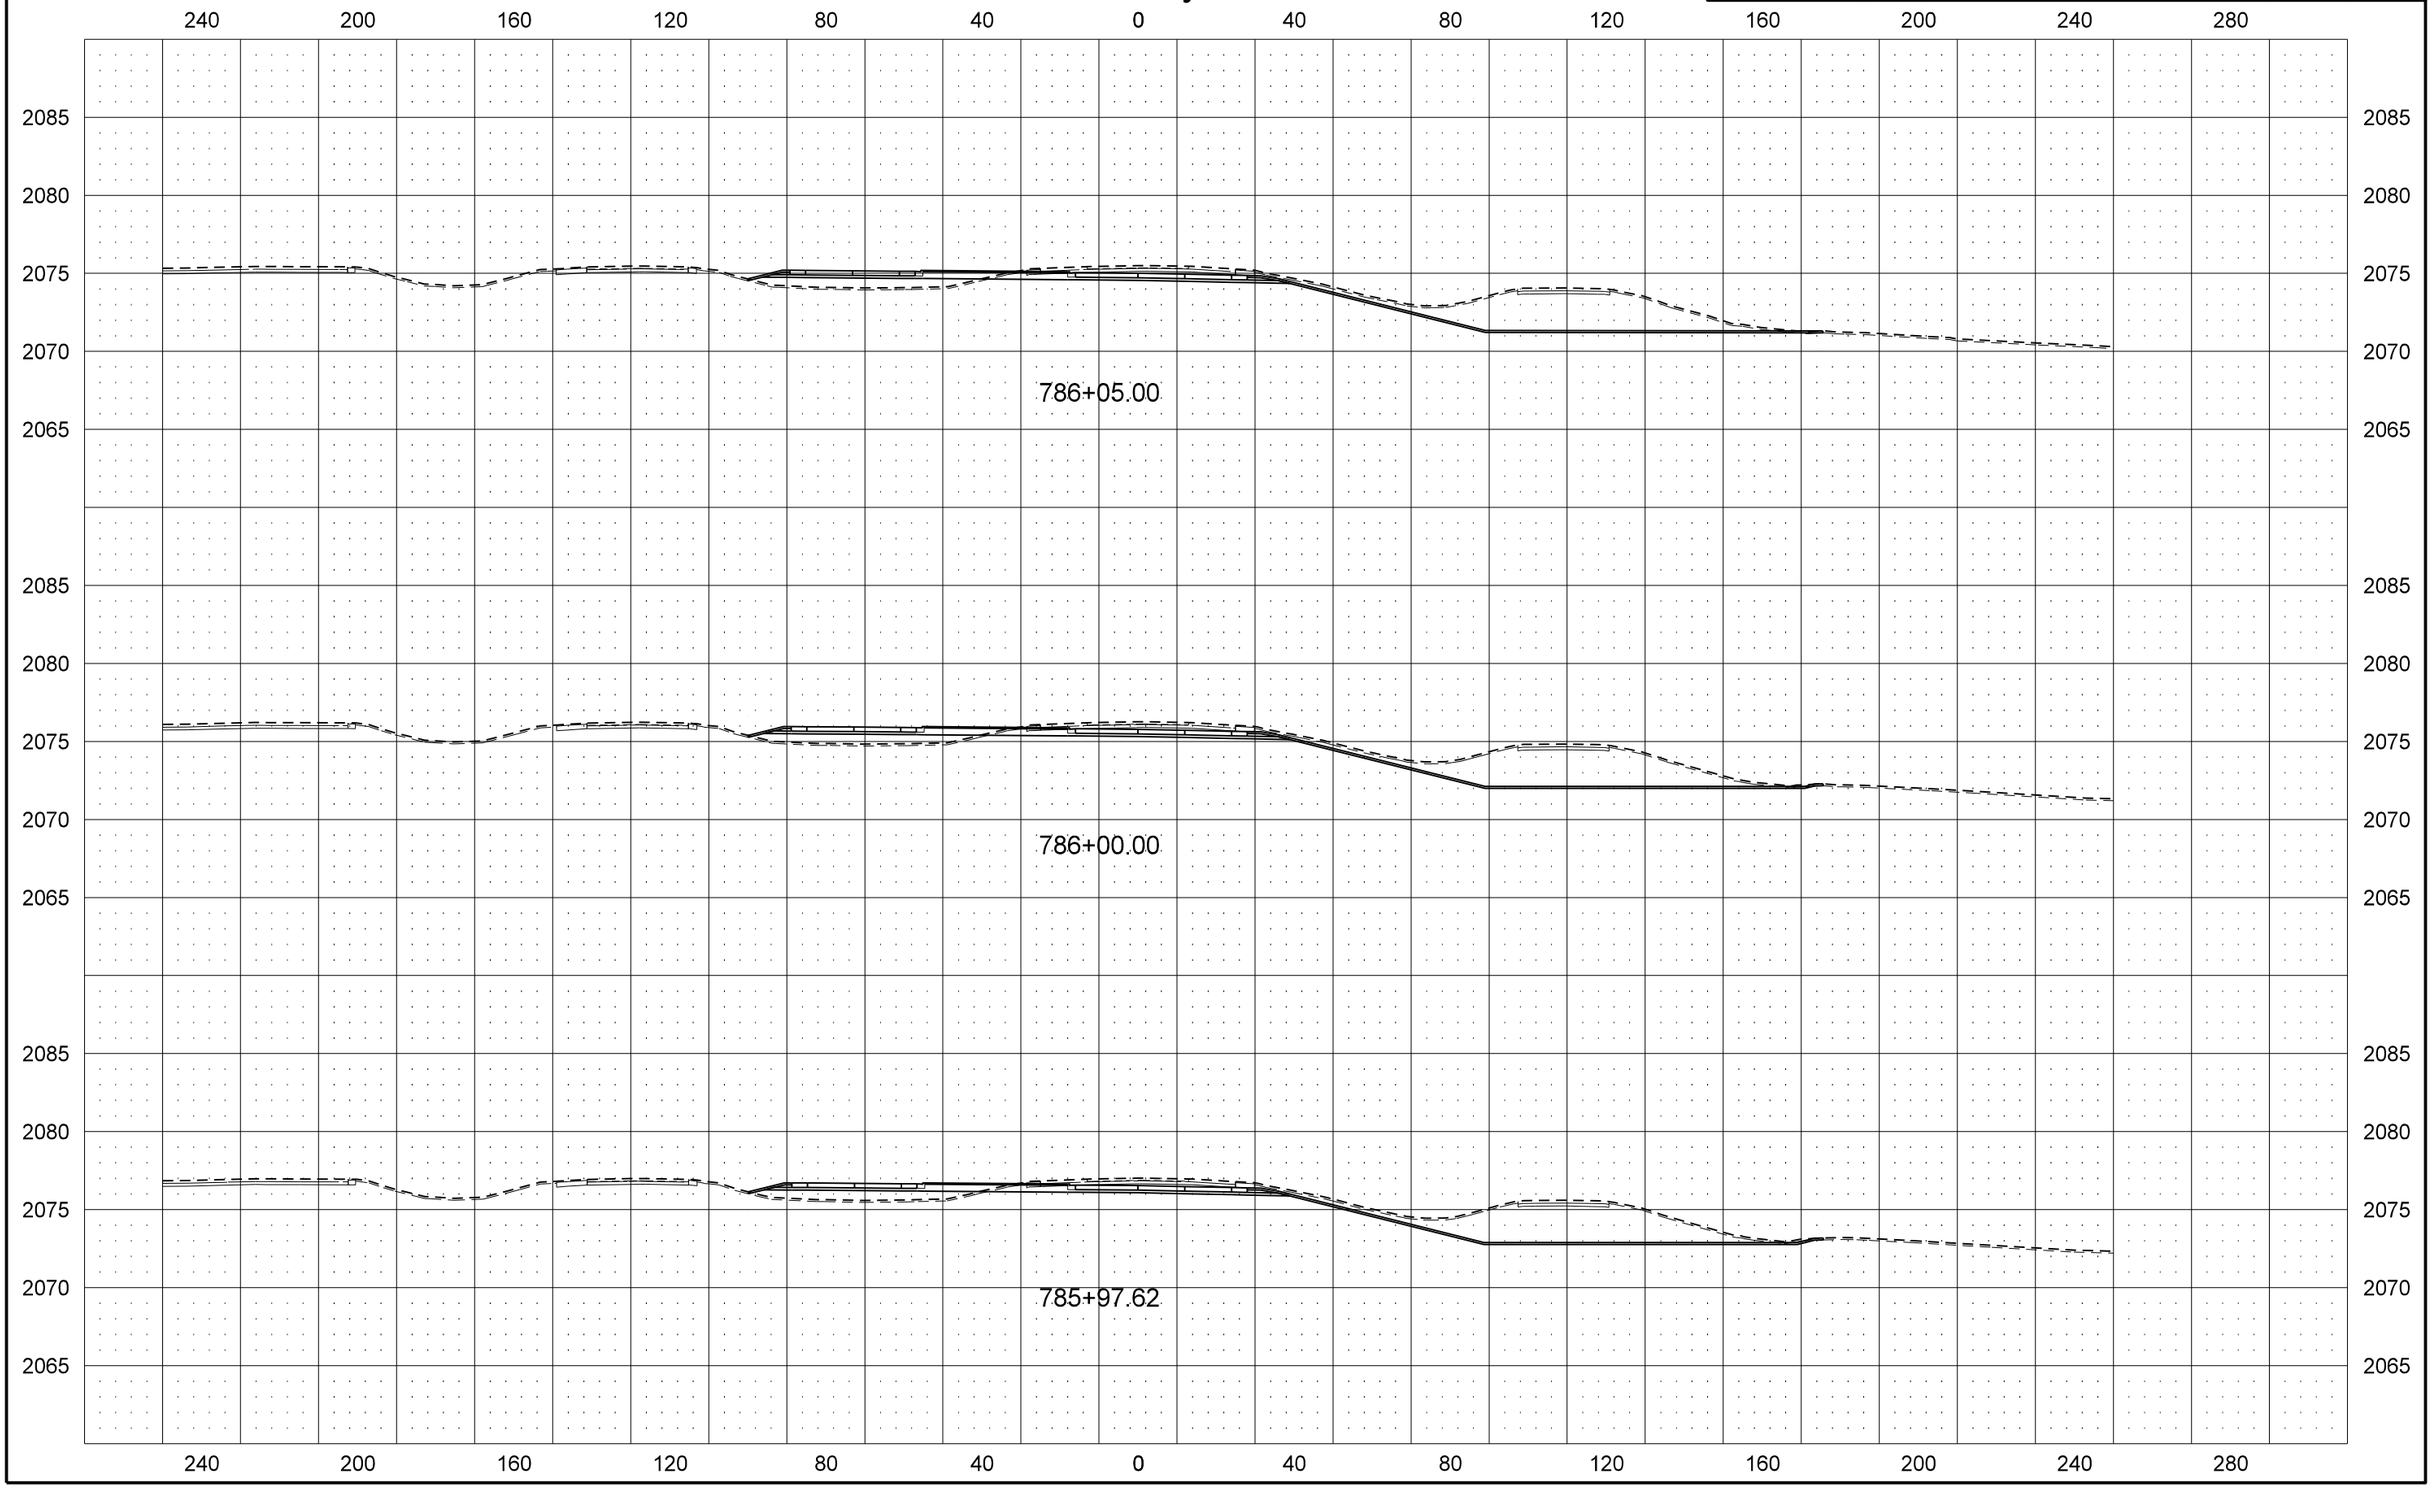

STATE	PROJECT NO.	SECTION NO.	SHEET NO.
ND	SOIA-7-085(092)183	200	112

US Hwy 2 EB

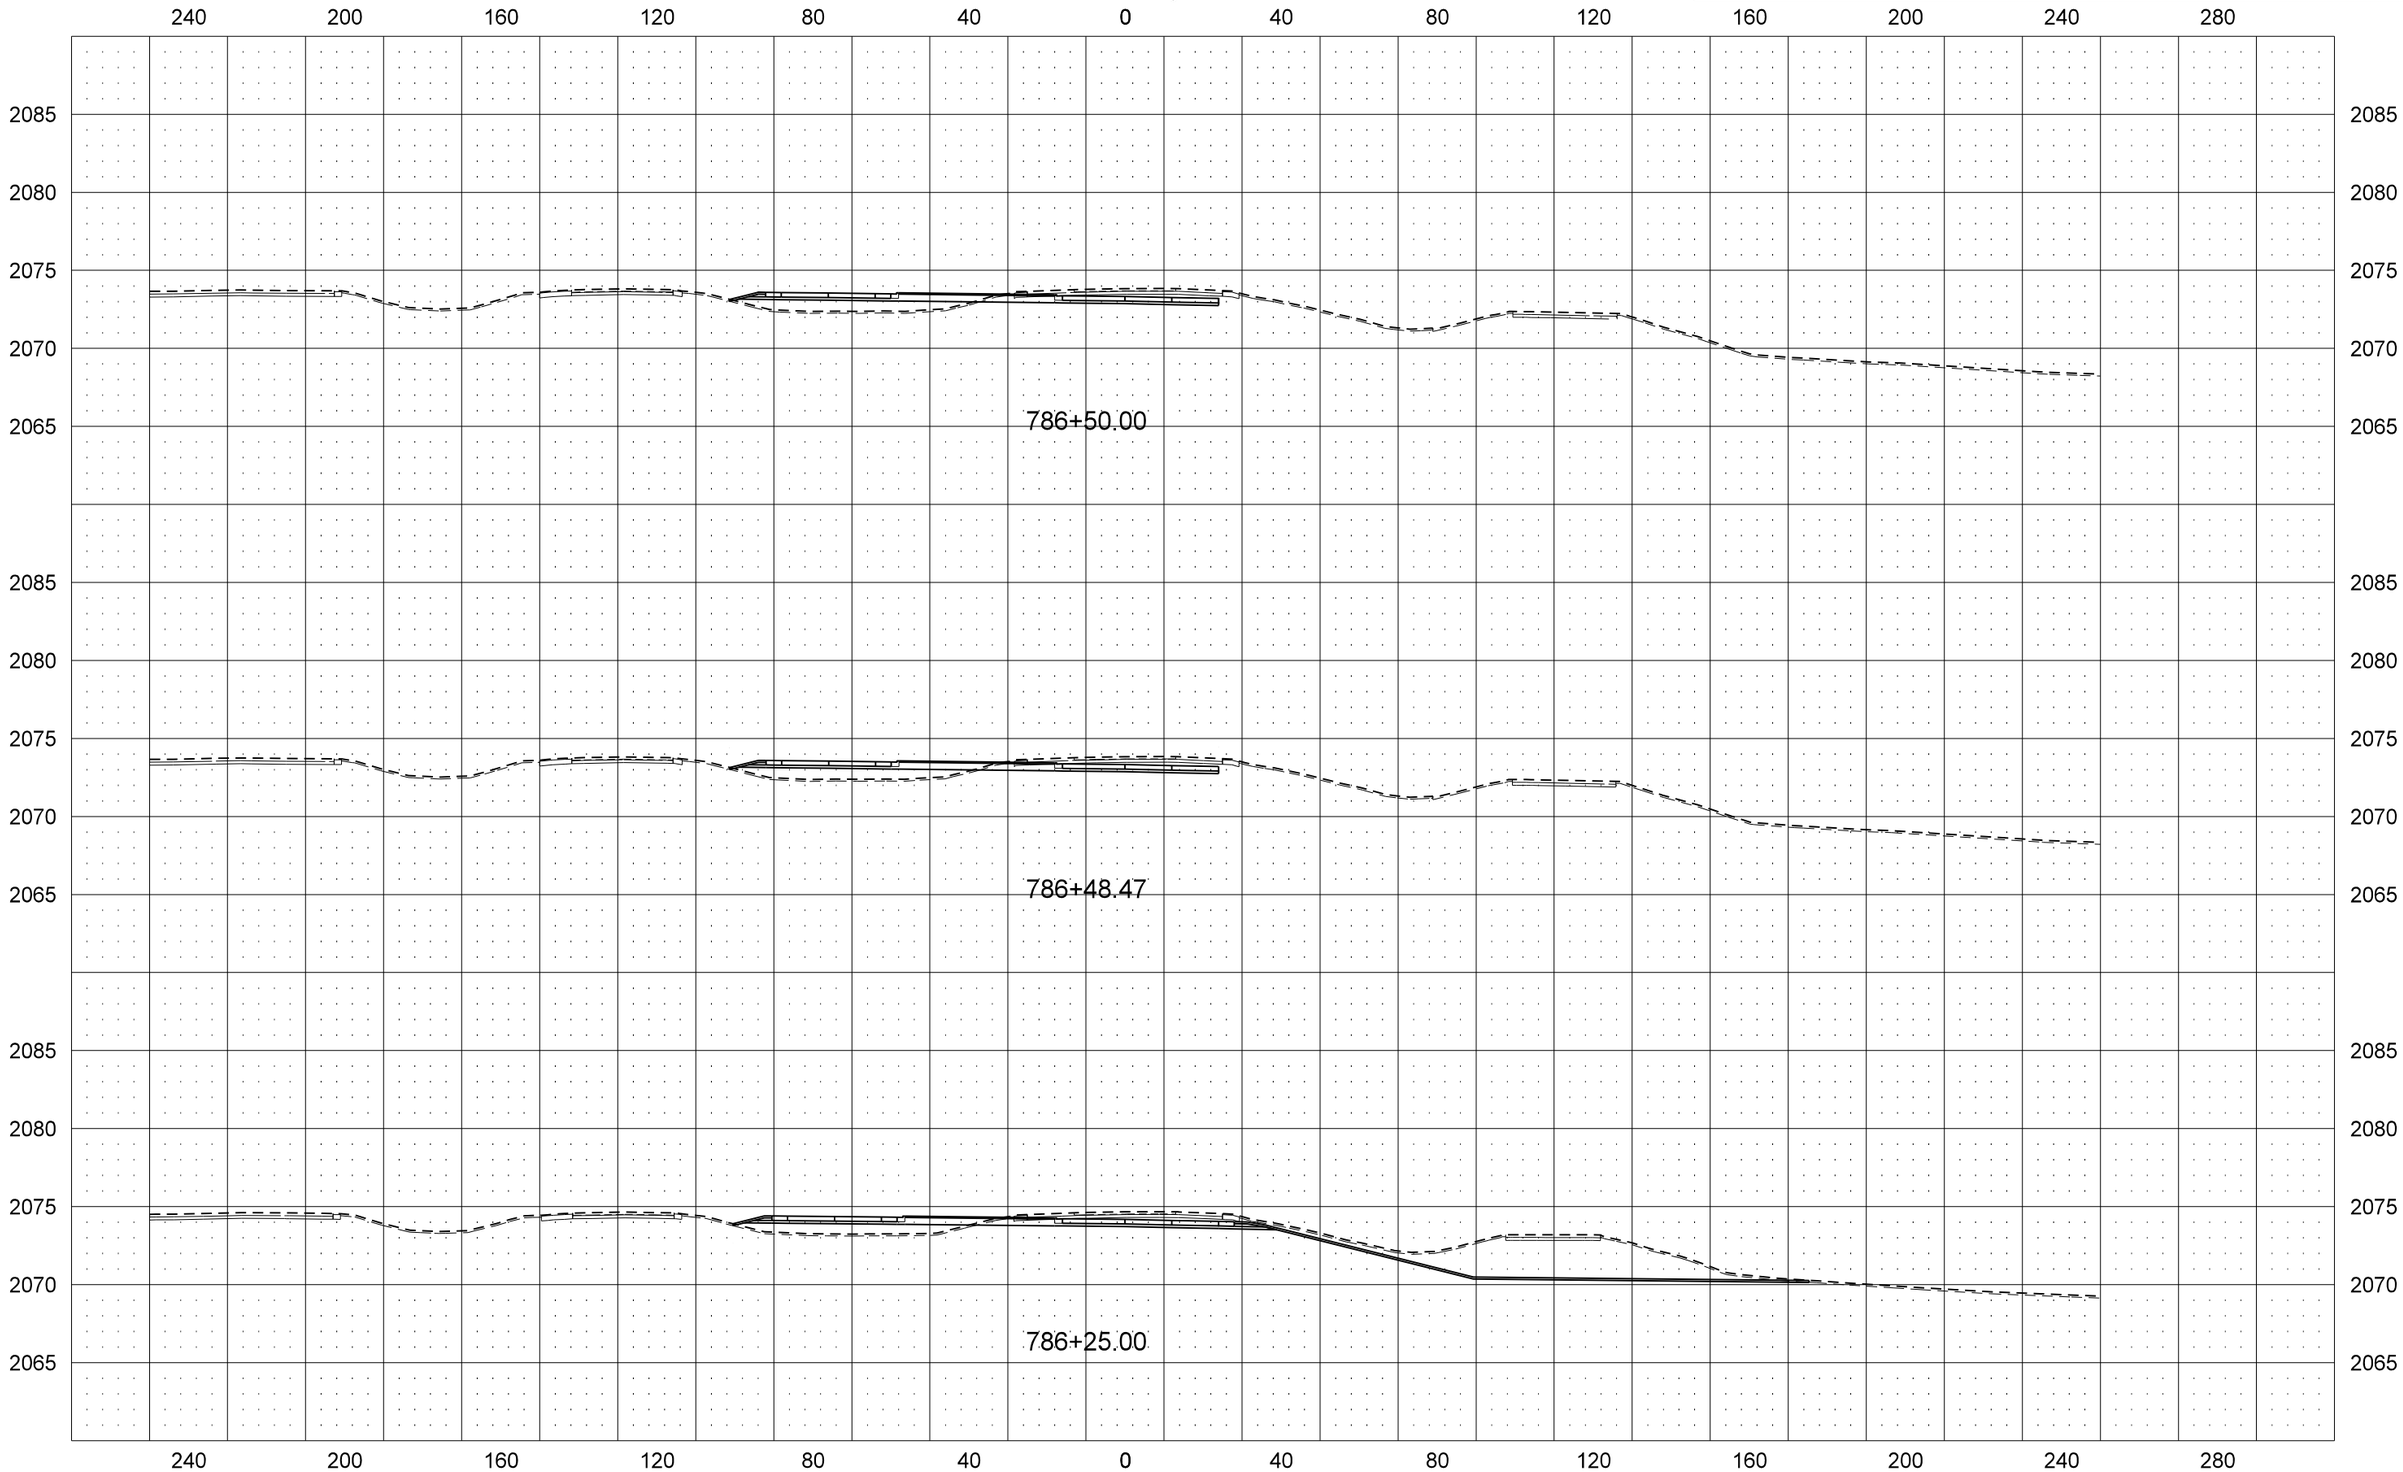

STATE	PROJECT NO.	SECTION NO.	SHEET NO.
ND	SOIA-7-085(092)183	200	113

US Hwy 2 EB

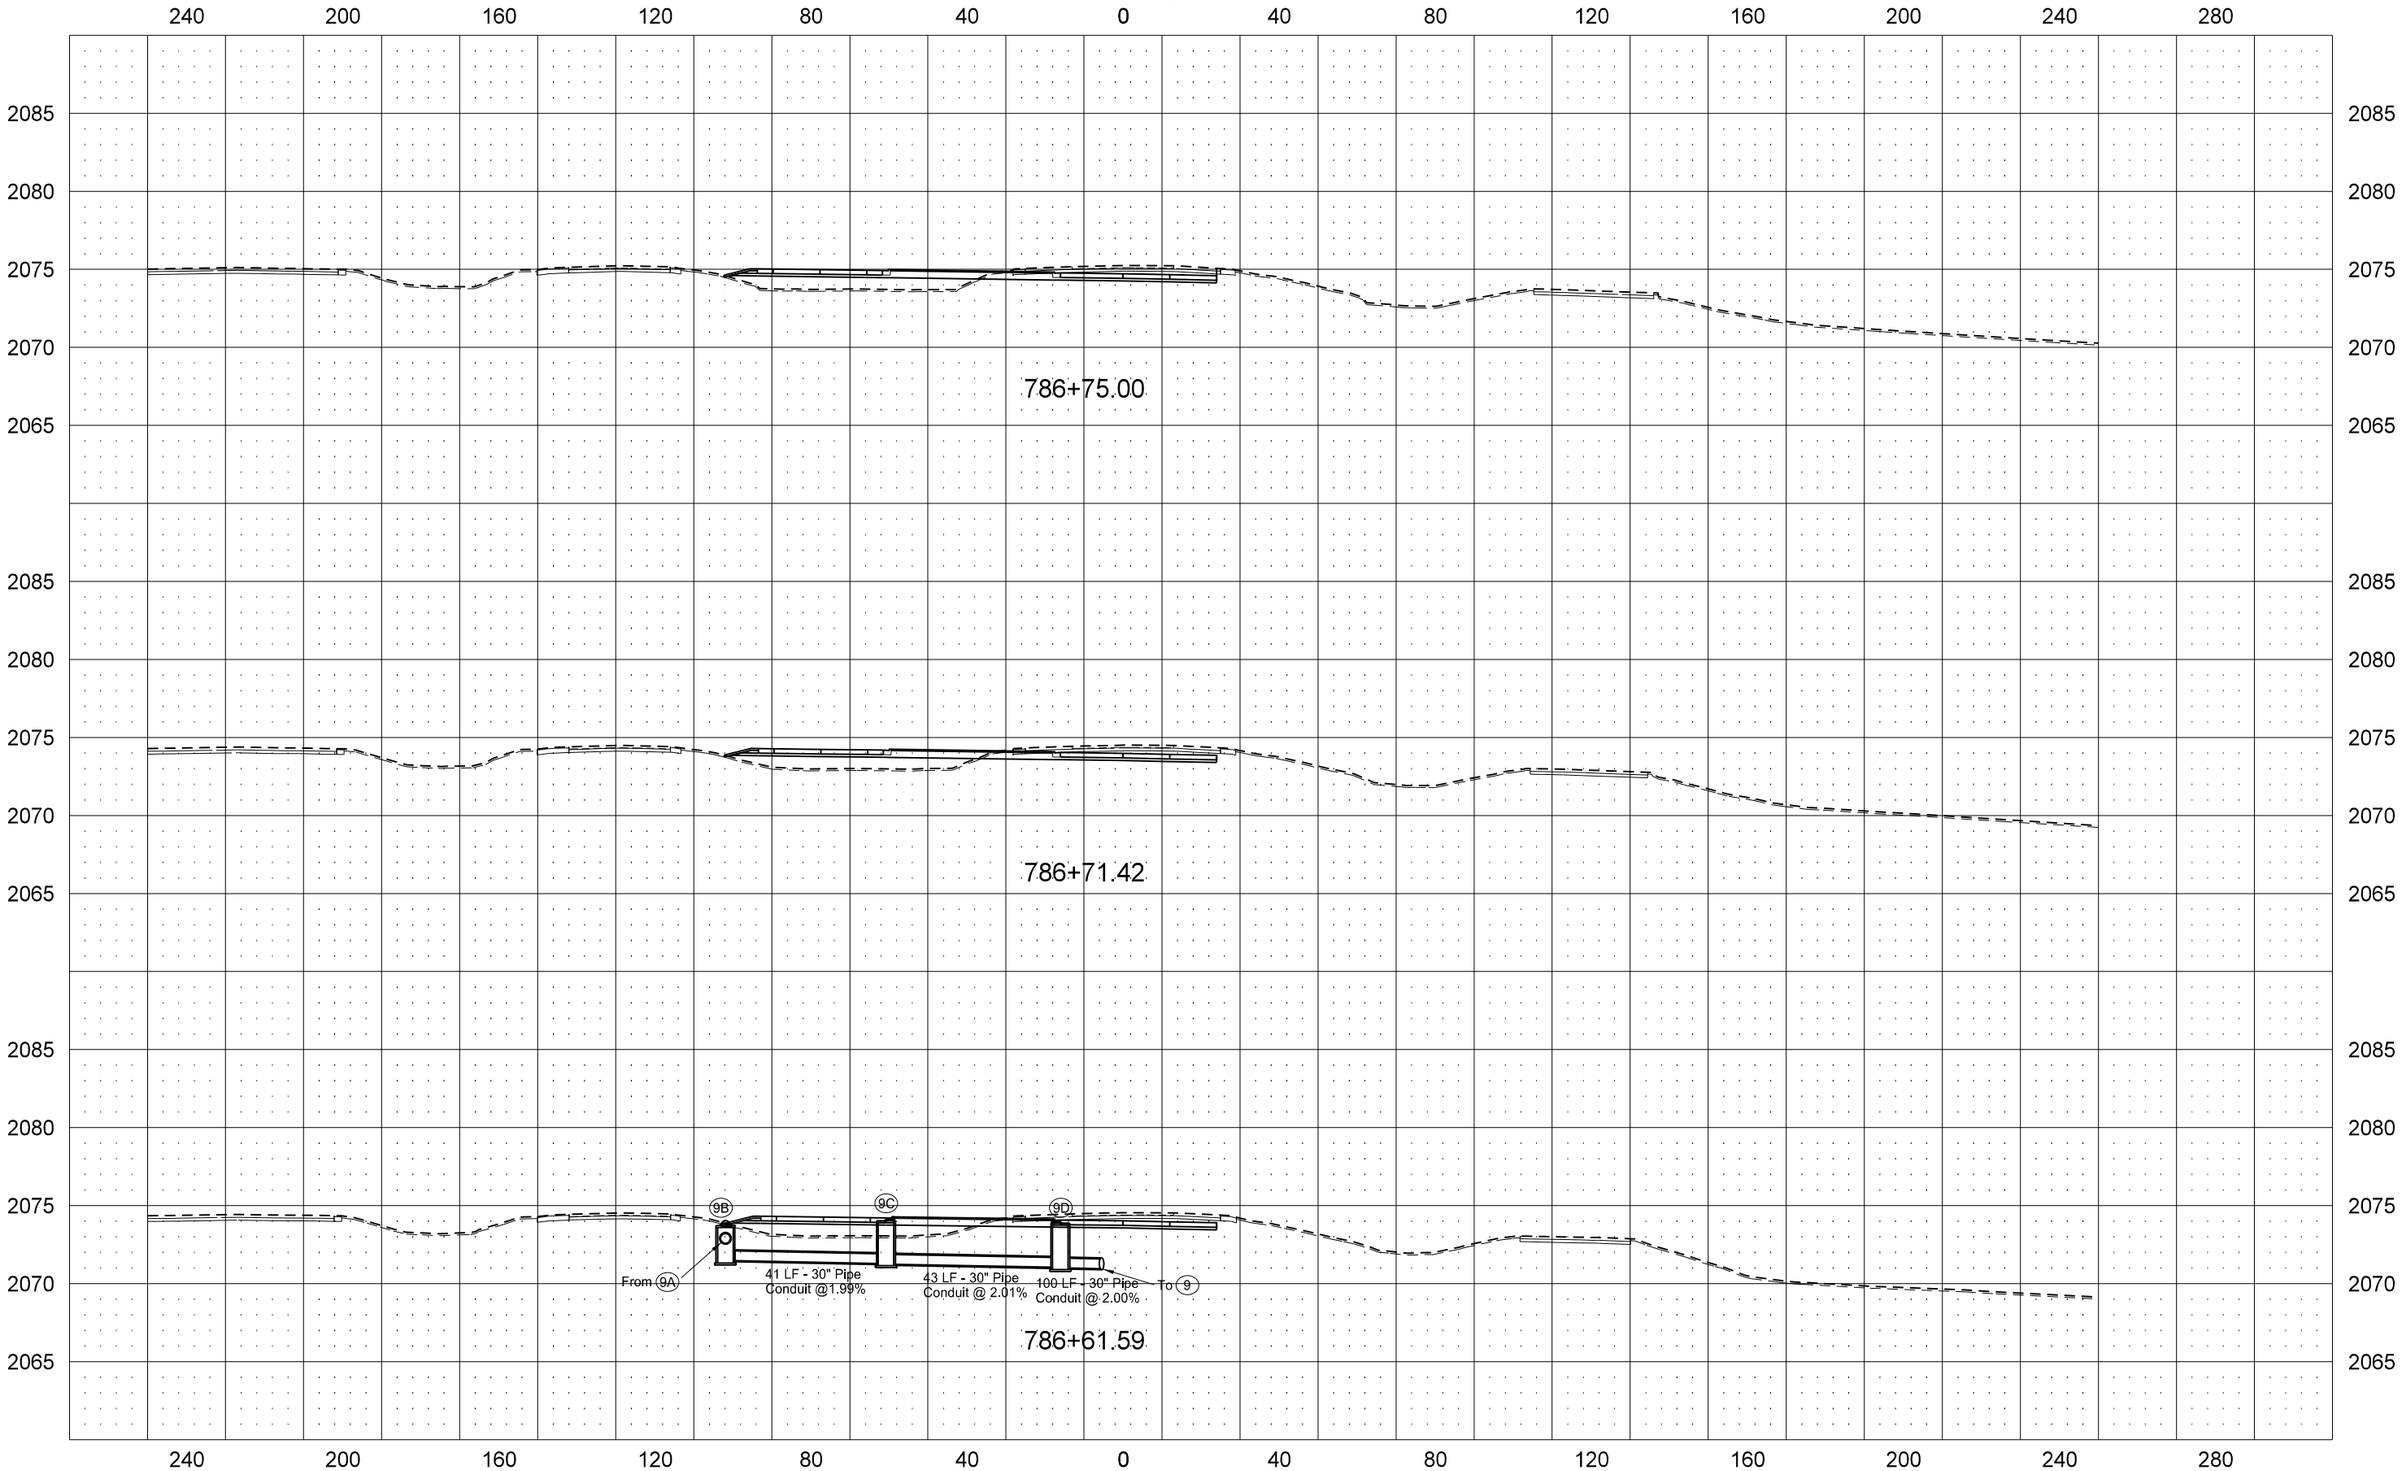

STATE	PROJECT NO.	SECTION NO.	SHEET NO.
ND	SOIA-7-085(092)183	200	114

US Hwy 2 EB

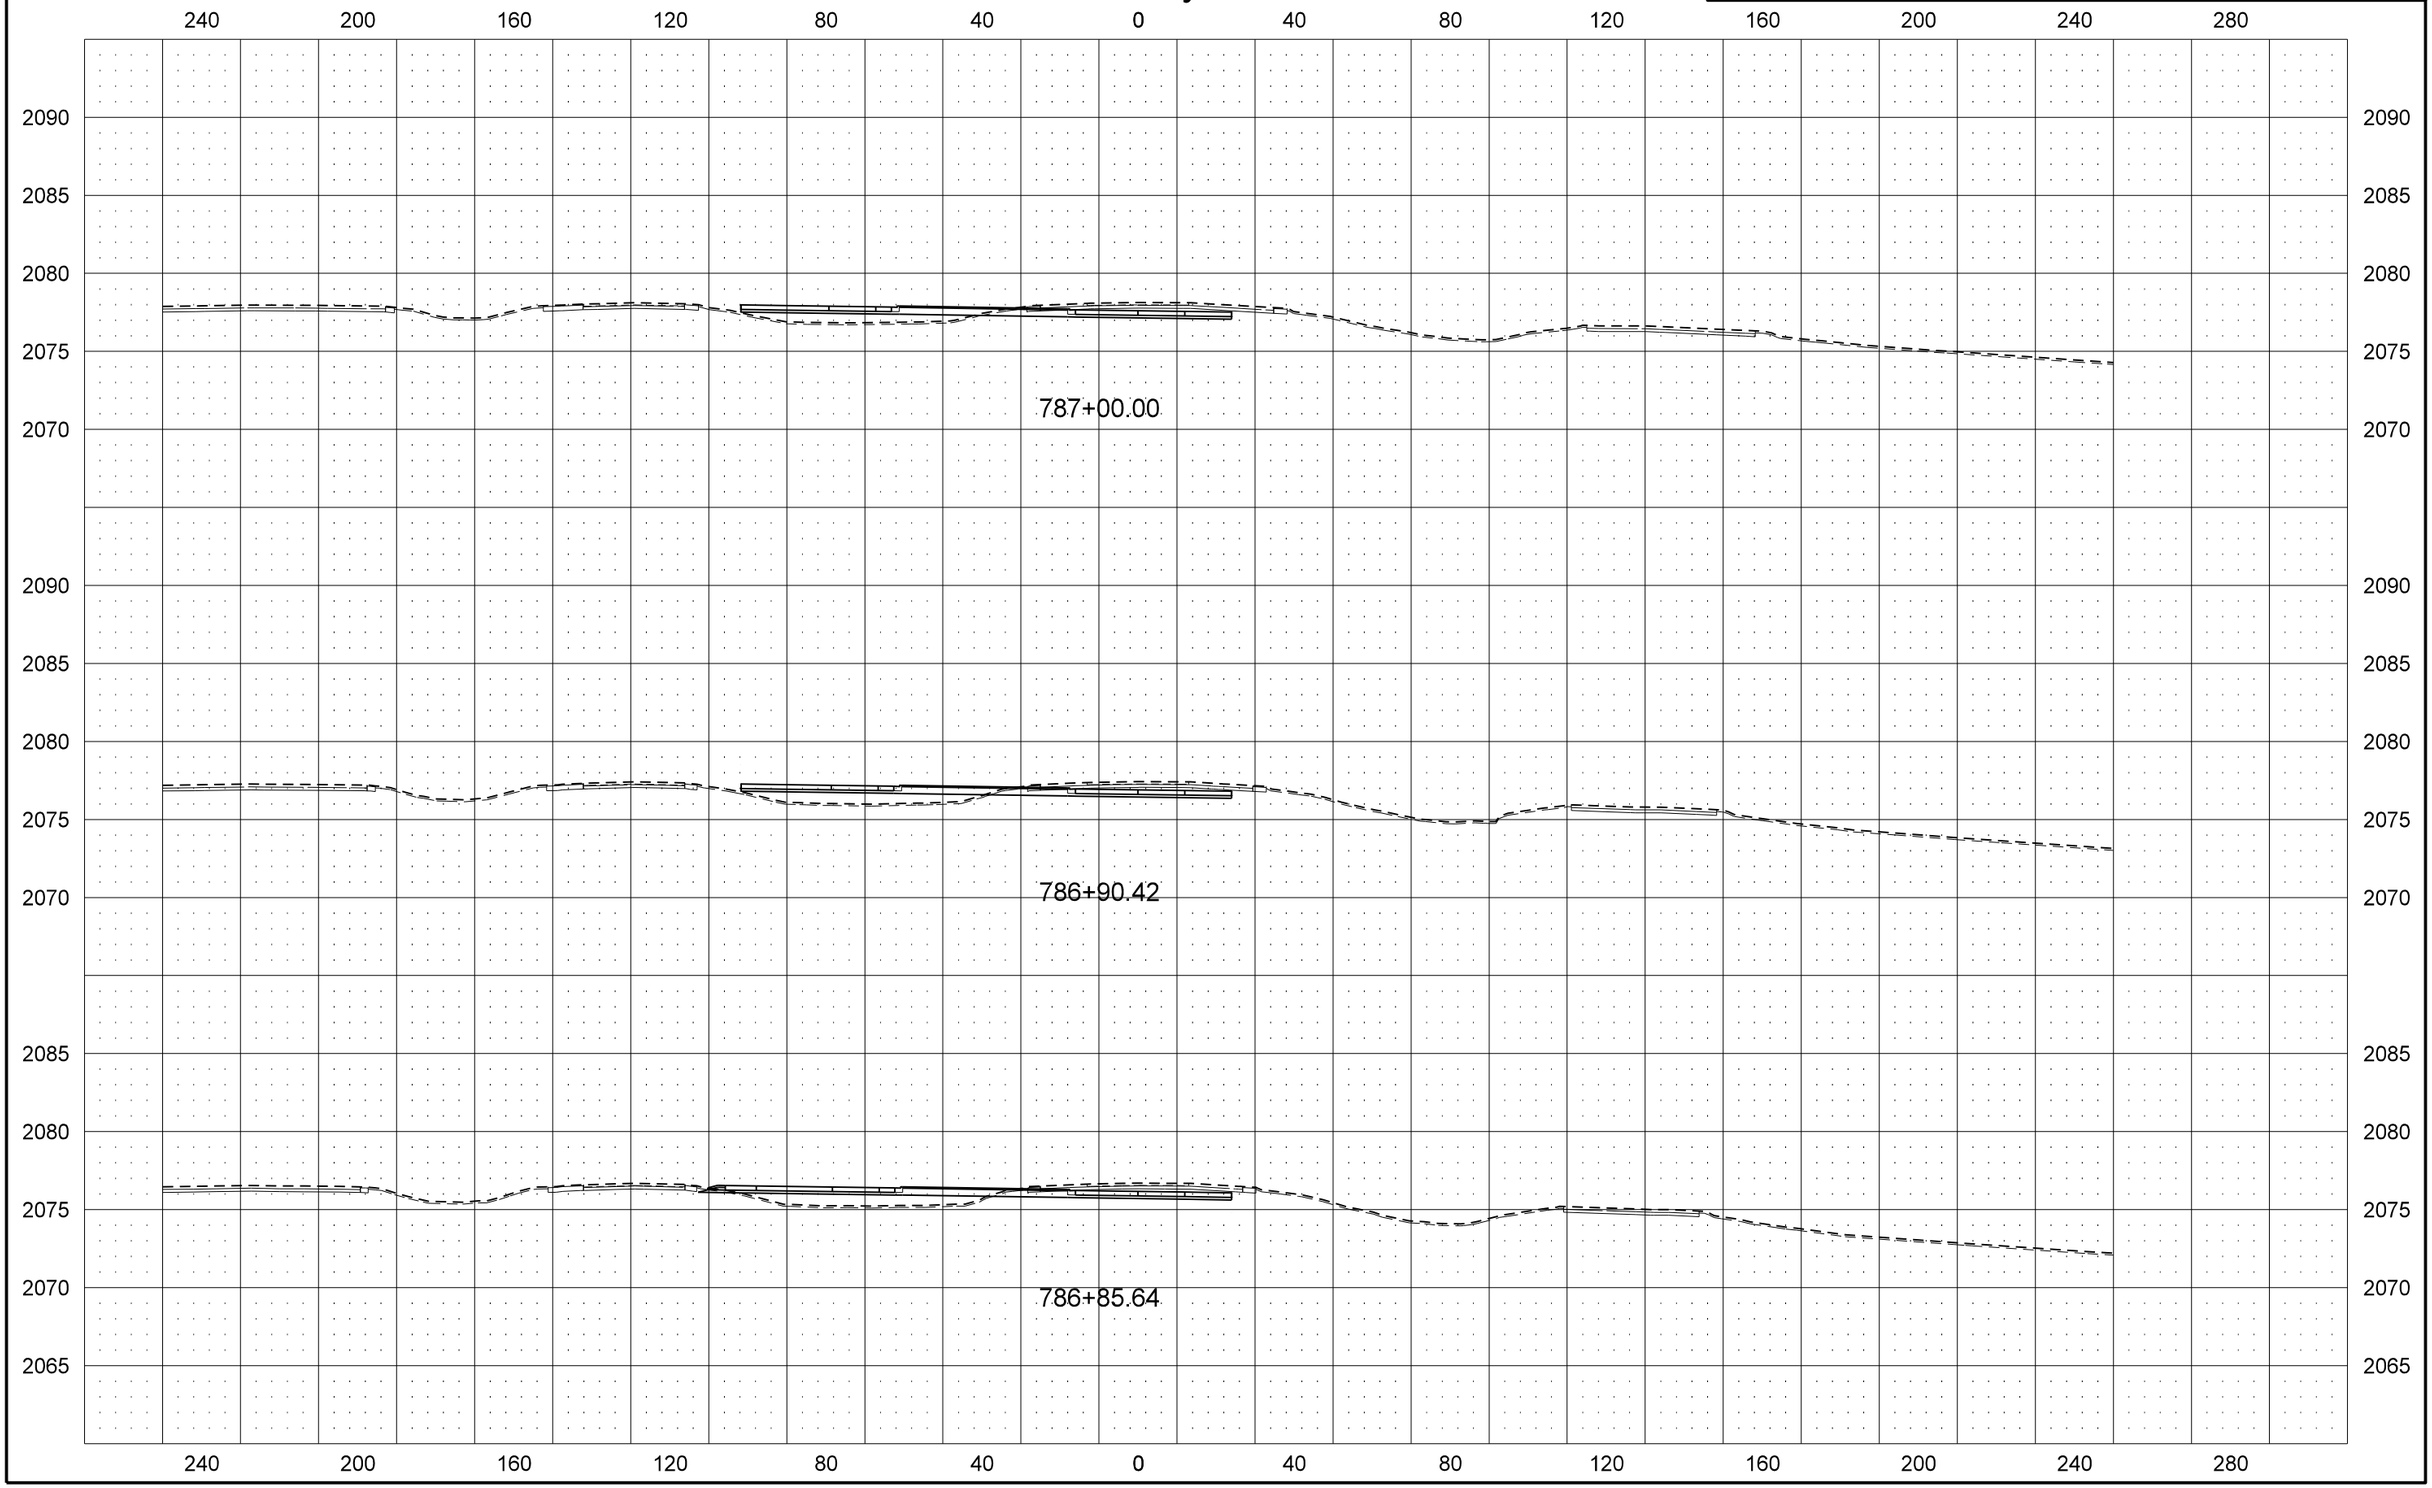

STATE	PROJECT NO.	SECTION NO.	SHEET NO.
ND	SOIA-7-085(092)183	200	115

US Hwy 2 EB

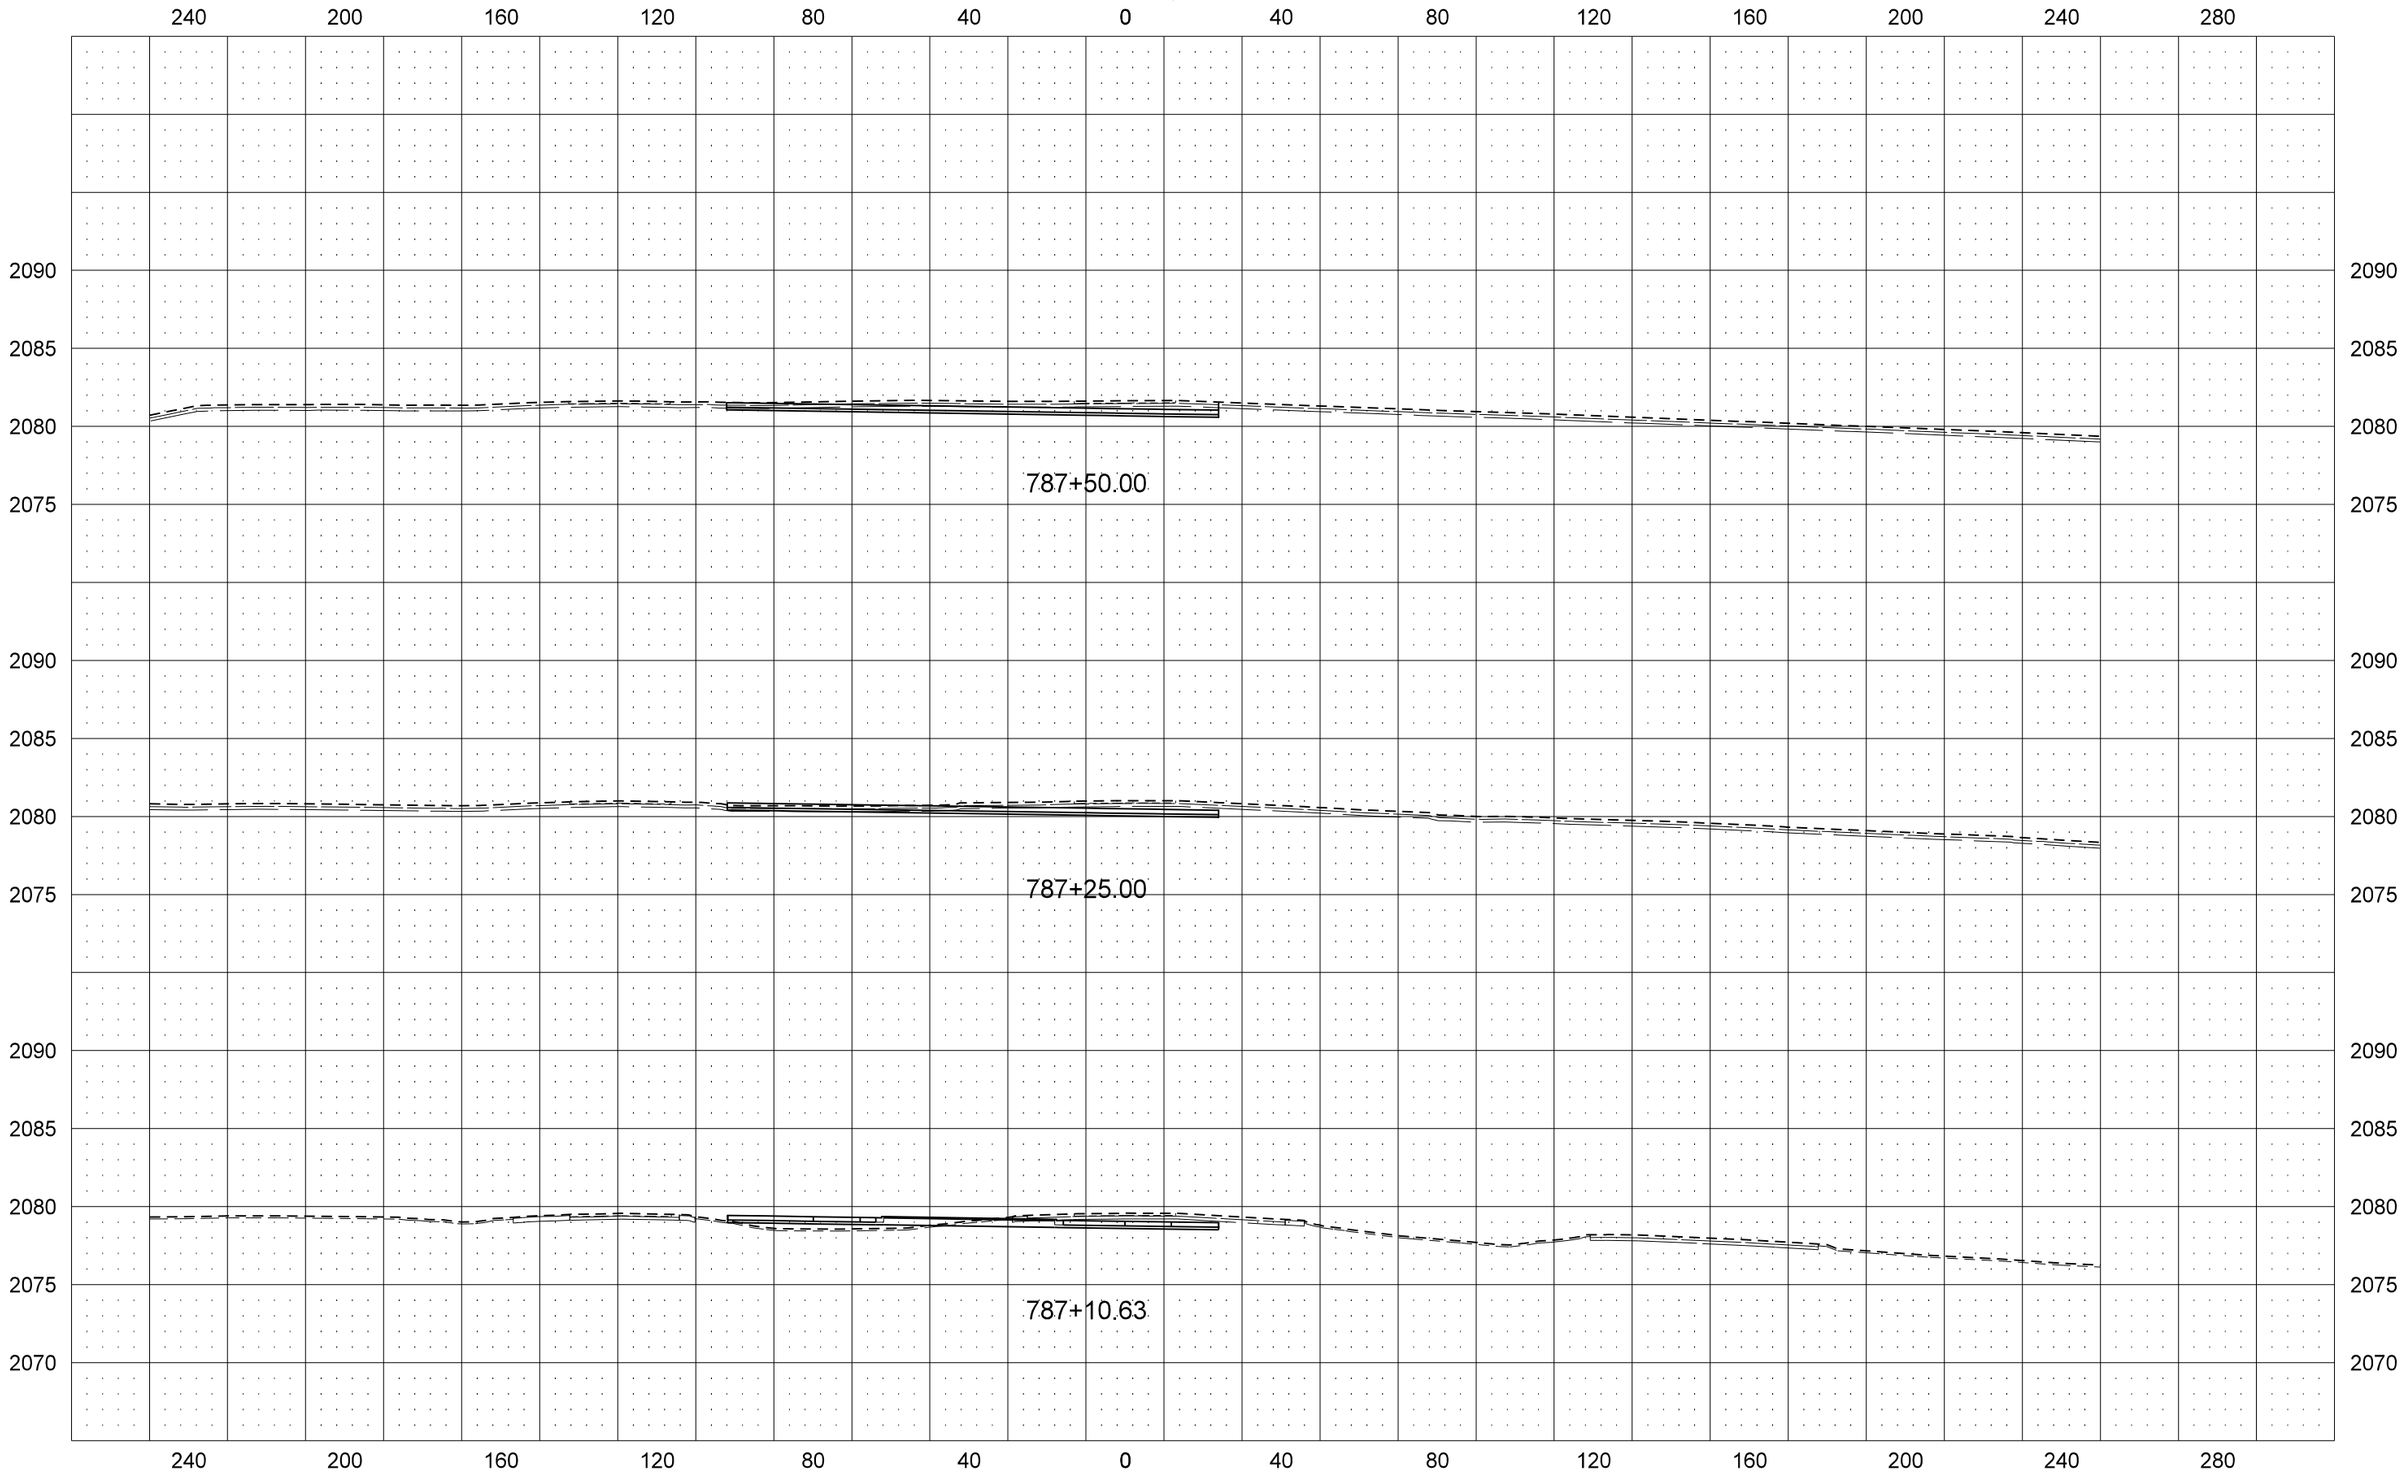

STATE	PROJECT NO.	SECTION NO.	SHEET NO.
ND	SOIA-7-085(092)183	200	116

US Hwy 2 EB

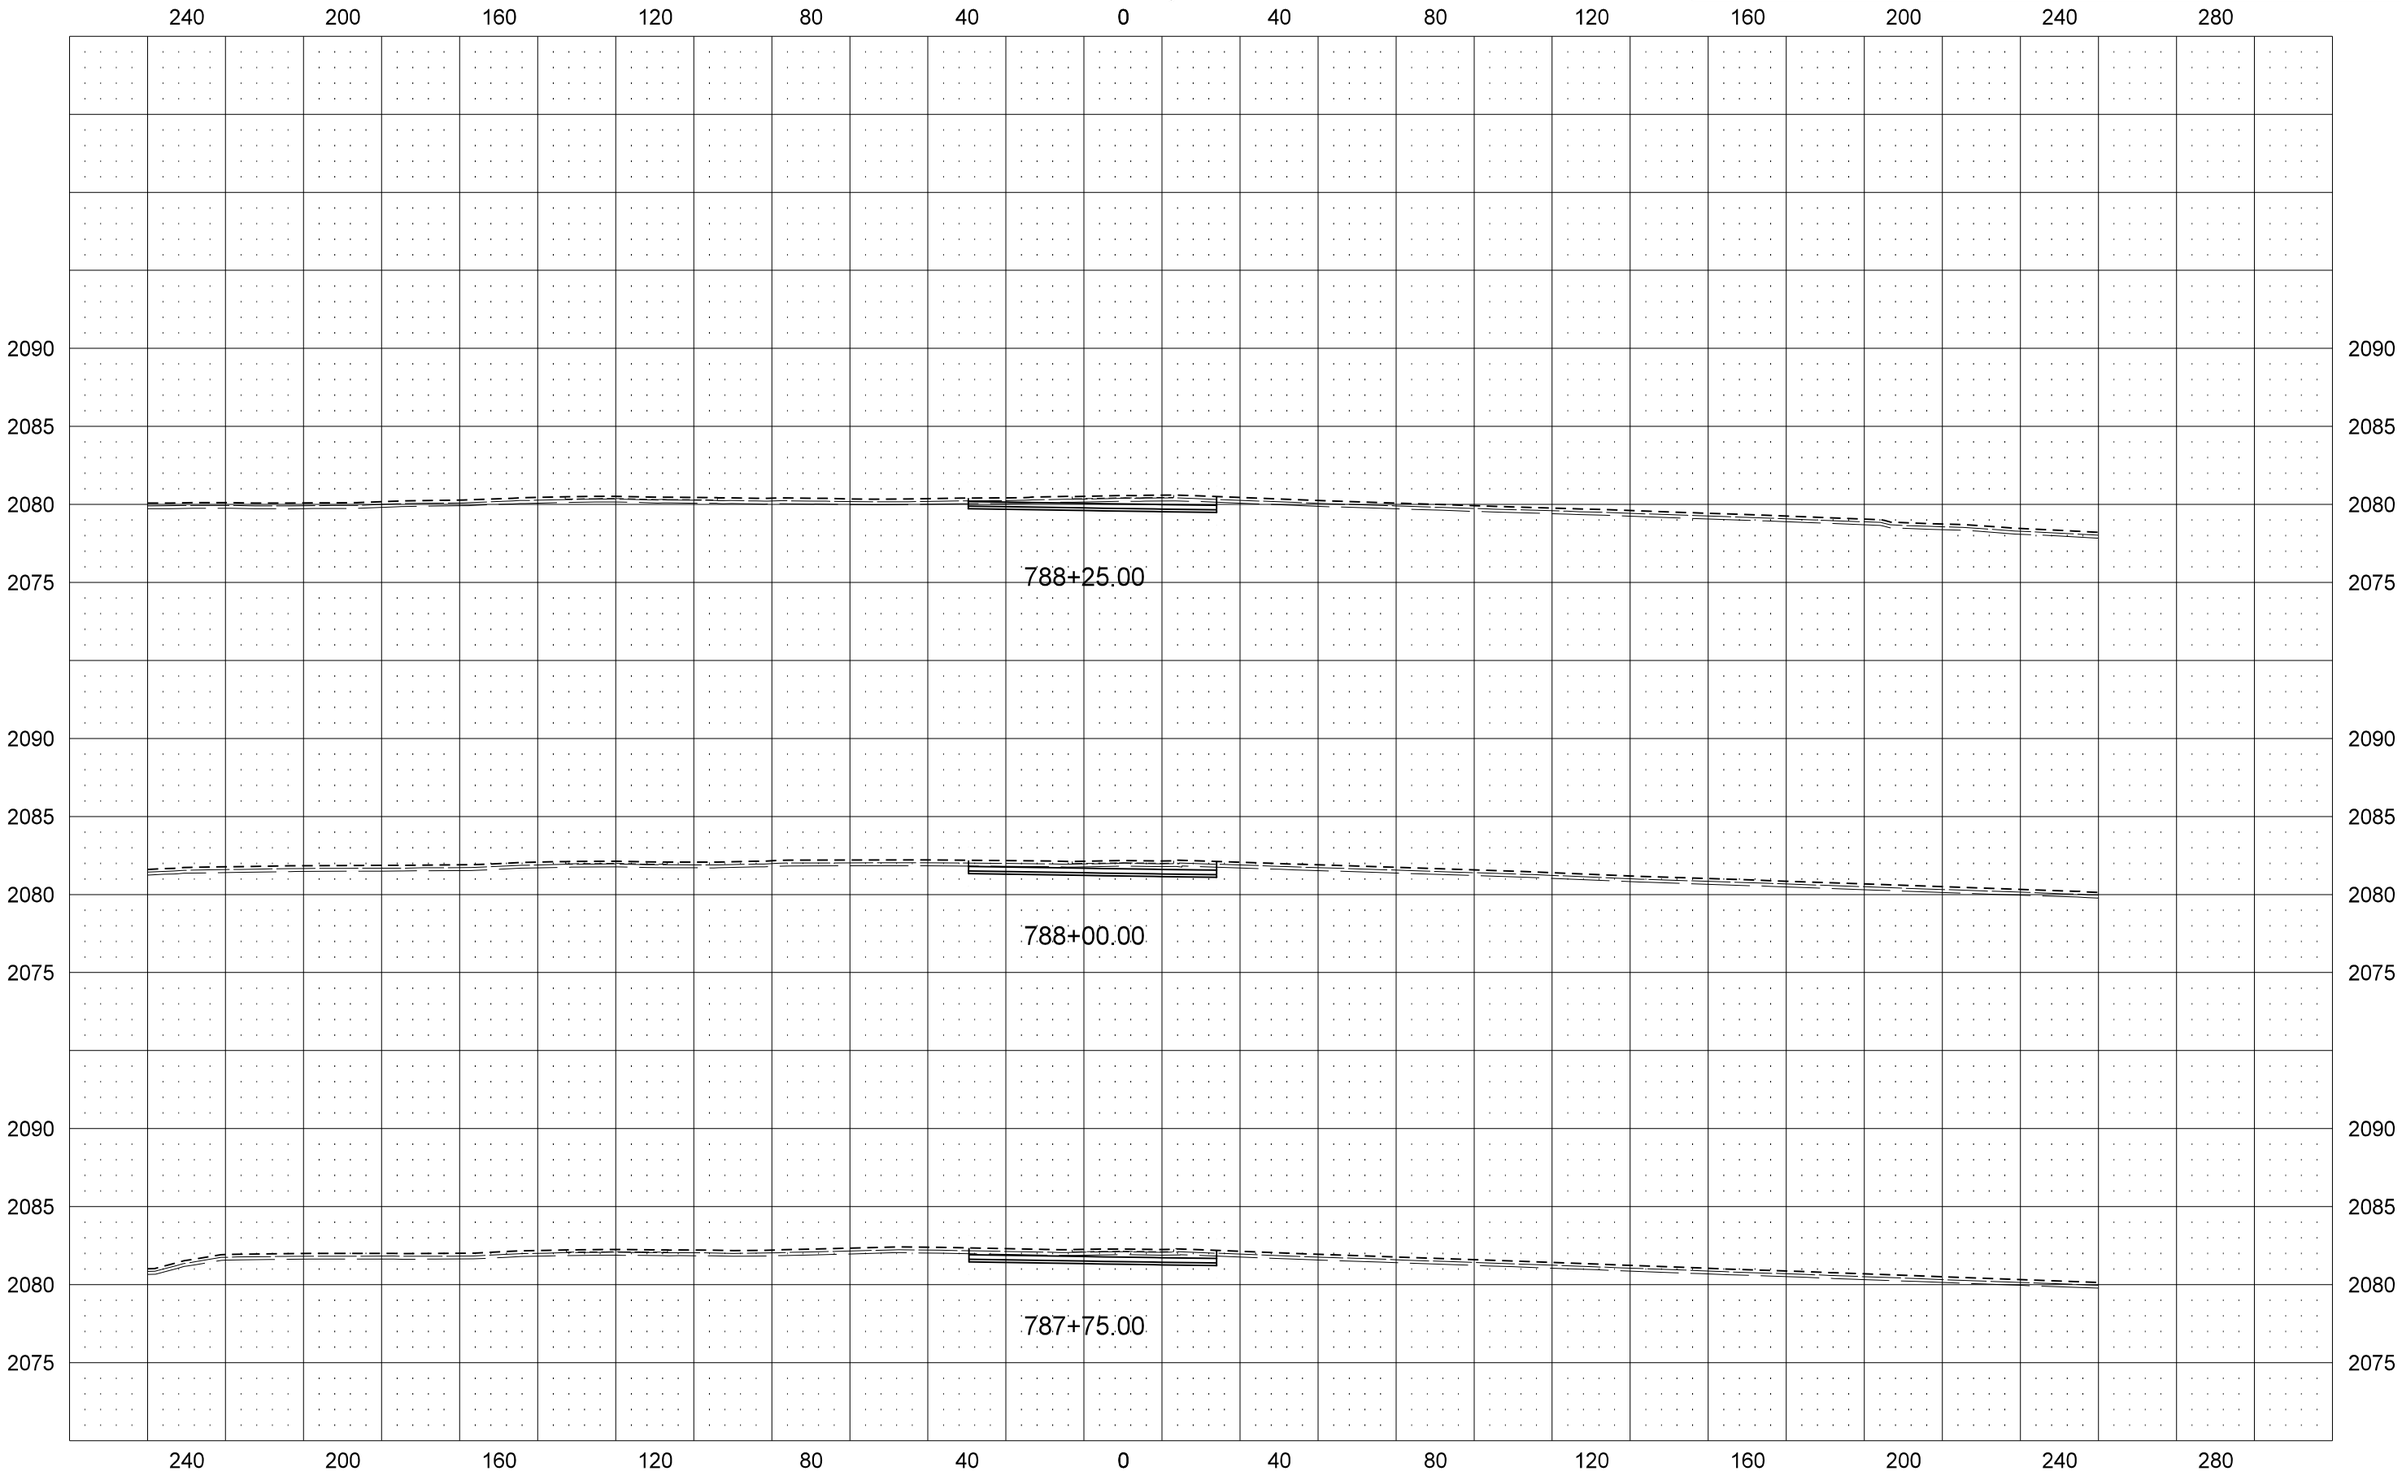

STATE	PROJECT NO.	SECTION NO.	SHEET NO.
ND	SOIA-7-085(092)183	200	117

US Hwy 2 EB

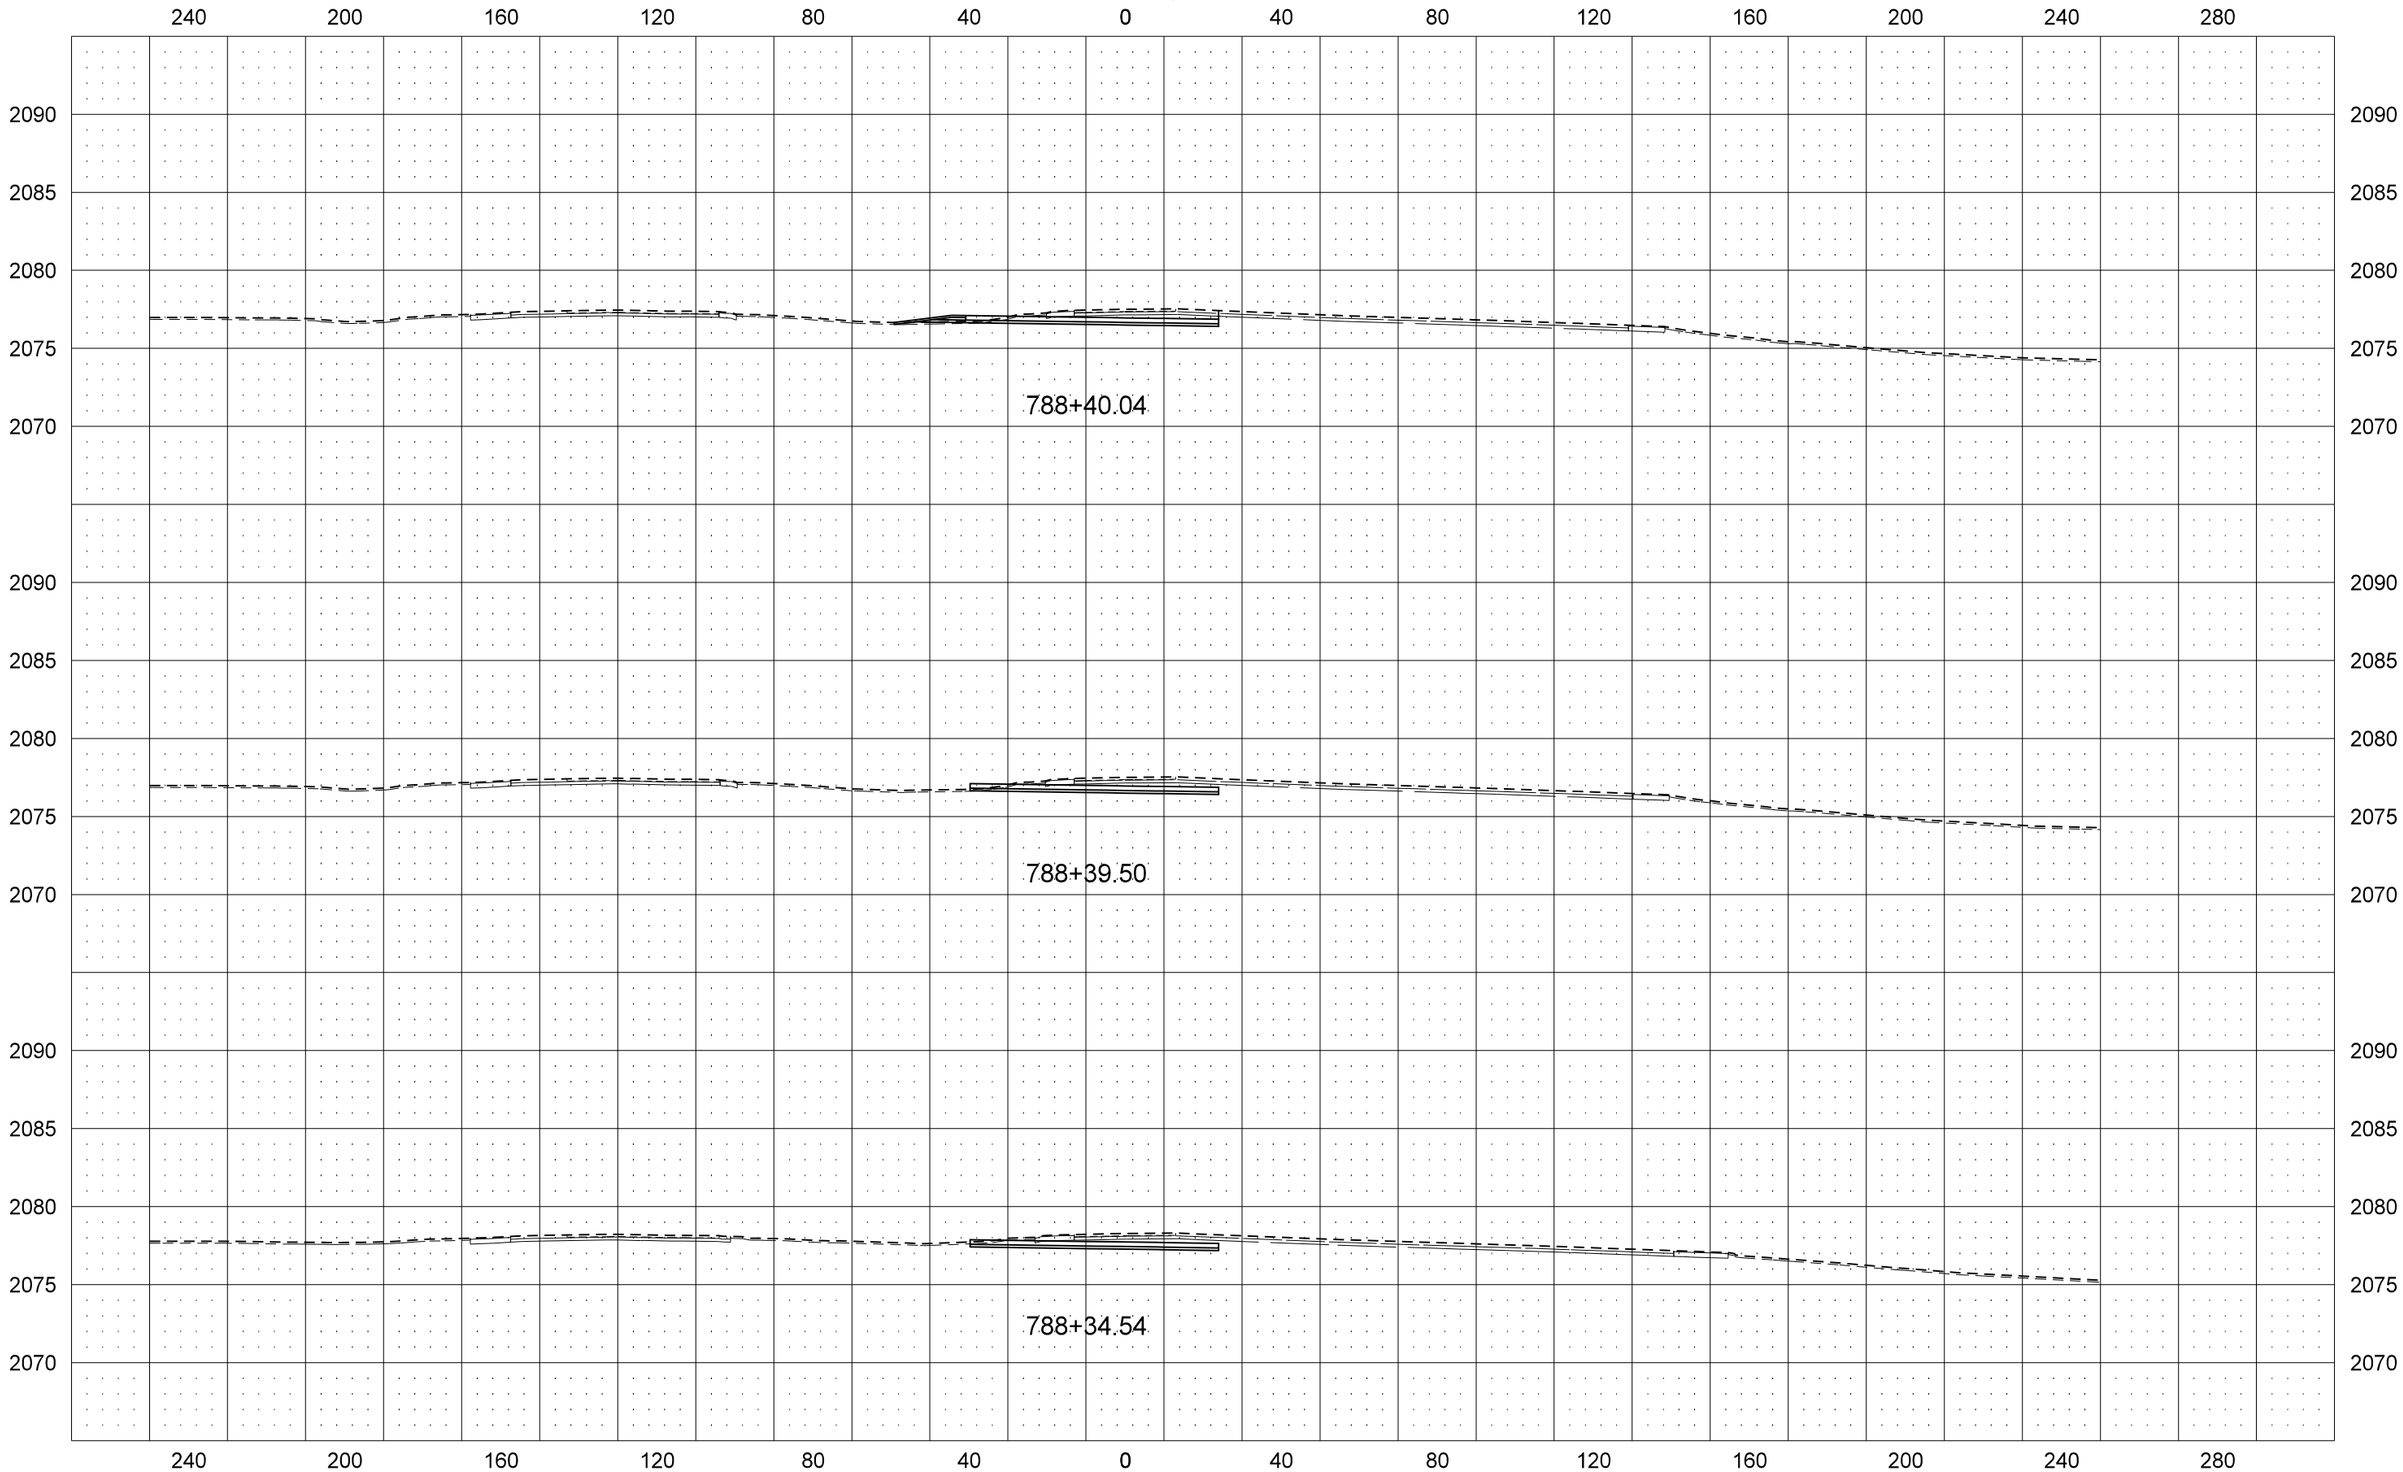

STATE	PROJECT NO.	SECTION NO.	SHEET NO.
ND	SOIA-7-085(092)183	200	118

US Hwy 2 EB

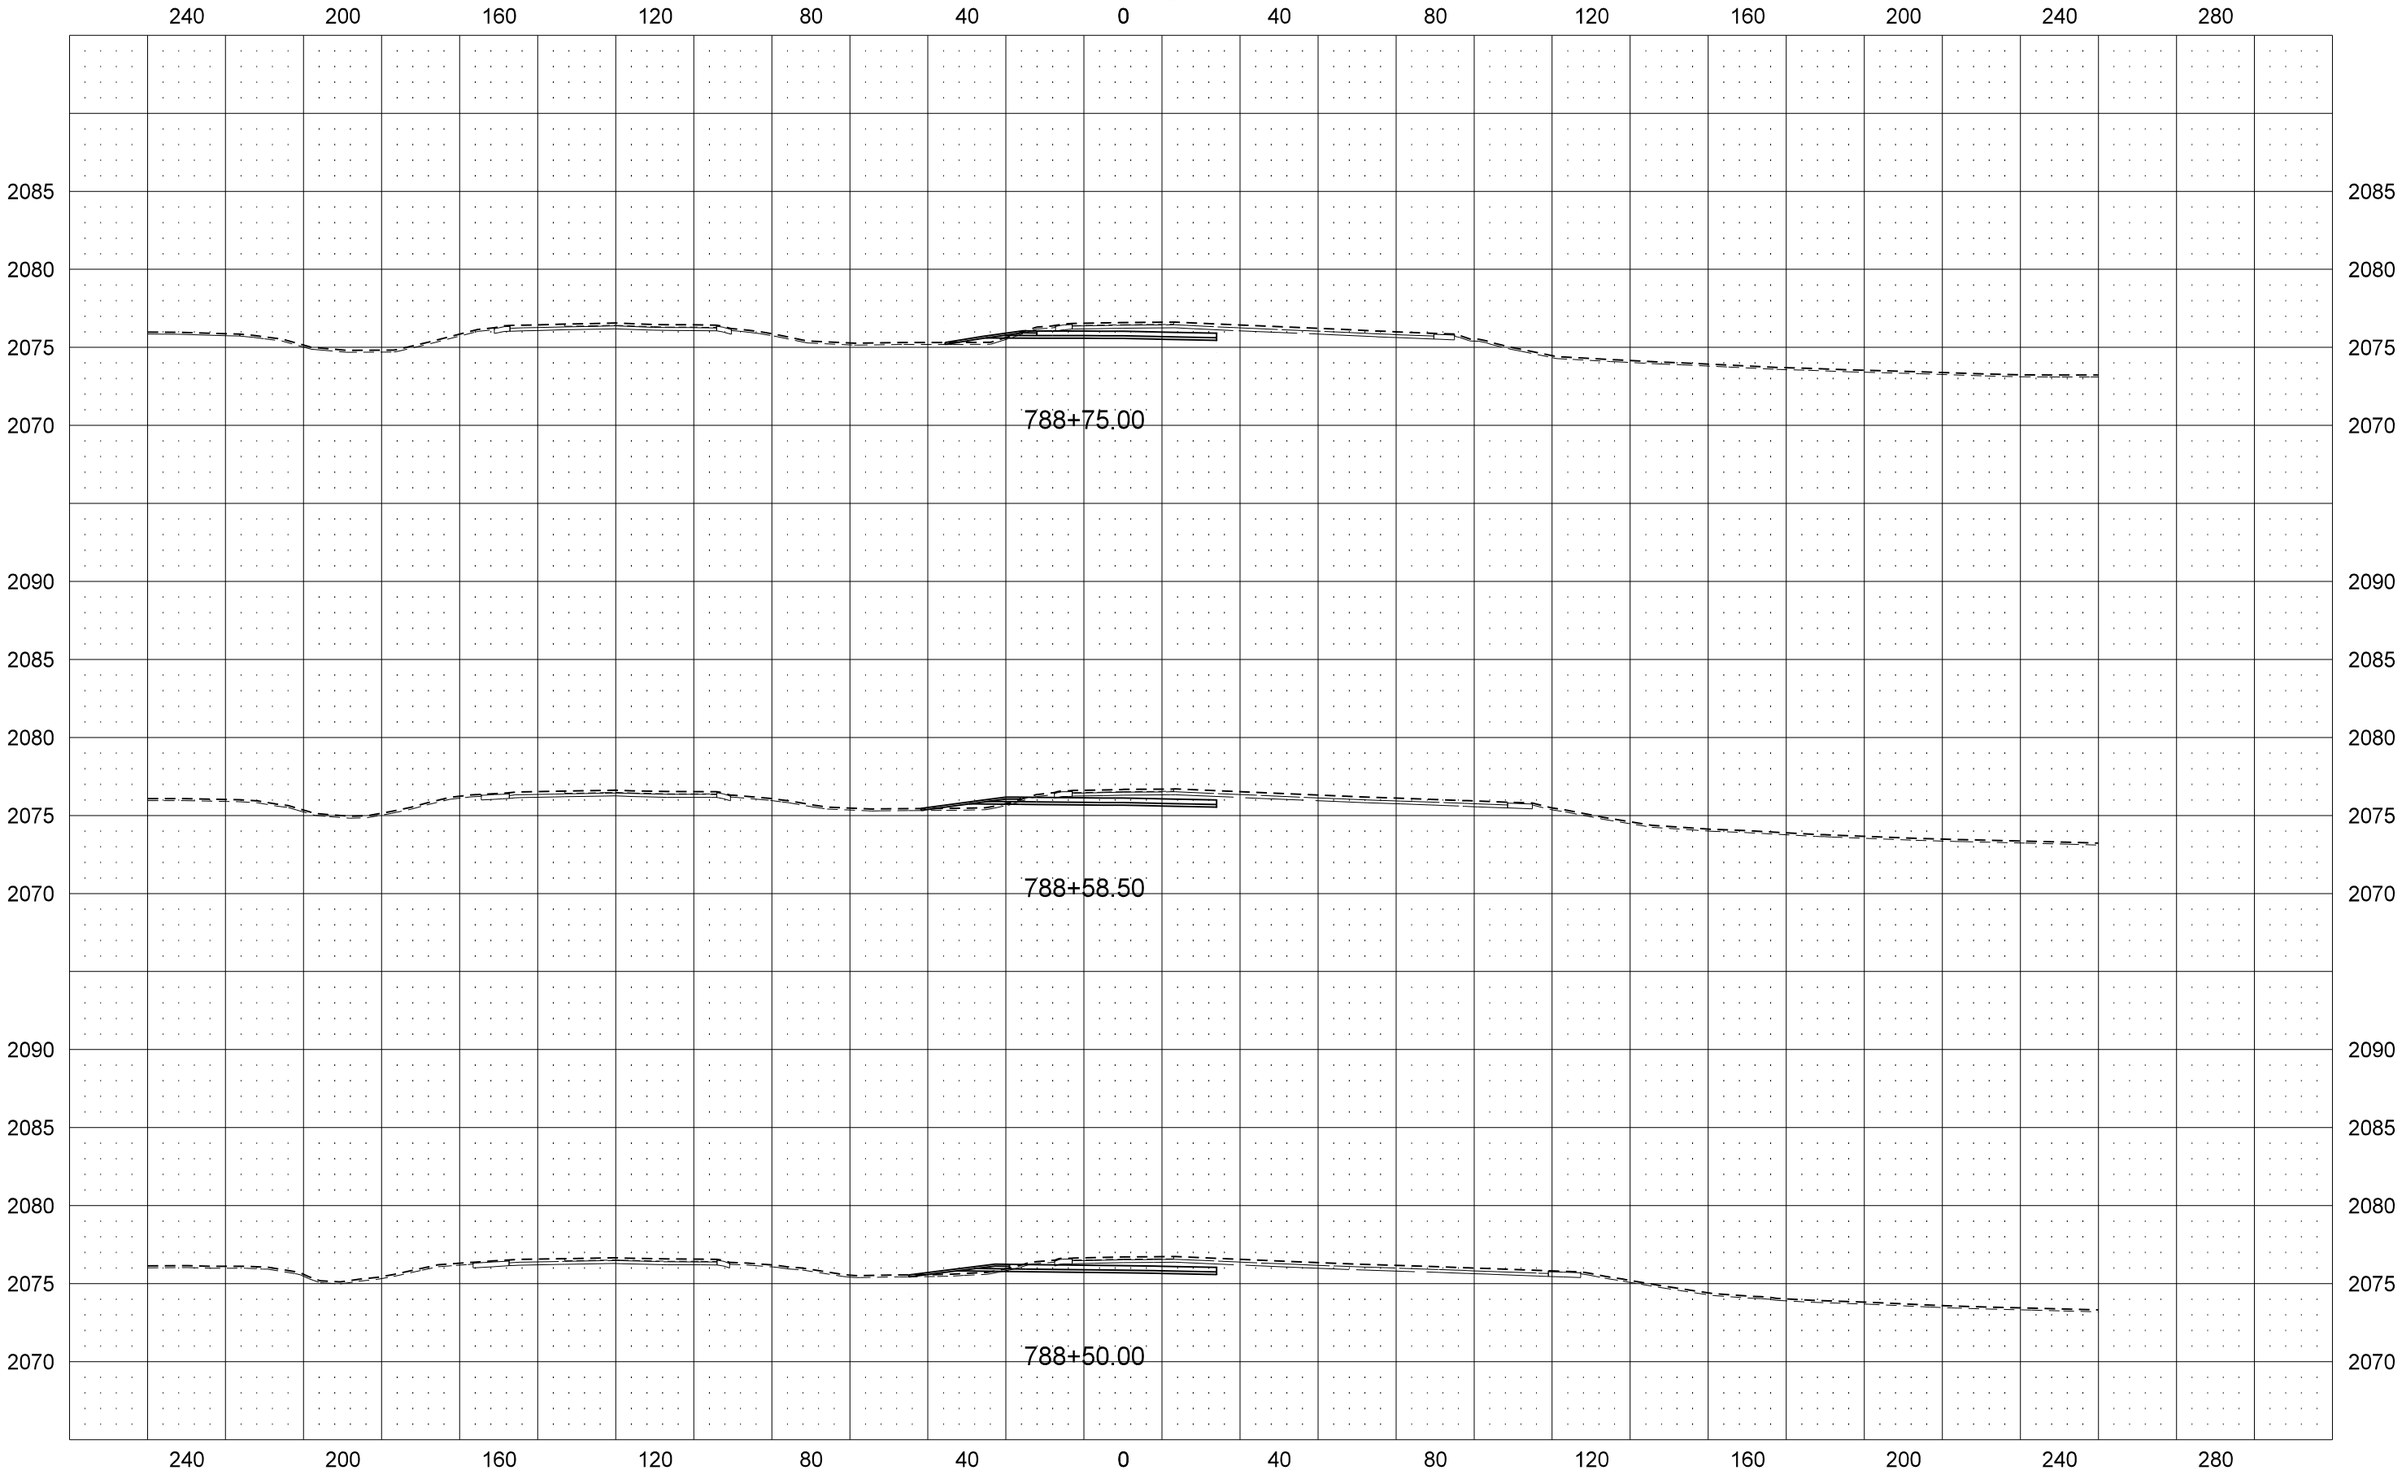

STATE	PROJECT NO.	SECTION NO.	SHEET NO.
ND	SOIA-7-085(092)183	200	119

US Hwy 2 EB

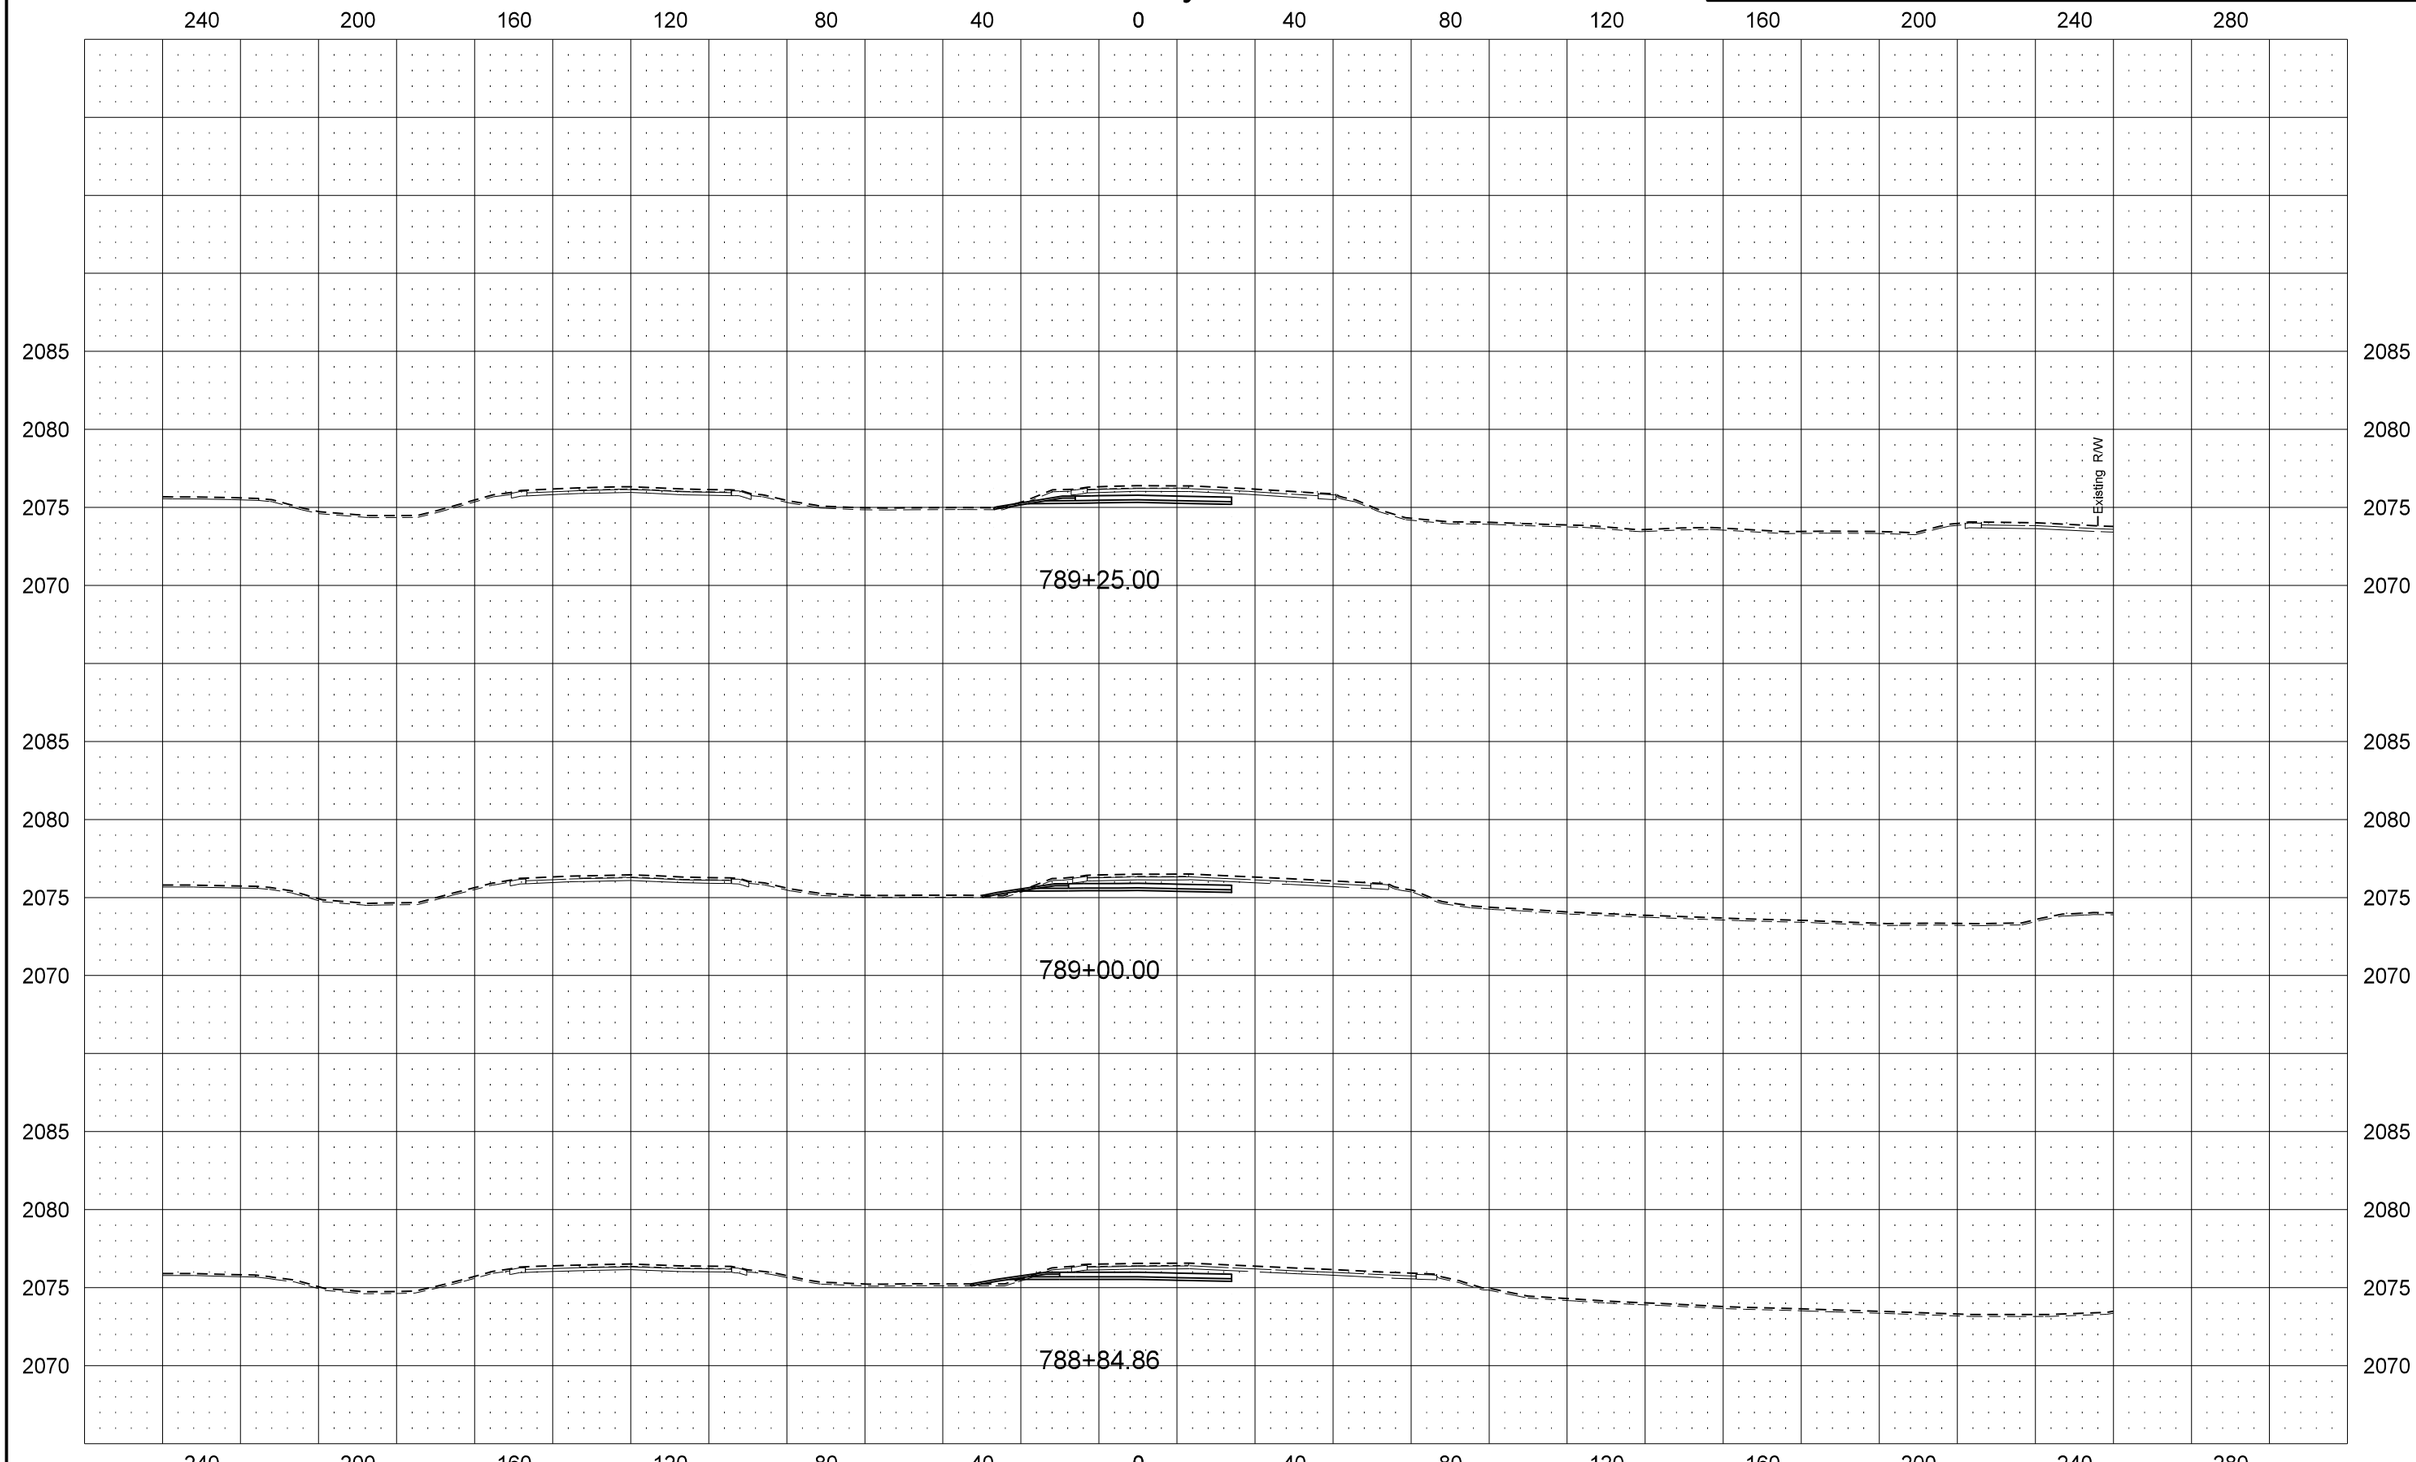

STATE	PROJECT NO.	SECTION NO.	SHEET NO.
ND	SOIA-7-085(092)183	200	120

US Hwy 2 EB

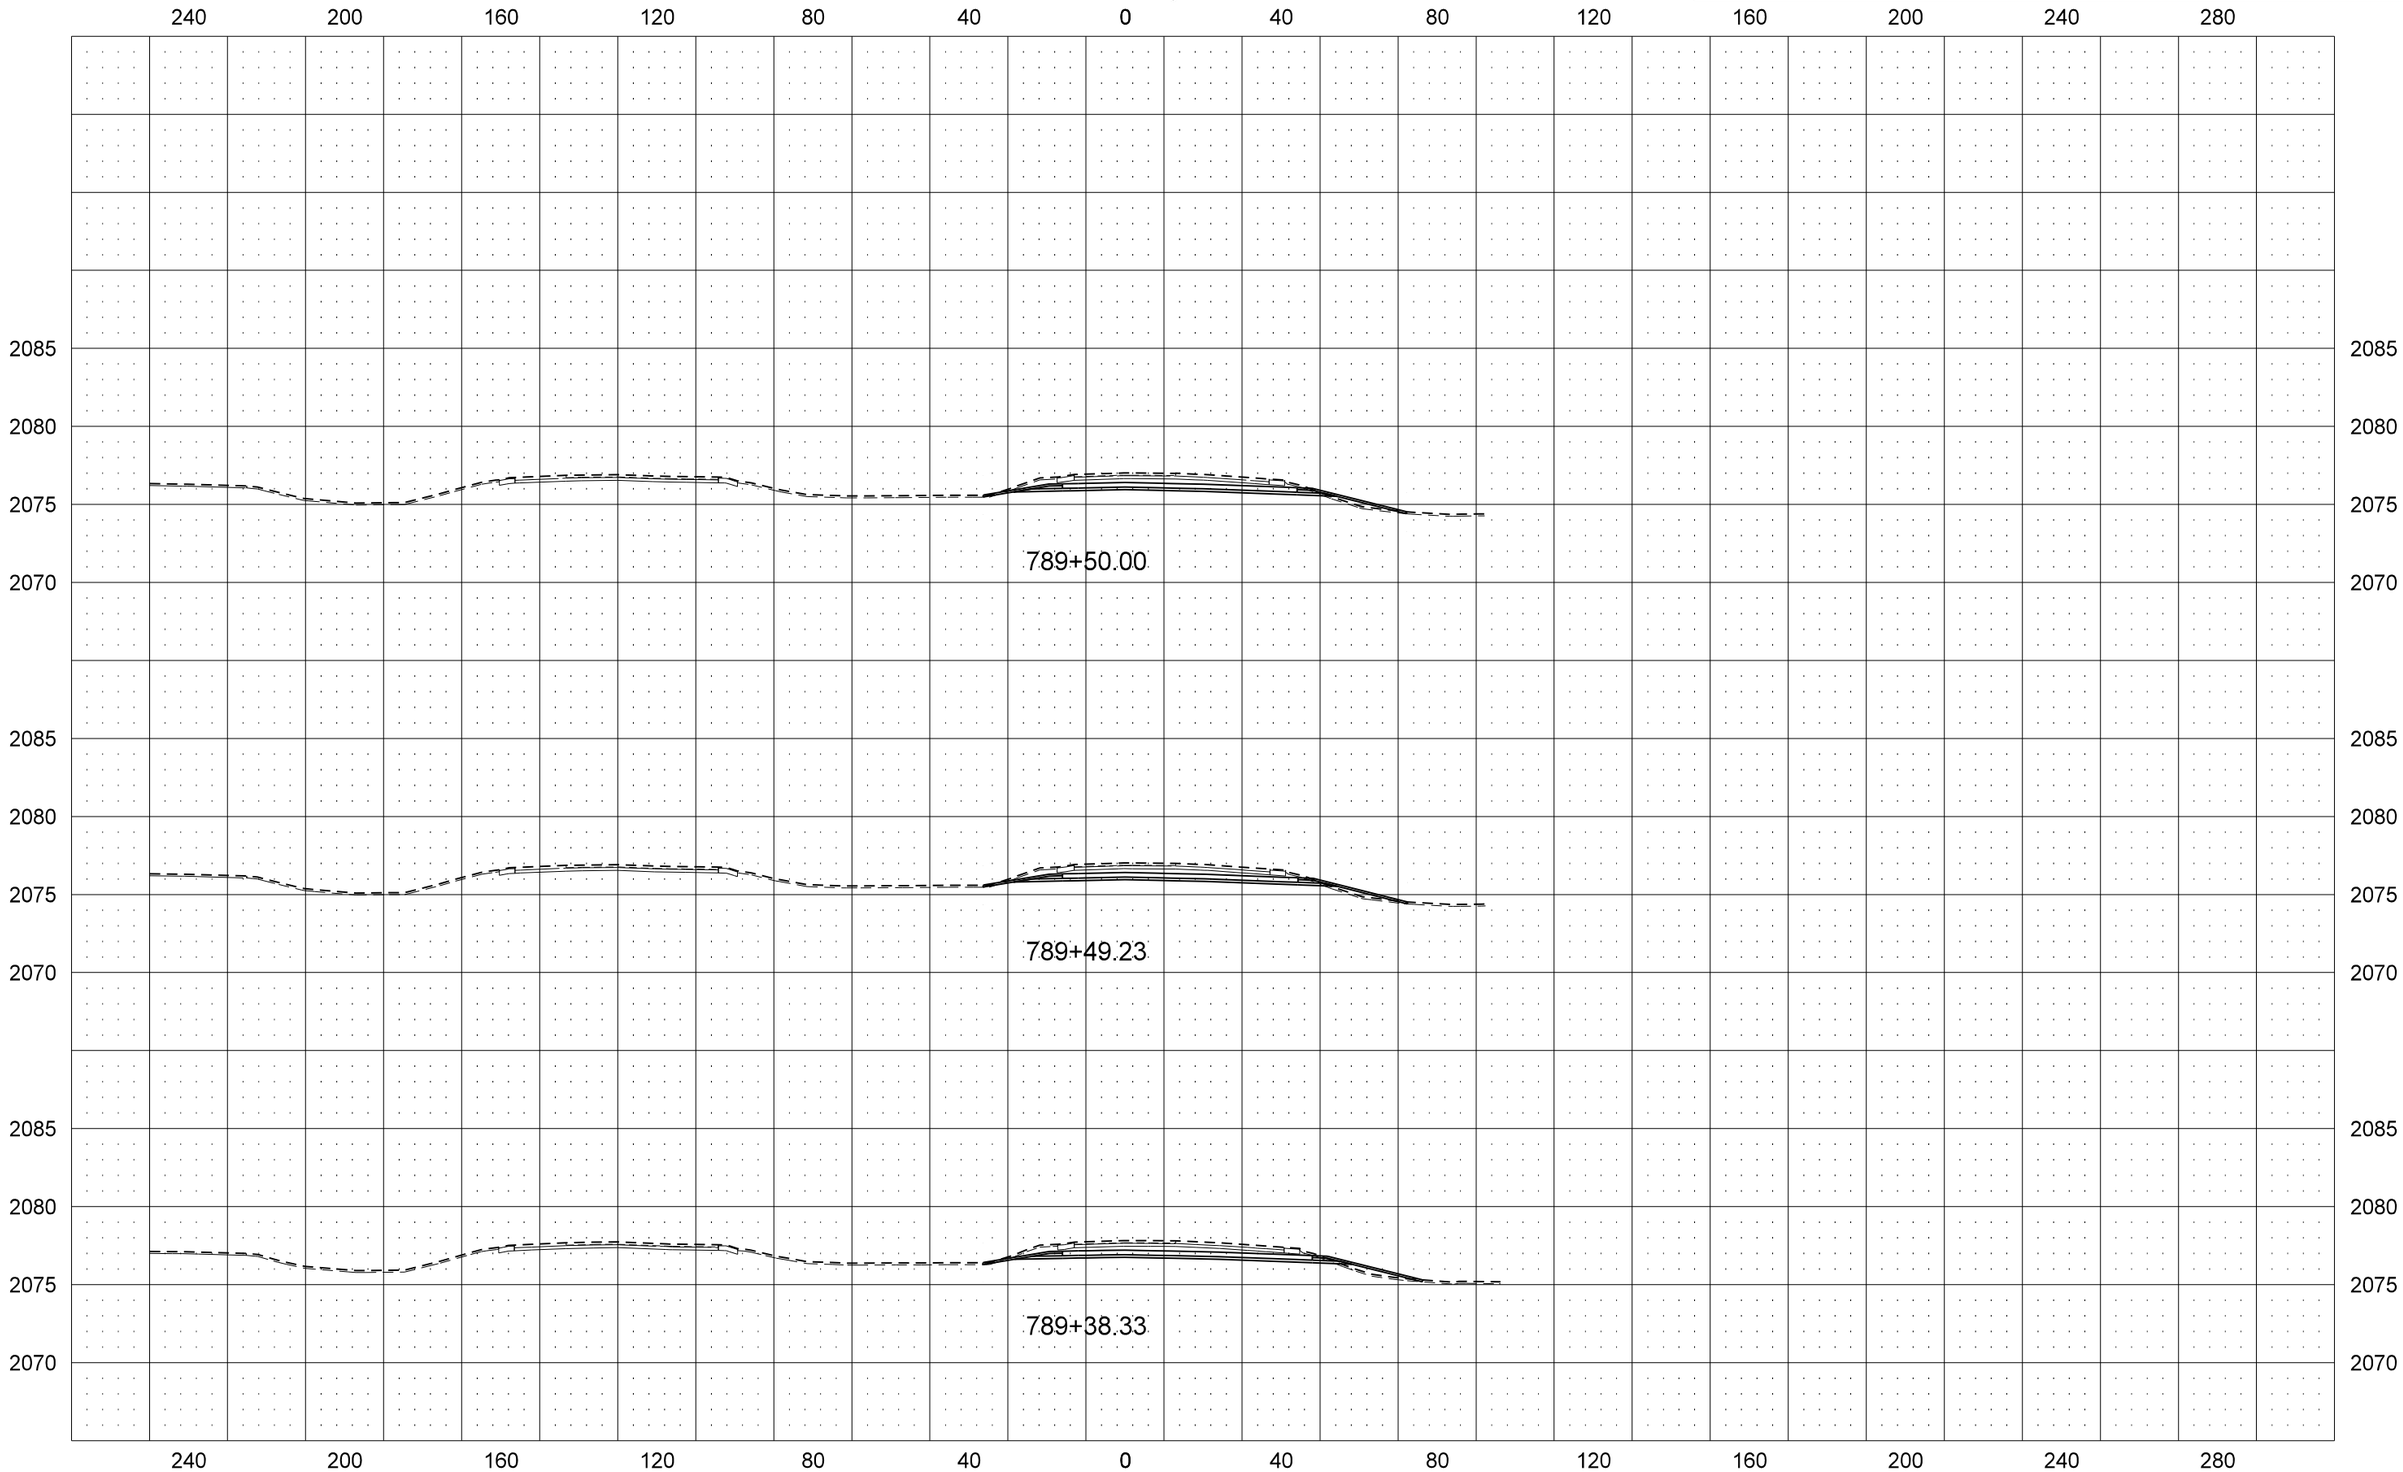

STATE	PROJECT NO.	SECTION NO.	SHEET NO.
ND	SOIA-7-085(092)183	200	121

US Hwy 2 EB

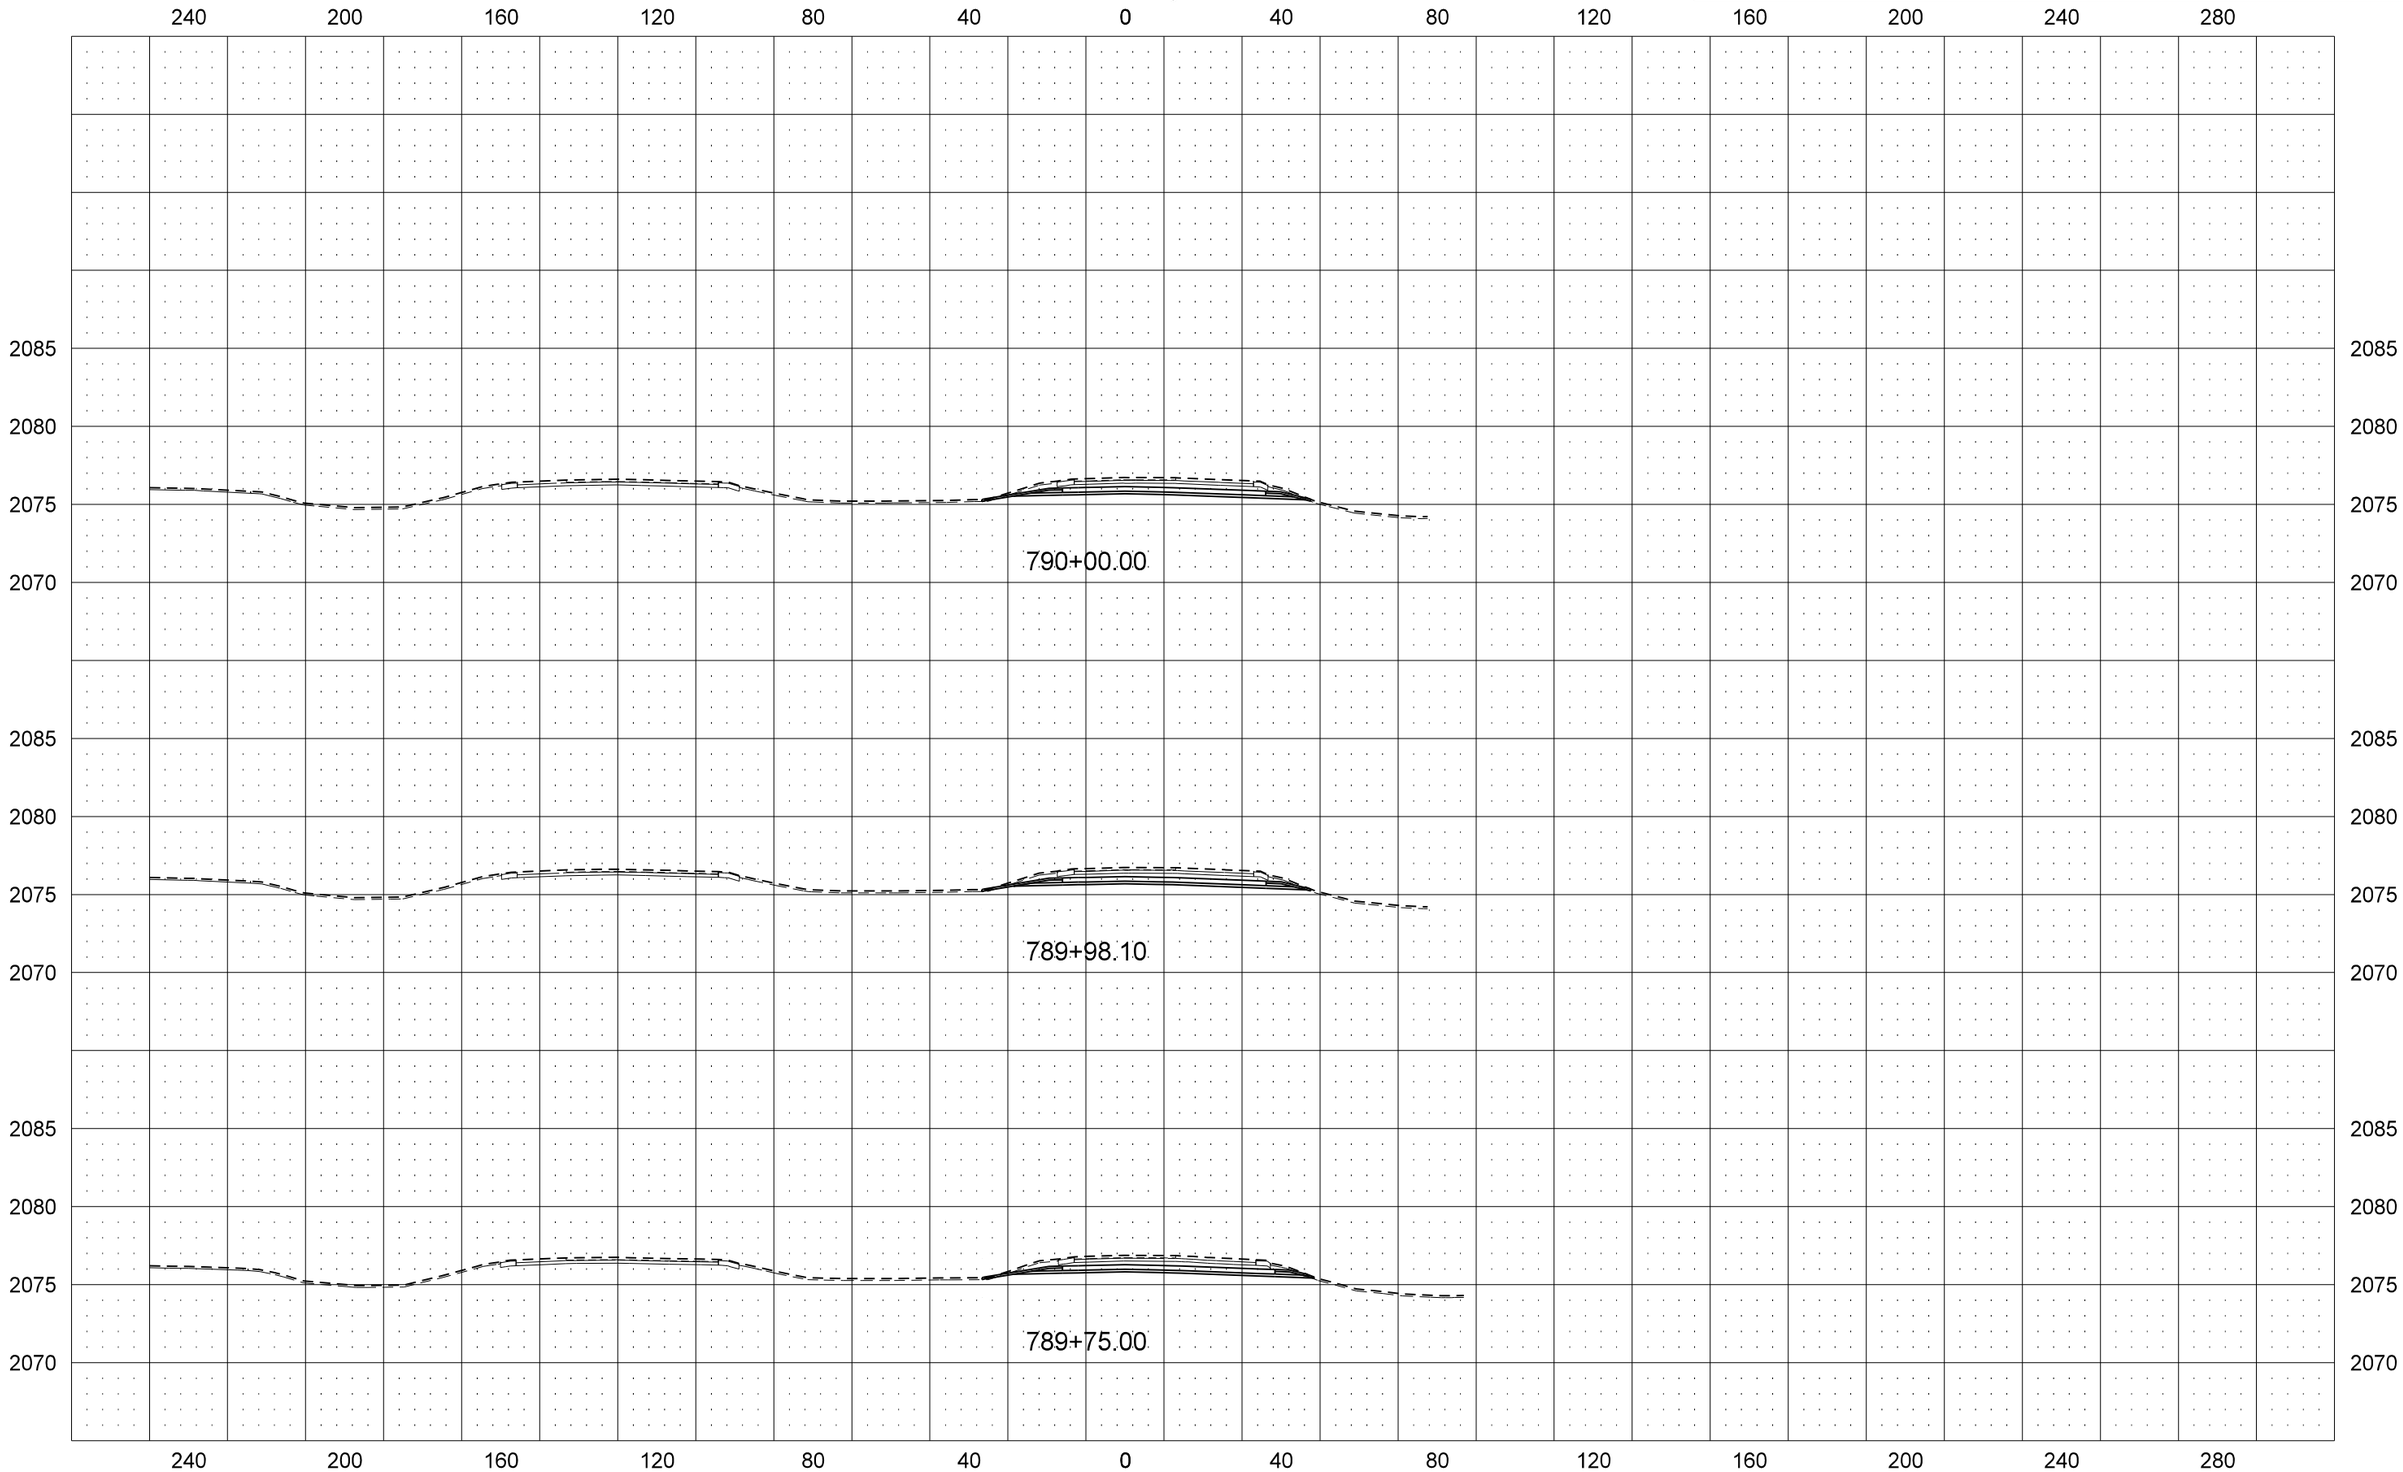

STATE	PROJECT NO.	SECTION NO.	SHEET NO.
ND	SOIA-7-085(092)183	200	122

US Hwy 2 EB

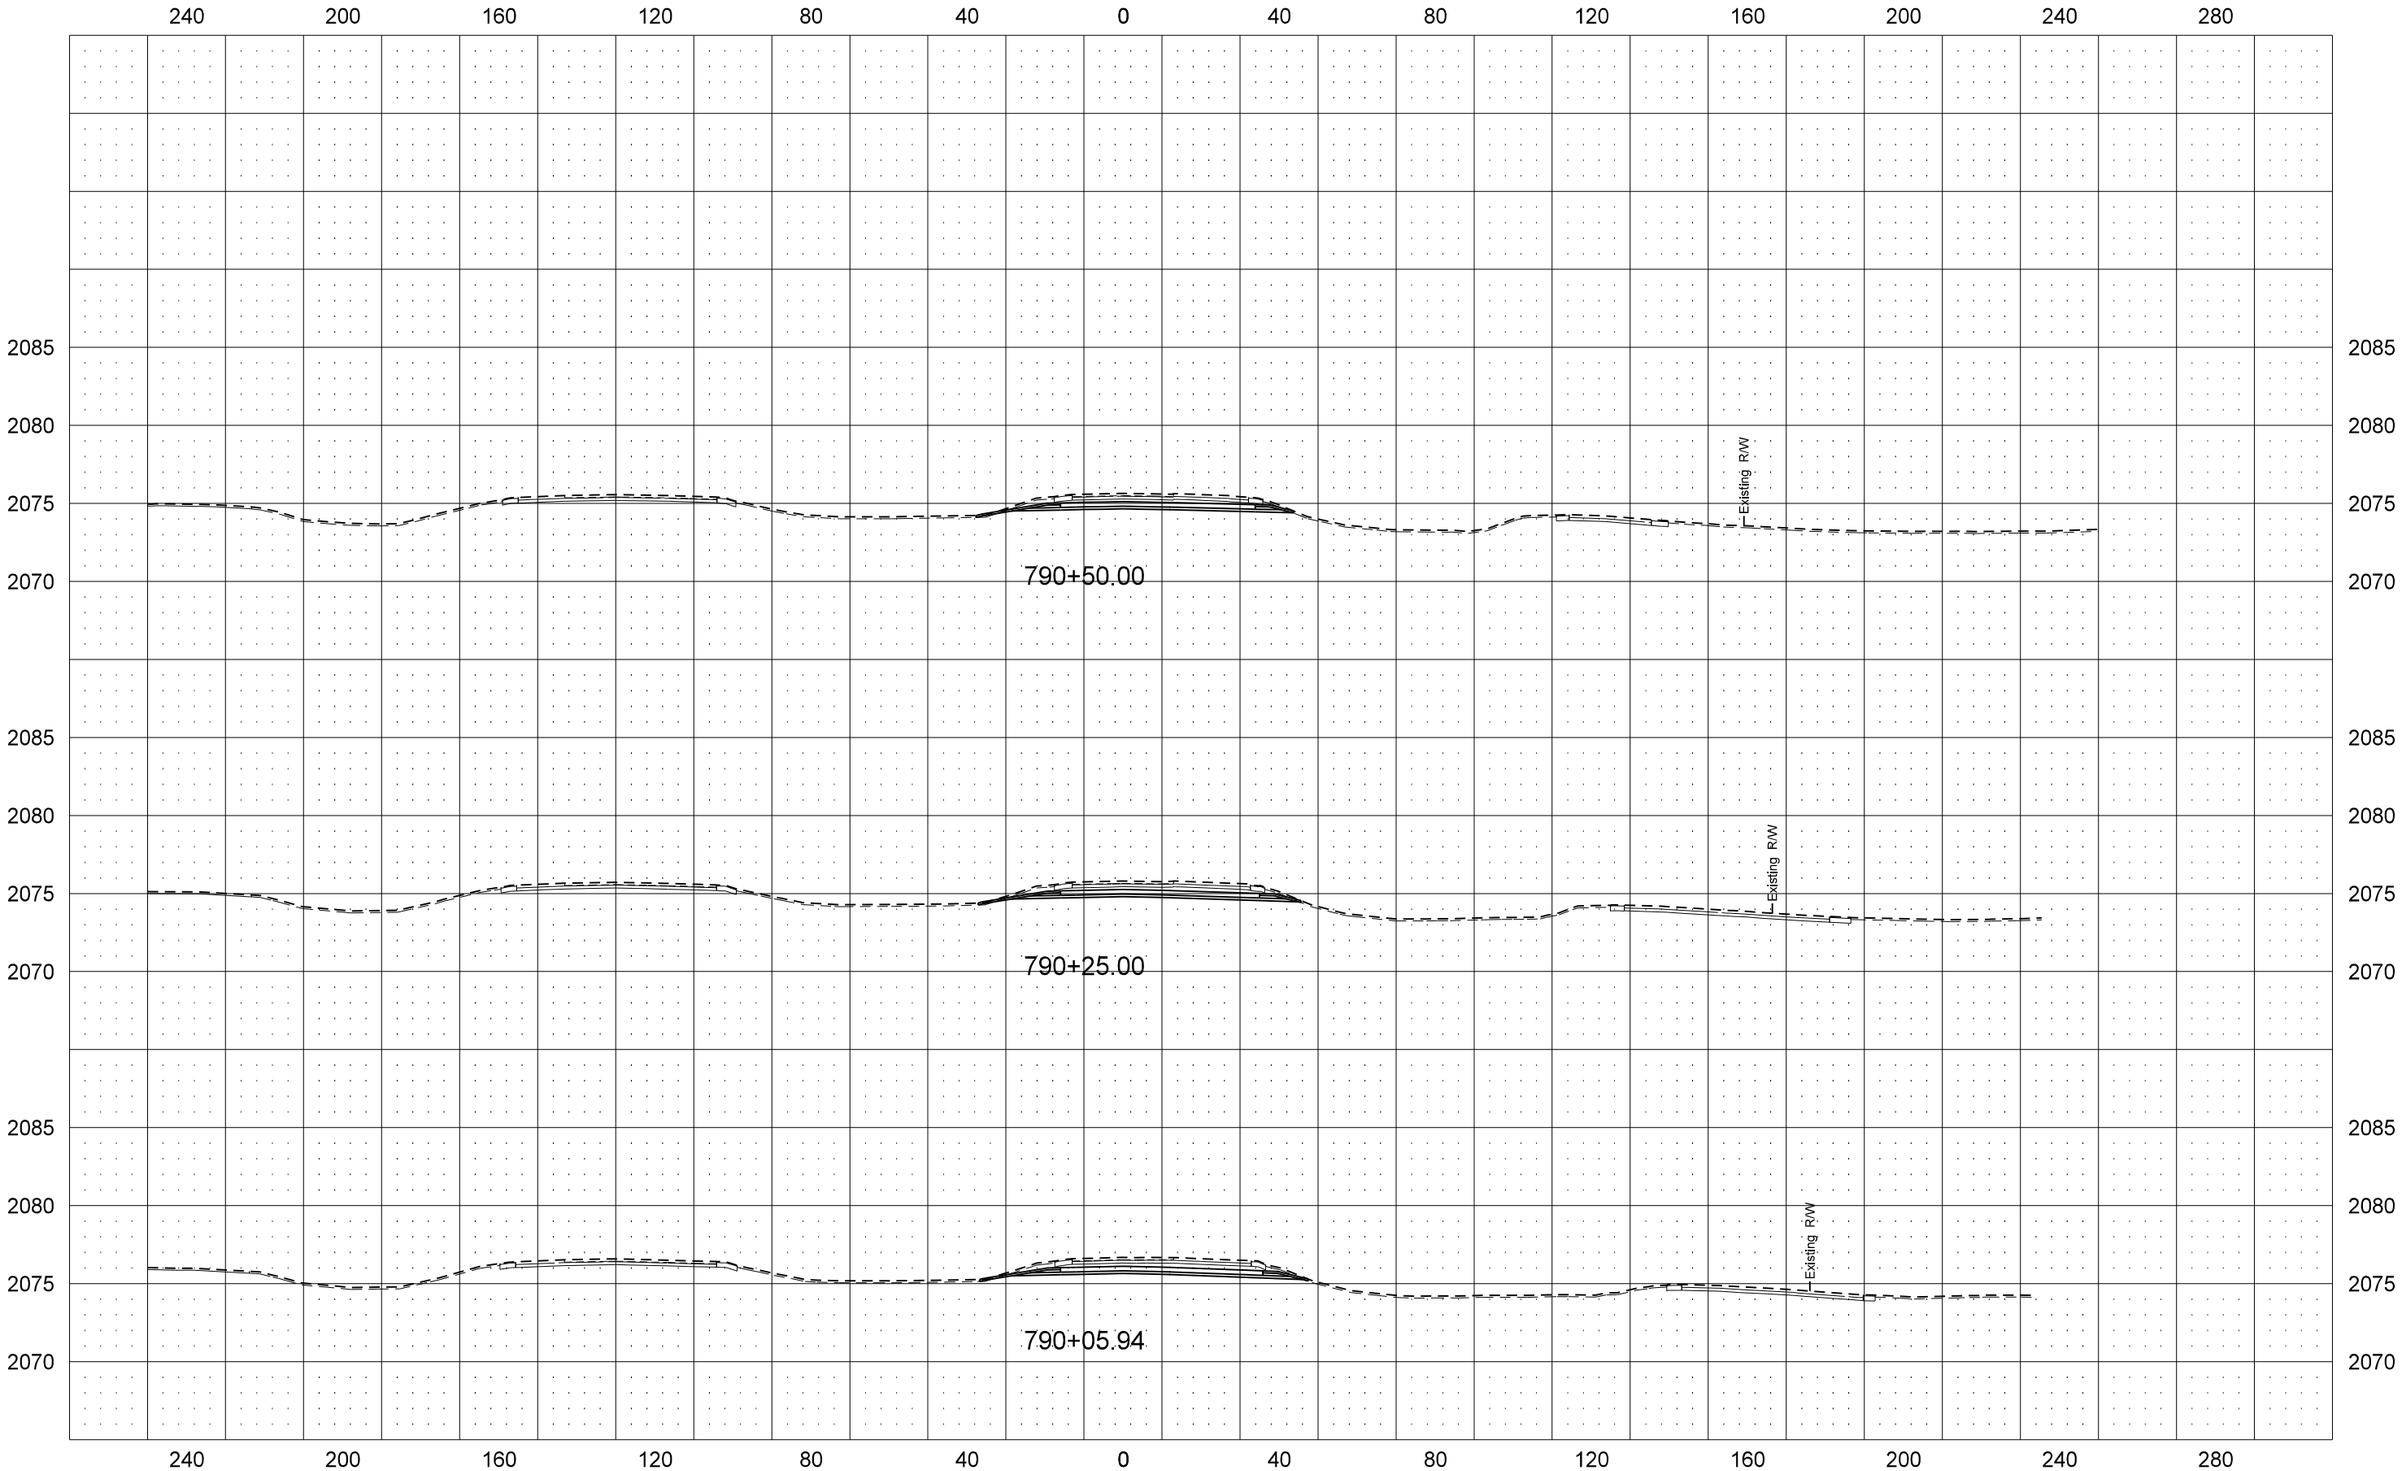

STATE	PROJECT NO.	SECTION NO.	SHEET NO.
ND	SOIA-7-085(092)183	200	123

US Hwy 2 EB

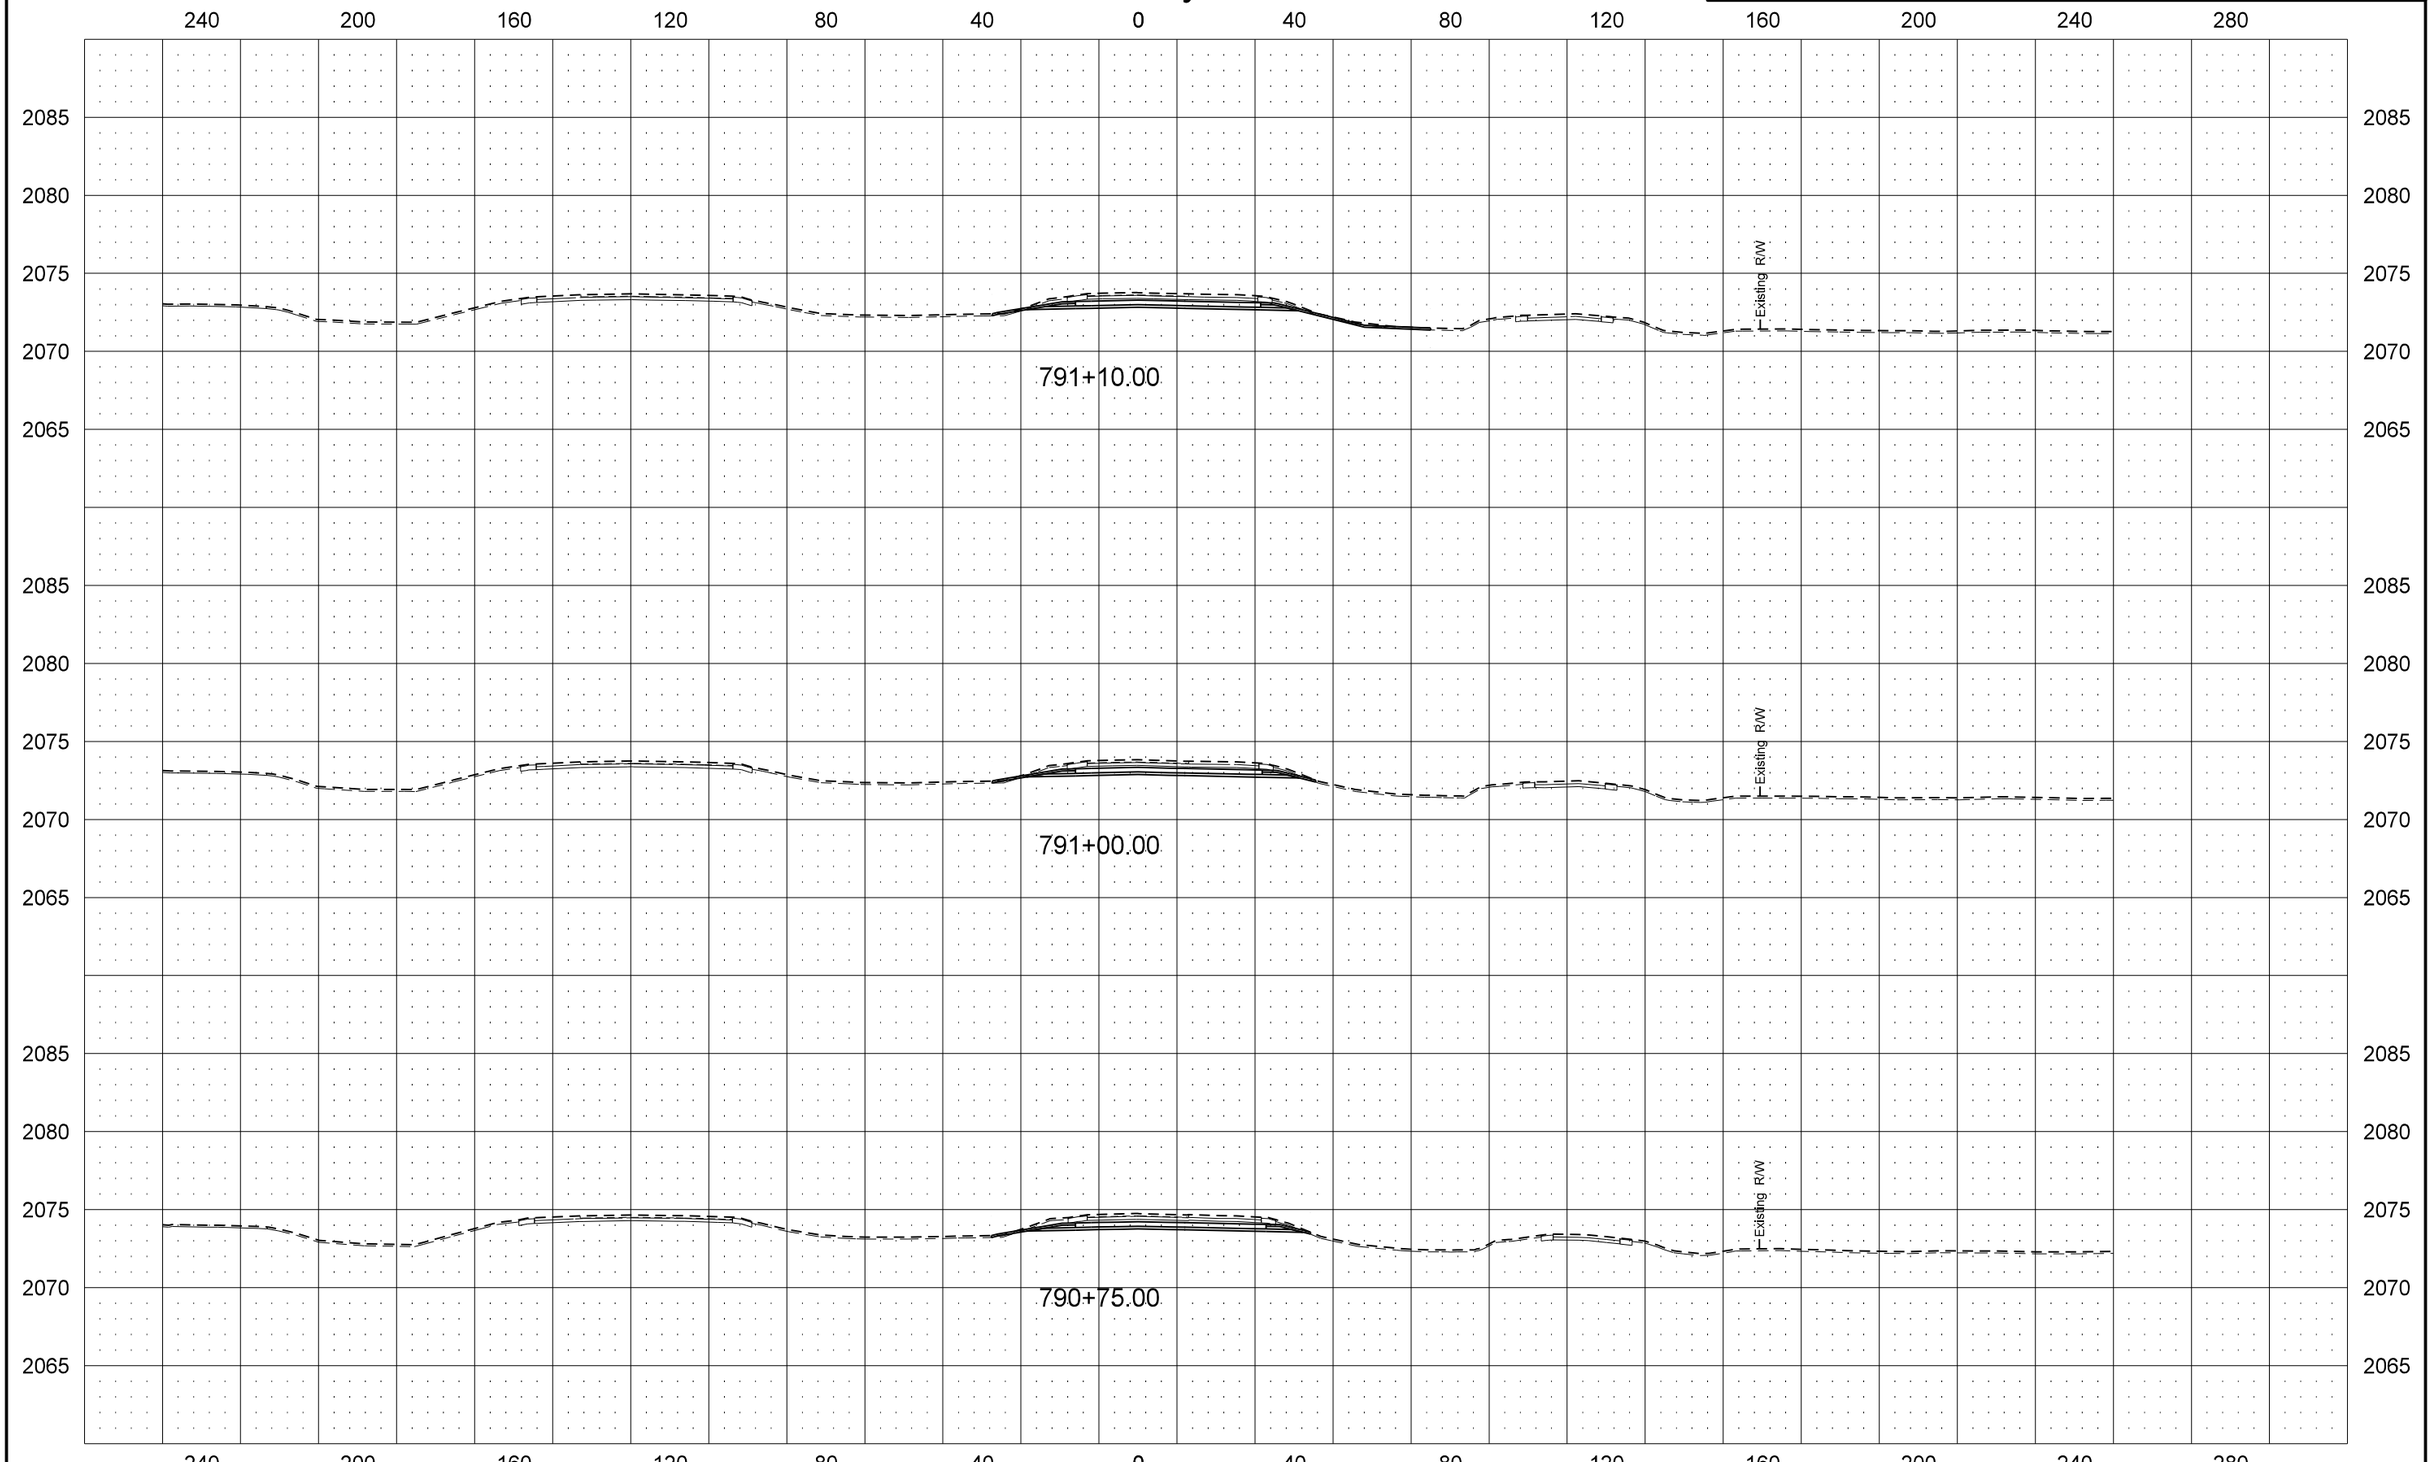

STATE	PROJECT NO.	SECTION NO.	SHEET NO.
ND	SOIA-7-085(092)183	200	124

US Hwy 2 EB

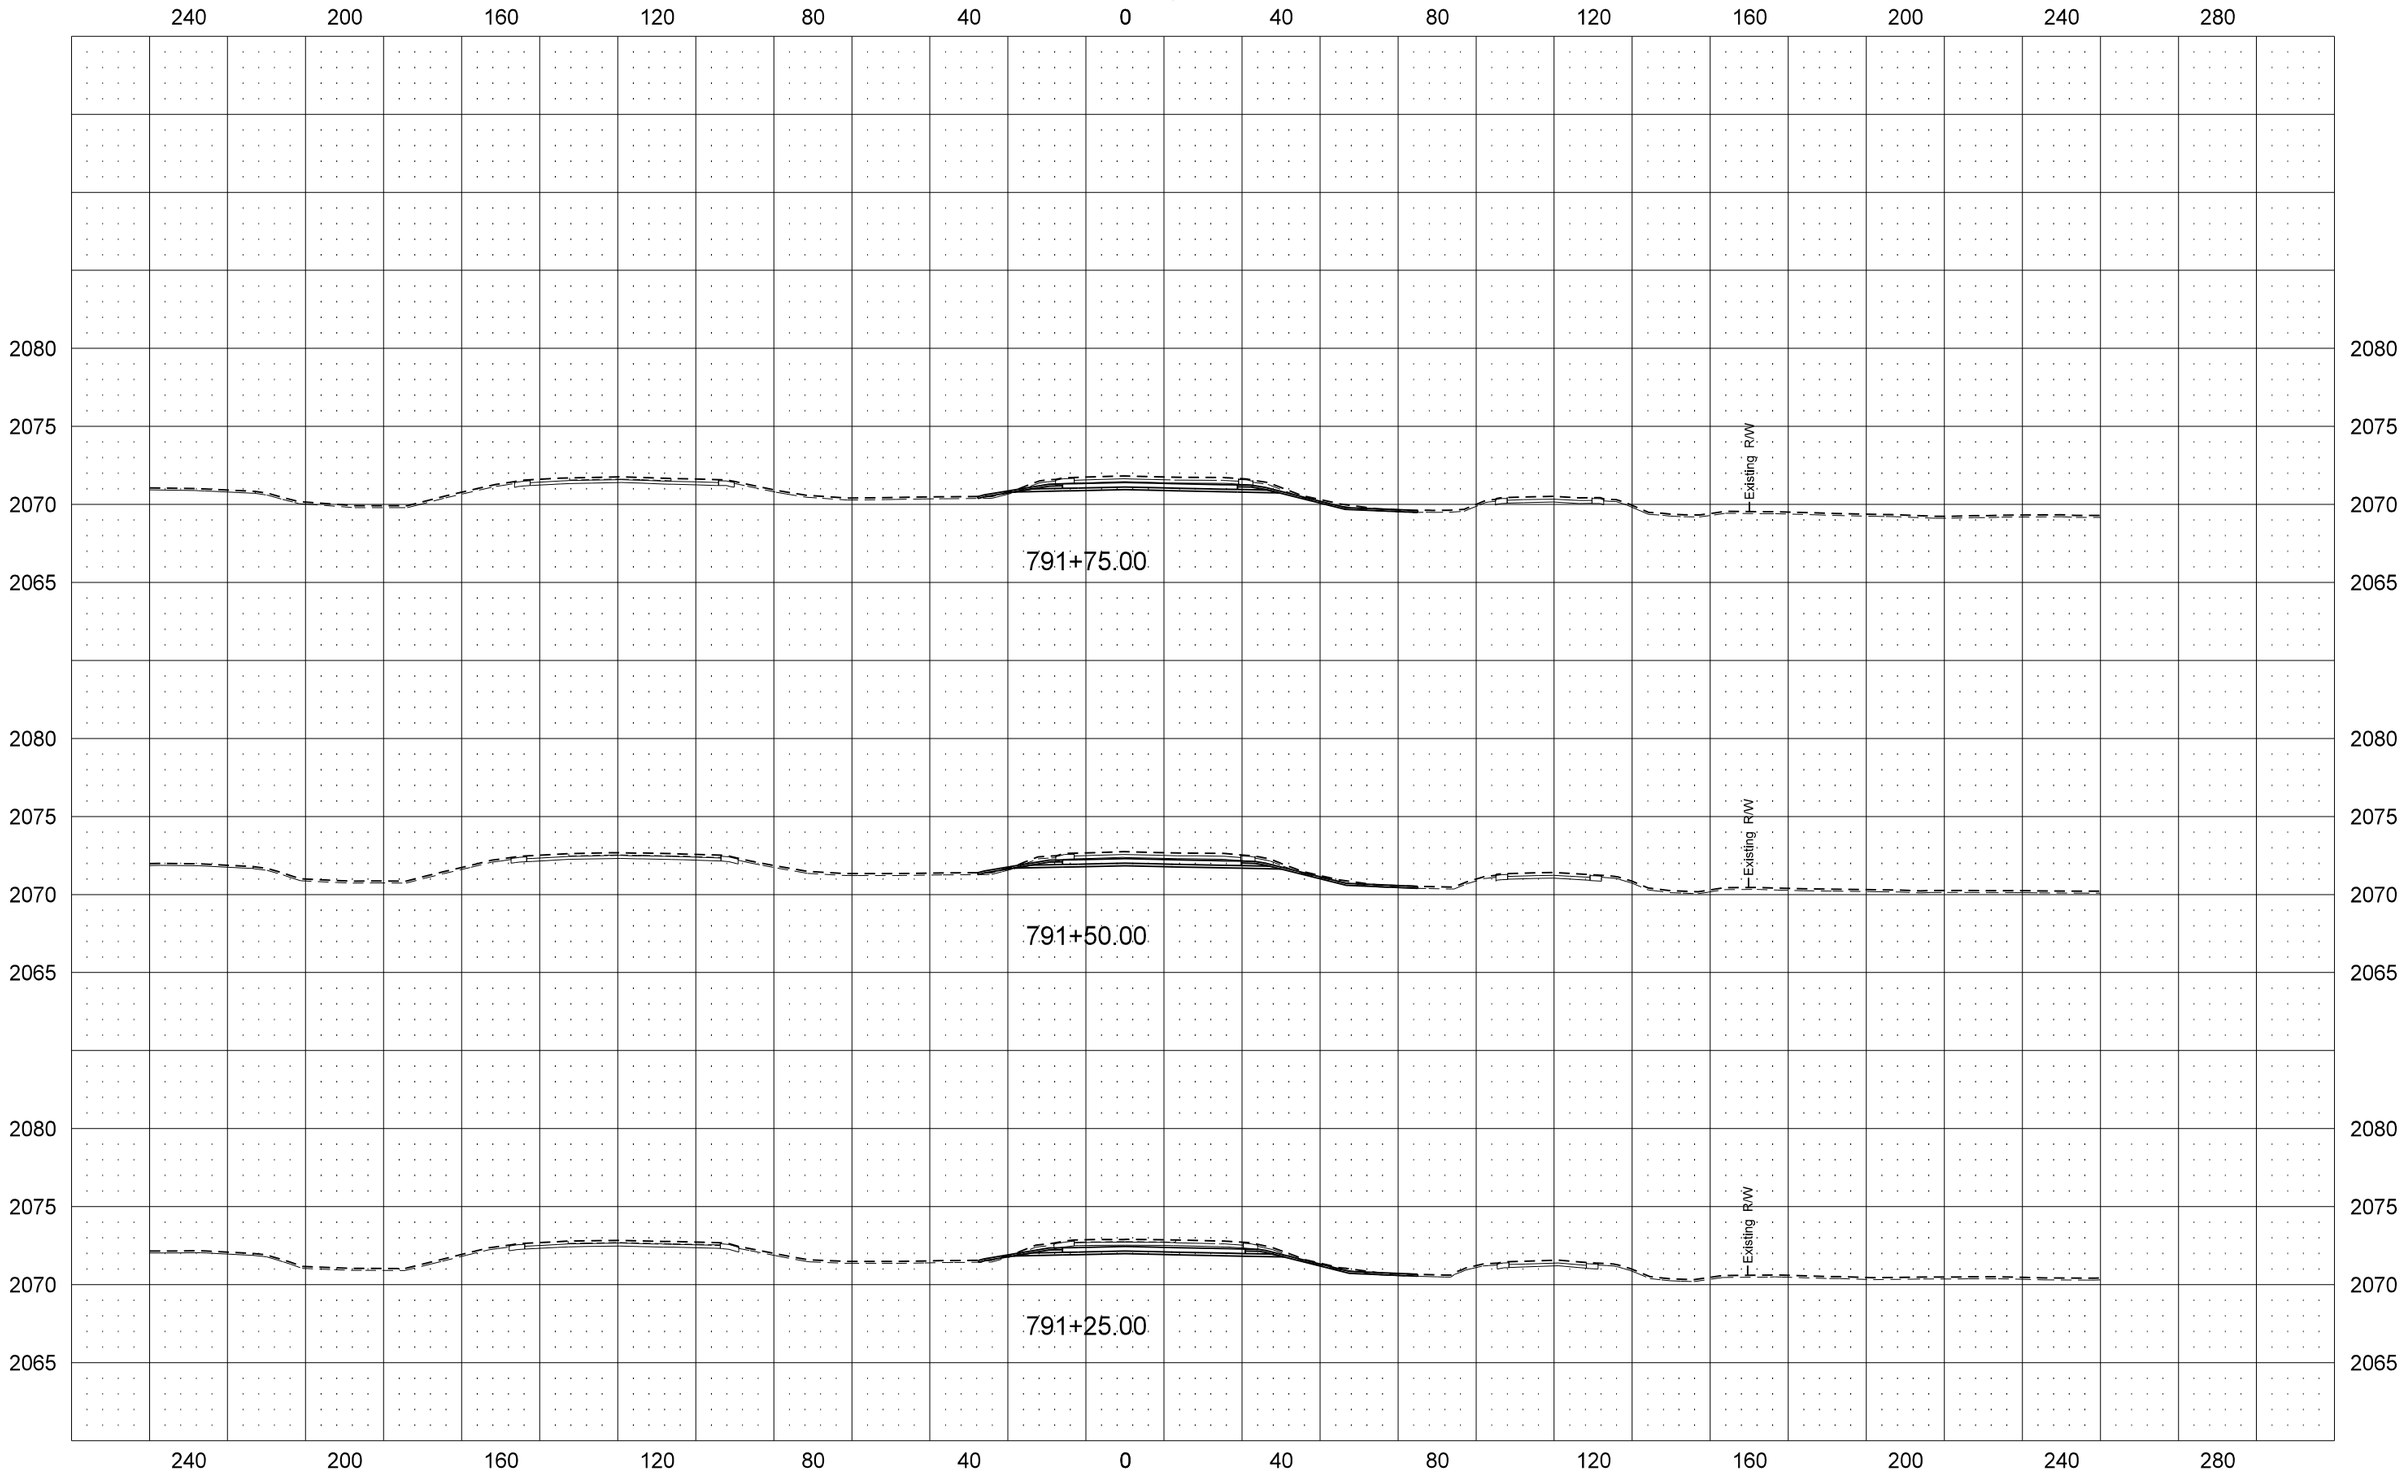

STATE	PROJECT NO.	SECTION NO.	SHEET NO.
ND	SOIA-7-085(092)183	200	125

US Hwy 2 EB

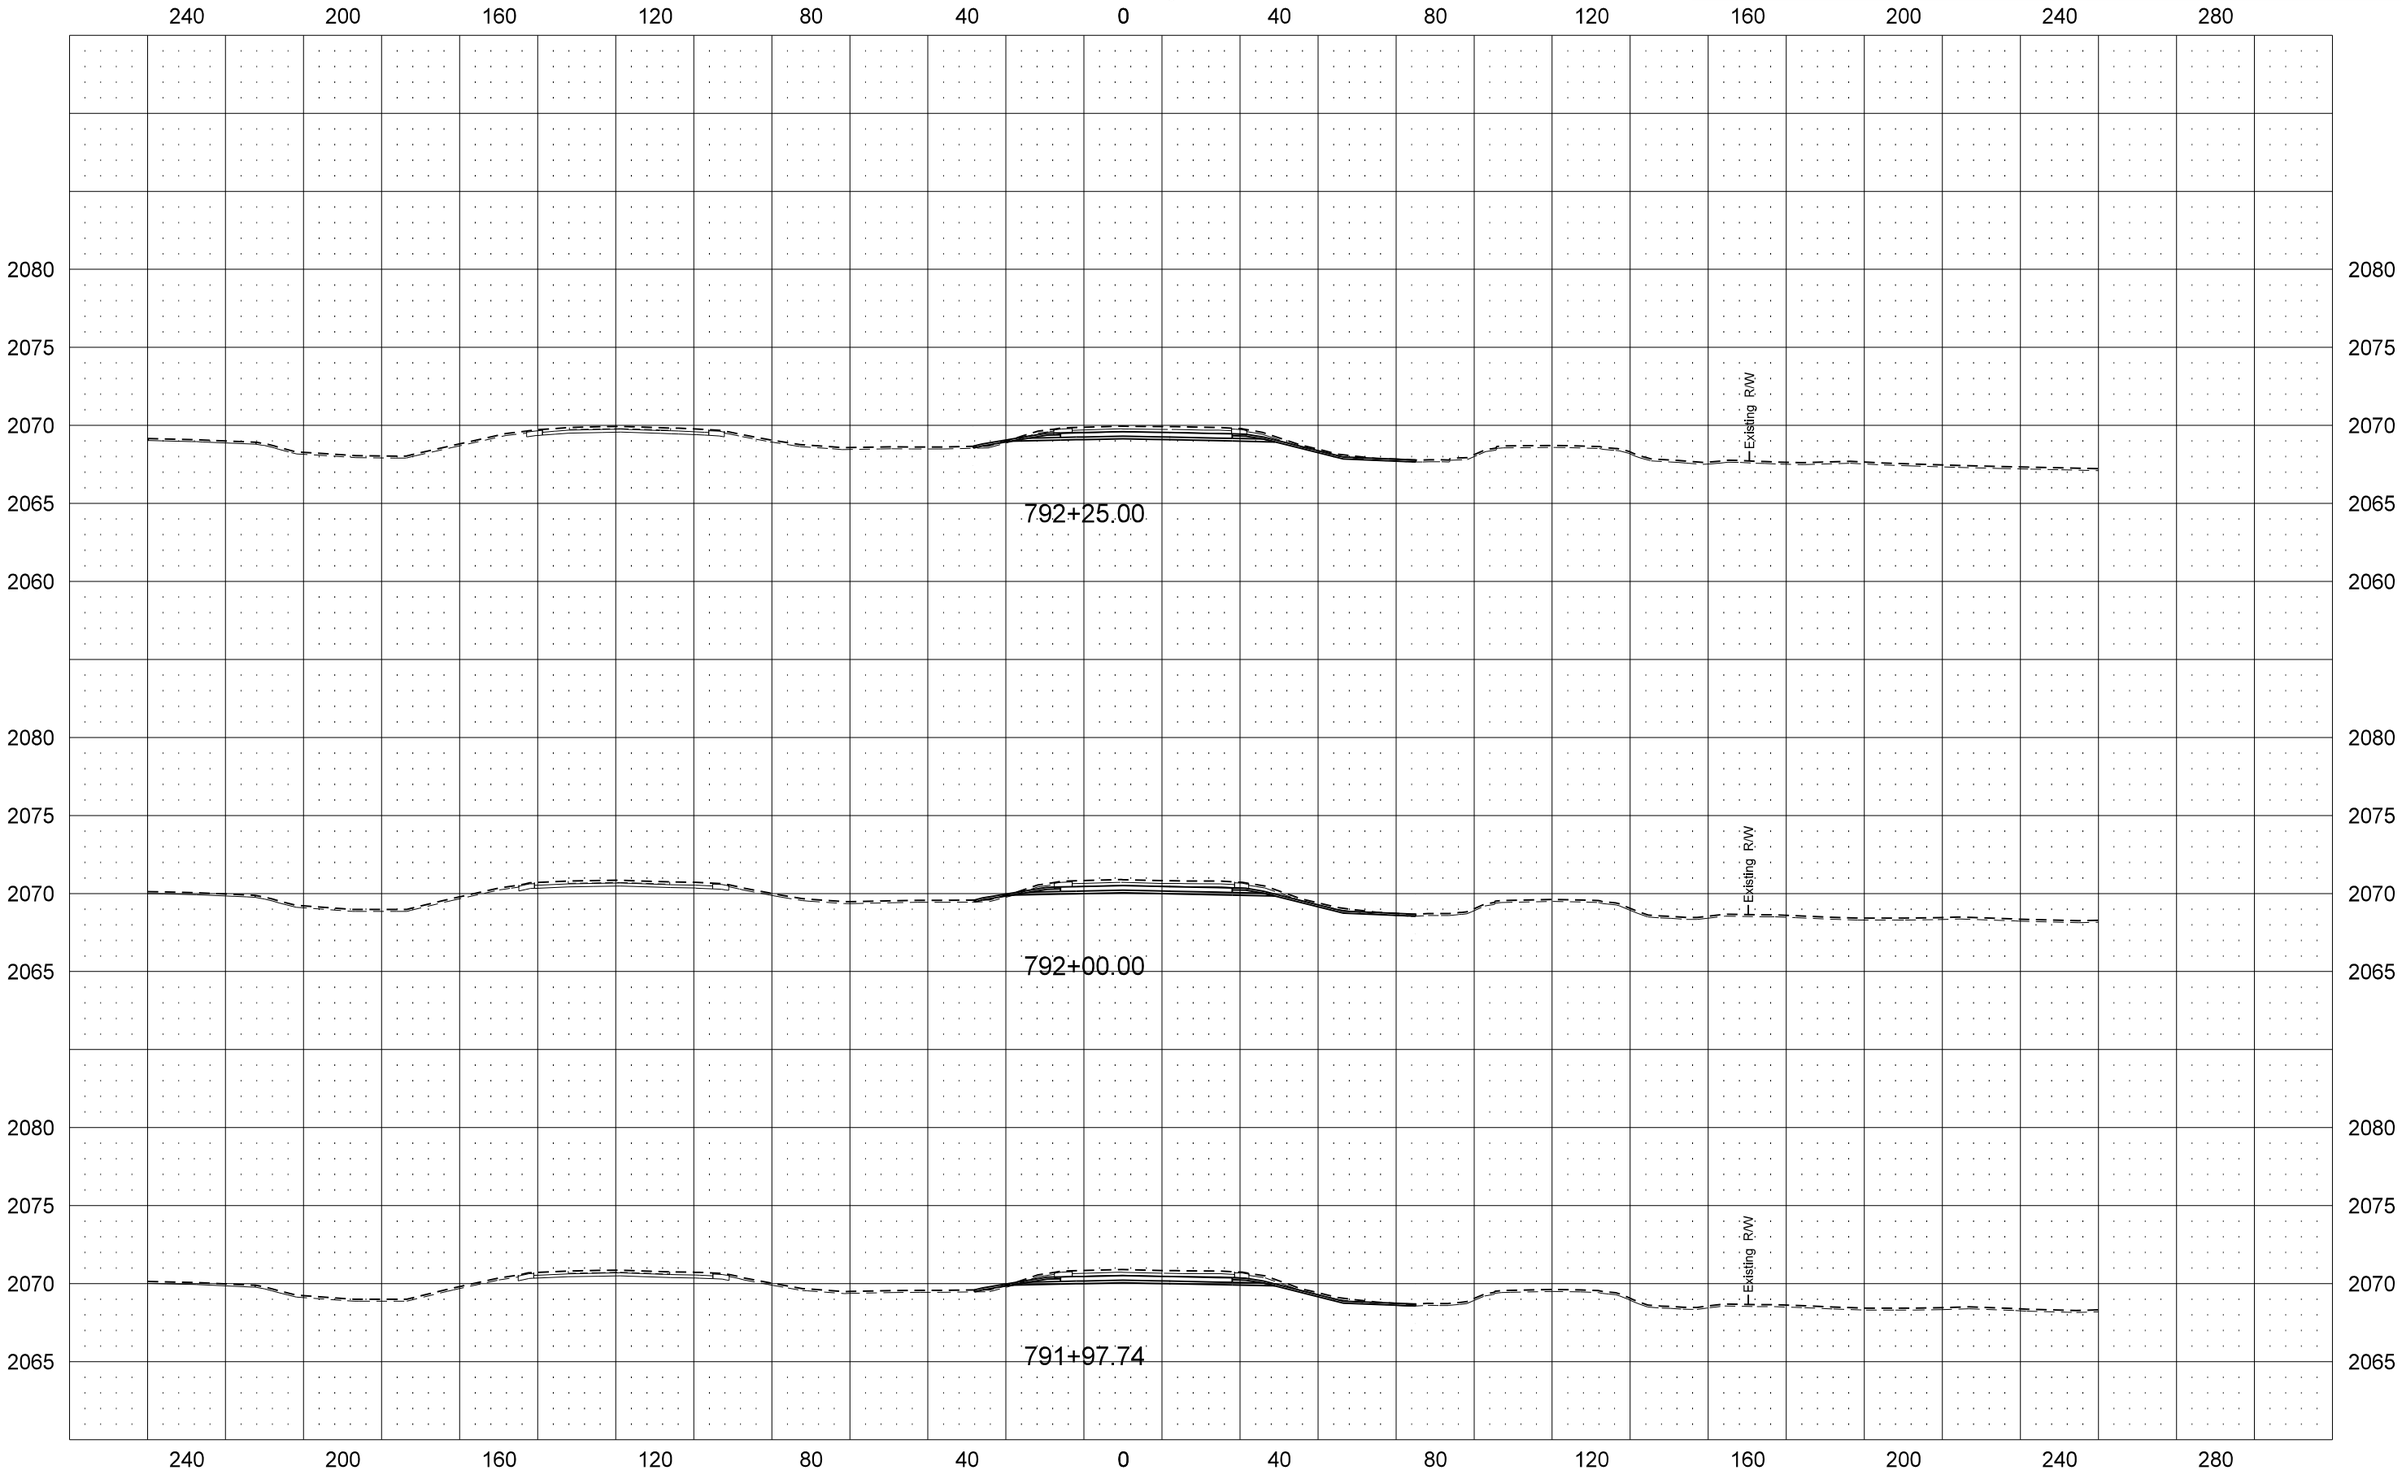

STATE	PROJECT NO.	SECTION NO.	SHEET NO.
ND	SOIA-7-085(092)183	200	126

US Hwy 2 EB

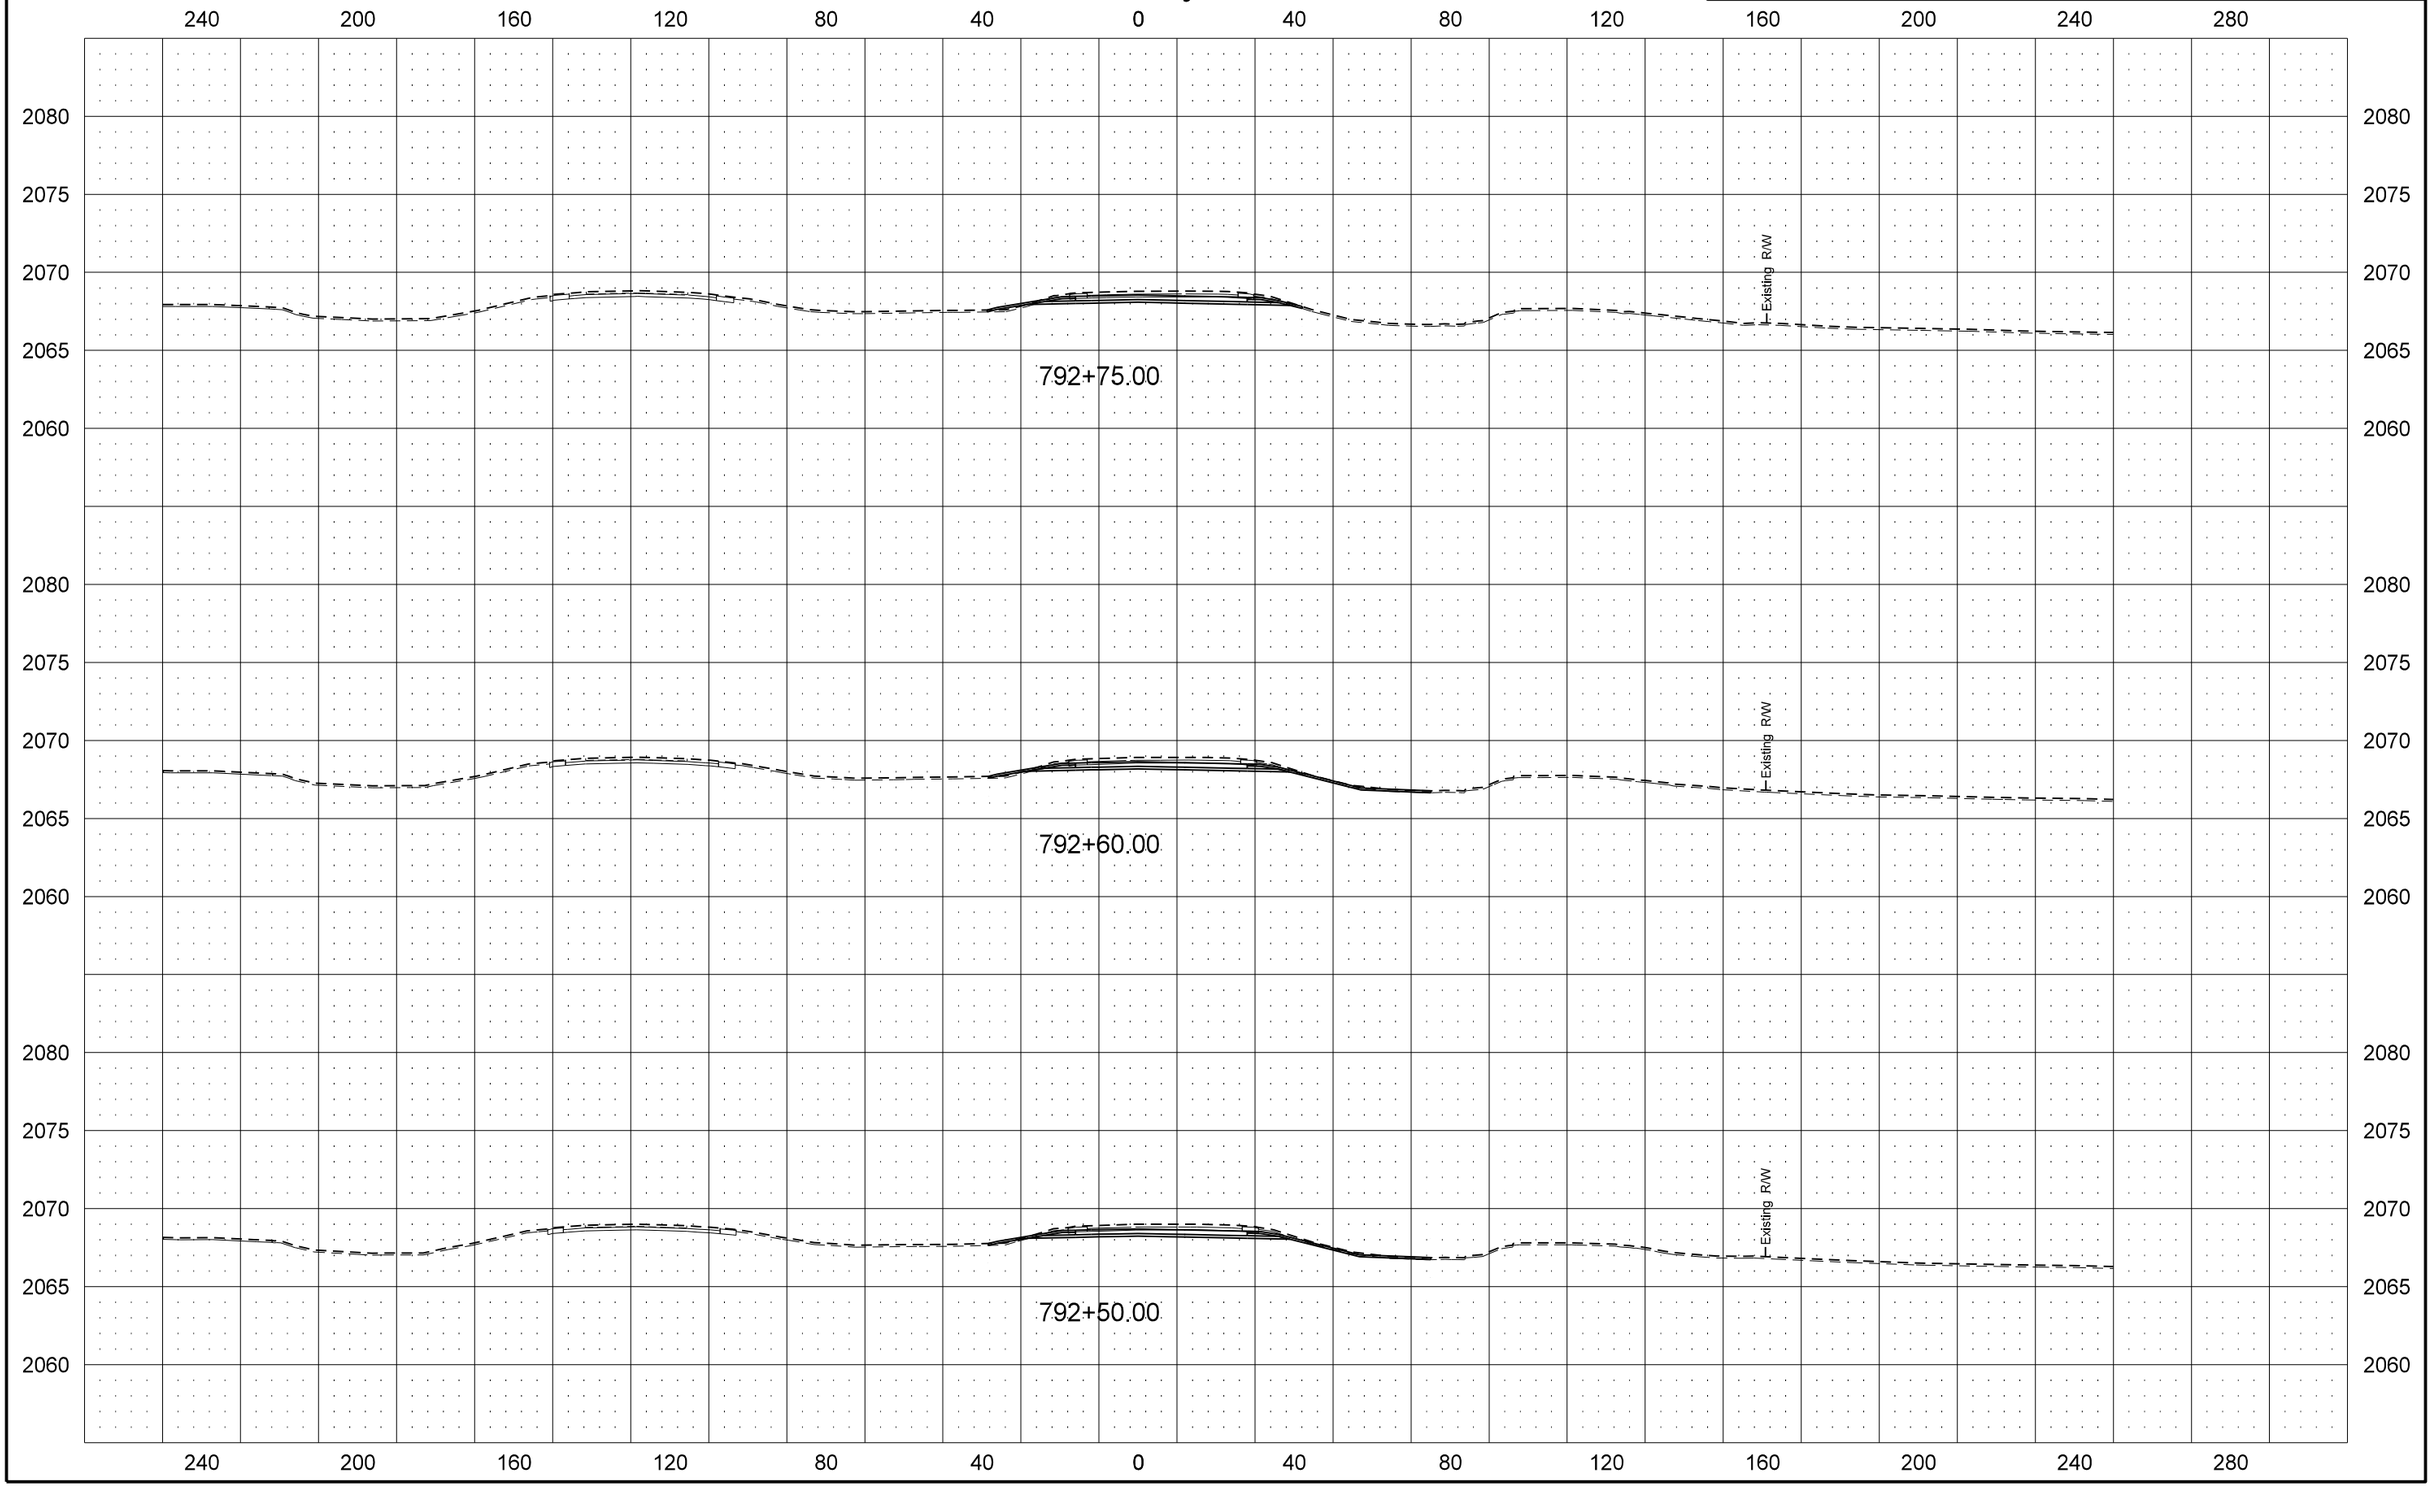

STATE	PROJECT NO.	SECTION NO.	SHEET NO.
ND	SOIA-7-085(092)183	200	127

US Hwy 2 EB

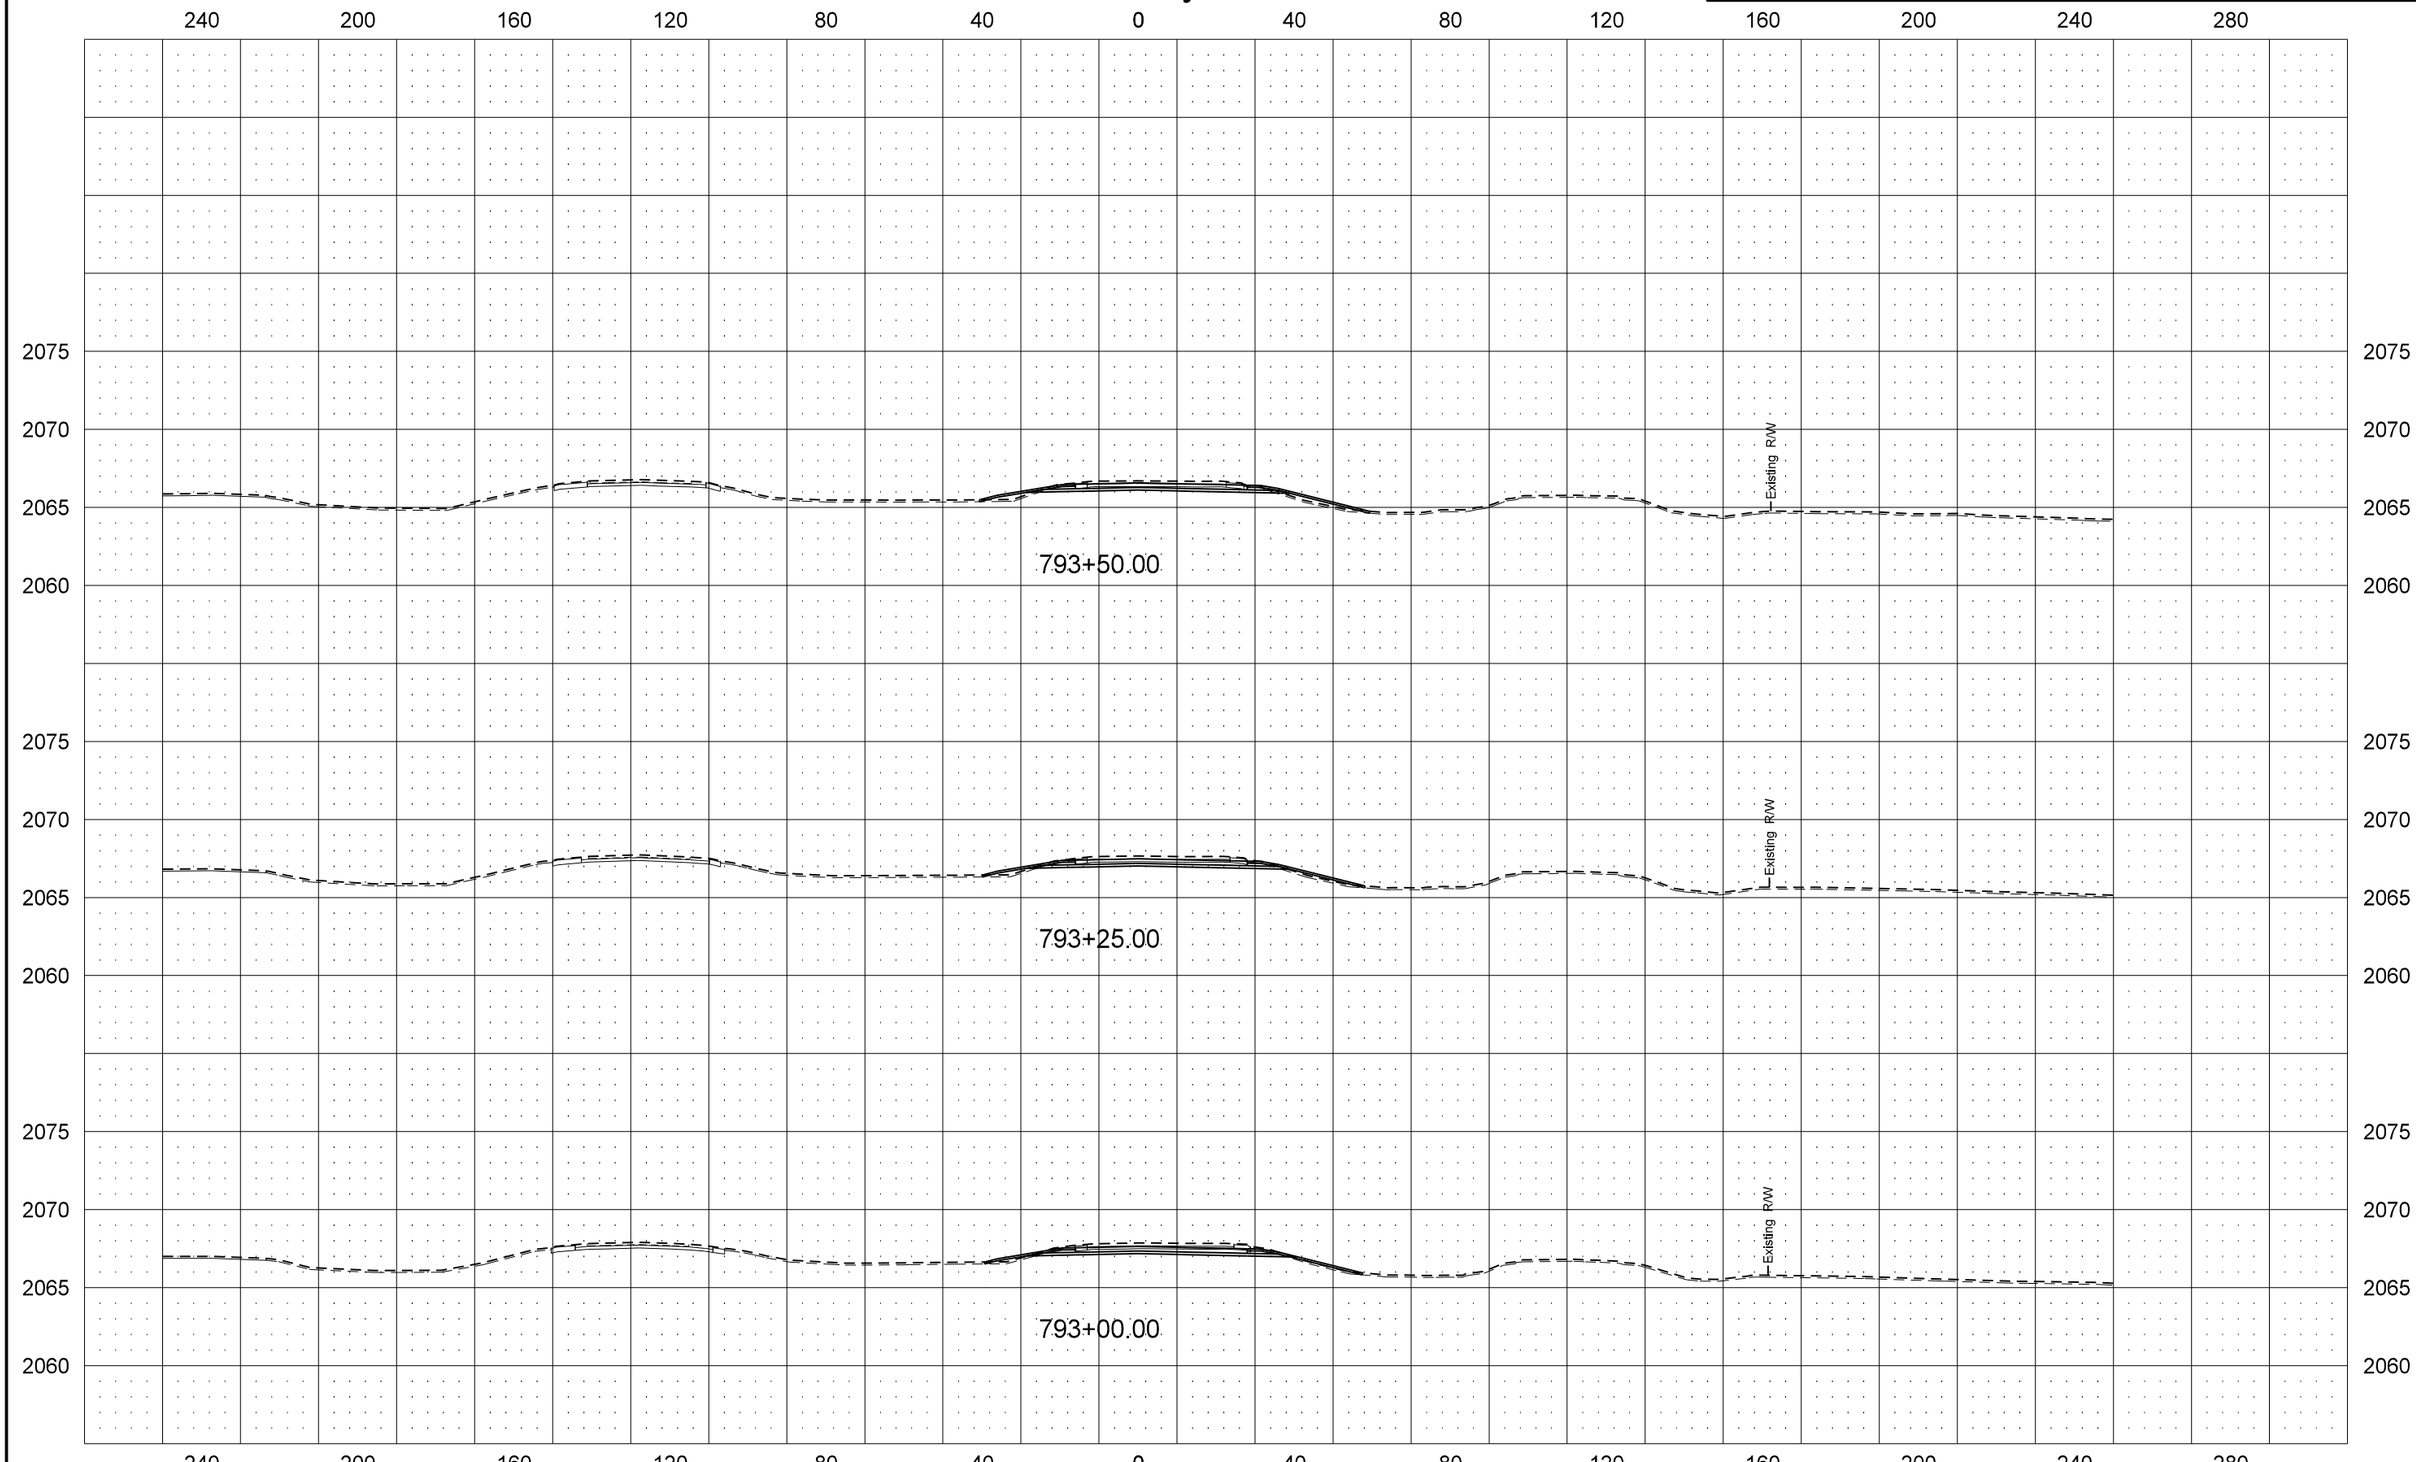

STATE	PROJECT NO.	SECTION NO.	SHEET NO.
ND	SOIA-7-085(092)183	200	128

US Hwy 2 EB

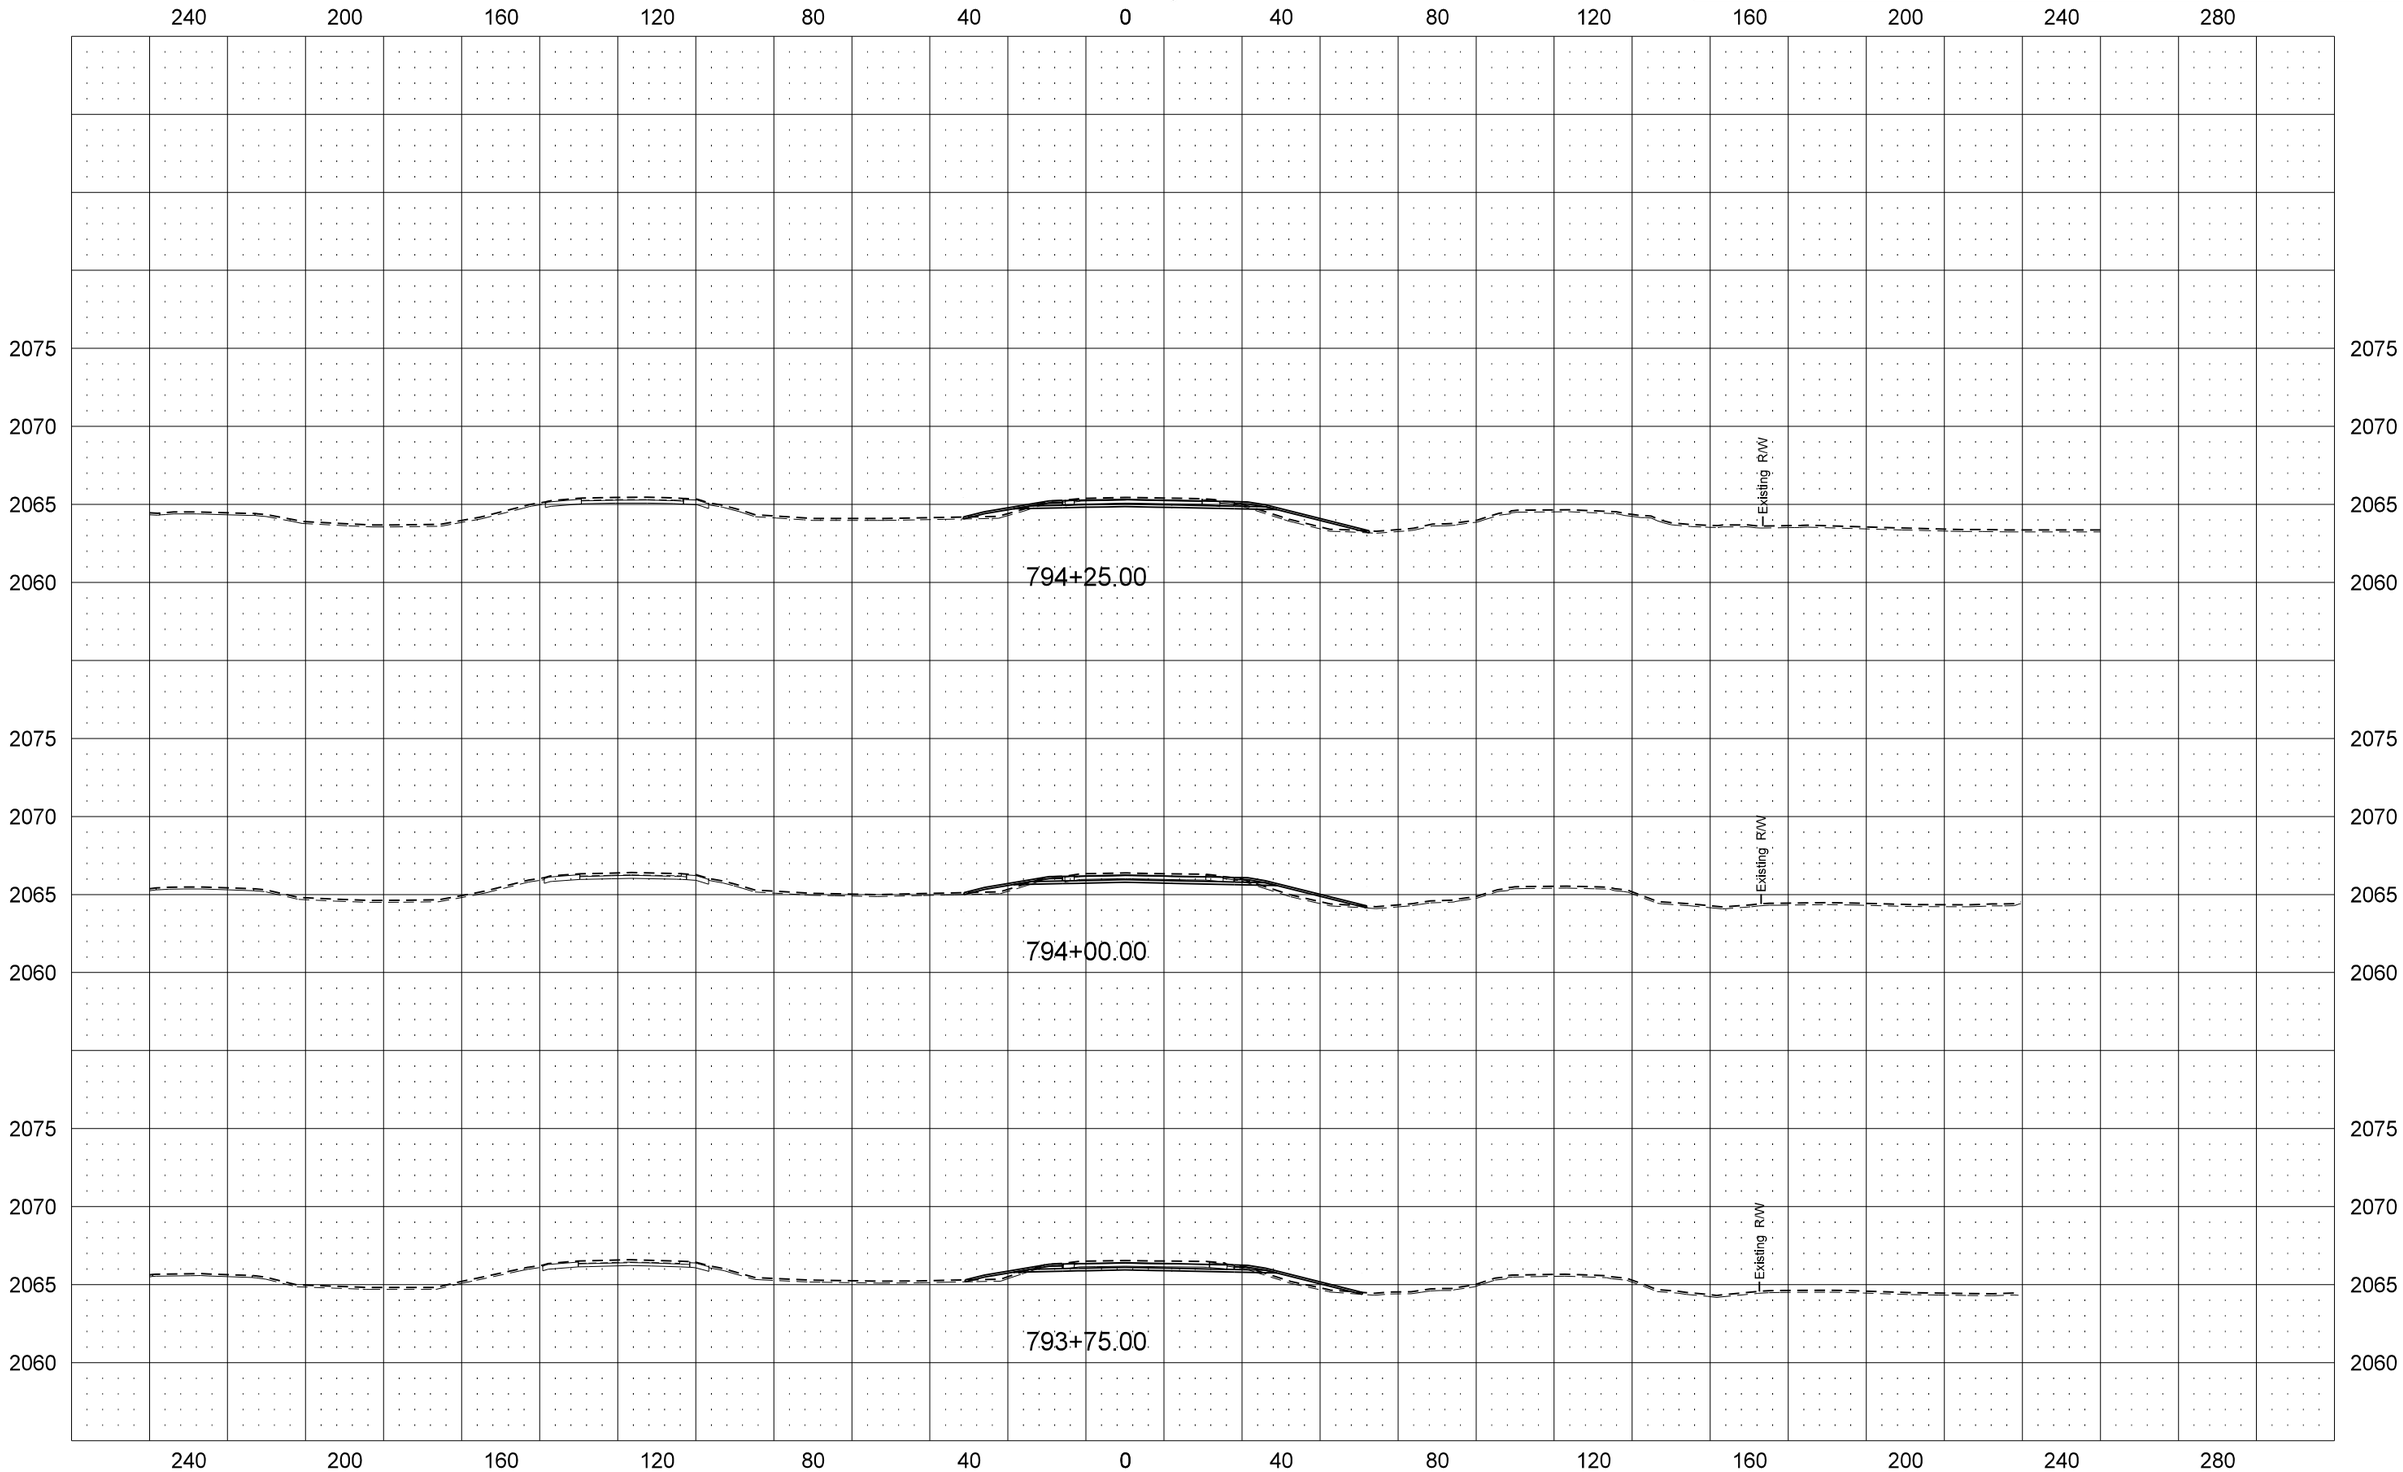

STATE	PROJECT NO.	SECTION NO.	SHEET NO.
ND	SOIA-7-085(092)183	200	129

US Hwy 2 EB

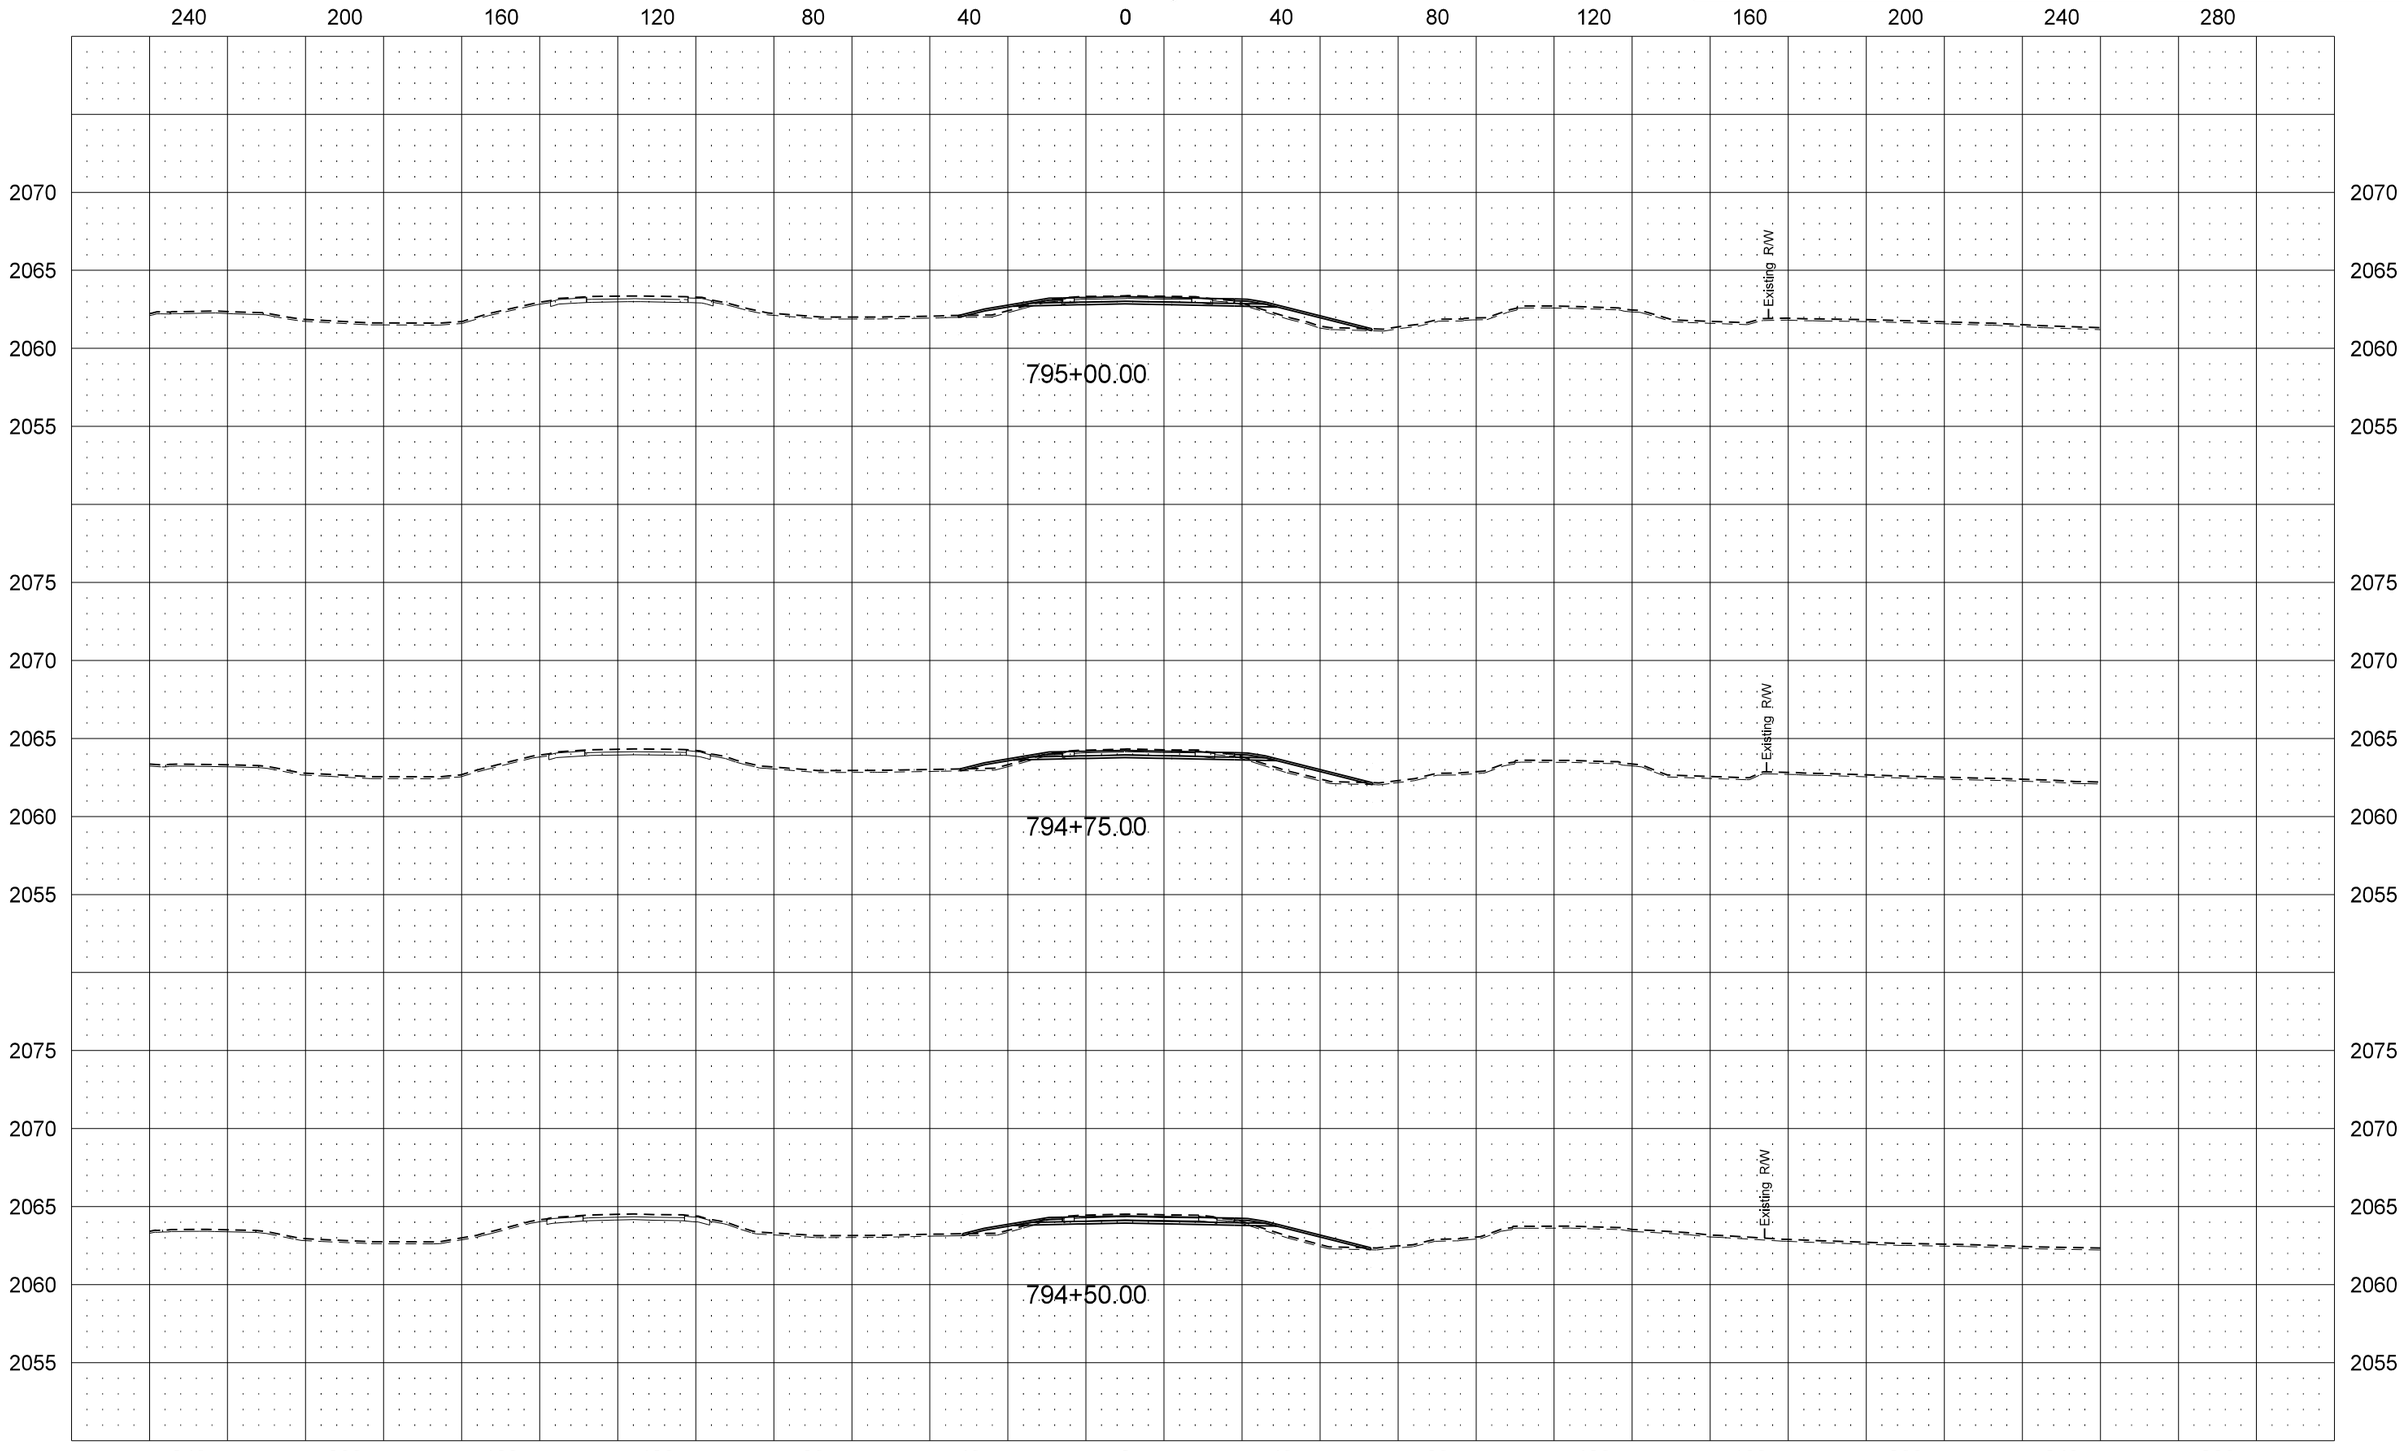

STATE	PROJECT NO.	SECTION NO.	SHEET NO.
ND	SOIA-7-085(092)183	200	130

US Hwy 2 EB

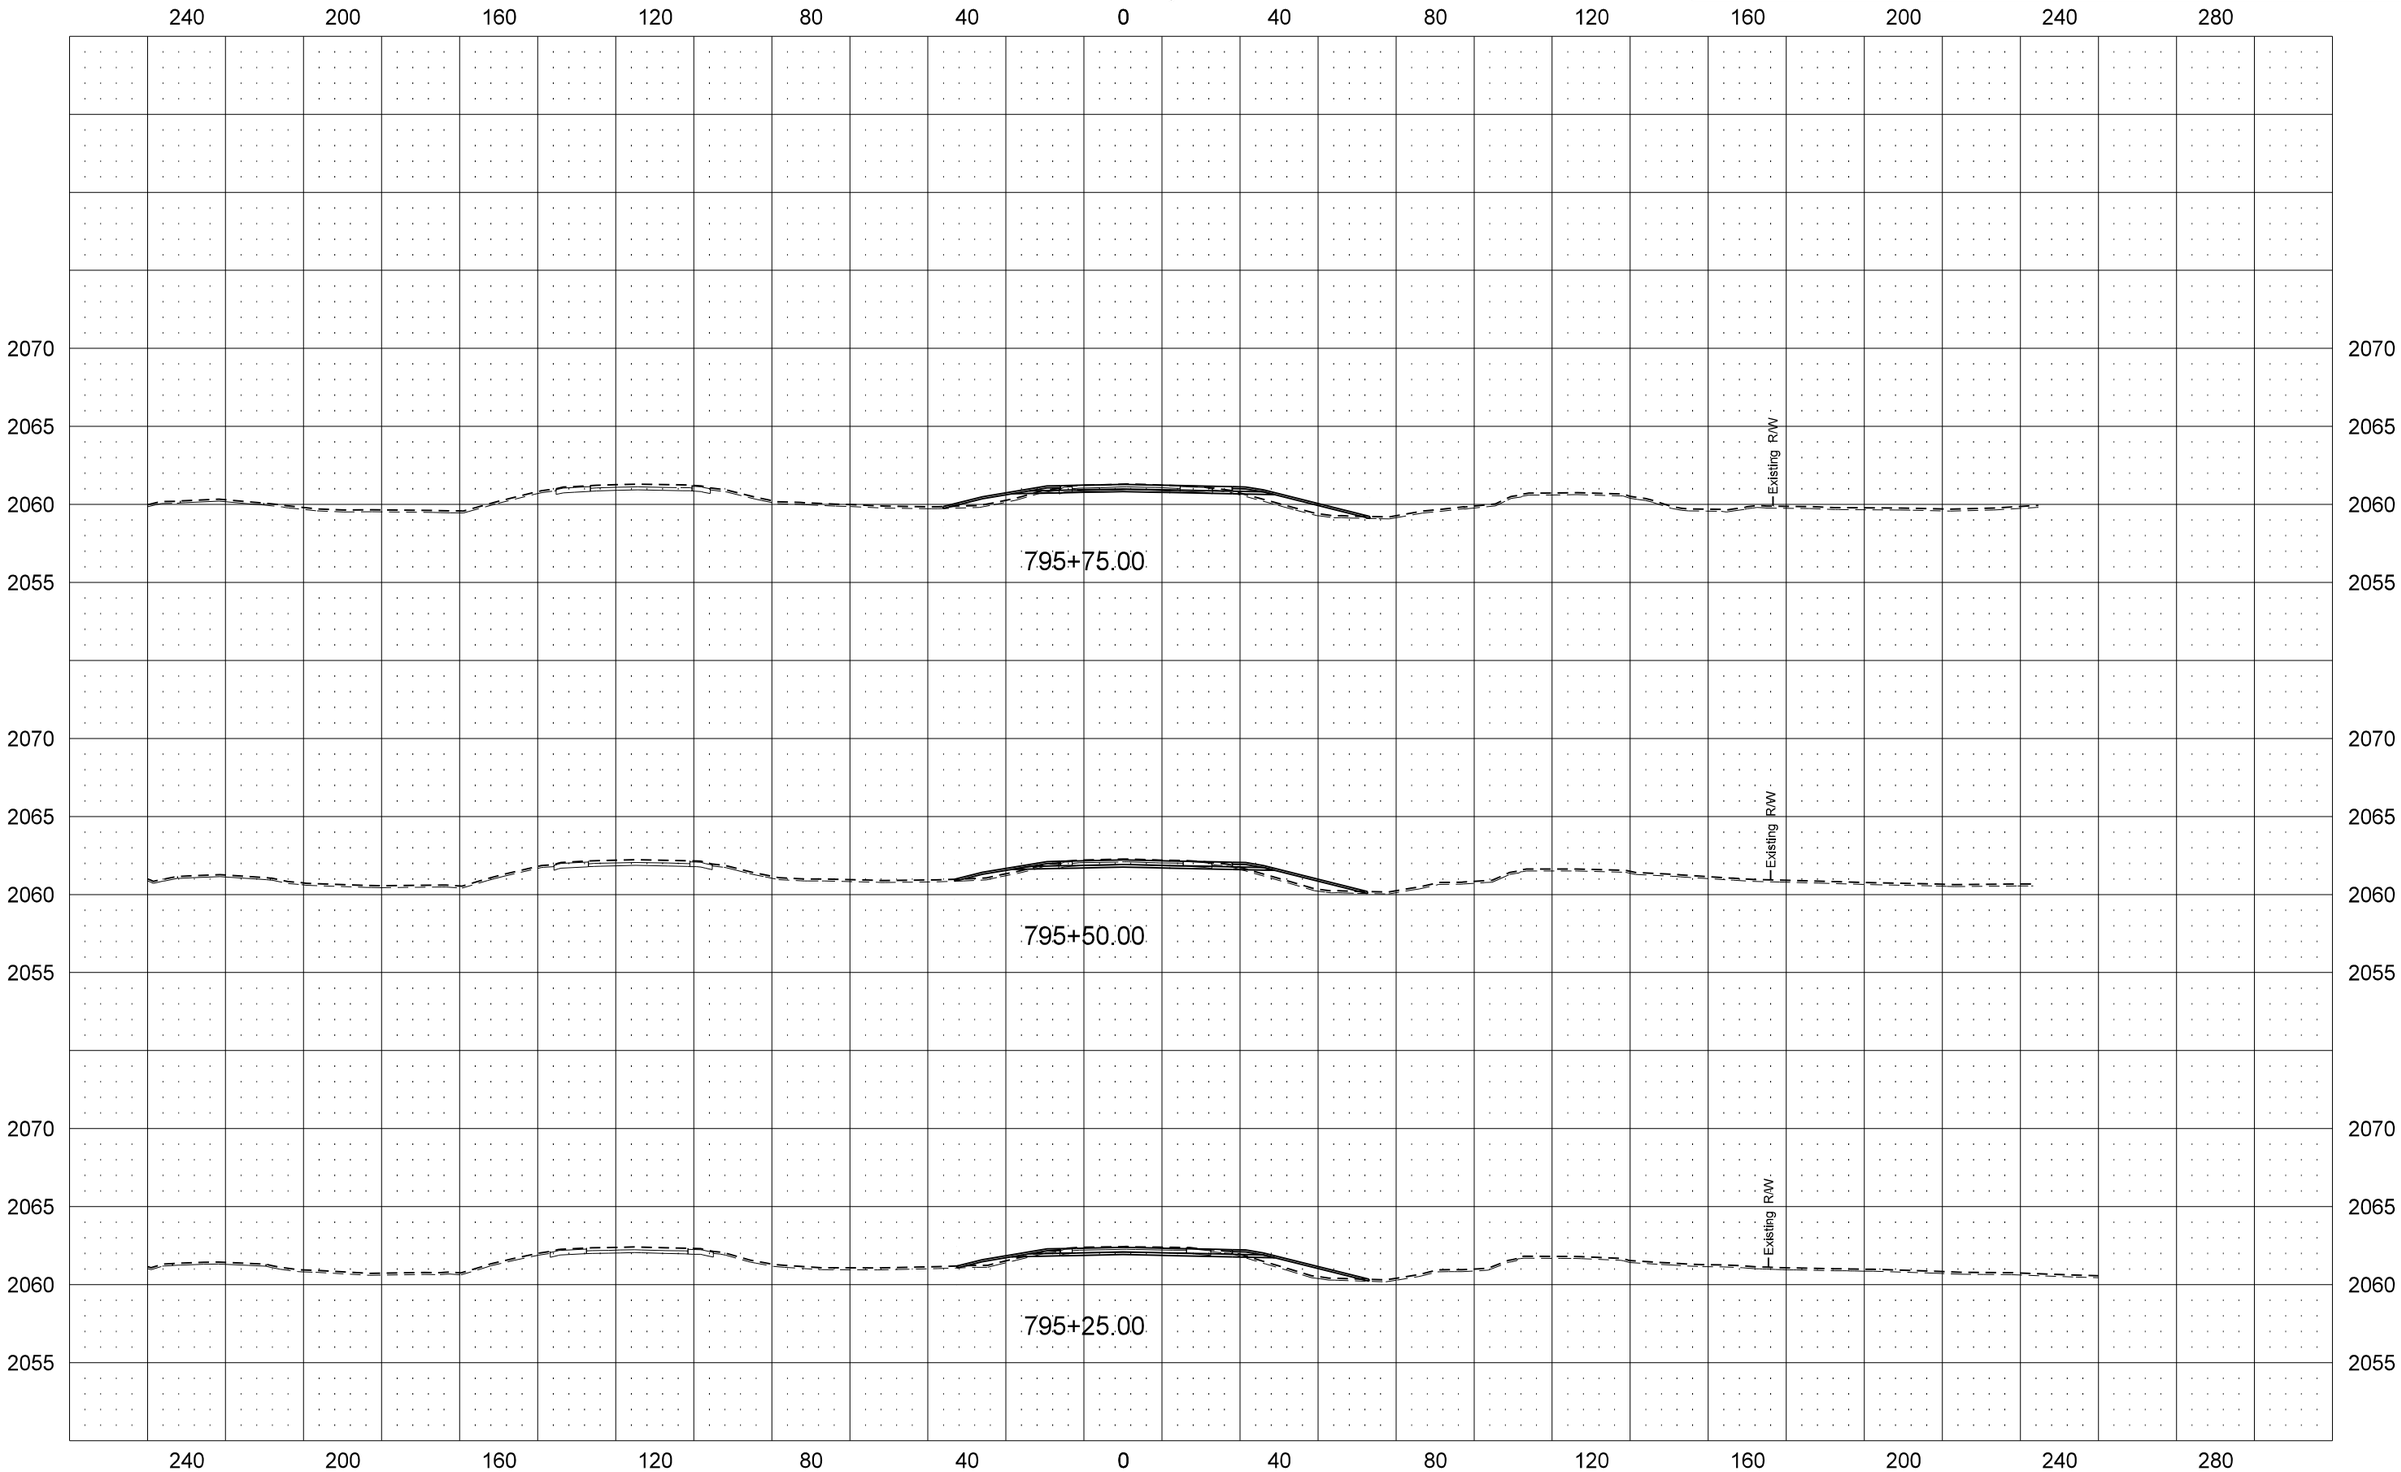

STATE	PROJECT NO.	SECTION NO.	SHEET NO.
ND	SOIA-7-085(092)183	200	131

US Hwy 2 EB

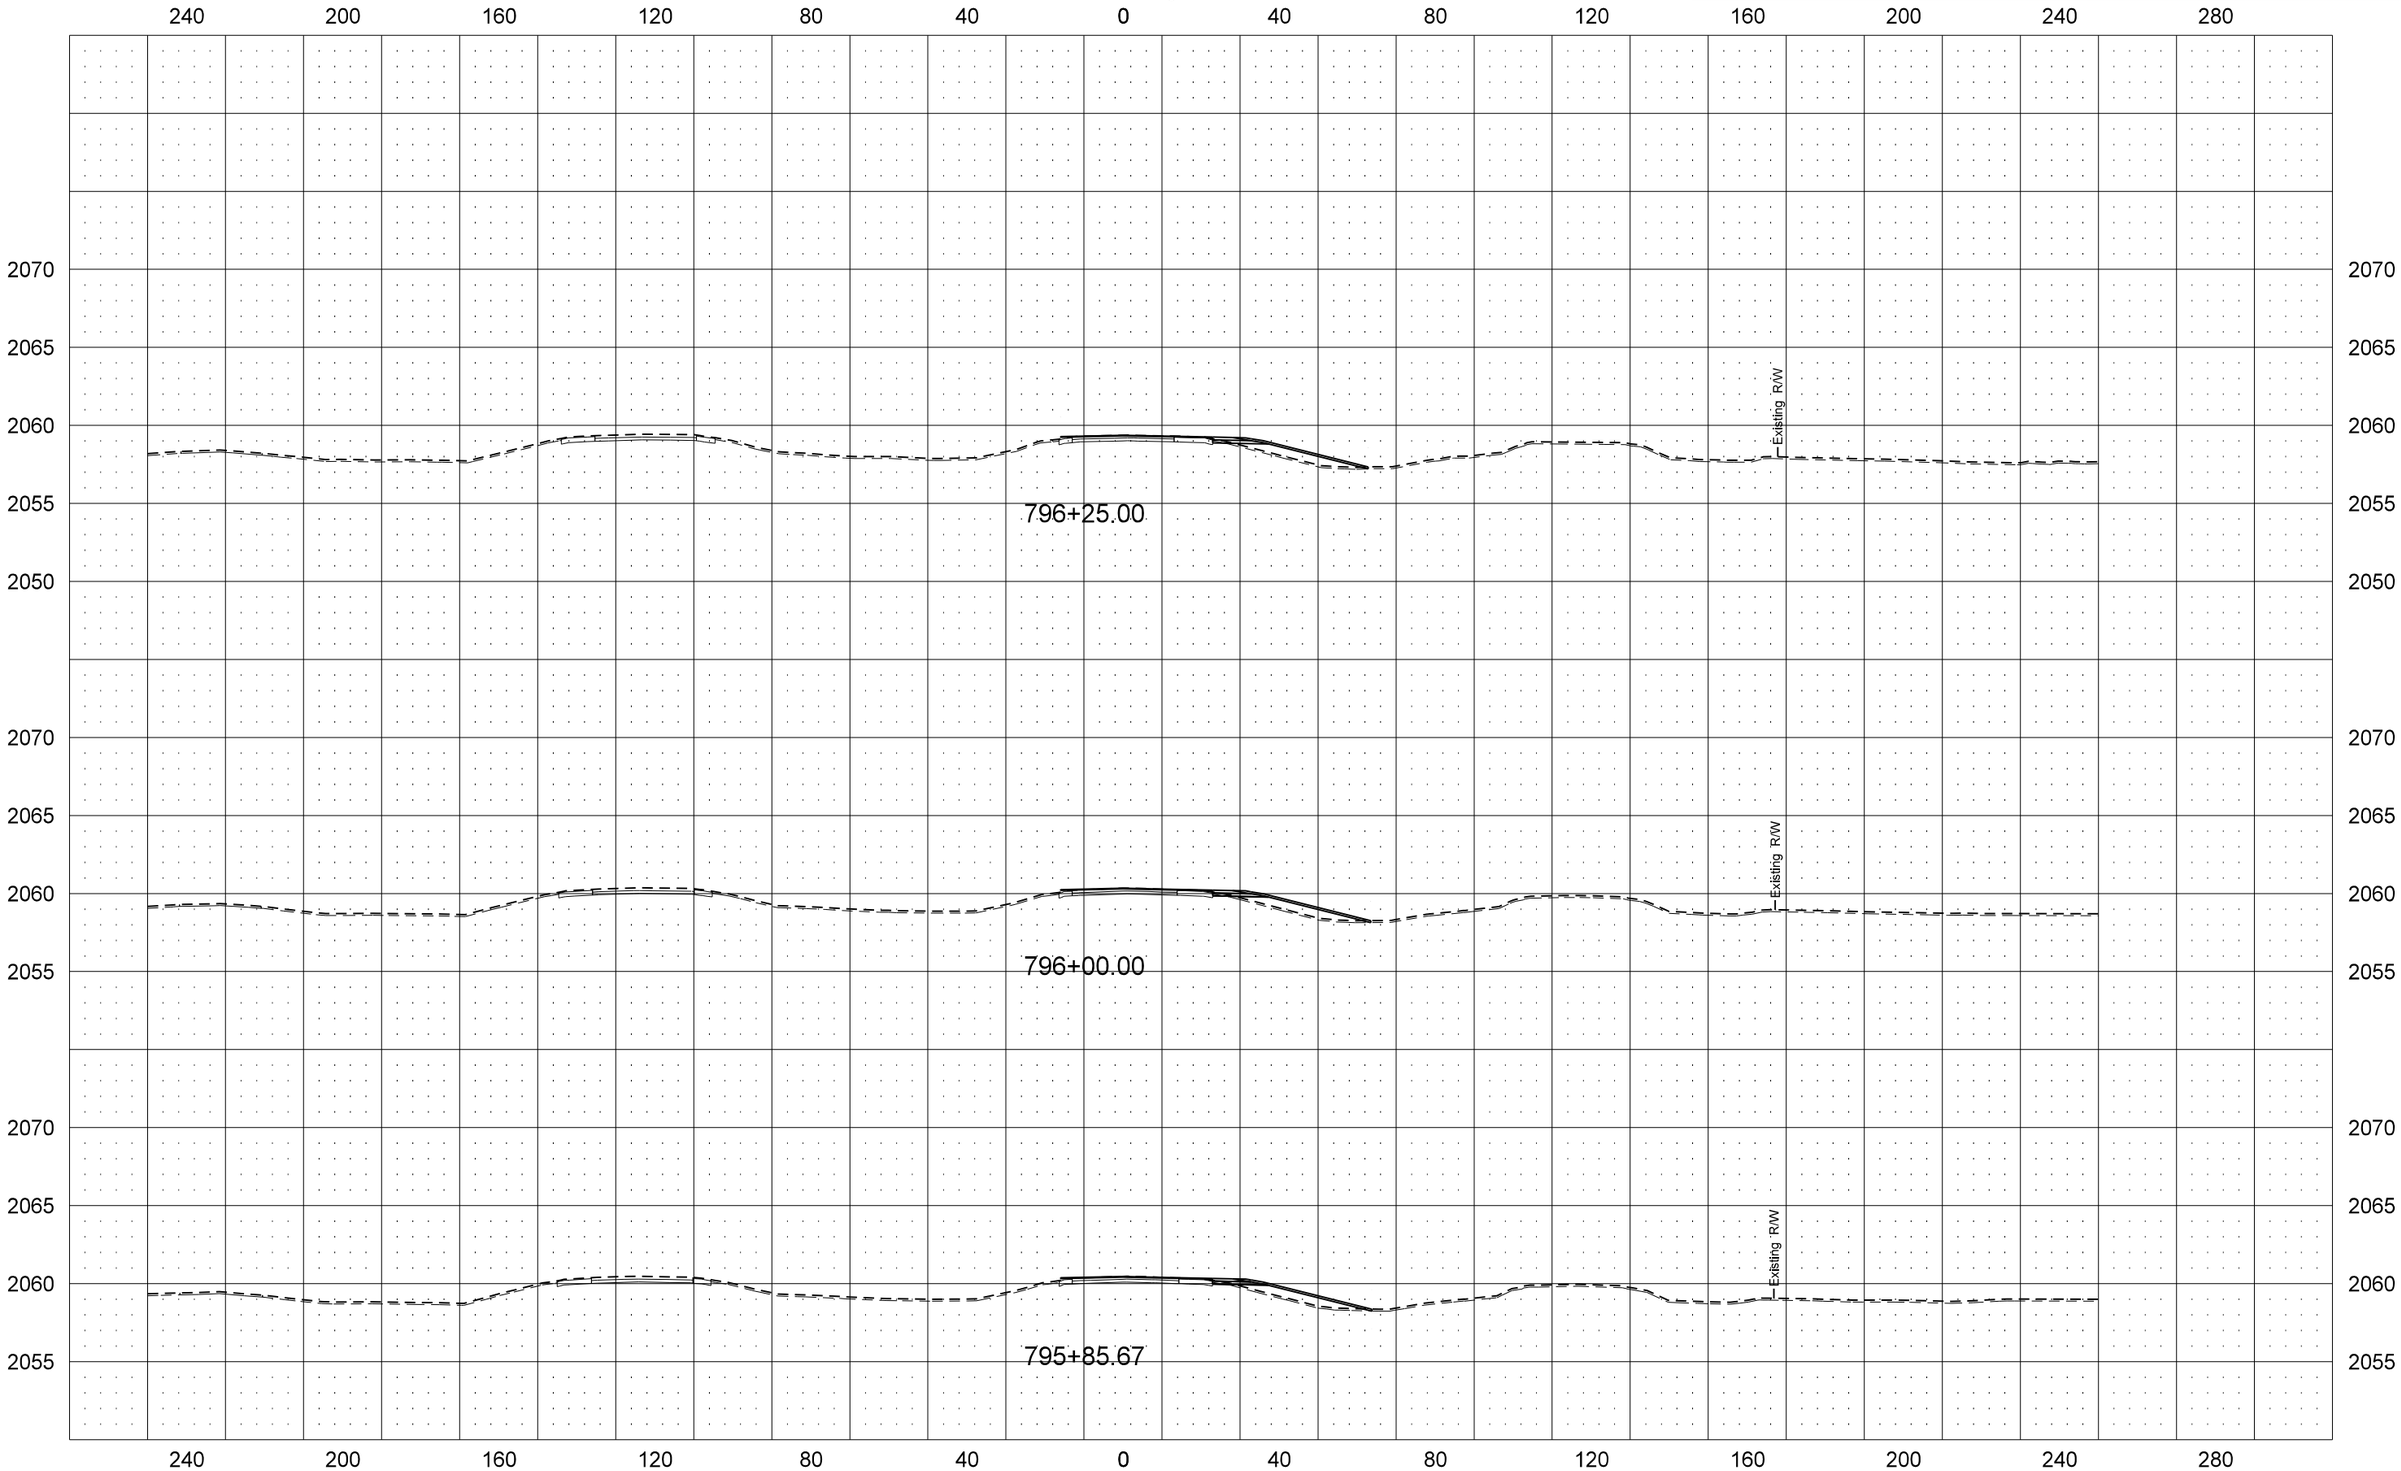

STATE	PROJECT NO.	SECTION NO.	SHEET NO.
ND	SOIA-7-085(092)183	200	132

US Hwy 2 EB

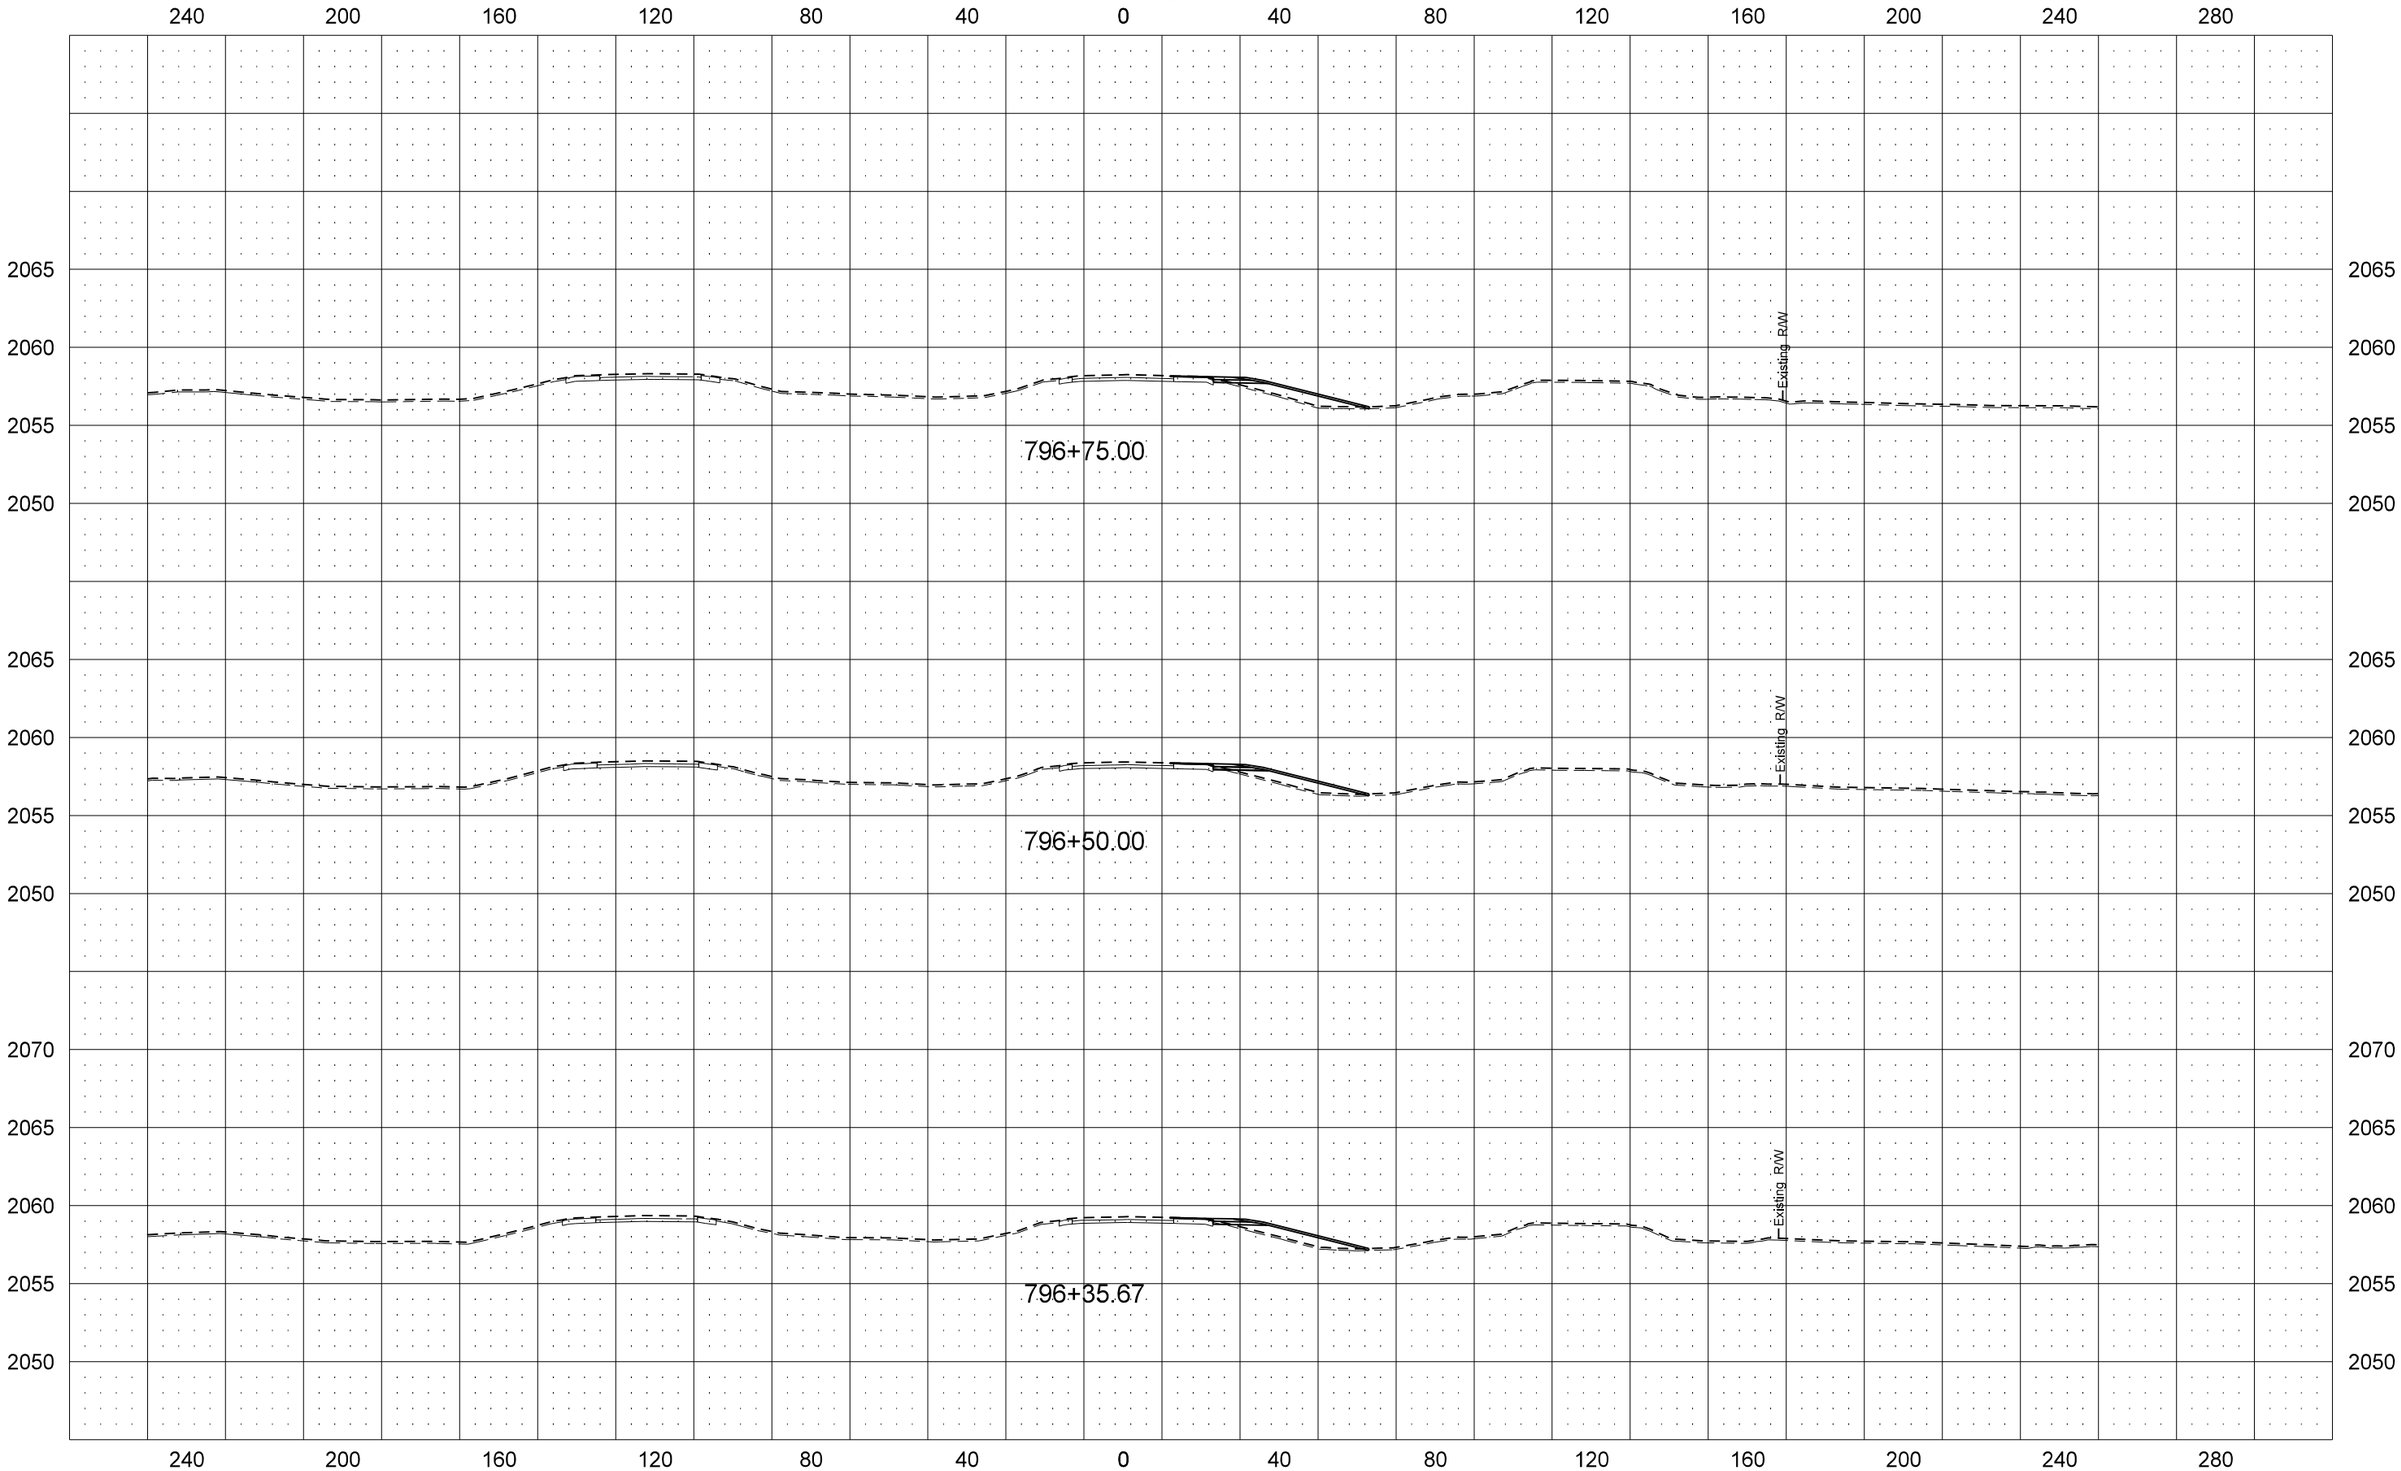

STATE	PROJECT NO.	SECTION NO.	SHEET NO.
ND	SOIA-7-085(092)183	200	133

US Hwy 2 EB

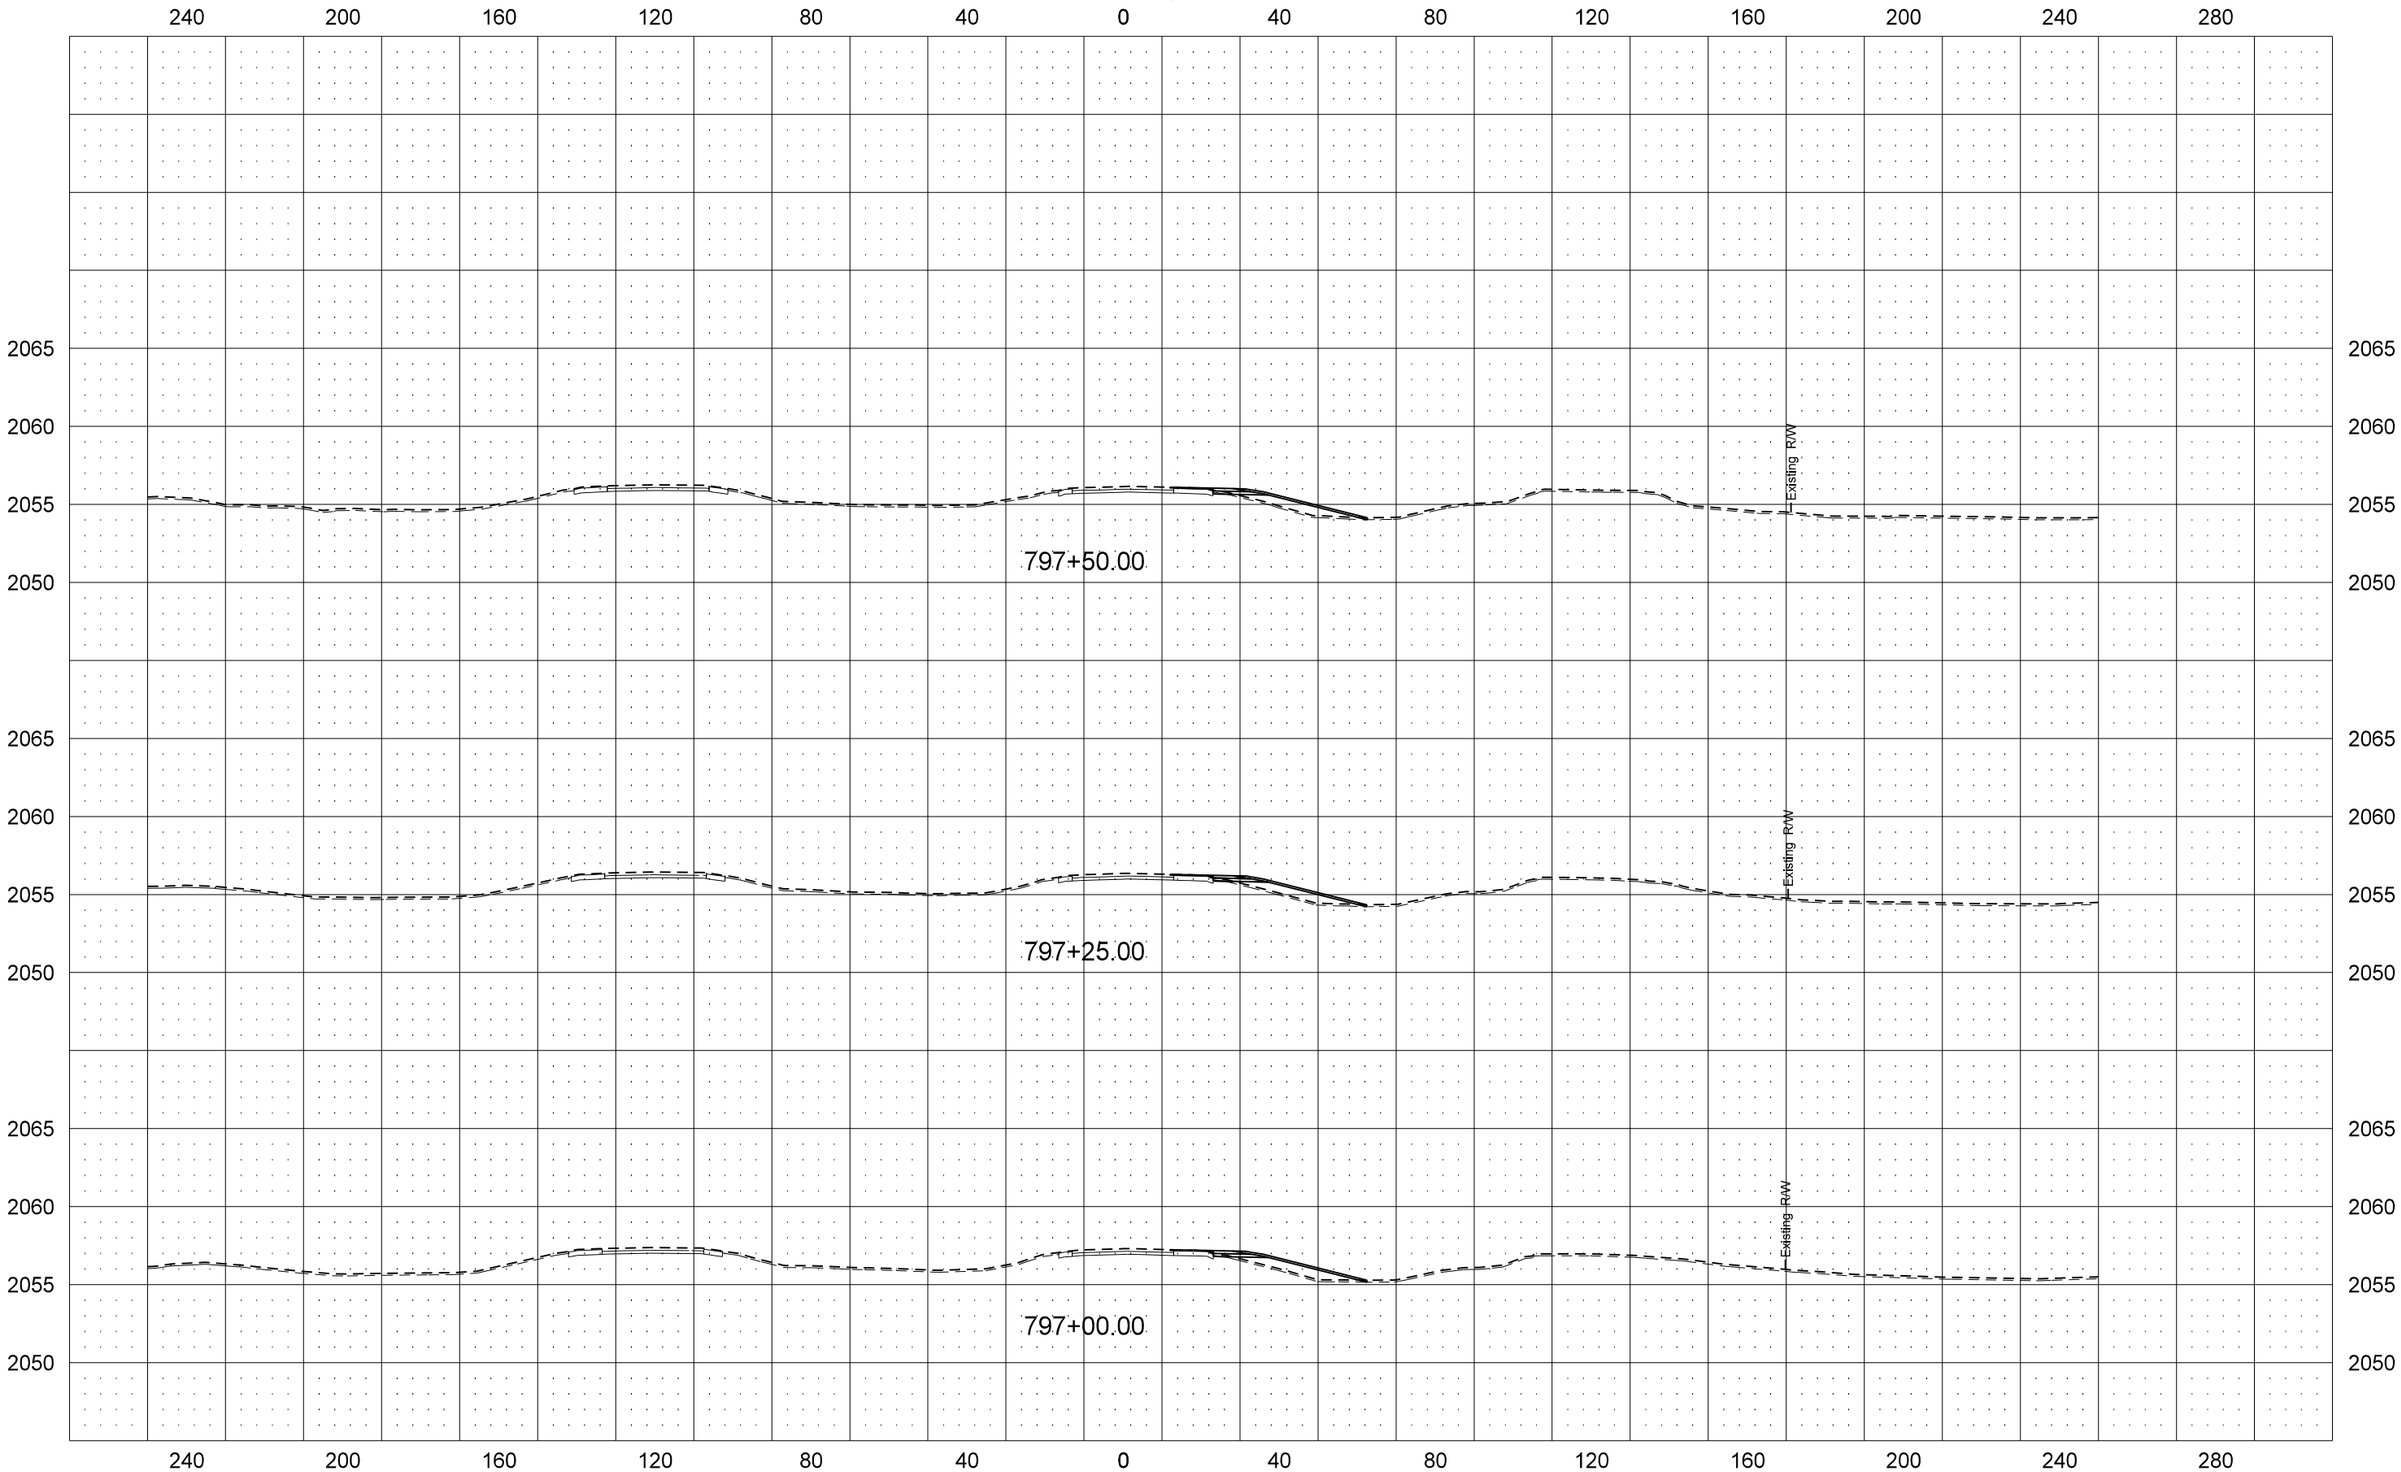

STATE	PROJECT NO.	SECTION NO.	SHEET NO.
ND	SOIA-7-085(092)183	200	134

US Hwy 2 EB

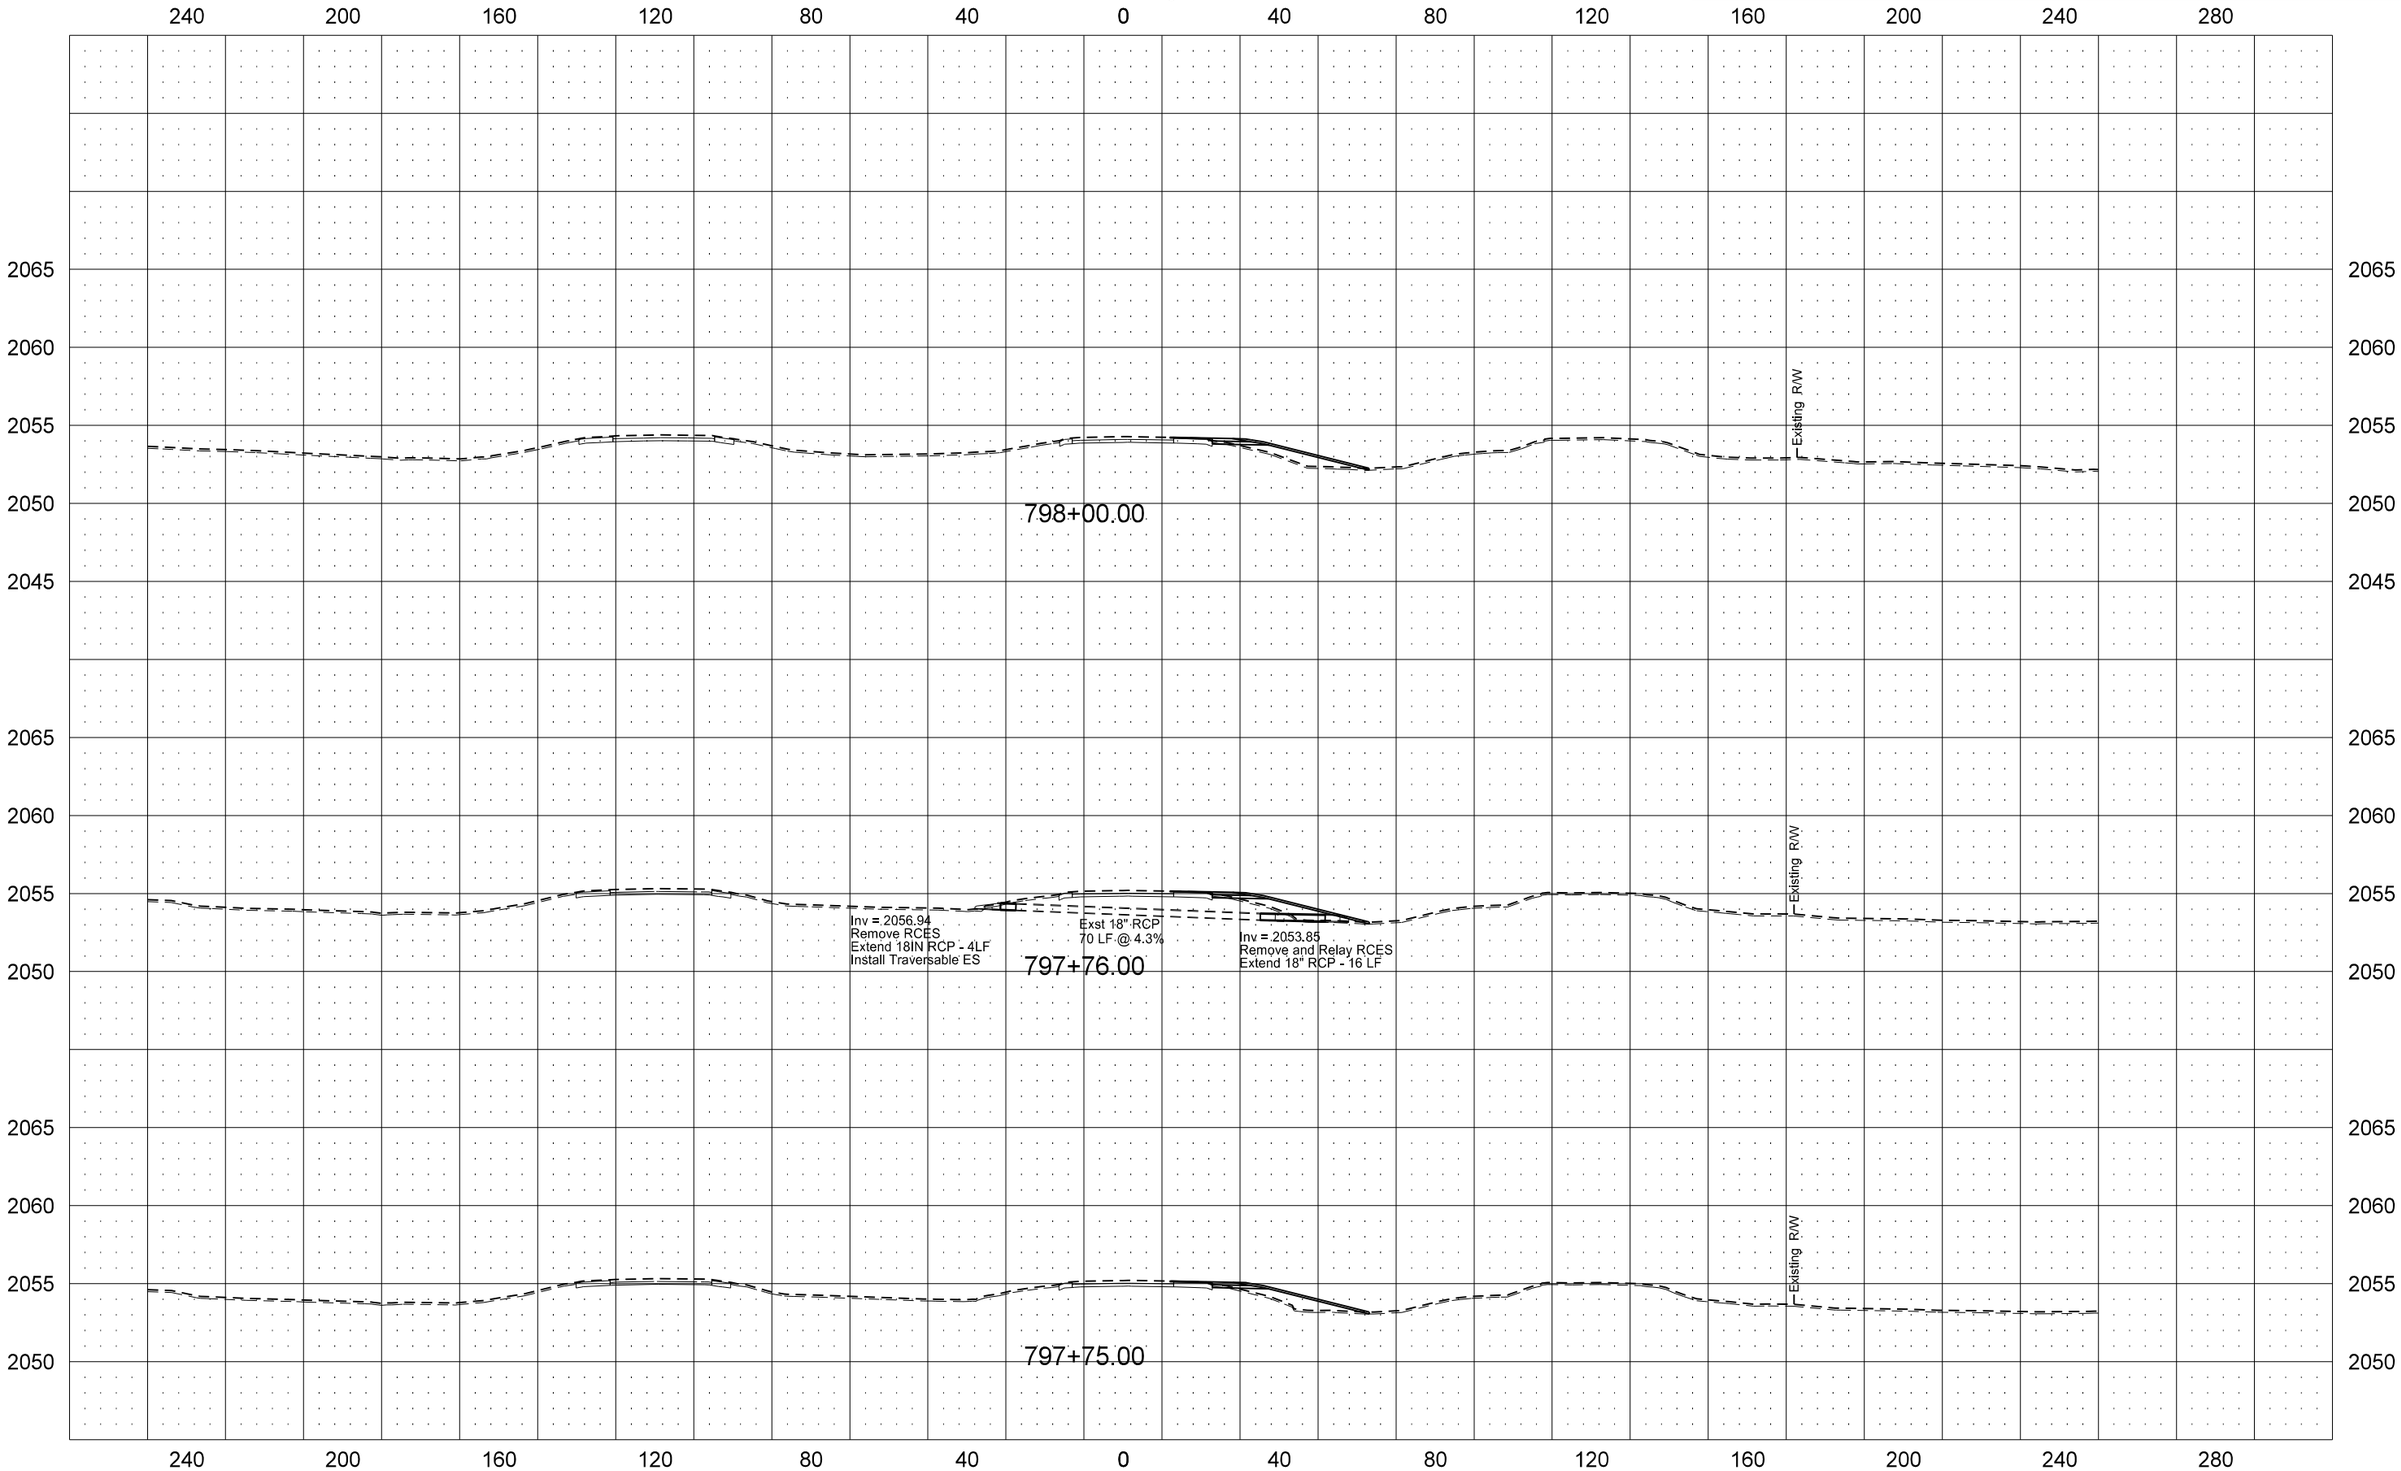

STATE	PROJECT NO.	SECTION NO.	SHEET NO.
ND	SOIA-7-085(092)183	200	135

US Hwy 2 EB

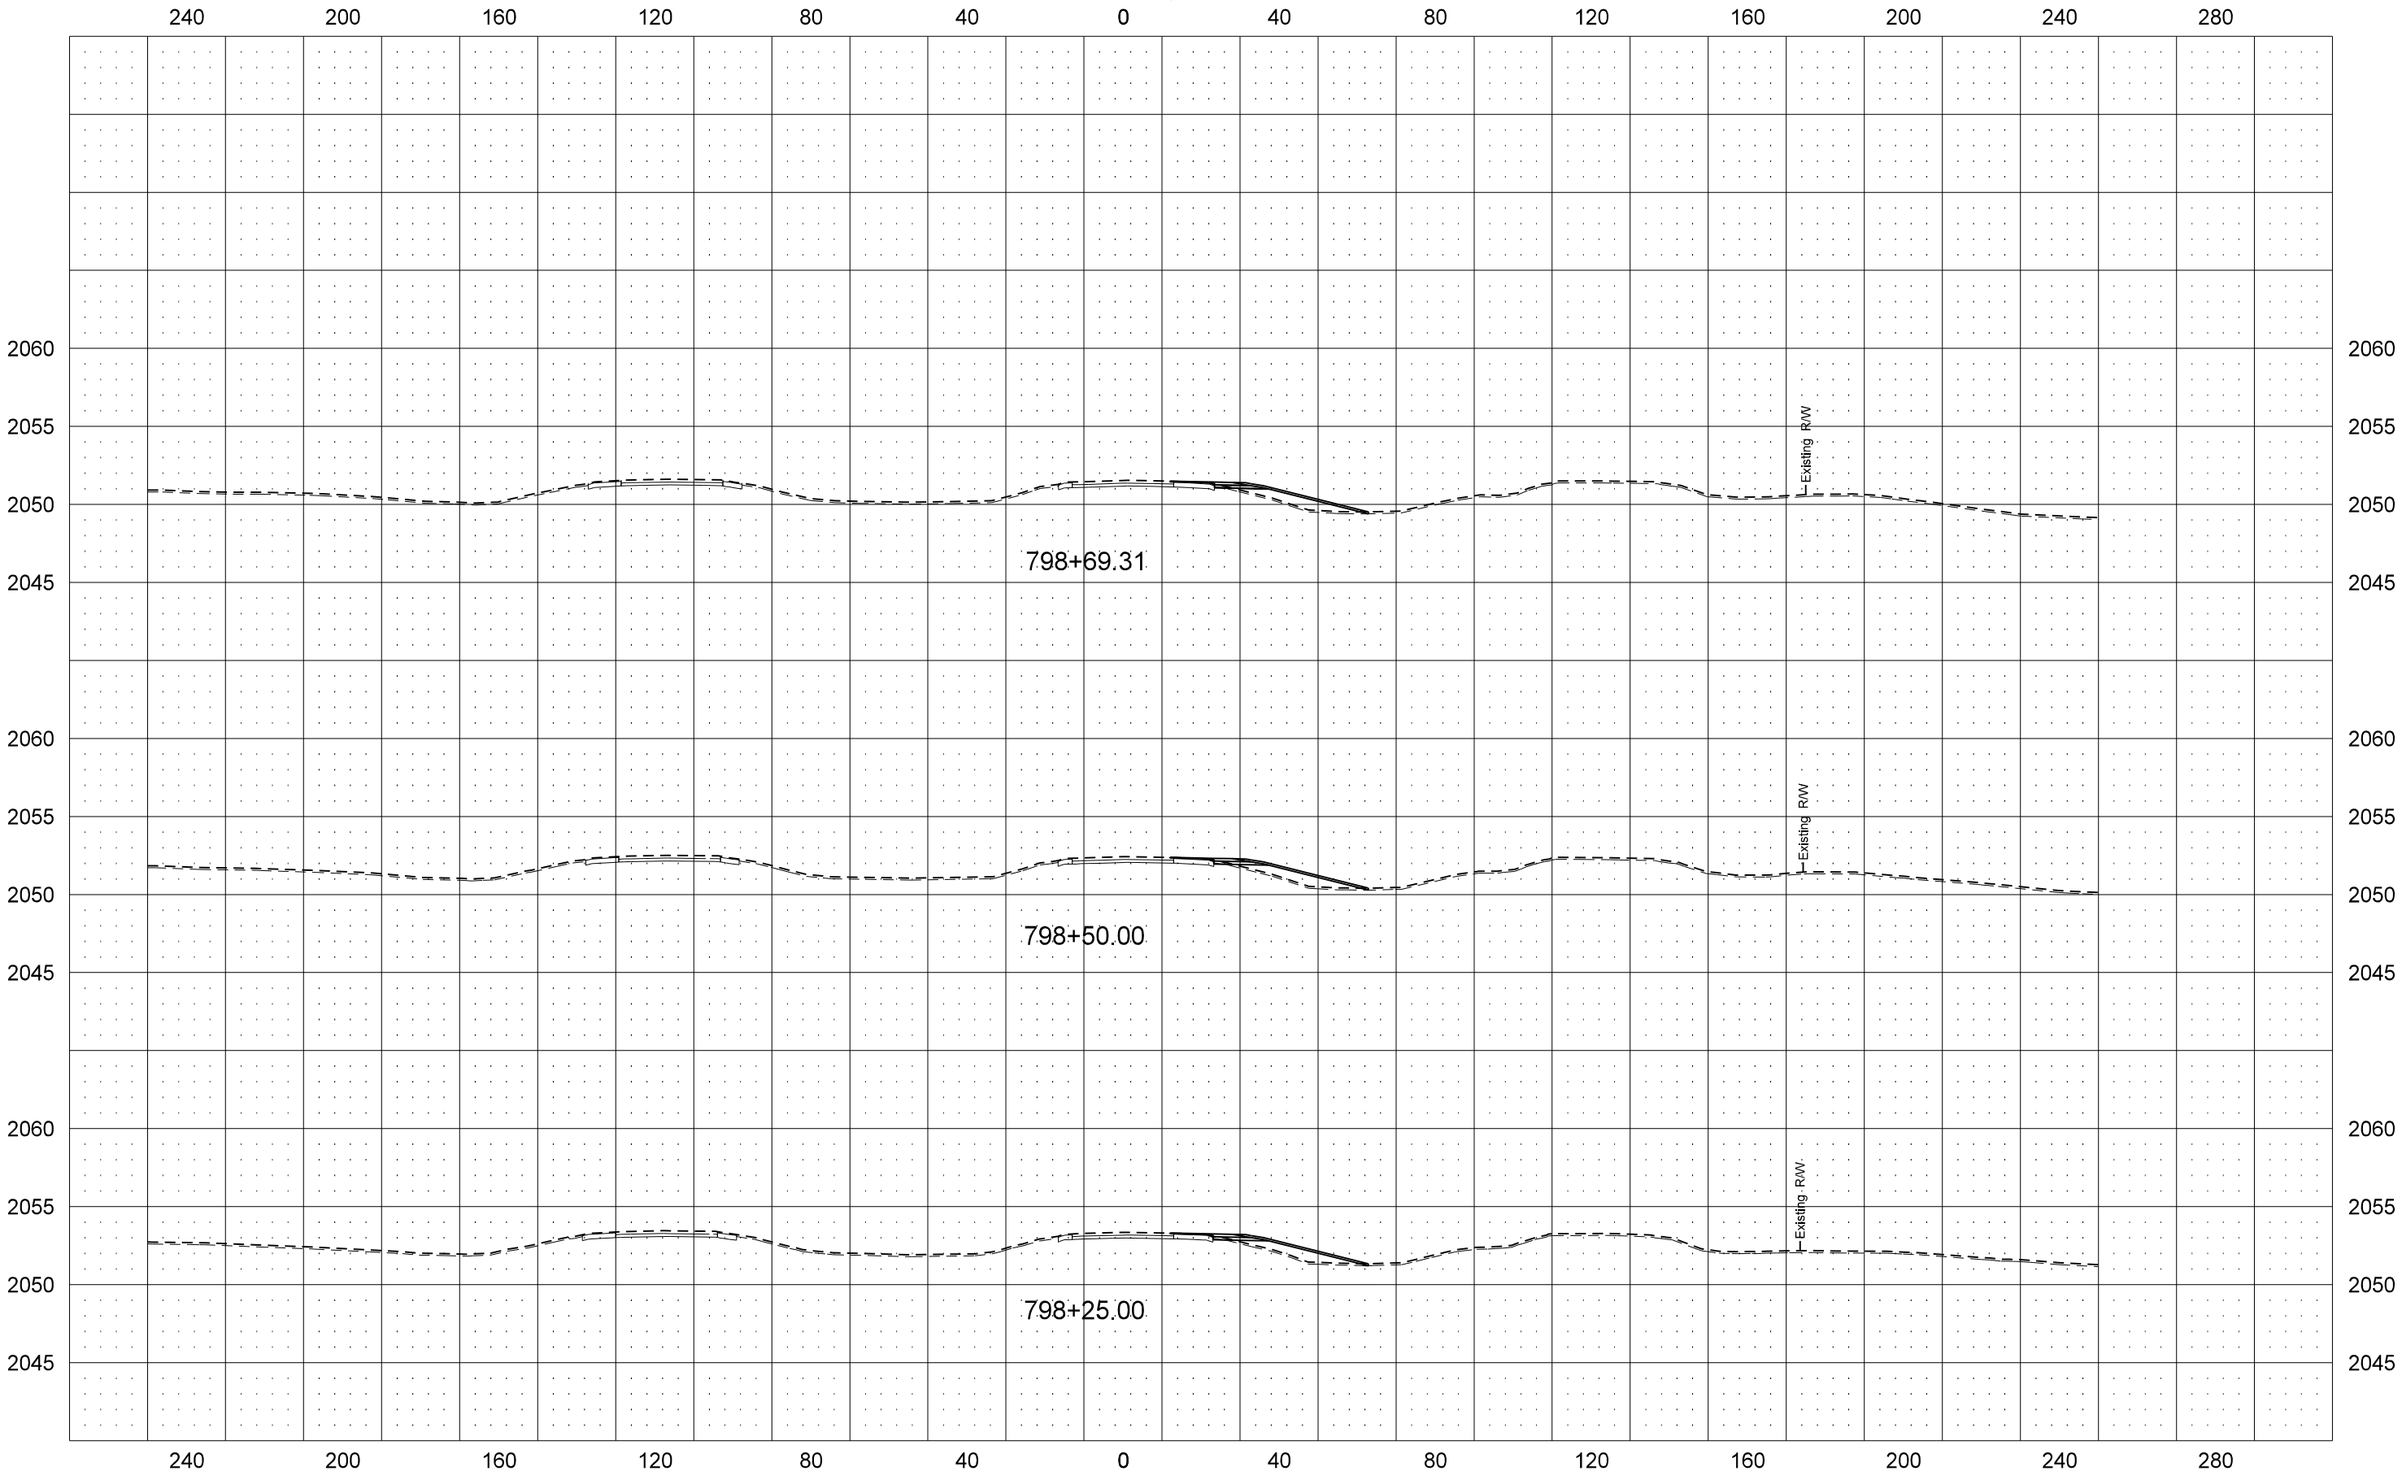

STATE	PROJECT NO.	SECTION NO.	SHEET NO.
ND	SOIA-7-085(092)183	200	136

US Hwy 2 EB

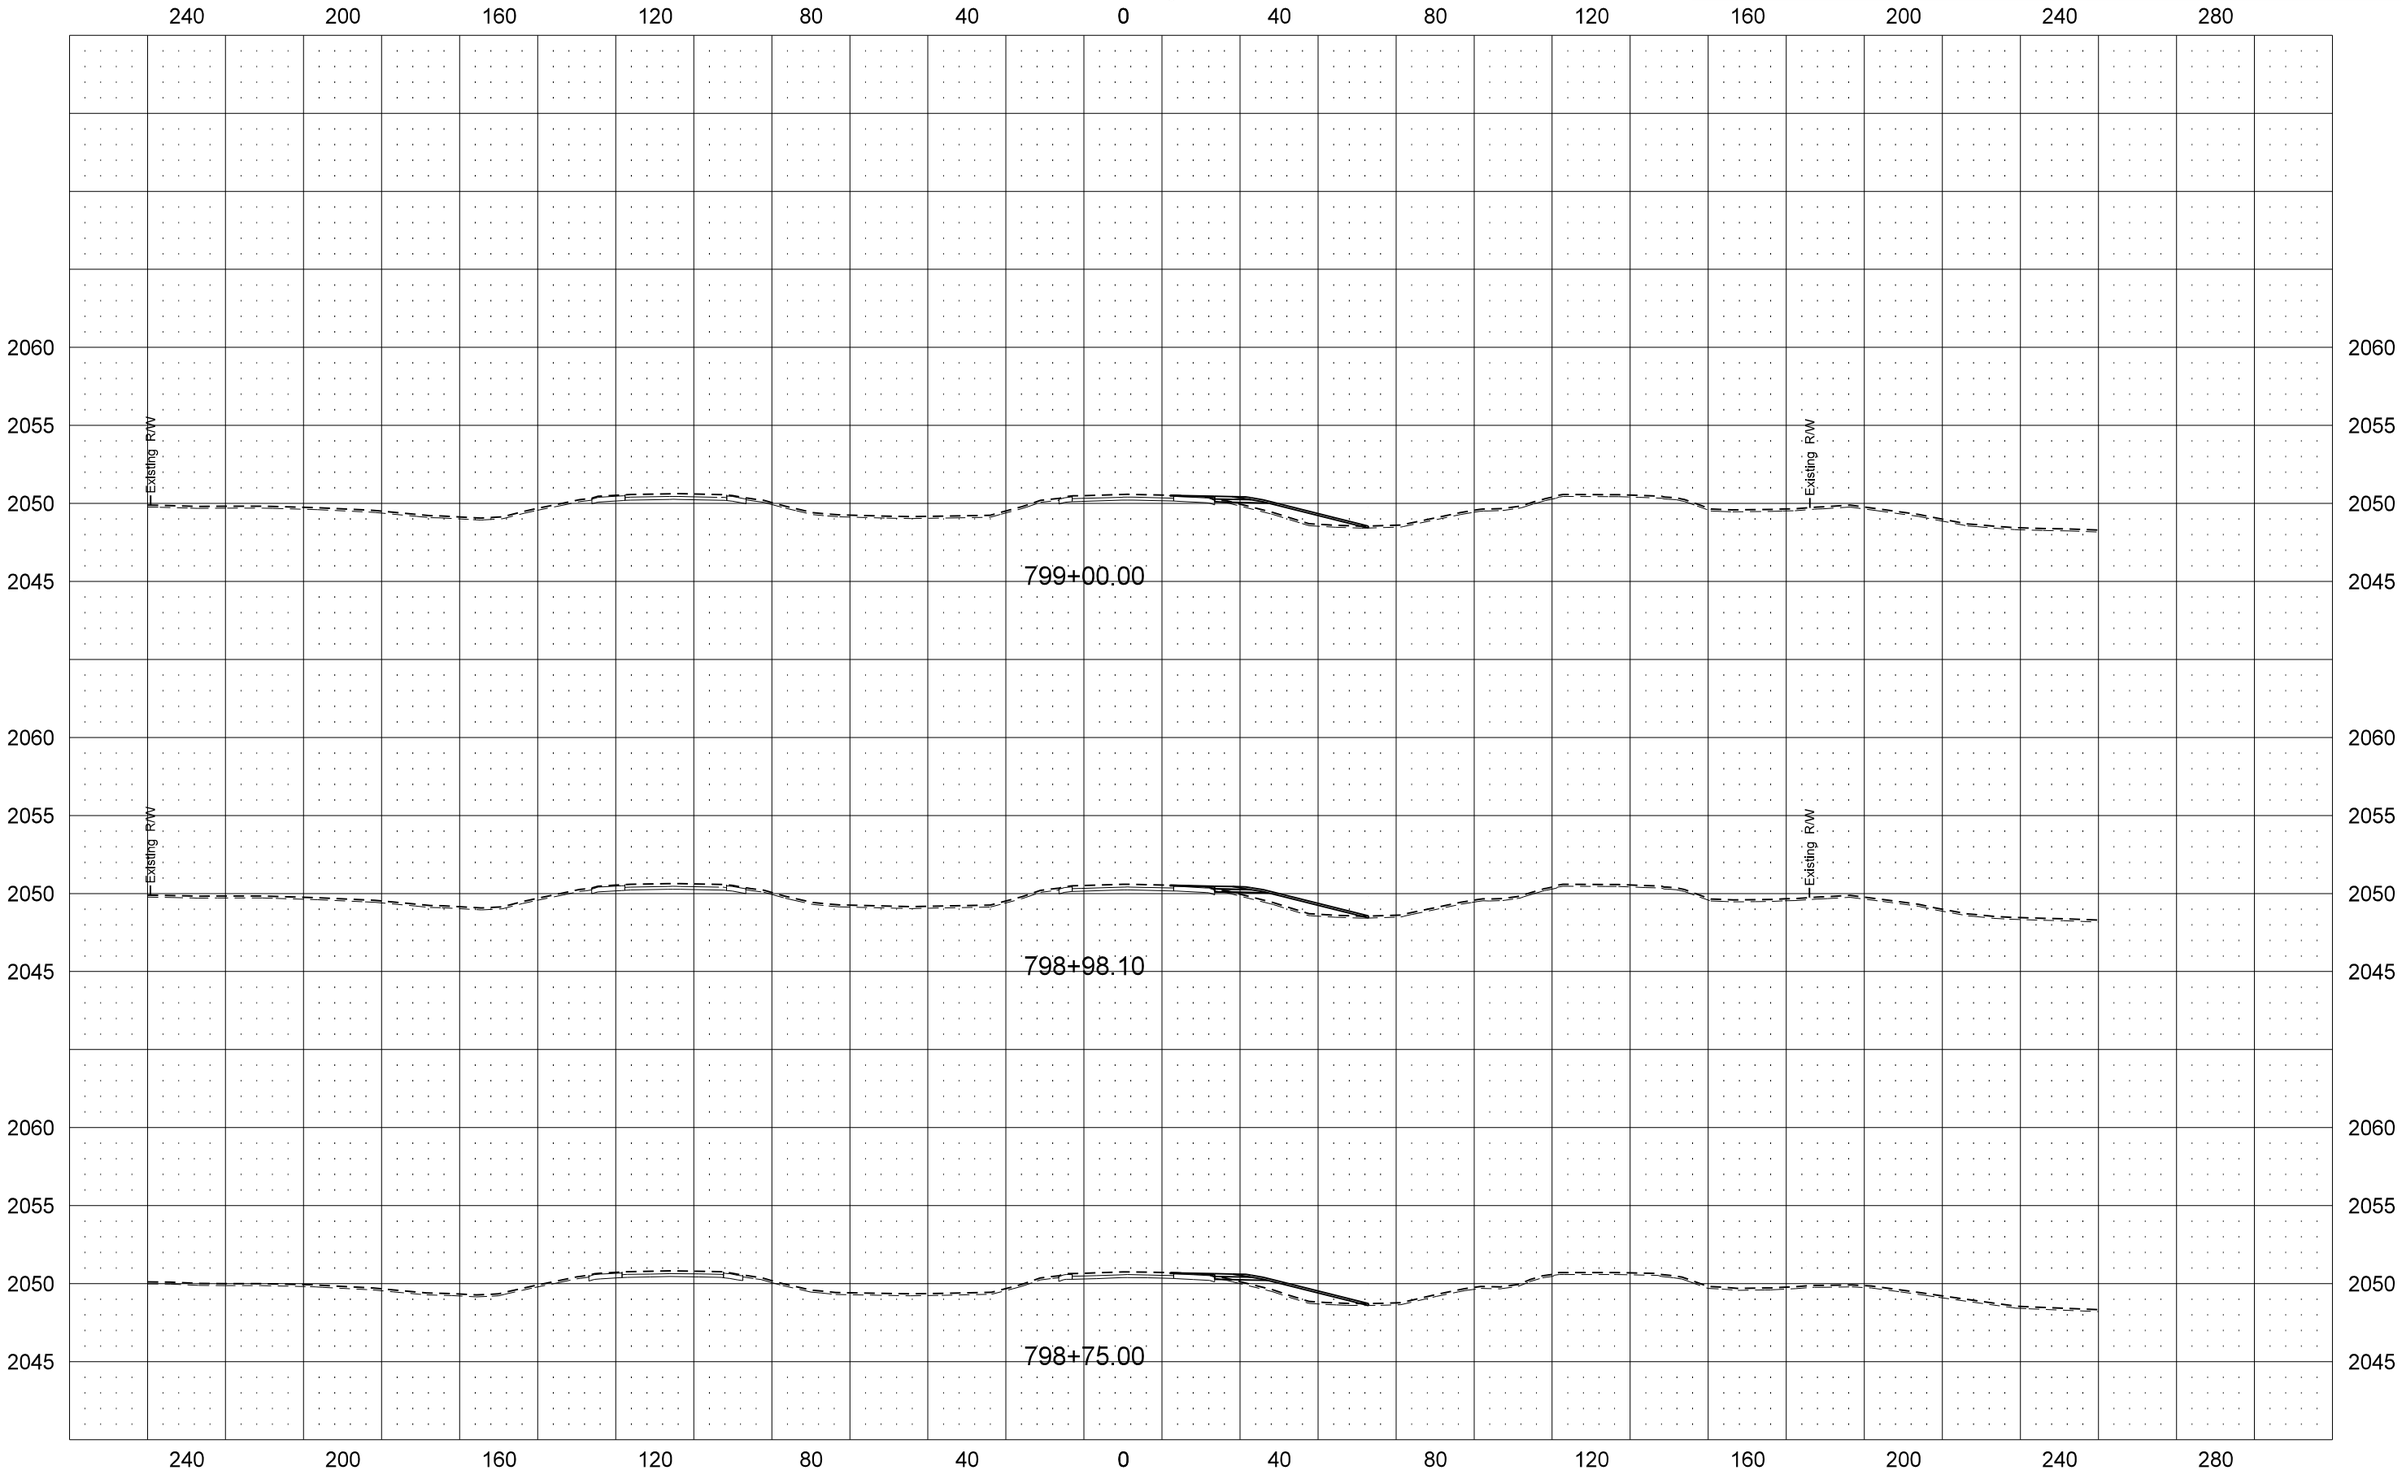

STATE	PROJECT NO.	SECTION NO.	SHEET NO.
ND	SOIA-7-085(092)183	200	137

US Hwy 2 EB

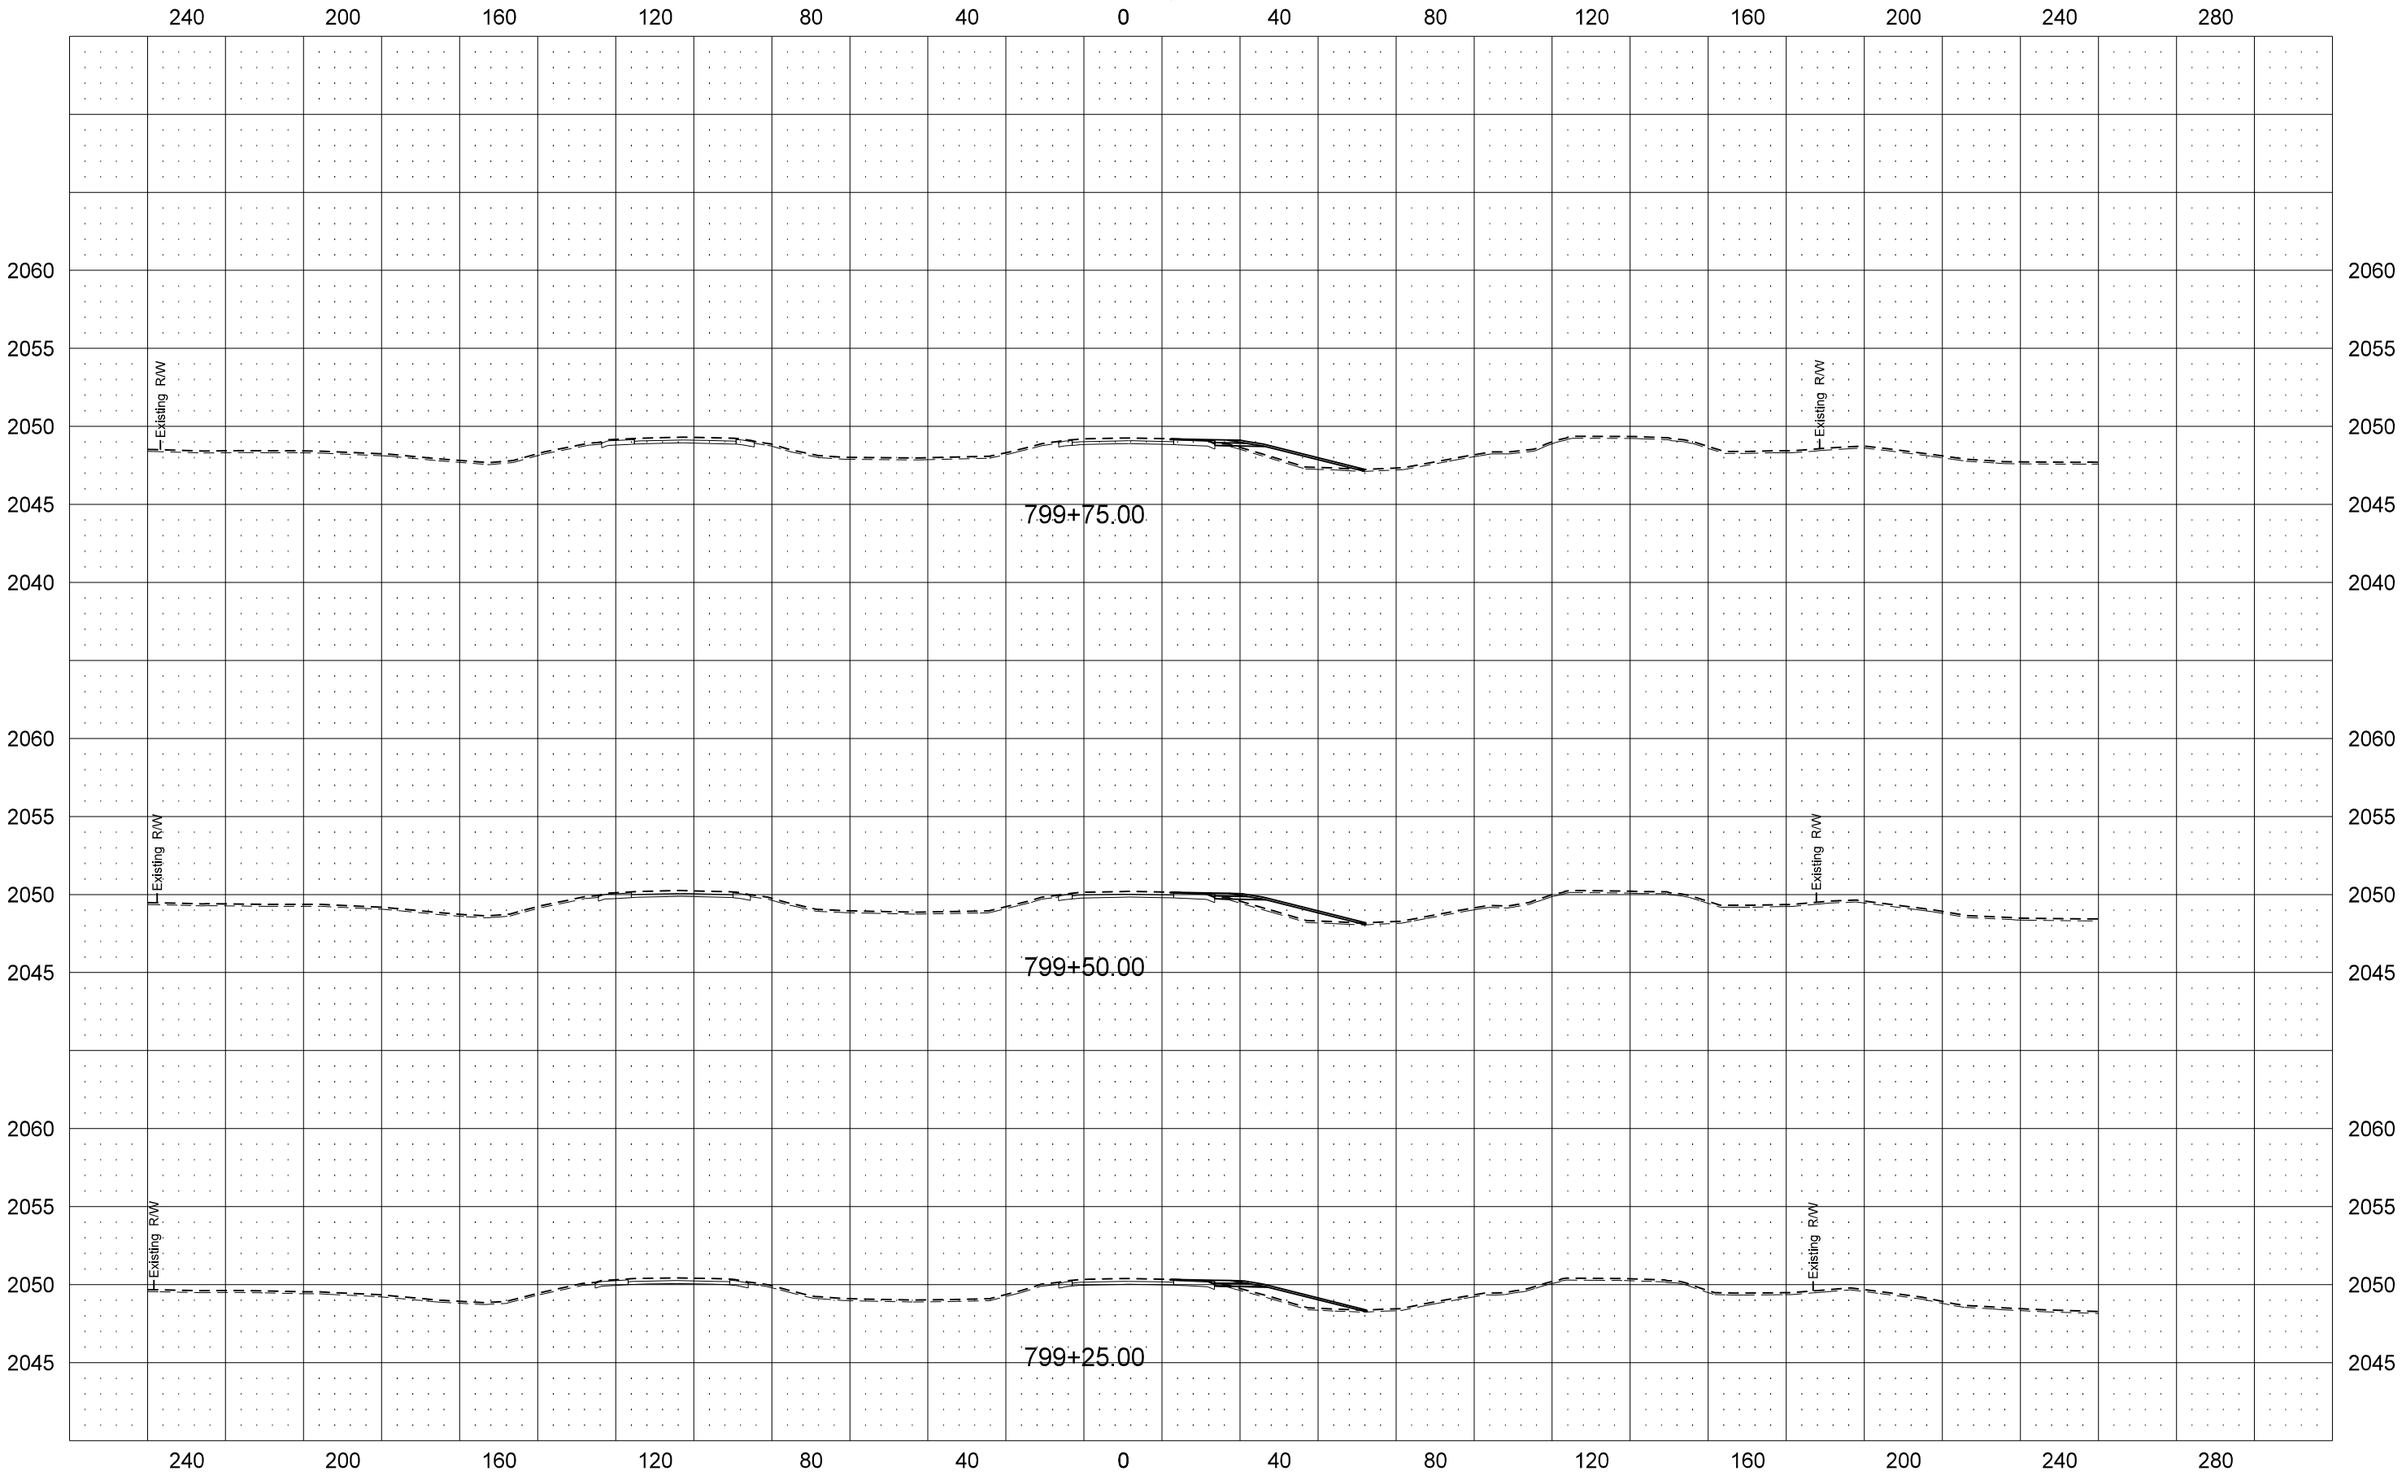

STATE	PROJECT NO.	SECTION NO.	SHEET NO.
ND	SOIA-7-085(092)183	200	138

US Hwy 2 EB

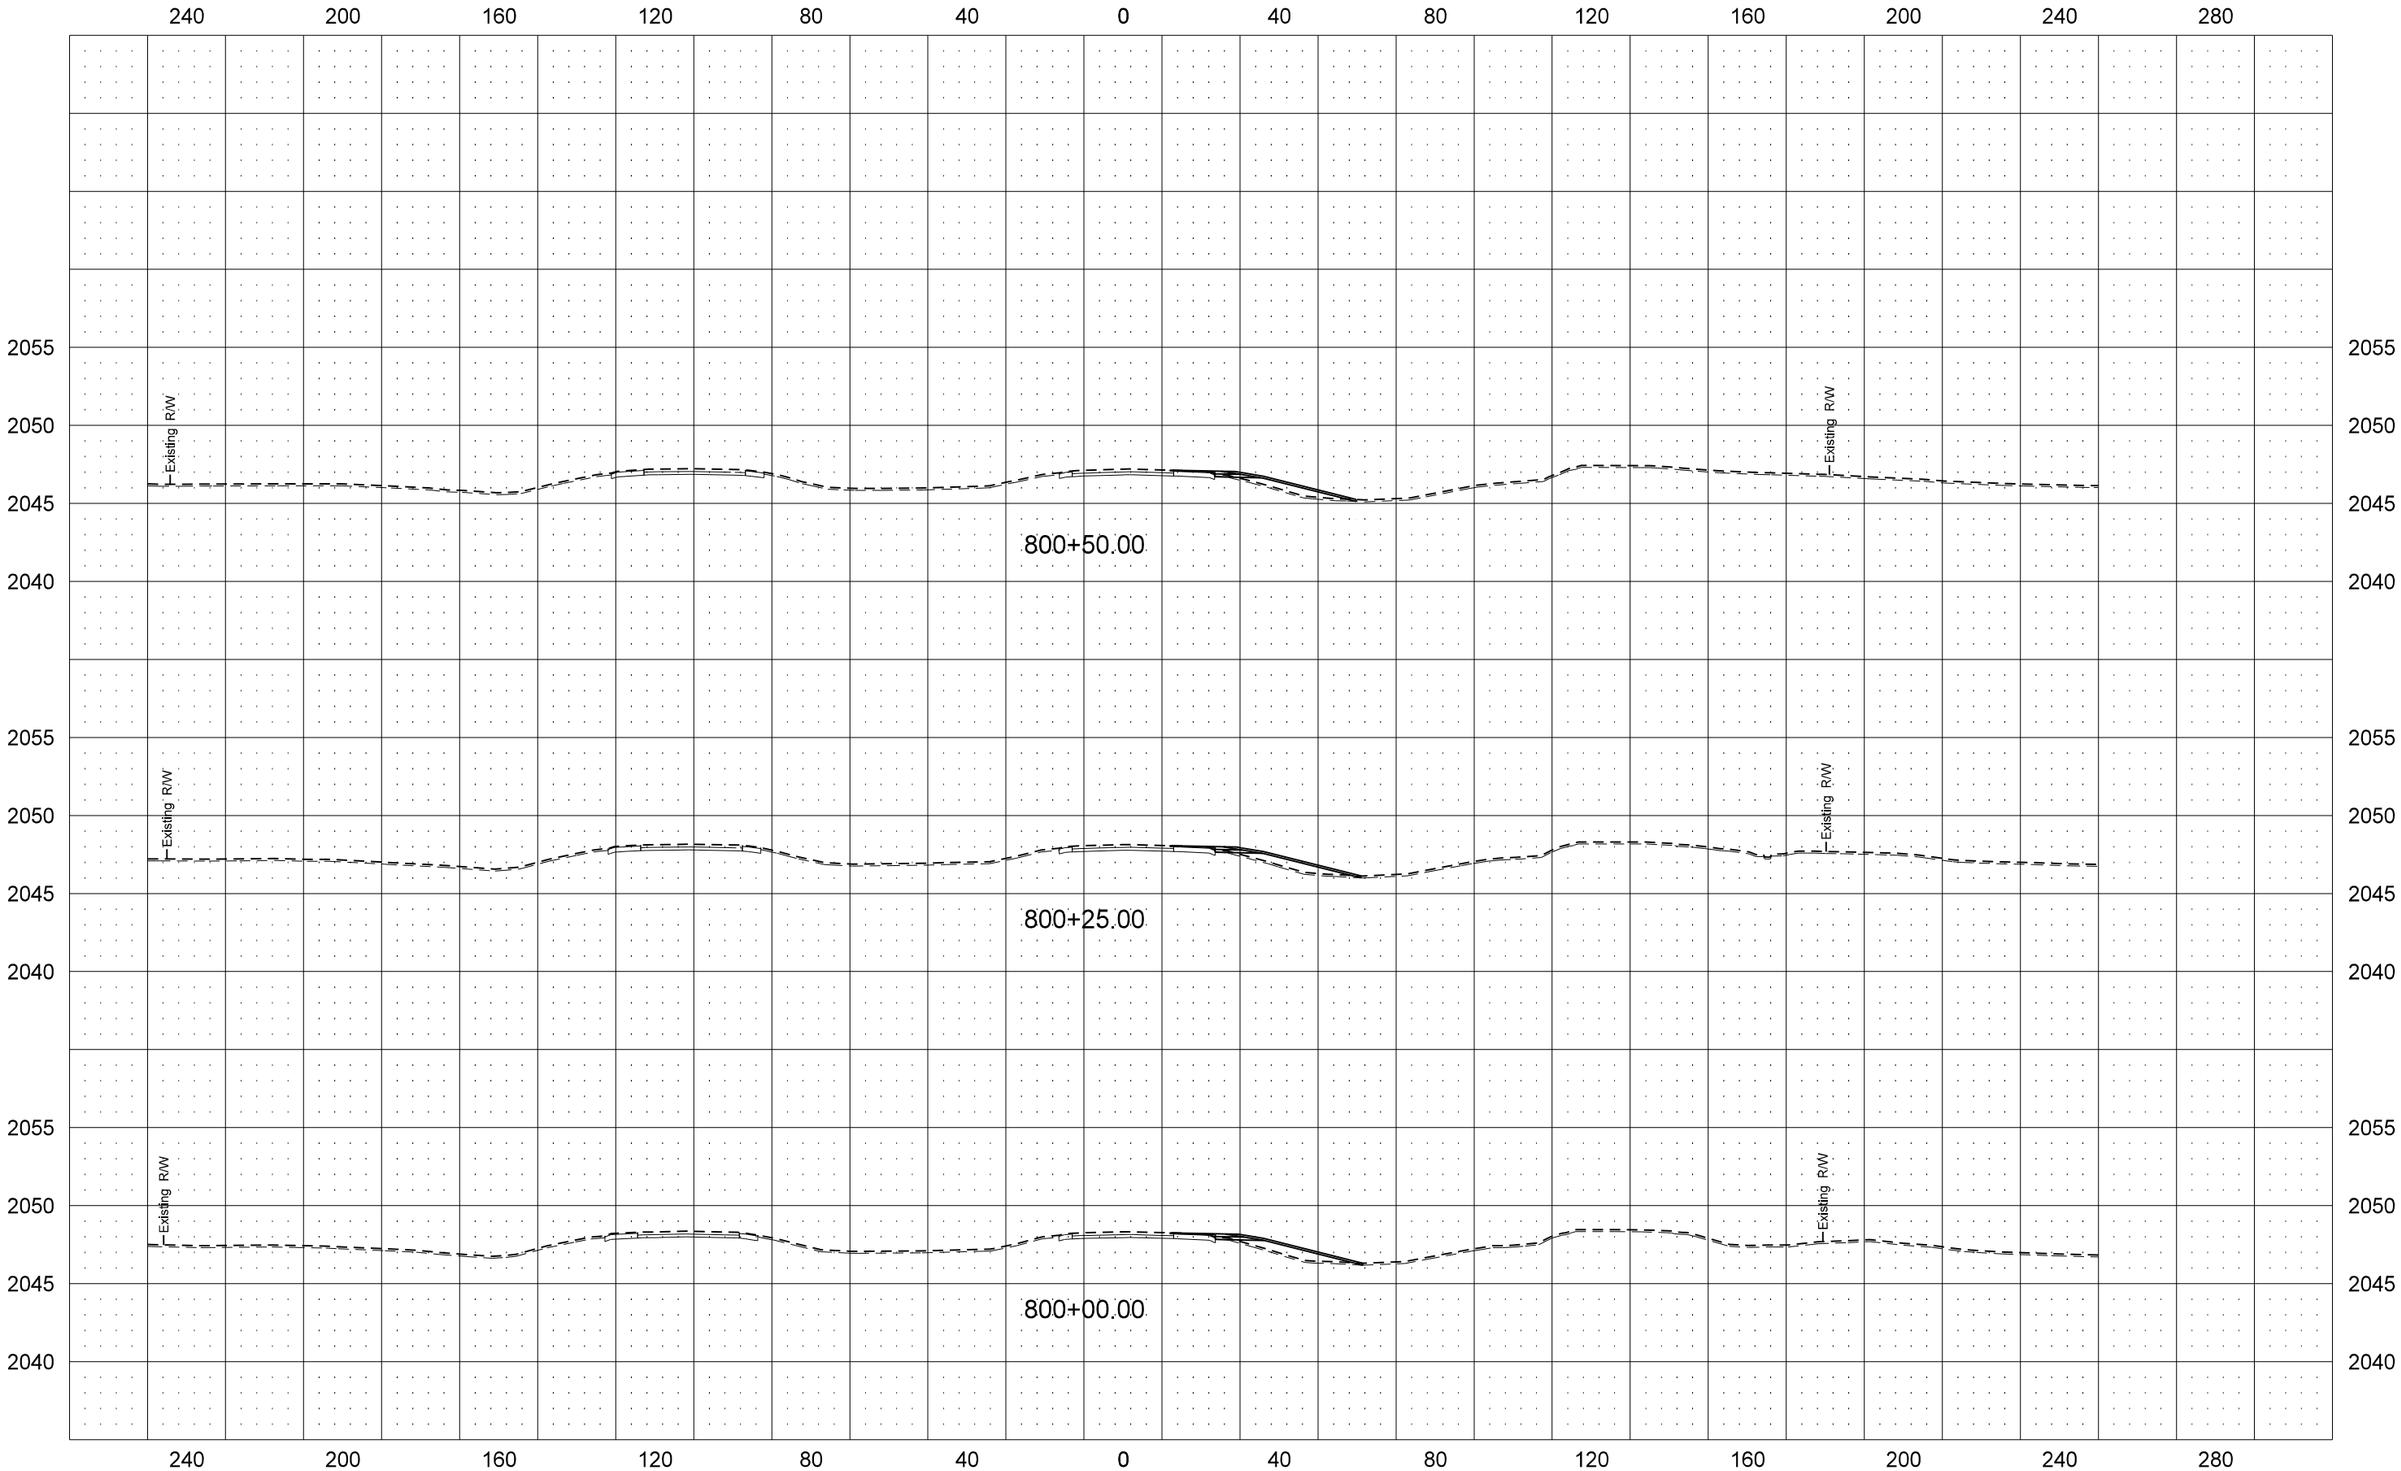

STATE	PROJECT NO.	SECTION NO.	SHEET NO.
ND	SOIA-7-085(092)183	200	139

US Hwy 2 EB

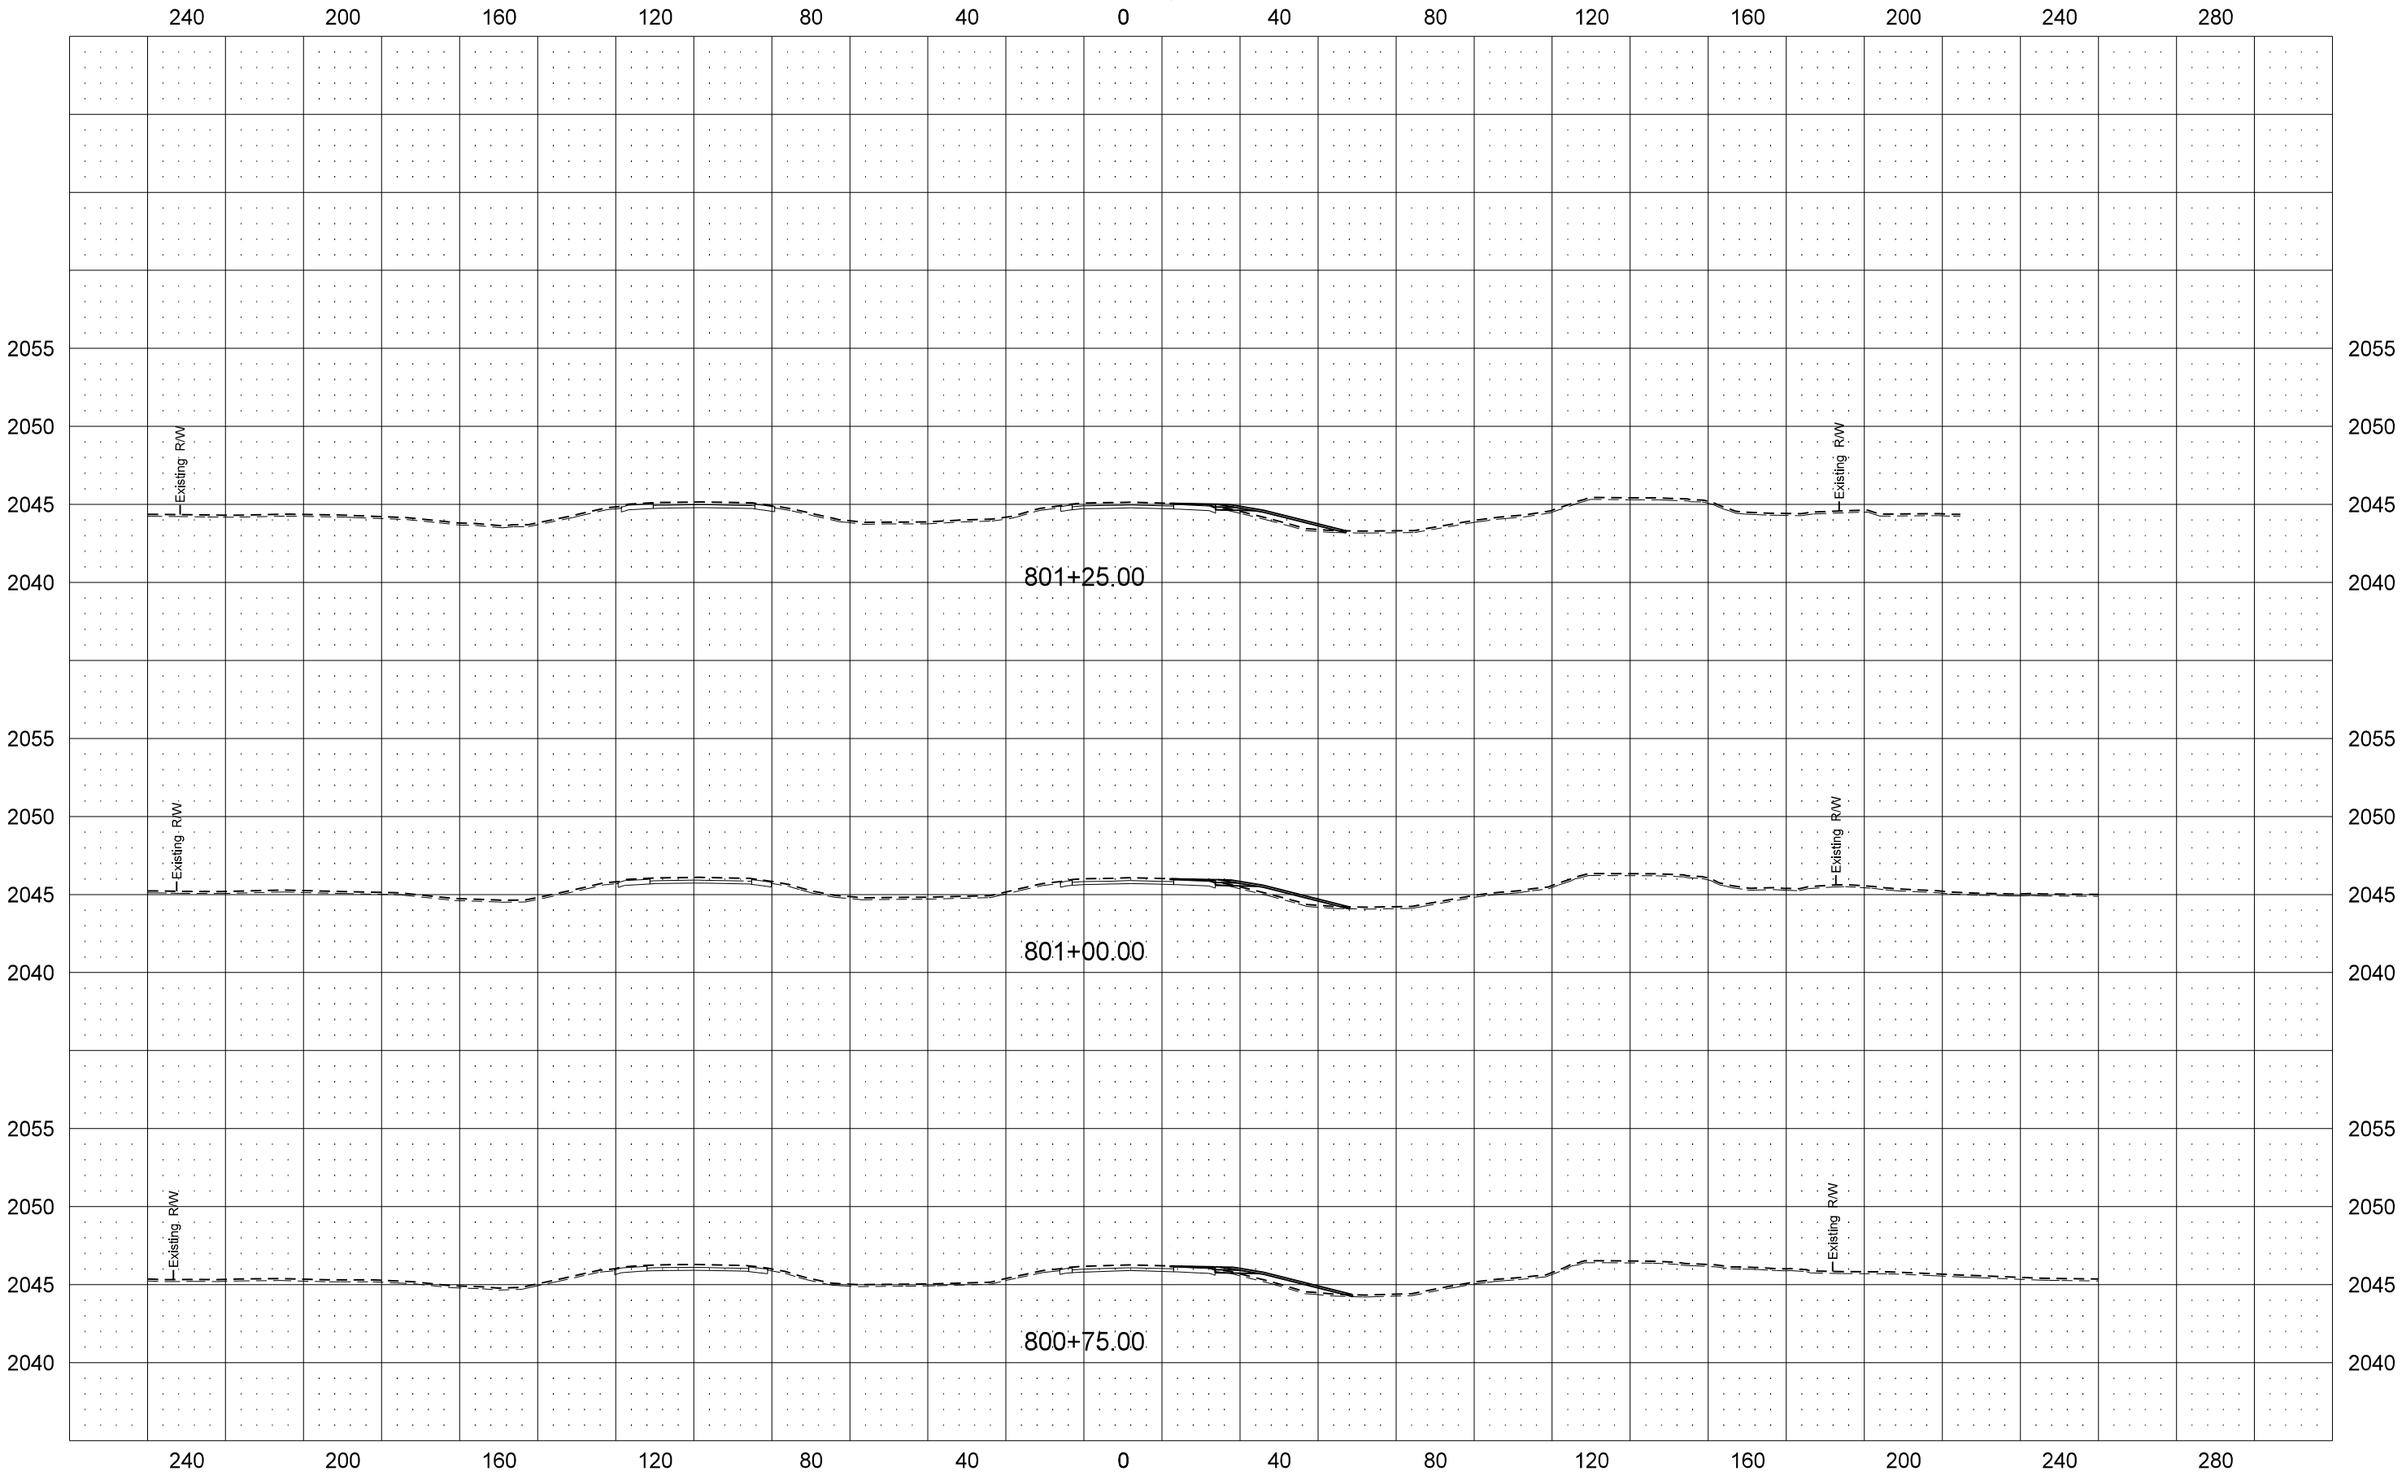

STATE	PROJECT NO.	SECTION NO.	SHEET NO.
ND	SOIA-7-085(092)183	200	140
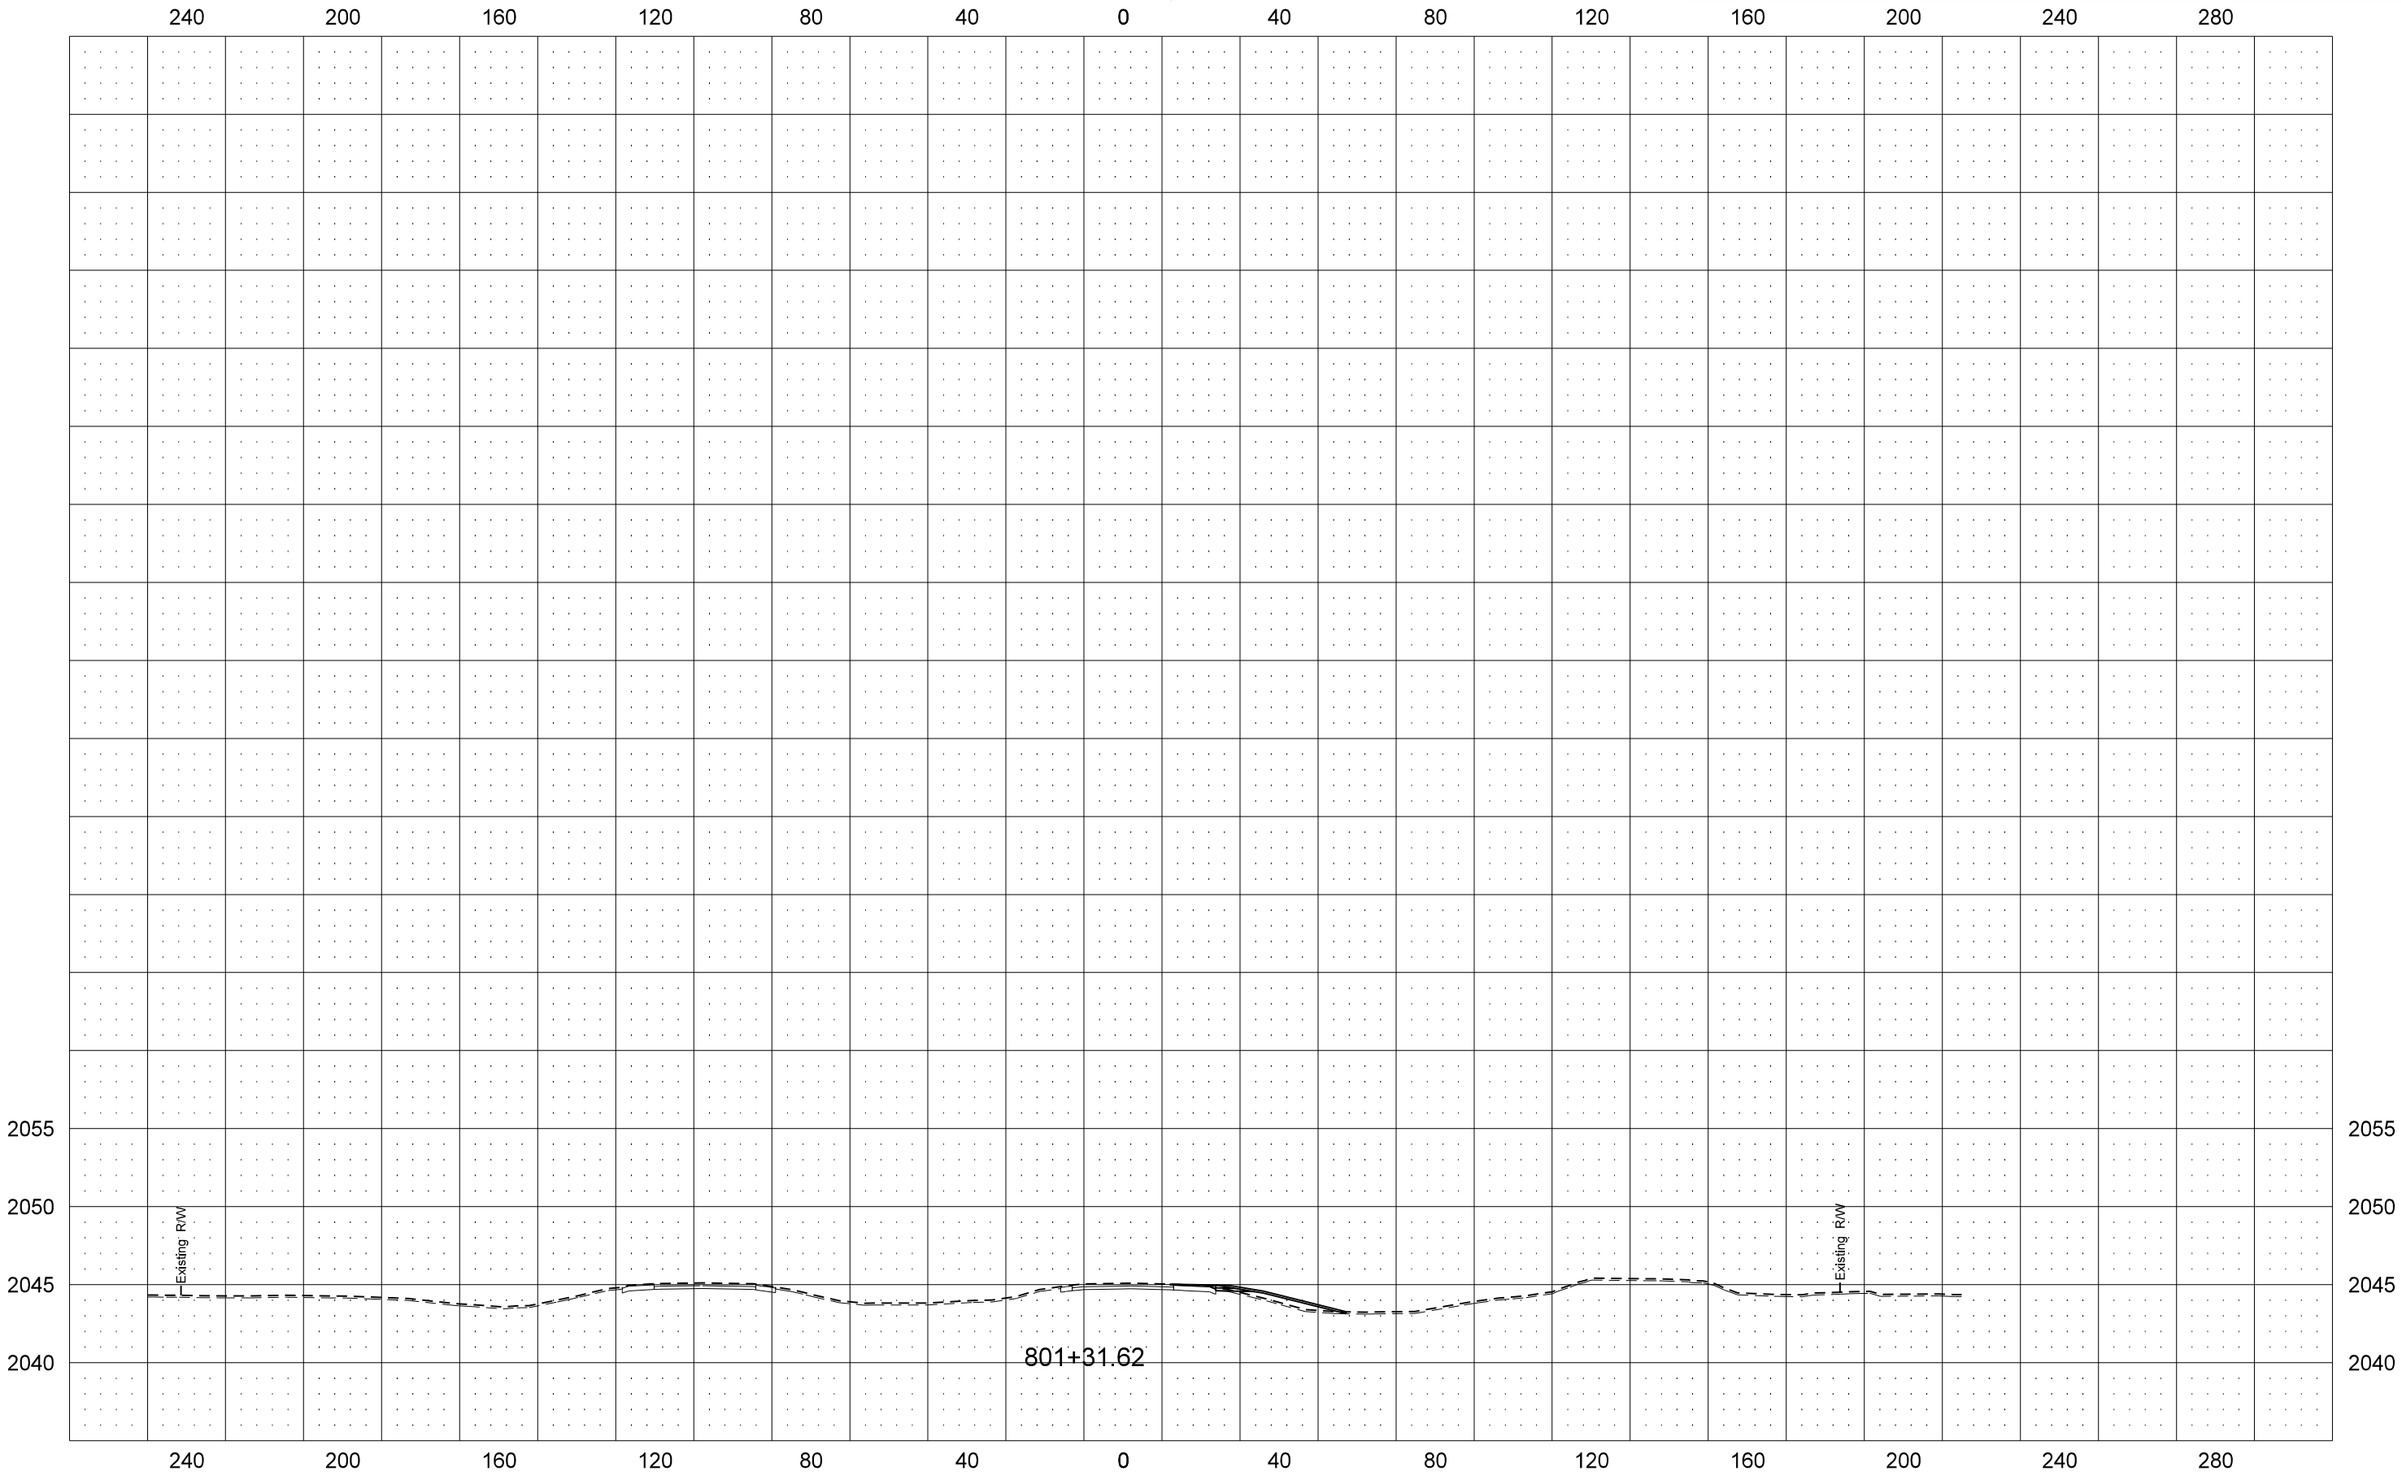
US Hwy 2 EB