STATE	PROJECT NO.	SECTION NO.	SHEET NO.
ND	BRS-1-031(017)012	200	1

ND 31 Mainline

PR31 - Traffic Control Phase 1 Cross Sections

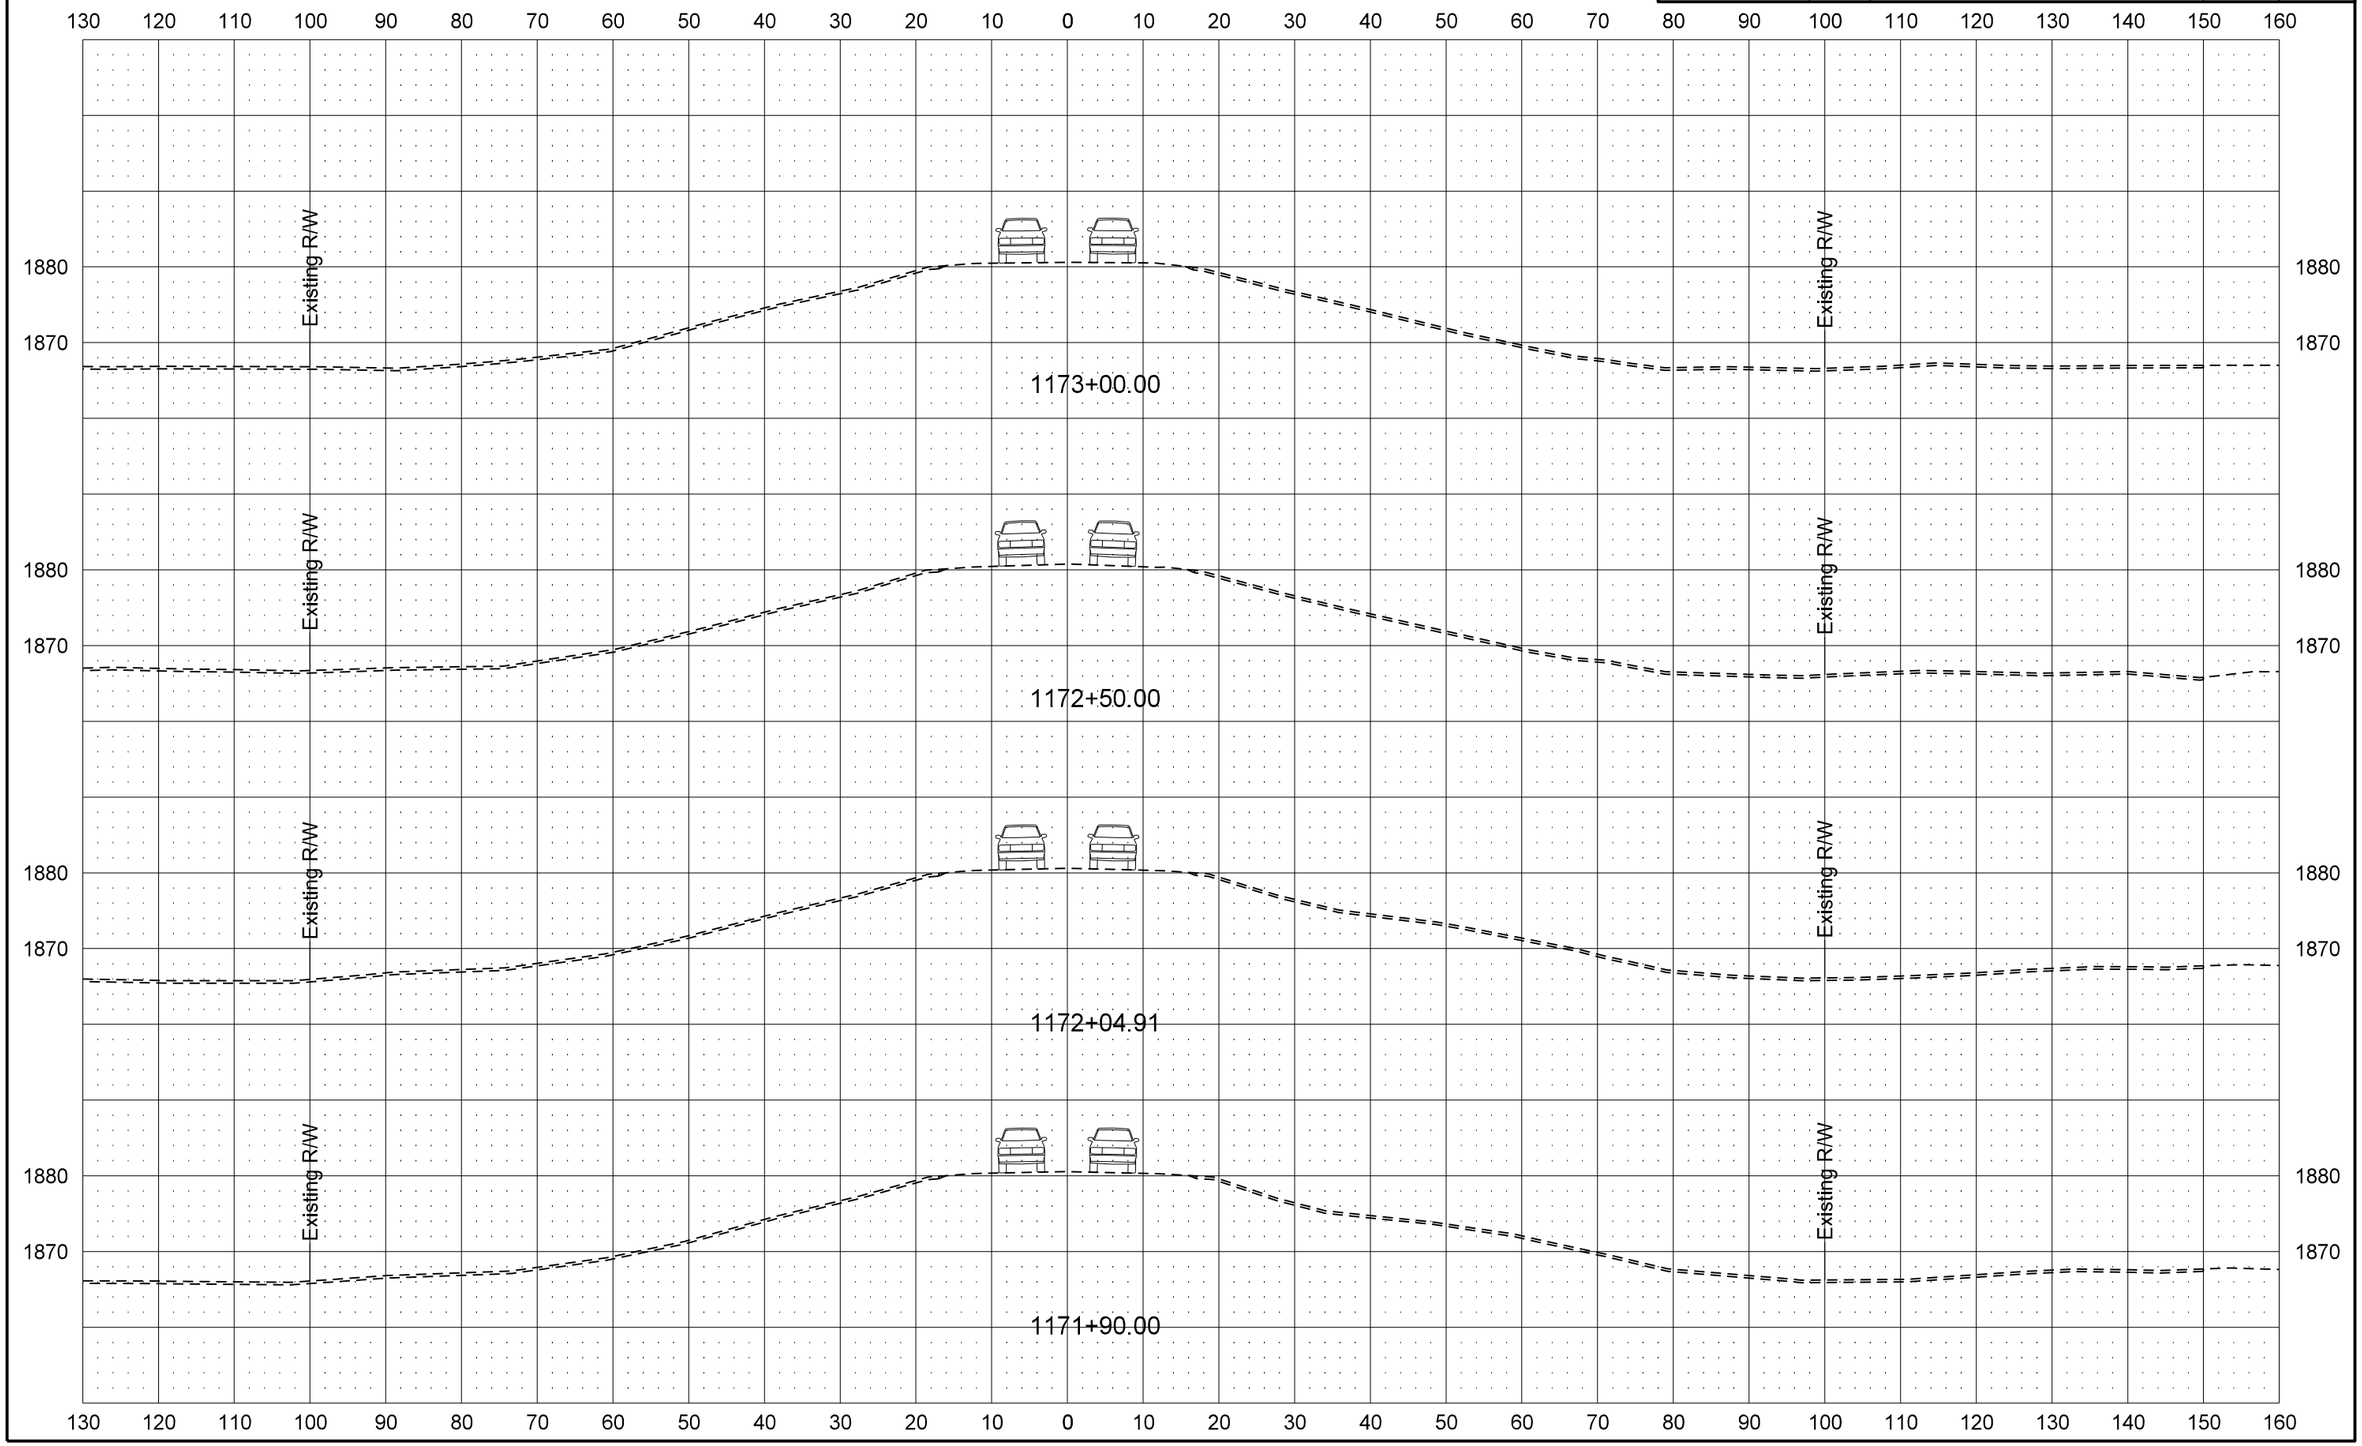

STATE	PROJECT NO.	SECTION NO.	SHEET NO.
ND	BRS-1-031(017)012	200	2

ND 31 Mainline

PR31 - Traffic Control Phase 1 Cross Sections

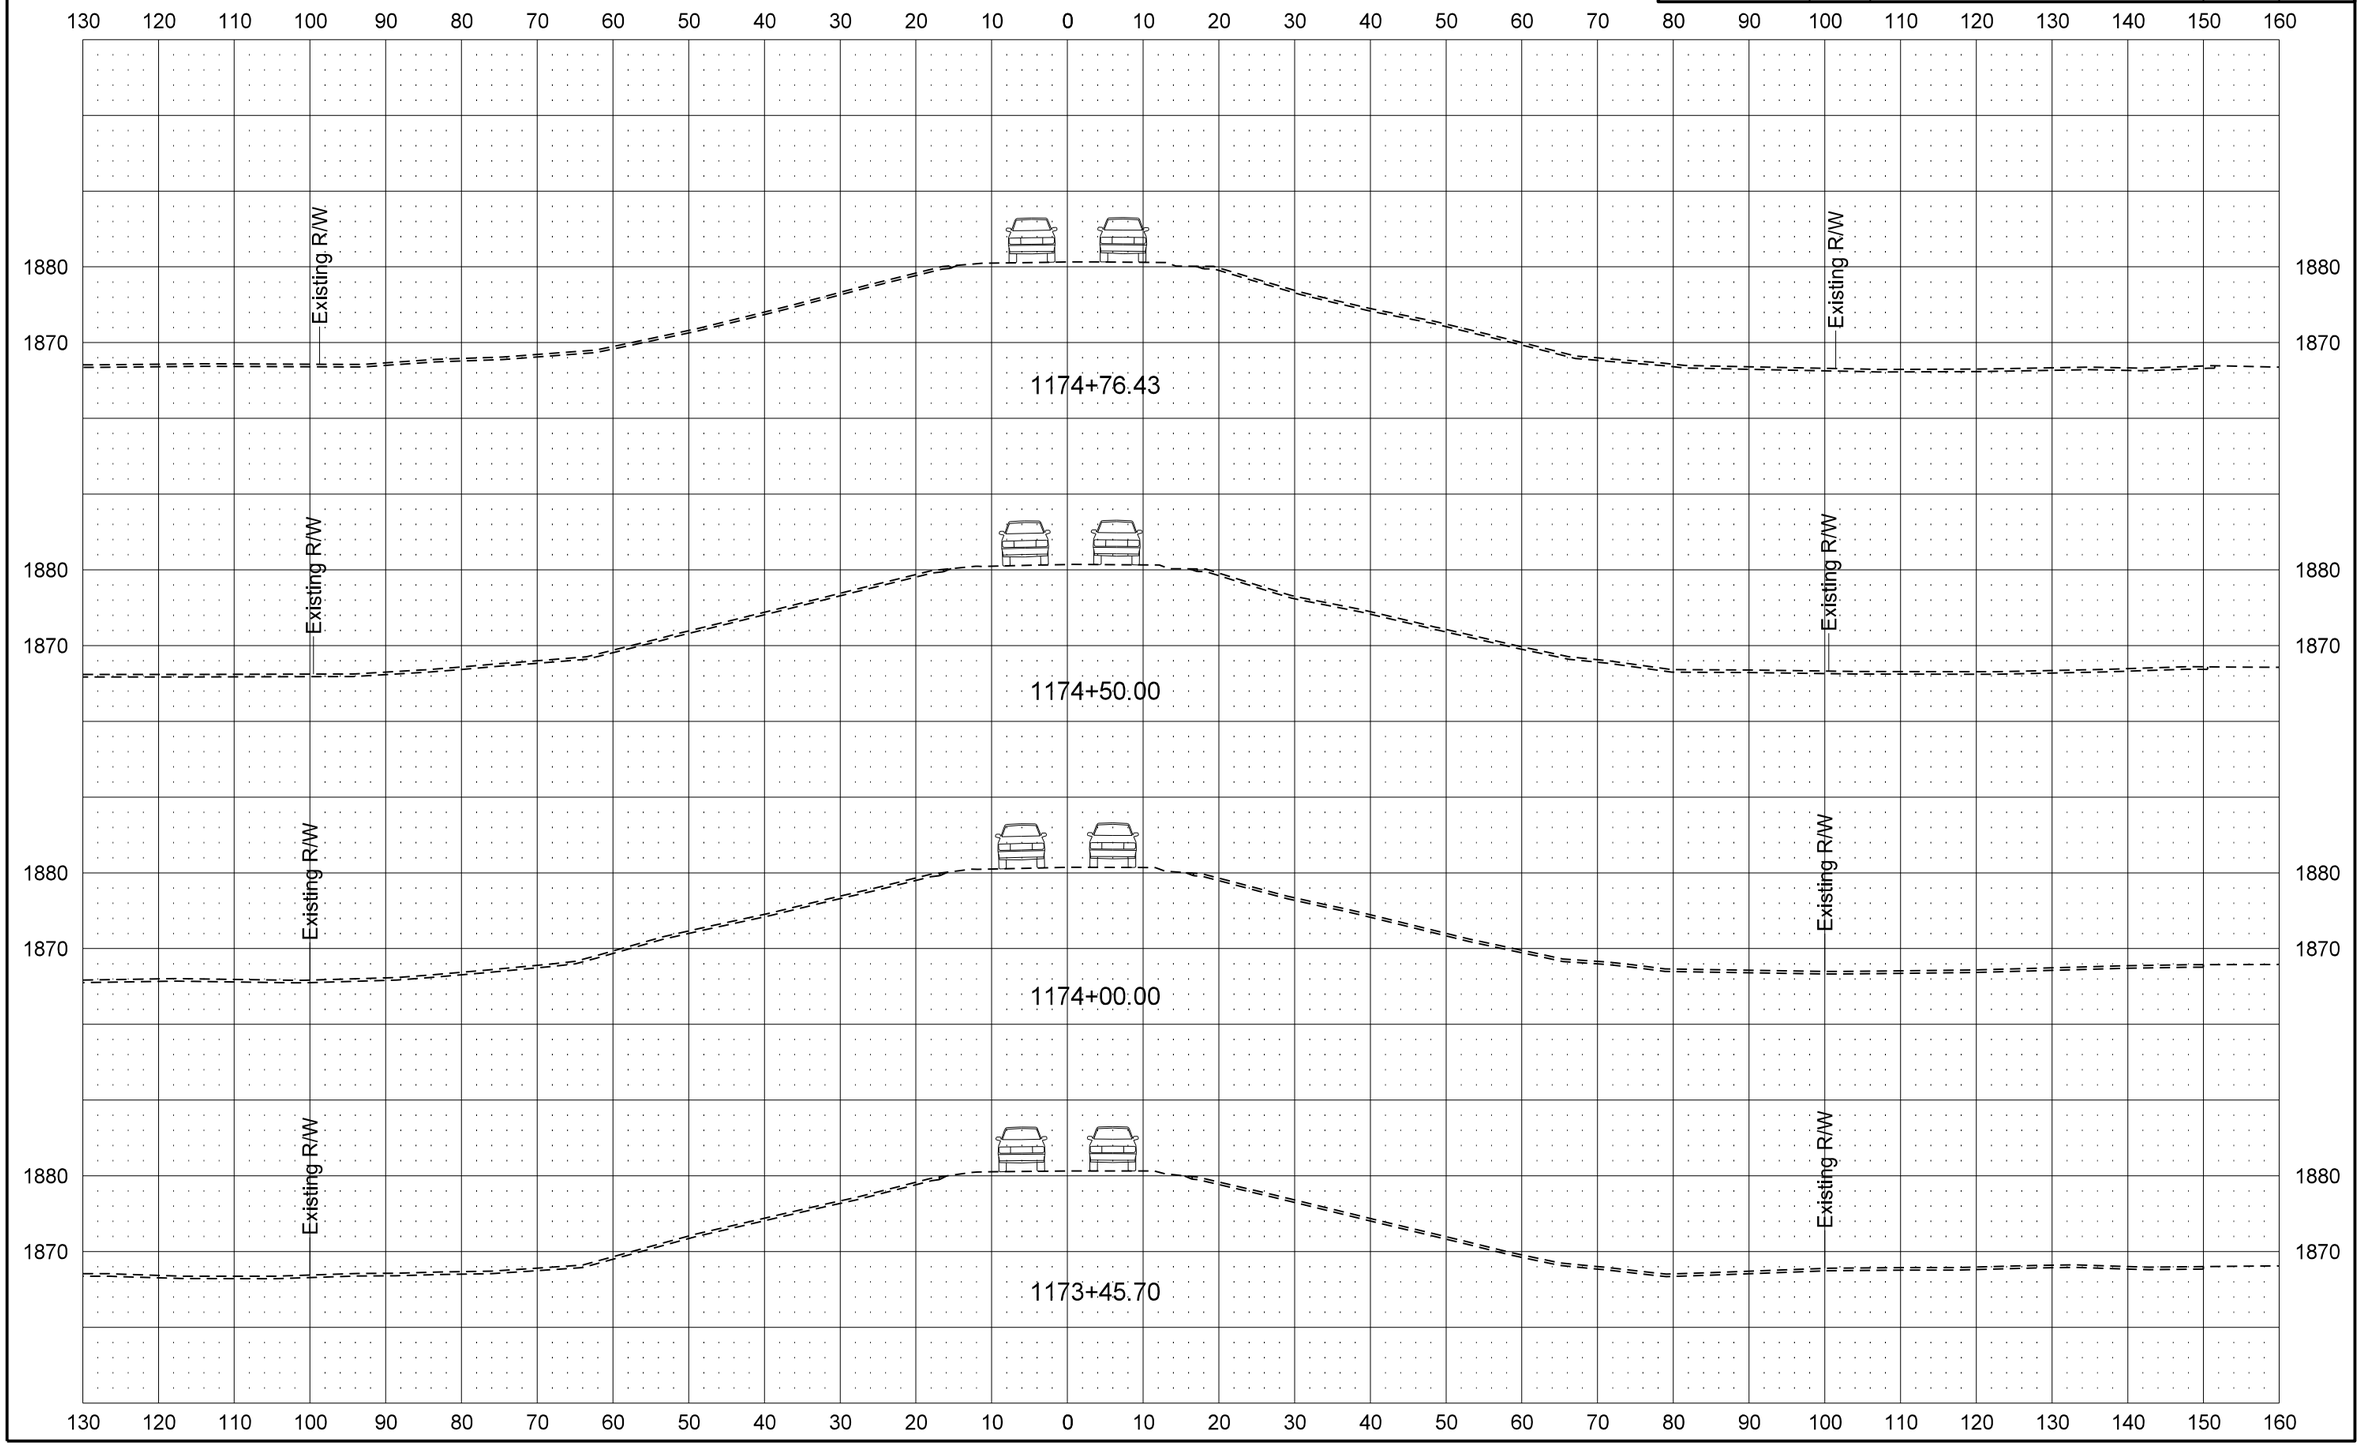

8/7/2013 4:35:01 PM darne R:\project\10031012.017\design\Sheets\200XS_001_All 4 TC Phases.dgn

ND 31 Mainline

PR31 - Traffic Control Phase 1 Cross Sections

STATE	PROJECT NO.	SECTION NO.	SHEET NO.
ND	BRS-1-031(017)012	200	3

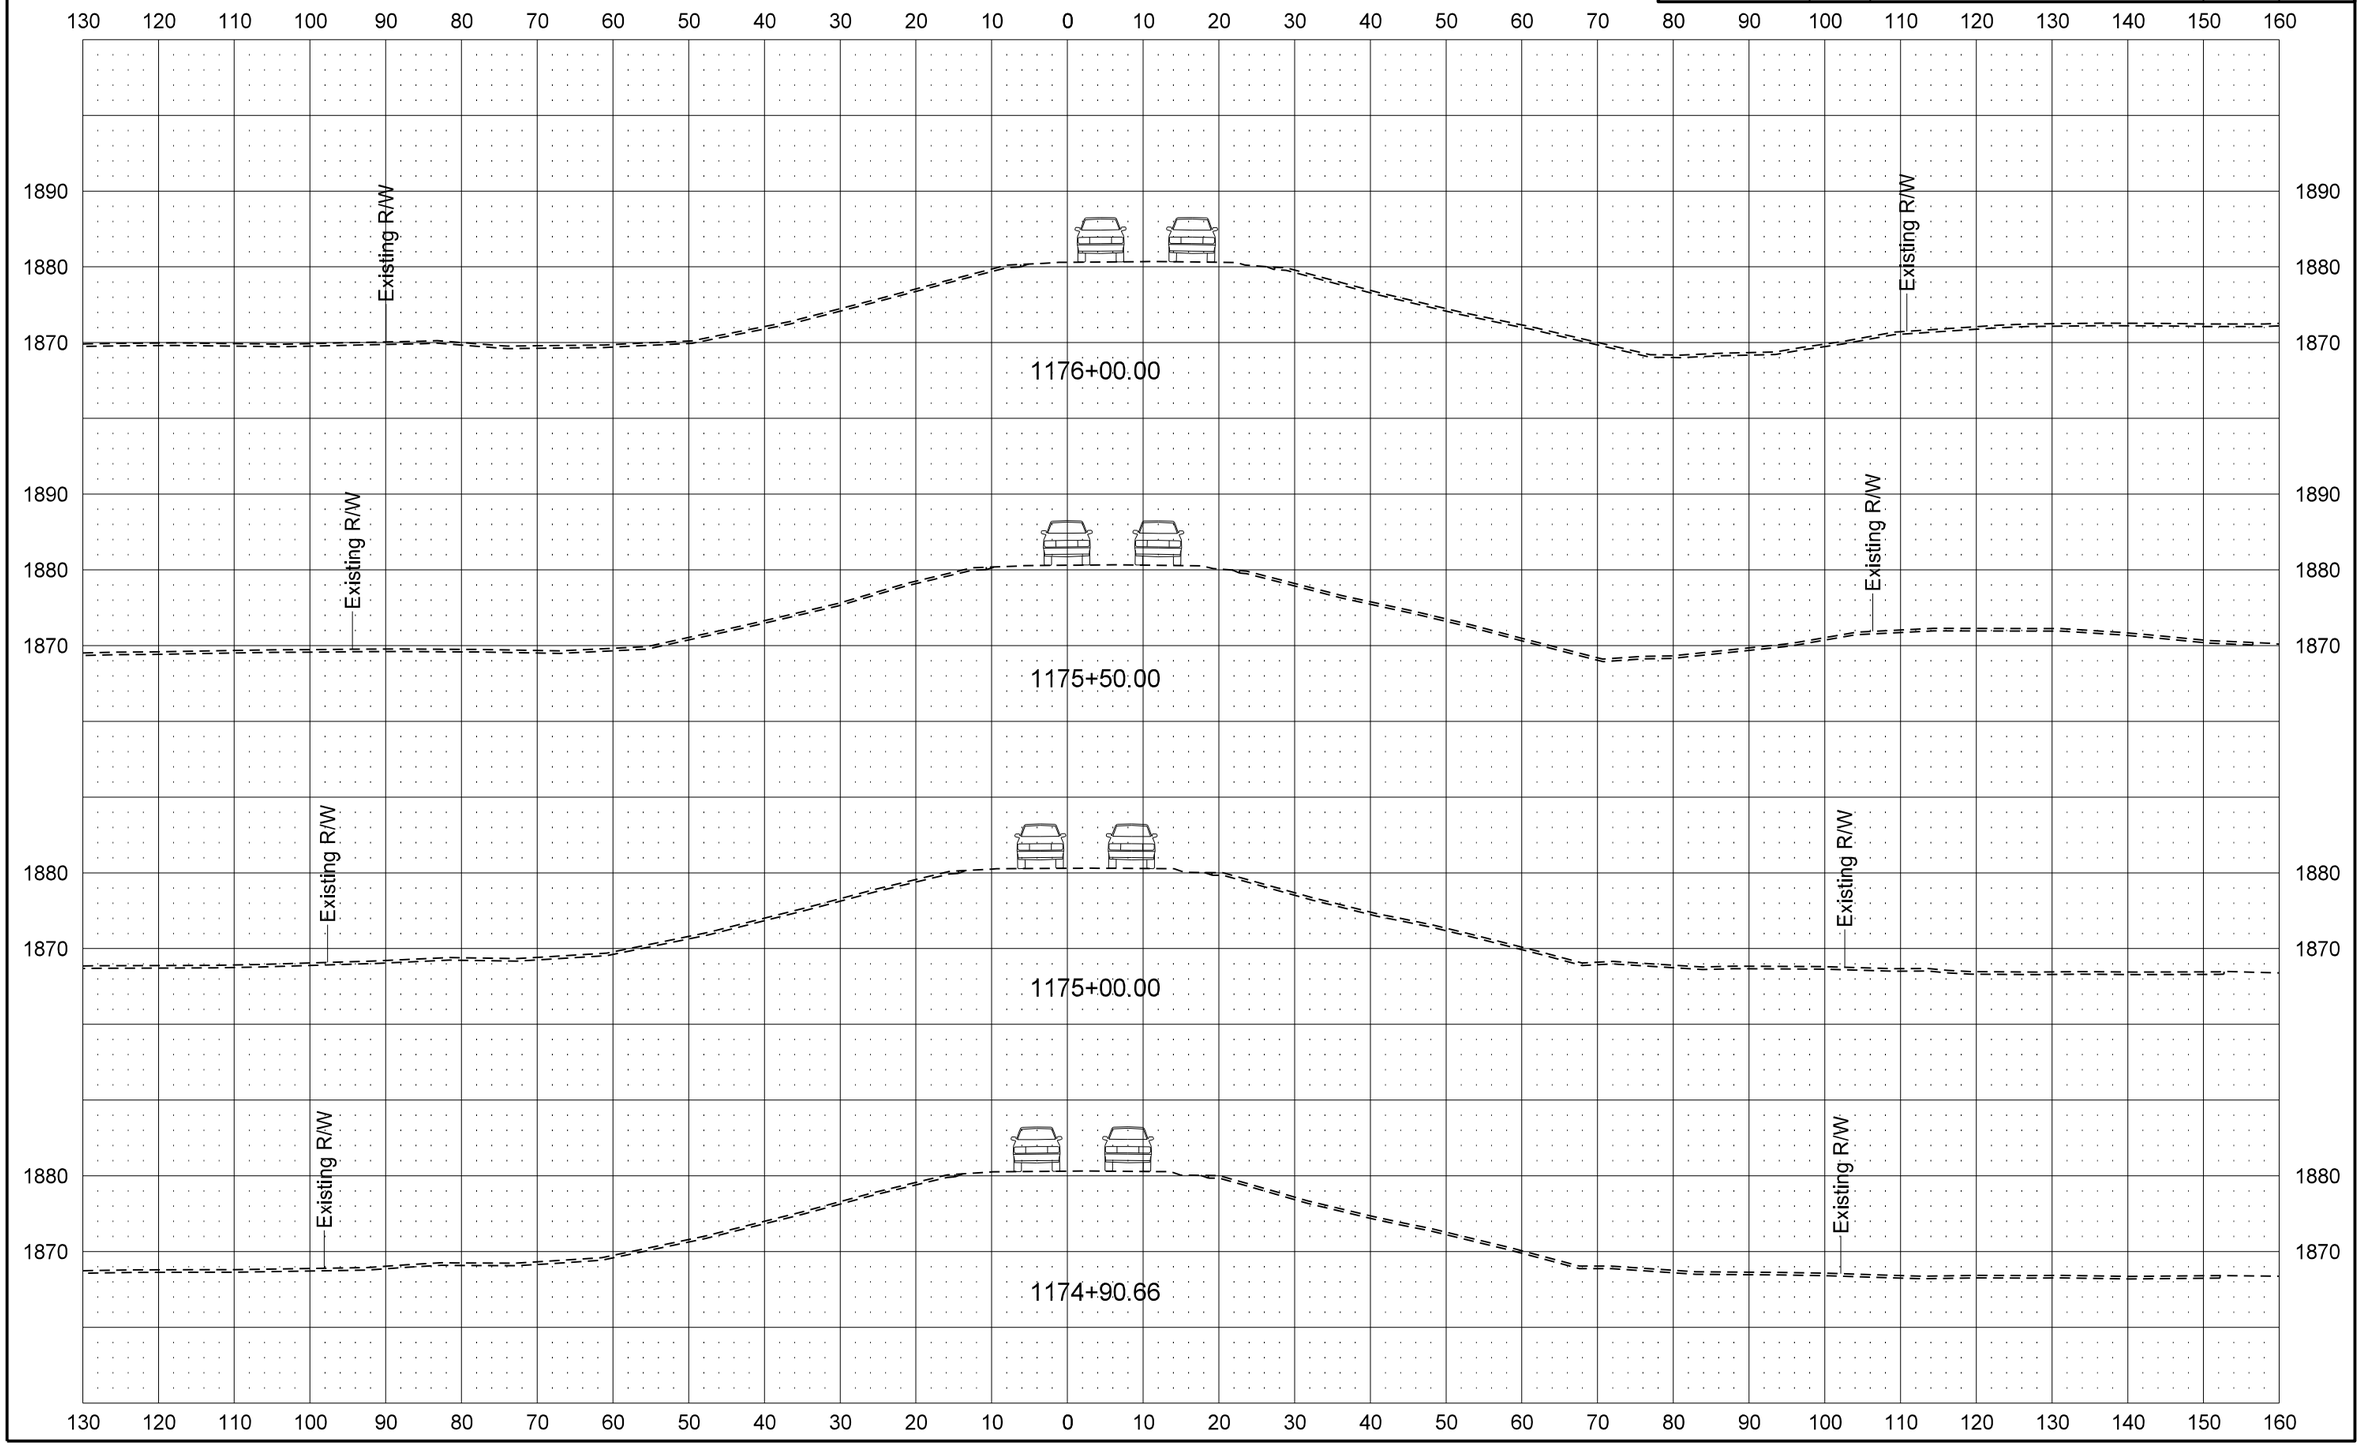

STATE	PROJECT NO.	SECTION NO.	SHEET NO.
ND	BRS-1-031(017)012	200	4

ND 31 Mainline

PR31 - Traffic Control Phase 1 Cross Sections

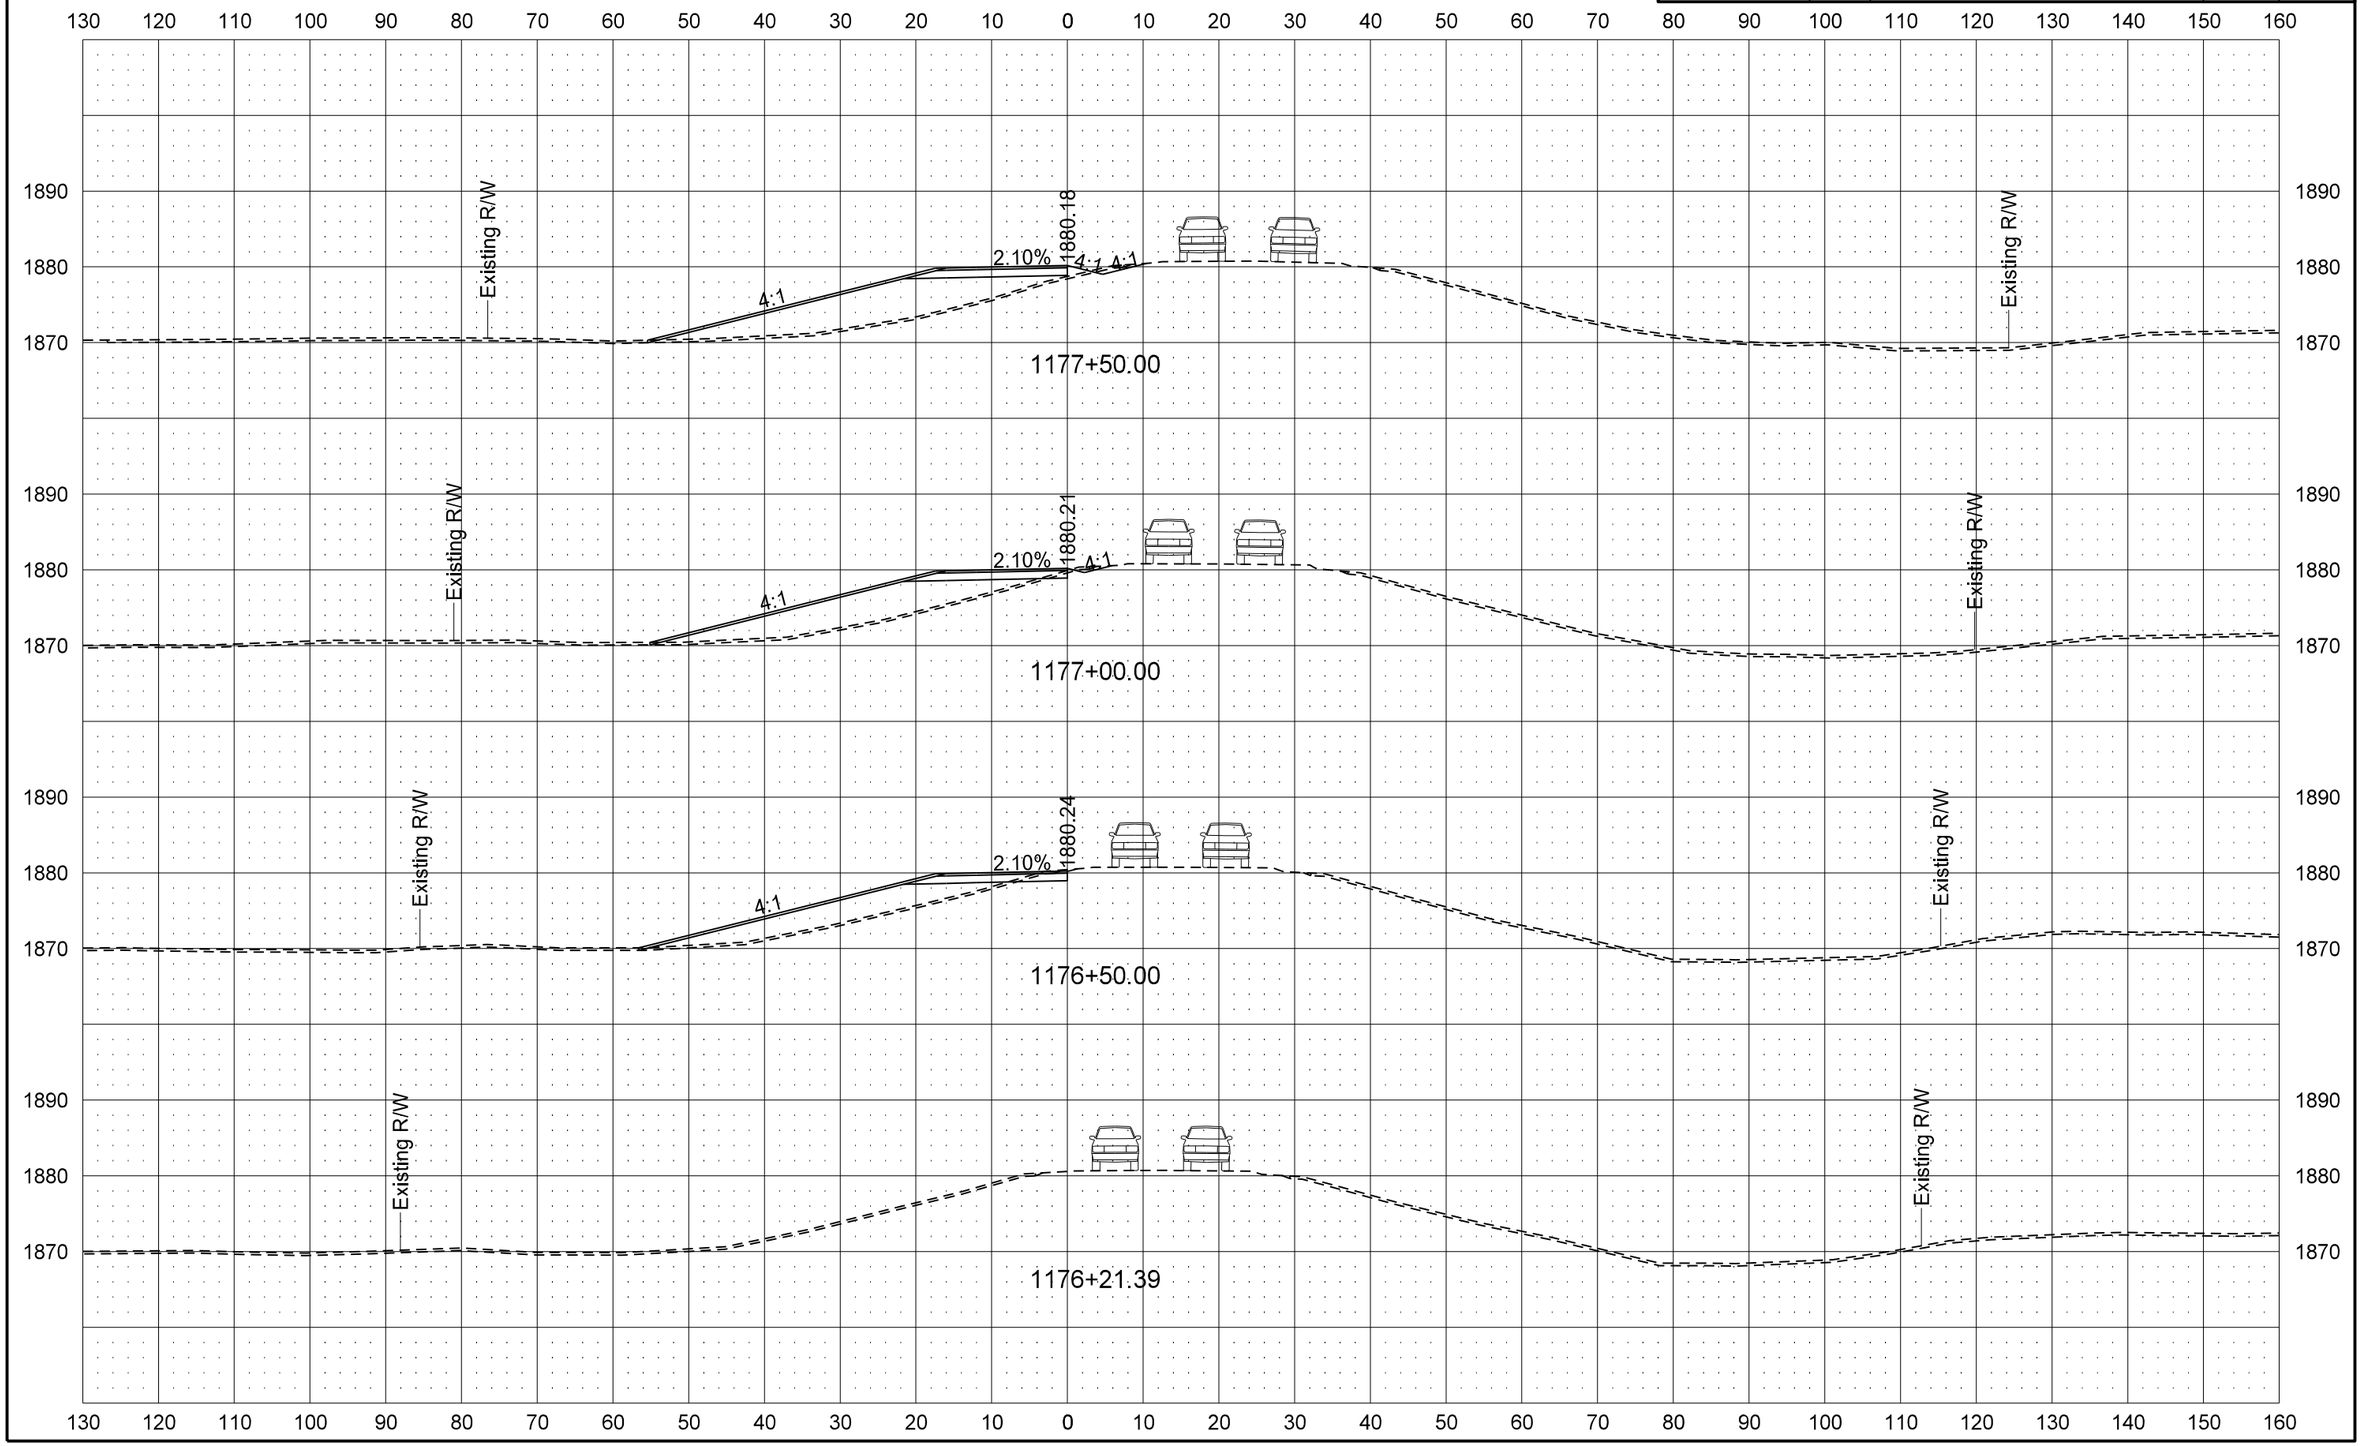

8/7/2013 4:35:11 PM darne R:\project\10031012.017\design\Sheets\200XS_001_All 4 TC Phases.dgn

STATE	PROJECT NO.	SECTION NO.	SHEET NO.
ND	BRS-1-031(017)012	200	5

ND 31 Mainline

PR31 - Traffic Control Phase 1 Cross Sections

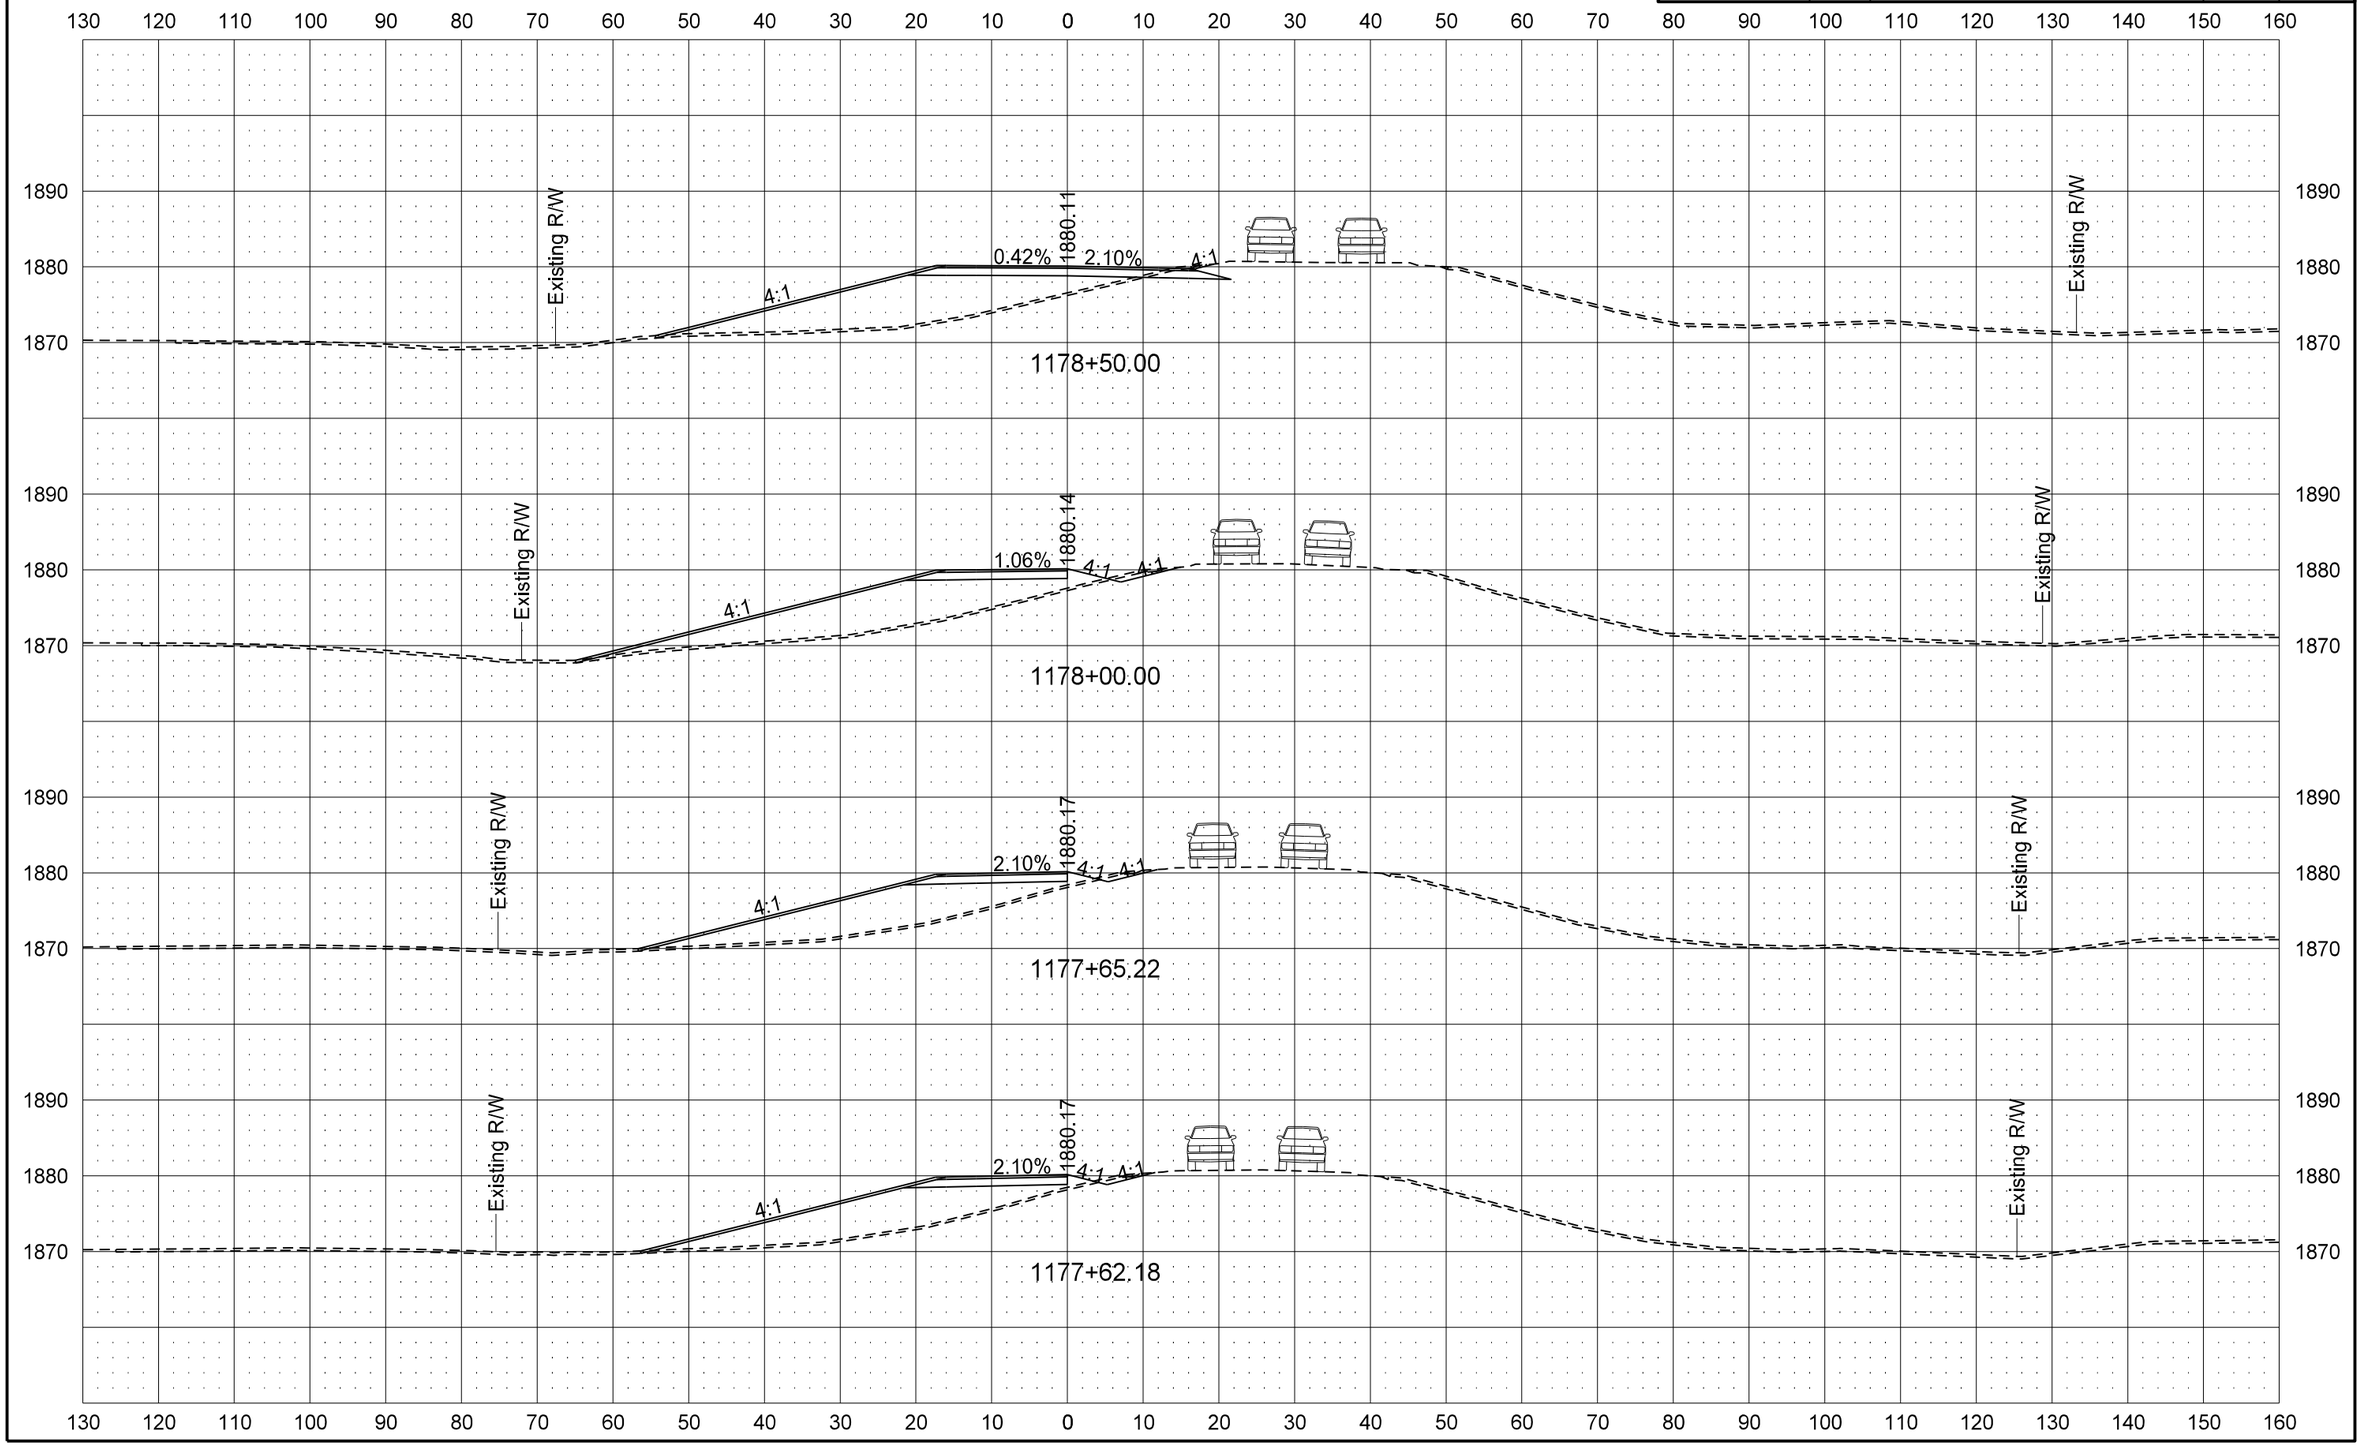

STATE	PROJECT NO.	SECTION NO.	SHEET NO.
ND	BRS-1-031(017)012	200	6

ND 31 Mainline

PR31 - Traffic Control Phase 1 Cross Sections

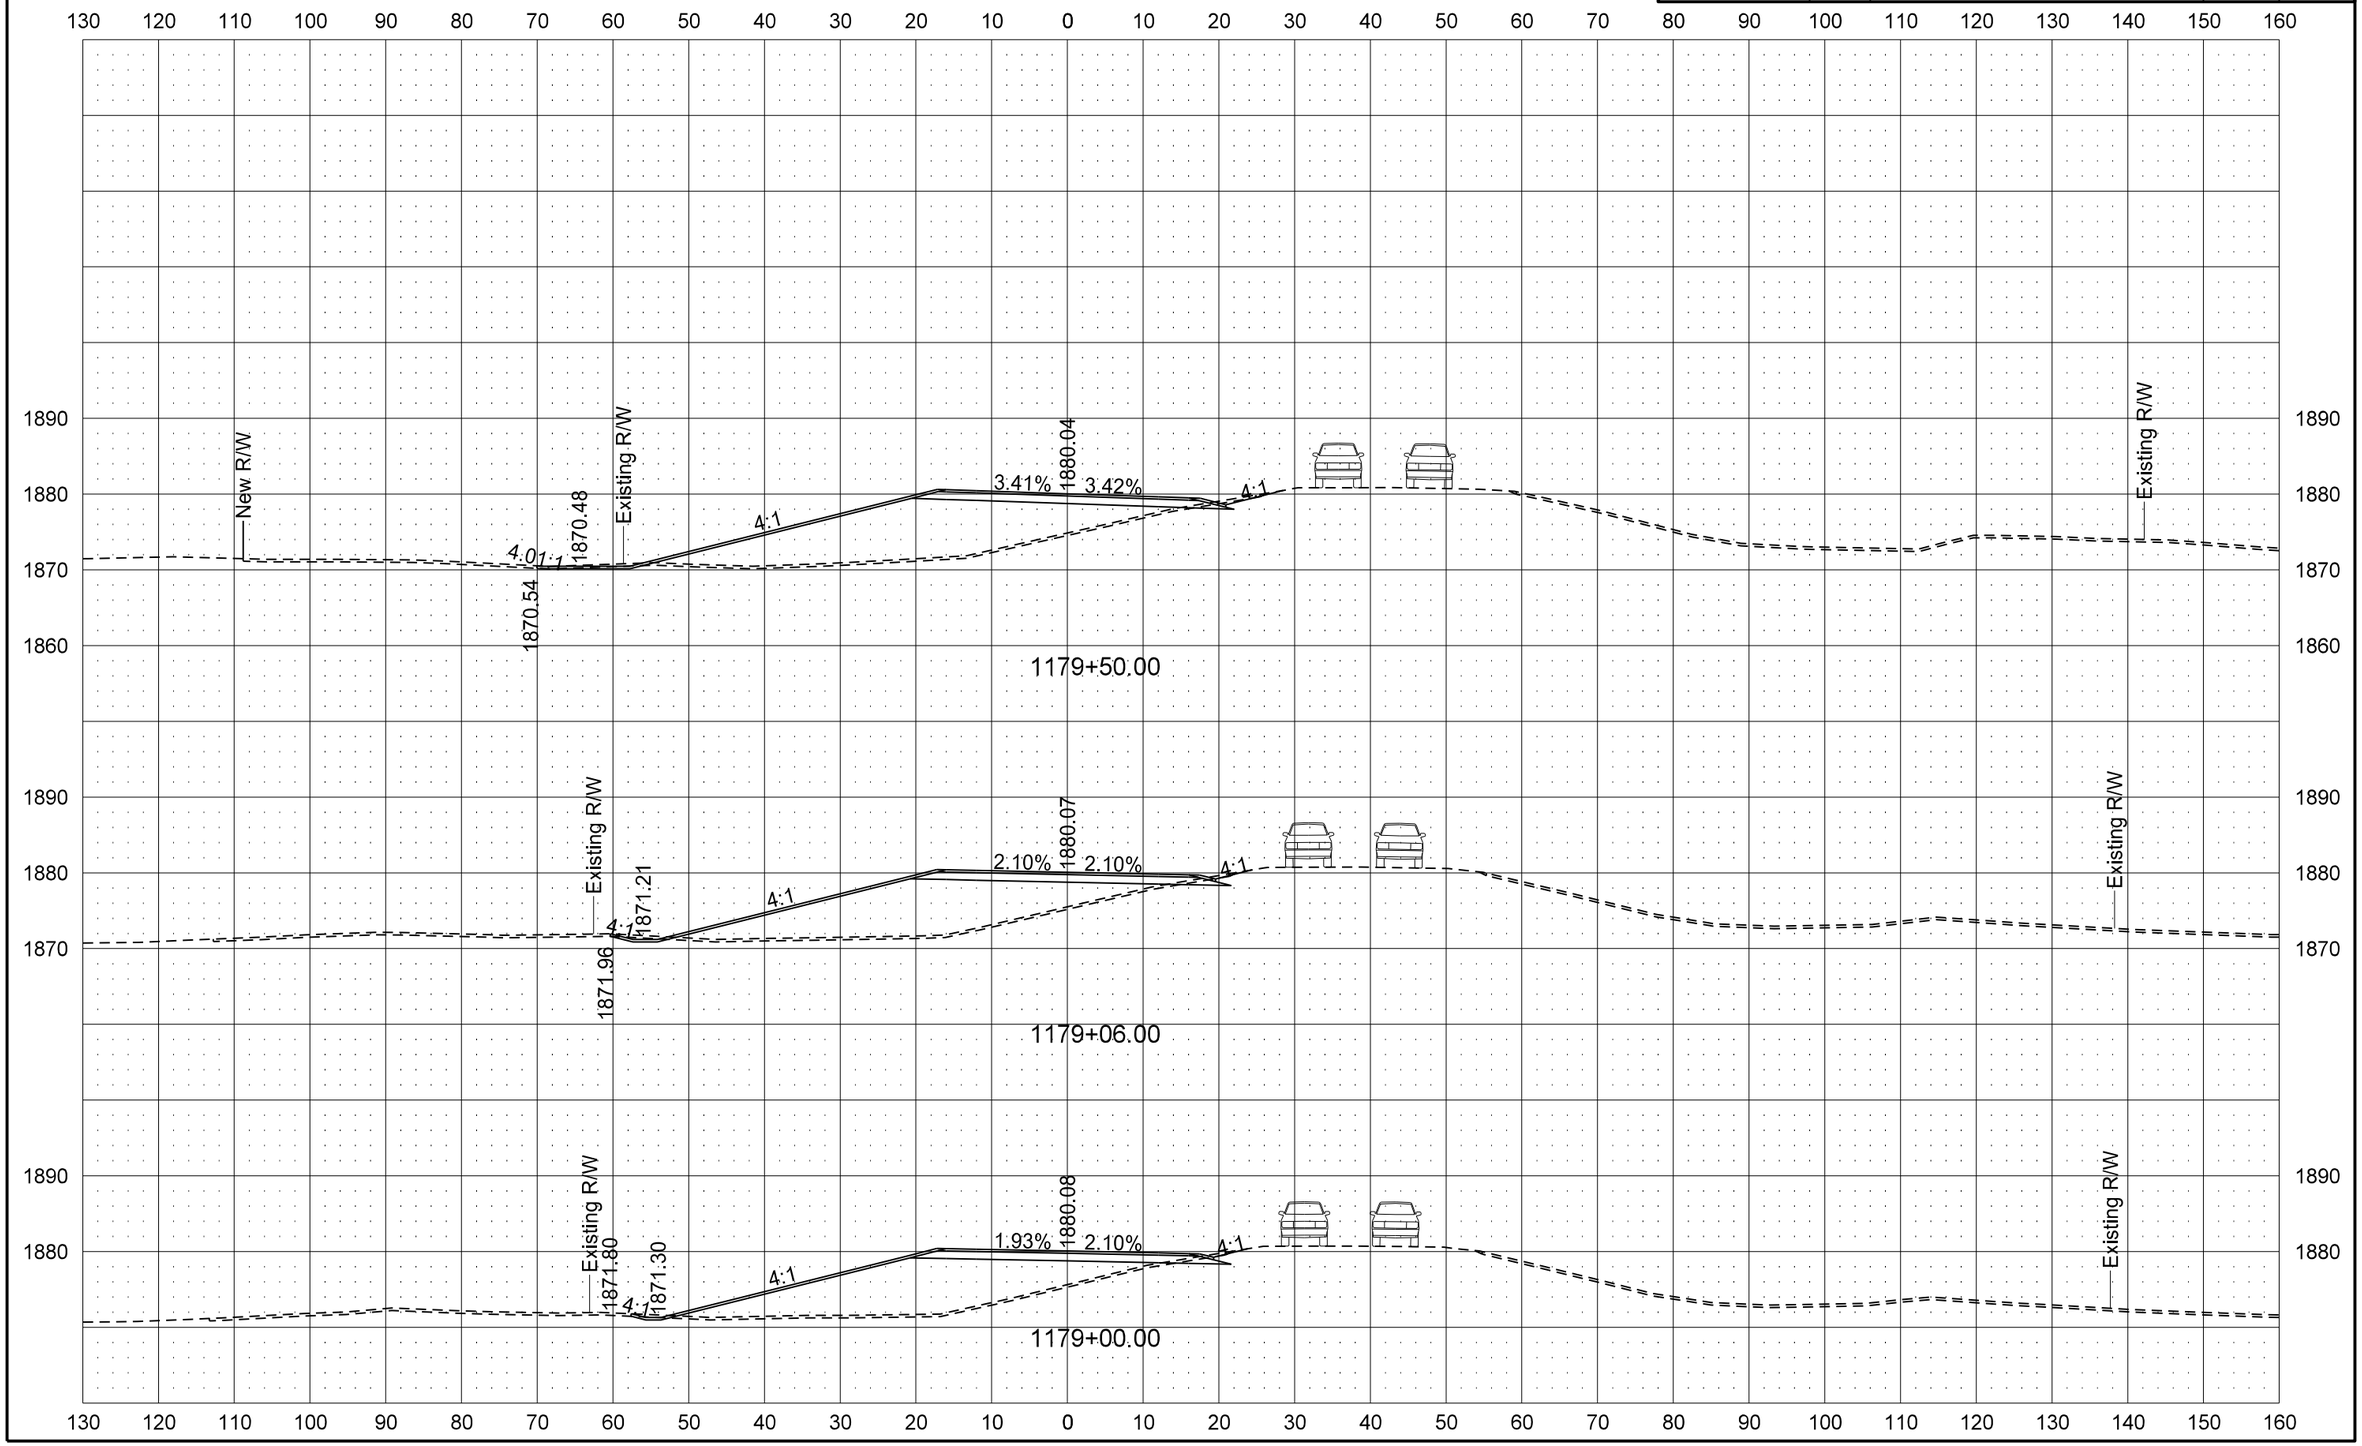

8/7/2013 4:35:21 PM darne R:\project\10031012.017\design\Sheets\200XS_001_All 4 TC Phases.dgn

STATE	PROJECT NO.	SECTION NO.	SHEET NO.
ND	BRS-1-031(017)012	200	7

ND 31 Mainline

PR31 - Traffic Control Phase 1 Cross Sections

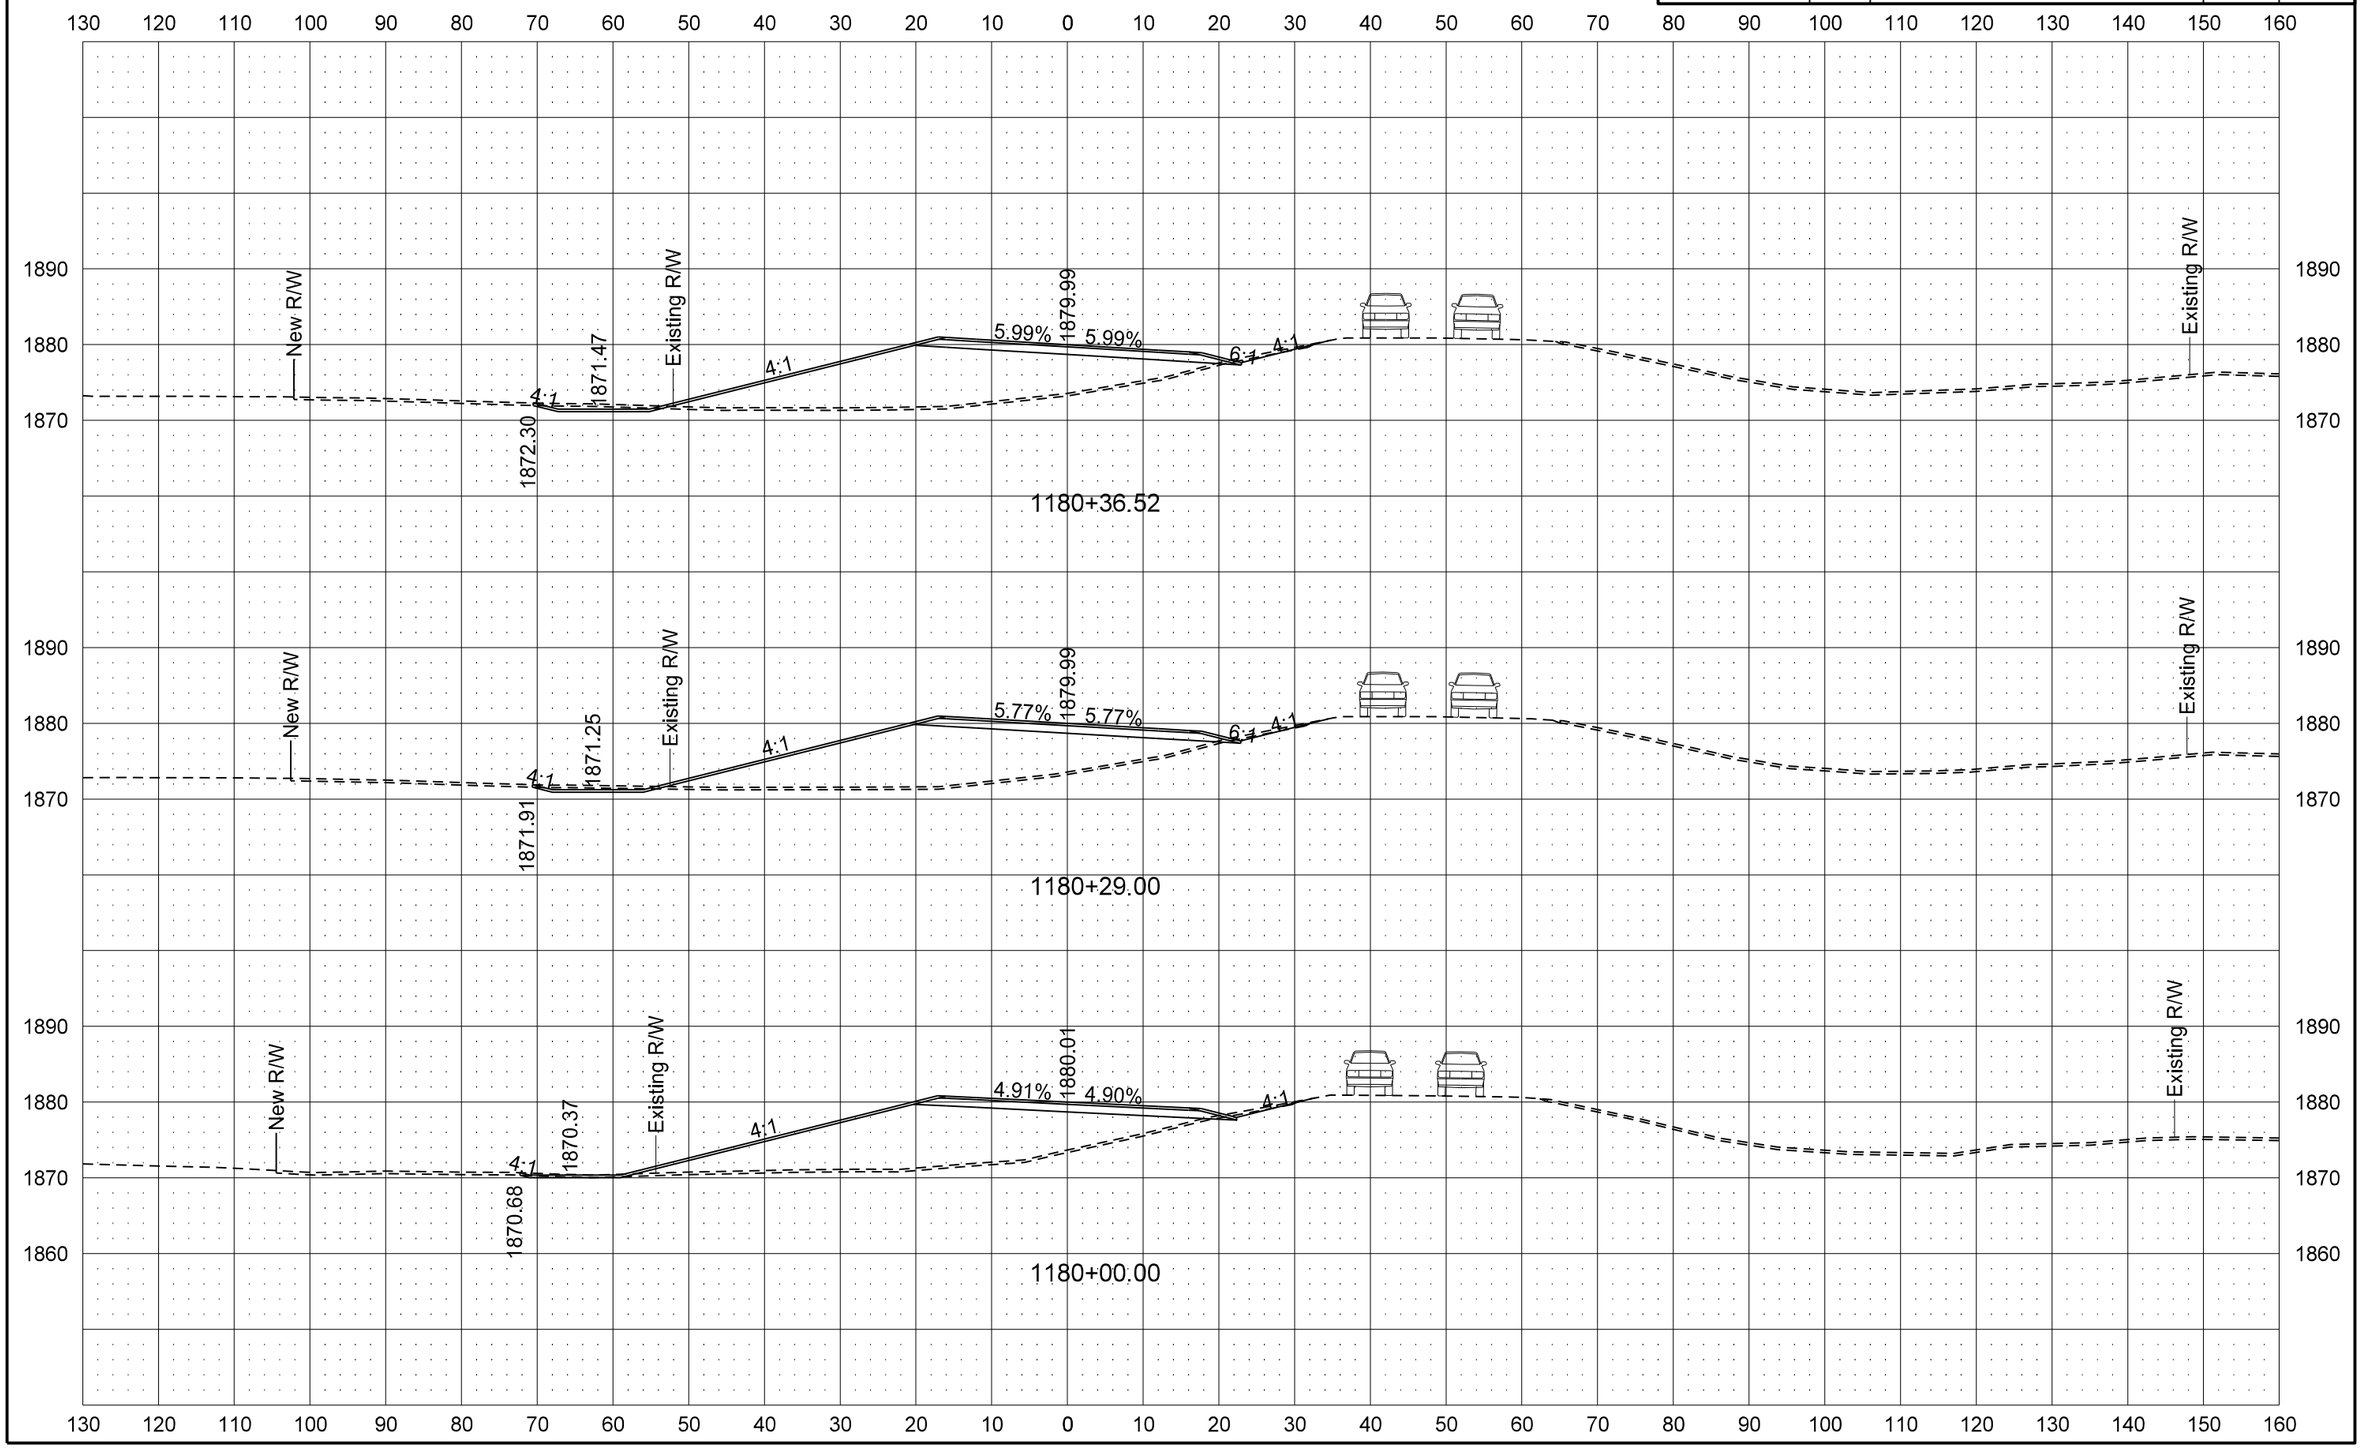

STATE	PROJECT NO.	SECTION NO.	SHEET NO.
ND	BRS-1-031(017)012	200	8

ND 31 Mainline

PR31 - Traffic Control Phase 1 Cross Sections

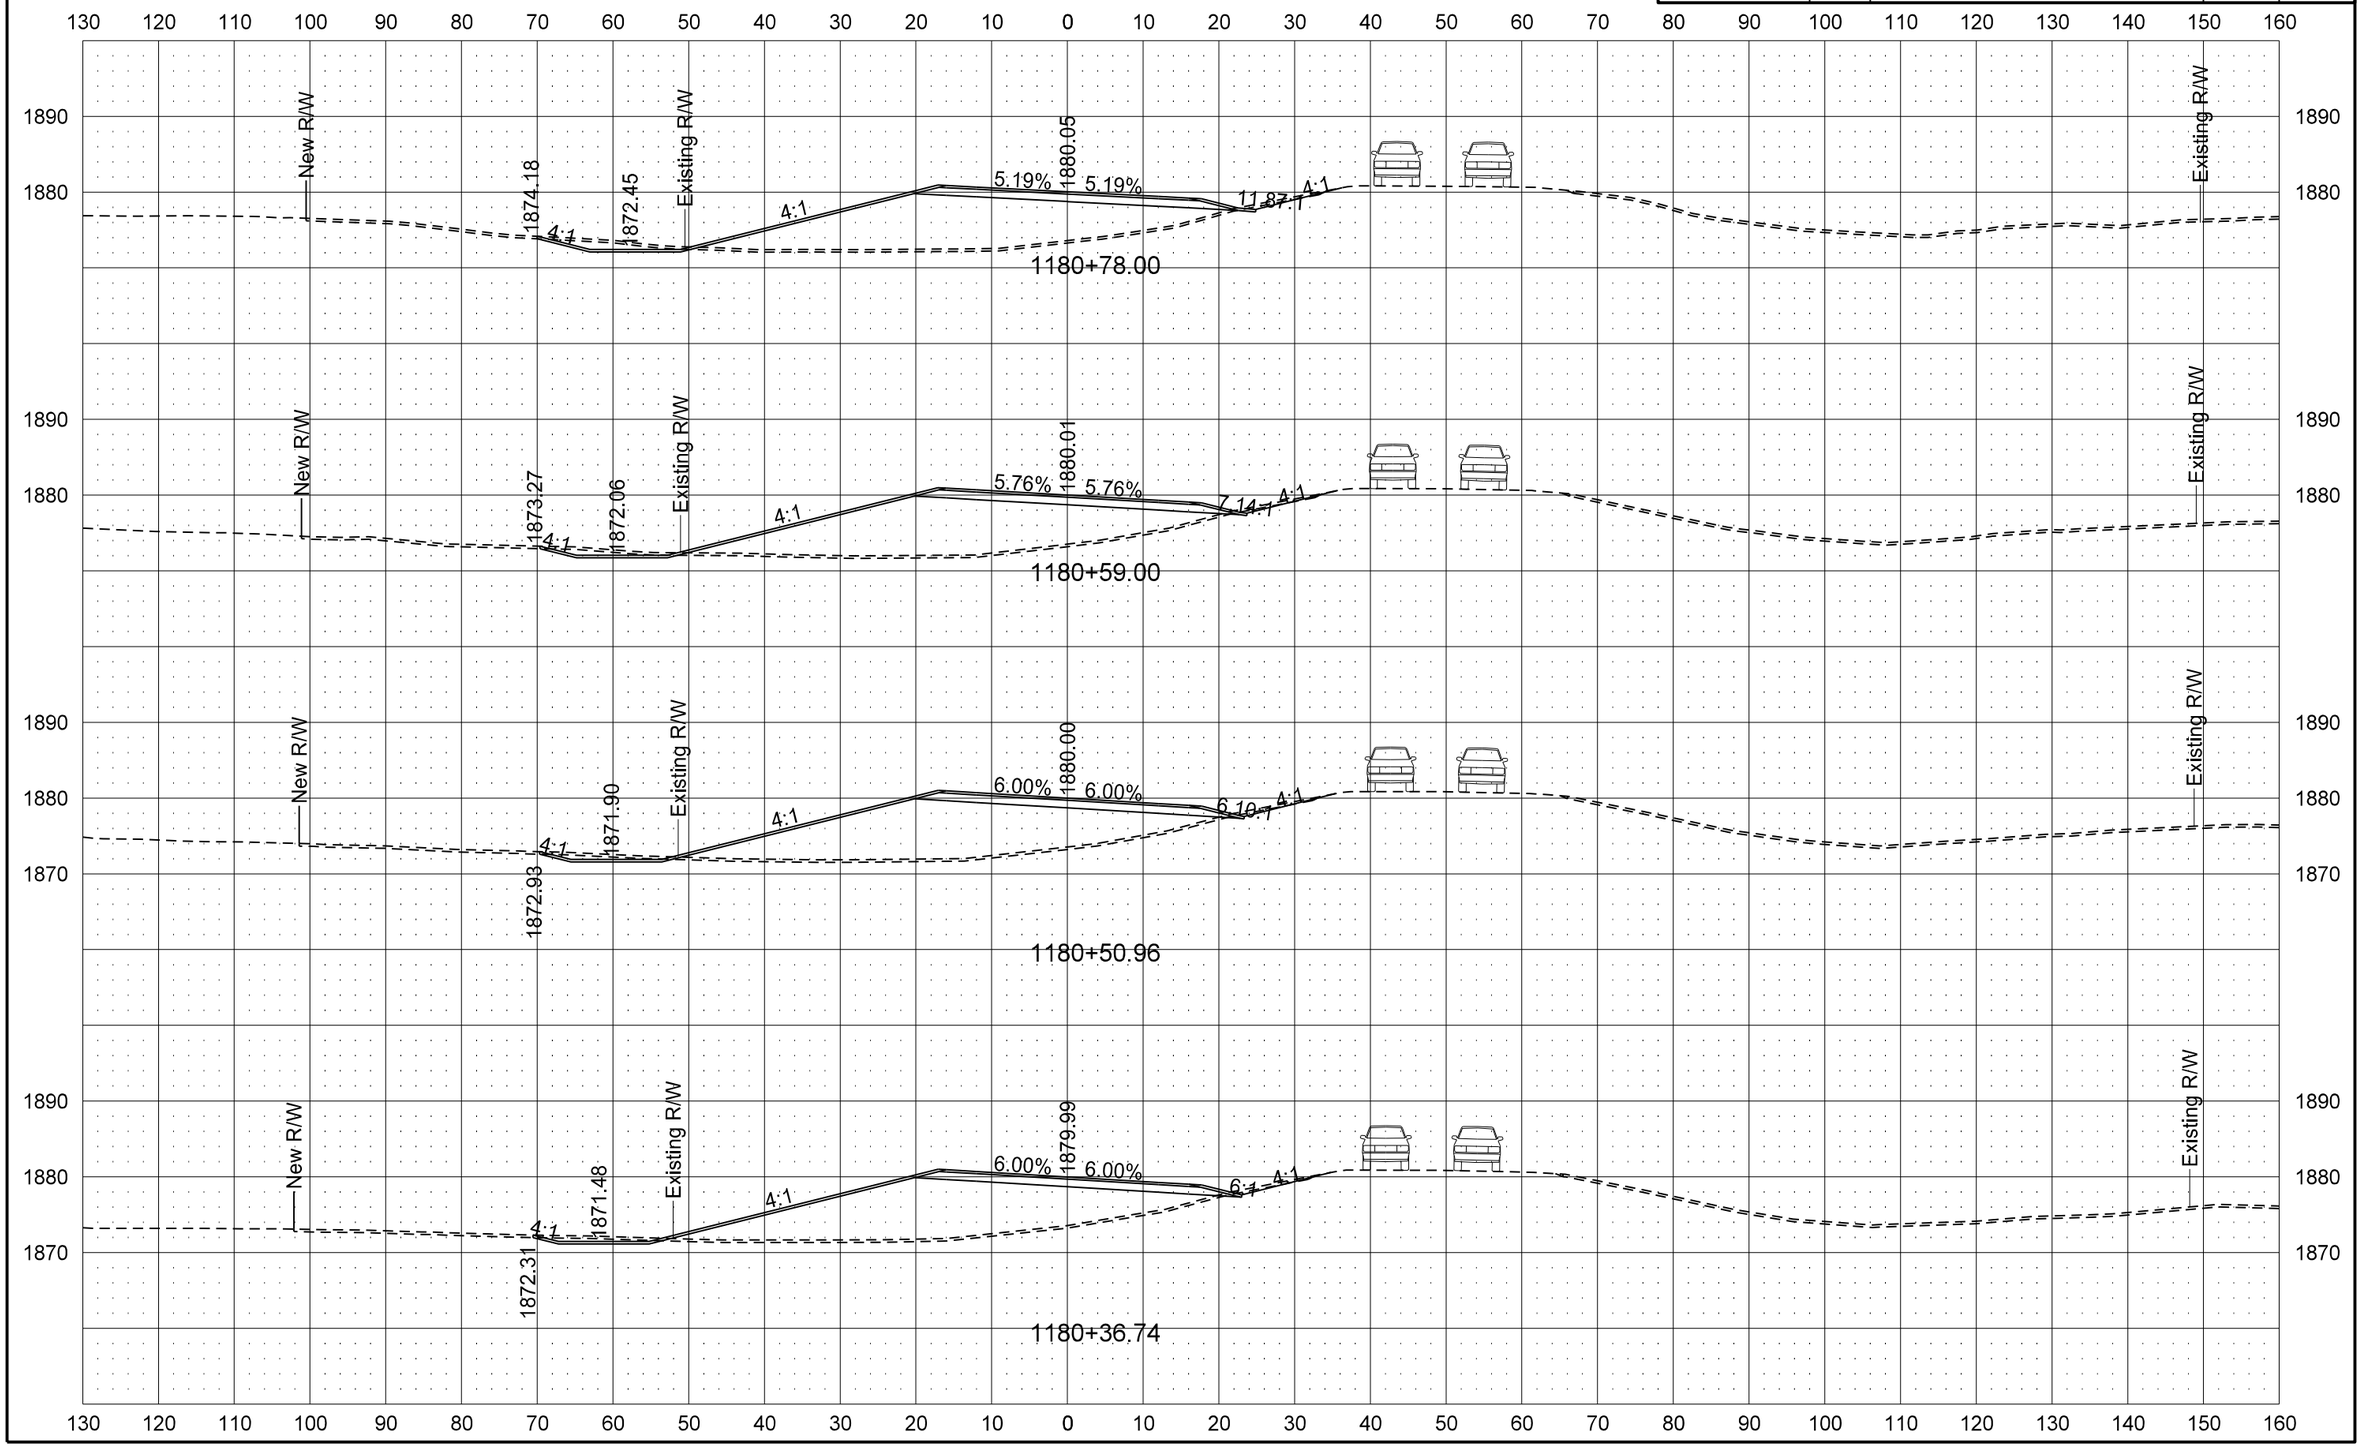

STATE	PROJECT NO.	SECTION NO.	SHEET NO.
ND	BRS-1-031(017)012	200	9

ND 31 Mainline

PR31 - Traffic Control Phase 1 Cross Sections

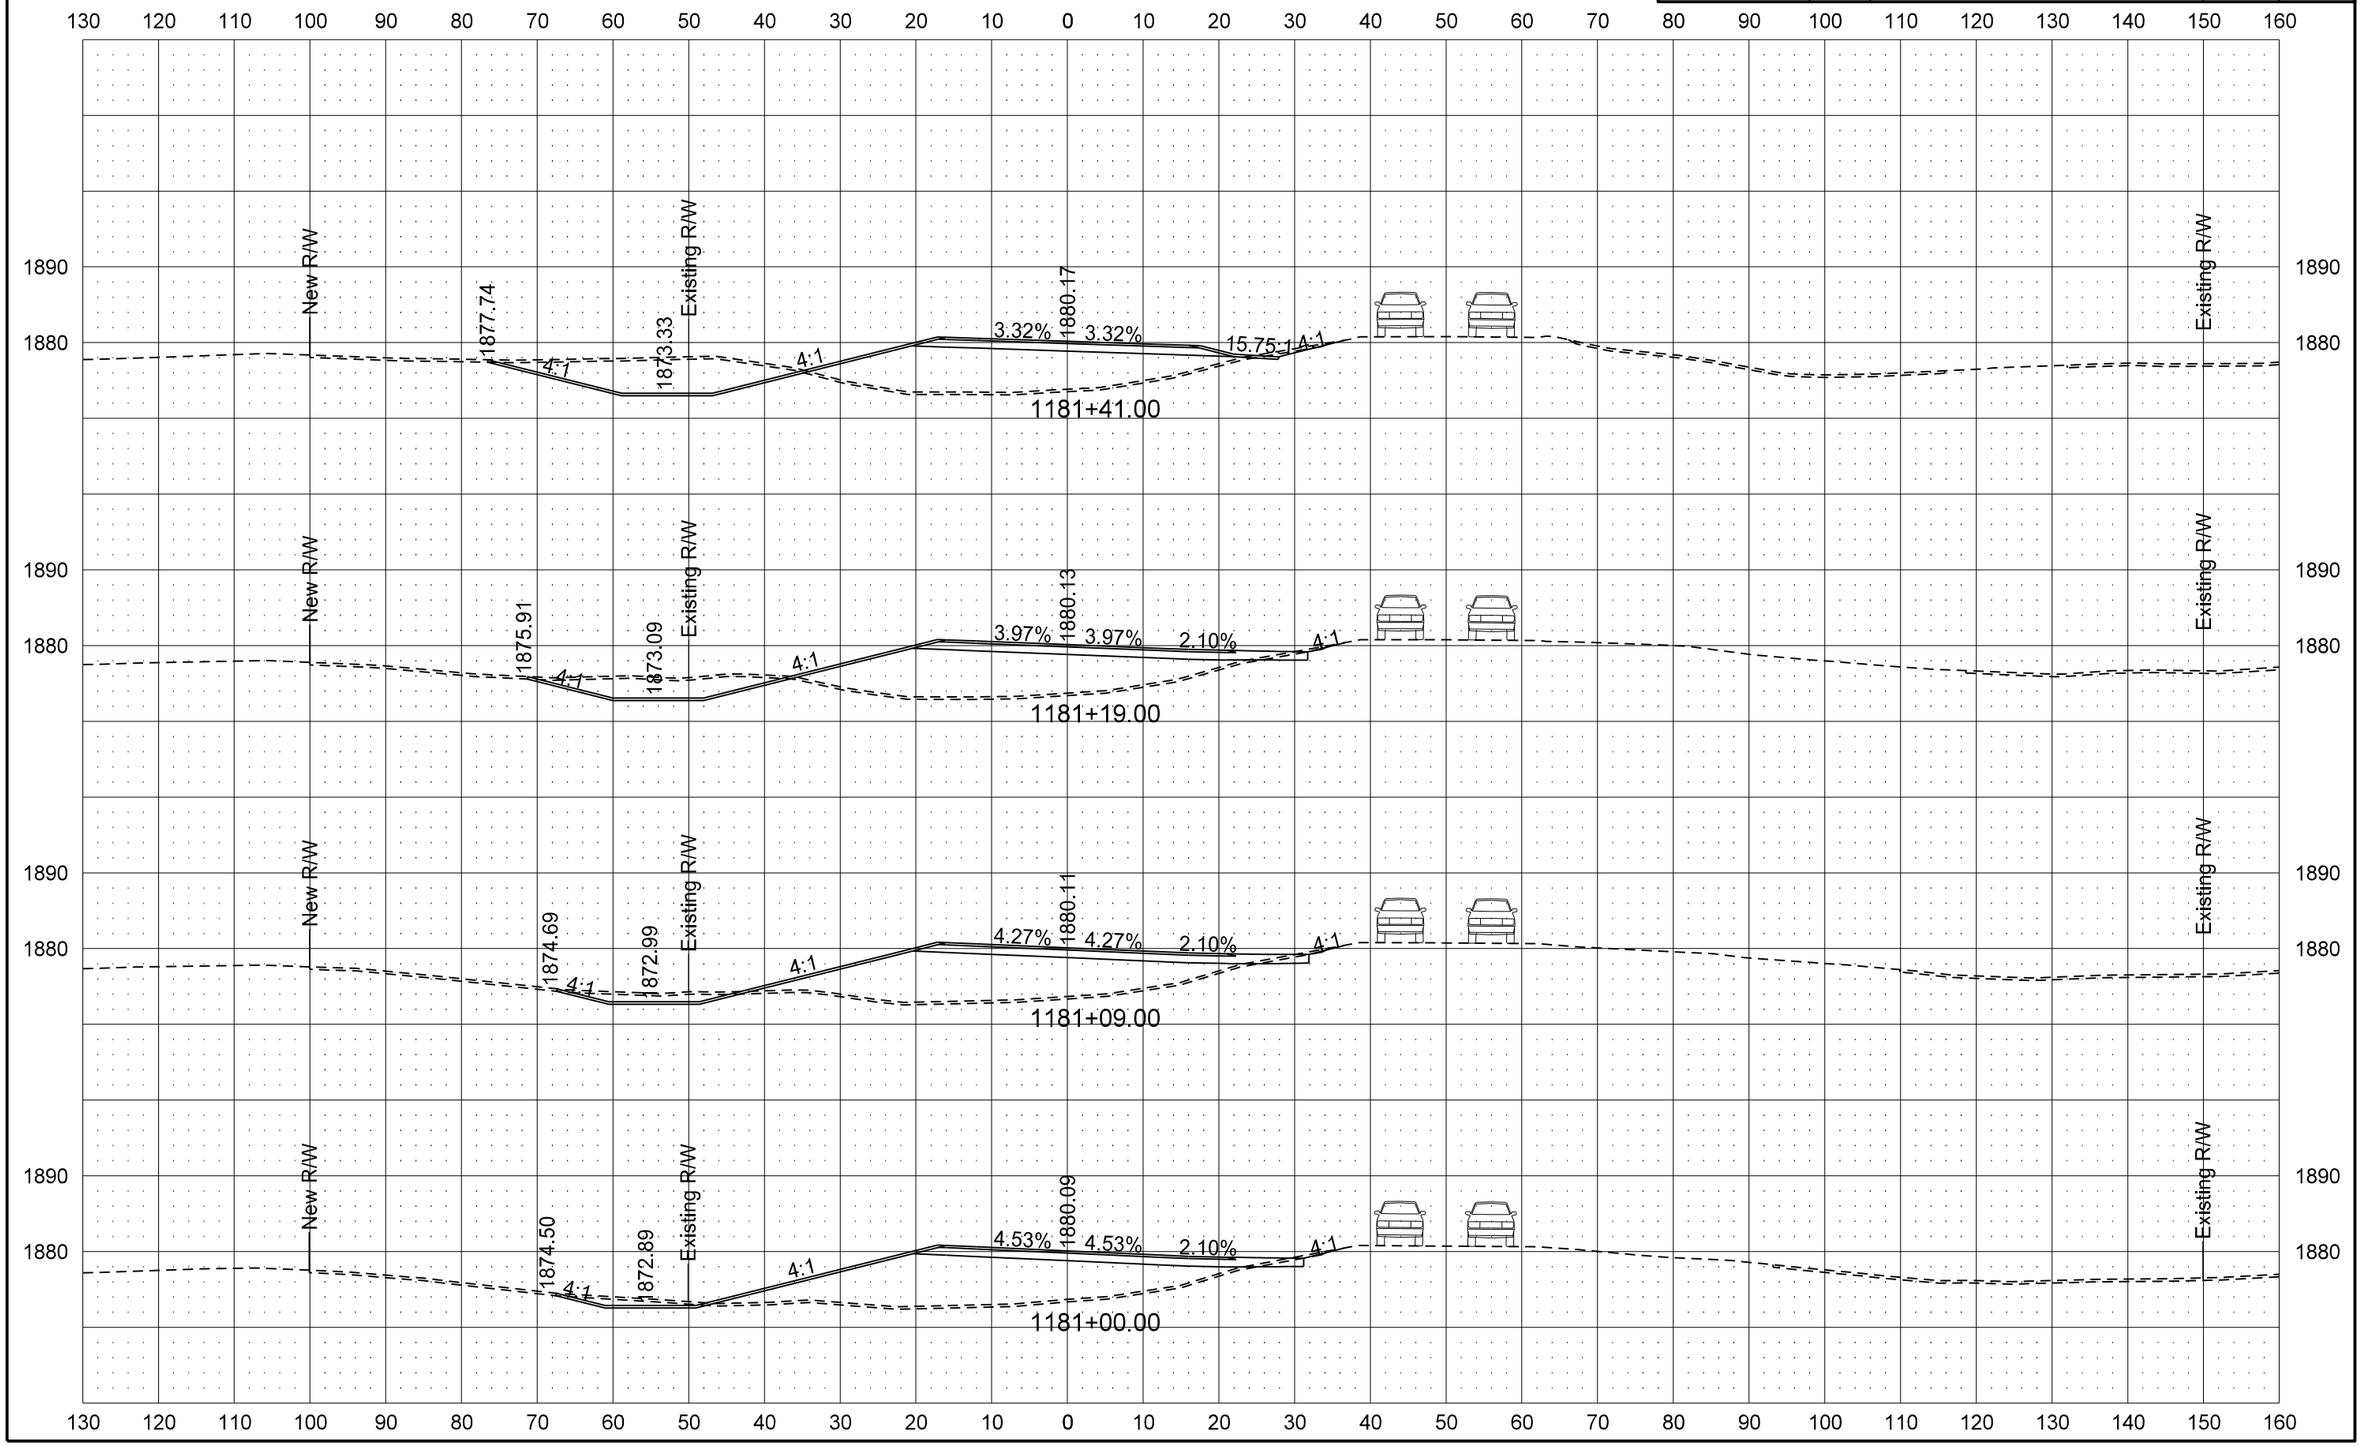

STATE	PROJECT NO.	SECTION NO.	SHEET NO.
ND	BRS-1-031(017)012	200	10

ND 31 Mainline

PR31 - Traffic Control Phase 1 Cross Sections

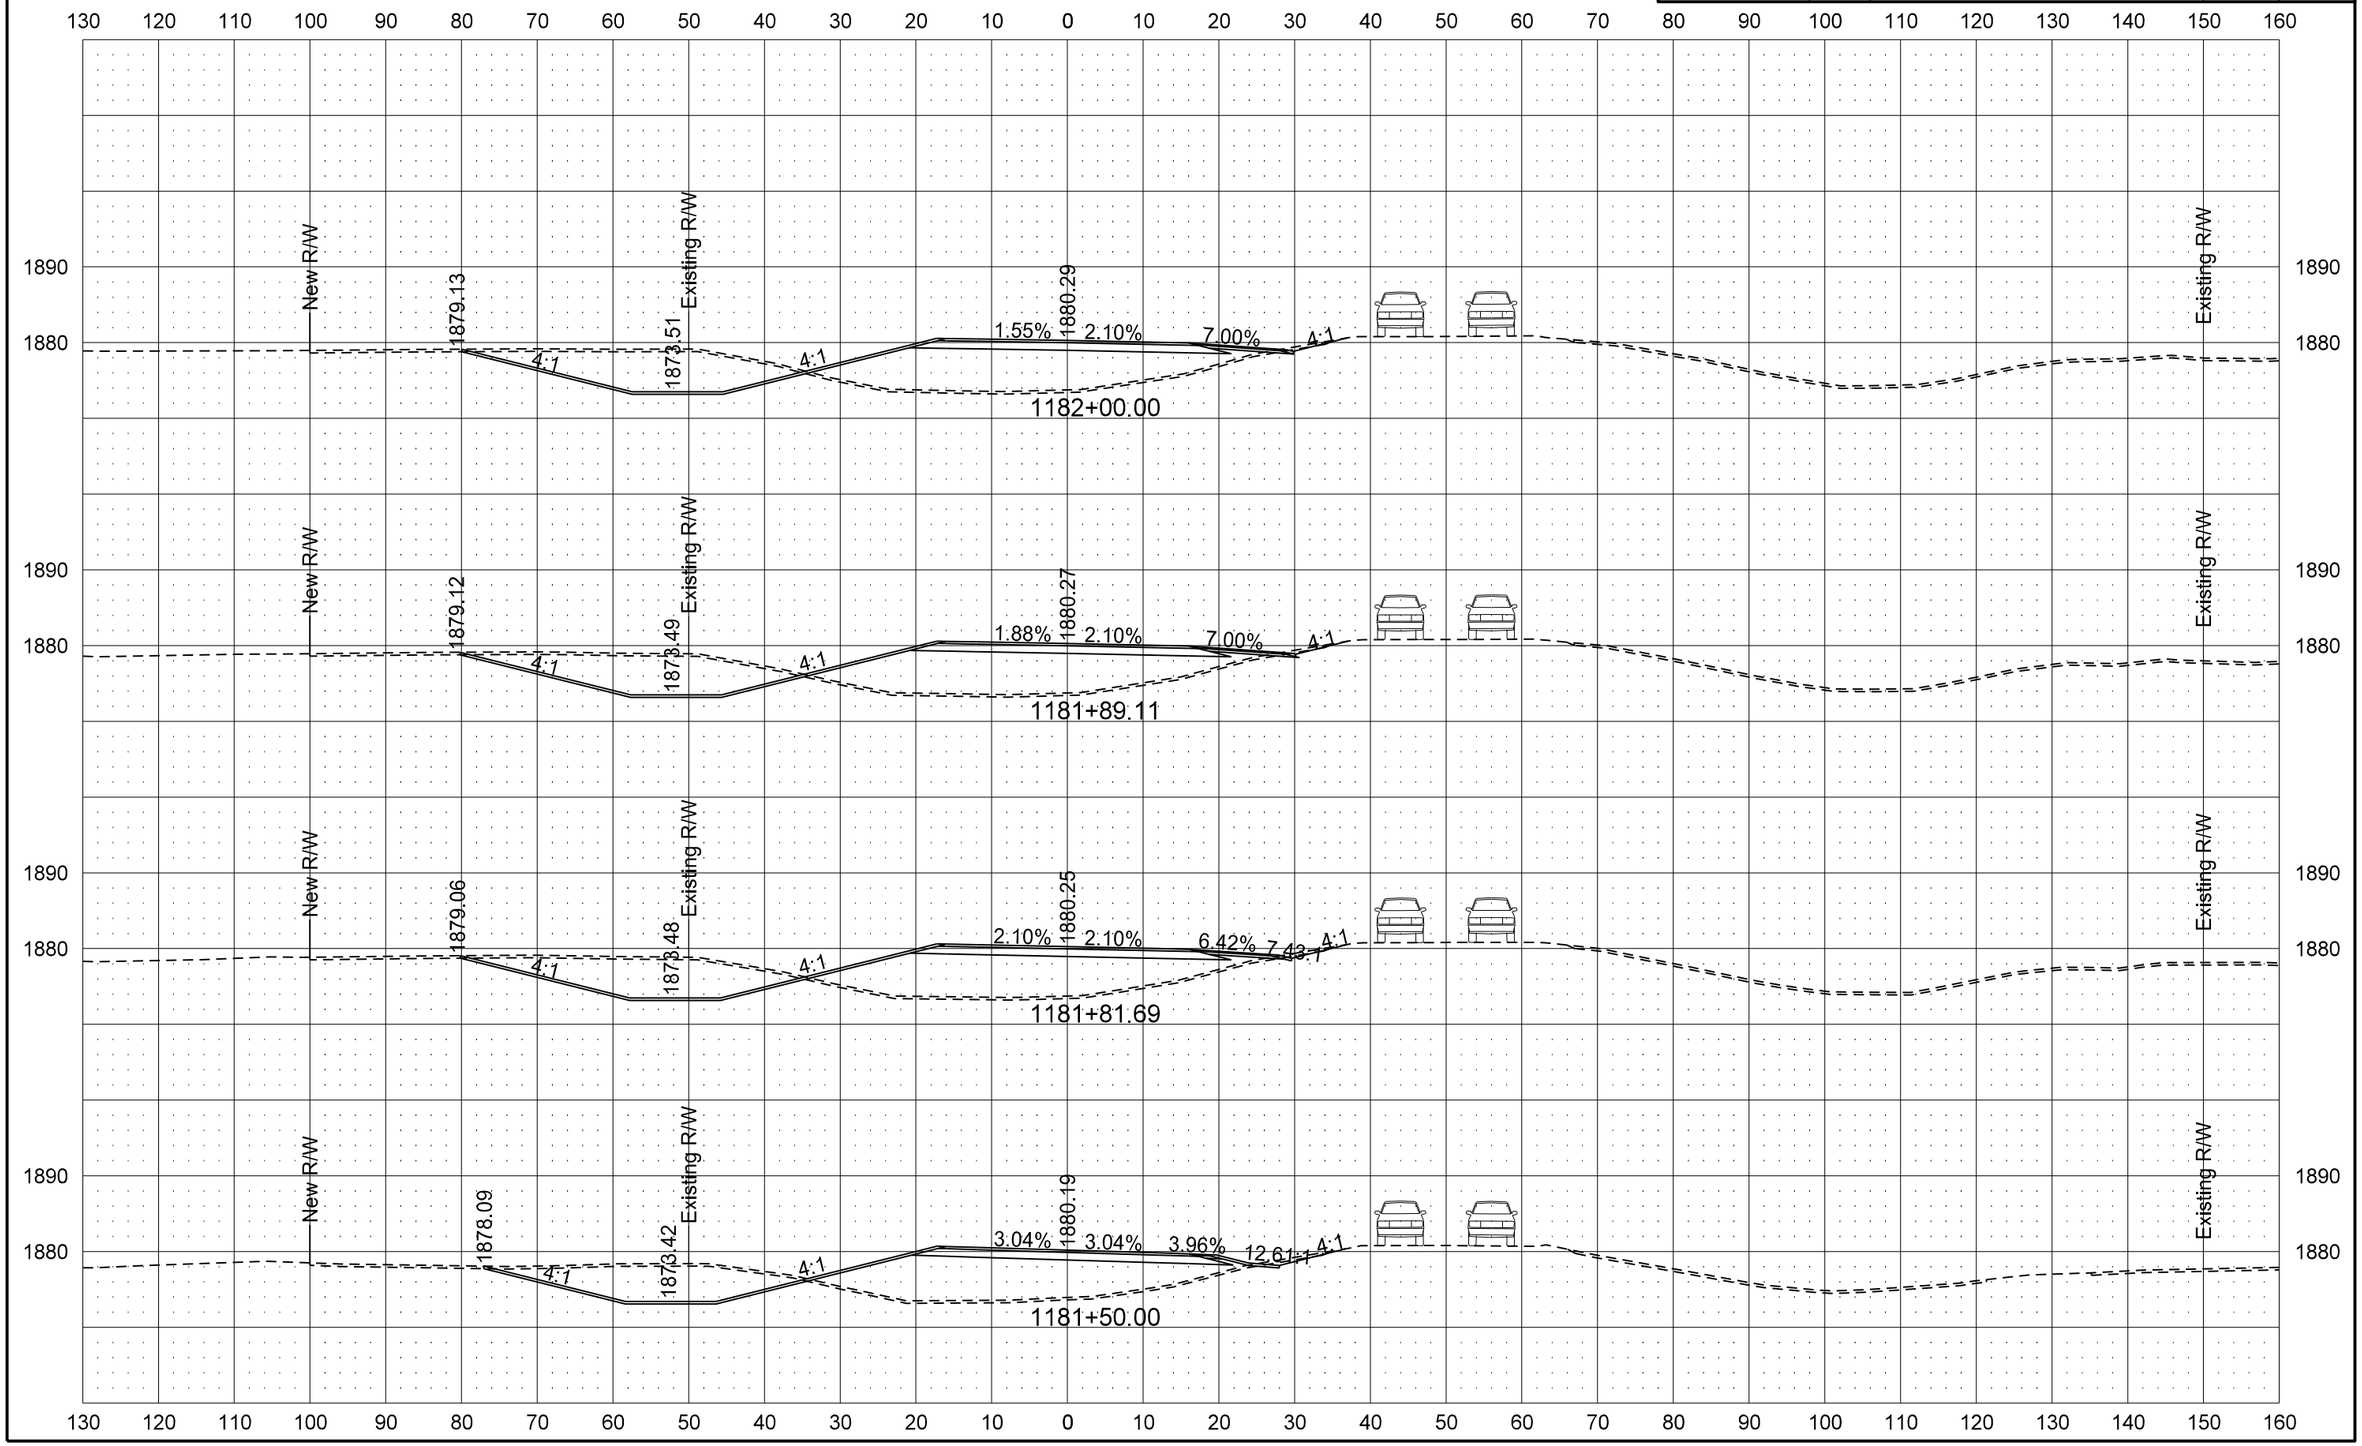

8/7/2013 4:35:42 PM darne R:\project\10031012.017\design\Sheets\200XS_001_All 4 TC Phases.dgn

STATE	PROJECT NO.	SECTION NO.	SHEET NO.
ND	BRS-1-031(017)012	200	11

ND 31 Mainline

PR31 - Traffic Control Phase 1 Cross Sections

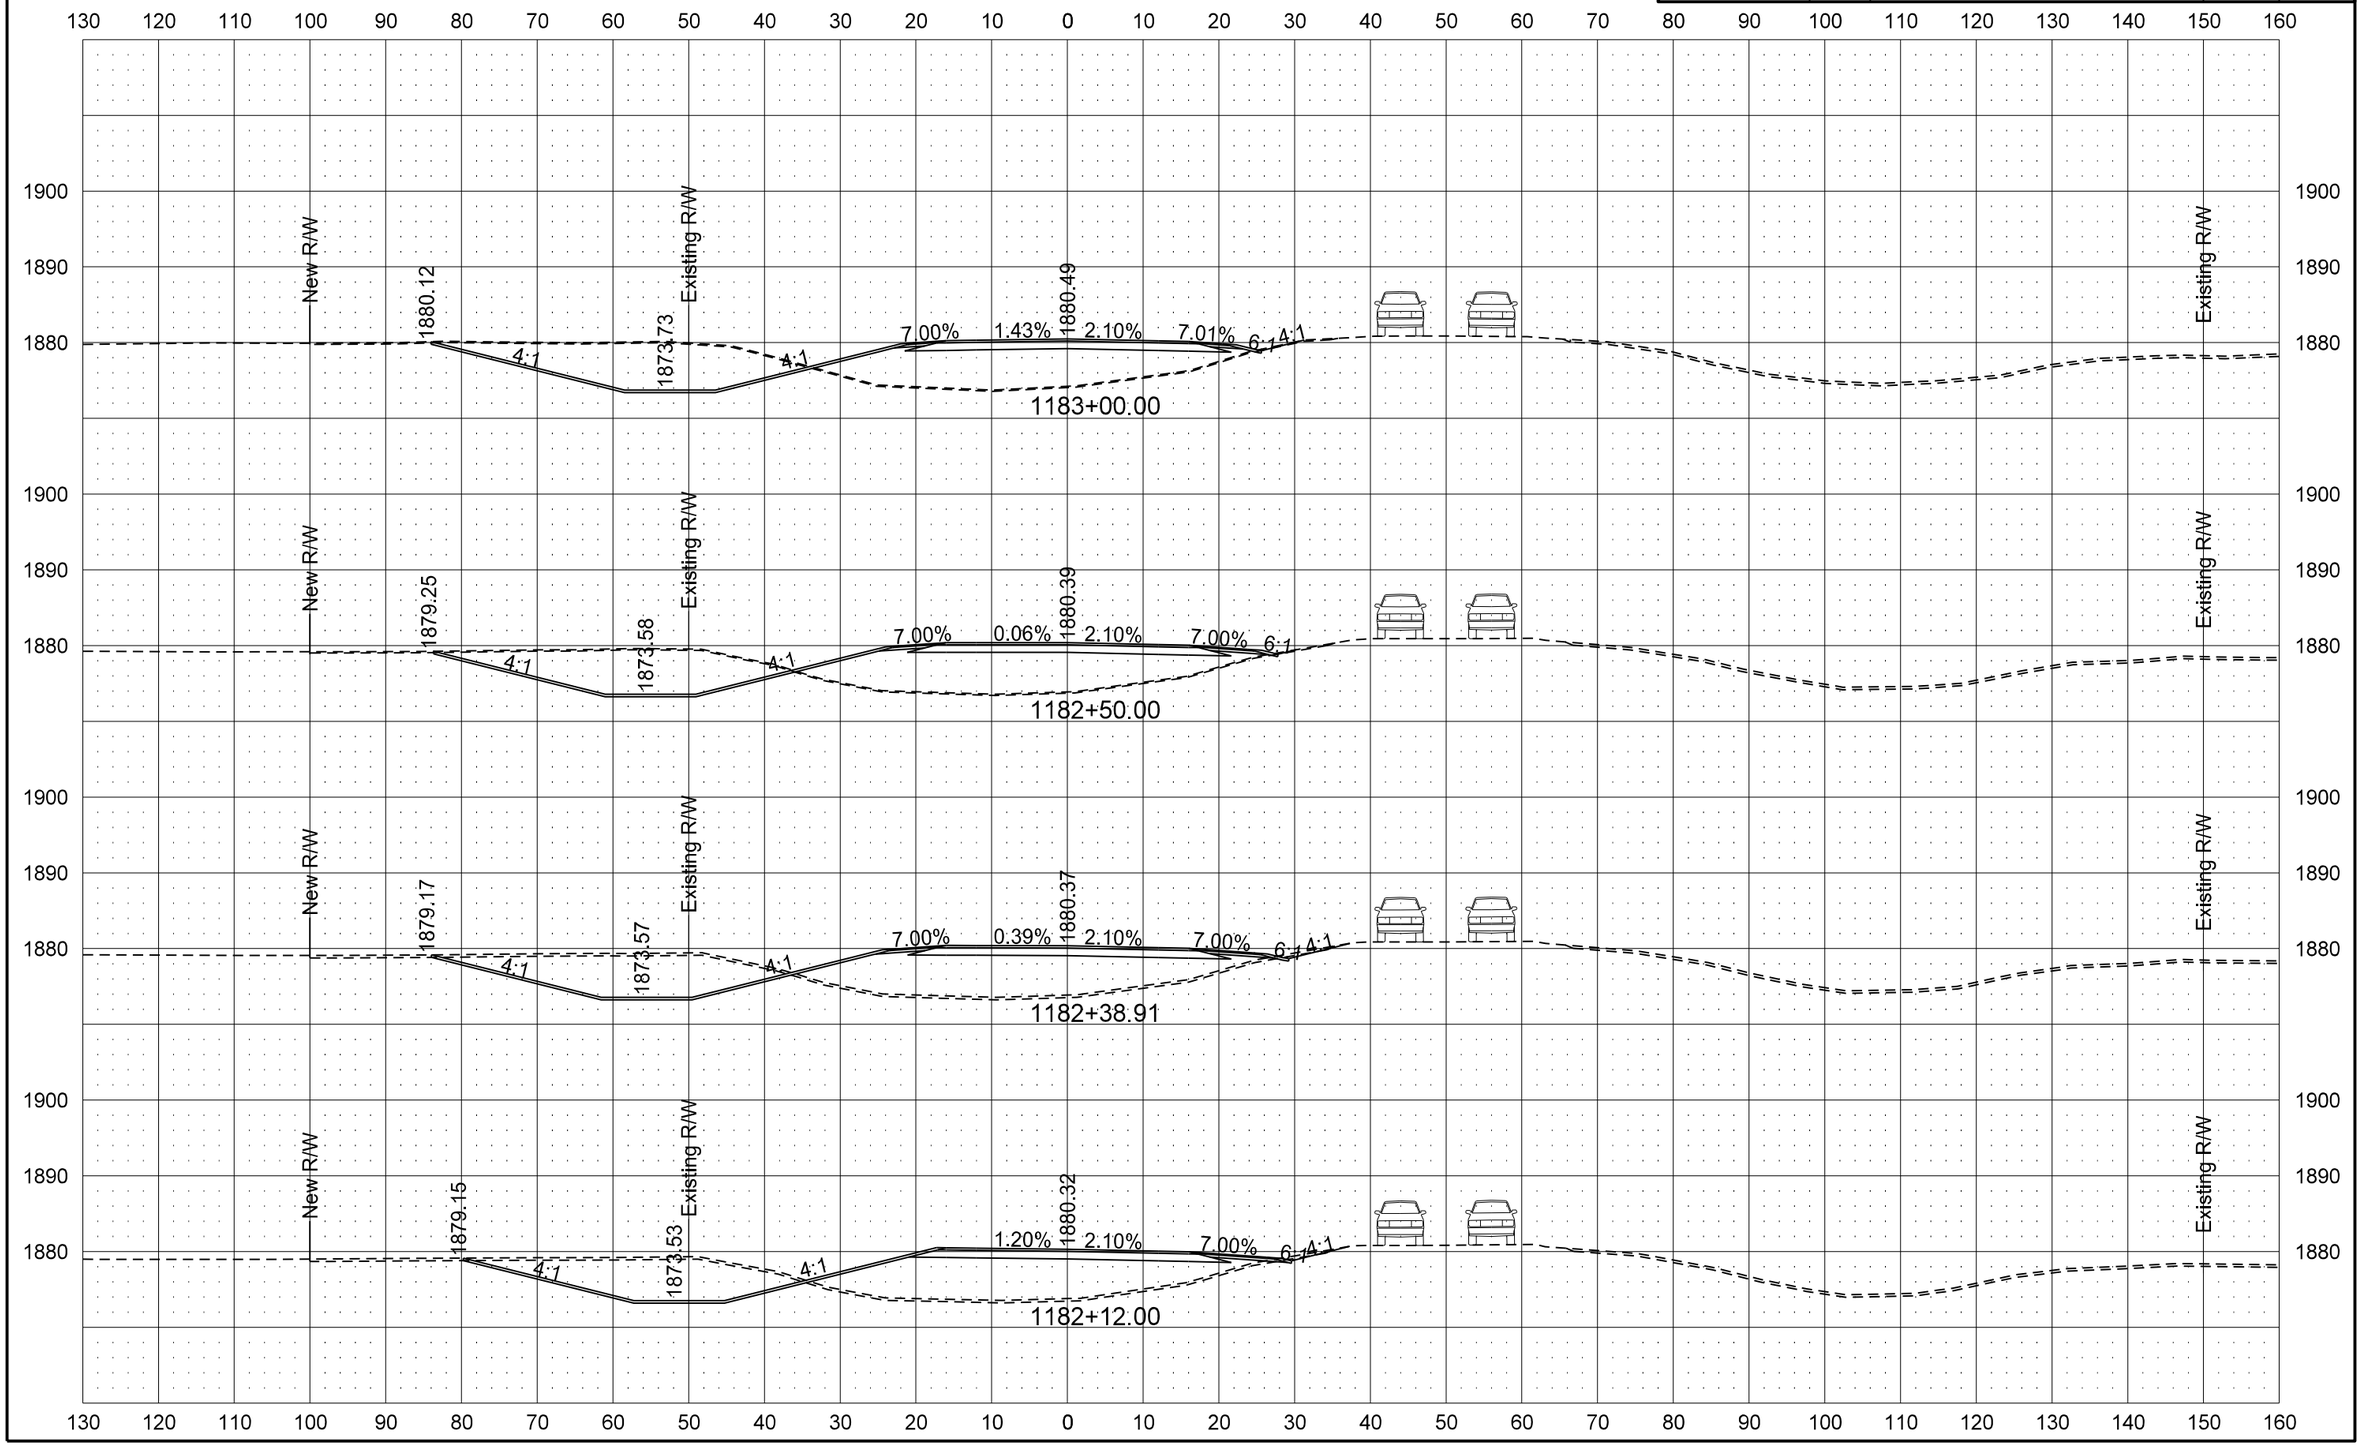

8/7/2013 4:35:47 PM darne R:\project\10031012.017\design\Sheets\200XS_001_All 4 TC Phases.dgn

STATE	PROJECT NO.	SECTION NO.	SHEET NO.
ND	BRS-1-031(017)012	200	12

ND 31 Mainline

PR31 - Traffic Control Phase 1 Cross Sections

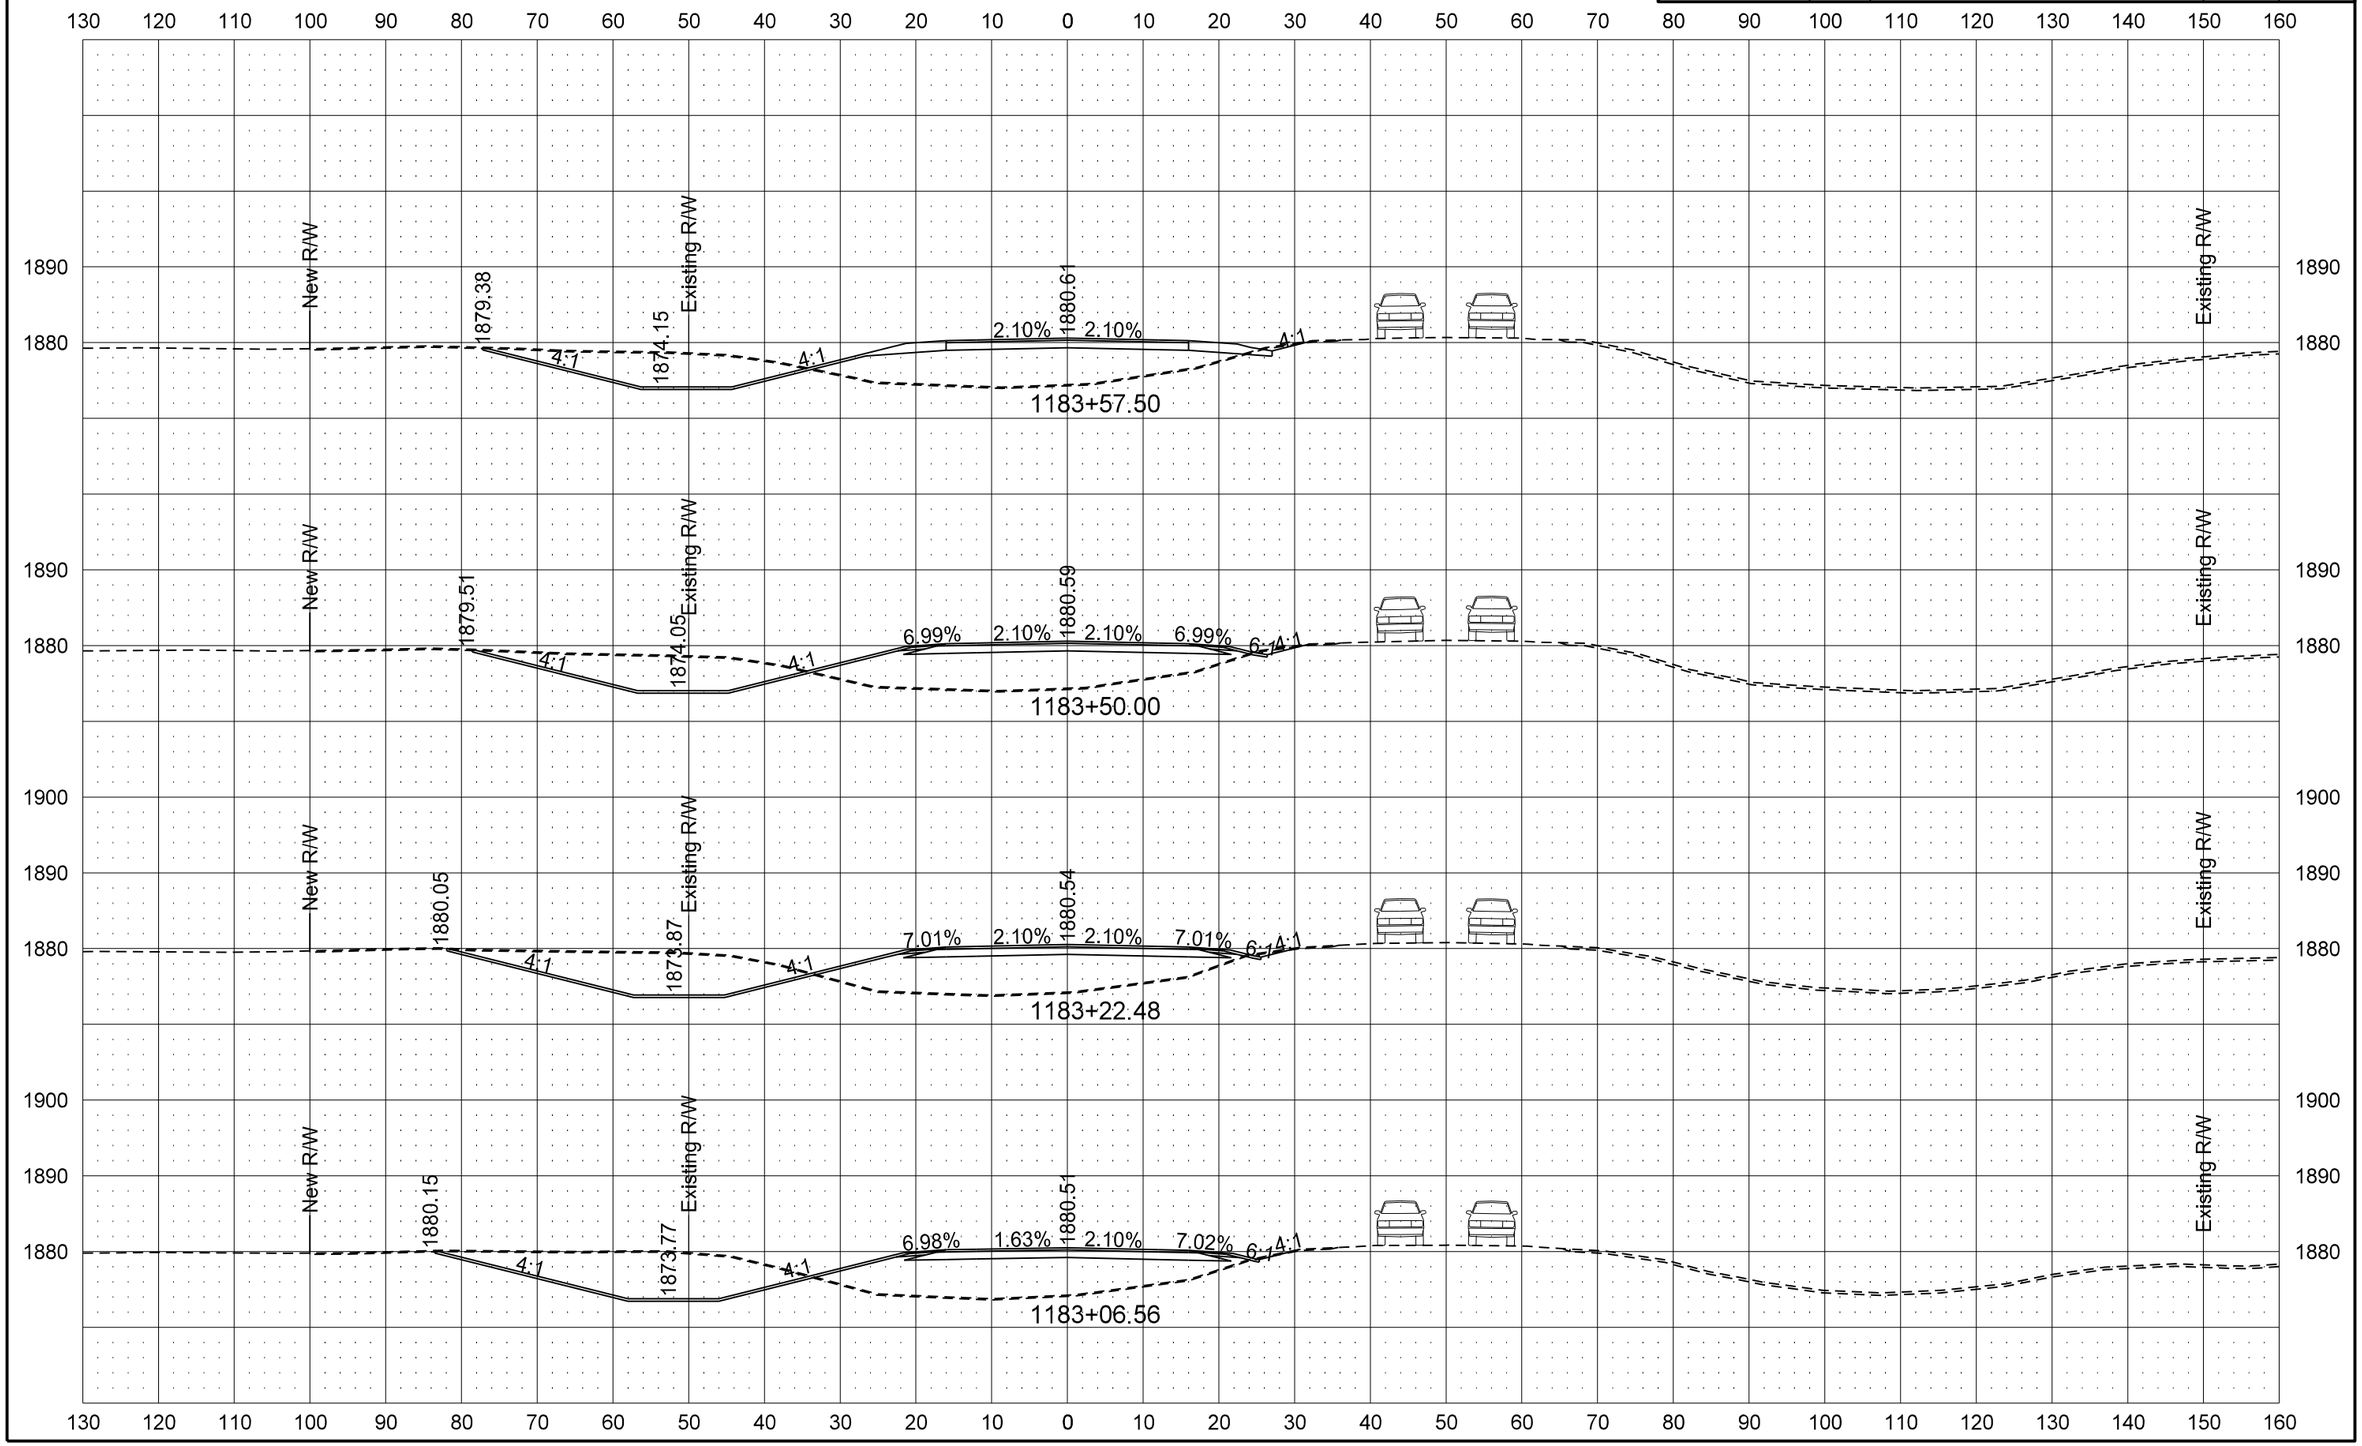

8/7/2013 4:35:52 PM darne R:\project\10031012.017\design\Sheets\200XS_001_All 4 TC Phases.dgn

STATE	PROJECT NO.	SECTION NO.	SHEET NO.
ND	BRS-1-031(017)012	200	13

ND 31 Mainline

PR31 - Traffic Control Phase 1 Cross Sections

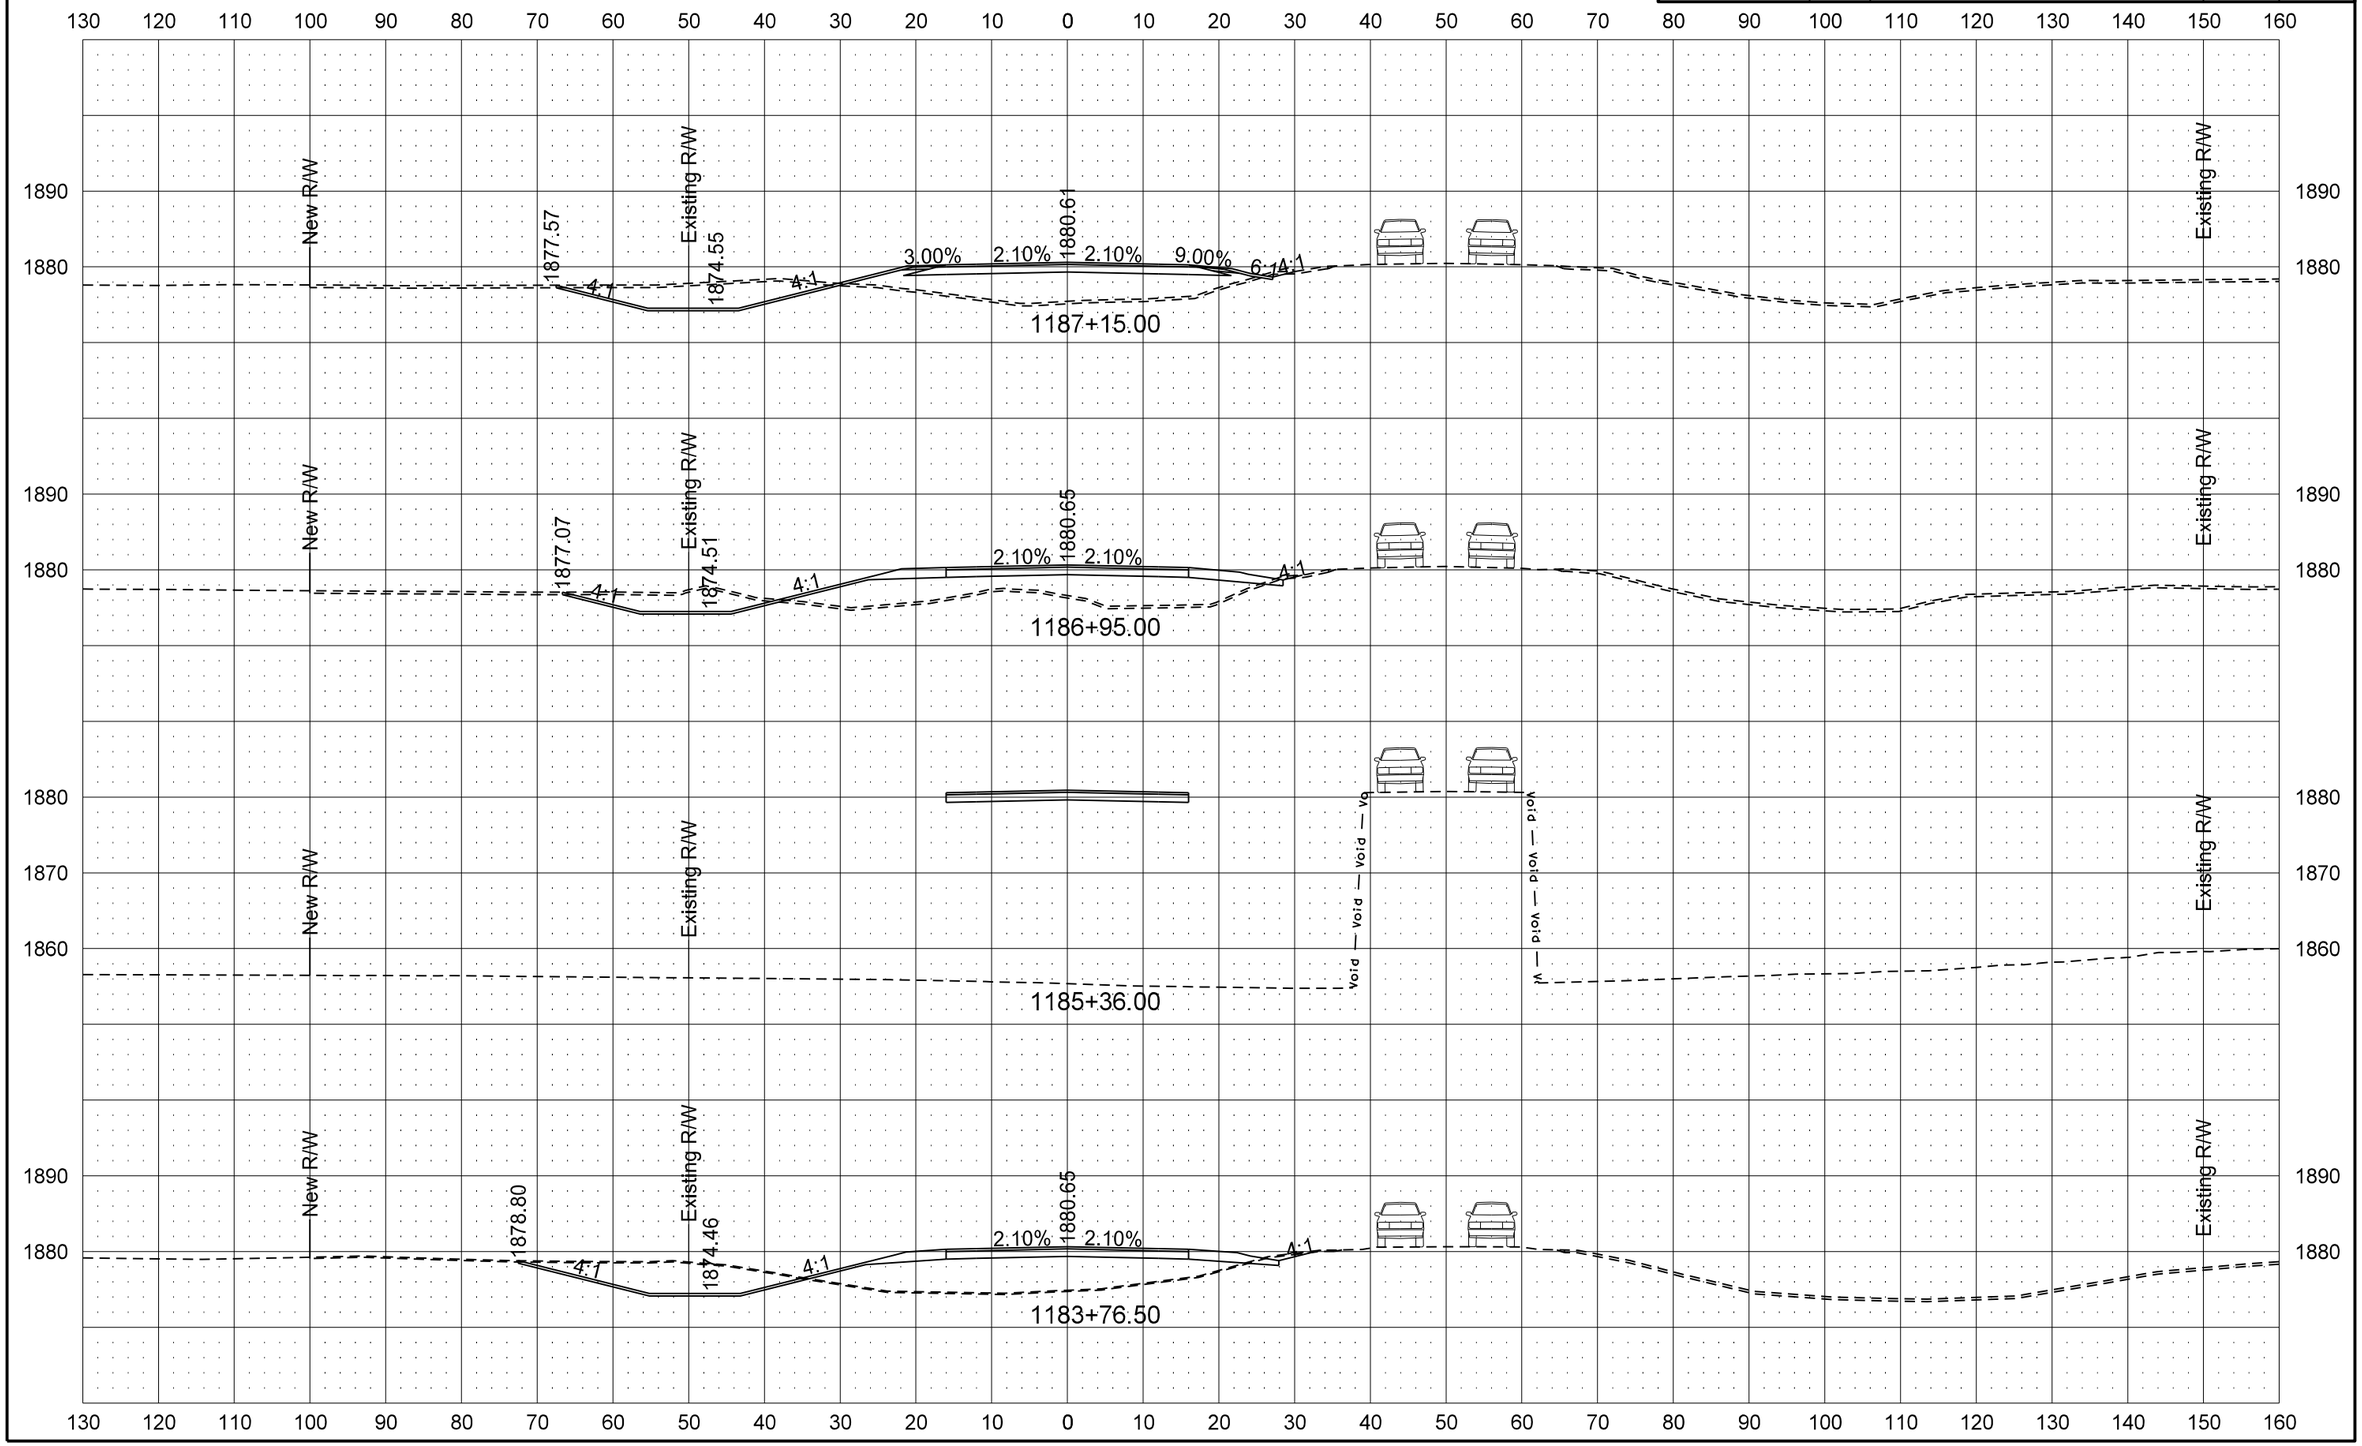

8/7/2013 4:35:58 PM darne R:\project\10031012.017\design\Sheets\200XS_001_All 4 TC Phases.dgn

STATE	PROJECT NO.	SECTION NO.	SHEET NO.
ND	BRS-1-031(017)012	200	14

ND 31 Mainline

PR31 - Traffic Control Phase 1 Cross Sections

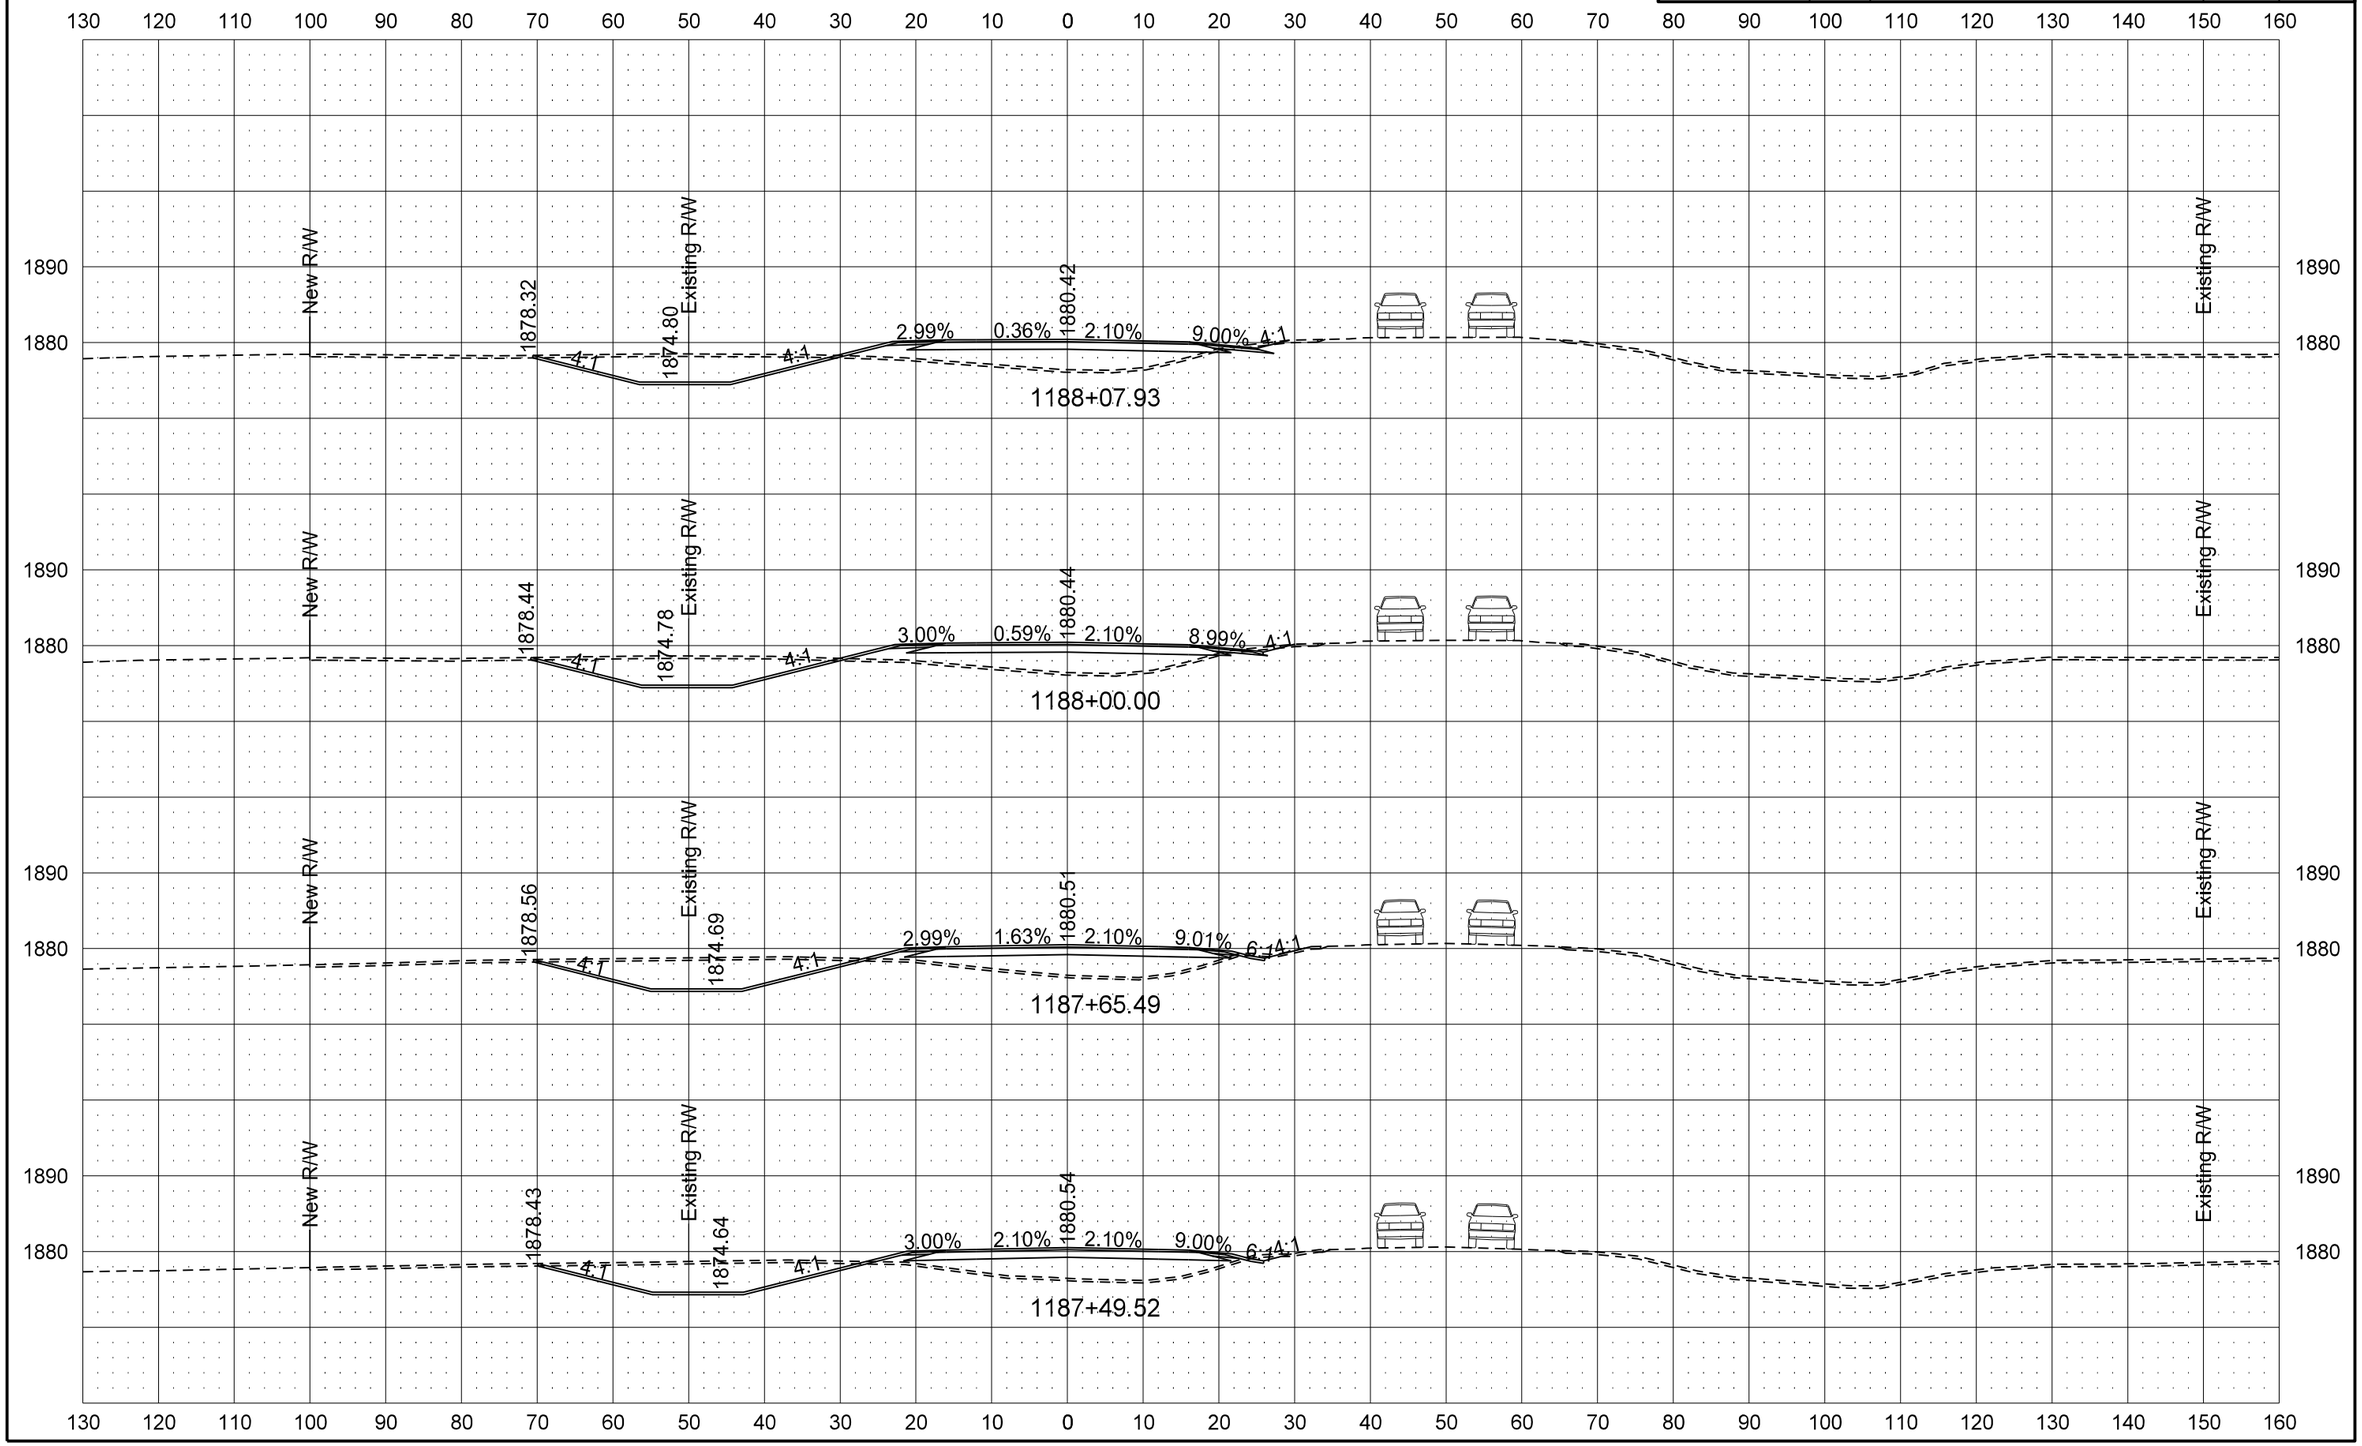

STATE	PROJECT NO.	SECTION NO.	SHEET NO.
ND	BRS-1-031(017)012	200	15

ND 31 Mainline

PR31 - Traffic Control Phase 1 Cross Sections

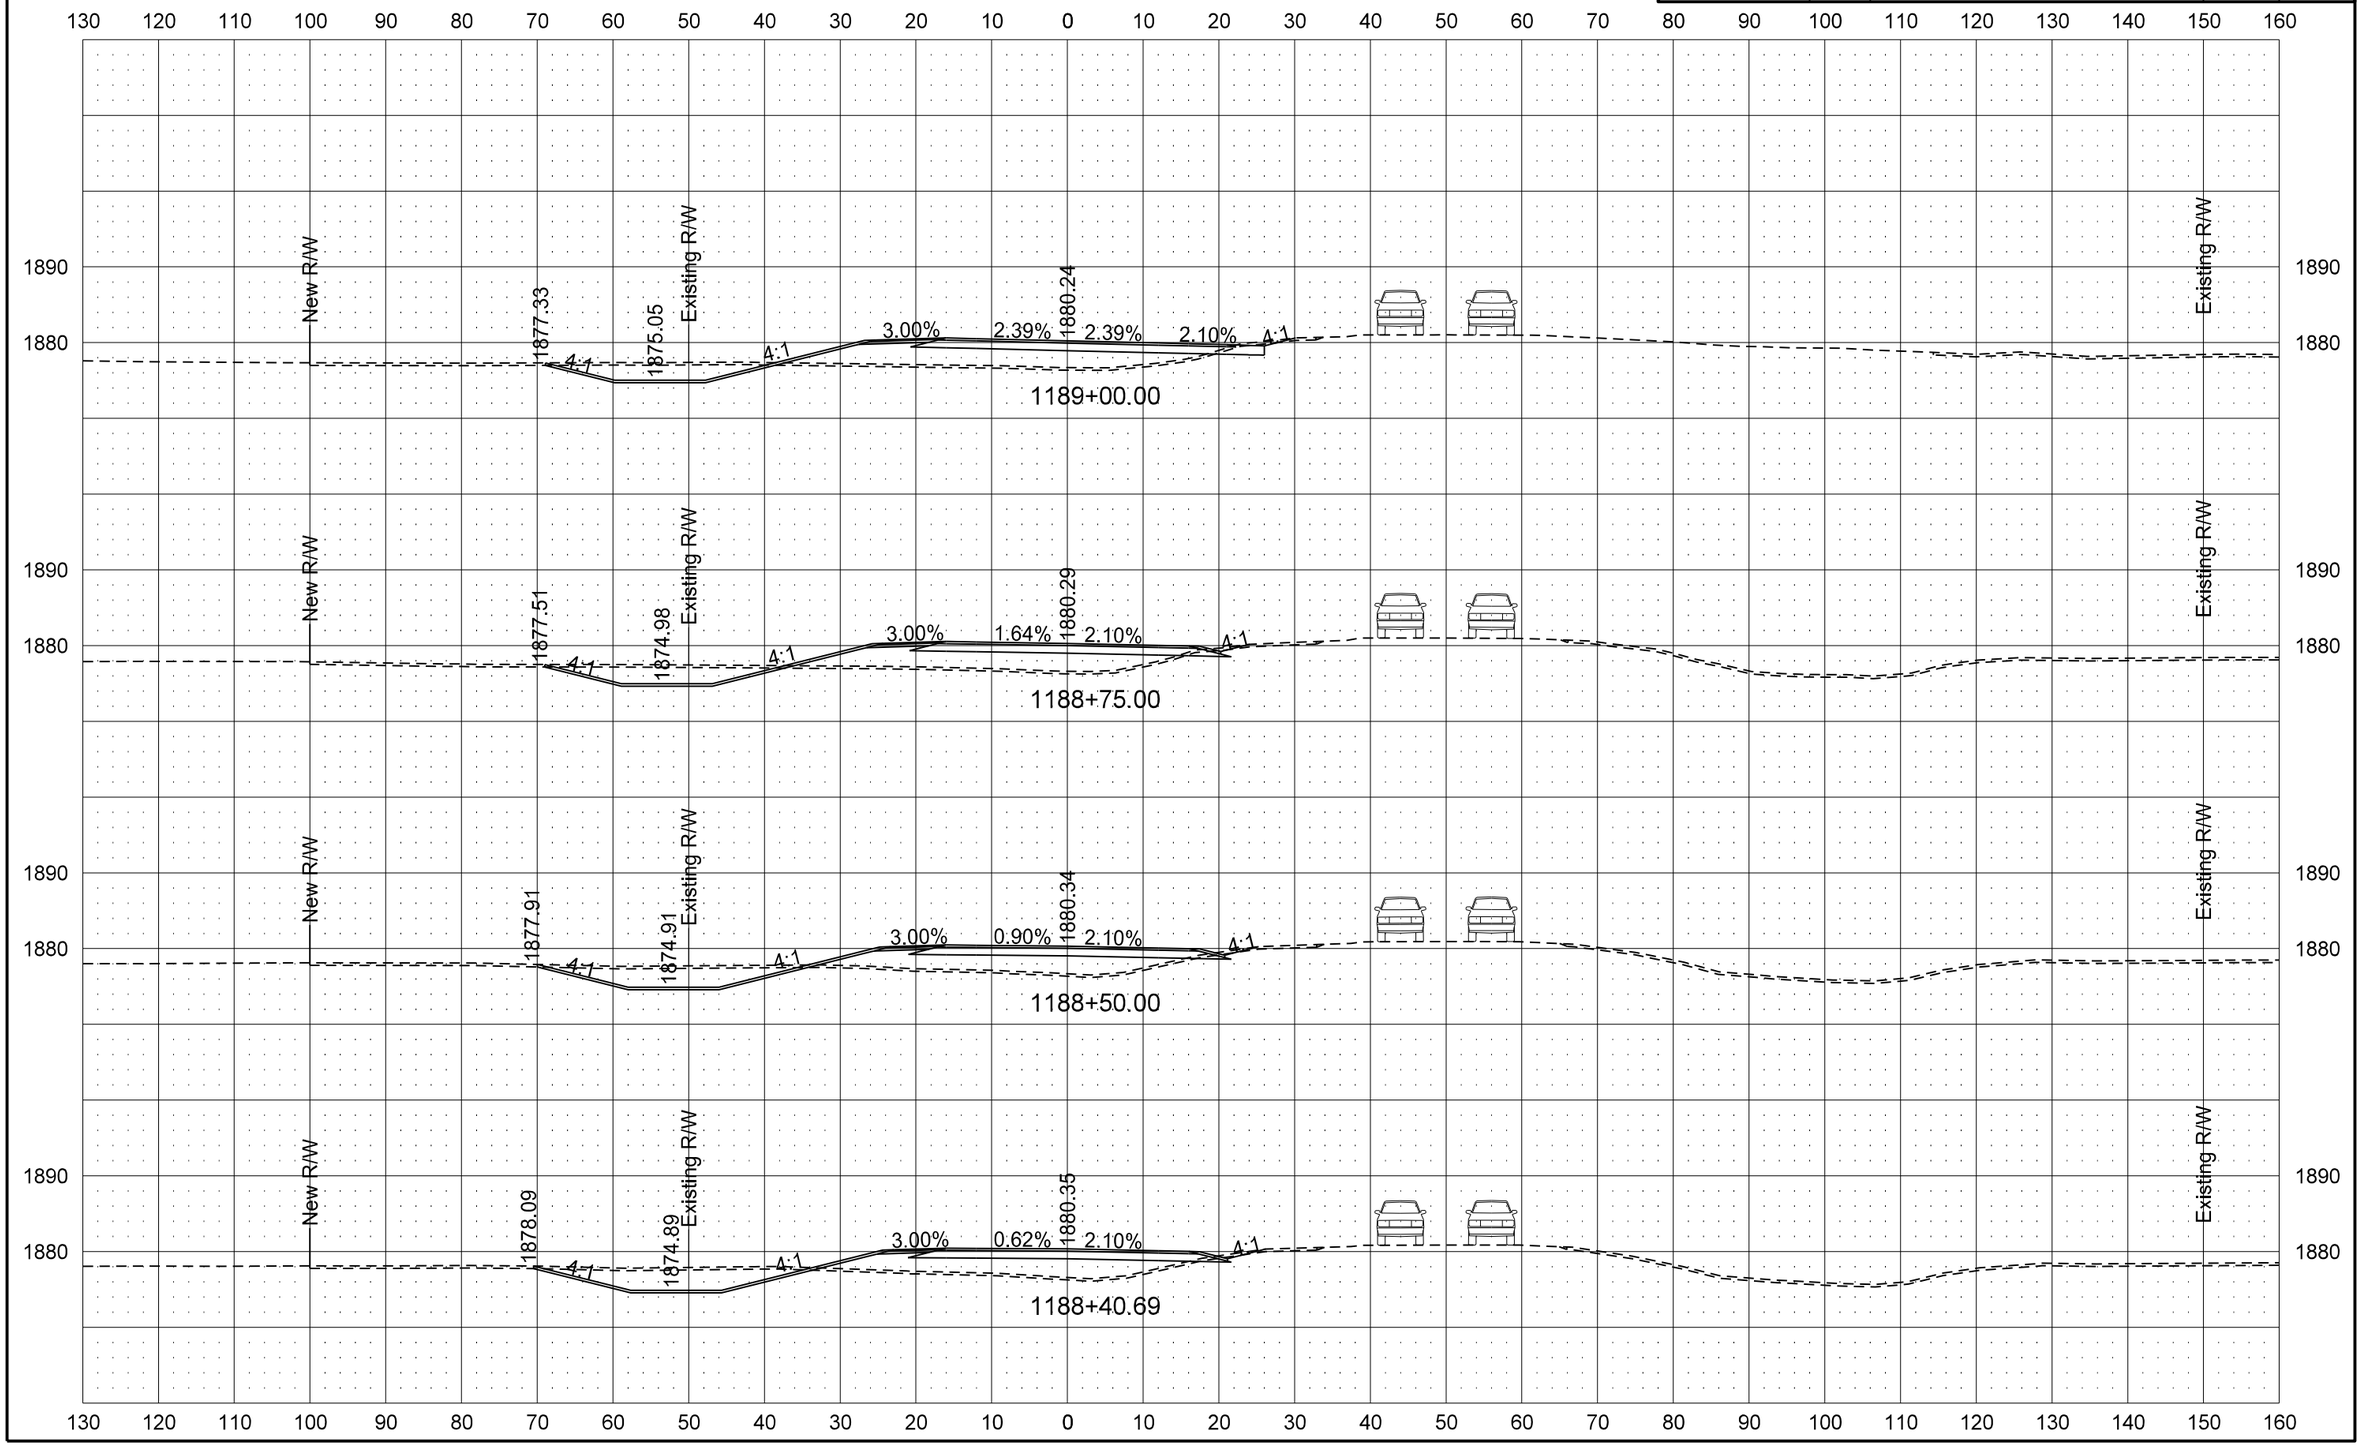

8/7/2013 4:36:08 PM darne R:\project\10031012.017\design\Sheets\200XS_001_All 4 TC Phases.dgn

STATE	PROJECT NO.	SECTION NO.	SHEET NO.
ND	BRS-1-031(017)012	200	16

ND 31 Mainline

PR31 - Traffic Control Phase 1 Cross Sections

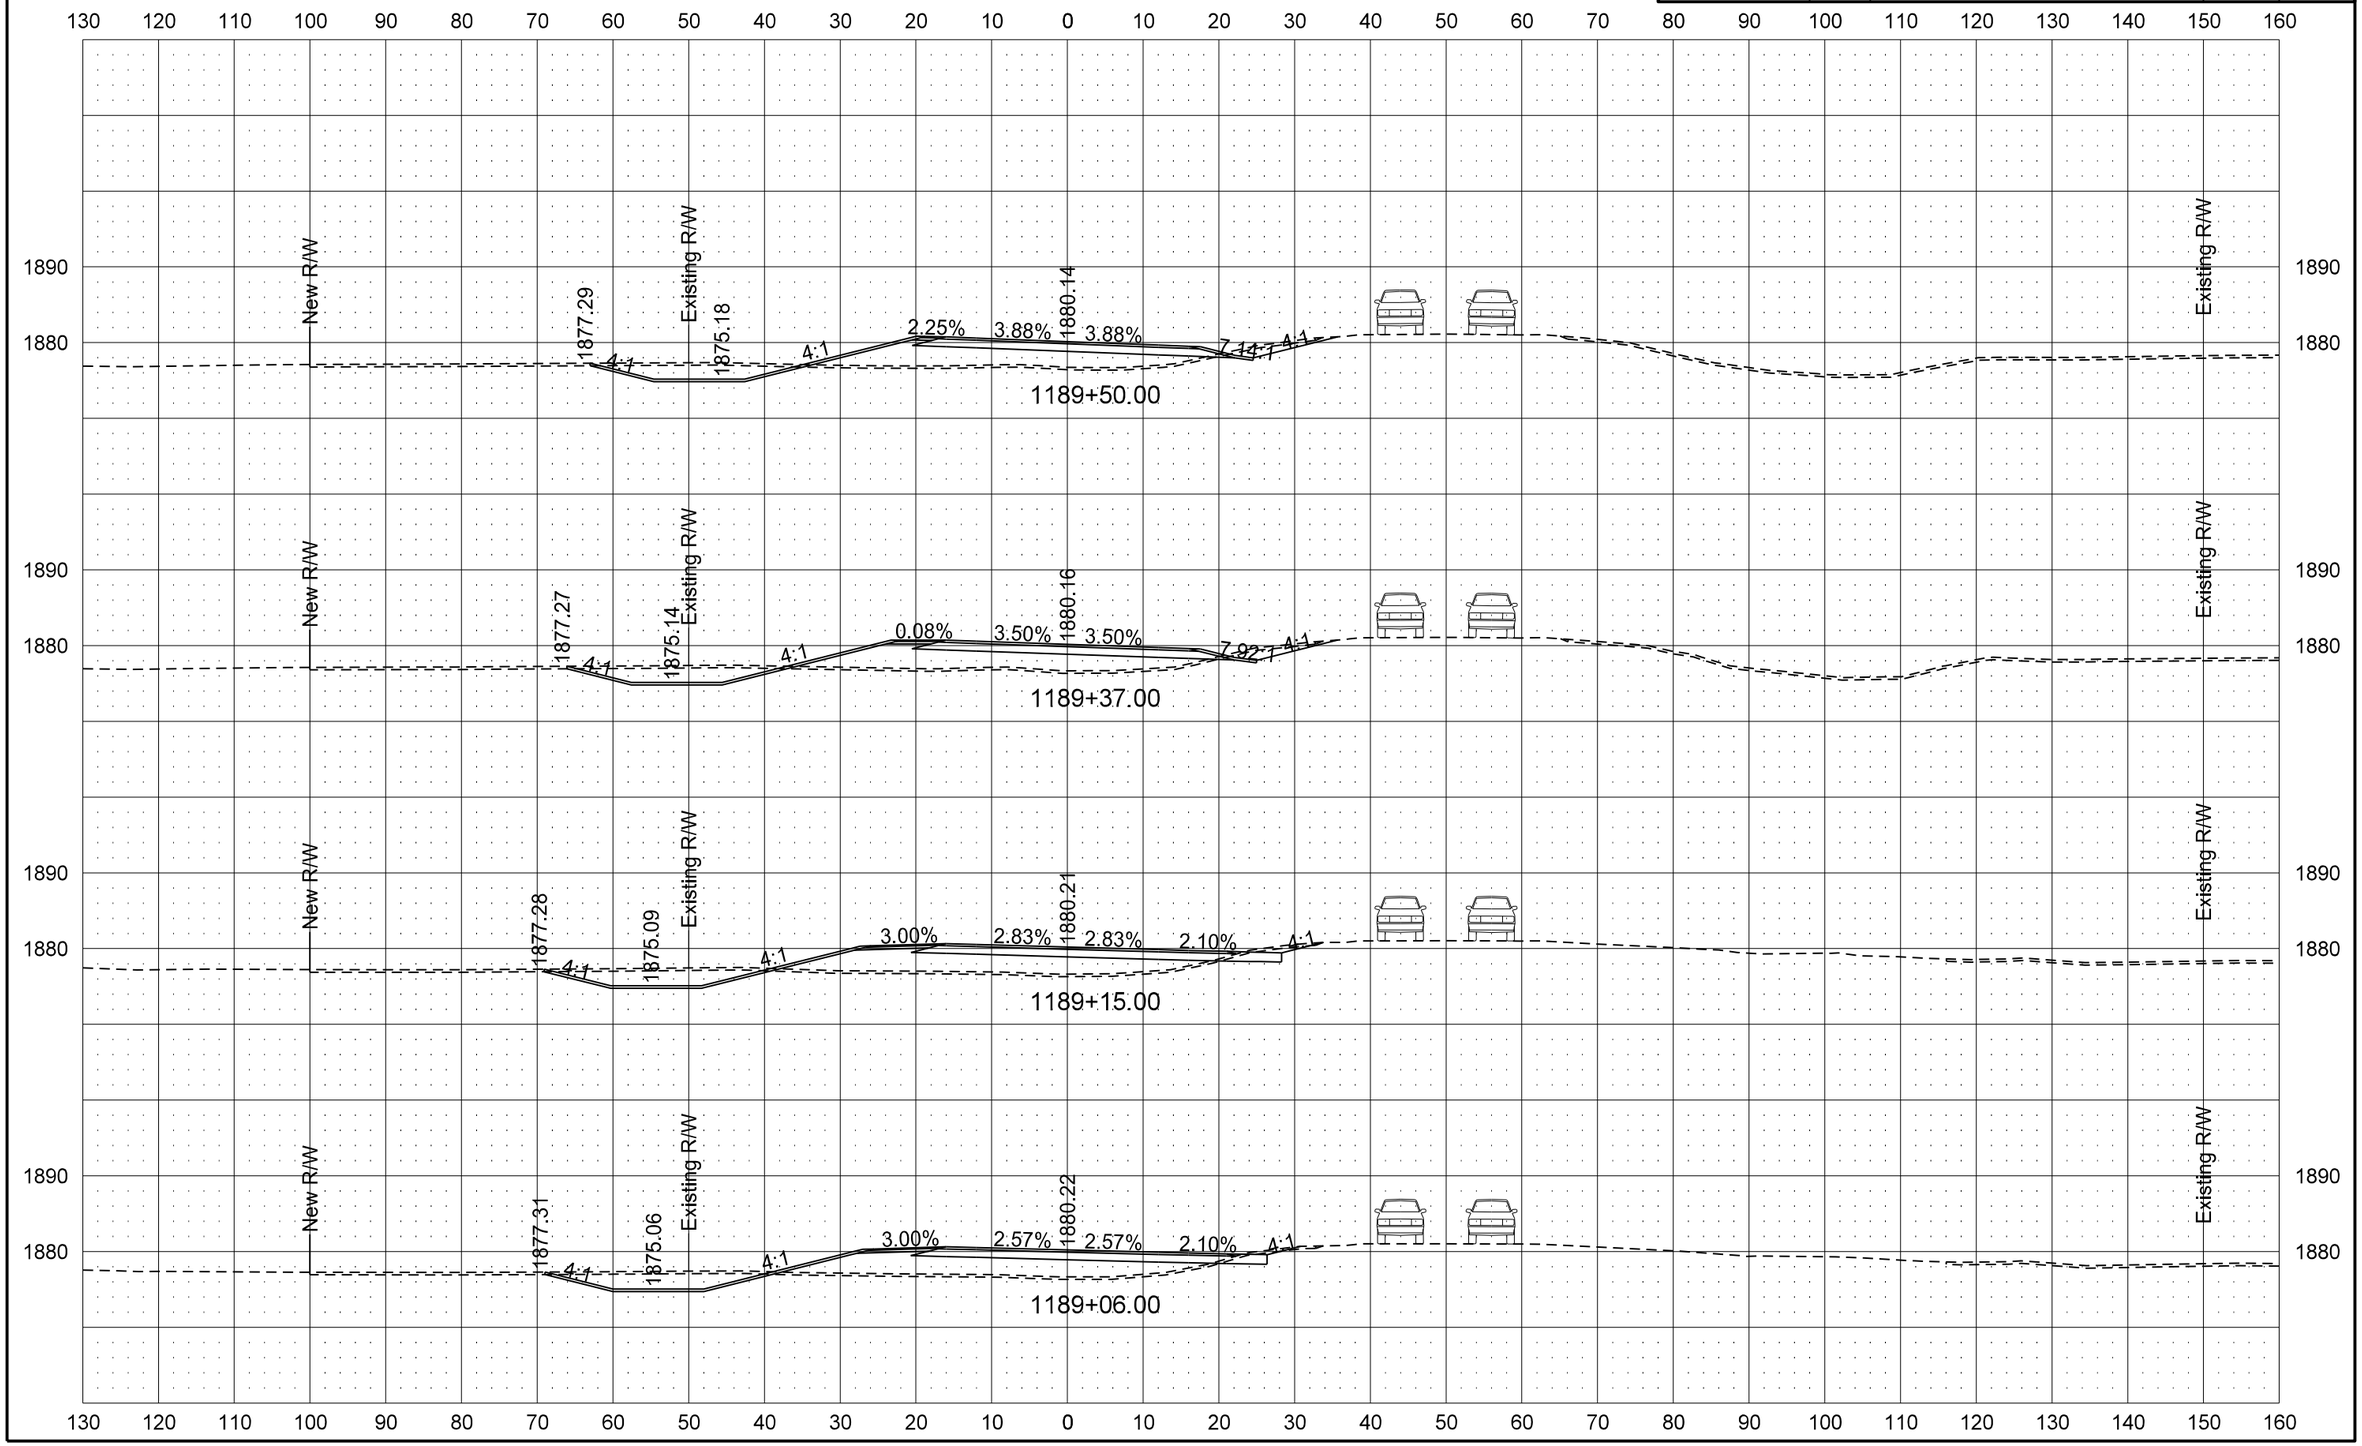

8/7/2013 4:36:13 PM darne R:\project\10031012.017\design\Sheets\200XS_001_All 4 TC Phases.dgn

STATE	PROJECT NO.	SECTION NO.	SHEET NO.
ND	BRS-1-031(017)012	200	17

ND 31 Mainline

PR31 - Traffic Control Phase 1 Cross Sections

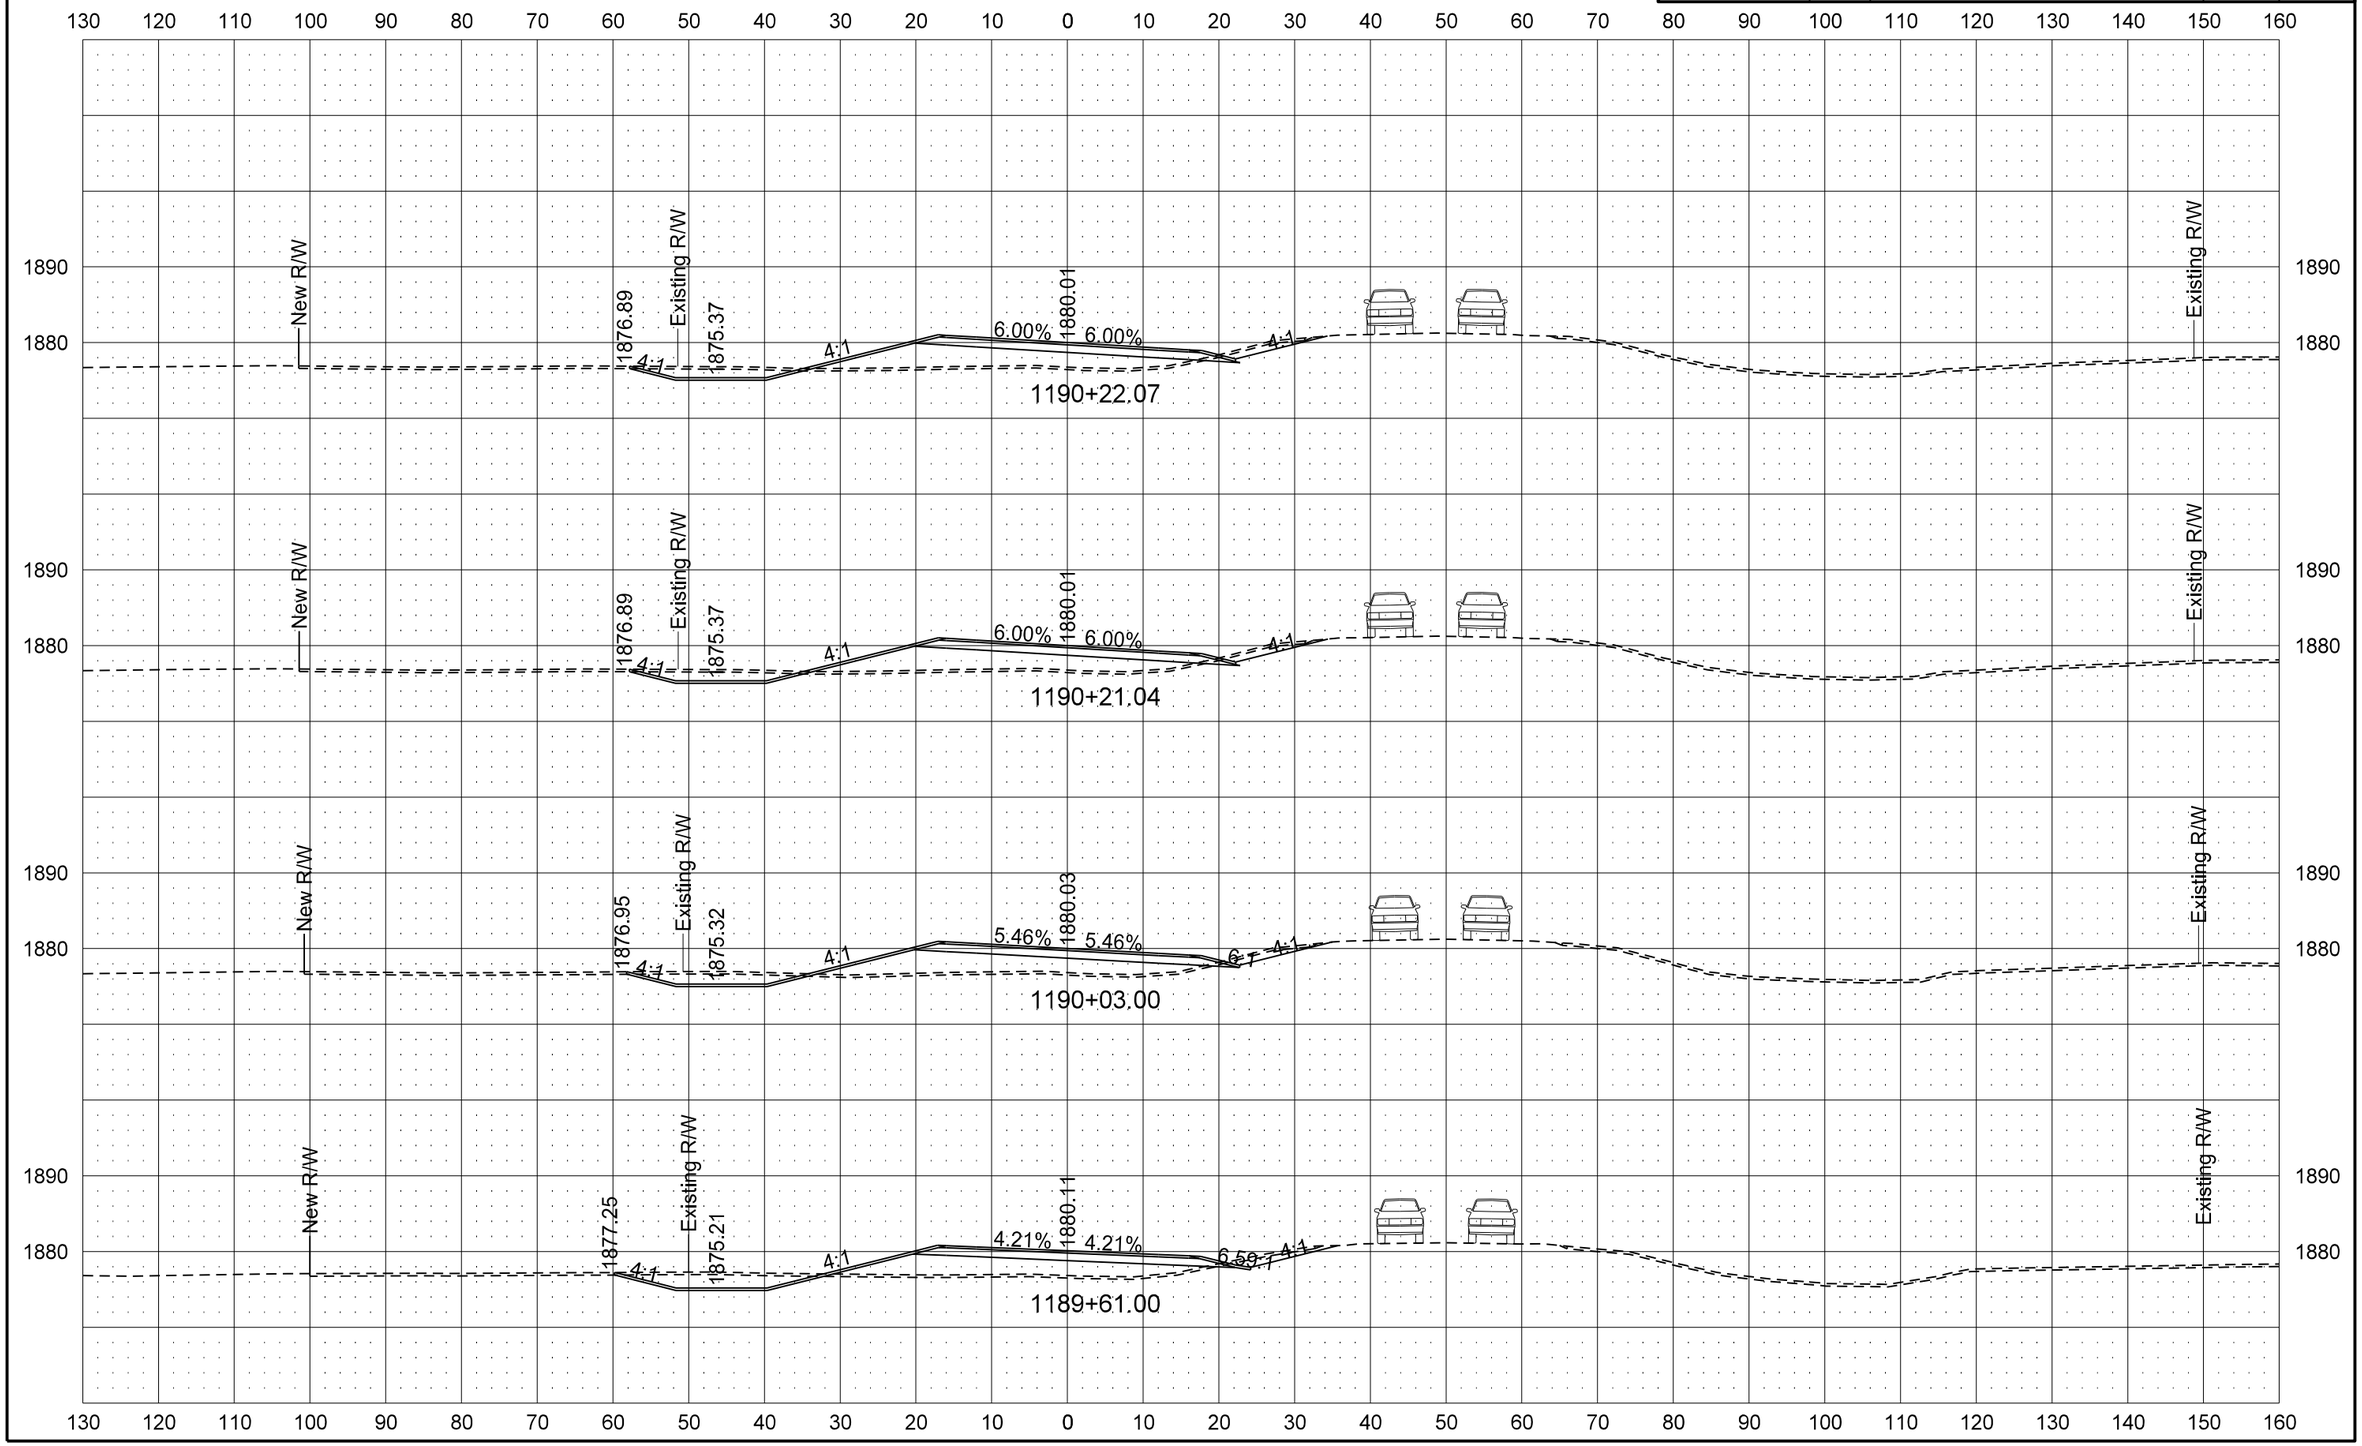

STATE	PROJECT NO.	SECTION NO.	SHEET NO.
ND	BRS-1-031(017)012	200	18

ND 31 Mainline

PR31 - Traffic Control Phase 1 Cross Sections

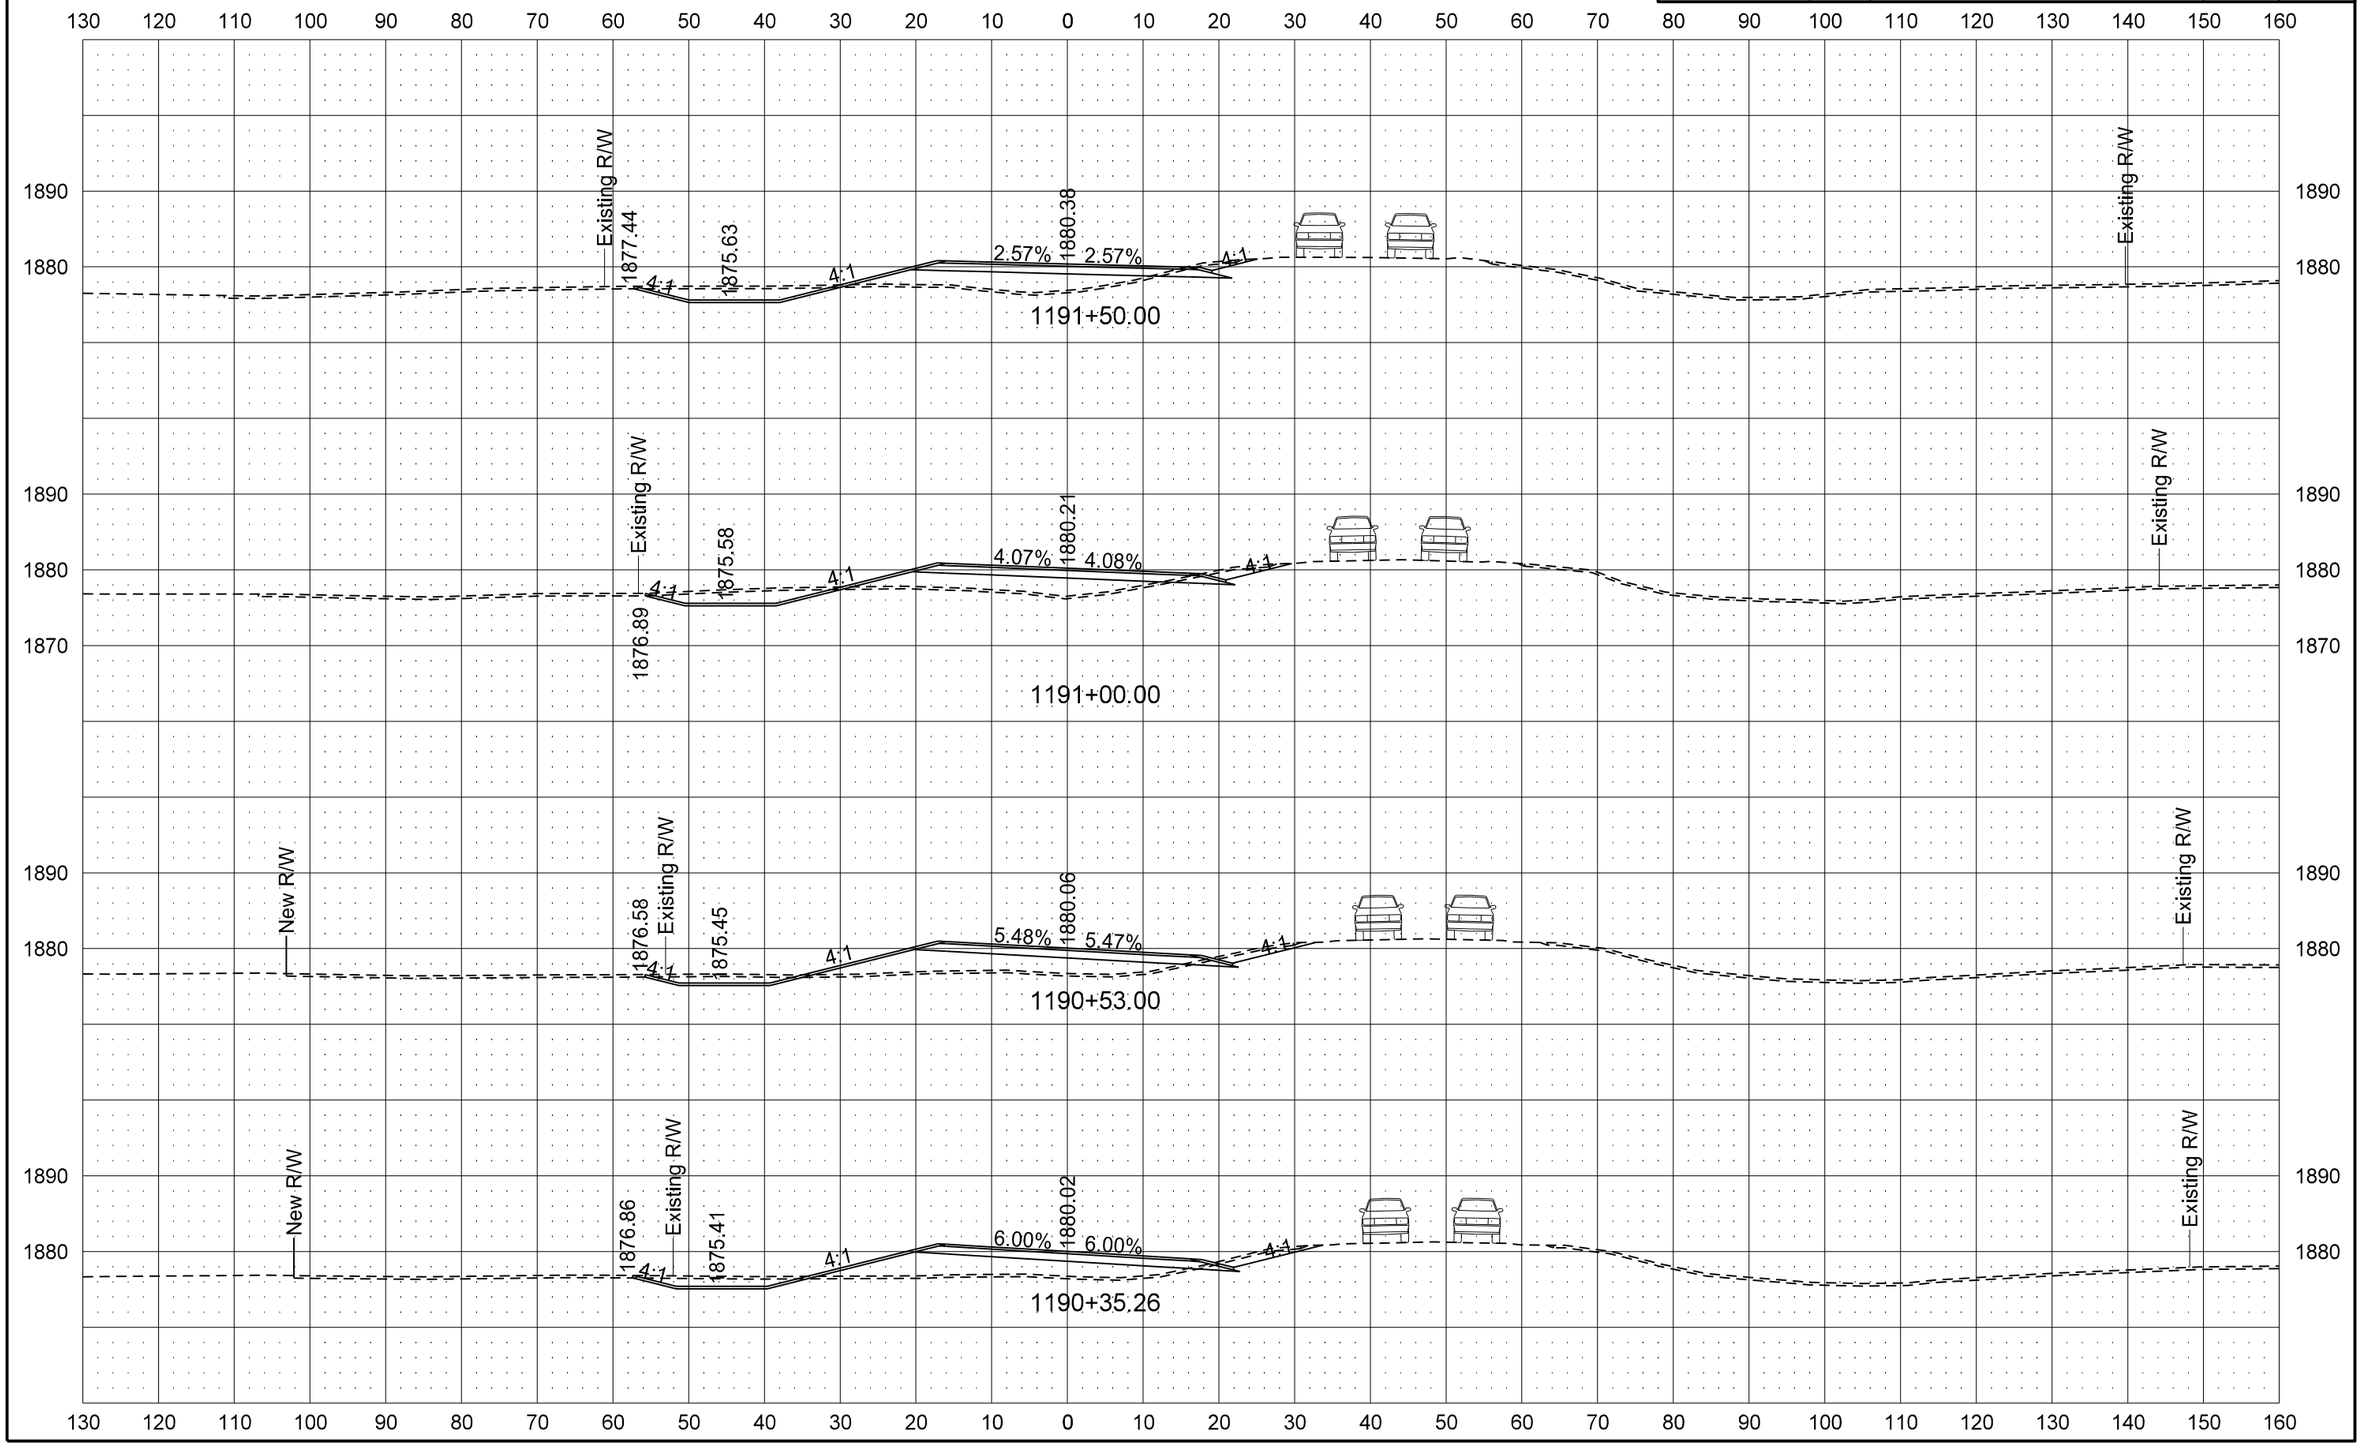

8/7/2013 4:36:23 PM darne R:\project\10031012.017\design\Sheets\200XS_001_All 4 TC Phases.dgn

STATE	PROJECT NO.	SECTION NO.	SHEET NO.
ND	BRS-1-031(017)012	200	19

ND 31 Mainline

PR31 - Traffic Control Phase 1 Cross Sections

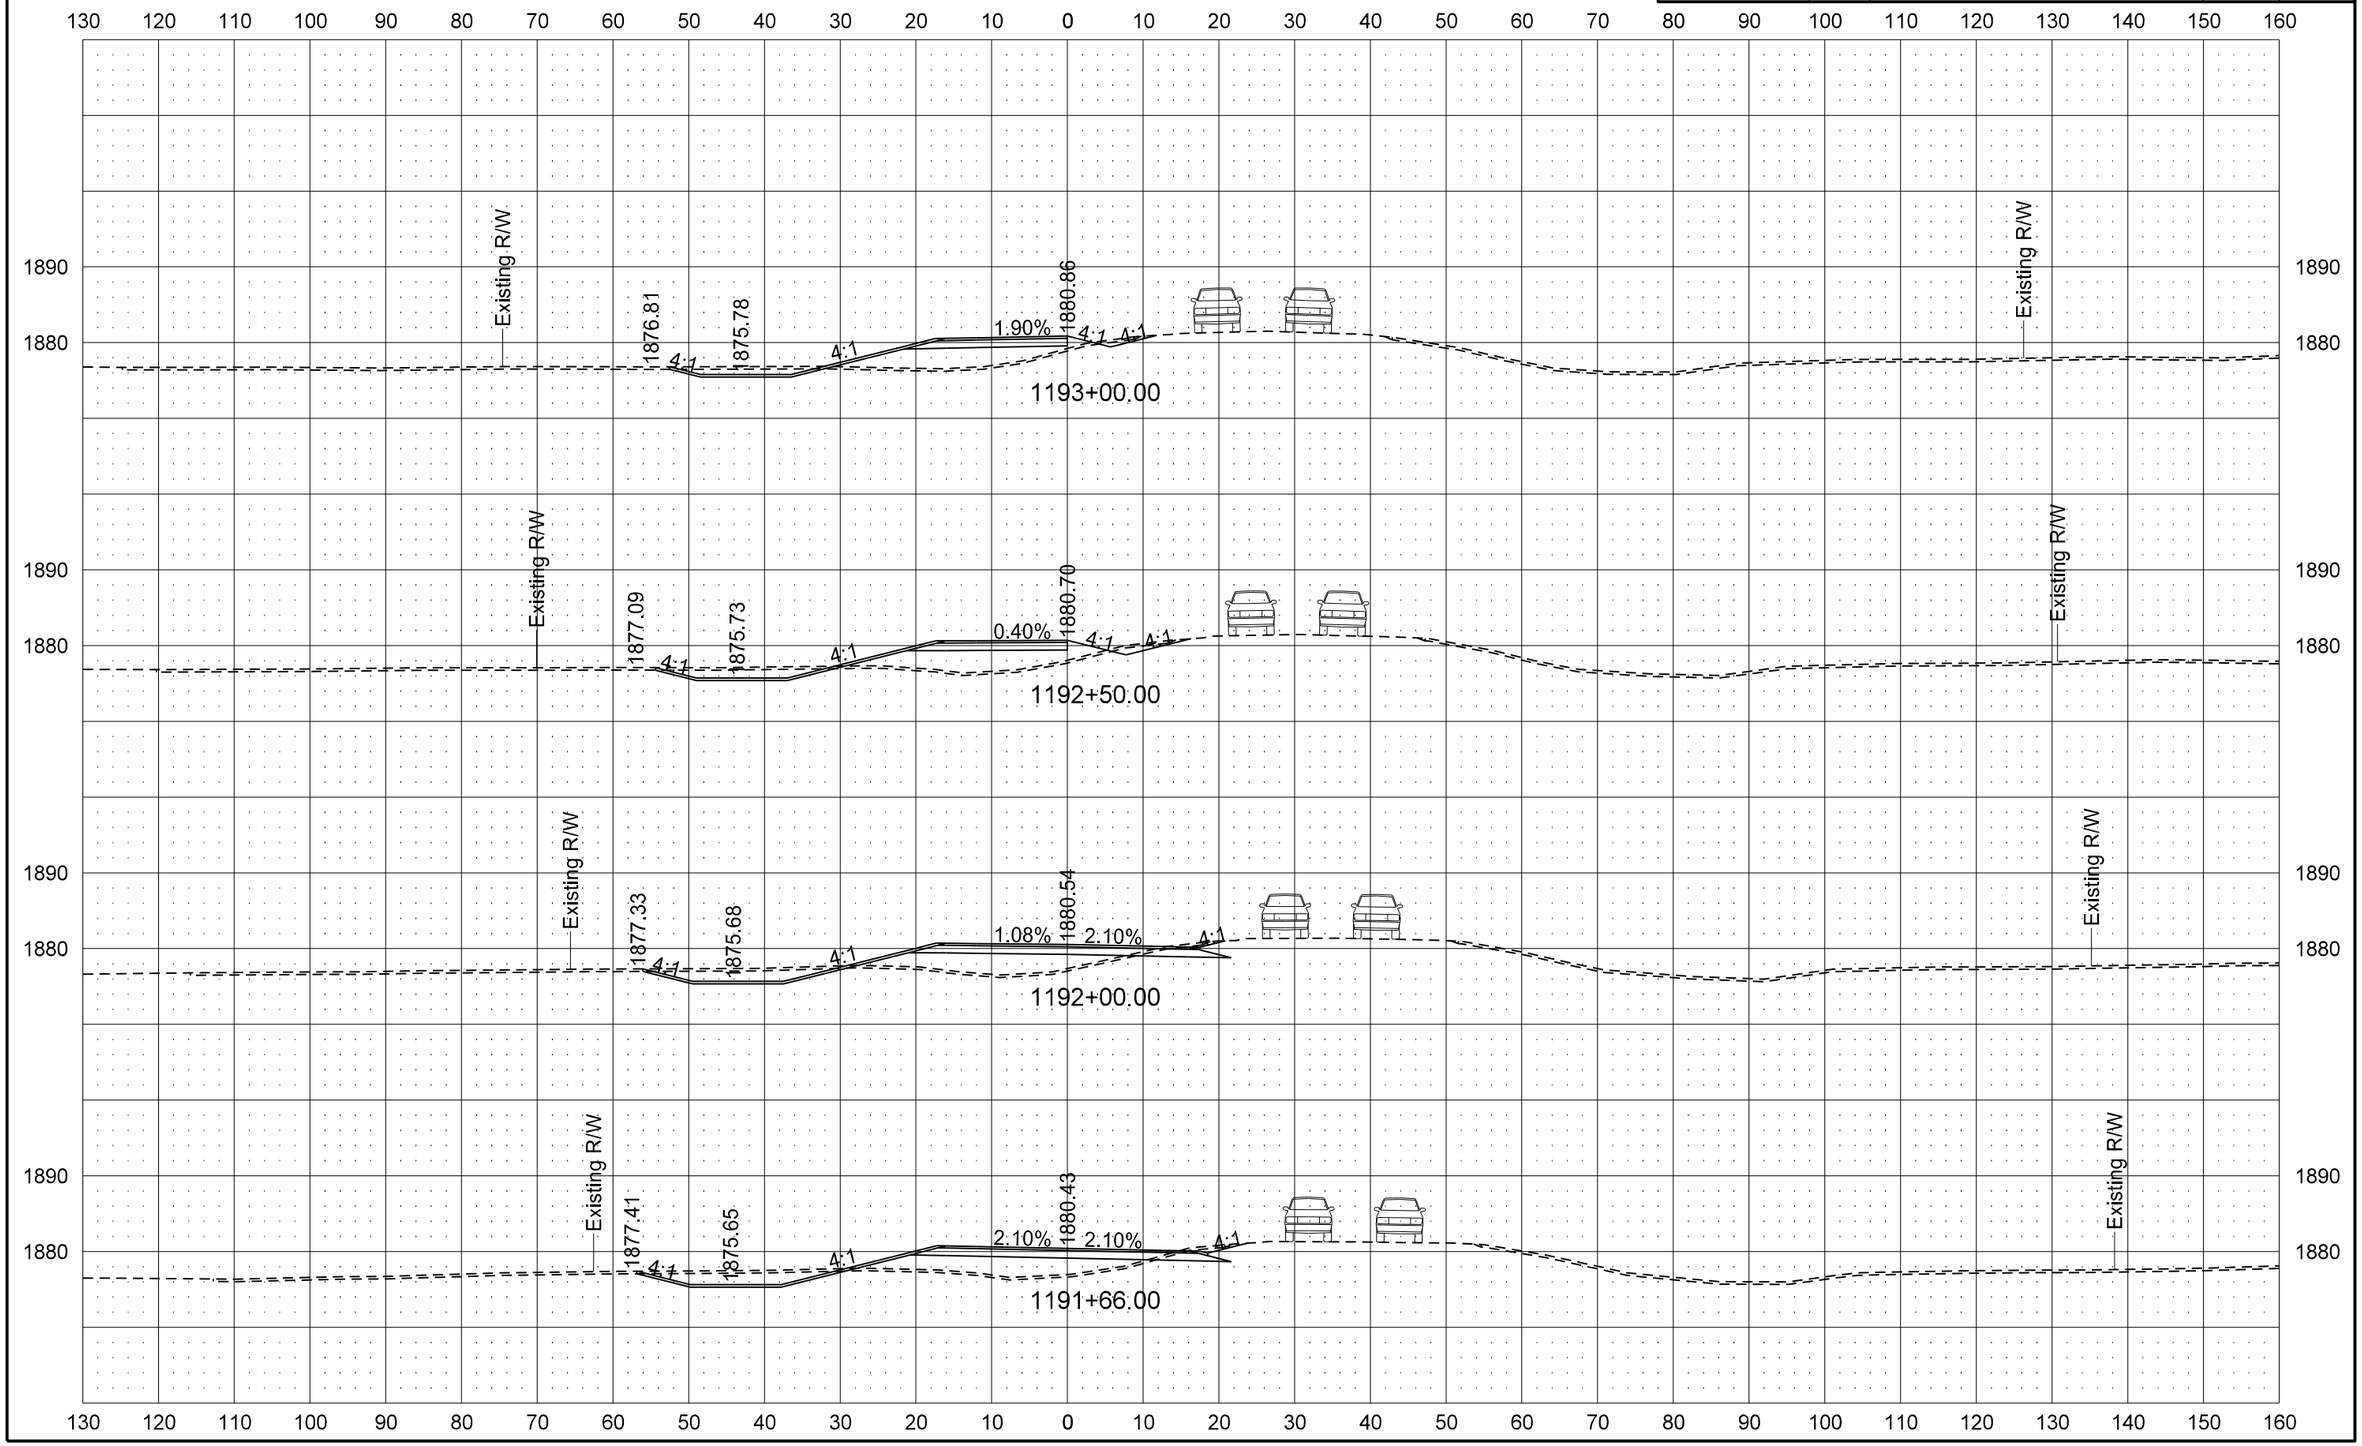

STATE	PROJECT NO.	SECTION NO.	SHEET NO.
ND	BRS-1-031(017)012	200	20

ND 31 Mainline

PR31 - Traffic Control Phase 1 Cross Sections

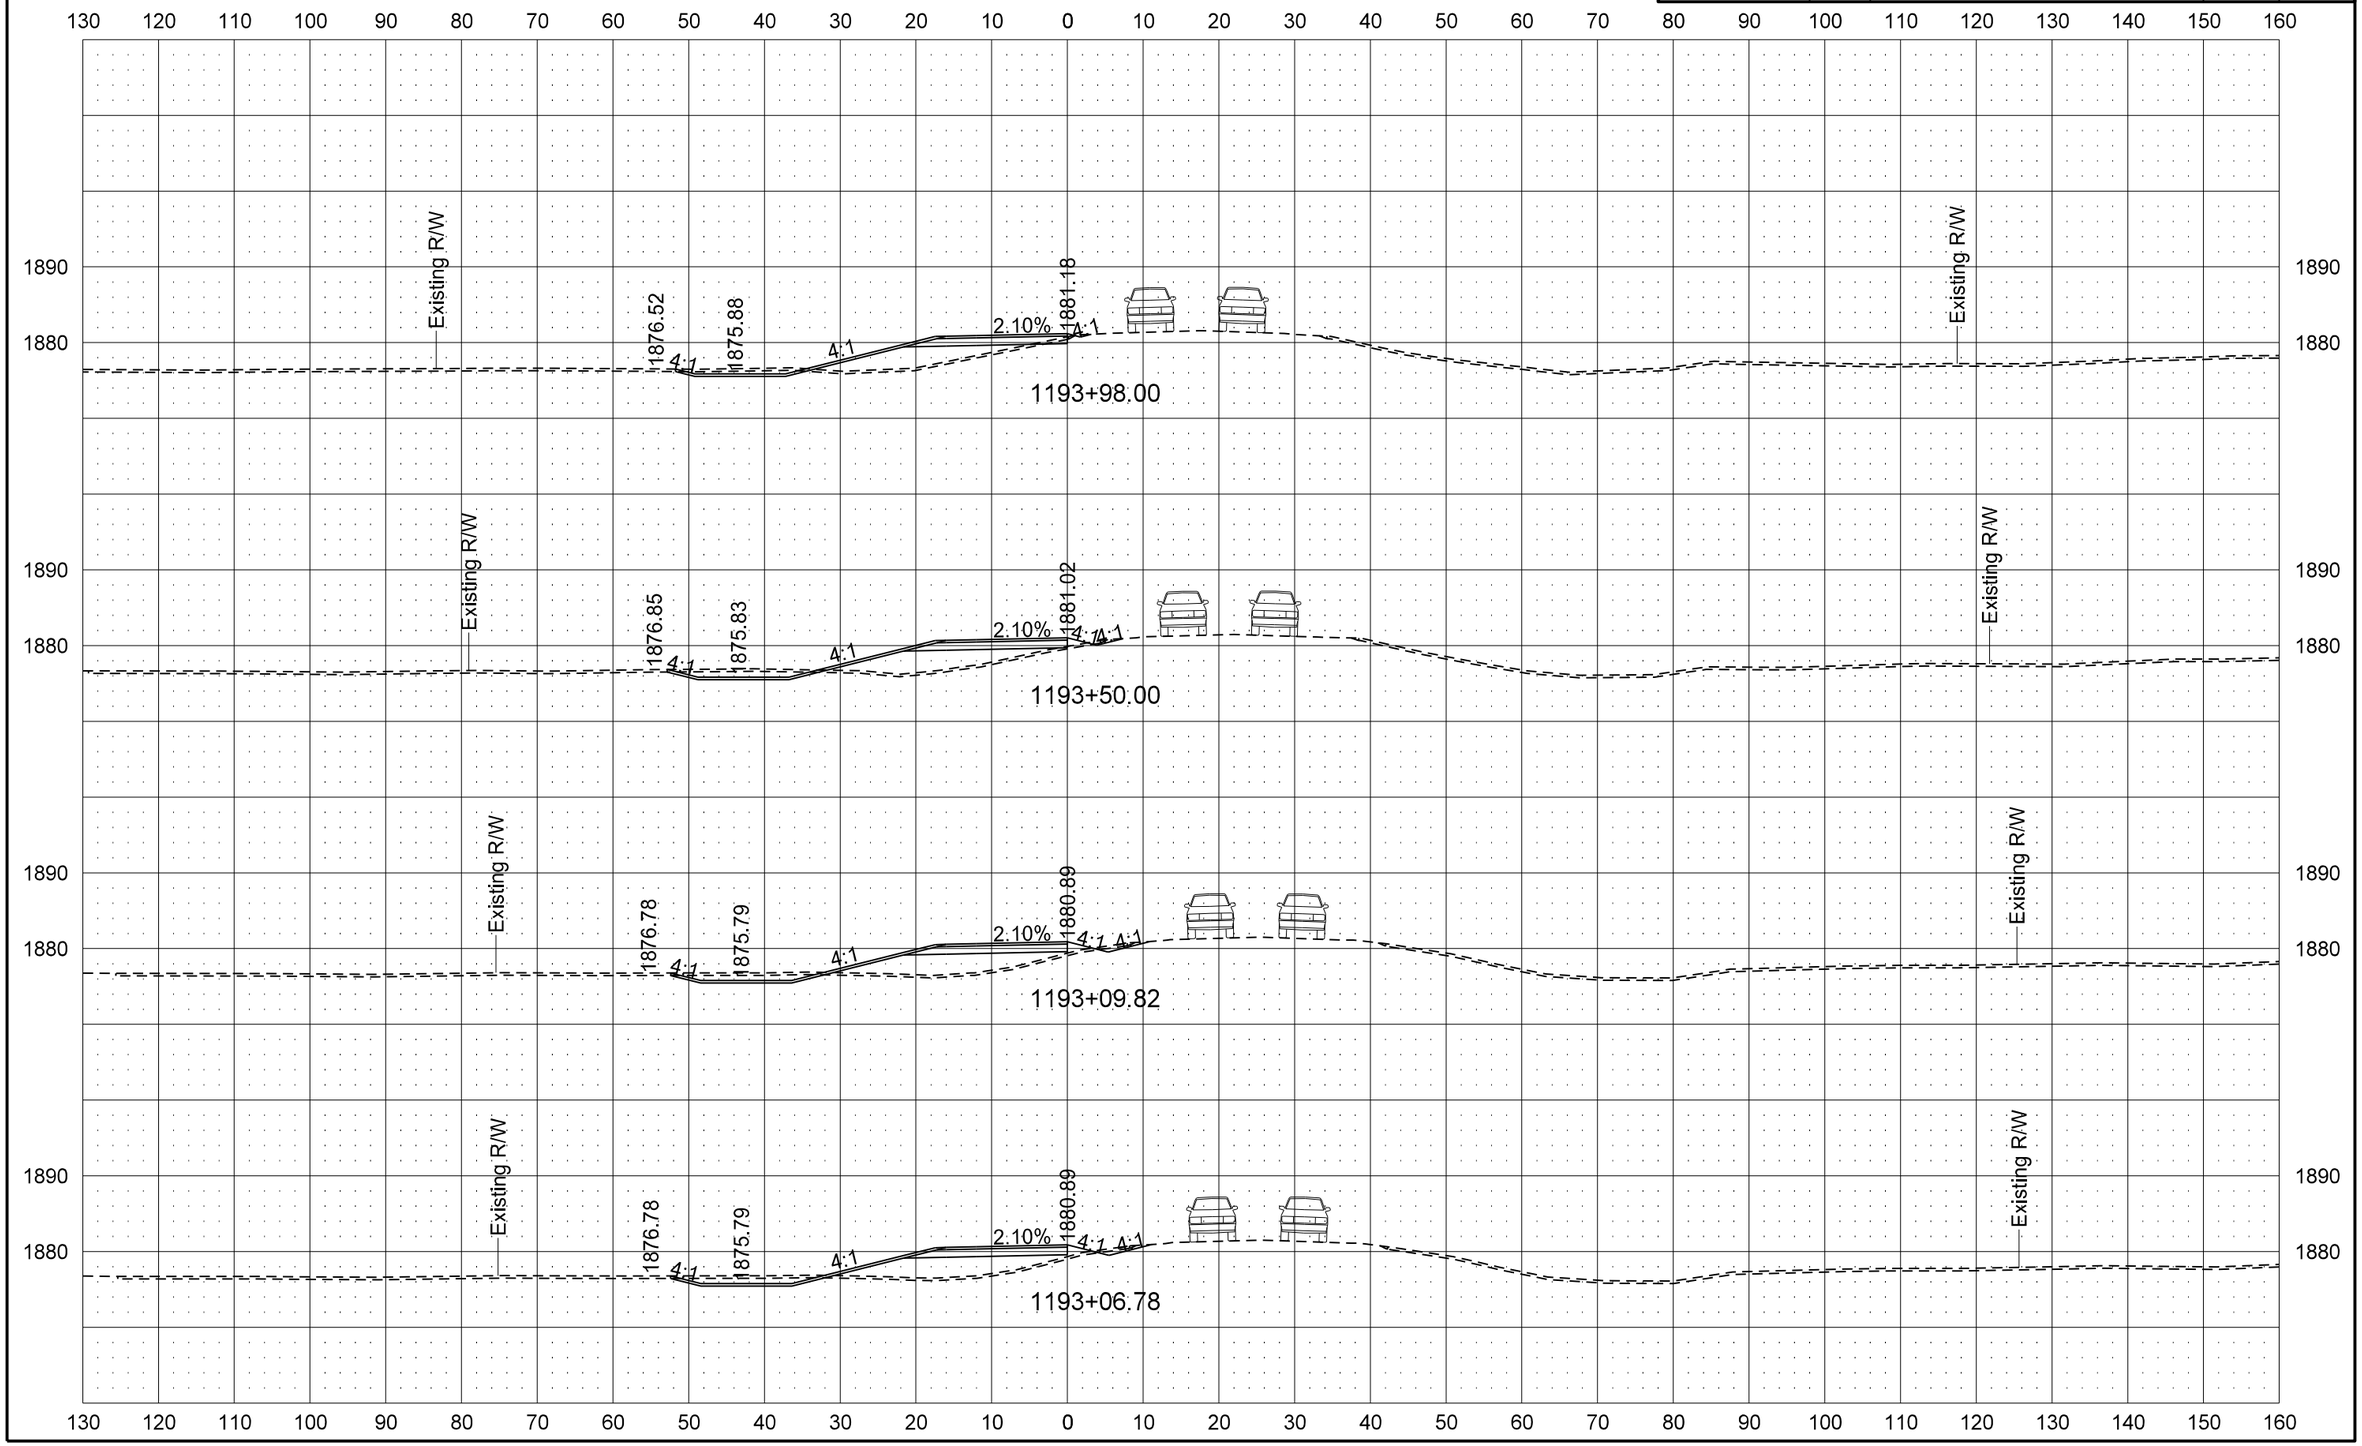

STATE	PROJECT NO.	SECTION NO.	SHEET NO.
ND	BRS-1-031(017)012	200	21

ND 31 Mainline

PR31 - Traffic Control Phase 1 Cross Sections

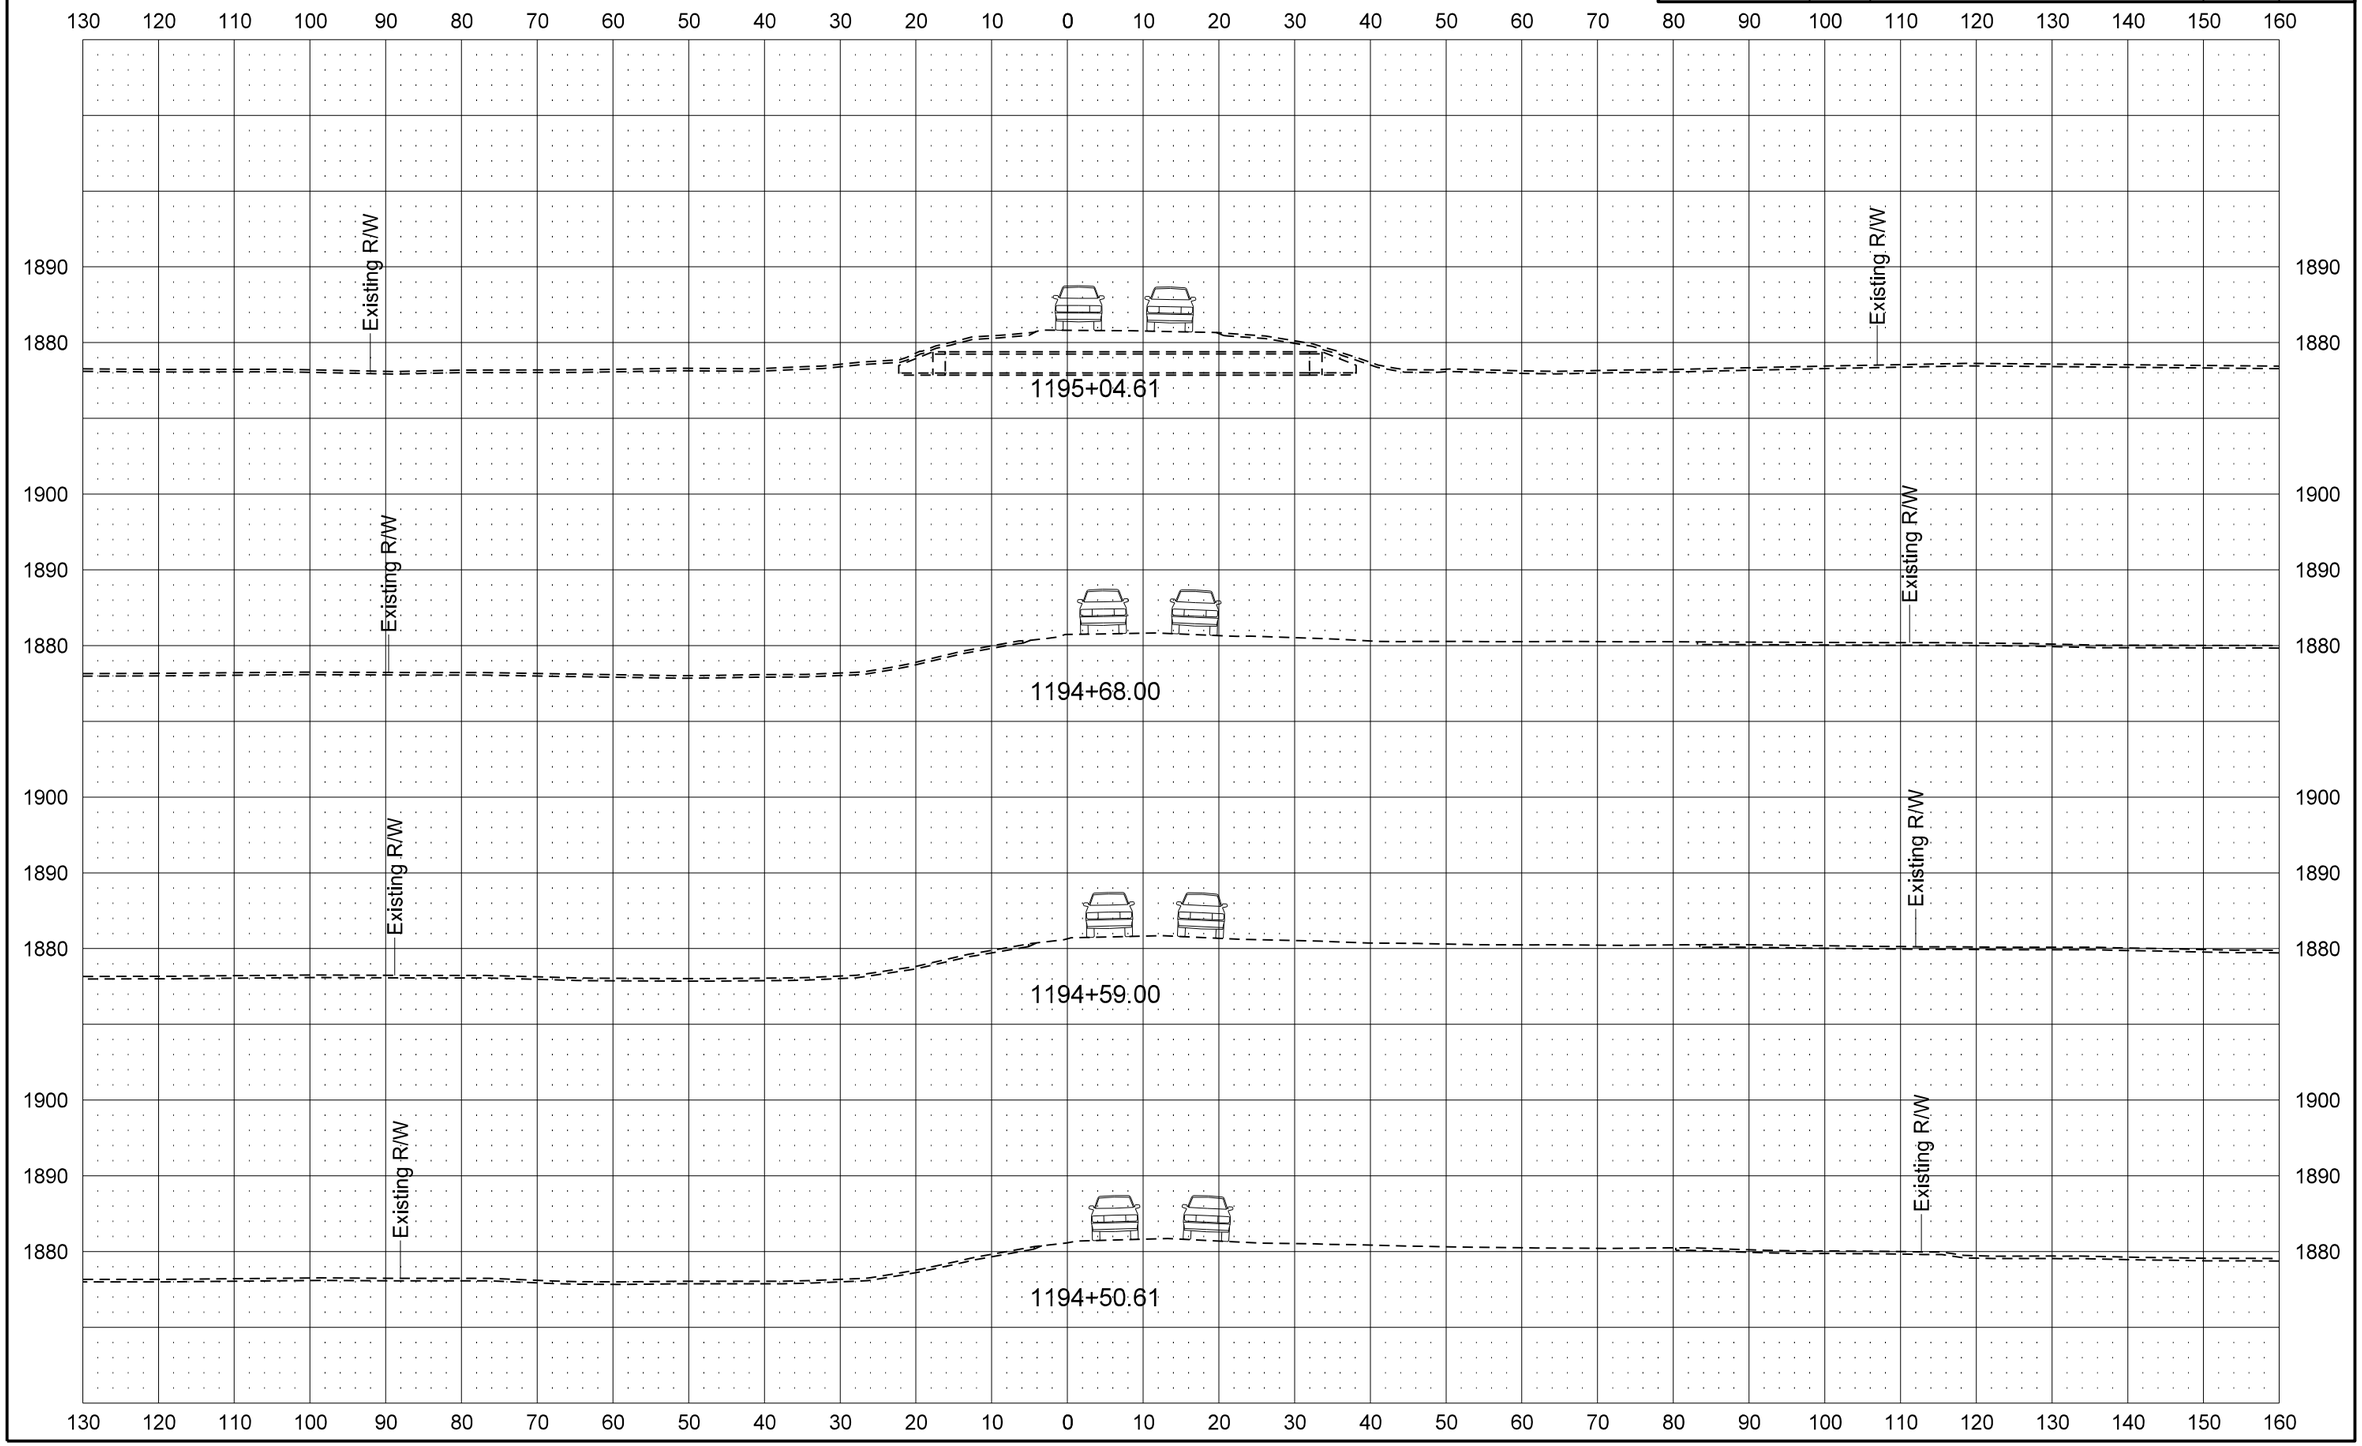

STATE	PROJECT NO.	SECTION NO.	SHEET NO.
ND	BRS-1-031(017)012	200	22

ND 31 Mainline

PR31 - Traffic Control Phase 1 Cross Sections

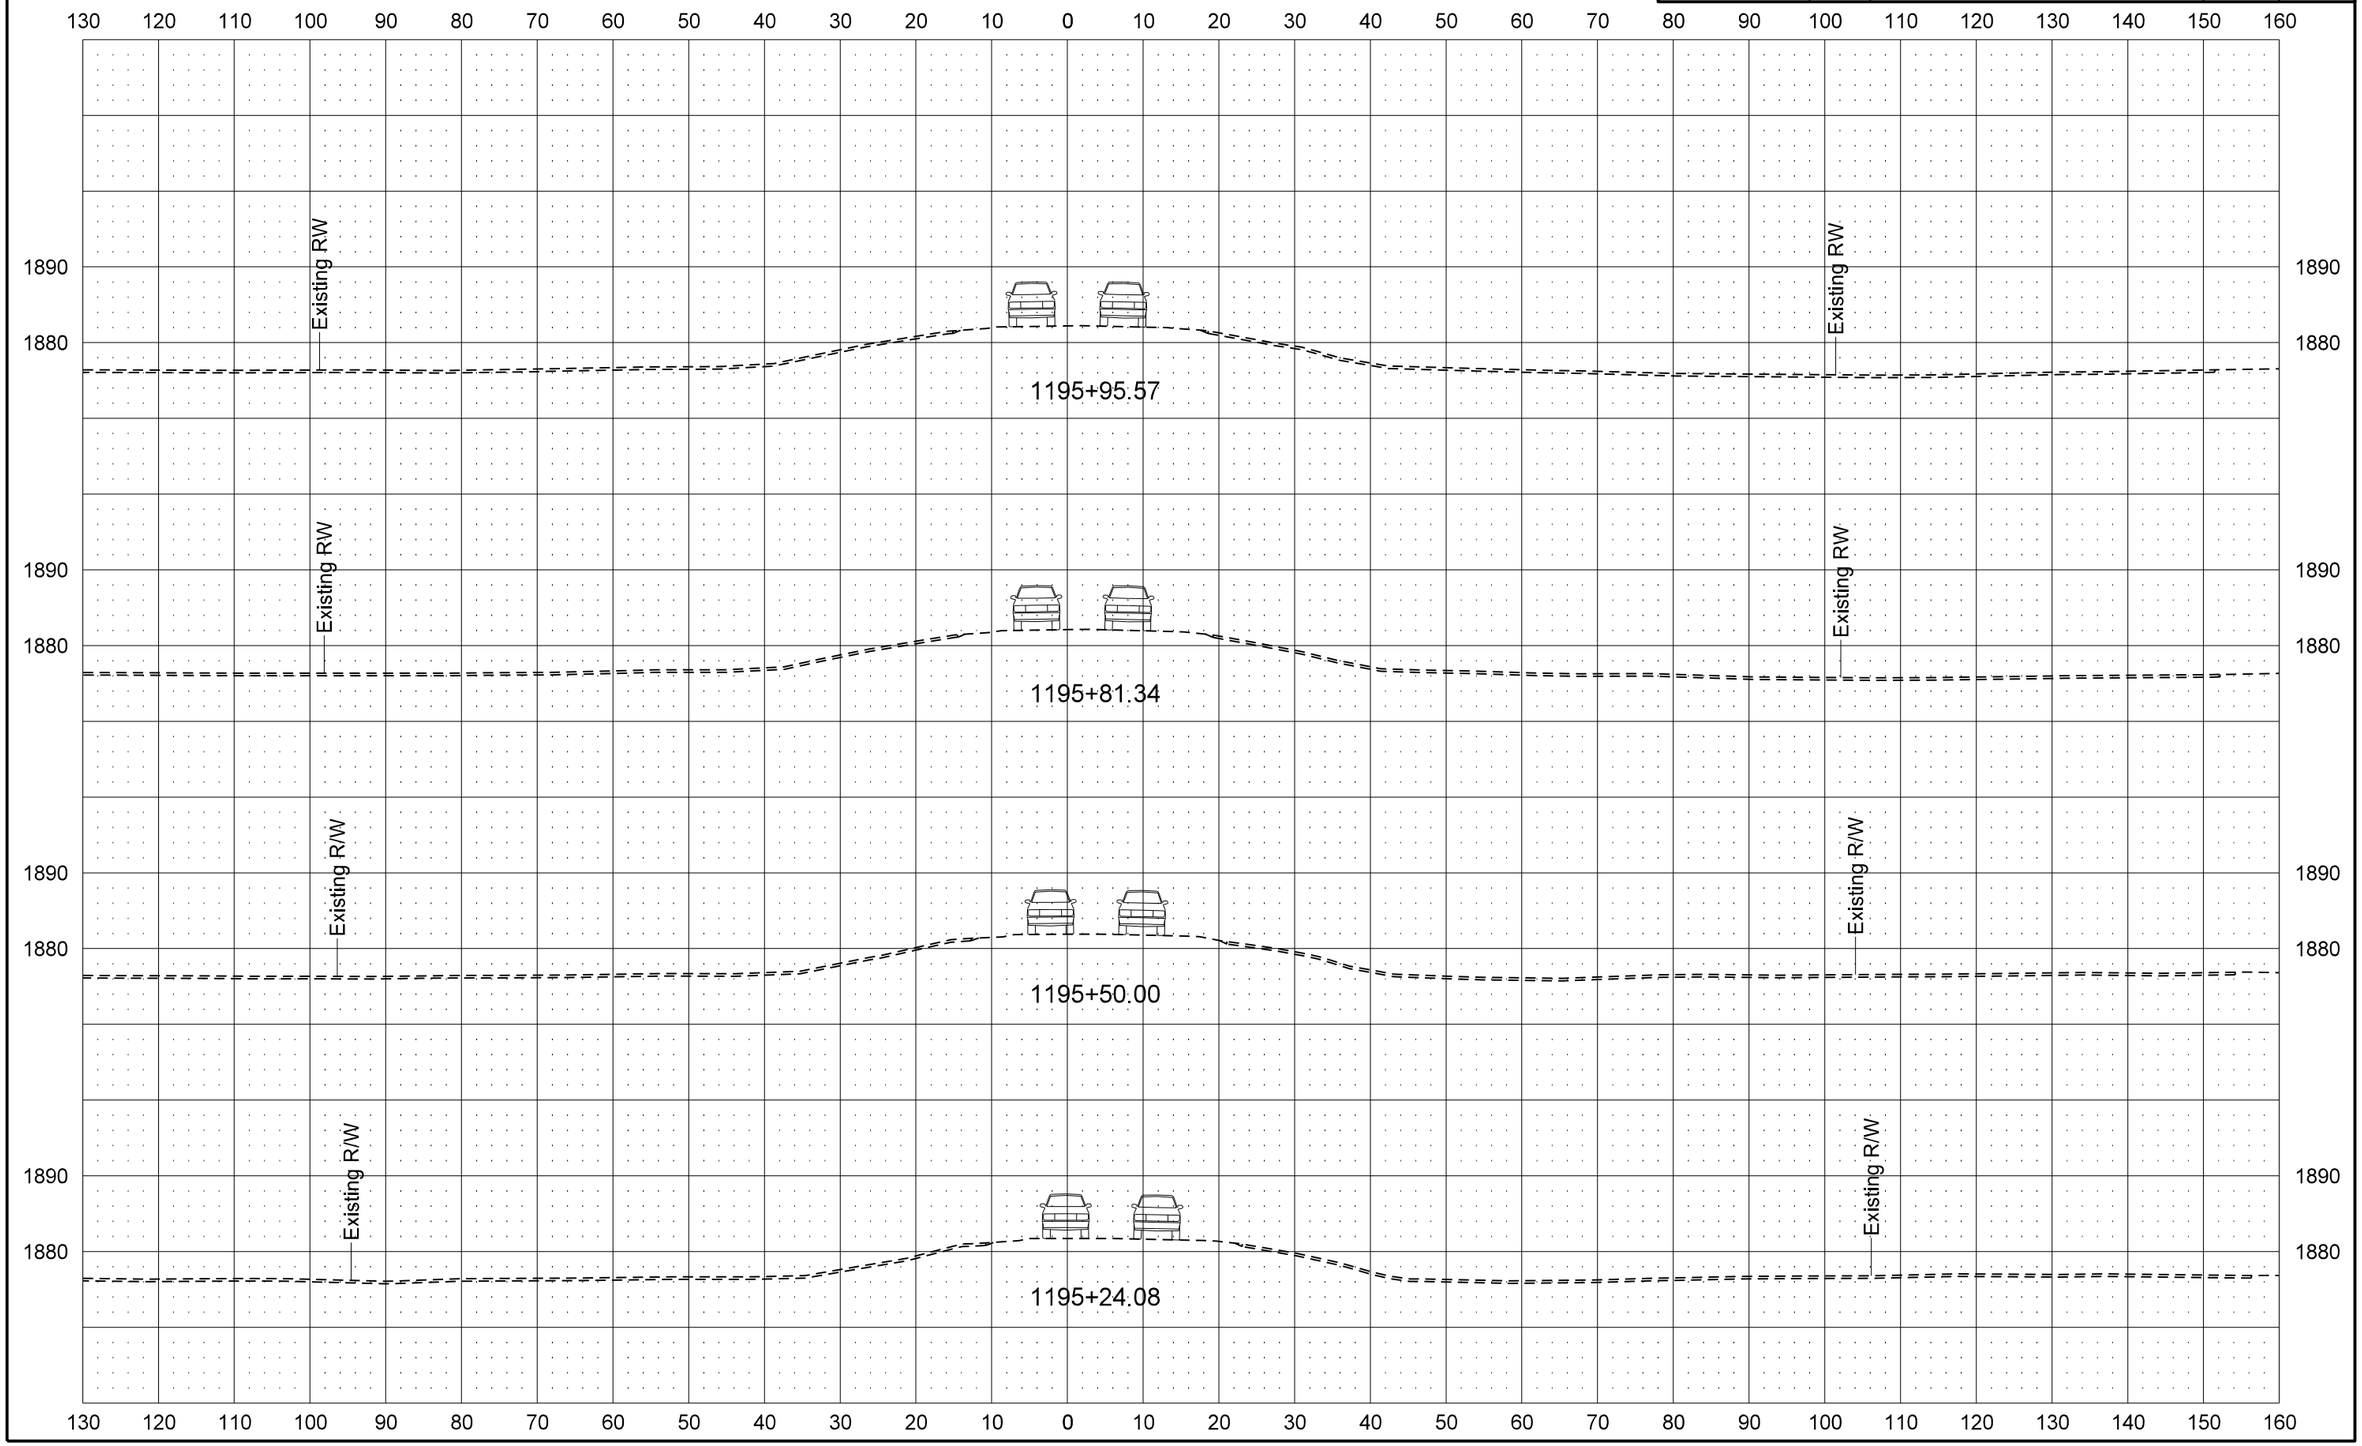

ND 31 Mainline

PR31 - Traffic Control Phase 1 Cross Sections

STATE	PROJECT NO.	SECTION NO.	SHEET NO.
ND	BRS-1-031(017)012	200	23

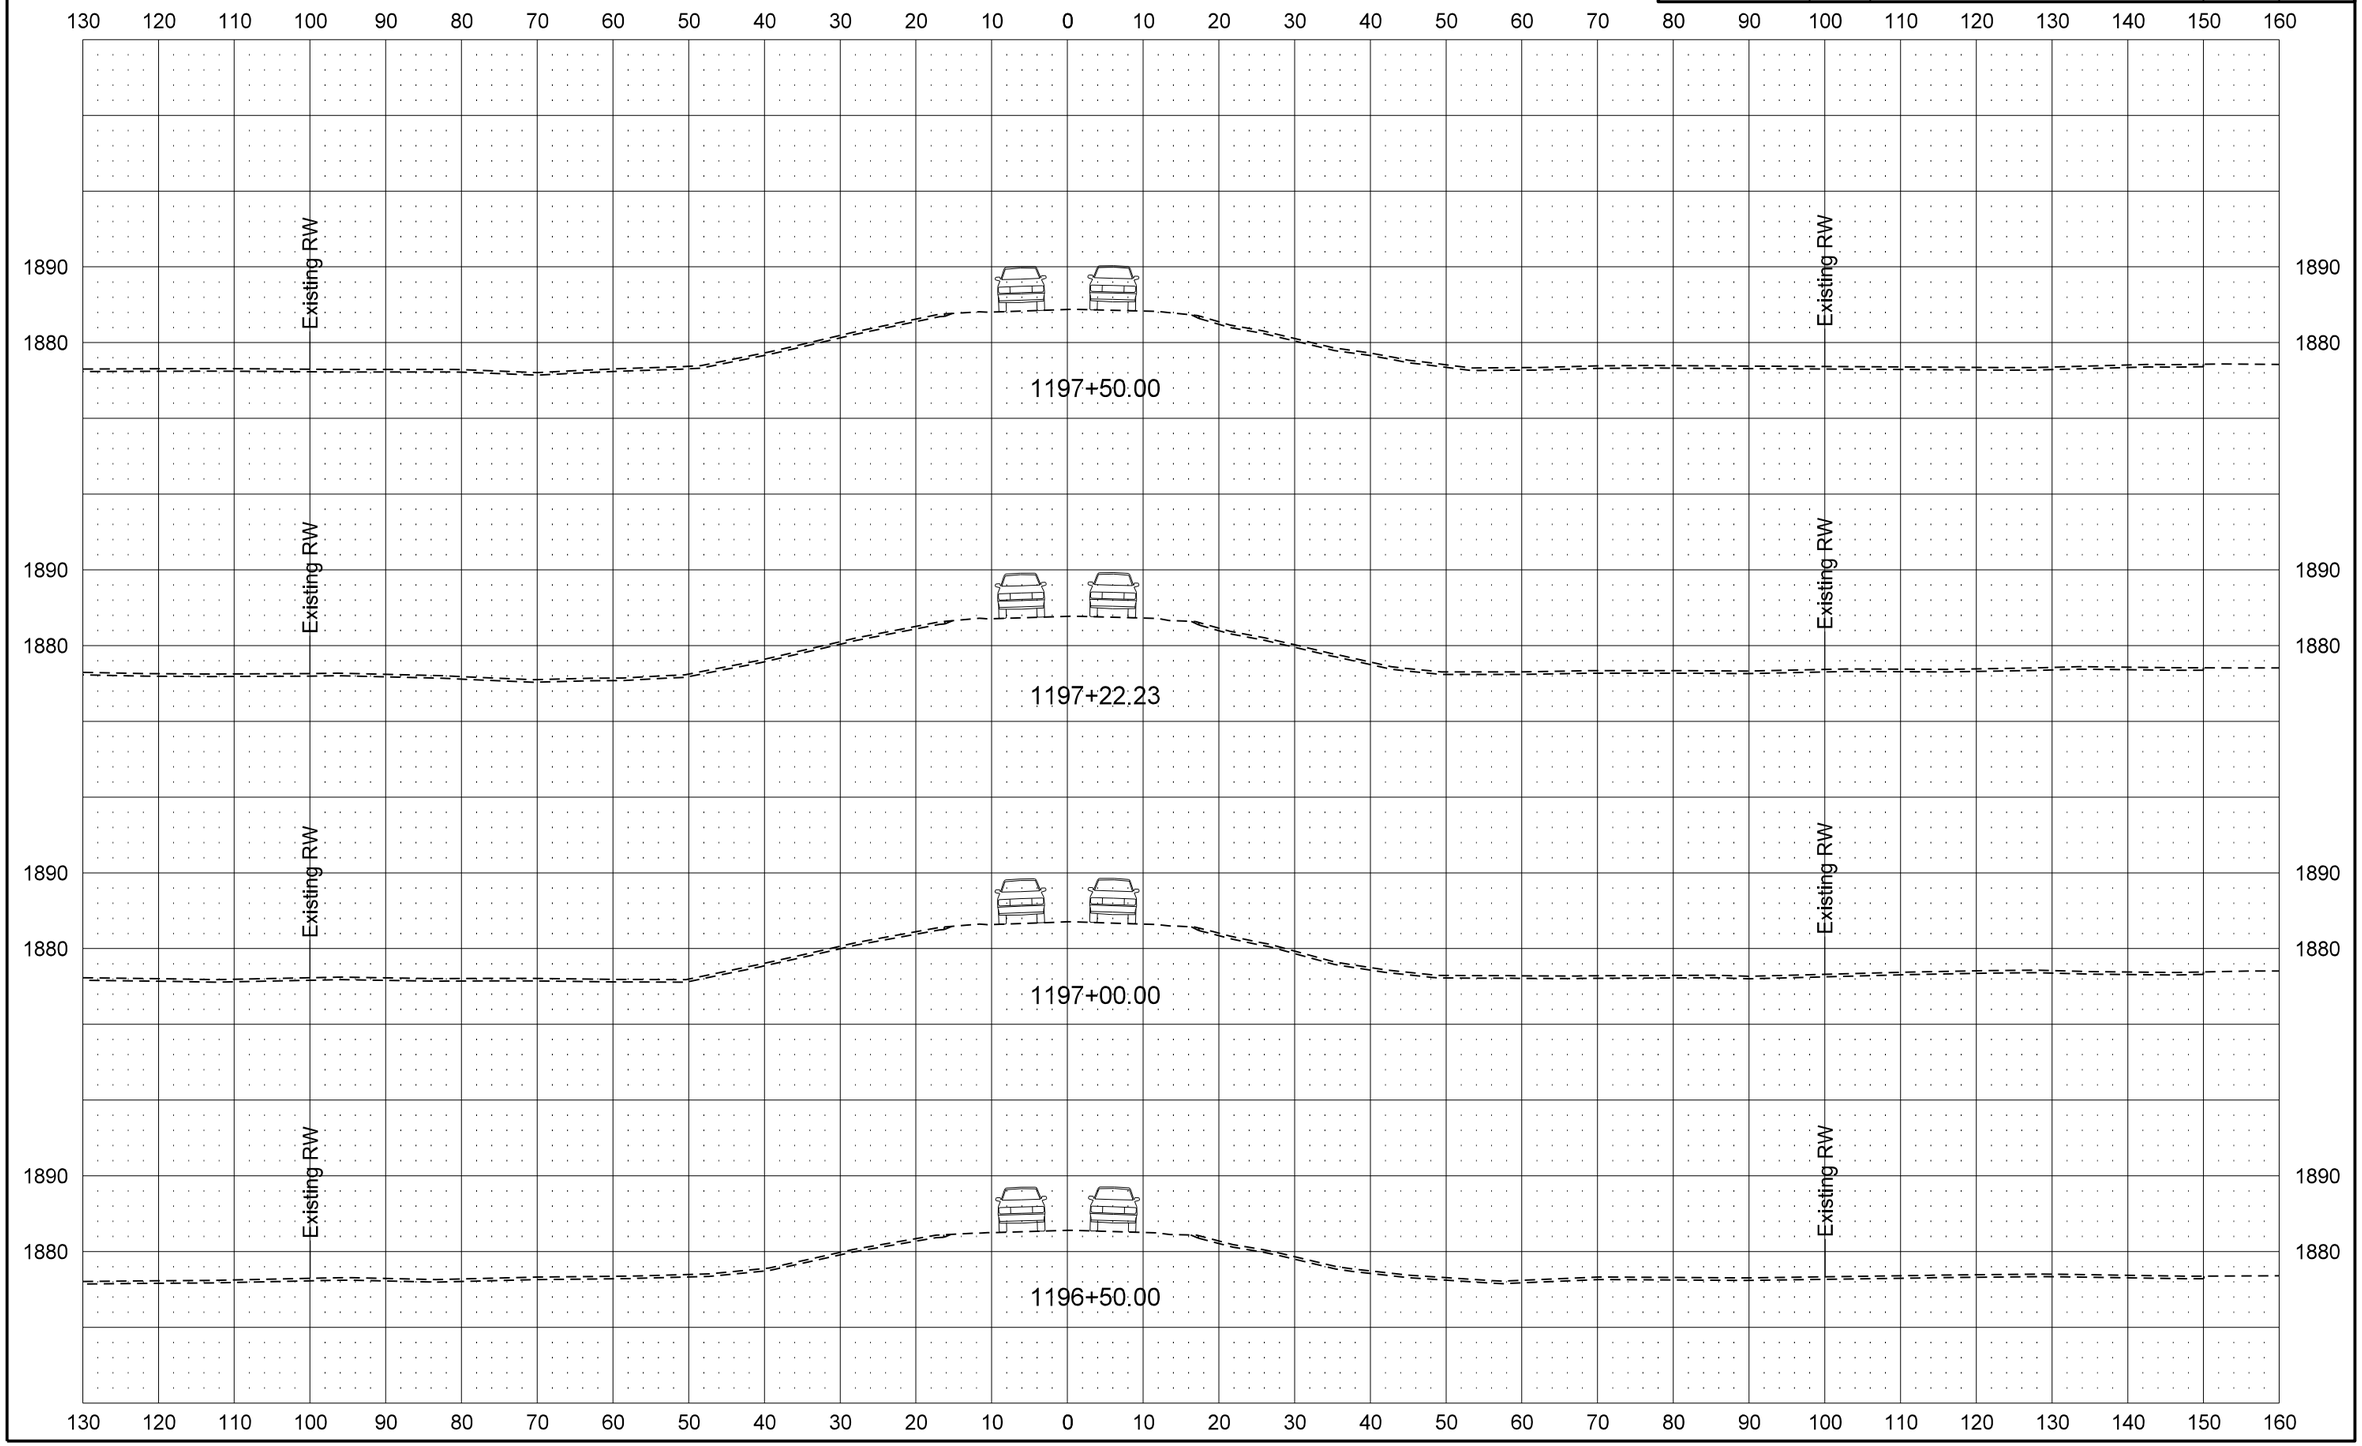

STATE	PROJECT NO.	SECTION NO.	SHEET NO.
ND	BRS-1-031(017)012	200	24

ND 31 Mainline

PR31 - Traffic Control Phase 1 Cross Sections

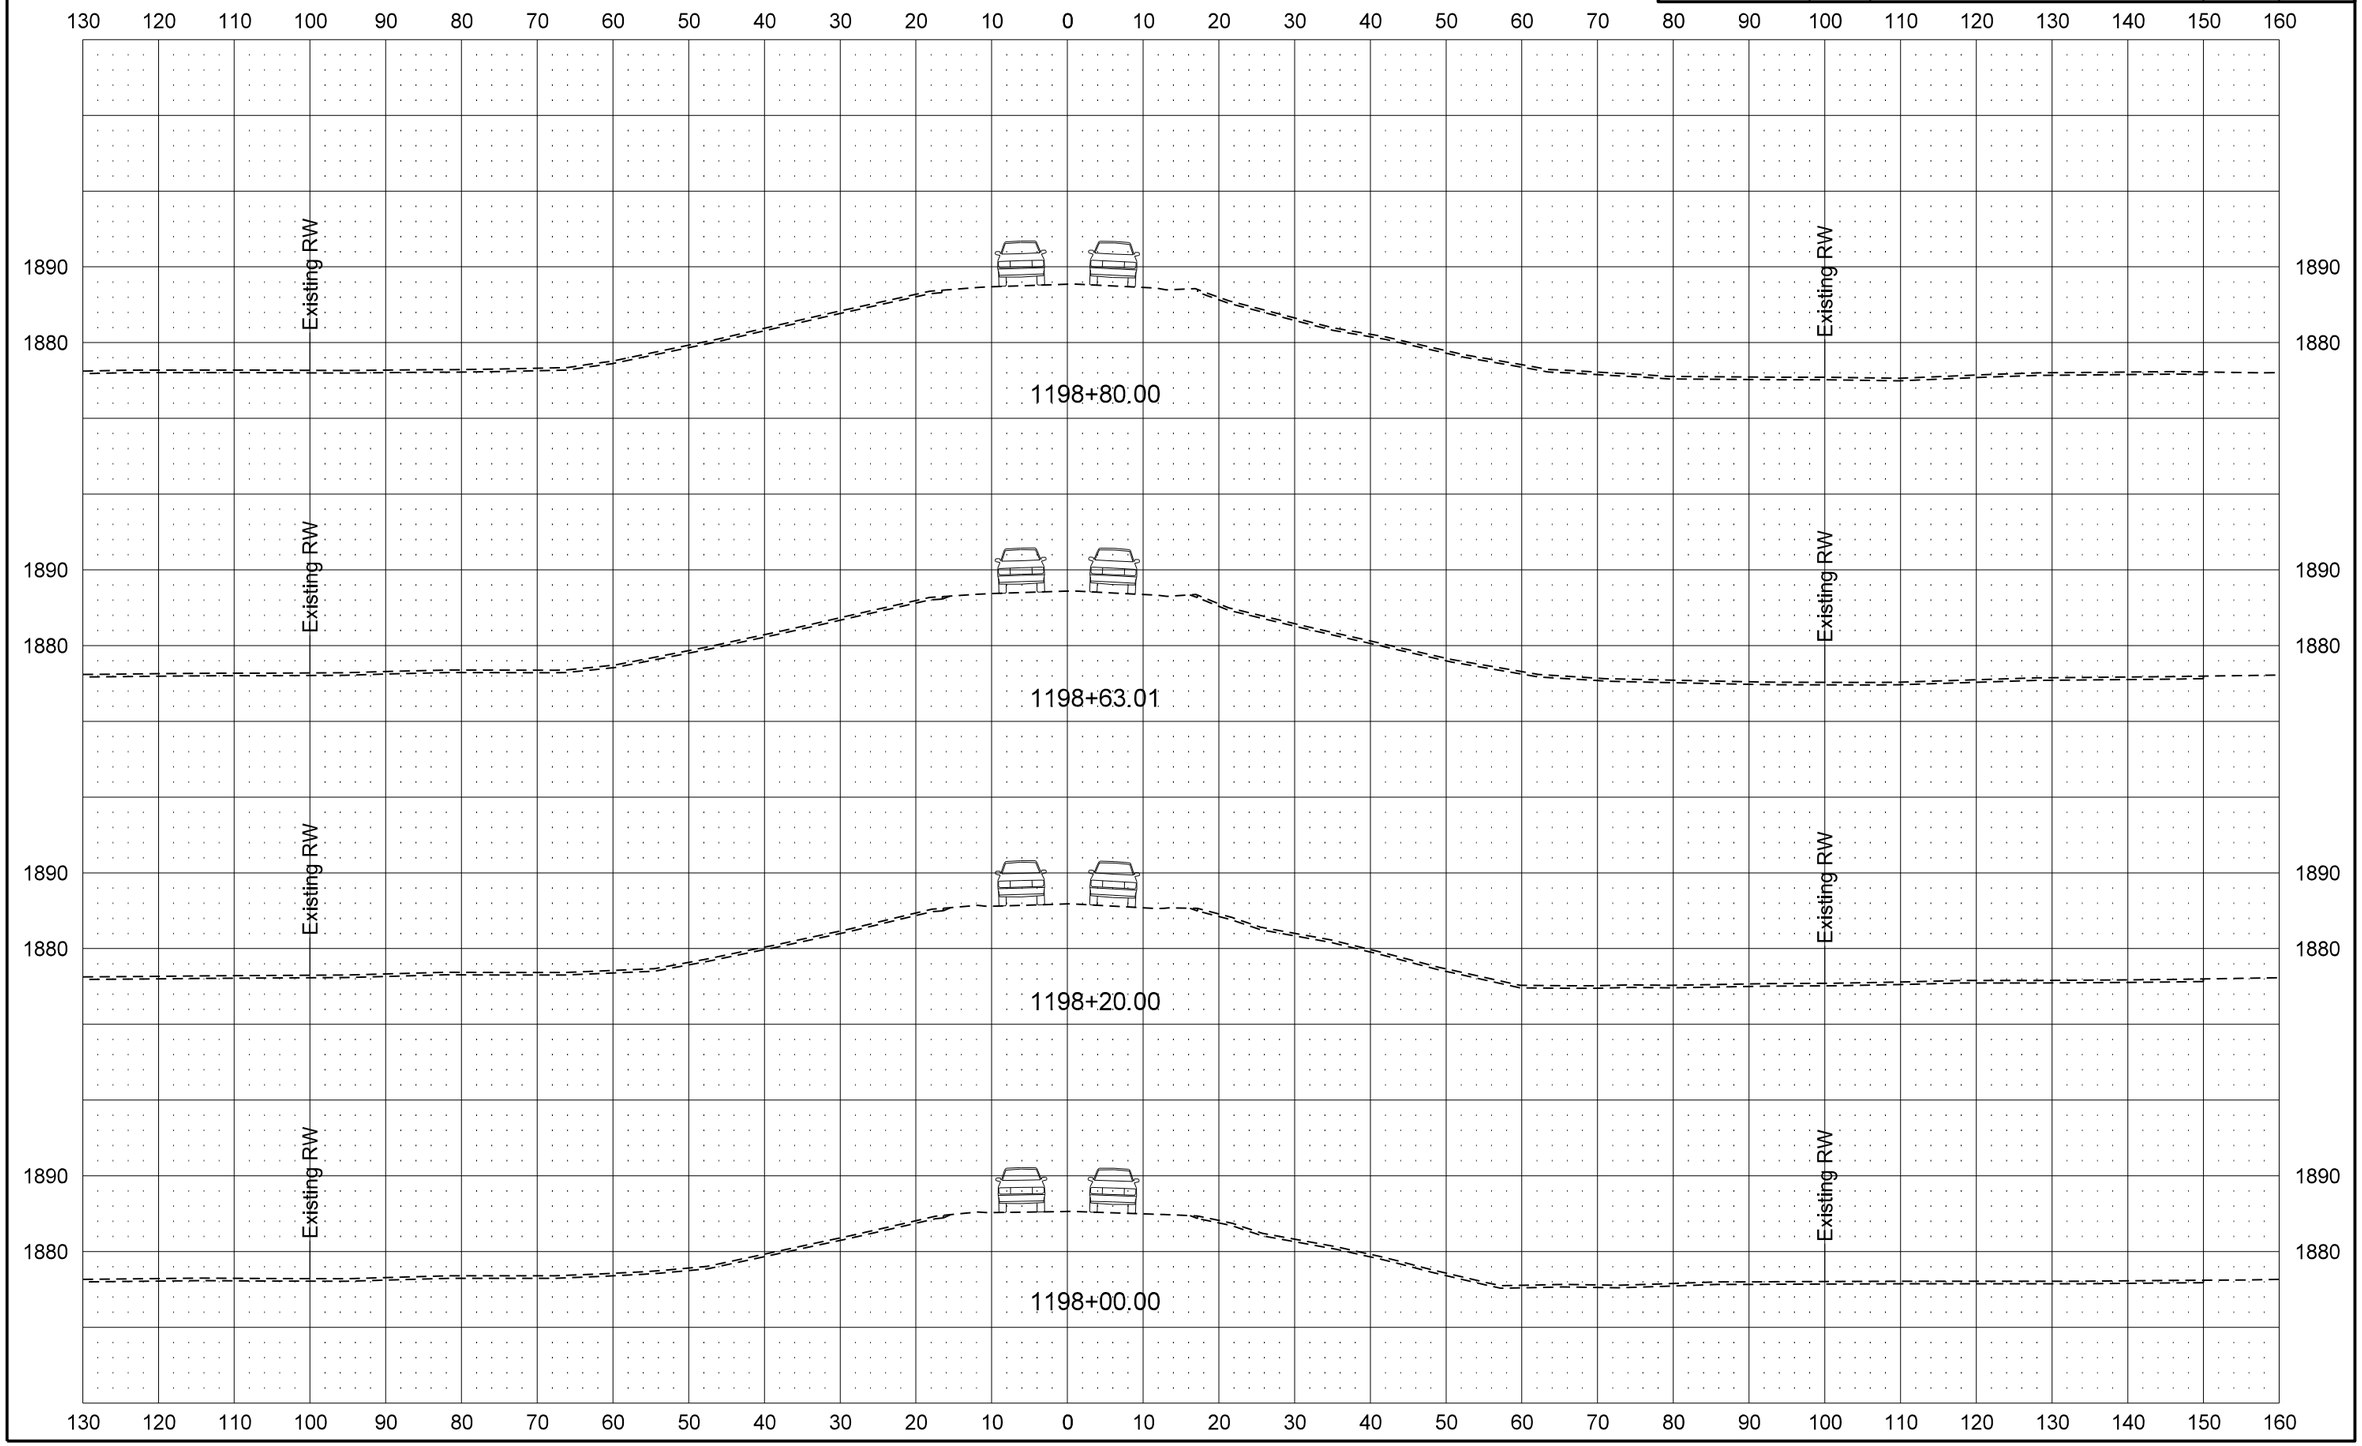

STATE	PROJECT NO.	SECTION NO.	SHEET NO.
ND	BRS-1-031(017)012	200	25

ND 31 Mainline

PR31 - Traffic Control Phase 2 Cross Sections

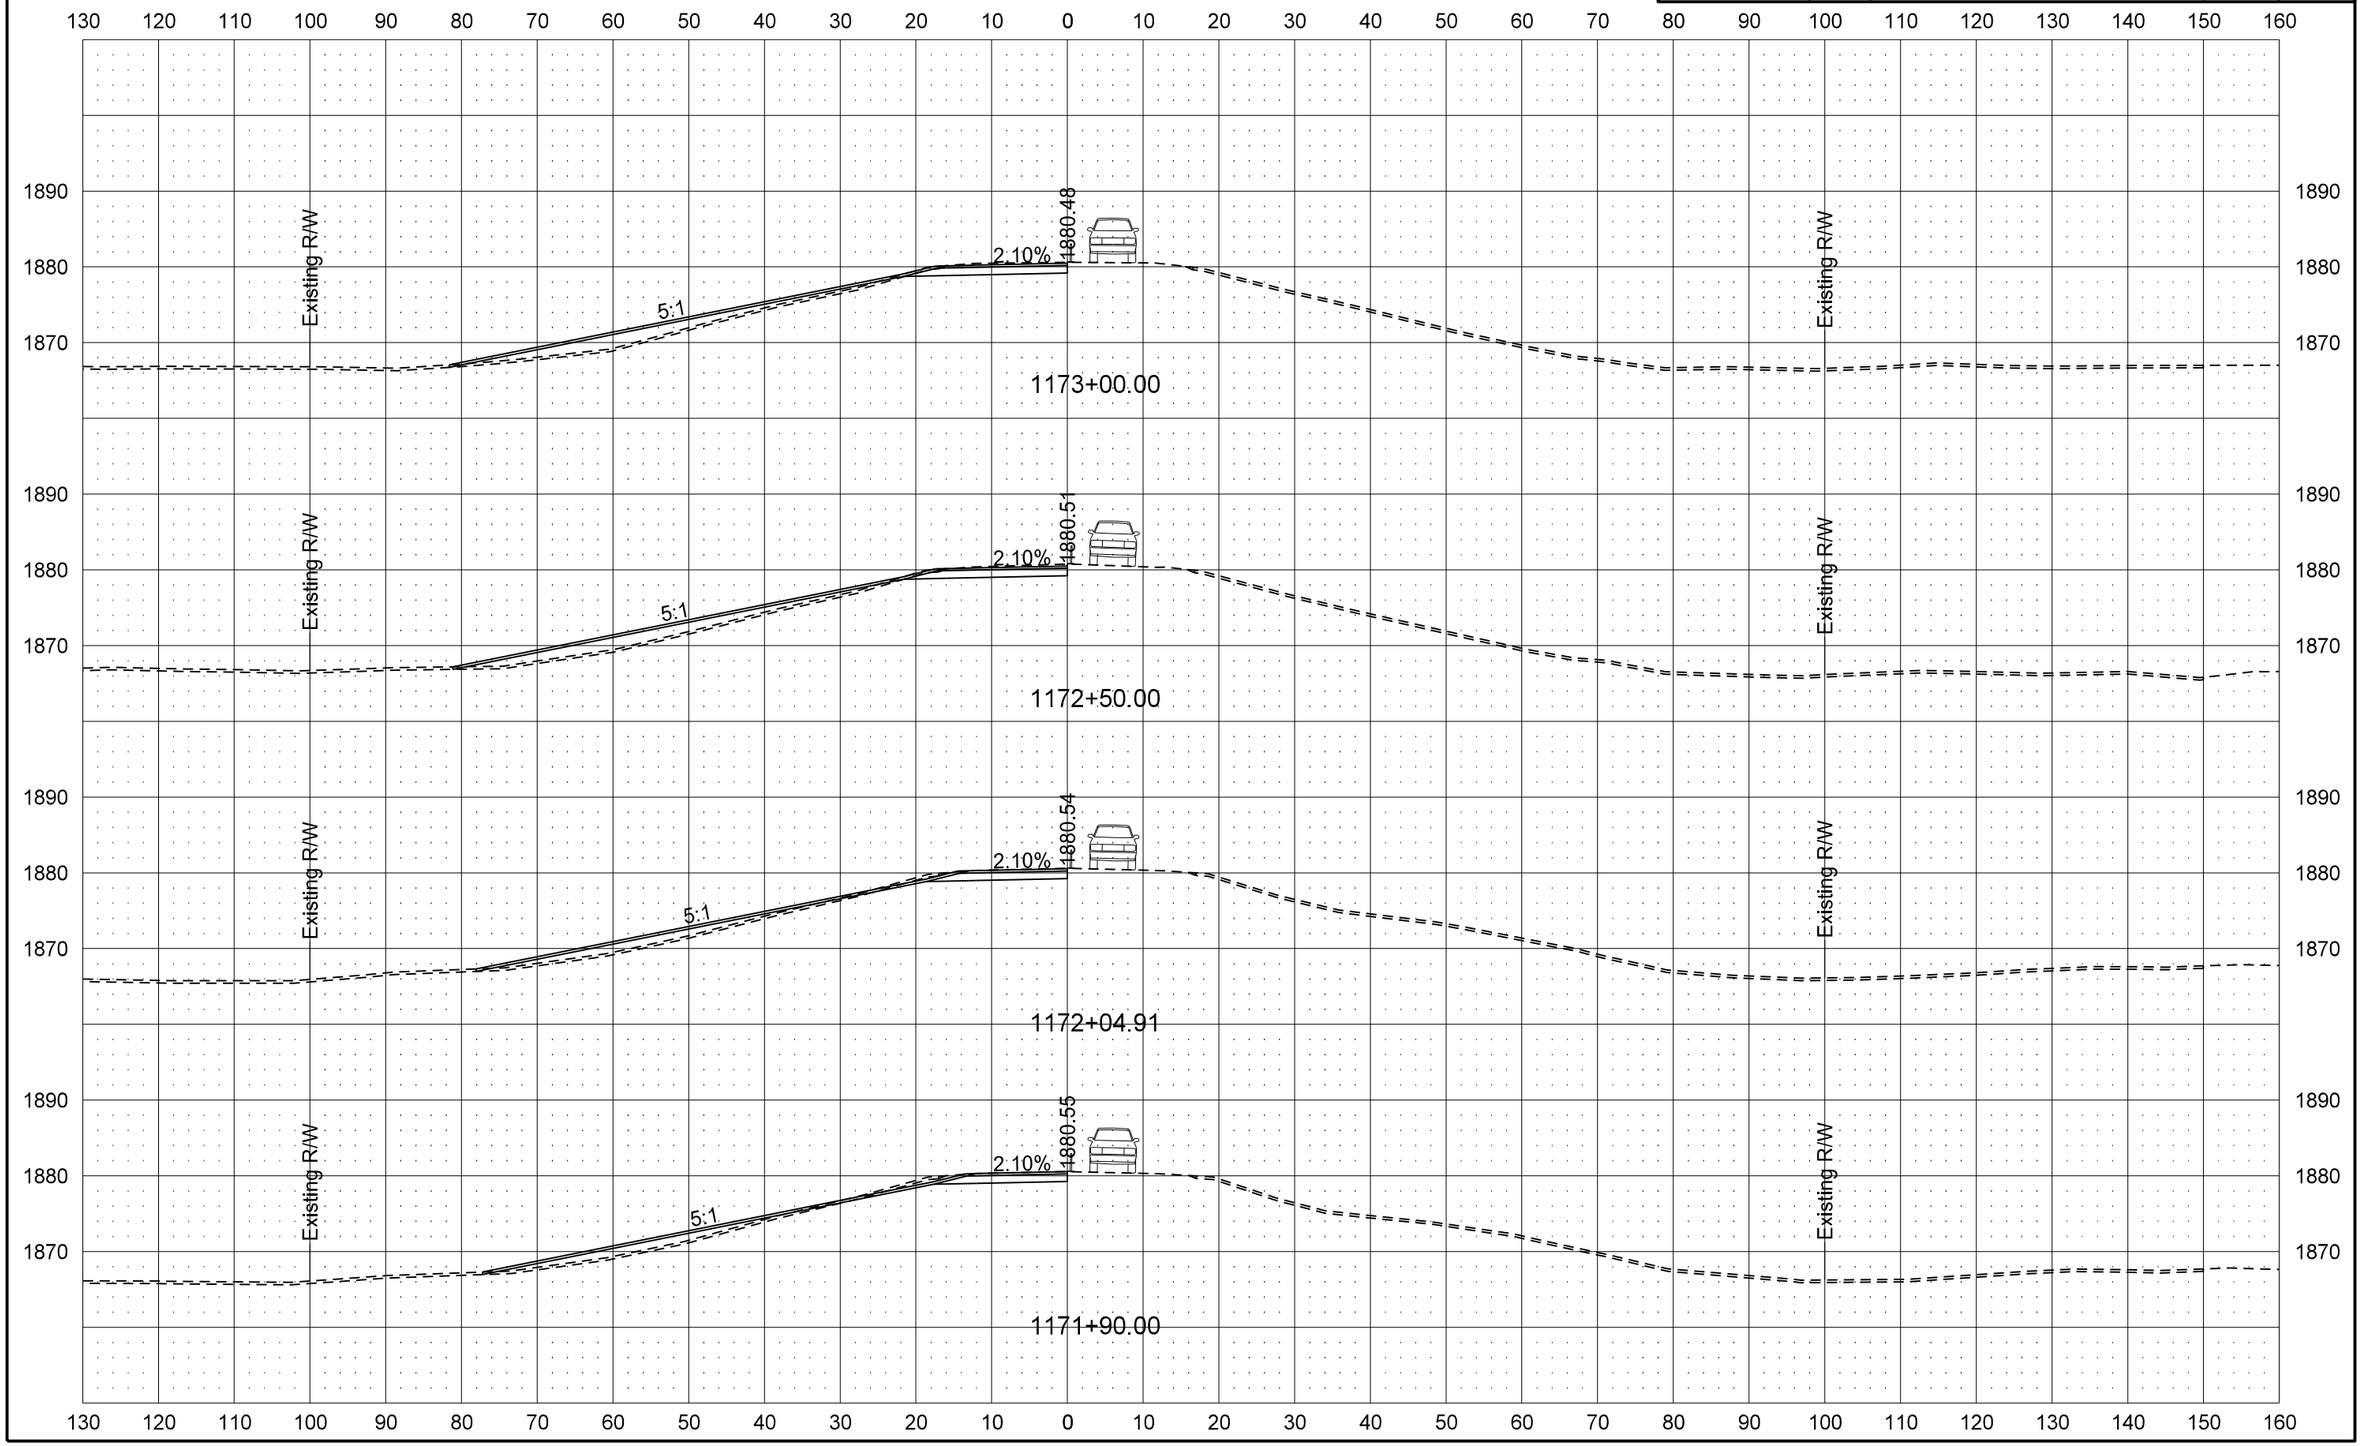

STATE	PROJECT NO.	SECTION NO.	SHEET NO.
ND	BRS-1-031(017)012	200	26

ND 31 Mainline

PR31 - Traffic Control Phase 2 Cross Sections

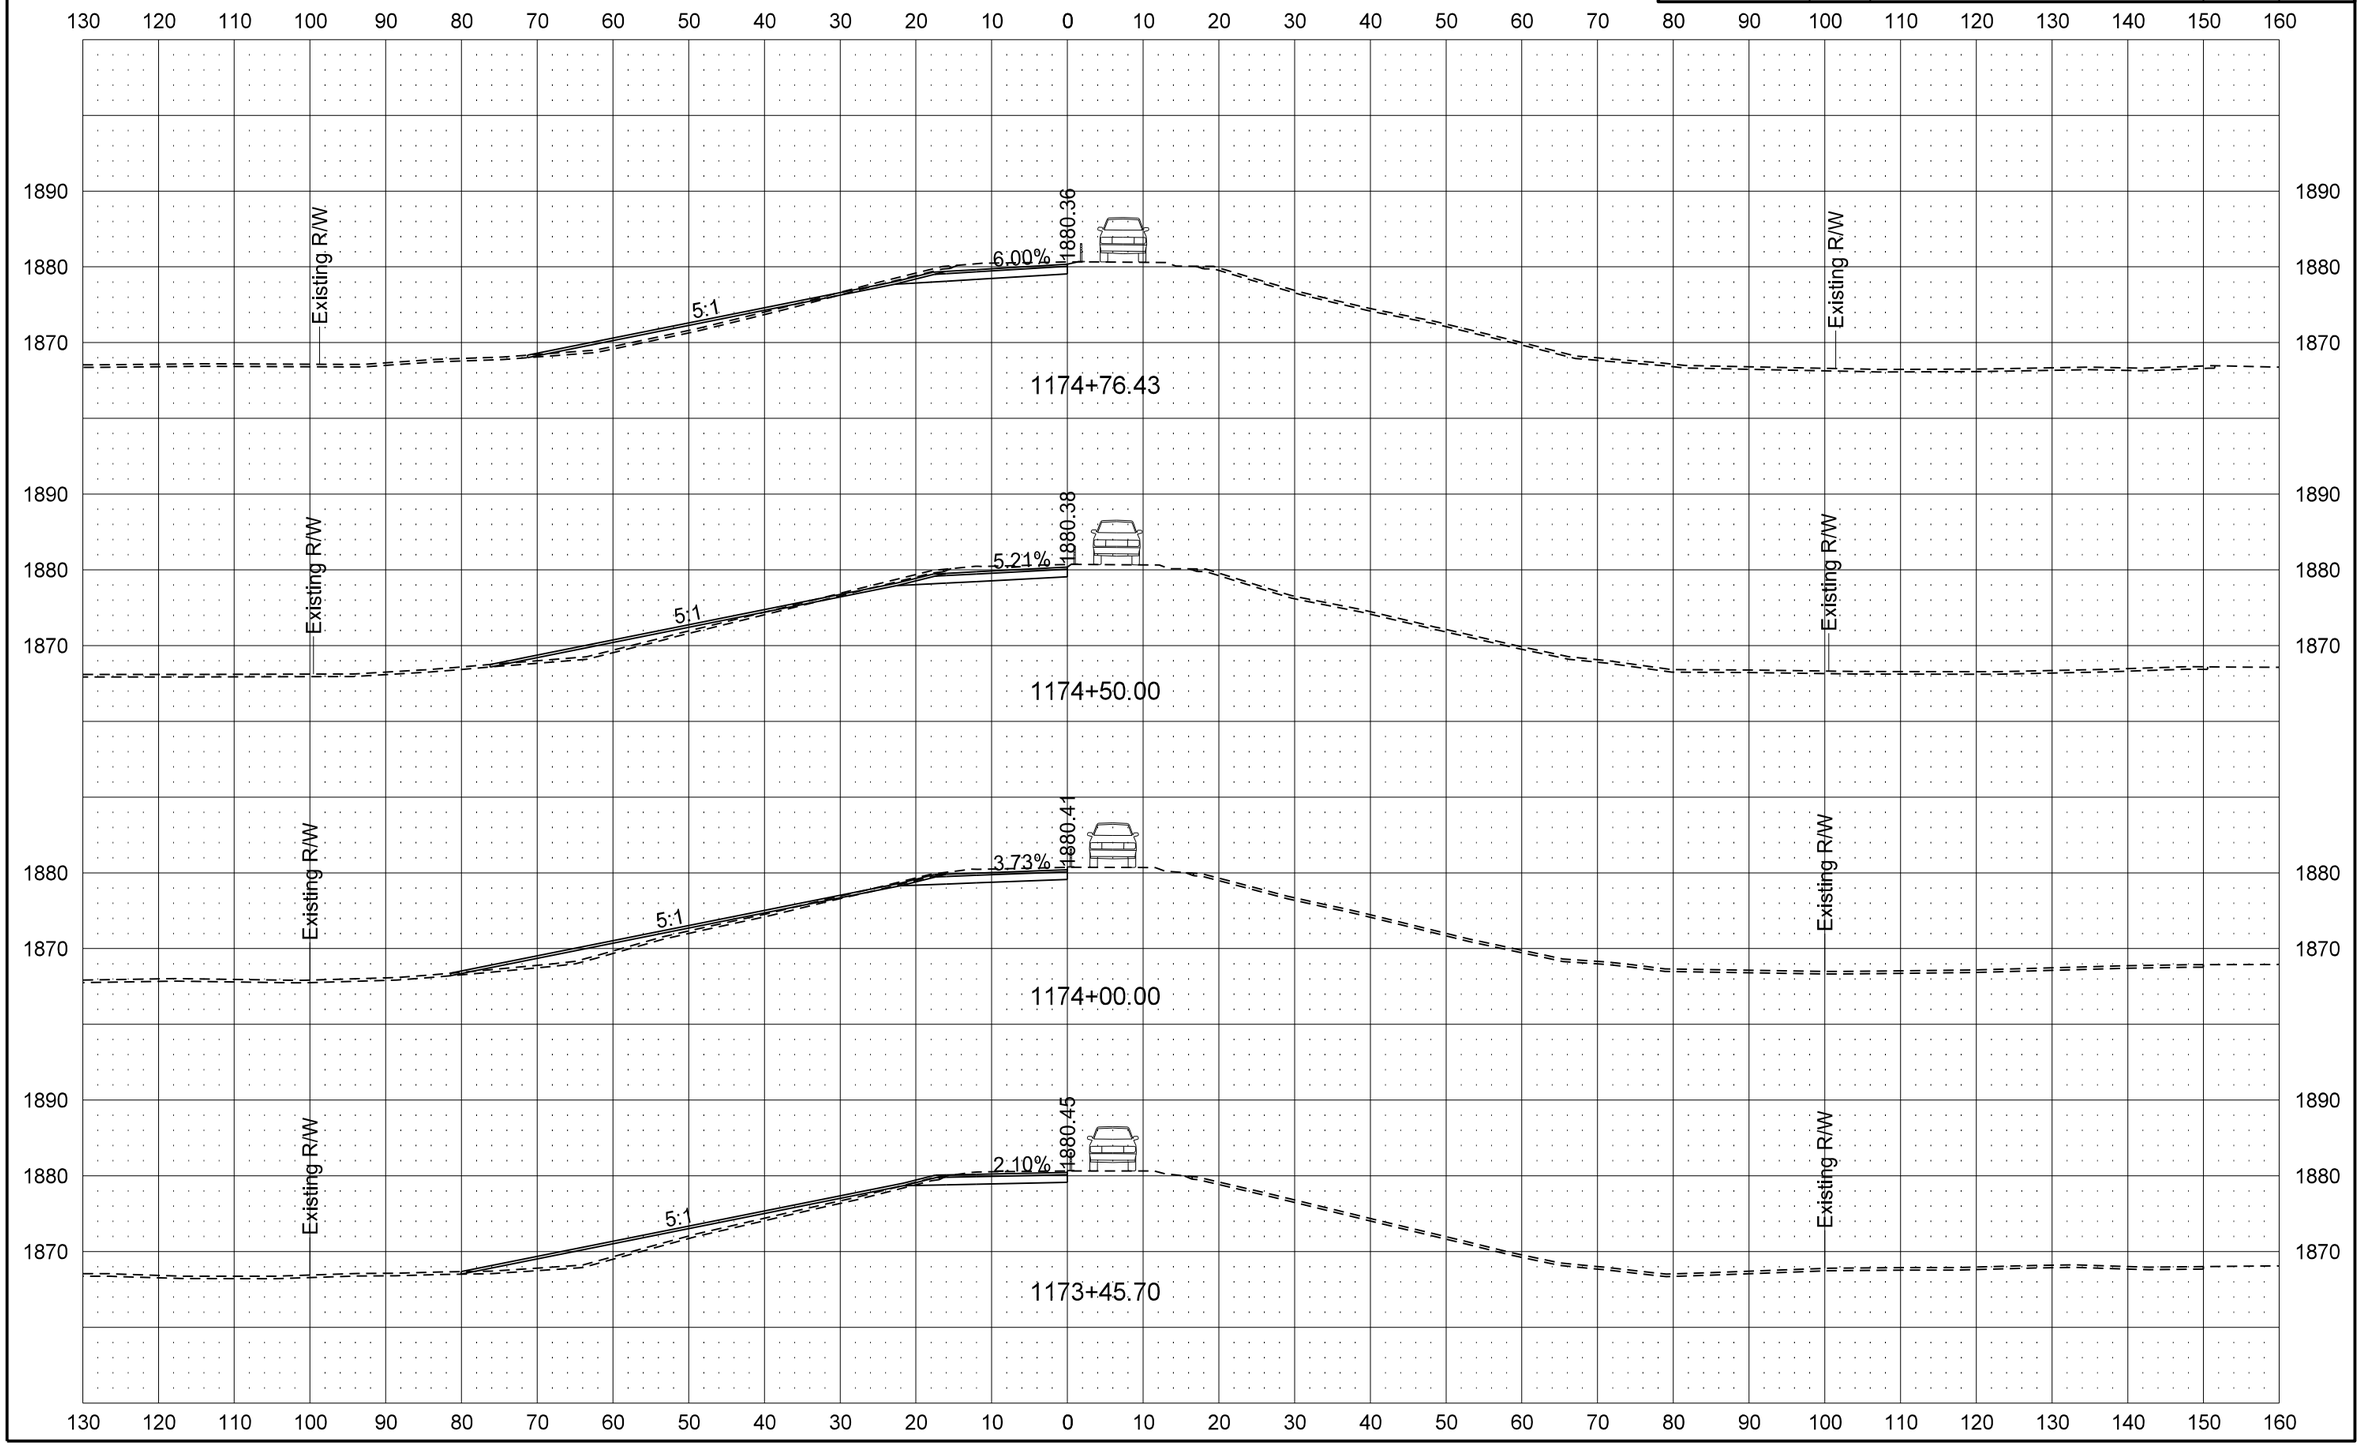

8/7/2013 4:37:04 PM darne R:\project\10031012.017\design\Sheets\200XS_001_All 4 TC Phases.dgn

STATE	PROJECT NO.	SECTION NO.	SHEET NO.
ND	BRS-1-031(017)012	200	27

ND 31 Mainline

PR31 - Traffic Control Phase 2 Cross Sections

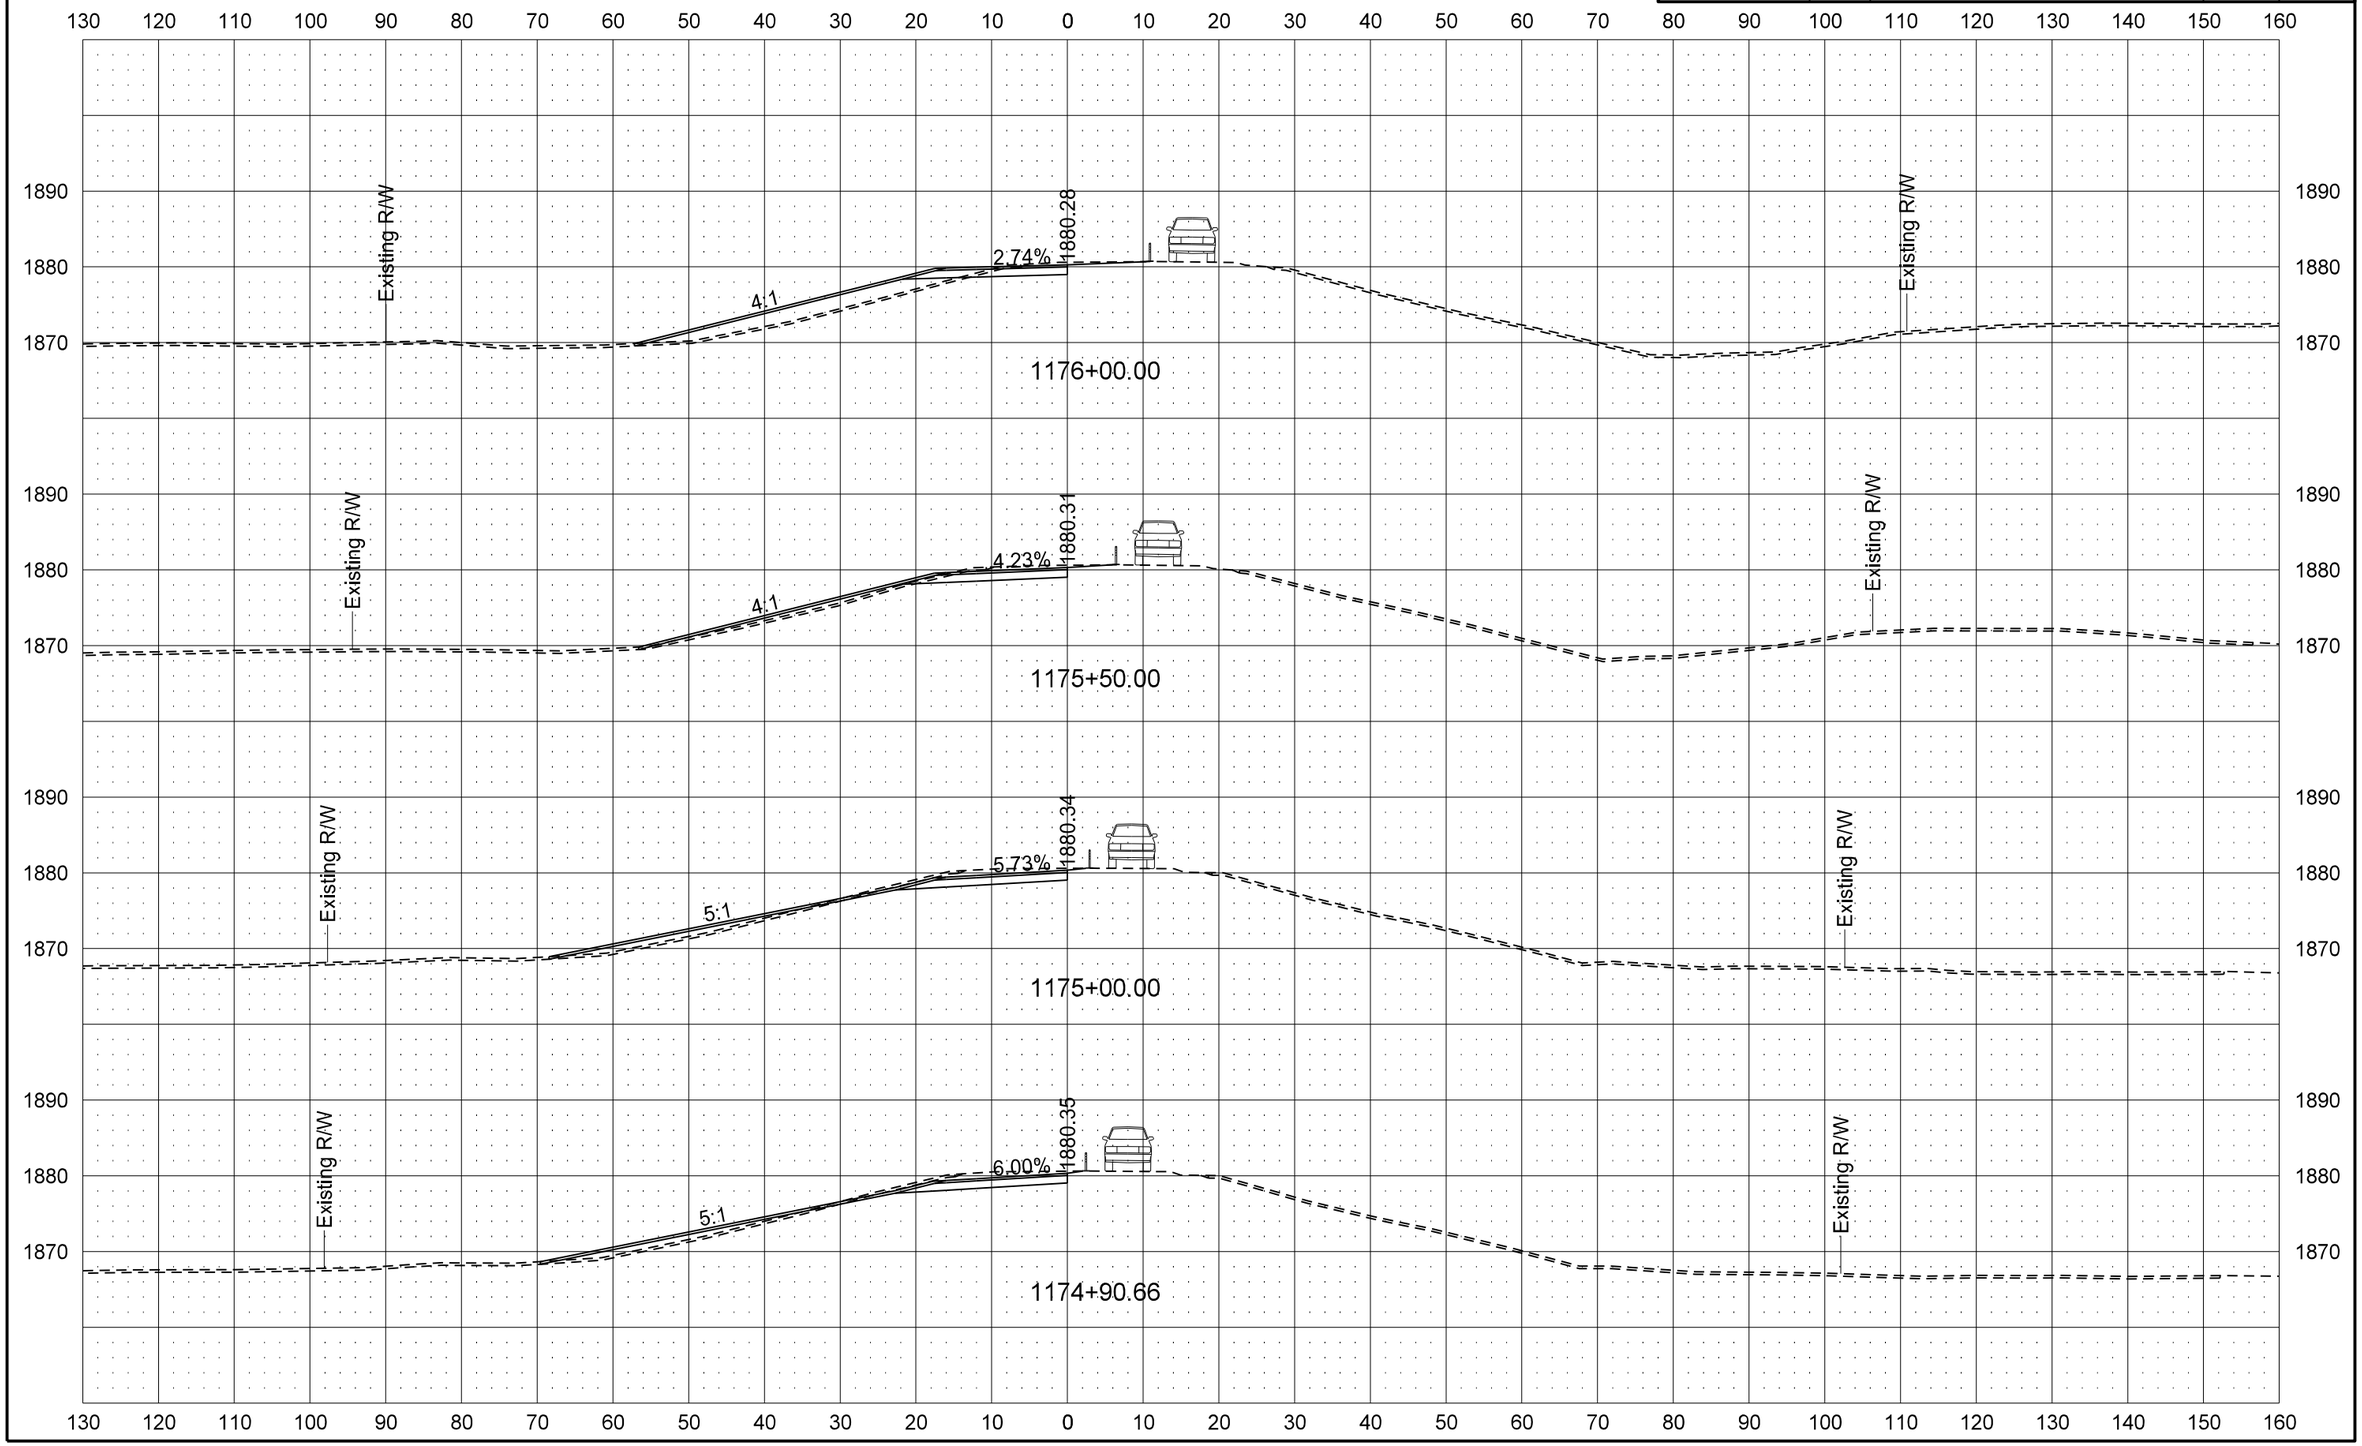

STATE	PROJECT NO.	SECTION NO.	SHEET NO.
ND	BRS-1-031(017)012	200	28

ND 31 Mainline

PR31 - Traffic Control Phase 2 Cross Sections

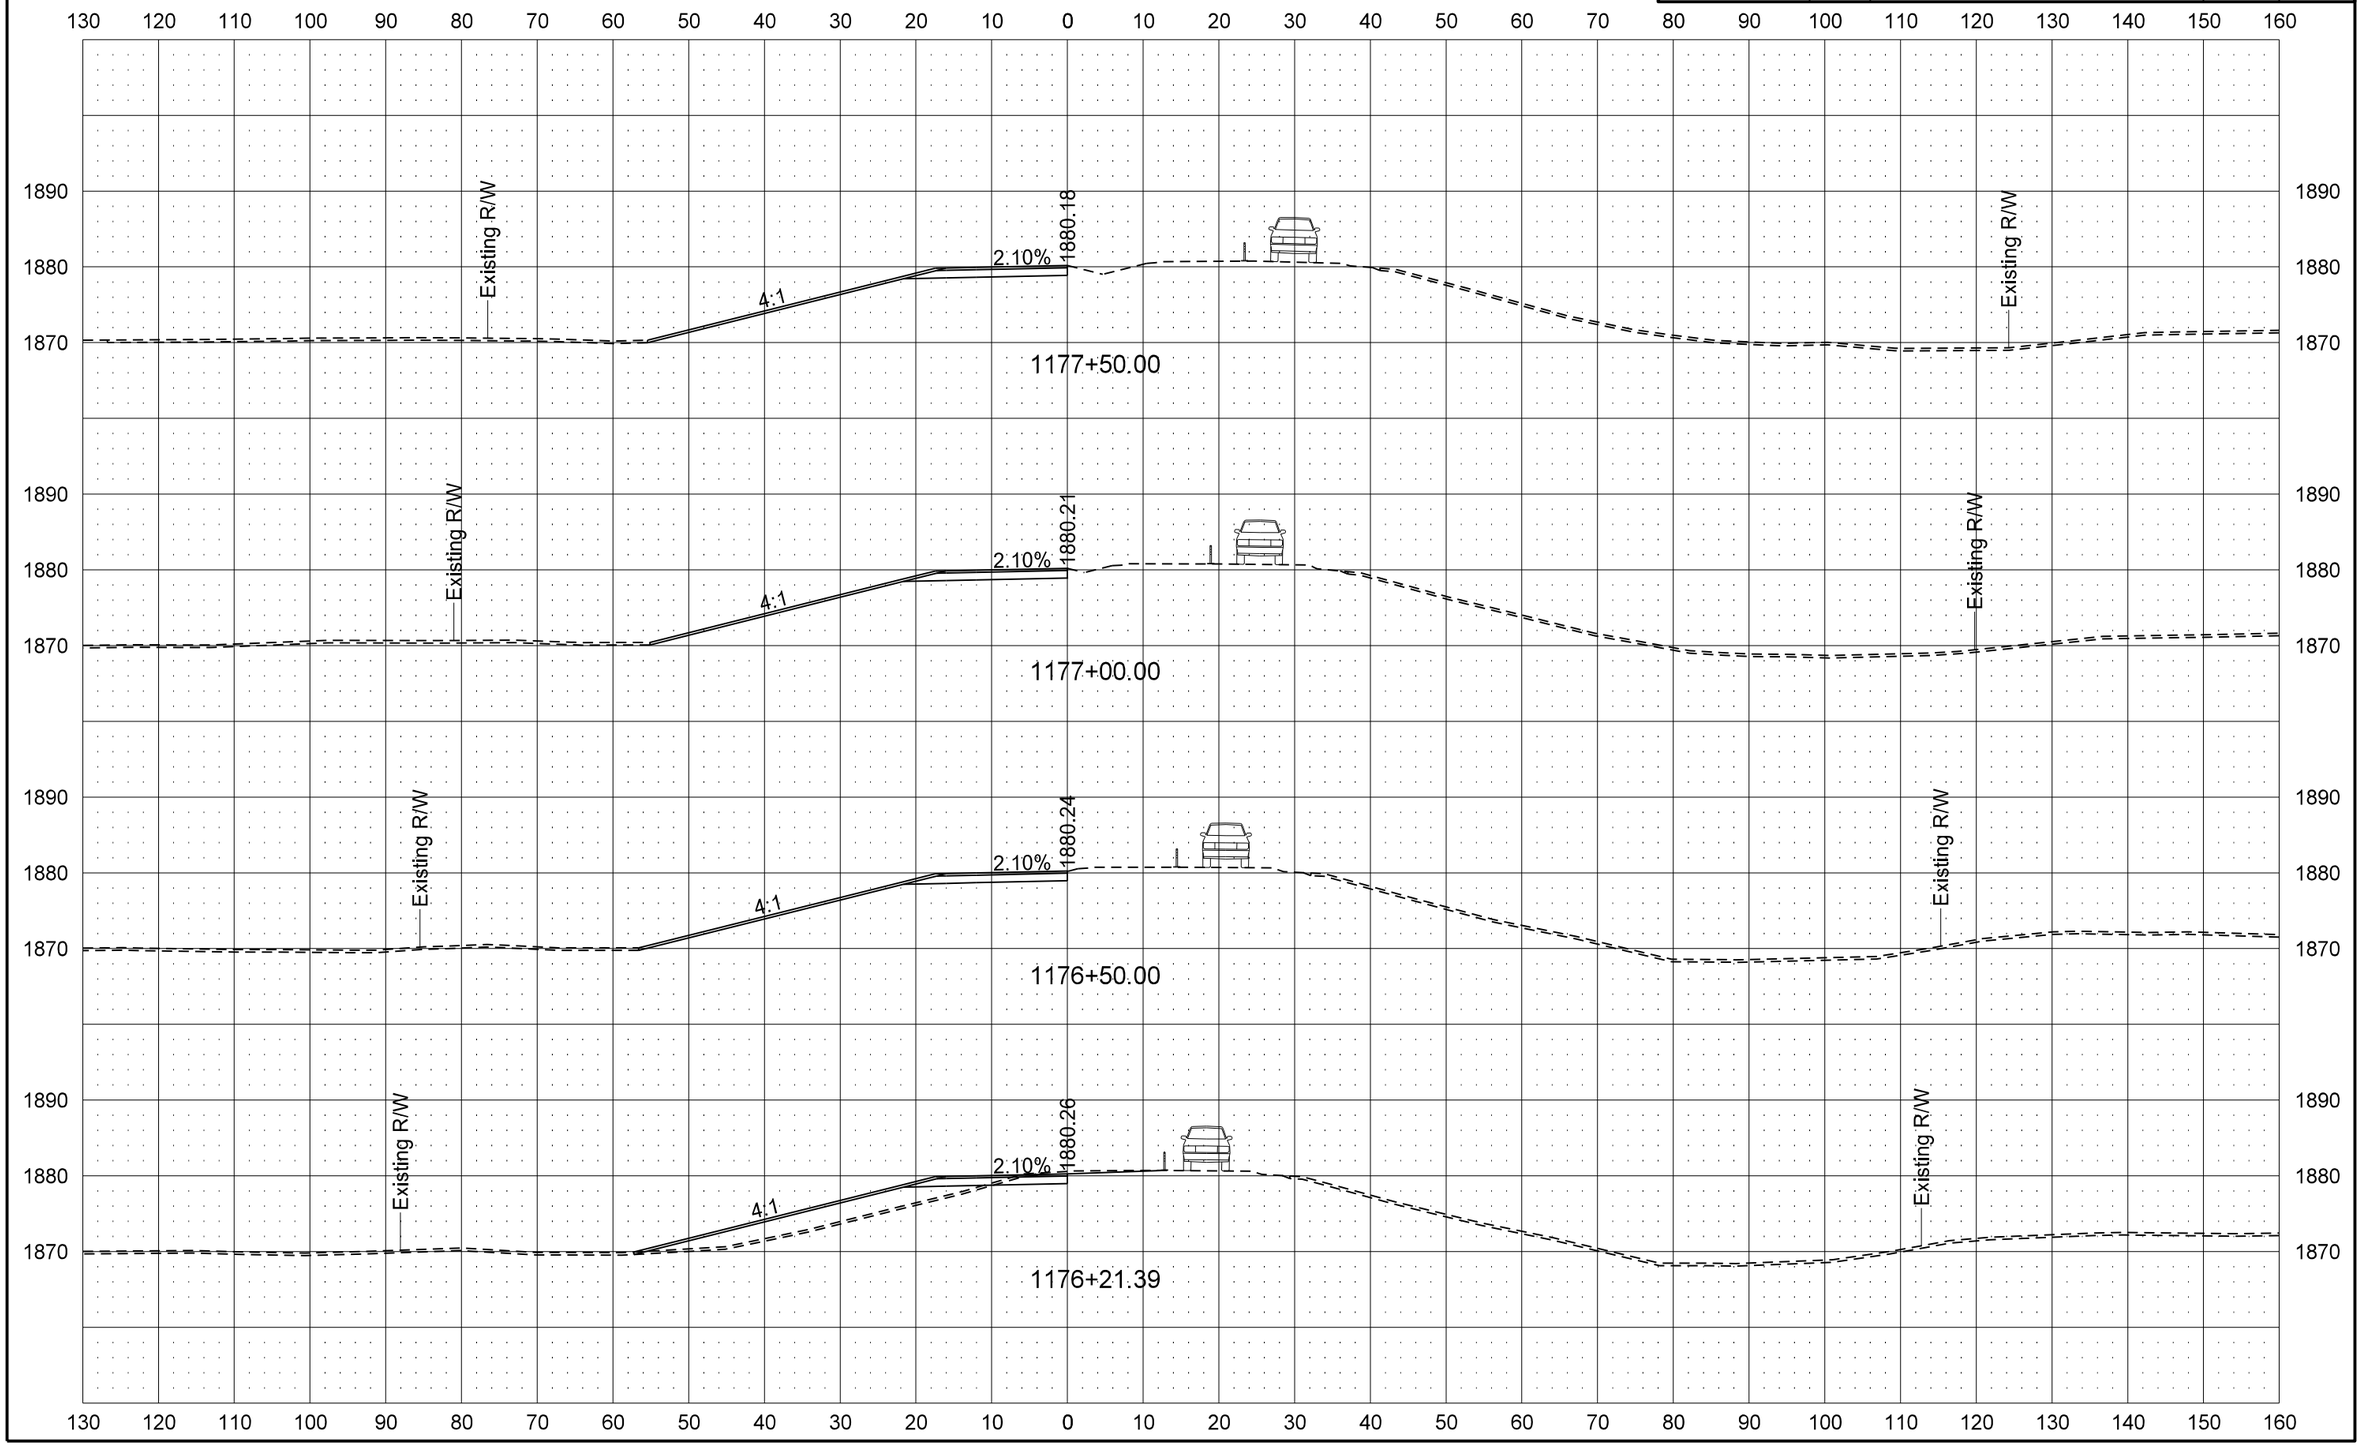

STATE	PROJECT NO.	SECTION NO.	SHEET NO.
ND	BRS-1-031(017)012	200	29

ND 31 Mainline

PR31 - Traffic Control Phase 2 Cross Sections

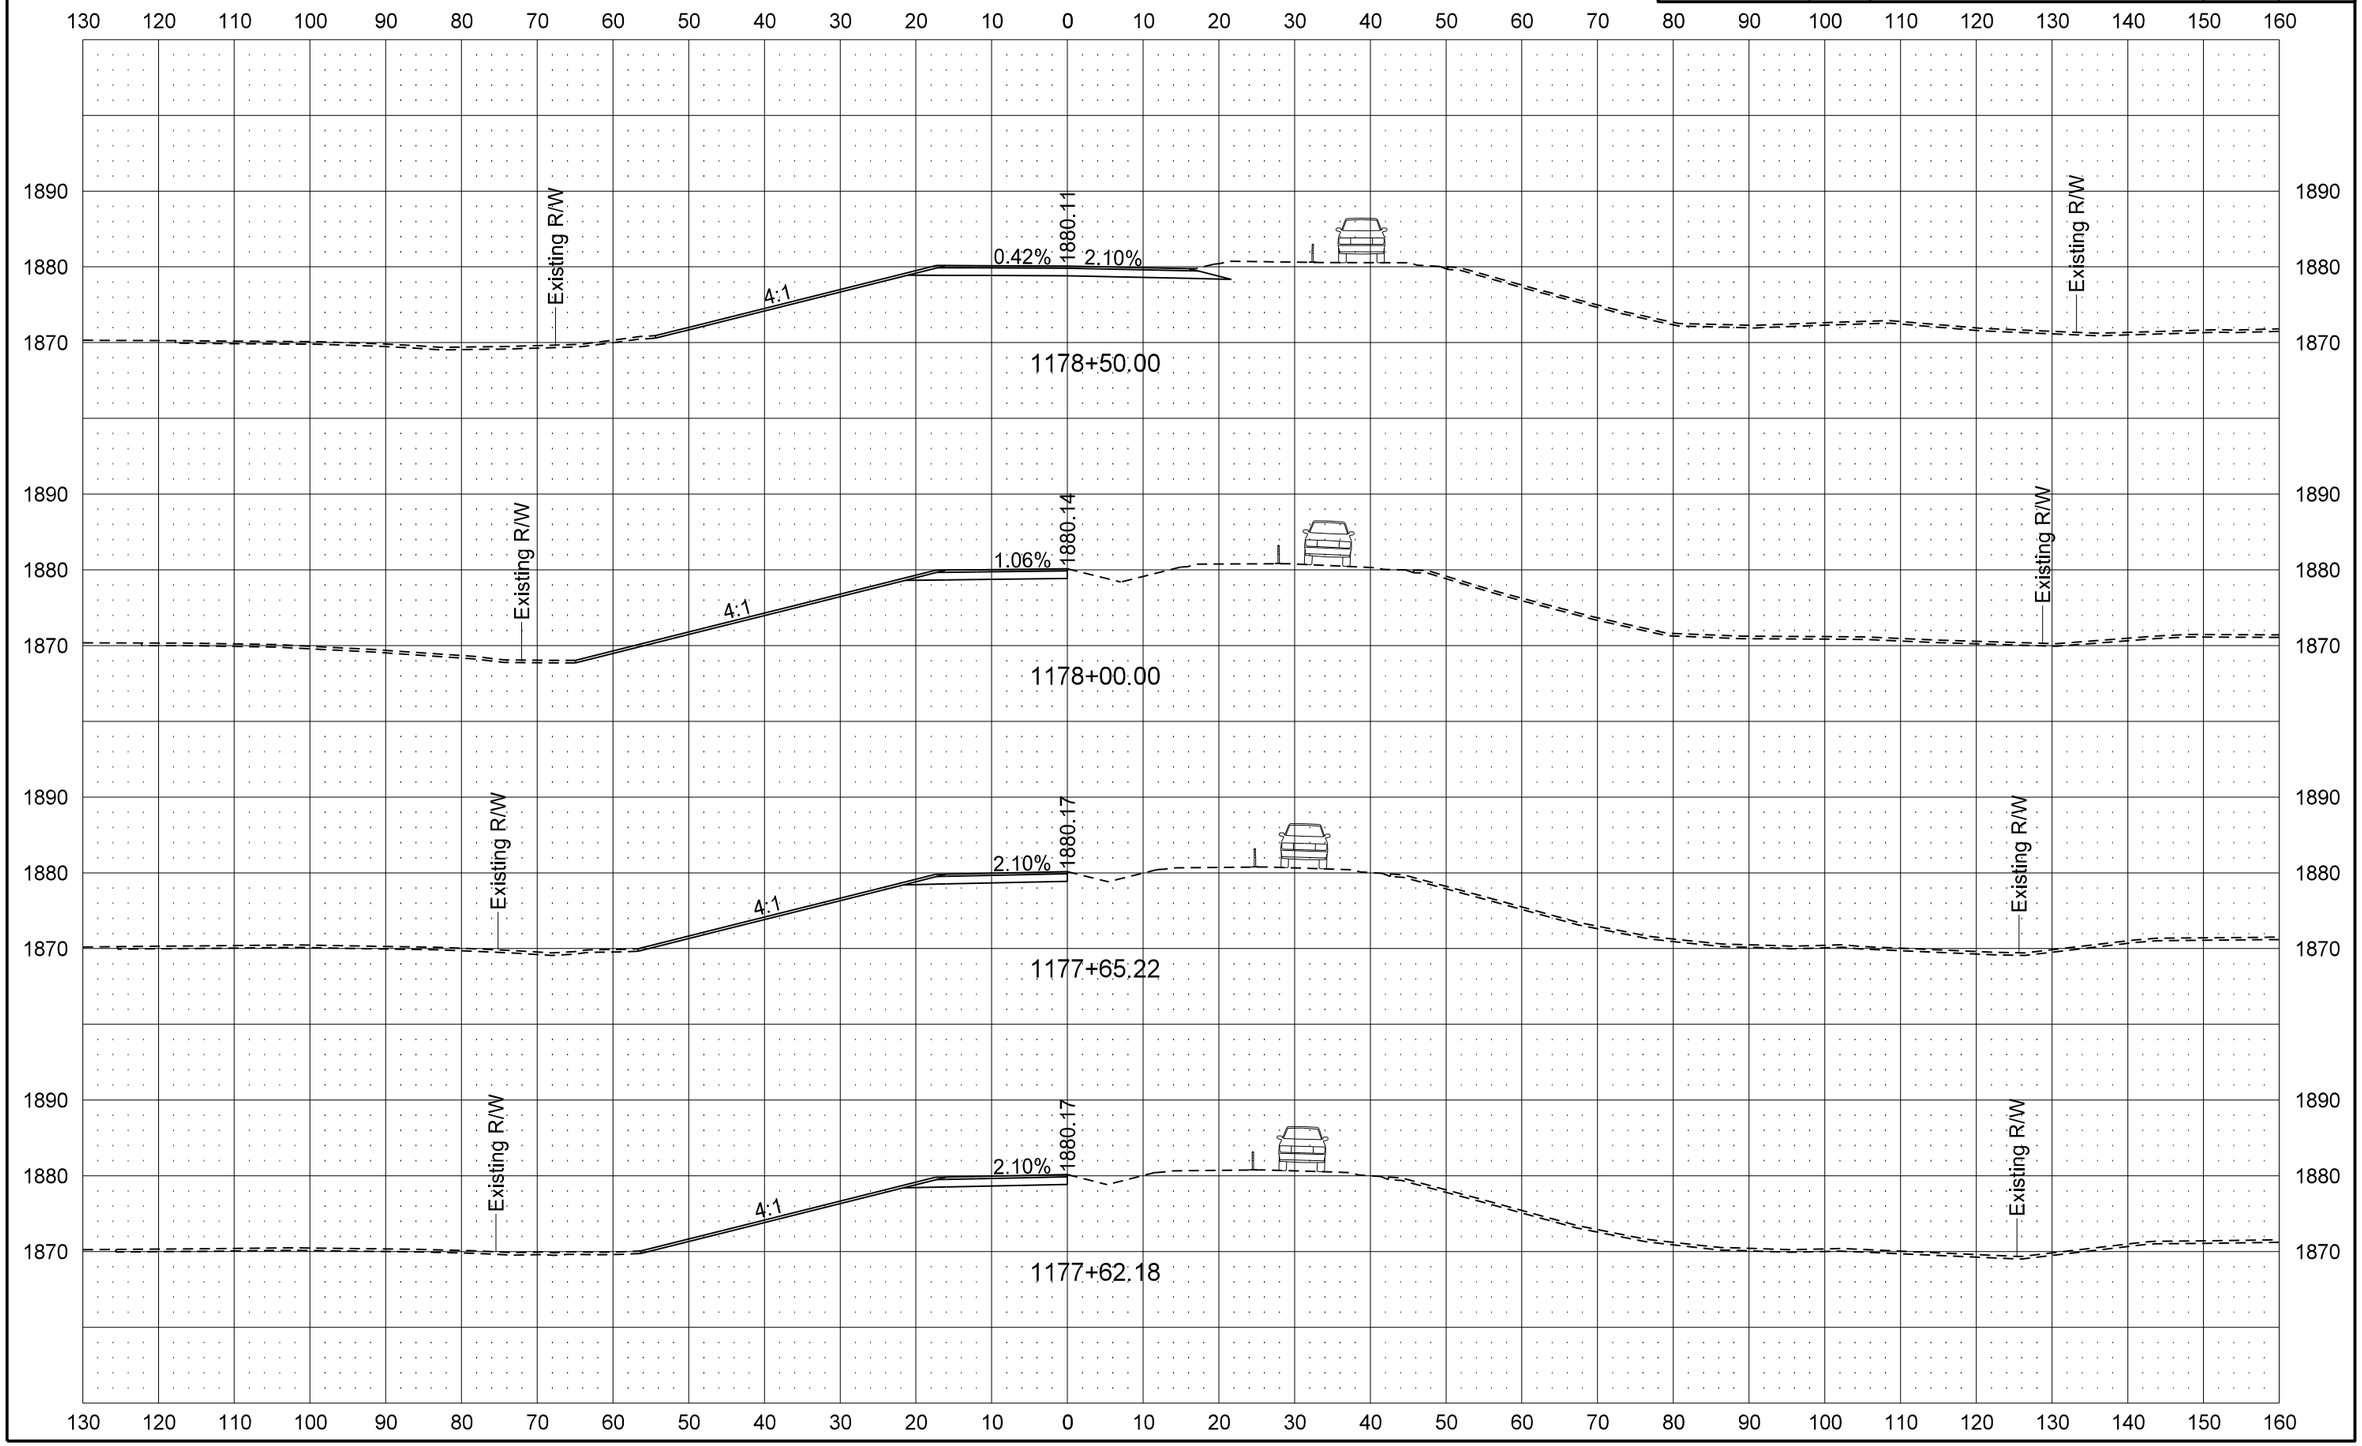

ND 31 Mainline

PR31 - Traffic Control Phase 2 Cross Sections

STATE	PROJECT NO.	SECTION NO.	SHEET NO.
ND	BRS-1-031(017)012	200	30

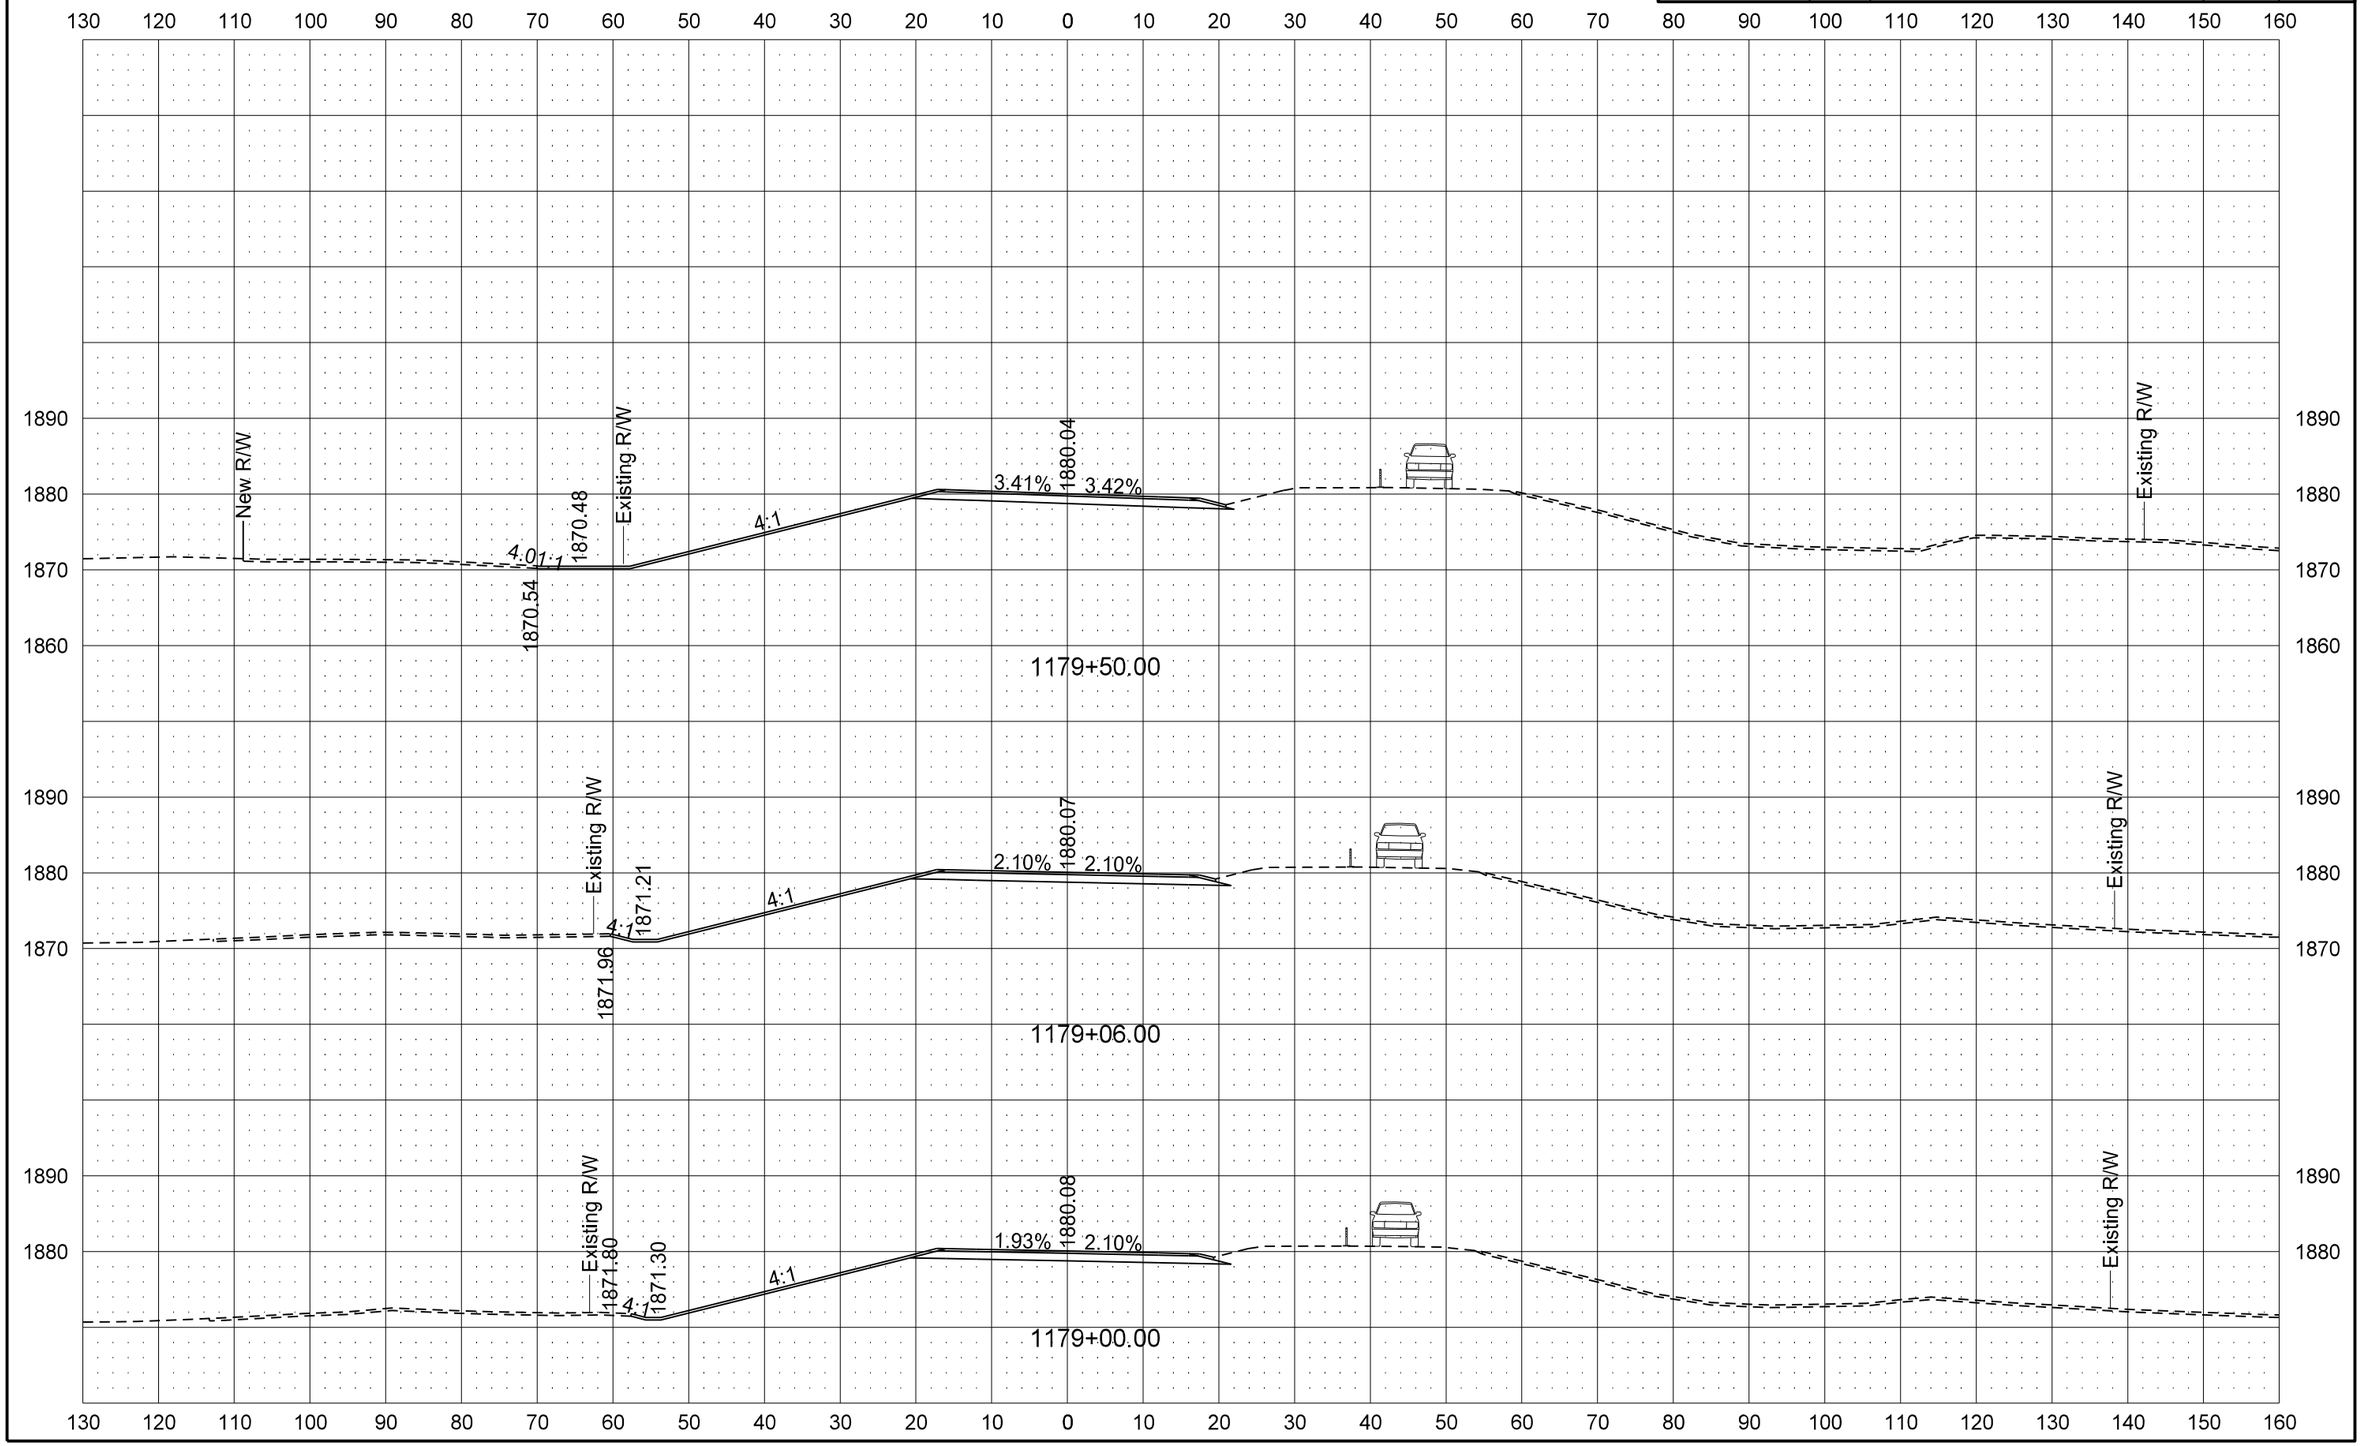

8/7/2013 4:37:24 PM darne R:\project\10031012.017\design\Sheets\200XS_001_All 4 TC Phases.dgn

STATE	PROJECT NO.	SECTION NO.	SHEET NO.
ND	BRS-1-031(017)012	200	31

ND 31 Mainline

PR31 - Traffic Control Phase 2 Cross Sections

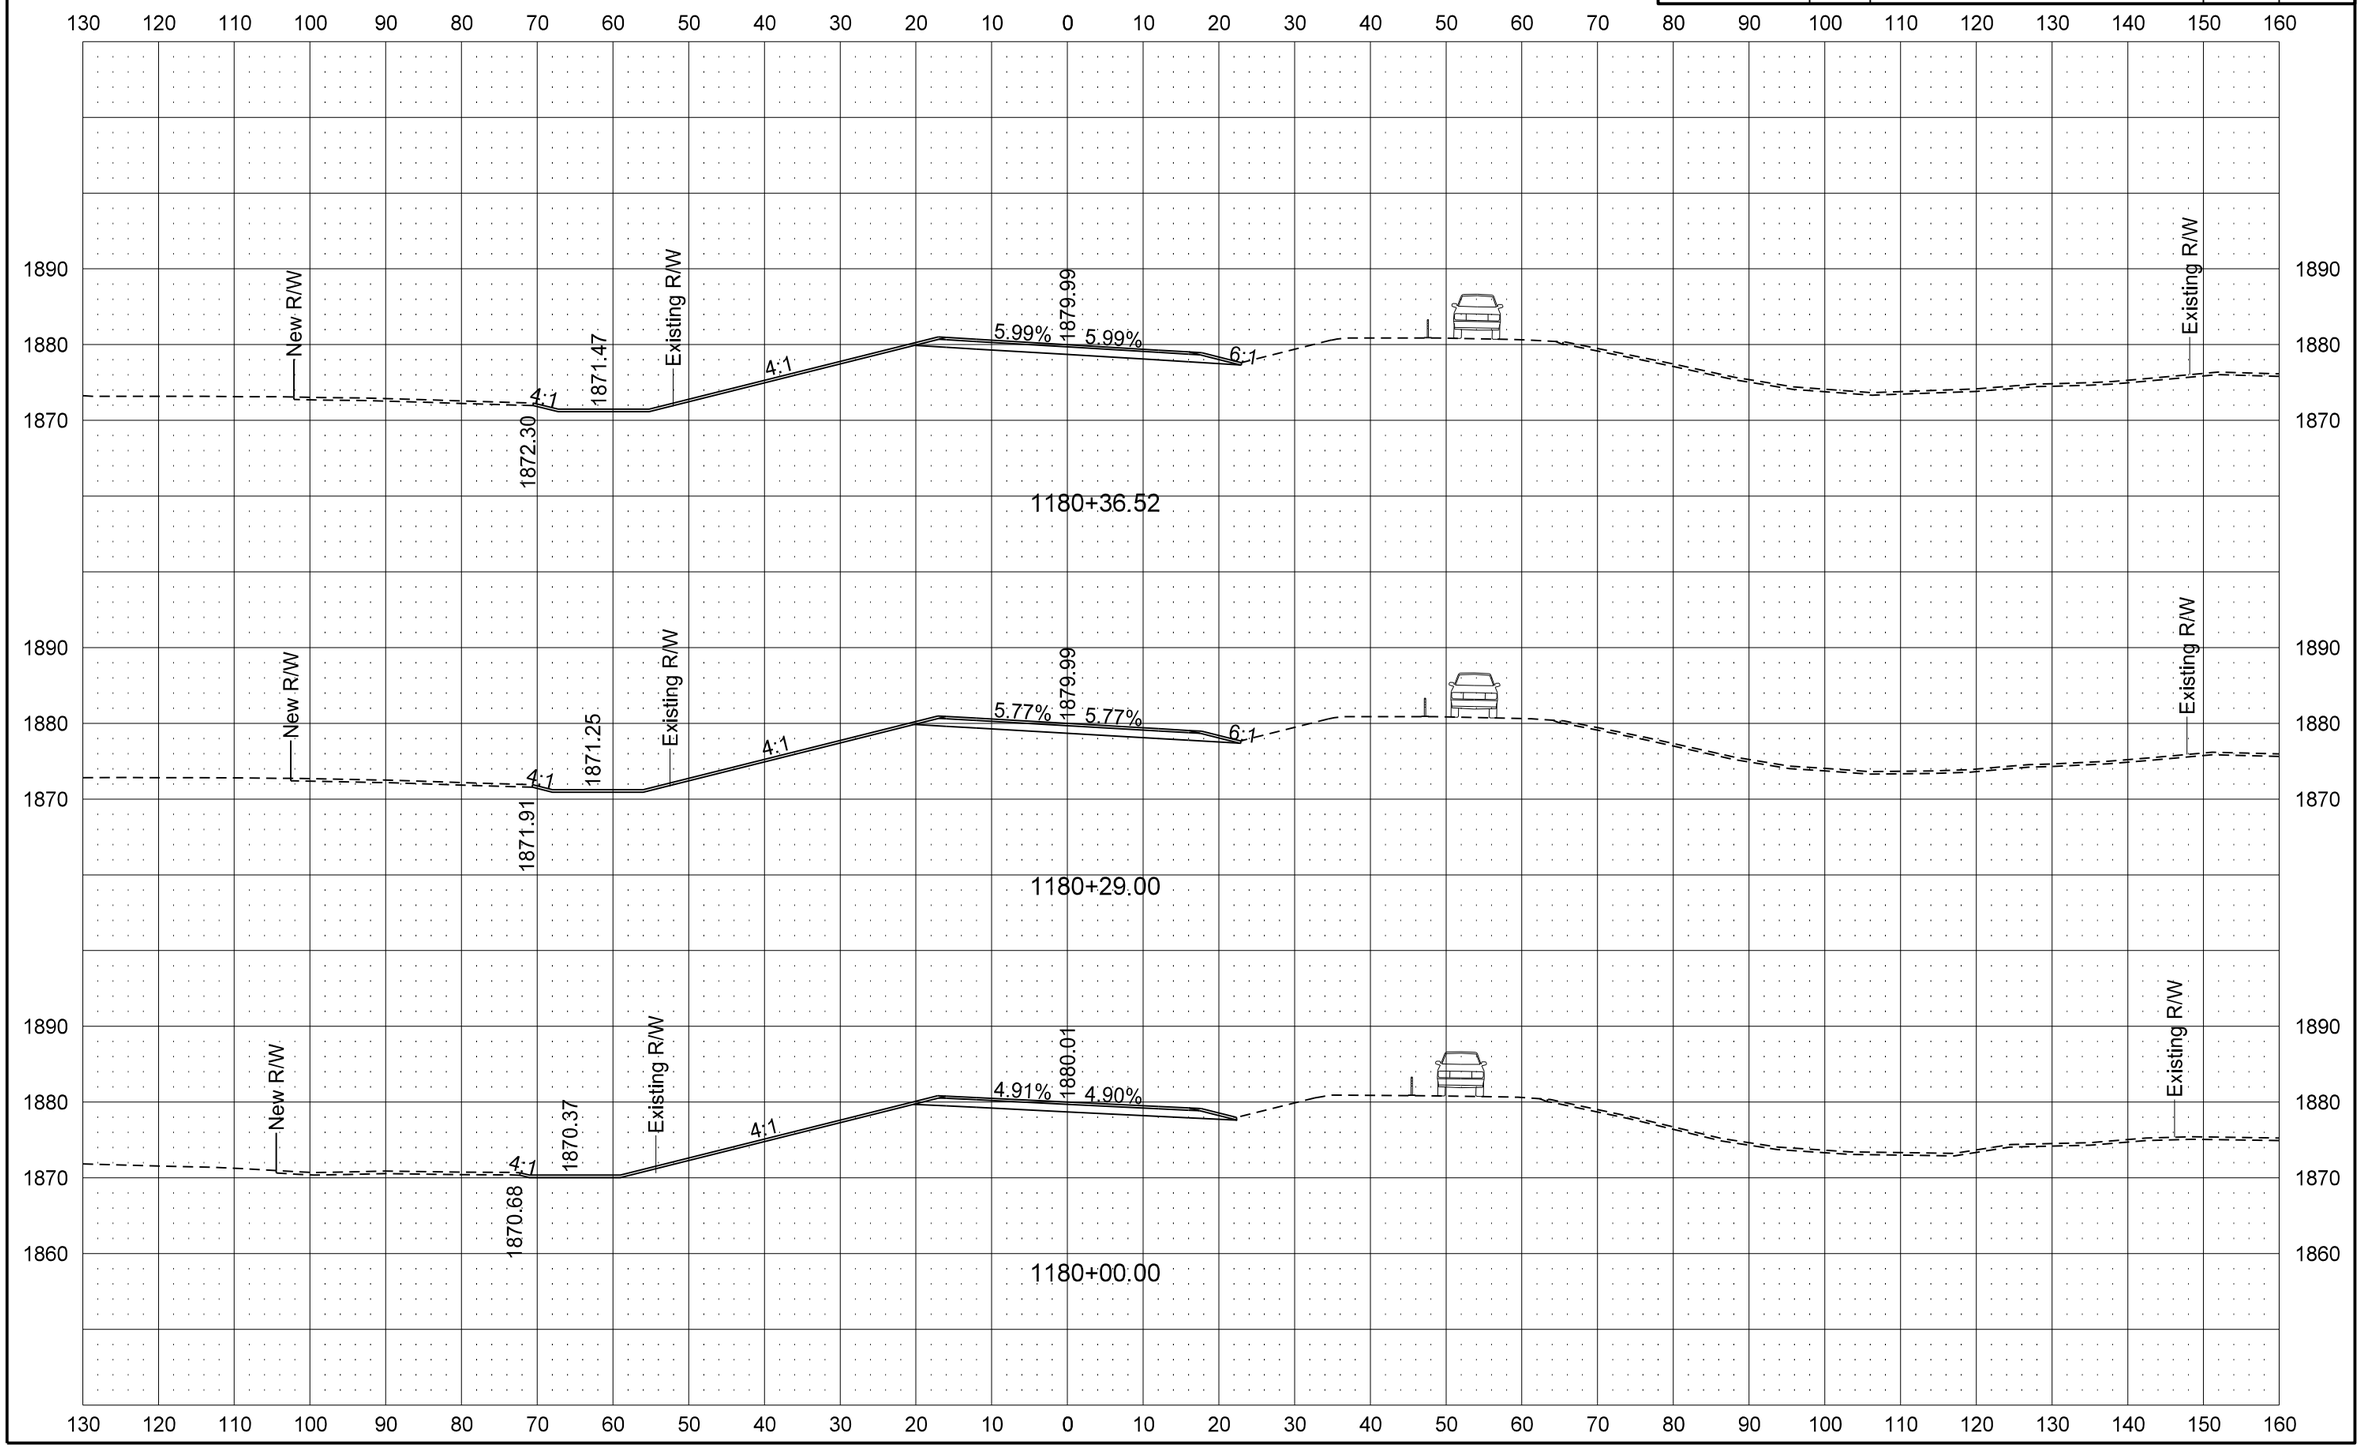

8/7/2013 4:37:29 PM darne R:\project\10031012.017\design\Sheets\200XS_001_All 4 TC Phases.dgn

STATE	PROJECT NO.	SECTION NO.	SHEET NO.
ND	BRS-1-031(017)012	200	32

ND 31 Mainline

PR31 - Traffic Control Phase 2 Cross Sections

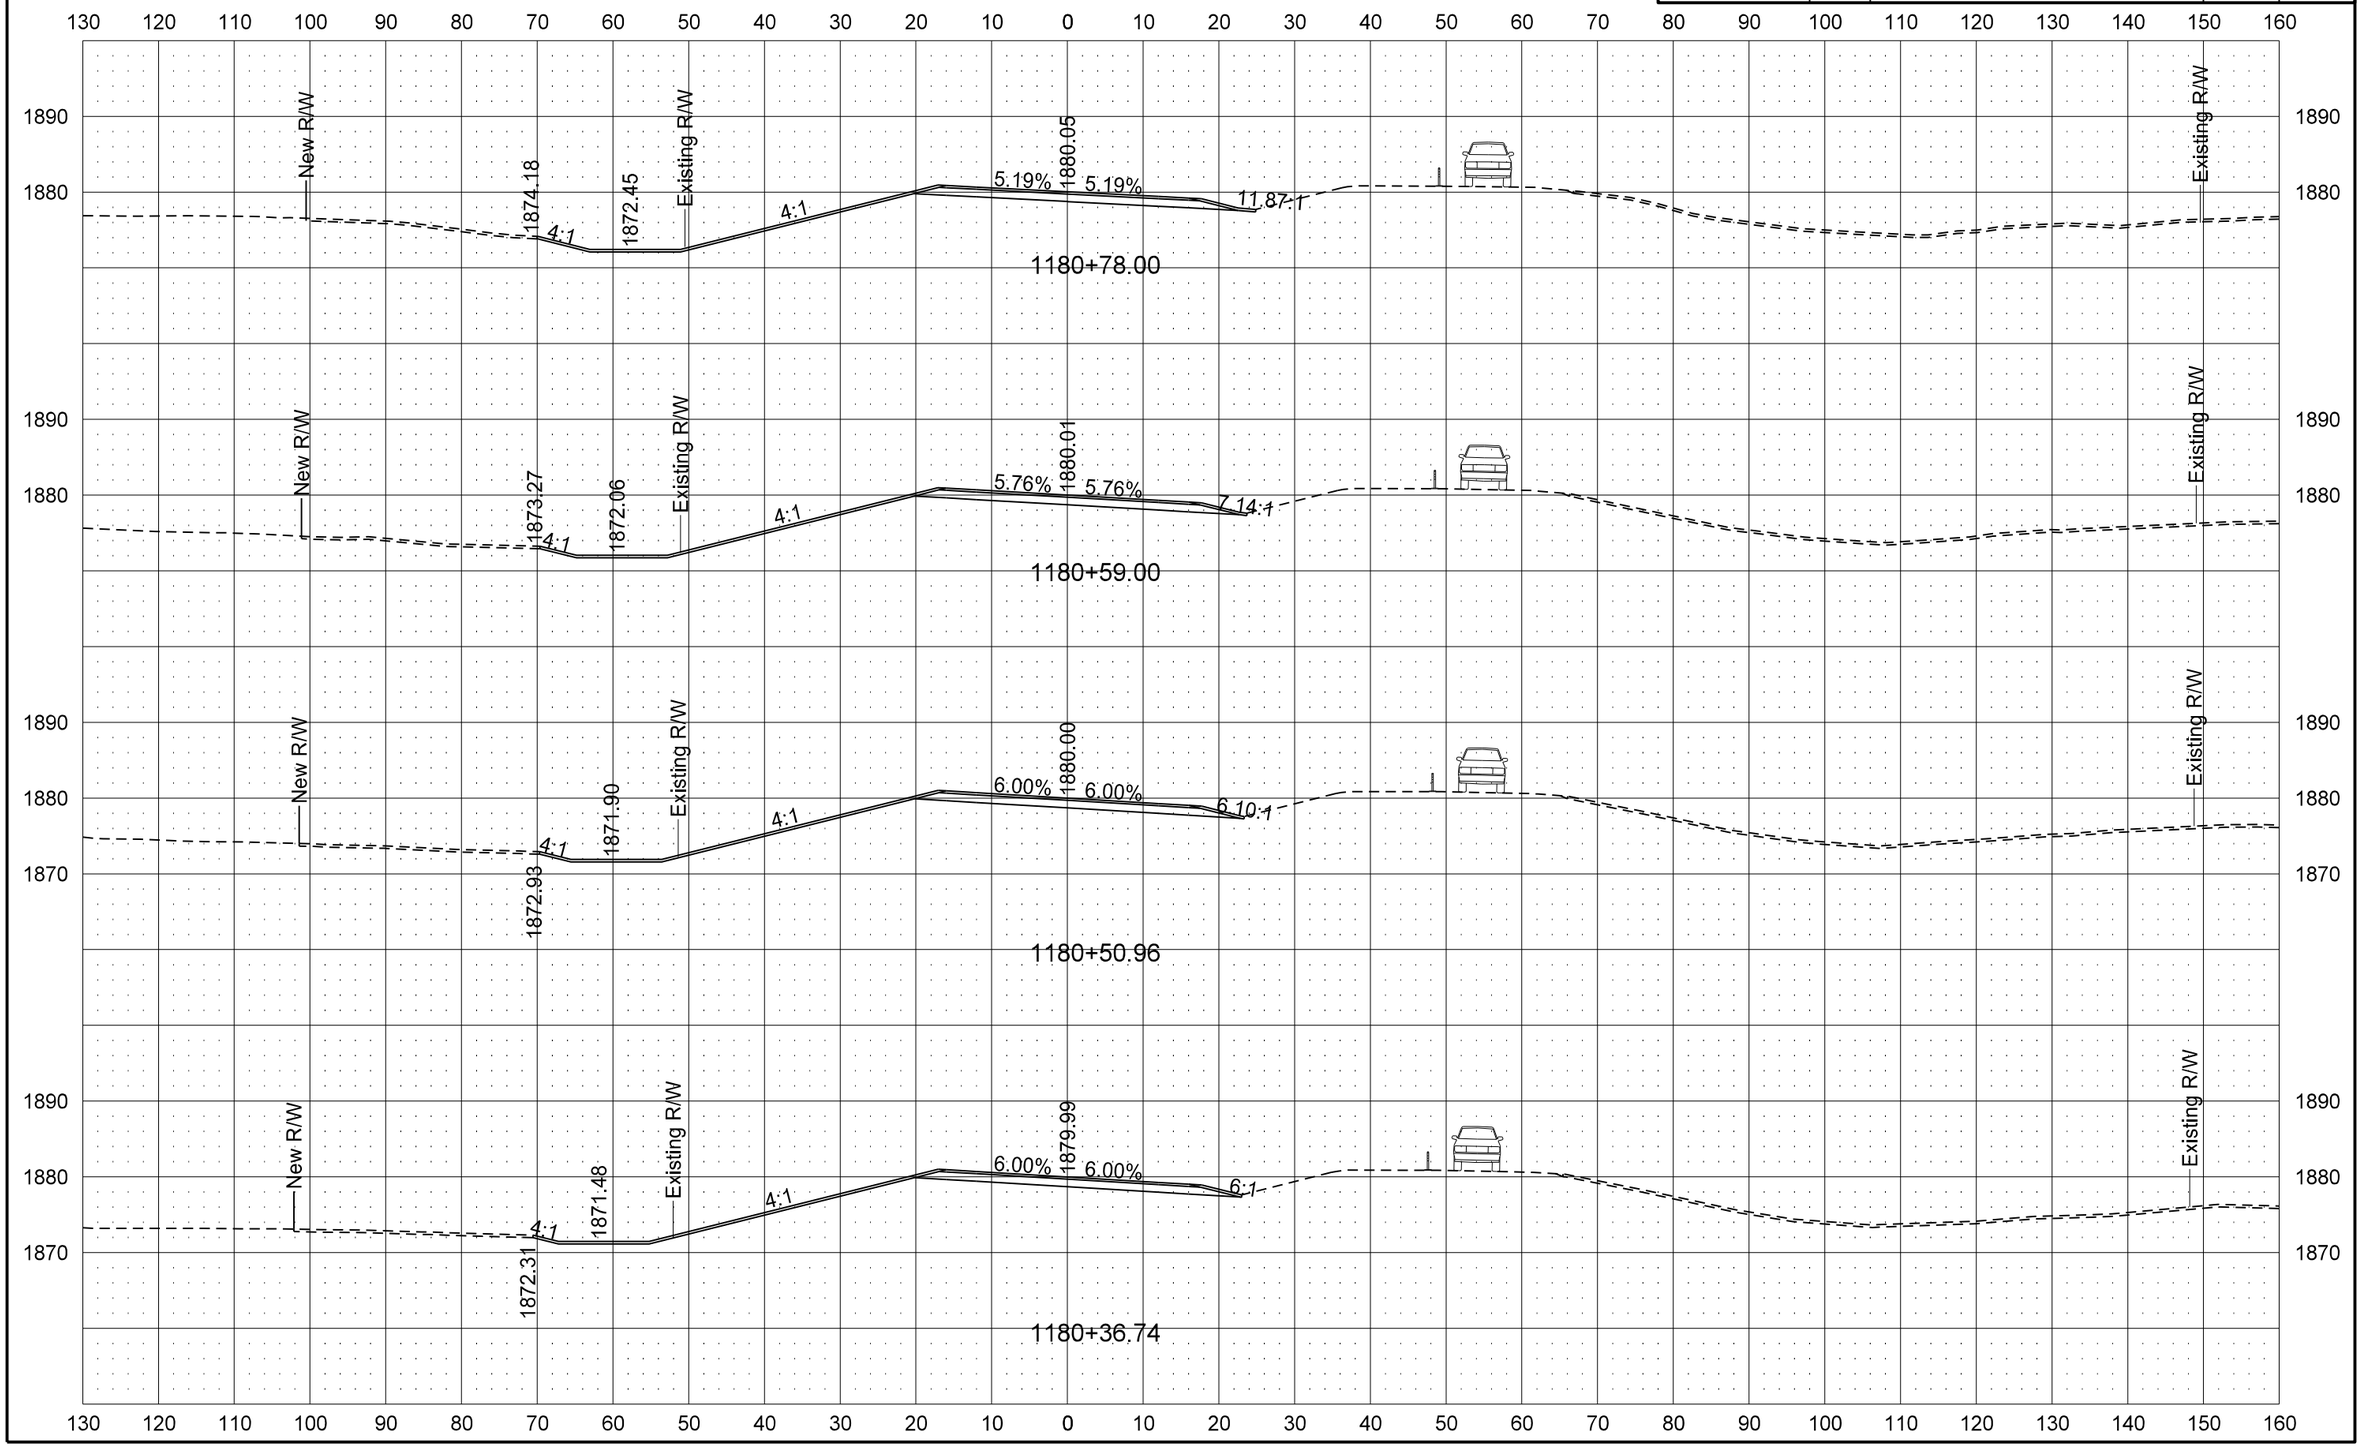

STATE	PROJECT NO.	SECTION NO.	SHEET NO.
ND	BRS-1-031(017)012	200	33

ND 31 Mainline

PR31 - Traffic Control Phase 2 Cross Sections

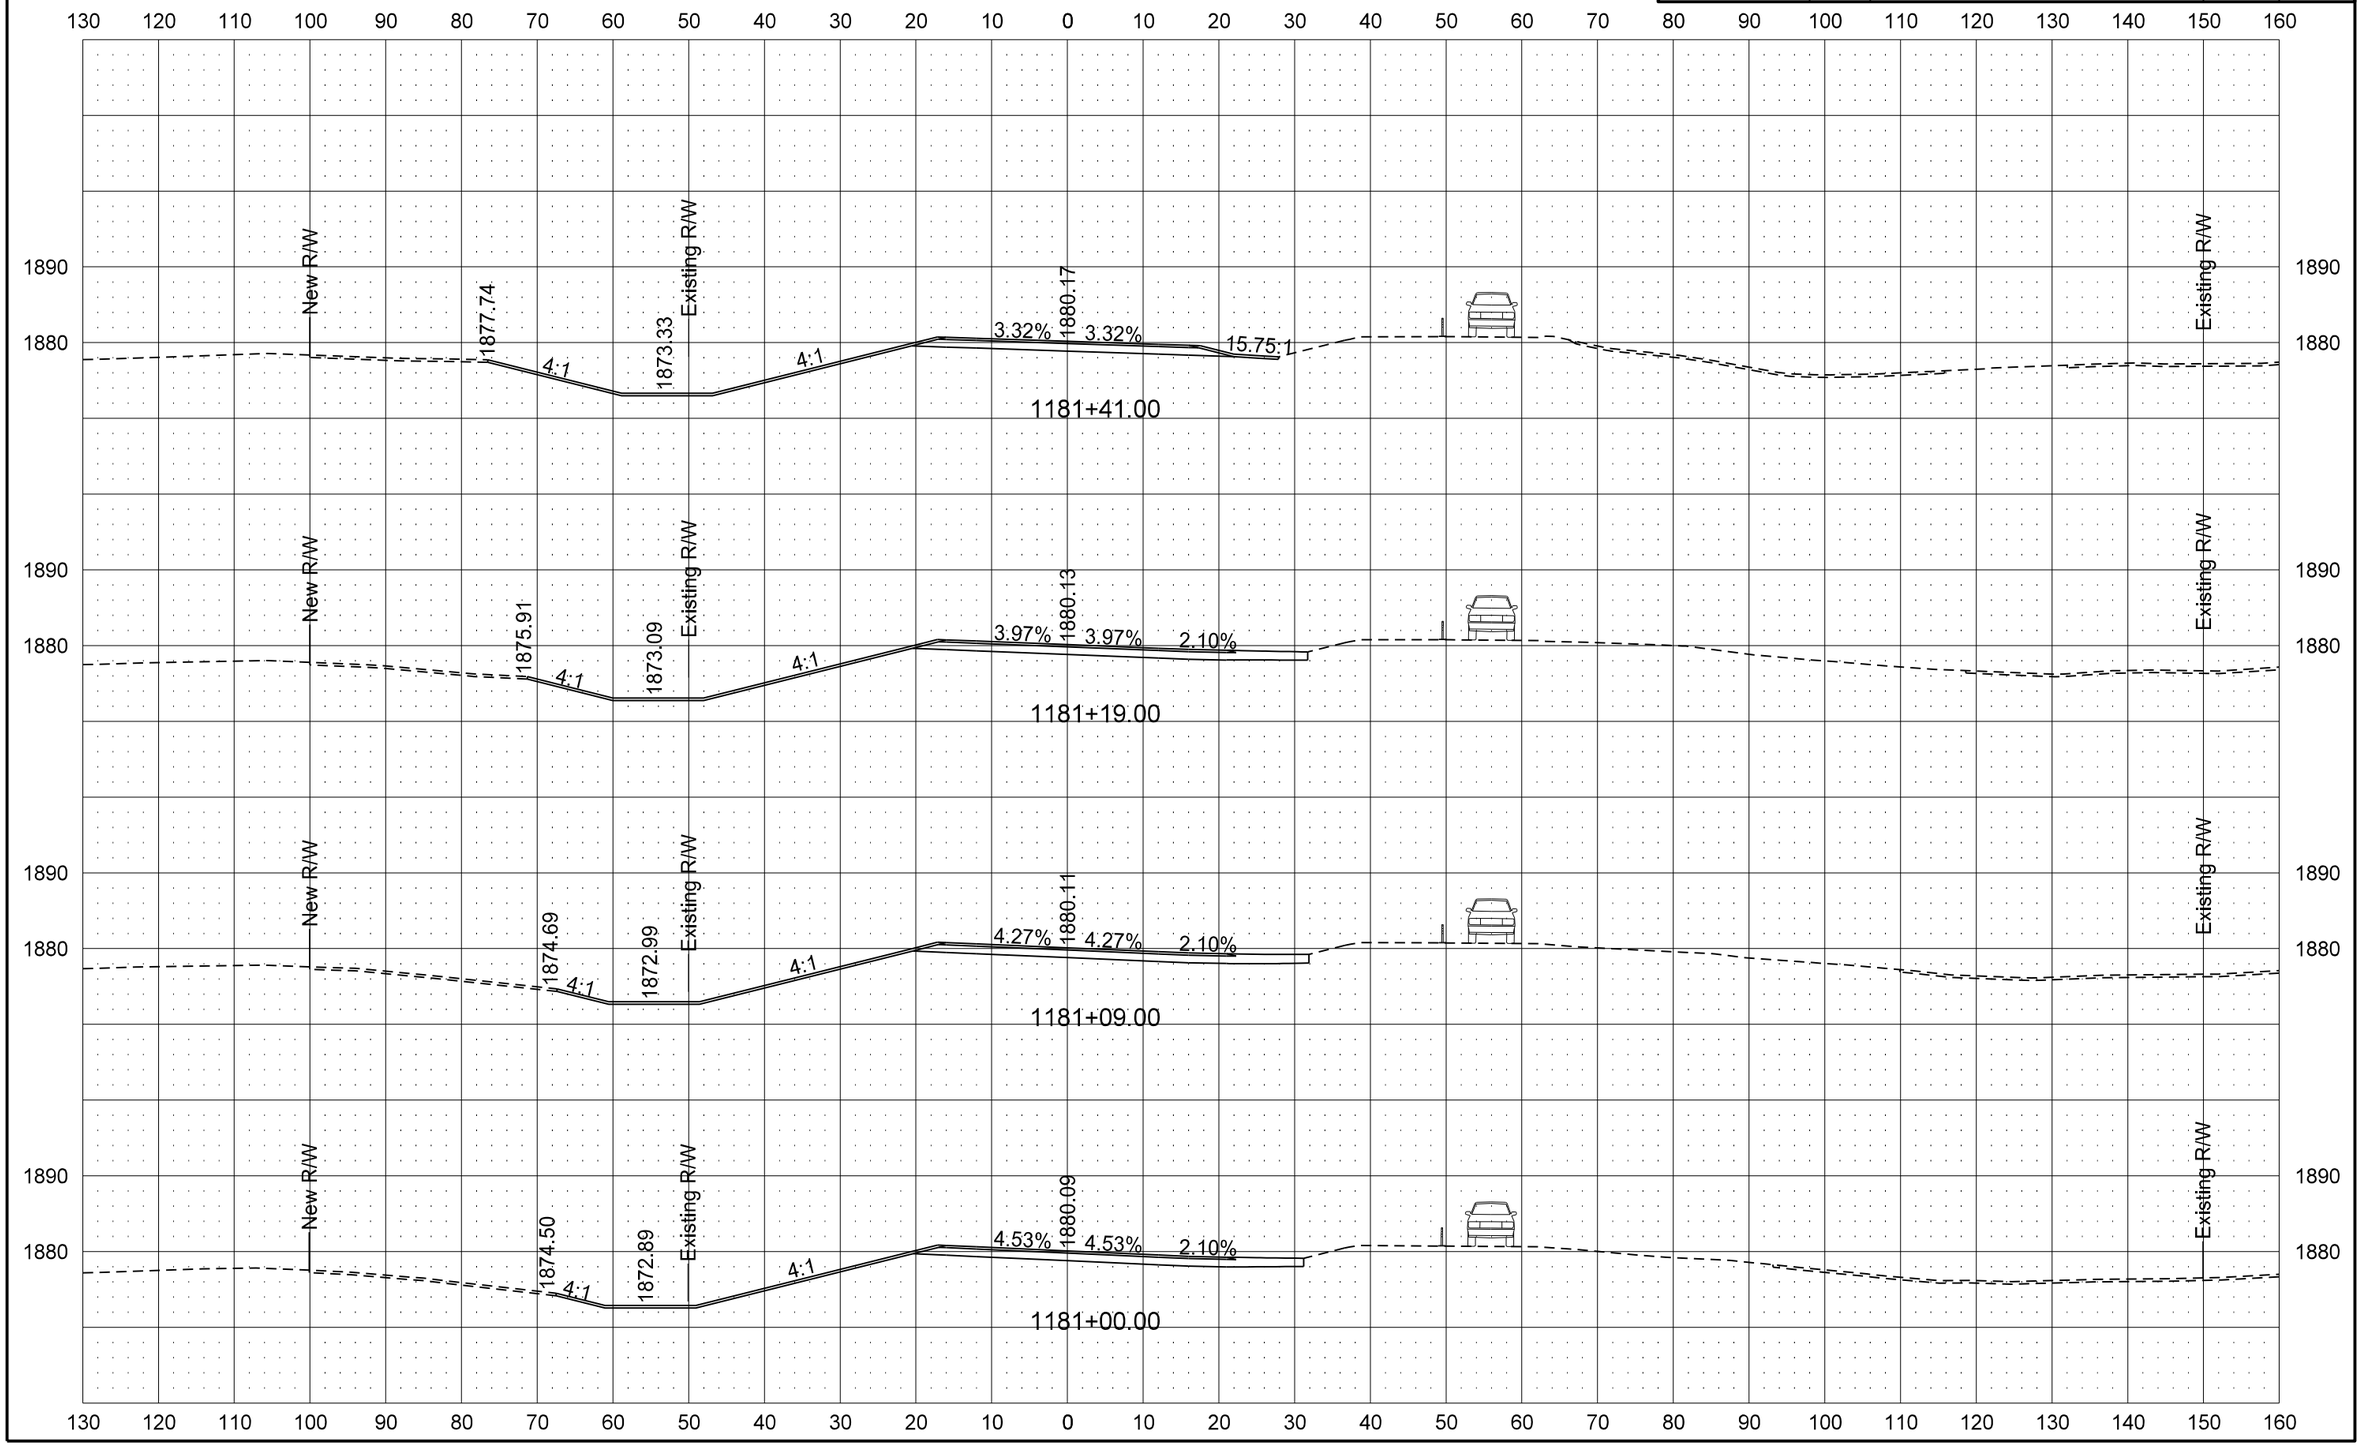

STATE	PROJECT NO.	SECTION NO.	SHEET NO.
ND	BRS-1-031(017)012	200	34

ND 31 Mainline

PR31 - Traffic Control Phase 2 Cross Sections

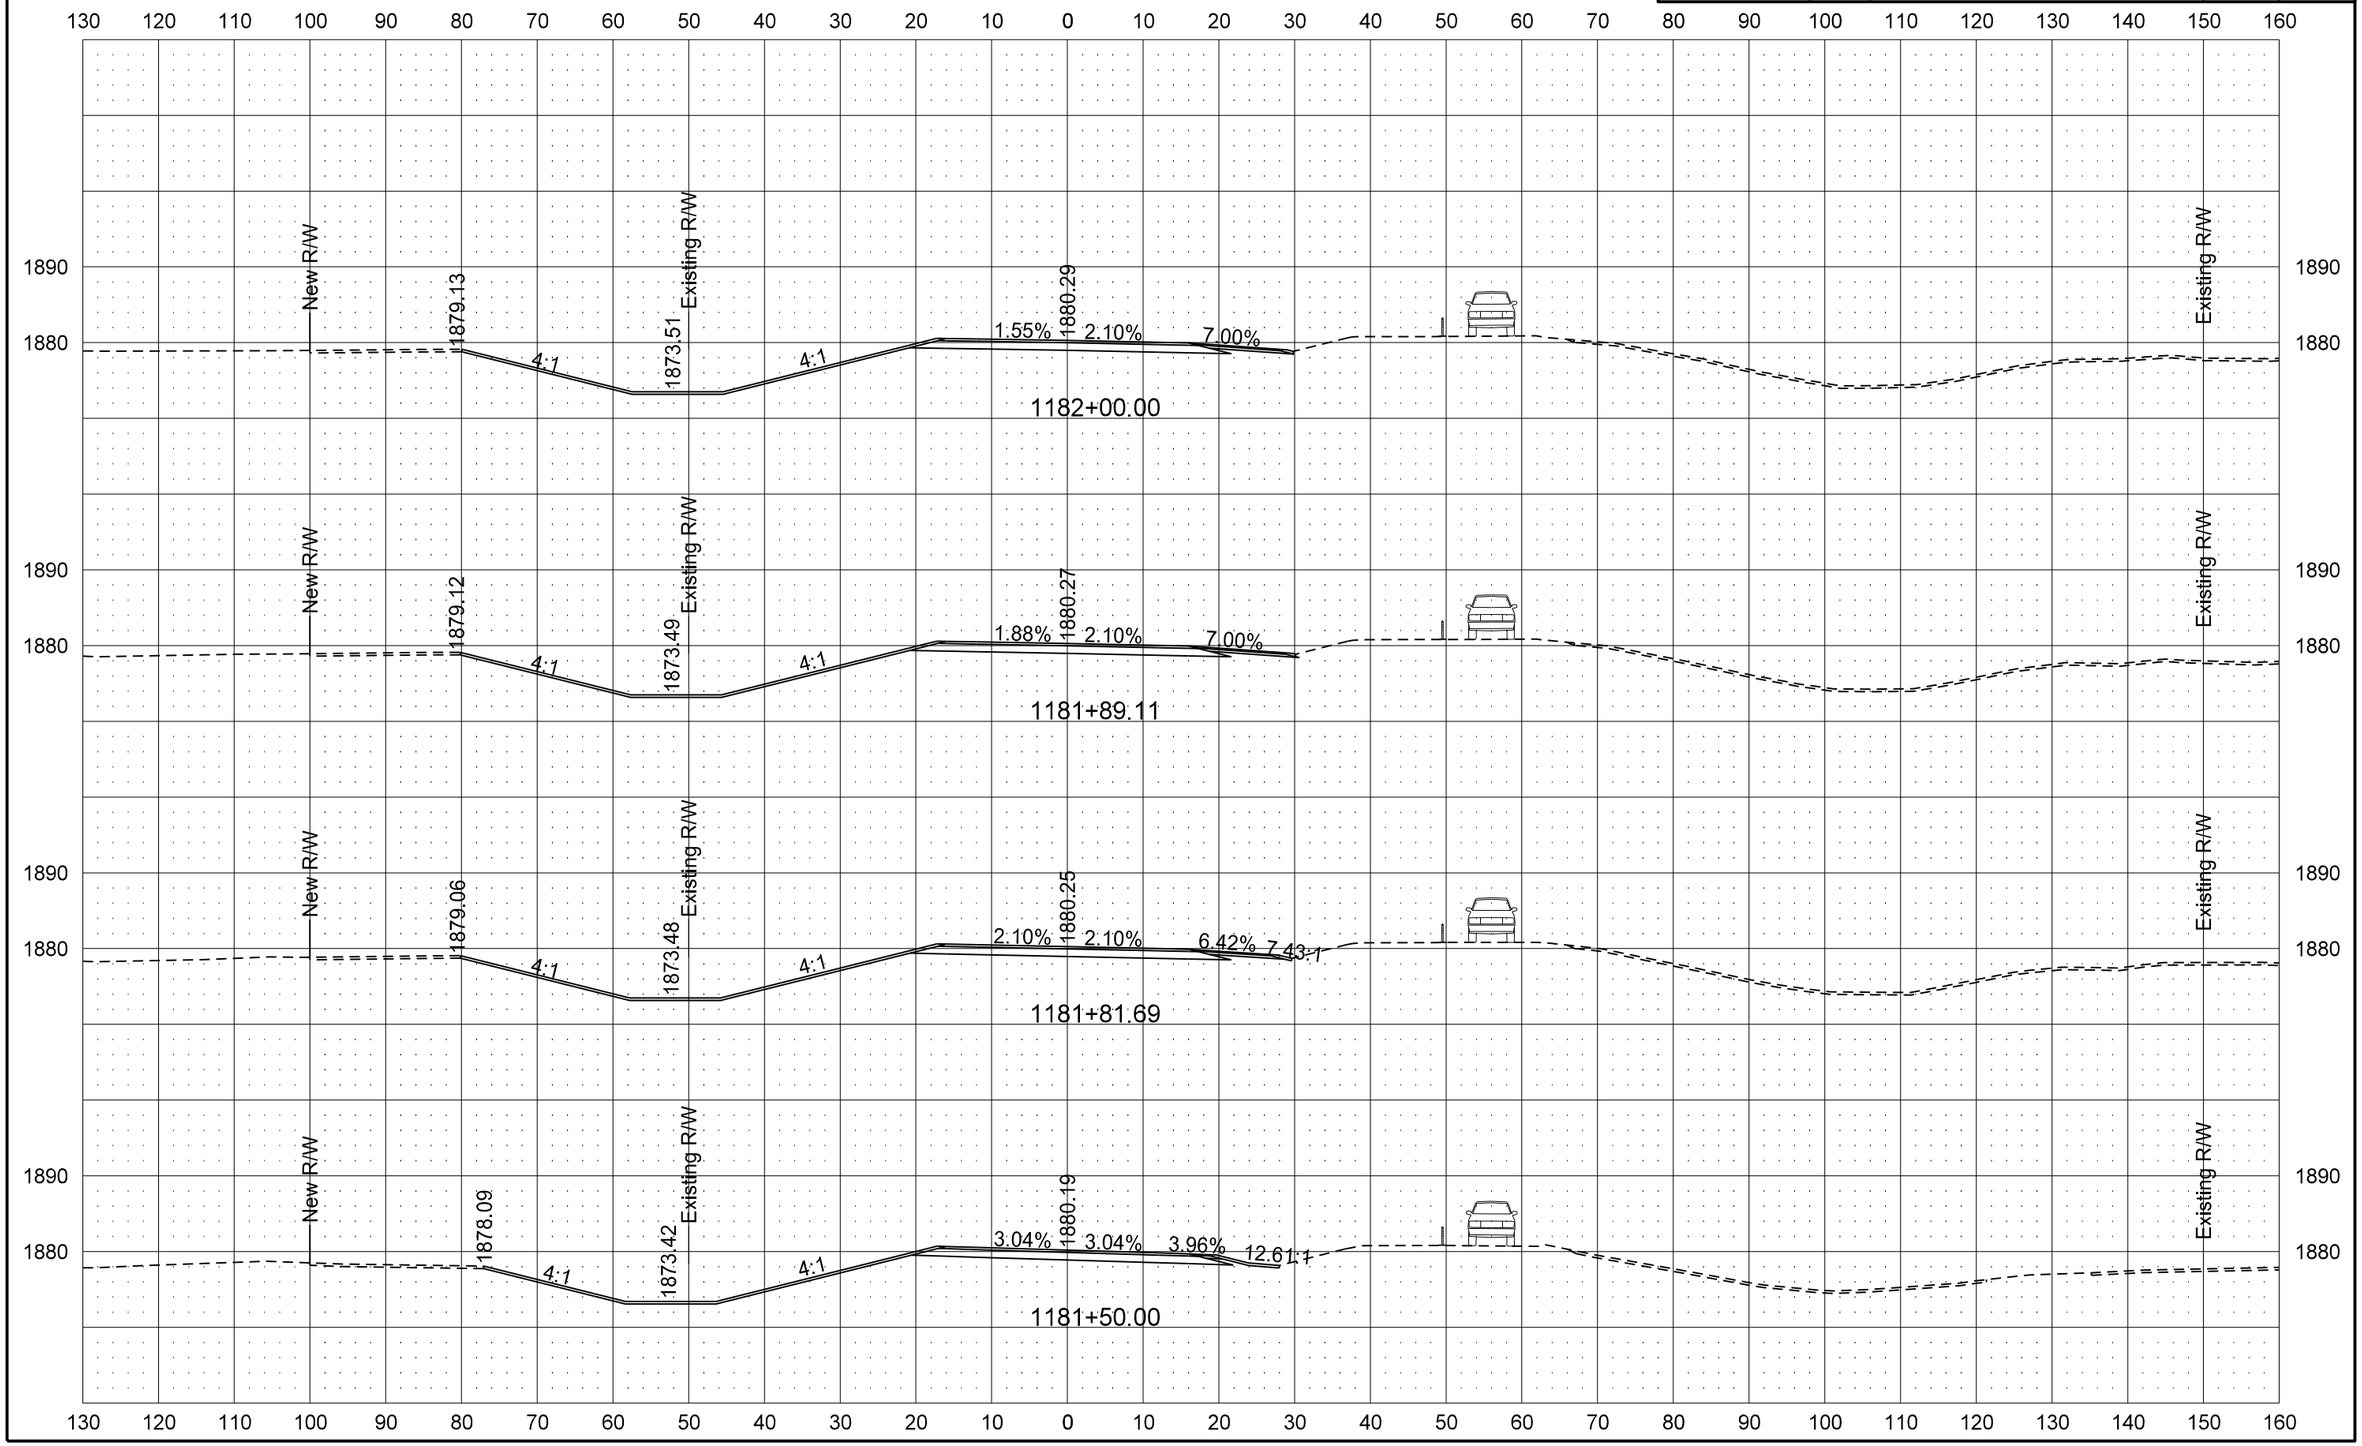

8/7/2013 4:37:45 PM darne R:\project\10031012.017\design\Sheets\200XS_001_All 4 TC Phases.dgn

STATE	PROJECT NO.	SECTION NO.	SHEET NO.
ND	BRS-1-031(017)012	200	35

ND 31 Mainline

PR31 - Traffic Control Phase 2 Cross Sections

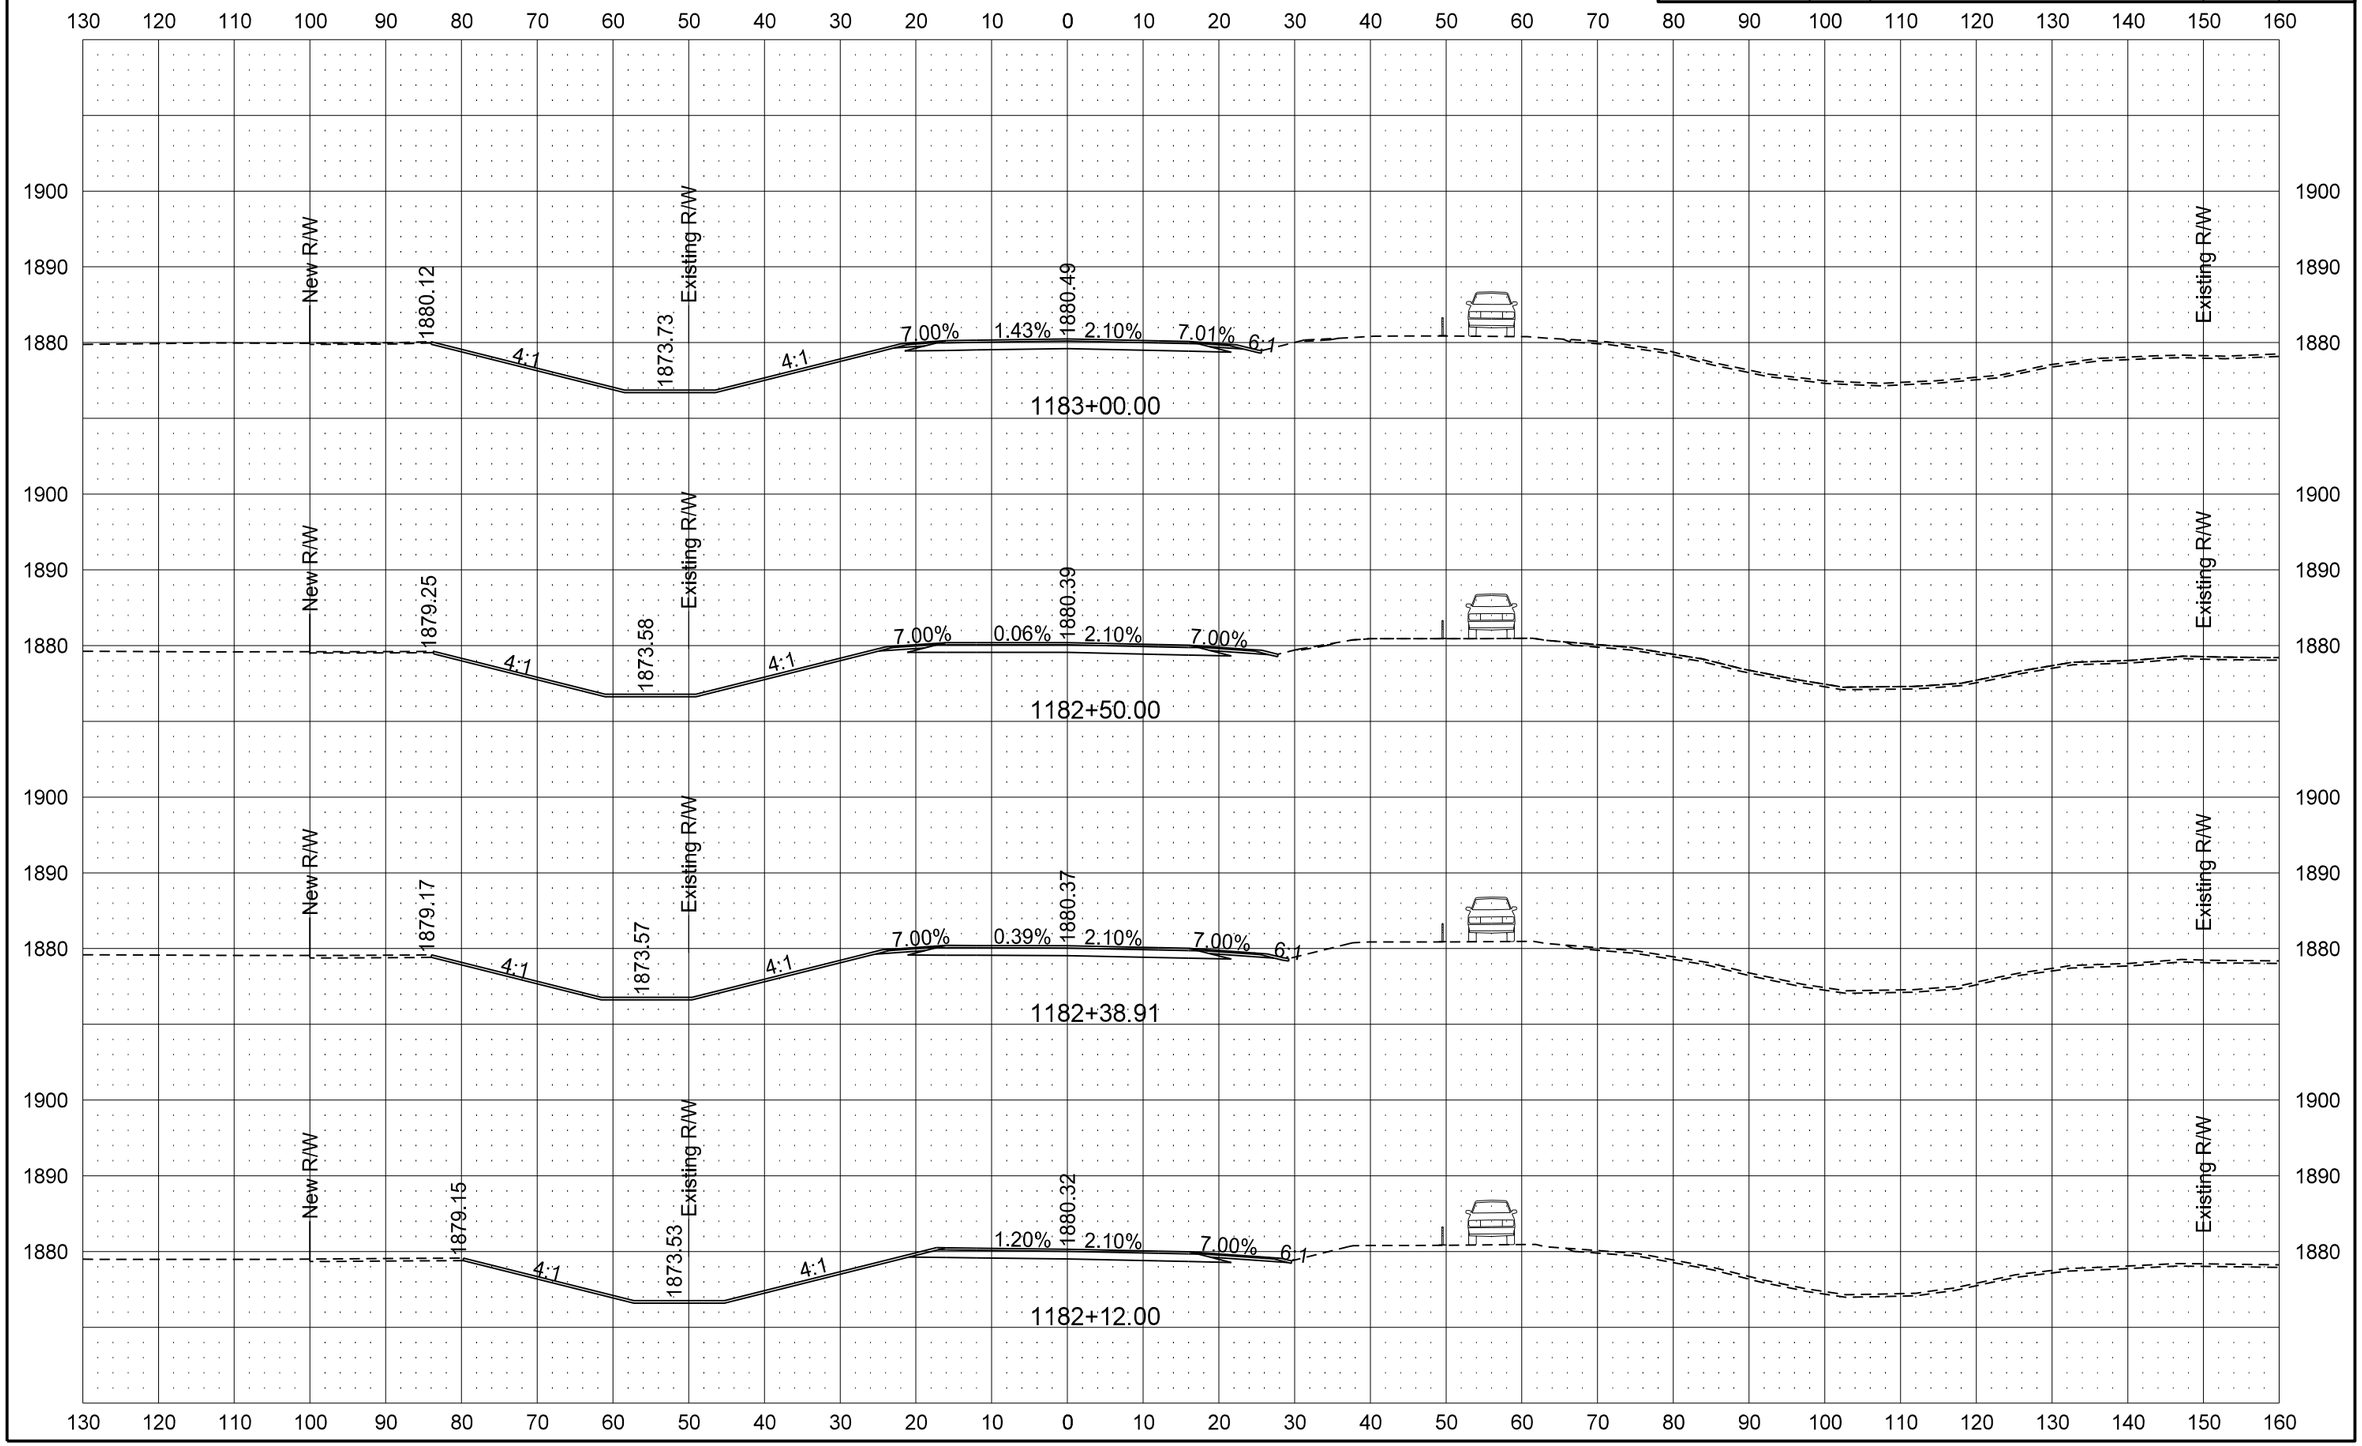

8/7/2013 4:37:50 PM darne R:\project\10031012.017\design\Sheets\200XS_001_All 4 TC Phases.dgn

STATE	PROJECT NO.	SECTION NO.	SHEET NO.
ND	BRS-1-031(017)012	200	36

ND 31 Mainline

PR31 - Traffic Control Phase 2 Cross Sections

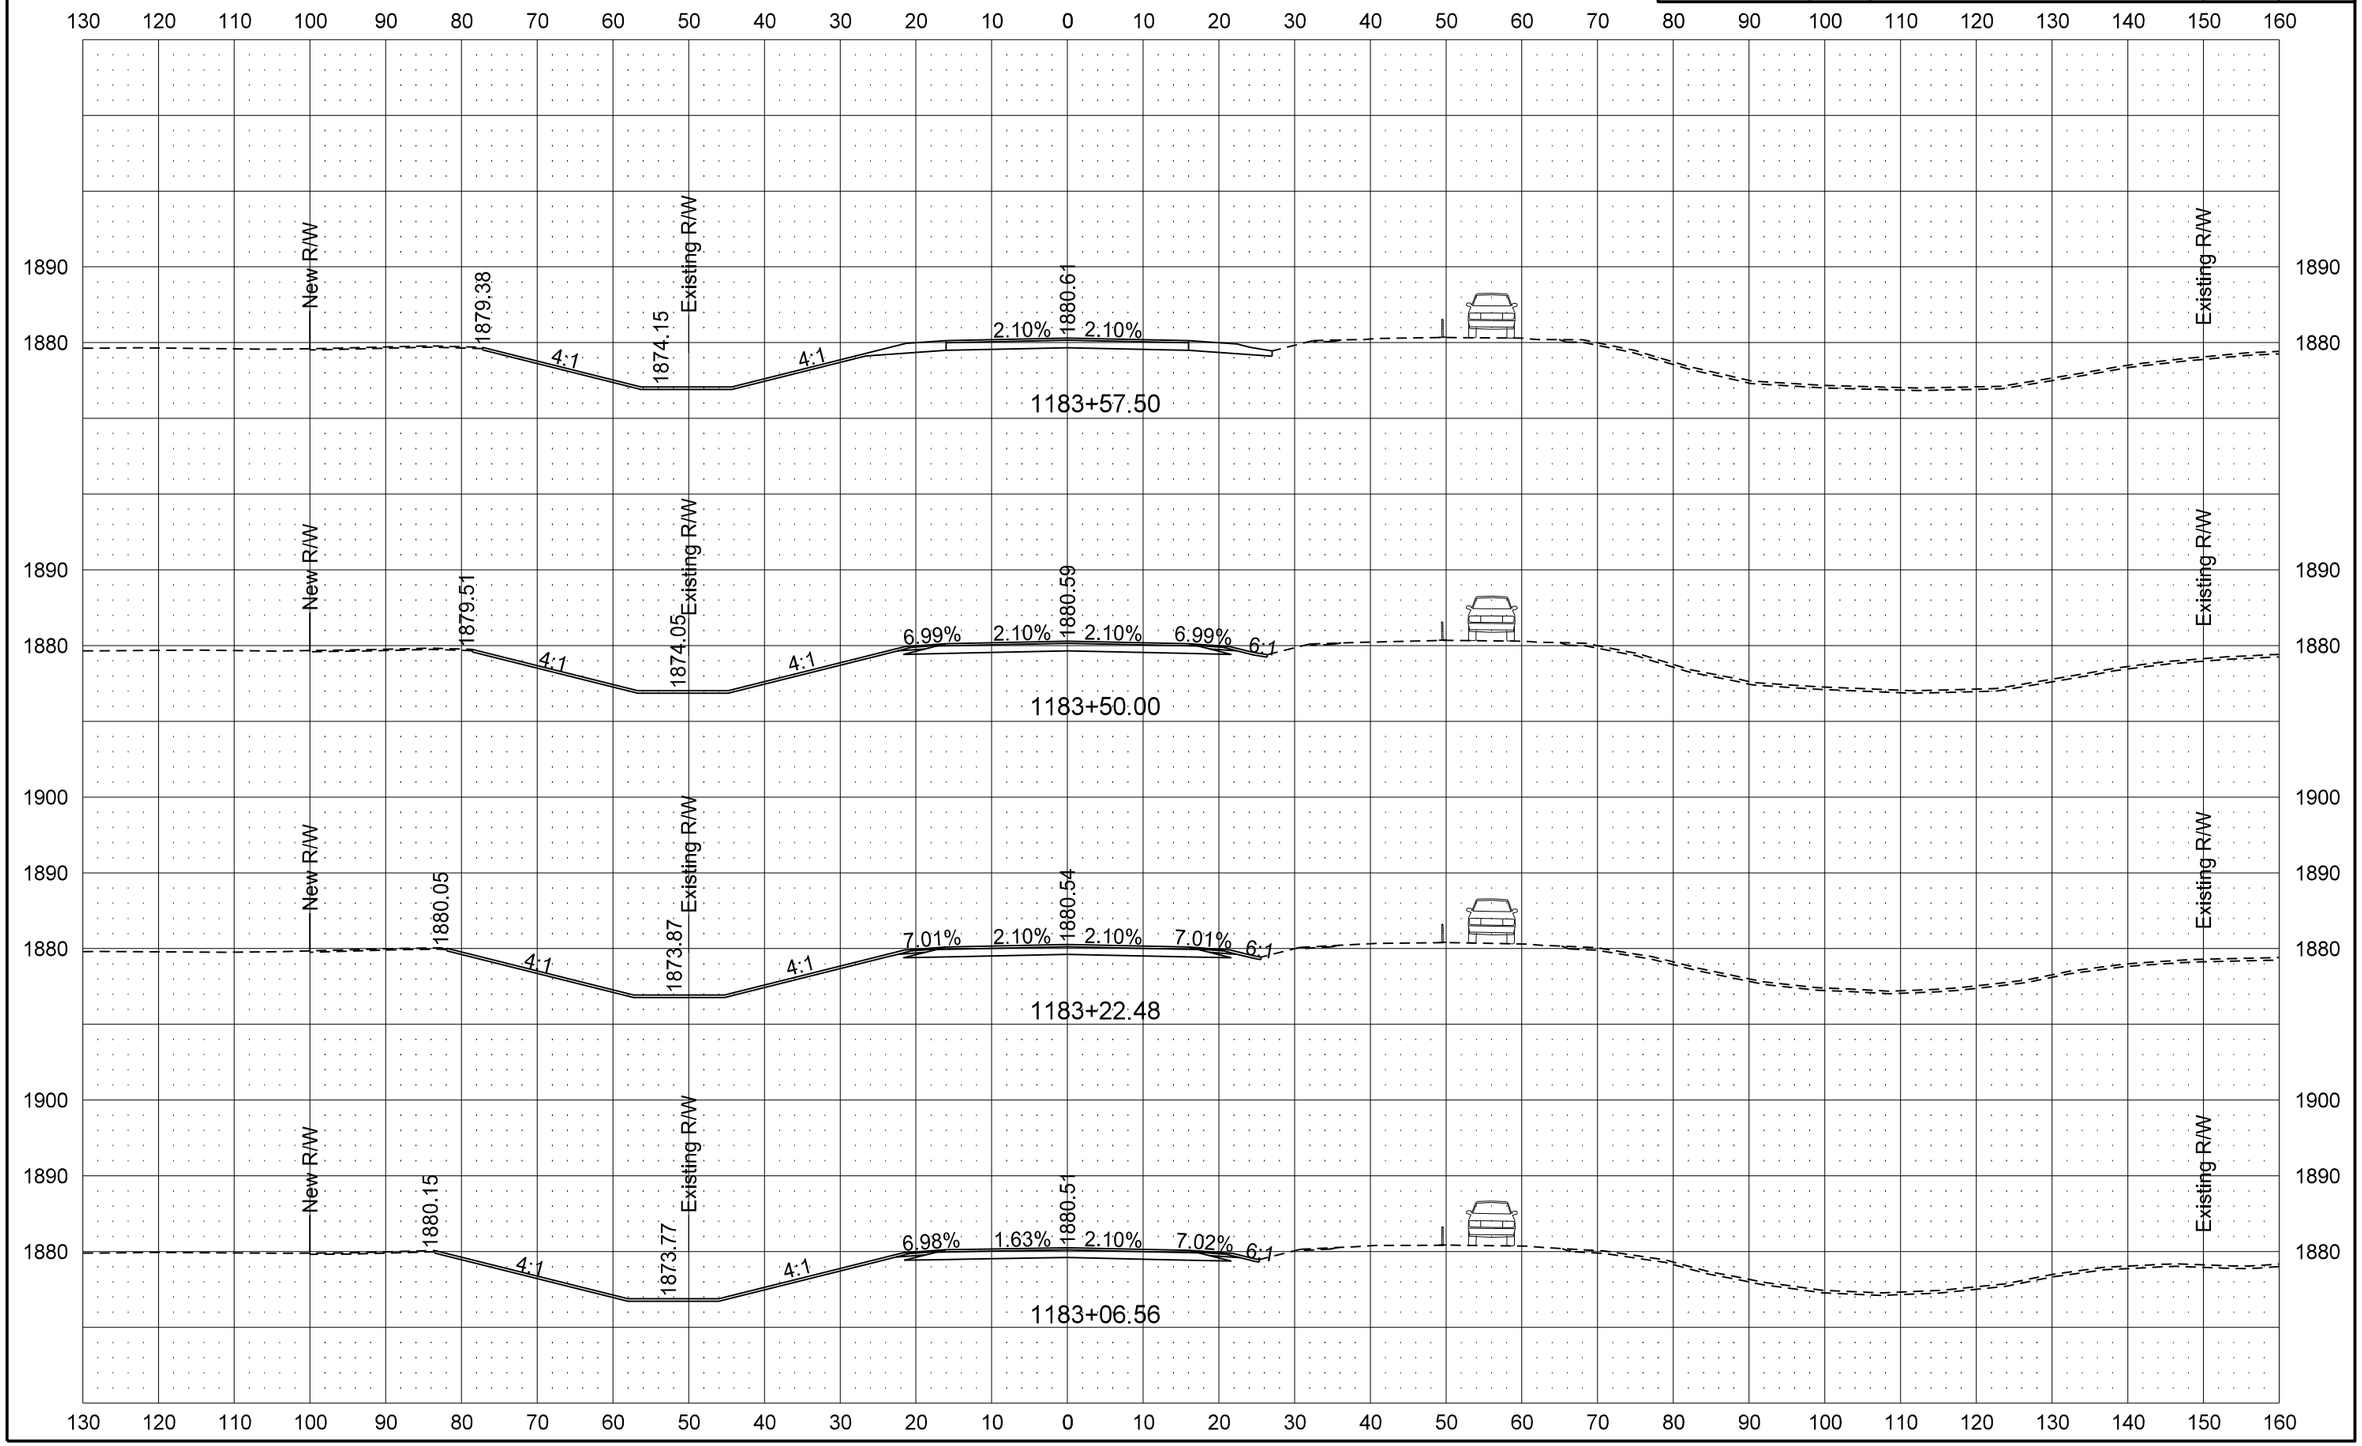

8/7/2013 4:37:55 PM darne R:\project\10031012.017\design\Sheets\200XS_001_All 4 TC Phases.dgn

STATE	PROJECT NO.	SECTION NO.	SHEET NO.
ND	BRS-1-031(017)012	200	37

ND 31 Mainline

PR31 - Traffic Control Phase 2 Cross Sections

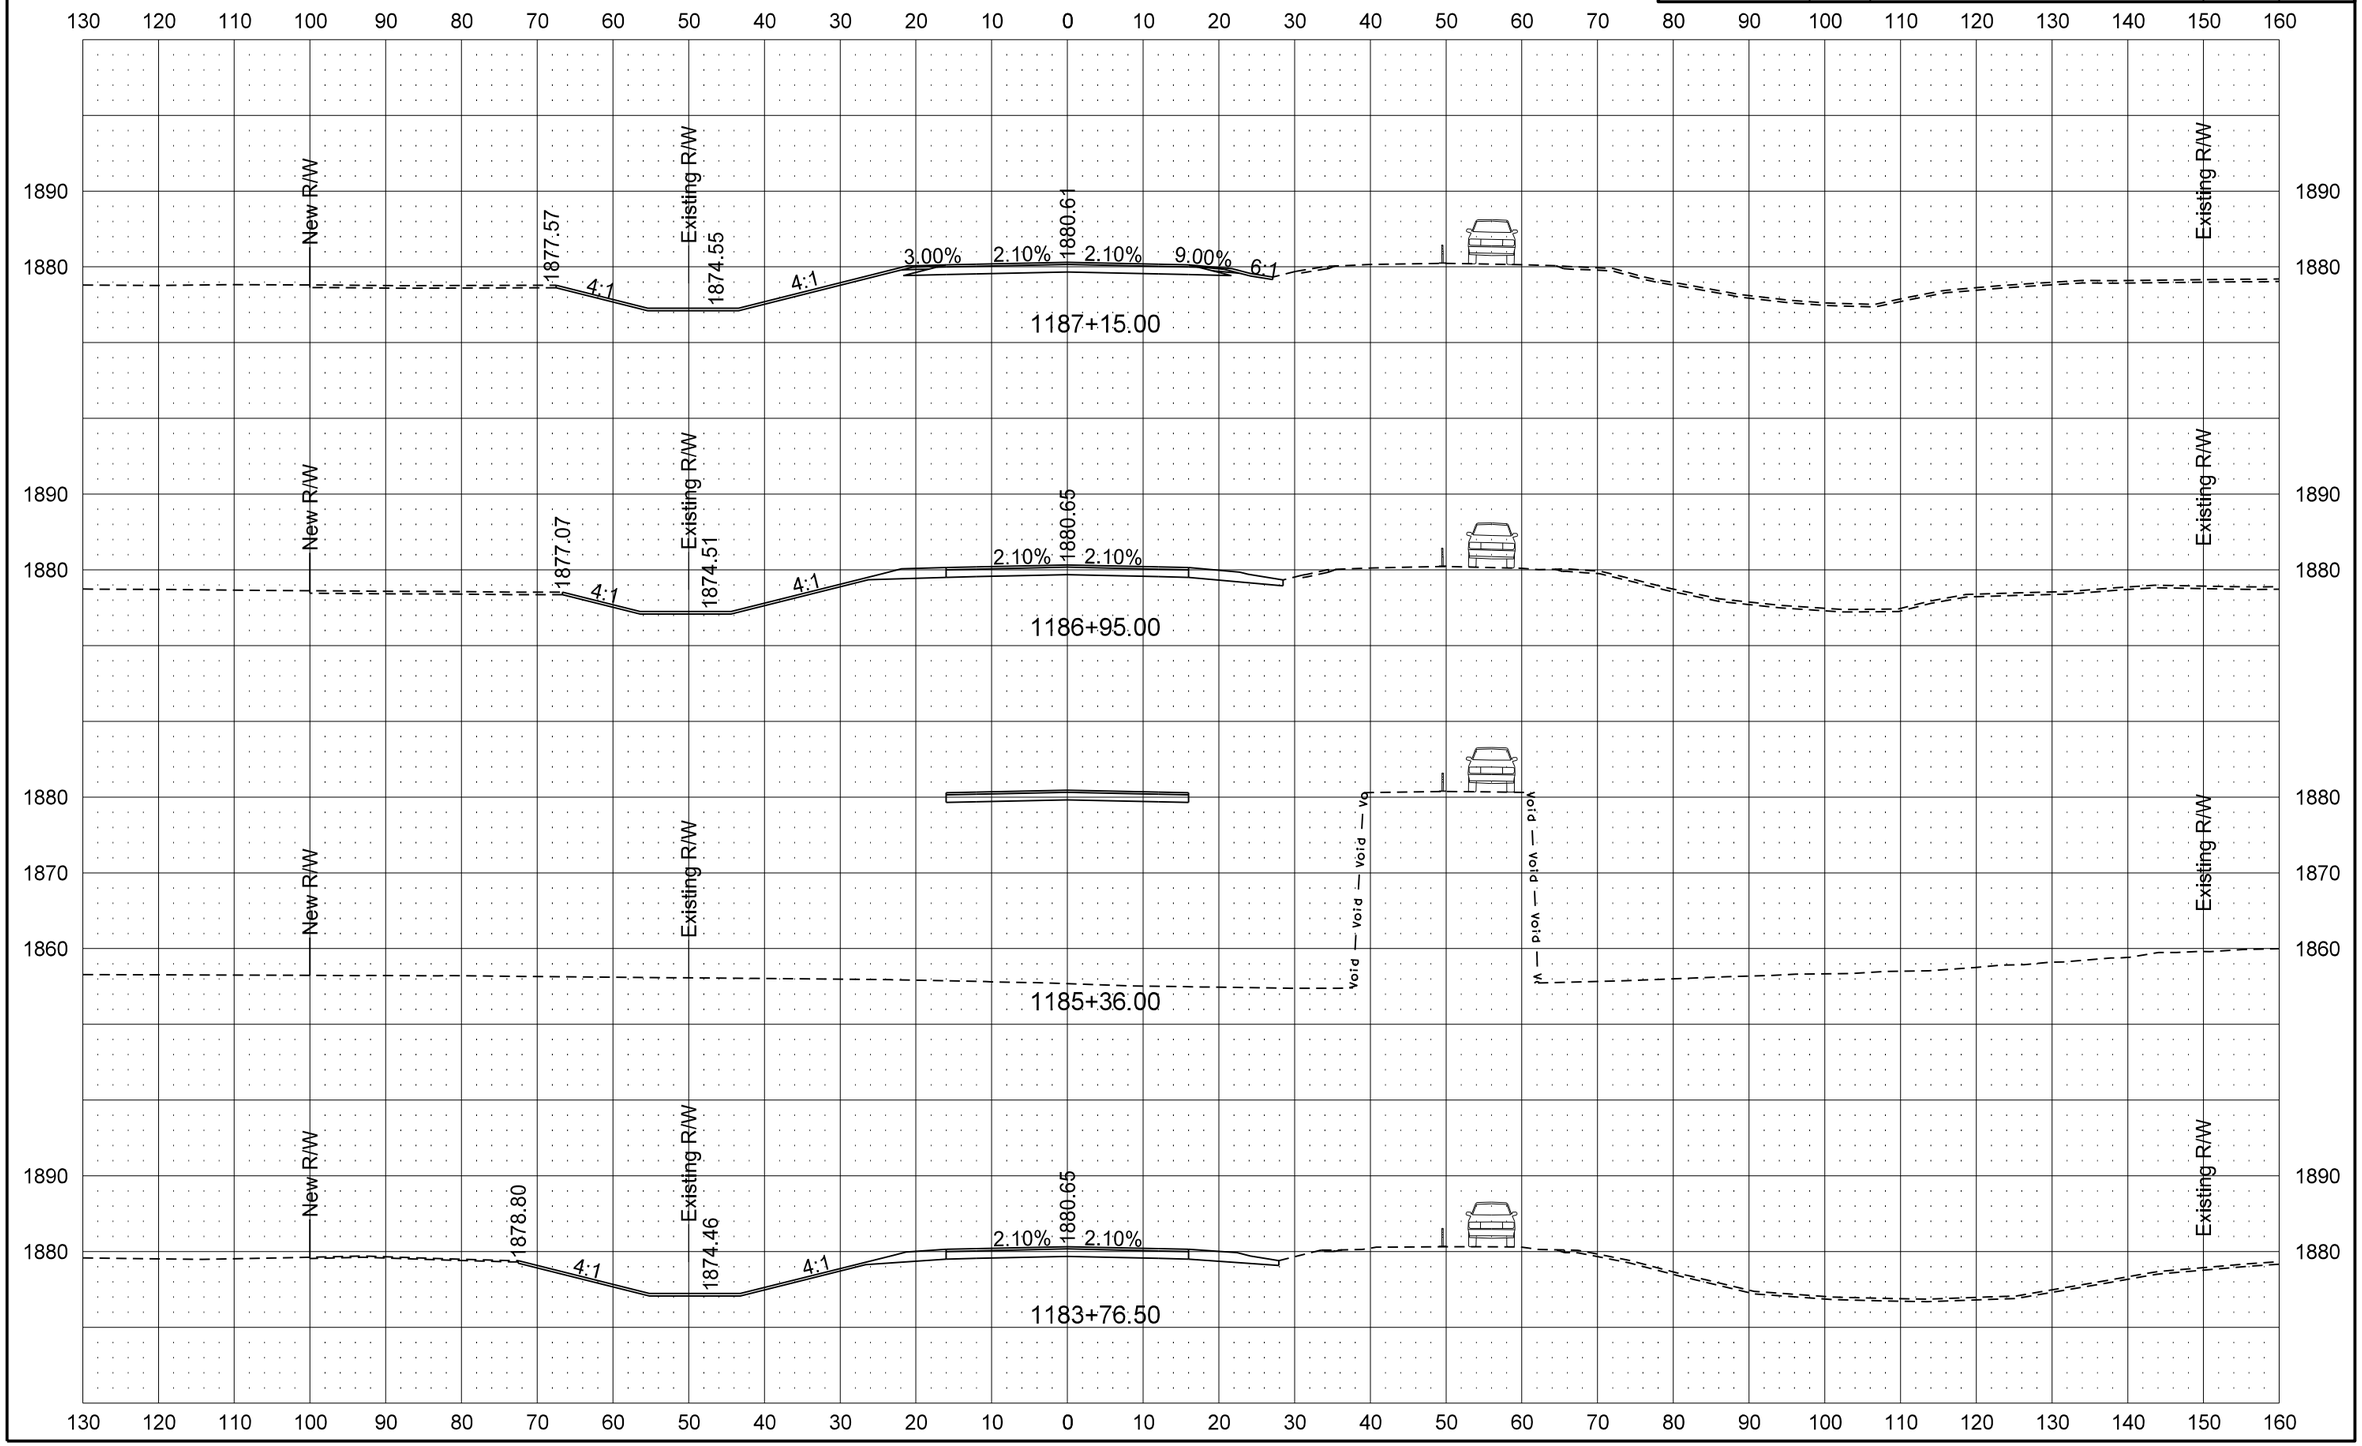

STATE	PROJECT NO.	SECTION NO.	SHEET NO.
ND	BRS-1-031(017)012	200	38

ND 31 Mainline

PR31 - Traffic Control Phase 2 Cross Sections

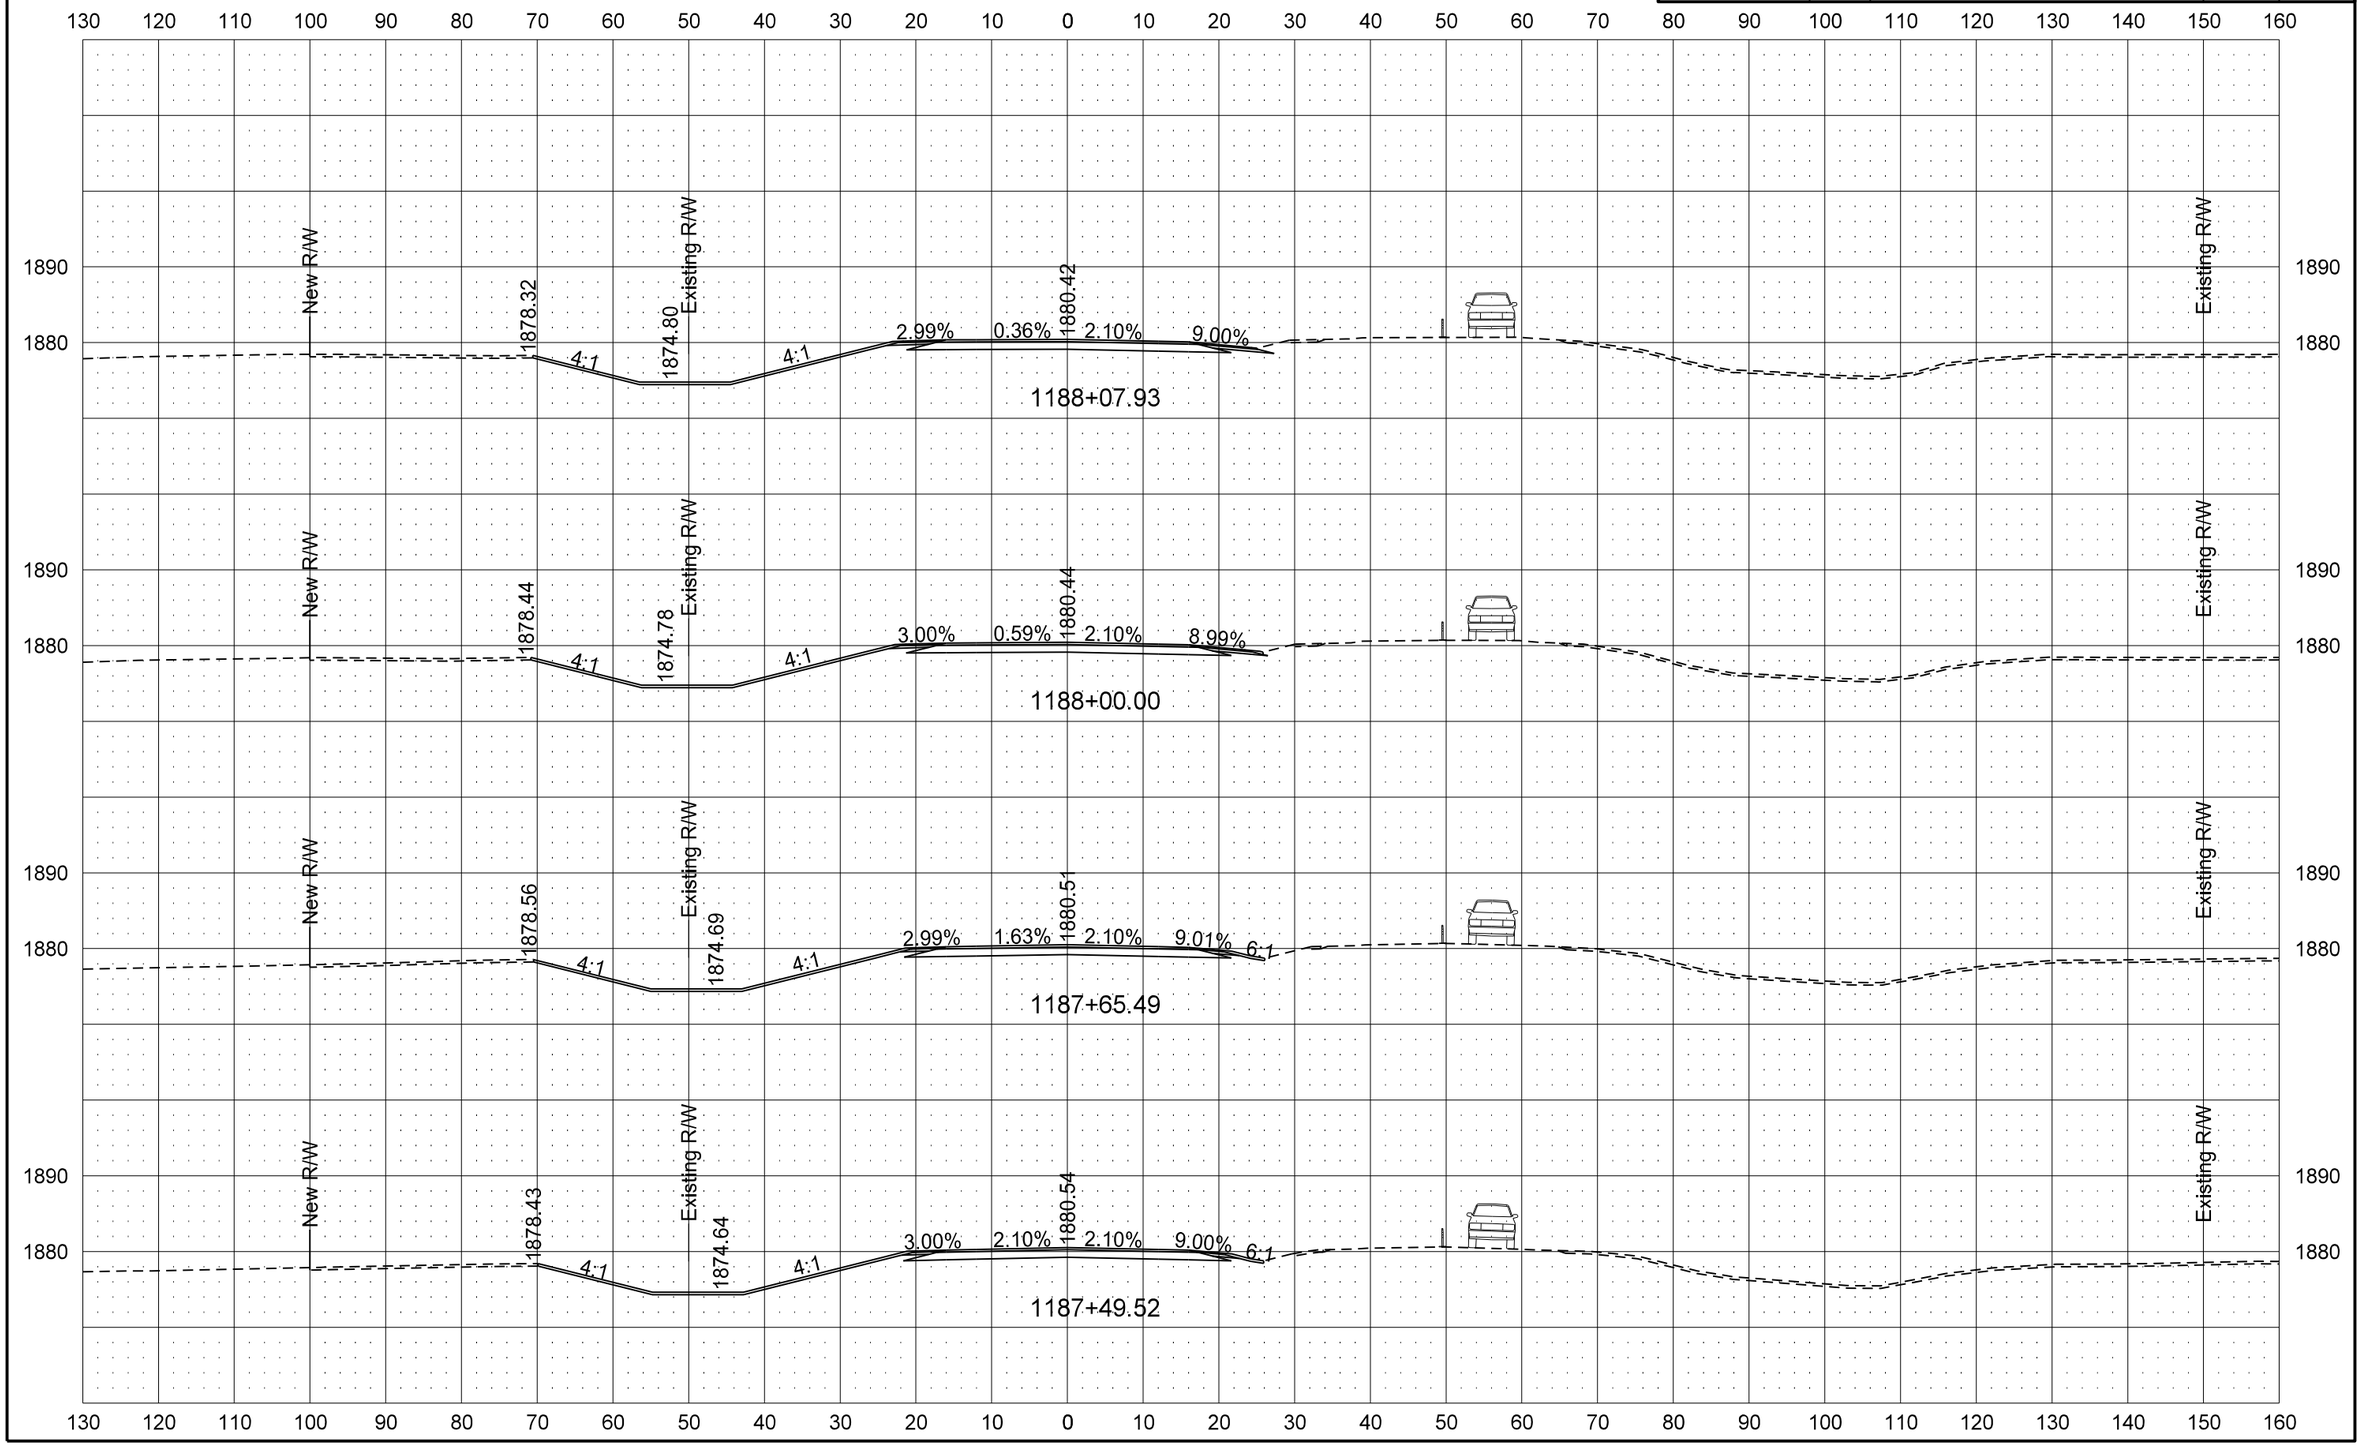

STATE	PROJECT NO.	SECTION NO.	SHEET NO.
ND	BRS-1-031(017)012	200	39

ND 31 Mainline

PR31 - Traffic Control Phase 2 Cross Sections

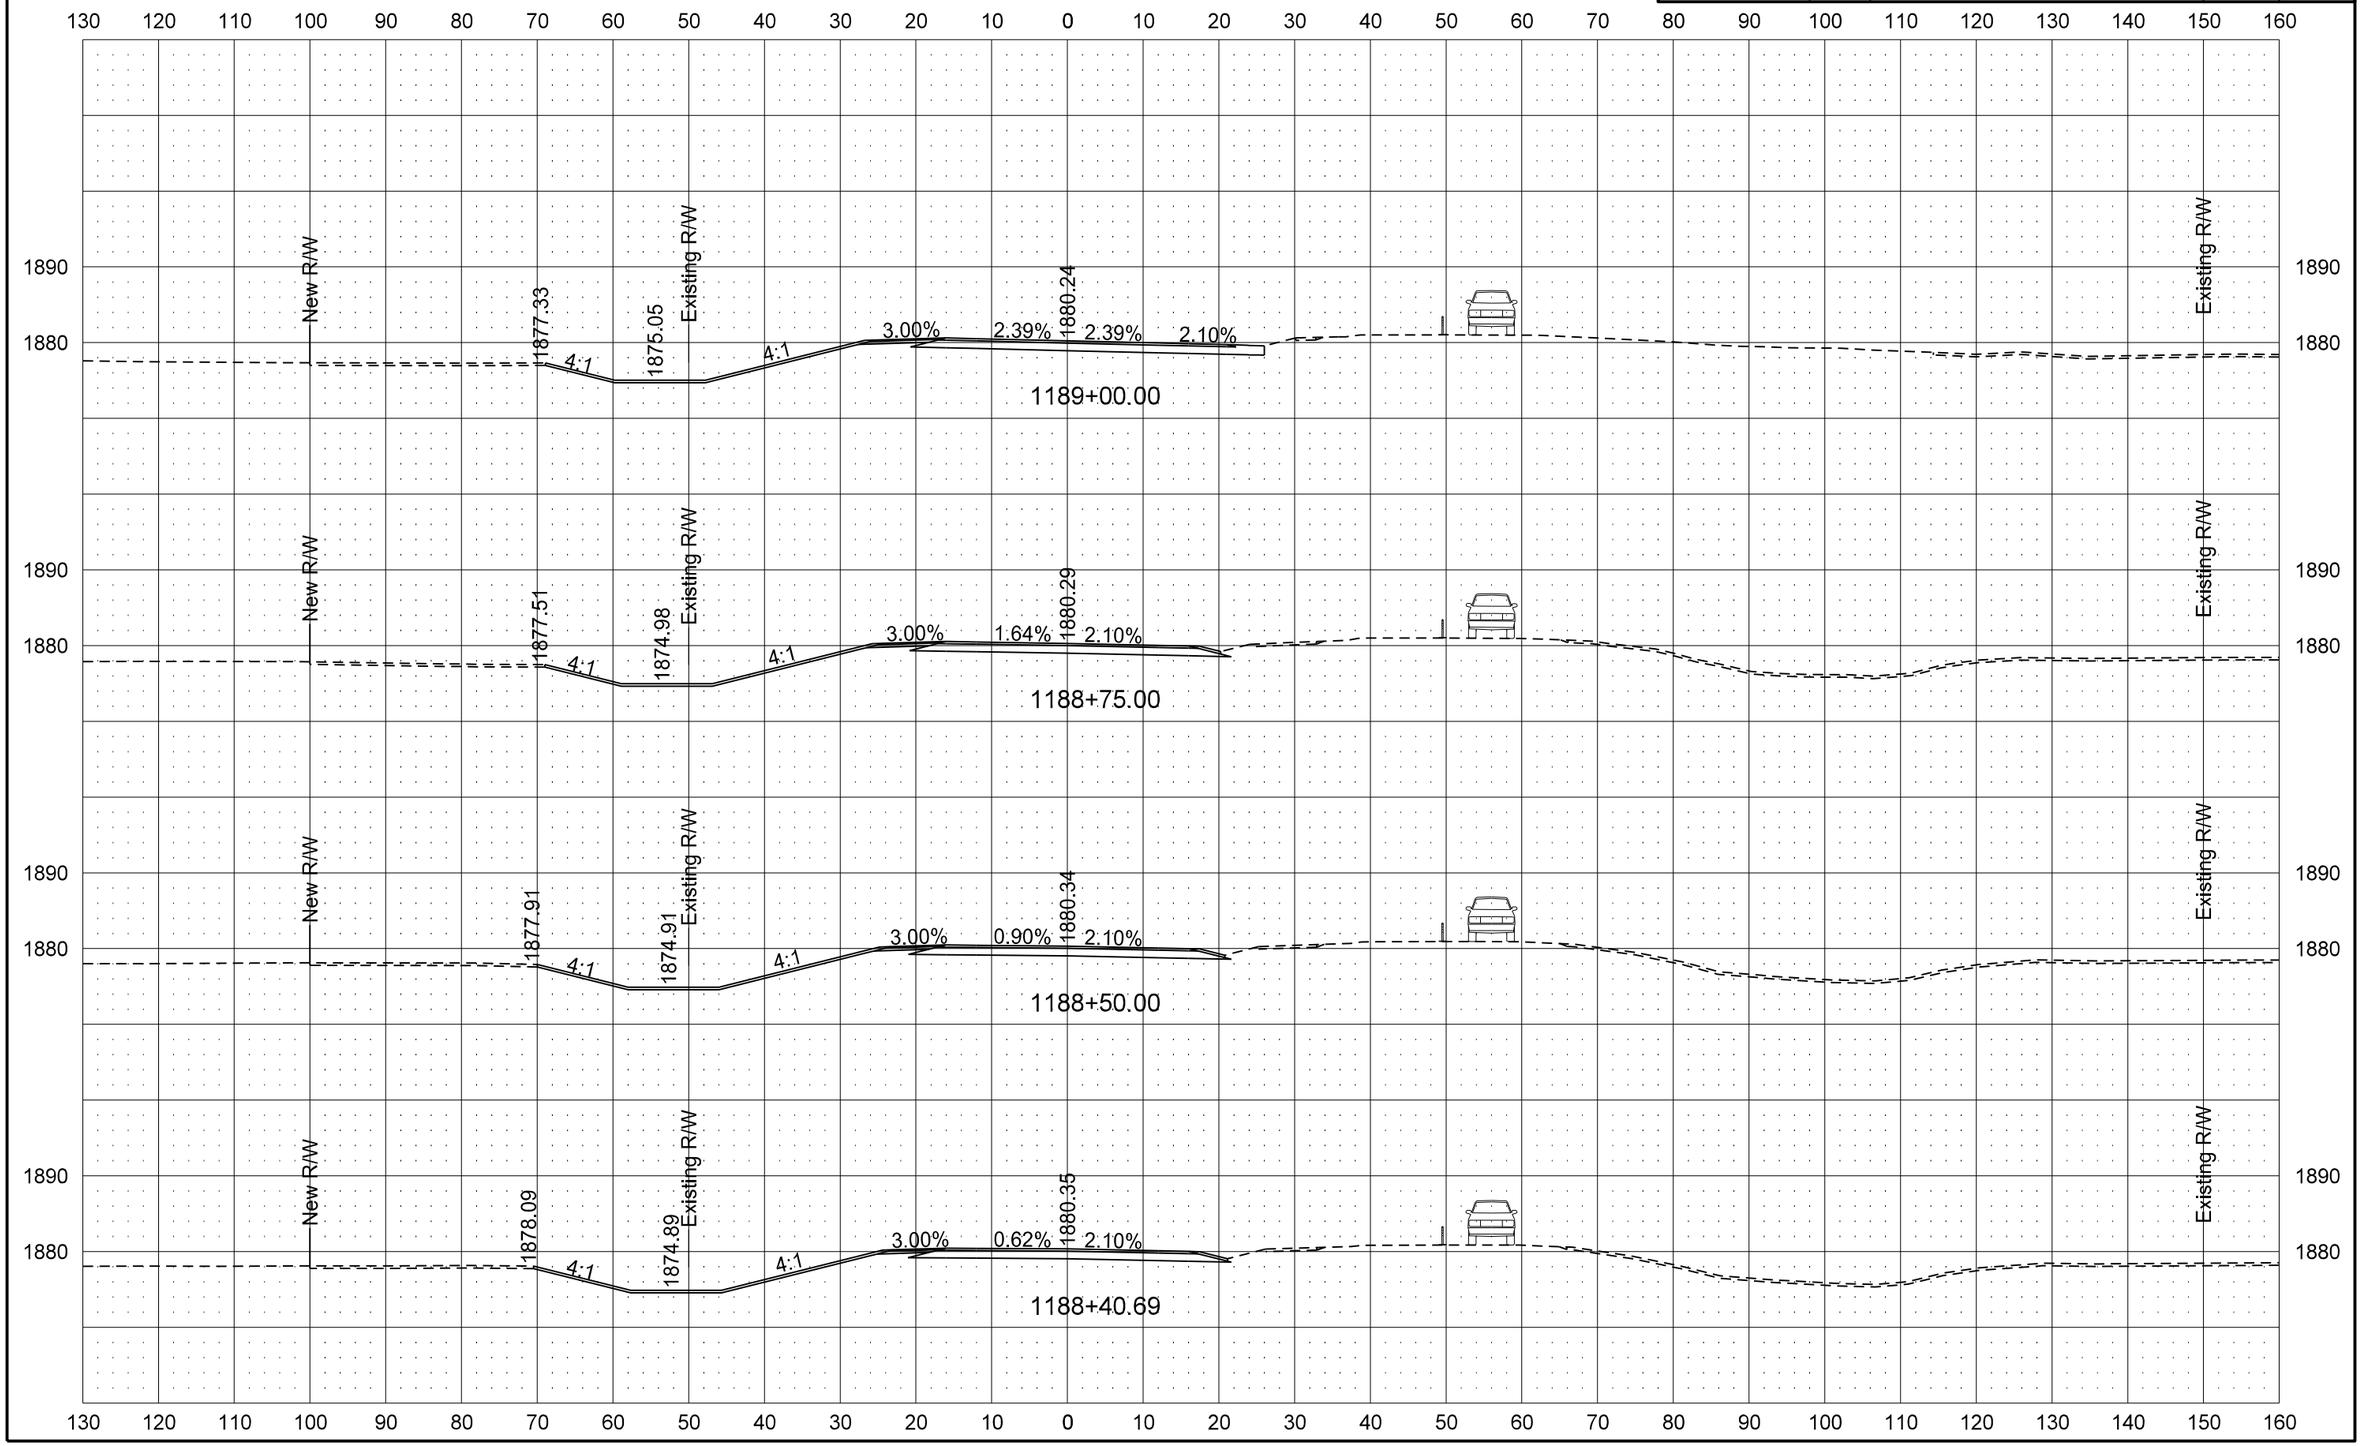

8/7/2013 4:38:11 PM darne R:\project\10031012.017\design\Sheets\200XS_001_All 4 TC Phases.dgn

STATE	PROJECT NO.	SECTION NO.	SHEET NO.
ND	BRS-1-031(017)012	200	40

ND 31 Mainline

PR31 - Traffic Control Phase 2 Cross Sections

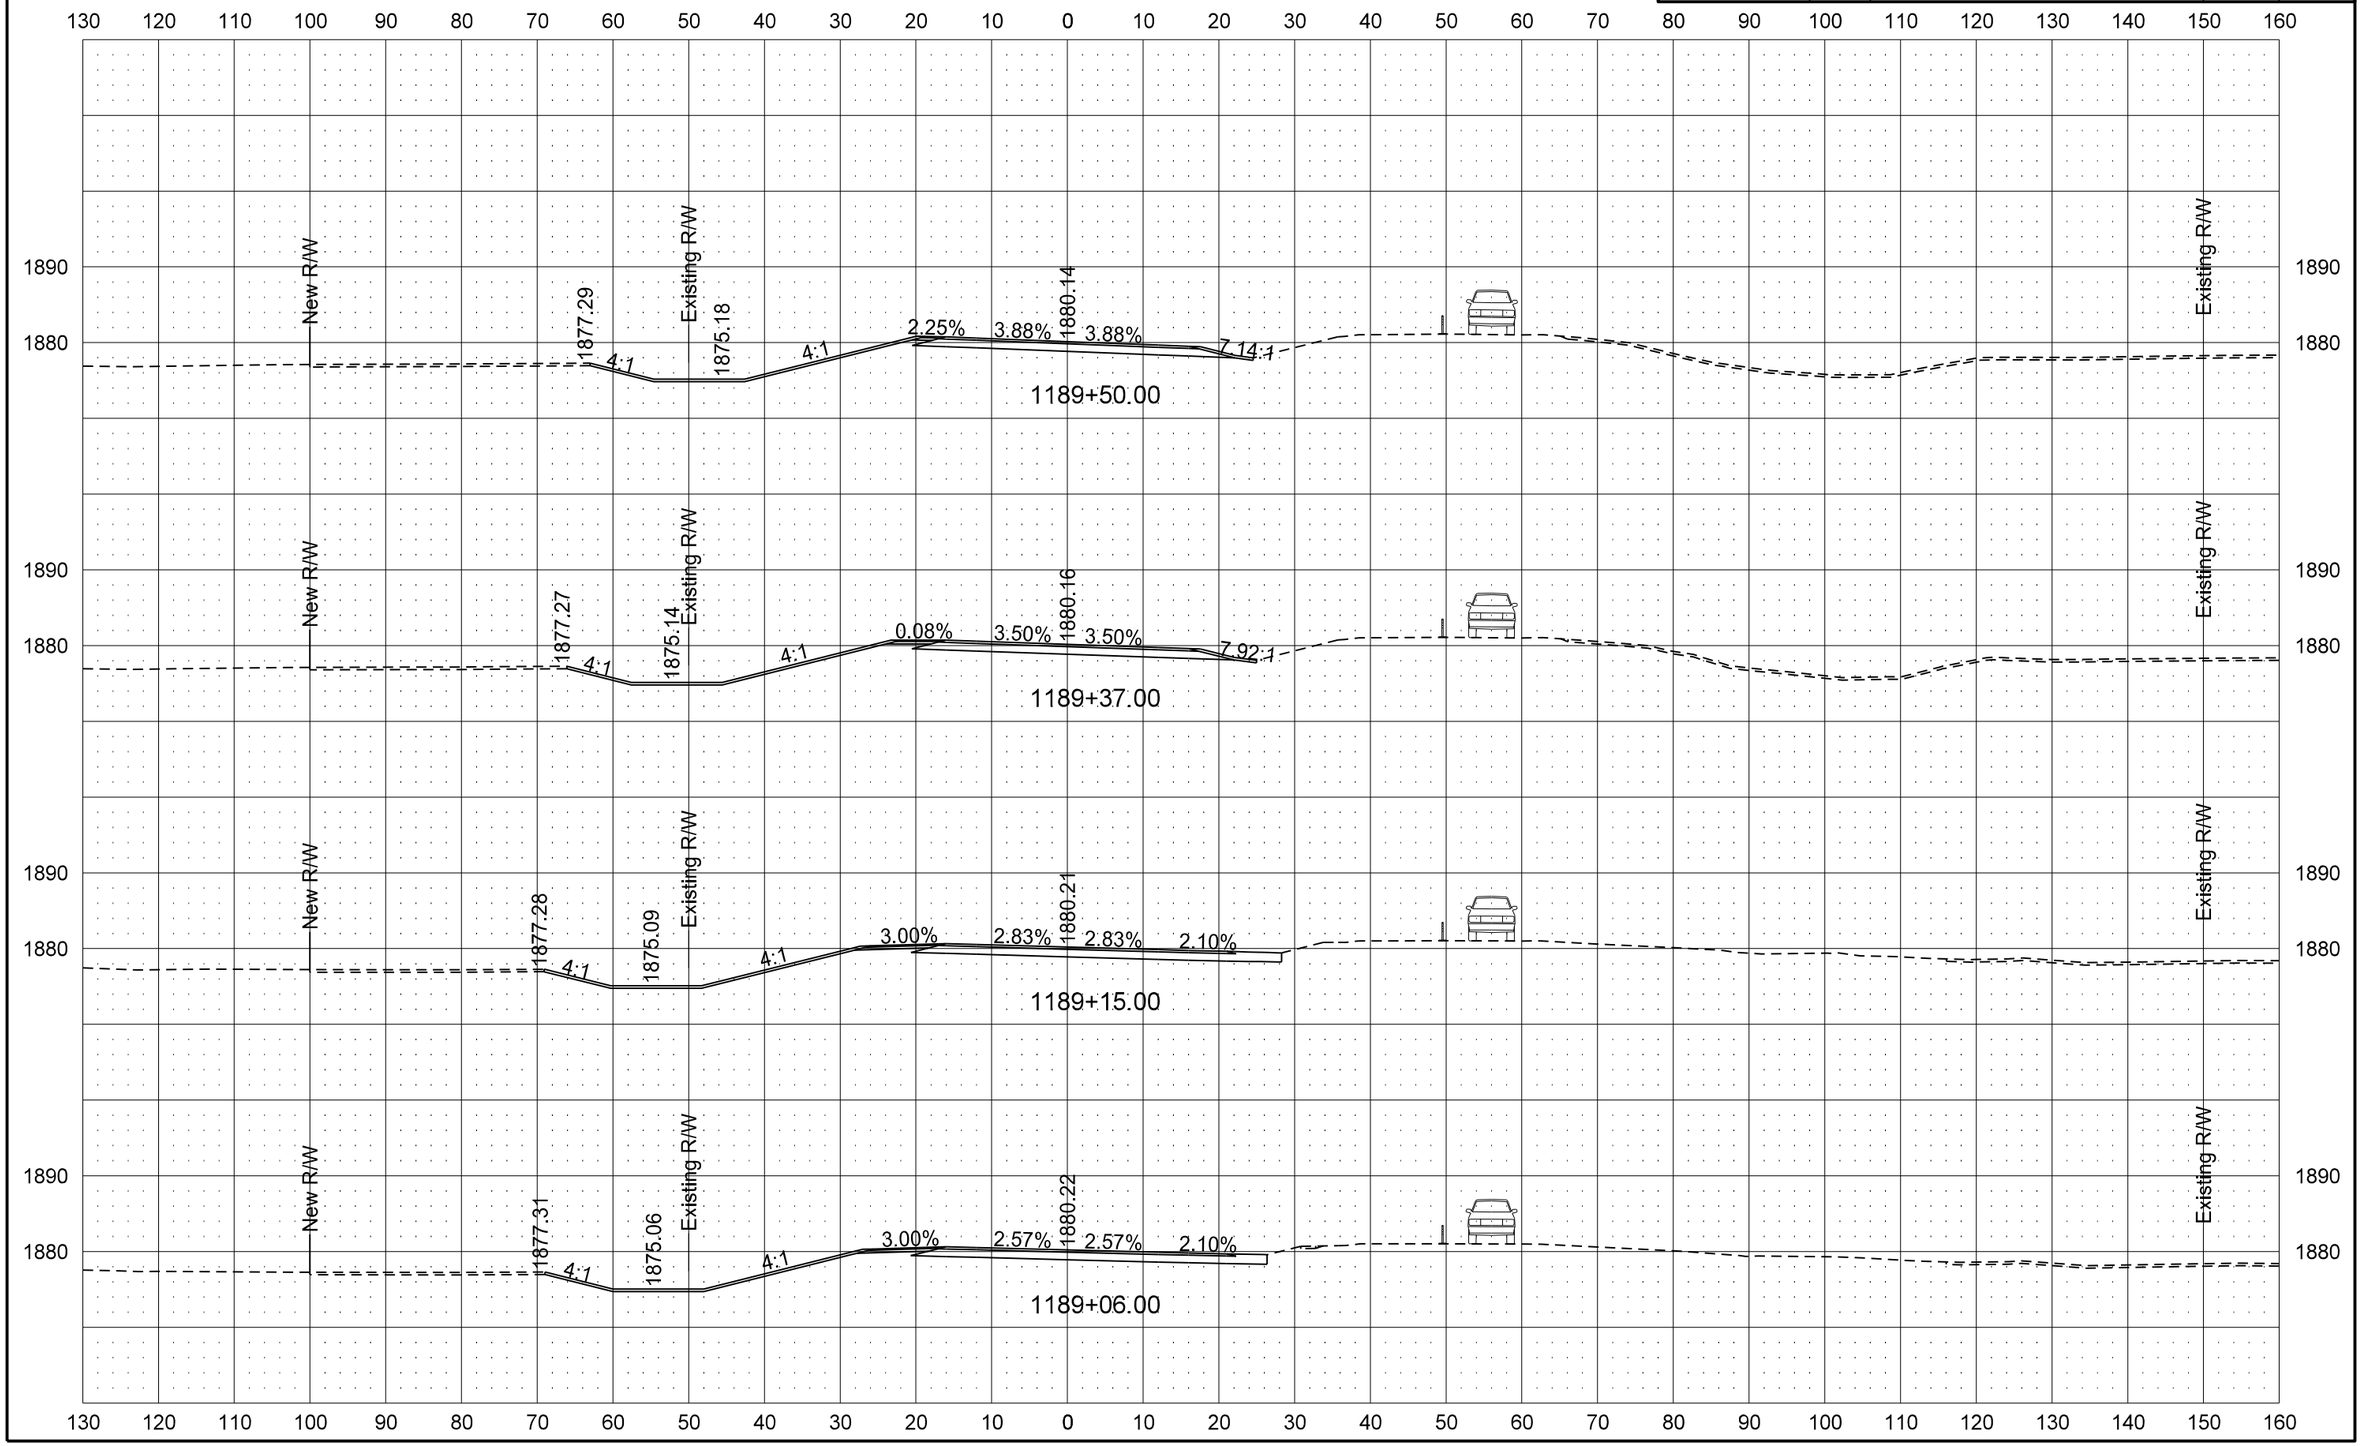

8/7/2013 4:38:16 PM darne R:\project\10031012.017\design\Sheets\200XS_001_All 4 TC Phases.dgn

STATE	PROJECT NO.	SECTION NO.	SHEET NO.
ND	BRS-1-031(017)012	200	41

ND 31 Mainline

PR31 - Traffic Control Phase 2 Cross Sections

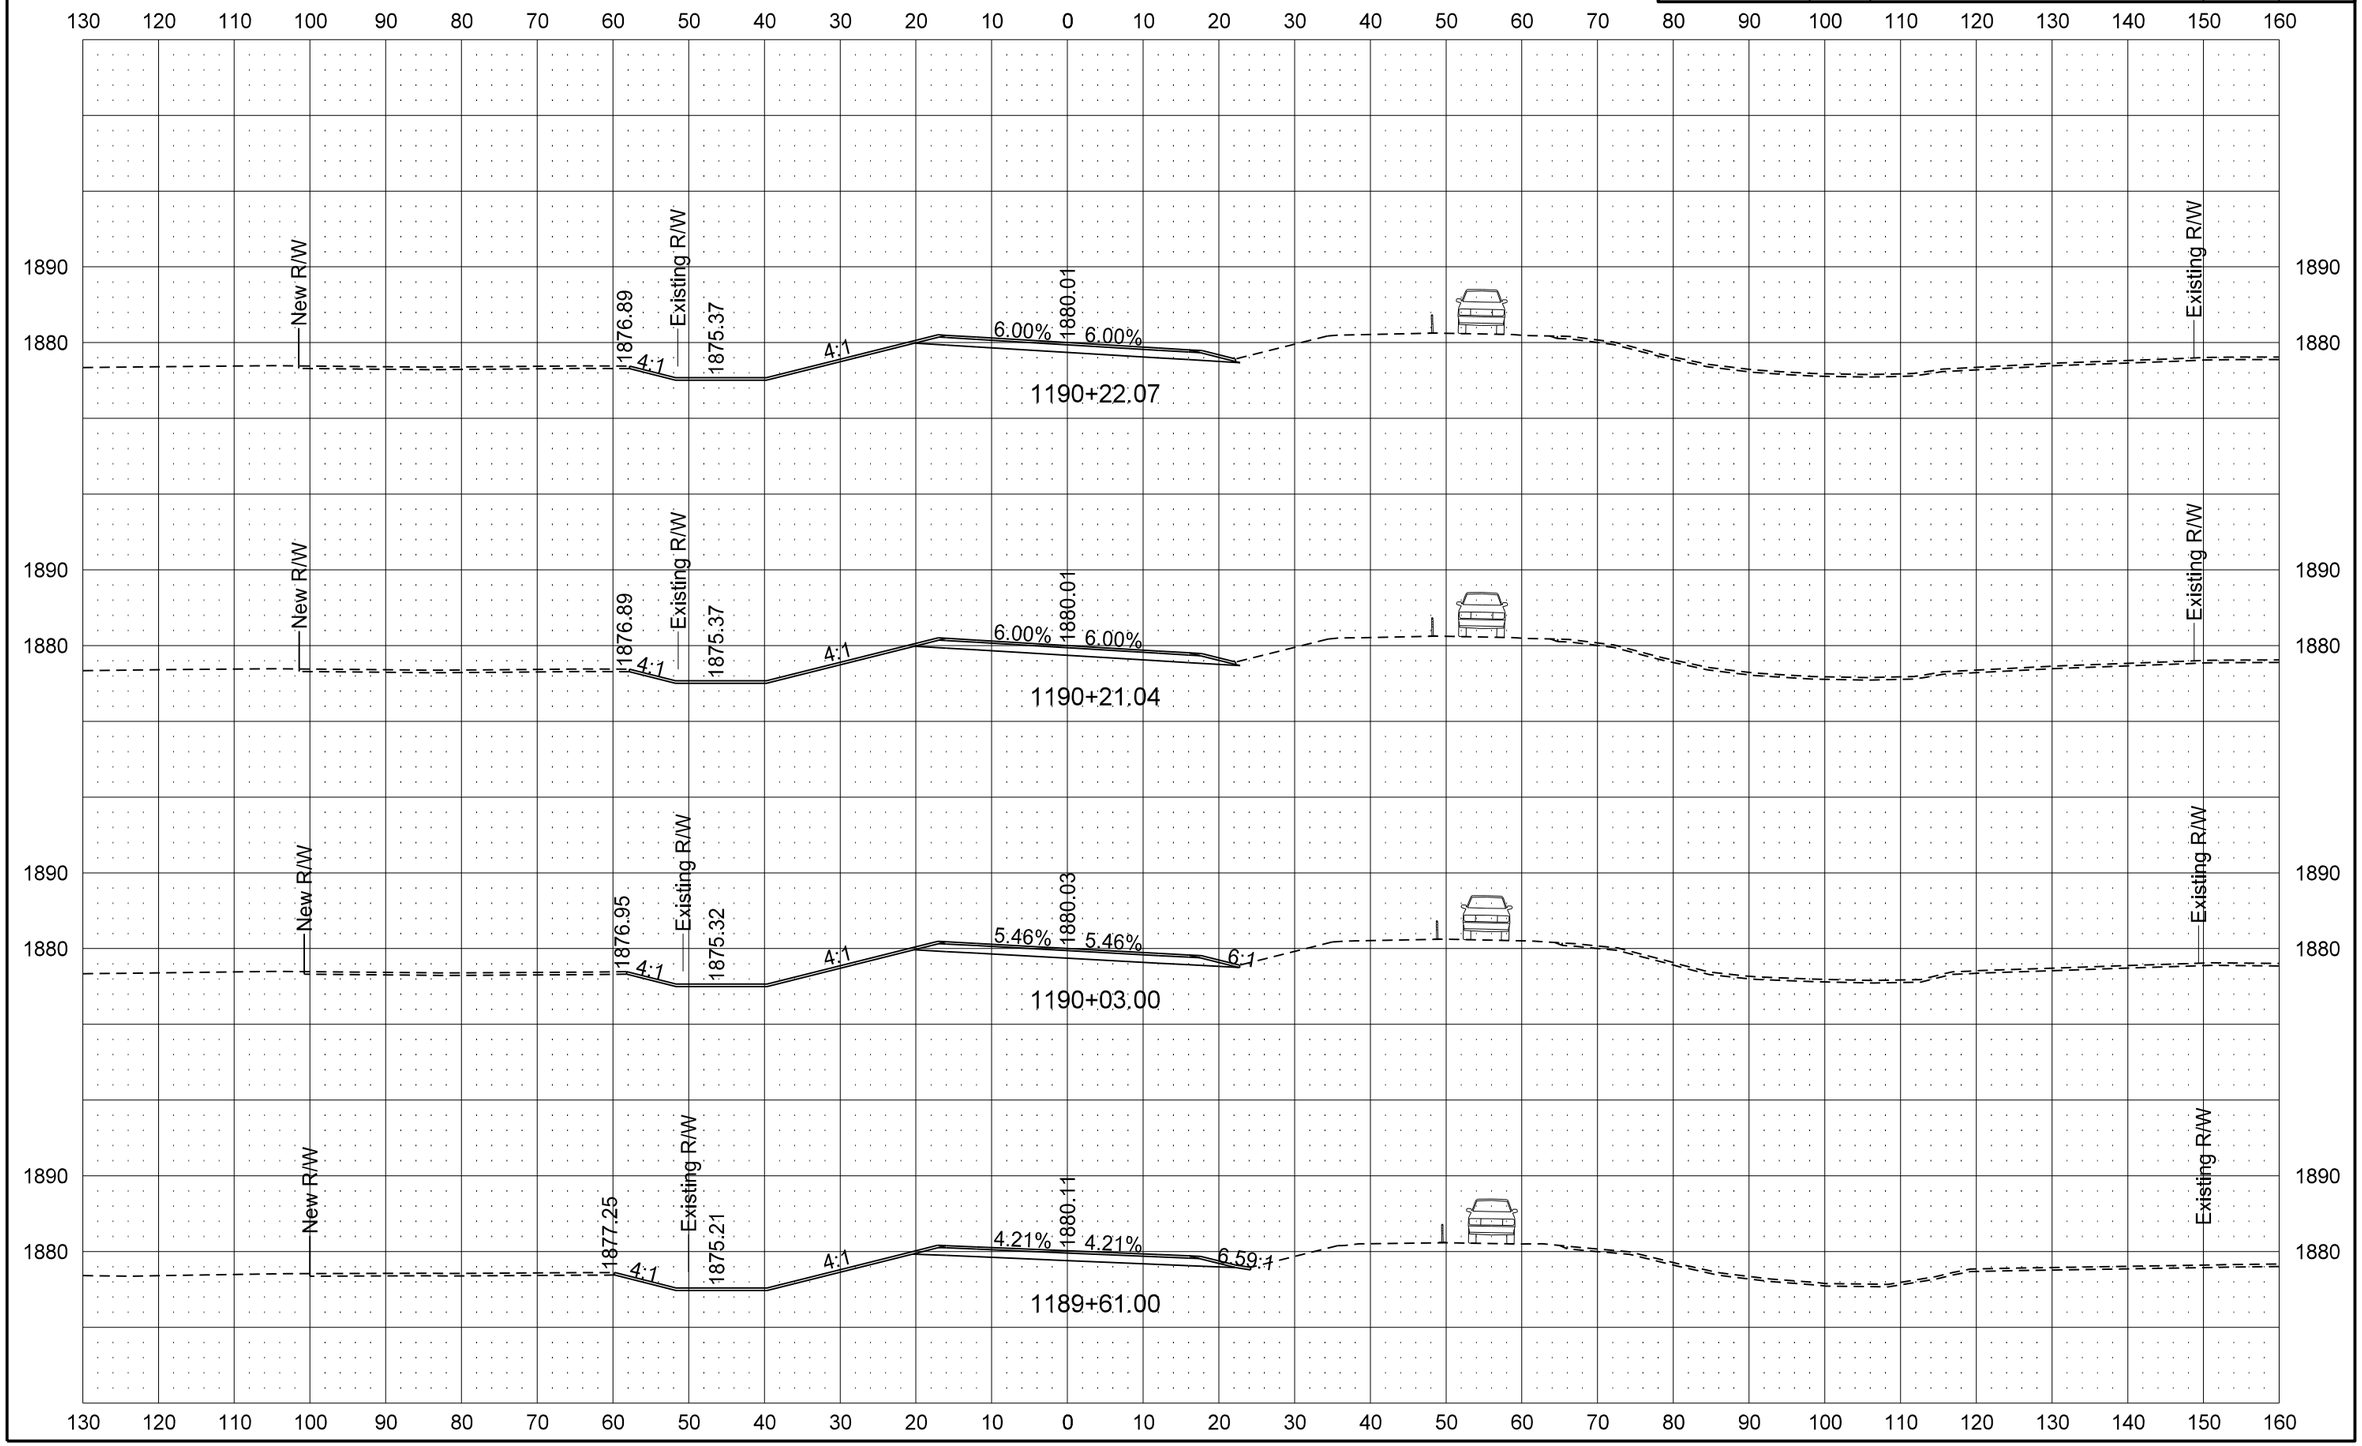

STATE	PROJECT NO.	SECTION NO.	SHEET NO.
ND	BRS-1-031(017)012	200	42

ND 31 Mainline

PR31 - Traffic Control Phase 2 Cross Sections

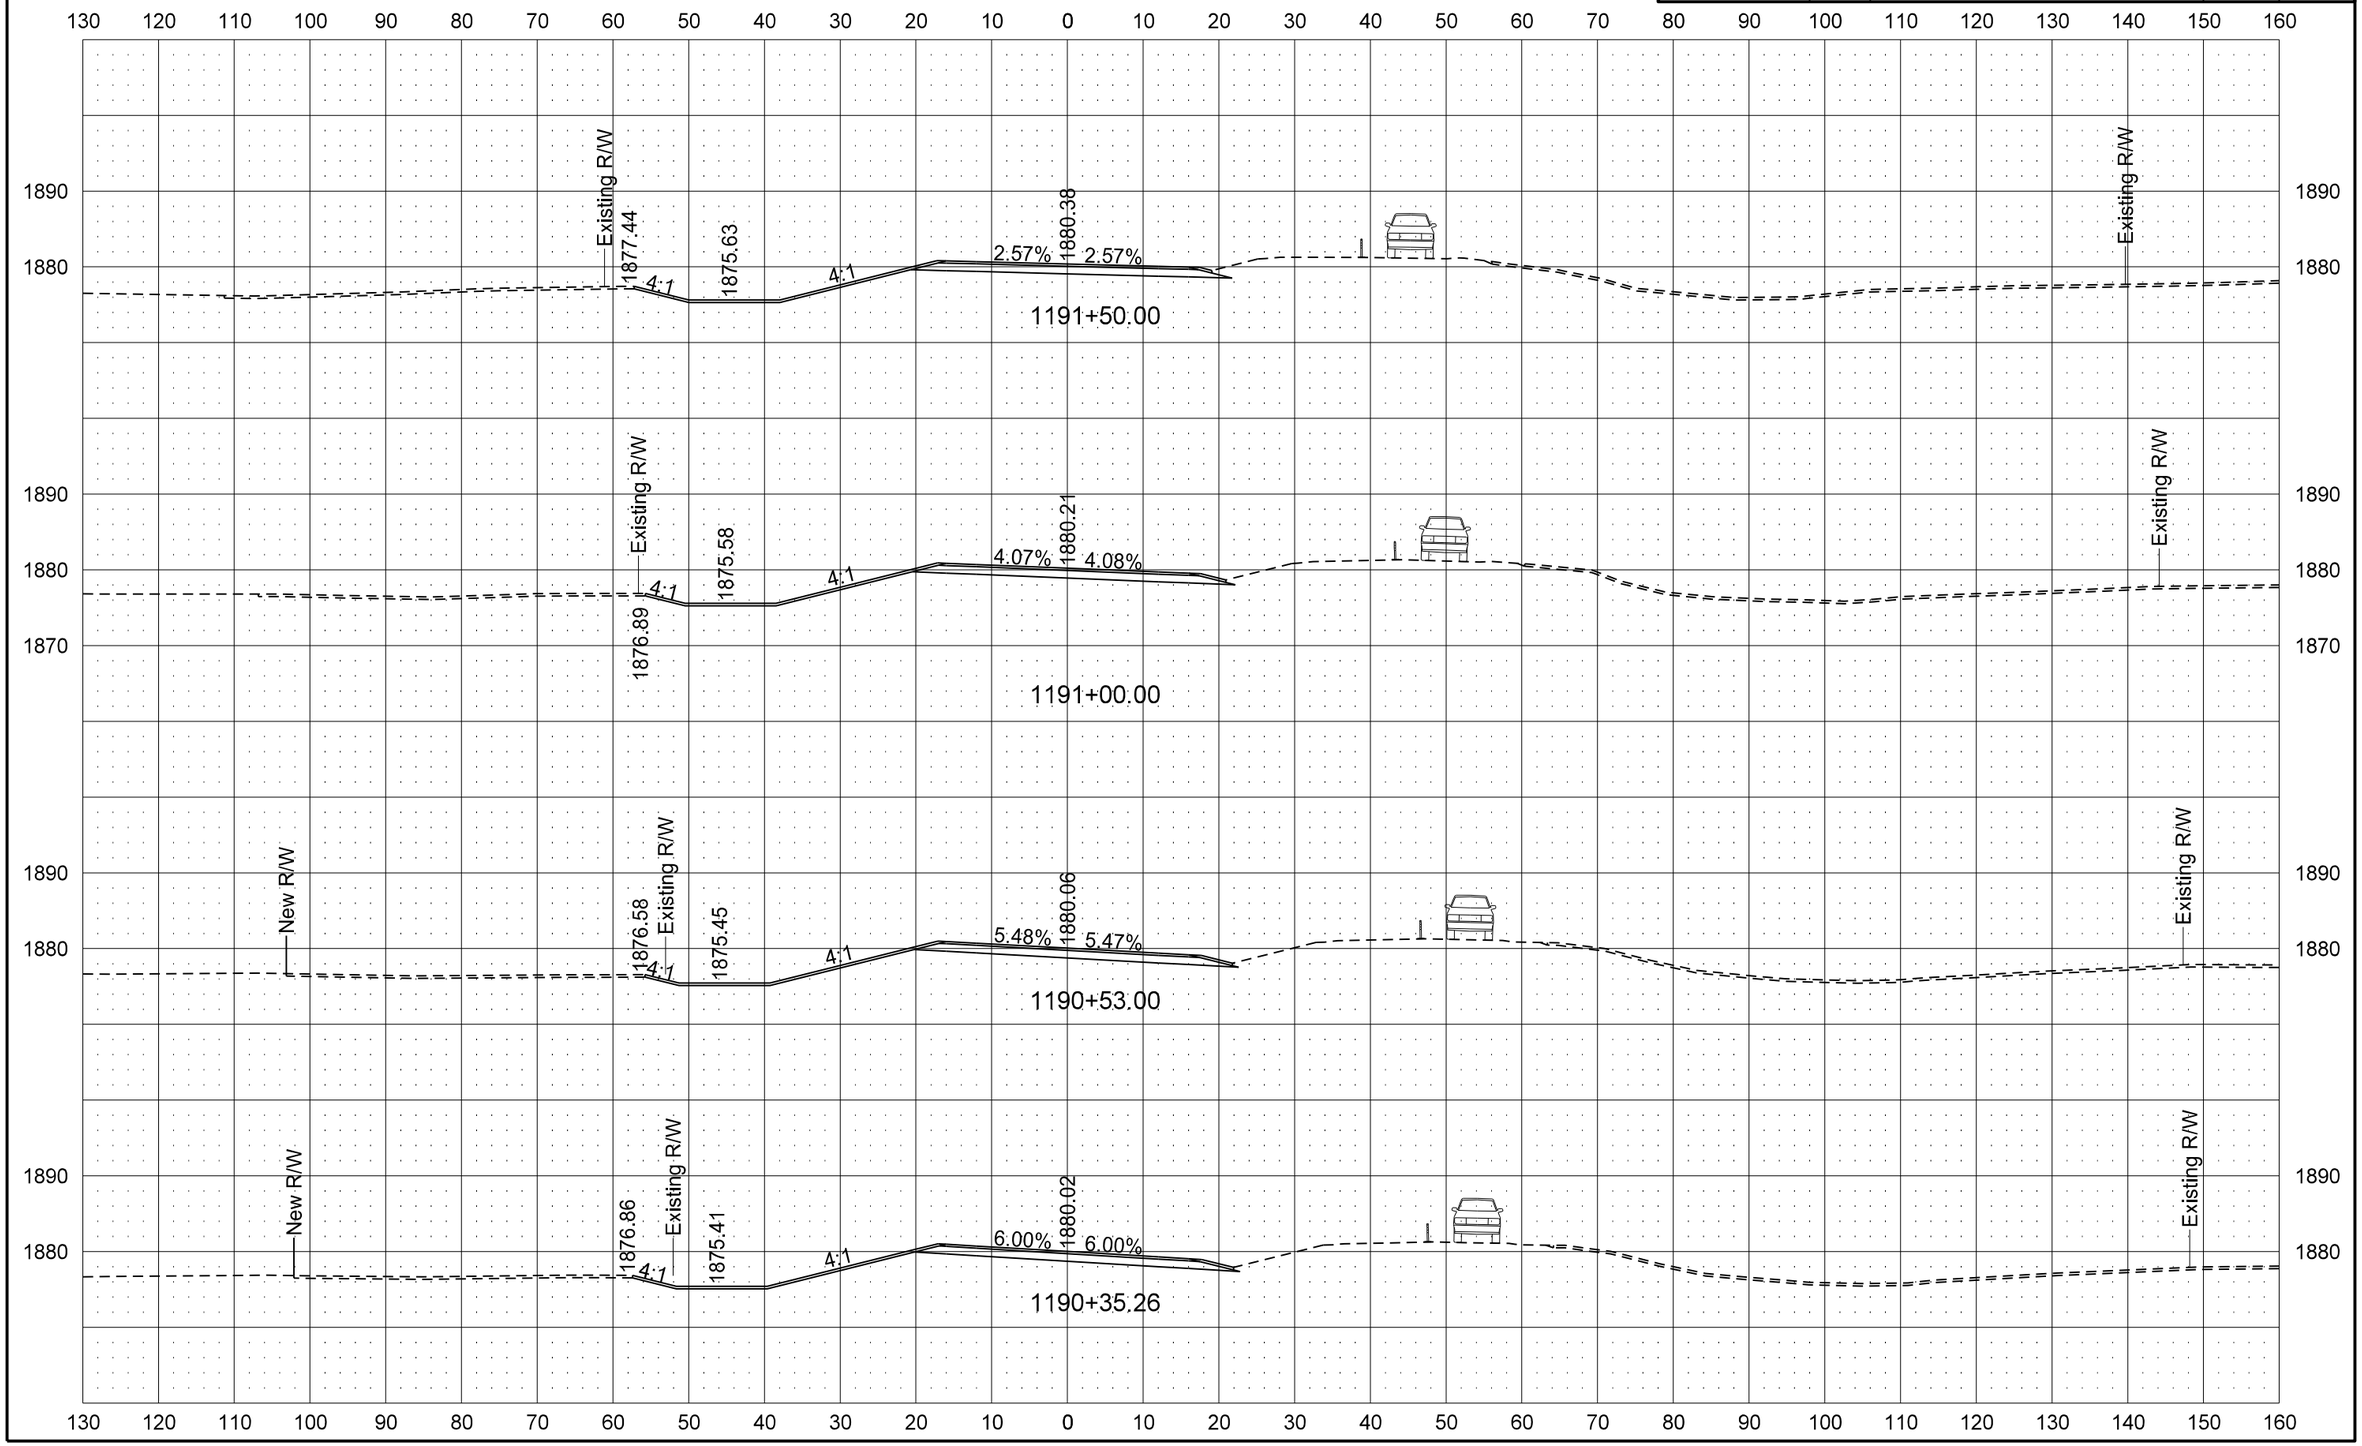

8/7/2013 4:38:26 PM darne R:\project\10031012.017\design\Sheets\200XS_001_All 4 TC Phases.dgn

STATE	PROJECT NO.	SECTION NO.	SHEET NO.
ND	BRS-1-031(017)012	200	43

ND 31 Mainline

PR31 - Traffic Control Phase 2 Cross Sections

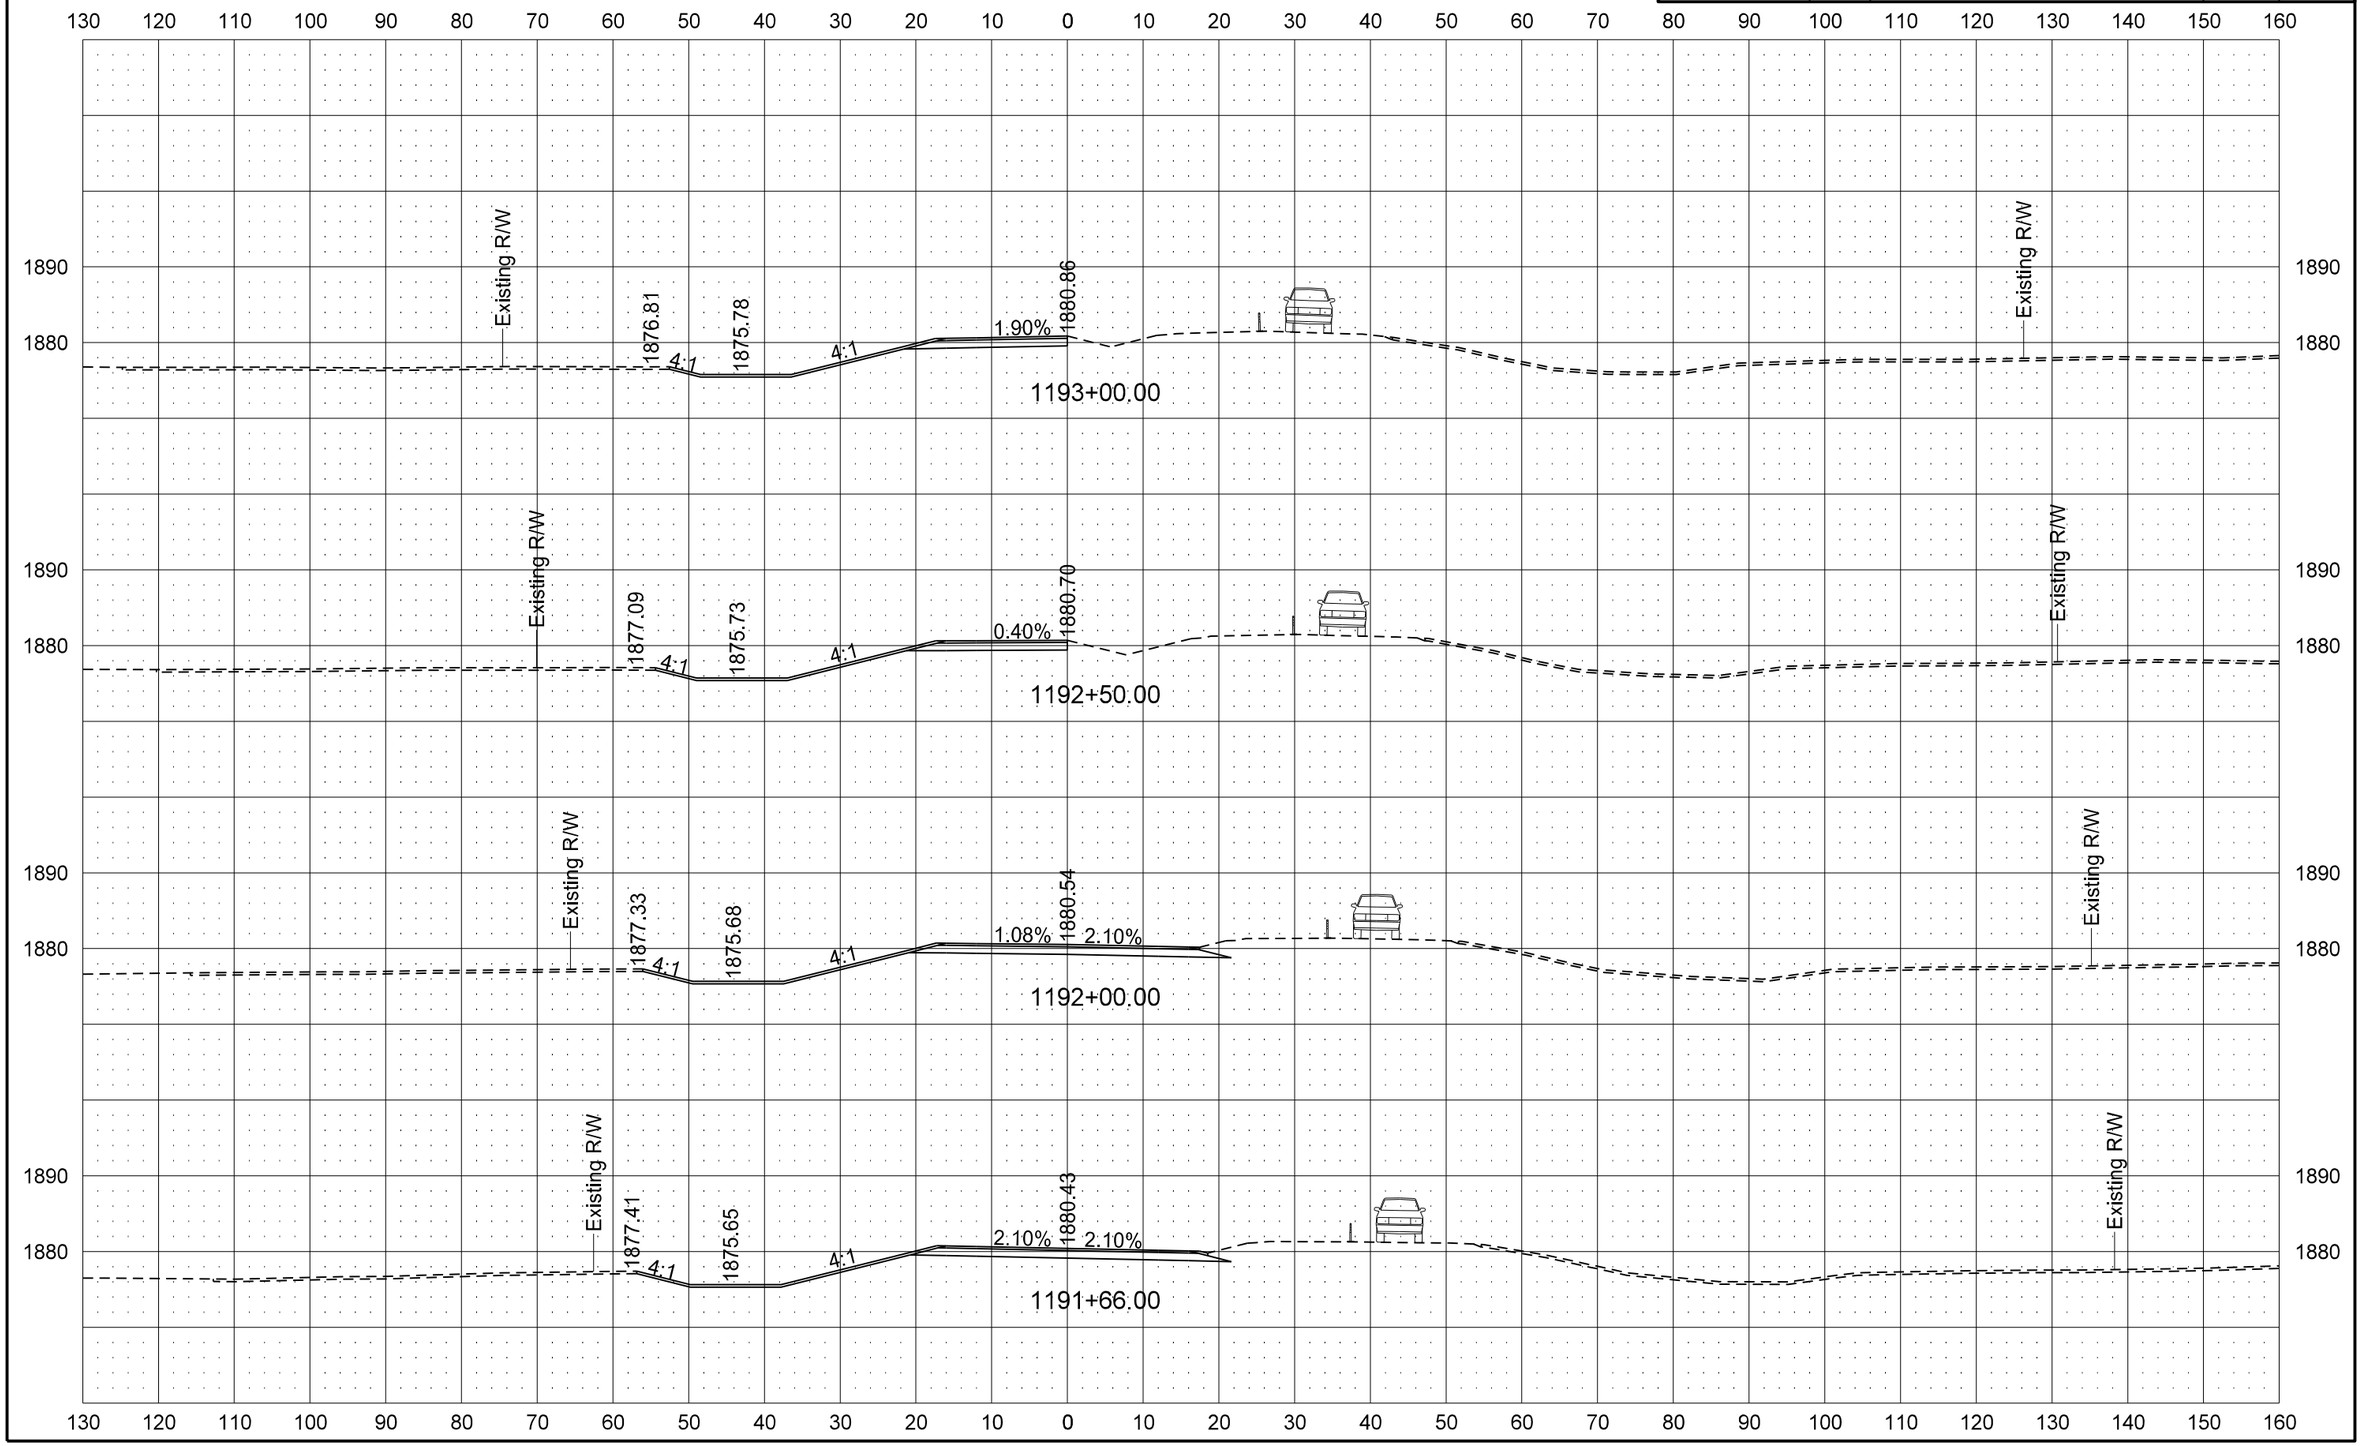

8/7/2013 4:38:31 PM darne R:\project\10031012.017\design\Sheets\200XS_001_All 4 TC Phases.dgn

STATE	PROJECT NO.	SECTION NO.	SHEET NO.
ND	BRS-1-031(017)012	200	44

ND 31 Mainline

PR31 - Traffic Control Phase 2 Cross Sections

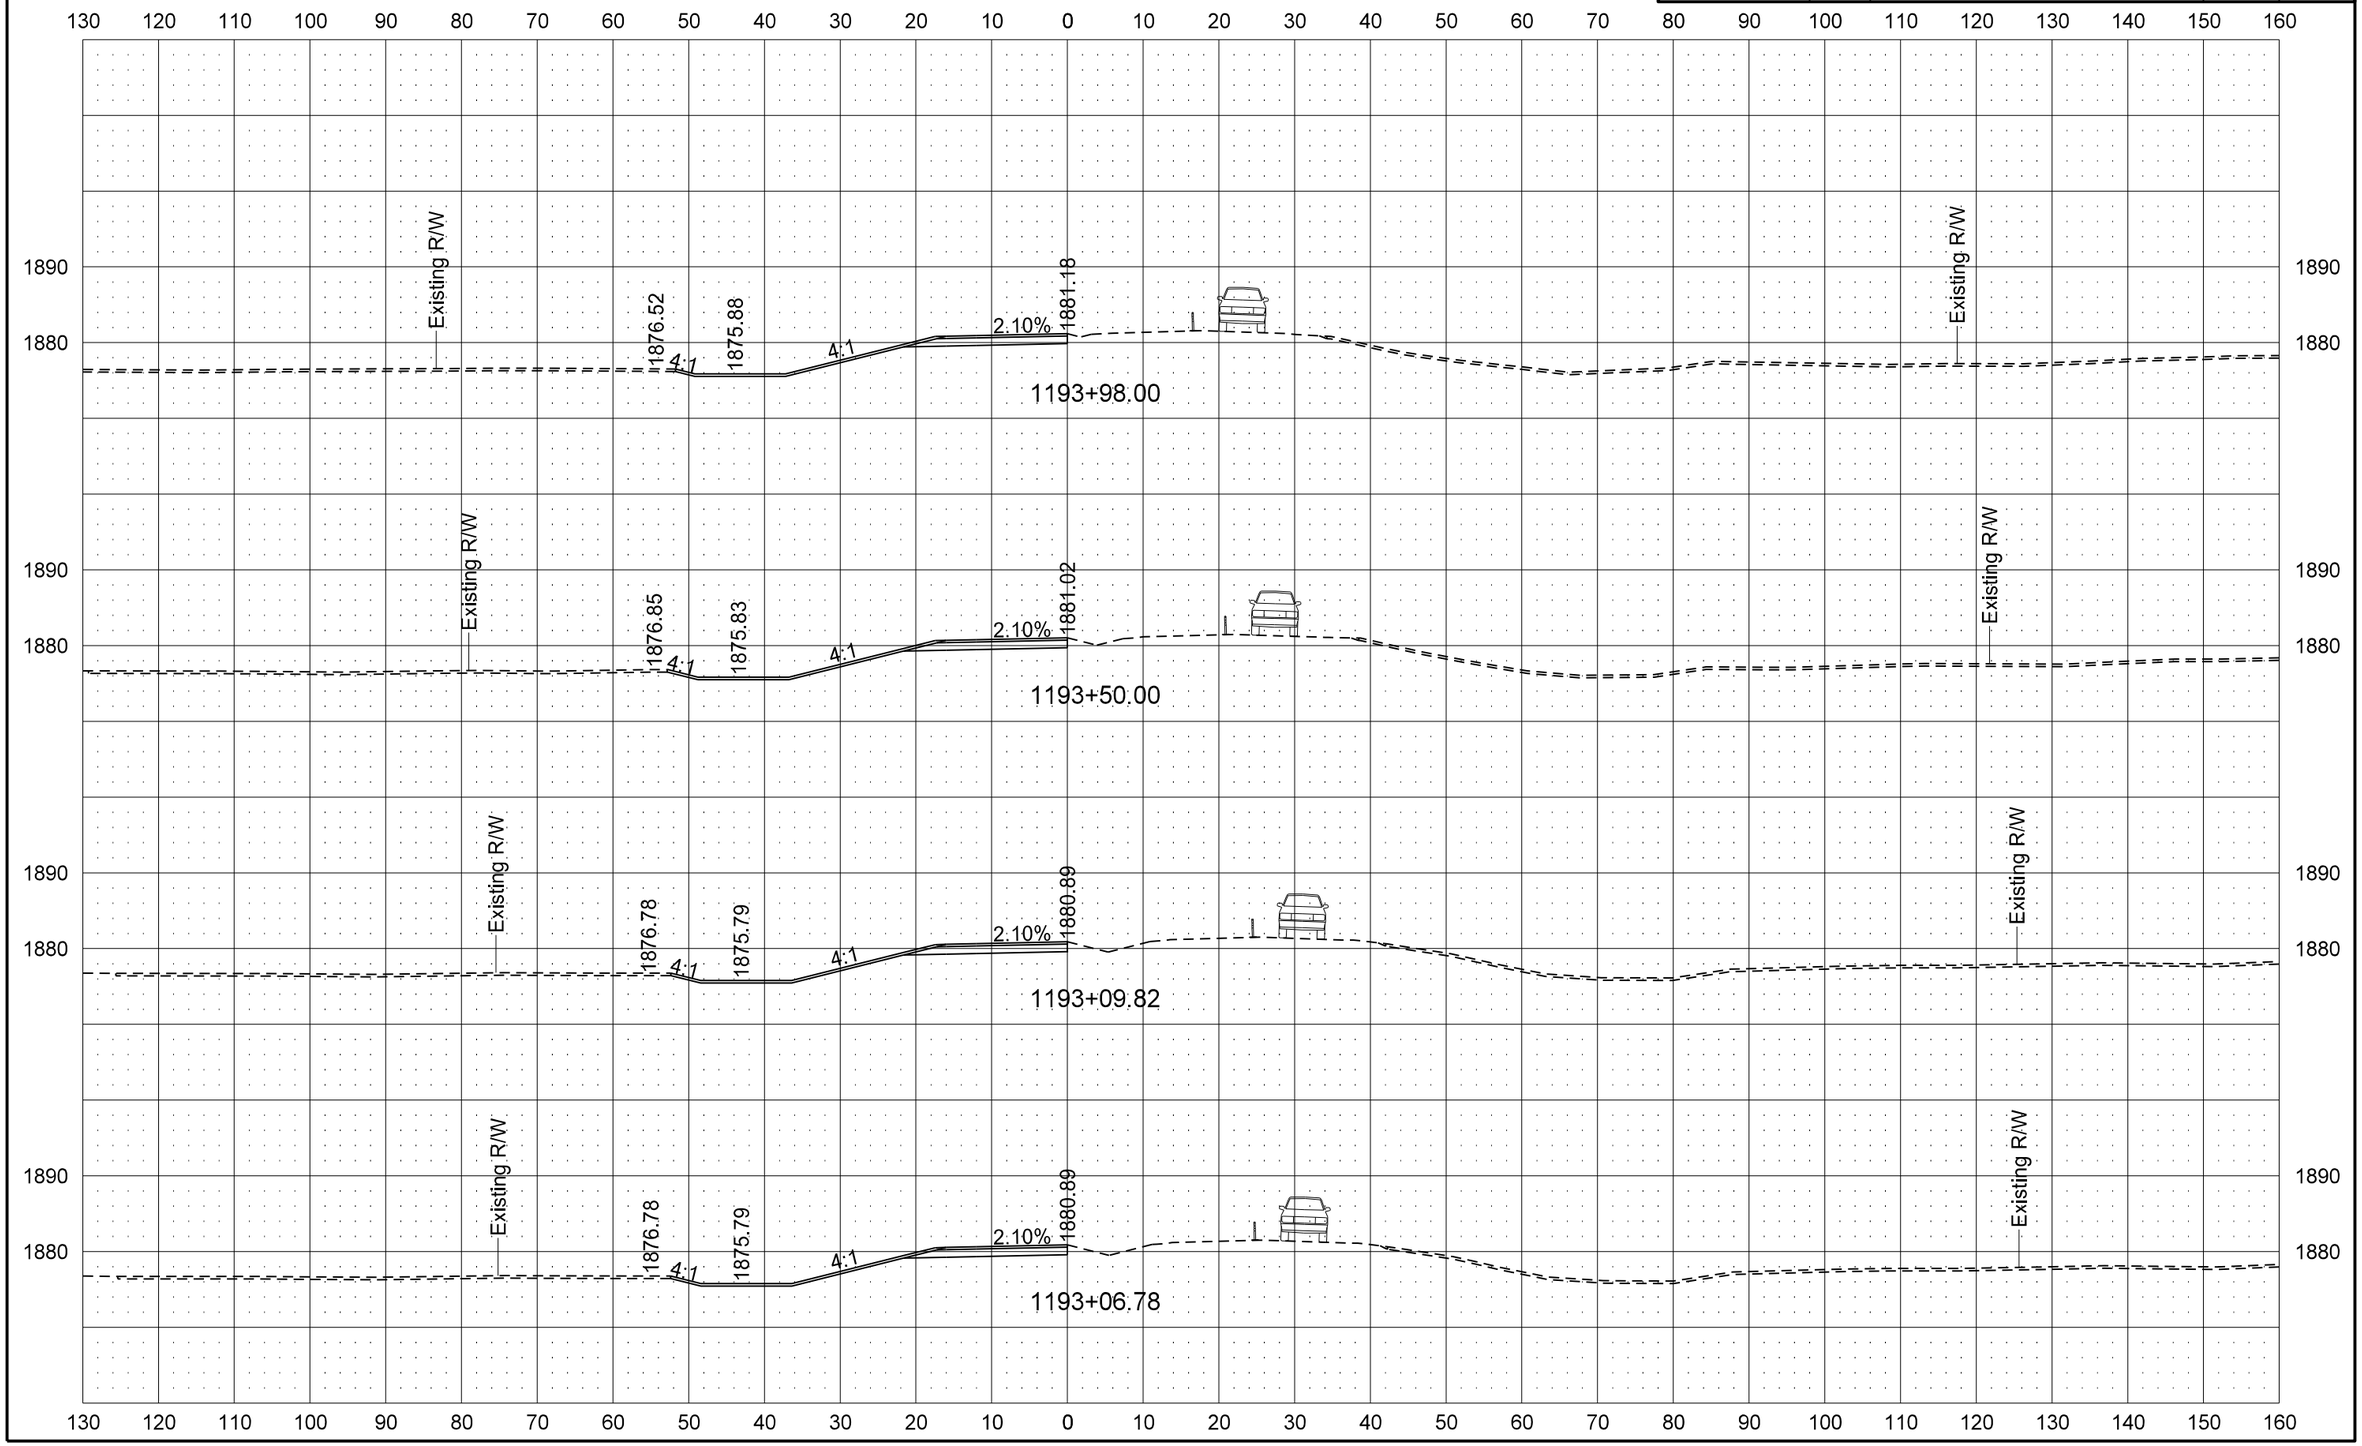

8/7/2013 4:38:36 PM darne R:\project\10031012.017\design\Sheets\200XS_001_All 4 TC Phases.dgn

STATE	PROJECT NO.	SECTION NO.	SHEET NO.
ND	BRS-1-031(017)012	200	45

ND 31 Mainline

PR31 - Traffic Control Phase 2 Cross Sections

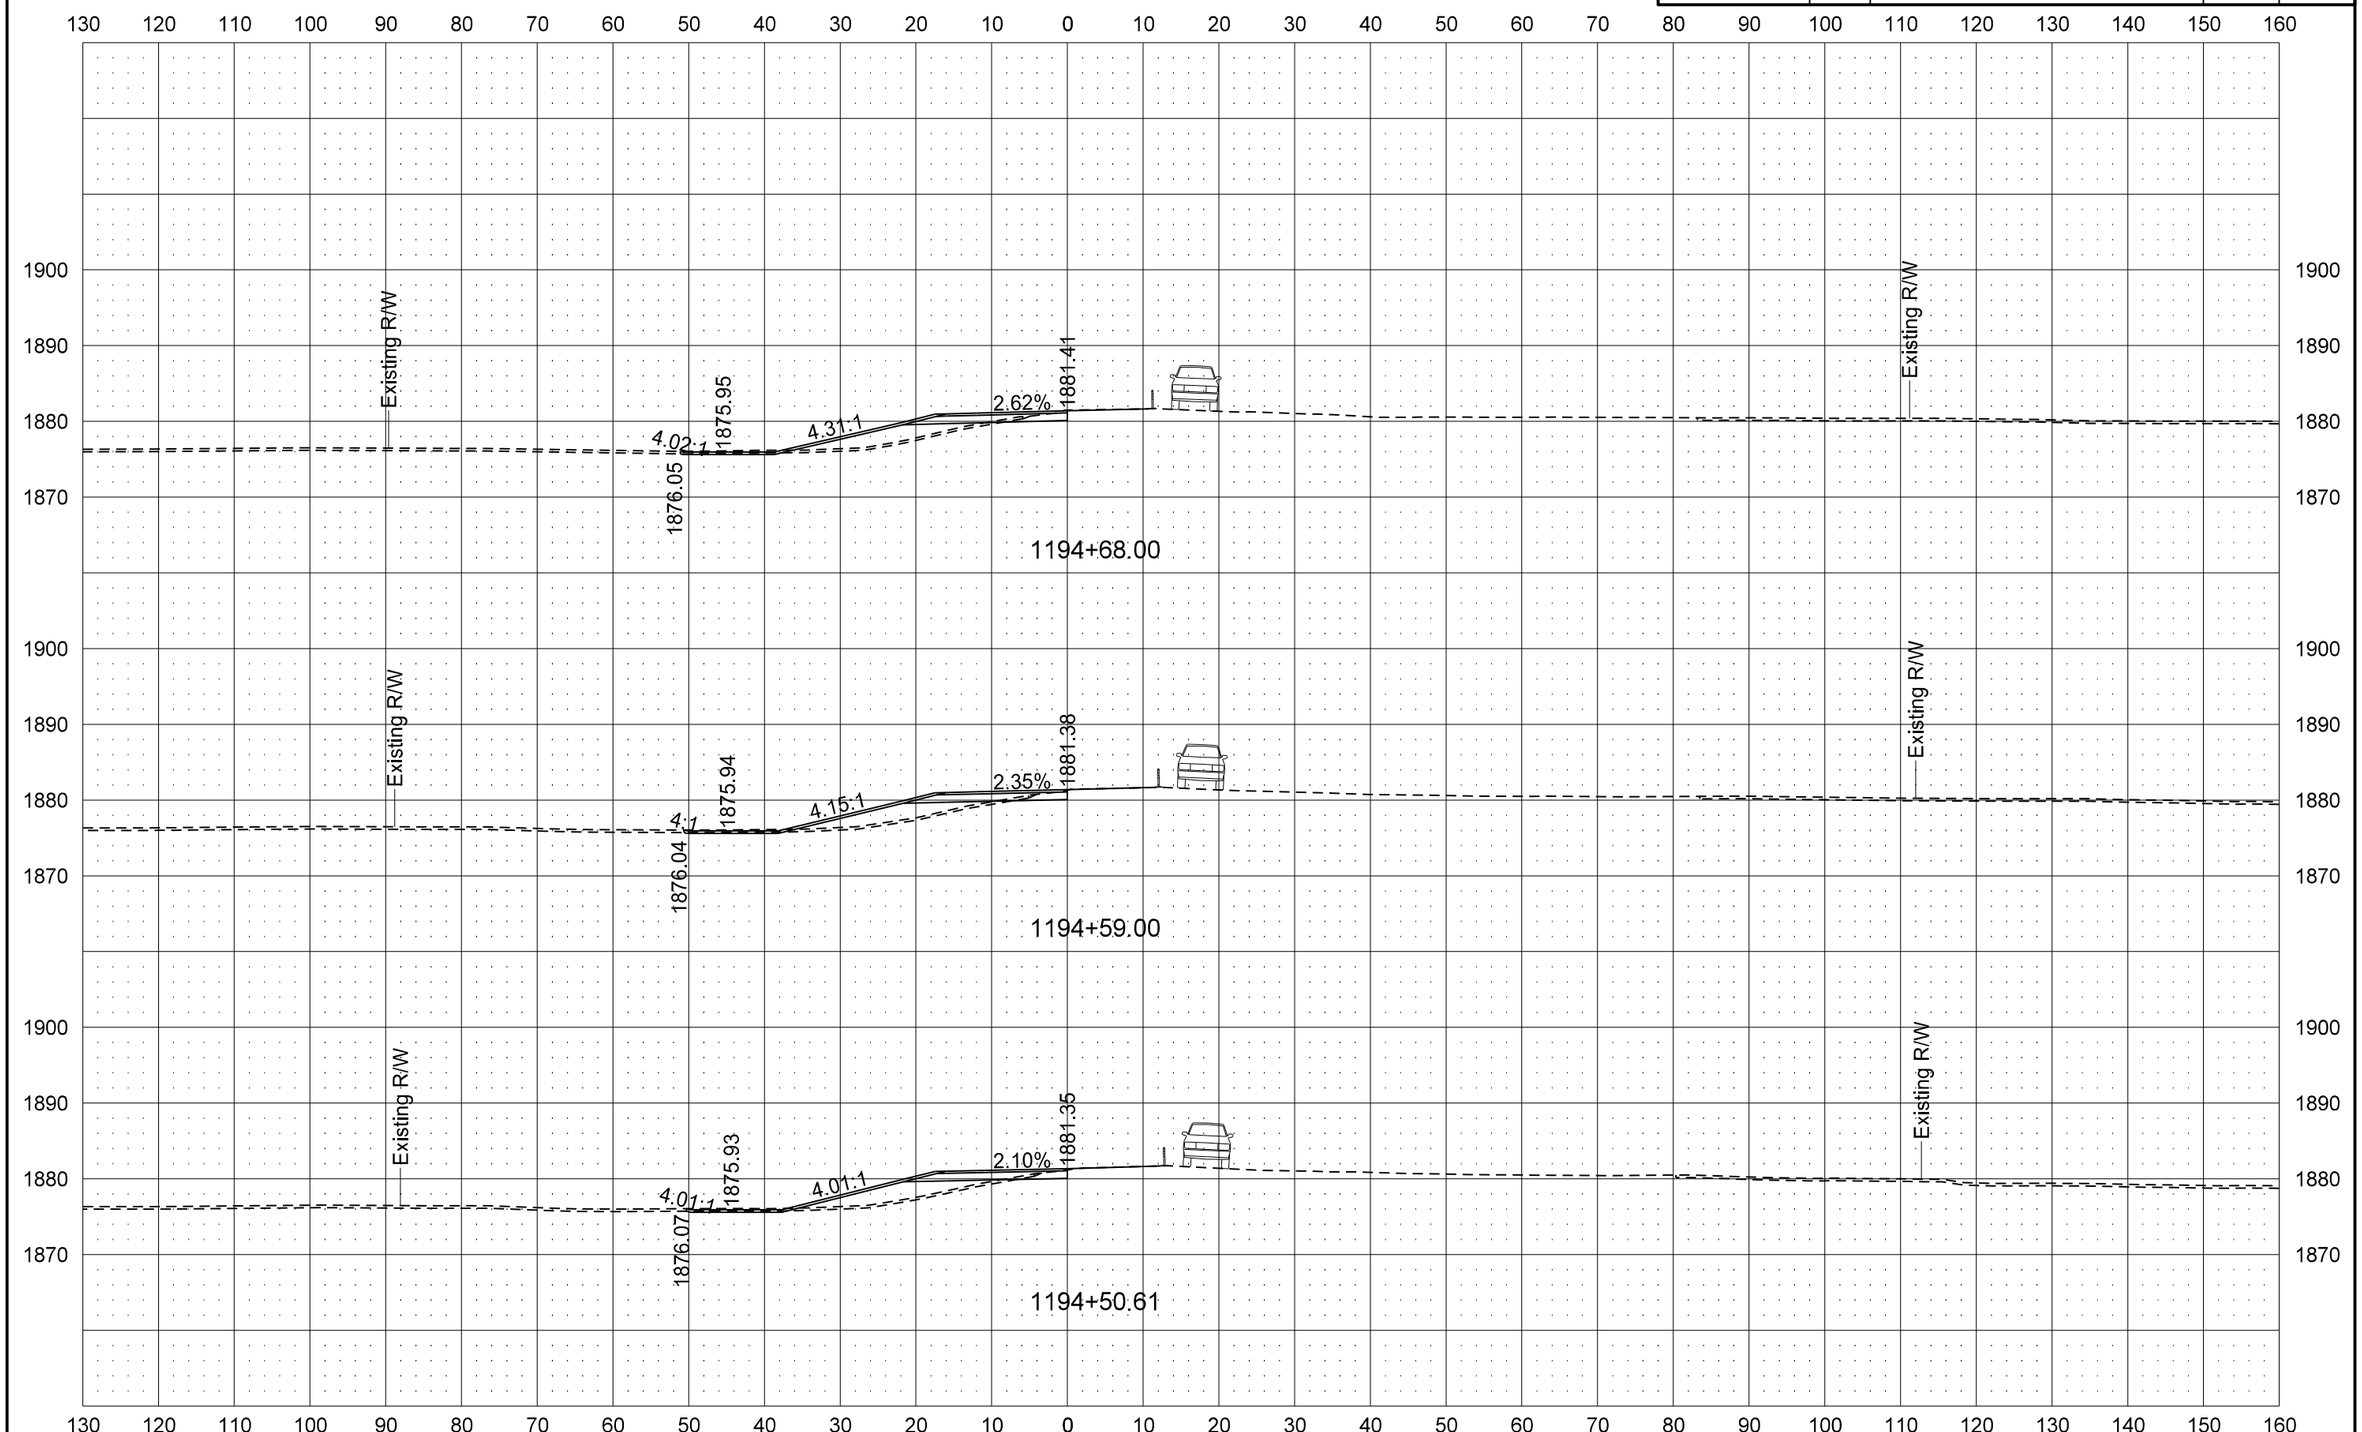

STATE	PROJECT NO.	SECTION NO.	SHEET NO.
ND	BRS-1-031(017)012	200	46

ND 31 Mainline

PR31 - Traffic Control Phase 2 Cross Sections

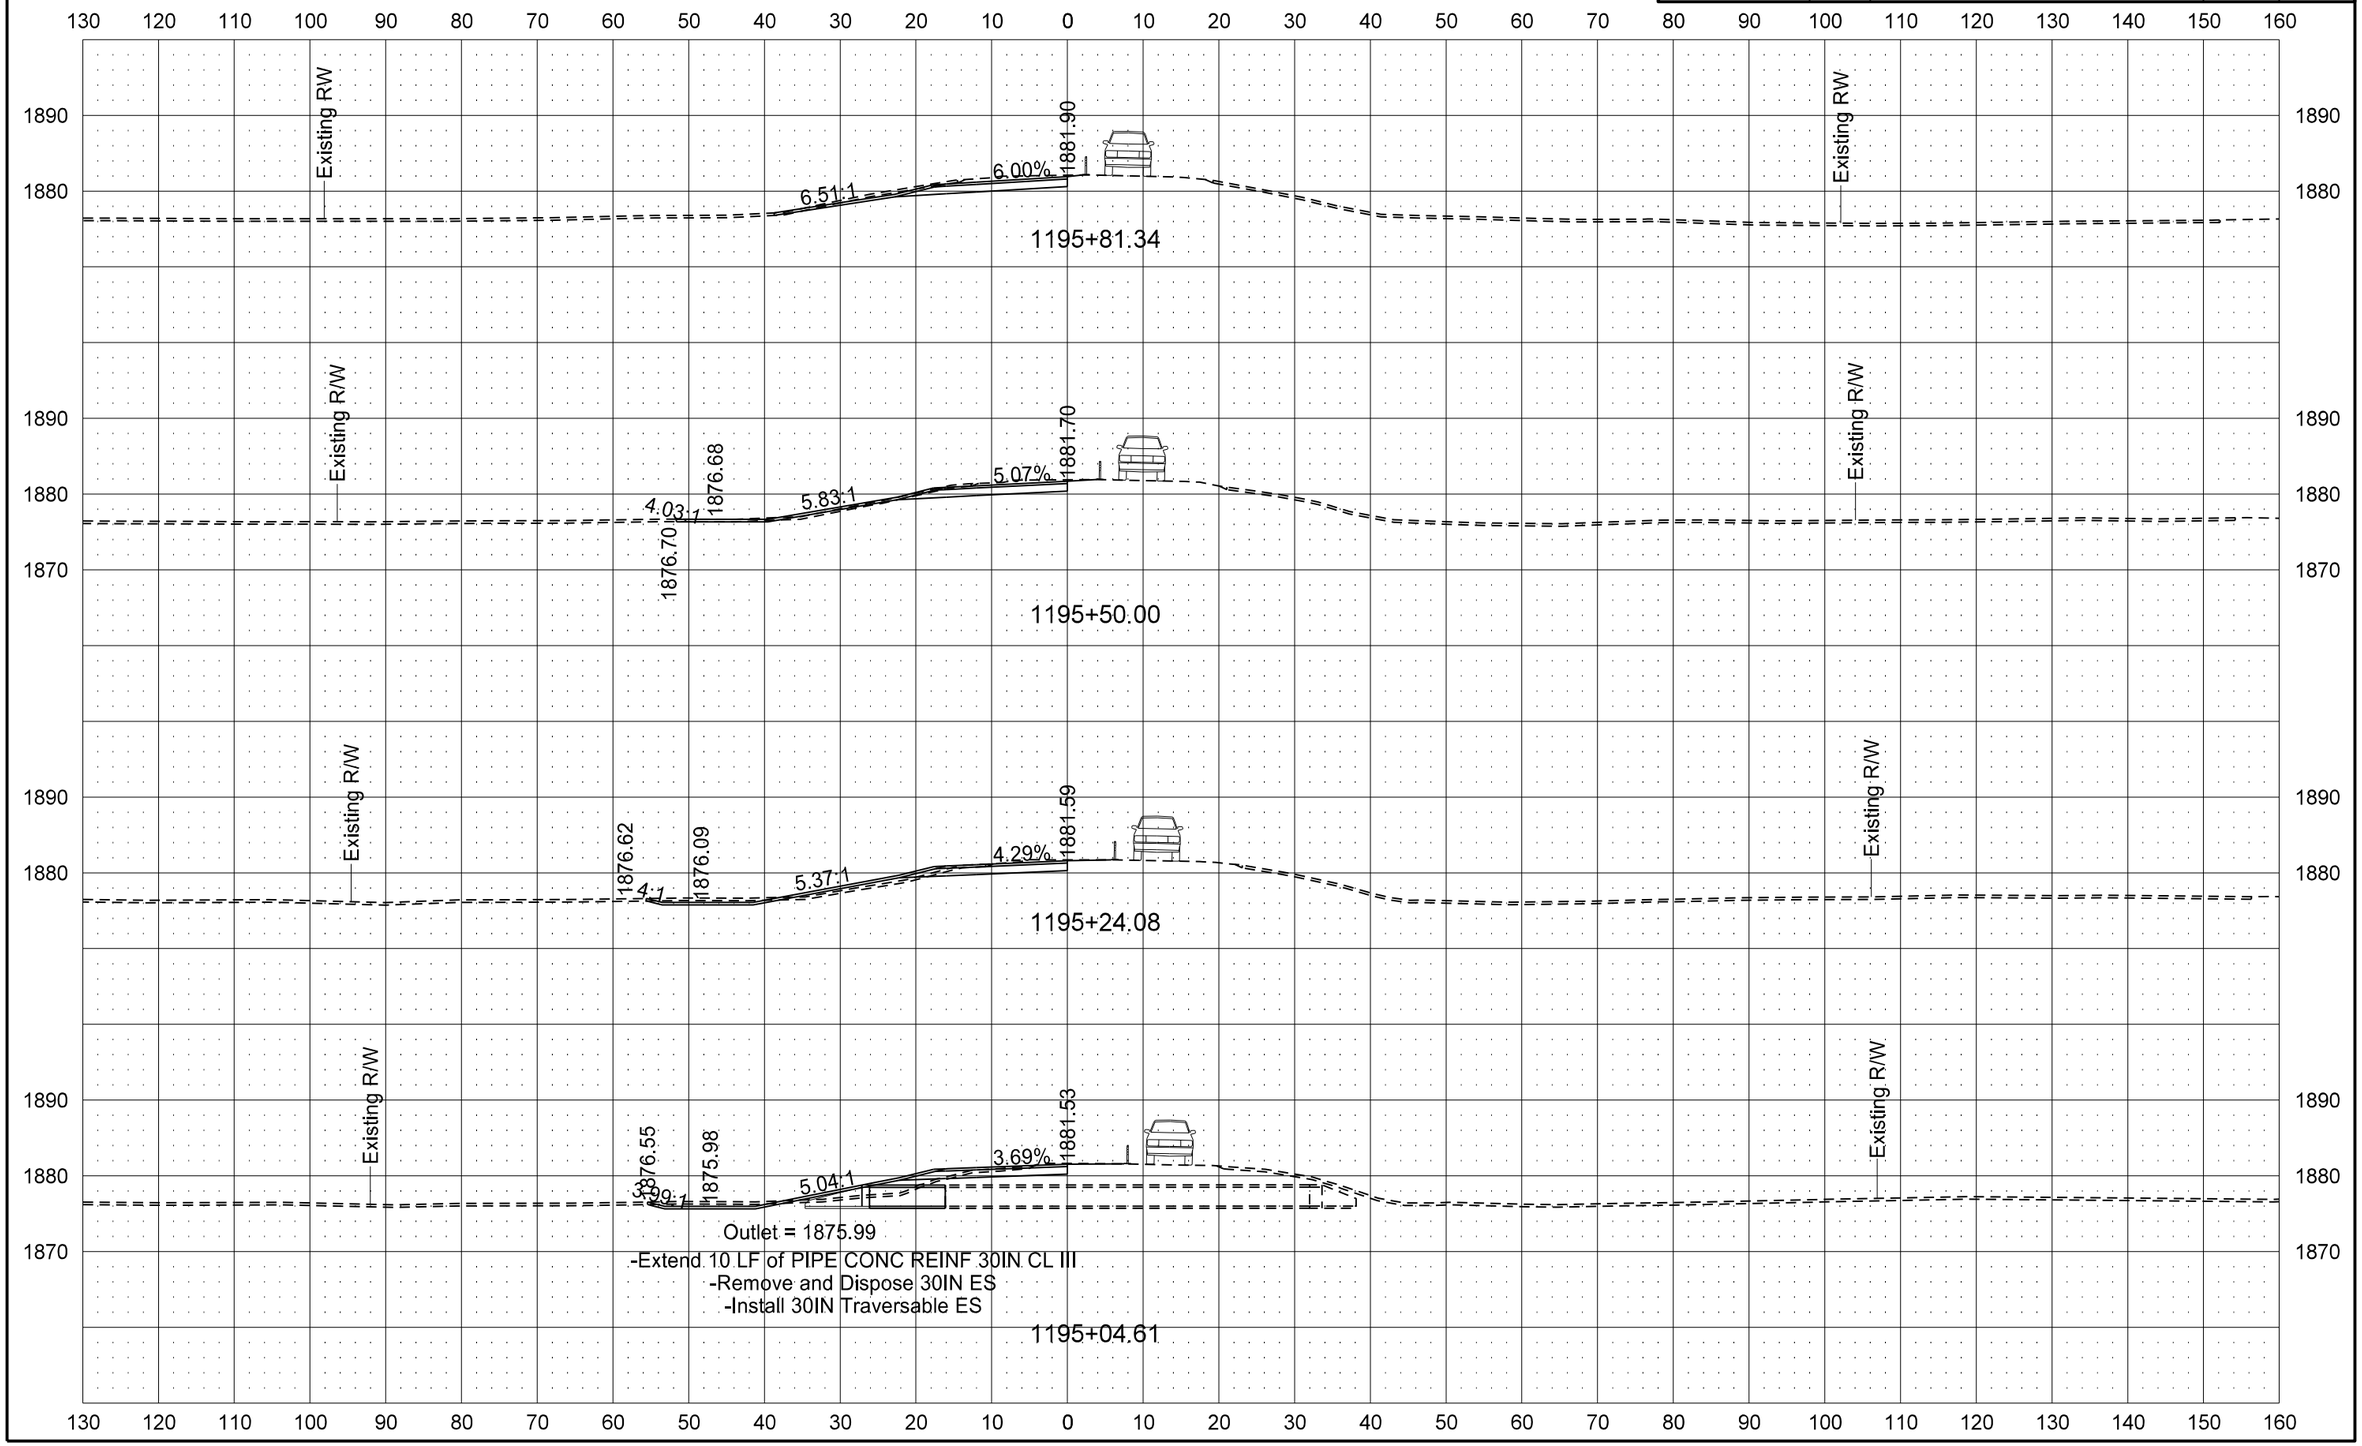

STATE	PROJECT NO.	SECTION NO.	SHEET NO.
ND	BRS-1-031(017)012	200	47

ND 31 Mainline

PR31 - Traffic Control Phase 2 Cross Sections

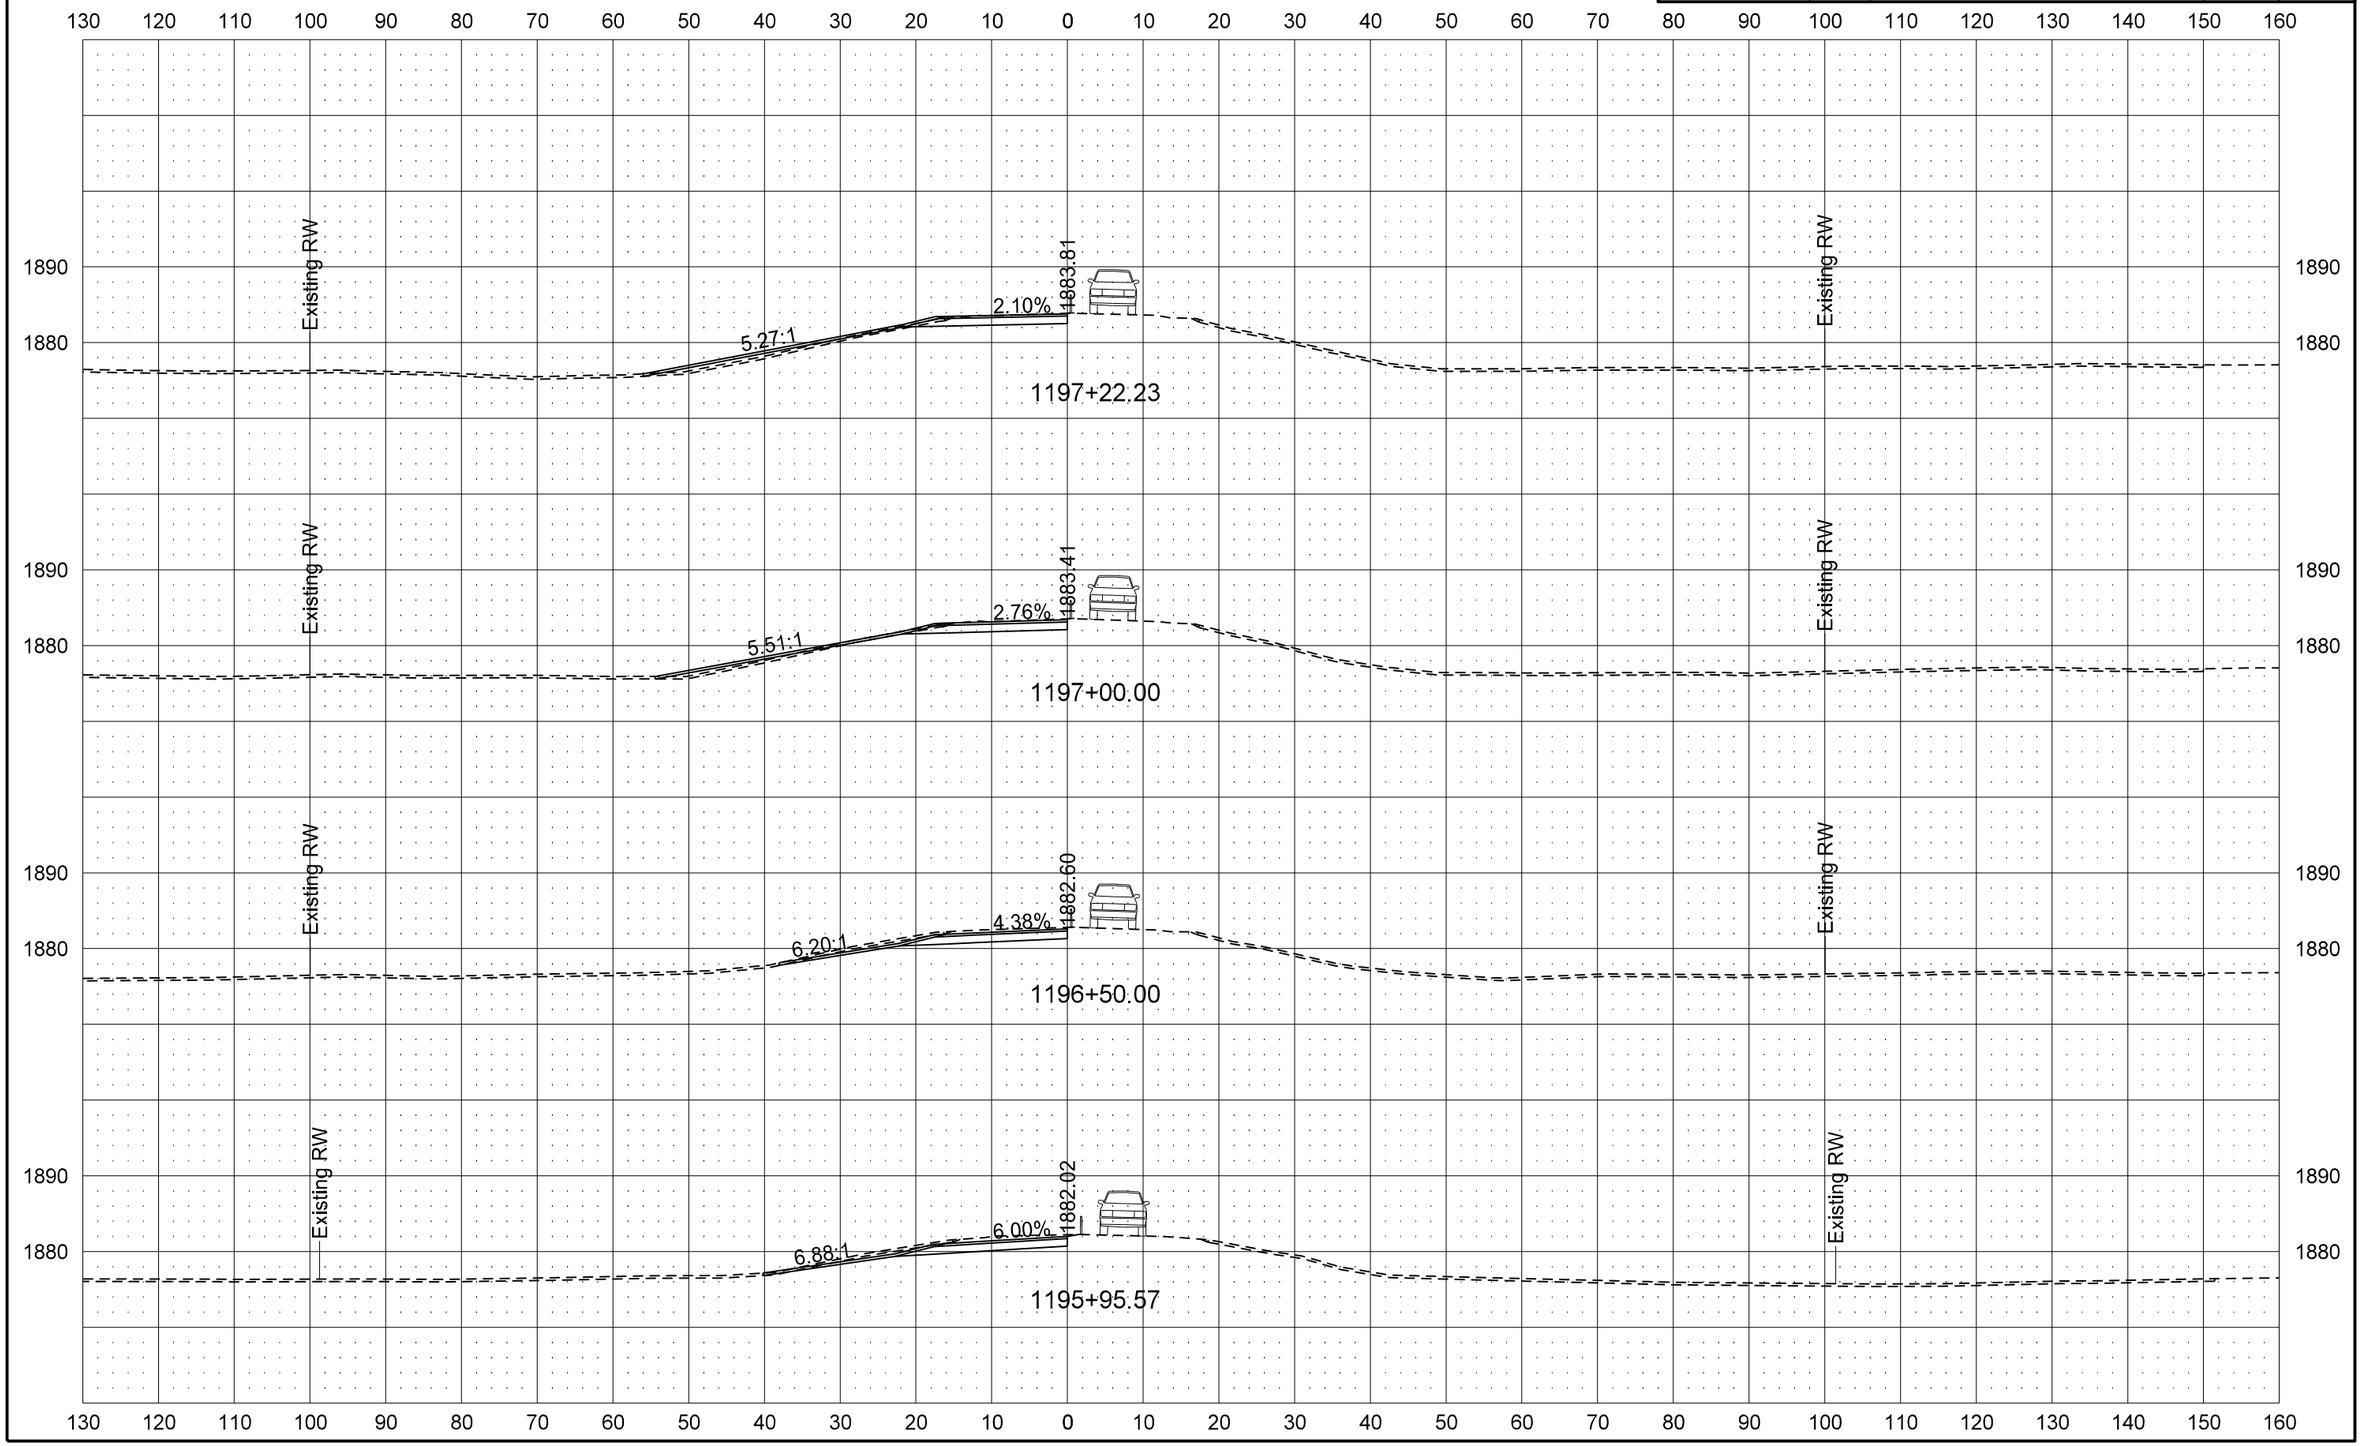

STATE	PROJECT NO.	SECTION NO.	SHEET NO.
ND	BRS-1-031(017)012	200	48

ND 31 Mainline

PR31 - Traffic Control Phase 2 Cross Sections

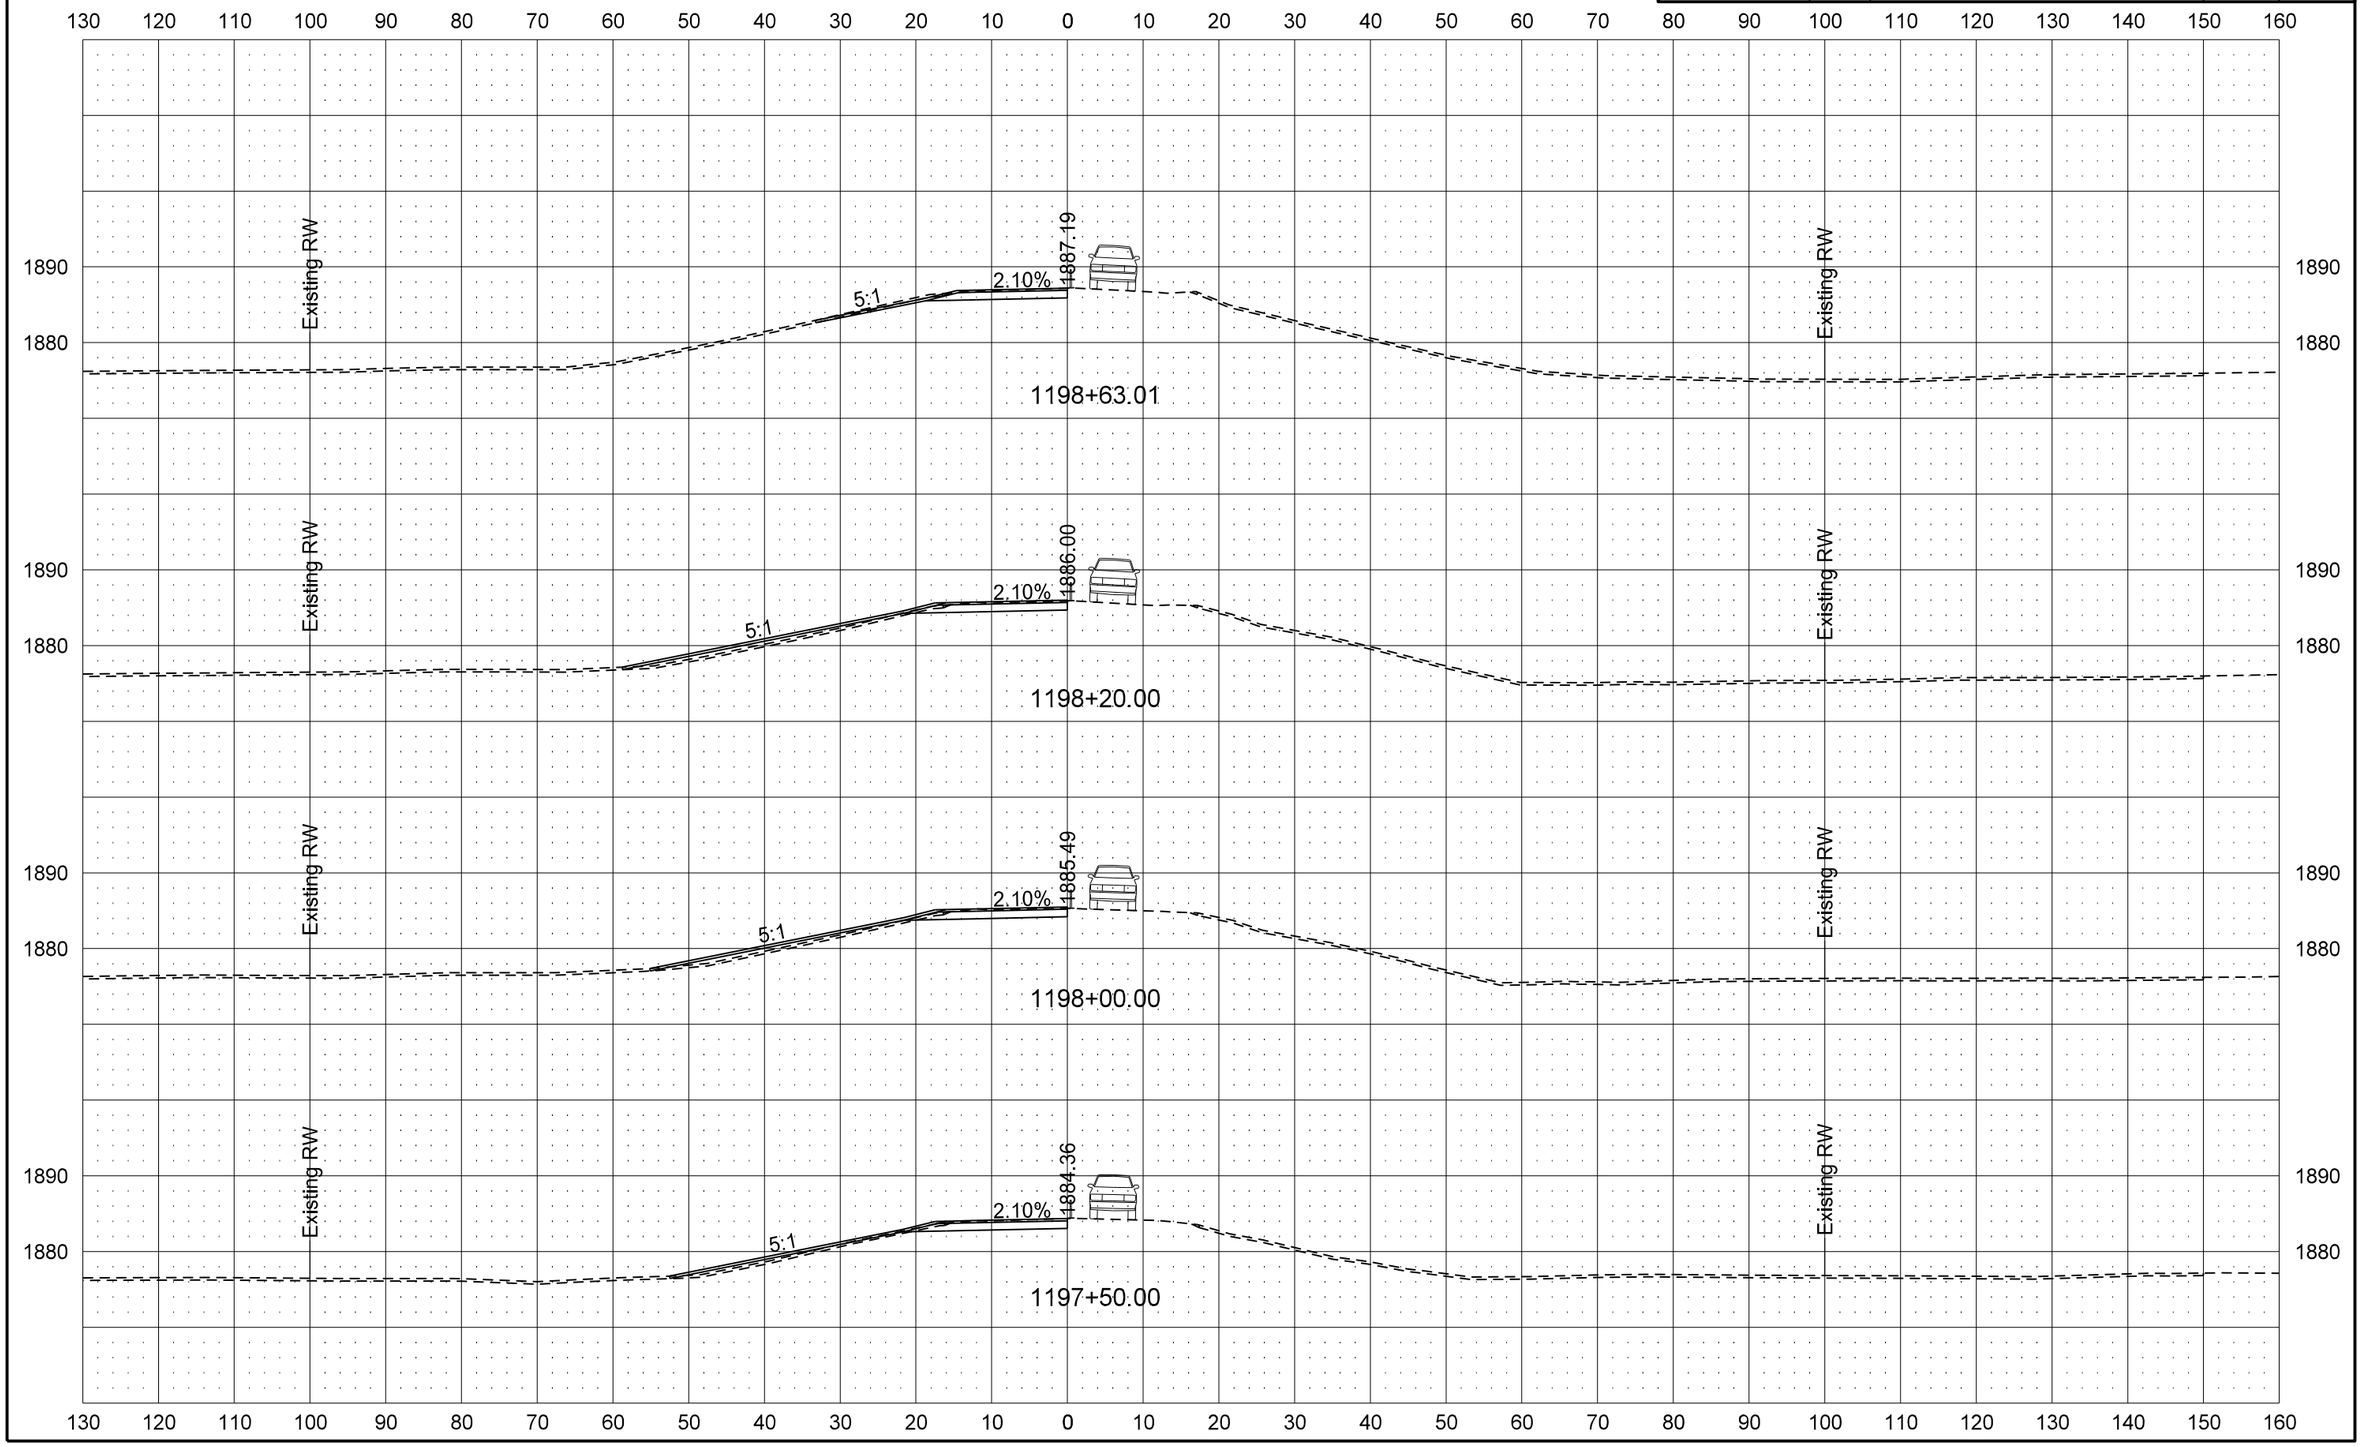

8/7/2013 4:38:57 PM darne R:\project\10031012.017\design\Sheets\200XS_001_All 4 TC Phases.dgn

ND 31 Mainline

PR31 - Traffic Control Phase 2 Cross Sections

STATE	PROJECT NO.	SECTION NO.	SHEET NO.
ND	BRS-1-031(017)012	200	49

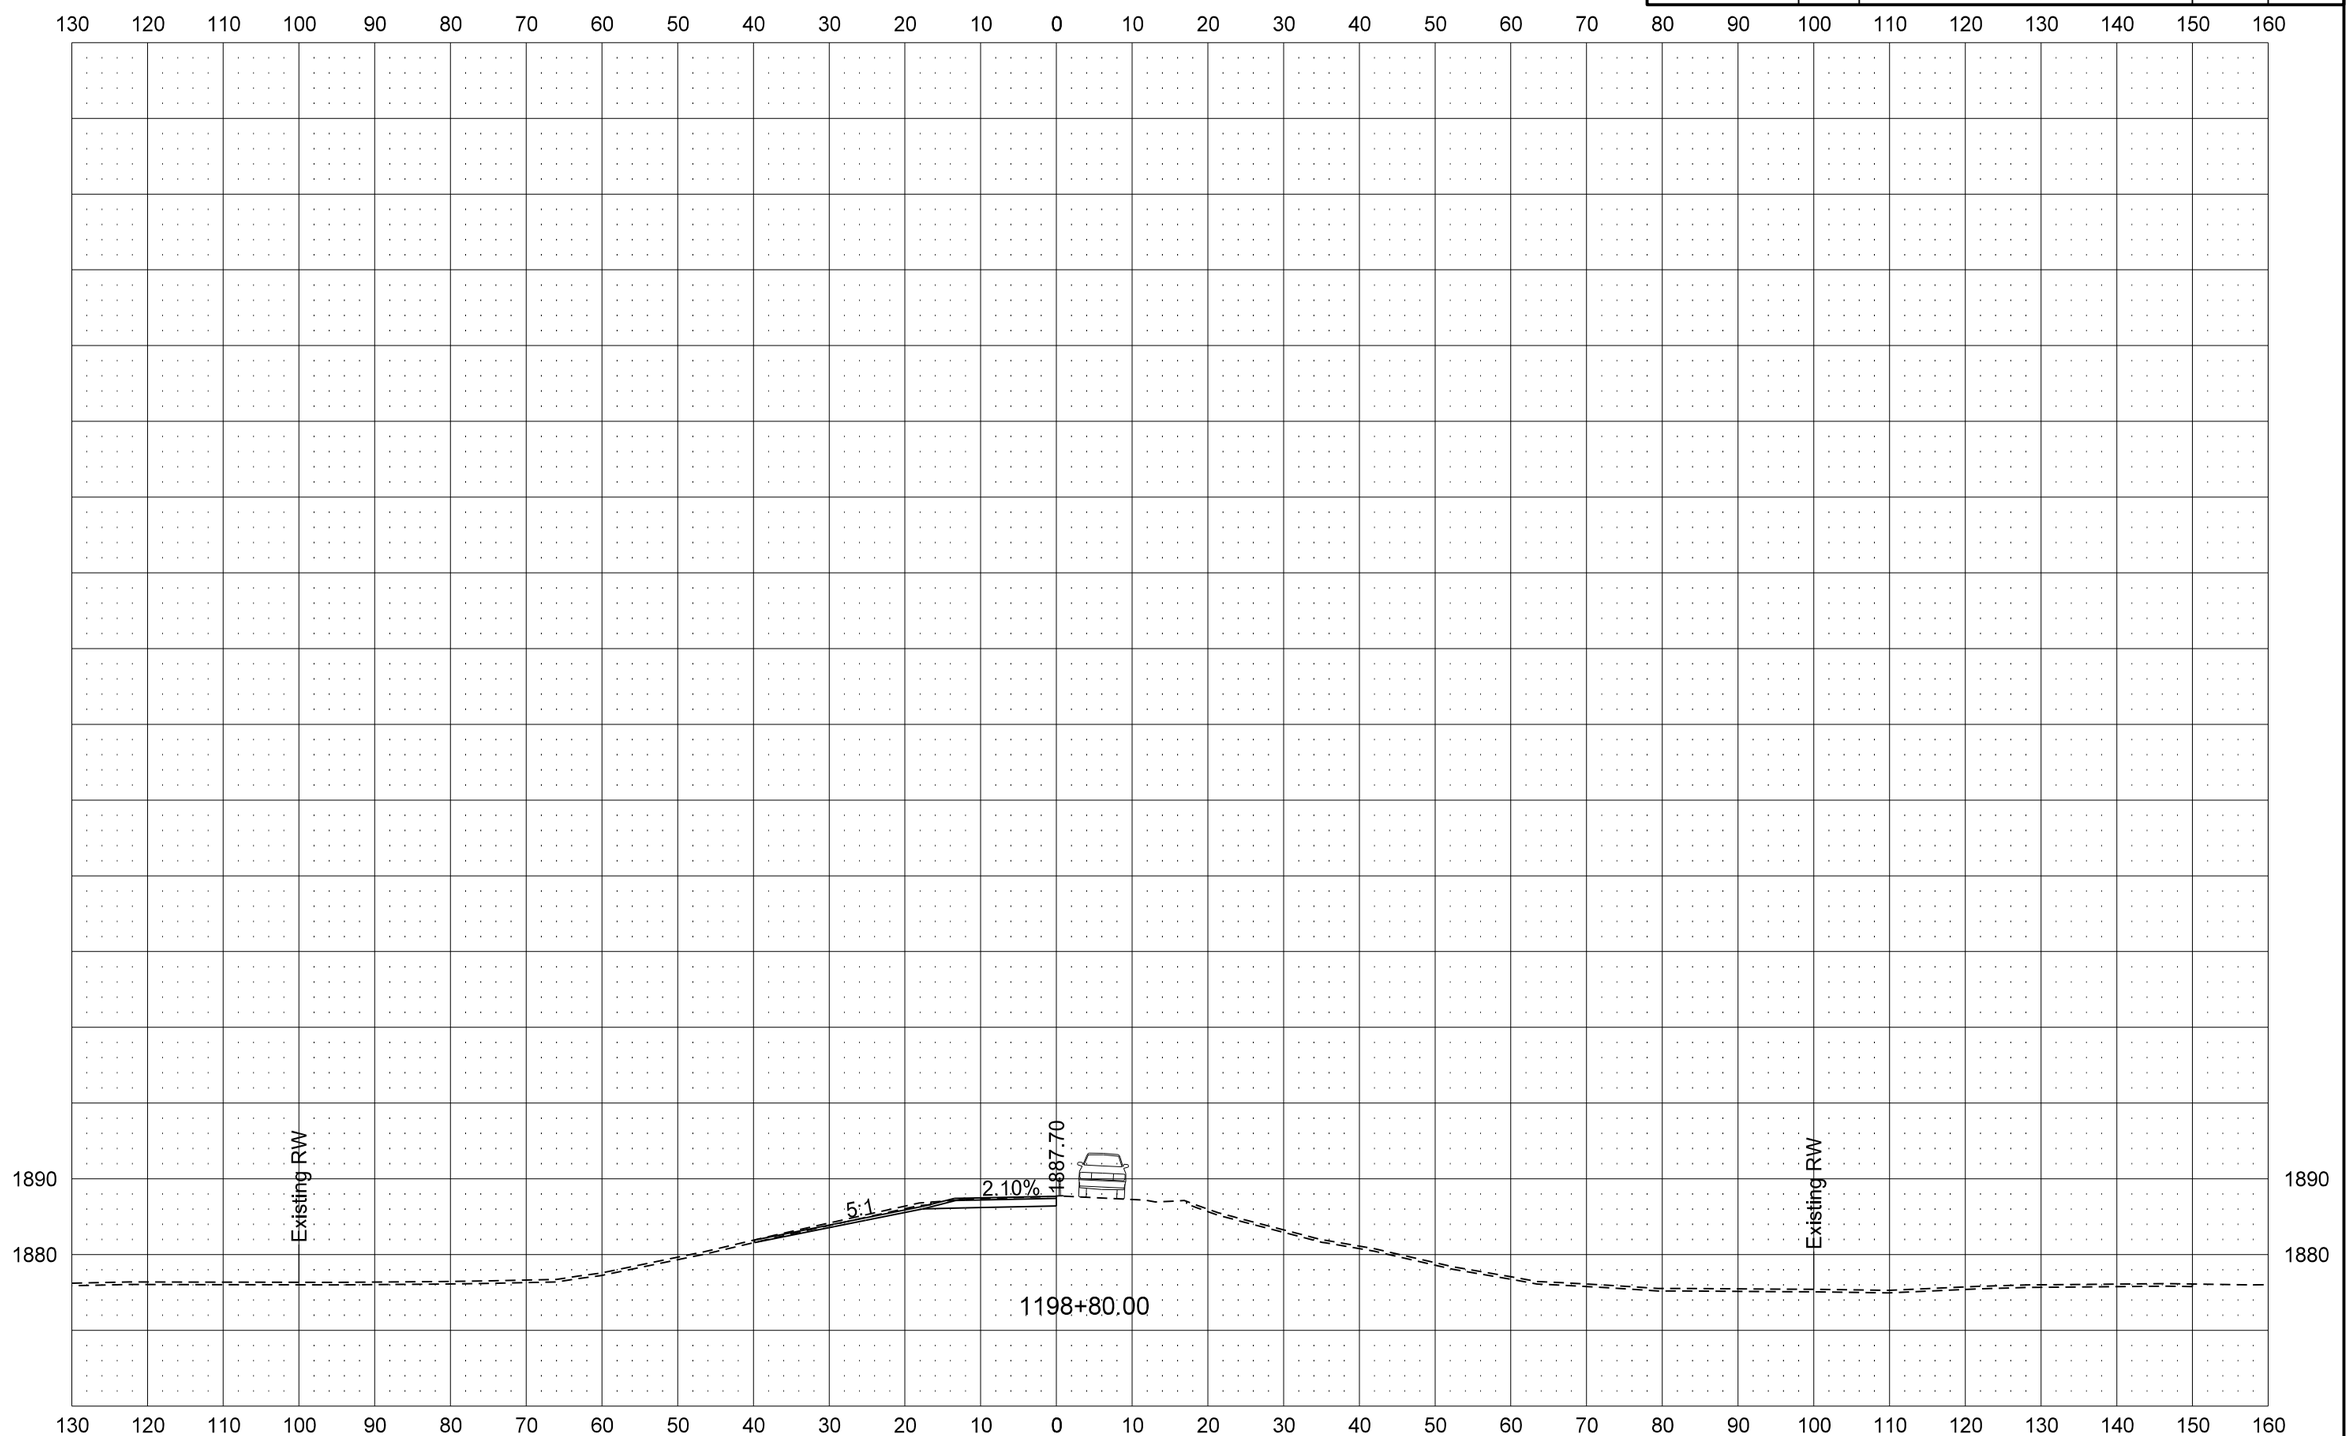

STATE	PROJECT NO.	SECTION NO.	SHEET NO.
ND	BRS-1-031(017)012	200	50

ND 31 Mainline

PR31 - Traffic Control Phase 3 Cross Sections

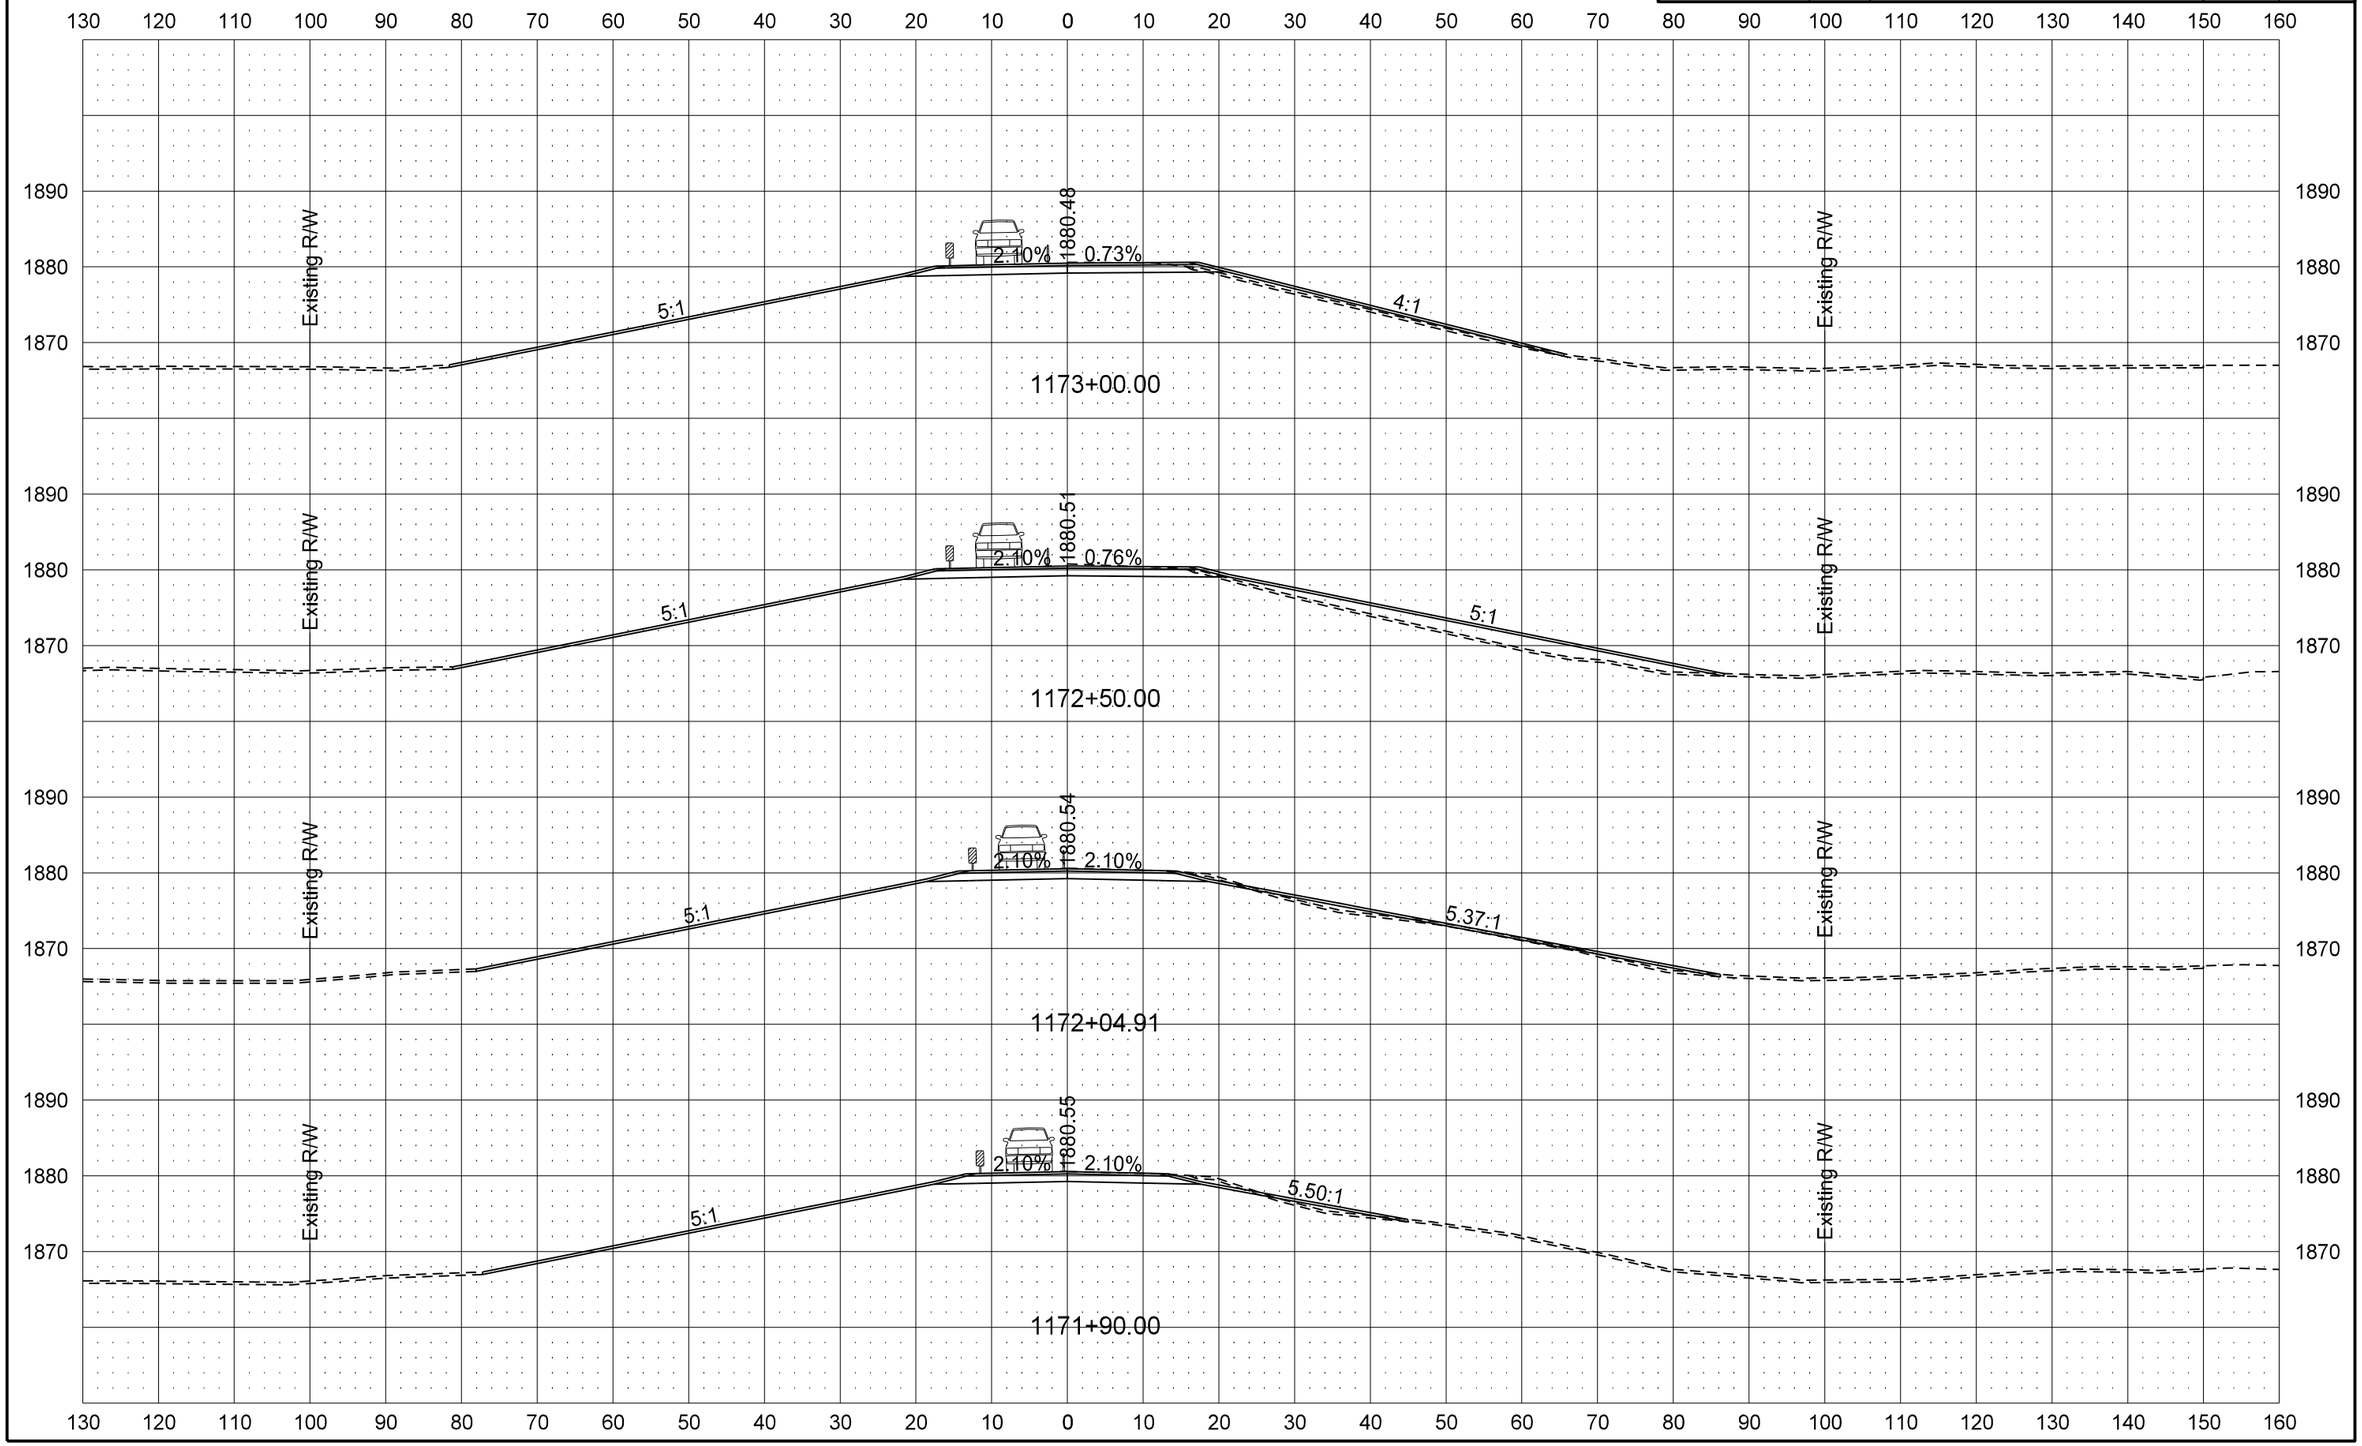

STATE	PROJECT NO.	SECTION NO.	SHEET NO.
ND	BRS-1-031(017)012	200	51

ND 31 Mainline

PR31 - Traffic Control Phase 3 Cross Sections

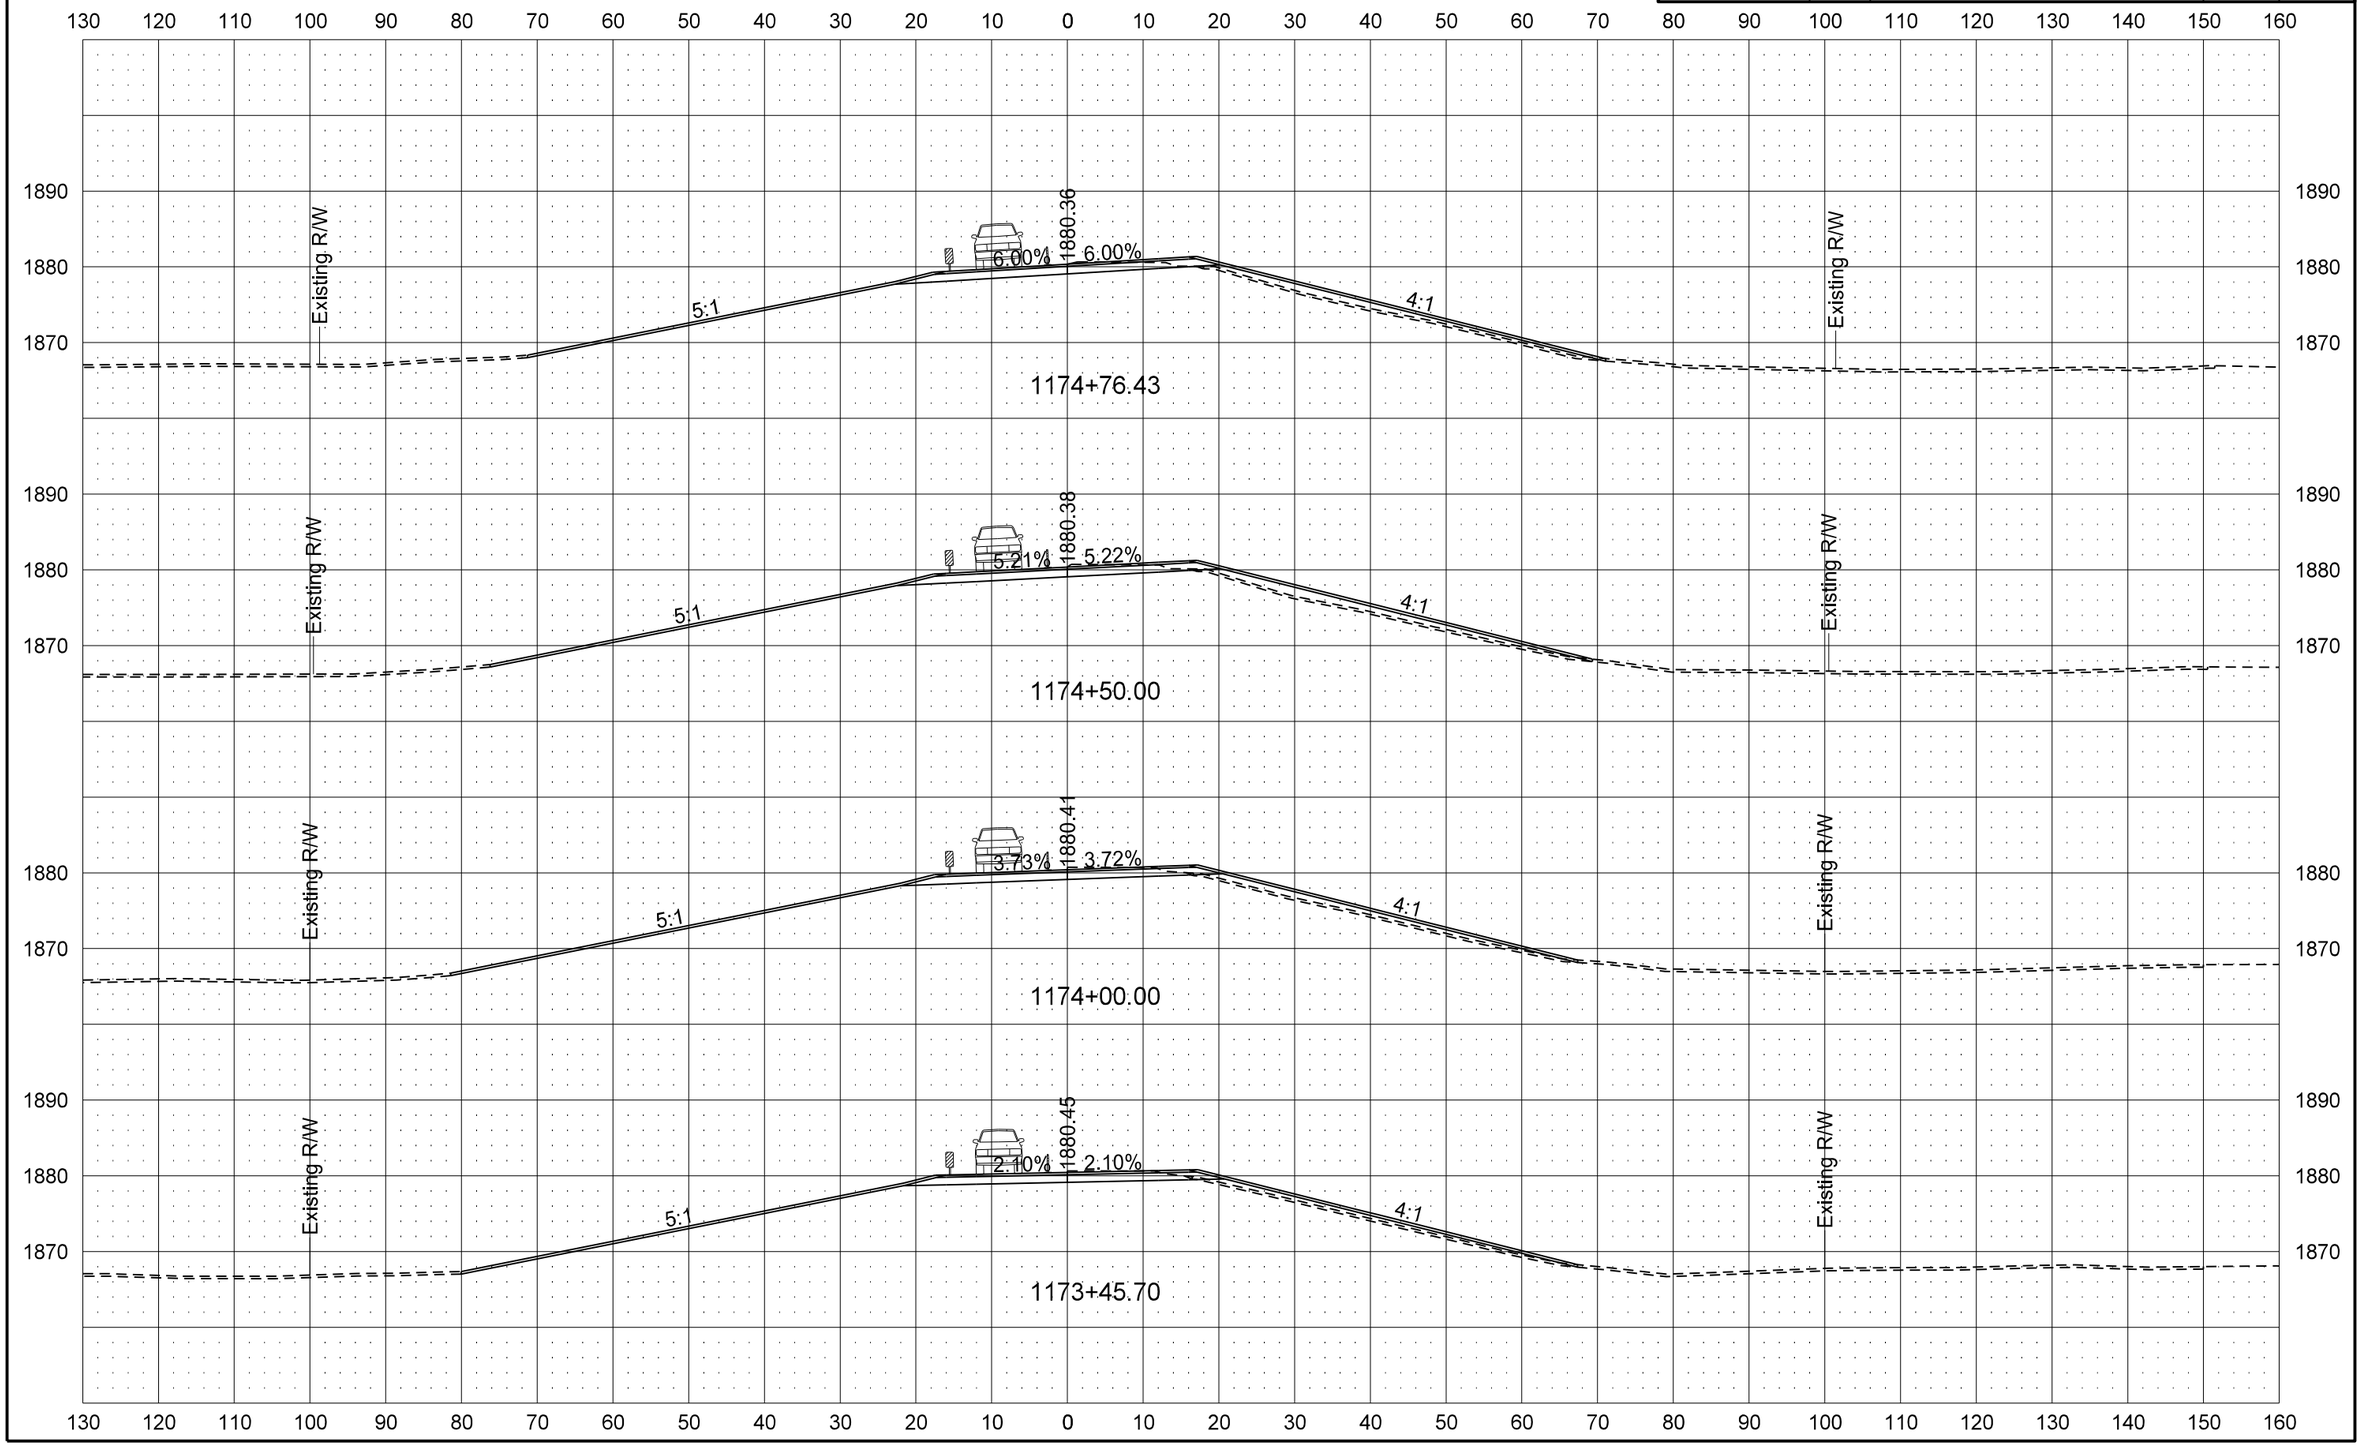

STATE	PROJECT NO.	SECTION NO.	SHEET NO.
ND	BRS-1-031(017)012	200	52

ND 31 Mainline

PR31 - Traffic Control Phase 3 Cross Sections

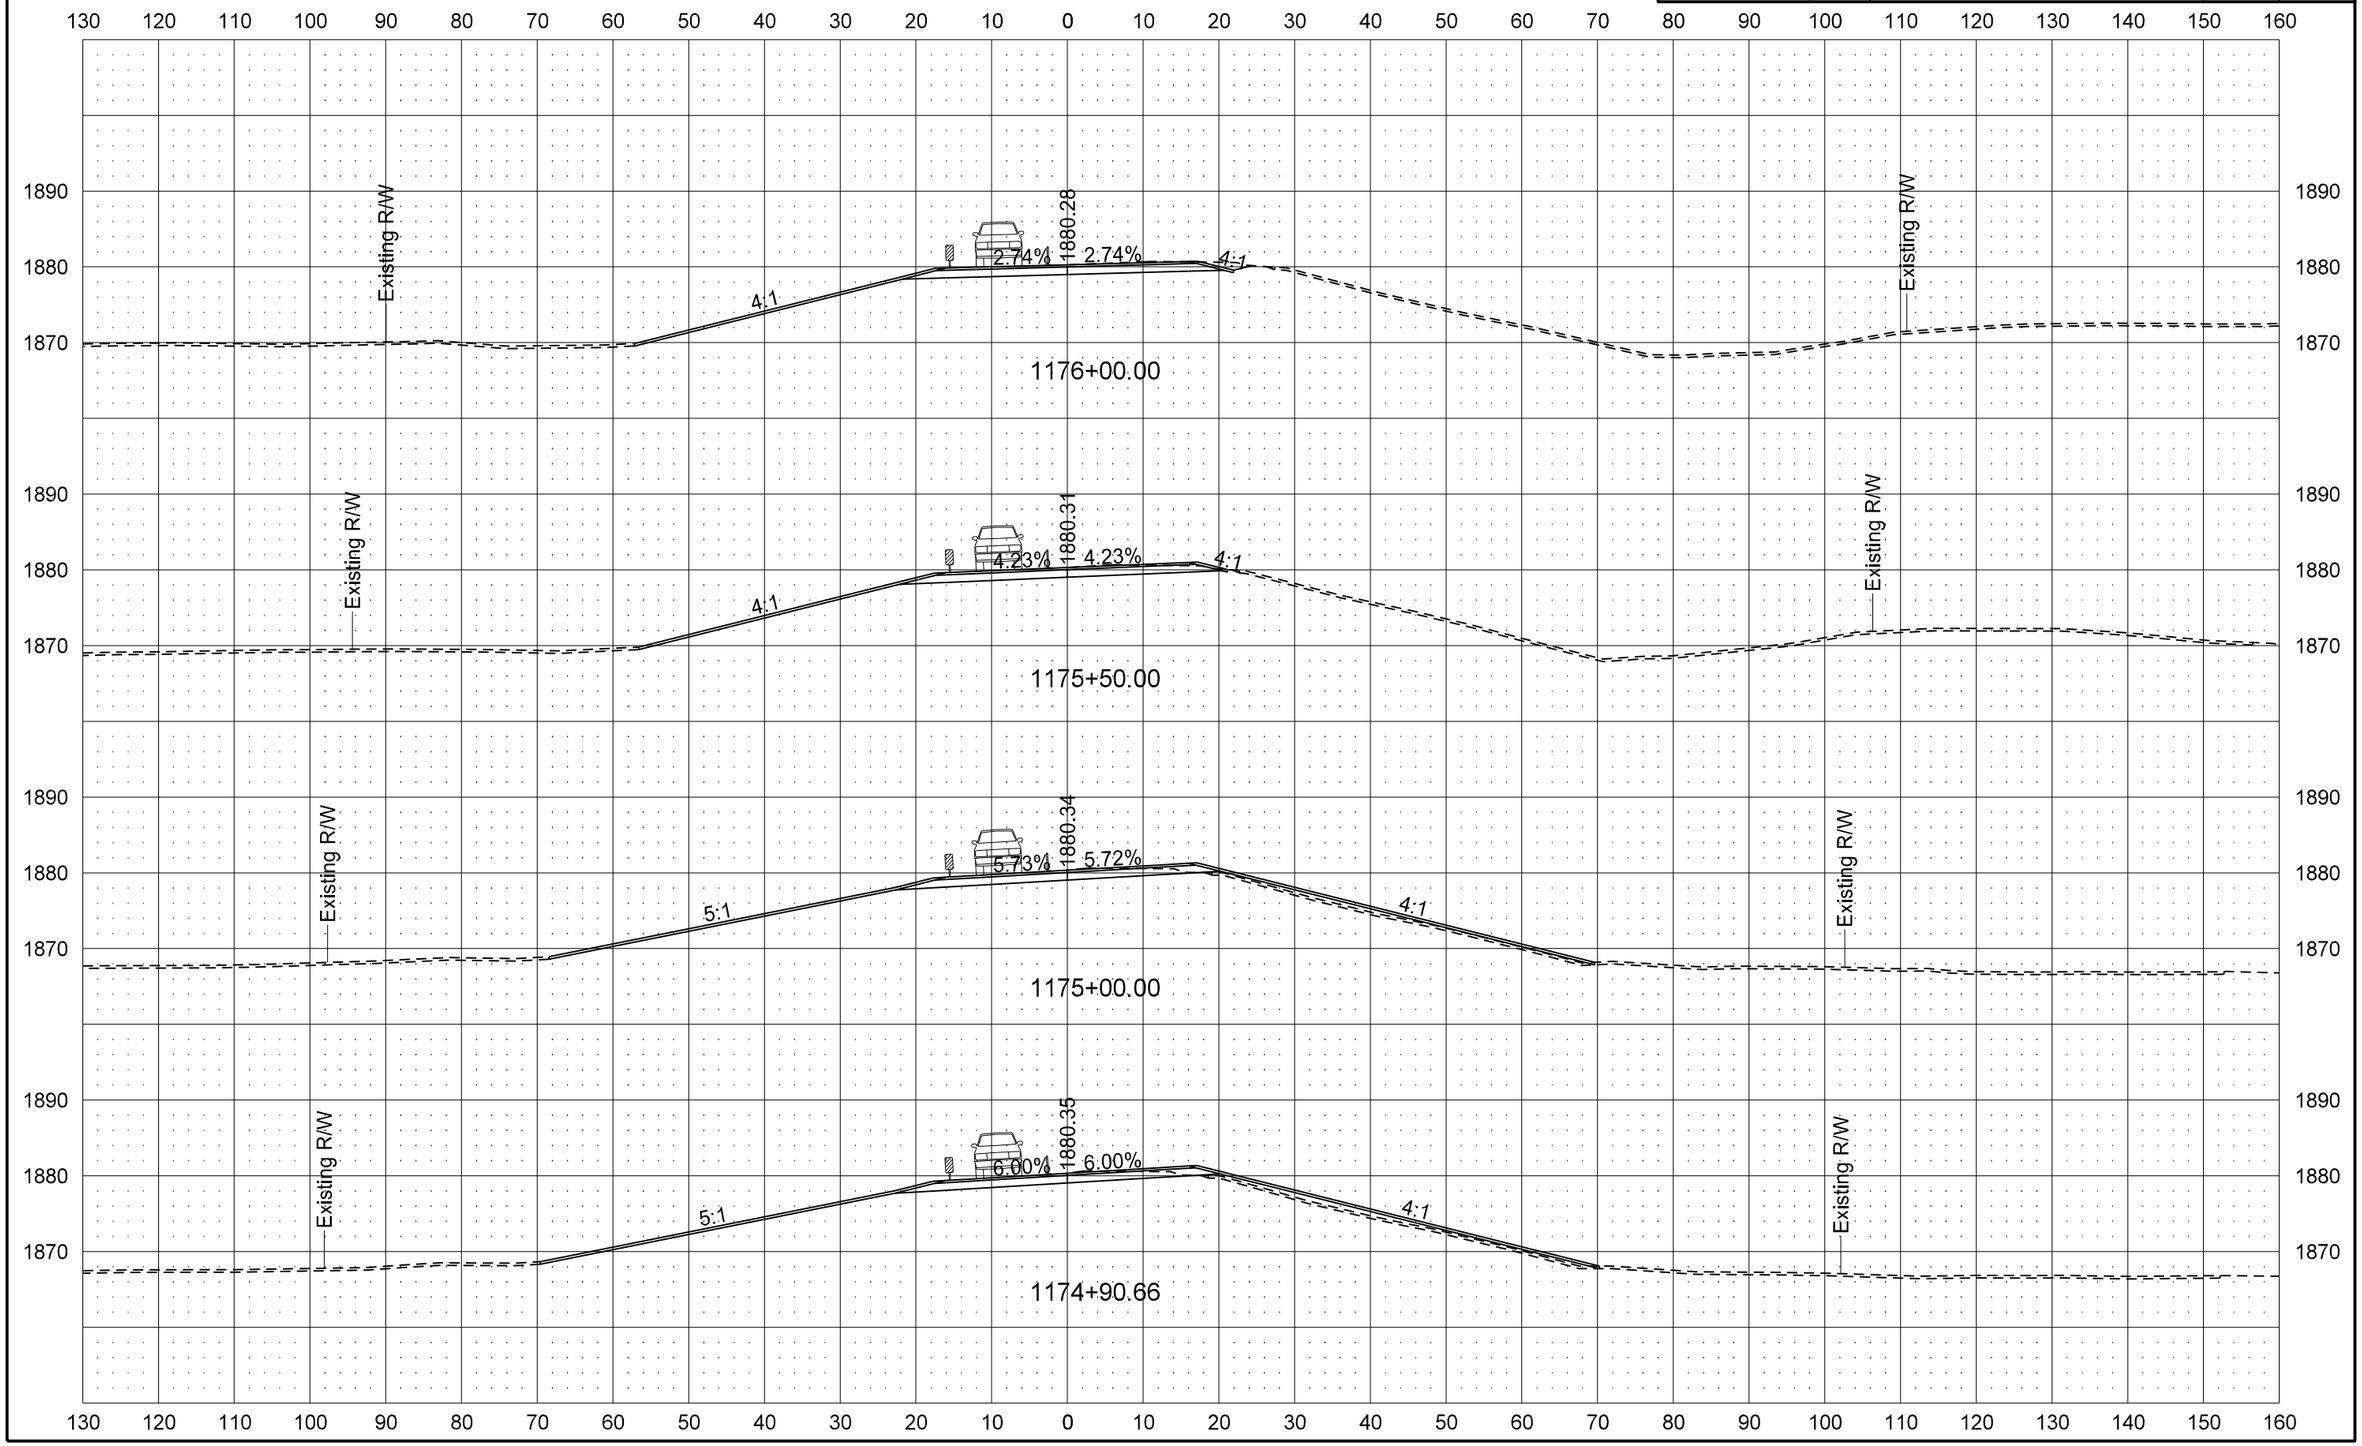

STATE	PROJECT NO.	SECTION NO.	SHEET NO.
ND	BRS-1-031(017)012	200	53

ND 31 Mainline

PR31 - Traffic Control Phase 3 Cross Sections

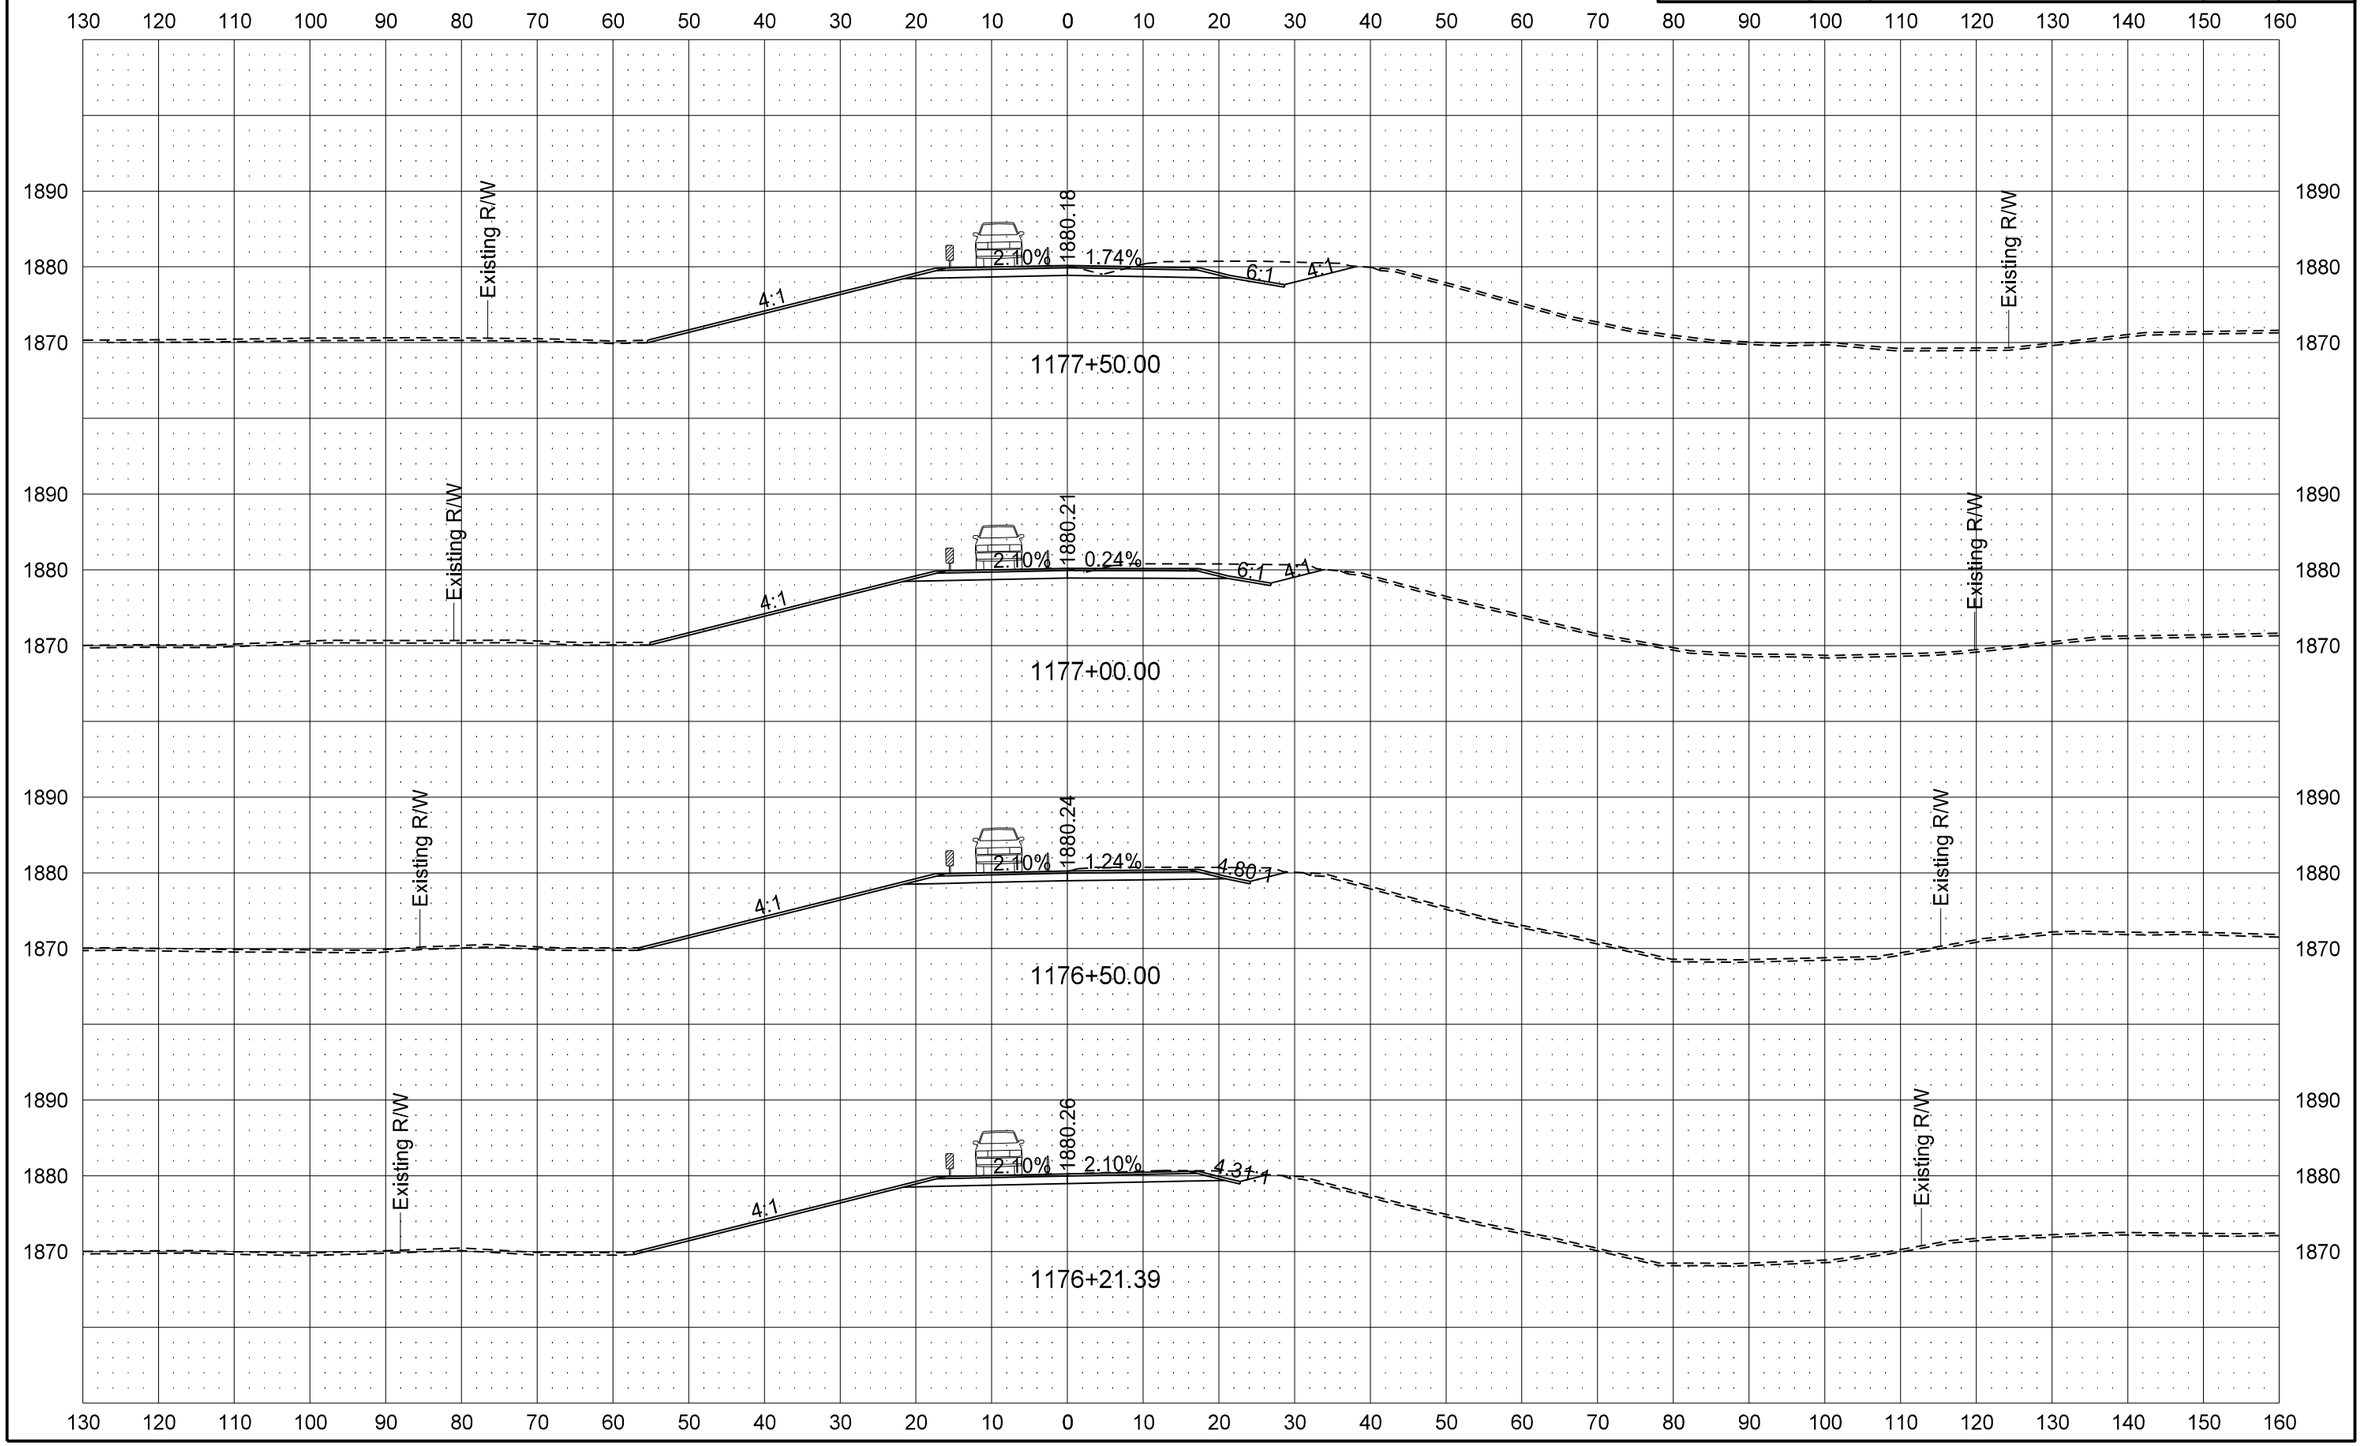

STATE	PROJECT NO.	SECTION NO.	SHEET NO.
ND	BRS-1-031(017)012	200	54

ND 31 Mainline

PR31 - Traffic Control Phase 3 Cross Sections

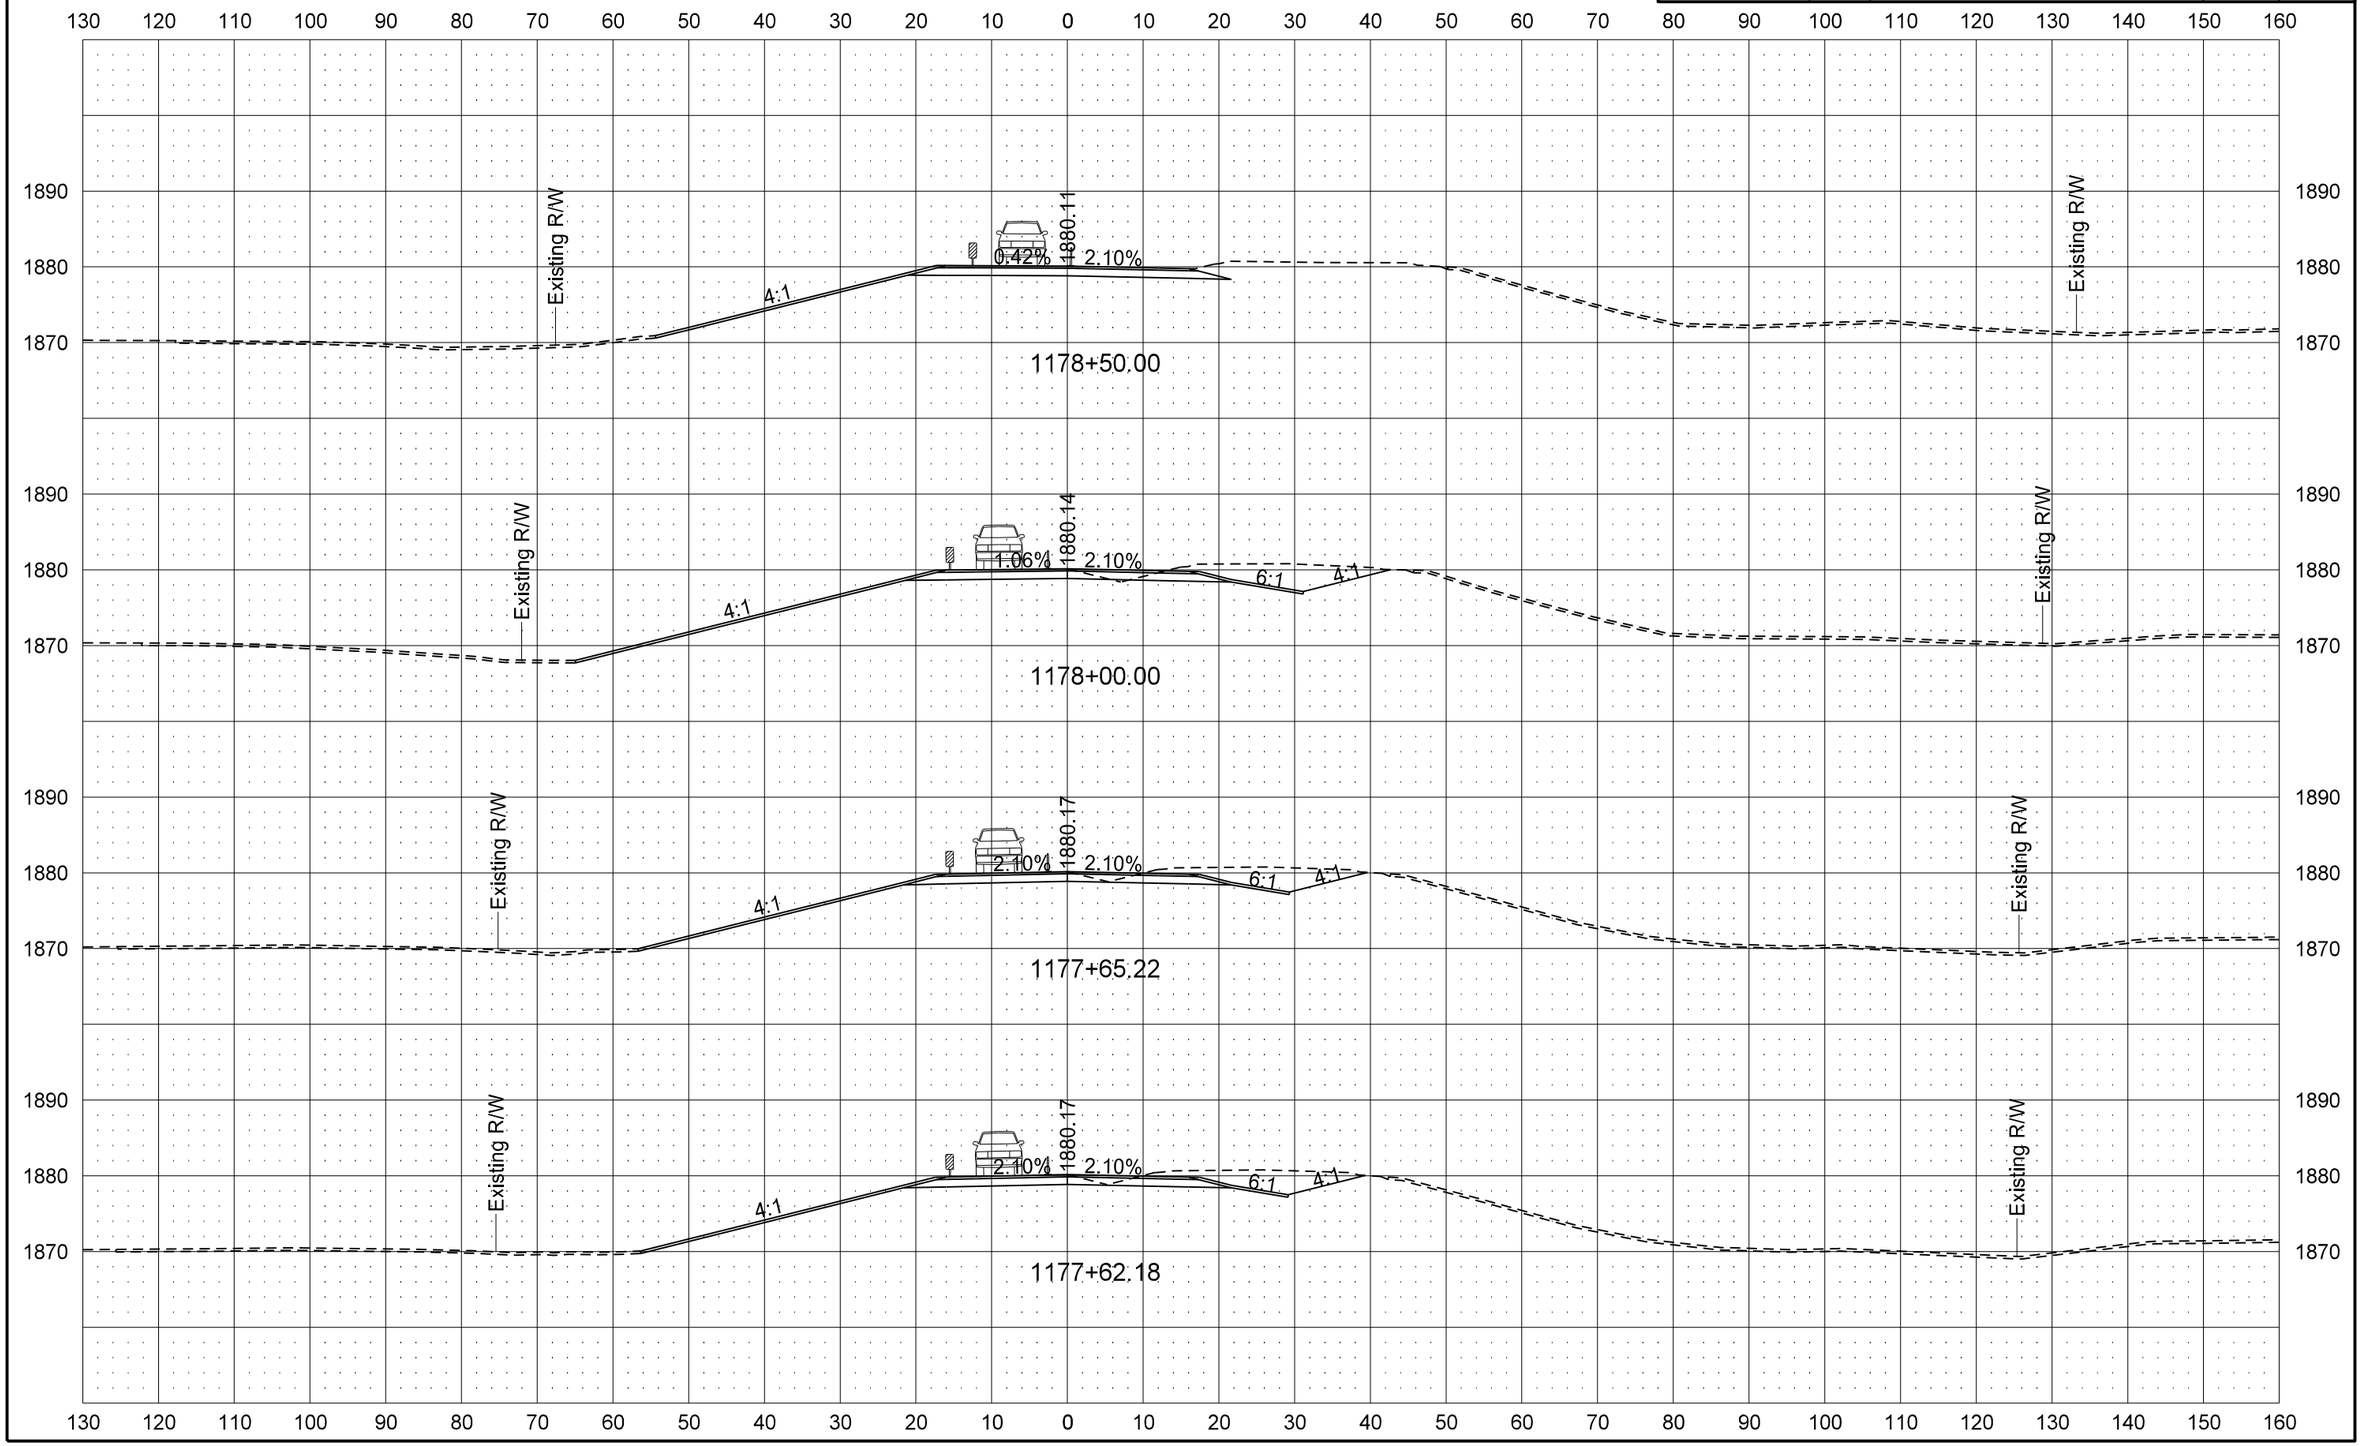

8/7/2013 4:39:28 PM darne R:\project\10031012.017\design\Sheets\200XS_001_All 4 TC Phases.dgn

ND 31 Mainline

PR31 - Traffic Control Phase 3 Cross Sections

STATE	PROJECT NO.	SECTION NO.	SHEET NO.
ND	BRS-1-031(017)012	200	55

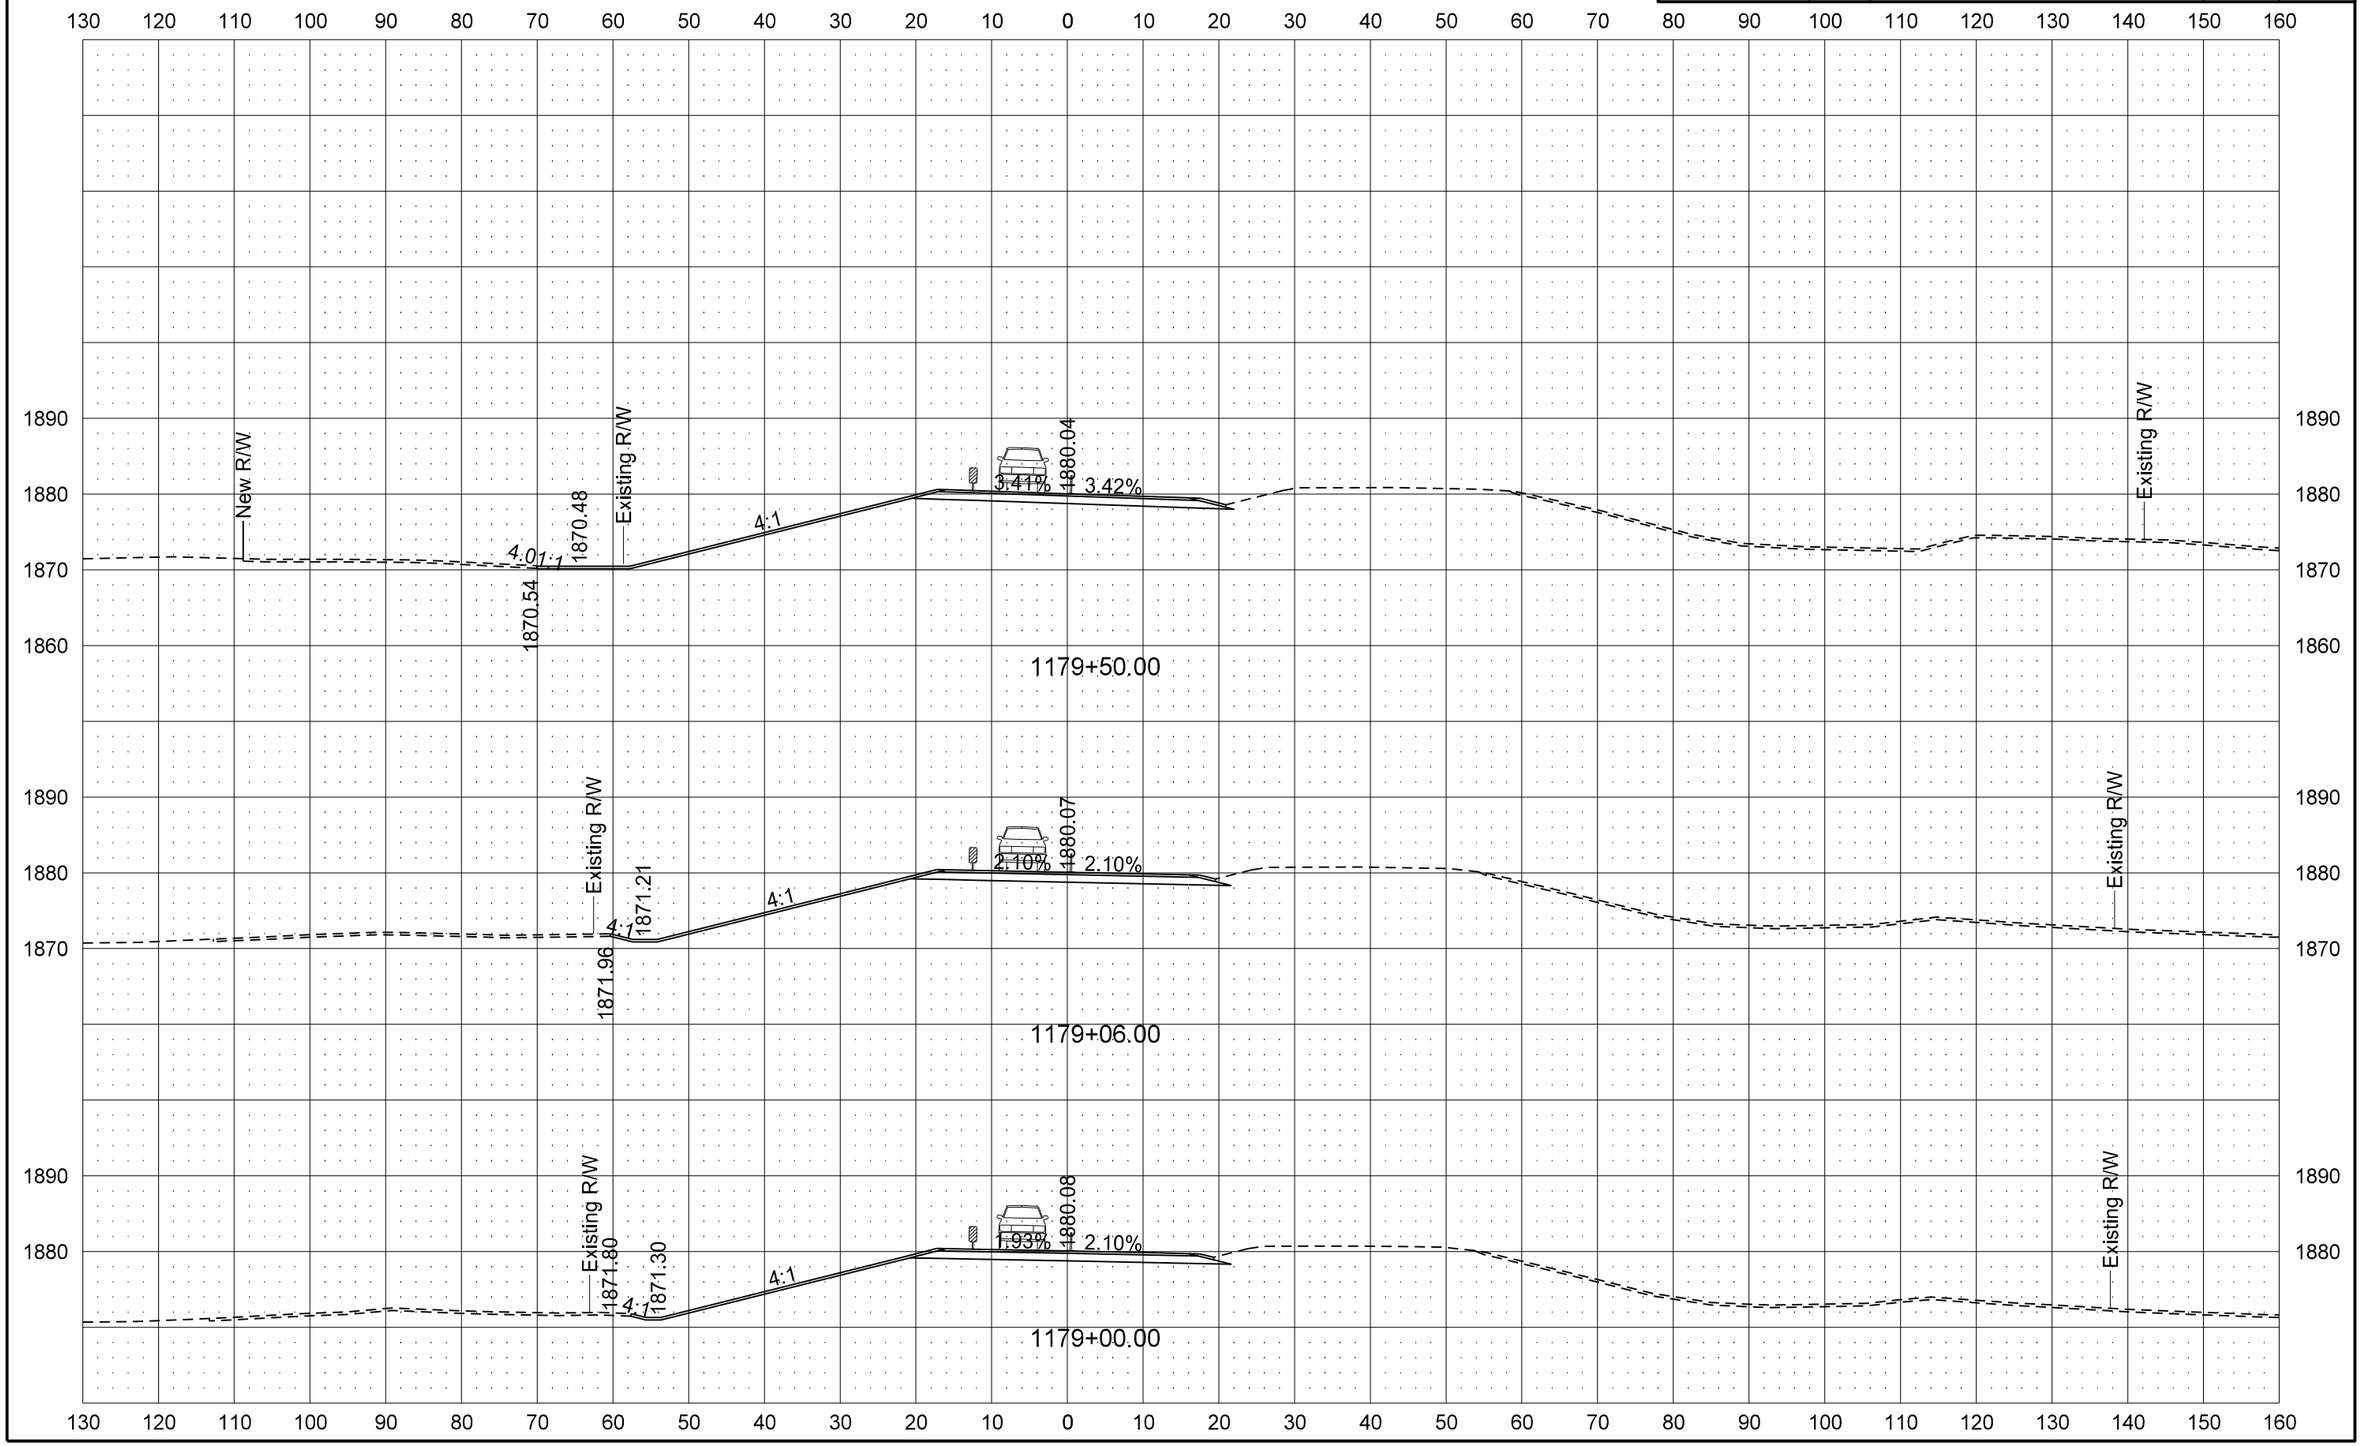

ND 31 Mainline

PR31 - Traffic Control Phase 3 Cross Sections

STATE	PROJECT NO.	SECTION NO.	SHEET NO.
ND	BRS-1-031(017)012	200	56

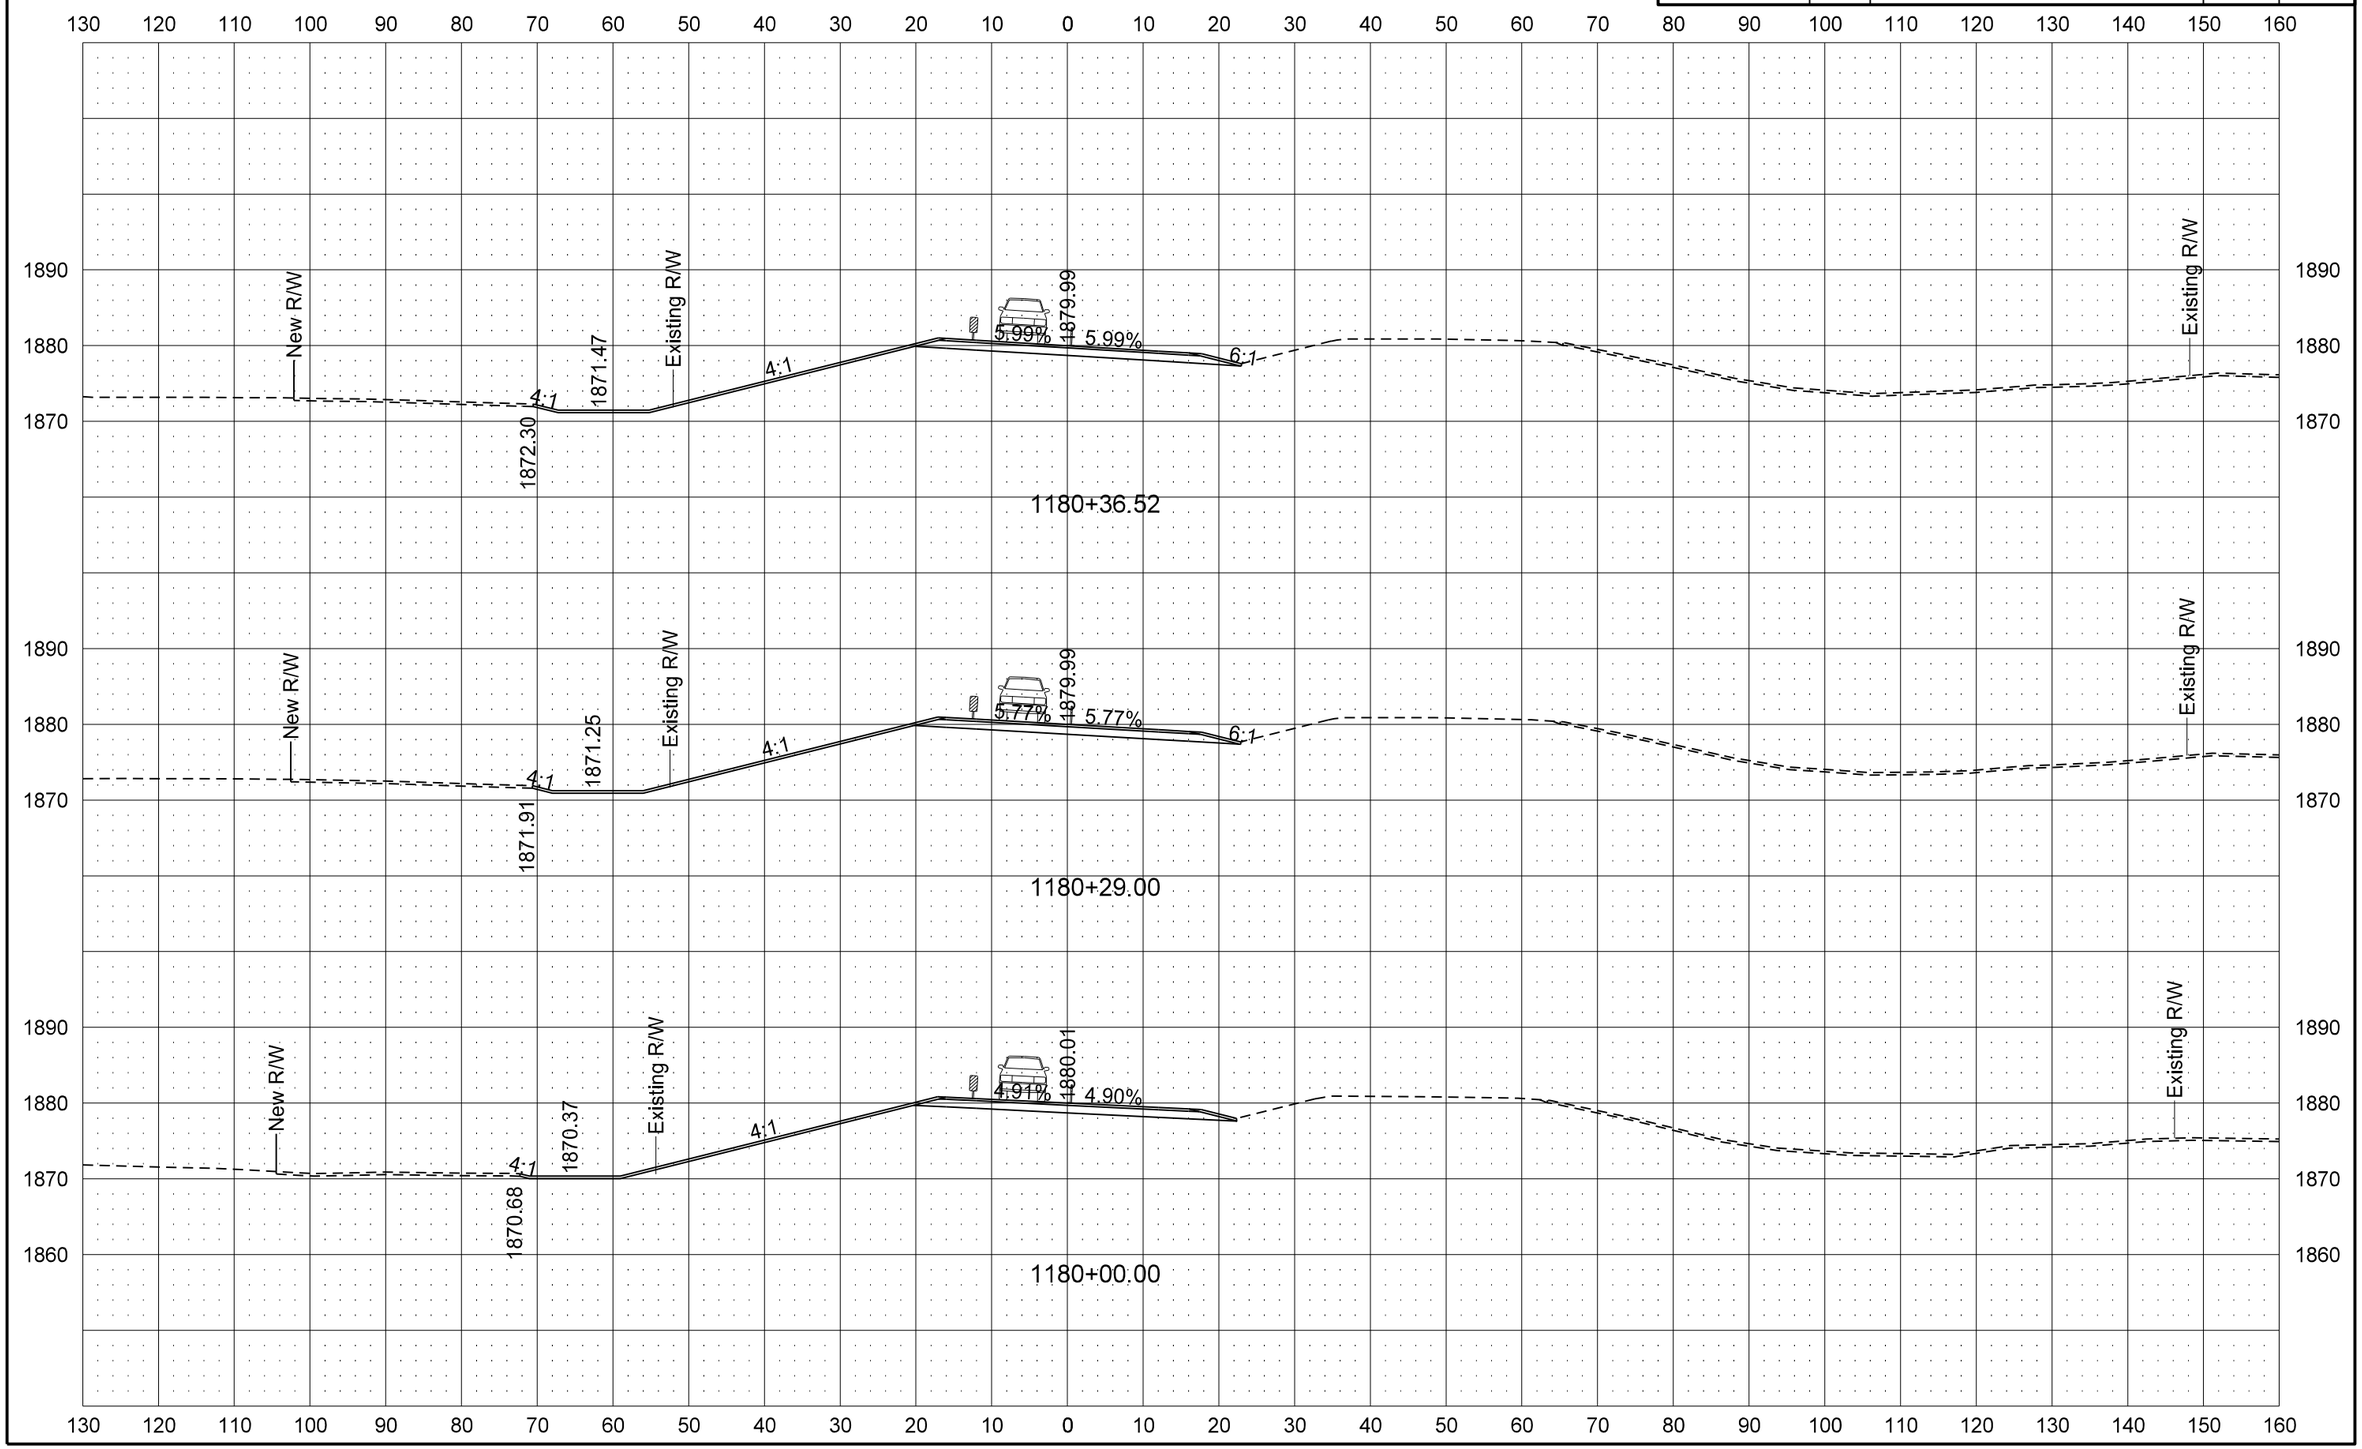

STATE	PROJECT NO.	SECTION NO.	SHEET NO.
ND	BRS-1-031(017)012	200	57

ND 31 Mainline

PR31 - Traffic Control Phase 3 Cross Sections

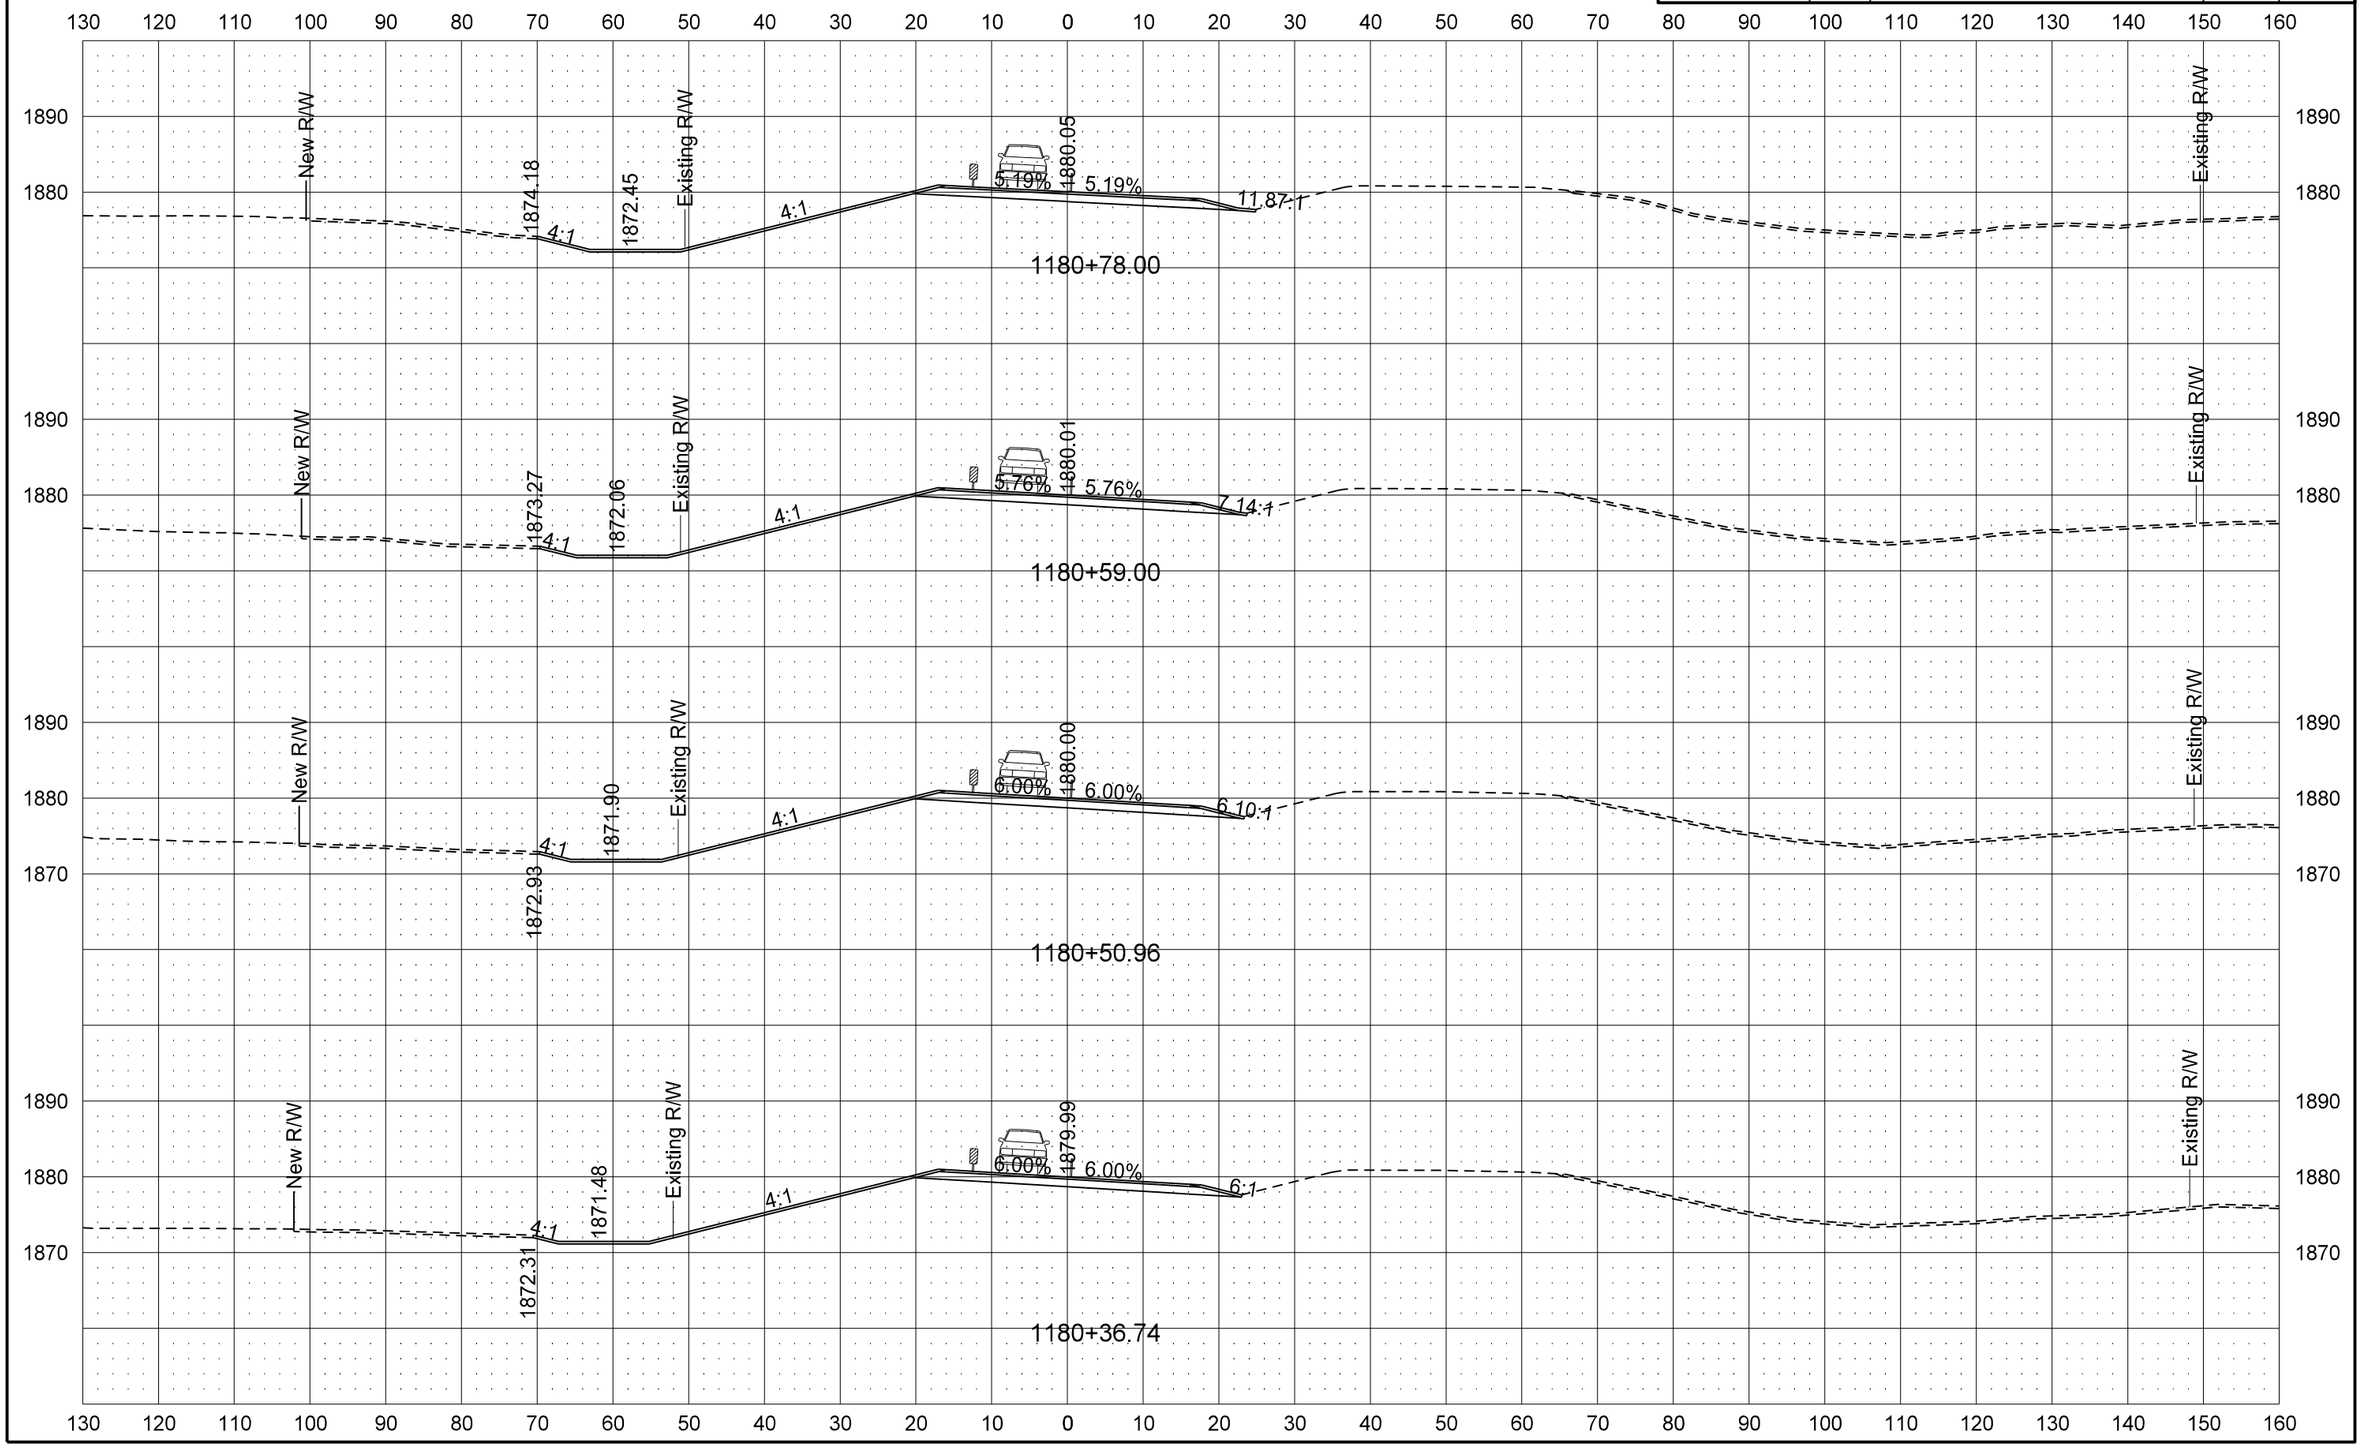

STATE	PROJECT NO.	SECTION NO.	SHEET NO.
ND	BRS-1-031(017)012	200	58

ND 31 Mainline

PR31 - Traffic Control Phase 3 Cross Sections

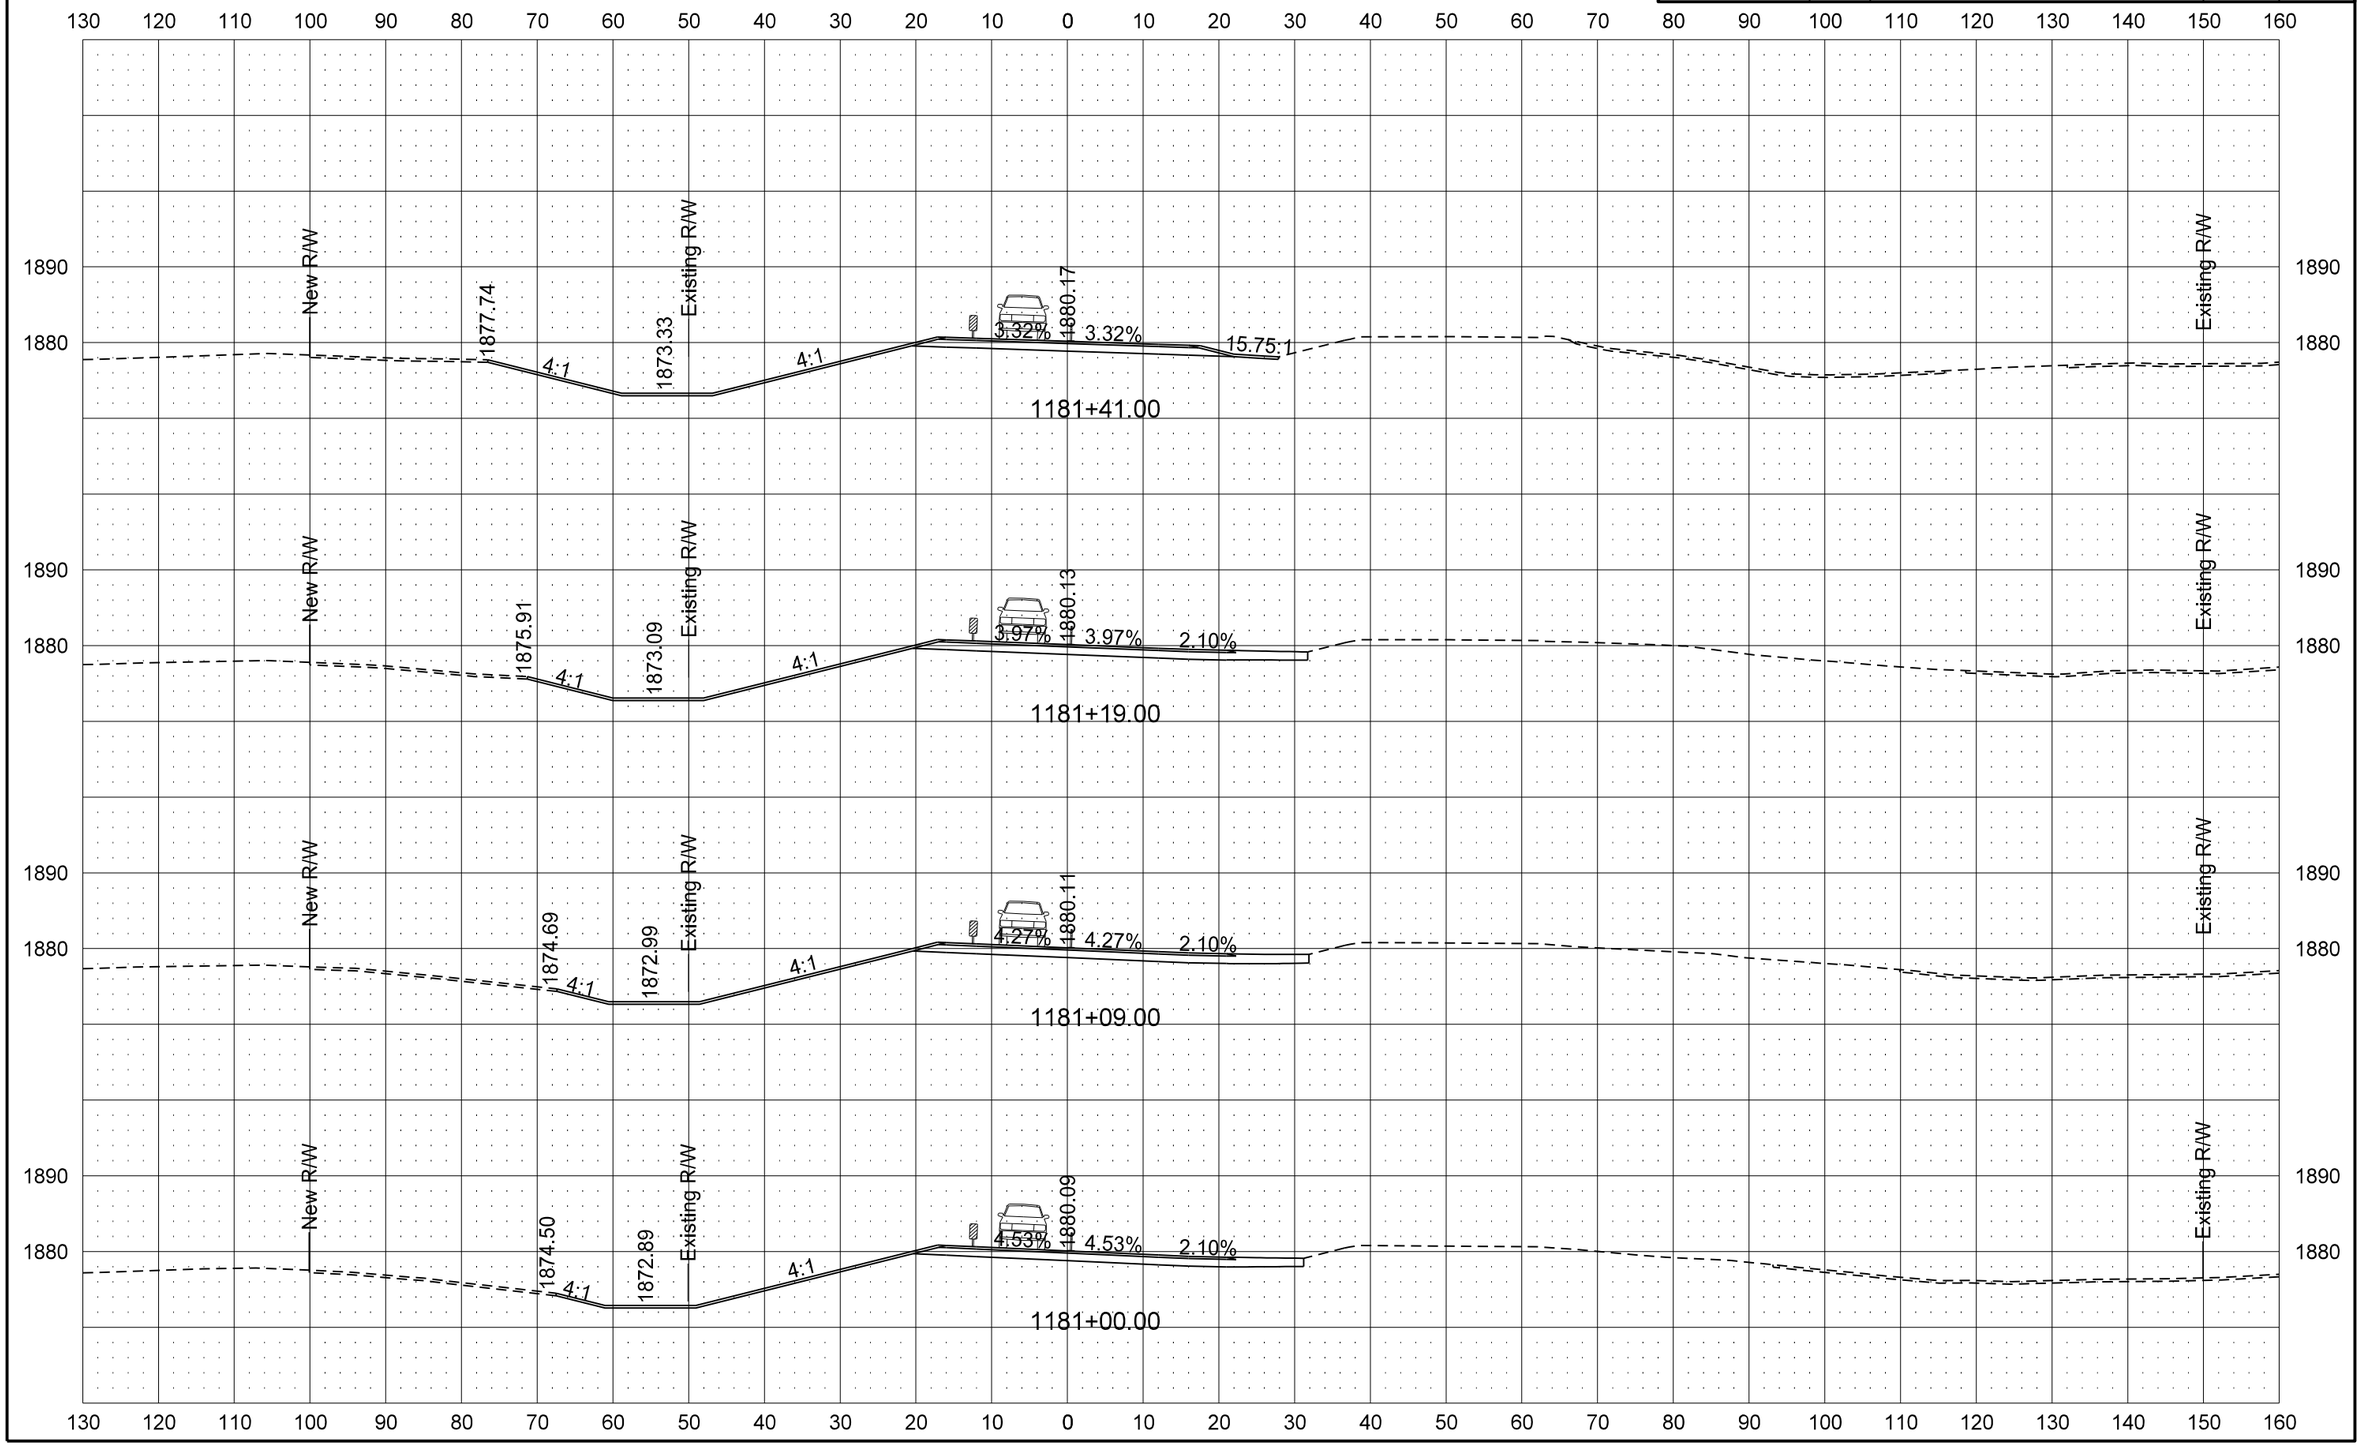

8/7/2013 4:39:48 PM darne R:\project\10031012.017\design\Sheets\200XS_001_All 4 TC Phases.dgn

STATE	PROJECT NO.	SECTION NO.	SHEET NO.
ND	BRS-1-031(017)012	200	59

ND 31 Mainline

PR31 - Traffic Control Phase 3 Cross Sections

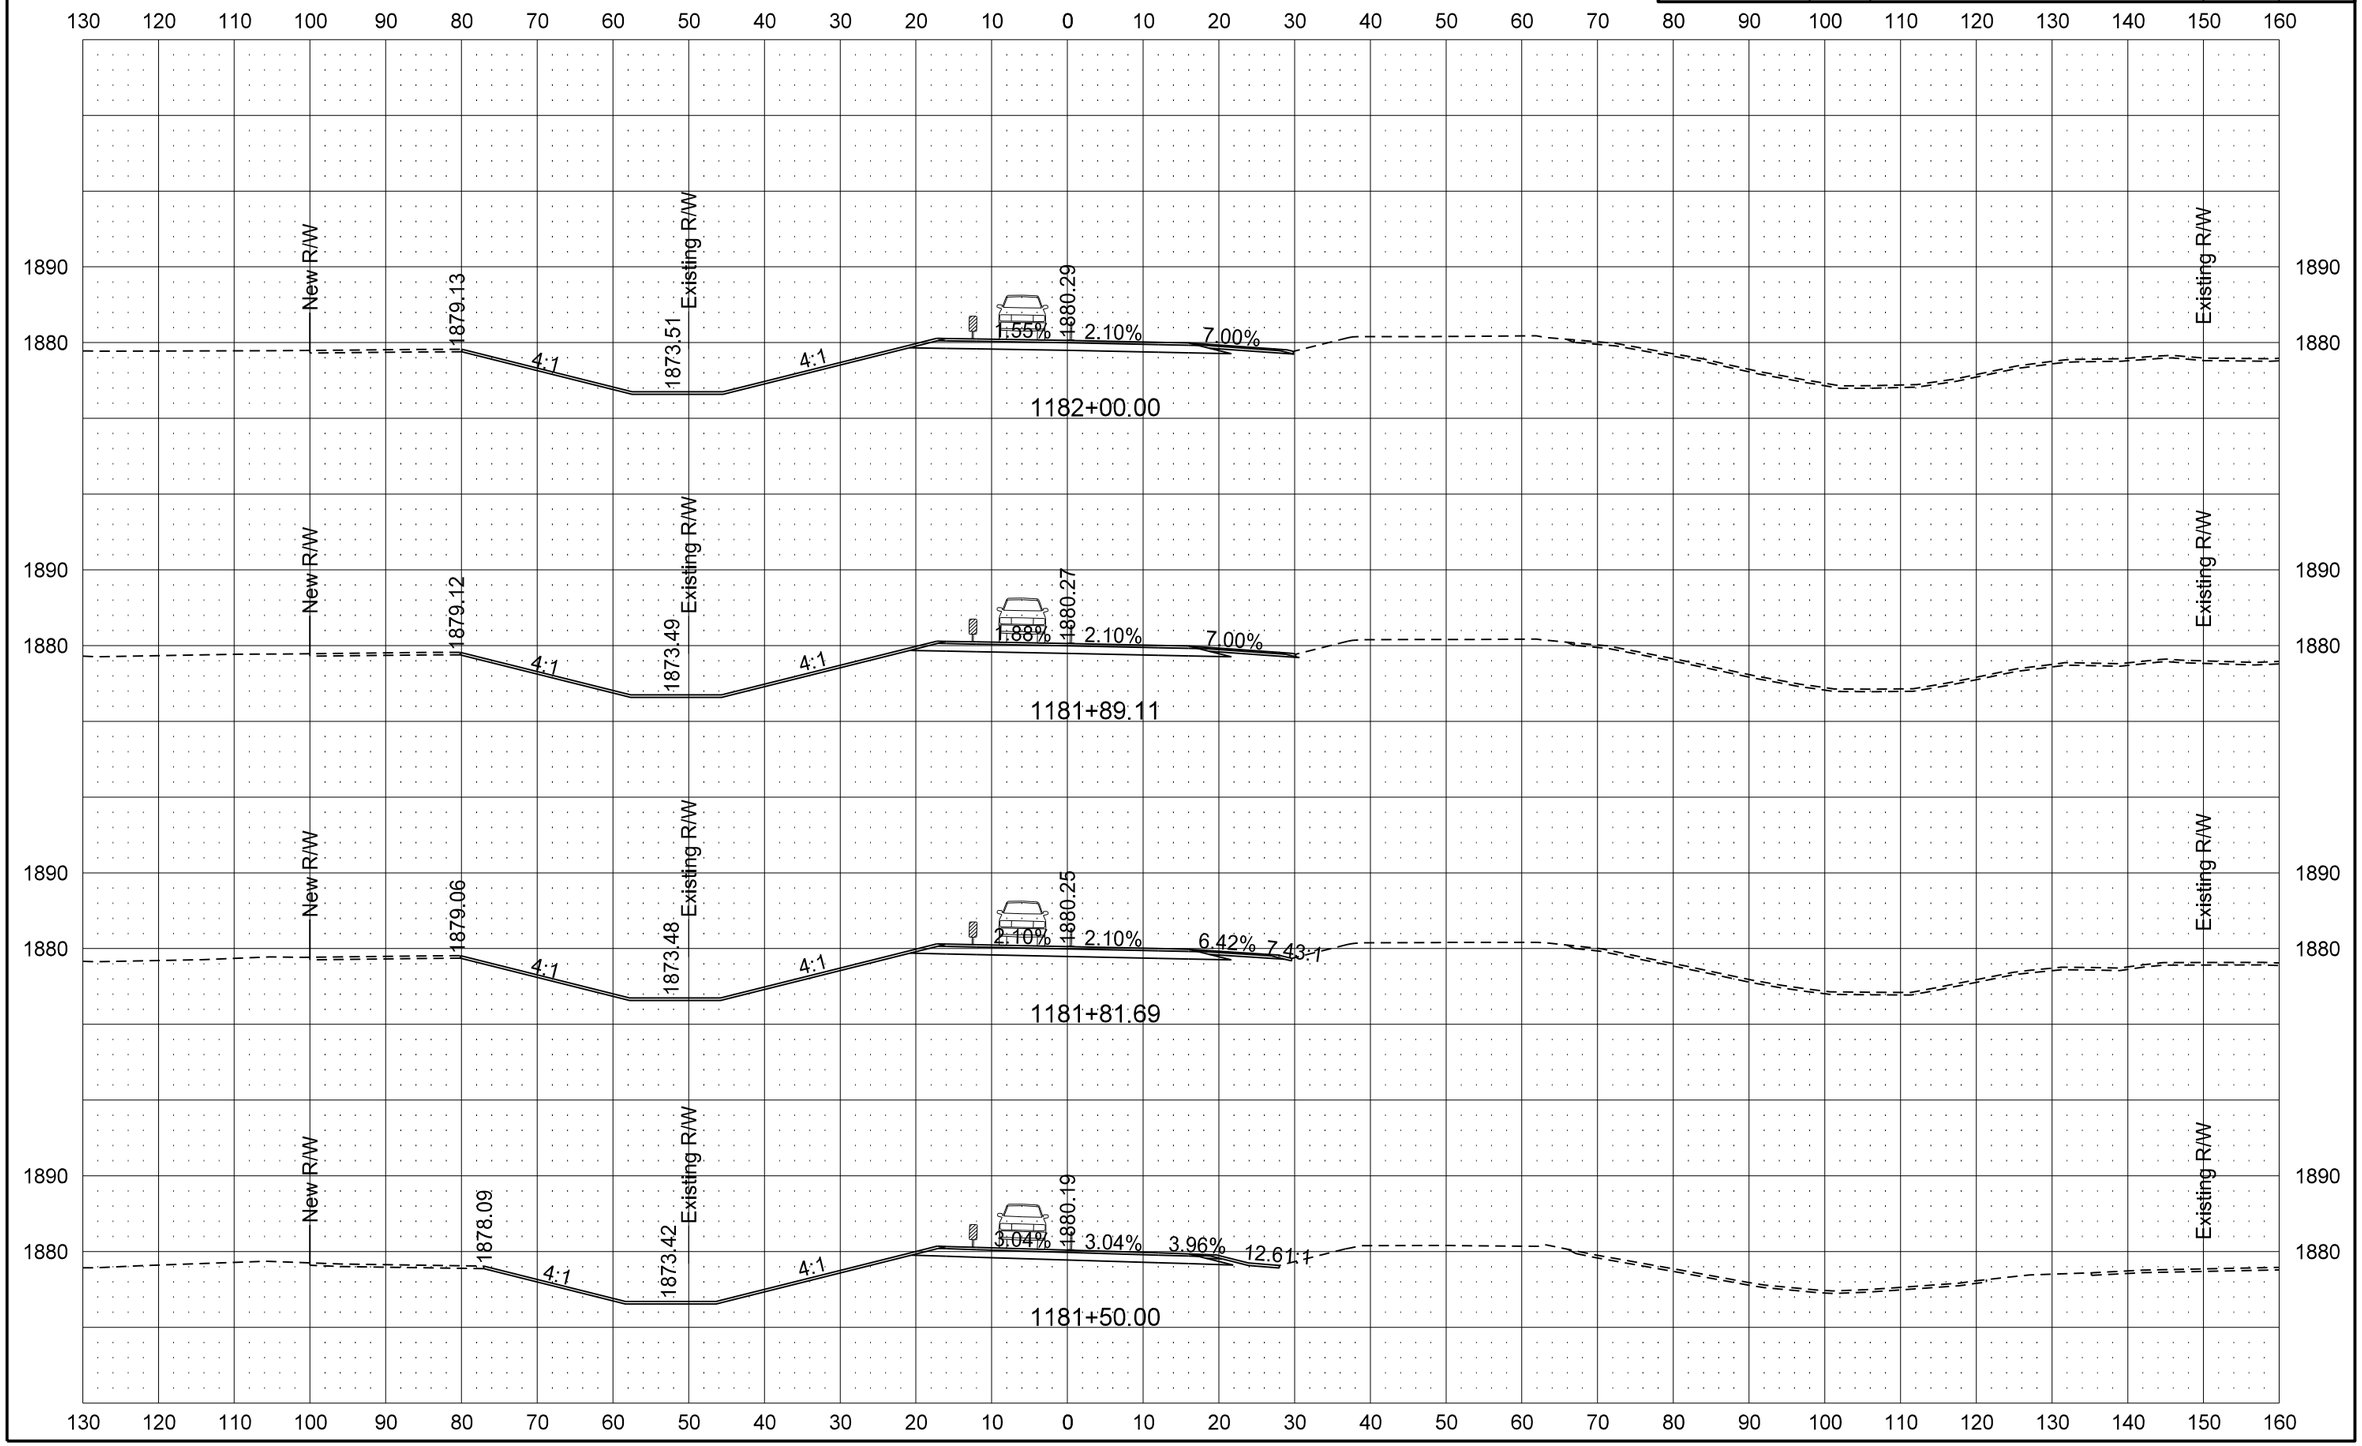

STATE	PROJECT NO.	SECTION NO.	SHEET NO.
ND	BRS-1-031(017)012	200	60

ND 31 Mainline

PR31 - Traffic Control Phase 3 Cross Sections

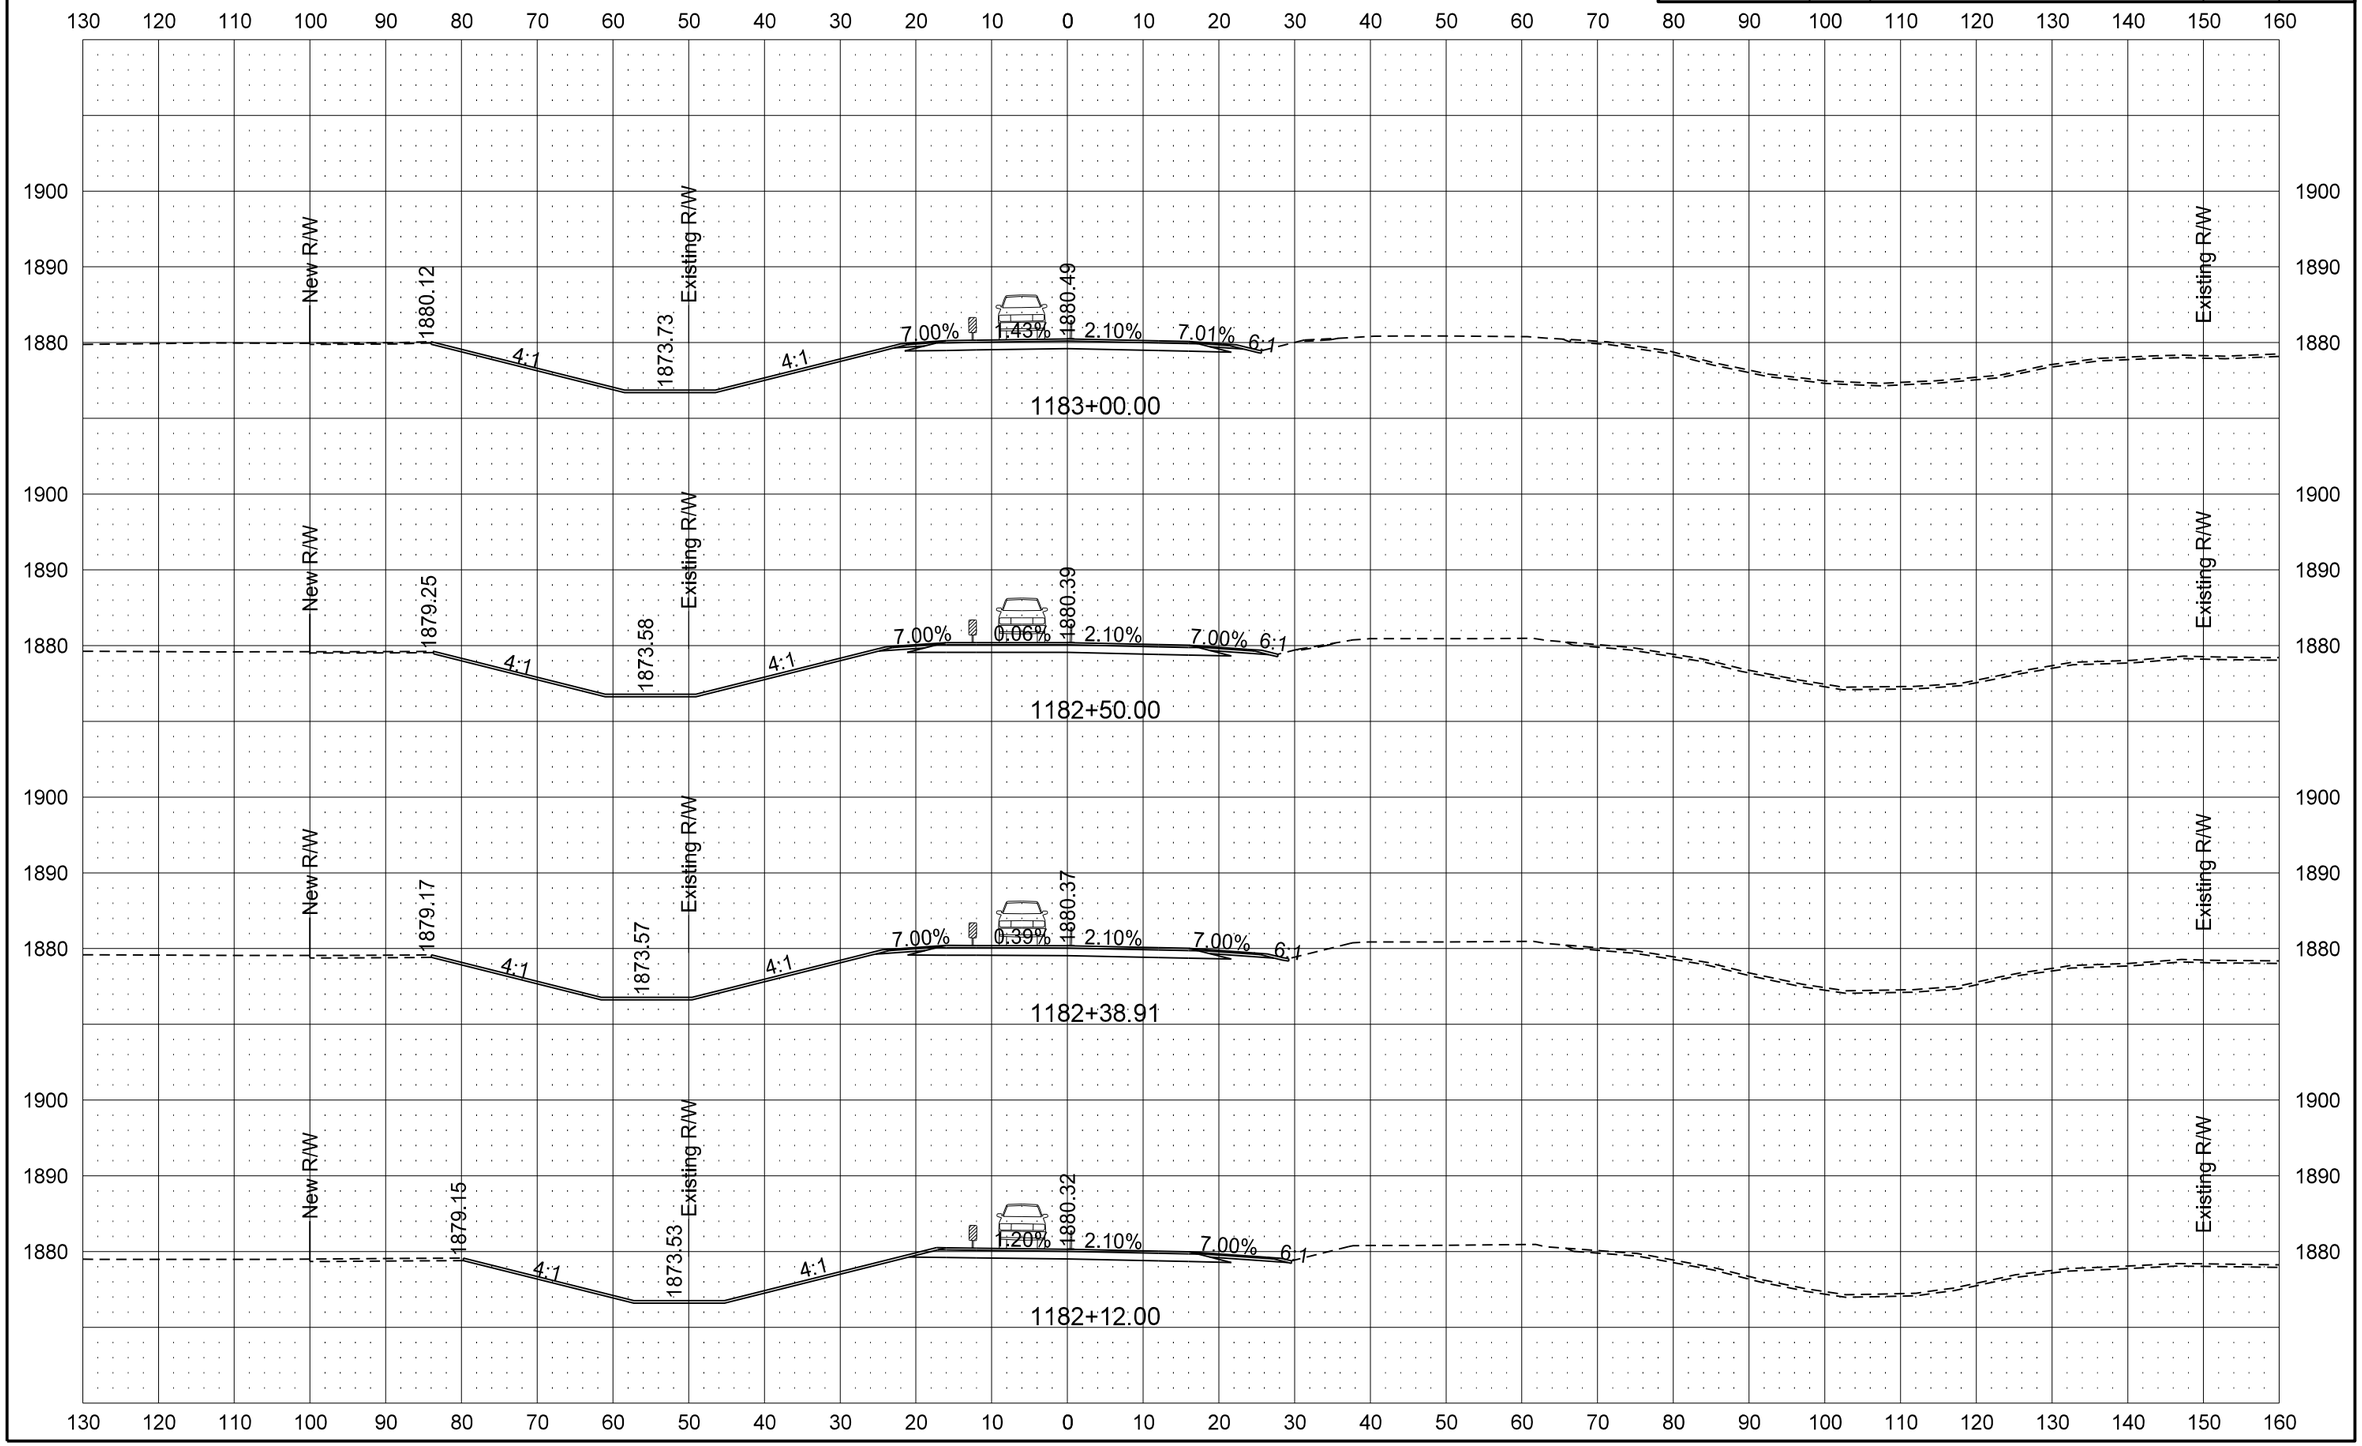

8/7/2013 4:39:58 PM darne R:\project\10031012.017\design\Sheets\200XS_001_All 4 TC Phases.dgn

STATE	PROJECT NO.	SECTION NO.	SHEET NO.
ND	BRS-1-031(017)012	200	61

ND 31 Mainline

PR31 - Traffic Control Phase 3 Cross Sections

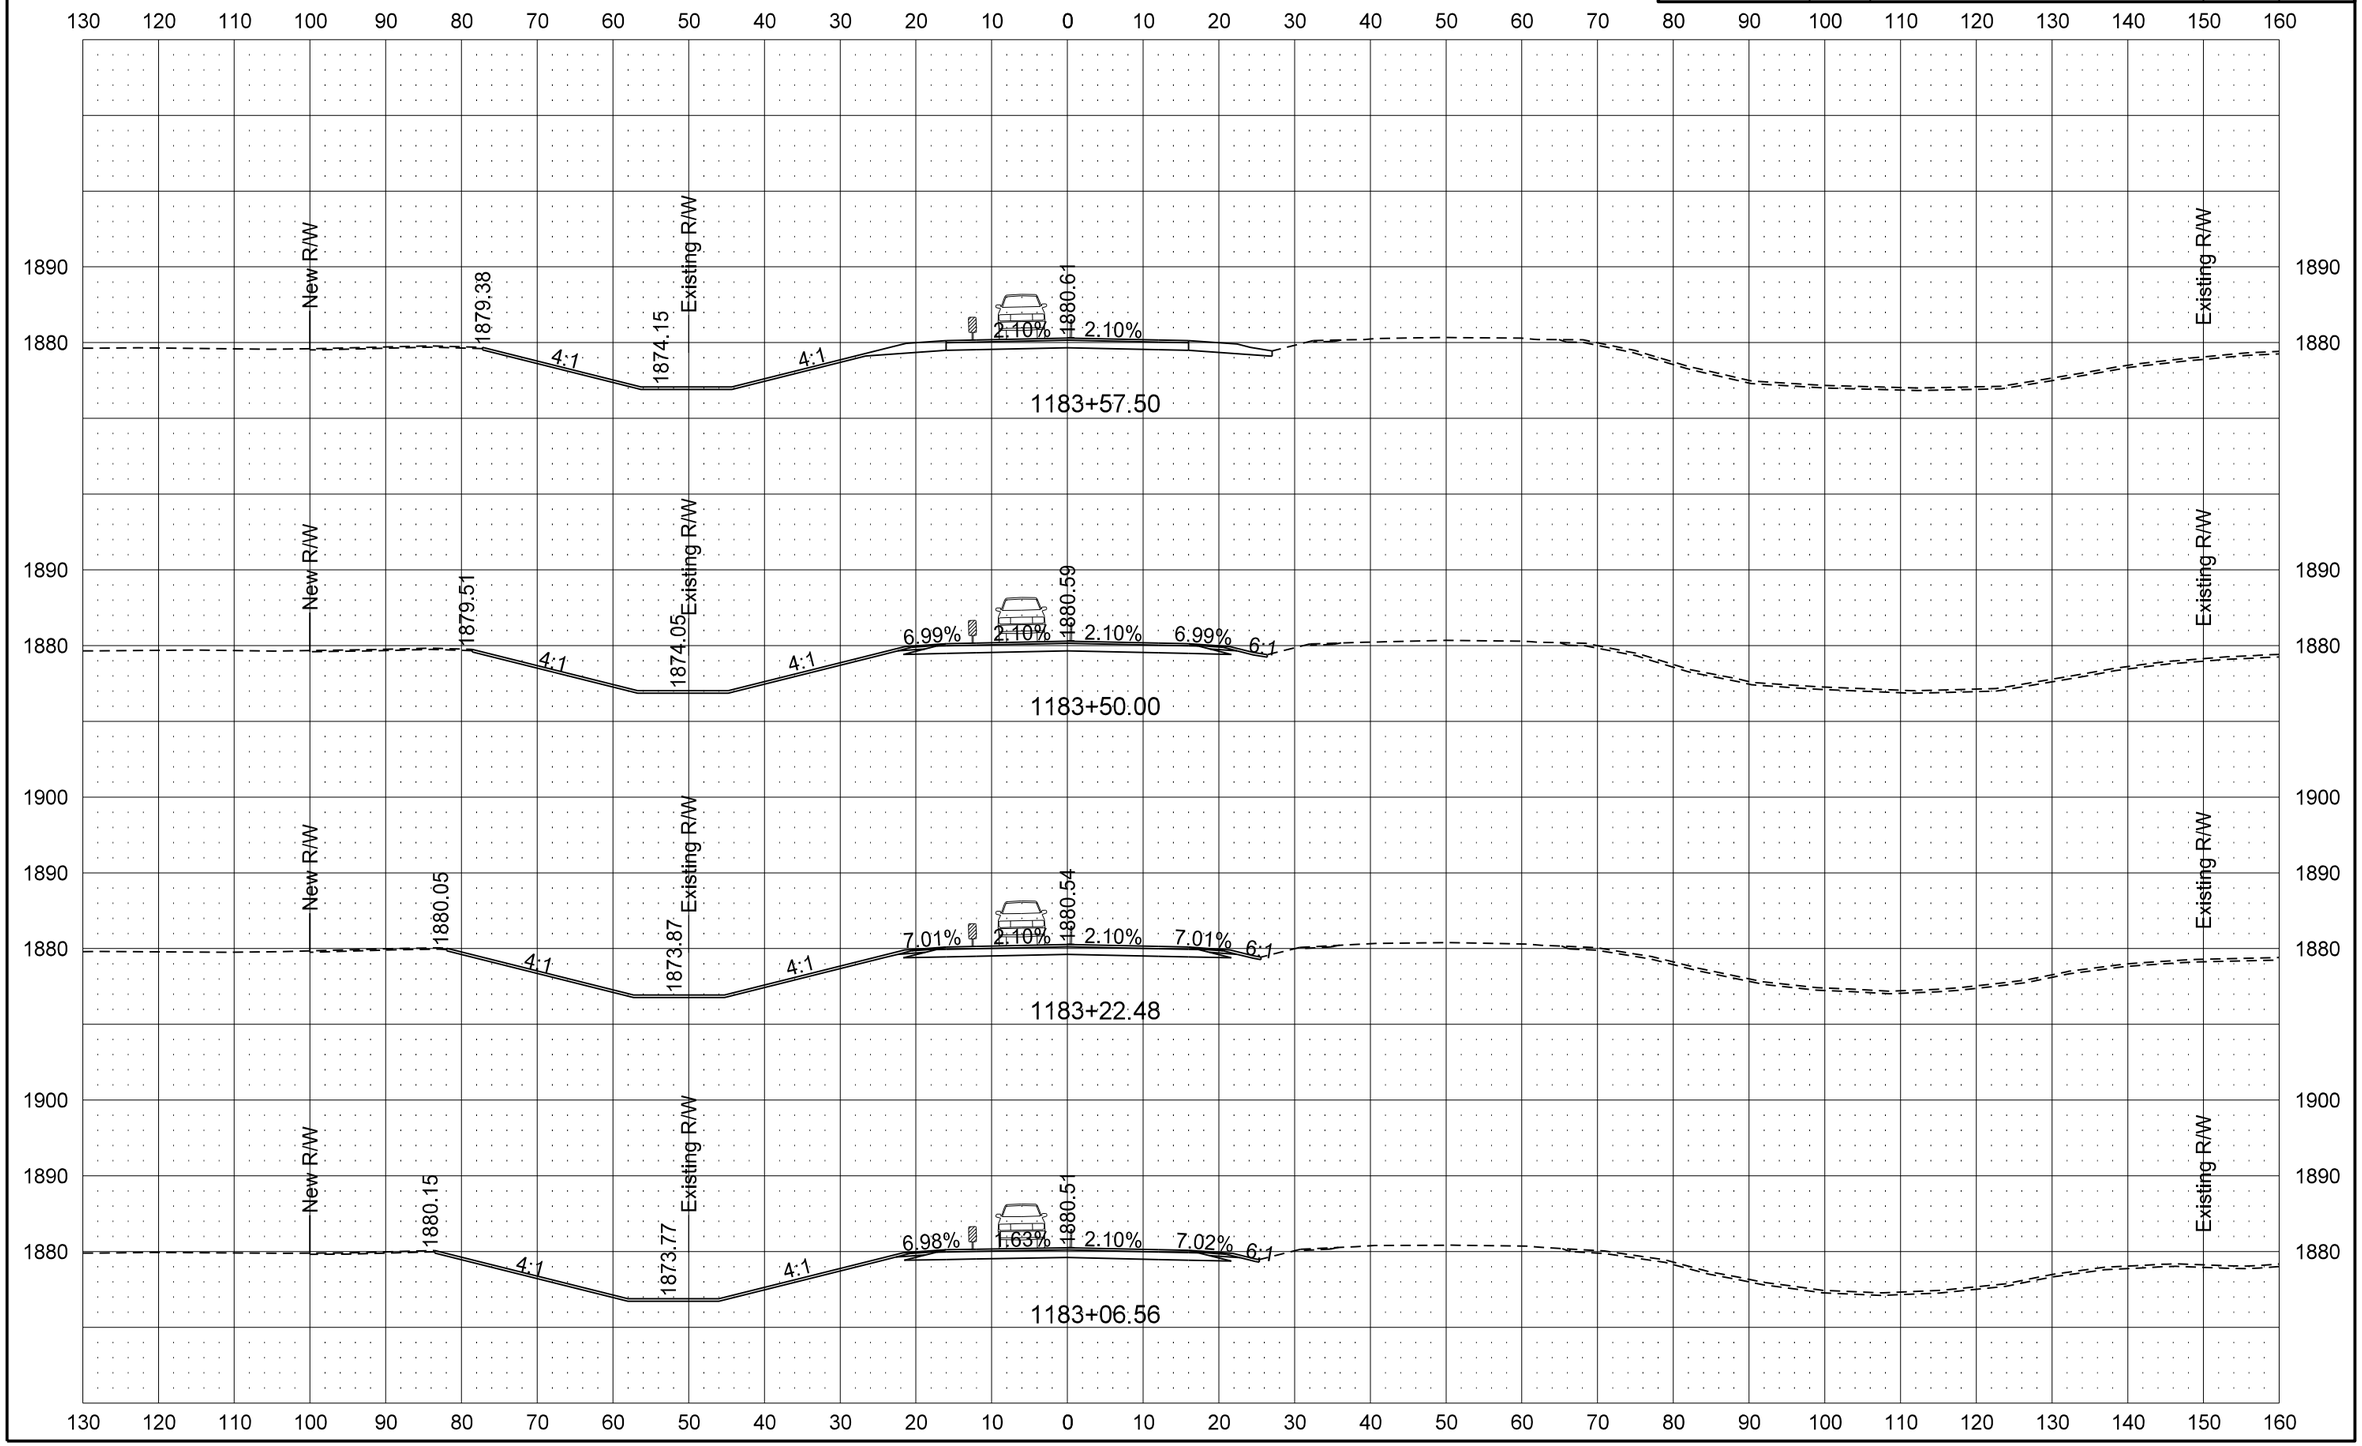

8/7/2013 4:40:04 PM darne R:\project\10031012.017\design\Sheets\200XS_001_All 4 TC Phases.dgn

ND 31 Mainline

PR31 - Traffic Control Phase 3 Cross Sections

STATE	PROJECT NO.	SECTION NO.	SHEET NO.
ND	BRS-1-031(017)012	200	62

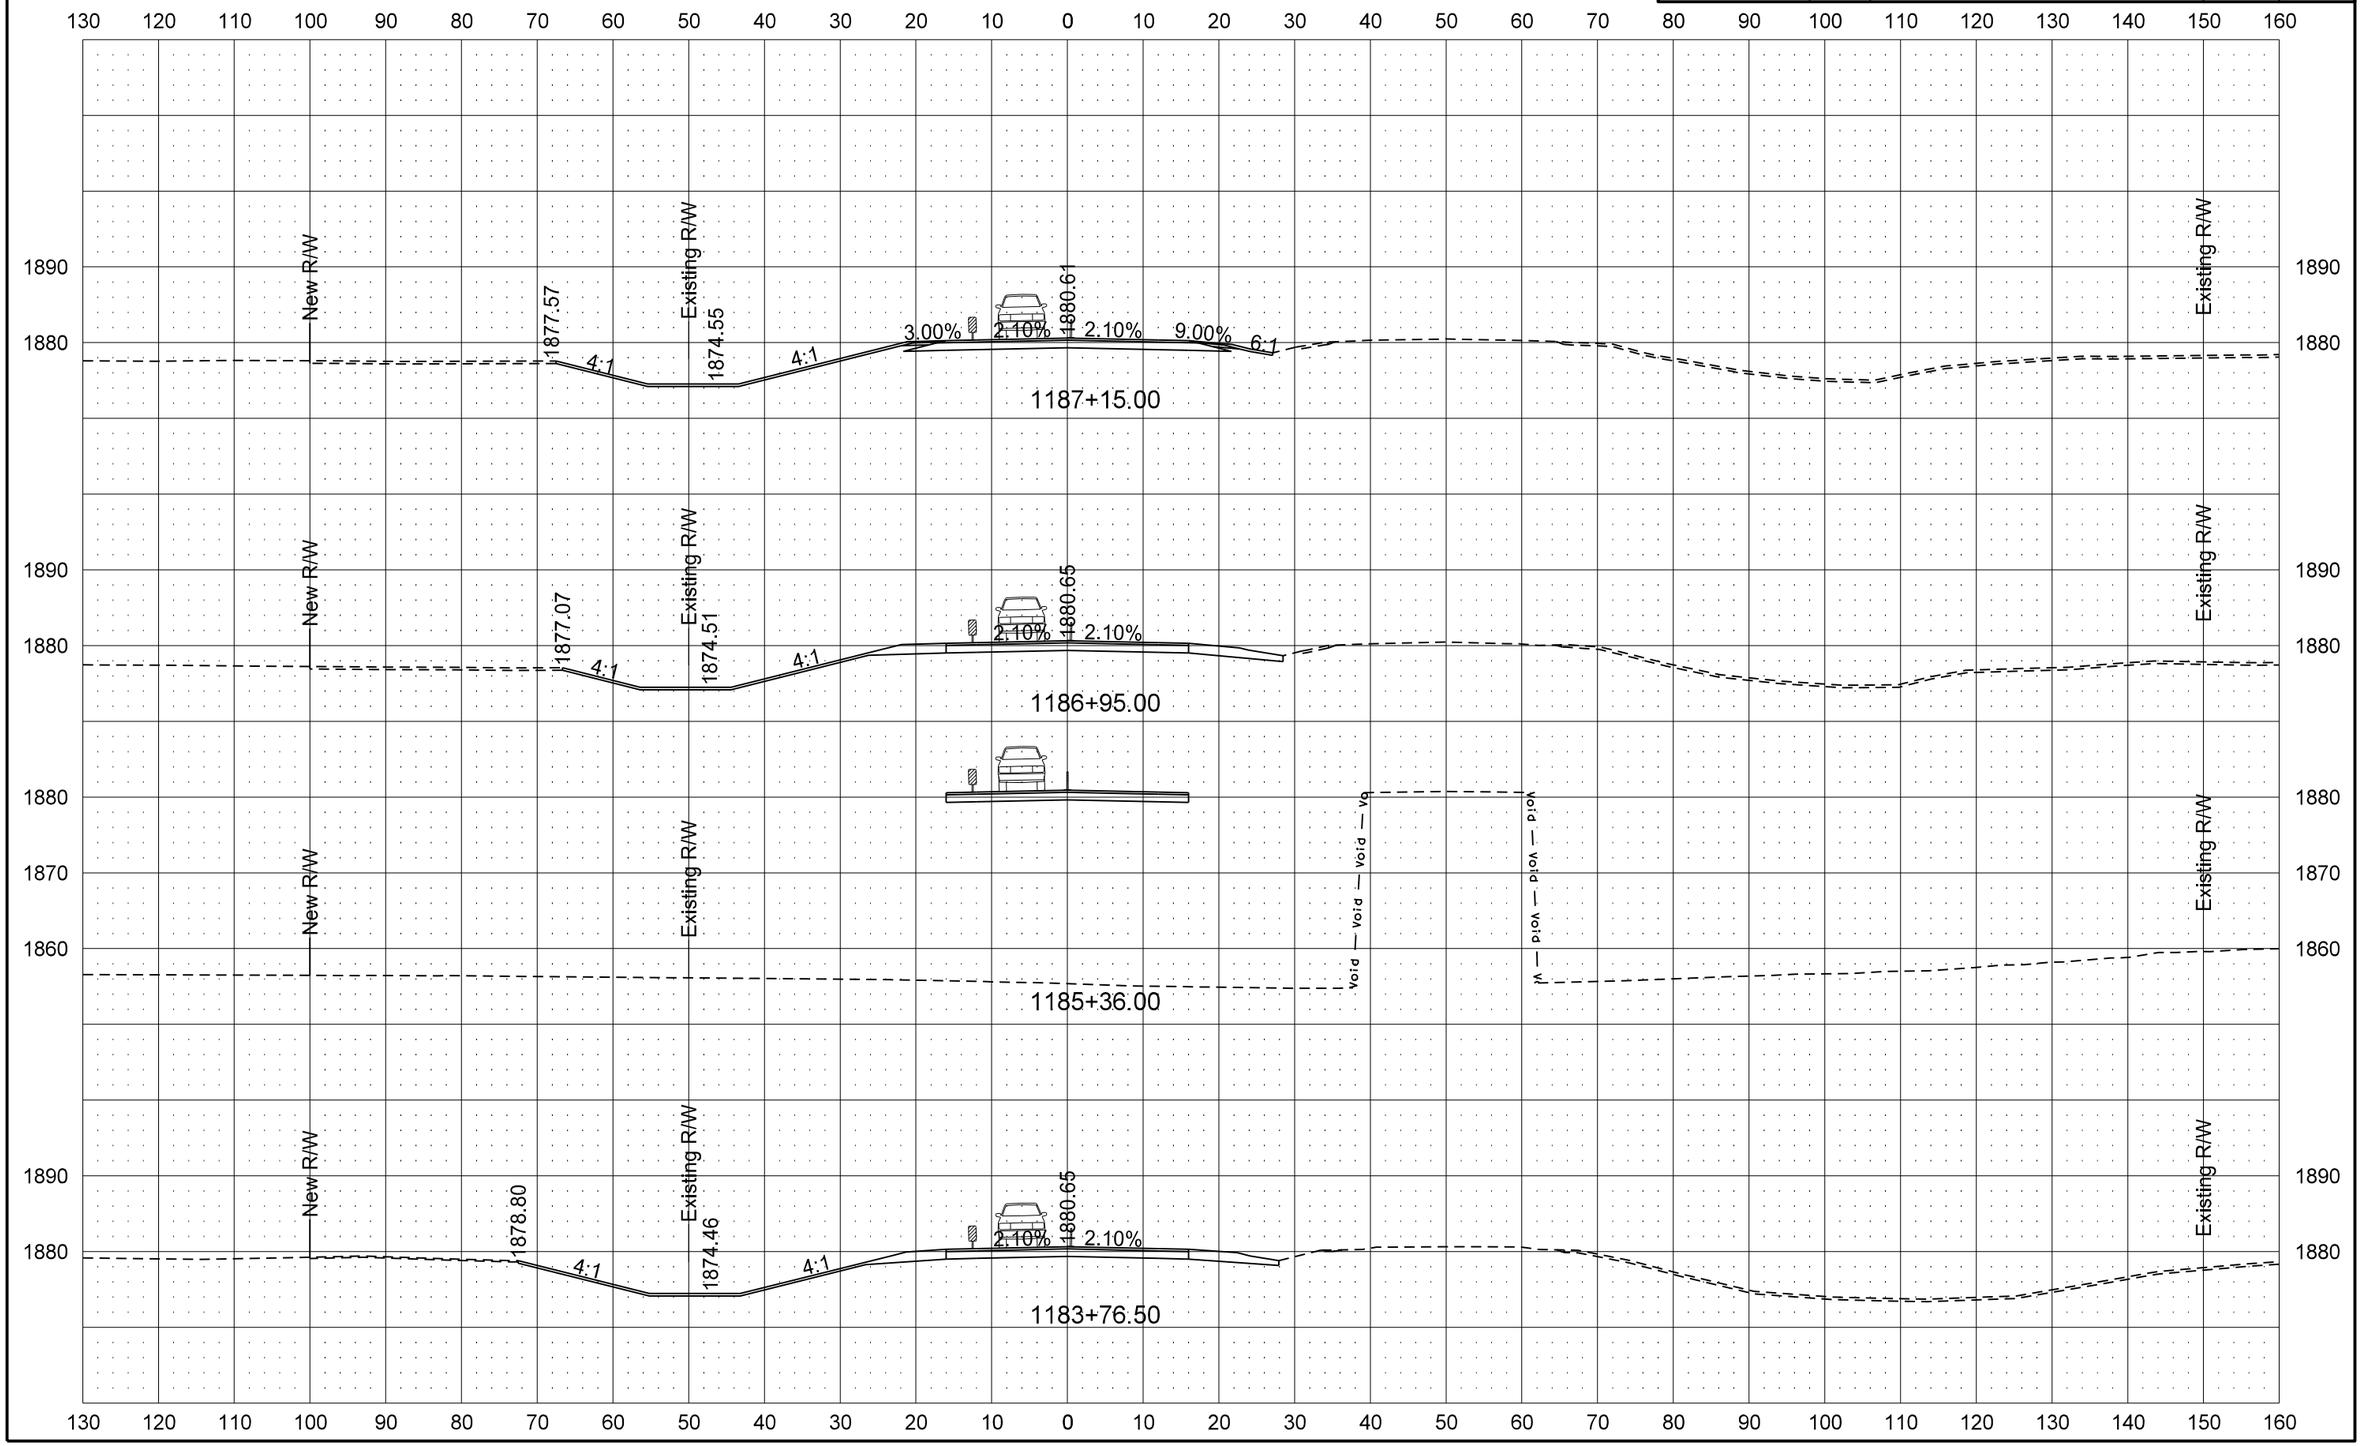

STATE	PROJECT NO.	SECTION NO.	SHEET NO.
ND	BRS-1-031(017)012	200	63

ND 31 Mainline

PR31 - Traffic Control Phase 3 Cross Sections

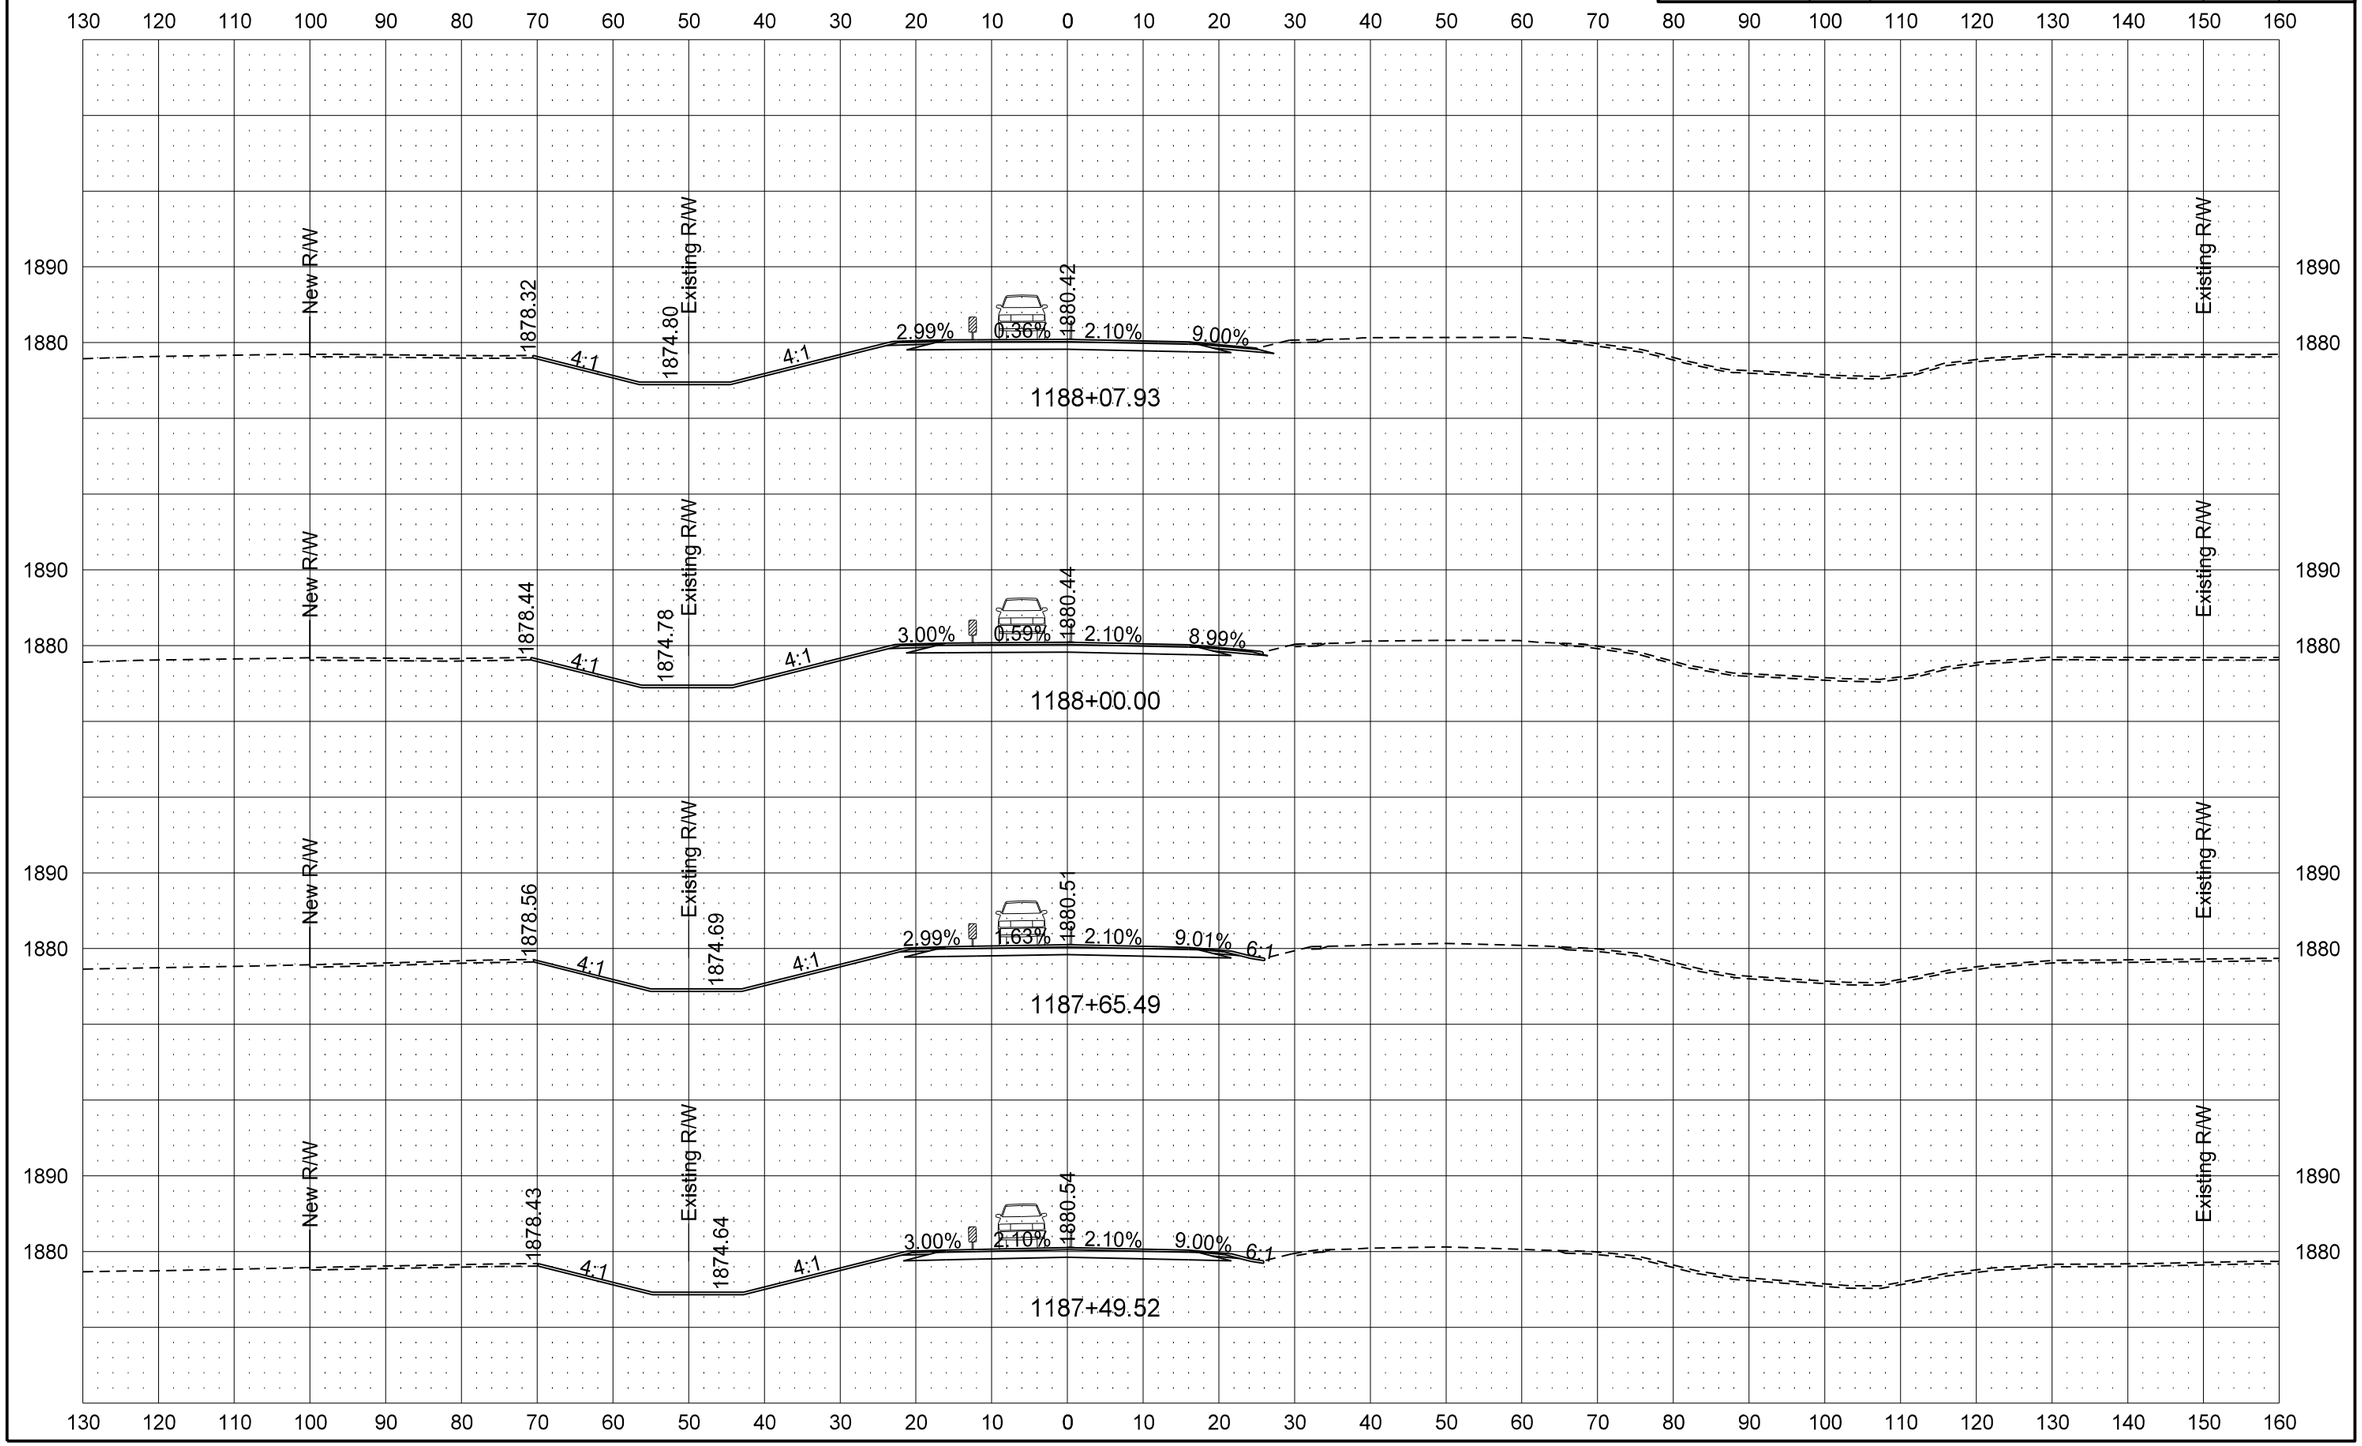

8/7/2013 4:40:14 PM darne R:\project\10031012.017\design\Sheets\200XS_001_All 4 TC Phases.dgn

STATE	PROJECT NO.	SECTION NO.	SHEET NO.
ND	BRS-1-031(017)012	200	64

ND 31 Mainline

PR31 - Traffic Control Phase 3 Cross Sections

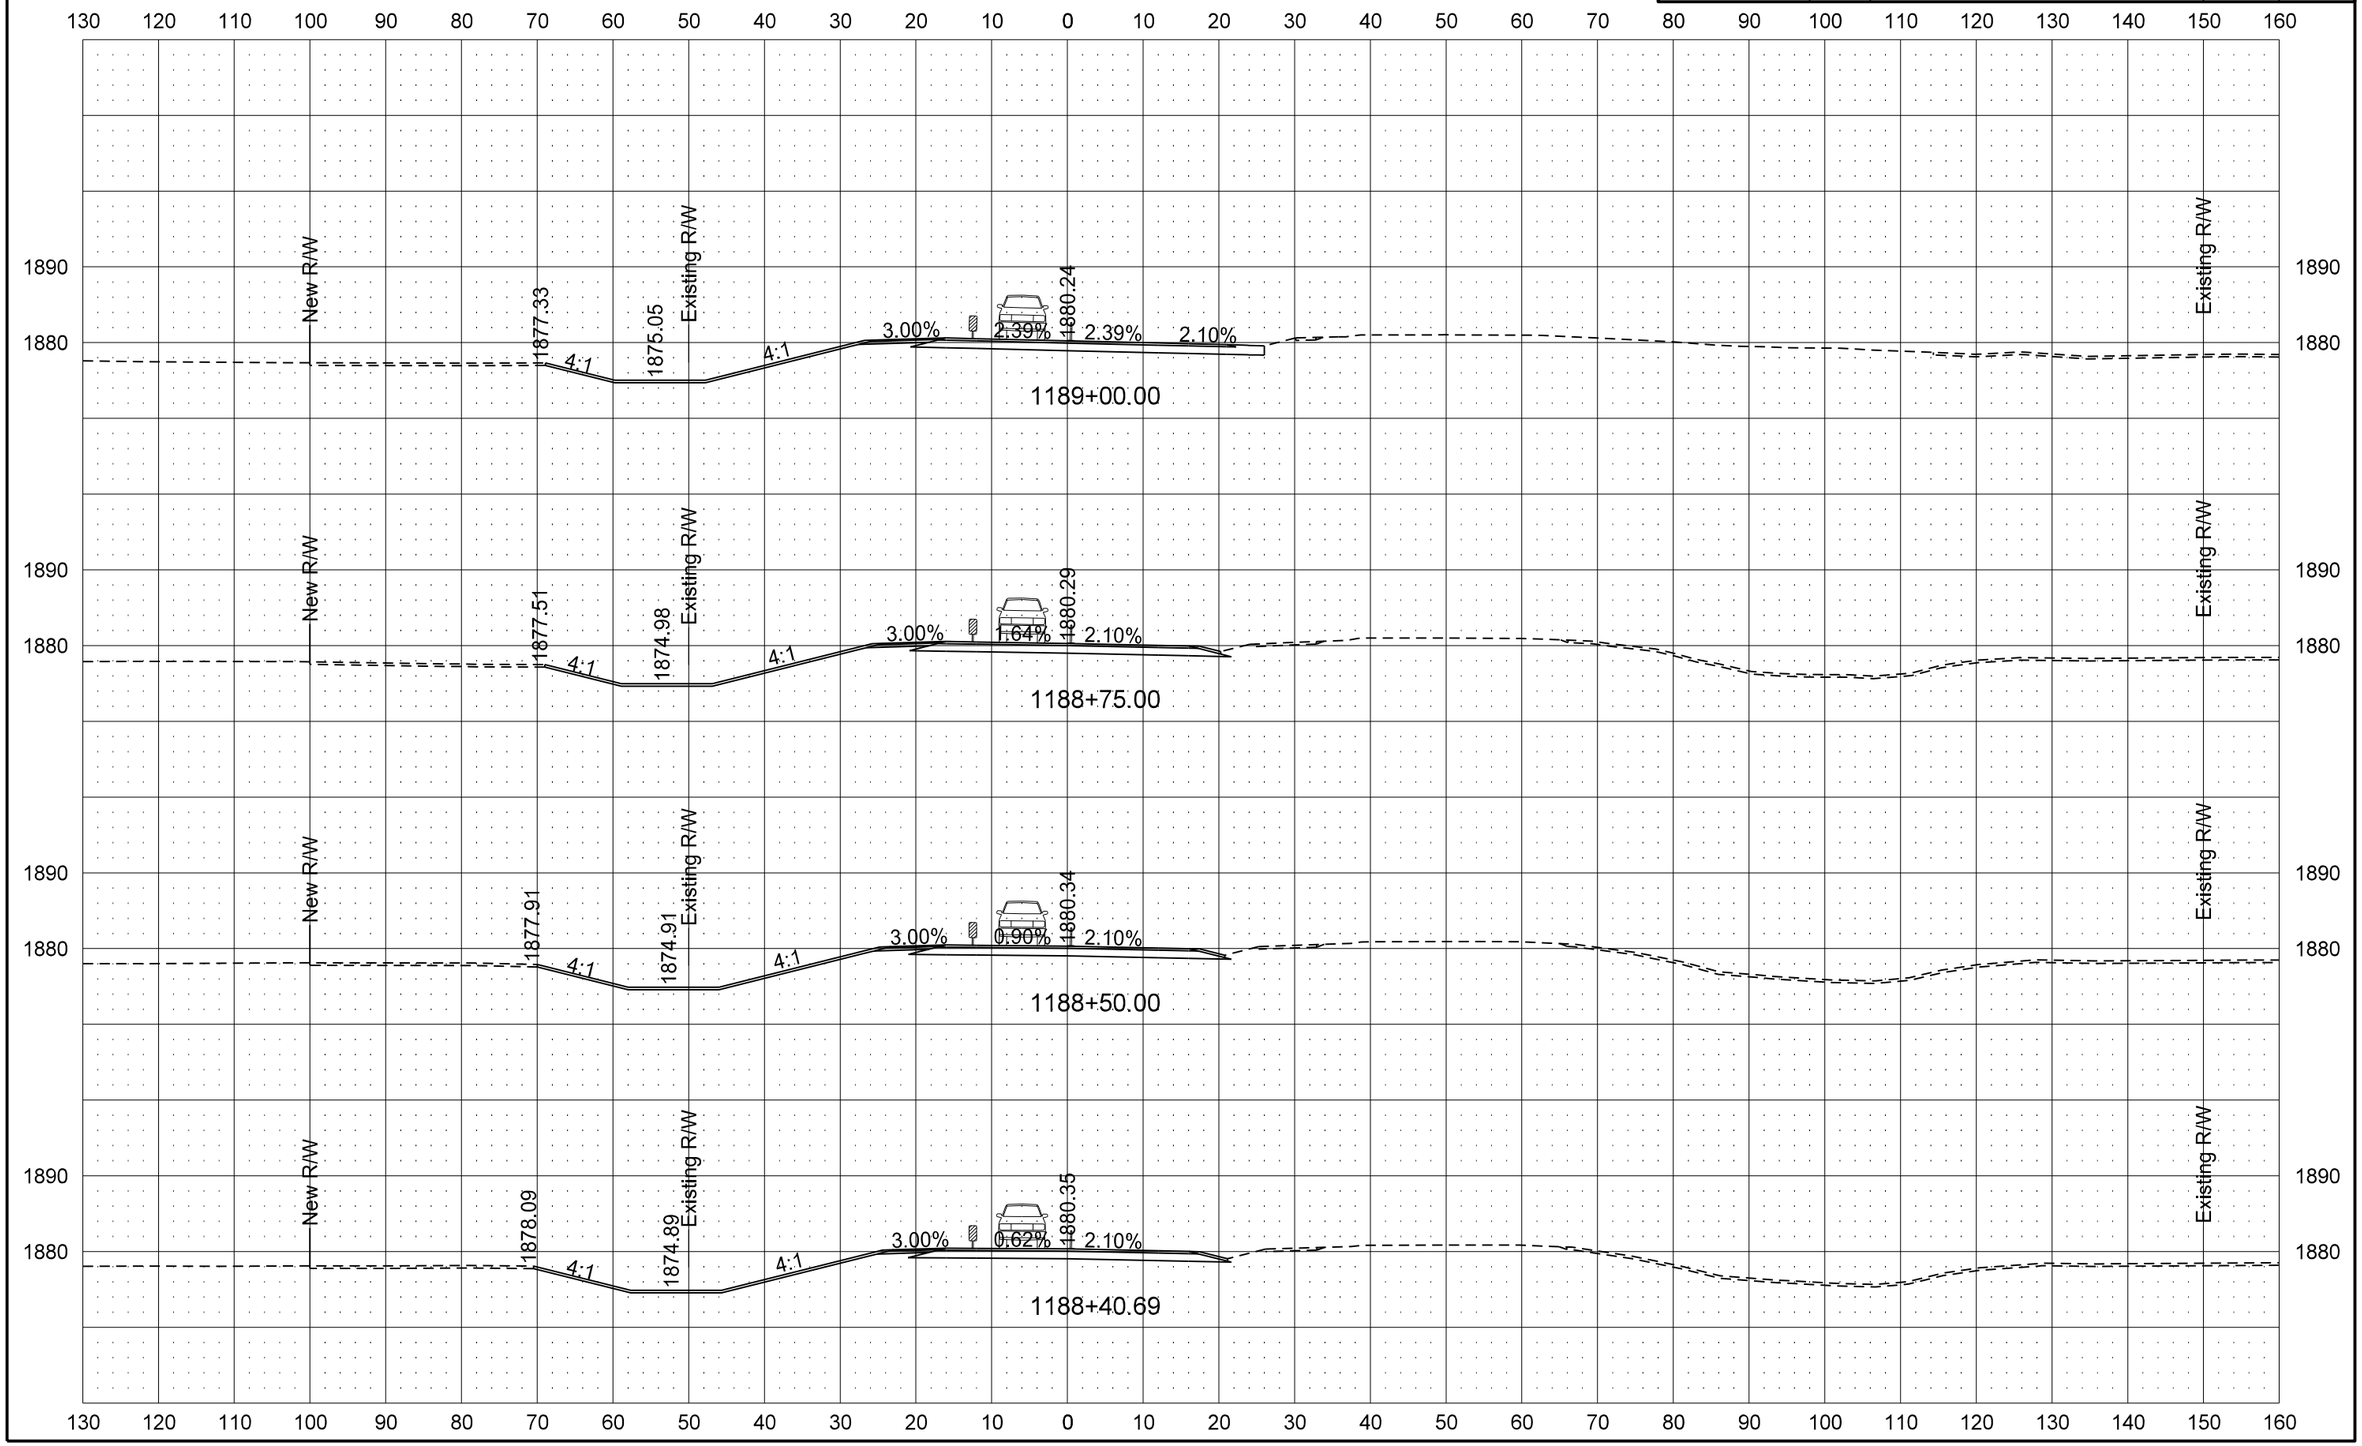

8/7/2013 4:40:19 PM darne R:\project\10031012.017\design\Sheets\200XS_001_All 4 TC Phases.dgn

ND 31 Mainline

PR31 - Traffic Control Phase 3 Cross Sections

STATE	PROJECT NO.	SECTION NO.	SHEET NO.
ND	BRS-1-031(017)012	200	65

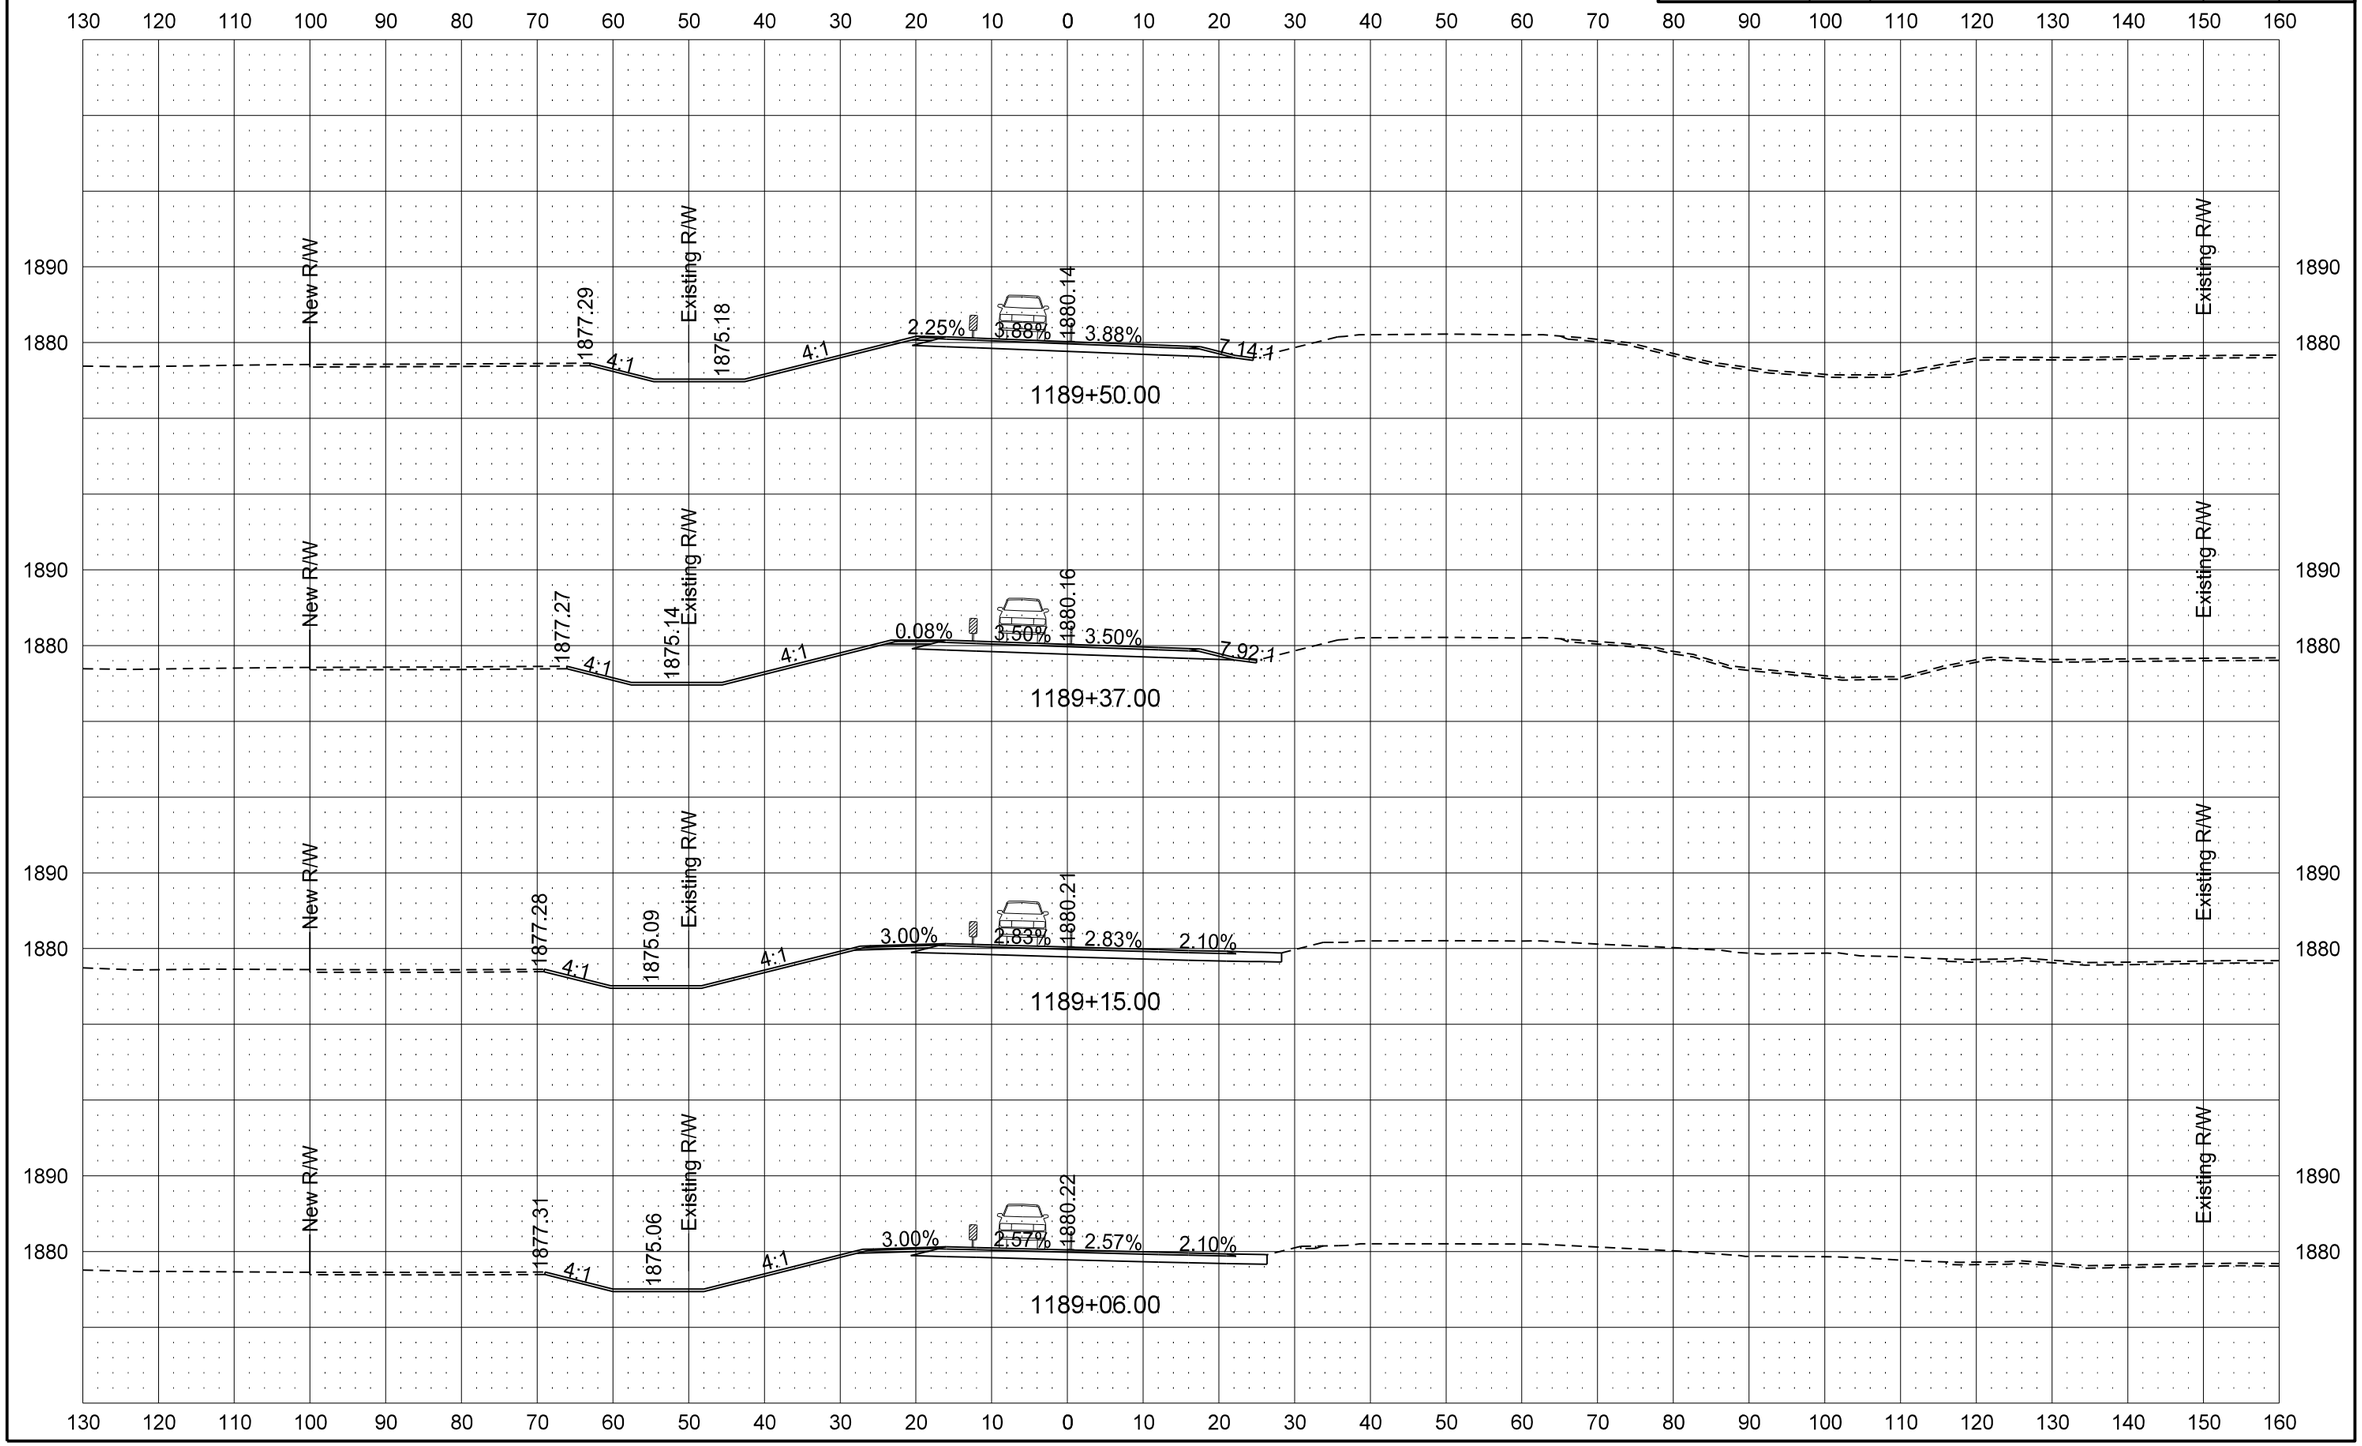

8/7/2013 4:40:24 PM darne R:\project\10031012.017\design\Sheets\200XS_001_All 4 TC Phases.dgn

ND 31 Mainline

PR31 - Traffic Control Phase 3 Cross Sections

STATE	PROJECT NO.	SECTION NO.	SHEET NO.
ND	BRS-1-031(017)012	200	66

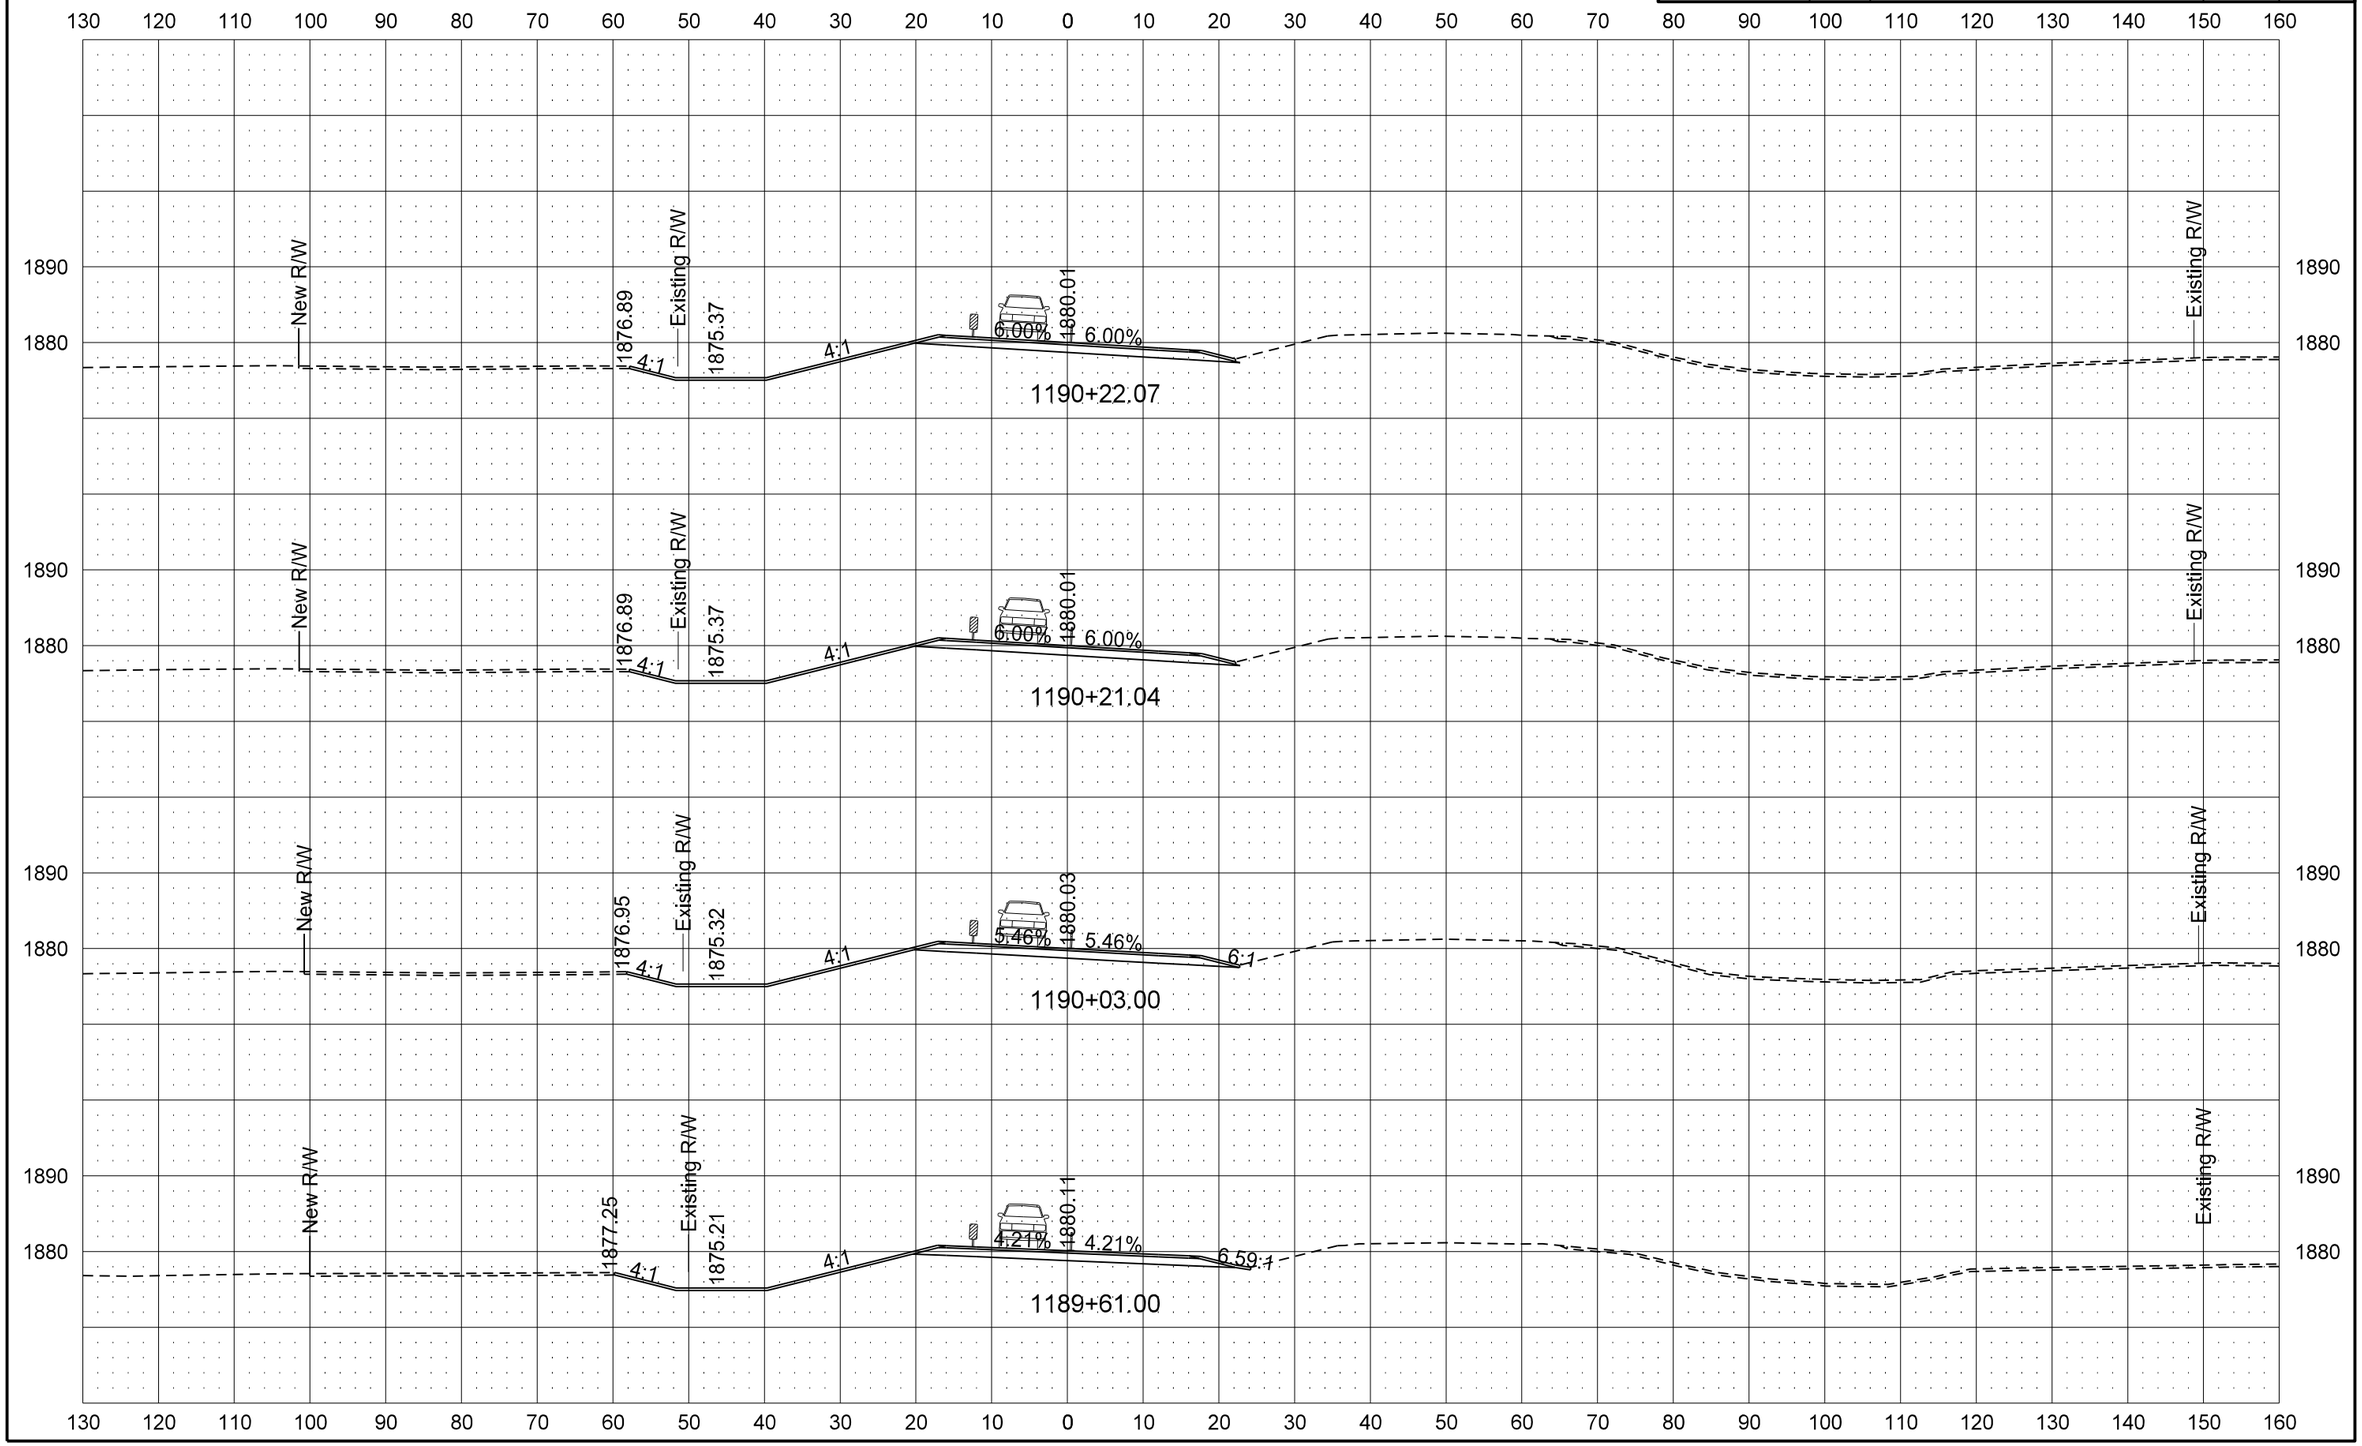

STATE	PROJECT NO.	SECTION NO.	SHEET NO.
ND	BRS-1-031(017)012	200	67

ND 31 Mainline

PR31 - Traffic Control Phase 3 Cross Sections

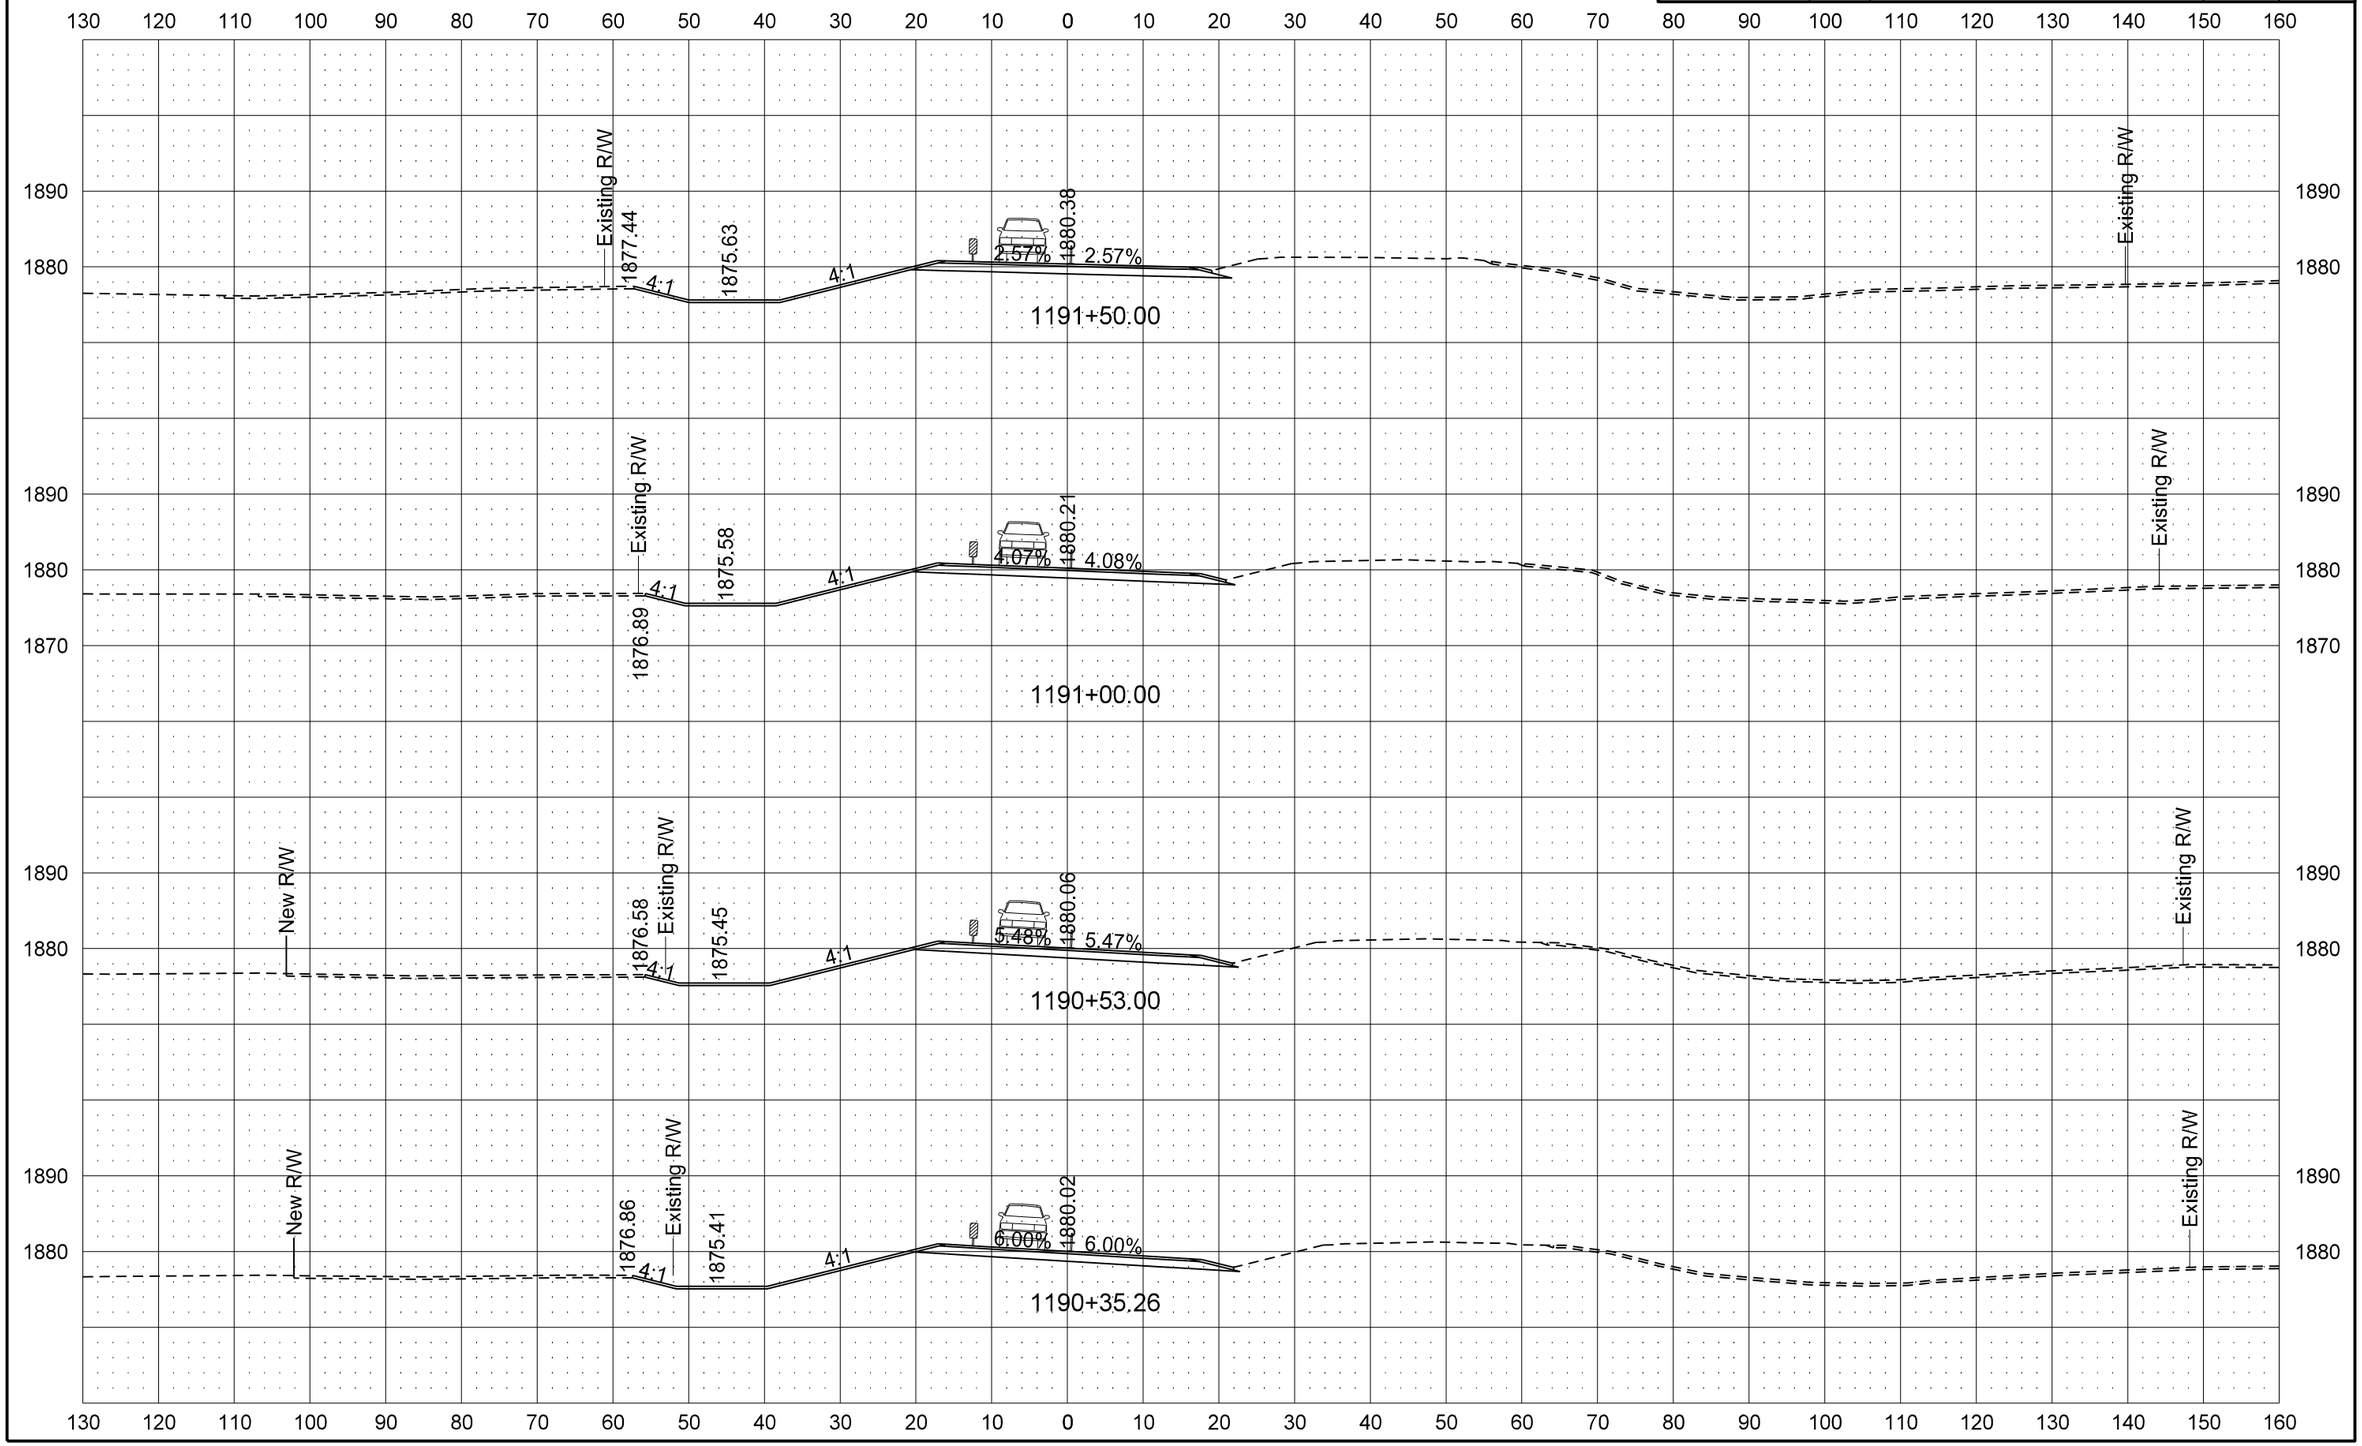

STATE	PROJECT NO.	SECTION NO.	SHEET NO.
ND	BRS-1-031(017)012	200	68

ND 31 Mainline

PR31 - Traffic Control Phase 3 Cross Sections

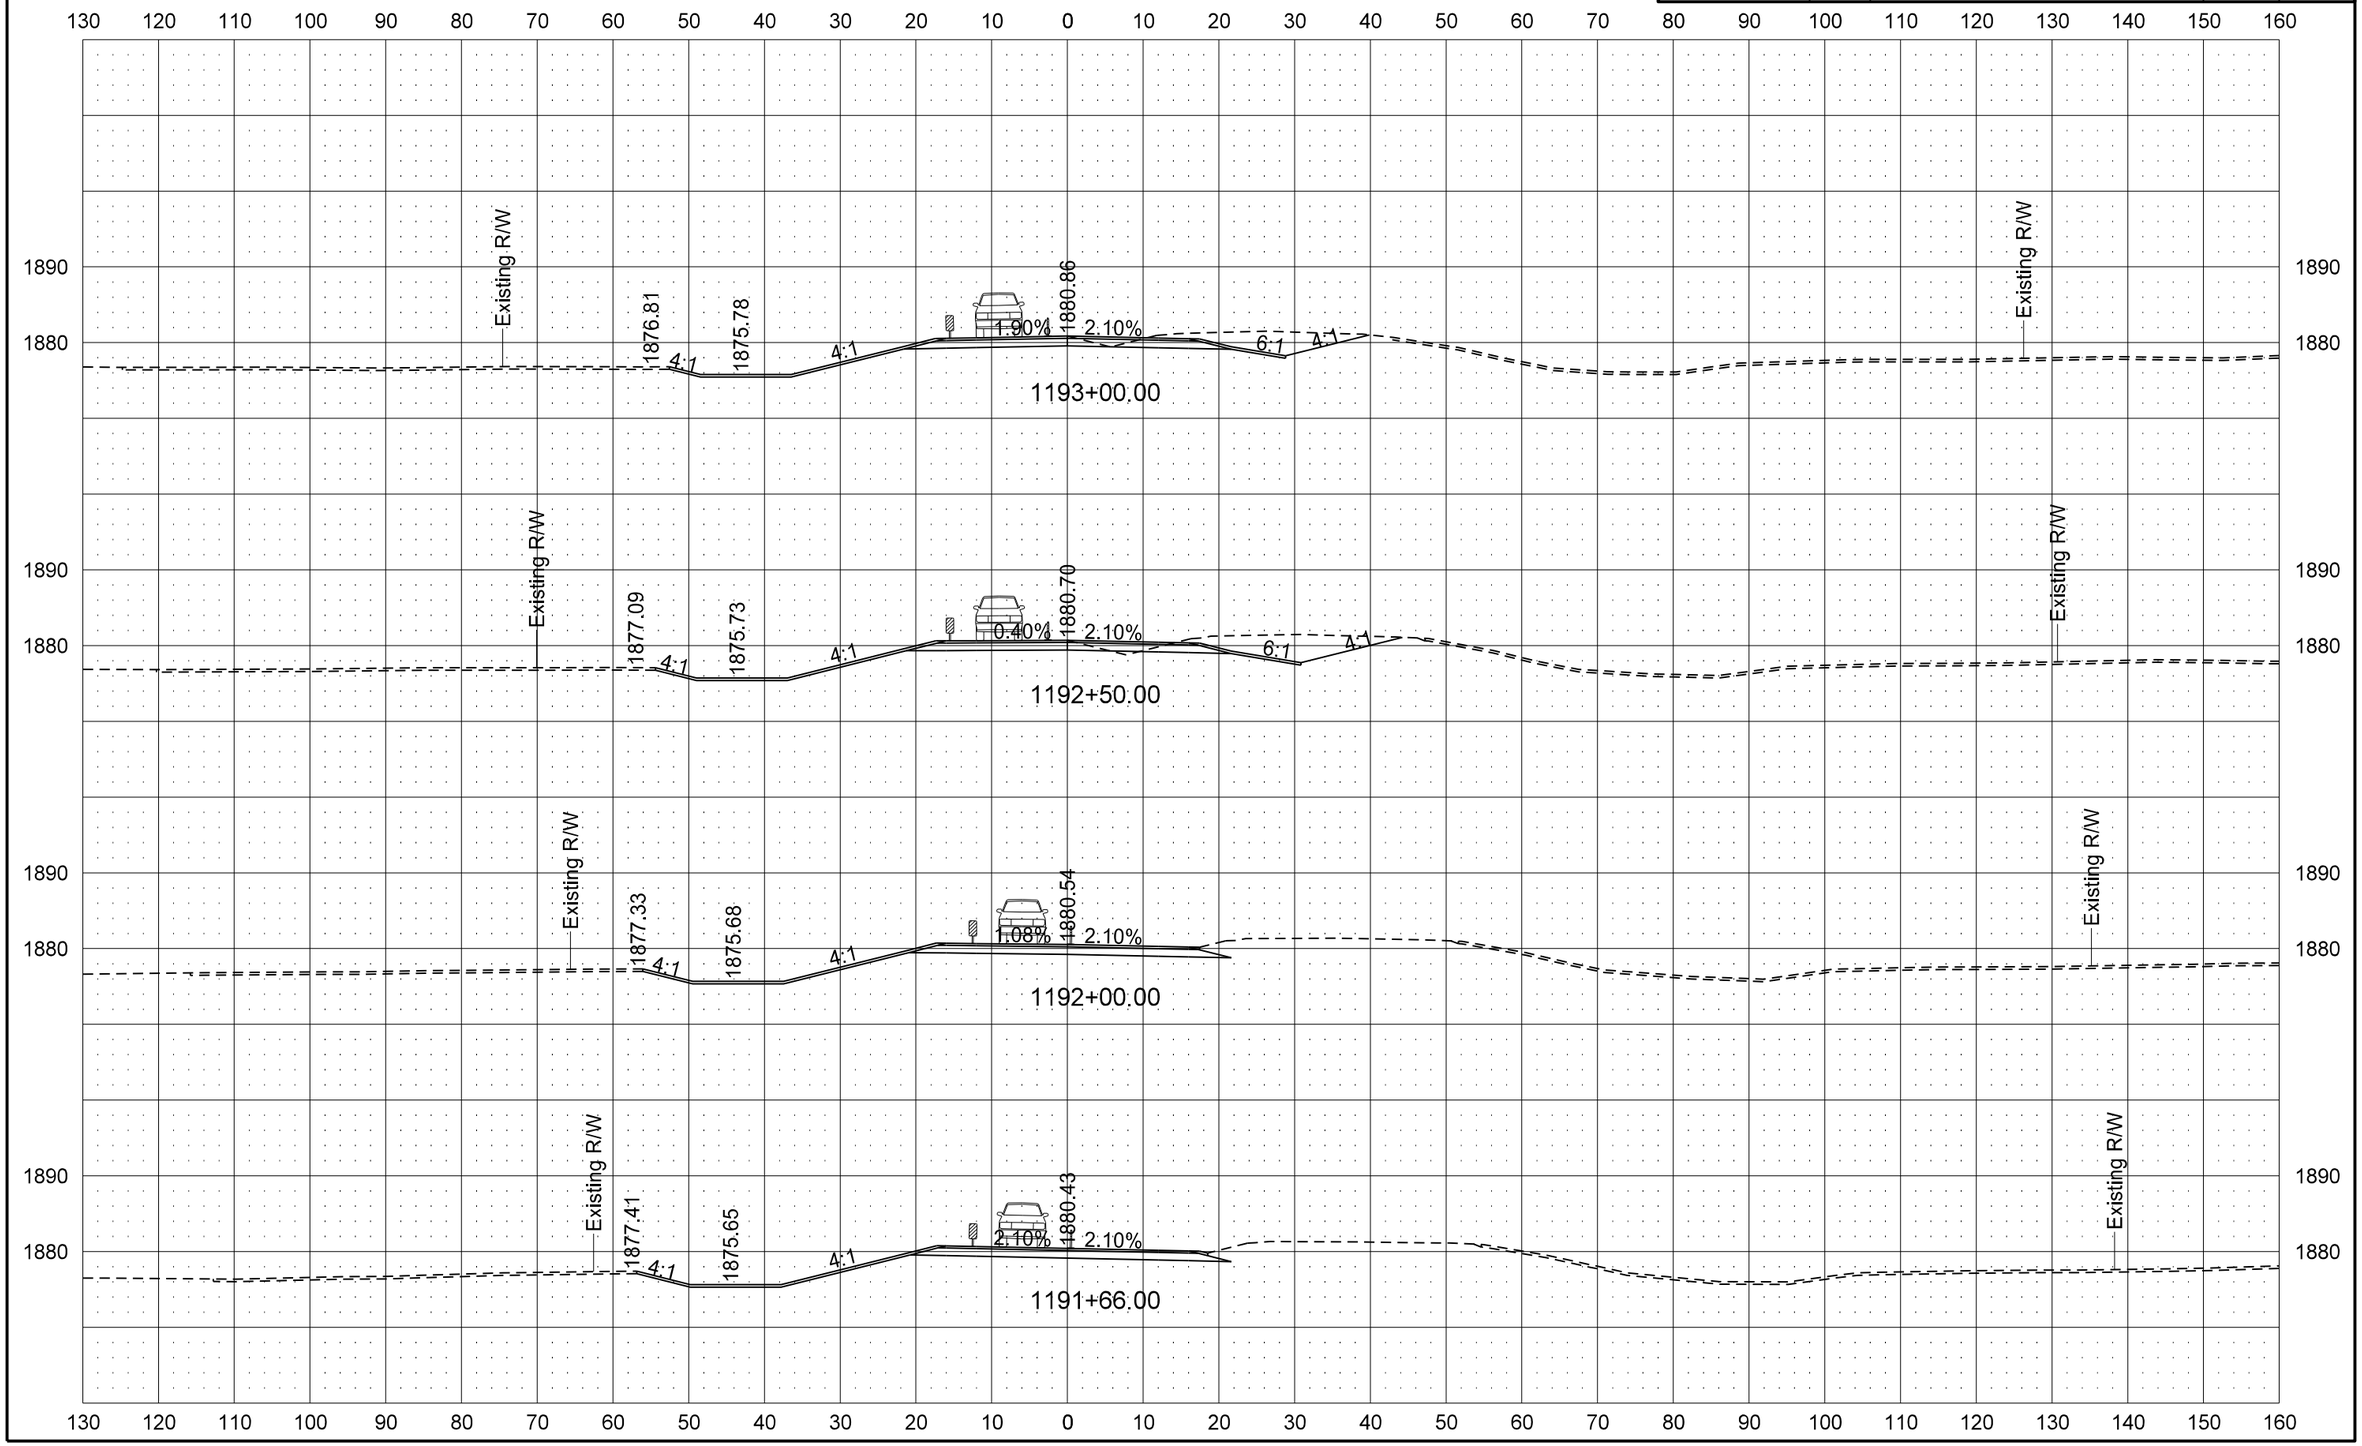

STATE	PROJECT NO.	SECTION NO.	SHEET NO.
ND	BRS-1-031(017)012	200	69

ND 31 Mainline

PR31 - Traffic Control Phase 3 Cross Sections

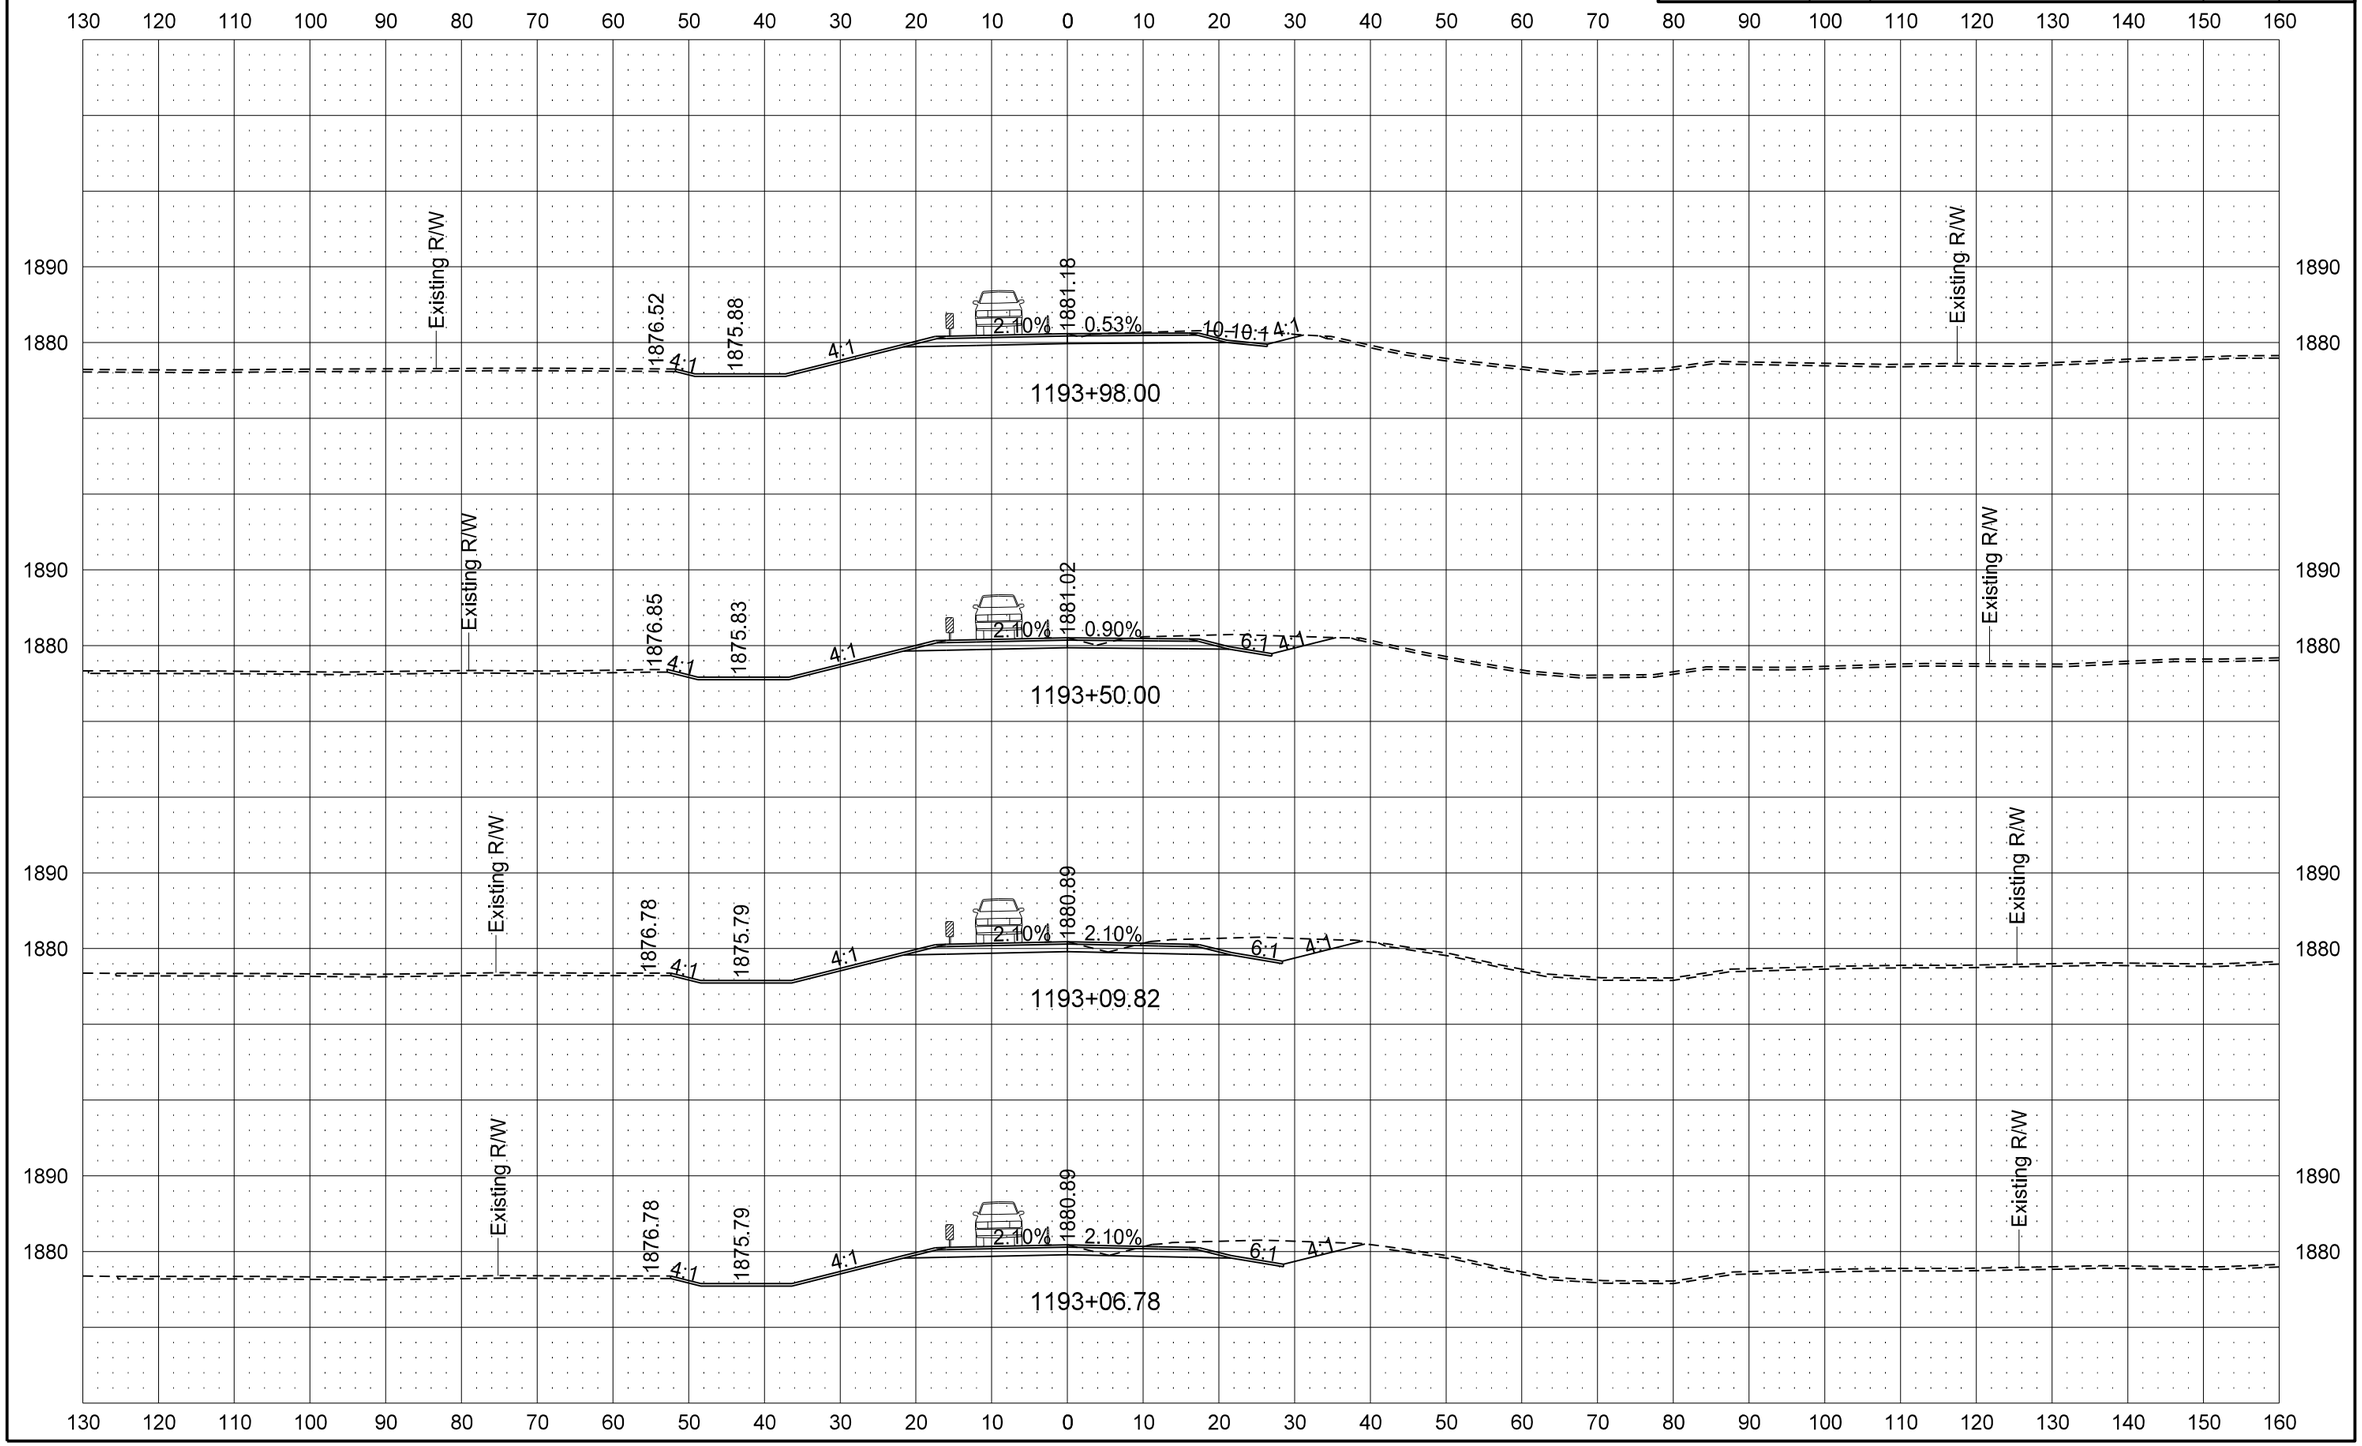

STATE	PROJECT NO.	SECTION NO.	SHEET NO.
ND	BRS-1-031(017)012	200	70

ND 31 Mainline

PR31 - Traffic Control Phase 3 Cross Sections

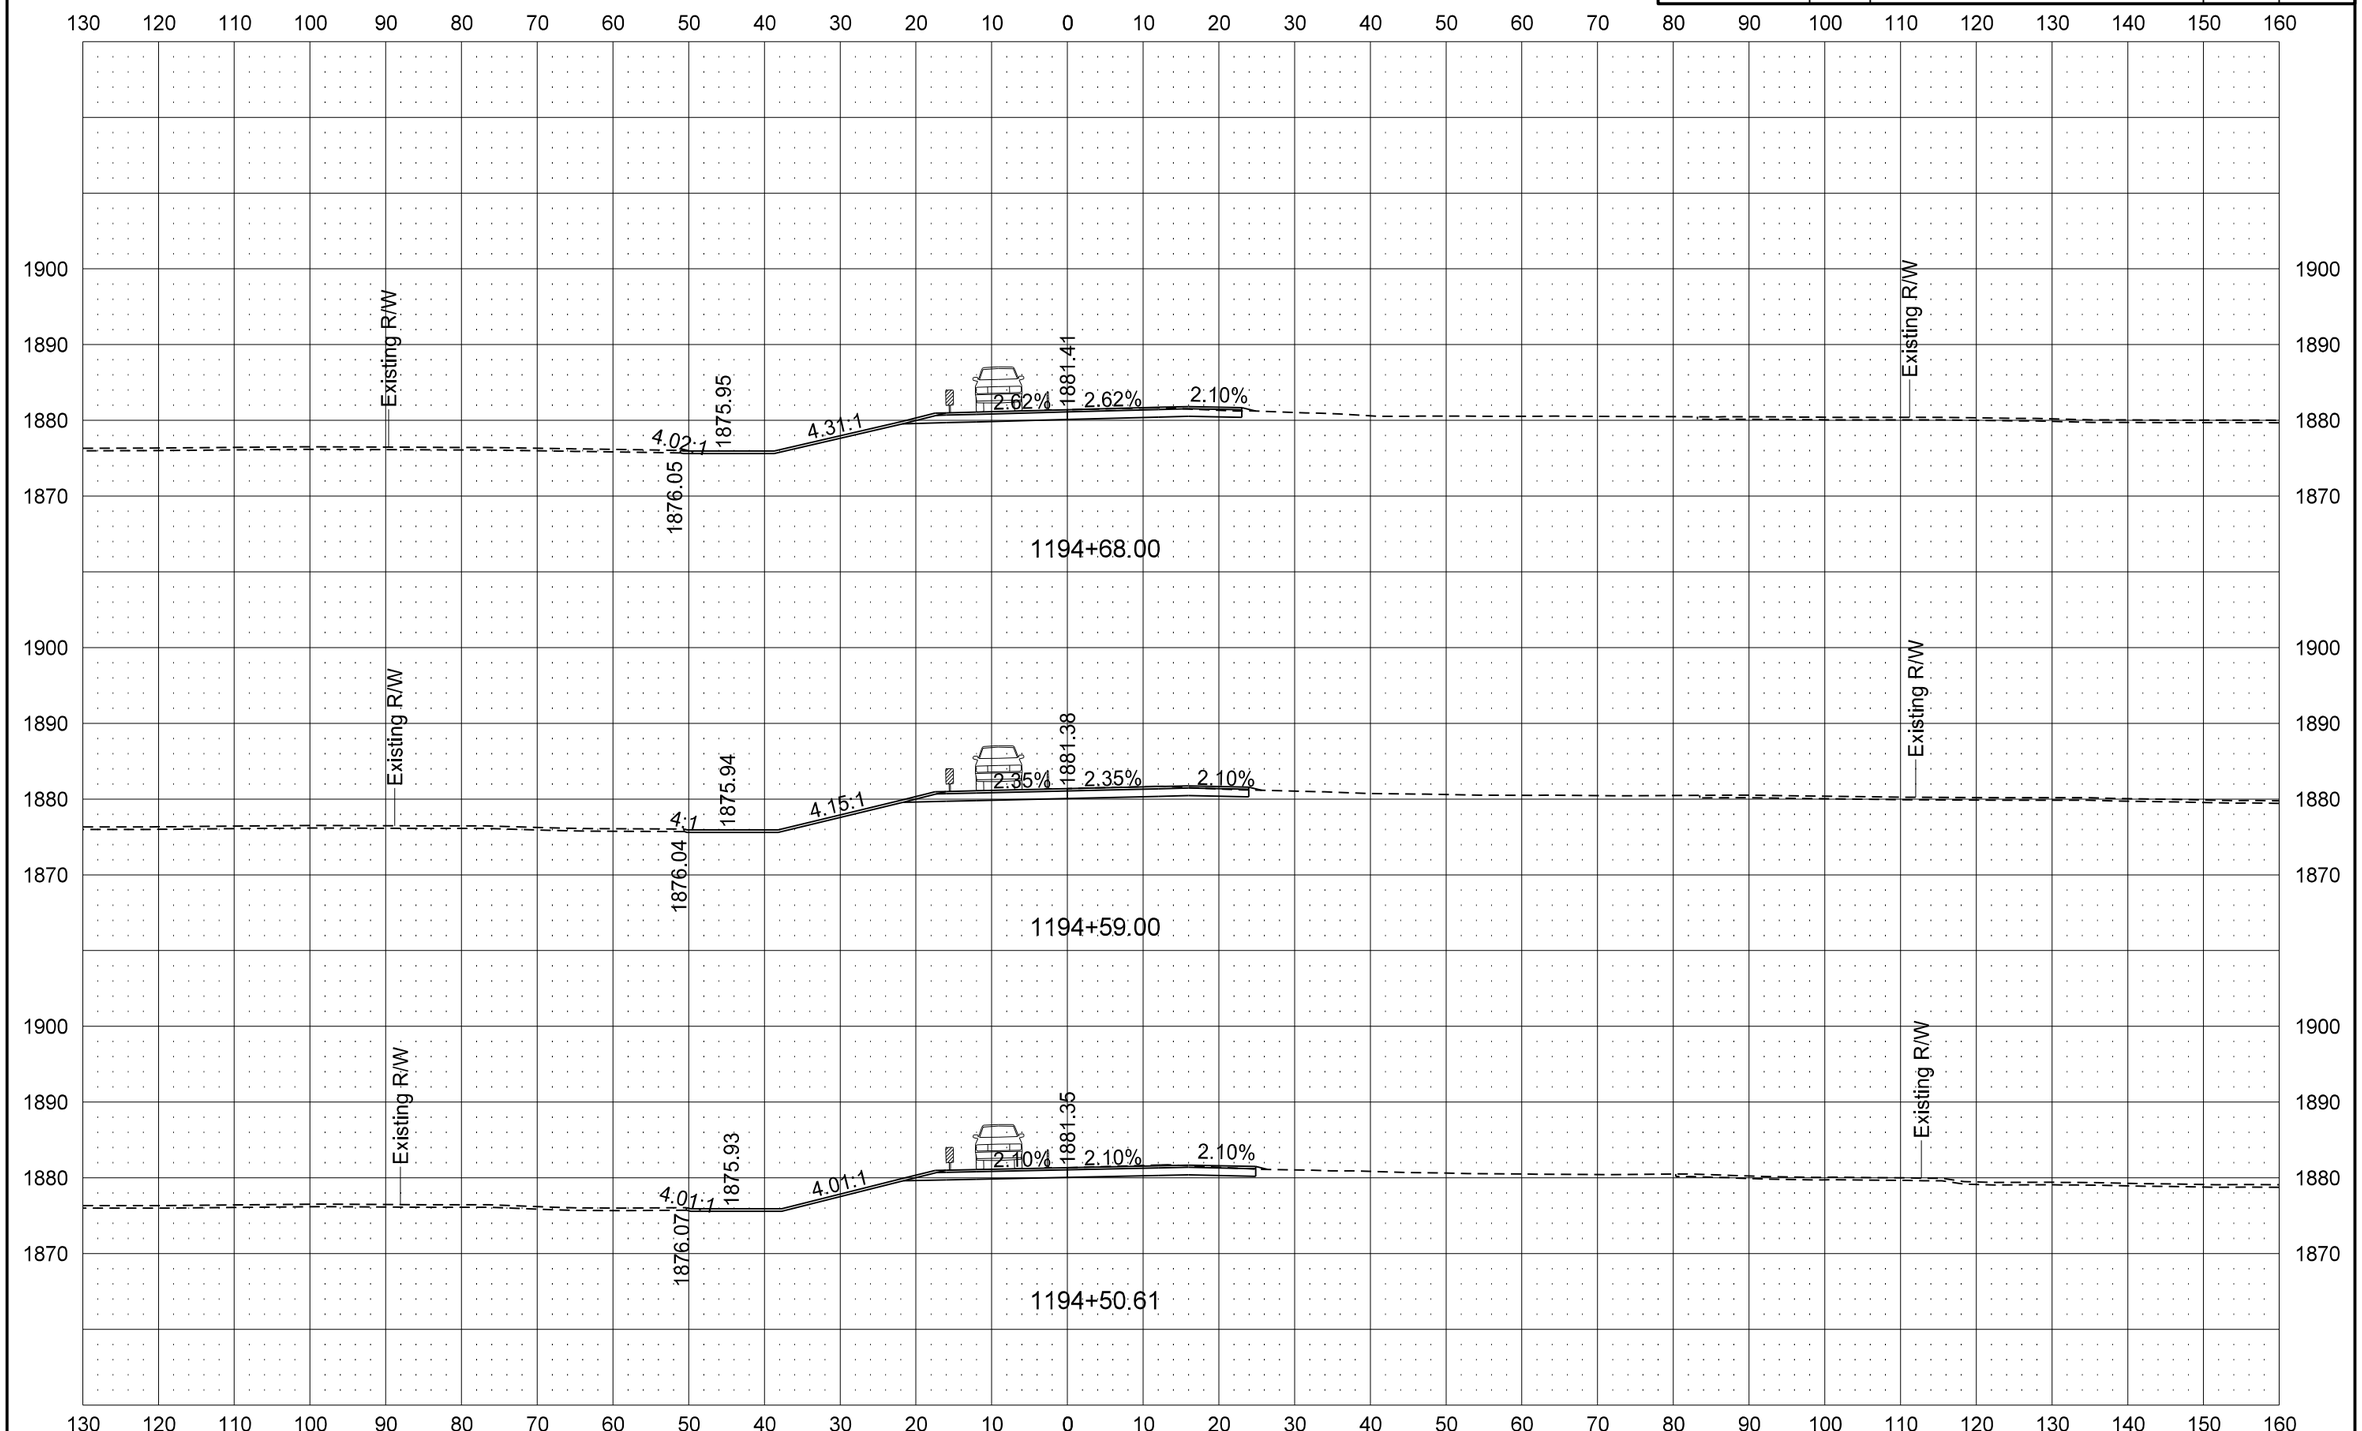

8/7/2013 4:40:50 PM darne R:\project\10031012.017\design\Sheets\200XS_001_All 4 TC Phases.dgn

STATE	PROJECT NO.	SECTION NO.	SHEET NO.
ND	BRS-1-031(017)012	200	71

ND 31 Mainline

PR31 - Traffic Control Phase 3 Cross Sections

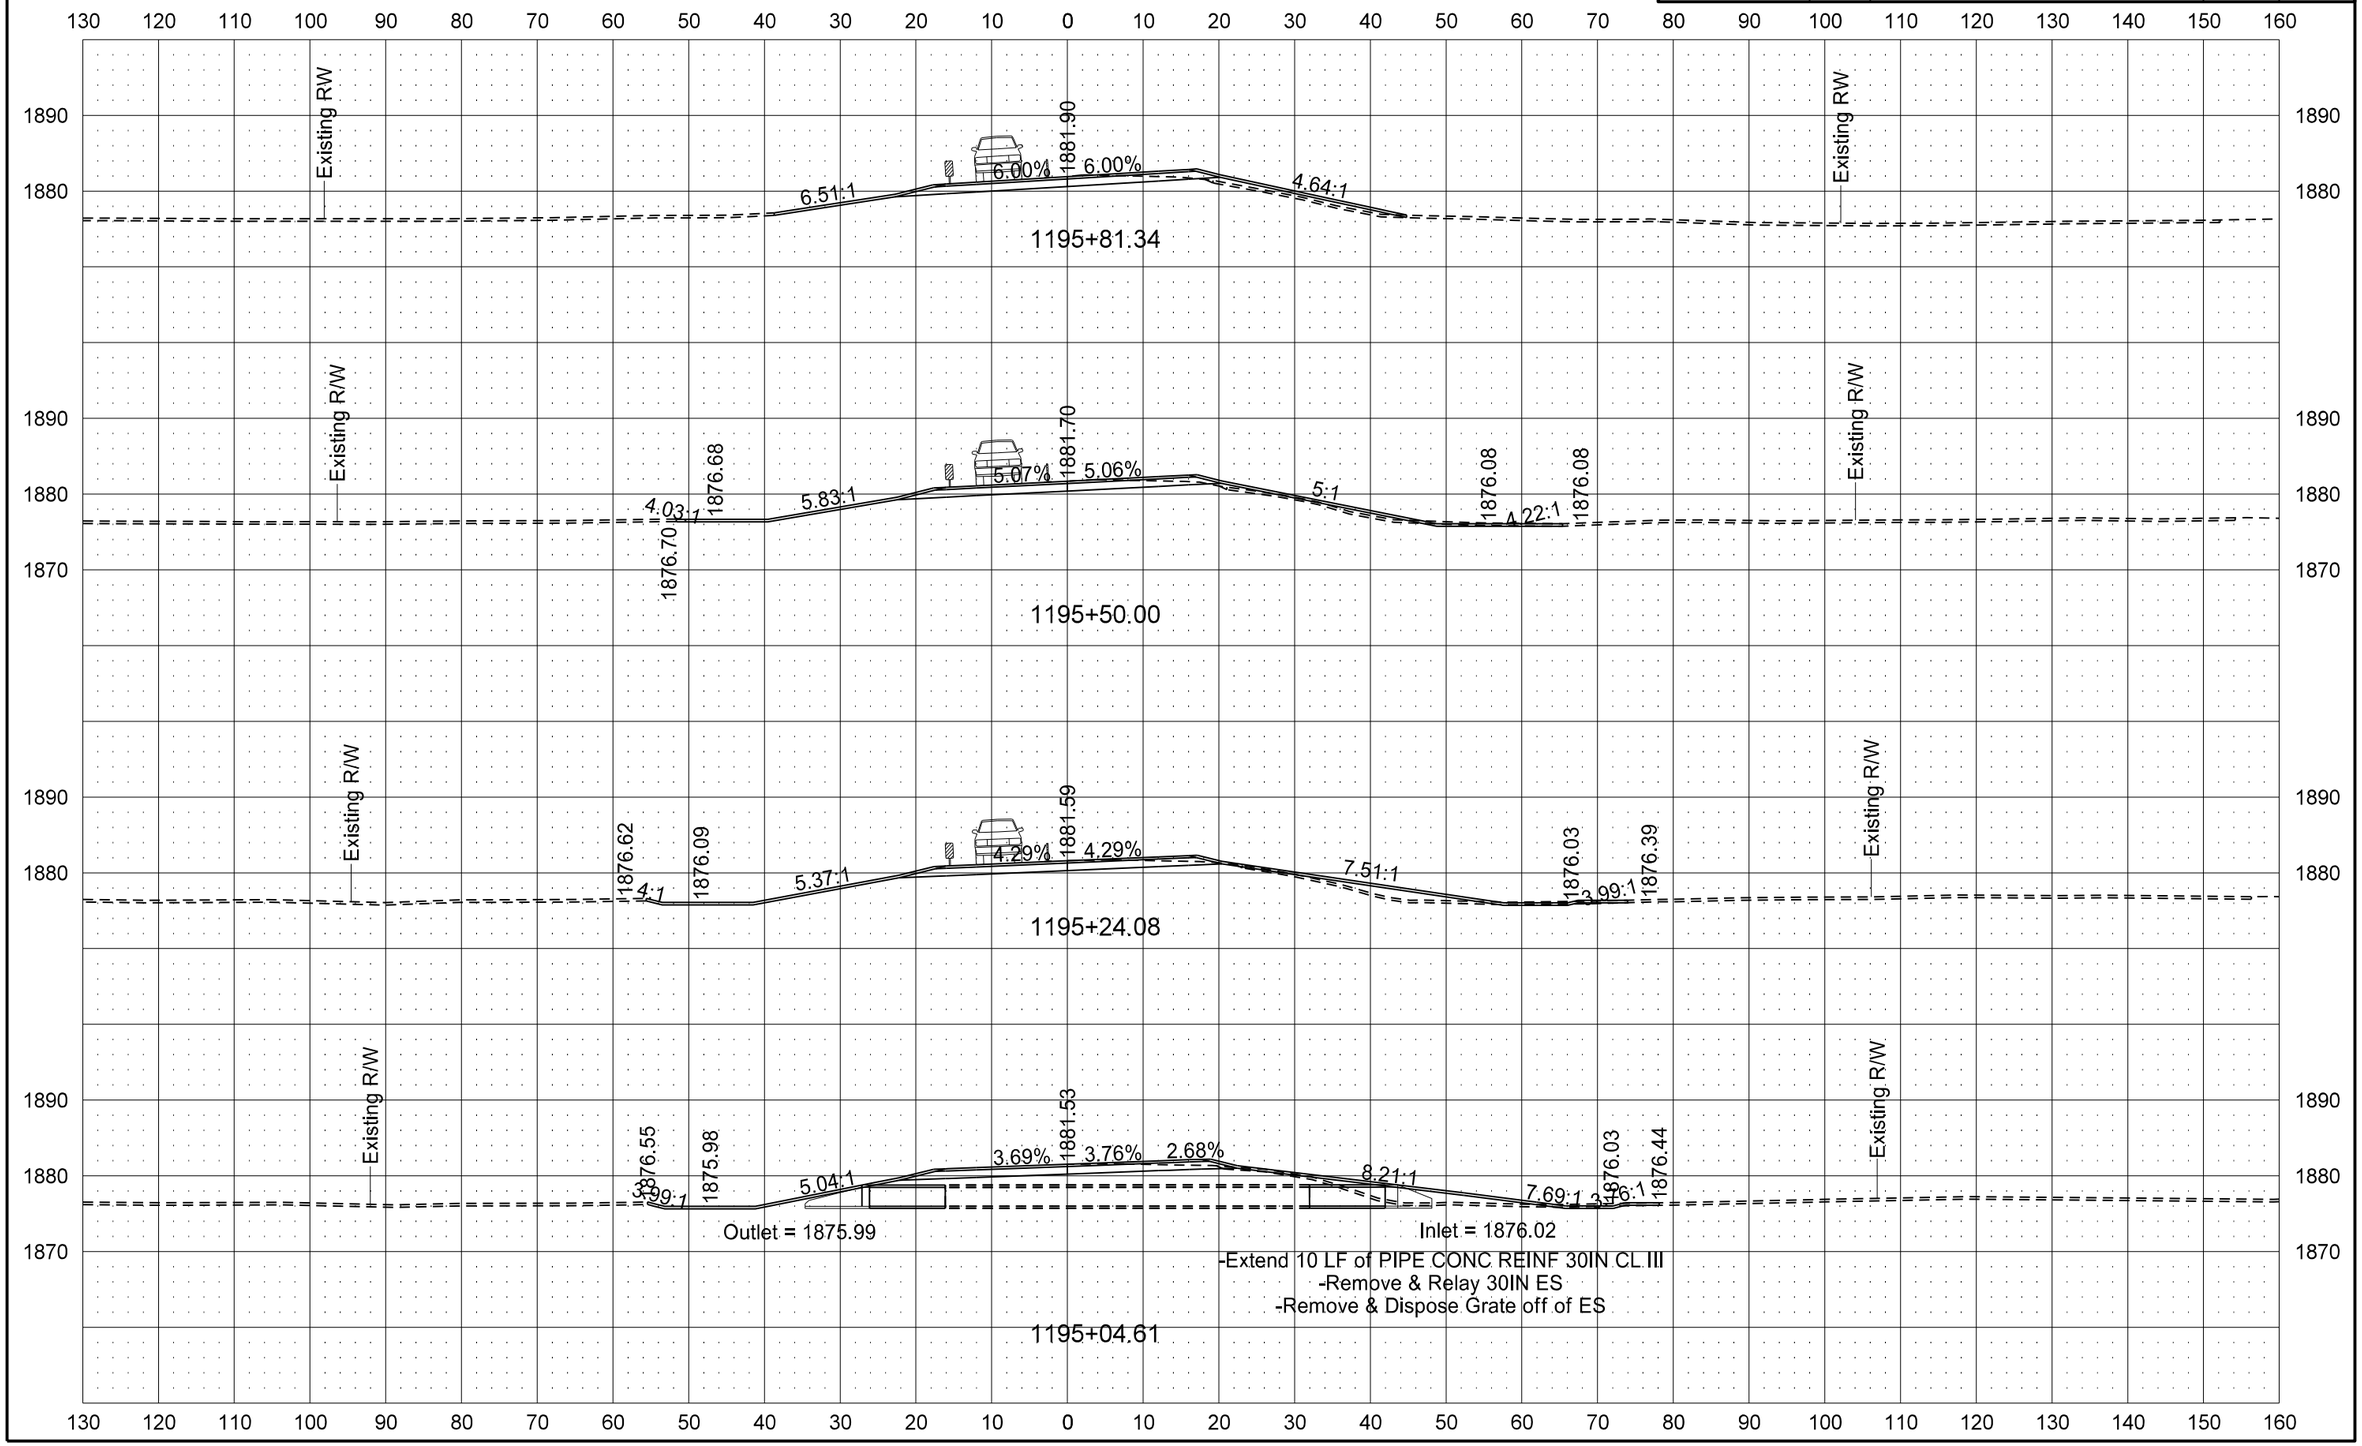

STATE	PROJECT NO.	SECTION NO.	SHEET NO.
ND	BRS-1-031(017)012	200	72

ND 31 Mainline

PR31 - Traffic Control Phase 3 Cross Sections

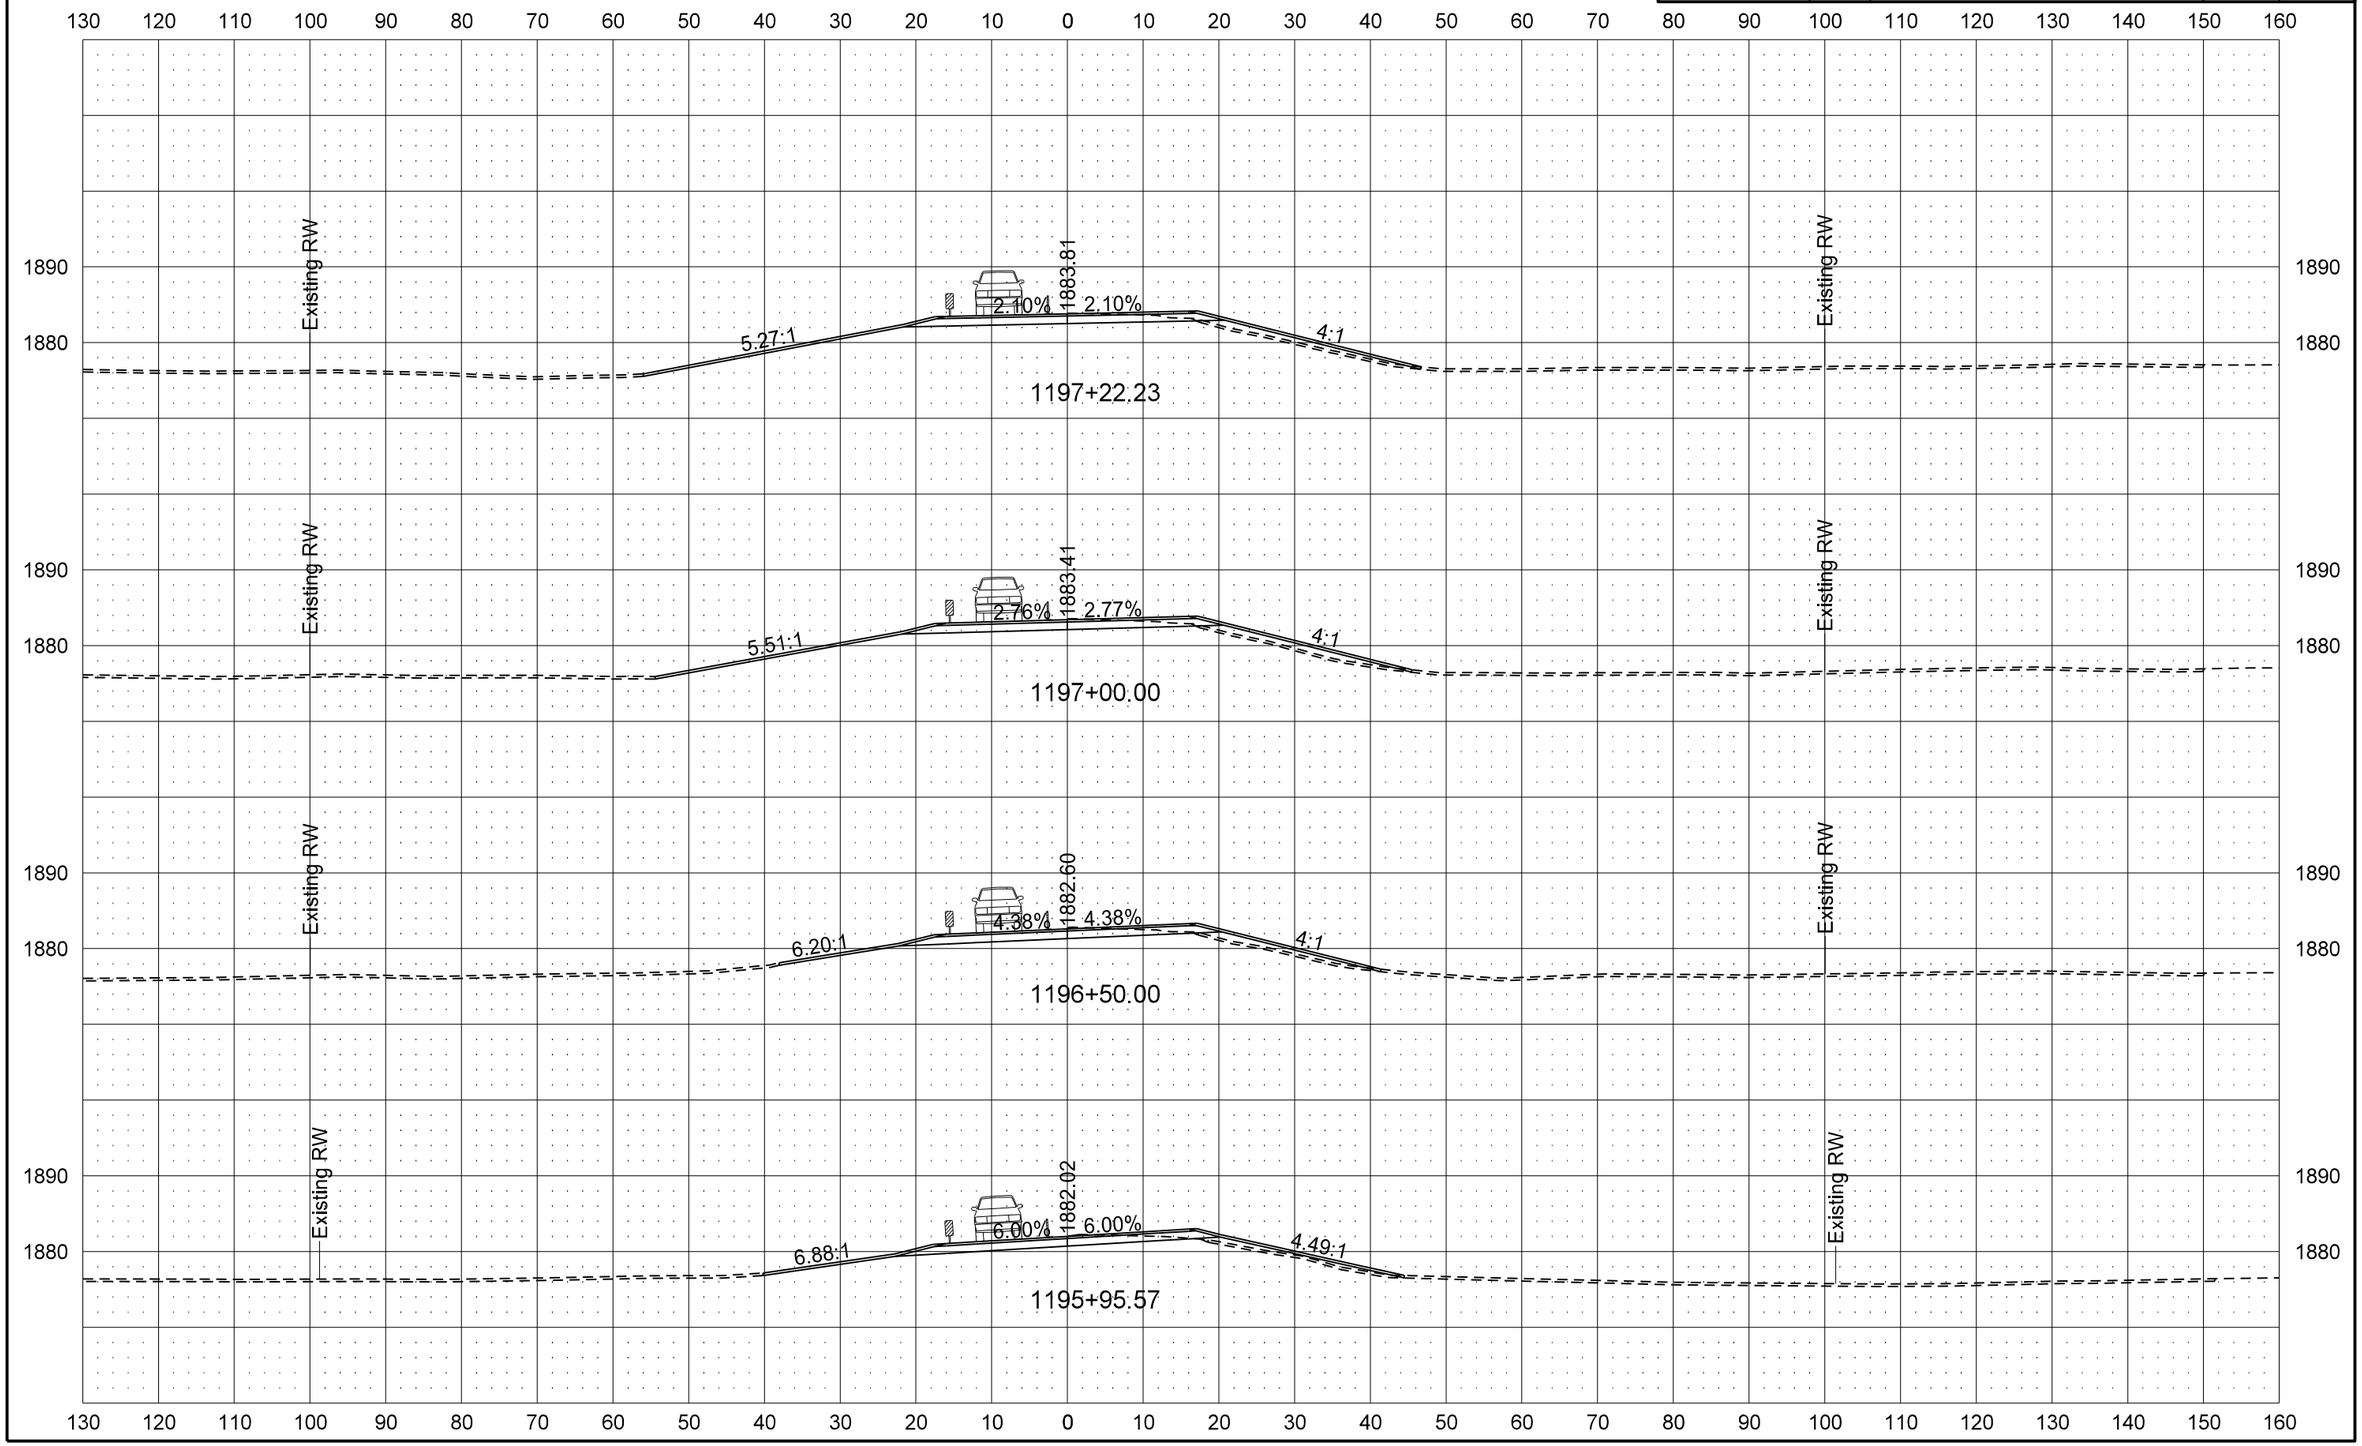

STATE	PROJECT NO.	SECTION NO.	SHEET NO.
ND	BRS-1-031(017)012	200	73

ND 31 Mainline

PR31 - Traffic Control Phase 3 Cross Sections

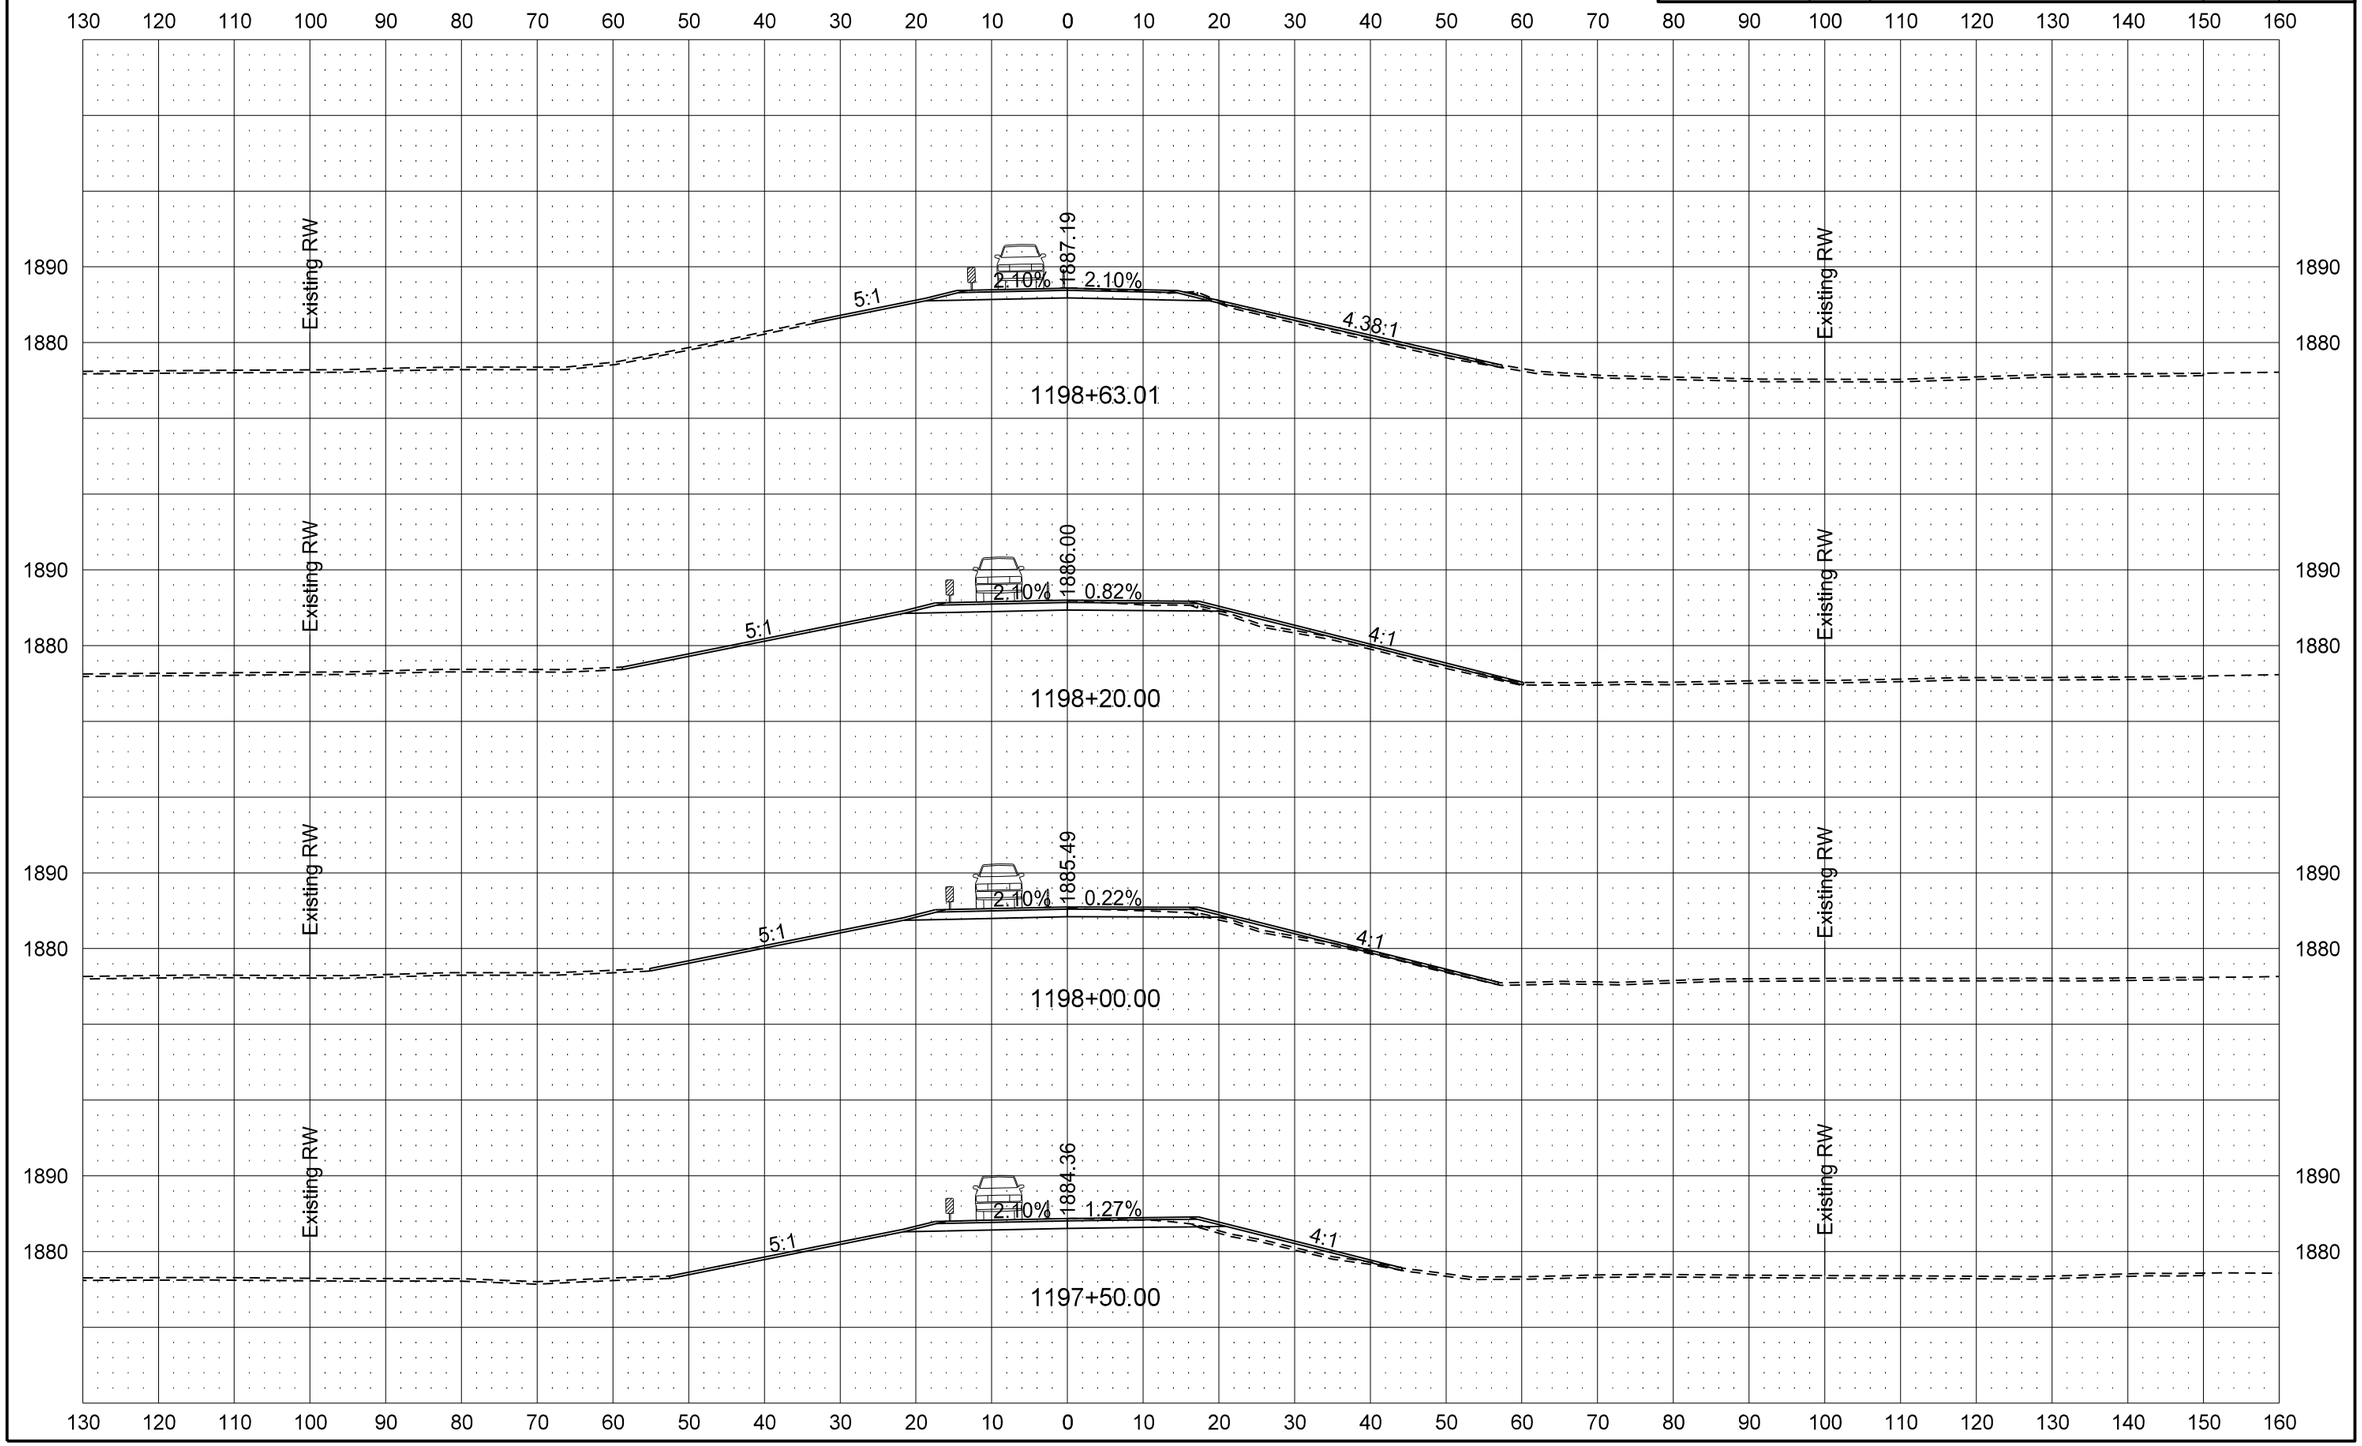

ND 31 Mainline

PR31 - Traffic Control Phase 3 Cross Sections

STATE	PROJECT NO.	SECTION NO.	SHEET NO.
ND	BRS-1-031(017)012	200	74

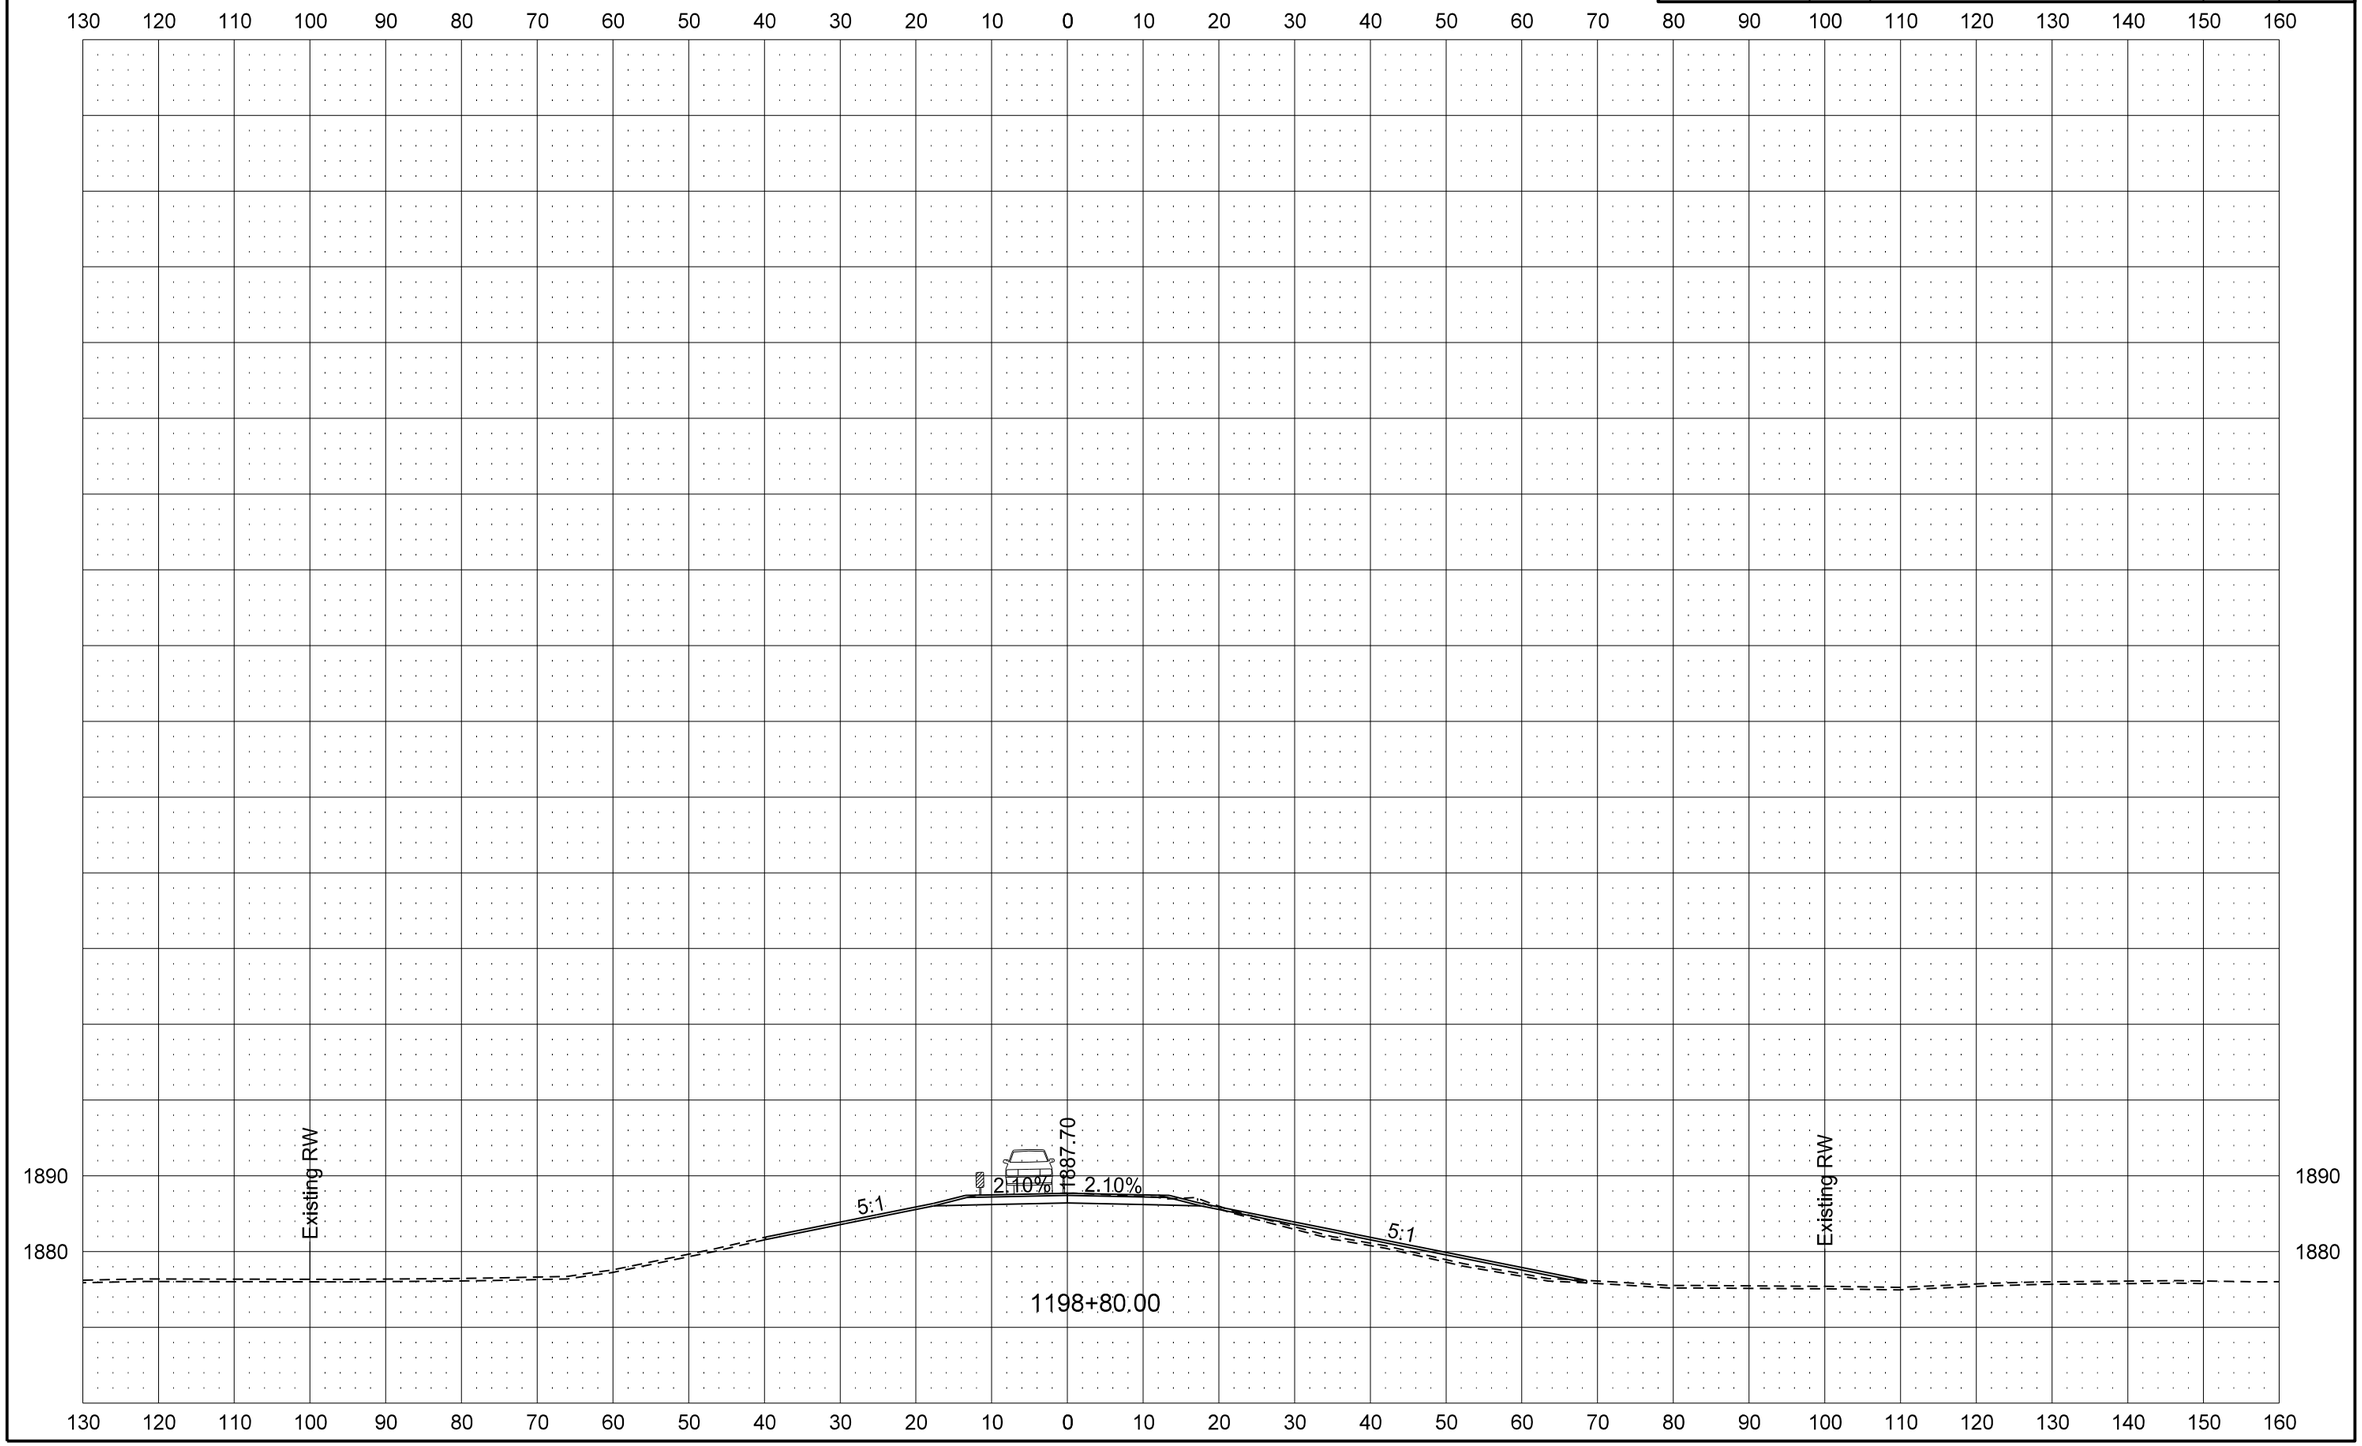

8/7/2013 4:41:10 PM darne R:\project\10031012.017\design\Sheets\200XS_001_All 4 TC Phases.dgn

STATE	PROJECT NO.	SECTION NO.	SHEET NO.
ND	BRS-1-031(017)012	200	75

ND 31 Mainline

PR31 - Traffic Control Phase 4 Cross Sections

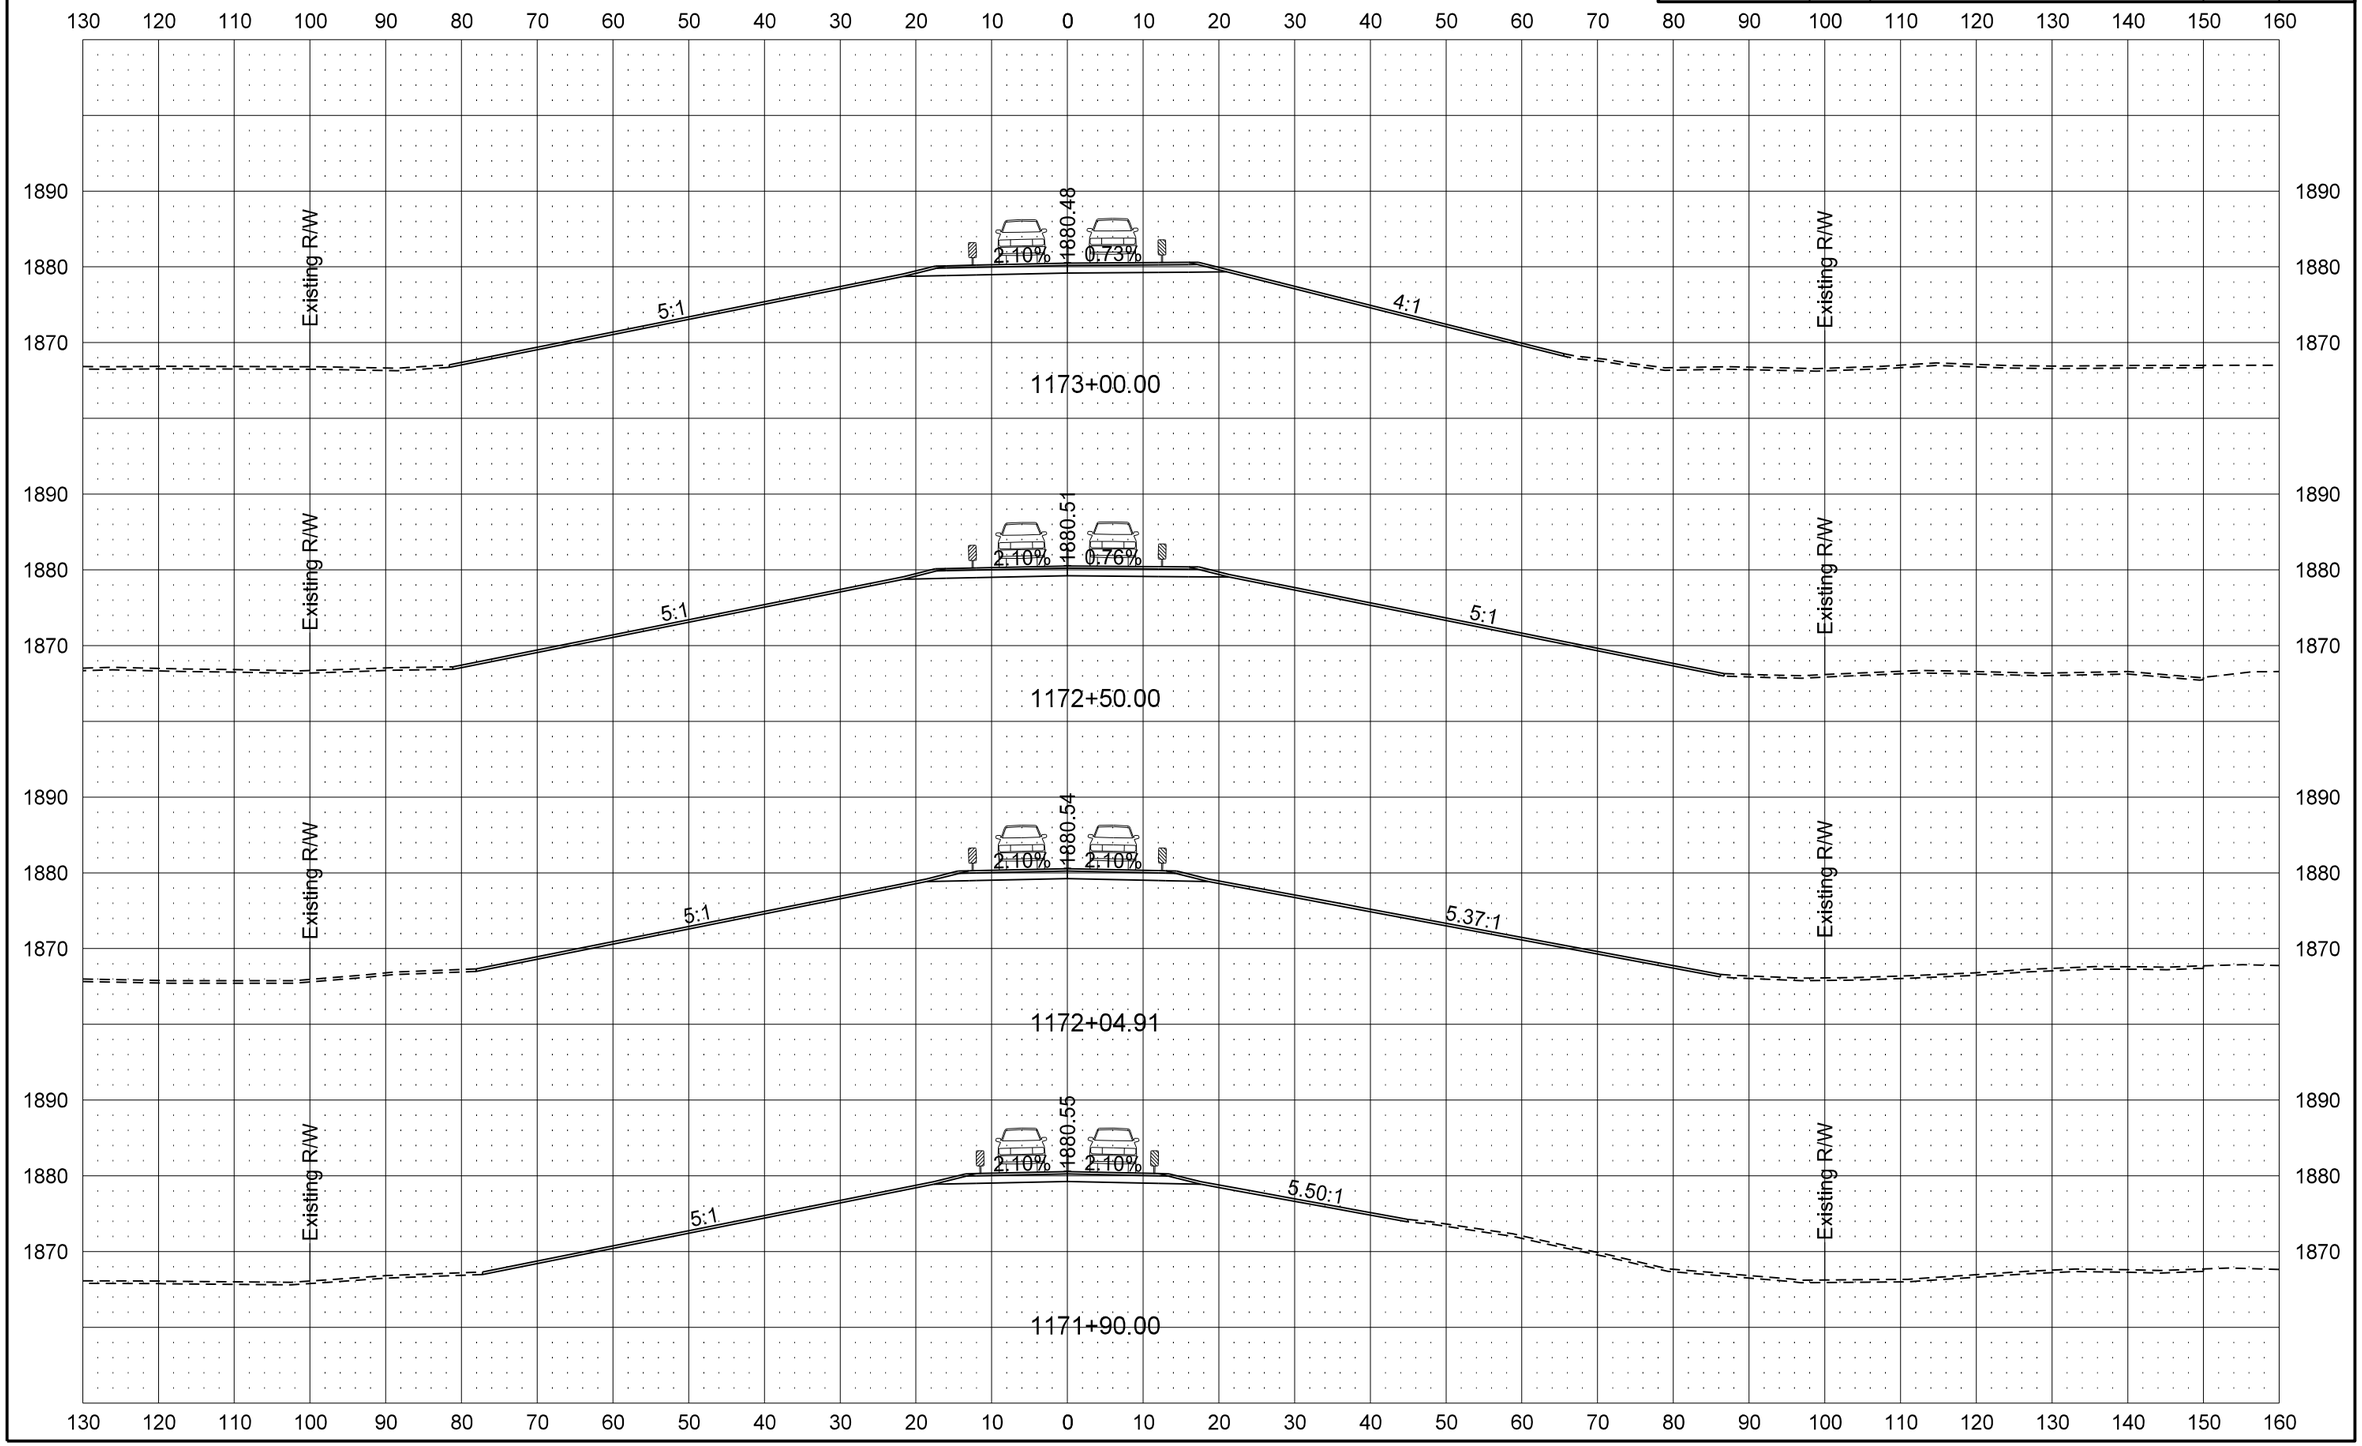

STATE	PROJECT NO.	SECTION NO.	SHEET NO.
ND	BRS-1-031(017)012	200	76

ND 31 Mainline

PR31 - Traffic Control Phase 4 Cross Sections

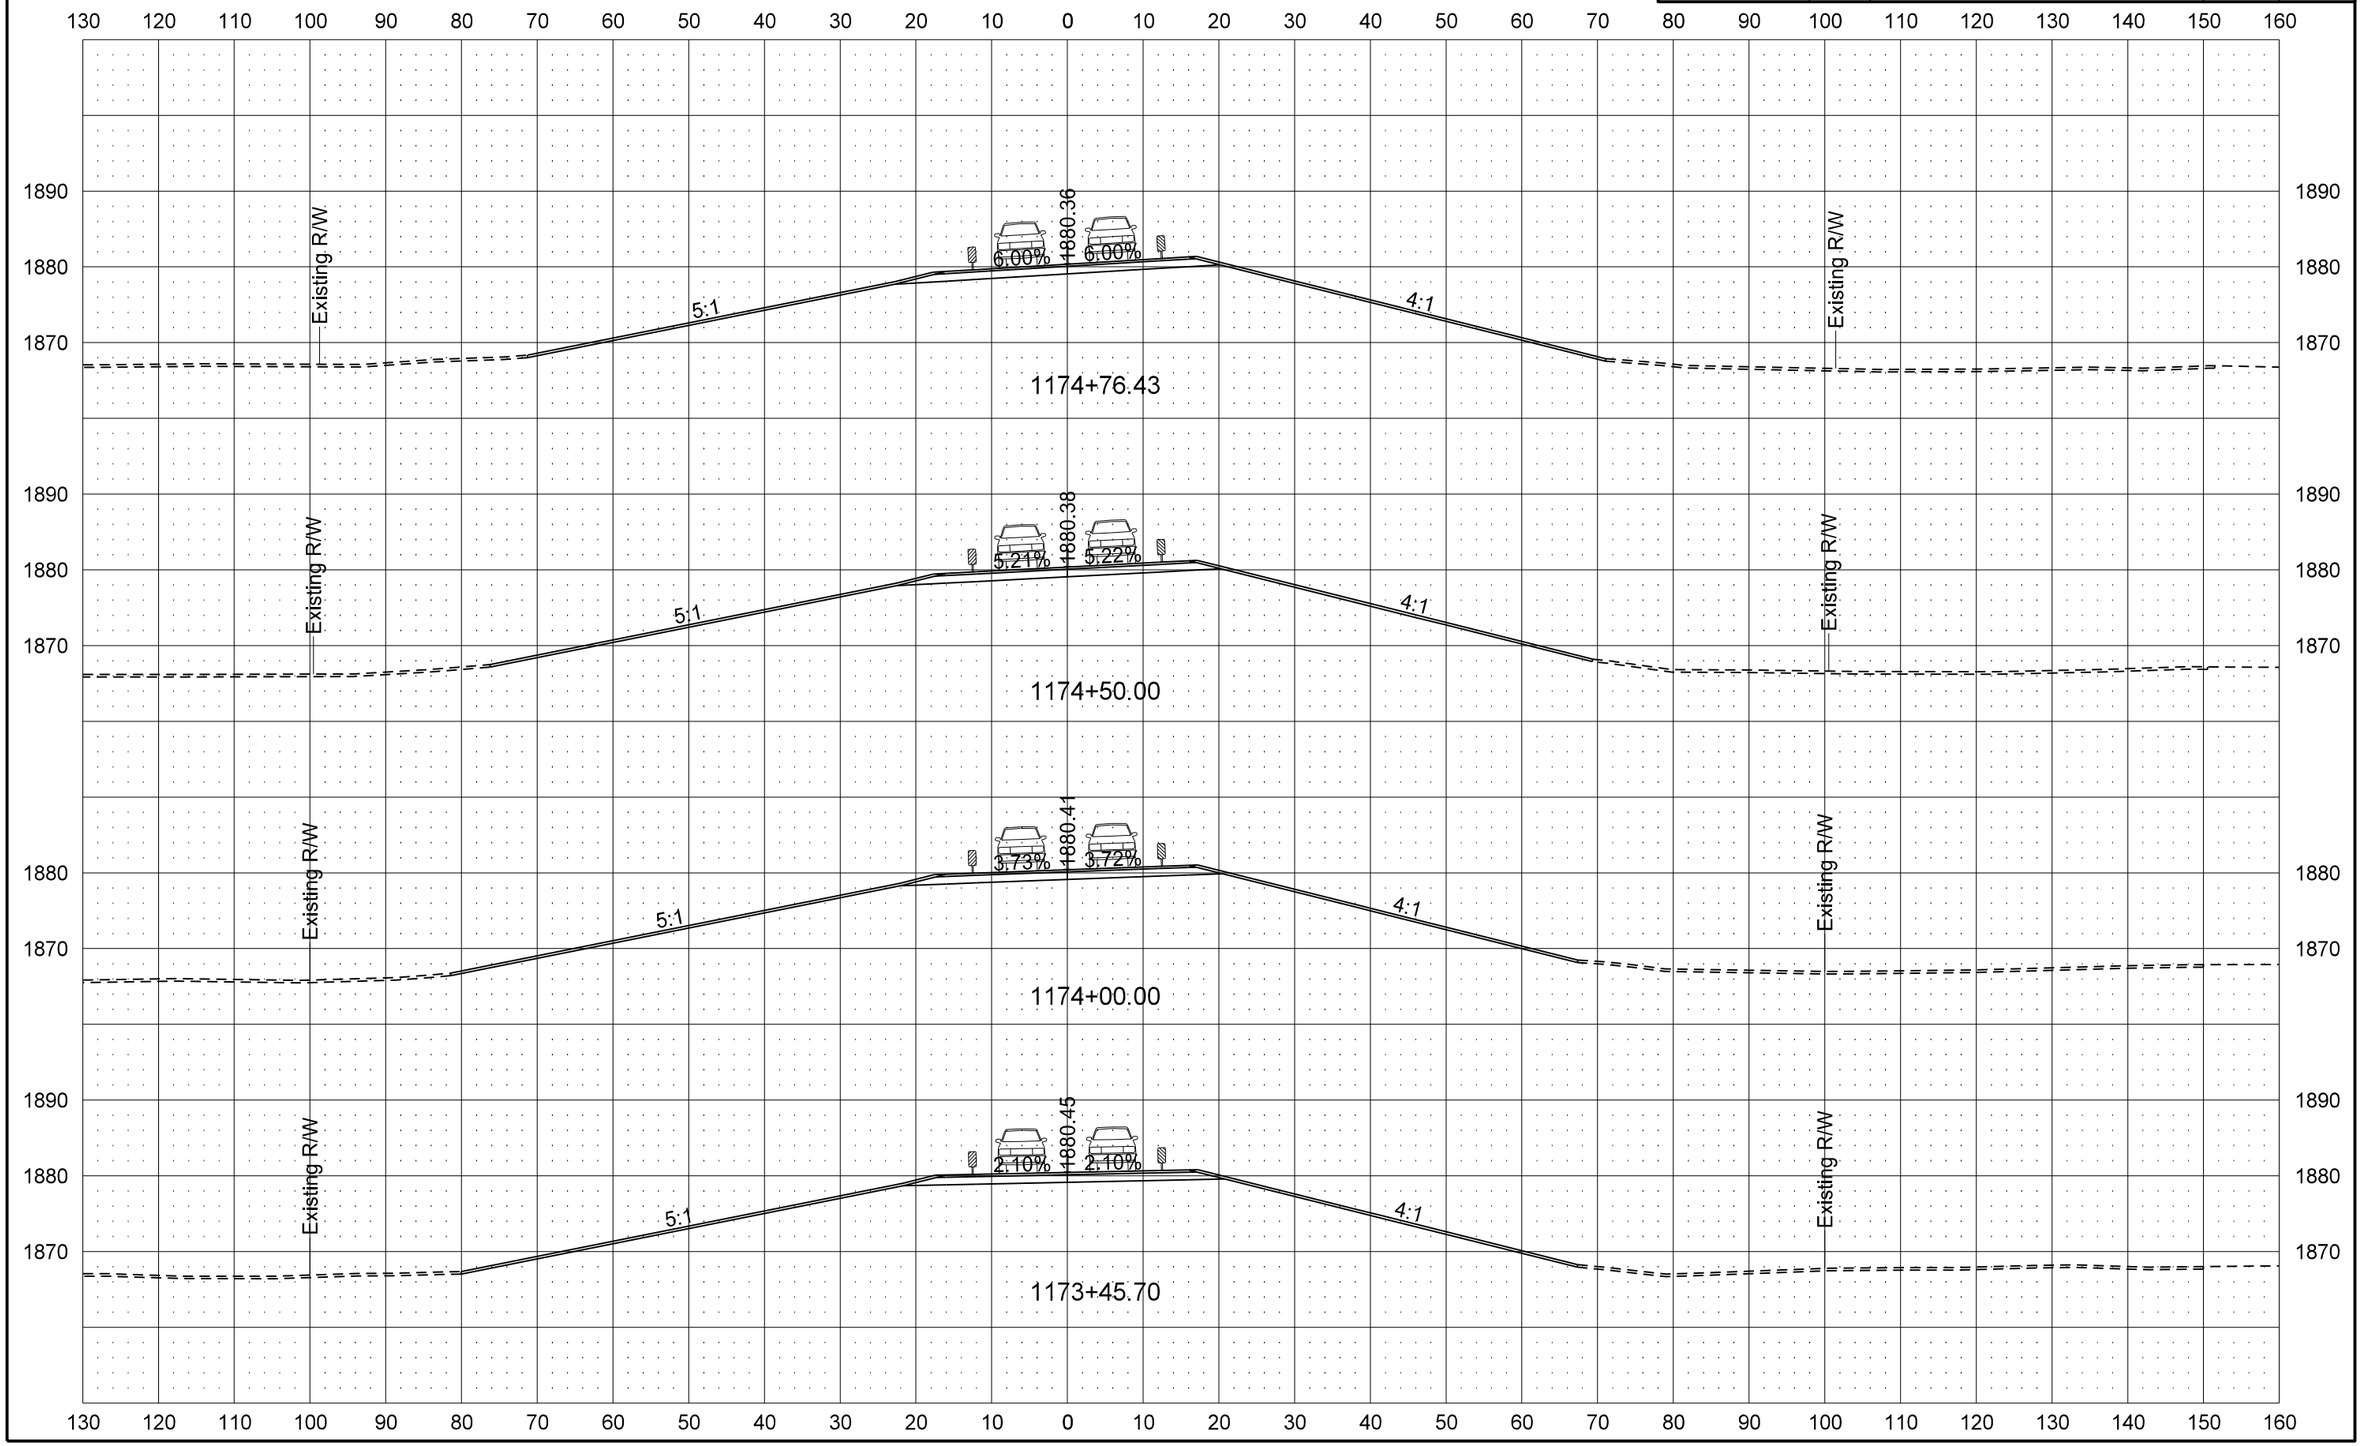

8/8/2013 6:17:20 AM darne R:\project\10031012.017\design\Sheets\200XS_001_All 4 TC Phases.dgn

ND 31 Mainline

PR31 - Traffic Control Phase 4 Cross Sections

STATE	PROJECT NO.	SECTION NO.	SHEET NO.
ND	BRS-1-031(017)012	200	77

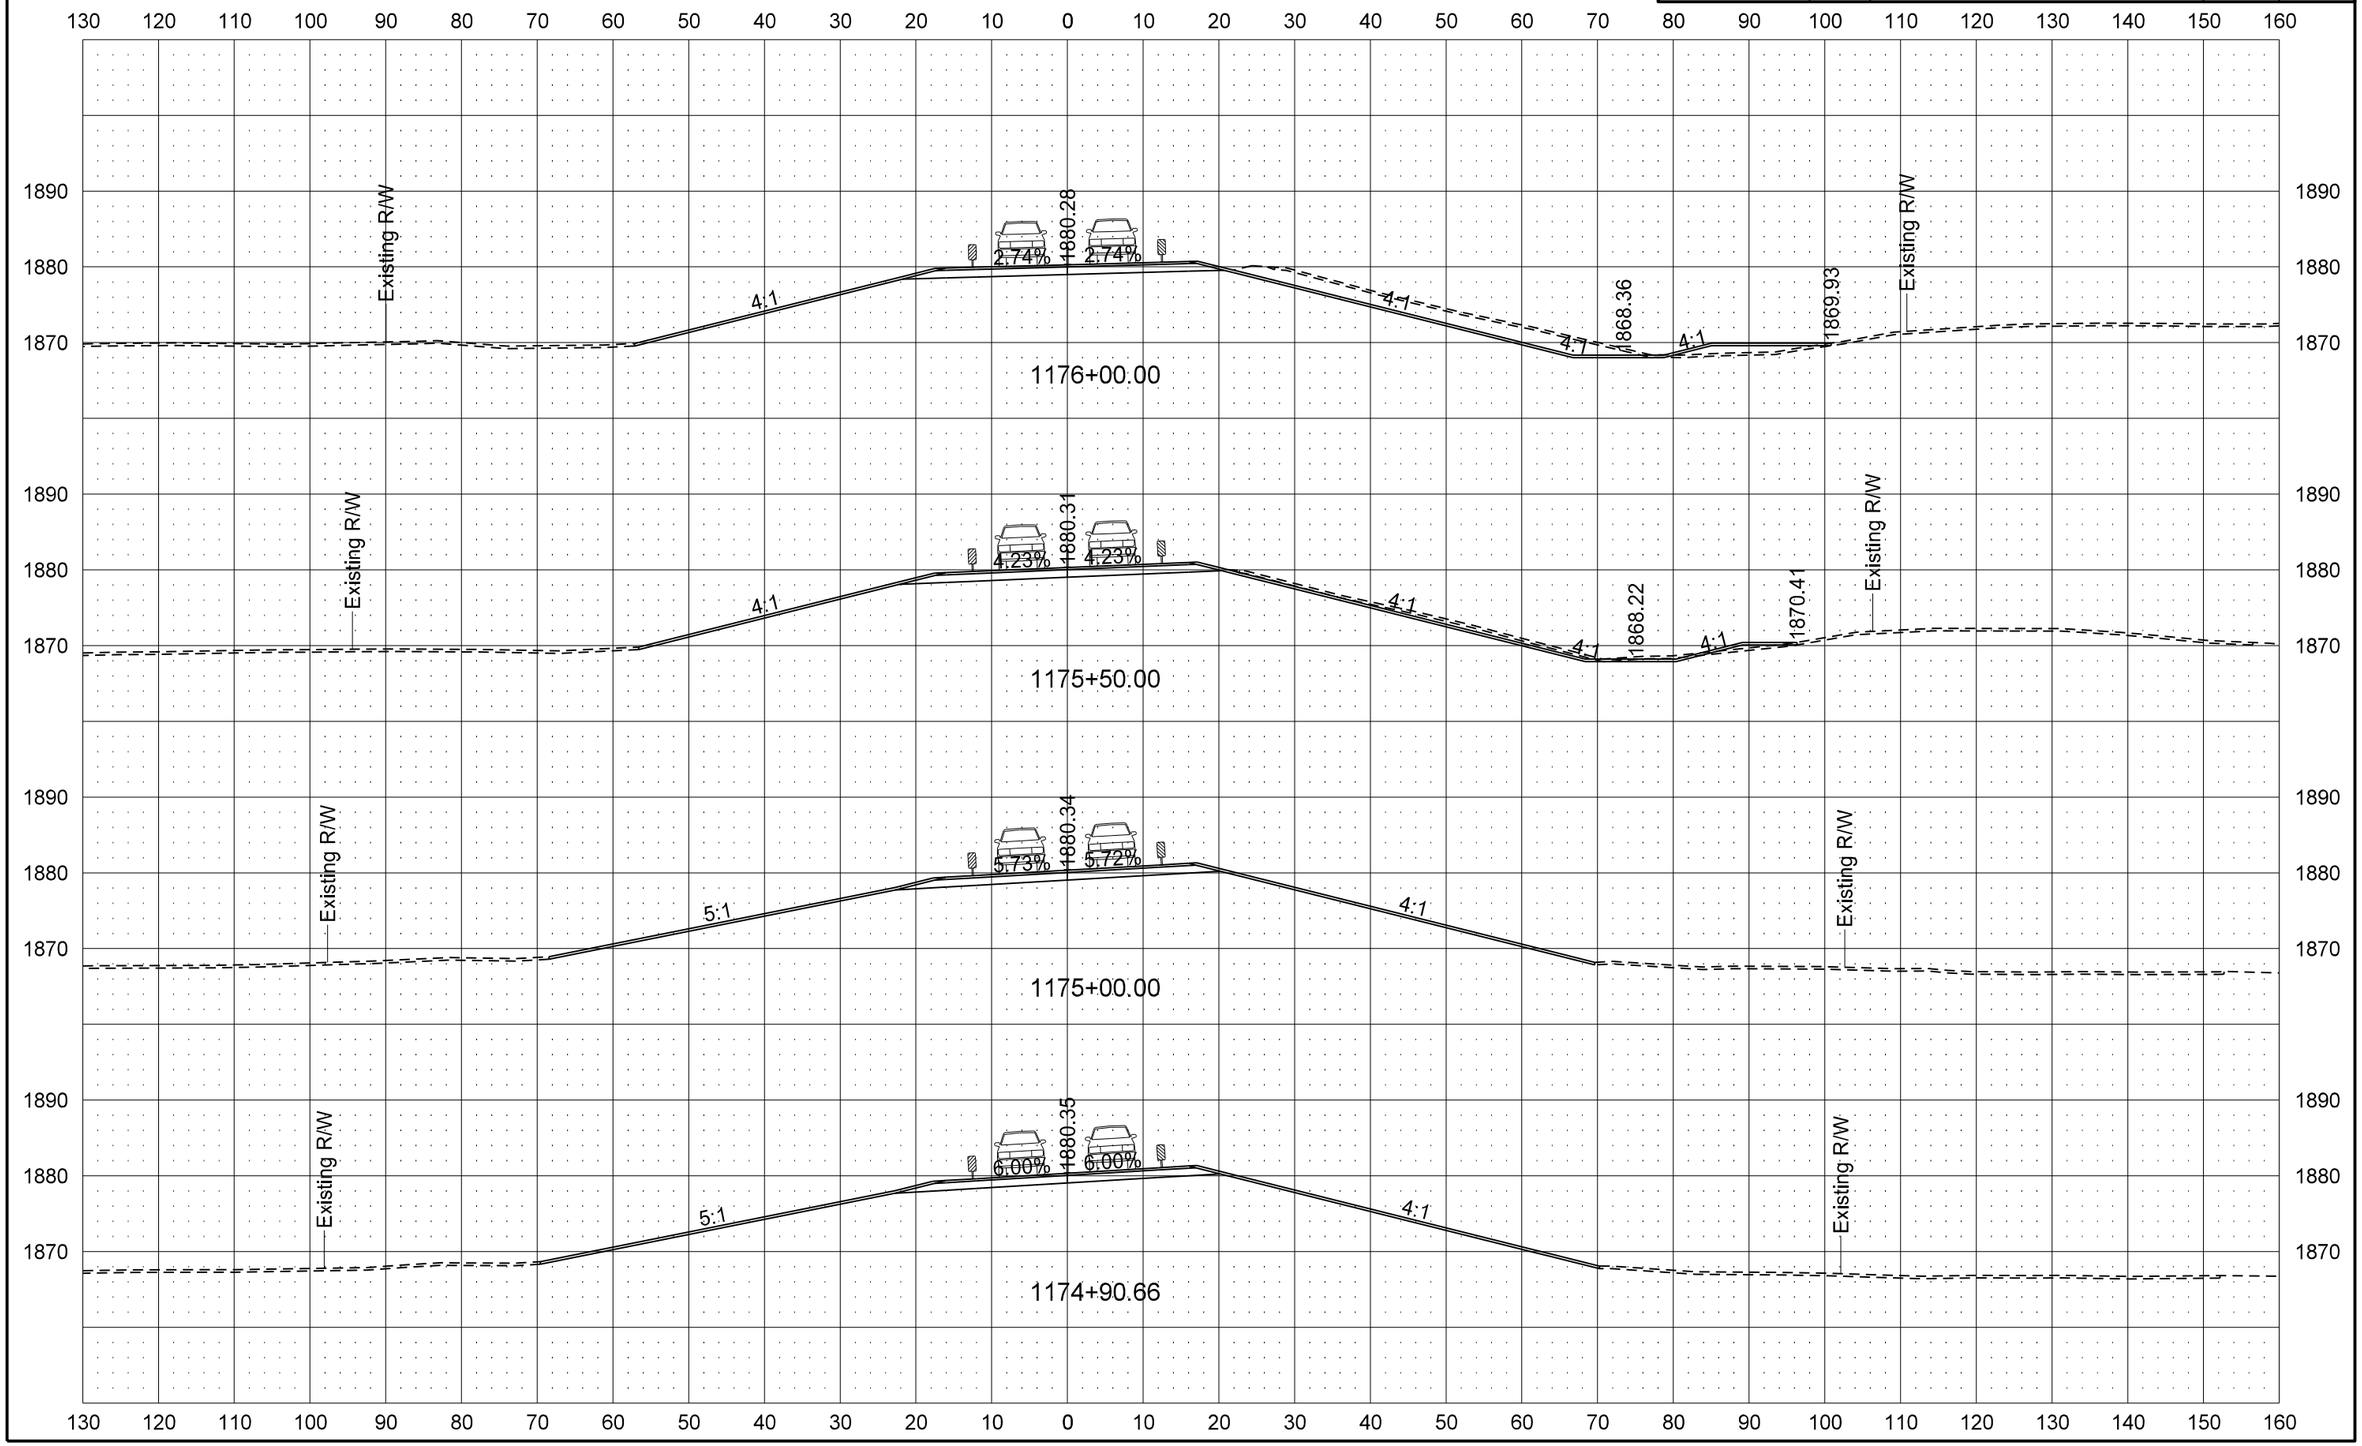

STATE	PROJECT NO.	SECTION NO.	SHEET NO.
ND	BRS-1-031(017)012	200	78

ND 31 Mainline

PR31 - Traffic Control Phase 4 Cross Sections

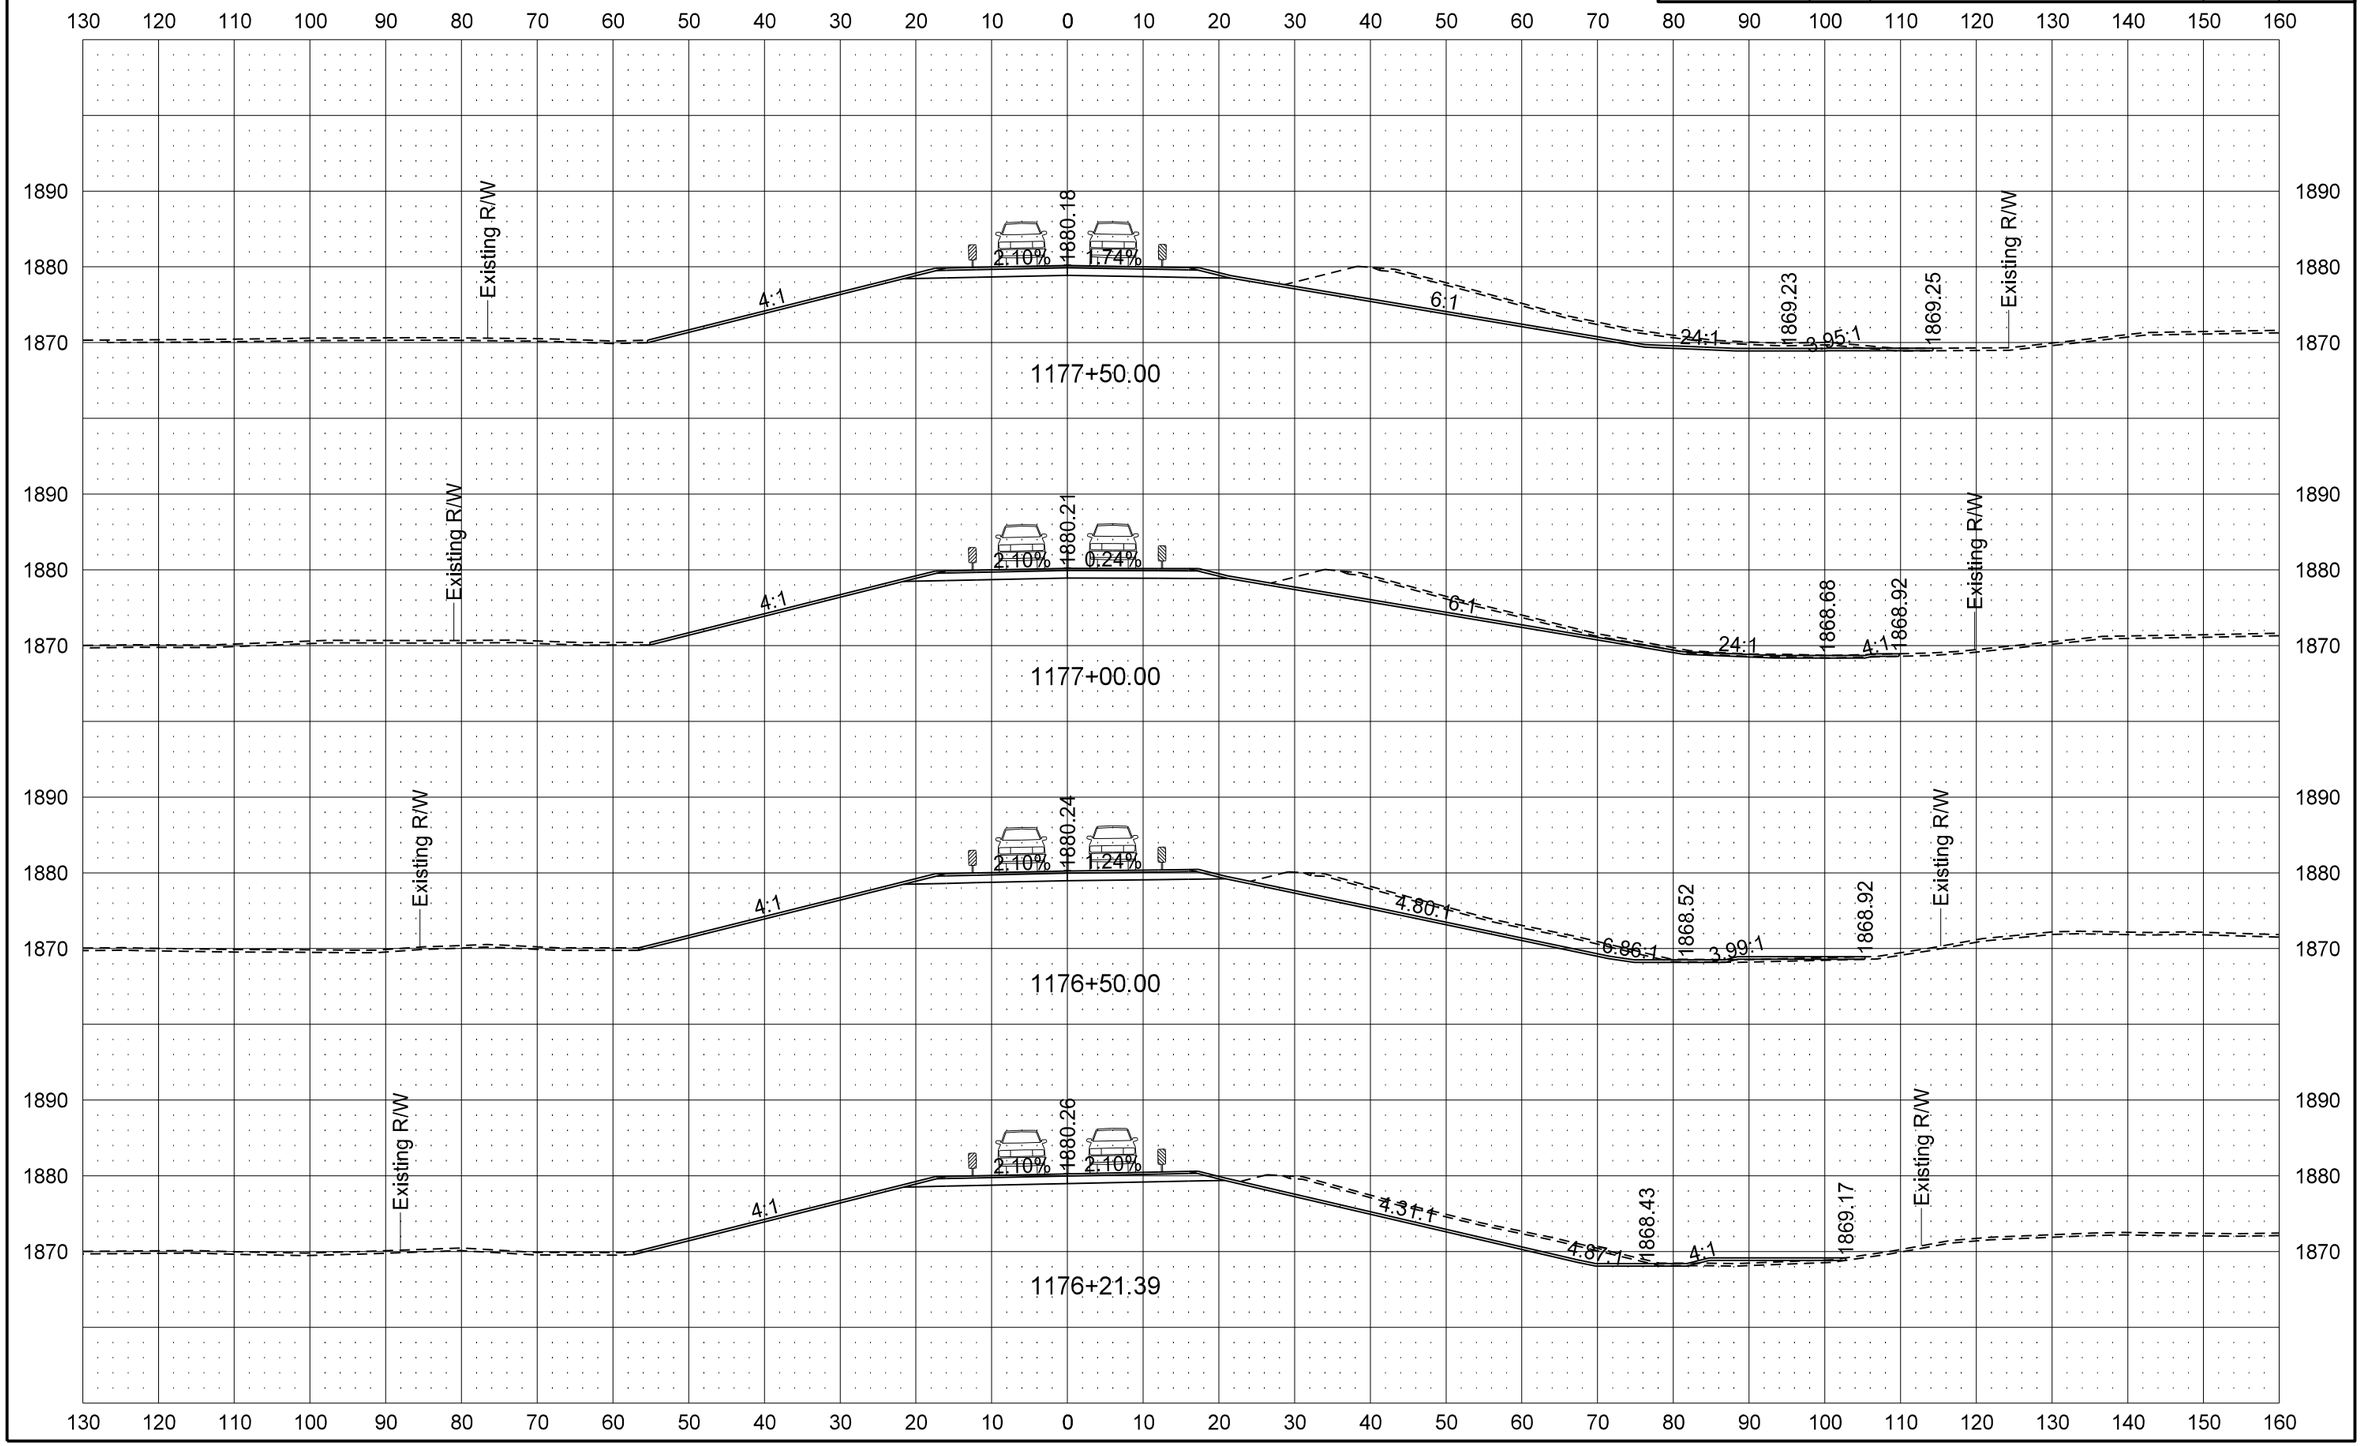

STATE	PROJECT NO.	SECTION NO.	SHEET NO.
ND	BRS-1-031(017)012	200	79

ND 31 Mainline

PR31 - Traffic Control Phase 4 Cross Sections

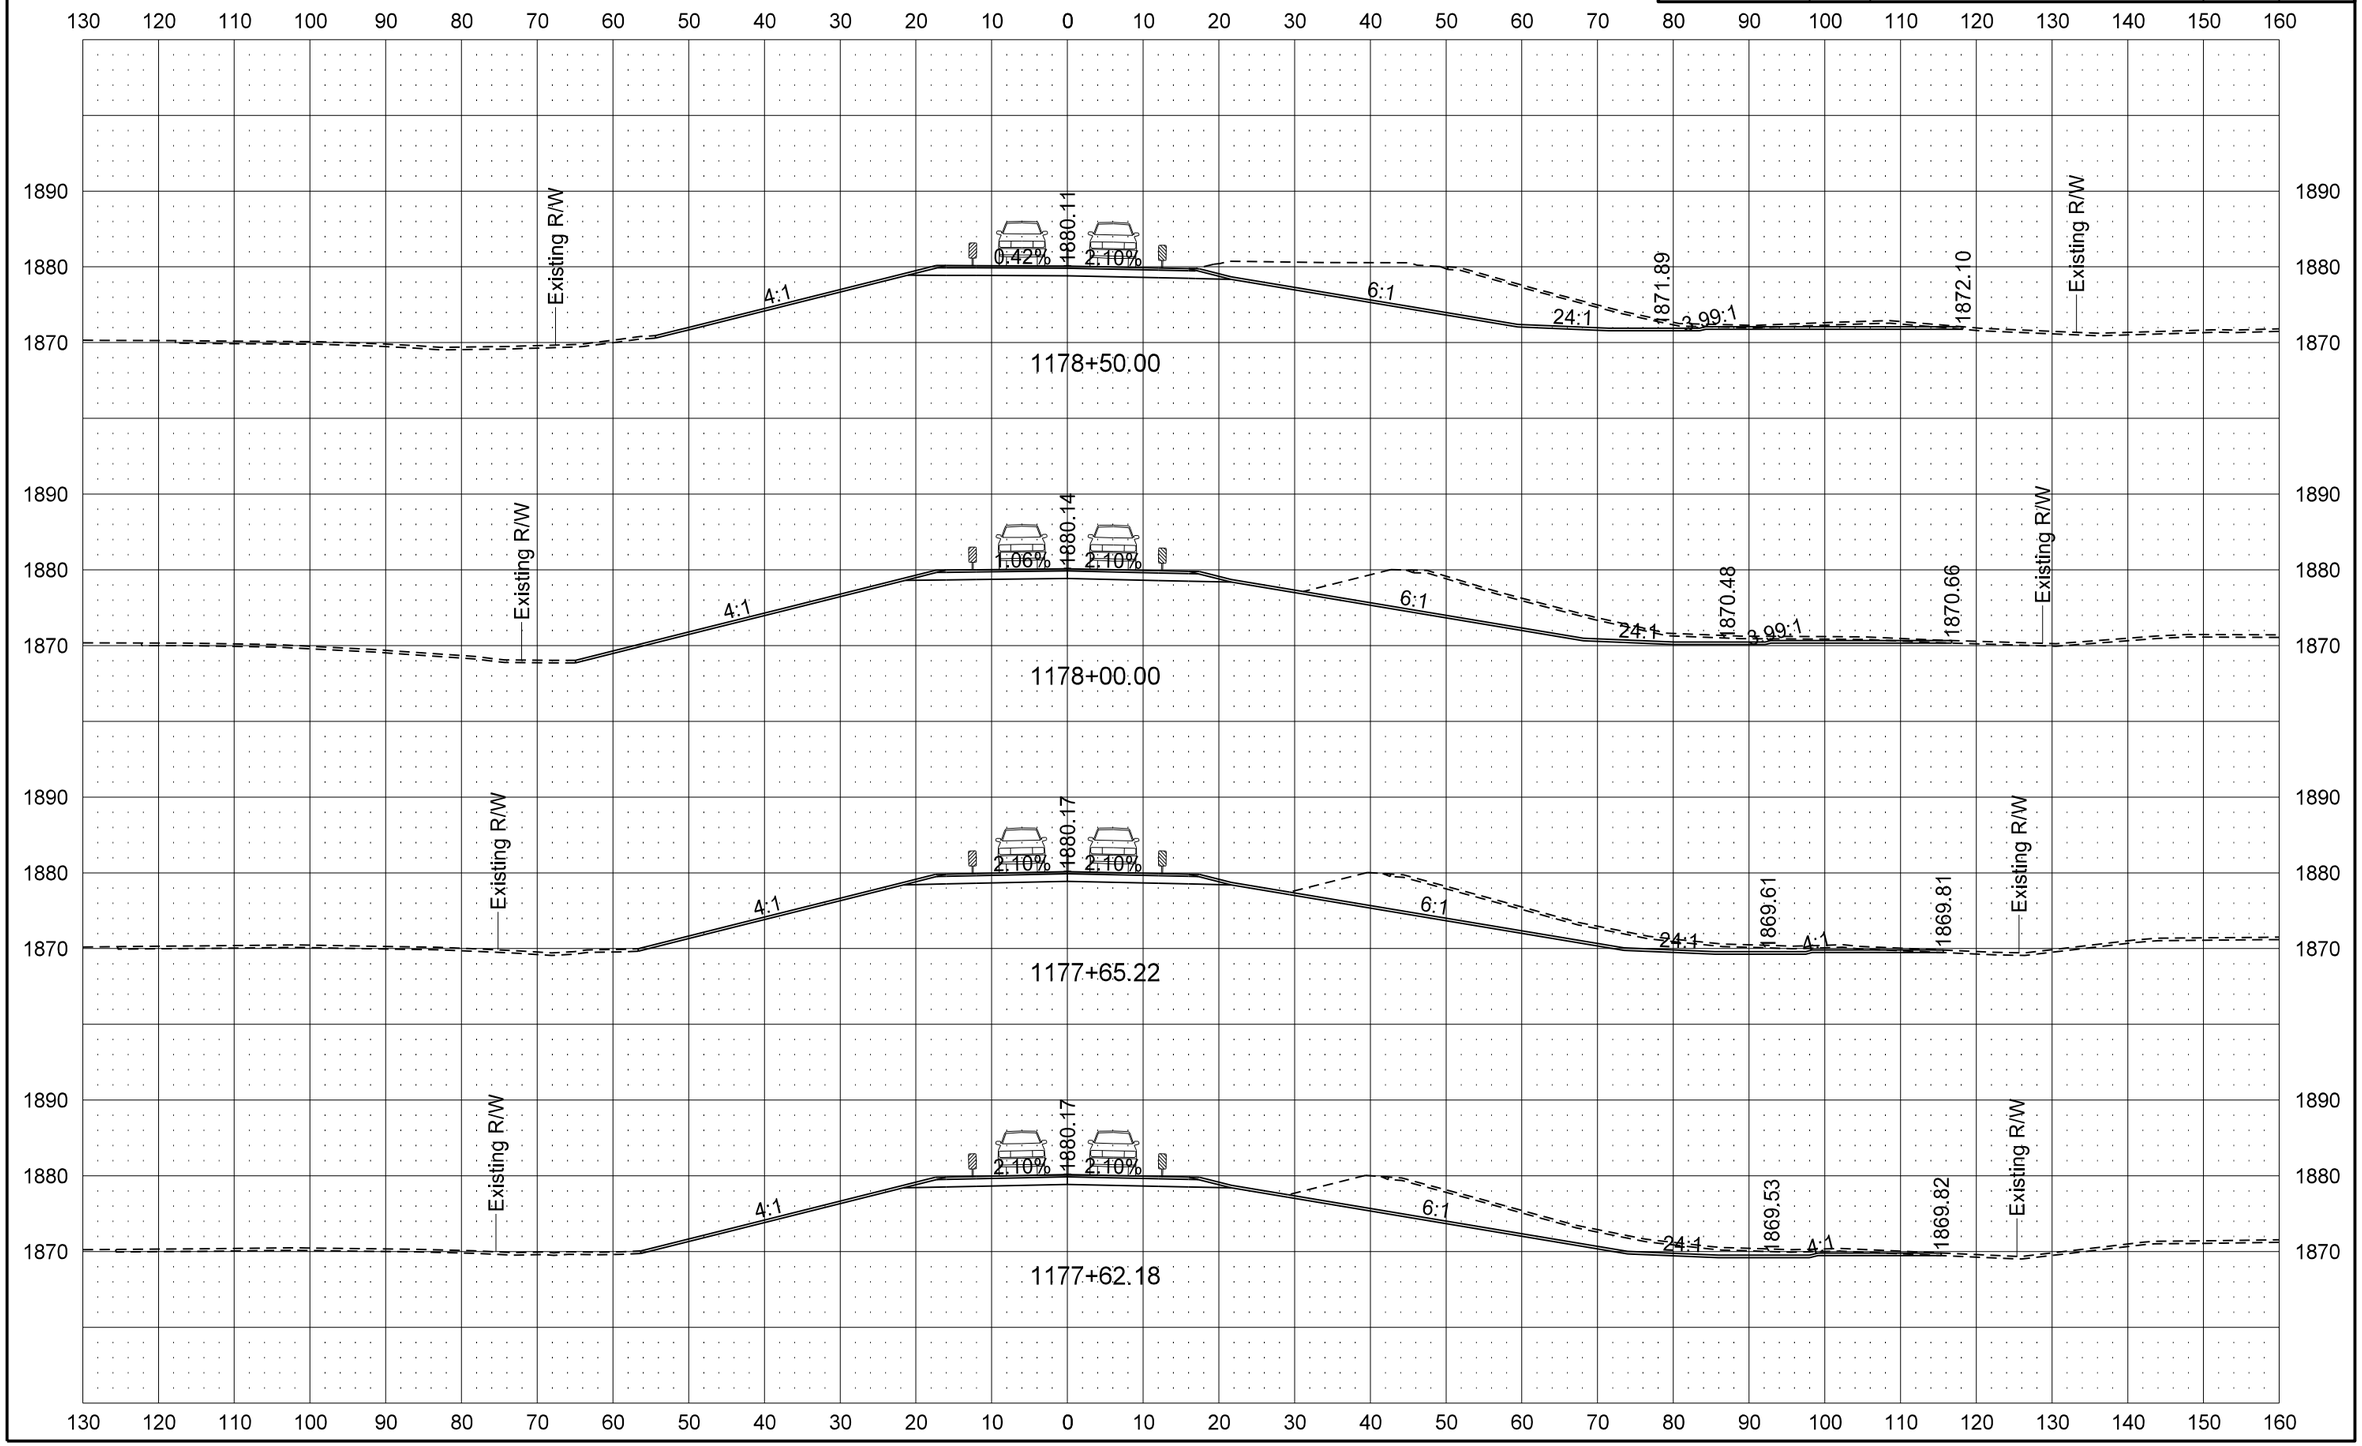

STATE	PROJECT NO.	SECTION NO.	SHEET NO.
ND	BRS-1-031(017)012	200	80

ND 31 Mainline

PR31 - Traffic Control Phase 4 Cross Sections

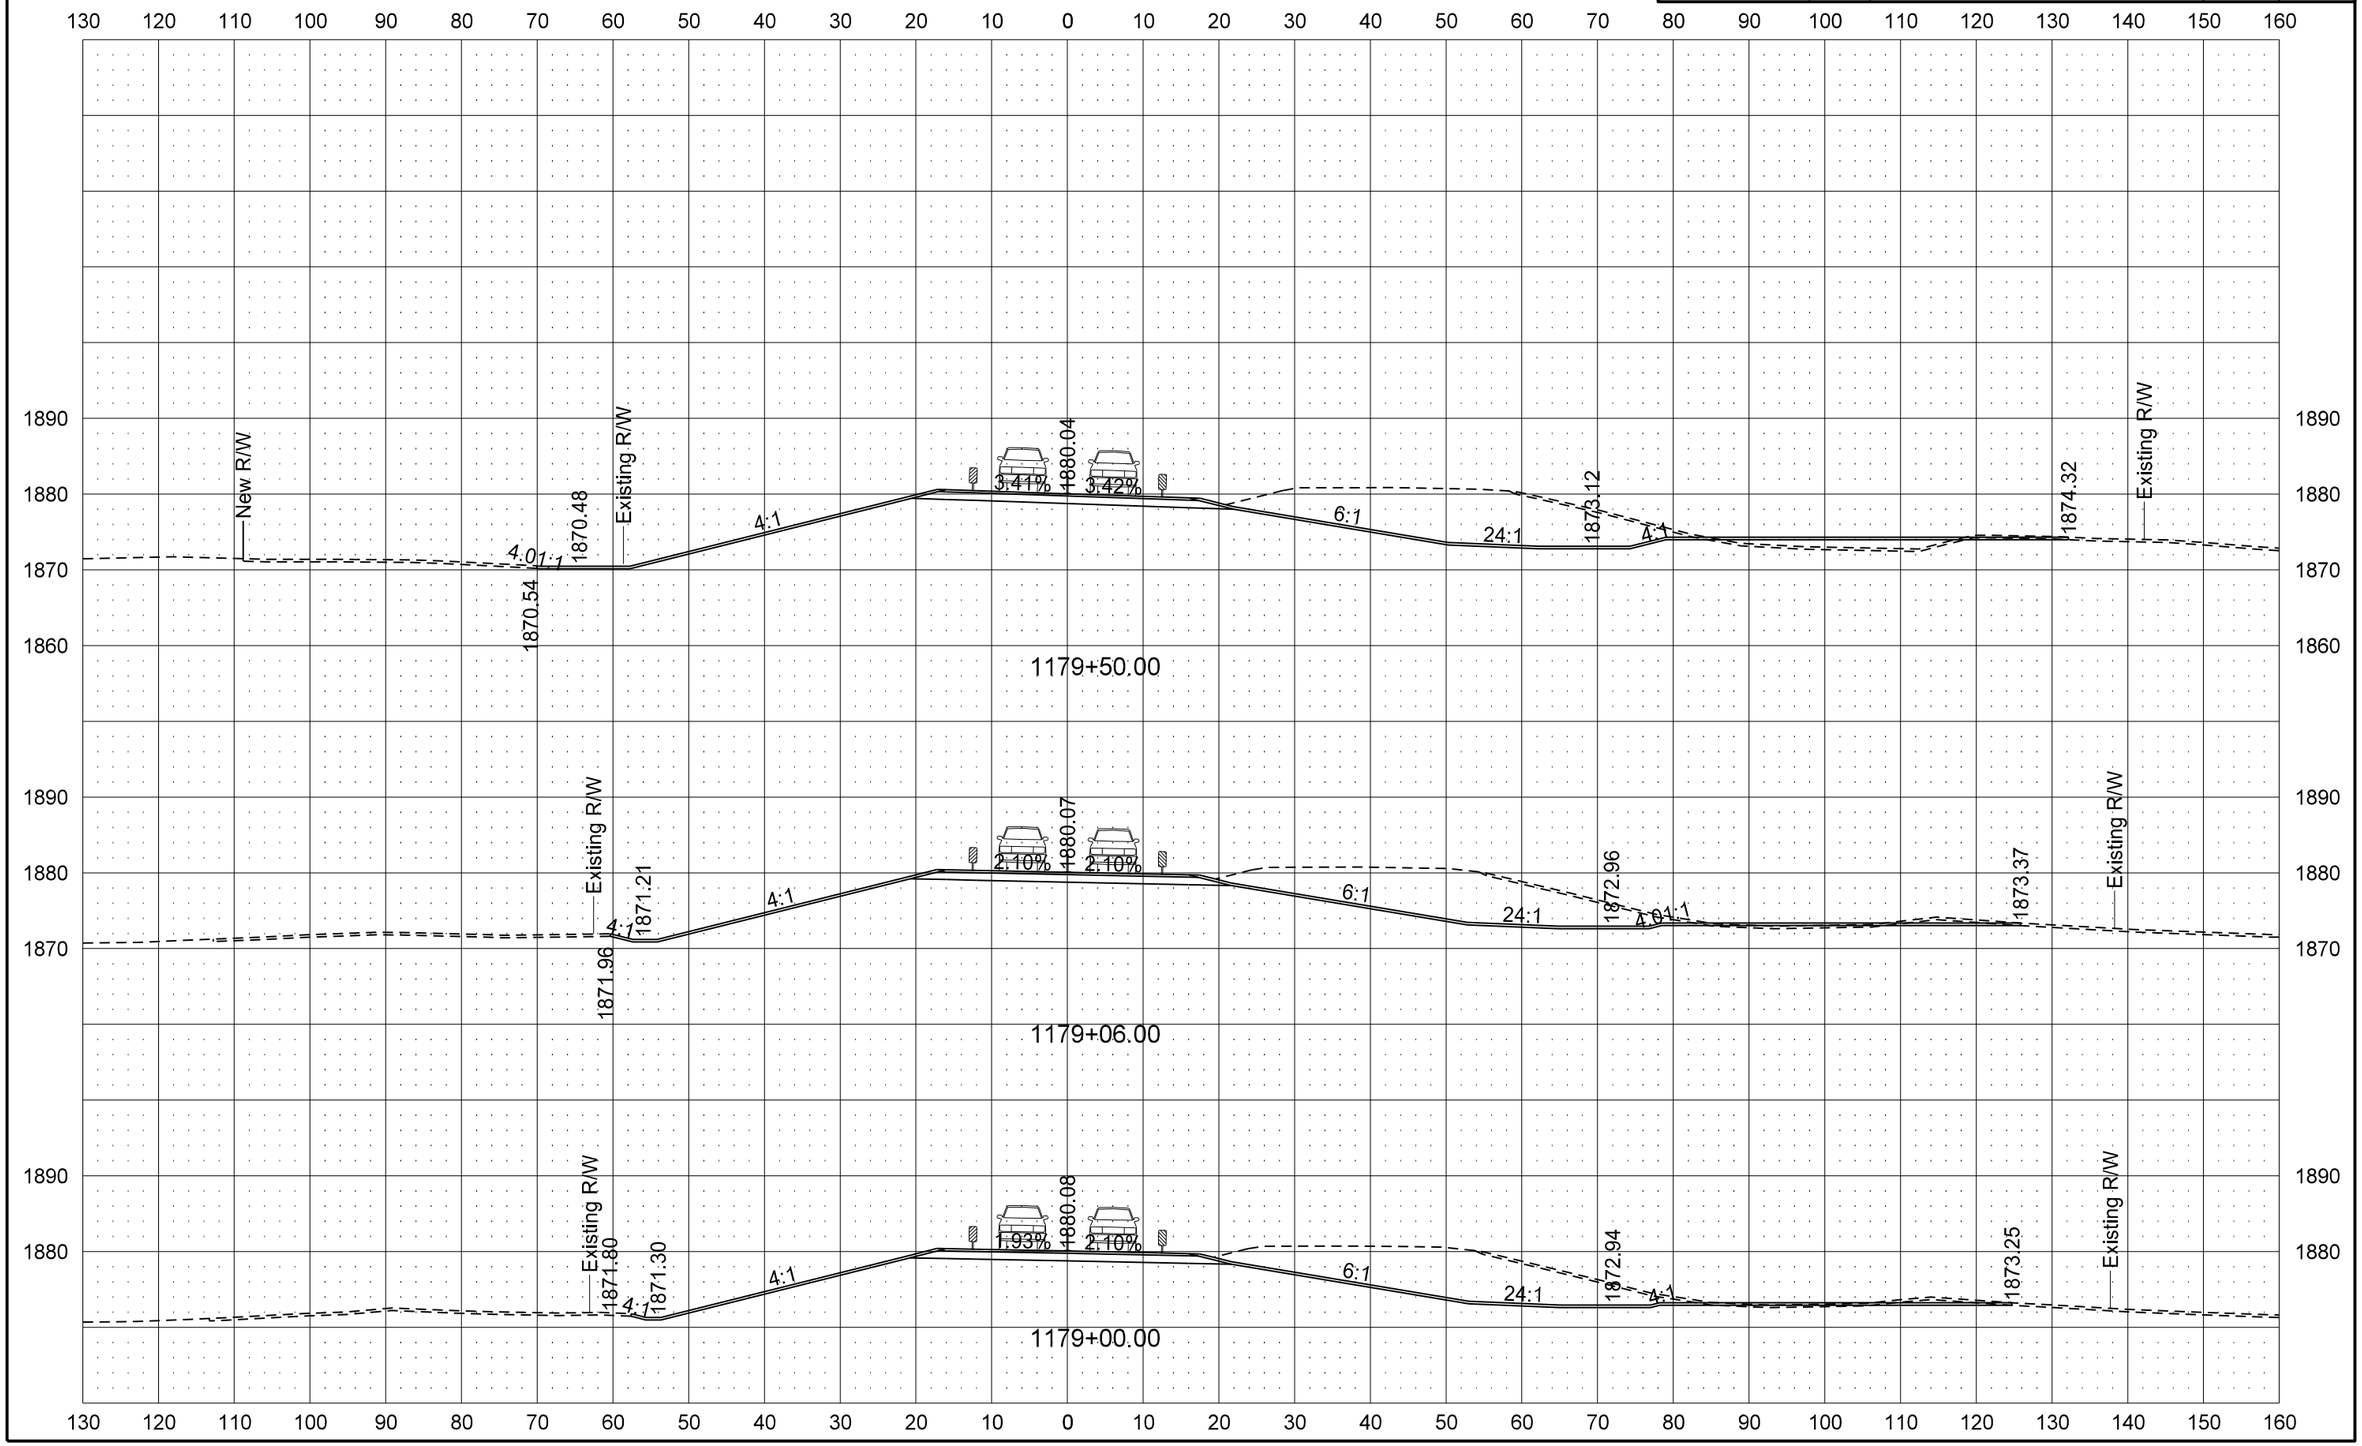

STATE	PROJECT NO.	SECTION NO.	SHEET NO.
ND	BRS-1-031(017)012	200	81

ND 31 Mainline

PR31 - Traffic Control Phase 4 Cross Sections

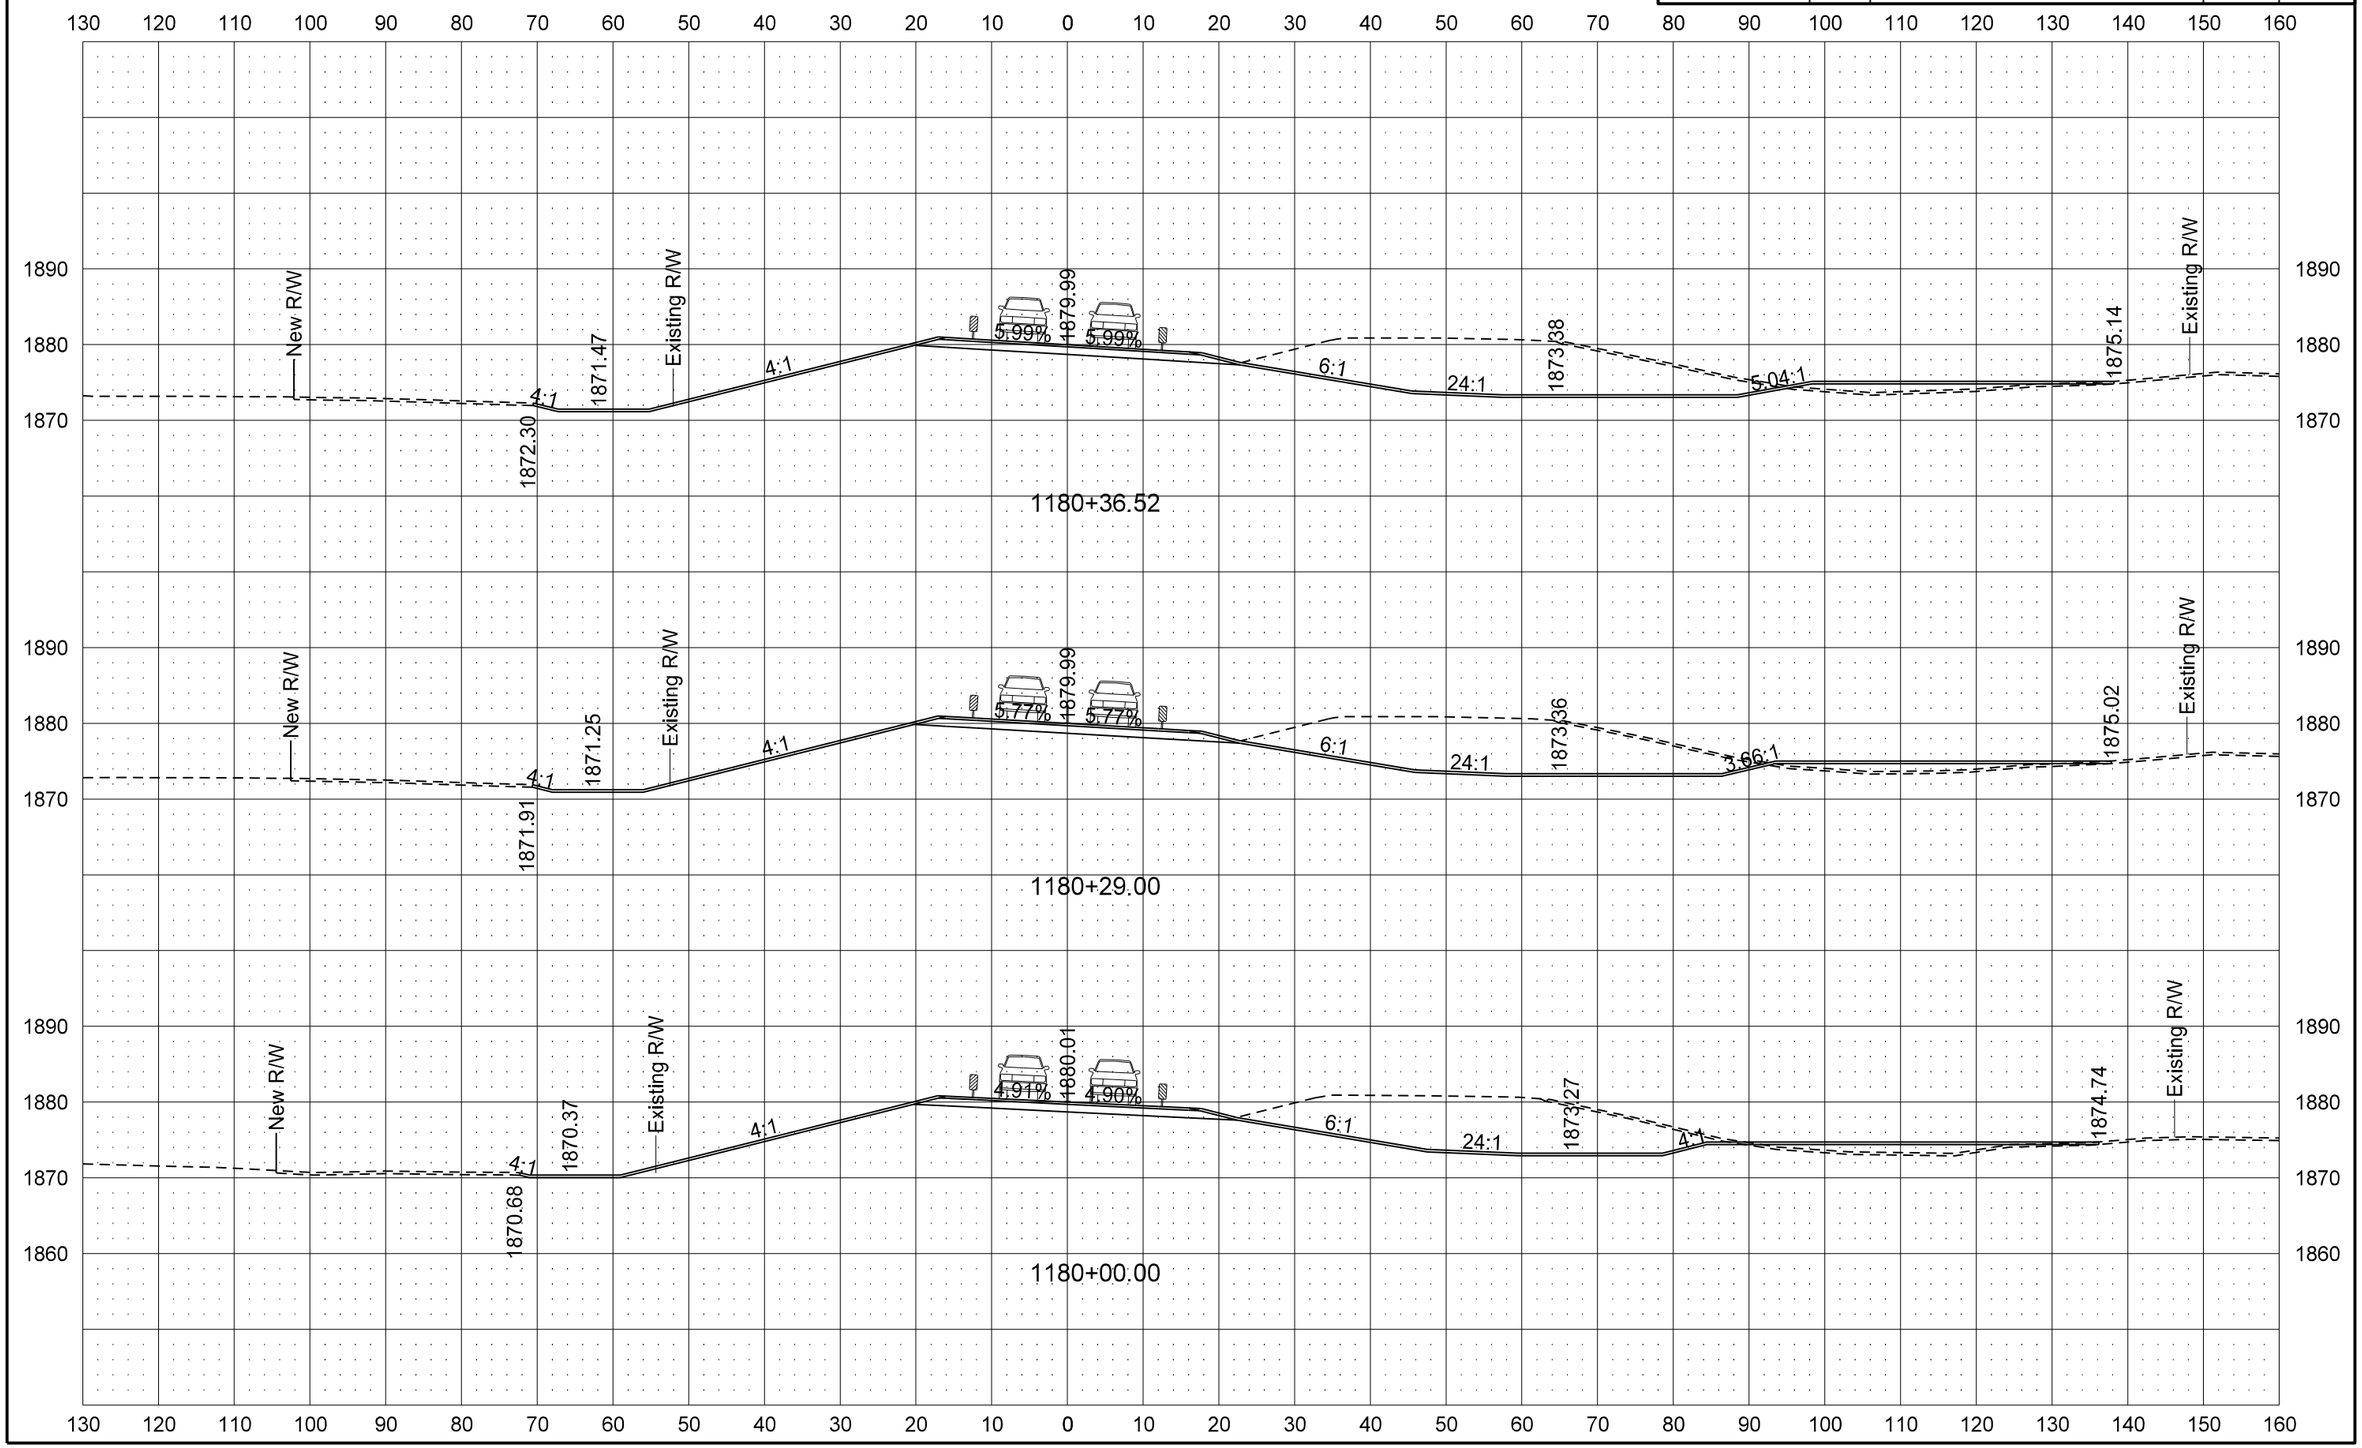

8/8/2013 6:17:46 AM darne R:\project\10031012.017\design\Sheets\200XS_001_All 4 TC Phases.dgn

STATE	PROJECT NO.	SECTION NO.	SHEET NO.
ND	BRS-1-031(017)012	200	82

ND 31 Mainline

PR31 - Traffic Control Phase 4 Cross Sections

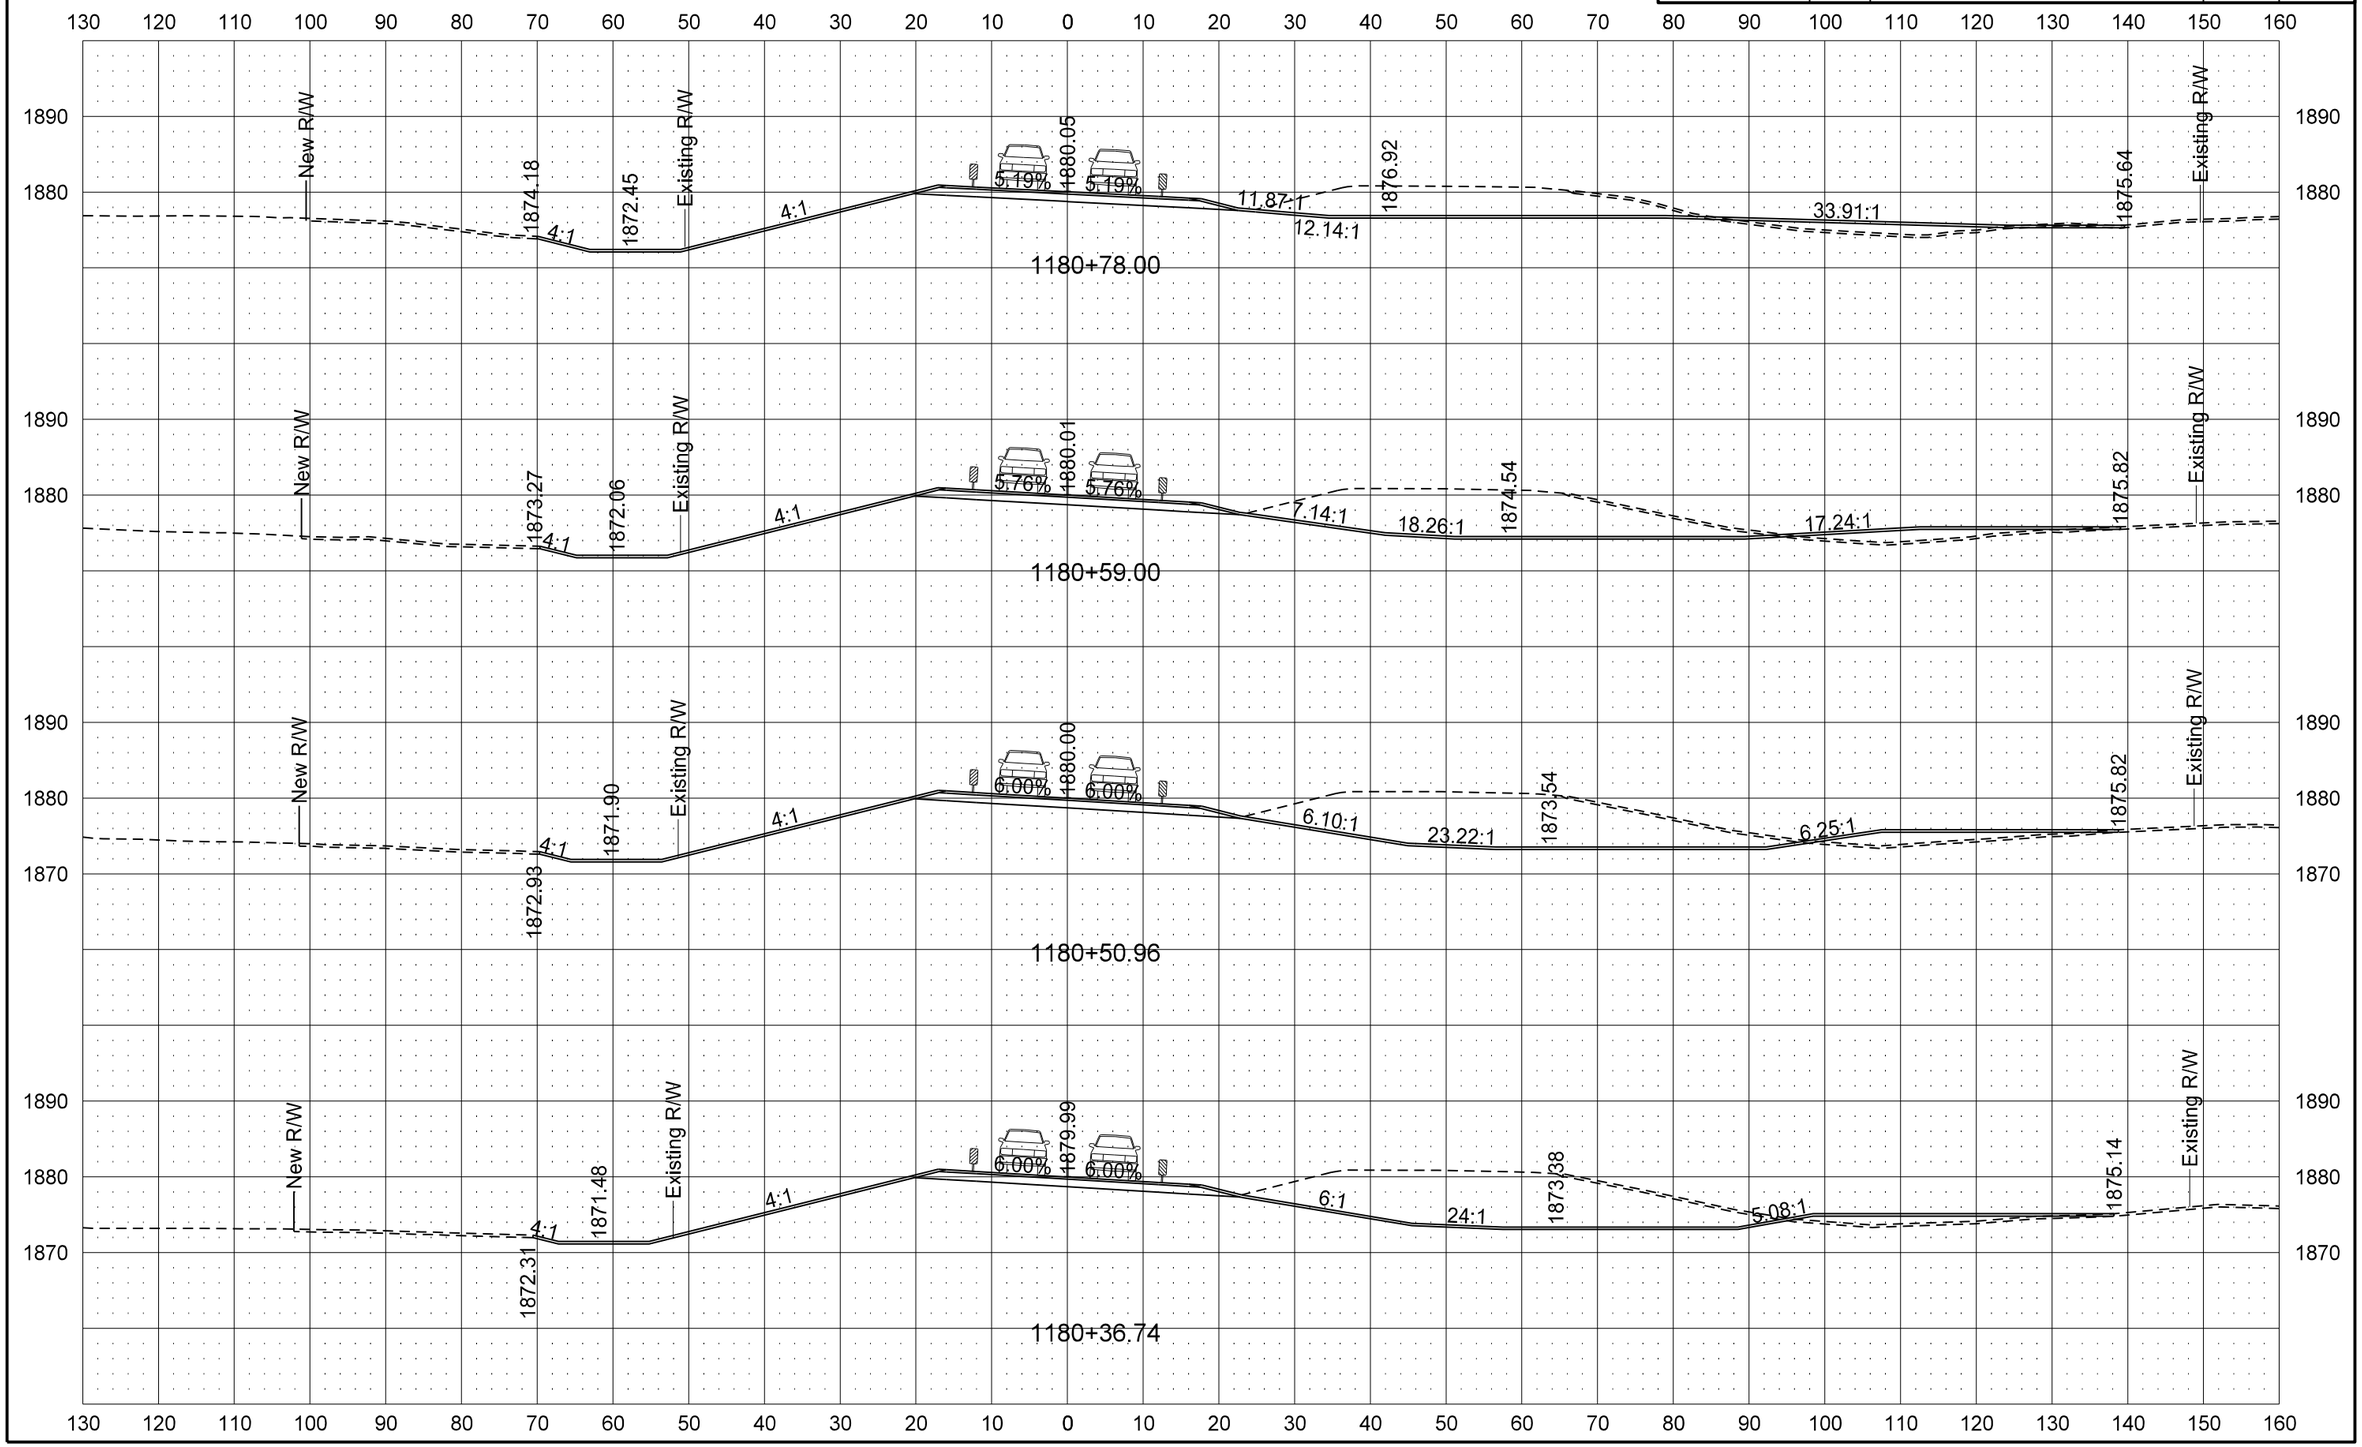

8/8/2013 6:17:51 AM darne R:\project\10031012.017\design\Sheets\200XS_001_All 4 TC Phases.dgn

STATE	PROJECT NO.	SECTION NO.	SHEET NO.
ND	BRS-1-031(017)012	200	83

ND 31 Mainline

PR31 - Traffic Control Phase 4 Cross Sections

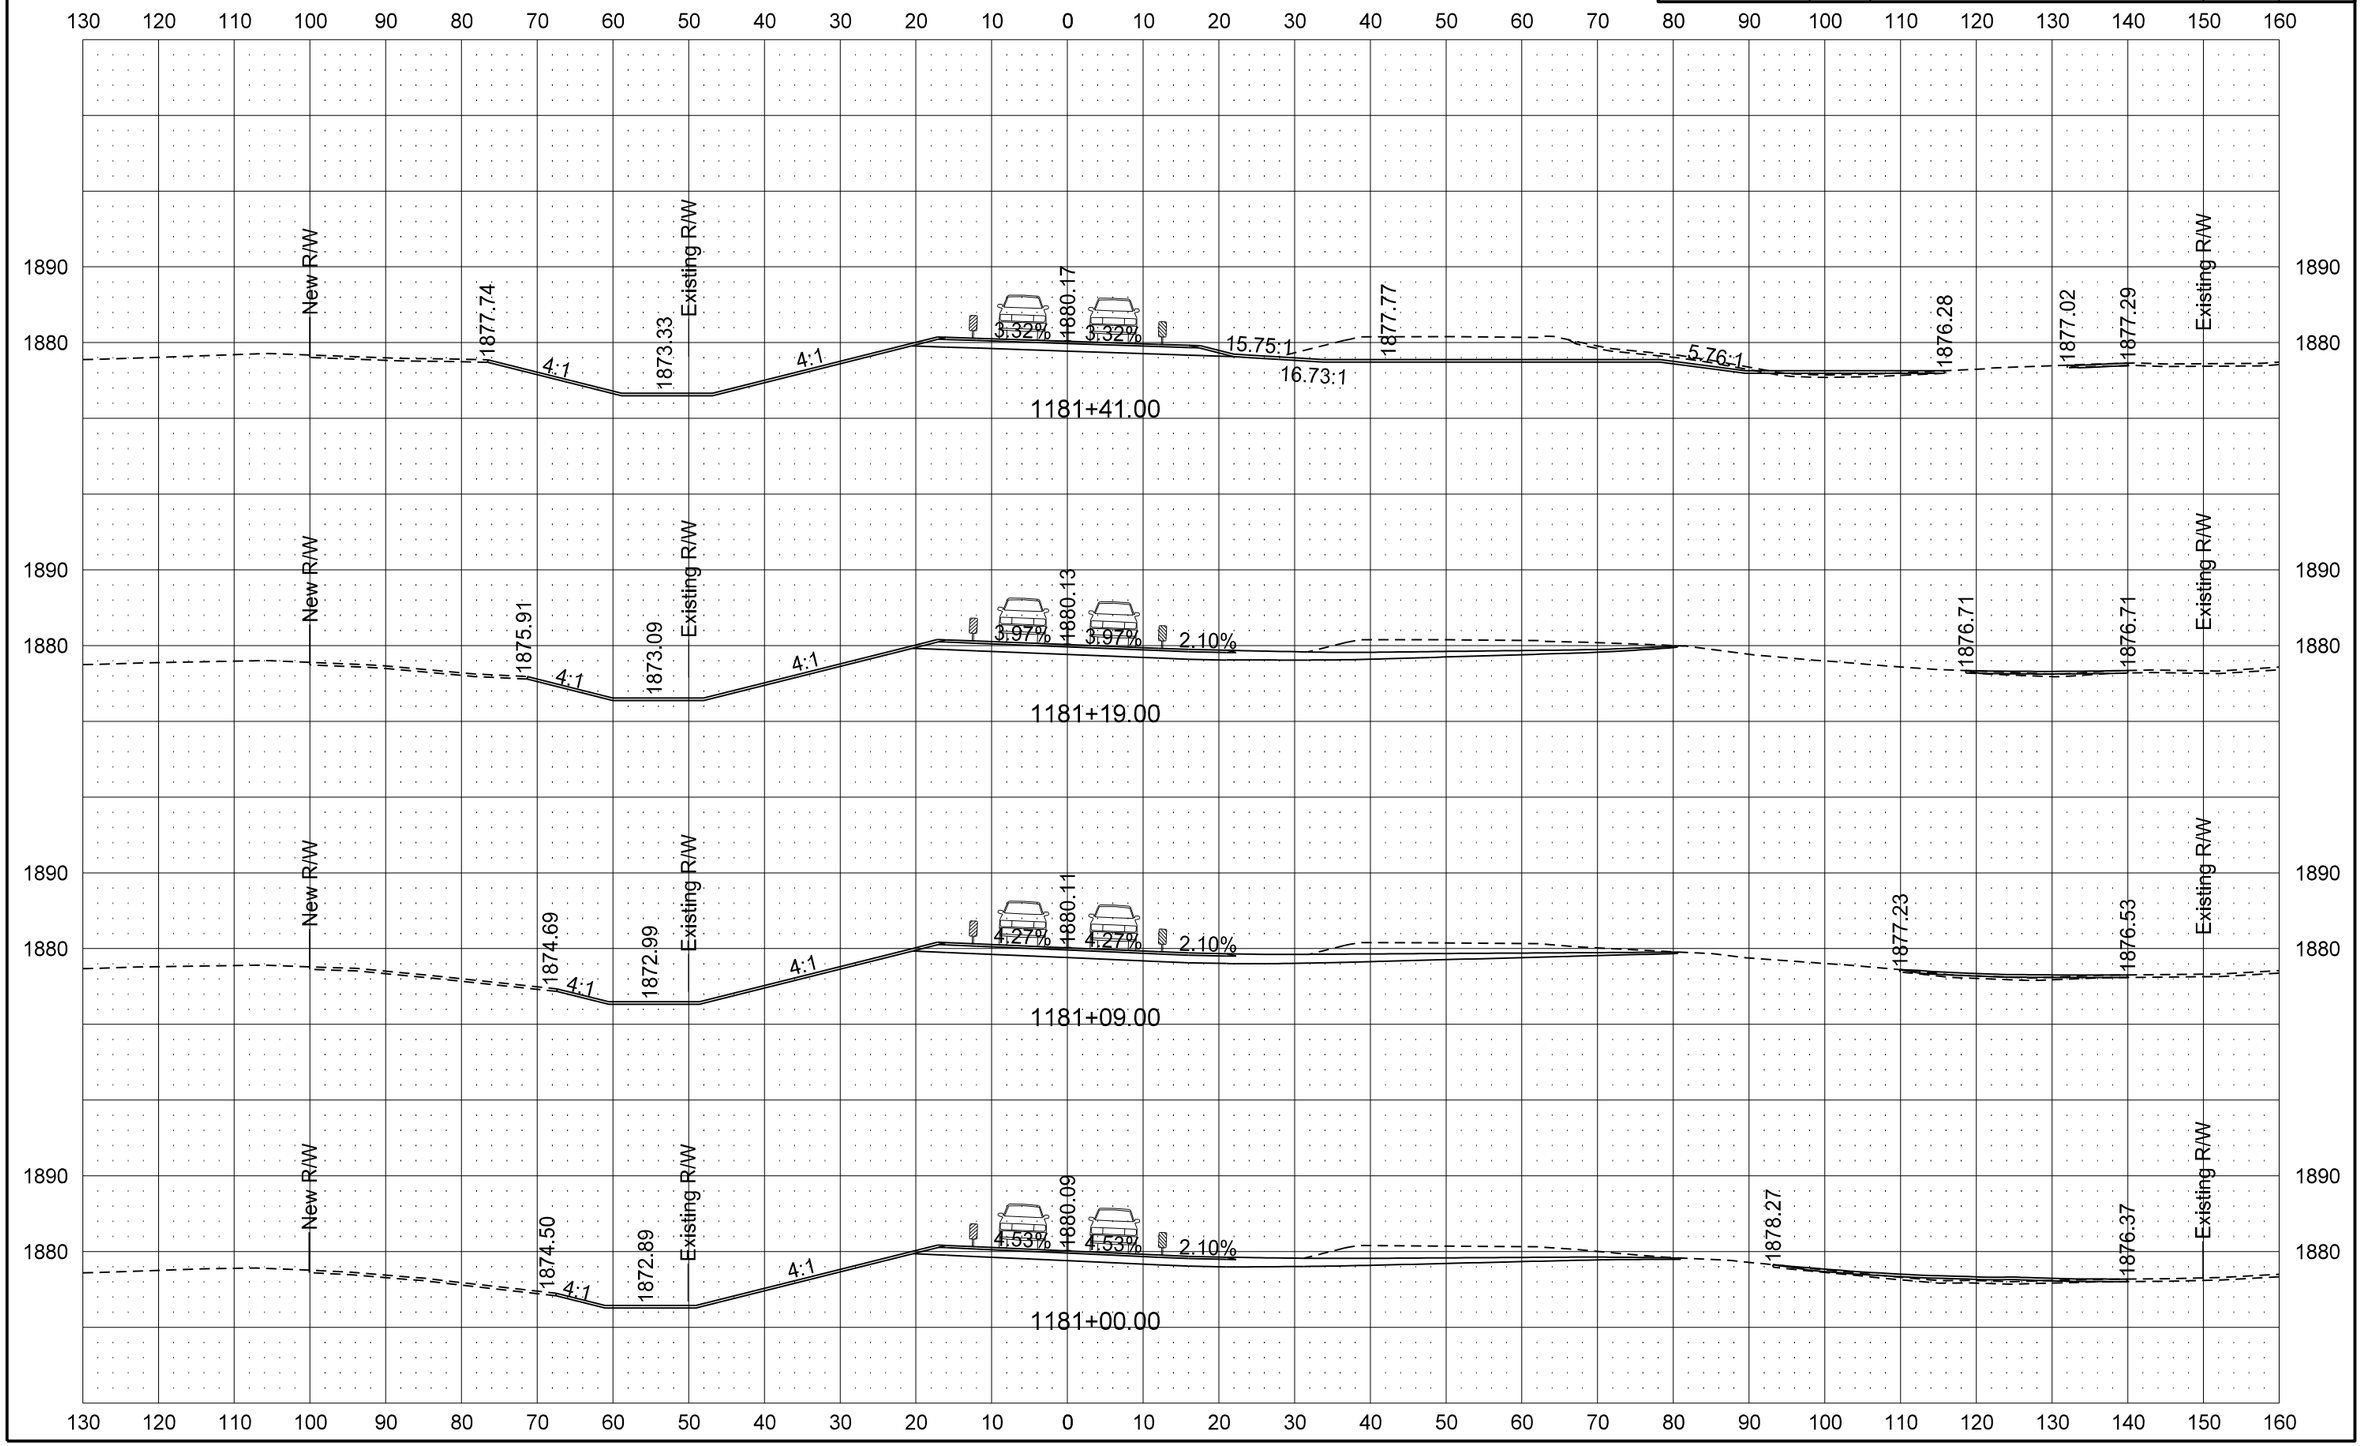

ND 31 Mainline

PR31 - Traffic Control Phase 4 Cross Sections

STATE	PROJECT NO.	SECTION NO.	SHEET NO.
ND	BRS-1-031(017)012	200	84

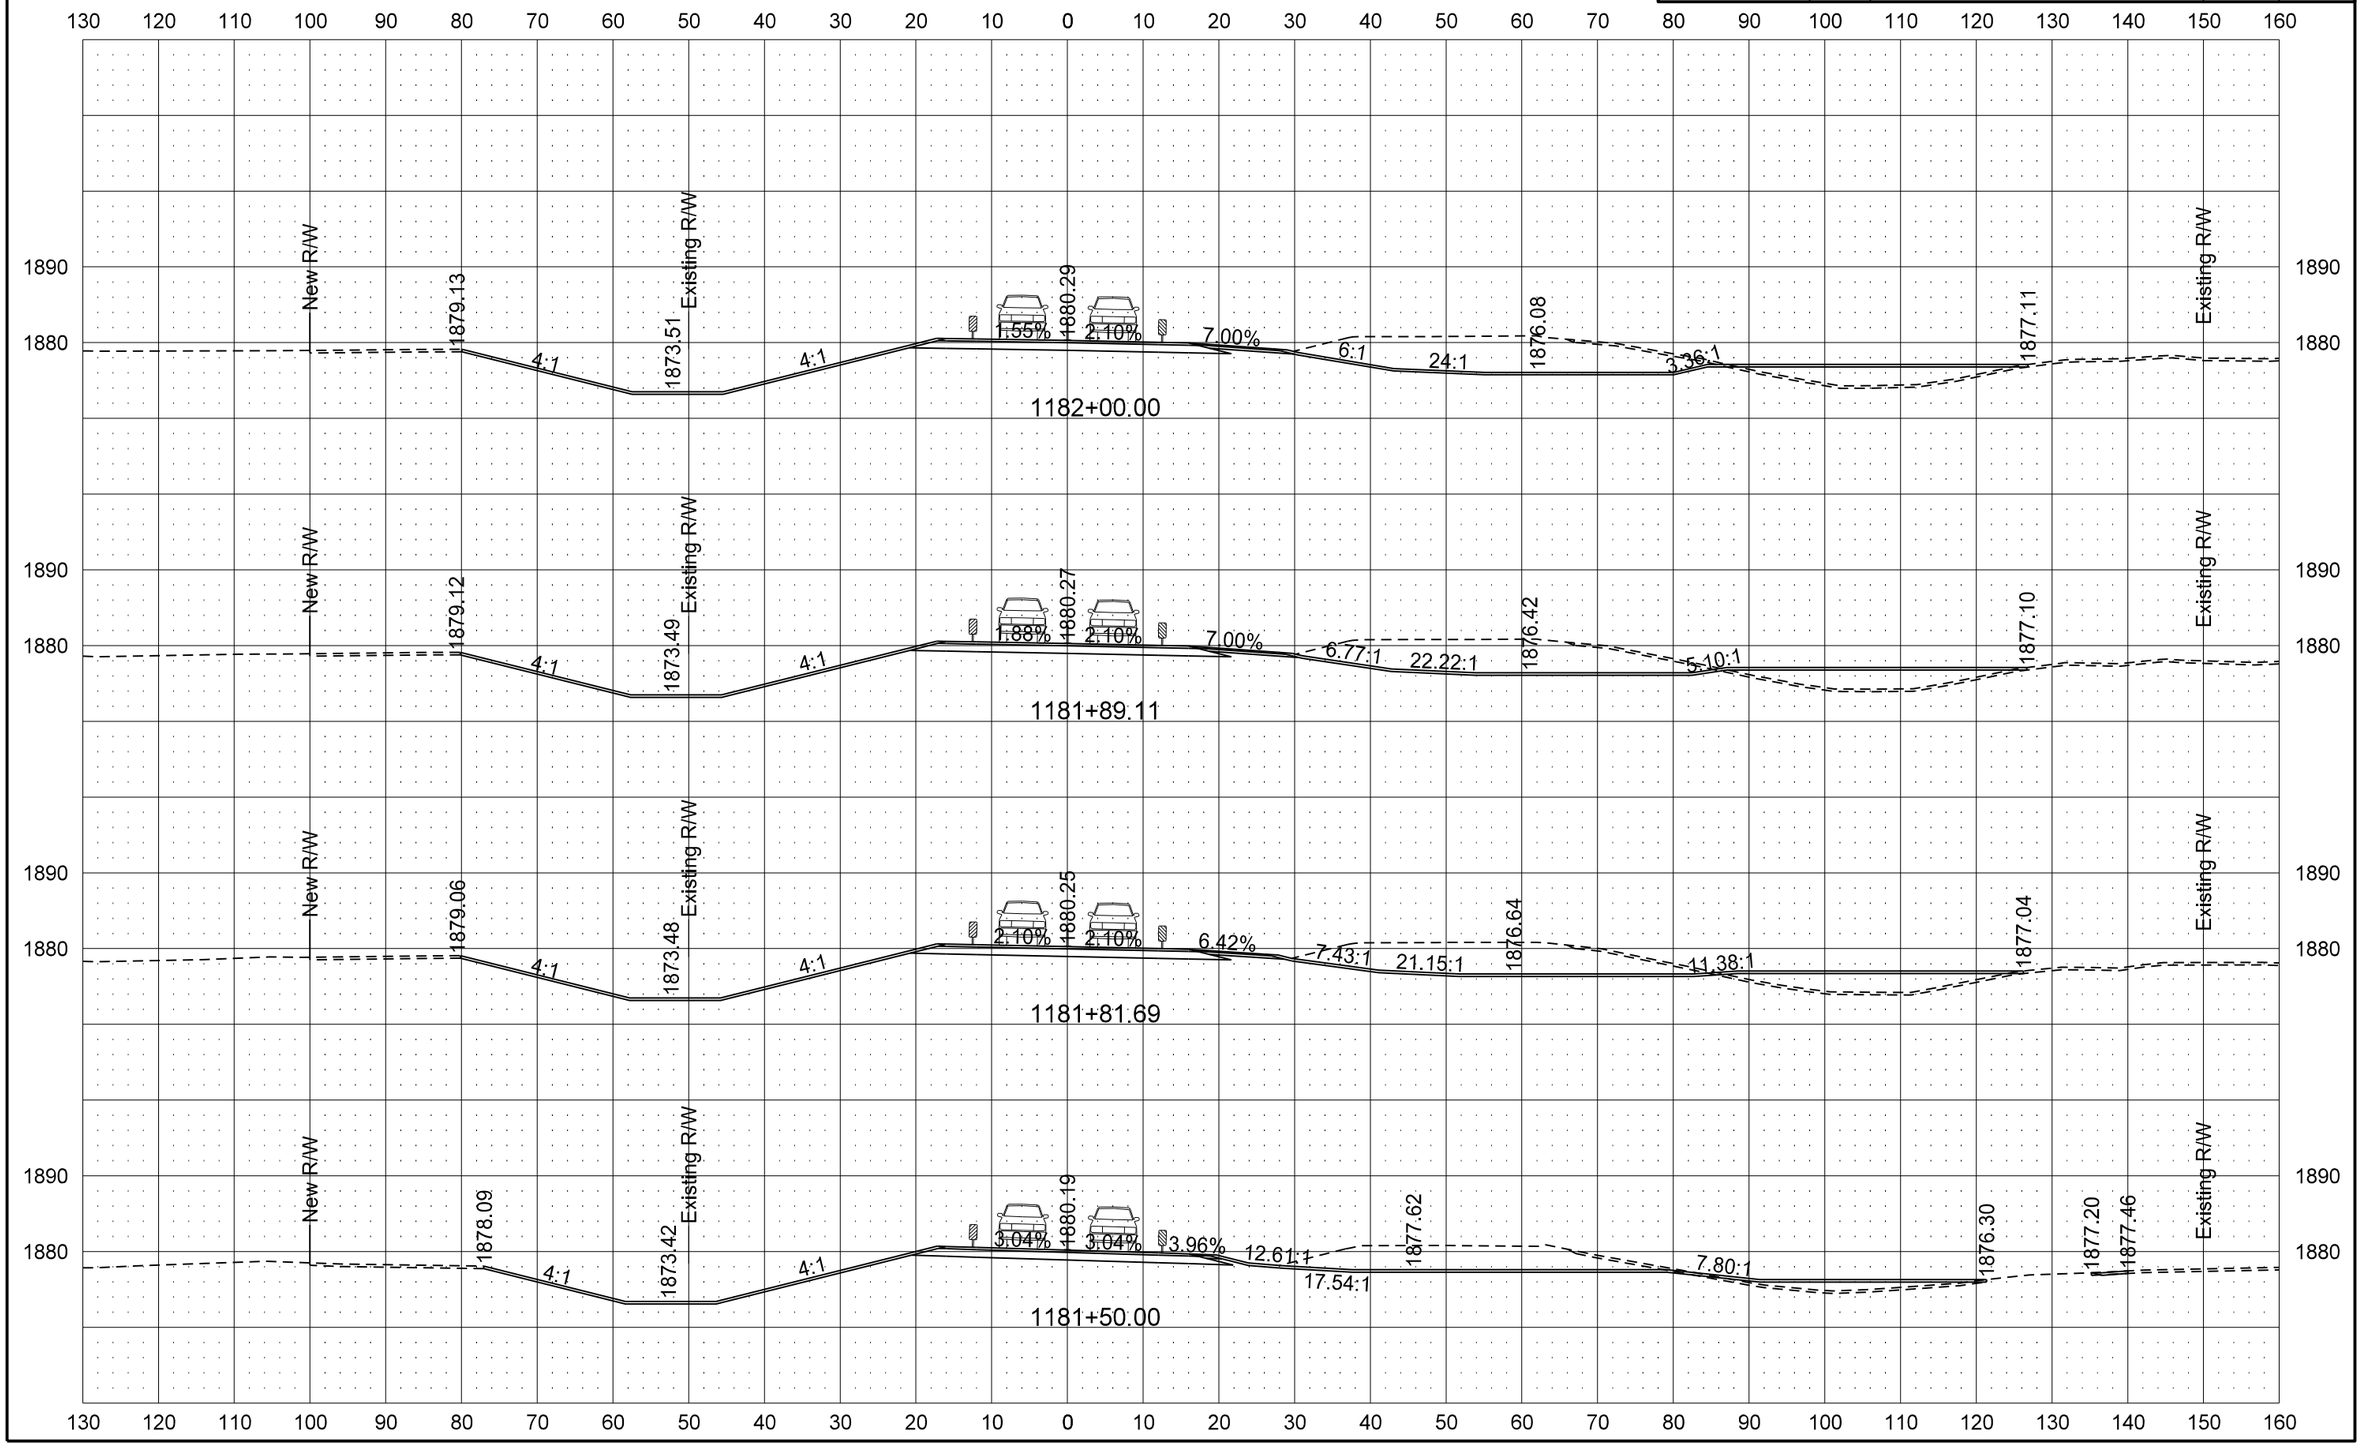

STATE	PROJECT NO.	SECTION NO.	SHEET NO.
ND	BRS-1-031(017)012	200	85

ND 31 Mainline

PR31 - Traffic Control Phase 4 Cross Sections

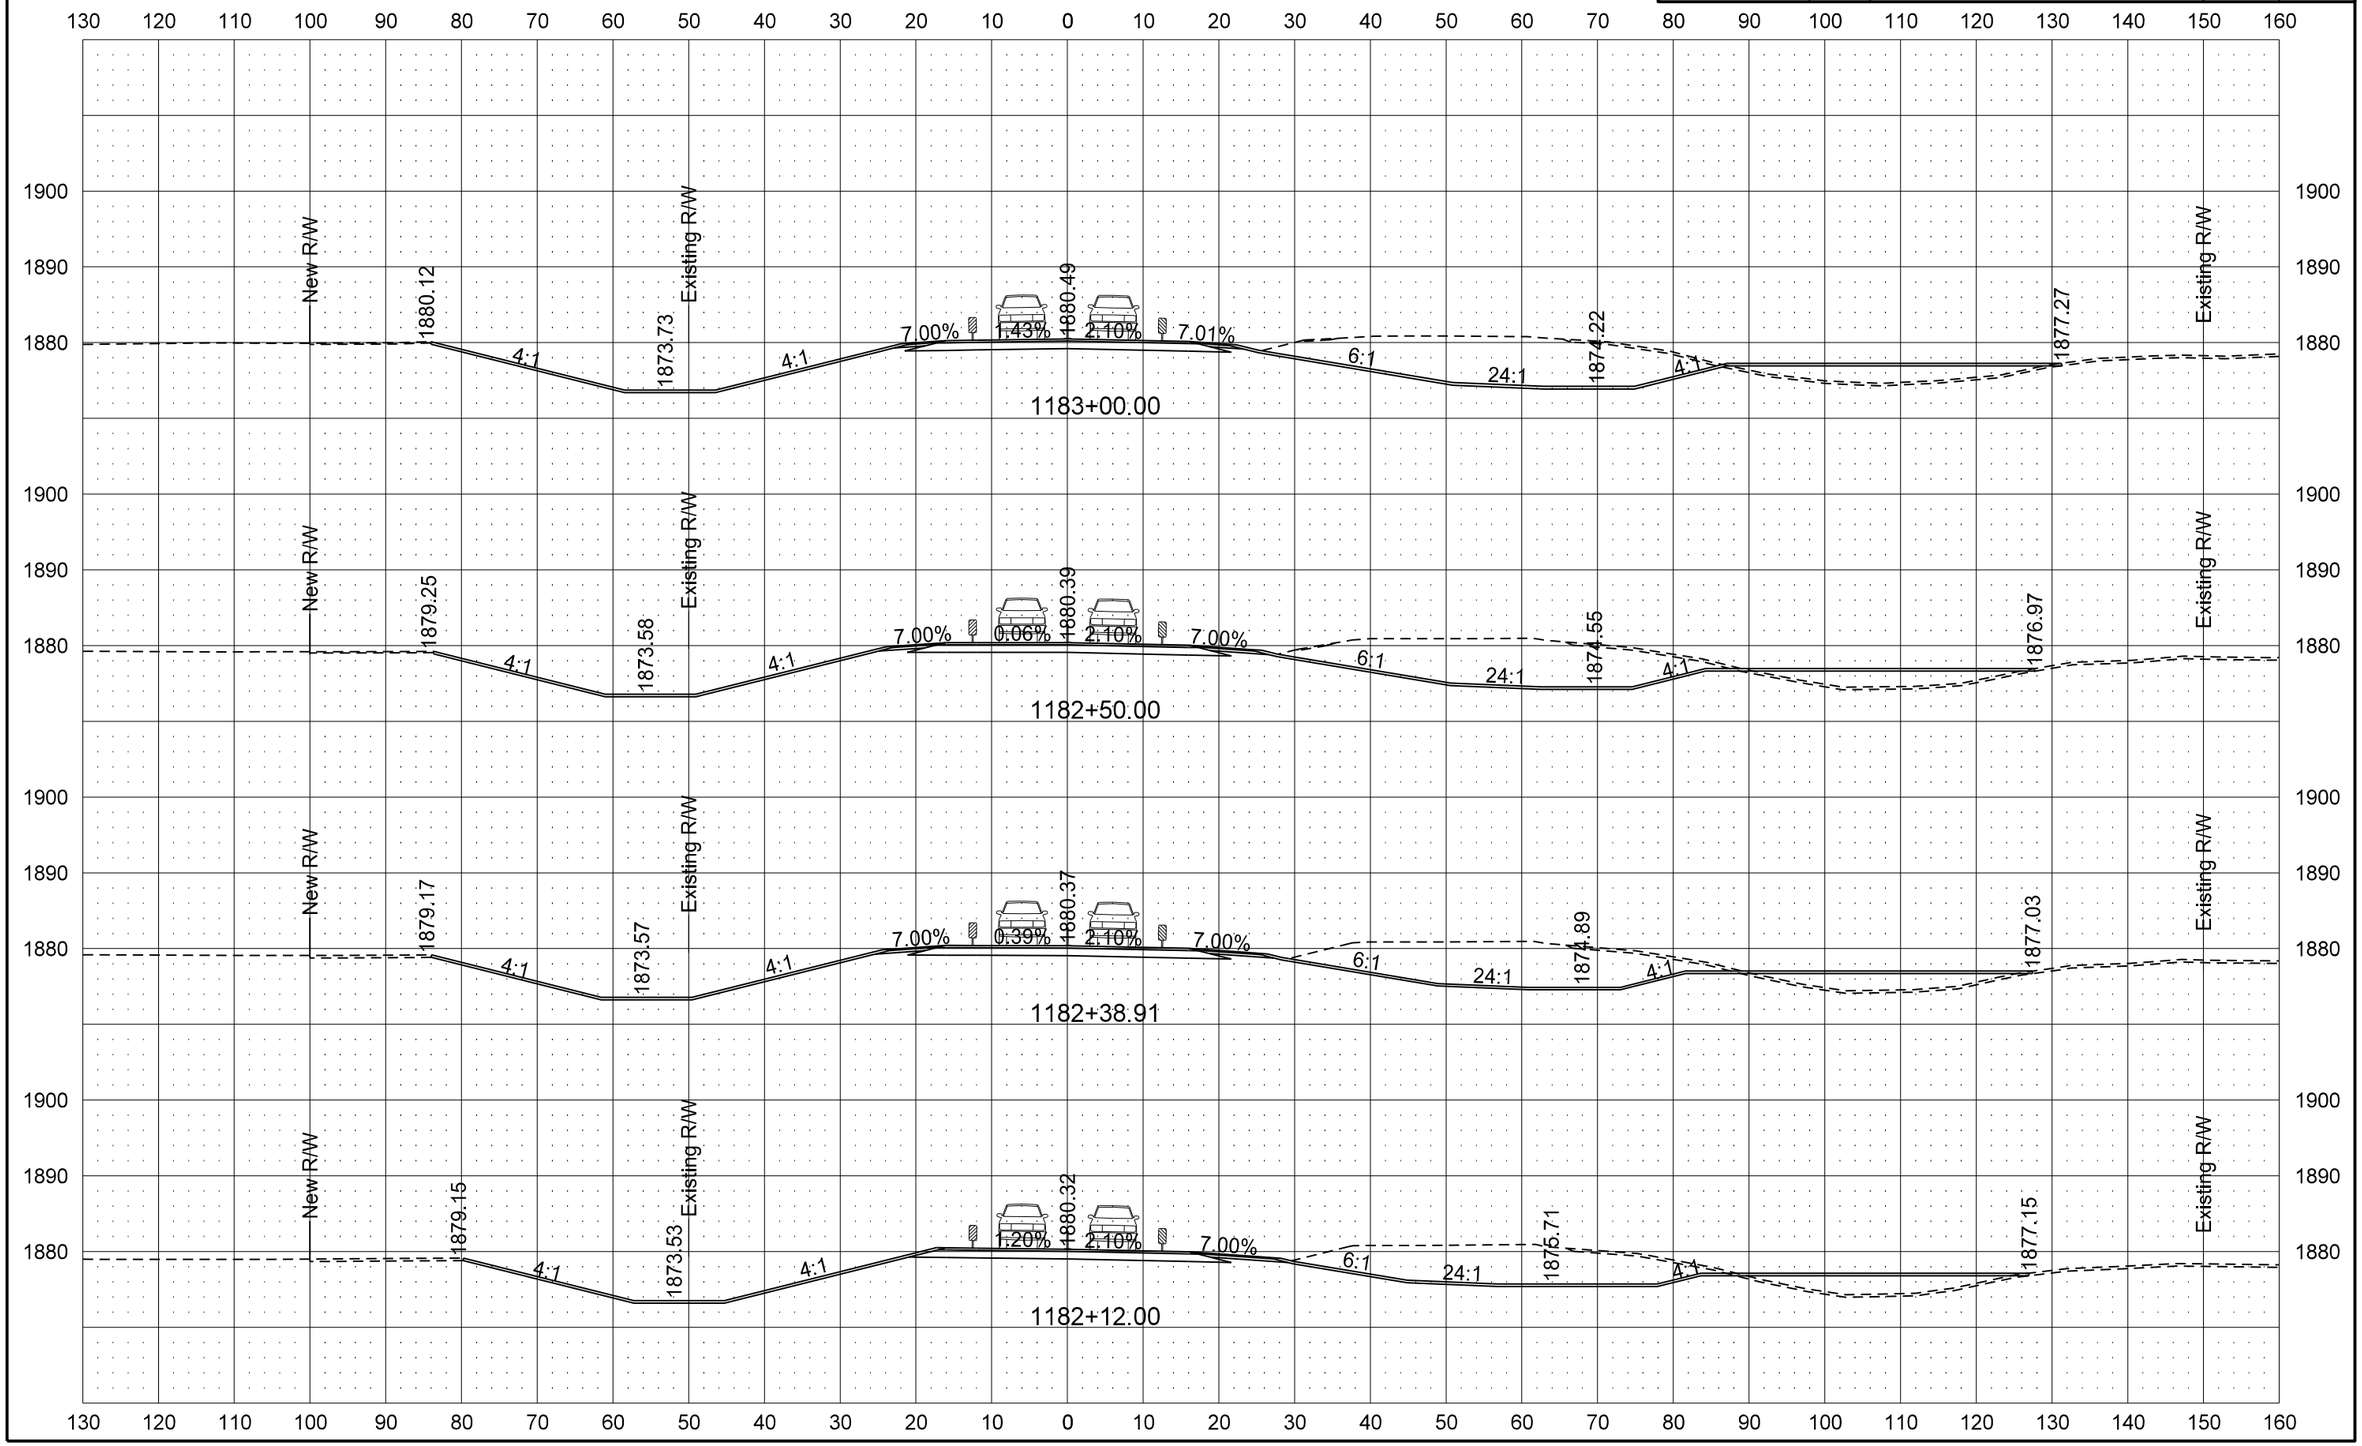

STATE	PROJECT NO.	SECTION NO.	SHEET NO.
ND	BRS-1-031(017)012	200	86

ND 31 Mainline

PR31 - Traffic Control Phase 4 Cross Sections

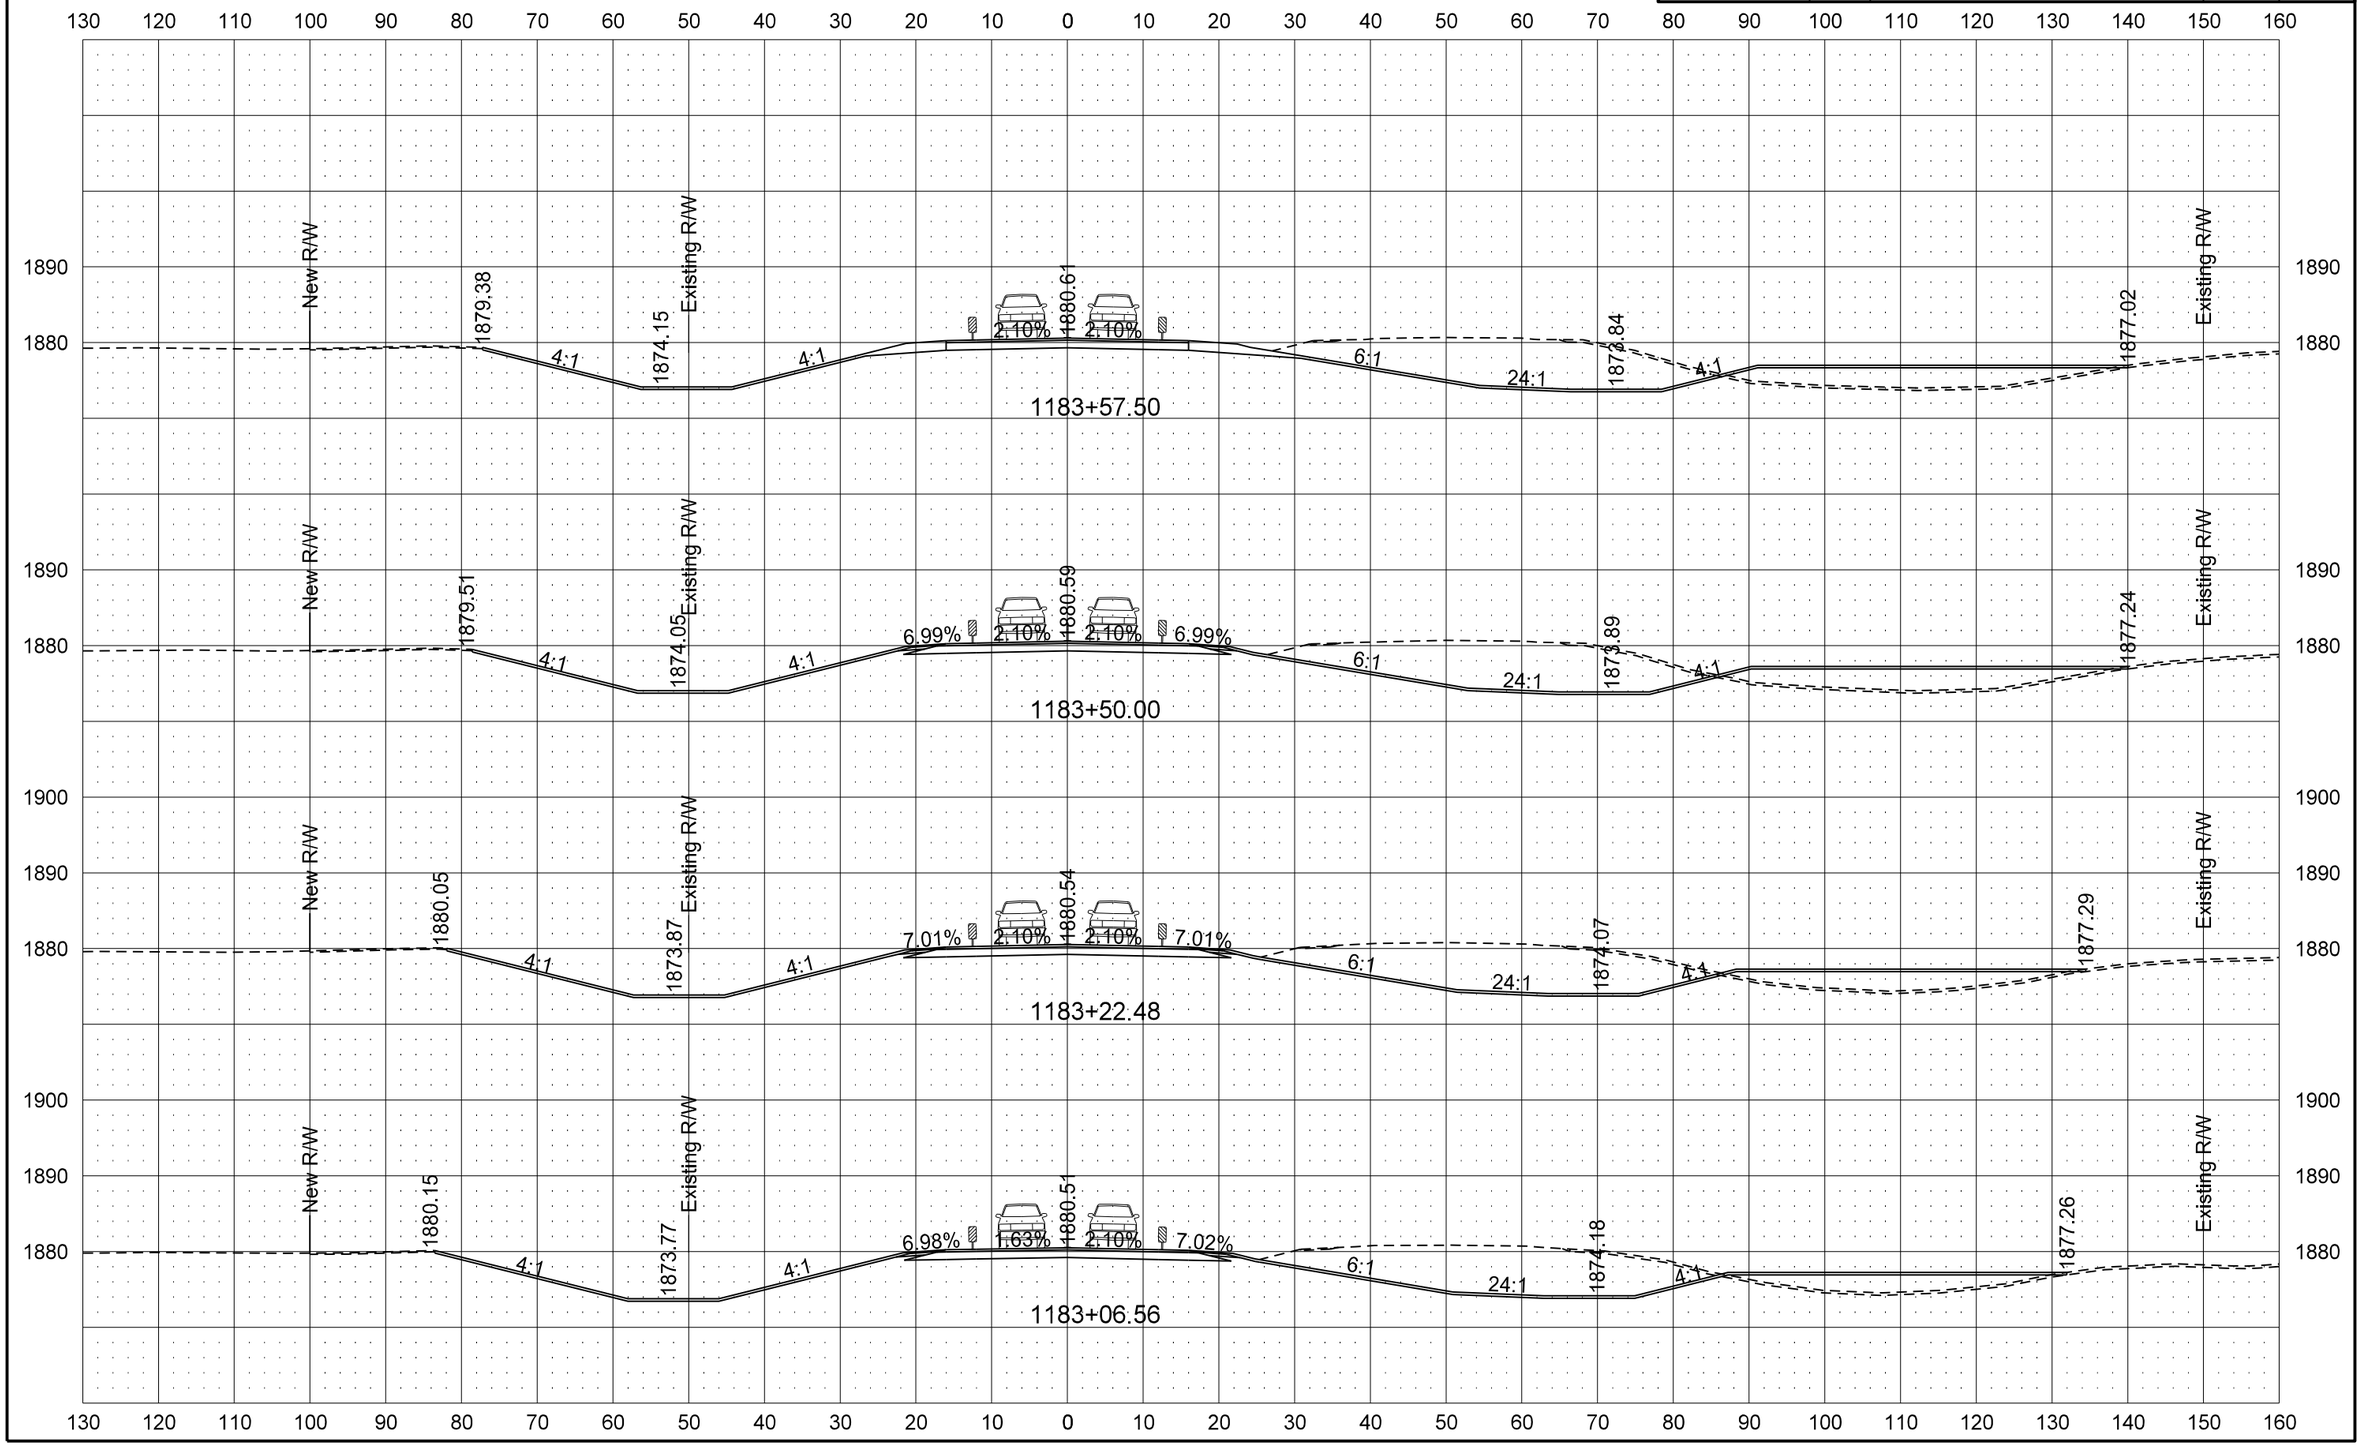

STATE	PROJECT NO.	SECTION NO.	SHEET NO.
ND	BRS-1-031(017)012	200	87

ND 31 Mainline

PR31 - Traffic Control Phase 4 Cross Sections

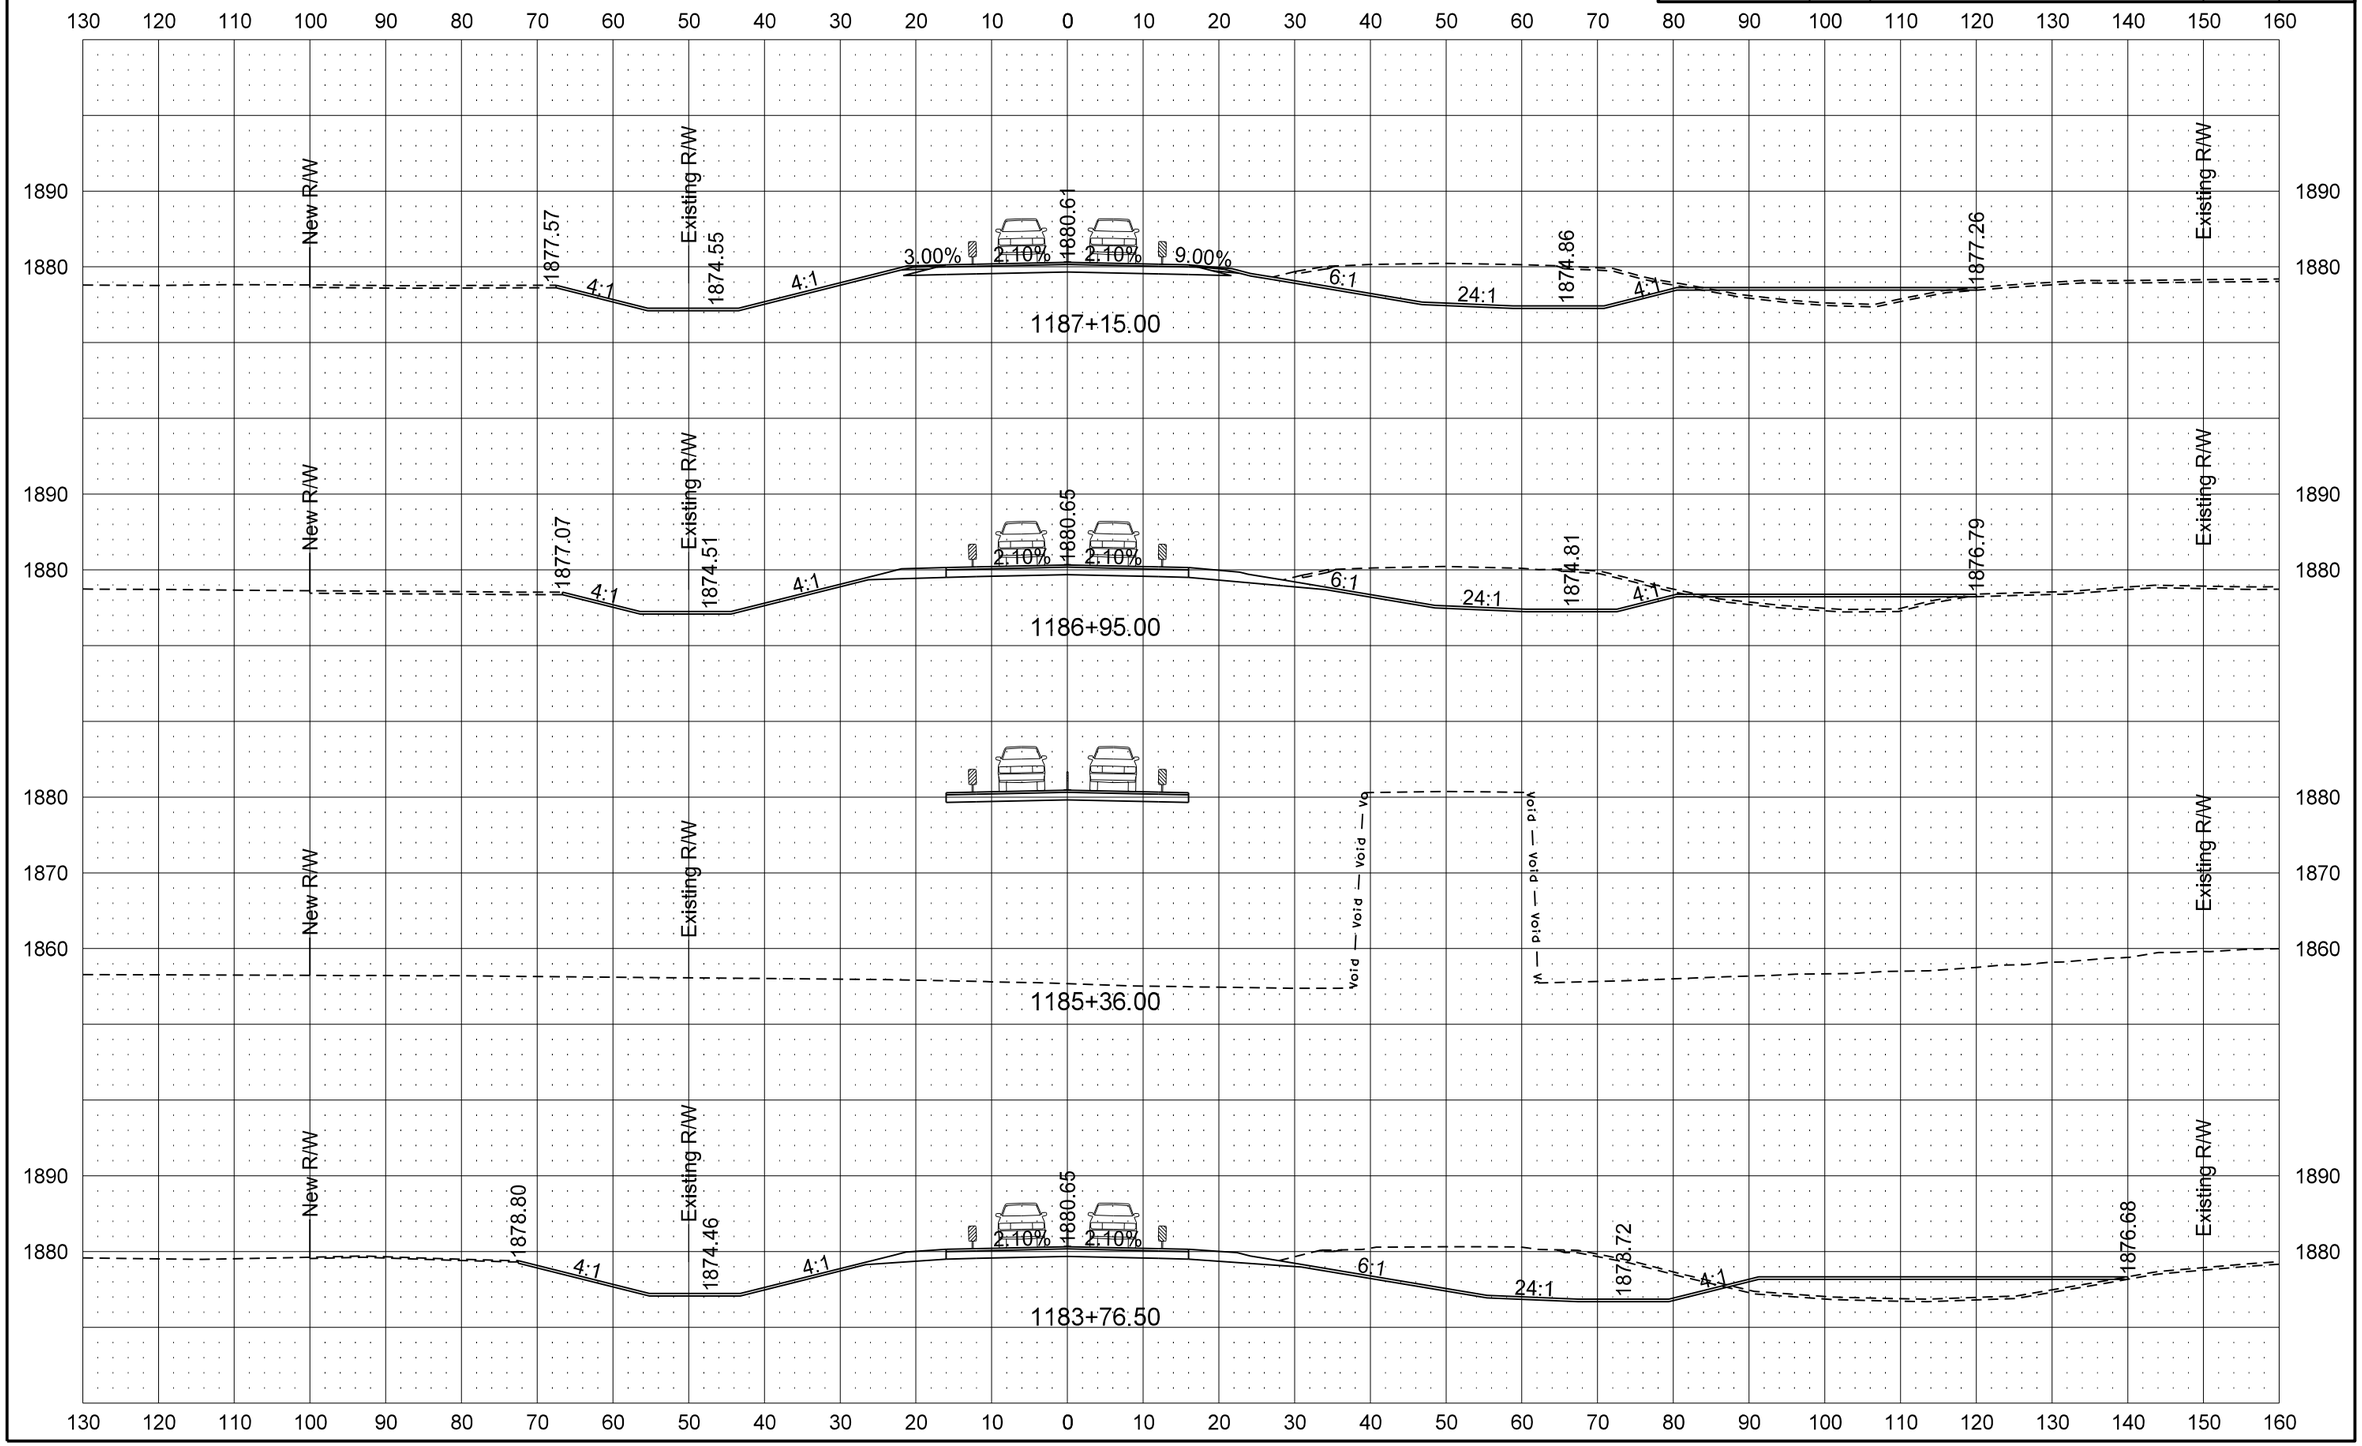

8/8/2013 6:18:17 AM darne R:\project\10031012.017\design\Sheets\200XS_001_All 4 TC Phases.dgn

STATE	PROJECT NO.	SECTION NO.	SHEET NO.
ND	BRS-1-031(017)012	200	88

ND 31 Mainline

PR31 - Traffic Control Phase 4 Cross Sections

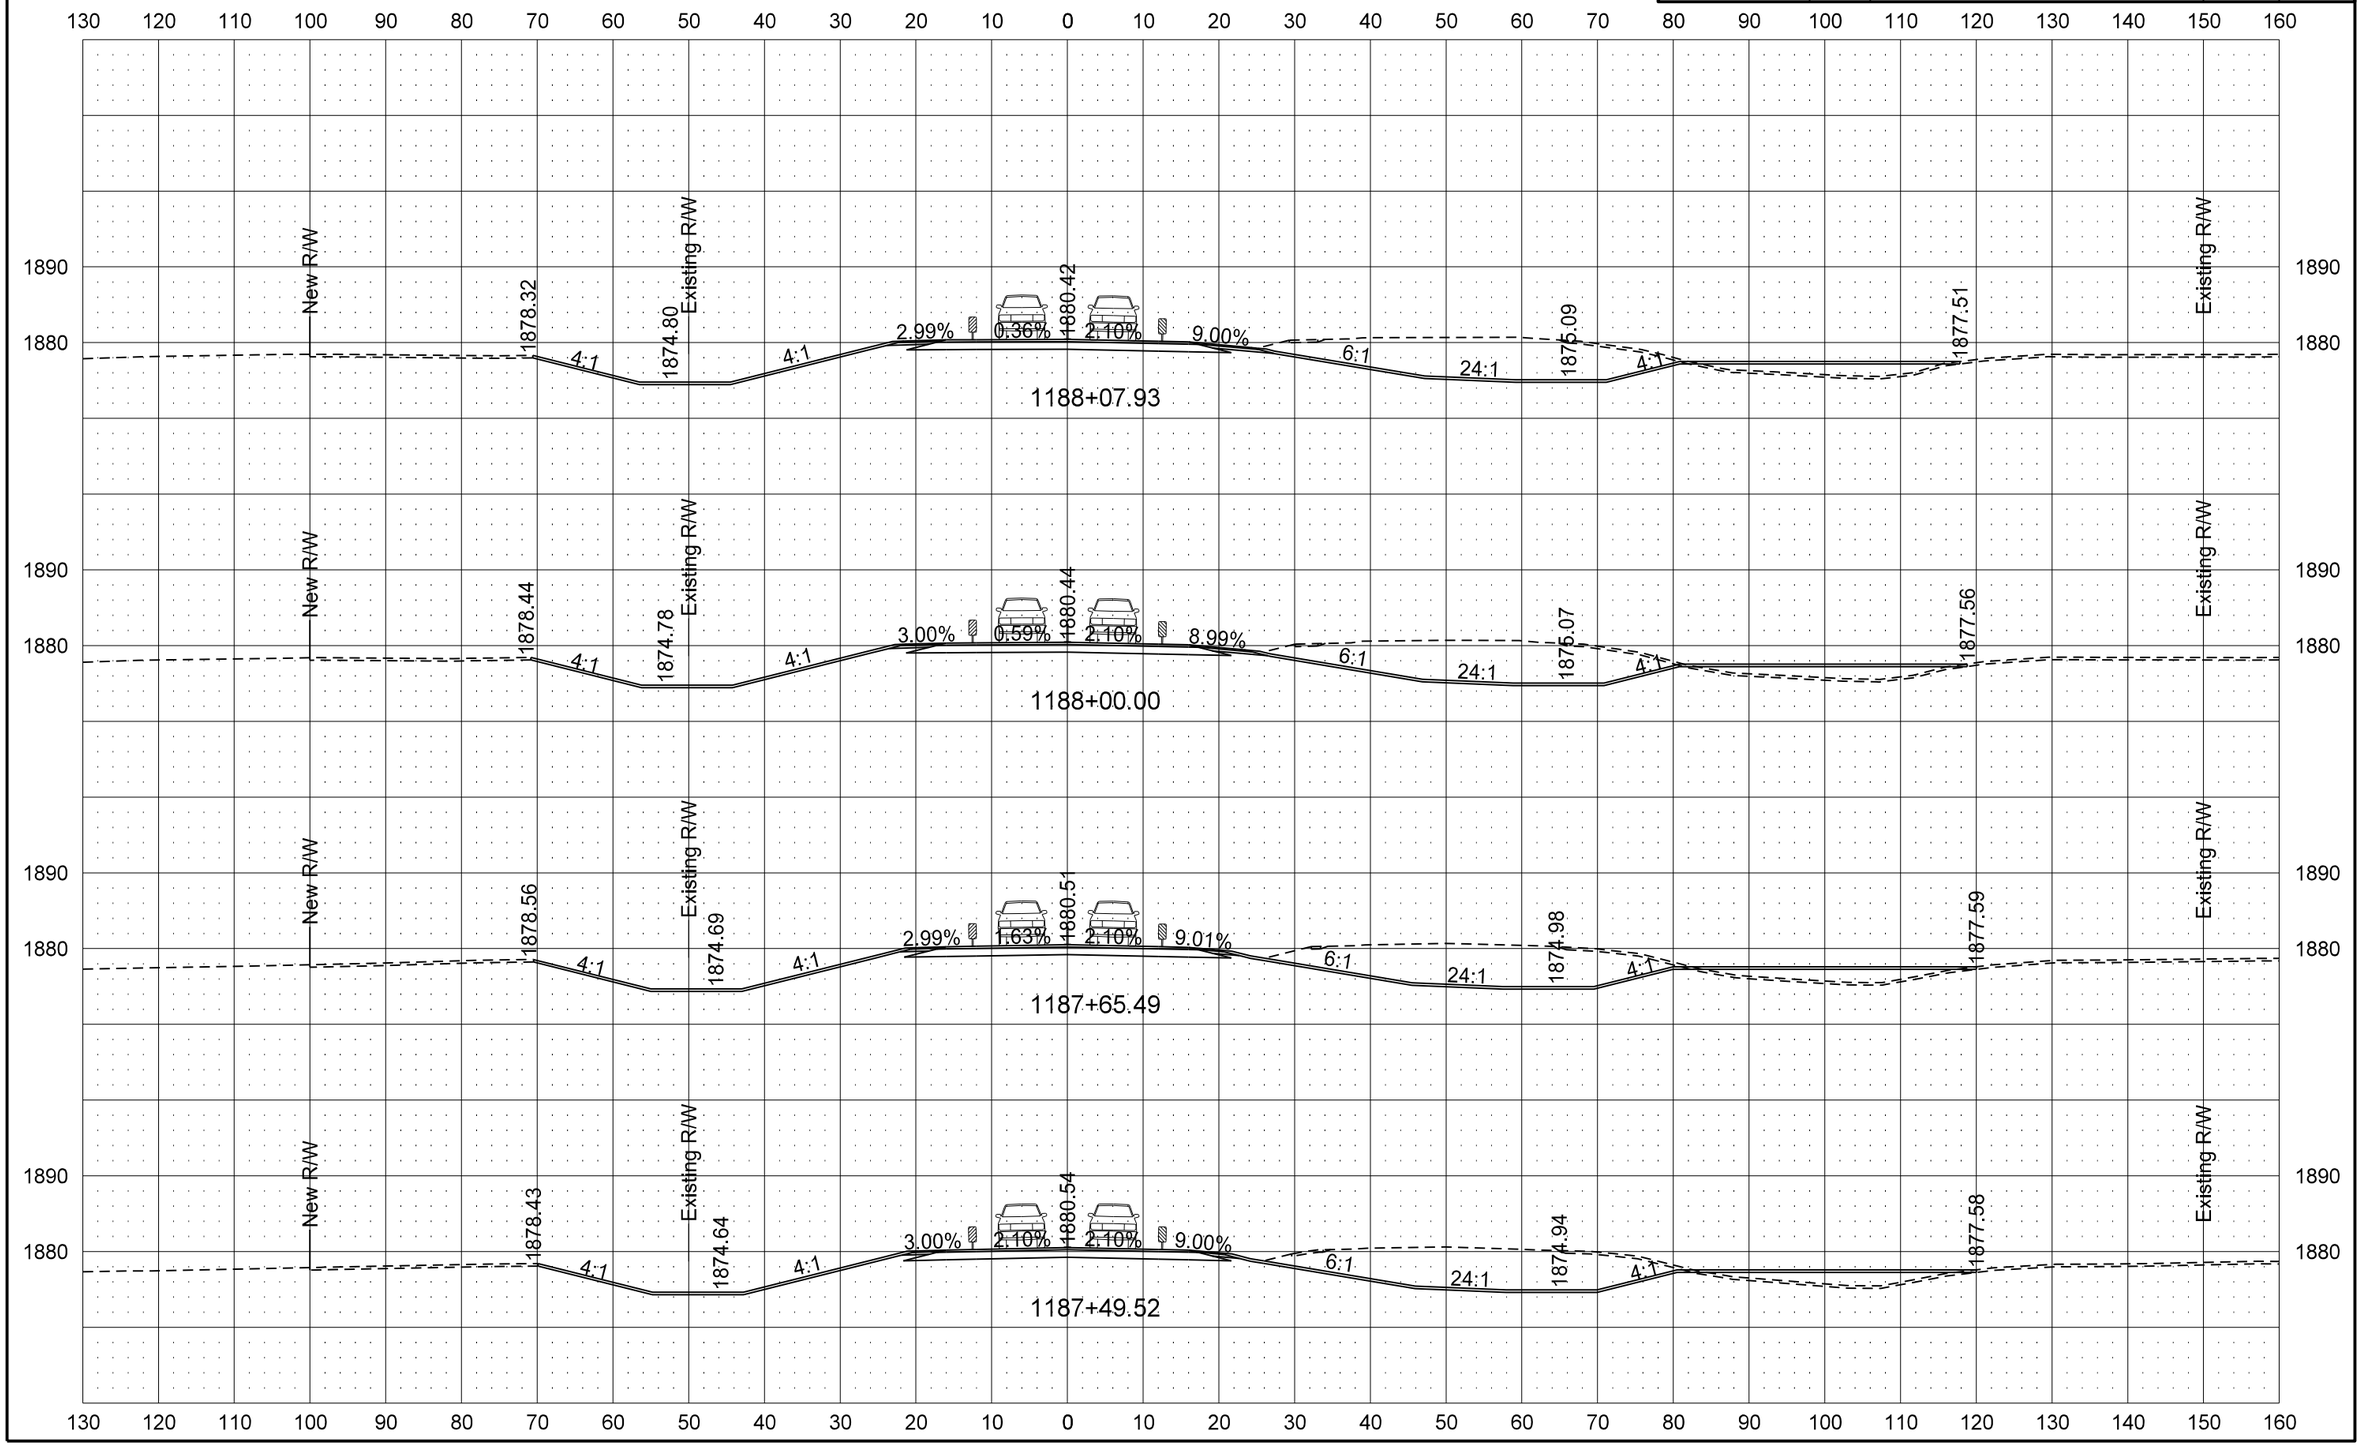

STATE	PROJECT NO.	SECTION NO.	SHEET NO.
ND	BRS-1-031(017)012	200	89

ND 31 Mainline

PR31 - Traffic Control Phase 4 Cross Sections

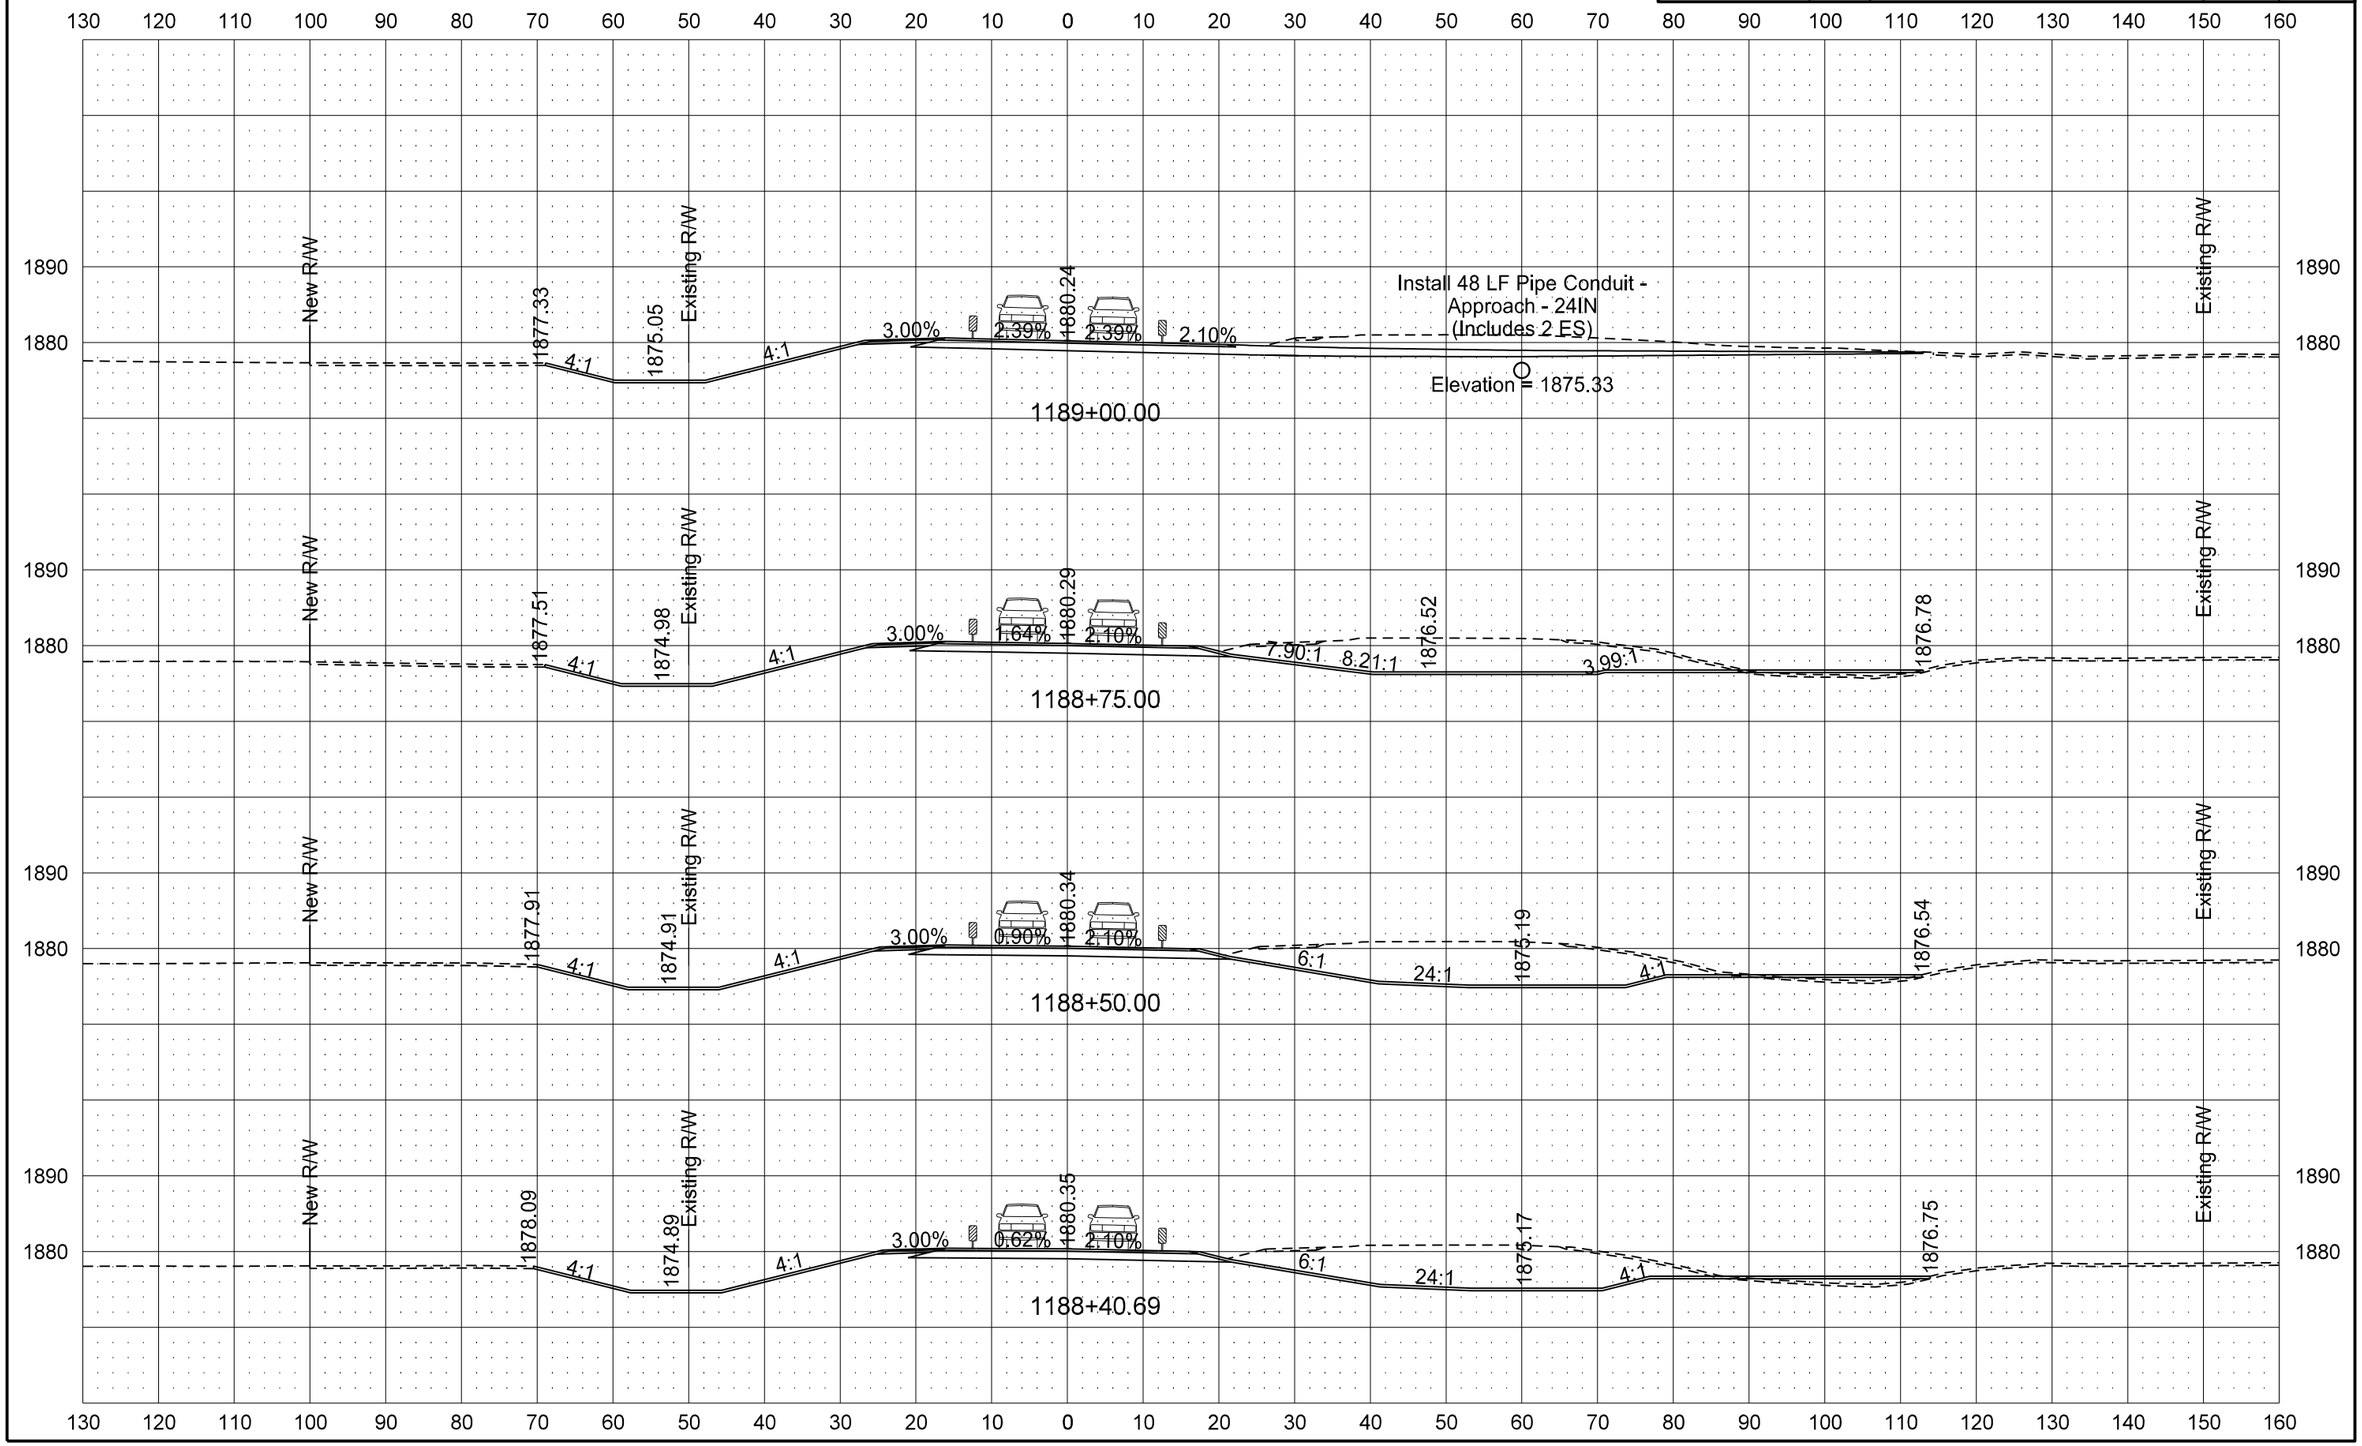

STATE	PROJECT NO.	SECTION NO.	SHEET NO.
ND	BRS-1-031(017)012	200	90

ND 31 Mainline

PR31 - Traffic Control Phase 4 Cross Sections

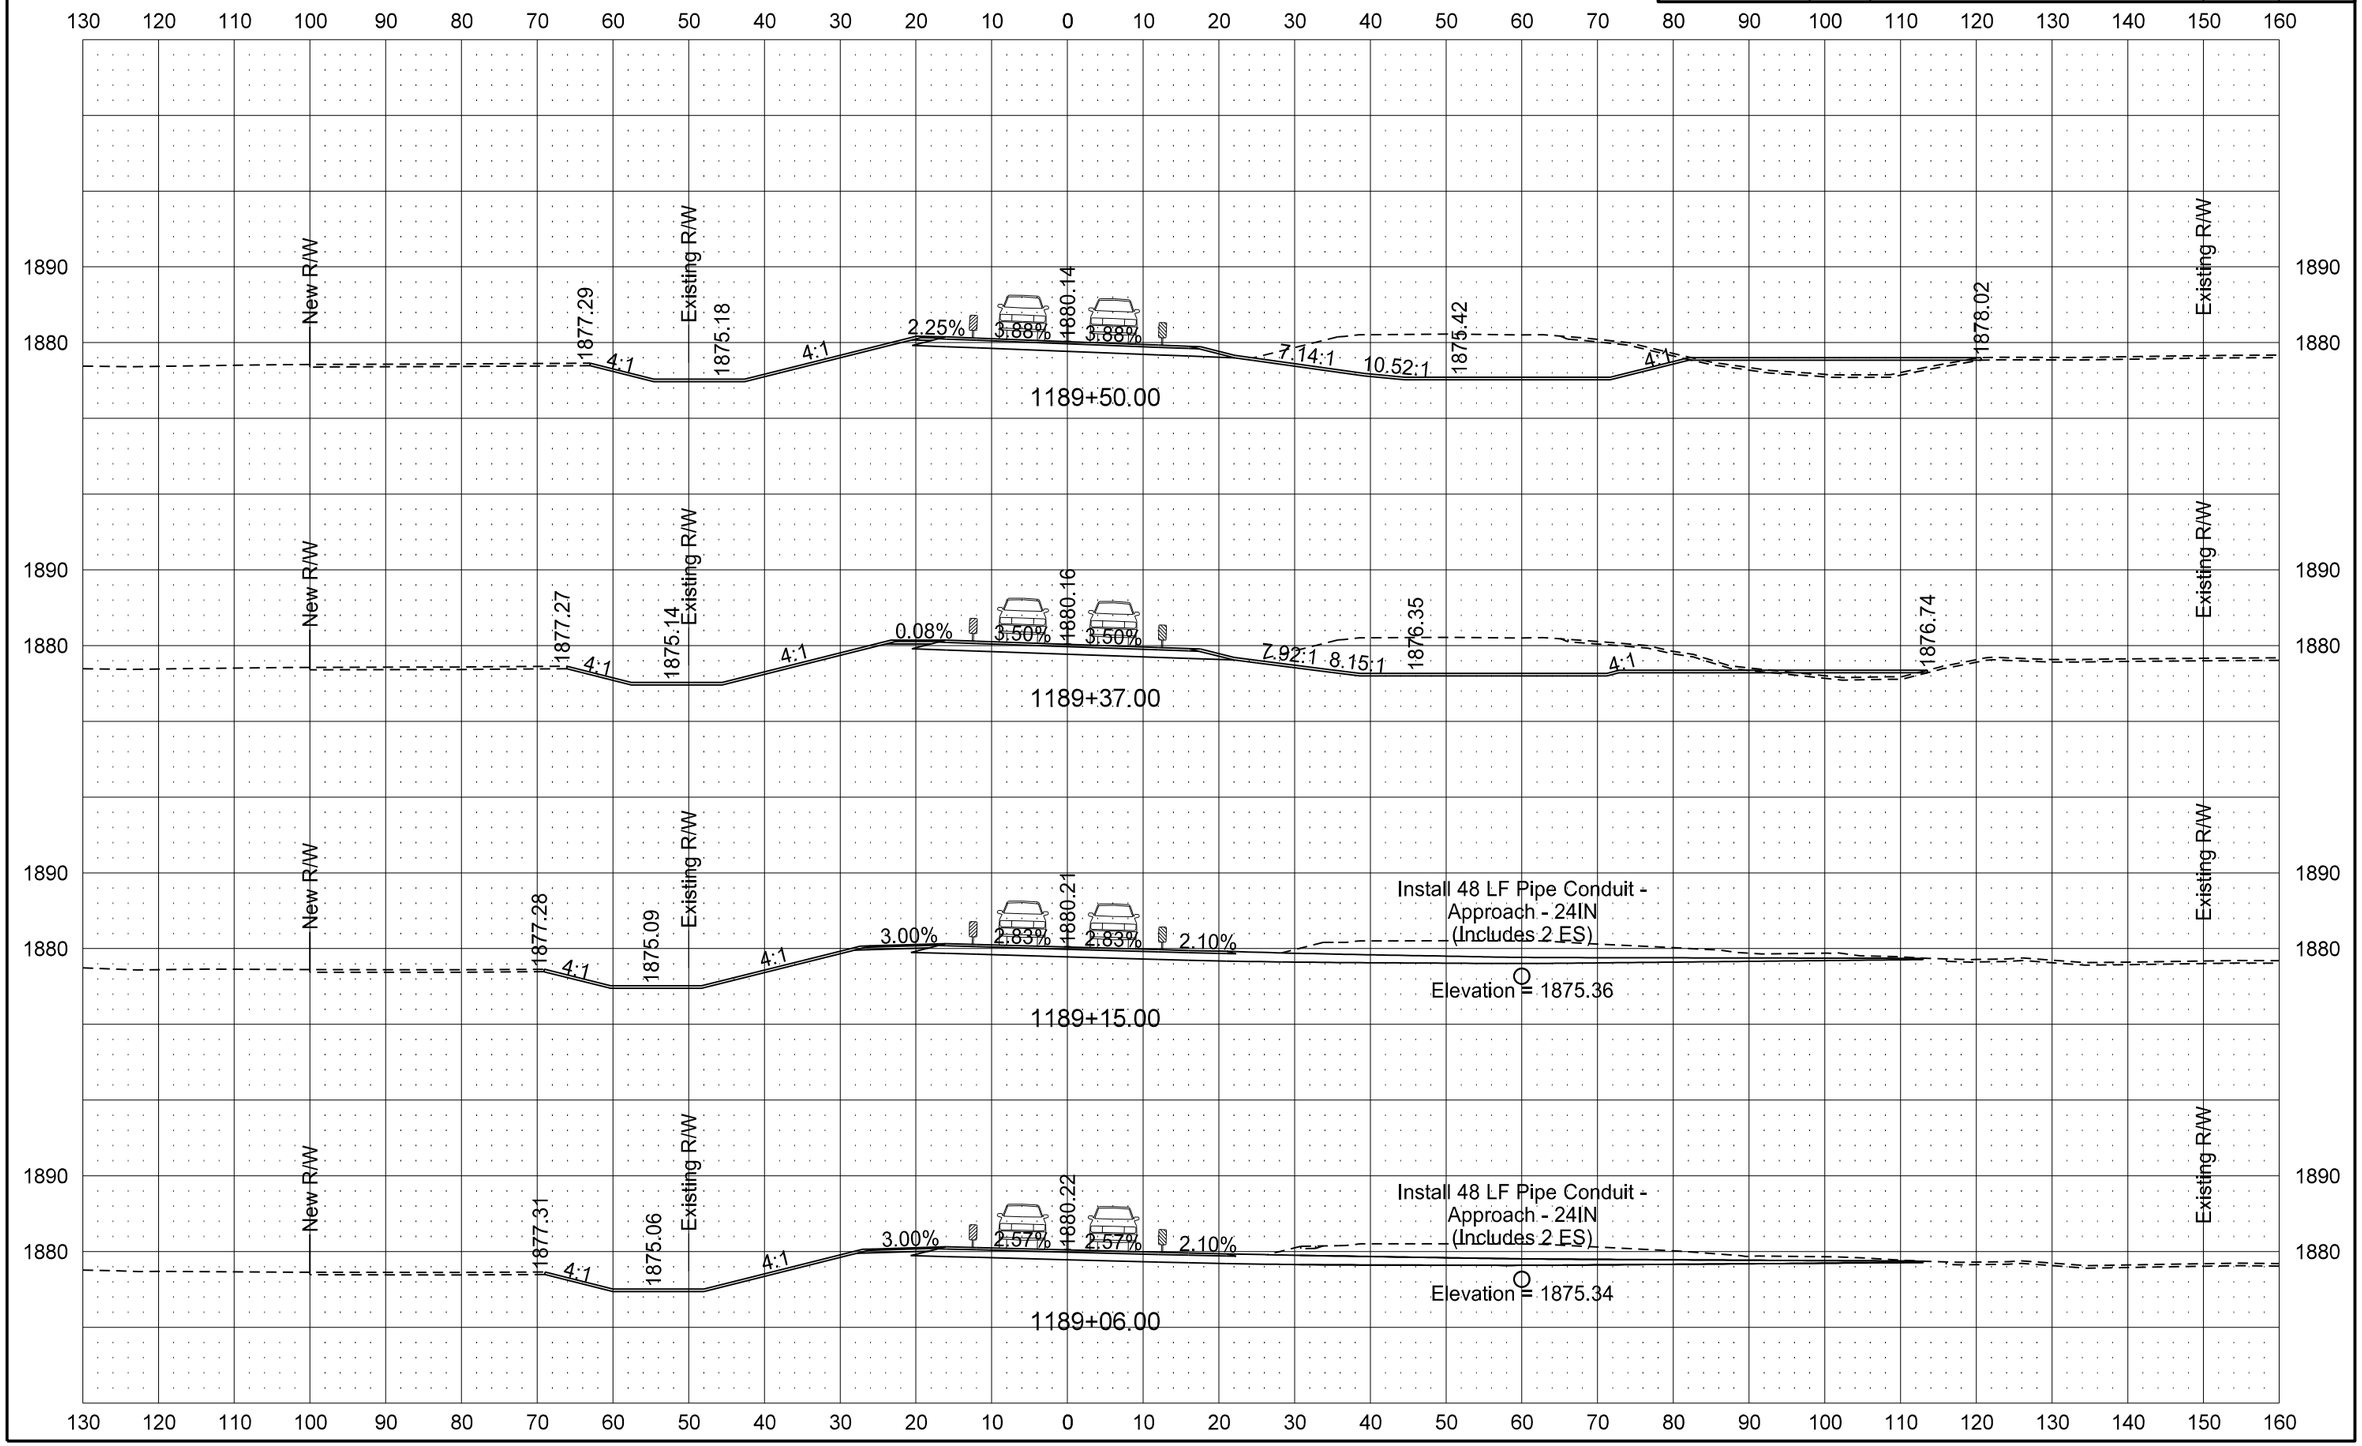

8/8/2013 6:18:33 AM darne R:\project\10031012.017\design\Sheets\200XS_001_All 4 TC Phases.dgn

STATE	PROJECT NO.	SECTION NO.	SHEET NO.
ND	BRS-1-031(017)012	200	91

ND 31 Mainline

PR31 - Traffic Control Phase 4 Cross Sections

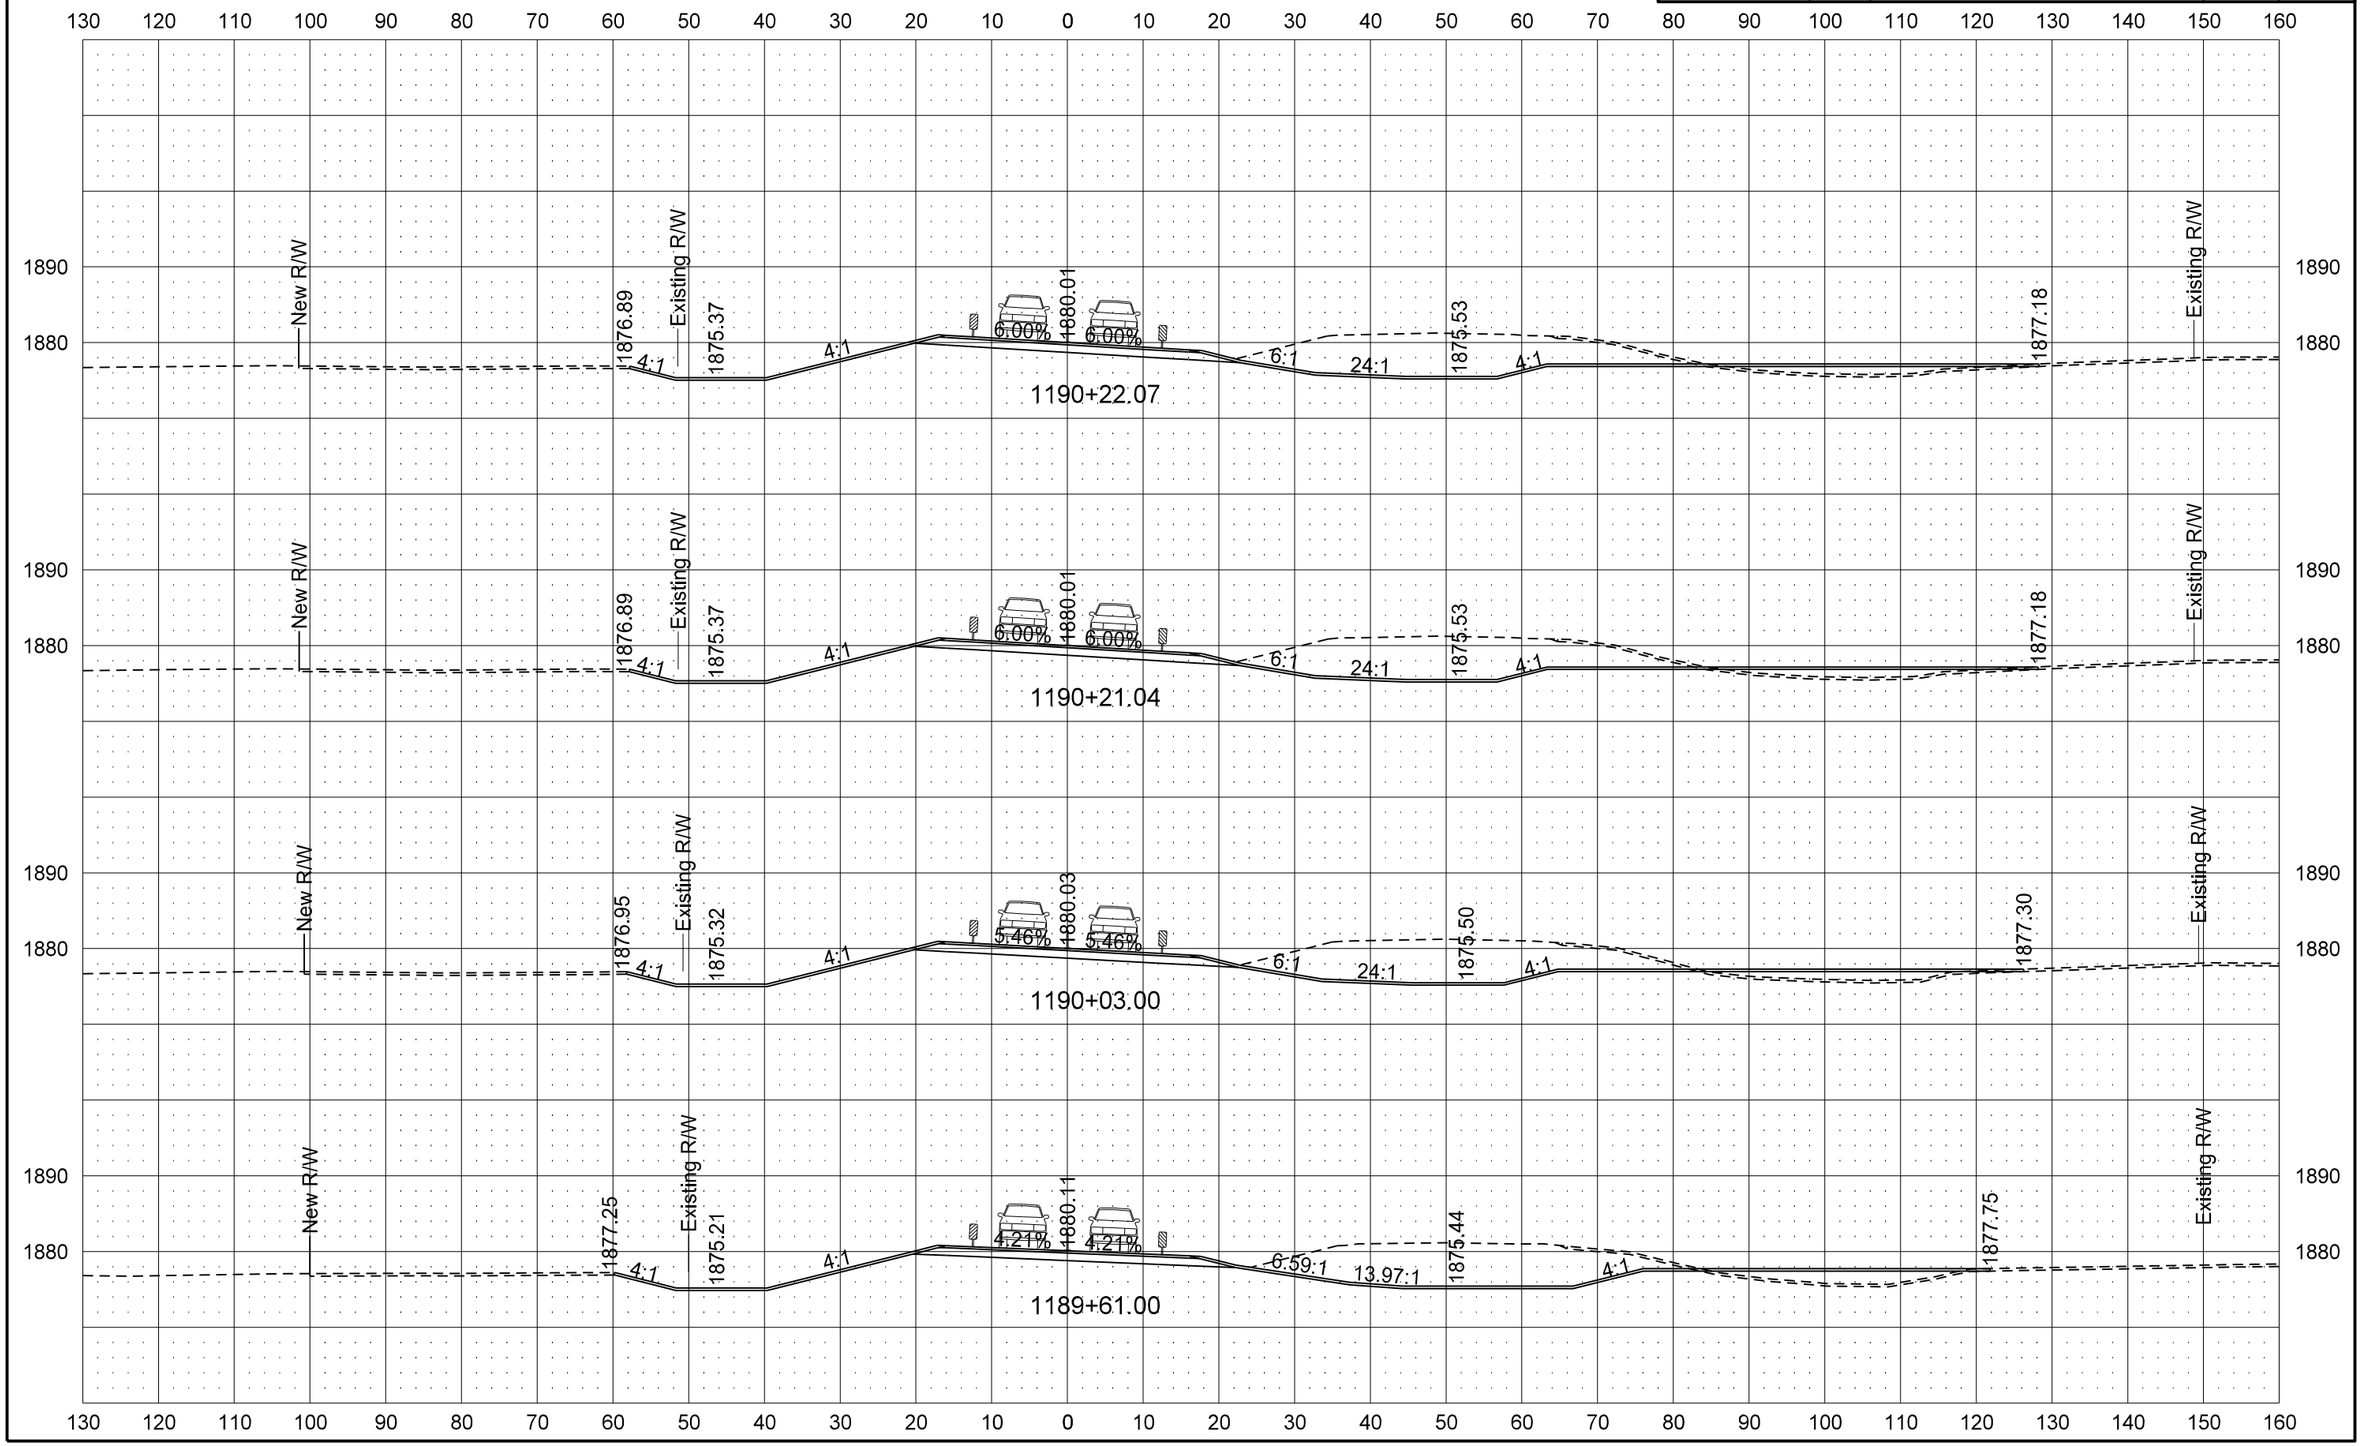

8/8/2013 6:18:38 AM darne R:\project\10031012.017\design\Sheets\200XS_001_All 4 TC Phases.dgn

STATE	PROJECT NO.	SECTION NO.	SHEET NO.
ND	BRS-1-031(017)012	200	92

ND 31 Mainline

PR31 - Traffic Control Phase 4 Cross Sections

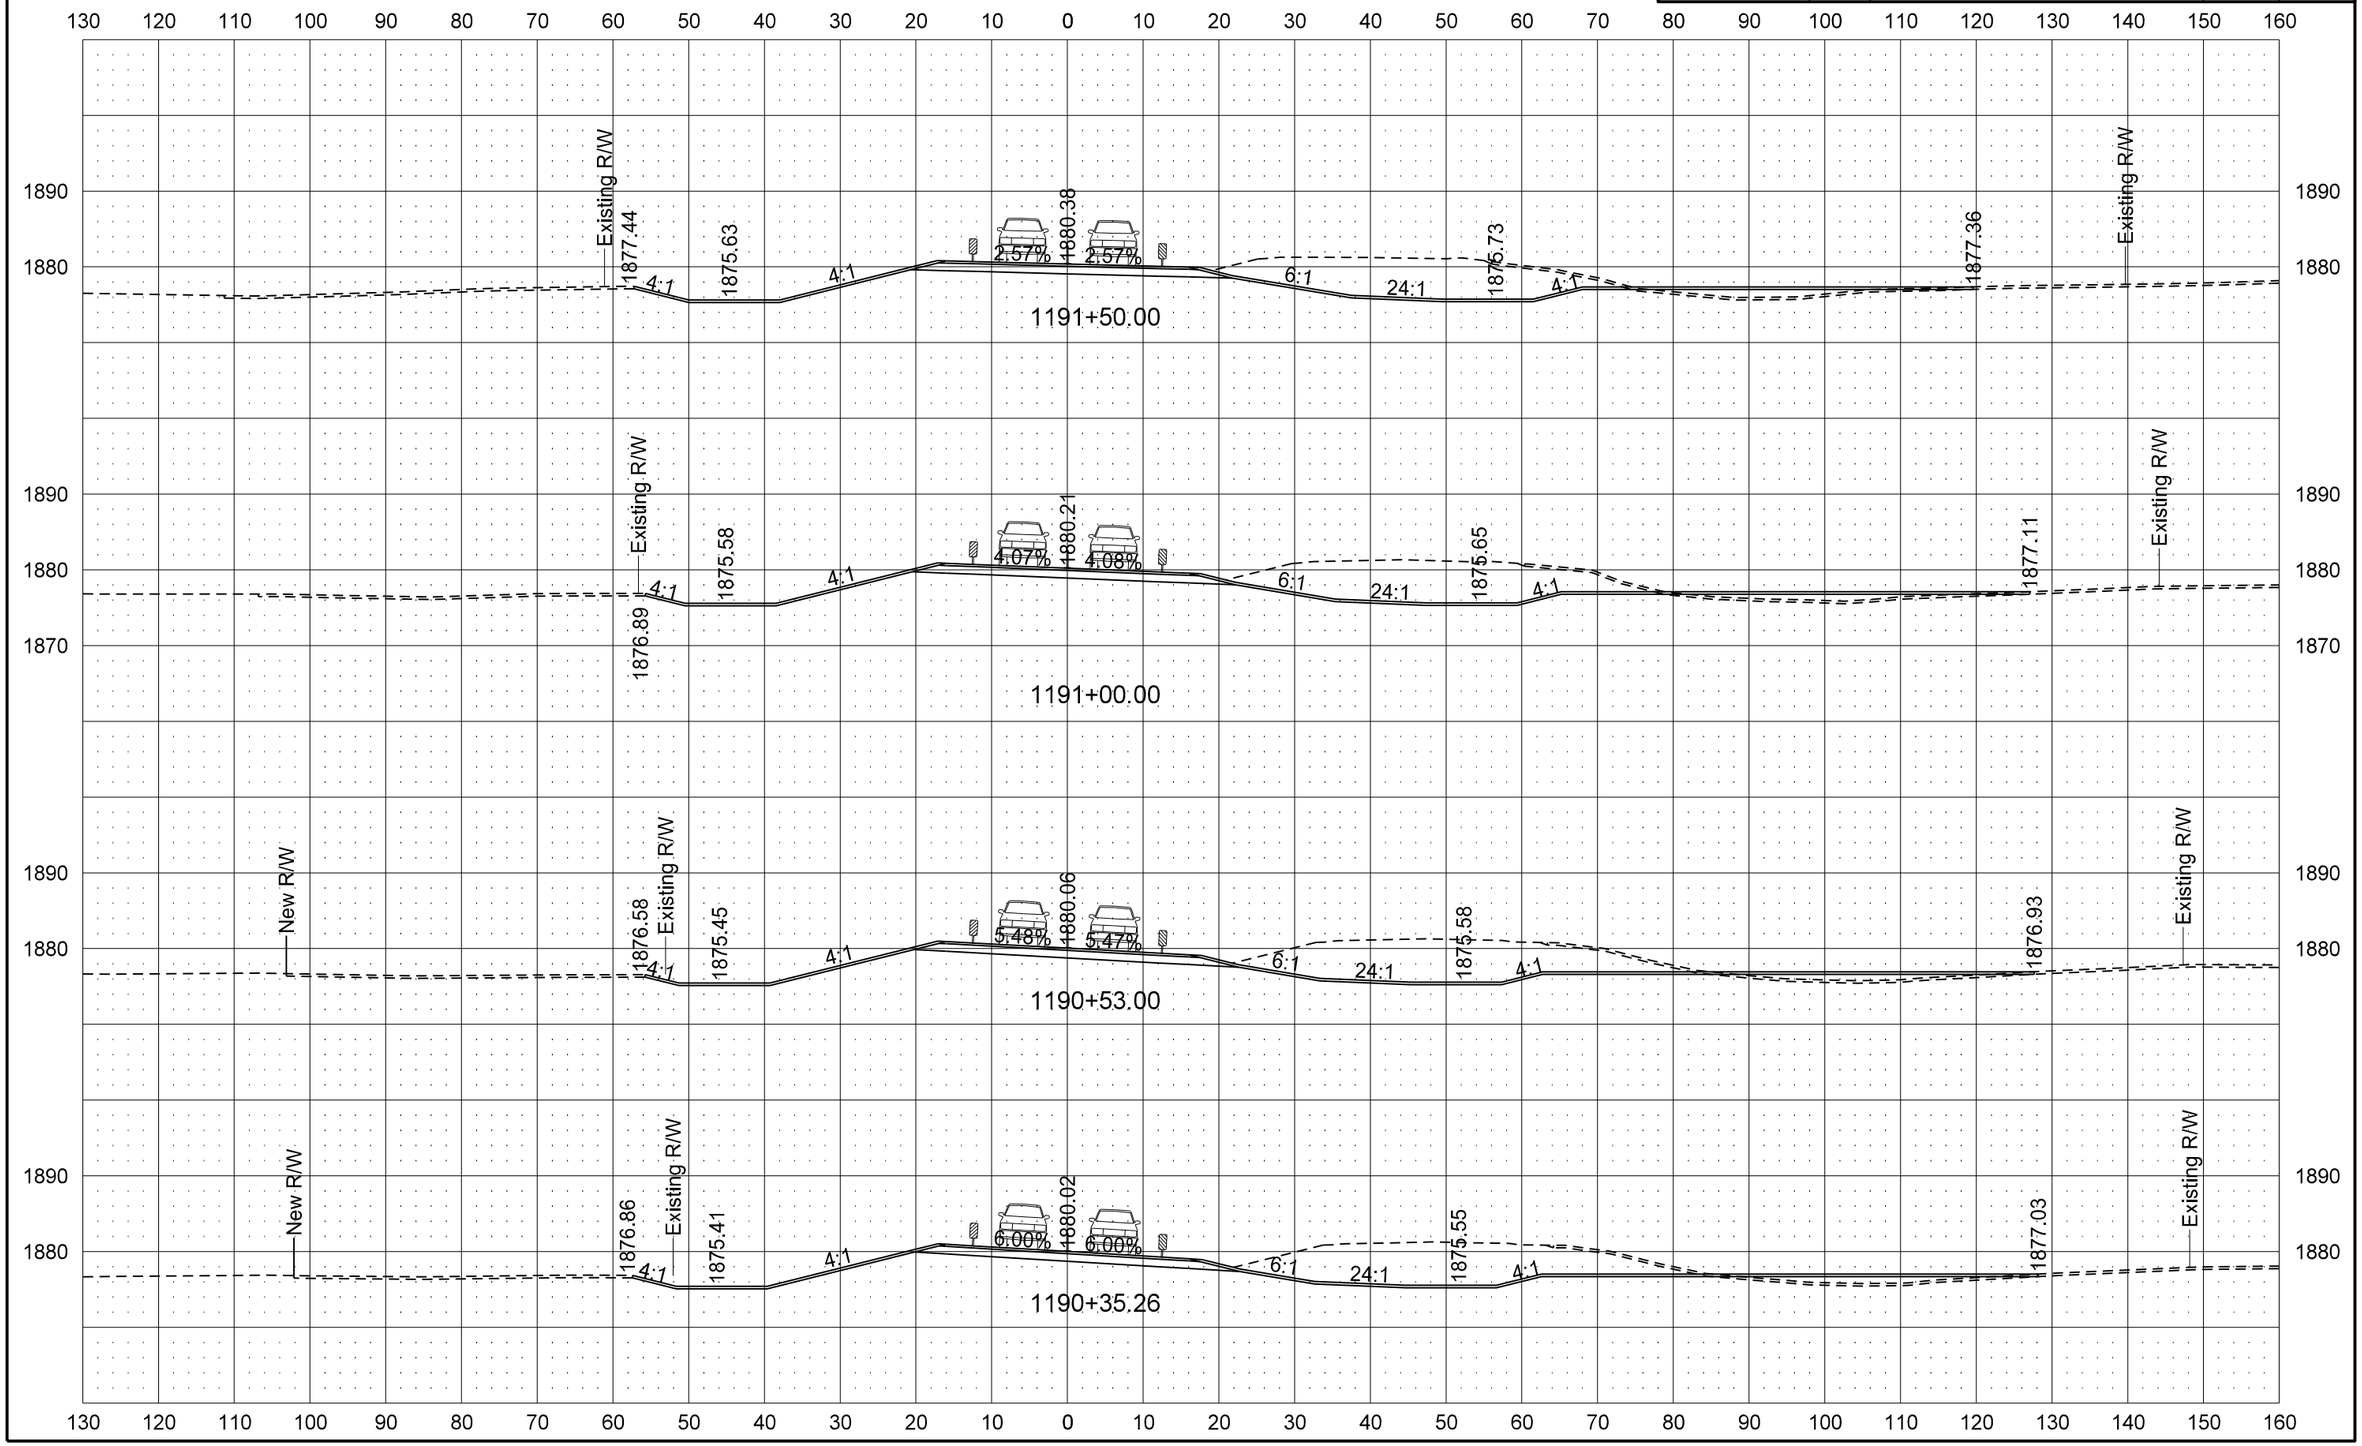

STATE	PROJECT NO.	SECTION NO.	SHEET NO.
ND	BRS-1-031(017)012	200	93

ND 31 Mainline

PR31 - Traffic Control Phase 4 Cross Sections

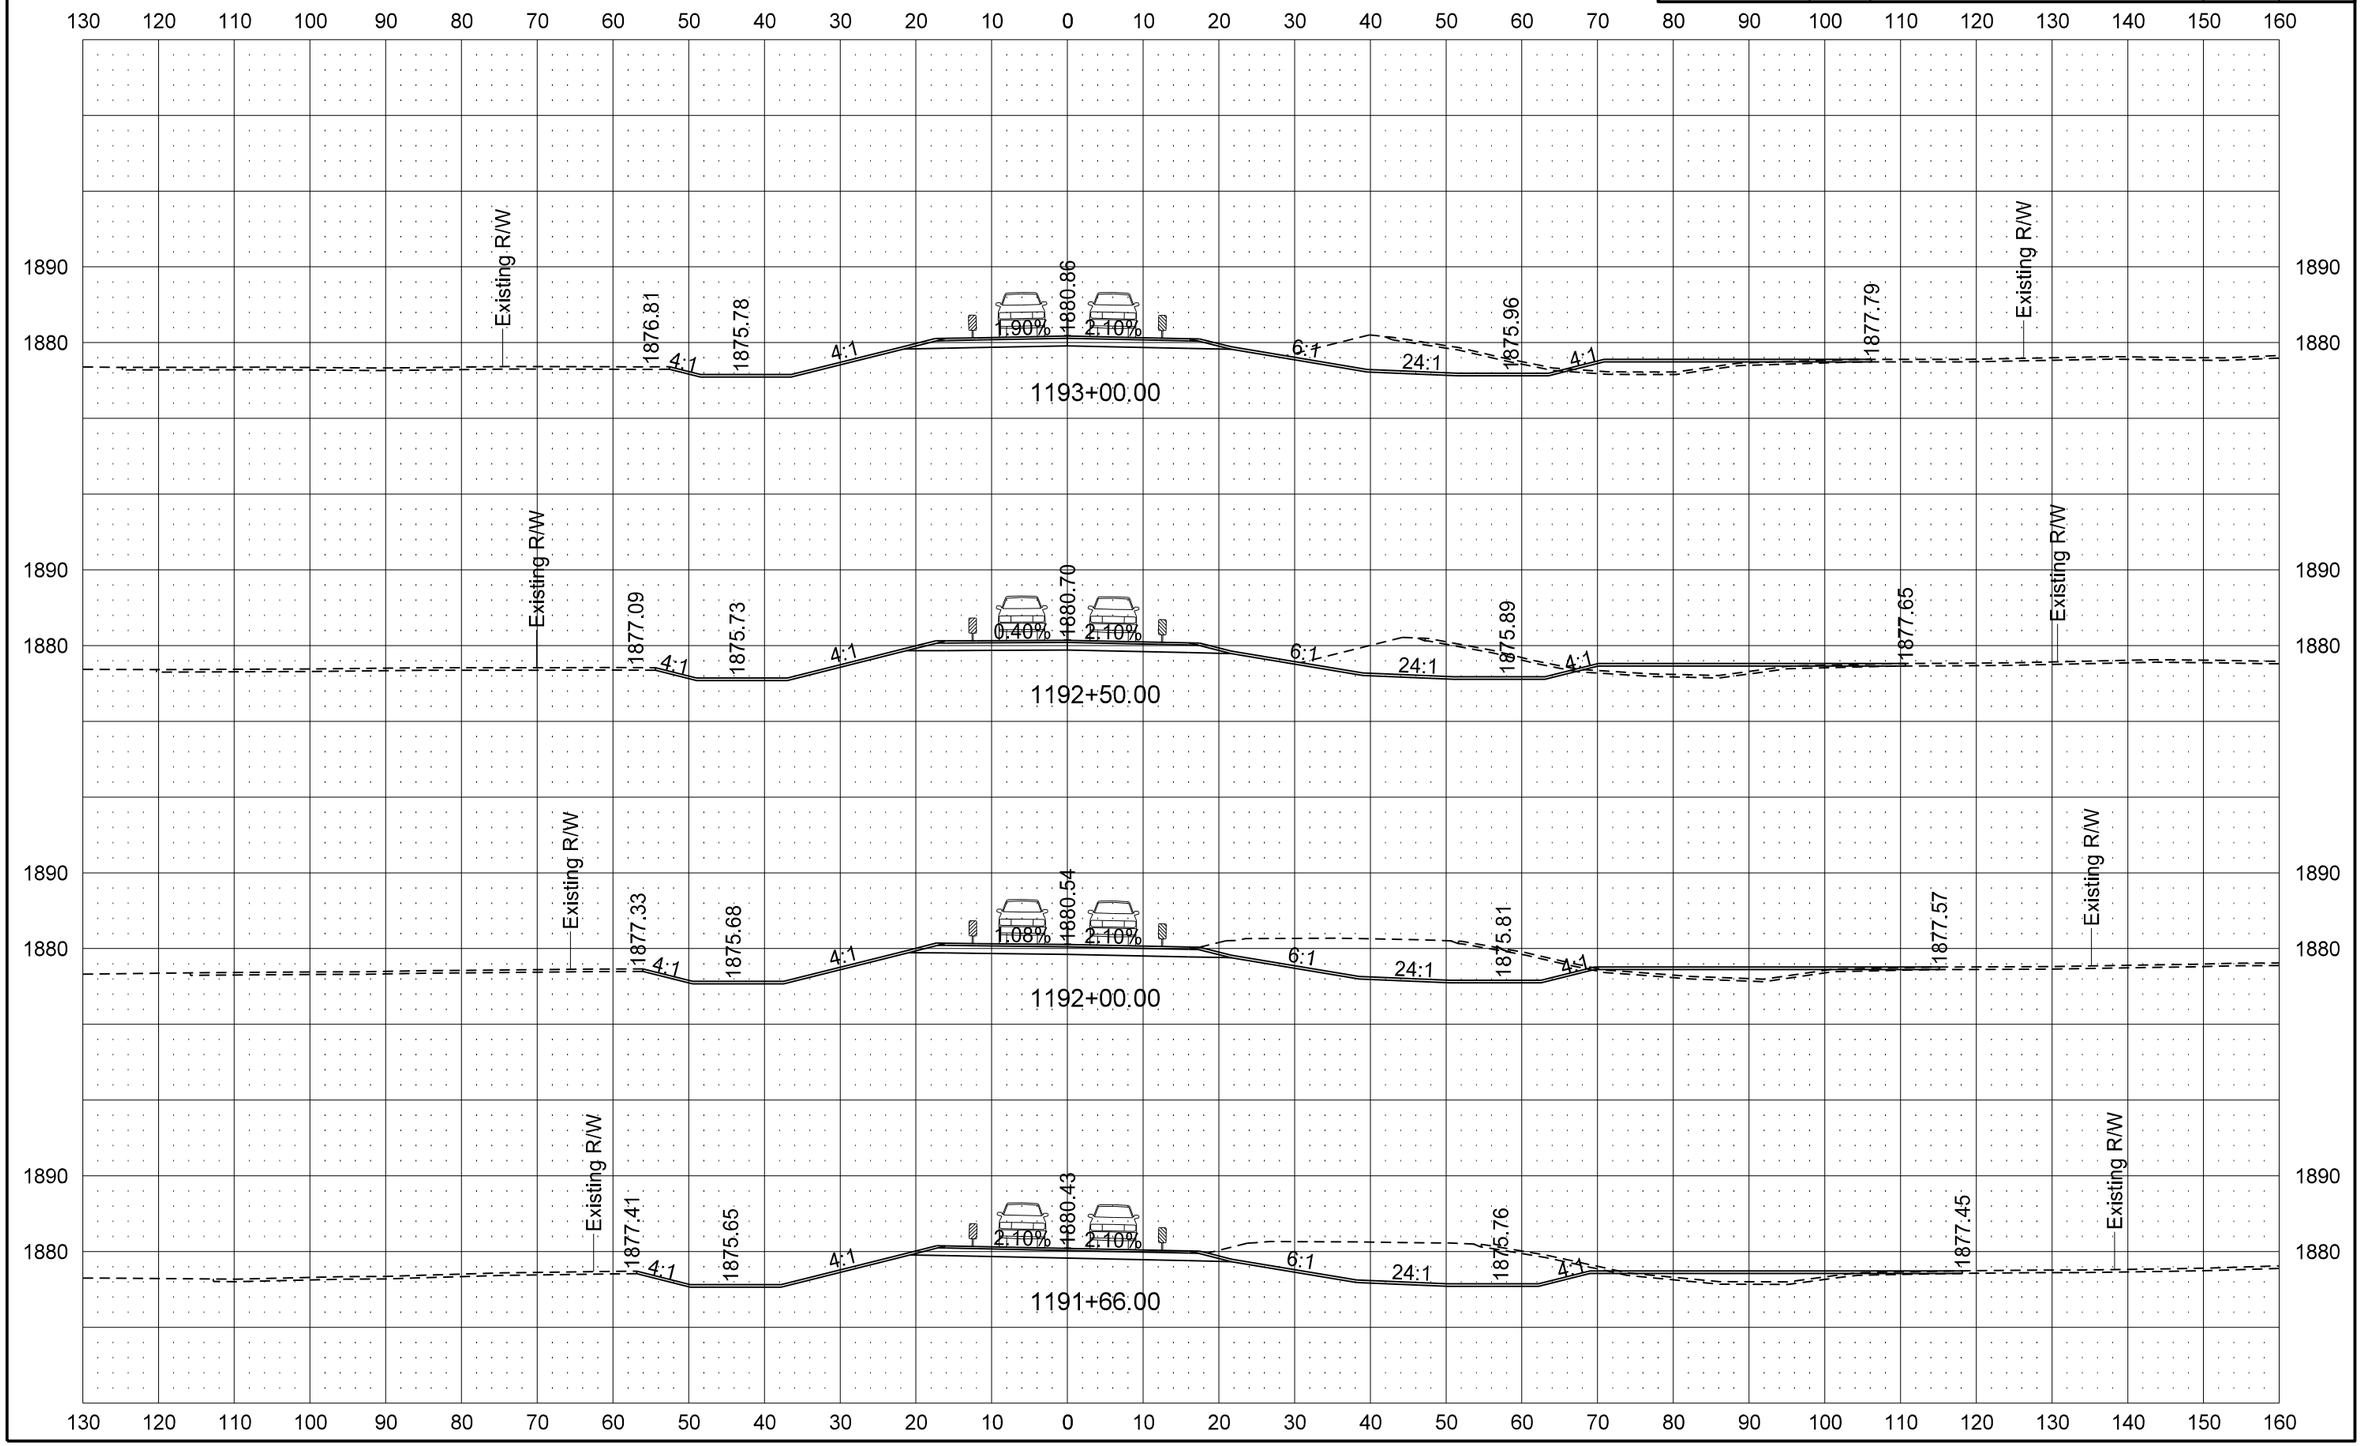

STATE	PROJECT NO.	SECTION NO.	SHEET NO.
ND	BRS-1-031(017)012	200	94

ND 31 Mainline

PR31 - Traffic Control Phase 4 Cross Sections

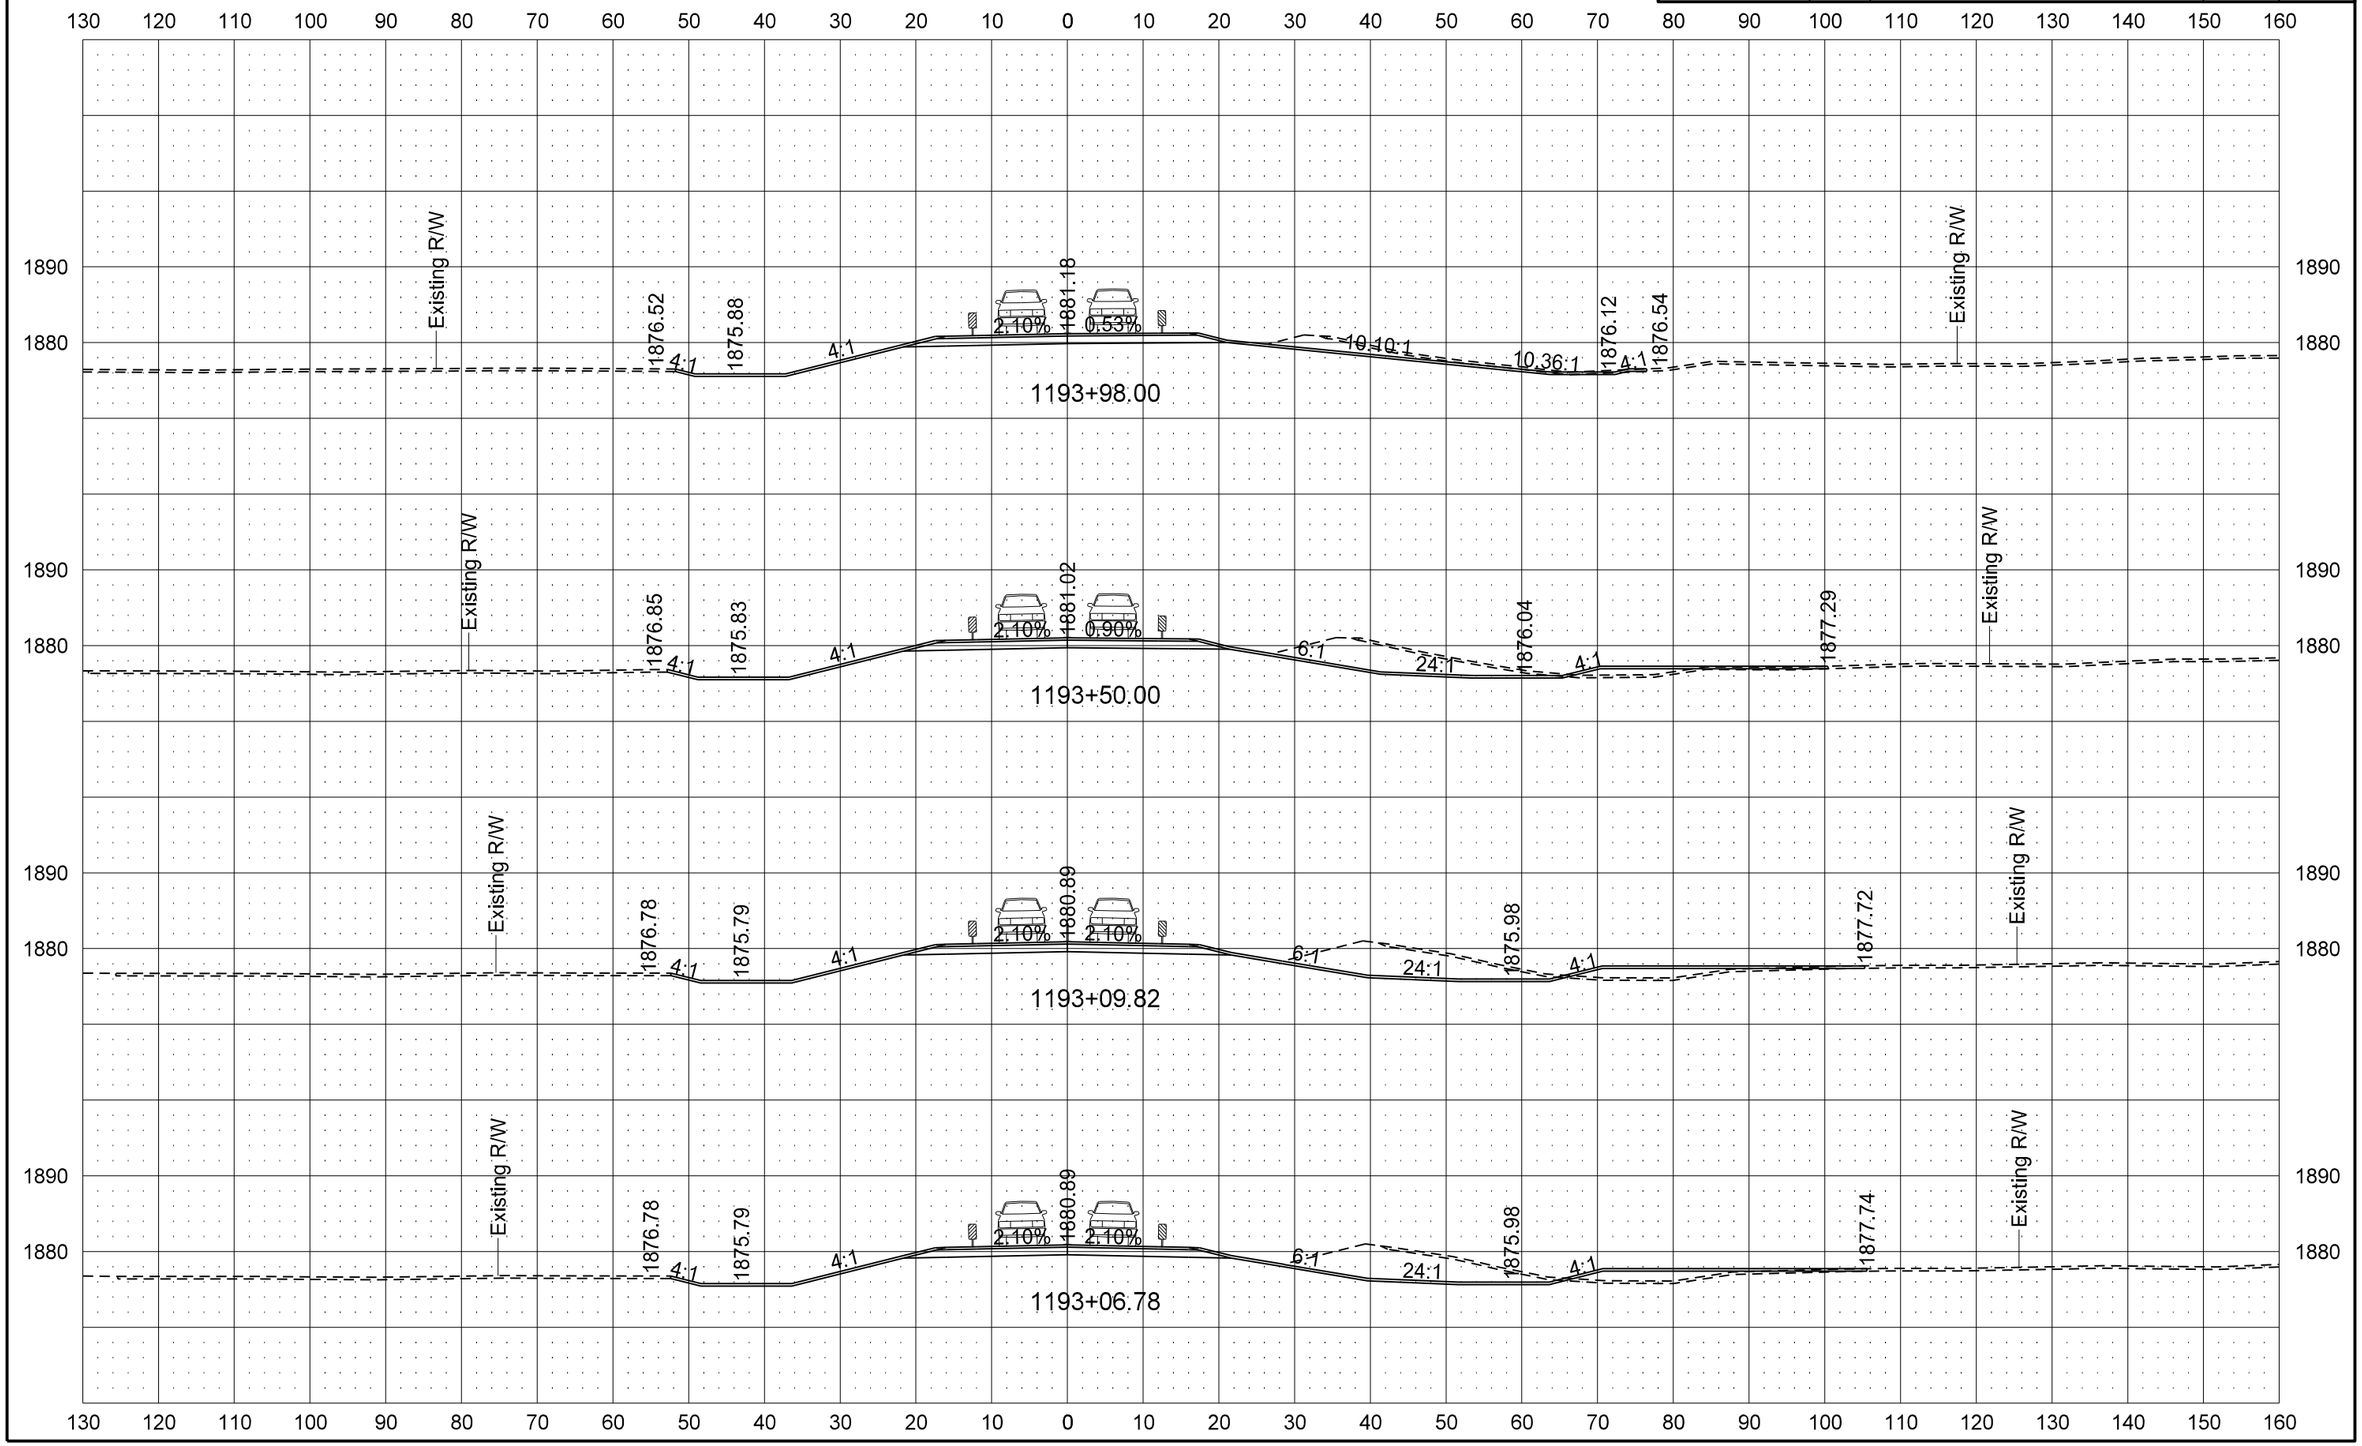

STATE	PROJECT NO.	SECTION NO.	SHEET NO.
ND	BRS-1-031(017)012	200	95

ND 31 Mainline

PR31 - Traffic Control Phase 4 Cross Sections

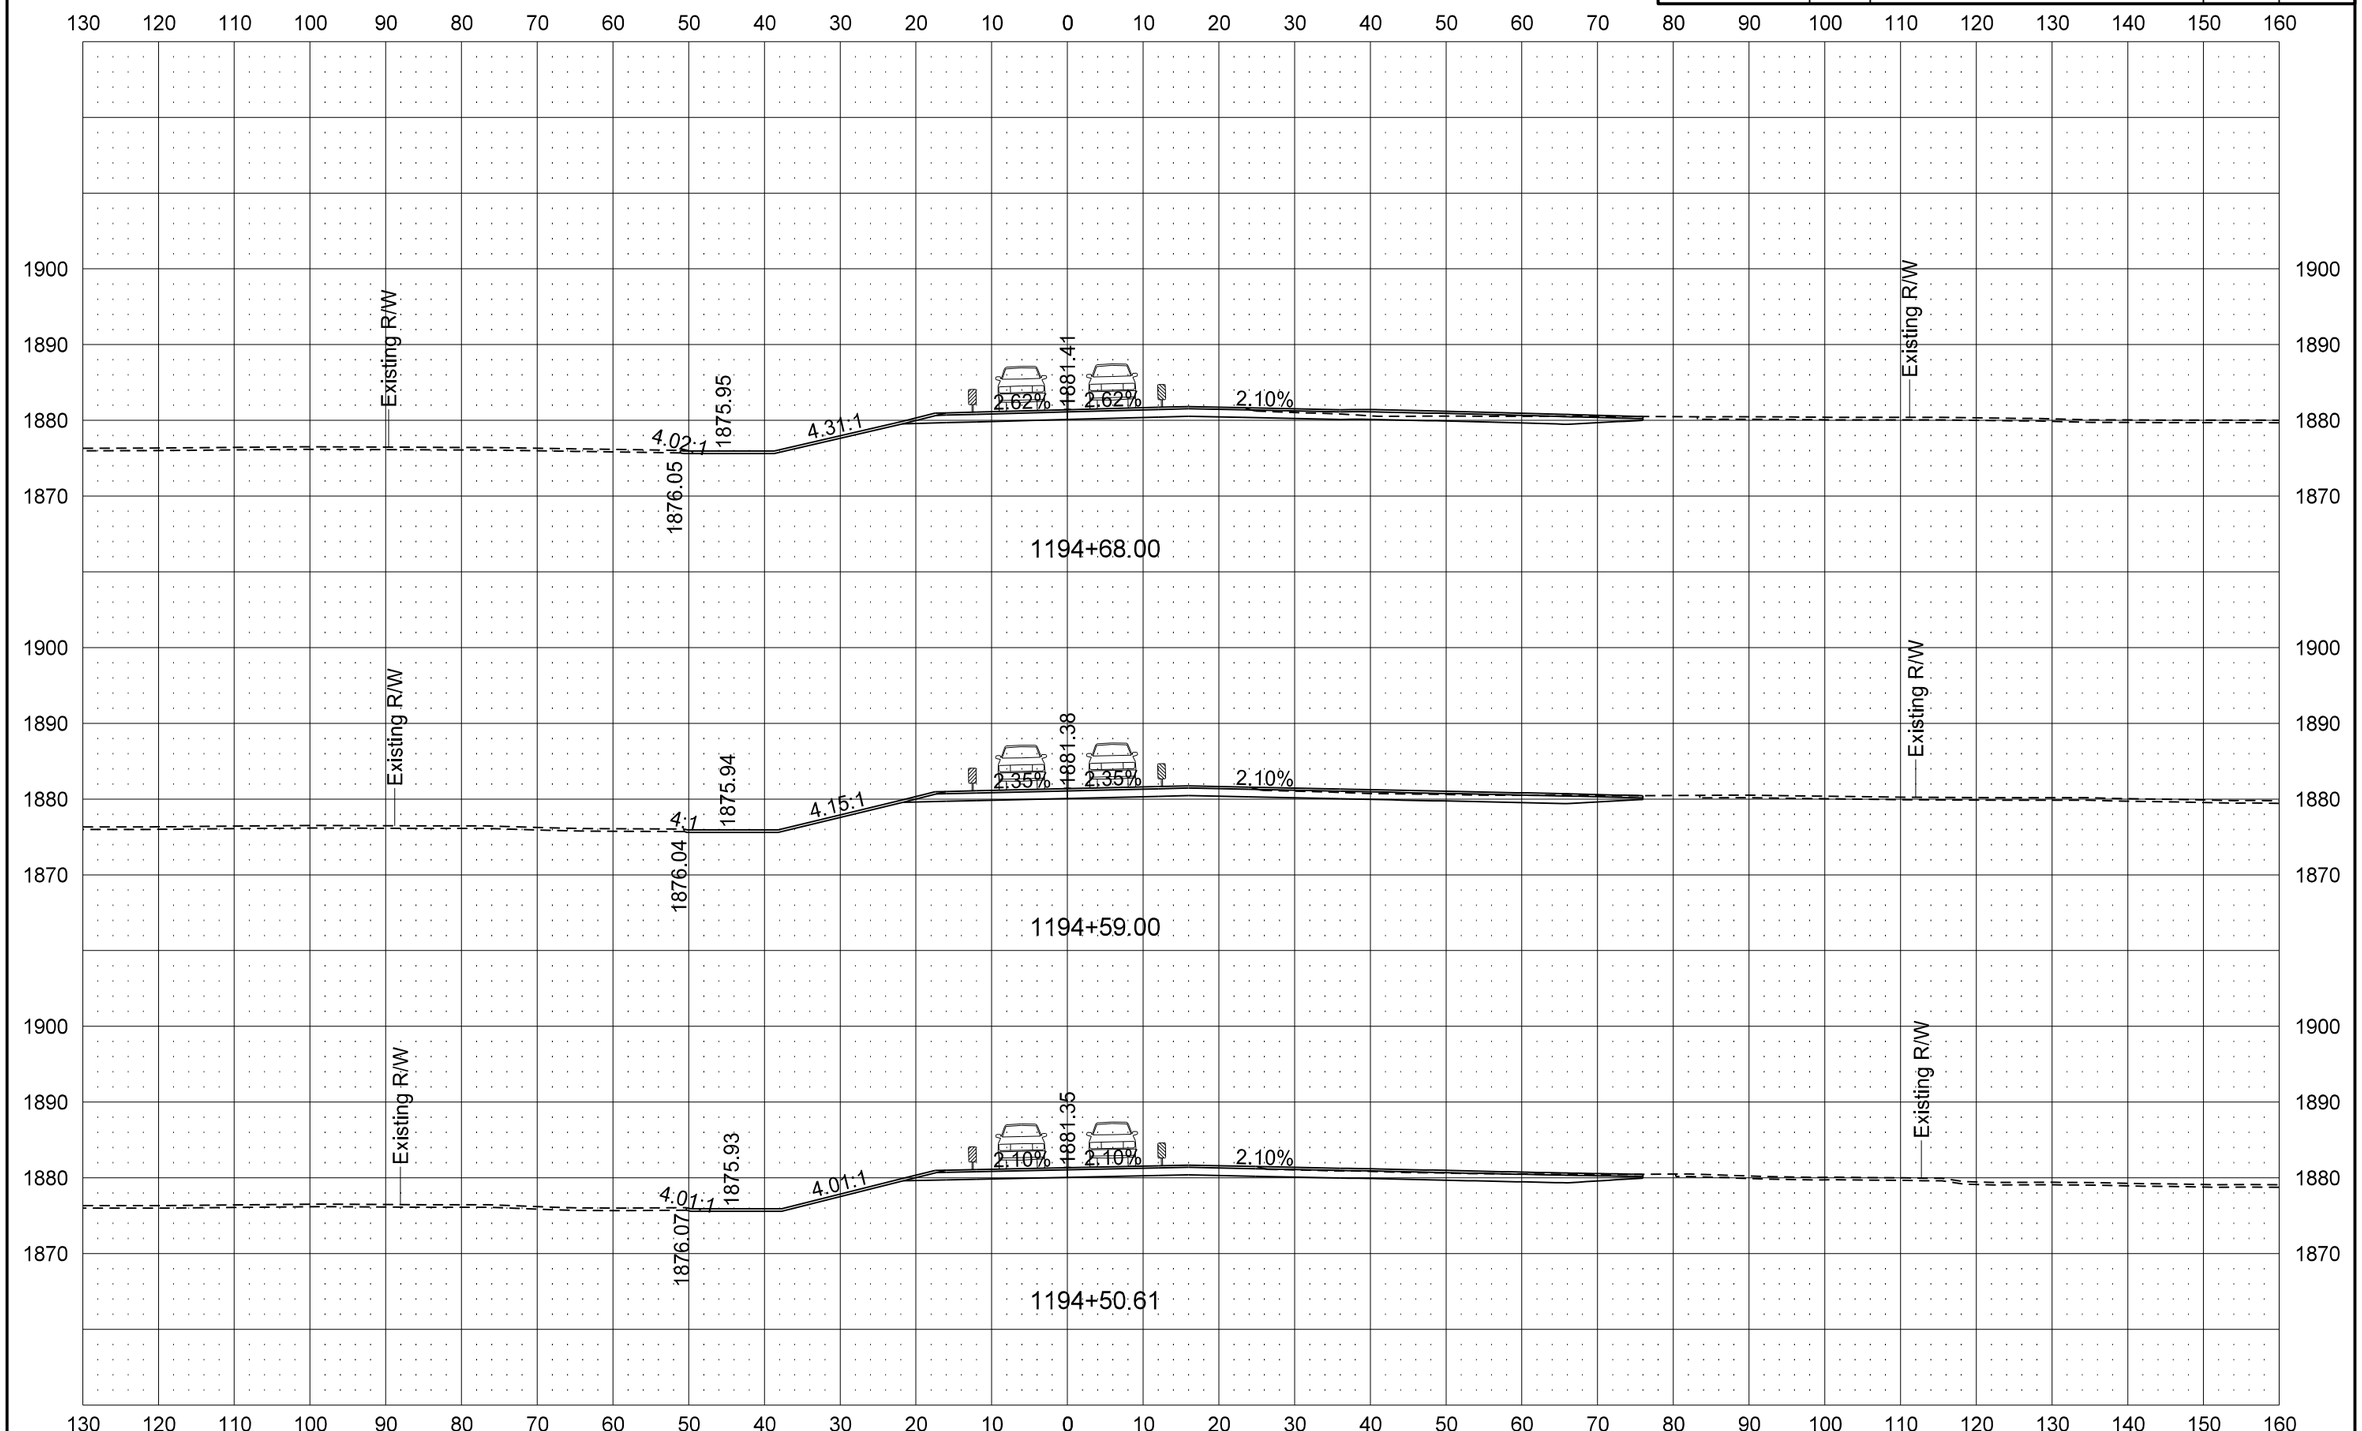

8/8/2013 6:18:59 AM darne R:\project\10031012.017\design\Sheets\200XS_001_All 4 TC Phases.dgn

STATE	PROJECT NO.	SECTION NO.	SHEET NO.
ND	BRS-1-031(017)012	200	96

ND 31 Mainline

PR31 - Traffic Control Phase 4 Cross Sections

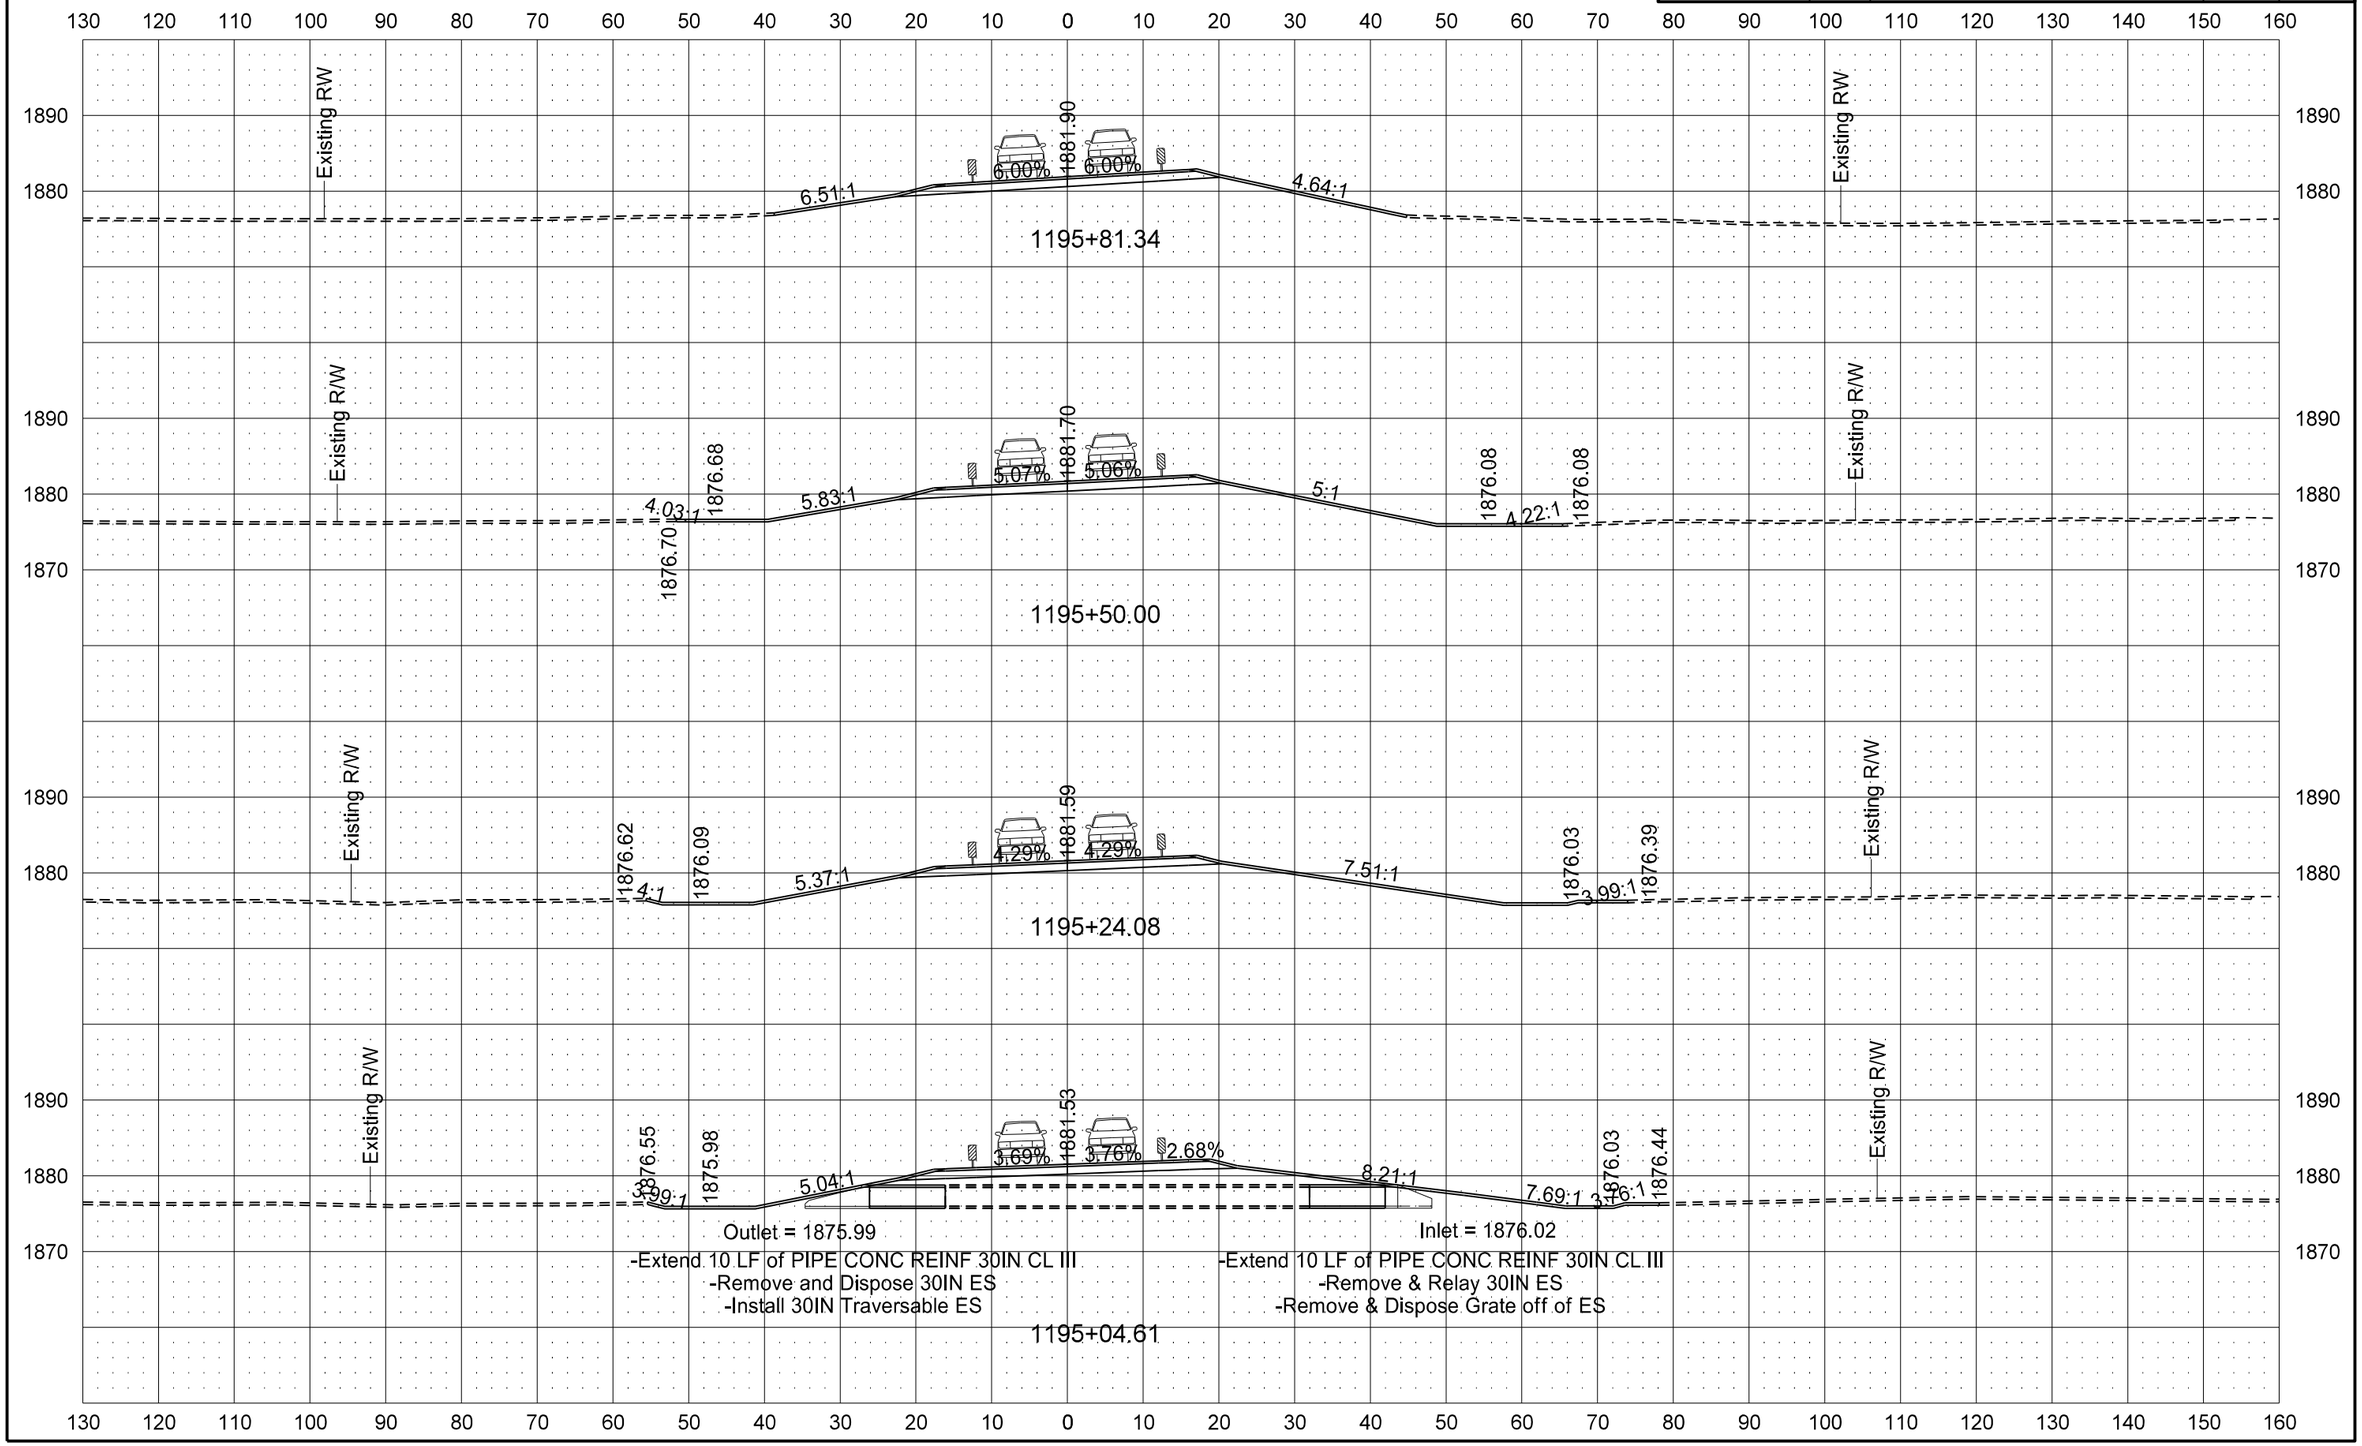

STATE	PROJECT NO.	SECTION NO.	SHEET NO.
ND	BRS-1-031(017)012	200	97

ND 31 Mainline

PR31 - Traffic Control Phase 4 Cross Sections

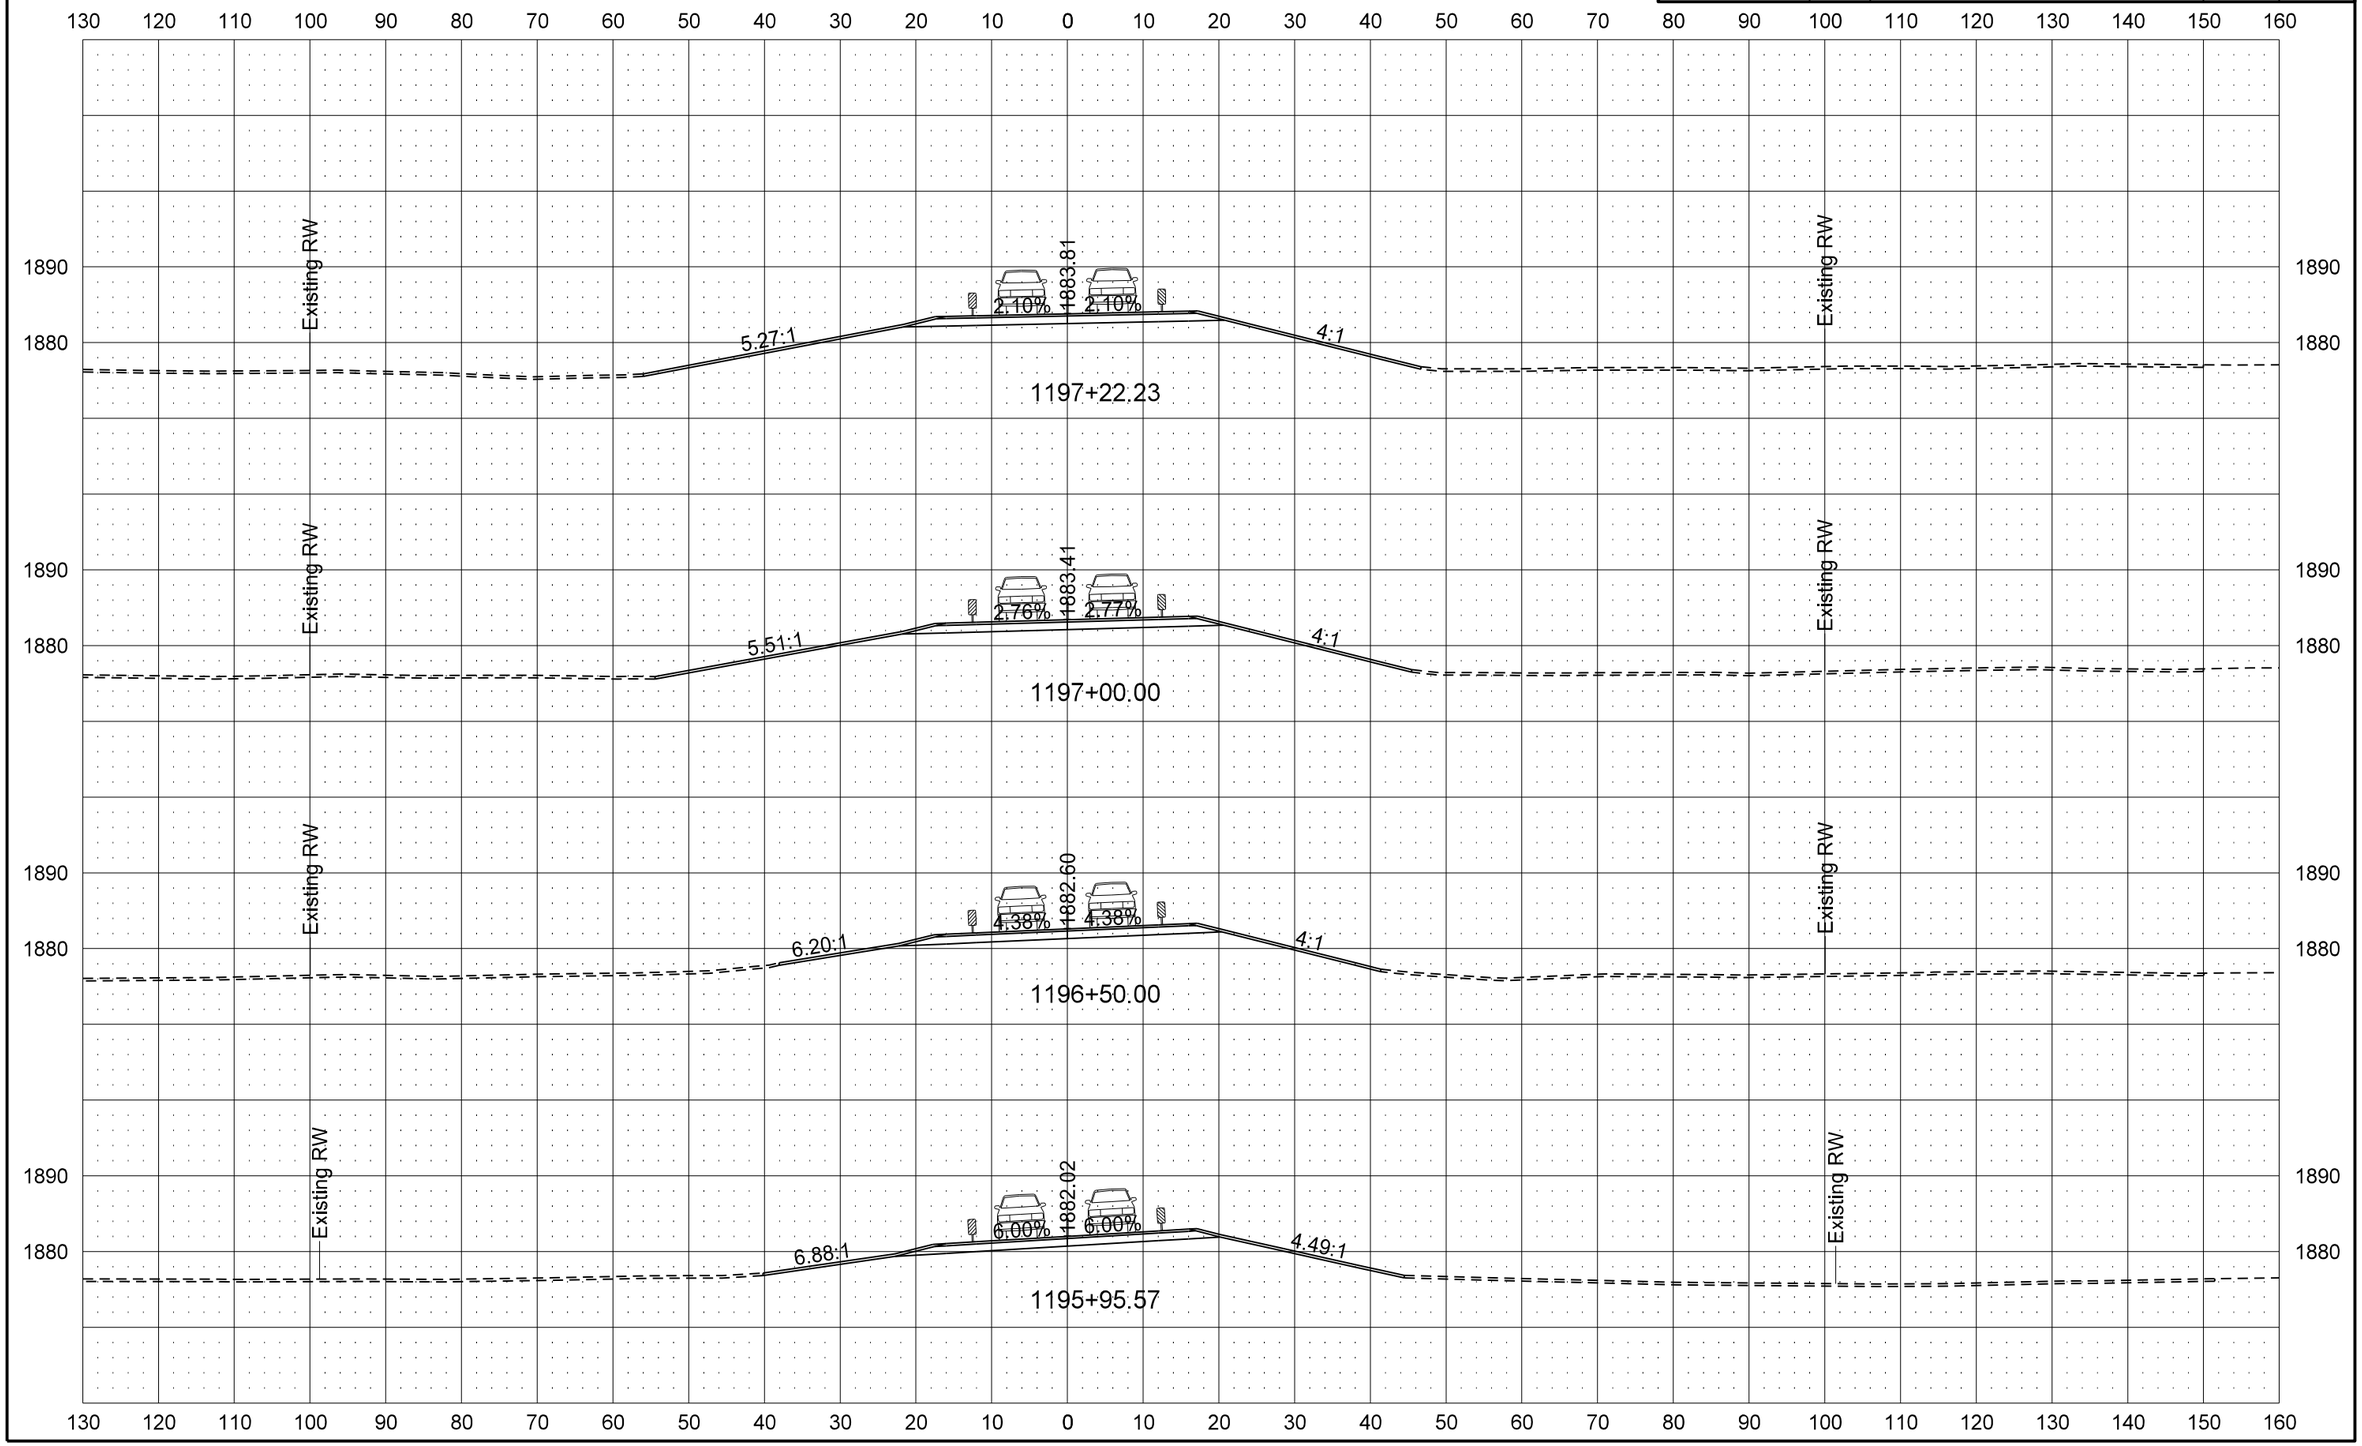

STATE	PROJECT NO.	SECTION NO.	SHEET NO.
ND	BRS-1-031(017)012	200	98

ND 31 Mainline

PR31 - Traffic Control Phase 4 Cross Sections

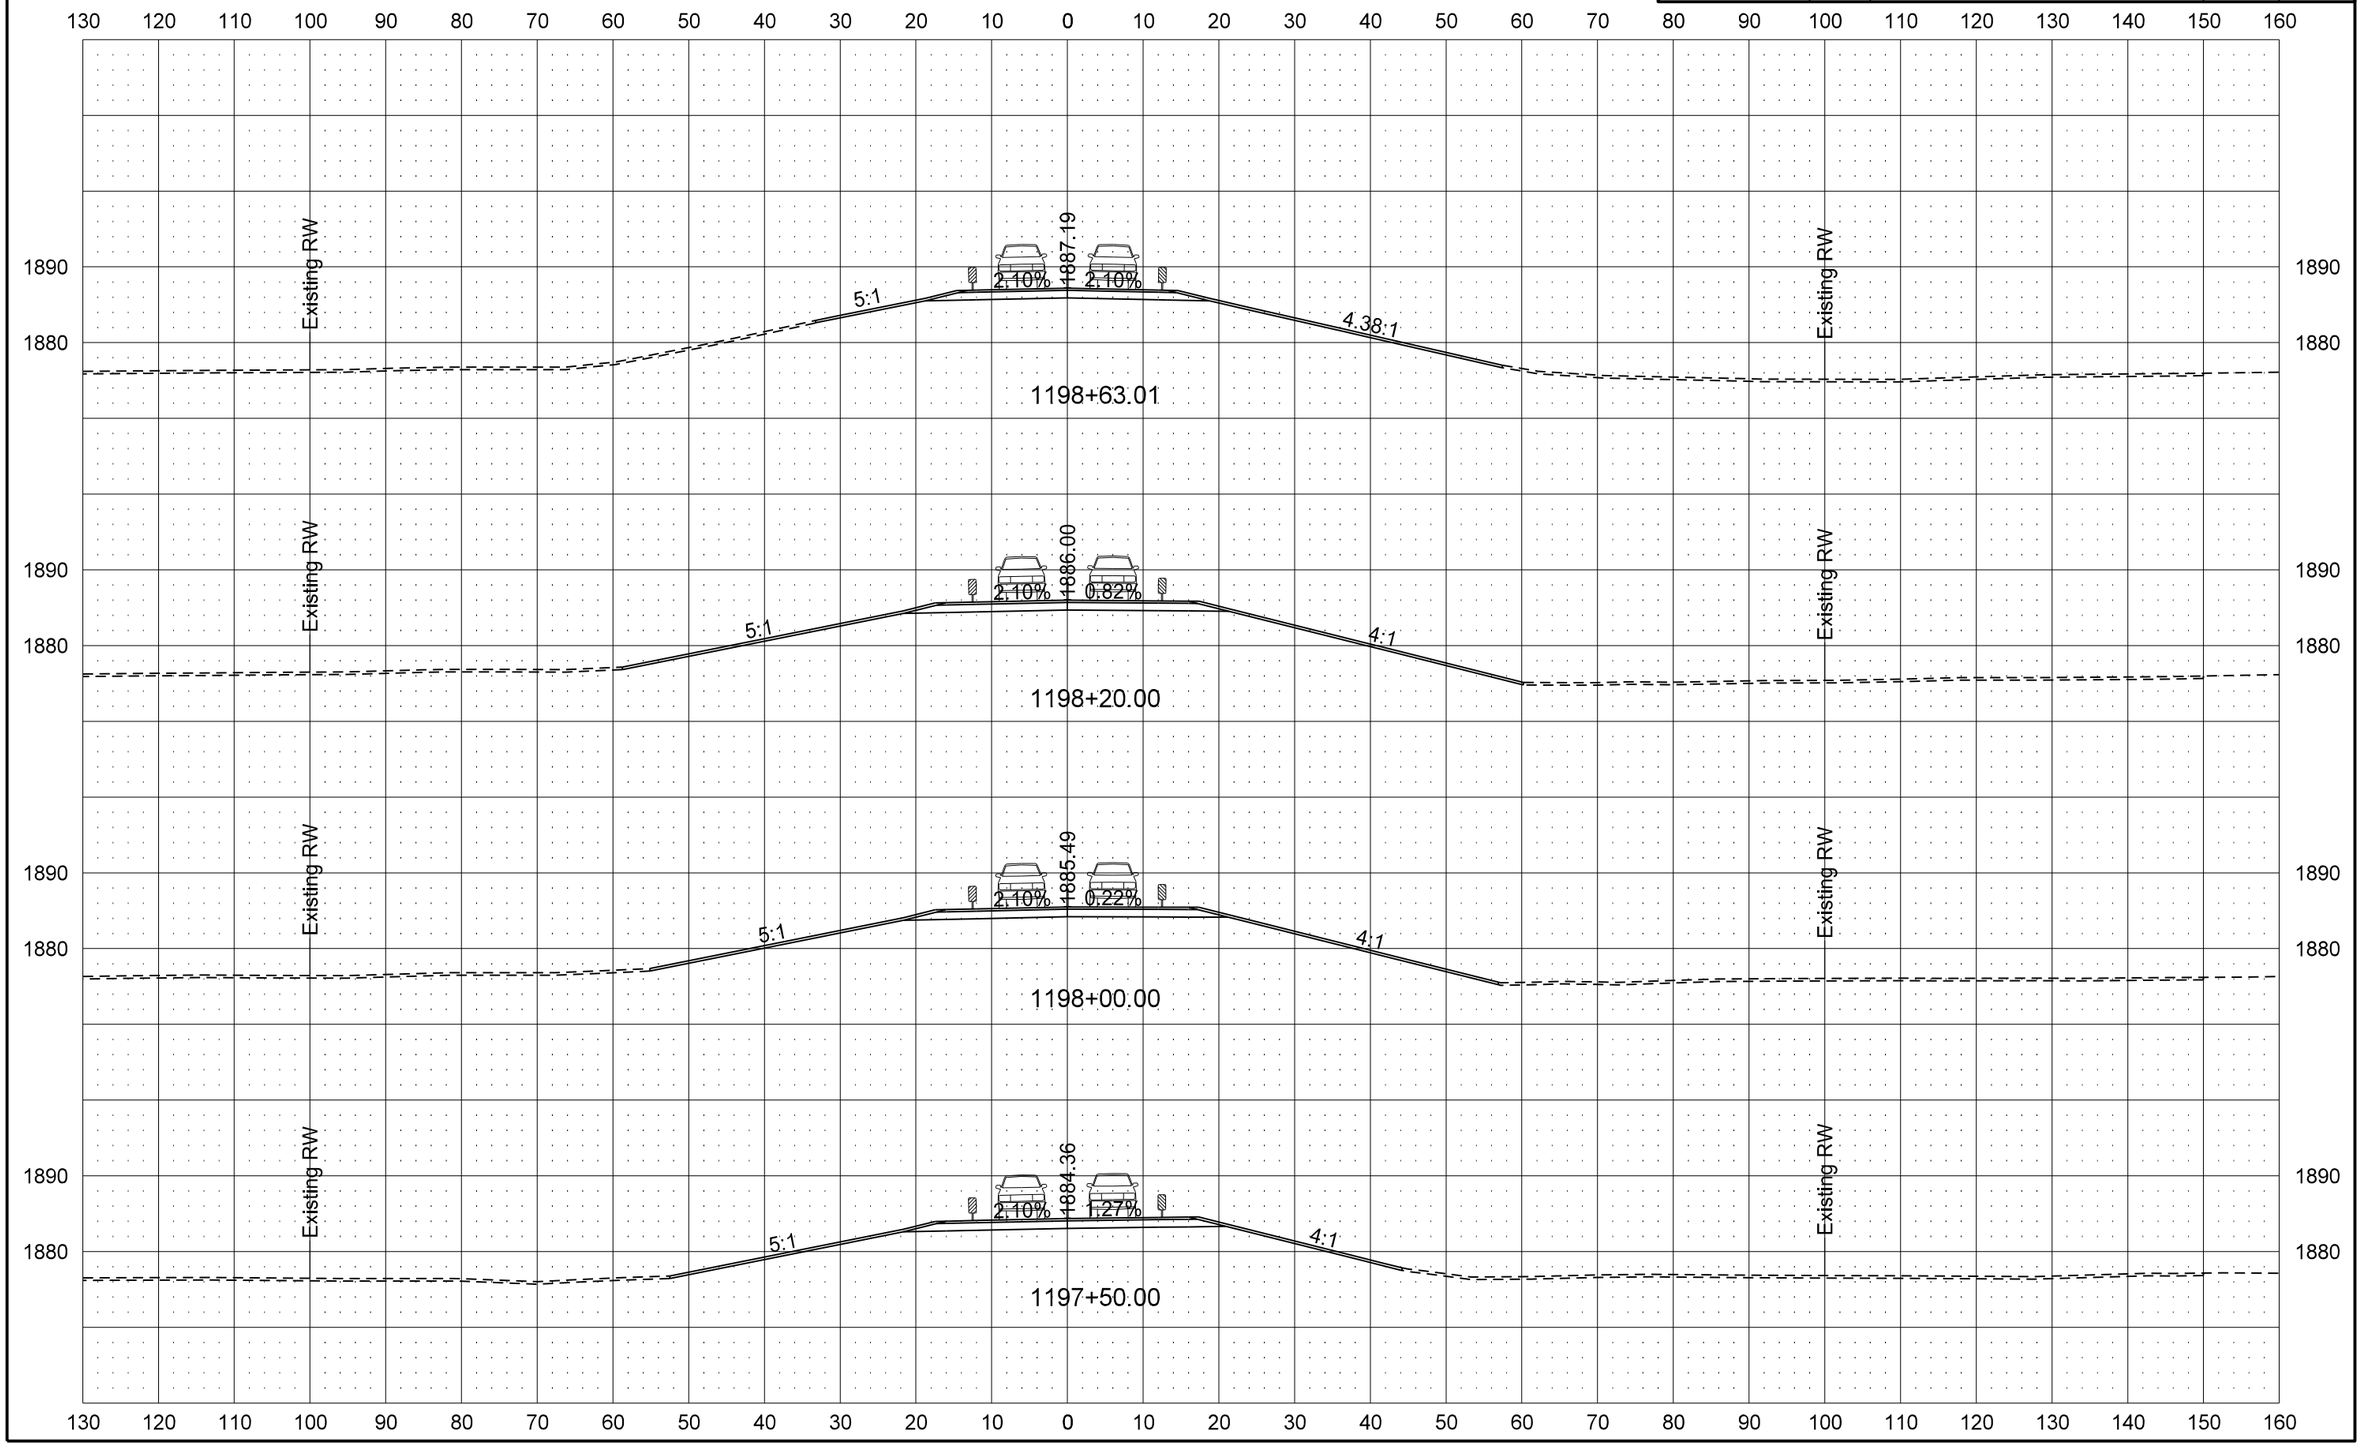

ND 31 Mainline

PR31 - Traffic Control Phase 4 Cross Sections
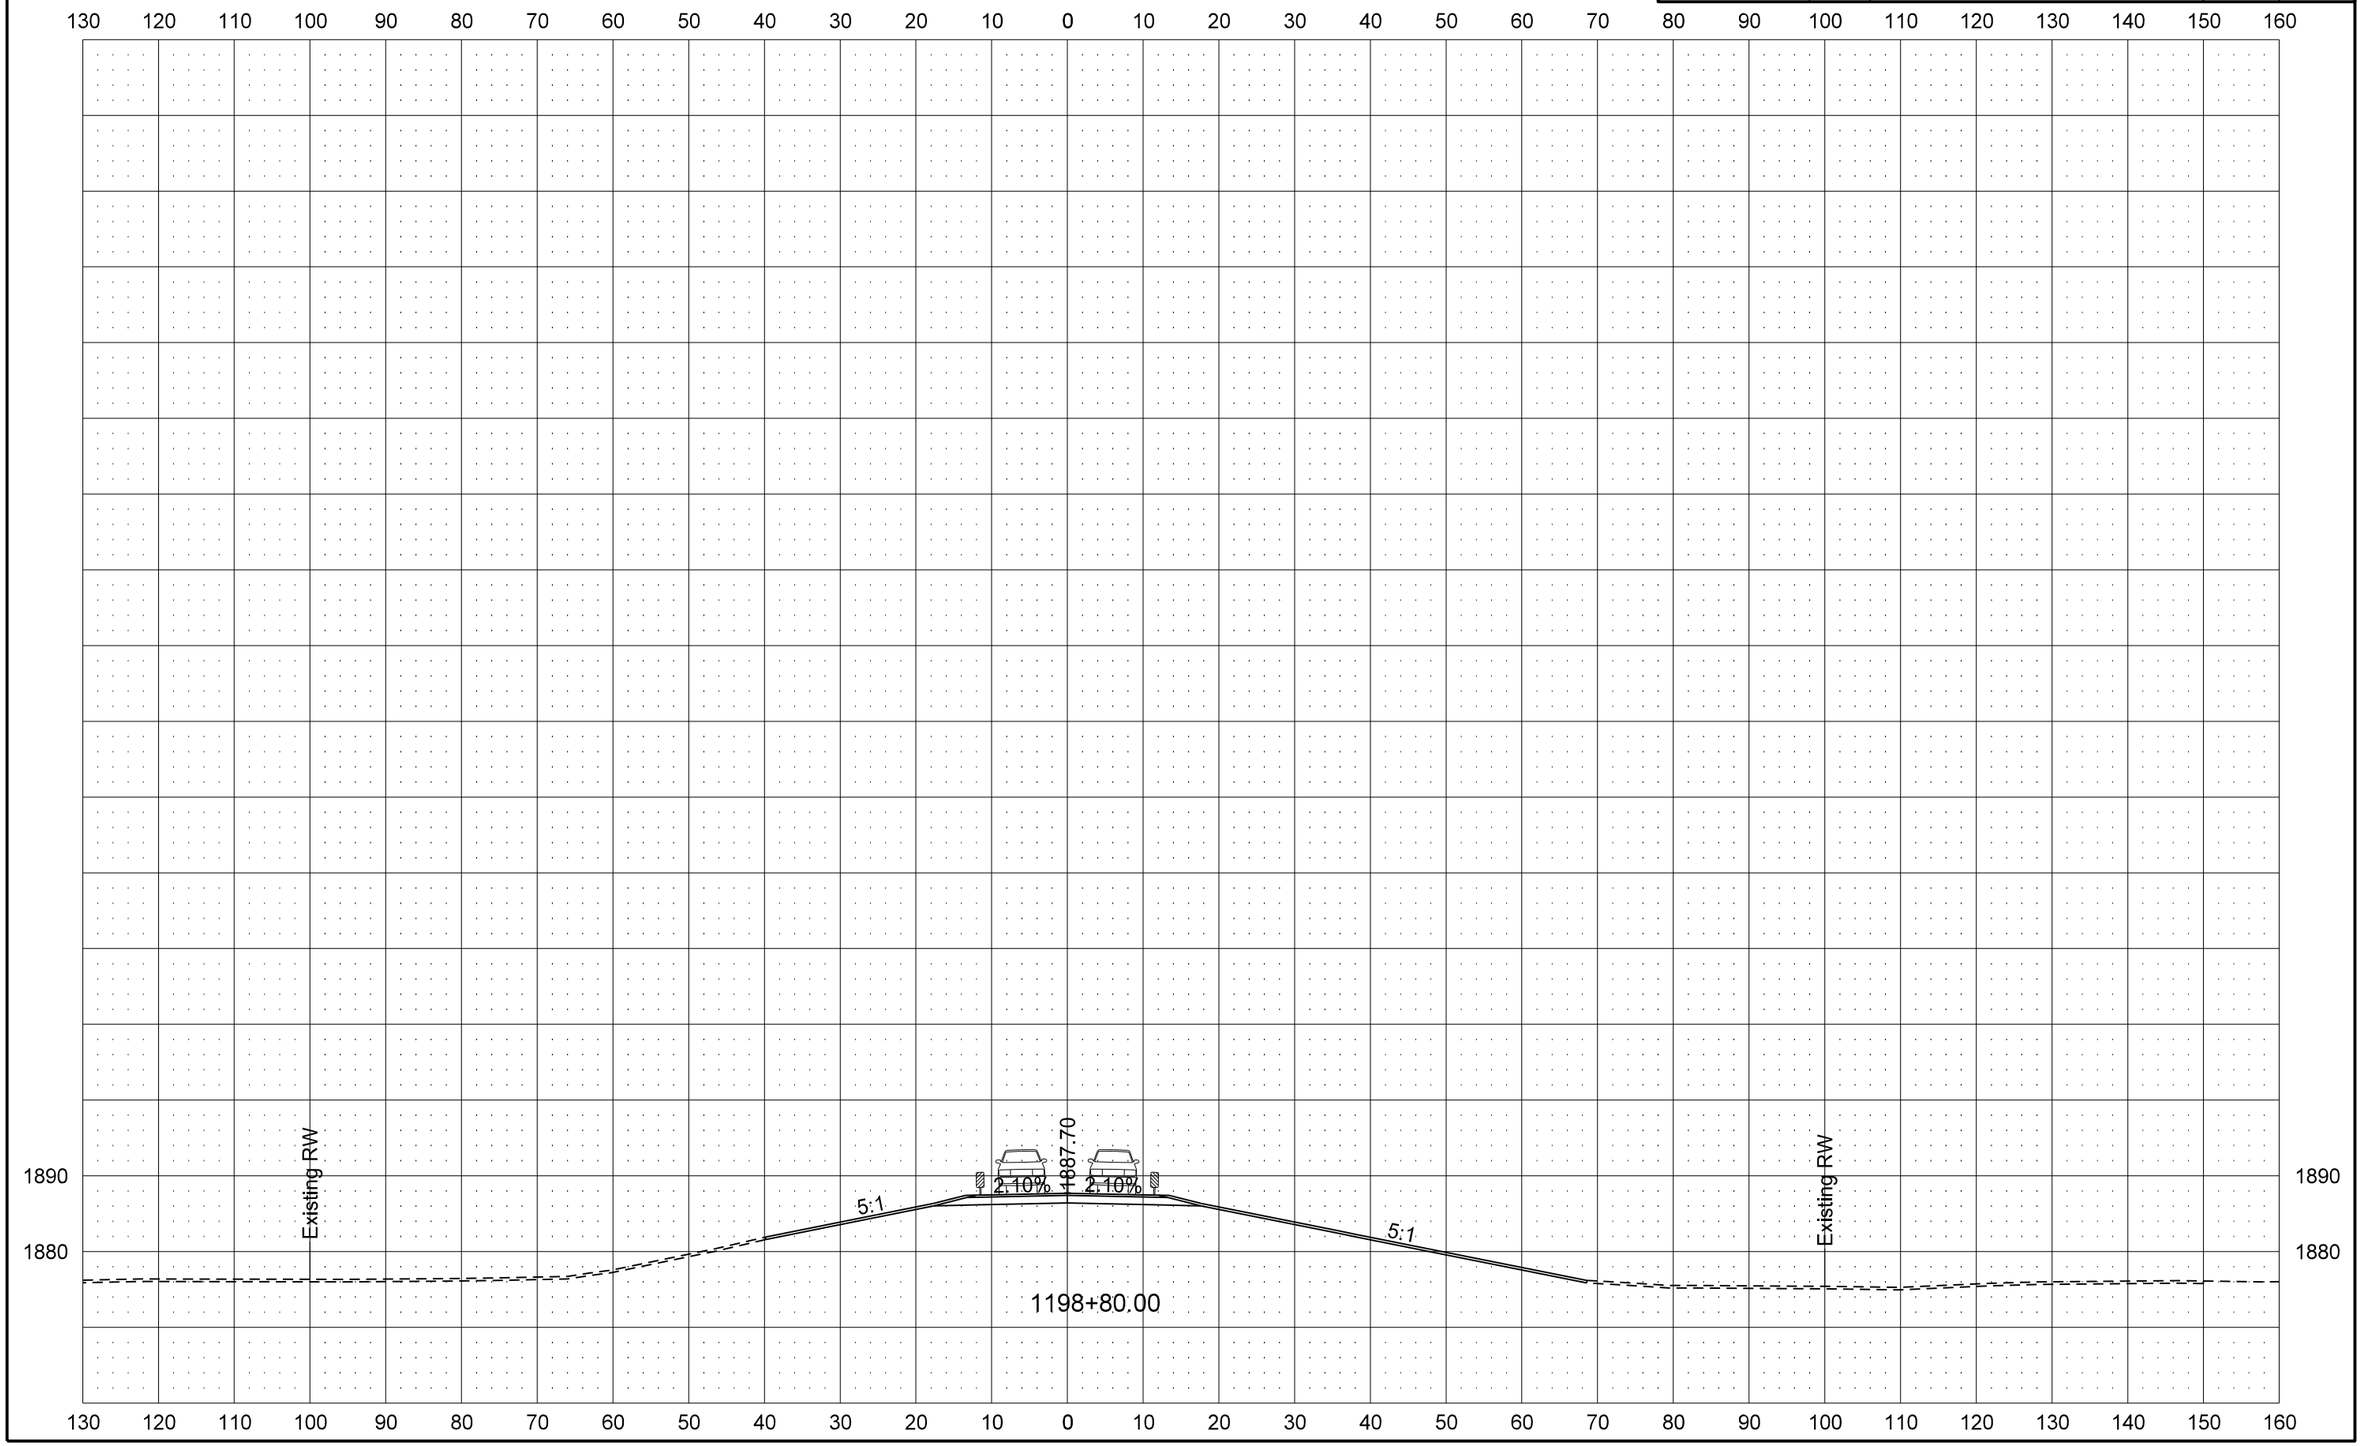
STATE	PROJECT NO.	SECTION NO.	SHEET NO.
ND	BRS-1-031(017)012	200	99