STATE	PROJECT NO.	SECTION NO.	SHEET NO.
ND	SNH-BRN-3-281(109)128	200	1

US 281

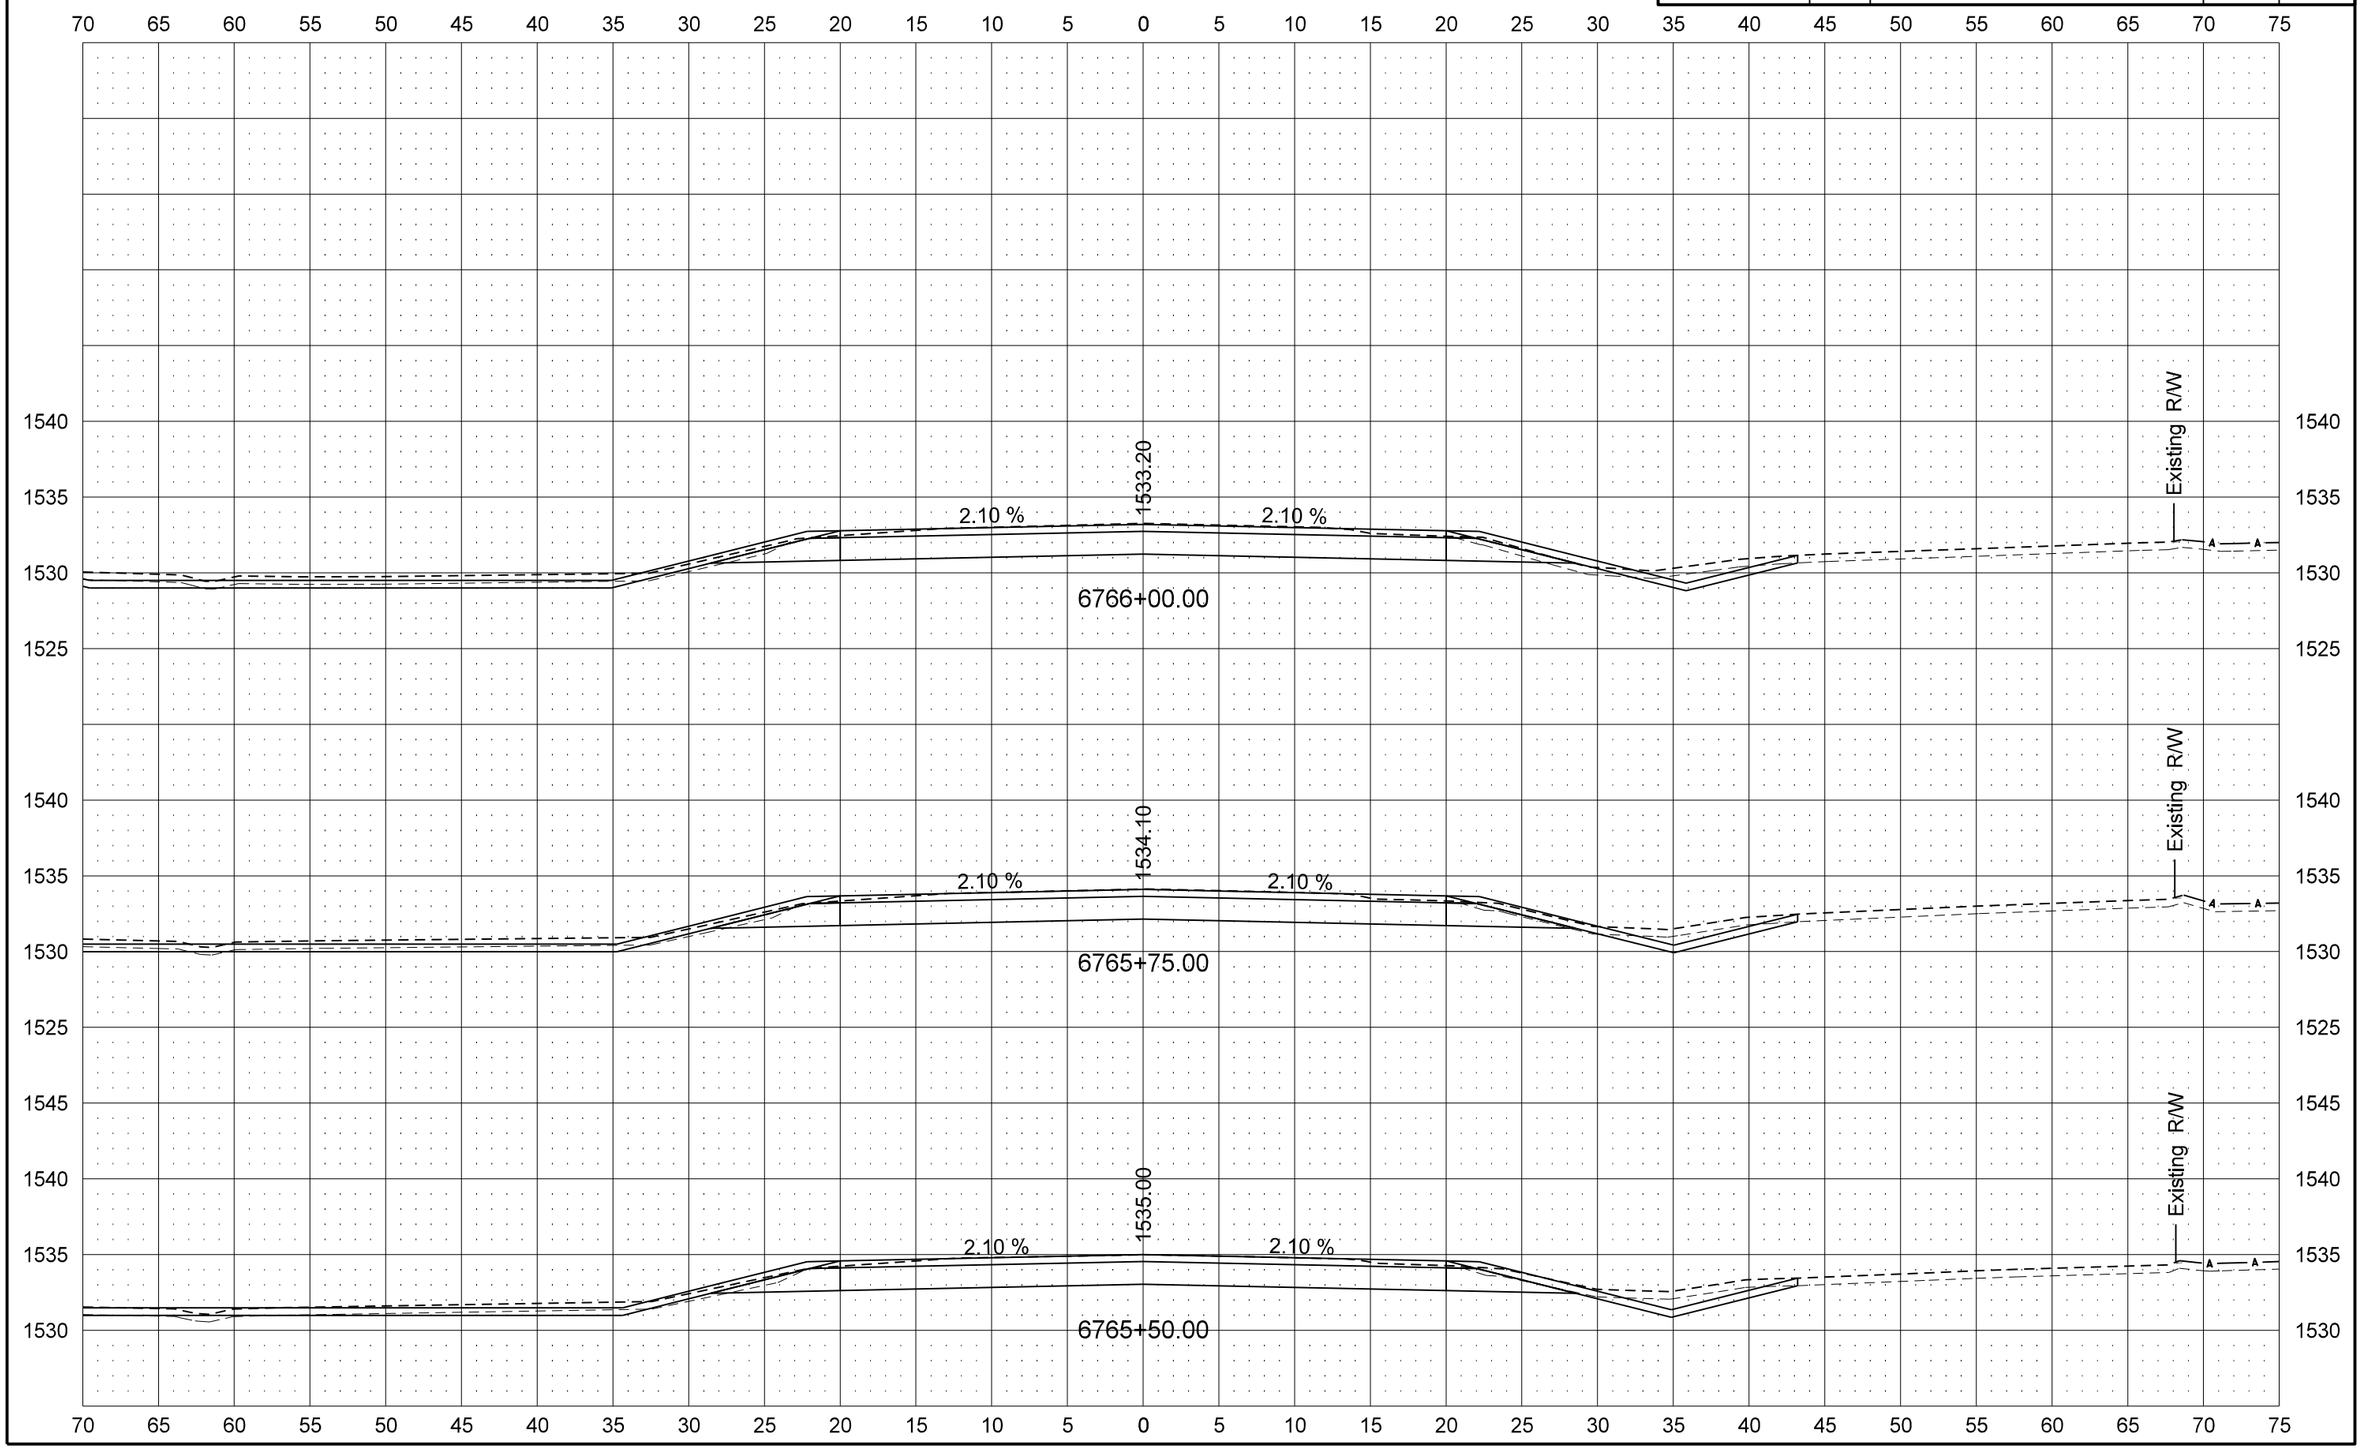

STATE	PROJECT NO.	SECTION NO.	SHEET NO.
ND	SNH-BRN-3-281(109)128	200	2

US 281

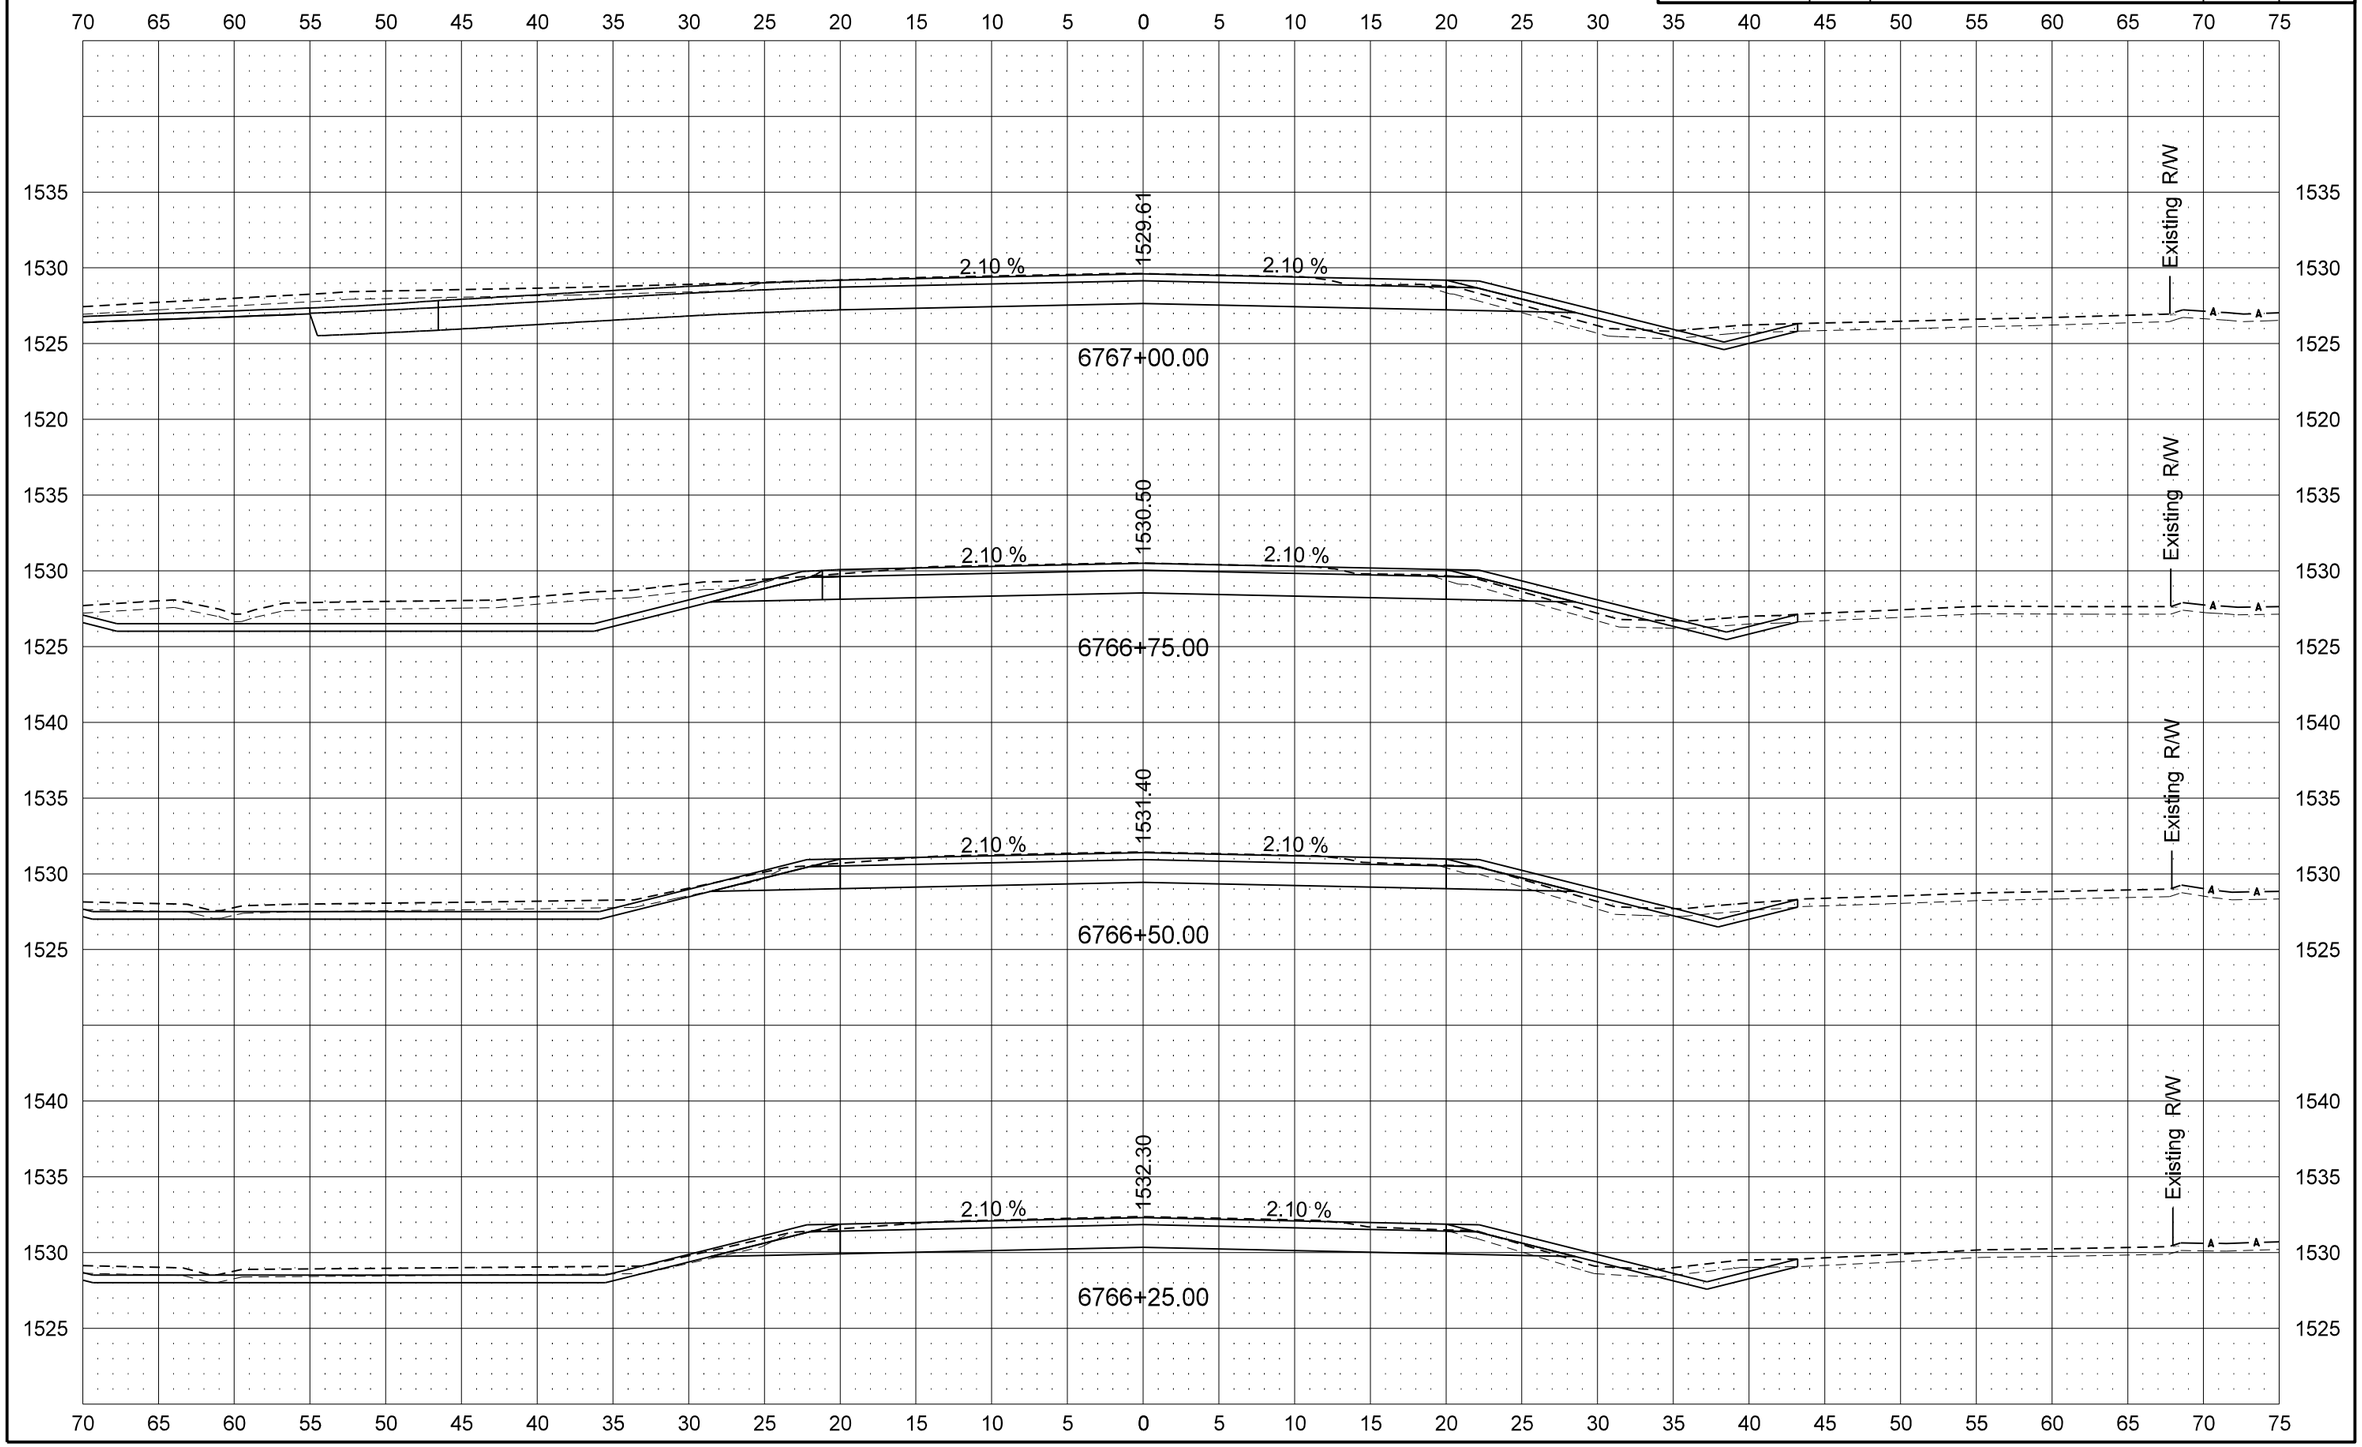

8/26/2013 2:29:36 PM ghartl R:\project\30281128.109\design\Sheets\200XS_001_US 281 Cross Sections.dgn

STATE	PROJECT NO.	SECTION NO.	SHEET NO.
ND	SNH-BRN-3-281(109)128	200	3

US 281

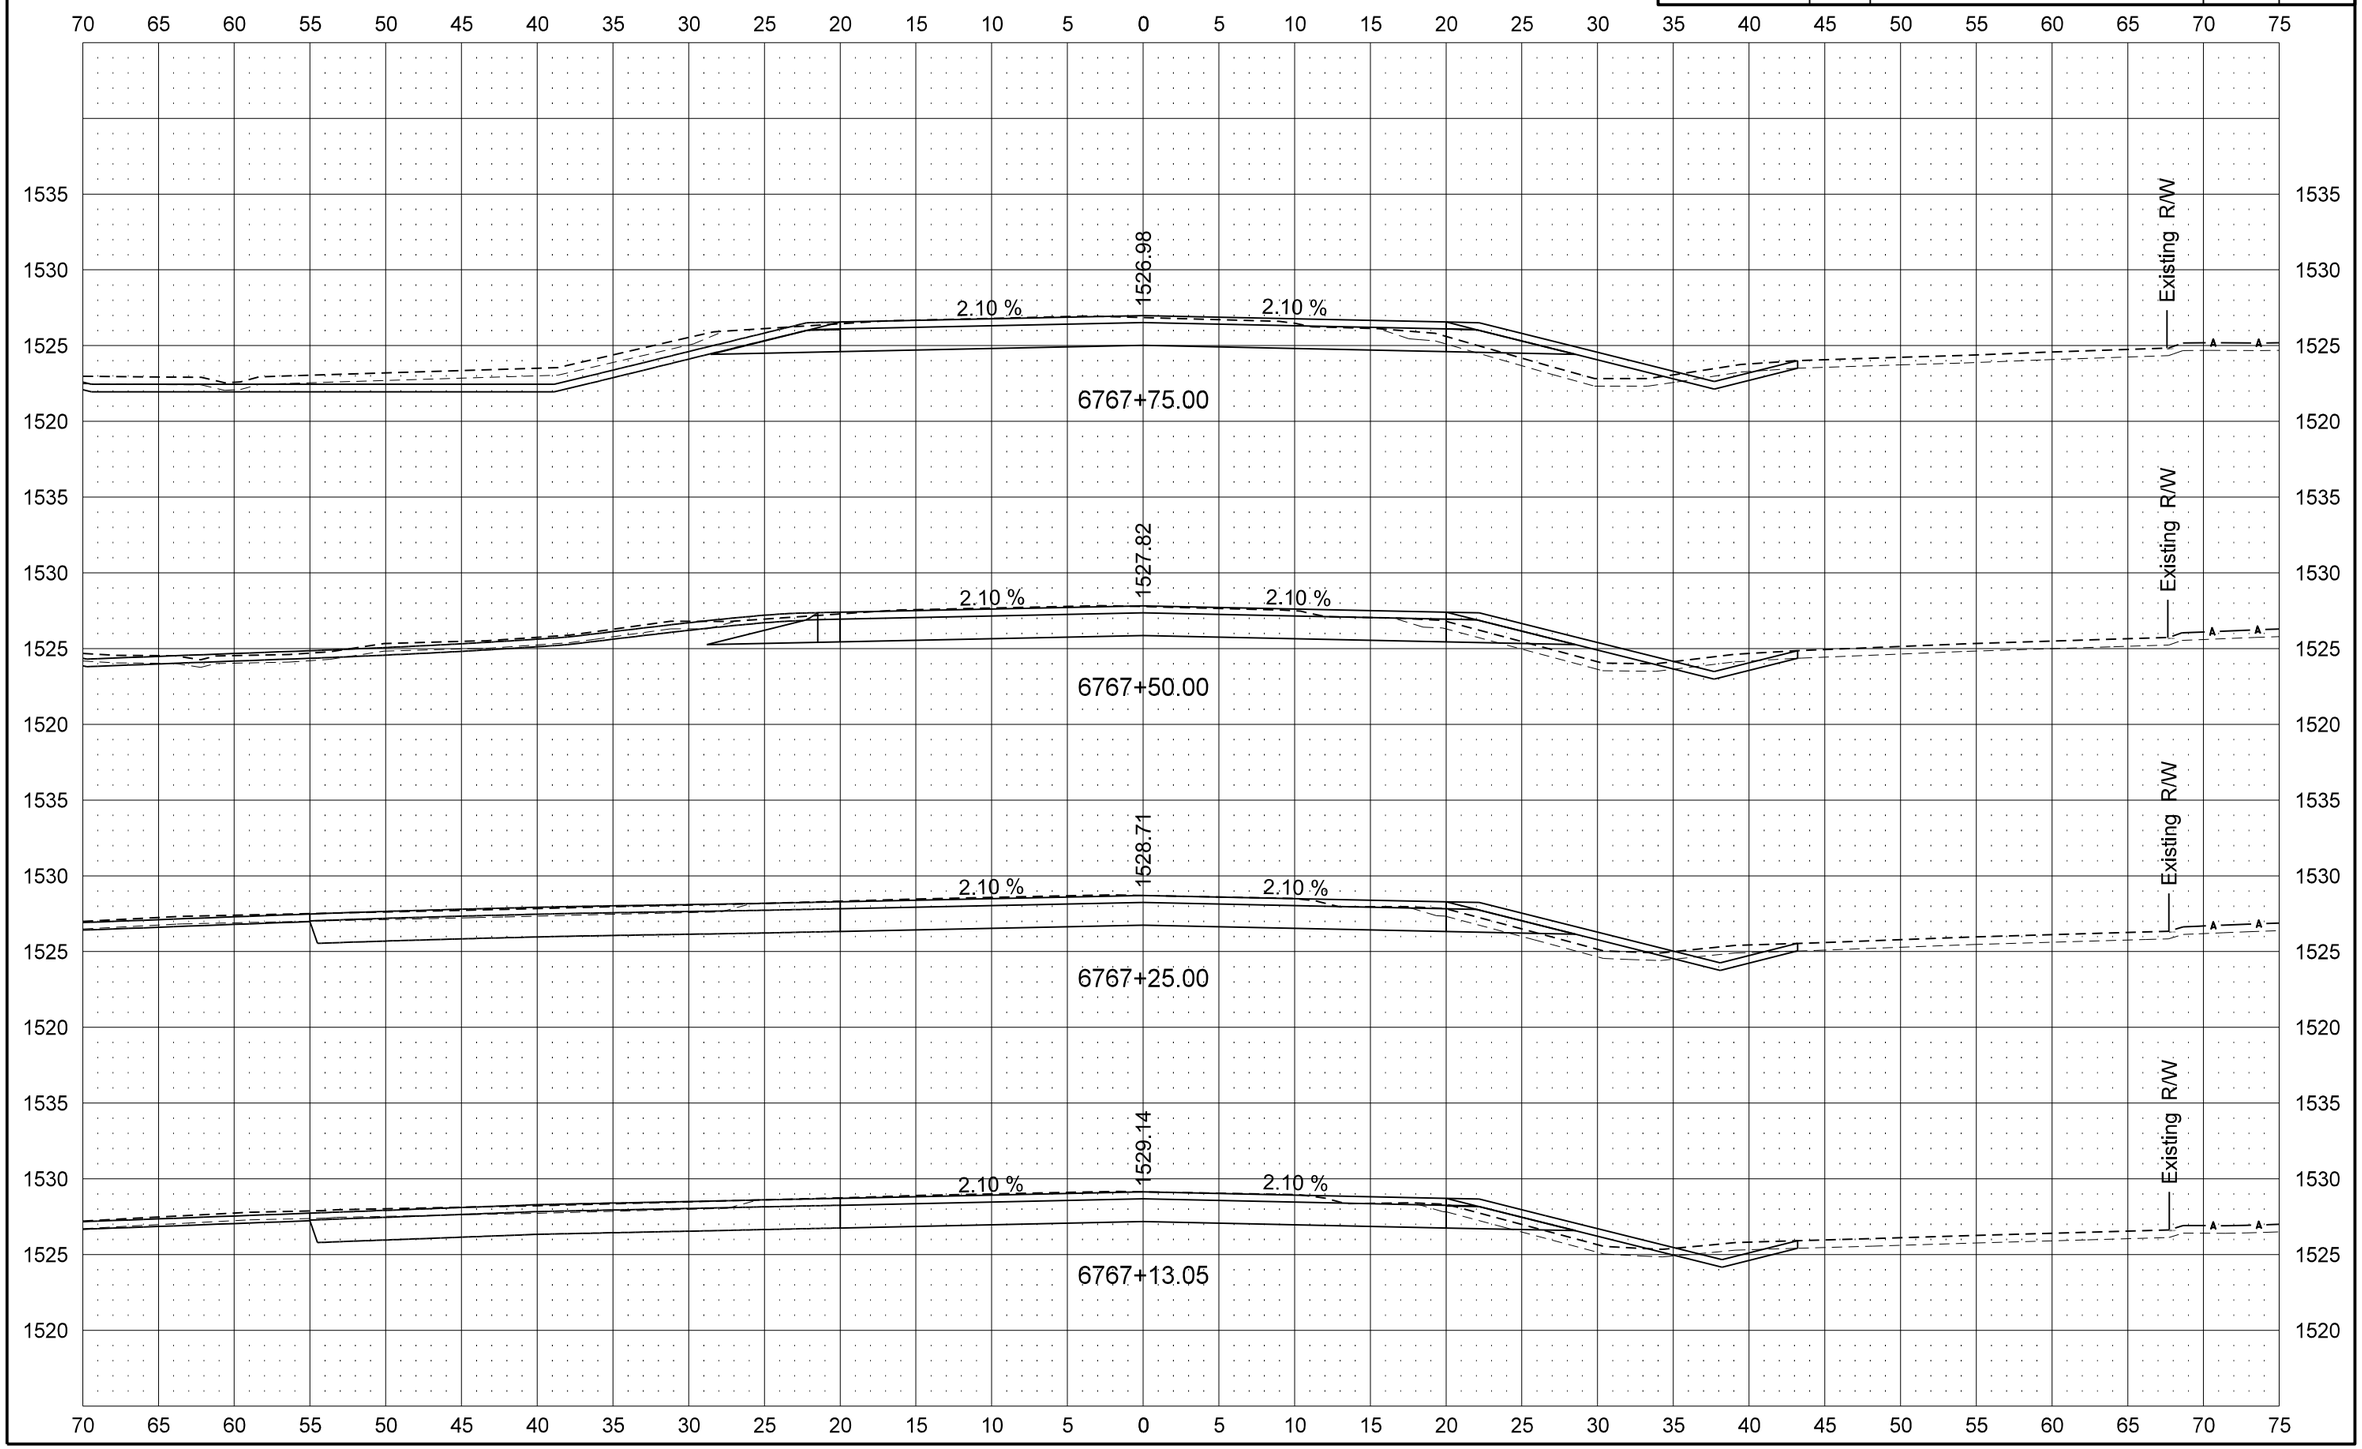

STATE	PROJECT NO.	SECTION NO.	SHEET NO.
ND	SNH-BRN-3-281(109)128	200	4

US 281

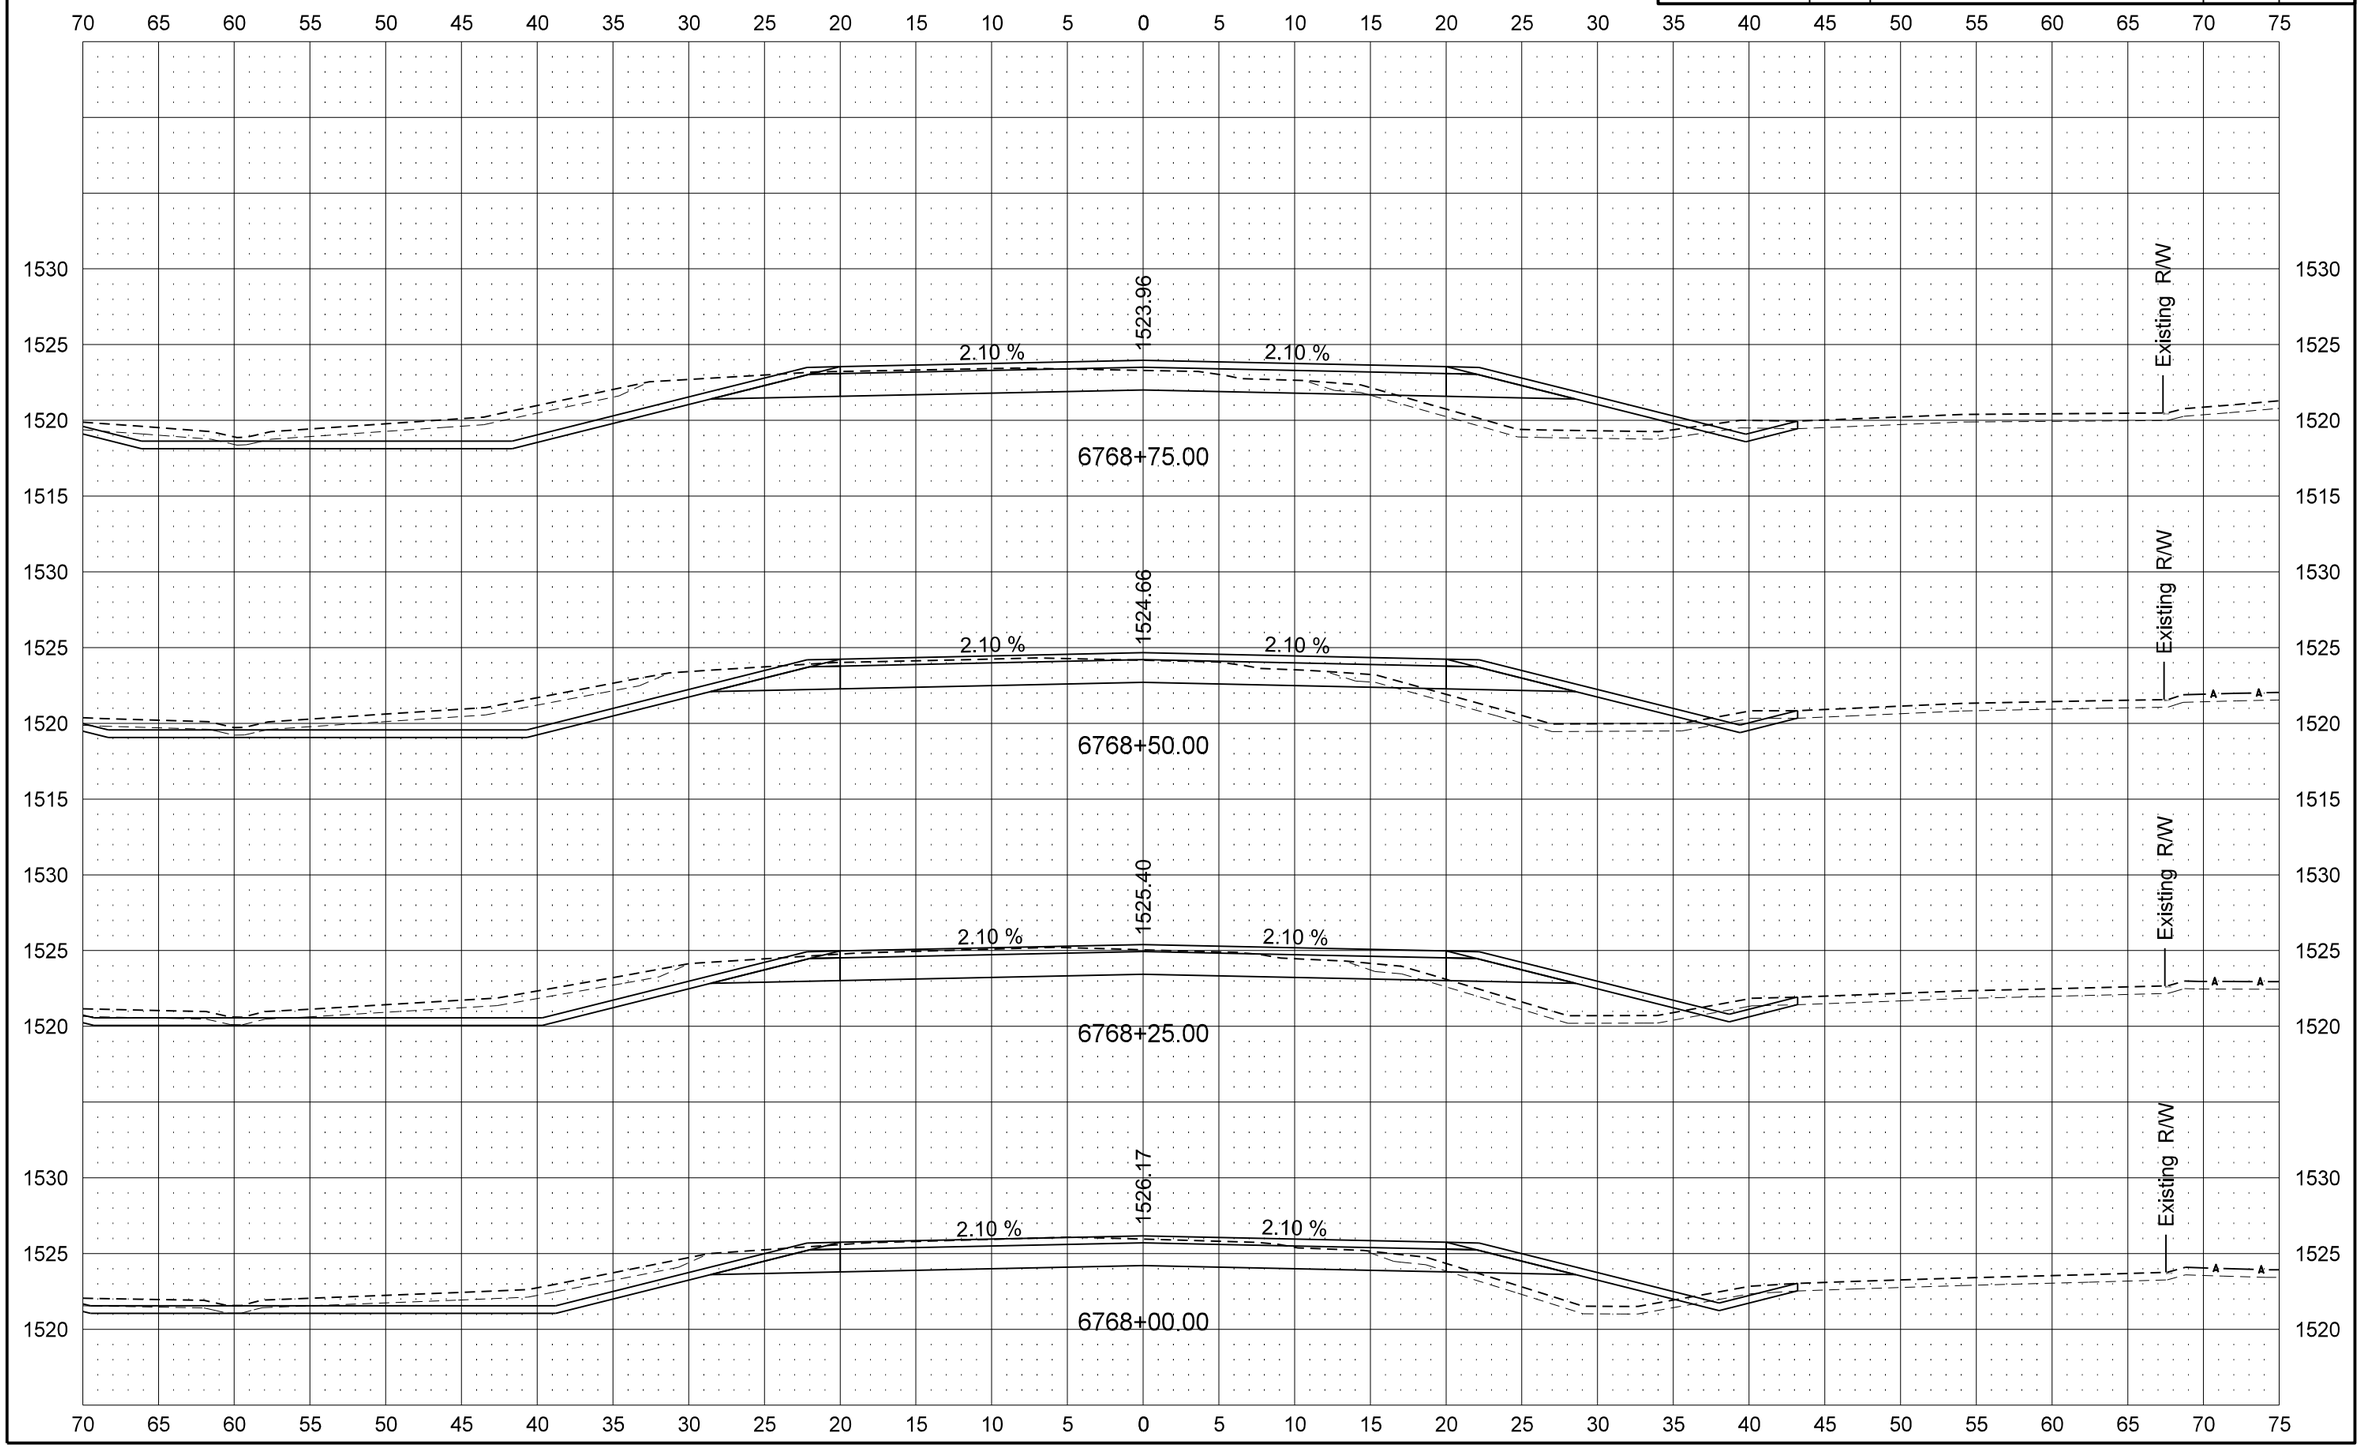

STATE	PROJECT NO.	SECTION NO.	SHEET NO.
ND	SNH-BRN-3-281(109)128	200	5

US 281

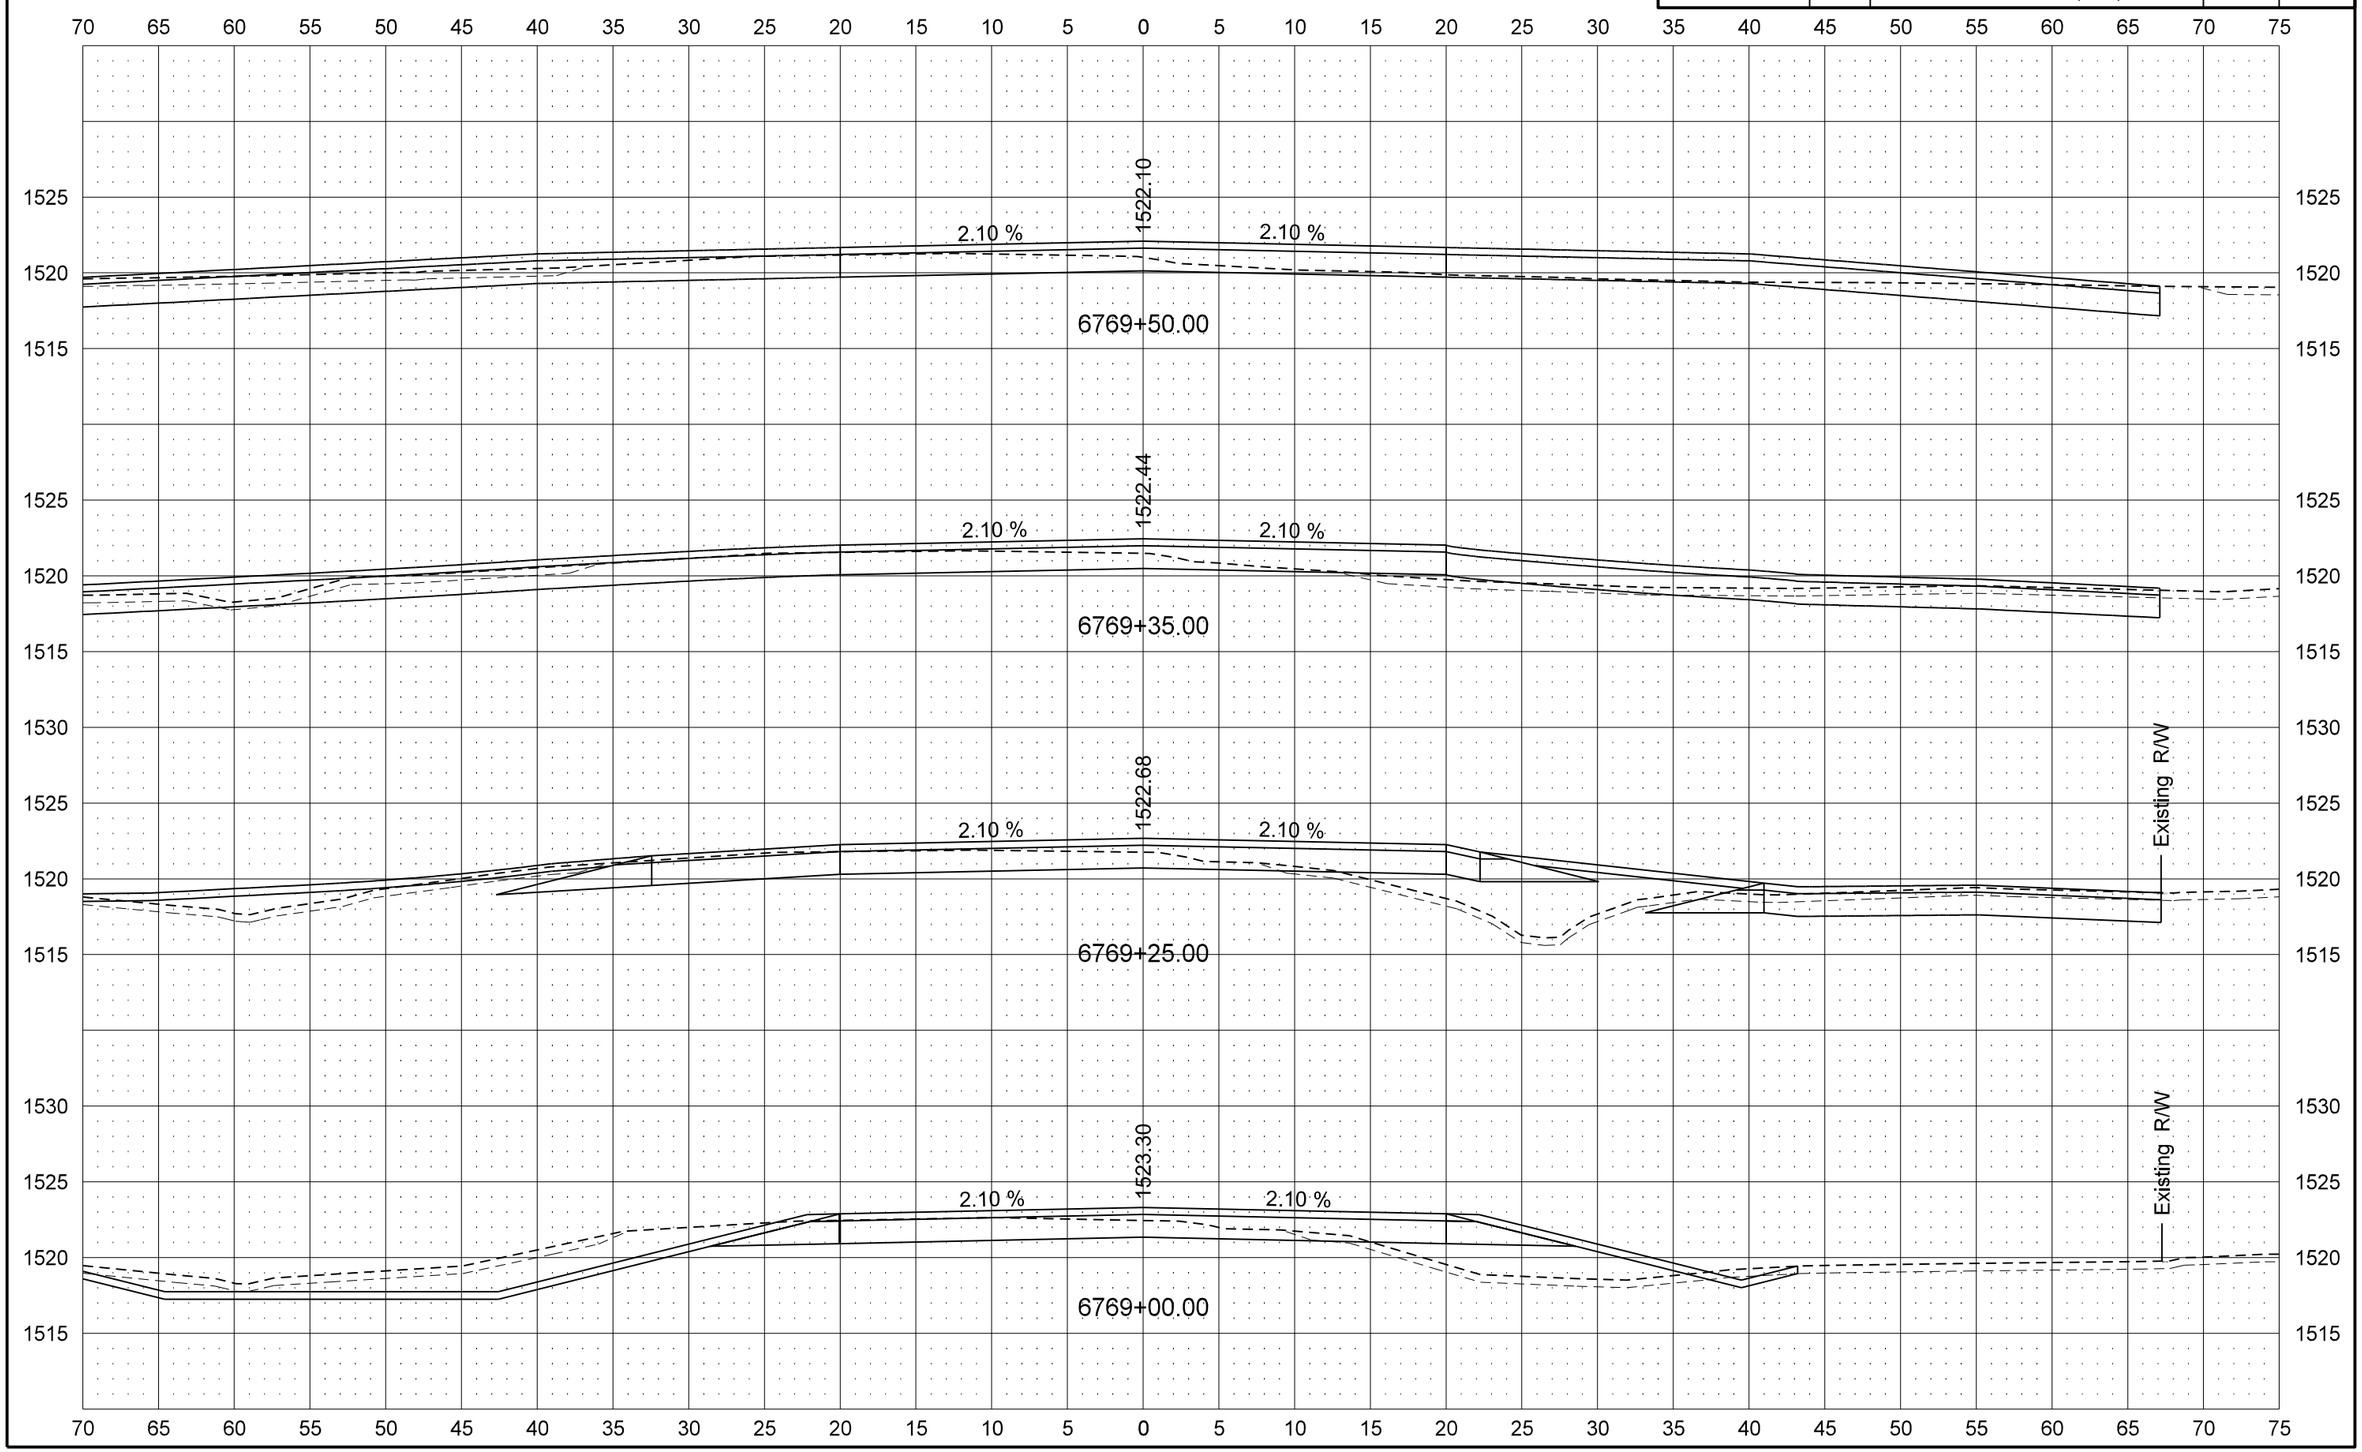

8/26/2013 2:29:39 PM ghartl R:\project\30281128.109\design\Sheets\200XS_001_US 281 Cross Sections.dgn

STATE	PROJECT NO.	SECTION NO.	SHEET NO.
ND	SNH-BRN-3-281(109)128	200	6

US 281

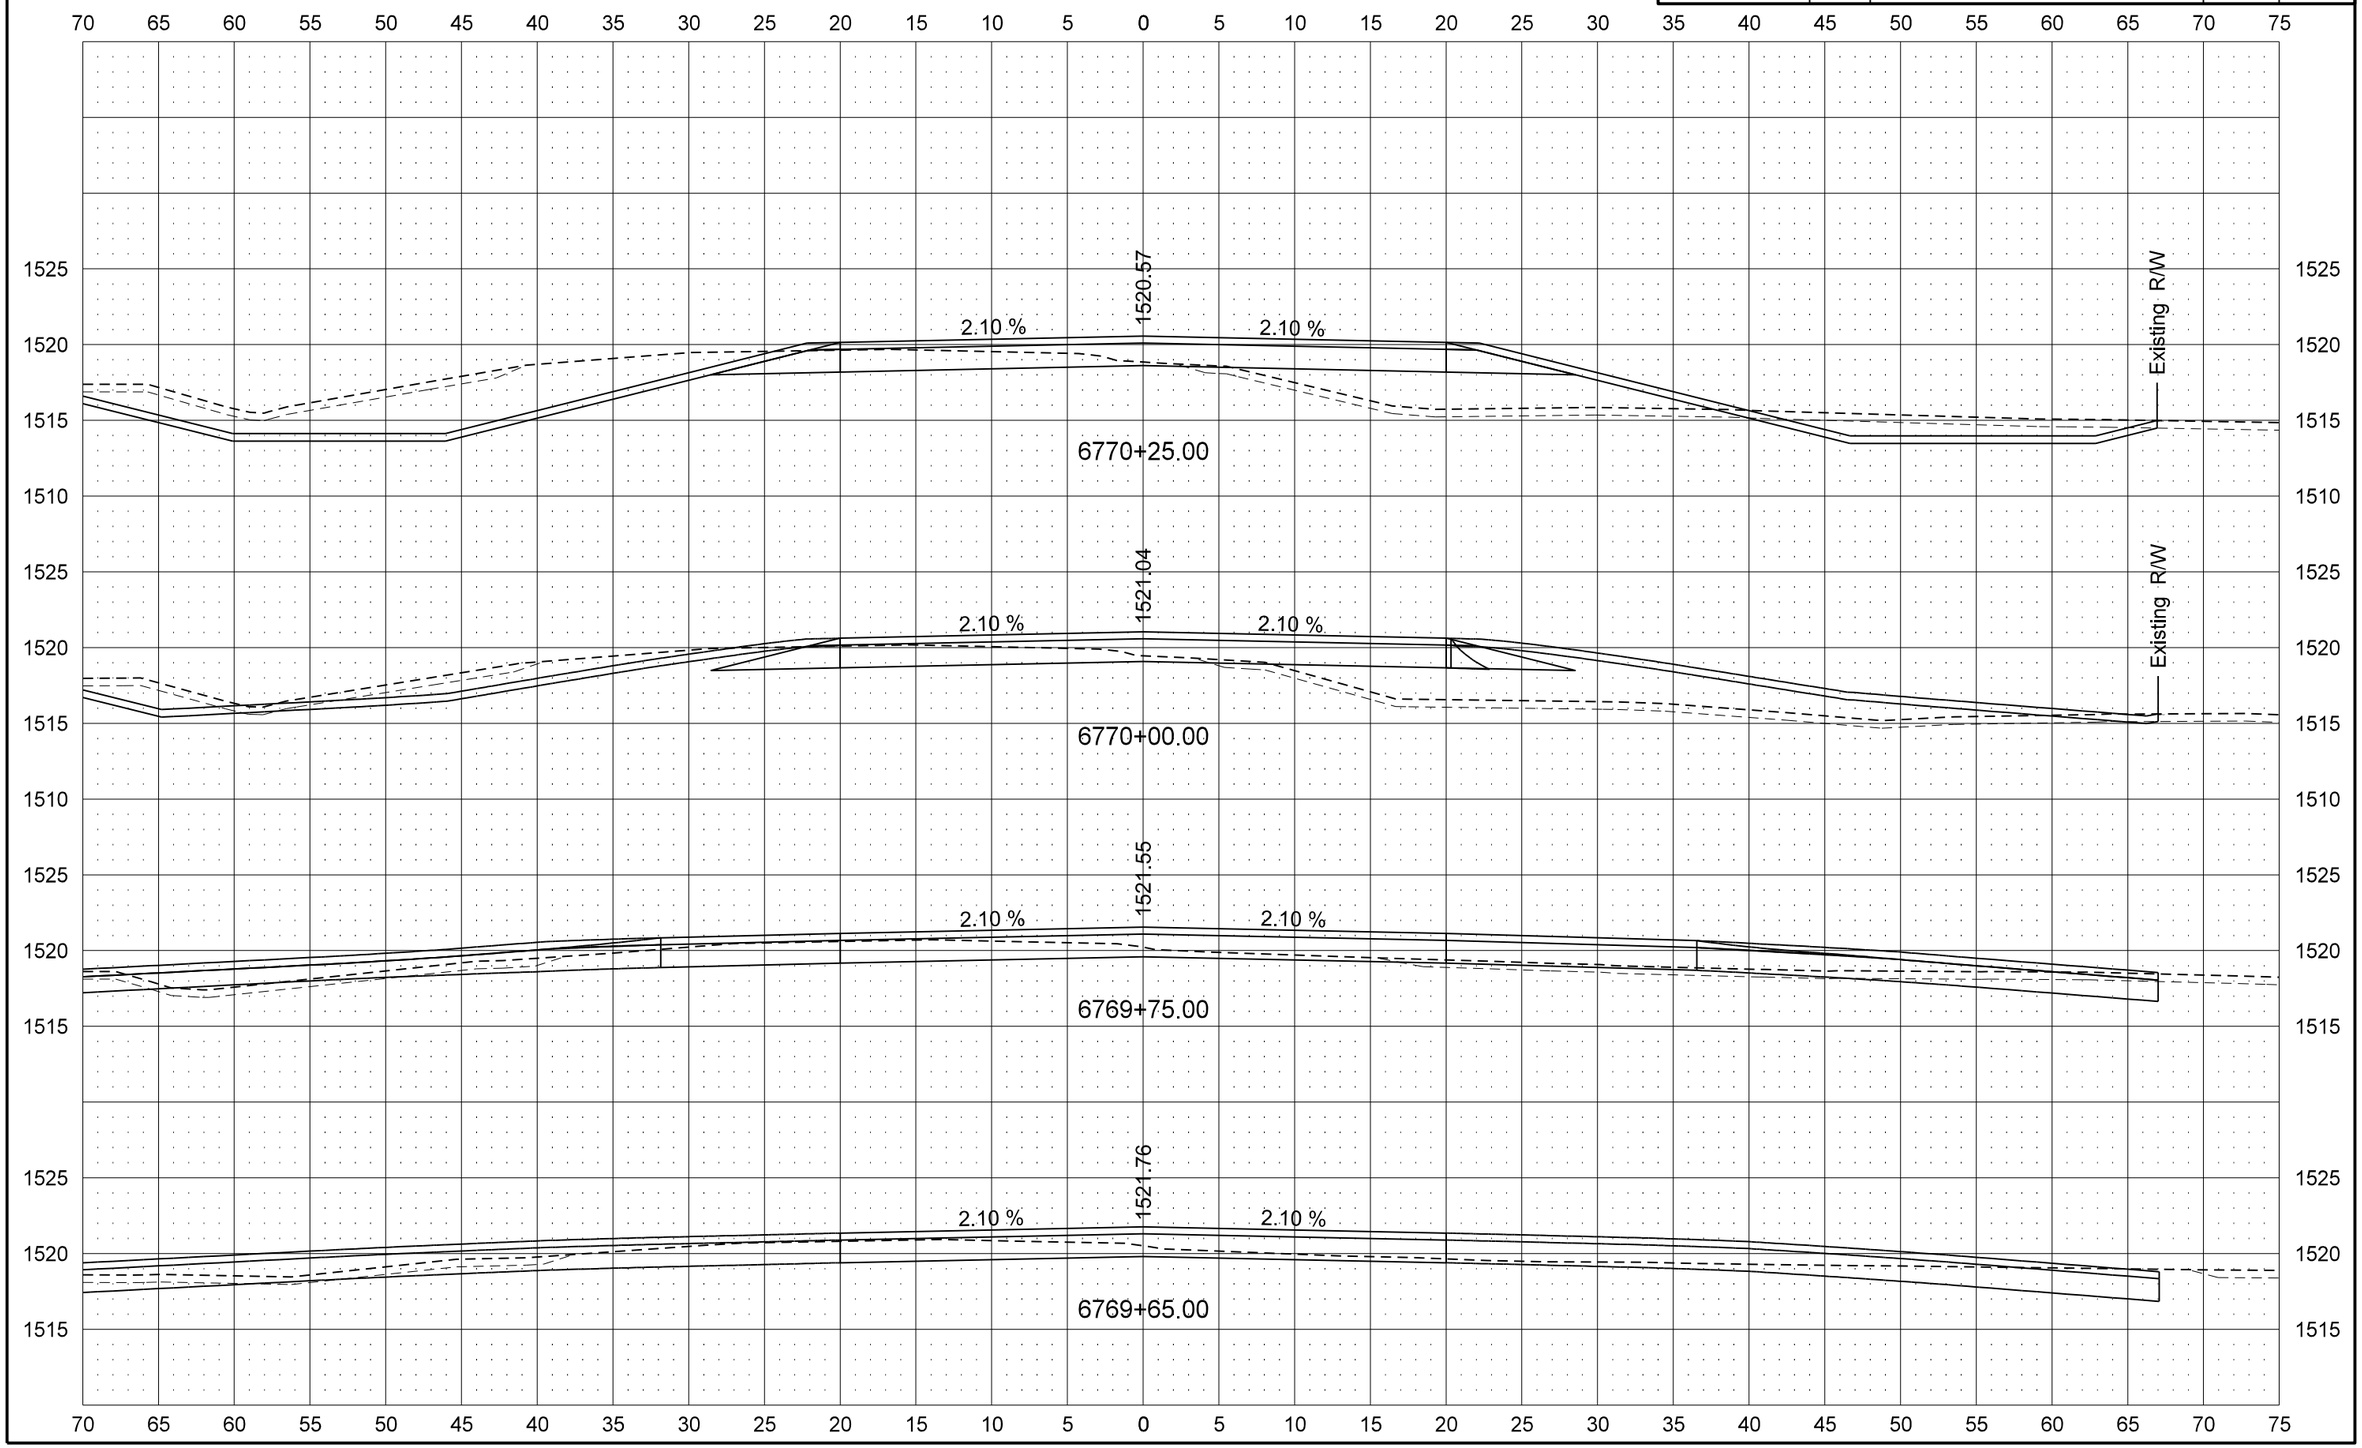

8/26/2013 2:29:40 PM ghartl R:\project\30281128.109\design\Sheets\200XS_001_US 281 Cross Sections.dgn

STATE	PROJECT NO.	SECTION NO.	SHEET NO.
ND	SNH-BRN-3-281(109)128	200	7

US 281

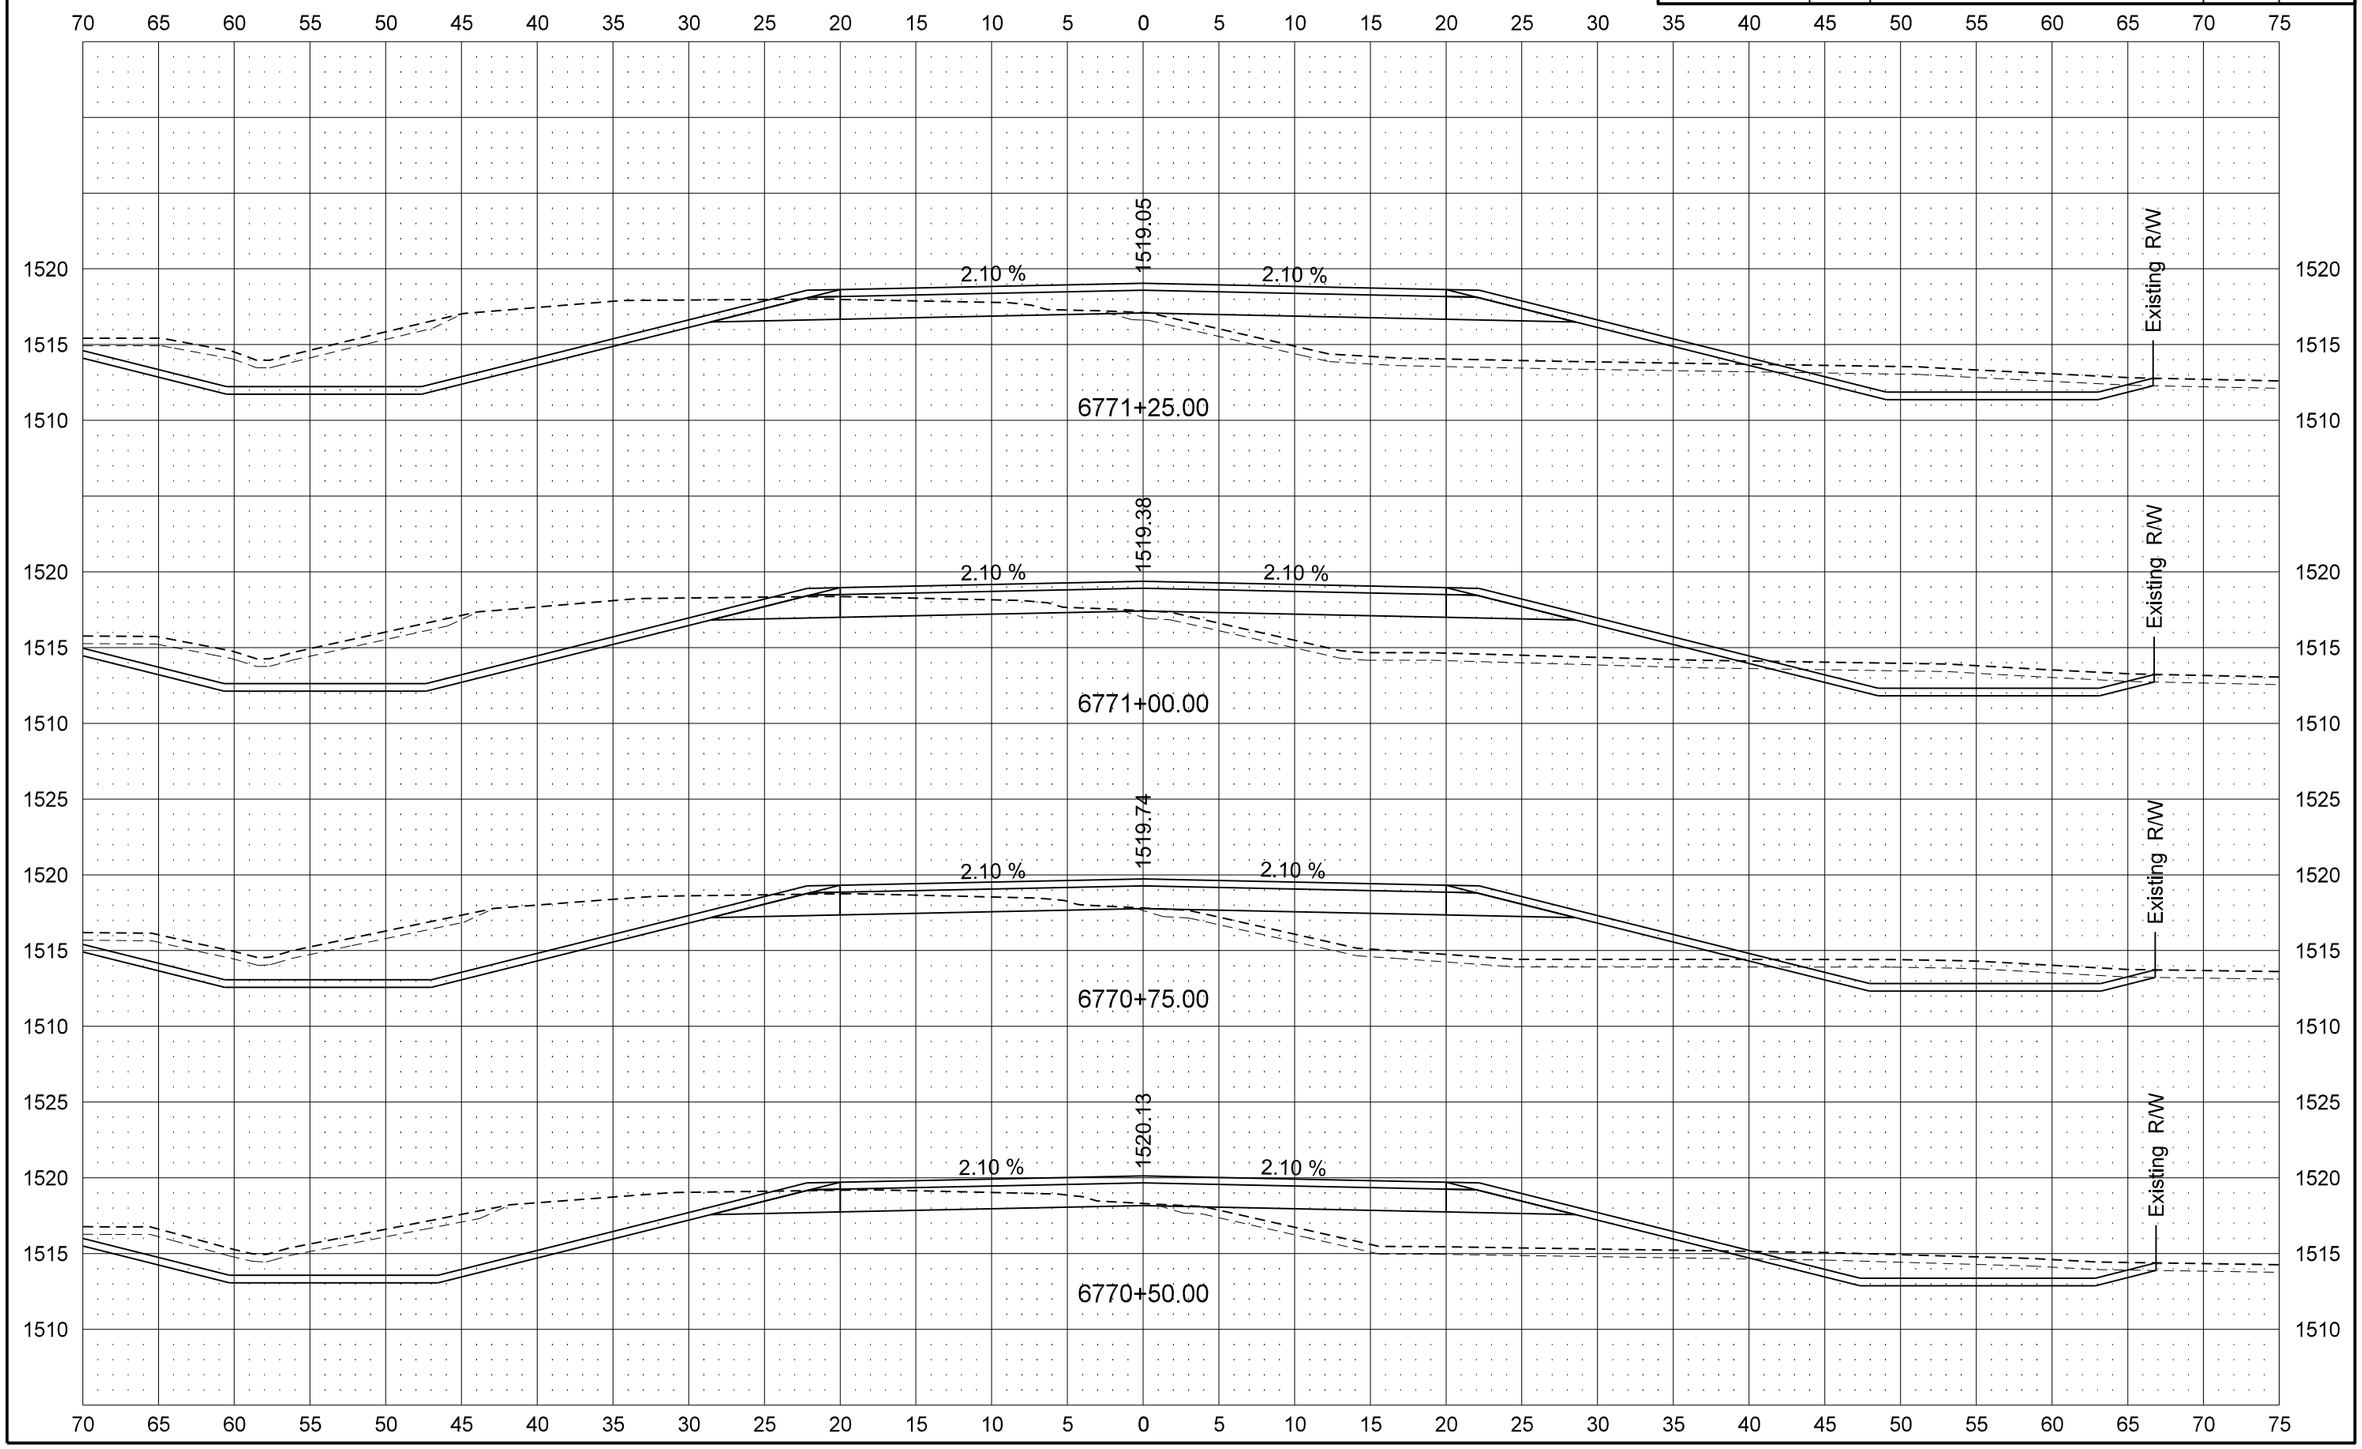

STATE	PROJECT NO.	SECTION NO.	SHEET NO.
ND	SNH-BRN-3-281(109)128	200	8

US 281

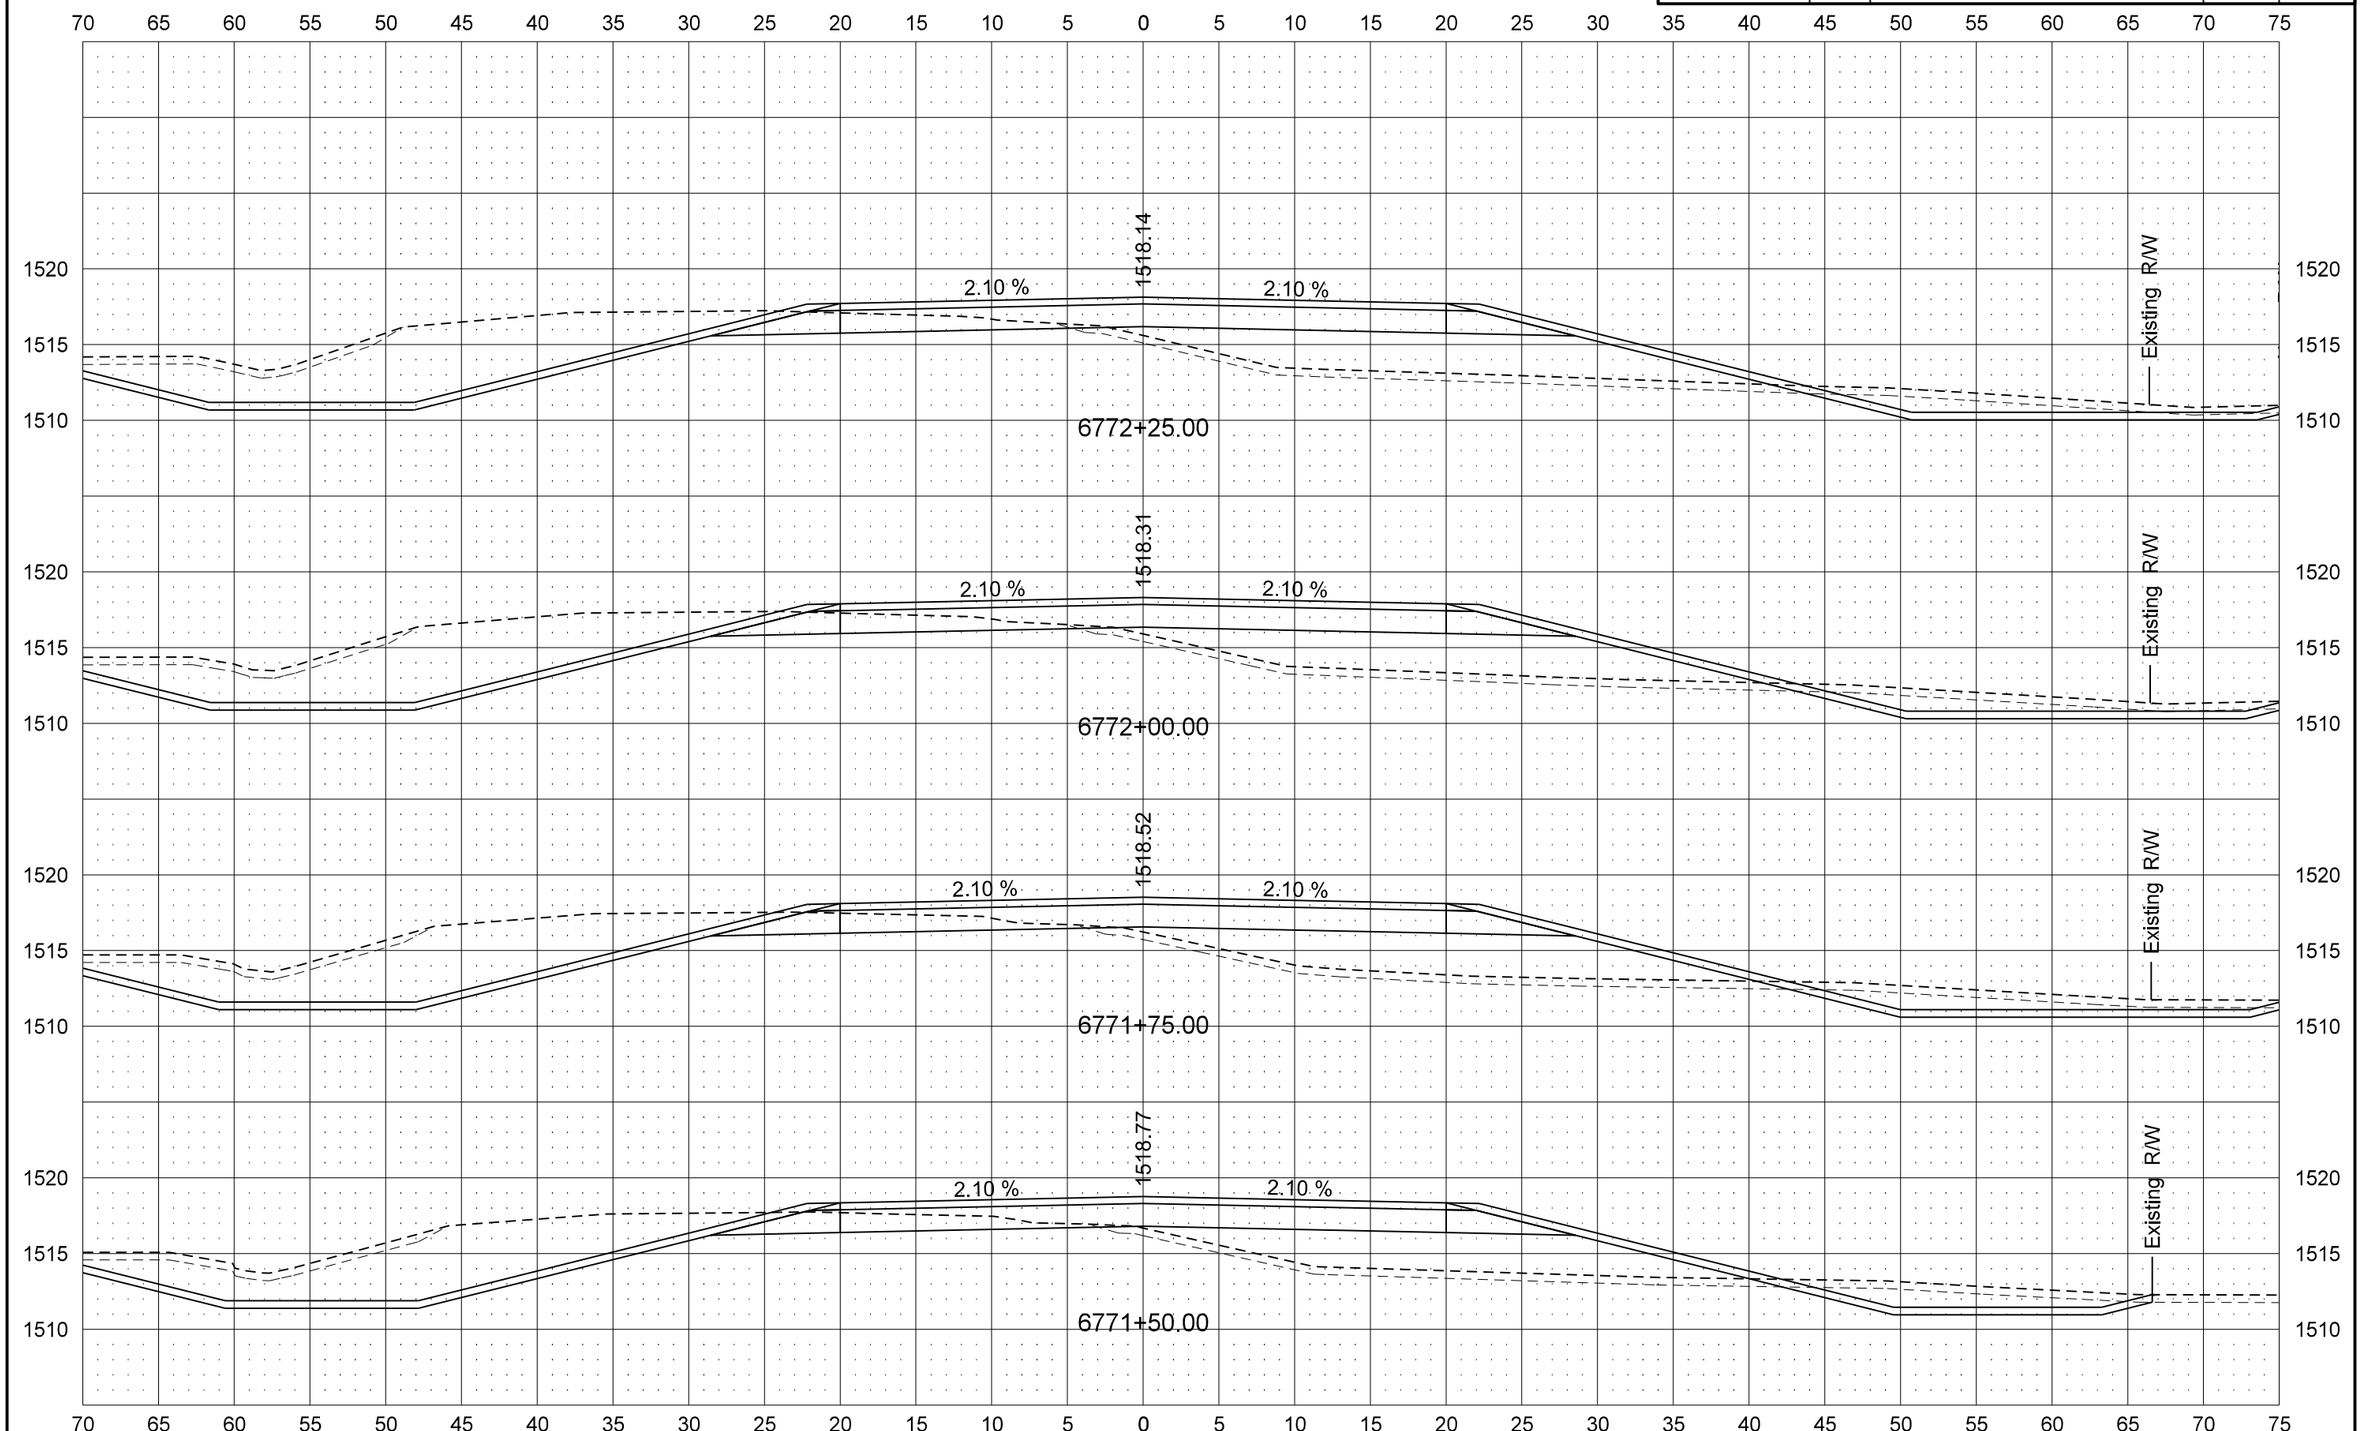

STATE	PROJECT NO.	SECTION NO.	SHEET NO.
ND	SNH-BRN-3-281(109)128	200	9

US 281

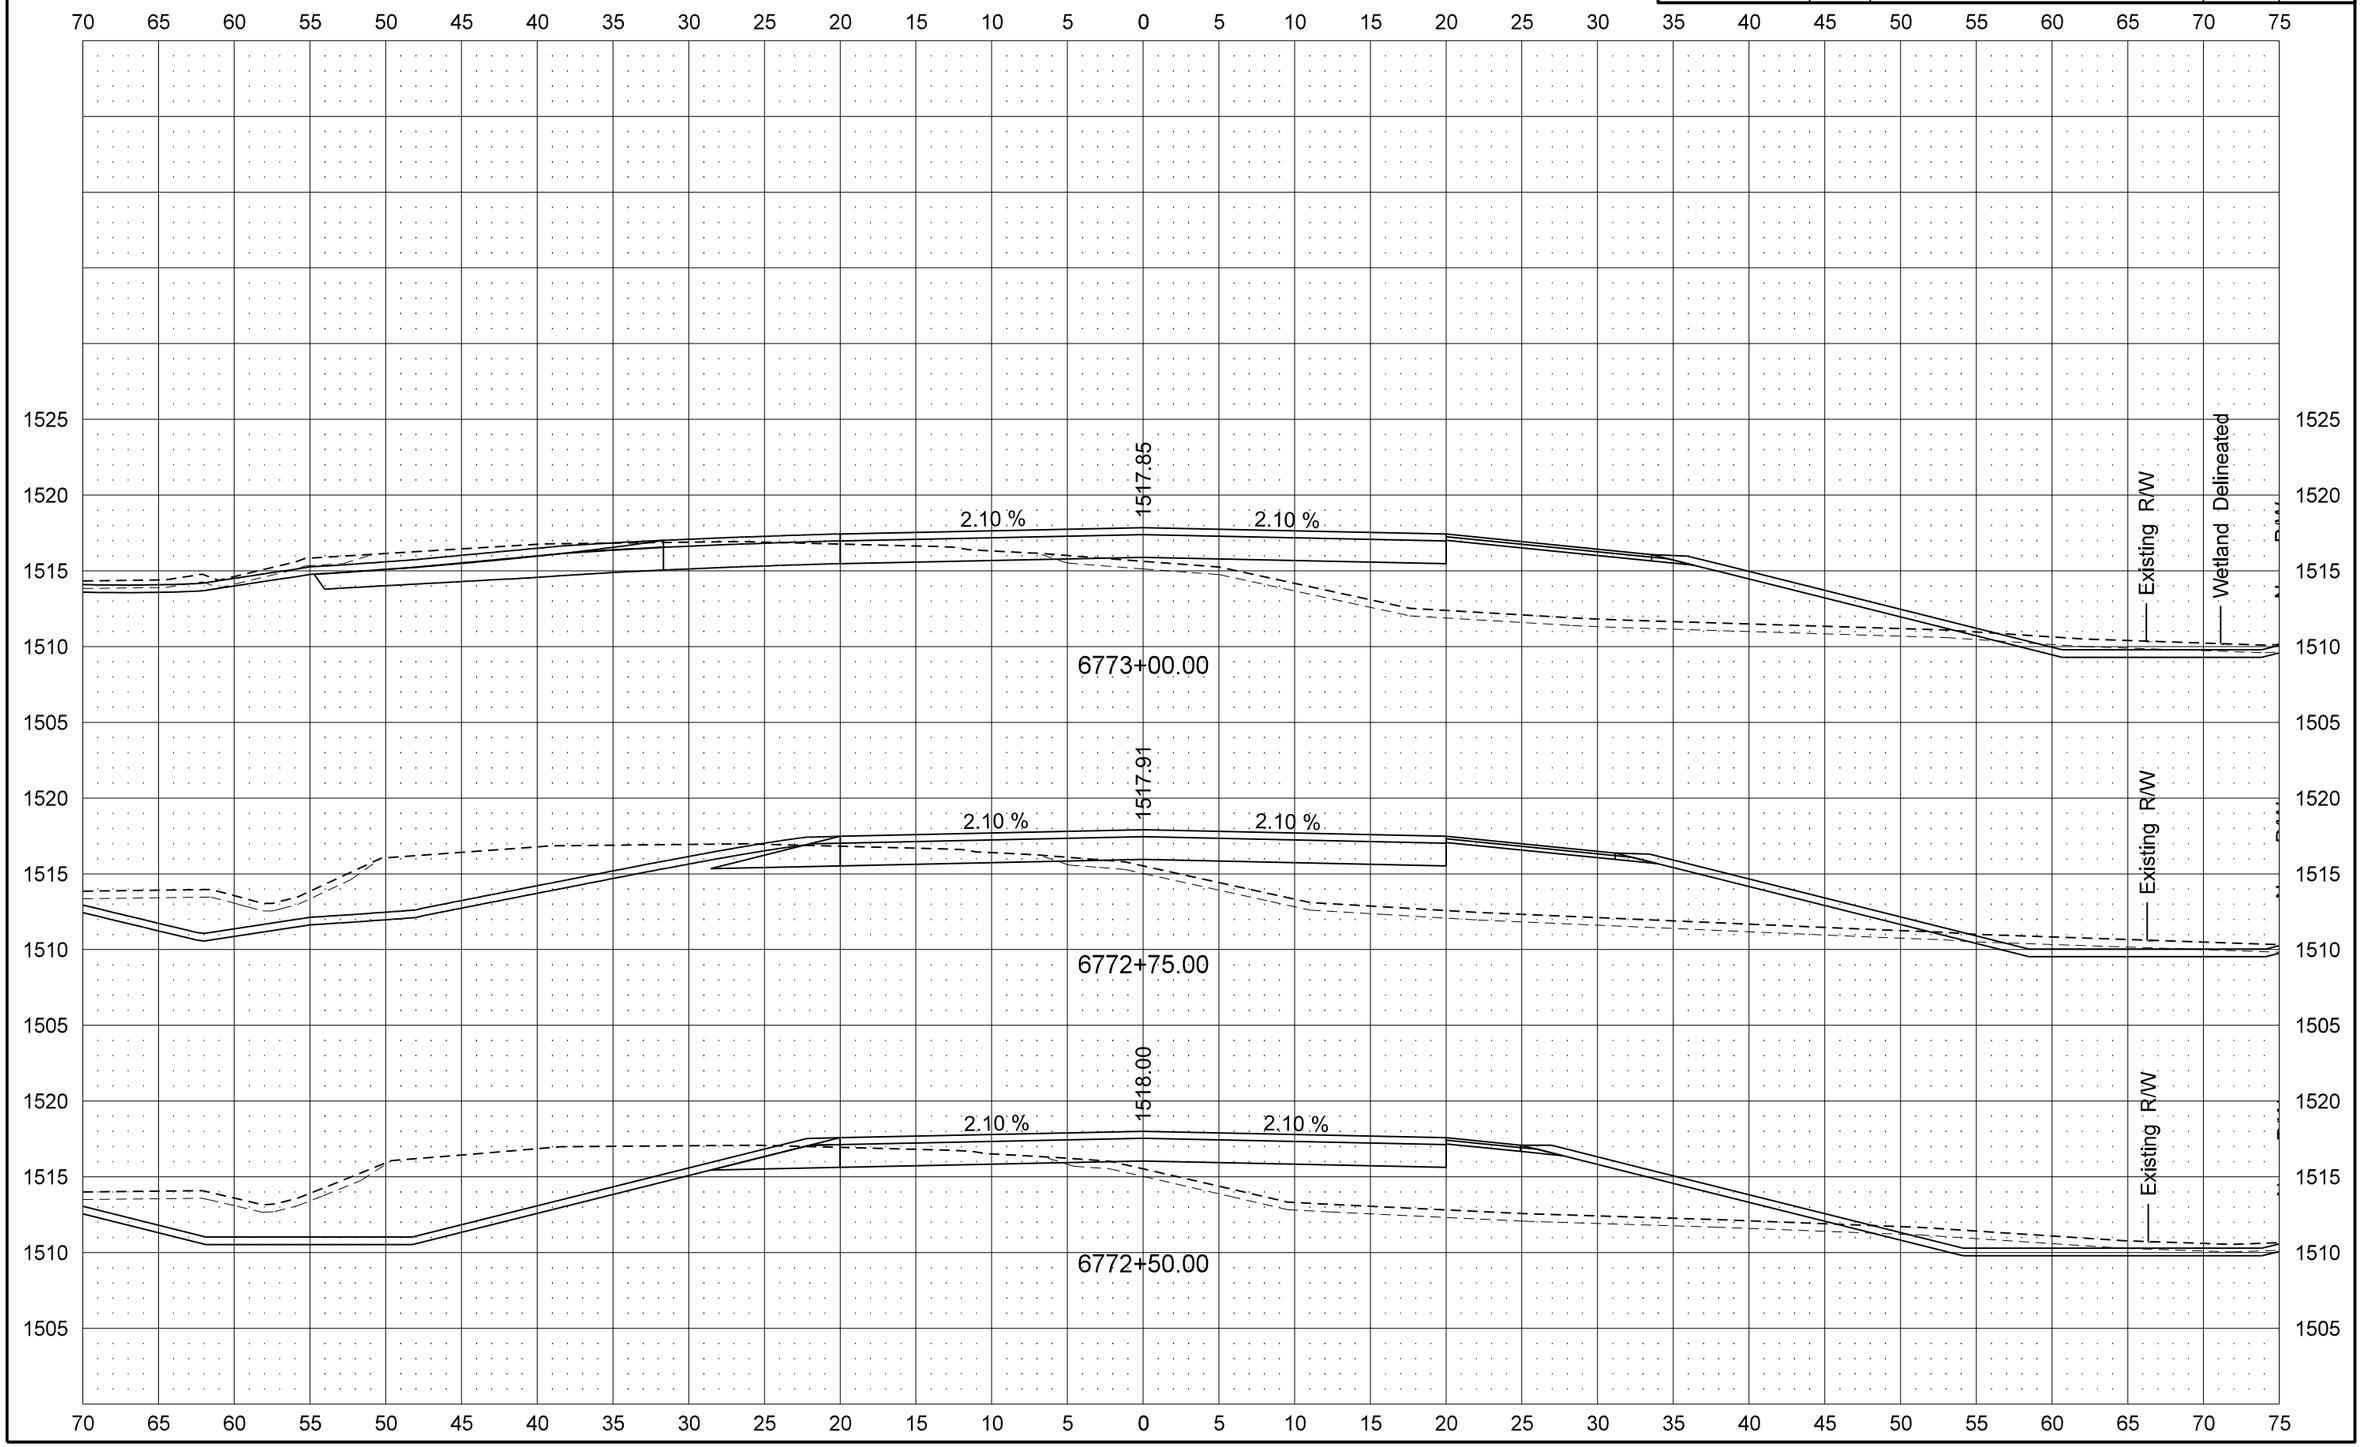

STATE	PROJECT NO.	SECTION NO.	SHEET NO.
ND	SNH-BRN-3-281(109)128	200	10

US 281

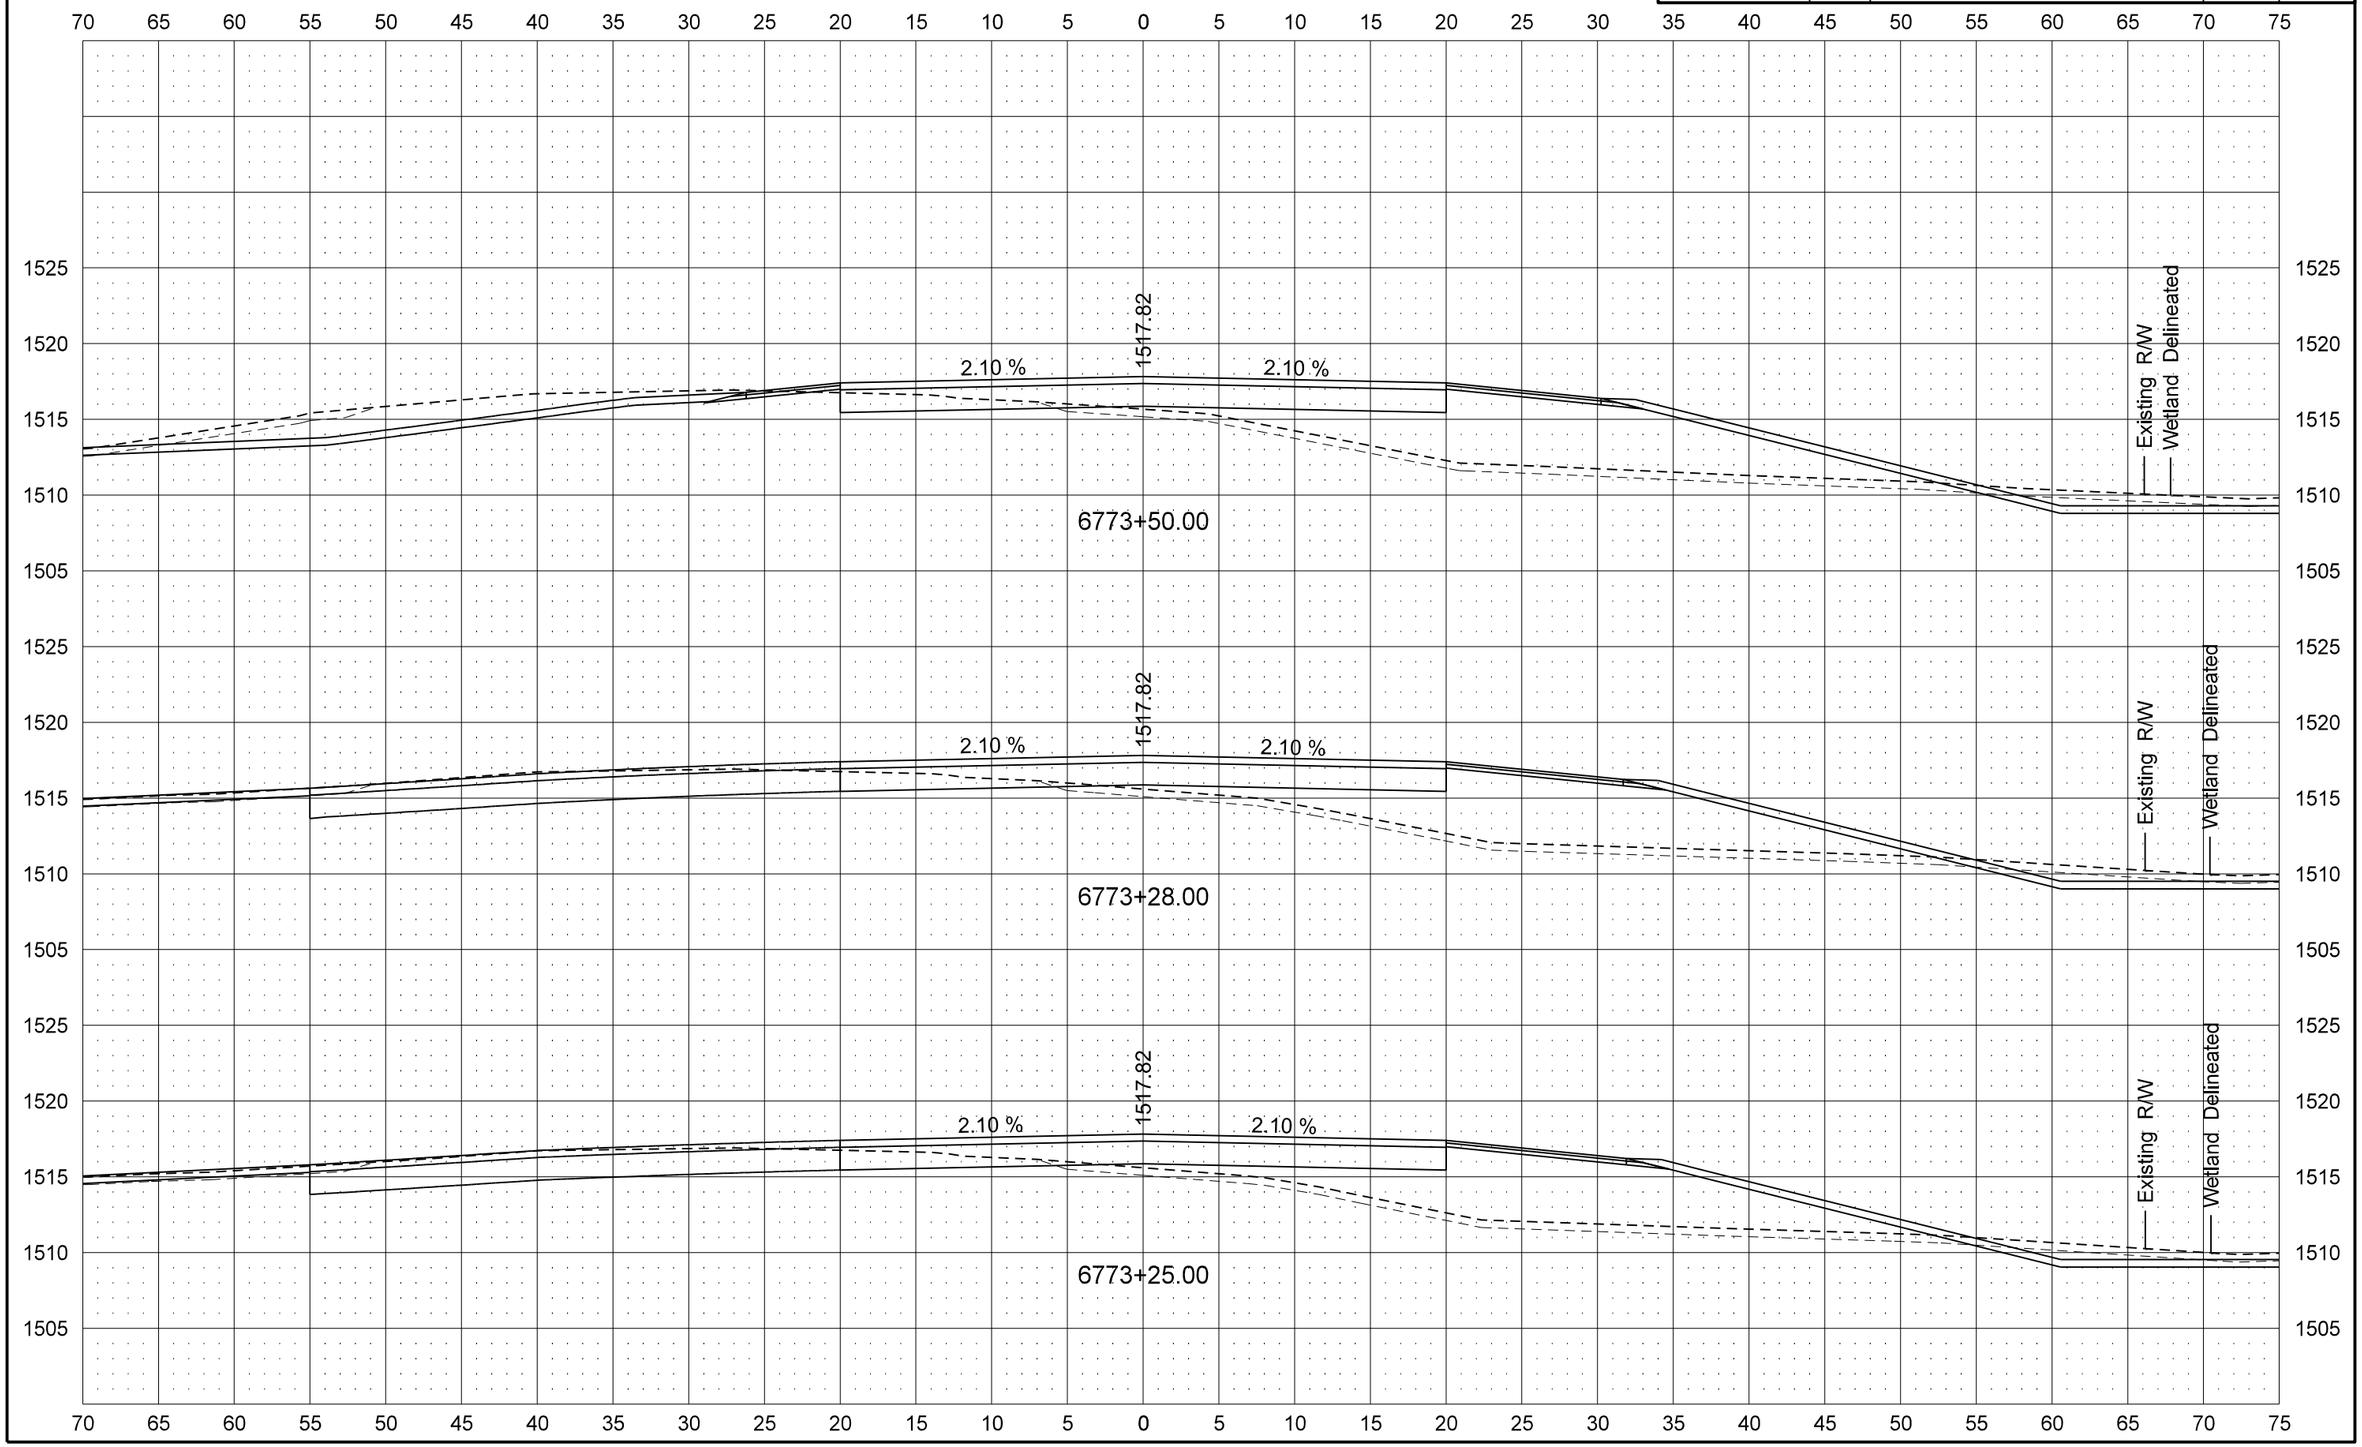

8/26/2013 2:29:44 PM ghartl R:\project\30281128.109\design\Sheets\200XS_001_US 281 Cross Sections.dgn

STATE	PROJECT NO.	SECTION NO.	SHEET NO.
ND	SNH-BRN-3-281(109)128	200	11

US 281

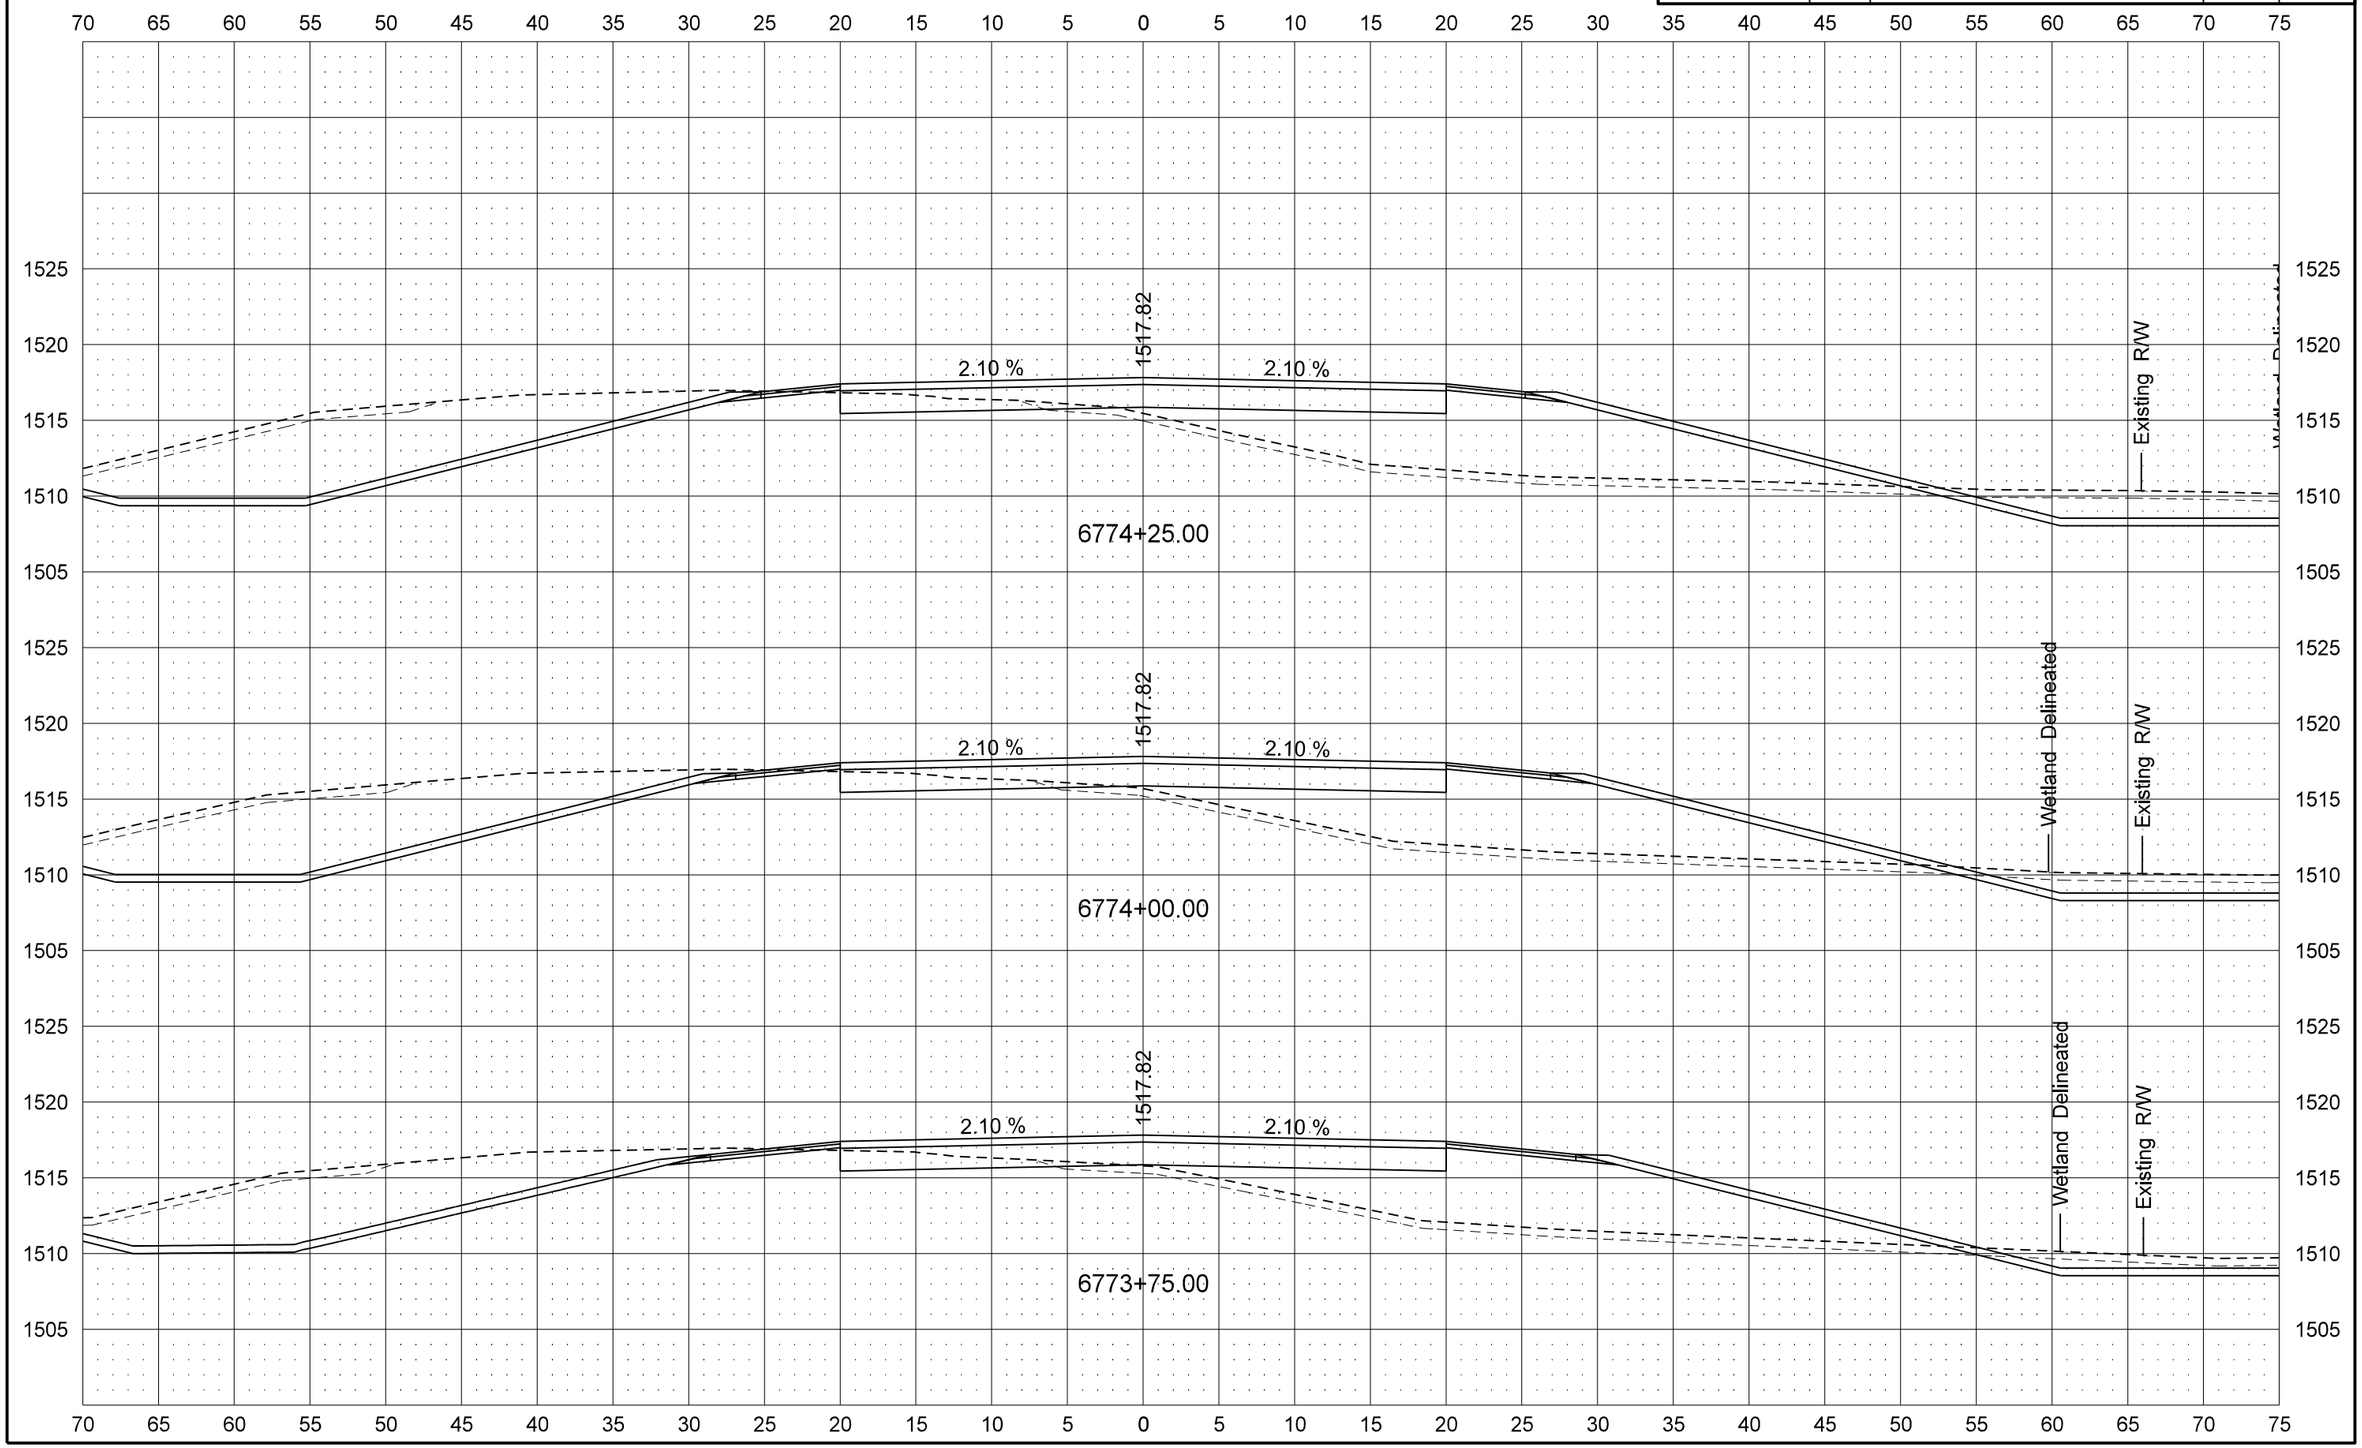

8/26/2013 2:29:45 PM ghartl R:\project\30281128.109\design\Sheets\200XS_001_US 281 Cross Sections.dgn

STATE	PROJECT NO.	SECTION NO.	SHEET NO.
ND	SNH-BRN-3-281(109)128	200	12

US 281

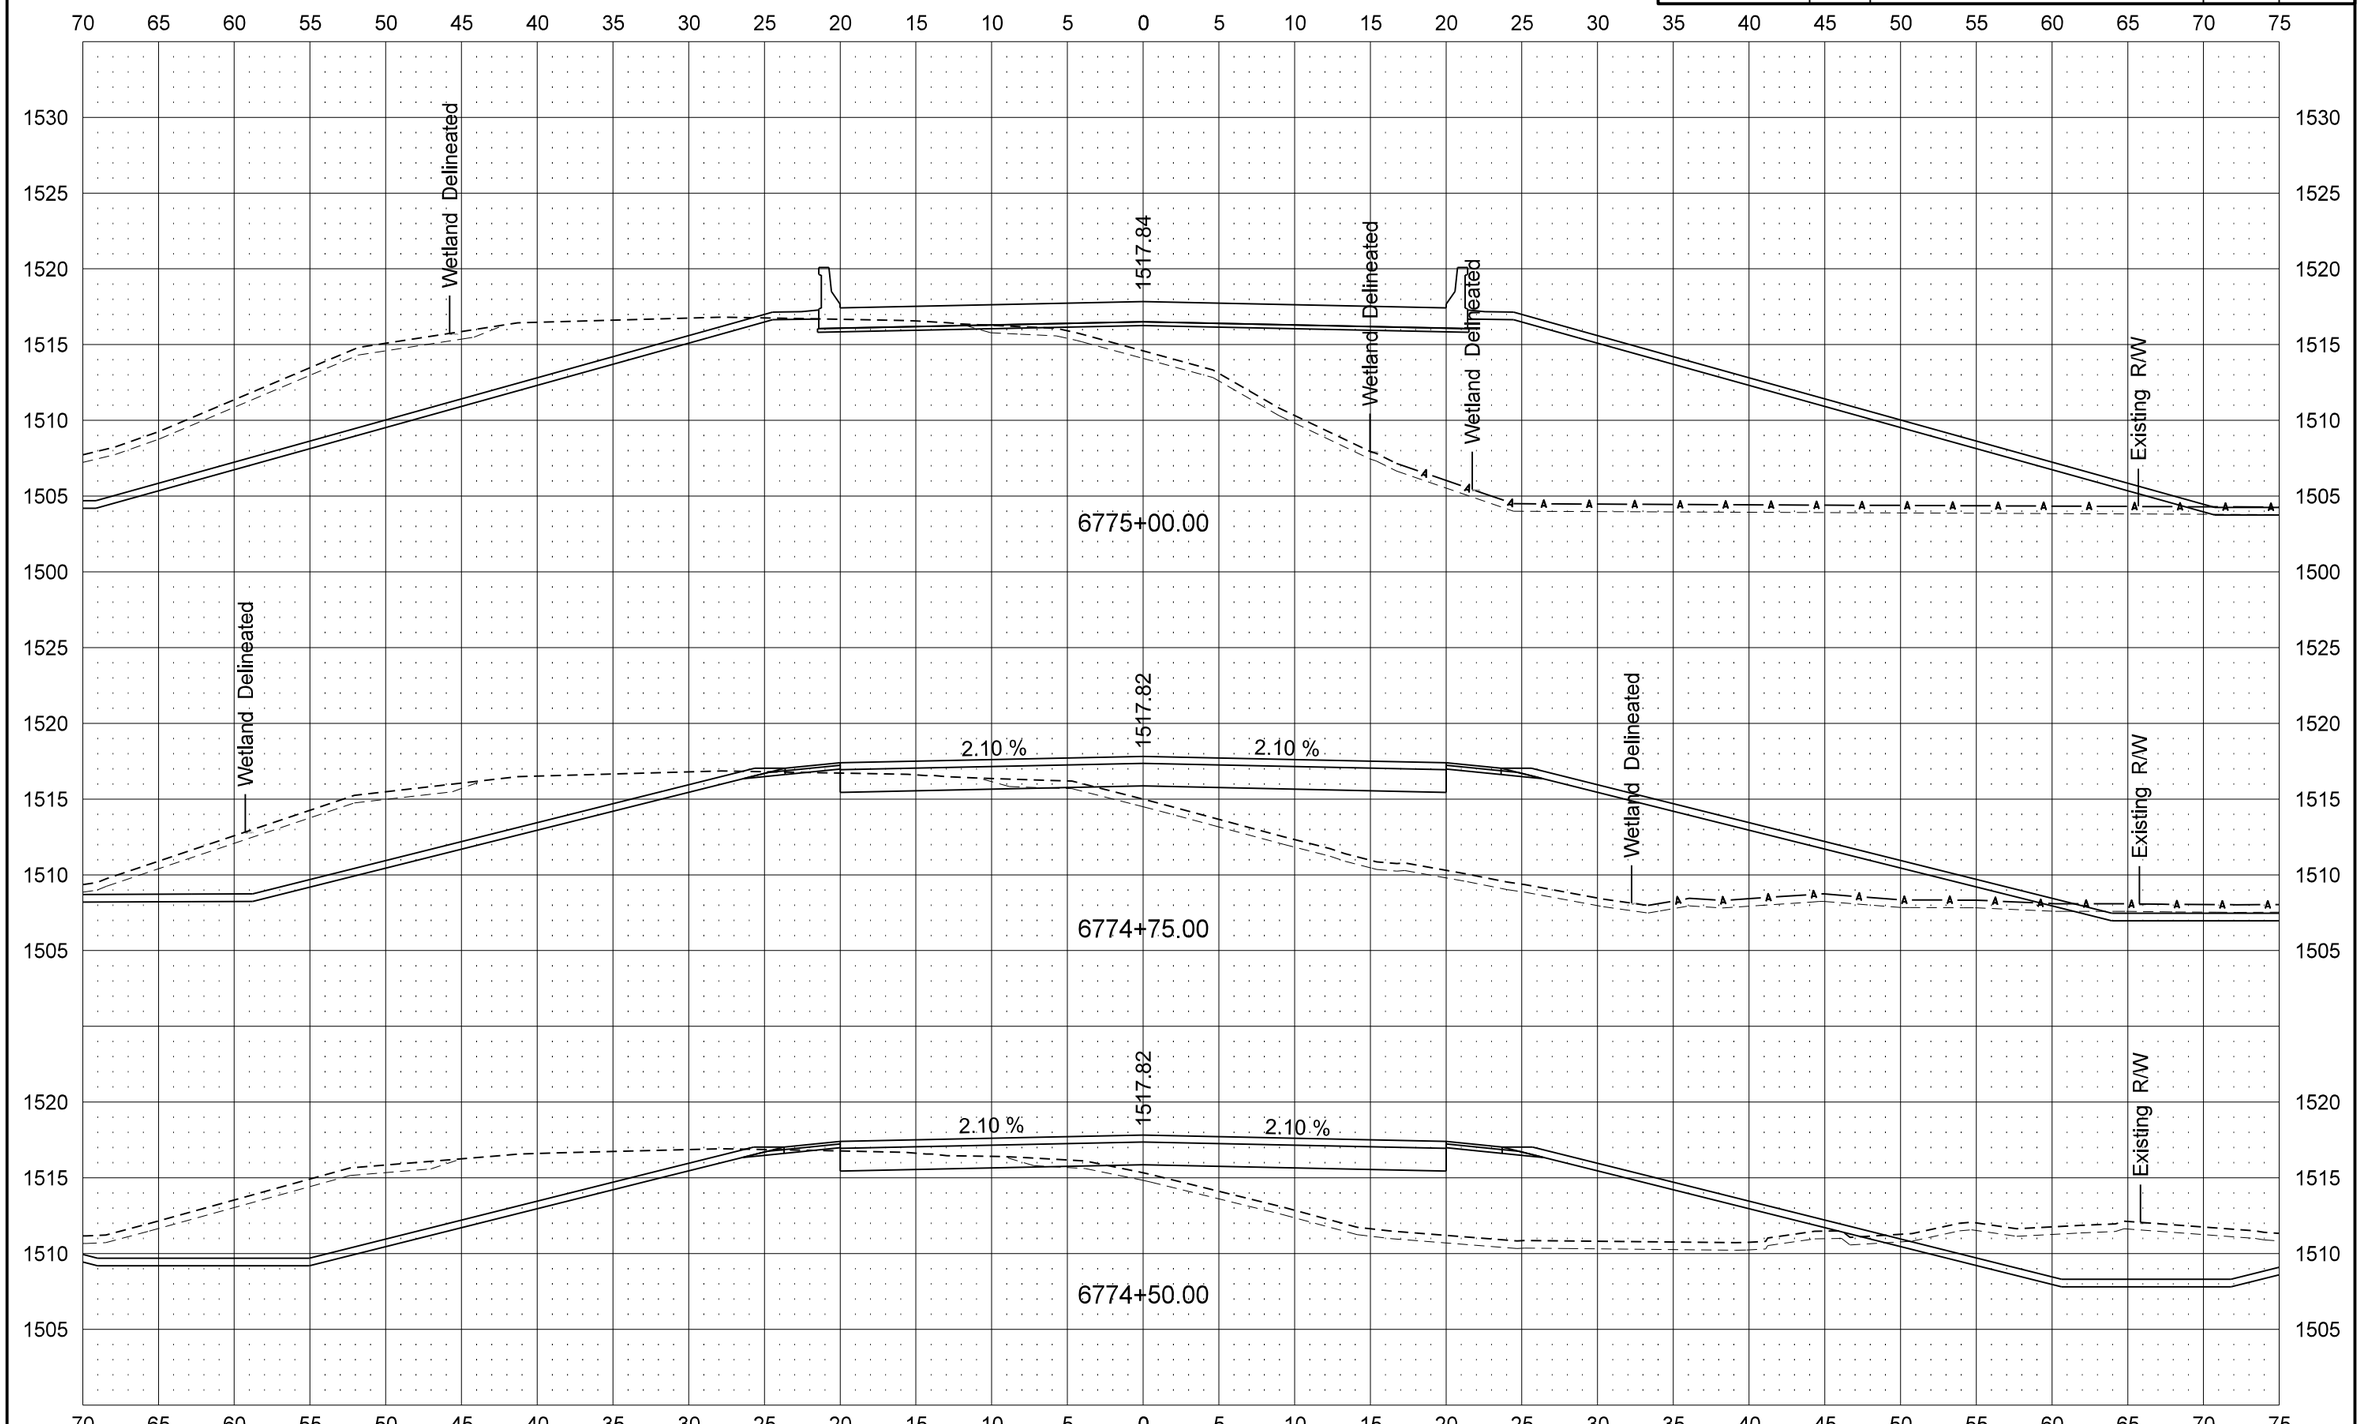

STATE	PROJECT NO.	SECTION NO.	SHEET NO.
ND	SNH-BRN-3-281(109)128	200	13

US 281

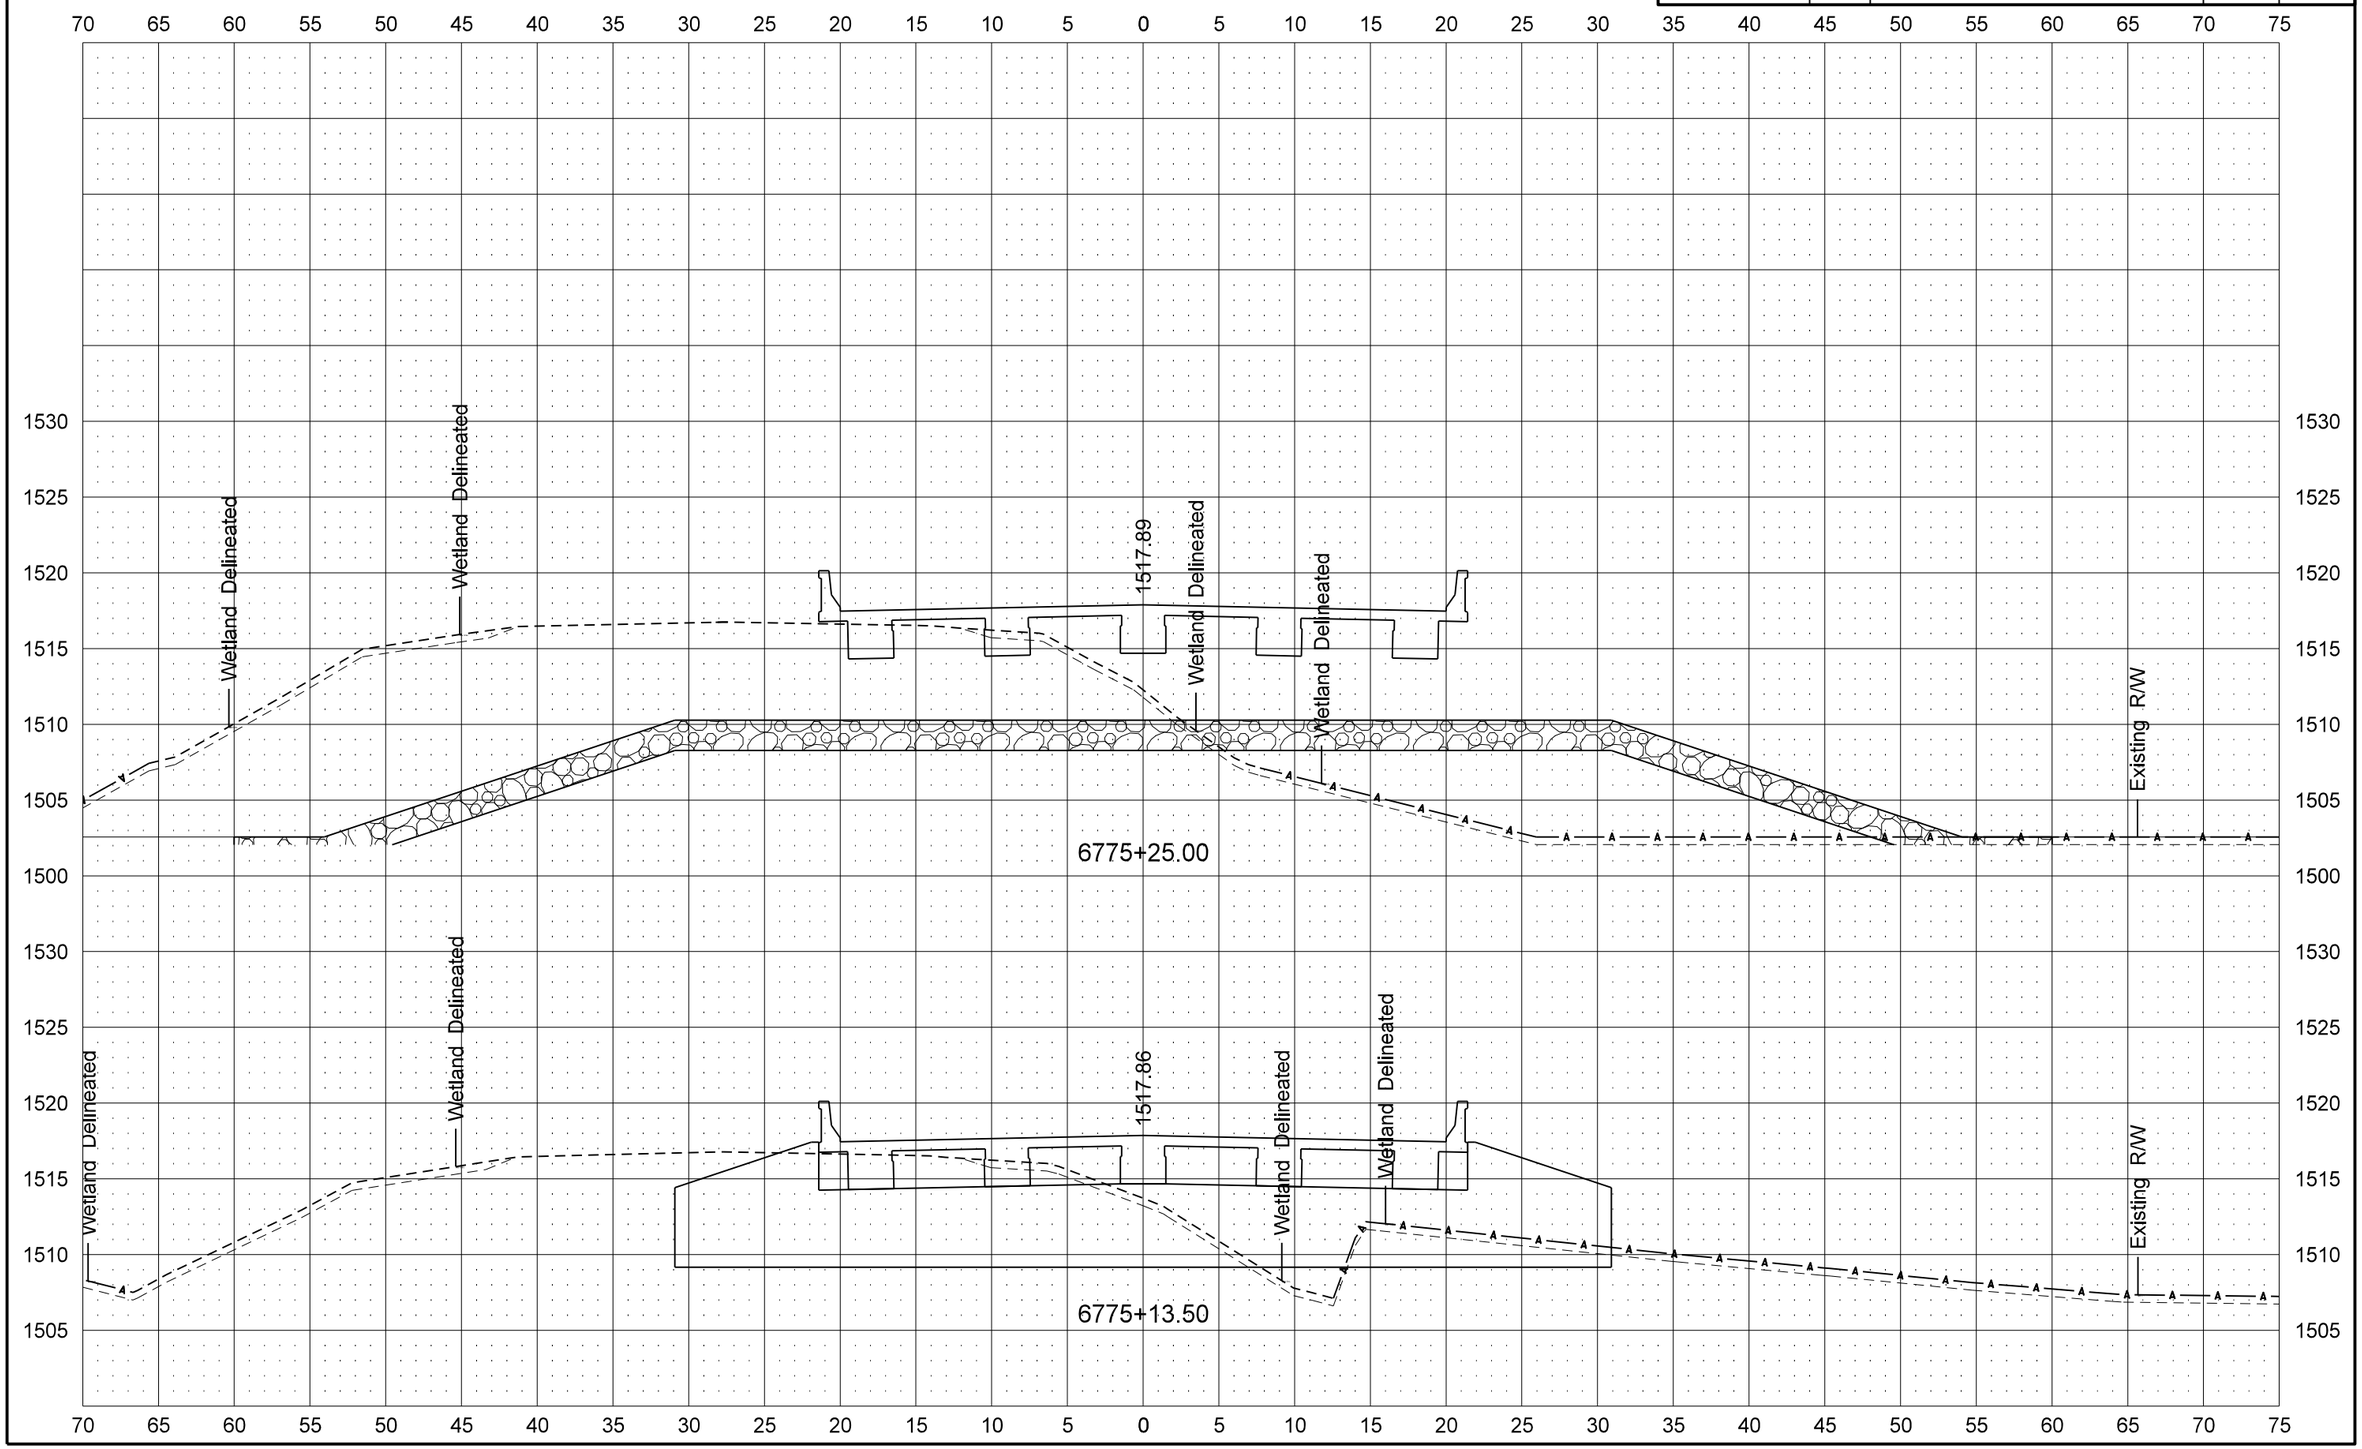

8/26/2013 2:29:47 PM ghartl R:\project\30281128.109\design\Sheets\200XS_001_US 281 Cross Sections.dgn

STATE	PROJECT NO.	SECTION NO.	SHEET NO.
ND	SNH-BRN-3-281(109)128	200	14

US 281

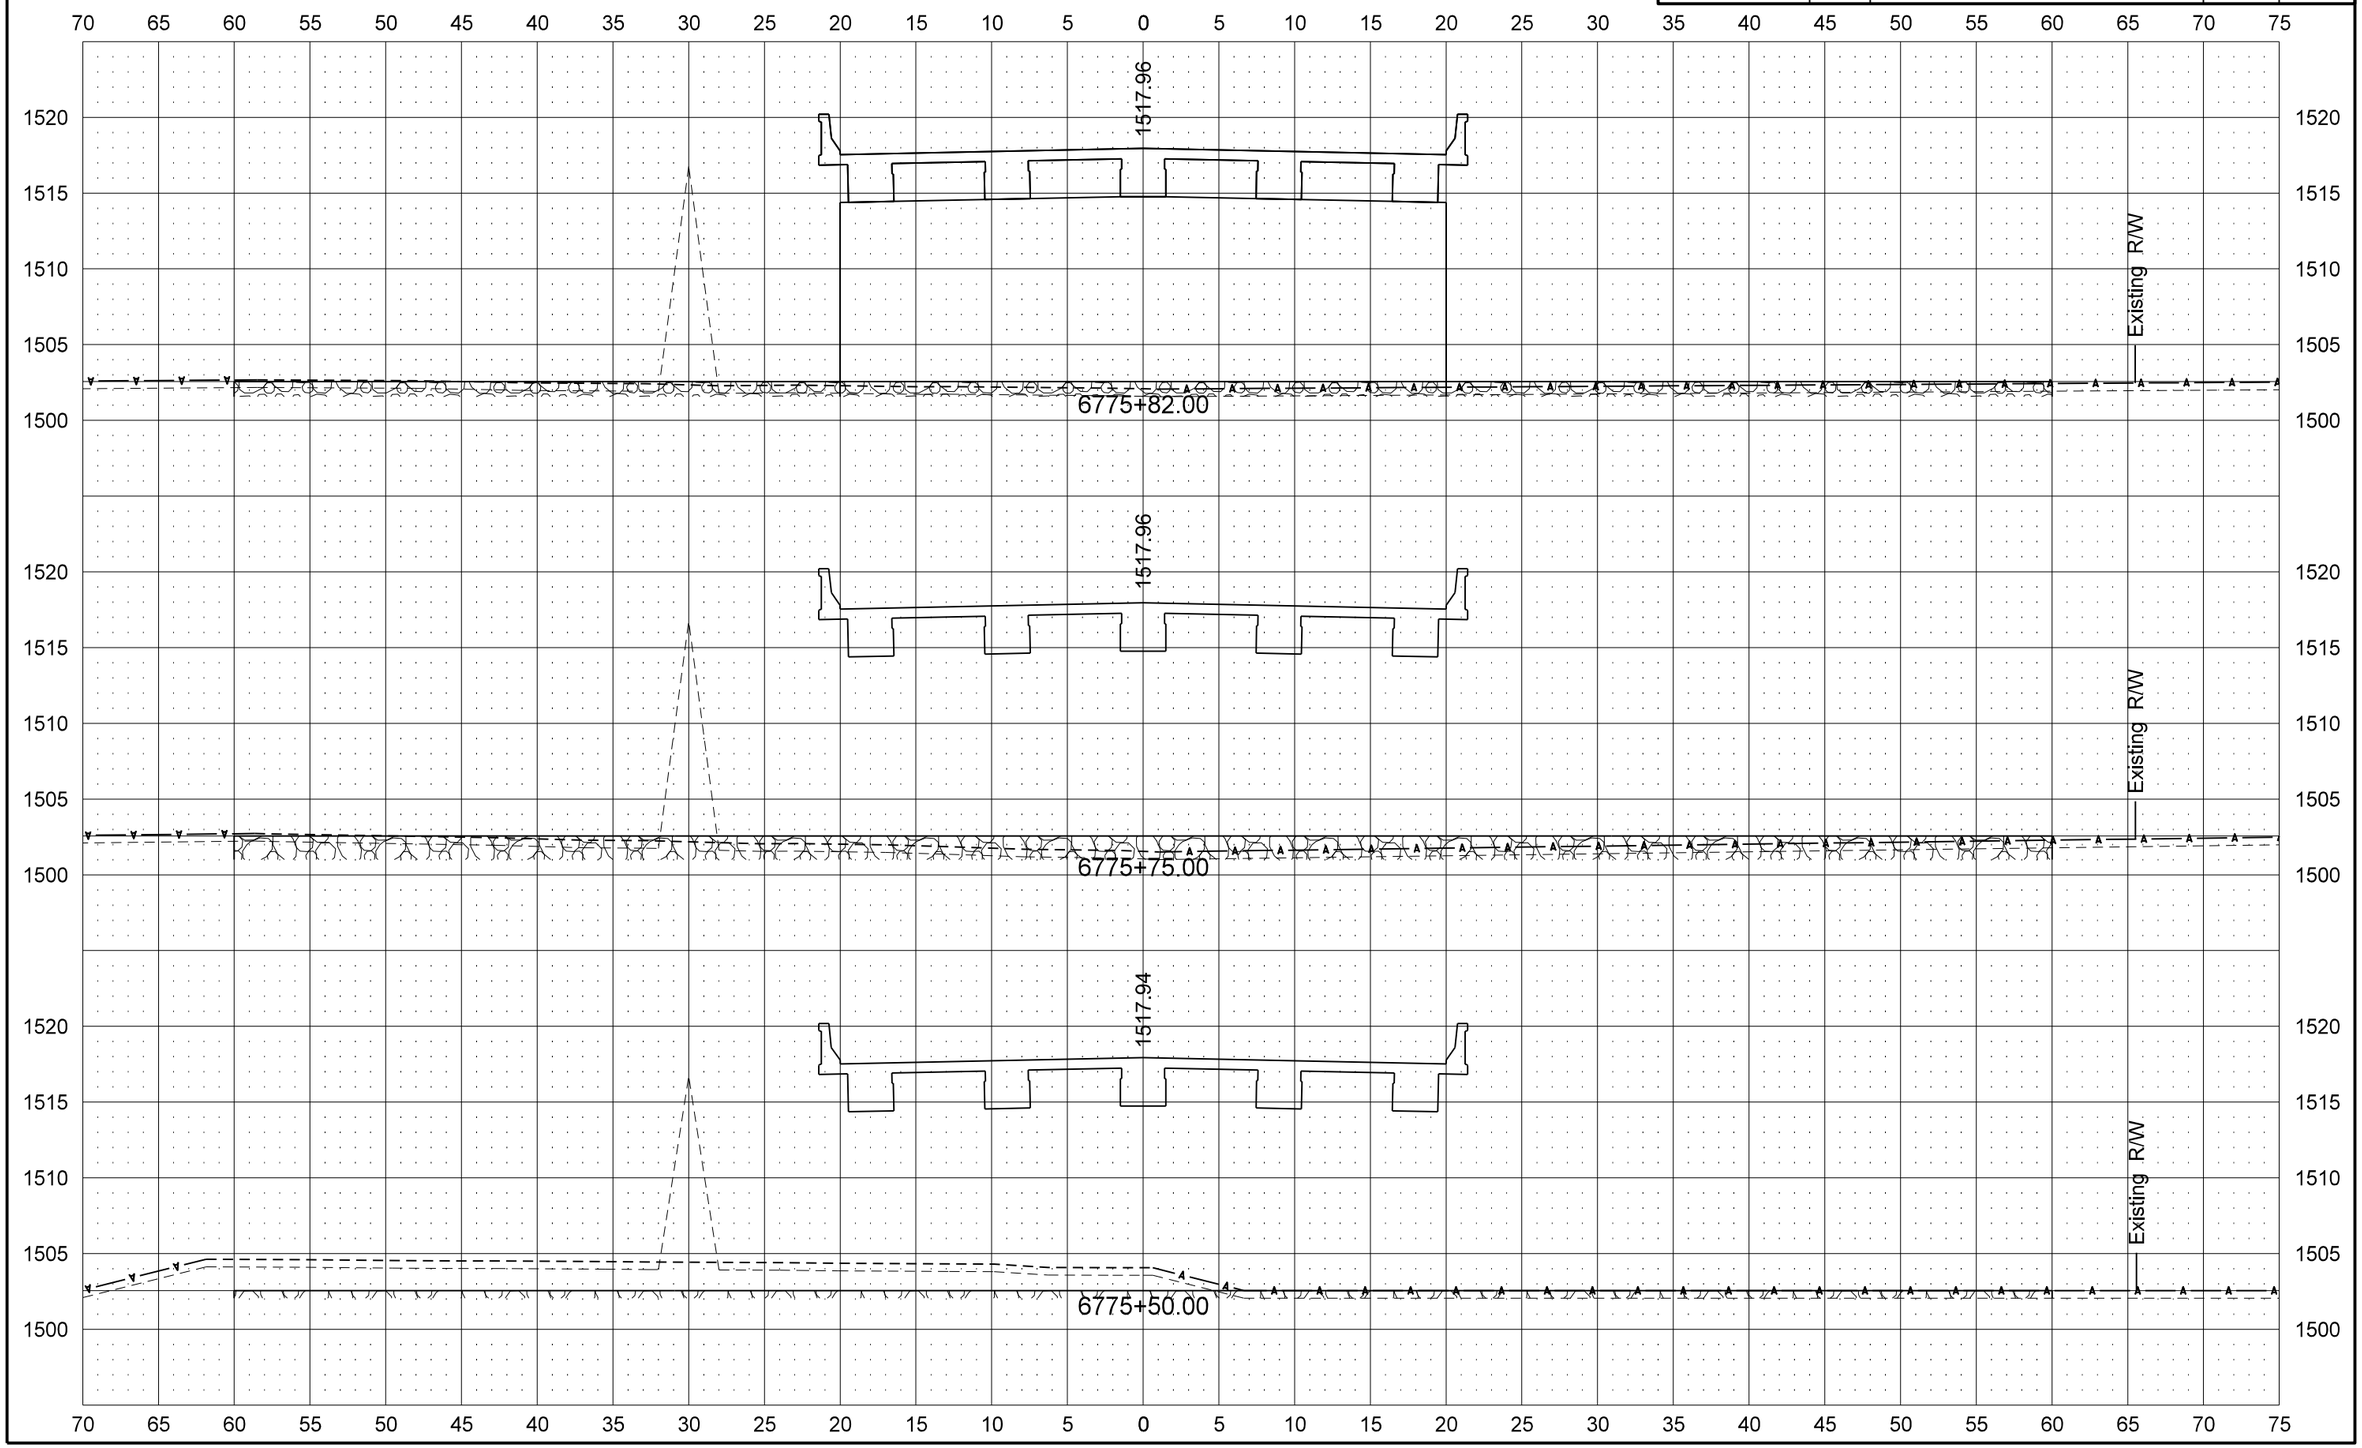

STATE	PROJECT NO.	SECTION NO.	SHEET NO.
ND	SNH-BRN-3-281(109)128	200	15

US 281

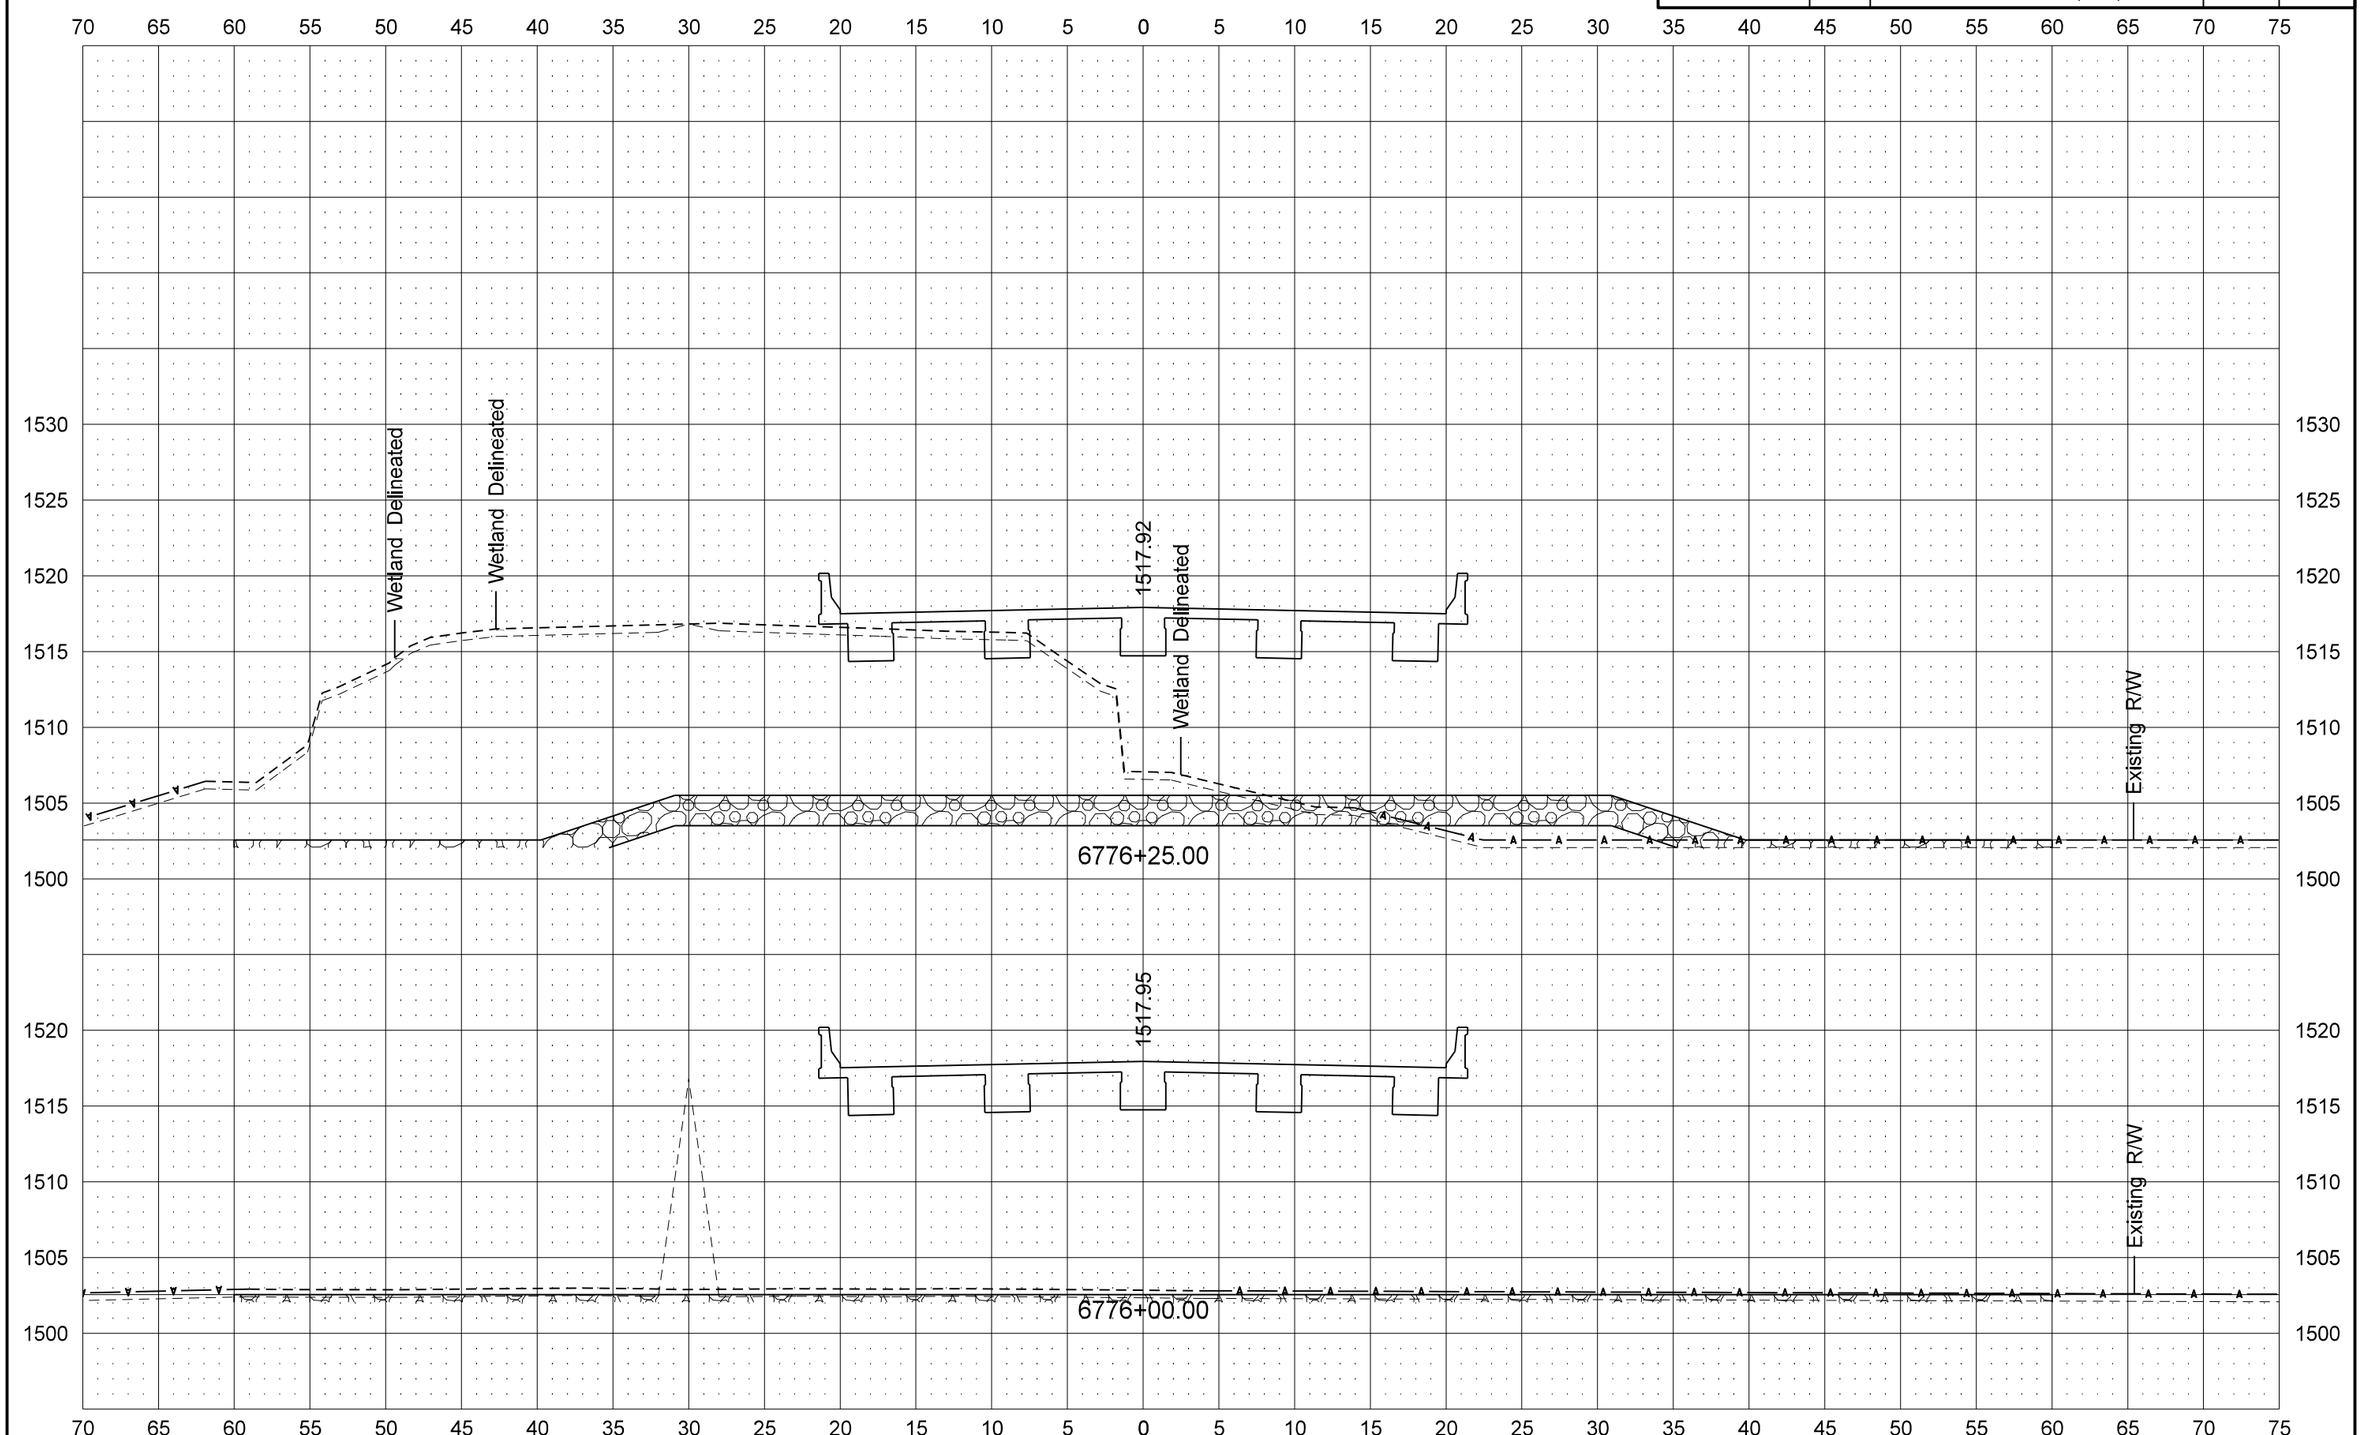

STATE	PROJECT NO.	SECTION NO.	SHEET NO.
ND	SNH-BRN-3-281(109)128	200	16

US 281

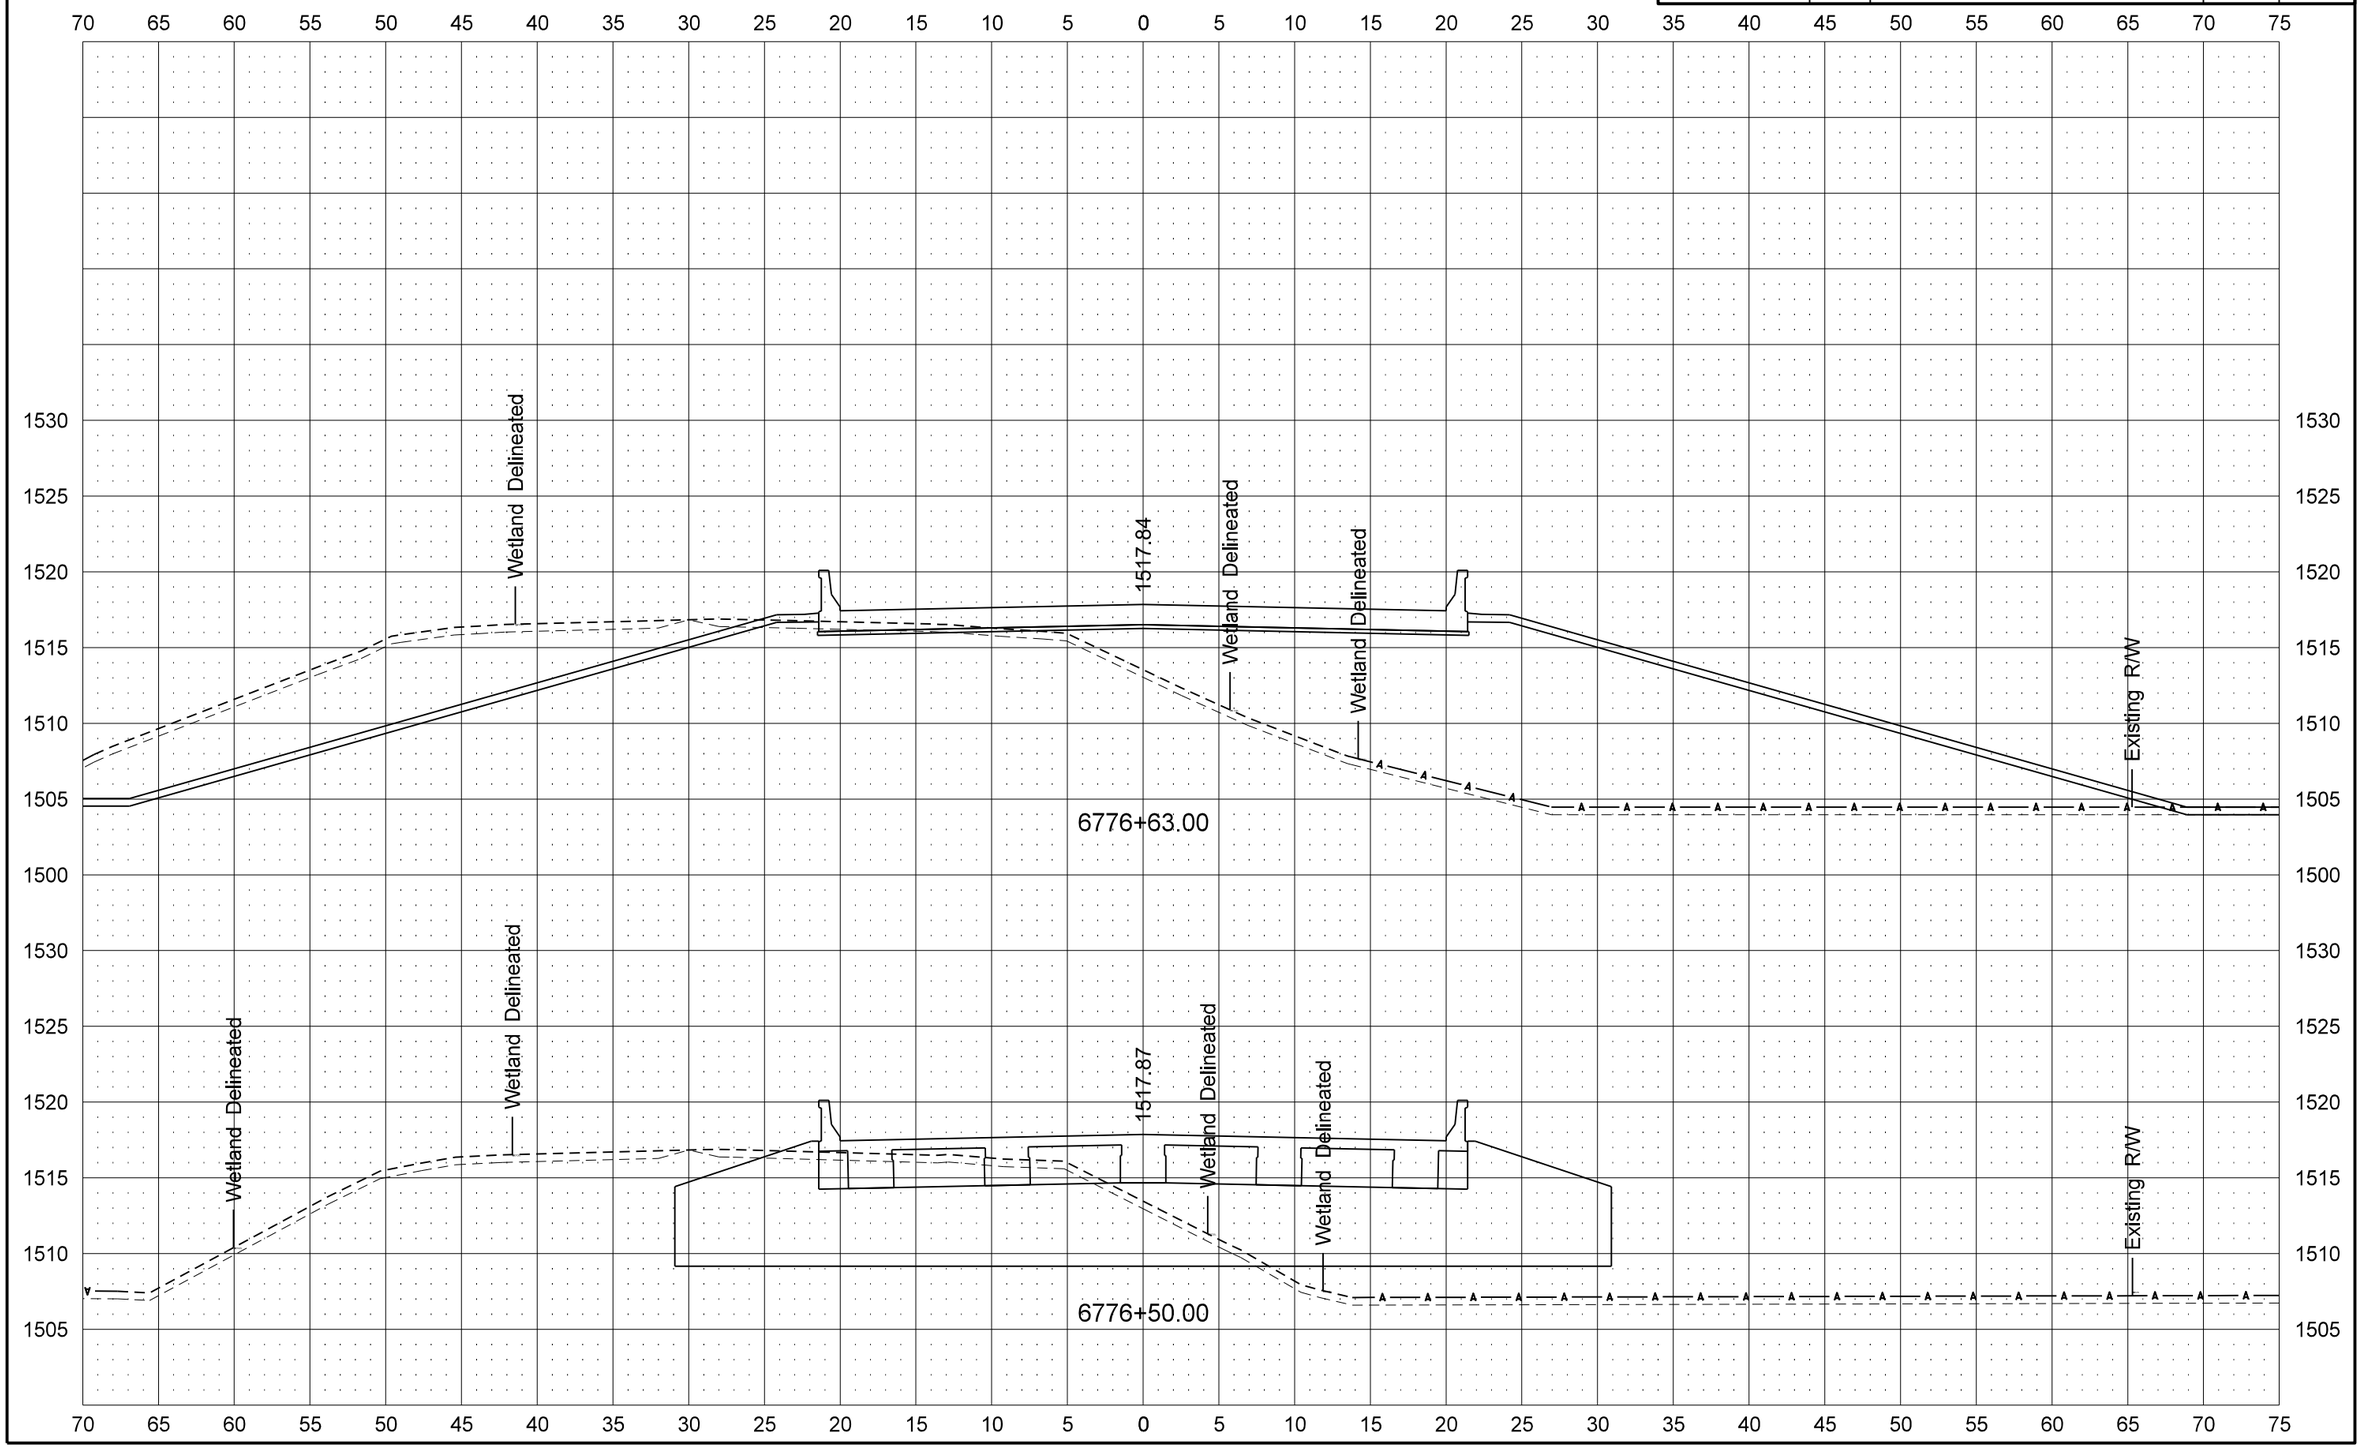

8/26/2013 2:29:50 PM ghartl R:\project\30281128.109\design\Sheets\200XS_001_US 281 Cross Sections.dgn

STATE	PROJECT NO.	SECTION NO.	SHEET NO.
ND	SNH-BRN-3-281(109)128	200	17

US 281

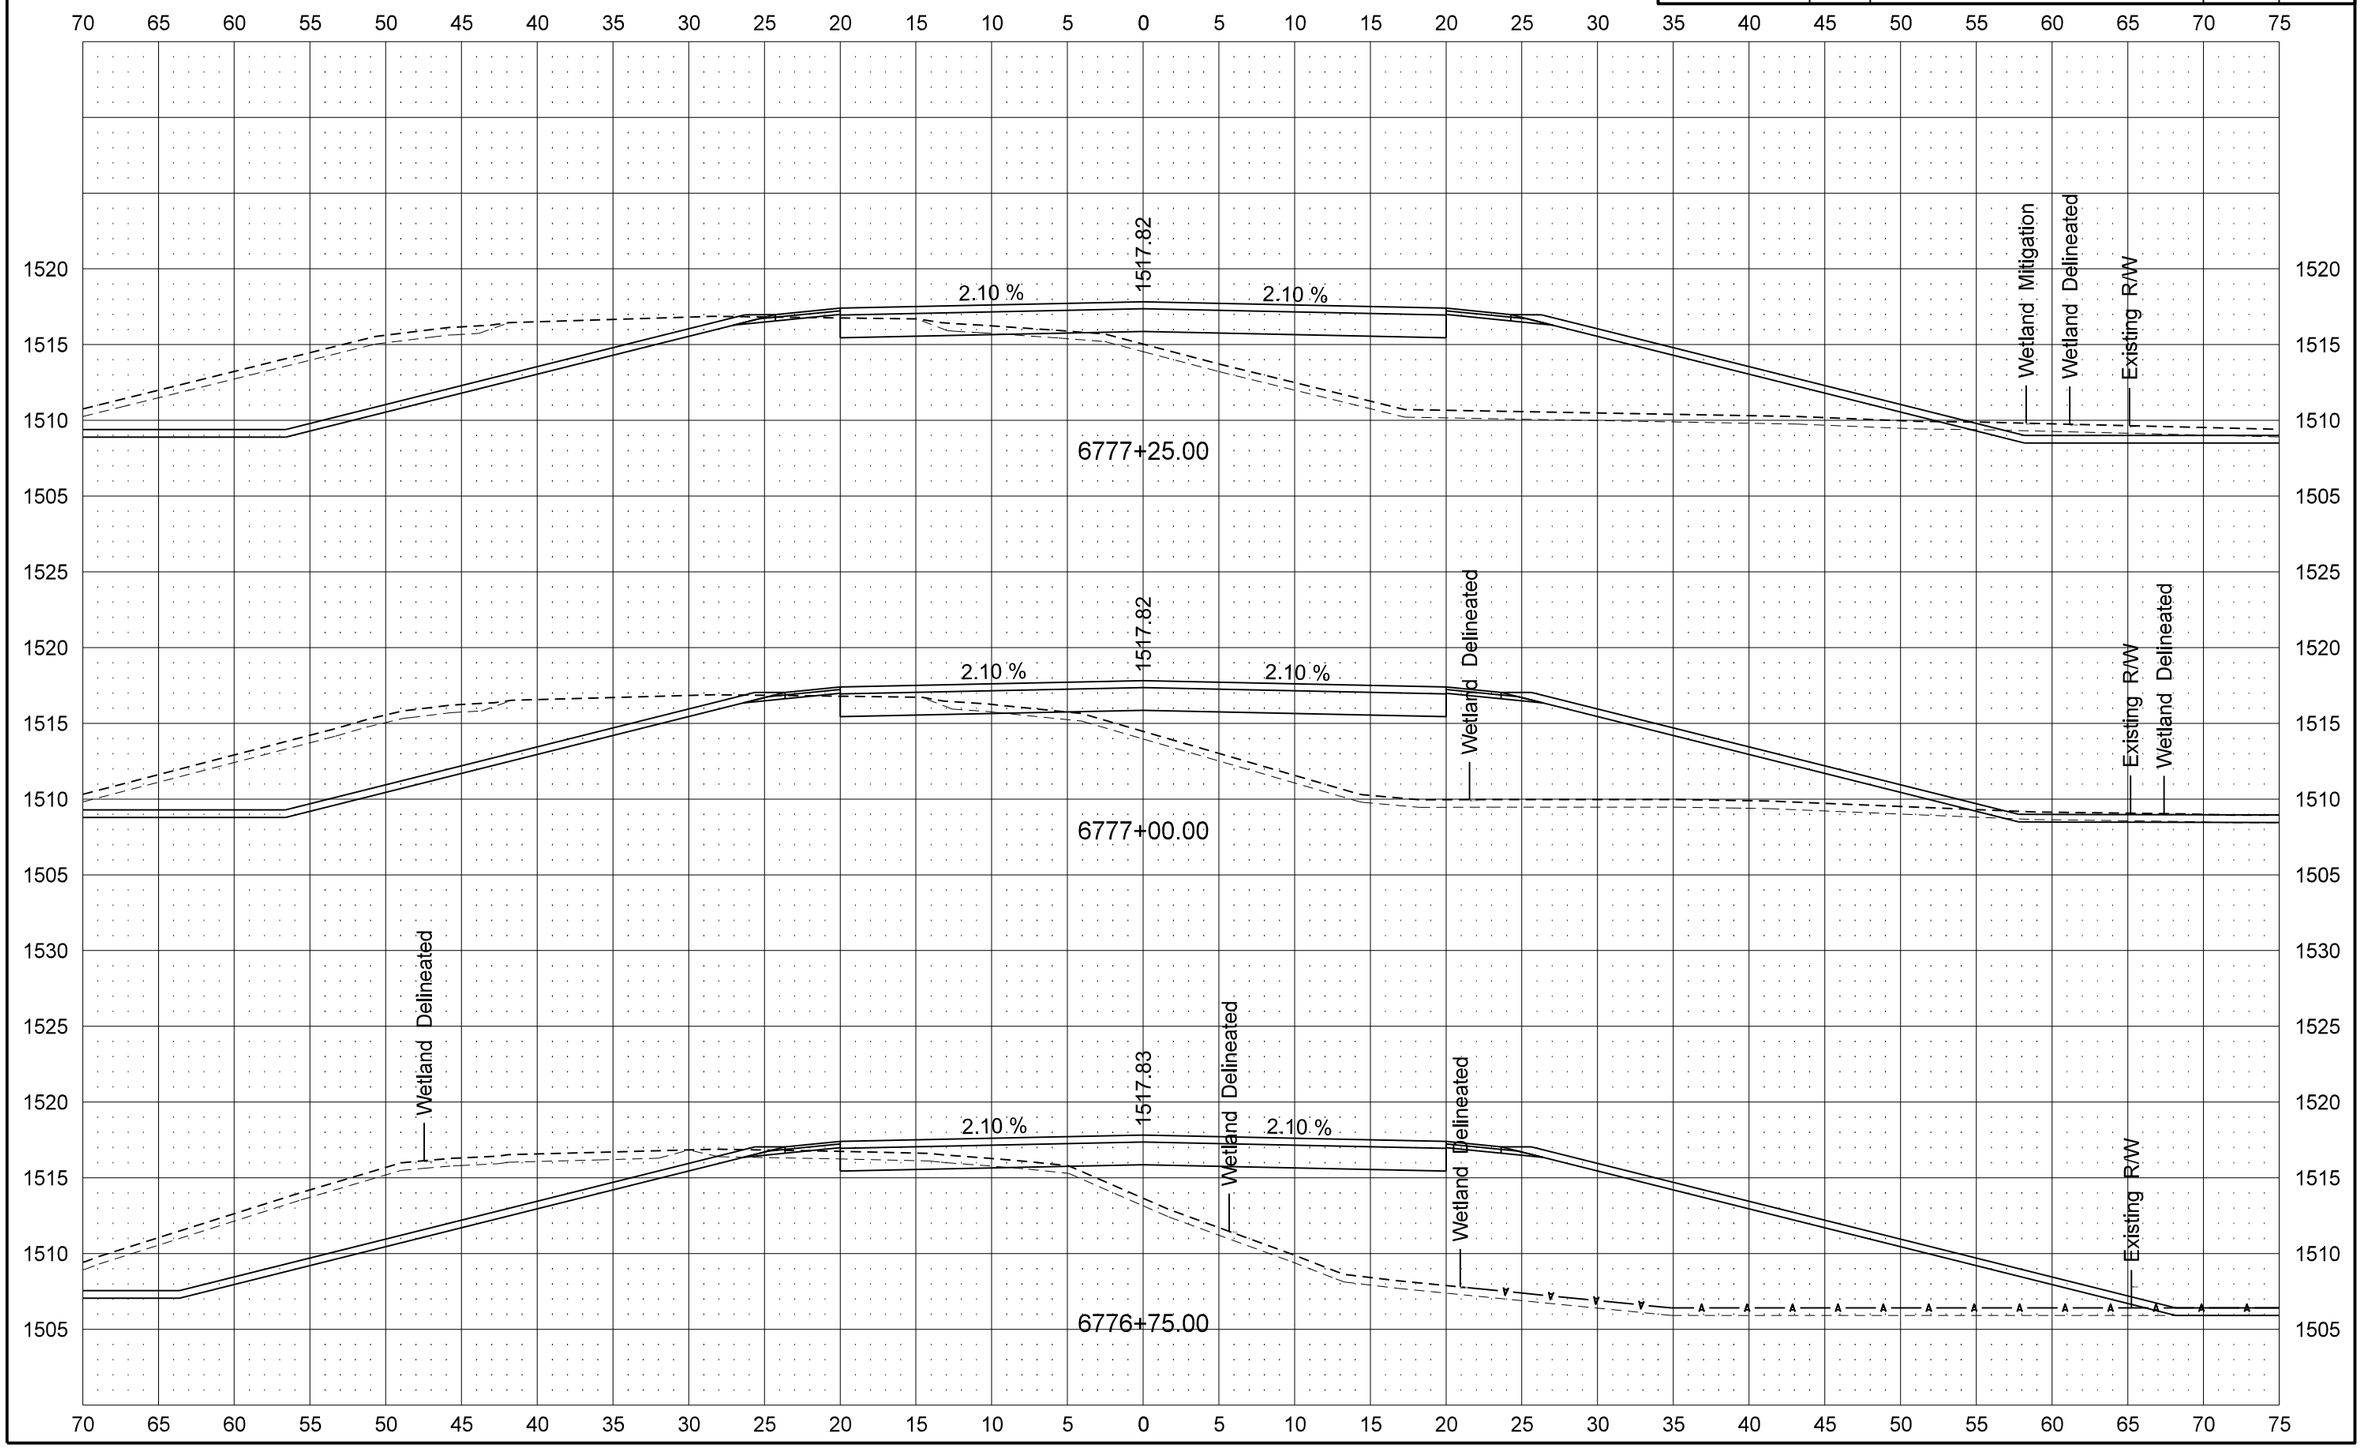

8/26/2013 2:29:51 PM ghartl R:\project\30281128.109\design\Sheets\200XS_001_US 281 Cross Sections.dgn

STATE	PROJECT NO.	SECTION NO.	SHEET NO.
ND	SNH-BRN-3-281(109)128	200	18

US 281

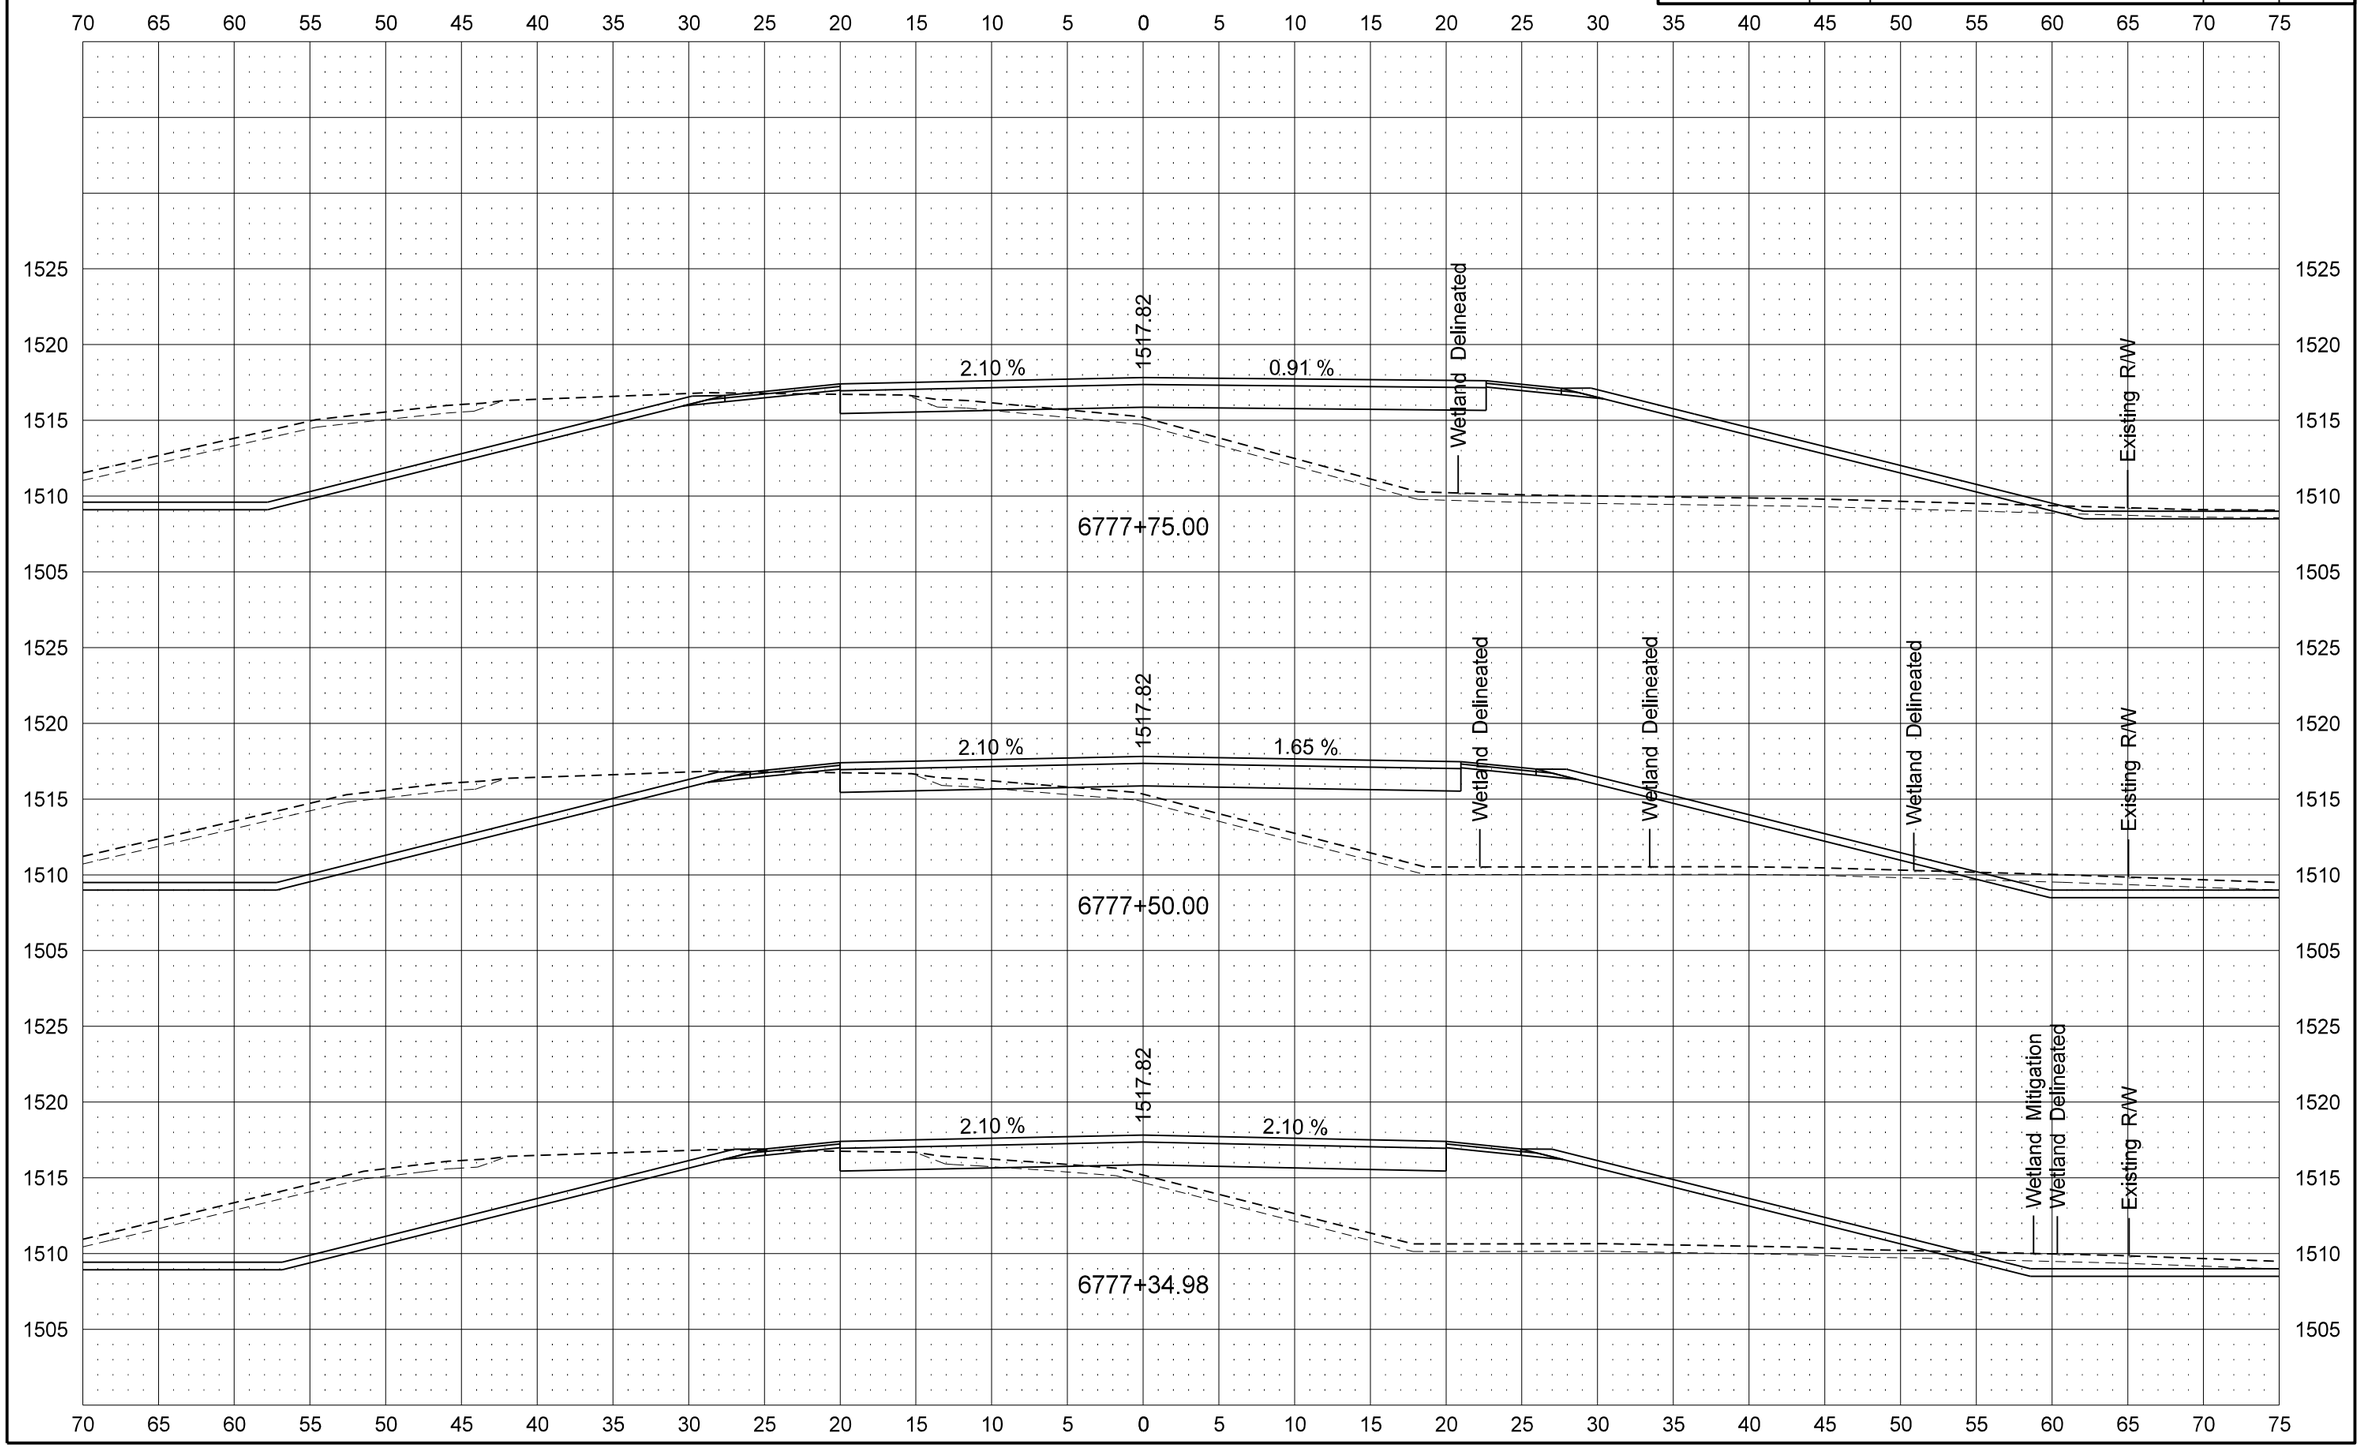

8/26/2013 2:29:52 PM ghartl R:\project\30281128.109\design\Sheets\200XS_001_US 281 Cross Sections.dgn

STATE	PROJECT NO.	SECTION NO.	SHEET NO.
ND	SNH-BRN-3-281(109)128	200	19

US 281

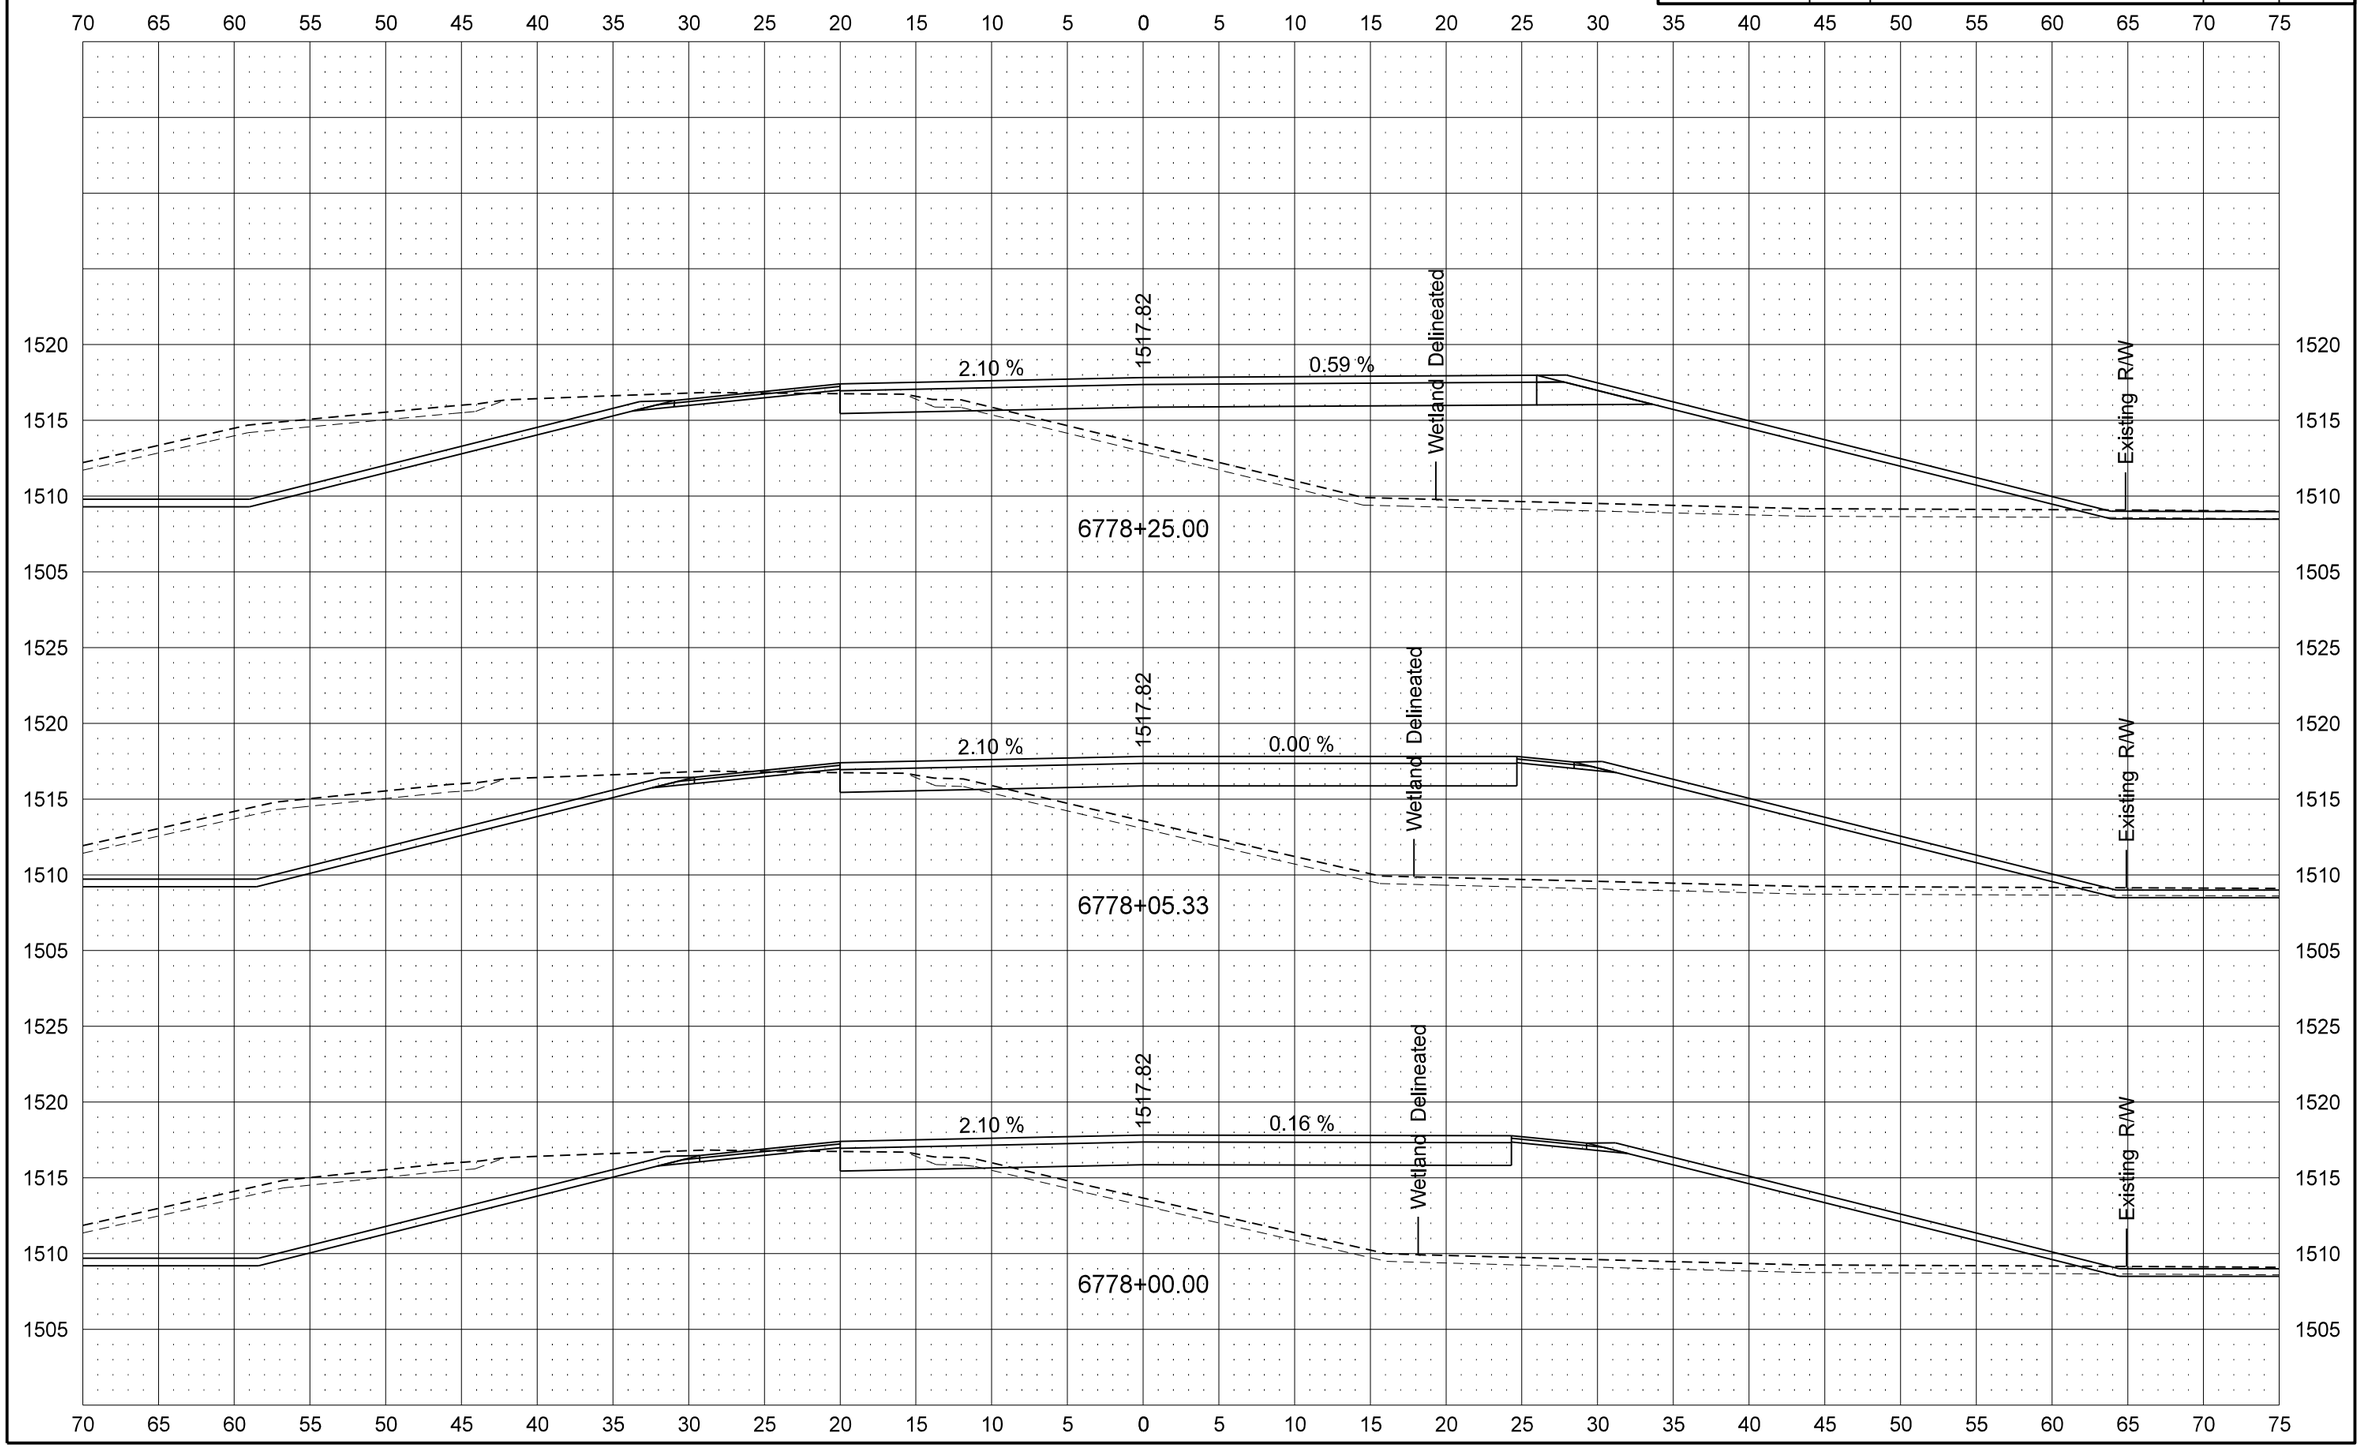

STATE	PROJECT NO.	SECTION NO.	SHEET NO.
ND	SNH-BRN-3-281(109)128	200	20

US 281

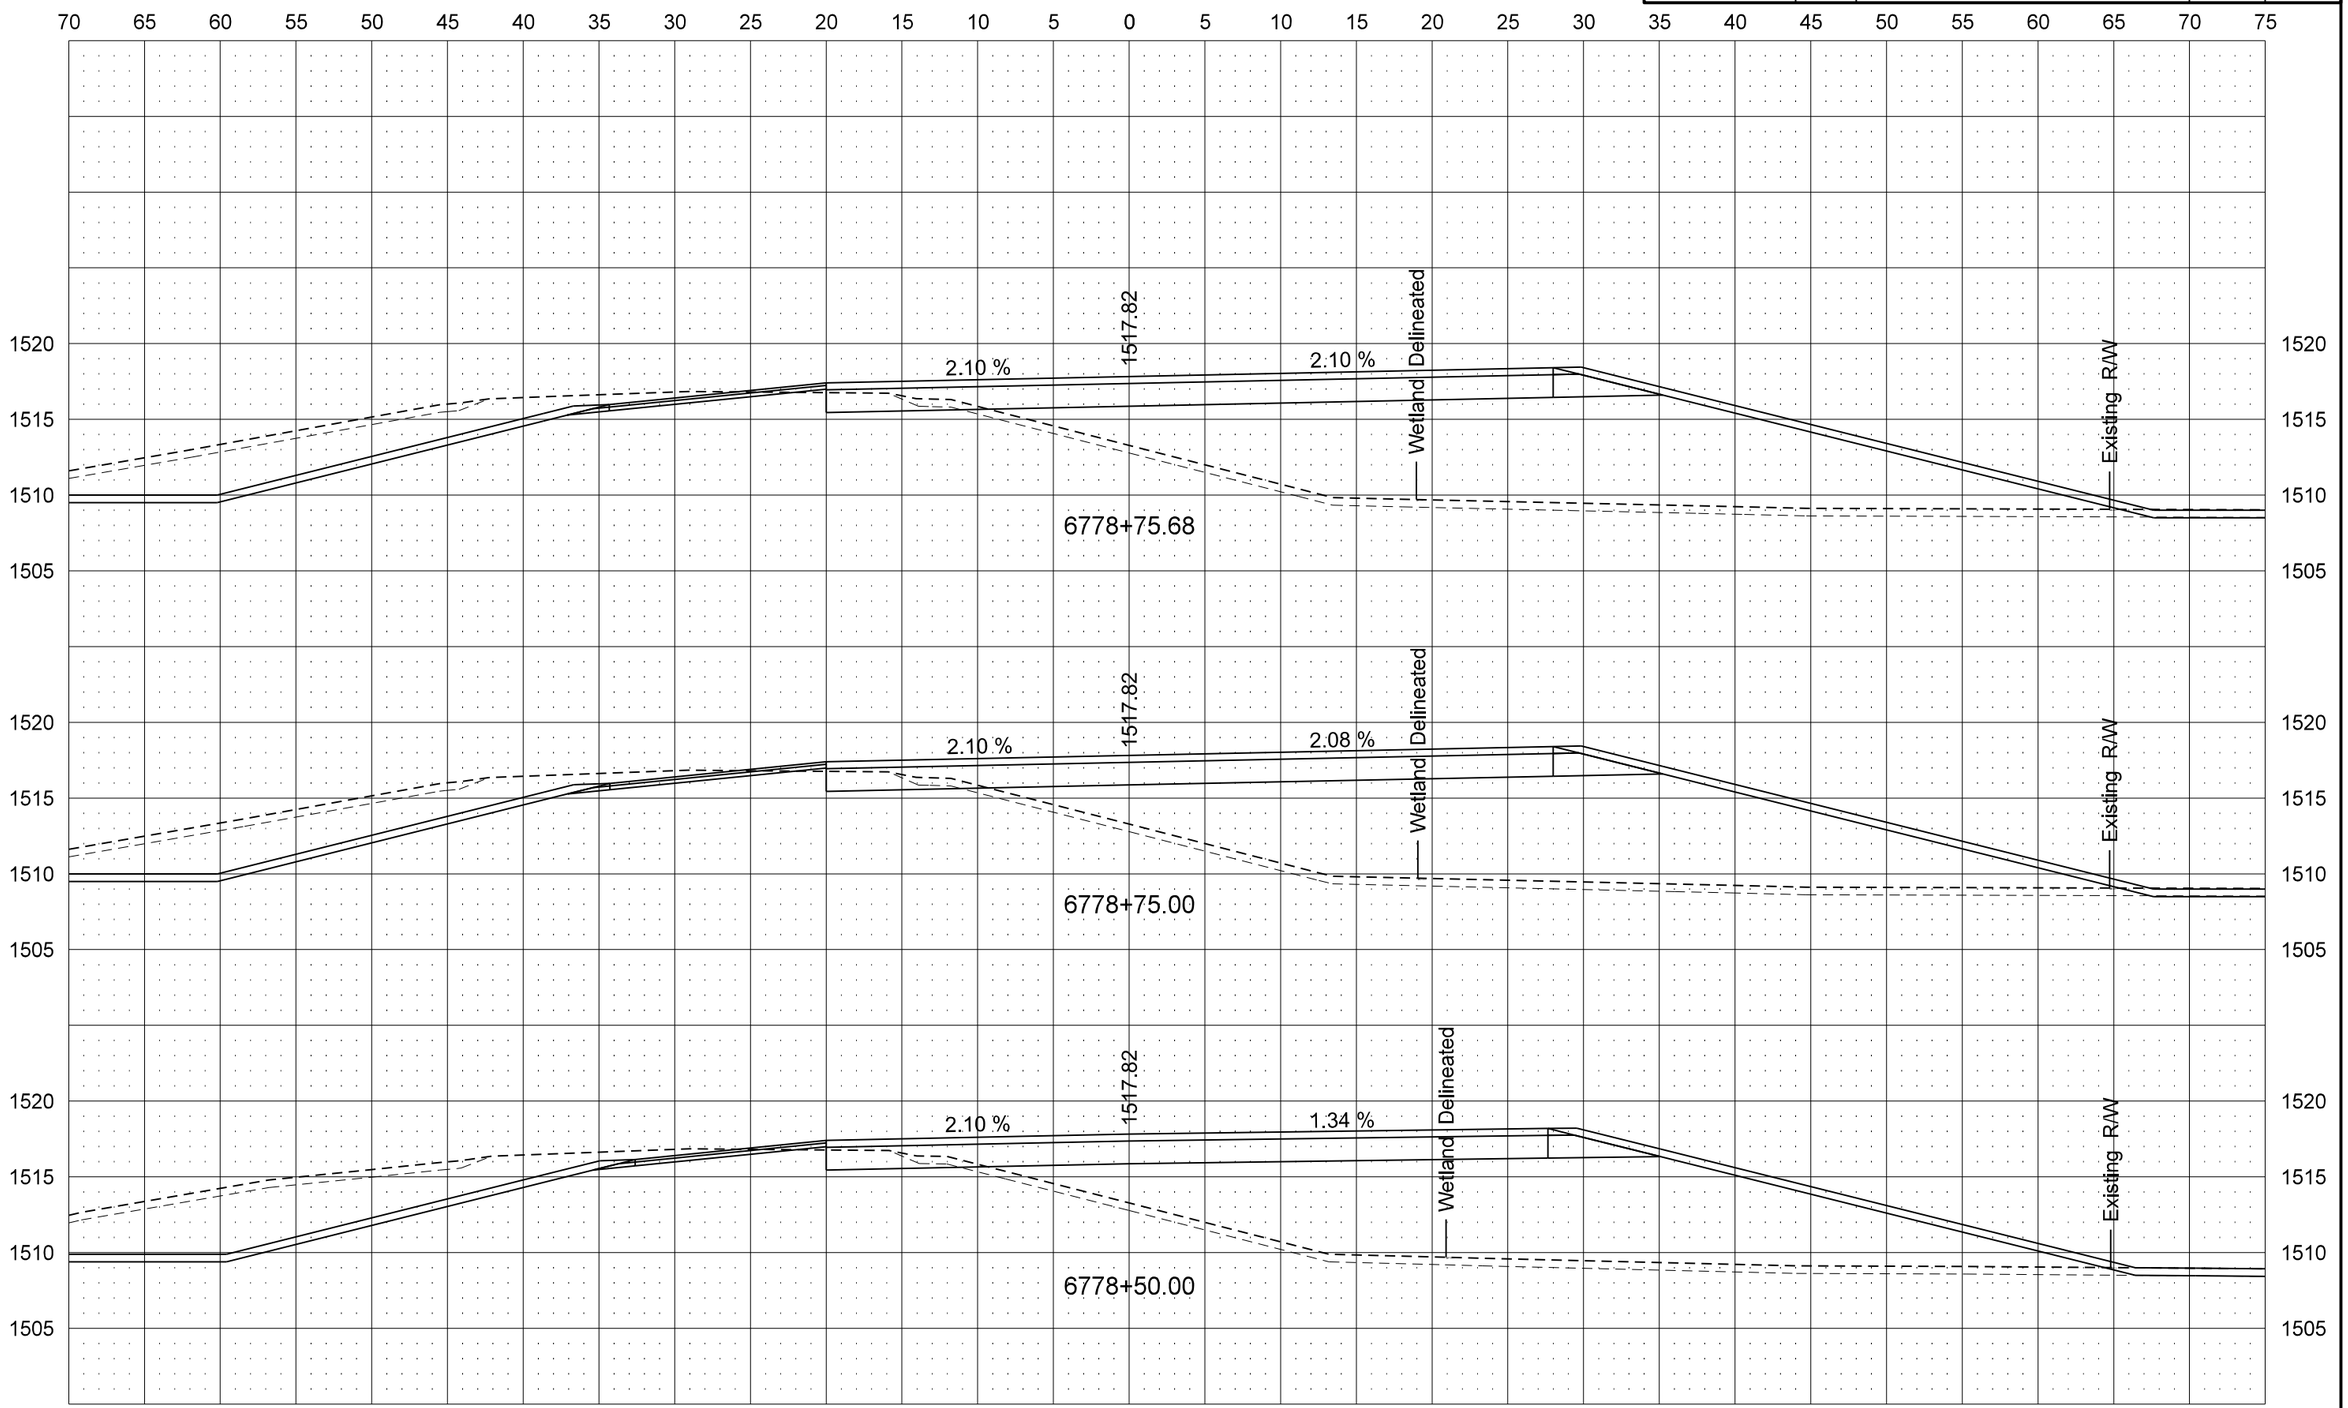

STATE	PROJECT NO.	SECTION NO.	SHEET NO.
ND	SNH-BRN-3-281(109)128	200	21

US 281

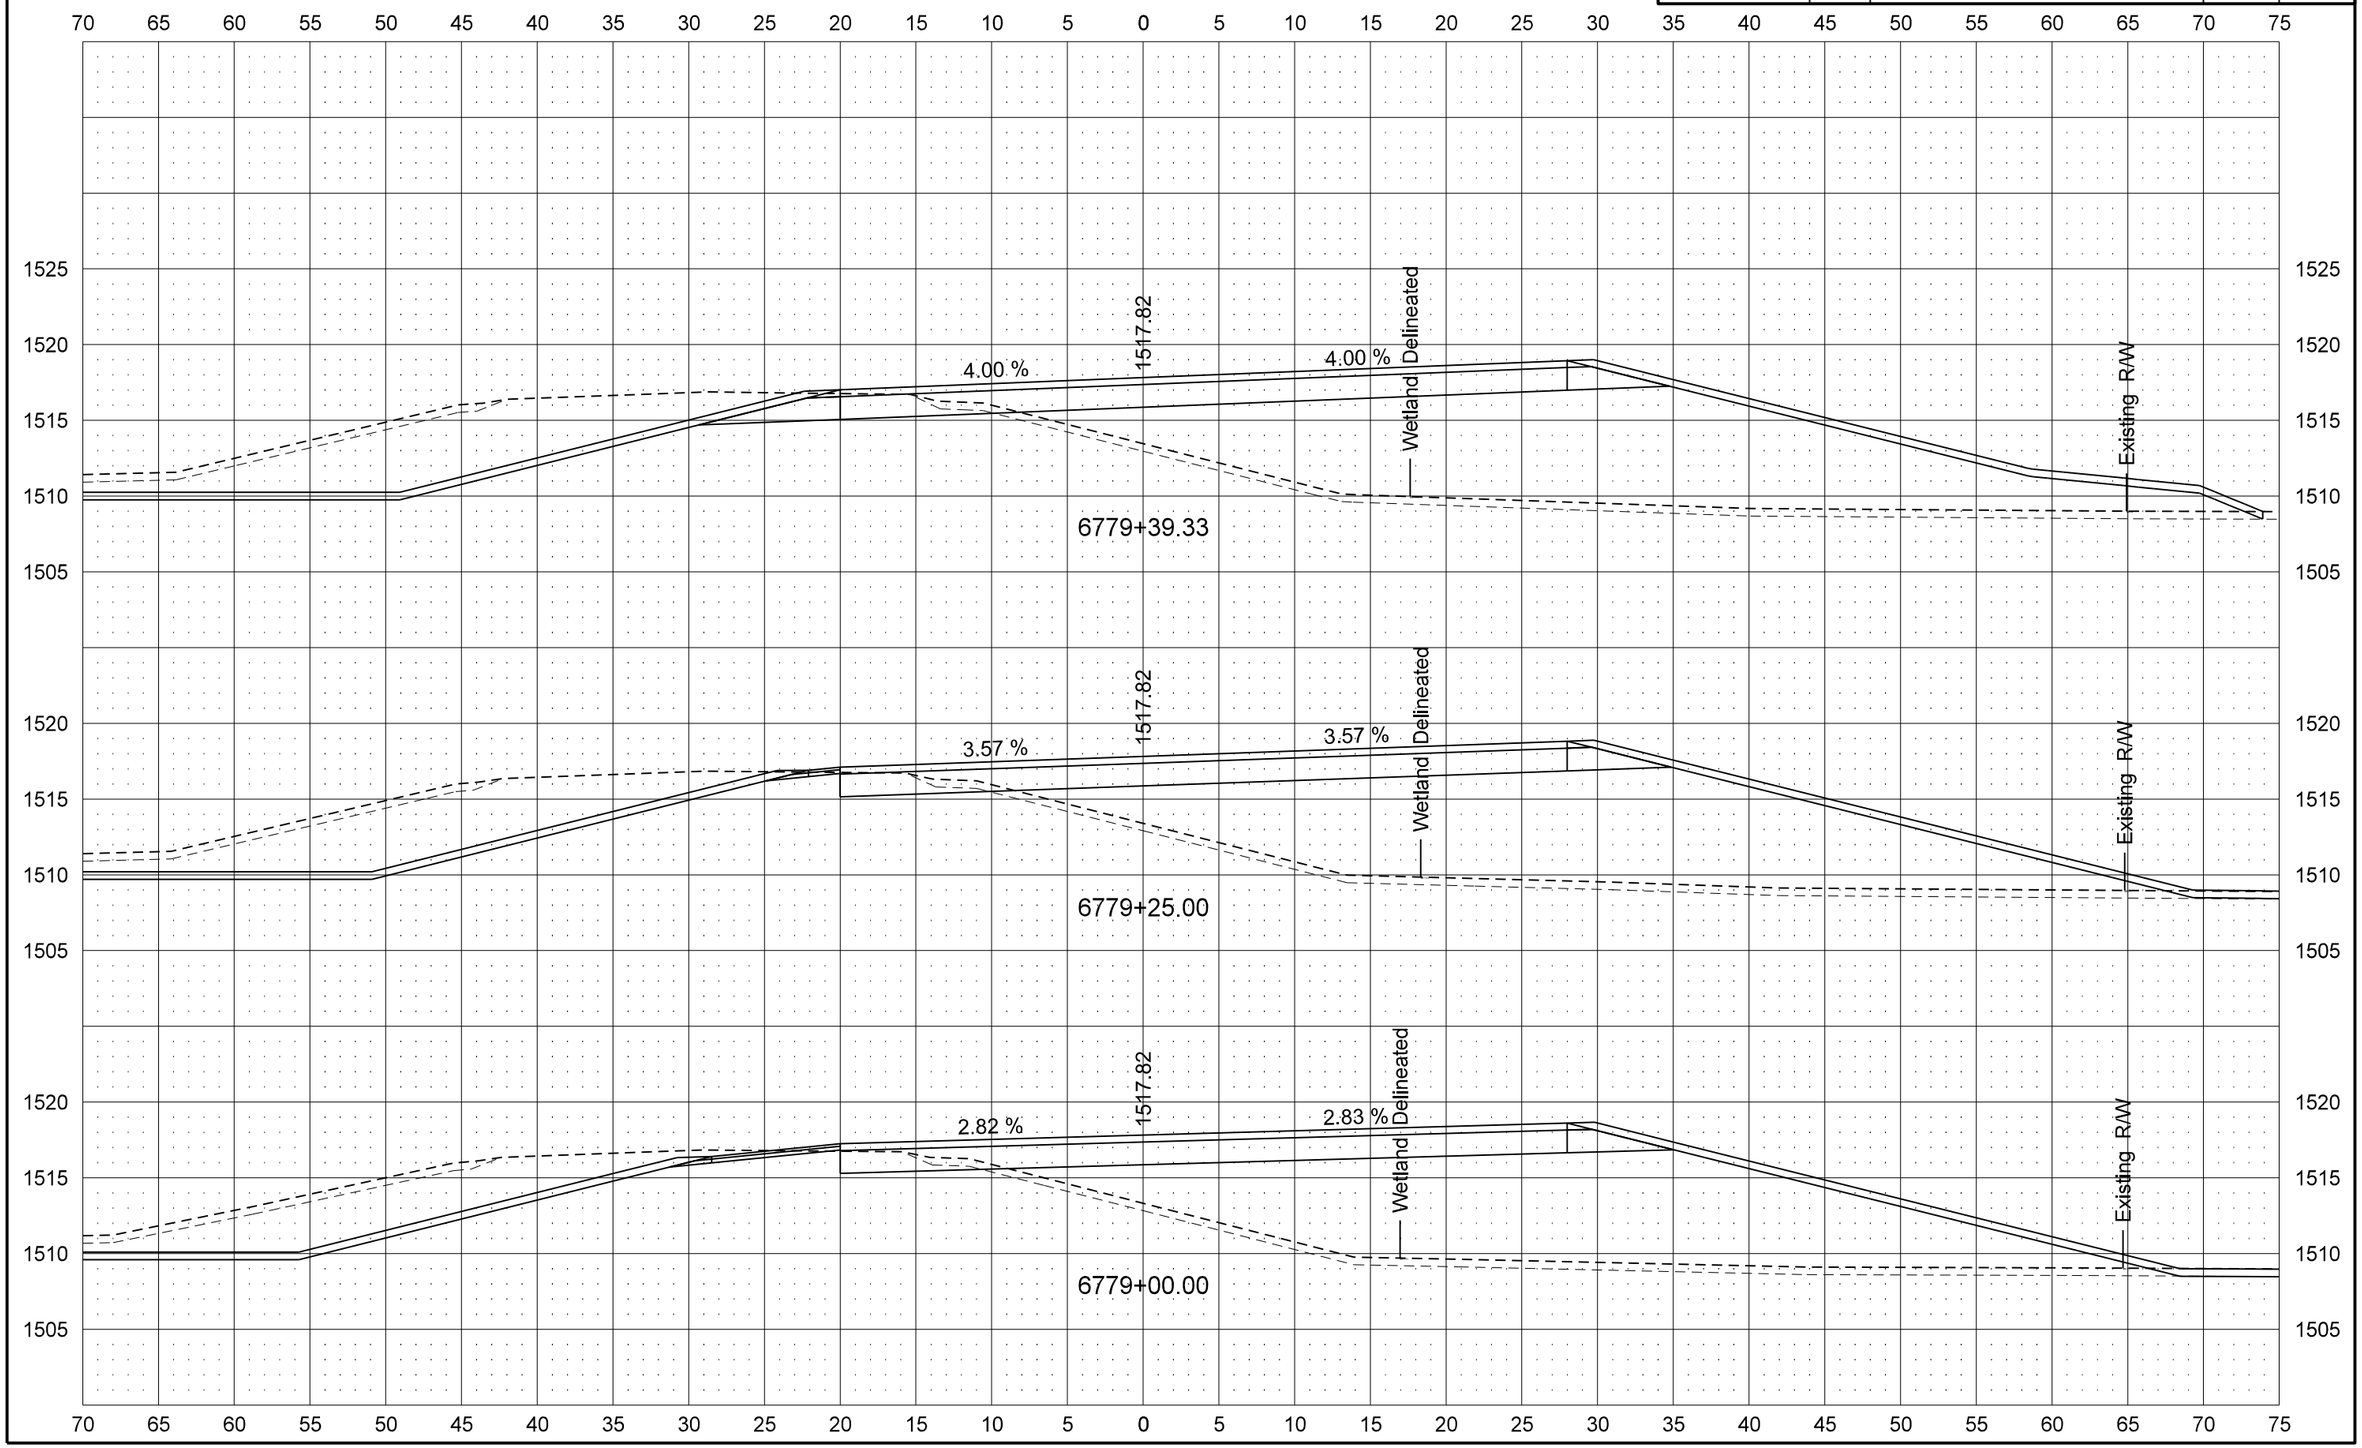

STATE	PROJECT NO.	SECTION NO.	SHEET NO.
ND	SNH-BRN-3-281(109)128	200	22

US 281

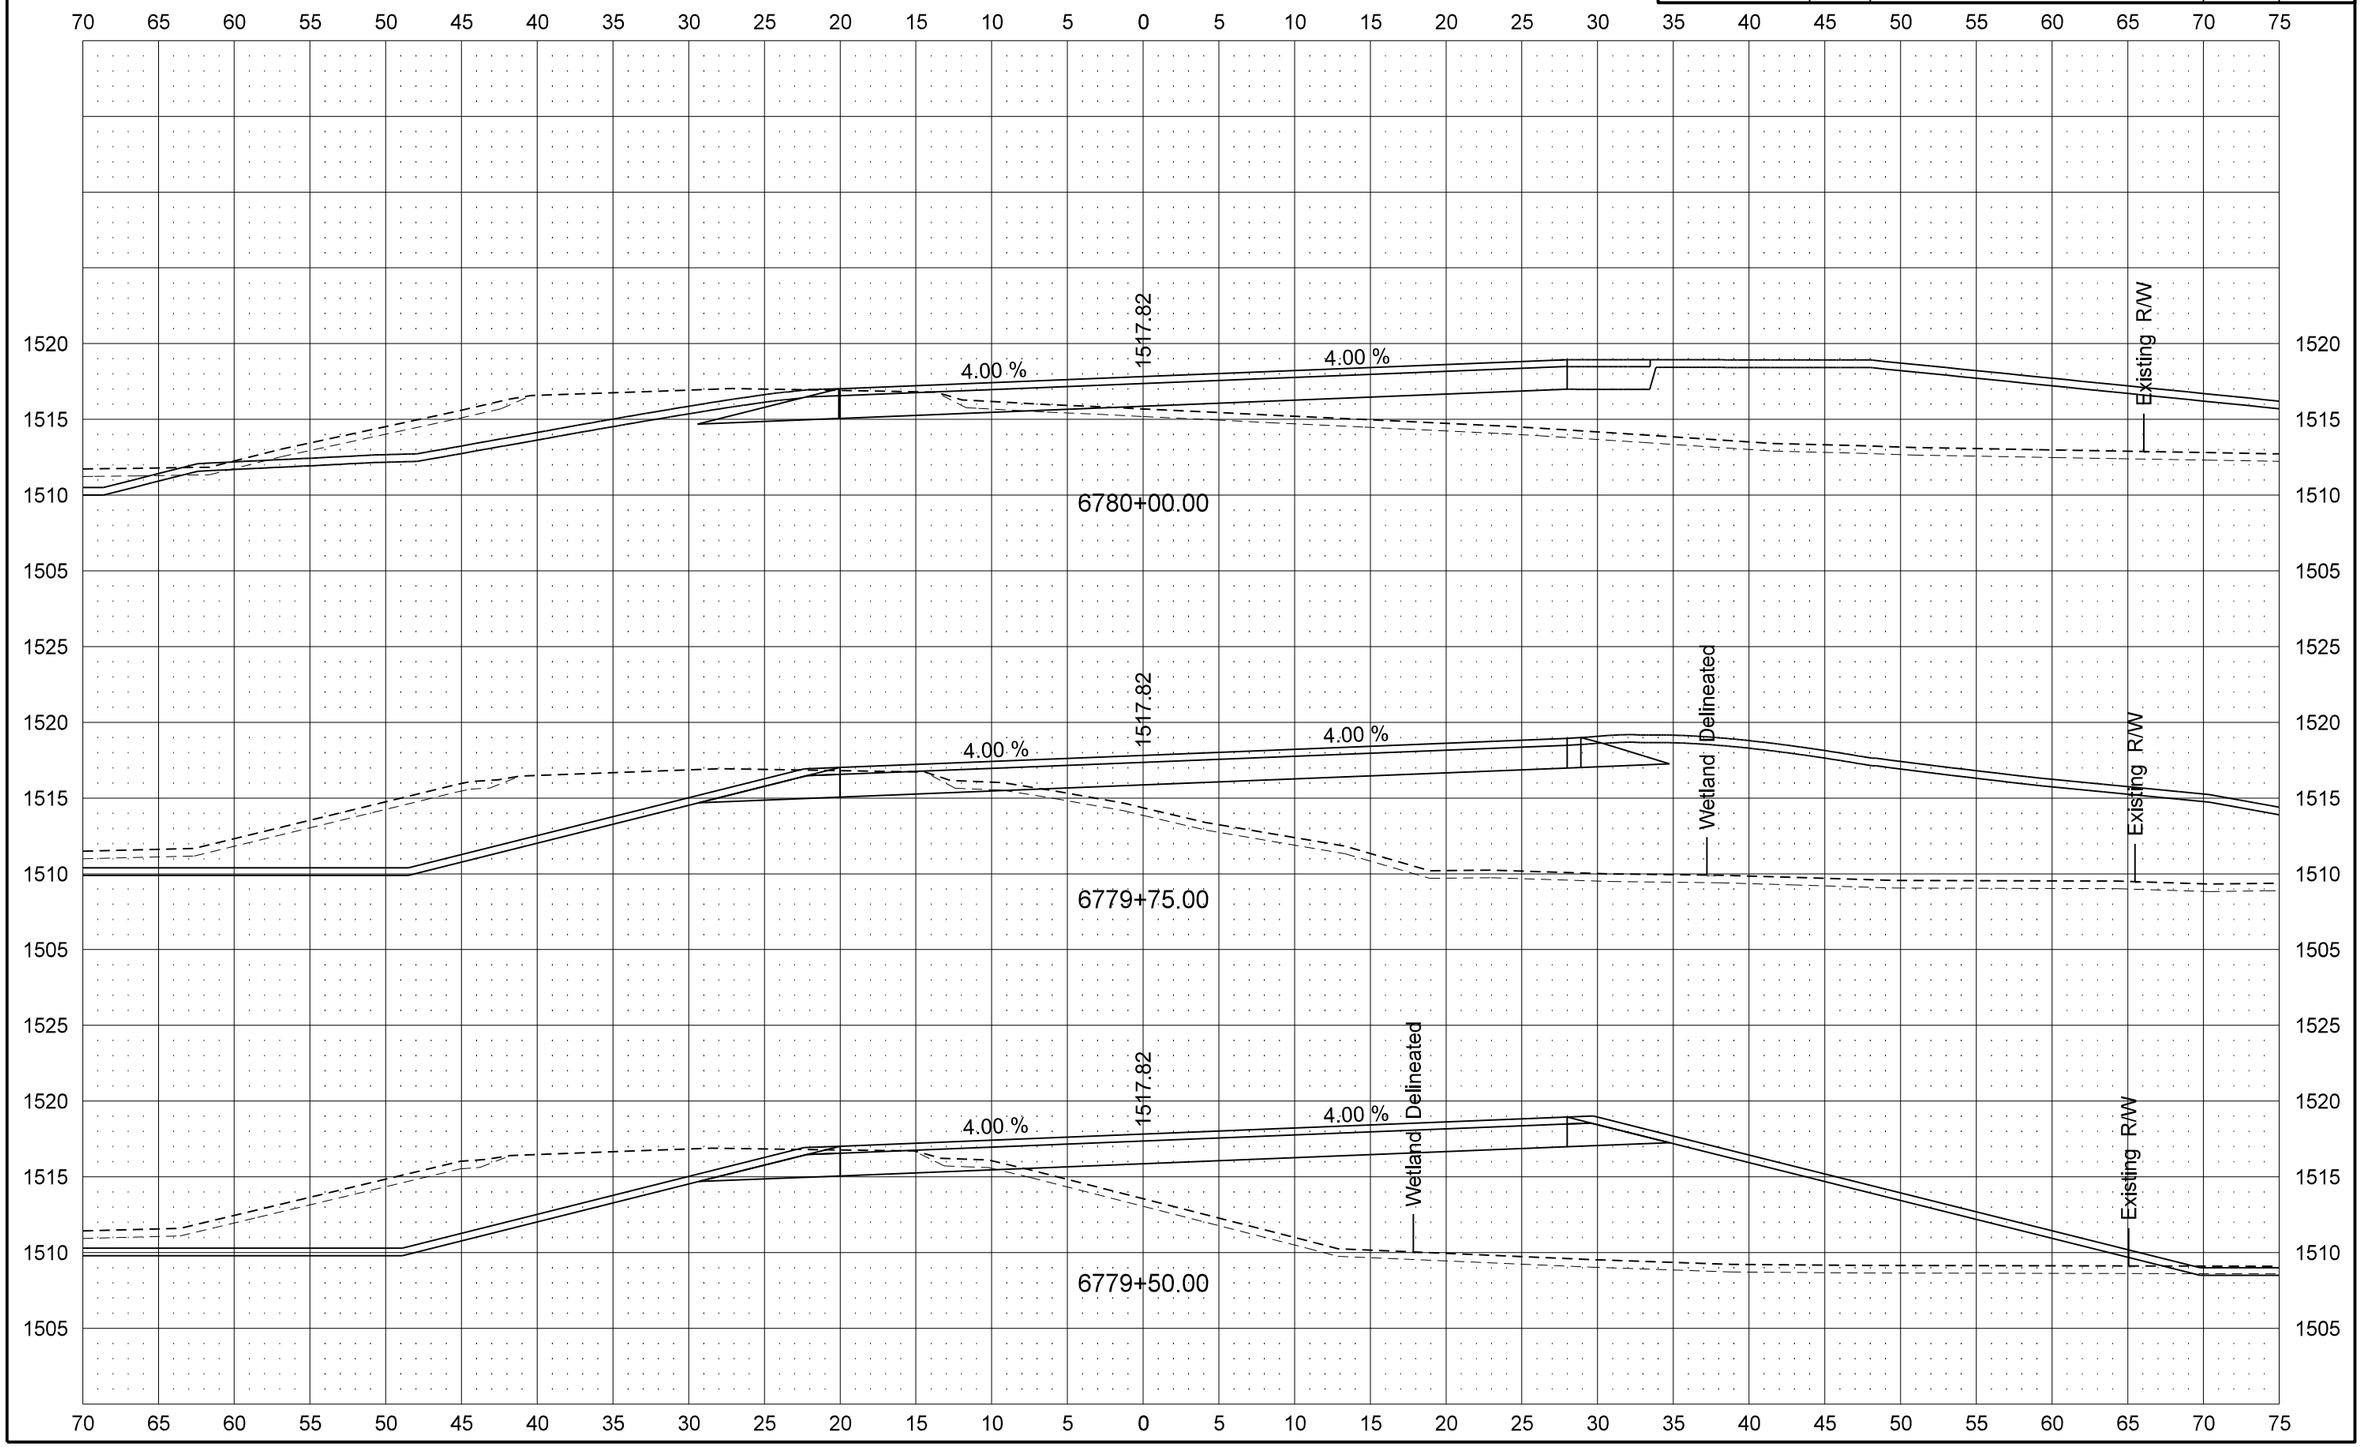

8/26/2013 2:29:56 PM ghartl R:\project\30281128.109\design\Sheets\200XS_001_US 281 Cross Sections.dgn

STATE	PROJECT NO.	SECTION NO.	SHEET NO.
ND	SNH-BRN-3-281(109)128	200	23

US 281

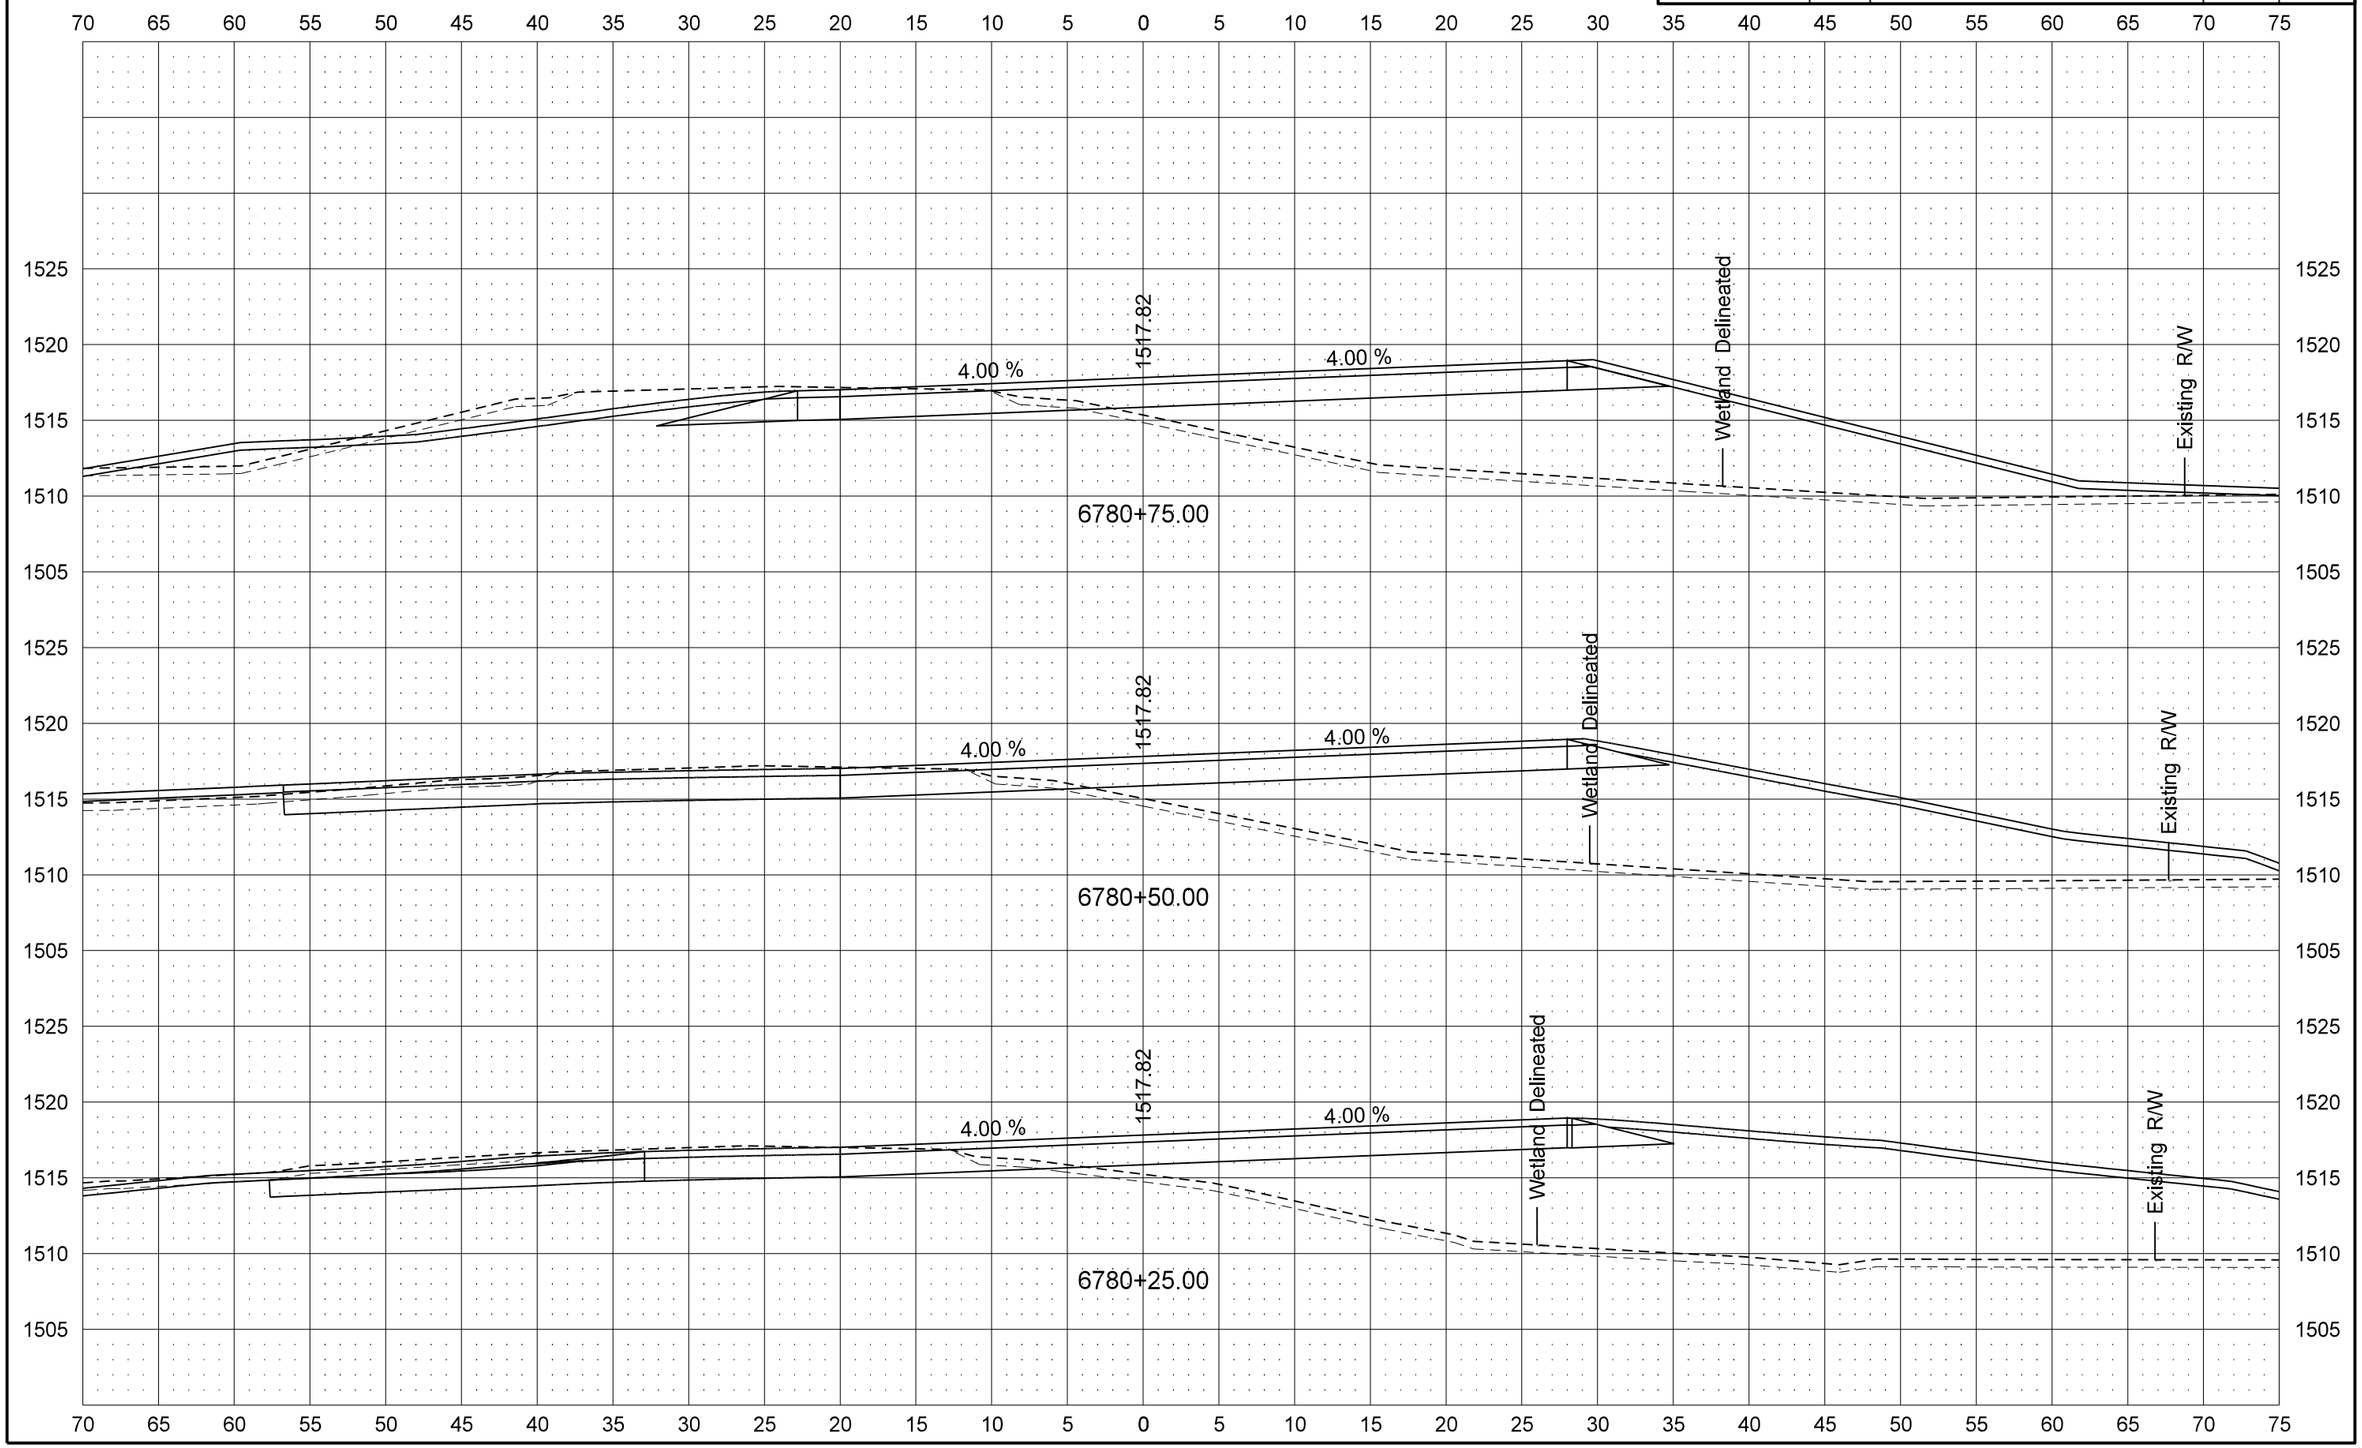

8/26/2013 2:29:57 PM ghartl R:\project\30281128.109\design\Sheets\200XS_001_US 281 Cross Sections.dgn

STATE	PROJECT NO.	SECTION NO.	SHEET NO.
ND	SNH-BRN-3-281(109)128	200	24

US 281

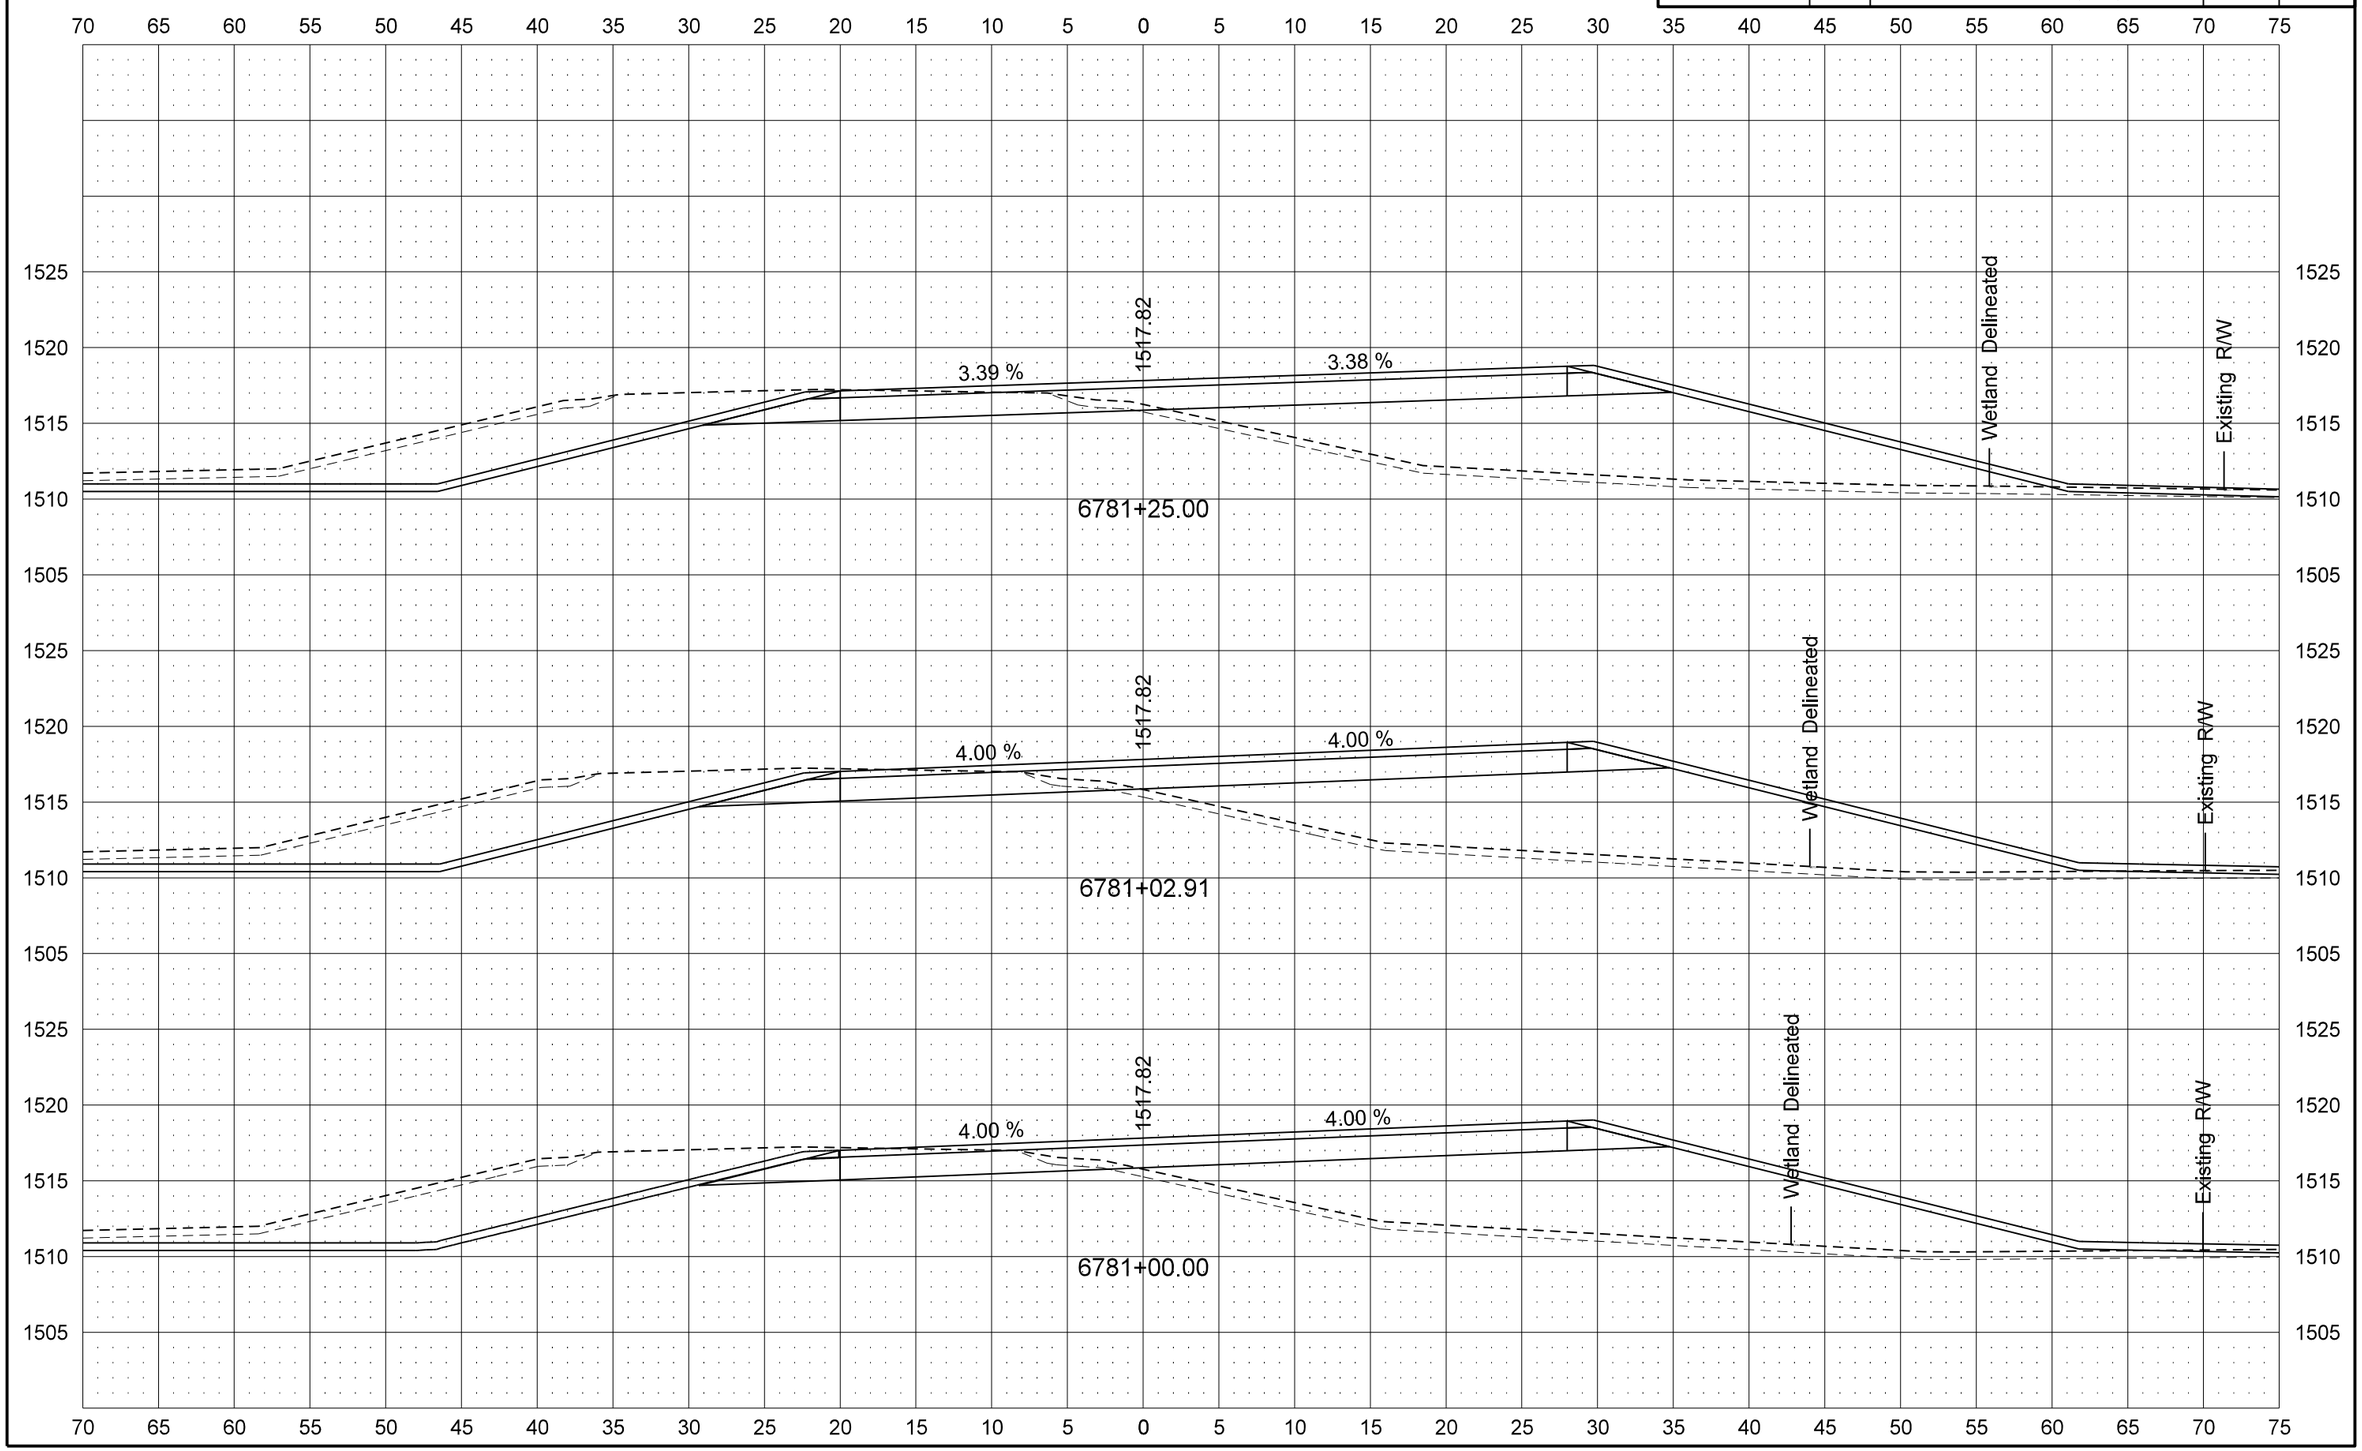

STATE	PROJECT NO.	SECTION NO.	SHEET NO.
ND	SNH-BRN-3-281(109)128	200	25

US 281

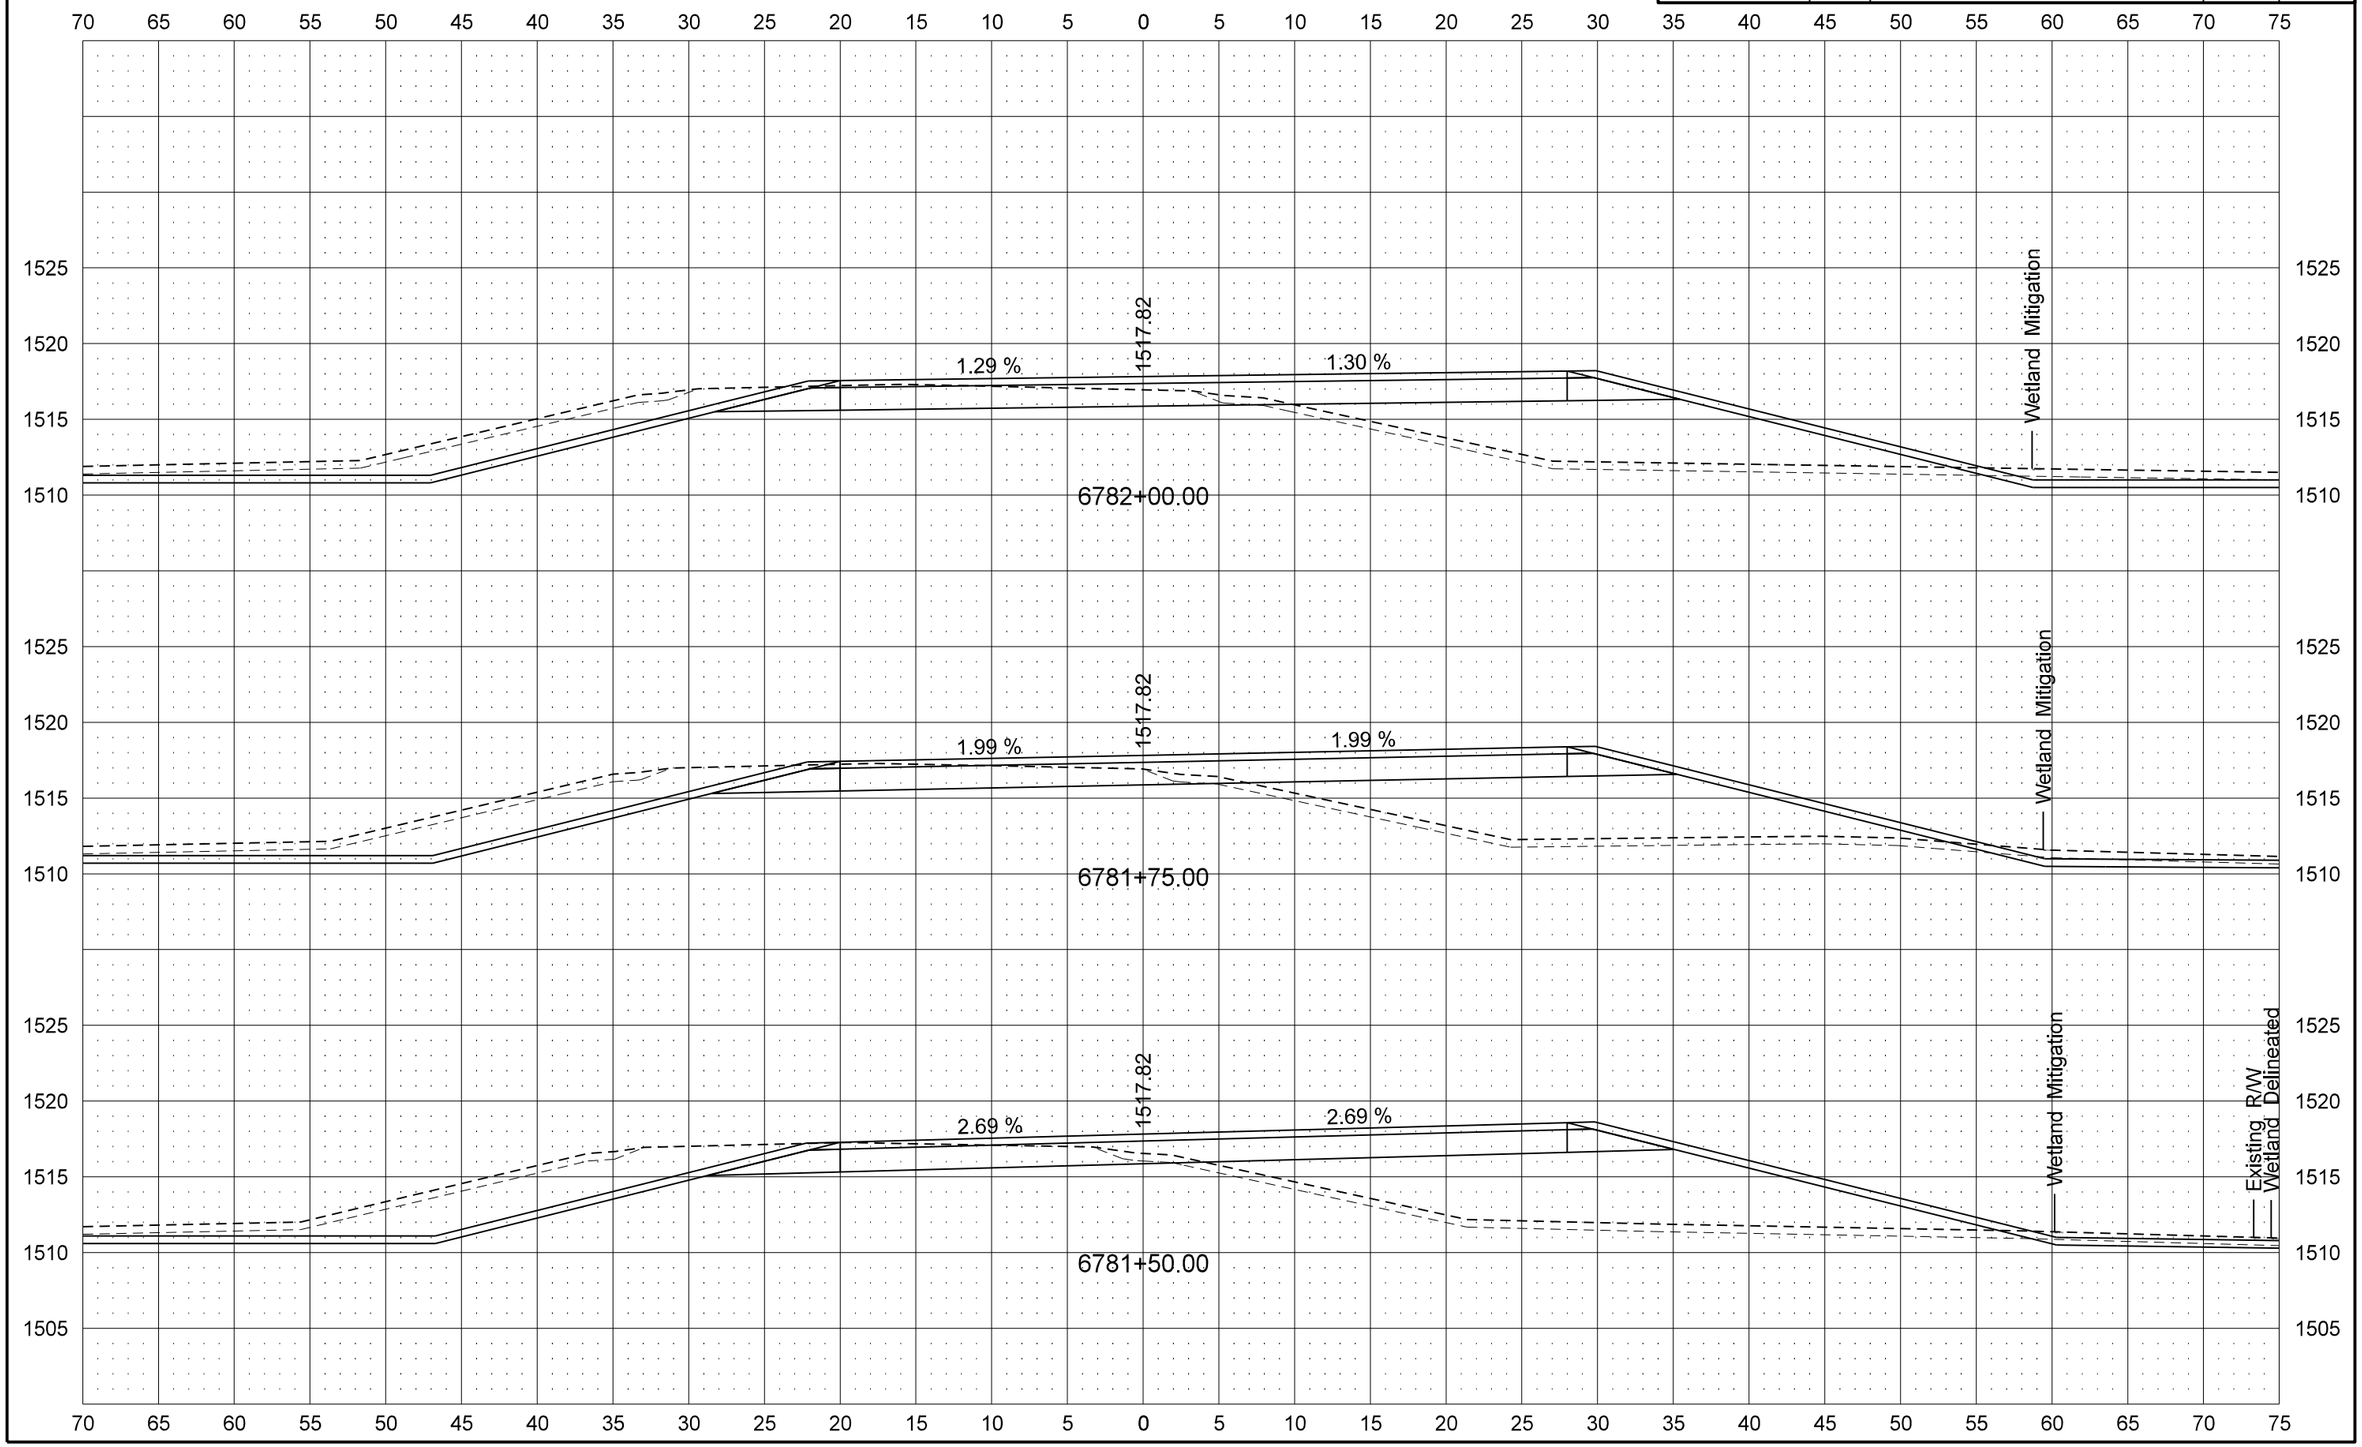

8/26/2013 2:30:00 PM ghartl R:\project\30281128.109\design\Sheets\200XS_001_US 281 Cross Sections.dgn

STATE	PROJECT NO.	SECTION NO.	SHEET NO.
ND	SNH-BRN-3-281(109)128	200	26

US 281

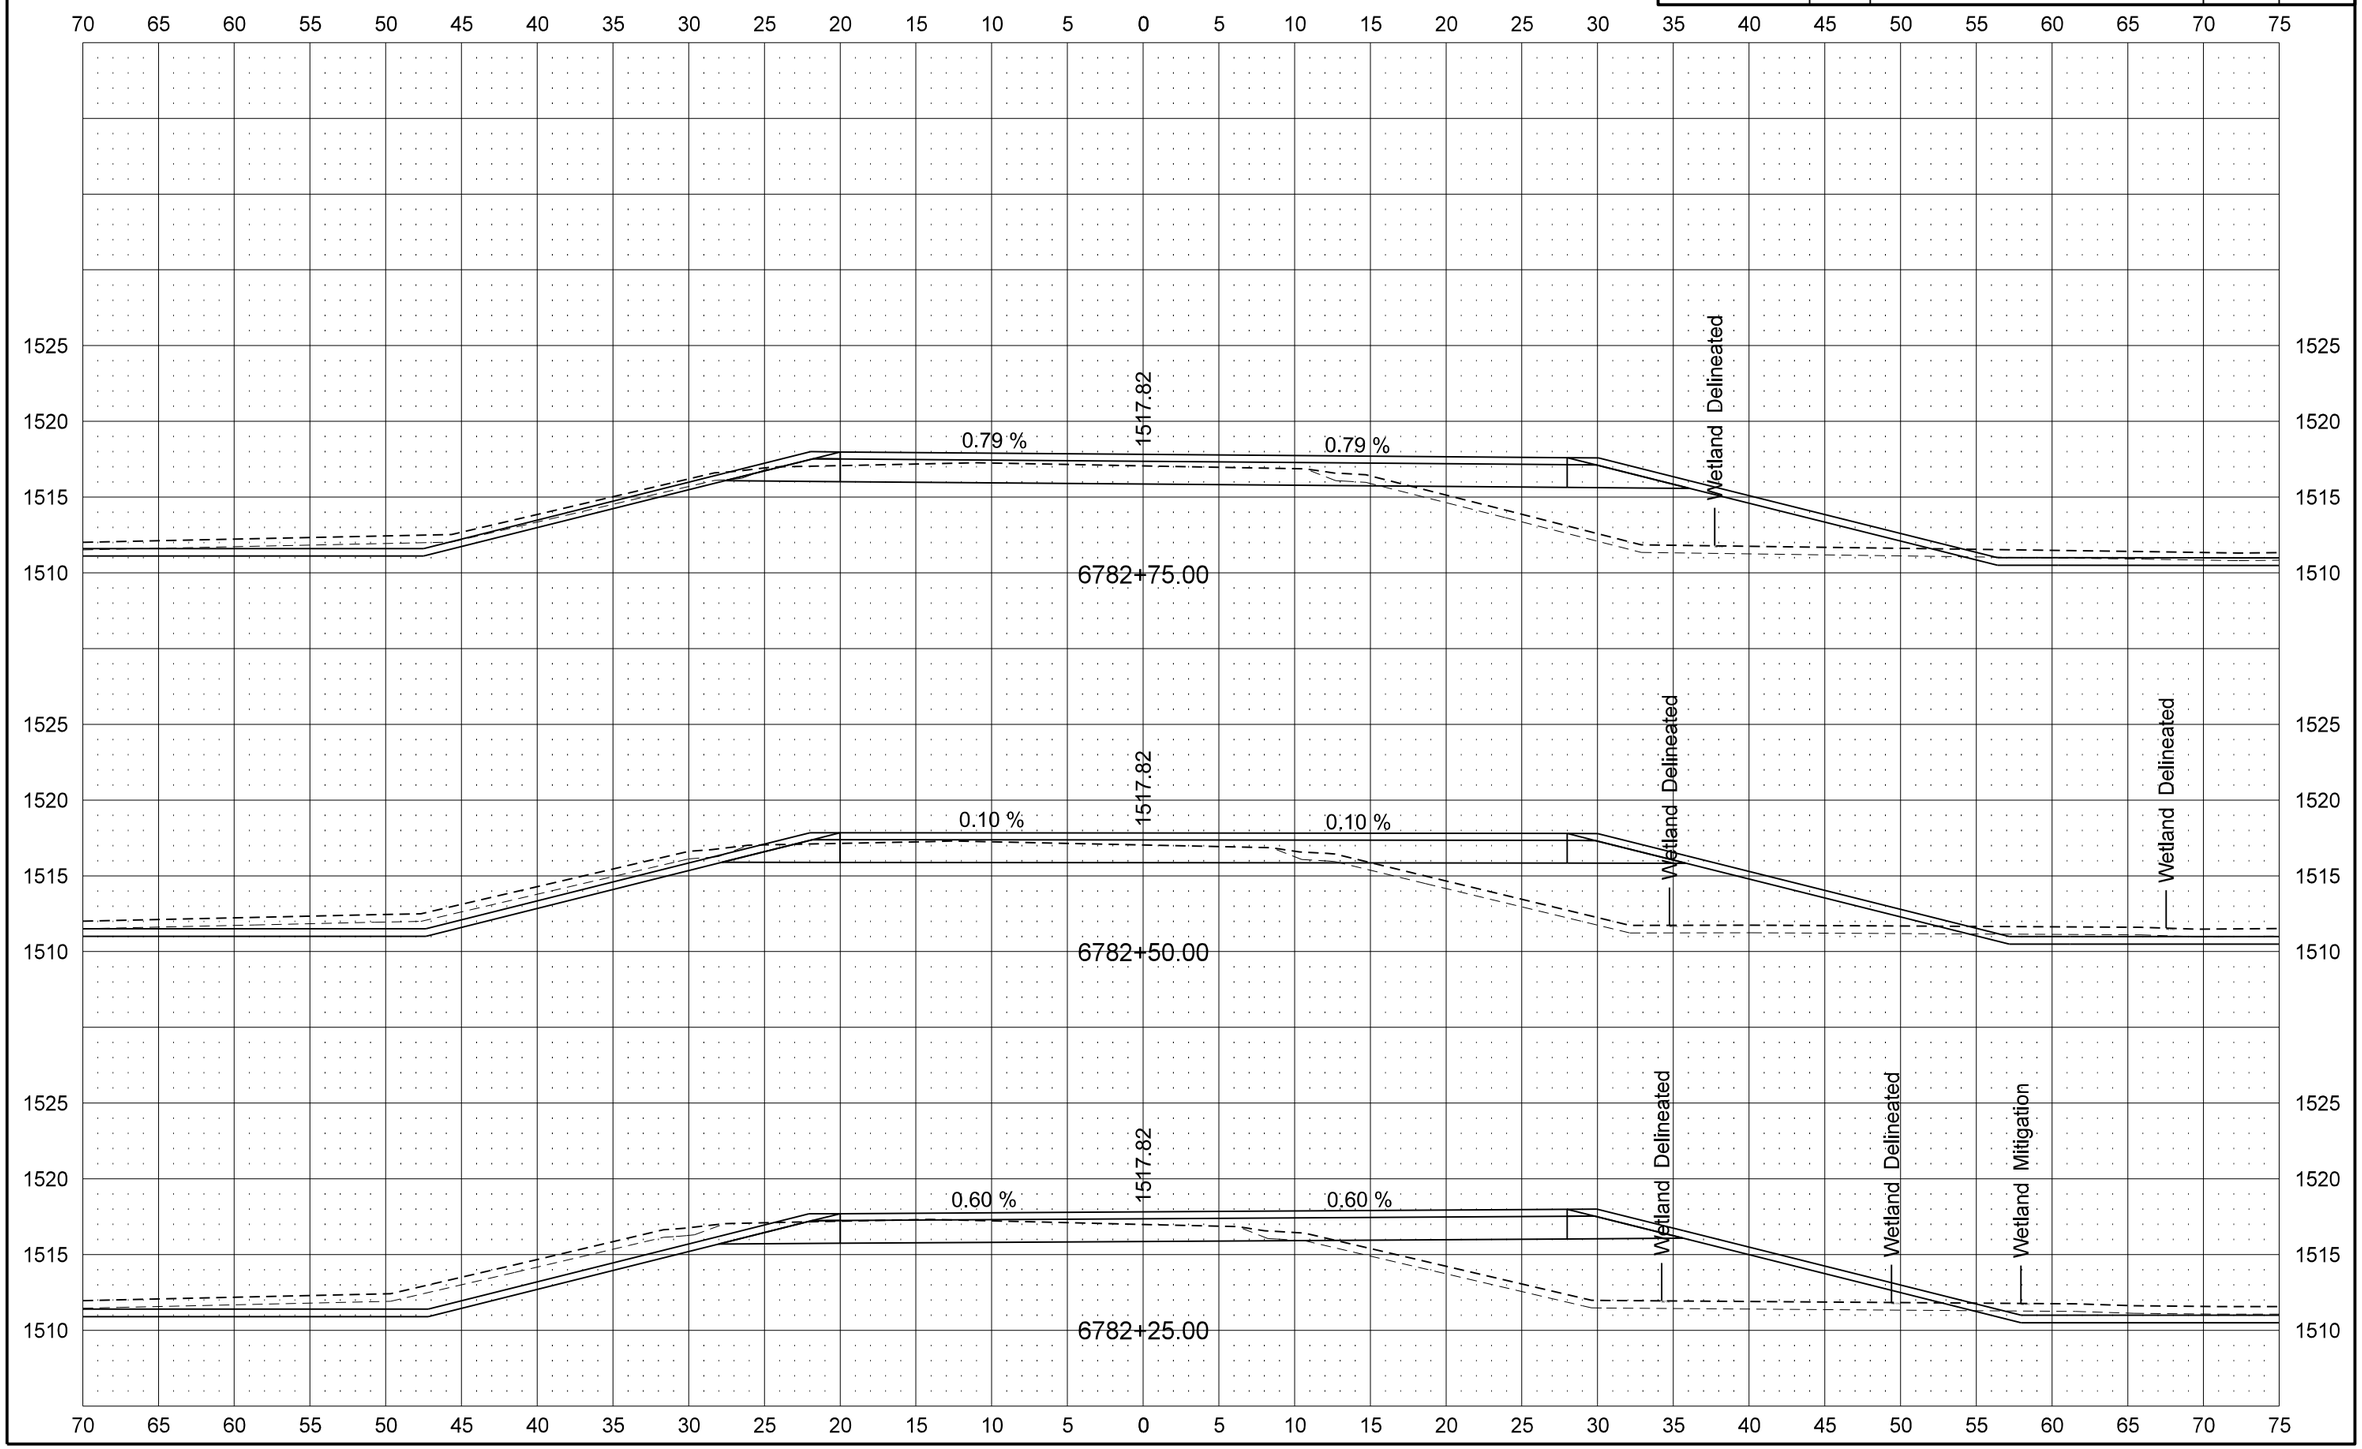

8/26/2013 2:30:01 PM ghartl R:\project\30281128.109\design\Sheets\200XS_001_US 281 Cross Sections.dgn

STATE	PROJECT NO.	SECTION NO.	SHEET NO.
ND	SNH-BRN-3-281(109)128	200	27

US 281

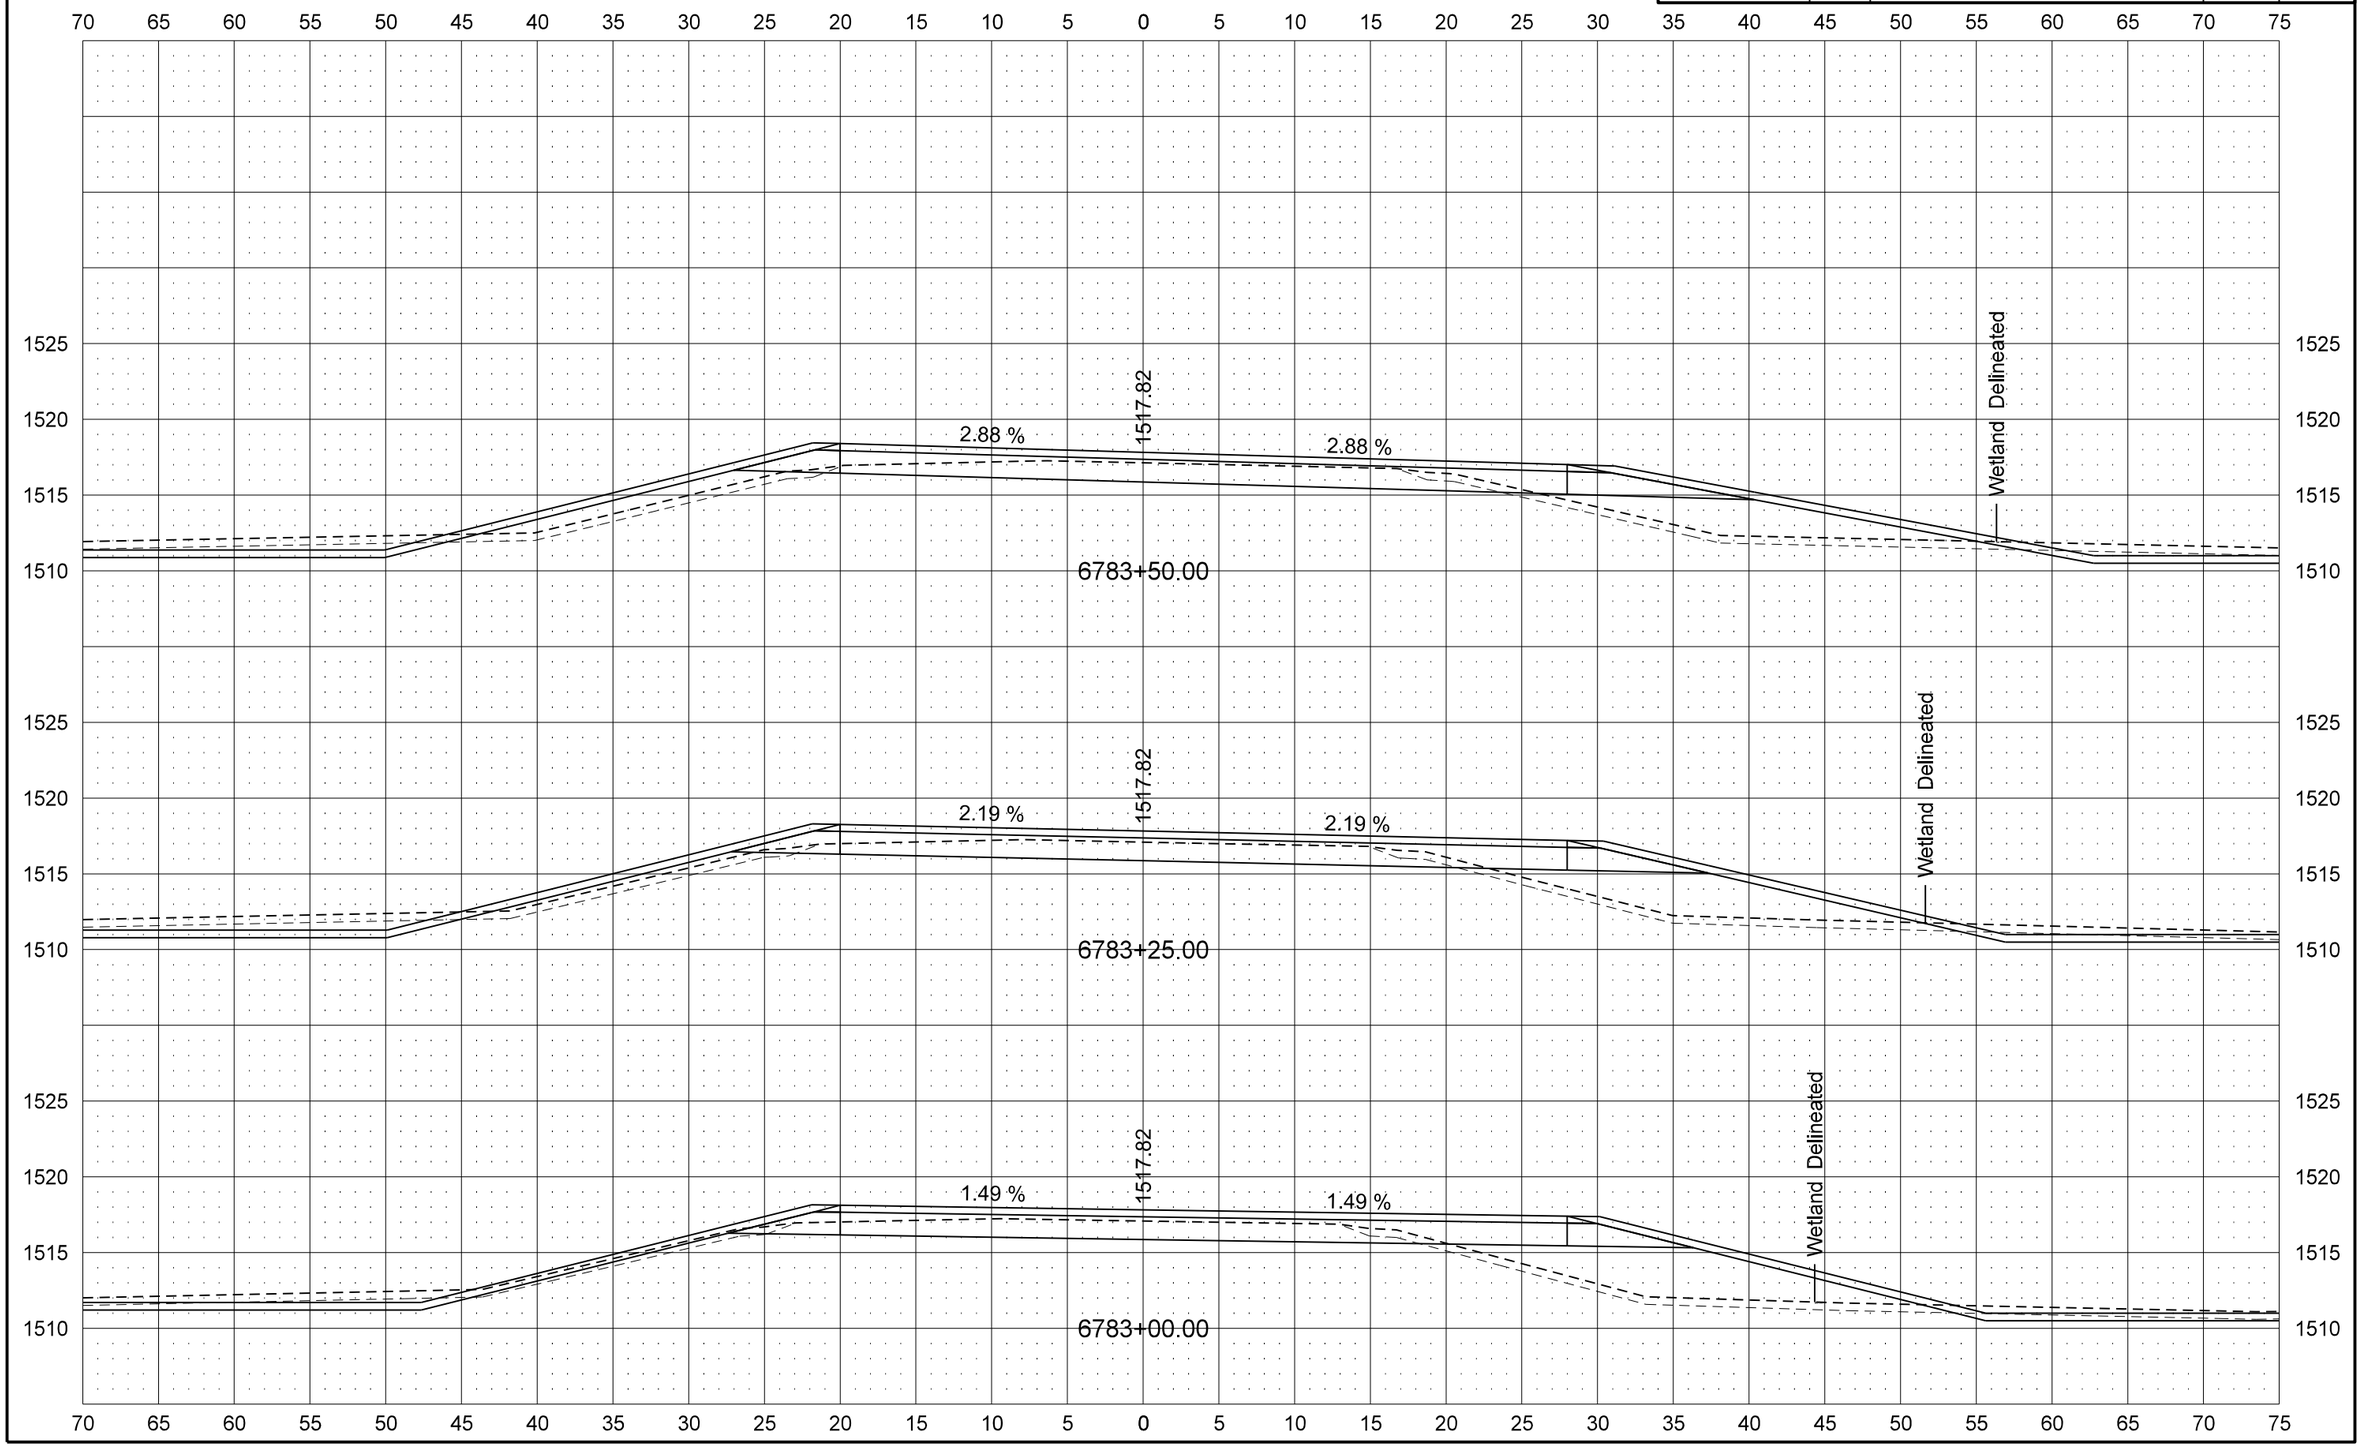

STATE	PROJECT NO.	SECTION NO.	SHEET NO.
ND	SNH-BRN-3-281(109)128	200	28

US 281

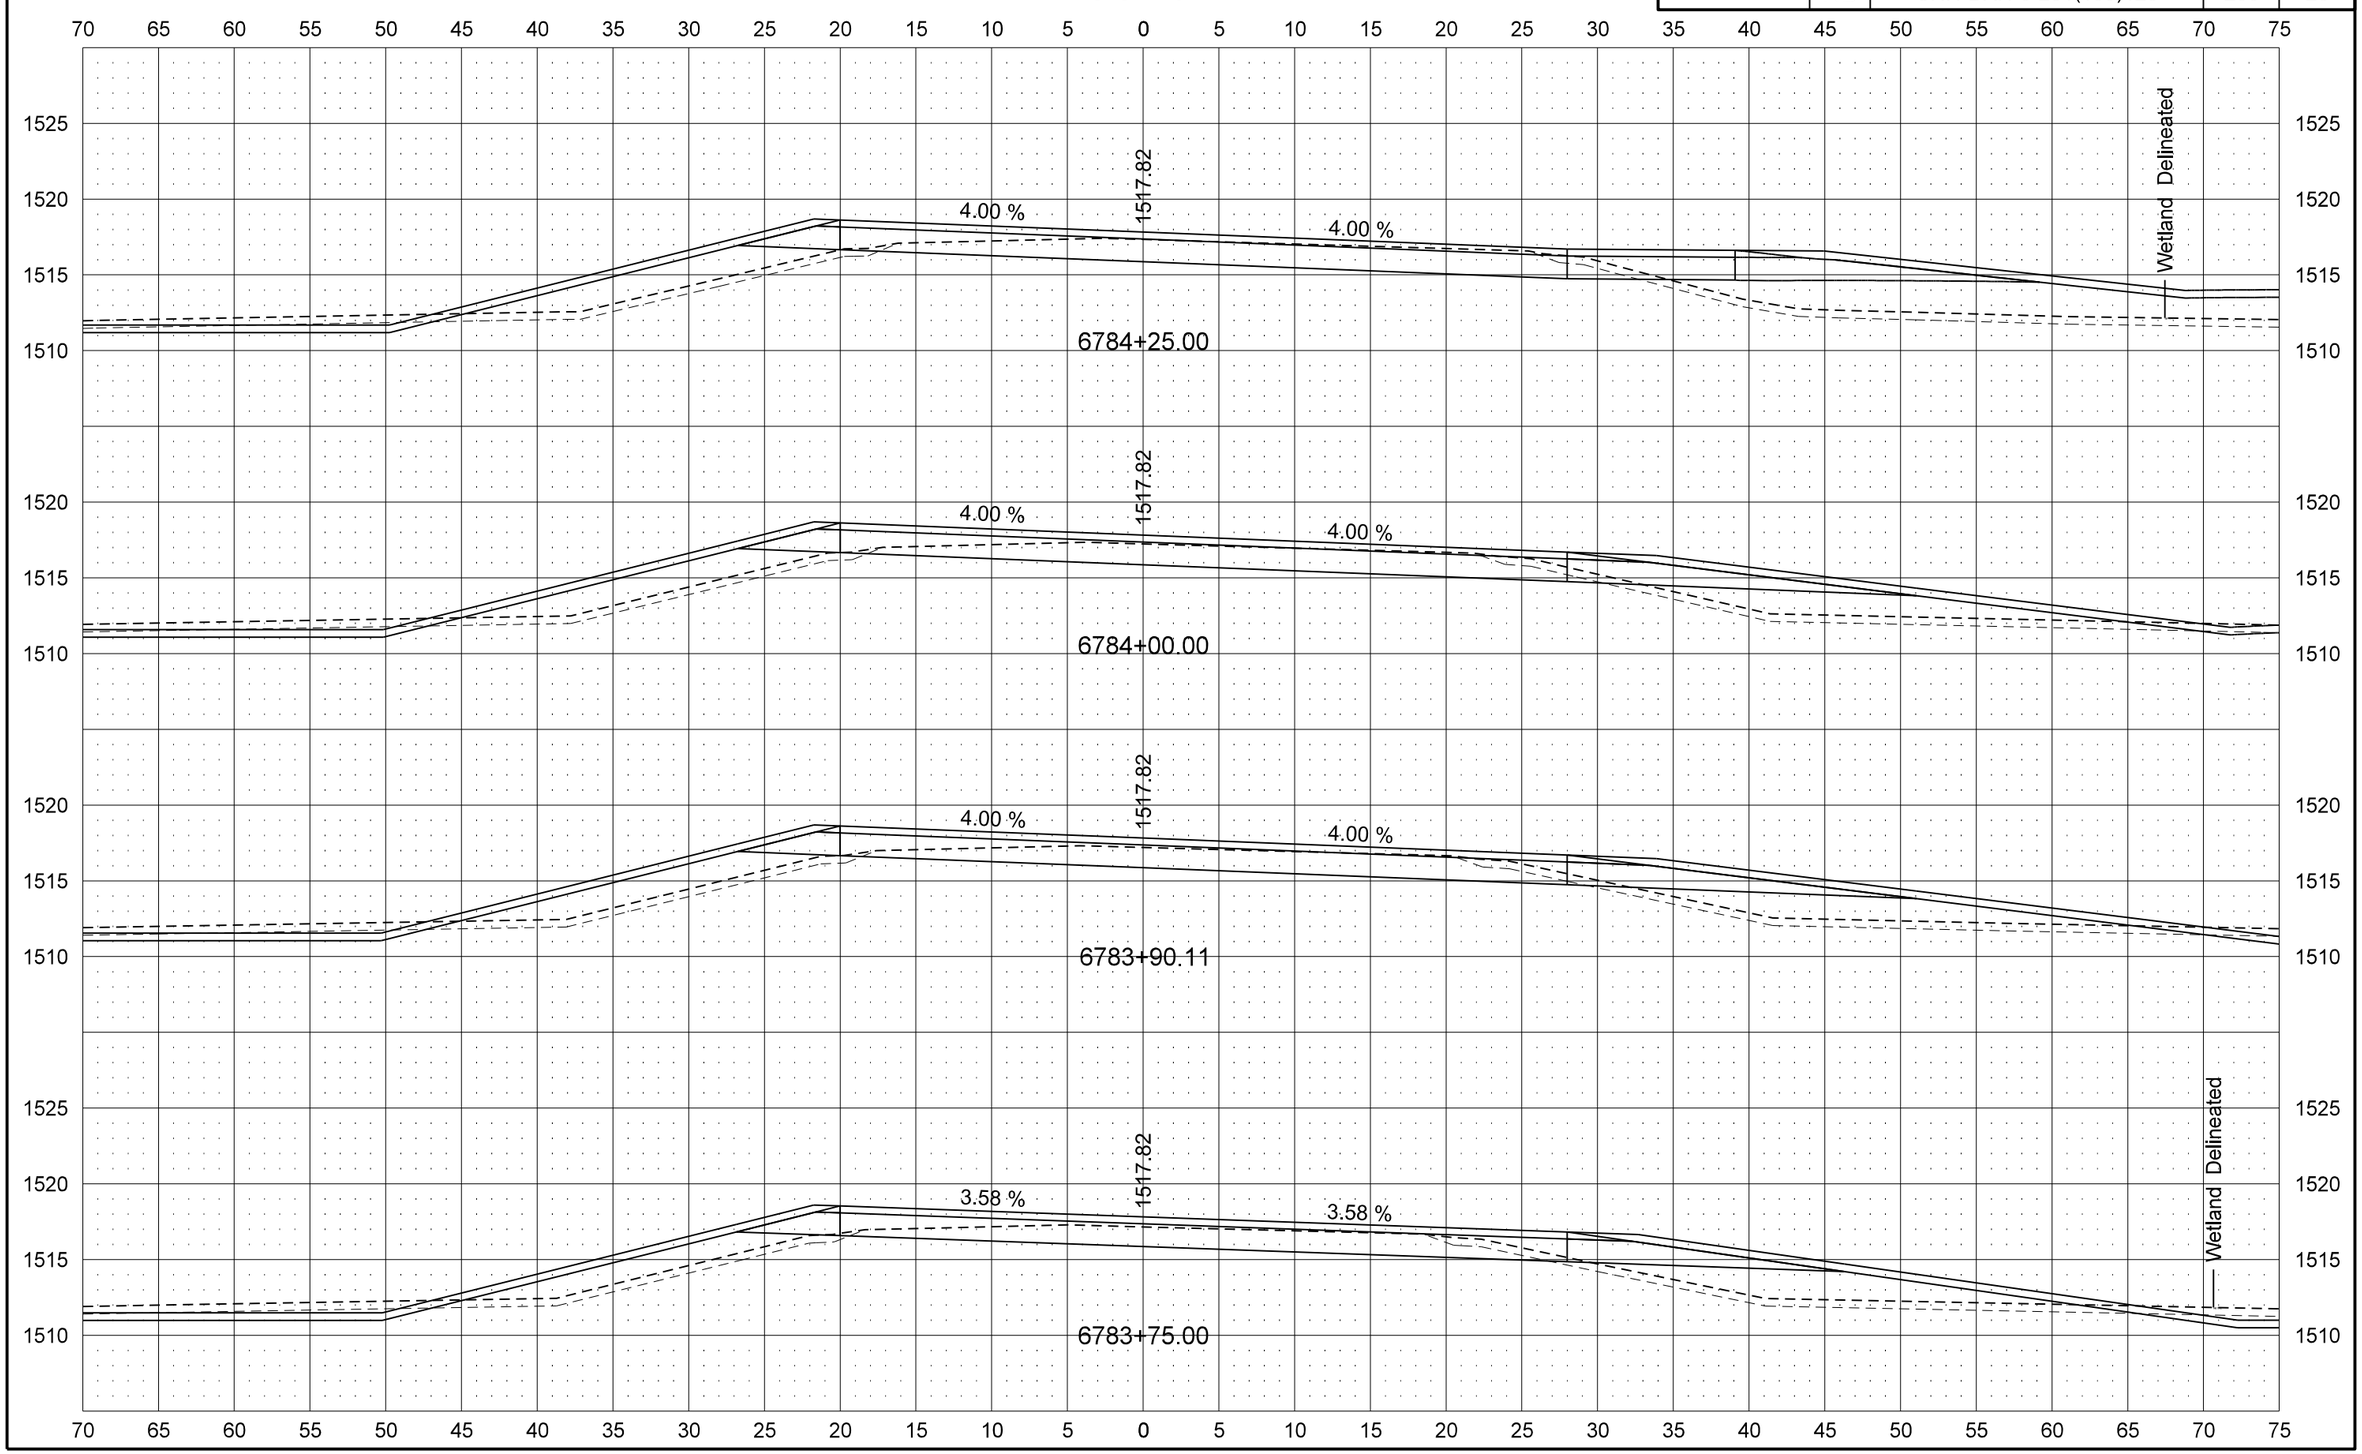

STATE	PROJECT NO.	SECTION NO.	SHEET NO.
ND	SNH-BRN-3-281(109)128	200	29

US 281

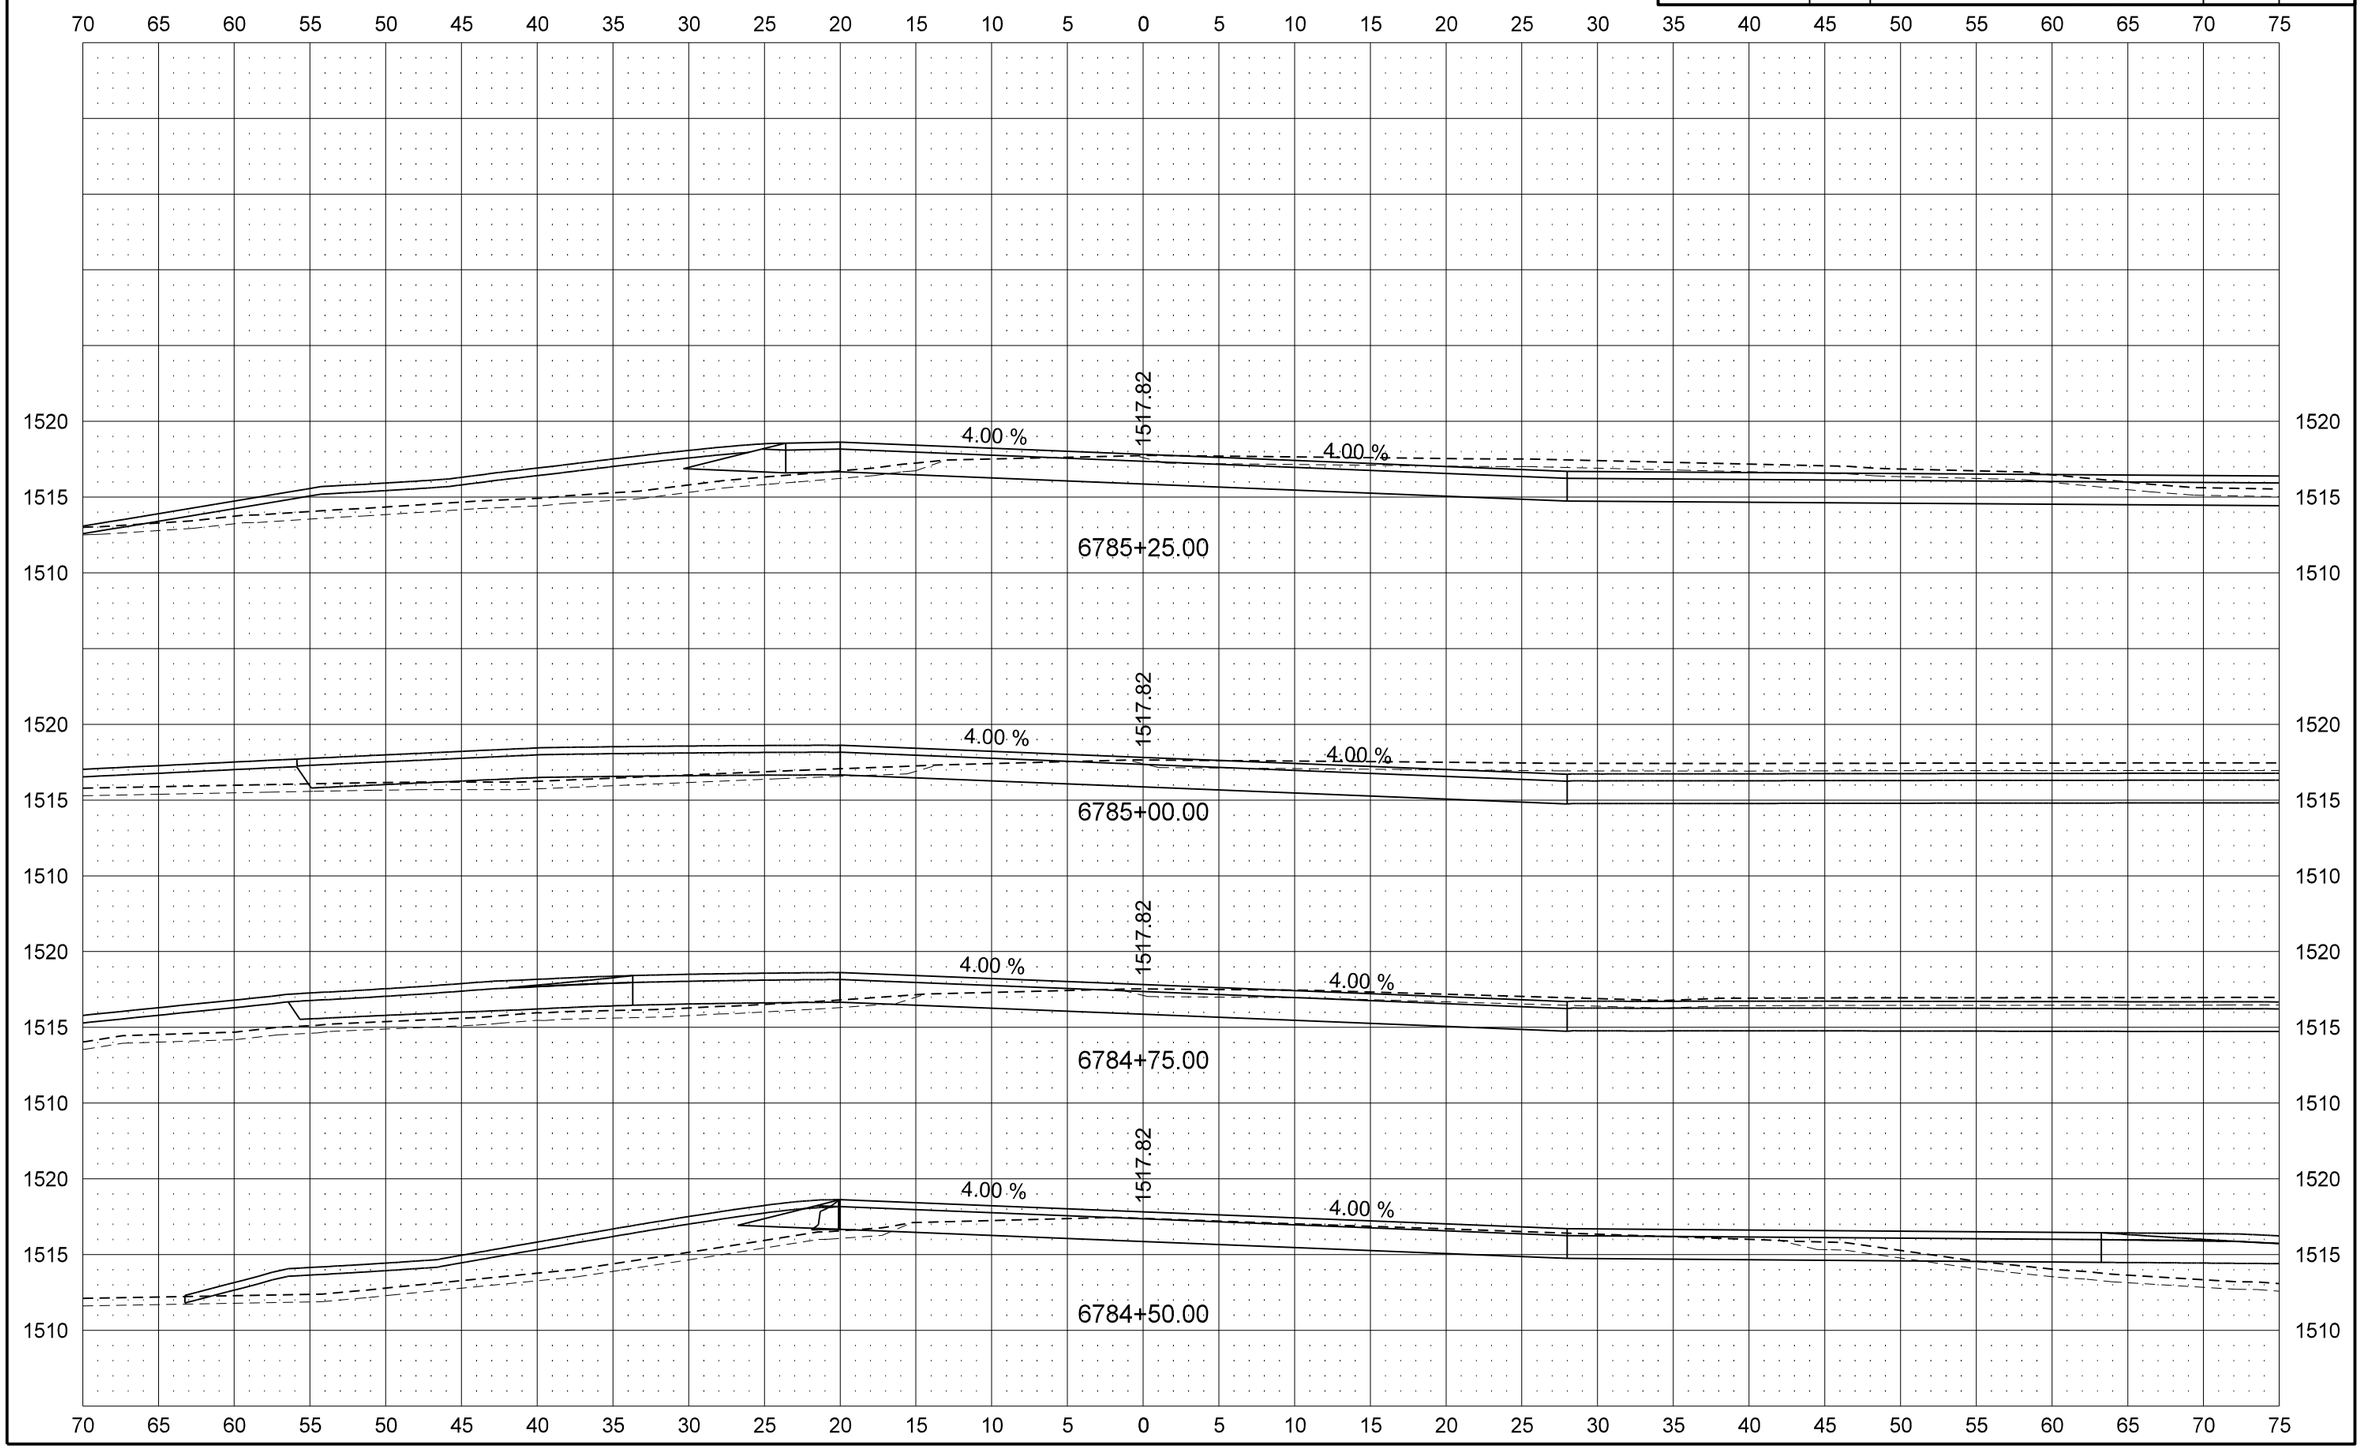

8/26/2013 2:30:04 PM ghartl R:\project\30281128.109\design\Sheets\200XS_001_US 281 Cross Sections.dgn

STATE	PROJECT NO.	SECTION NO.	SHEET NO.
ND	SNH-BRN-3-281(109)128	200	30

US 281

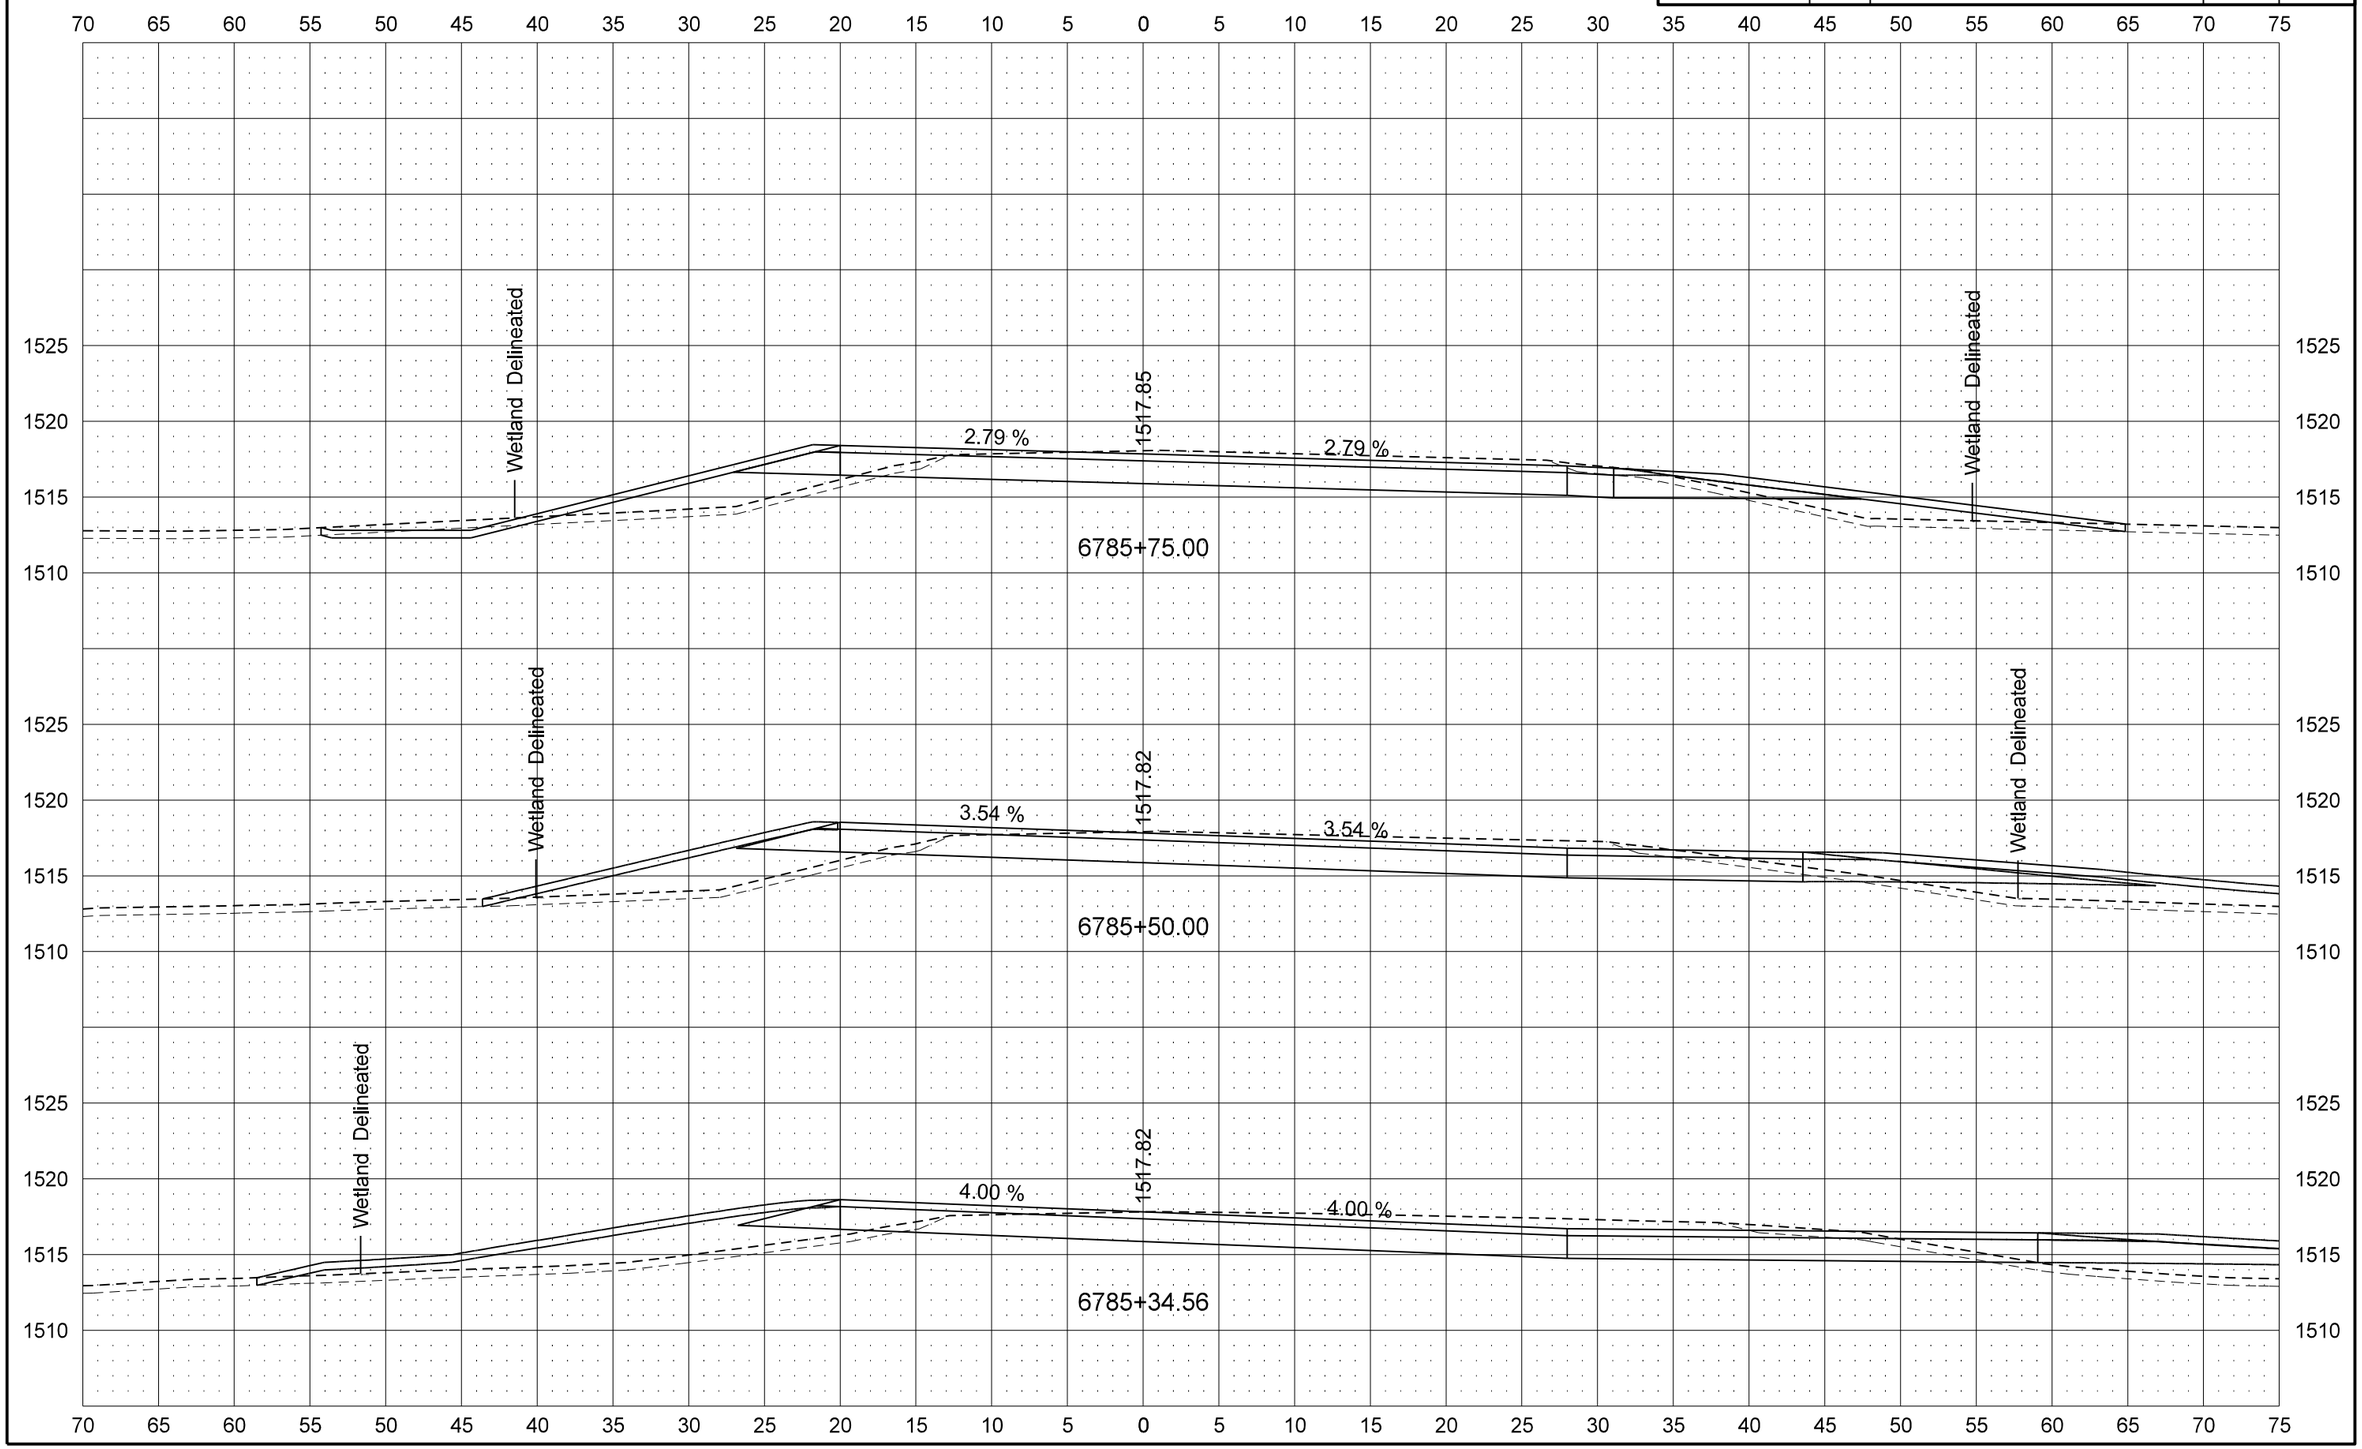

STATE	PROJECT NO.	SECTION NO.	SHEET NO.
ND	SNH-BRN-3-281(109)128	200	31

US 281

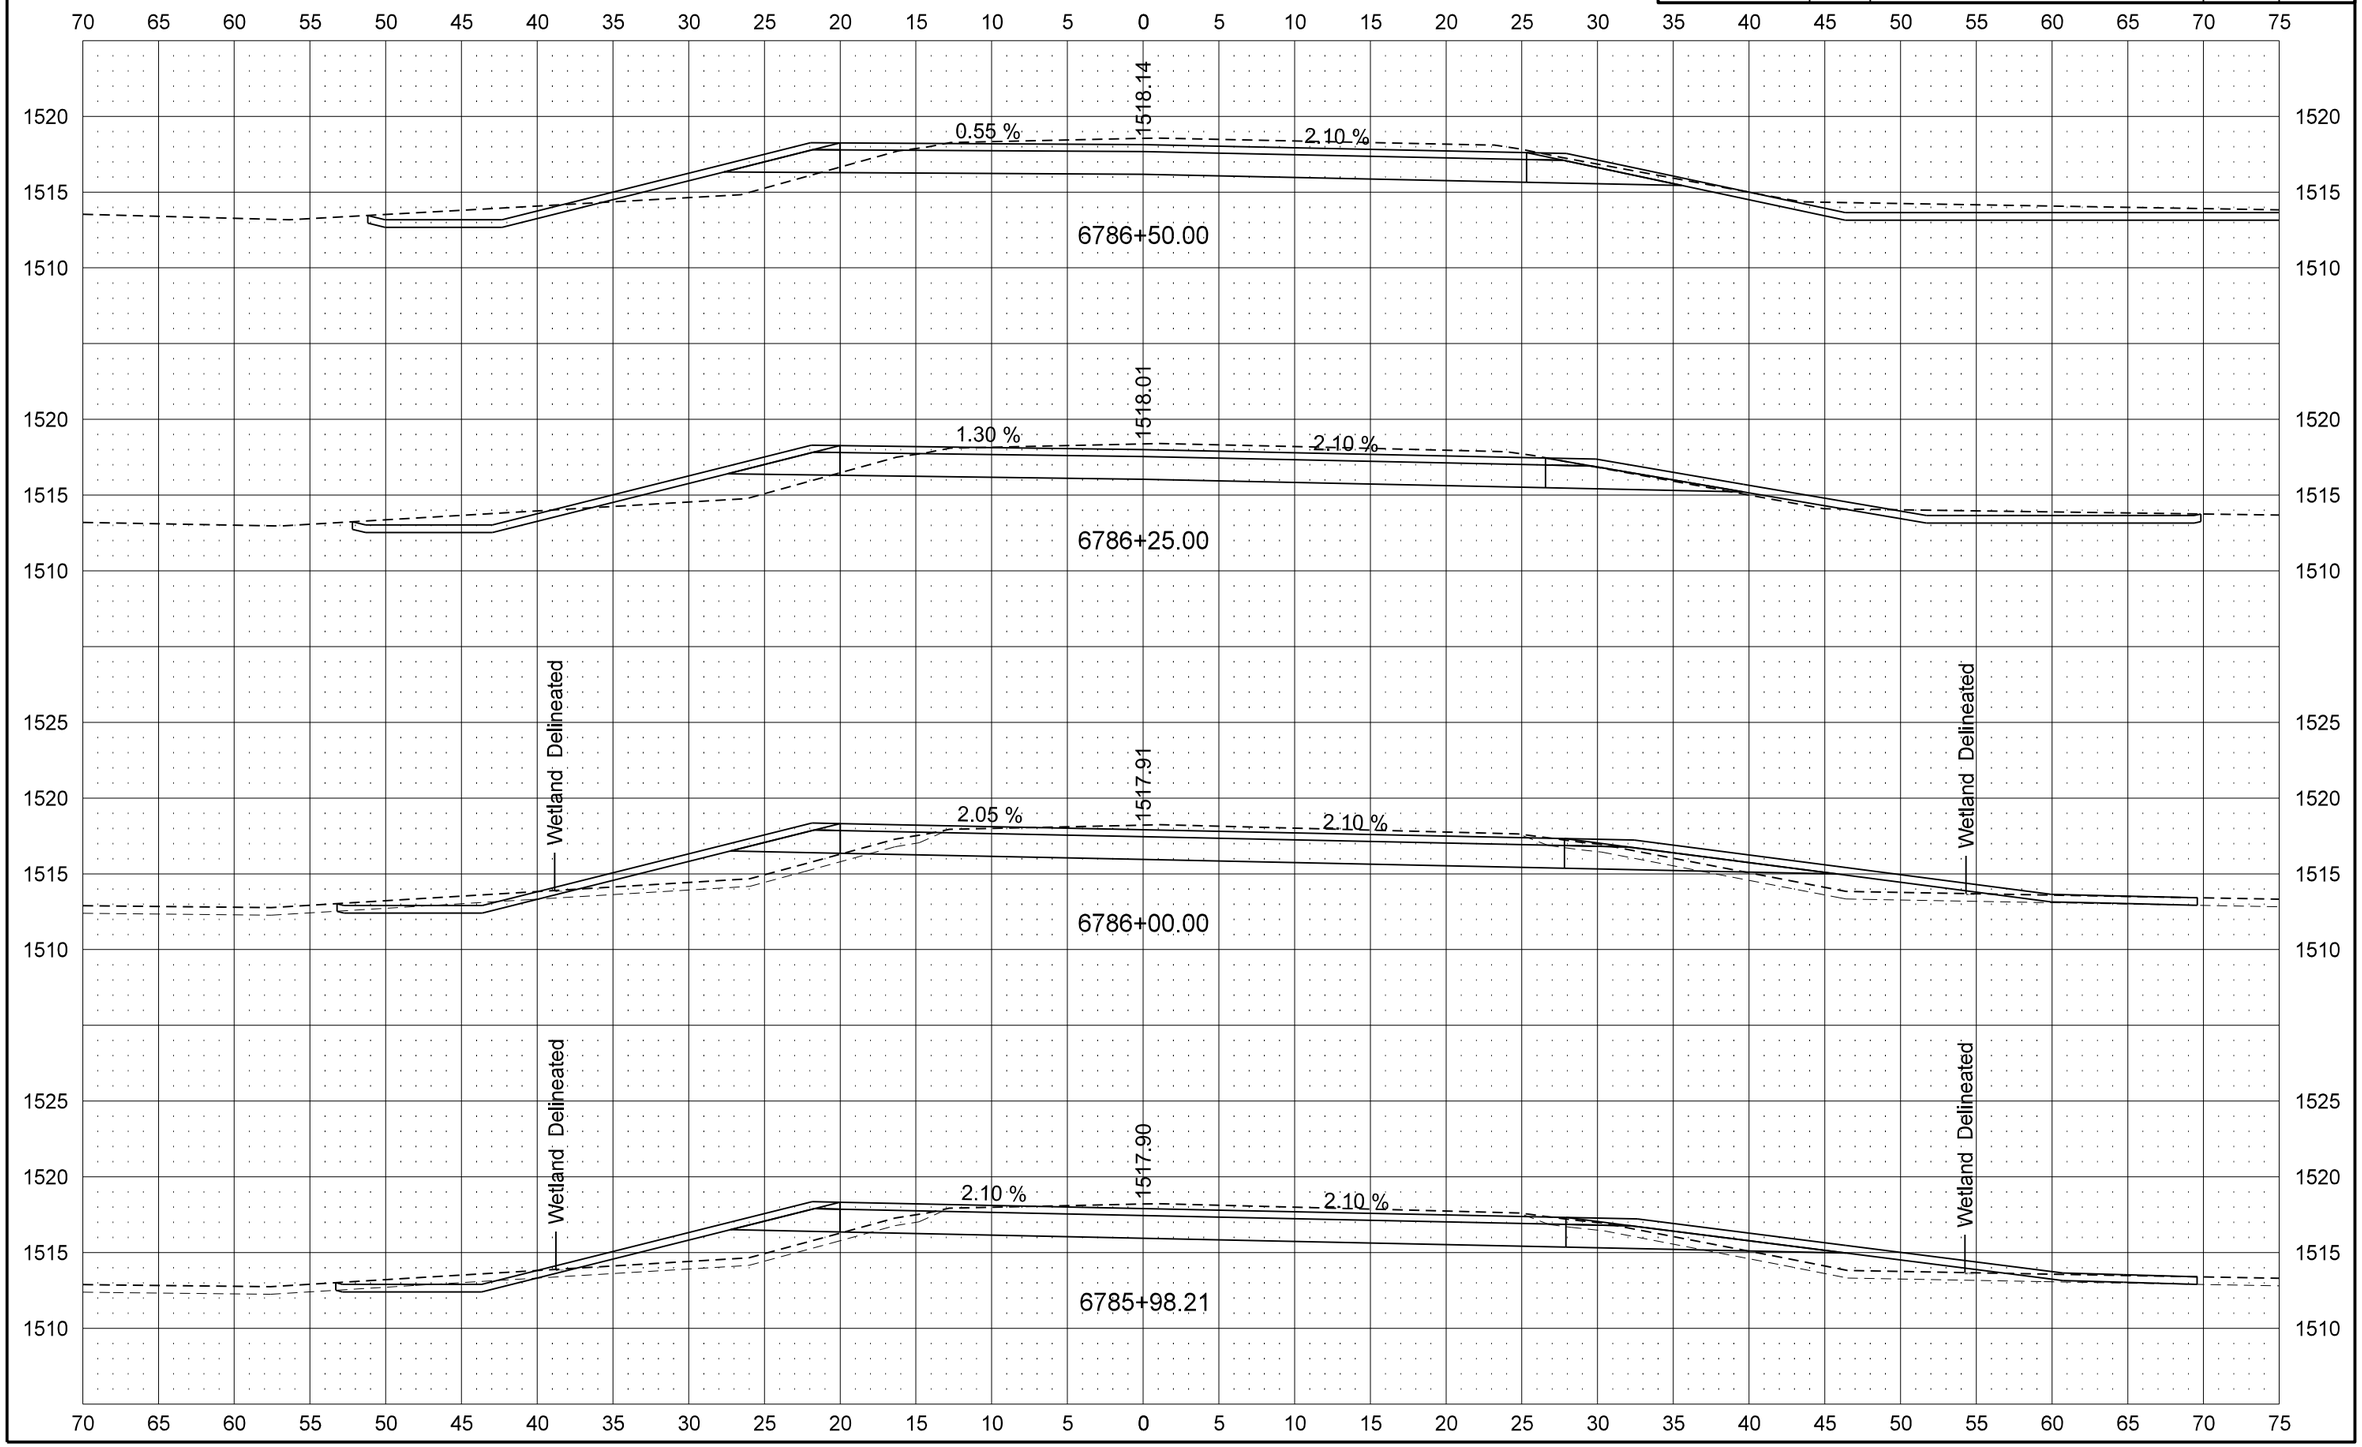

STATE	PROJECT NO.	SECTION NO.	SHEET NO.
ND	SNH-BRN-3-281(109)128	200	32

US 281

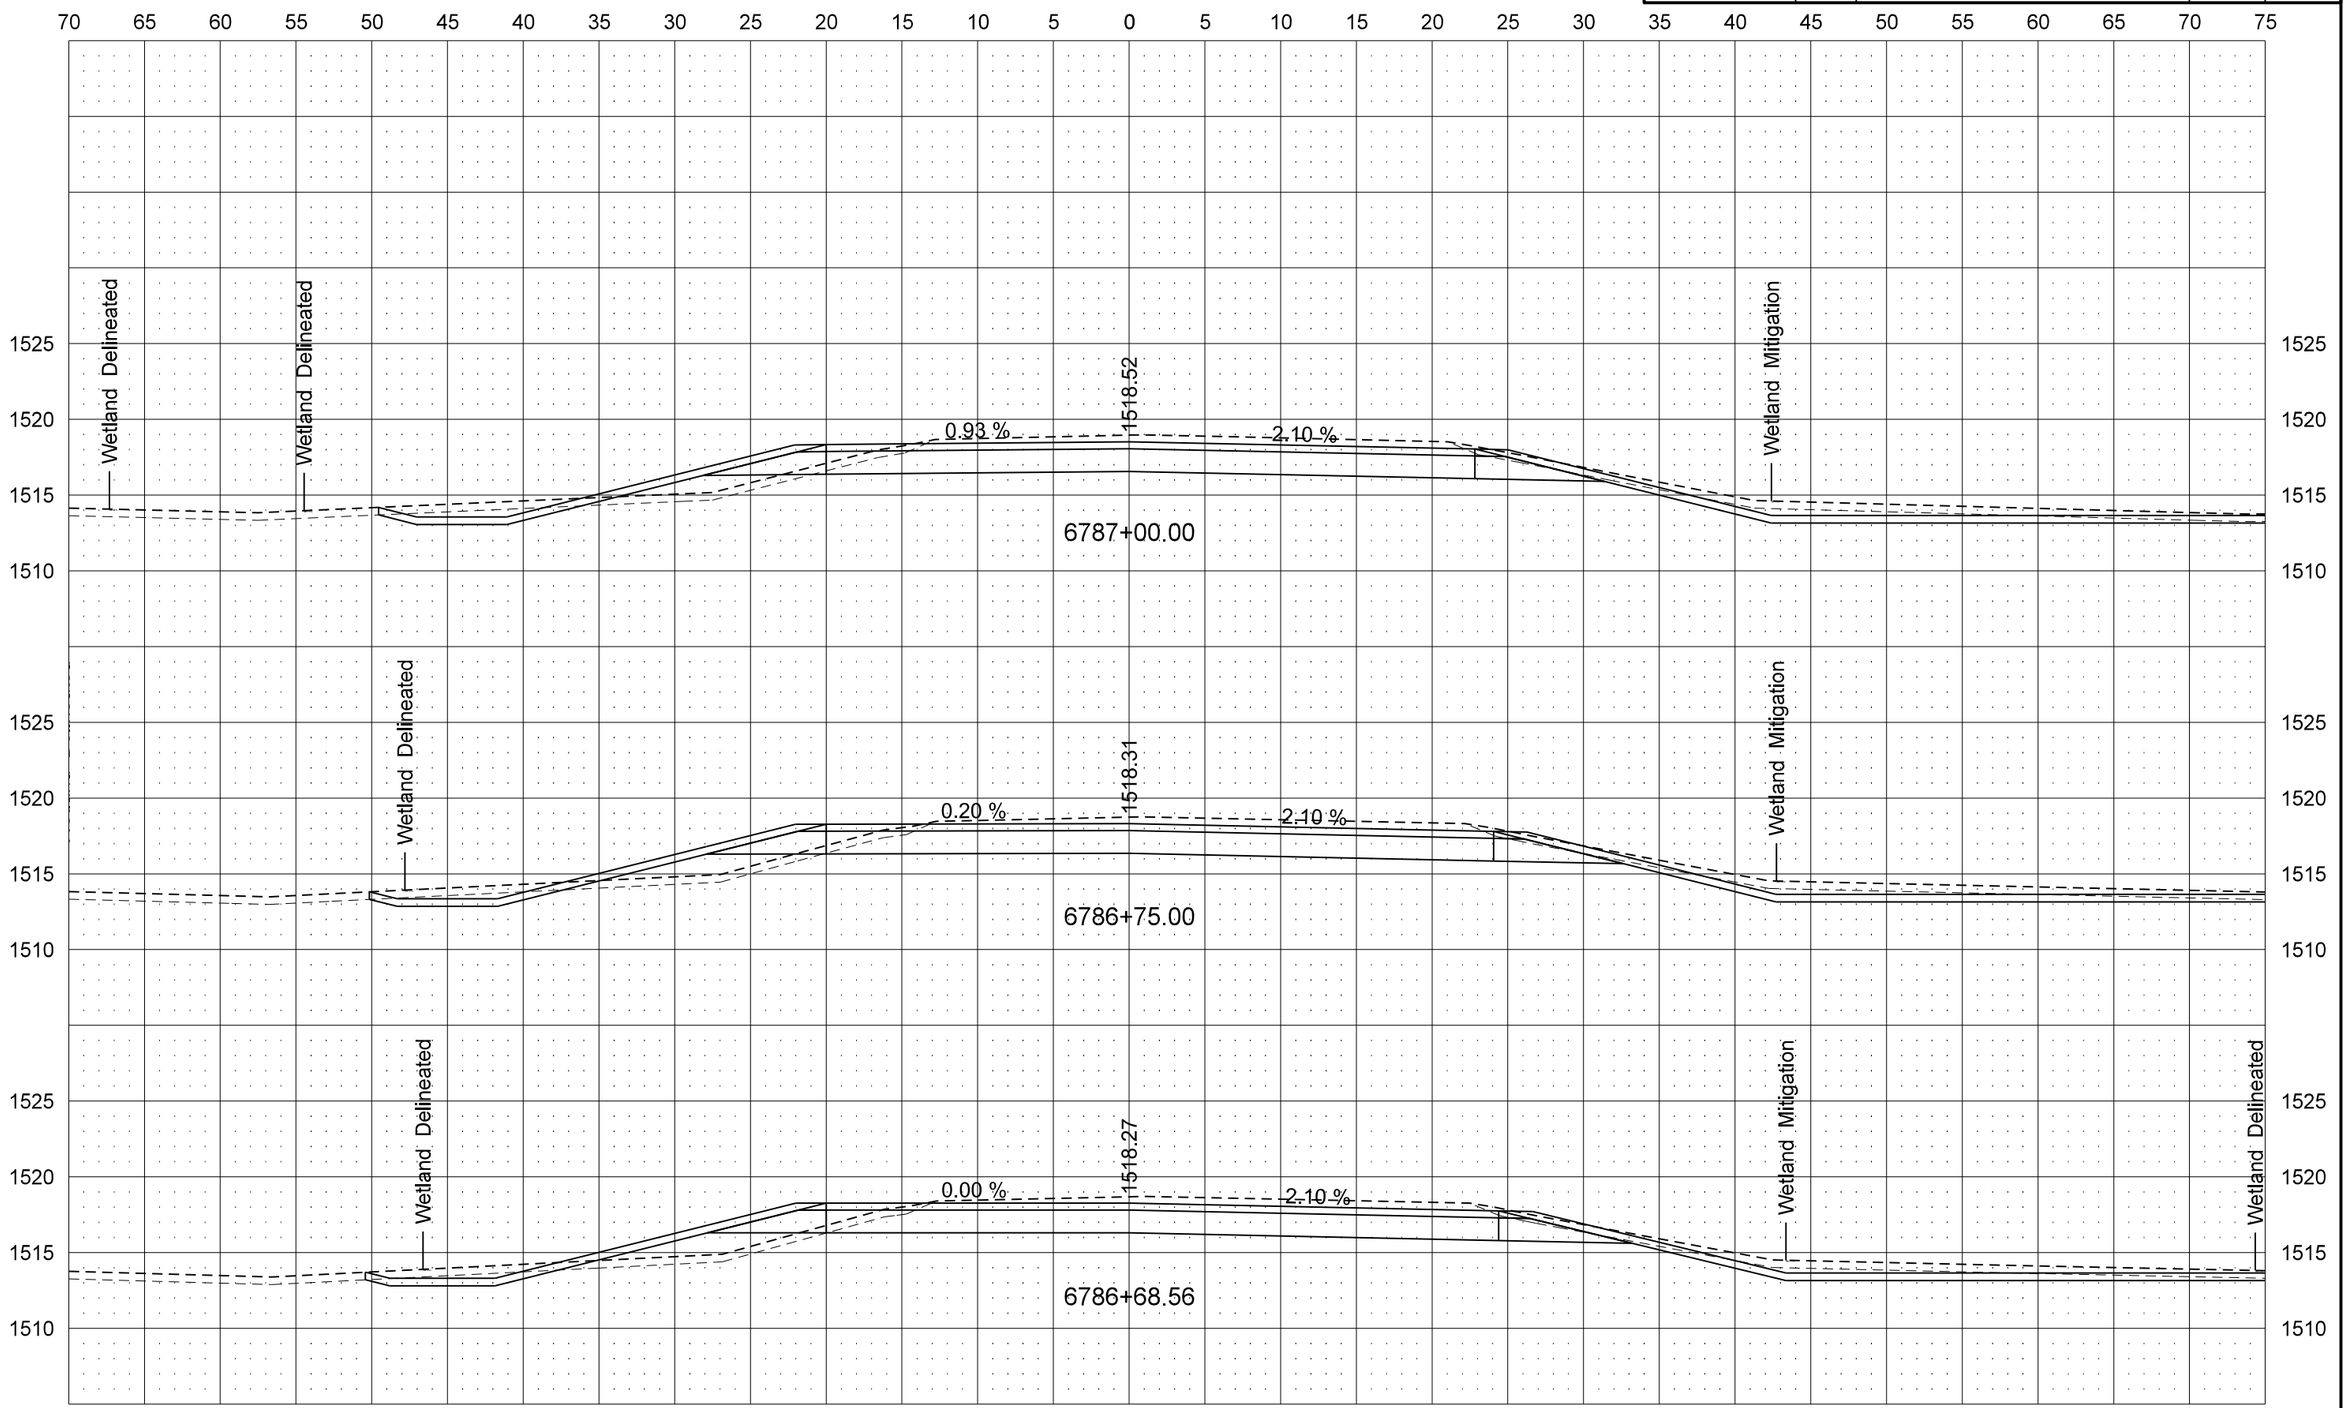

STATE	PROJECT NO.	SECTION NO.	SHEET NO.
ND	SNH-BRN-3-281(109)128	200	33

US 281

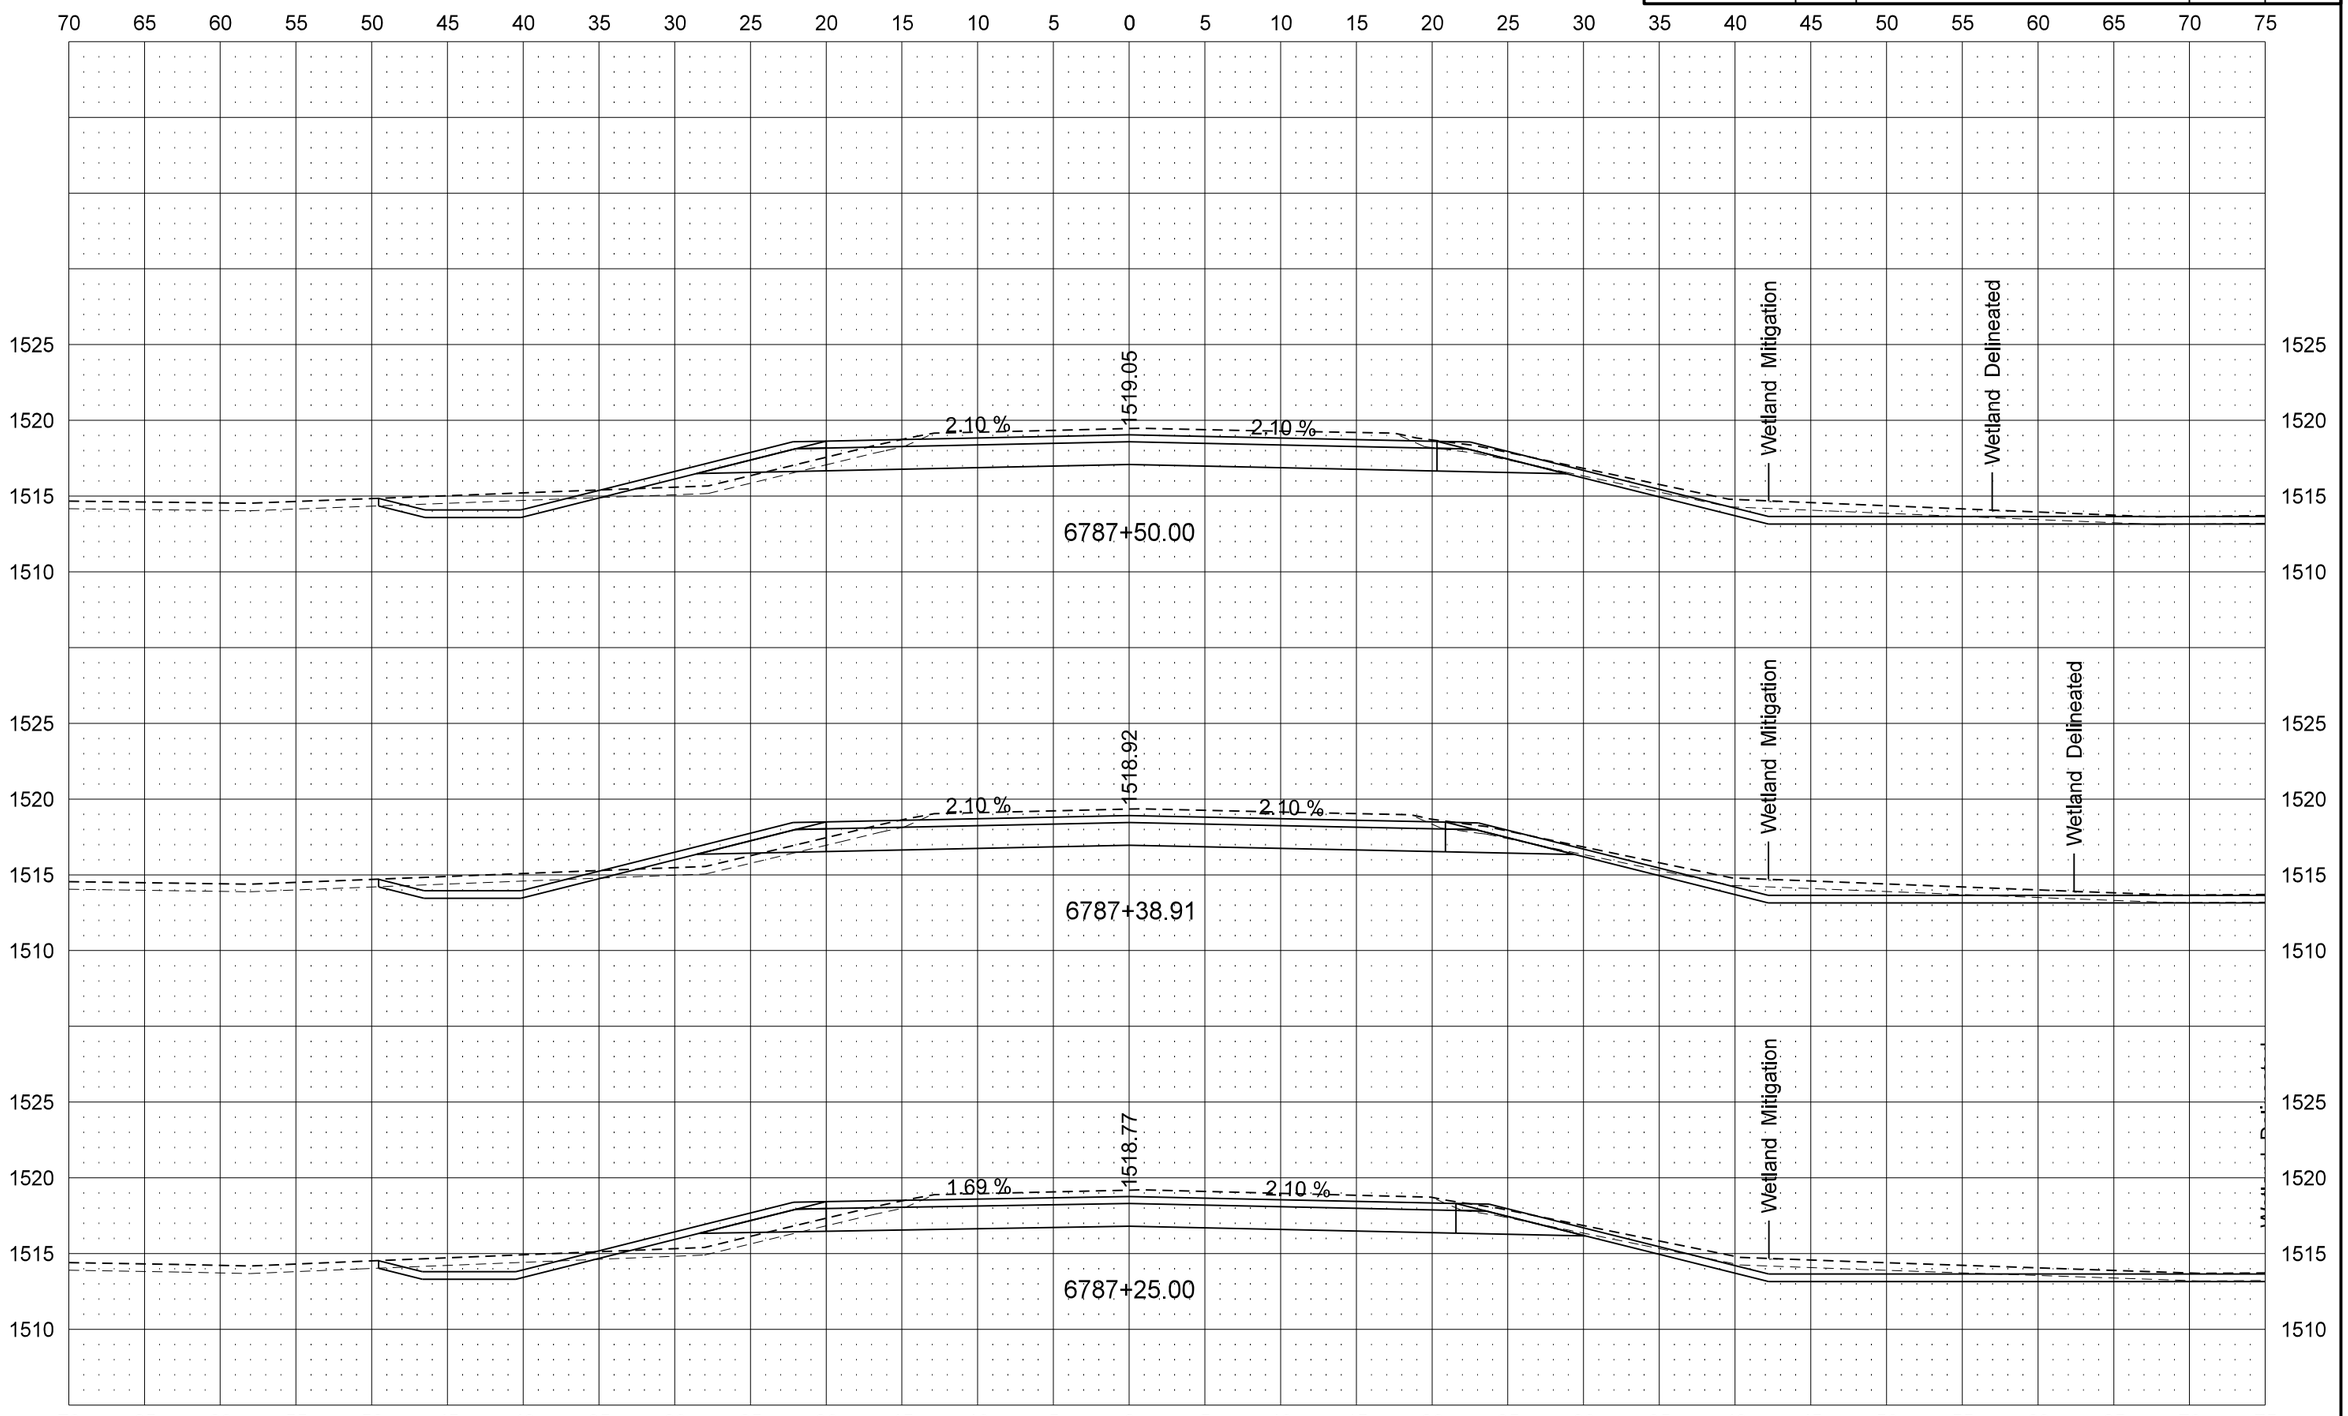

STATE	PROJECT NO.	SECTION NO.	SHEET NO.
ND	SNH-BRN-3-281(109)128	200	34

US 281

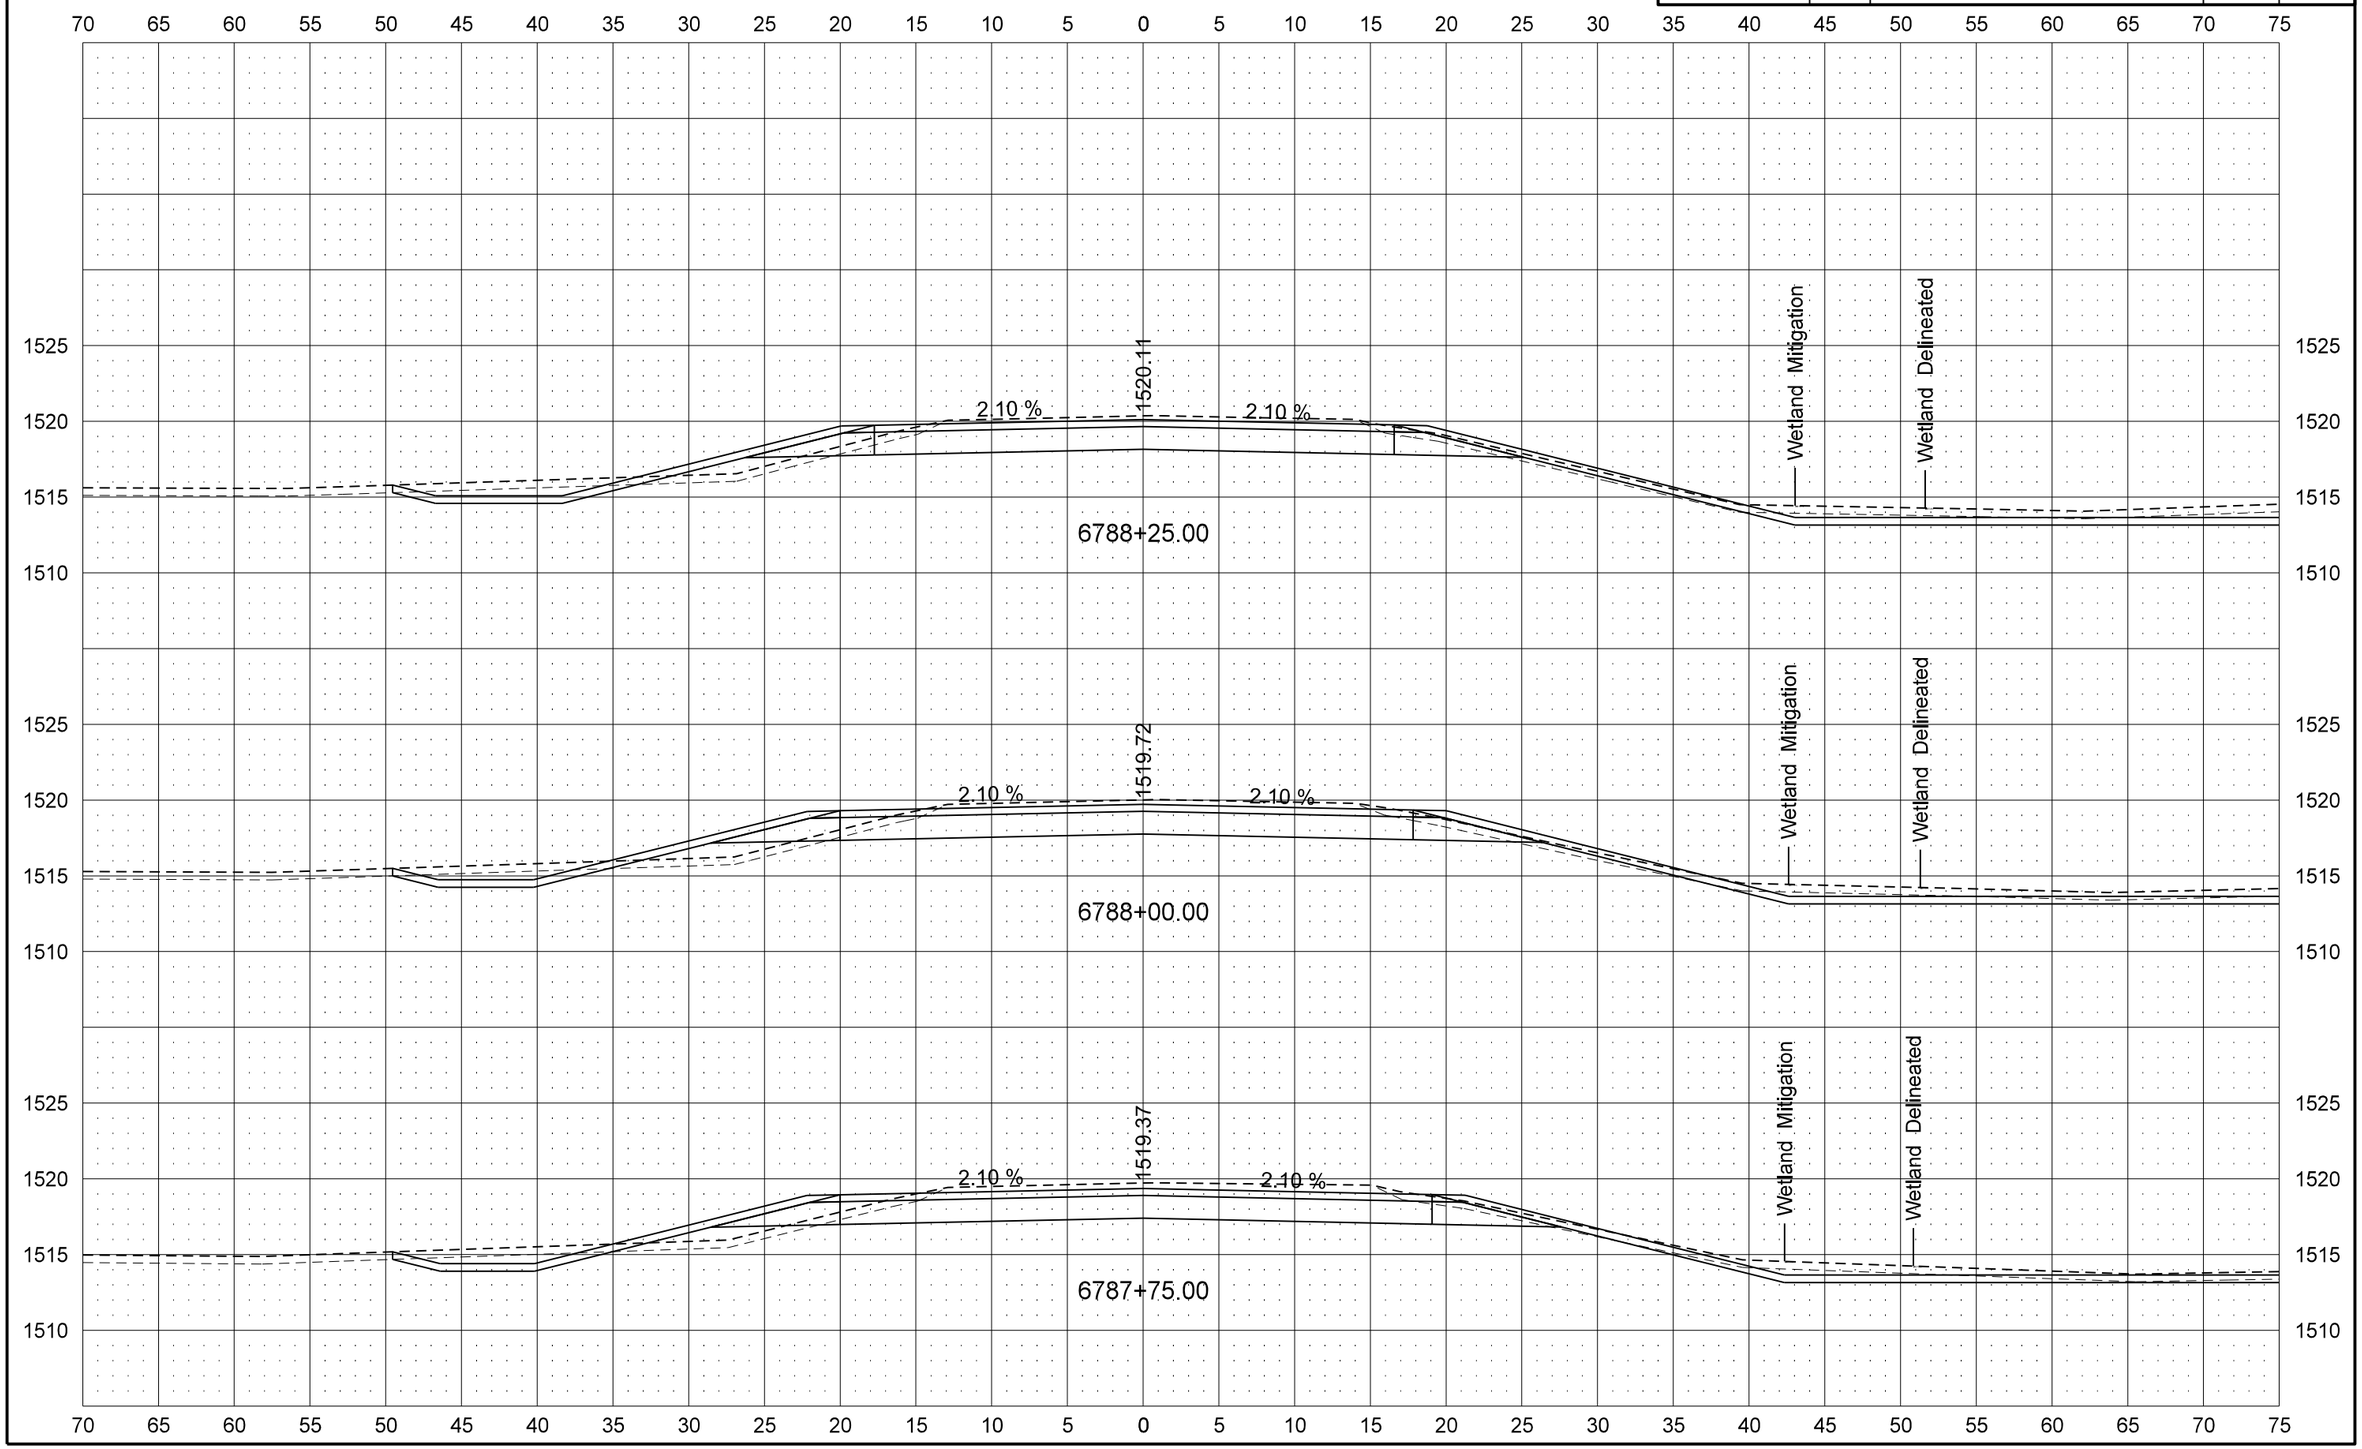

STATE	PROJECT NO.	SECTION NO.	SHEET NO.
ND	SNH-BRN-3-281(109)128	200	35
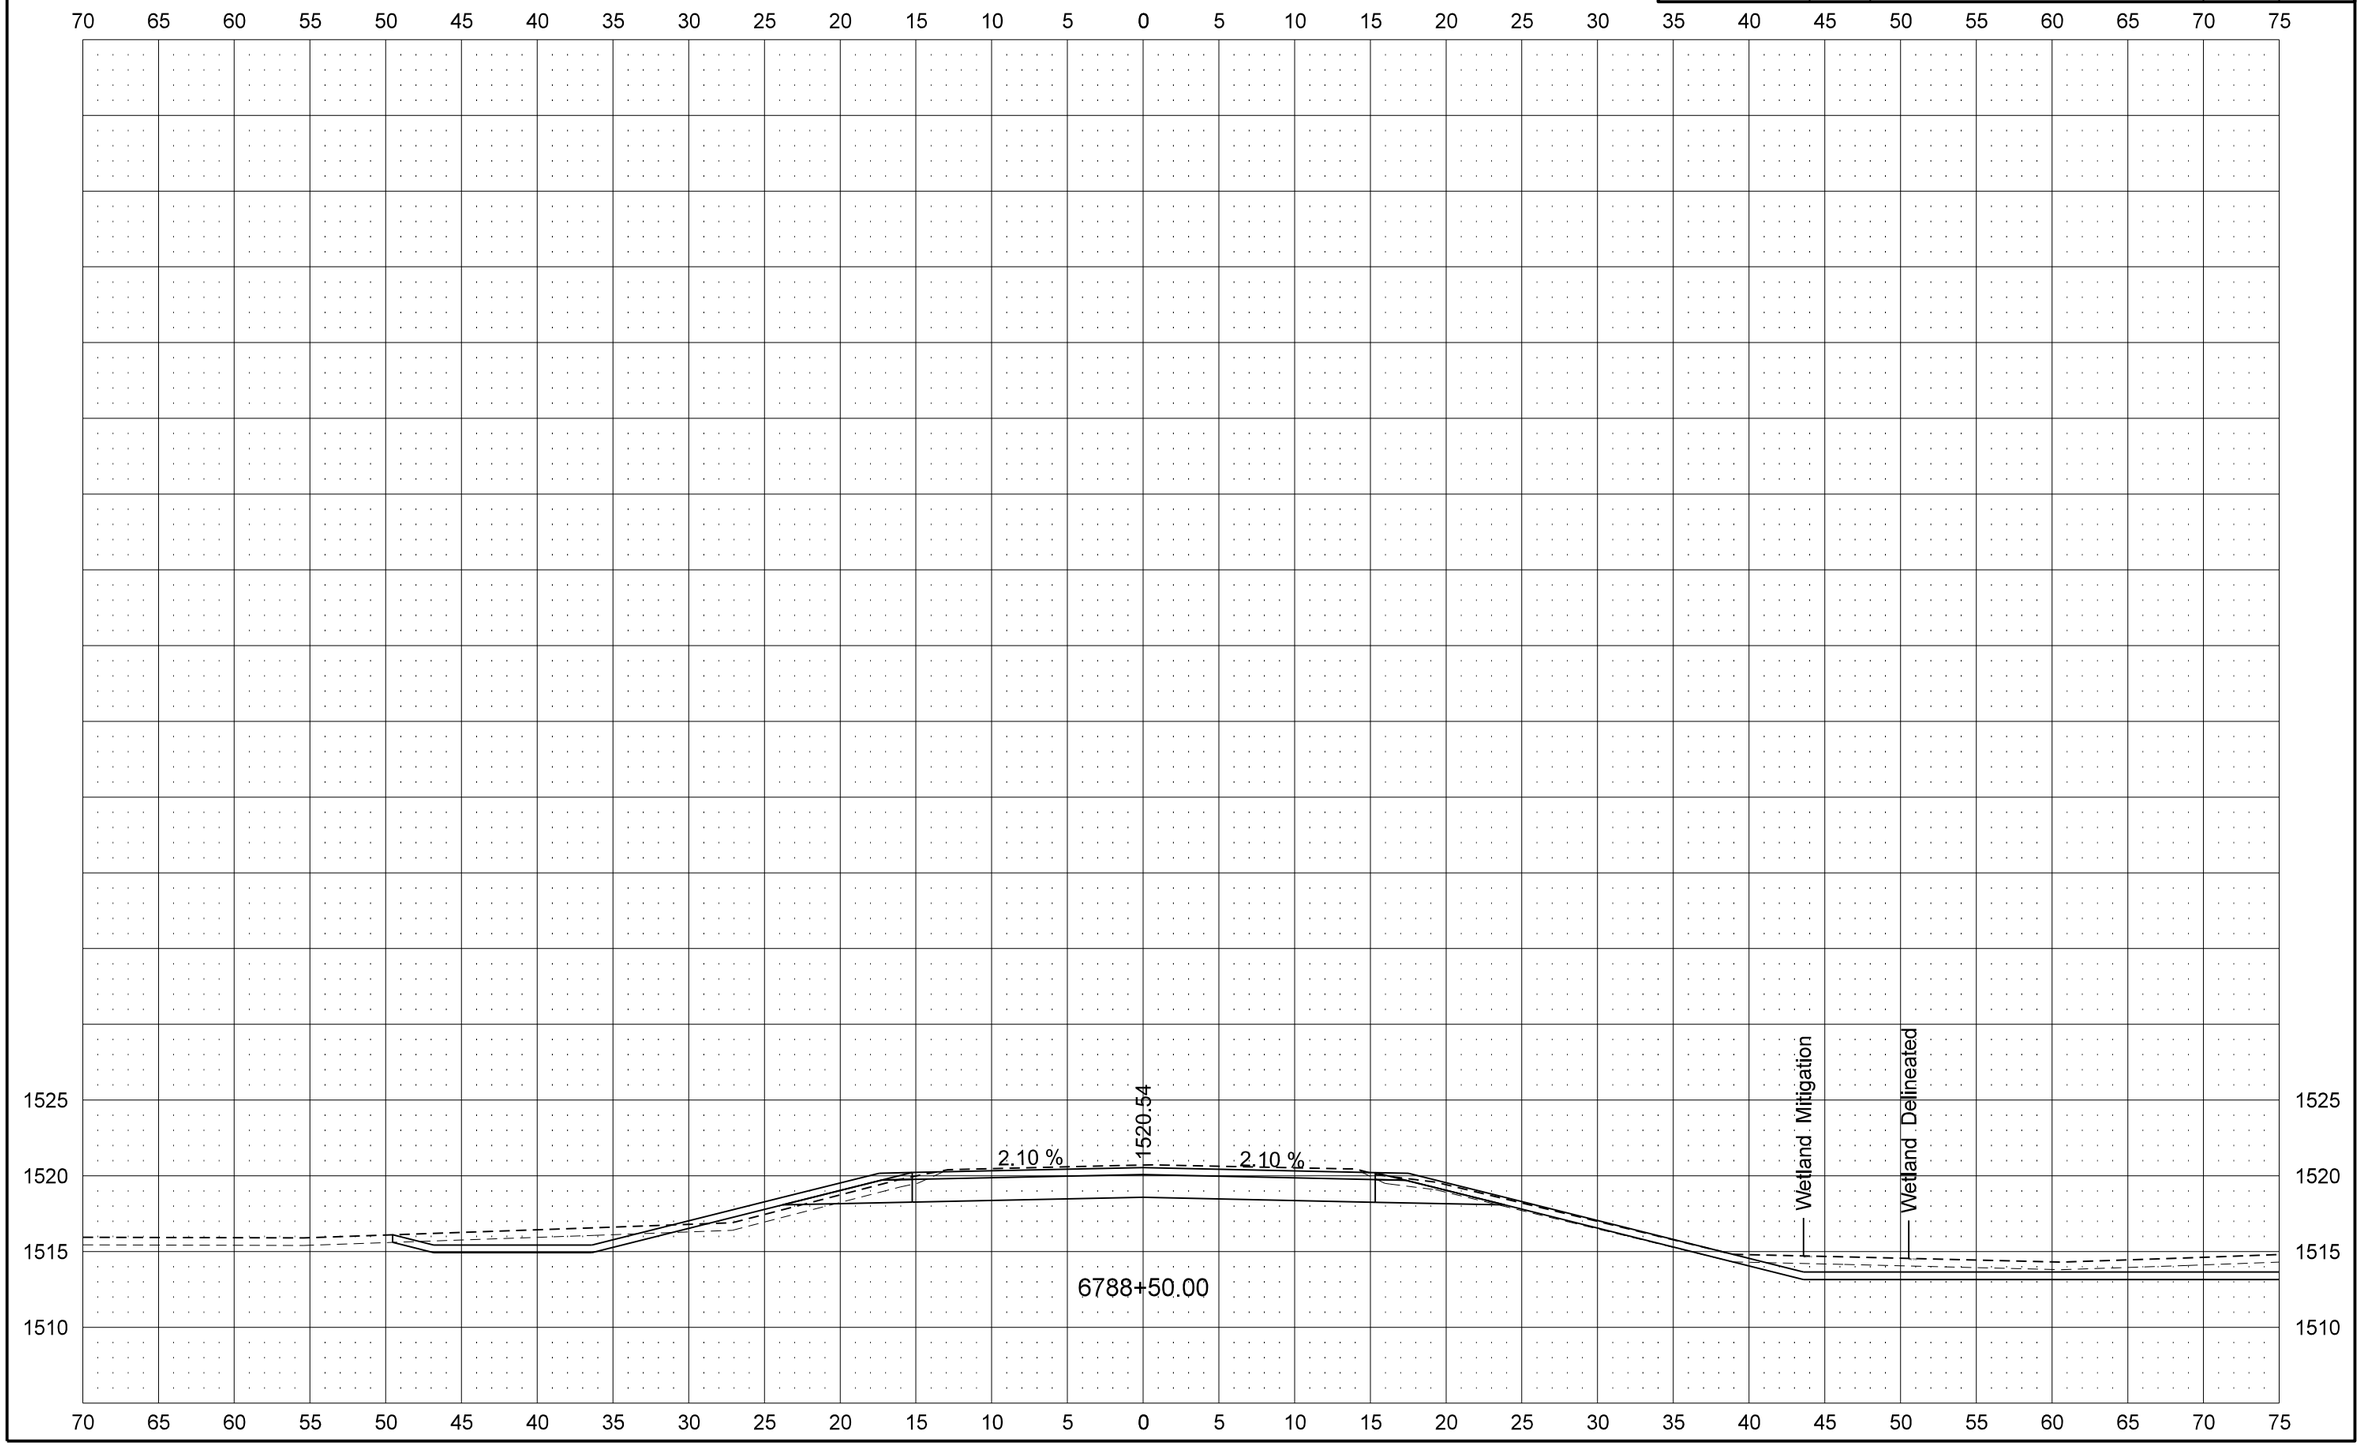
US 281