STATE	PROJECT NO.	SECTION NO.	SHEET NO.
ND	PCN 19603	200	1

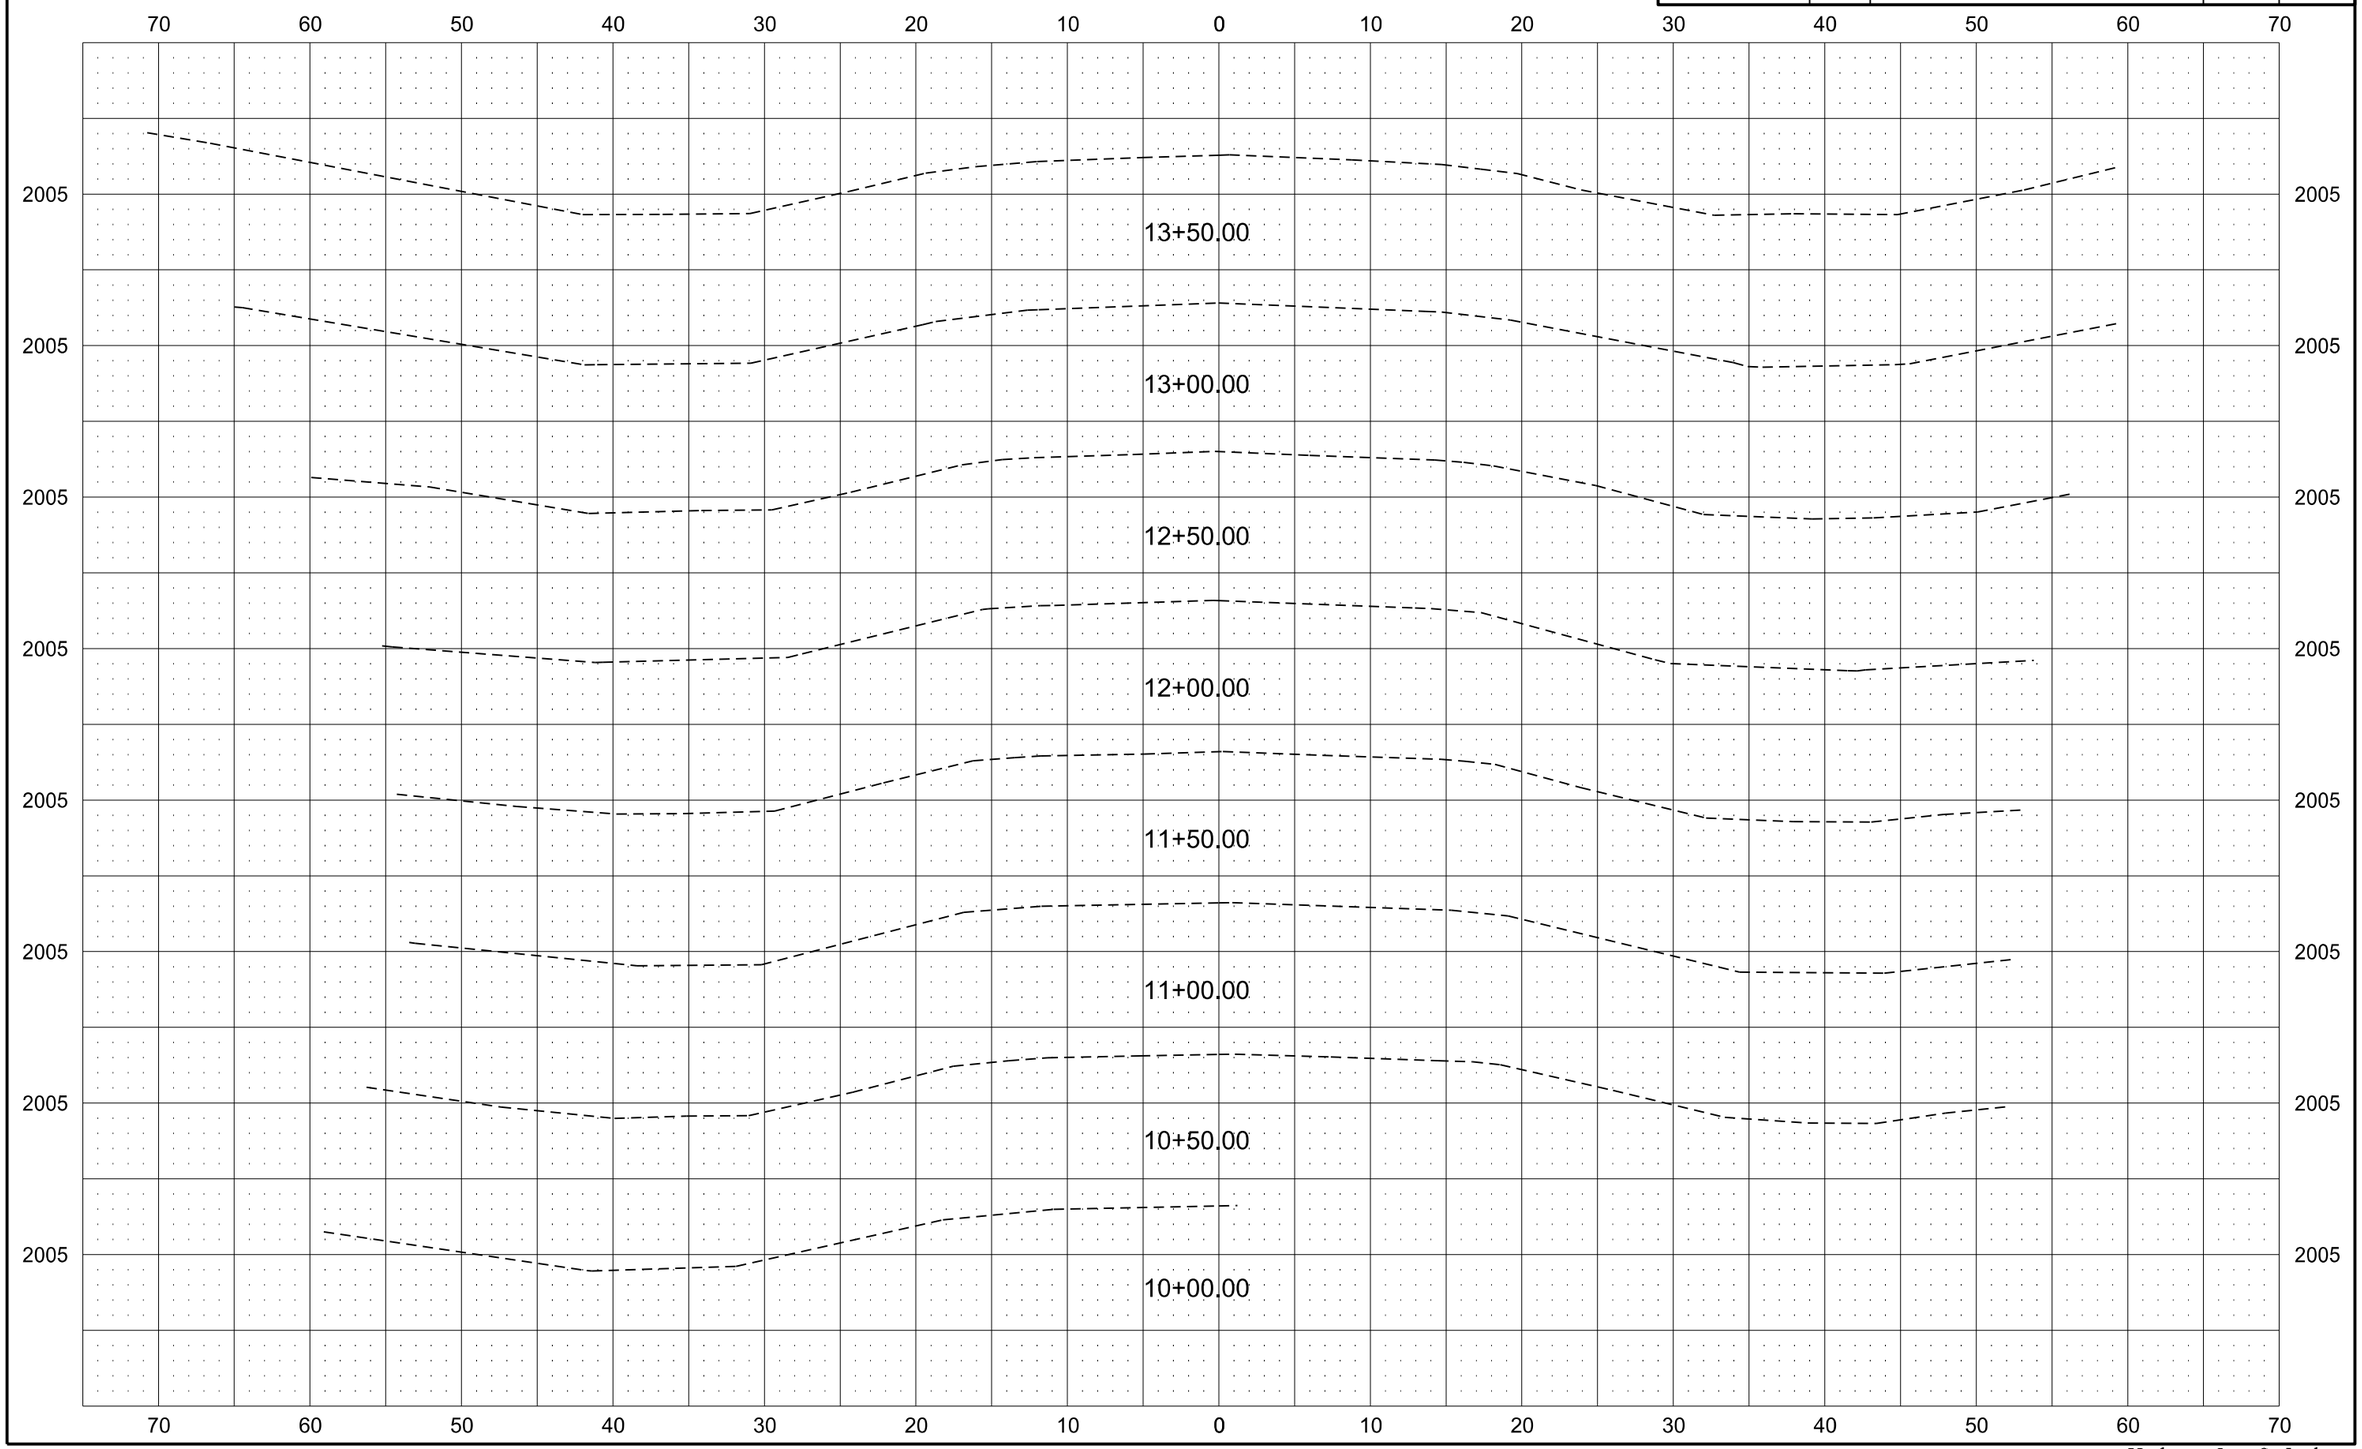

Kadrmas, Lee & Jackson

STATE	PROJECT NO.	SECTION NO.	SHEET NO.
ND	PCN 19603	200	2

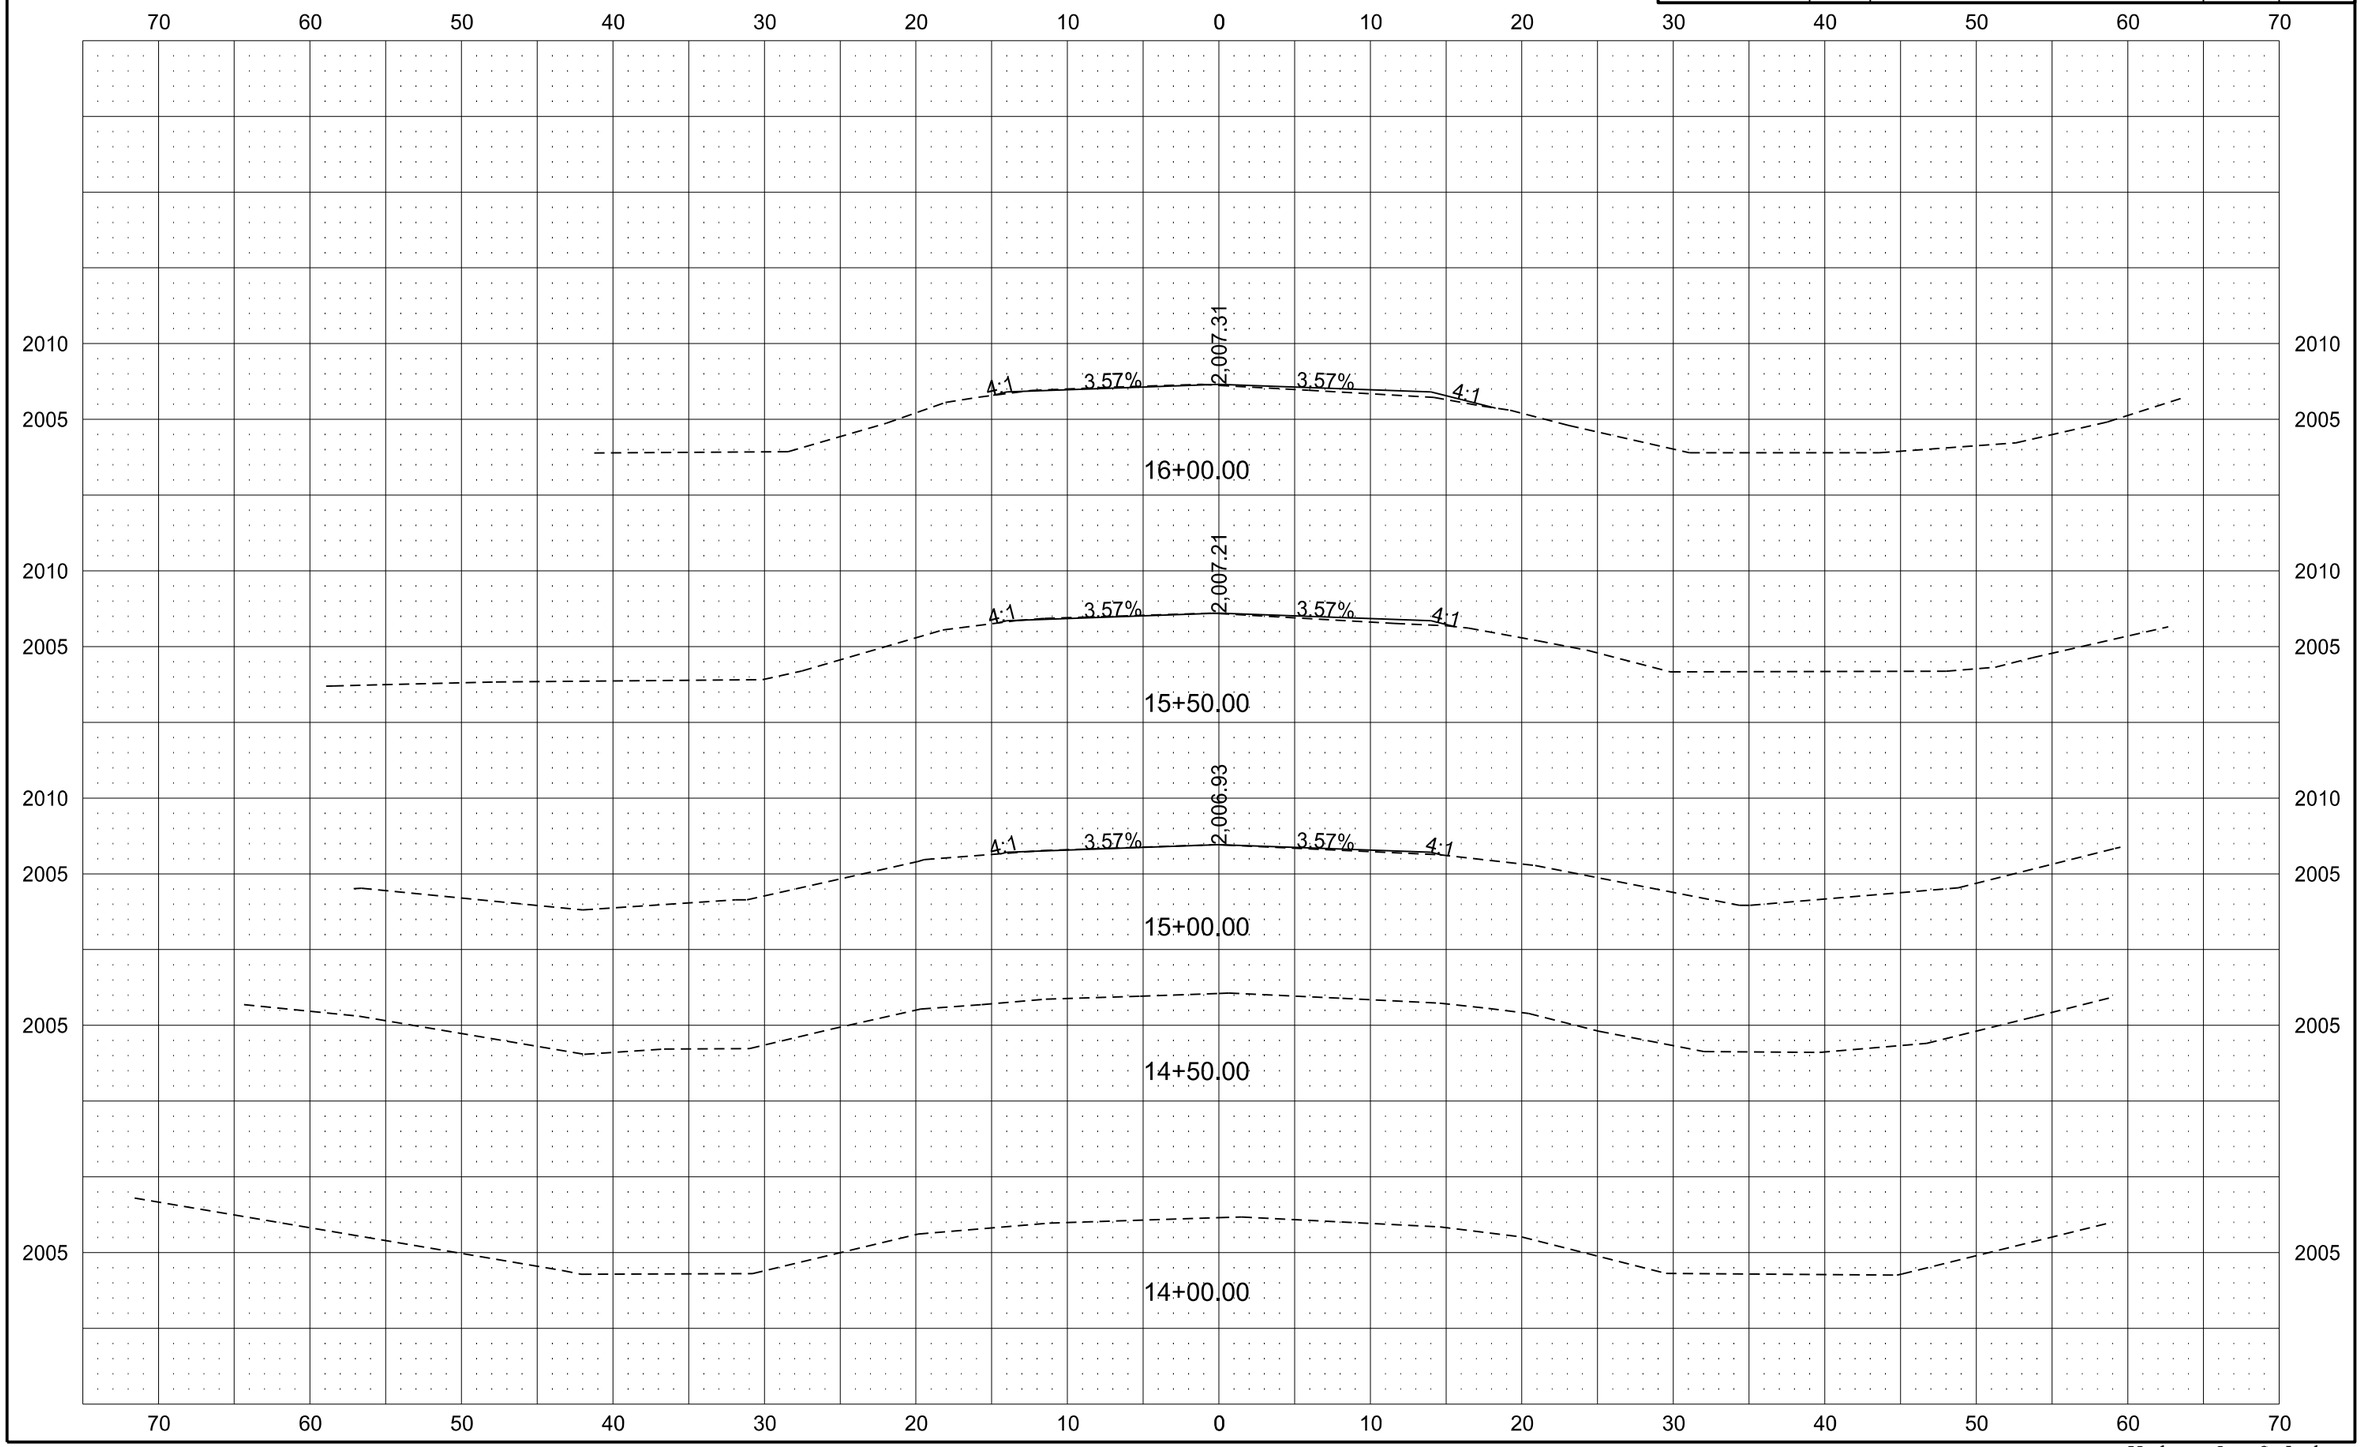

Kadrmas, Lee & Jackson

STATE	PROJECT NO.	SECTION NO.	SHEET NO.
ND	PCN 19603	200	3

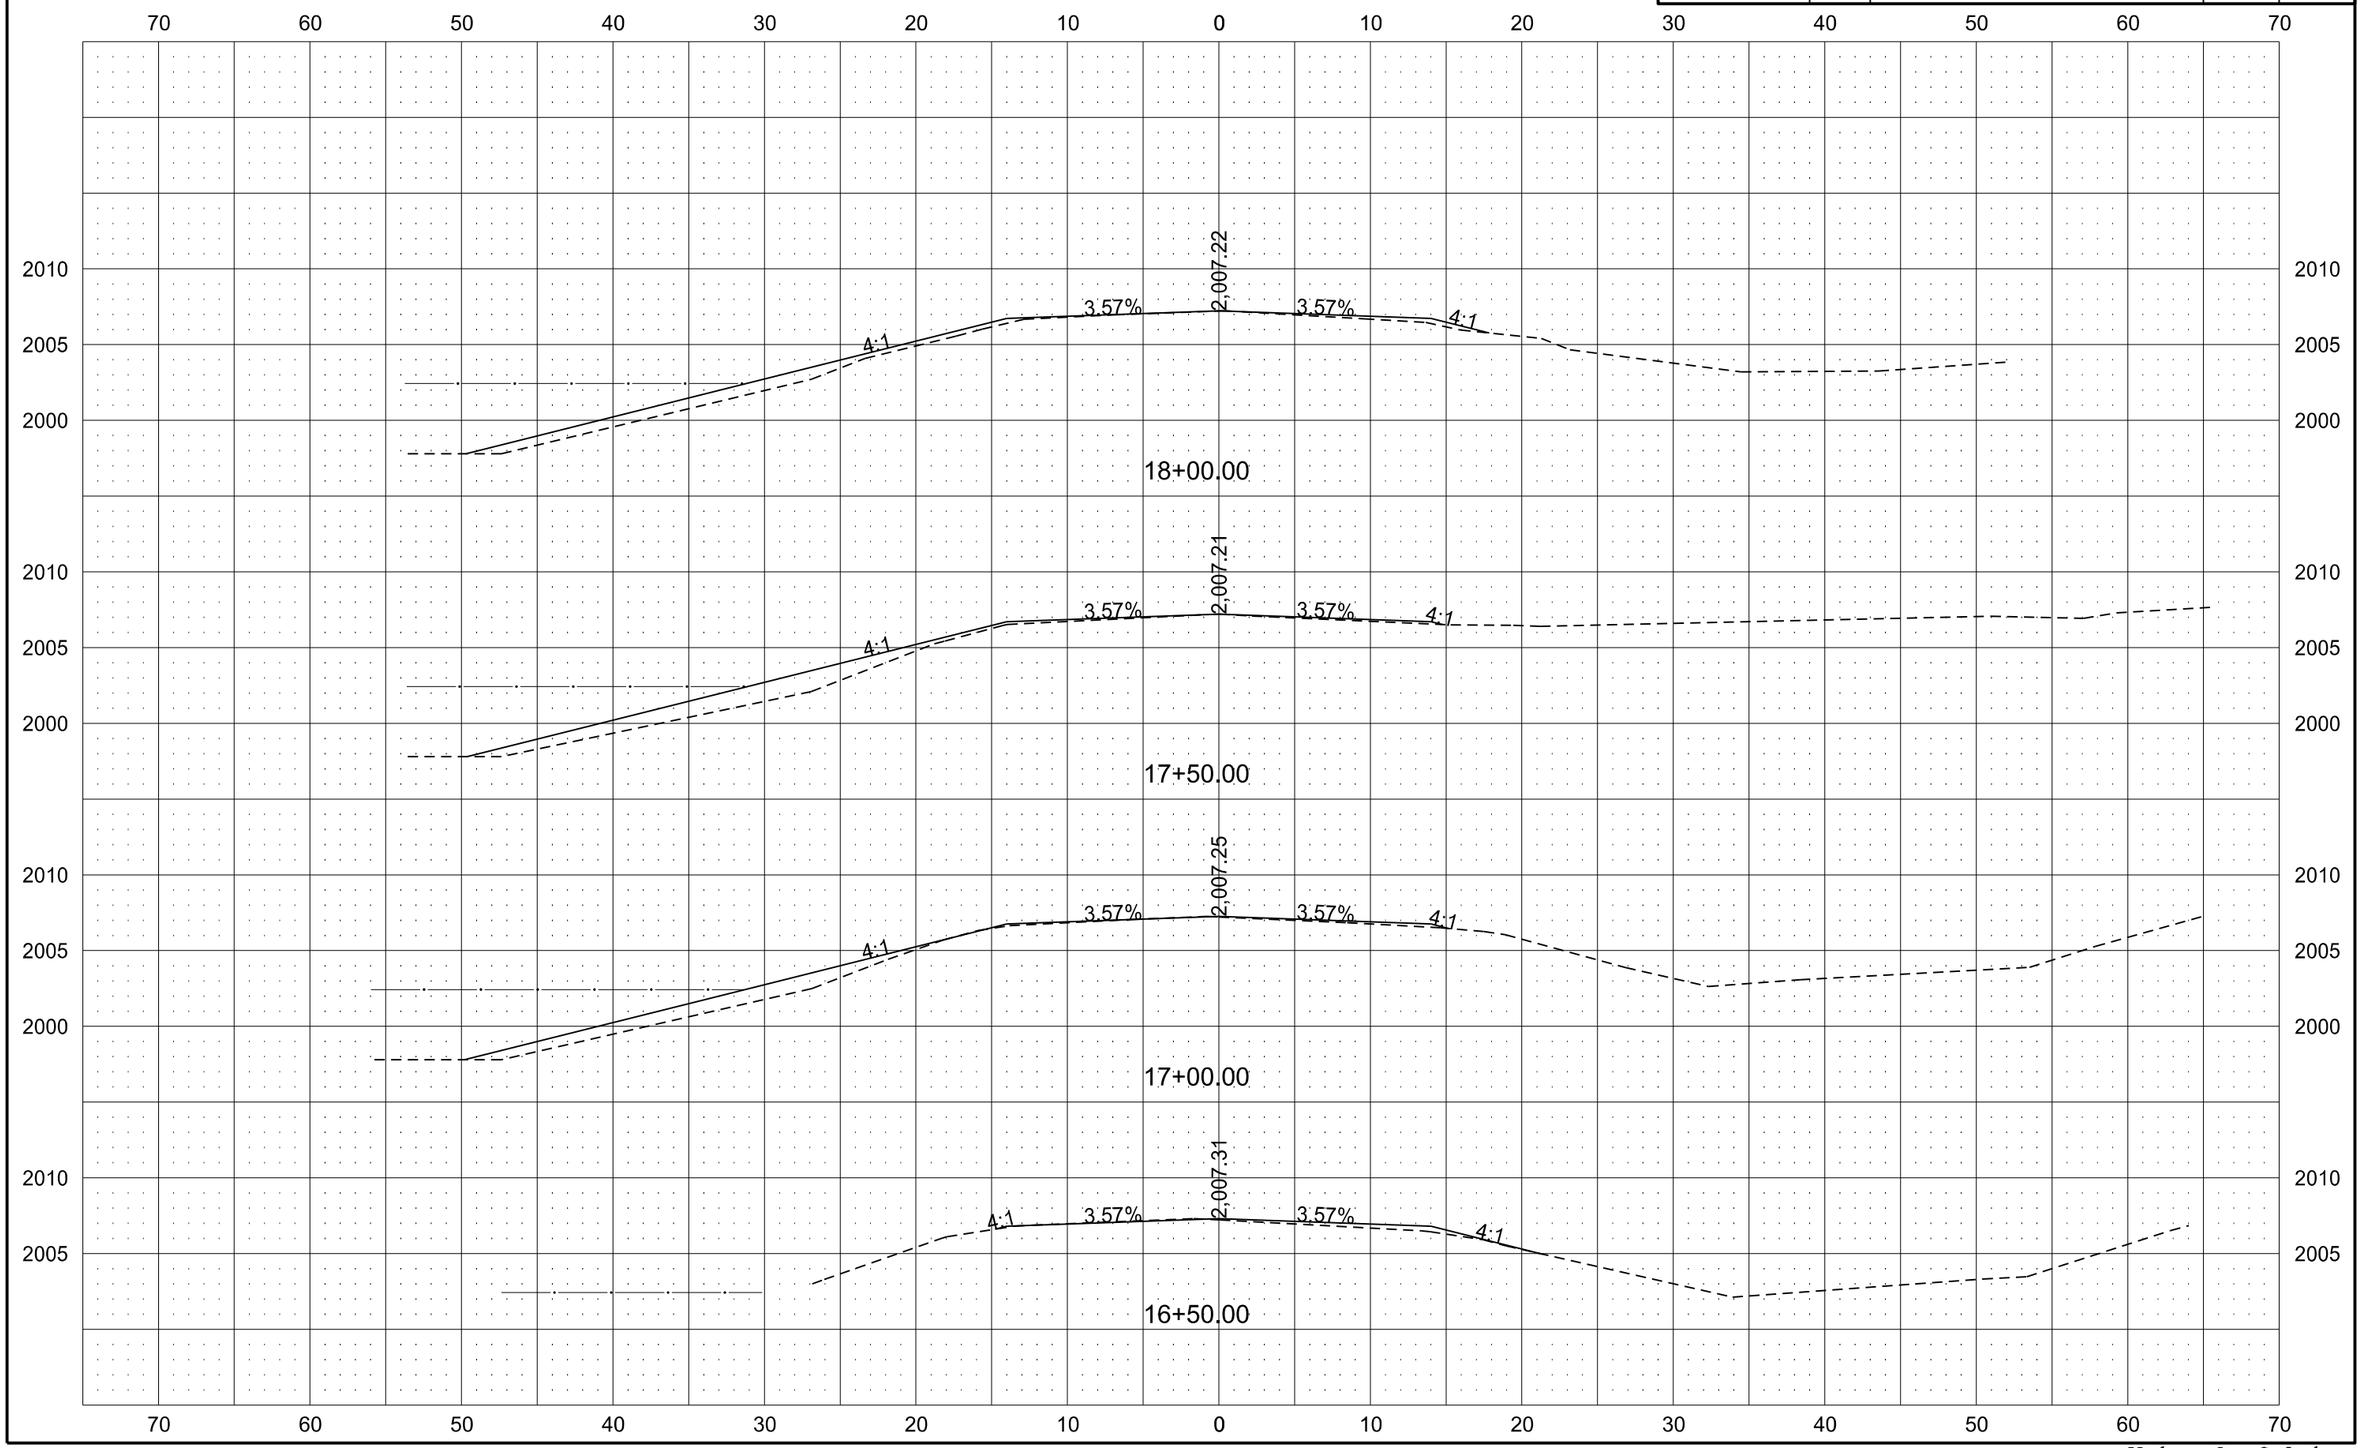

Kadrmas, Lee & Jackson

STATE	PROJECT NO.	SECTION NO.	SHEET NO.
ND	PCN 19603	200	4

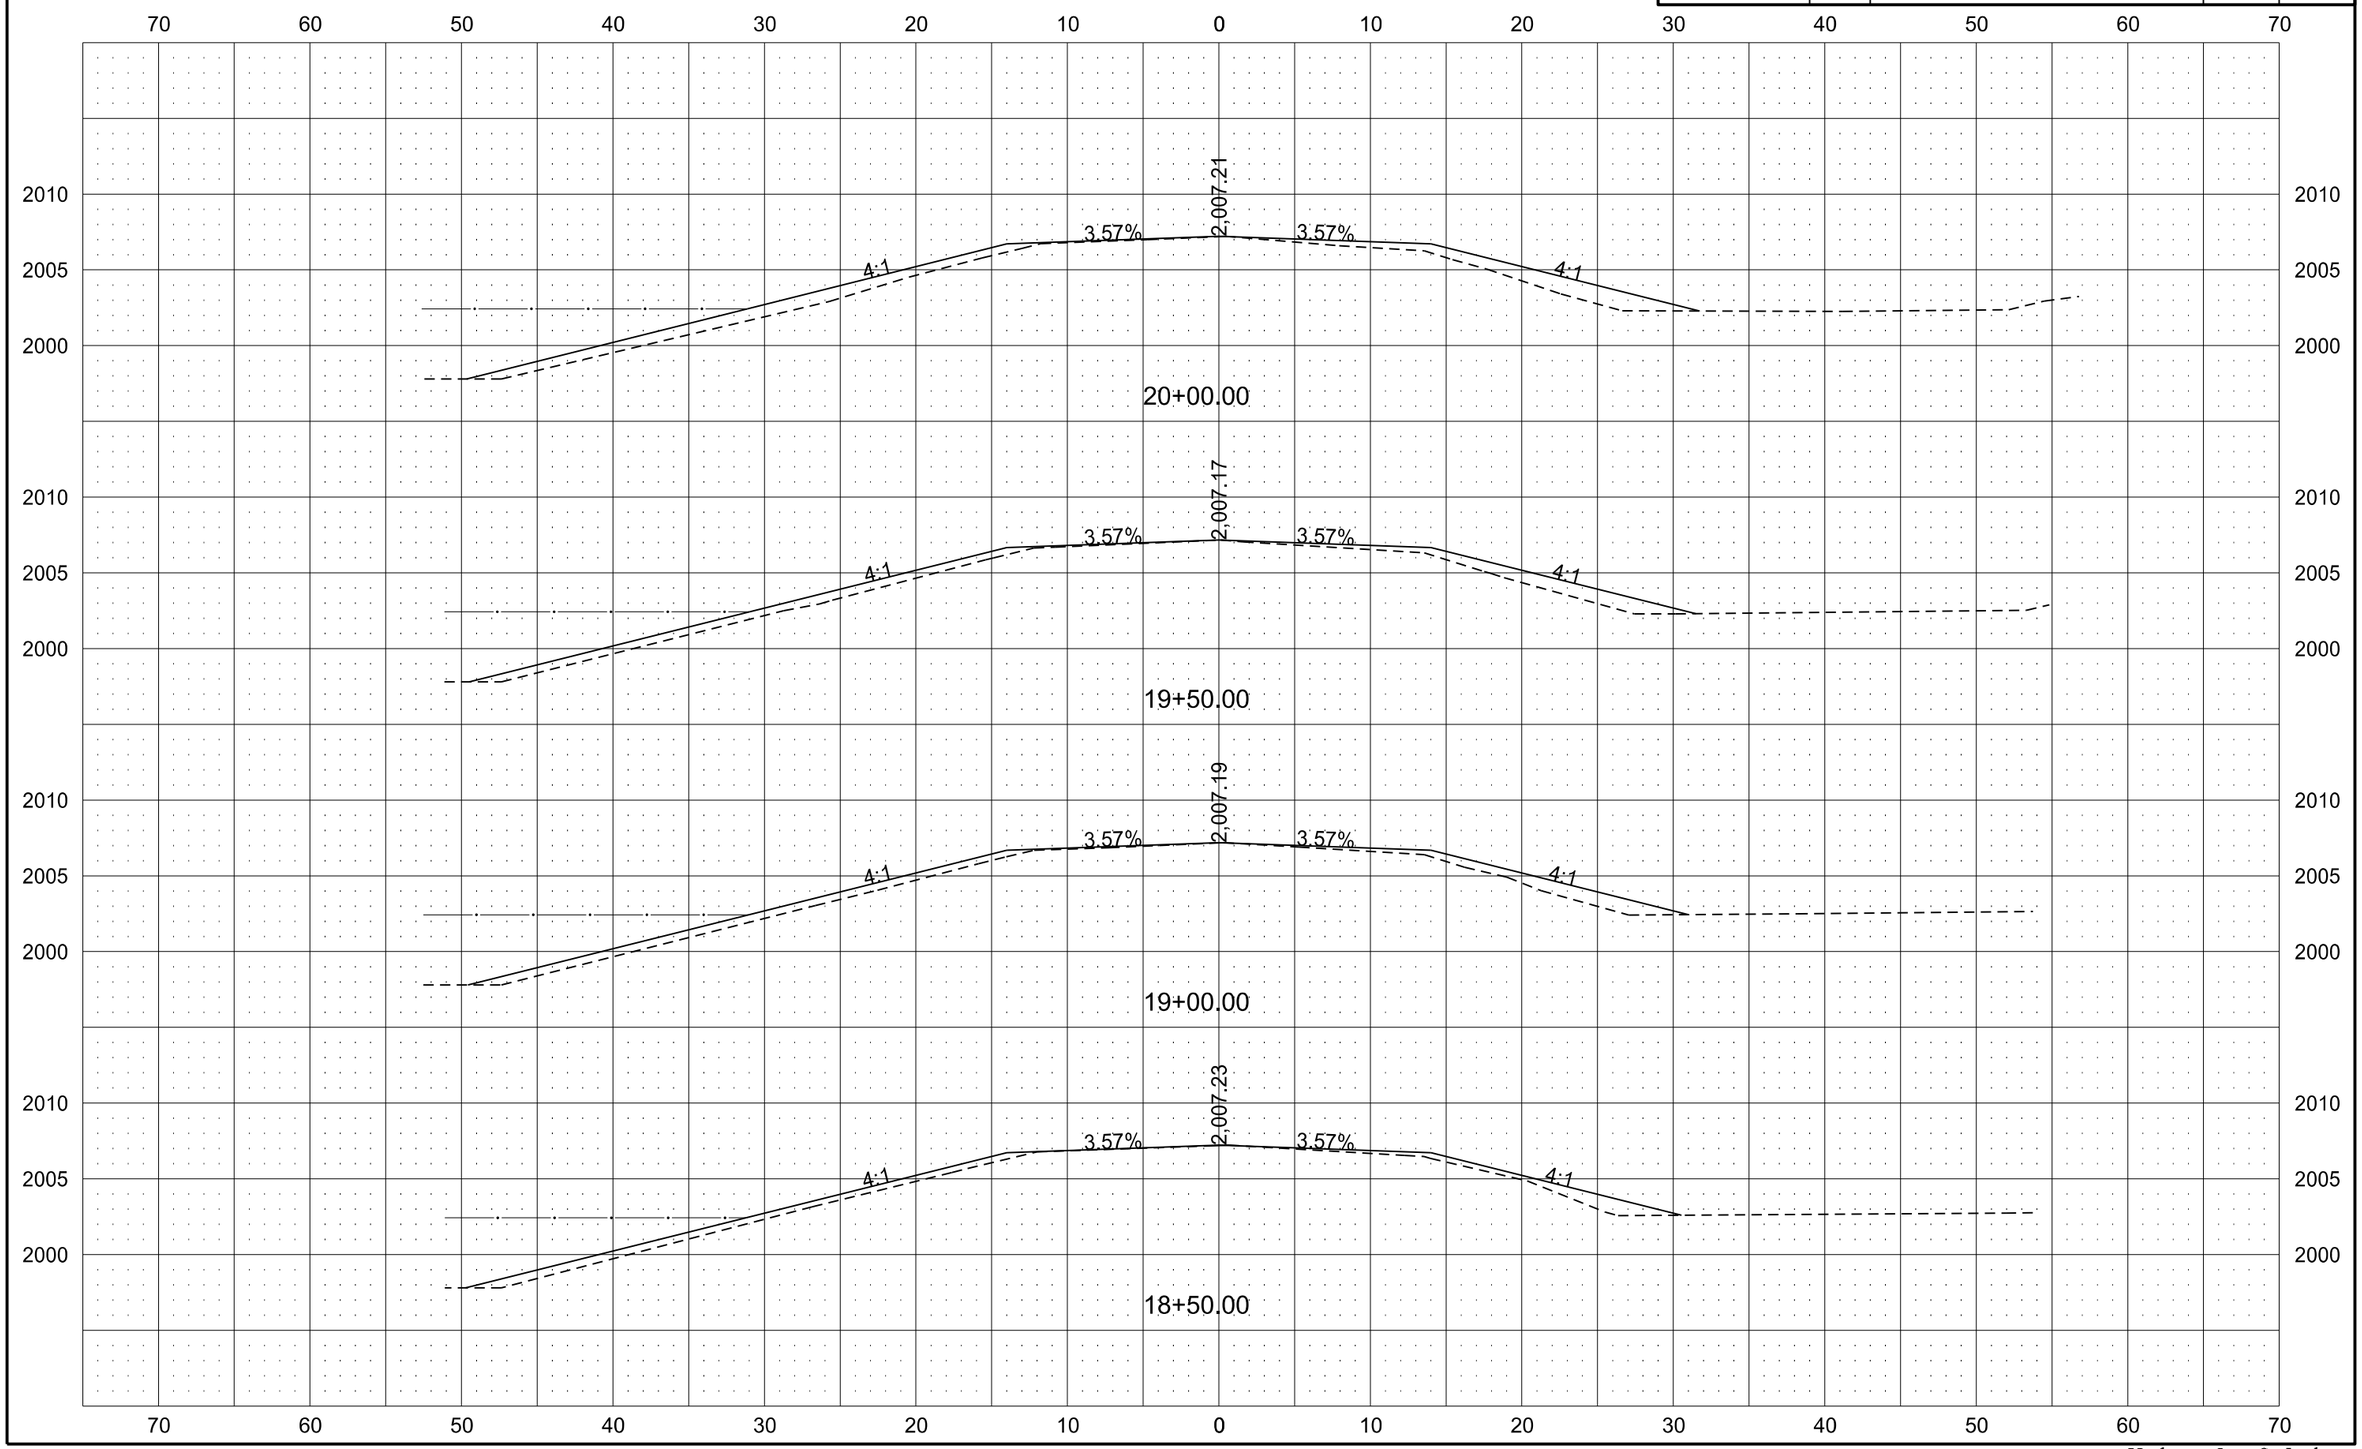

Kadrmas, Lee & Jackson

STATE	PROJECT NO.	SECTION NO.	SHEET NO.
ND	PCN 19603	200	5

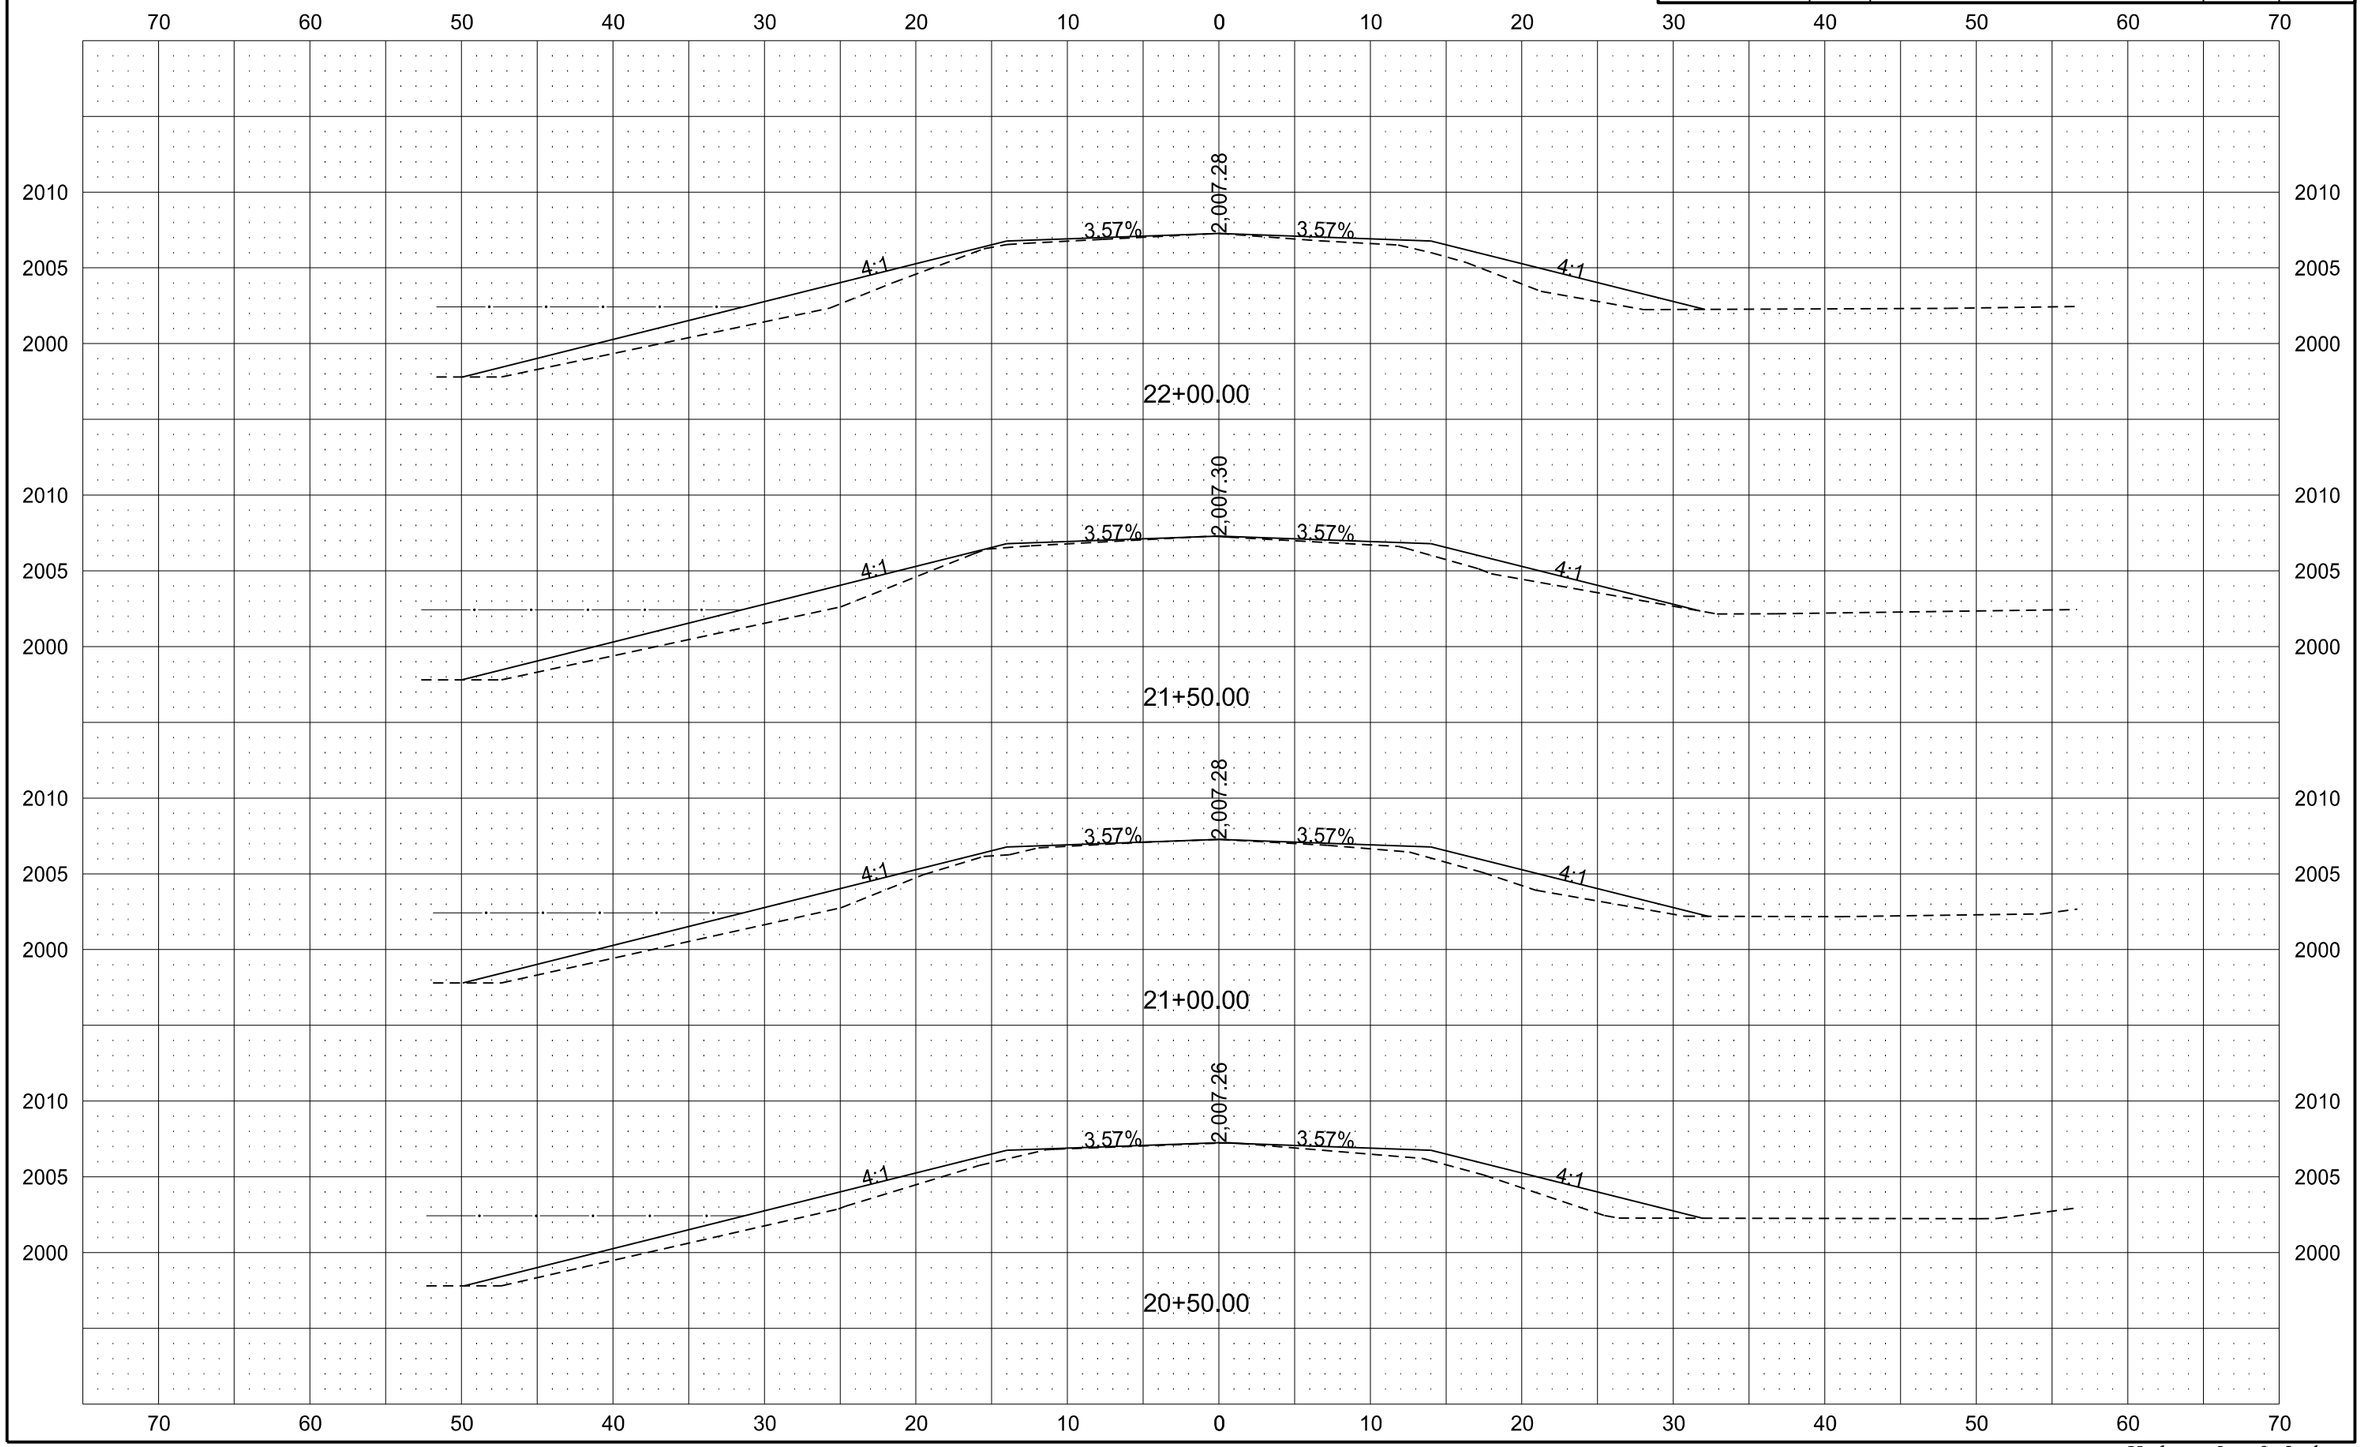

Kadrmas, Lee & Jackson

STATE	PROJECT NO.	SECTION NO.	SHEET NO.
ND	PCN 19603	200	6

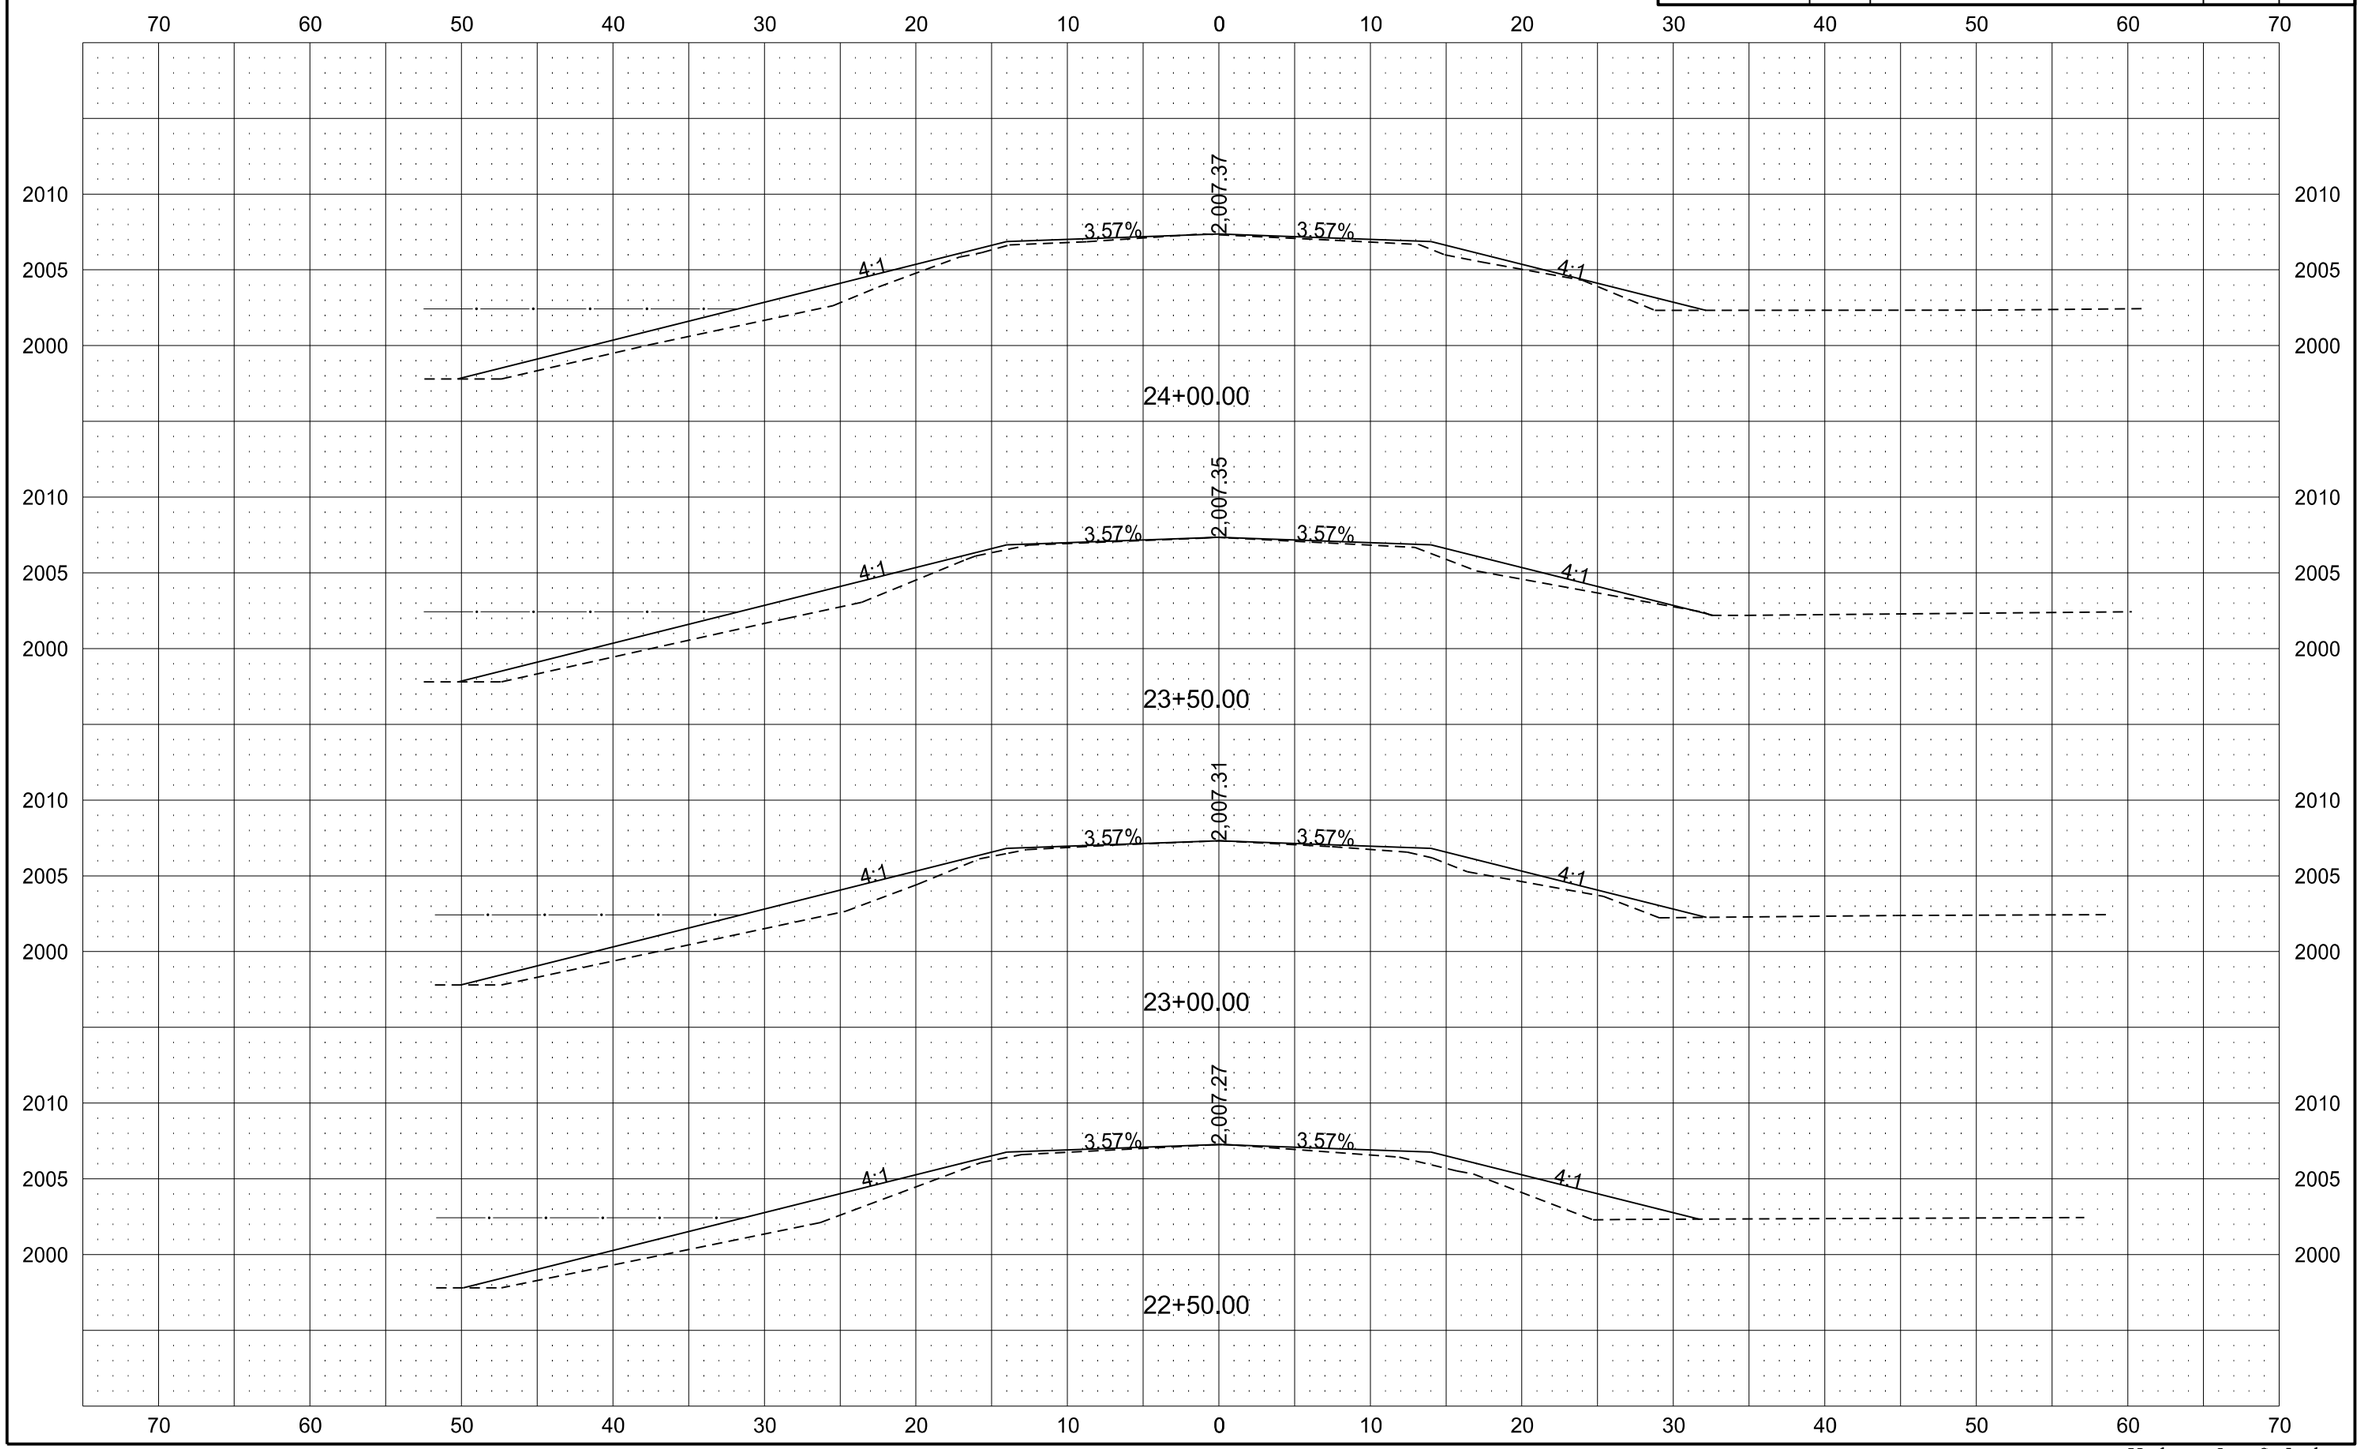

Kadrmas, Lee & Jackson

STATE	PROJECT NO.	SECTION NO.	SHEET NO.
ND	PCN 19603	200	7

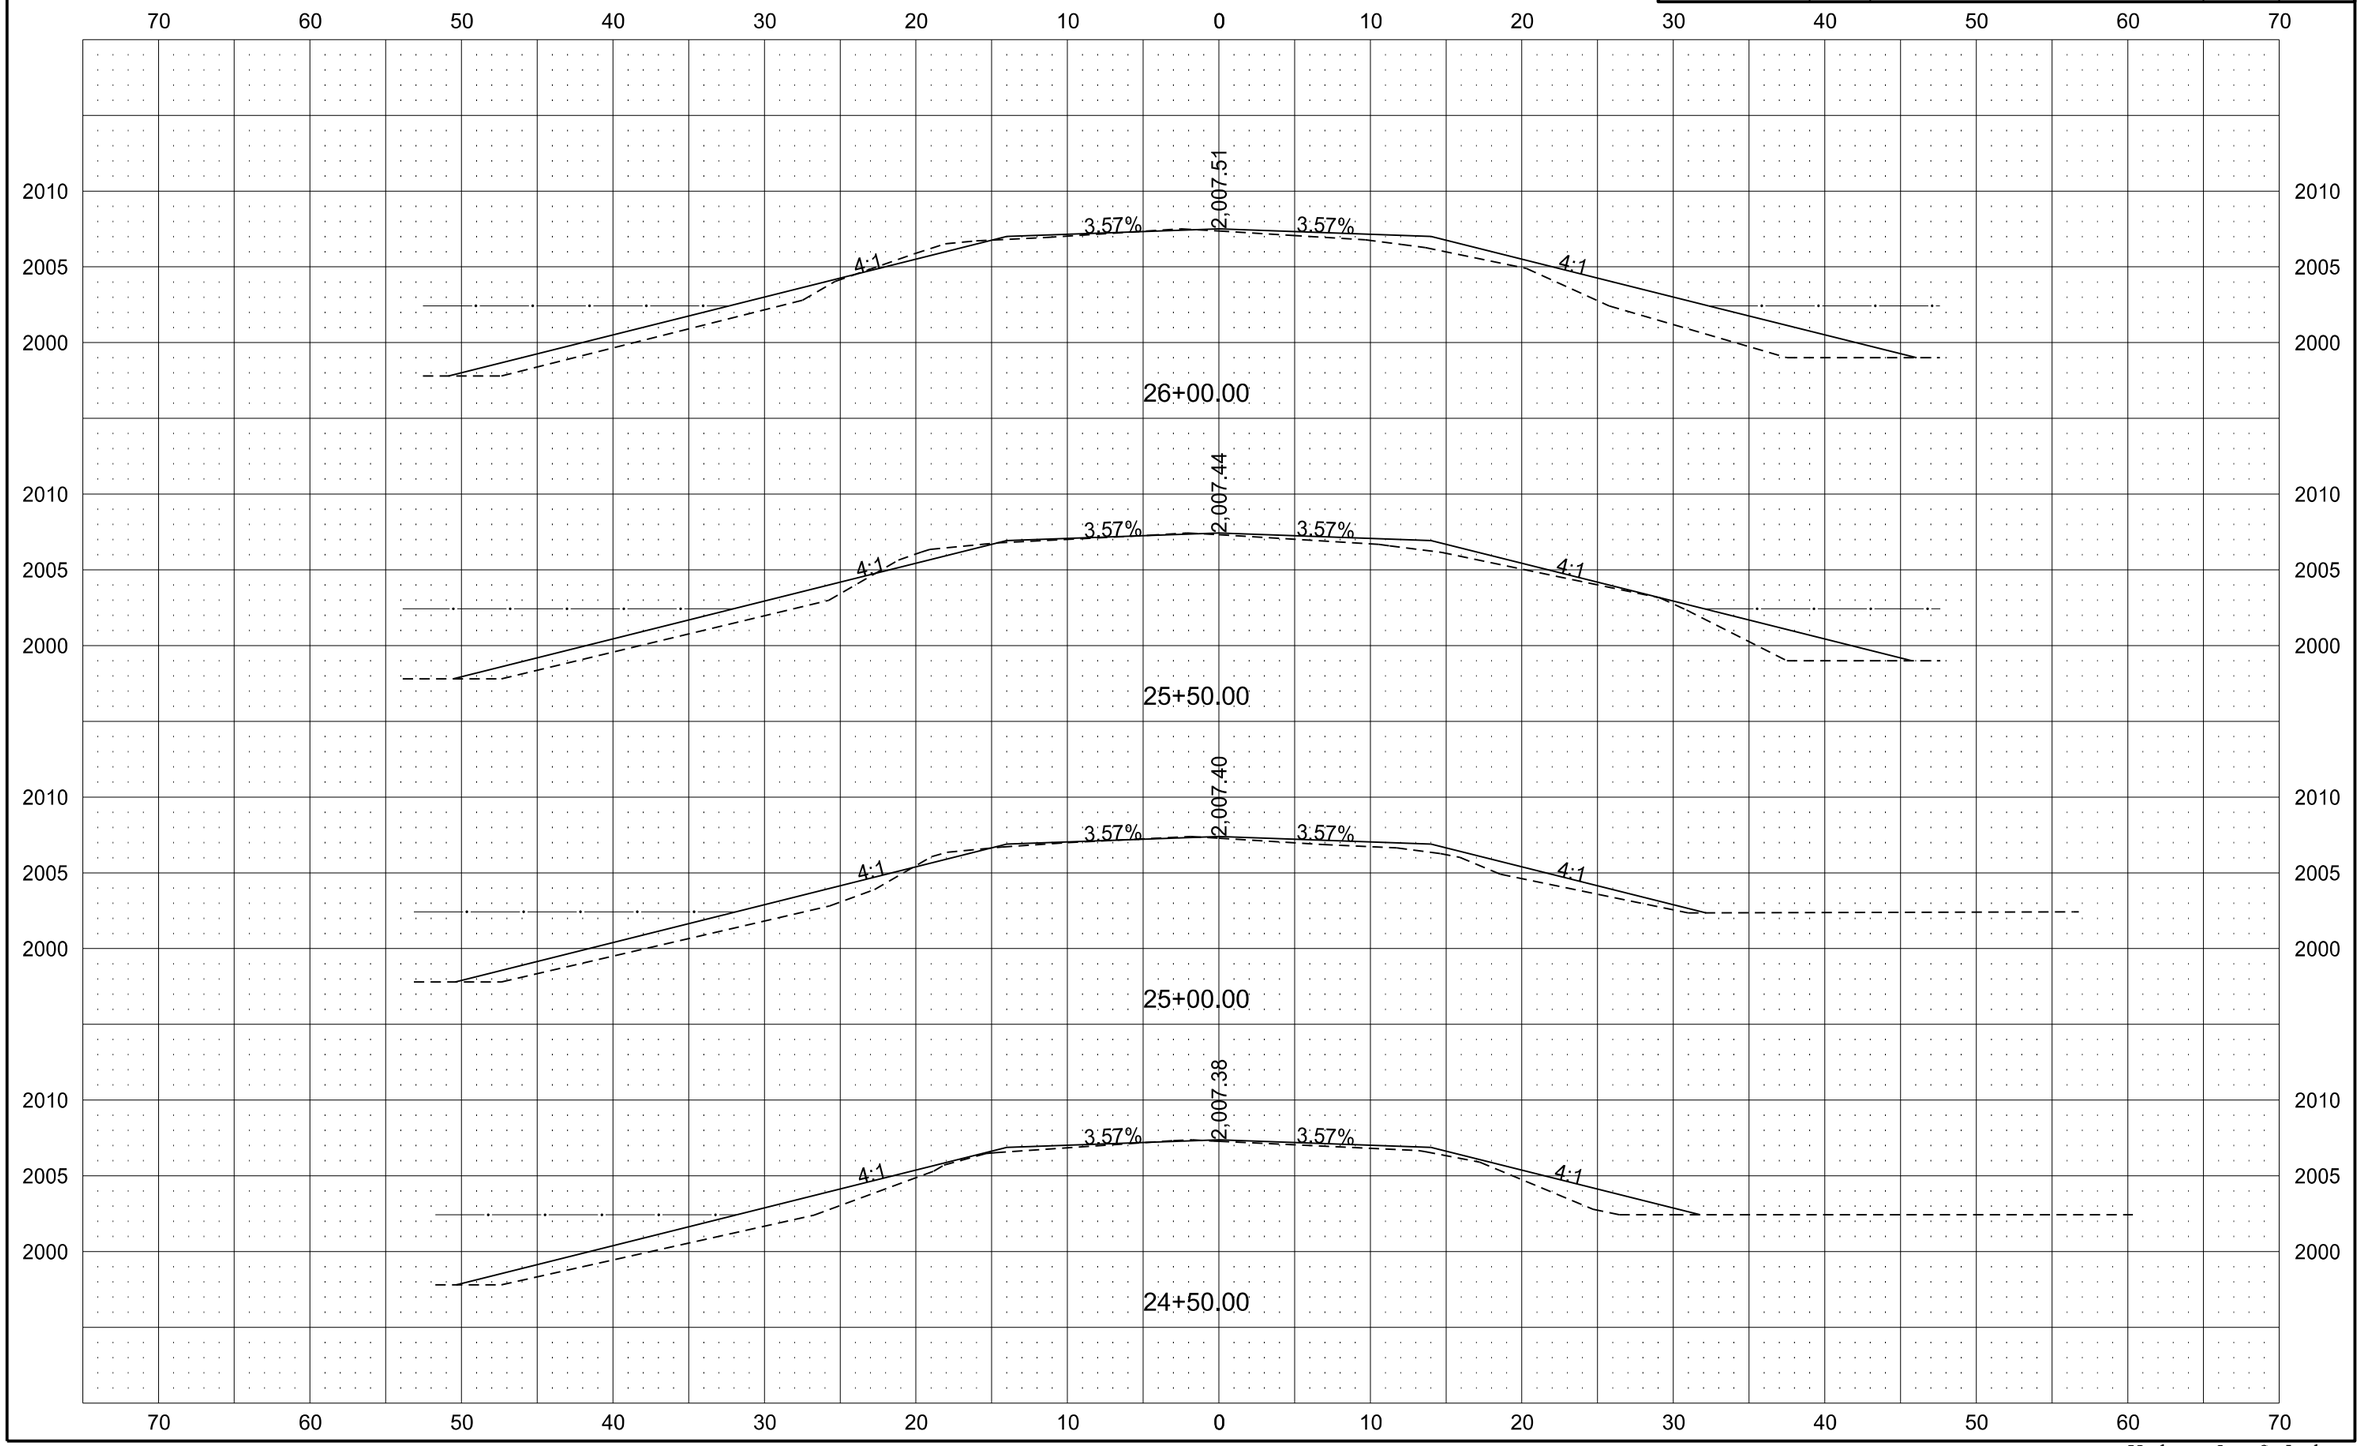

9/9/2013 9:25:24 AM derekanderson J:\county\logan\1312119\CADD\Design\Sheets\200XS_001.dgn

Kadrmas, Lee & Jackson

STATE	PROJECT NO.	SECTION NO.	SHEET NO.
ND	PCN 19603	200	8

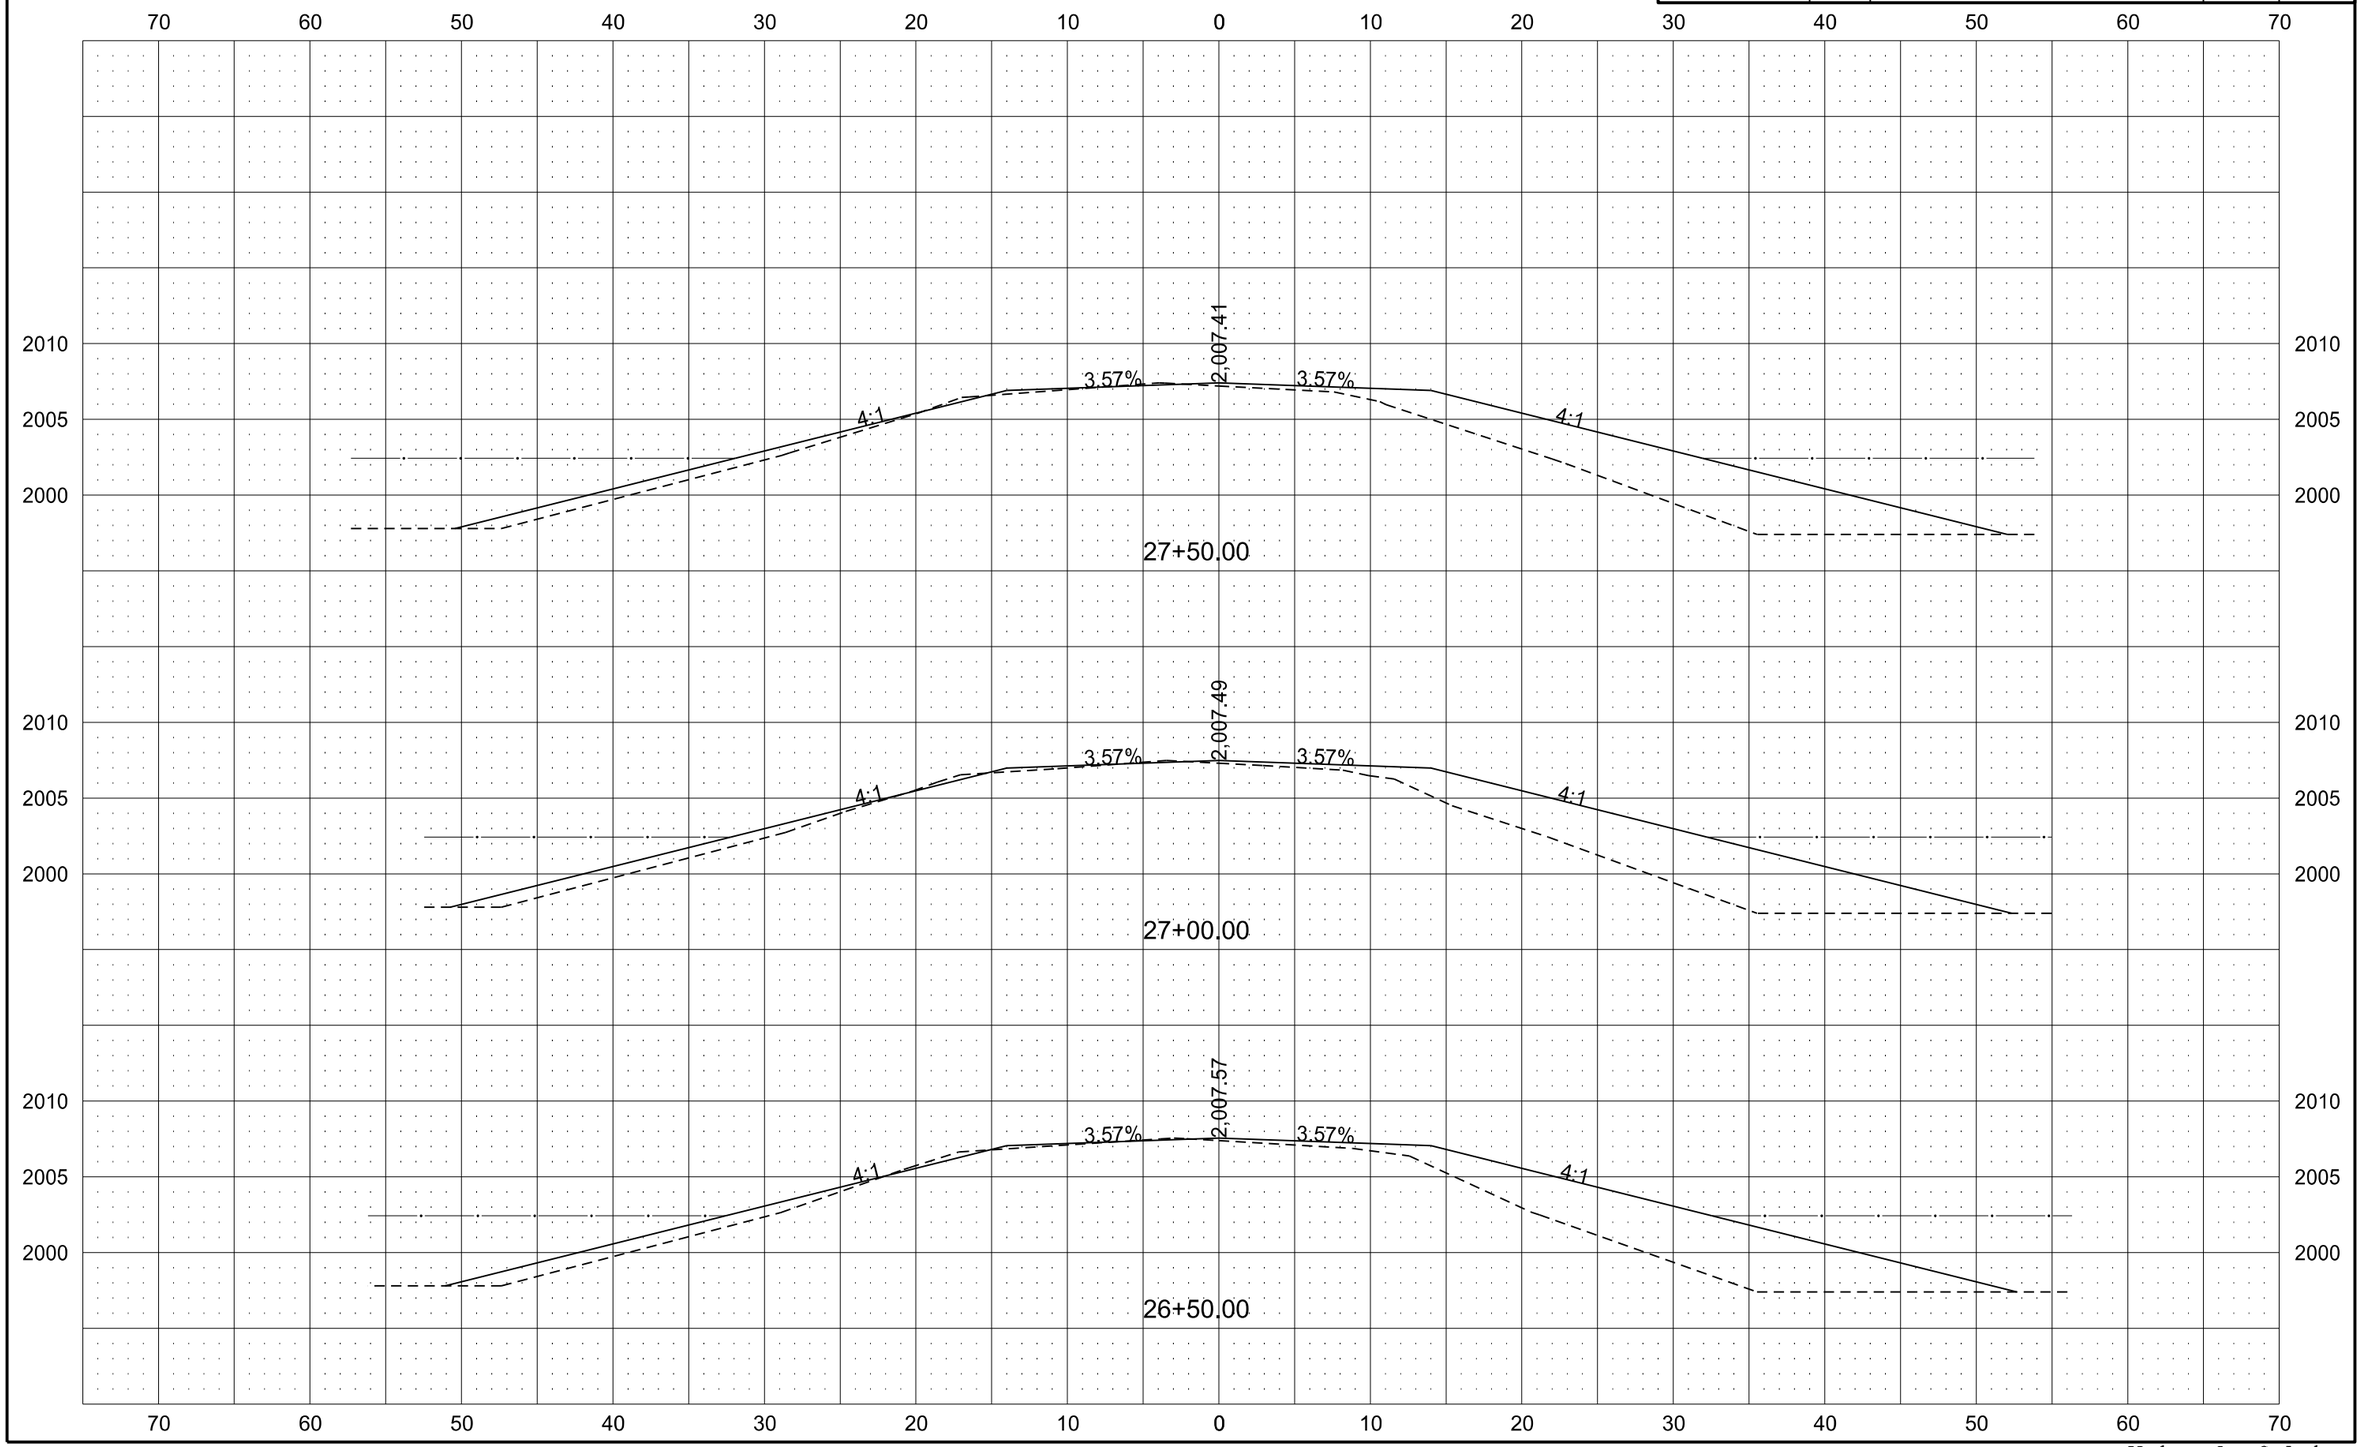

Kadrmas, Lee & Jackson

STATE	PROJECT NO.	SECTION NO.	SHEET NO.
ND	PCN 19603	200	9

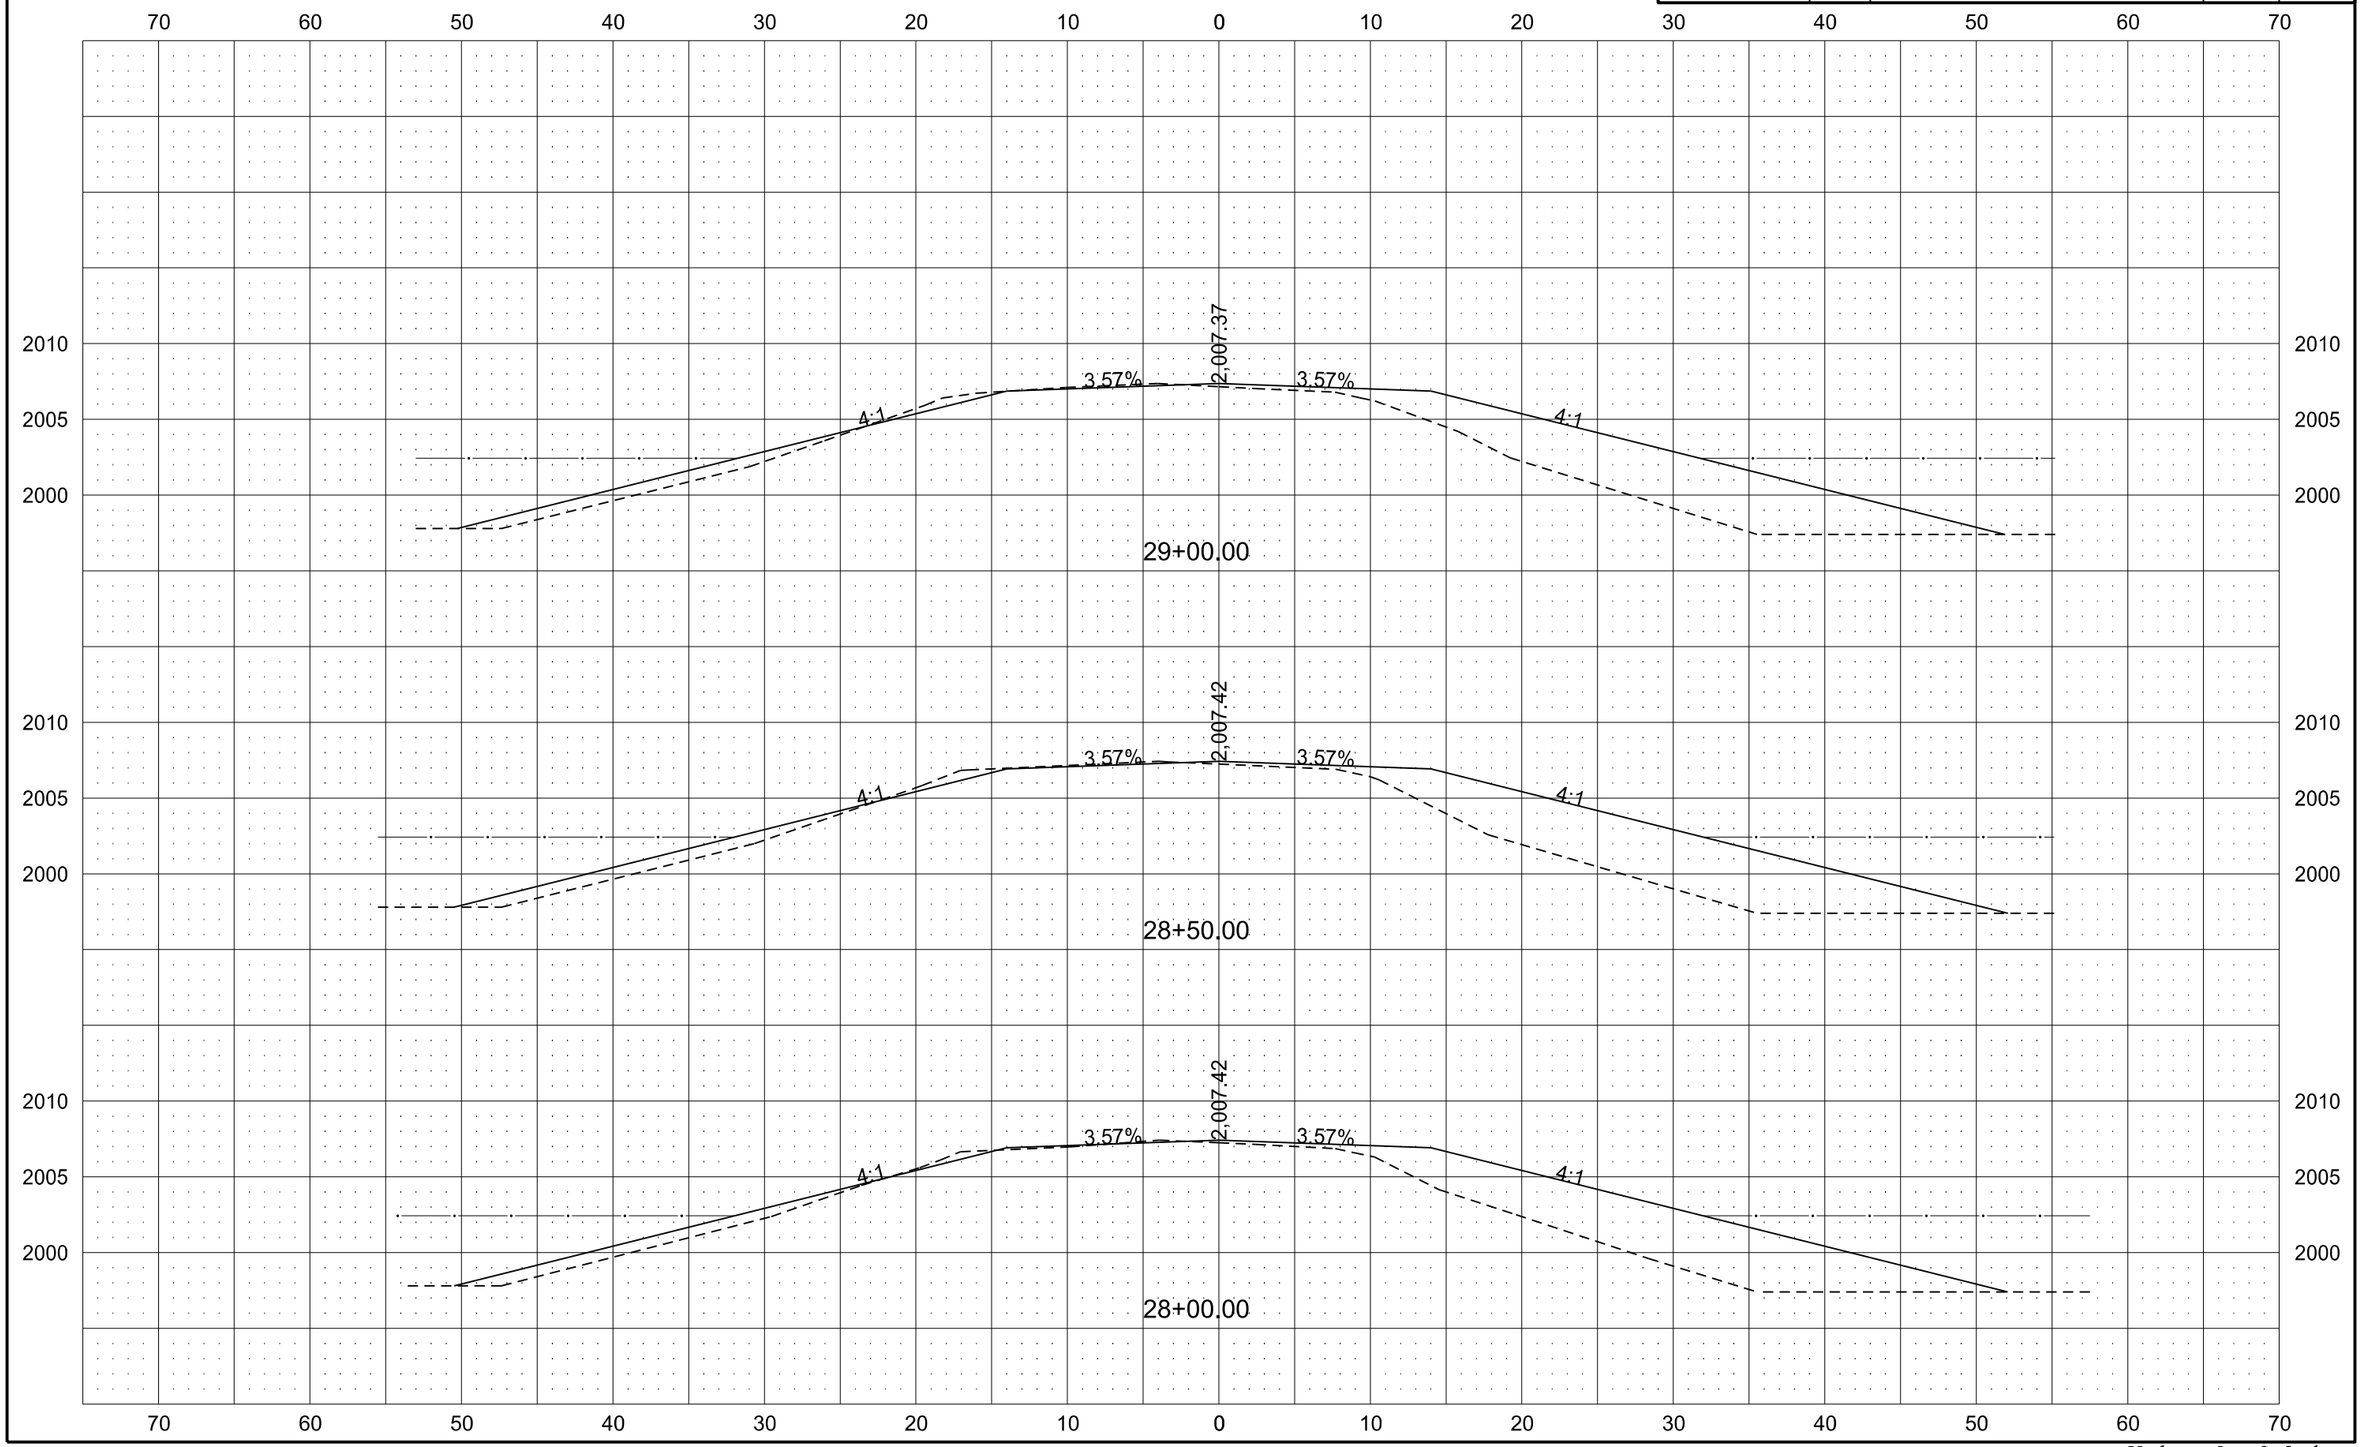

9/9/2013 9:25:27 AM derekanderson J:\county\logan\1312119\CADD\Design\Sheets\200XS_001.dgn

Kadrmas, Lee & Jackson

STATE	PROJECT NO.	SECTION NO.	SHEET NO.
ND	PCN 19603	200	10

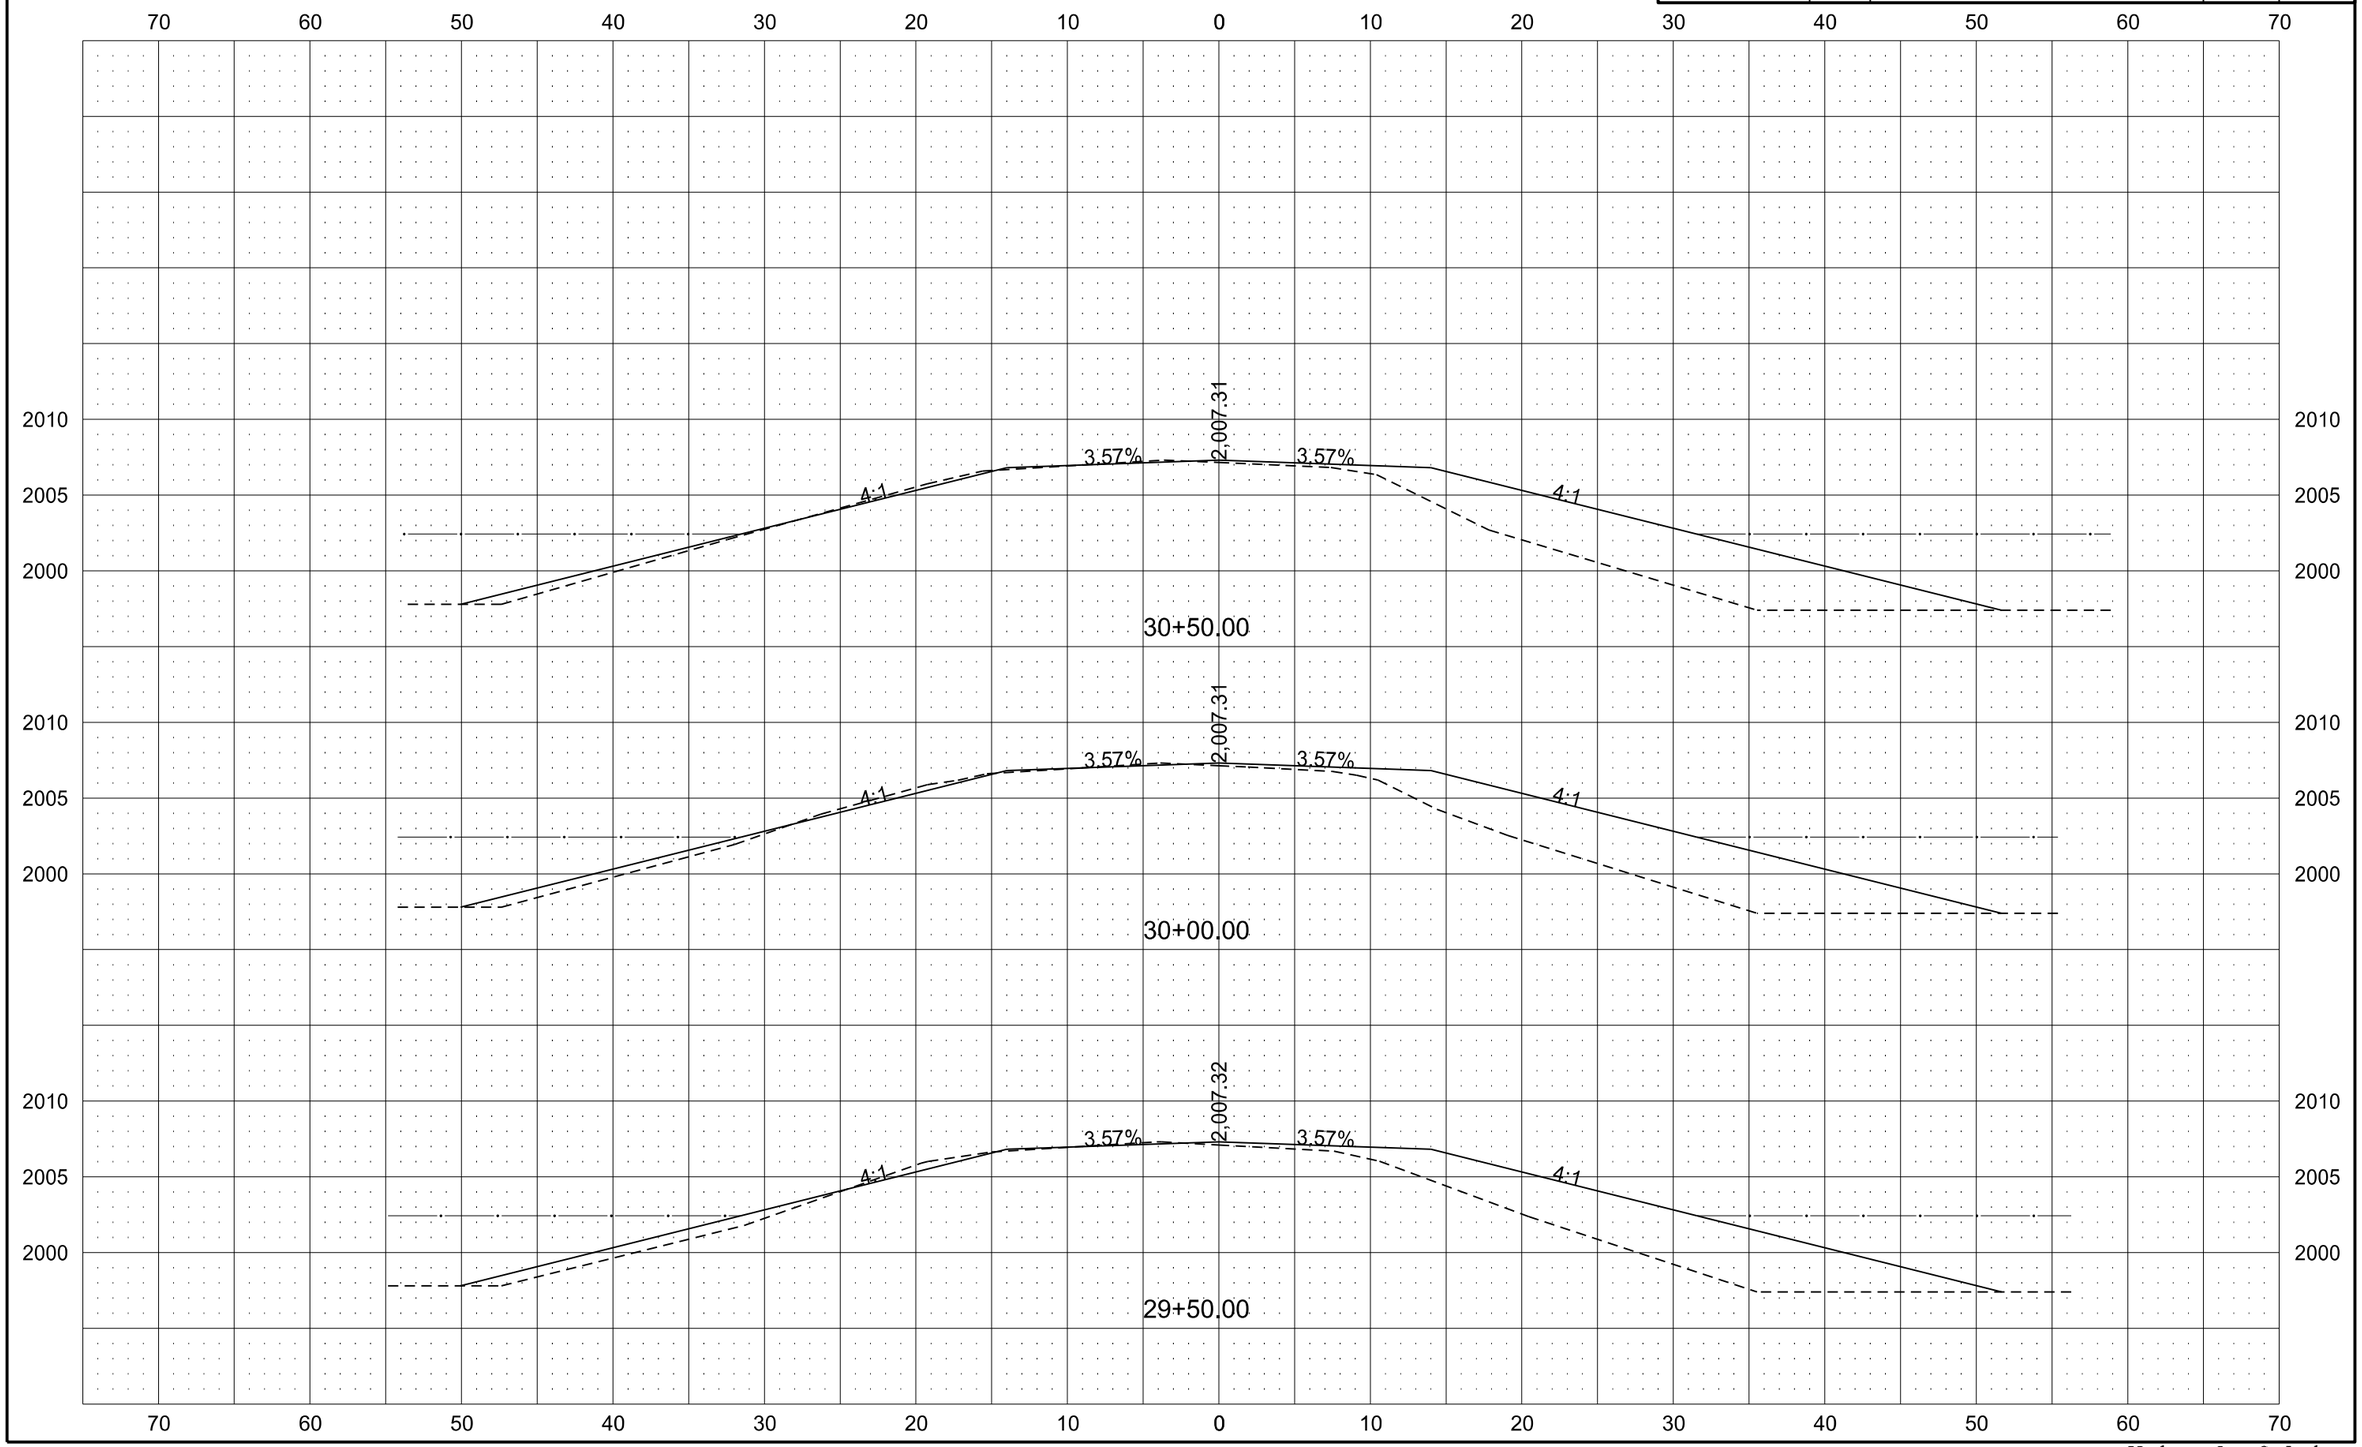

9/9/2013 9:25:28 AM derekanderson J:\county\logan\1312119\CADD\Design\Sheets\200XS_001.dgn

Kadrmas, Lee & Jackson

STATE	PROJECT NO.	SECTION NO.	SHEET NO.
ND	PCN 19603	200	11

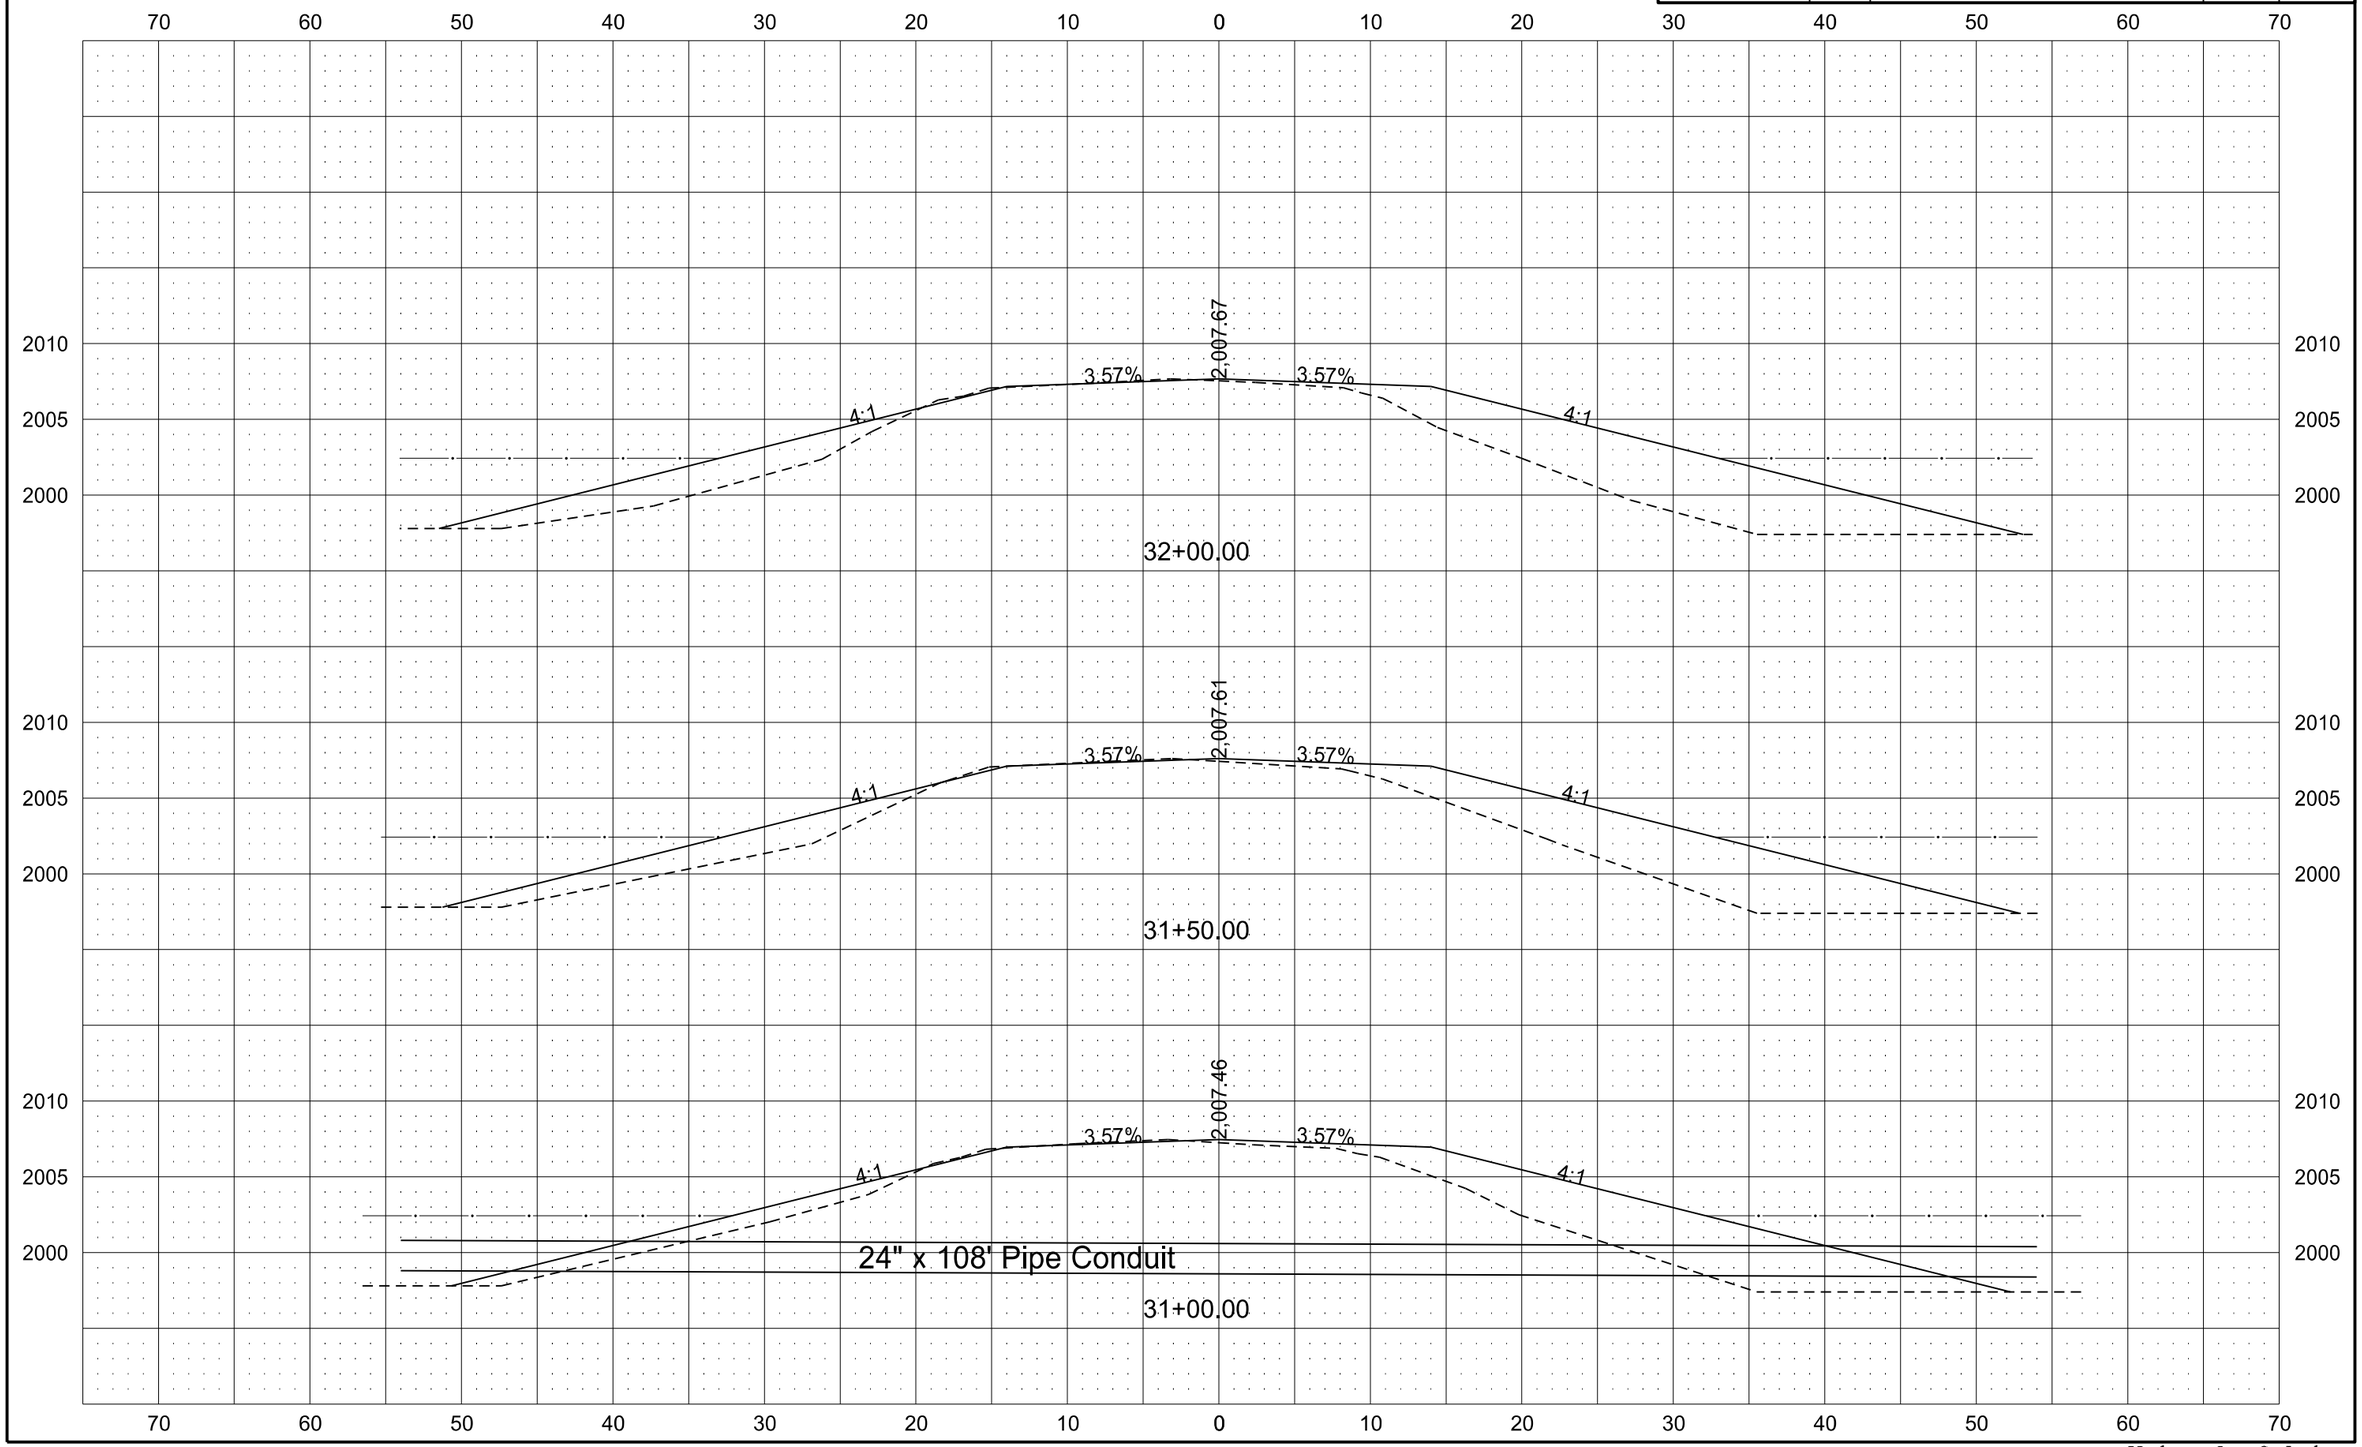

Kadrmas, Lee & Jackson

STATE	PROJECT NO.	SECTION NO.	SHEET NO.
ND	PCN 19603	200	12

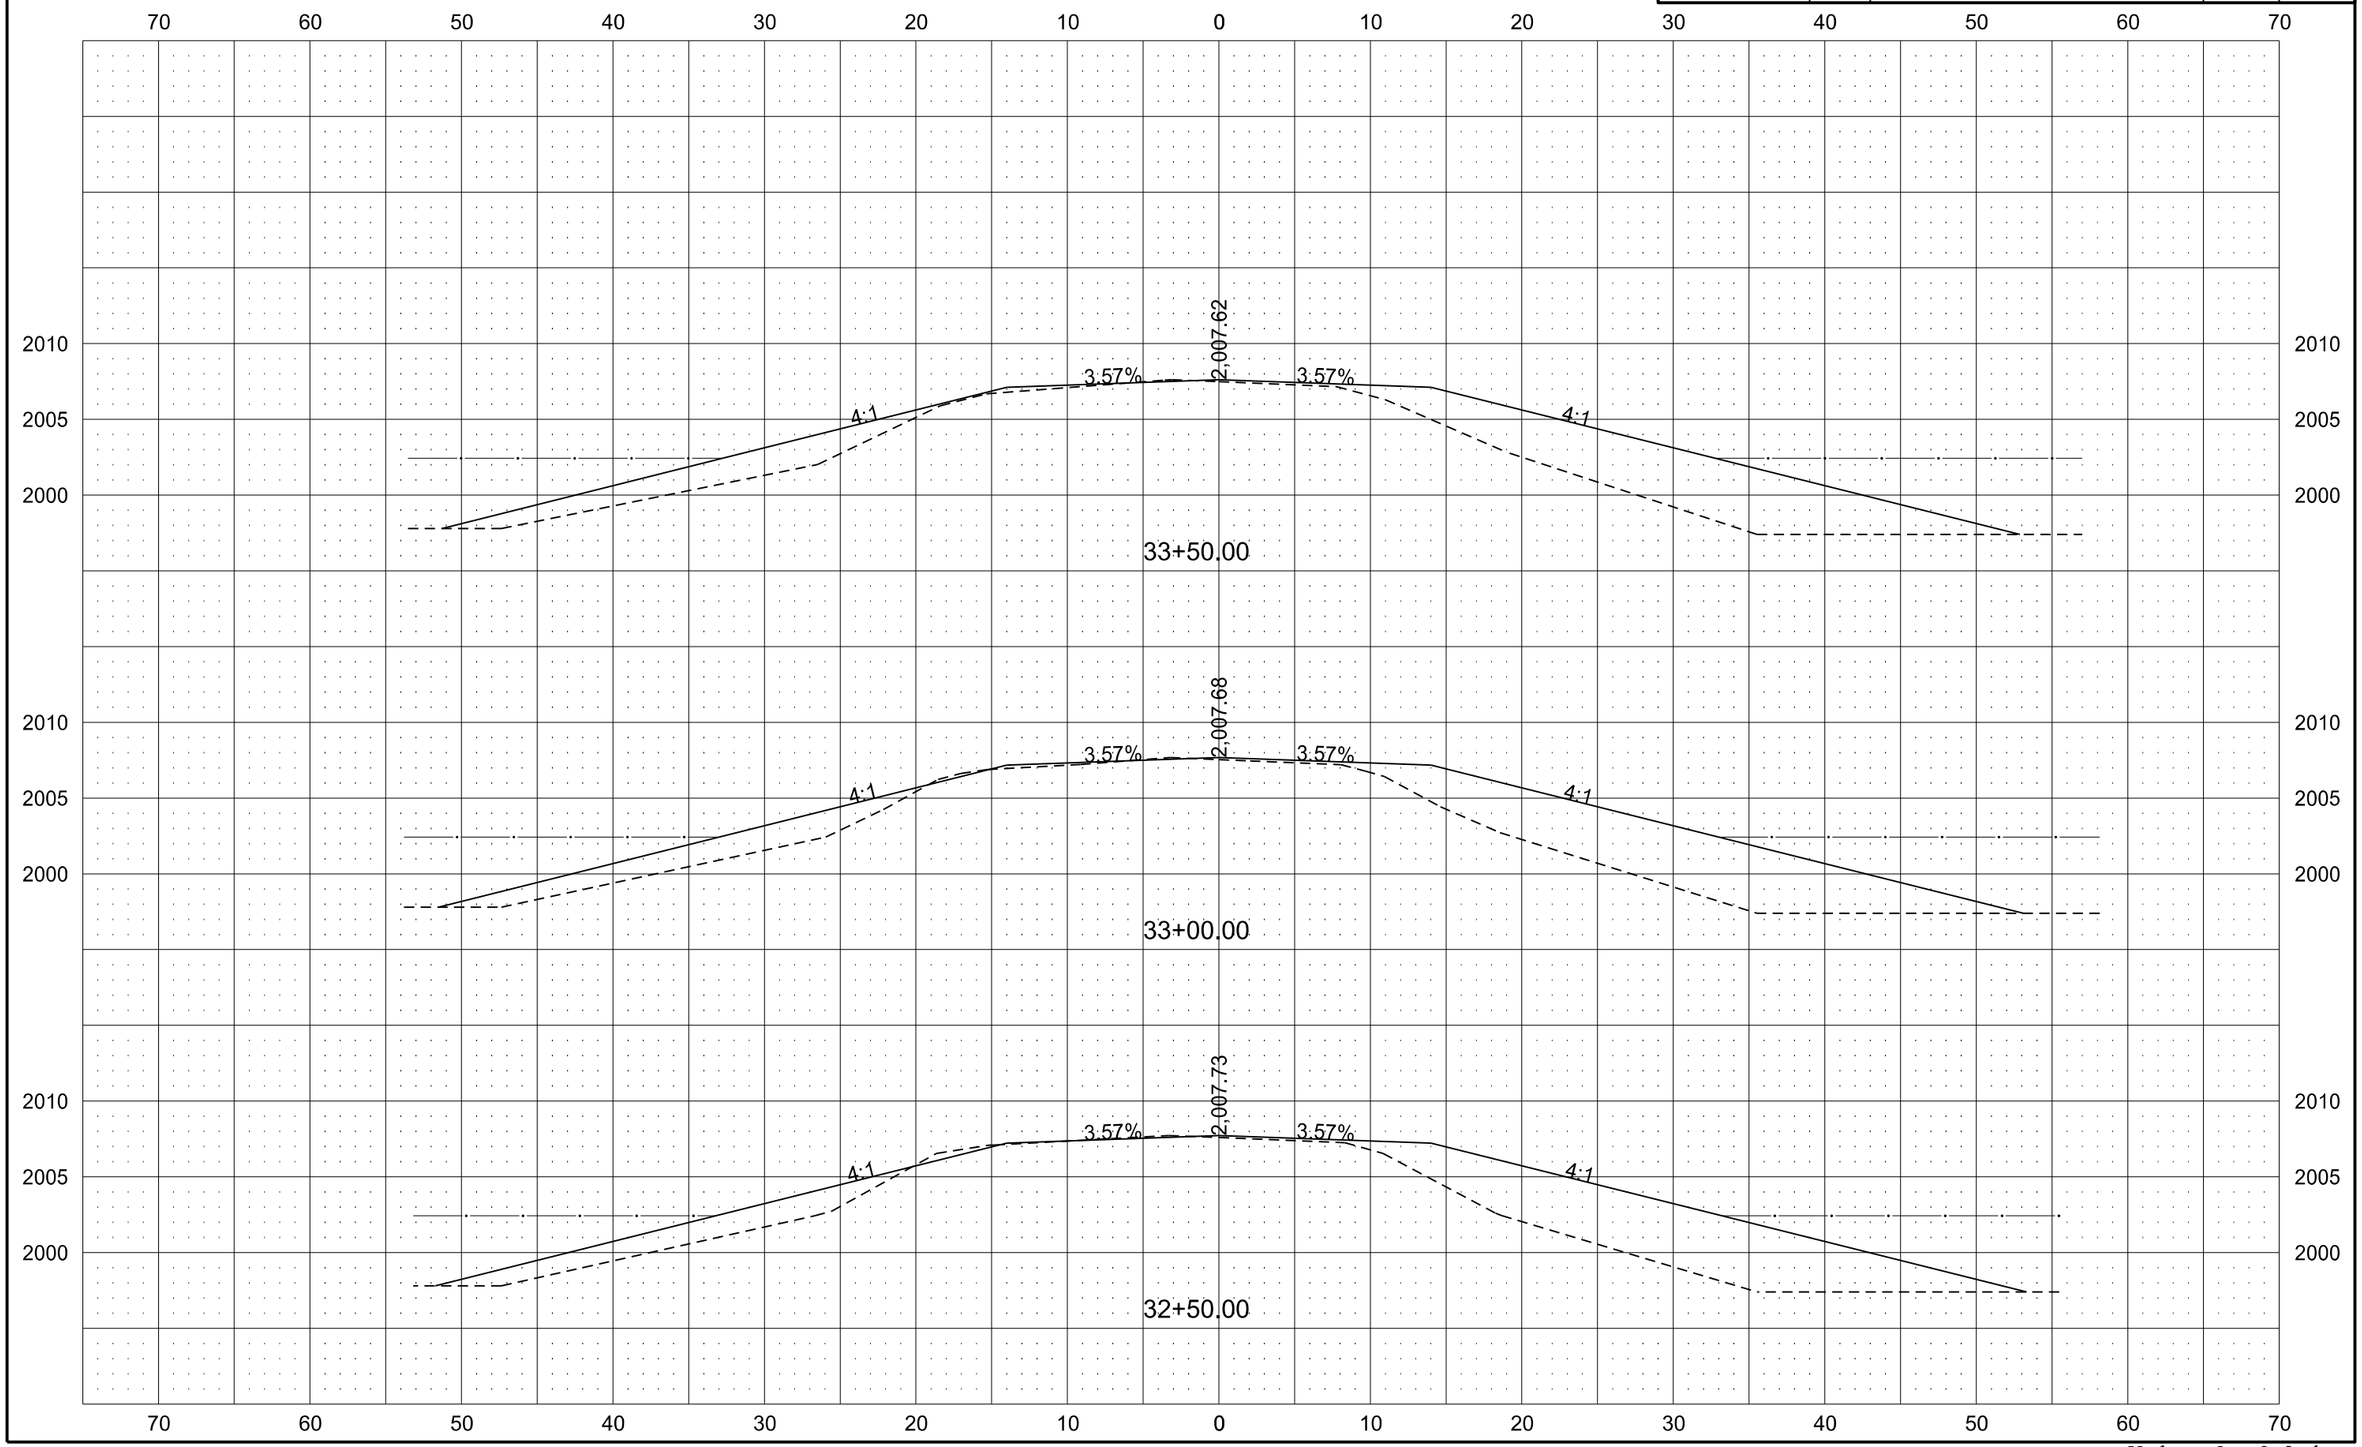

Kadrmas, Lee & Jackson

STATE	PROJECT NO.	SECTION NO.	SHEET NO.
ND	PCN 19603	200	13

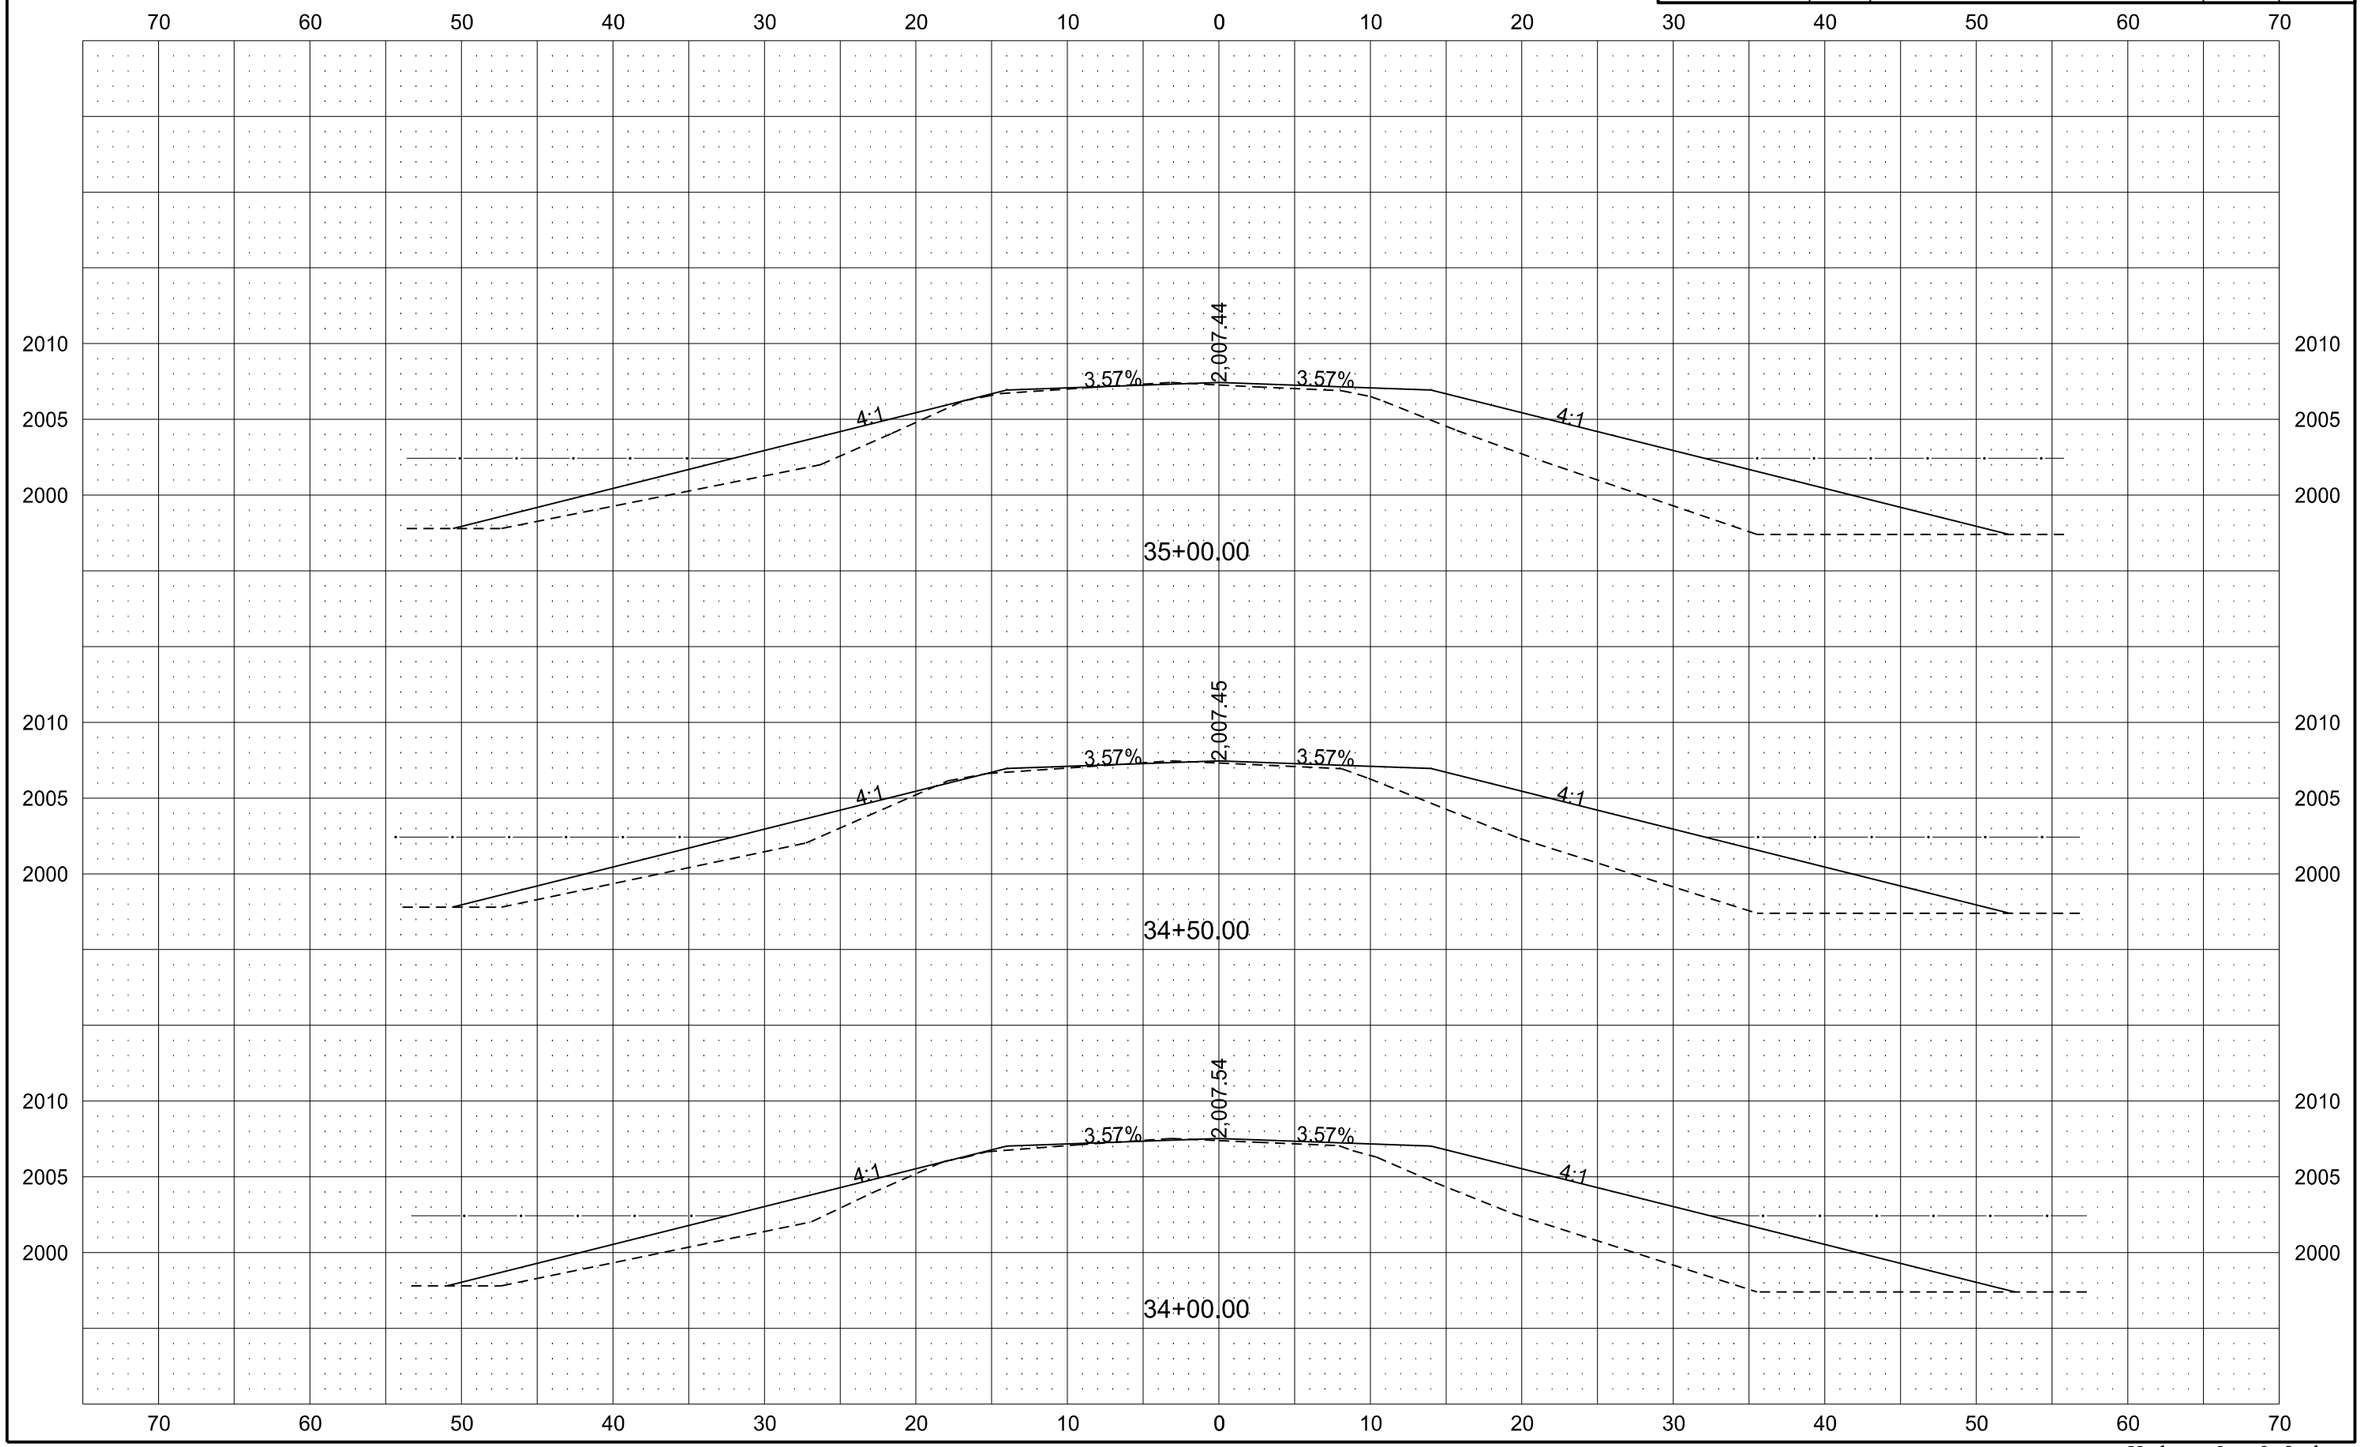

Kadrmas, Lee & Jackson

STATE	PROJECT NO.	SECTION NO.	SHEET NO.
ND	PCN 19603	200	14

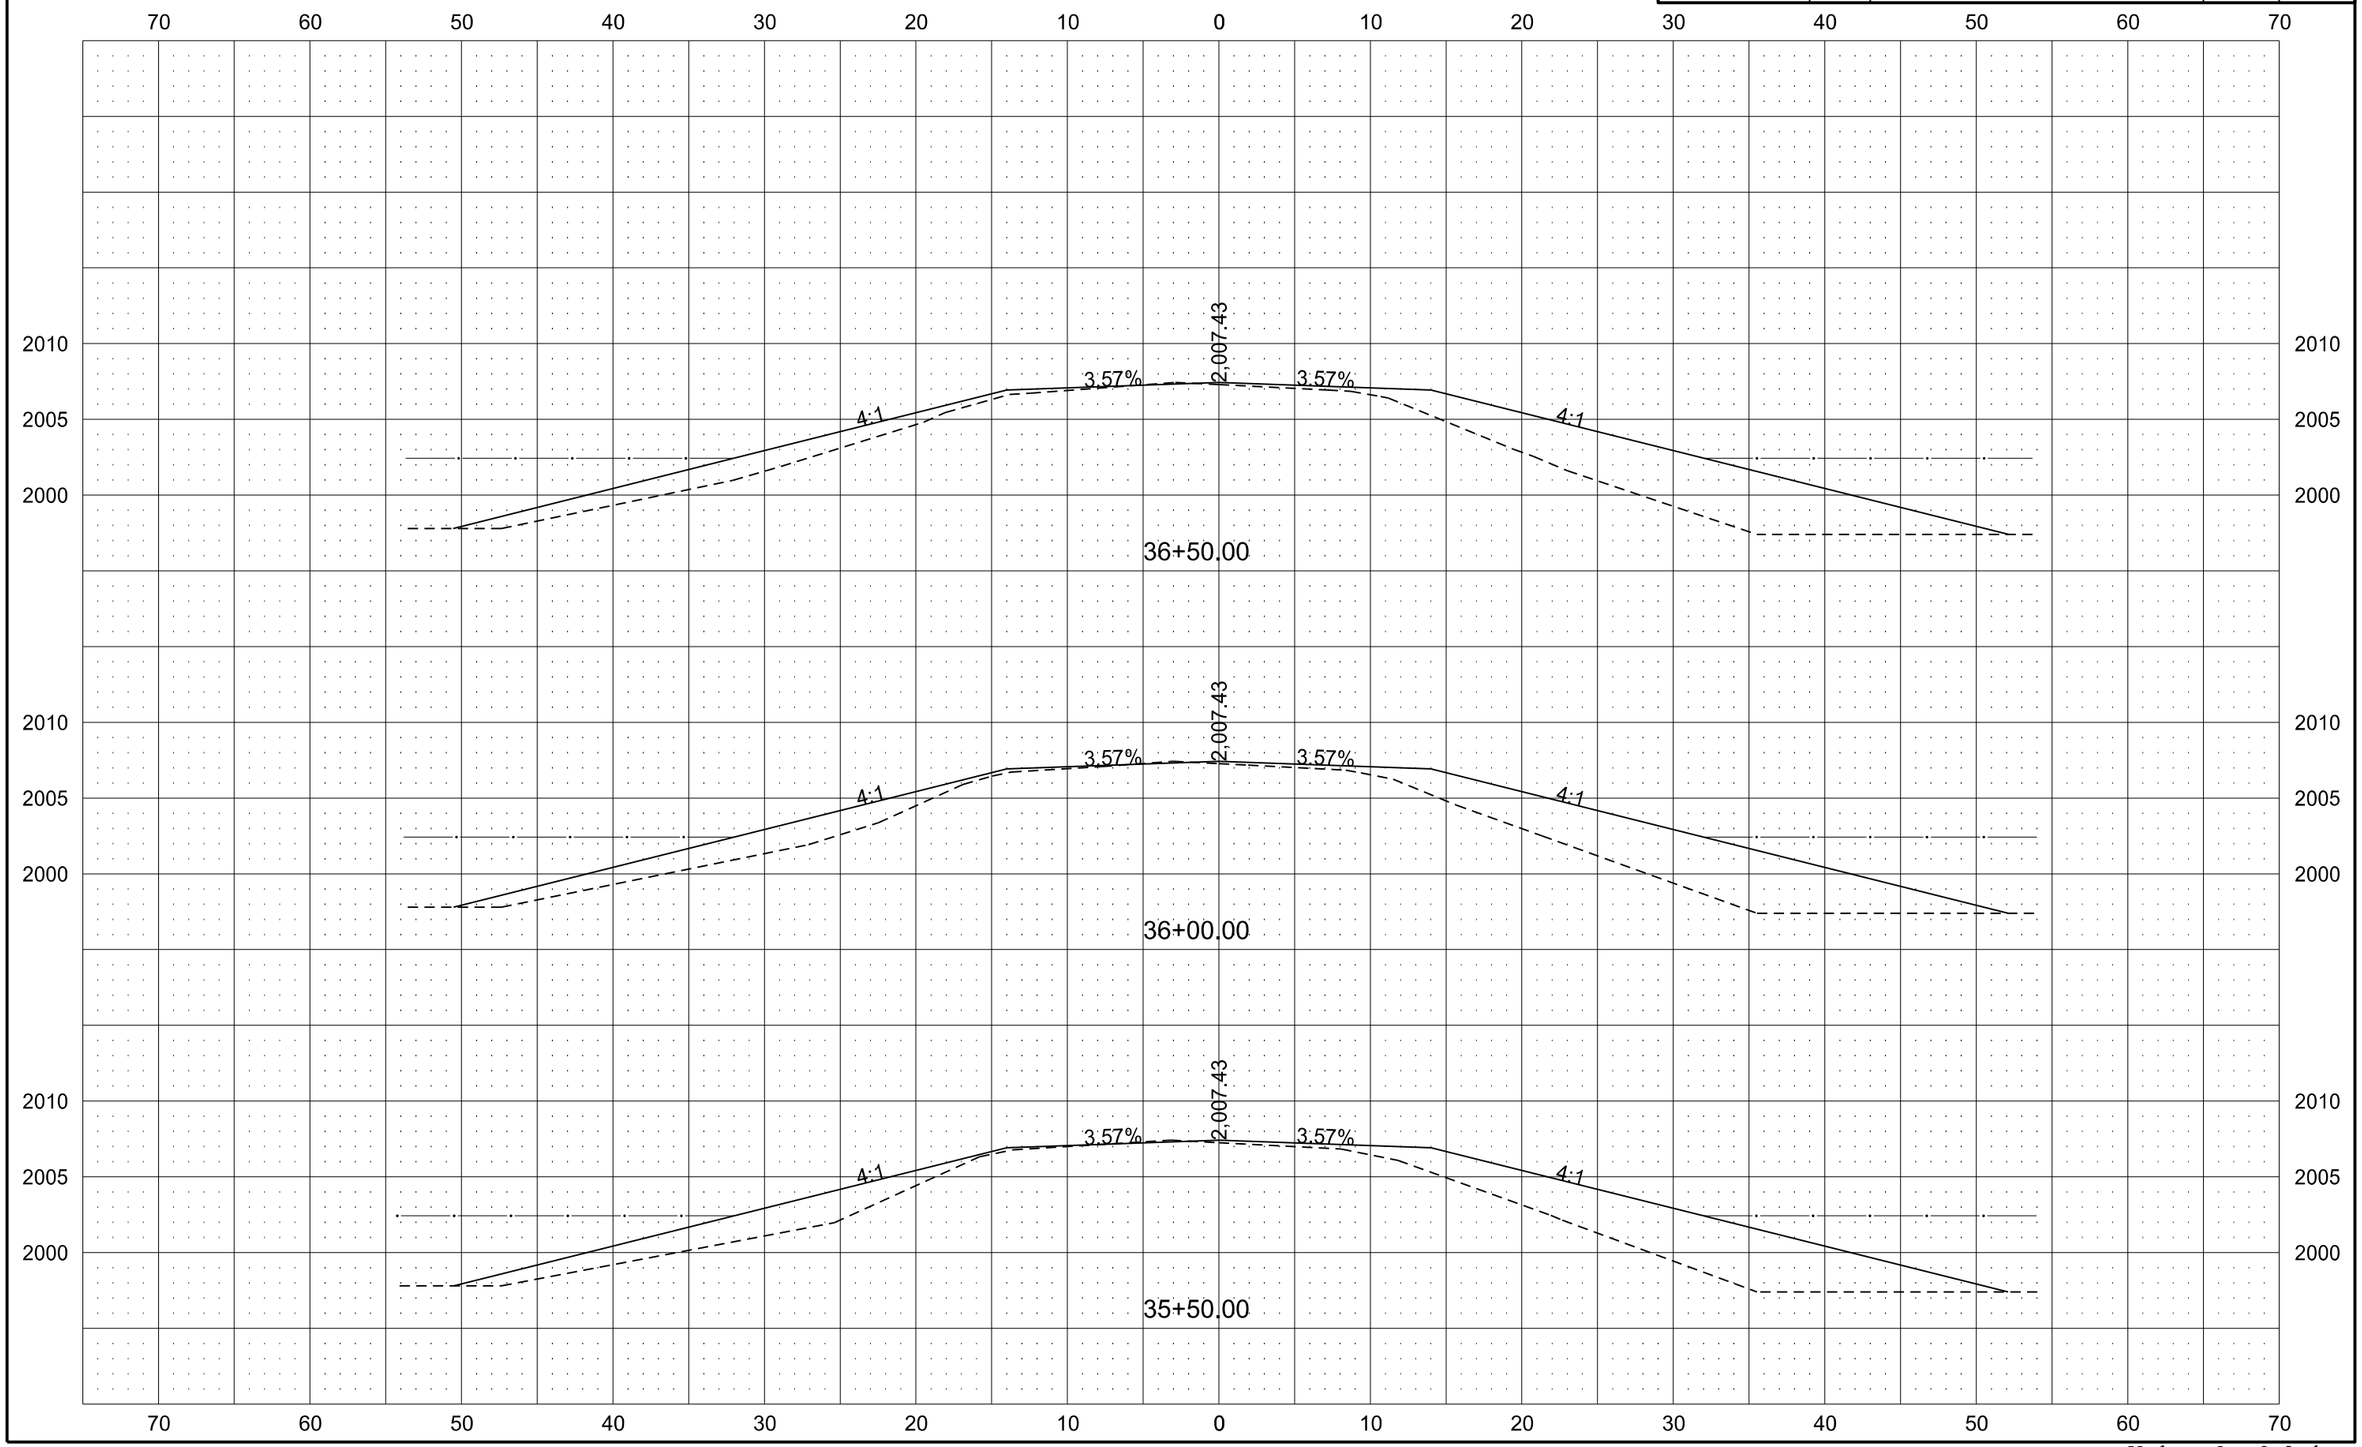

Kadrmas, Lee & Jackson

STATE	PROJECT NO.	SECTION NO.	SHEET NO.
ND	PCN 19603	200	15

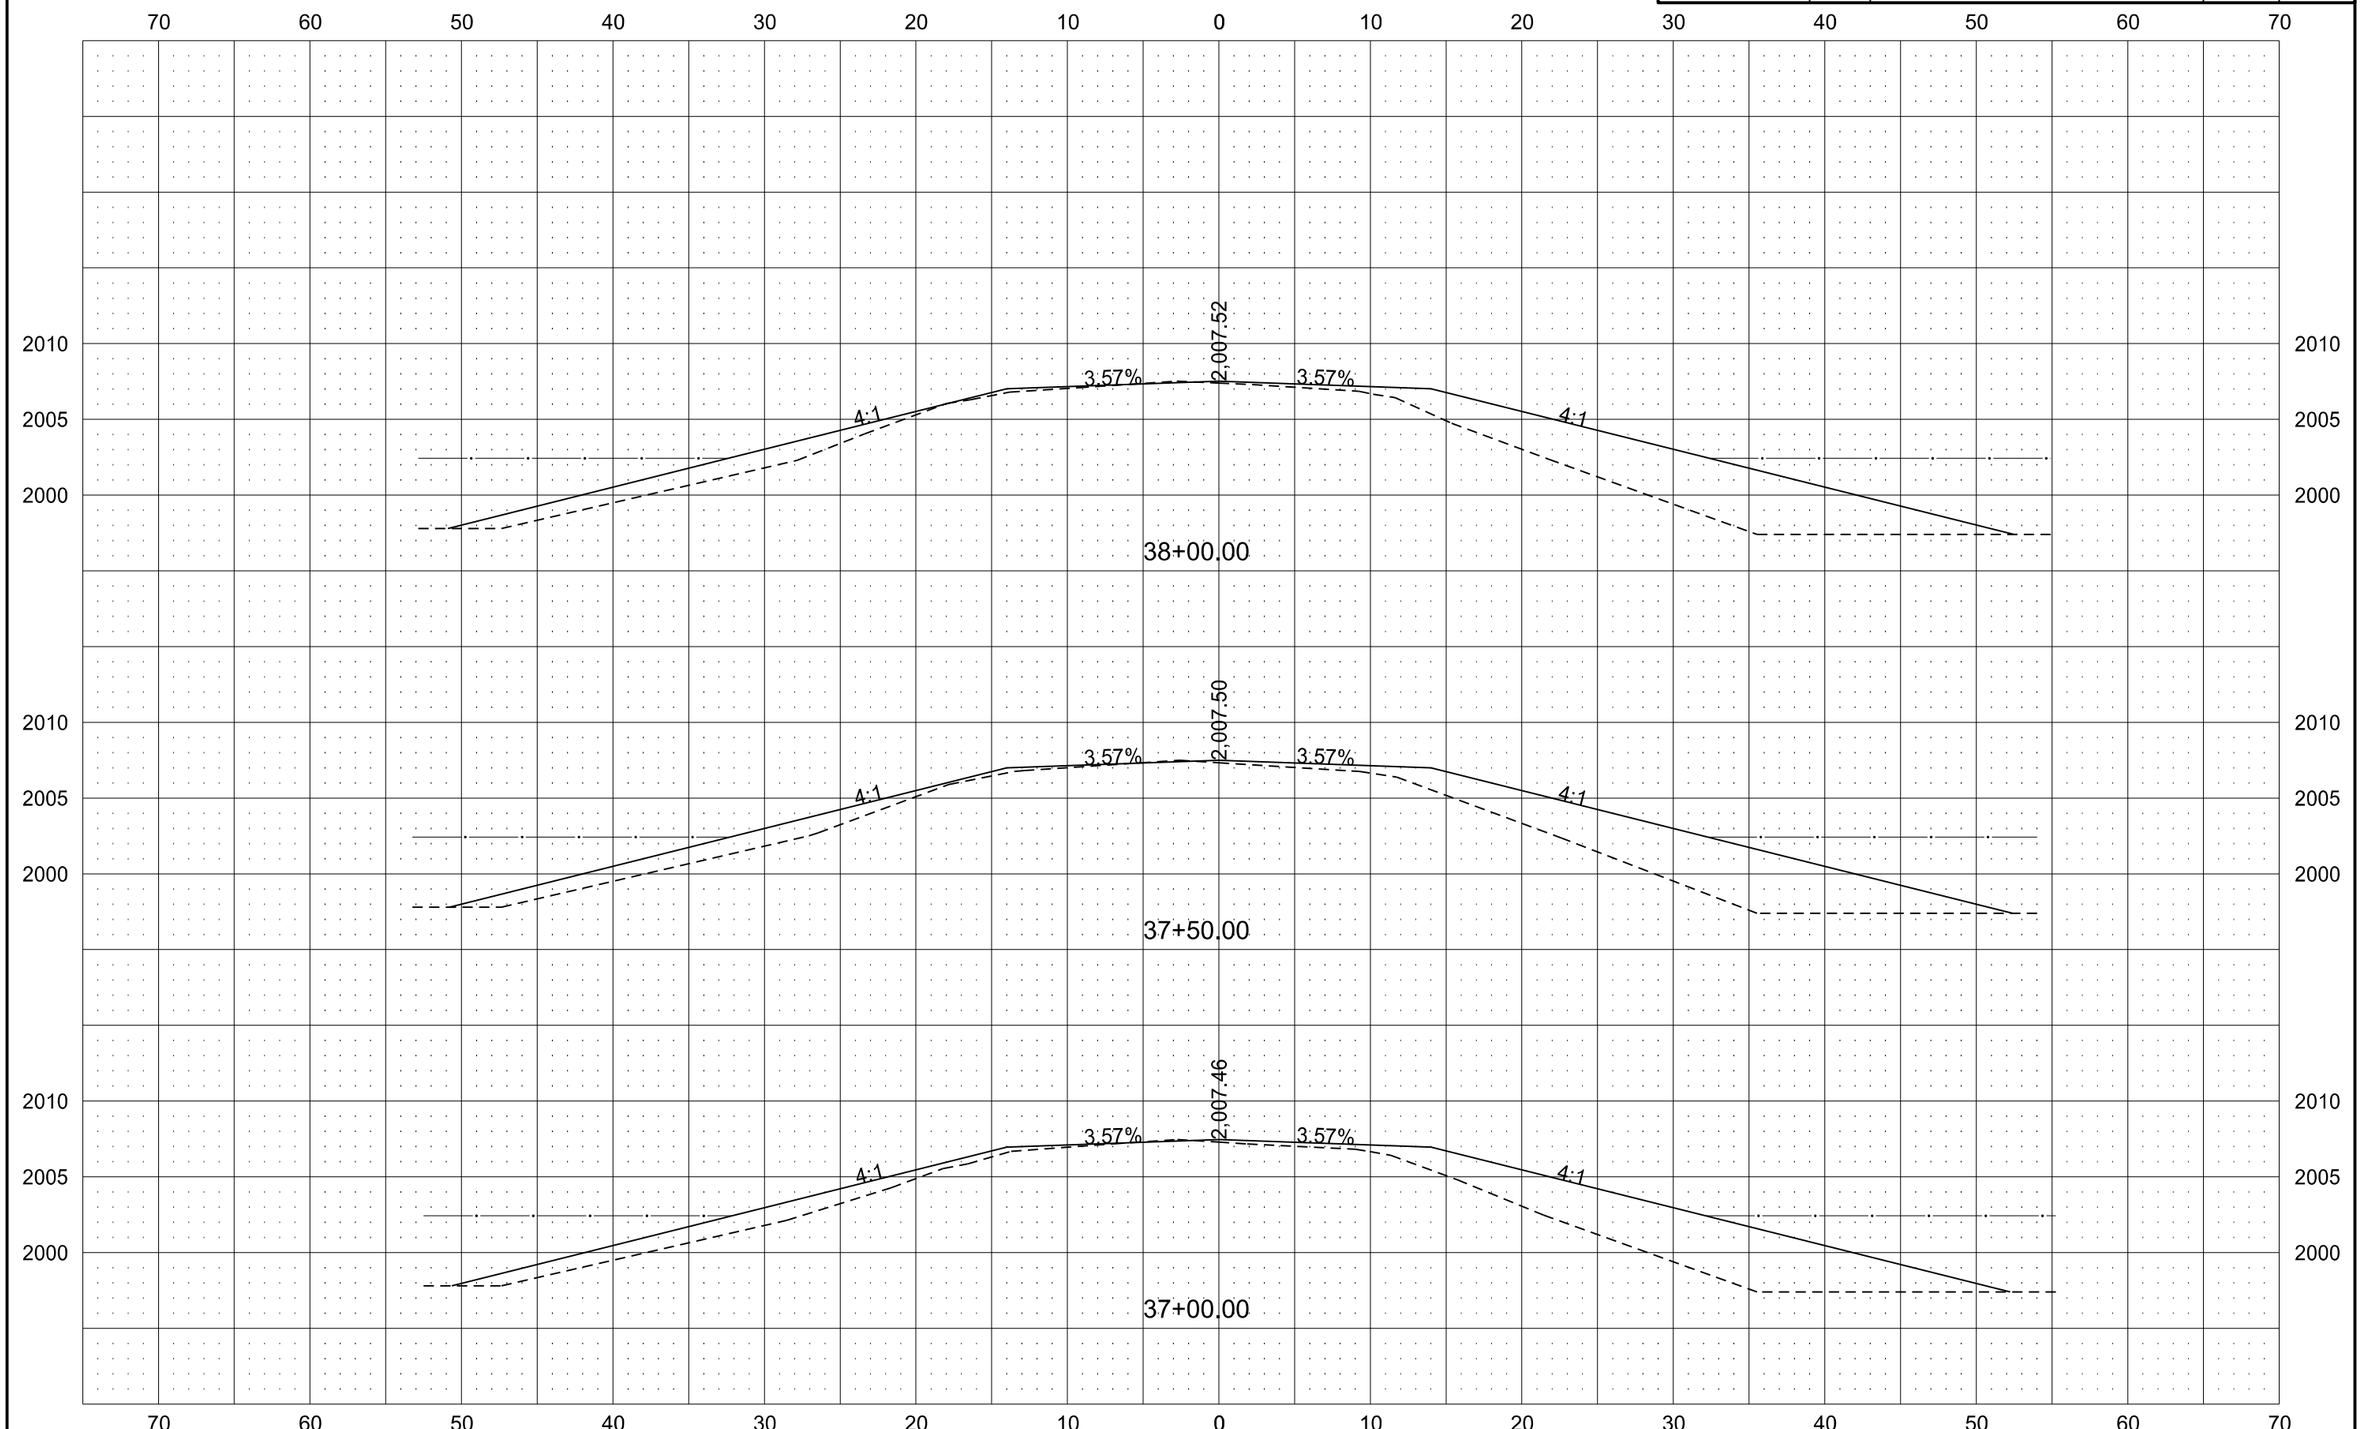

Kadrmas, Lee & Jackson

STATE	PROJECT NO.	SECTION NO.	SHEET NO.
ND	PCN 19603	200	16

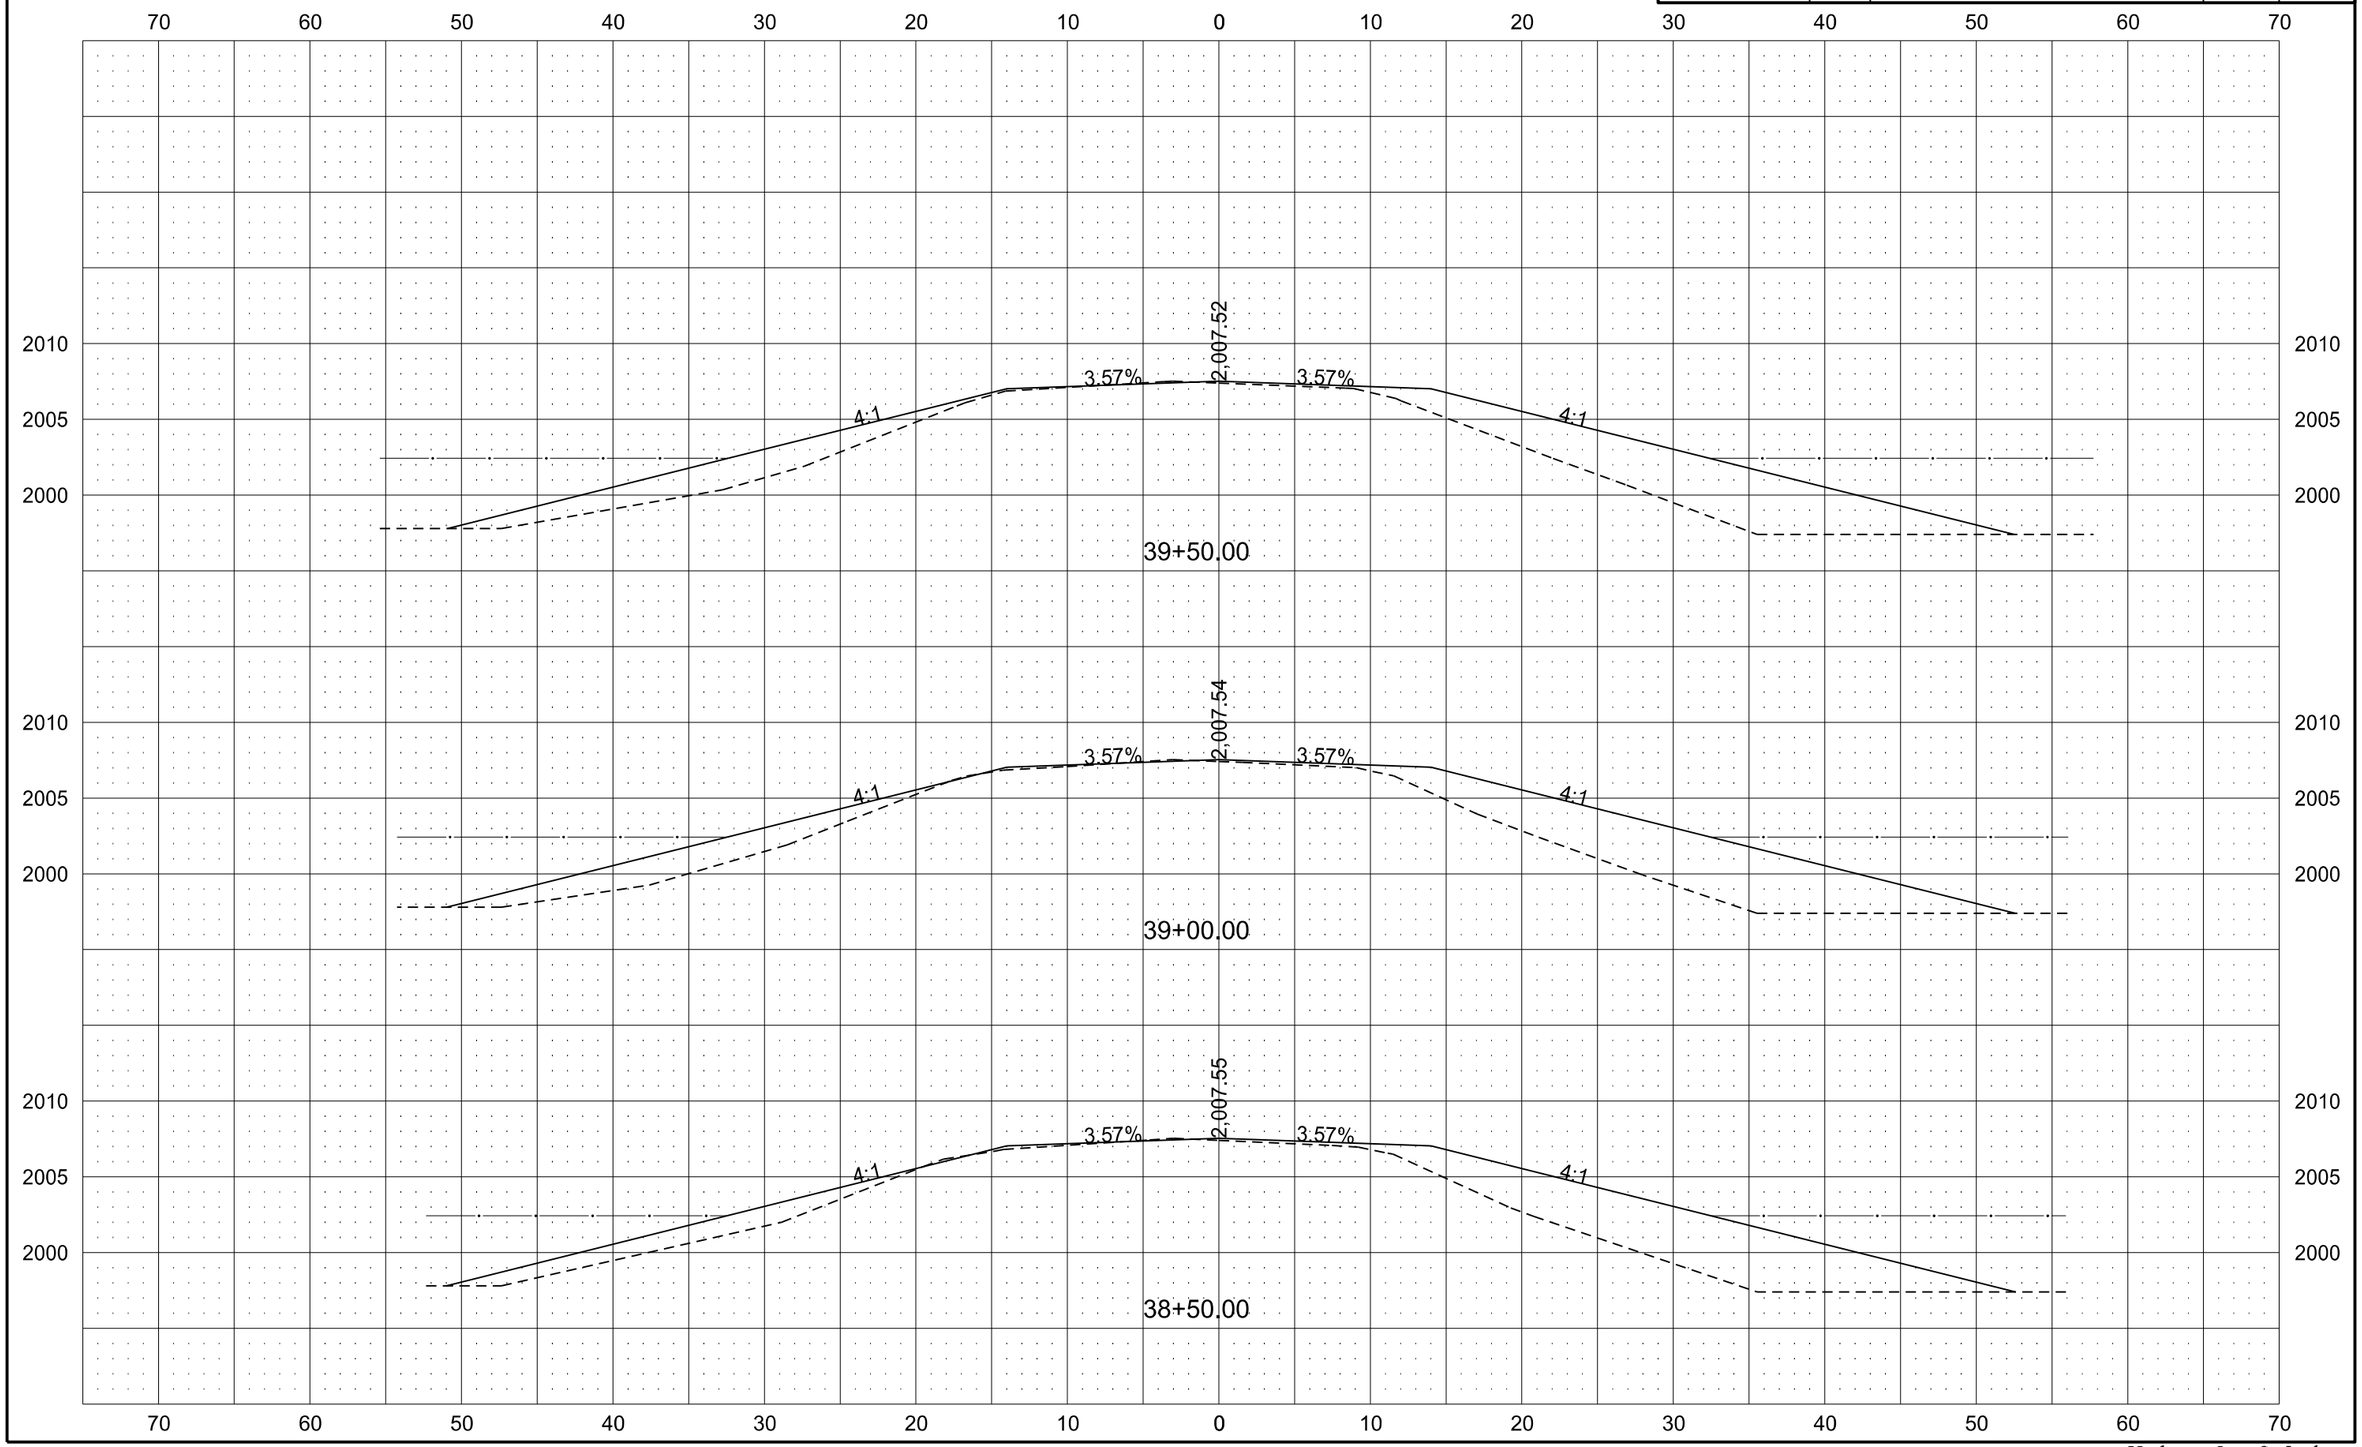

Kadrmas, Lee & Jackson

STATE	PROJECT NO.	SECTION NO.	SHEET NO.
ND	PCN 19603	200	17

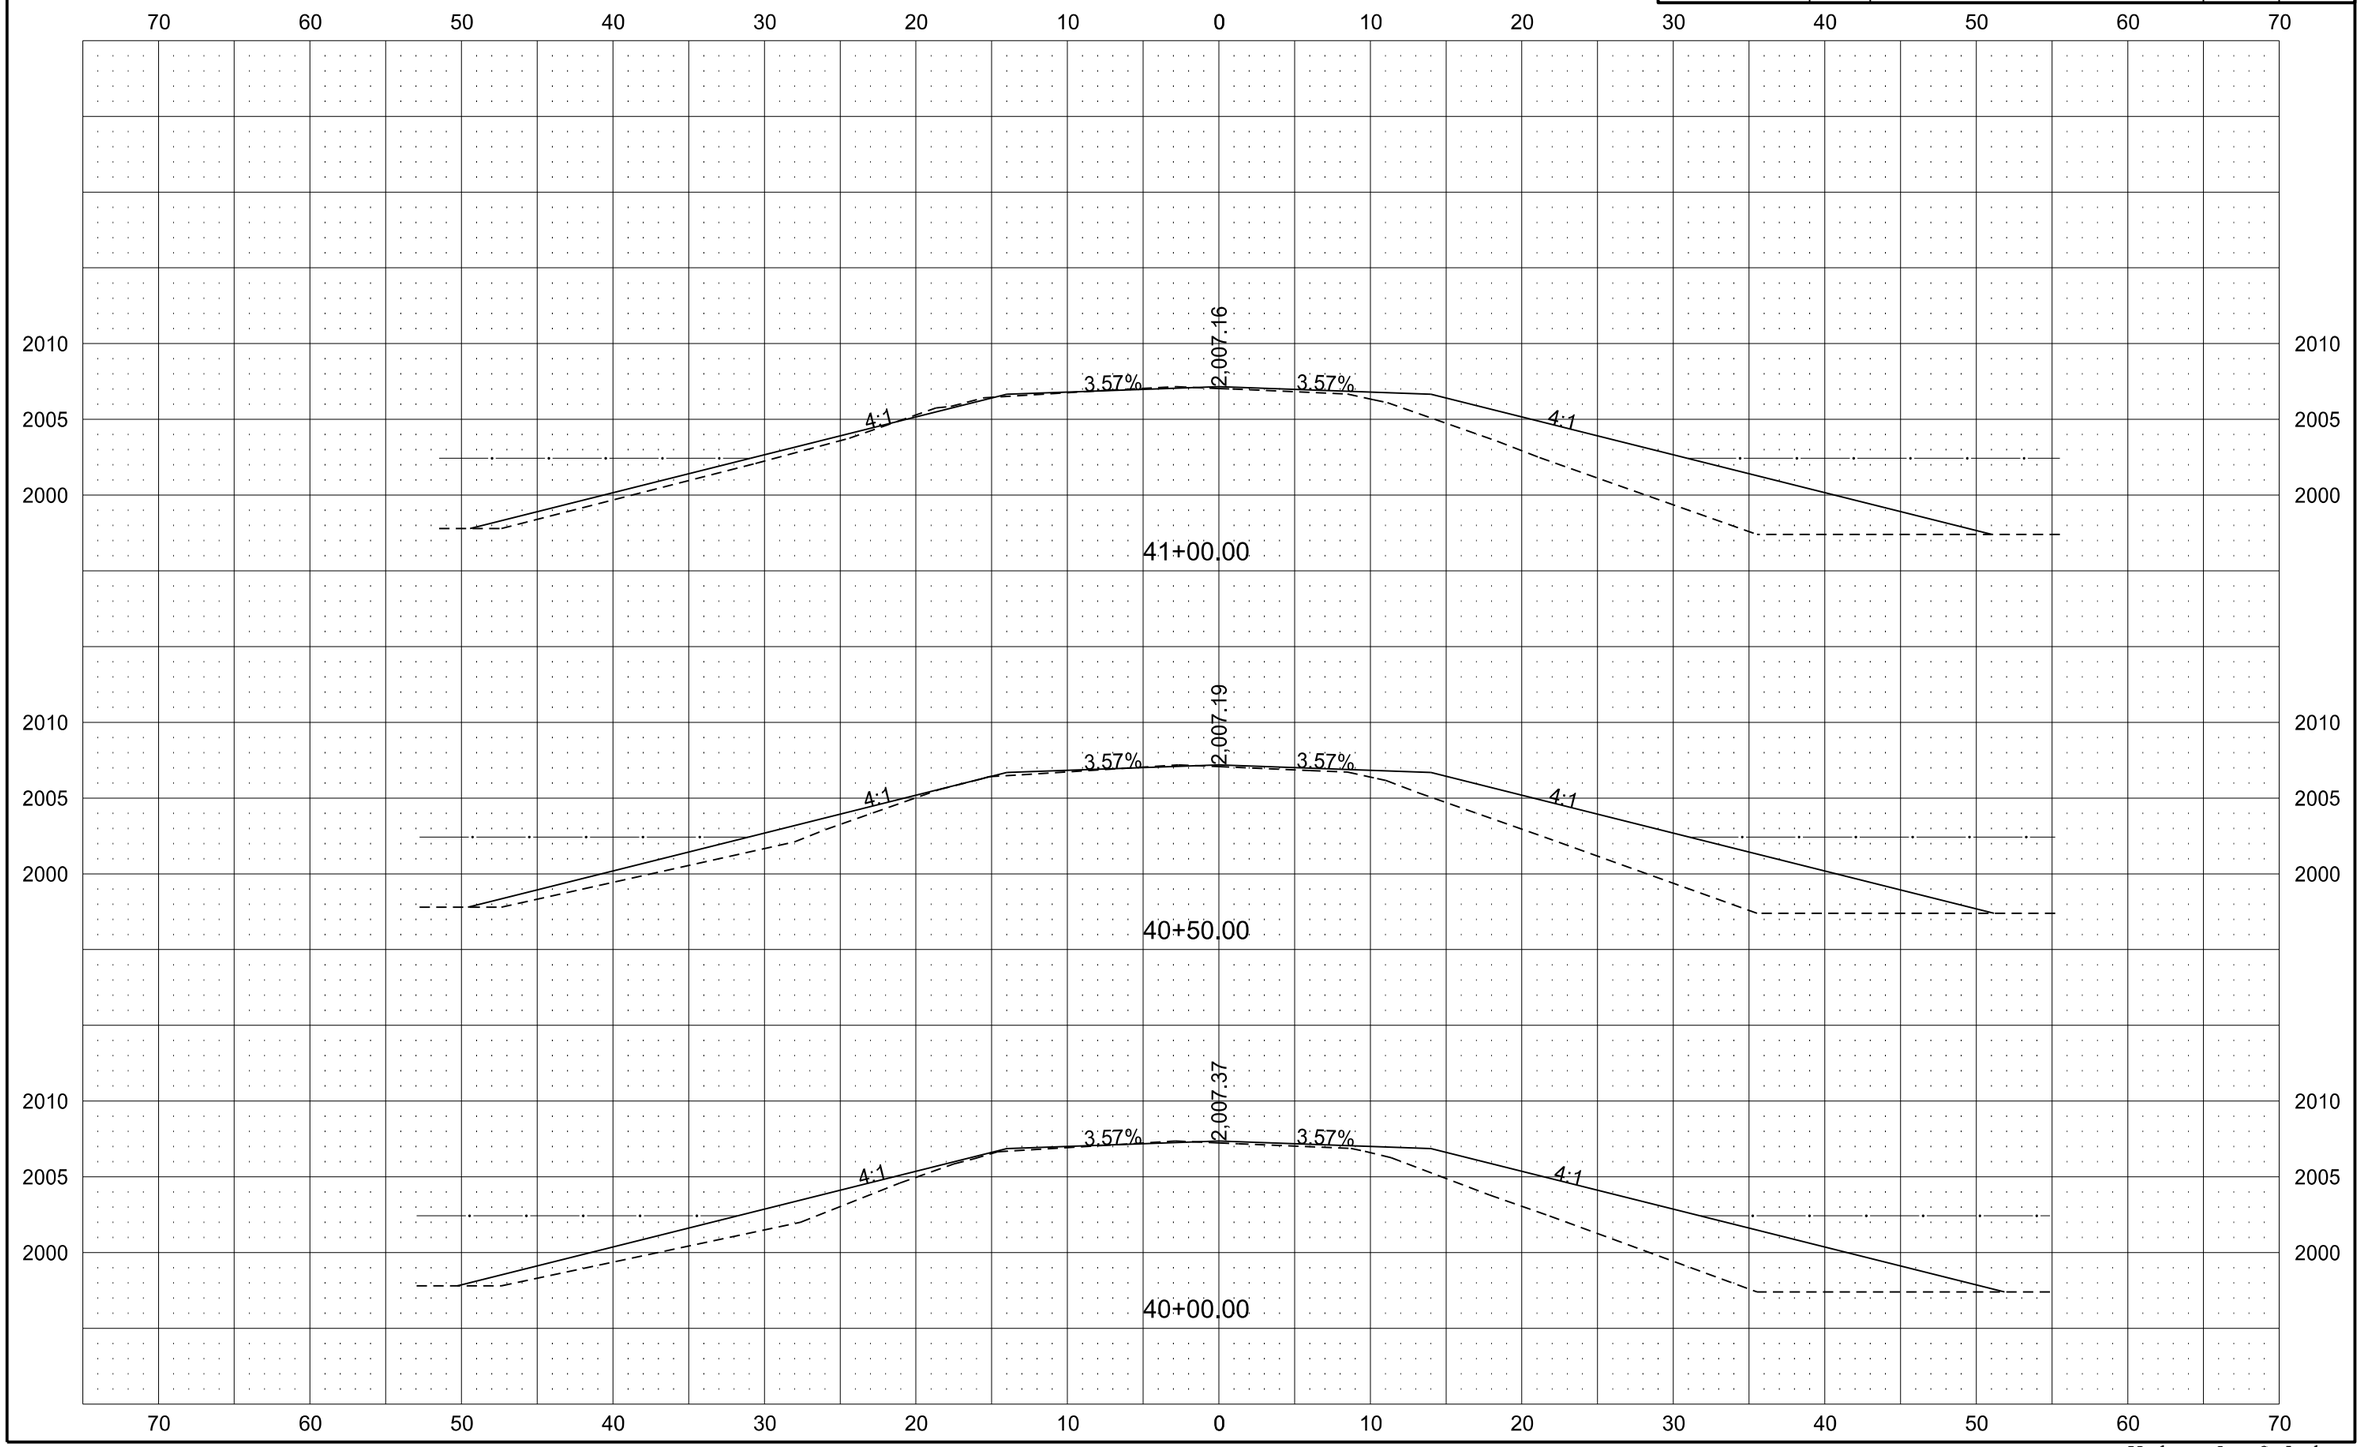

Kadrmas, Lee & Jackson

STATE	PROJECT NO.	SECTION NO.	SHEET NO.
ND	PCN 19603	200	18

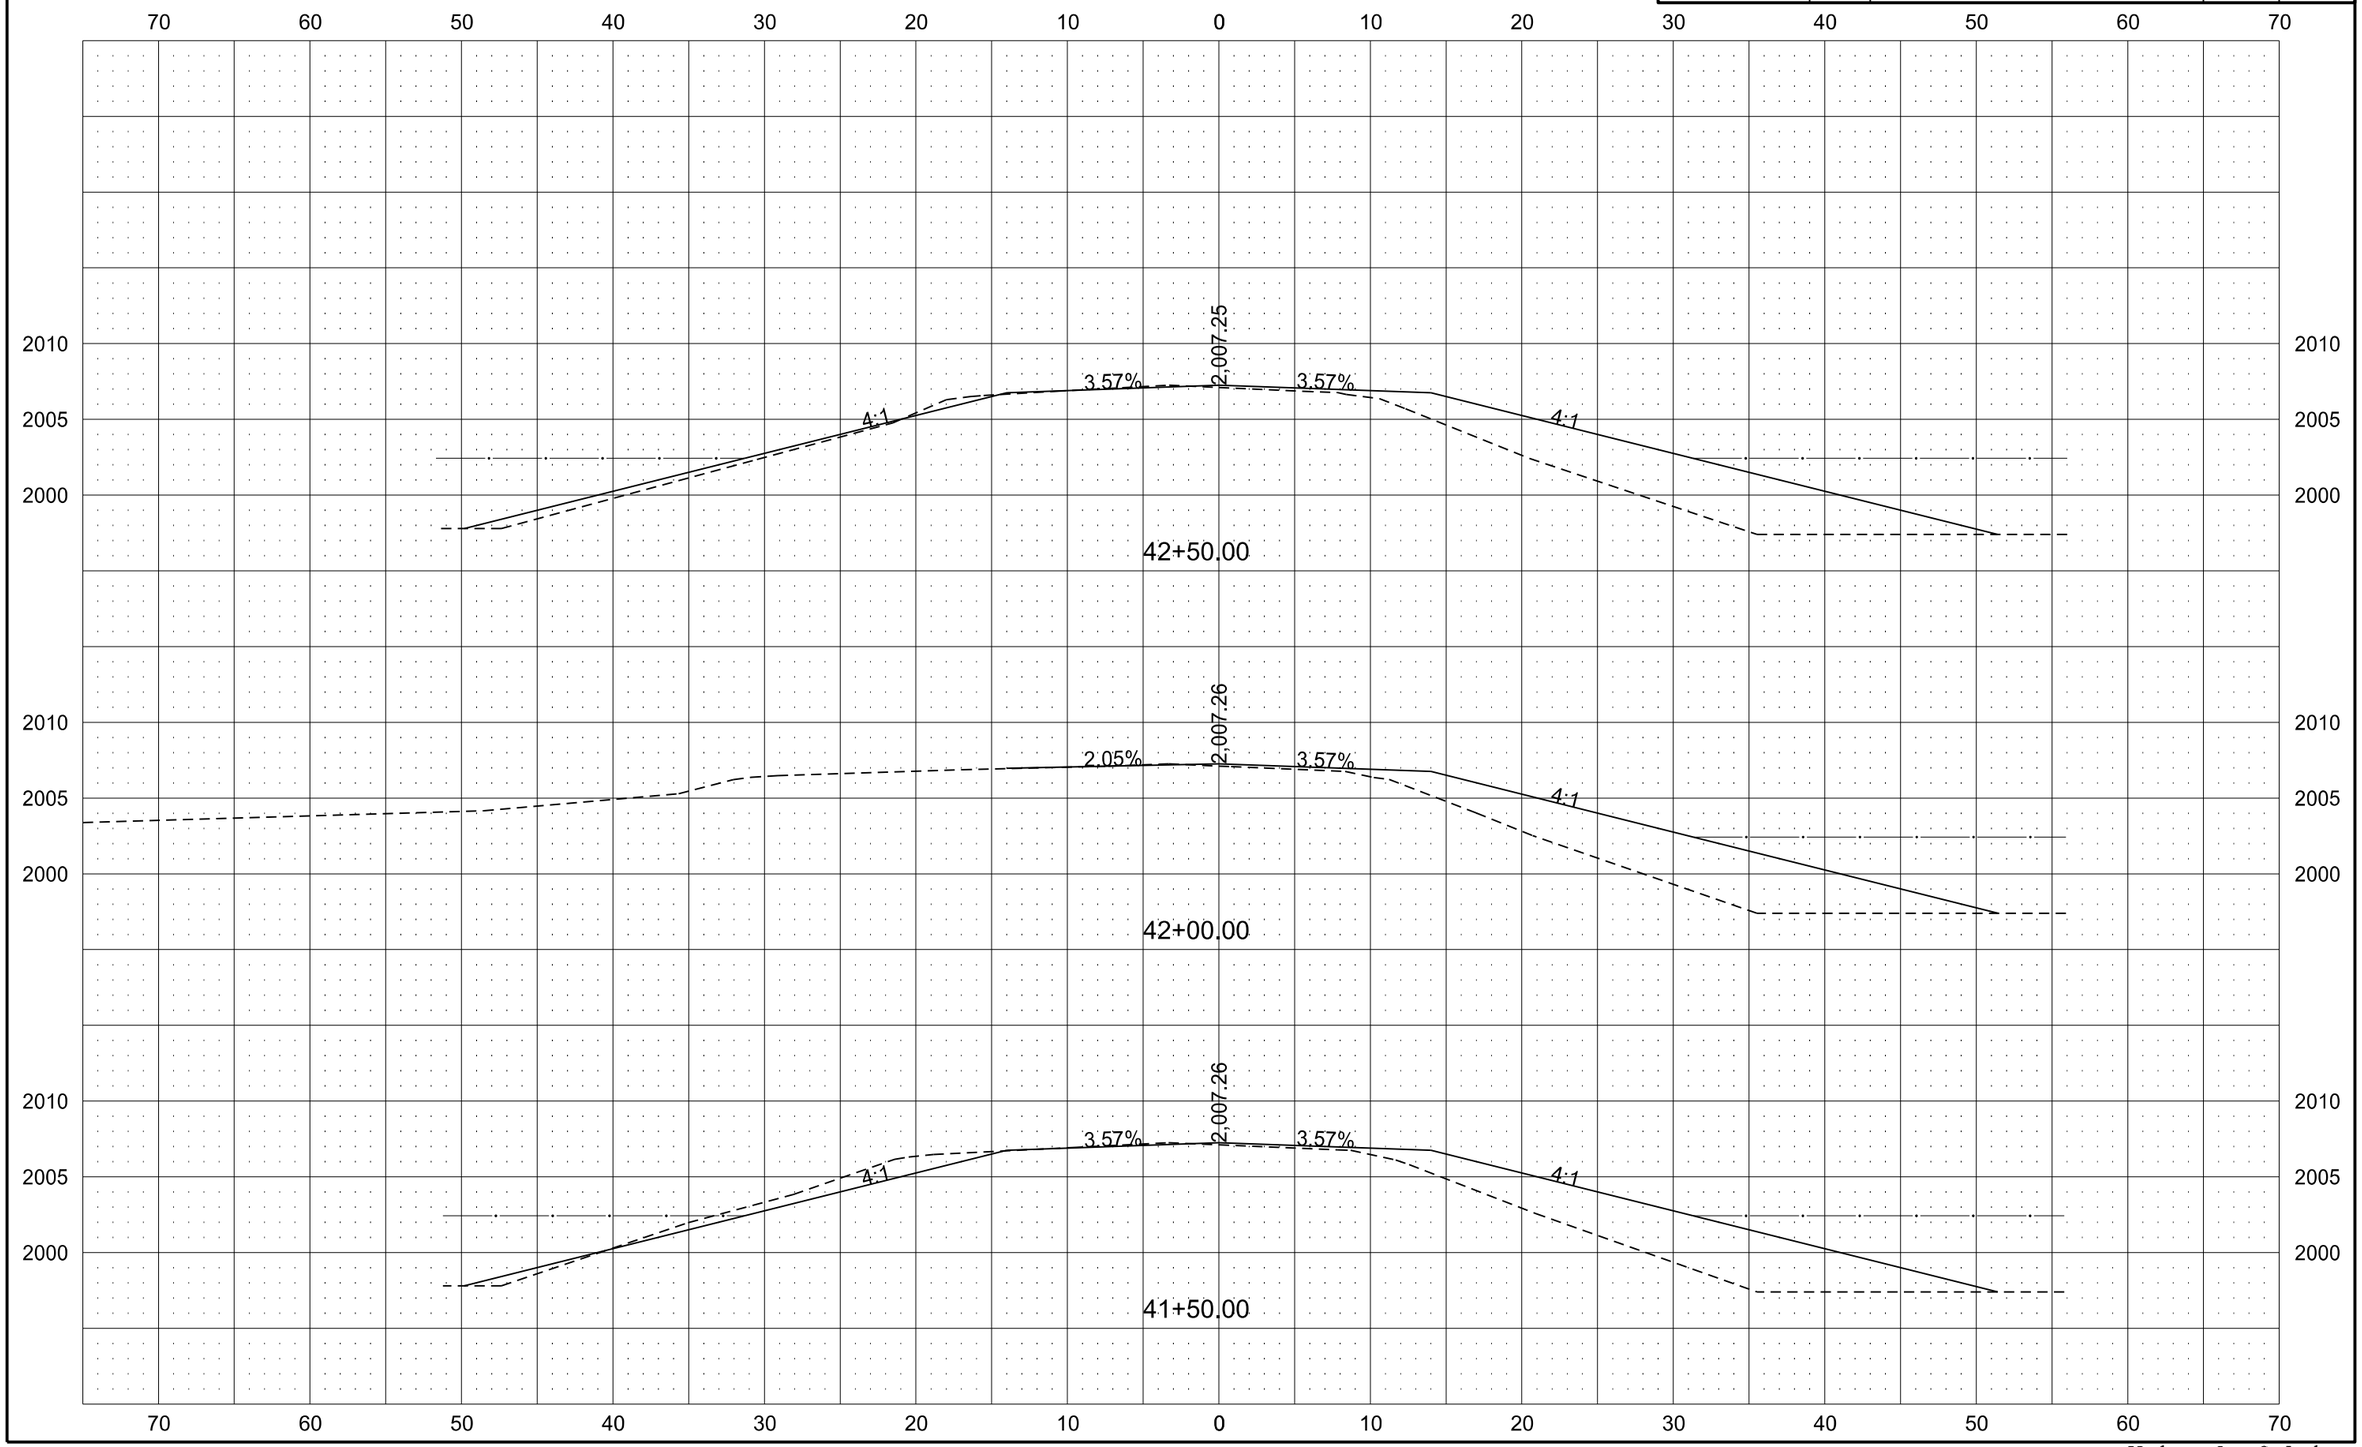

Kadrmas, Lee & Jackson

STATE	PROJECT NO.	SECTION NO.	SHEET NO.
ND	PCN 19603	200	19

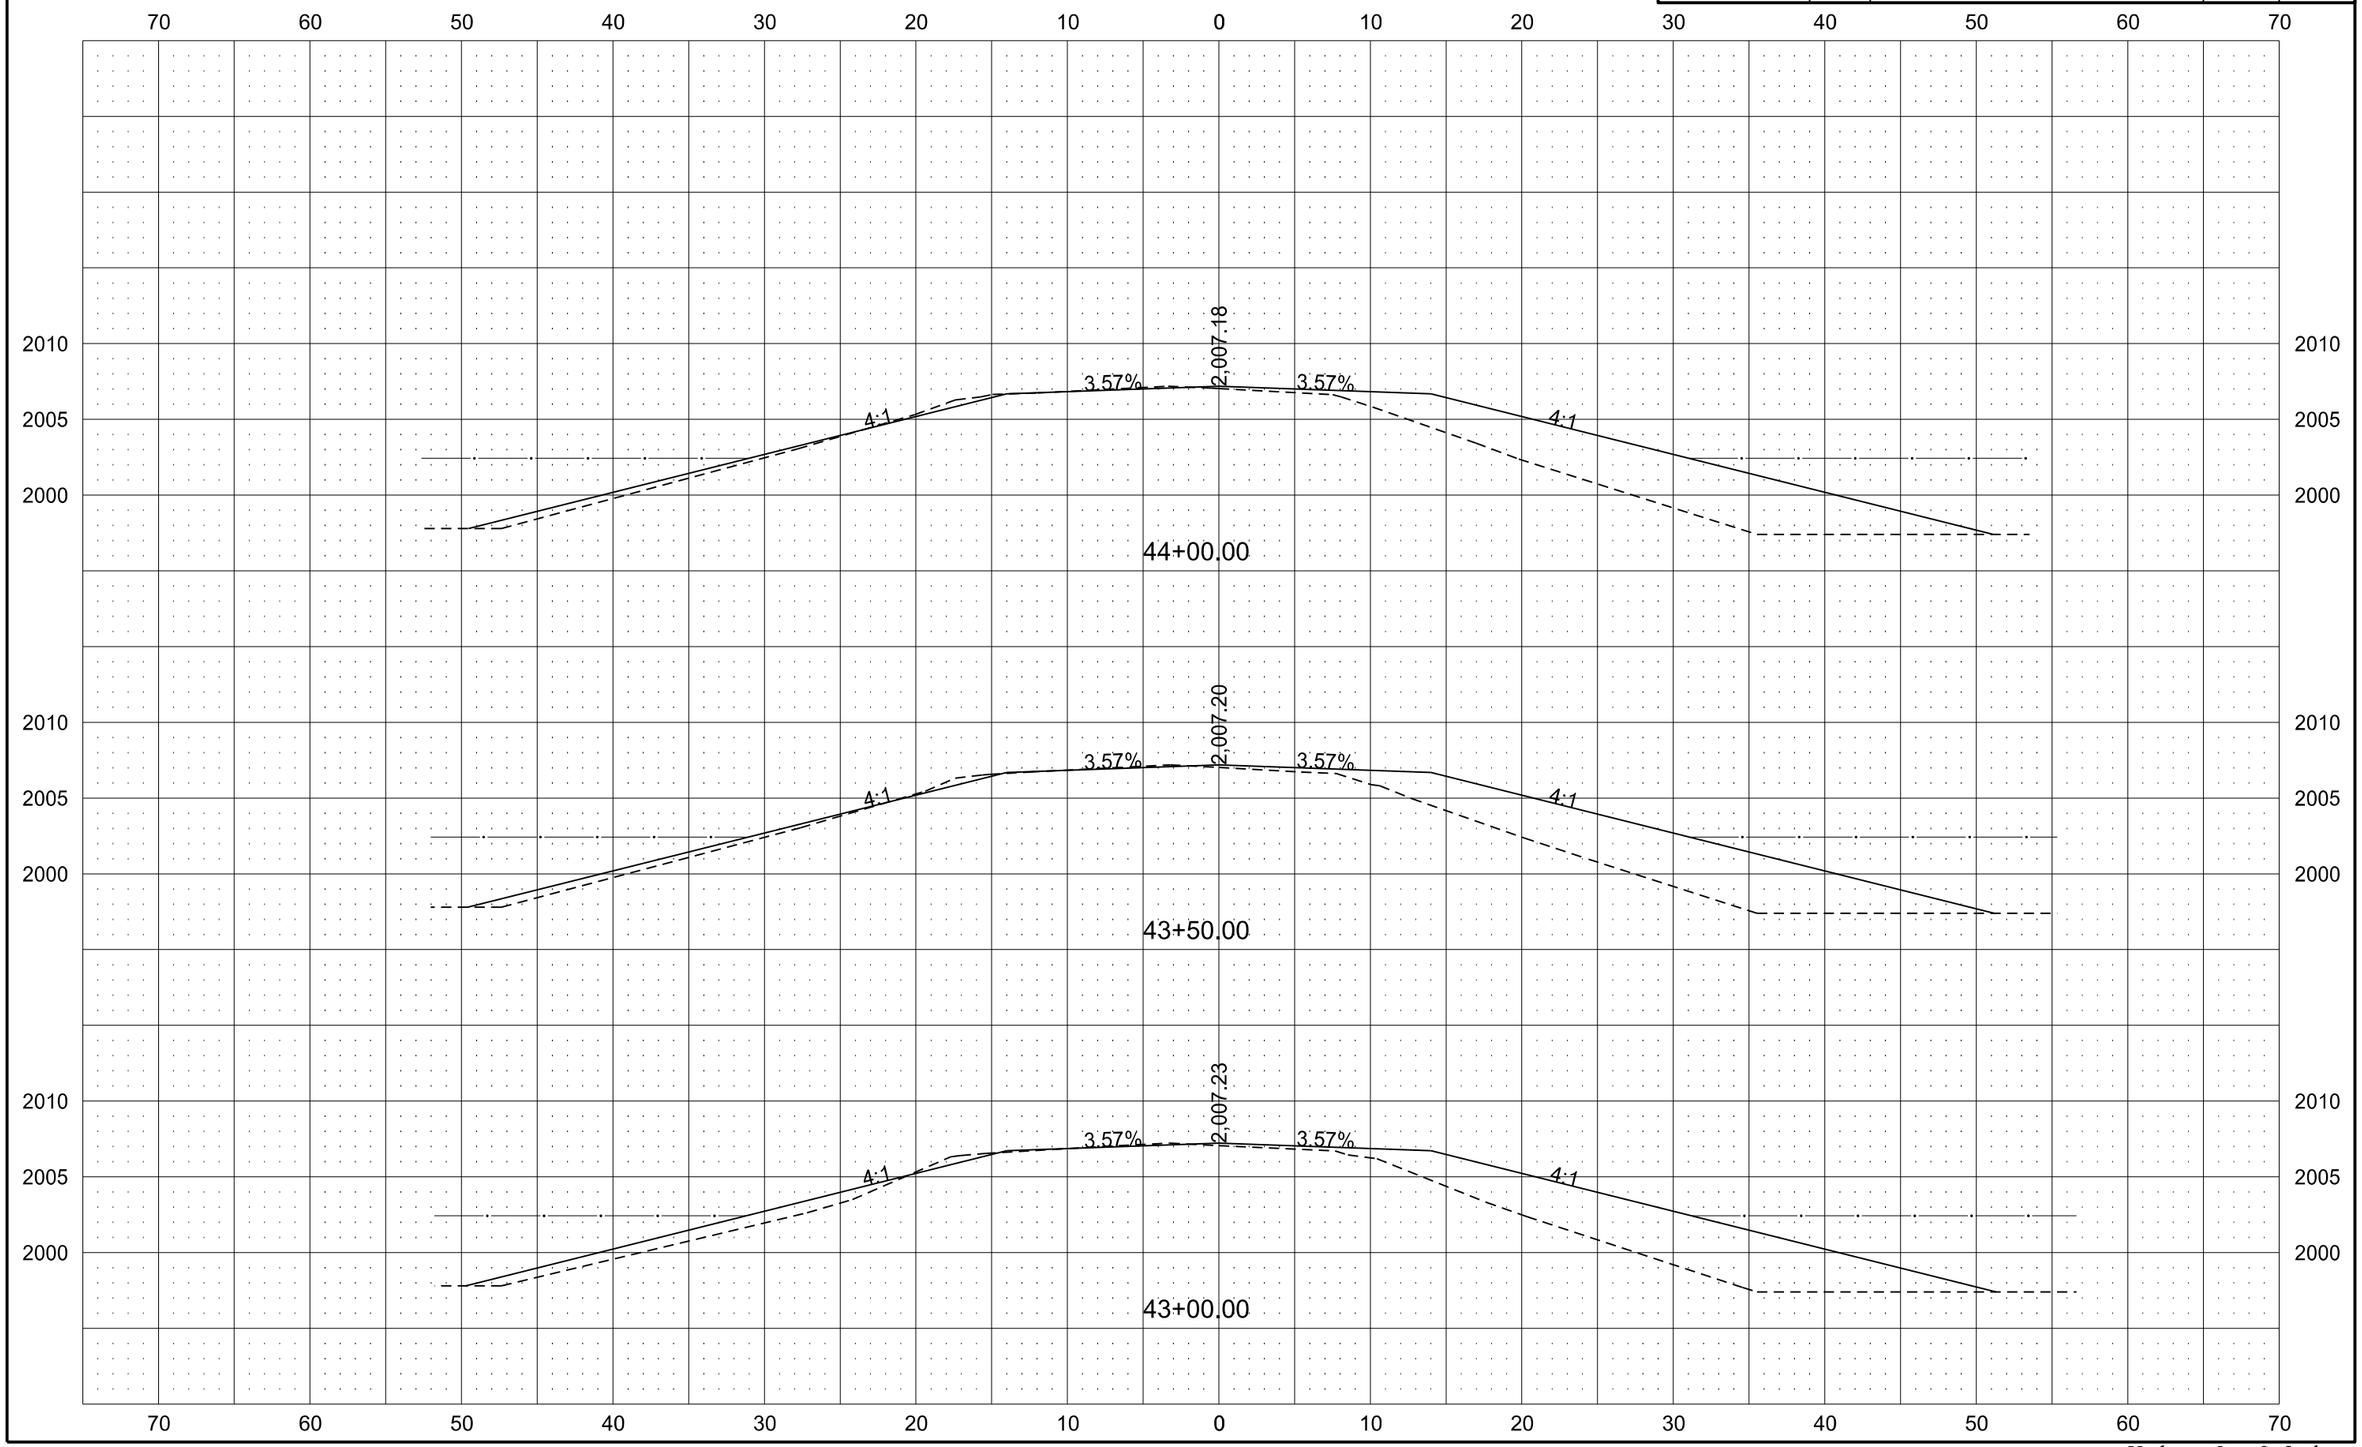

9/9/2013 9:25:40 AM derekanderson J:\county\logan\1312119\CADD\Design\Sheets\200XS_001.dgn

Kadrmas, Lee & Jackson

STATE	PROJECT NO.	SECTION NO.	SHEET NO.
ND	PCN 19603	200	20

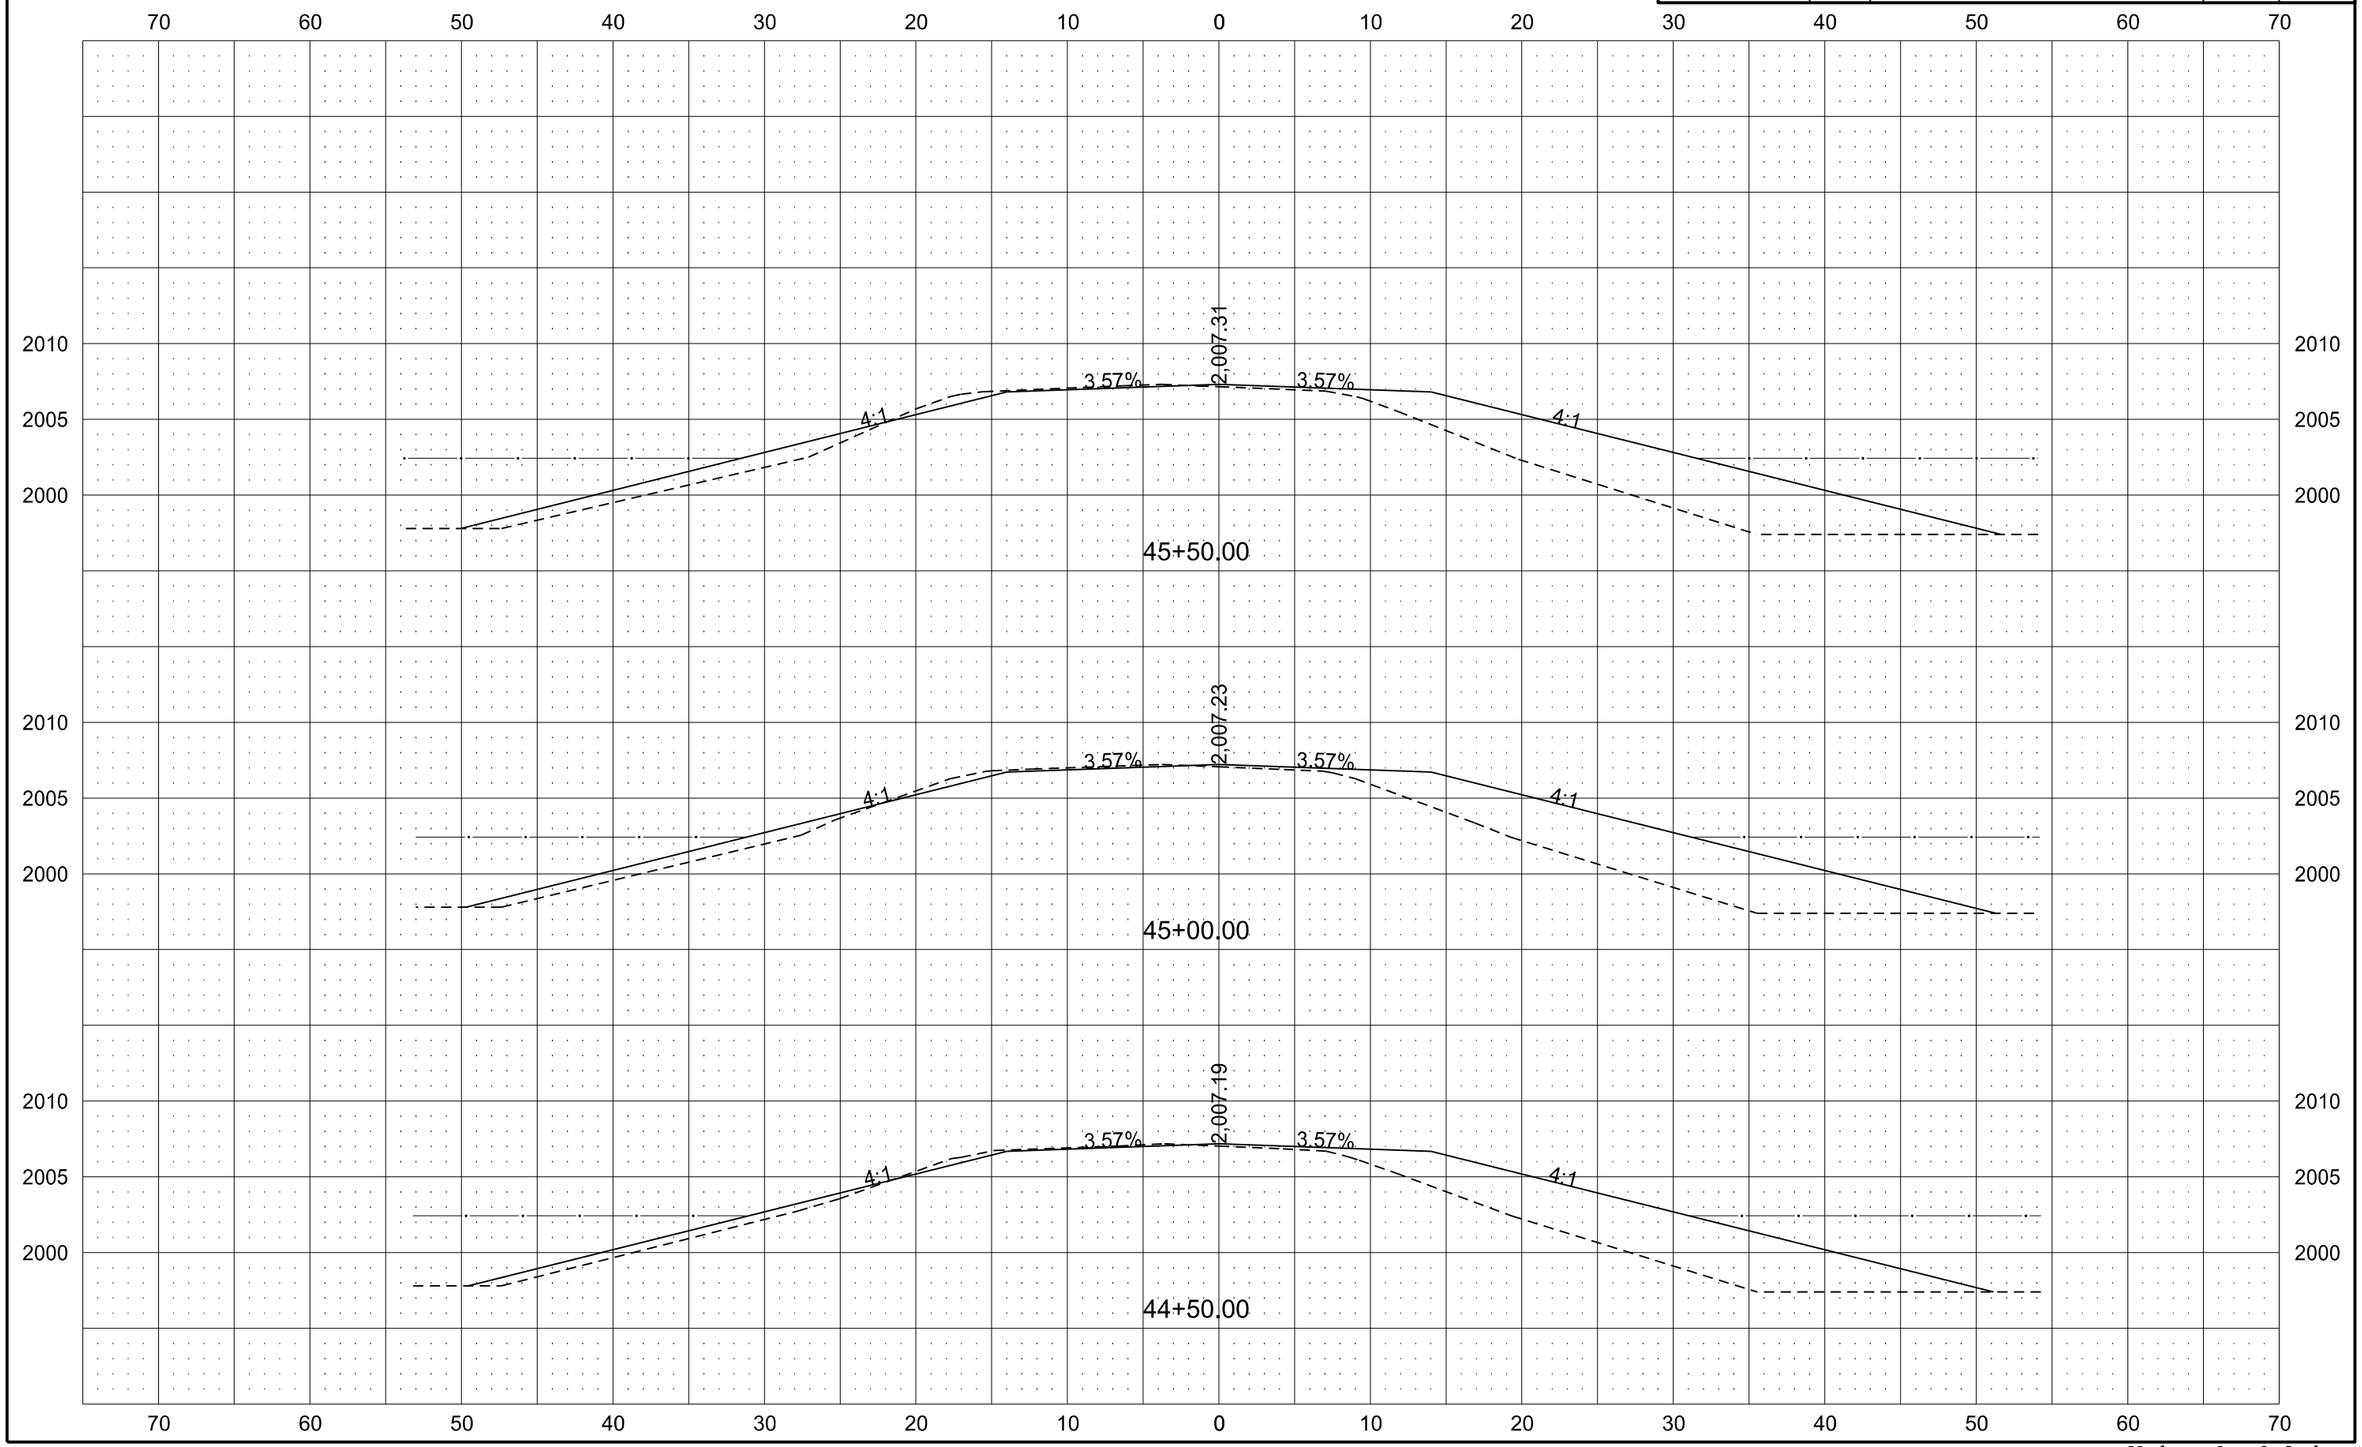

9/9/2013 9:25:41 AM derekanderson J:\county\logan\1312119\CADD\Design\Sheets\200XS_001.dgn

Kadrmas, Lee & Jackson

STATE	PROJECT NO.	SECTION NO.	SHEET NO.
ND	PCN 19603	200	21

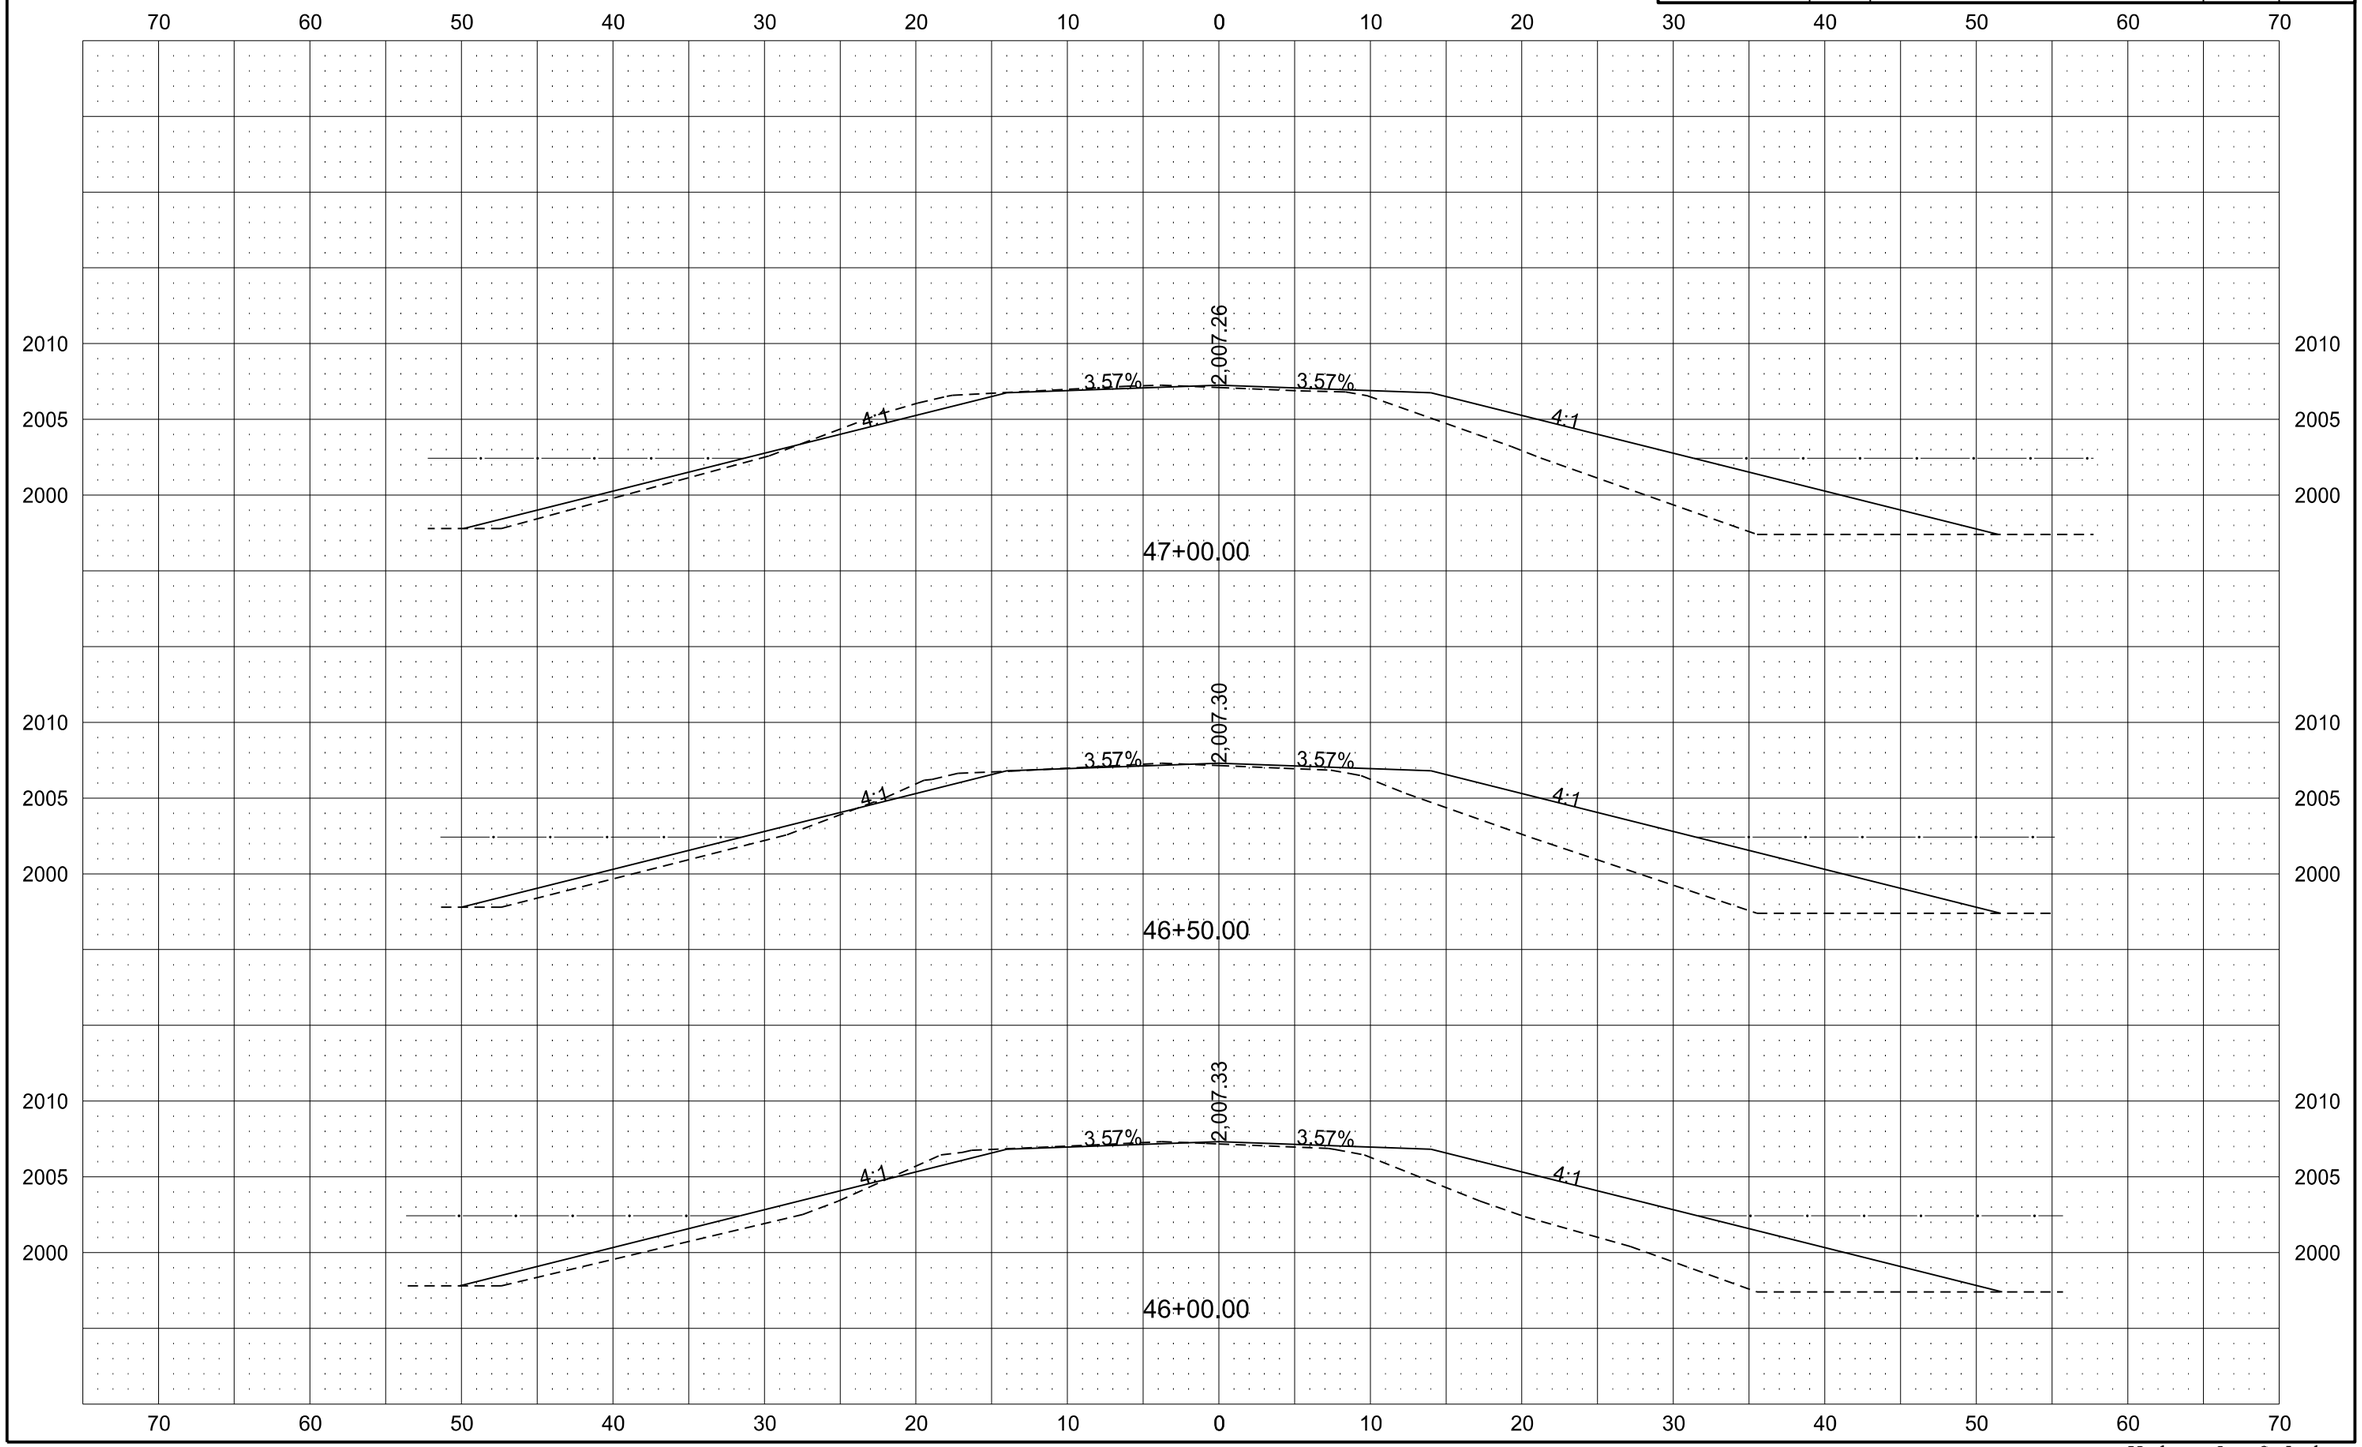

Kadrmas, Lee & Jackson

STATE	PROJECT NO.	SECTION NO.	SHEET NO.
ND	PCN 19603	200	22

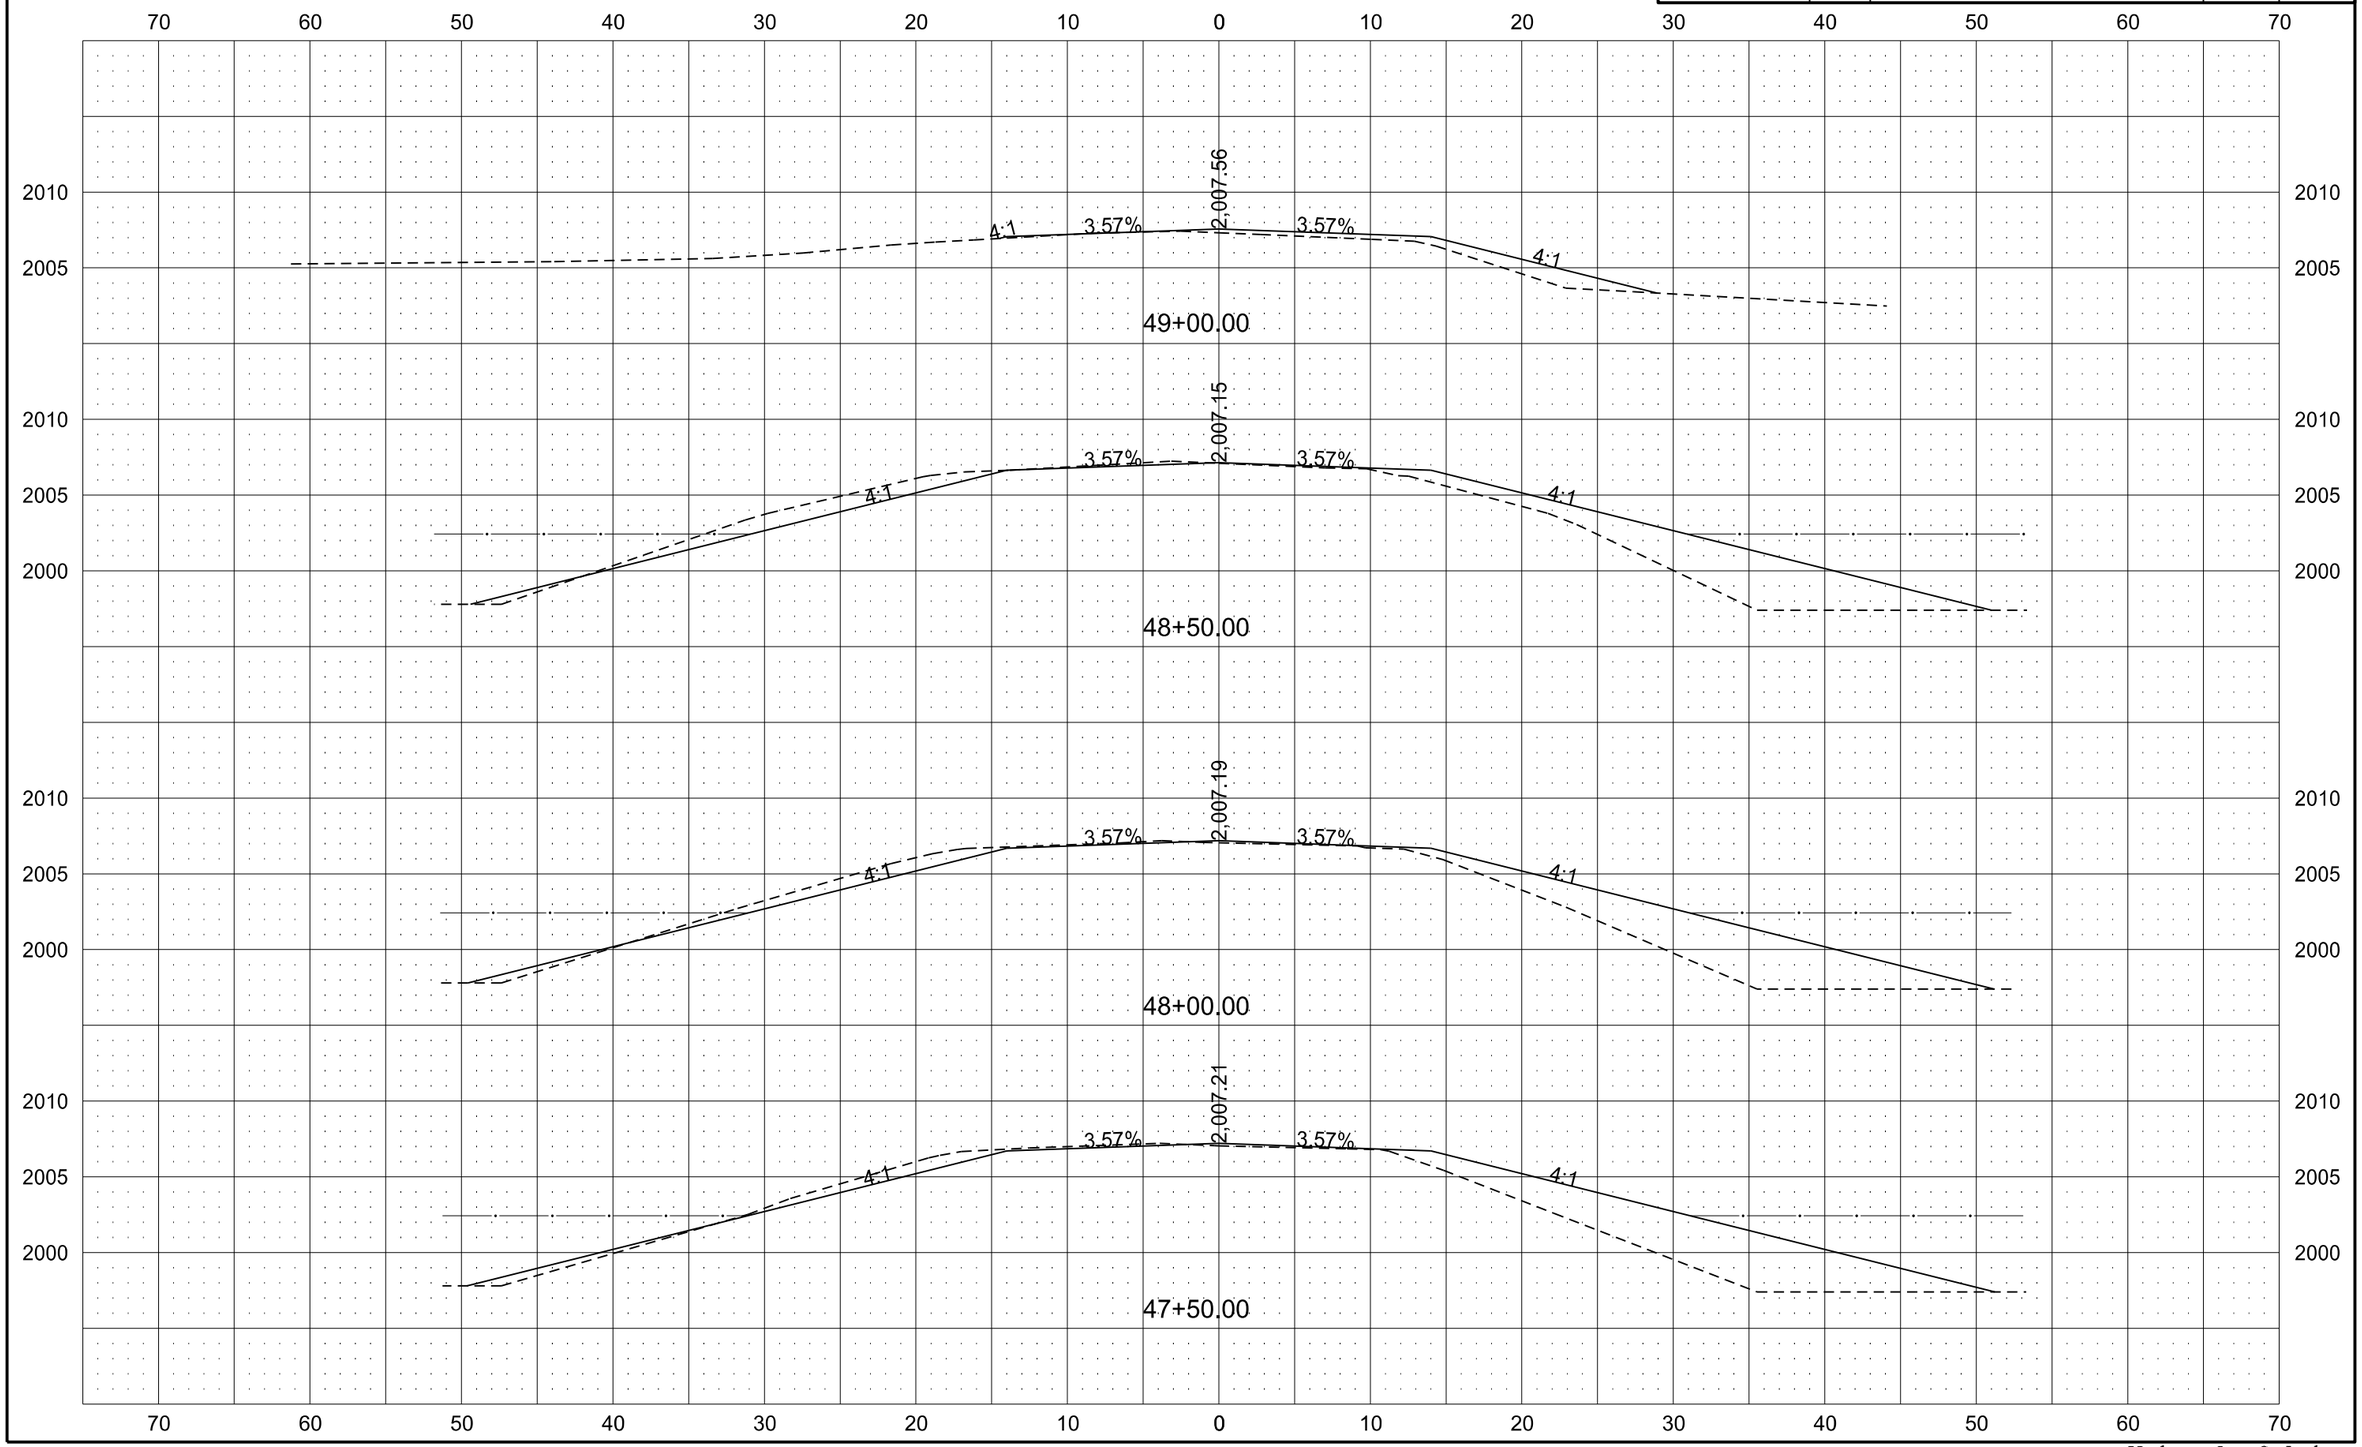

9/9/2013 9:25:44 AM derekanderson J:\county\logan\1312119\CADD\Design\Sheets\200XS_001.dgn

Kadrmas, Lee & Jackson

STATE	PROJECT NO.	SECTION NO.	SHEET NO.
ND	PCN 19603	200	23

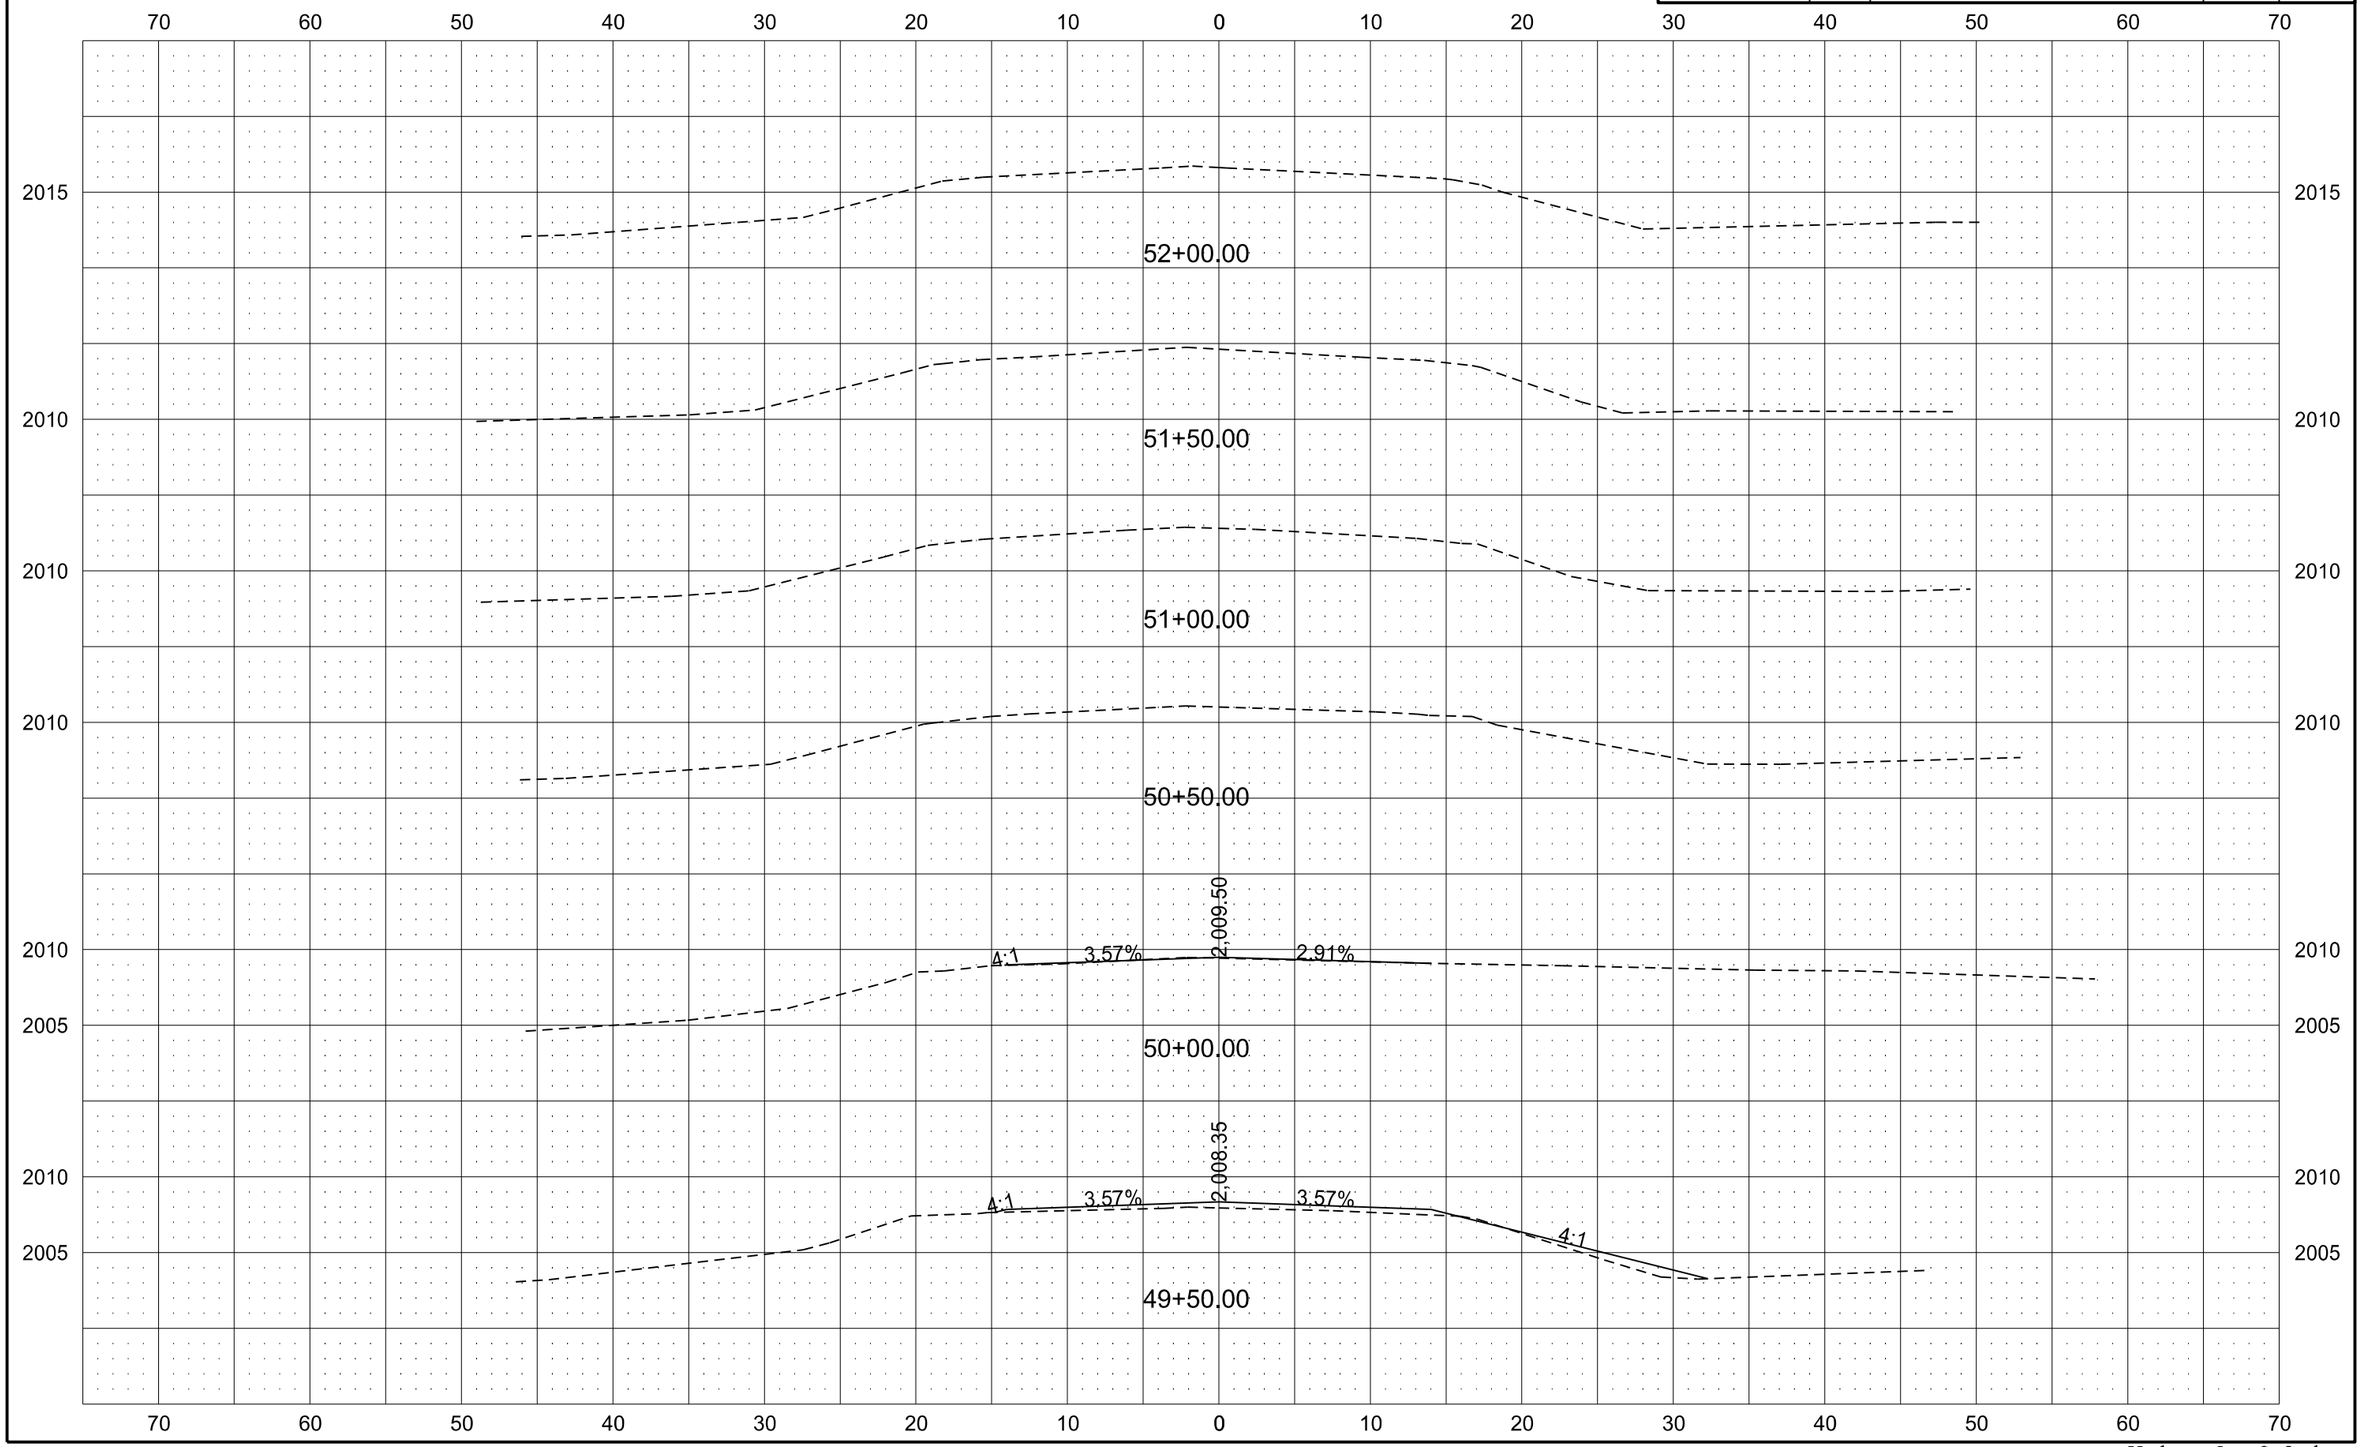

9/9/2013 9:25:45 AM derekanderson J:\county\logan\1312119\CADD\Design\Sheets\200XS_001.dgn

Kadrmas, Lee & Jackson

STATE	PROJECT NO.	SECTION NO.	SHEET NO.
ND	PCN 19603	200	24

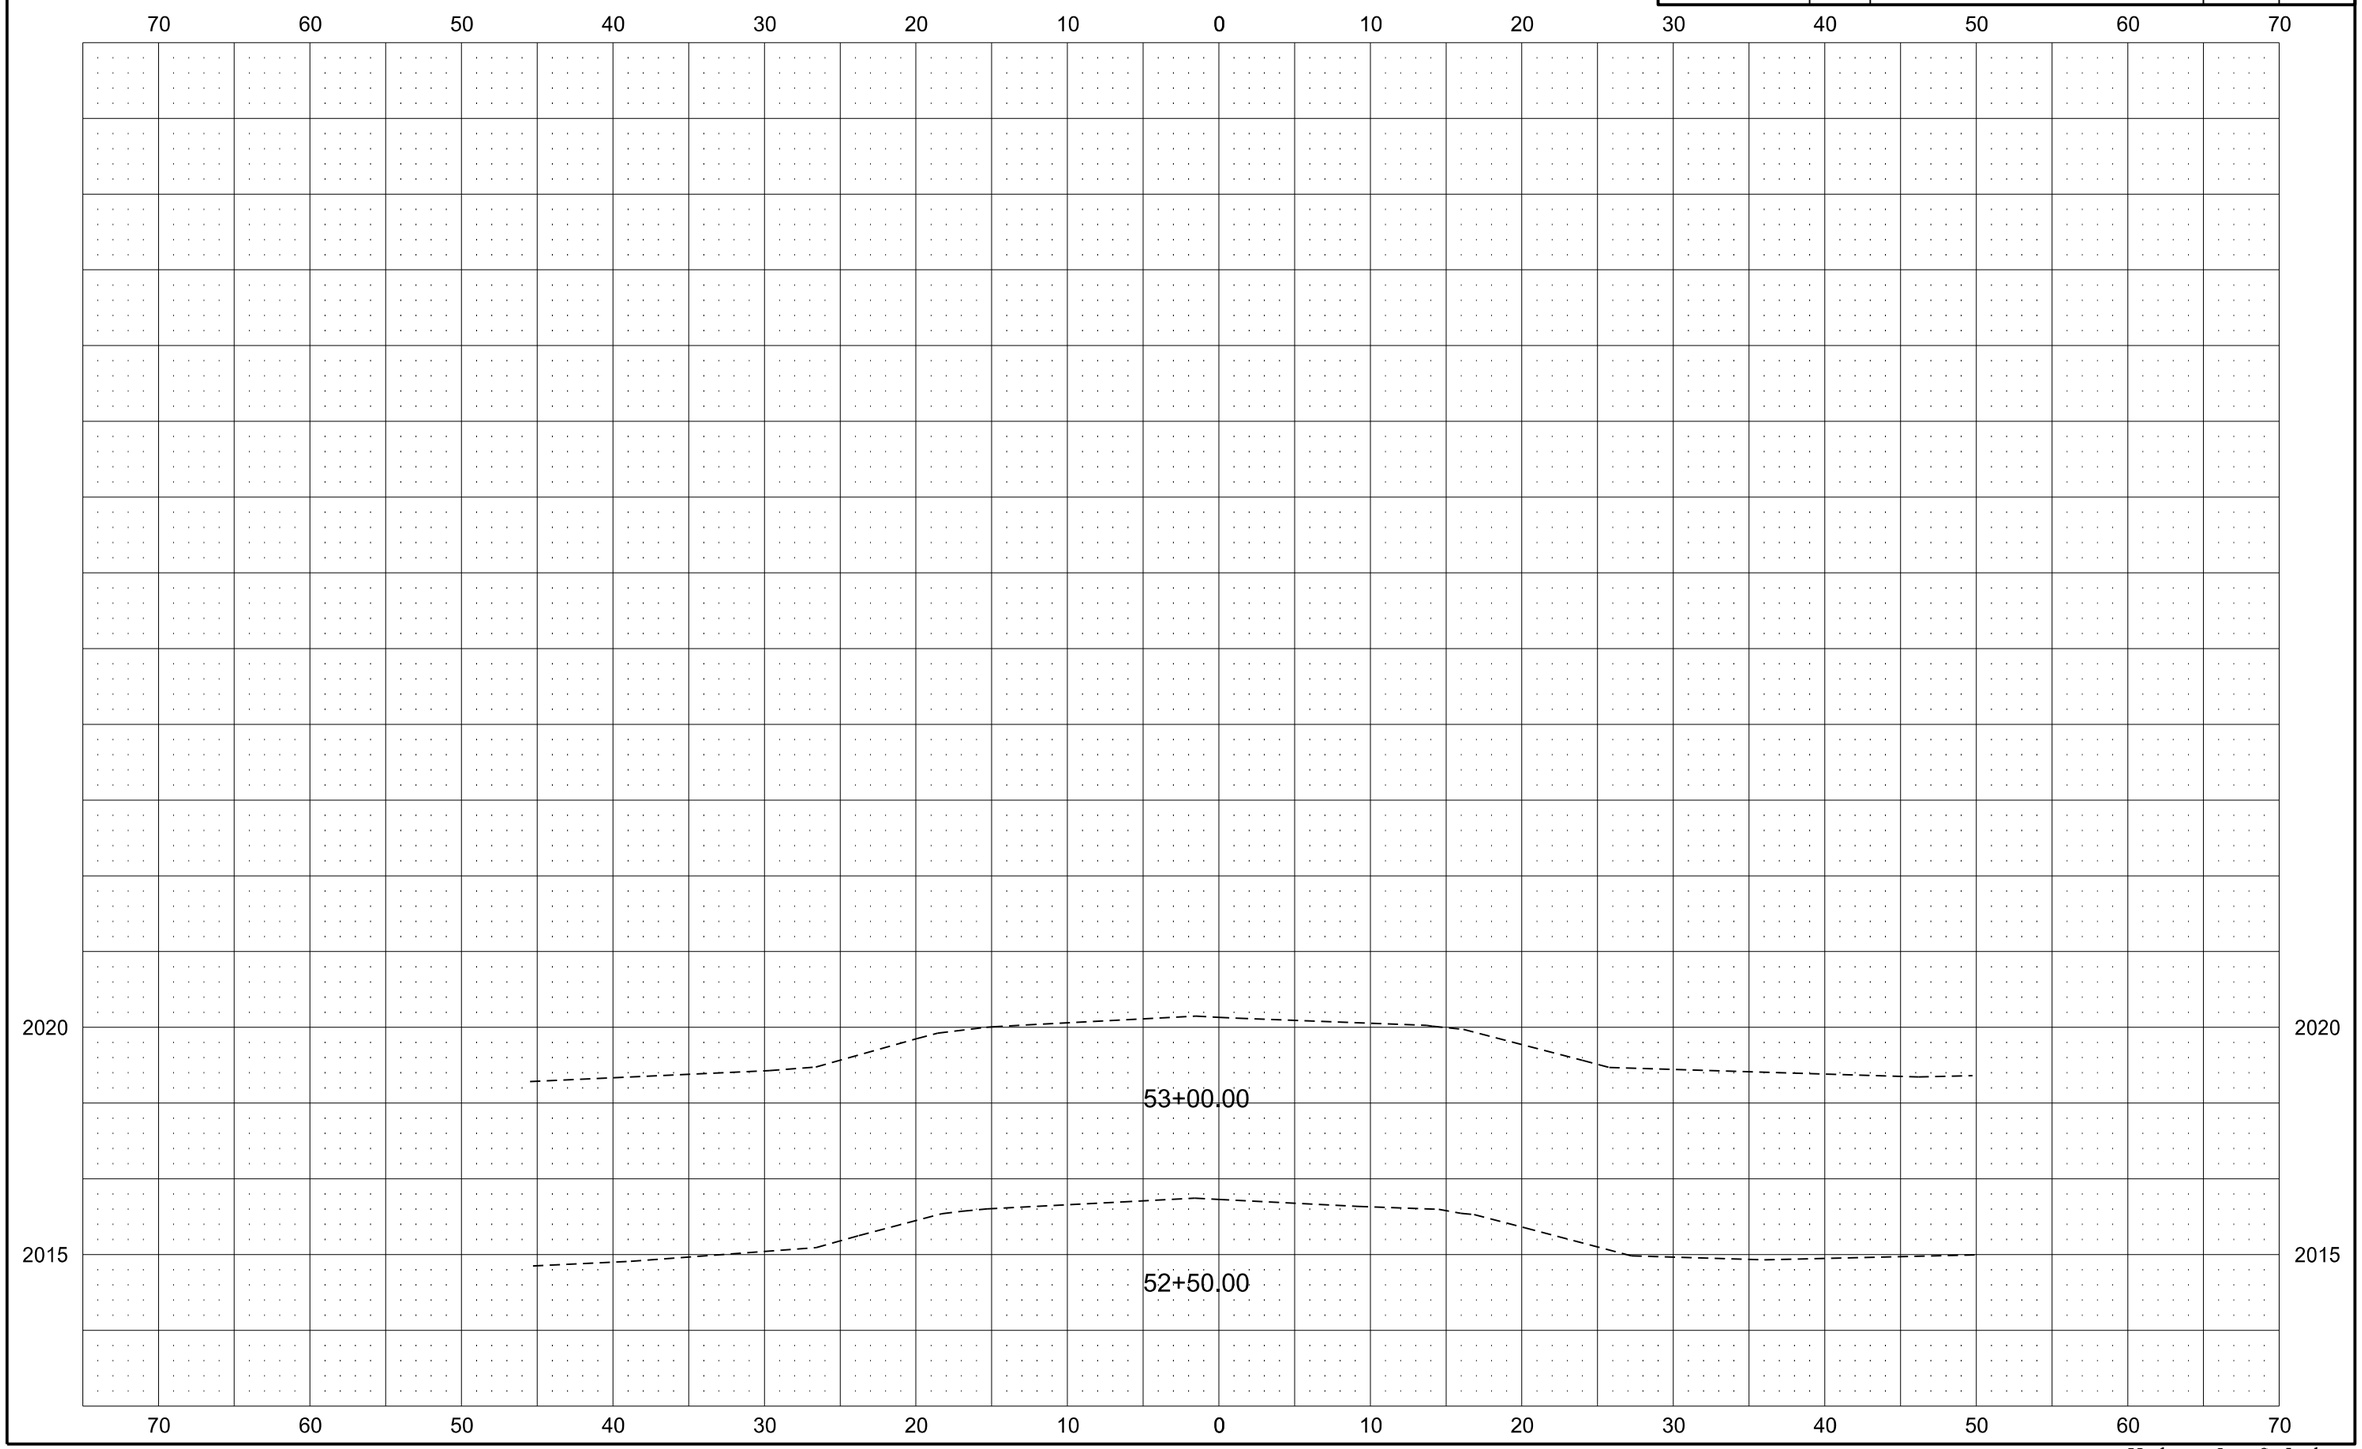

Kadrmas, Lee & Jackson