STATE	PROJECT NO.	SECTION NO.	SHEET NO.
ND	PCN 19677	200	1

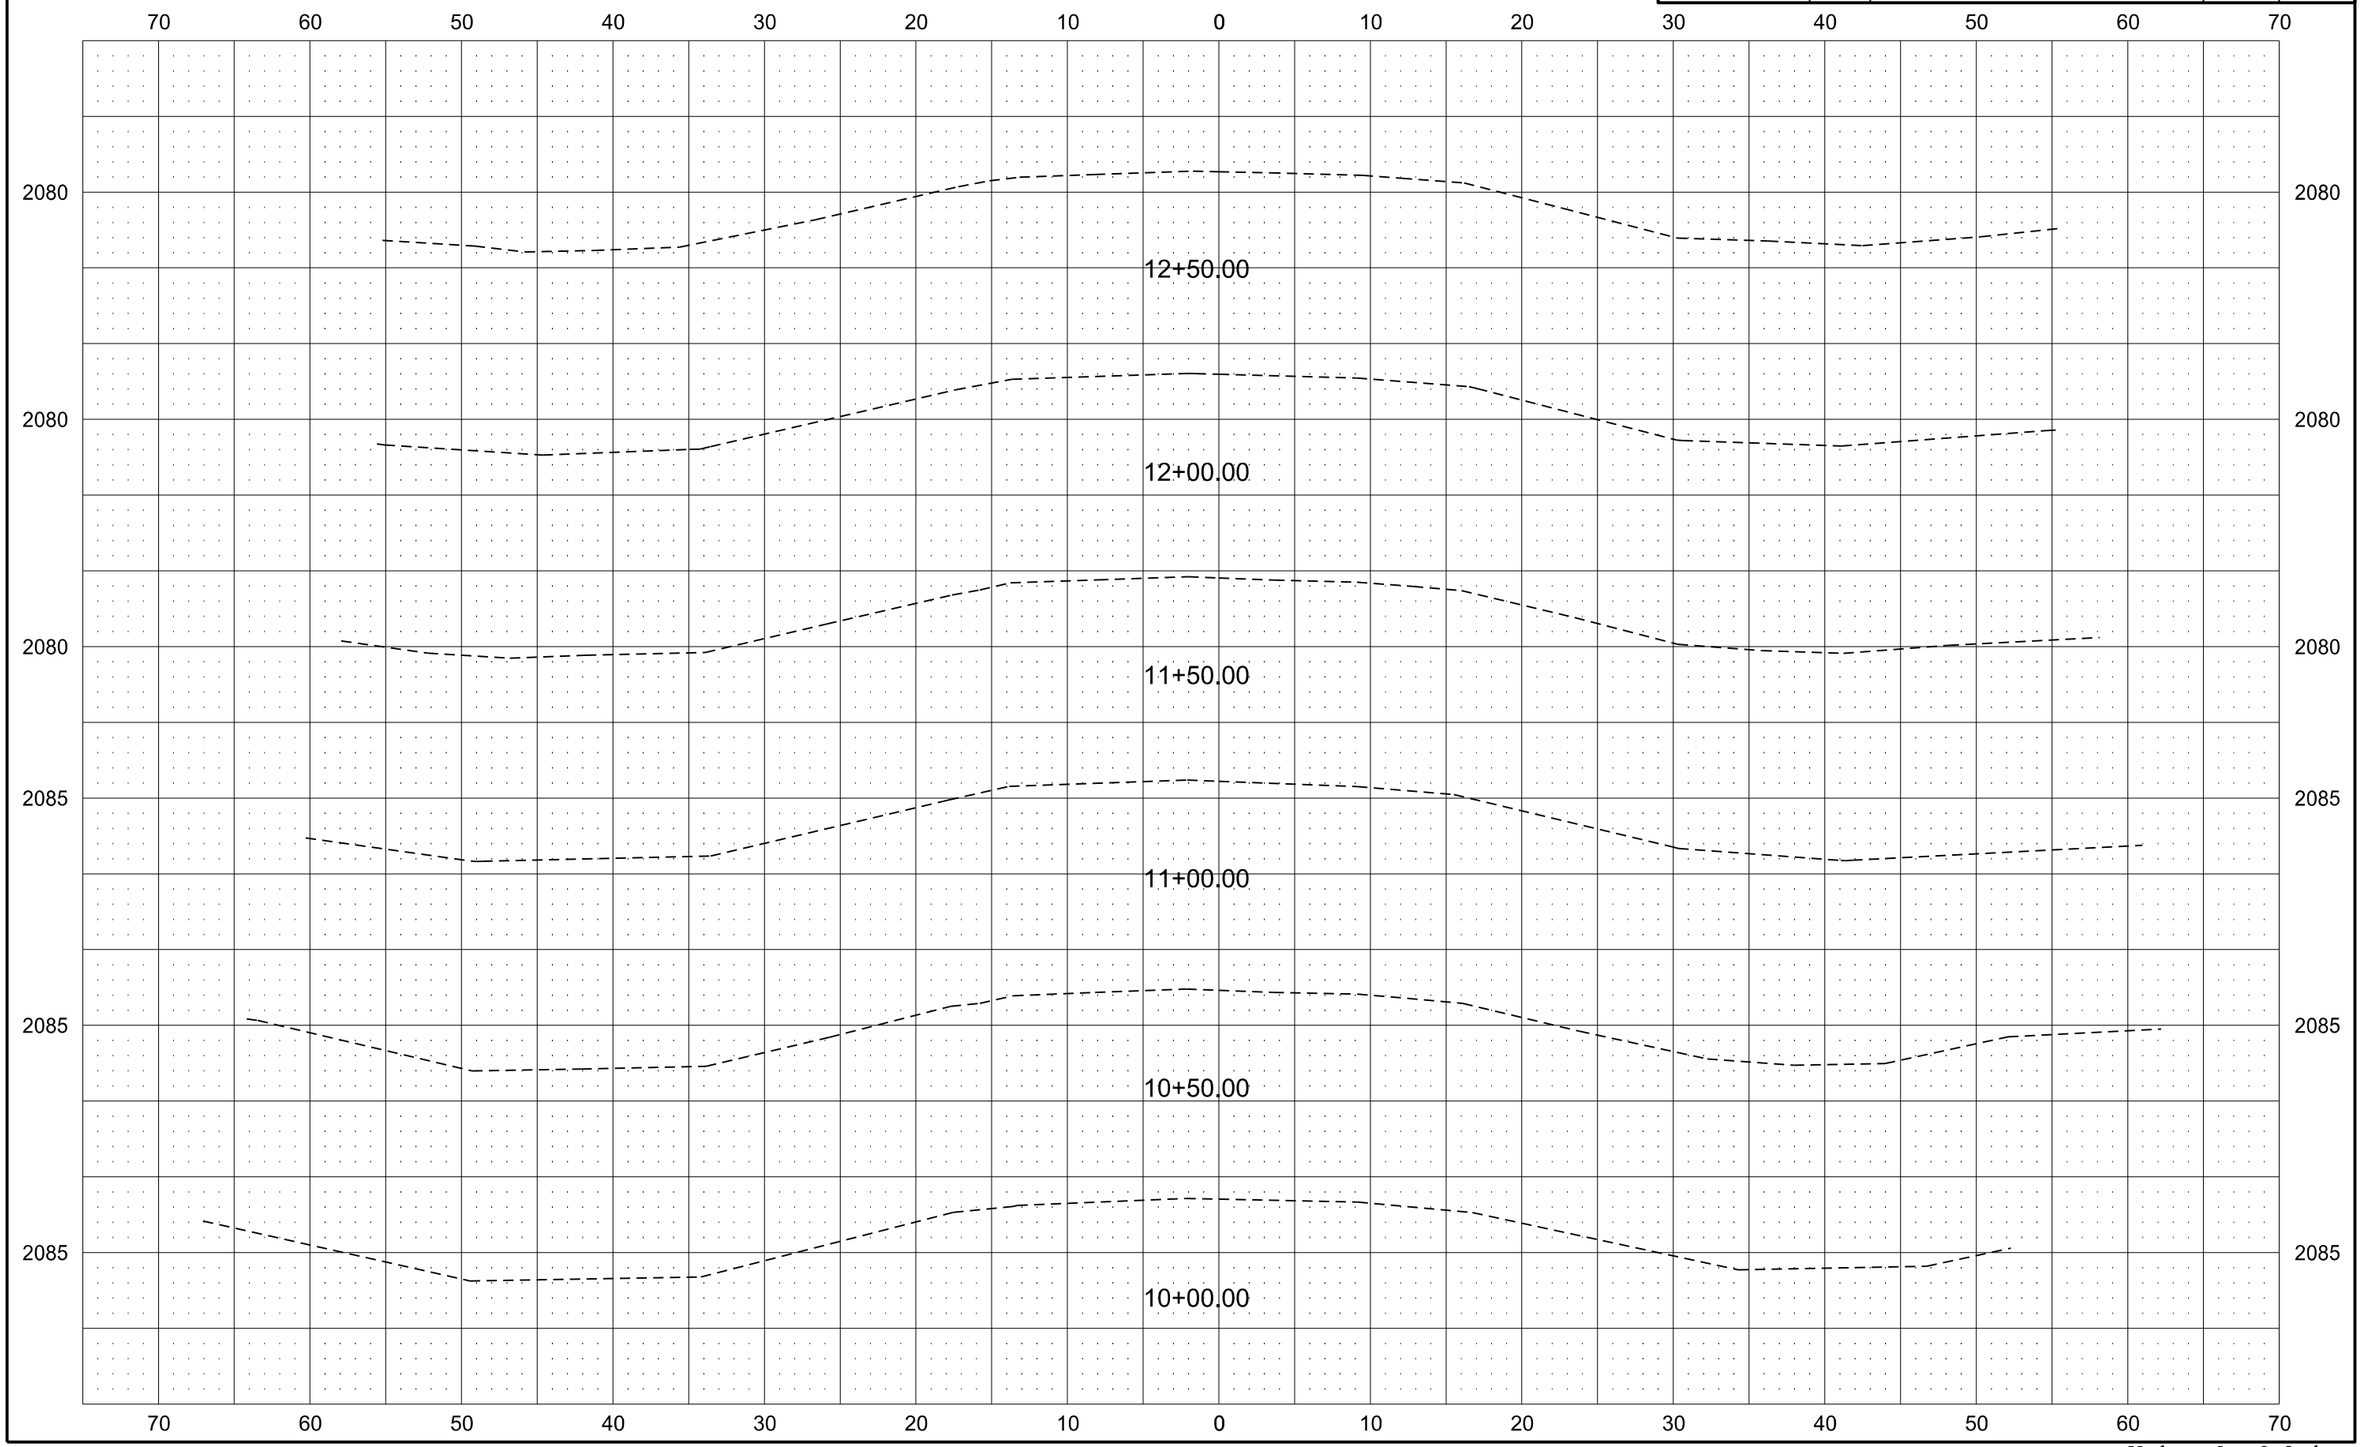

Kadrmas, Lee & Jackson

STATE	PROJECT NO.	SECTION NO.	SHEET NO.
ND	PCN 19677	200	2

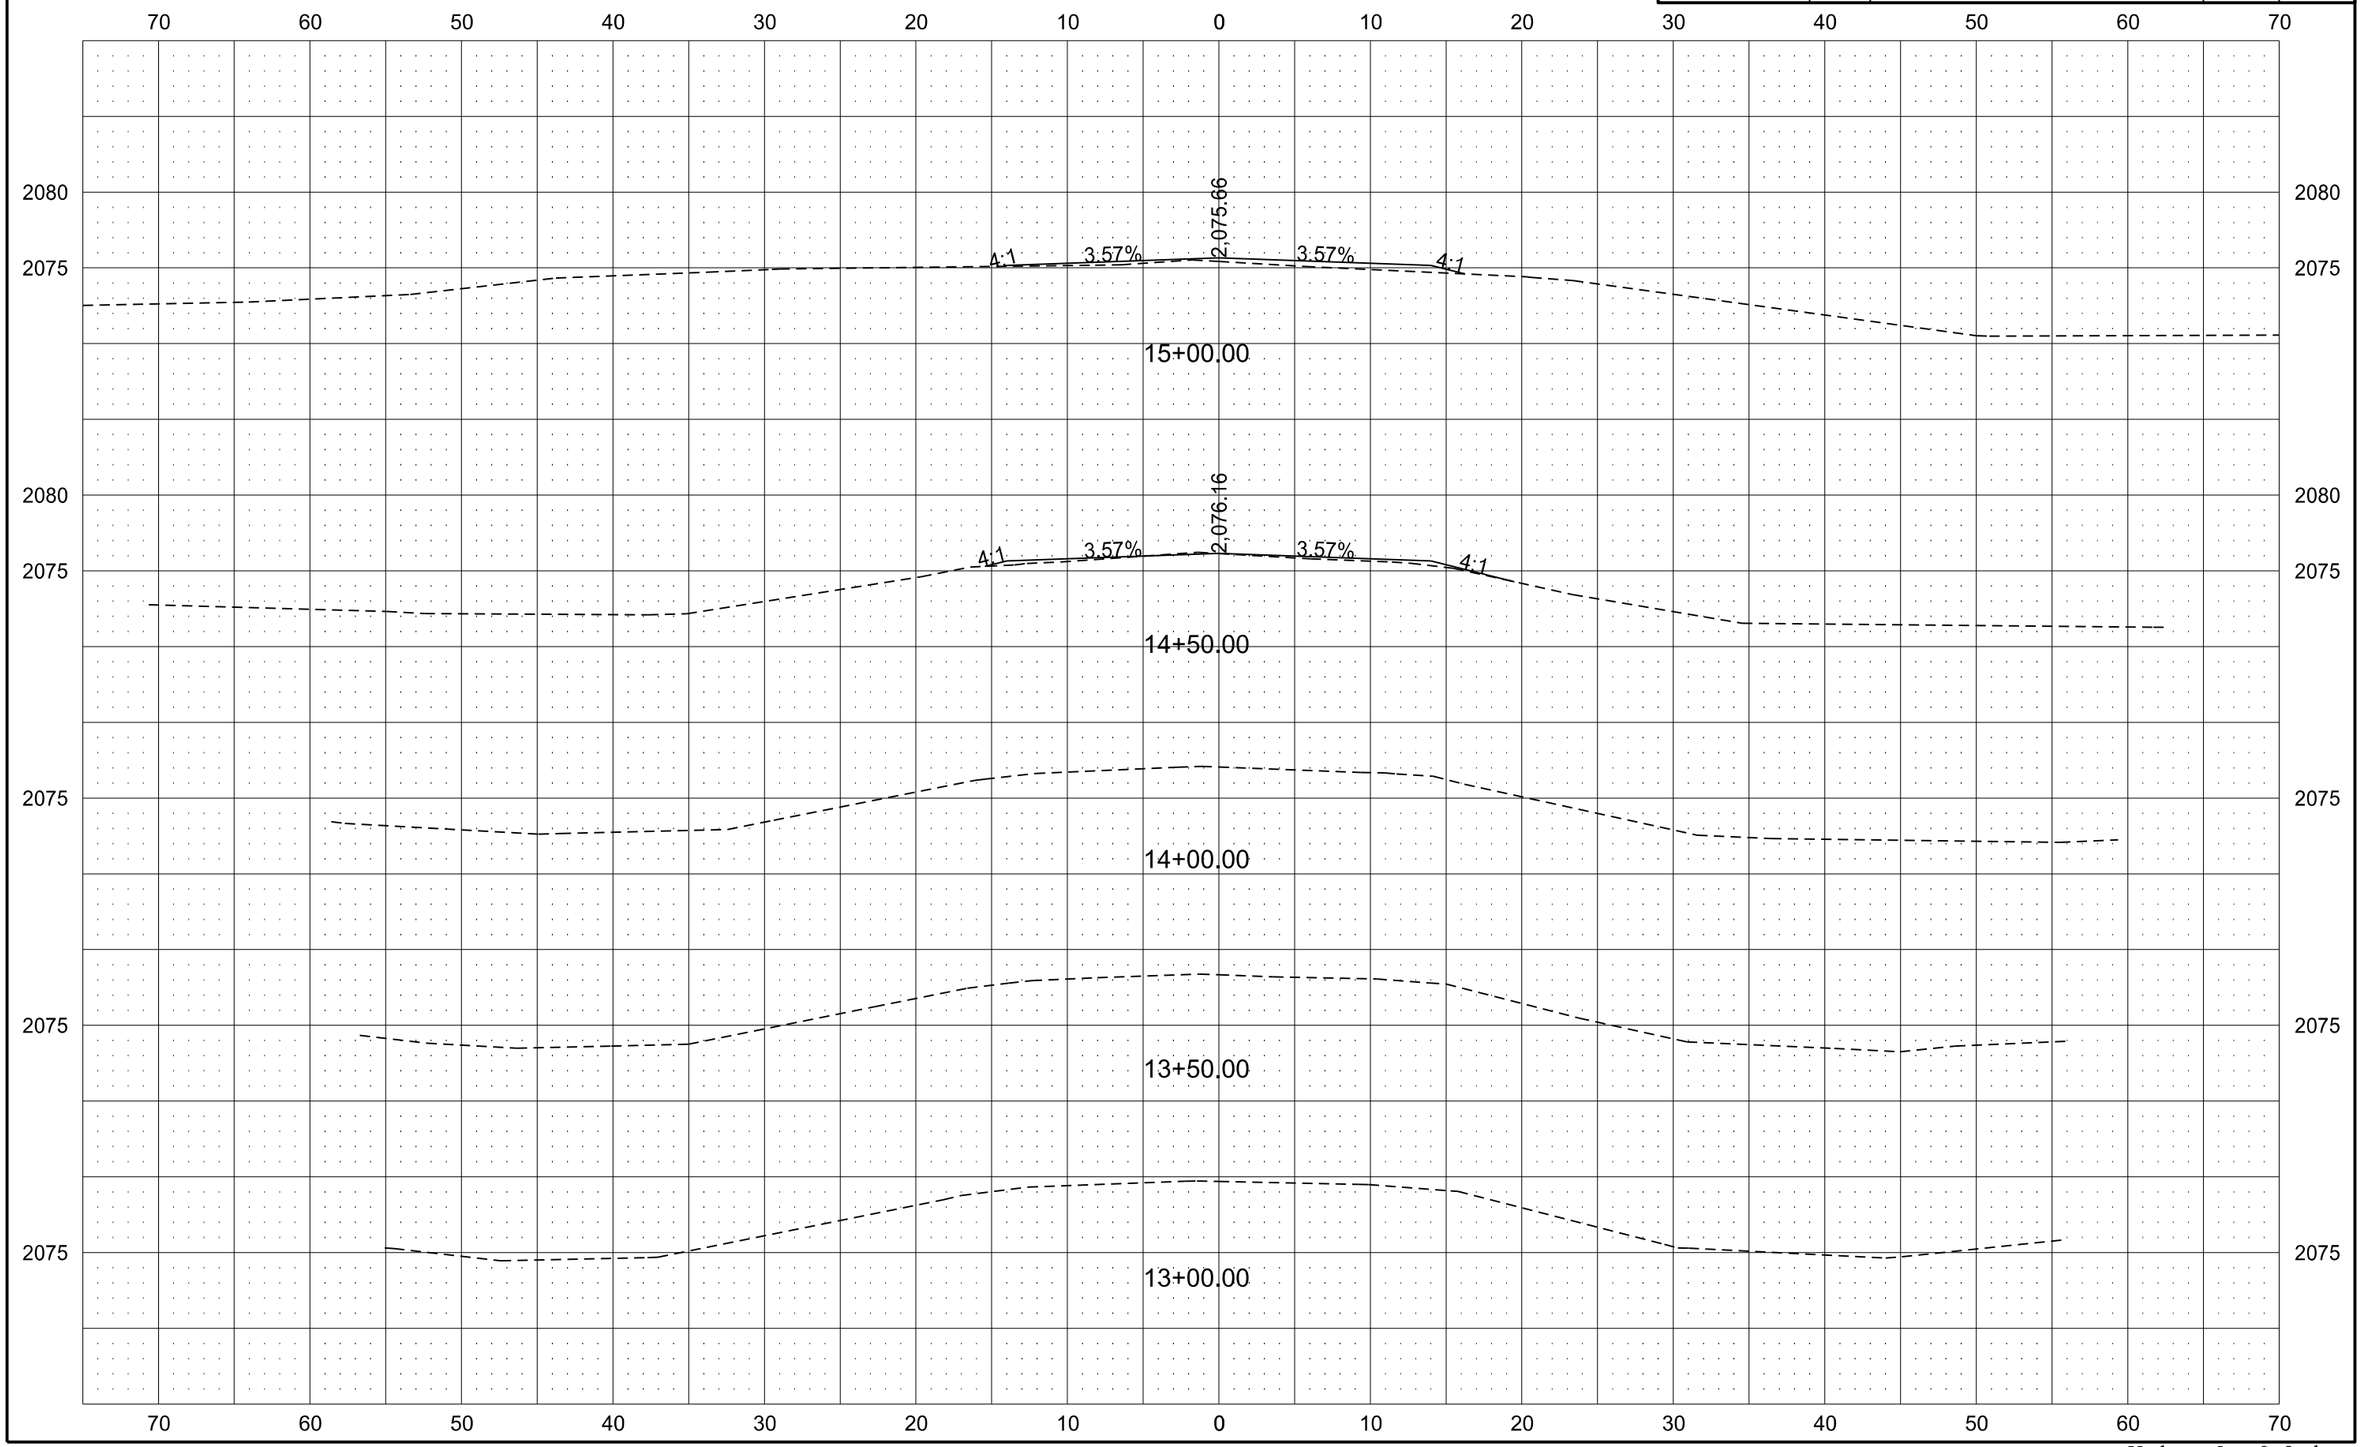

Kadrmas, Lee & Jackson

STATE	PROJECT NO.	SECTION NO.	SHEET NO.
ND	PCN 19677	200	3

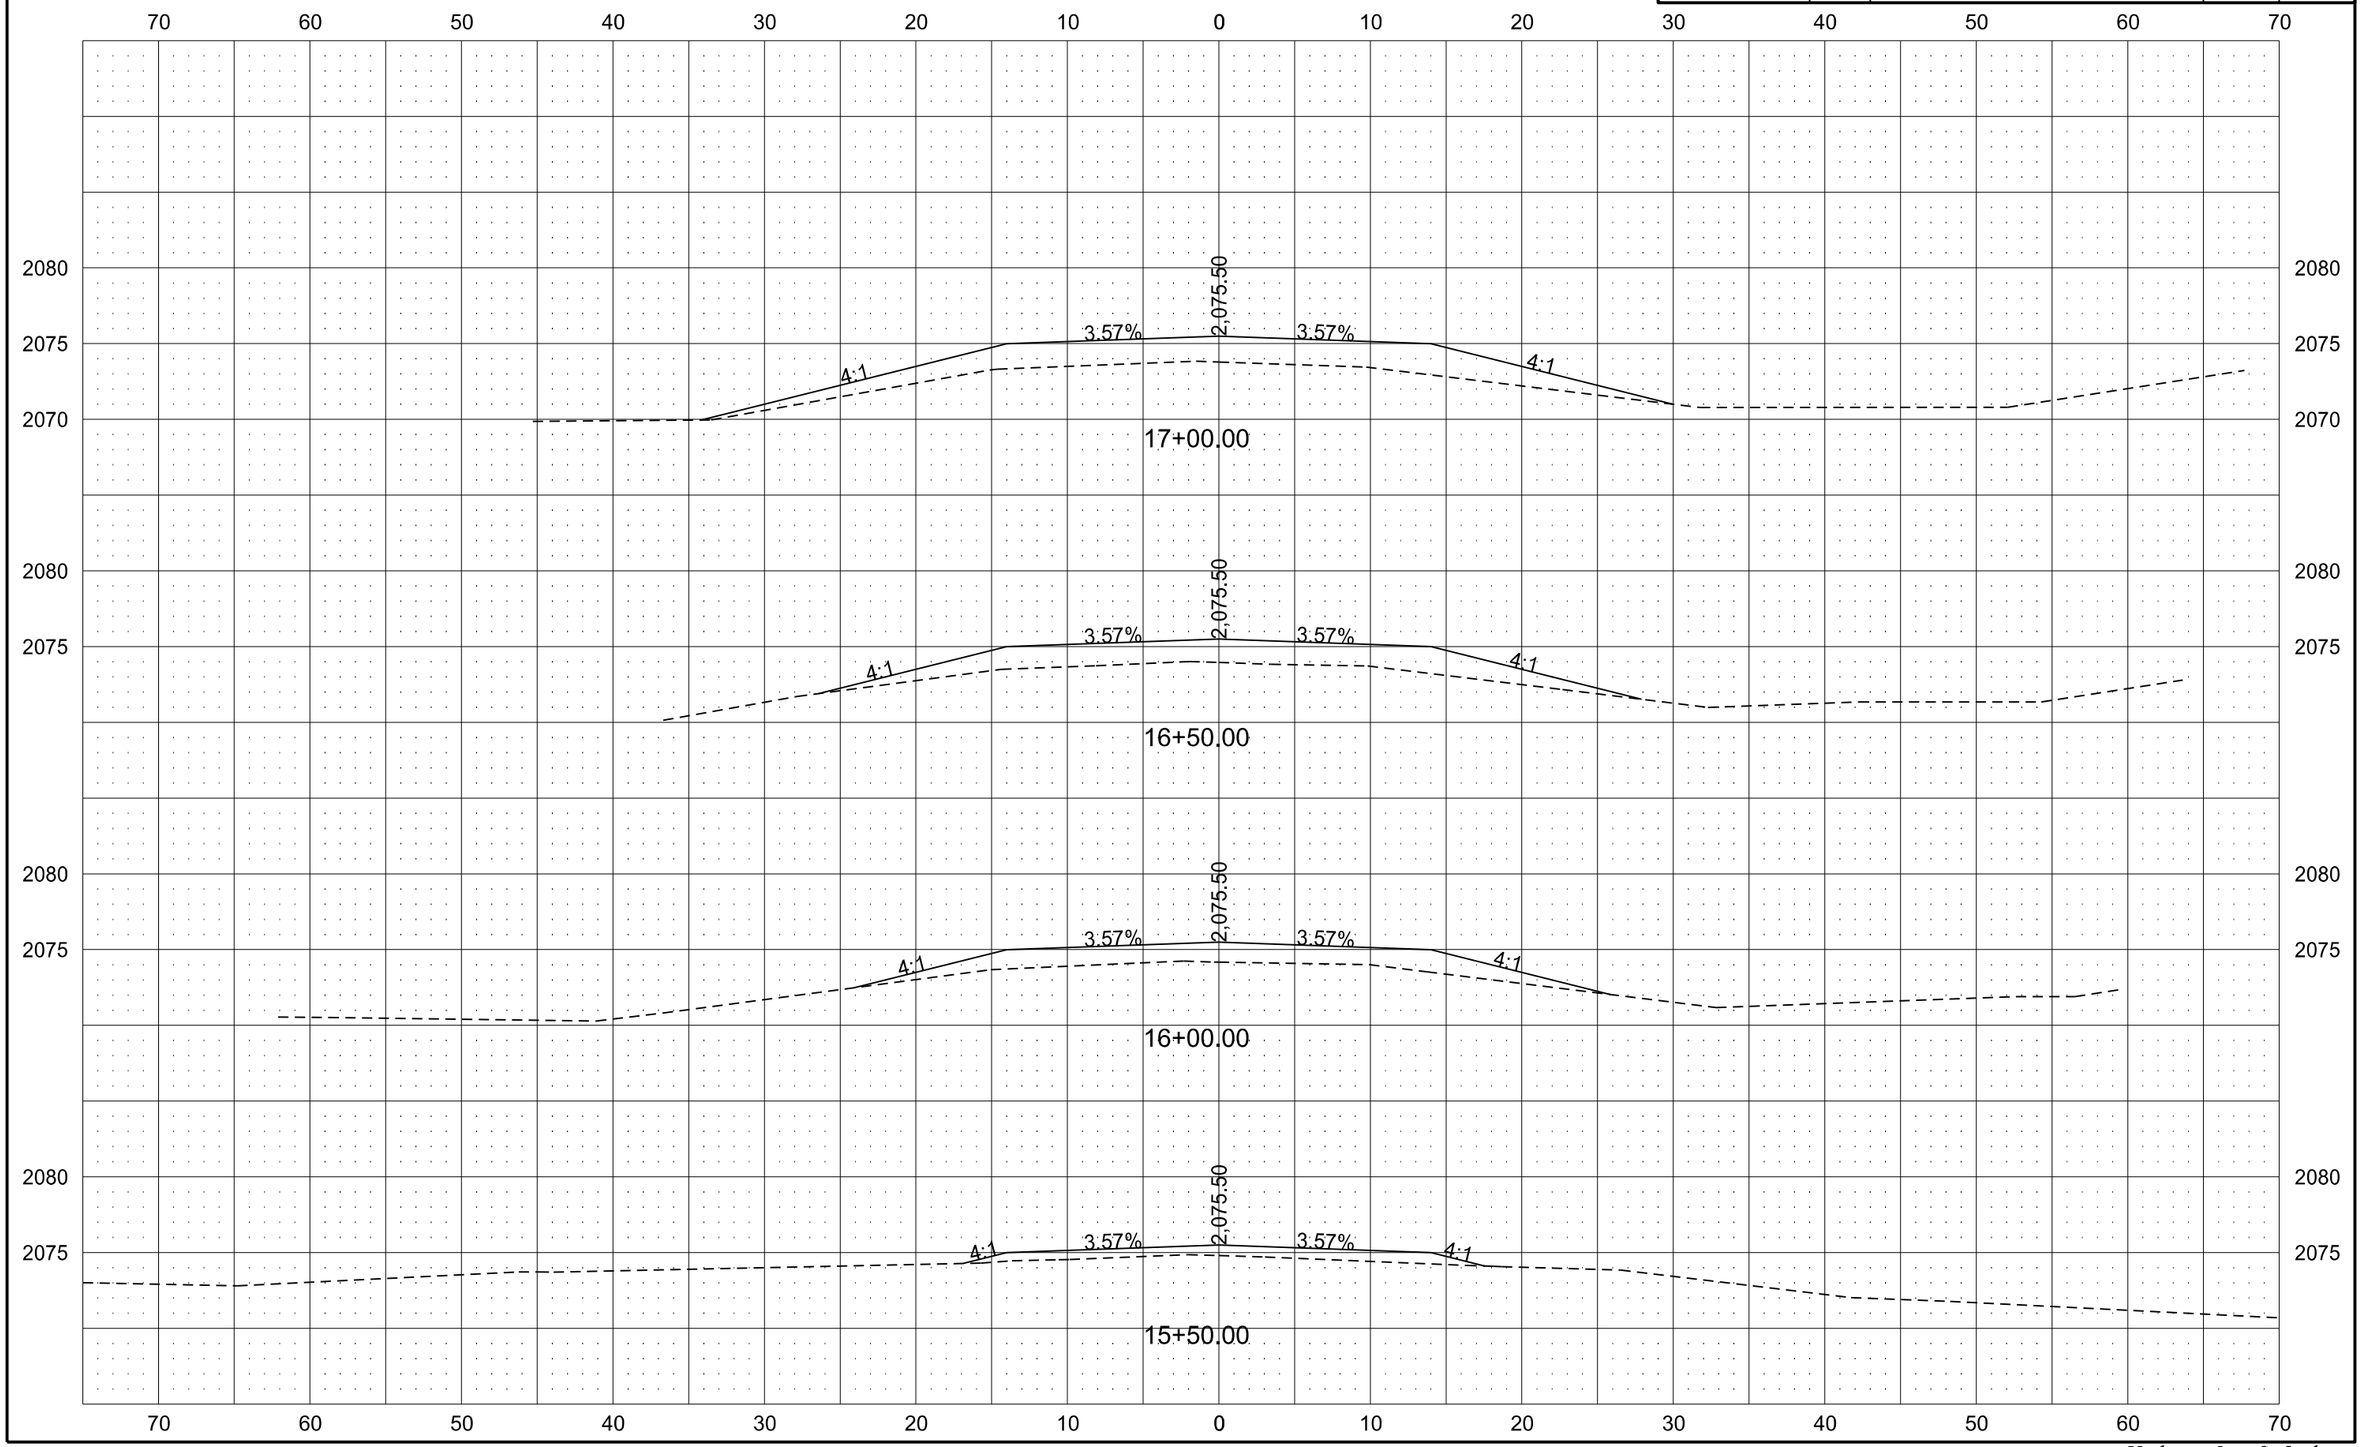

9/9/2013 9:06:33 AM derekanderson J:\county\logan\1312117\CADD\Design\Sheets\200XS_001.dgn

Kadrmas, Lee & Jackson

STATE	PROJECT NO.	SECTION NO.	SHEET NO.
ND	PCN 19677	200	4

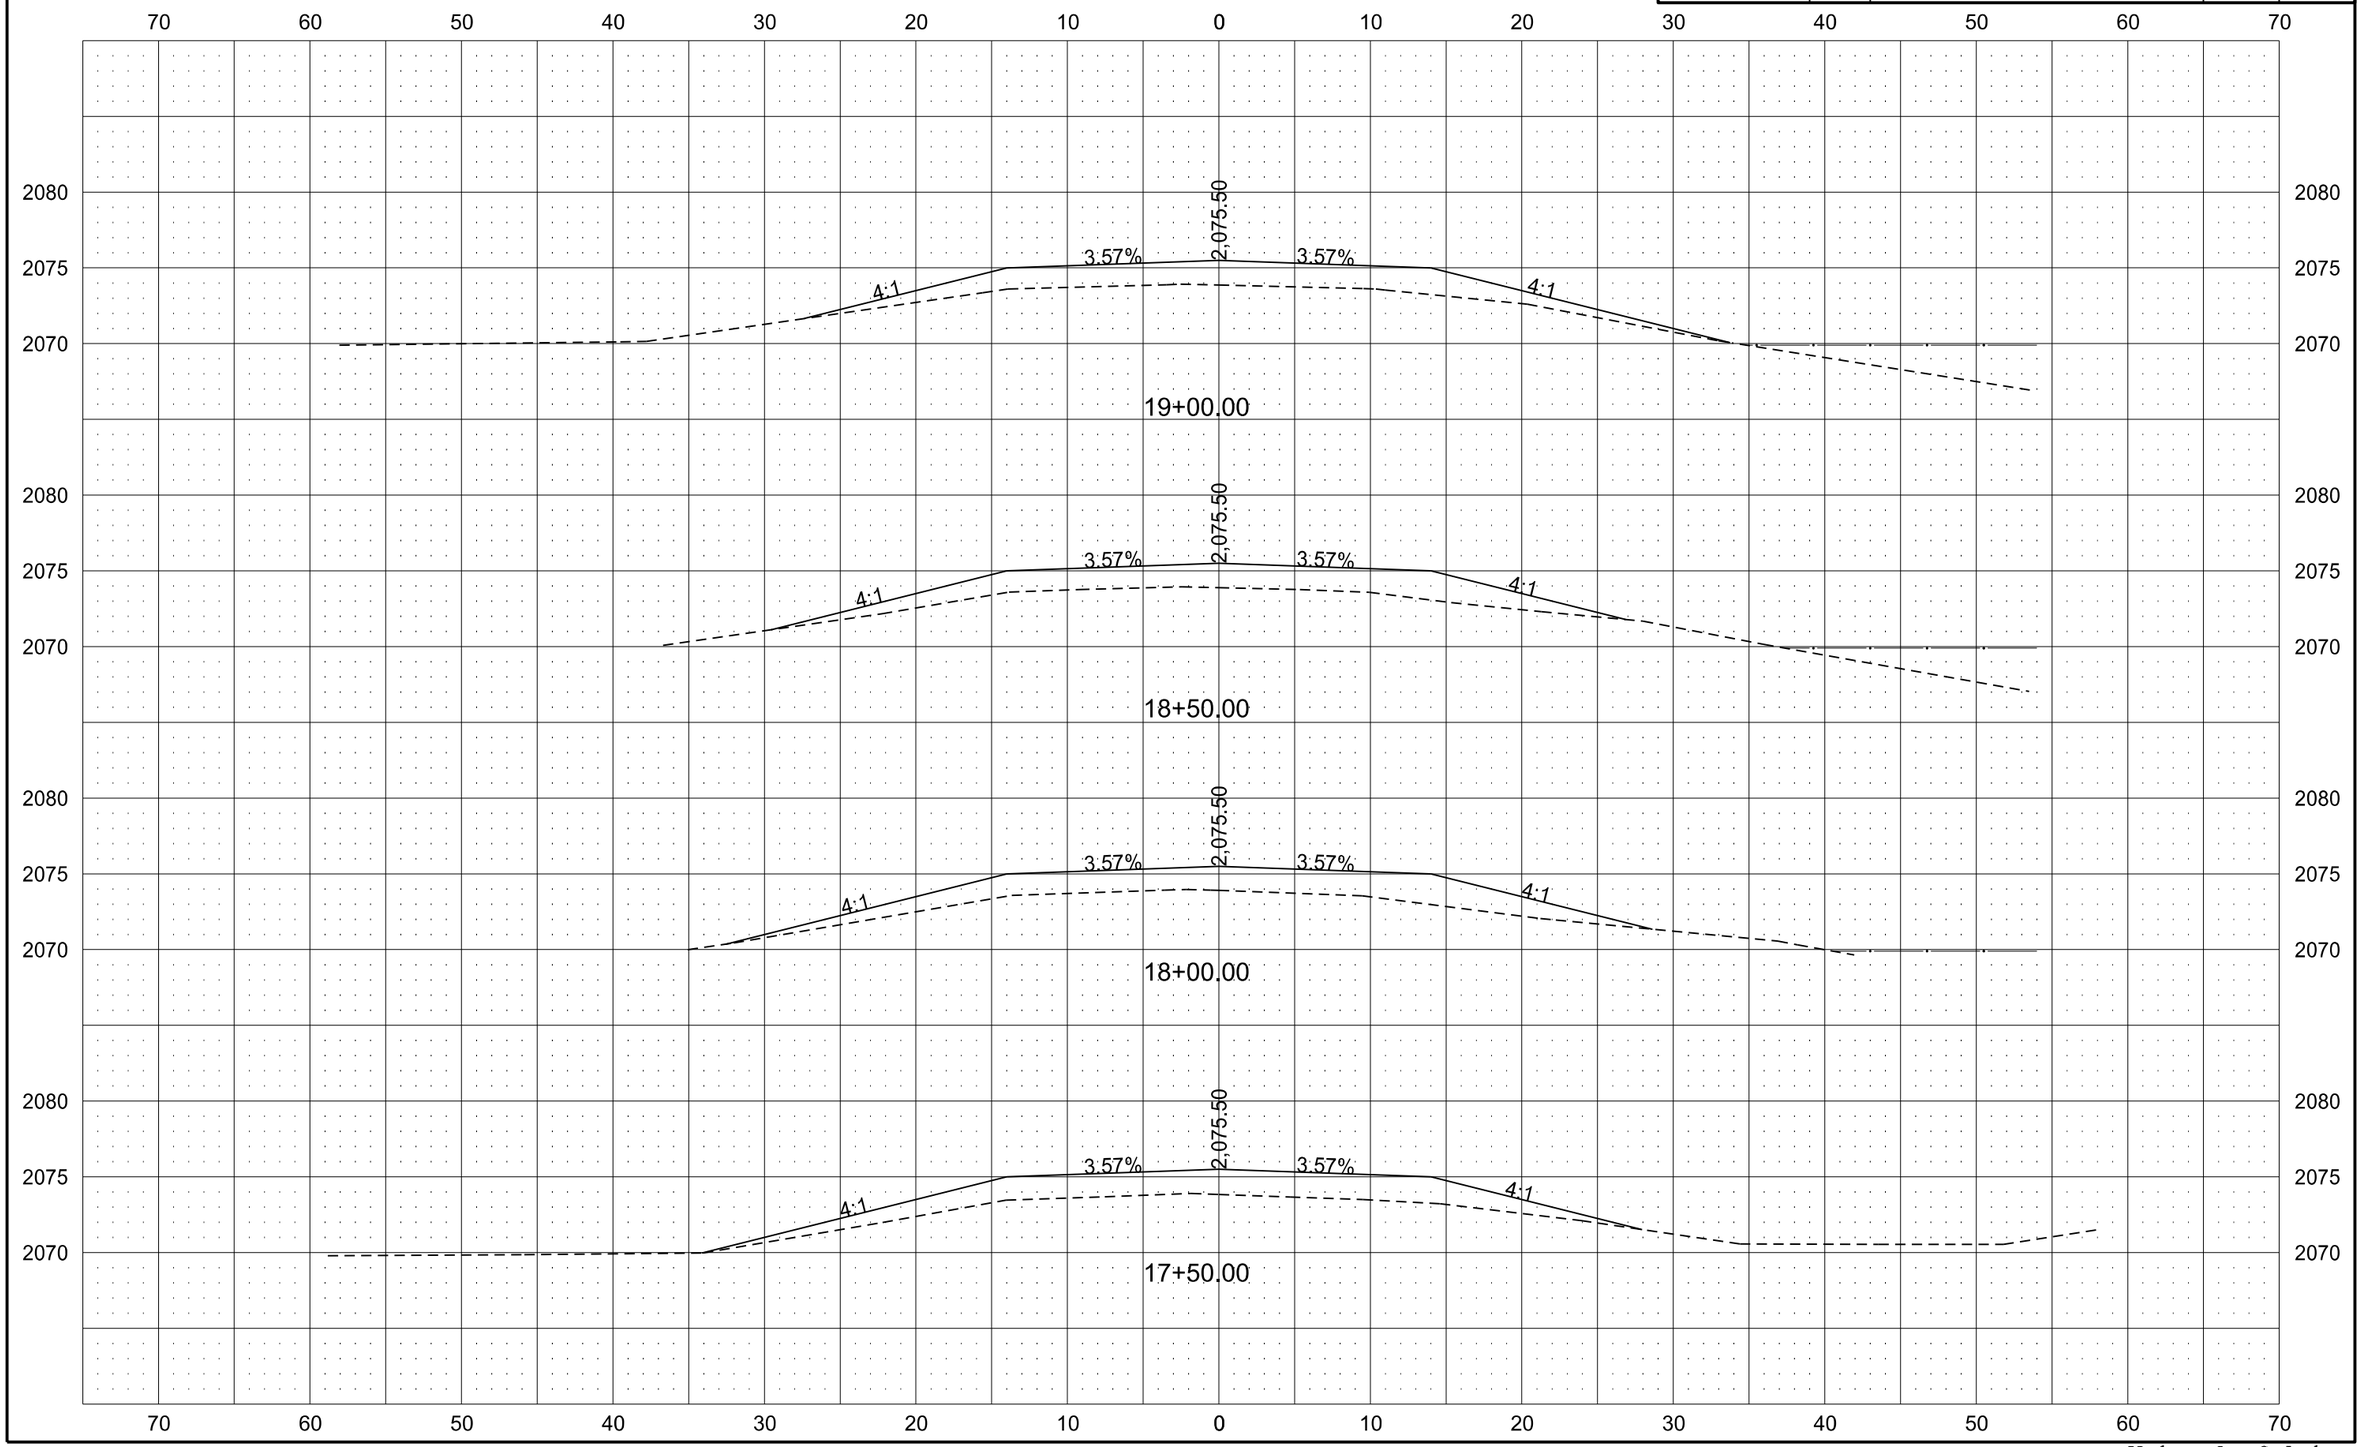

Kadrmas, Lee & Jackson

STATE	PROJECT NO.	SECTION NO.	SHEET NO.
ND	PCN 19677	200	5

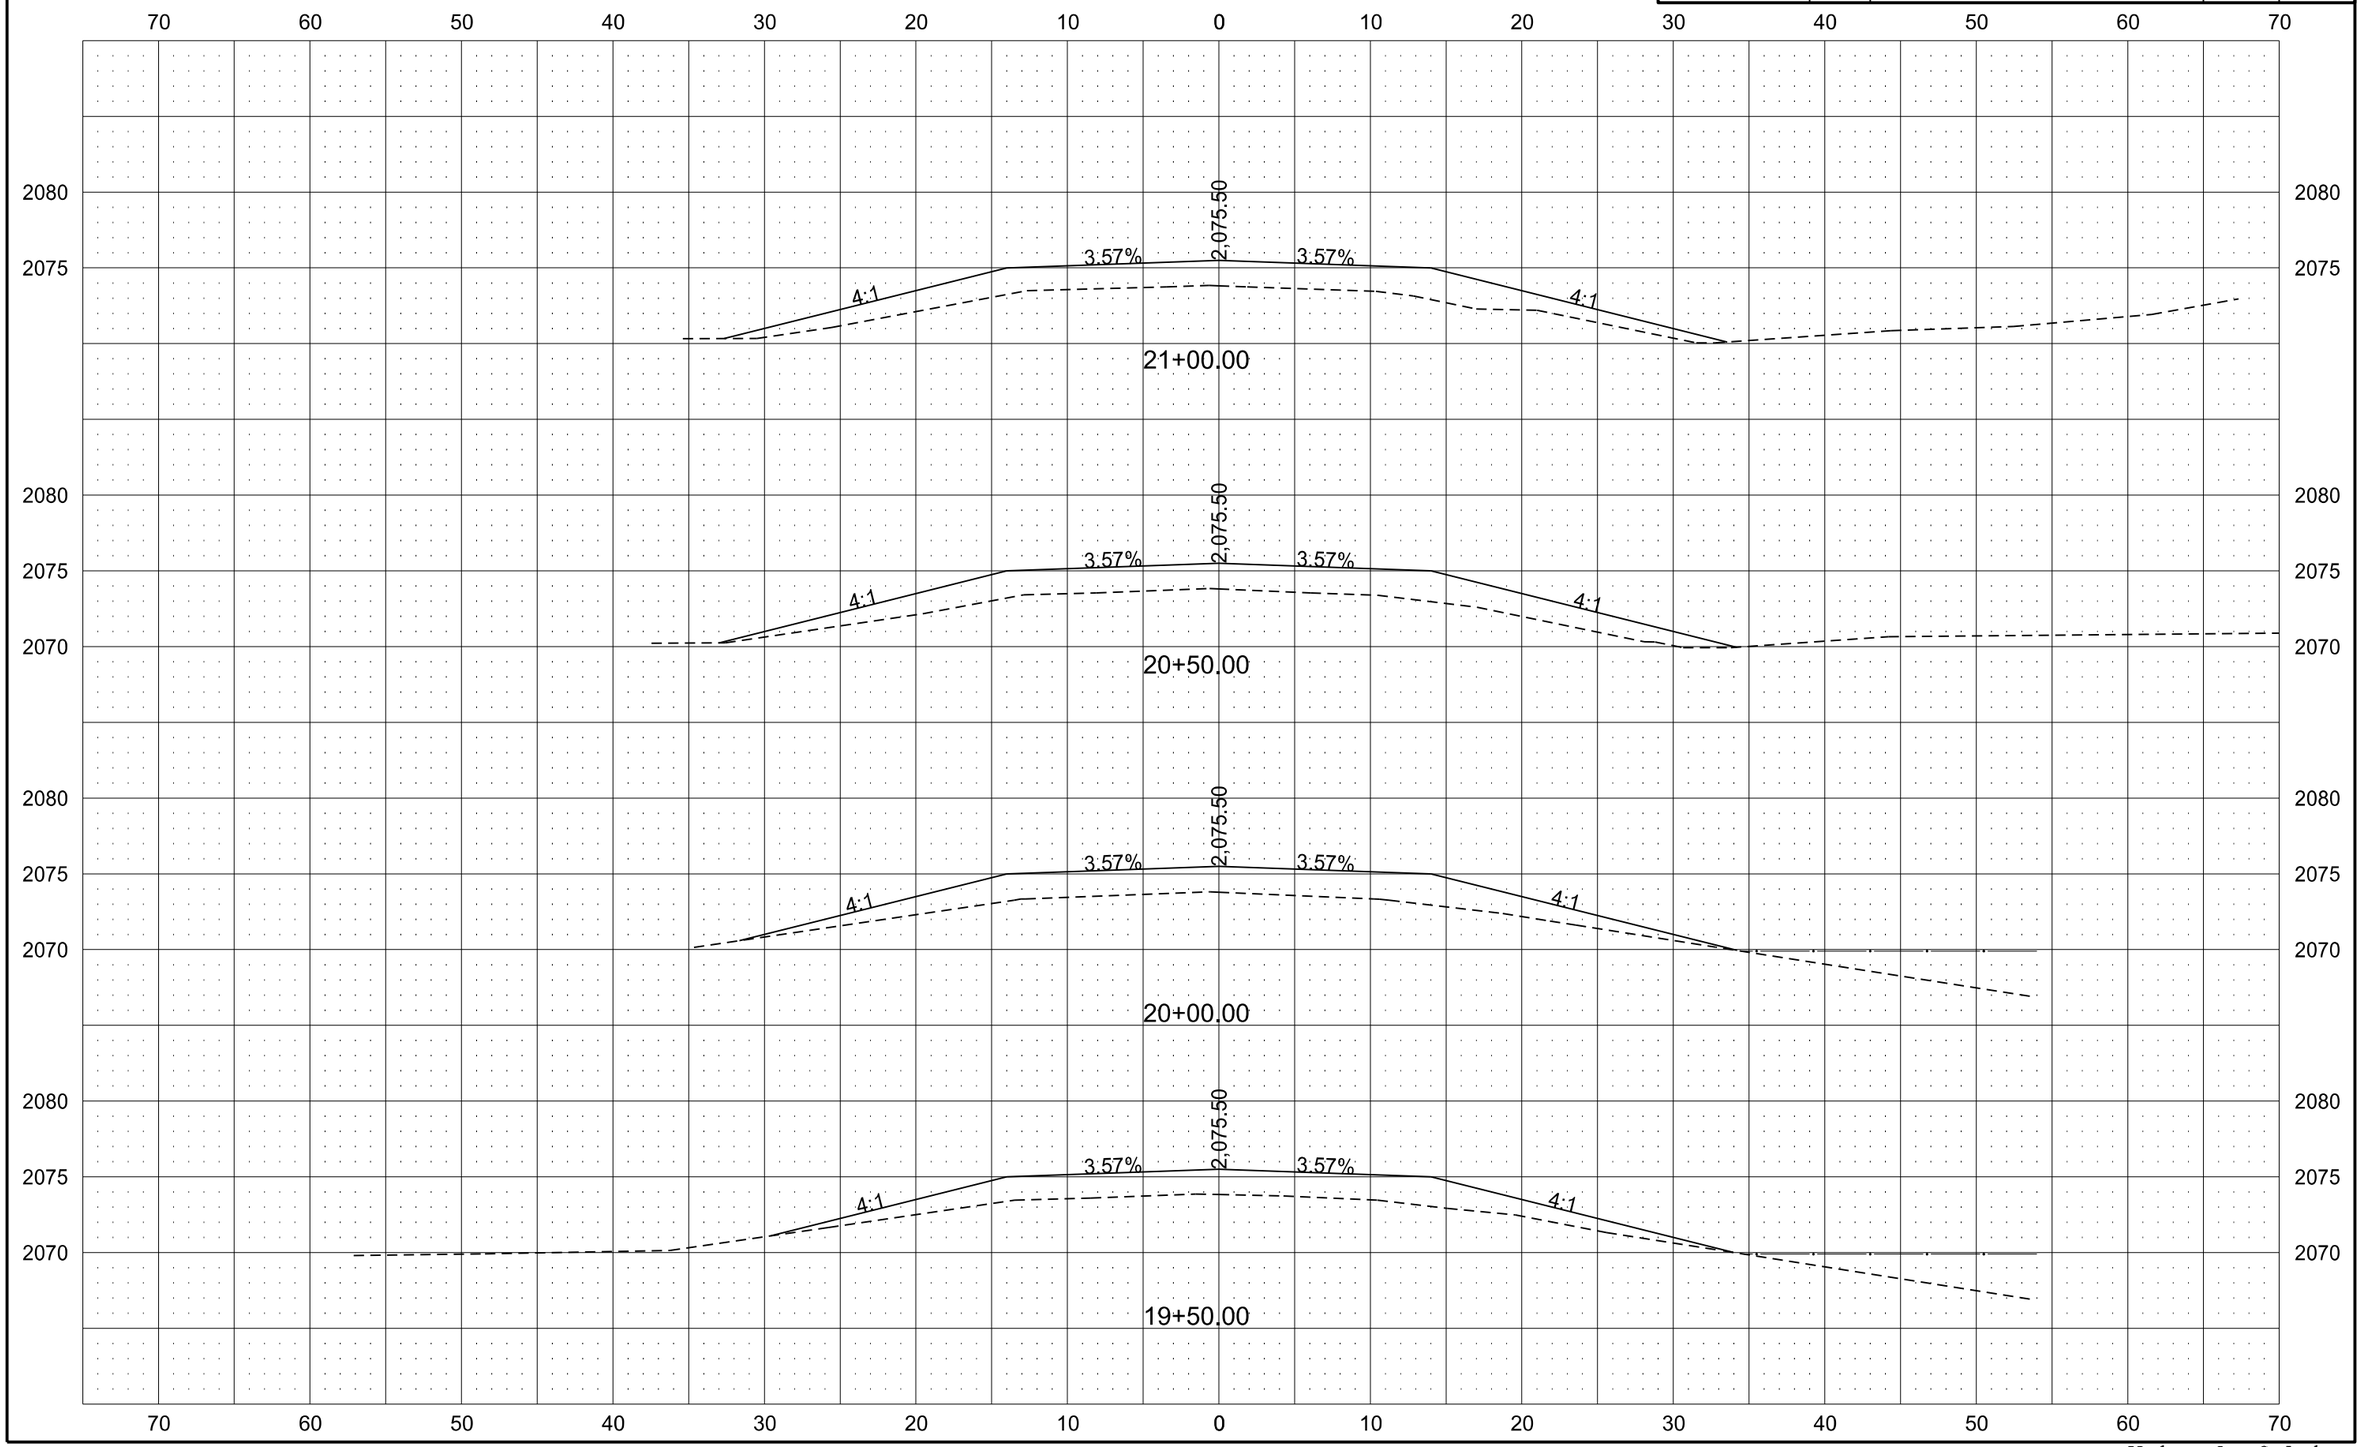

9/9/2013 9:06:35 AM derekanderson J:\county\logan\1312117\CADD\Design\Sheets\200XS_001.dgn

Kadrmas, Lee & Jackson

STATE	PROJECT NO.	SECTION NO.	SHEET NO.
ND	PCN 19677	200	6

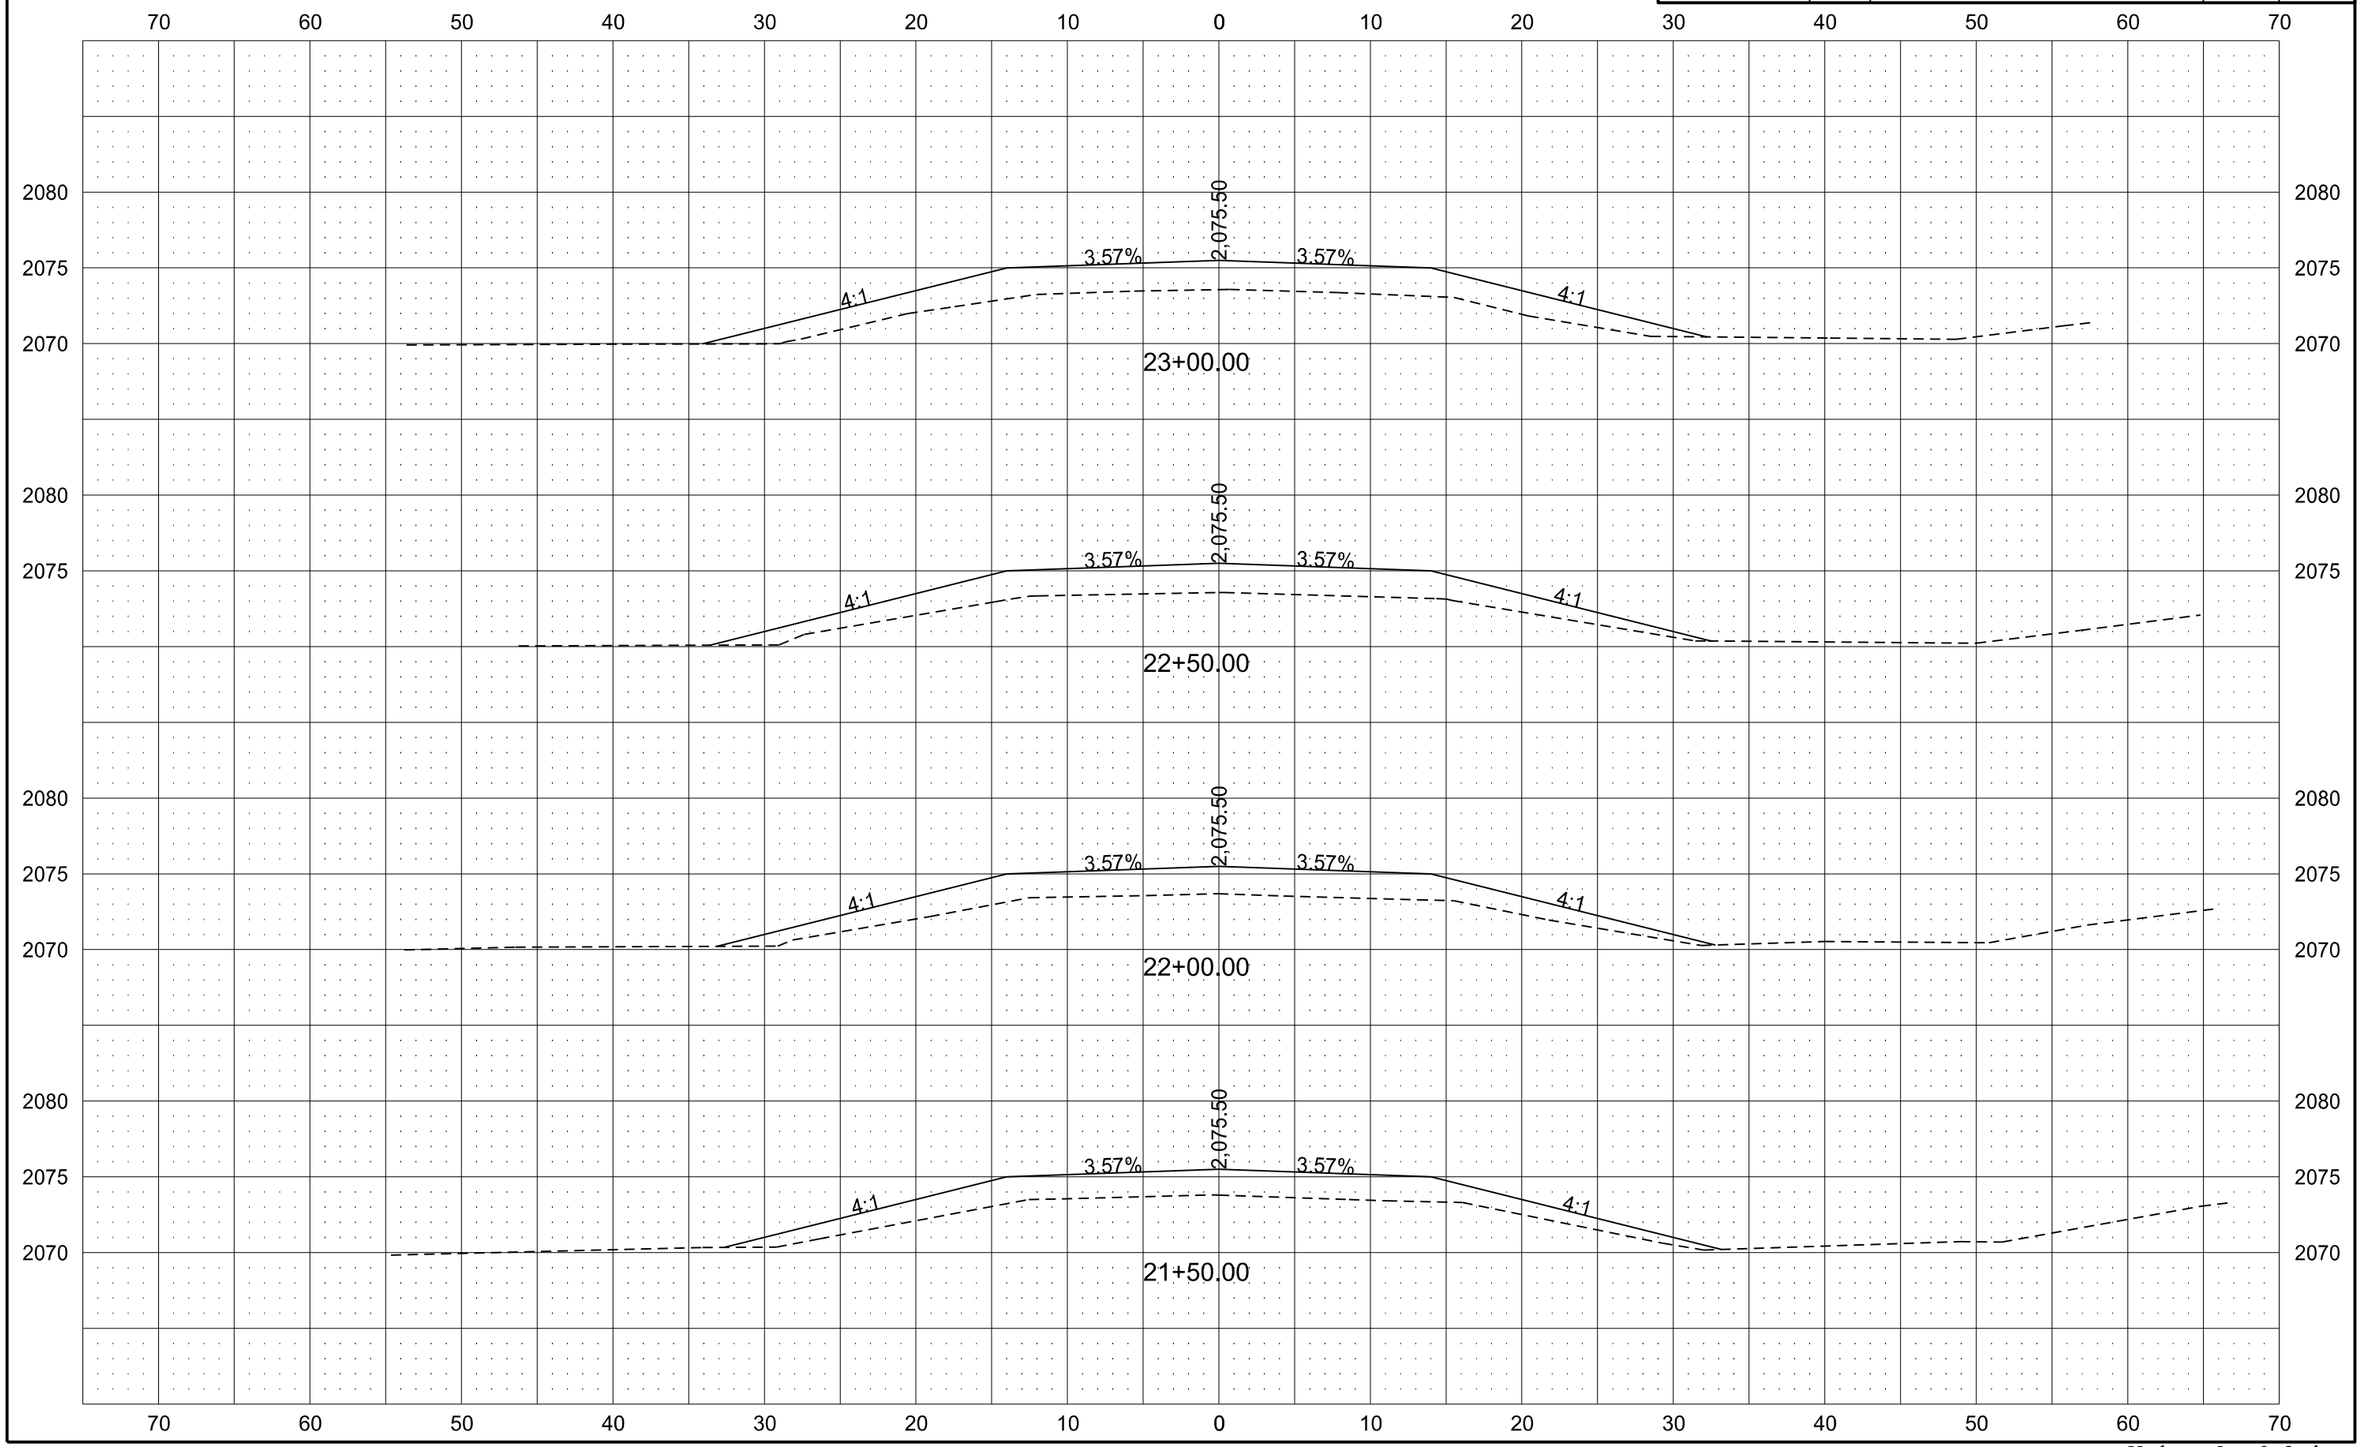

9/9/2013 9:06:37 AM derekanderson J:\county\logan\1312117\CADD\Design\Sheets\200XS_001.dgn

Kadrmas, Lee & Jackson

STATE	PROJECT NO.	SECTION NO.	SHEET NO.
ND	PCN 19677	200	7

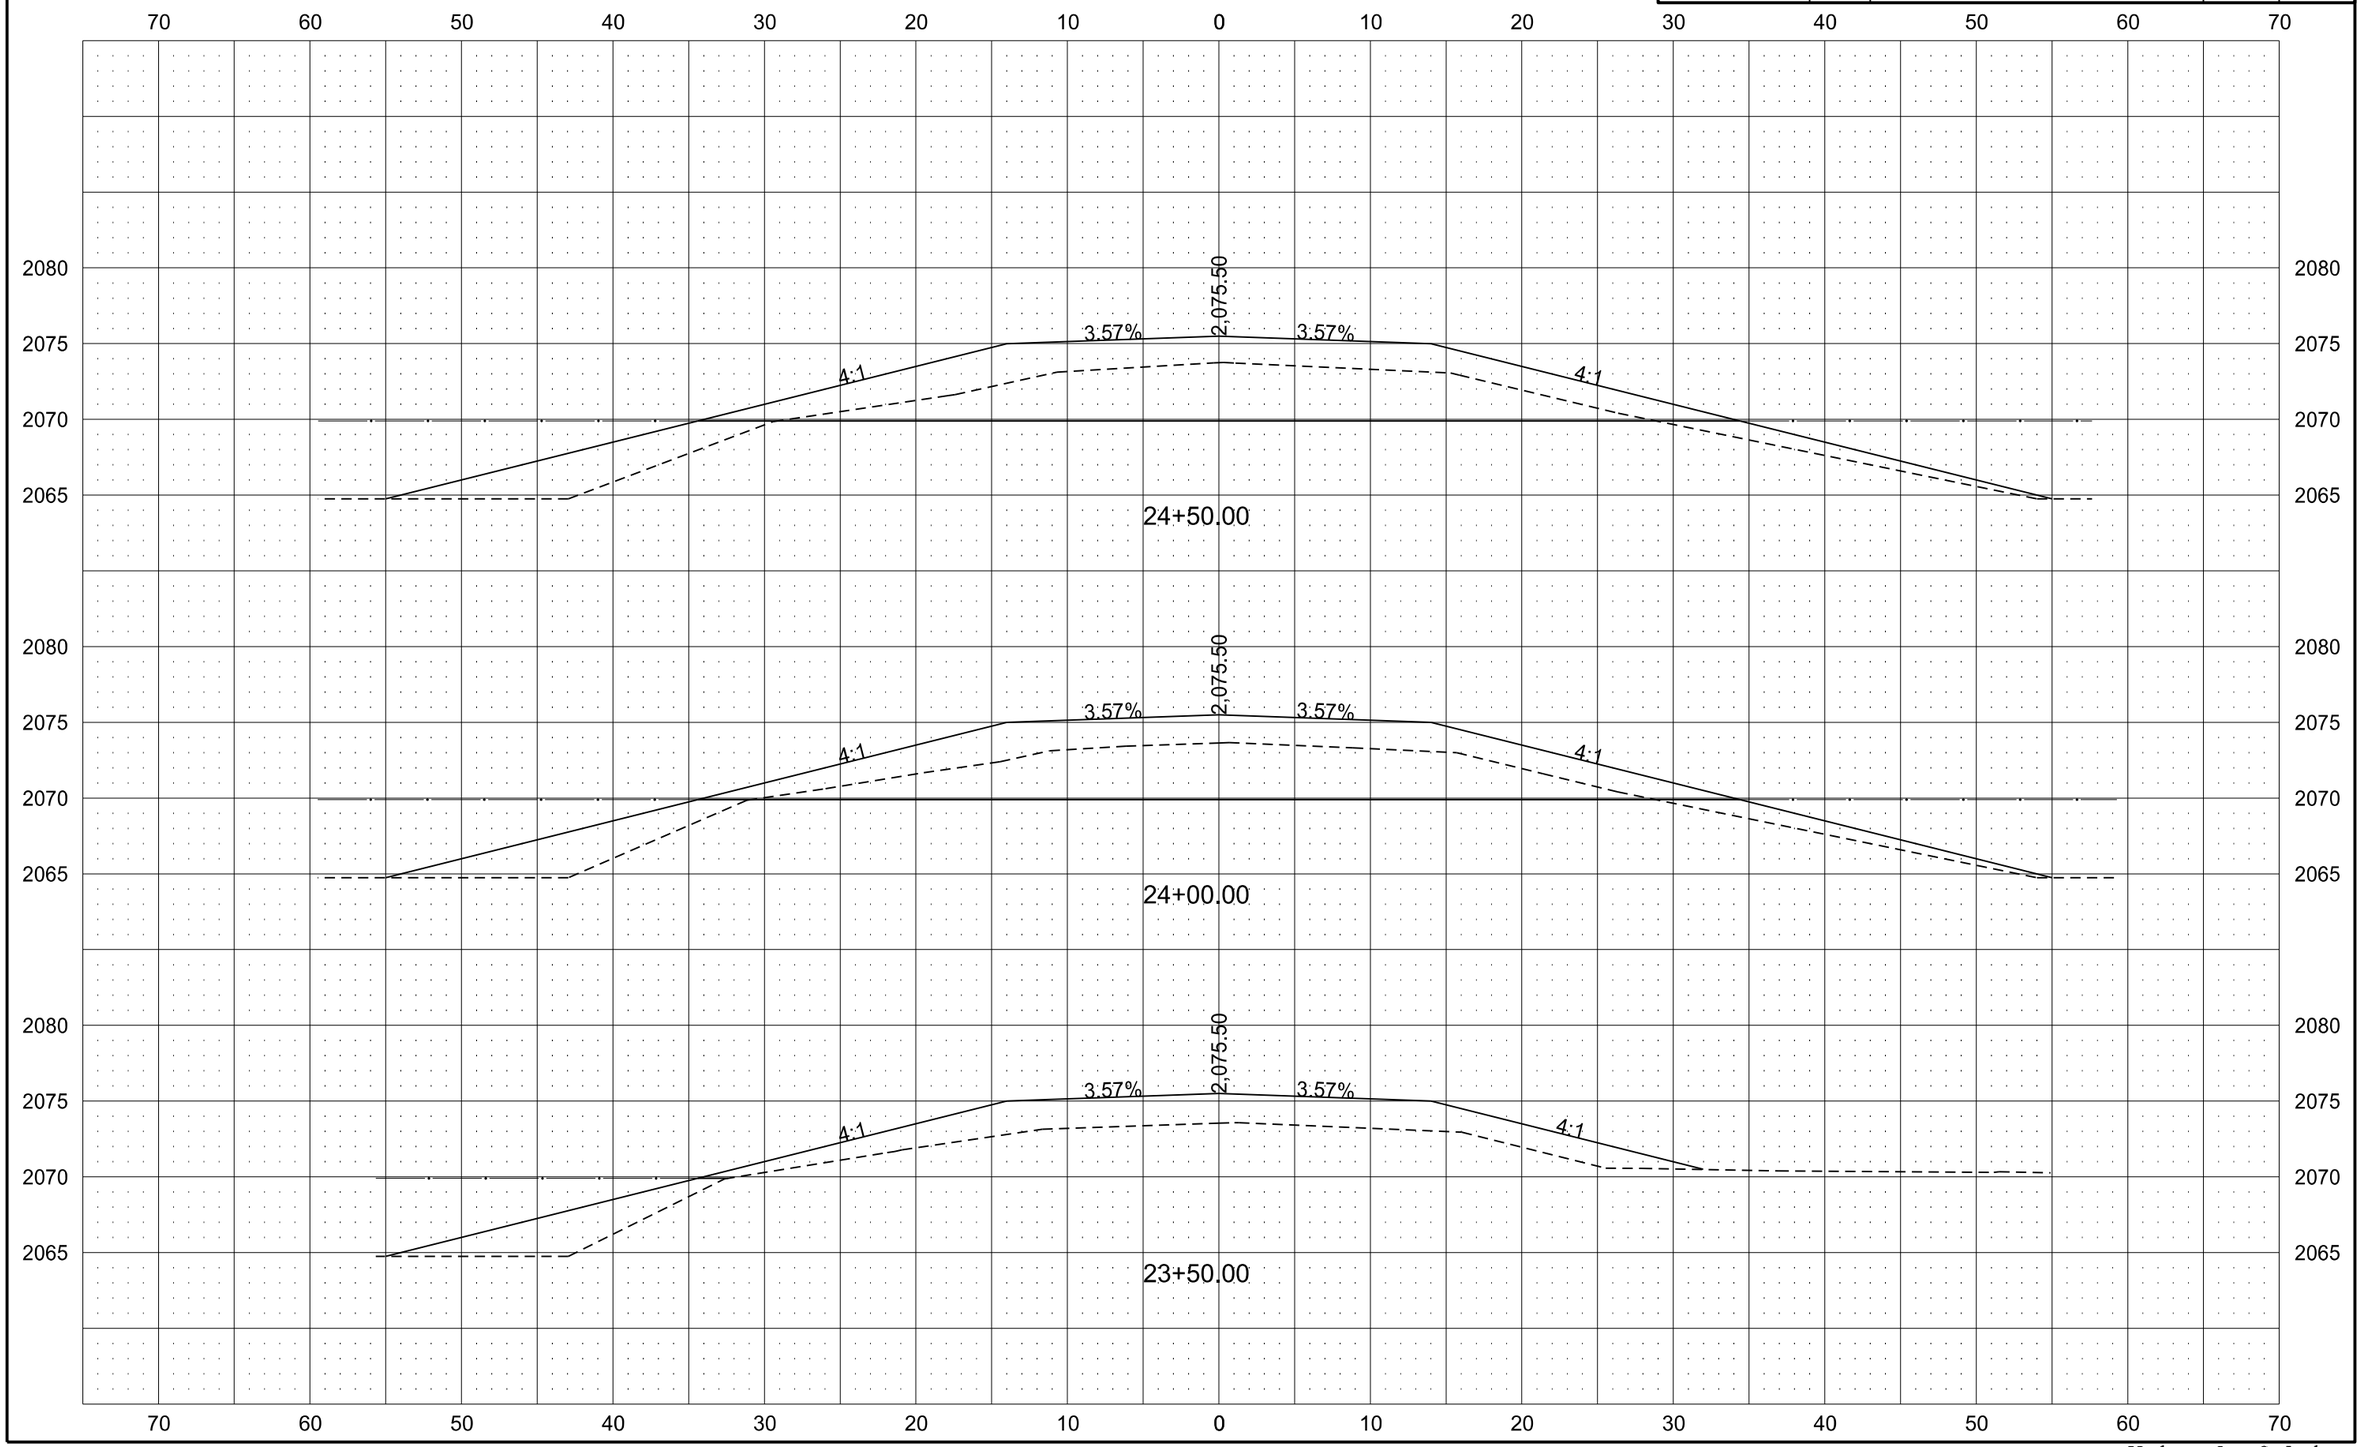

Kadrmas, Lee & Jackson

STATE	PROJECT NO.	SECTION NO.	SHEET NO.
ND	PCN 19677	200	8

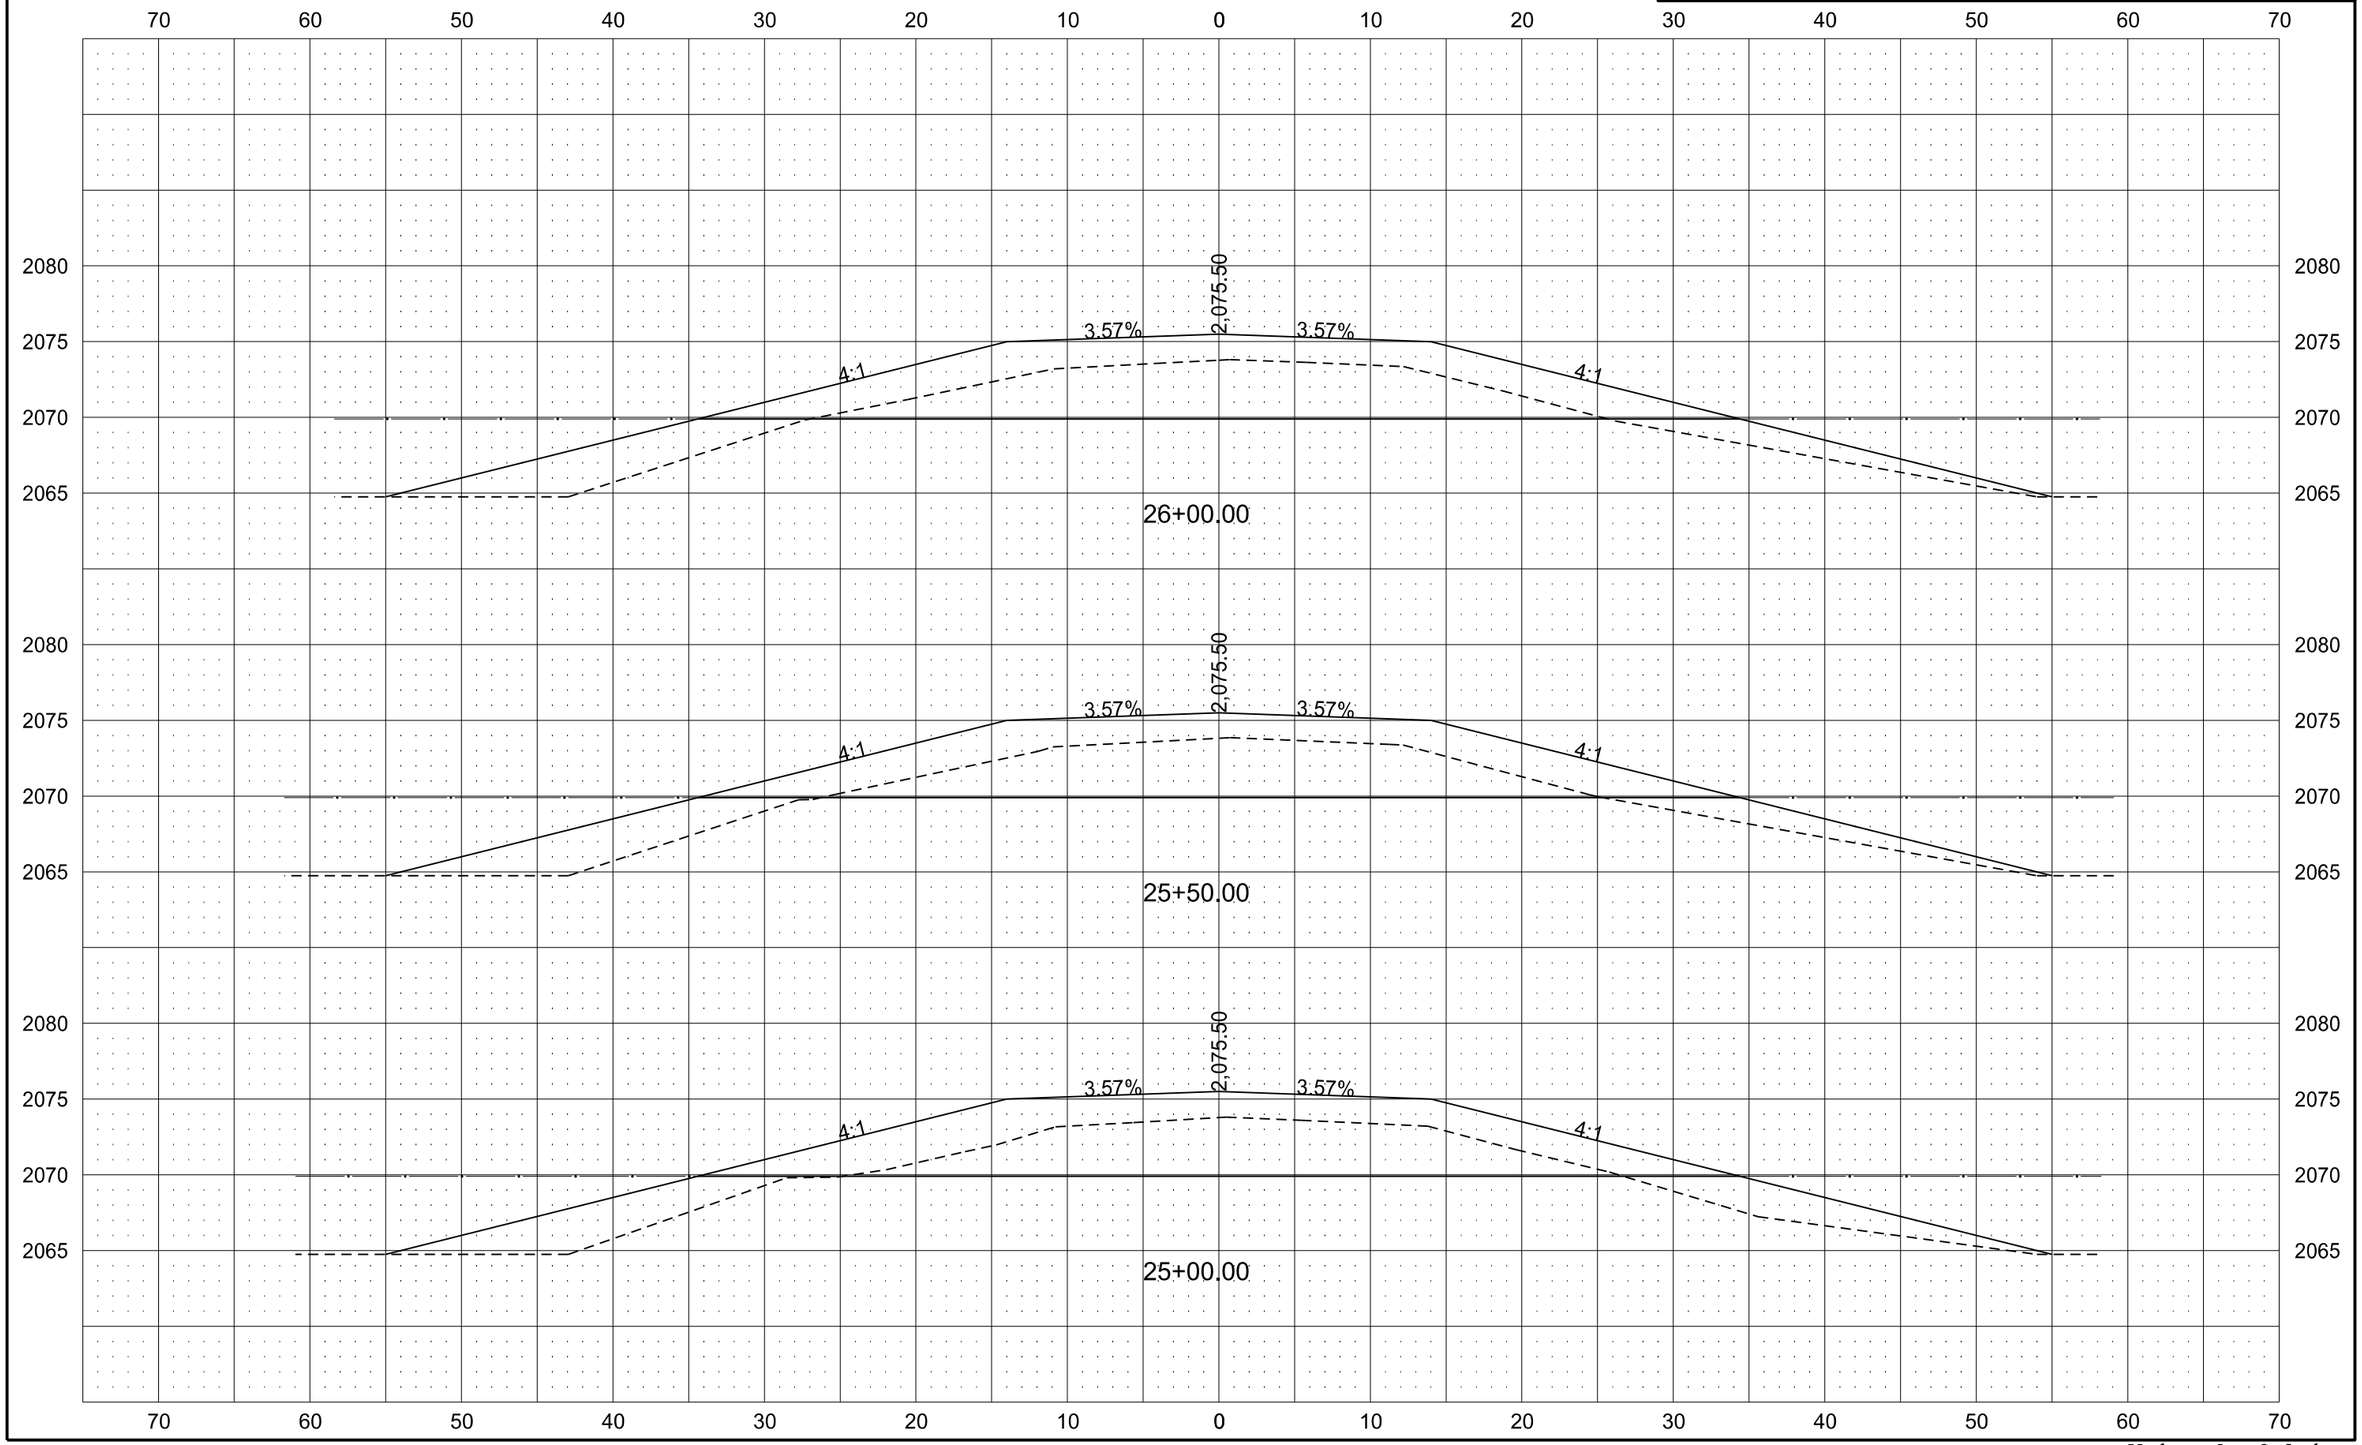

Kadrmas, Lee & Jackson

STATE	PROJECT NO.	SECTION NO.	SHEET NO.
ND	PCN 19677	200	9

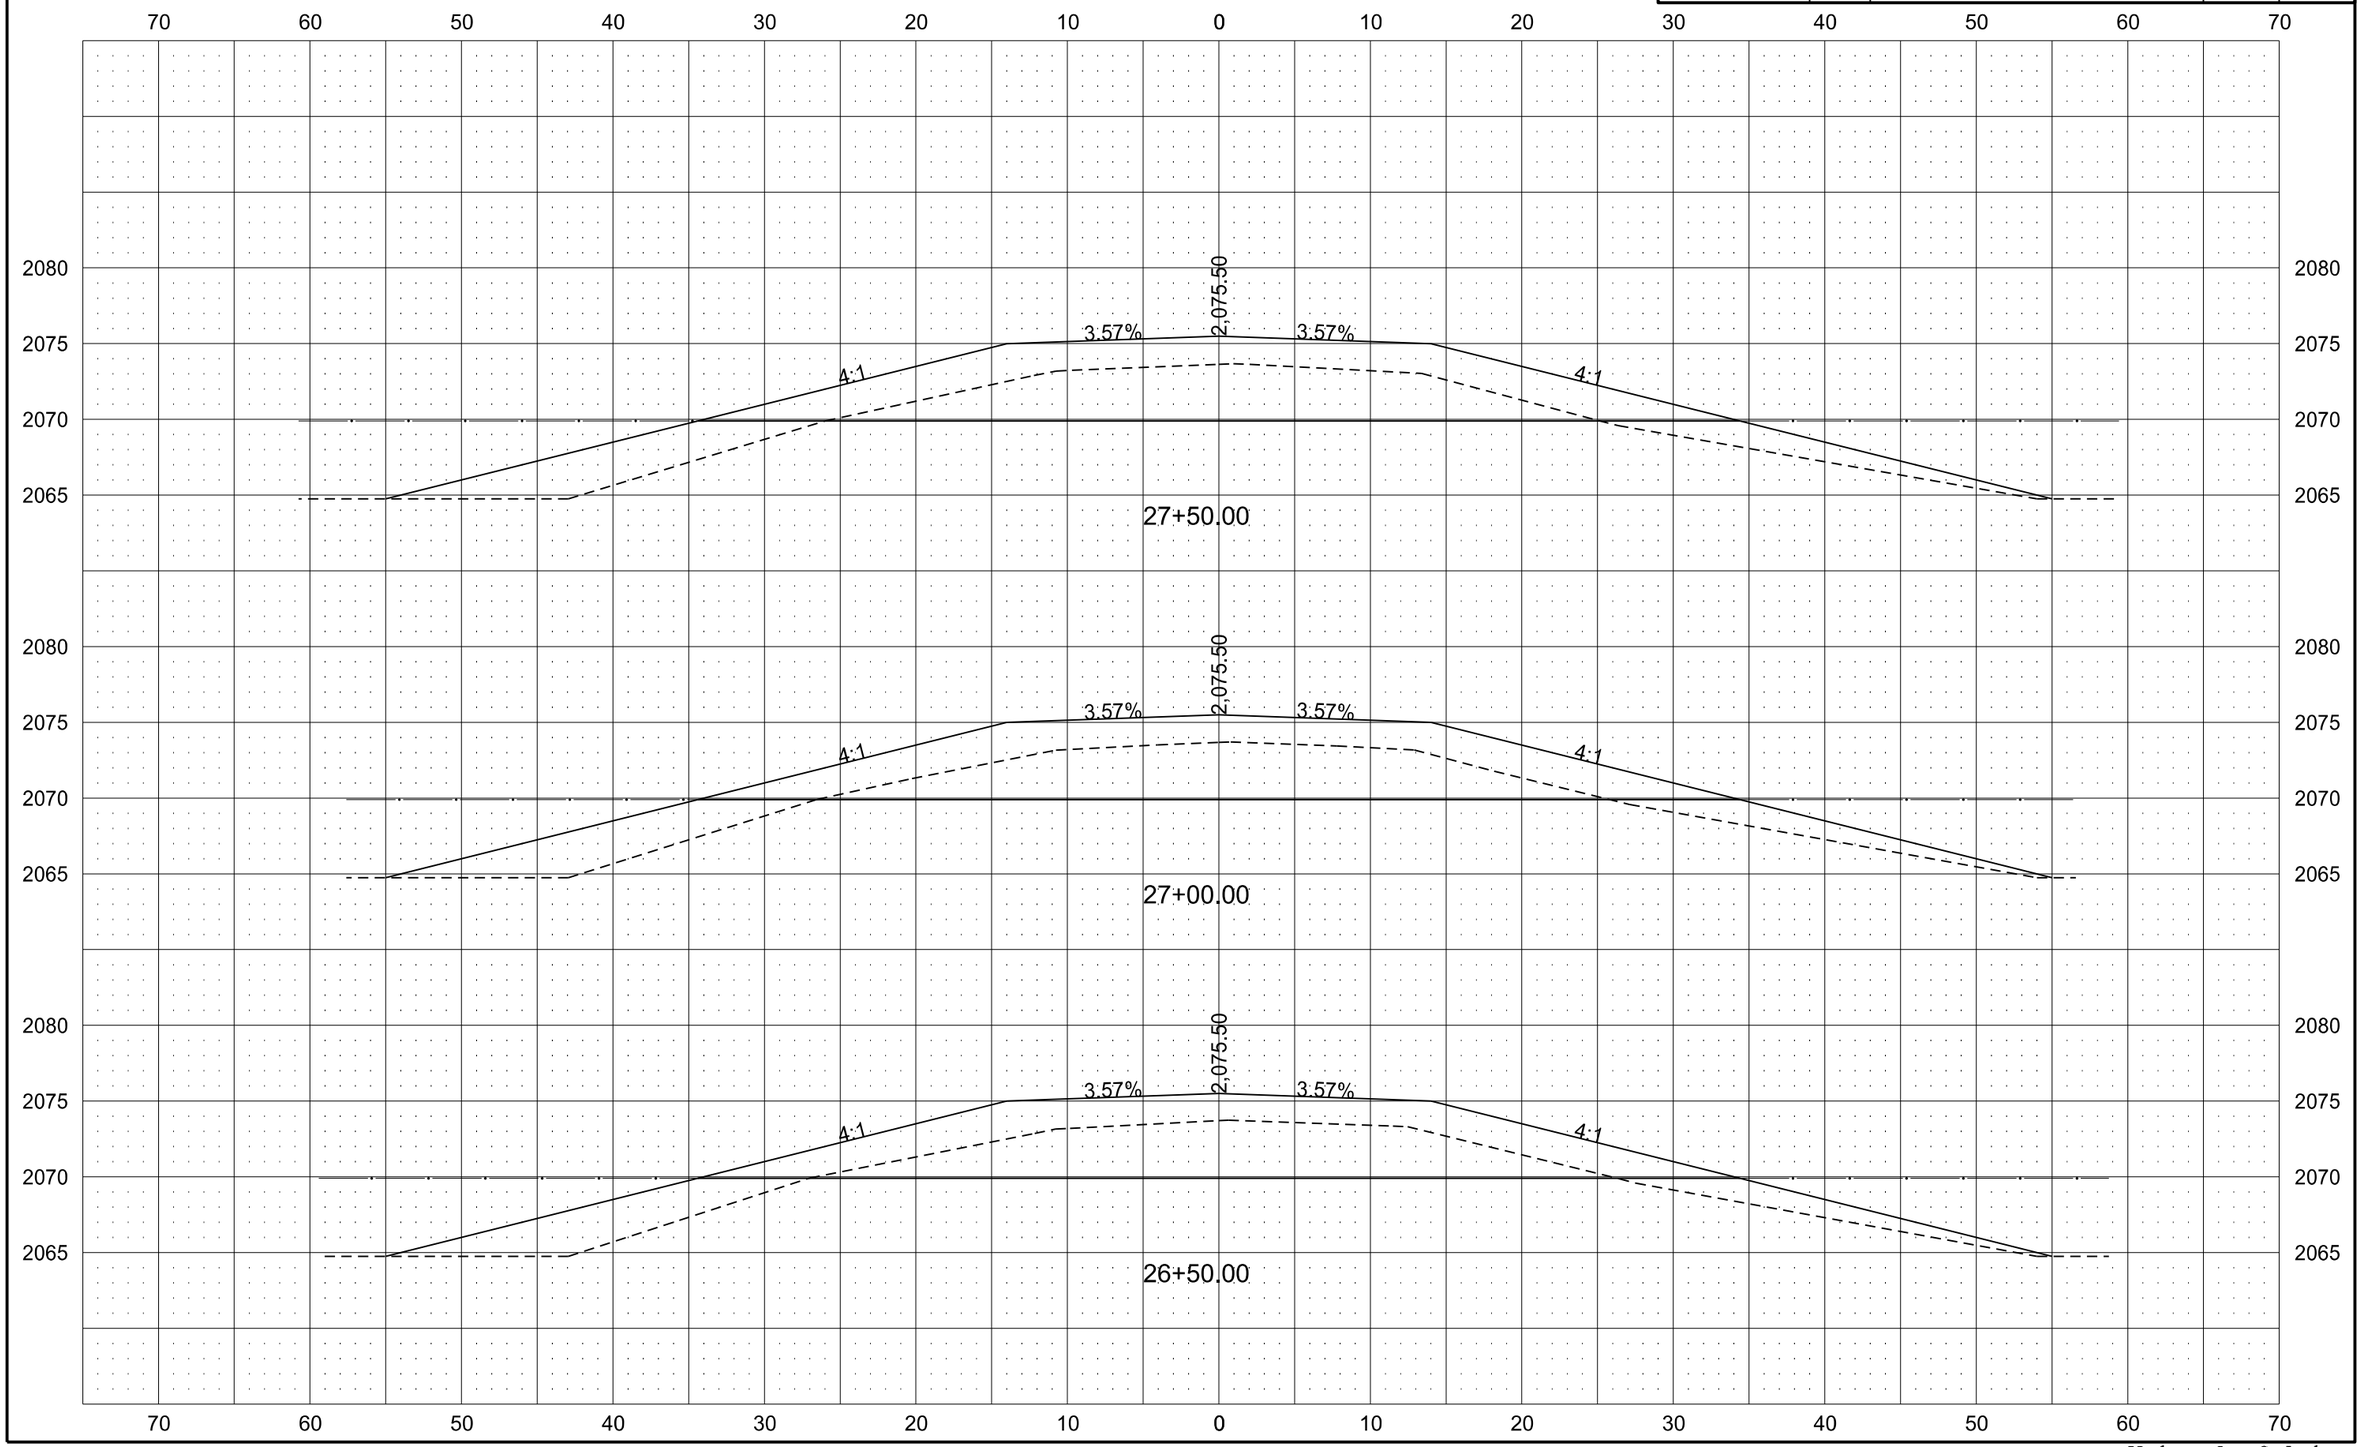

Kadrmas, Lee & Jackson

STATE	PROJECT NO.	SECTION NO.	SHEET NO.
ND	PCN 19677	200	10

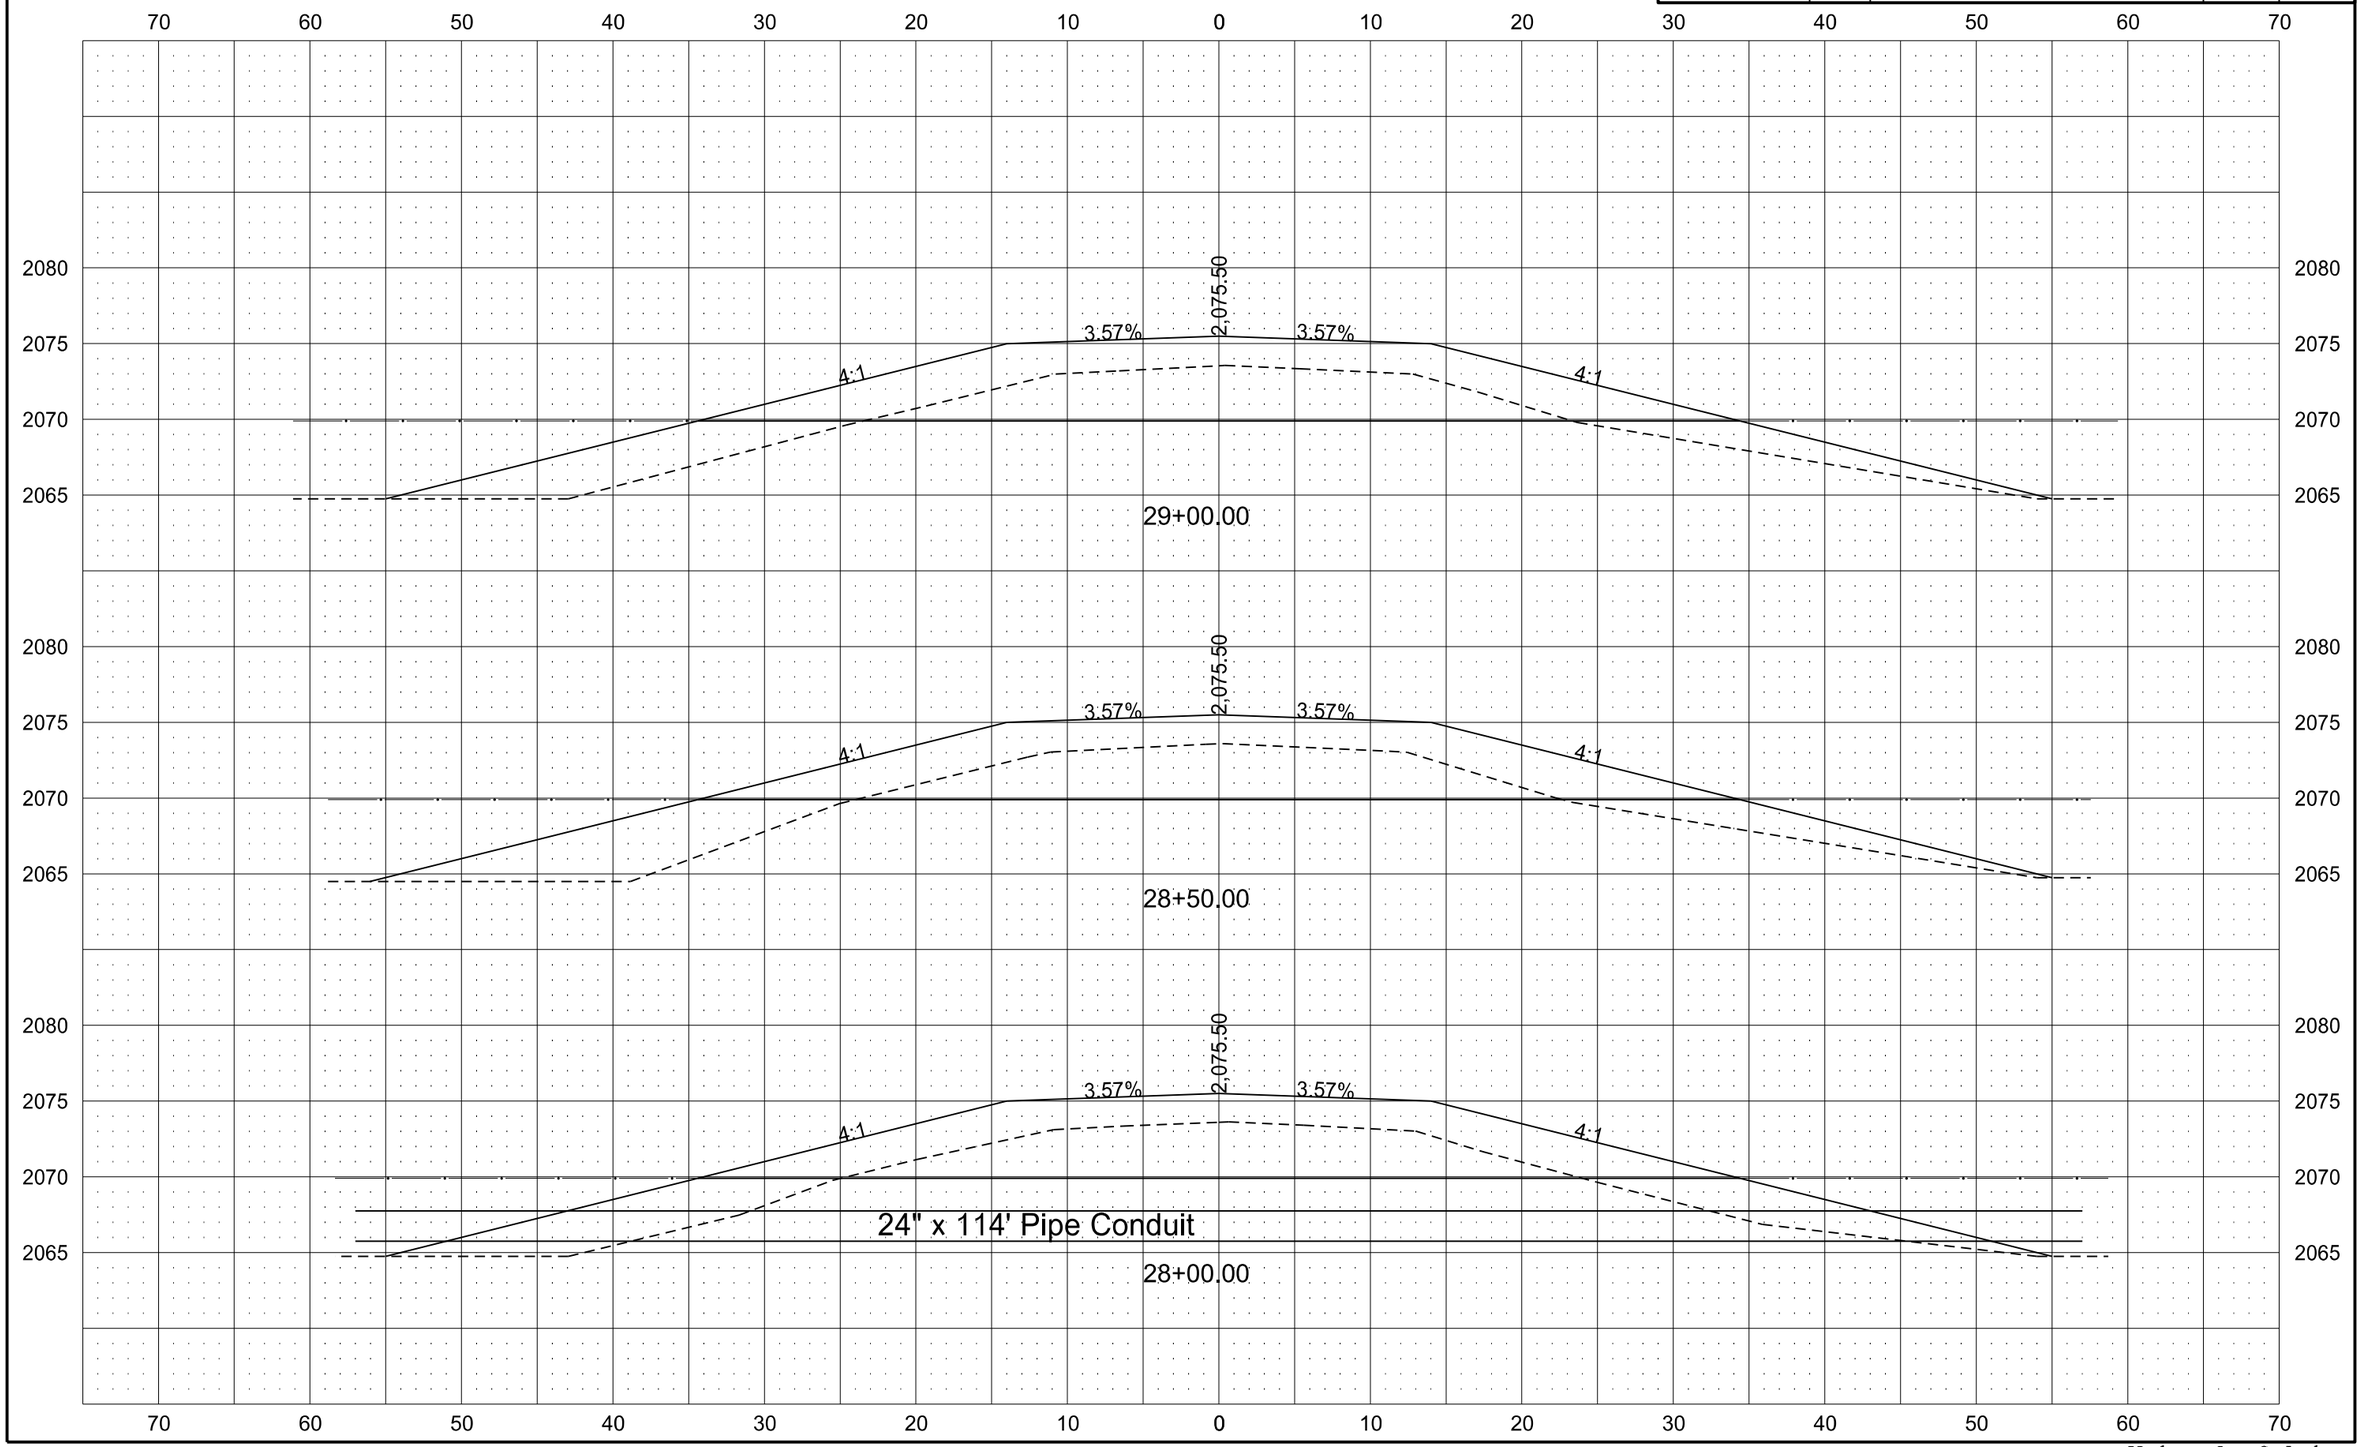

Kadrmas, Lee & Jackson

STATE	PROJECT NO.	SECTION NO.	SHEET NO.
ND	PCN 19677	200	11

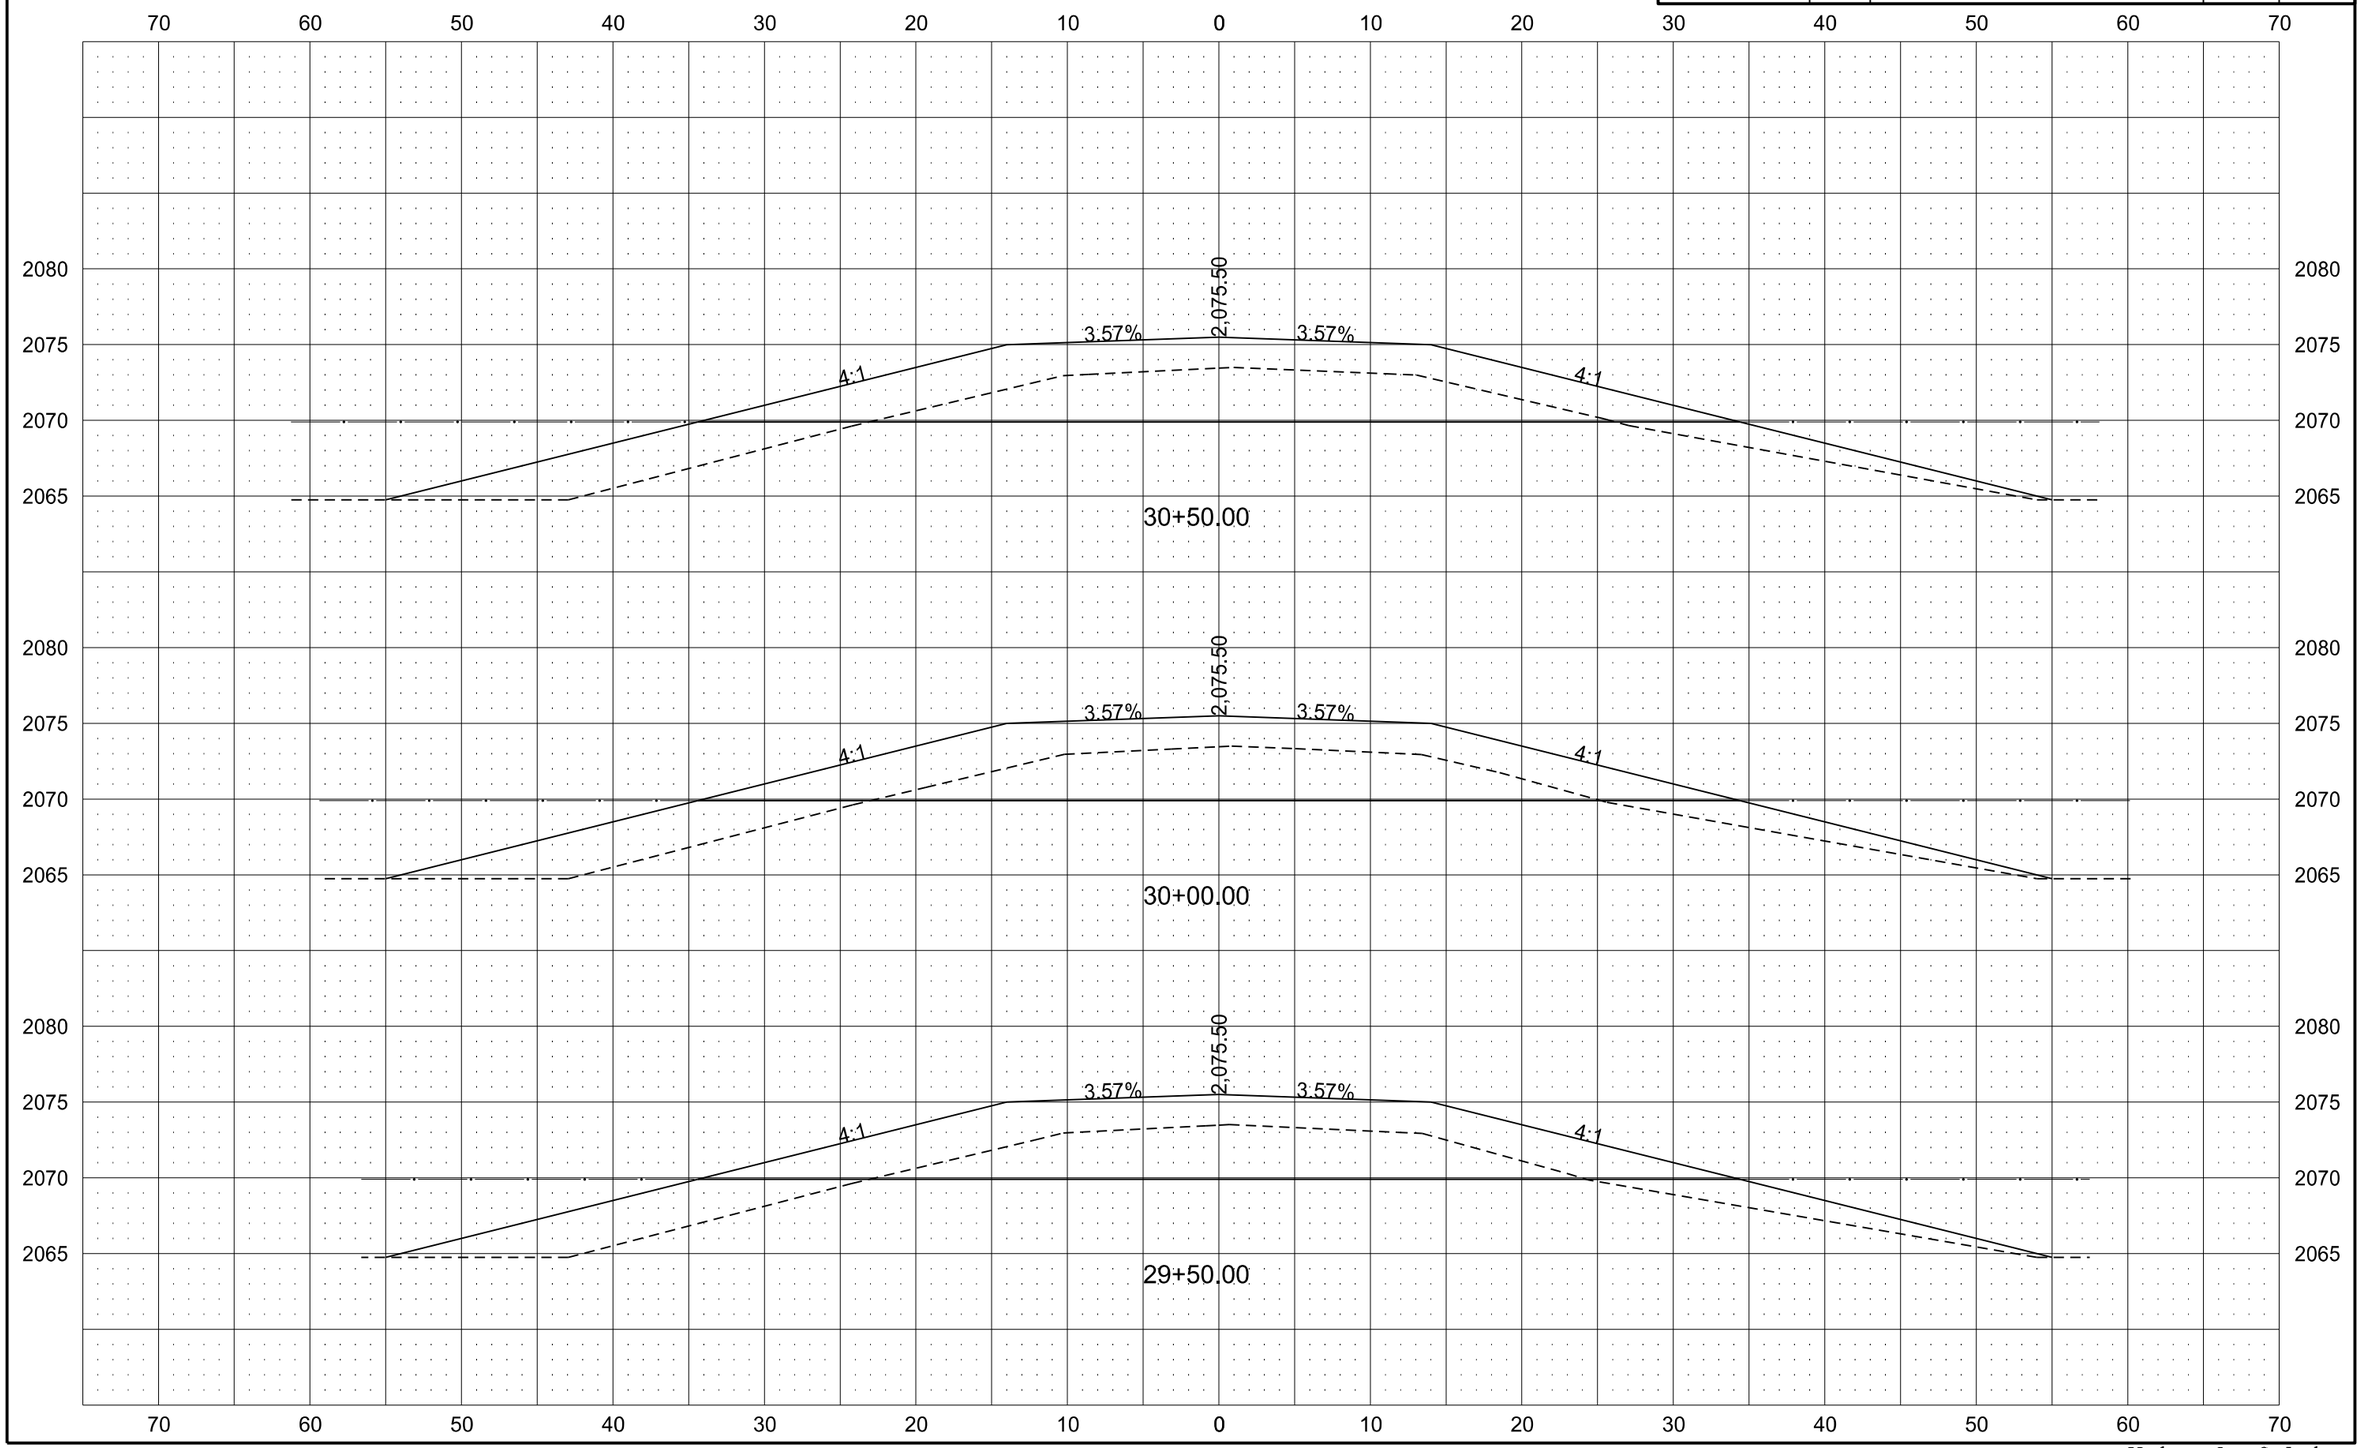

Kadrmas, Lee & Jackson

STATE	PROJECT NO.	SECTION NO.	SHEET NO.
ND	PCN 19677	200	12

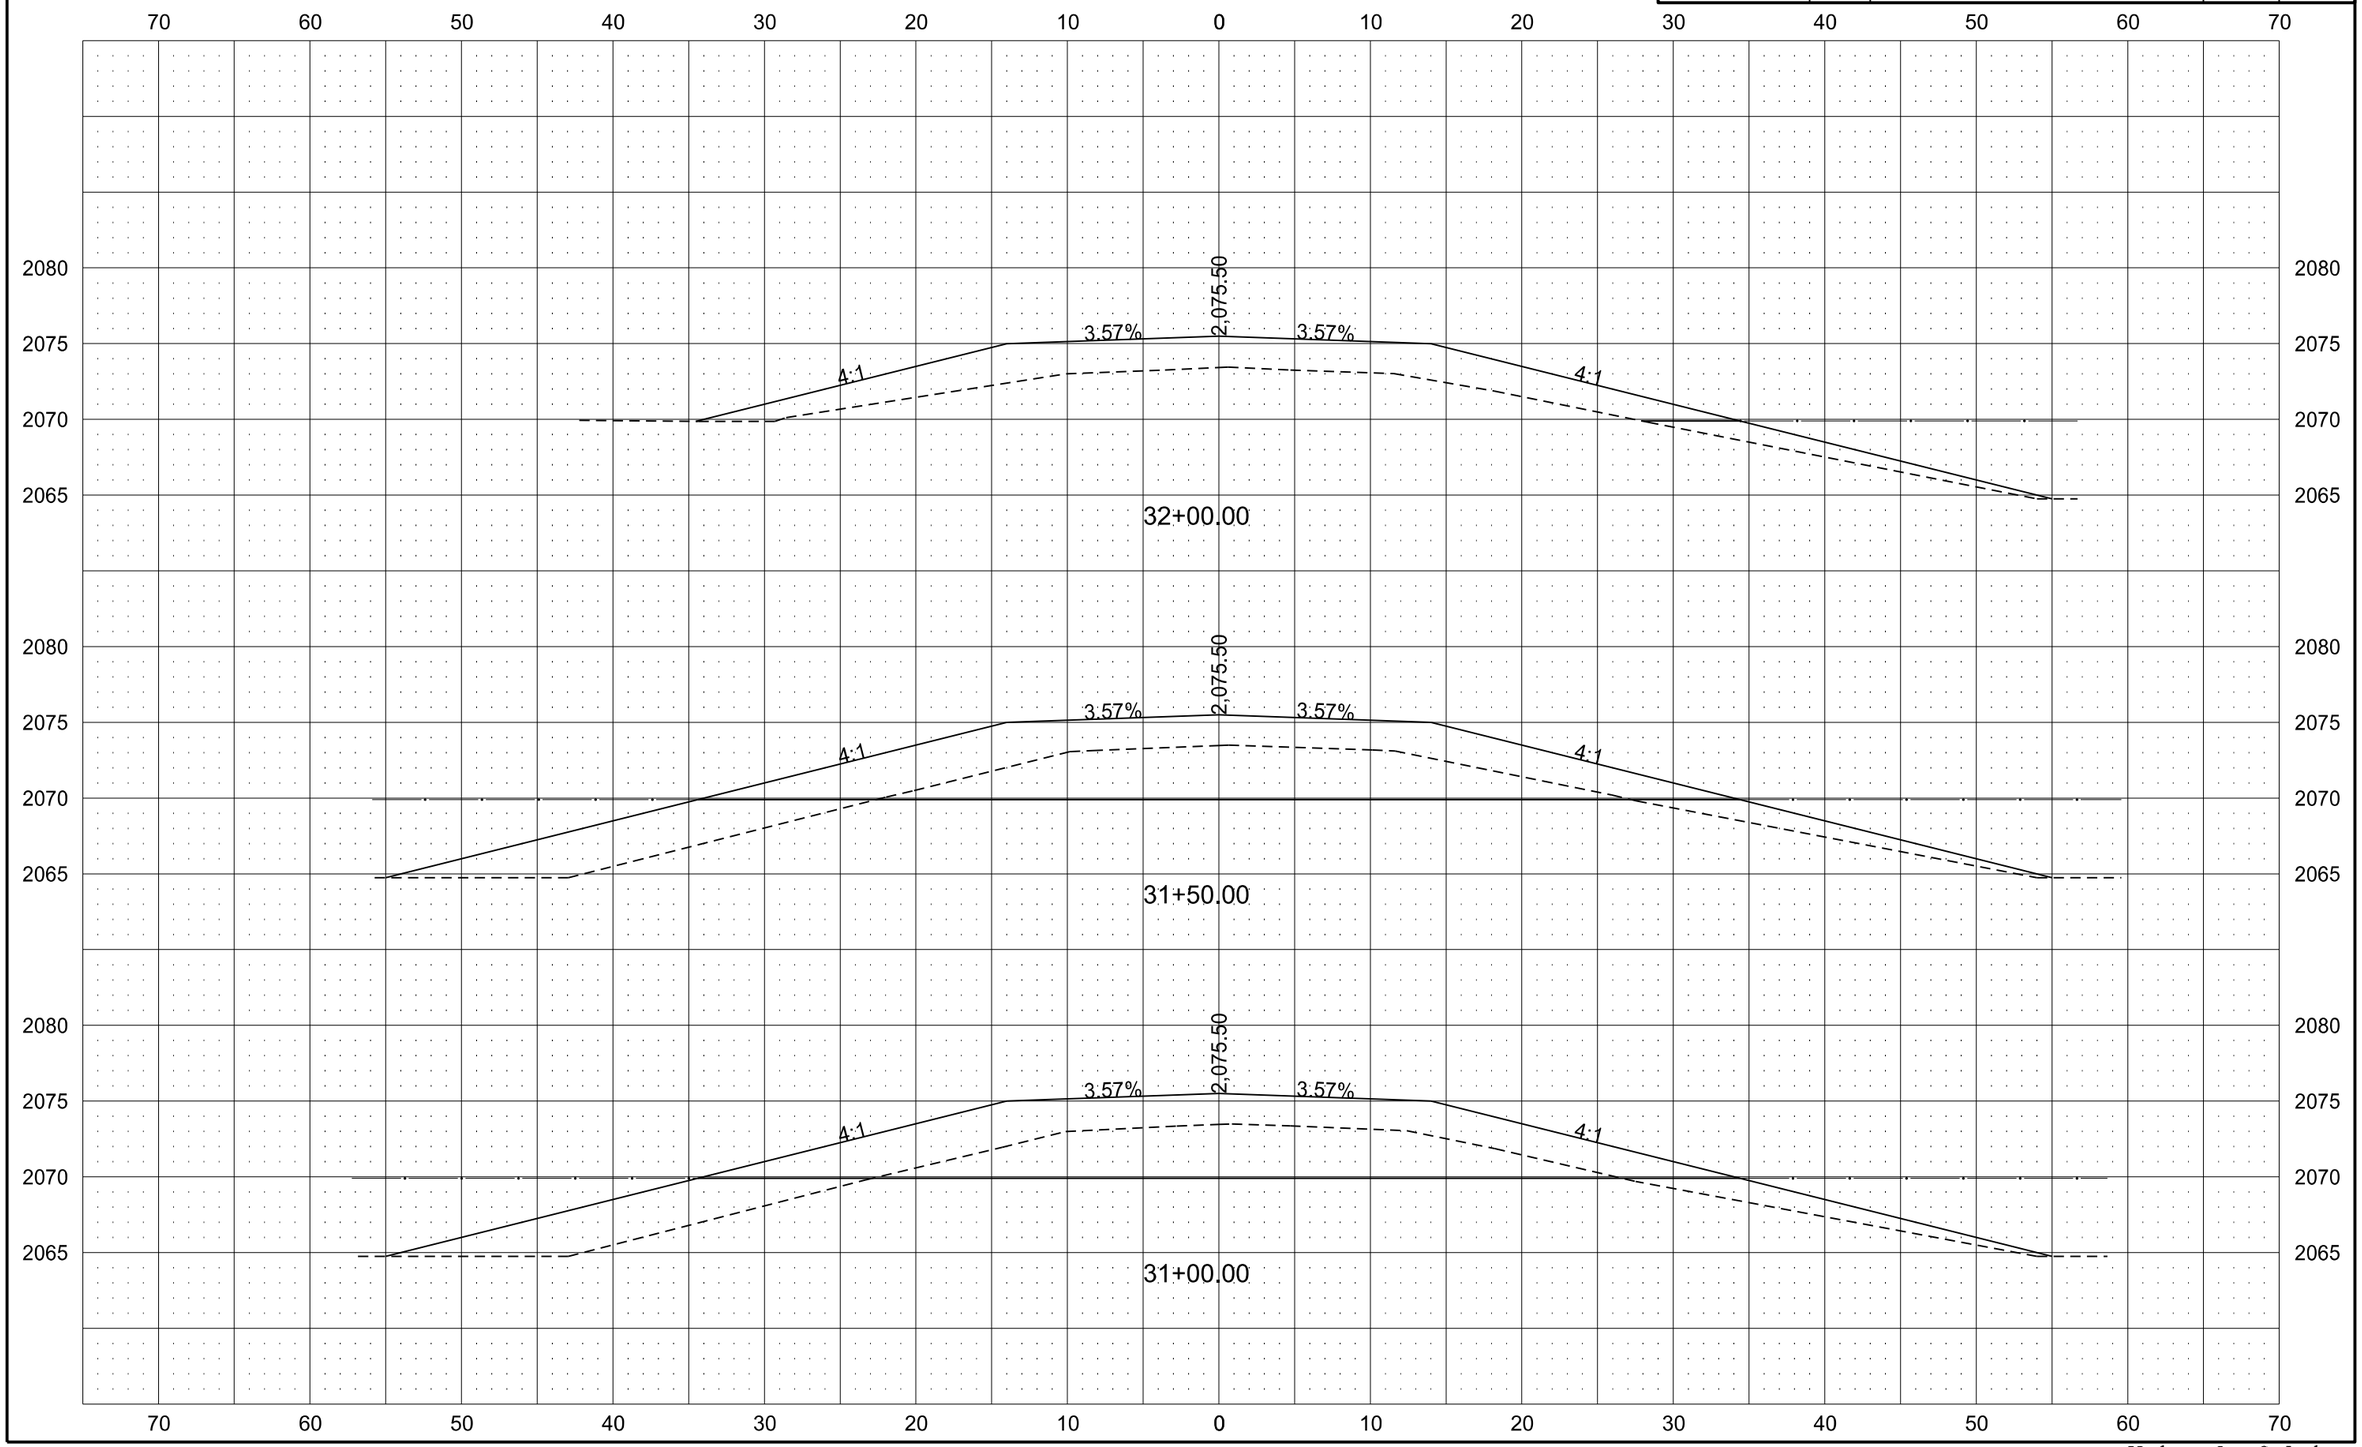

Kadrmas, Lee & Jackson

STATE	PROJECT NO.	SECTION NO.	SHEET NO.
ND	PCN 19677	200	13

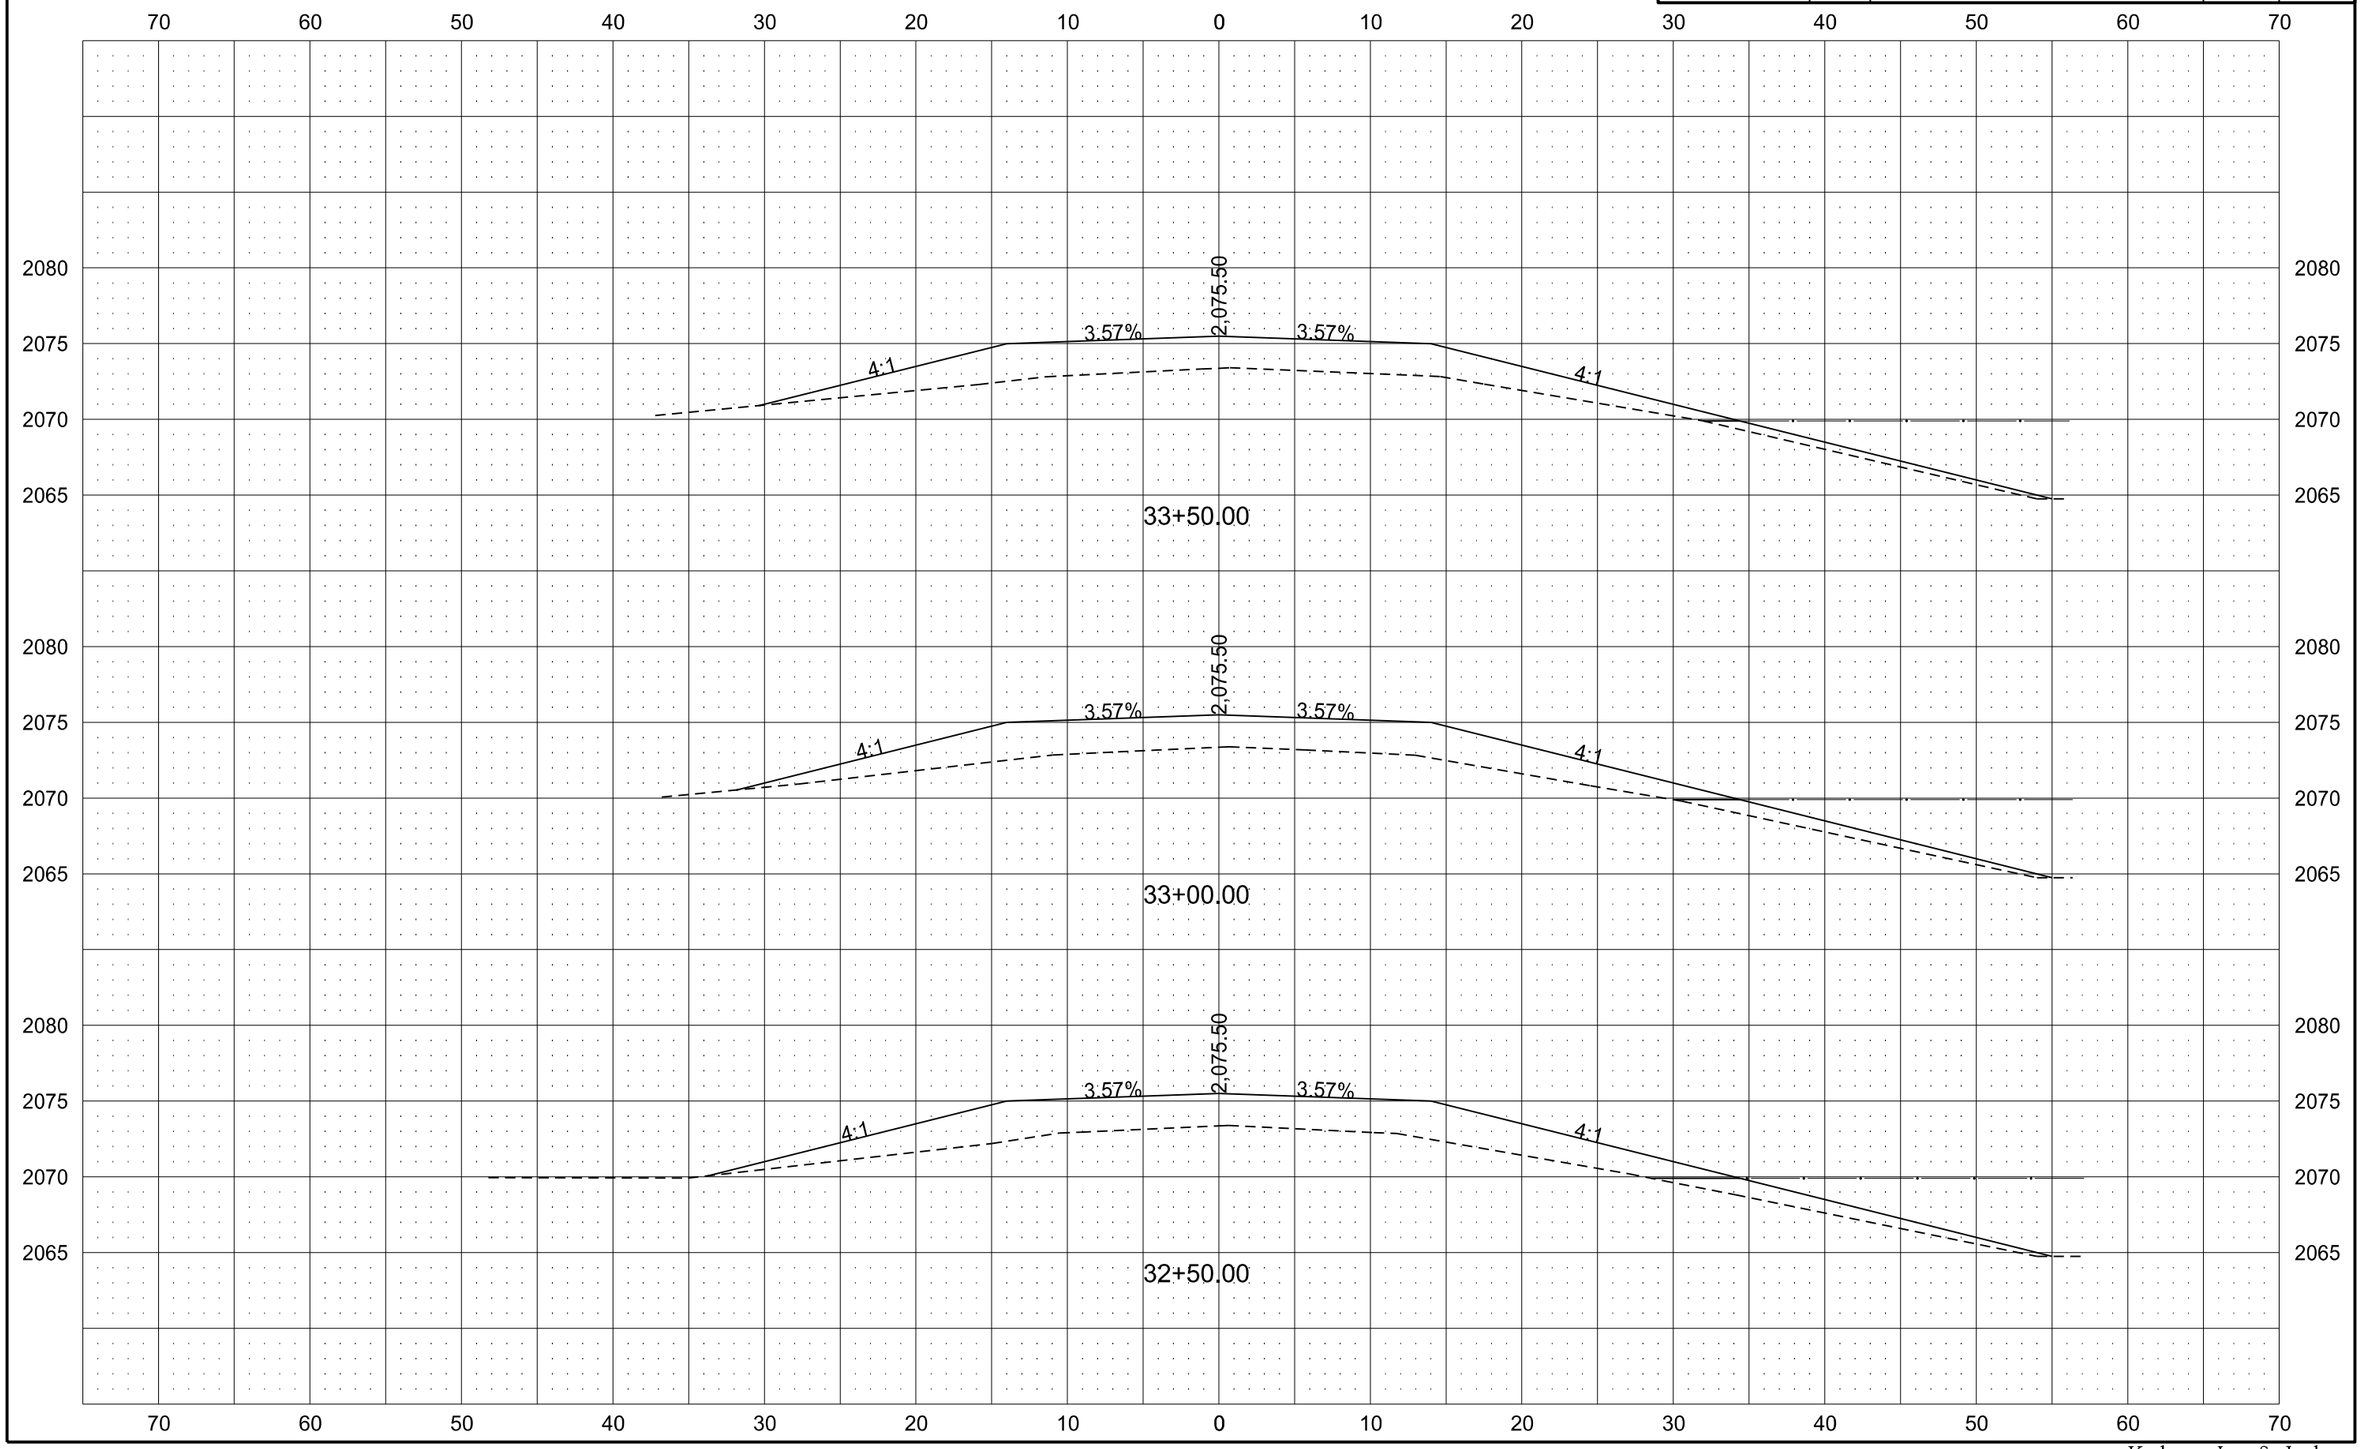

Kadrmas, Lee & Jackson

STATE	PROJECT NO.	SECTION NO.	SHEET NO.
ND	PCN 19677	200	14

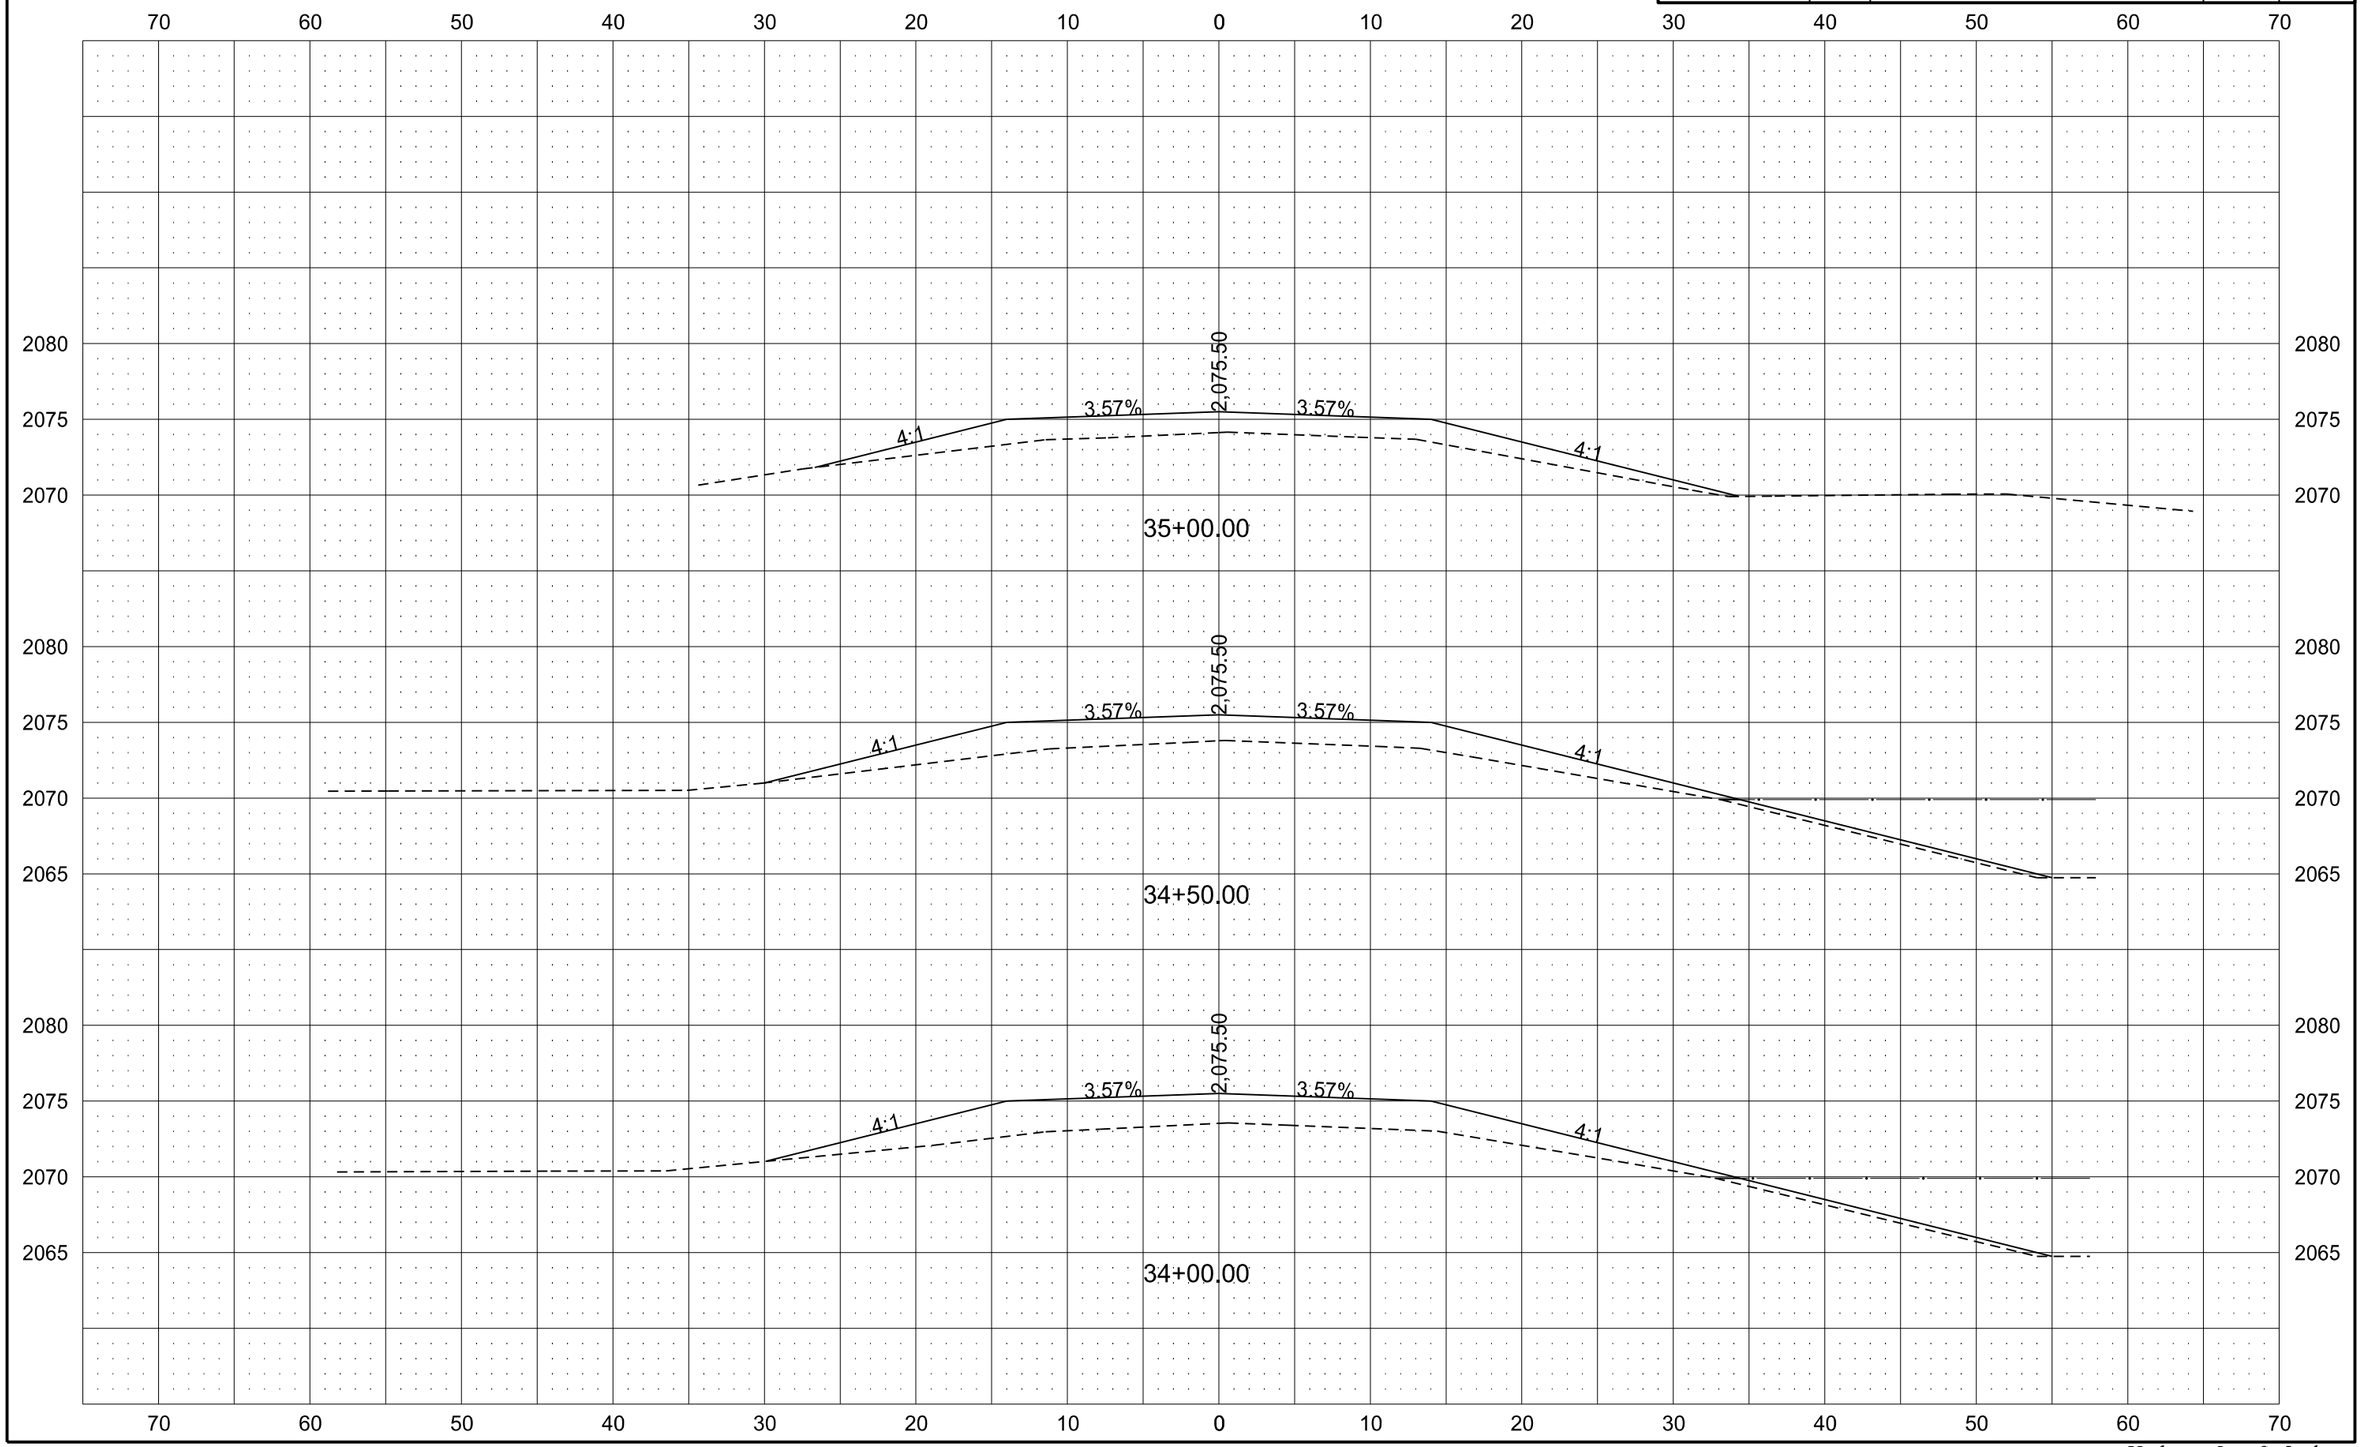

Kadrmas, Lee & Jackson

STATE	PROJECT NO.	SECTION NO.	SHEET NO.
ND	PCN 19677	200	15

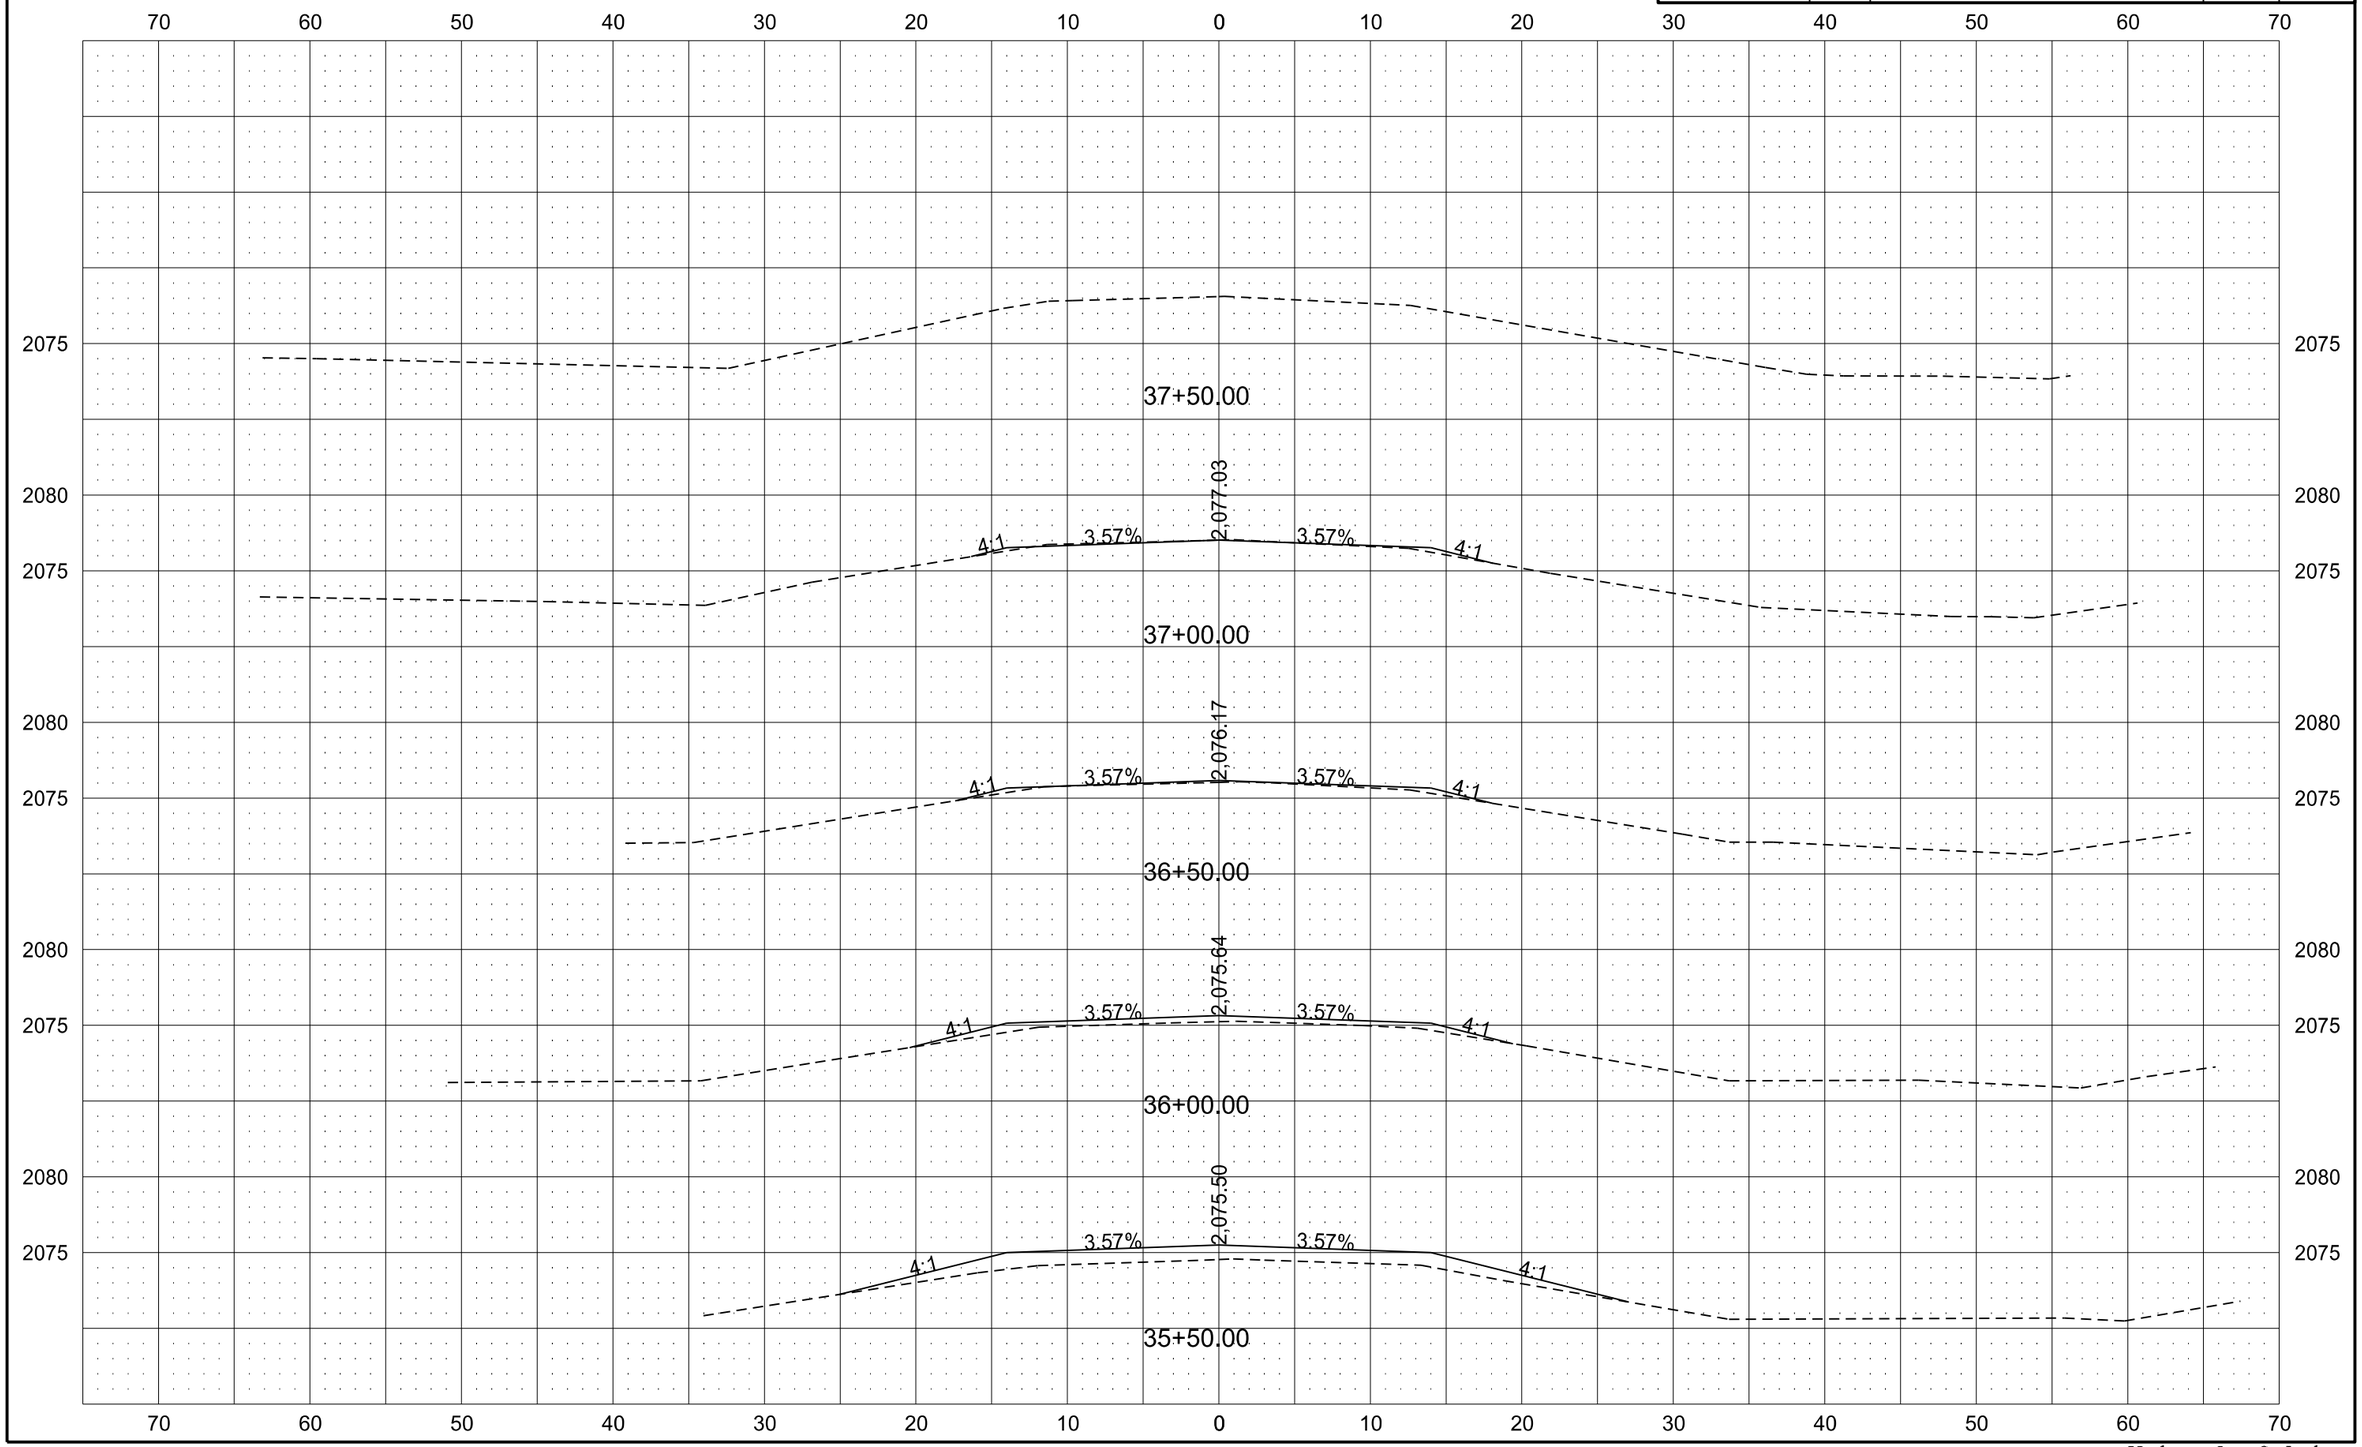

Kadrmas, Lee & Jackson

STATE	PROJECT NO.	SECTION NO.	SHEET NO.
ND	PCN 19677	200	16

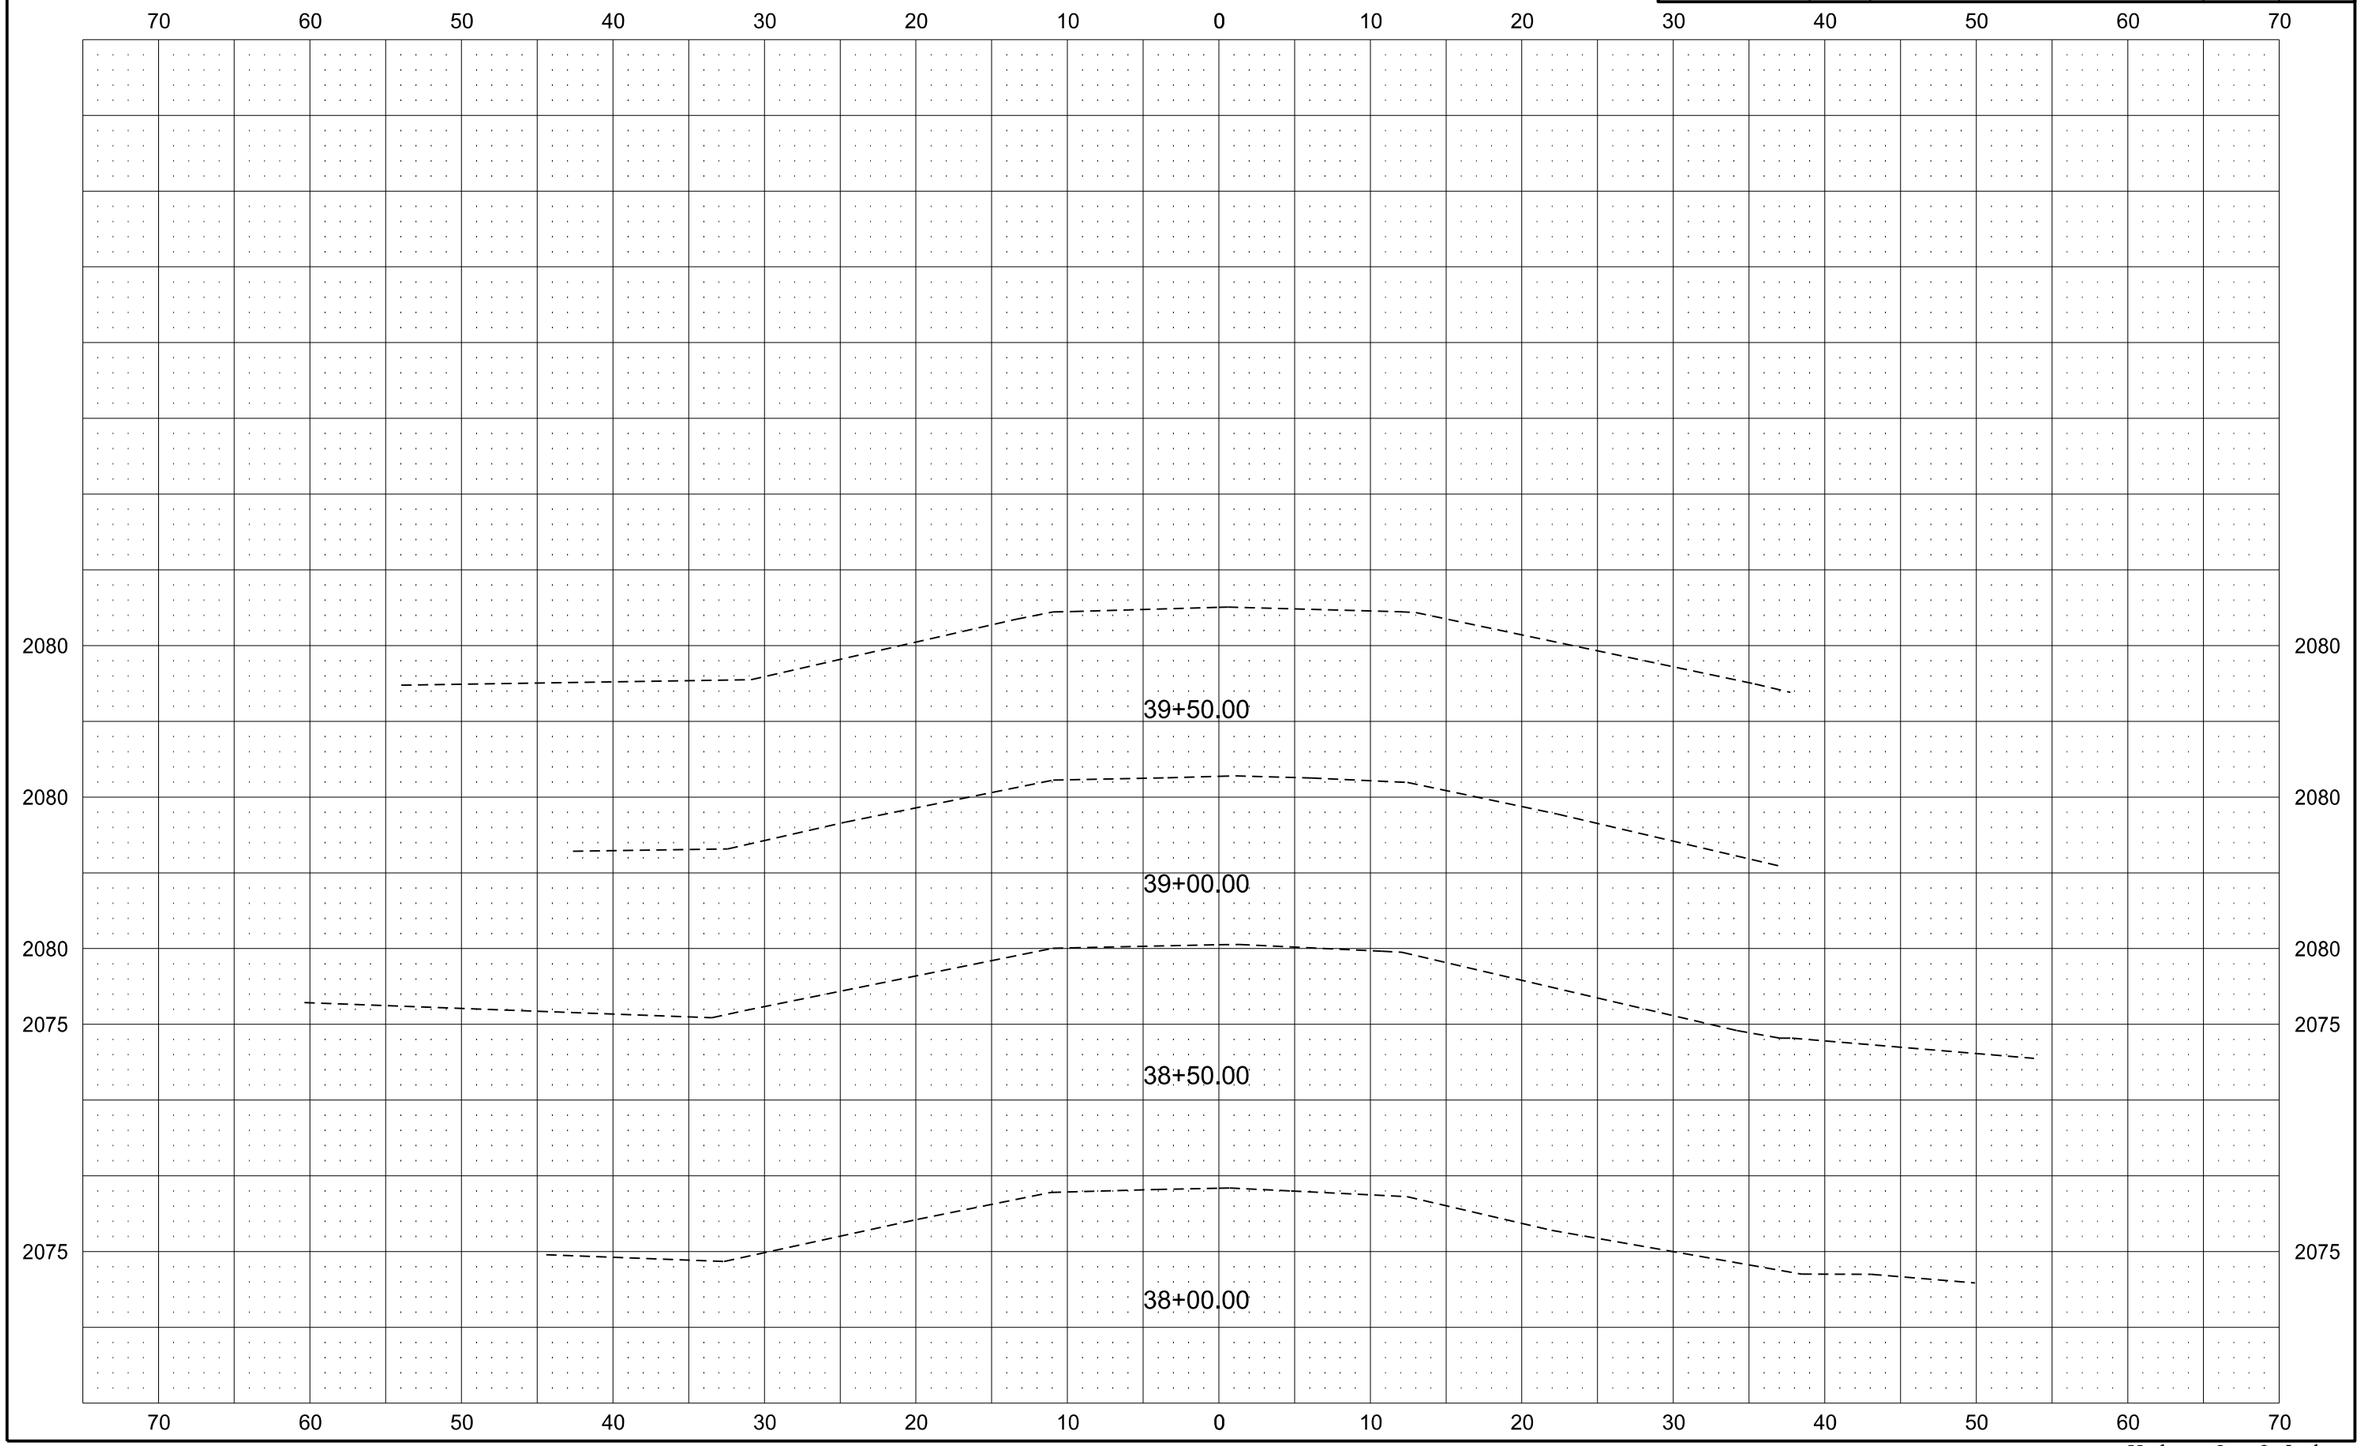

Kadrmas, Lee & Jackson