STATE	PROJECT NO.	SECTION NO.	SHEET NO.
ND	PCN 19678	200	1

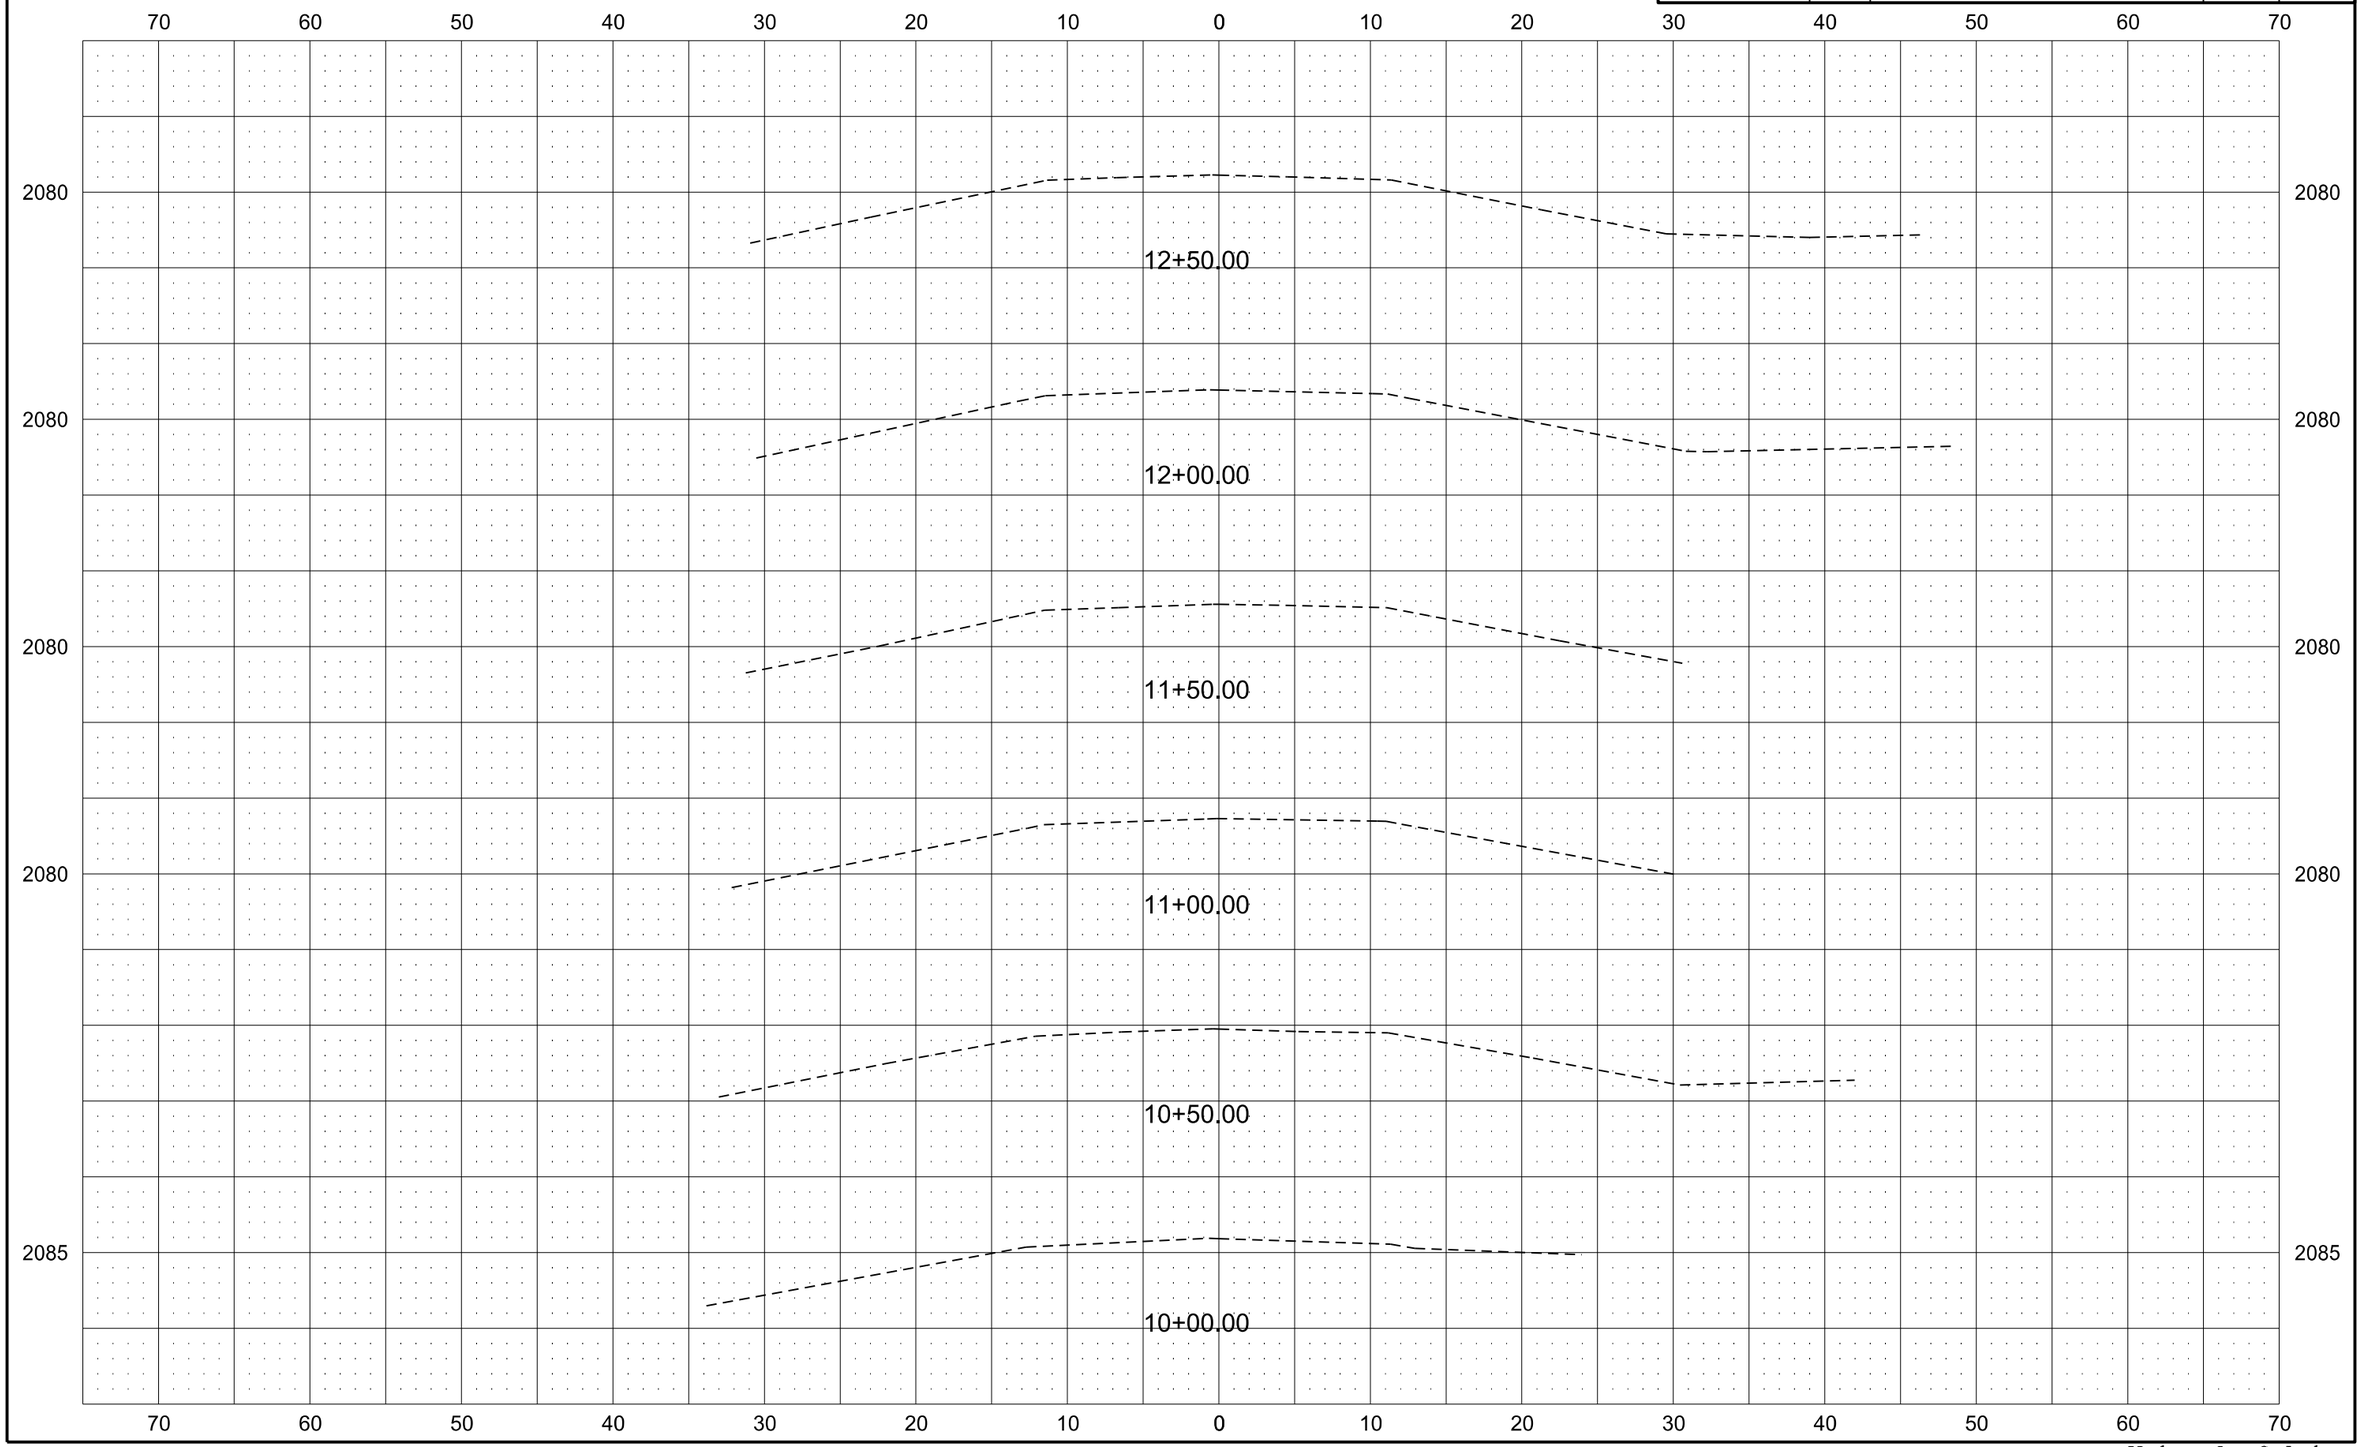

Kadrmas, Lee & Jackson

STATE	PROJECT NO.	SECTION NO.	SHEET NO.
ND	PCN 19678	200	2

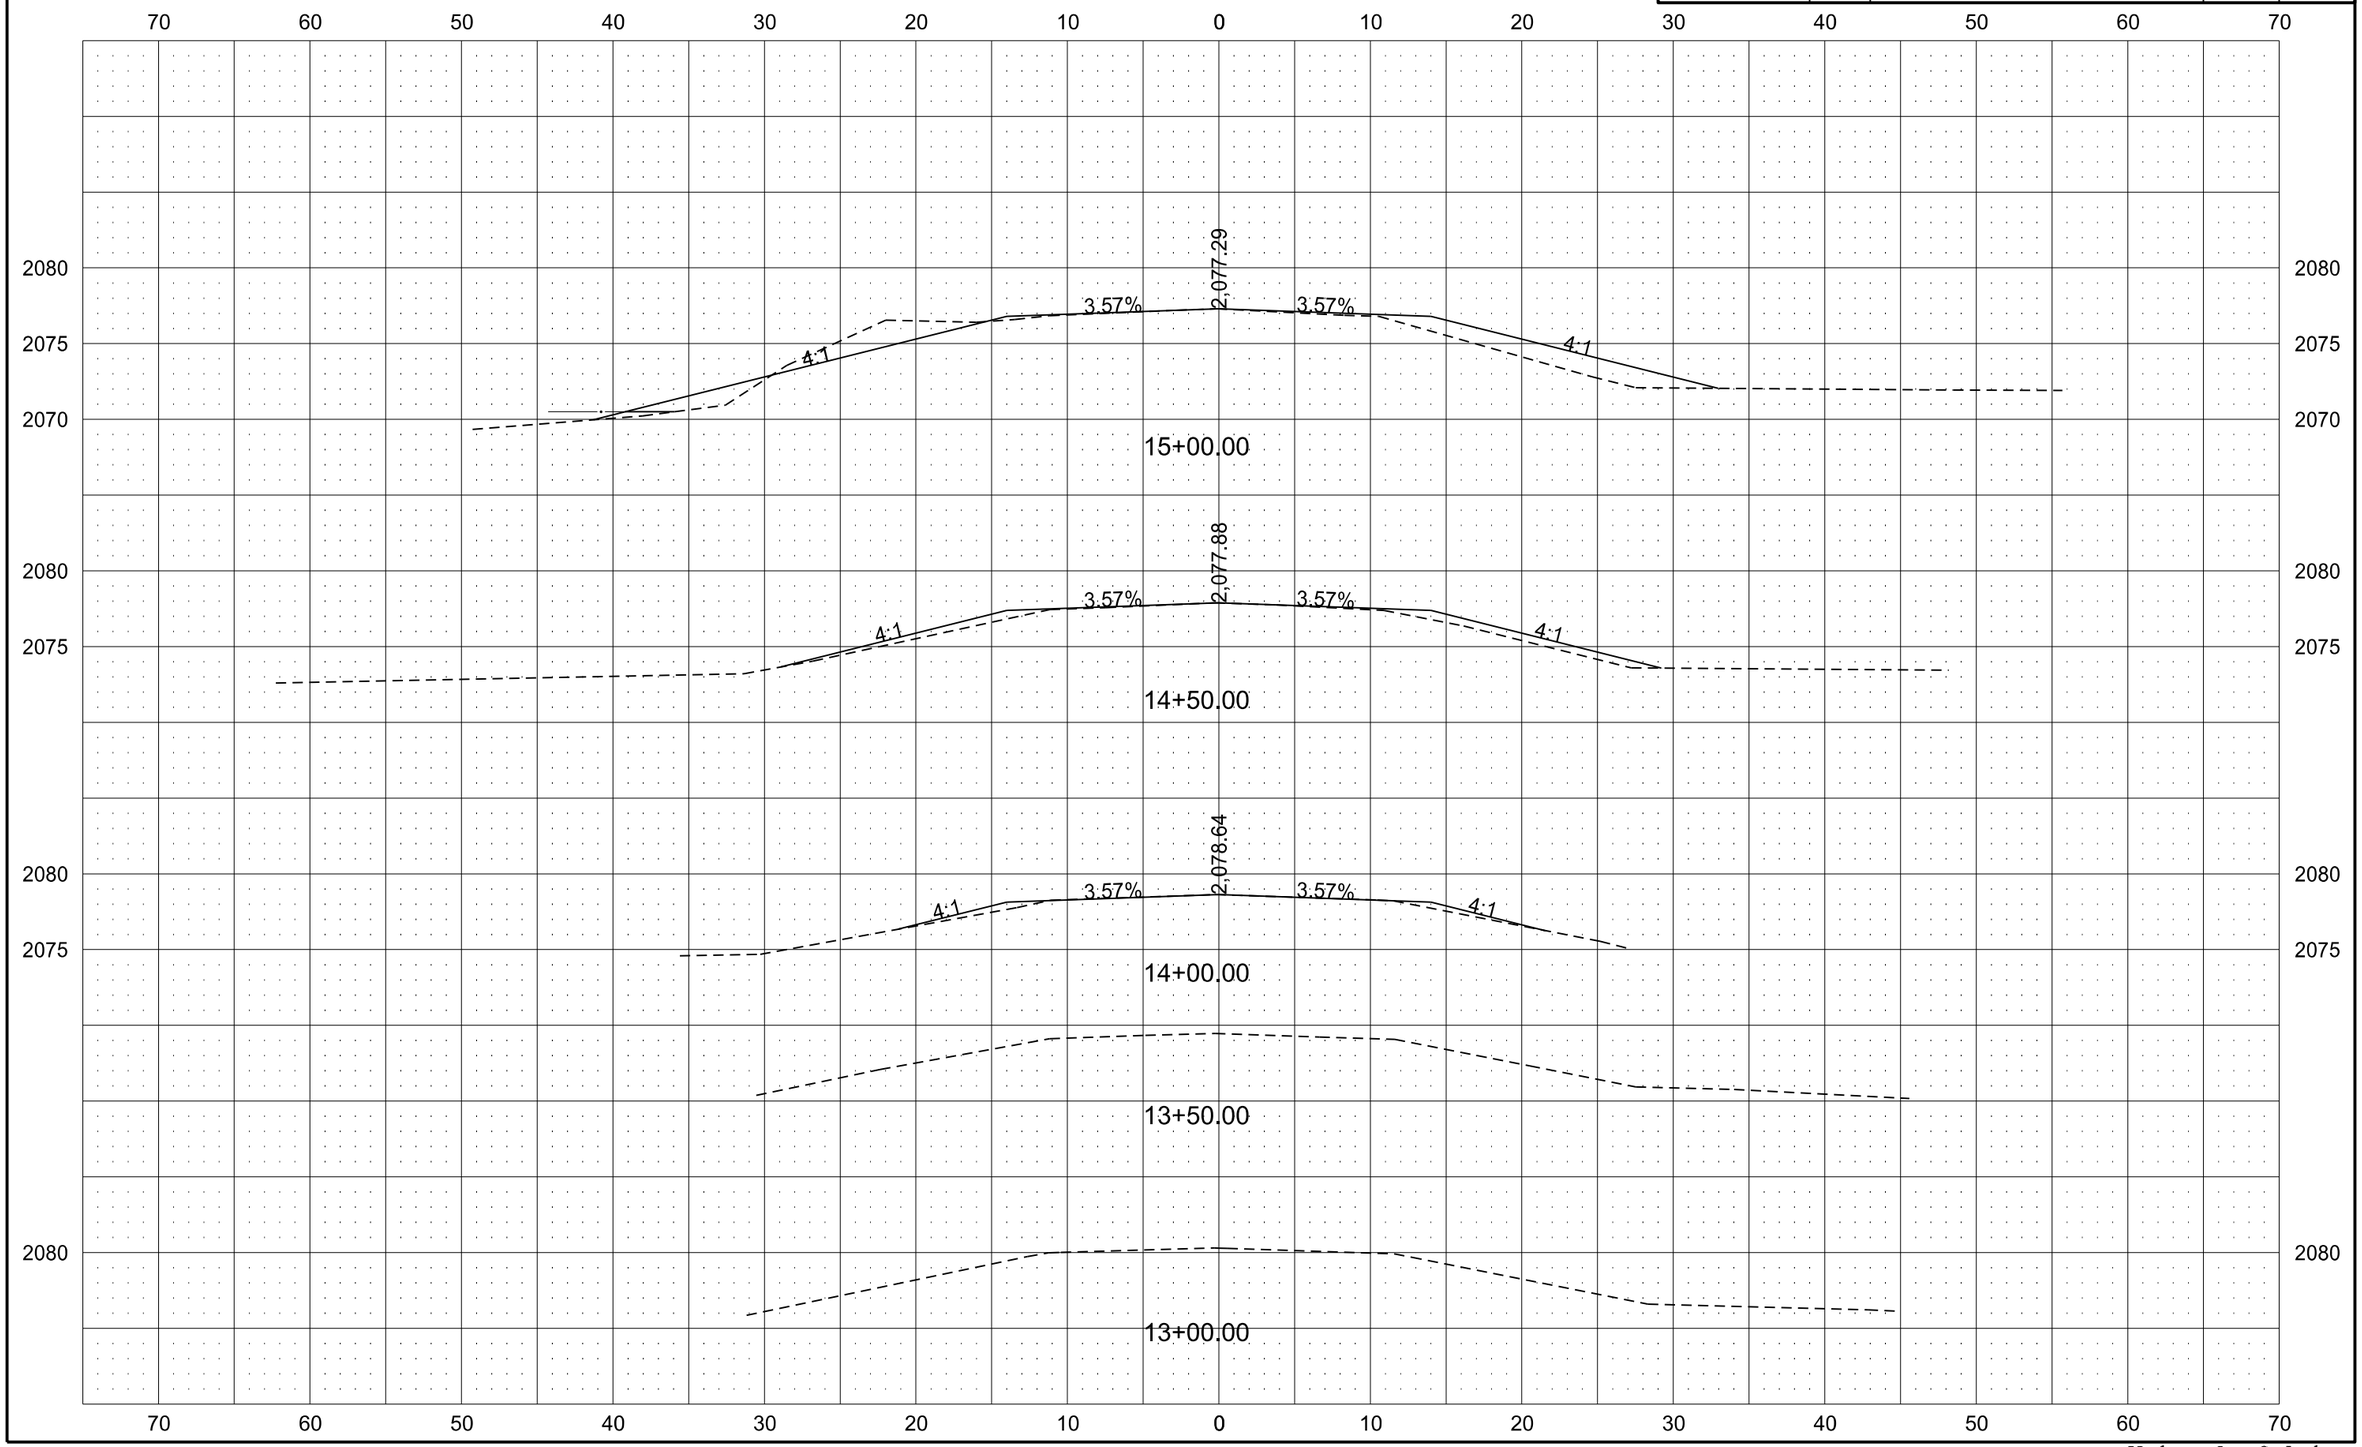

Kadrmas, Lee & Jackson

STATE	PROJECT NO.	SECTION NO.	SHEET NO.
ND	PCN 19678	200	3

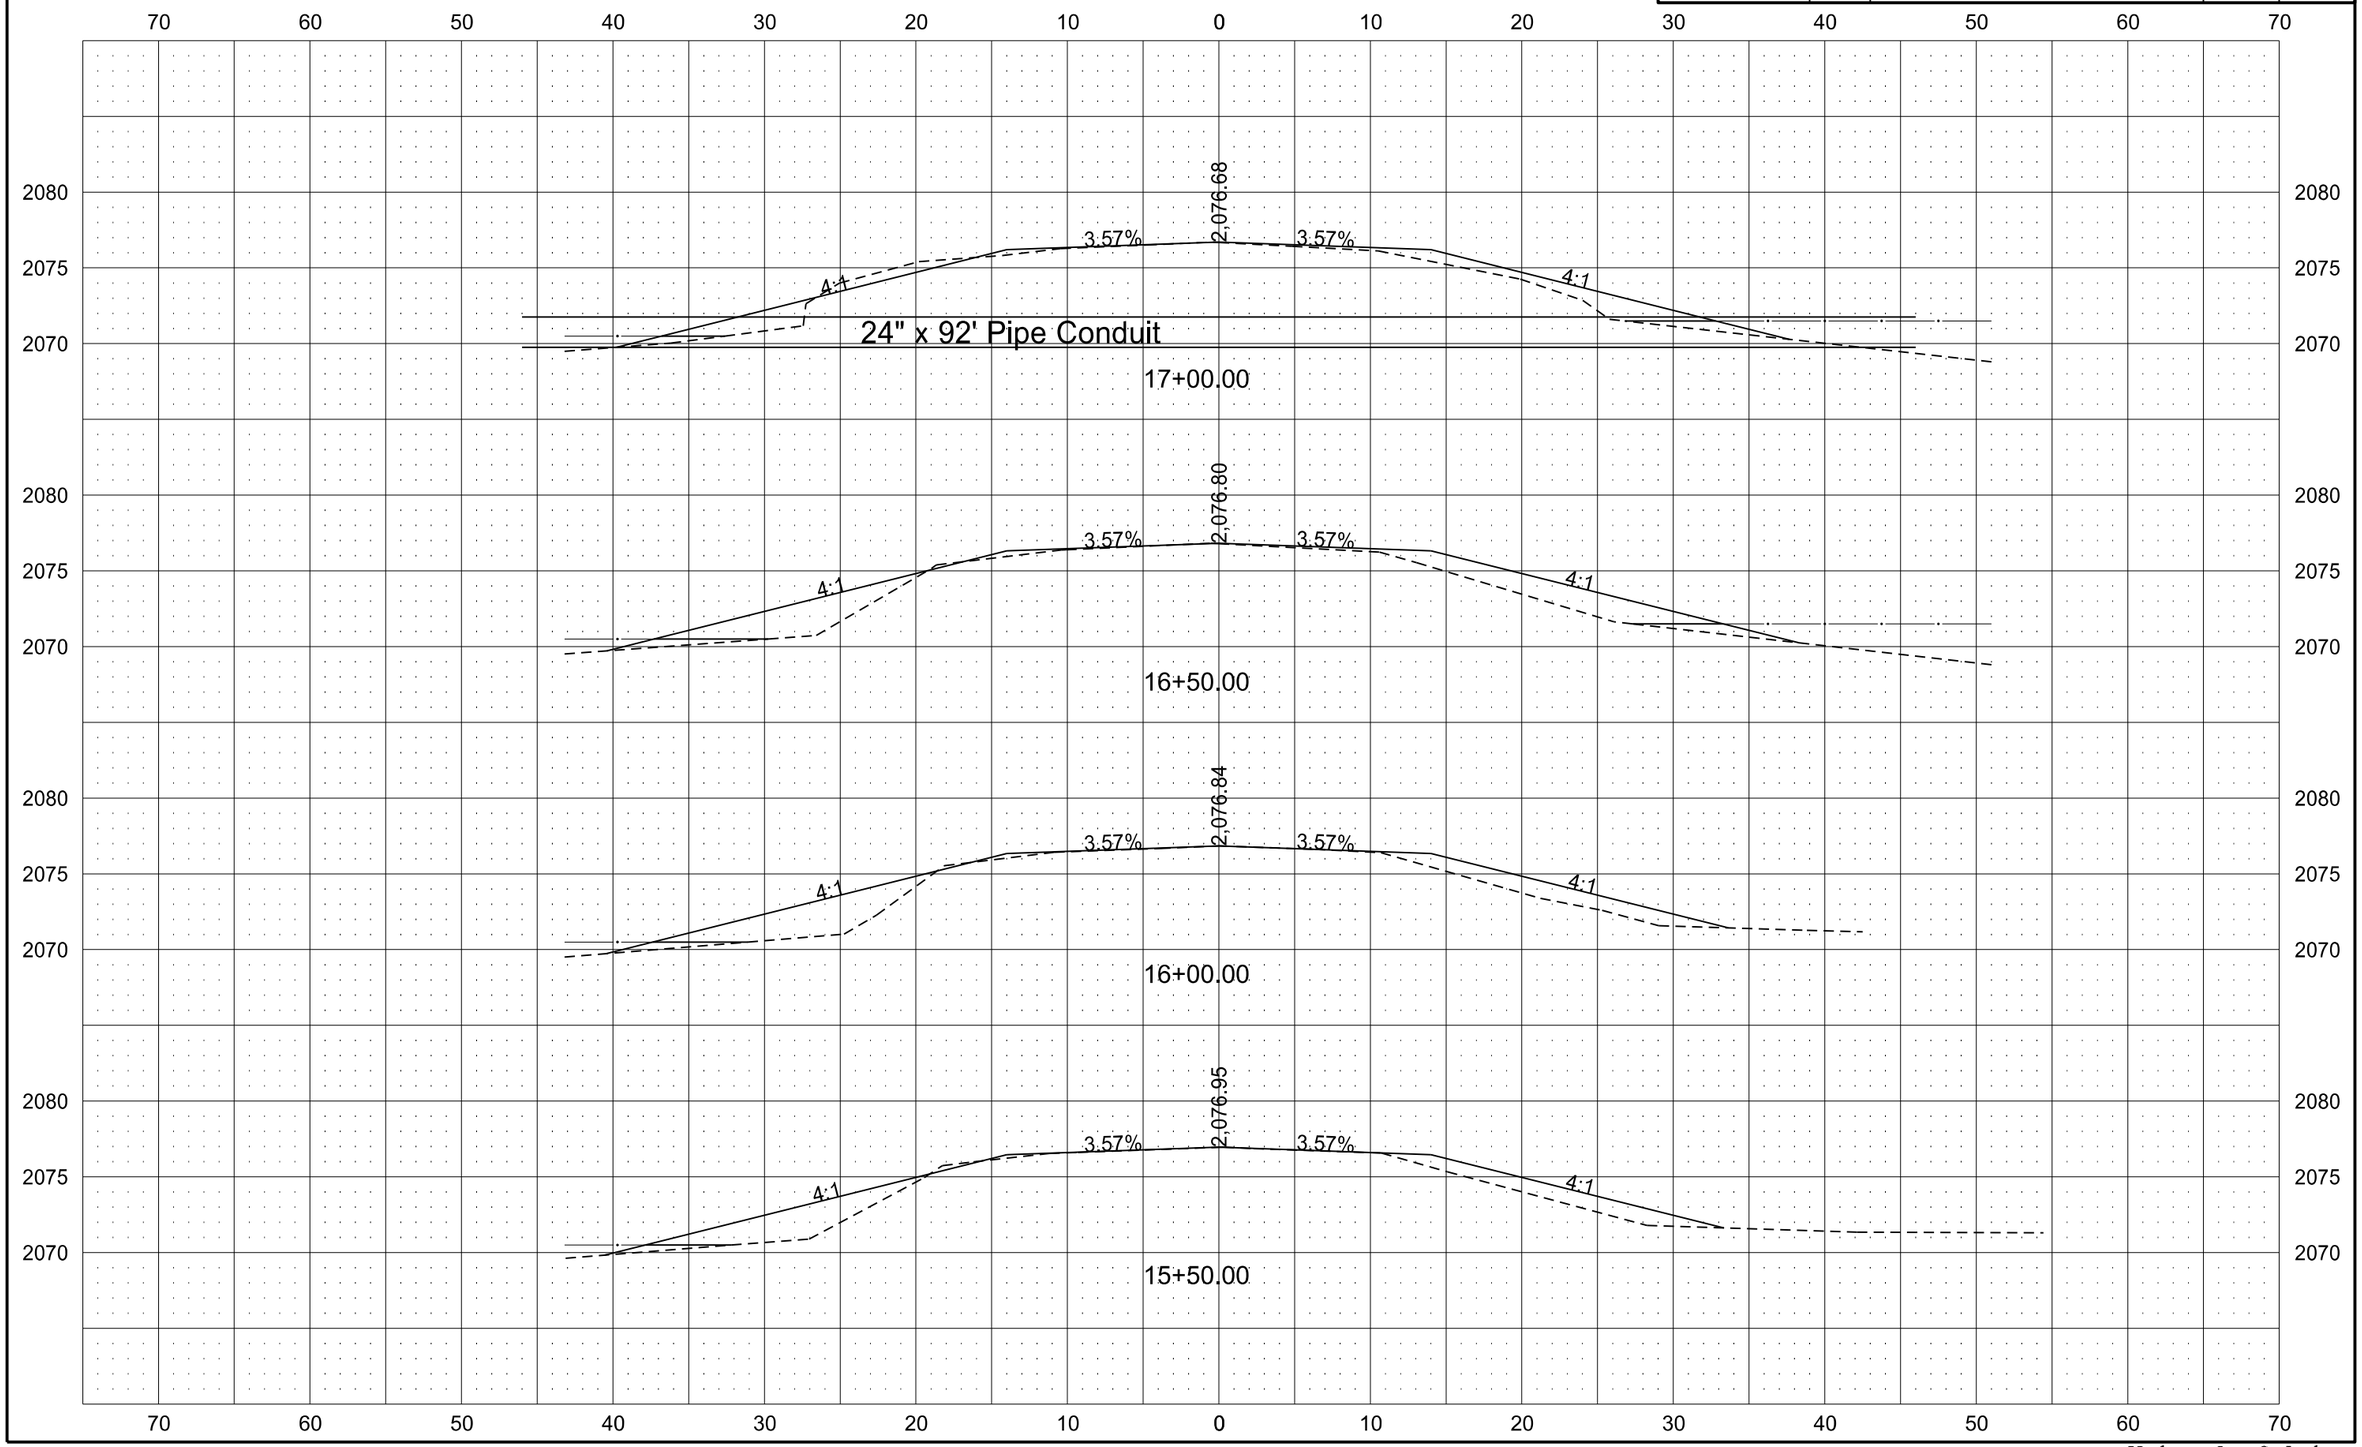

Kadrmas, Lee & Jackson

STATE	PROJECT NO.	SECTION NO.	SHEET NO.
ND	PCN 19678	200	4

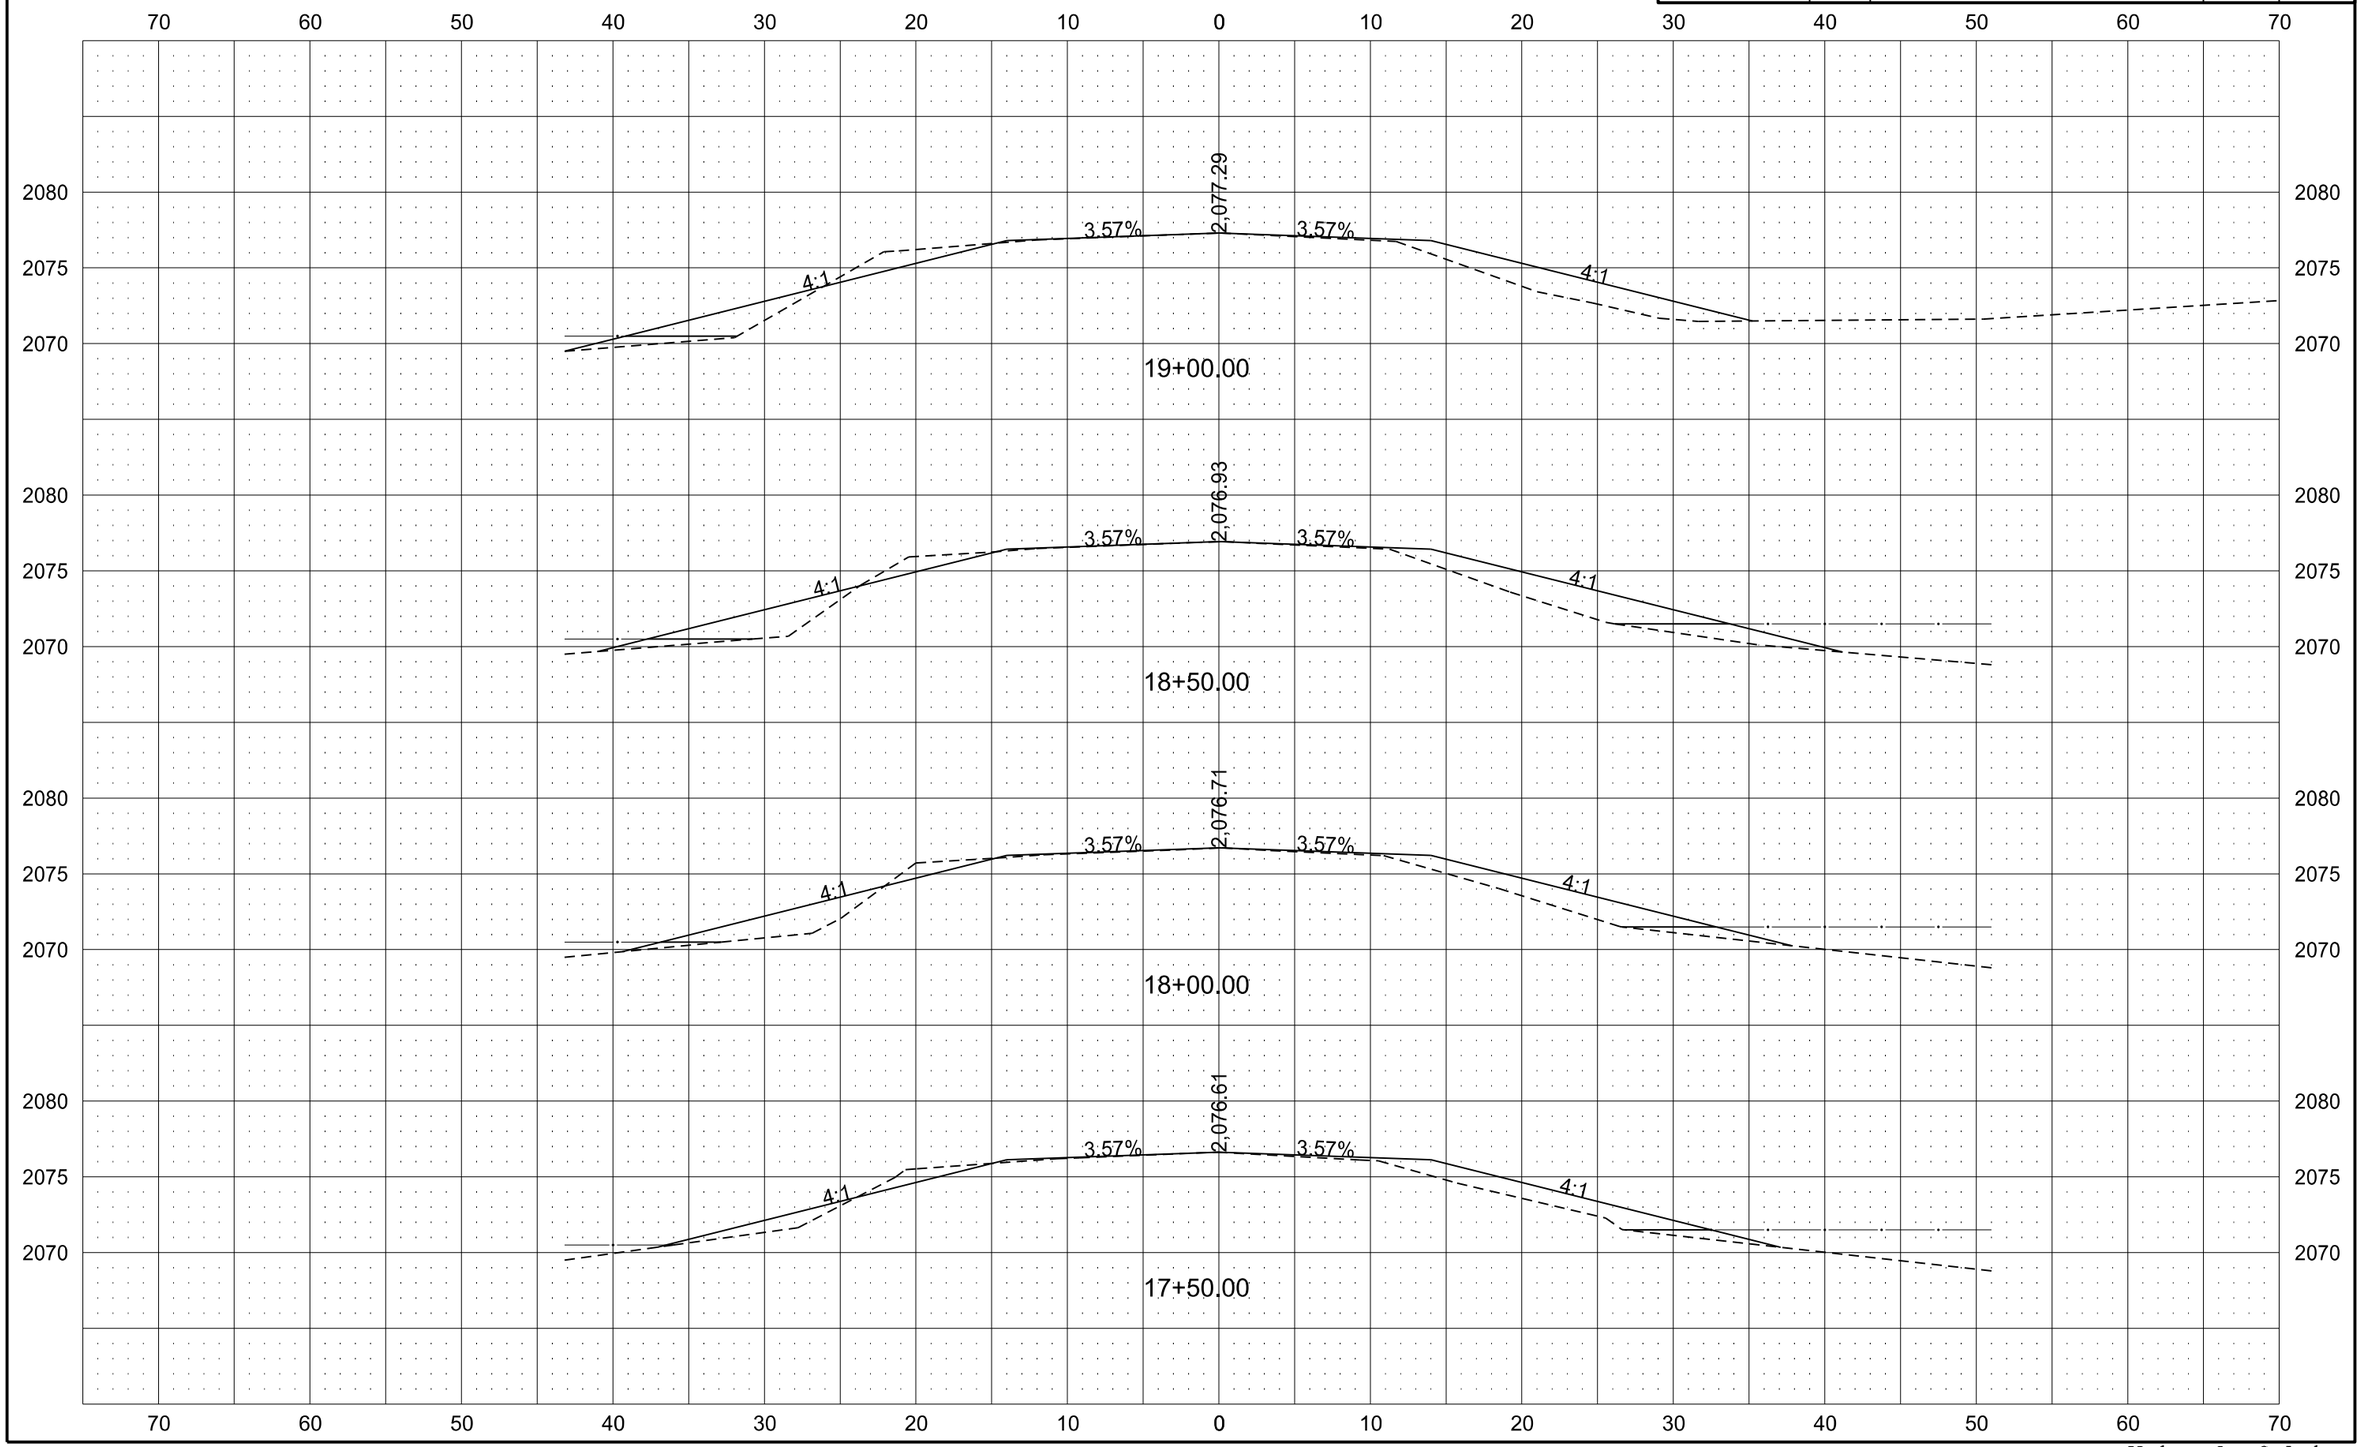

Kadrmas, Lee & Jackson

STATE	PROJECT NO.	SECTION NO.	SHEET NO.
ND	PCN 19678	200	5

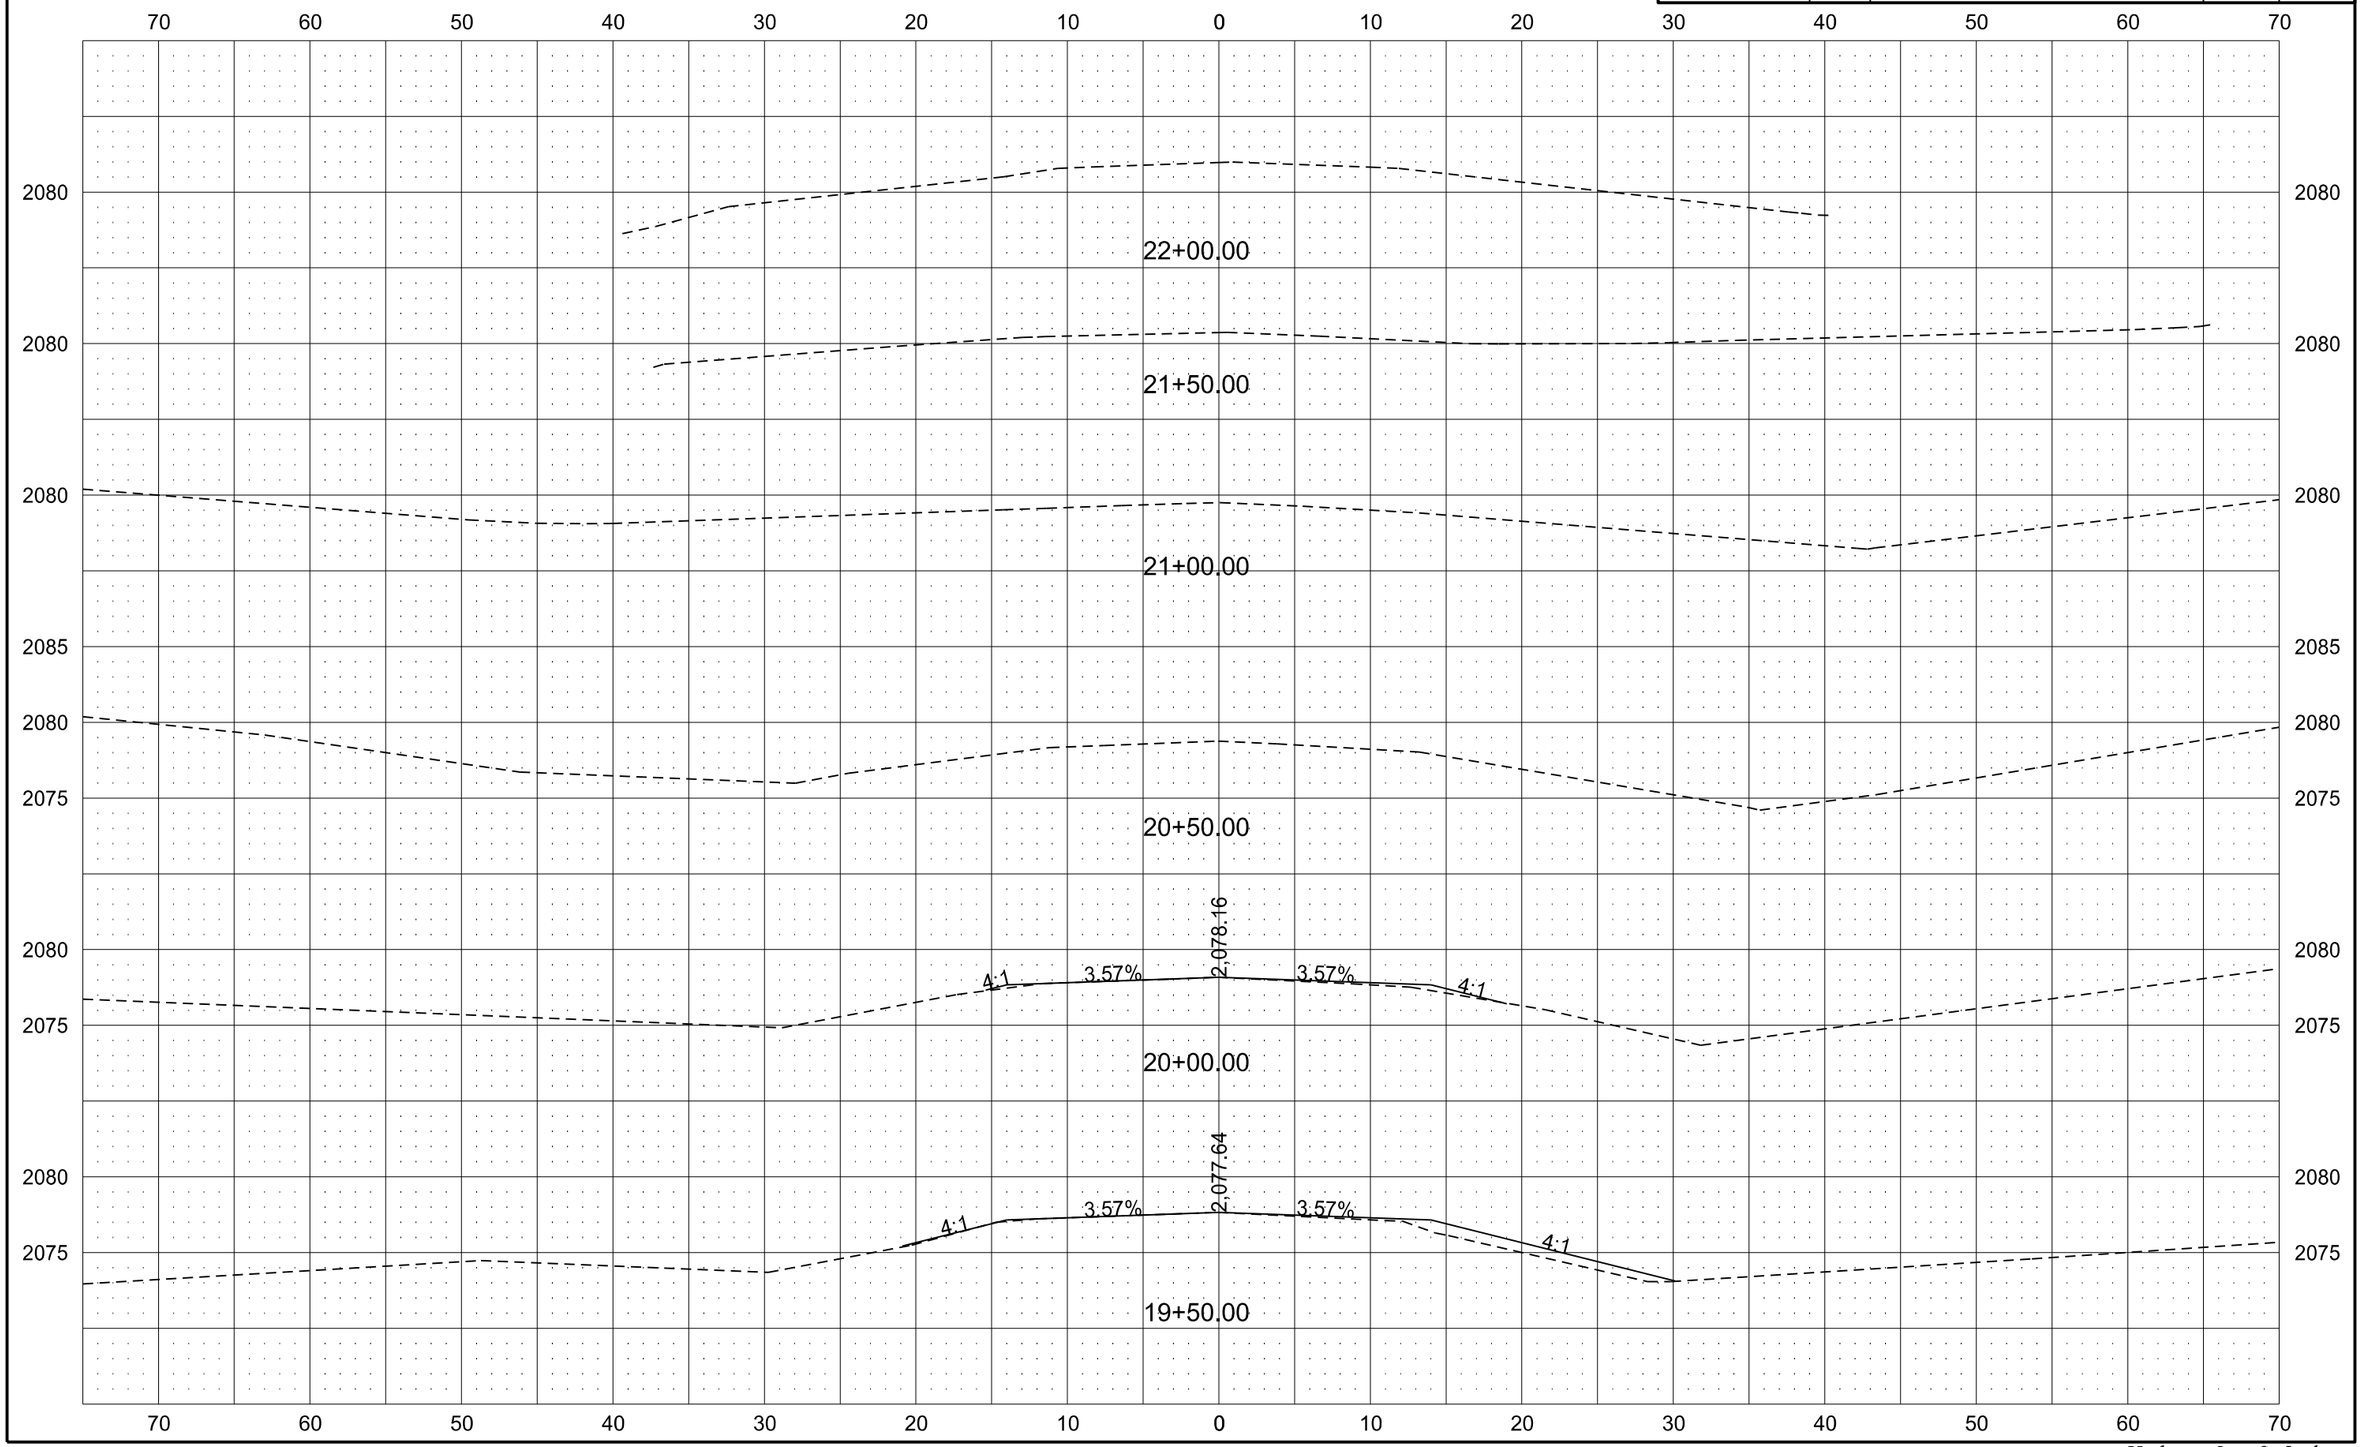

Kadrmas, Lee & Jackson

STATE	PROJECT NO.	SECTION NO.	SHEET NO.
ND	PCN 19678	200	6

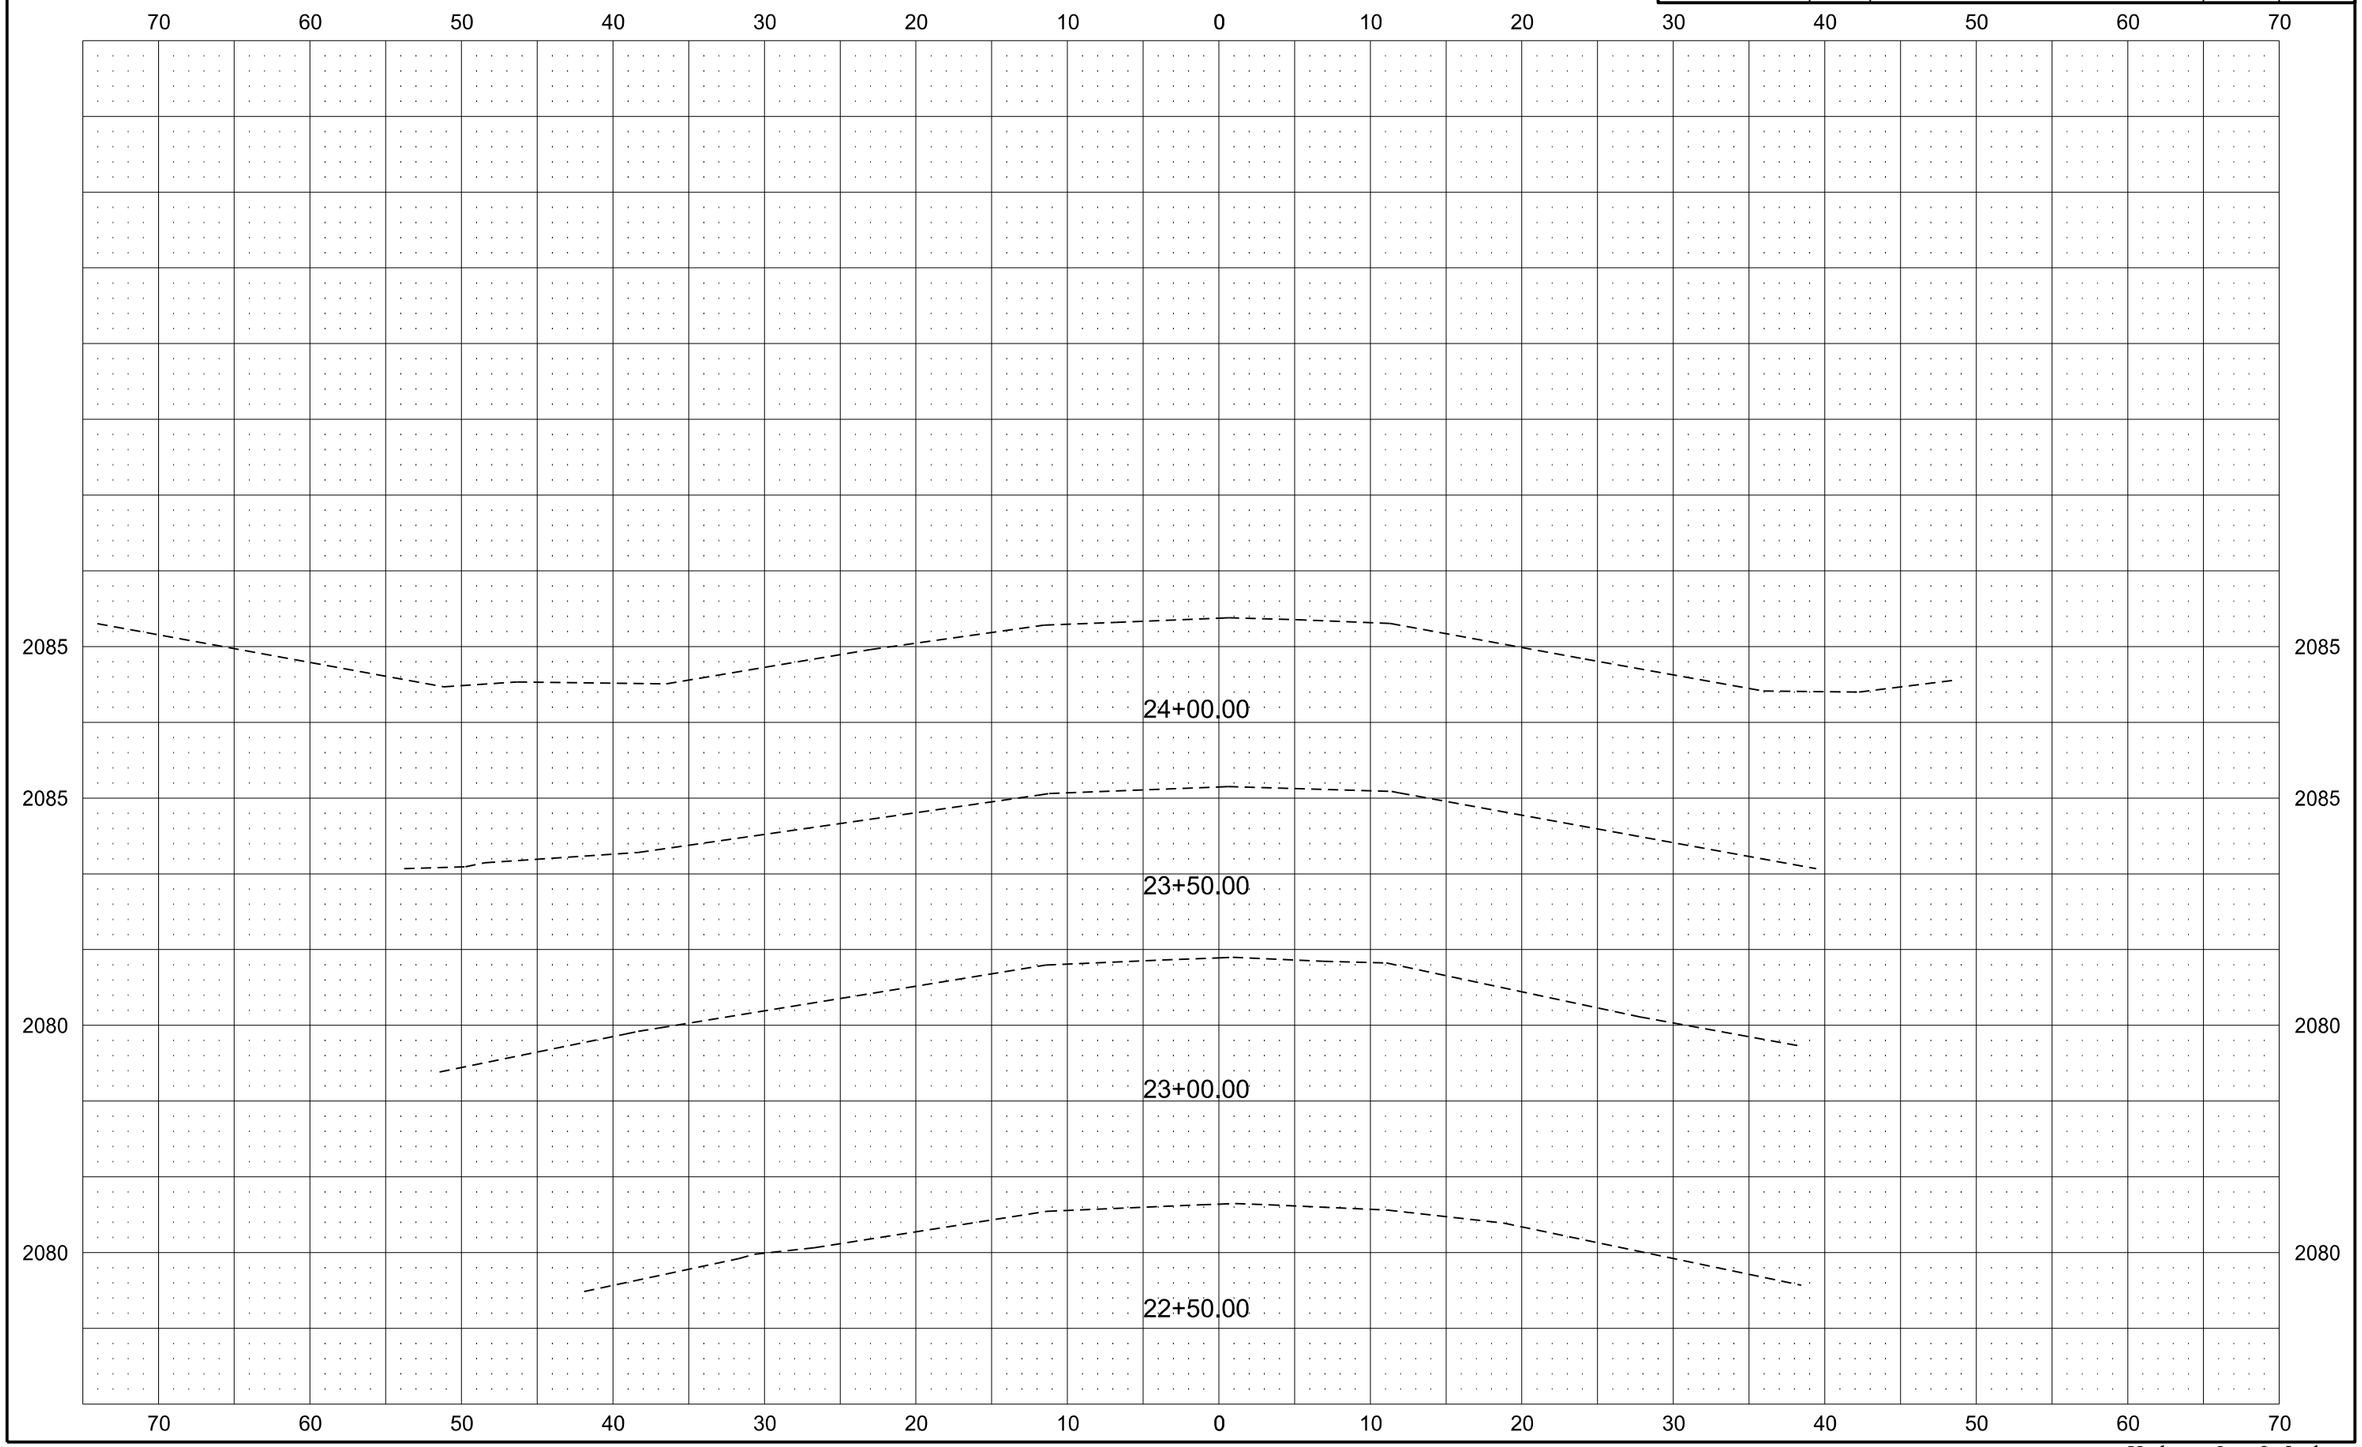

Kadrmas, Lee & Jackson