STATE	PROJECT NO.	SECTION NO.	SHEET NO.
ND	SOIA-7-804(049)247	200	1

West Avenue Mainline

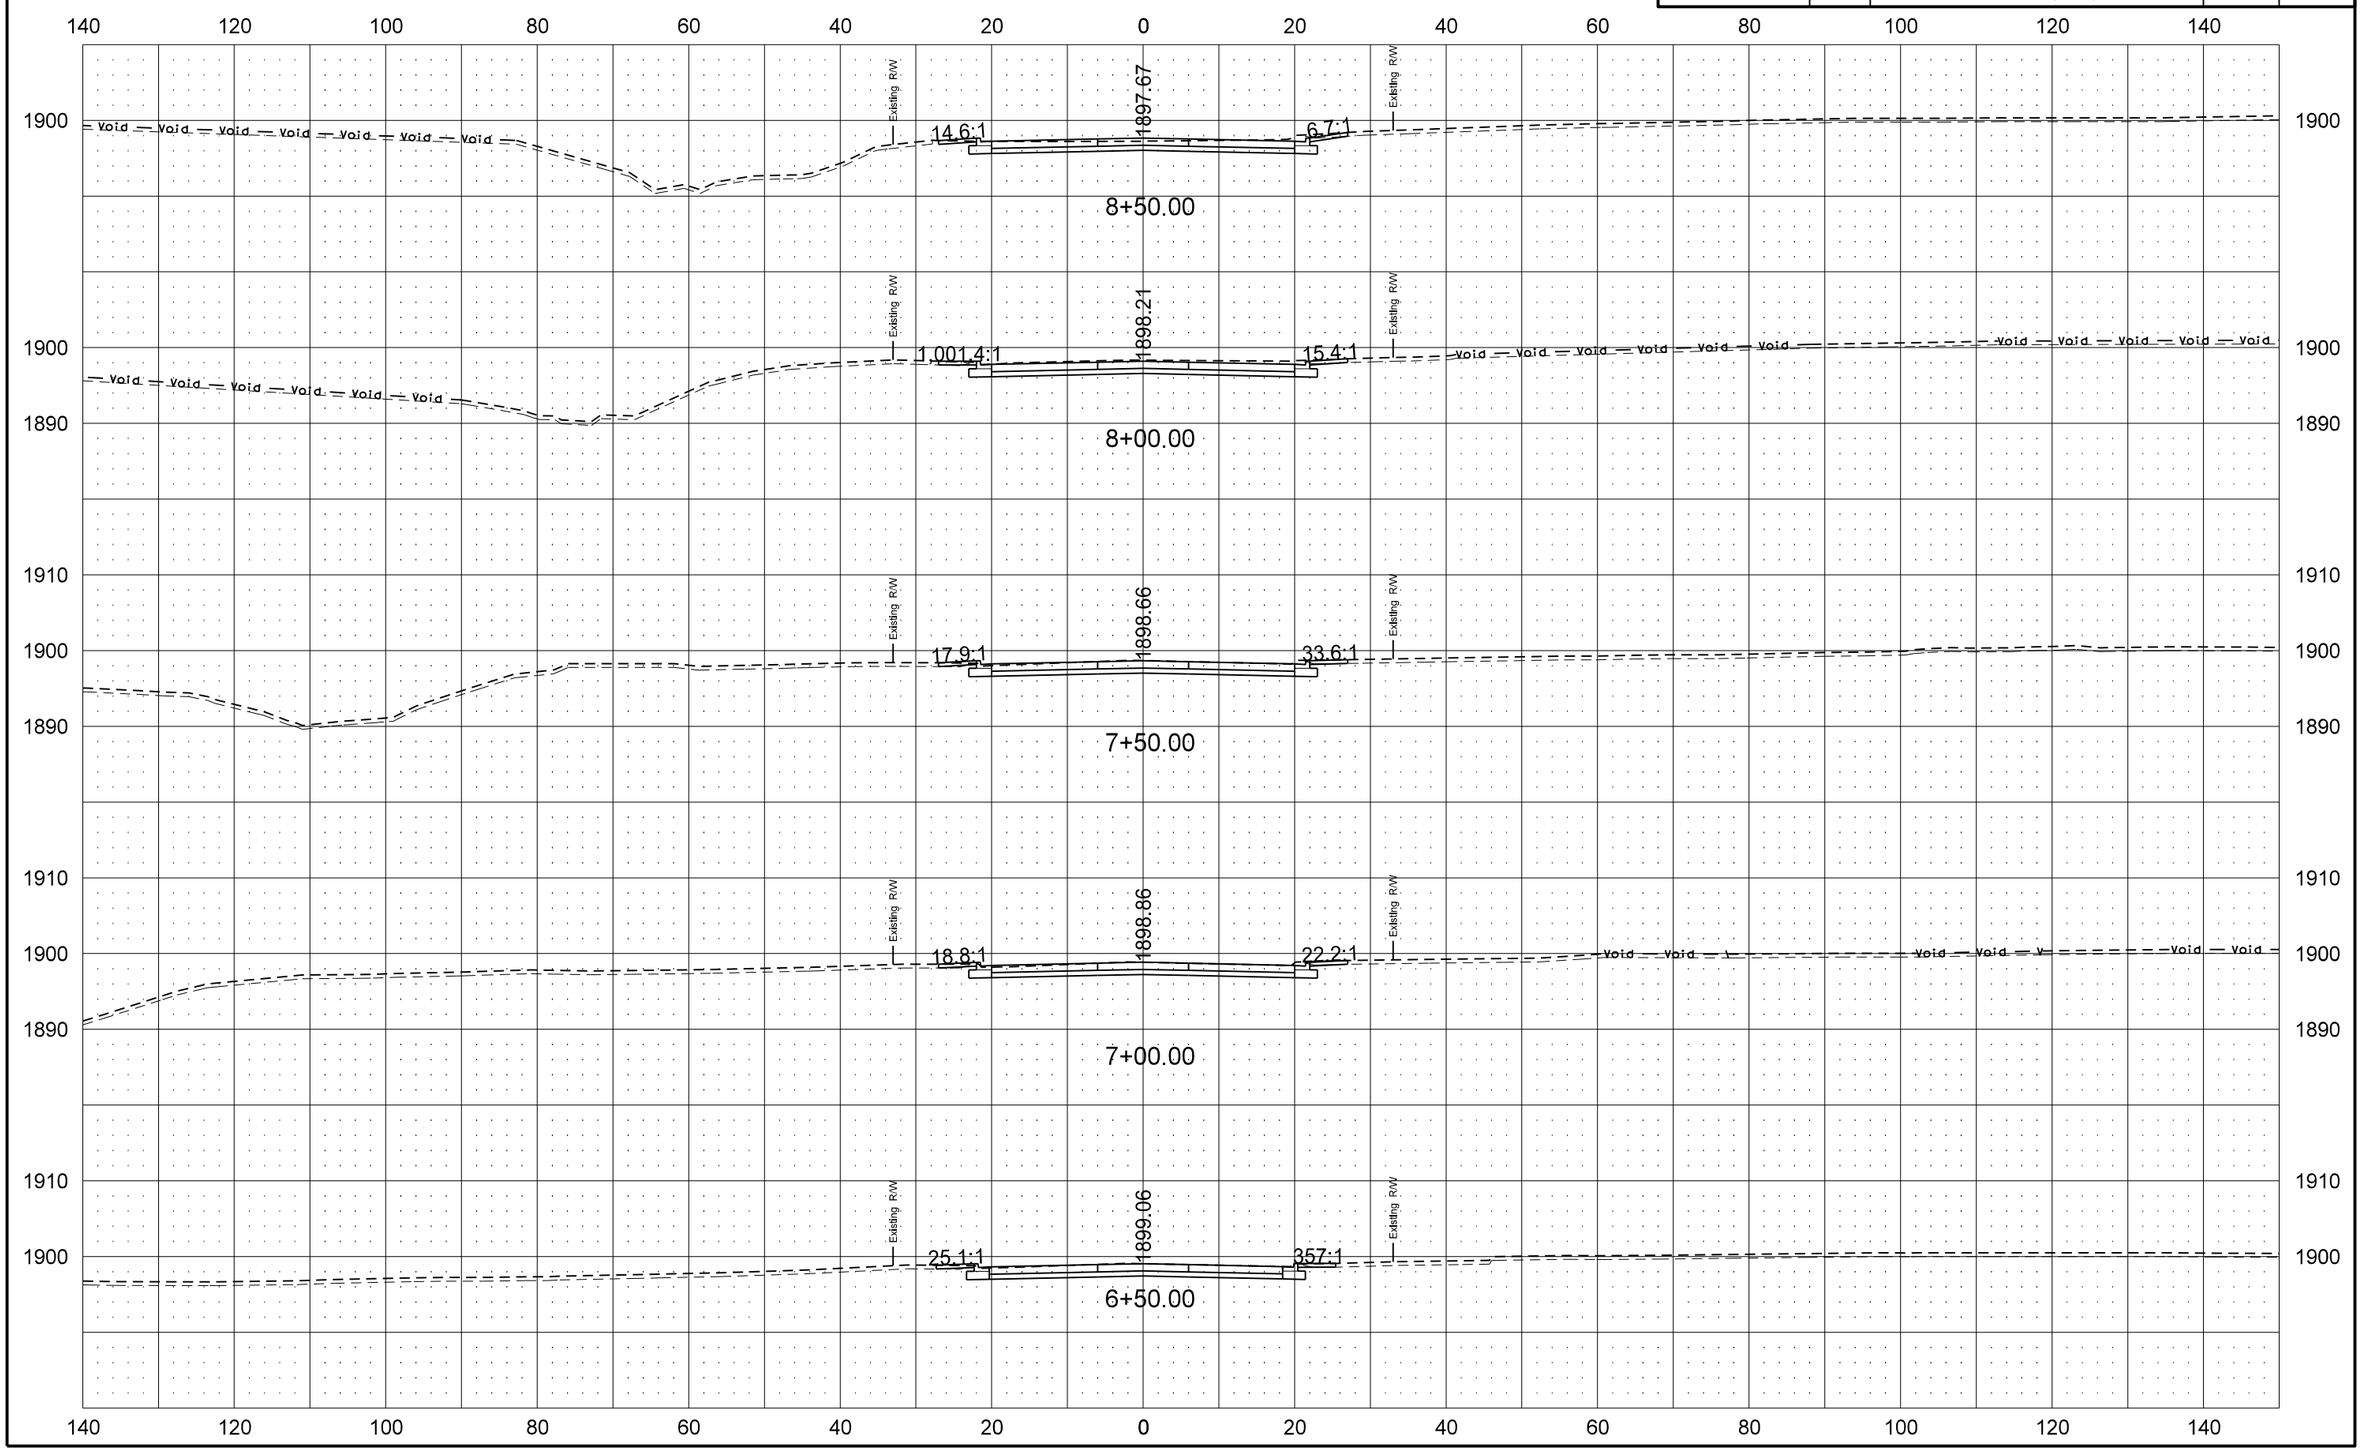

12/12/2013 5:58:03 AM darne R:\project\71804247.049\design\Sheets\200XS_001_West Street.dgn

STATE	PROJECT NO.	SECTION NO.	SHEET NO.
ND	SOIA-7-804(049)247	200	2

West Avenue Mainline

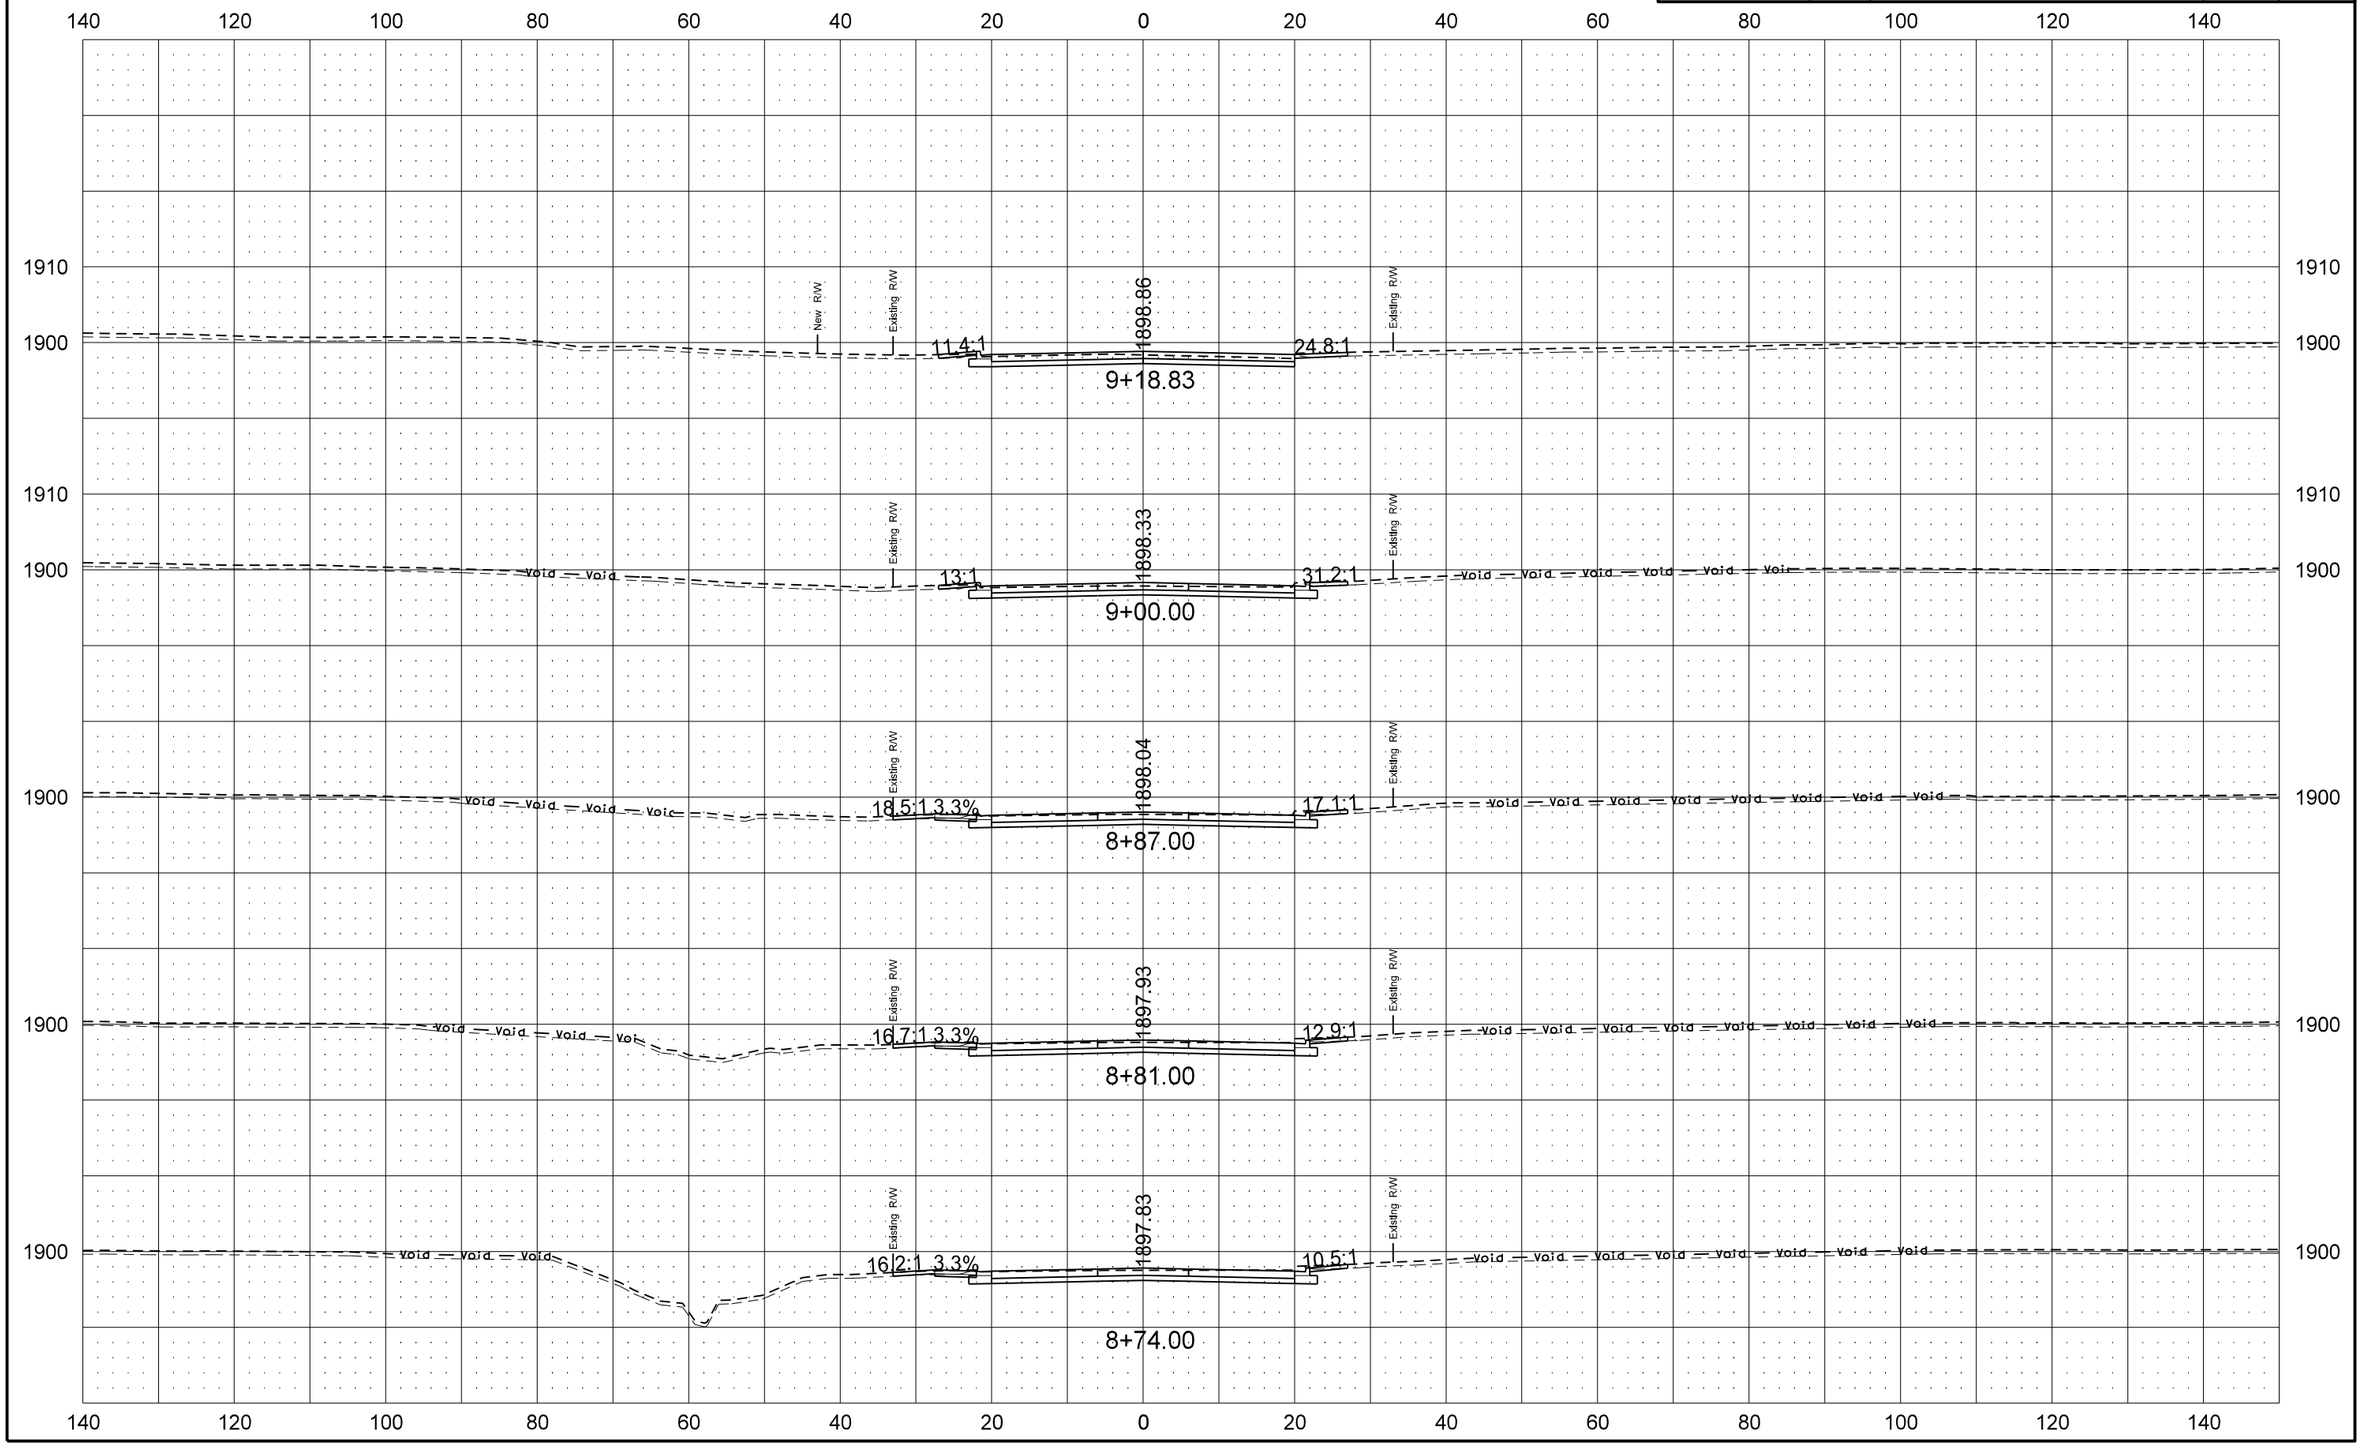

12/12/2013 5:58:04 AM darne R:\project\71804247.049\design\Sheets\200XS_001_West Street.dgn

STATE	PROJECT NO.	SECTION NO.	SHEET NO.
ND	SOIA-7-804(049)247	200	3

ND 1804 Mainline

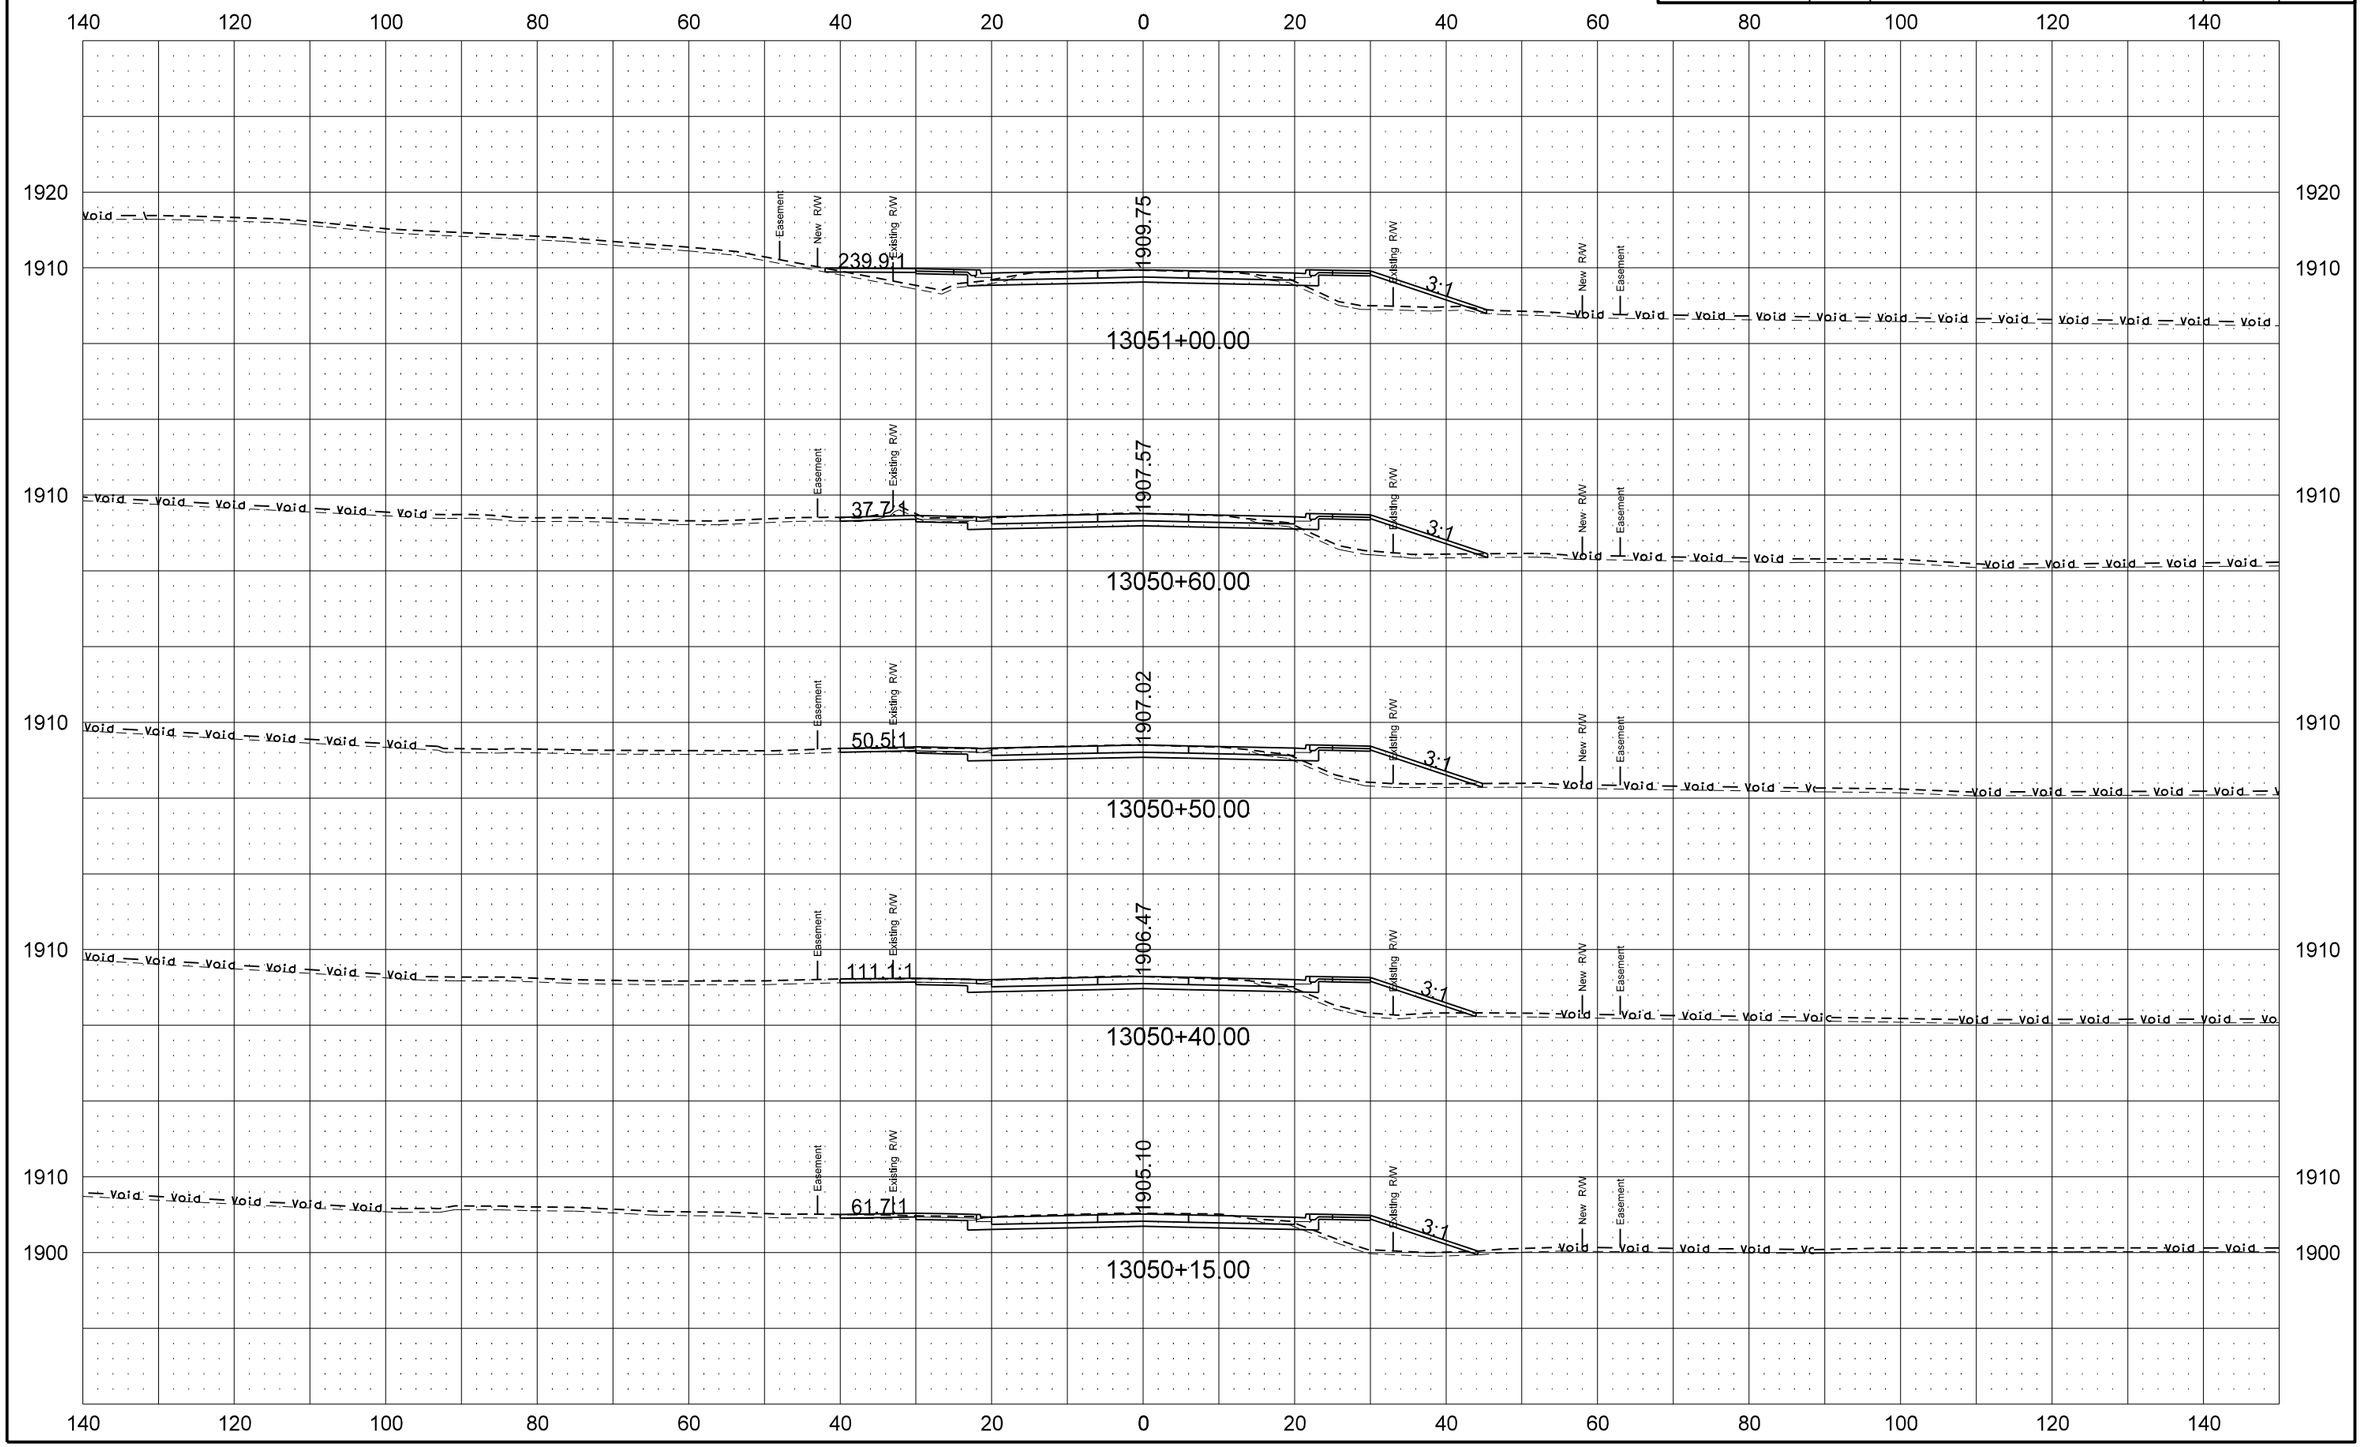

12/31/2013 9:25:04 AM darne R:\project\71804247.049\design\Sheets\200XS_003_ND 1804.dgn

STATE	PROJECT NO.	SECTION NO.	SHEET NO.
ND	SOIA-7-804(049)247	200	4

ND 1804 Mainline

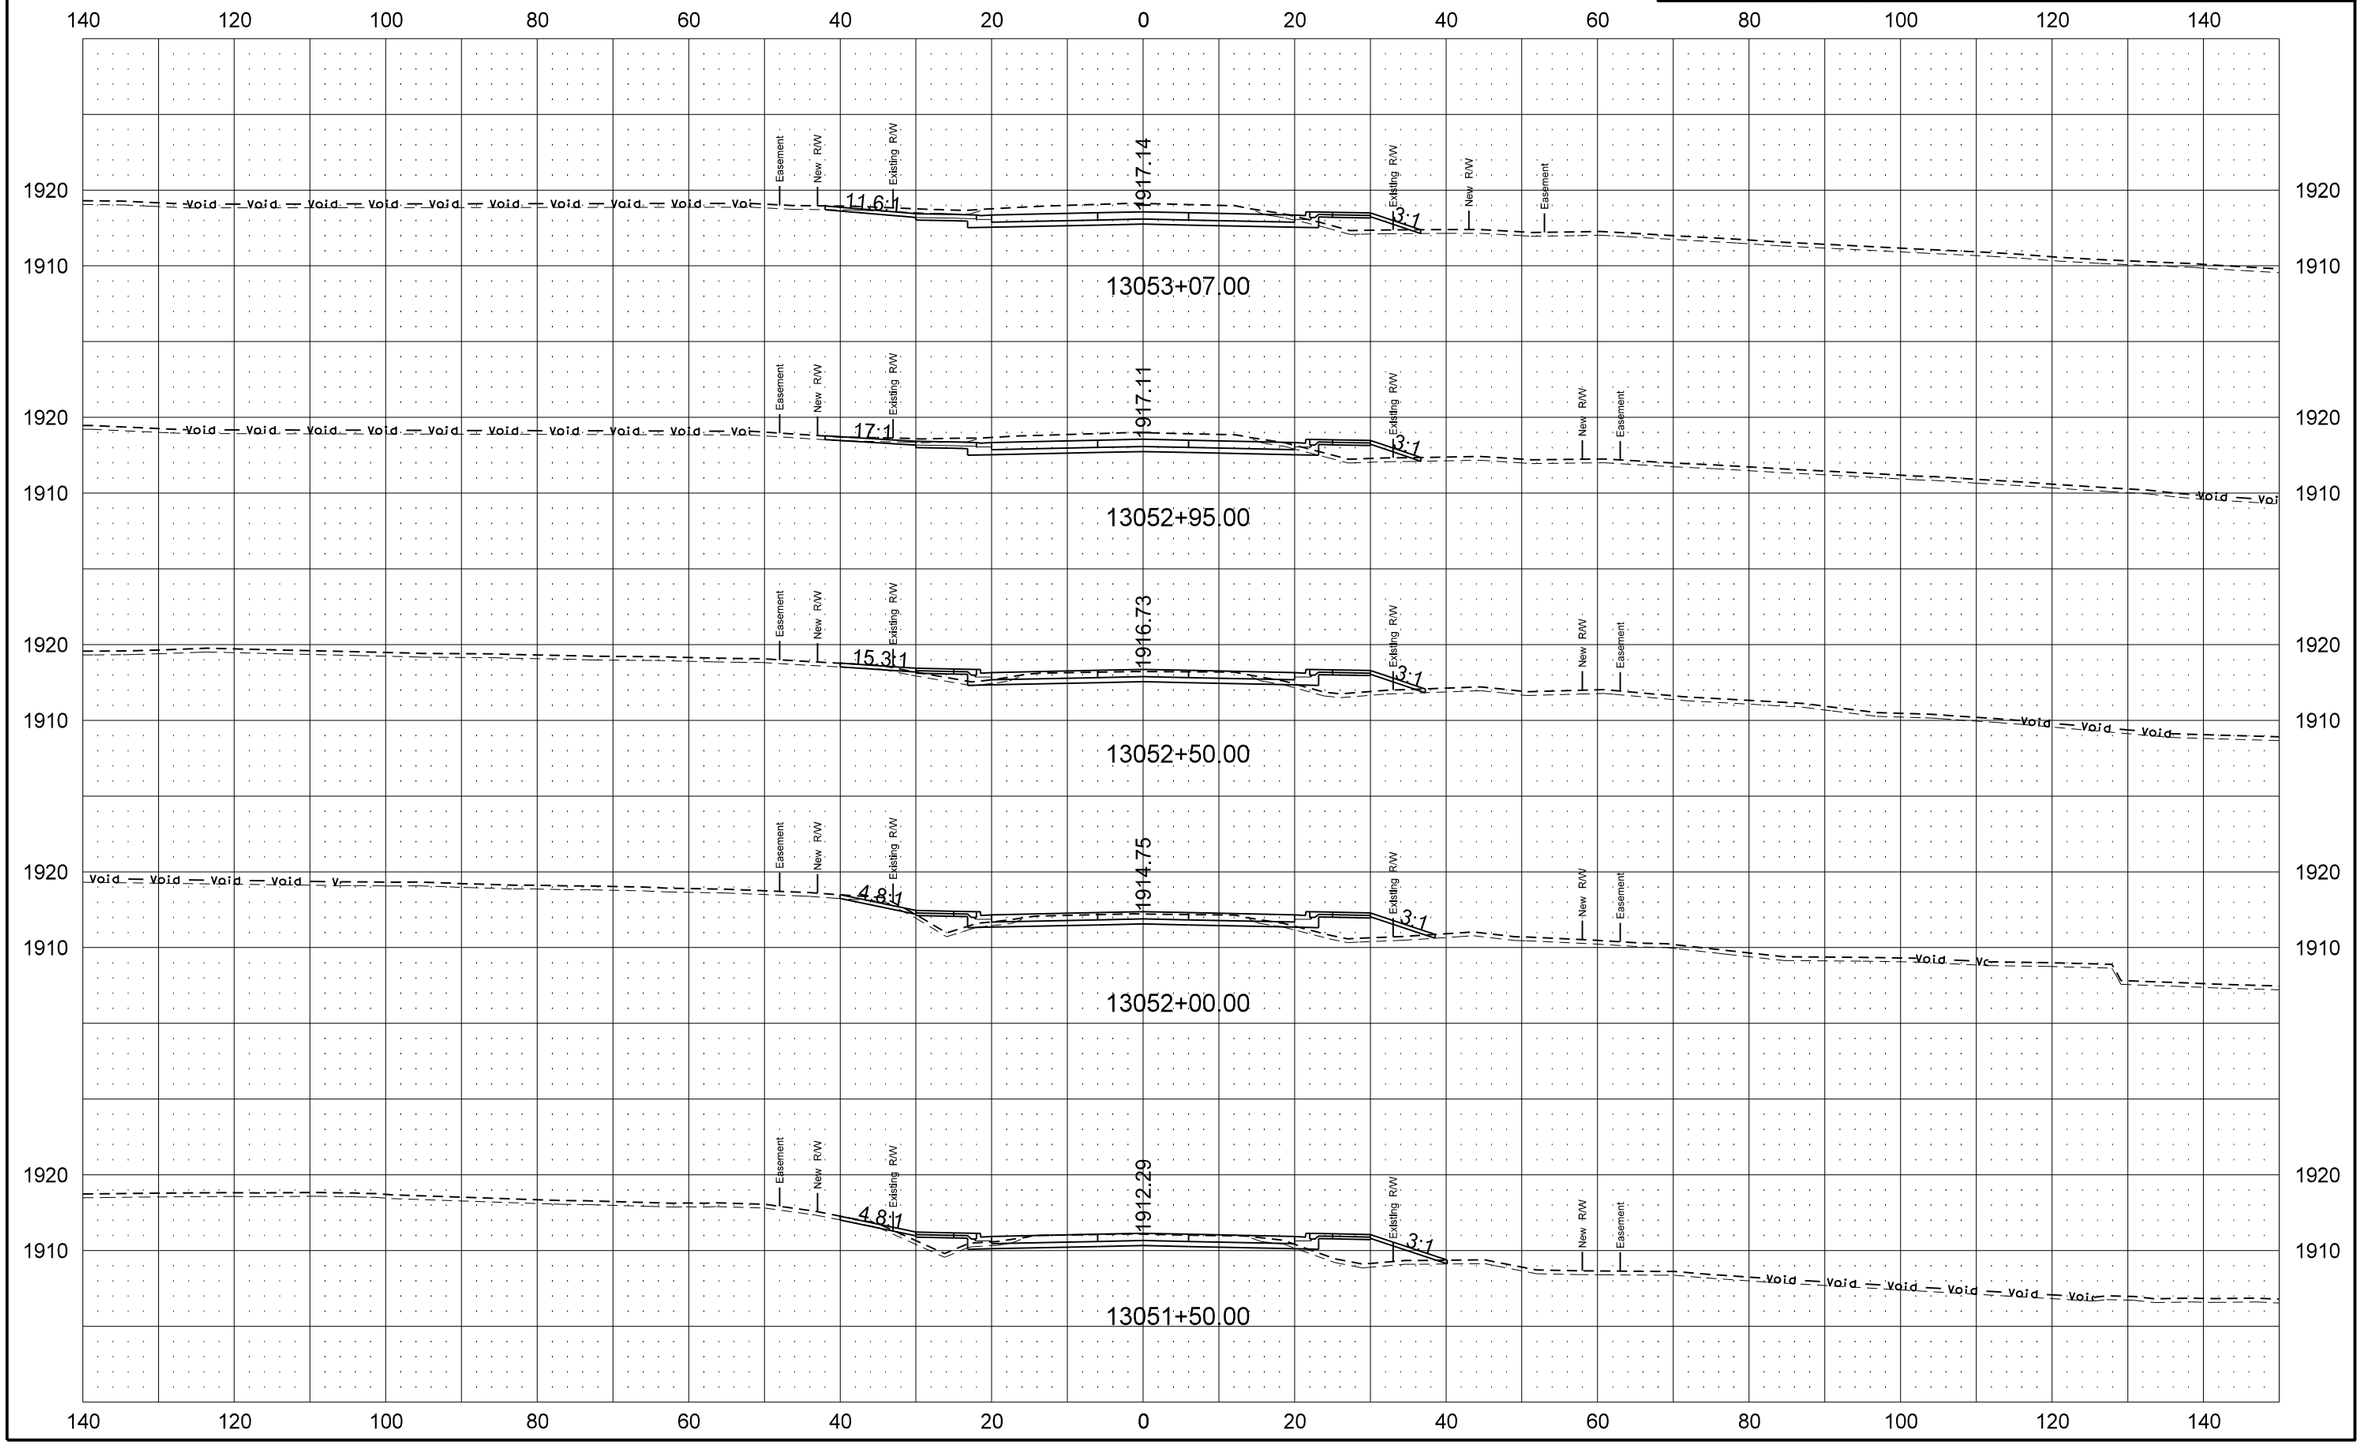

STATE	PROJECT NO.	SECTION NO.	SHEET NO.
ND	SOIA-7-804(049)247	200	5

ND 1804 Mainline

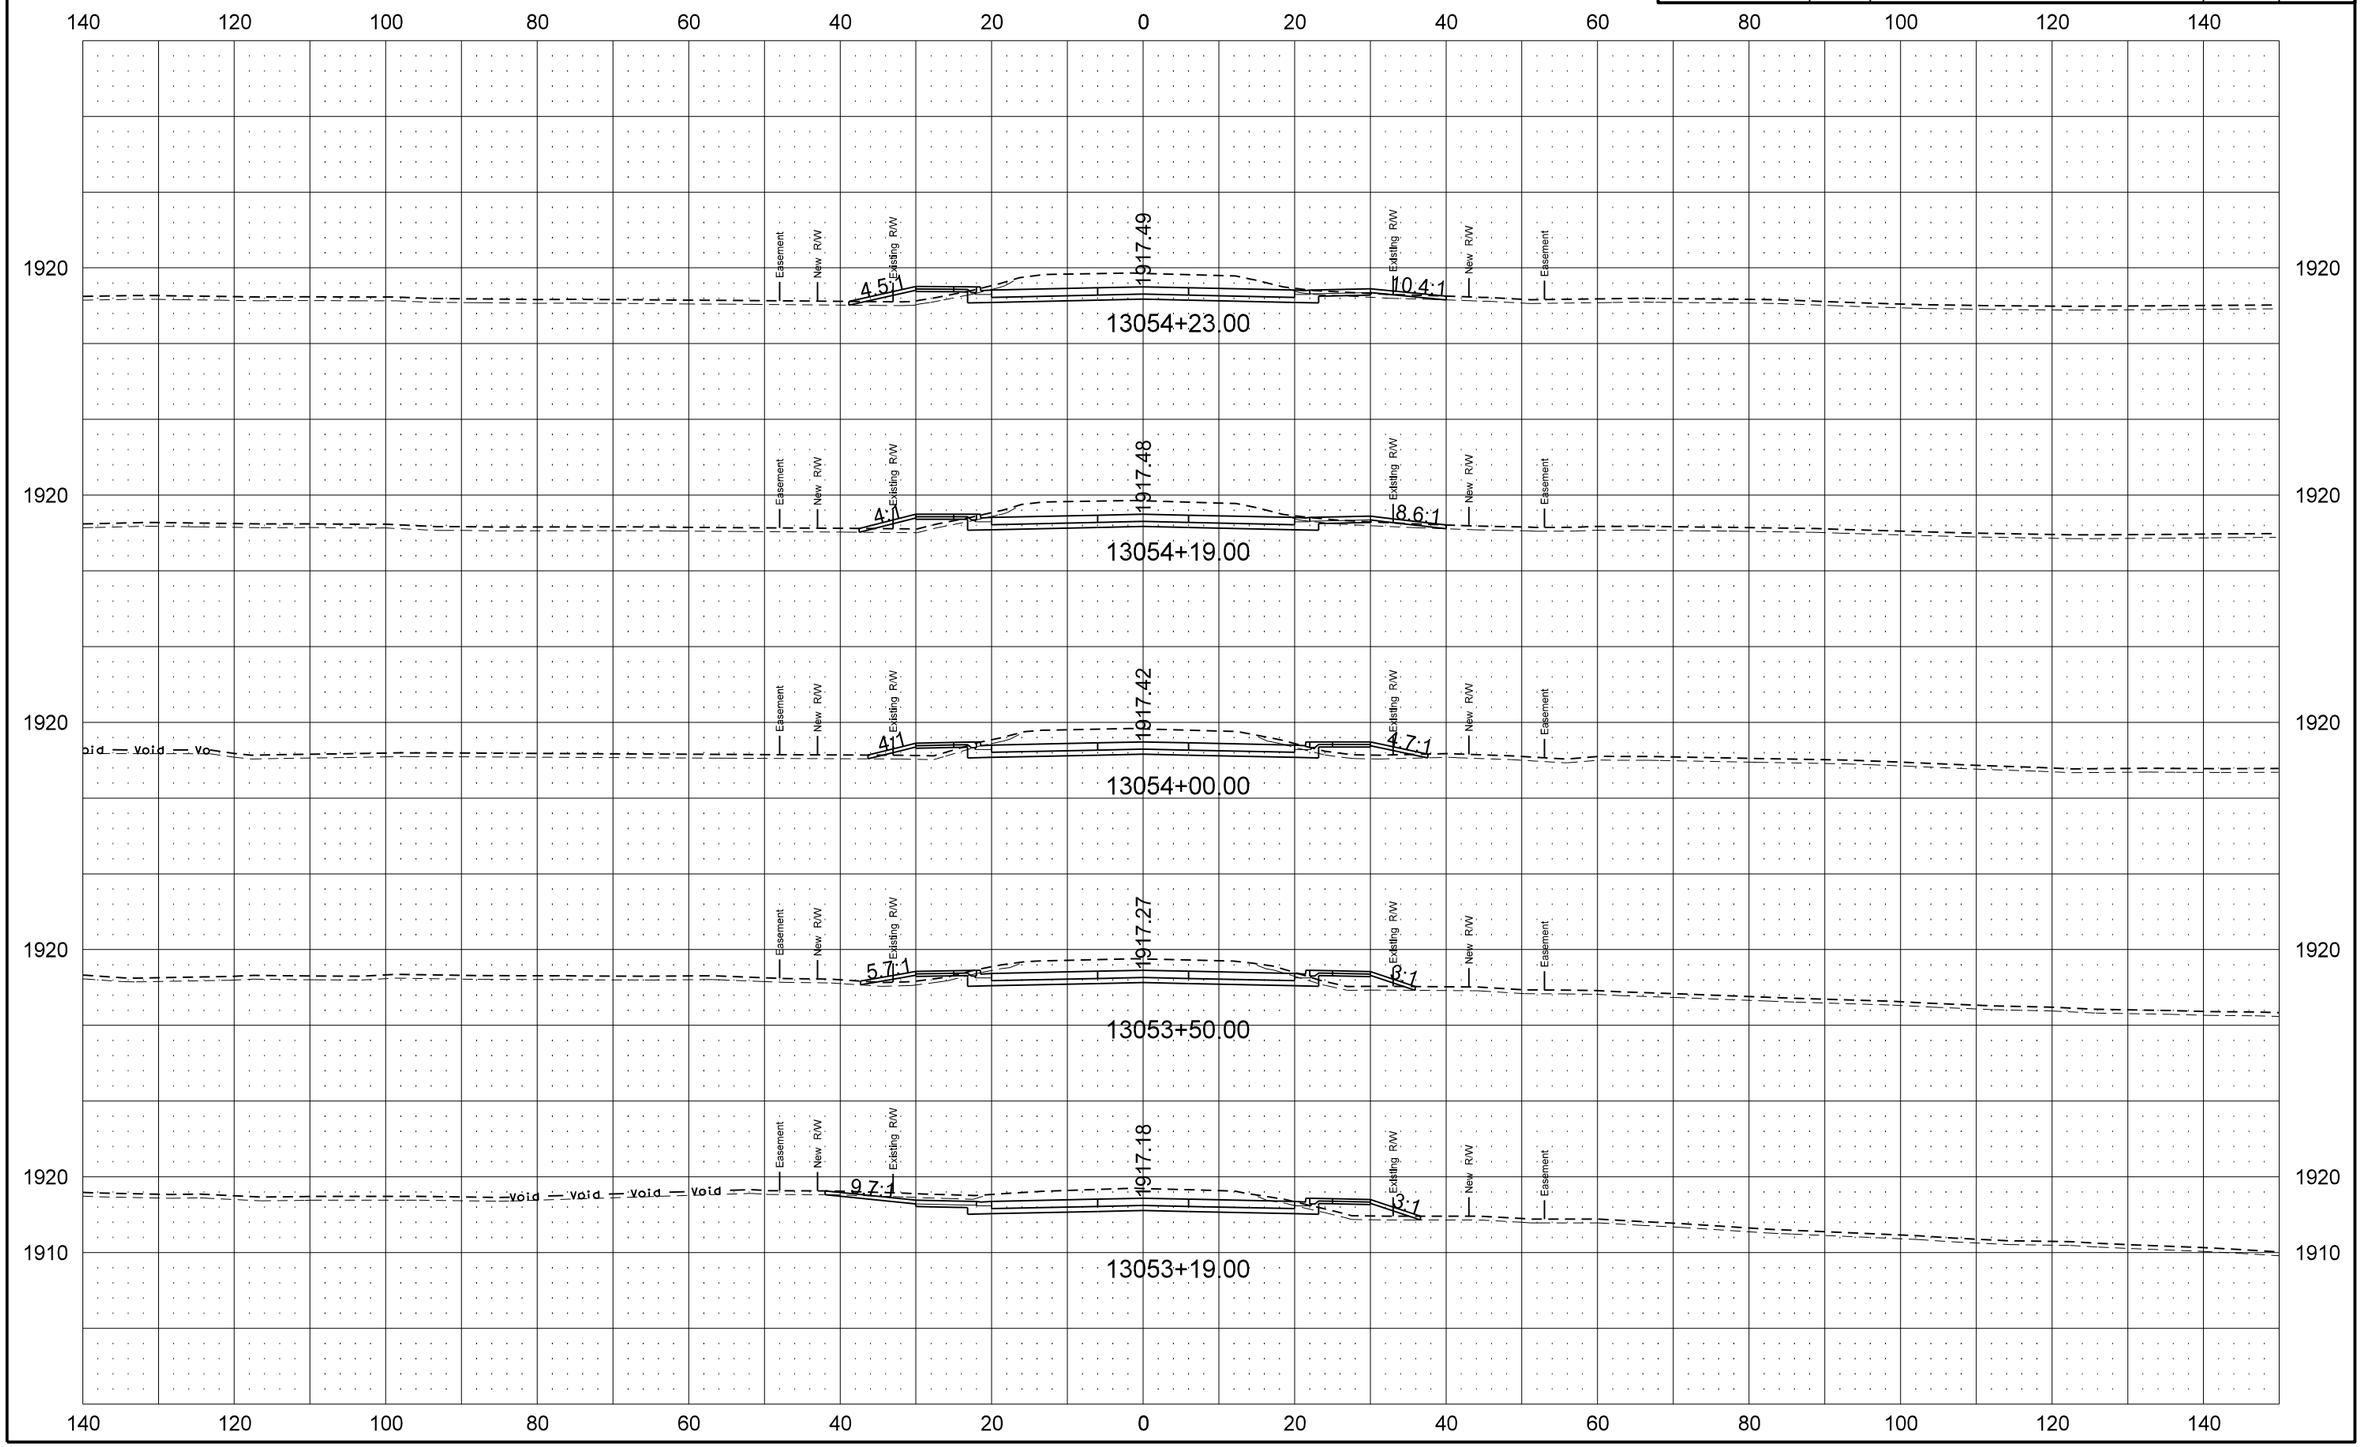

12/12/2013 5:58:16 AM darne R:\project\71804247.049\design\Sheets\200XS_003_ND 1804.dgn

STATE	PROJECT NO.	SECTION NO.	SHEET NO.
ND	SOIA-7-804(049)247	200	6

ND 1804 Mainline

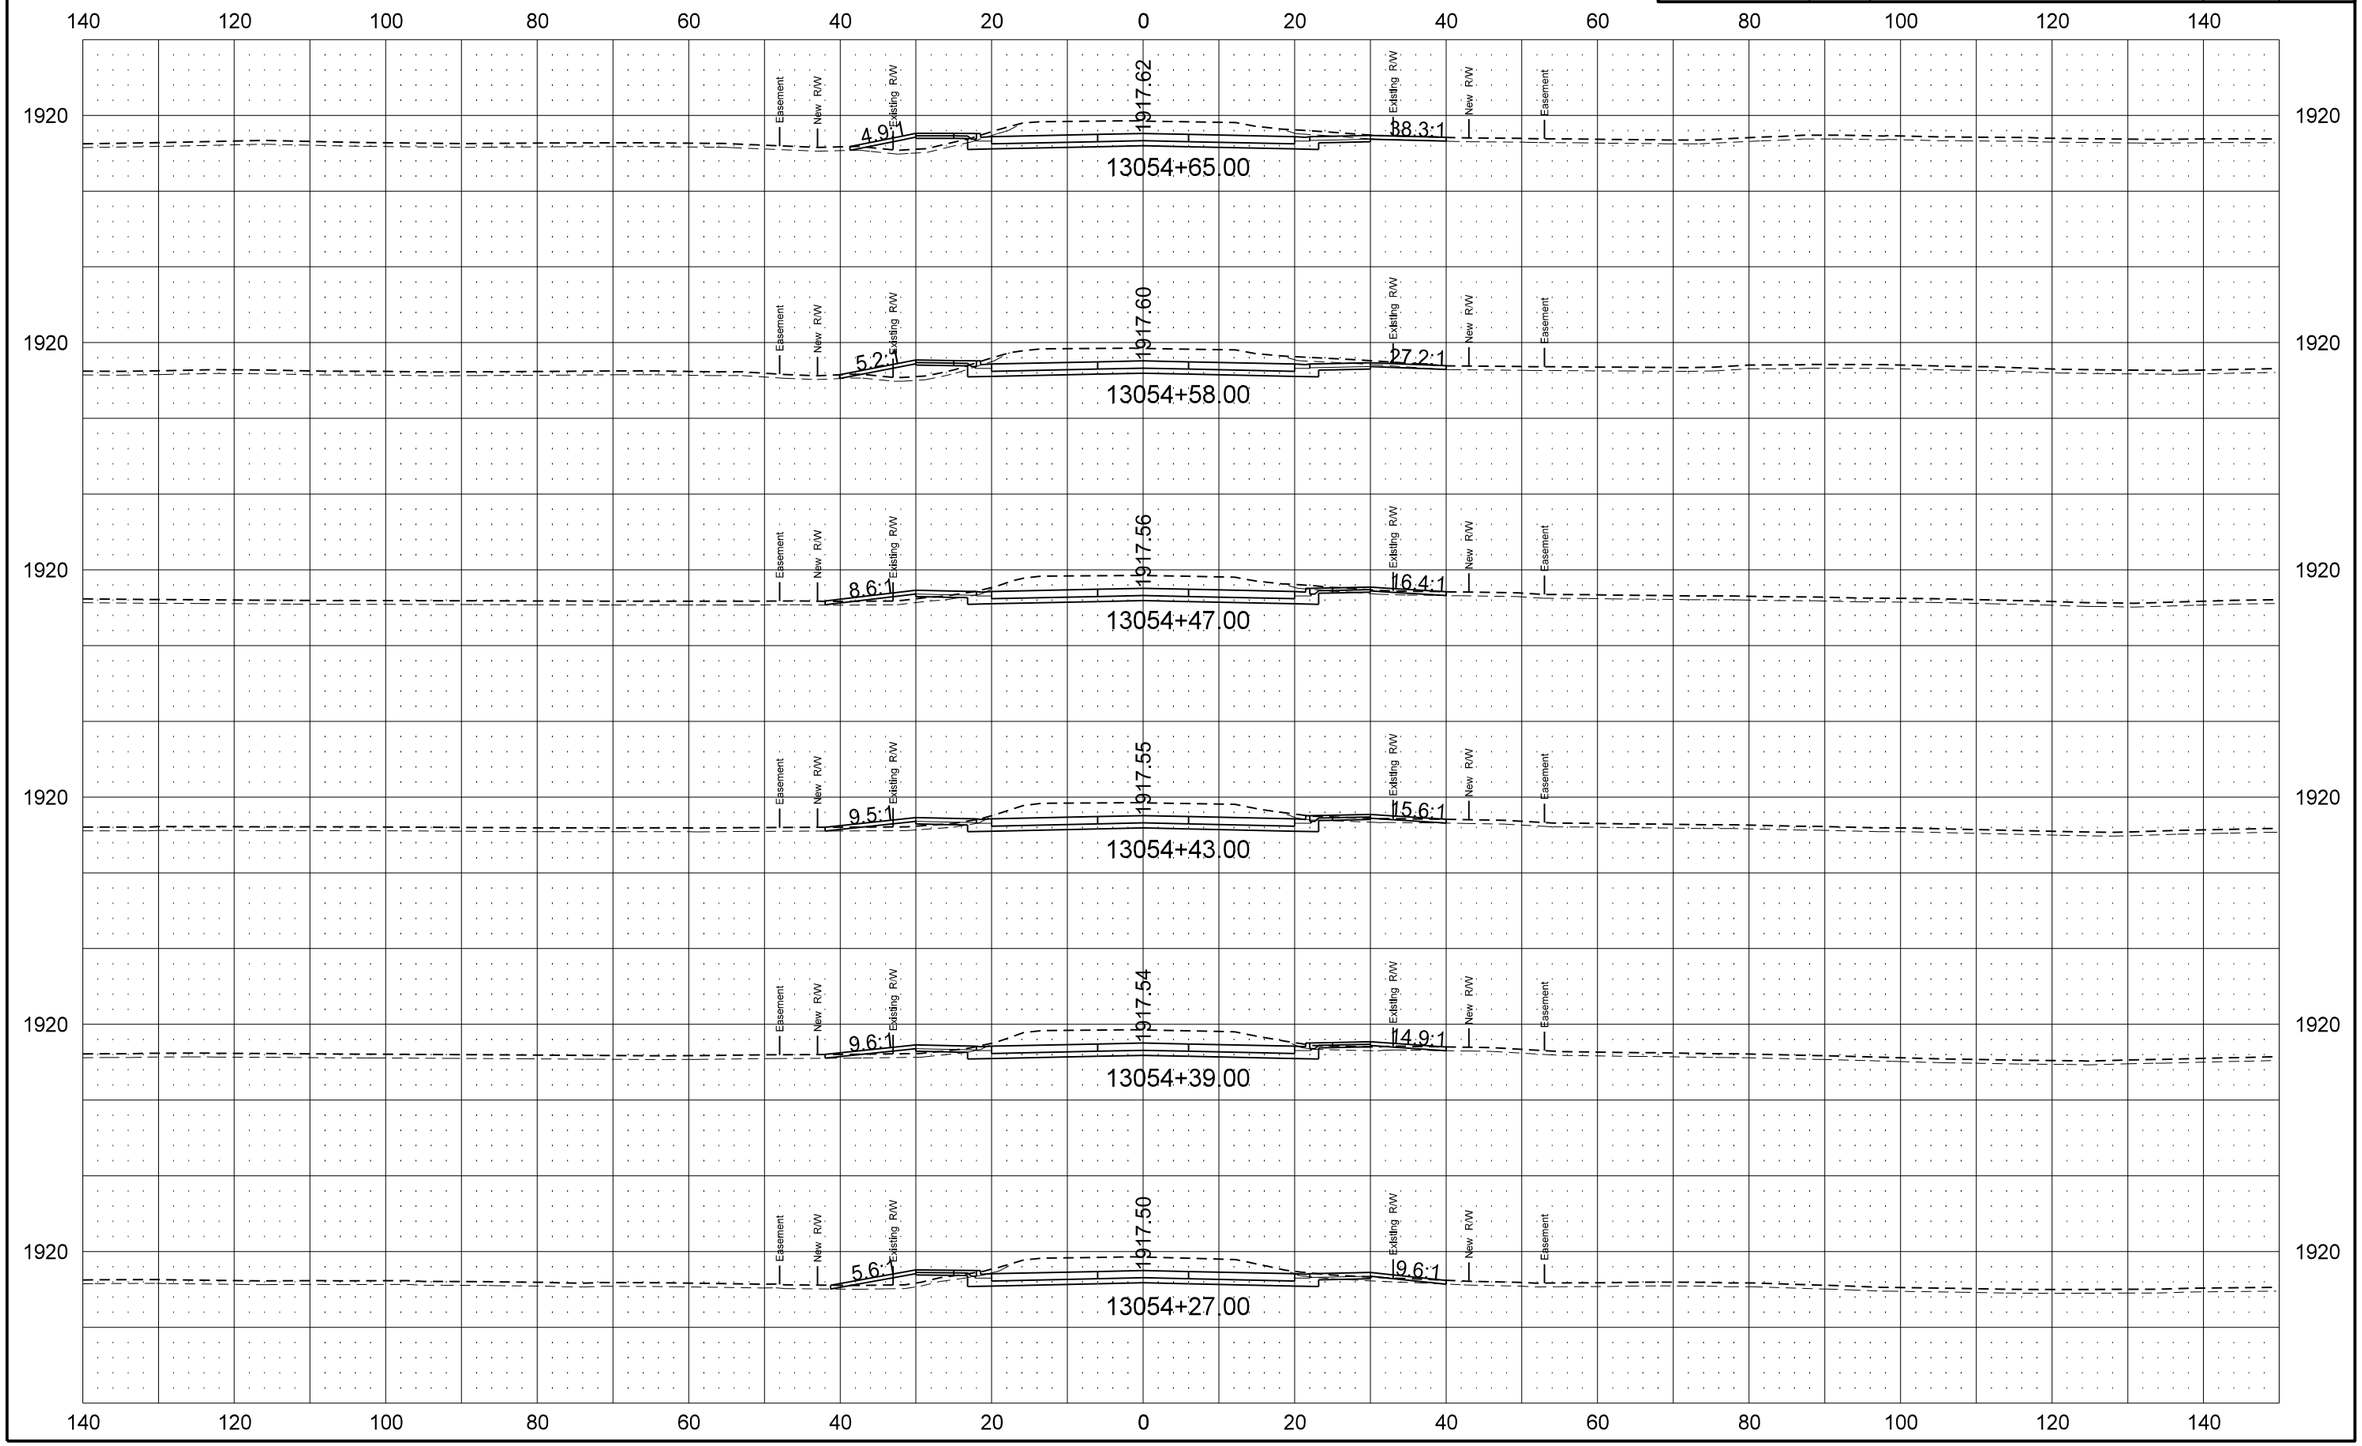

STATE	PROJECT NO.	SECTION NO.	SHEET NO.
ND	SOIA-7-804(049)247	200	7

ND 1804 Mainline

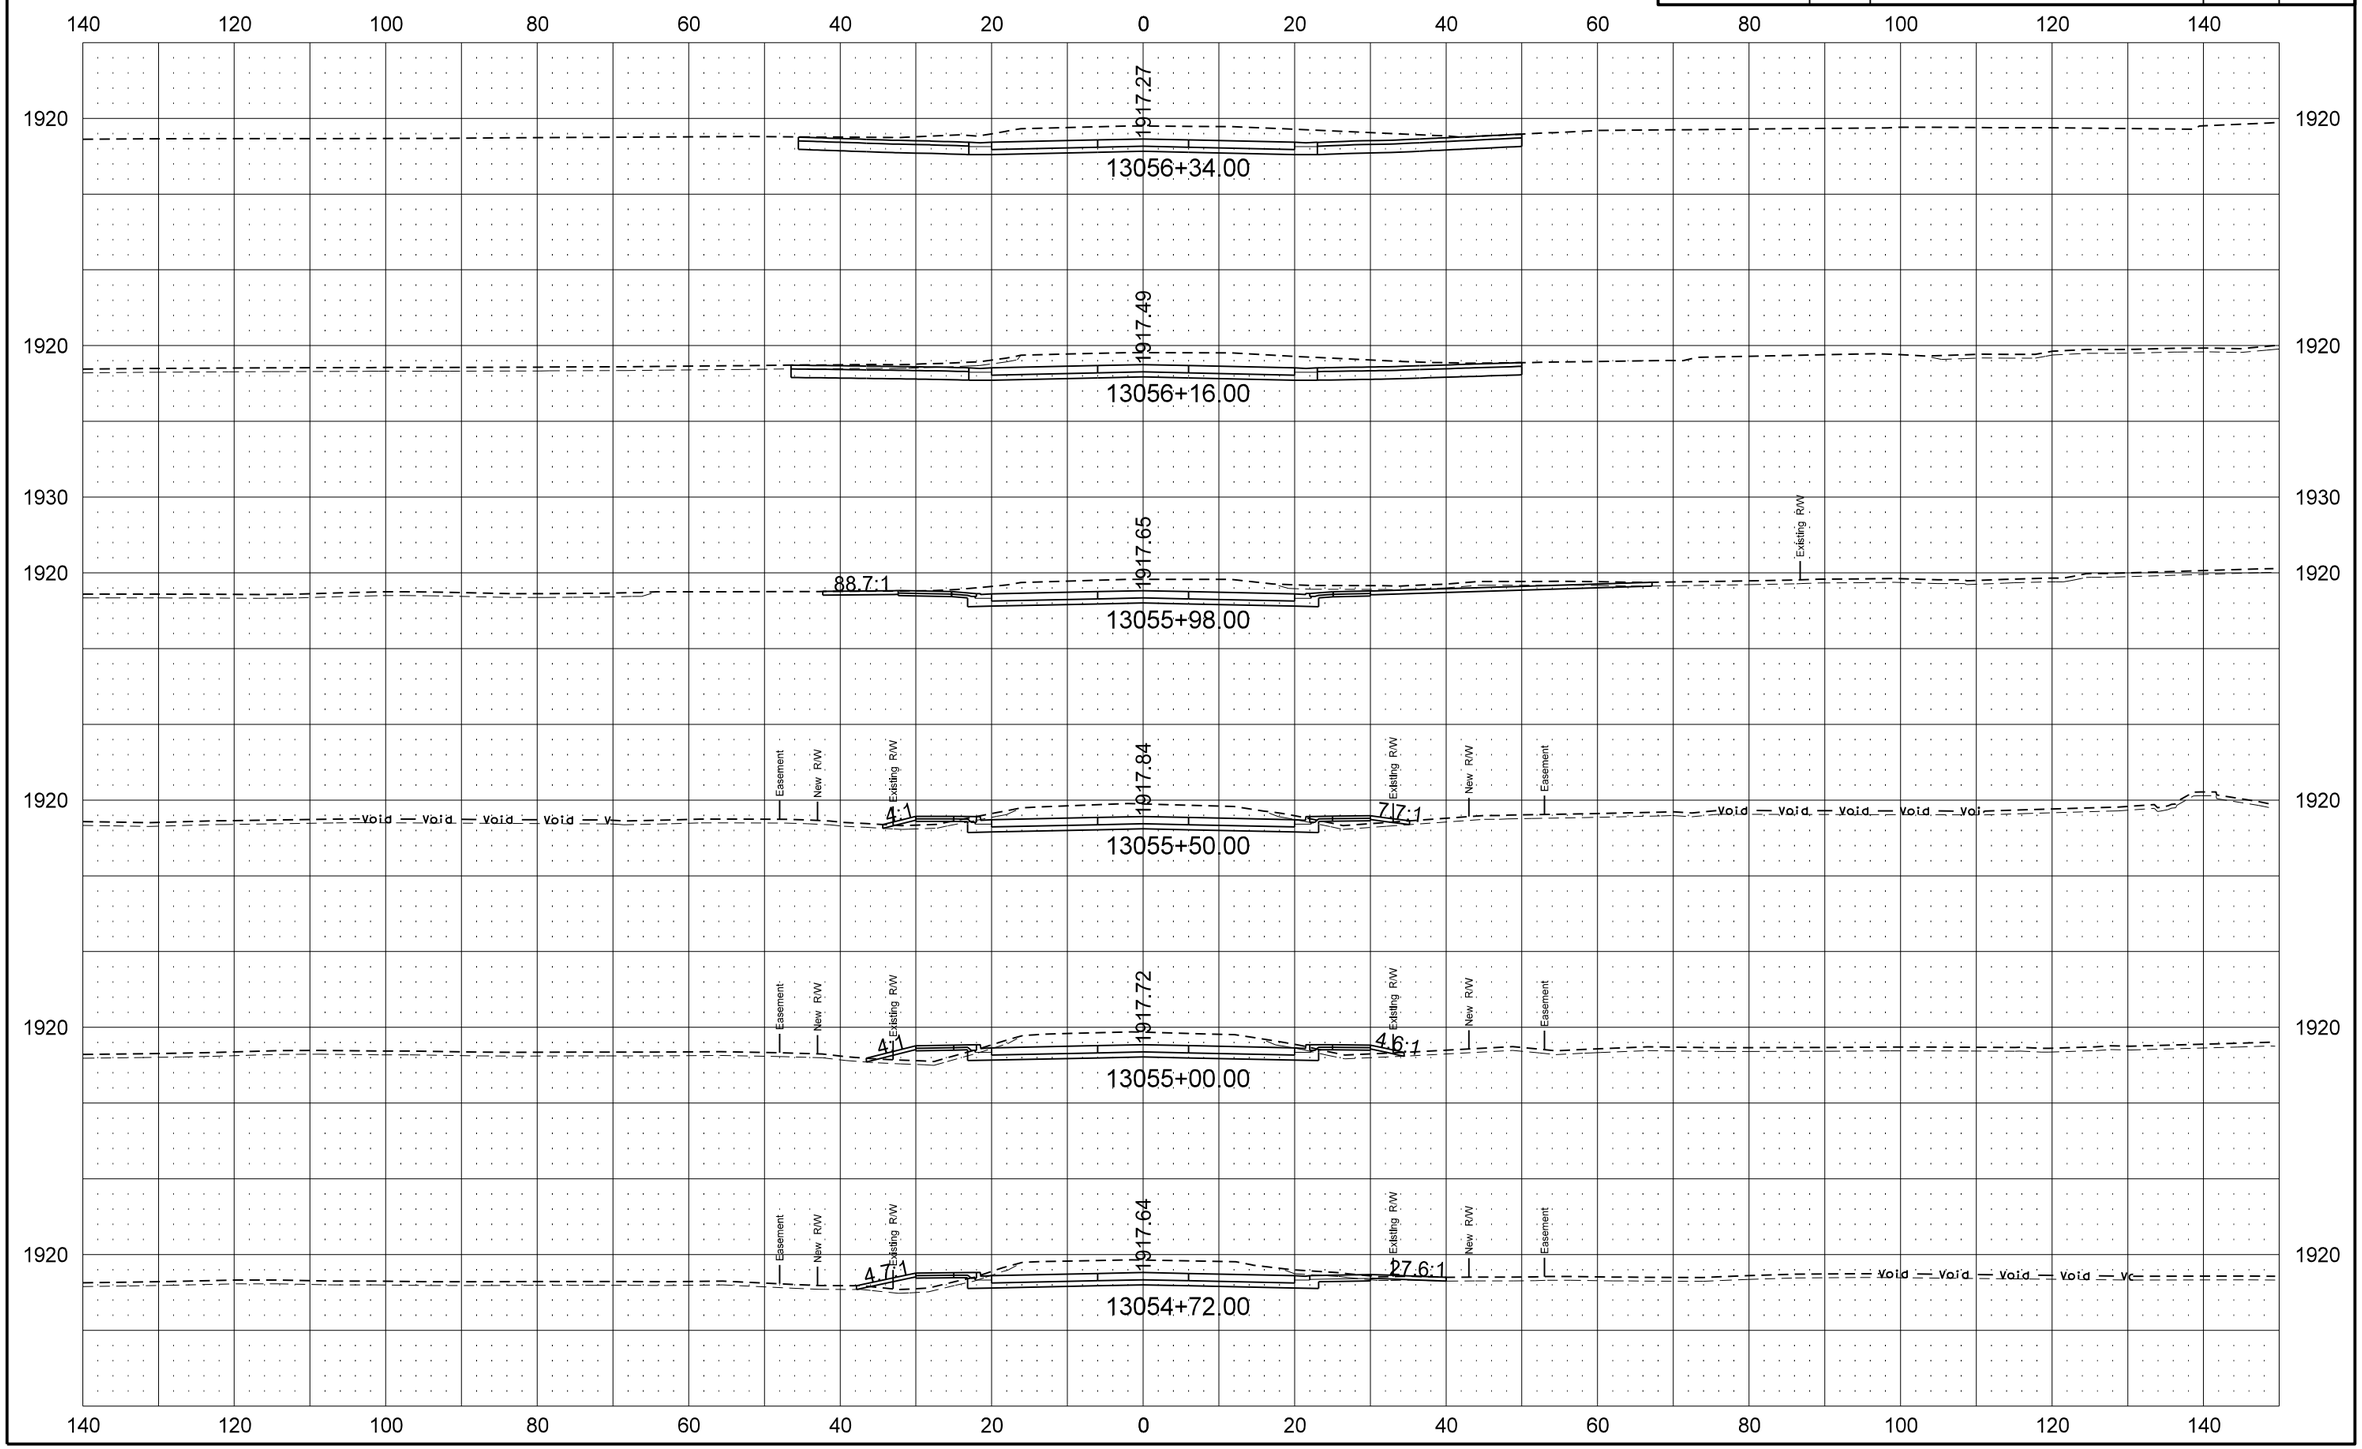

STATE	PROJECT NO.	SECTION NO.	SHEET NO.
ND	SOIA-7-804(049)247	200	8

ND 1804 Mainline

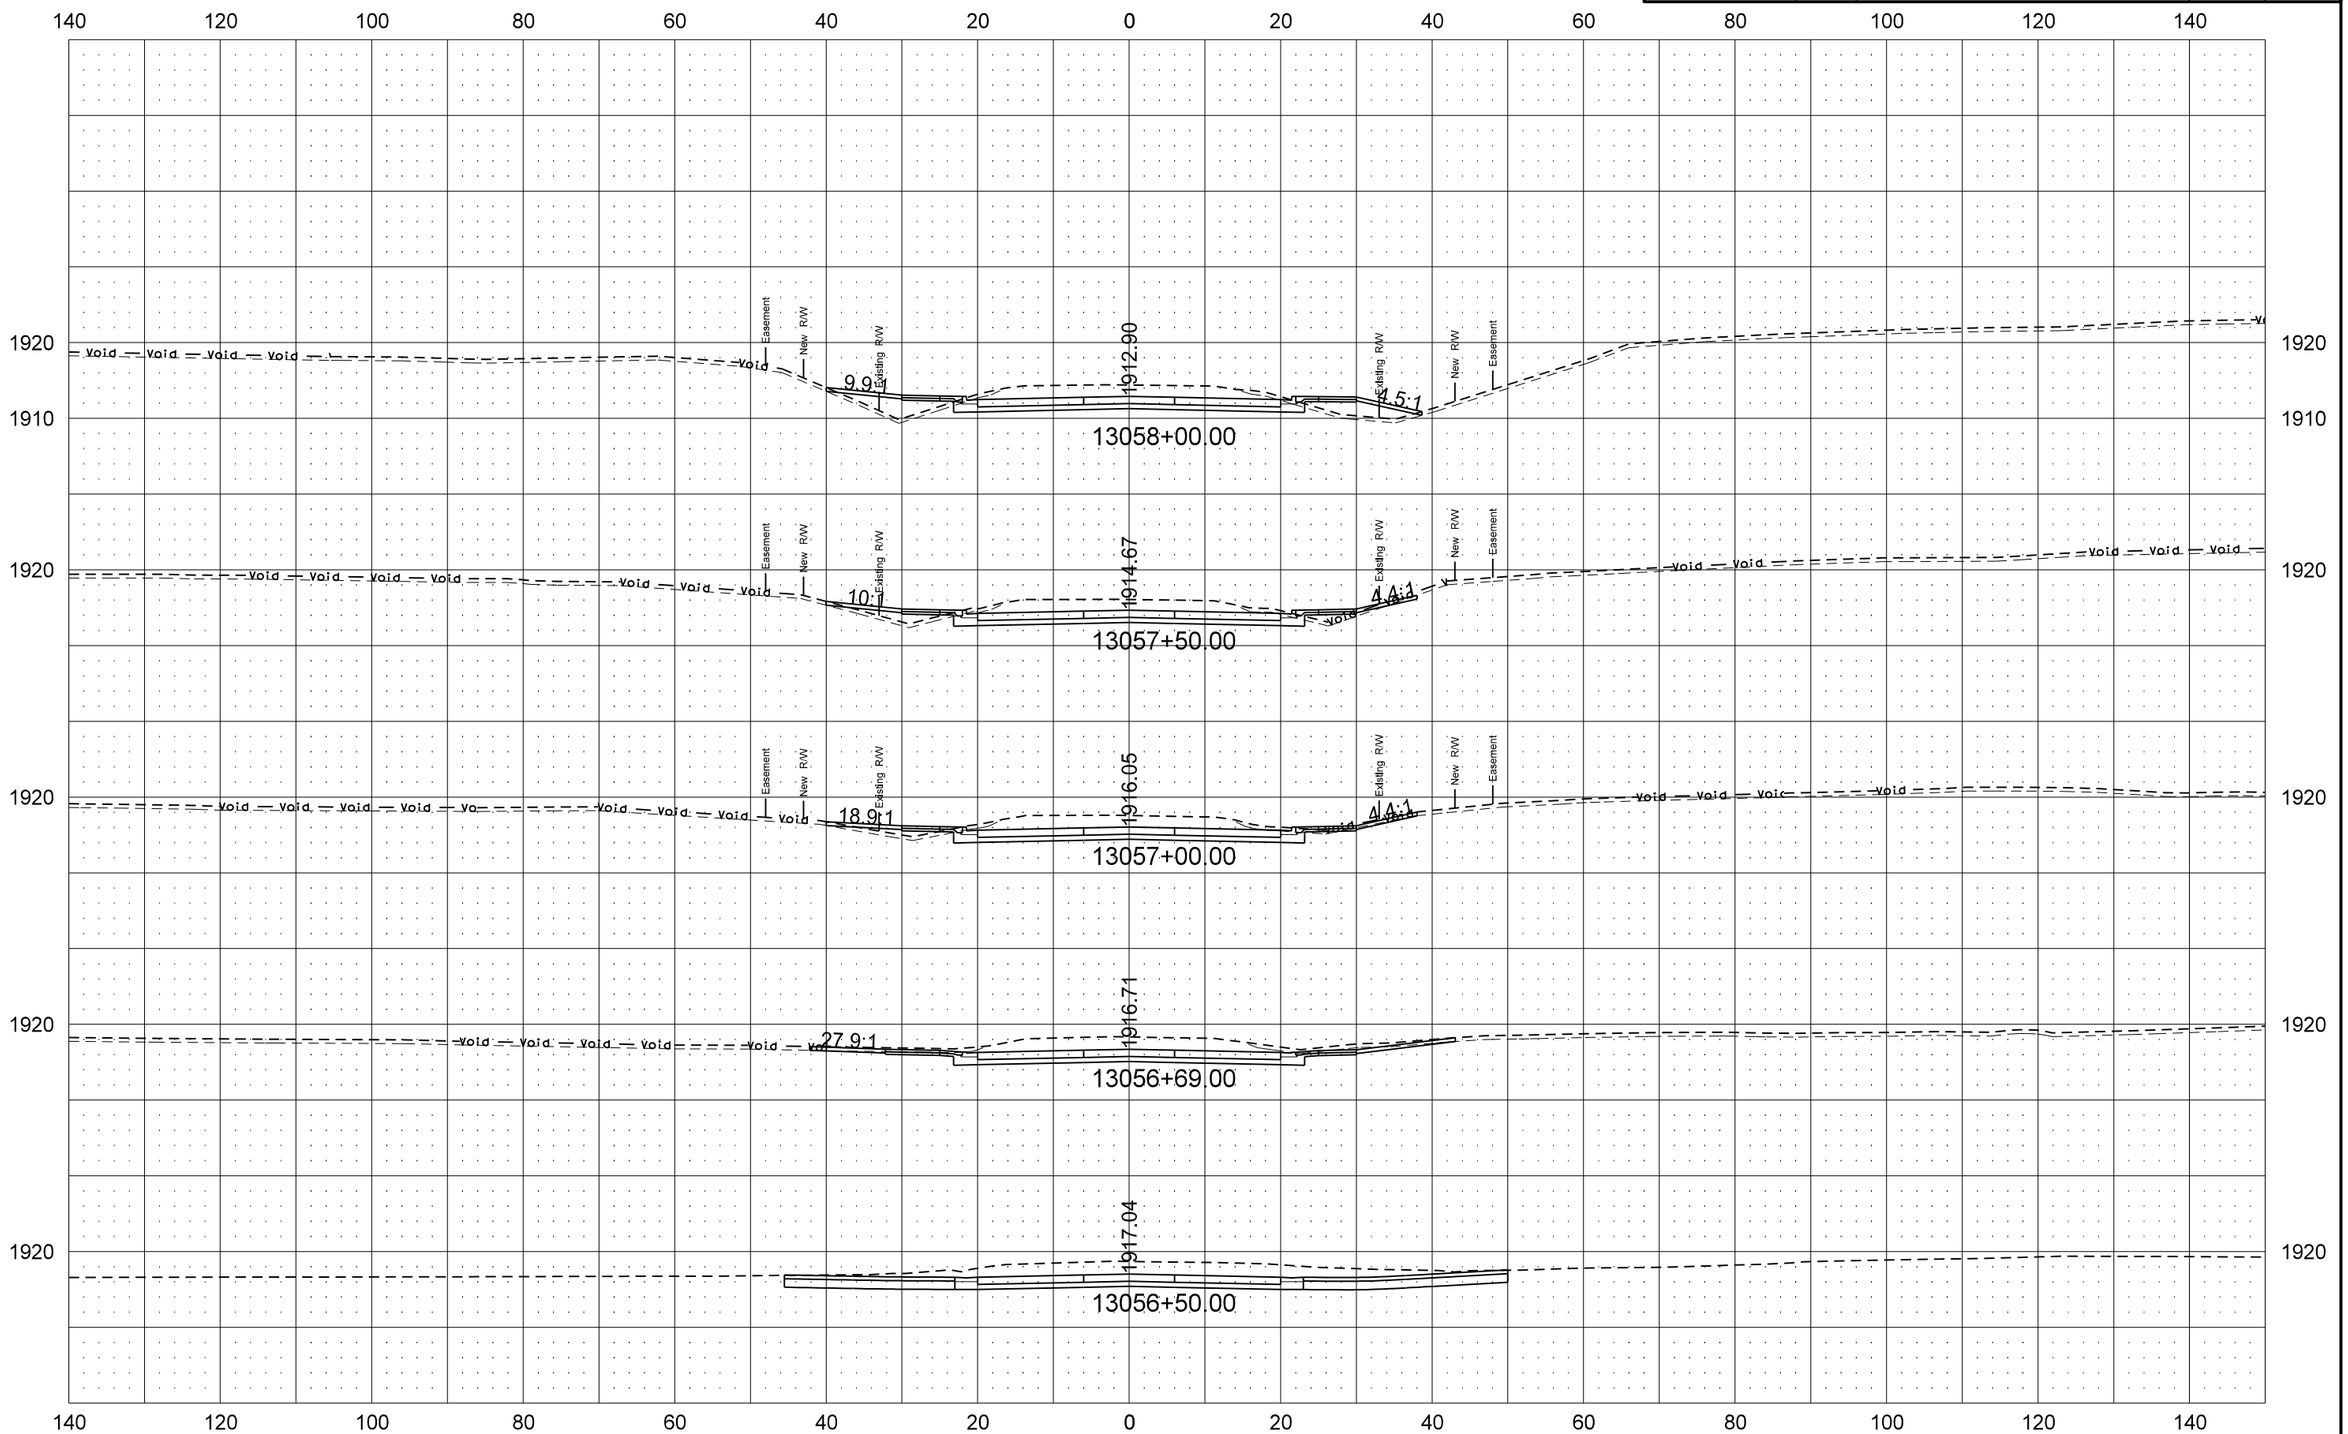

12/12/2013 5:58:24 AM darne R:\project\71804247.049\design\Sheets\200XS_003_ND 1804.dgn

STATE	PROJECT NO.	SECTION NO.	SHEET NO.
ND	SOIA-7-804(049)247	200	9

ND 1804 Mainline

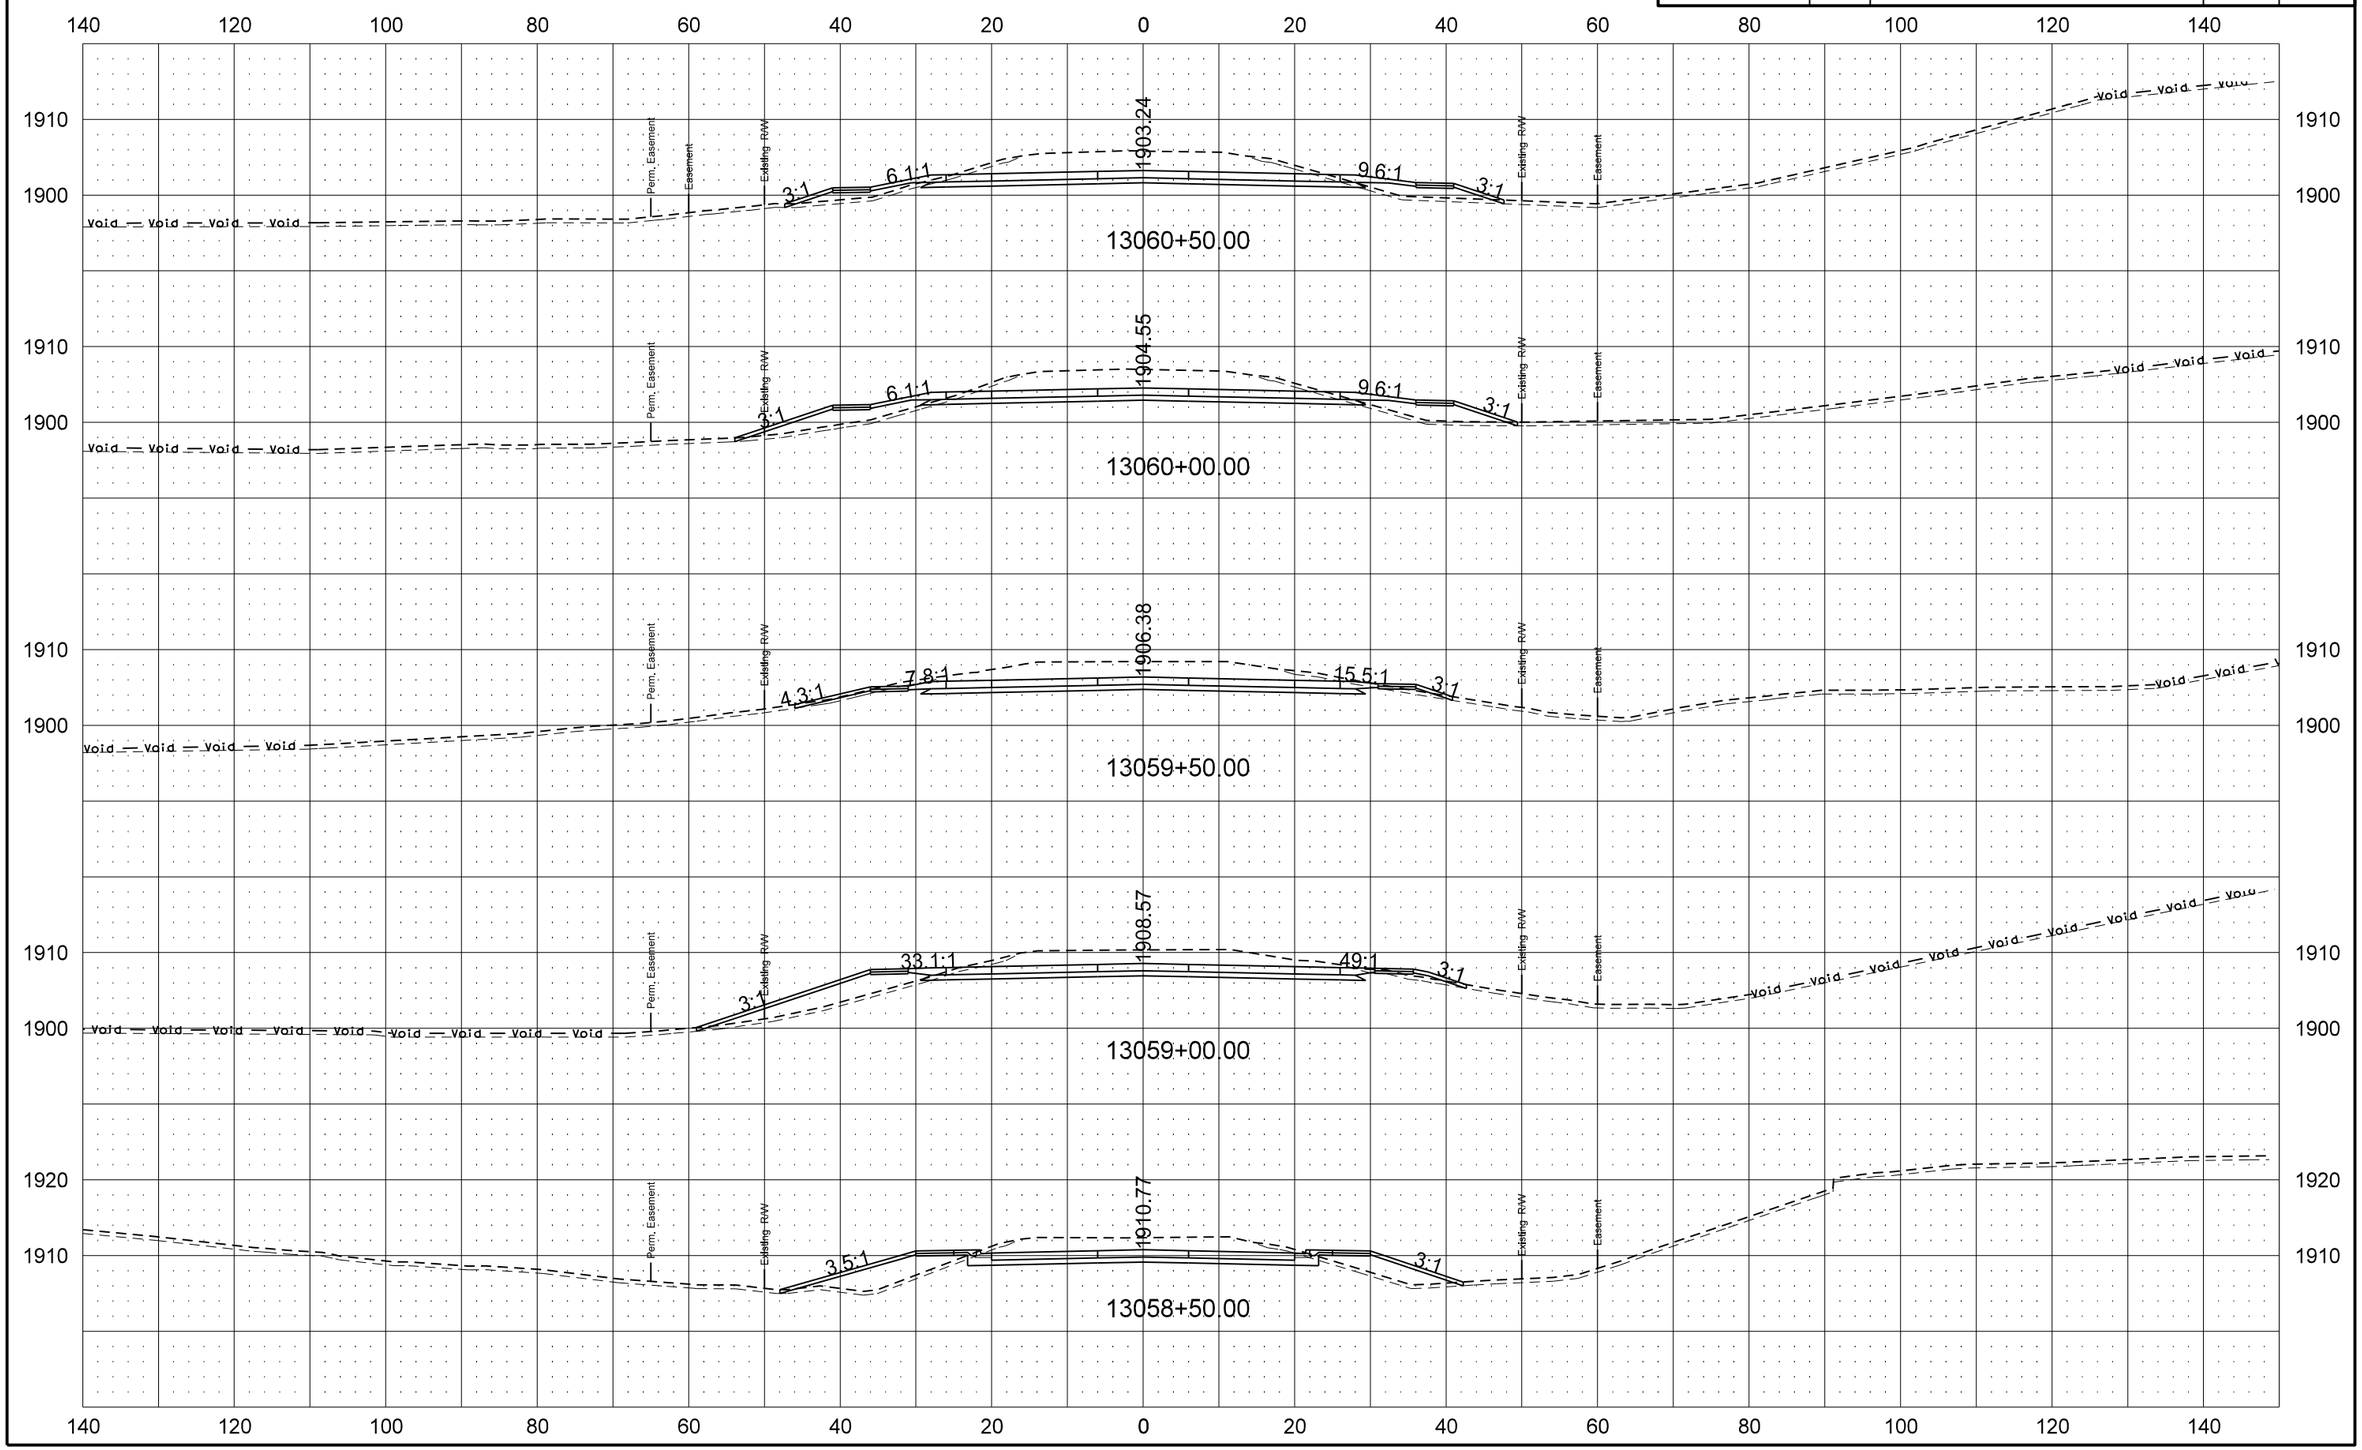

12/18/2013 9:36:01 AM darne R:\project\71804247.049\design\Sheets\200XS_003_ND 1804.dgn

STATE	PROJECT NO.	SECTION NO.	SHEET NO.
ND	SOIA-7-804(049)247	200	10

ND 1804 Mainline

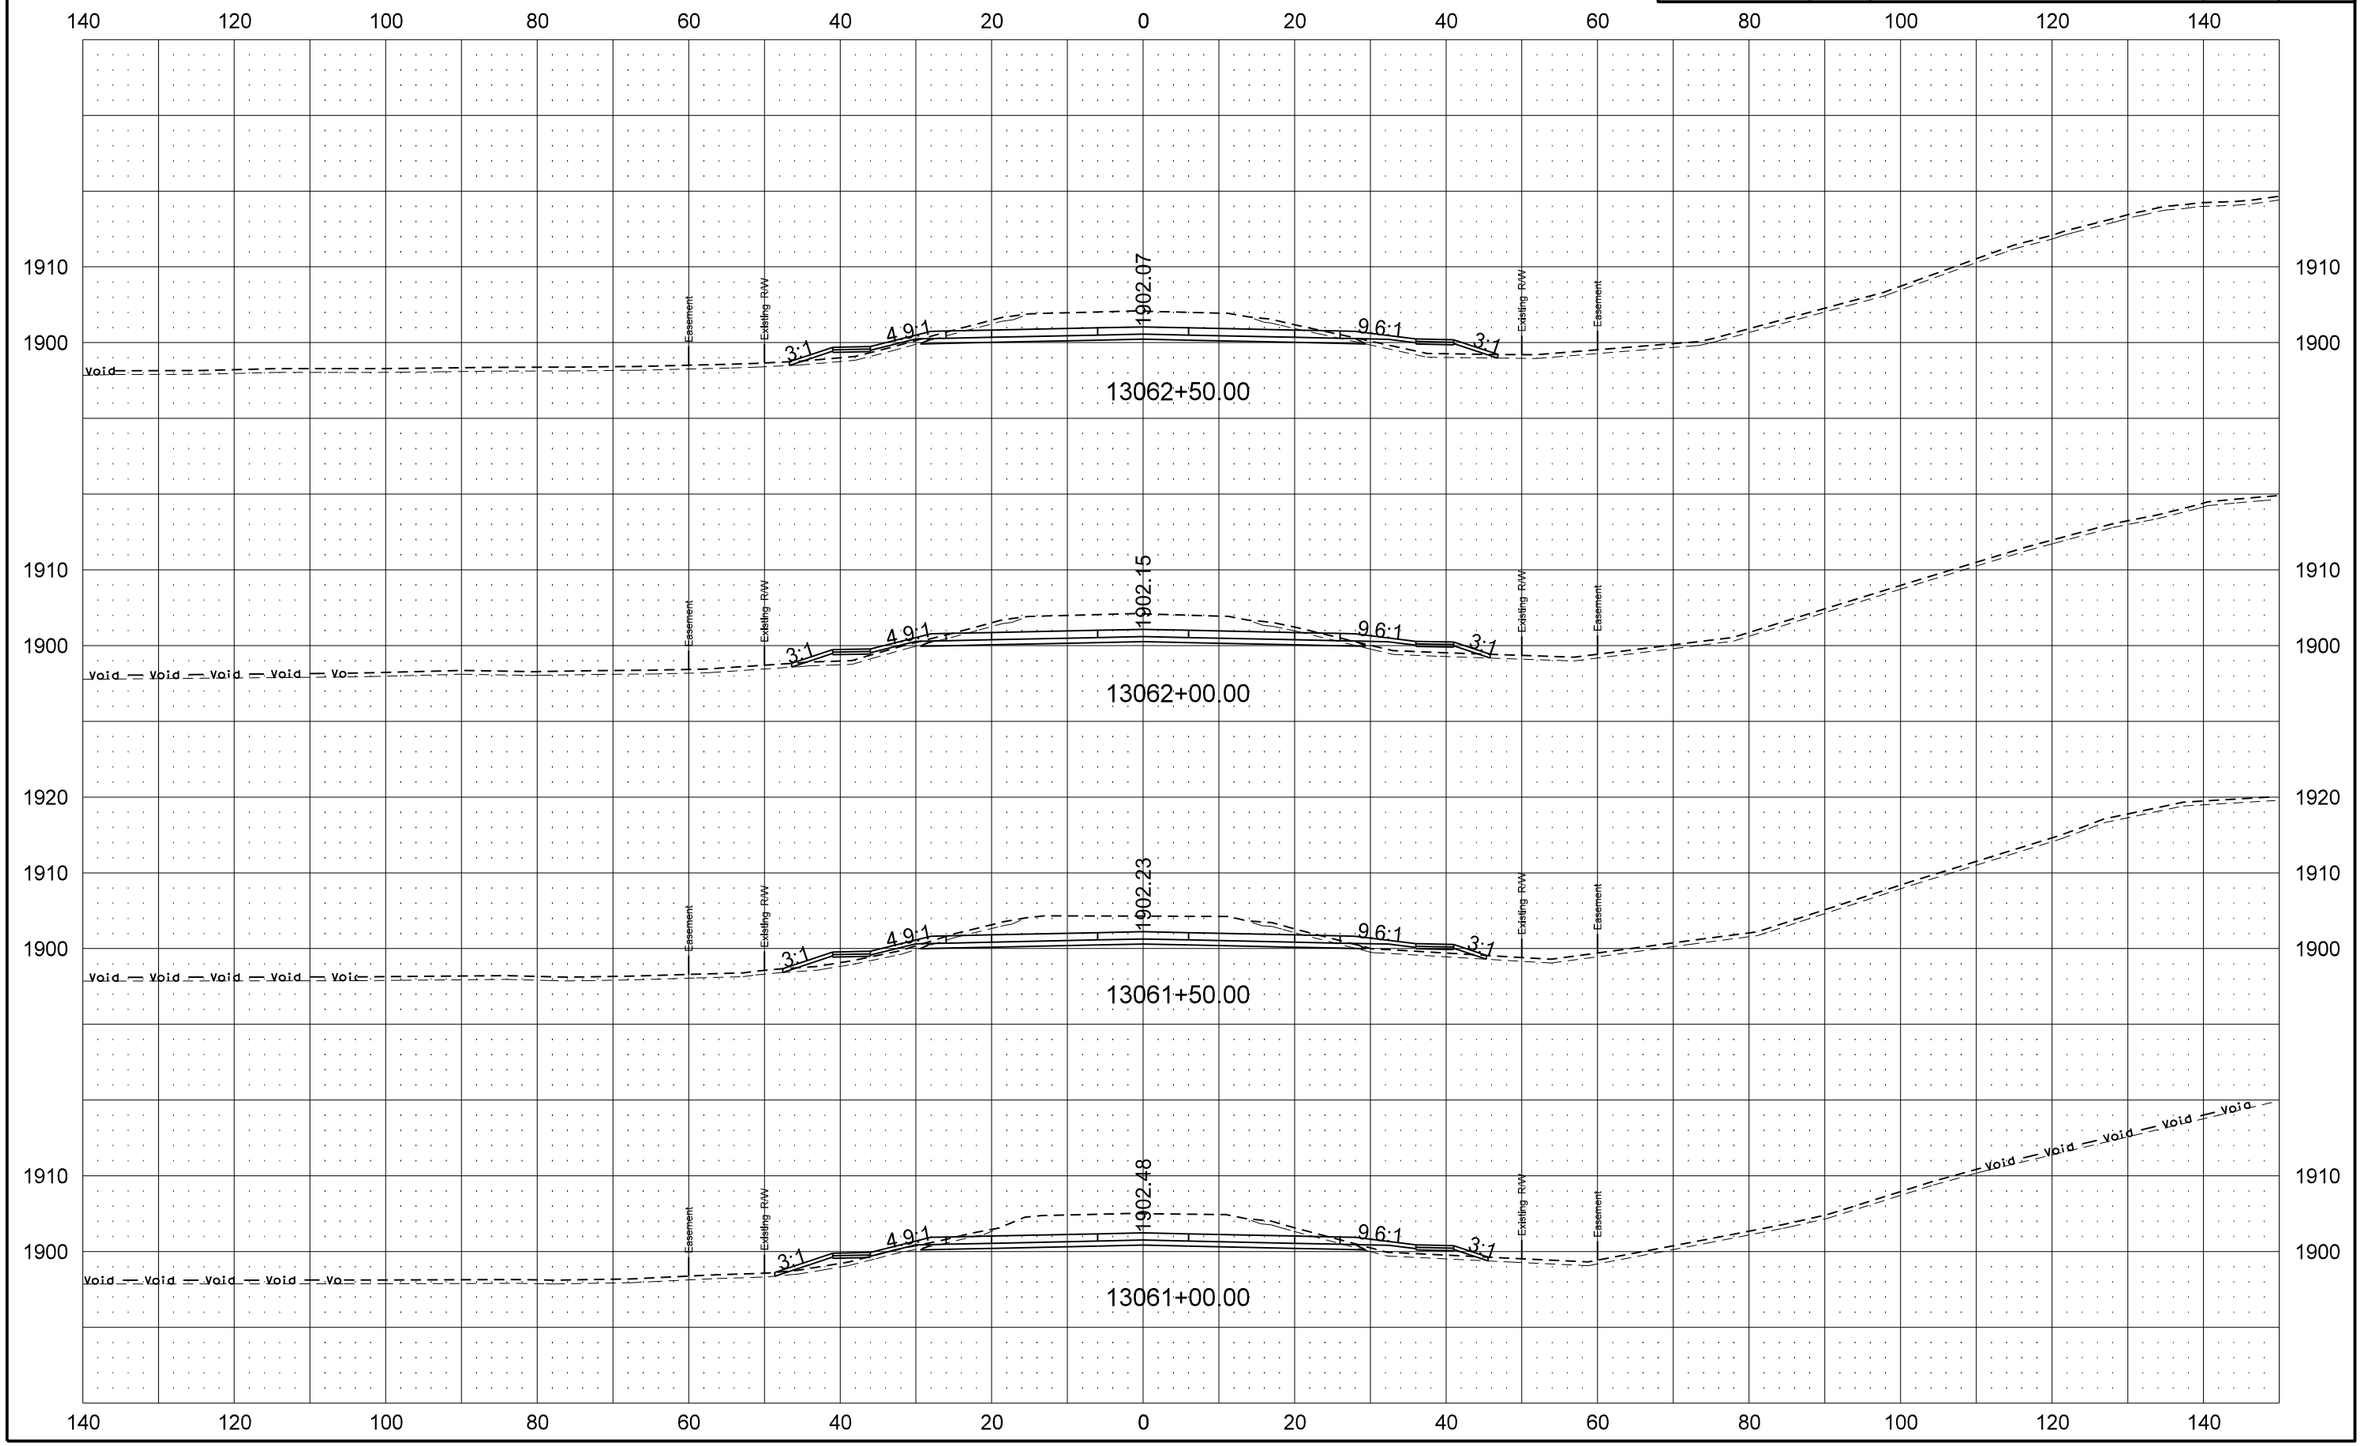

12/12/2013 5:58:30 AM darne R:\project\71804247.049\design\Sheets\200XS_003_ND 1804.dgn

STATE	PROJECT NO.	SECTION NO.	SHEET NO.
ND	SOIA-7-804(049)247	200	11

ND 1804 Mainline

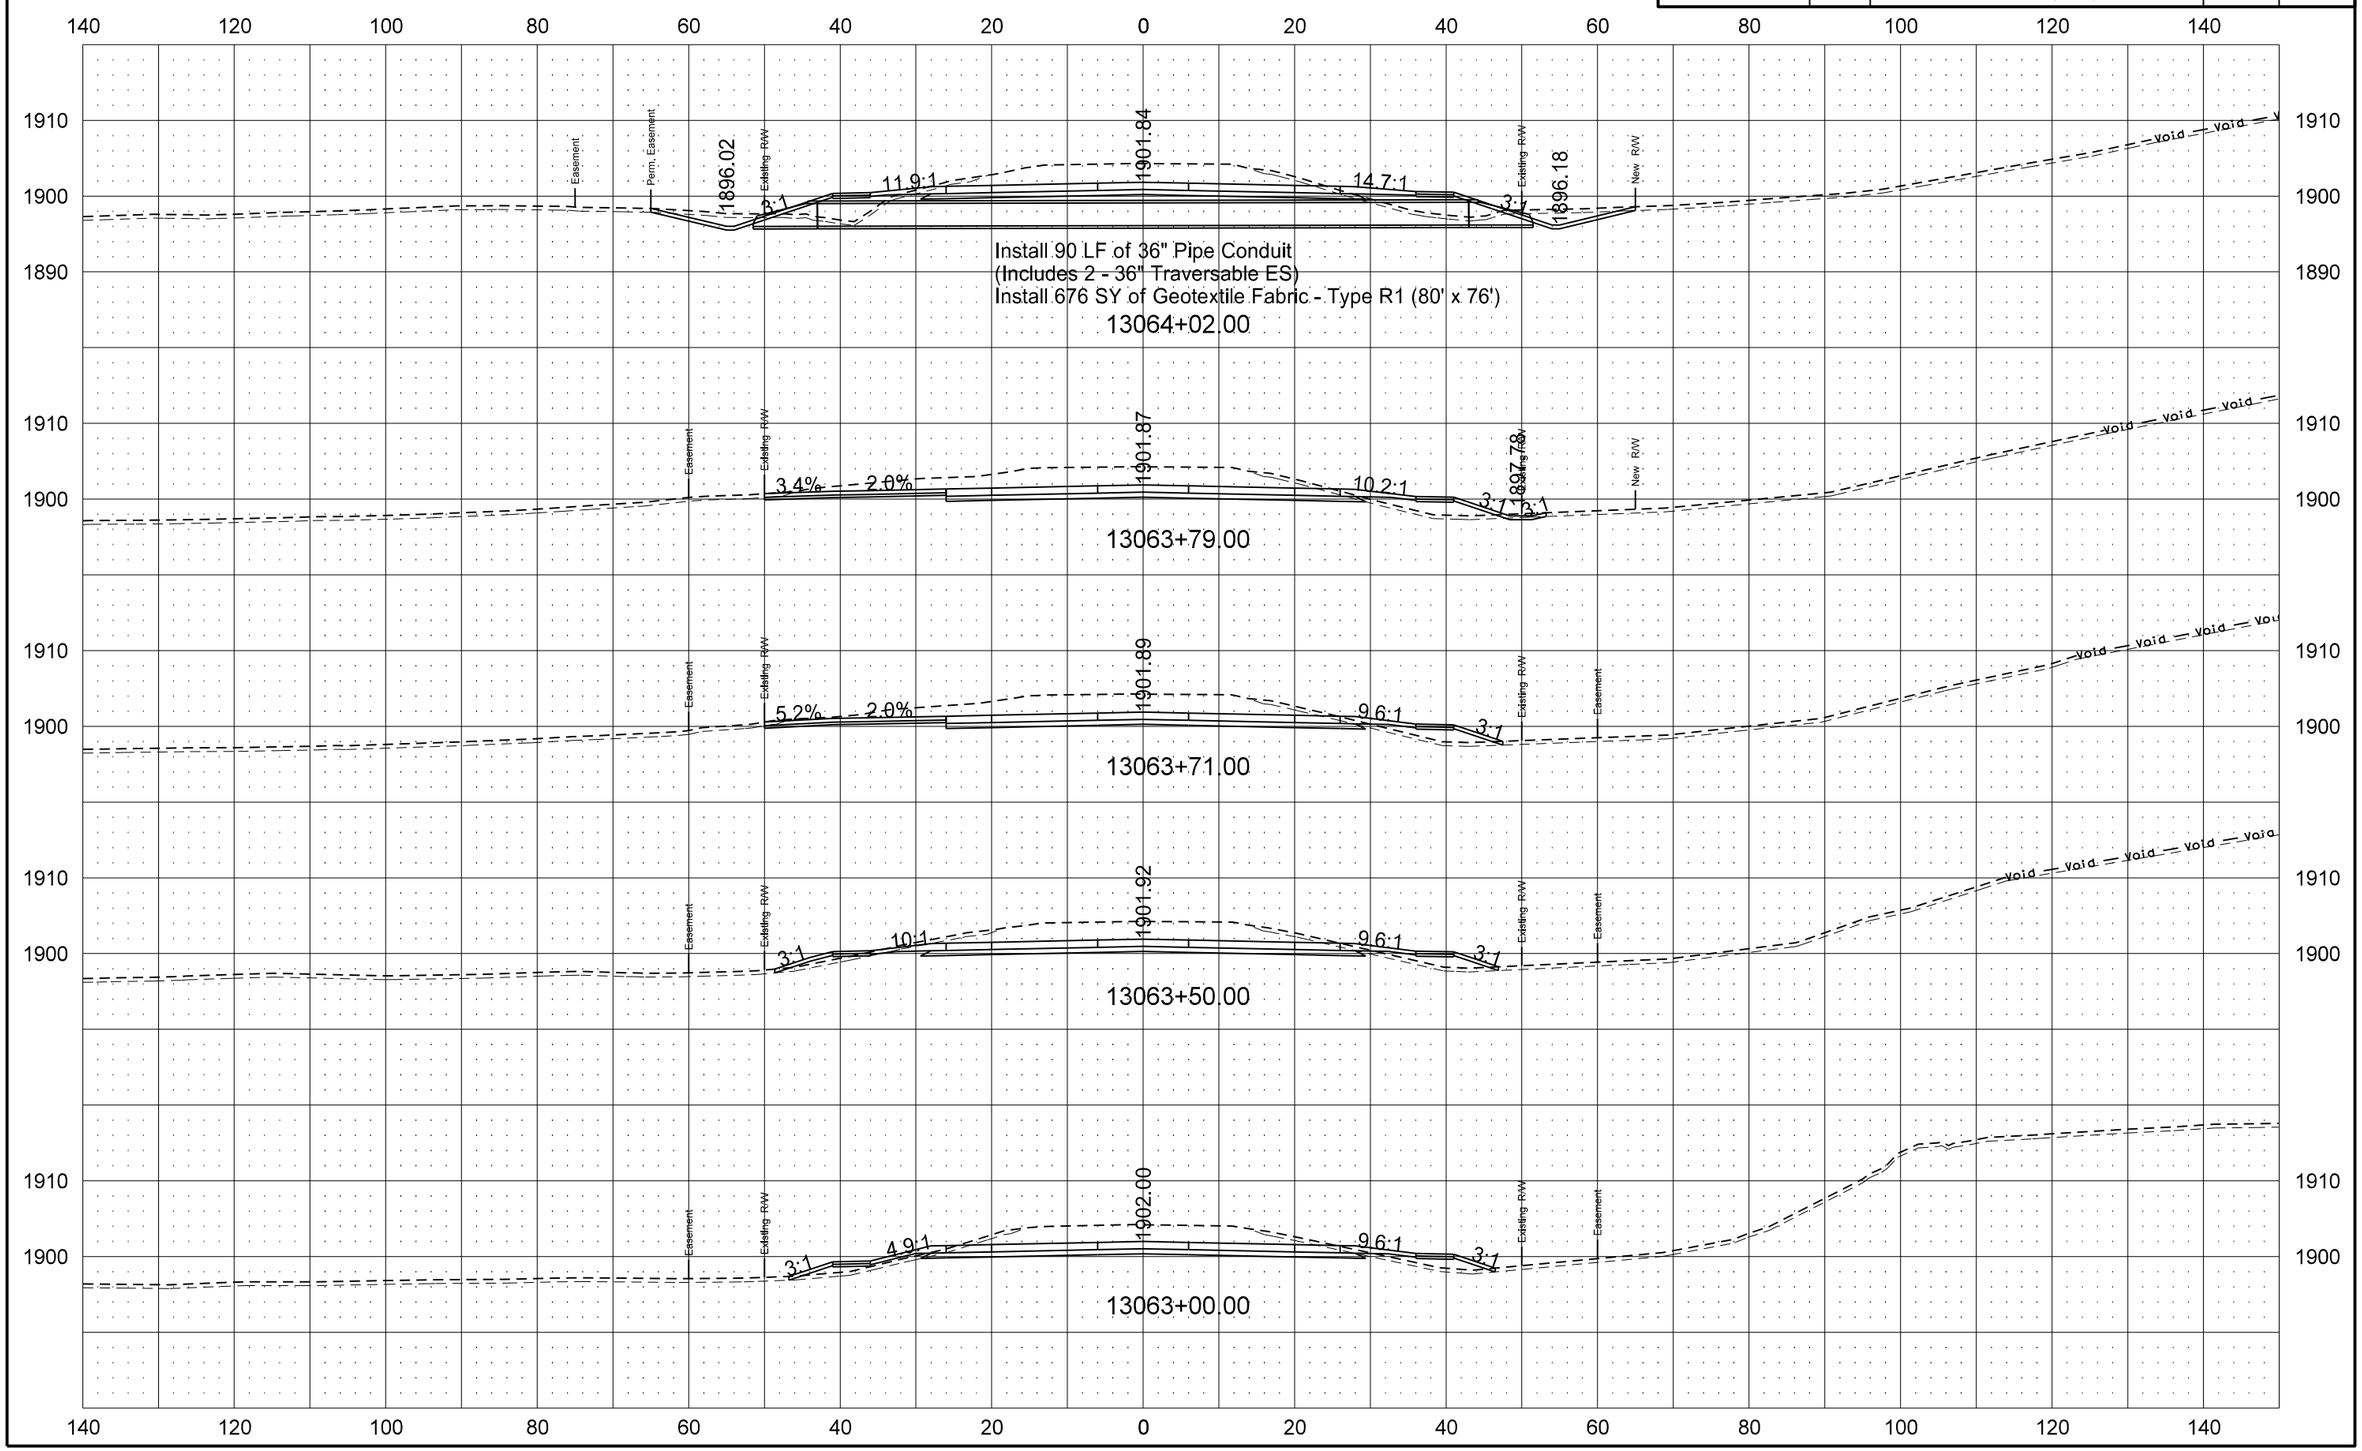

12/18/2013 9:36:02 AM darne R:\project\71804247.049\design\Sheets\200XS_003_ND 1804.dgn

STATE	PROJECT NO.	SECTION NO.	SHEET NO.
ND	SOIA-7-804(049)247	200	12

ND 1804 Mainline

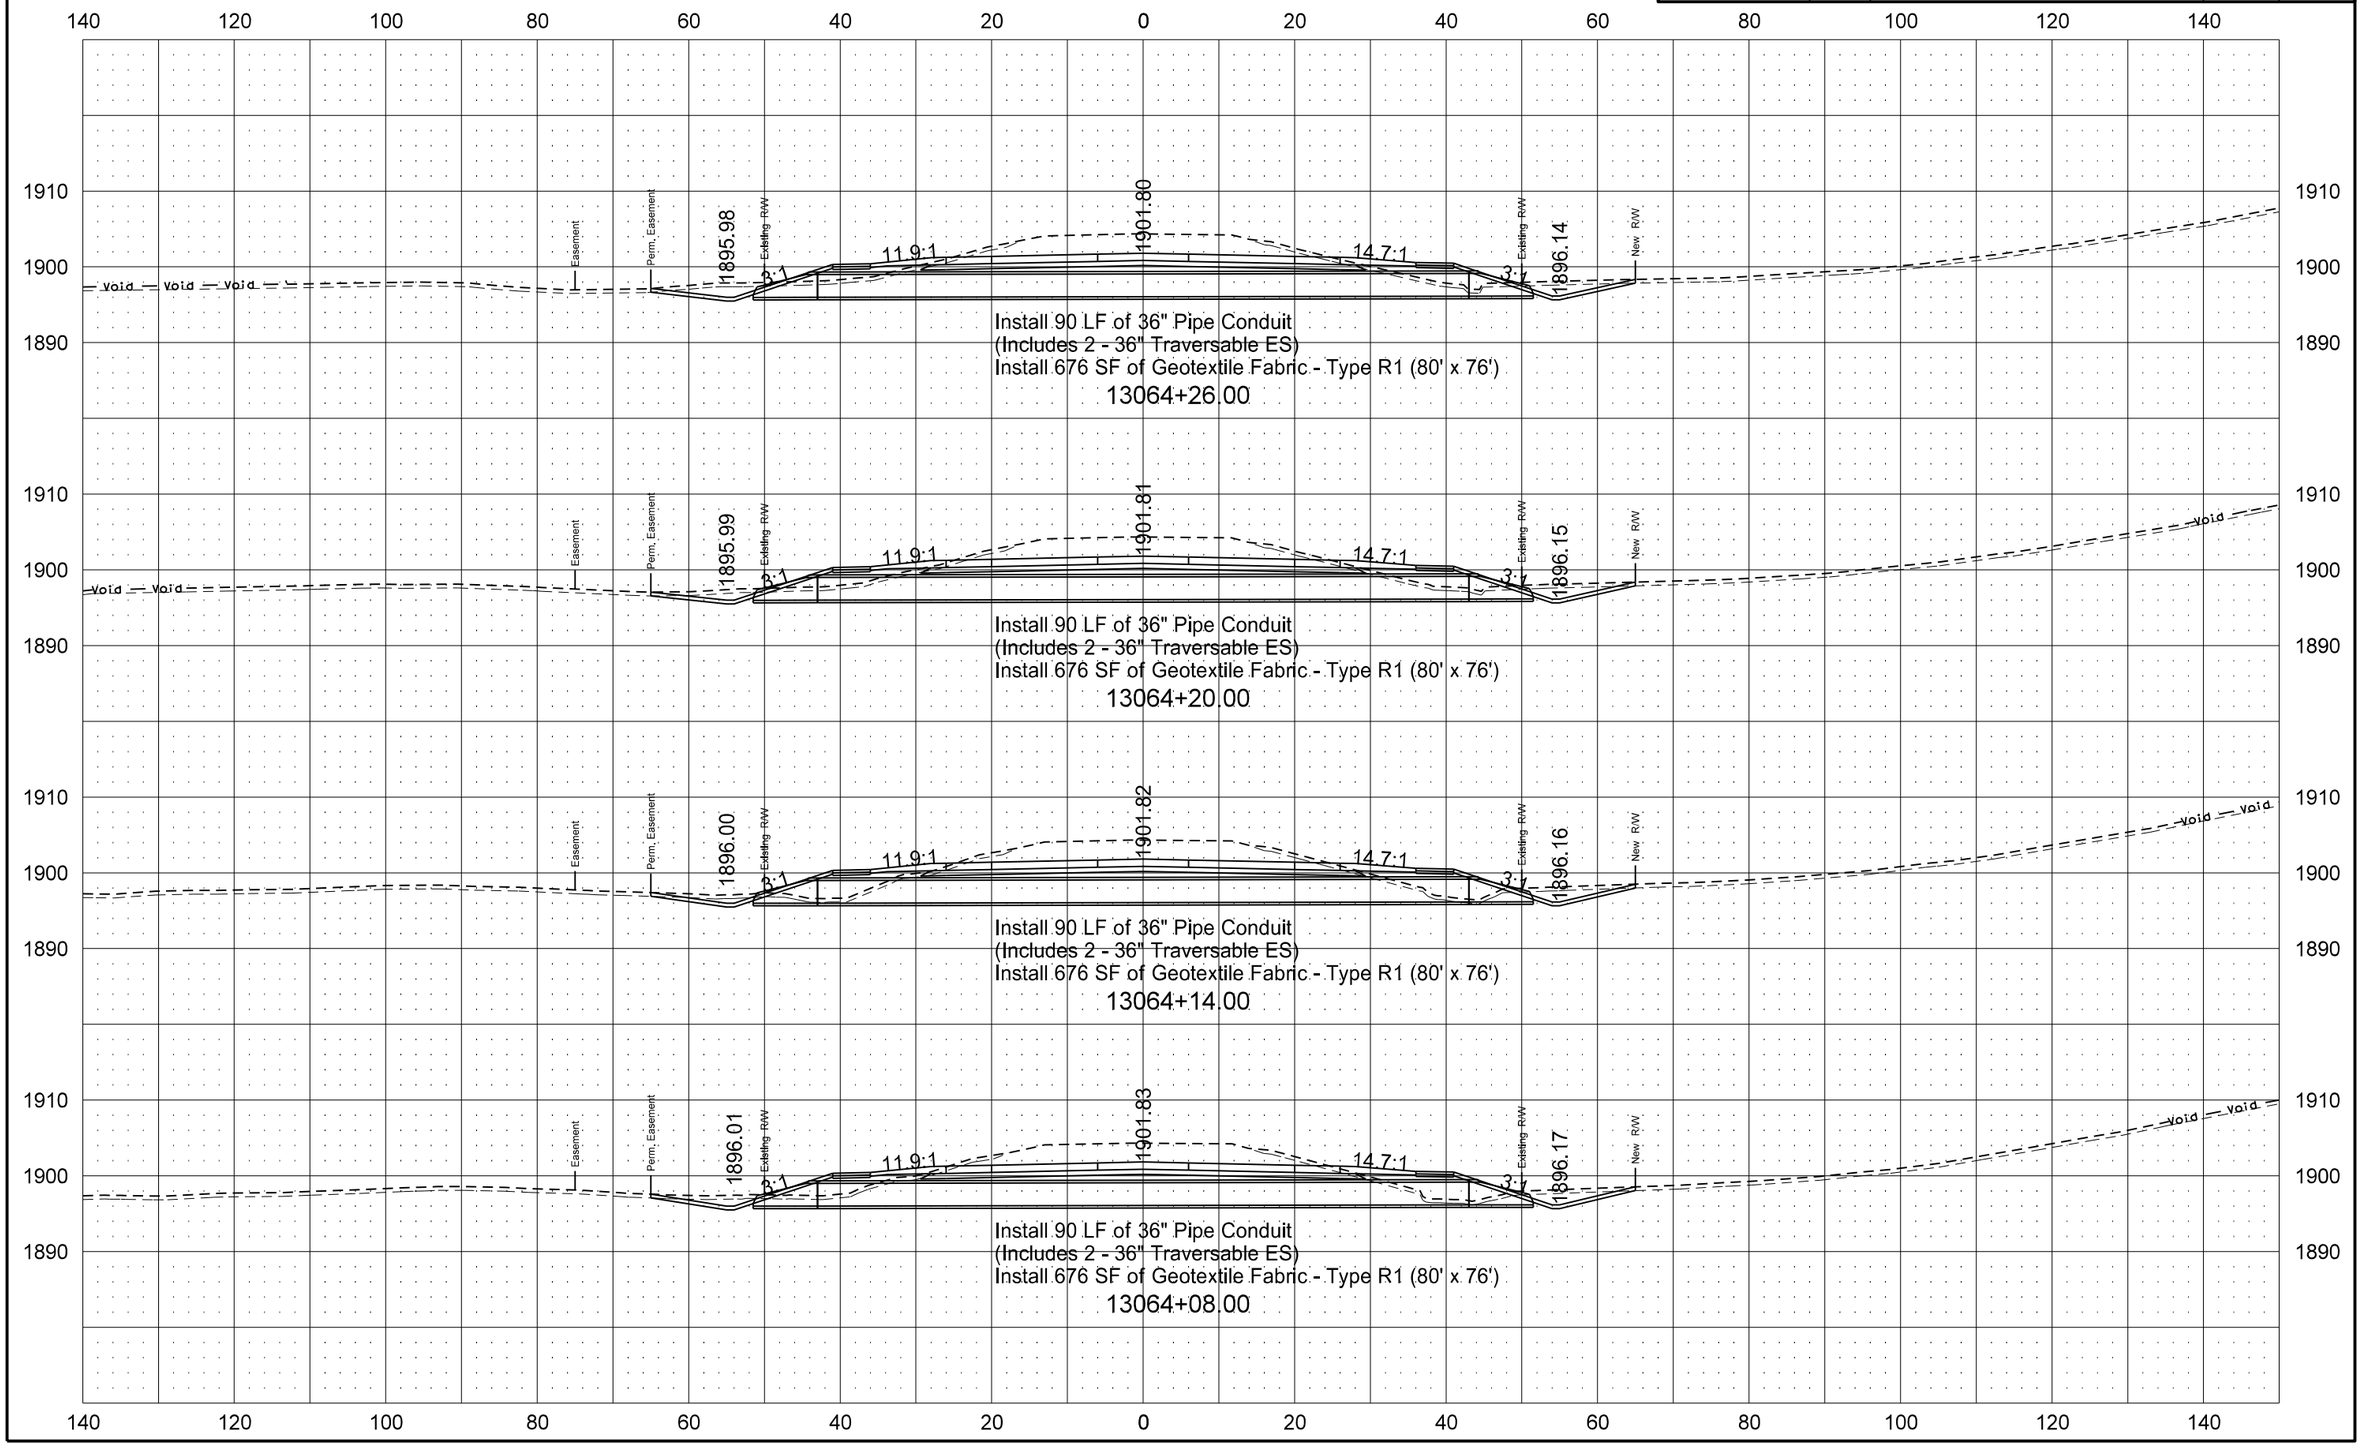

STATE	PROJECT NO.	SECTION NO.	SHEET NO.
ND	SOIA-7-804(049)247	200	13

ND 1804 Mainline

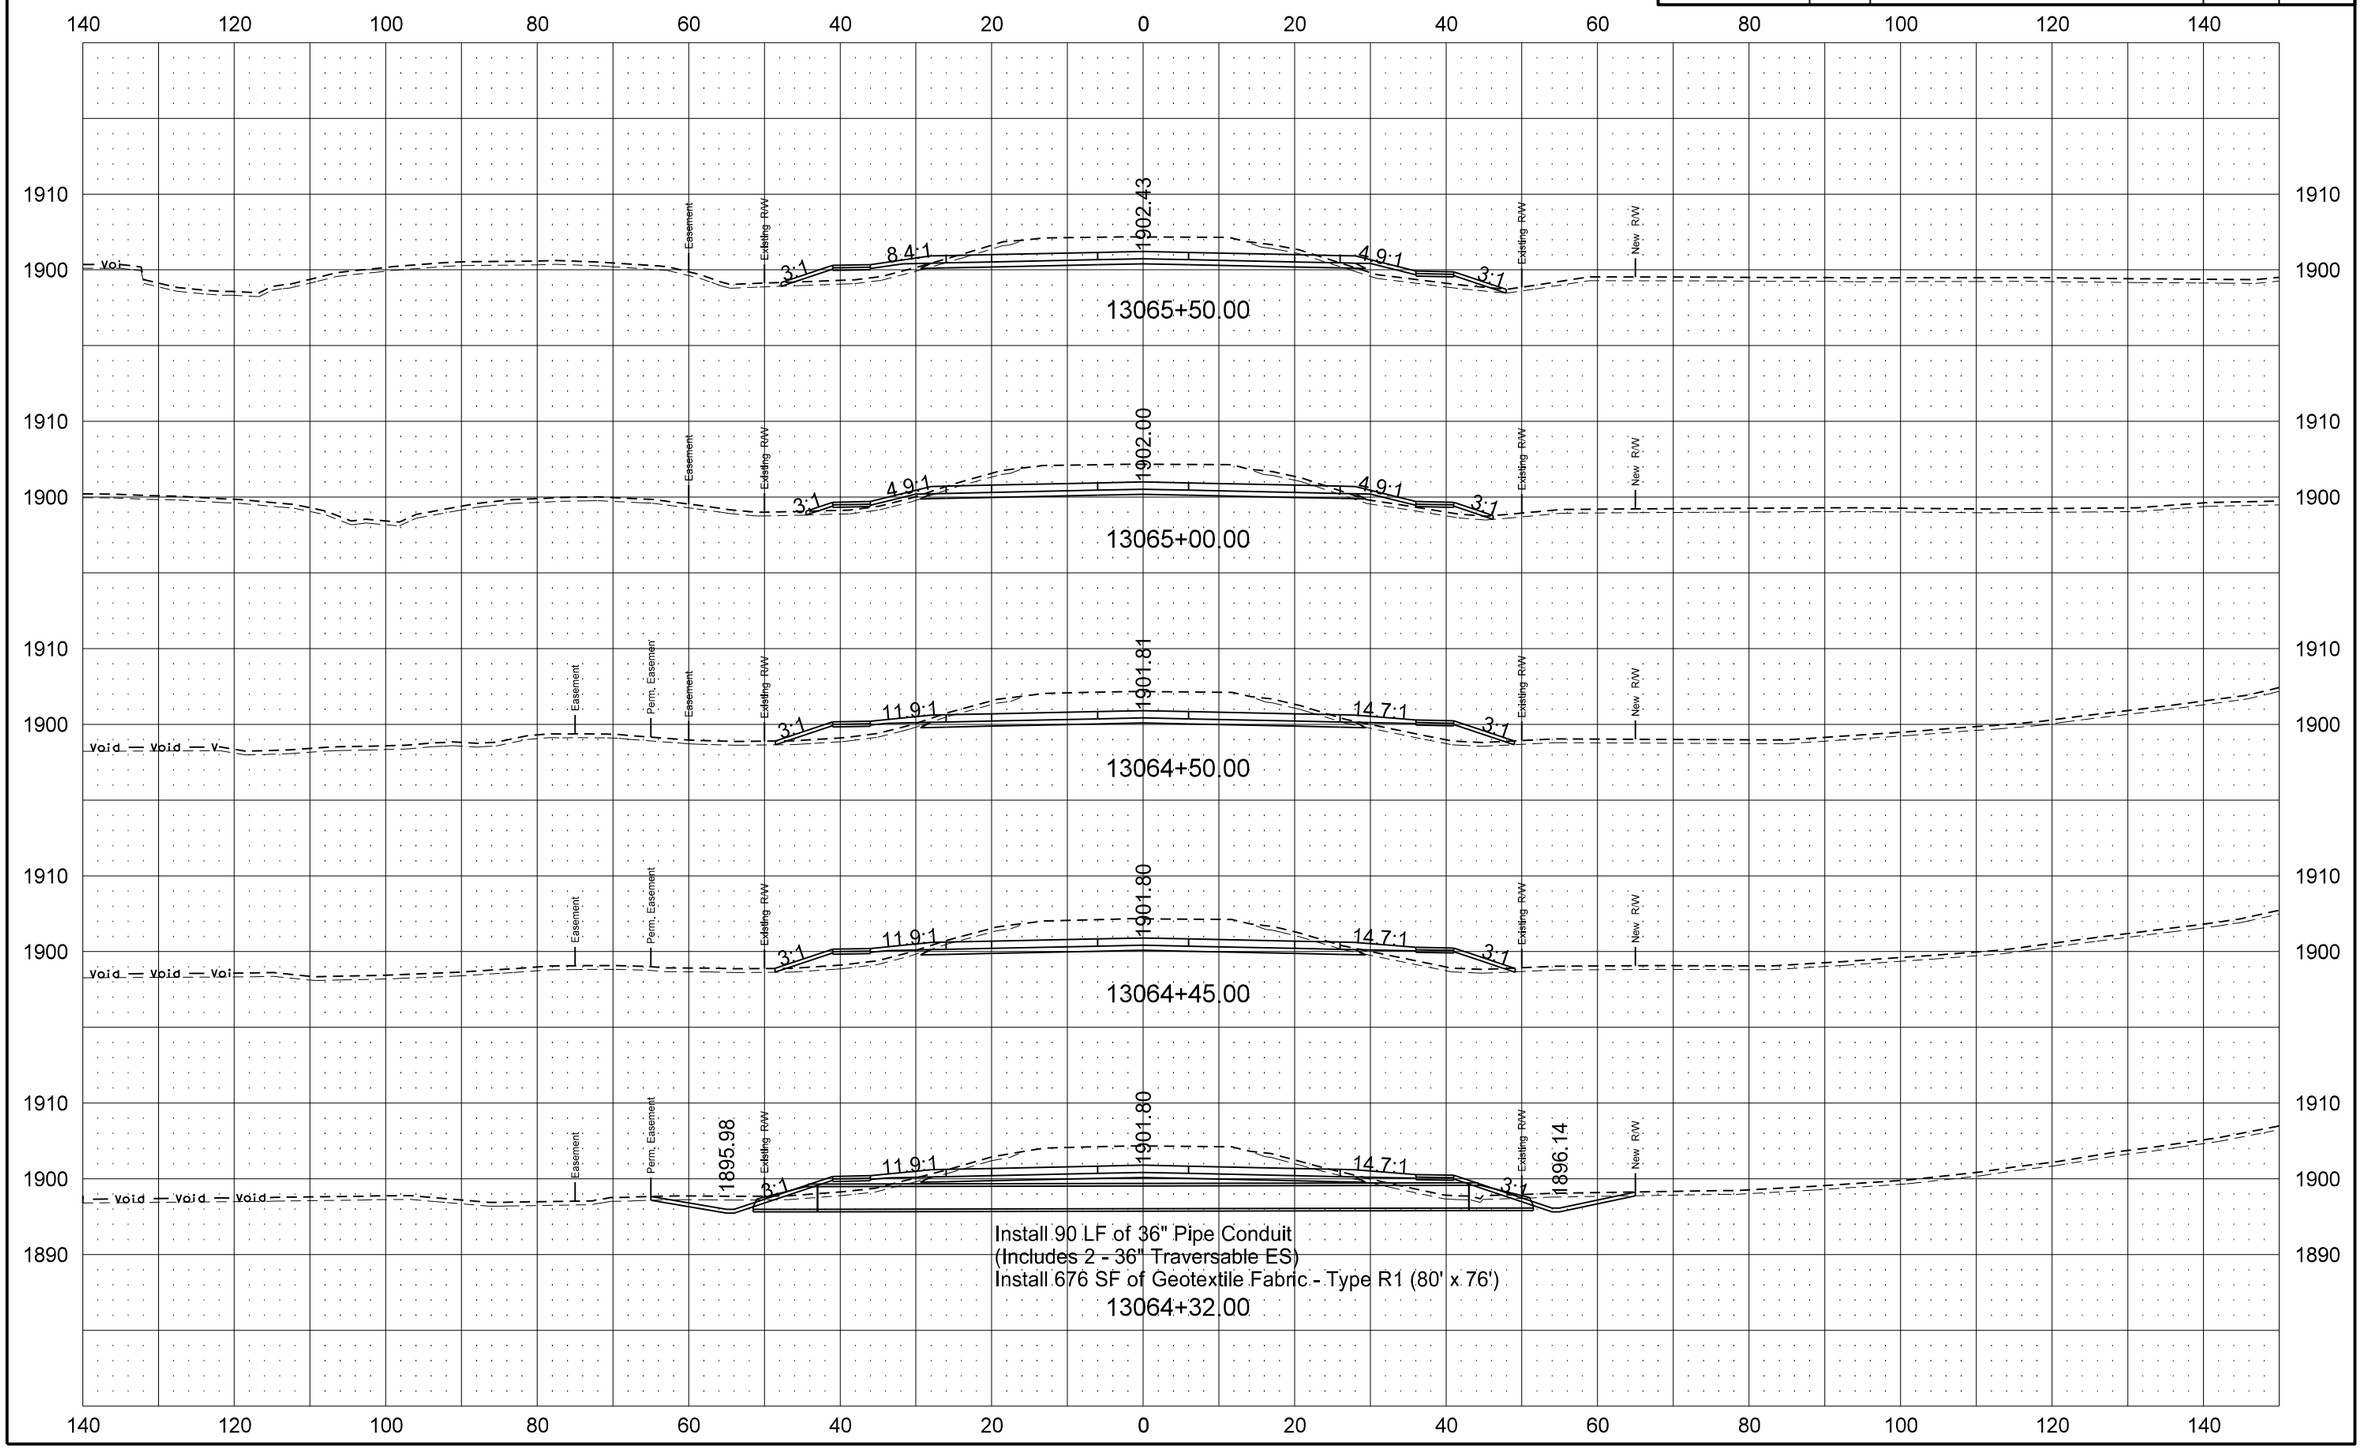

12/18/2013 9:36:04 AM darne R:\project\71804247.049\design\Sheets\200XS_003_ND 1804.dgn

STATE	PROJECT NO.	SECTION NO.	SHEET NO.
ND	SOIA-7-804(049)247	200	14

ND 1804 Mainline

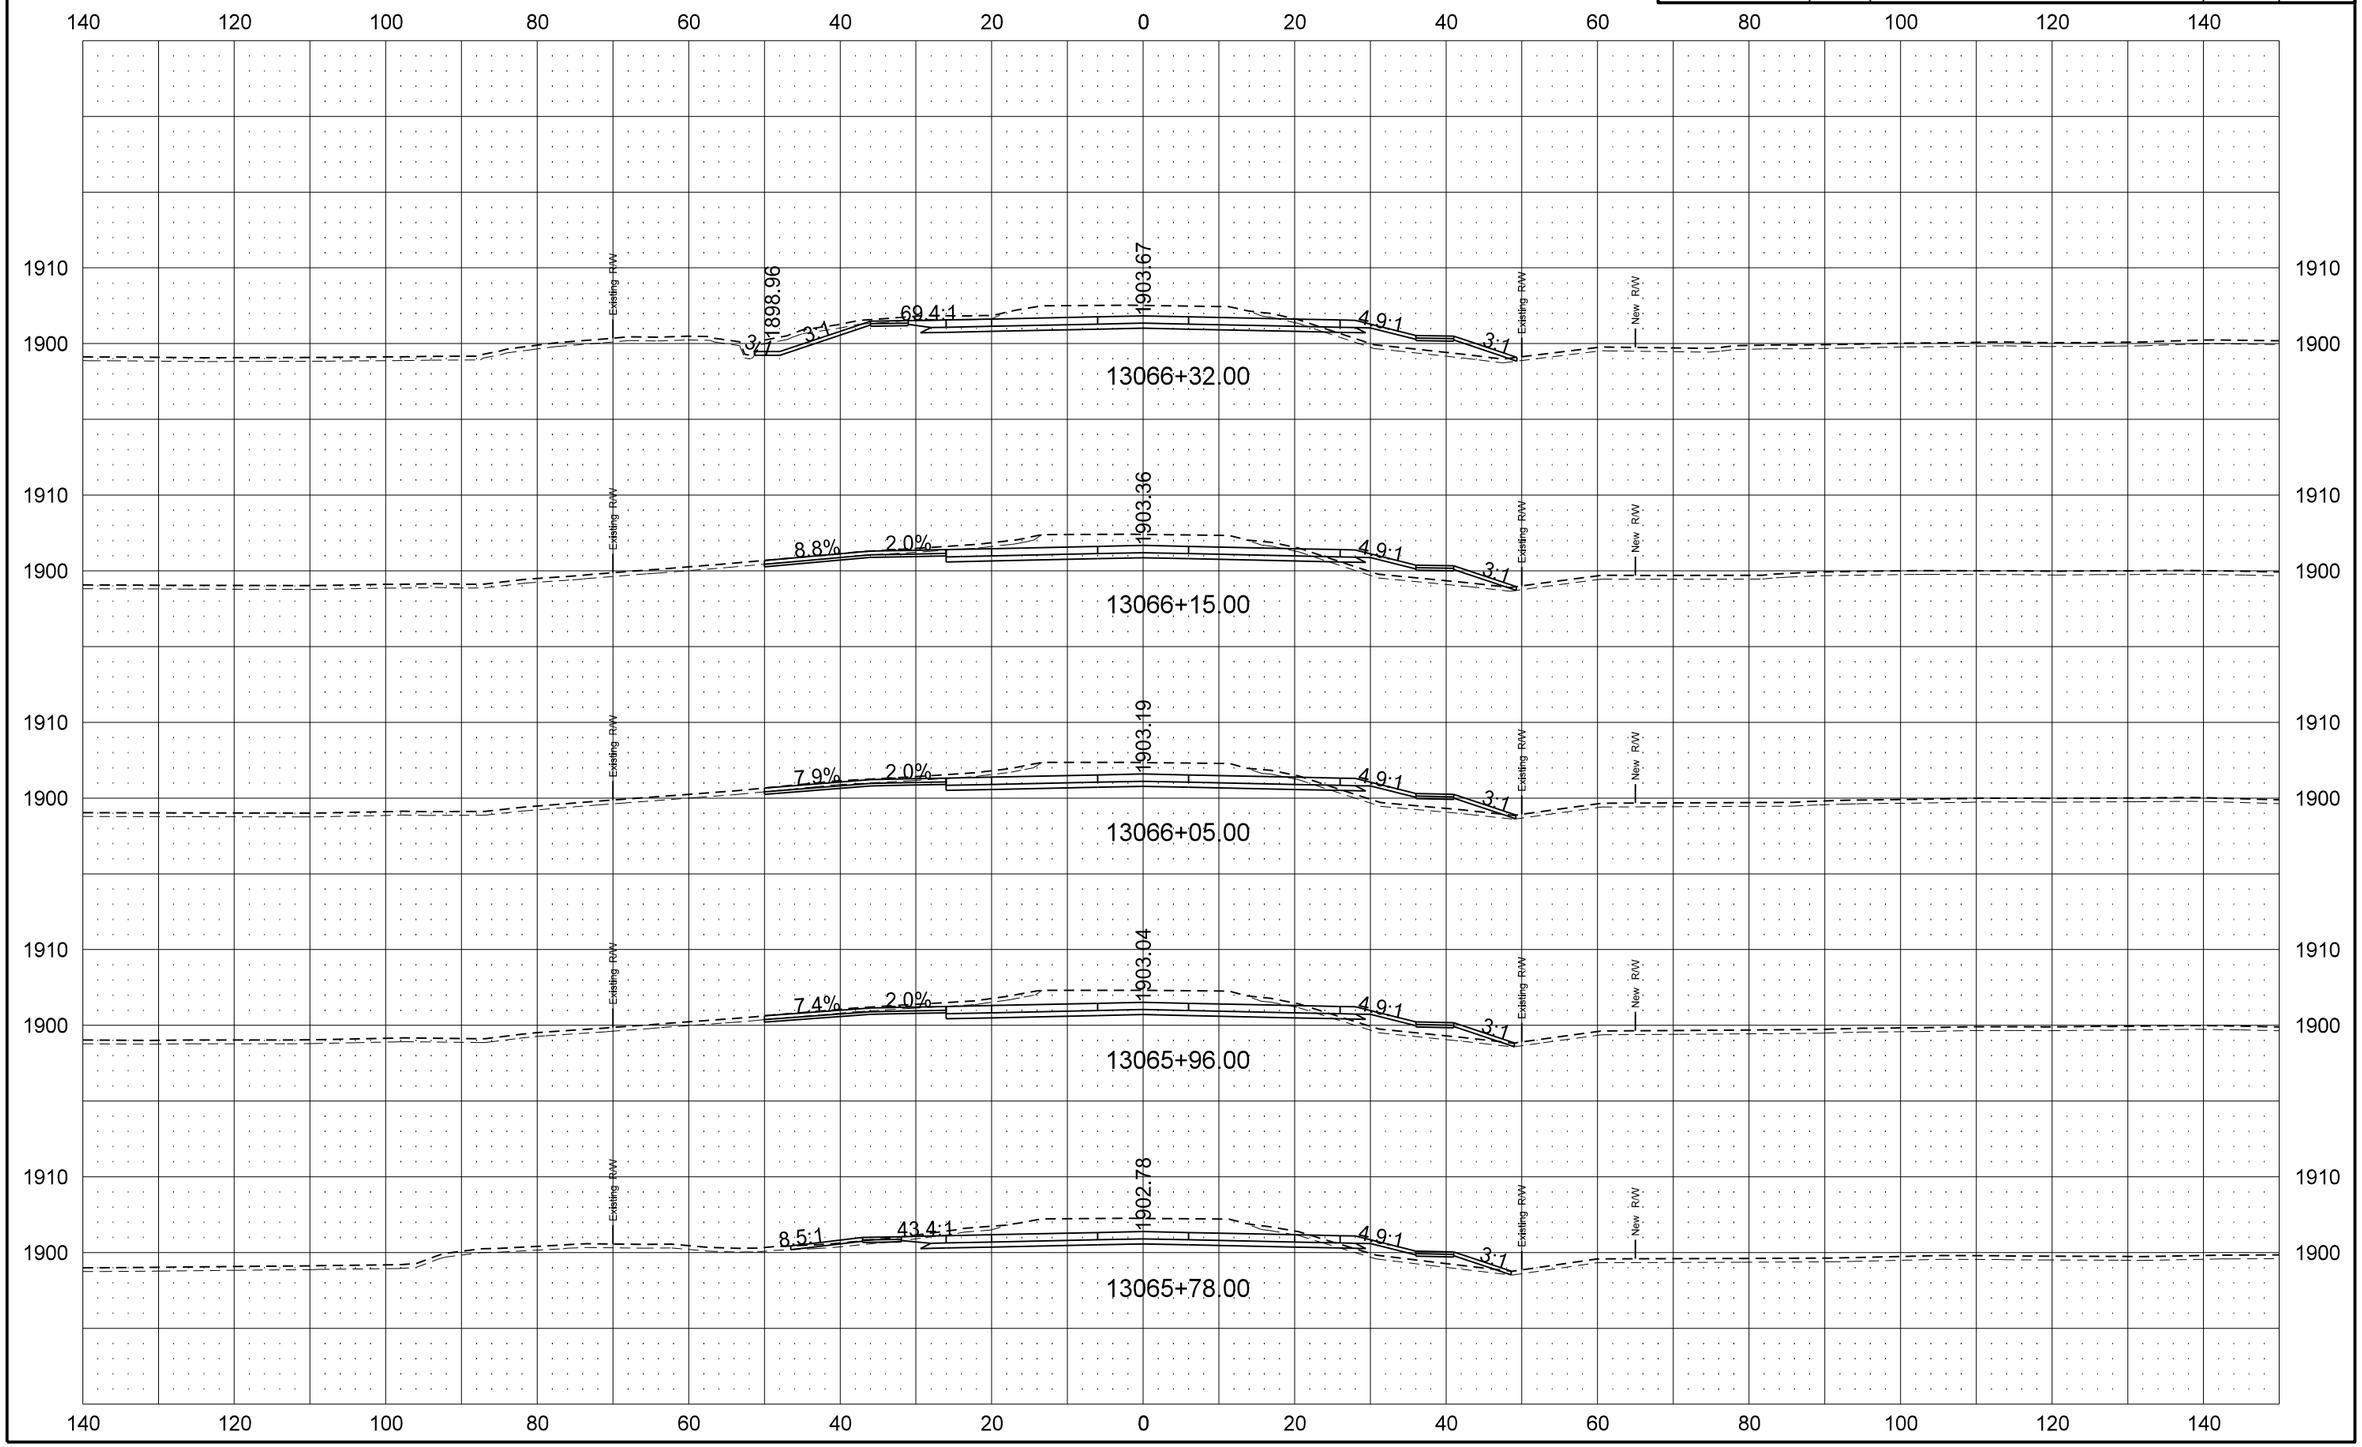

STATE	PROJECT NO.	SECTION NO.	SHEET NO.
ND	SOIA-7-804(049)247	200	15

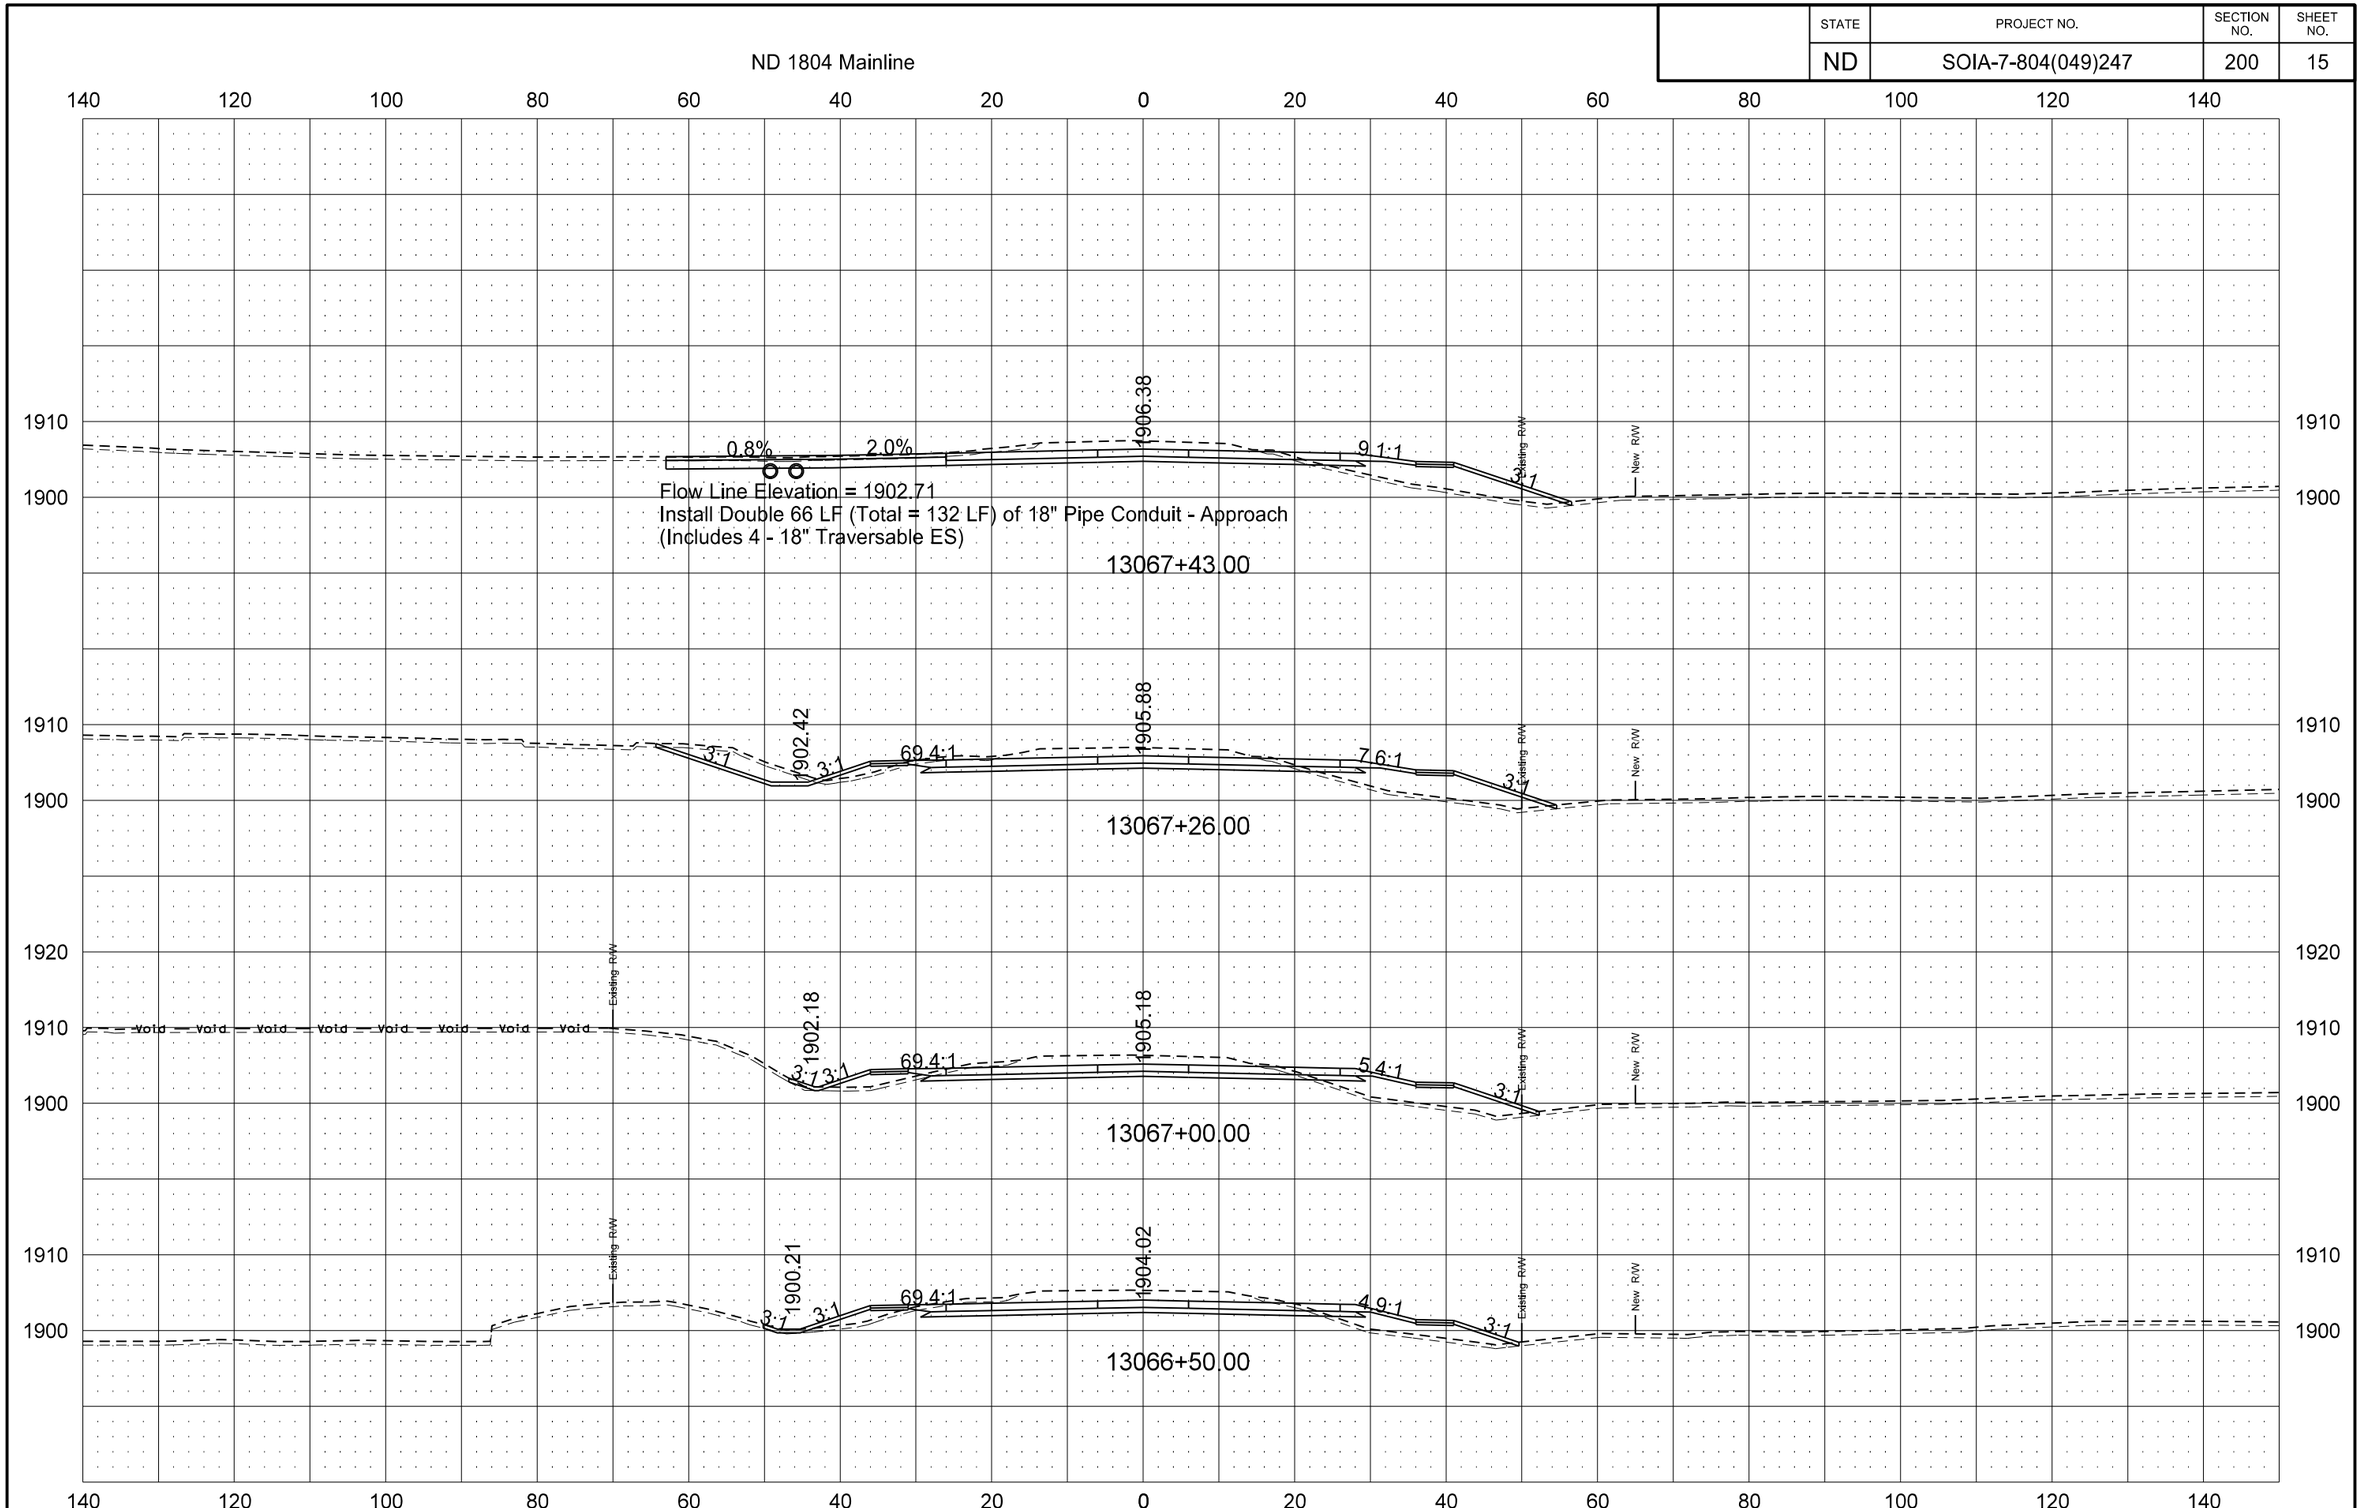

12/12/2013 5:58:43 AM darne R:\project\71804247.049\design\Sheets\200XS_003_ND 1804.dgn

STATE	PROJECT NO.	SECTION NO.	SHEET NO.
ND	SOIA-7-804(049)247	200	16

ND 1804 Mainline

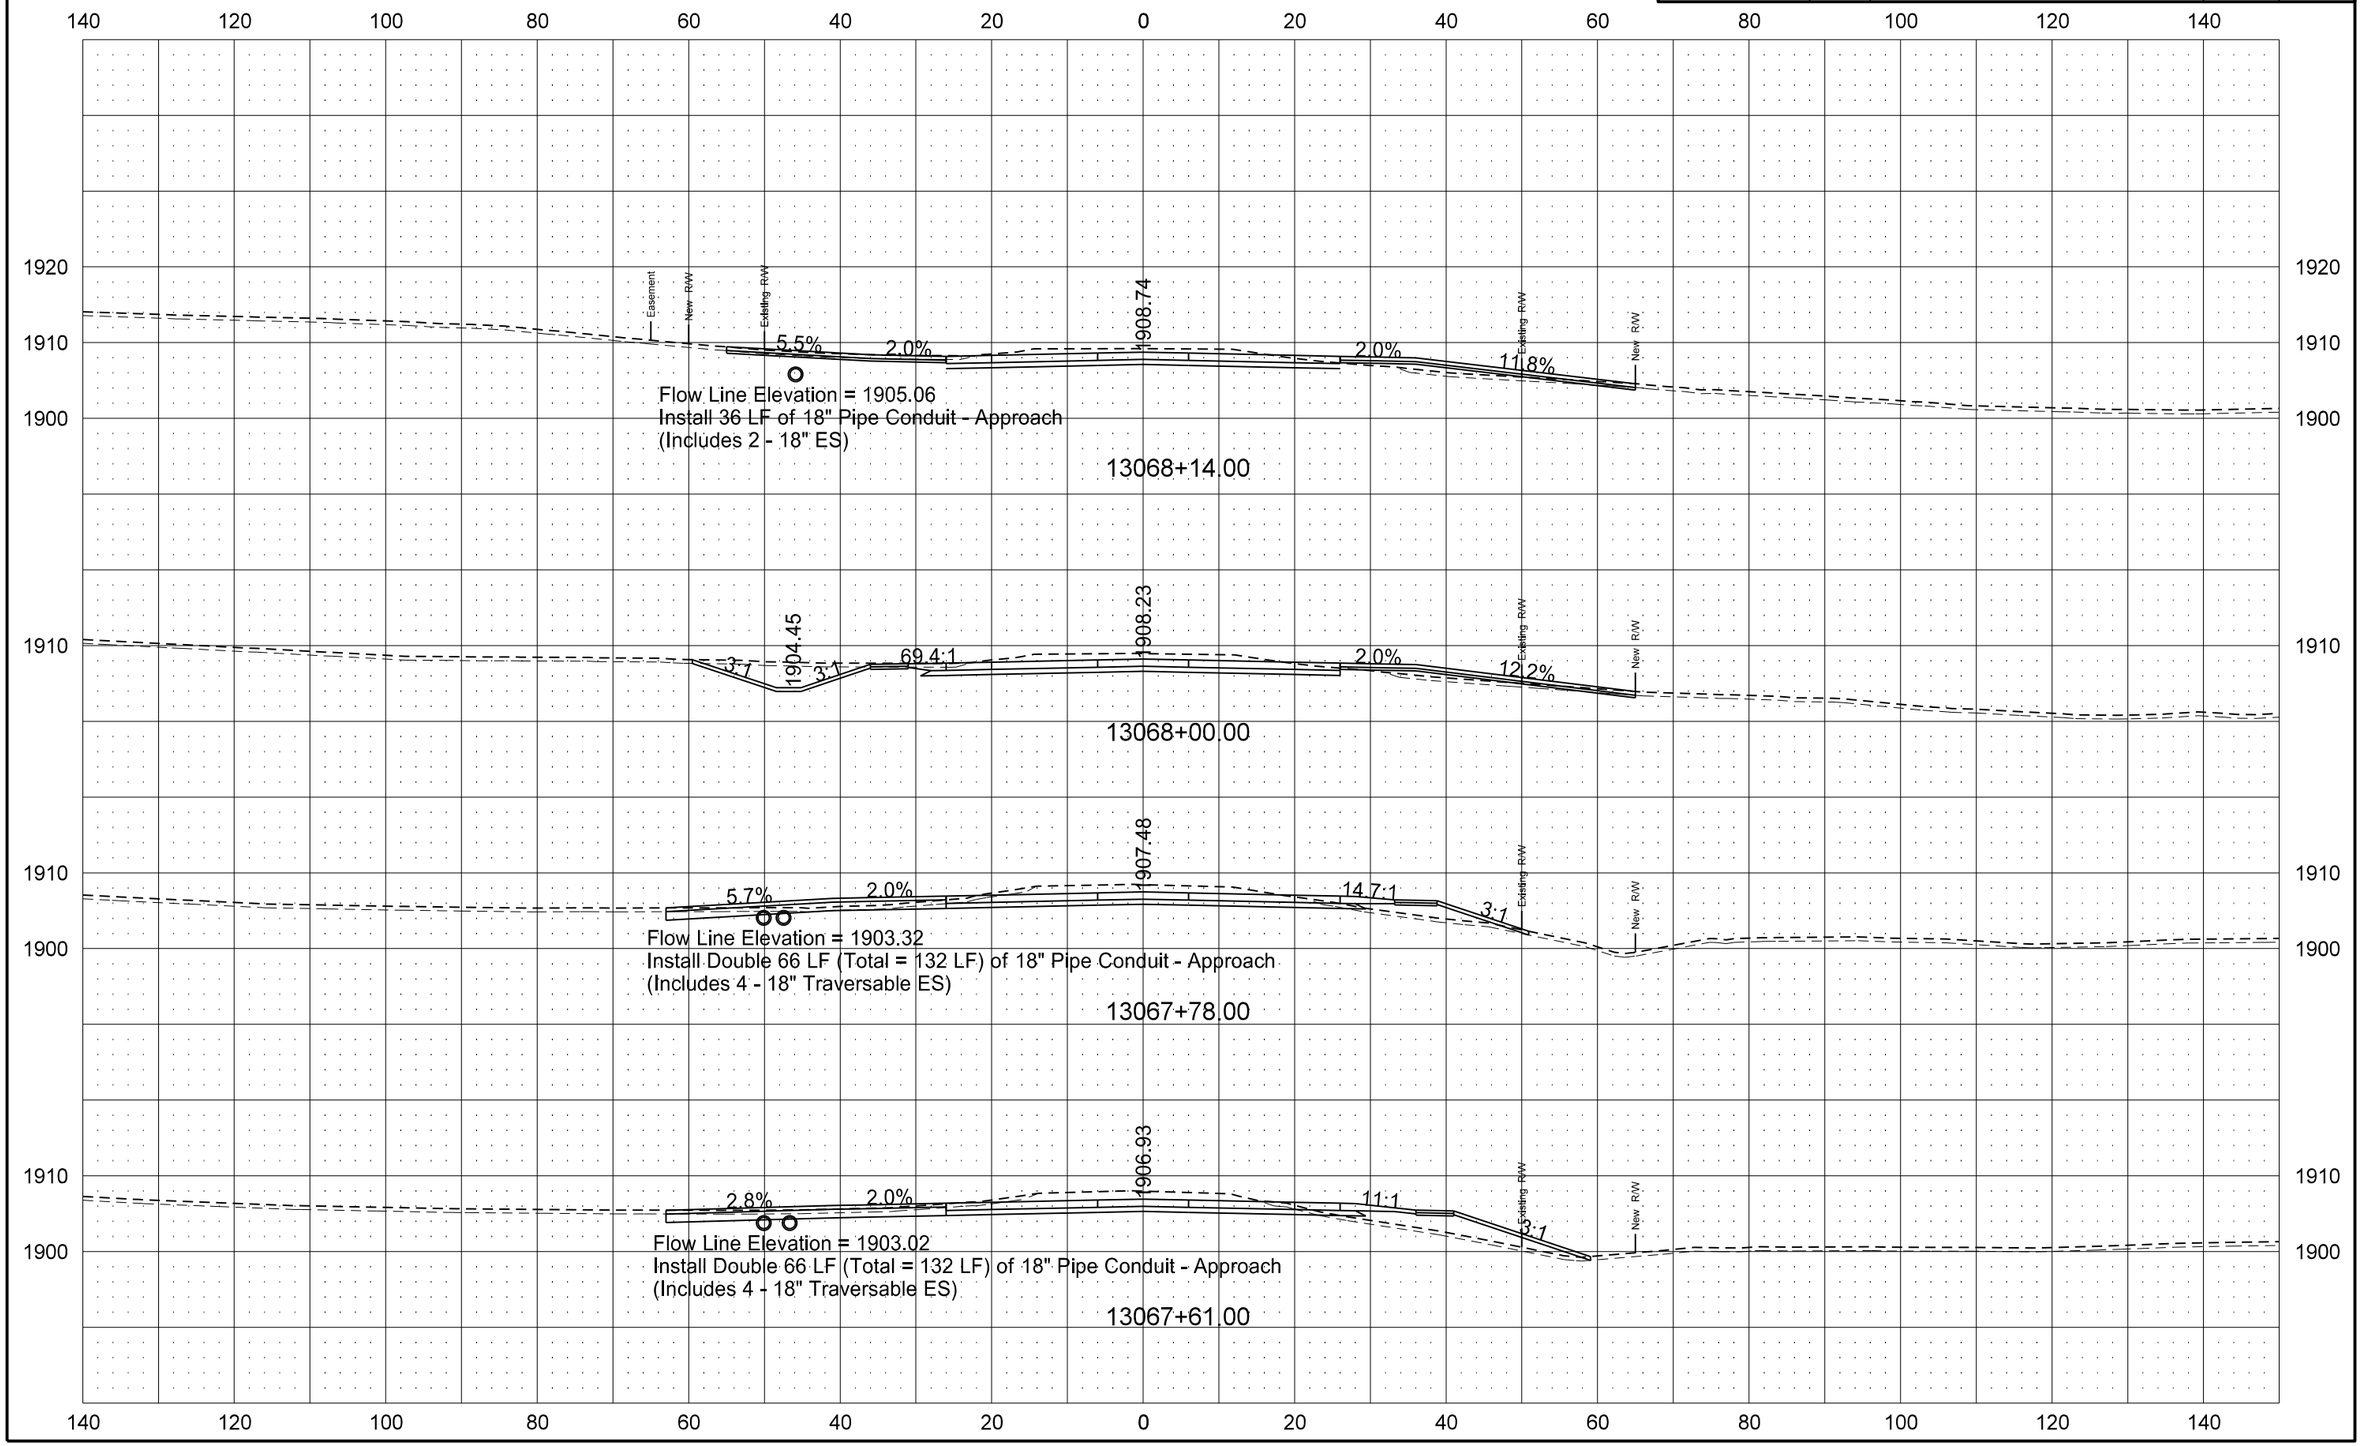

STATE	PROJECT NO.	SECTION NO.	SHEET NO.
ND	SOIA-7-804(049)247	200	17

ND 1804 Mainline

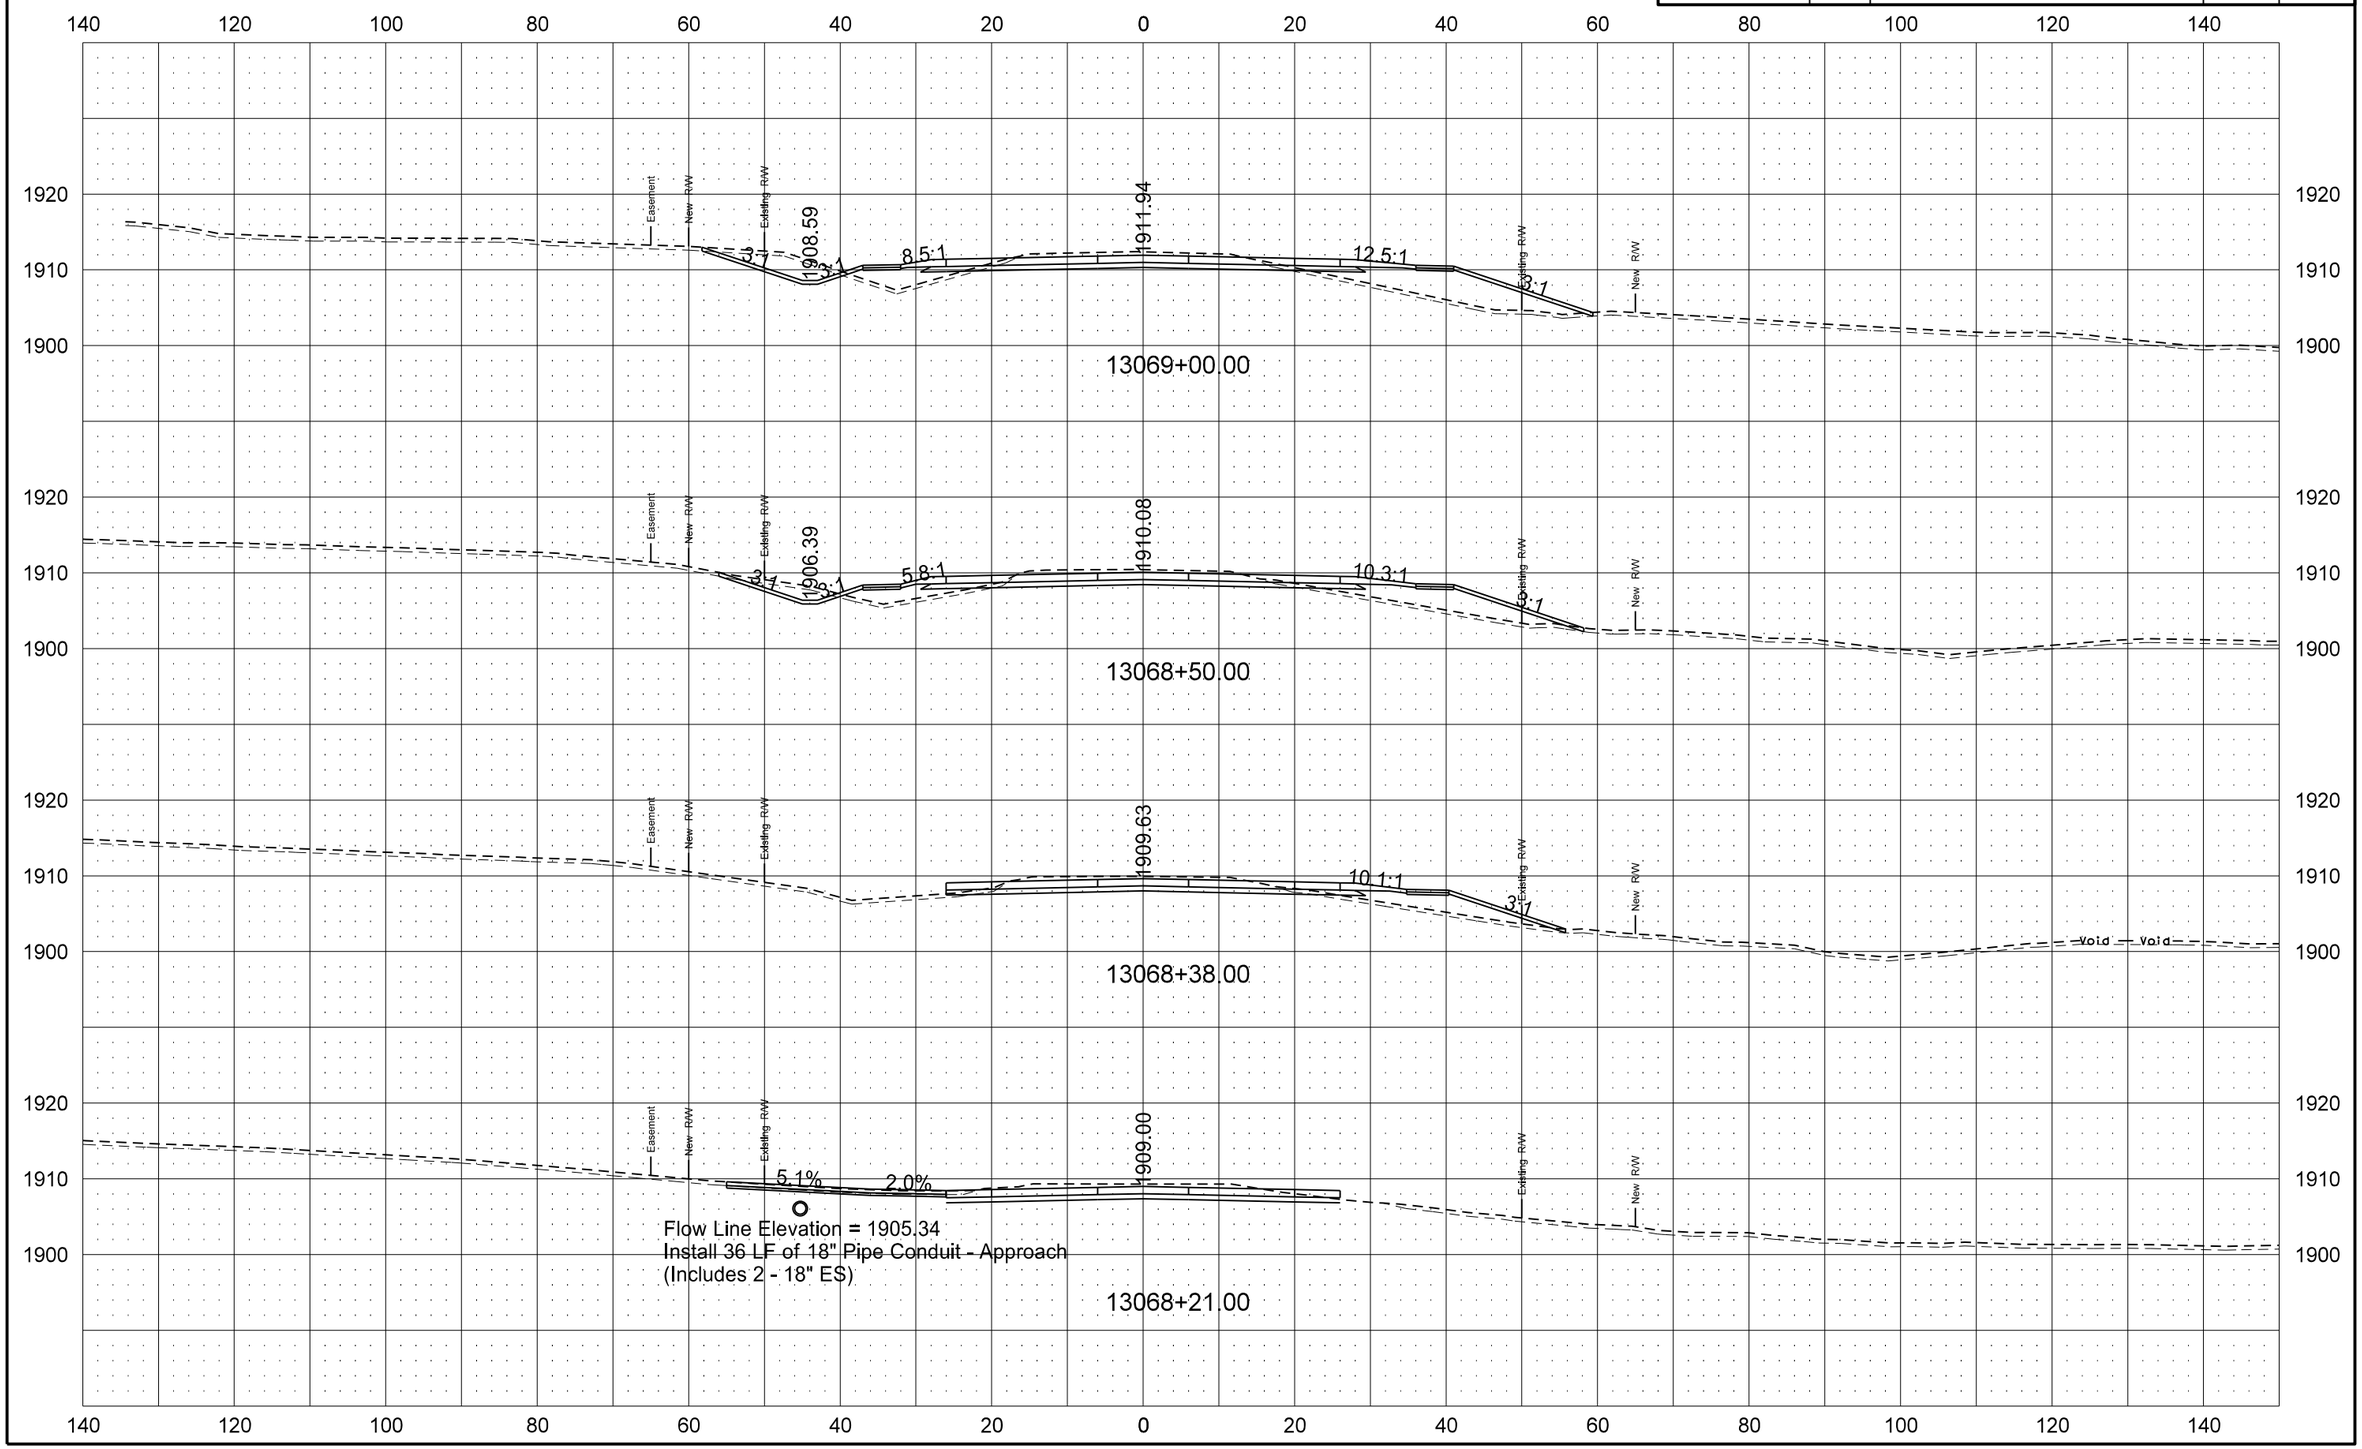

STATE	PROJECT NO.	SECTION NO.	SHEET NO.
ND	SOIA-7-804(049)247	200	18

ND 1804 Mainline

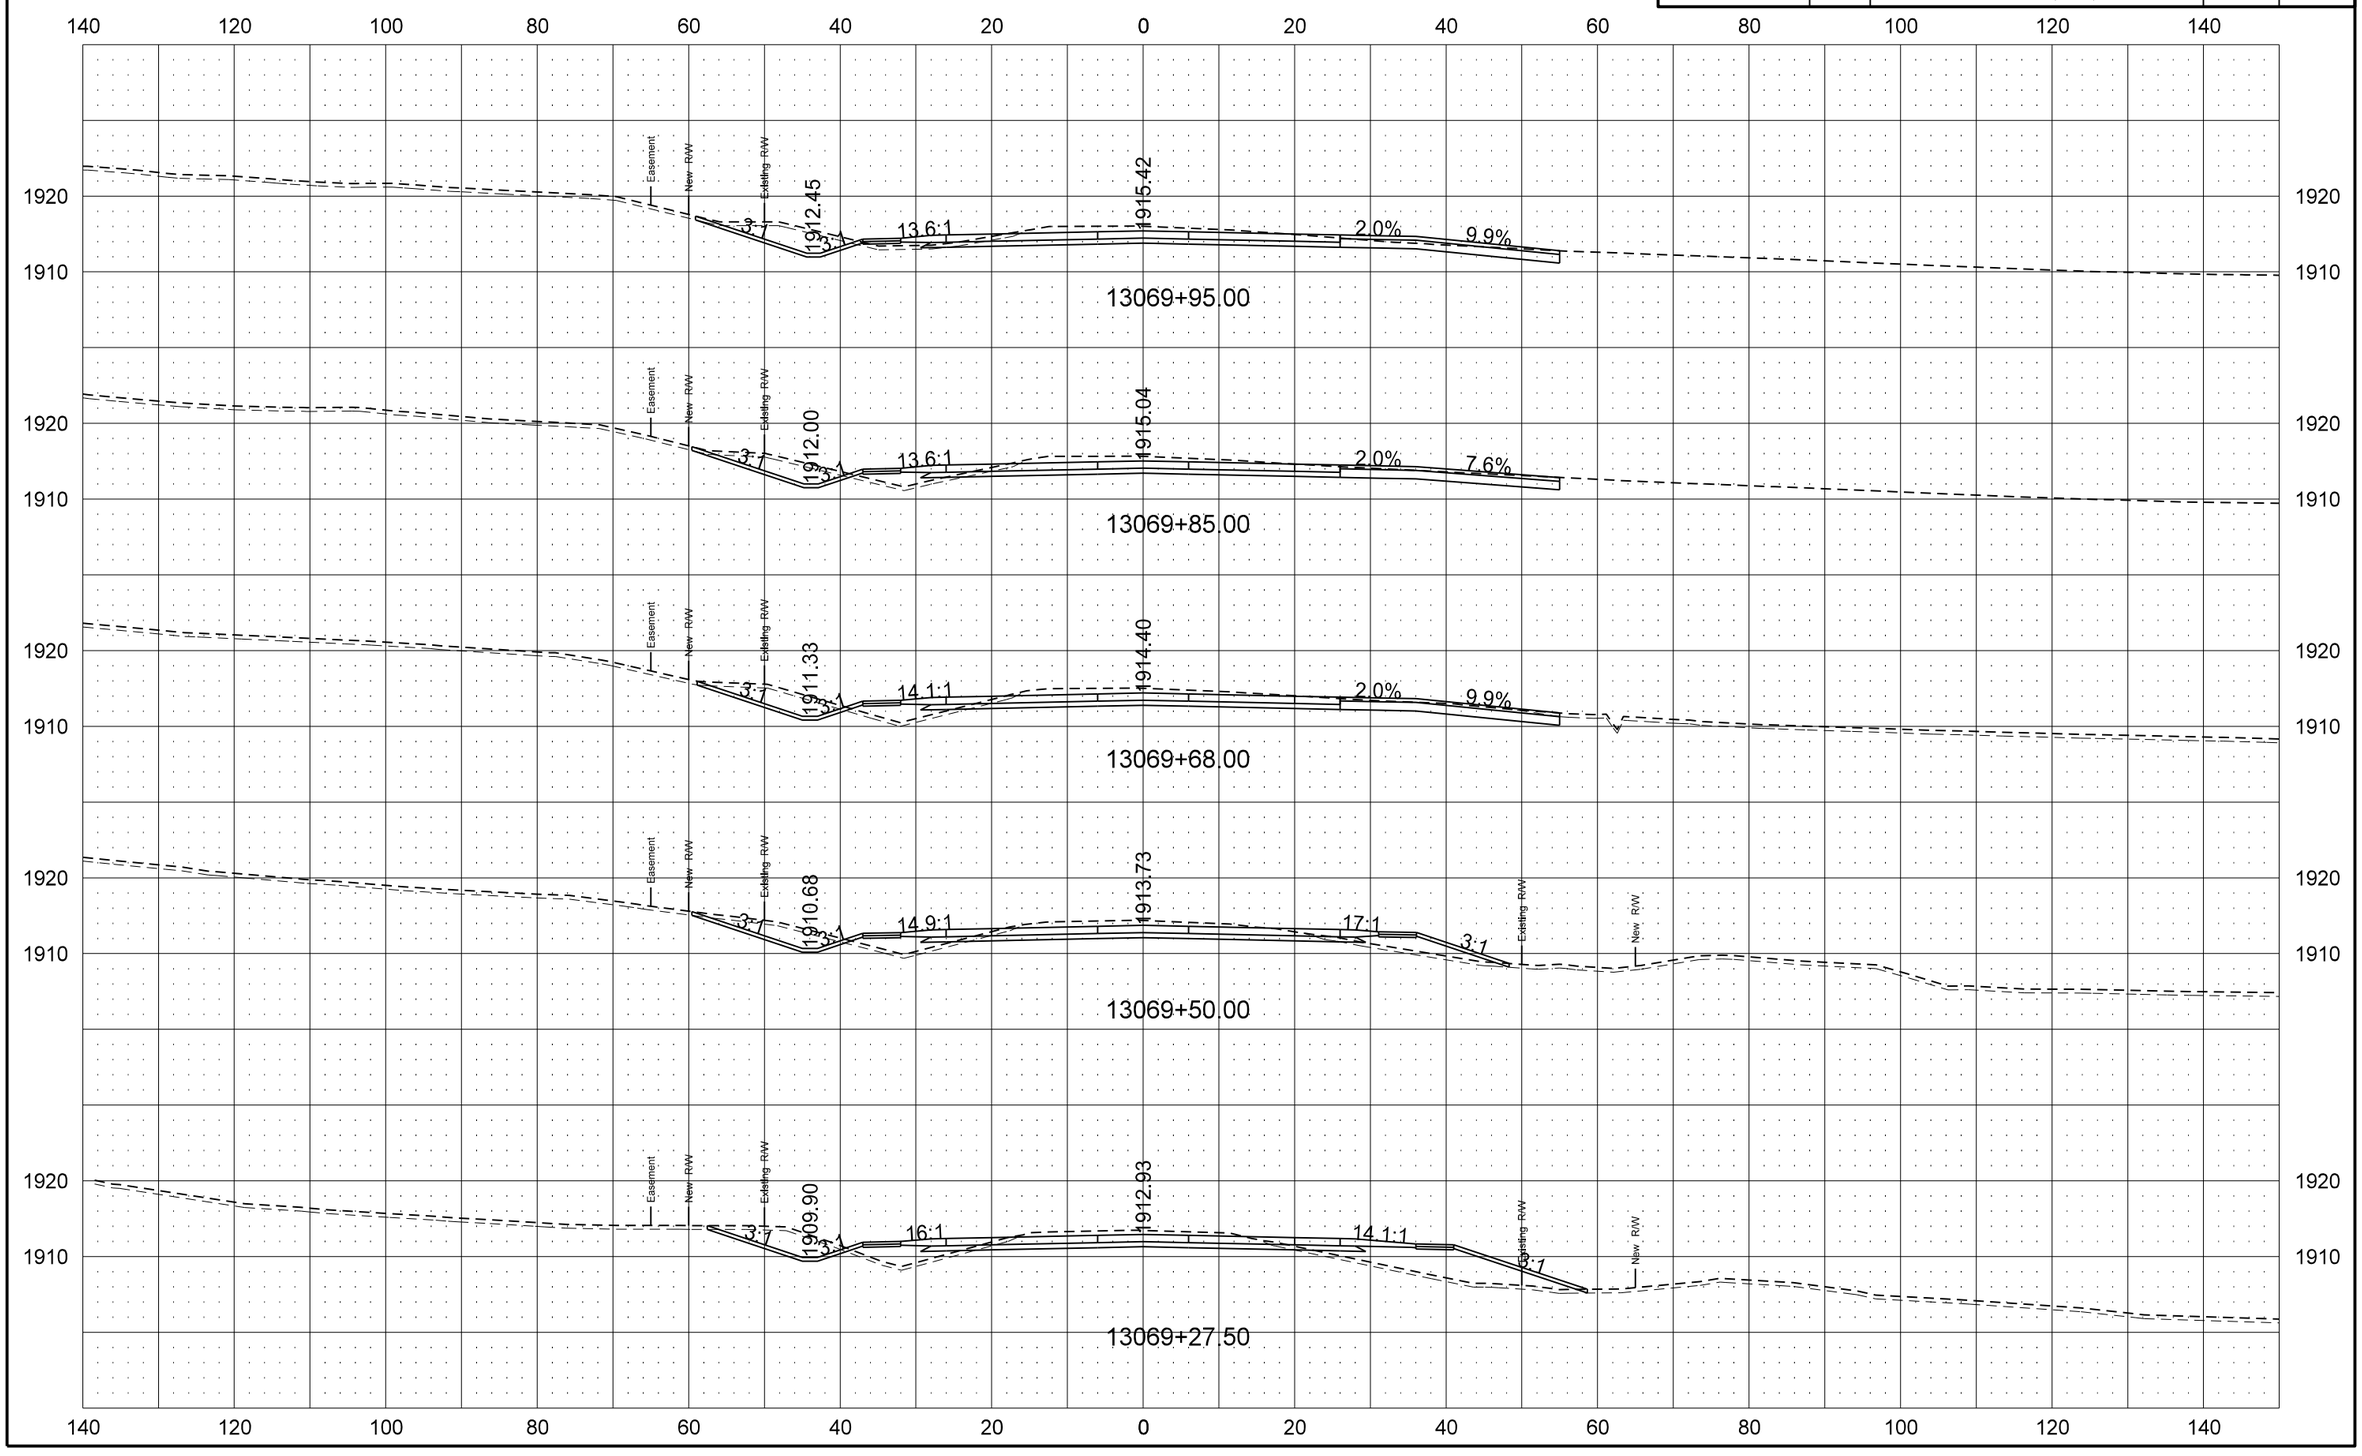

STATE	PROJECT NO.	SECTION NO.	SHEET NO.
ND	SOIA-7-804(049)247	200	19

ND 1804 Mainline

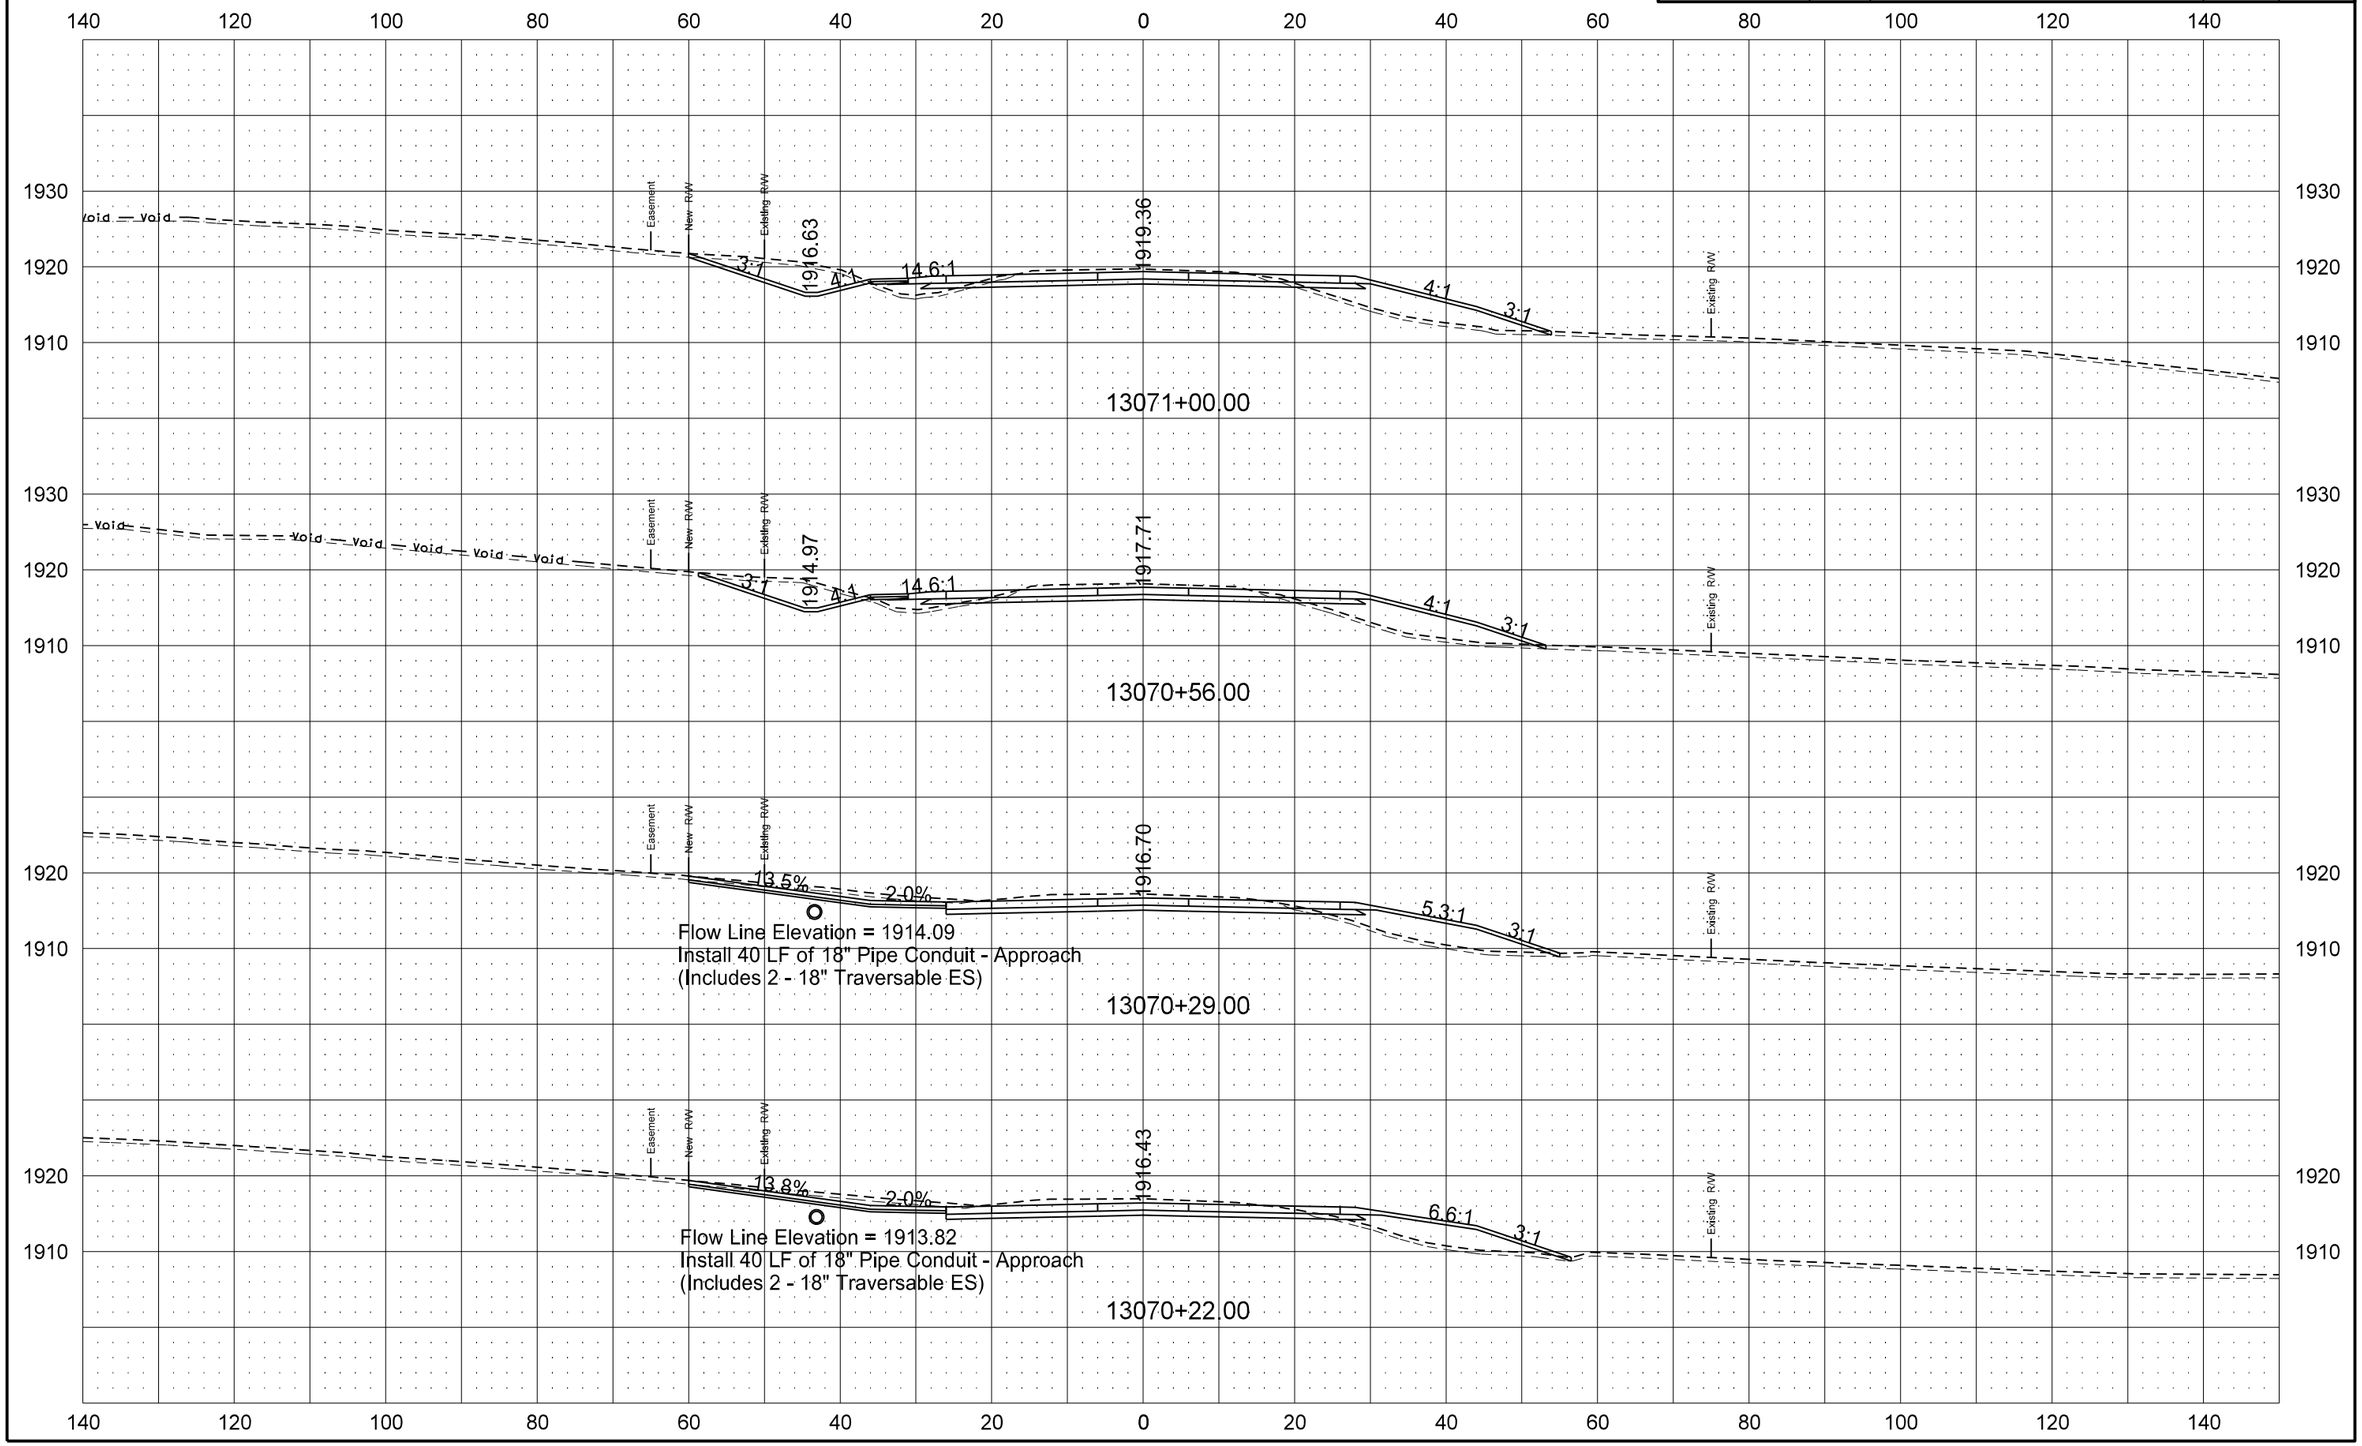

STATE	PROJECT NO.	SECTION NO.	SHEET NO.
ND	SOIA-7-804(049)247	200	20

ND 1804 Mainline

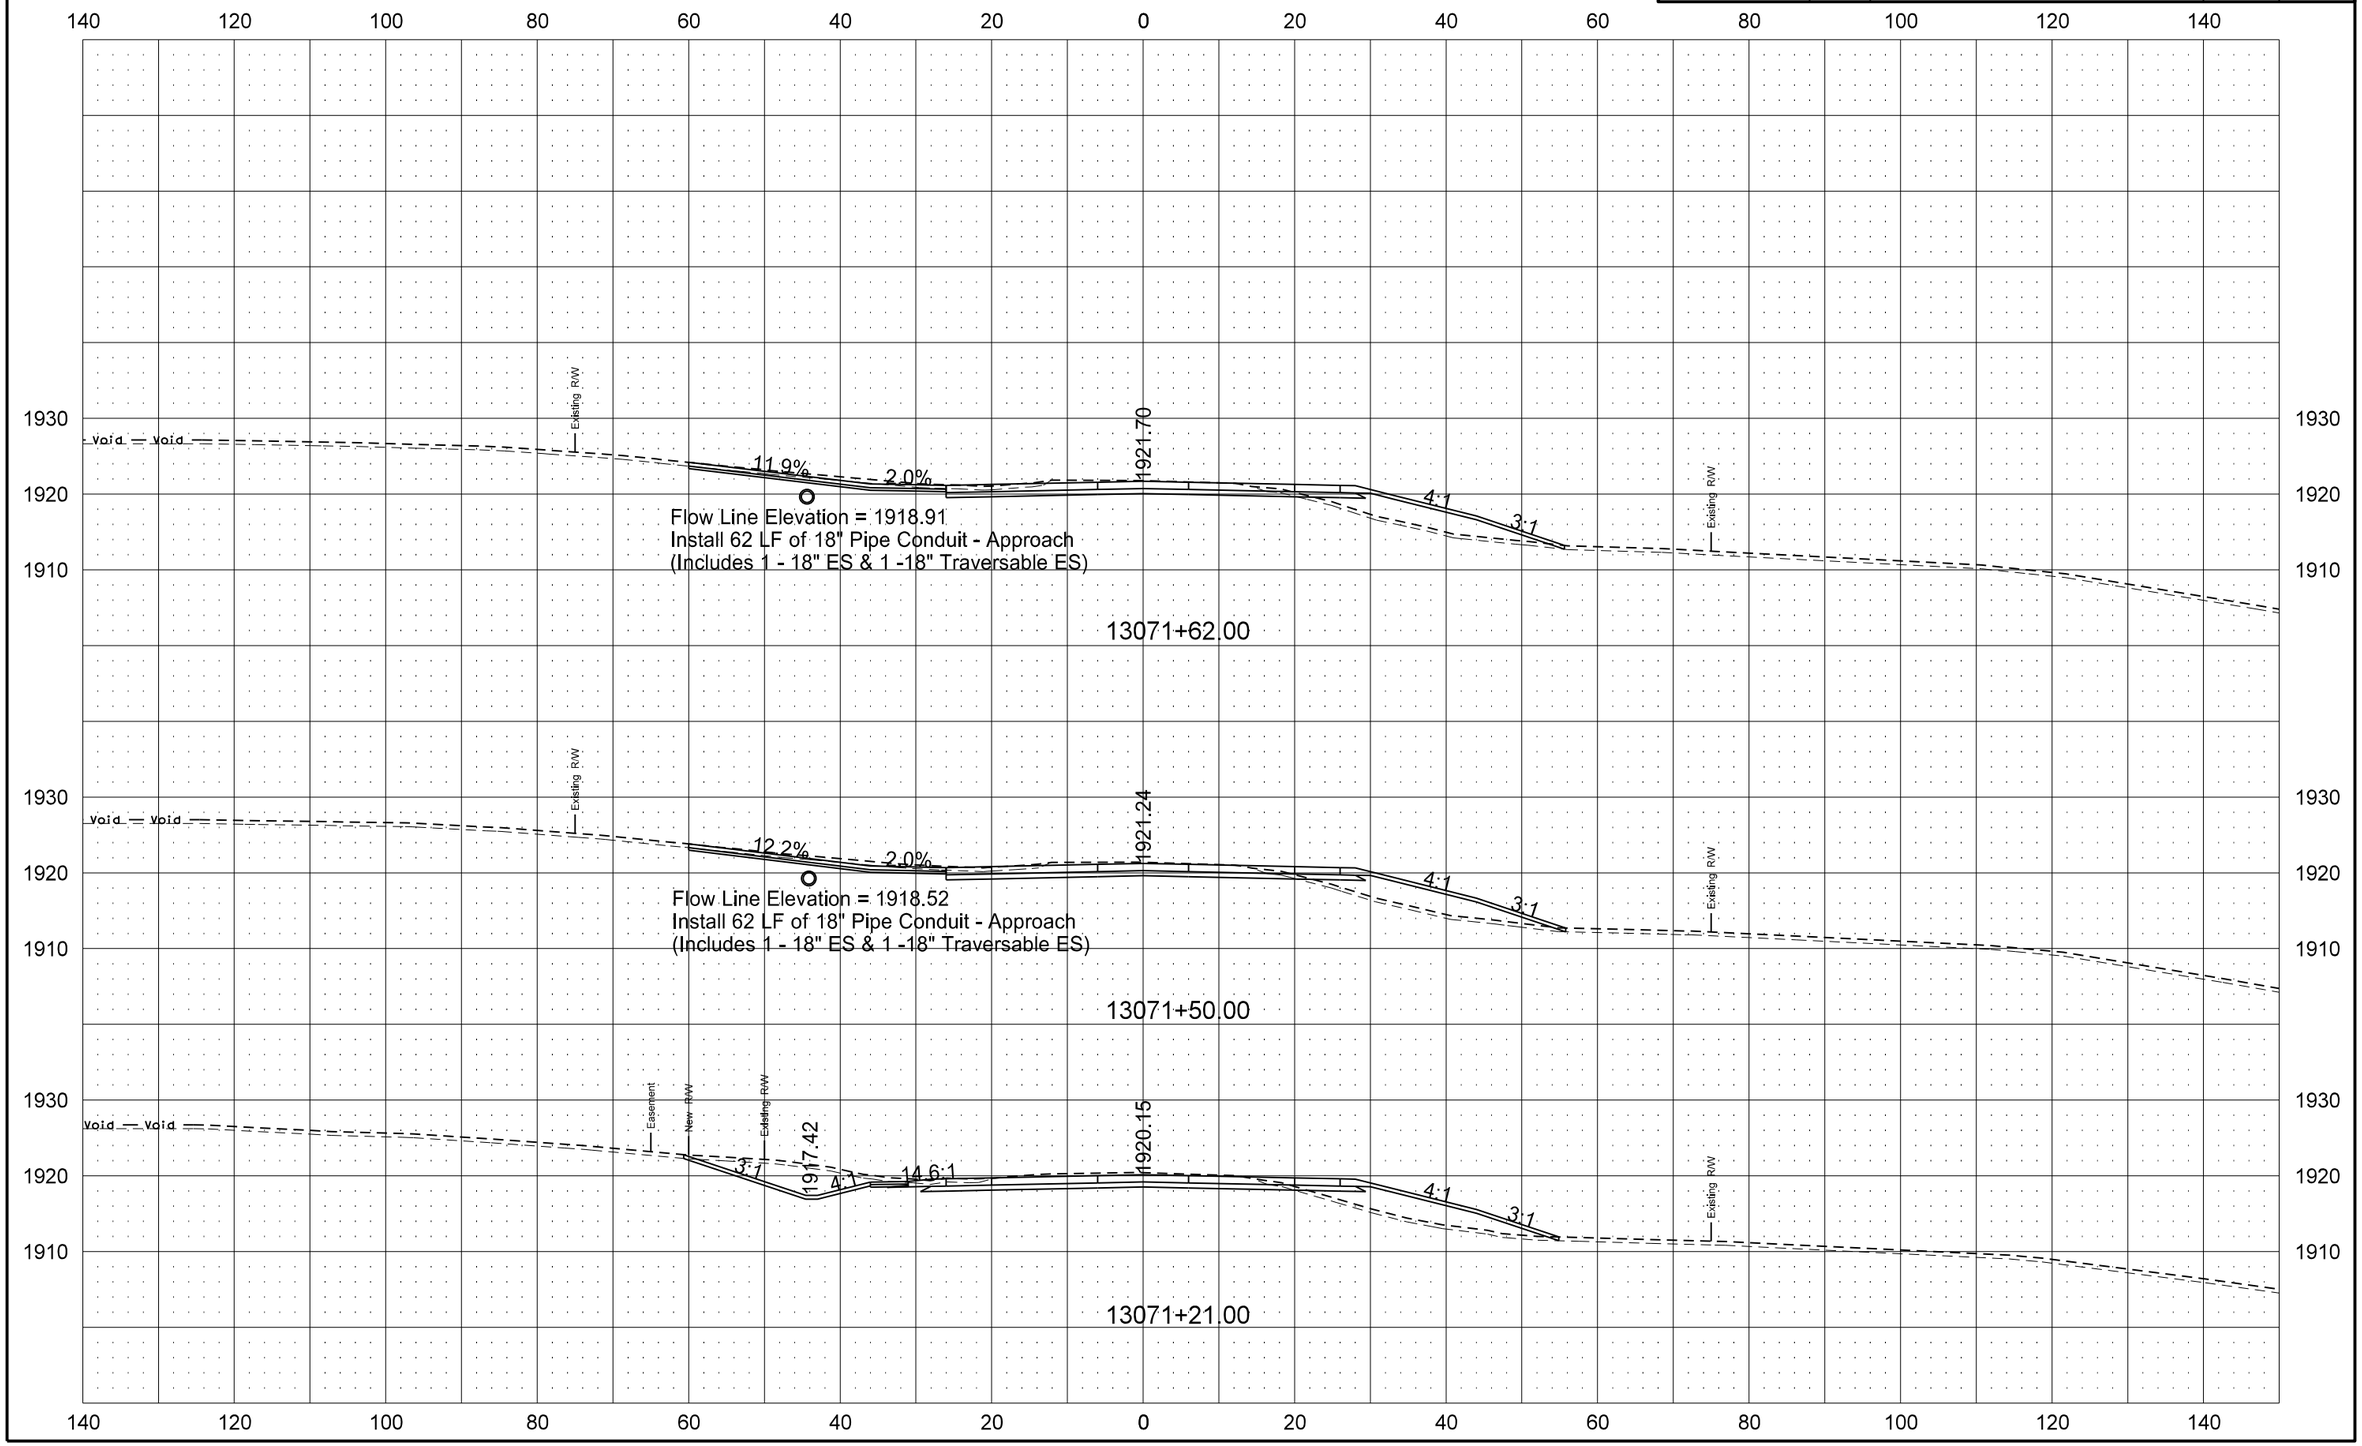

12/12/2013 5:58:56 AM darne R:\project\71804247.049\design\Sheets\200XS_003_ND 1804.dgn

STATE	PROJECT NO.	SECTION NO.	SHEET NO.
ND	SOIA-7-804(049)247	200	21

ND 1804 Mainline

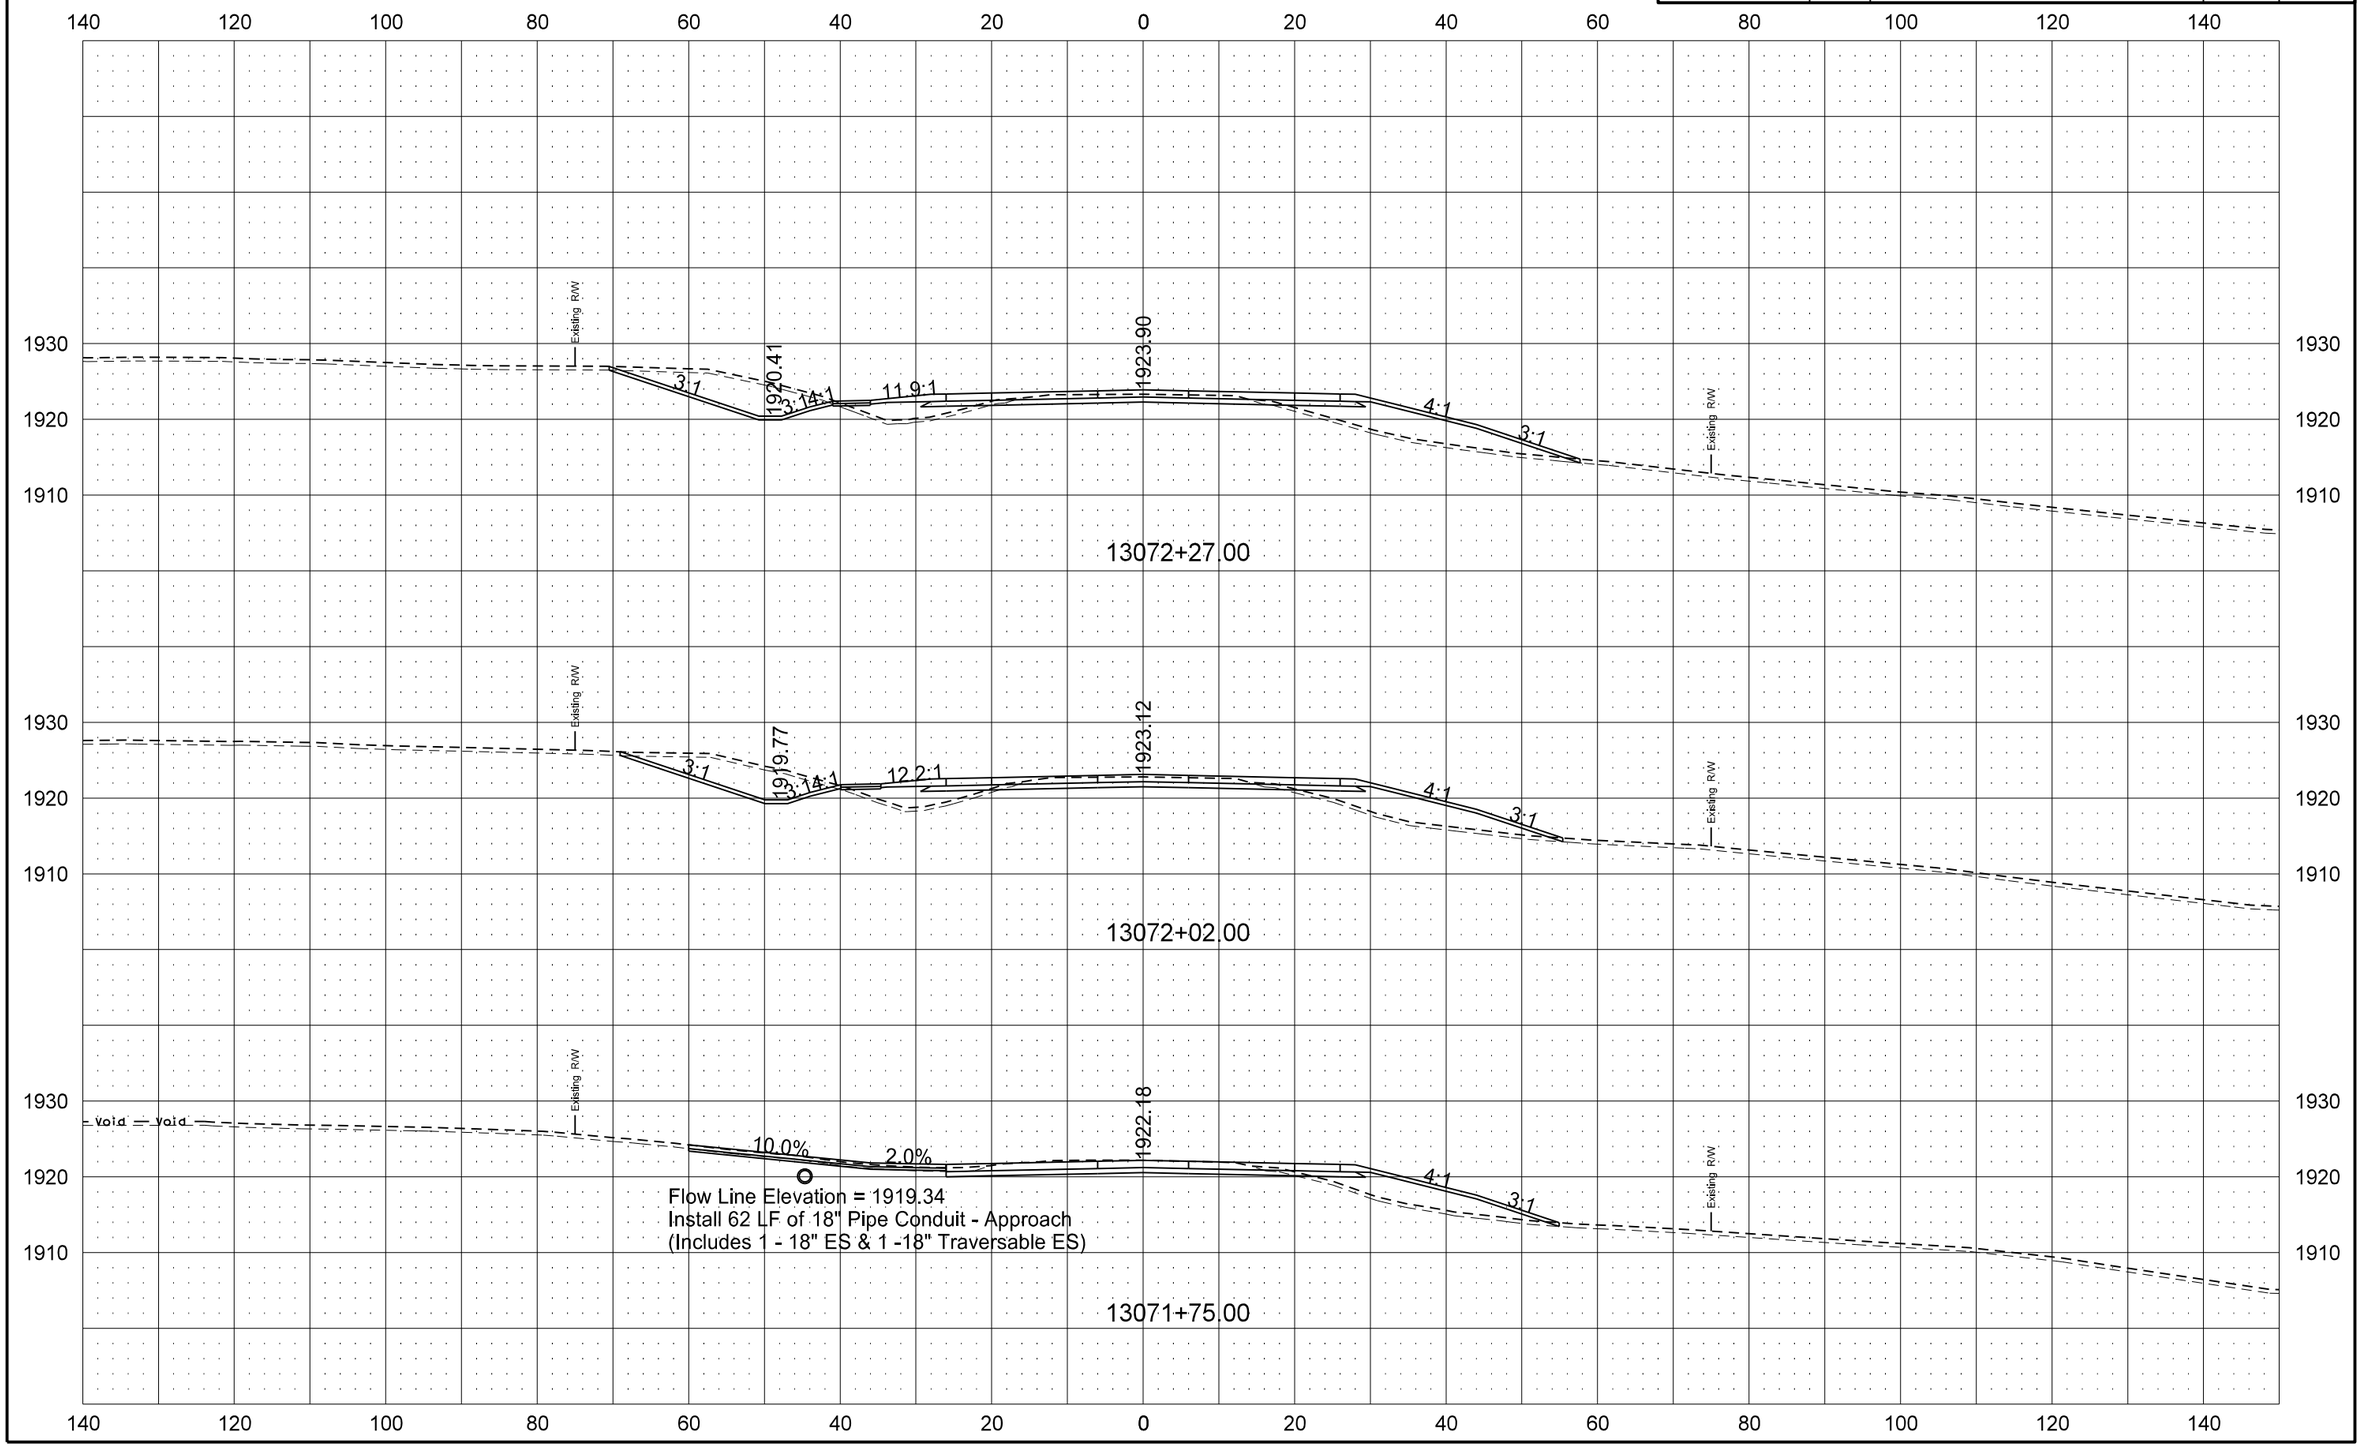

STATE	PROJECT NO.	SECTION NO.	SHEET NO.
ND	SOIA-7-804(049)247	200	22

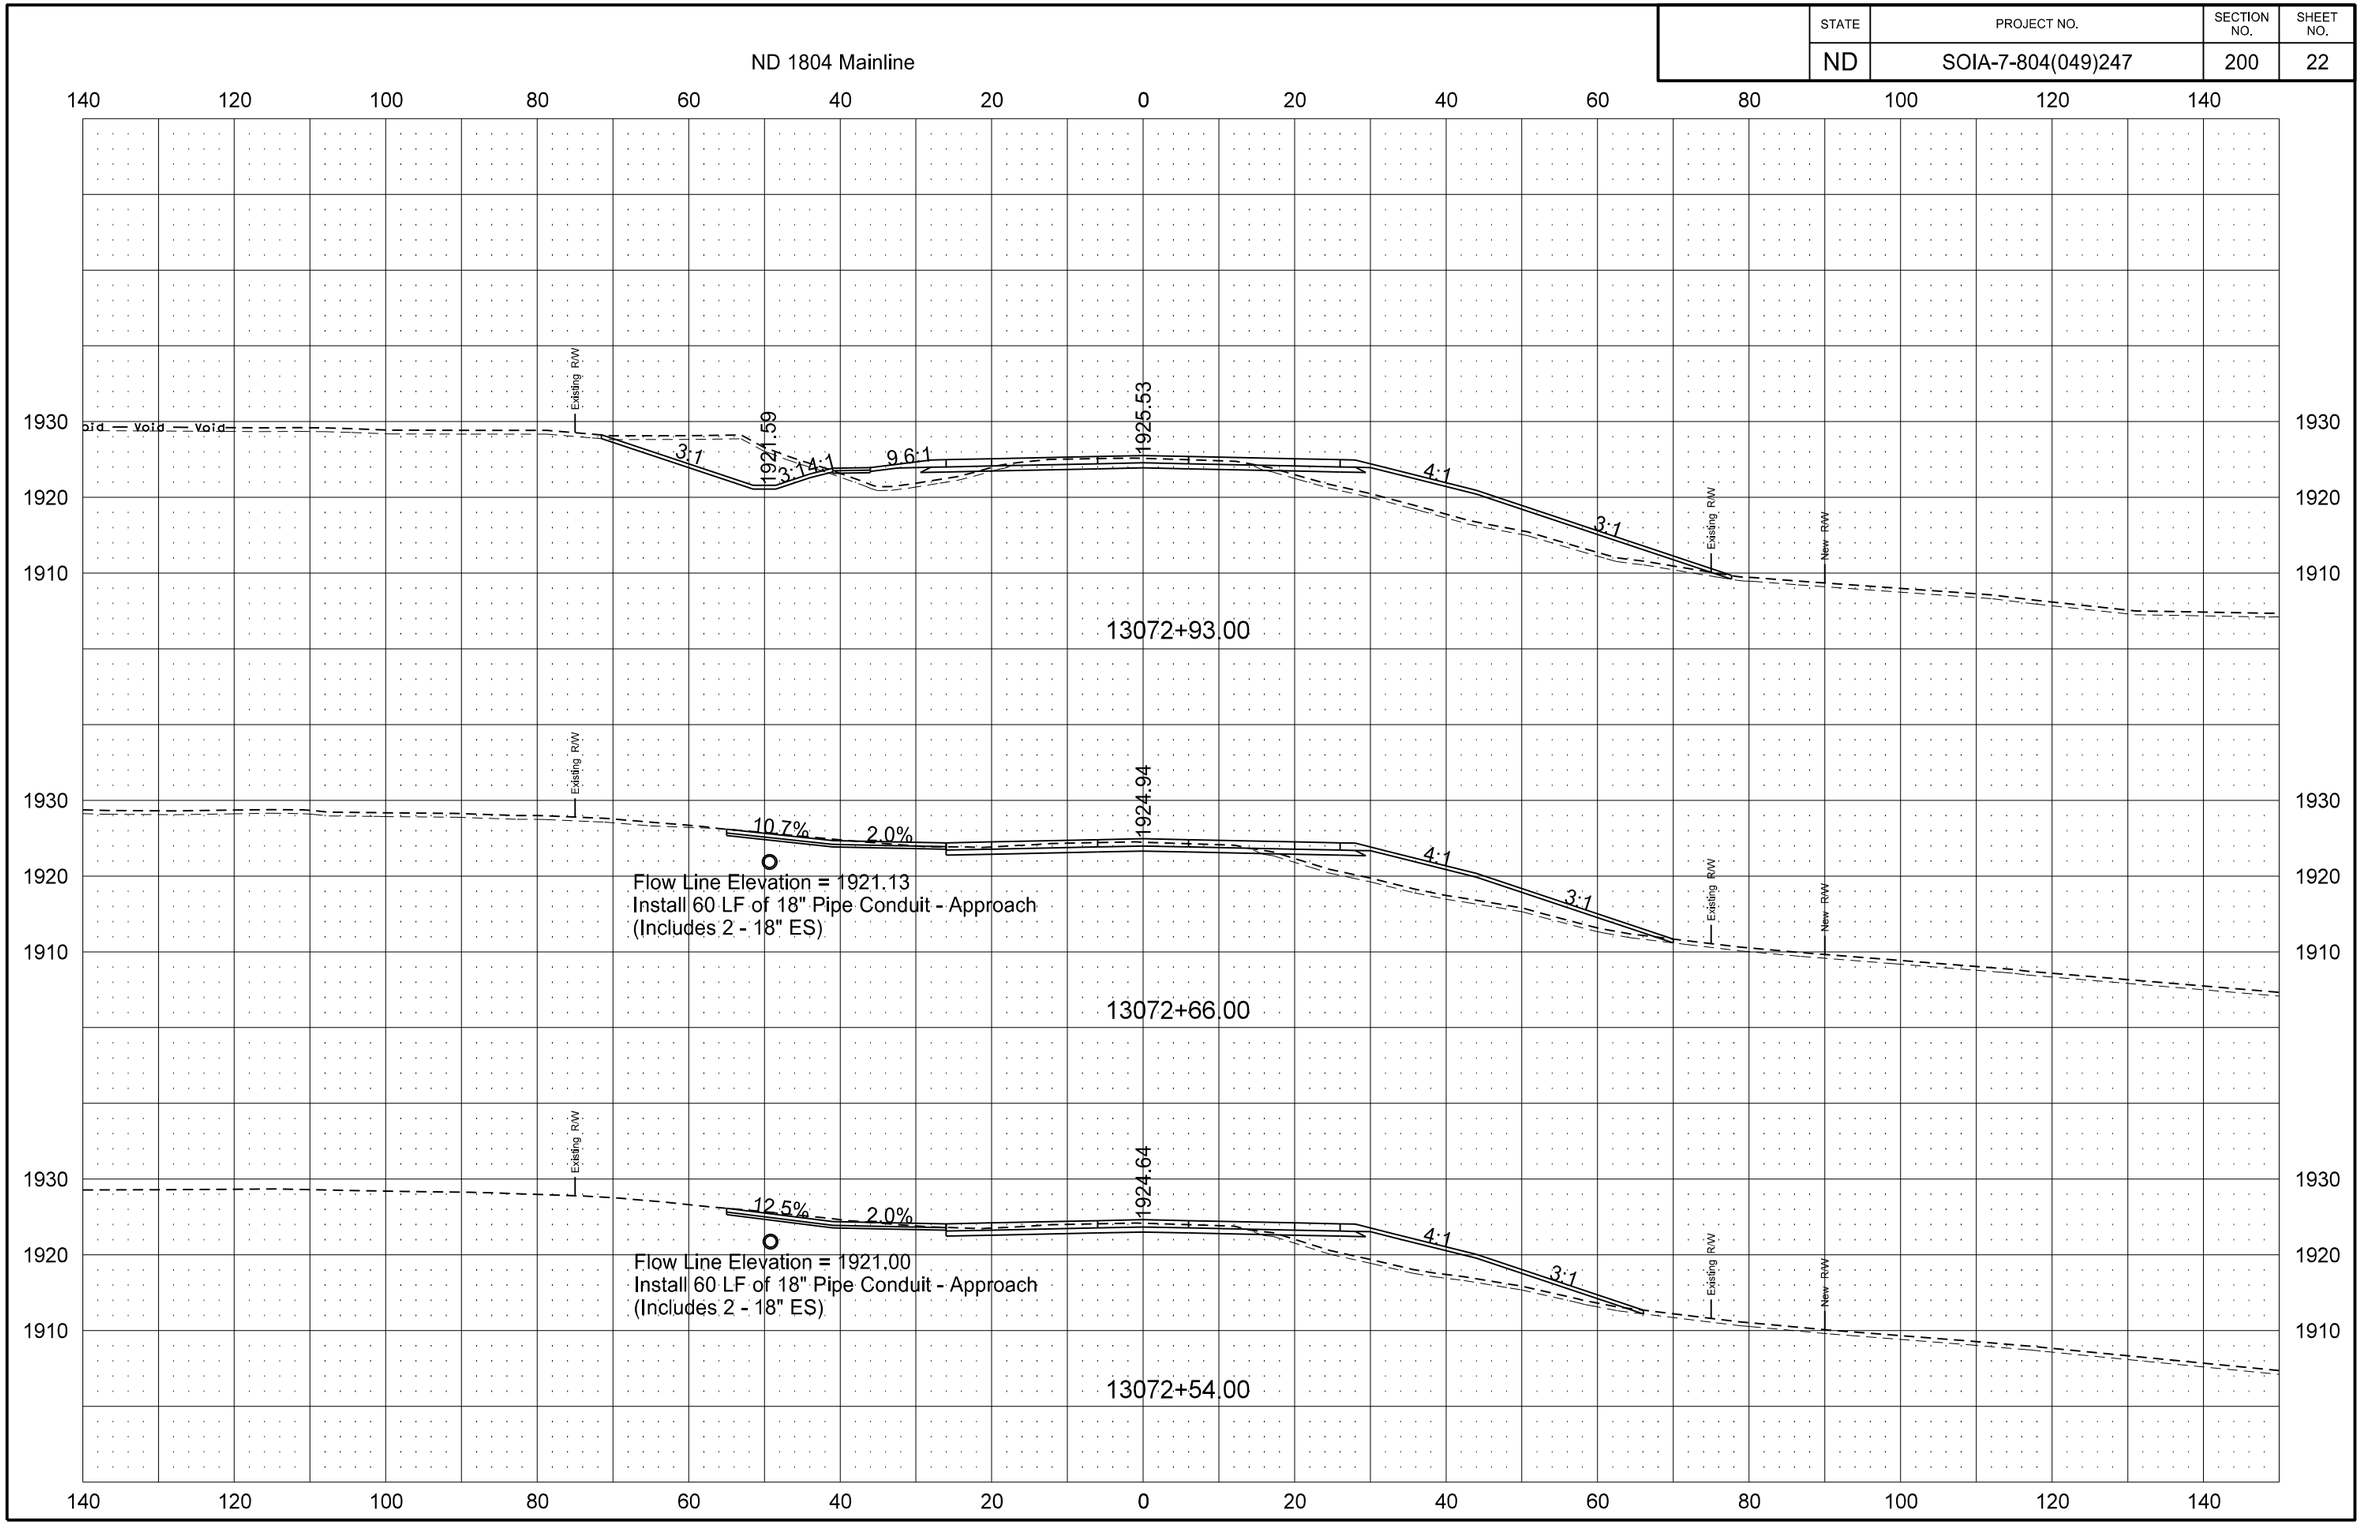

STATE	PROJECT NO.	SECTION NO.	SHEET NO.
ND	SOIA-7-804(049)247	200	23

ND 1804 Mainline

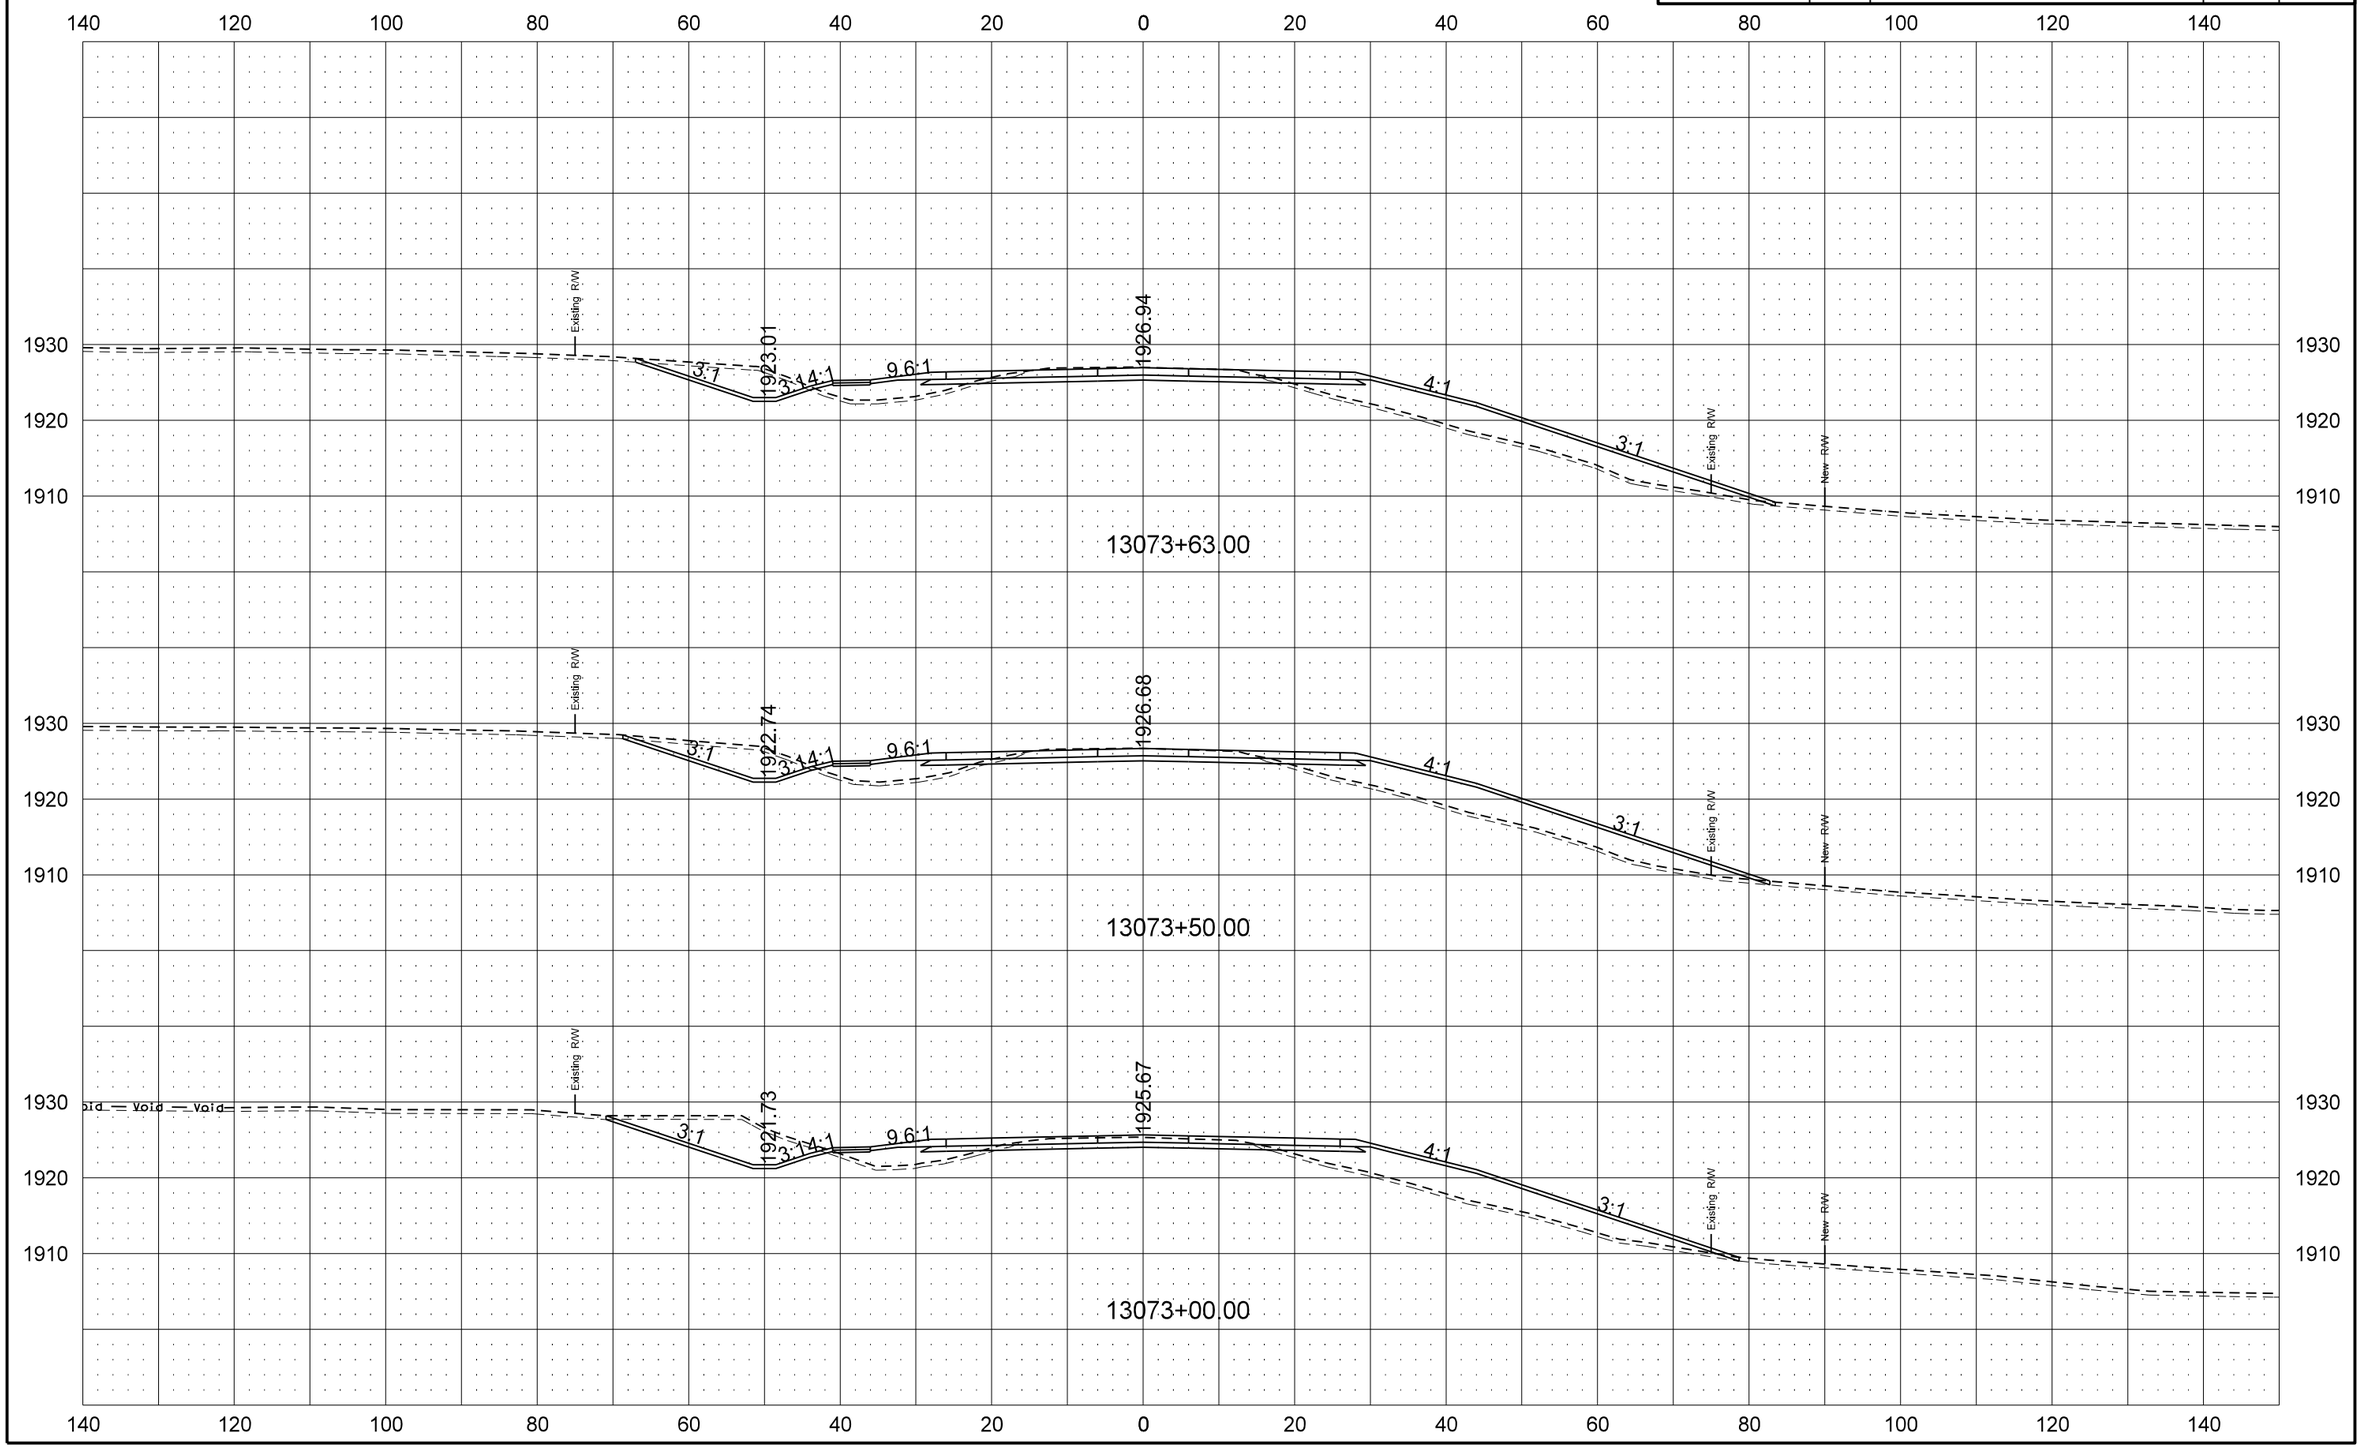

STATE	PROJECT NO.	SECTION NO.	SHEET NO.
ND	SOIA-7-804(049)247	200	24

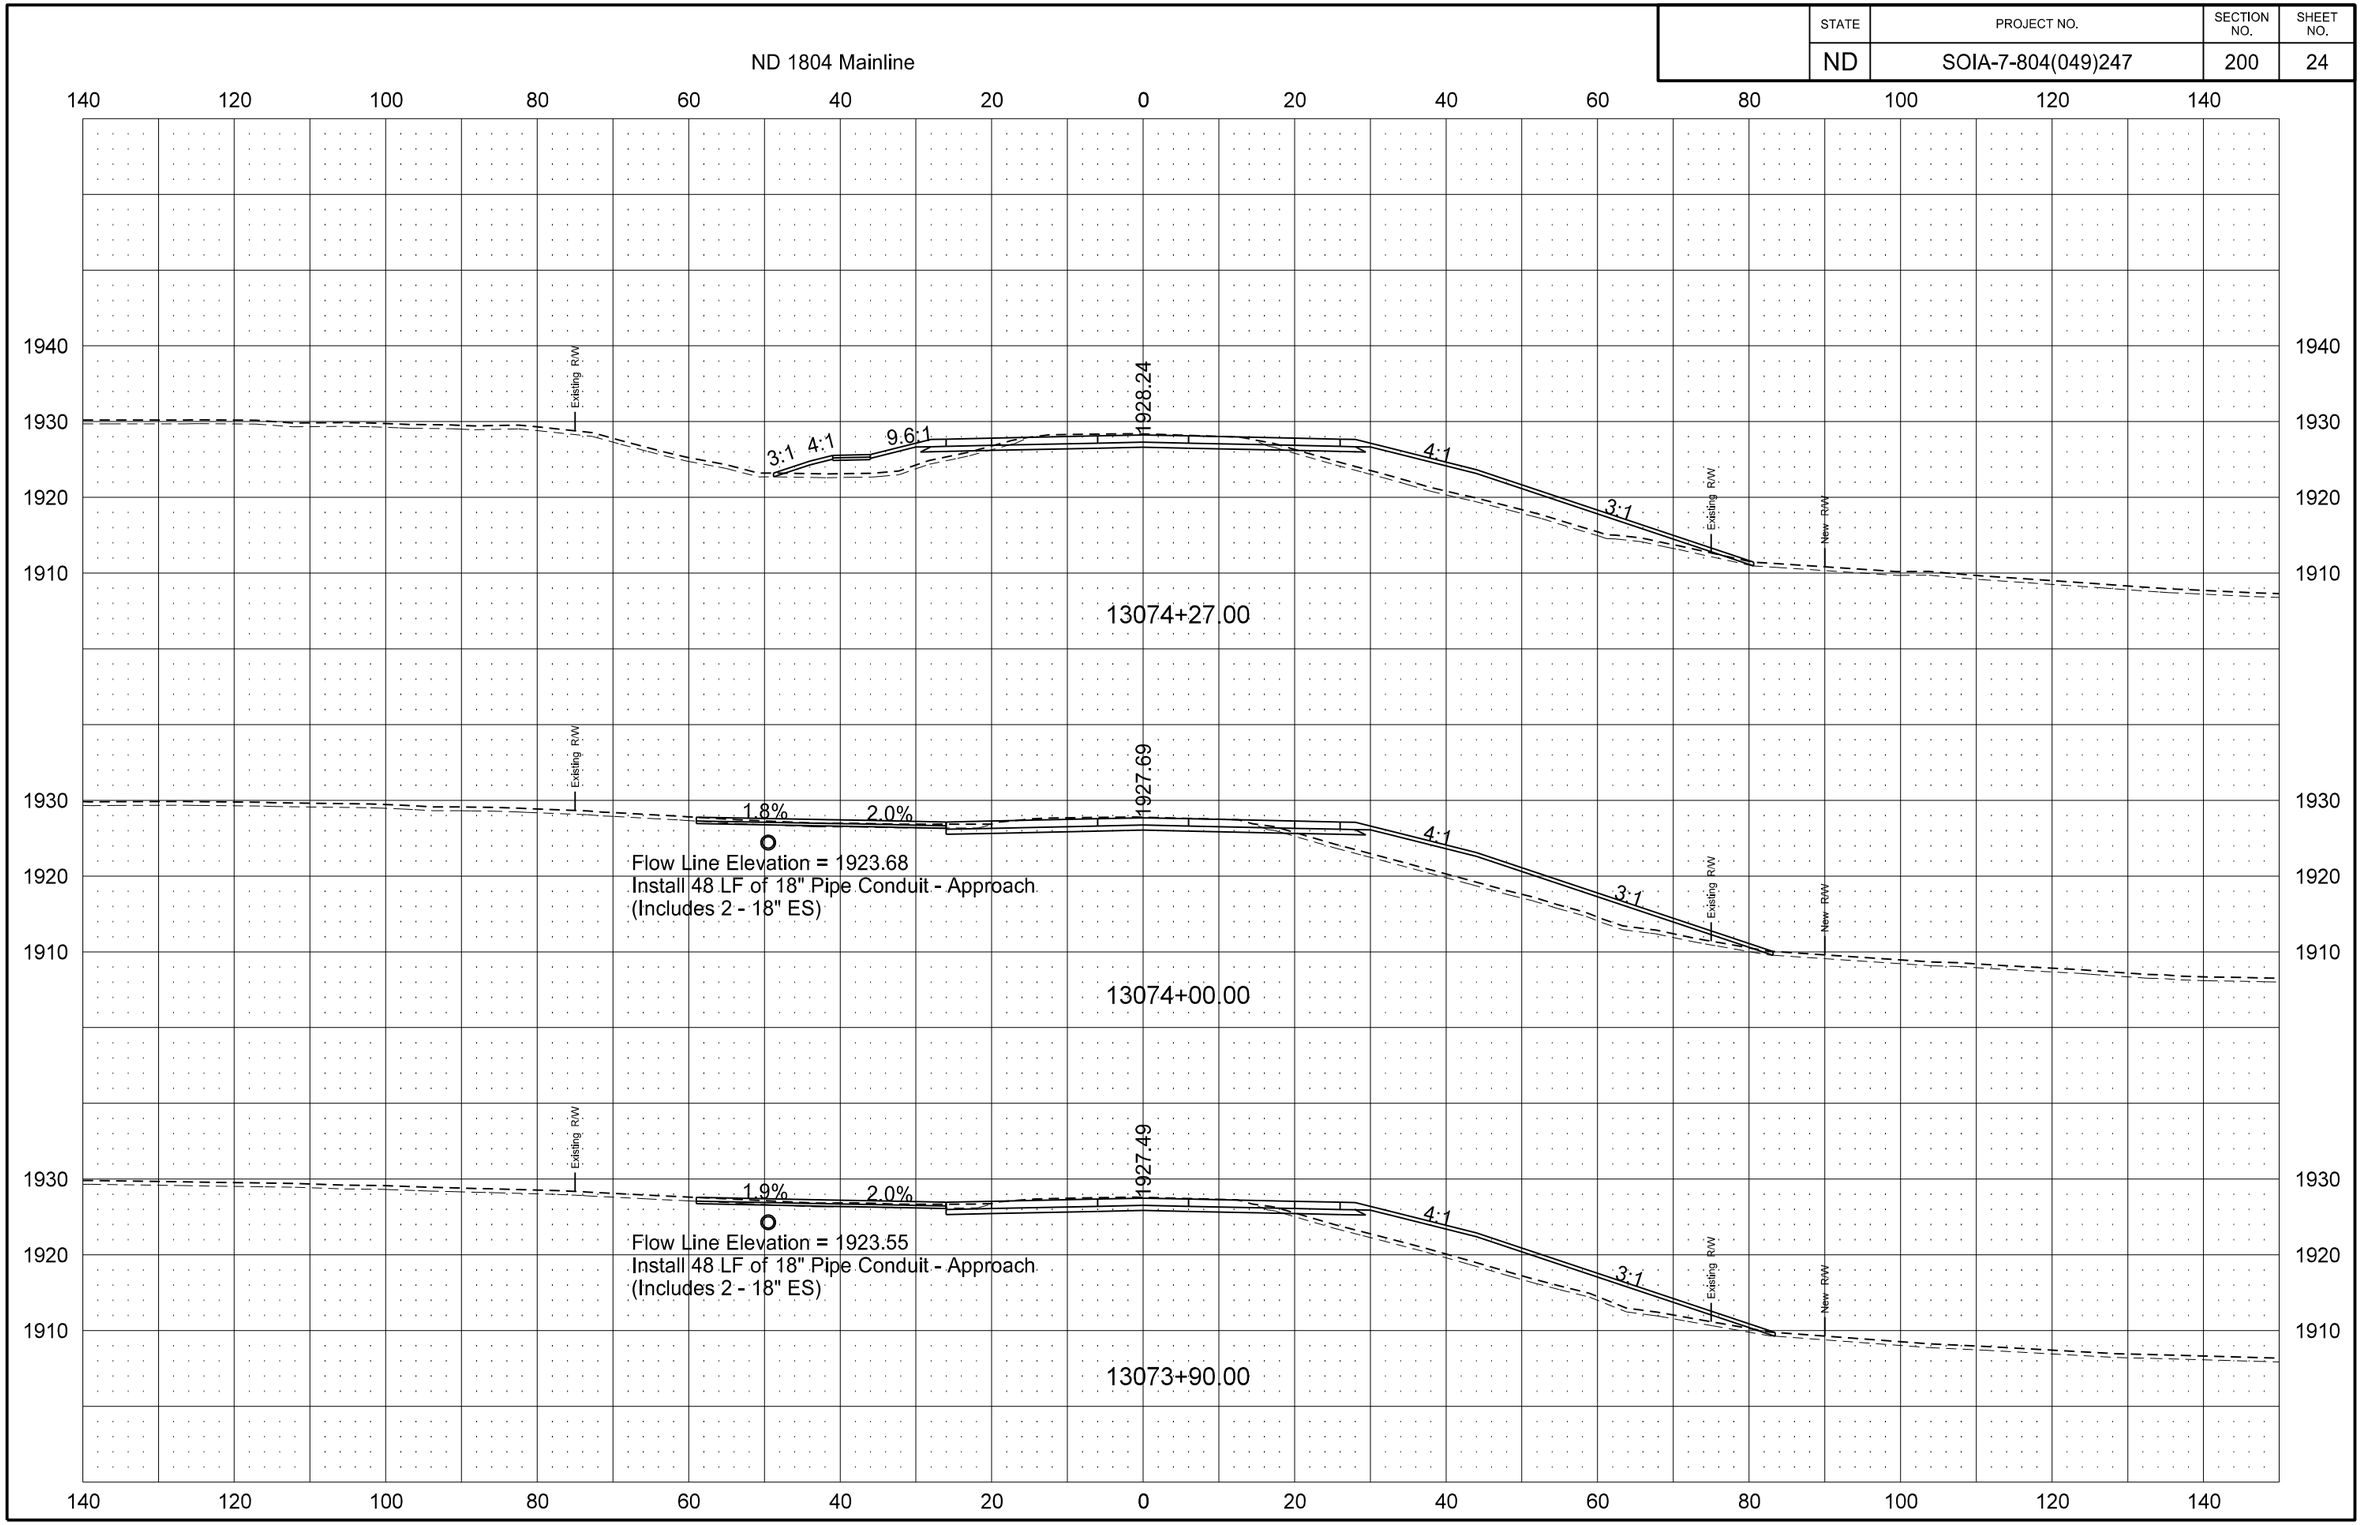

12/12/2013 5:59:07 AM darne R:\project\71804247.049\design\Sheets\200XS_003_ND 1804.dgn

STATE	PROJECT NO.	SECTION NO.	SHEET NO.
ND	SOIA-7-804(049)247	200	25

ND 1804 Mainline

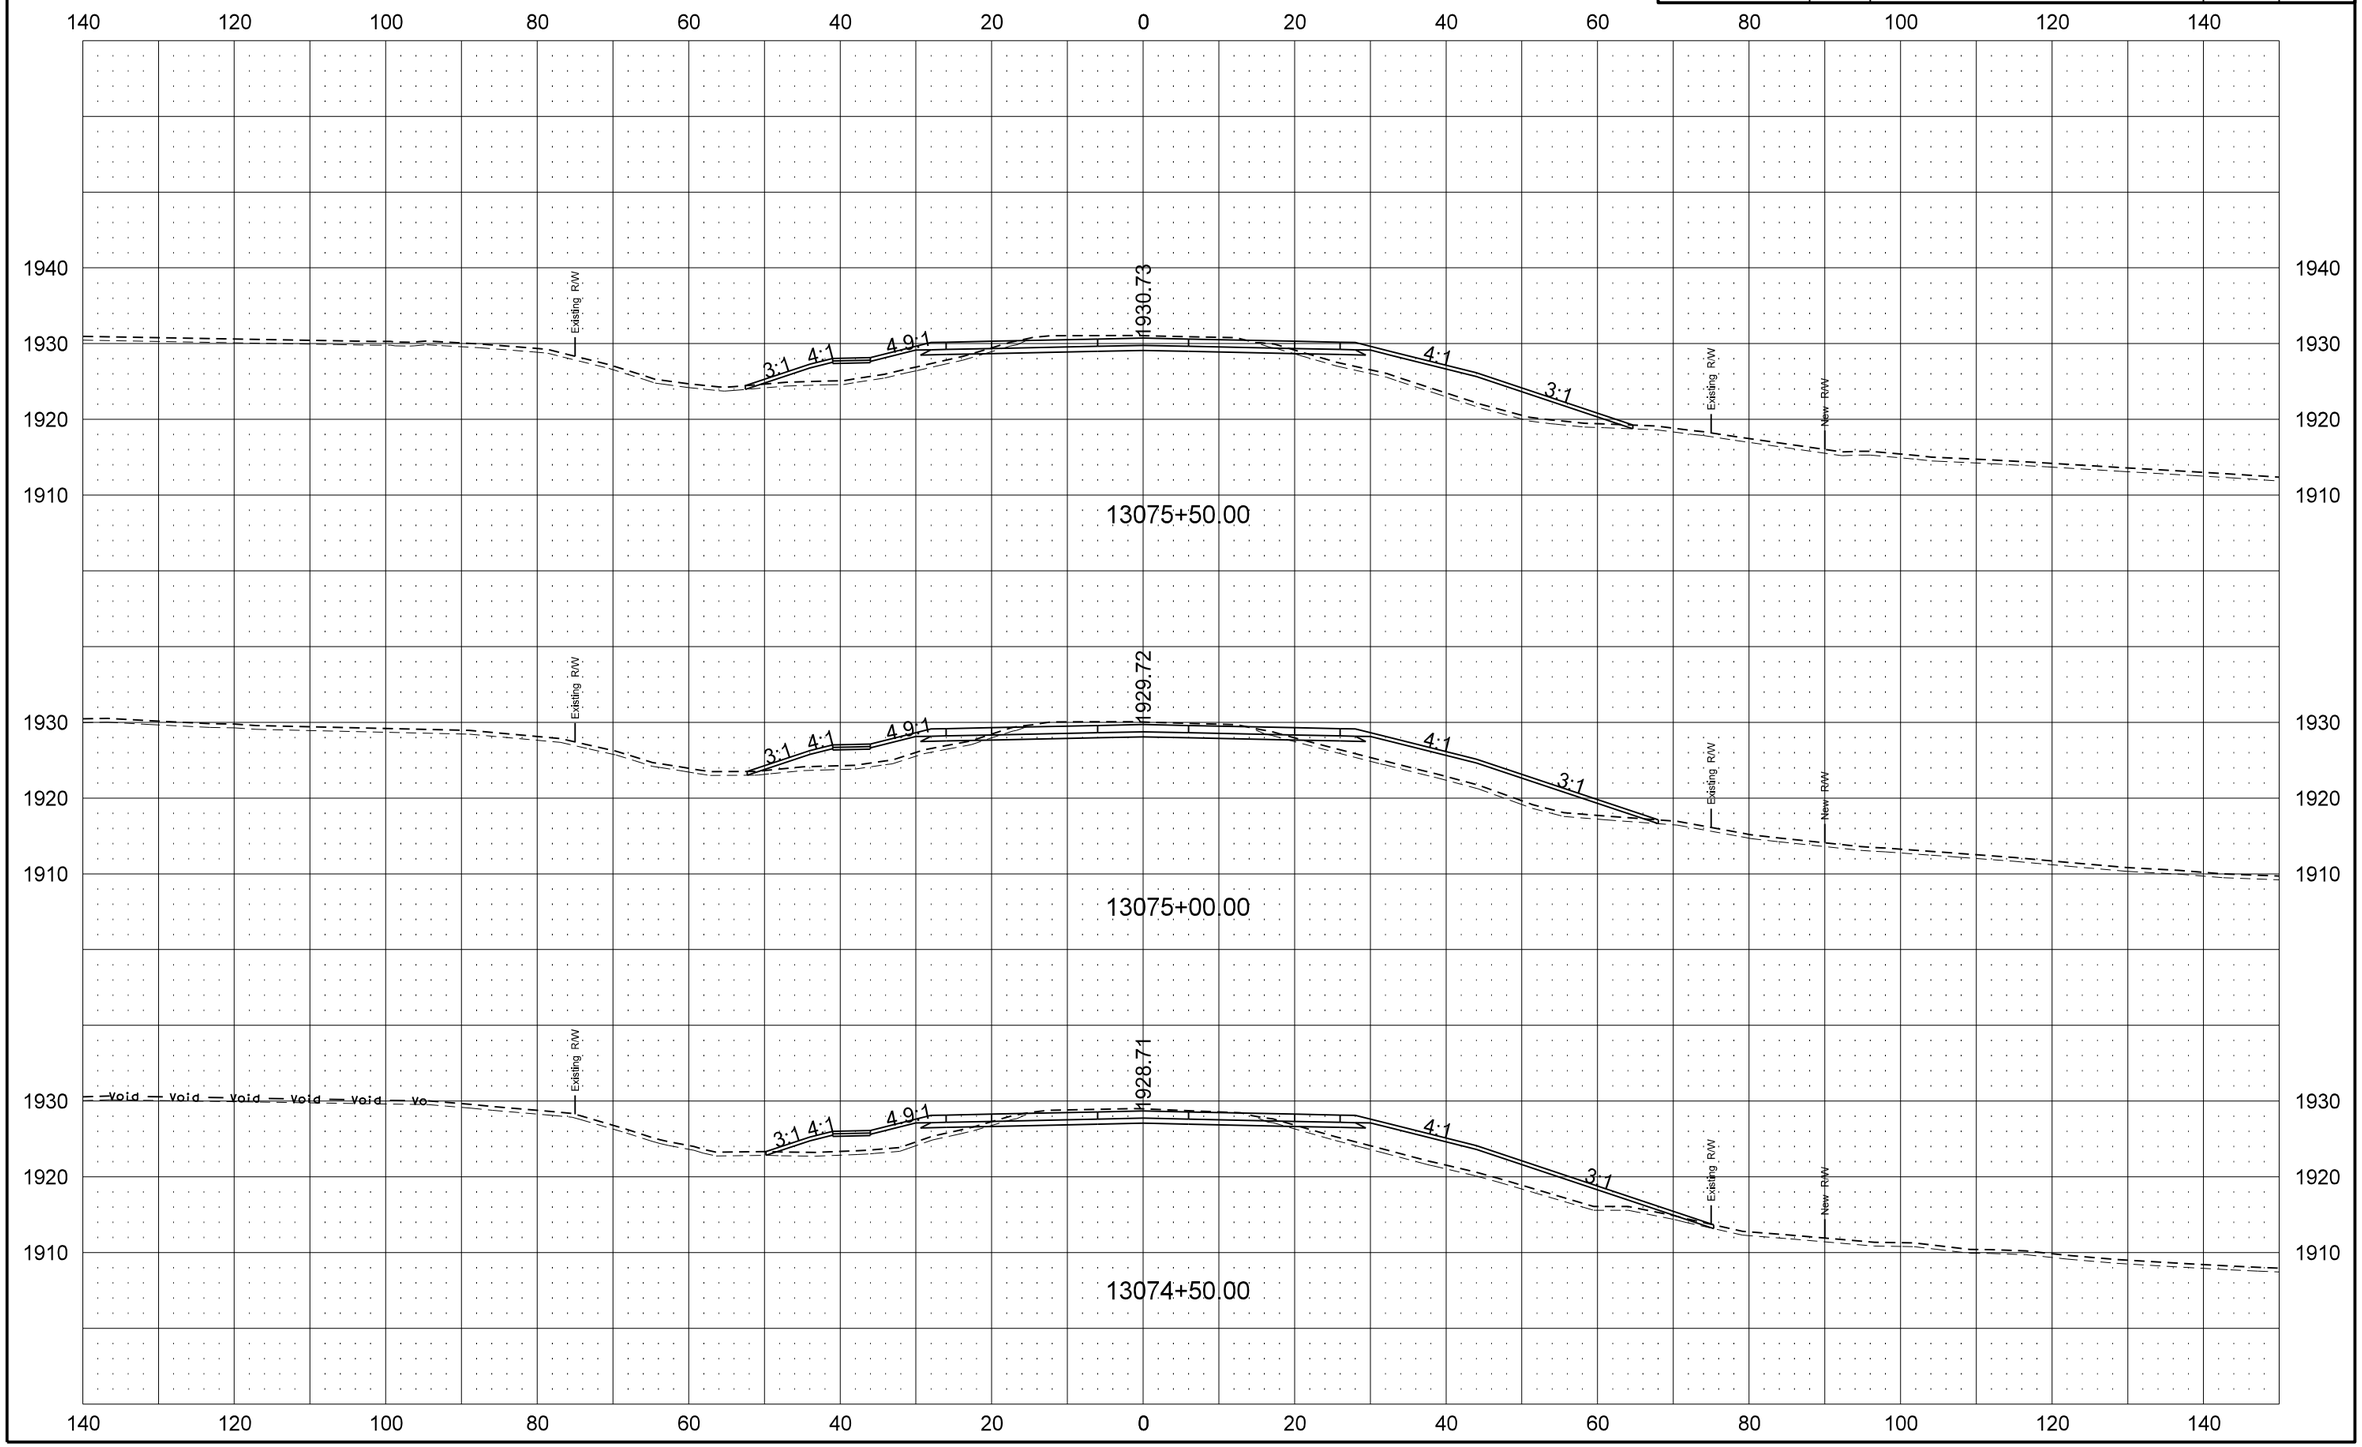

12/12/2013 5:59:10 AM darne R:\project\71804247.049\design\Sheets\200XS_003_ND 1804.dgn

STATE	PROJECT NO.	SECTION NO.	SHEET NO.
ND	SOIA-7-804(049)247	200	26

ND 1804 Mainline

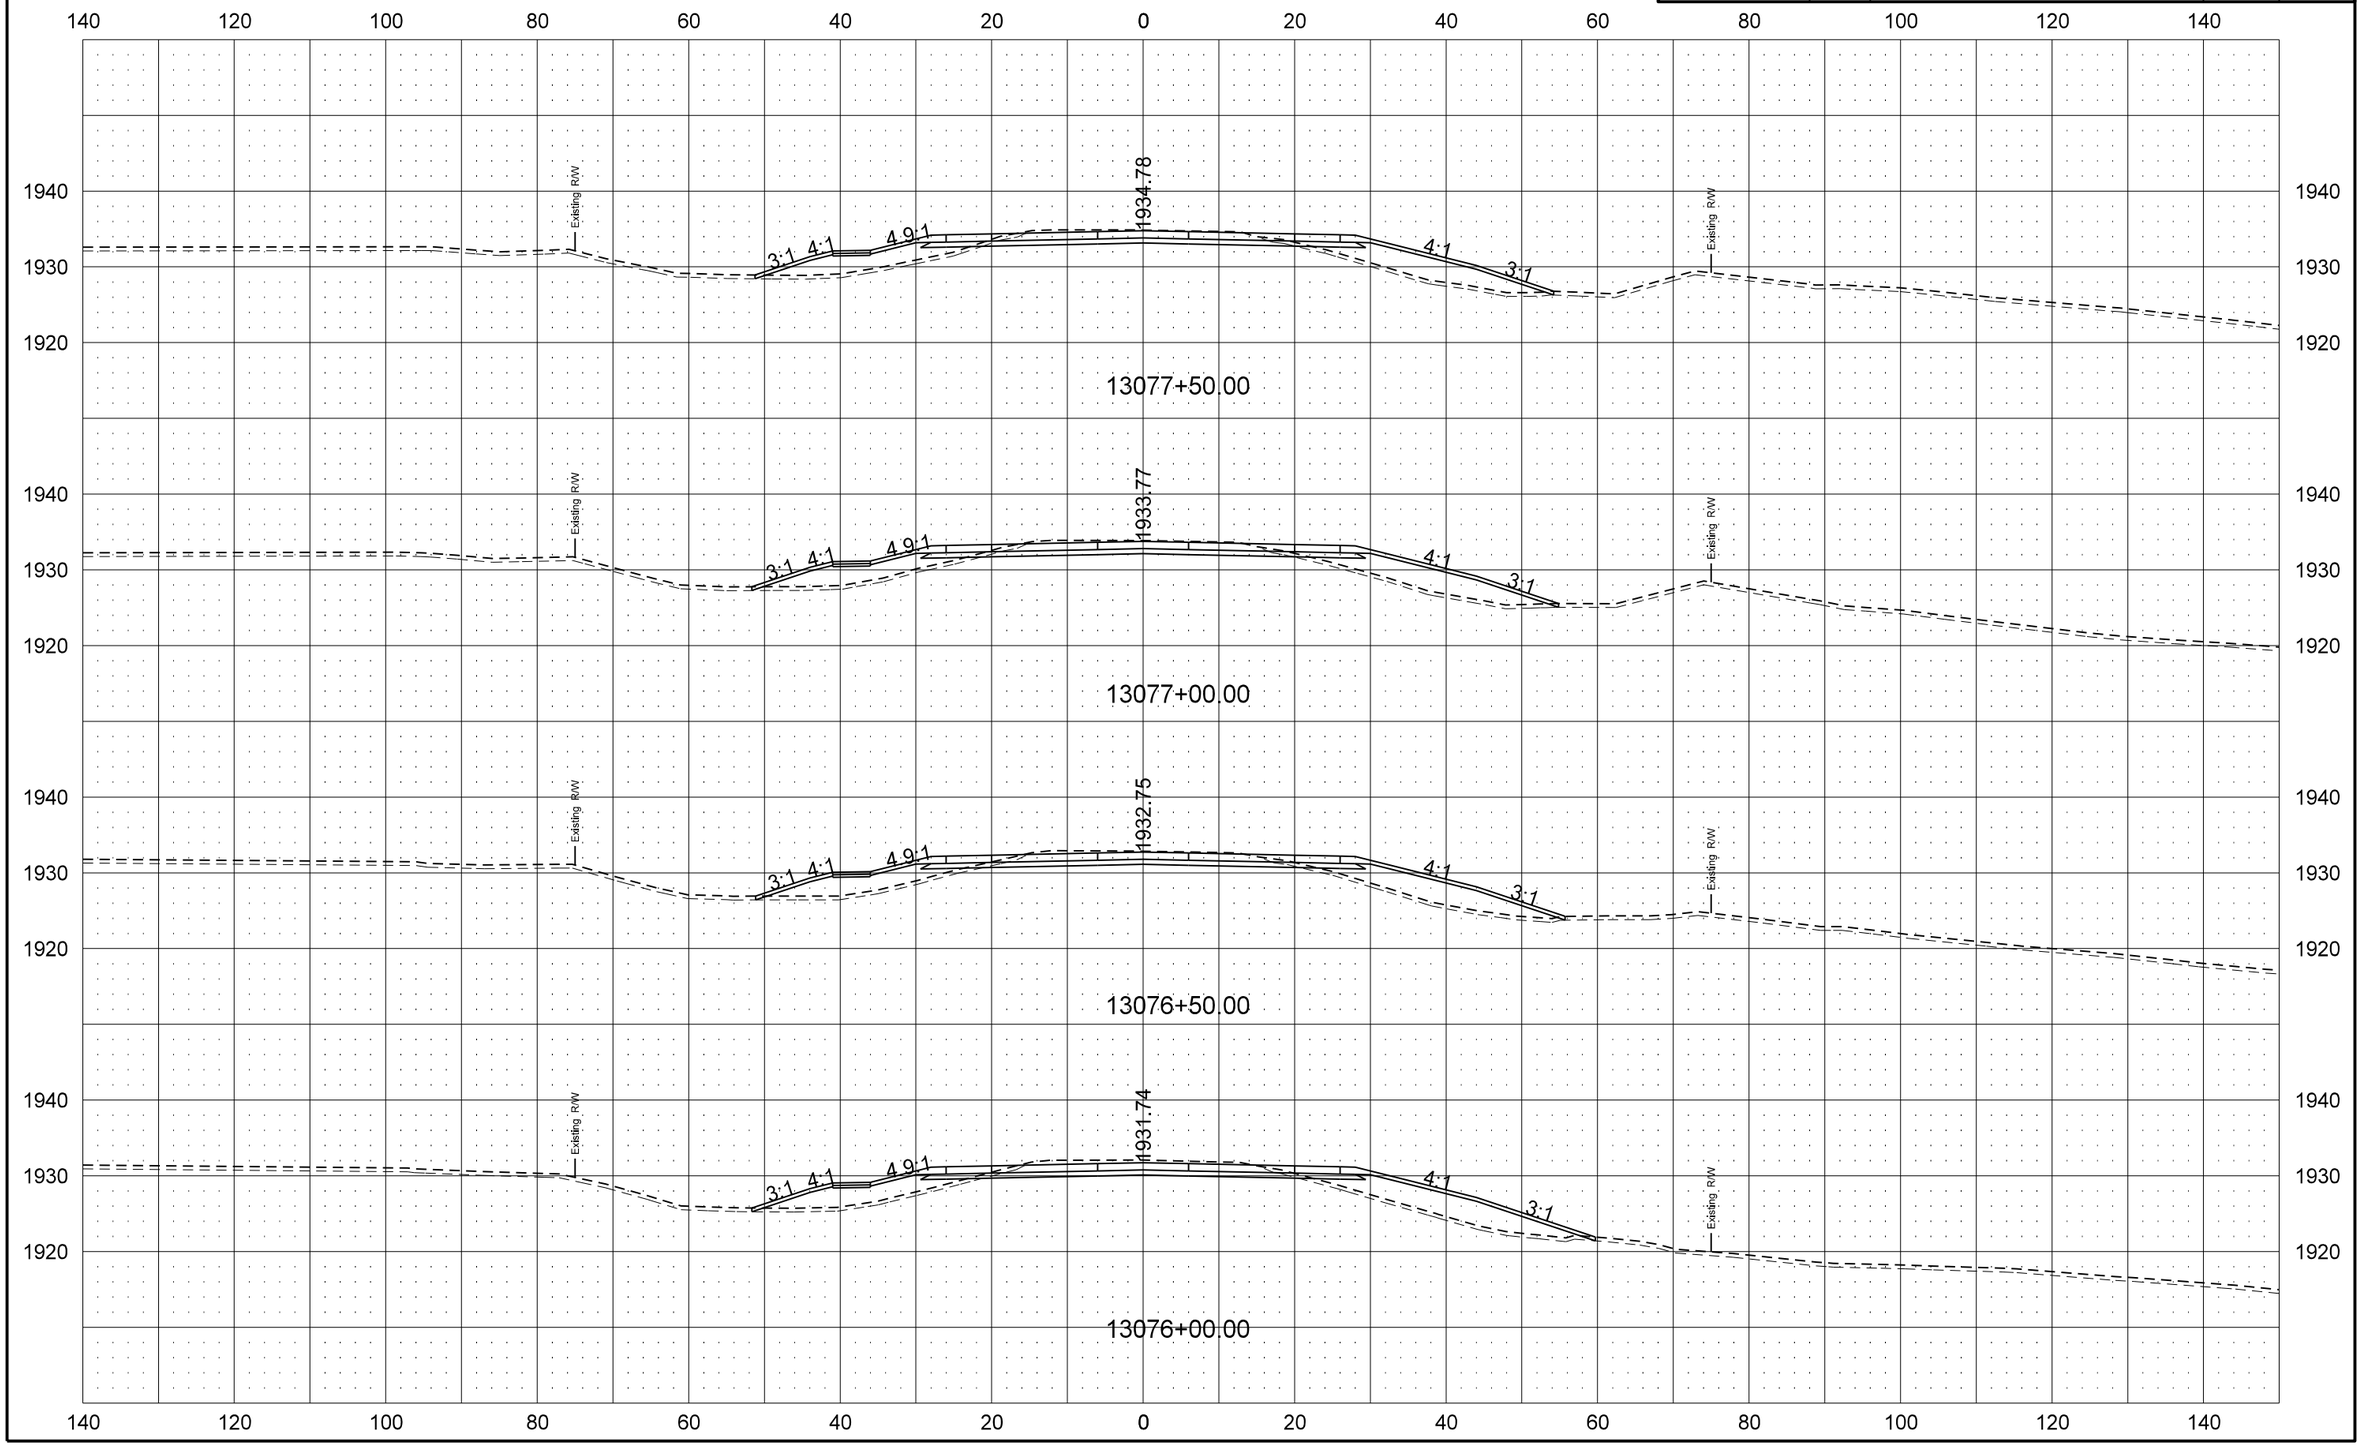

STATE	PROJECT NO.	SECTION NO.	SHEET NO.
ND	SOIA-7-804(049)247	200	27

ND 1804 Mainline

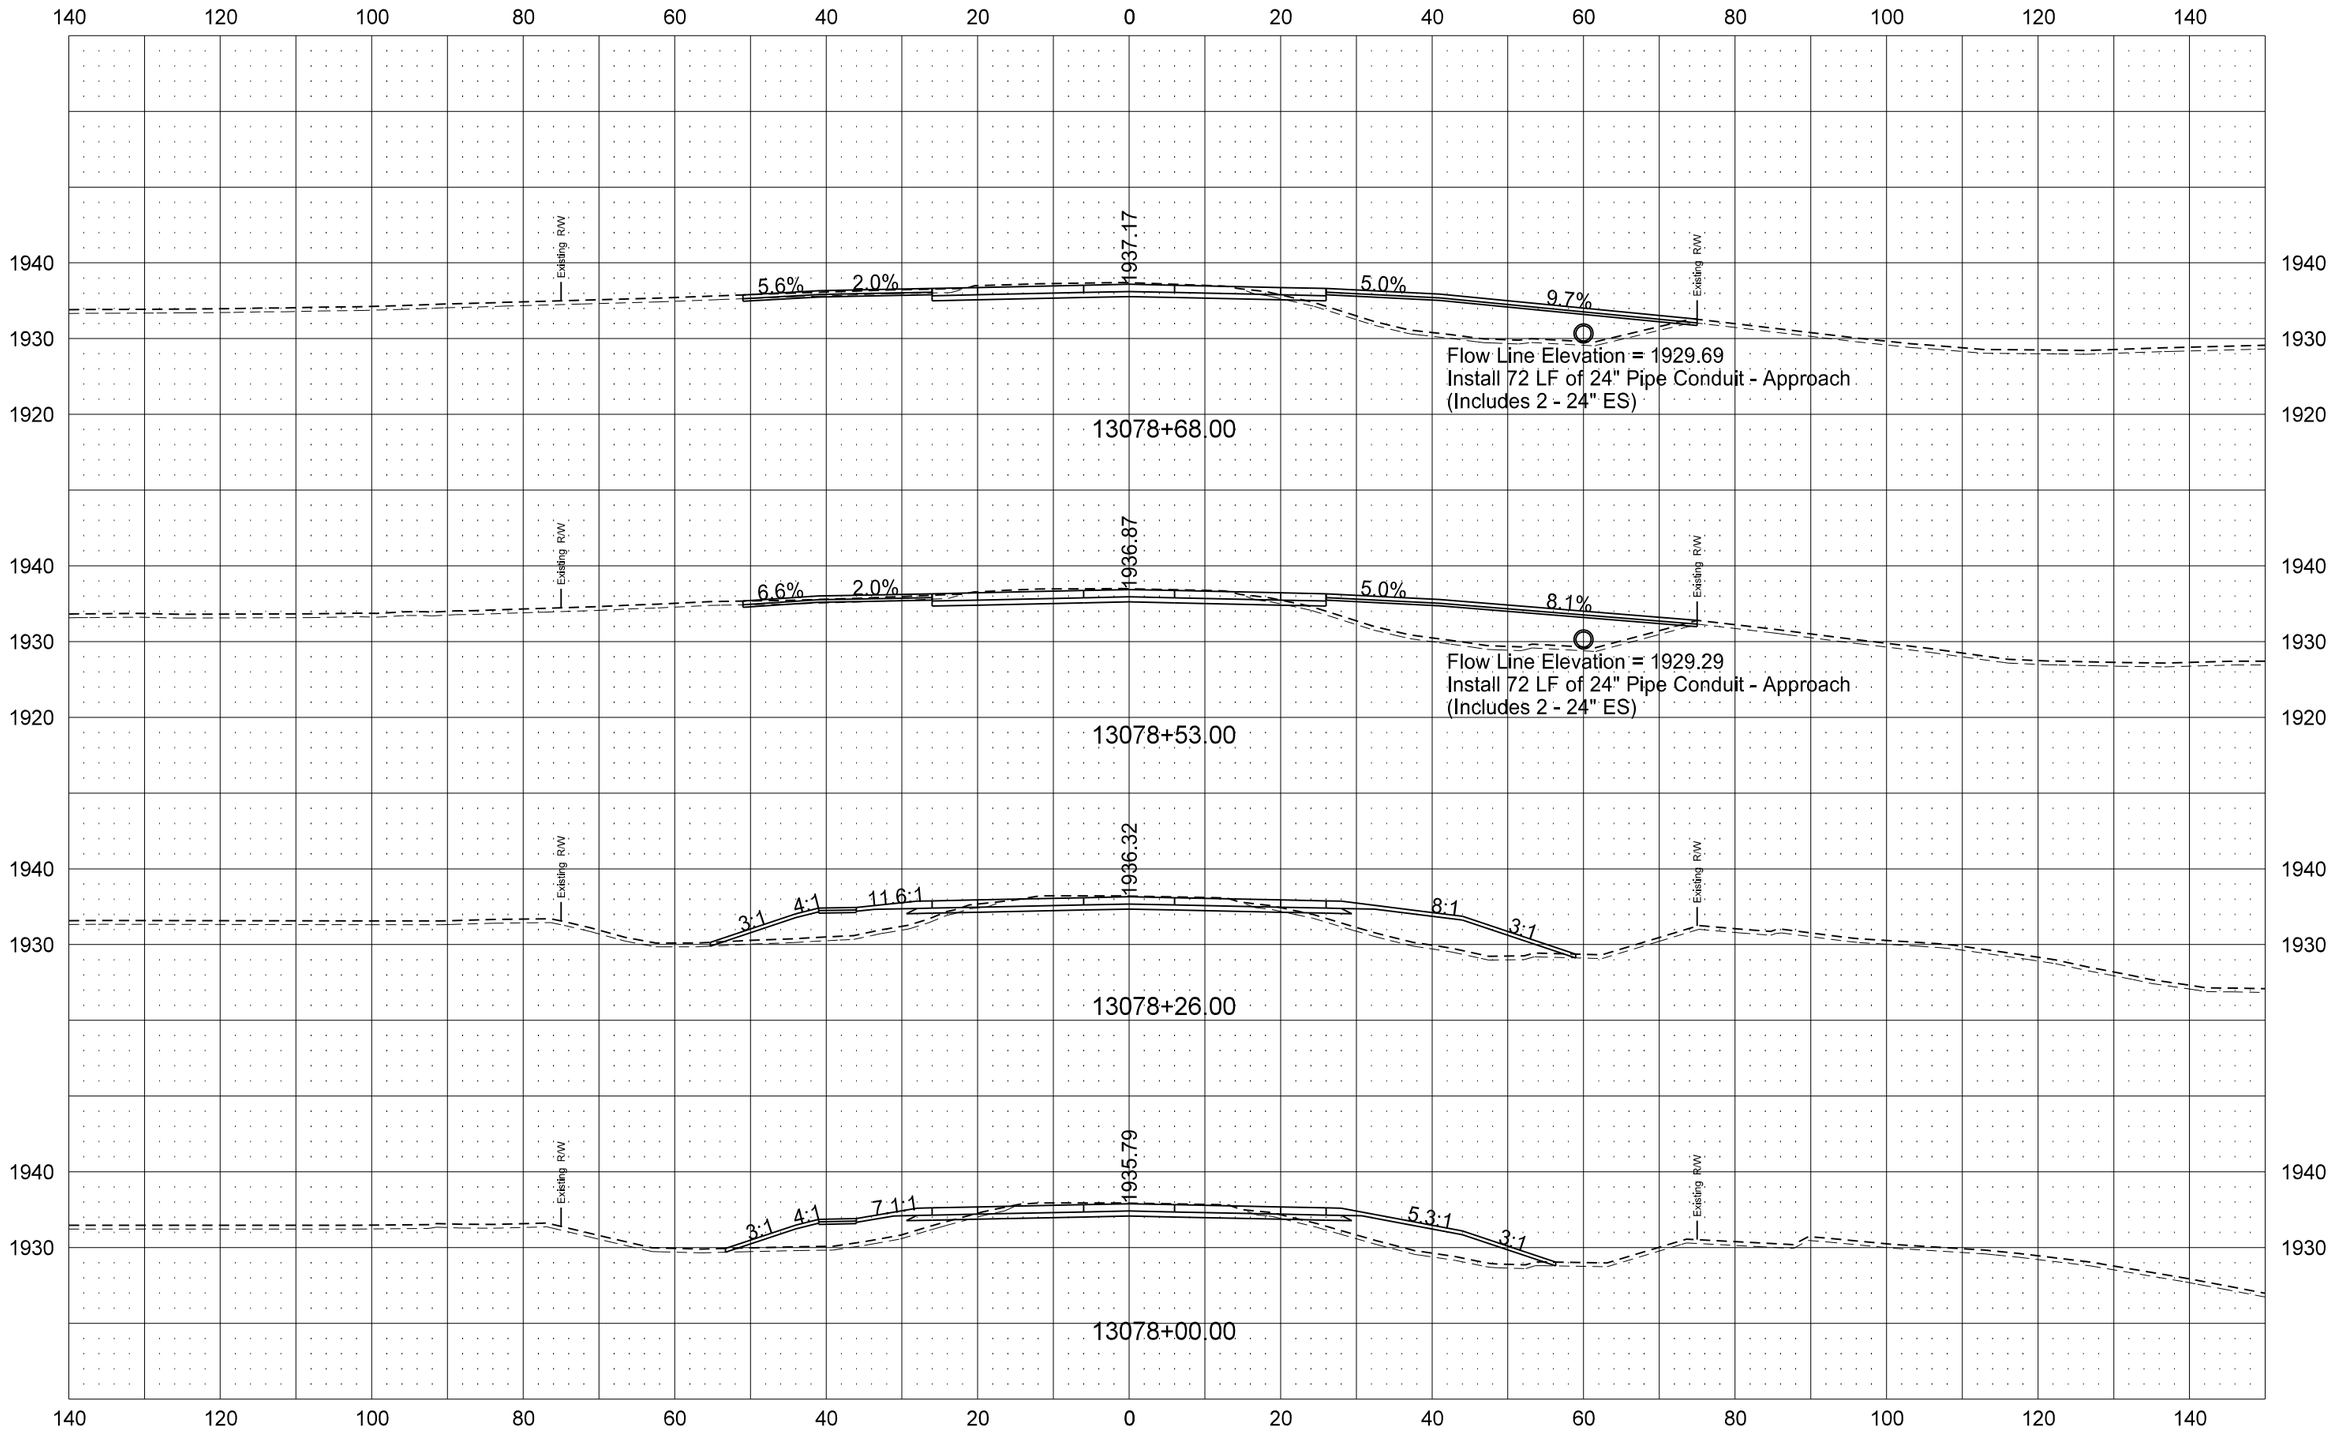

STATE	PROJECT NO.	SECTION NO.	SHEET NO.
ND	SOIA-7-804(049)247	200	28

ND 1804 Mainline

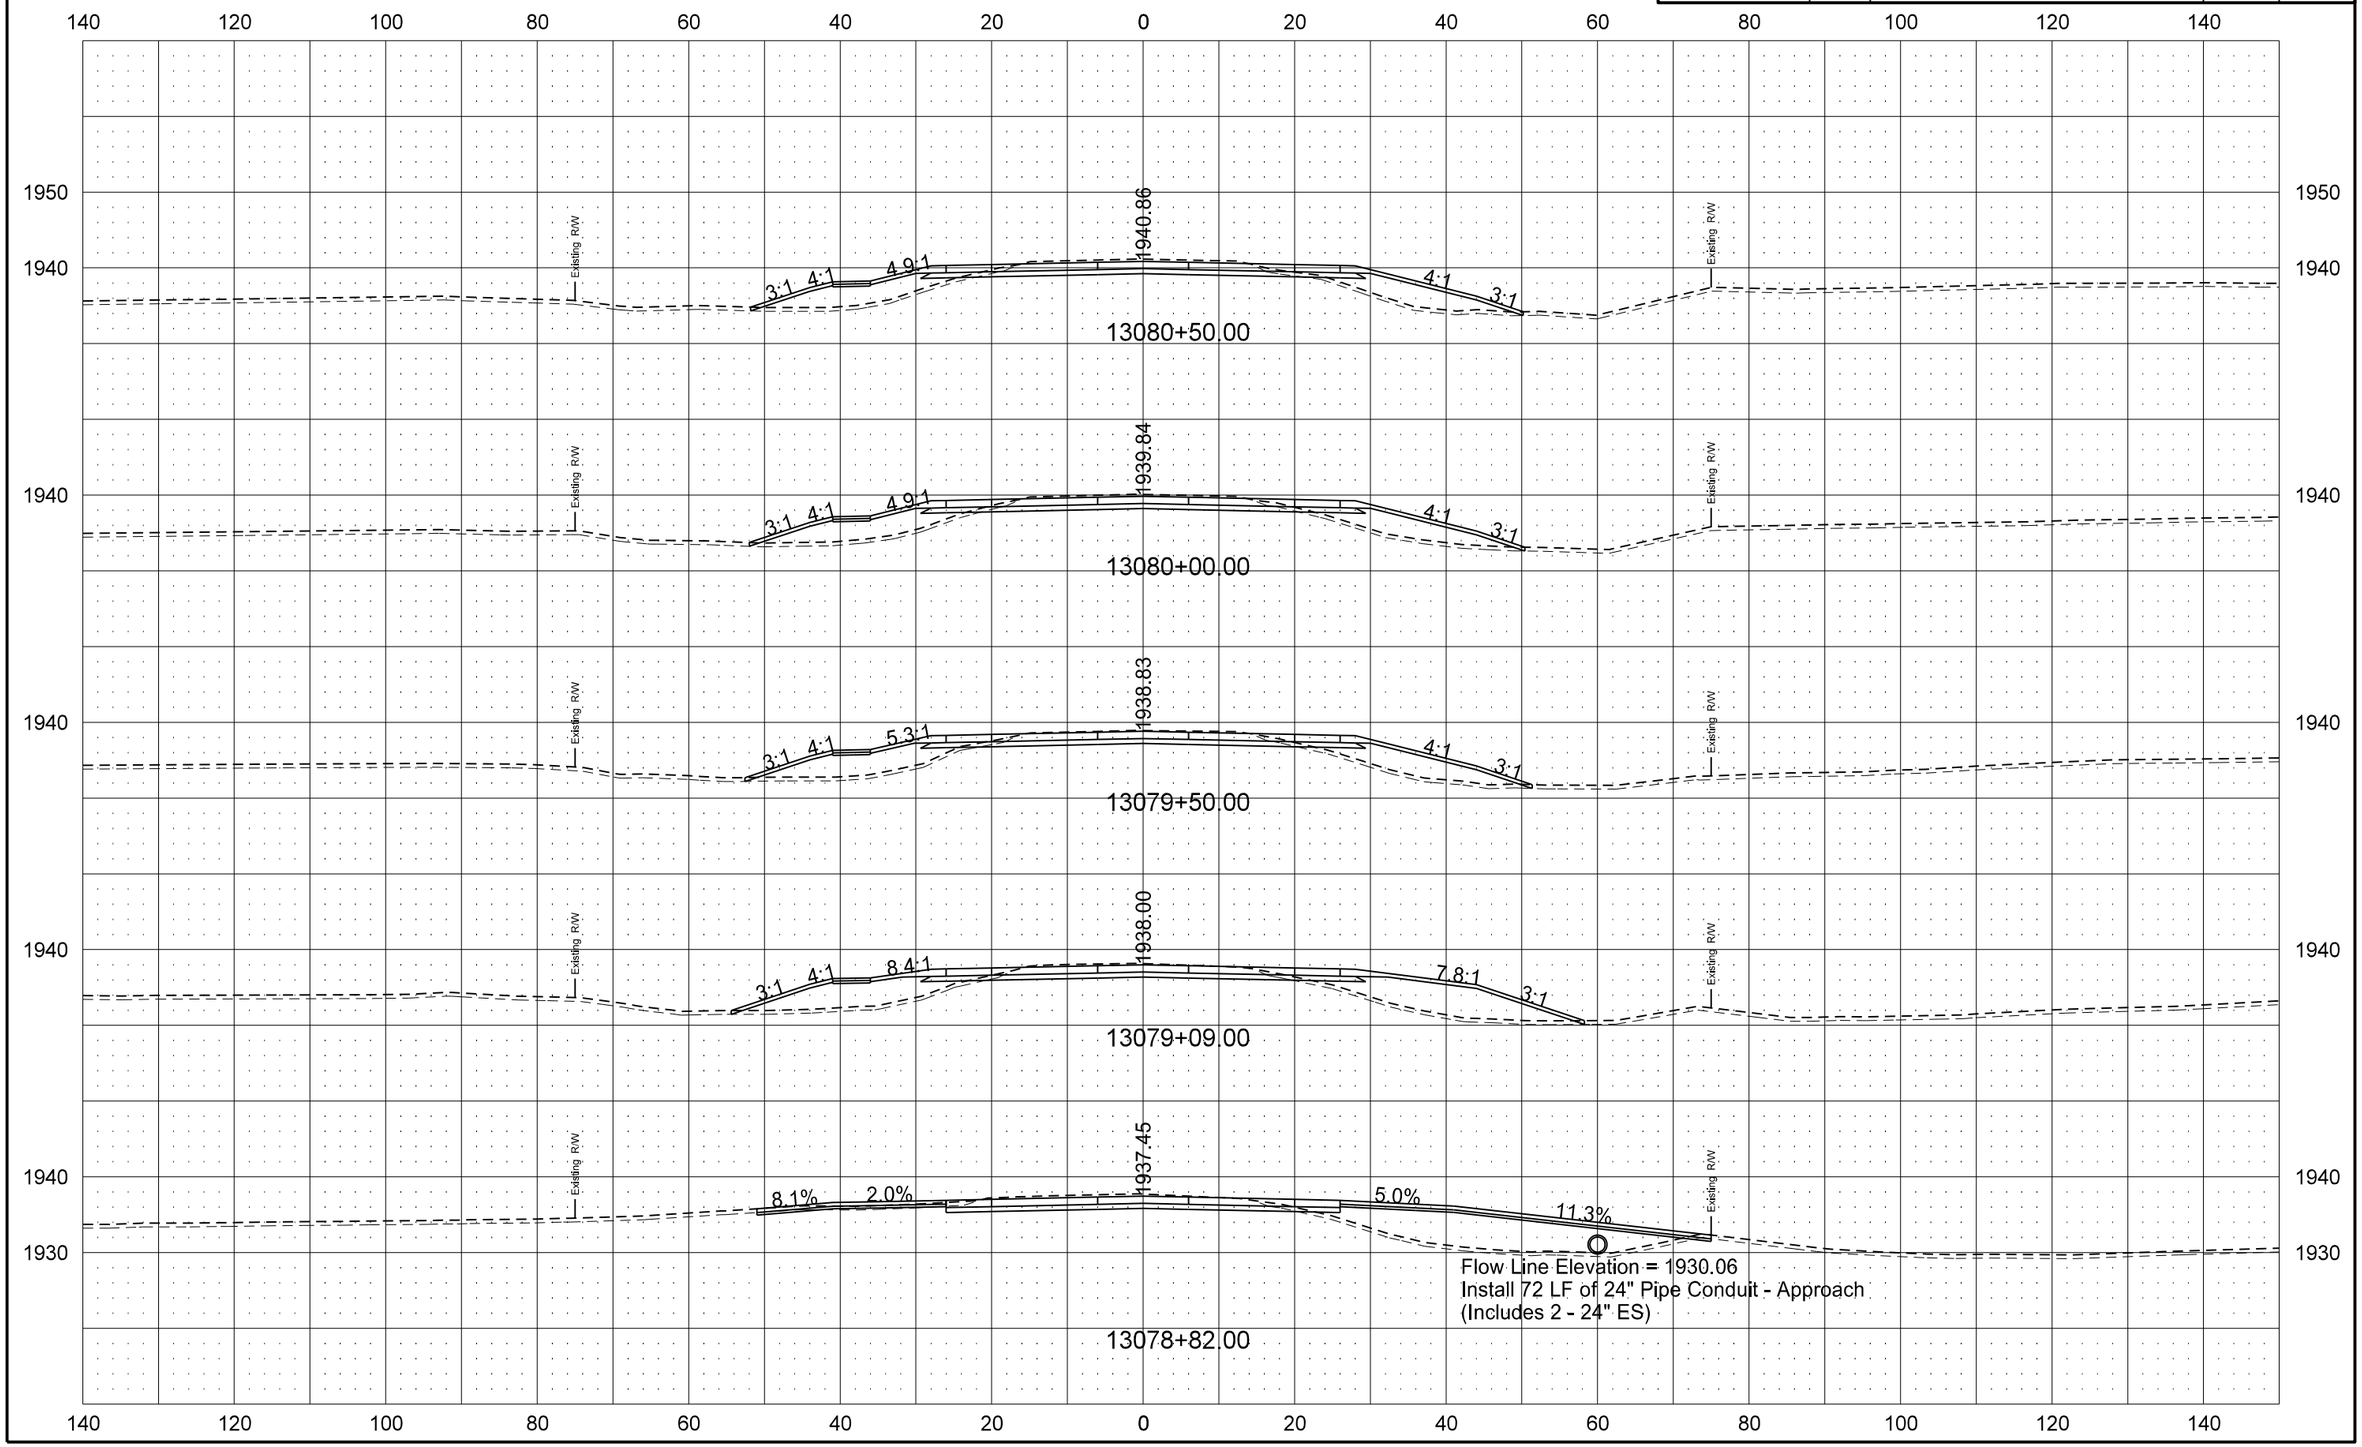

12/12/2013 5:59:18 AM darne R:\project\71804247.049\design\Sheets\200XS_003_ND 1804.dgn

STATE	PROJECT NO.	SECTION NO.	SHEET NO.
ND	SOIA-7-804(049)247	200	29

ND 1804 Mainline

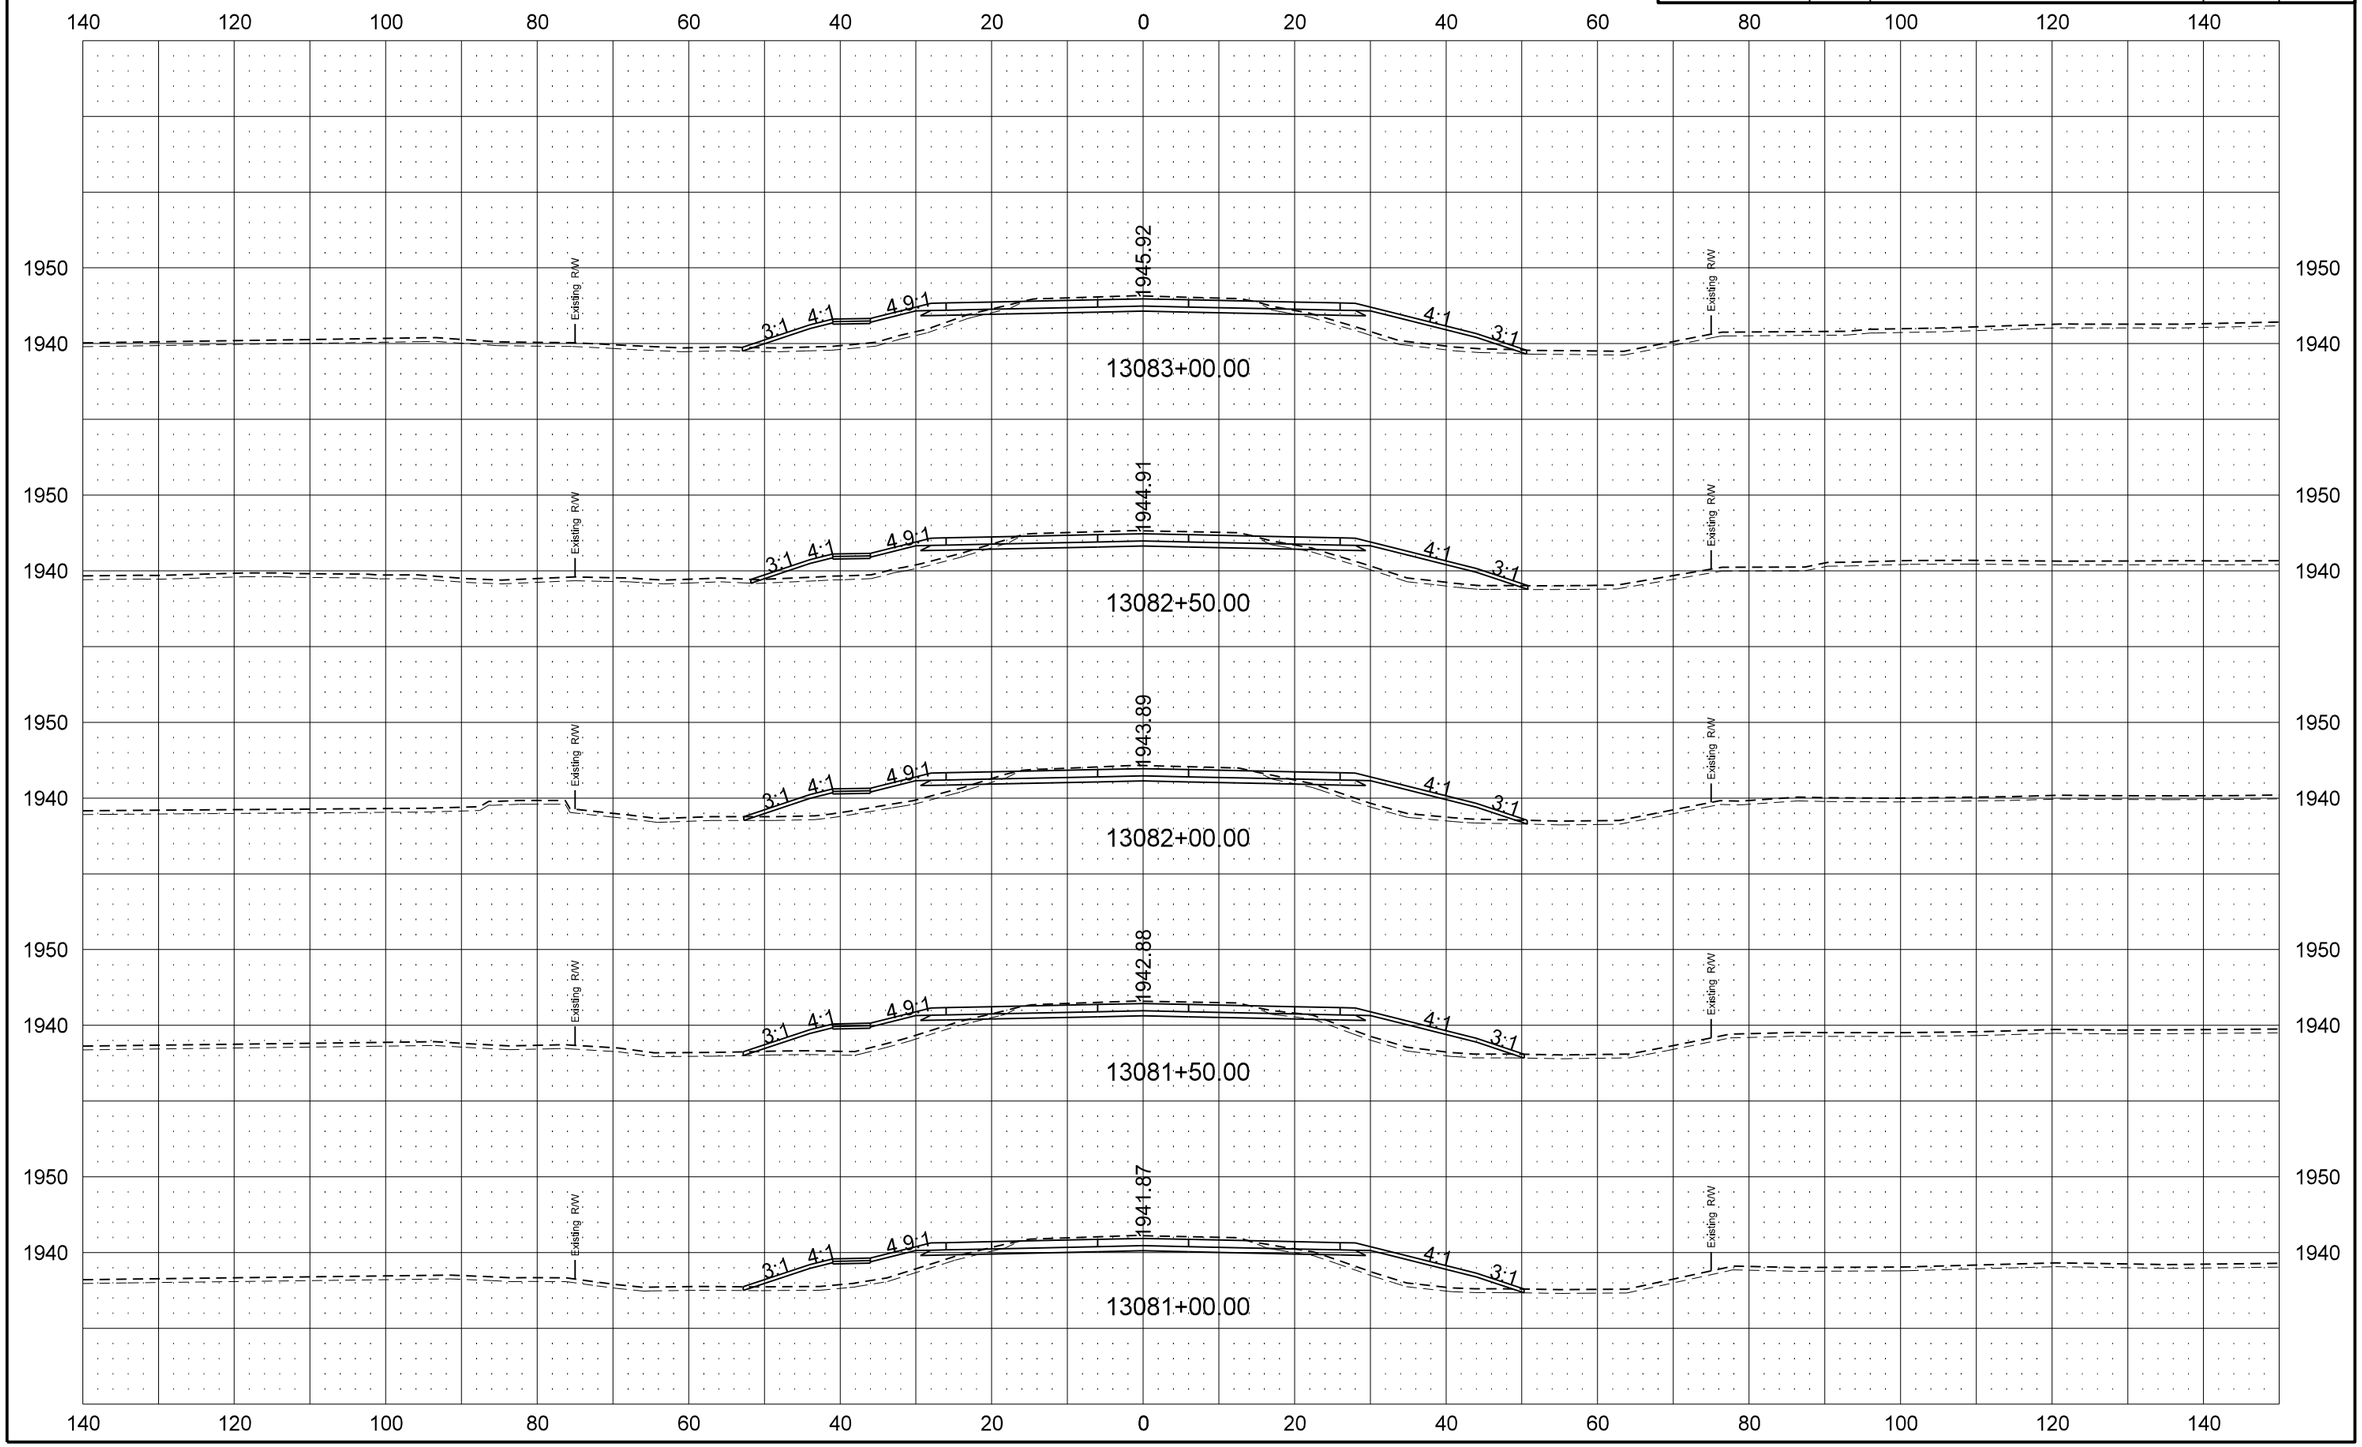

12/12/2013 5:59:26 AM darne R:\project\71804247.049\design\Sheets\200XS_003_ND 1804.dgn

STATE	PROJECT NO.	SECTION NO.	SHEET NO.
ND	SOIA-7-804(049)247	200	30

ND 1804 Mainline

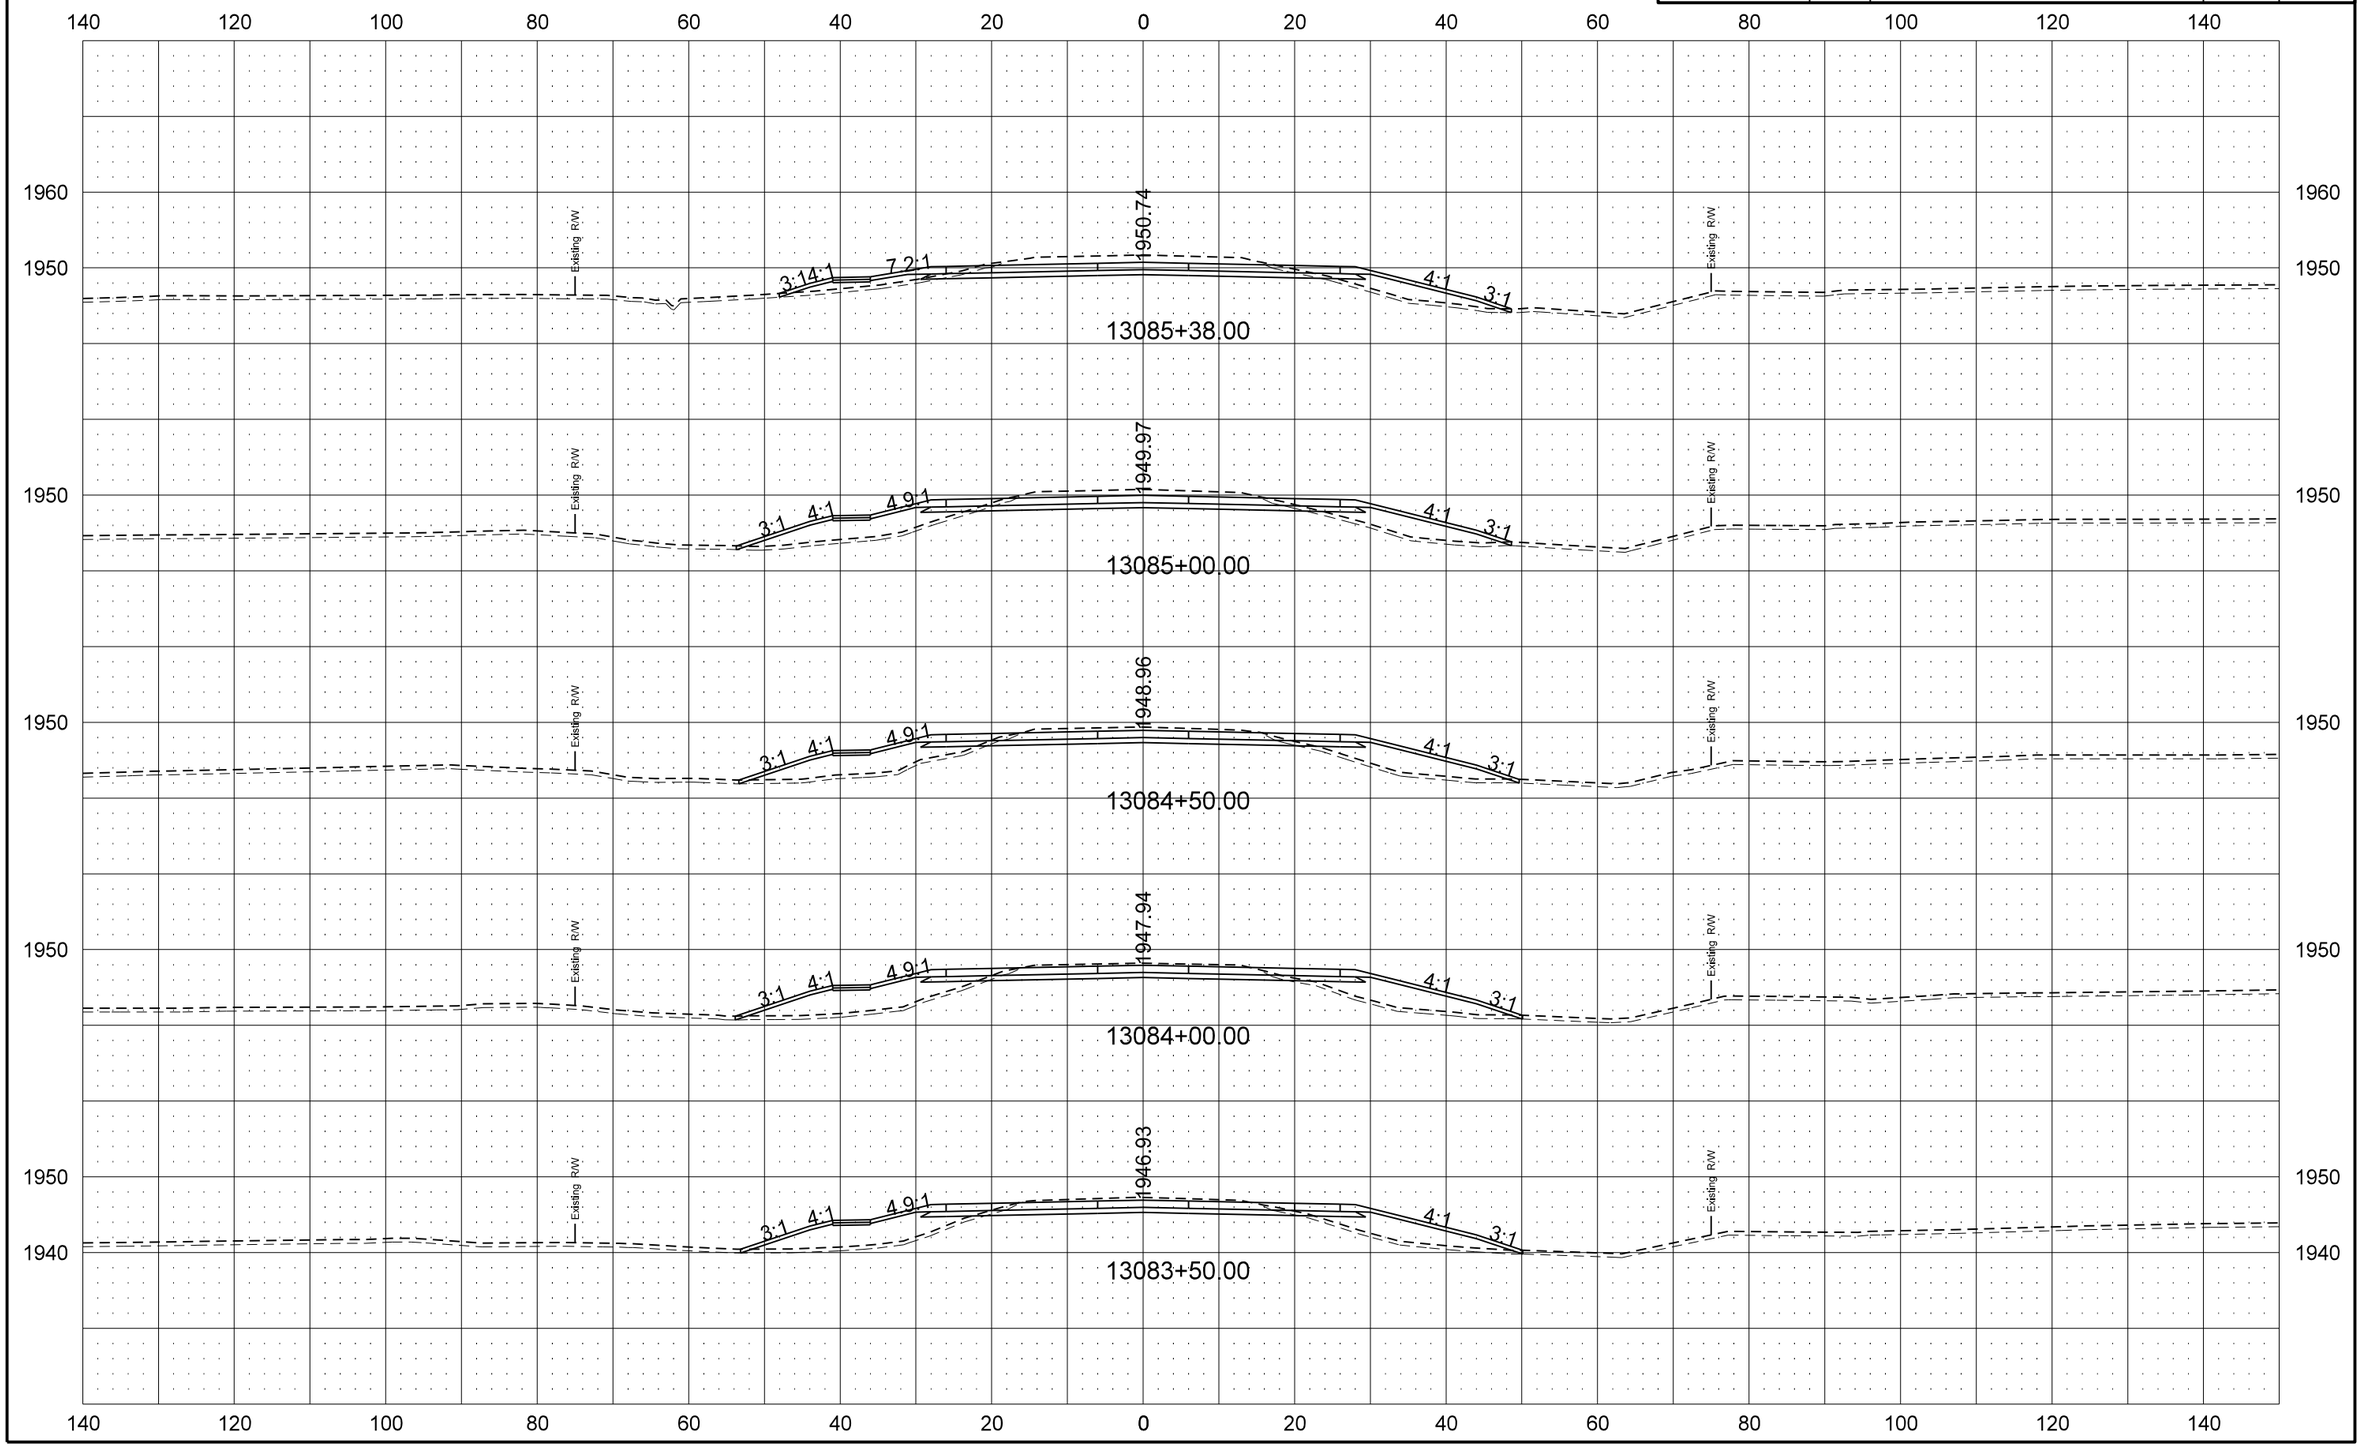

12/12/2013 5:59:29 AM darne R:\project\71804247.049\design\Sheets\200XS_003_ND 1804.dgn

STATE	PROJECT NO.	SECTION NO.	SHEET NO.
ND	SOIA-7-804(049)247	200	31

ND 1804 Mainline

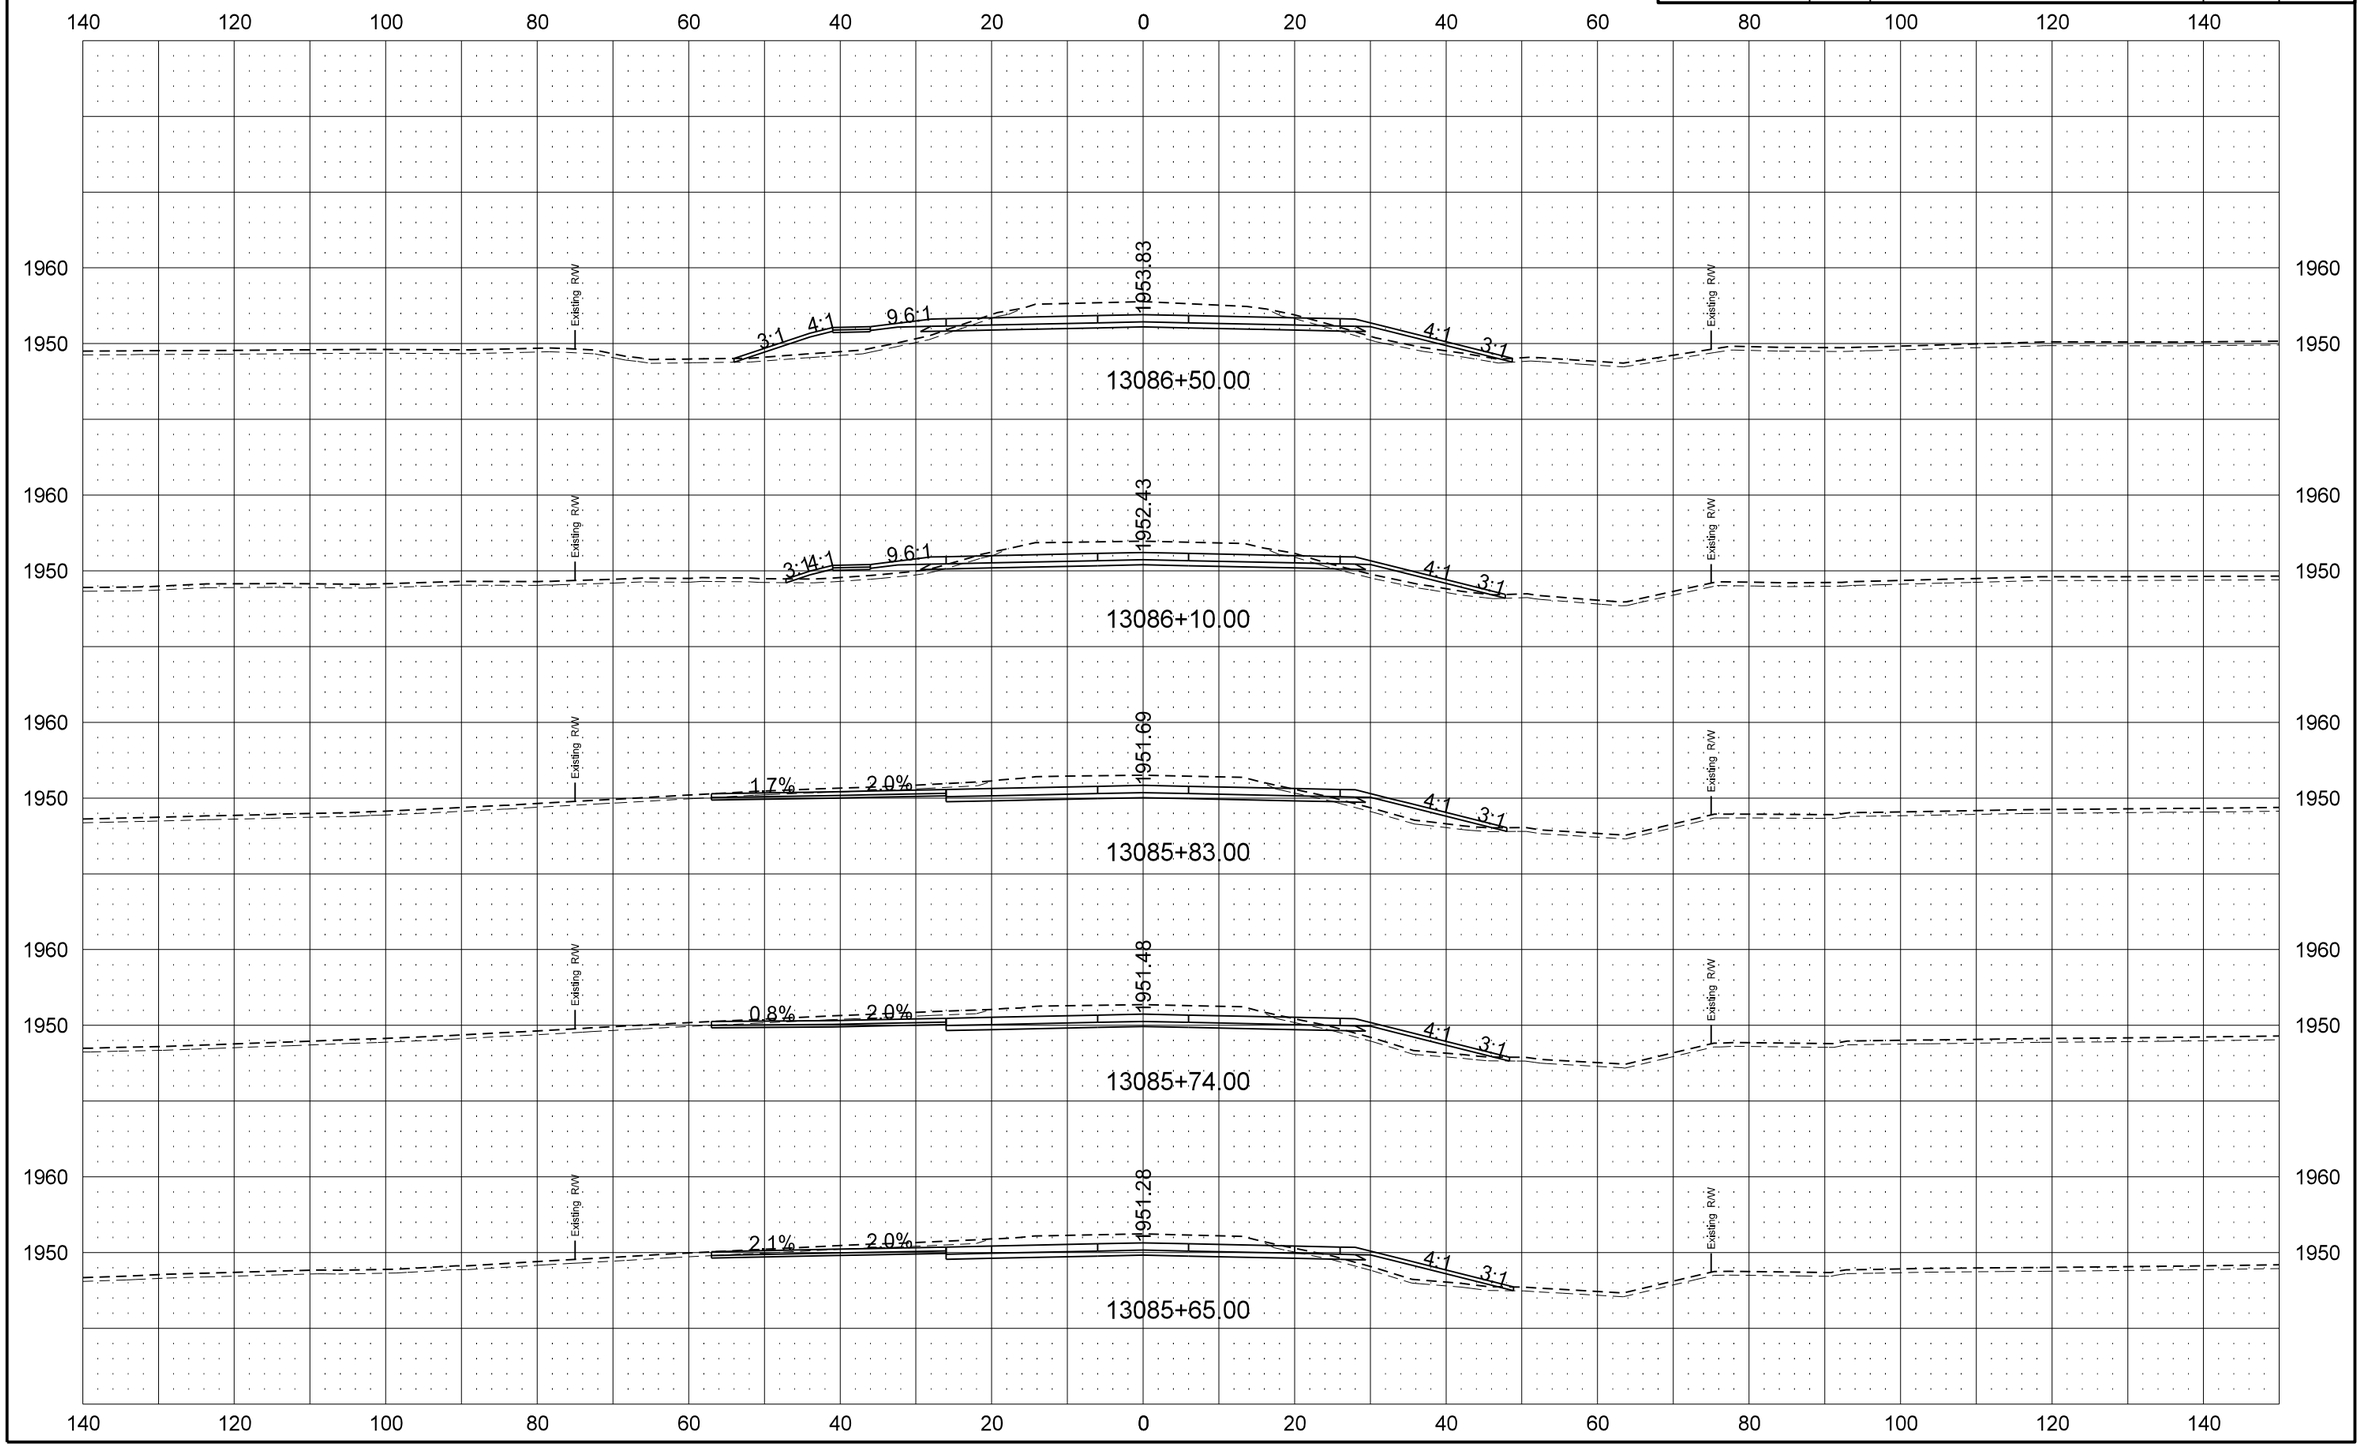

STATE	PROJECT NO.	SECTION NO.	SHEET NO.
ND	SOIA-7-804(049)247	200	32

ND 1804 Mainline

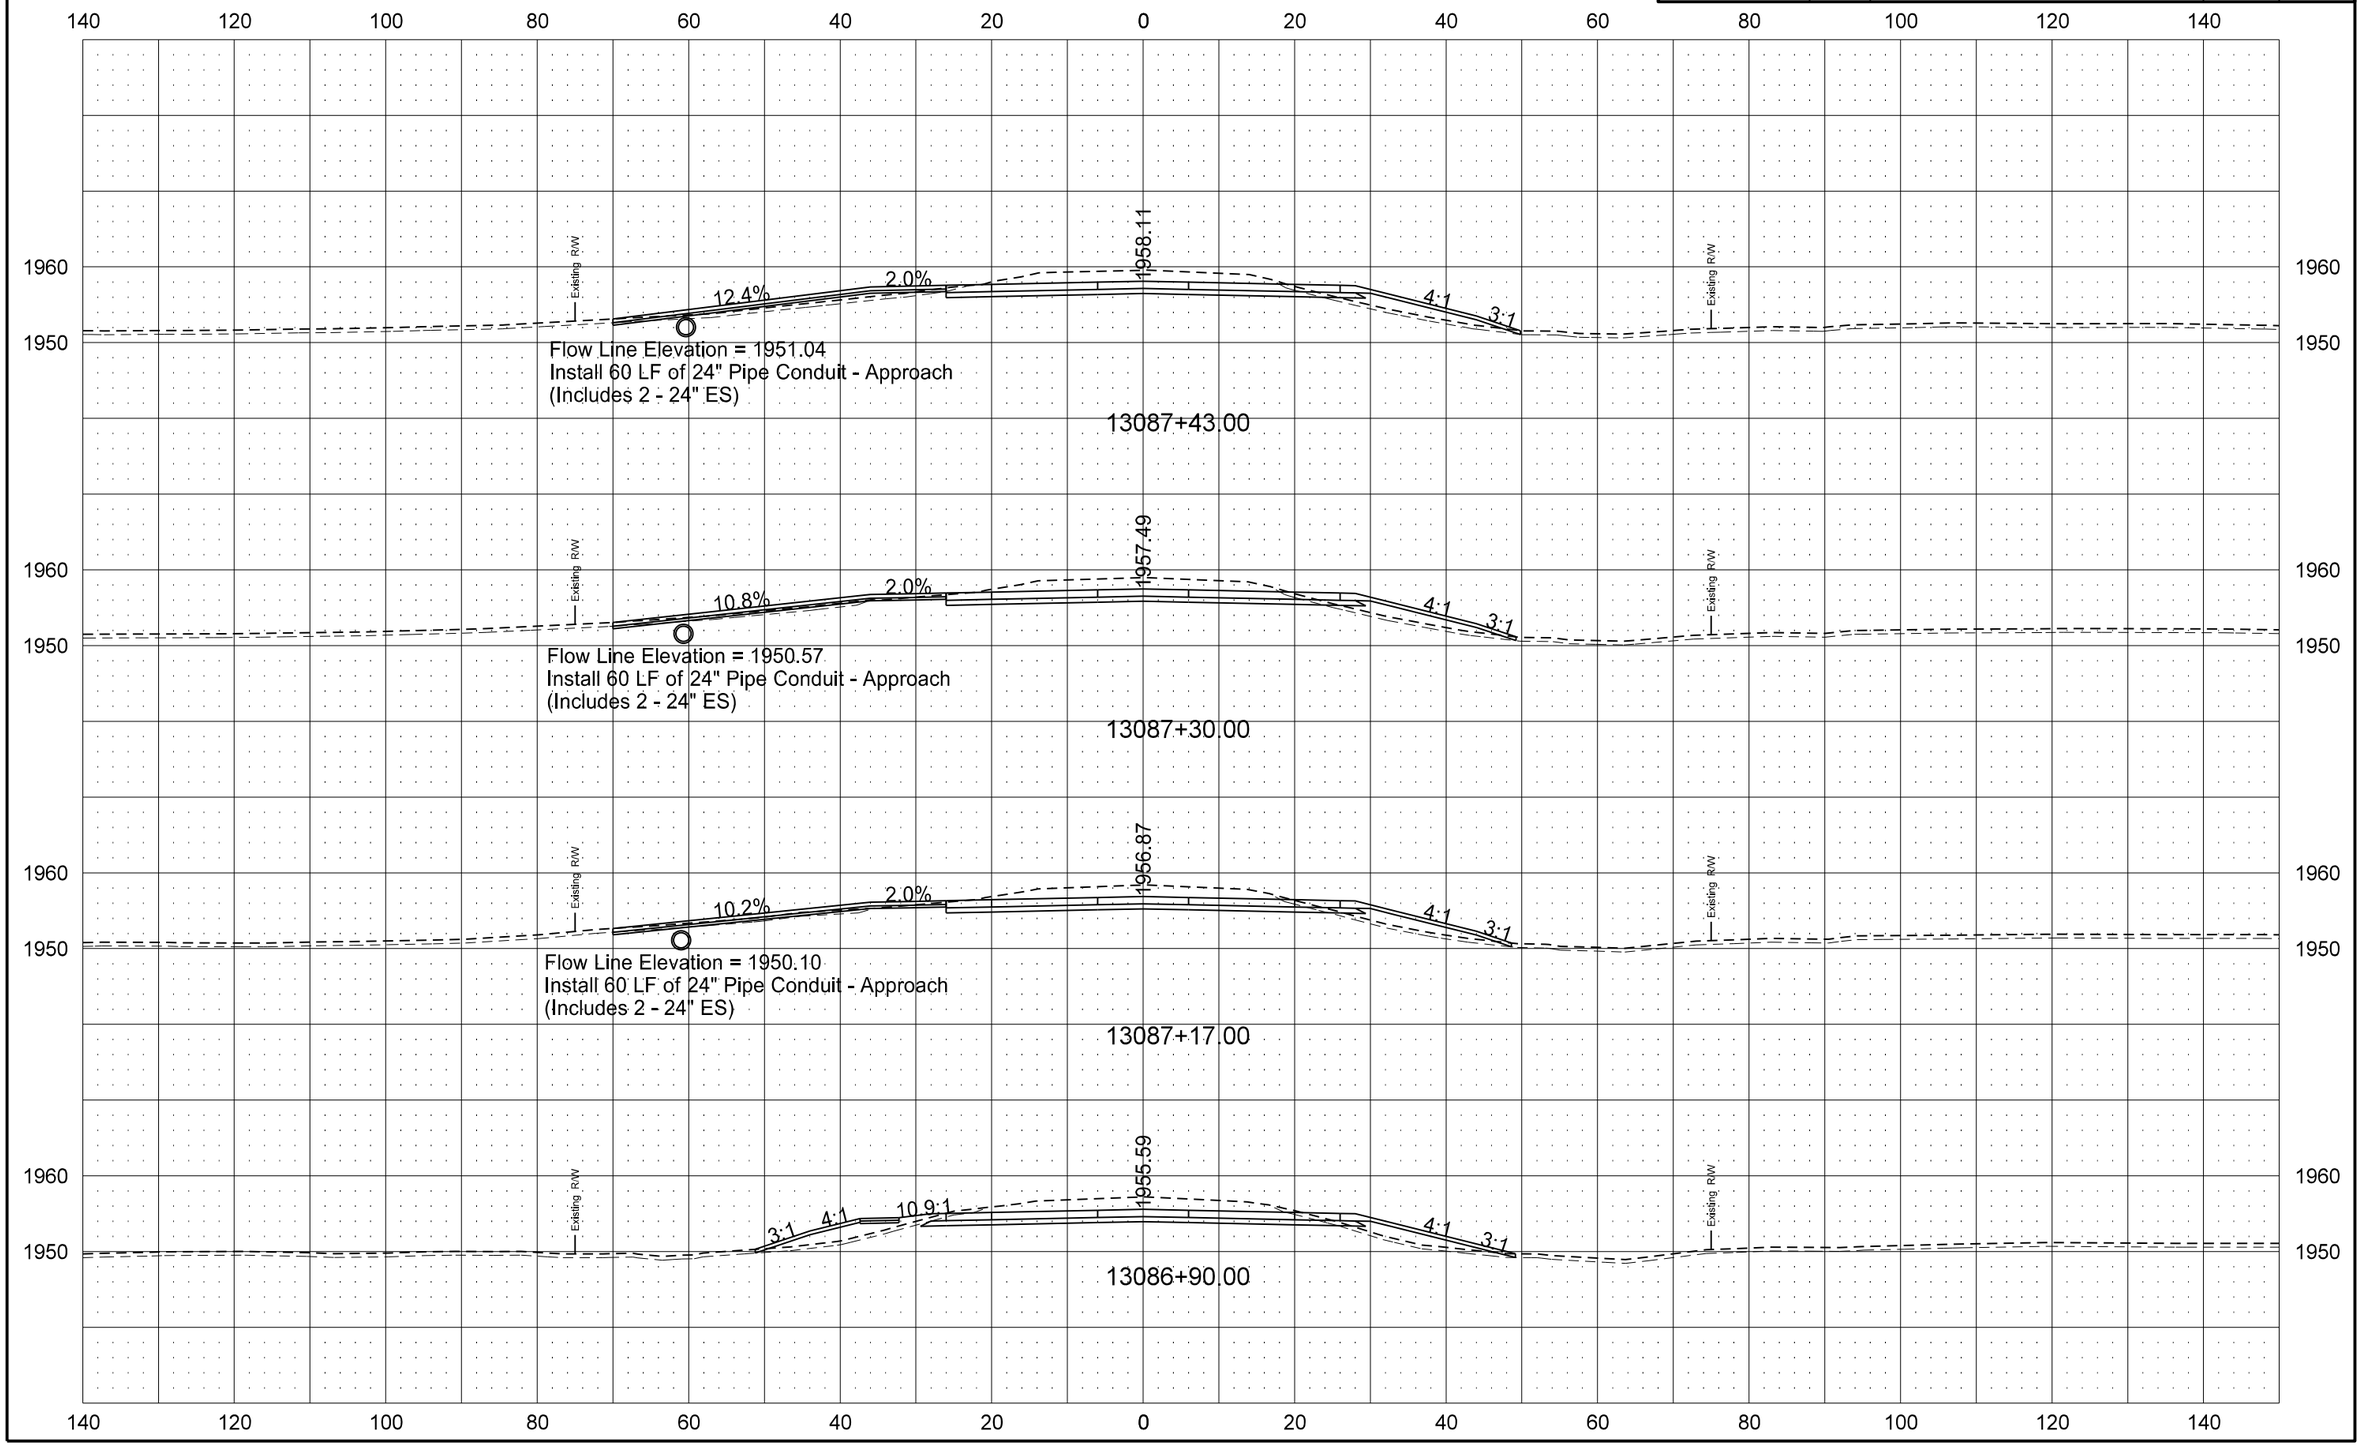

STATE	PROJECT NO.	SECTION NO.	SHEET NO.
ND	SOIA-7-804(049)247	200	33

ND 1804 Mainline

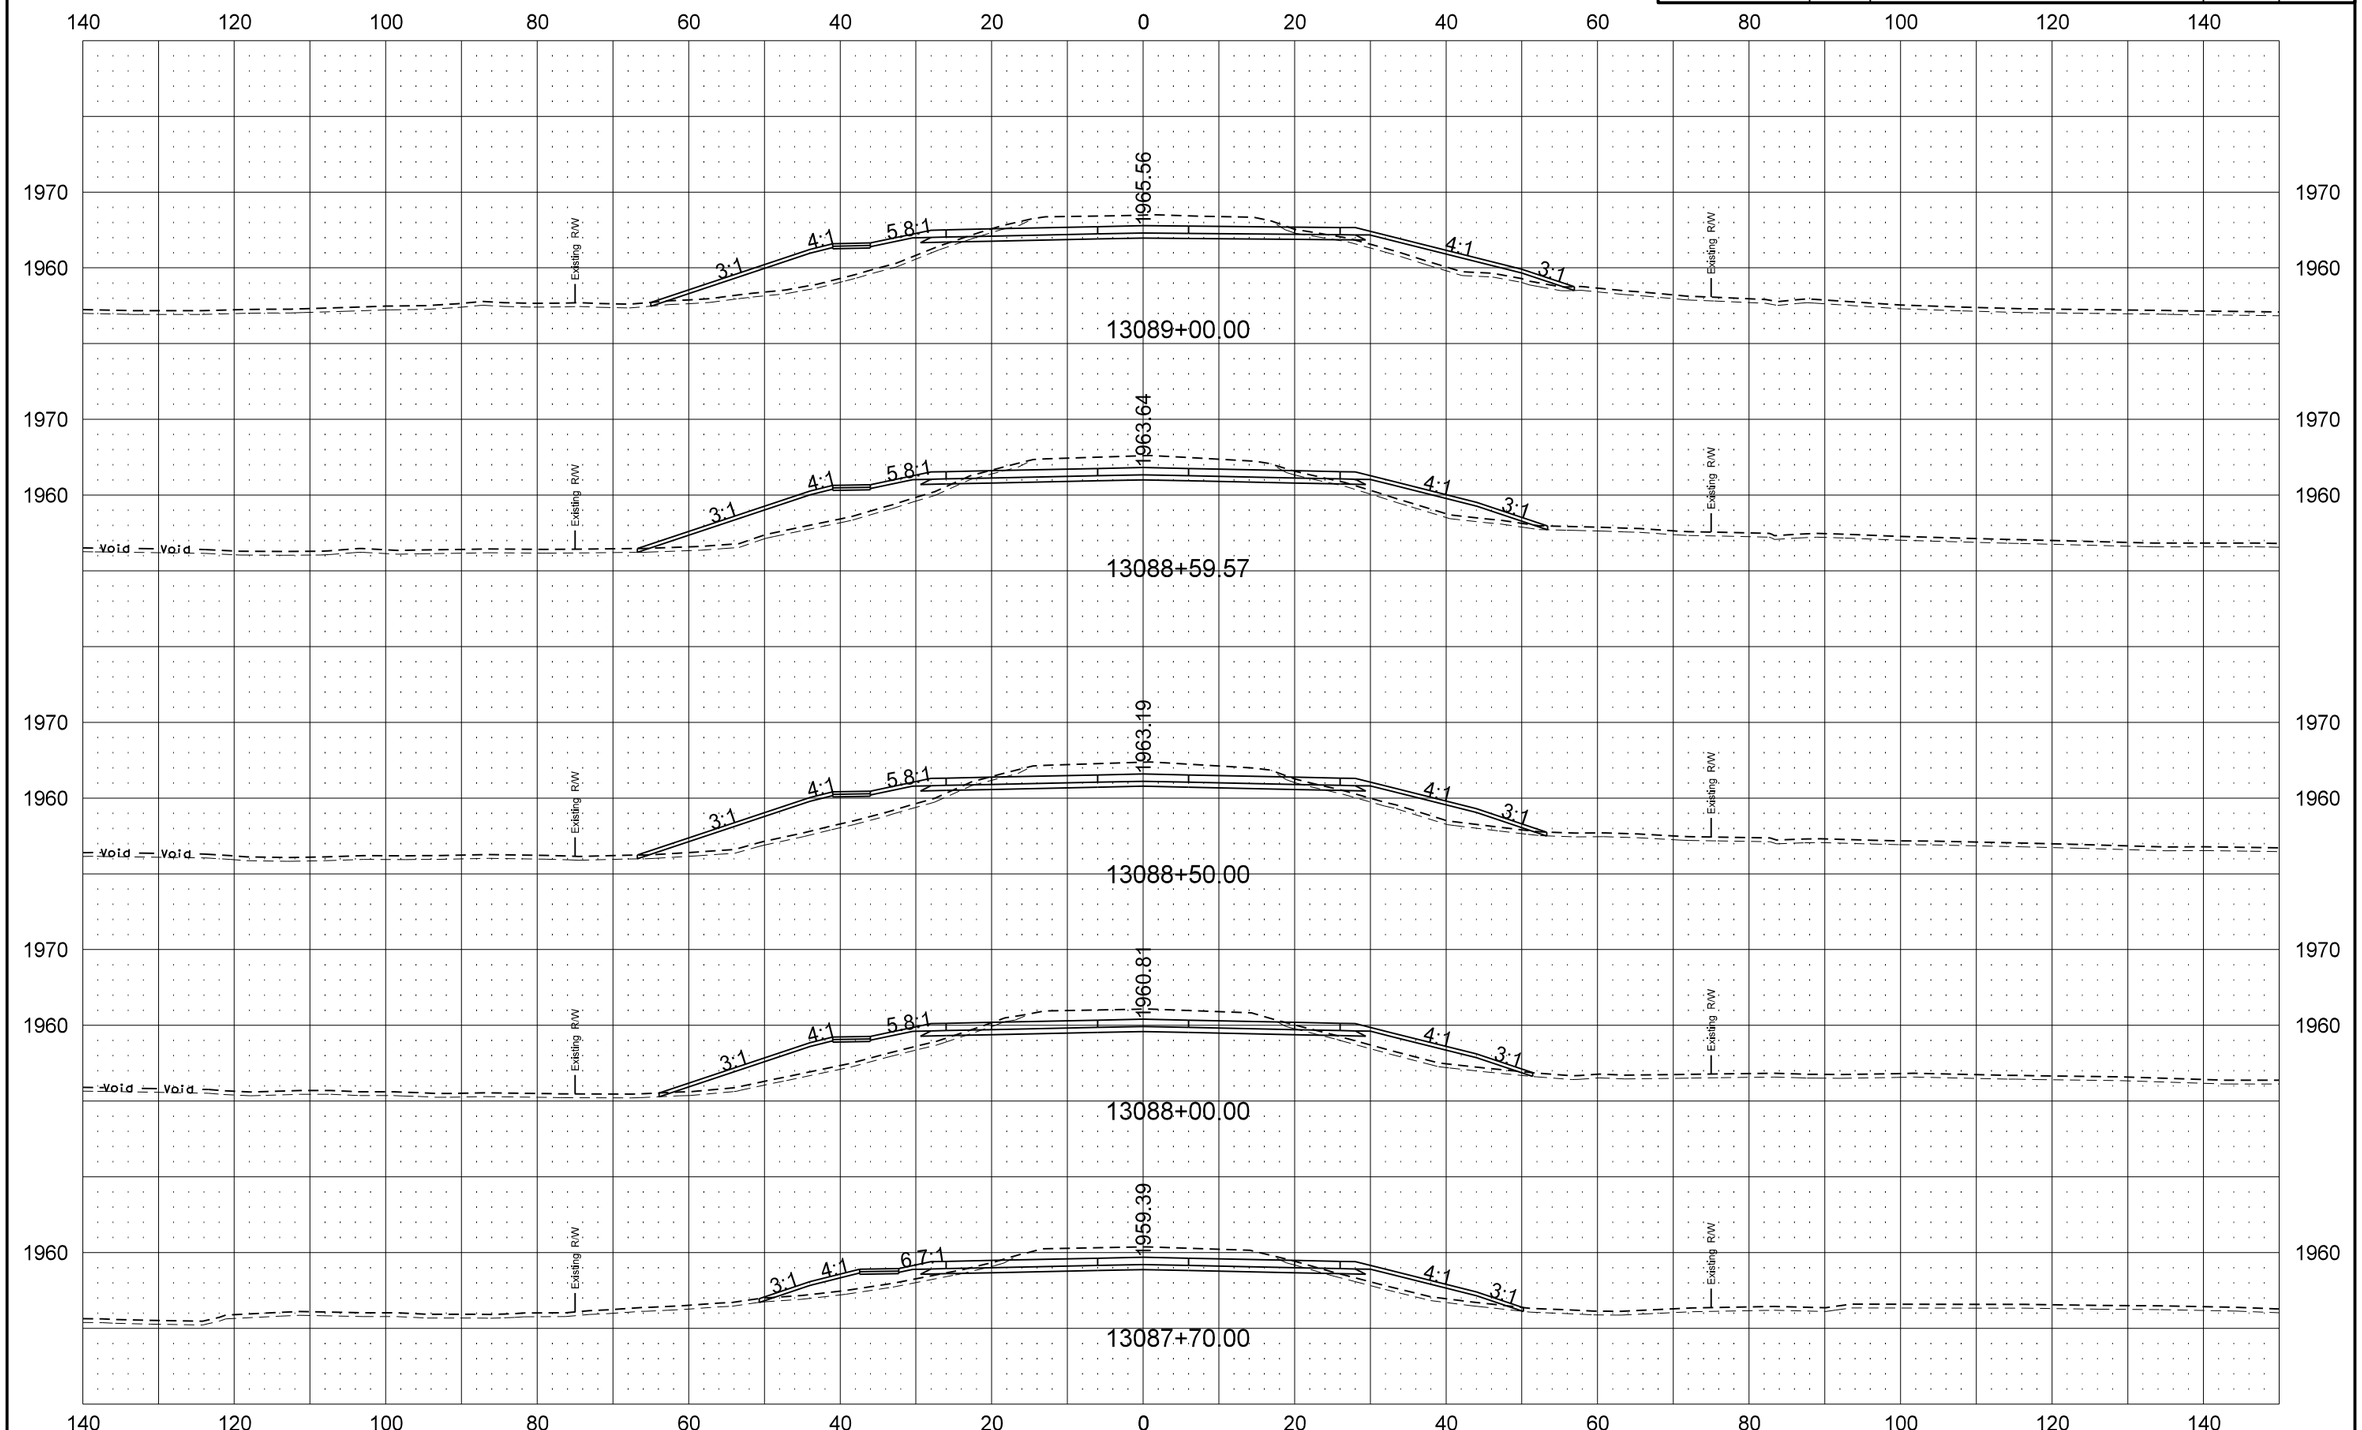

STATE	PROJECT NO.	SECTION NO.	SHEET NO.
ND	SOIA-7-804(049)247	200	34

ND 1804 Mainline

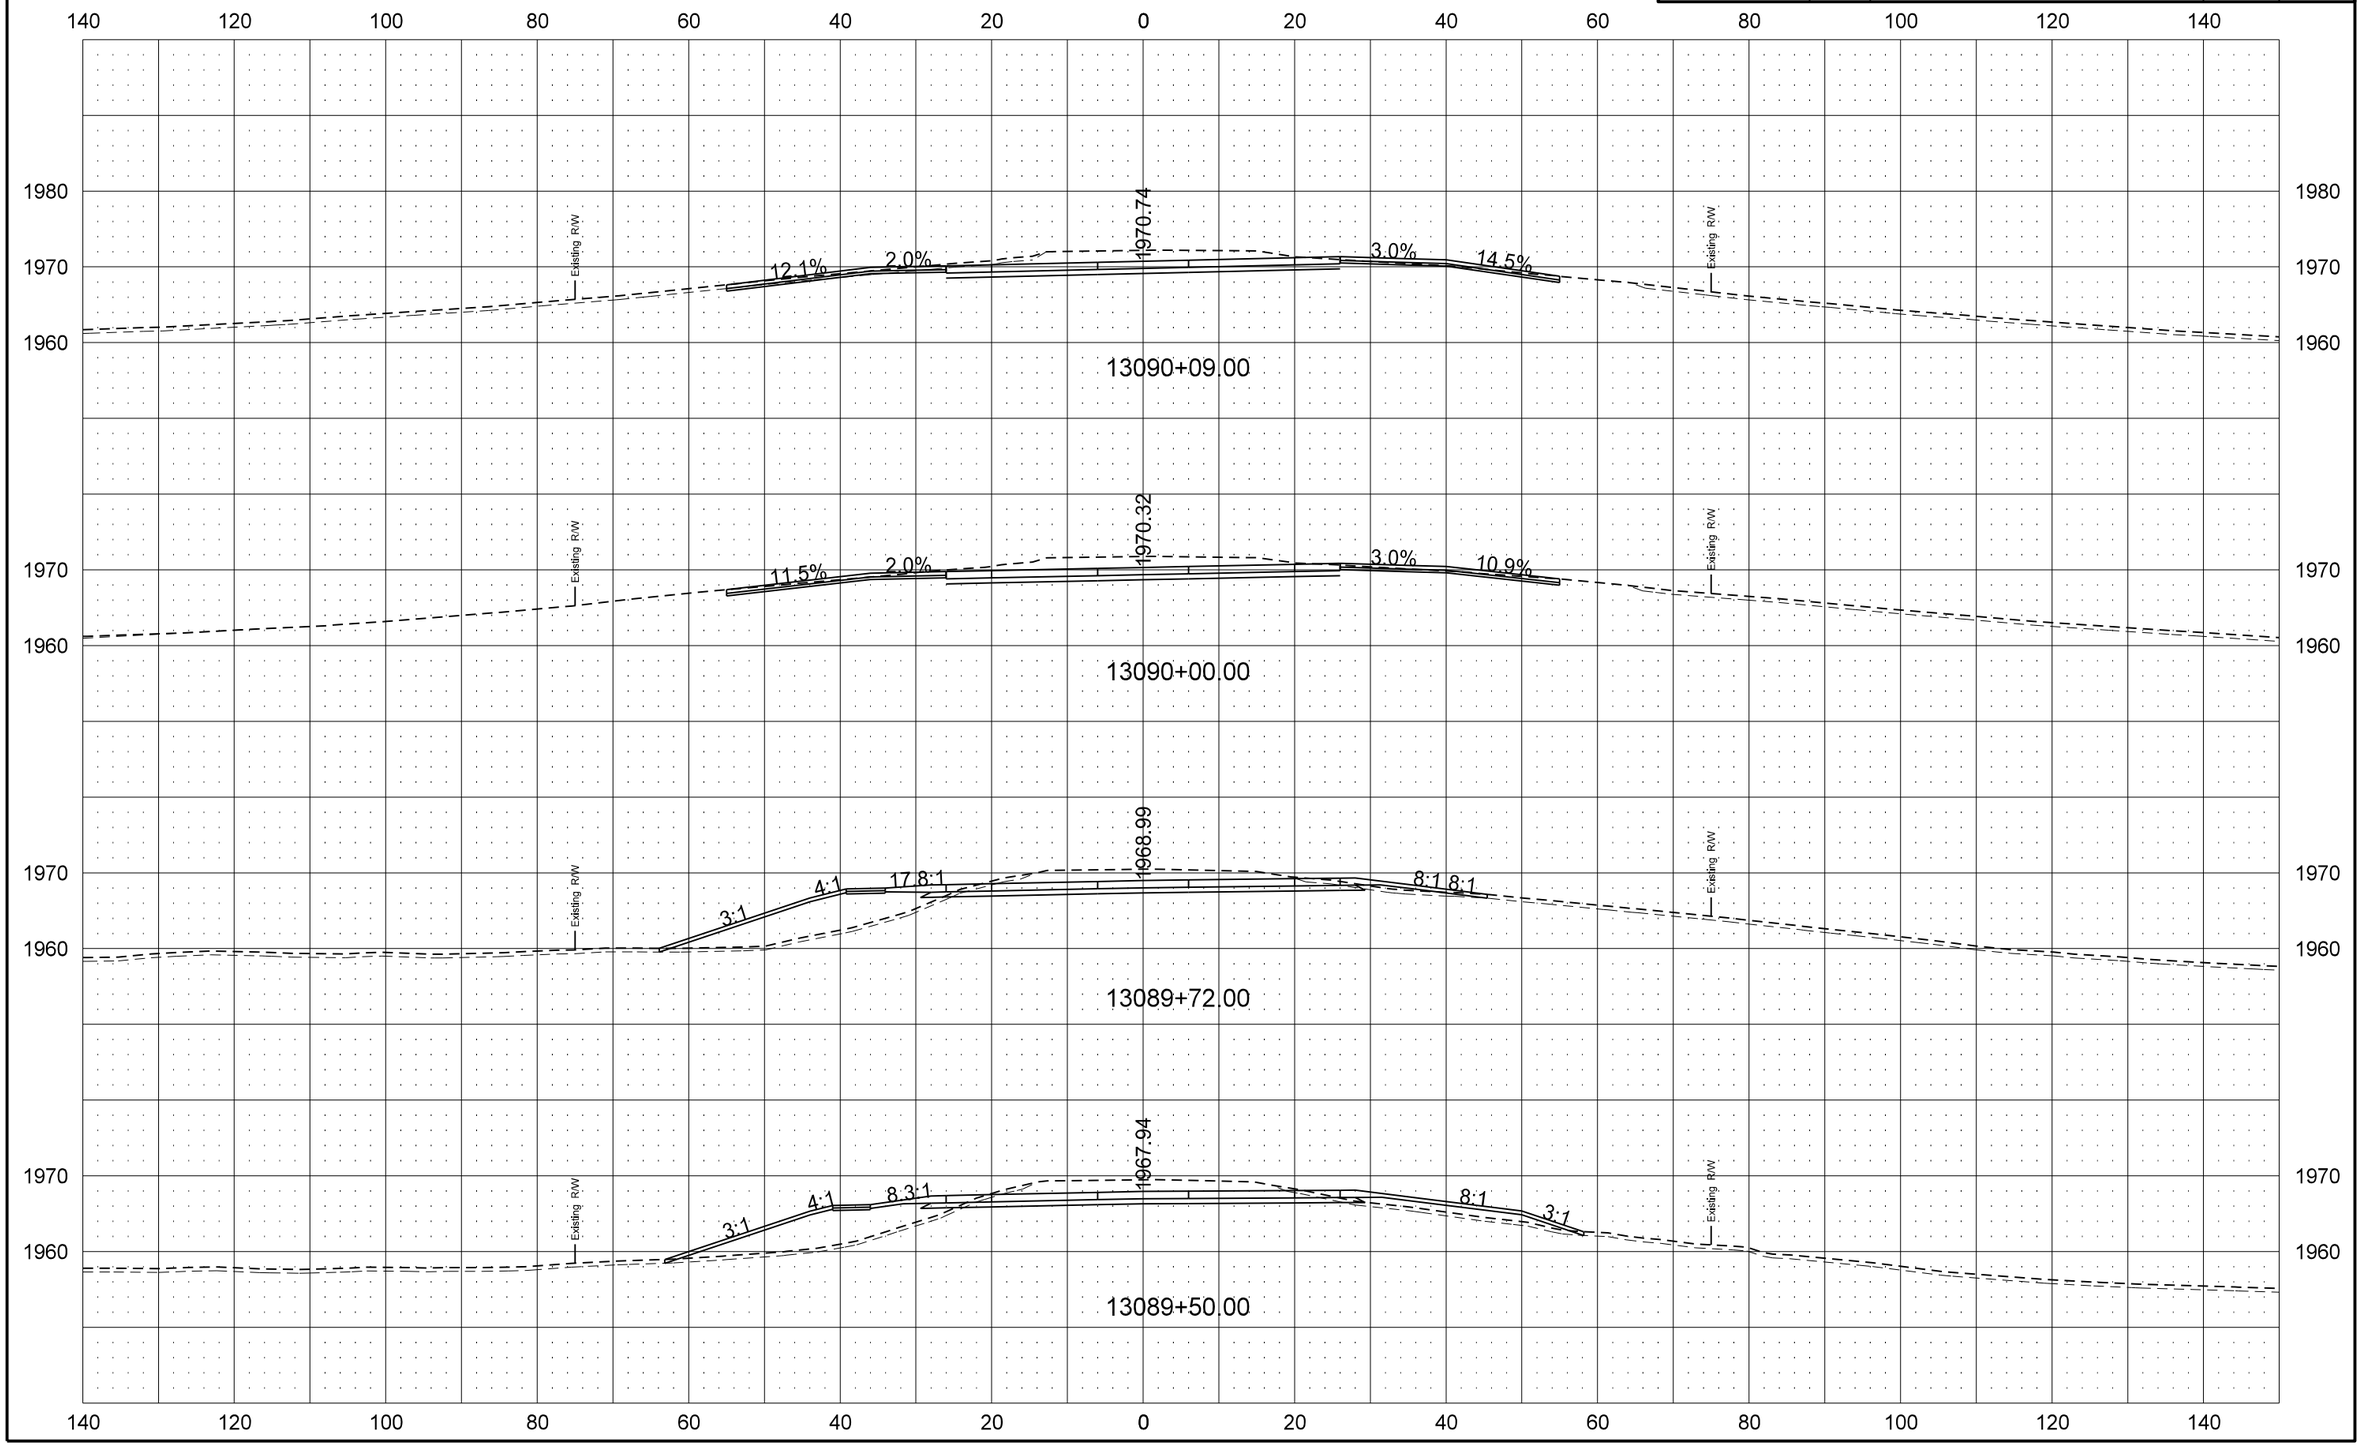

STATE	PROJECT NO.	SECTION NO.	SHEET NO.
ND	SOIA-7-804(049)247	200	35

ND 1804 Mainline

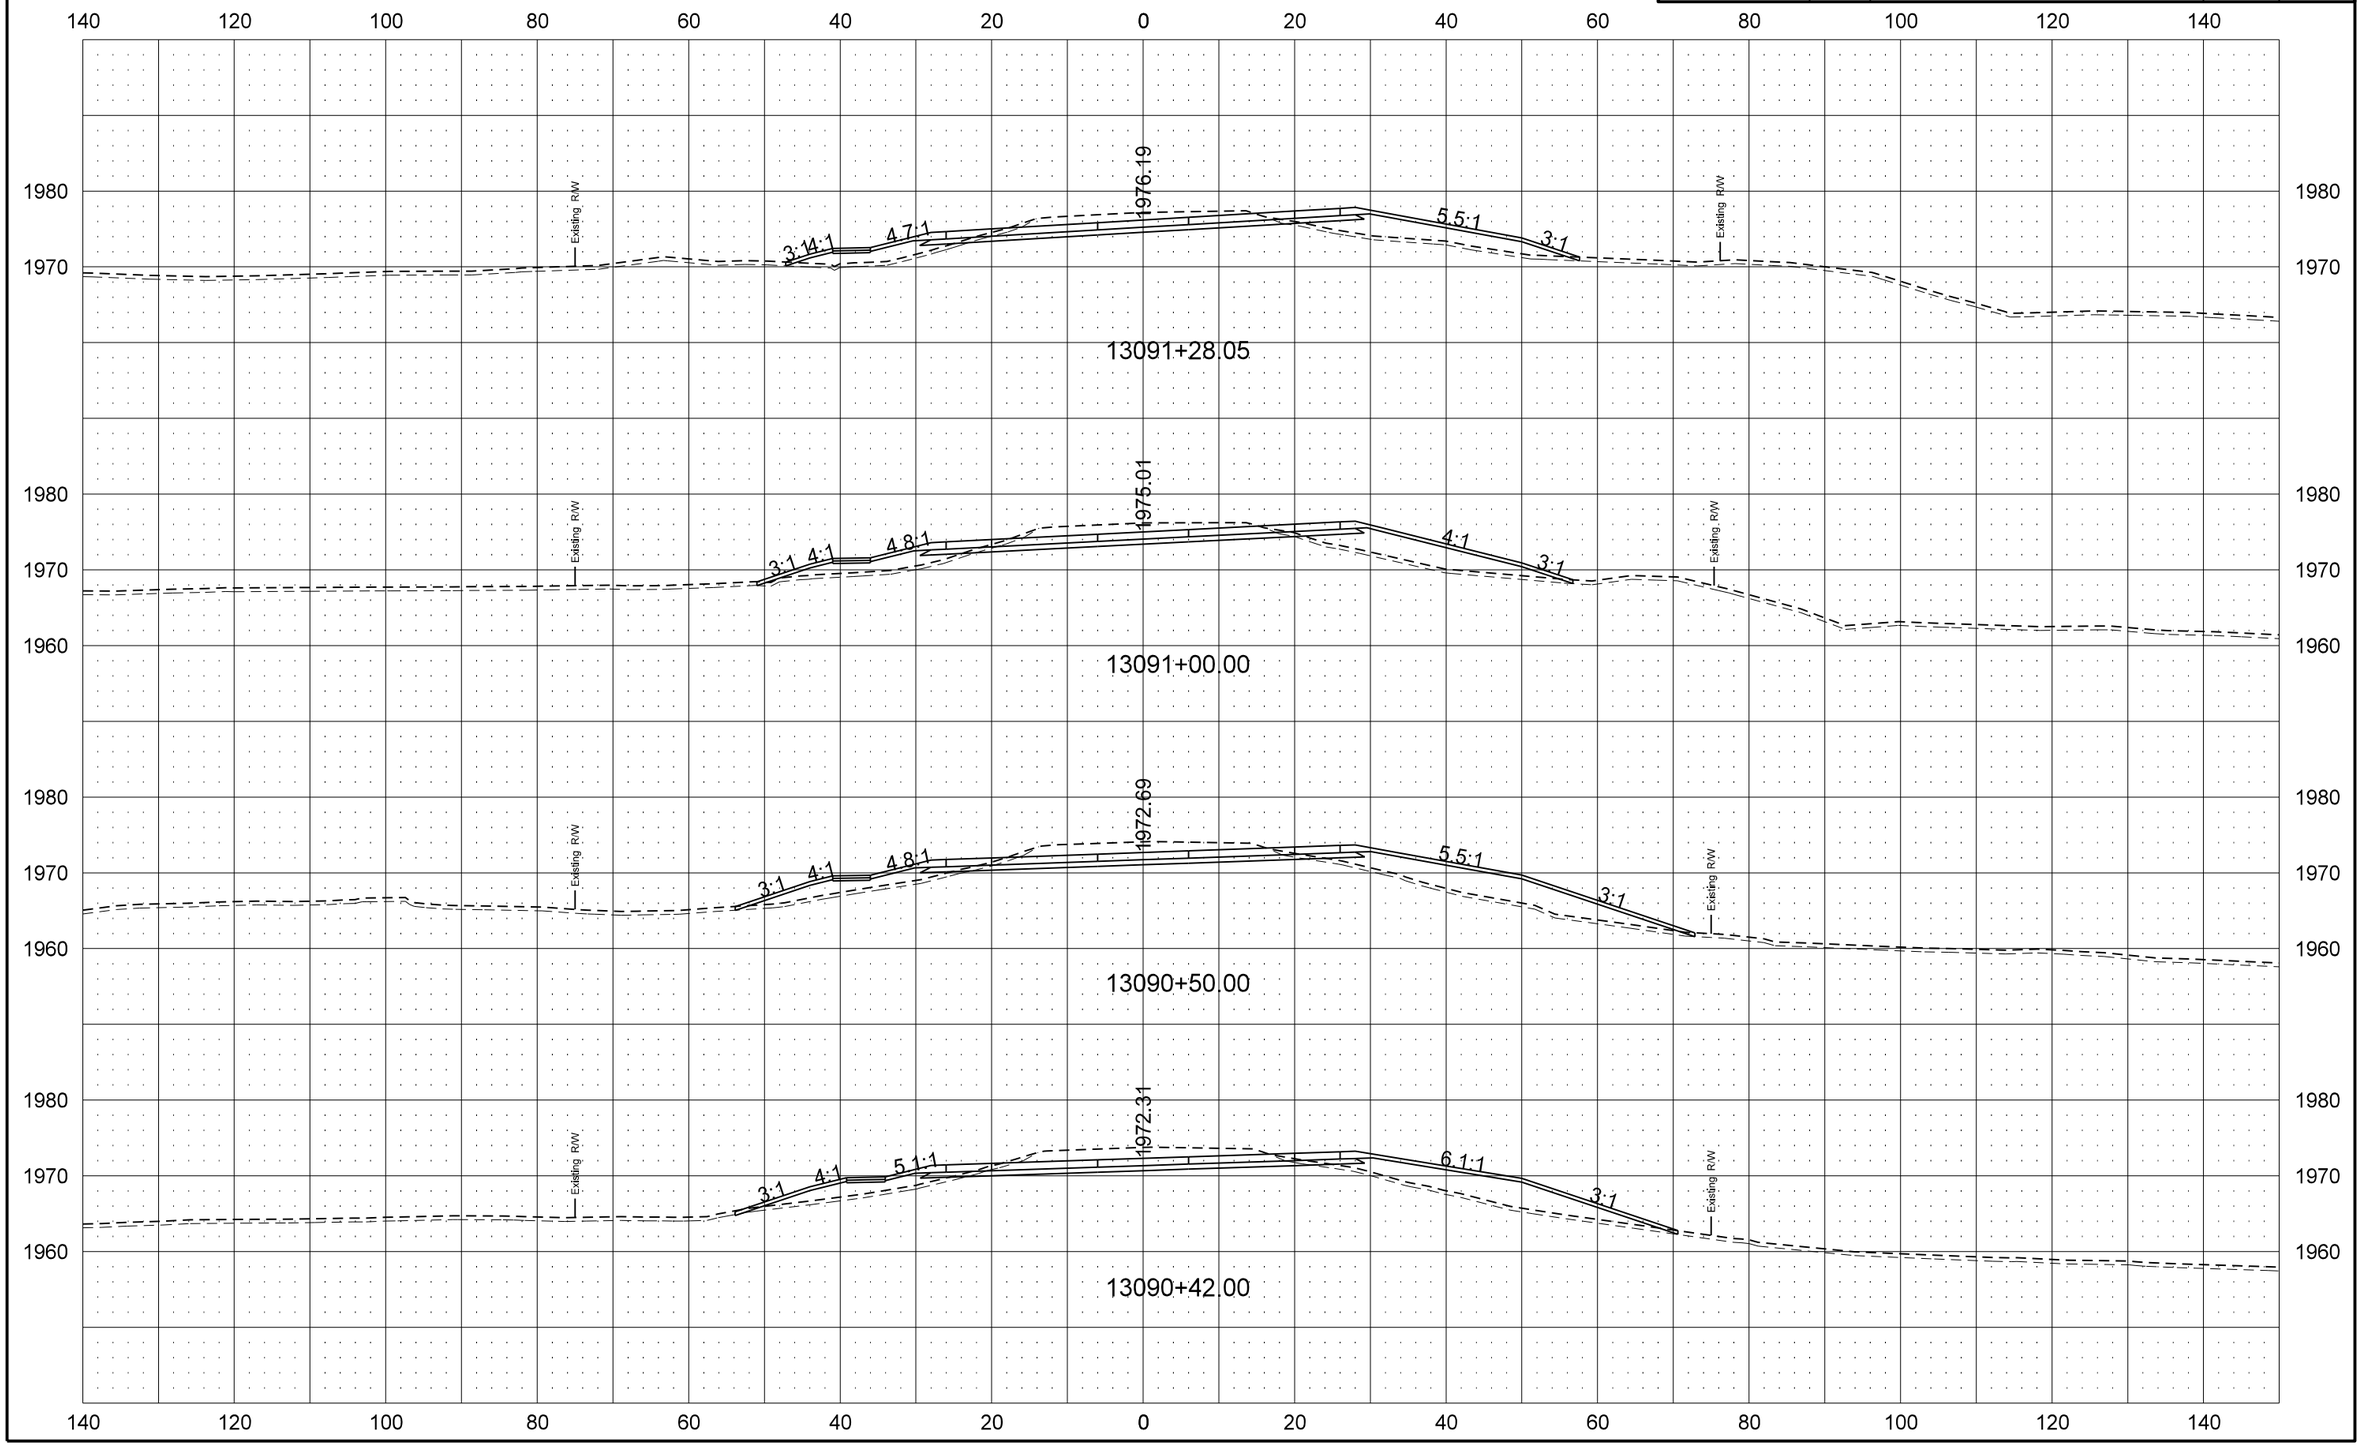

12/12/2013 5:59:42 AM darne R:\project\71804247.049\design\Sheets\200XS_003_ND 1804.dgn

STATE	PROJECT NO.	SECTION NO.	SHEET NO.
ND	SOIA-7-804(049)247	200	36

ND 1804 Mainline

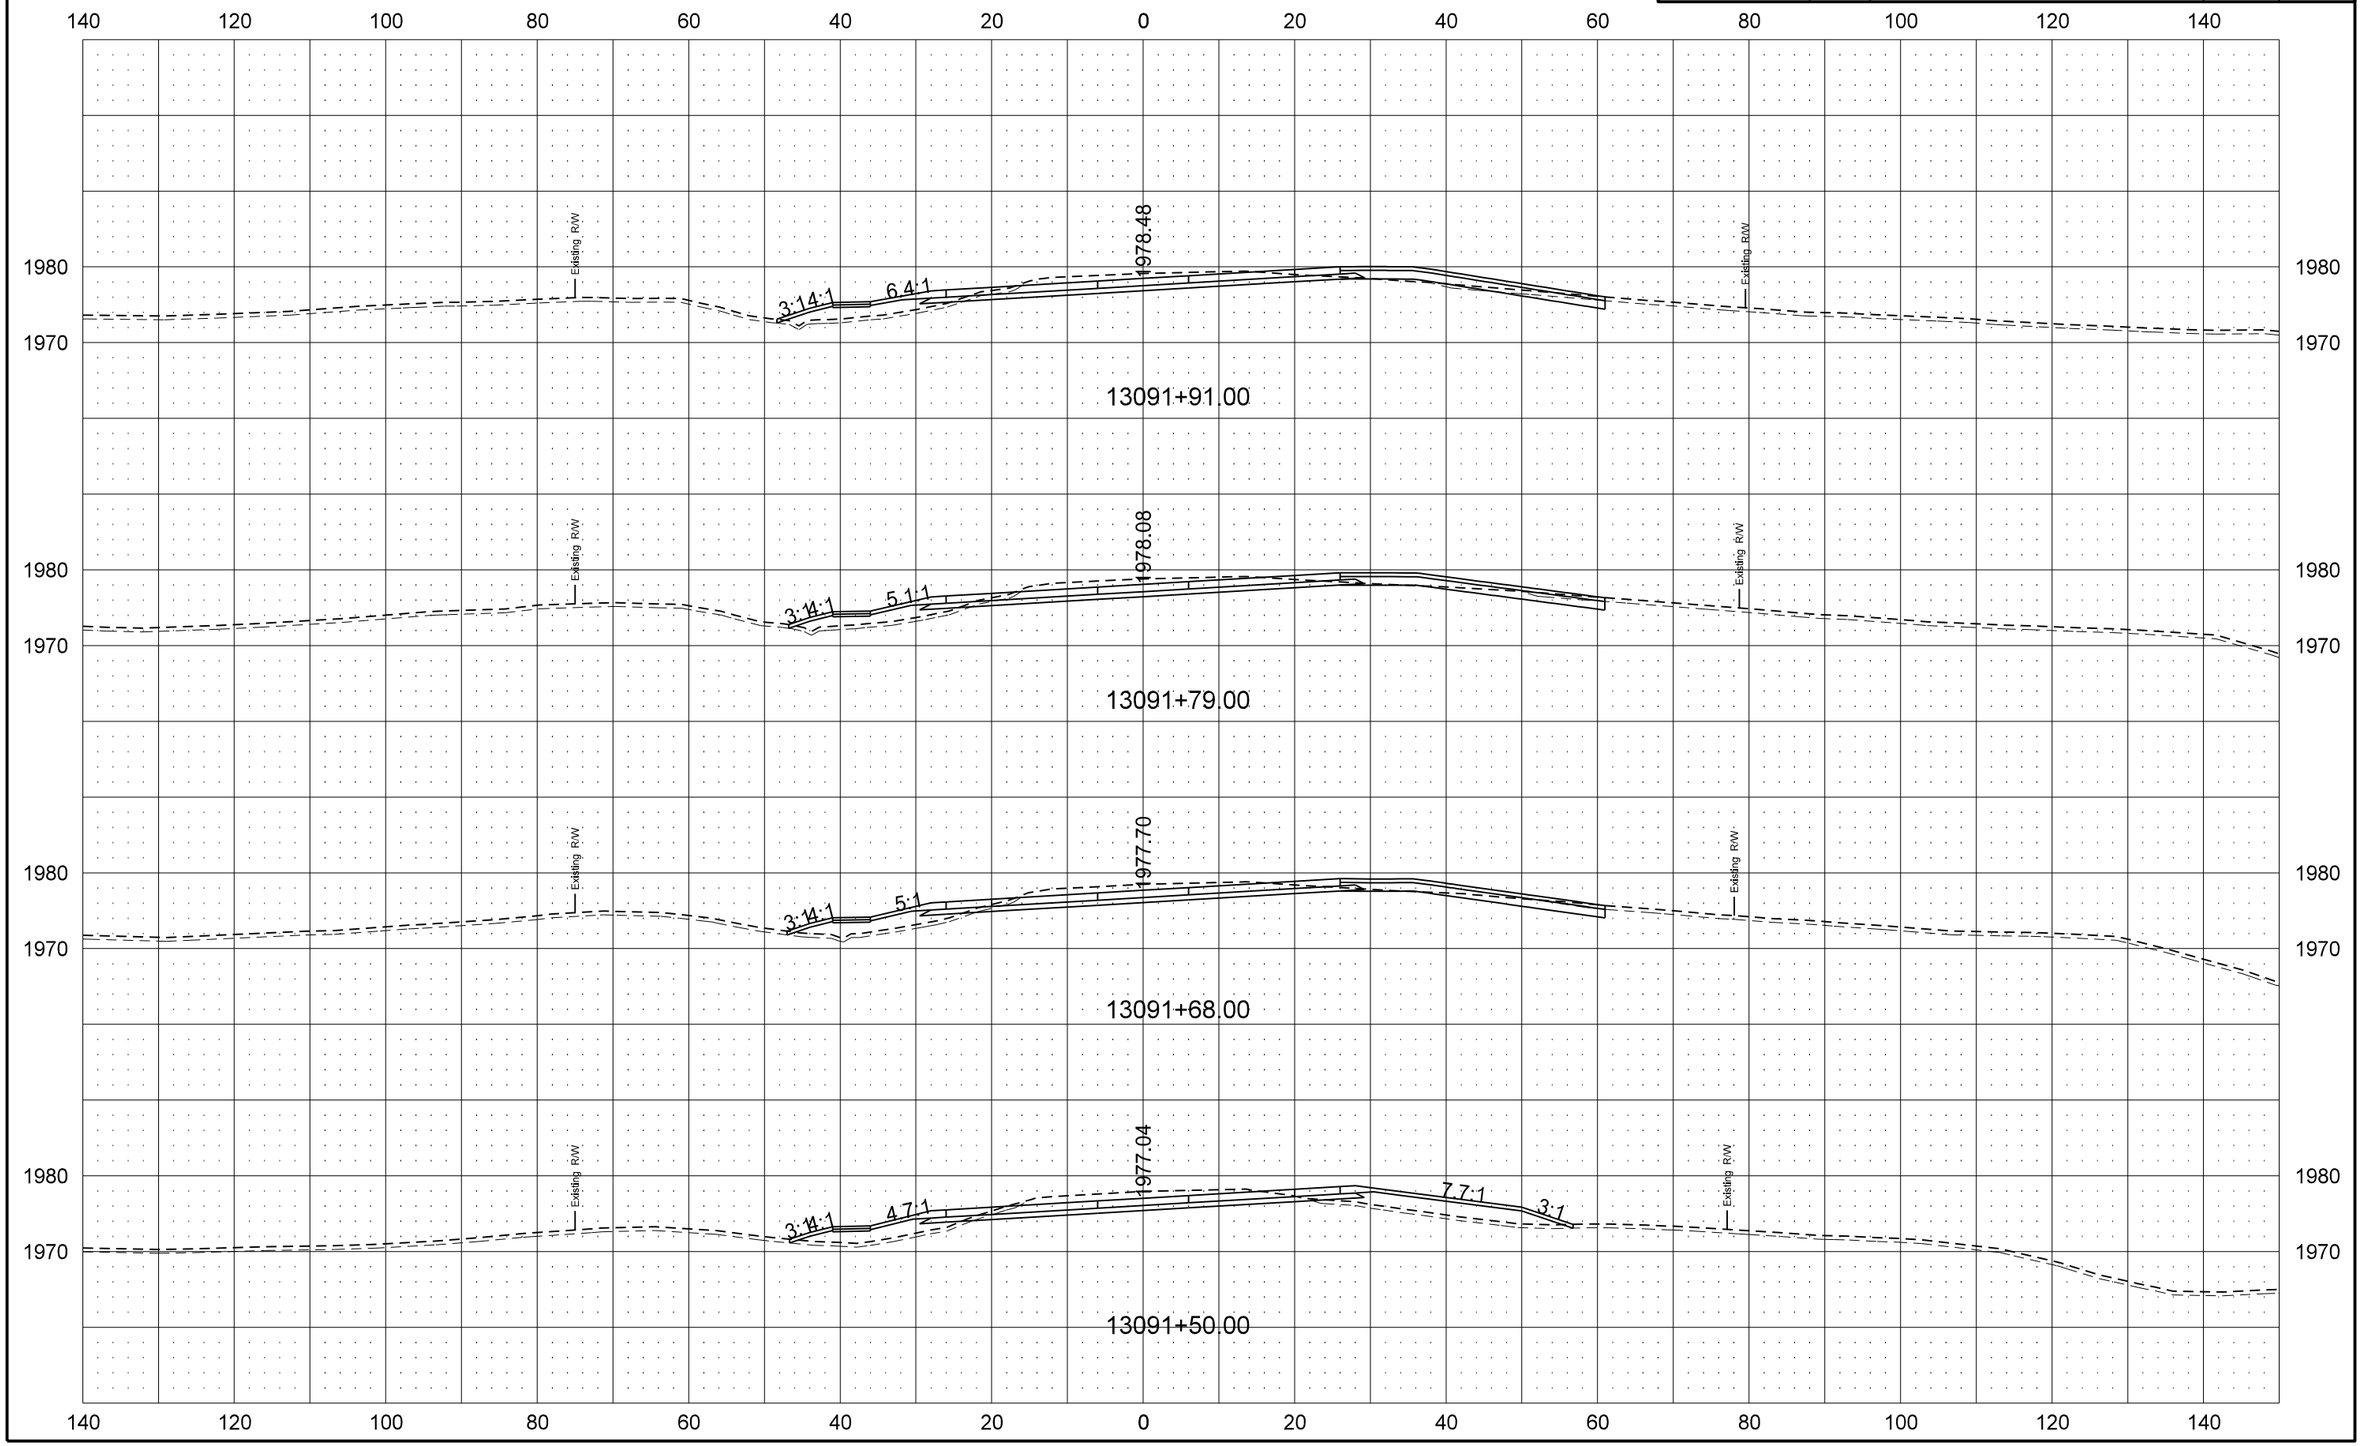

12/12/2013 5:59:44 AM darne R:\project\71804247.049\design\Sheets\200XS_003_ND 1804.dgn

STATE	PROJECT NO.	SECTION NO.	SHEET NO.
ND	SOIA-7-804(049)247	200	37

ND 1804 Mainline

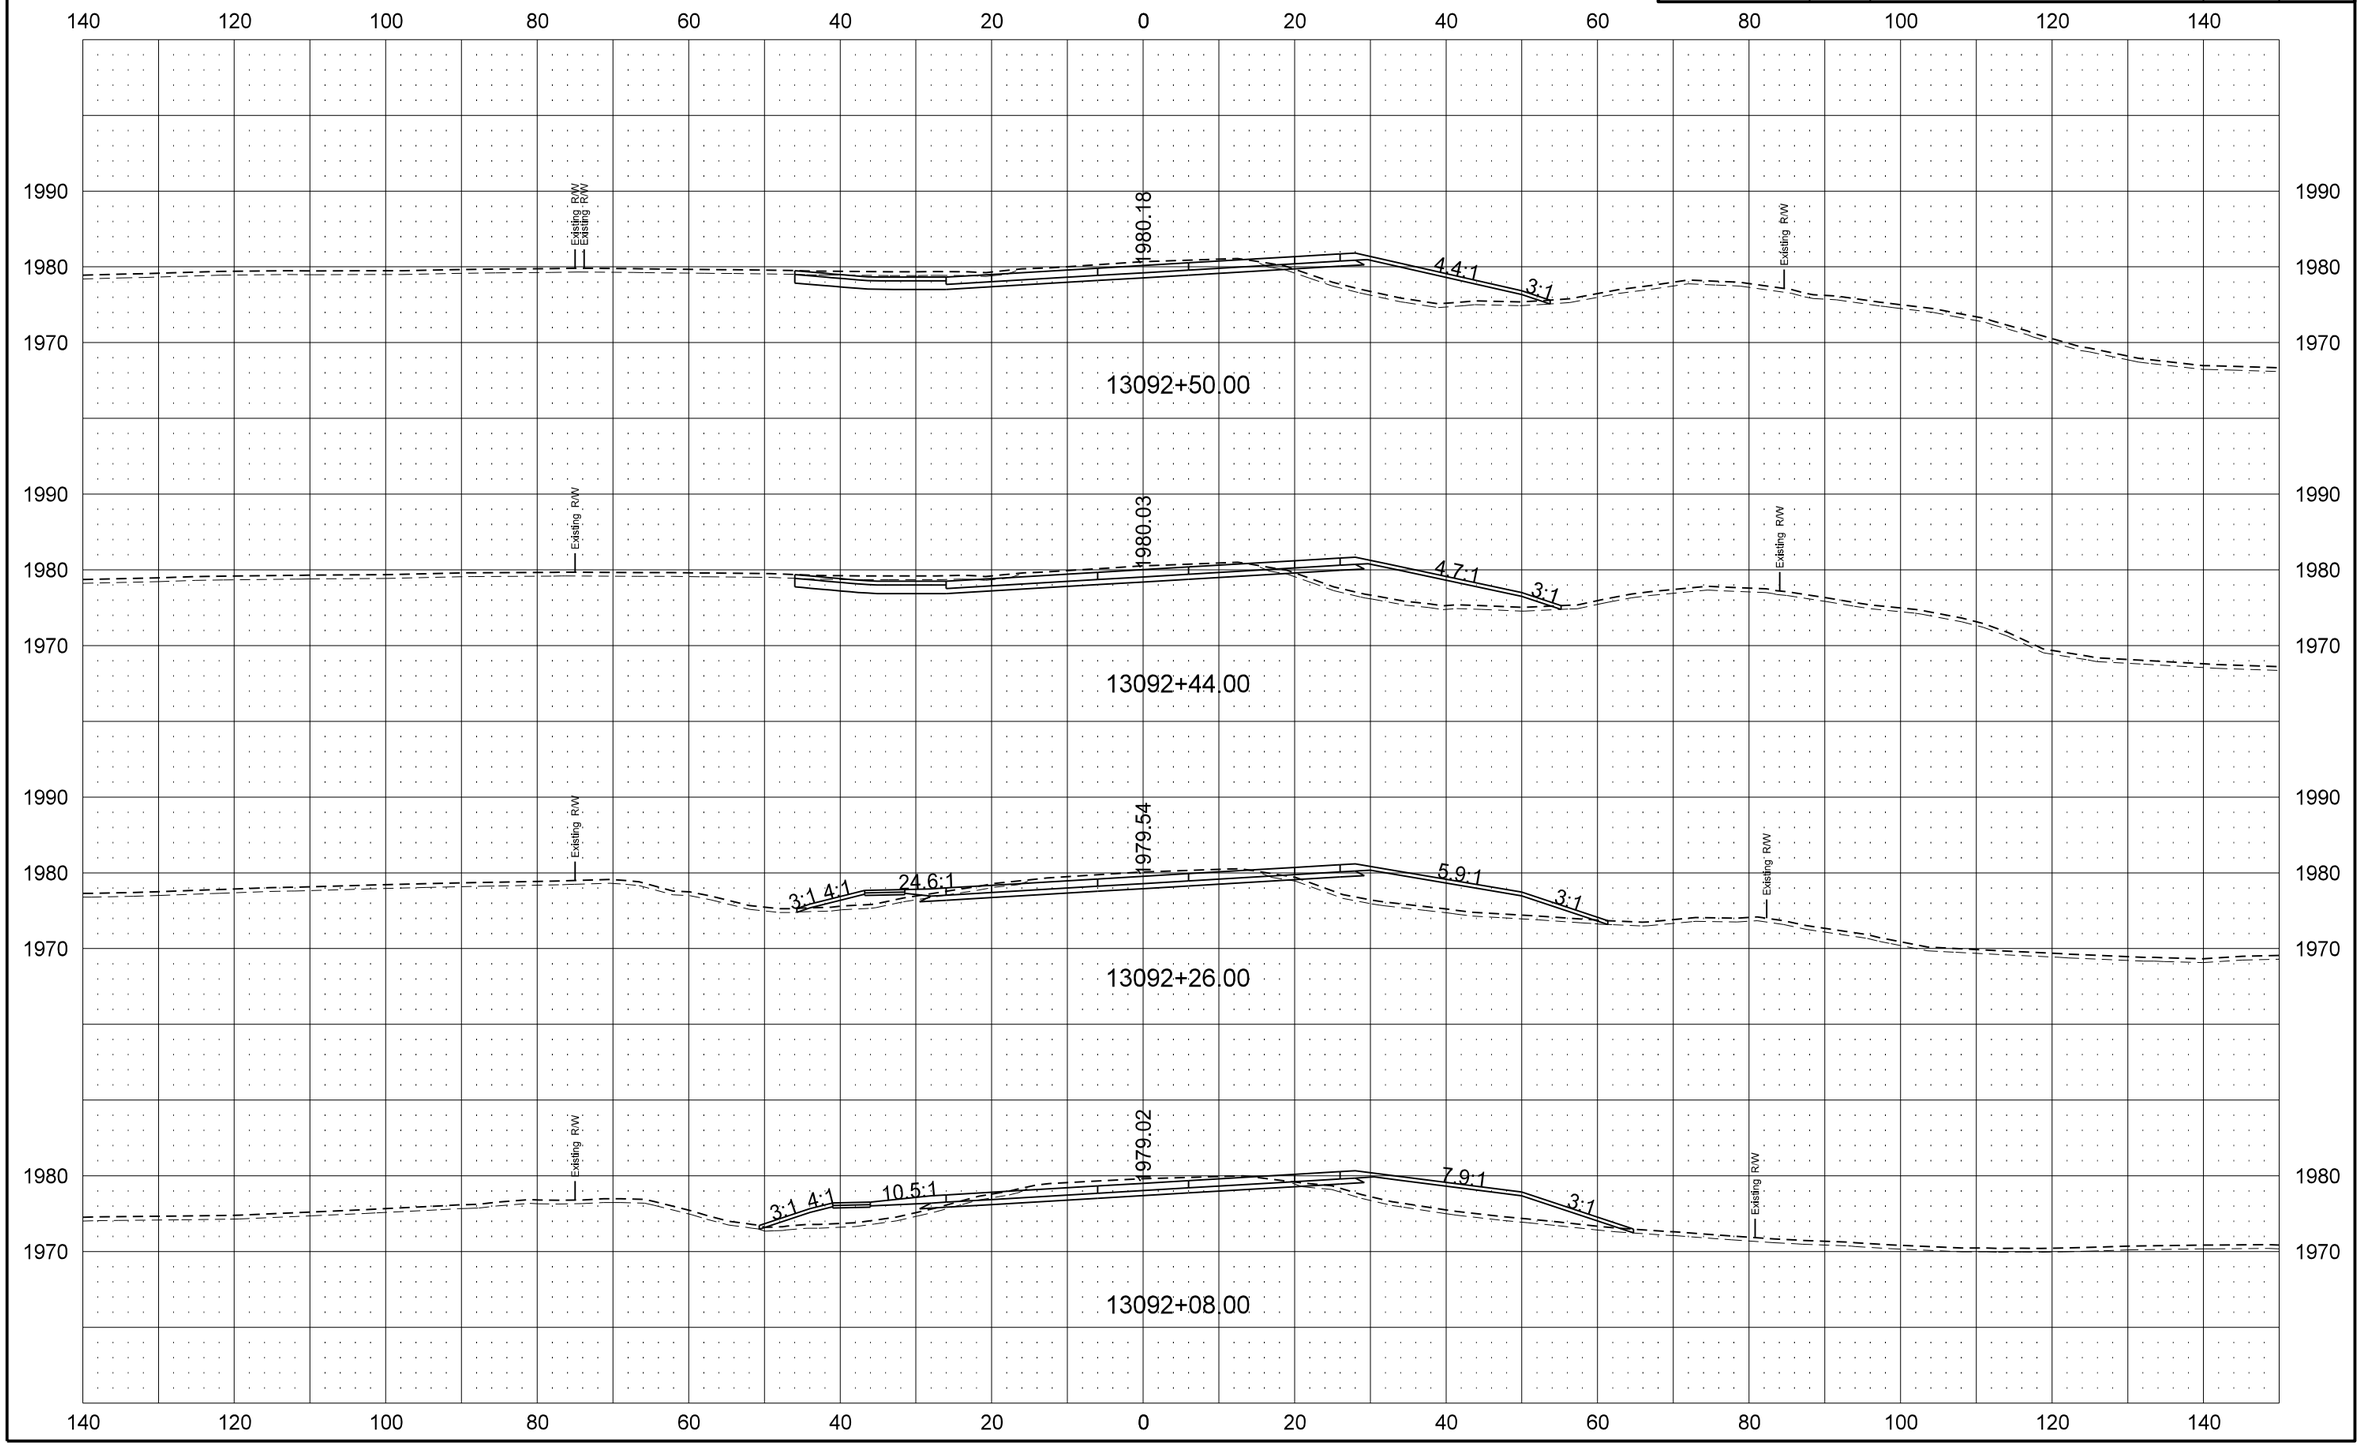

STATE	PROJECT NO.	SECTION NO.	SHEET NO.
ND	SOIA-7-804(049)247	200	38

ND 1804 Mainline

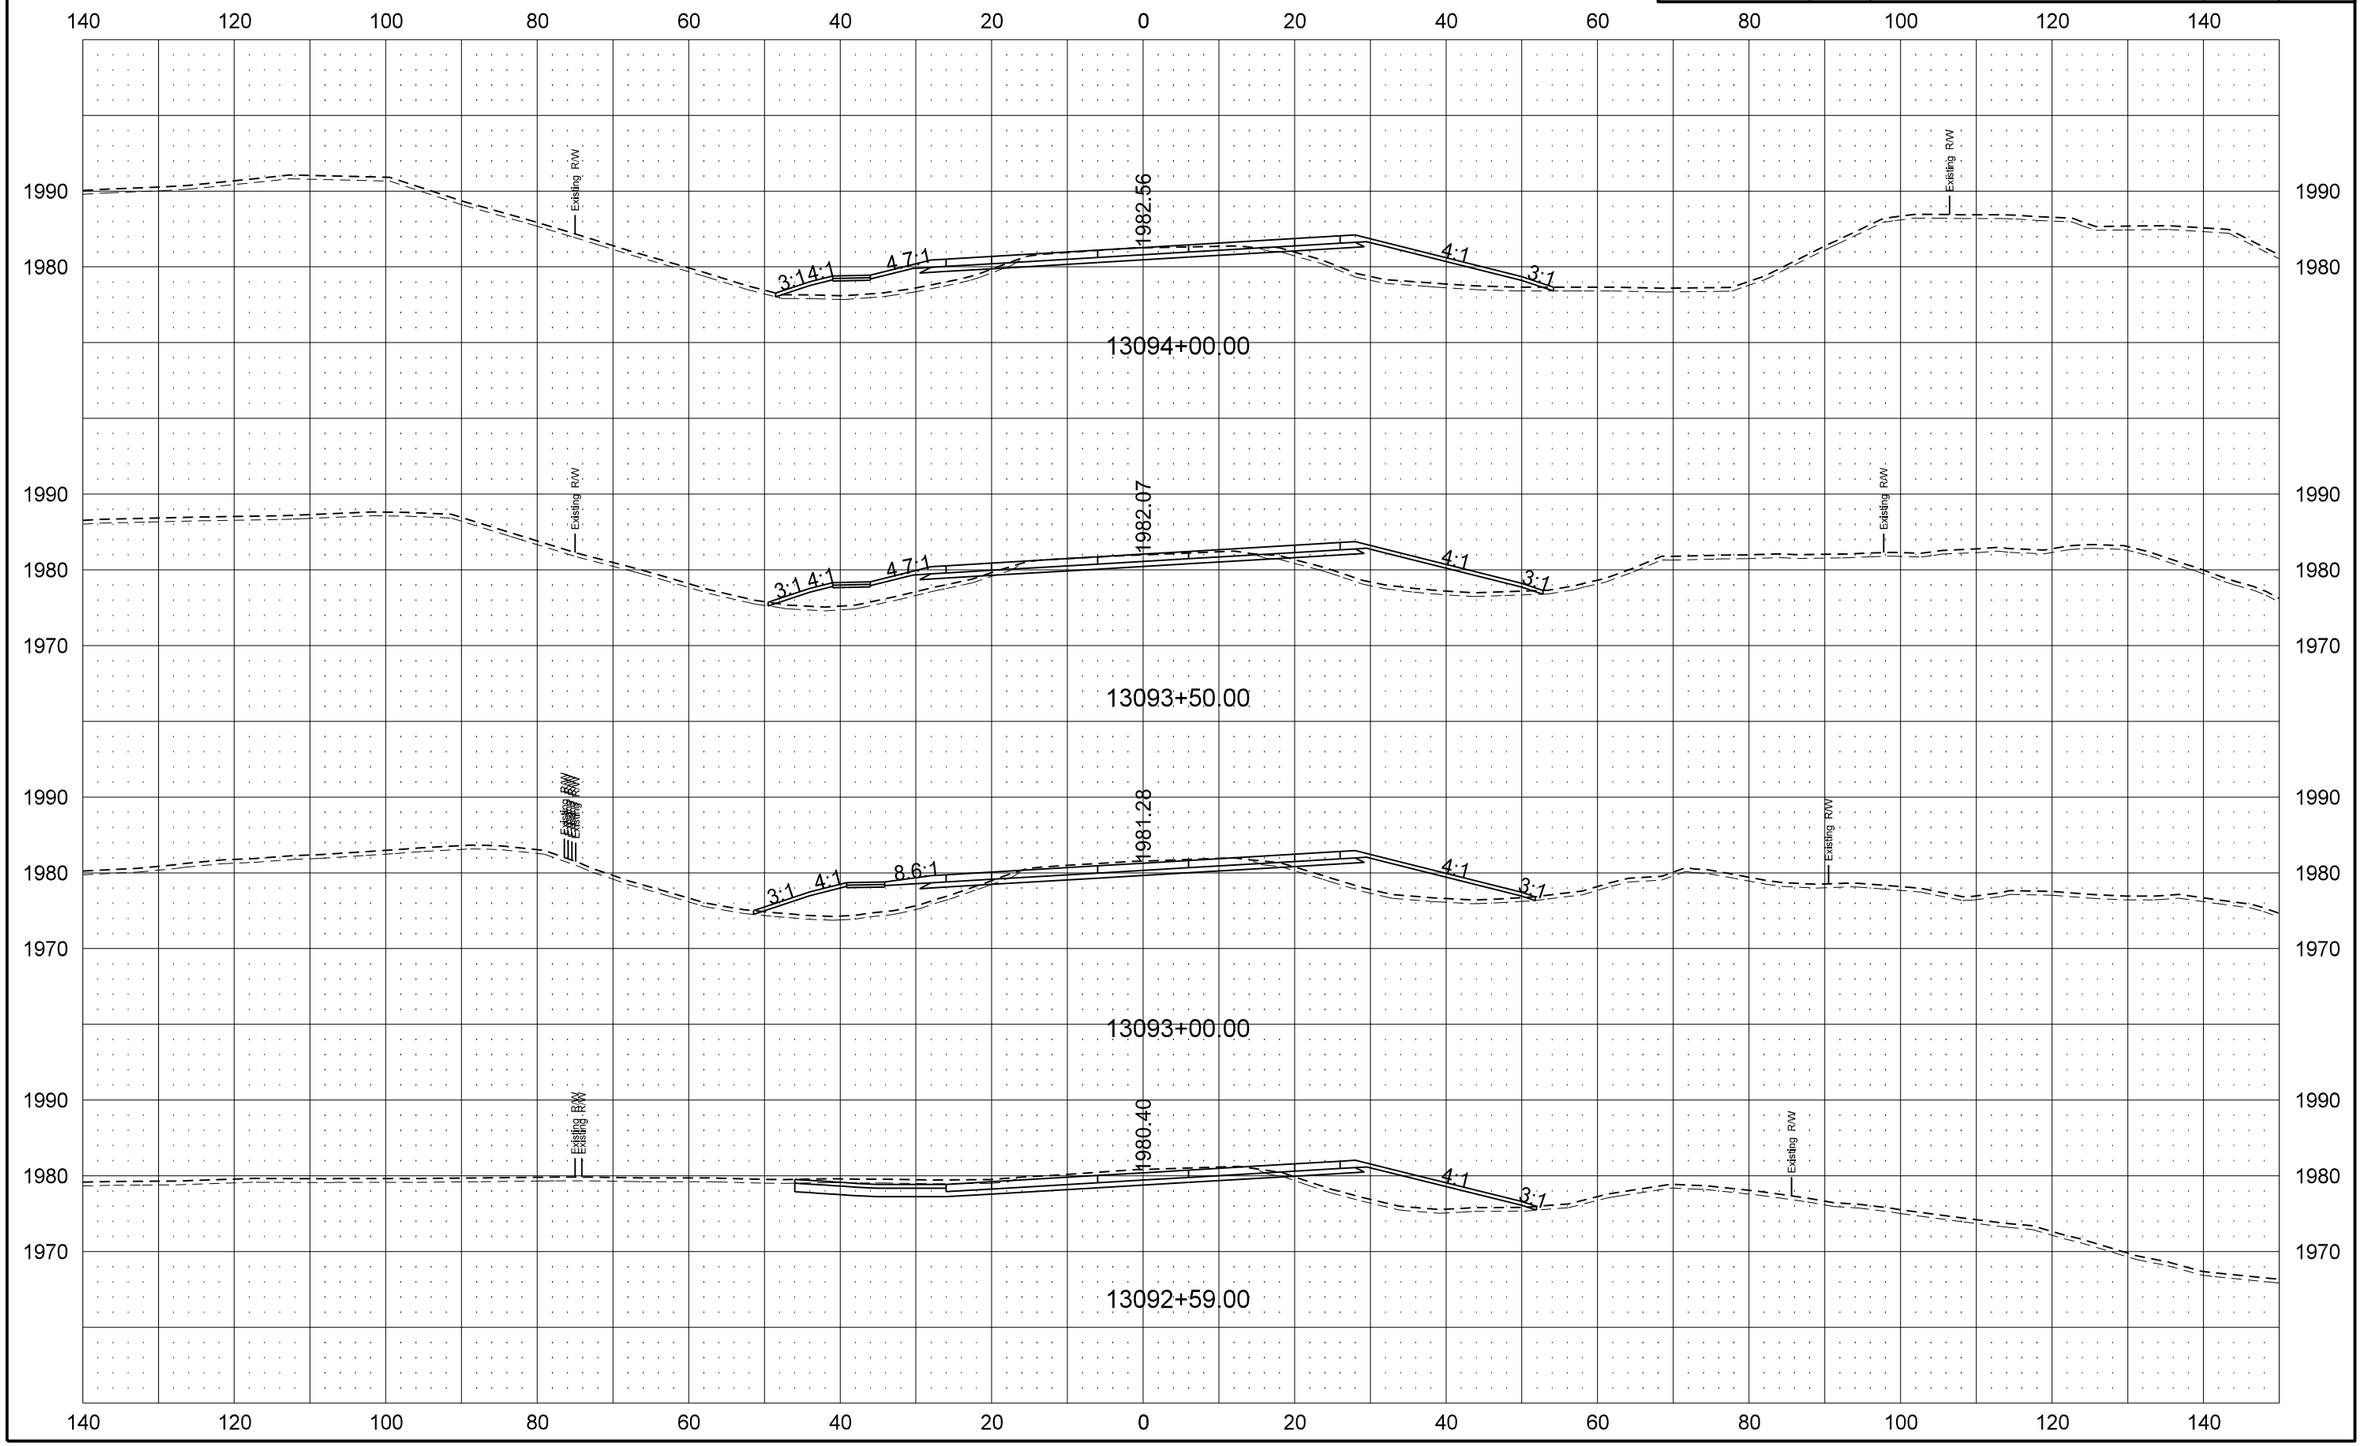

STATE	PROJECT NO.	SECTION NO.	SHEET NO.
ND	SOIA-7-804(049)247	200	39

ND 1804 Mainline

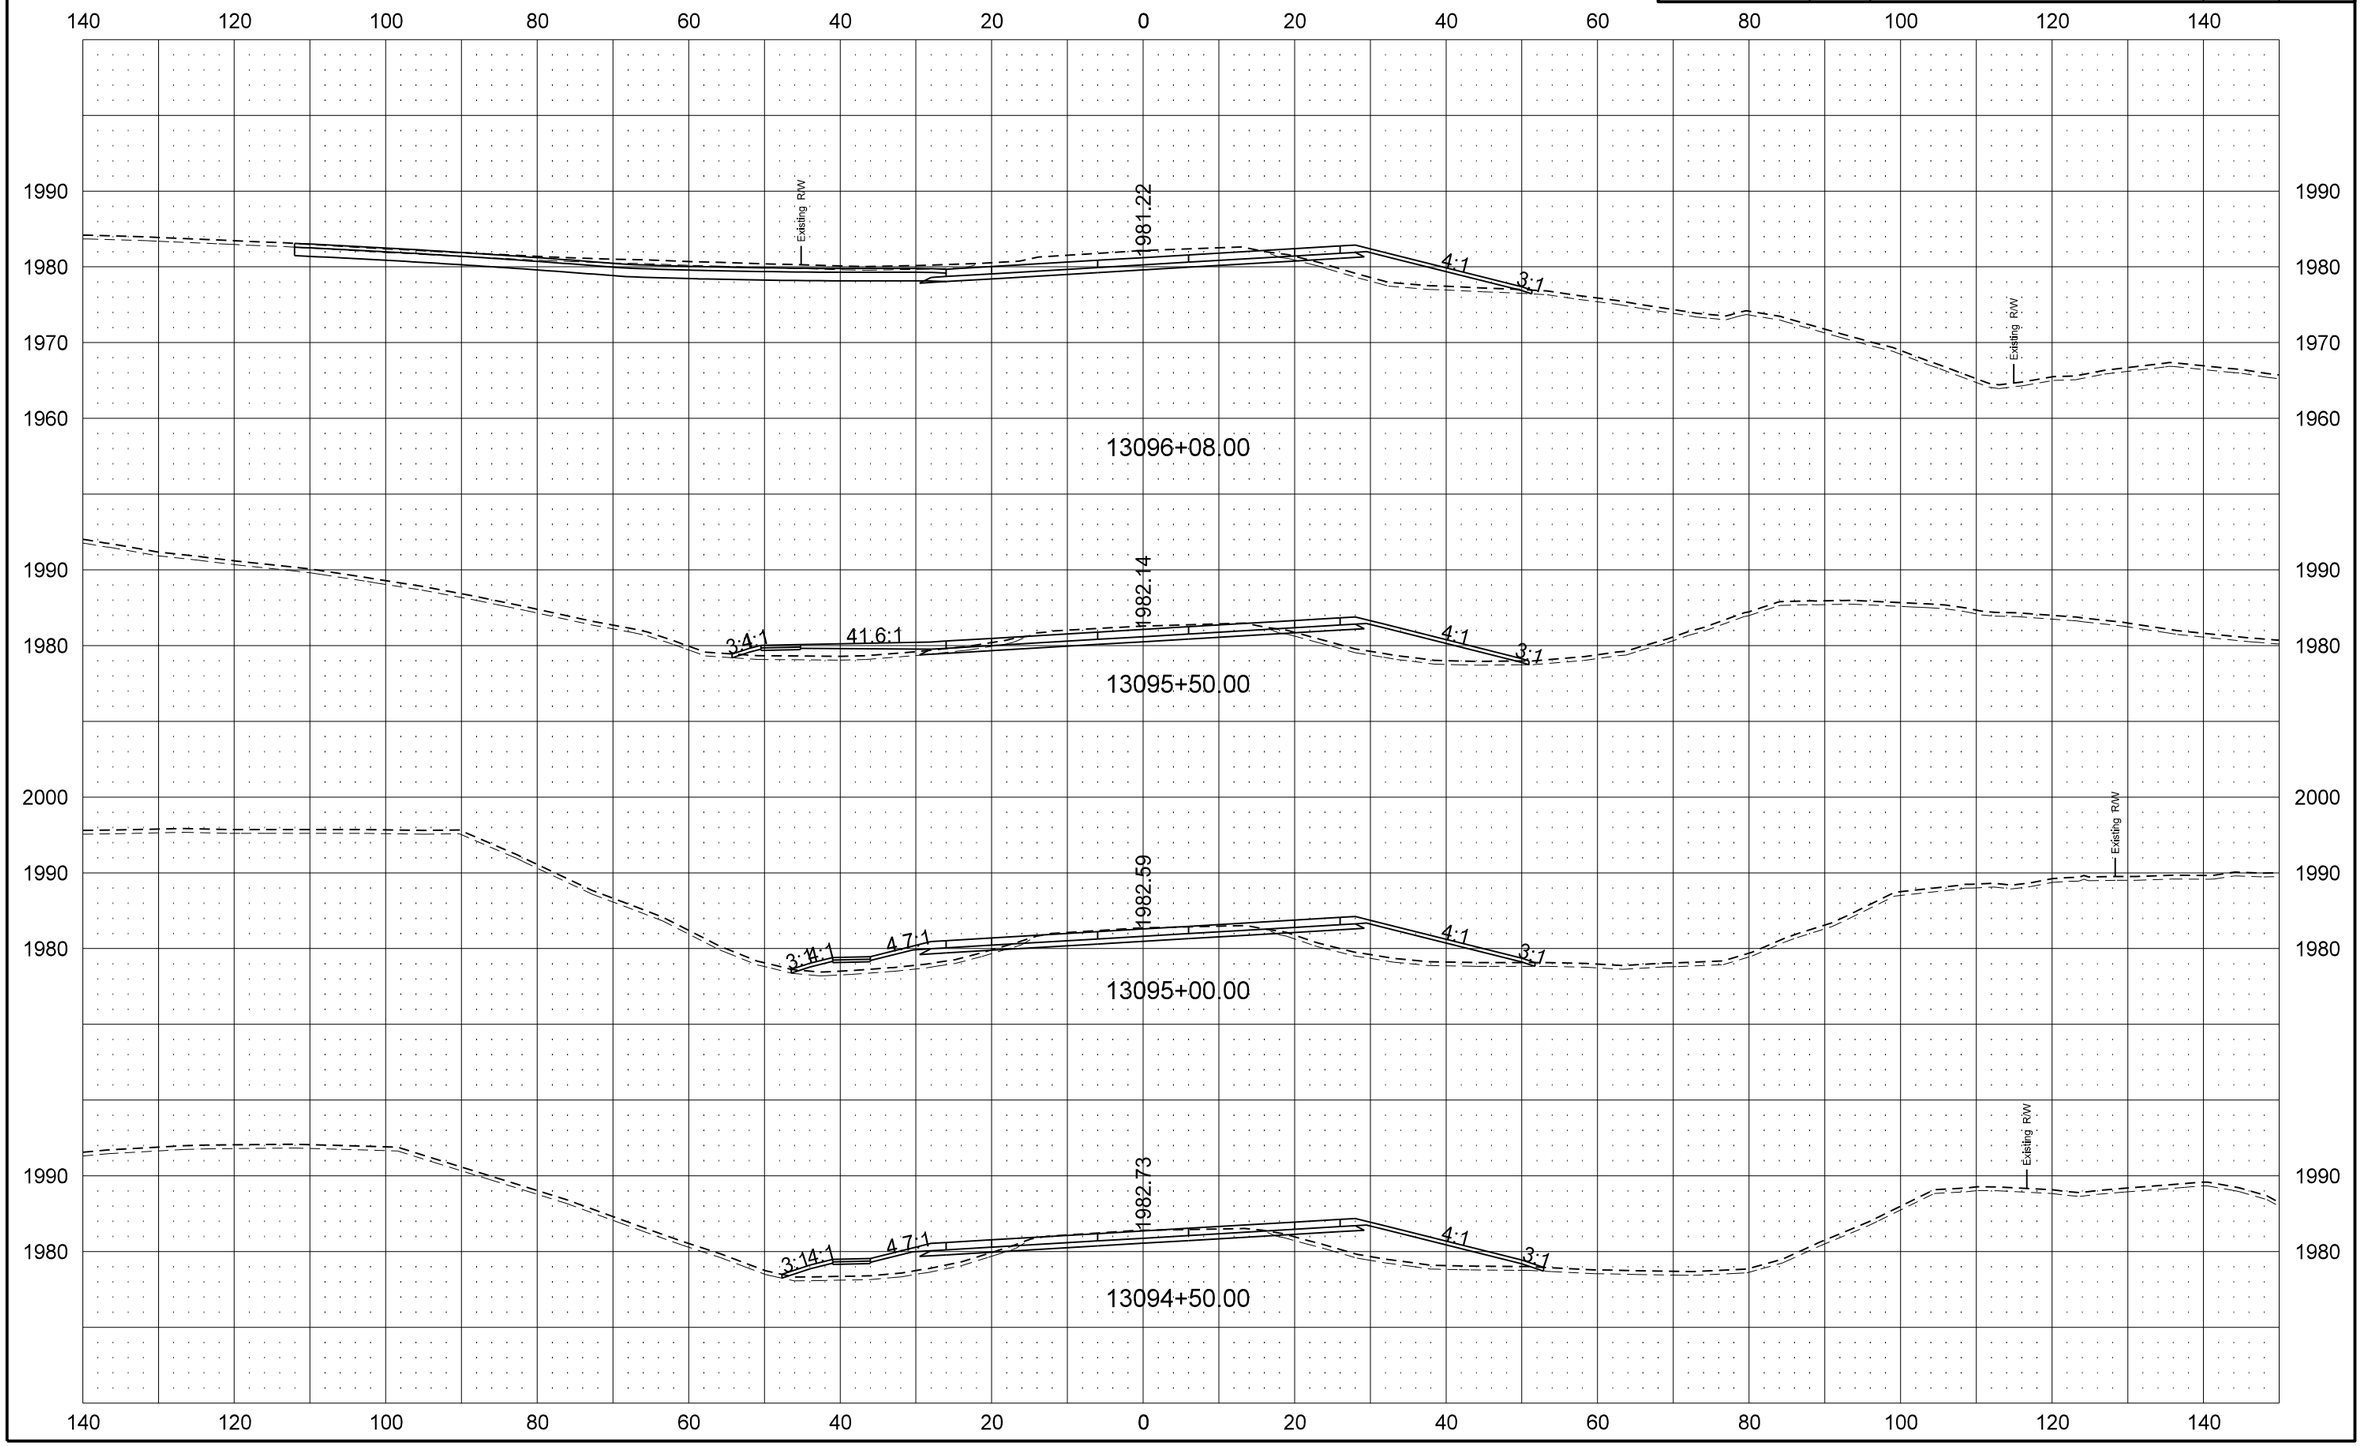

12/12/2013 6:00:11 AM darne R:\project\71804247.049\design\Sheets\200XS_003_ND 1804.dgn

STATE	PROJECT NO.	SECTION NO.	SHEET NO.
ND	SOIA-7-804(049)247	200	40

ND 1804 Mainline

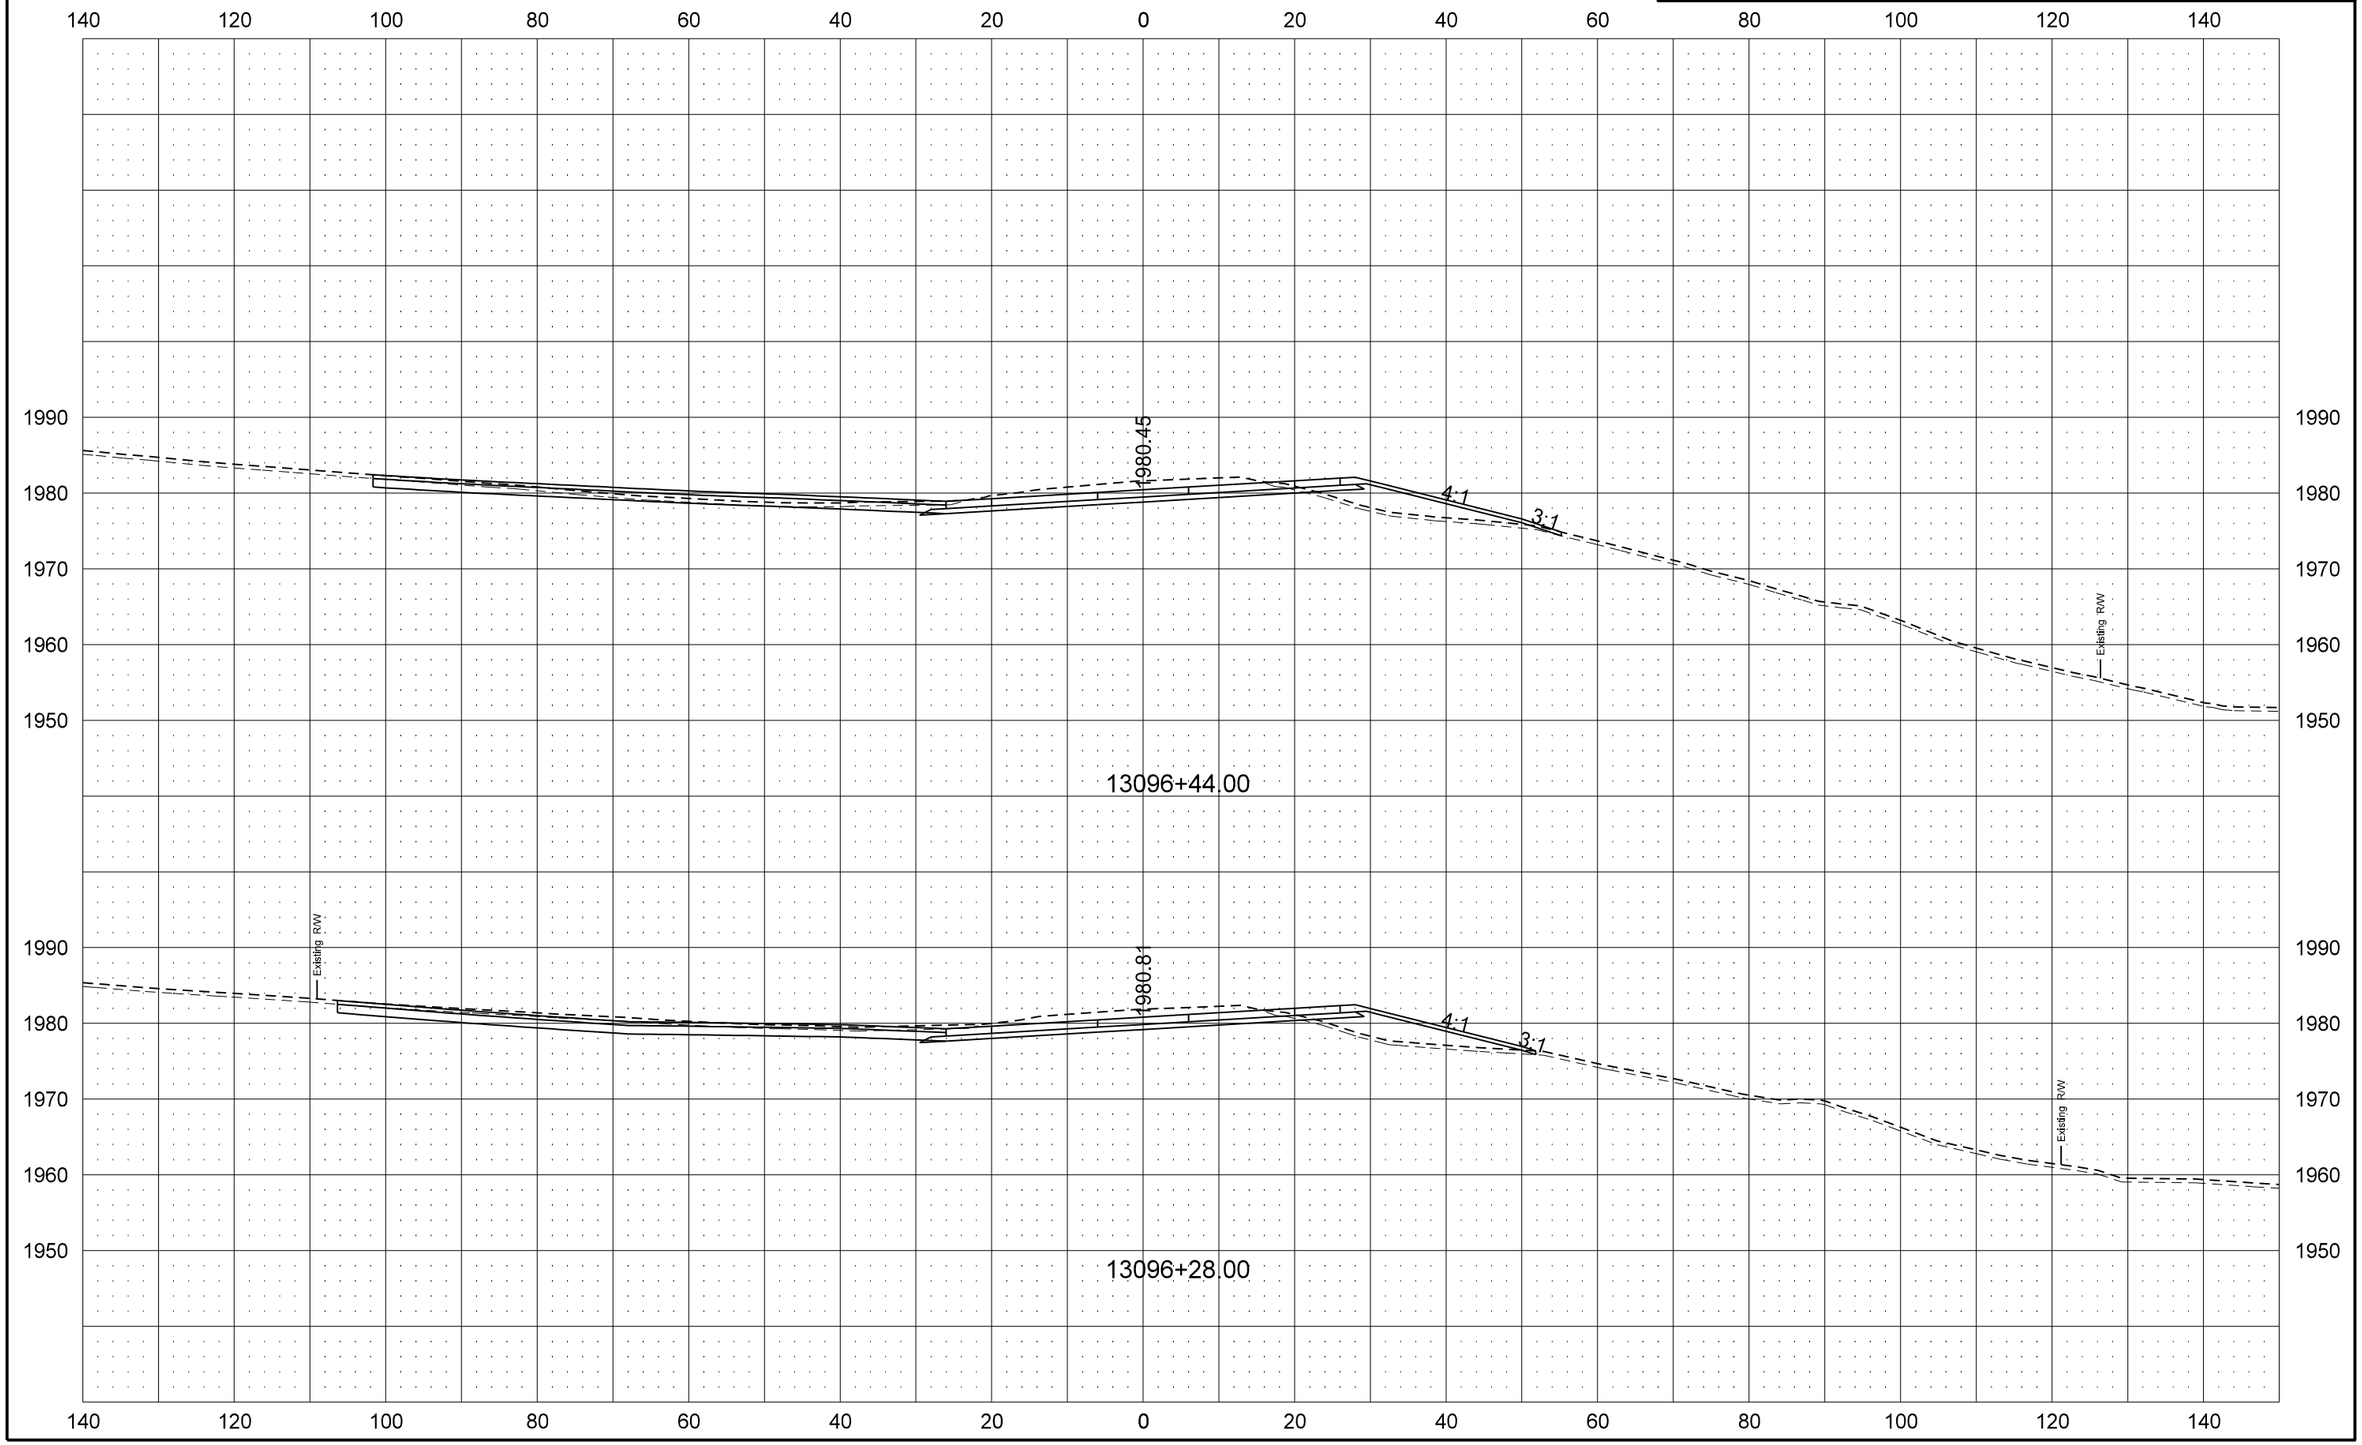

12/12/2013 6:00:13 AM darne R:\project\71804247.049\design\Sheets\200XS_003_ND 1804.dgn

STATE	PROJECT NO.	SECTION NO.	SHEET NO.
ND	SOIA-7-804(049)247	200	41

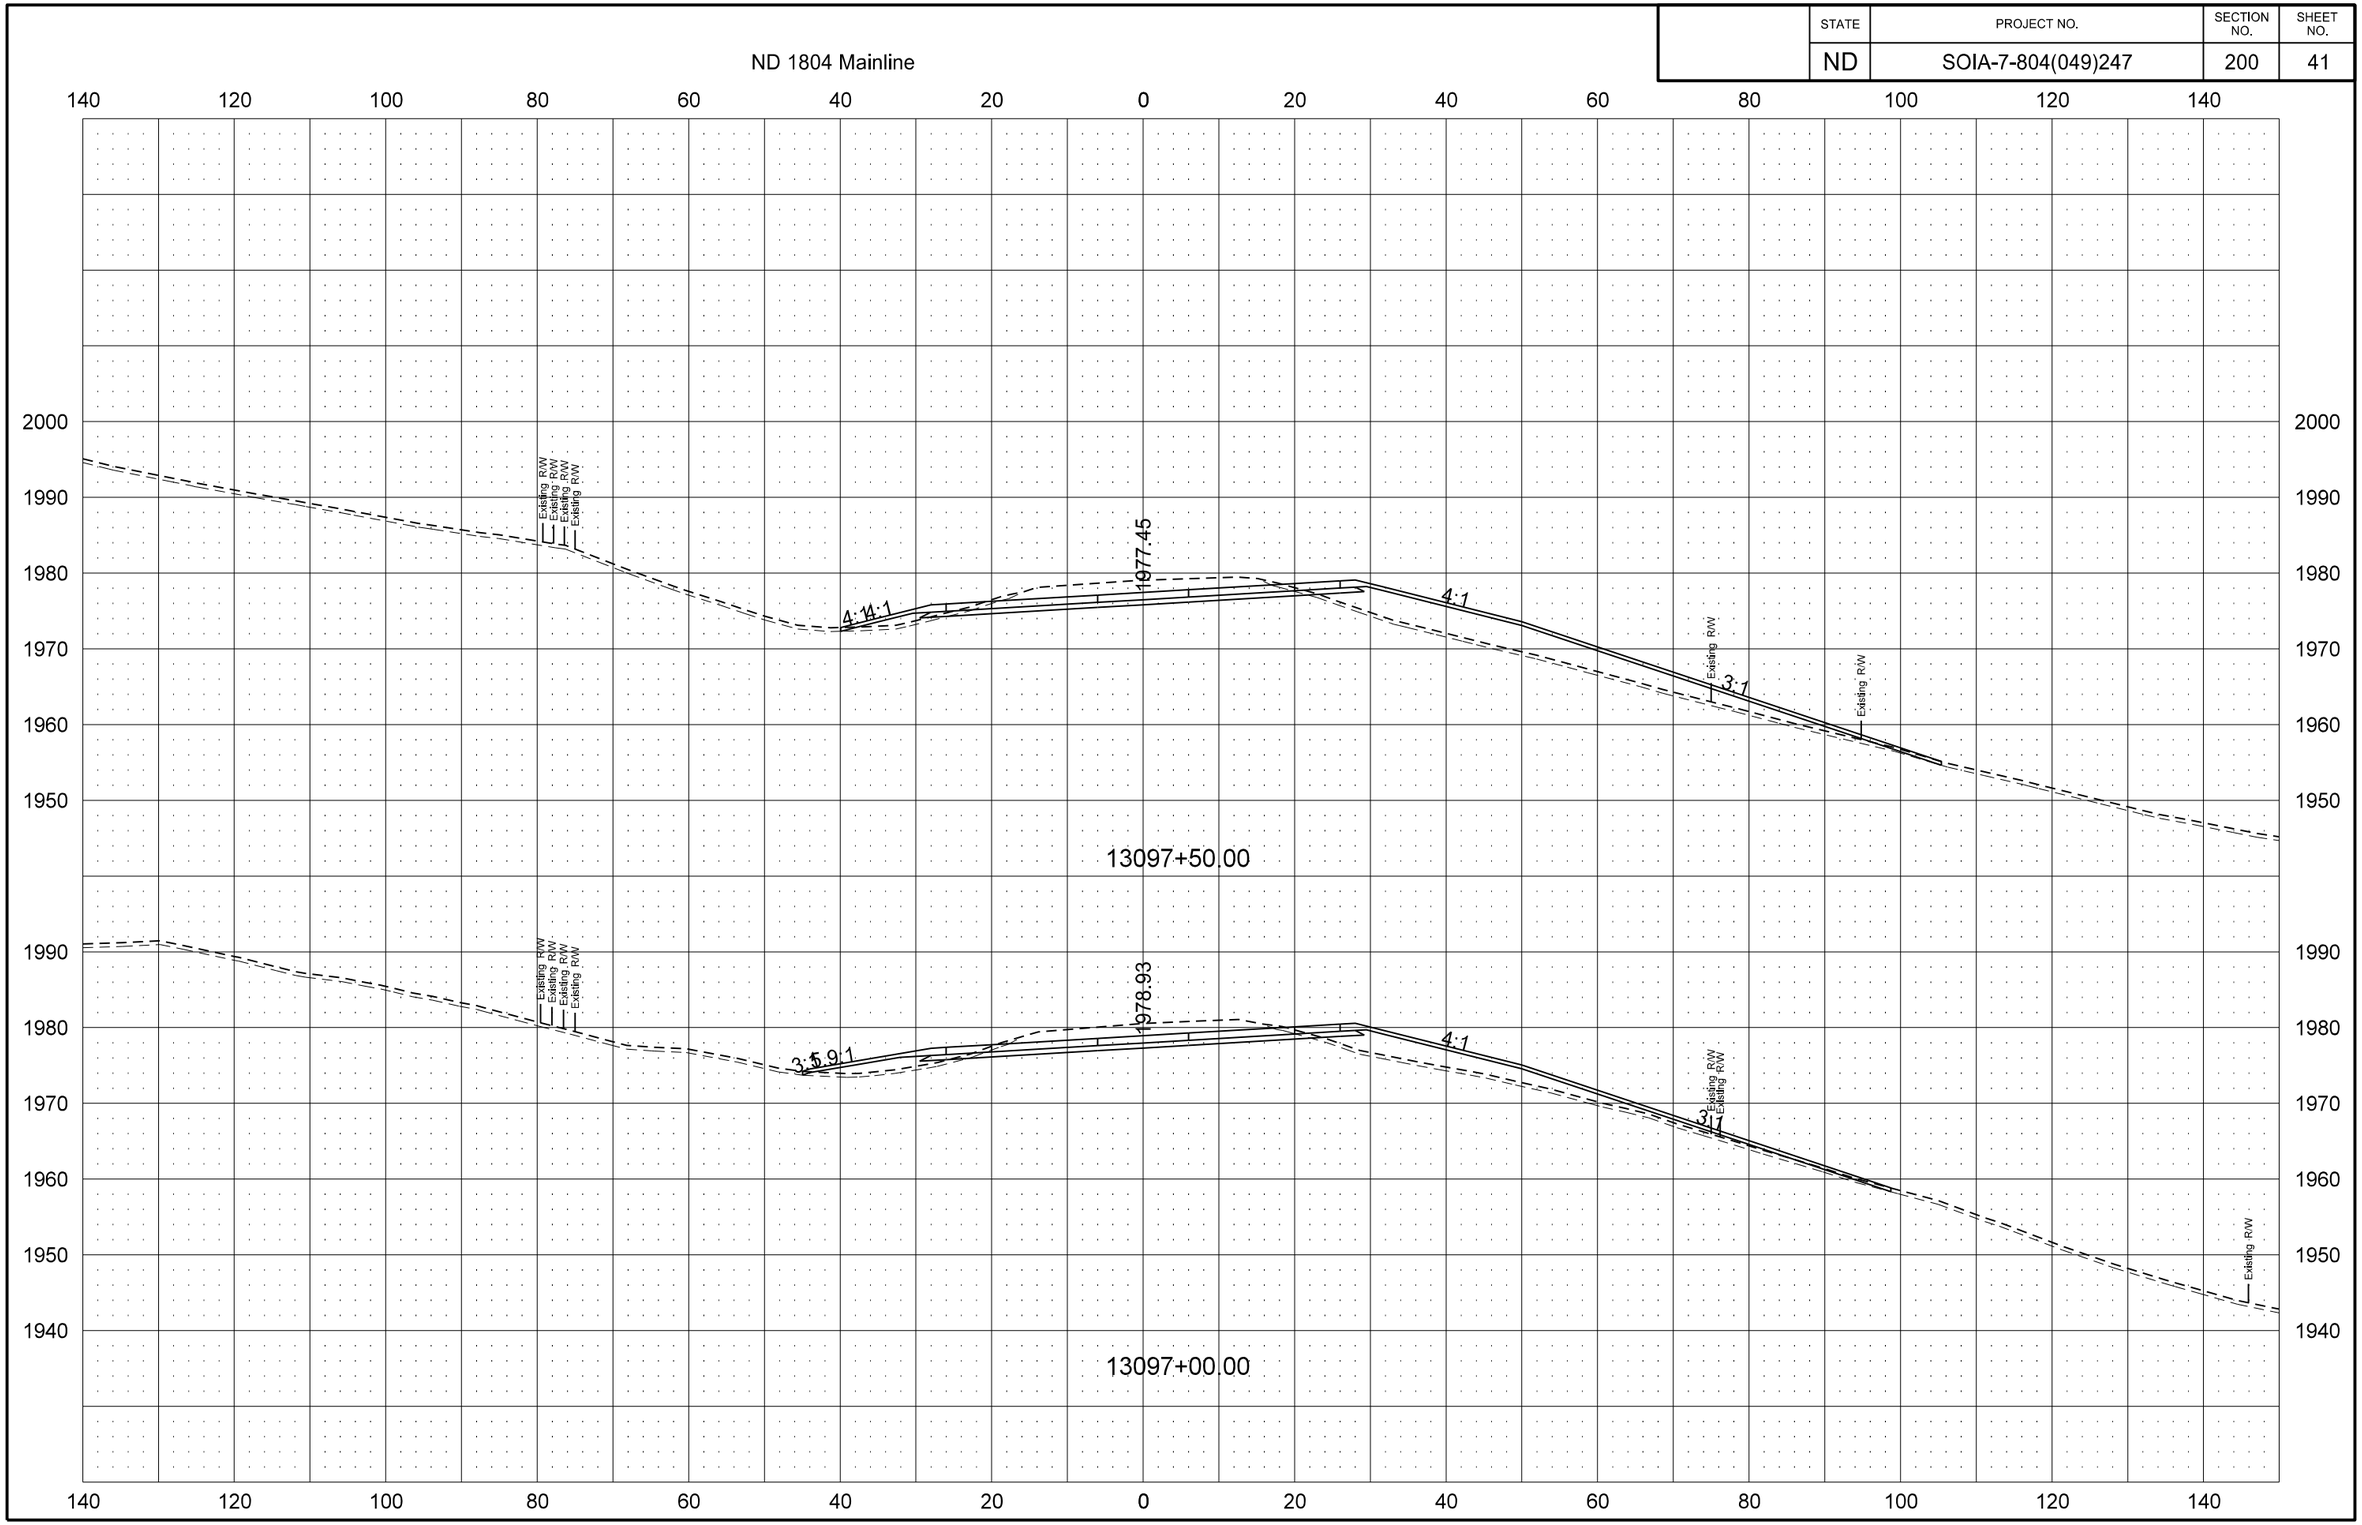

12/12/2013 6:00:16 AM darne R:\project\71804247.049\design\Sheets\200XS_003_ND 1804.dgn

STATE	PROJECT NO.	SECTION NO.	SHEET NO.
ND	SOIA-7-804(049)247	200	42

ND 1804 Mainline

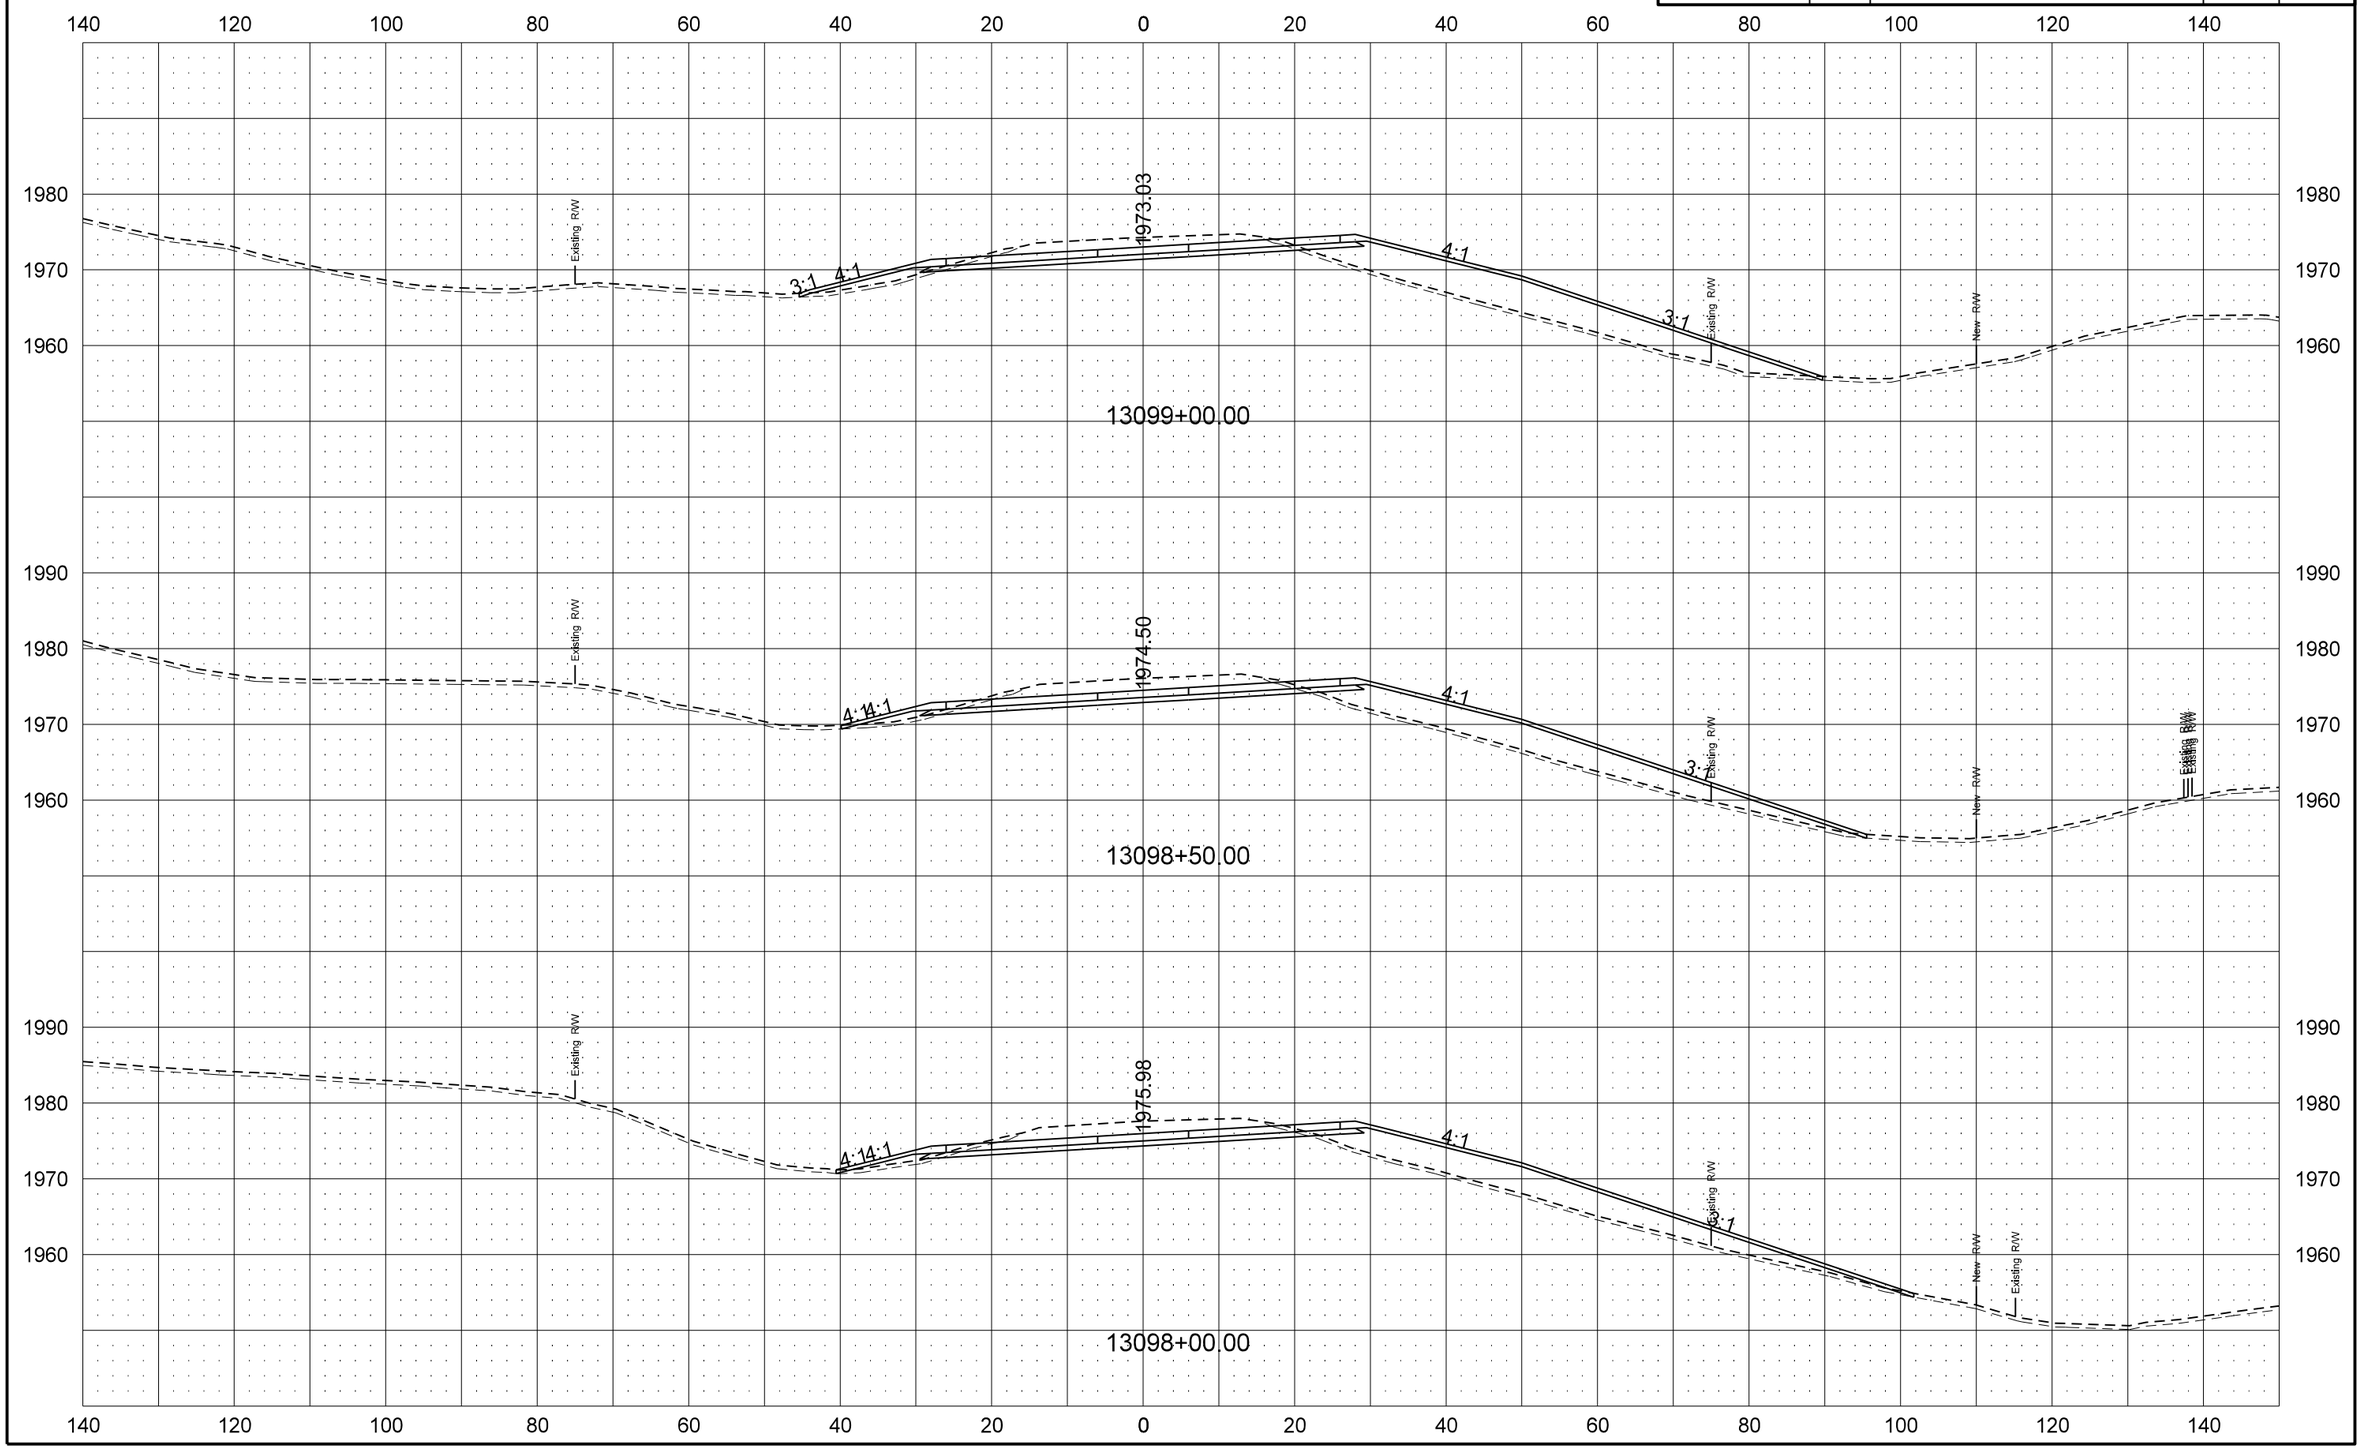

12/12/2013 6:00:18 AM darne R:\project\71804247.049\design\Sheets\200XS_003_ND 1804.dgn

STATE	PROJECT NO.	SECTION NO.	SHEET NO.
ND	SOIA-7-804(049)247	200	43

ND 1804 Mainline

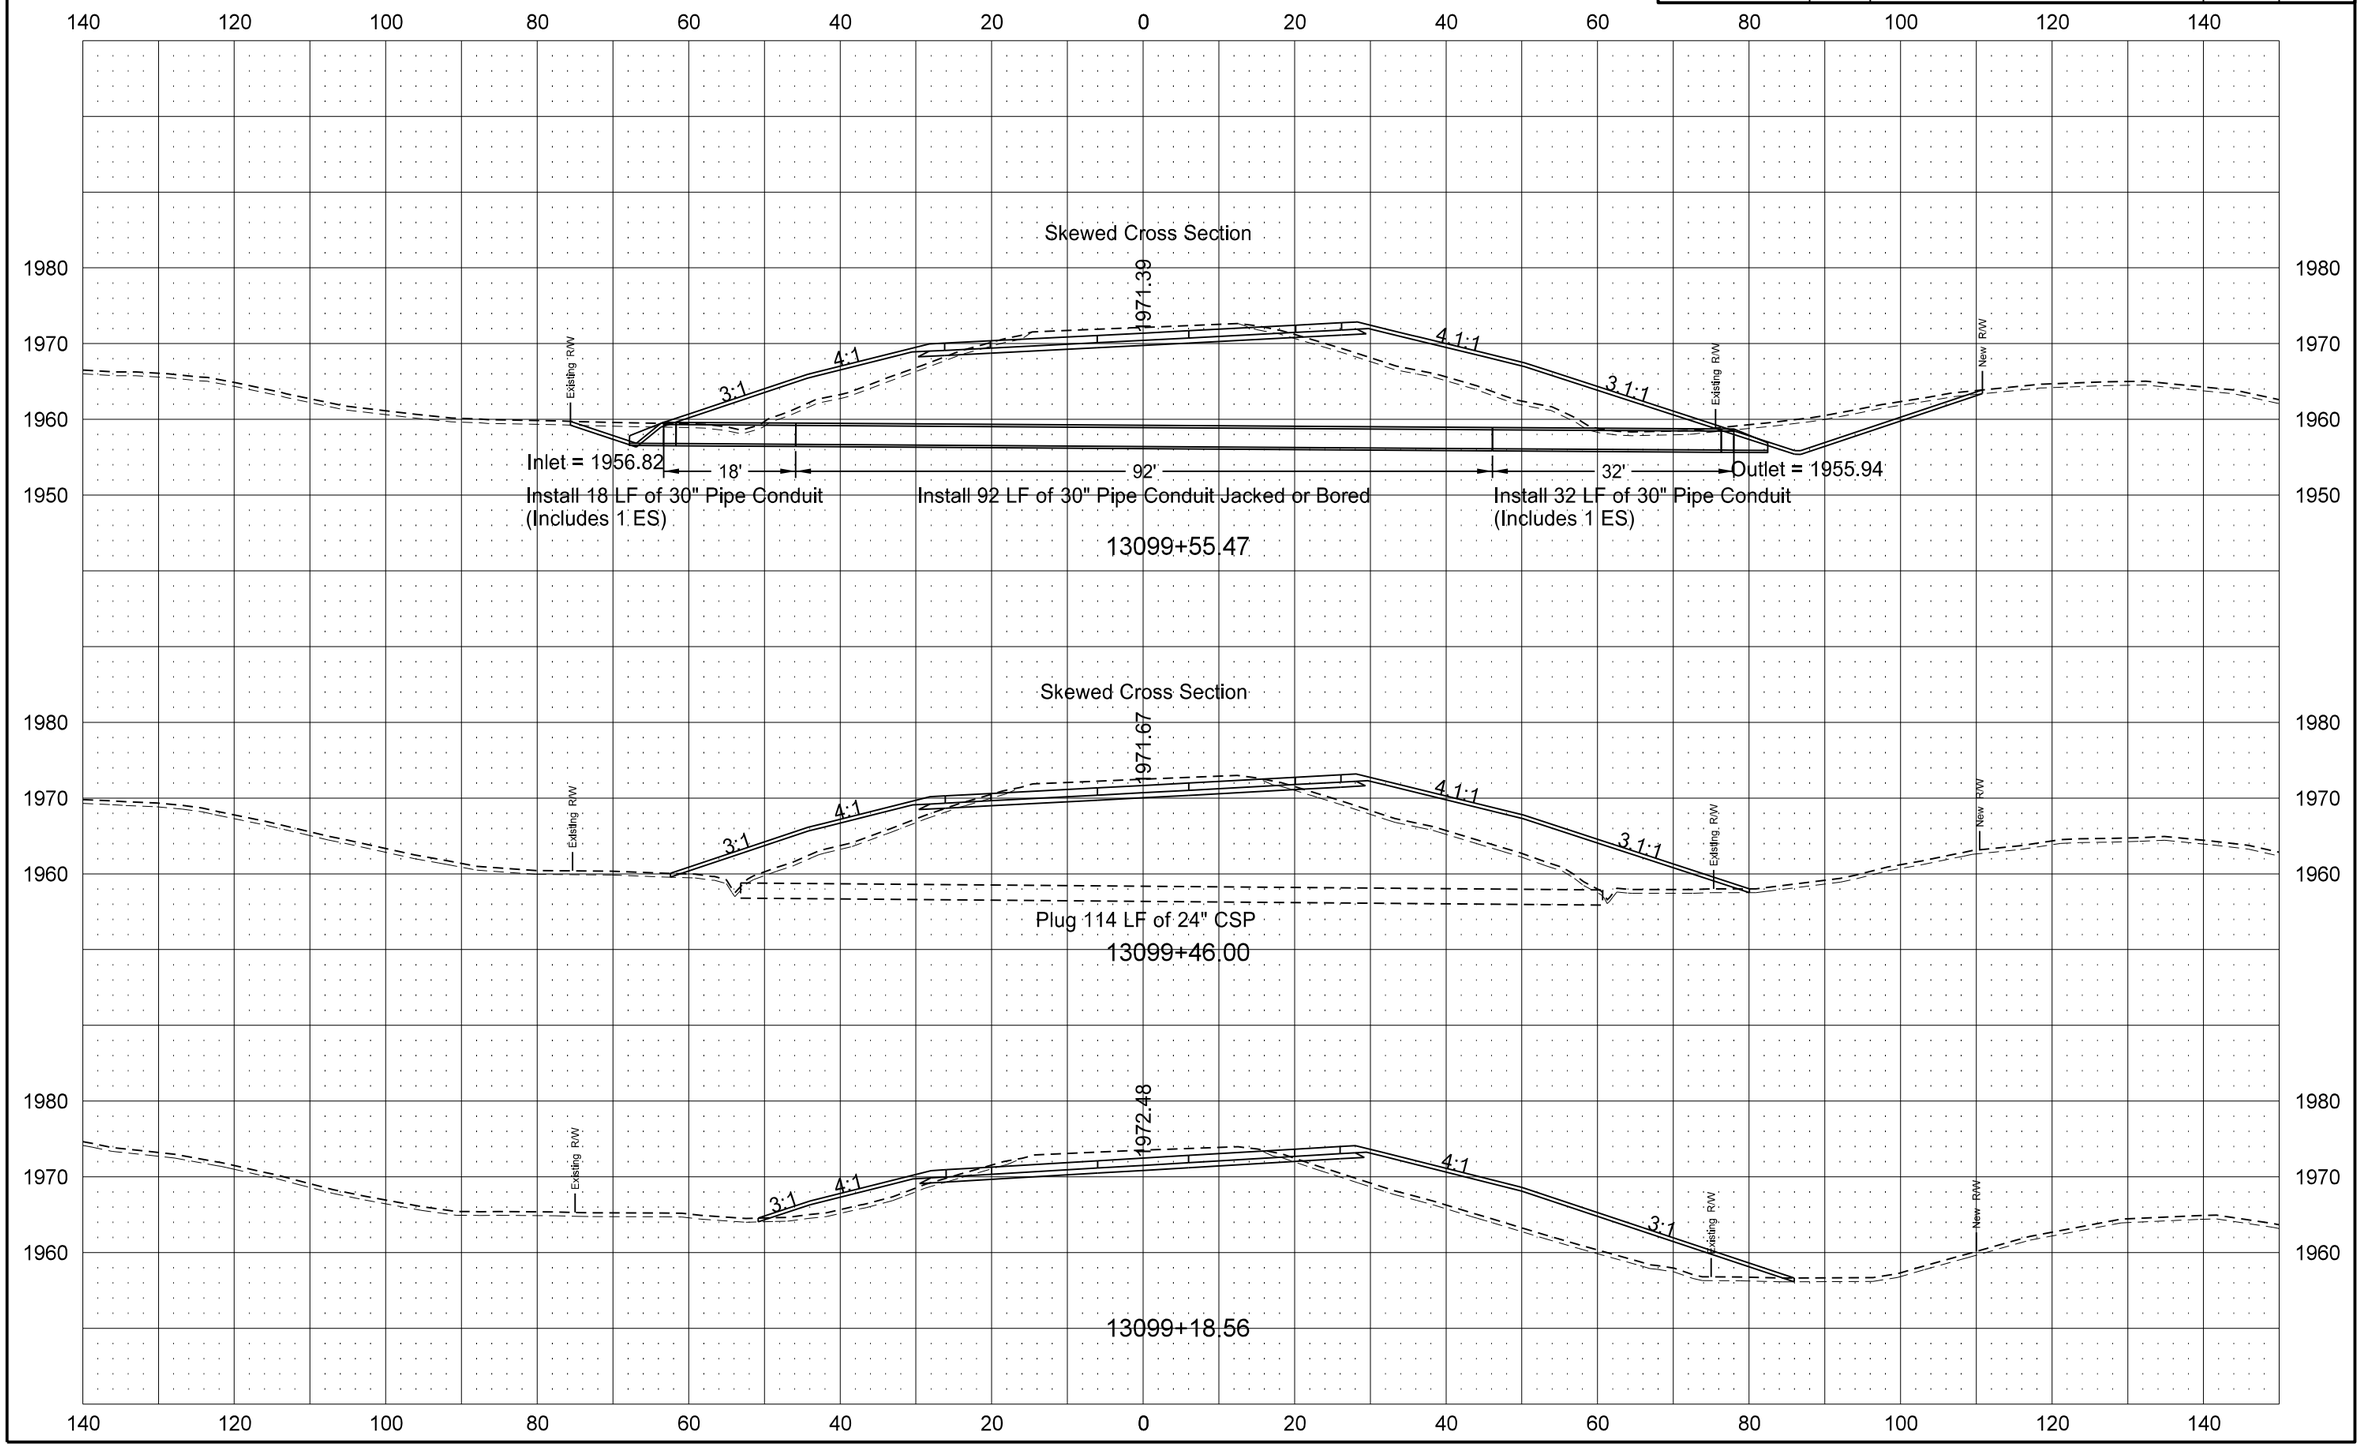

12/12/2013 6:00:21 AM darne R:\project\71804247.049\design\Sheets\200XS_003_ND 1804.dgn

STATE	PROJECT NO.	SECTION NO.	SHEET NO.
ND	SOIA-7-804(049)247	200	44

ND 1804 Mainline

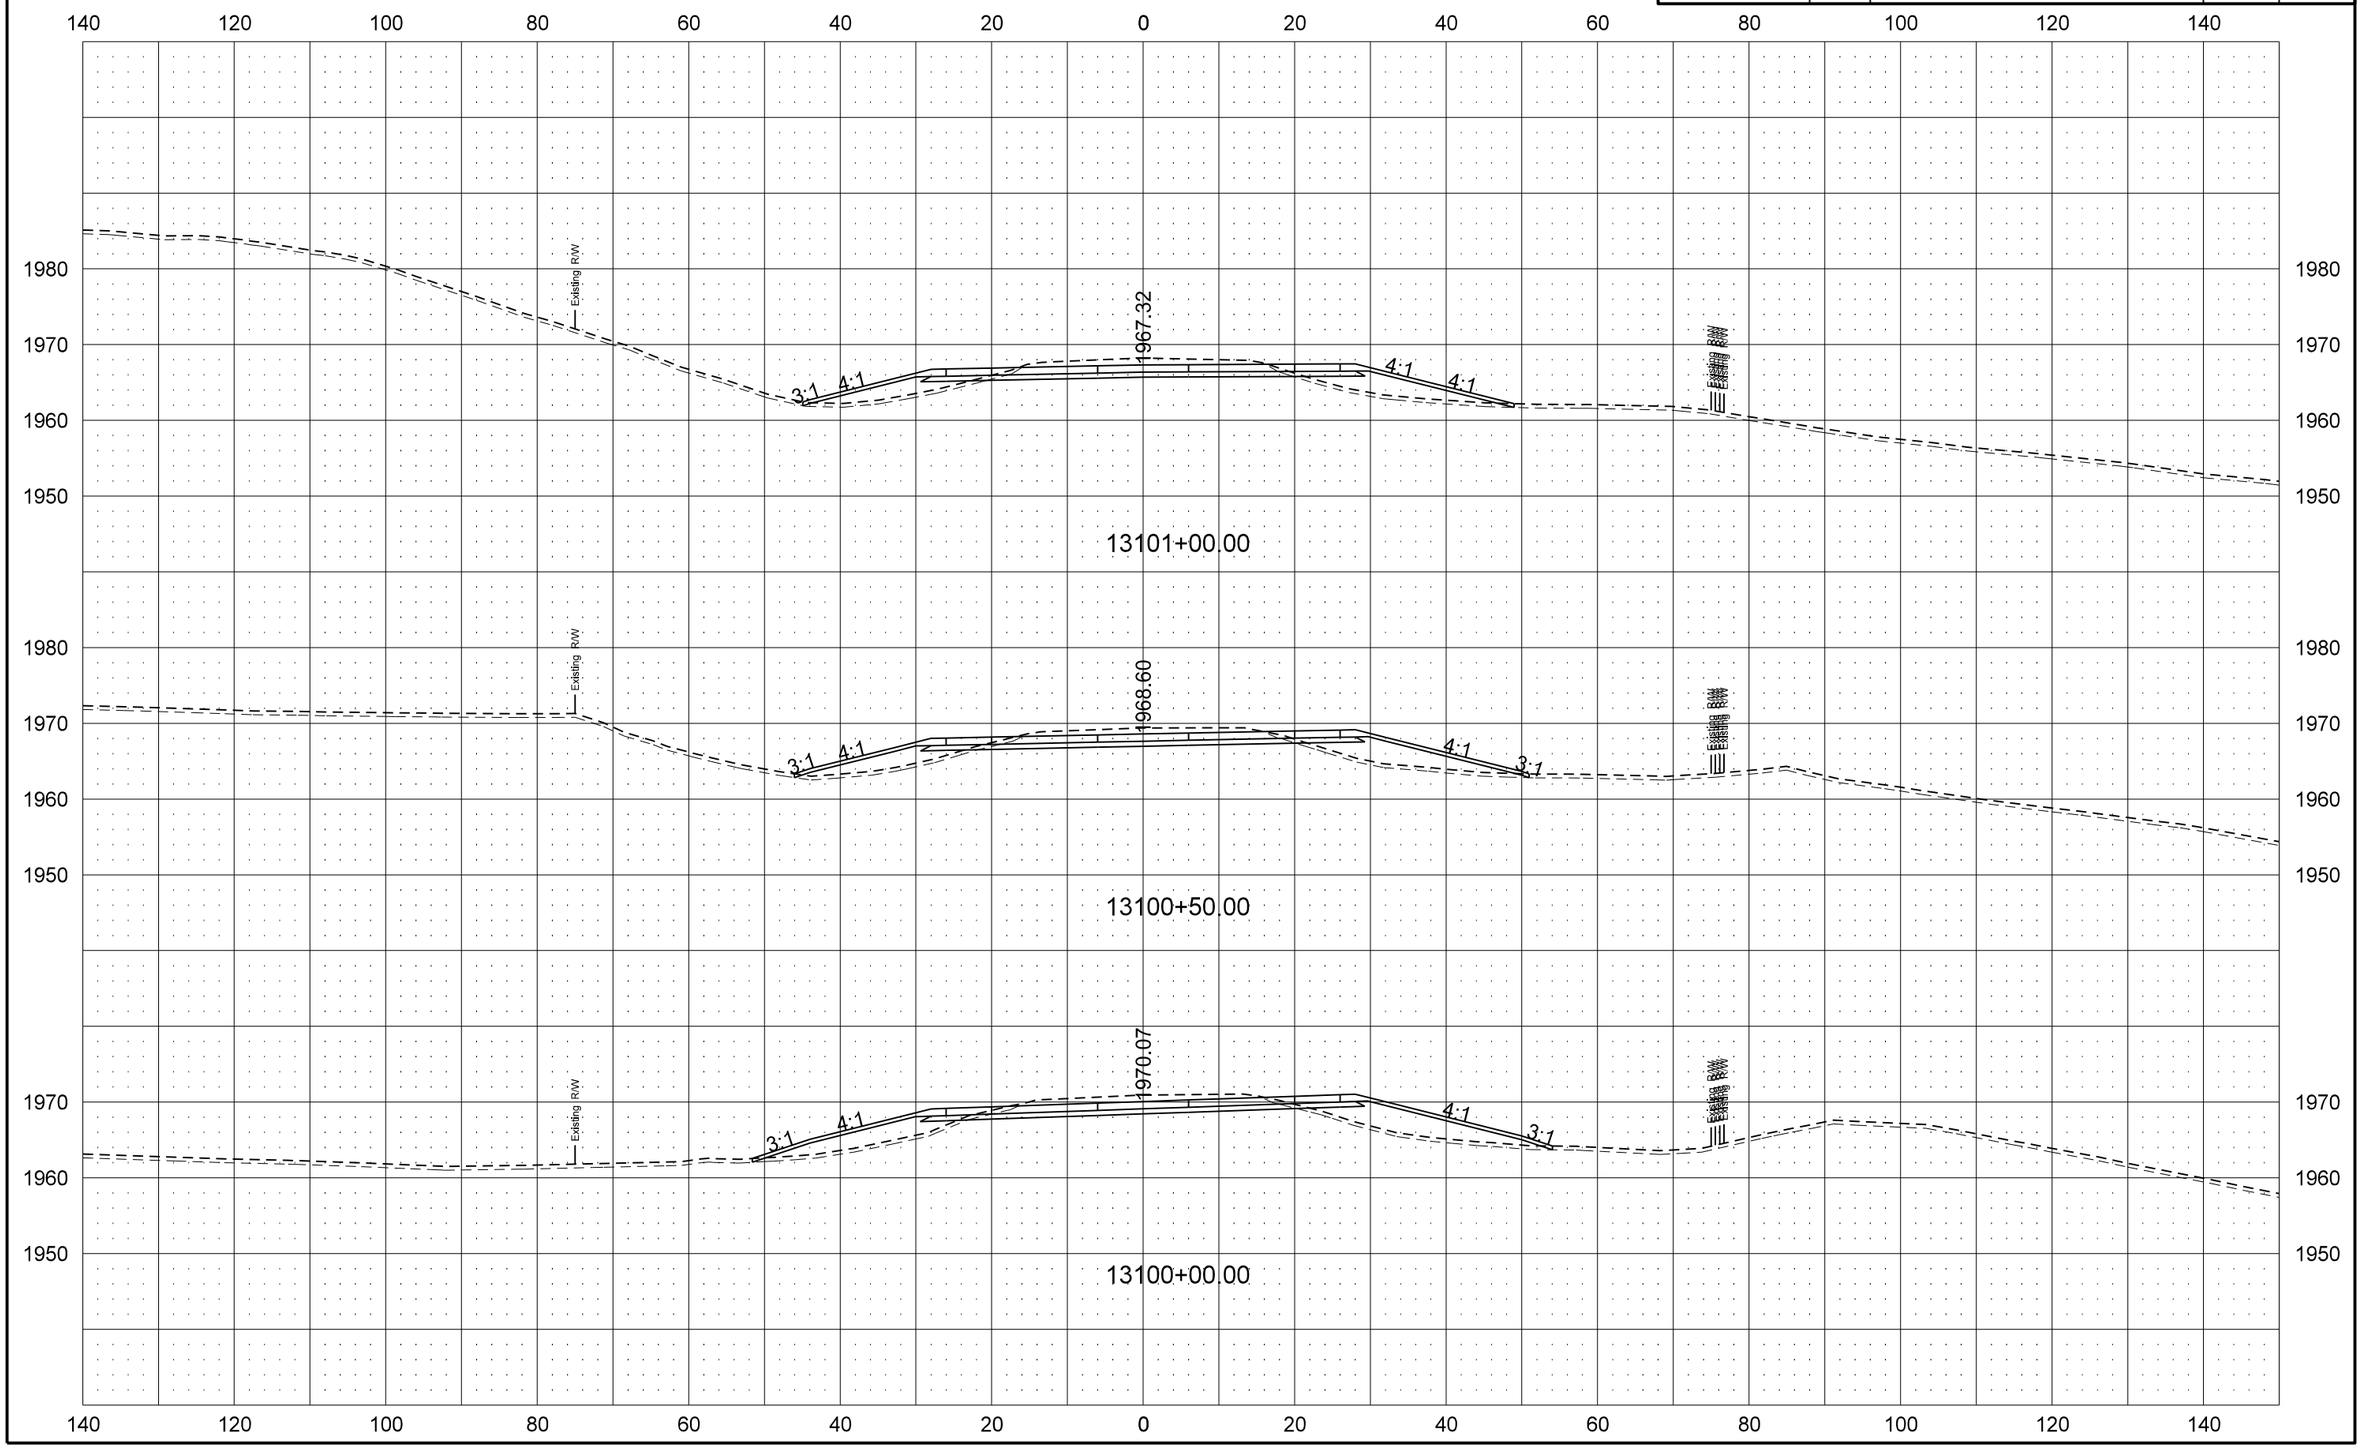

STATE	PROJECT NO.	SECTION NO.	SHEET NO.
ND	SOIA-7-804(049)247	200	45

ND 1804 Mainline

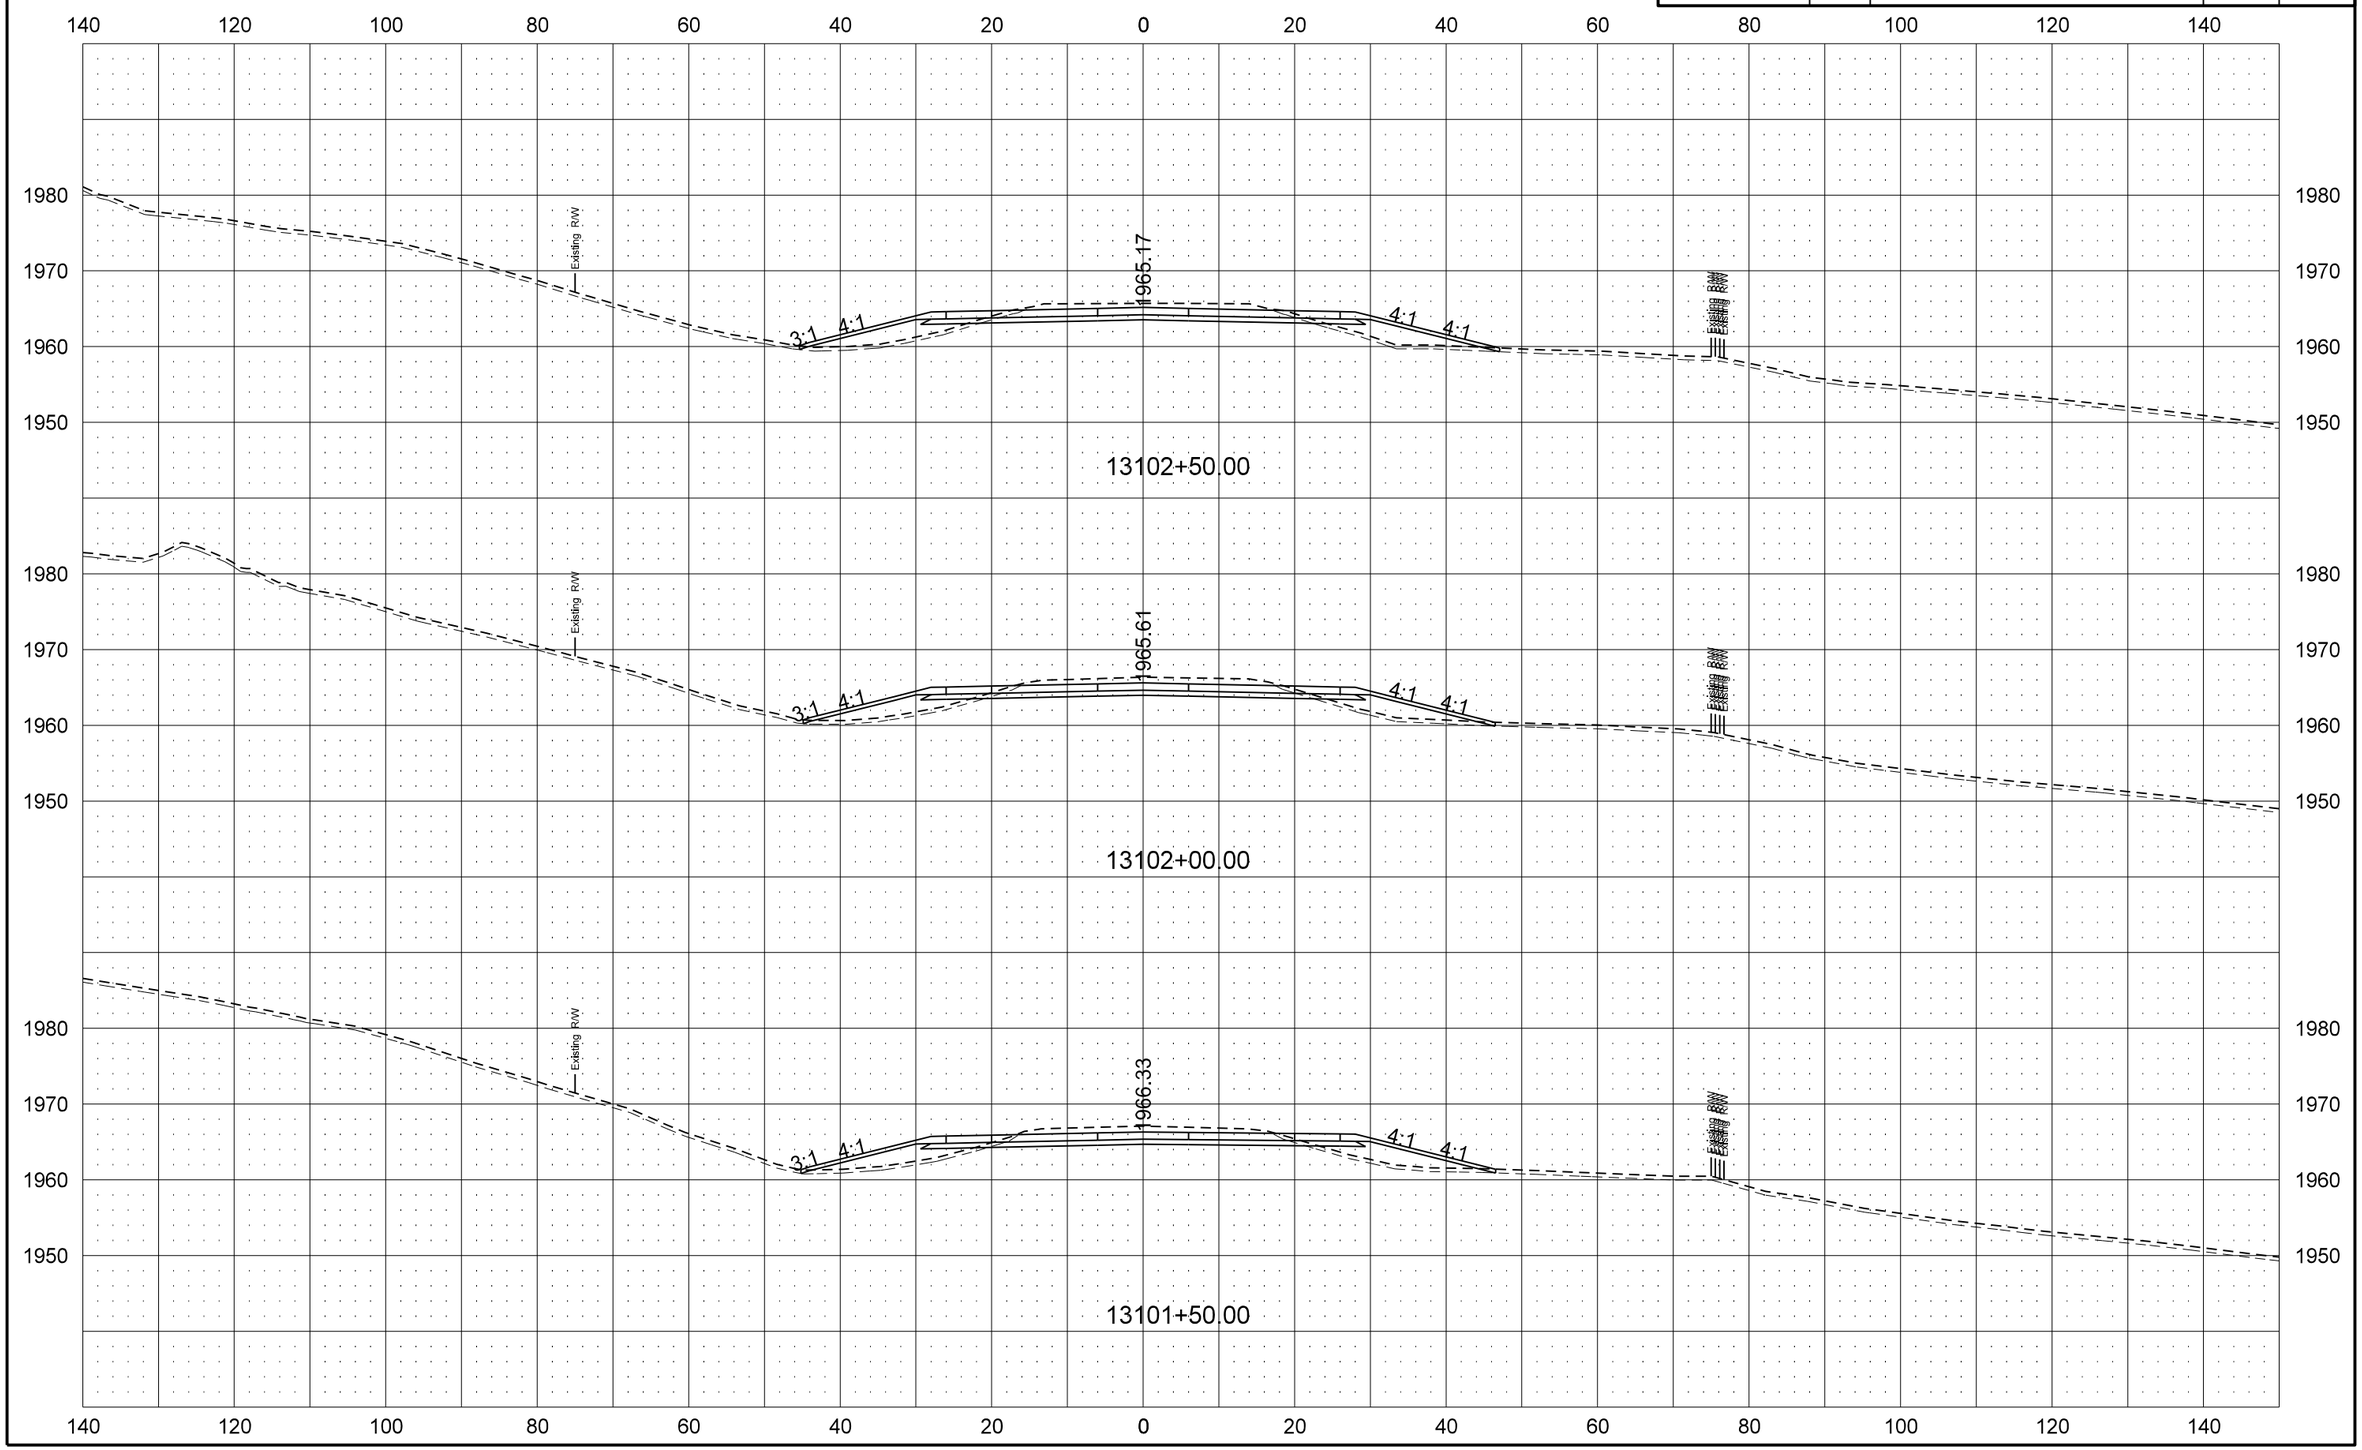

STATE	PROJECT NO.	SECTION NO.	SHEET NO.
ND	SOIA-7-804(049)247	200	46

ND 1804 Mainline

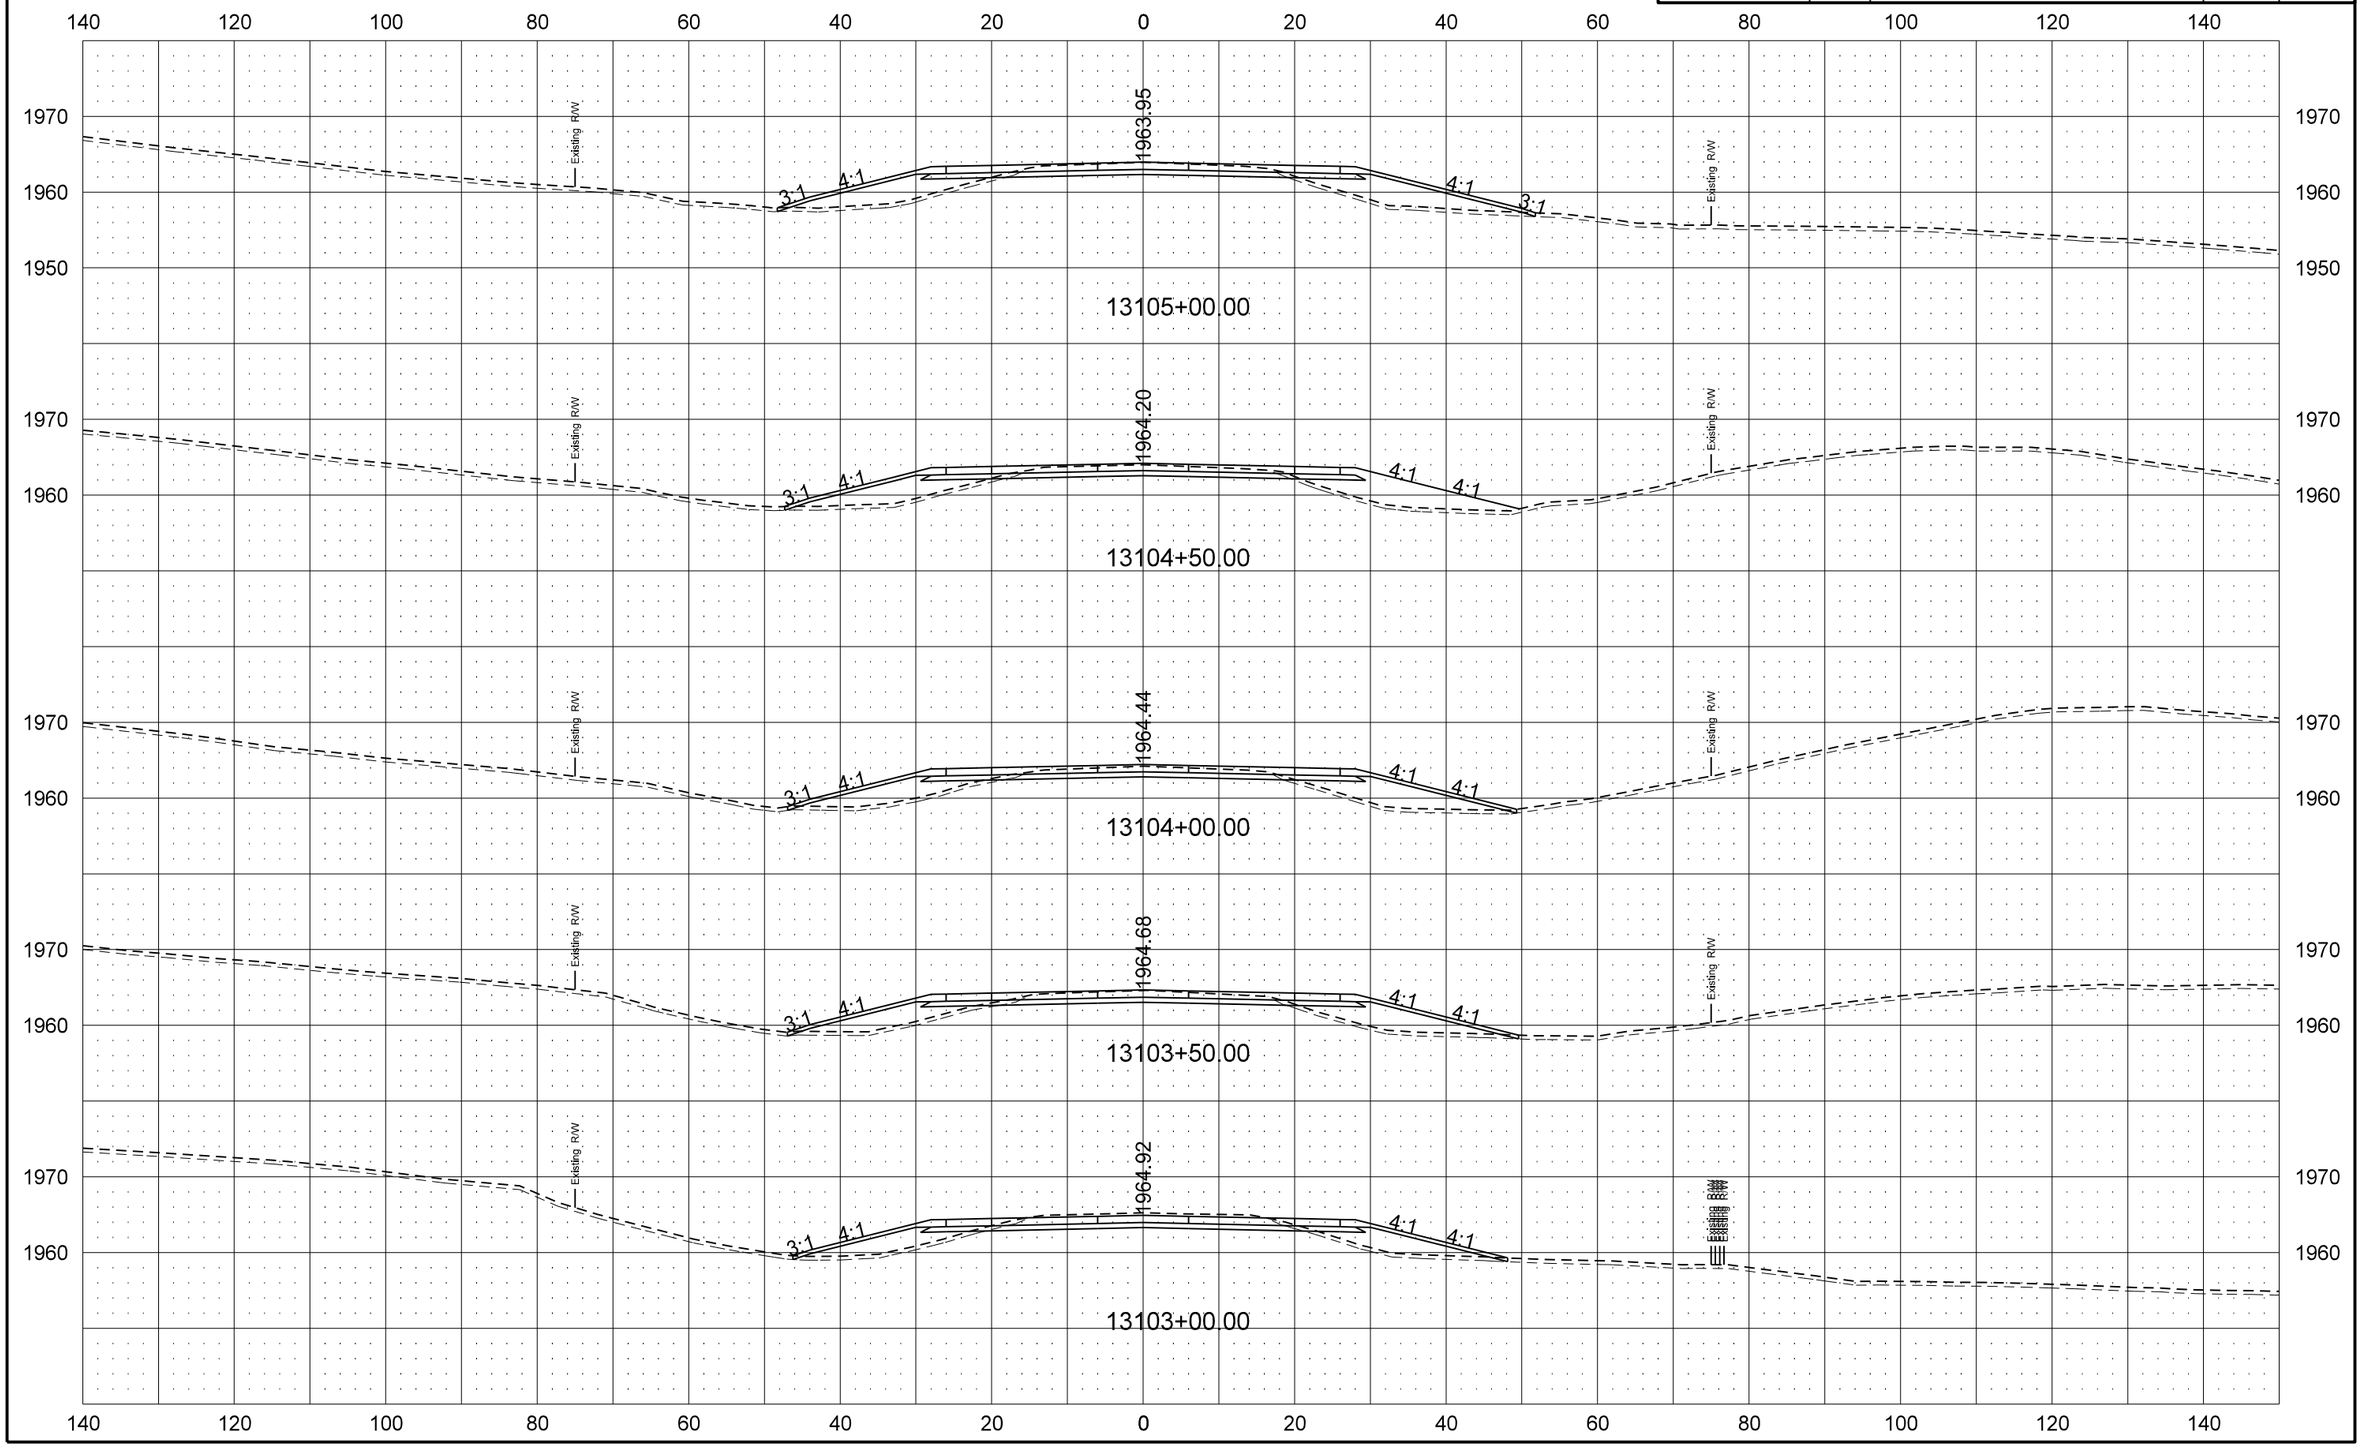

STATE	PROJECT NO.	SECTION NO.	SHEET NO.
ND	SOIA-7-804(049)247	200	47

ND 1804 Mainline

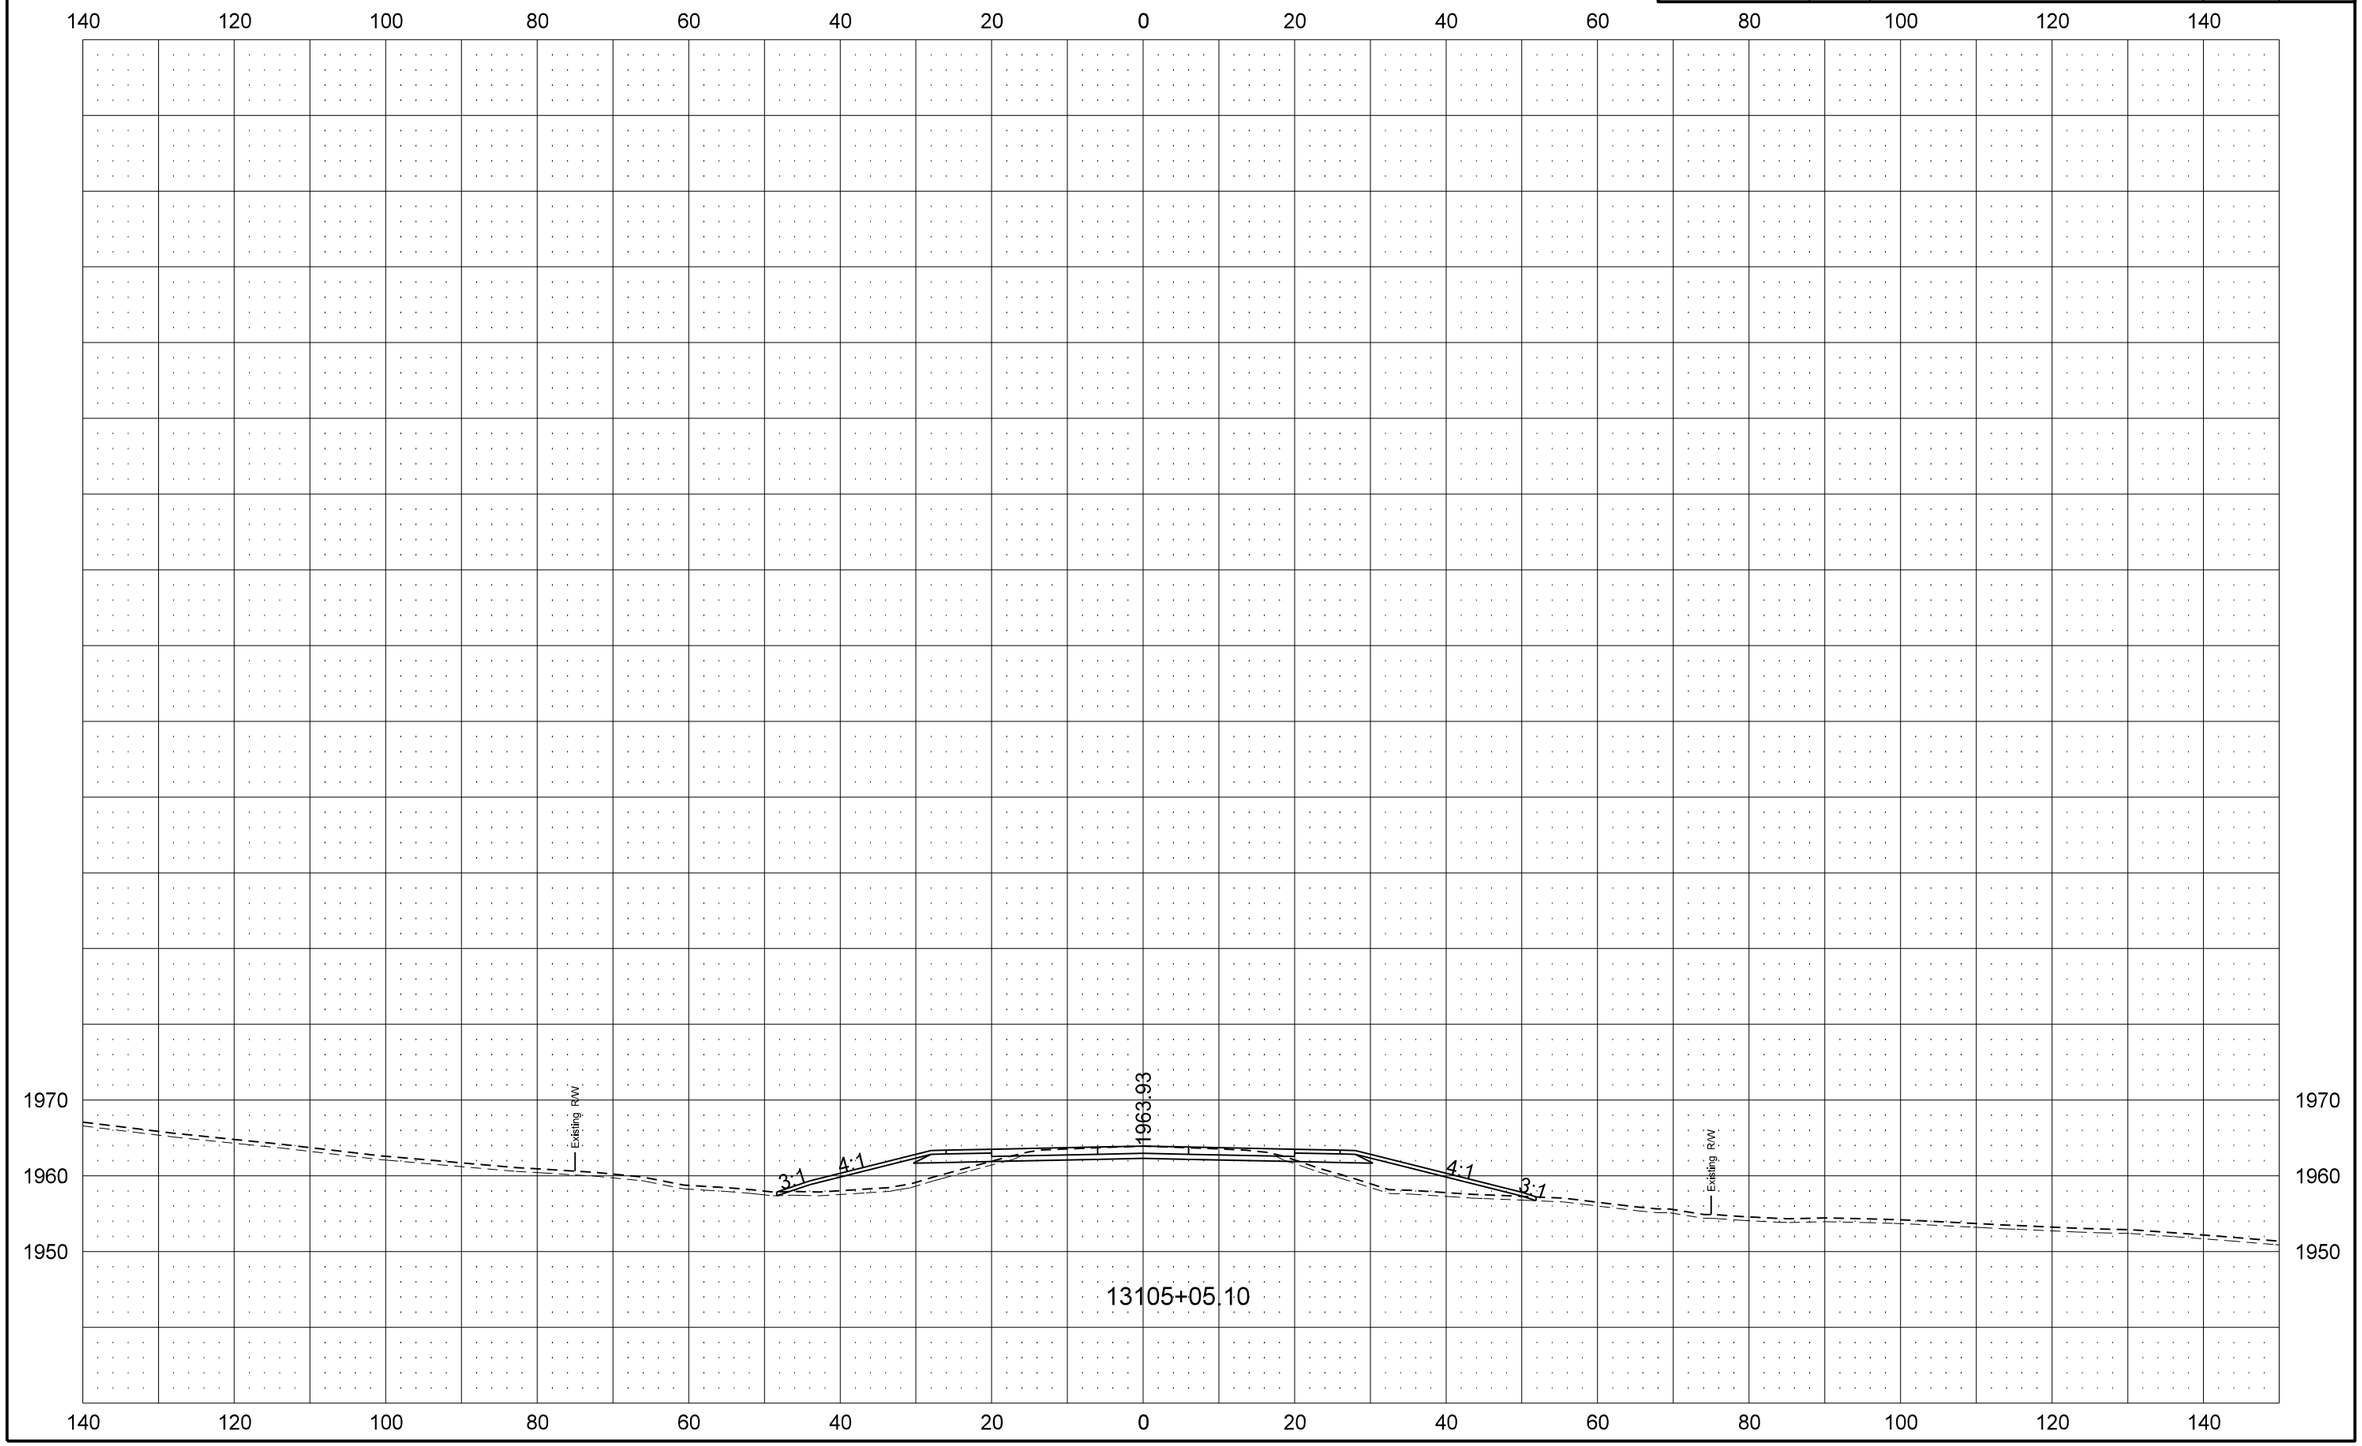

STATE	PROJECT NO.	SECTION NO.	SHEET NO.
ND	SOIA-7-804(049)247	200	48

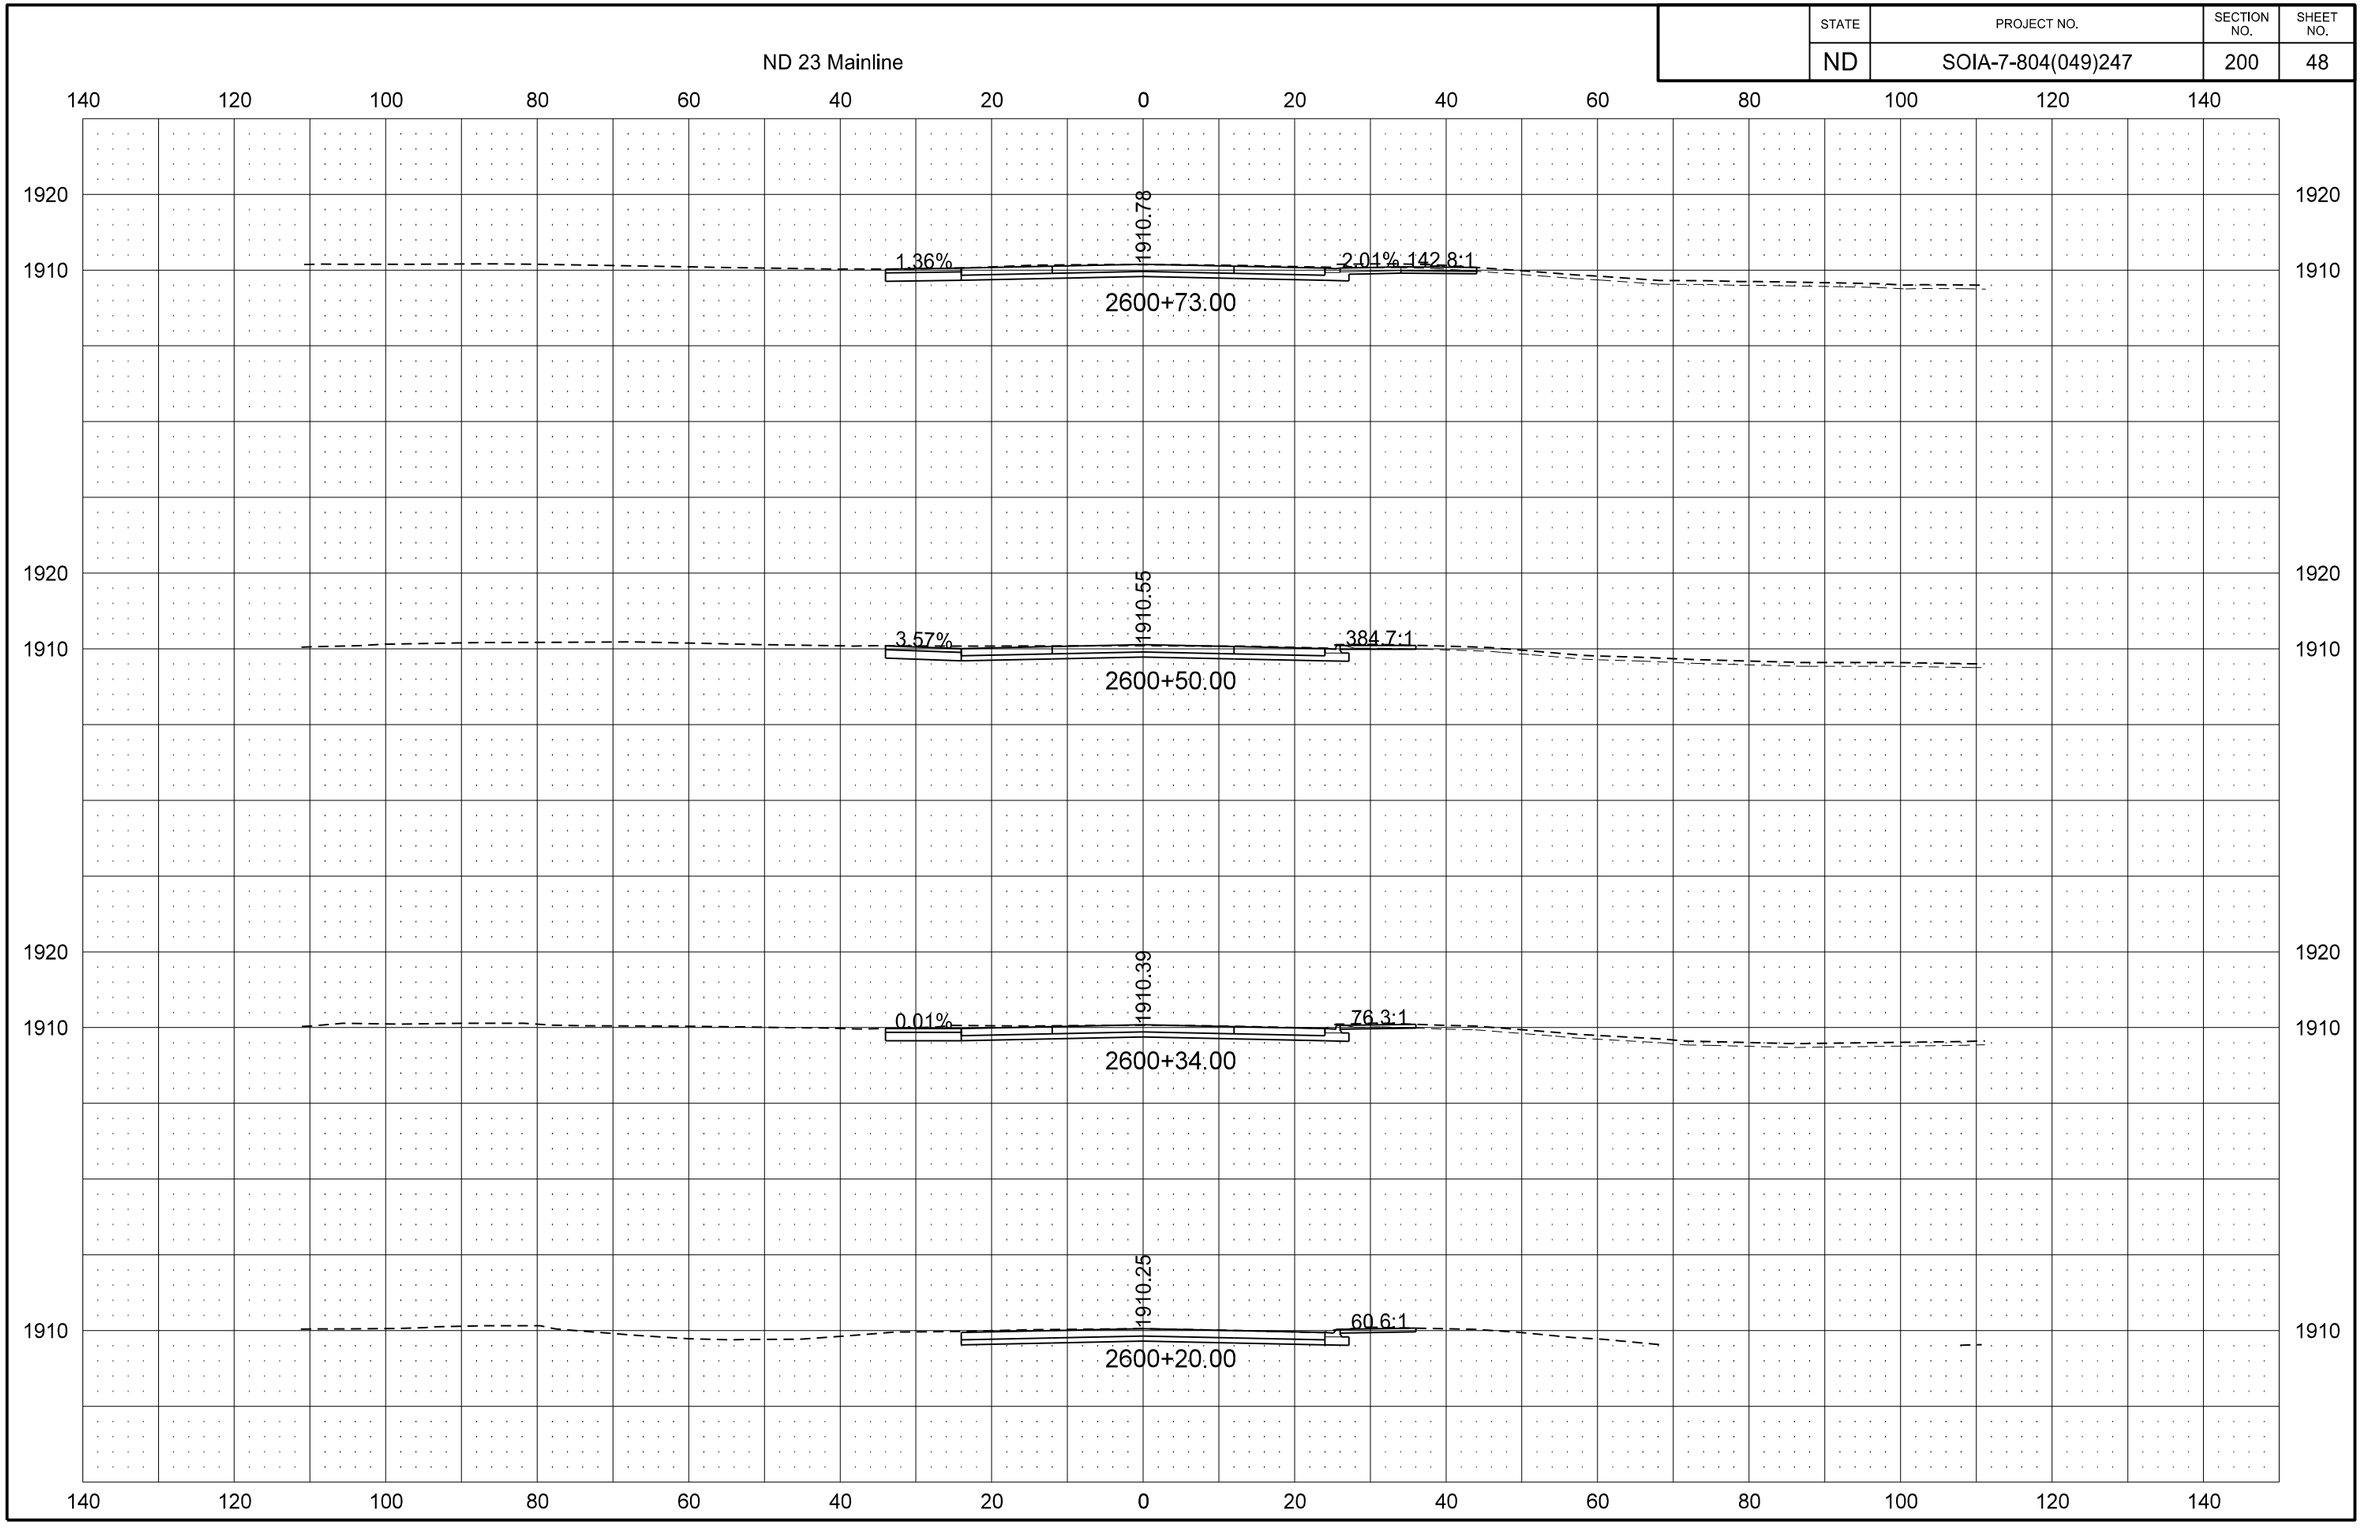

STATE	PROJECT NO.	SECTION NO.	SHEET NO.
ND	SOIA-7-804(049)247	200	49

ND 23 Mainline

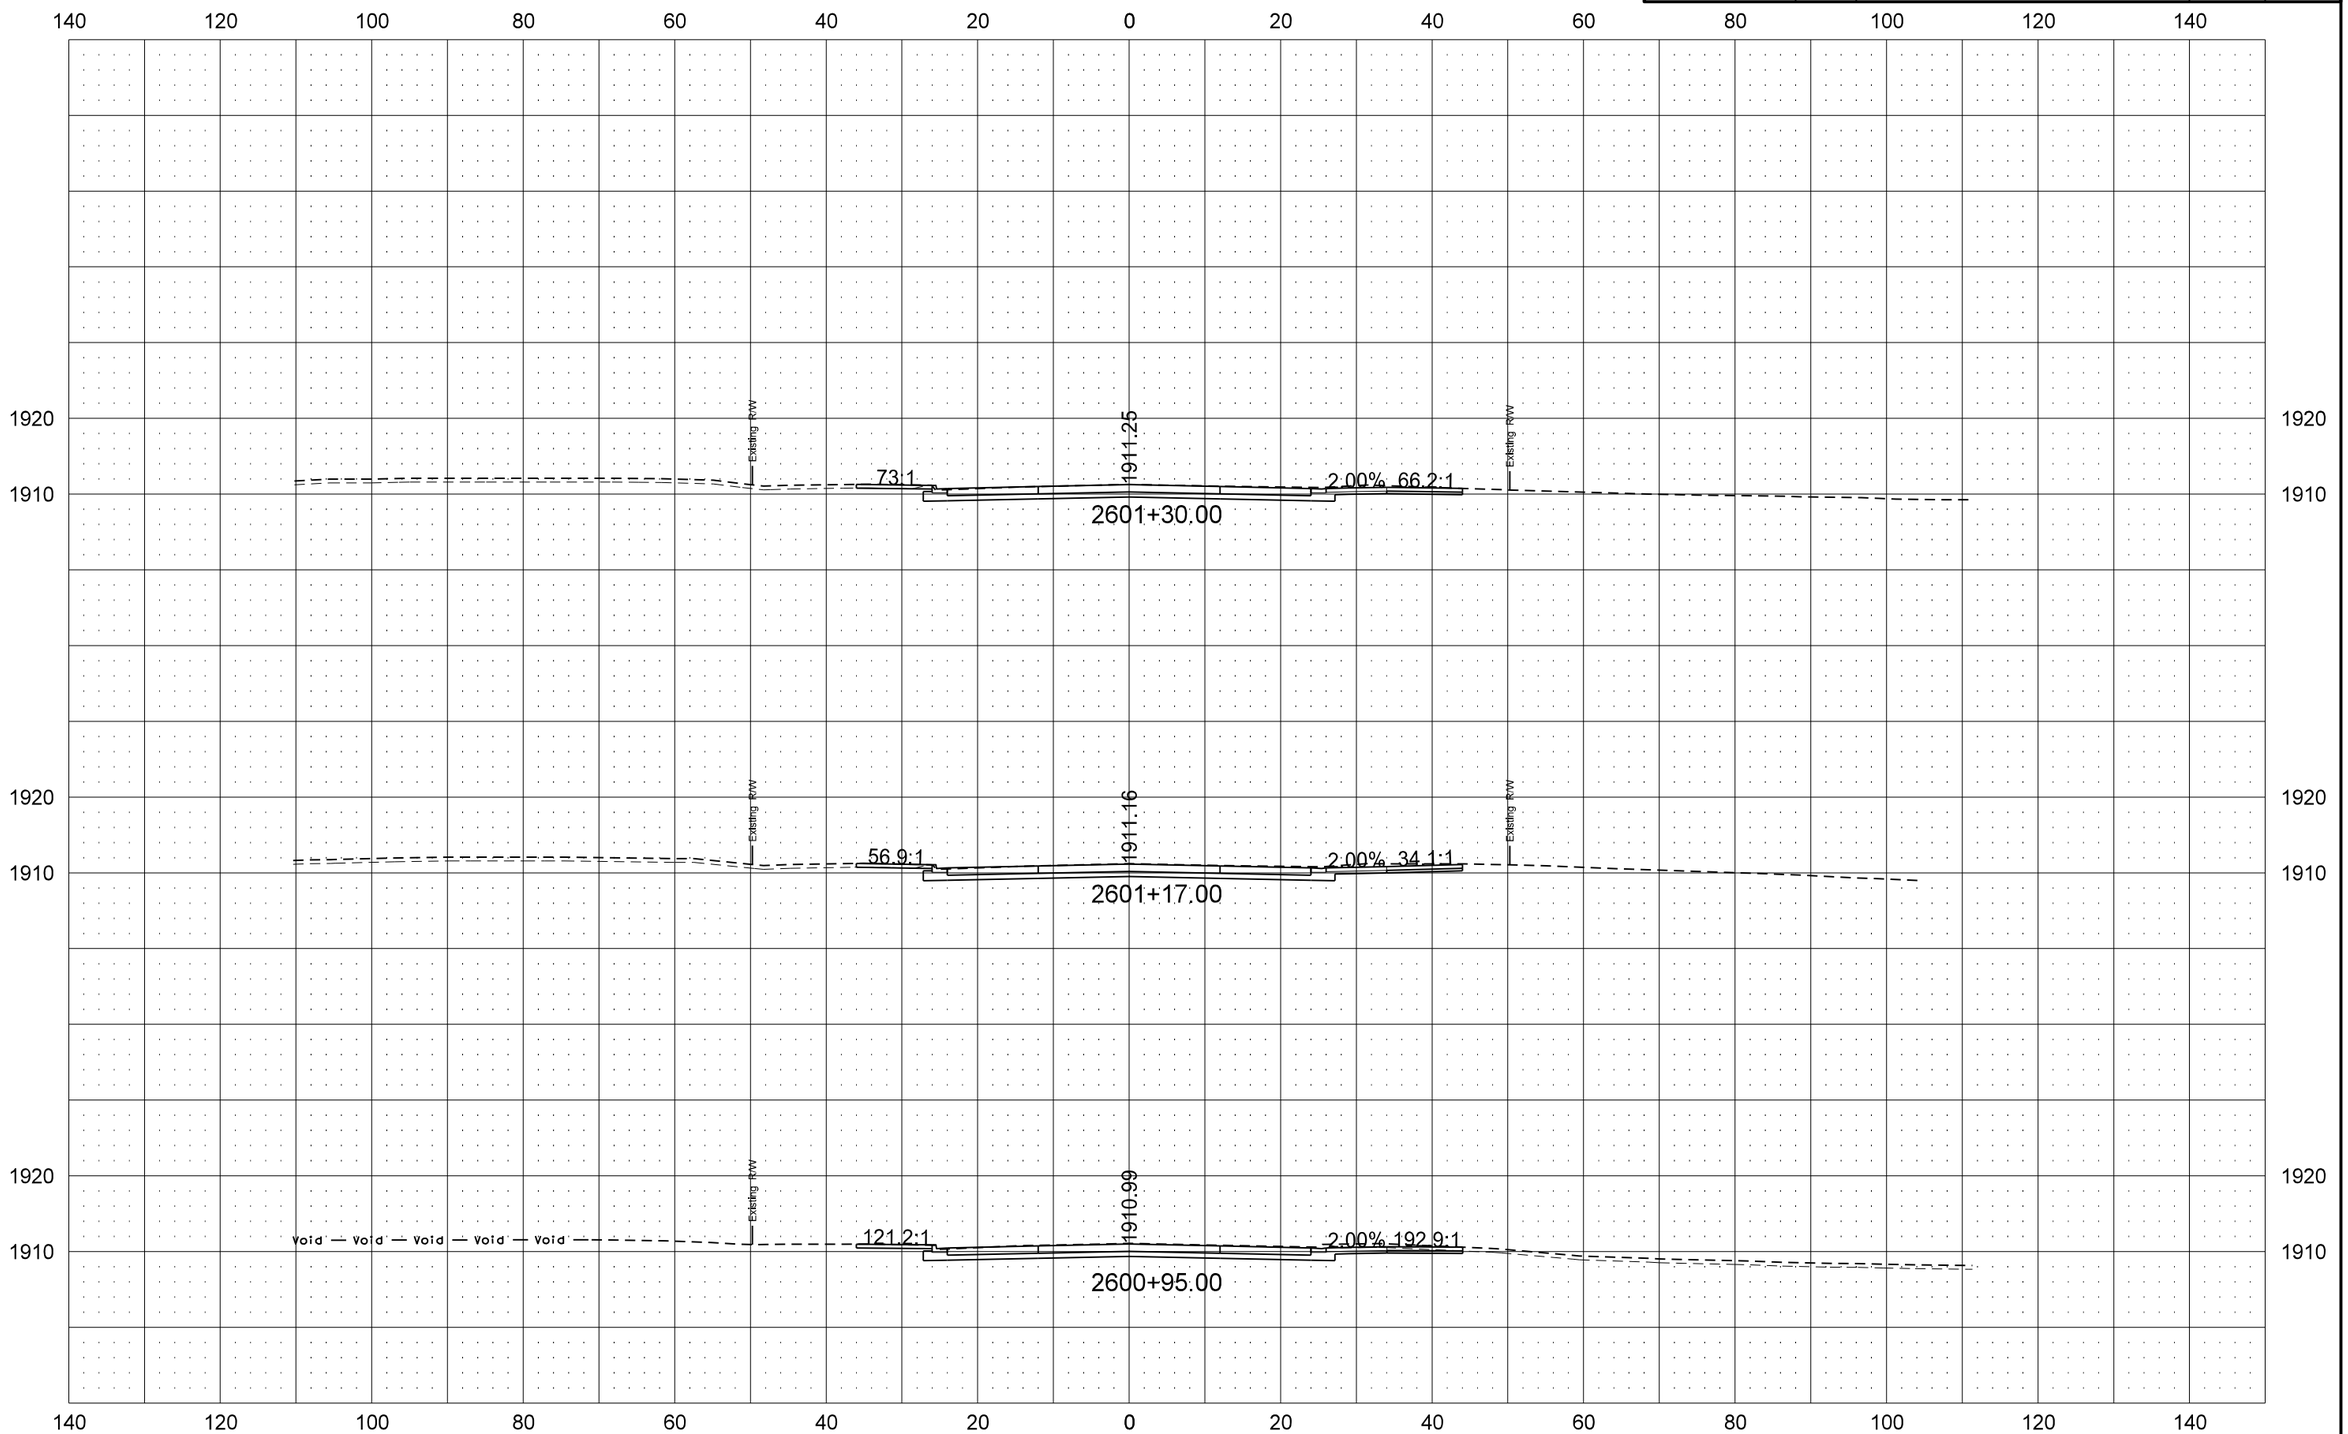

STATE	PROJECT NO.	SECTION NO.	SHEET NO.
ND	SOIA-7-804(049)247	200	50

ND 23 Mainline

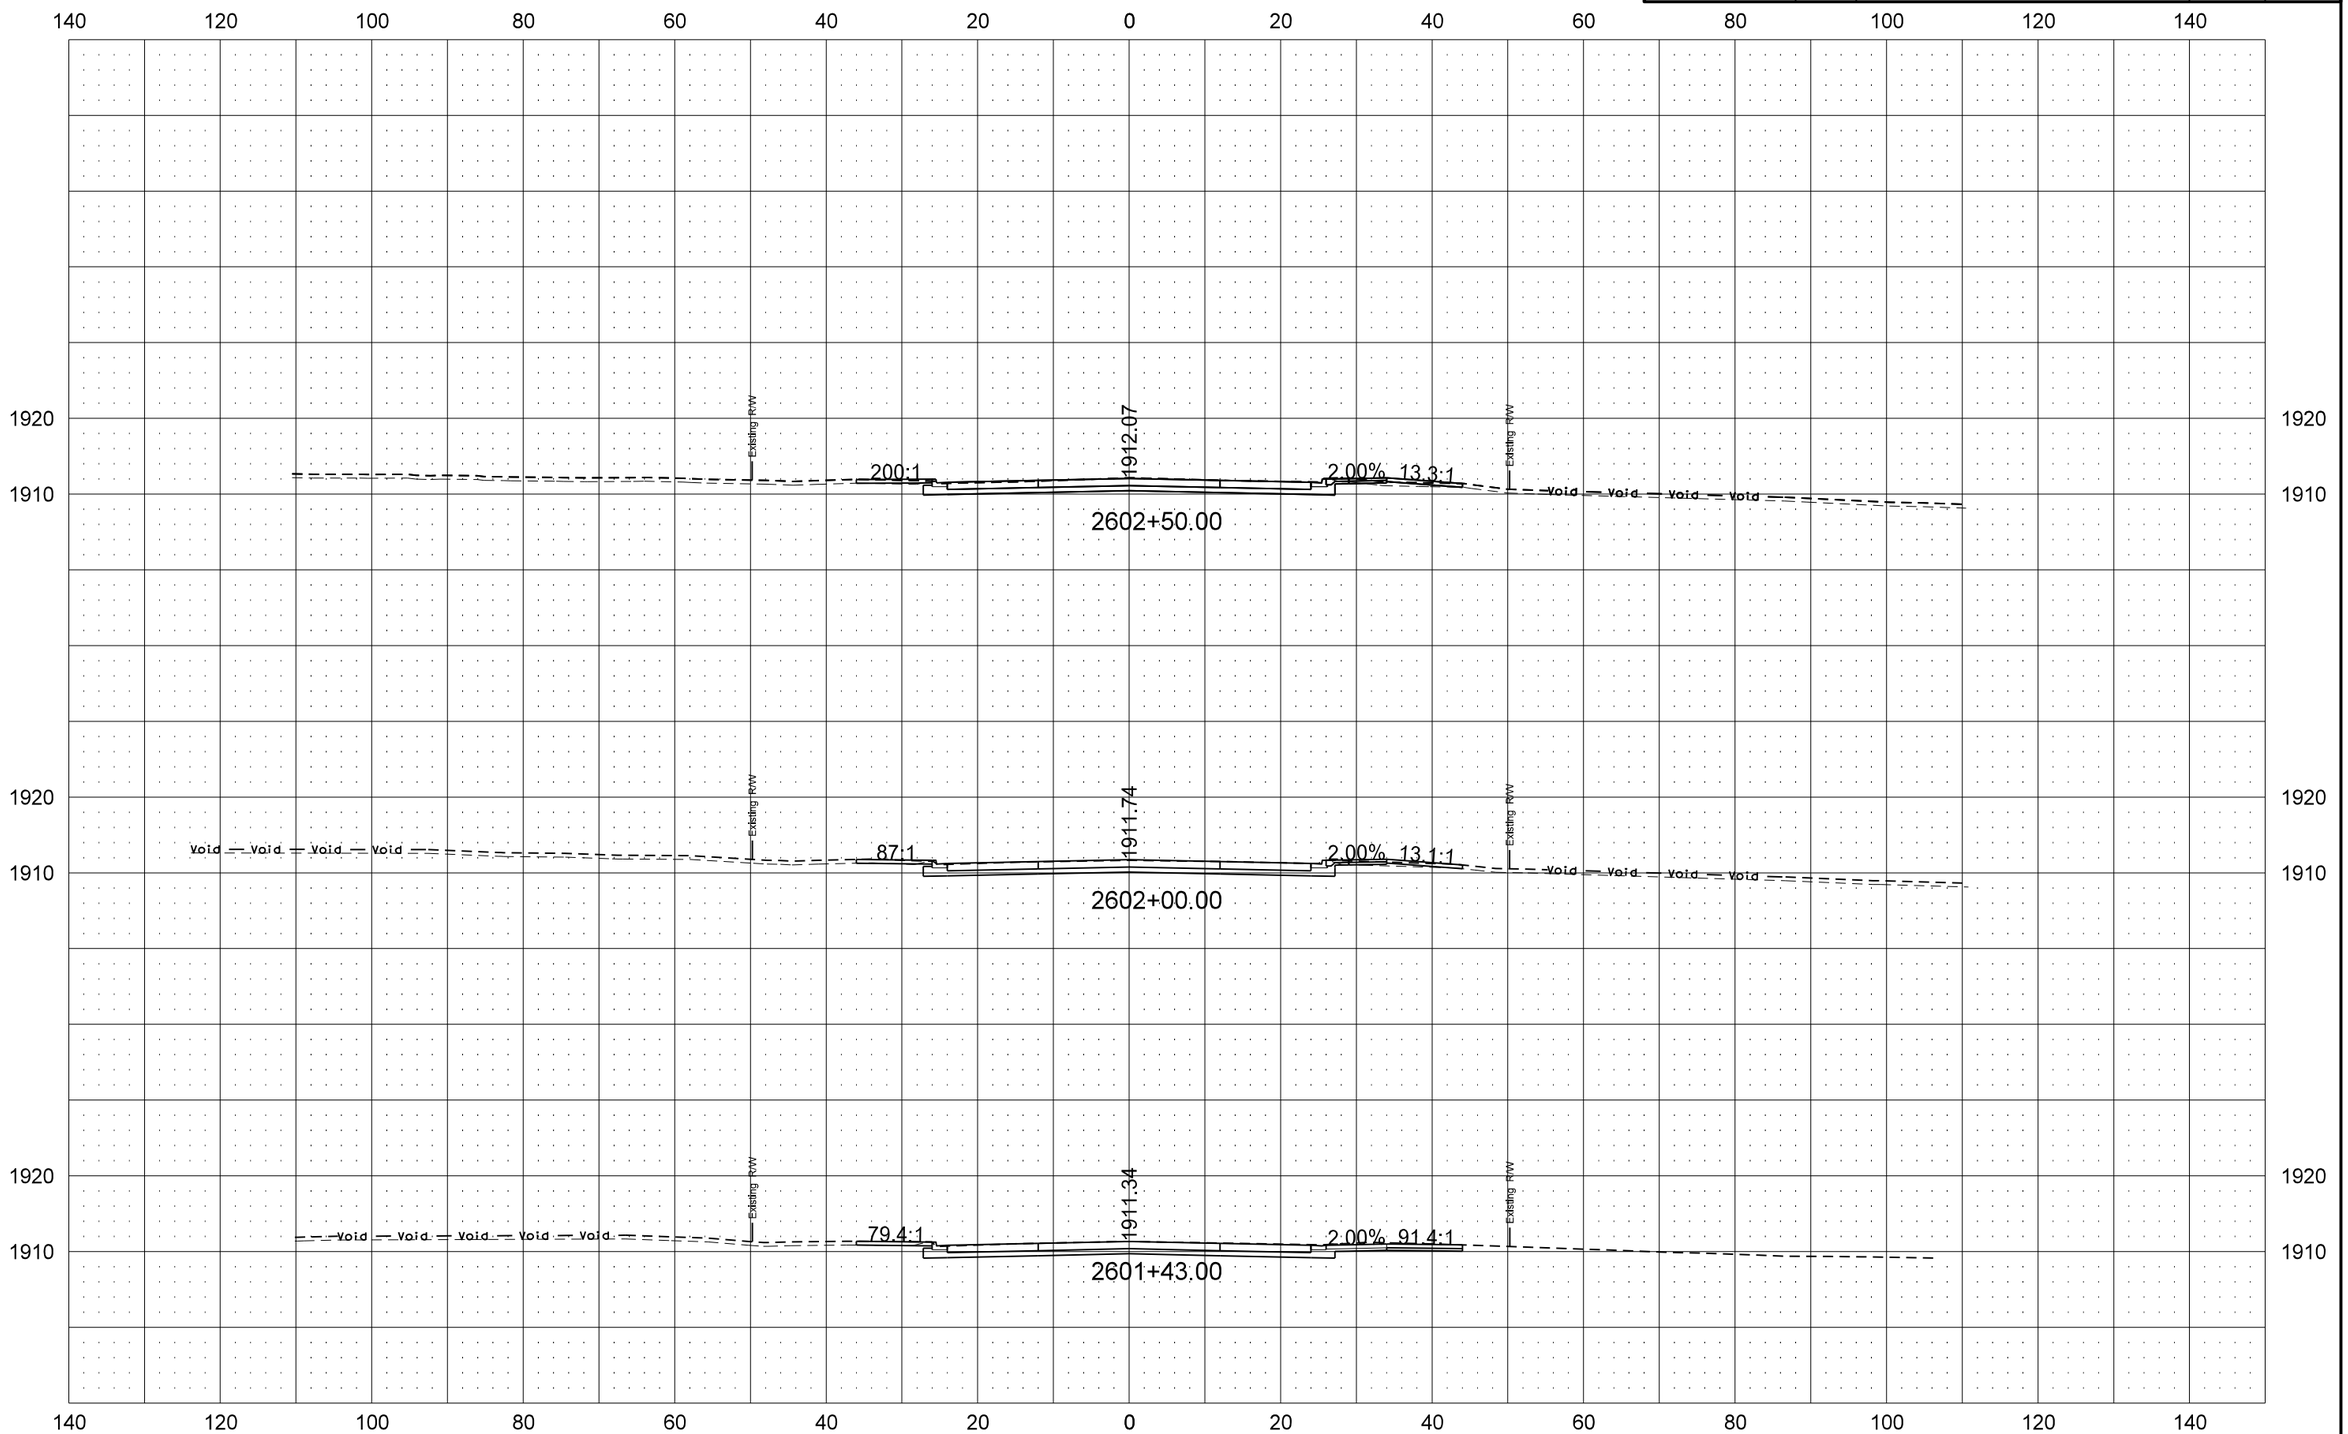

STATE	PROJECT NO.	SECTION NO.	SHEET NO.
ND	SOIA-7-804(049)247	200	51

ND 23 Mainline

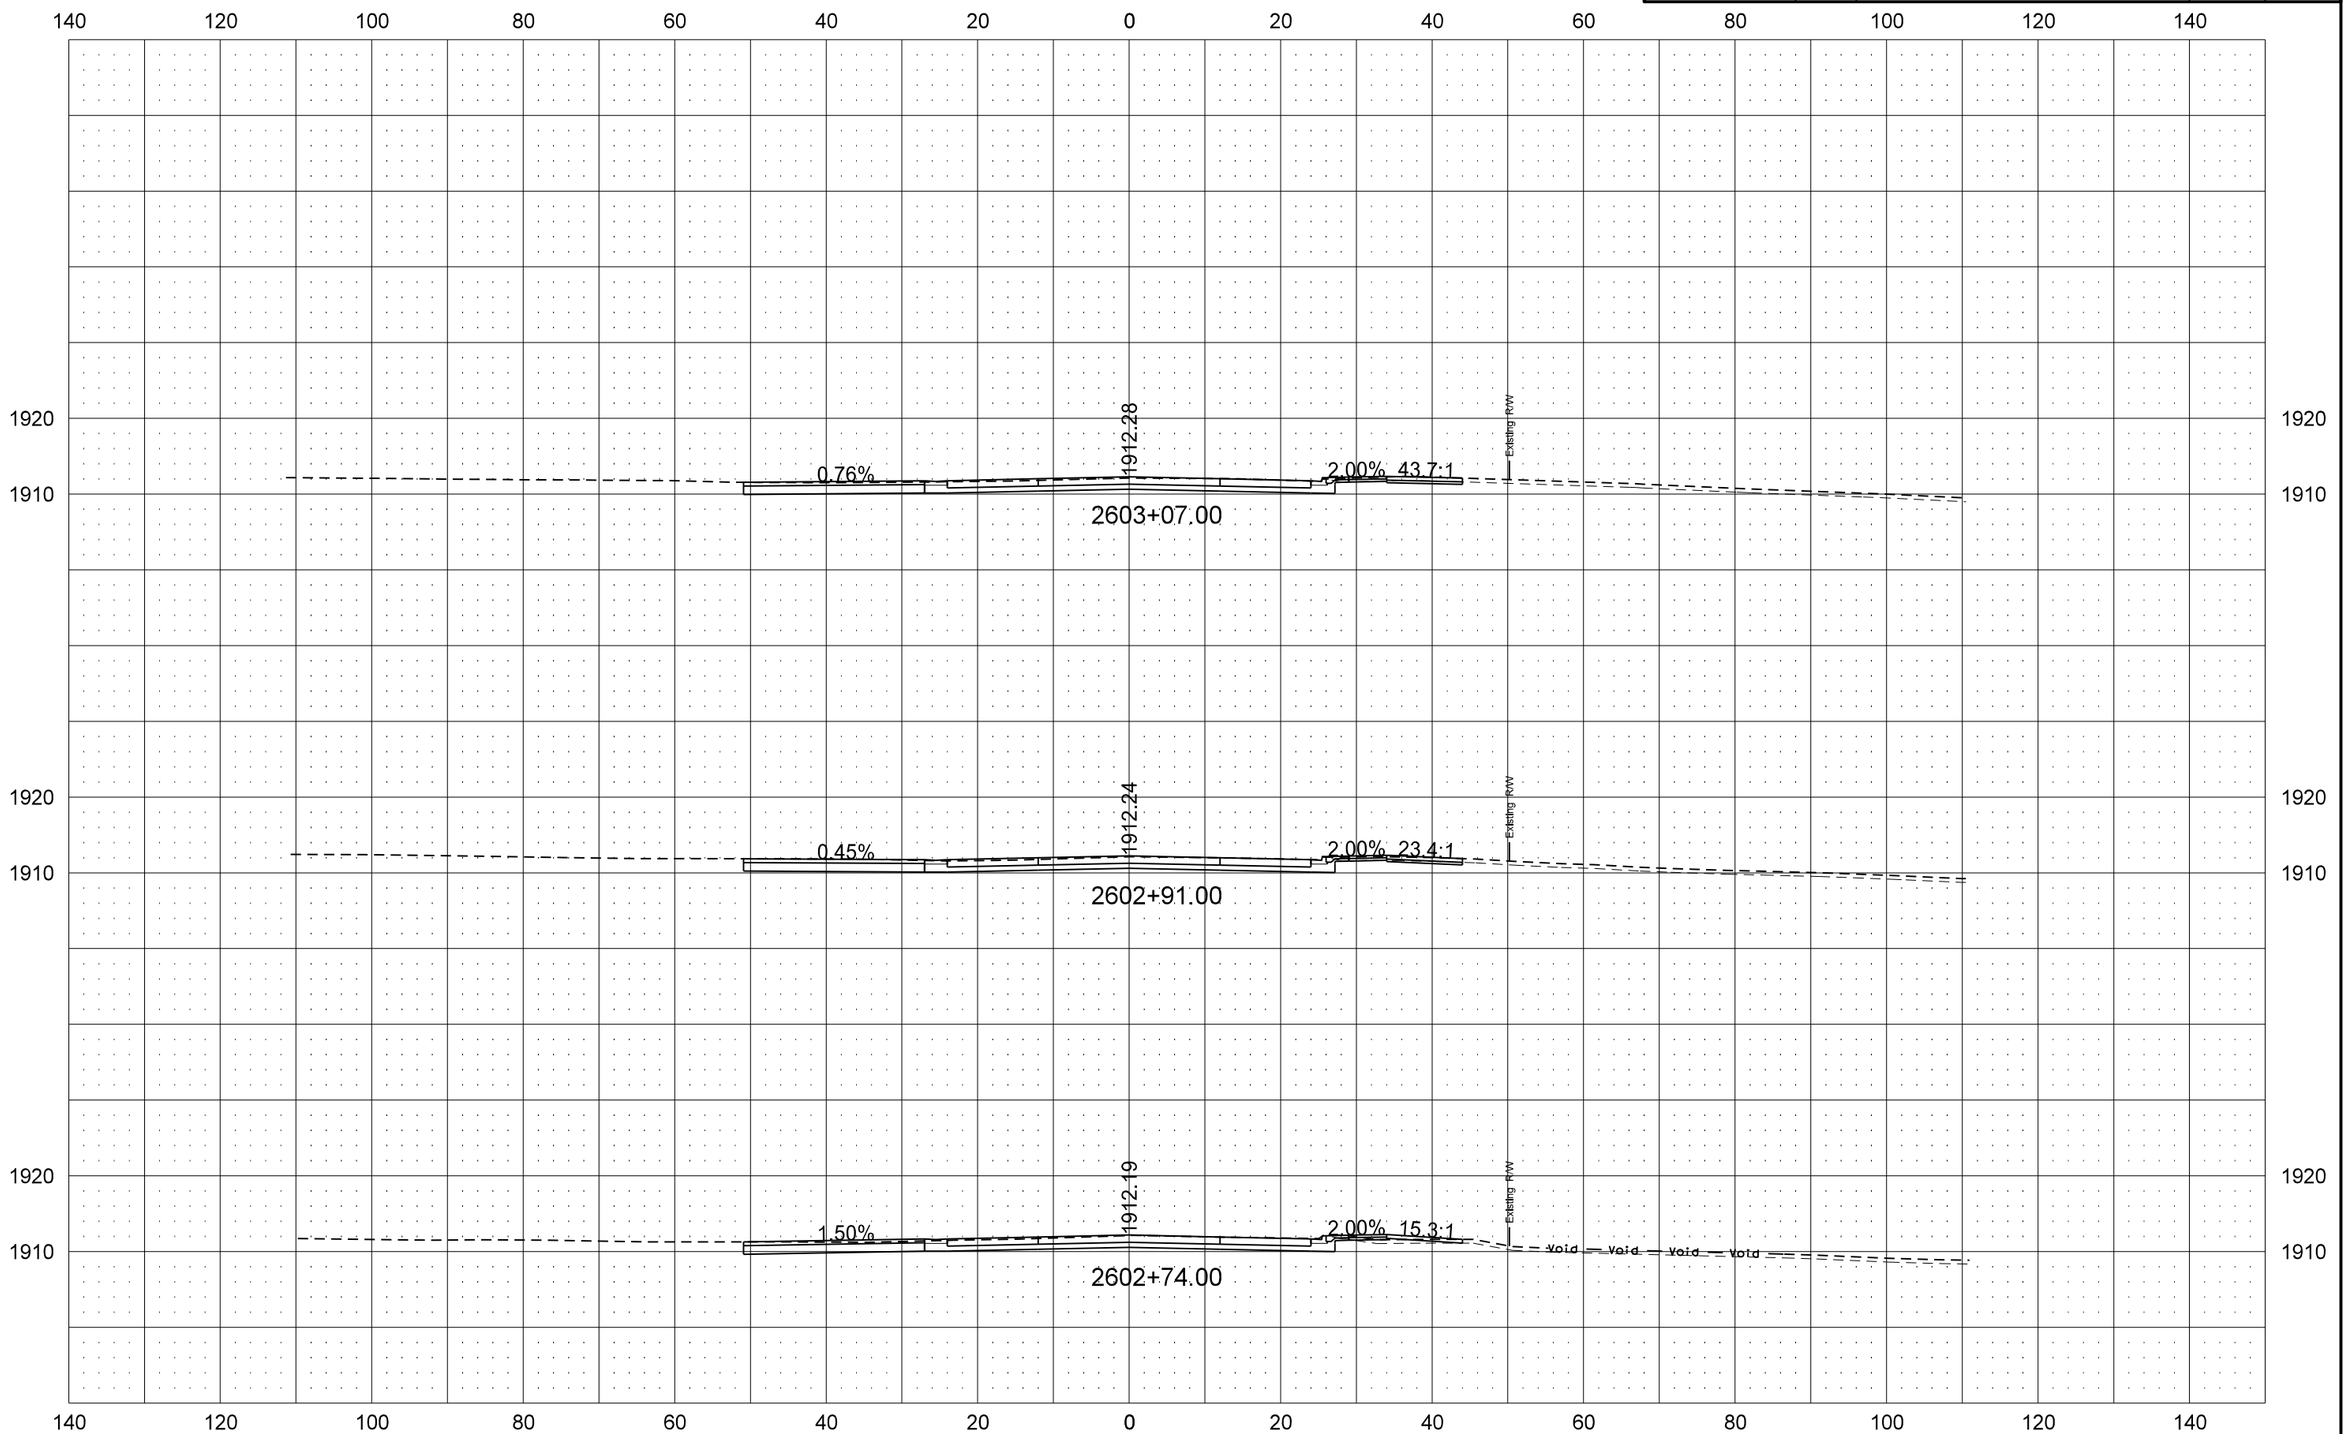

12/12/2013 6:00:41 AM darne R:\project\71804247.049\design\Sheets\200XS_048_ND 23.dgn

STATE	PROJECT NO.	SECTION NO.	SHEET NO.
ND	SOIA-7-804(049)247	200	52

ND 23 Mainline

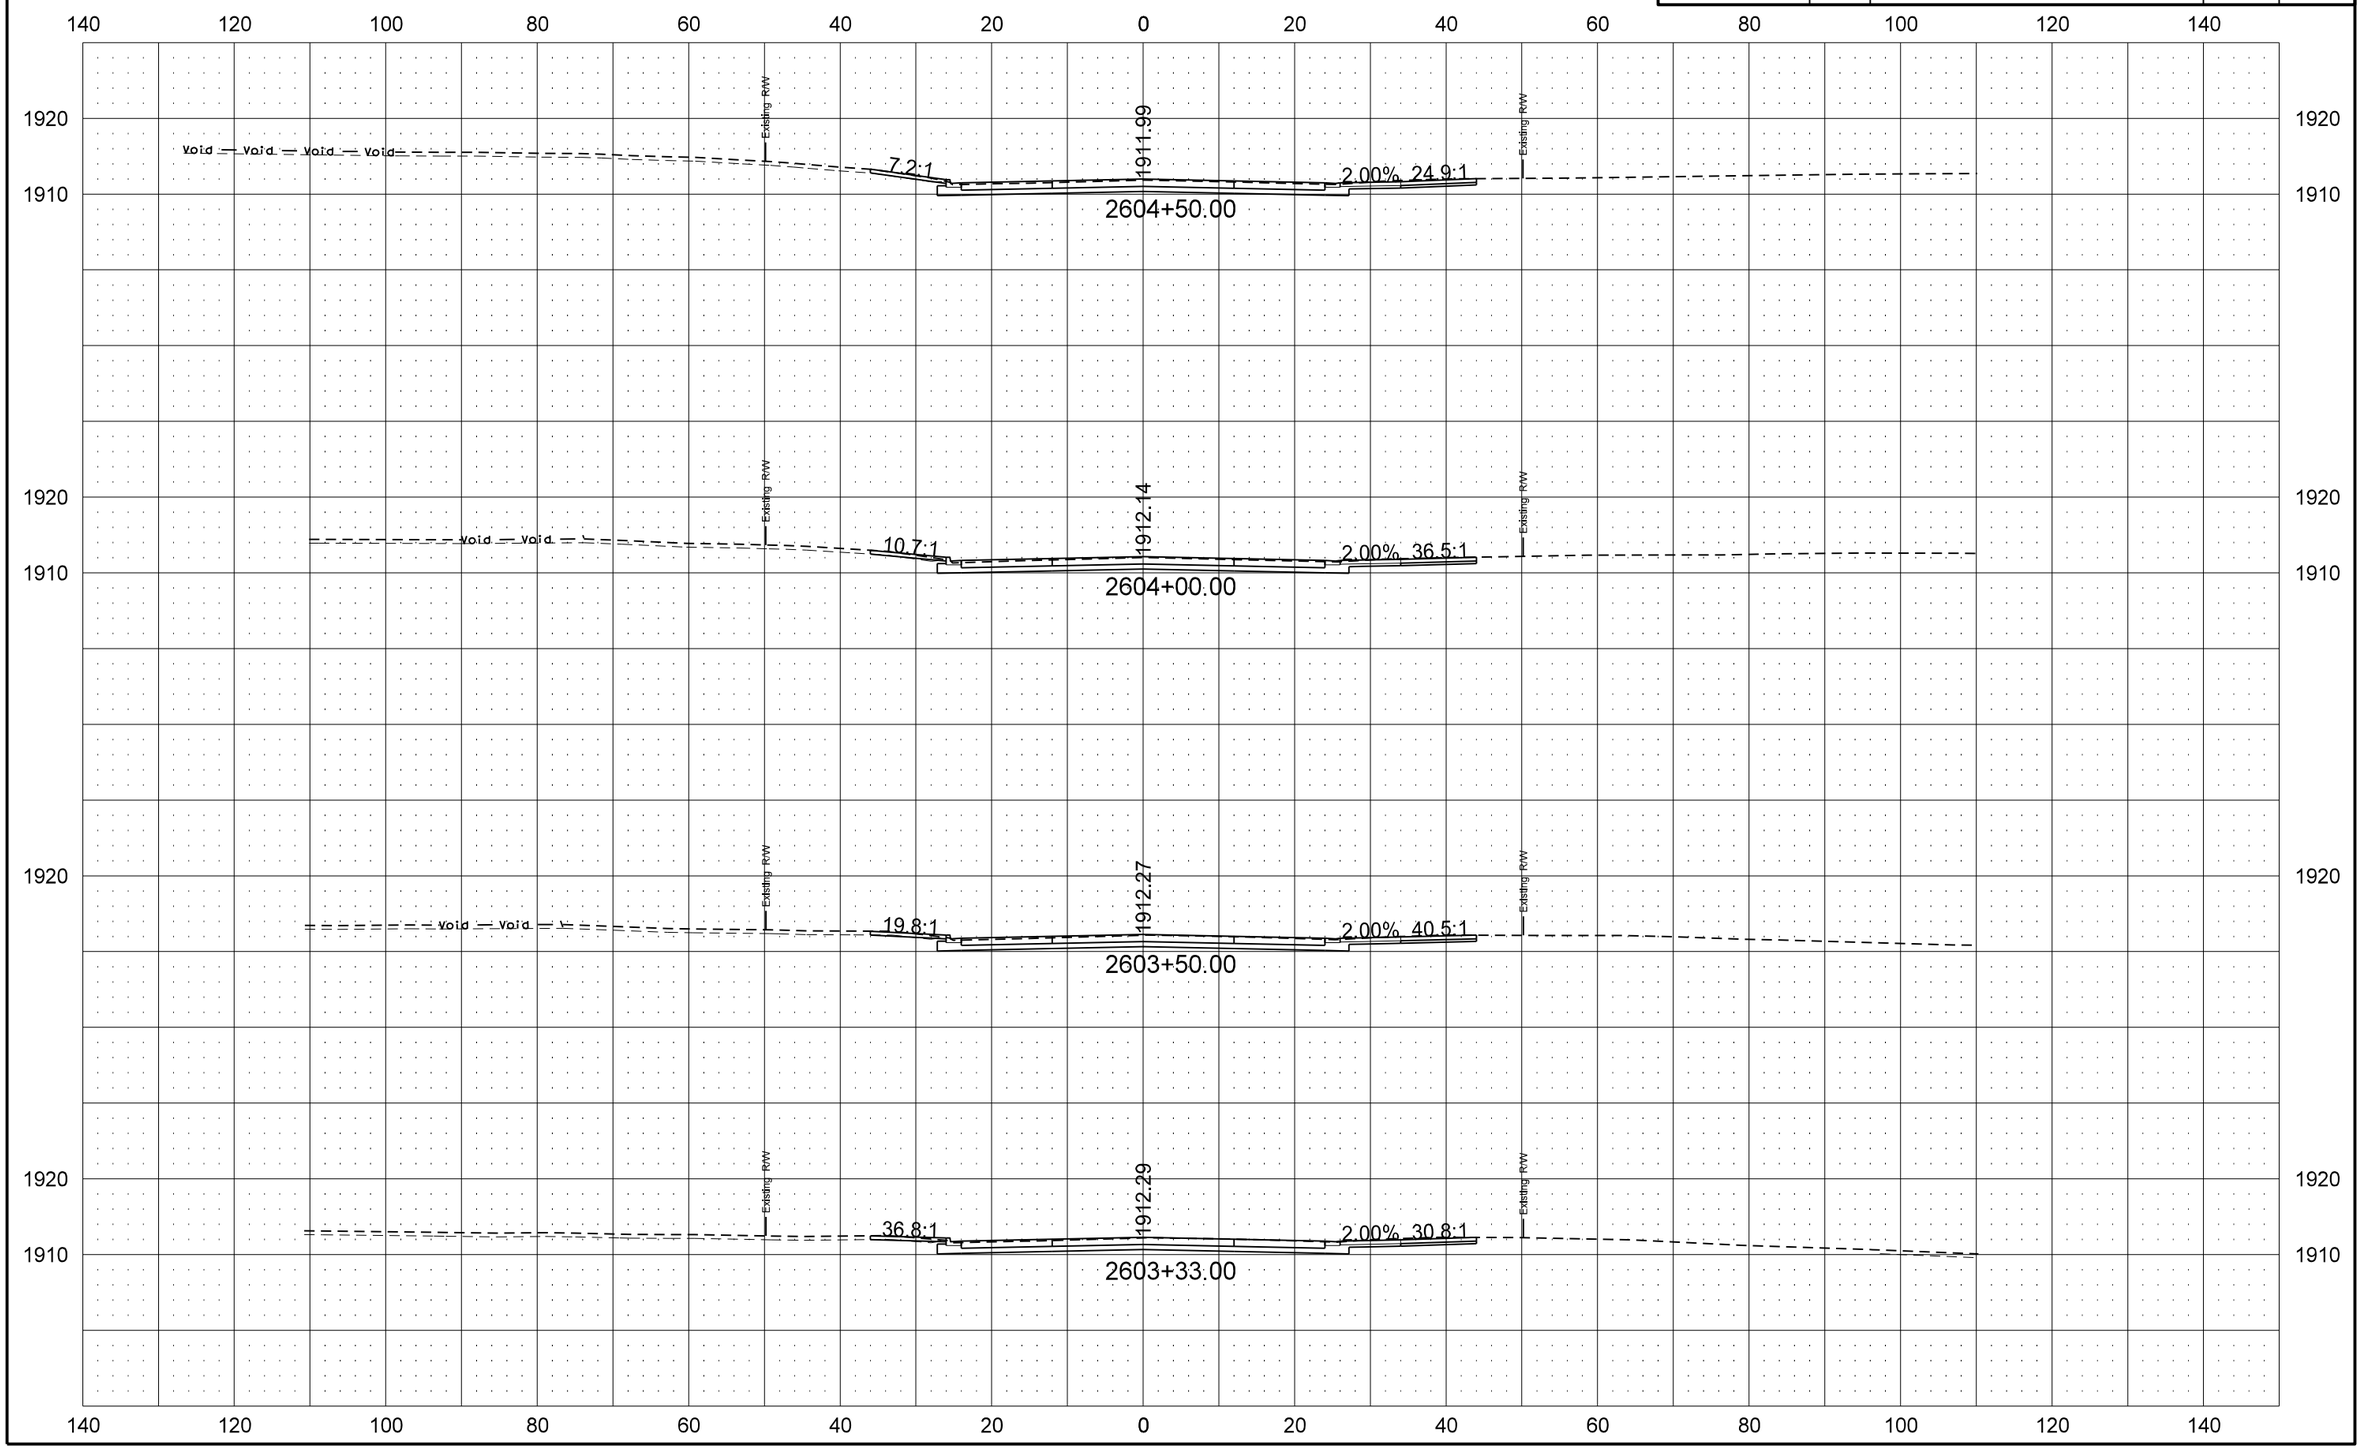

STATE	PROJECT NO.	SECTION NO.	SHEET NO.
ND	SOIA-7-804(049)247	200	53

ND 23 Mainline

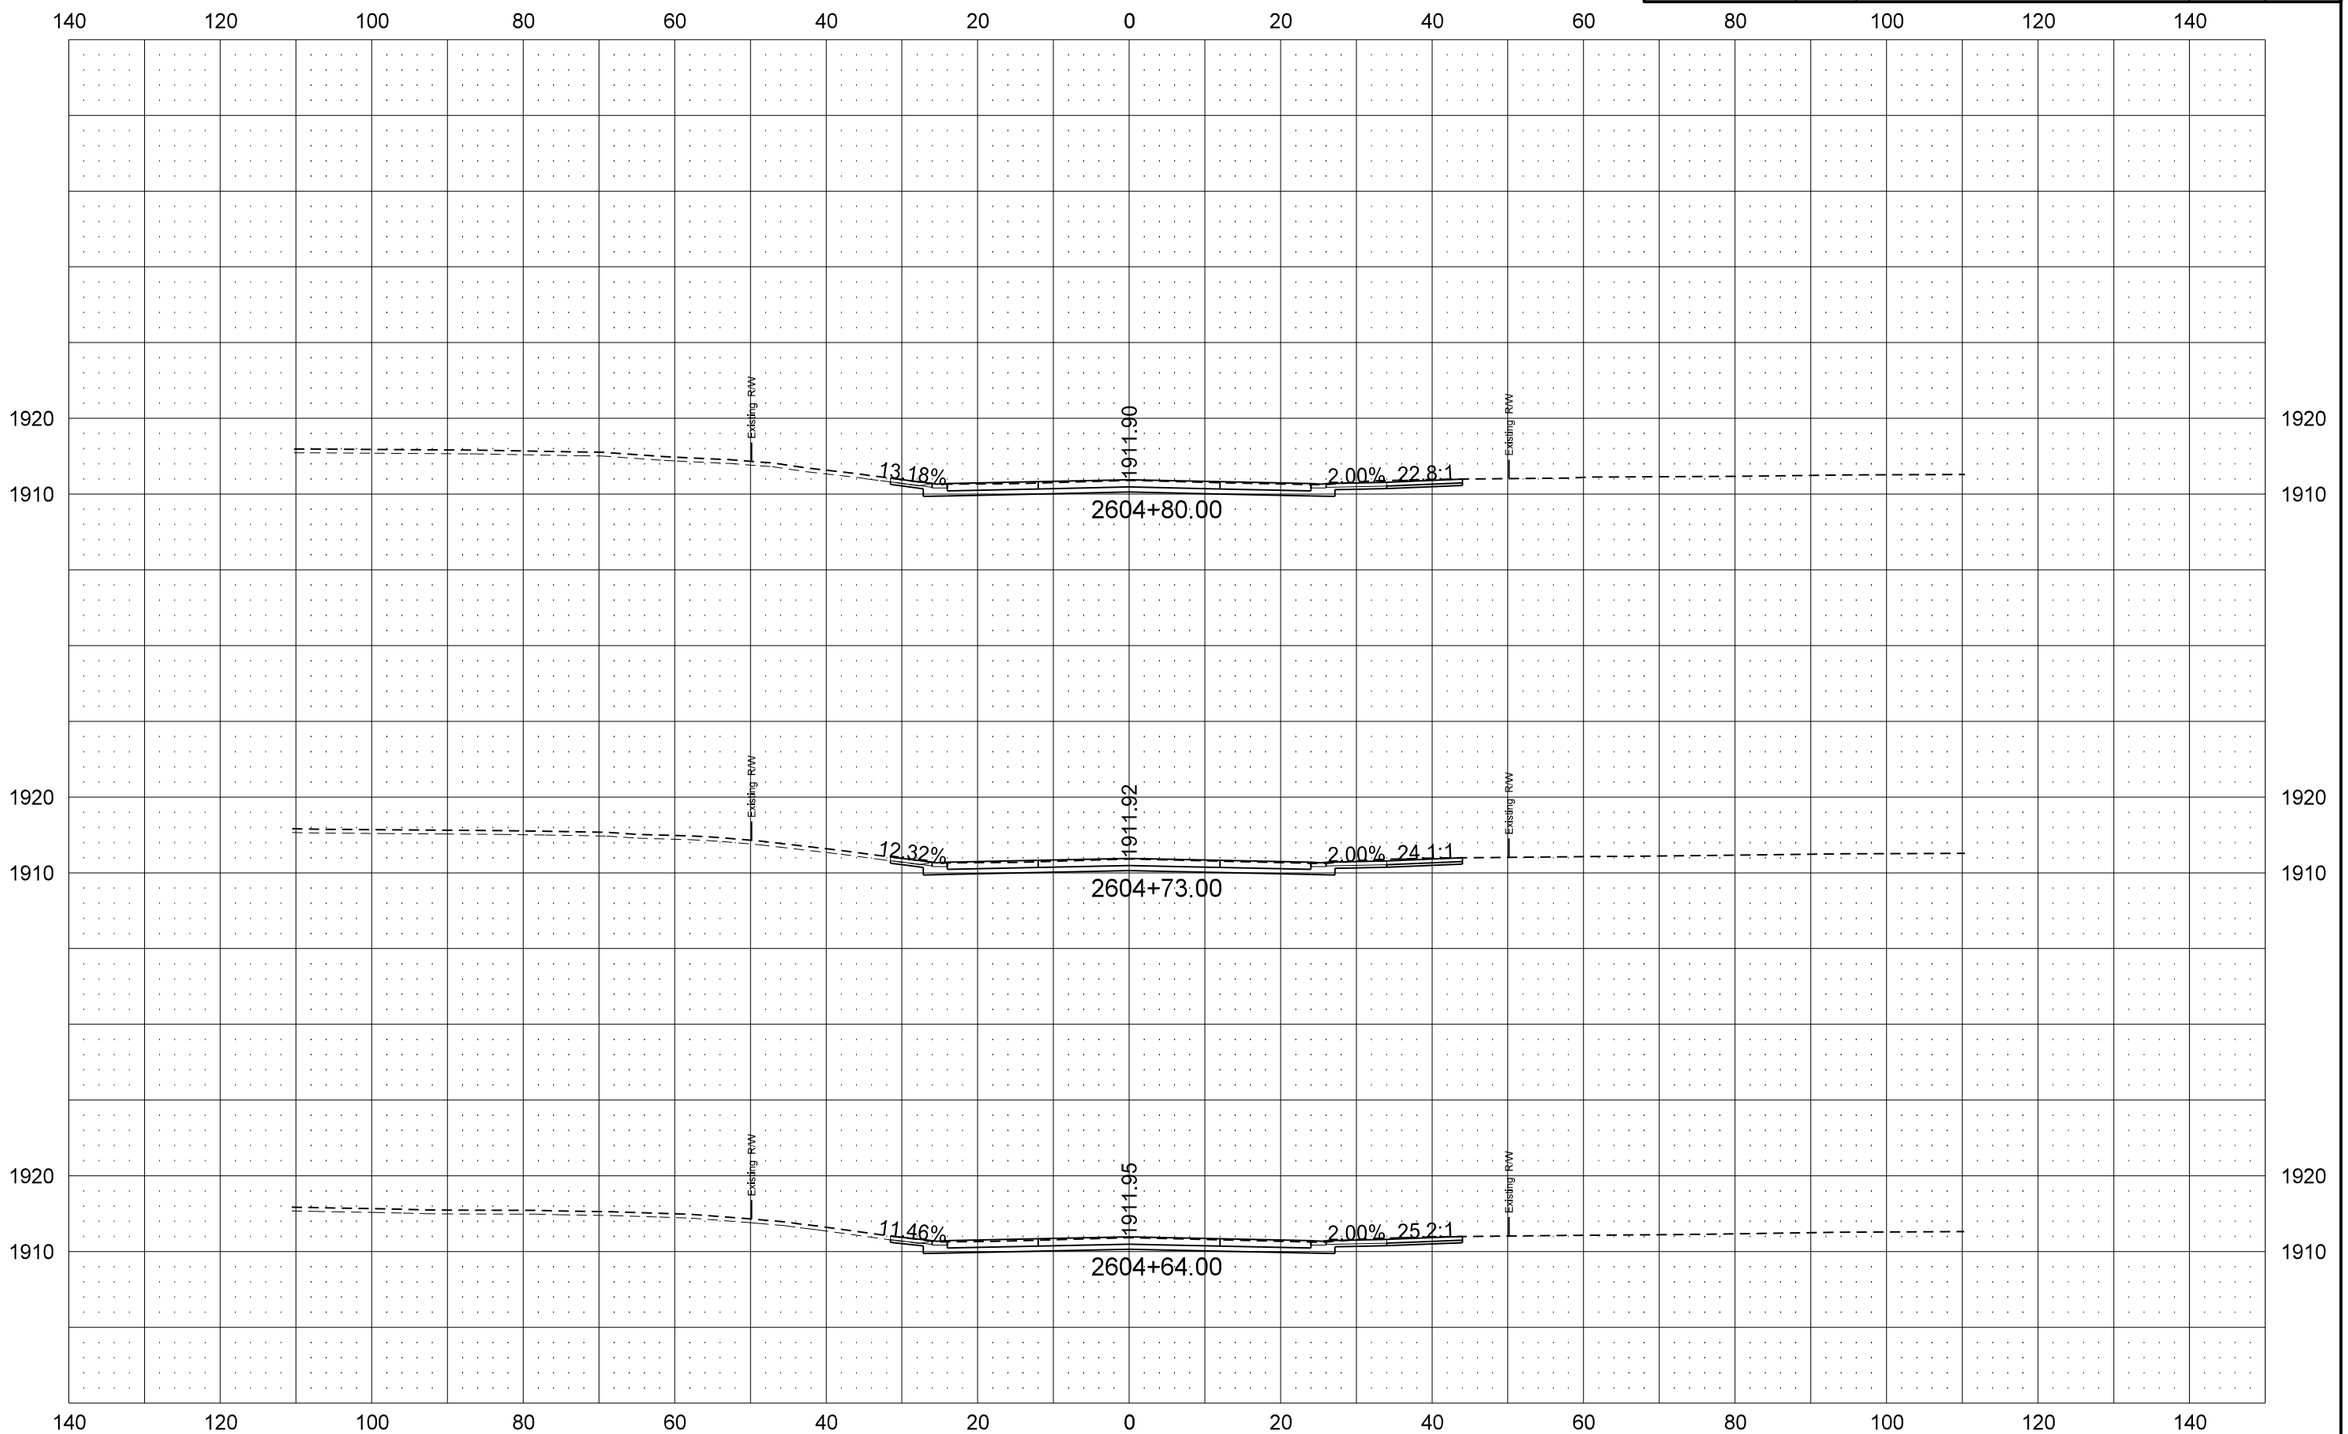

STATE	PROJECT NO.	SECTION NO.	SHEET NO.
ND	SOIA-7-804(049)247	200	54

ND 23 Mainline

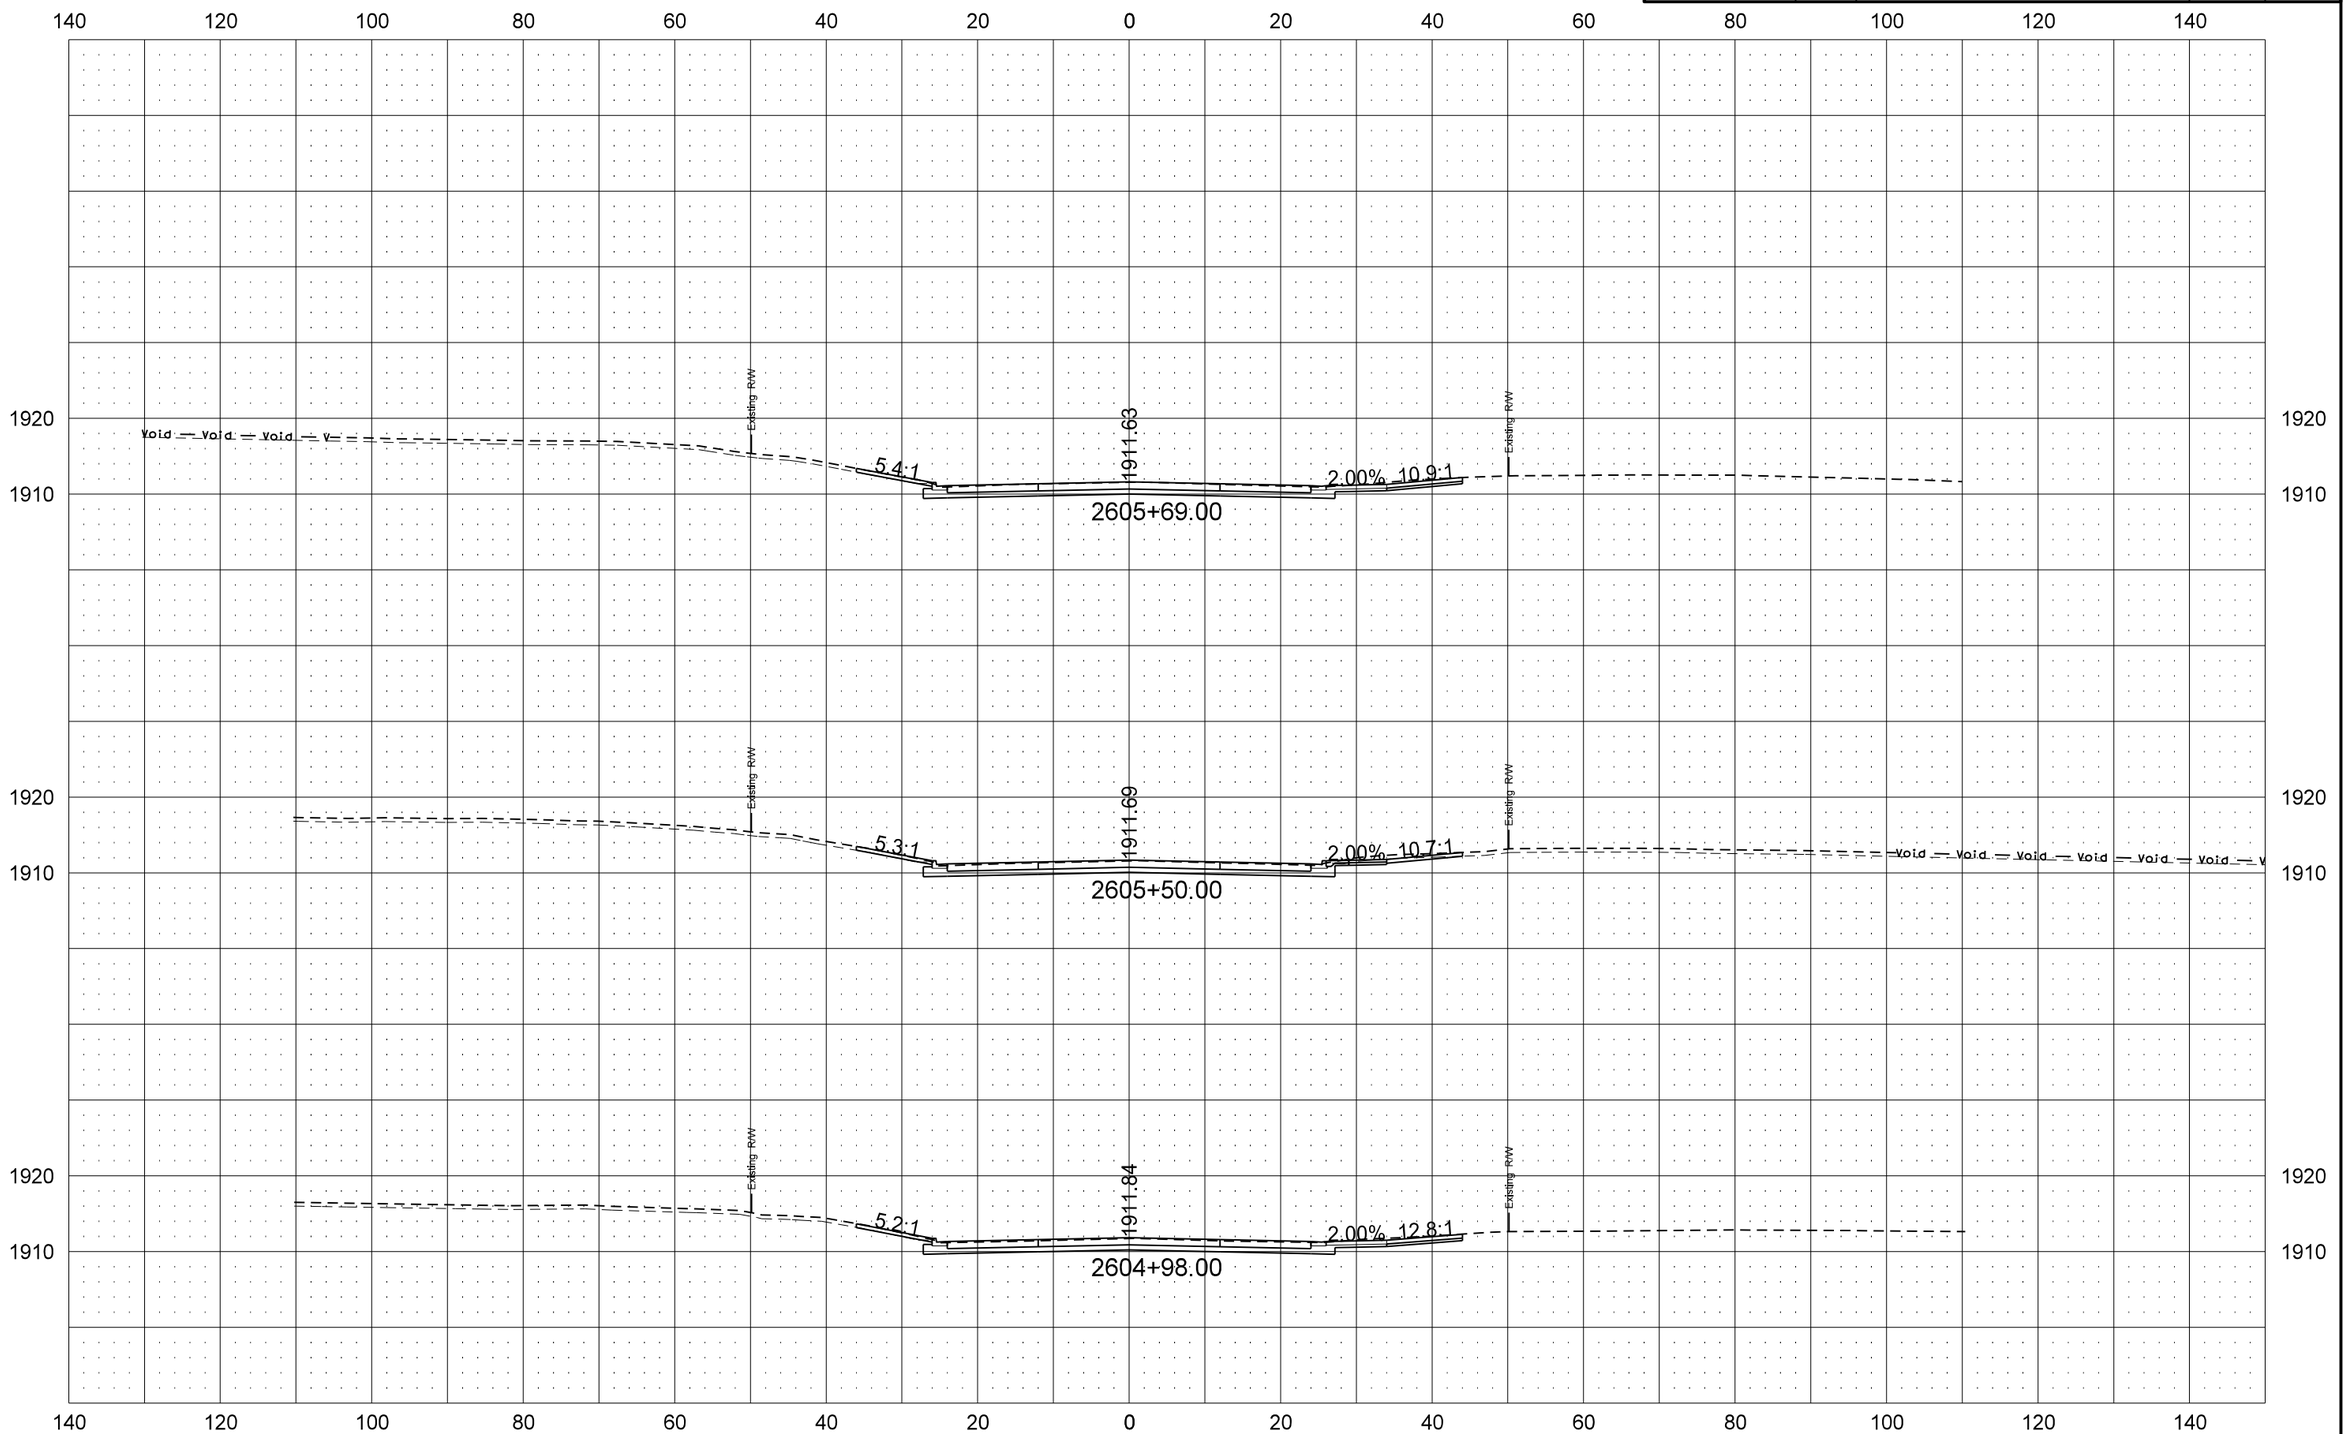

STATE	PROJECT NO.	SECTION NO.	SHEET NO.
ND	SOIA-7-804(049)247	200	55

ND 23 Mainline

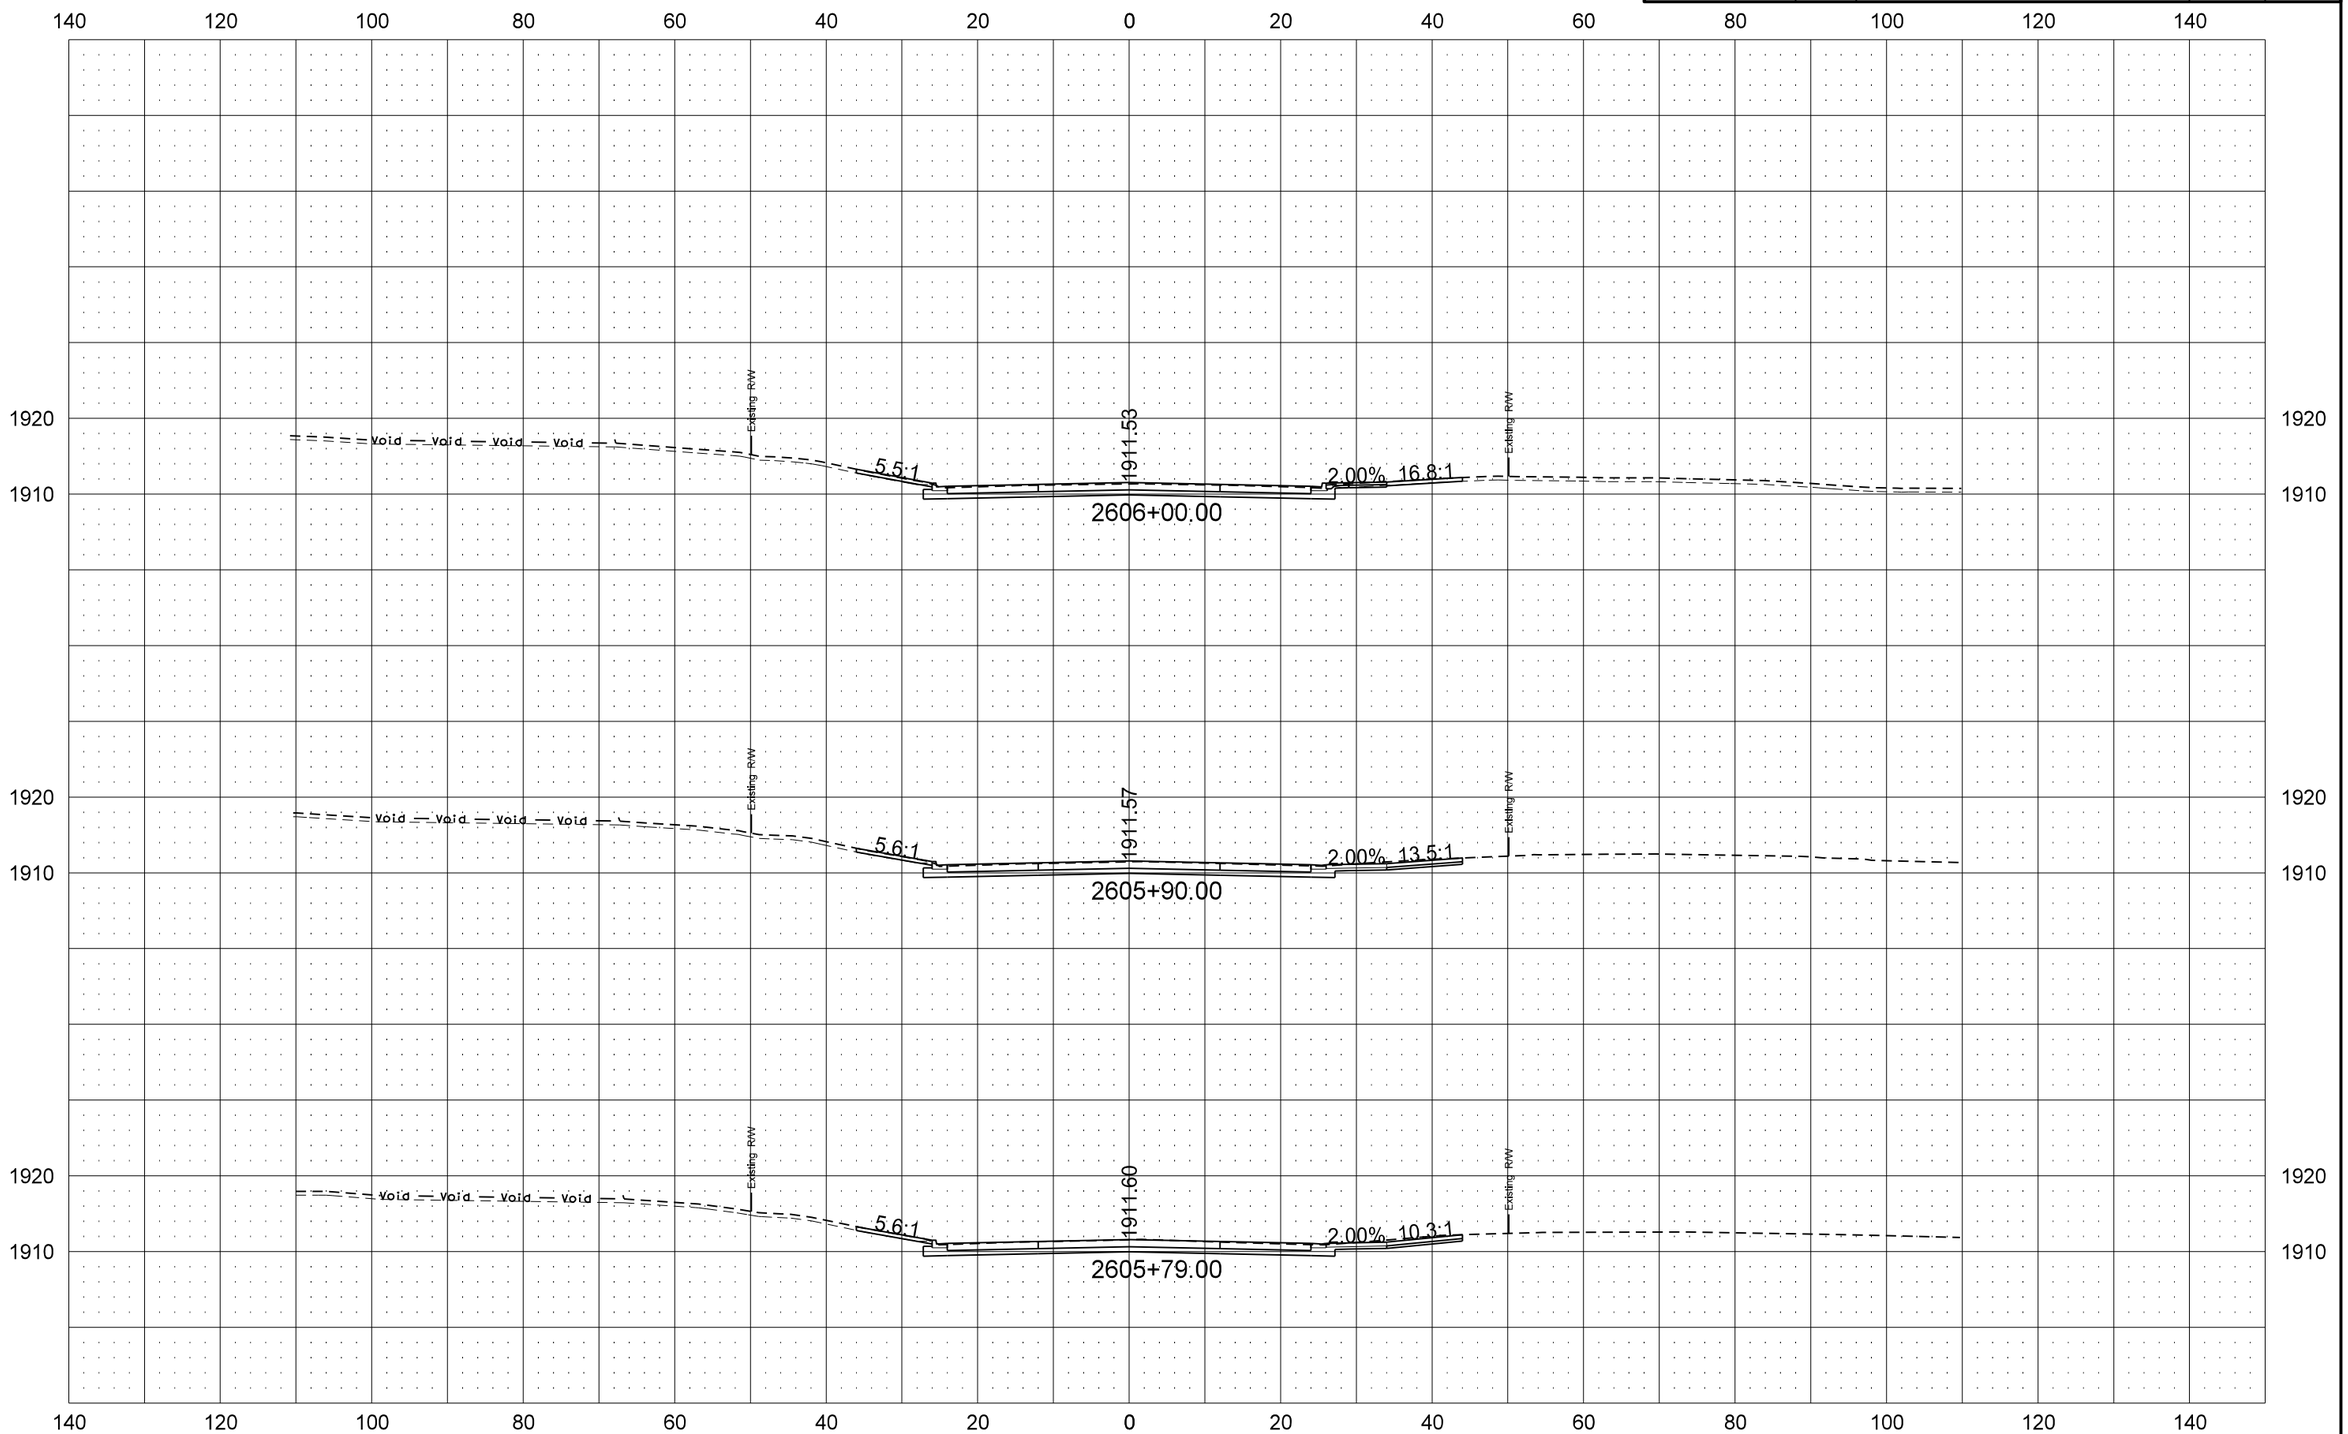

STATE	PROJECT NO.	SECTION NO.	SHEET NO.
ND	SOIA-7-804(049)247	200	56

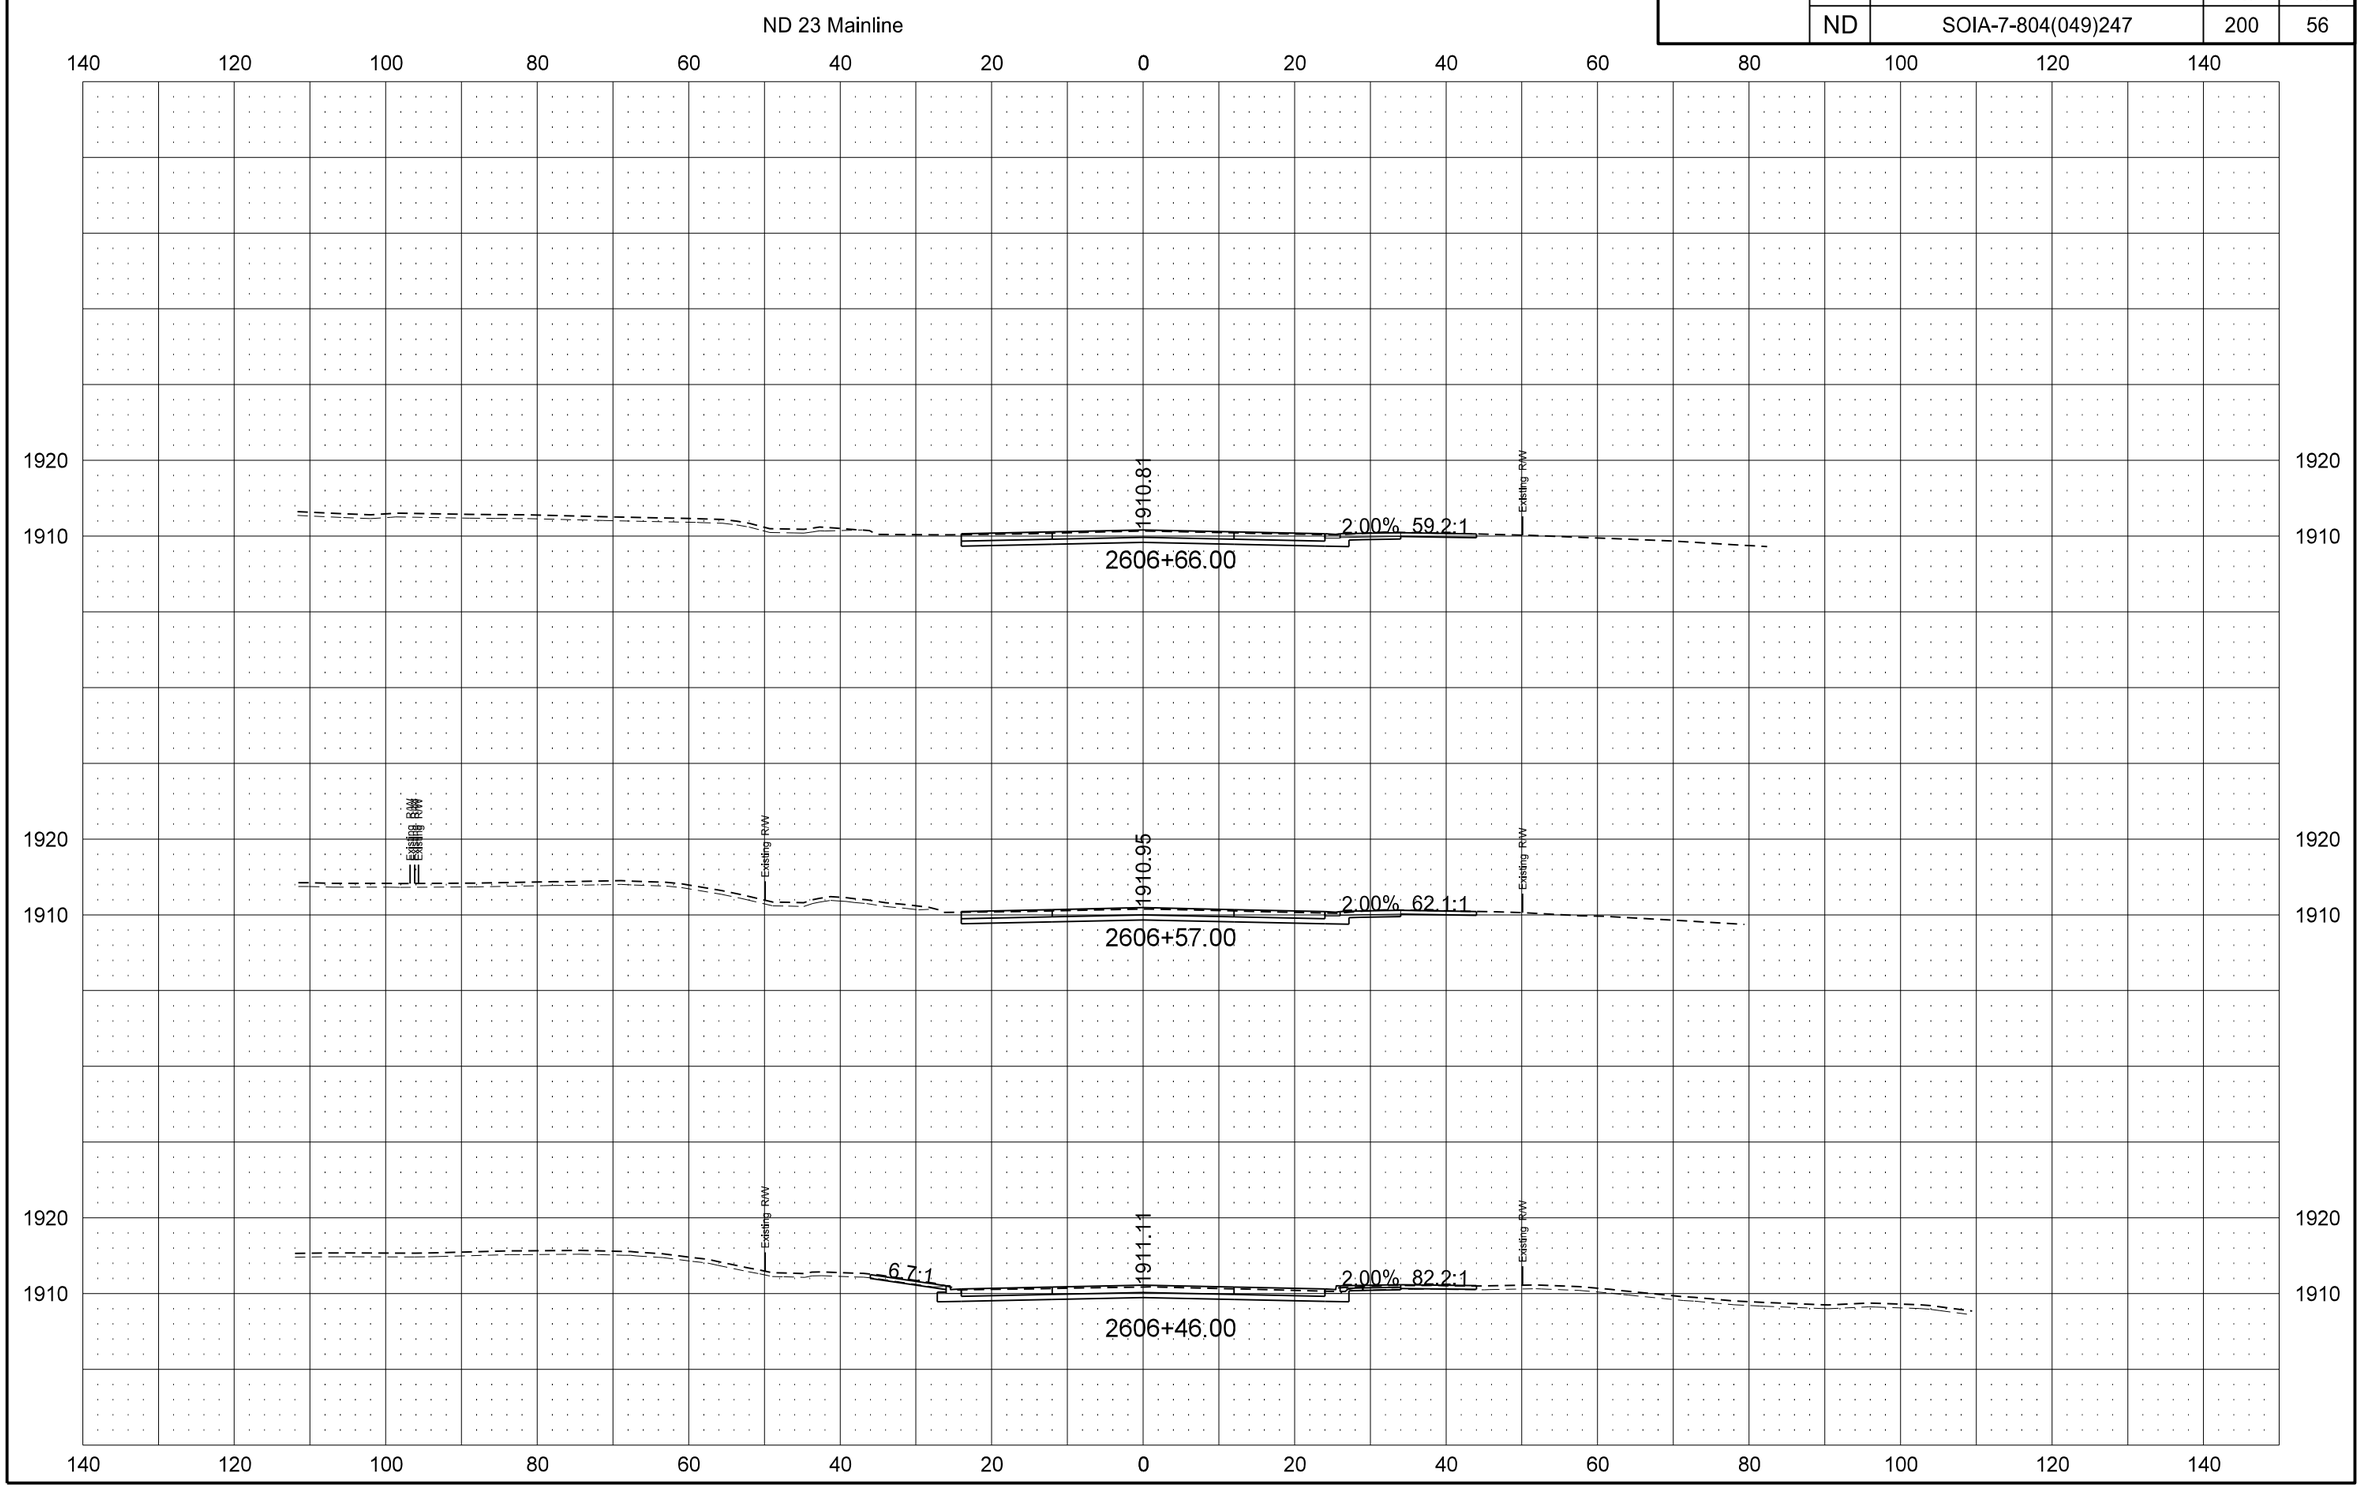

STATE	PROJECT NO.	SECTION NO.	SHEET NO.
ND	SOIA-7-804(049)247	200	57

ND 23 Mainline

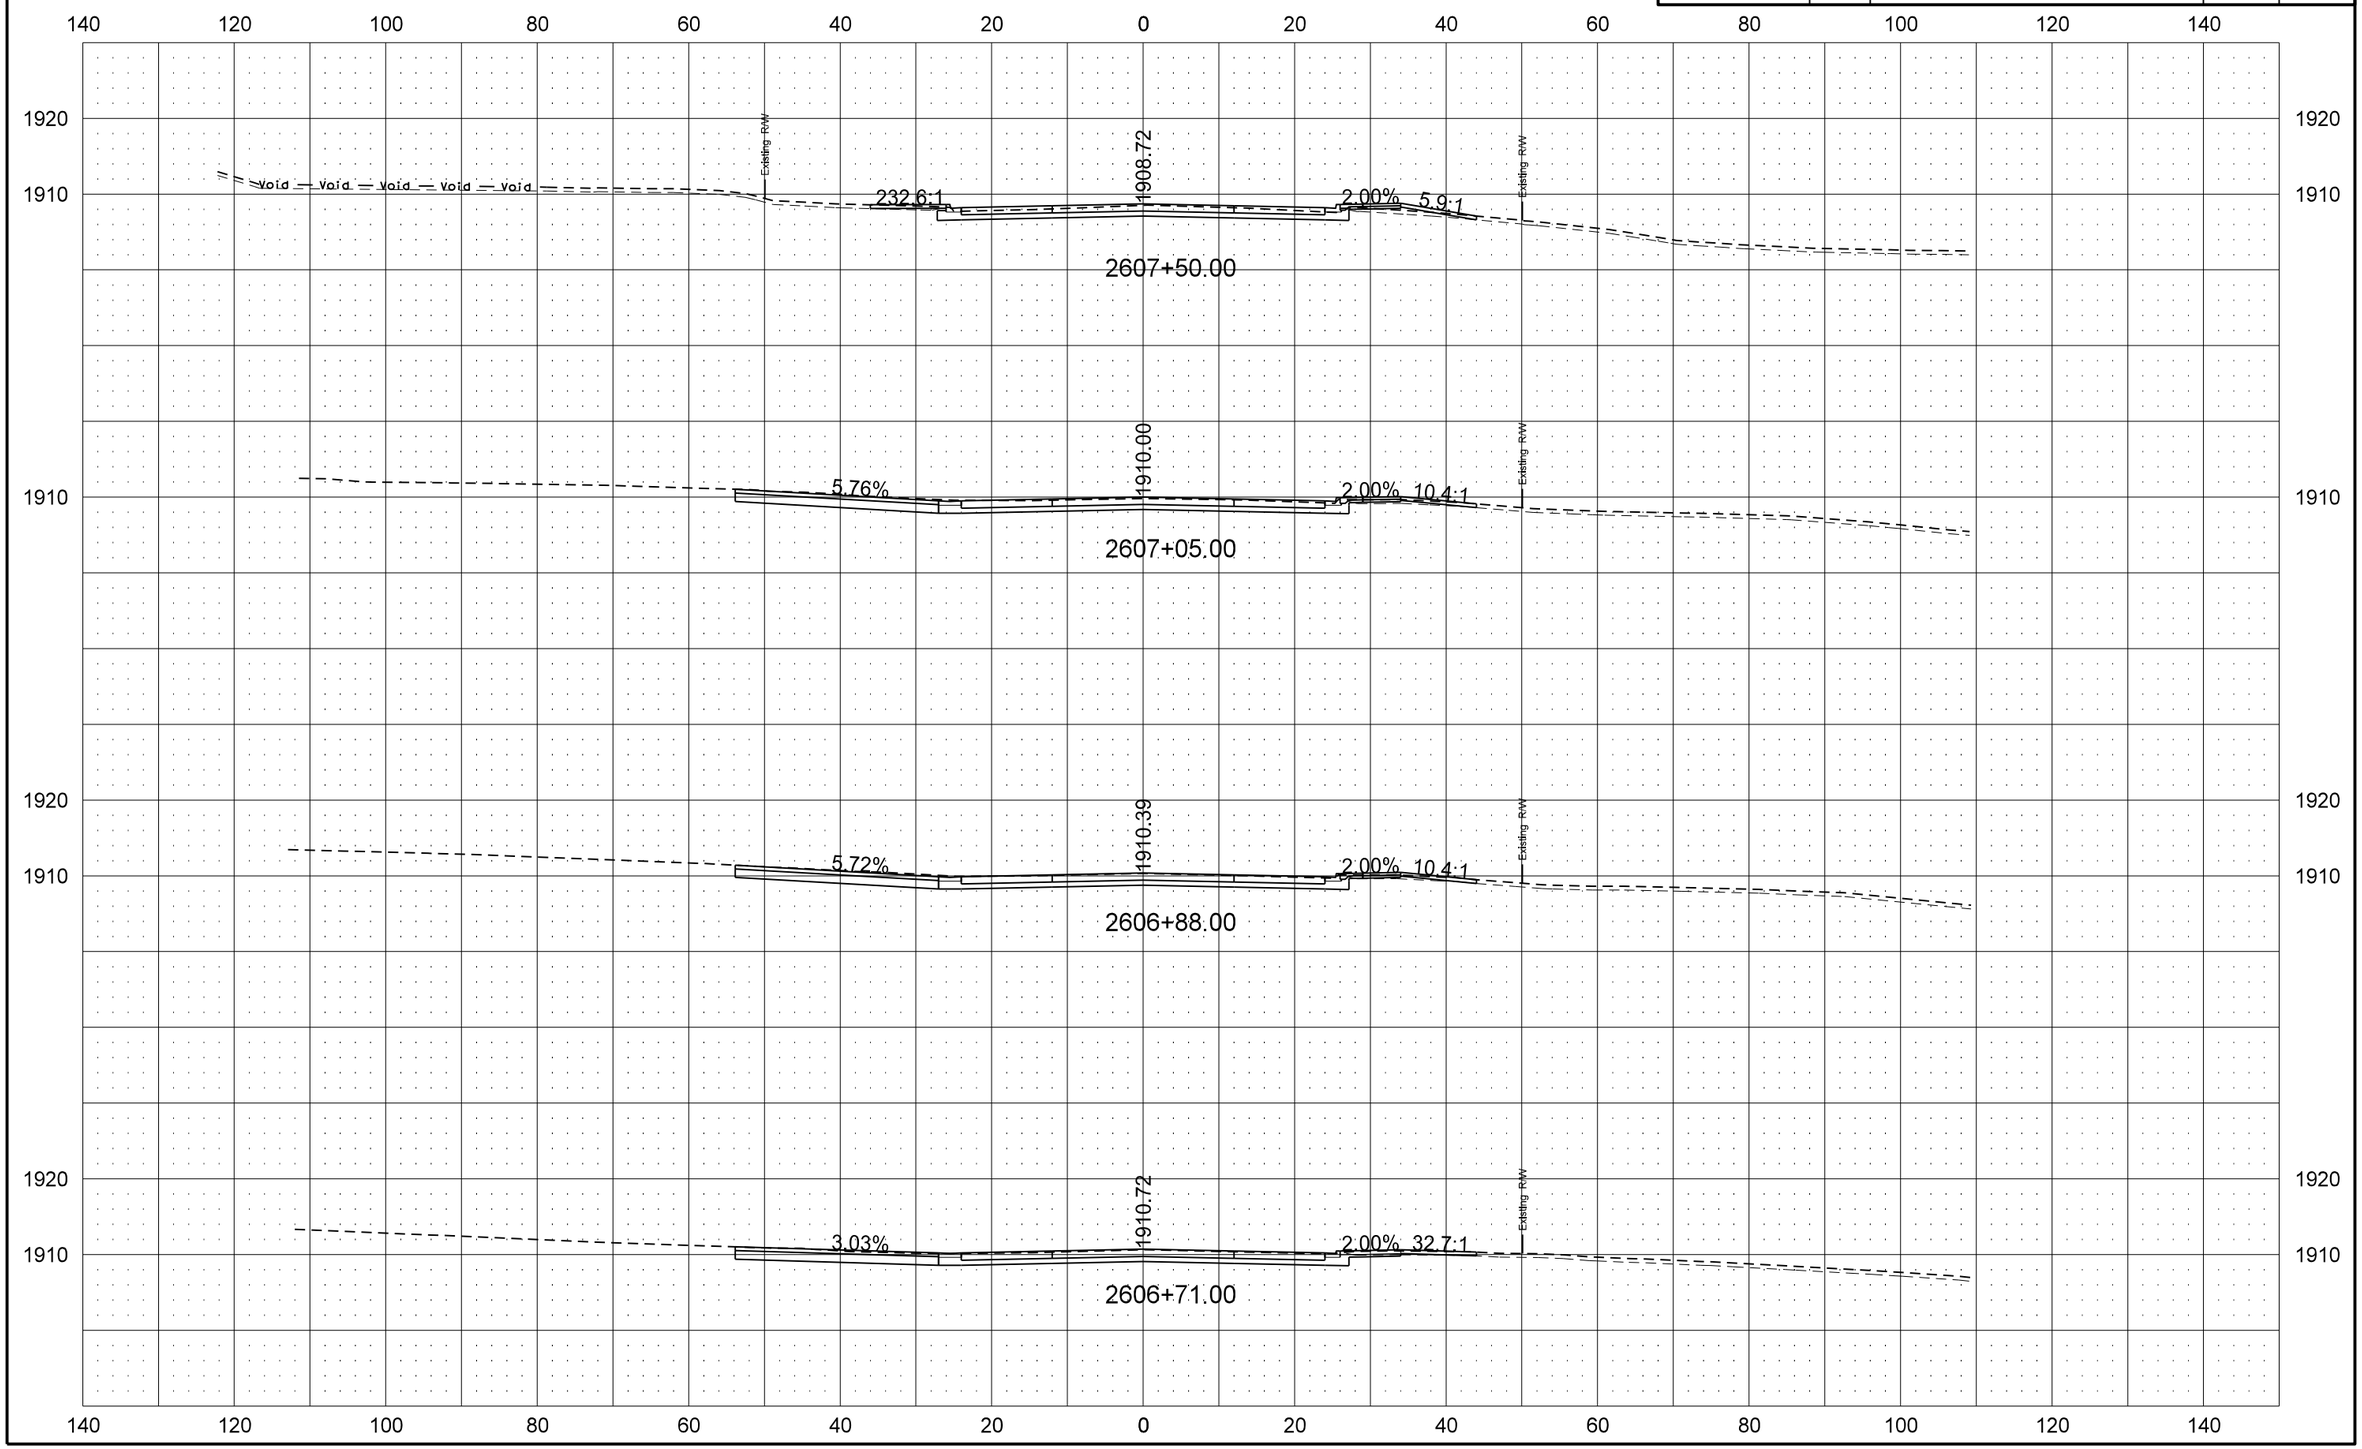

STATE	PROJECT NO.	SECTION NO.	SHEET NO.
ND	SOIA-7-804(049)247	200	58

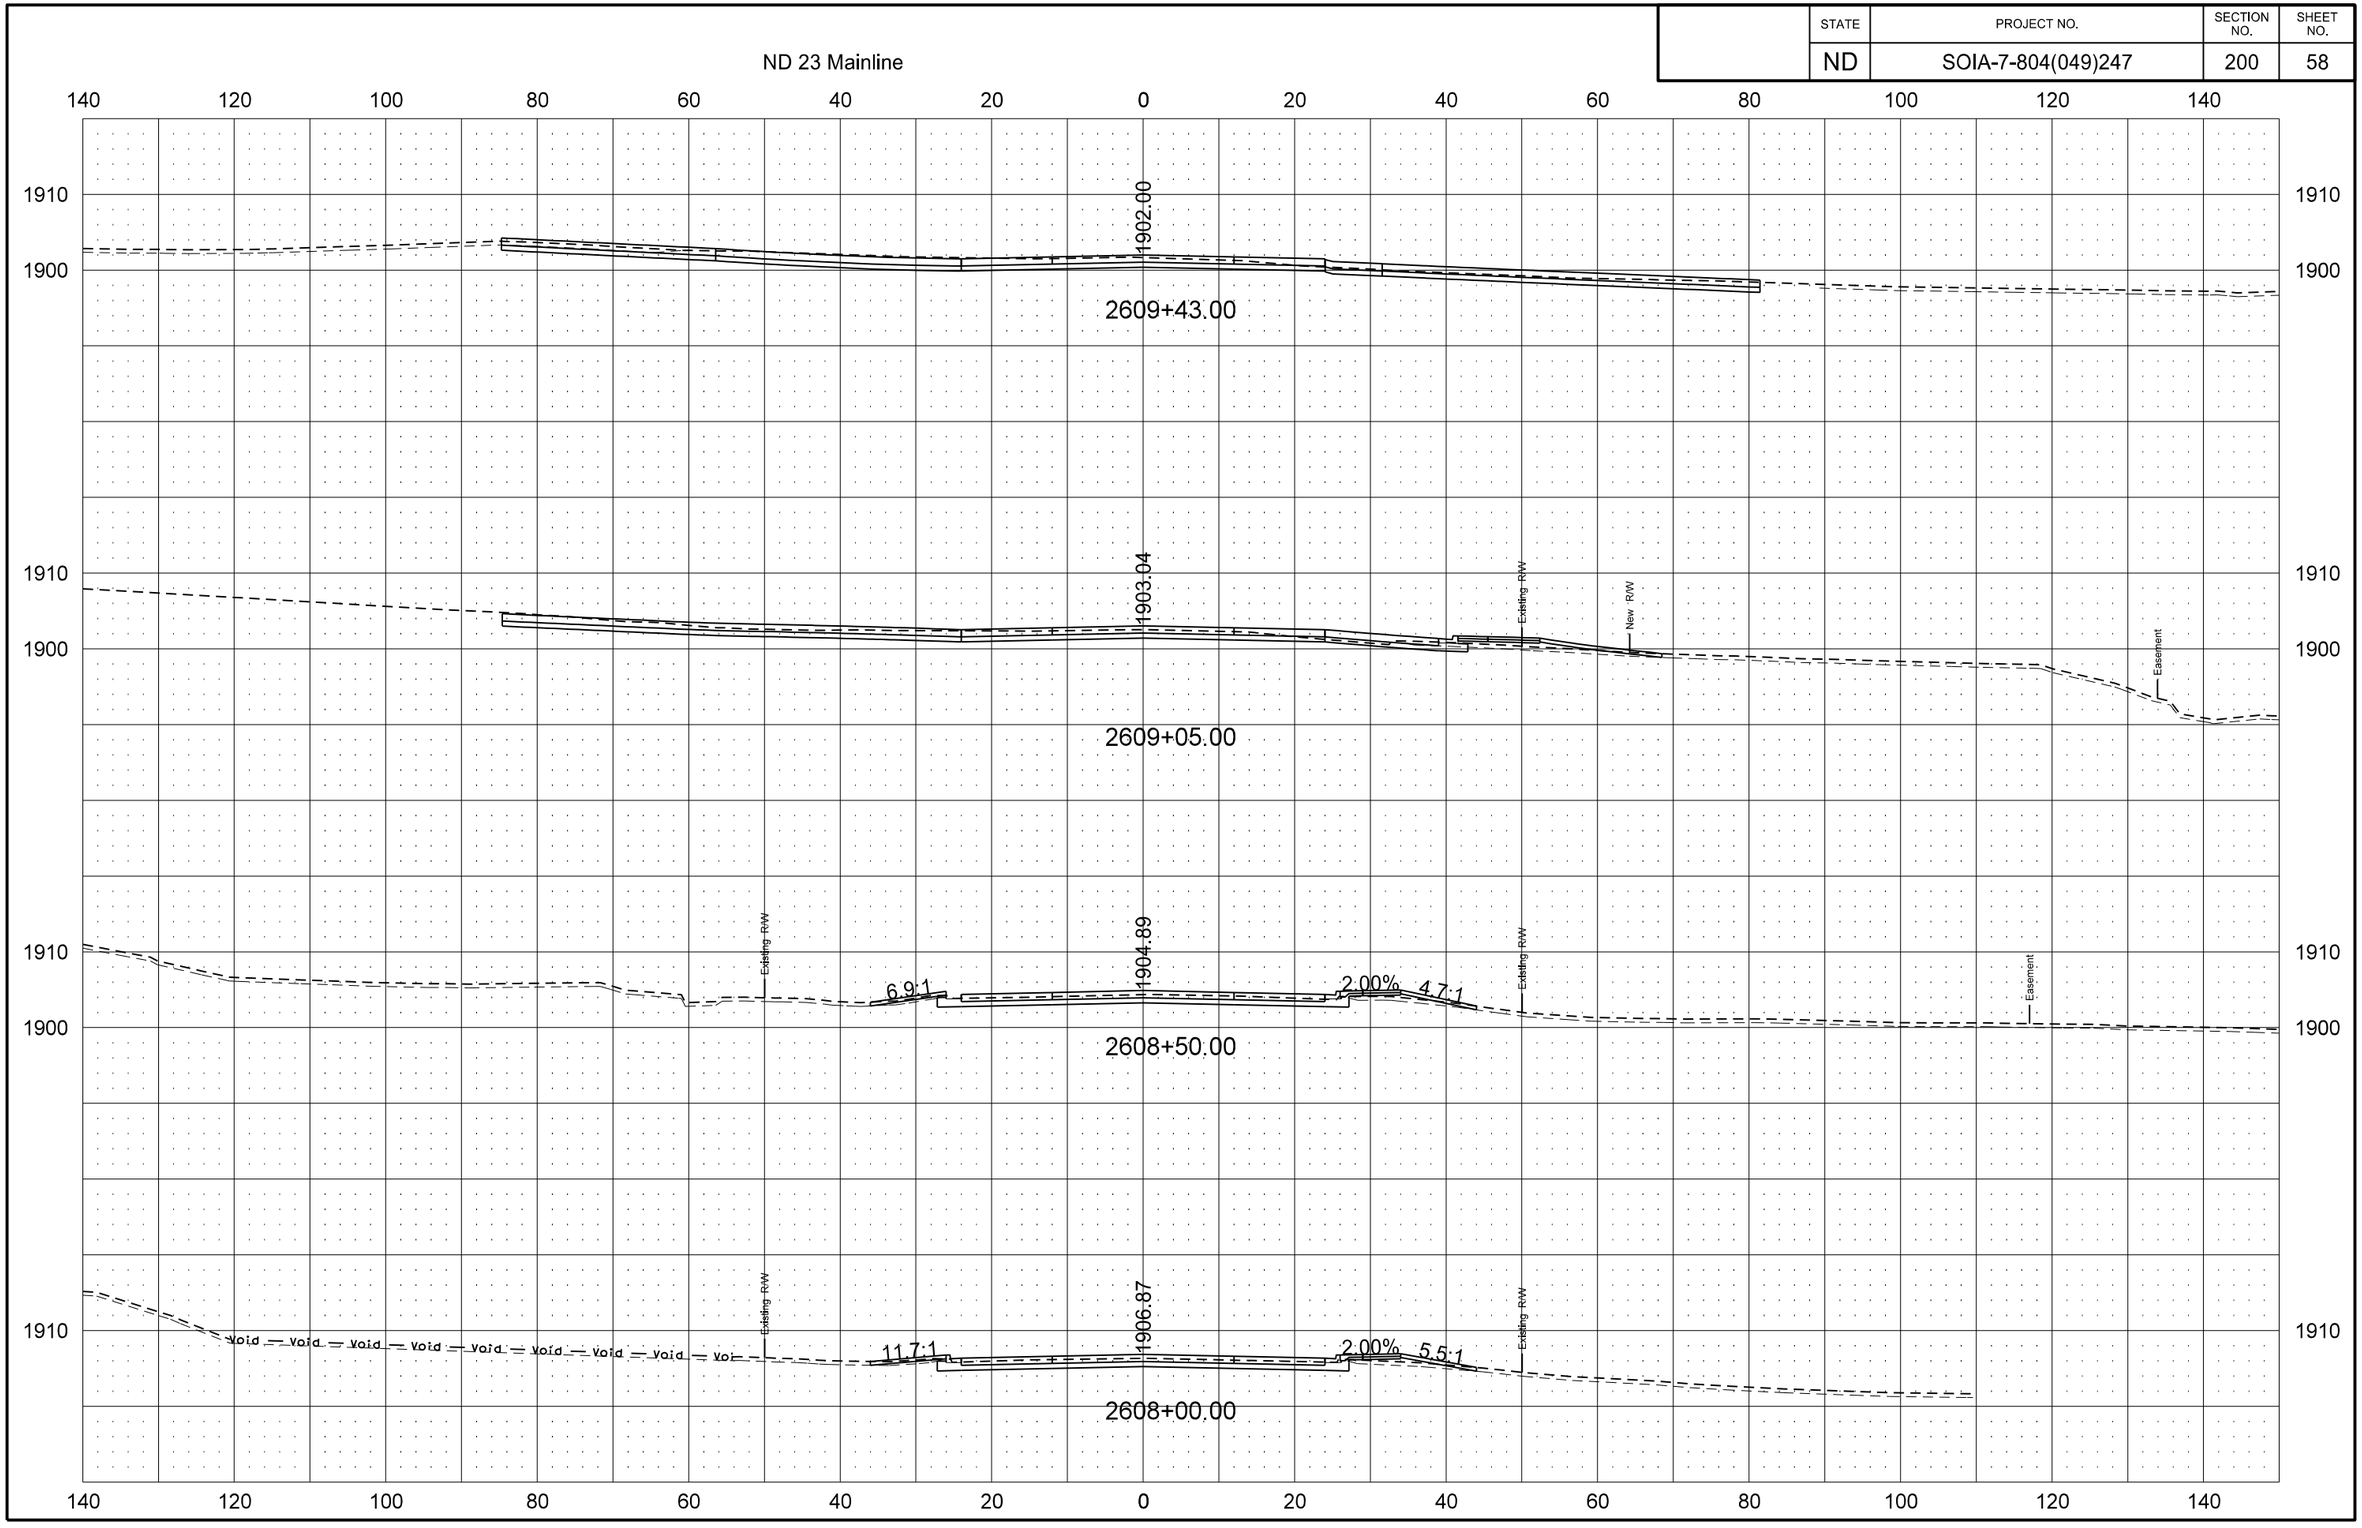
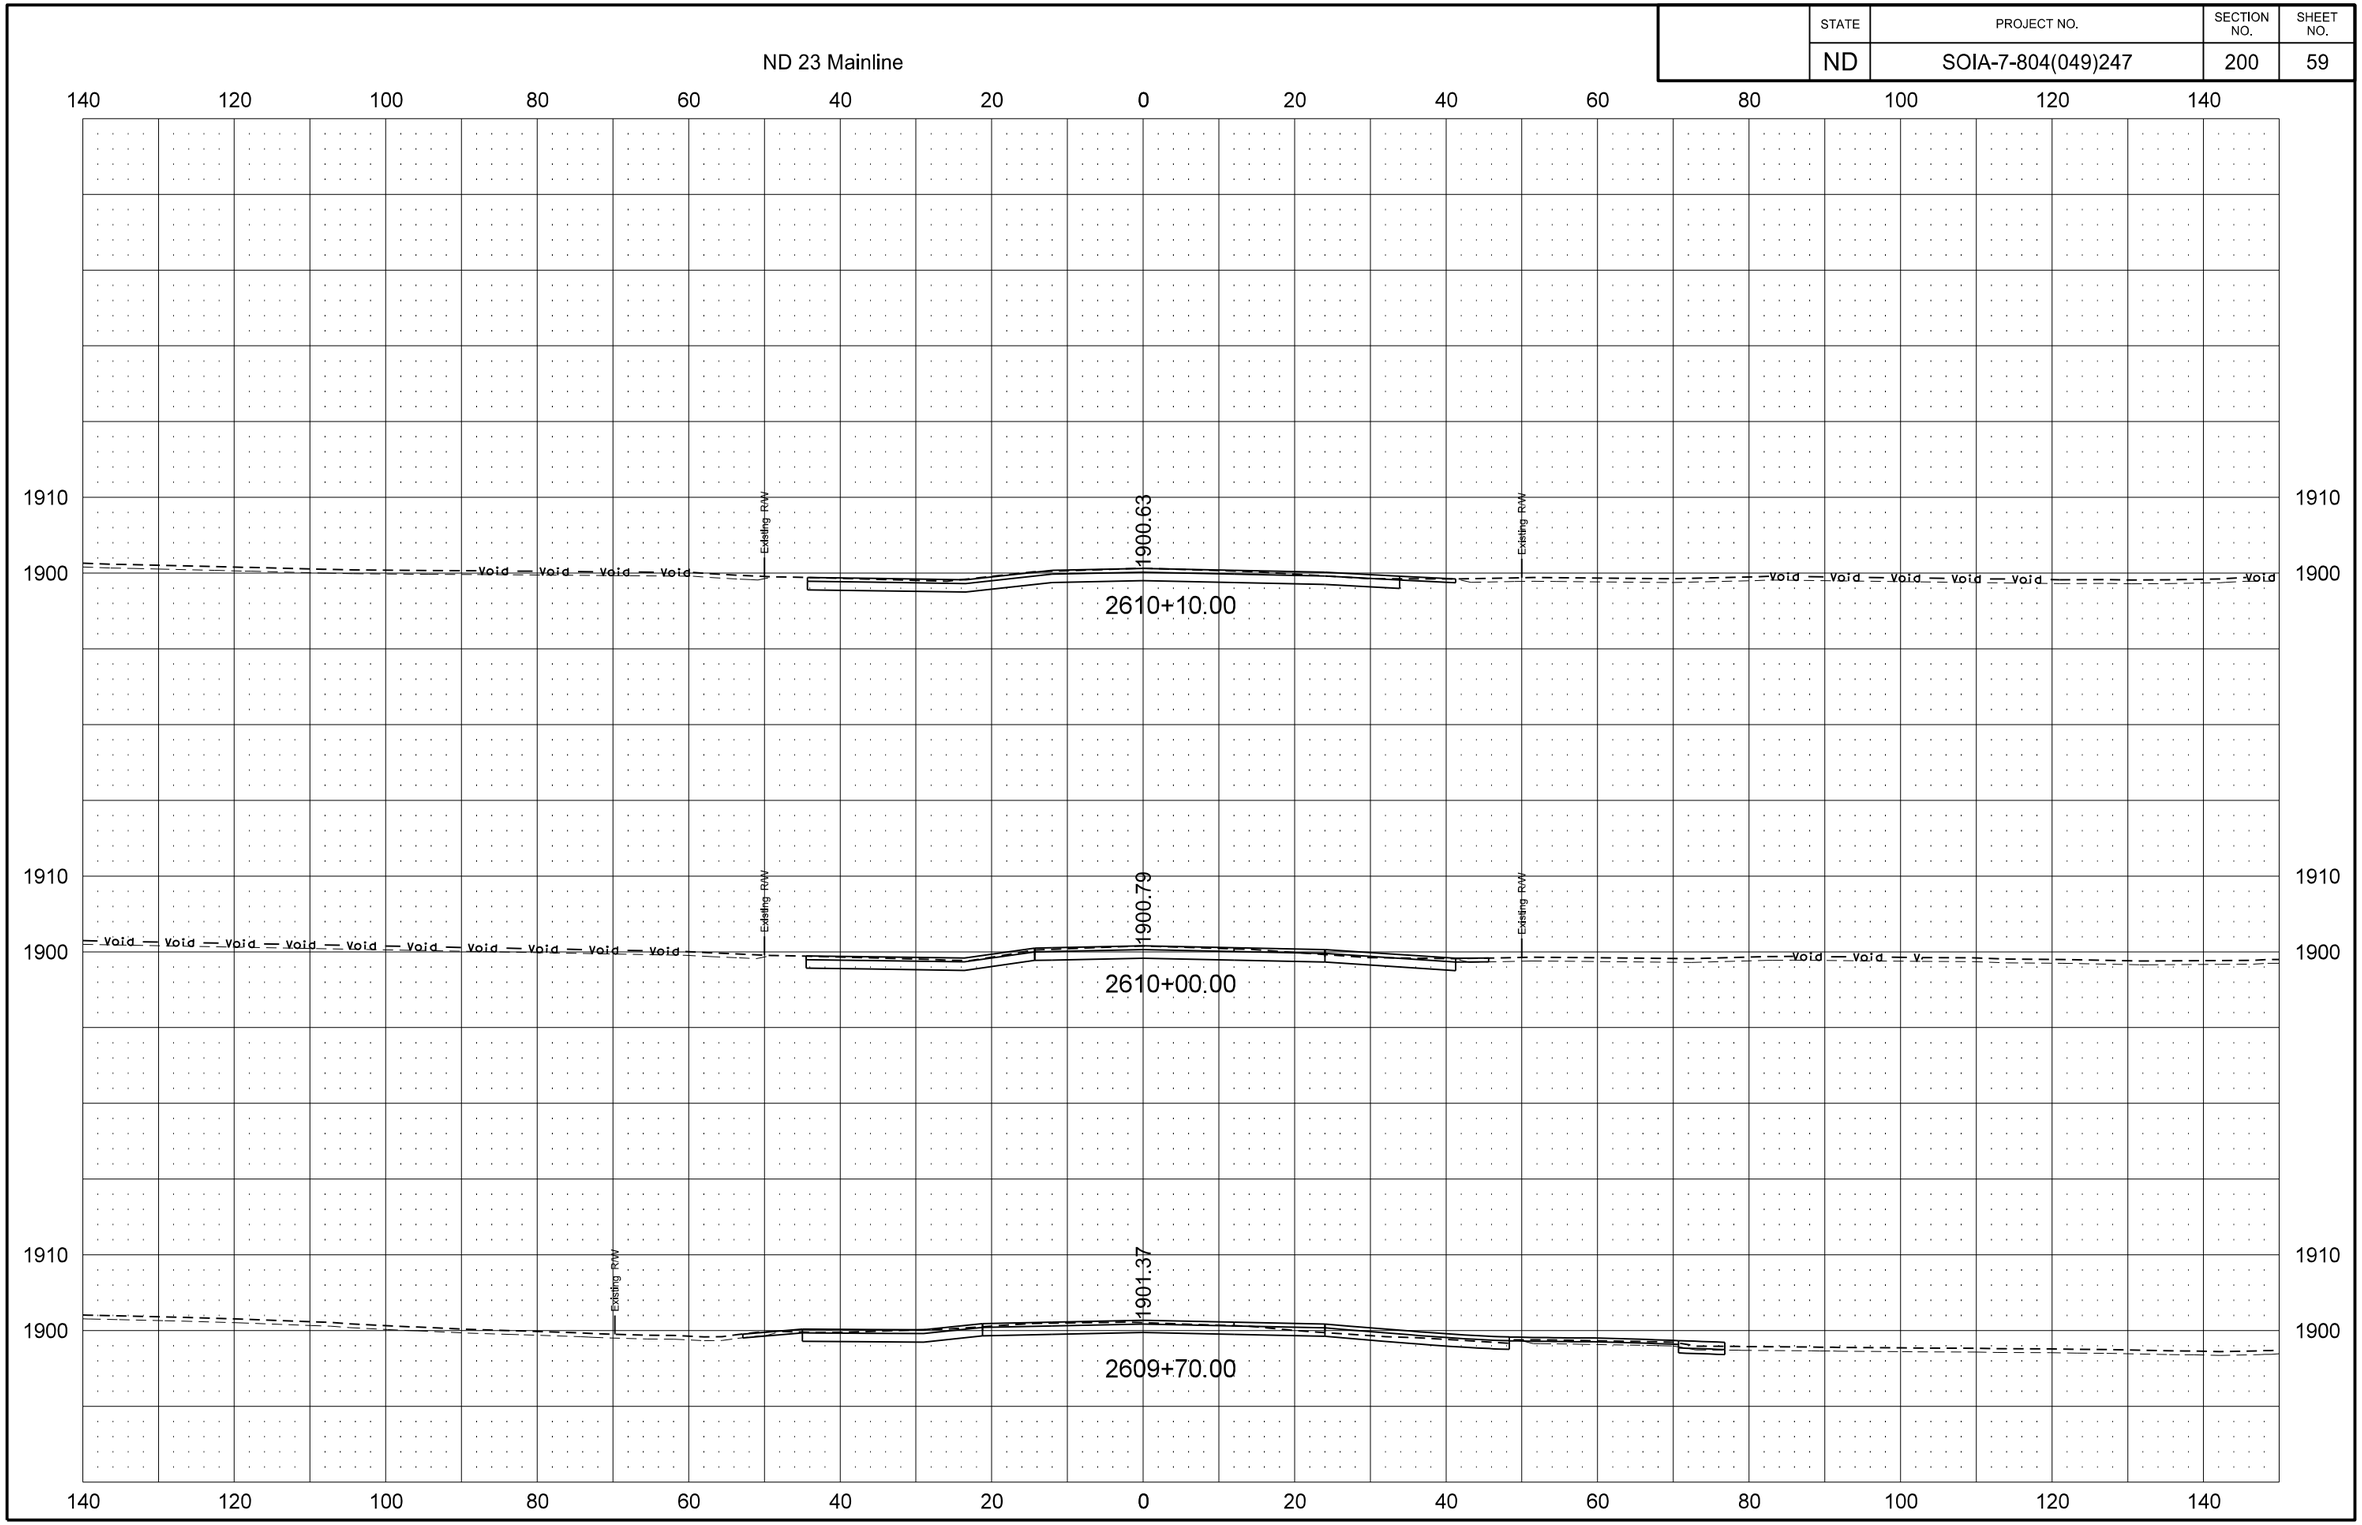
STATE	PROJECT NO.	SECTION NO.	SHEET NO.
ND	SOIA-7-804(049)247	200	59