STATE	PROJECT NO.	SECTION NO.	SHEET NO.
ND	SOIA-7-002(130)019	200	1

US 2 Bypass

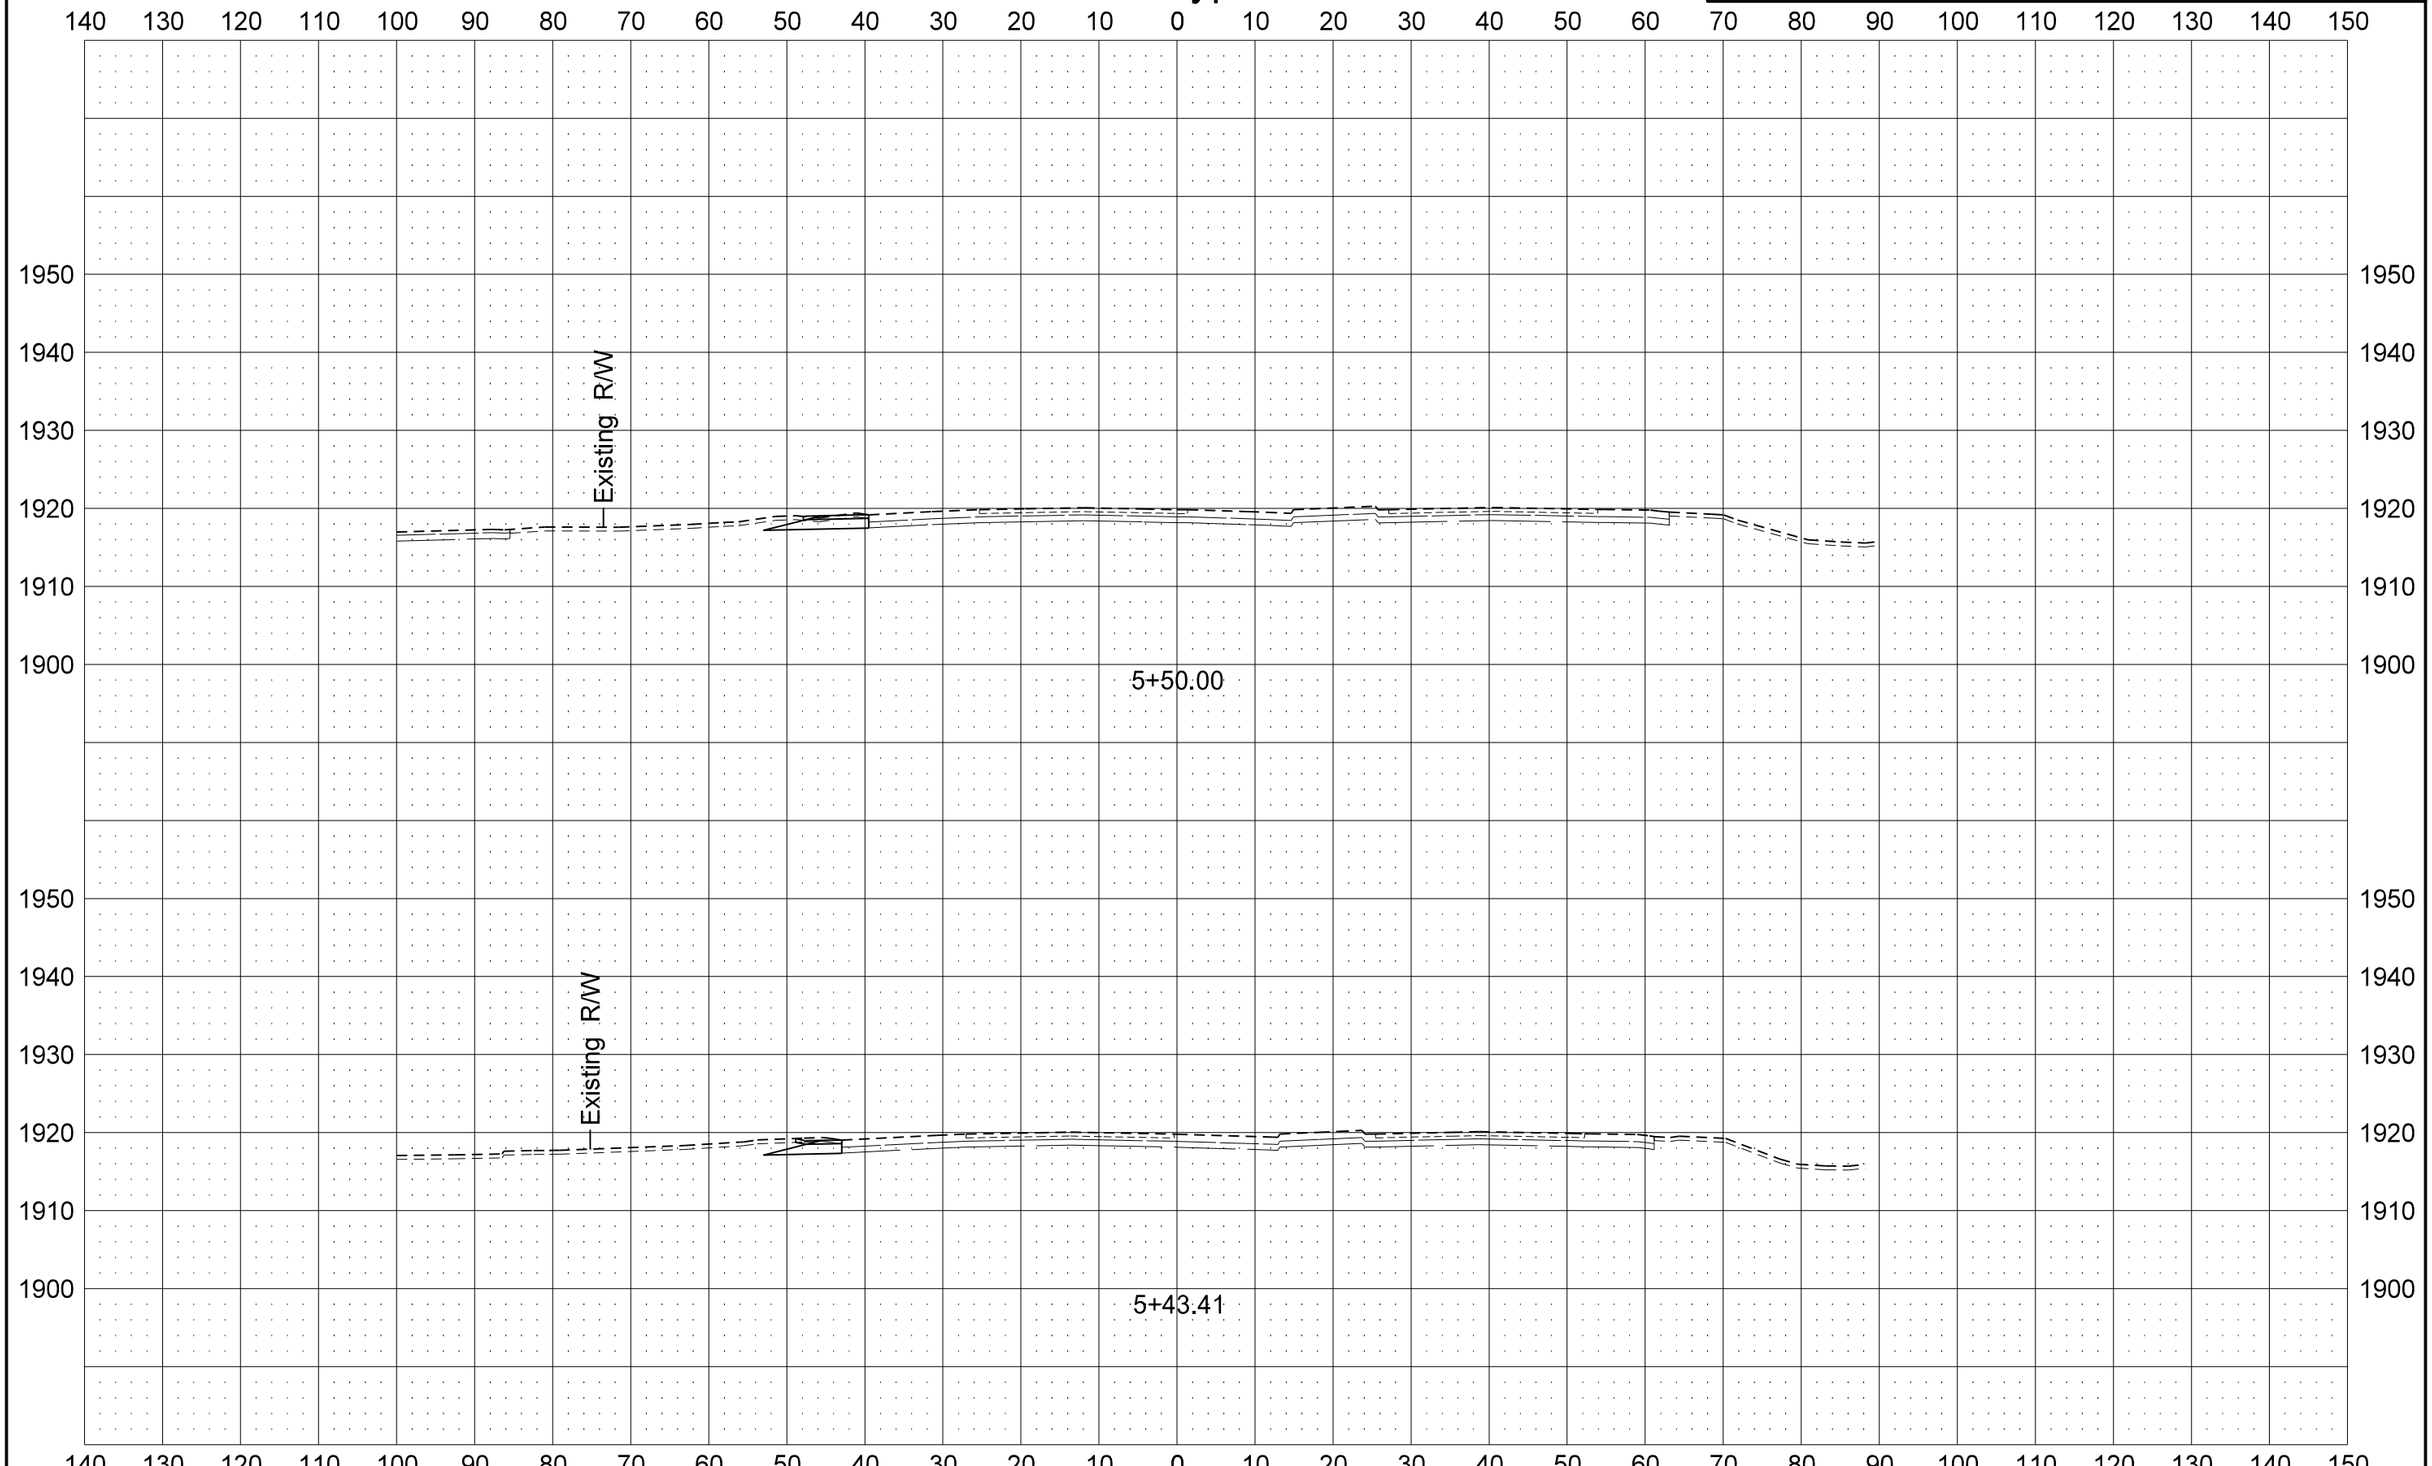

STATE	PROJECT NO.	SECTION NO.	SHEET NO.
ND	SOIA-7-002(130)019	200	2

US 2 Bypass

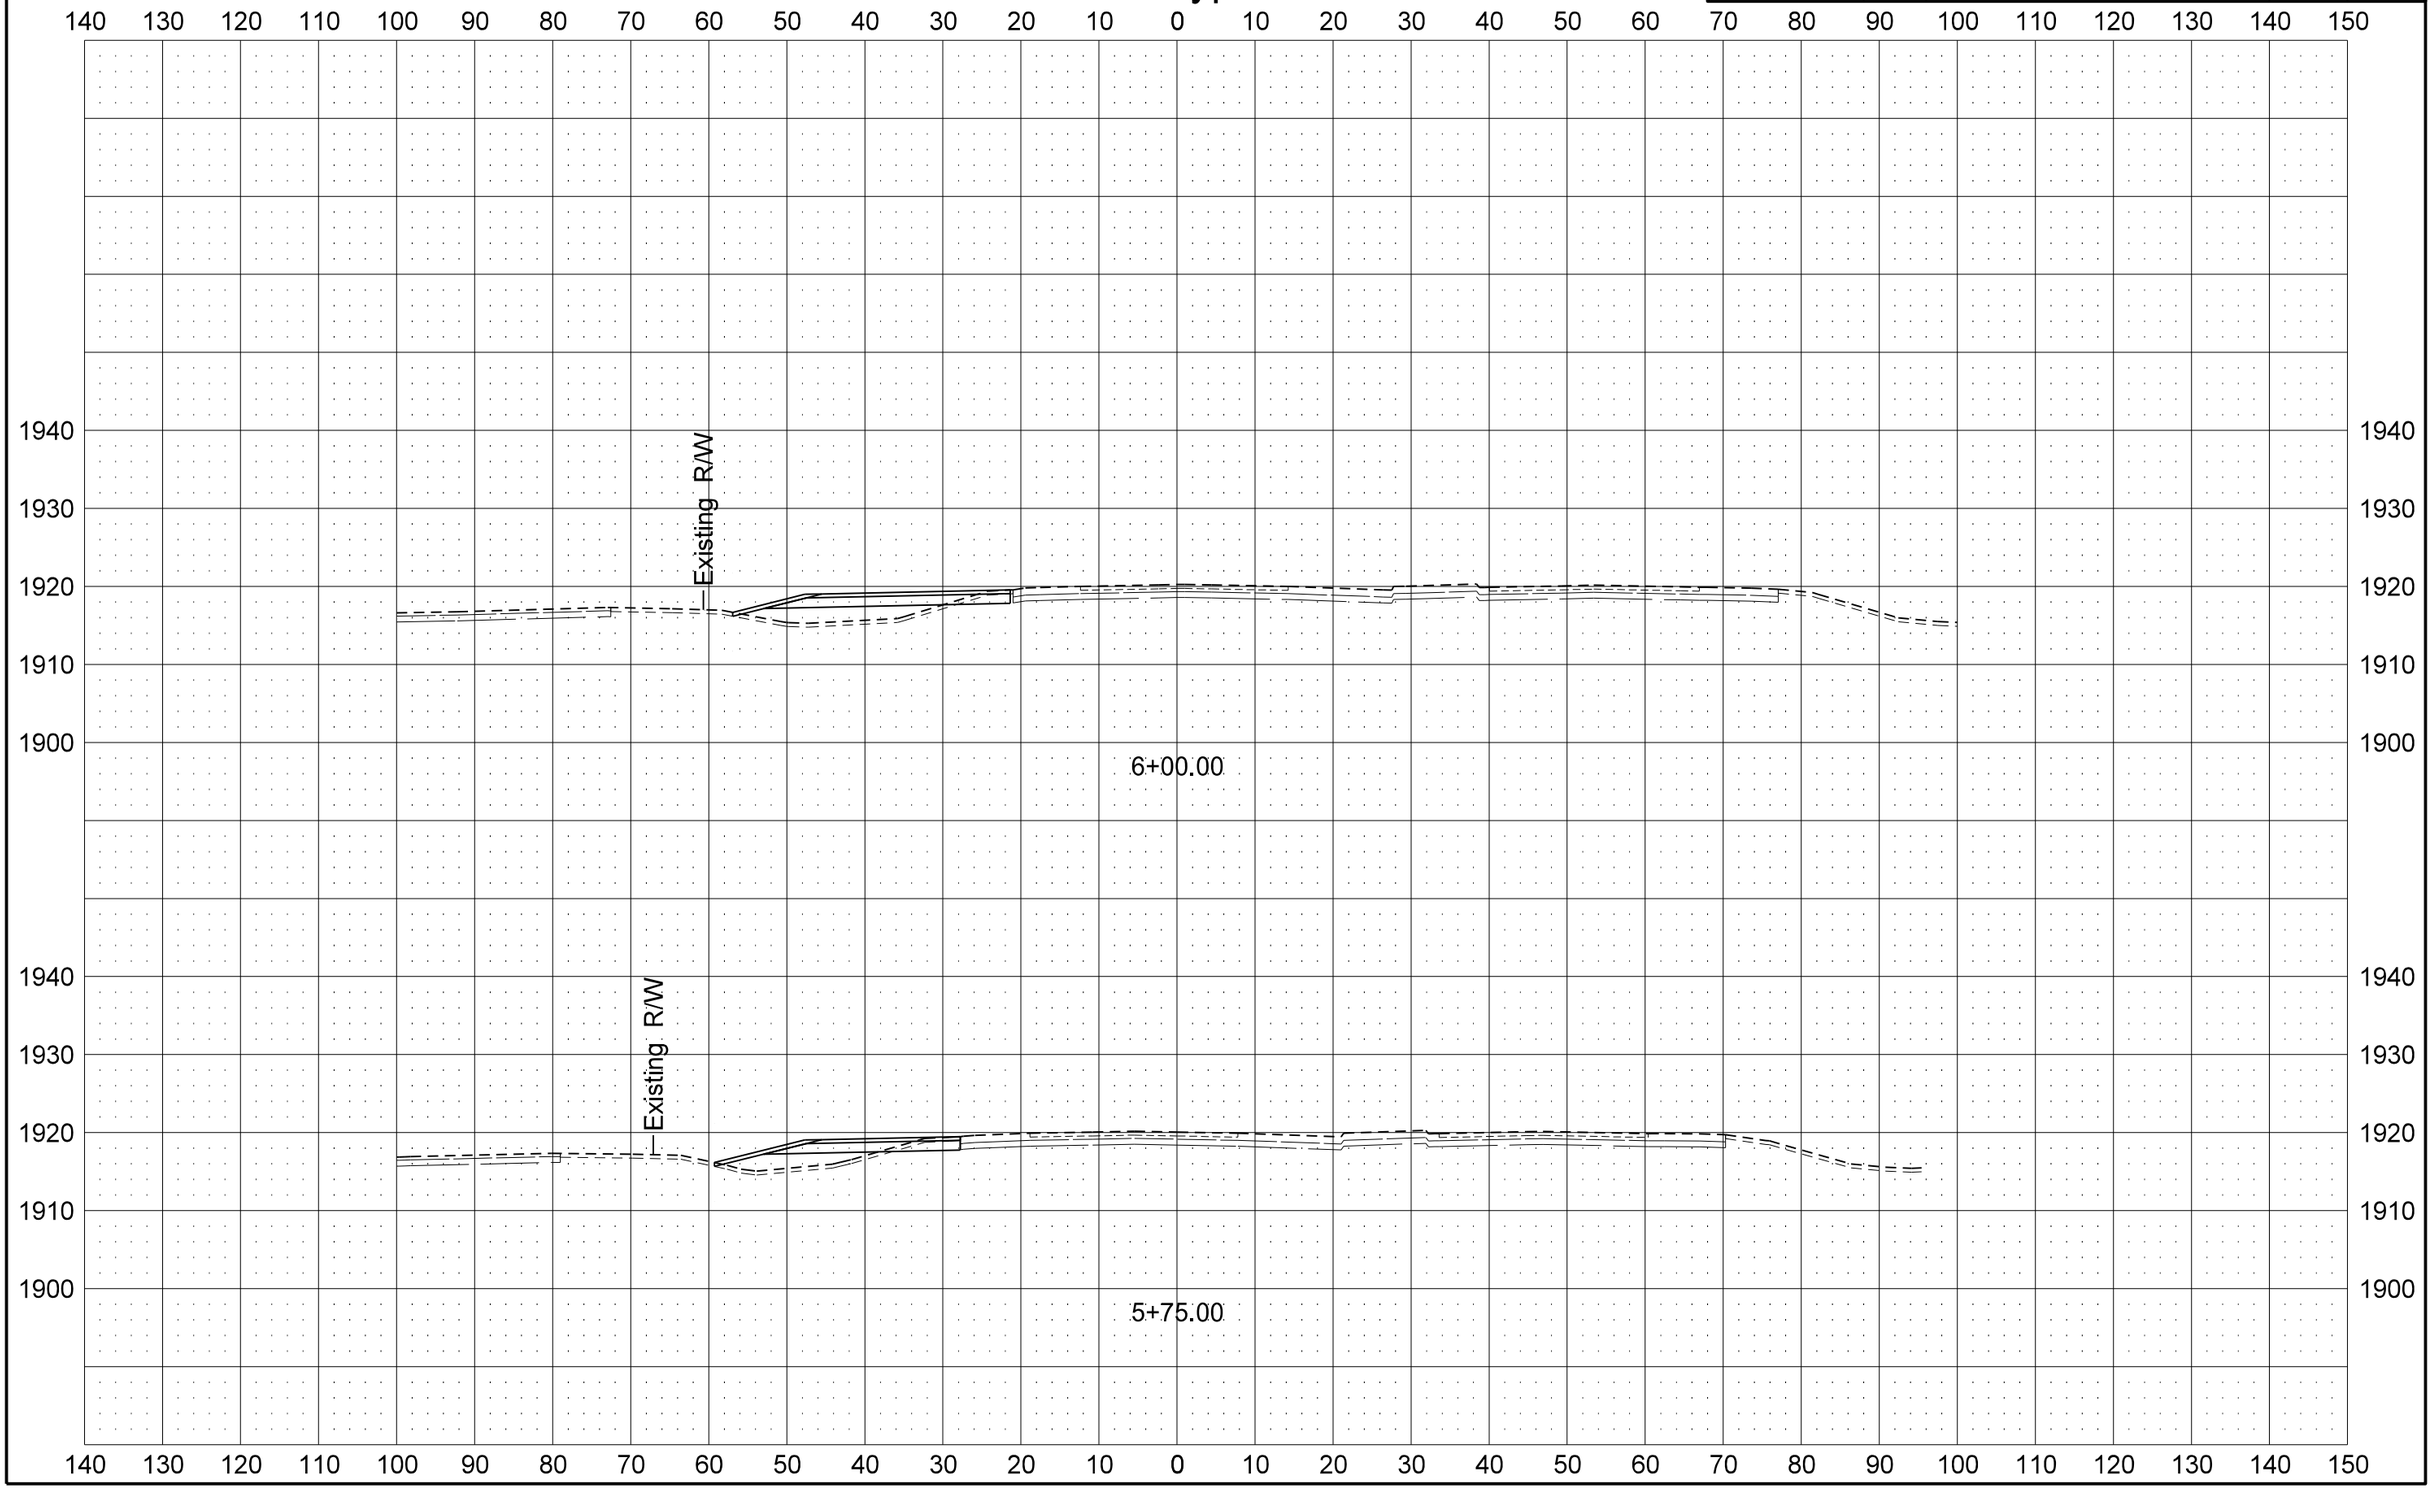

STATE	PROJECT NO.	SECTION NO.	SHEET NO.
ND	SOIA-7-002(130)019	200	3

US 2 Bypass

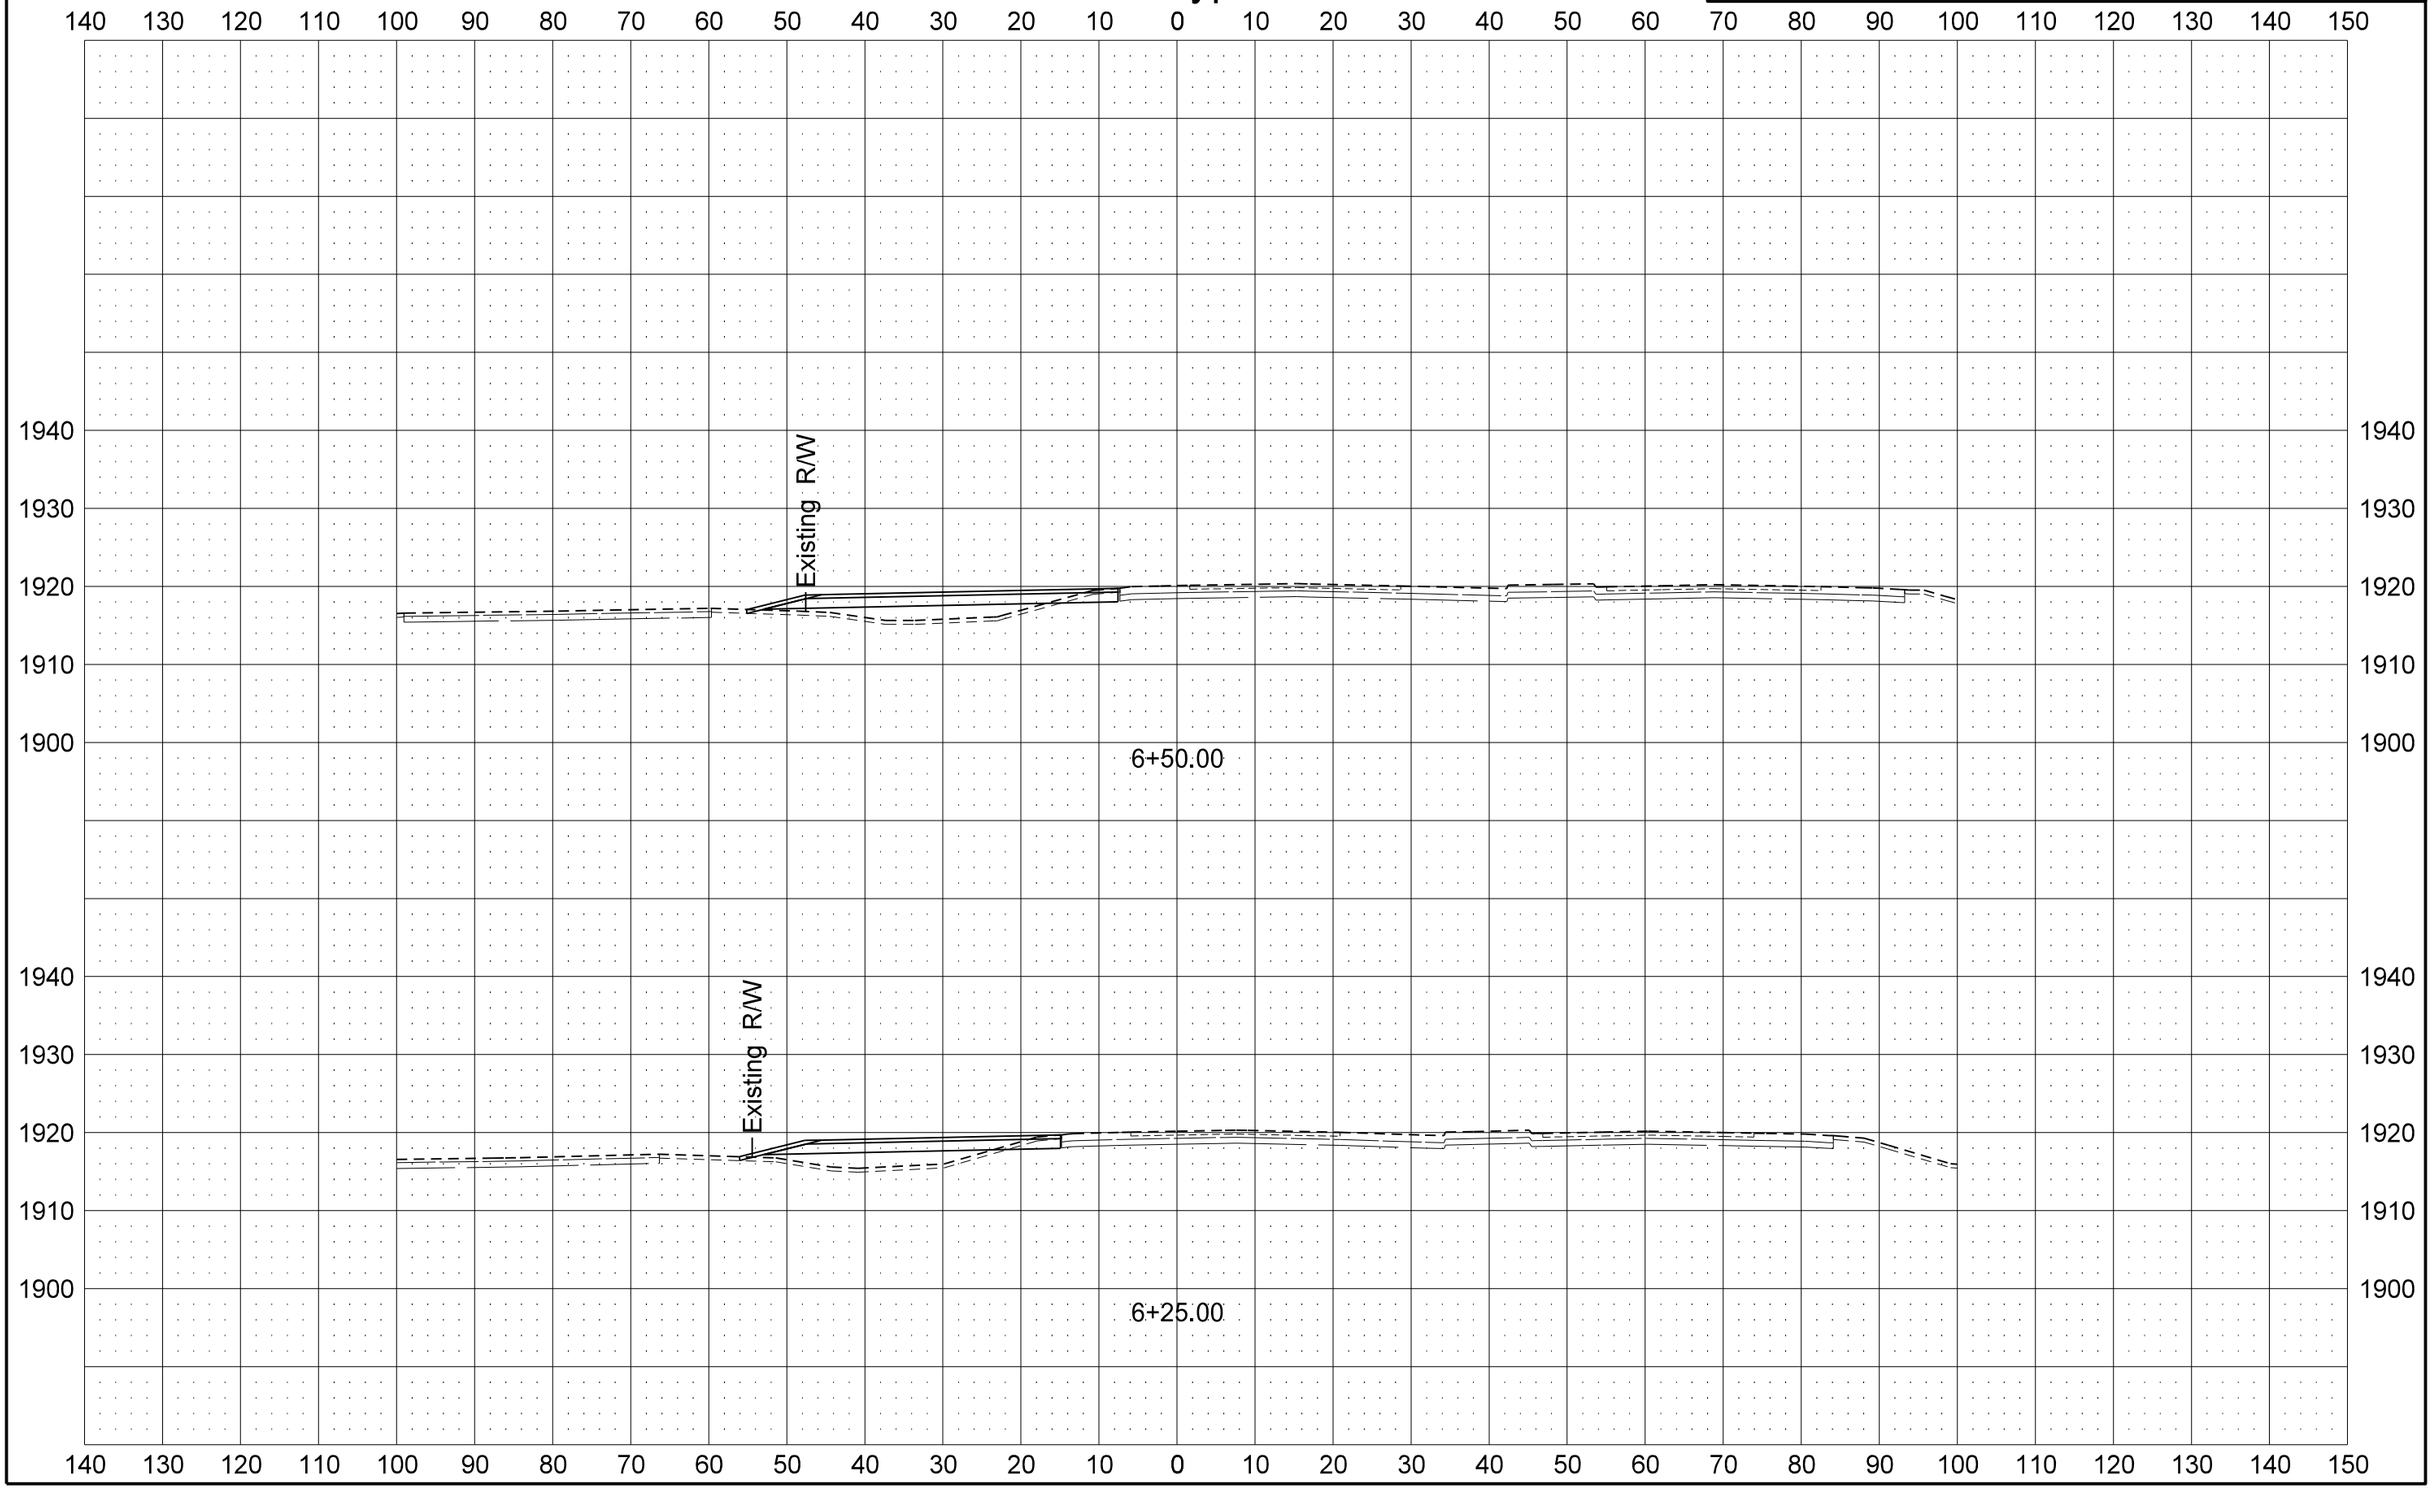

STATE	PROJECT NO.	SECTION NO.	SHEET NO.
ND	SOIA-7-002(130)019	200	4

US 2 Bypass

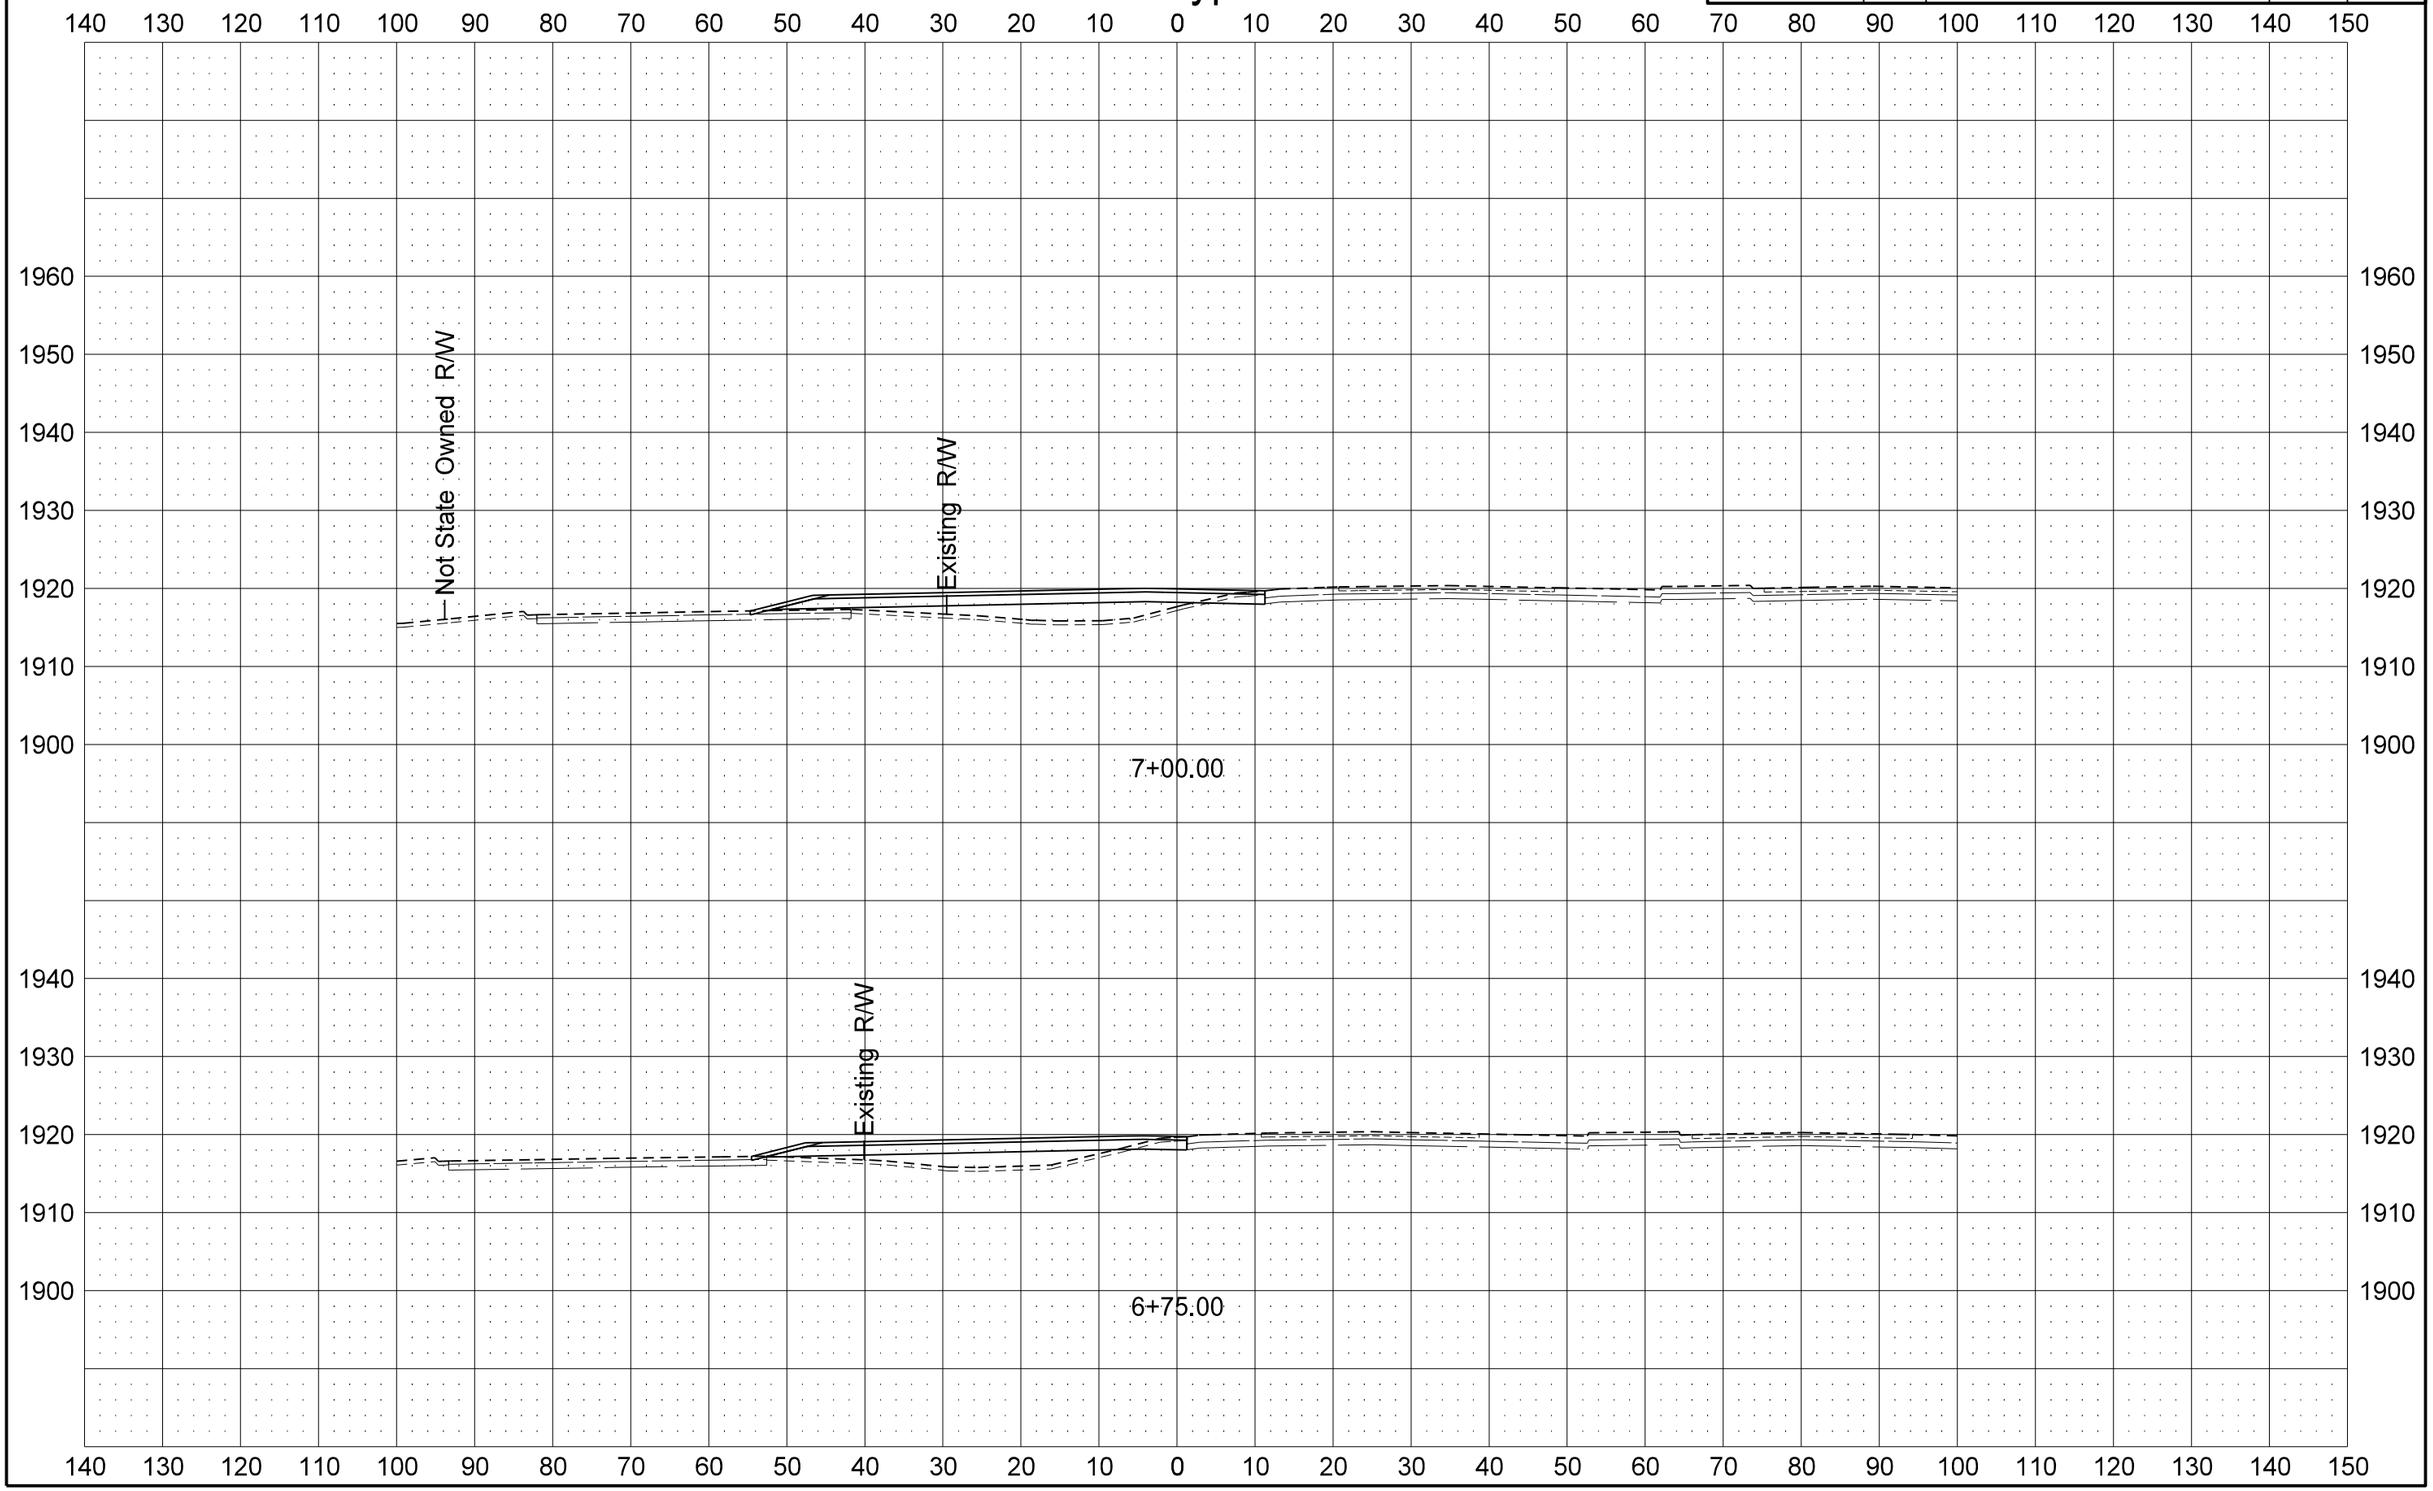

12/11/2013 1:16:13 PM dkieffer H:\Projects\7874\70002019.130\Design\Plan\200XS_Xsec_001_Bypass.dgn

STATE	PROJECT NO.	SECTION NO.	SHEET NO.
ND	SOIA-7-002(130)019	200	5

US 2 Bypass

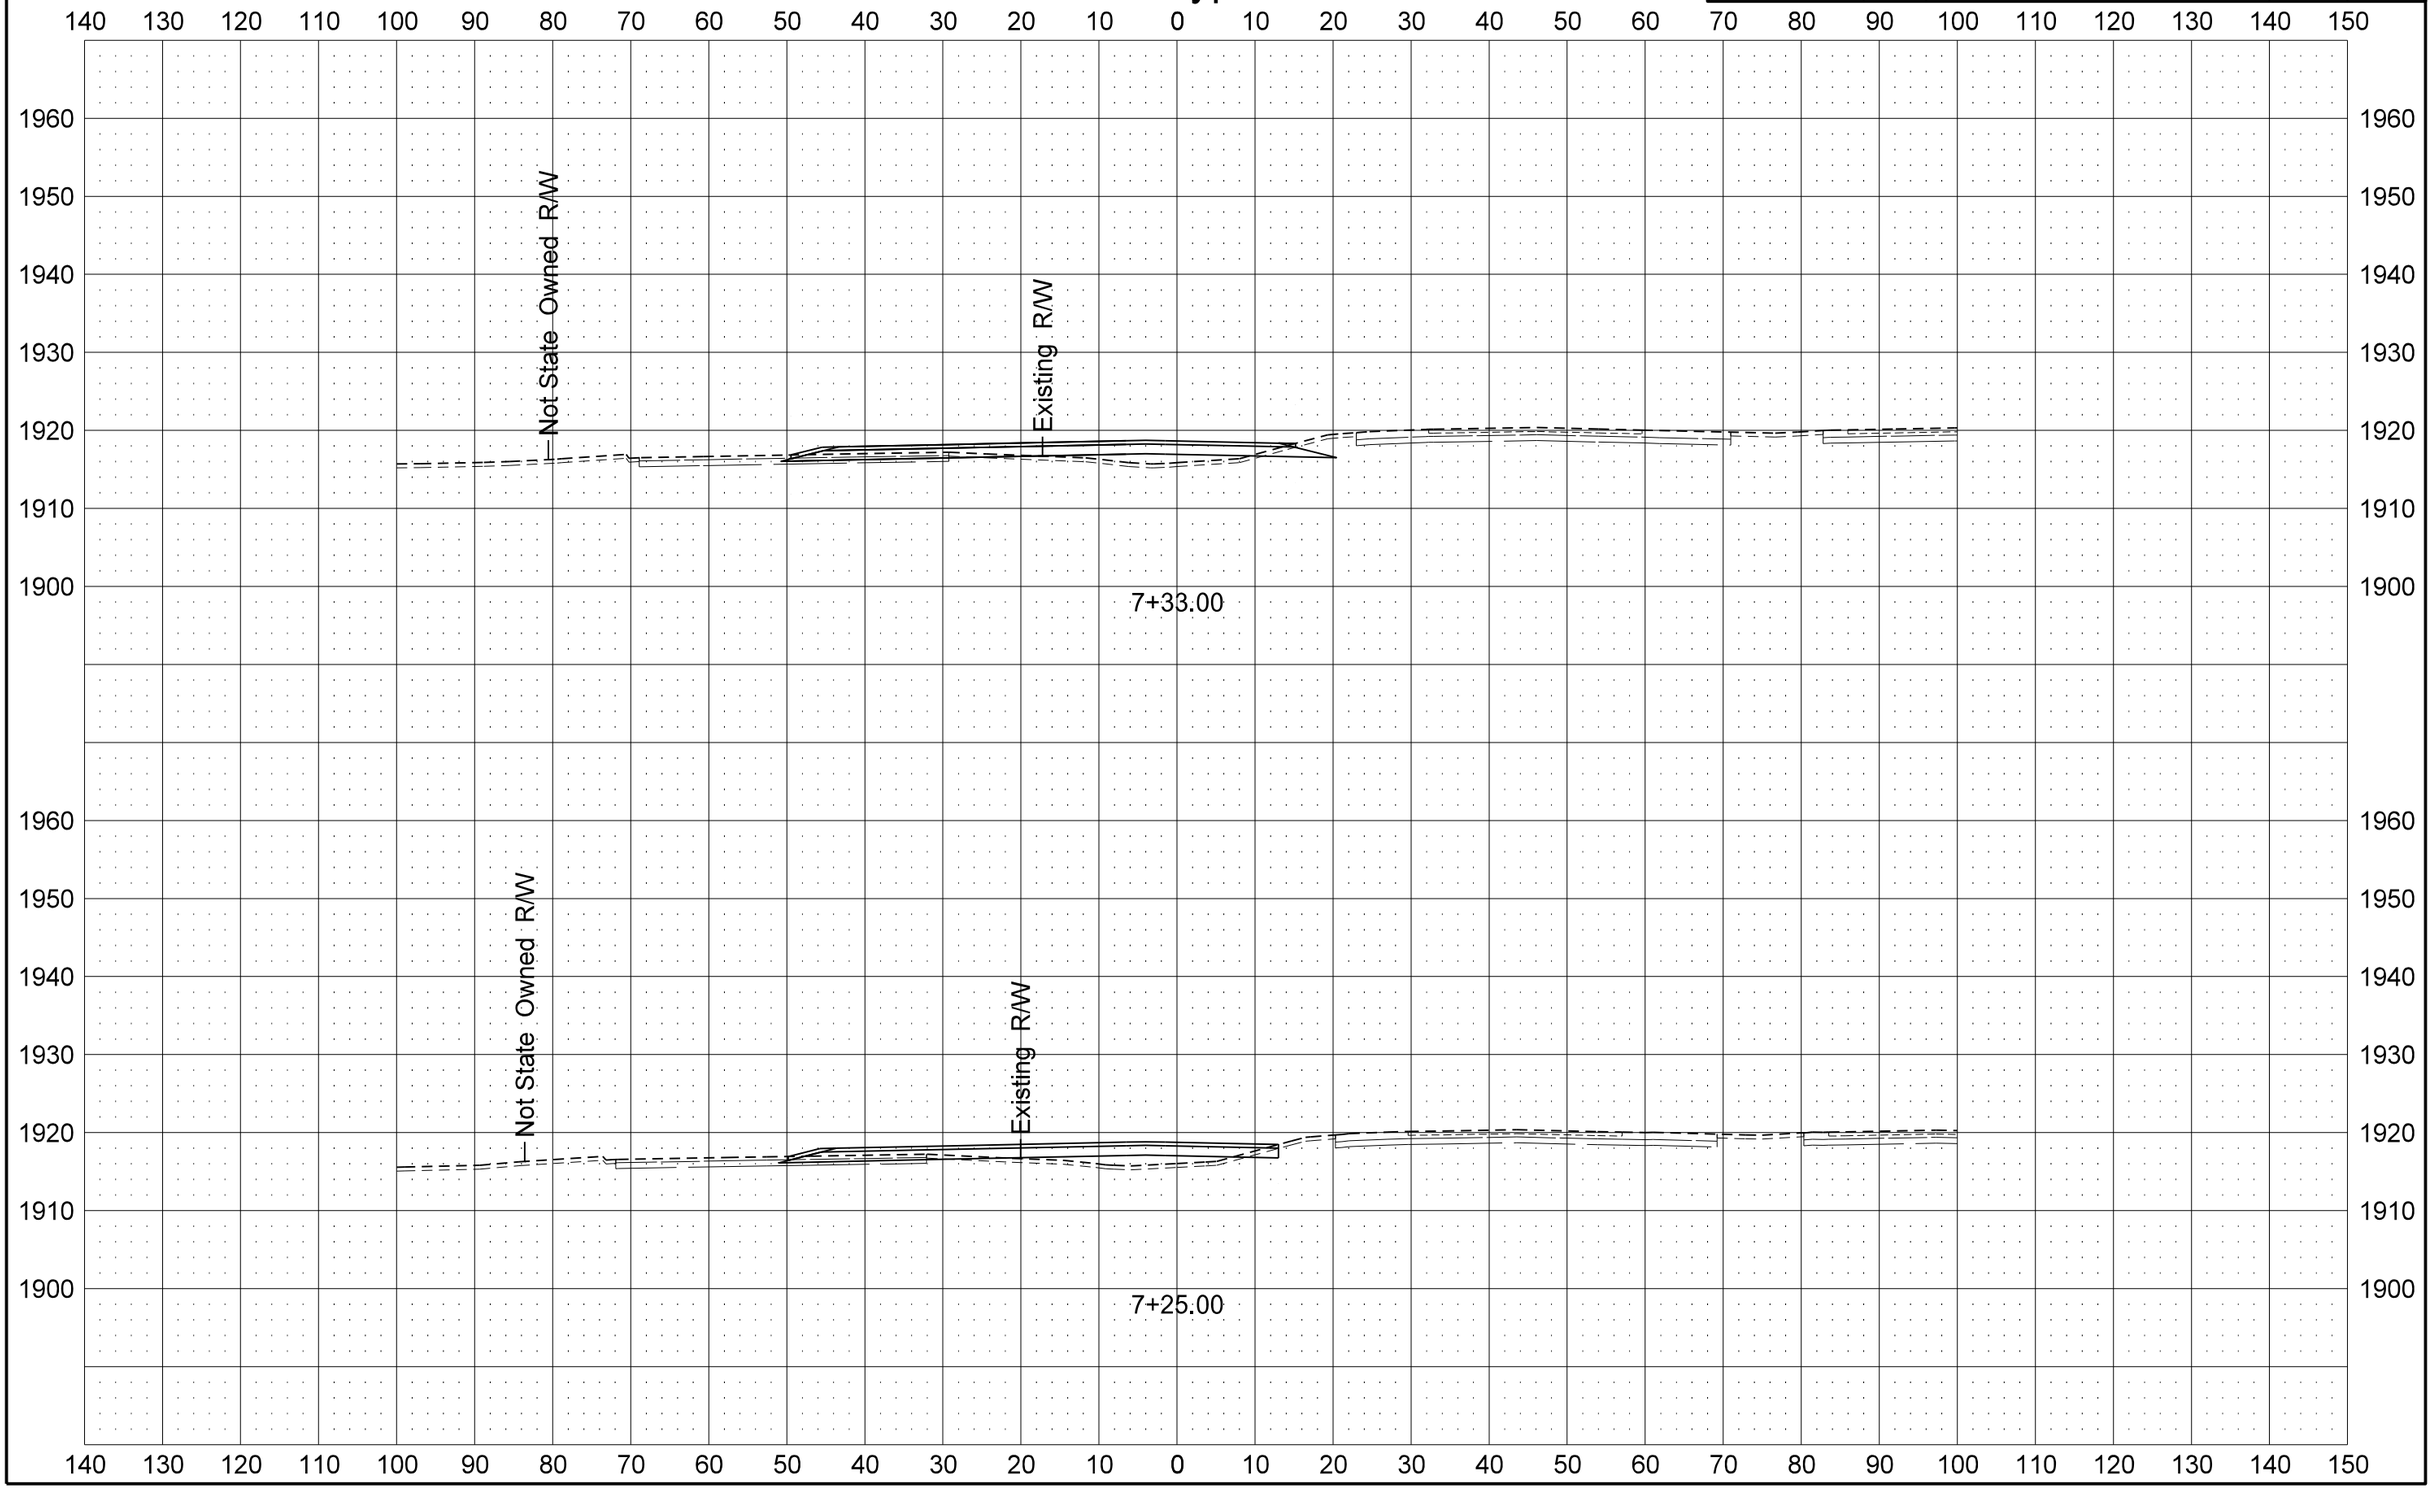

STATE	PROJECT NO.	SECTION NO.	SHEET NO.
ND	SOIA-7-002(130)019	200	6

US 2 Bypass

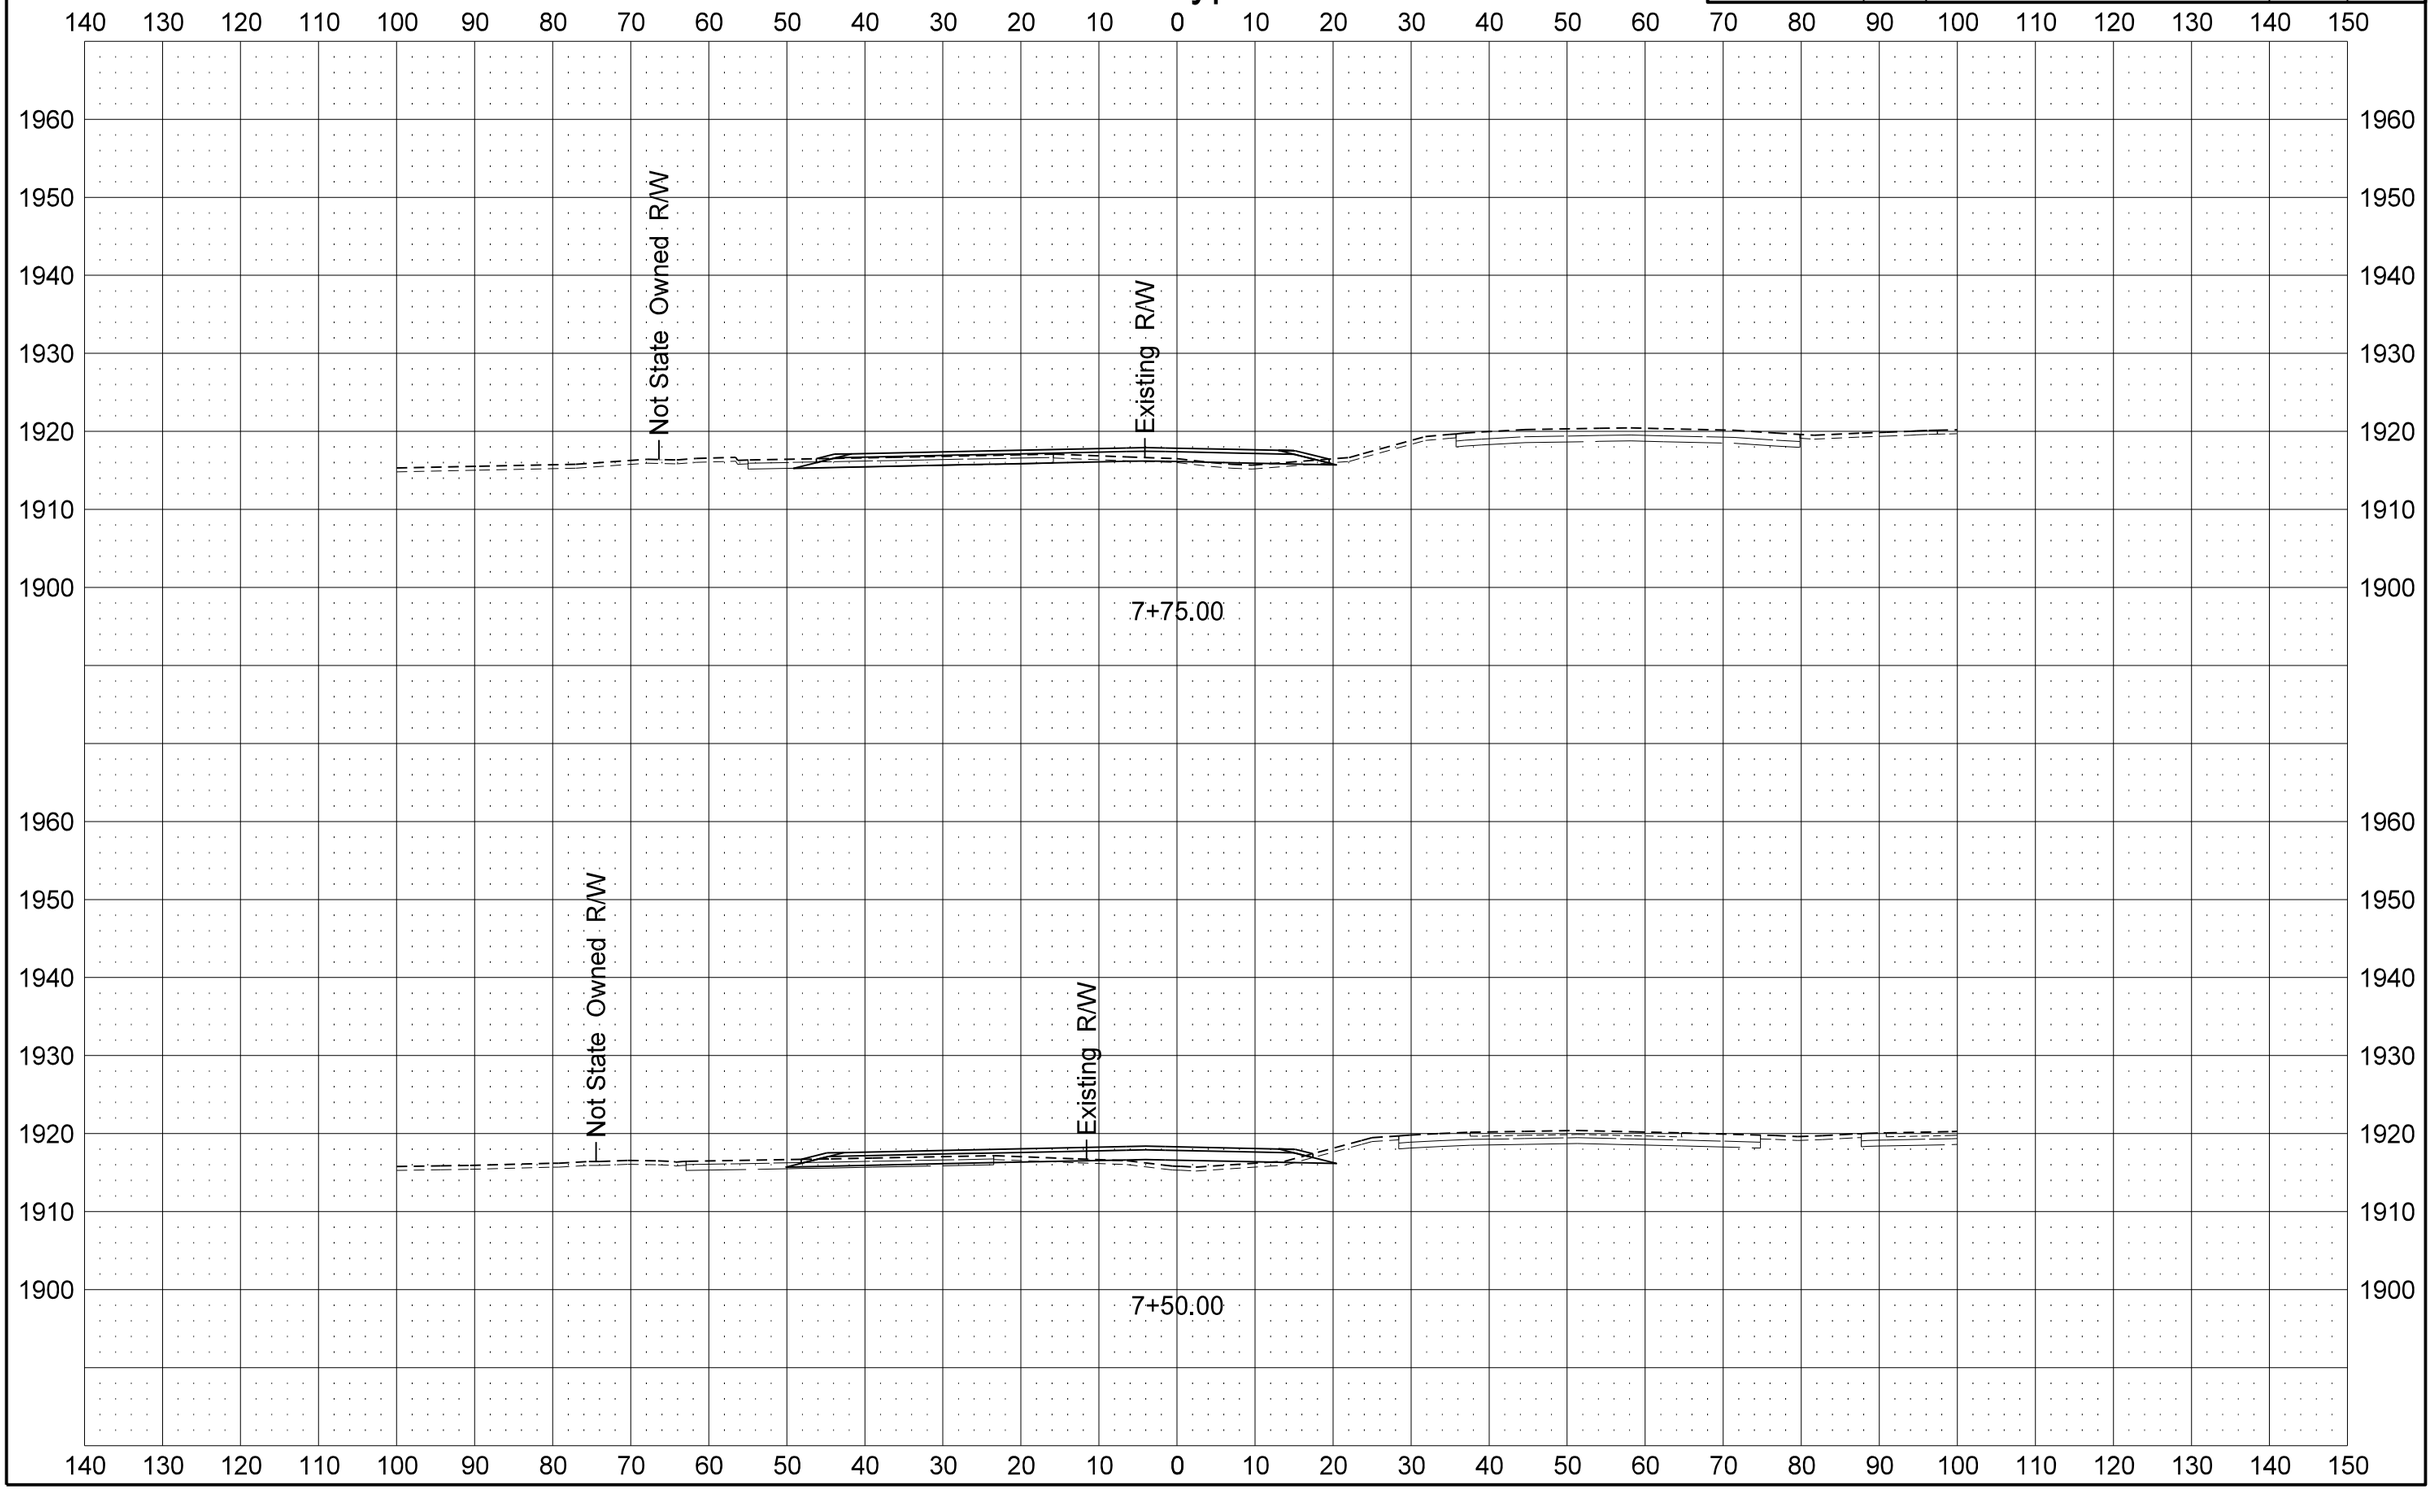

STATE	PROJECT NO.	SECTION NO.	SHEET NO.
ND	SOIA-7-002(130)019	200	7

US 2 Bypass

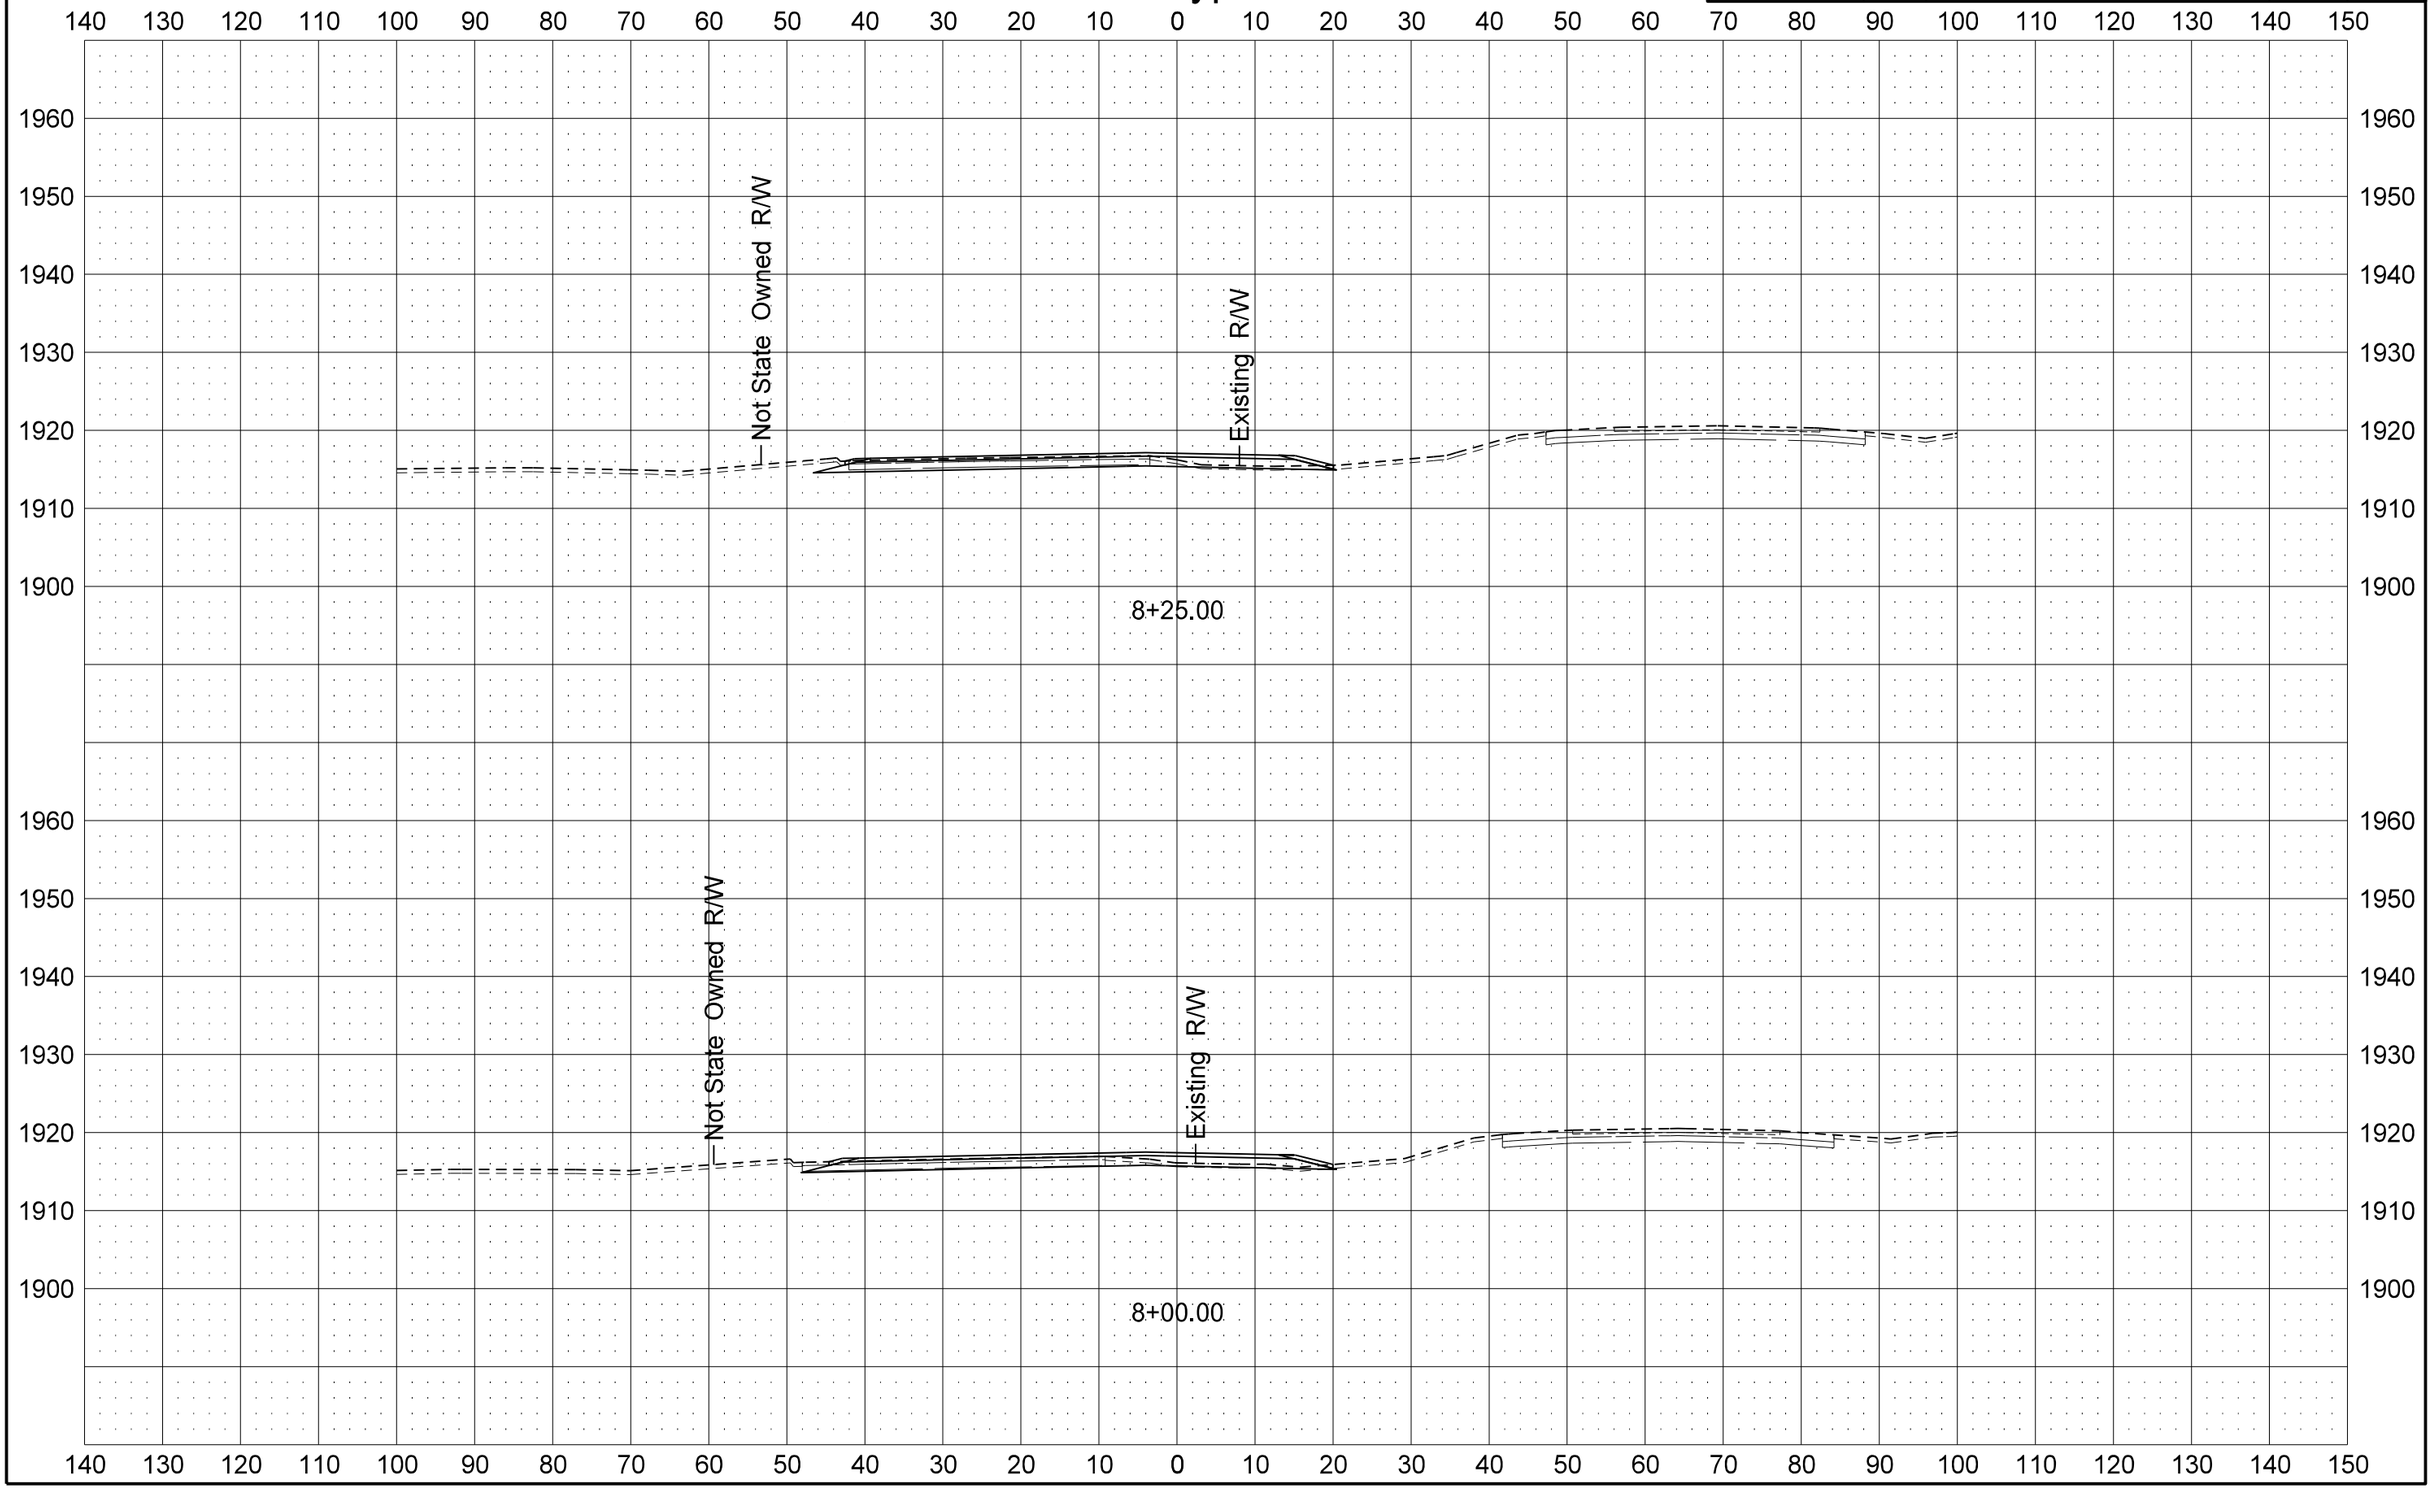

STATE	PROJECT NO.	SECTION NO.	SHEET NO.
ND	SOIA-7-002(130)019	200	8

US 2 Bypass

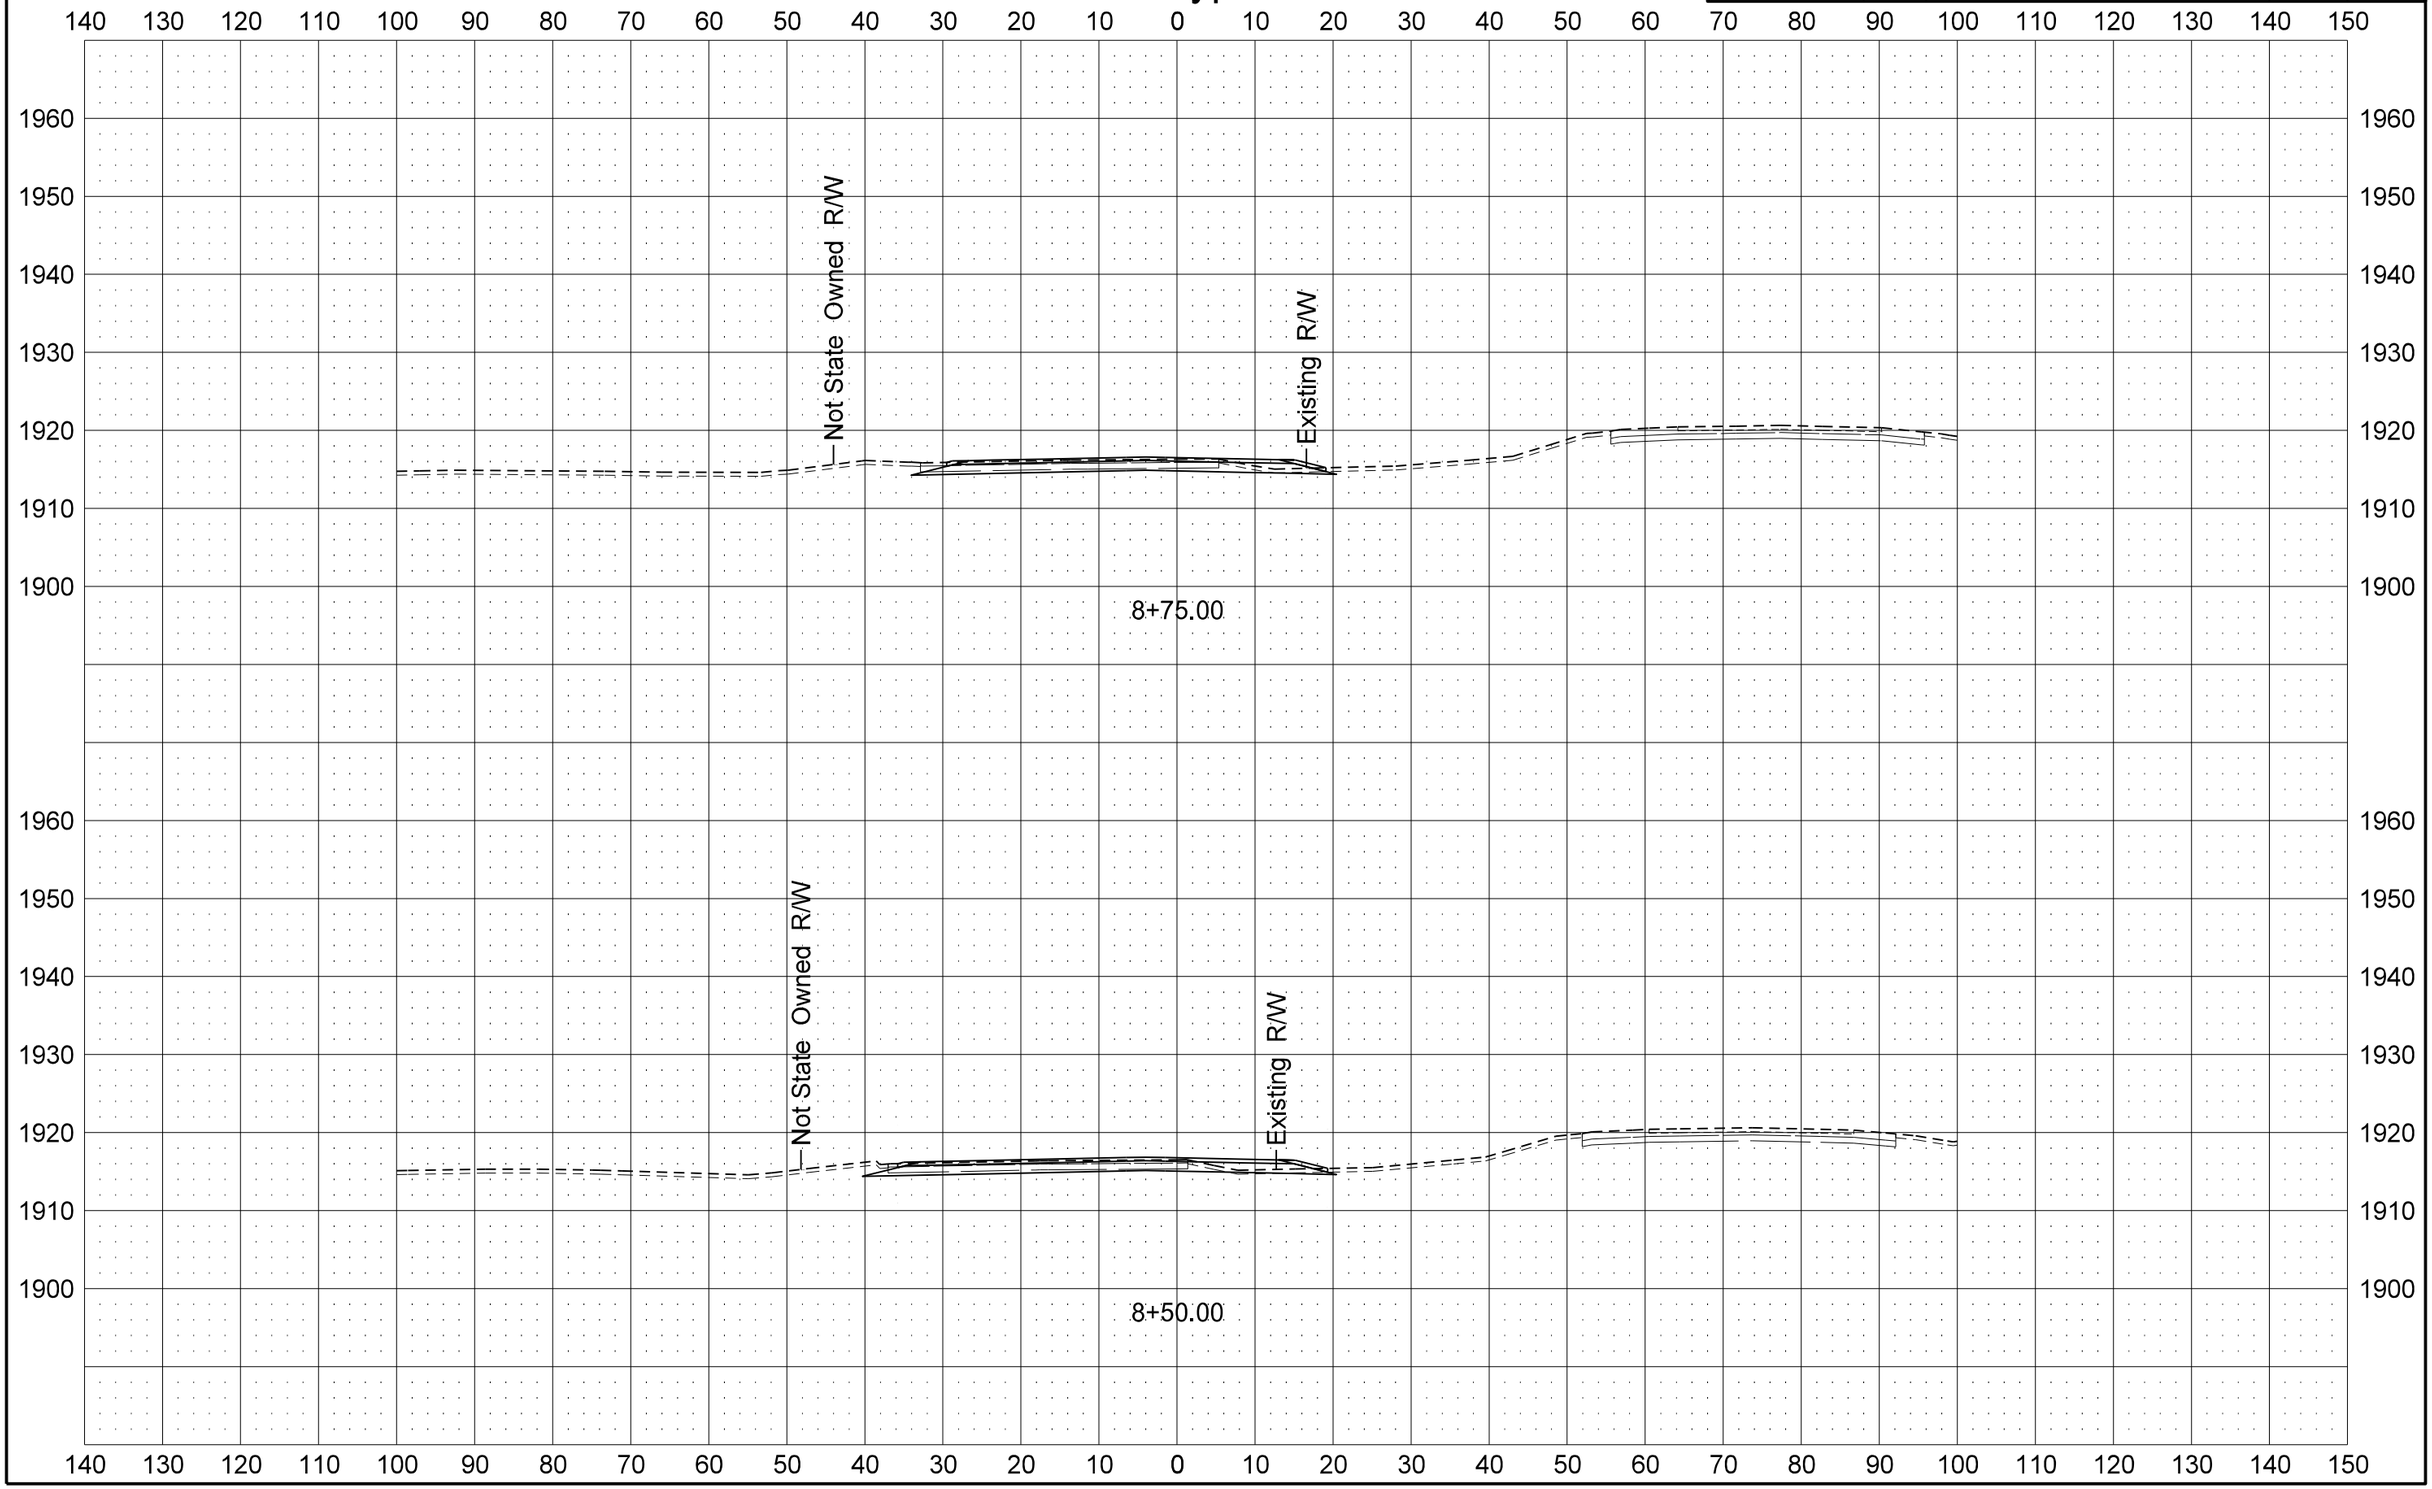

STATE	PROJECT NO.	SECTION NO.	SHEET NO.
ND	SOIA-7-002(130)019	200	9

US 2 Bypass

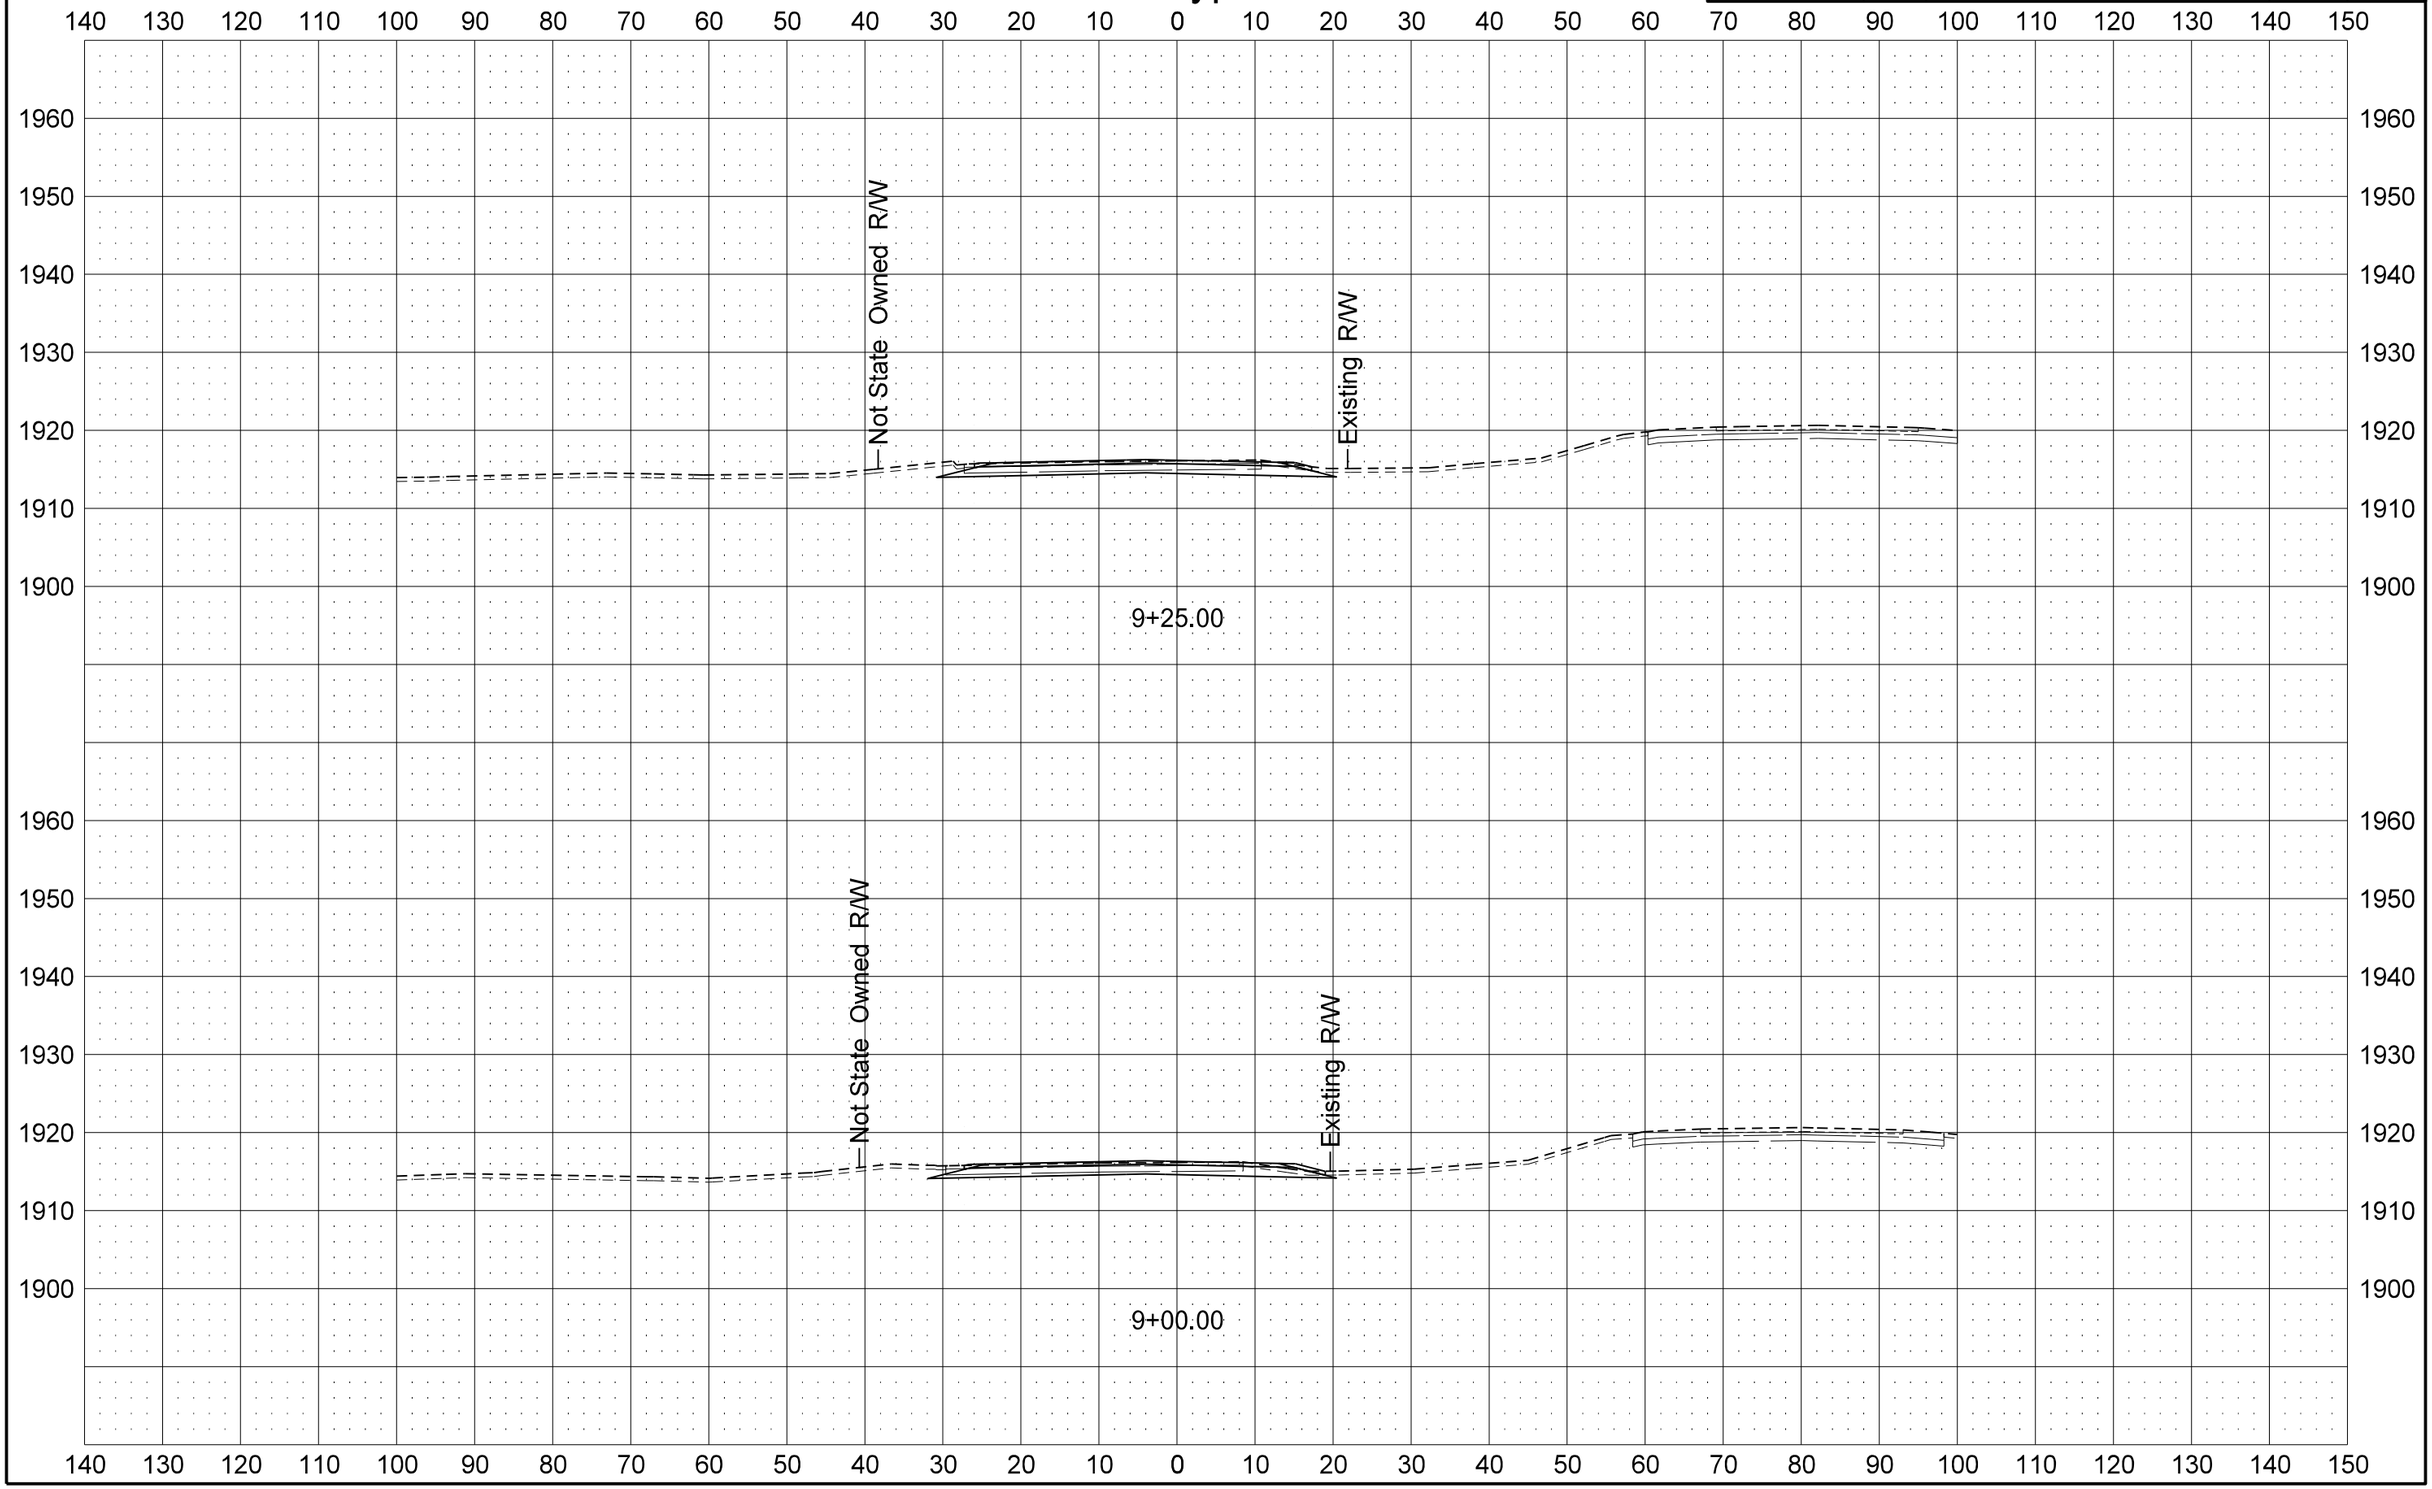

STATE	PROJECT NO.	SECTION NO.	SHEET NO.
ND	SOIA-7-002(130)019	200	10

US 2 Bypass

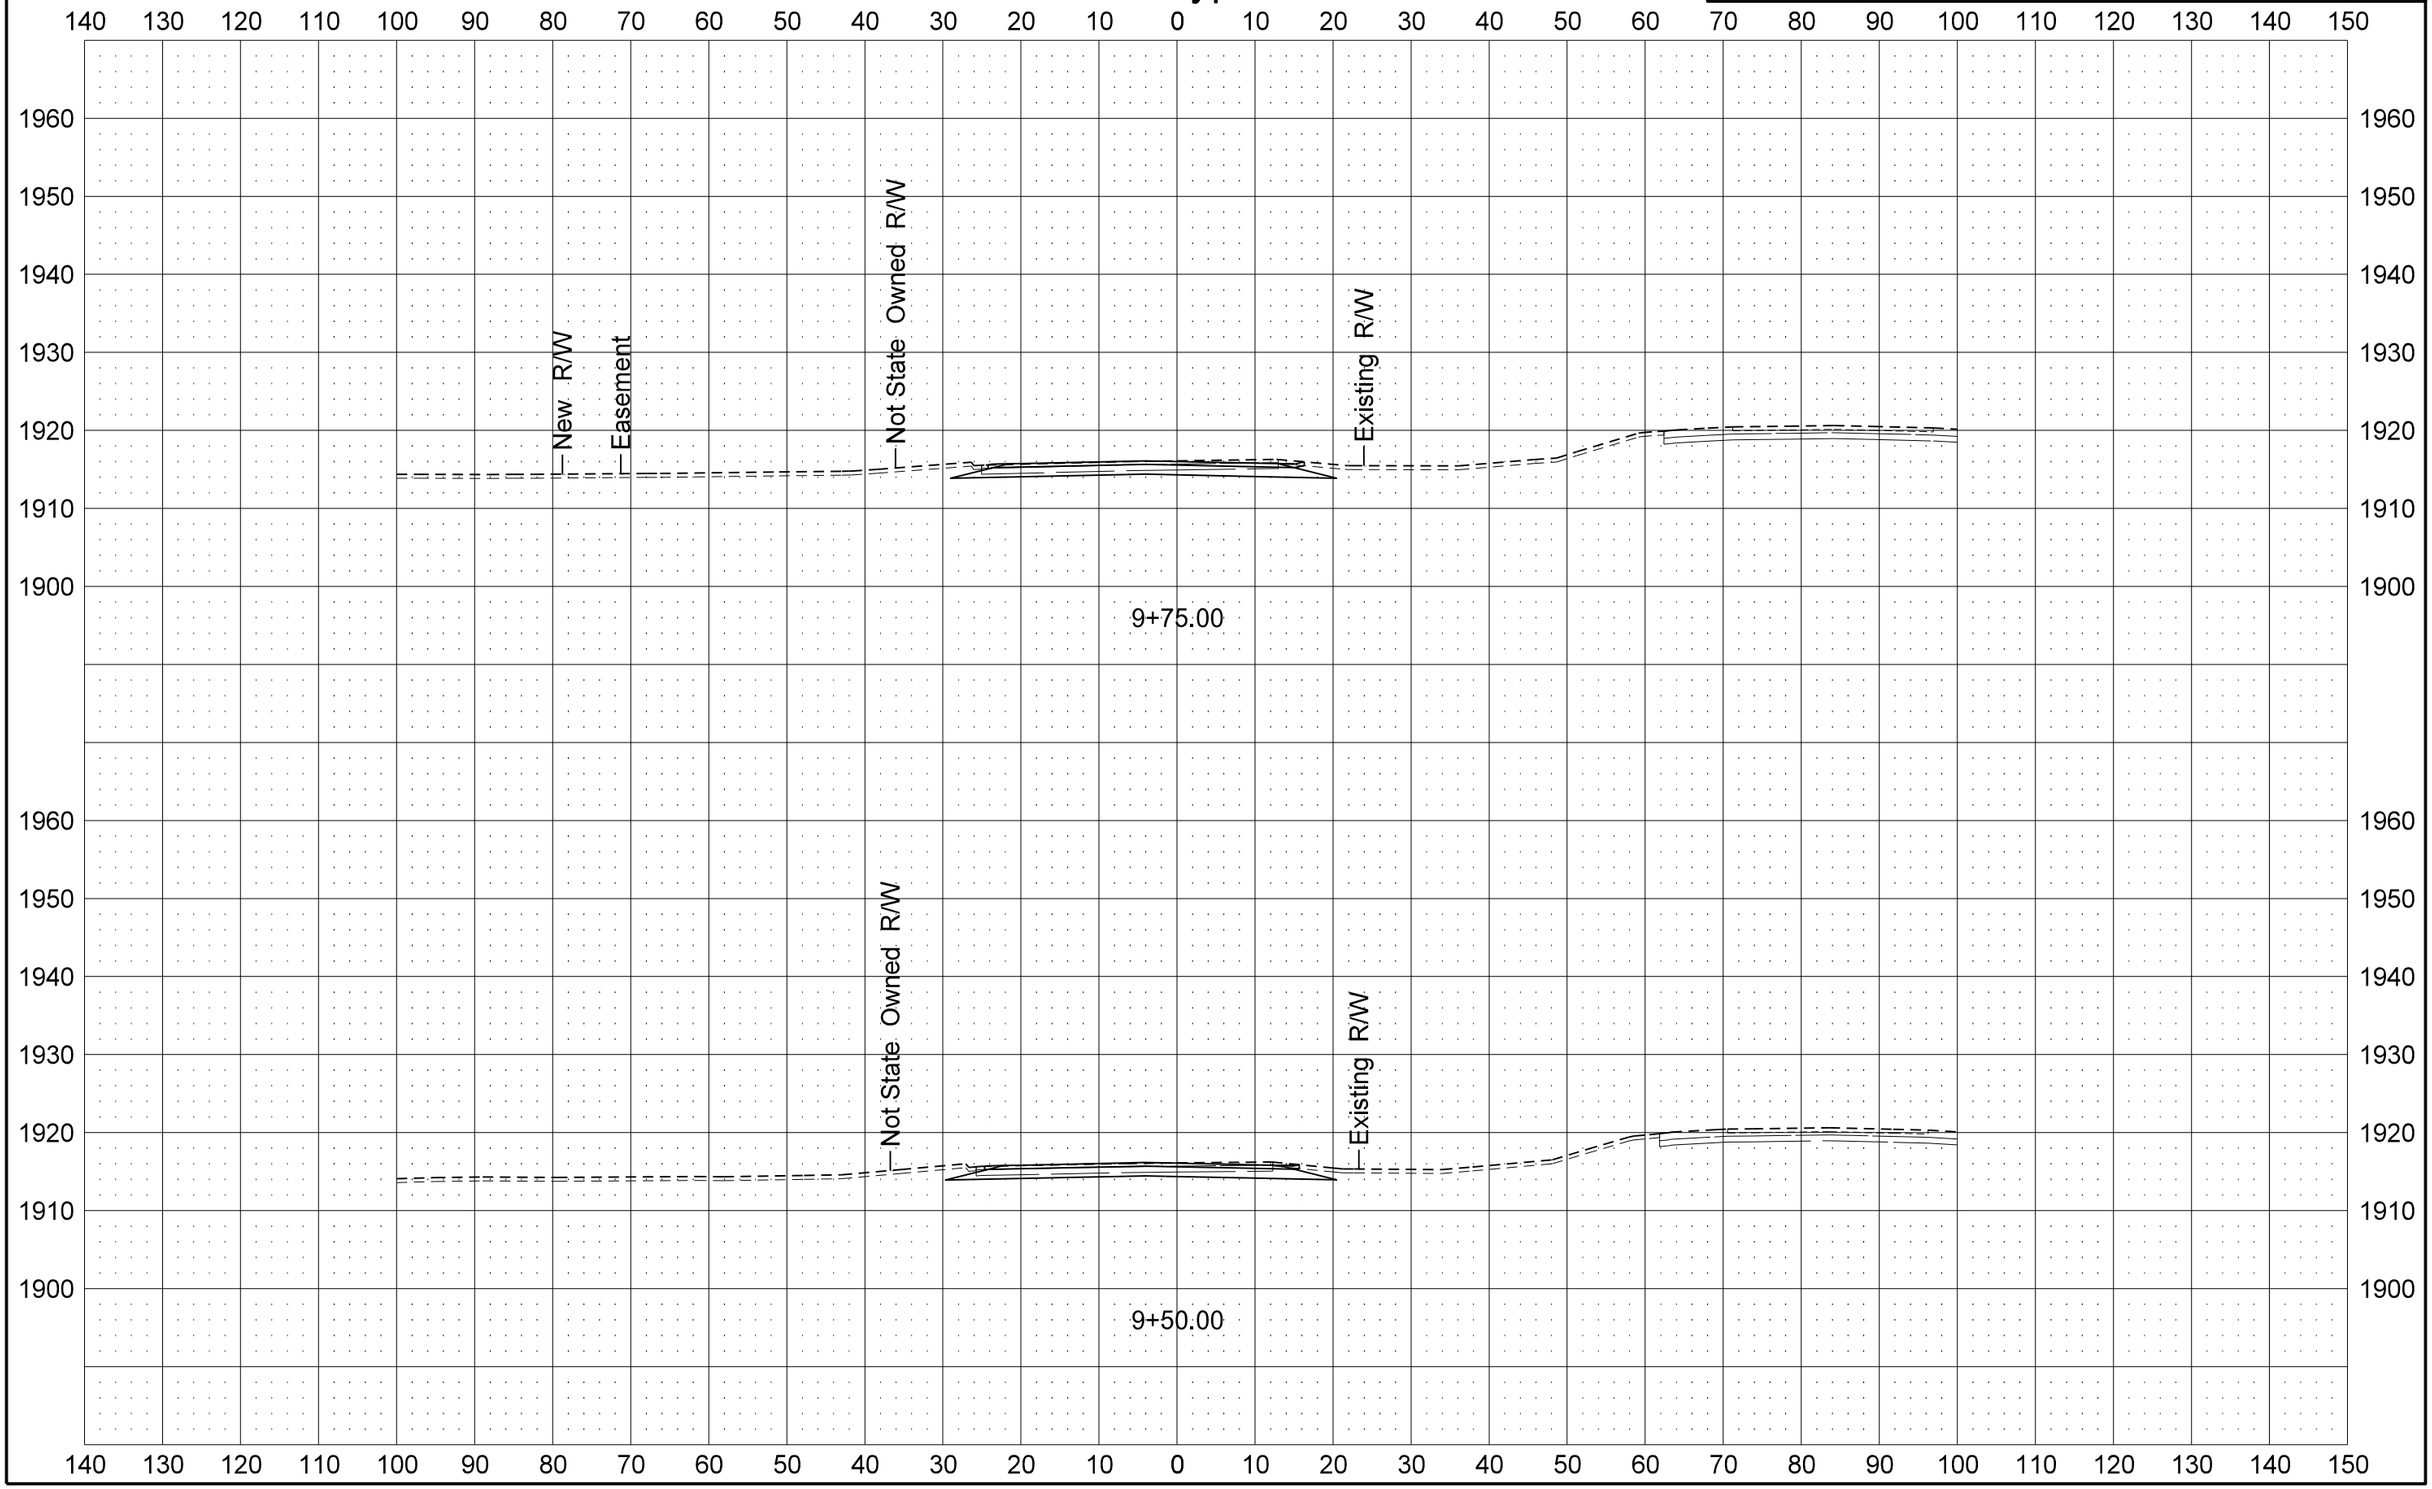

STATE	PROJECT NO.	SECTION NO.	SHEET NO.
ND	SOIA-7-002(130)019	200	11

US 2 Bypass

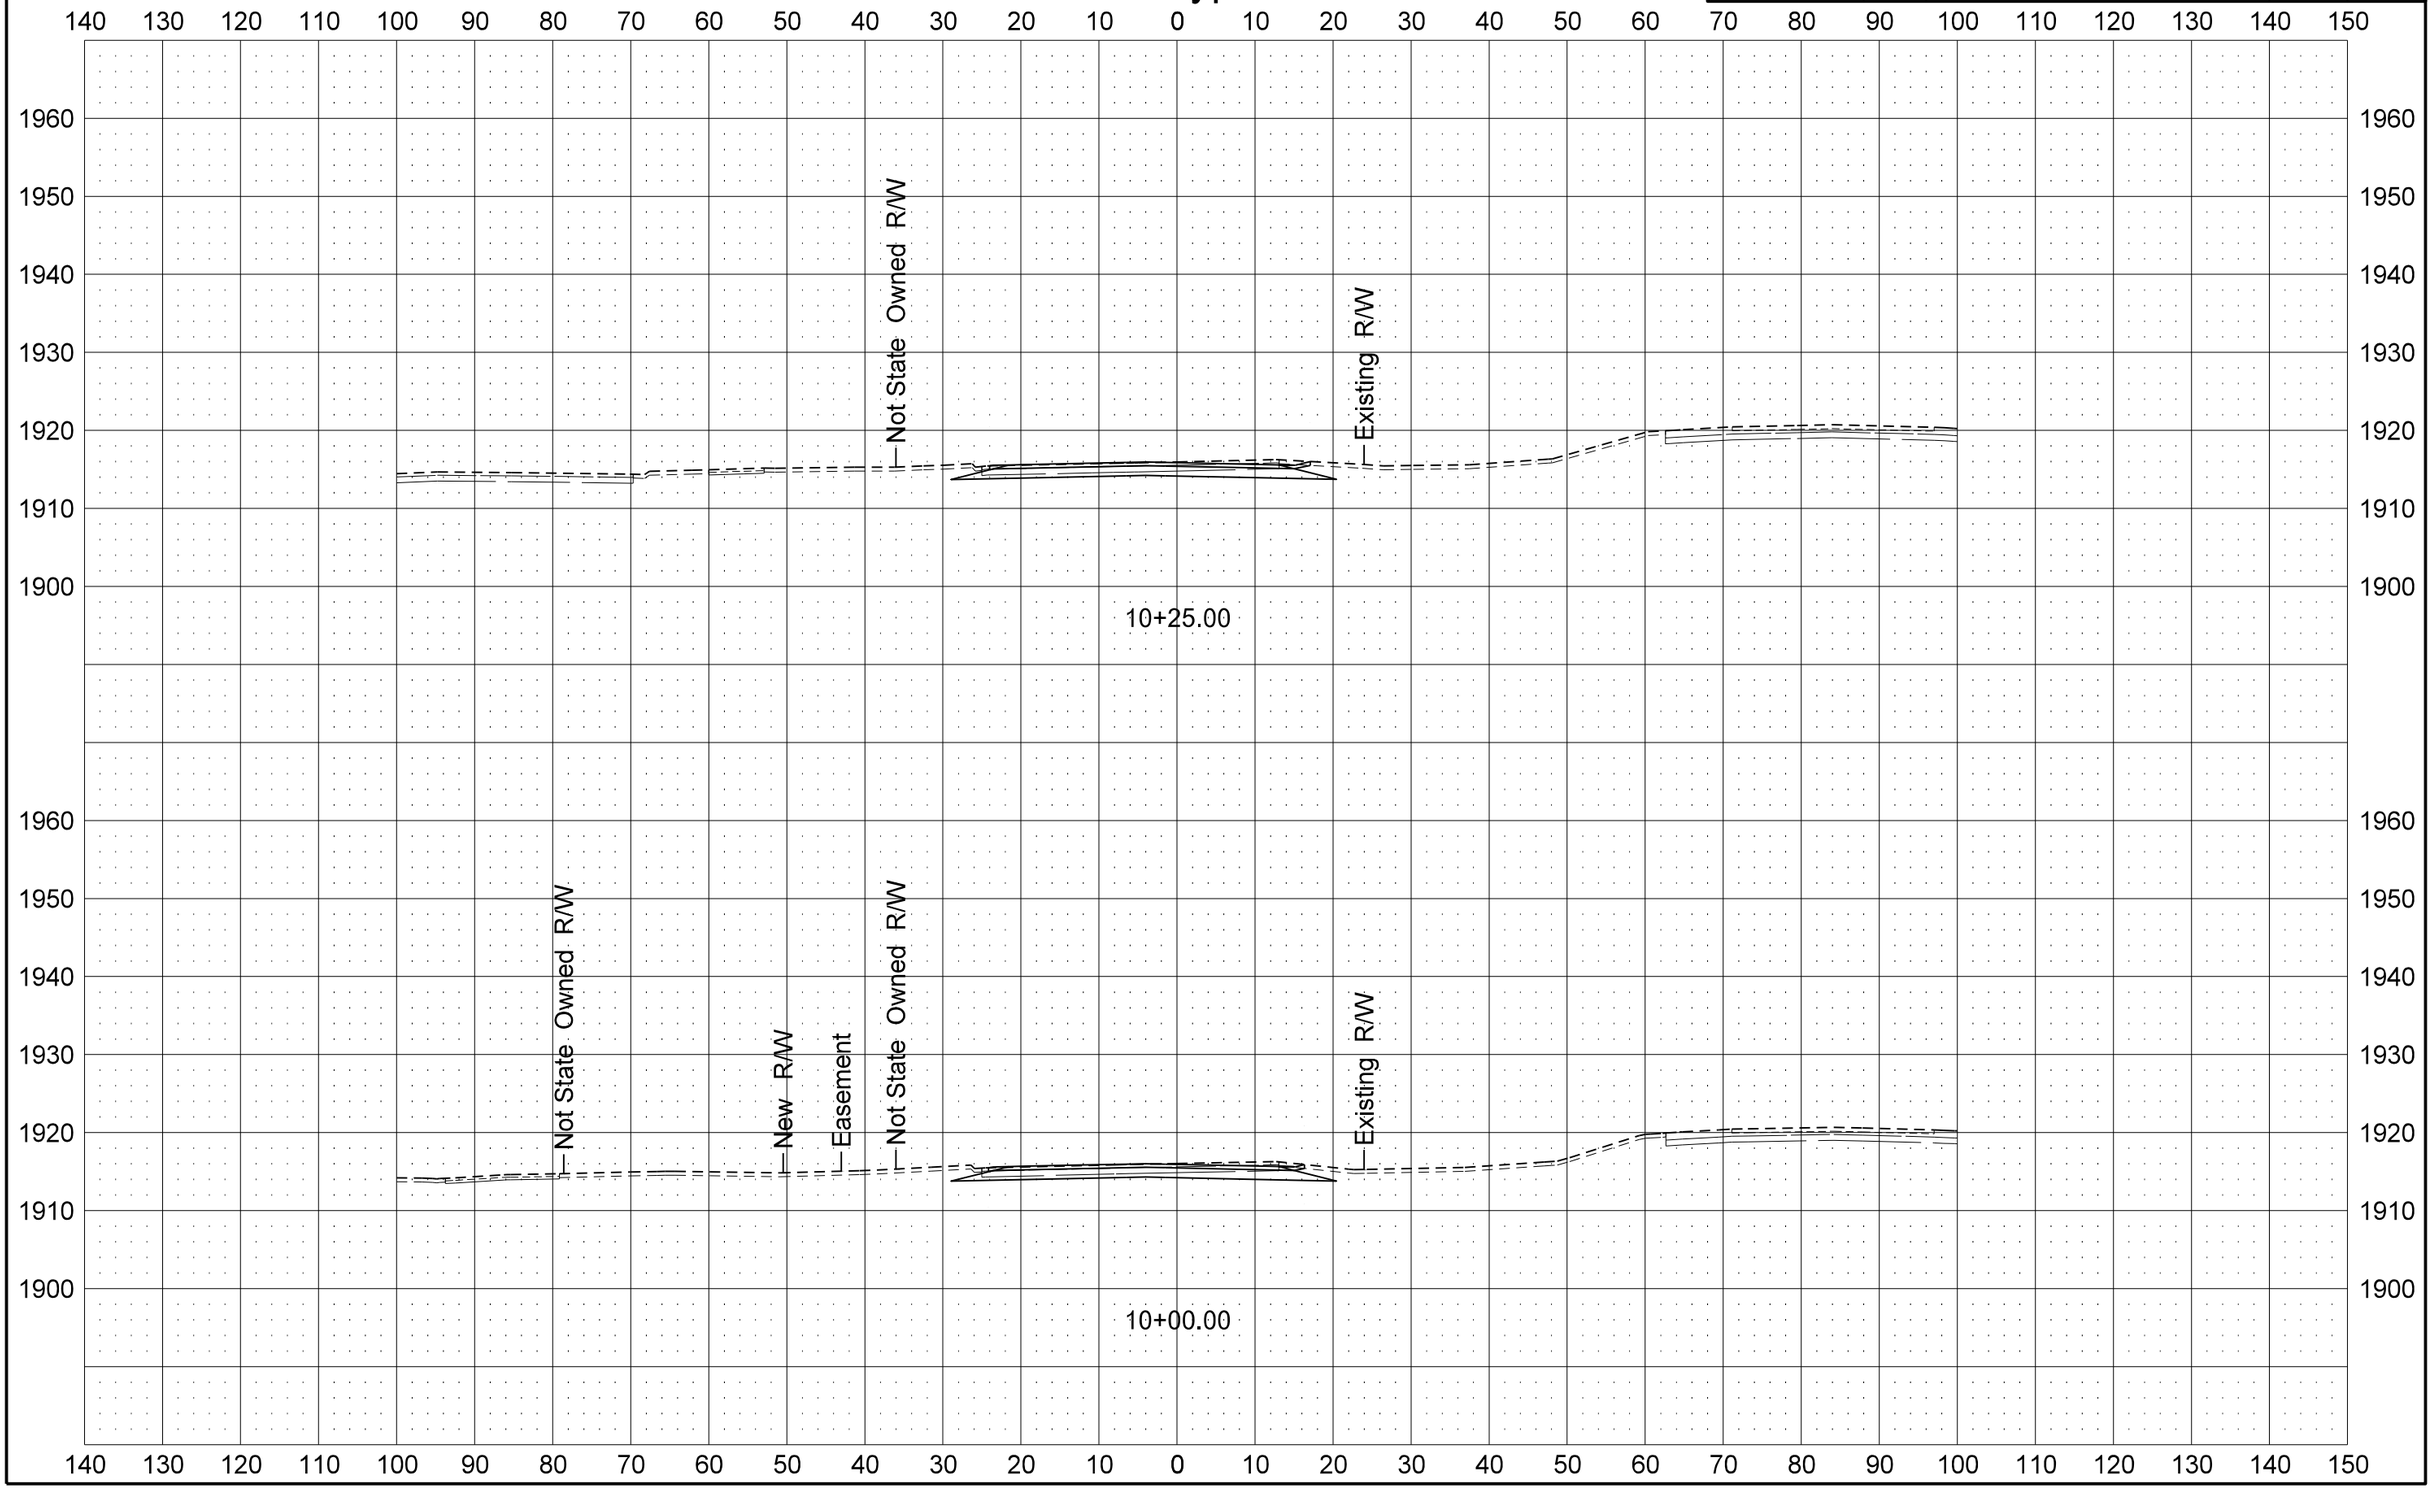

STATE	PROJECT NO.	SECTION NO.	SHEET NO.
ND	SOIA-7-002(130)019	200	12

US 2 Bypass

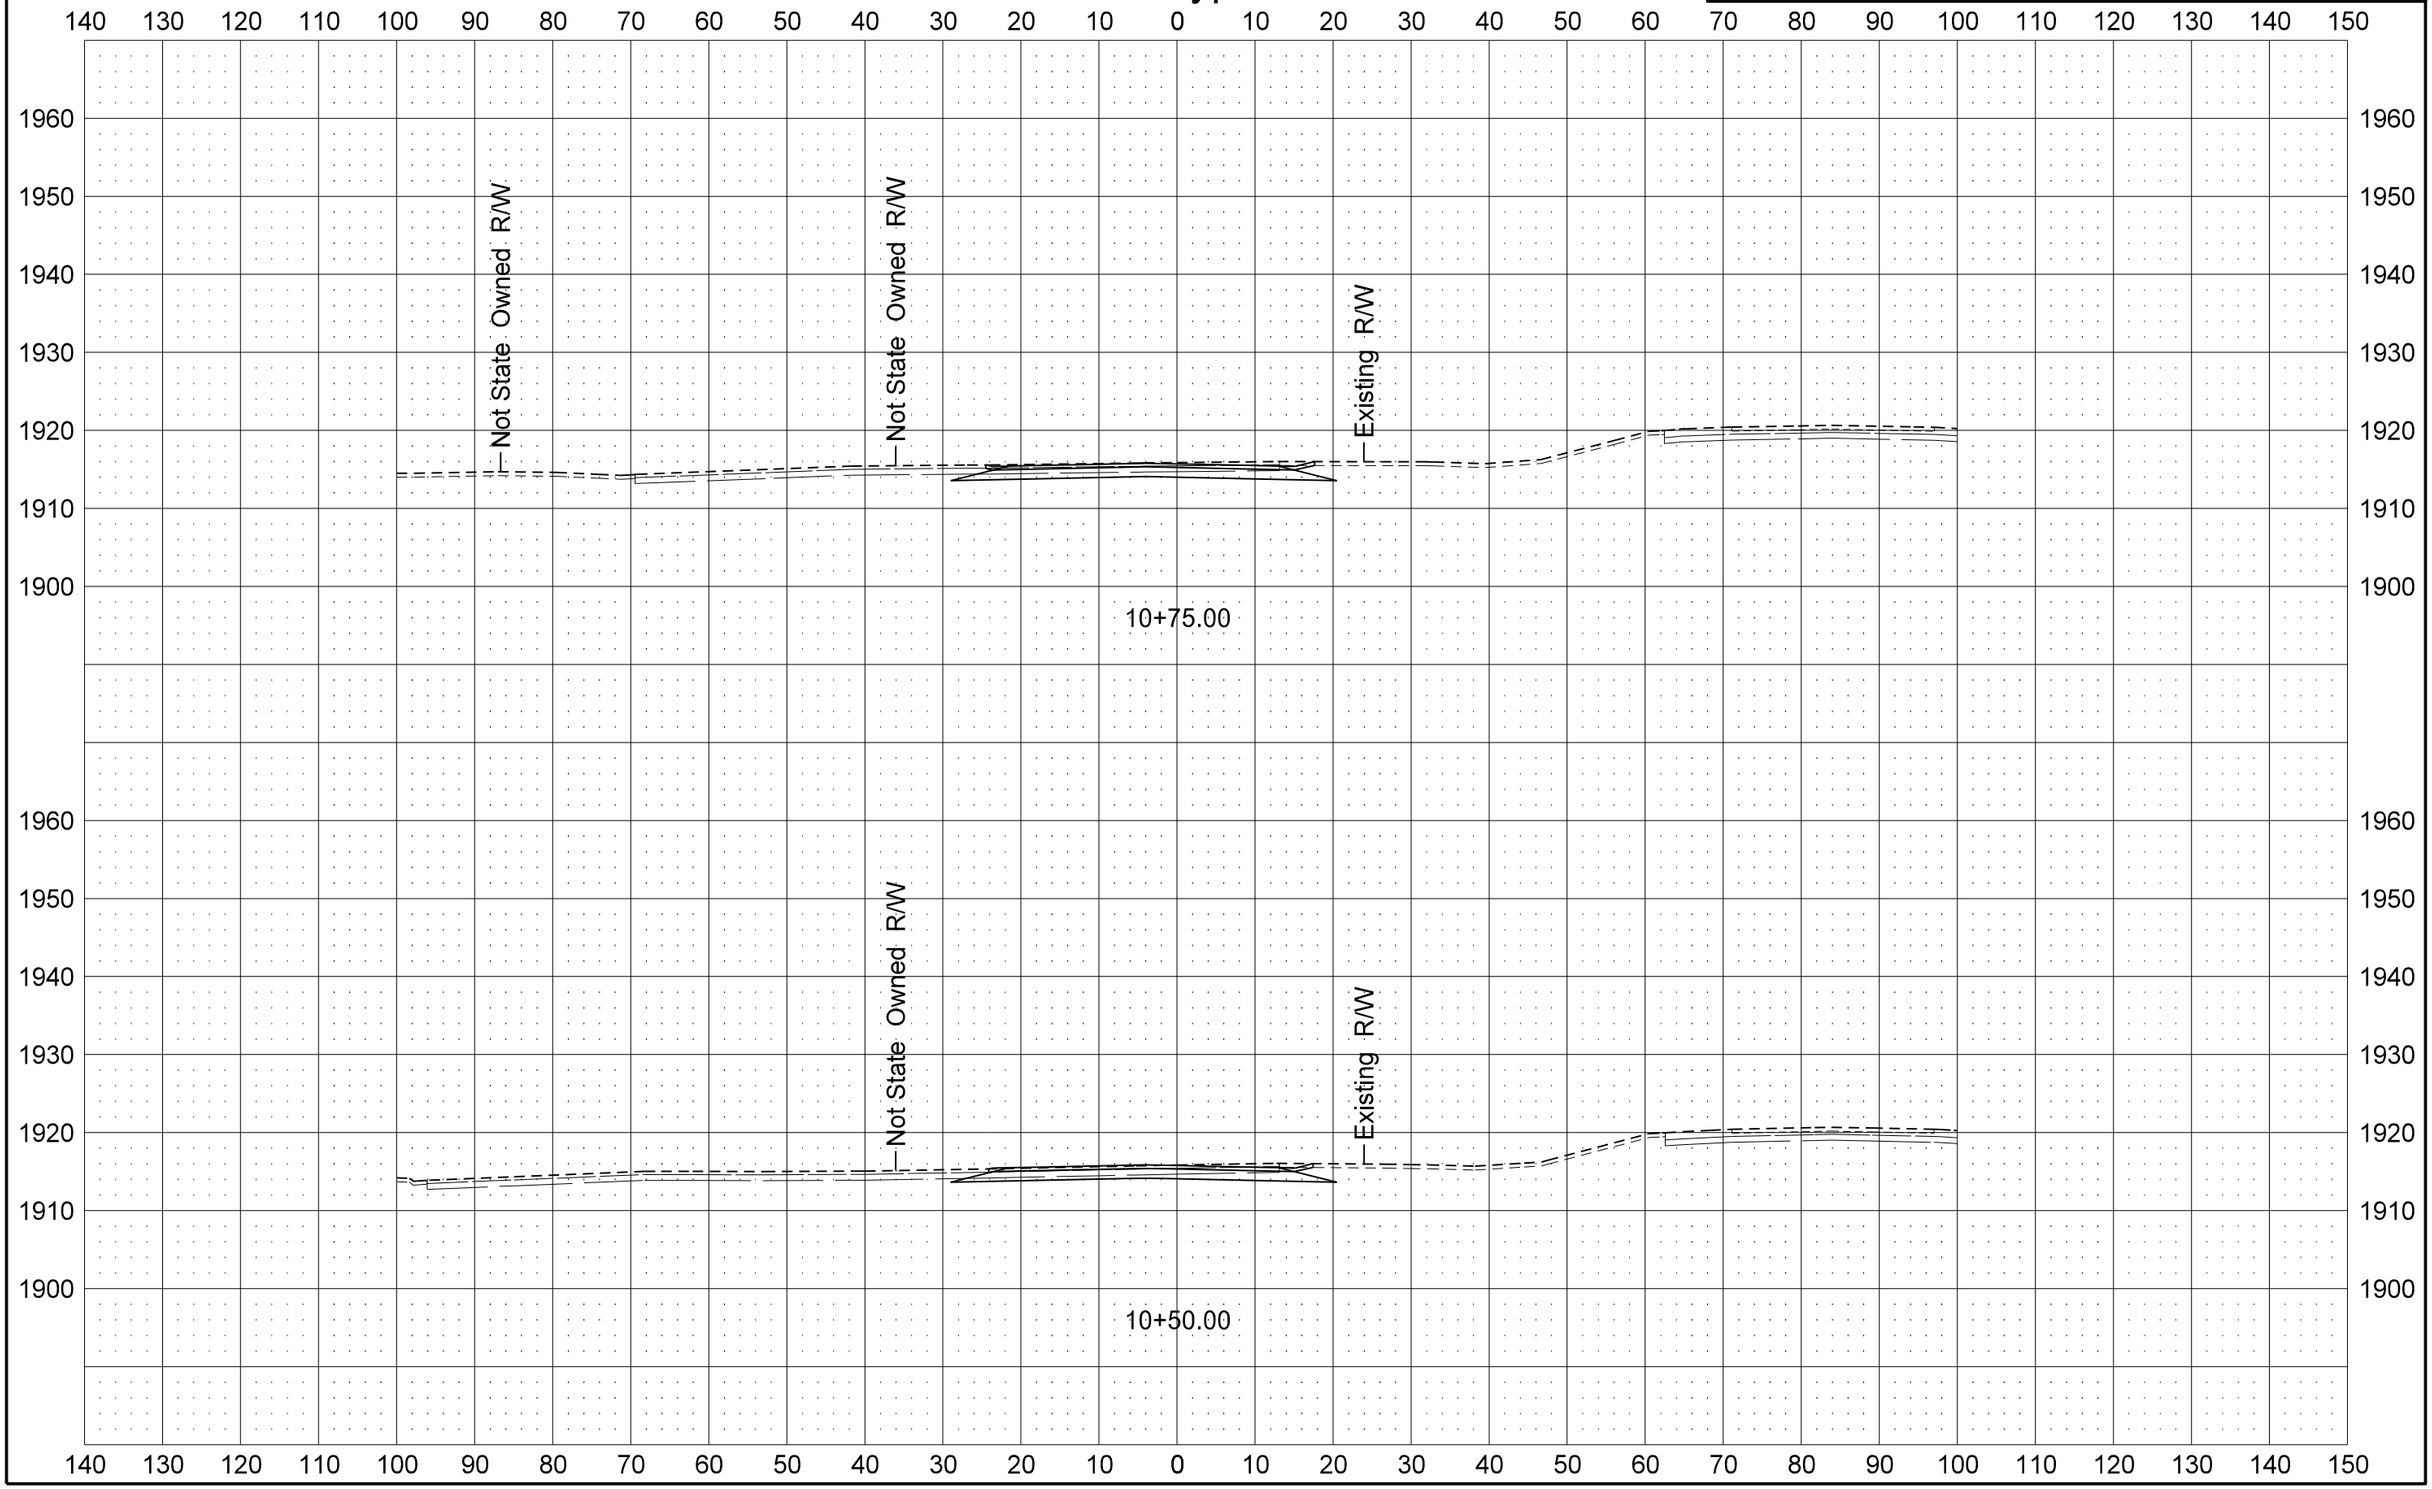

STATE	PROJECT NO.	SECTION NO.	SHEET NO.
ND	SOIA-7-002(130)019	200	13

US 2 Bypass

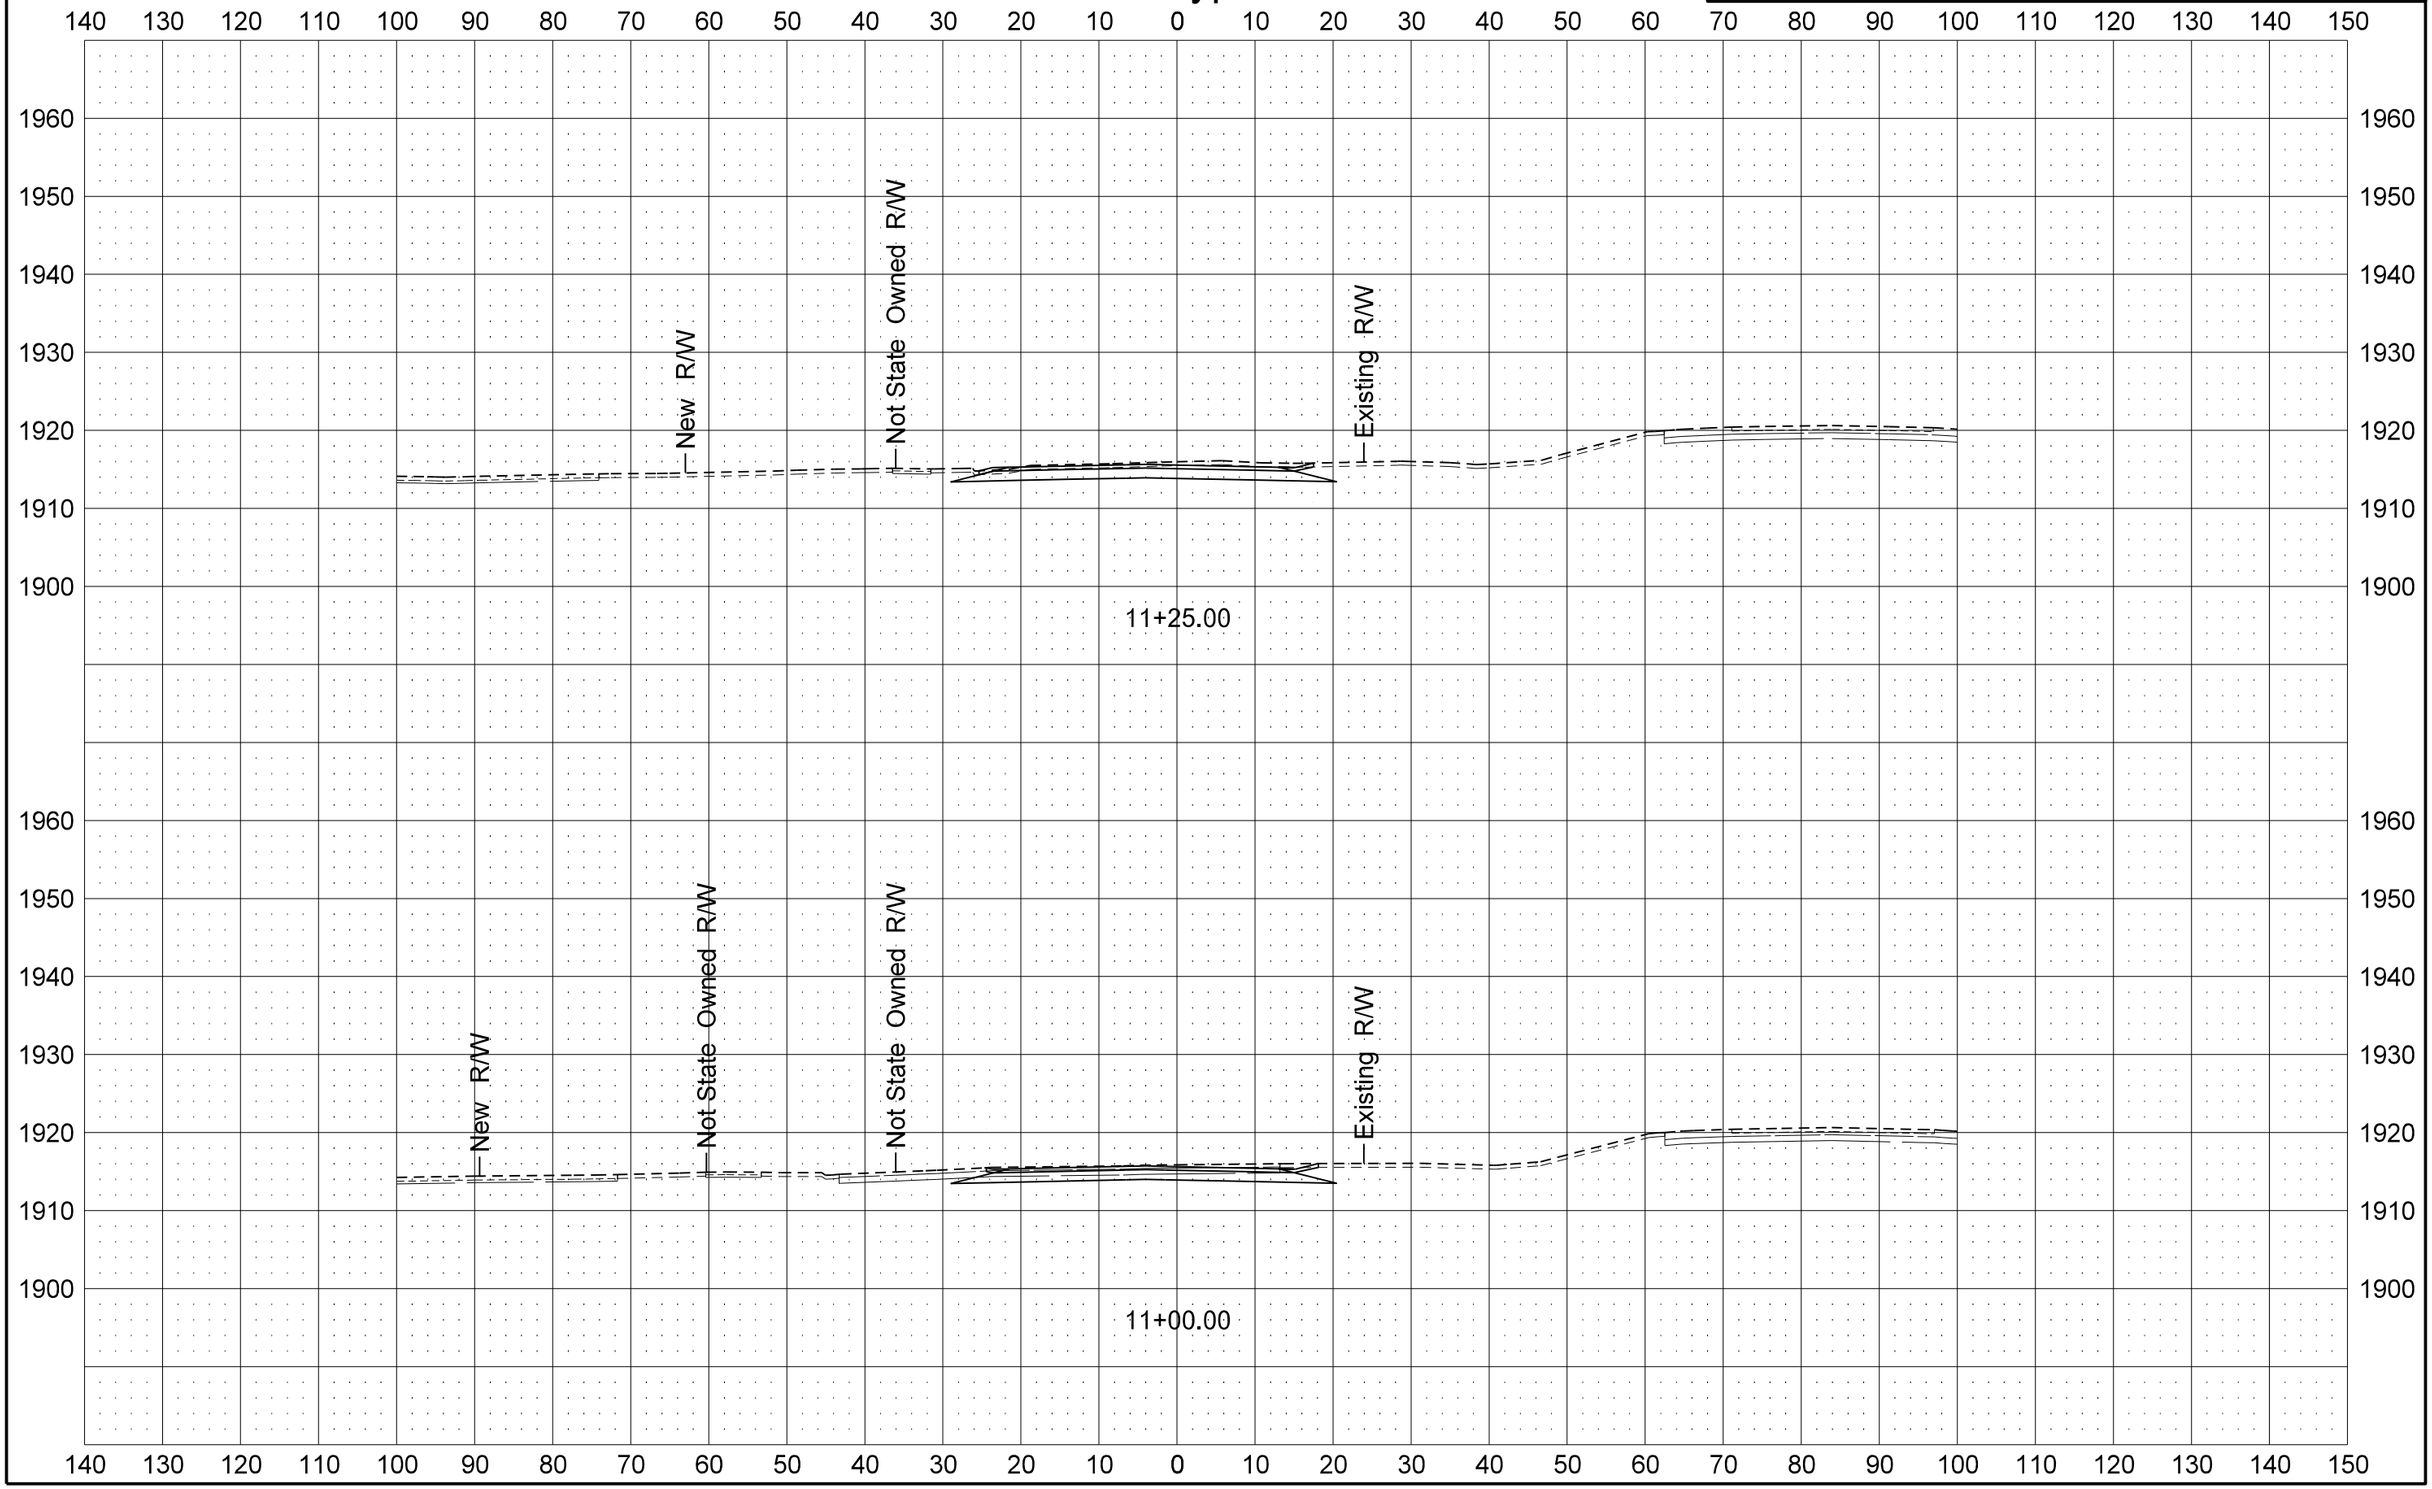

STATE	PROJECT NO.	SECTION NO.	SHEET NO.
ND	SOIA-7-002(130)019	200	14

US 2 Bypass

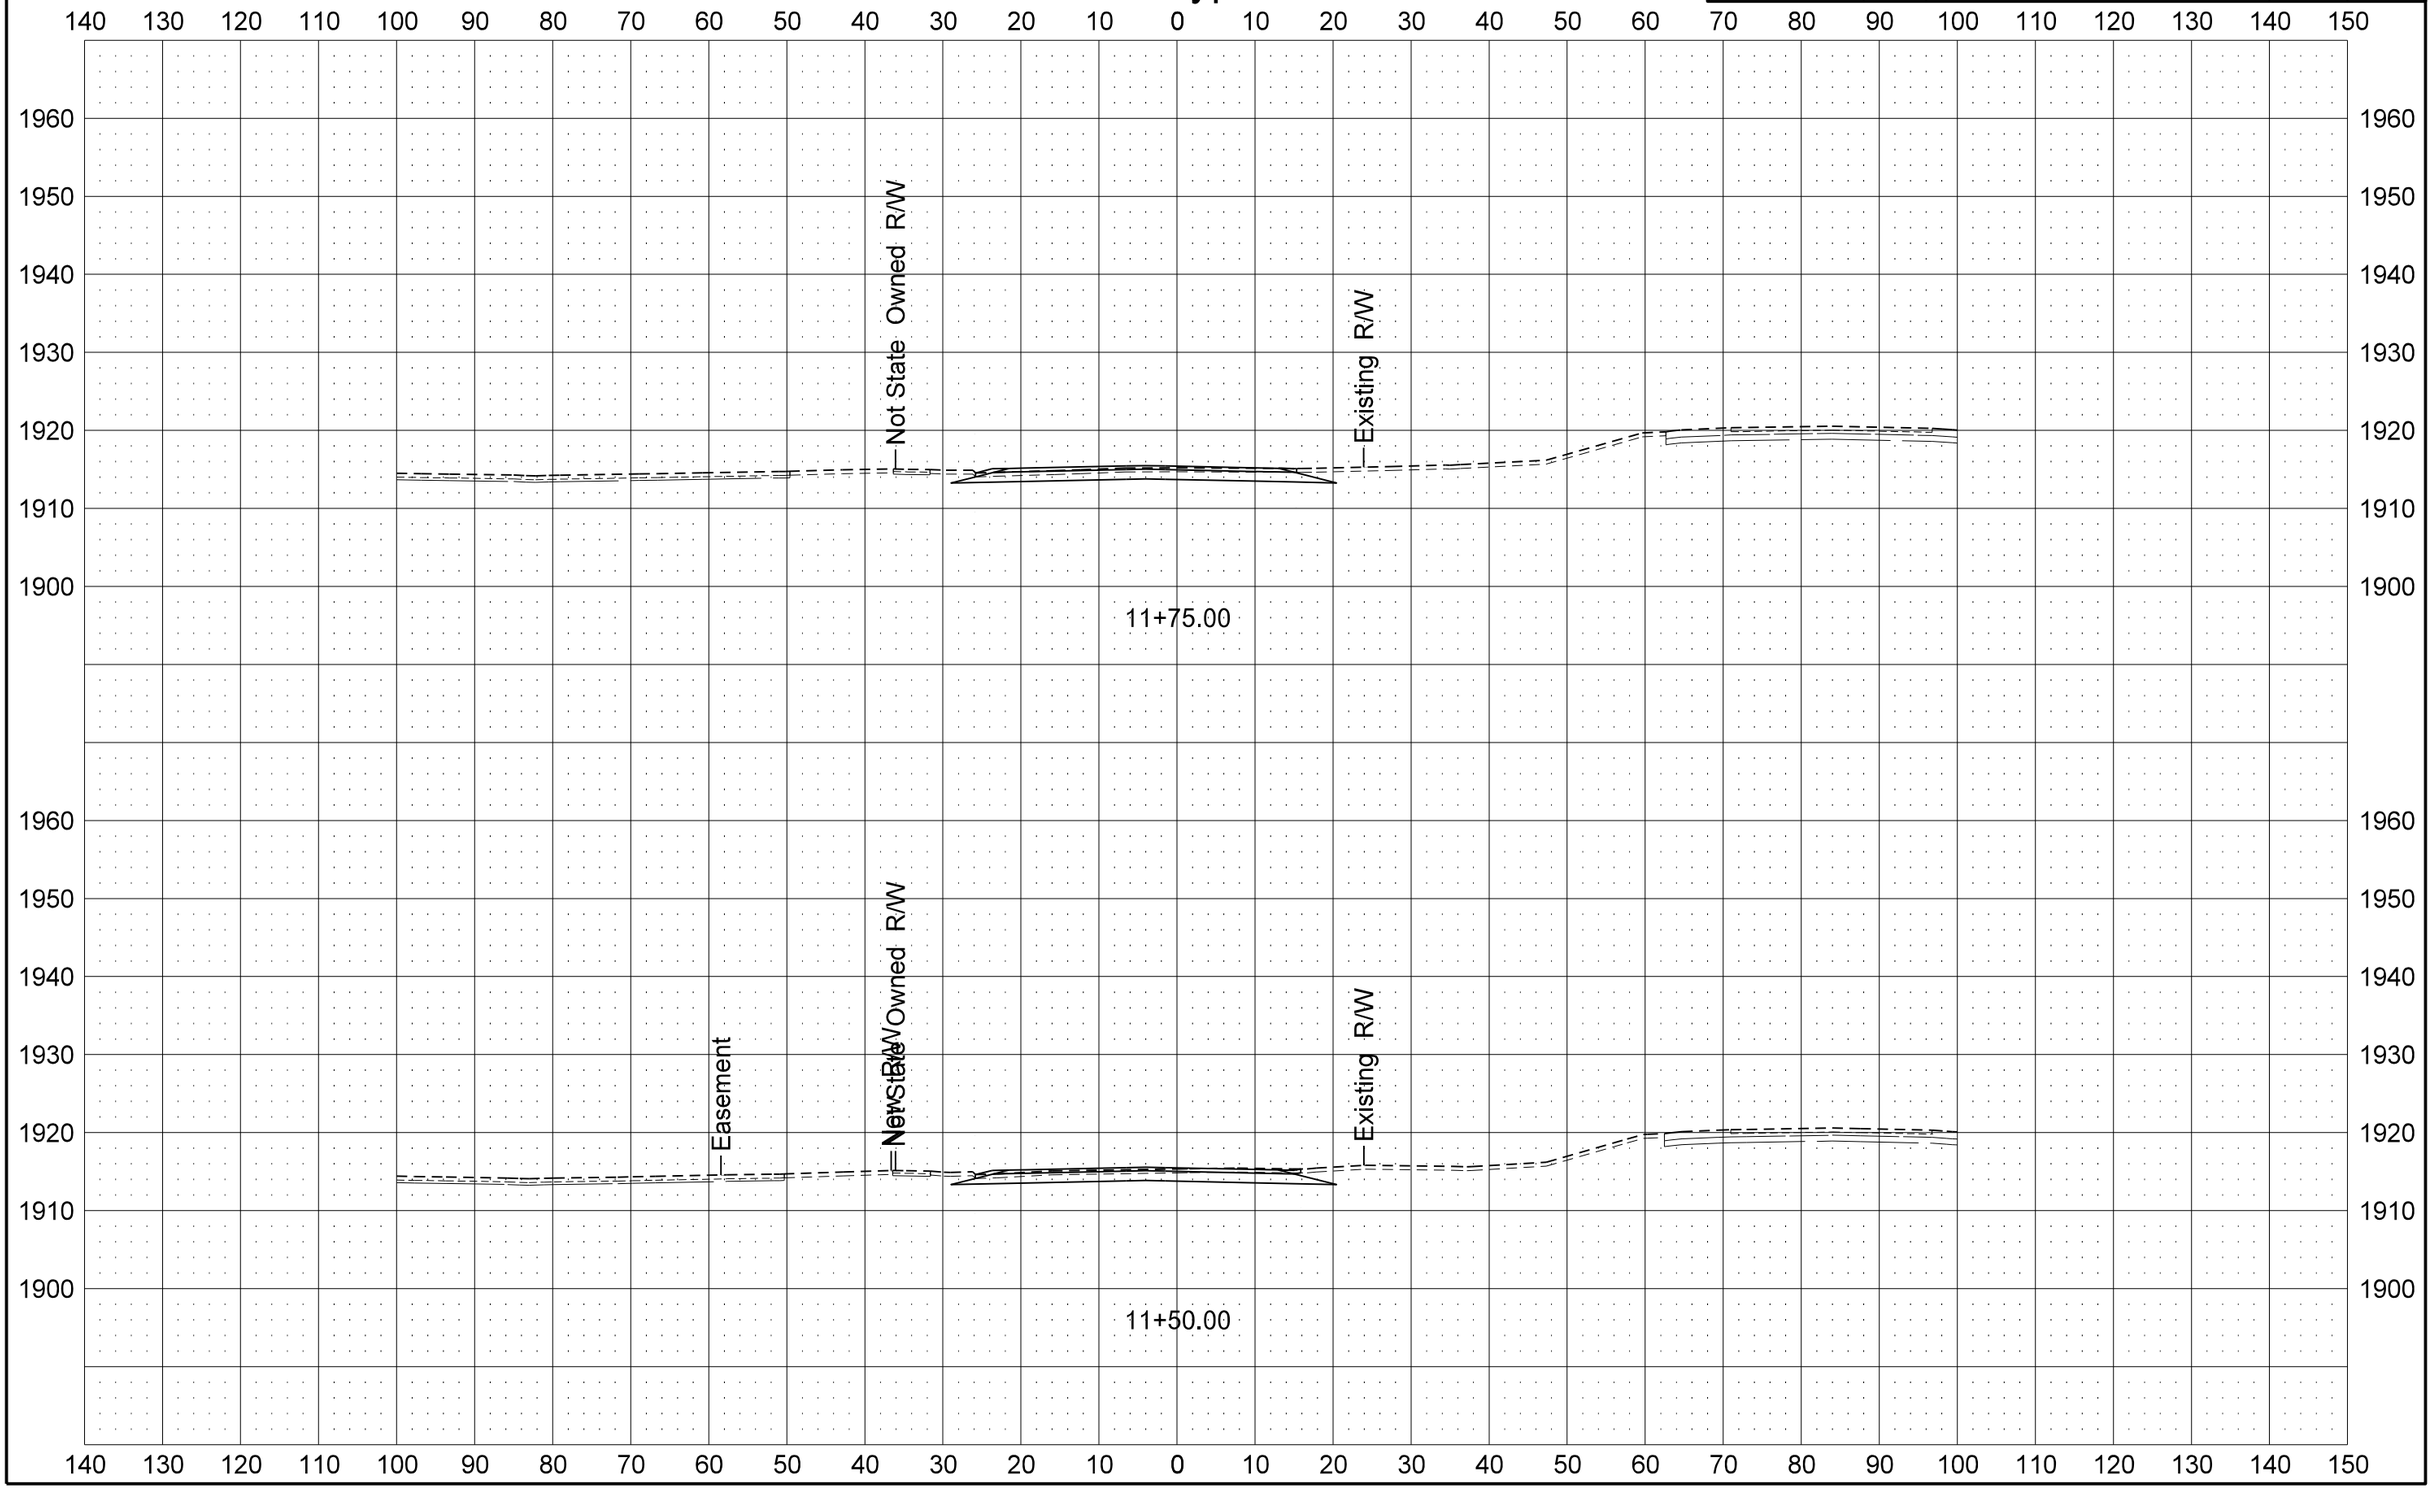

STATE	PROJECT NO.	SECTION NO.	SHEET NO.
ND	SOIA-7-002(130)019	200	15

US 2 Bypass

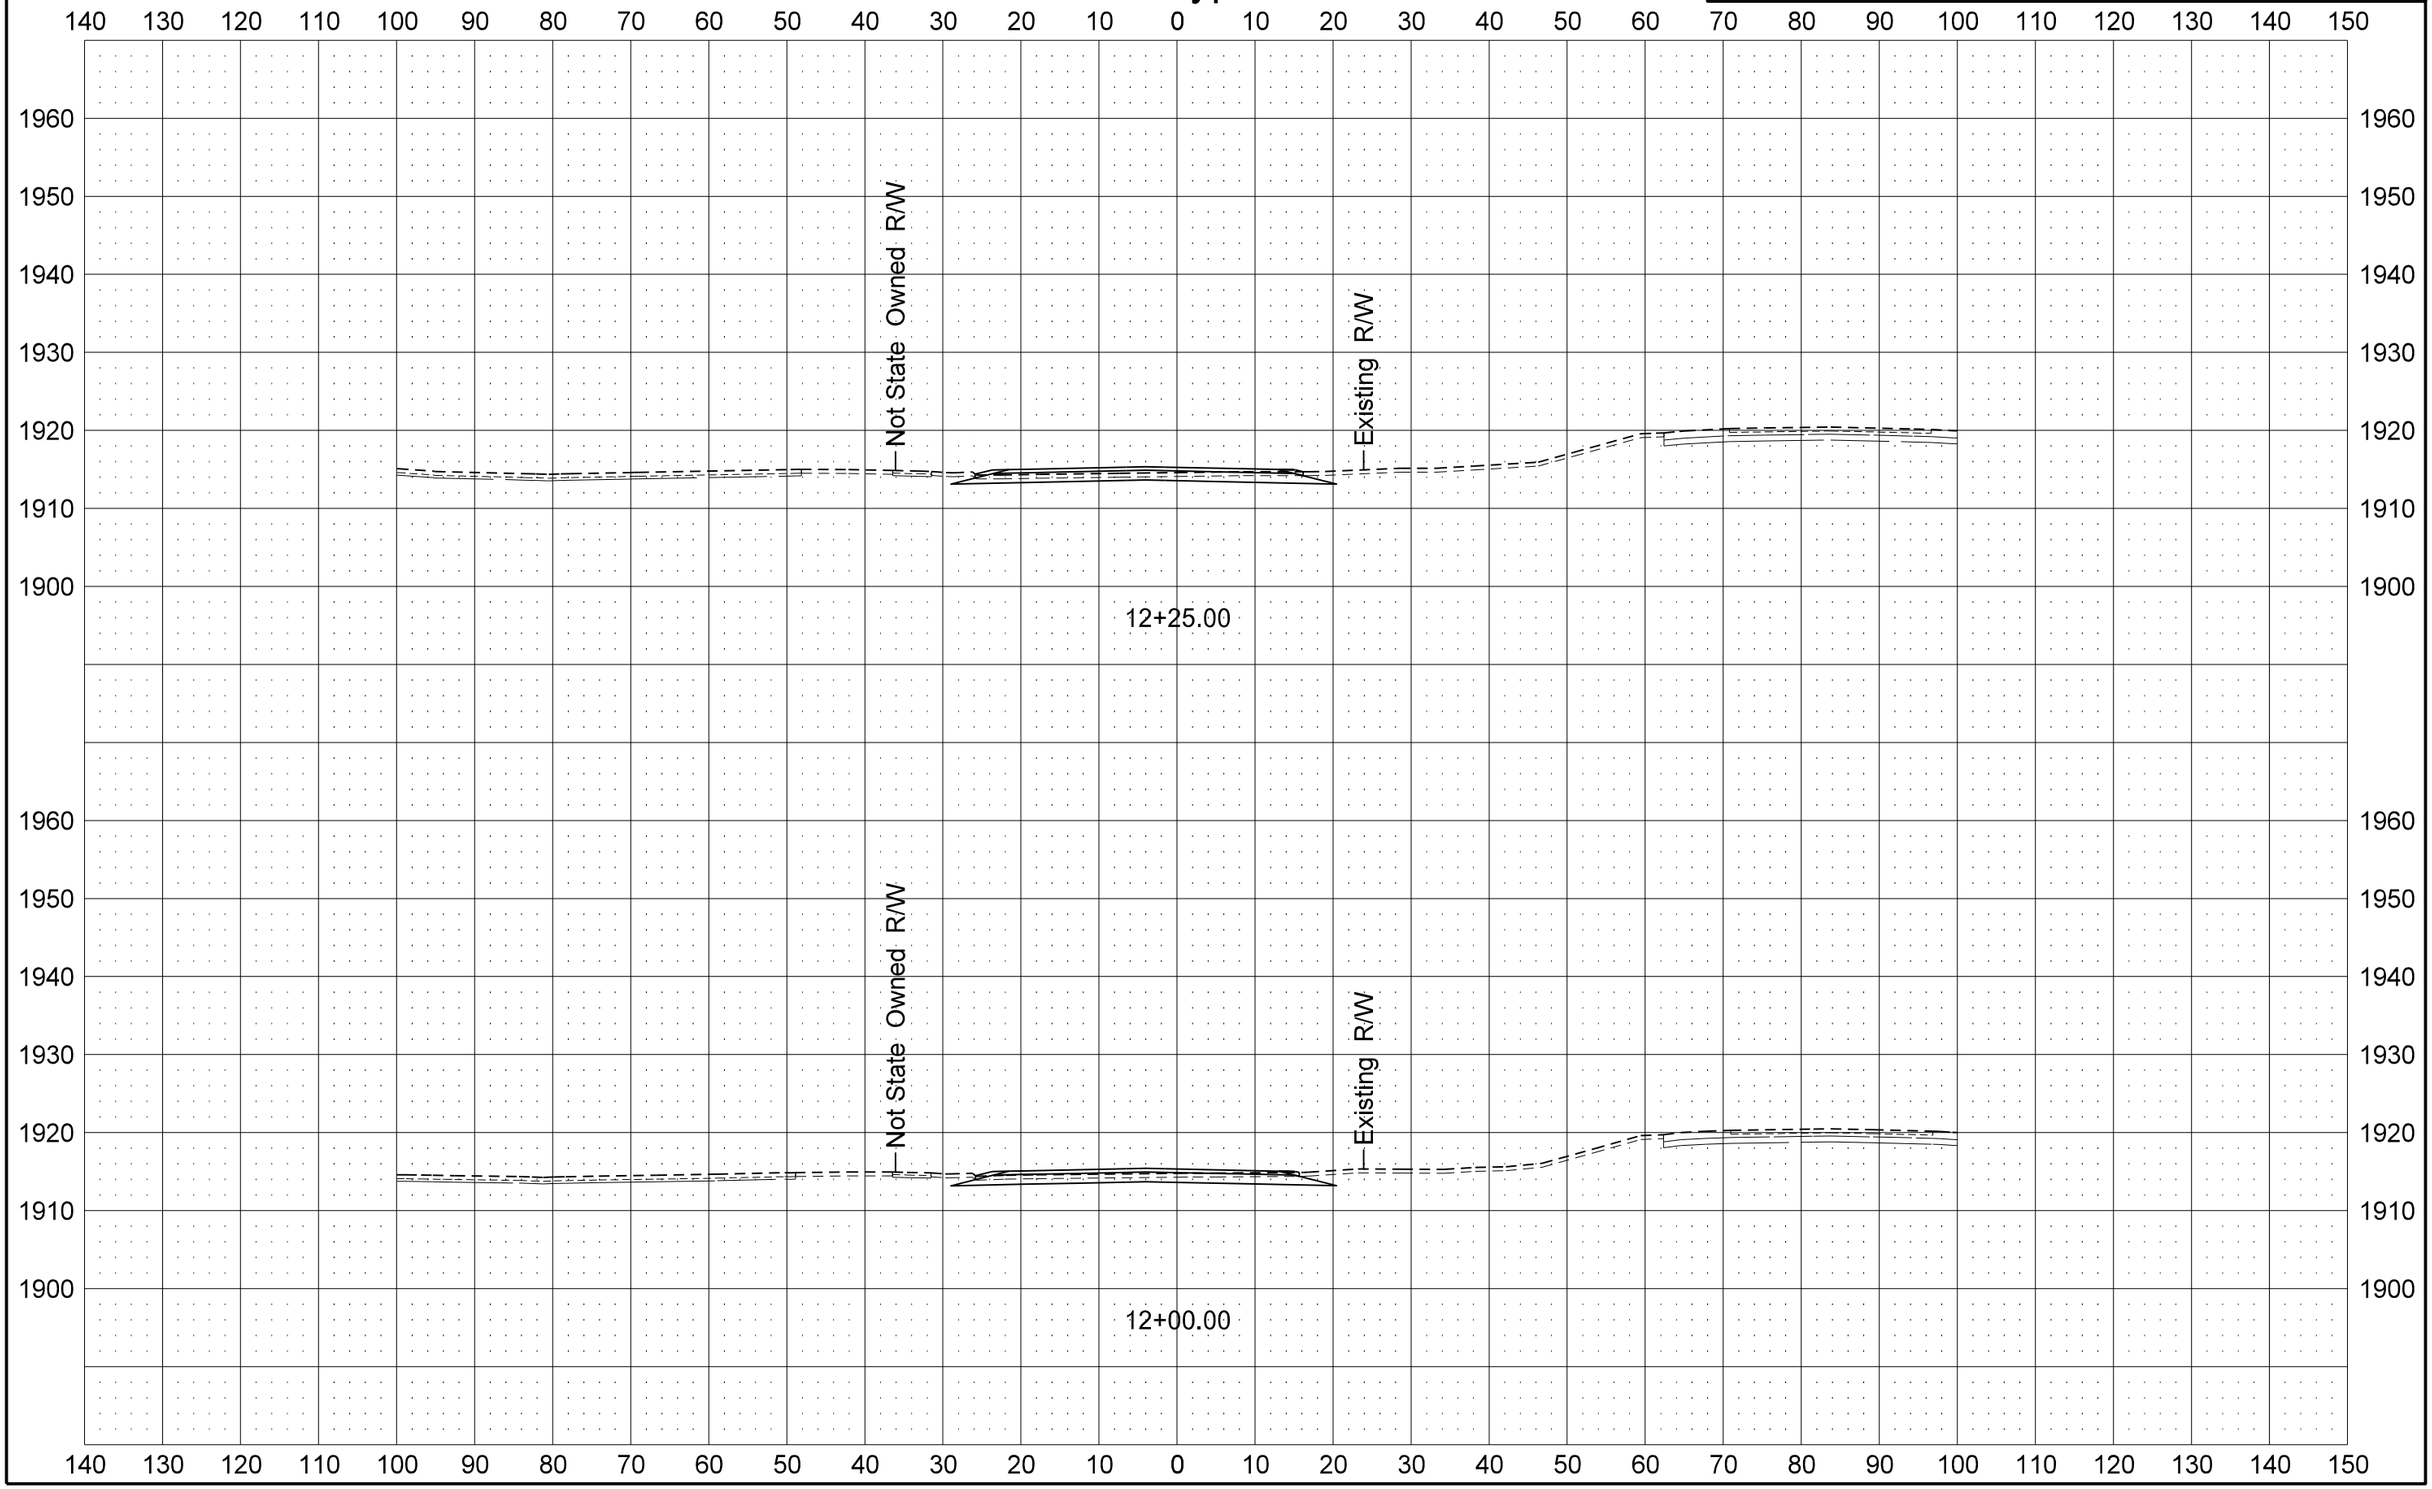

STATE	PROJECT NO.	SECTION NO.	SHEET NO.
ND	SOIA-7-002(130)019	200	16

US 2 Bypass

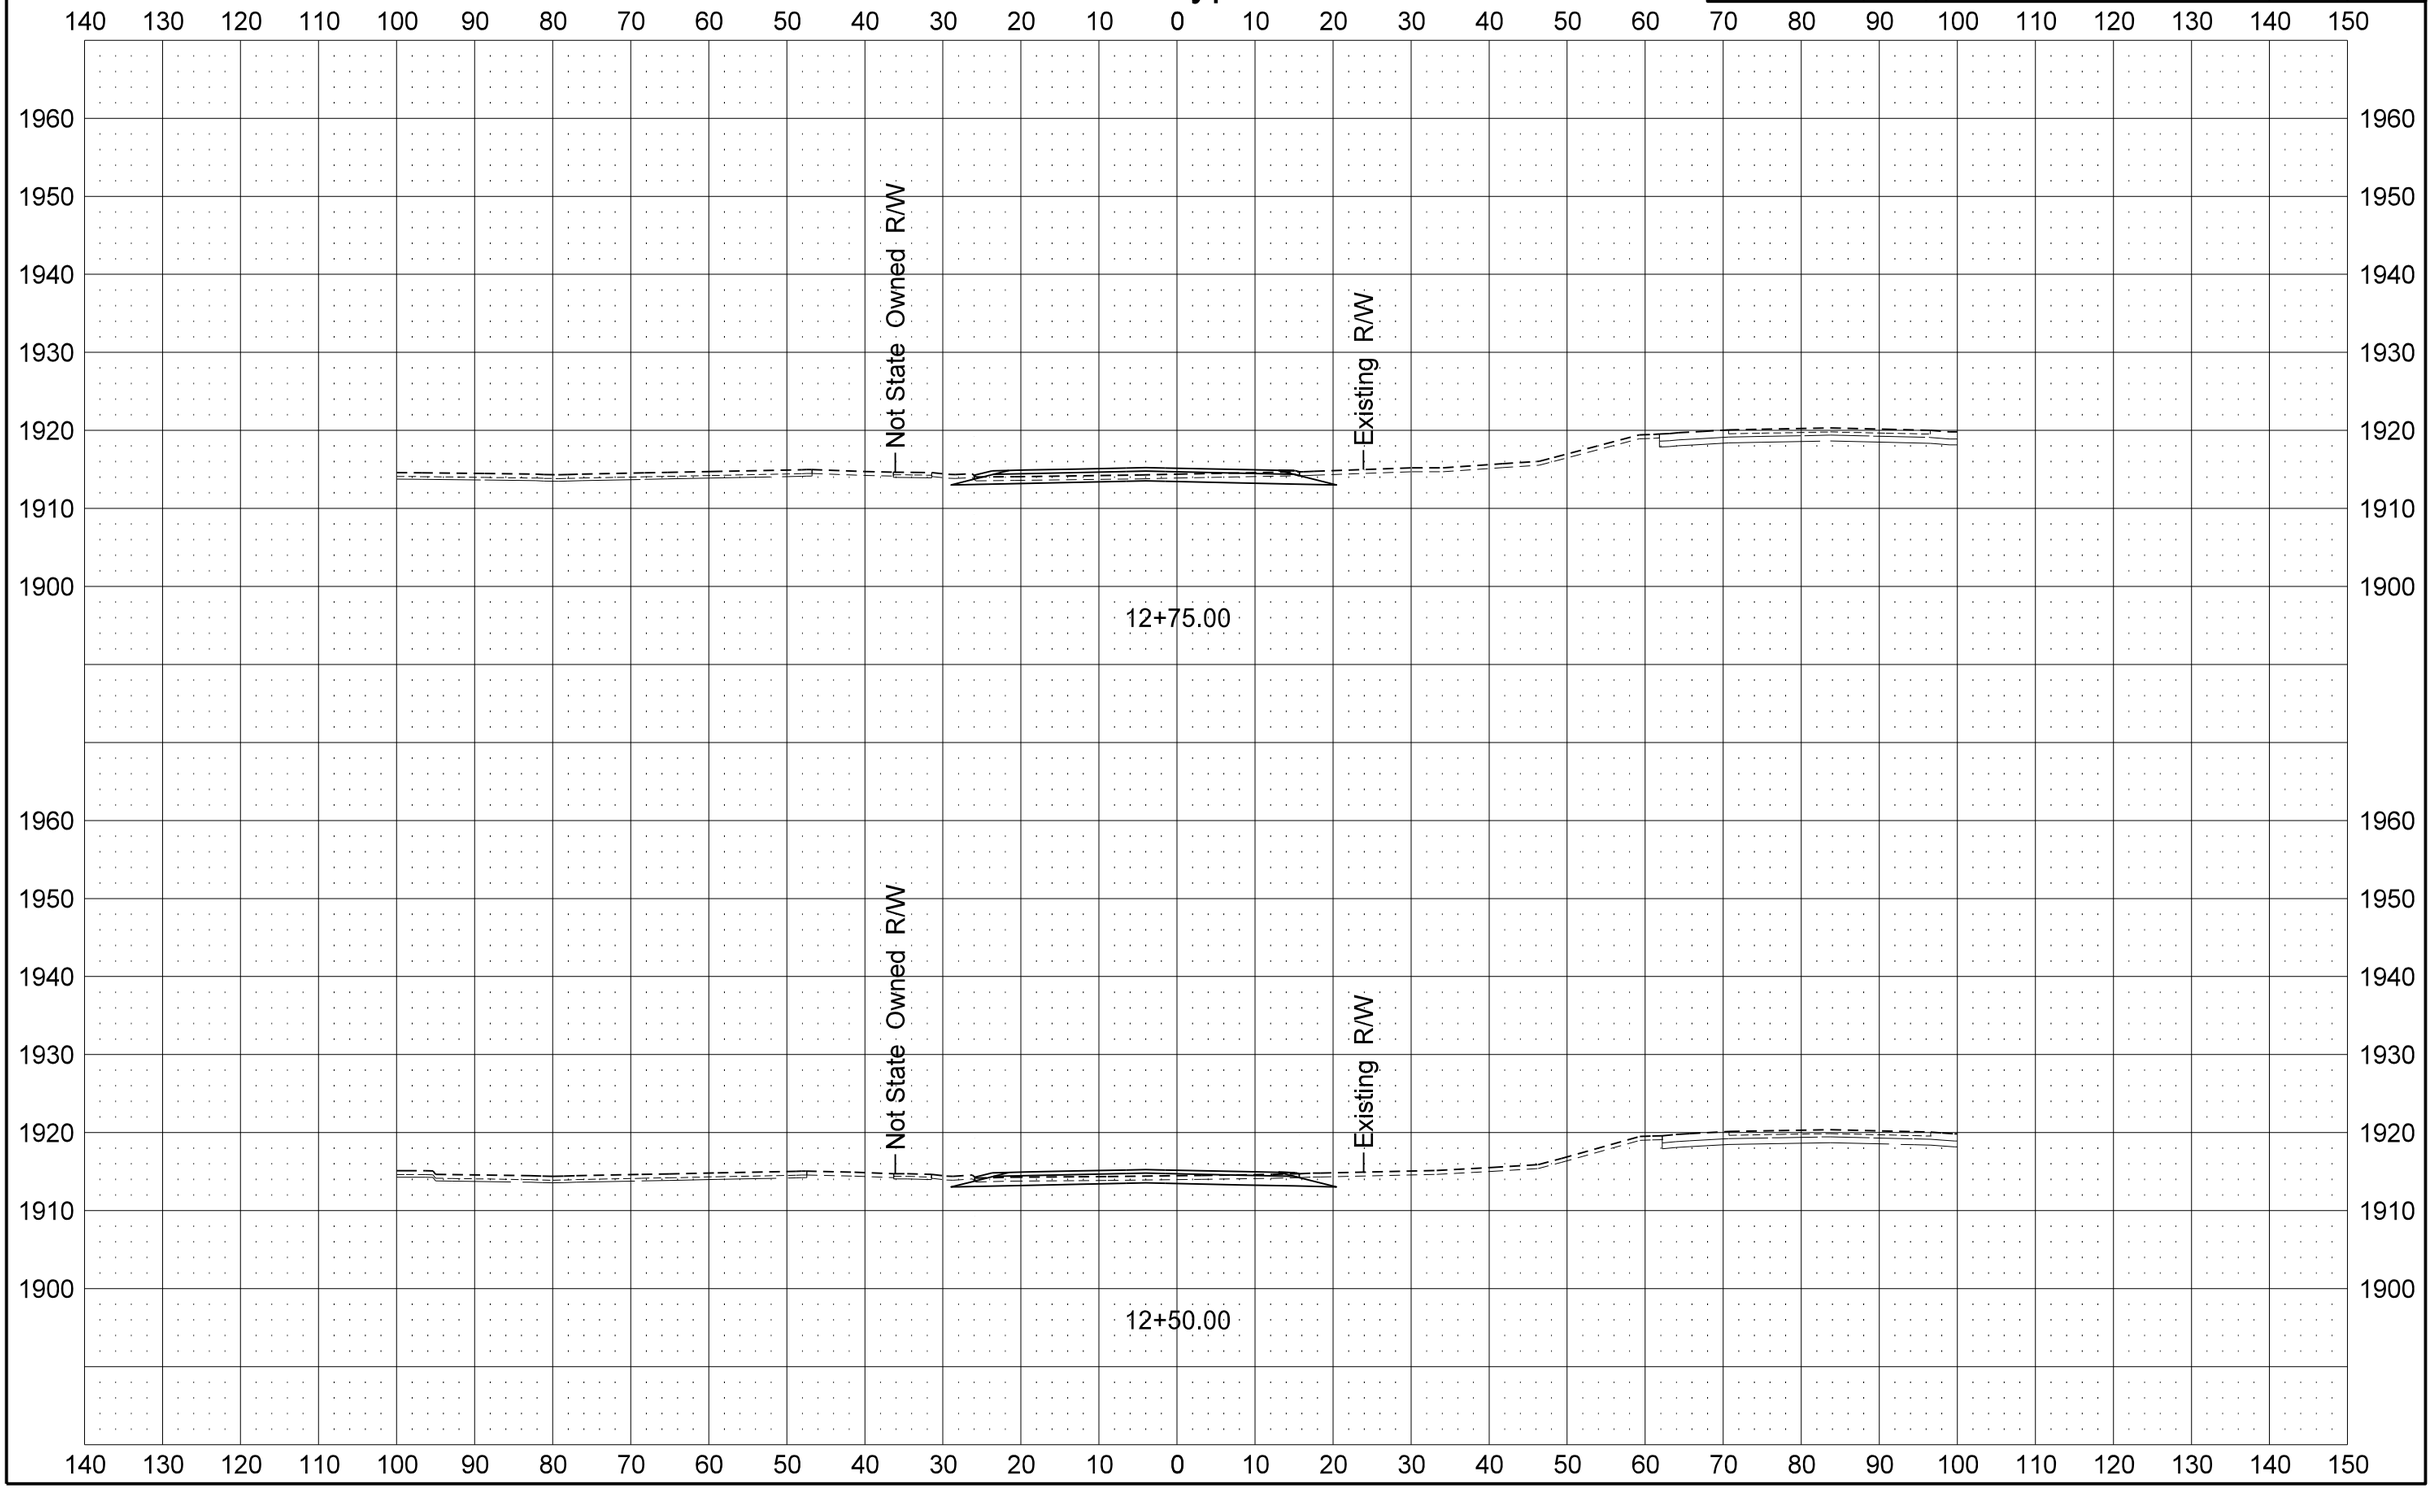

STATE	PROJECT NO.	SECTION NO.	SHEET NO.
ND	SOIA-7-002(130)019	200	17

US 2 Bypass

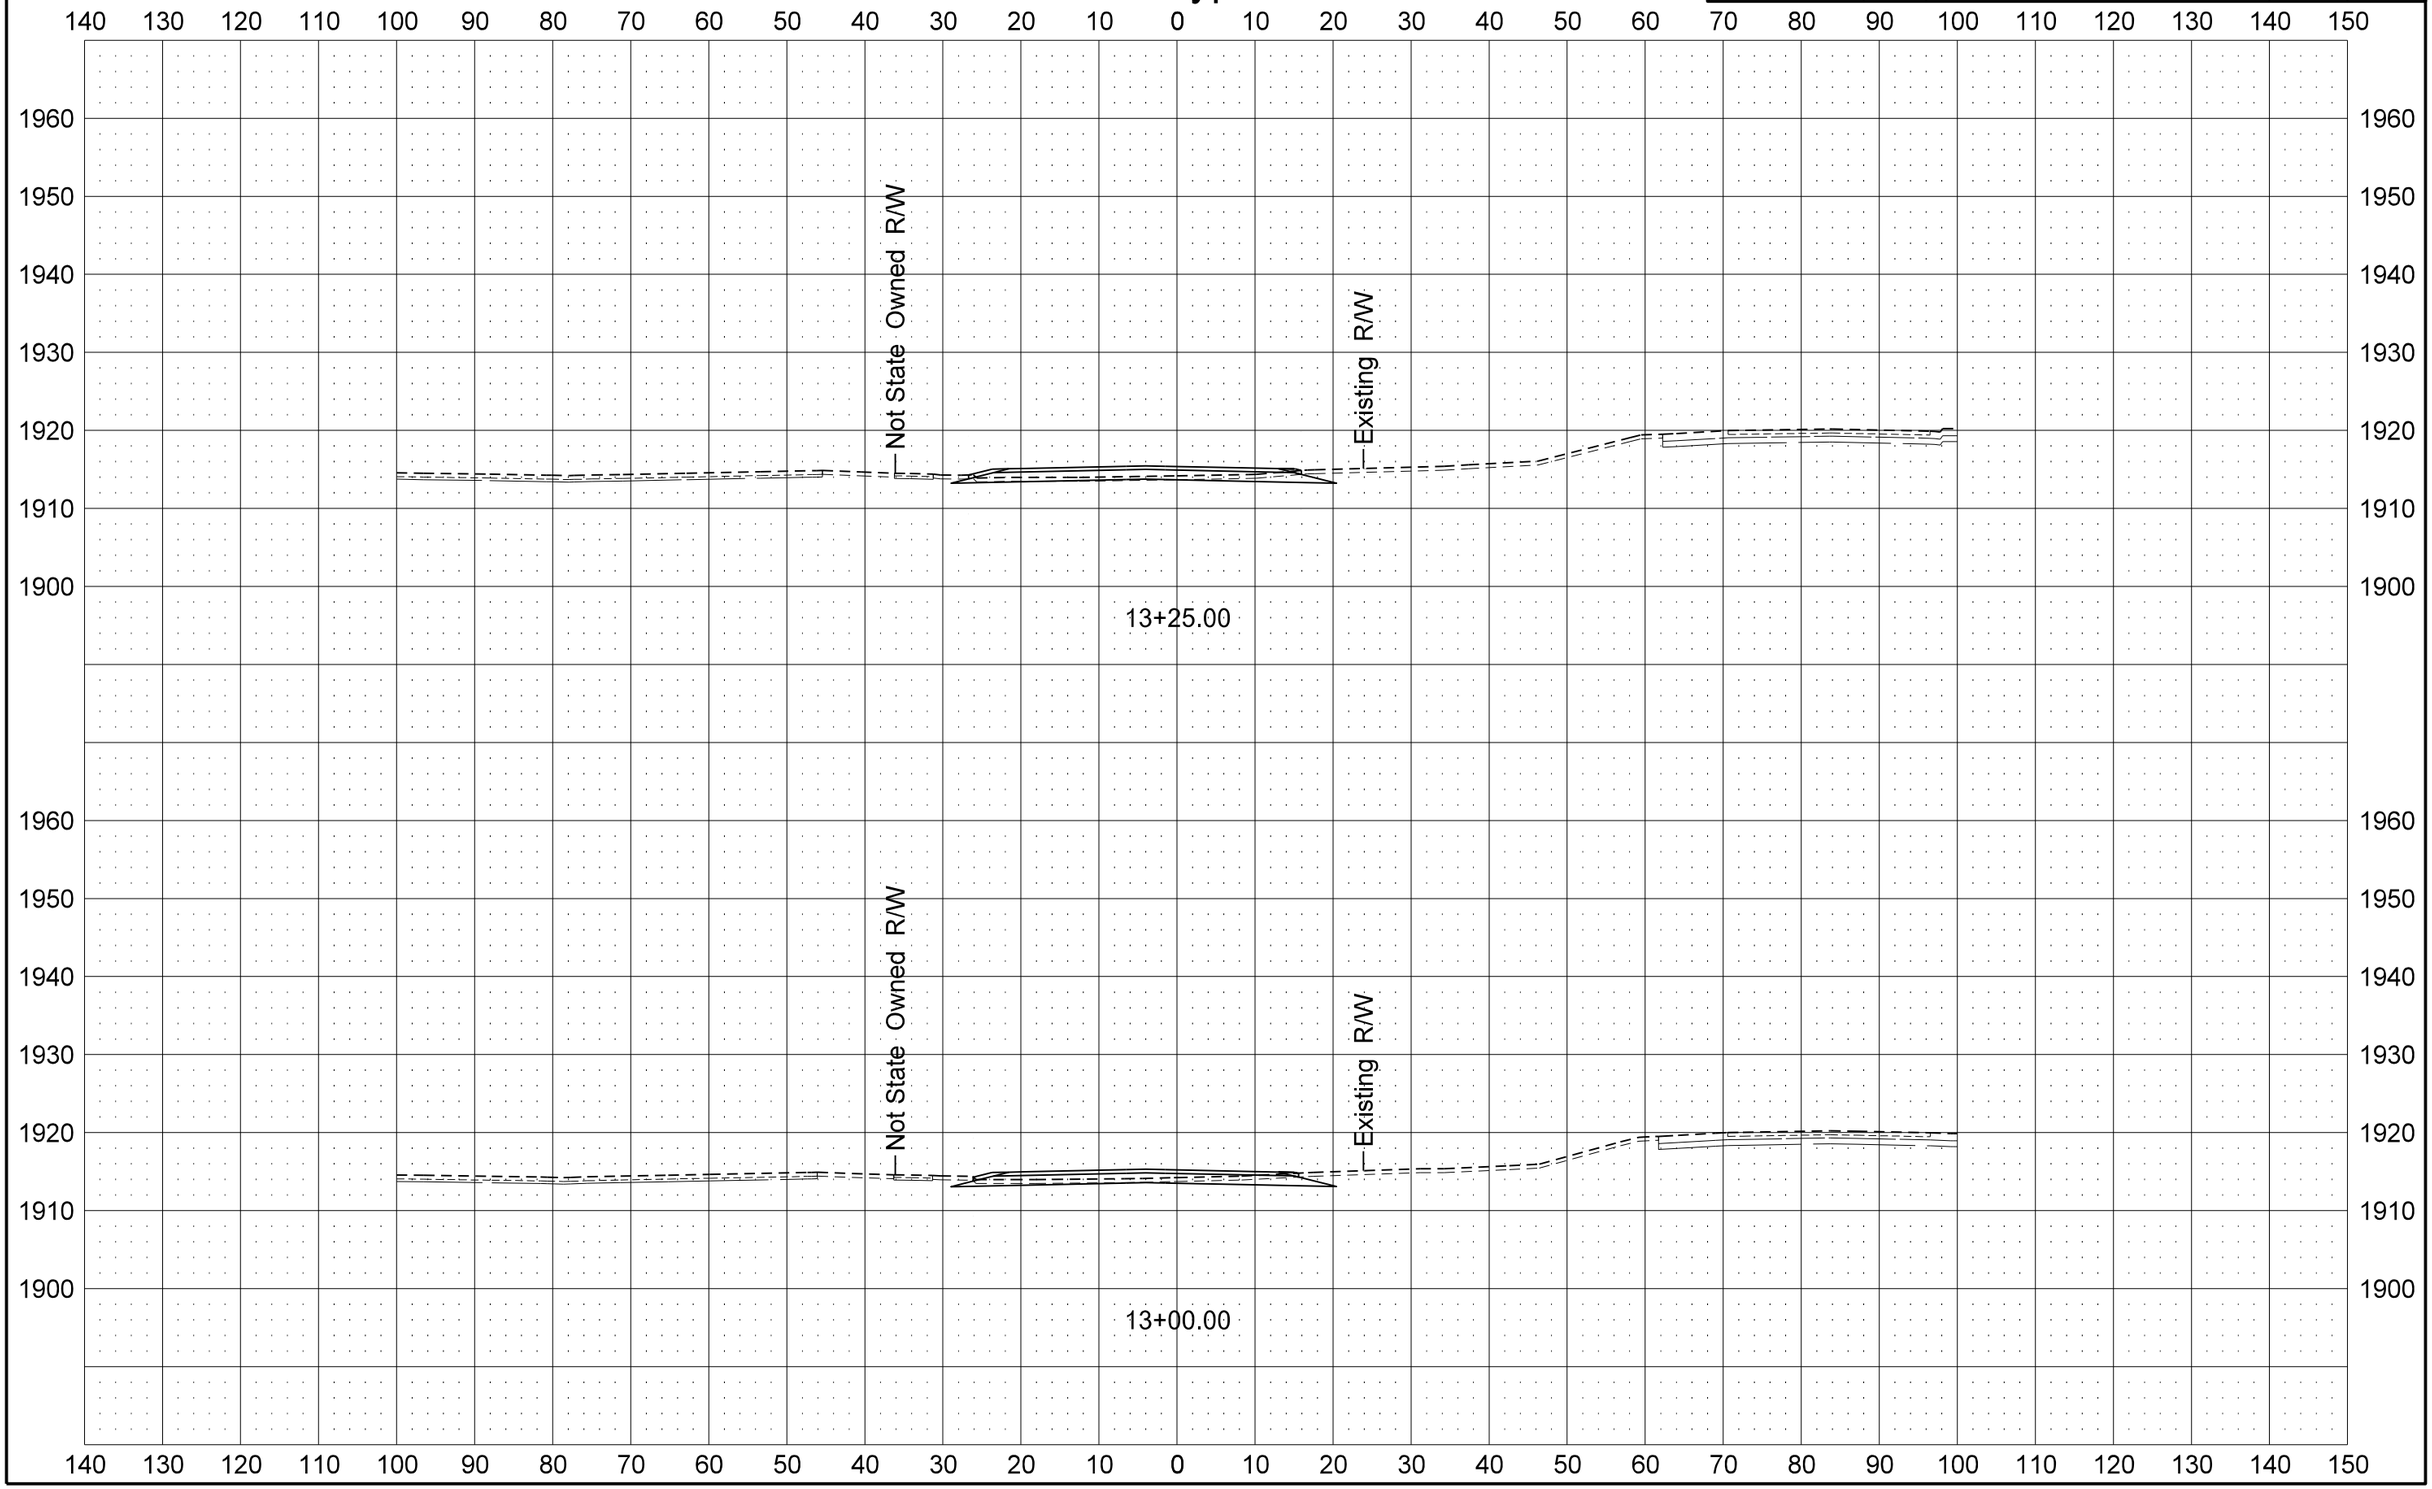

STATE	PROJECT NO.	SECTION NO.	SHEET NO.
ND	SOIA-7-002(130)019	200	18

US 2 Bypass

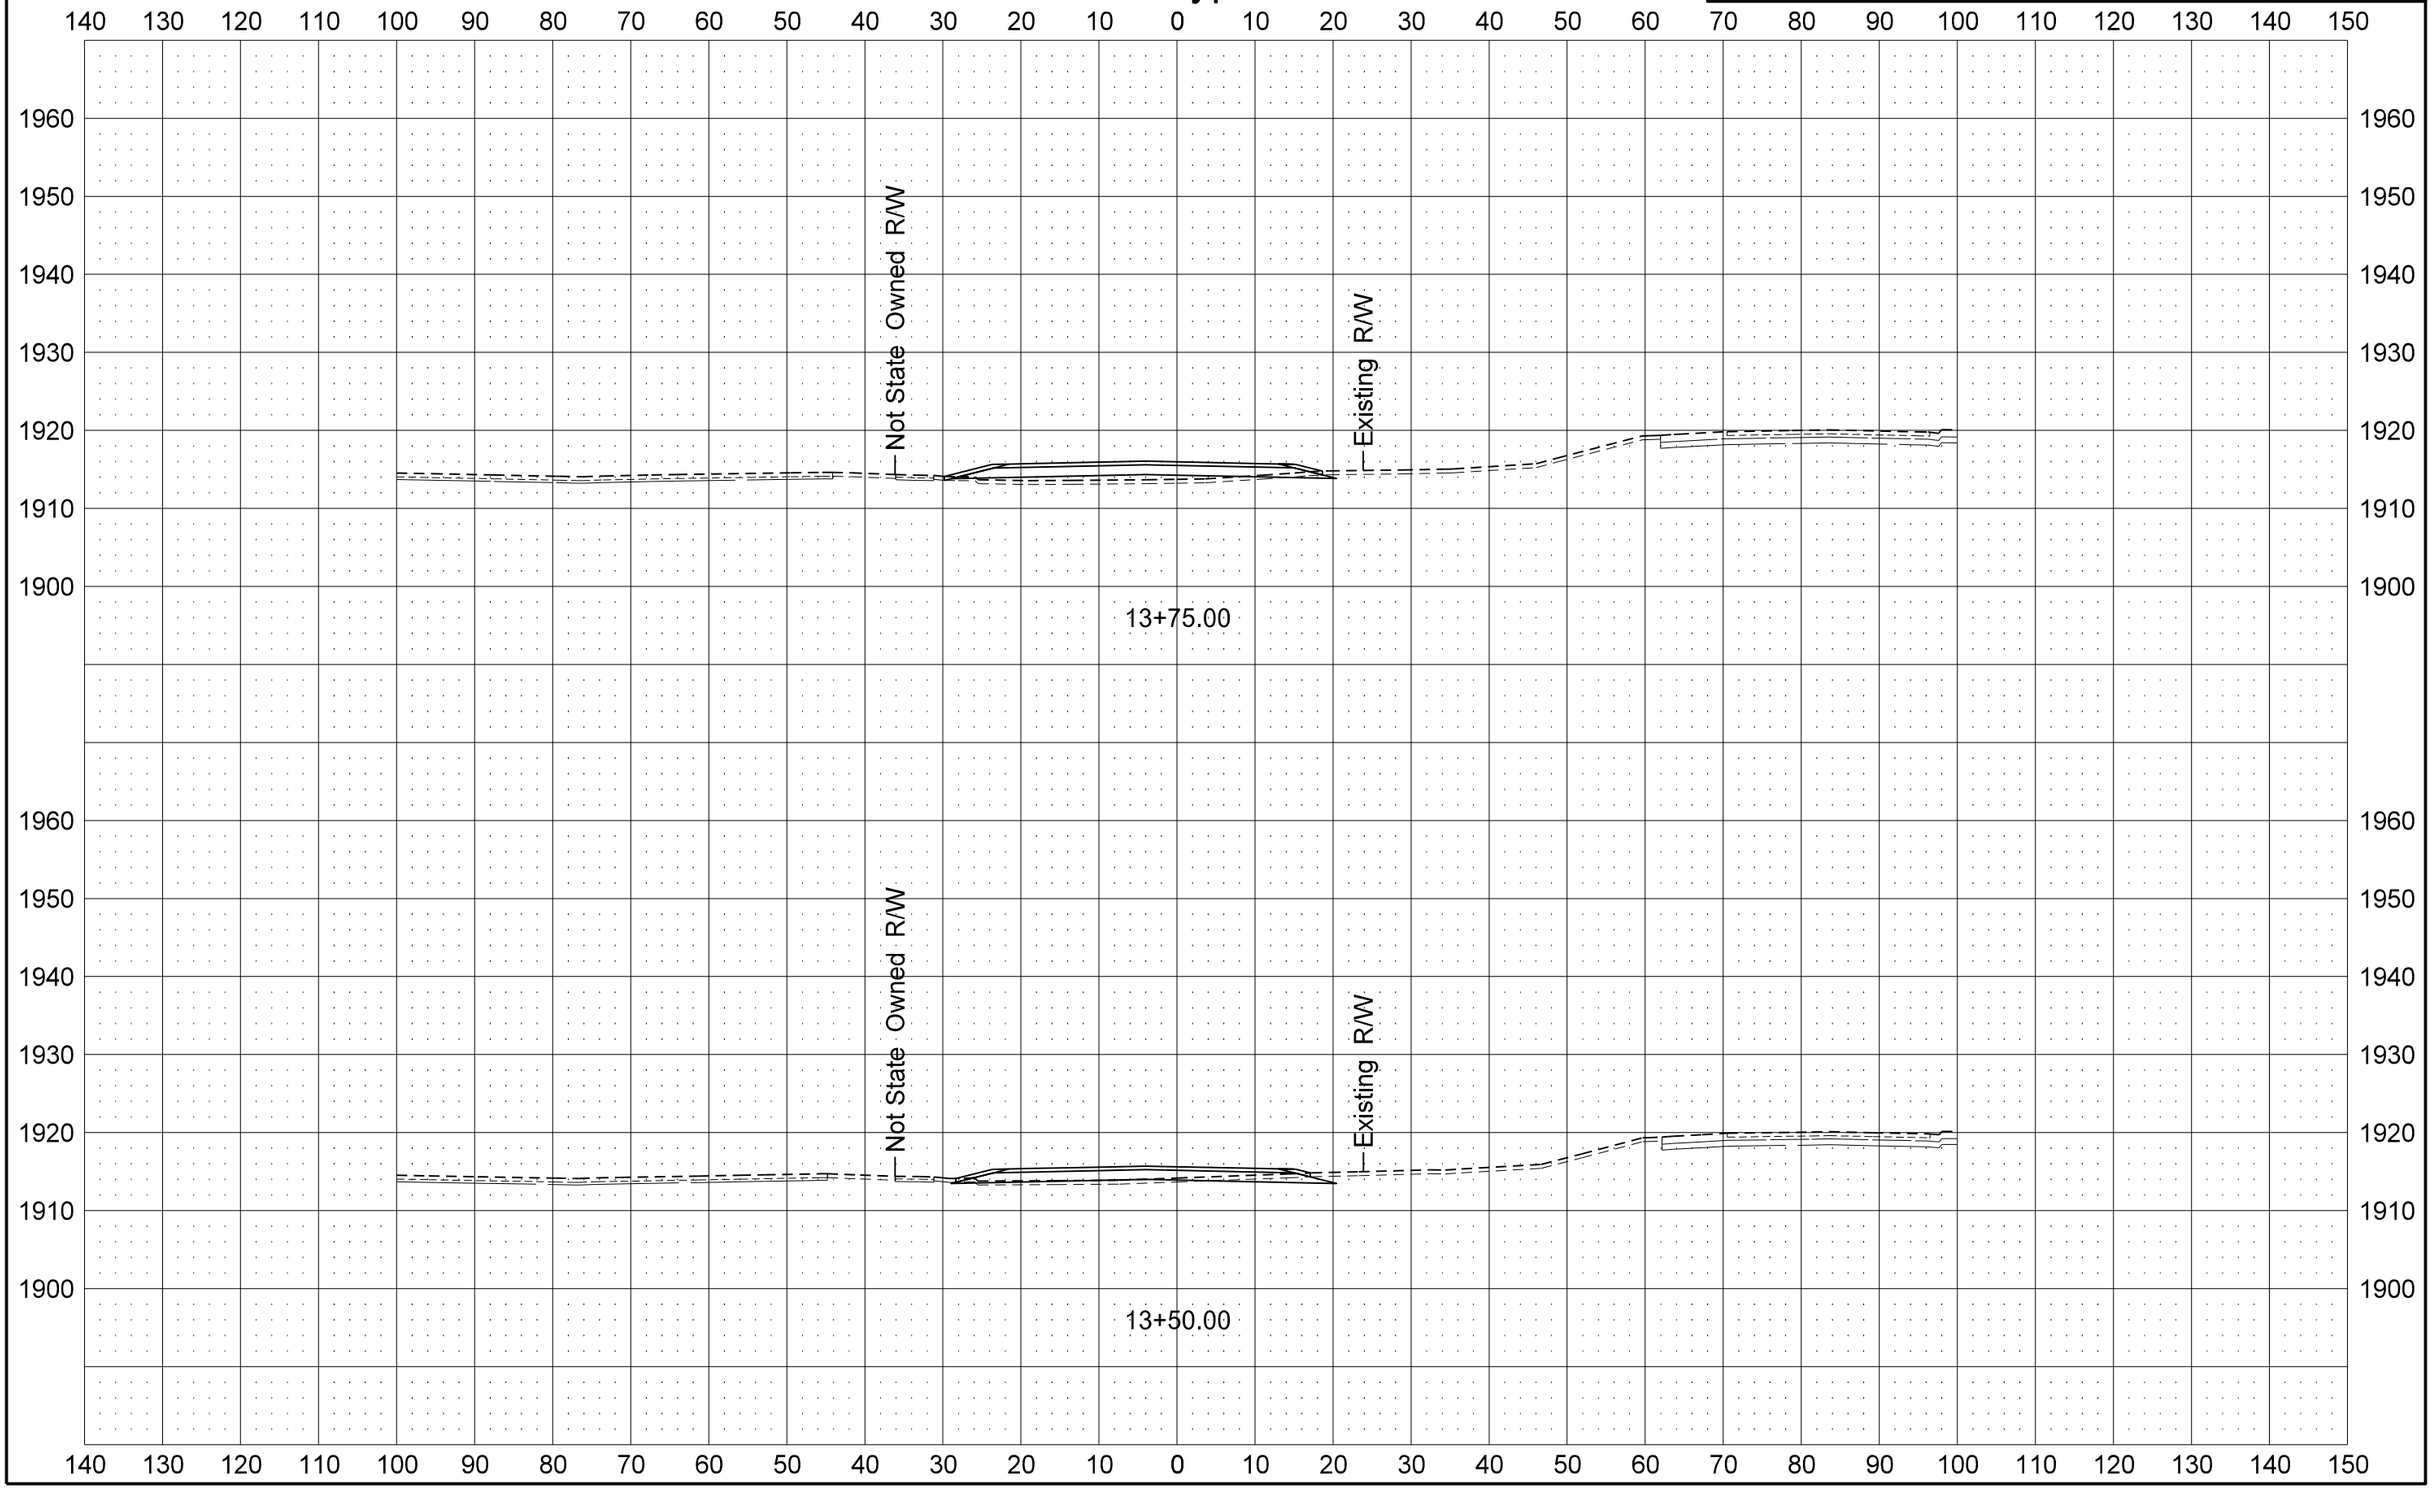

STATE	PROJECT NO.	SECTION NO.	SHEET NO.
ND	SOIA-7-002(130)019	200	19

US 2 Bypass

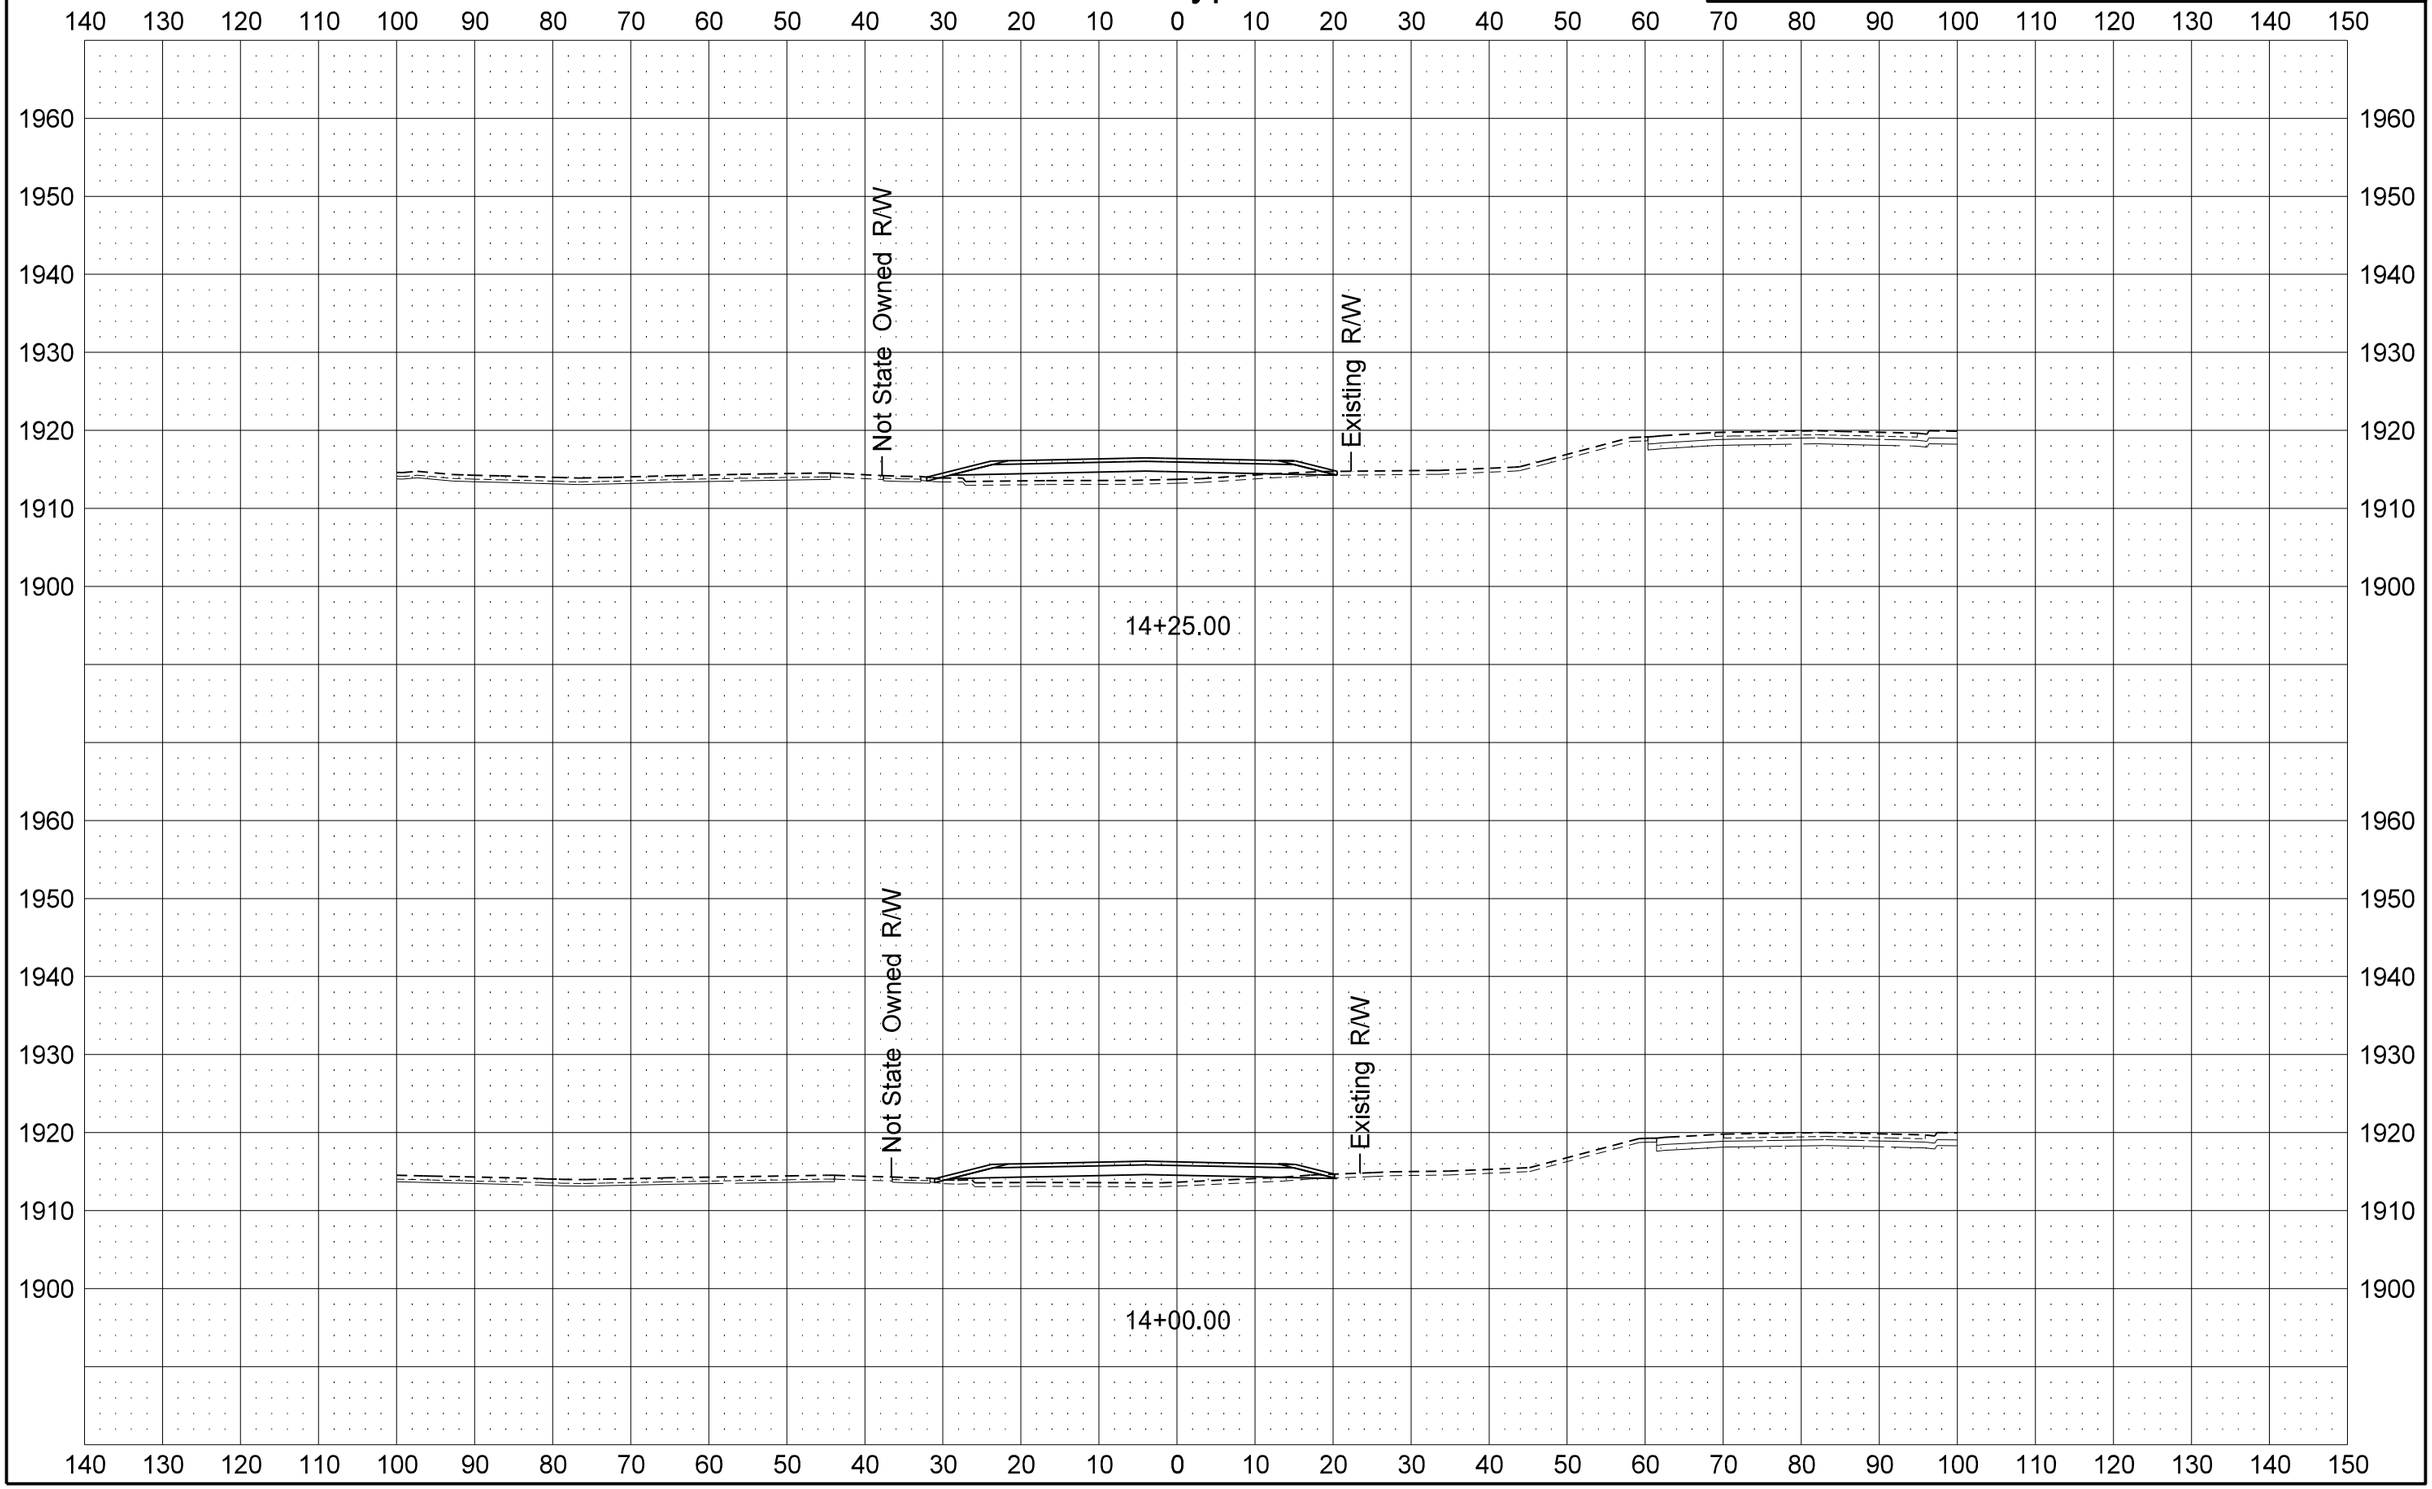

STATE	PROJECT NO.	SECTION NO.	SHEET NO.
ND	SOIA-7-002(130)019	200	20

US 2 Bypass

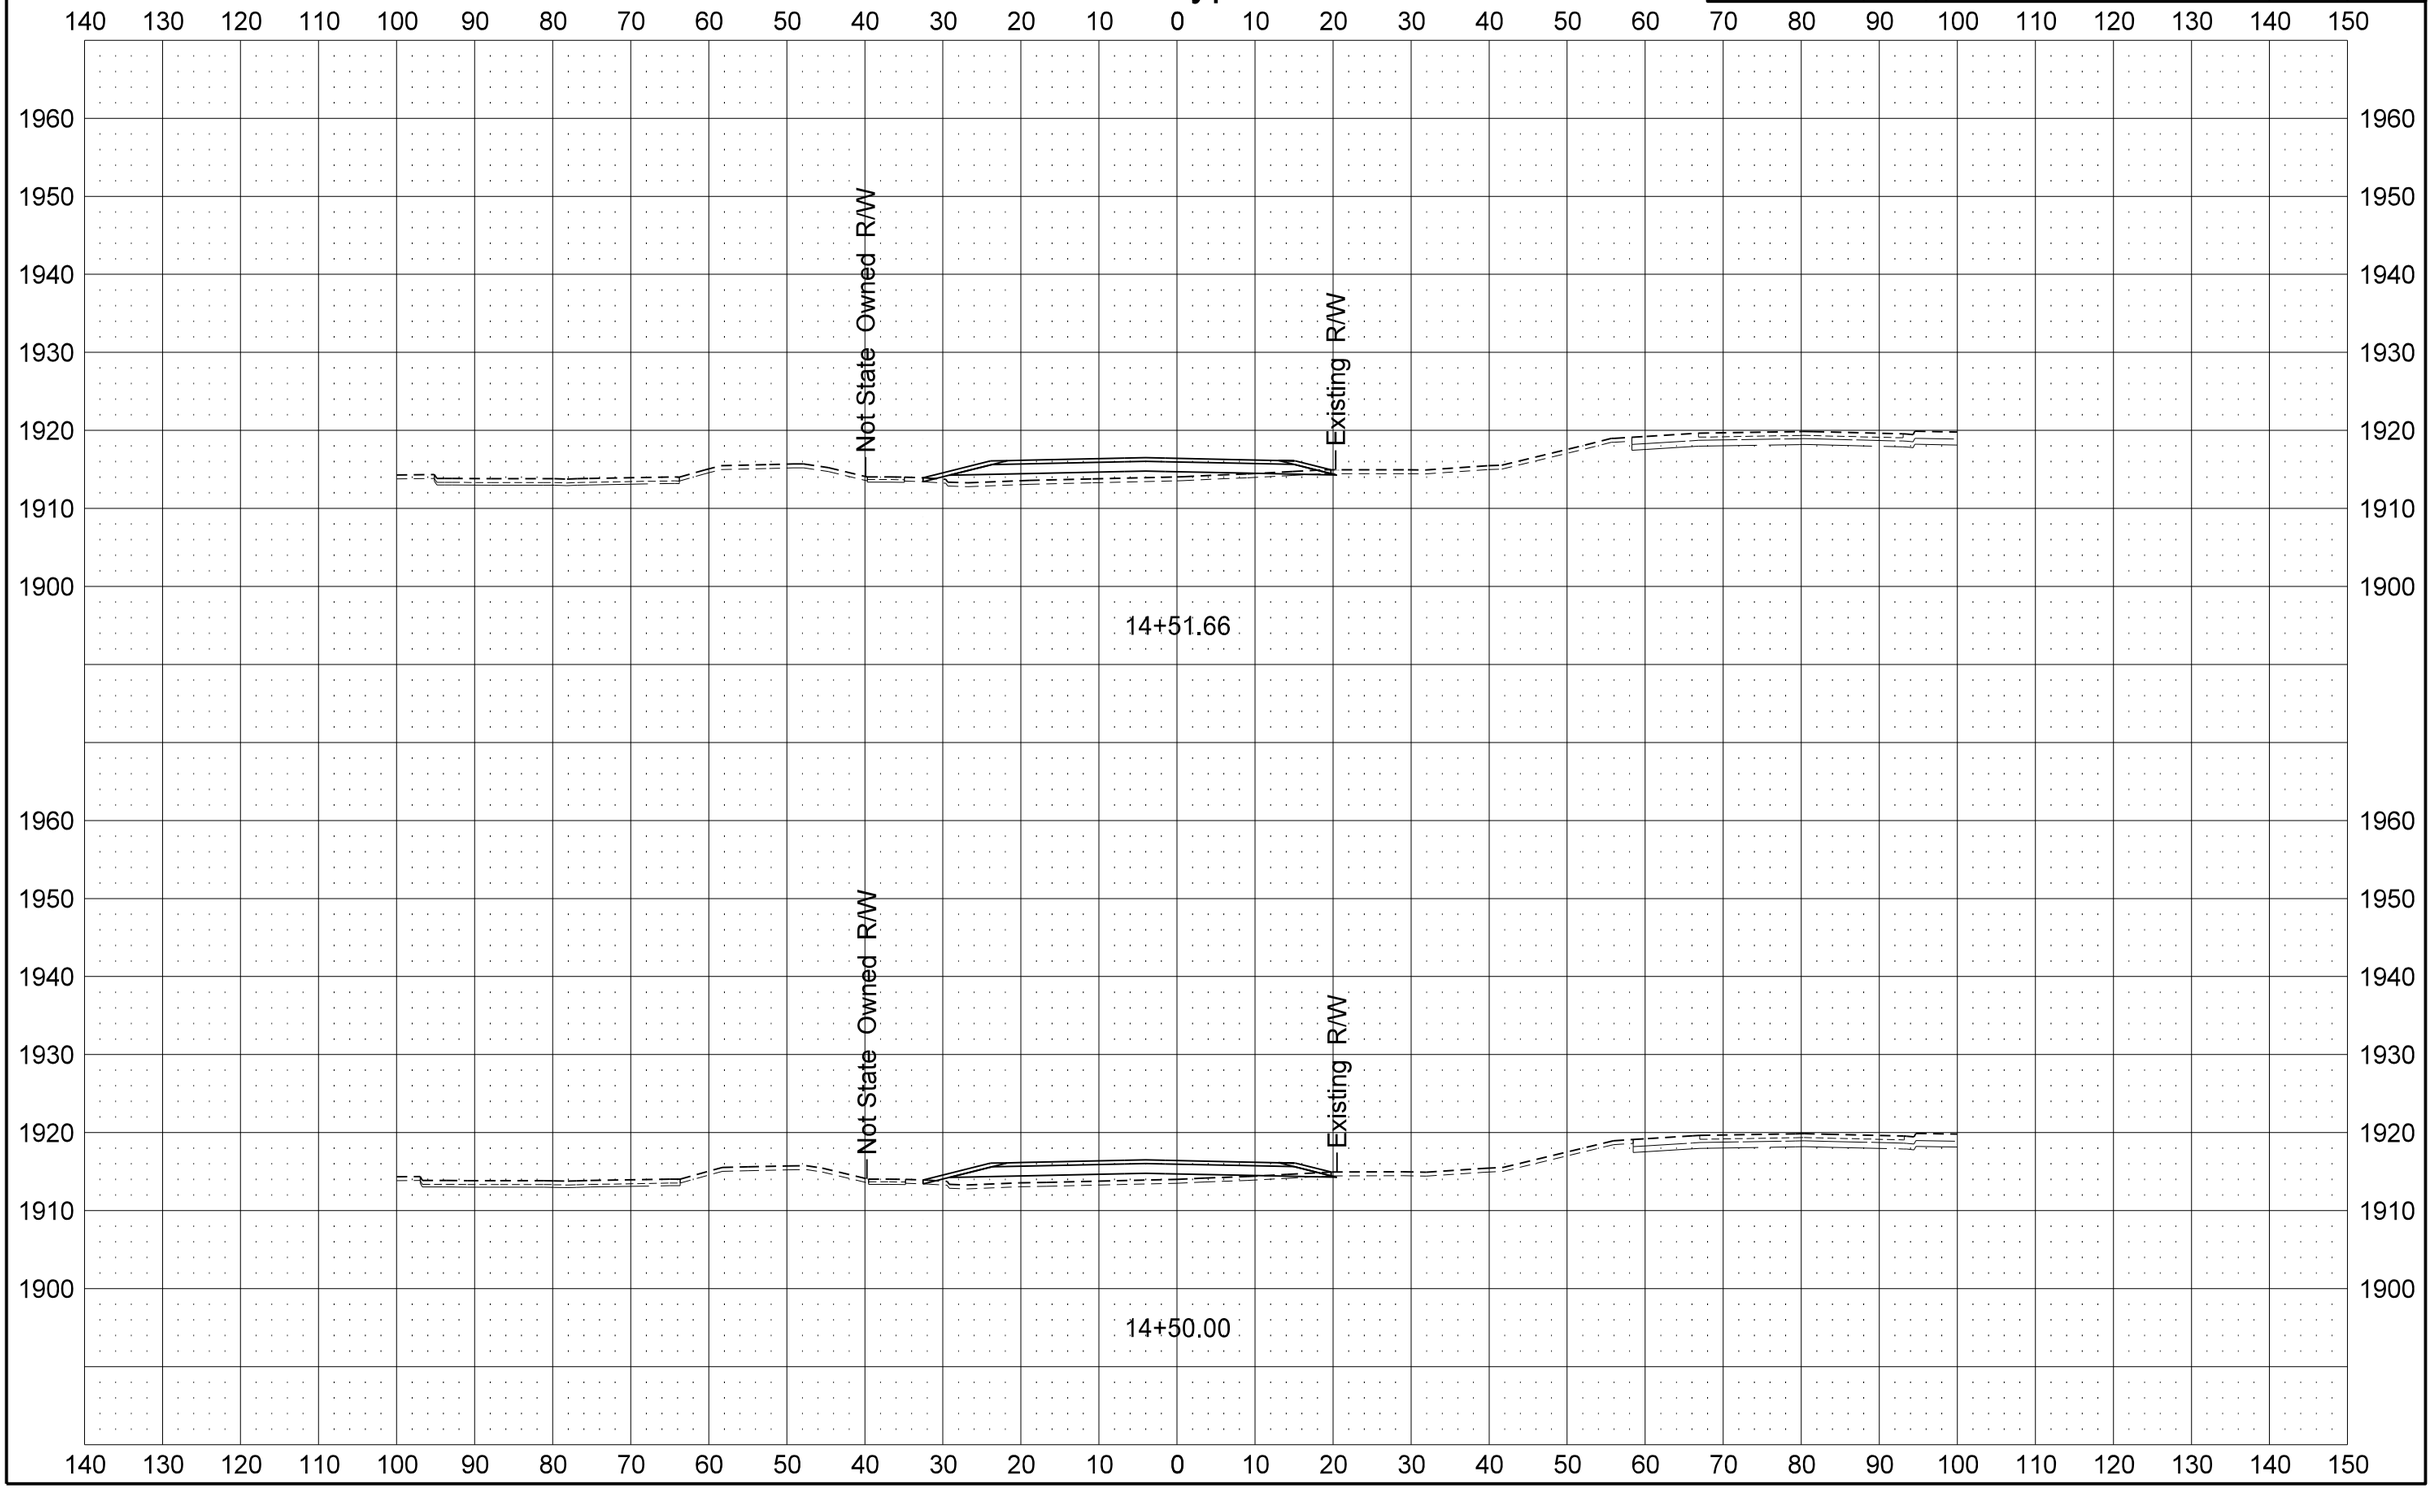

STATE	PROJECT NO.	SECTION NO.	SHEET NO.
ND	SOIA-7-002(130)019	200	21

US 2 Bypass

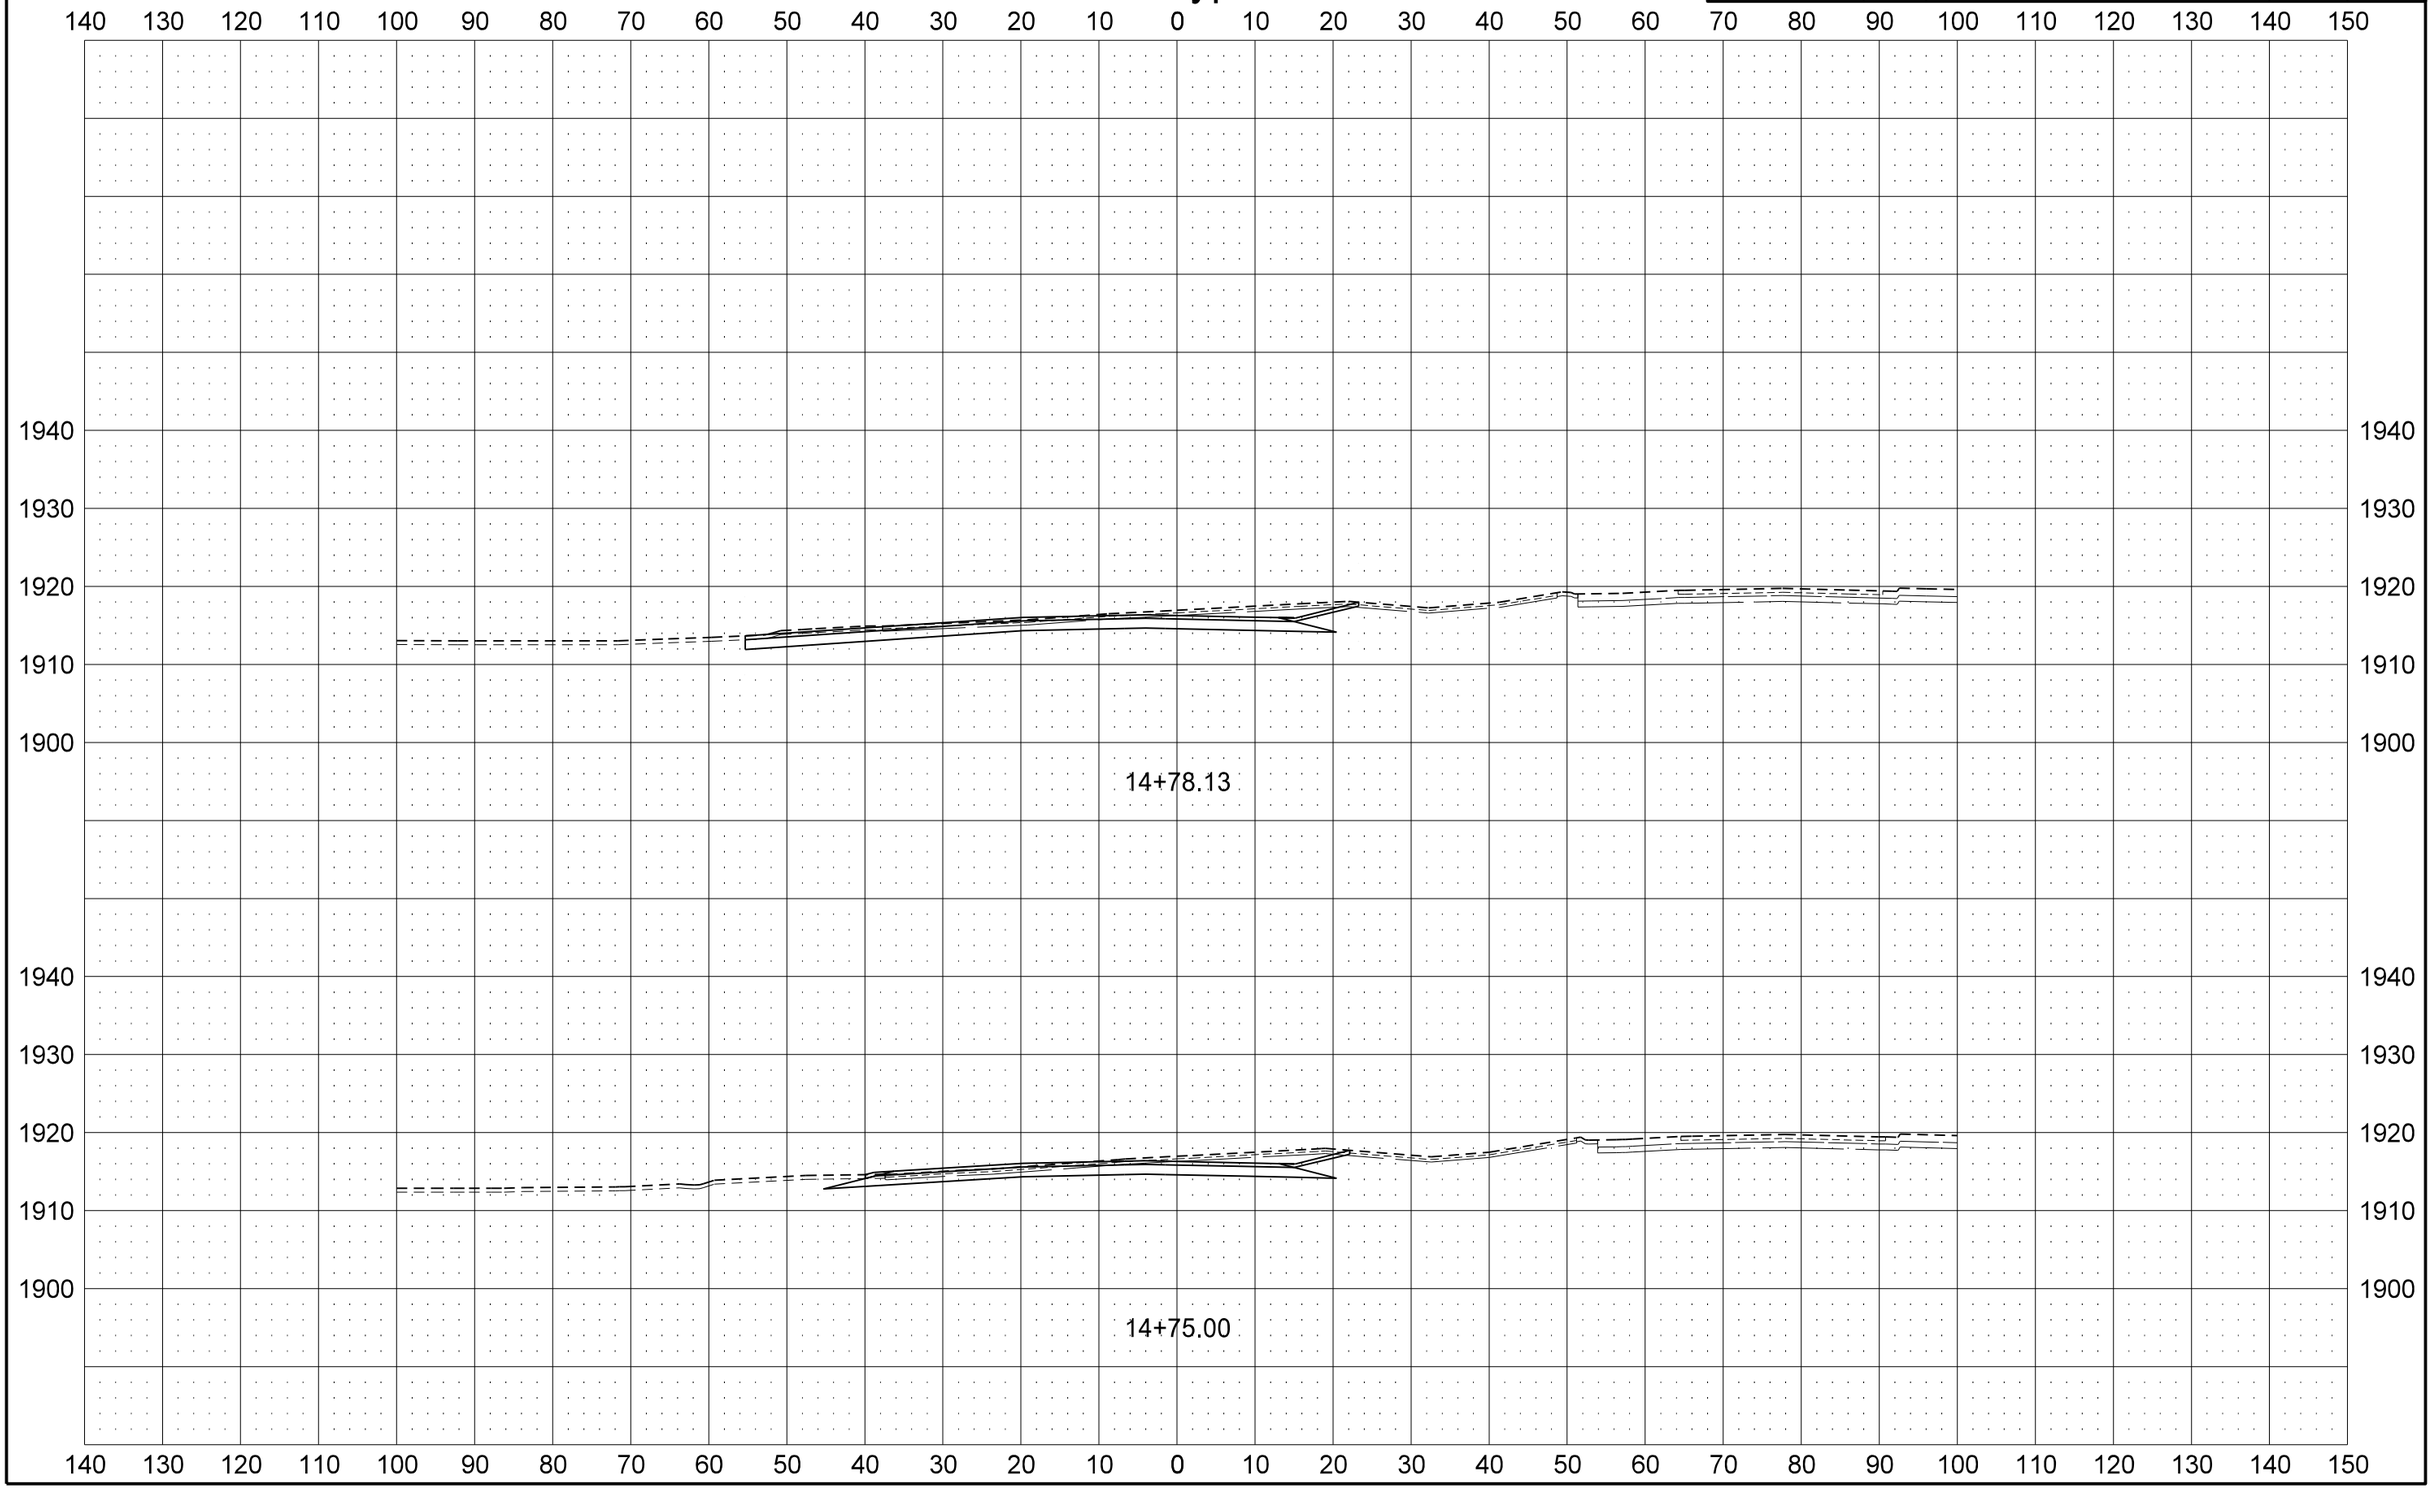

STATE	PROJECT NO.	SECTION NO.	SHEET NO.
ND	SOIA-7-002(130)019	200	22

US 2 Bypass

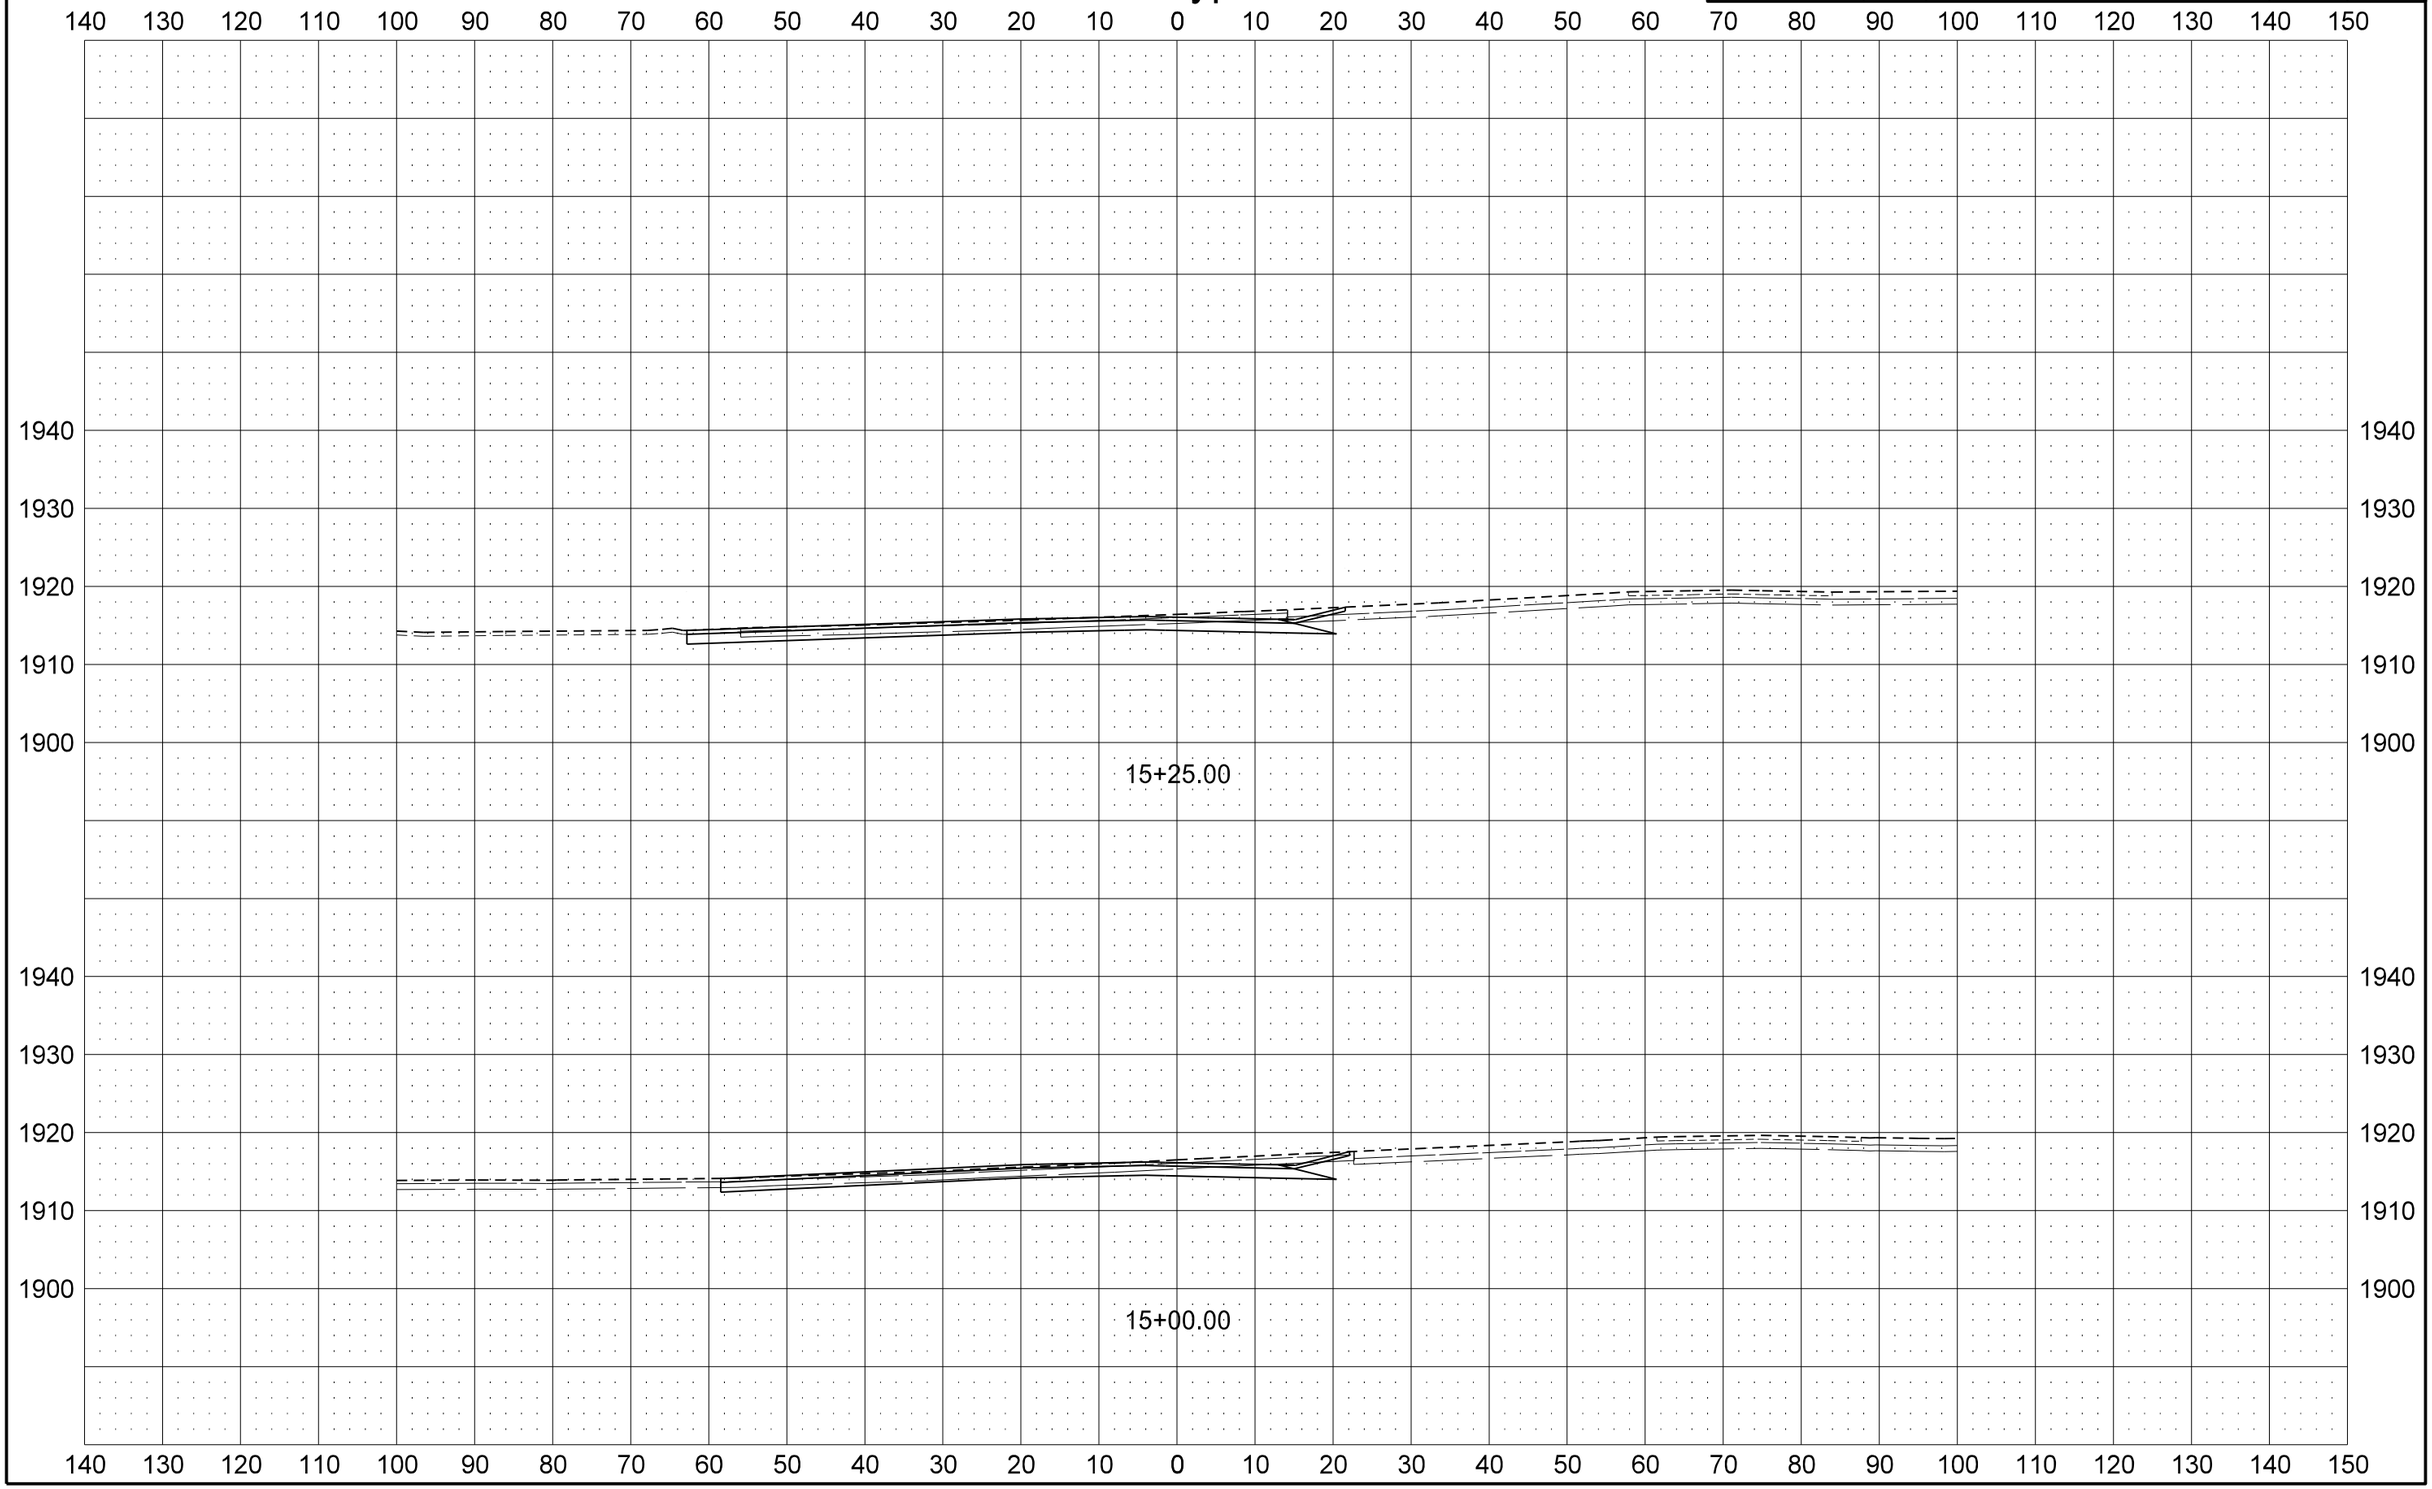

STATE	PROJECT NO.	SECTION NO.	SHEET NO.
ND	SOIA-7-002(130)019	200	23

US 2 Bypass

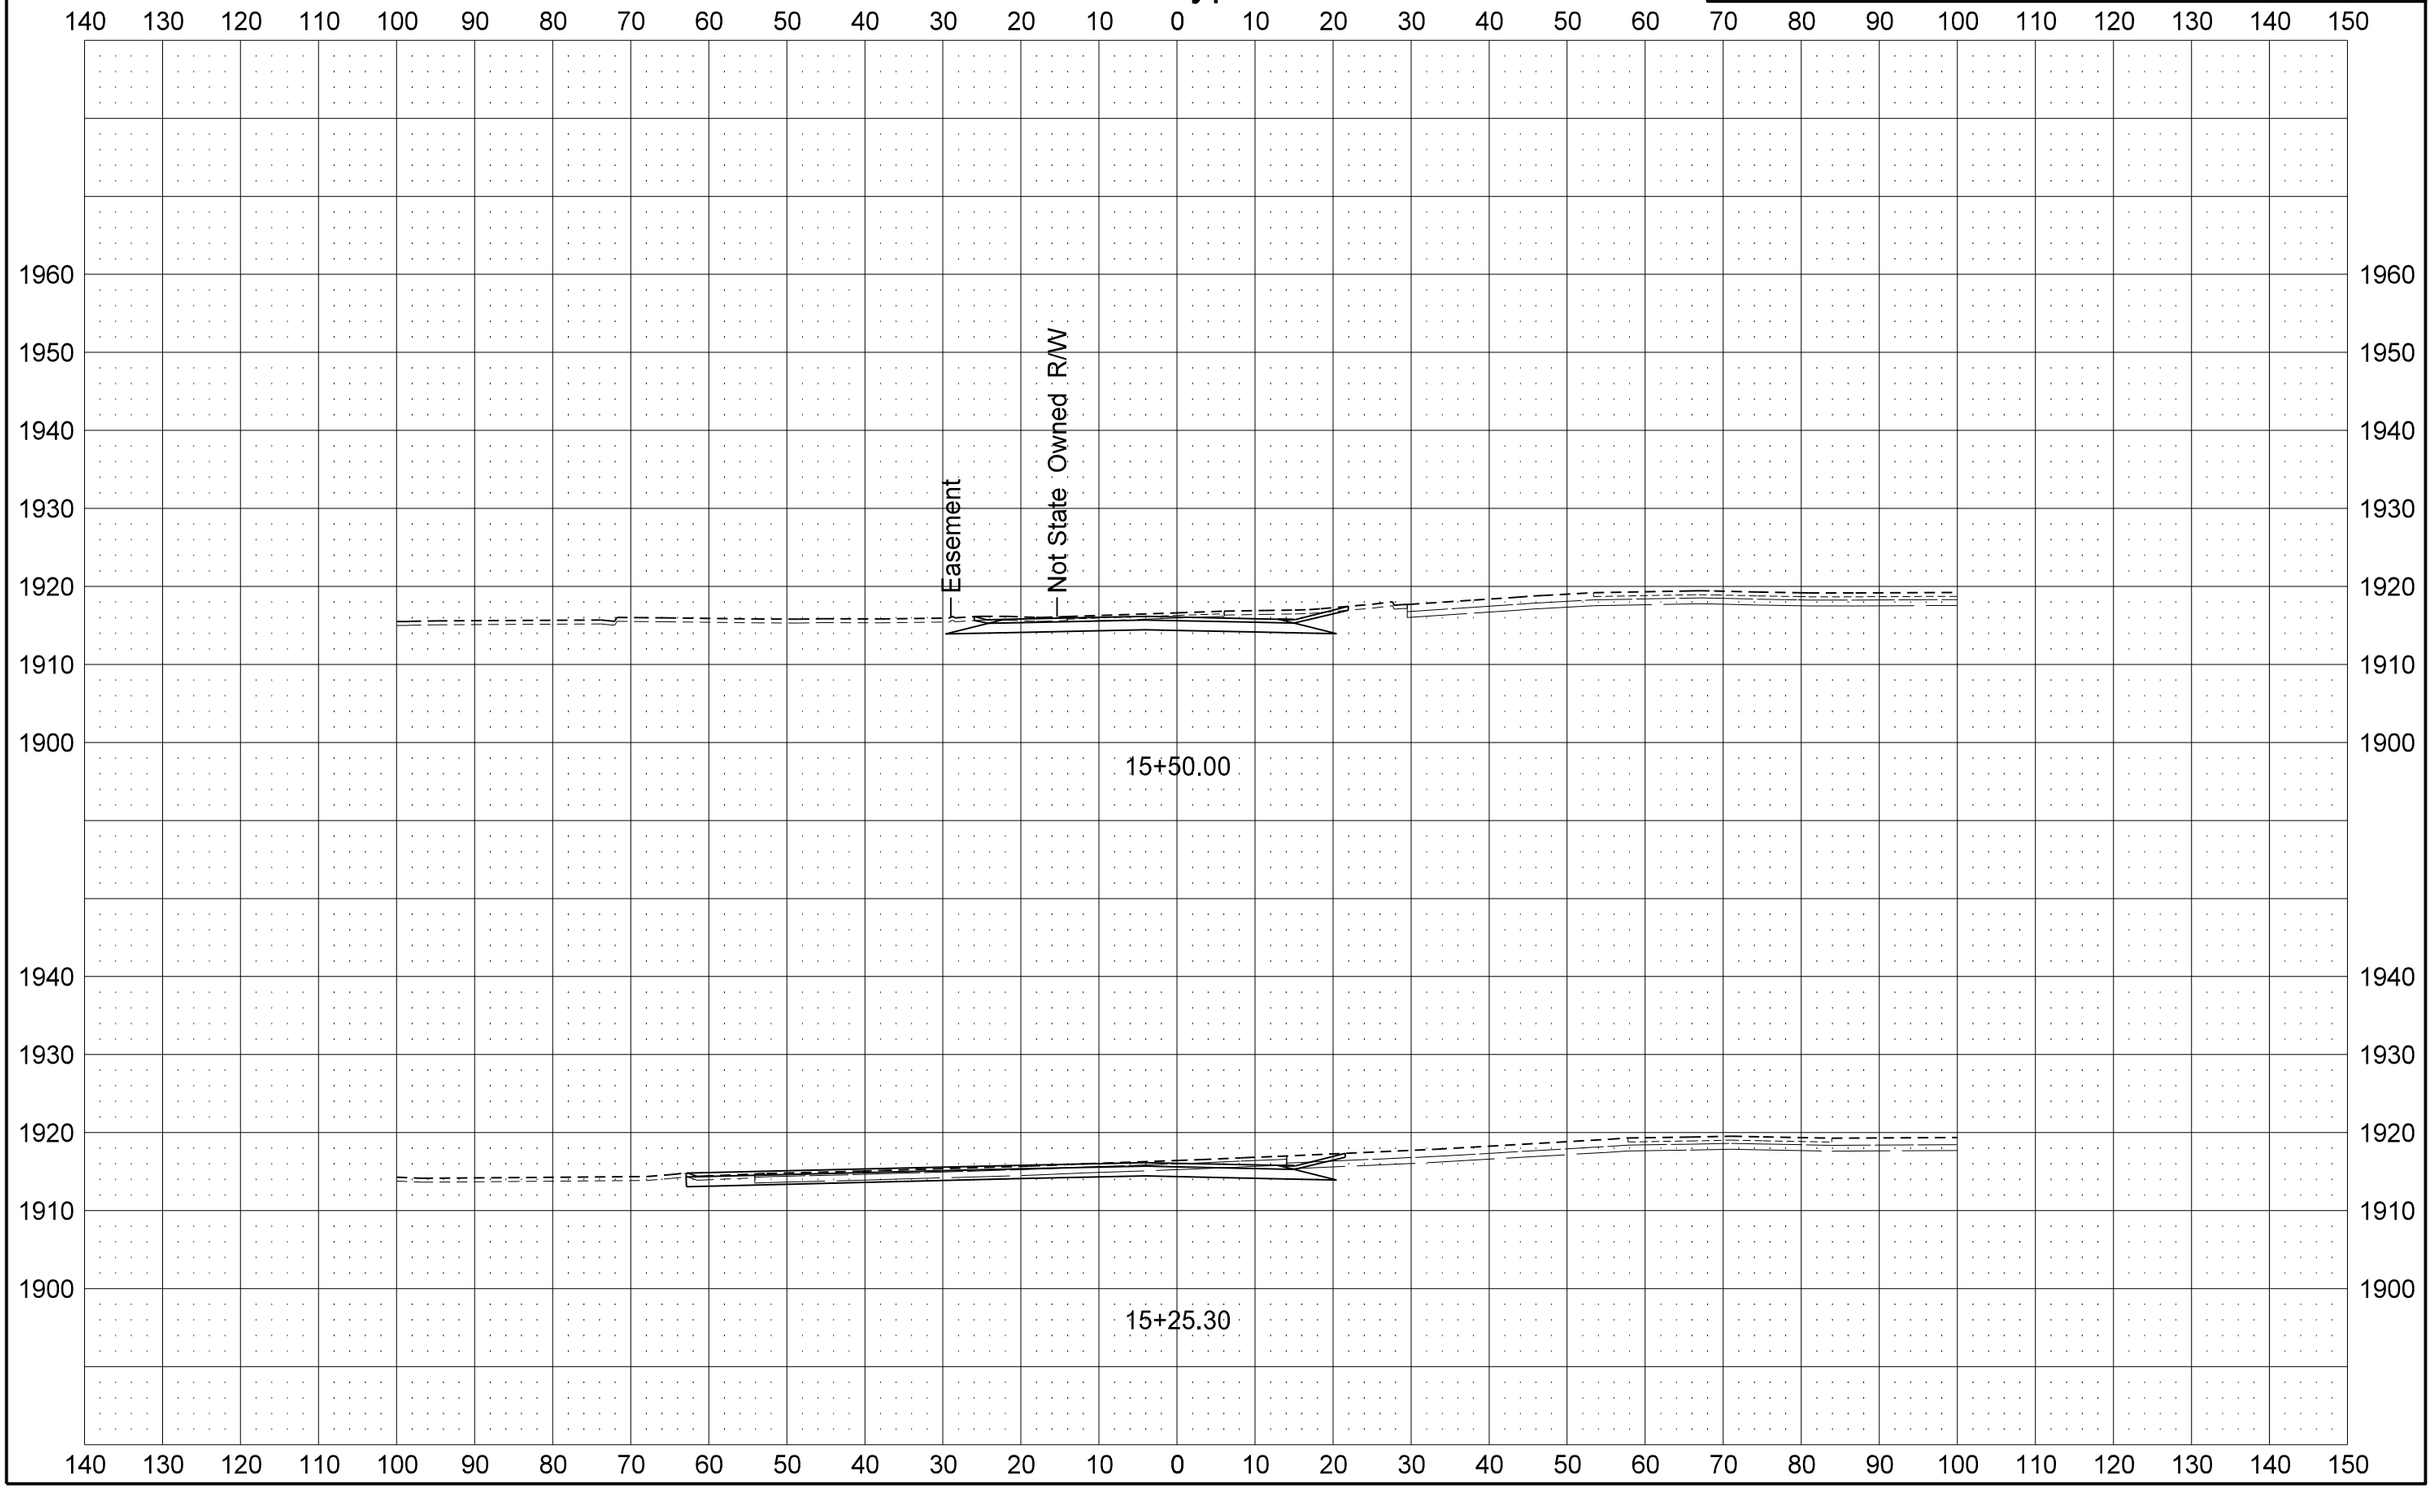

STATE	PROJECT NO.	SECTION NO.	SHEET NO.
ND	SOIA-7-002(130)019	200	24

US 2 Bypass

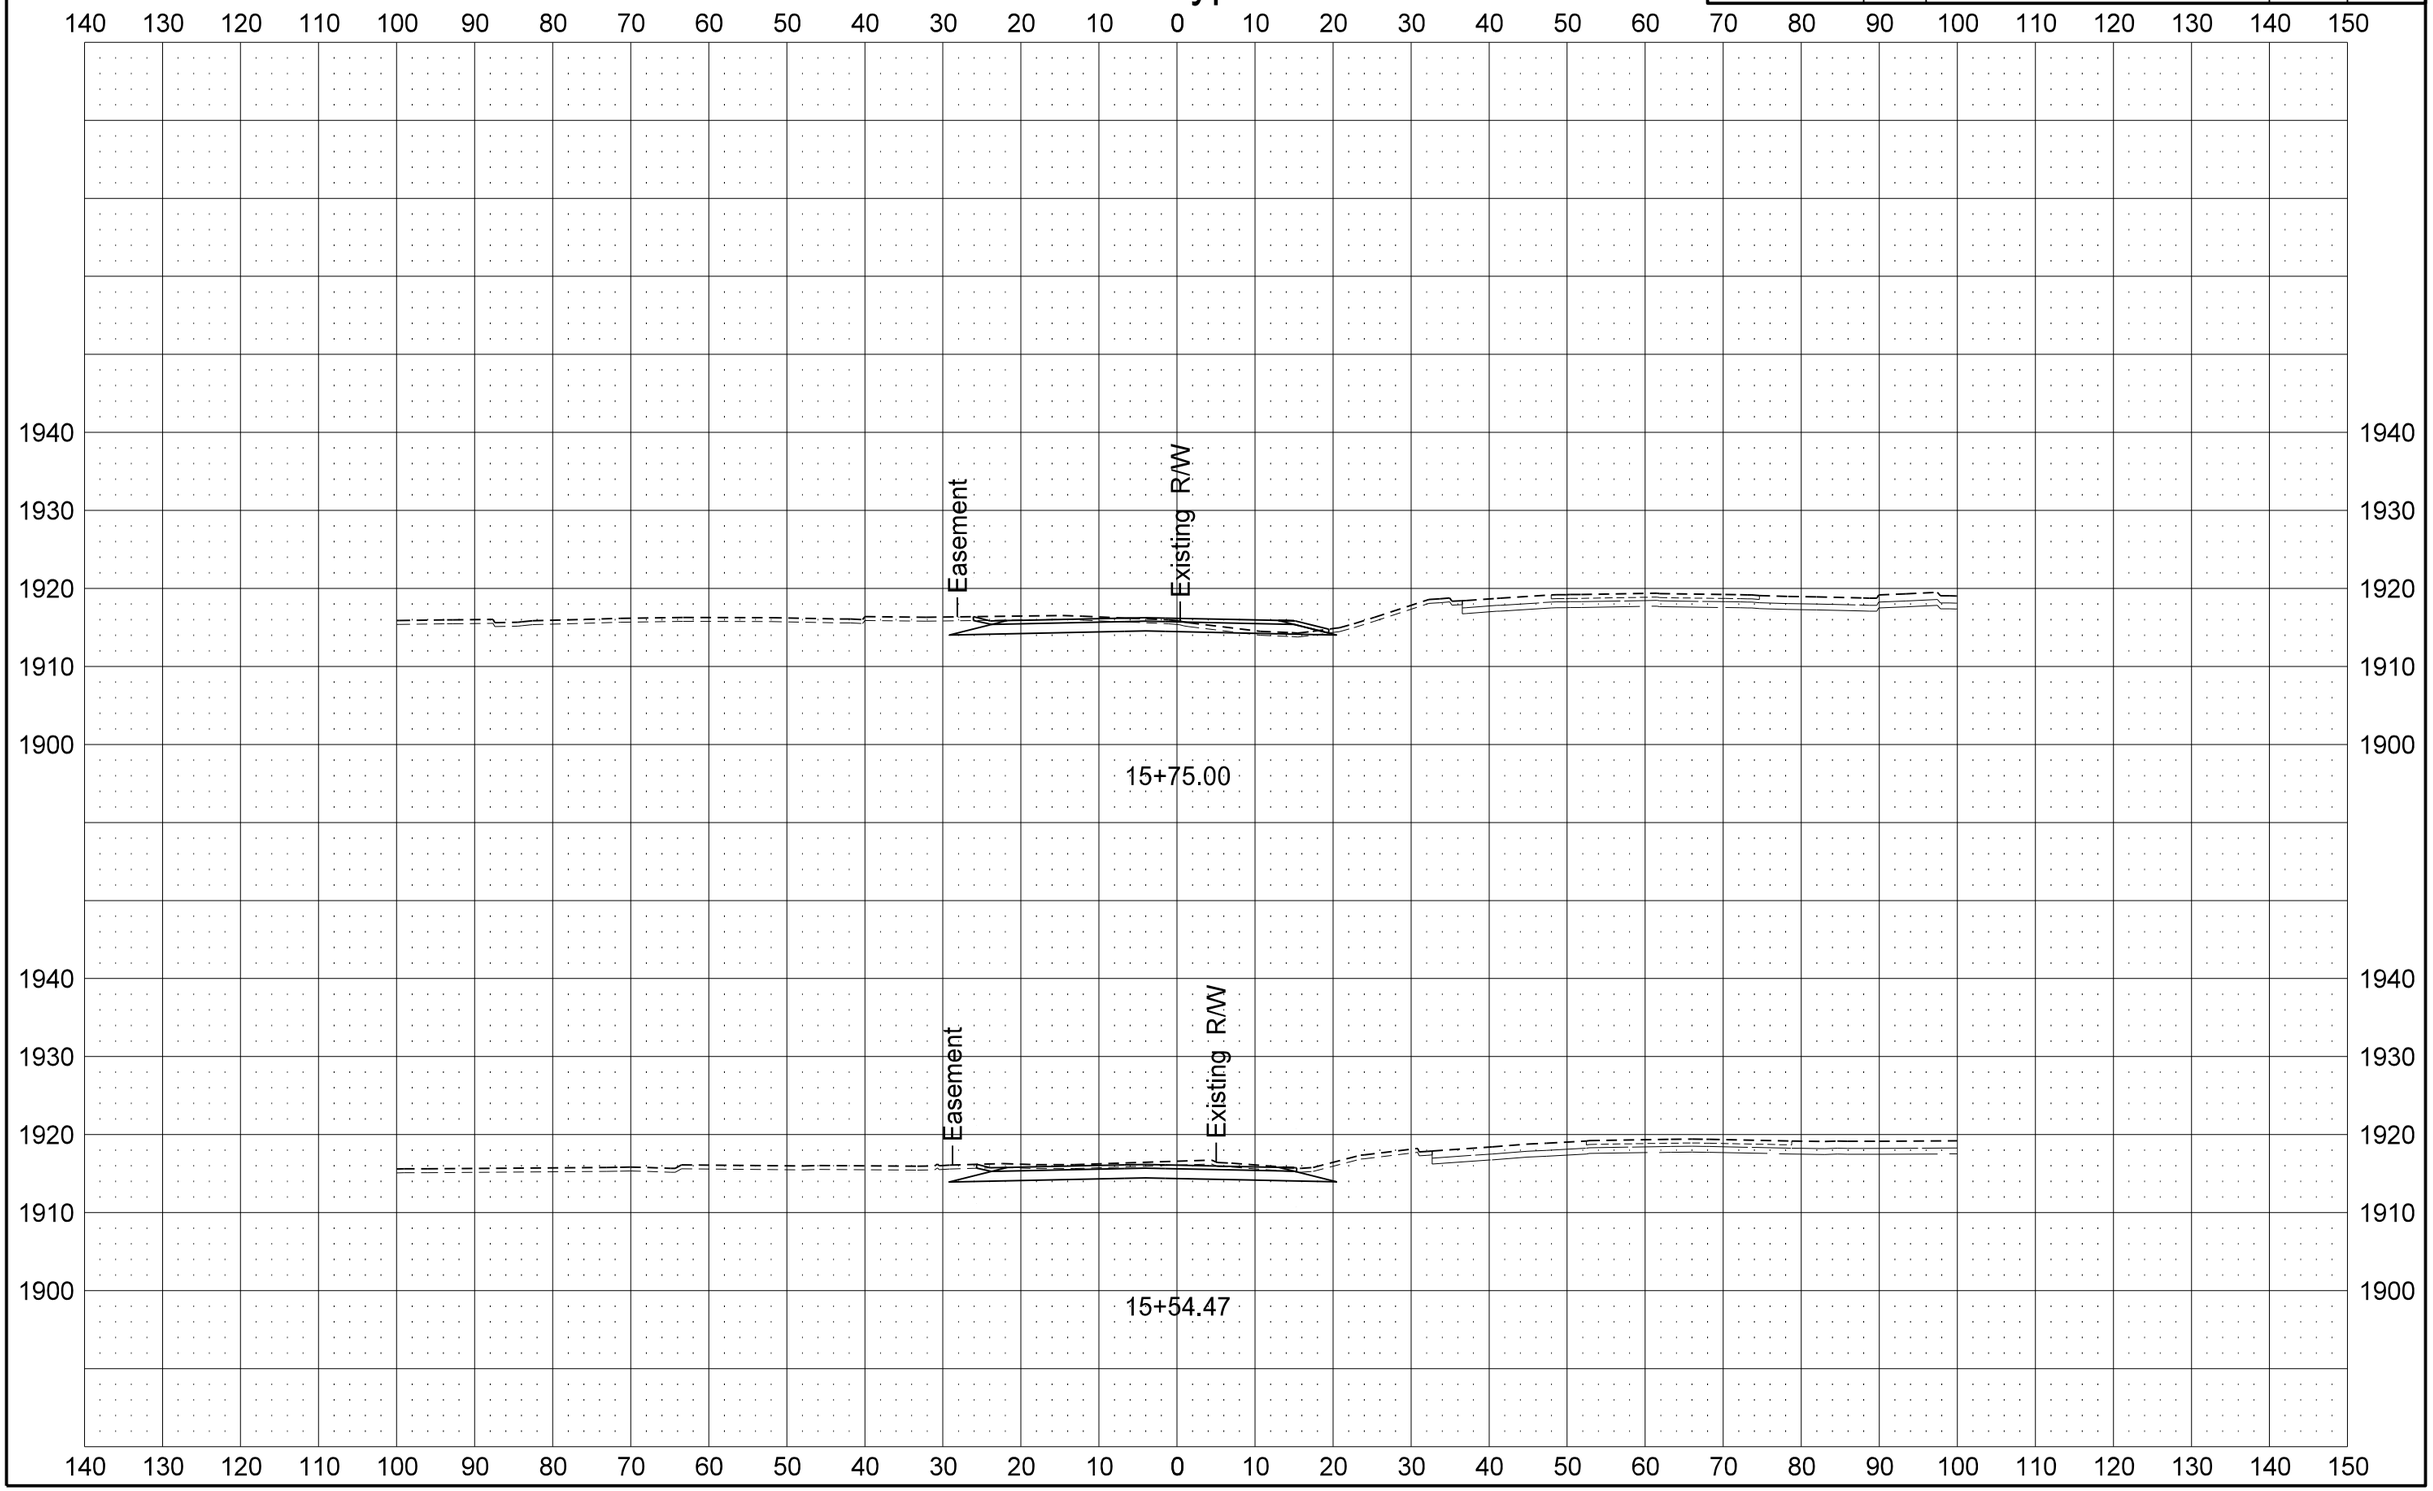

STATE	PROJECT NO.	SECTION NO.	SHEET NO.
ND	SOIA-7-002(130)019	200	25

US 2 Bypass

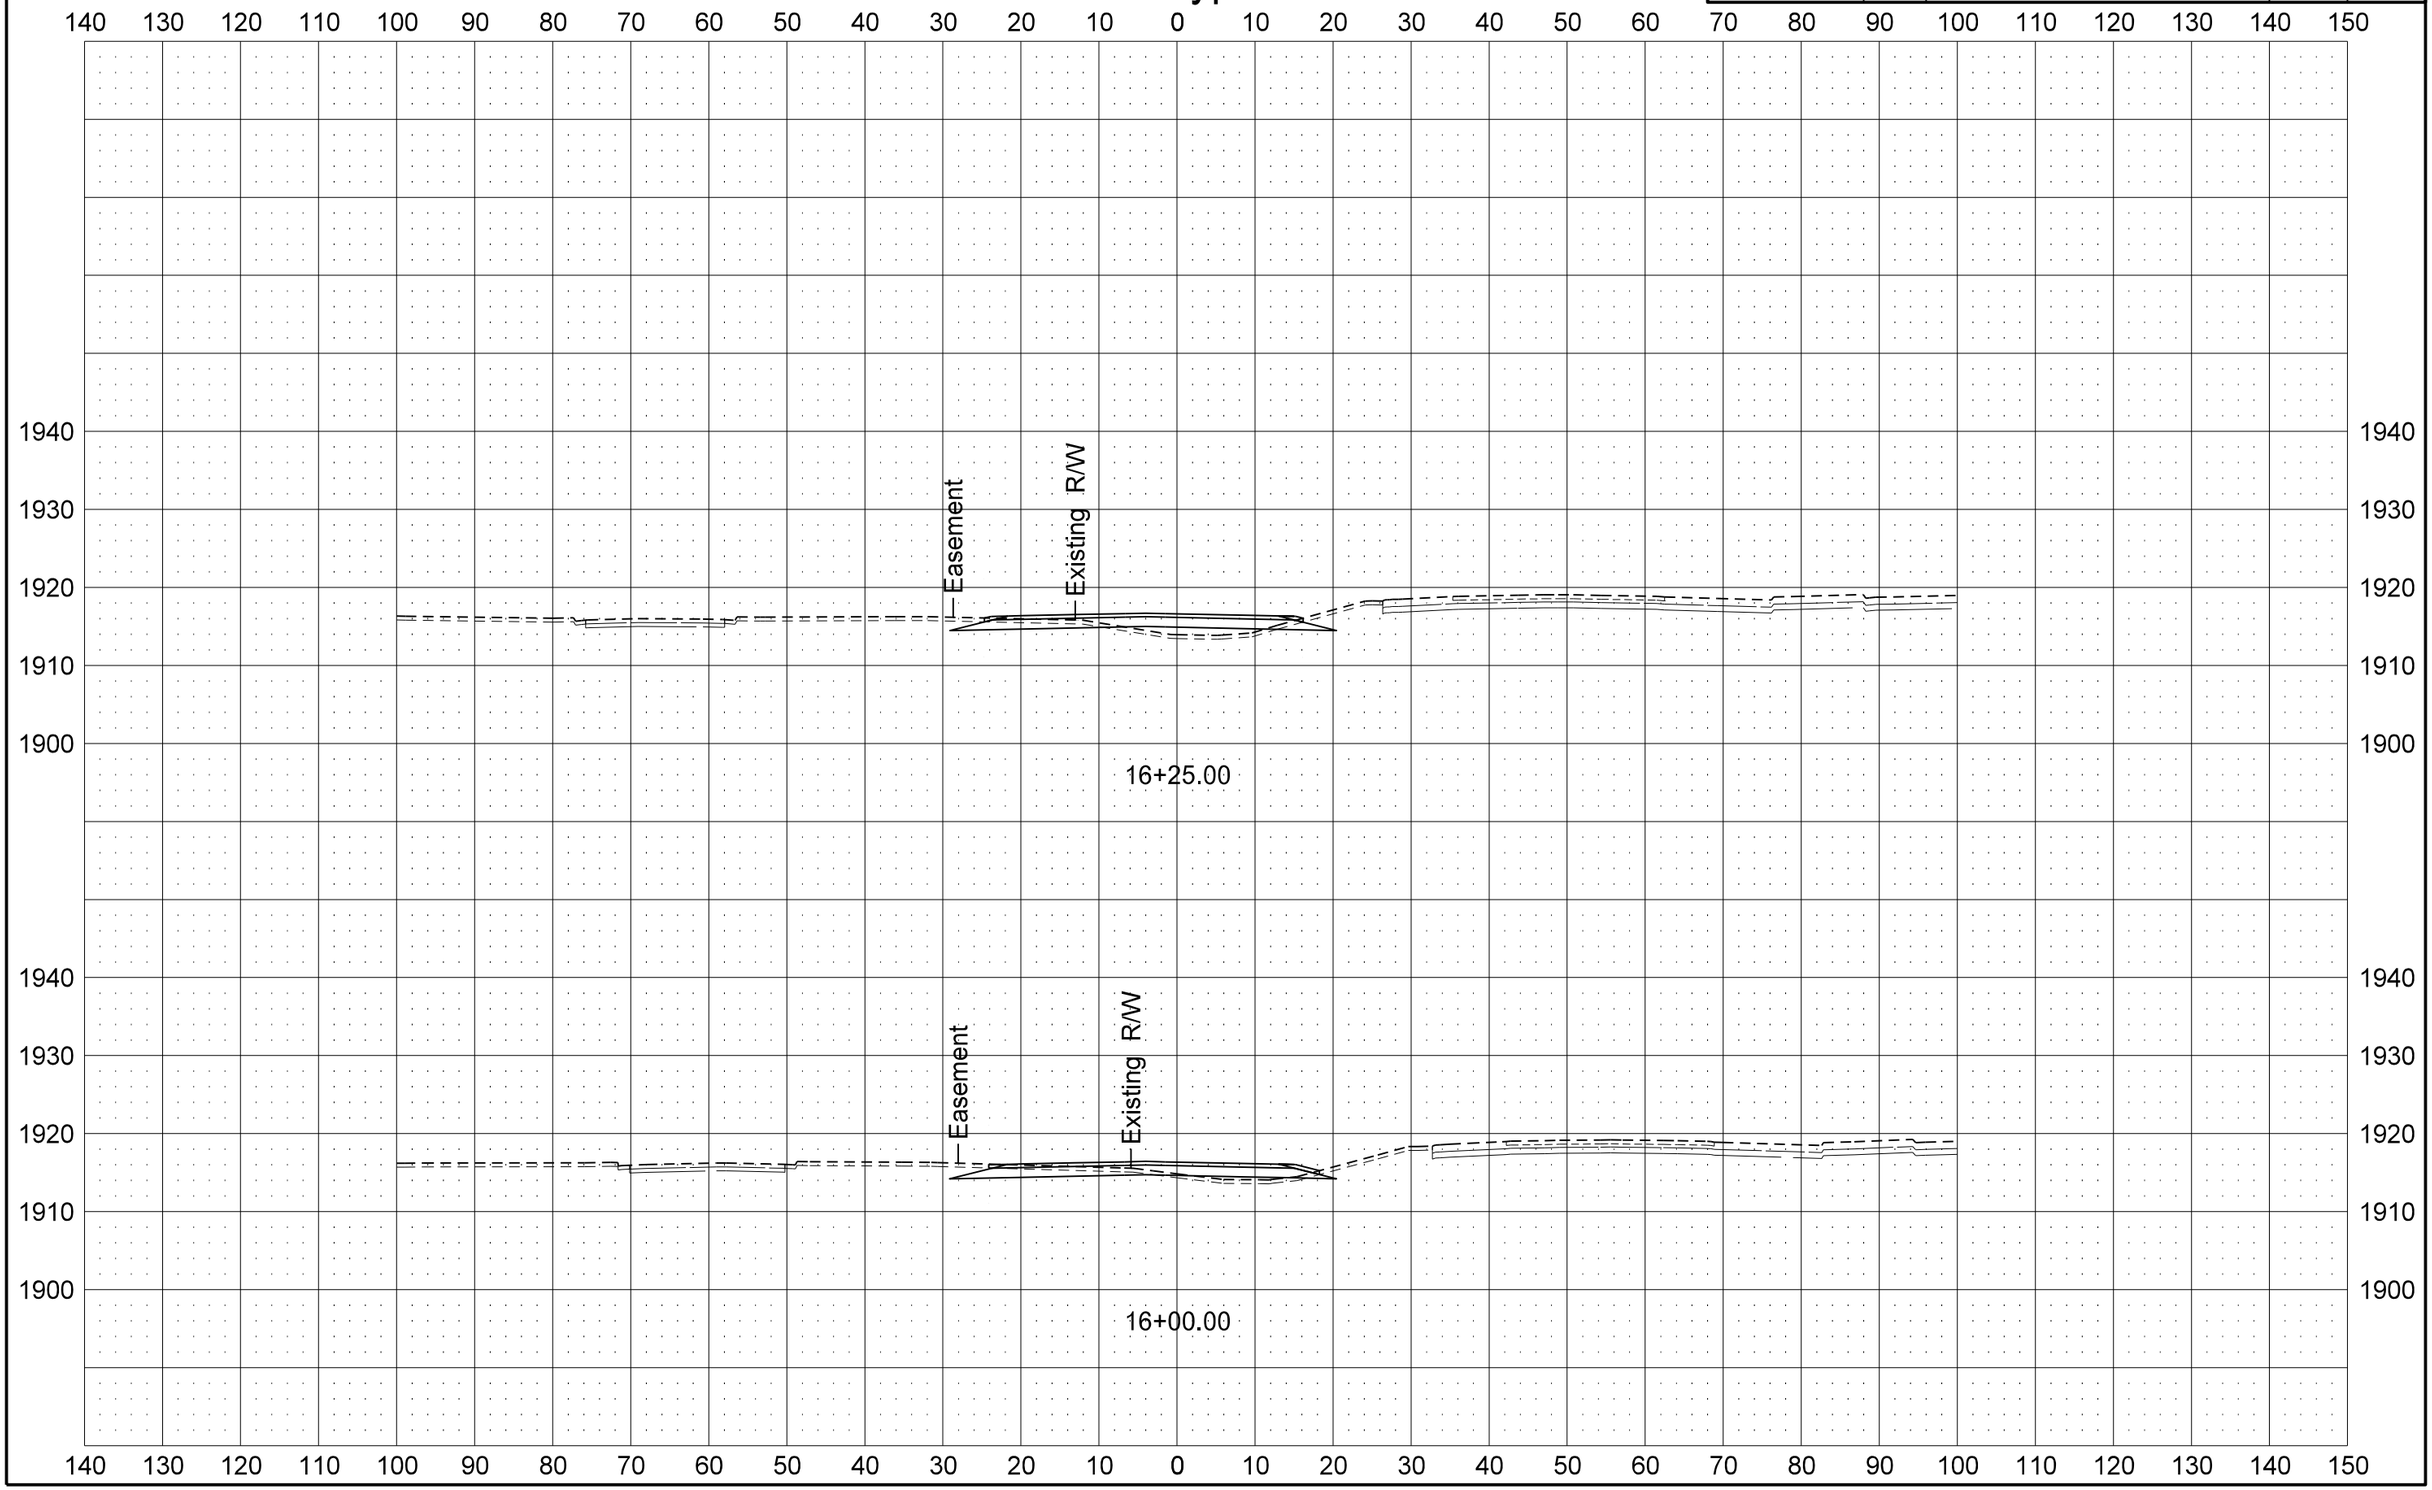

STATE	PROJECT NO.	SECTION NO.	SHEET NO.
ND	SOIA-7-002(130)019	200	26

US 2 Bypass

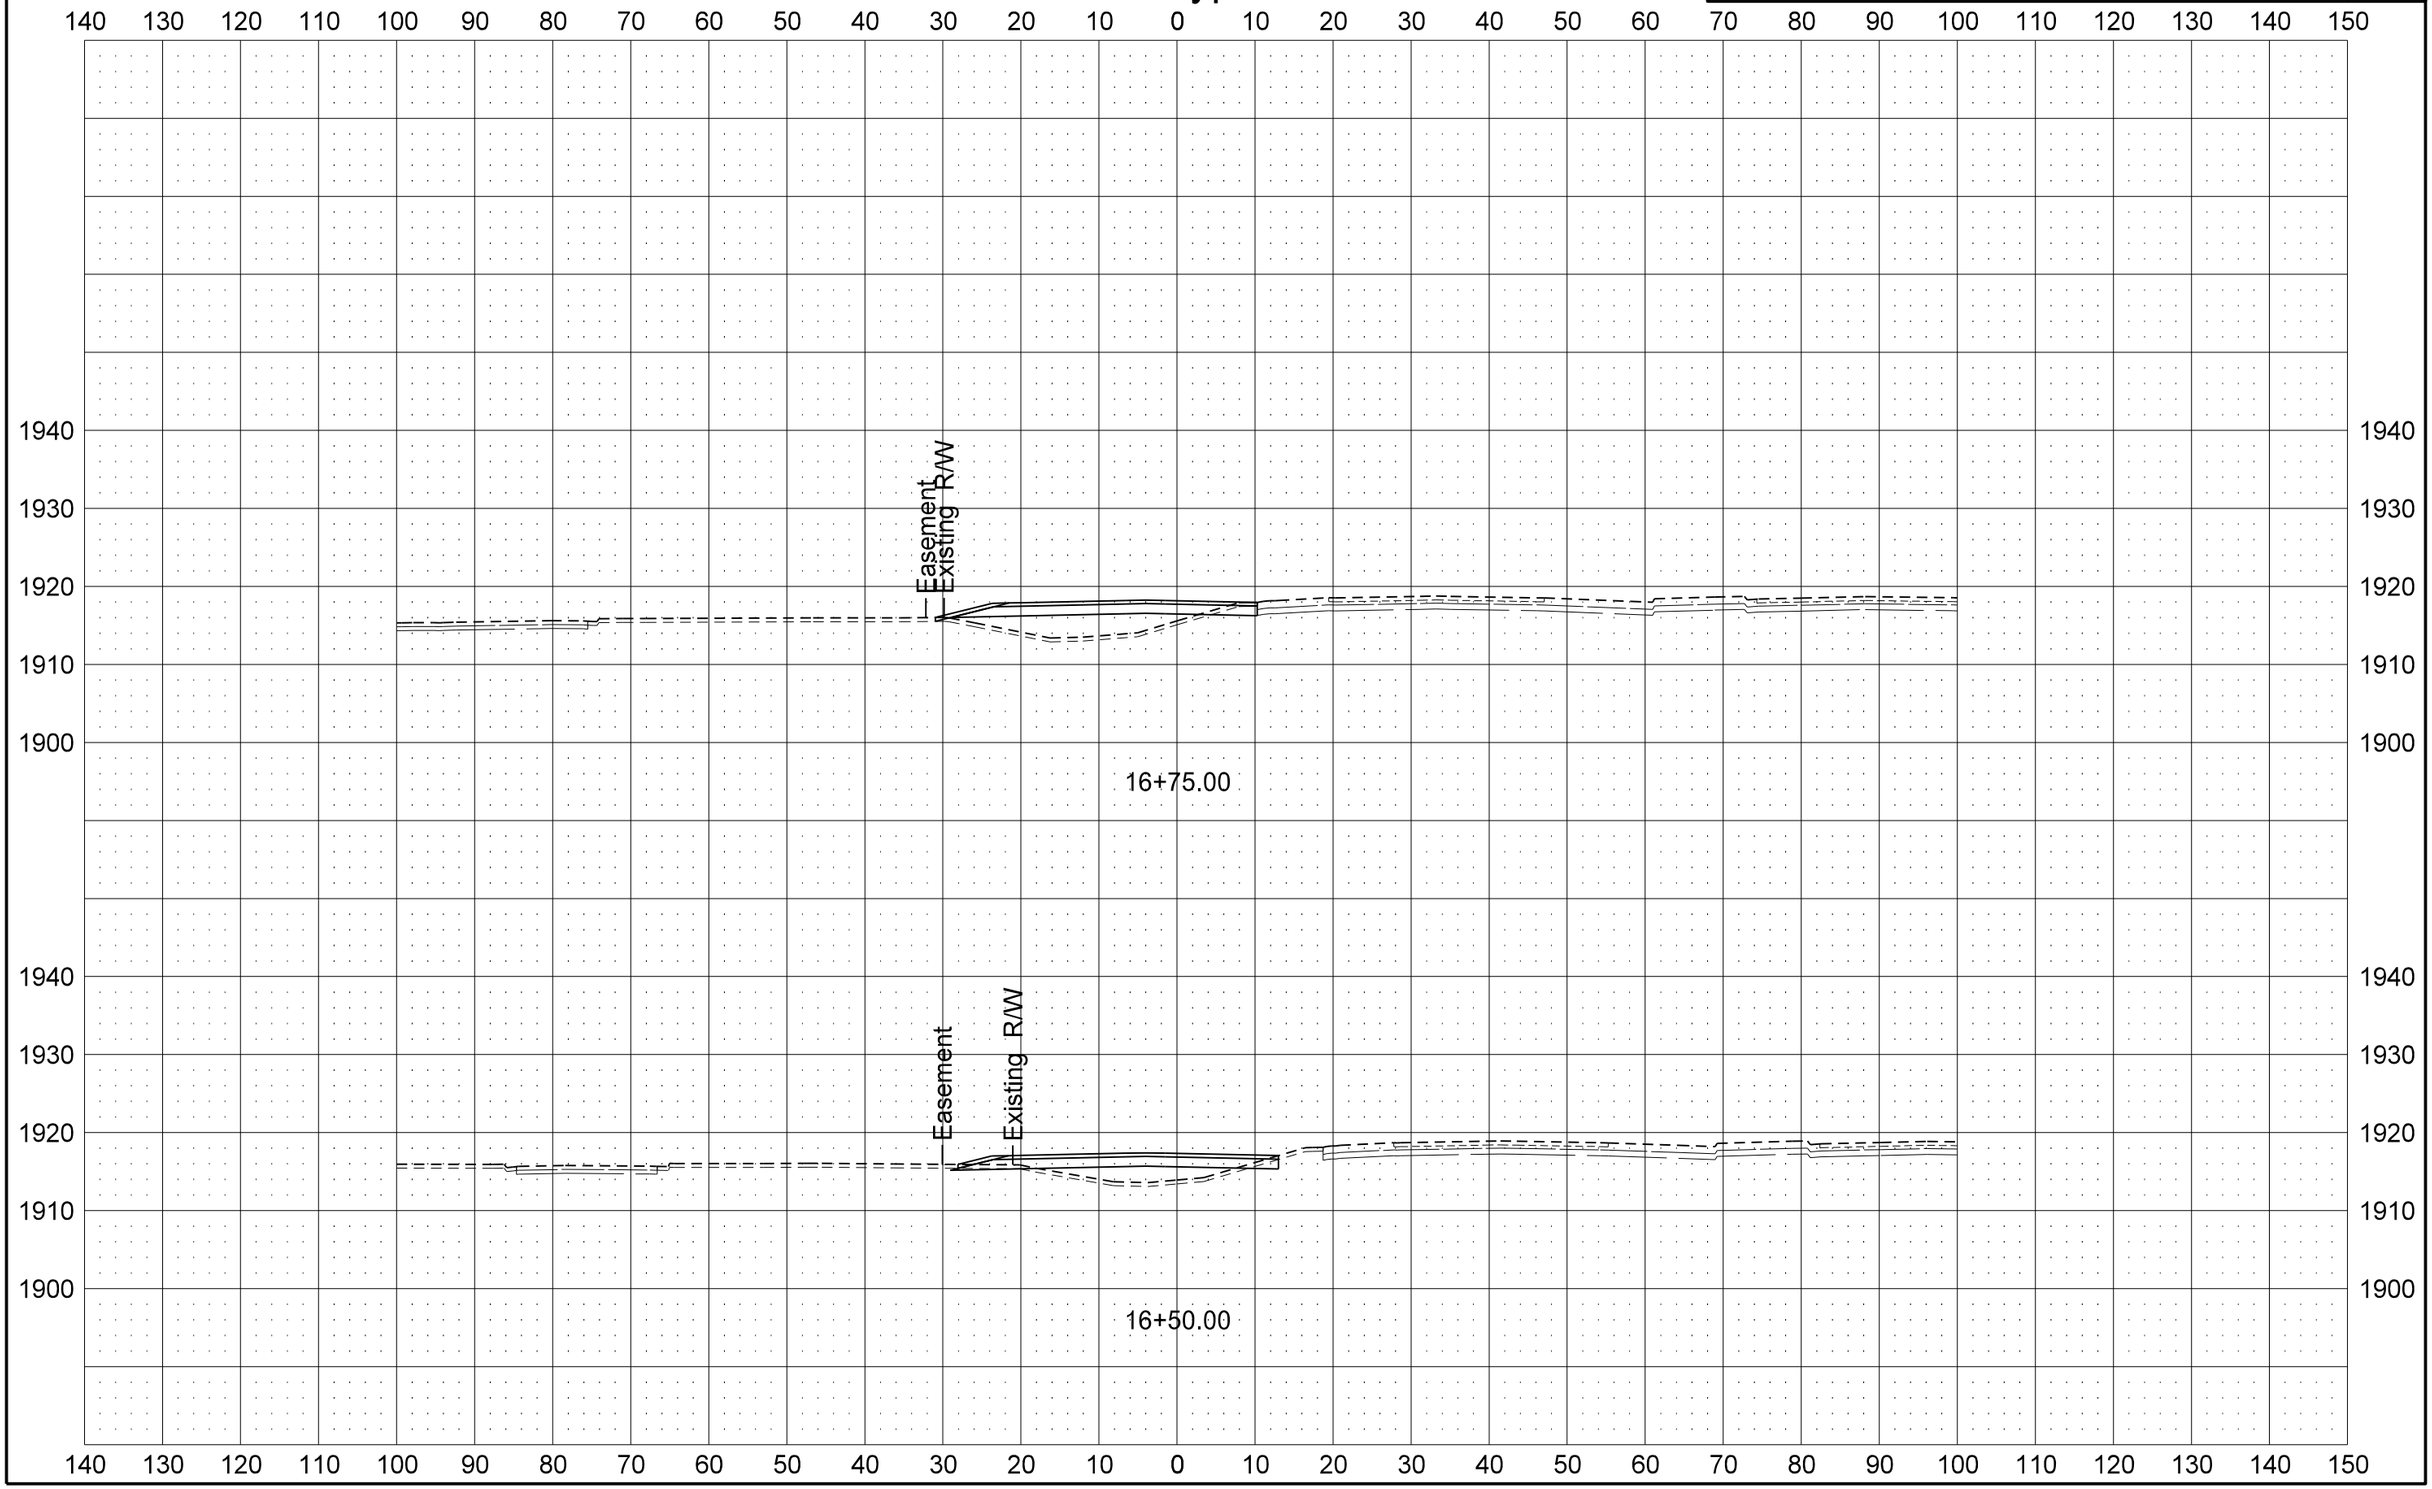

STATE	PROJECT NO.	SECTION NO.	SHEET NO.
ND	SOIA-7-002(130)019	200	27

US 2 Bypass

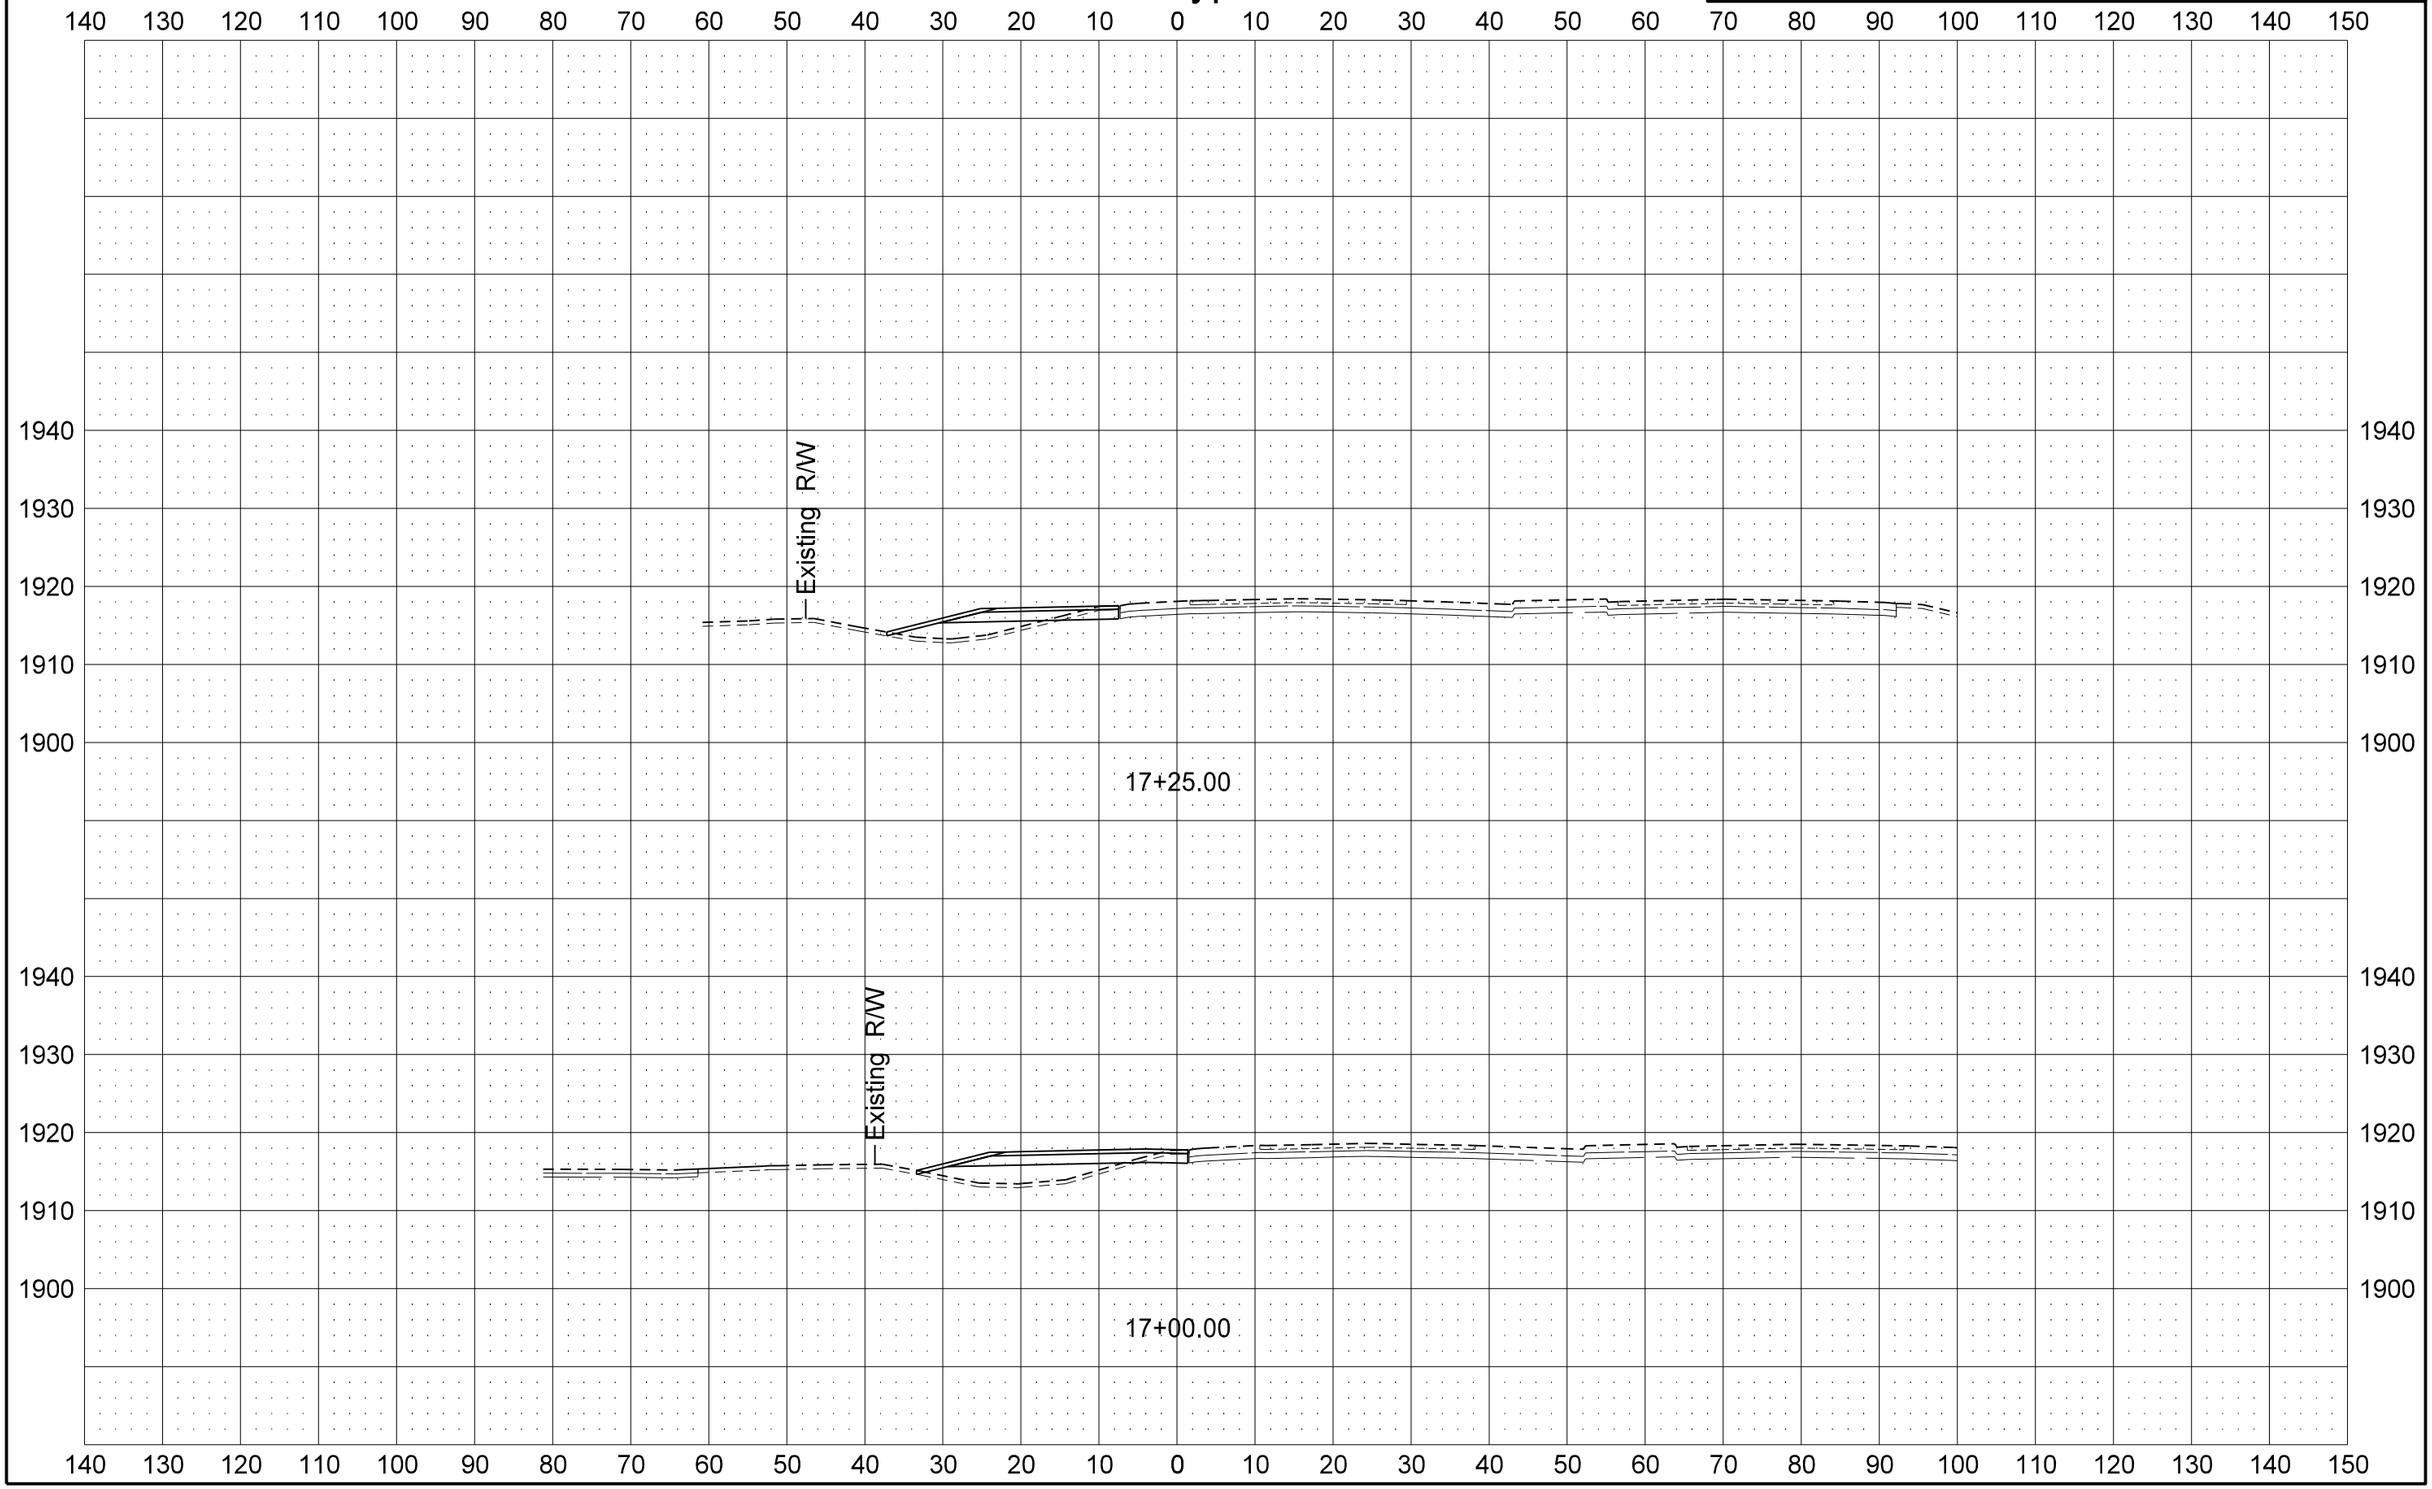

STATE	PROJECT NO.	SECTION NO.	SHEET NO.
ND	SOIA-7-002(130)019	200	28

US 2 Bypass

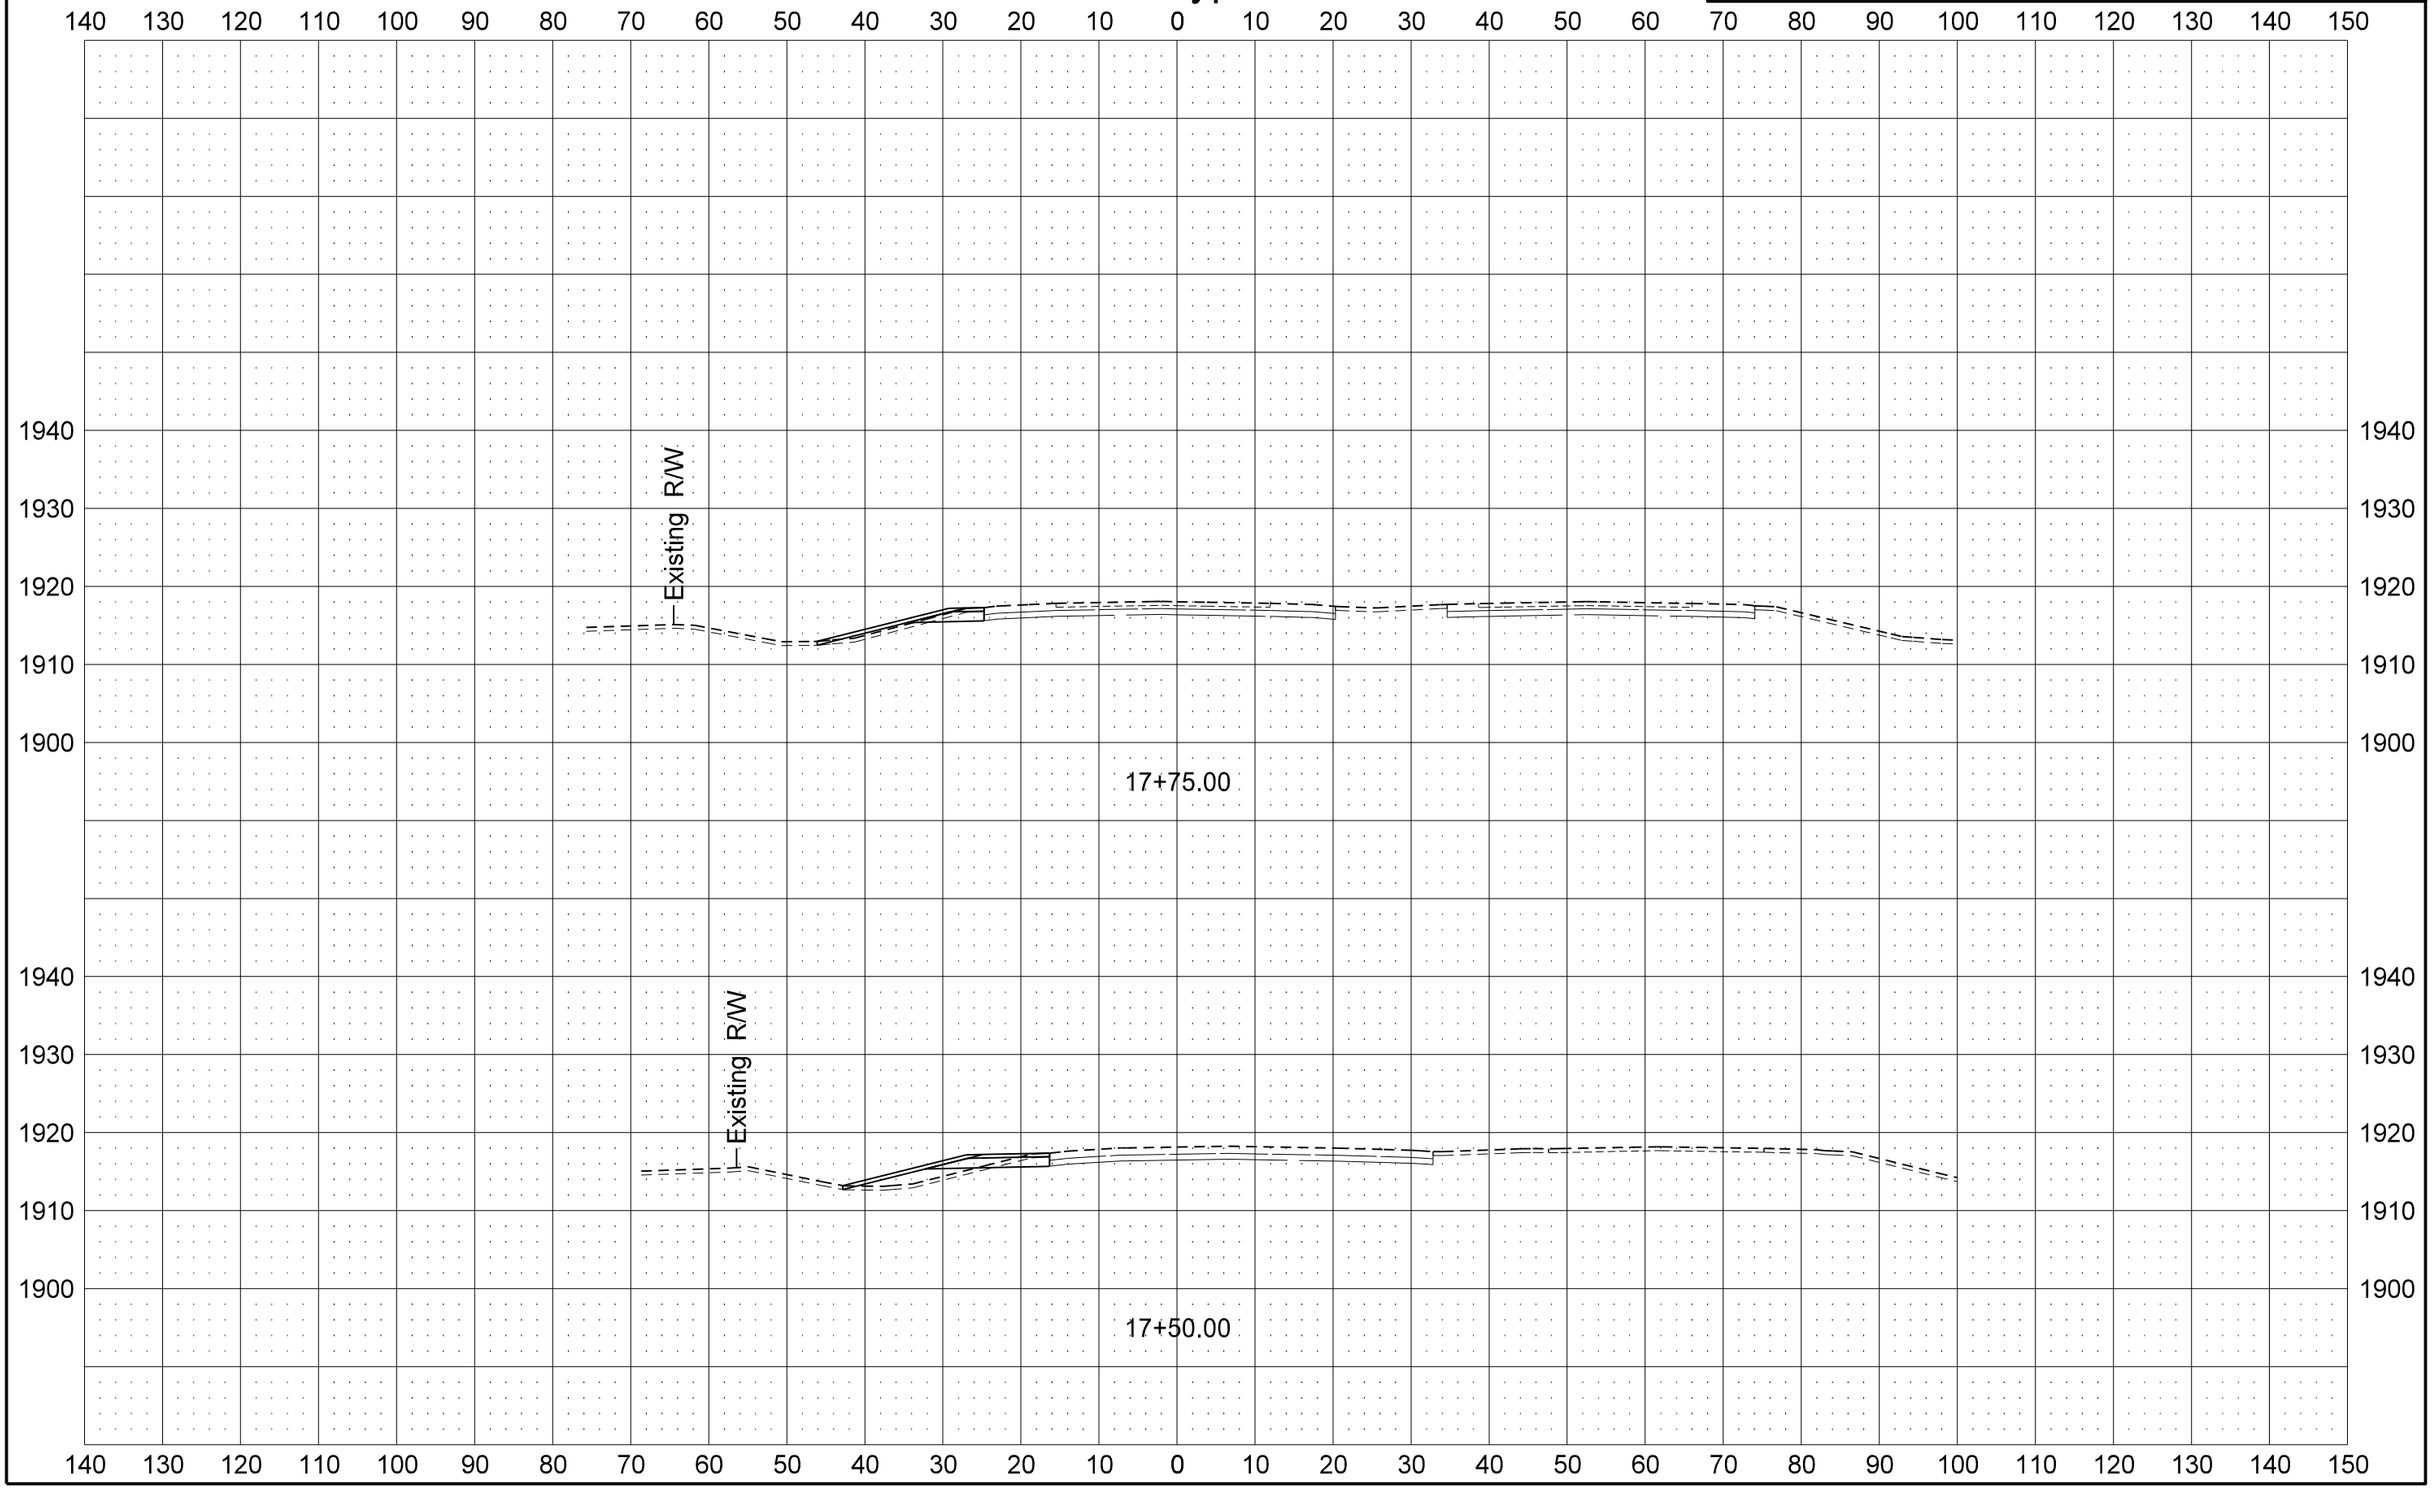

STATE	PROJECT NO.	SECTION NO.	SHEET NO.
ND	SOIA-7-002(130)019	200	29

US 2 Bypass

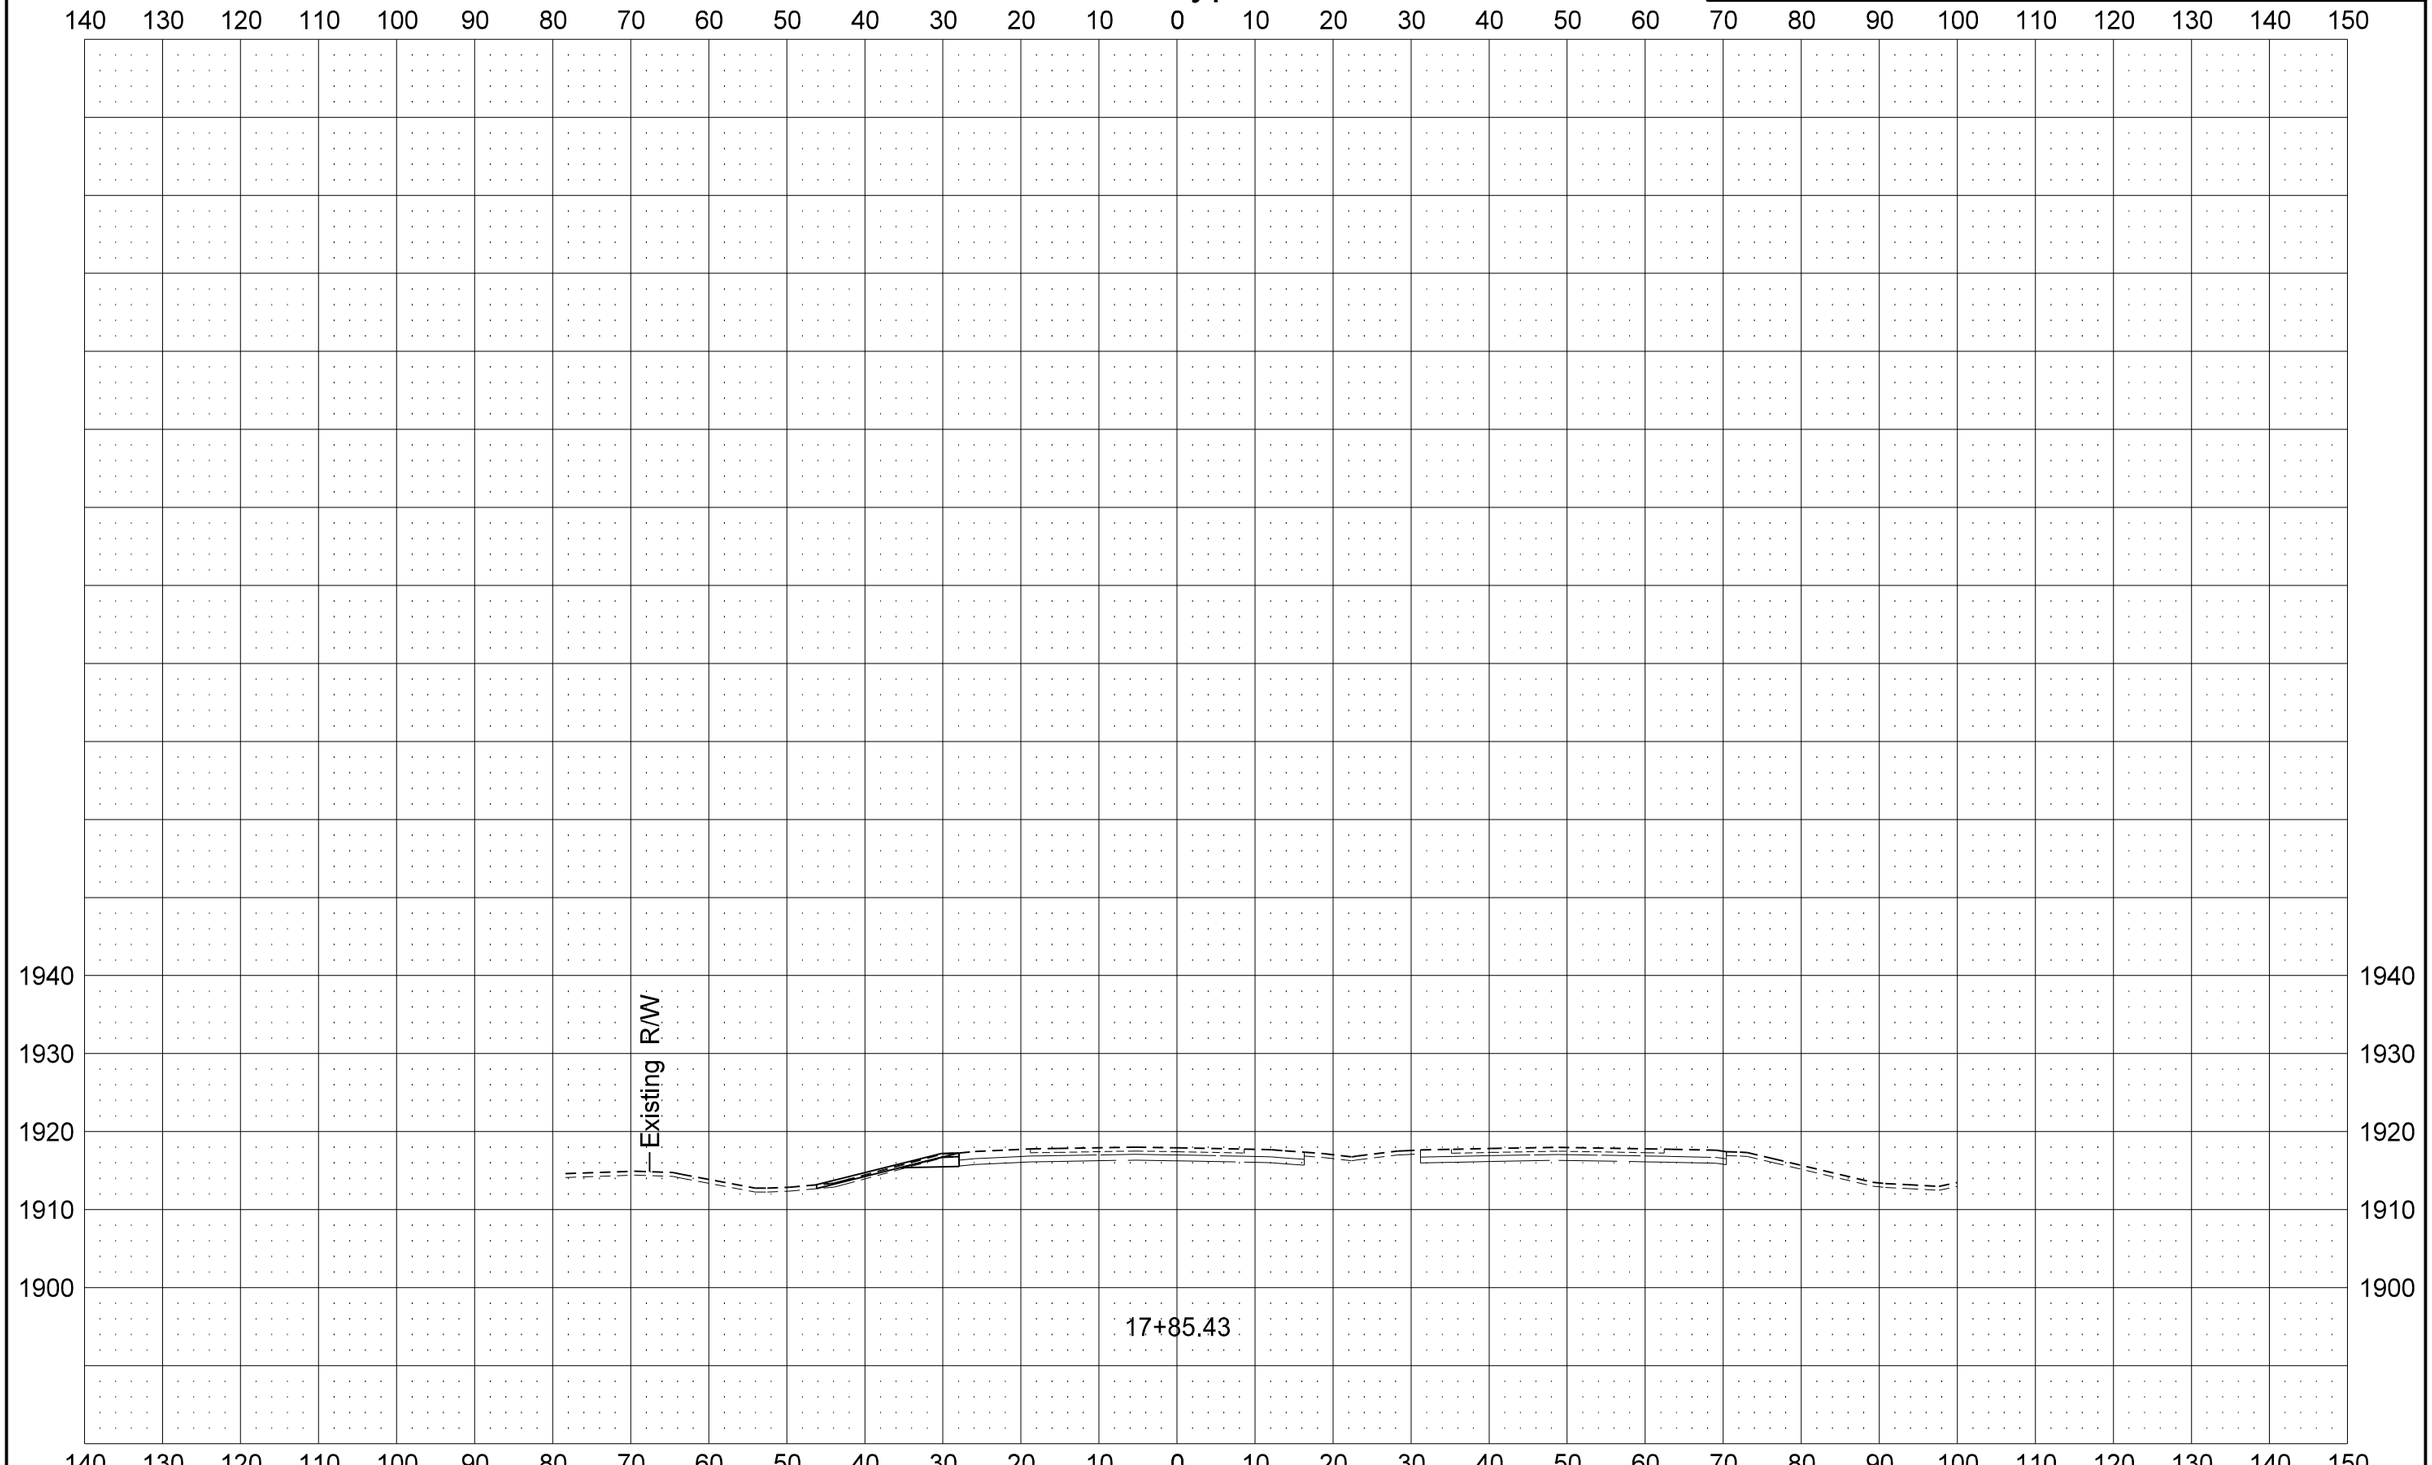

STATE	PROJECT NO.	SECTION NO.	SHEET NO.
ND	SOIA-7-002(130)019	200	30

US 2 Crossover

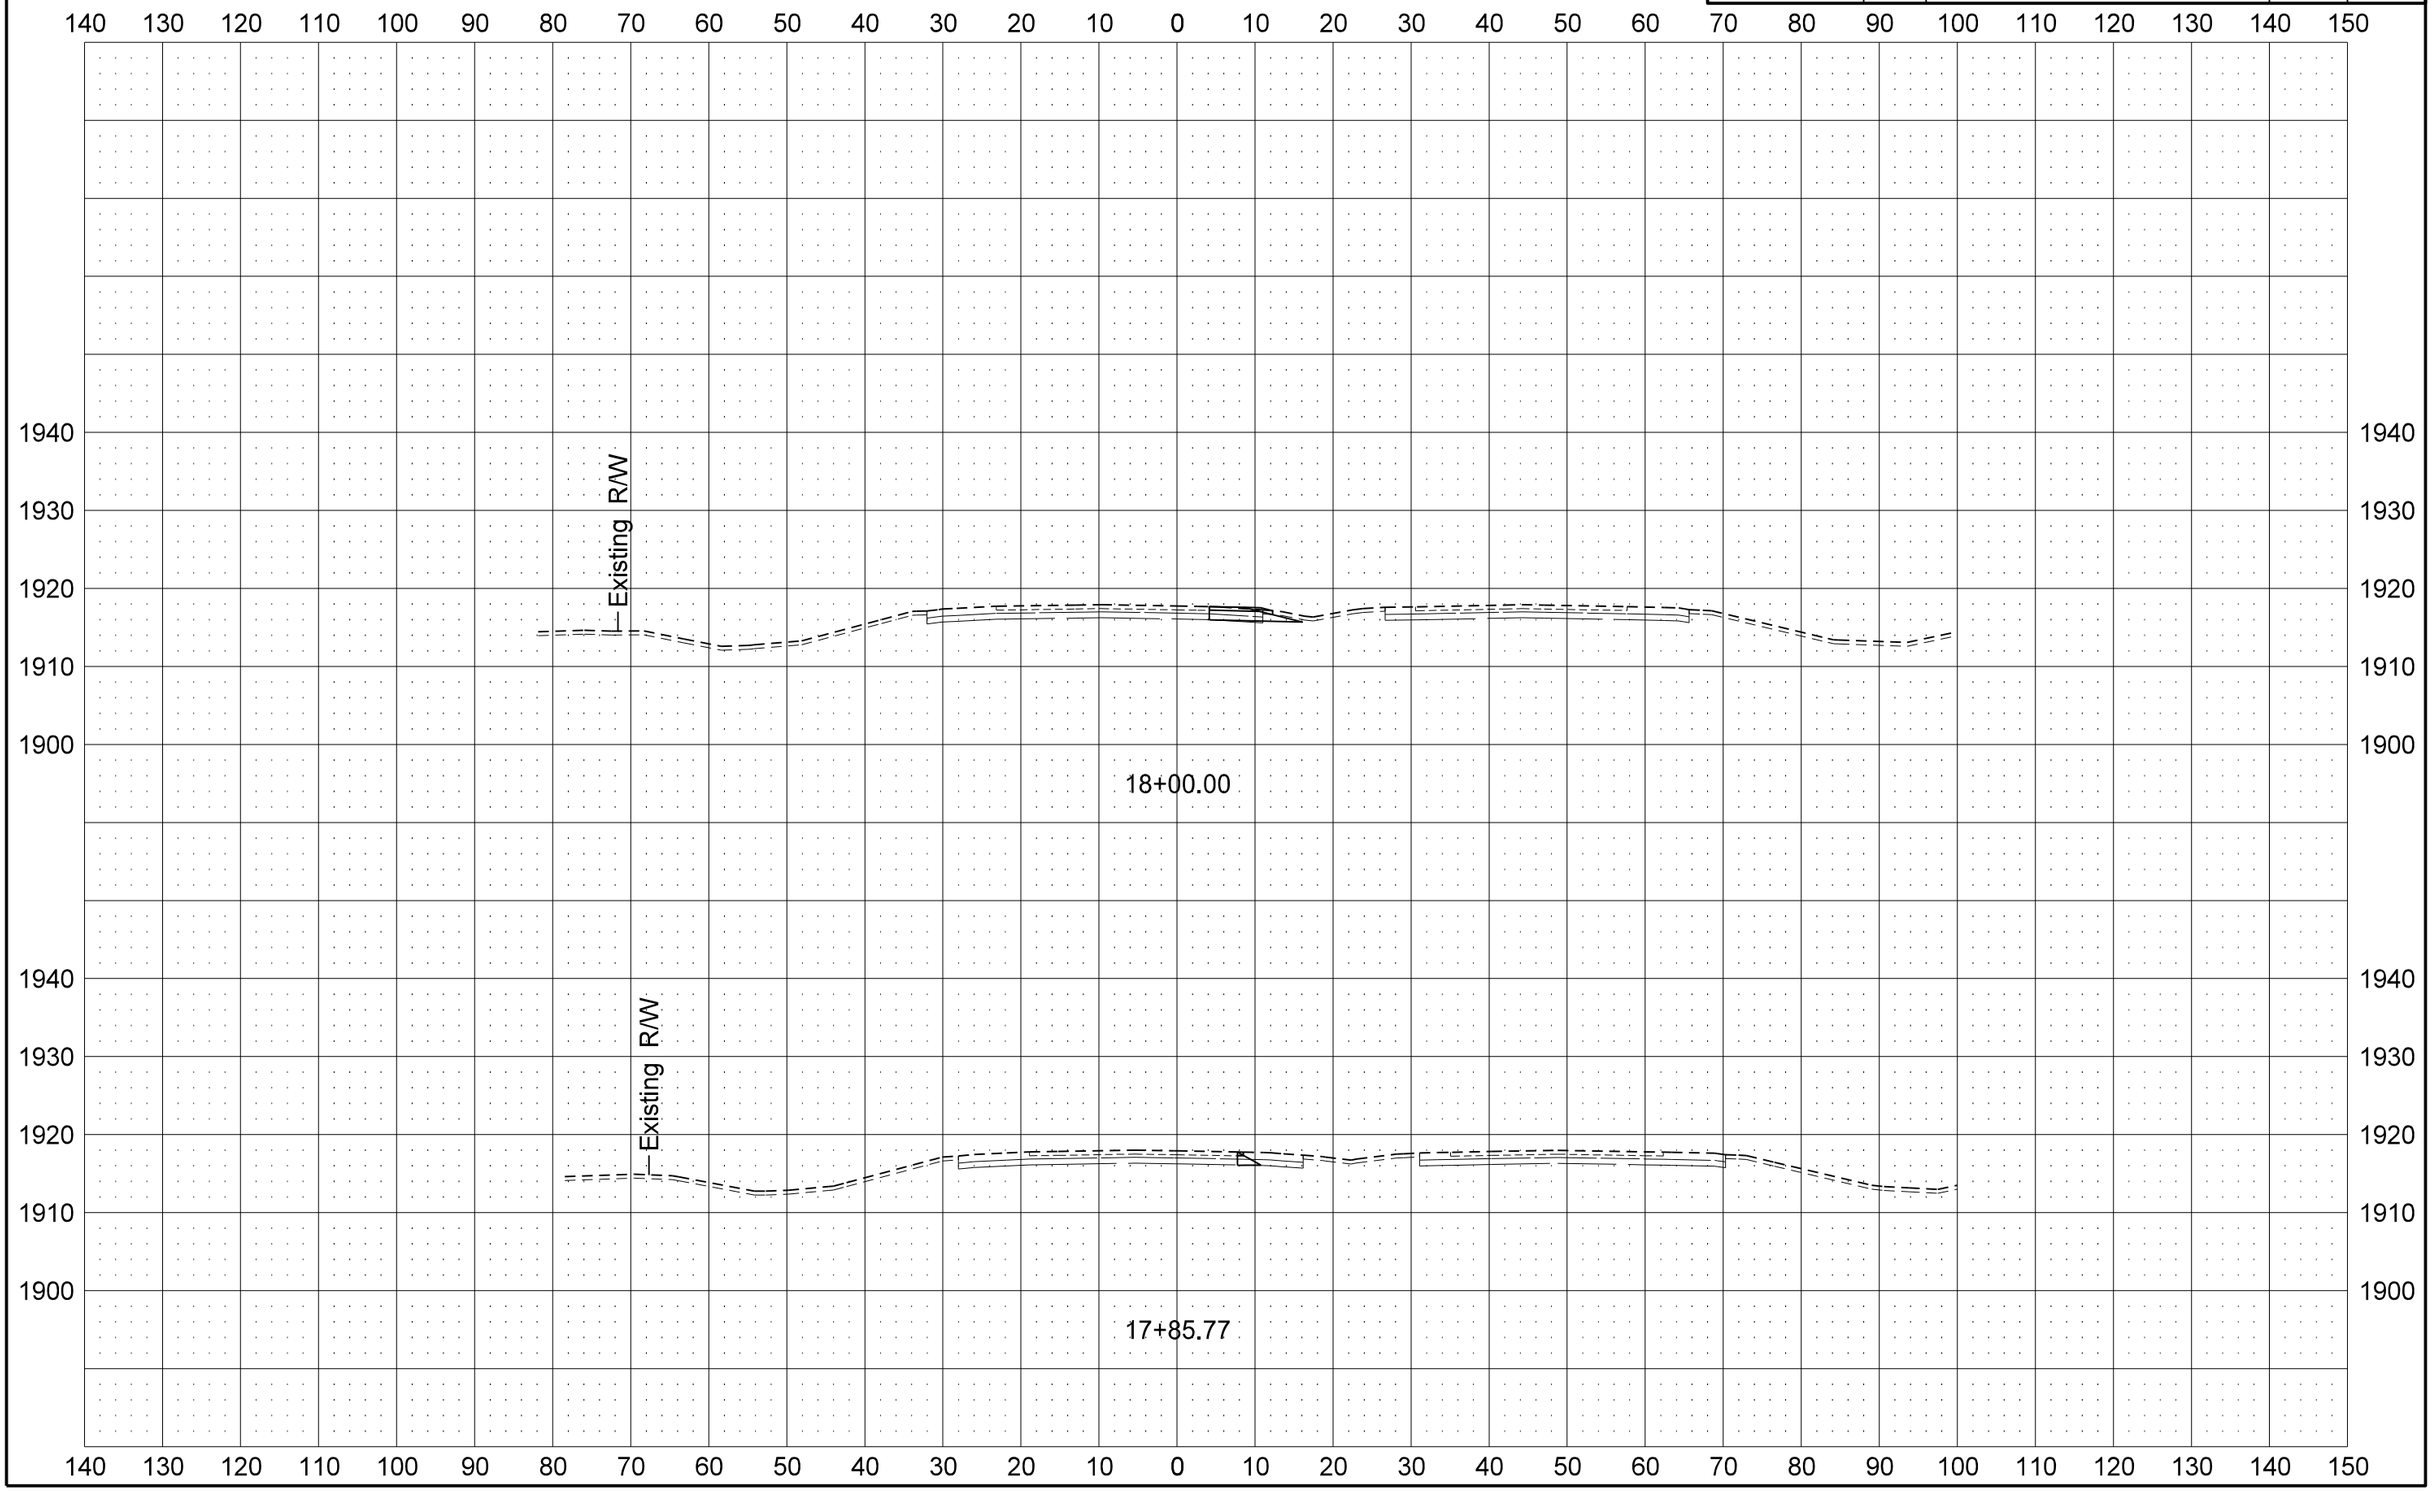

STATE	PROJECT NO.	SECTION NO.	SHEET NO.
ND	SOIA-7-002(130)019	200	31

US 2 Crossover

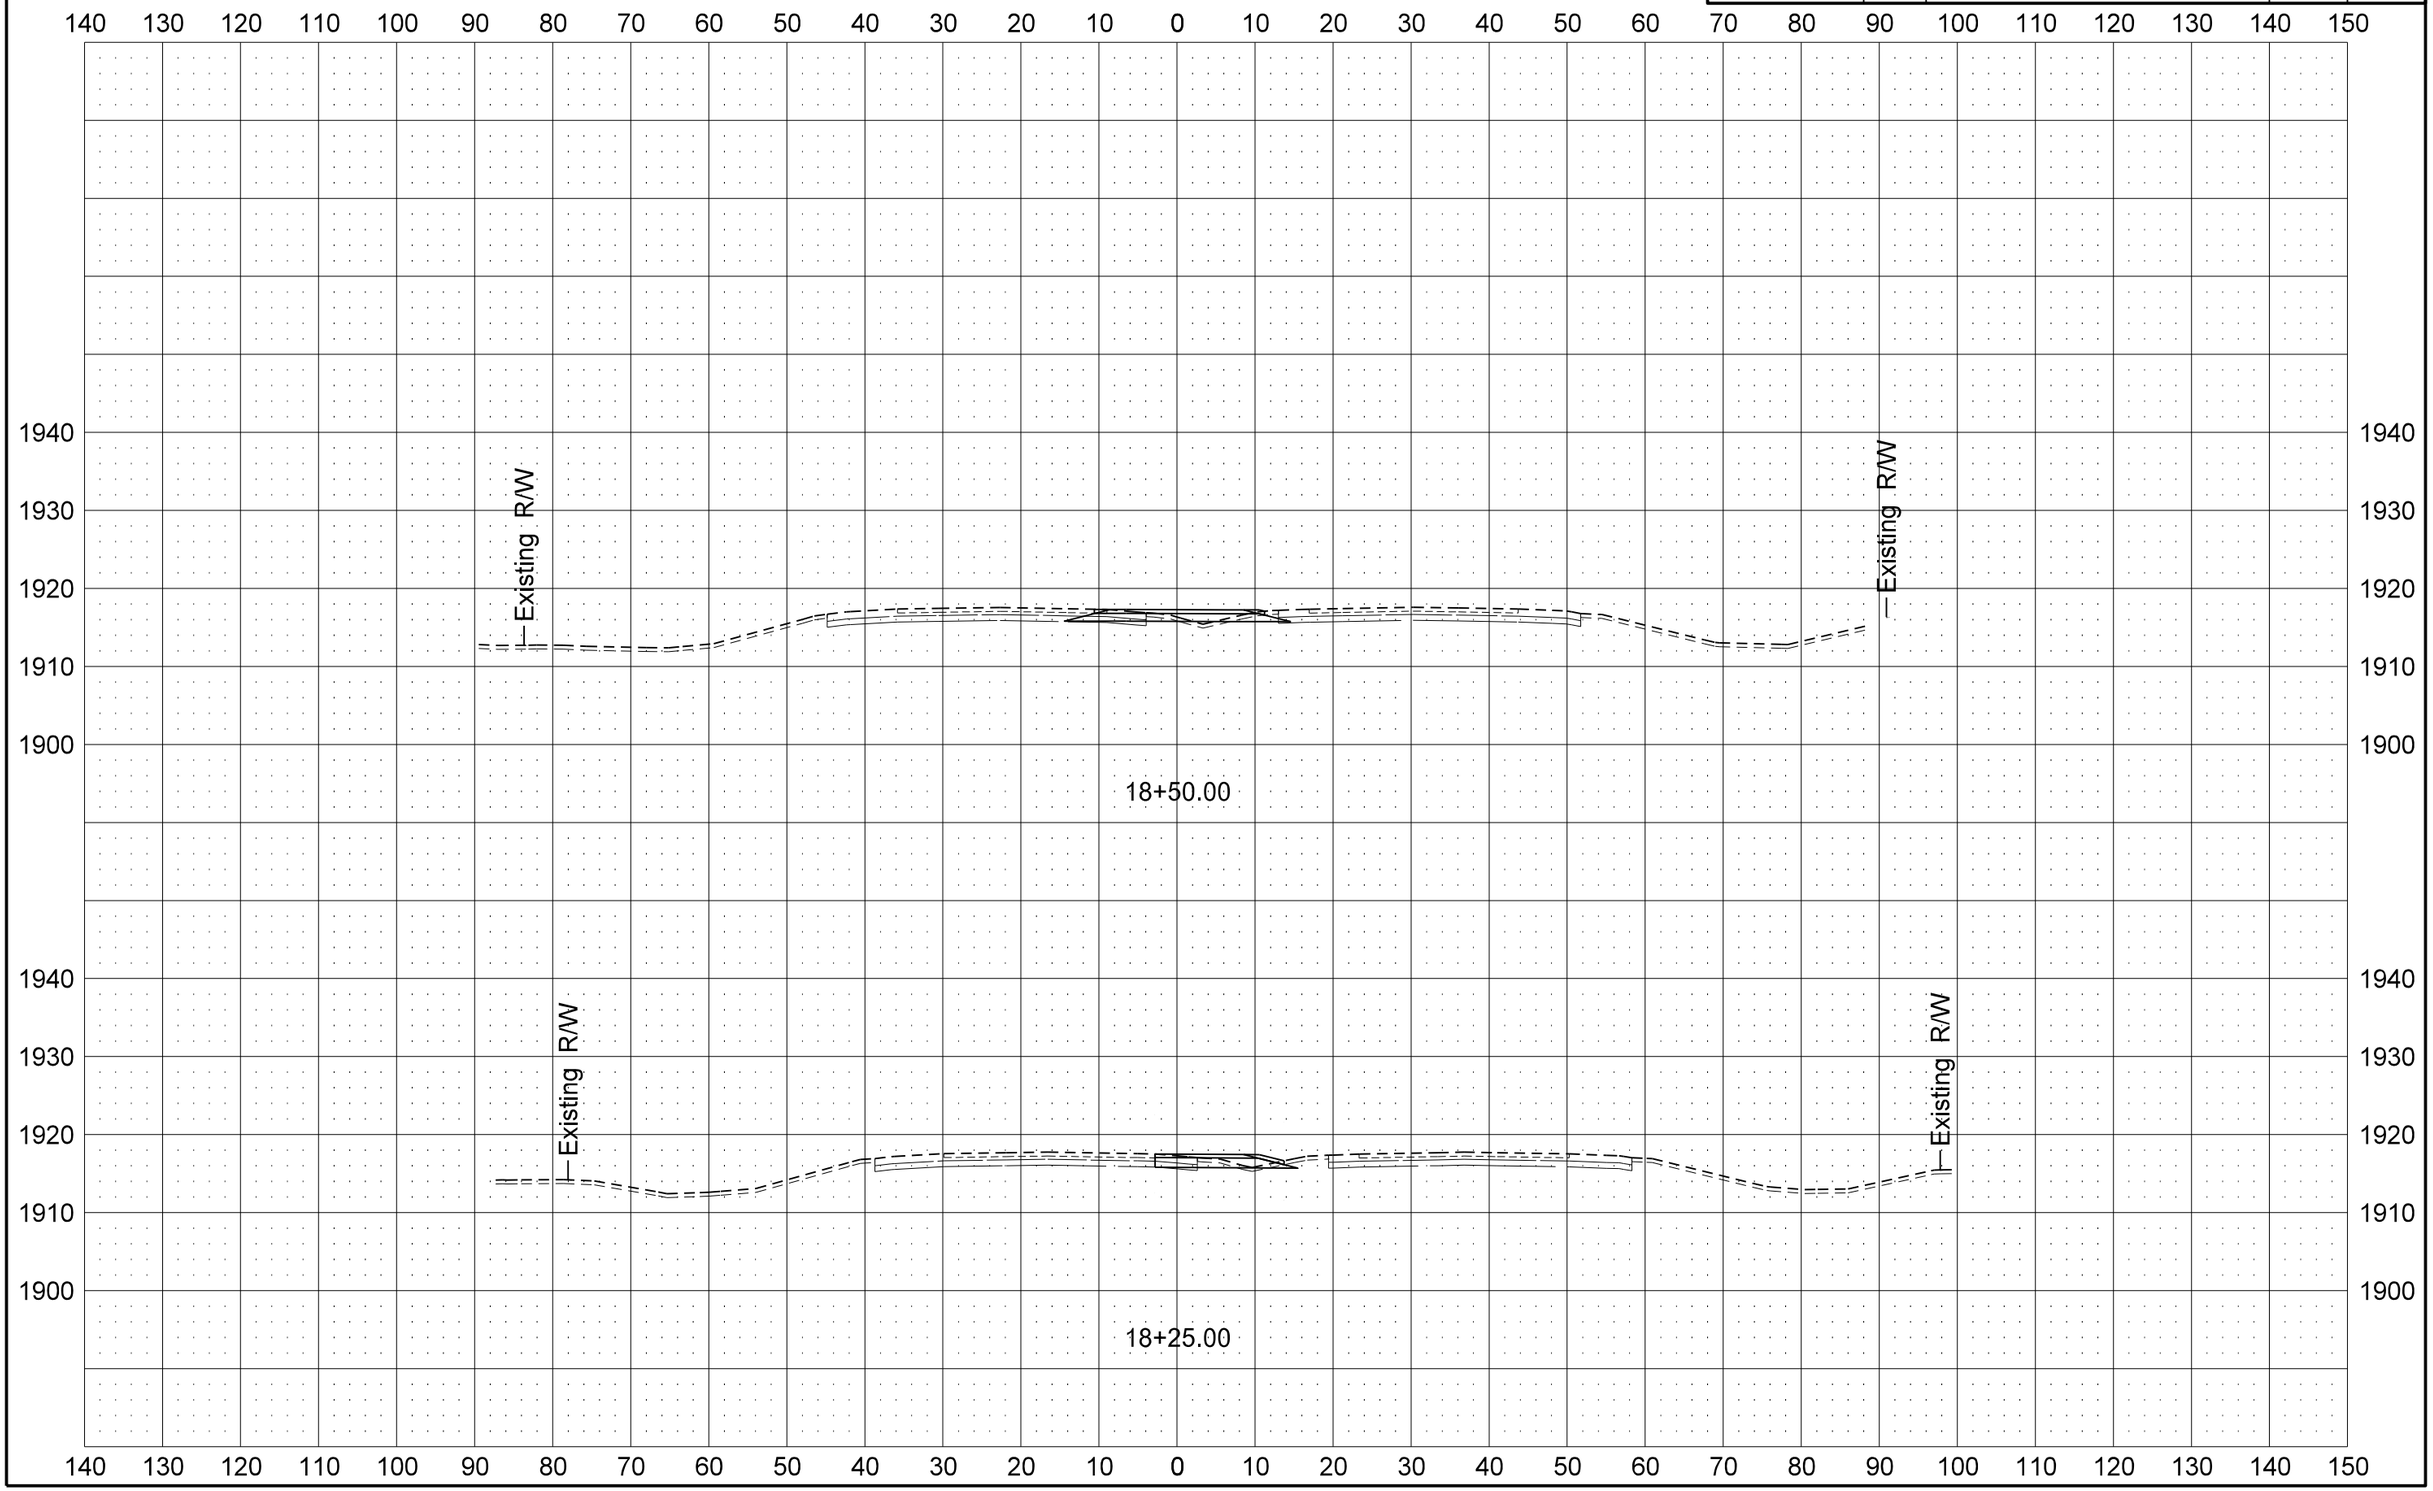

STATE	PROJECT NO.	SECTION NO.	SHEET NO.
ND	SOIA-7-002(130)019	200	32

US 2 Crossover

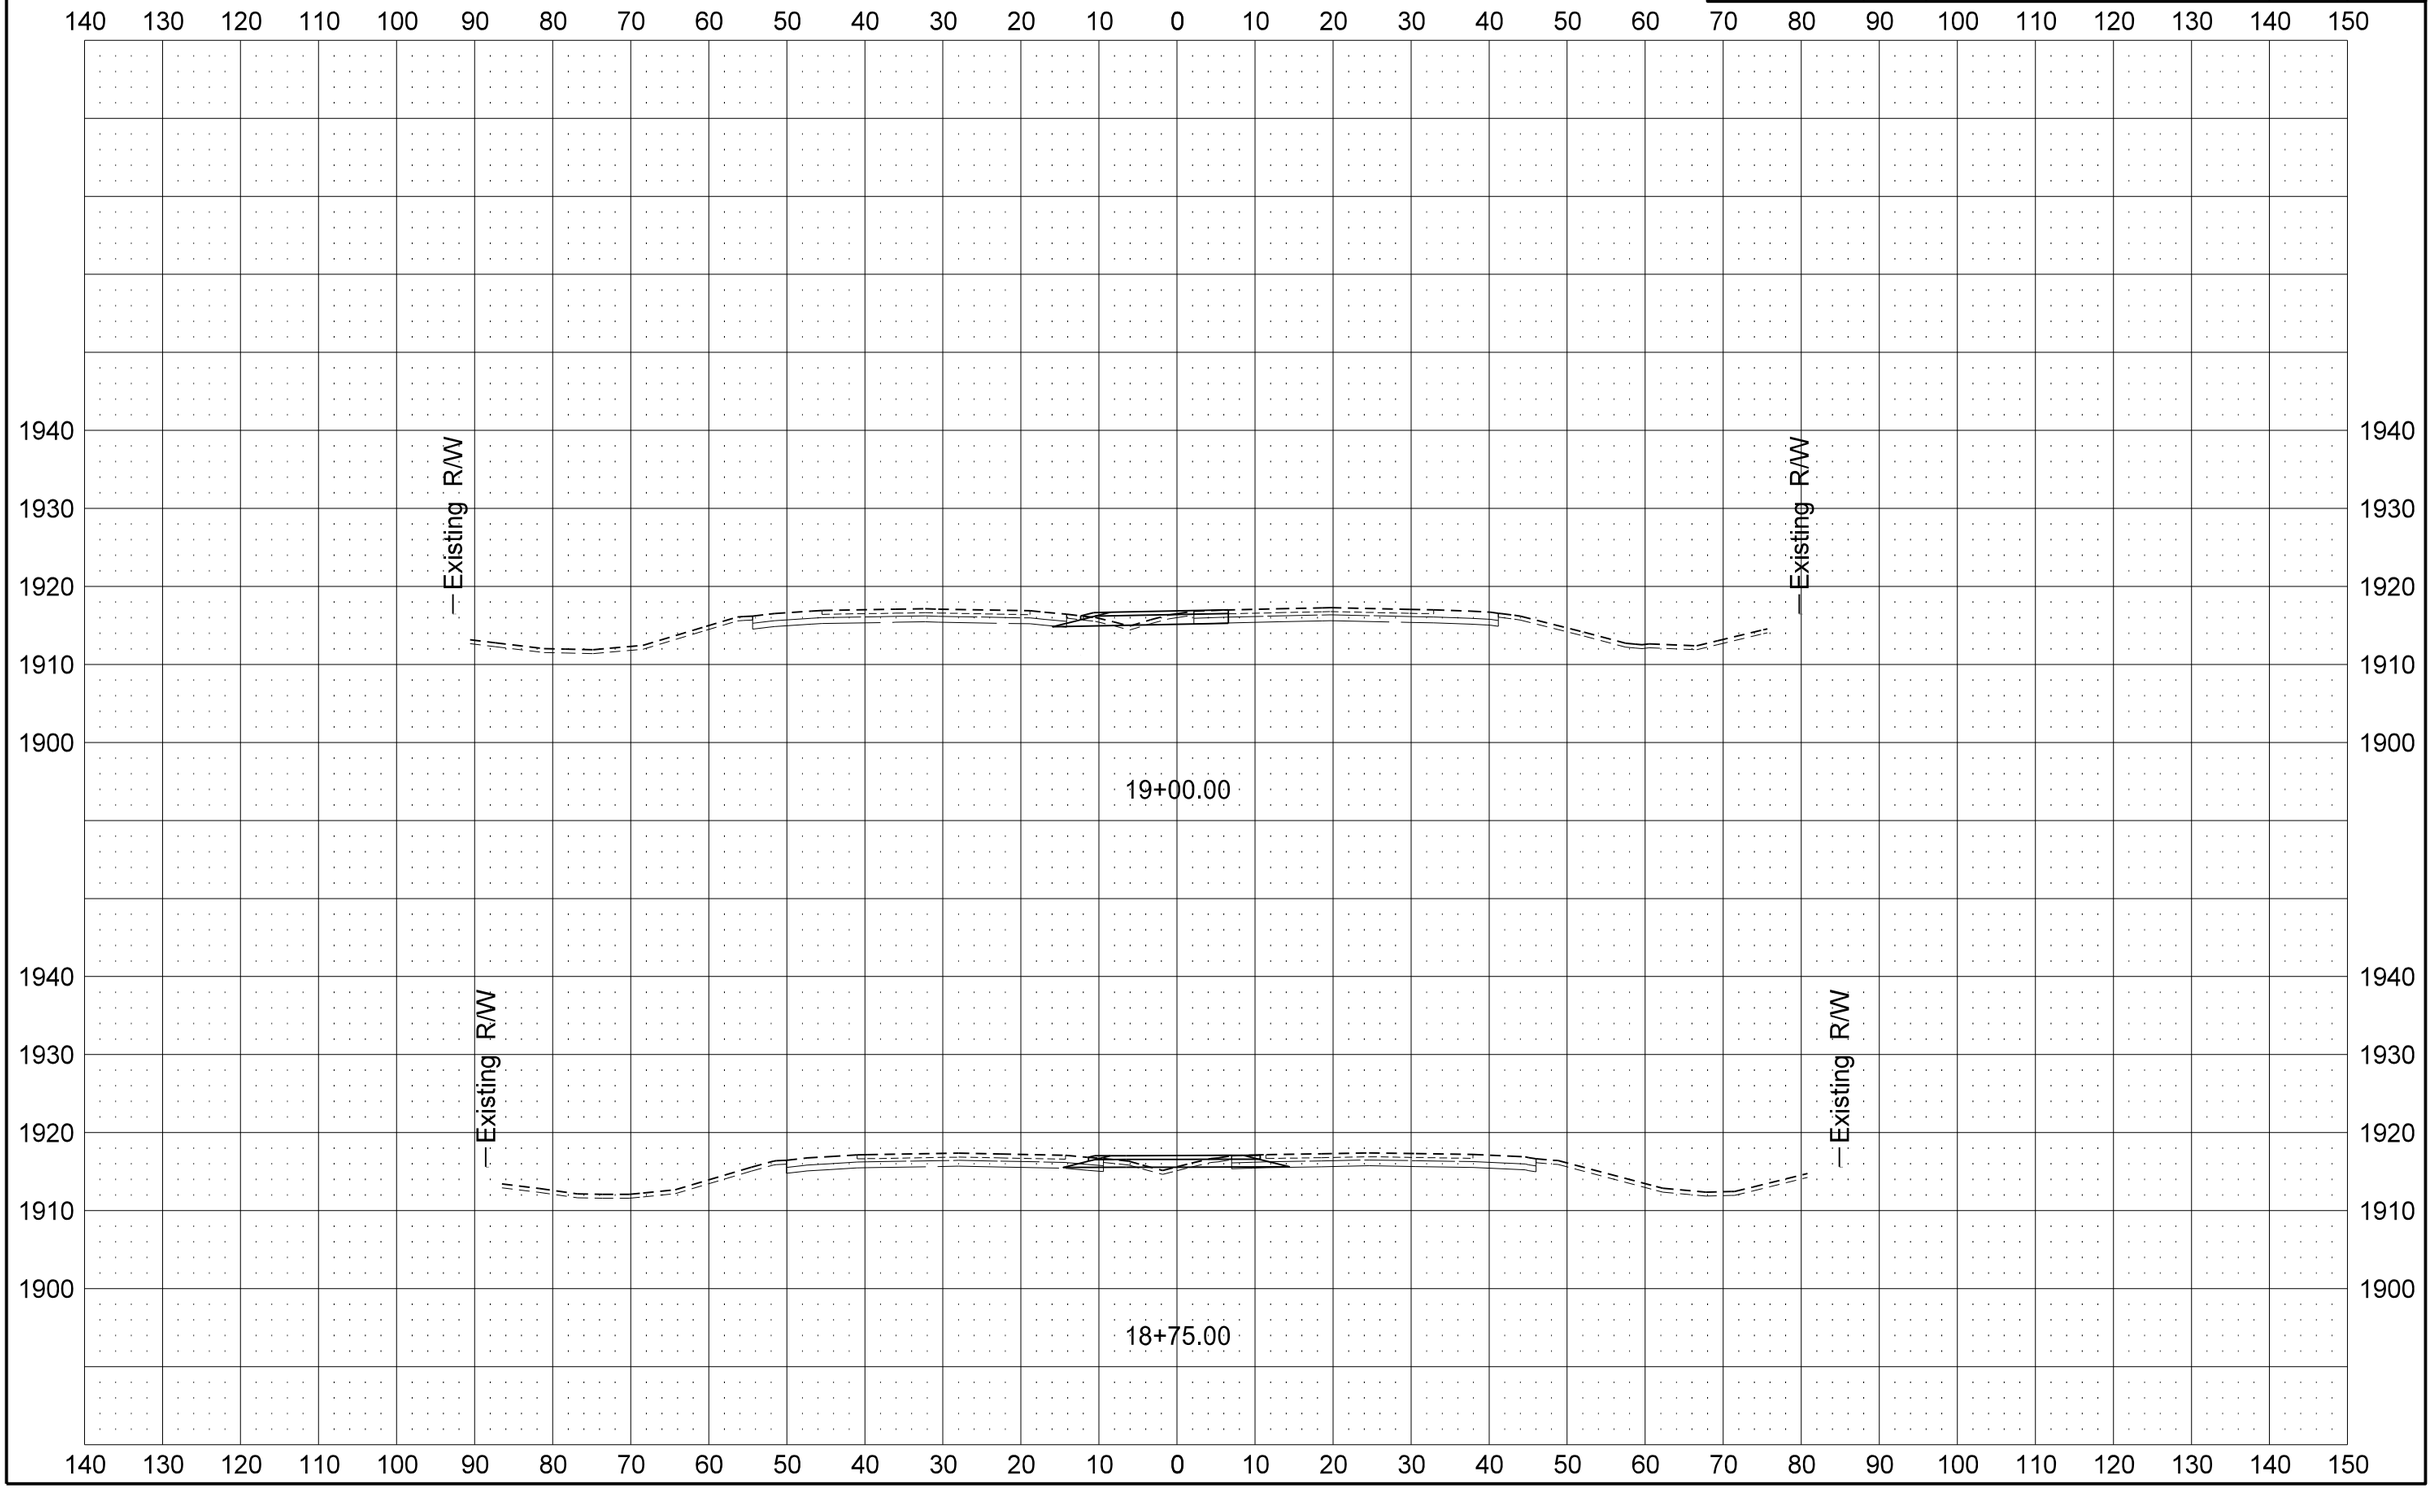

STATE	PROJECT NO.	SECTION NO.	SHEET NO.
ND	SOIA-7-002(130)019	200	33

US 2 Crossover

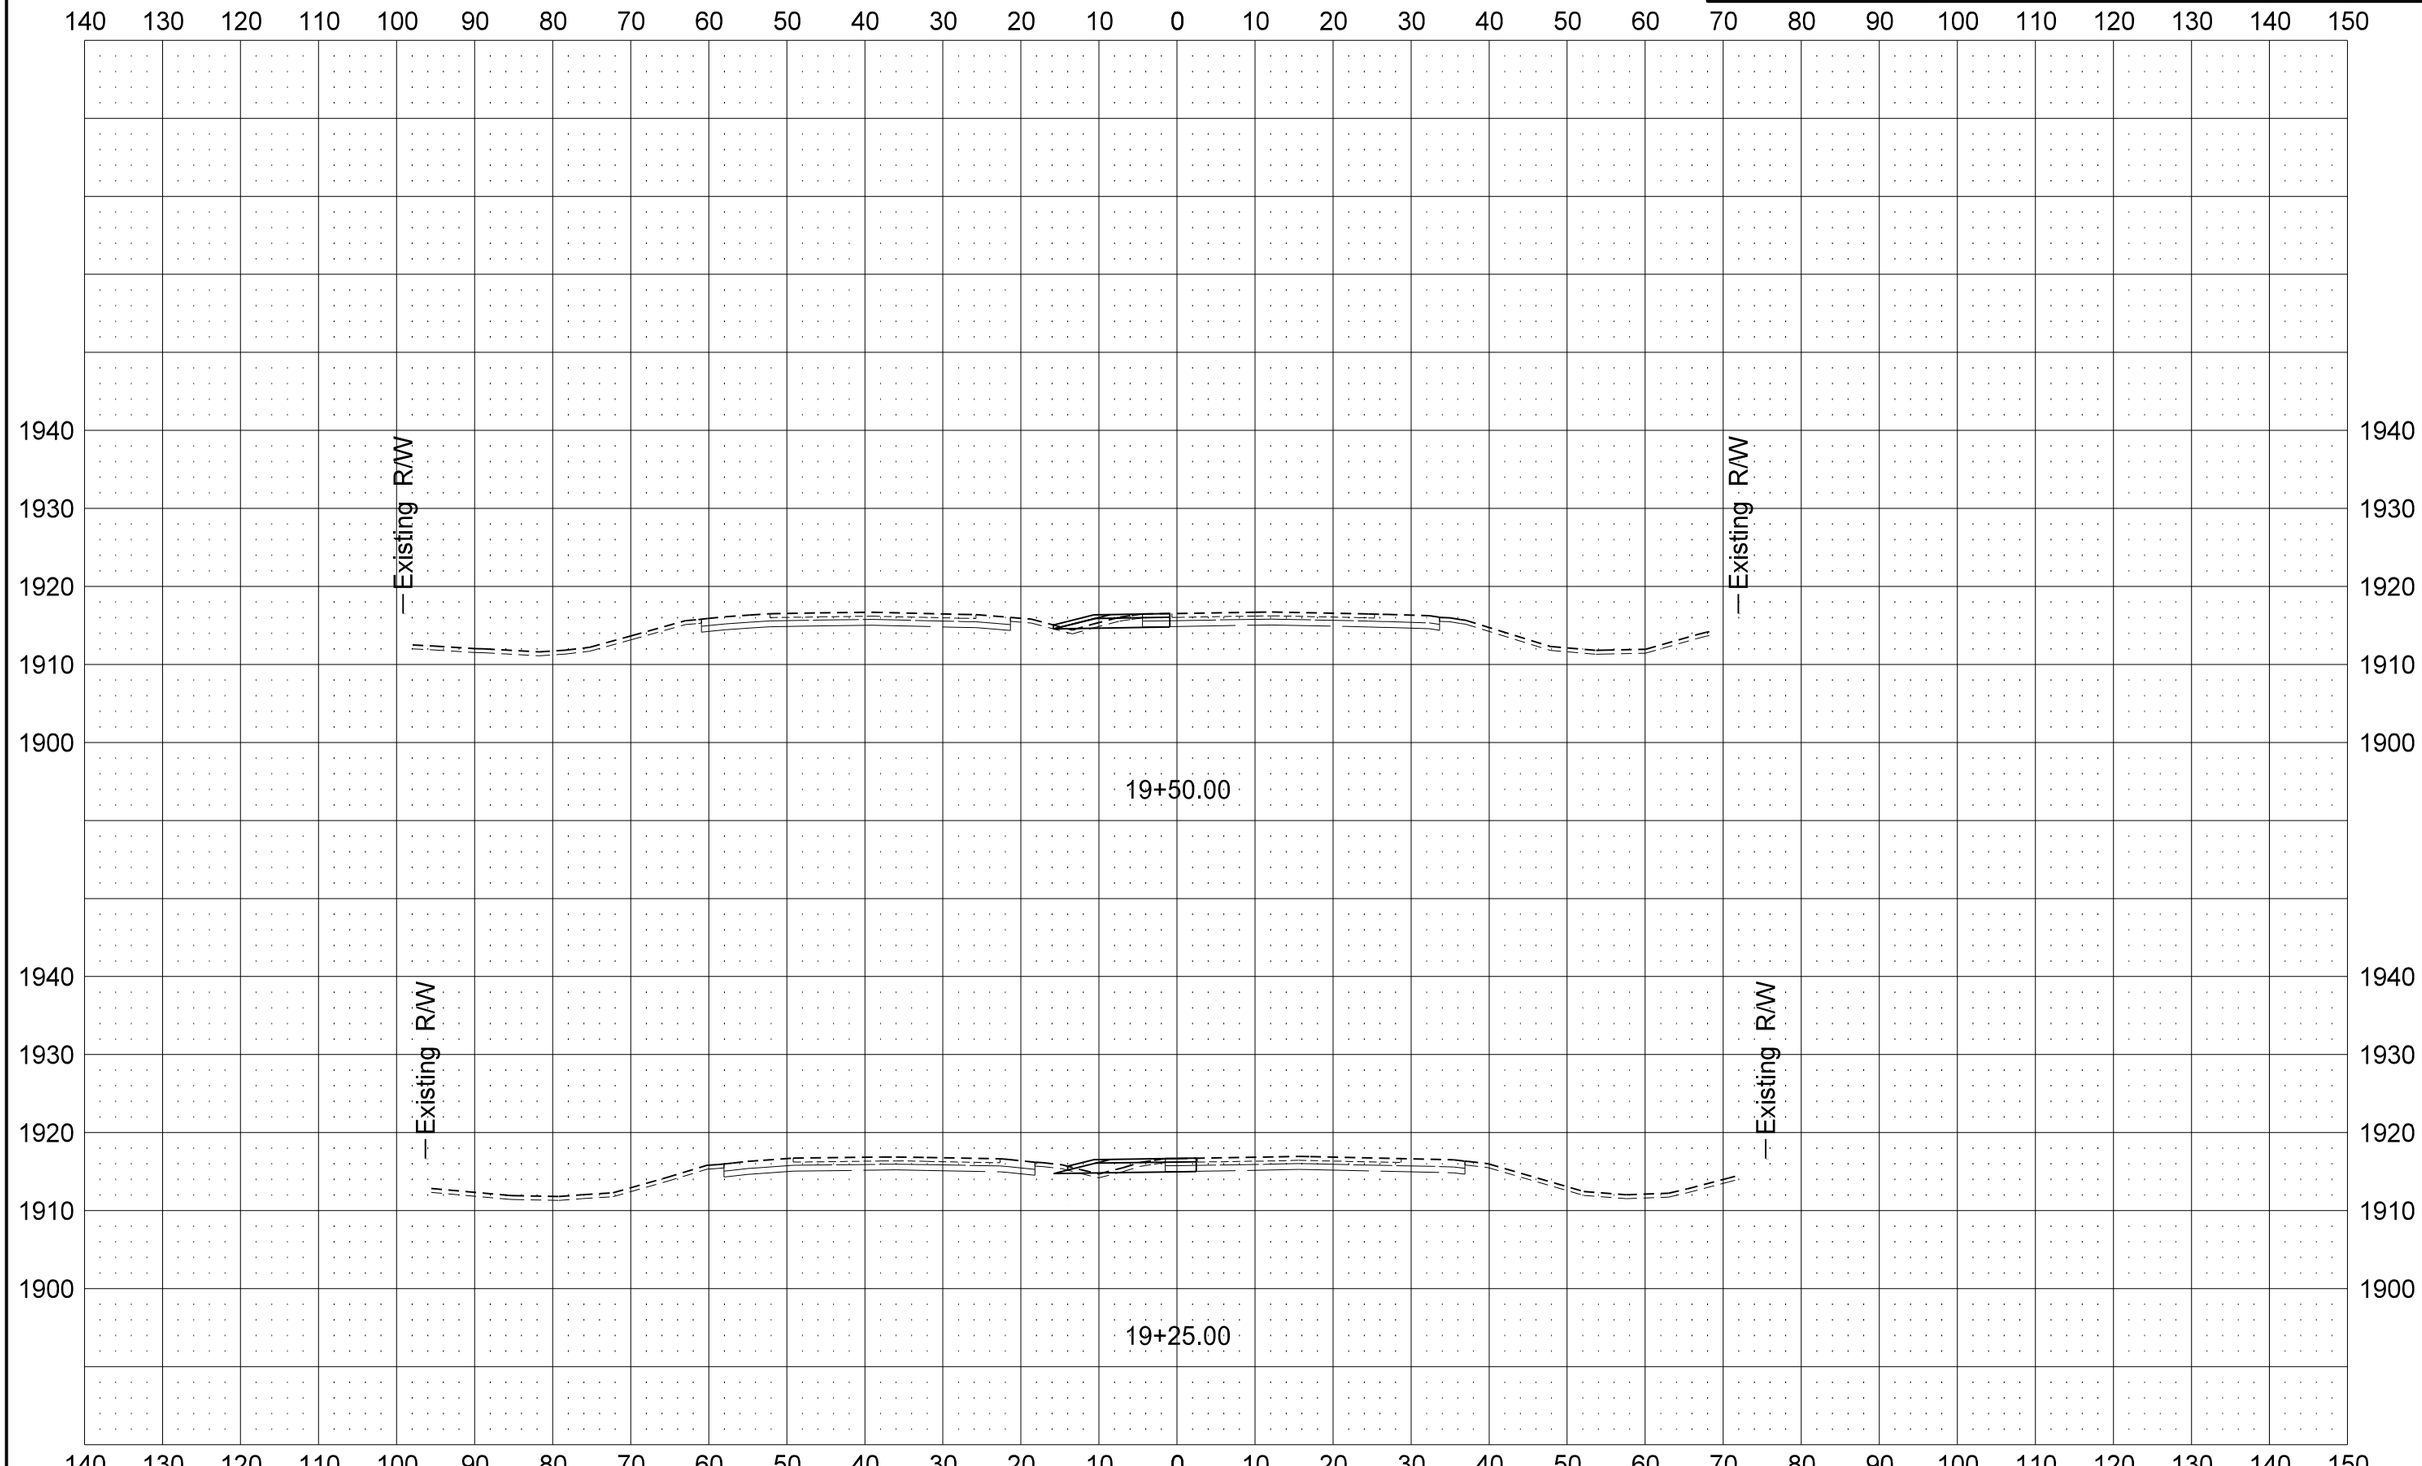

STATE	PROJECT NO.	SECTION NO.	SHEET NO.
ND	SOIA-7-002(130)019	200	34

US 2 Crossover

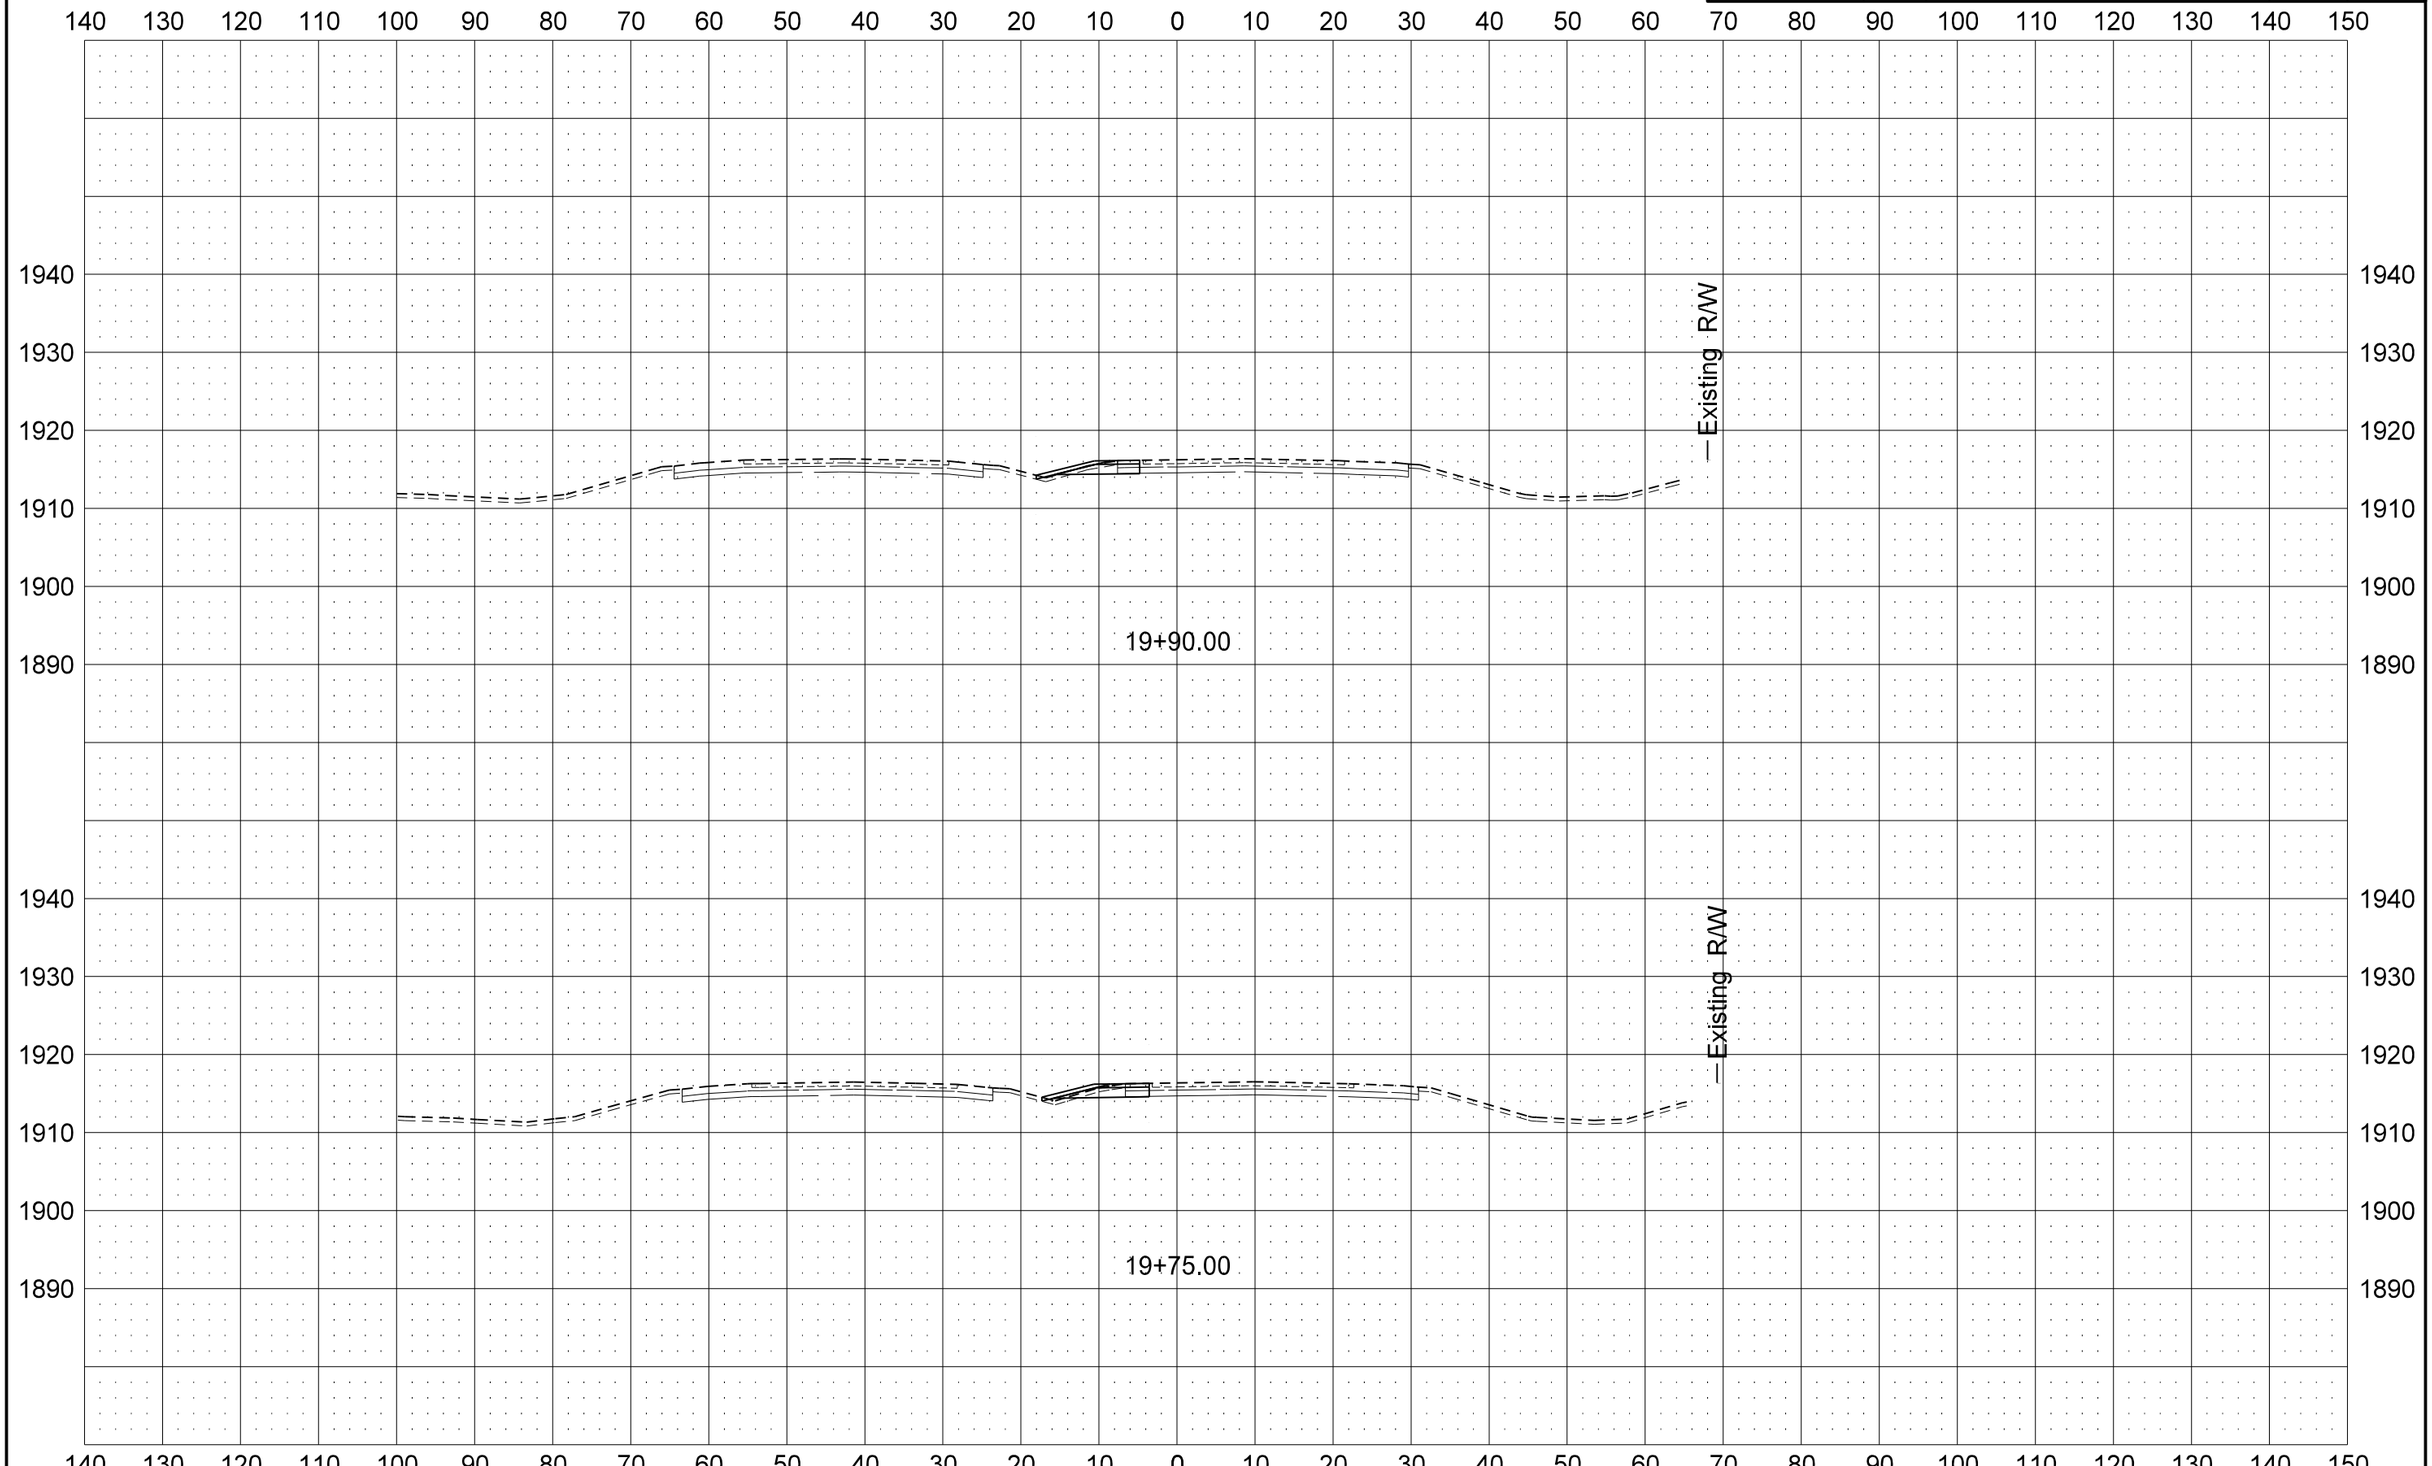

STATE	PROJECT NO.	SECTION NO.	SHEET NO.
ND	SOIA-7-002(130)019	200	35

US 2

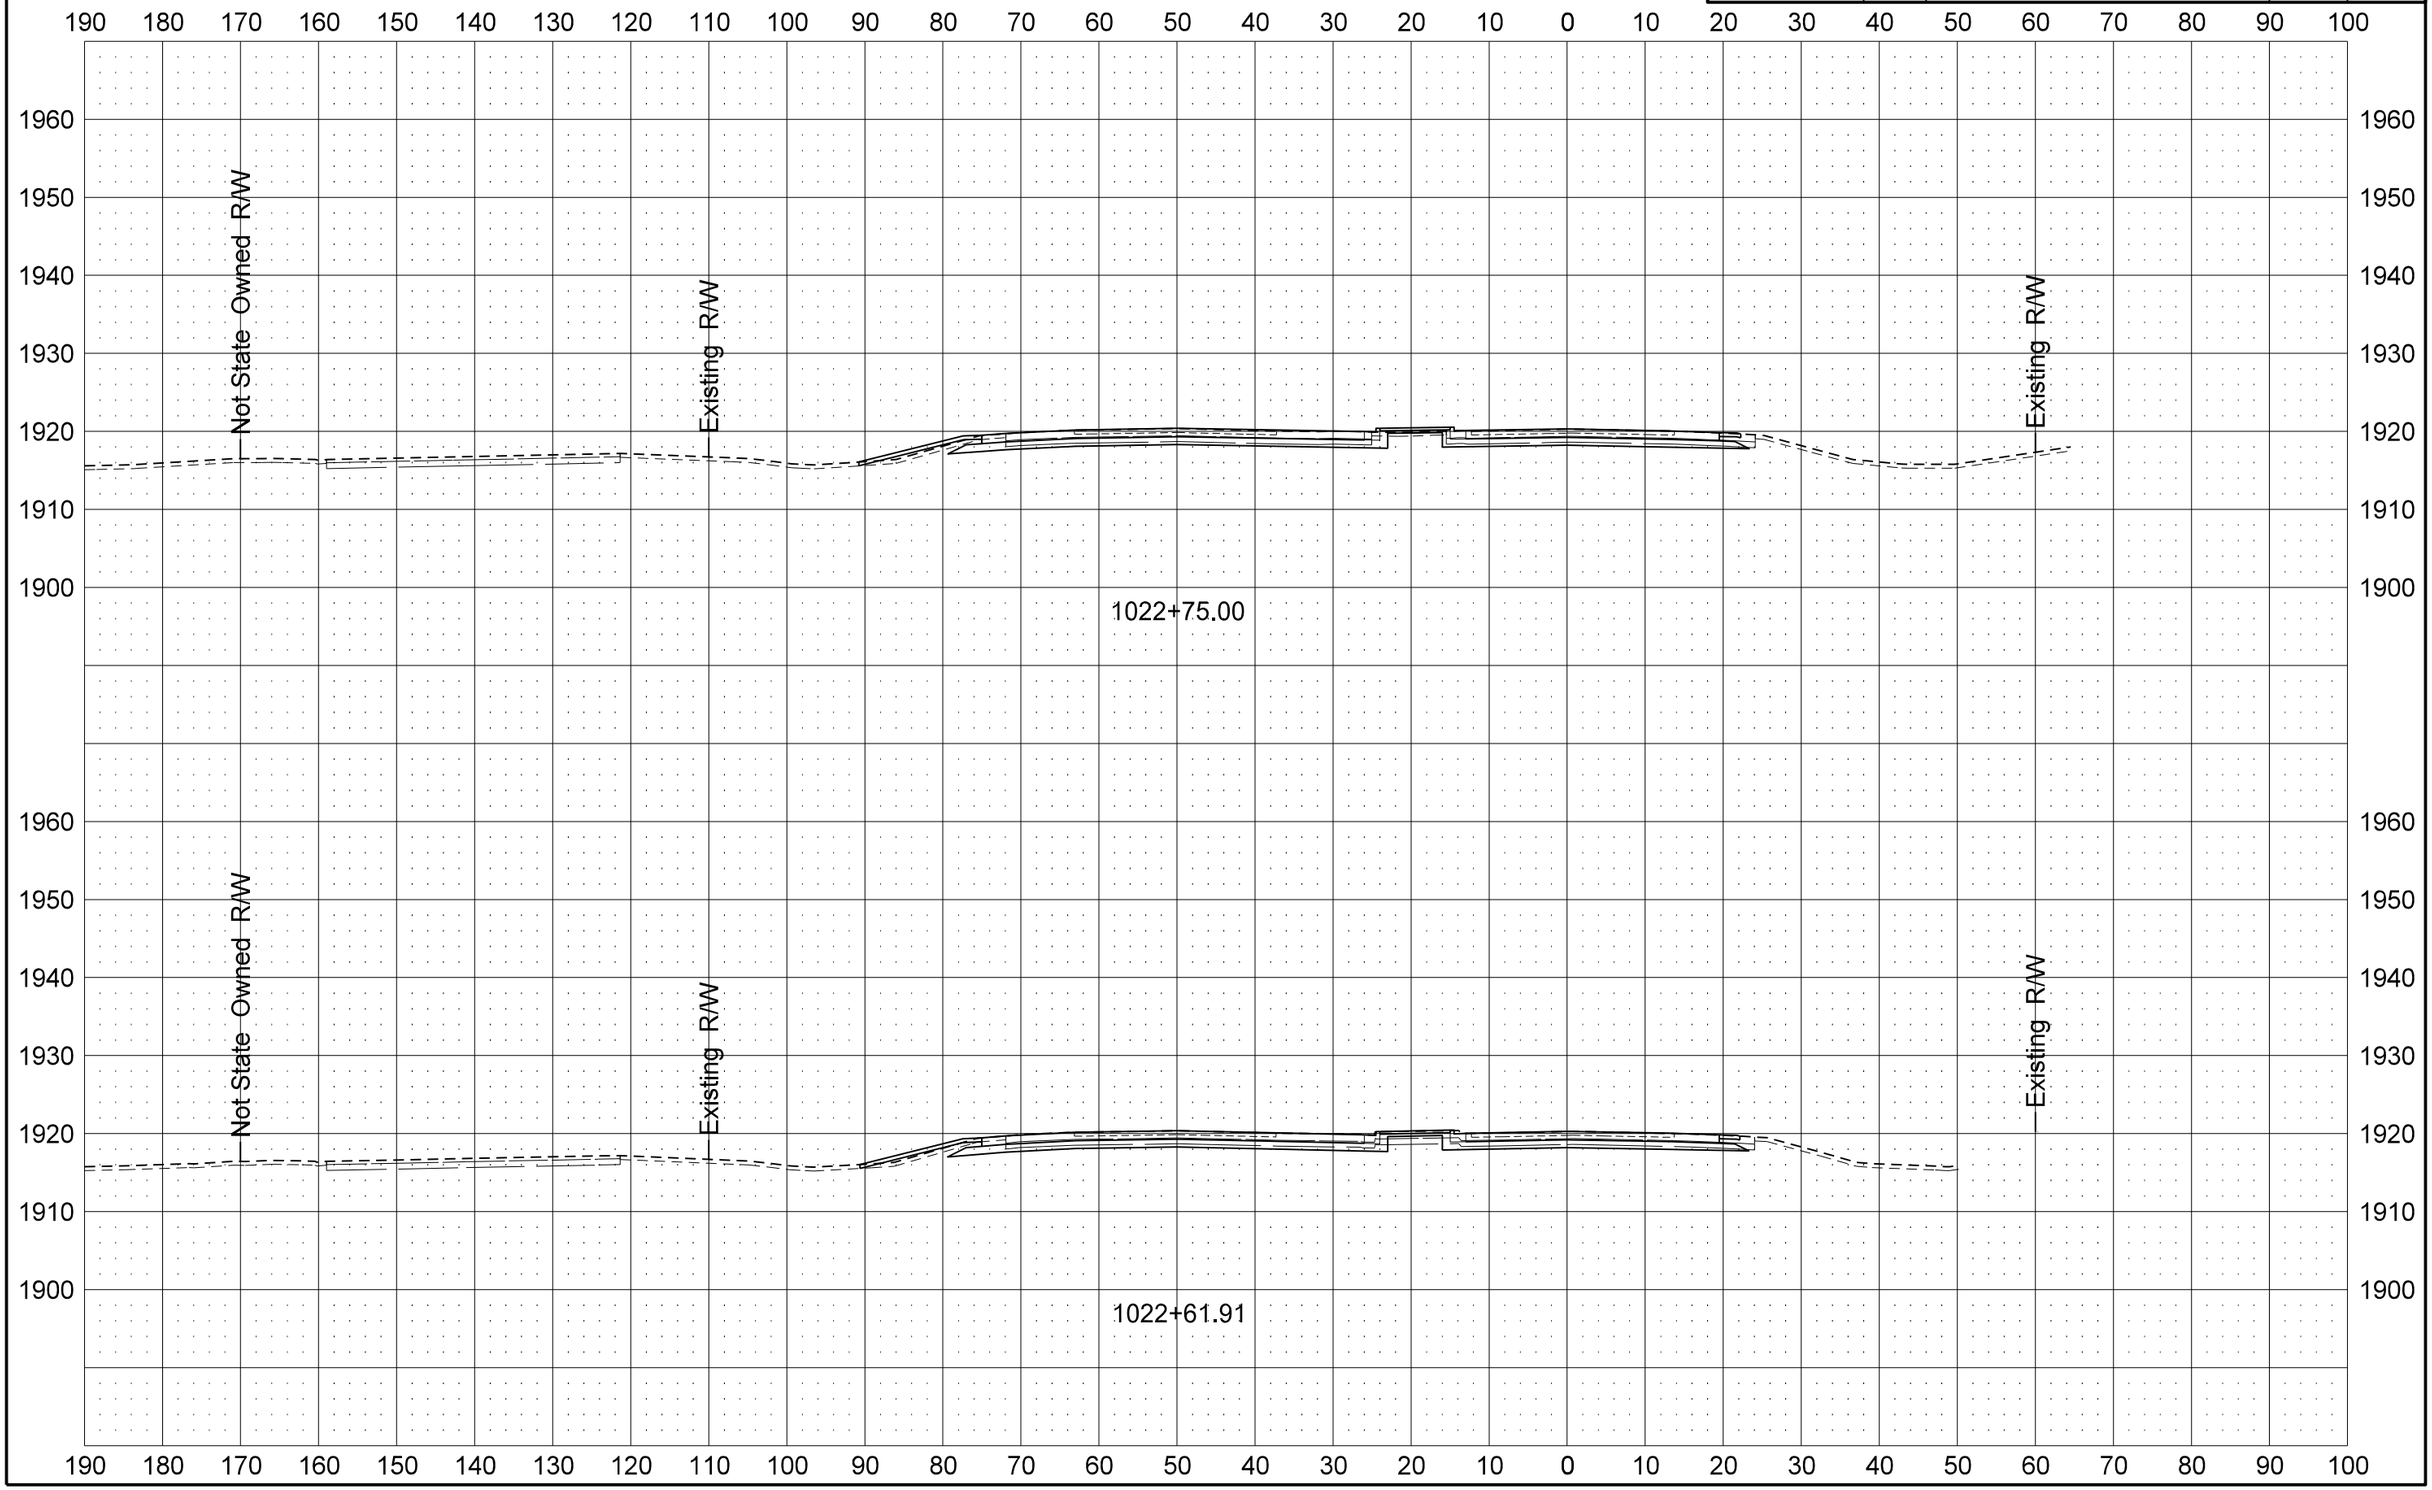

STATE	PROJECT NO.	SECTION NO.	SHEET NO.
ND	SOIA-7-002(130)019	200	36

US 2

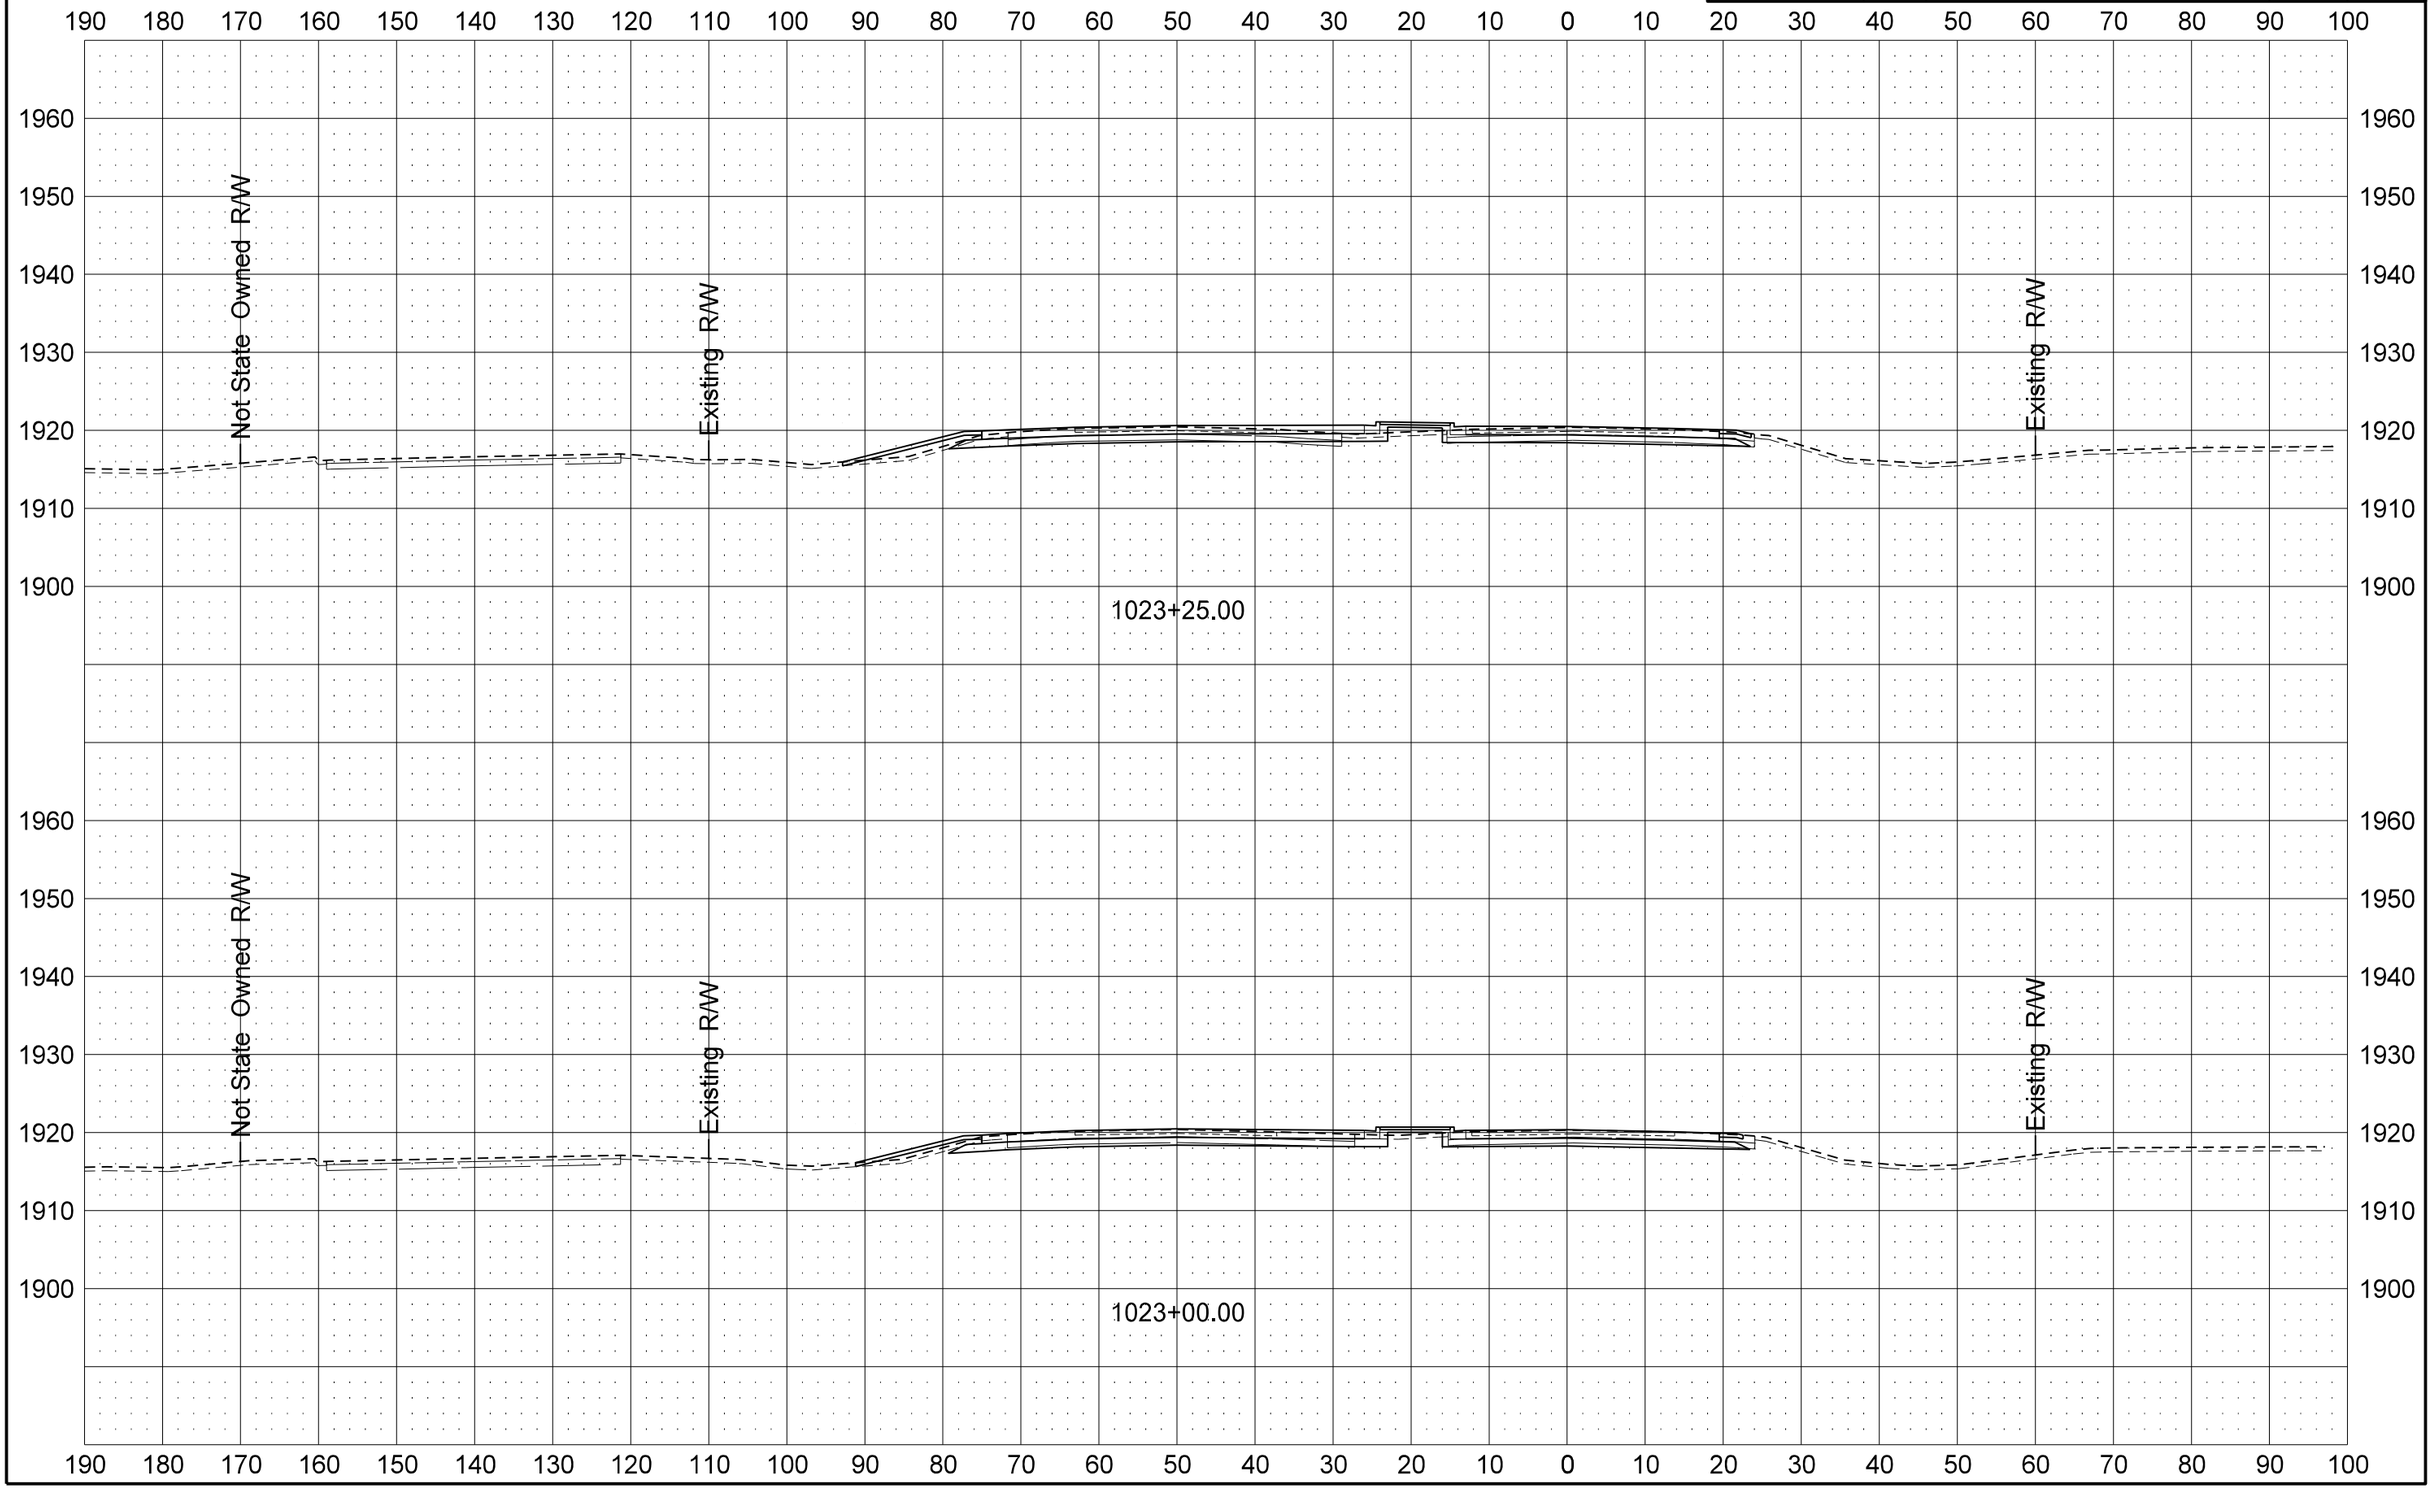

12/11/2013 1:26:18 PM dkieffer H:\Projects\7874\70002019.130\Design\Plan\200XS_Xsec_003_US2.dgn

STATE	PROJECT NO.	SECTION NO.	SHEET NO.
ND	SOIA-7-002(130)019	200	37

US 2

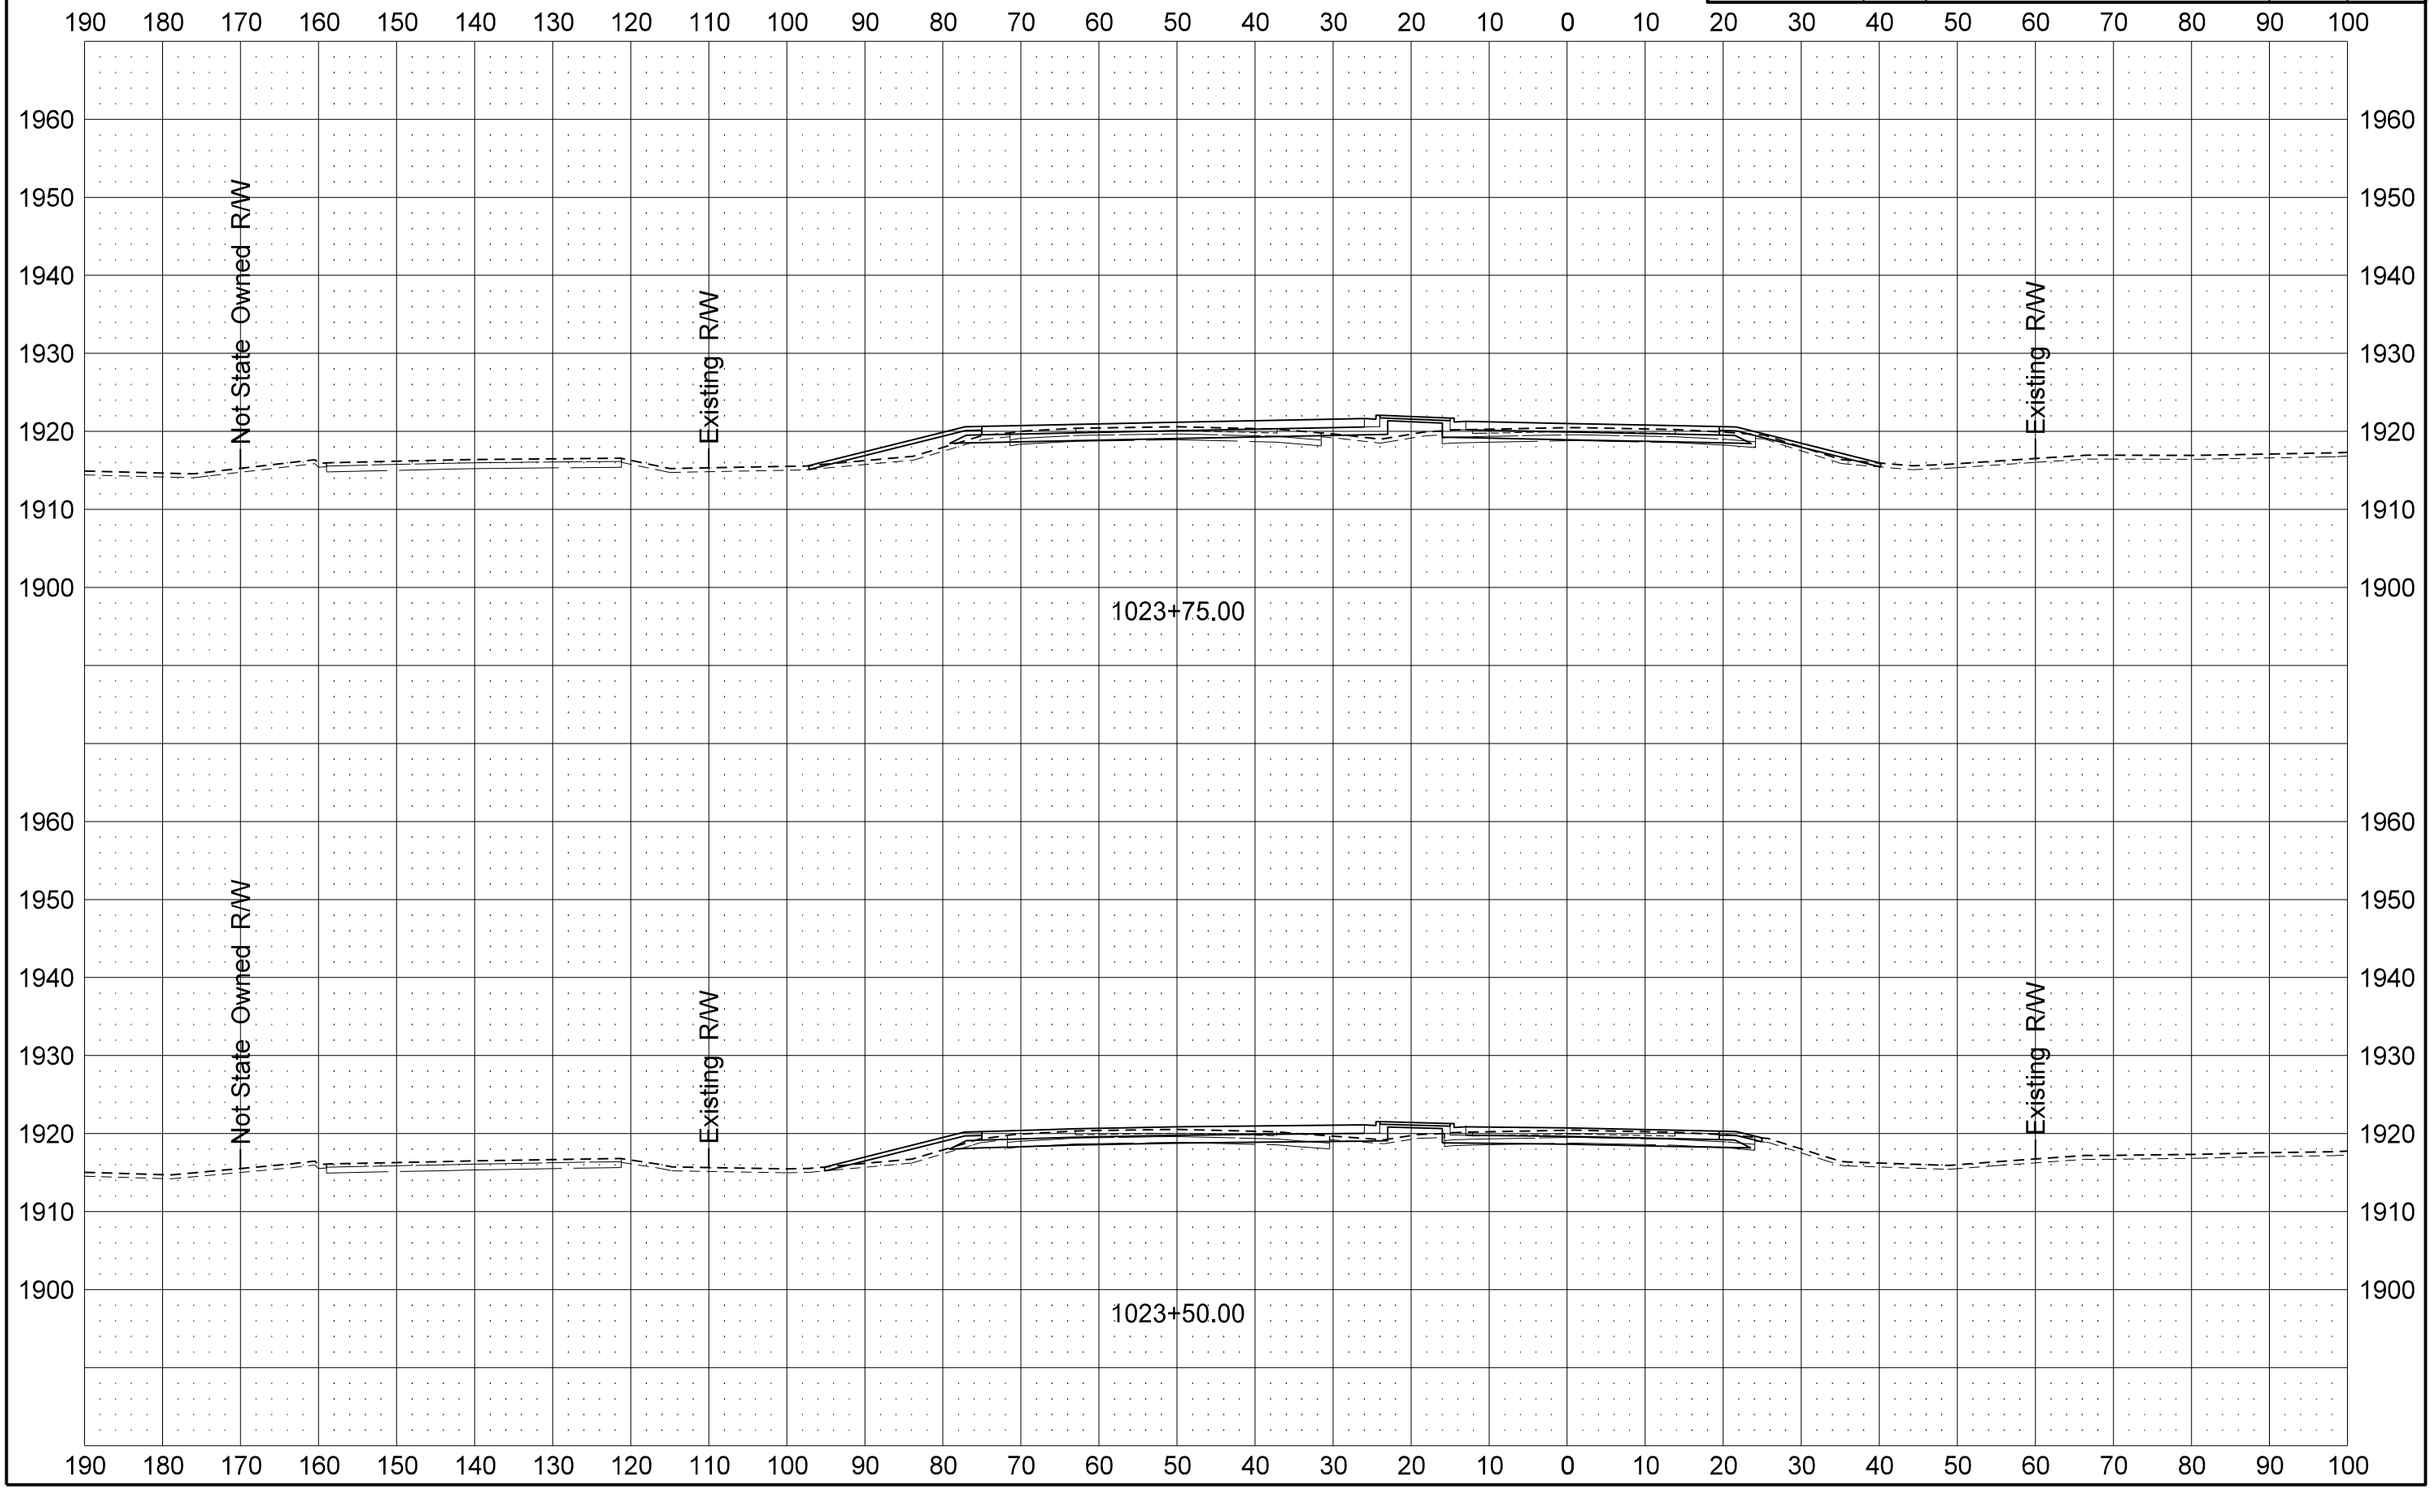

12/11/2013 1:26:22 PM dkieffer H:\Projects\7874\70002019.130\Design\Plan\200XS_Xsec_003_US2.dgn

STATE	PROJECT NO.	SECTION NO.	SHEET NO.
ND	SOIA-7-002(130)019	200	38

US 2

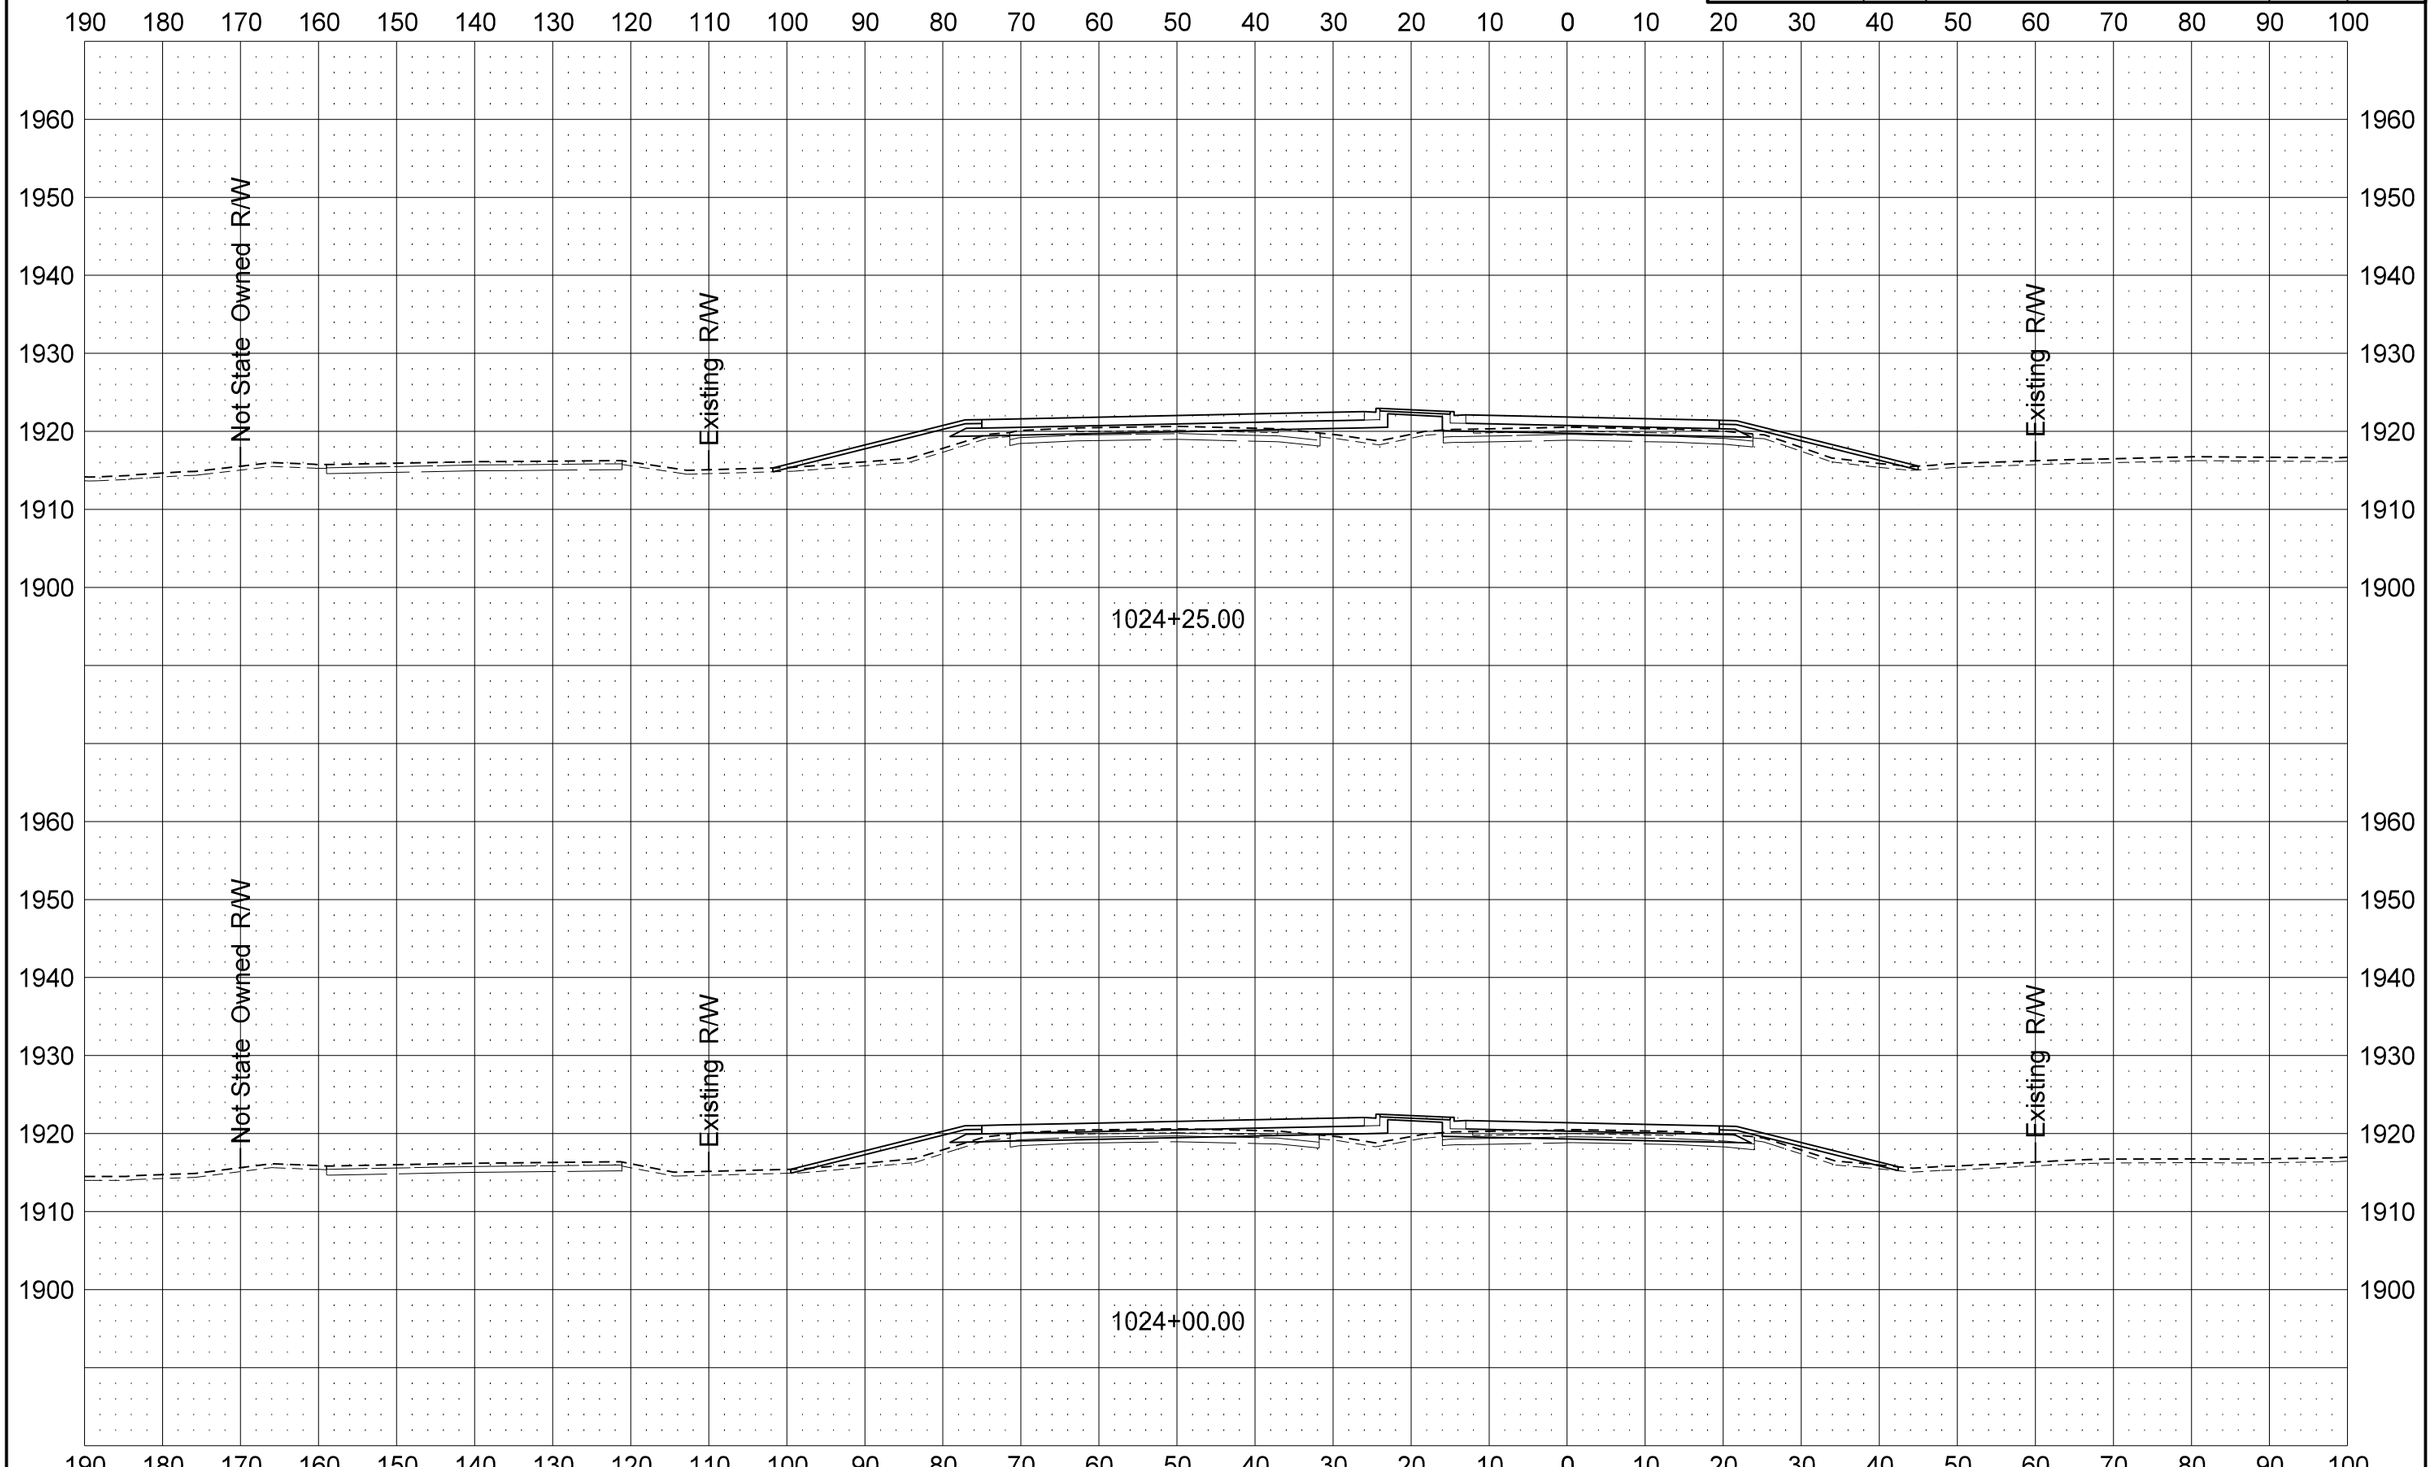

STATE	PROJECT NO.	SECTION NO.	SHEET NO.
ND	SOIA-7-002(130)019	200	39

US 2

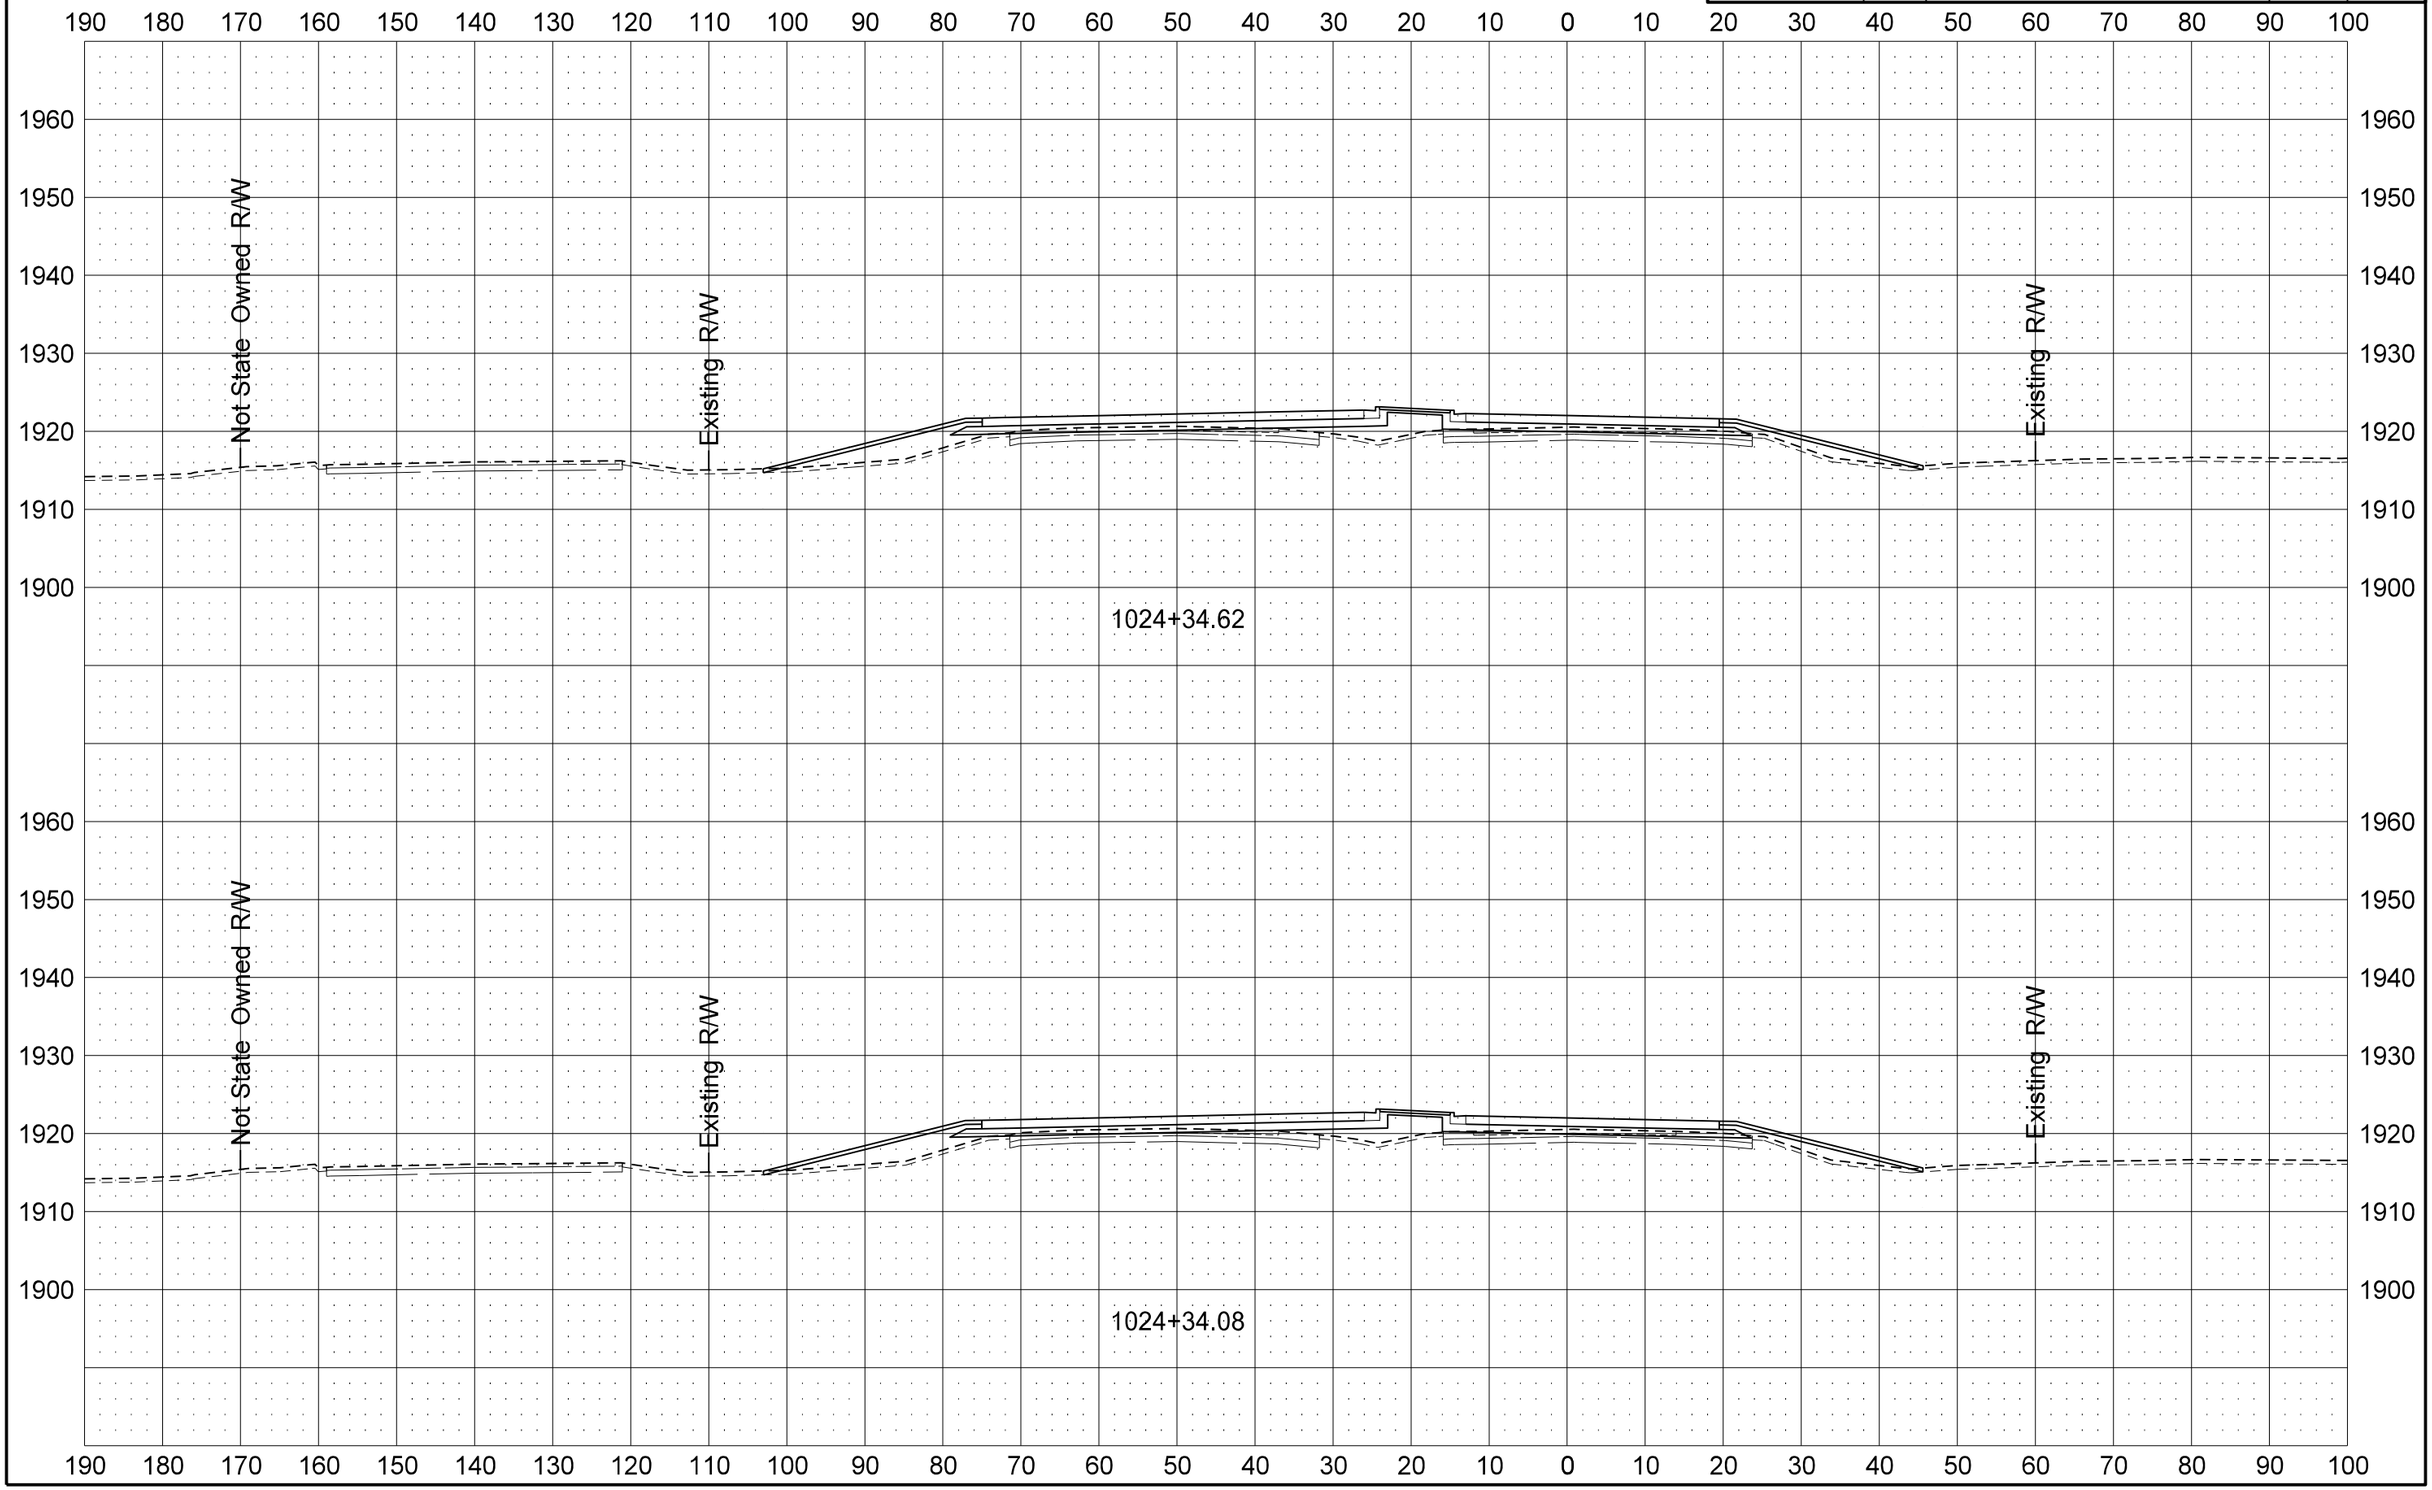

12/11/2013 1:26:31 PM dkieffer H:\Projects\7874\70002019.130\Design\Plan\200XS_Xsec_003_US2.dgn

STATE	PROJECT NO.	SECTION NO.	SHEET NO.
ND	SOIA-7-002(130)019	200	40

US 2

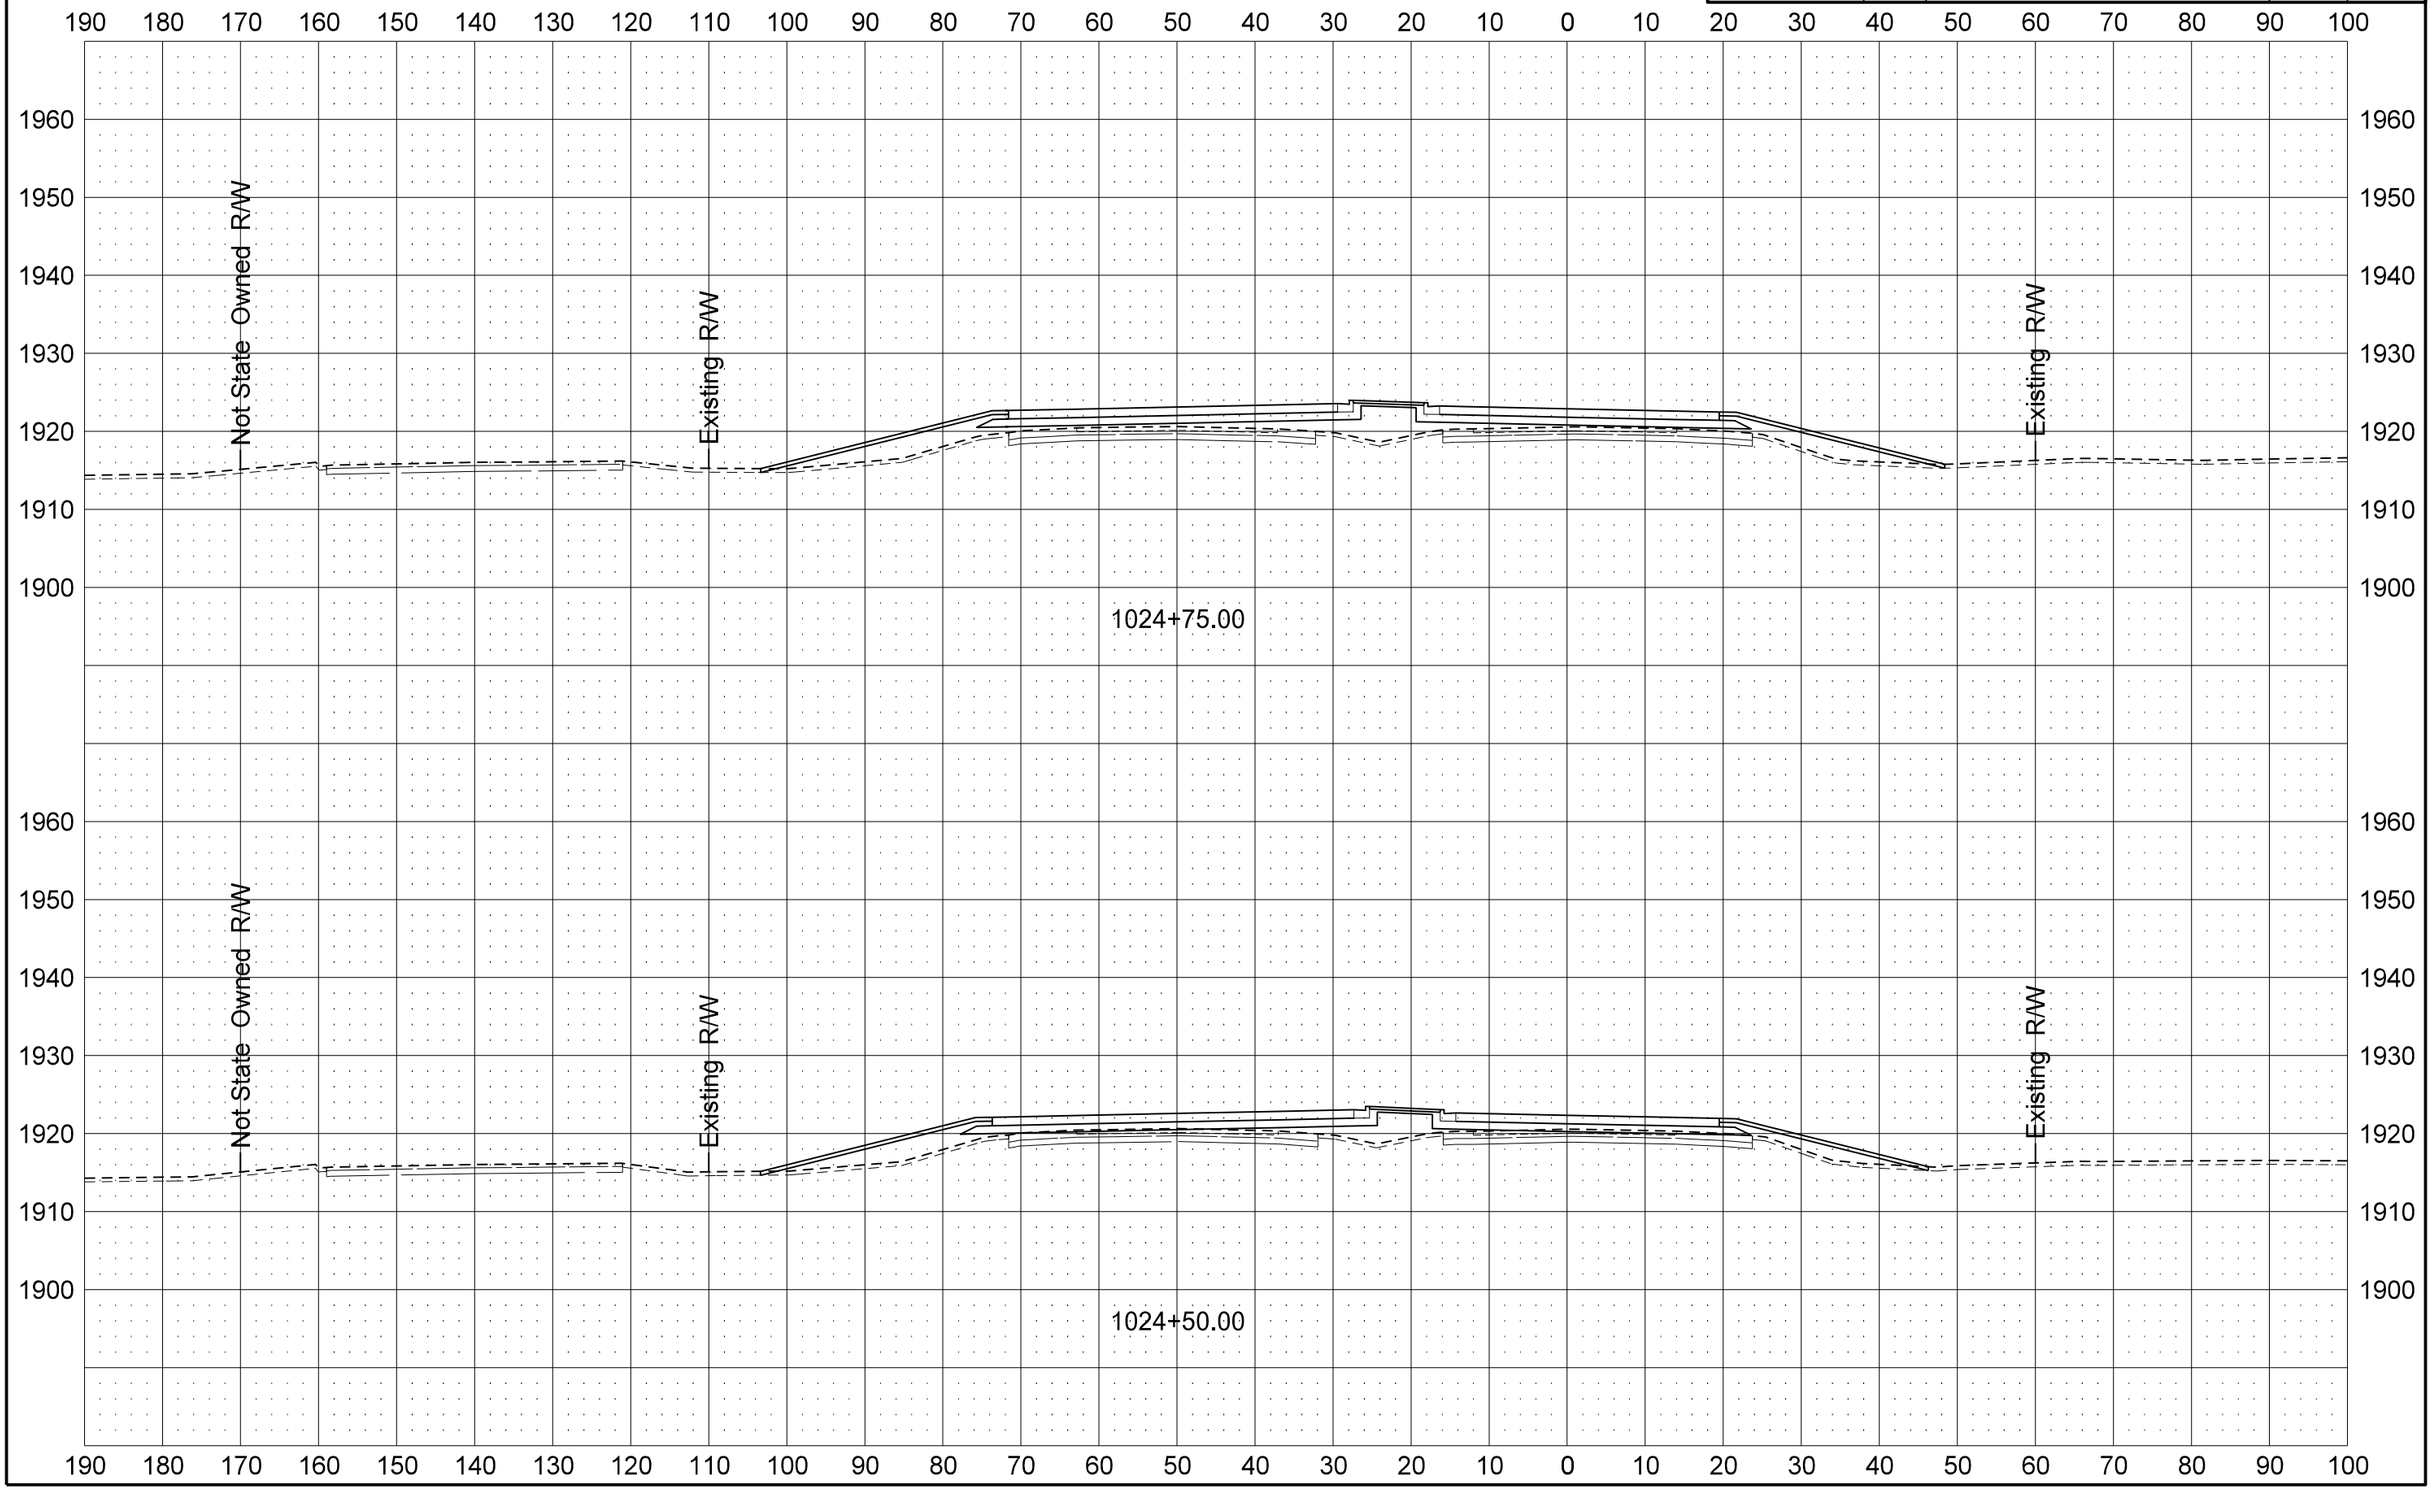

STATE	PROJECT NO.	SECTION NO.	SHEET NO.
ND	SOIA-7-002(130)019	200	41

US 2

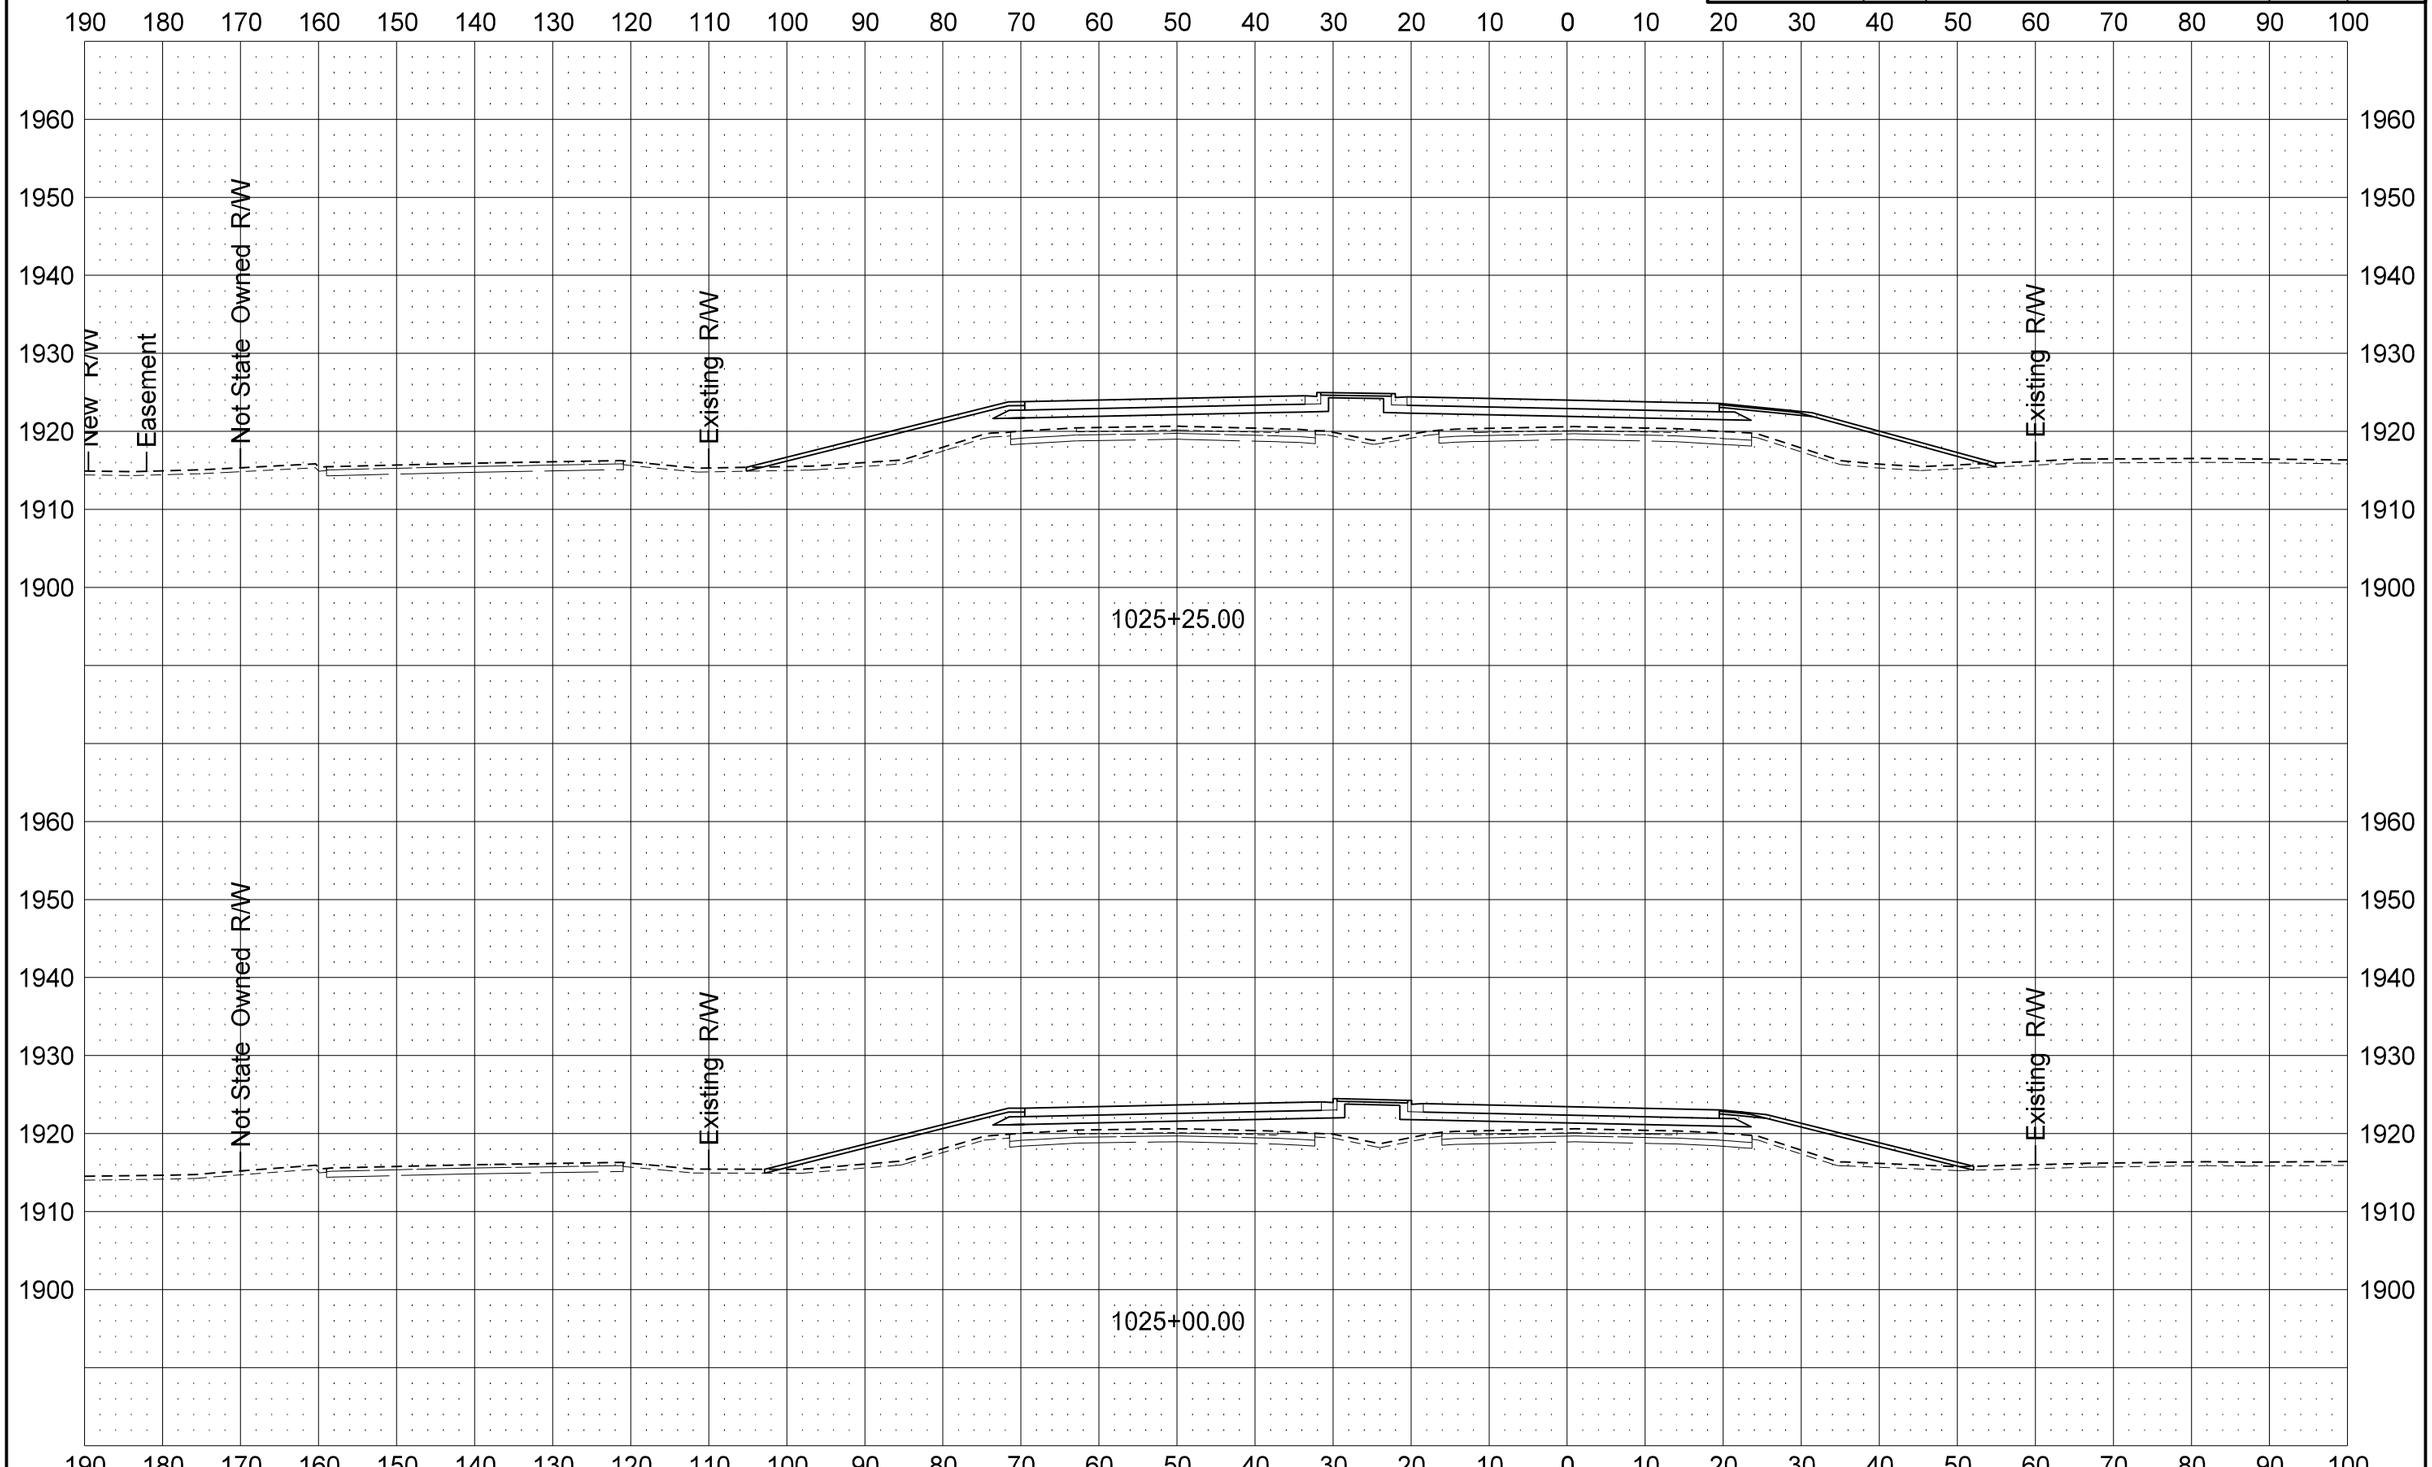

12/11/2013 1:26:39 PM dkieffer H:\Projects\7874\70002019.130\Design\Plan\200XS_Xsec_003_US2.dgn

STATE	PROJECT NO.	SECTION NO.	SHEET NO.
ND	SOIA-7-002(130)019	200	42

US 2

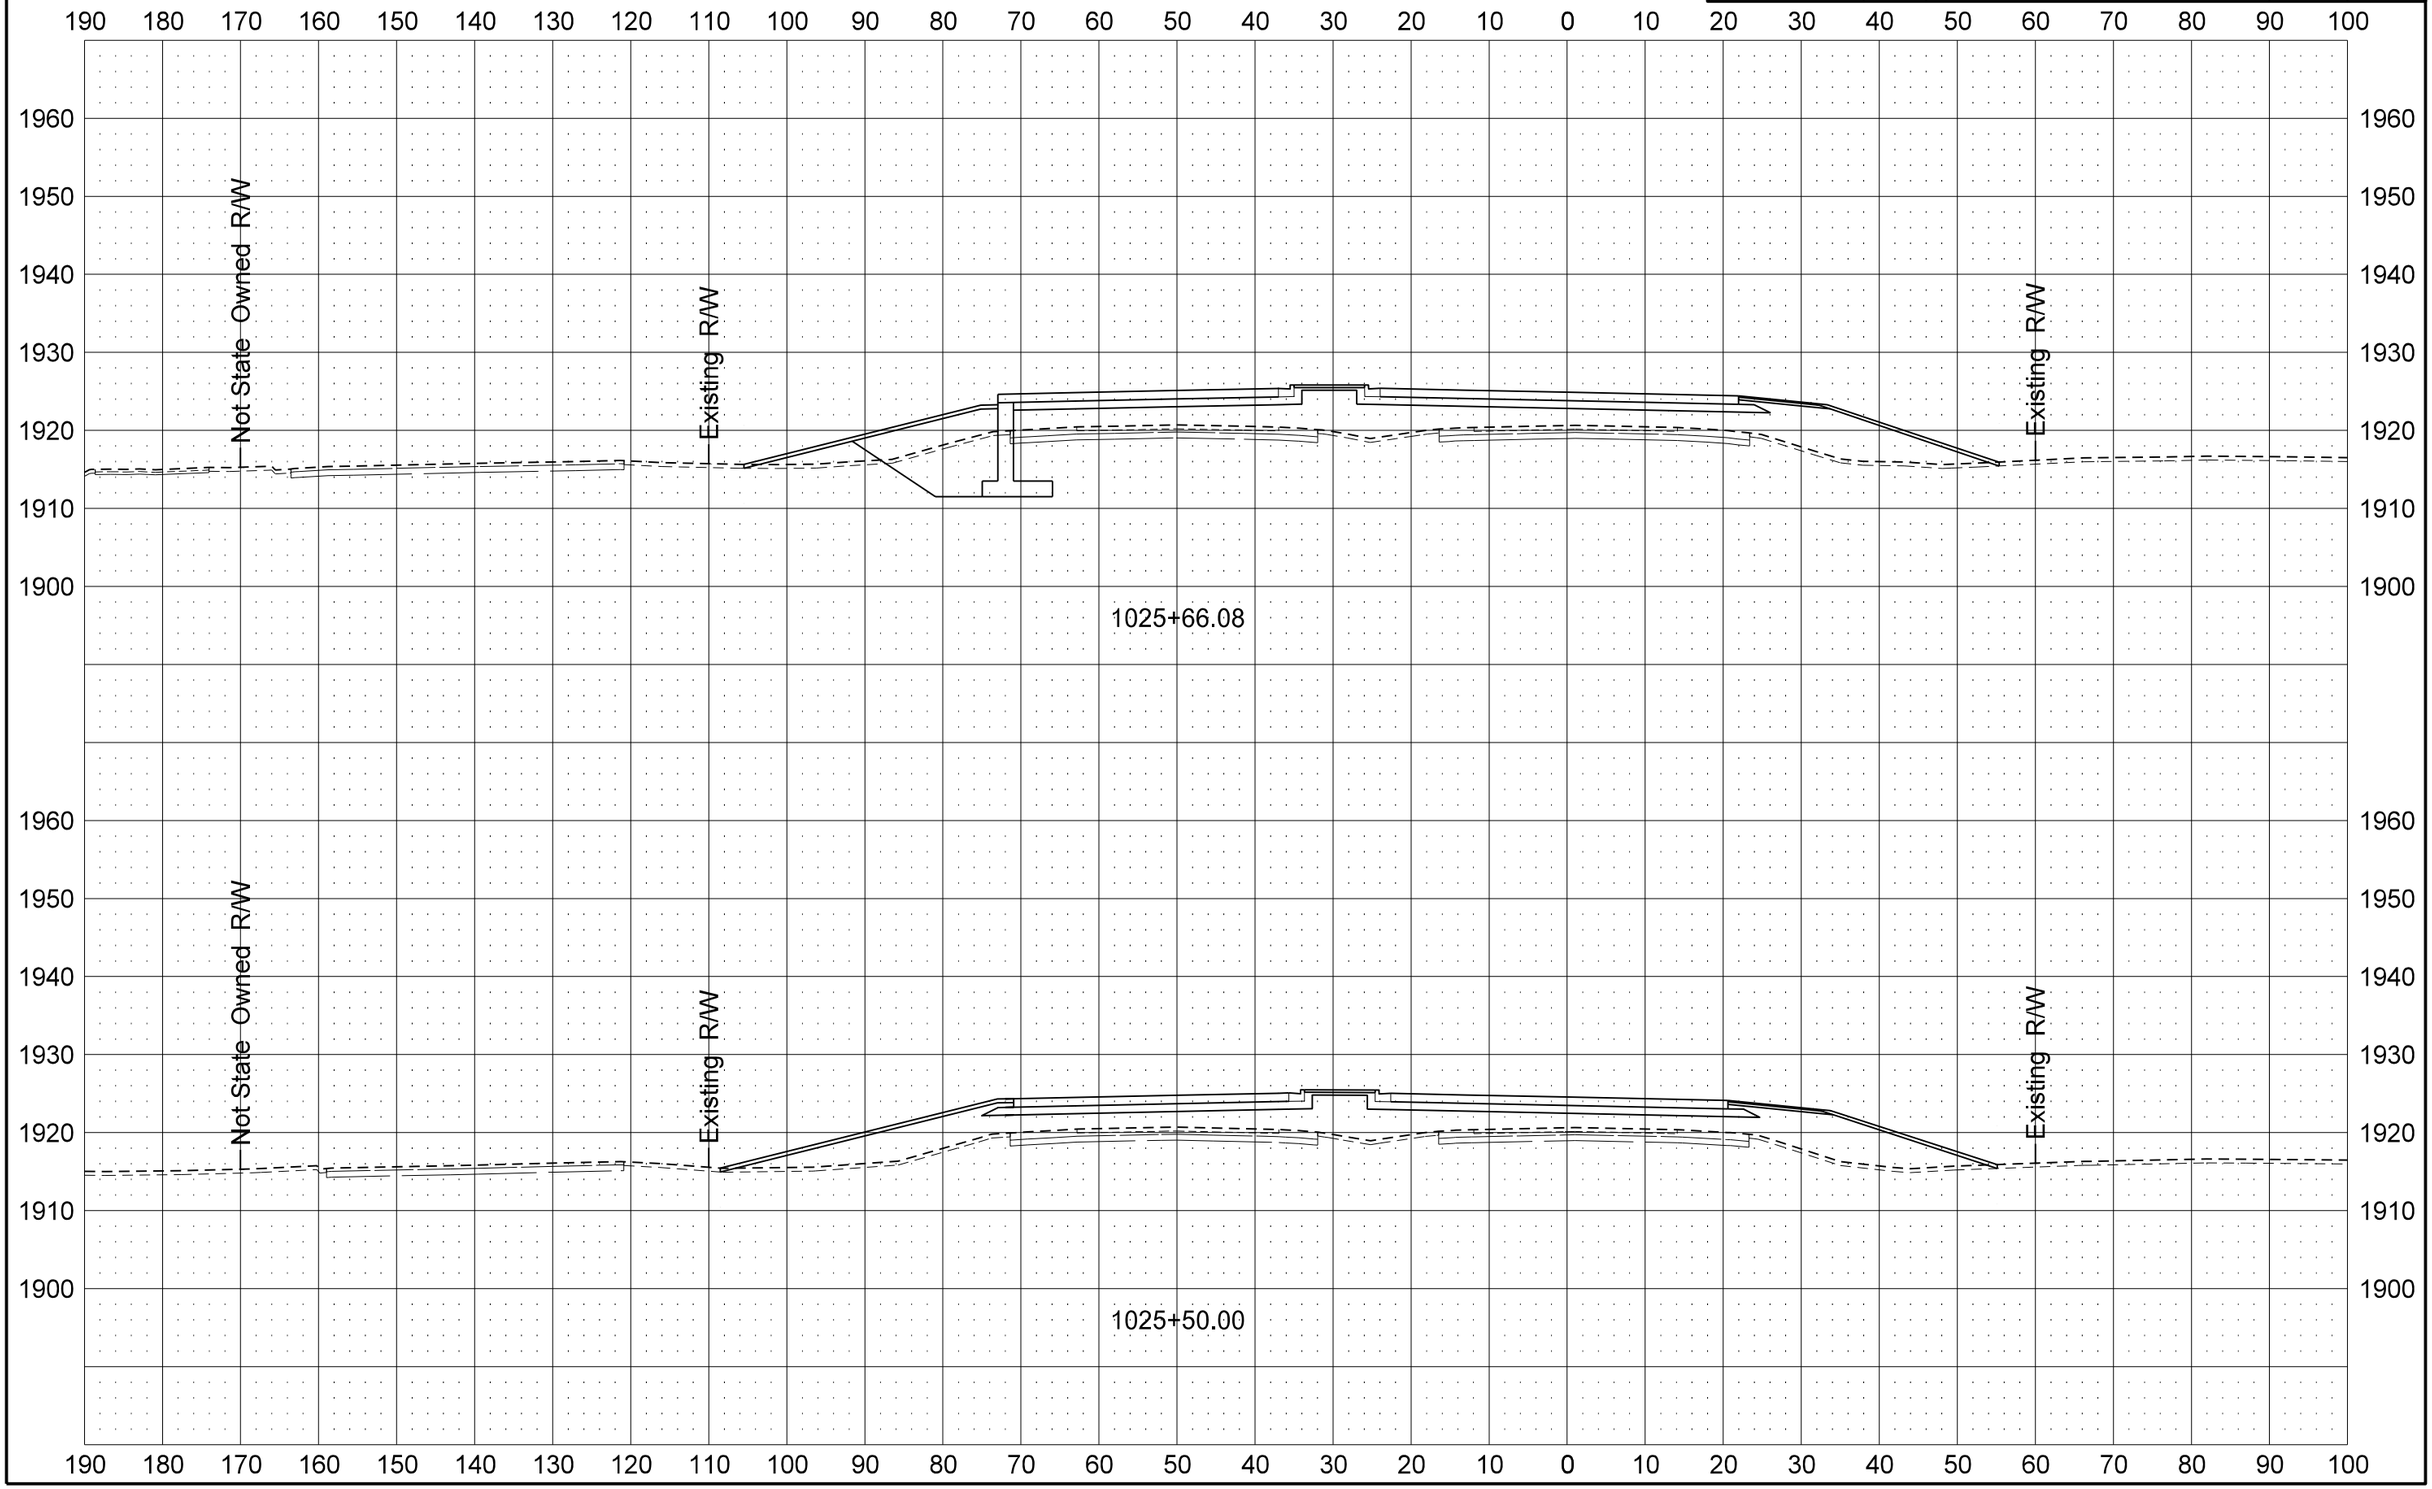

12/11/2013 1:26:43 PM dkieffer H:\Projects\7874\70002019.130\Design\Plan\200XS_Xsec_003_US2.dgn

STATE	PROJECT NO.	SECTION NO.	SHEET NO.
ND	SOIA-7-002(130)019	200	43

US 2

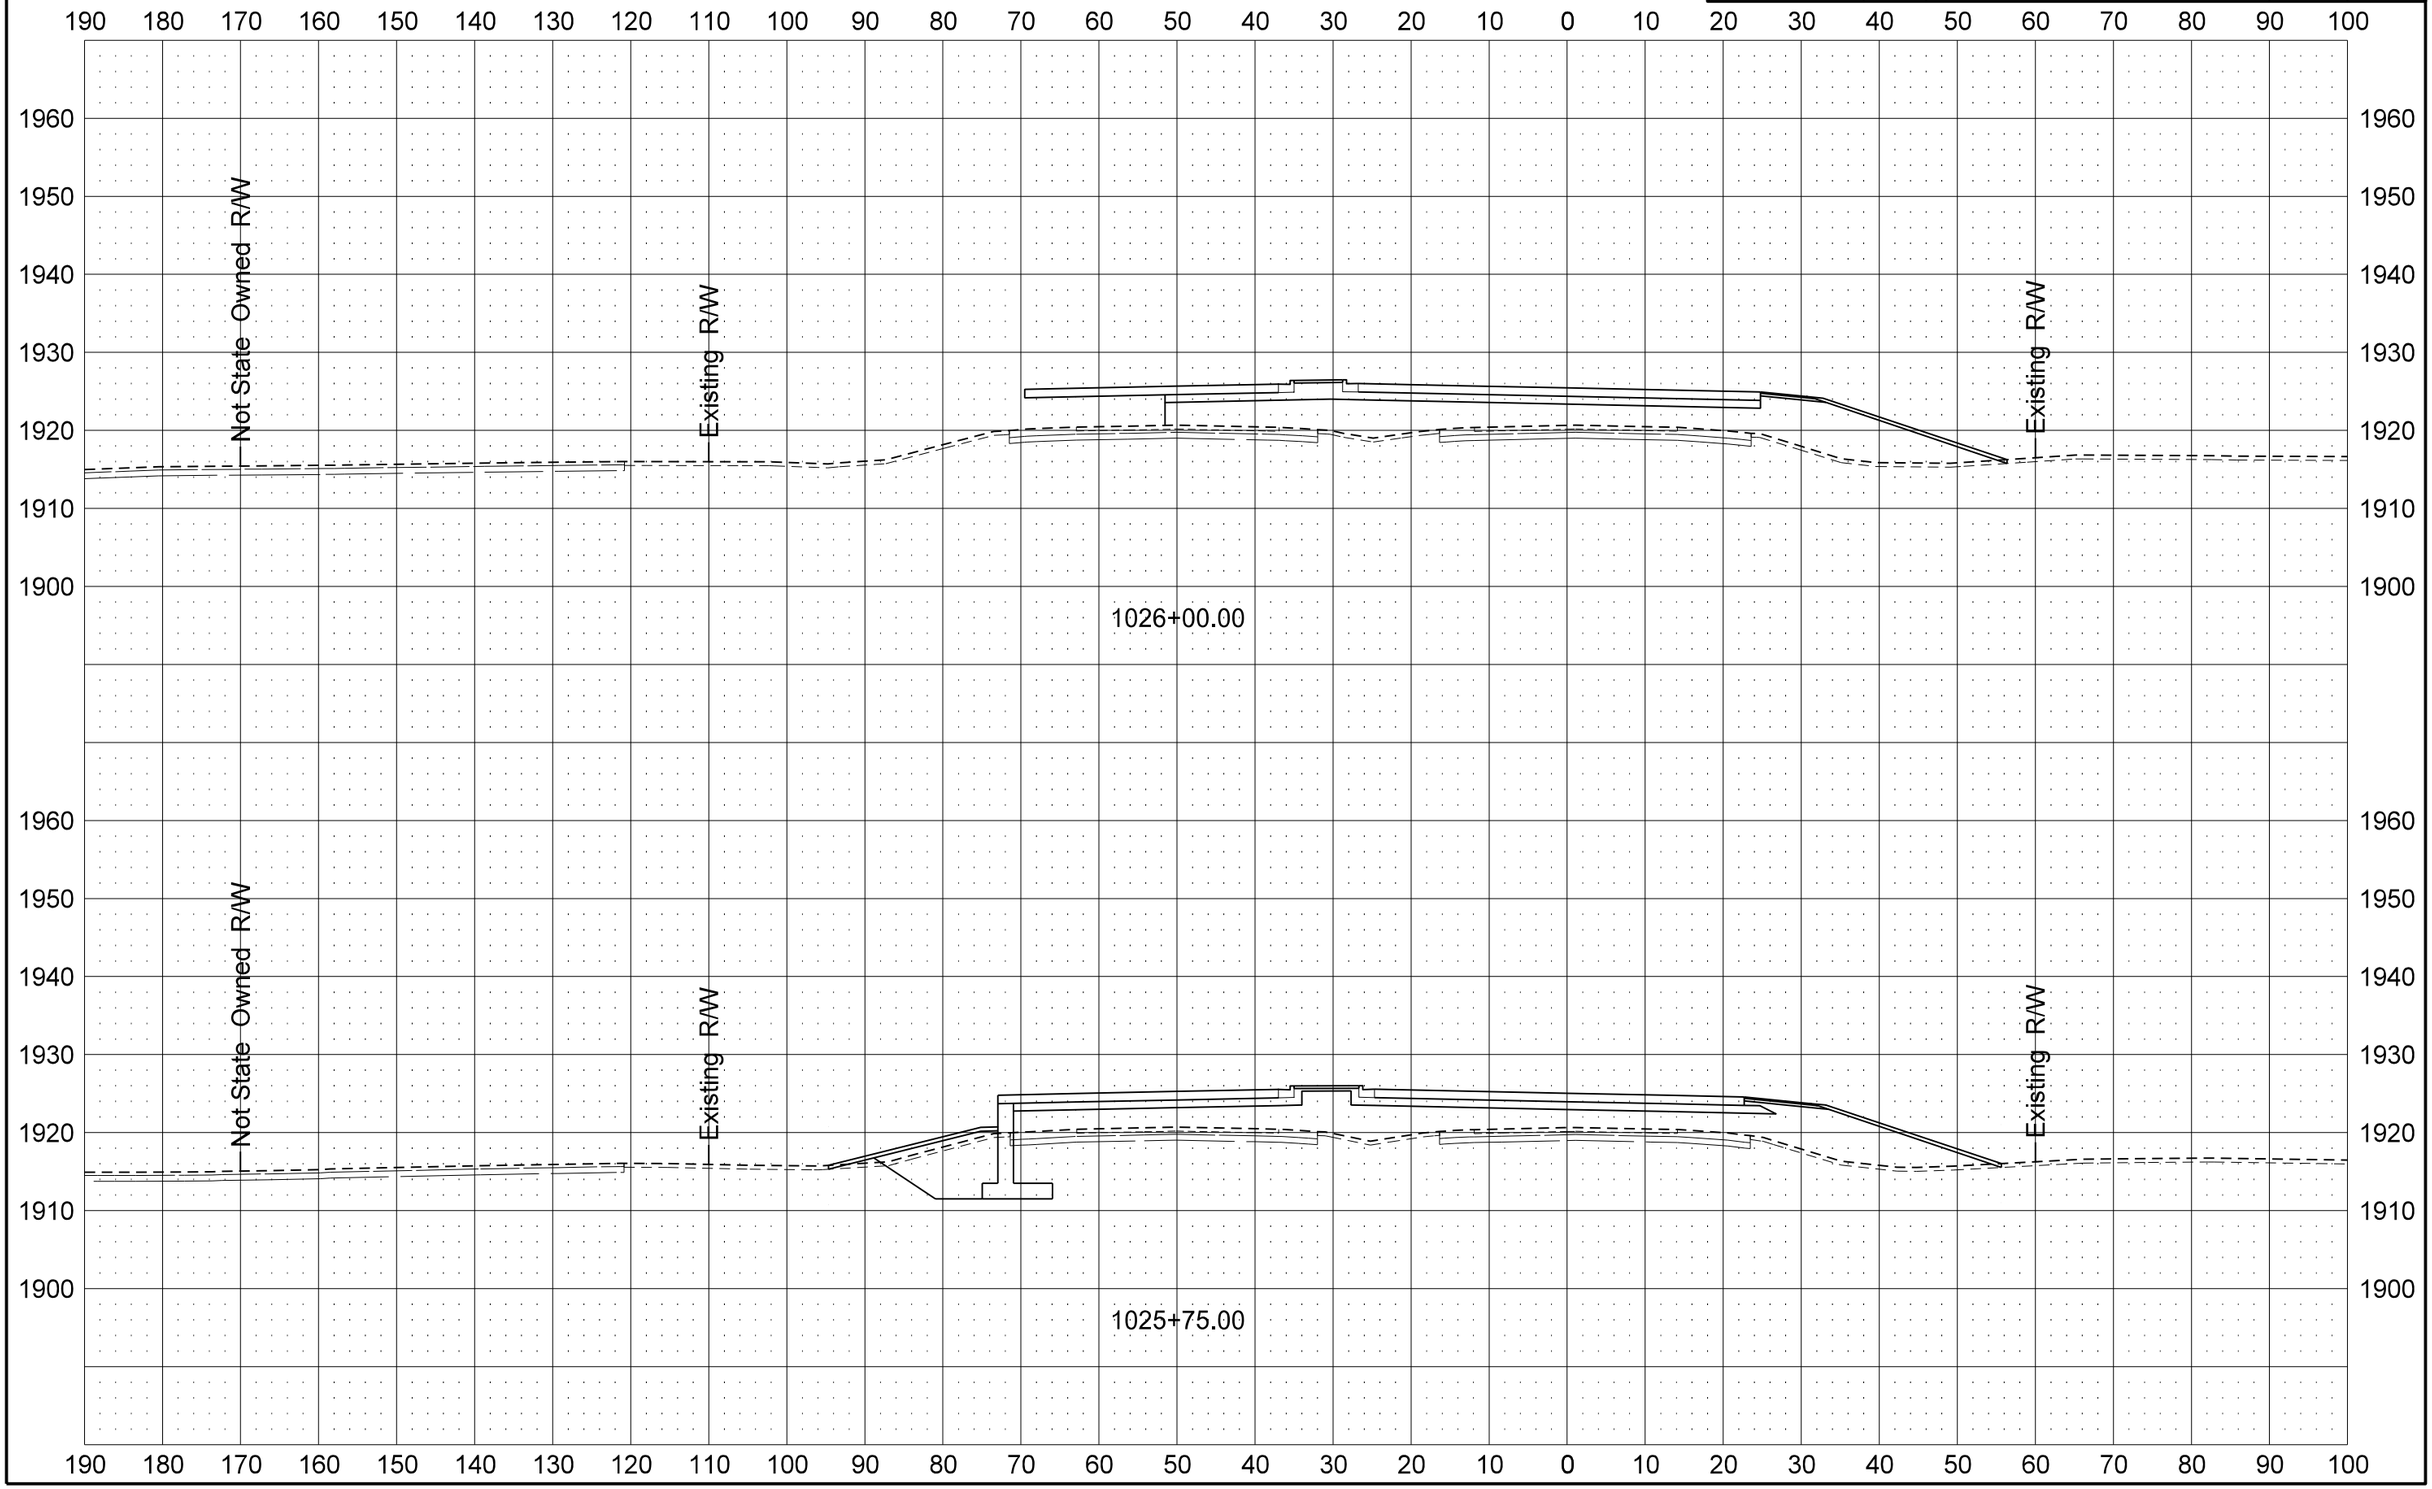

STATE	PROJECT NO.	SECTION NO.	SHEET NO.
ND	SOIA-7-002(130)019	200	44

US 2

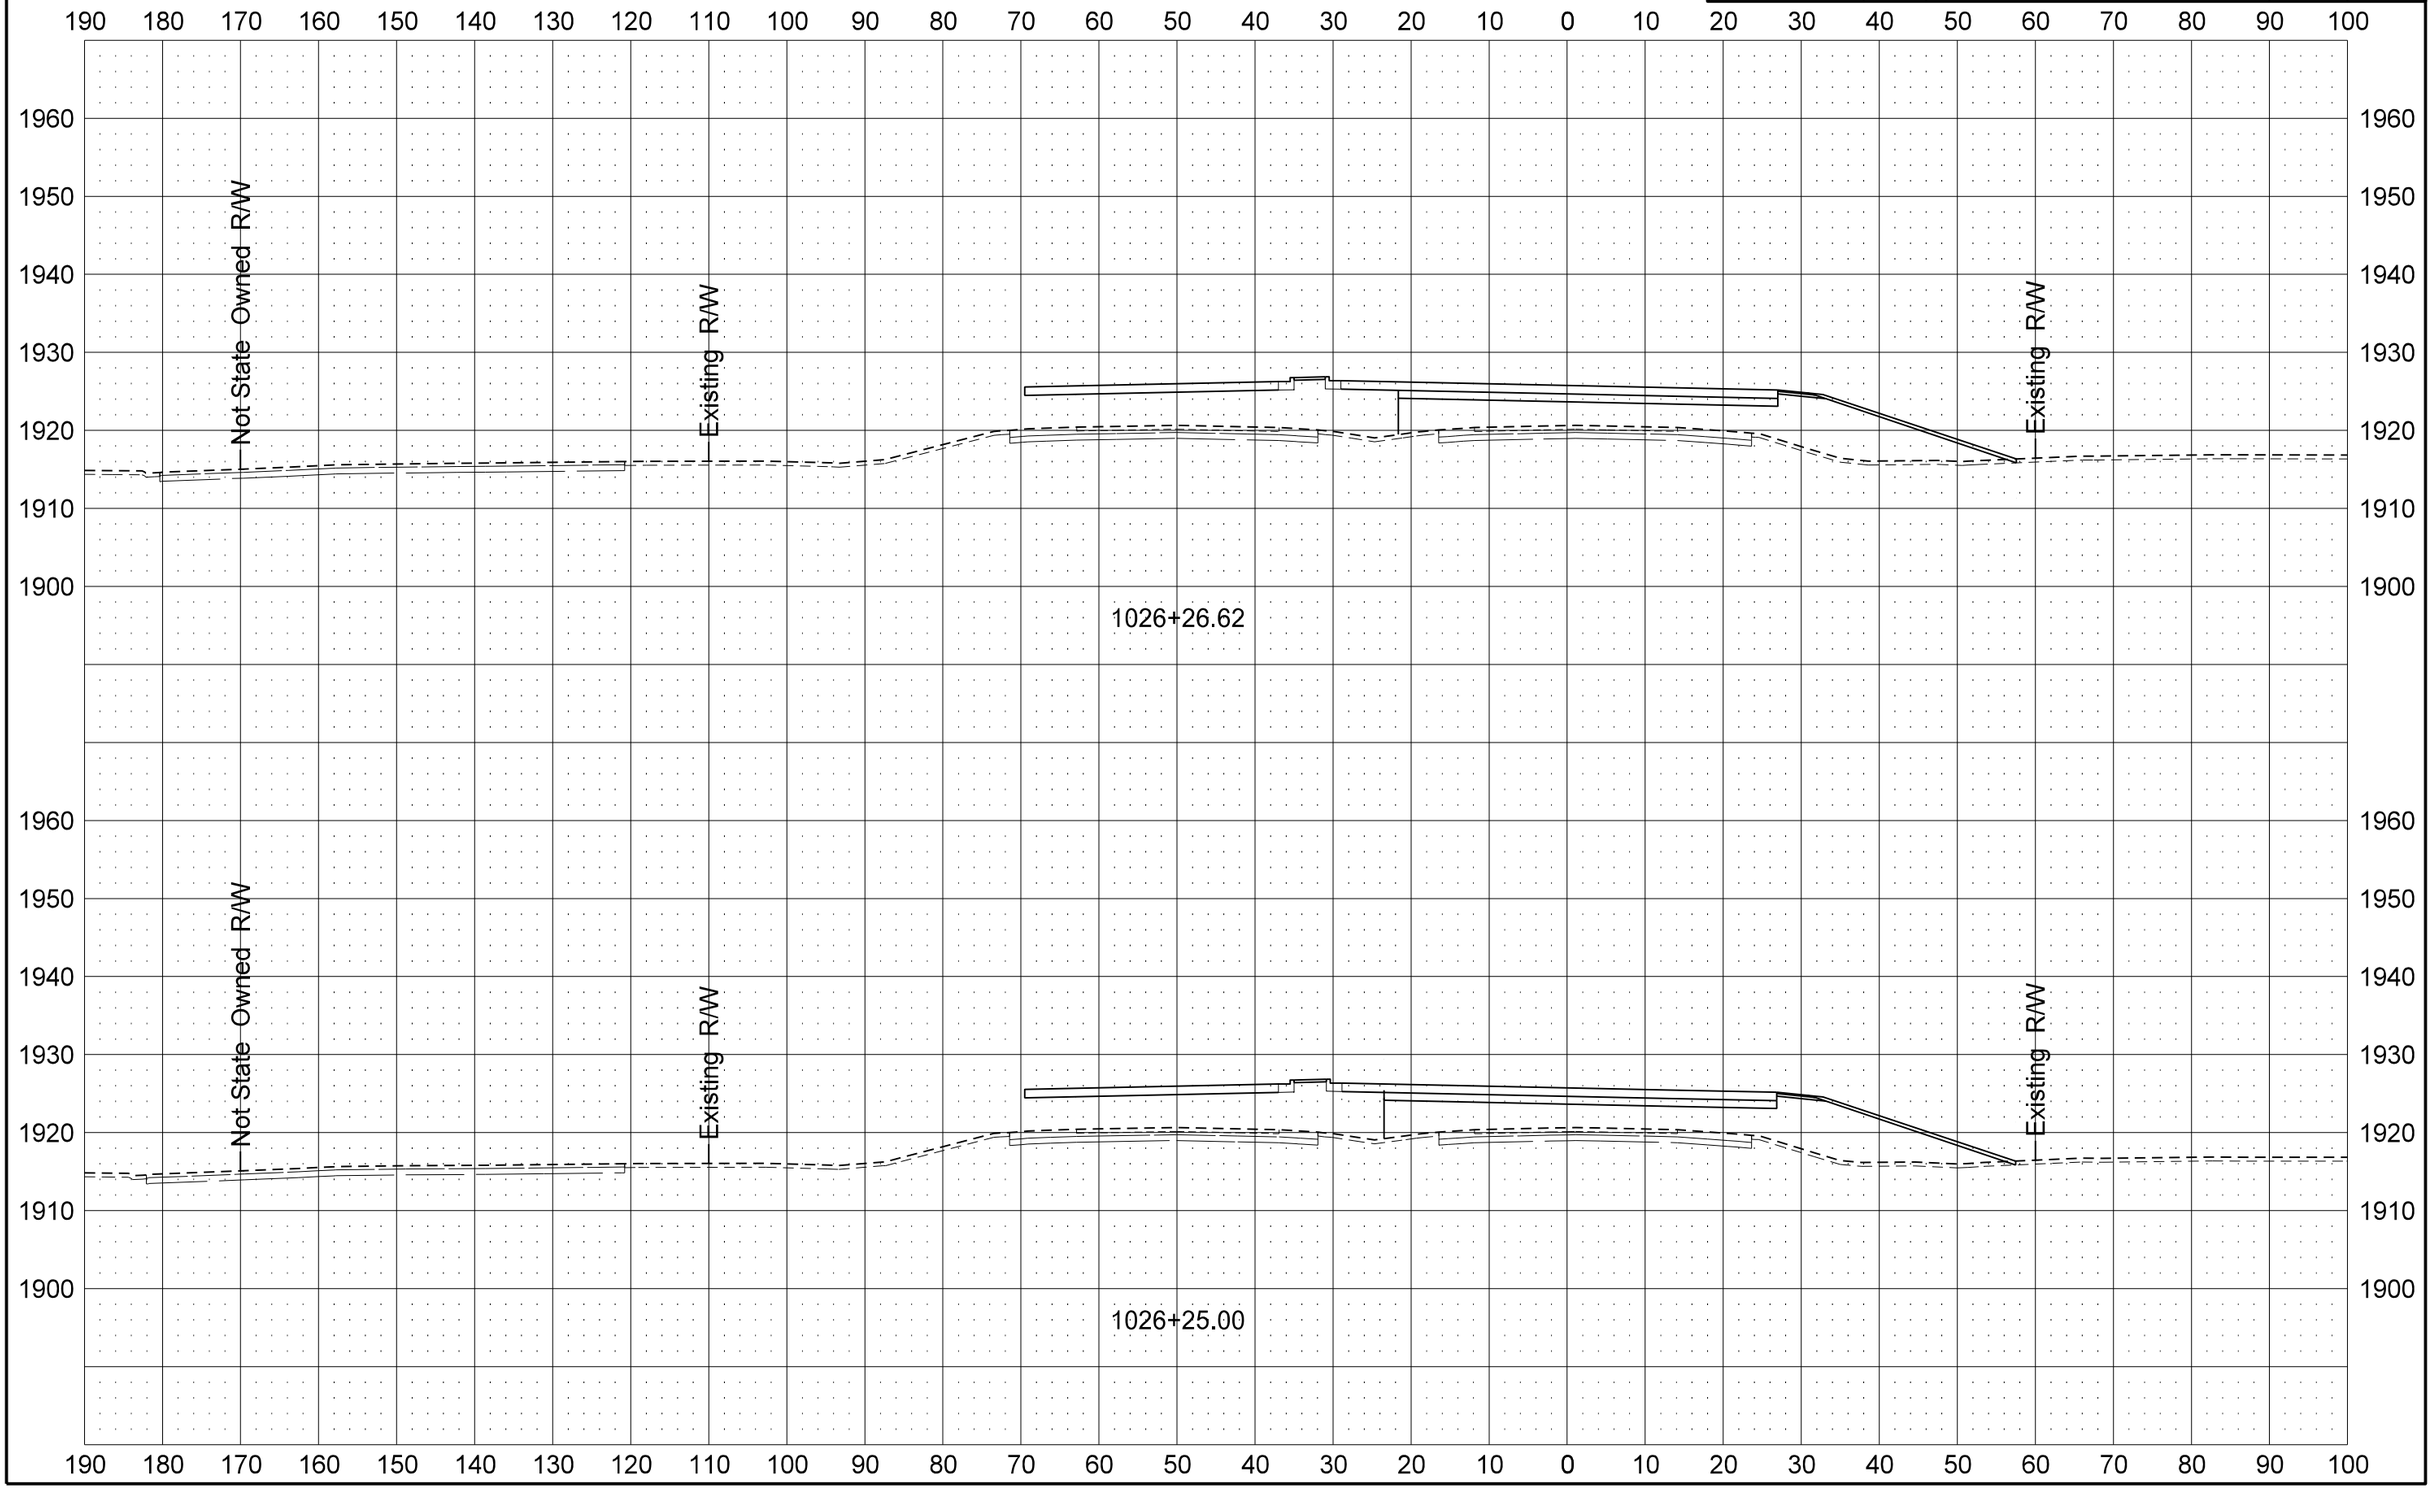

12/11/2013 1:26:52 PM dkieffer H:\Projects\7874\70002019.130\Design\Plan\200XS_Xsec_003_US2.dgn

STATE	PROJECT NO.	SECTION NO.	SHEET NO.
ND	SOIA-7-002(130)019	200	45

US 2

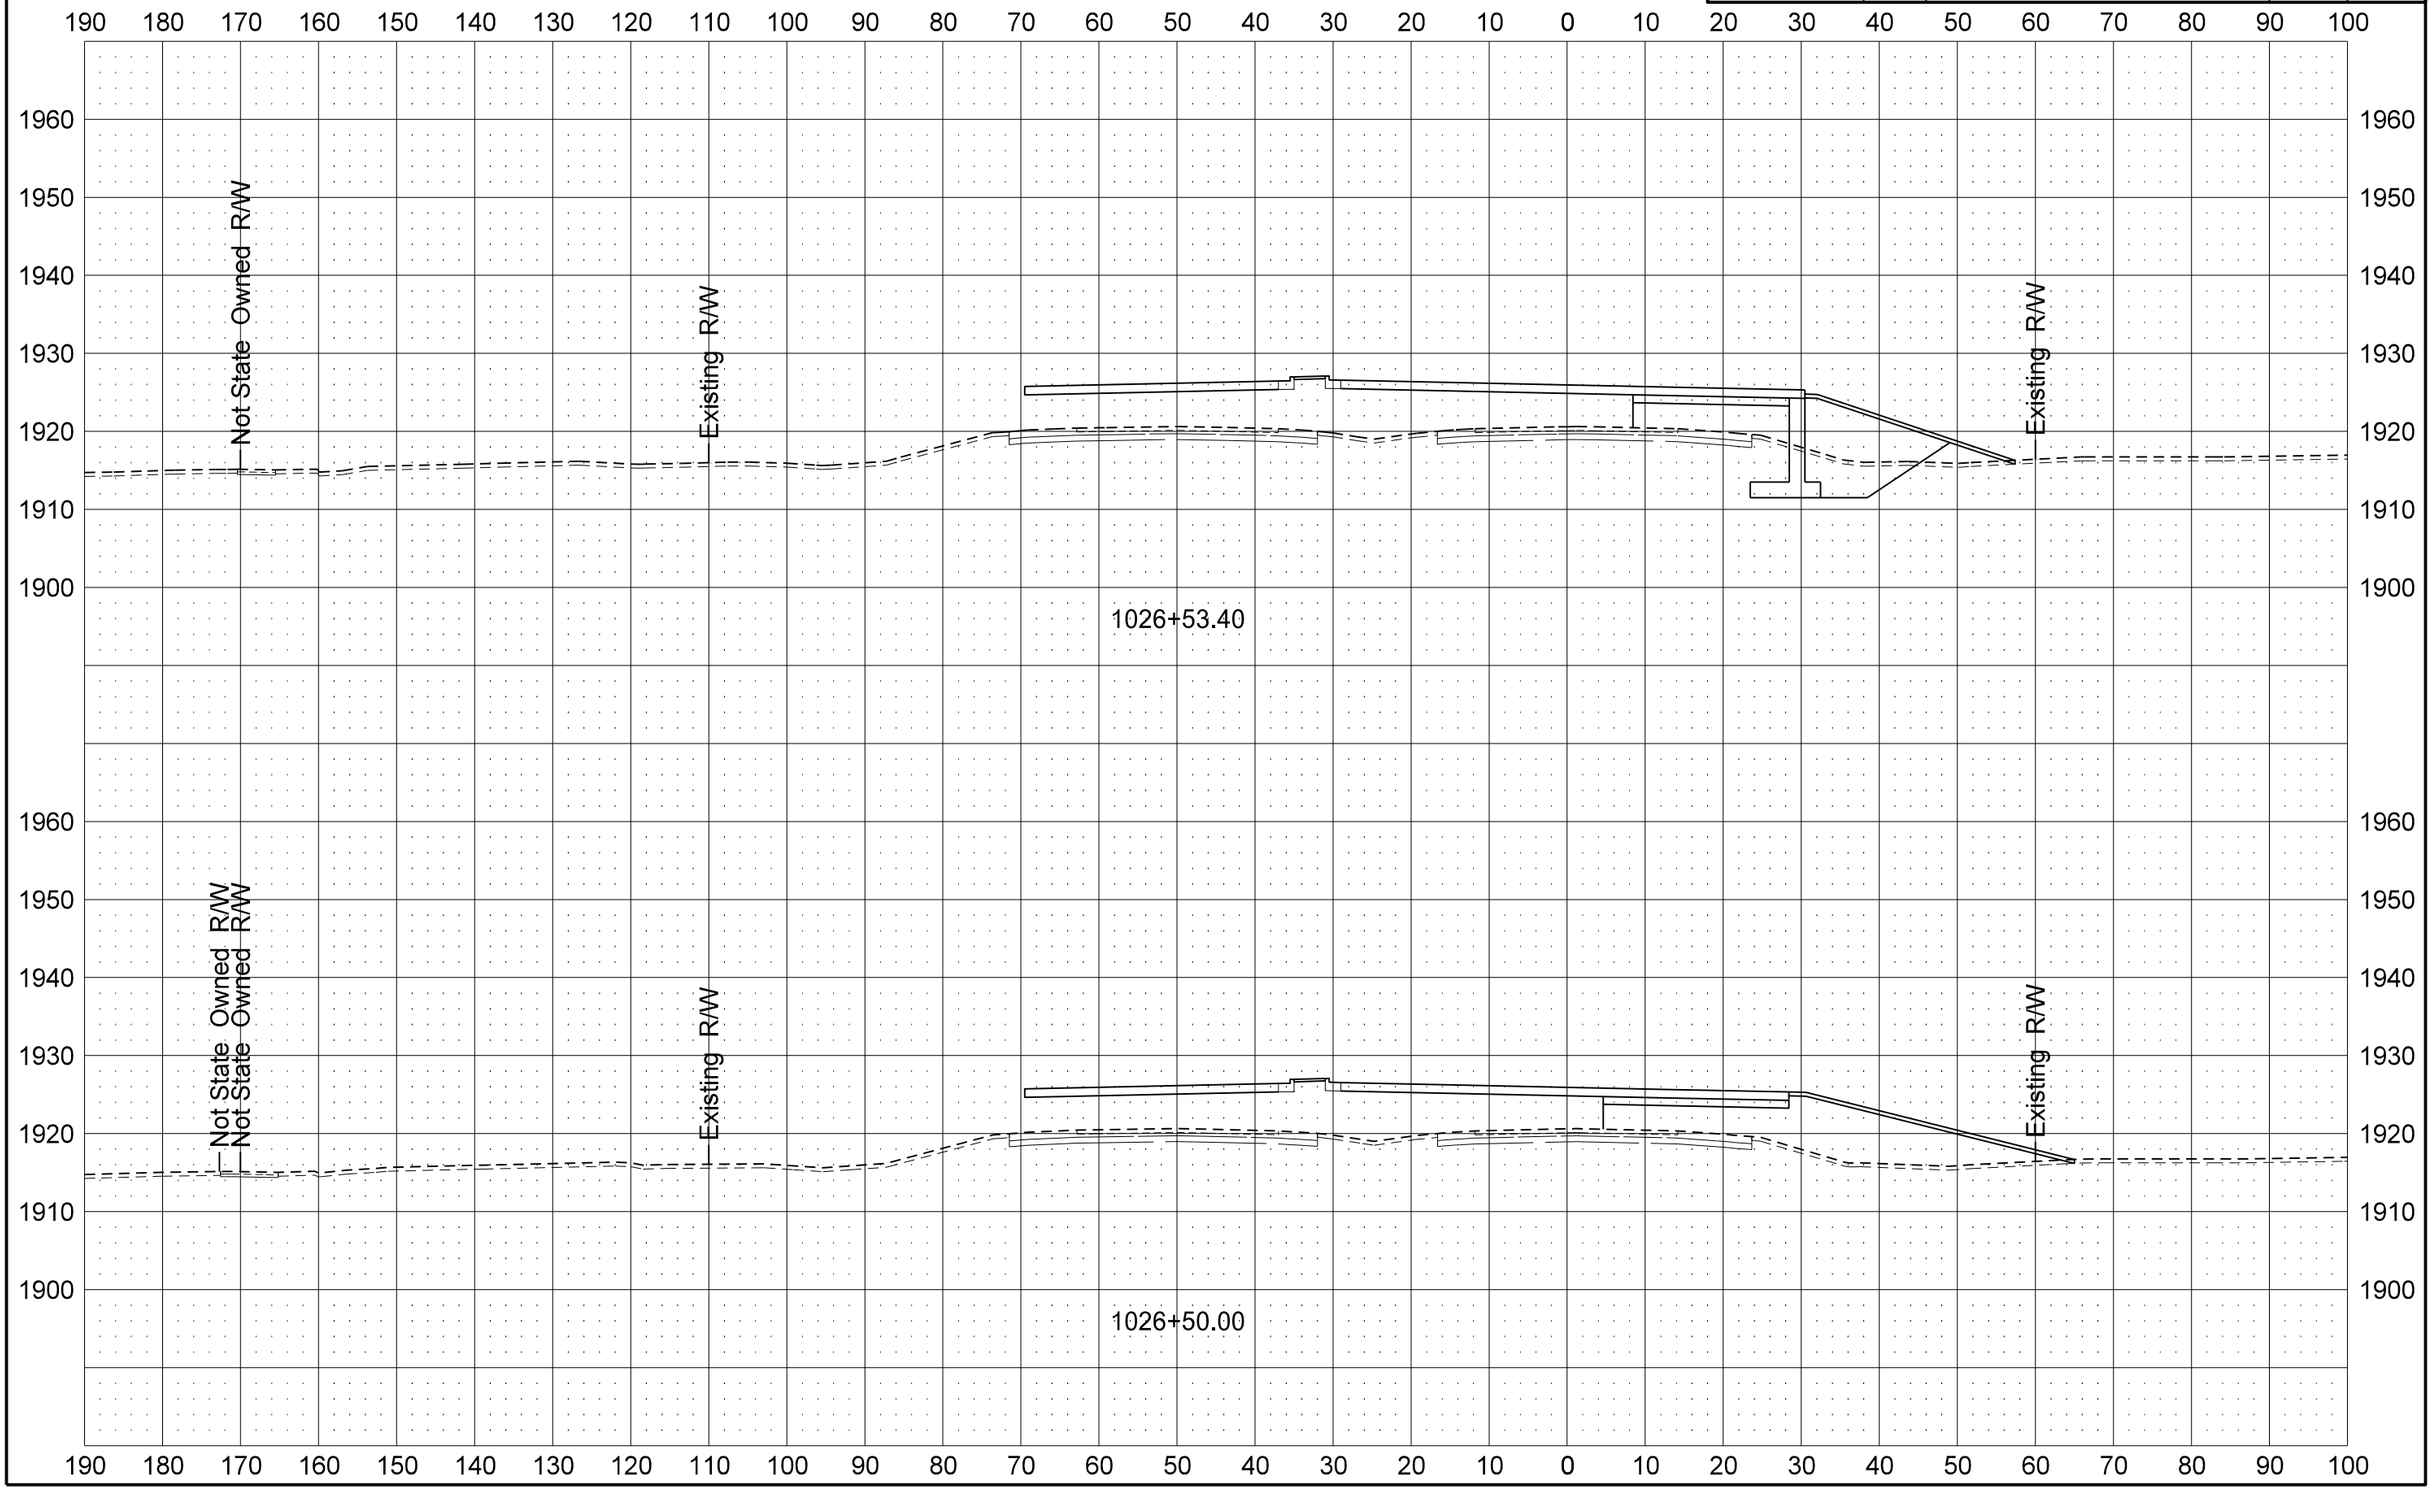

STATE	PROJECT NO.	SECTION NO.	SHEET NO.
ND	SOIA-7-002(130)019	200	46

US 2

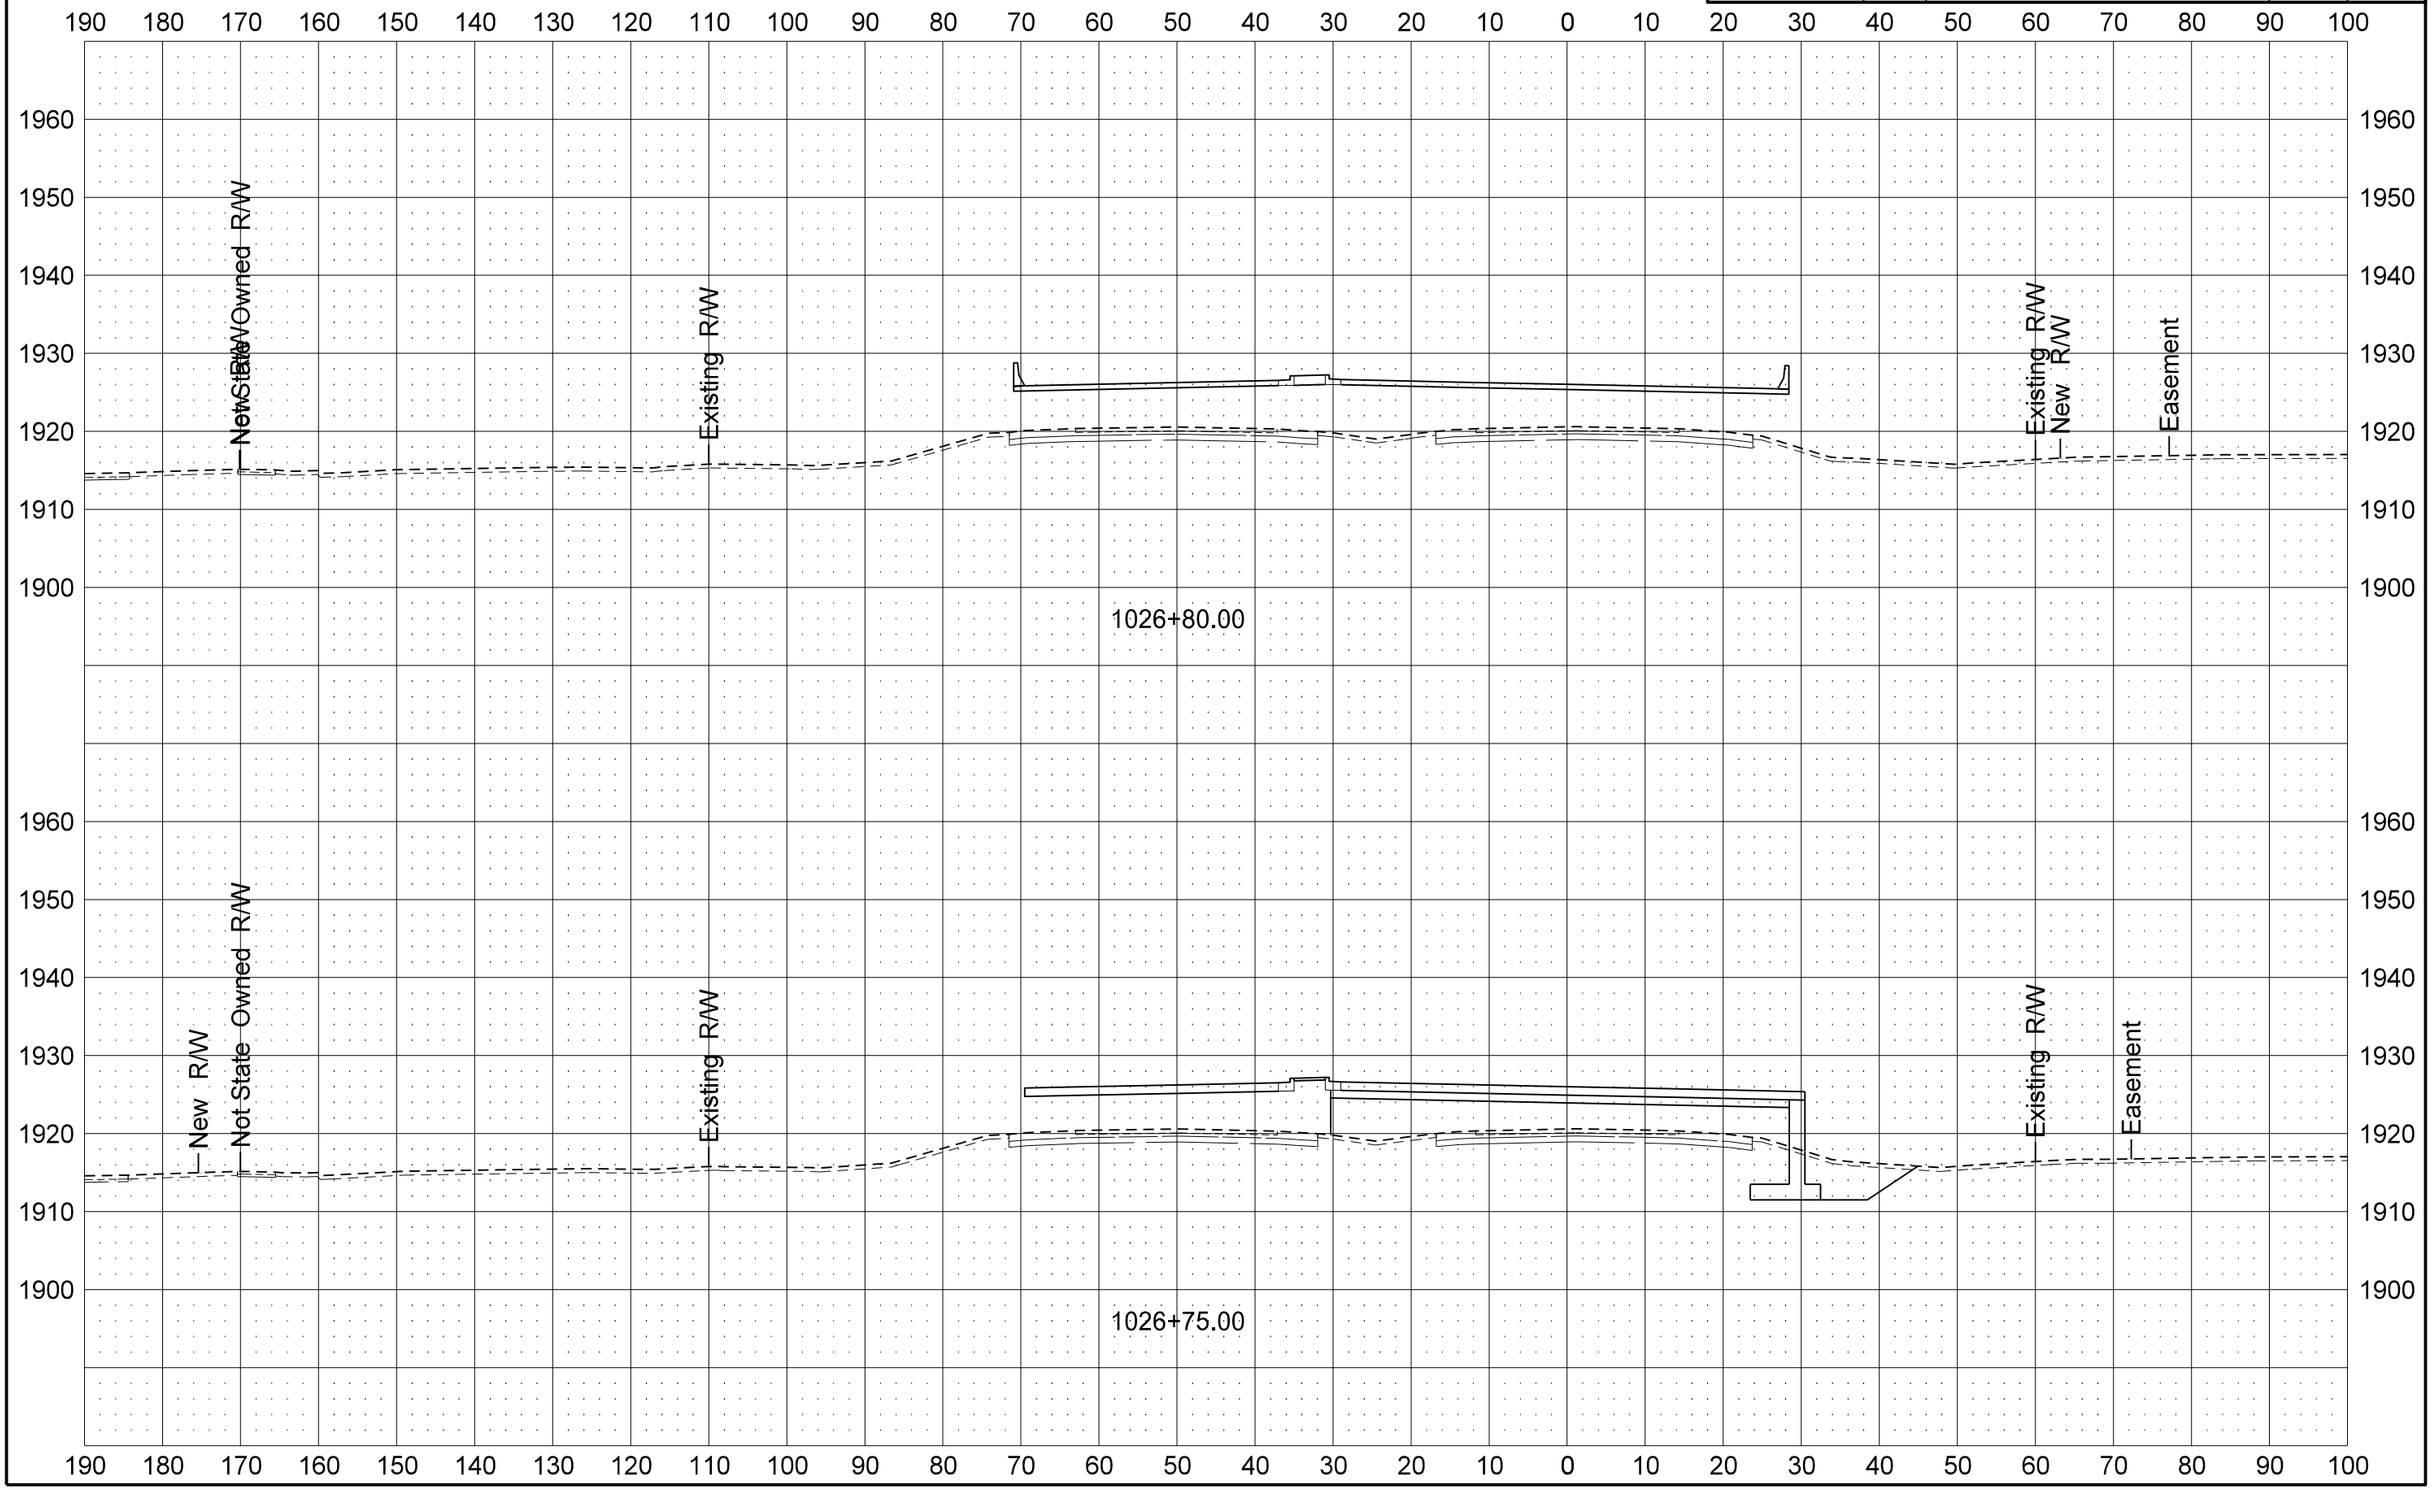

12/11/2013 1:27:00 PM dkieffer H:\Projects\7874\70002019.130\Design\Plan\200XS_Xsec_003_US2.dgn

STATE	PROJECT NO.	SECTION NO.	SHEET NO.
ND	SOIA-7-002(130)019	200	47

US 2

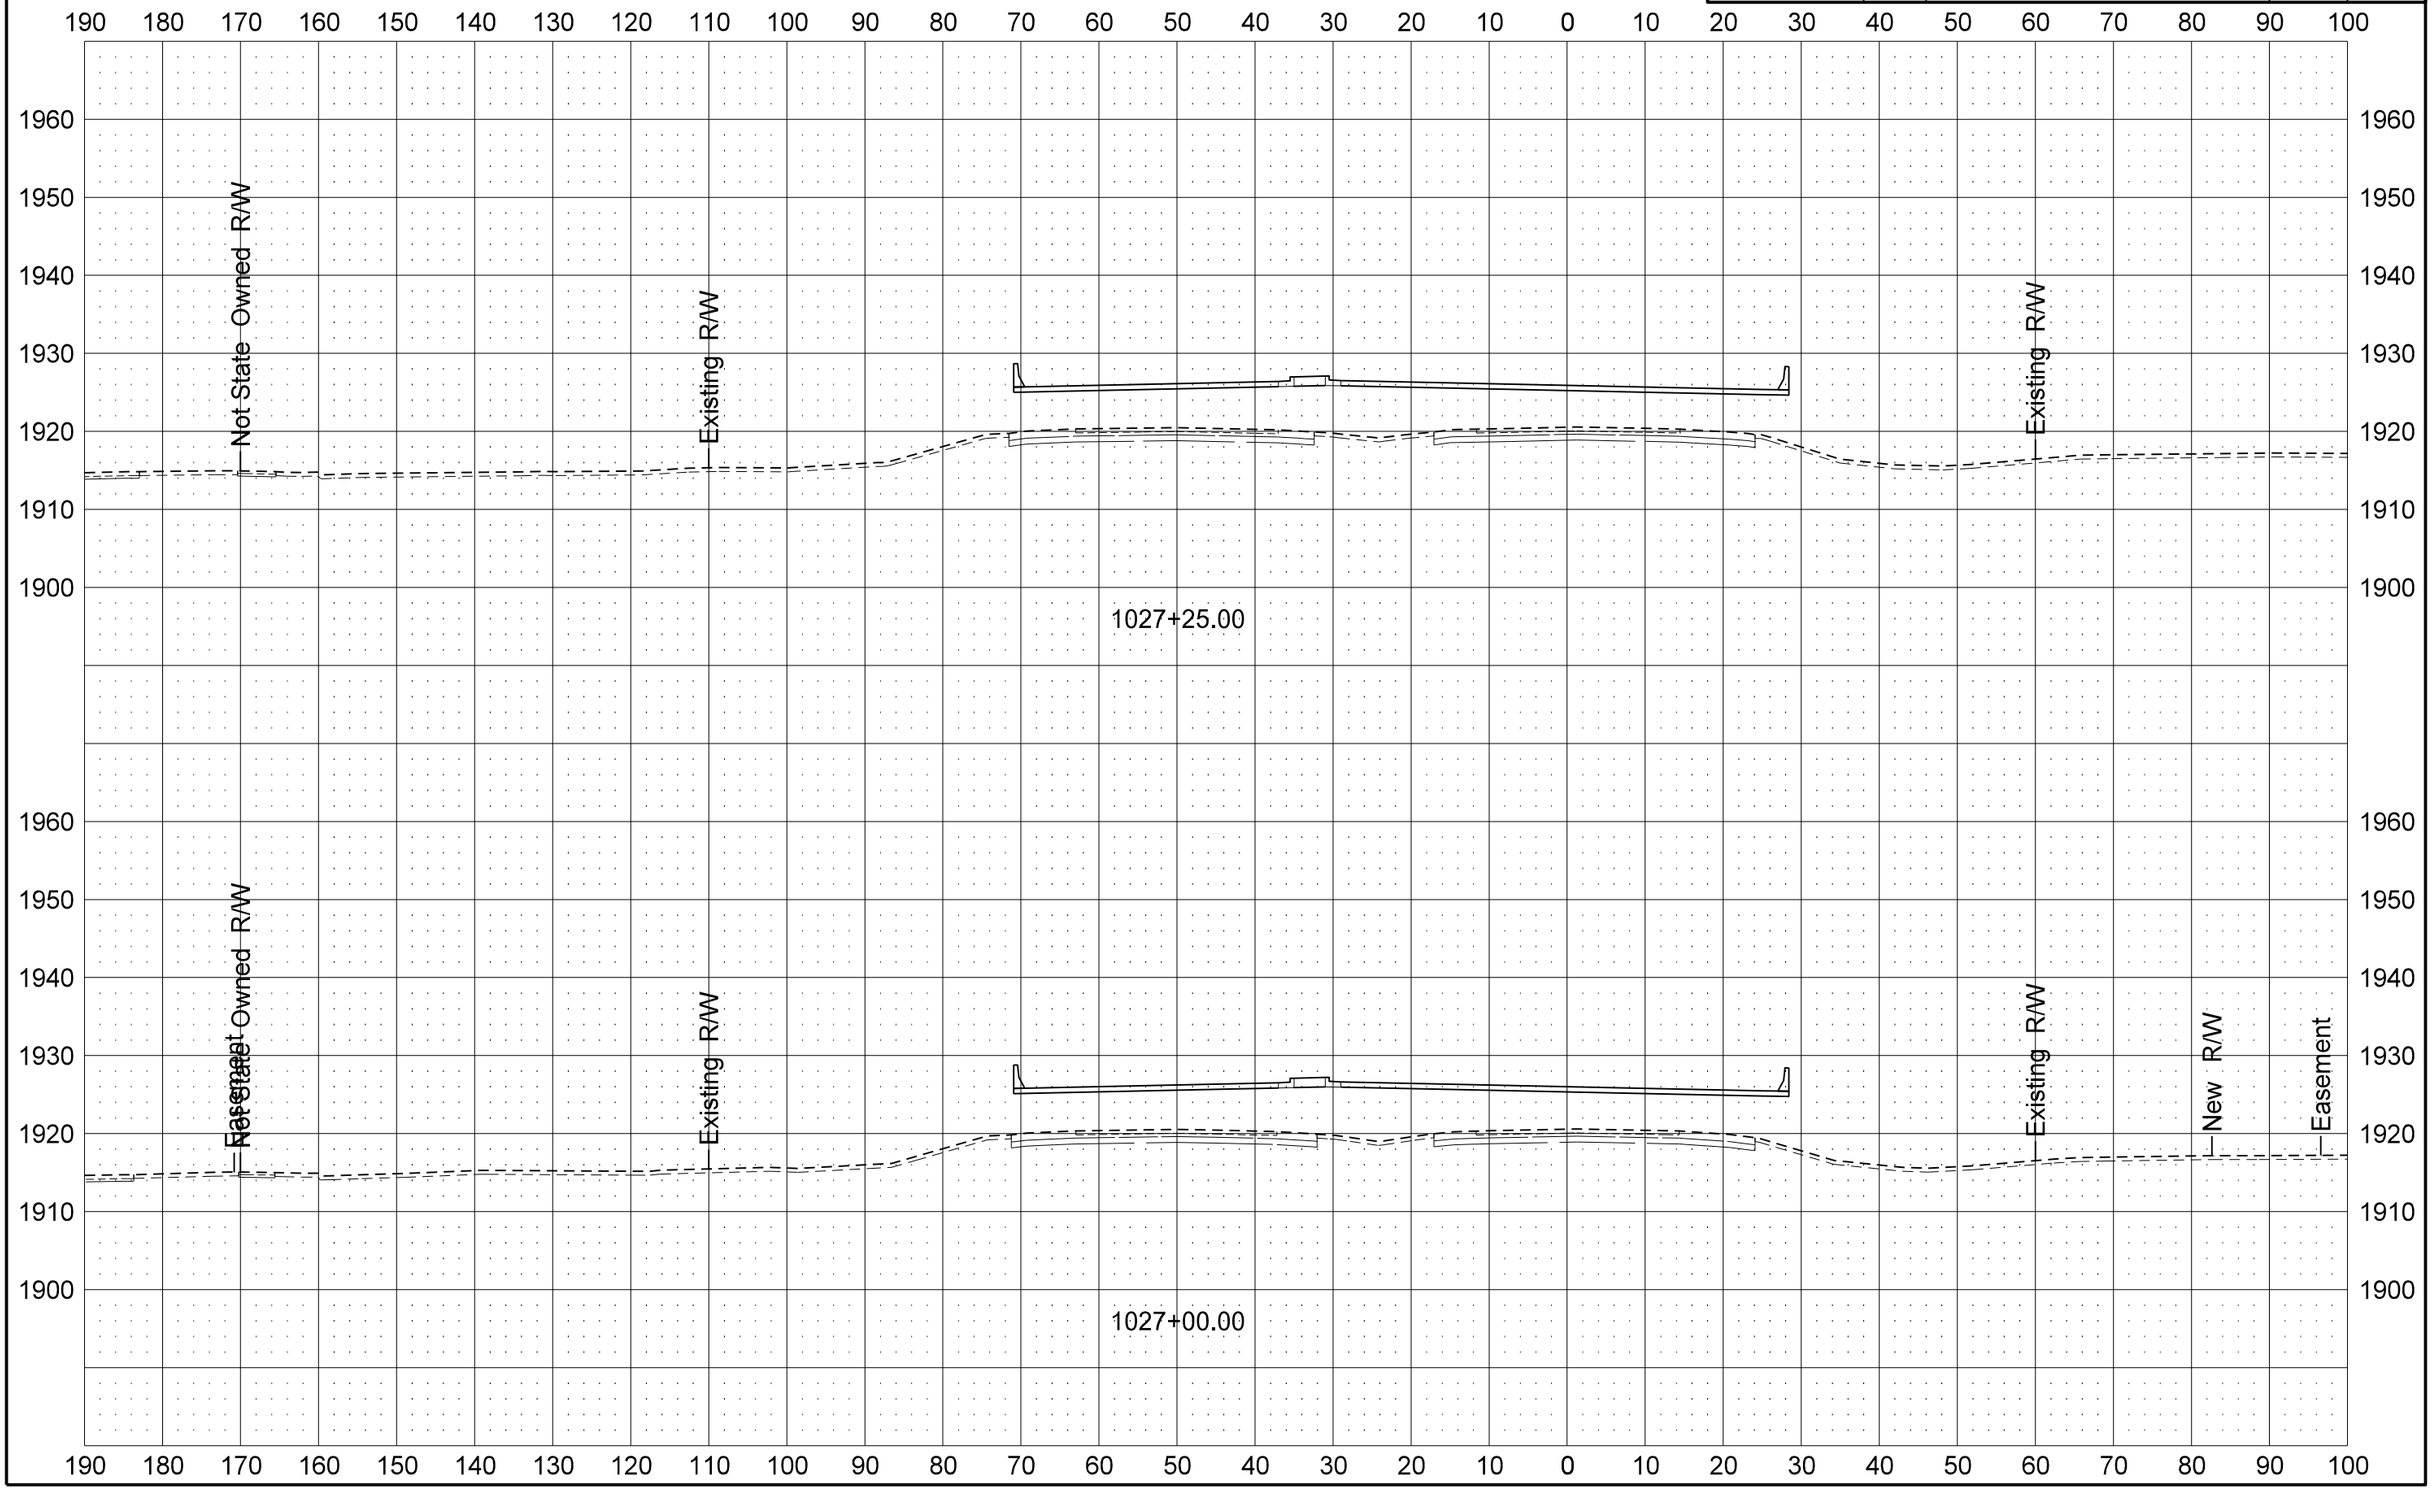

12/11/2013 1:27:05 PM dkieffer H:\Projects\7874\70002019.130\Design\Plan\200XS_Xsec_003_US2.dgn

STATE	PROJECT NO.	SECTION NO.	SHEET NO.
ND	SOIA-7-002(130)019	200	48

US 2

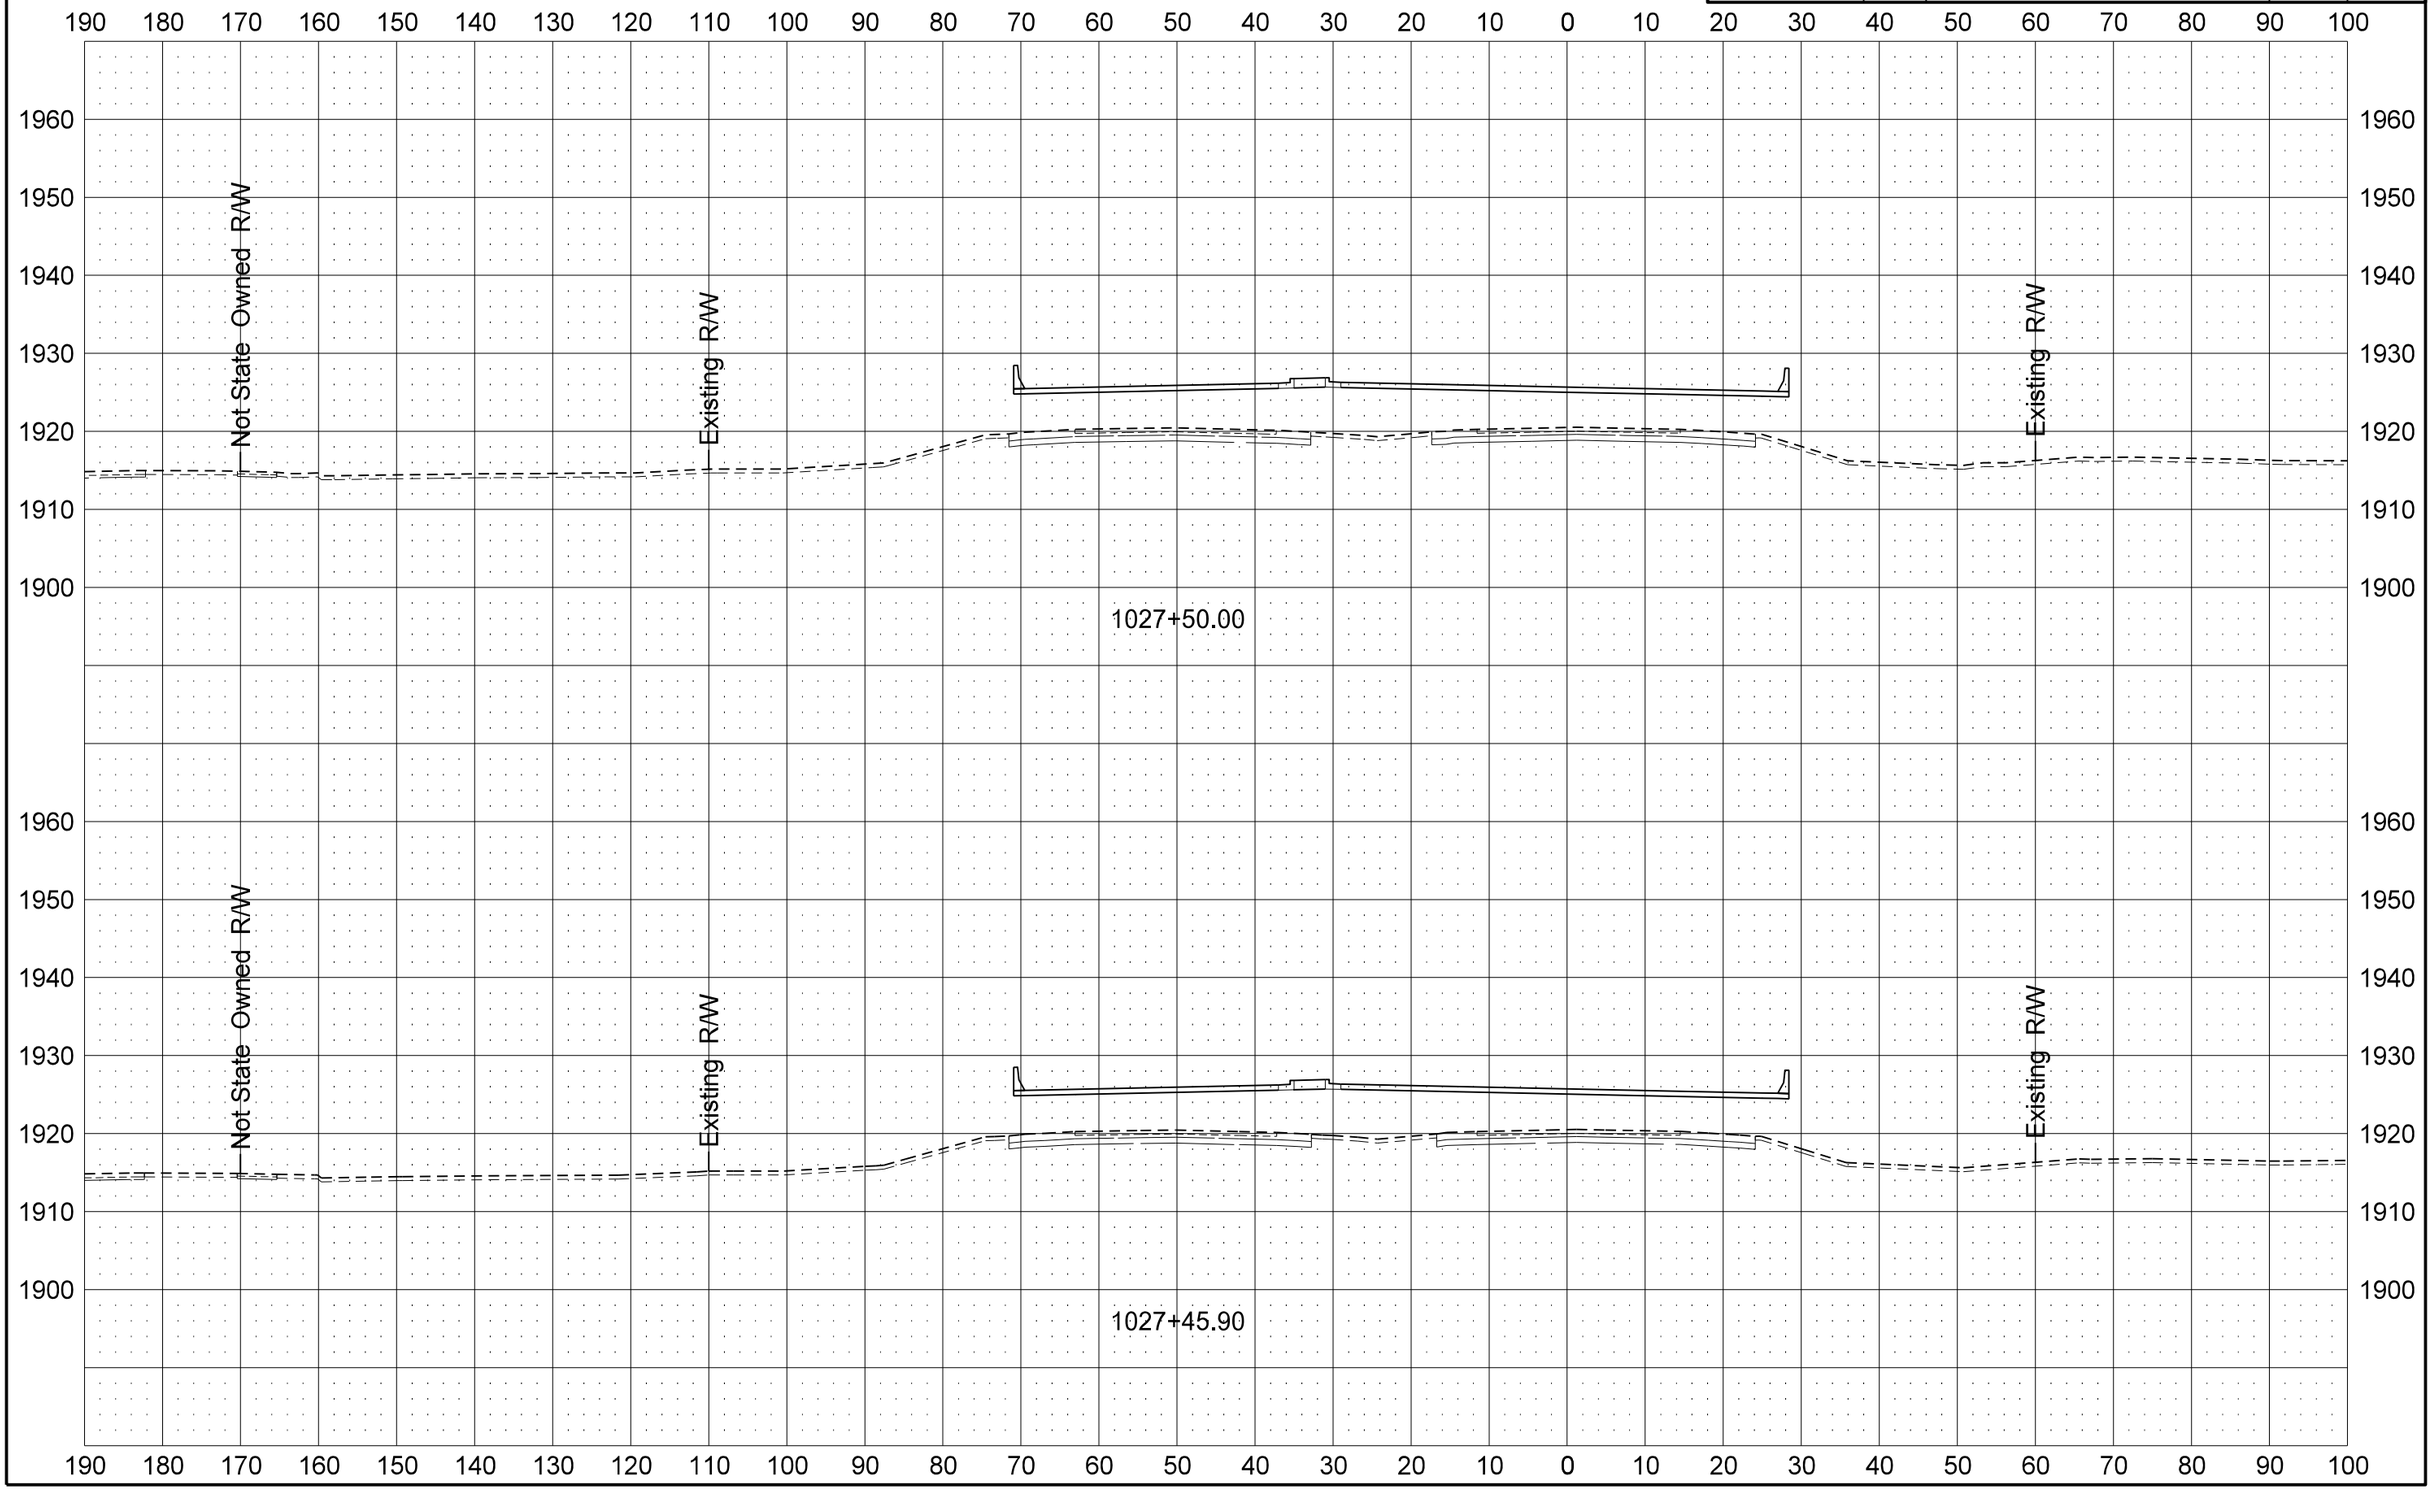

12/11/2013 1:27:09 PM dkieffer H:\Projects\7874\70002019.130\Design\Plan\200XS_Xsec_003_US2.dgn

STATE	PROJECT NO.	SECTION NO.	SHEET NO.
ND	SOIA-7-002(130)019	200	49

US 2

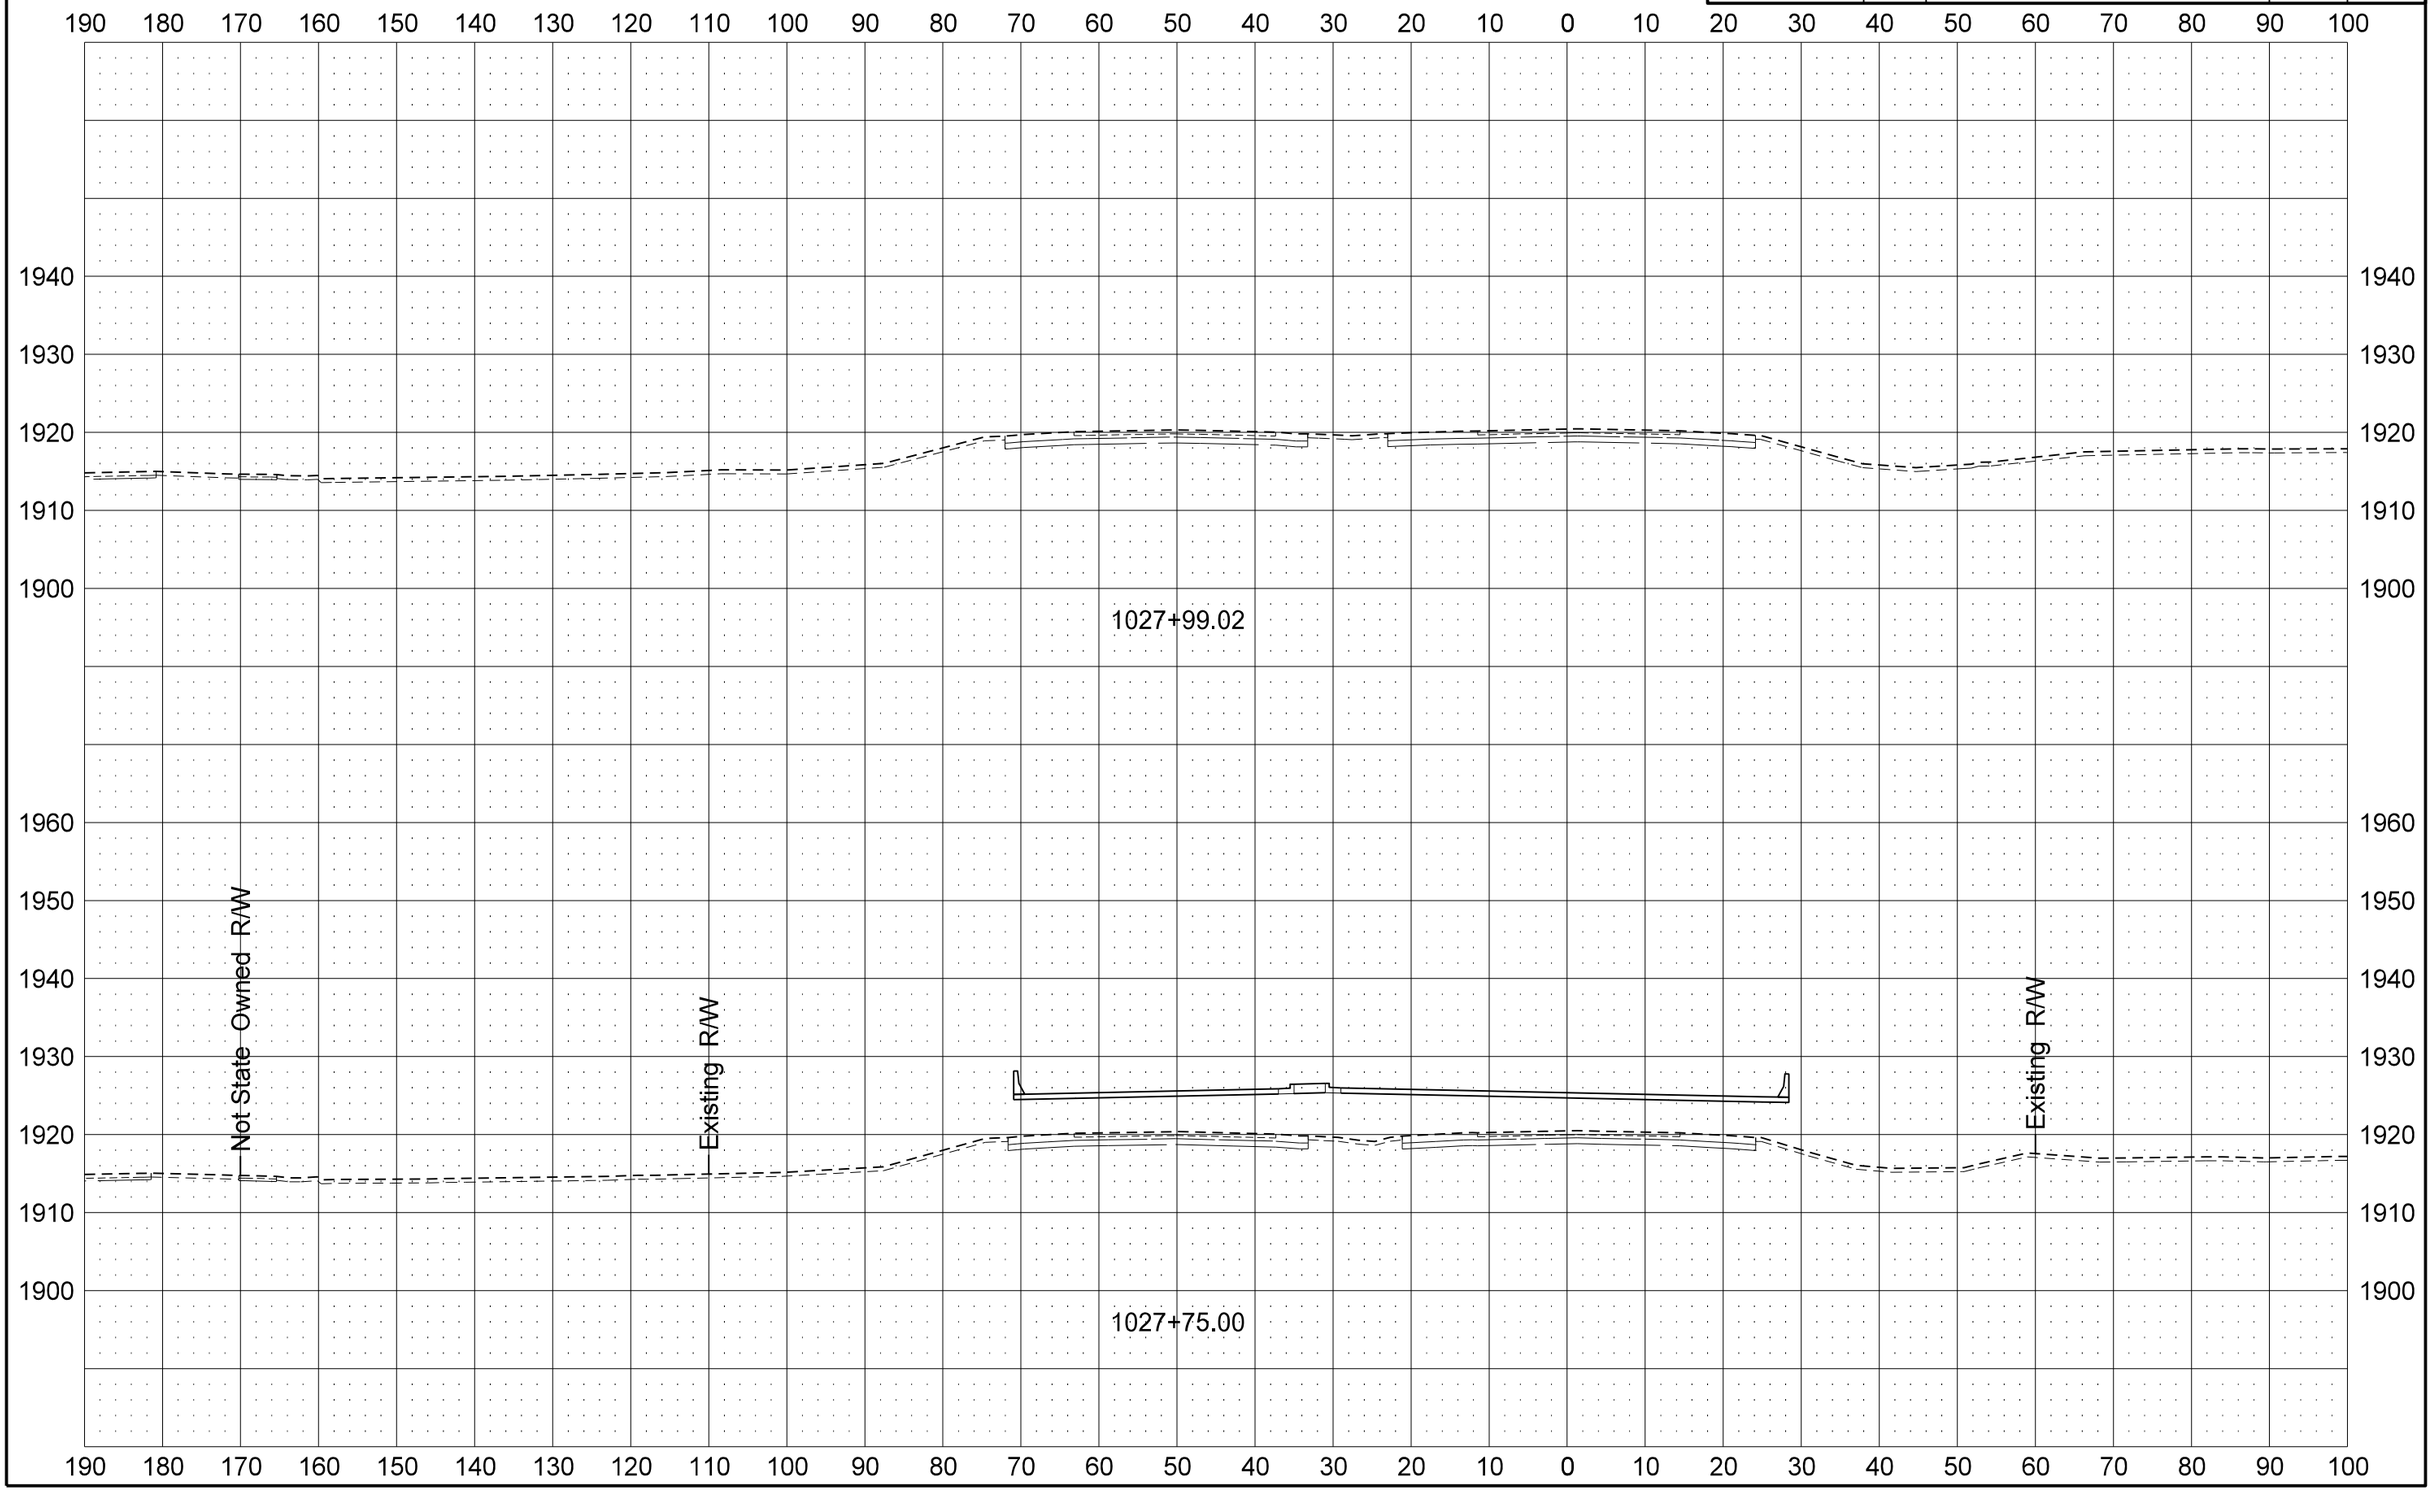

STATE	PROJECT NO.	SECTION NO.	SHEET NO.
ND	SOIA-7-002(130)019	200	50

US 2

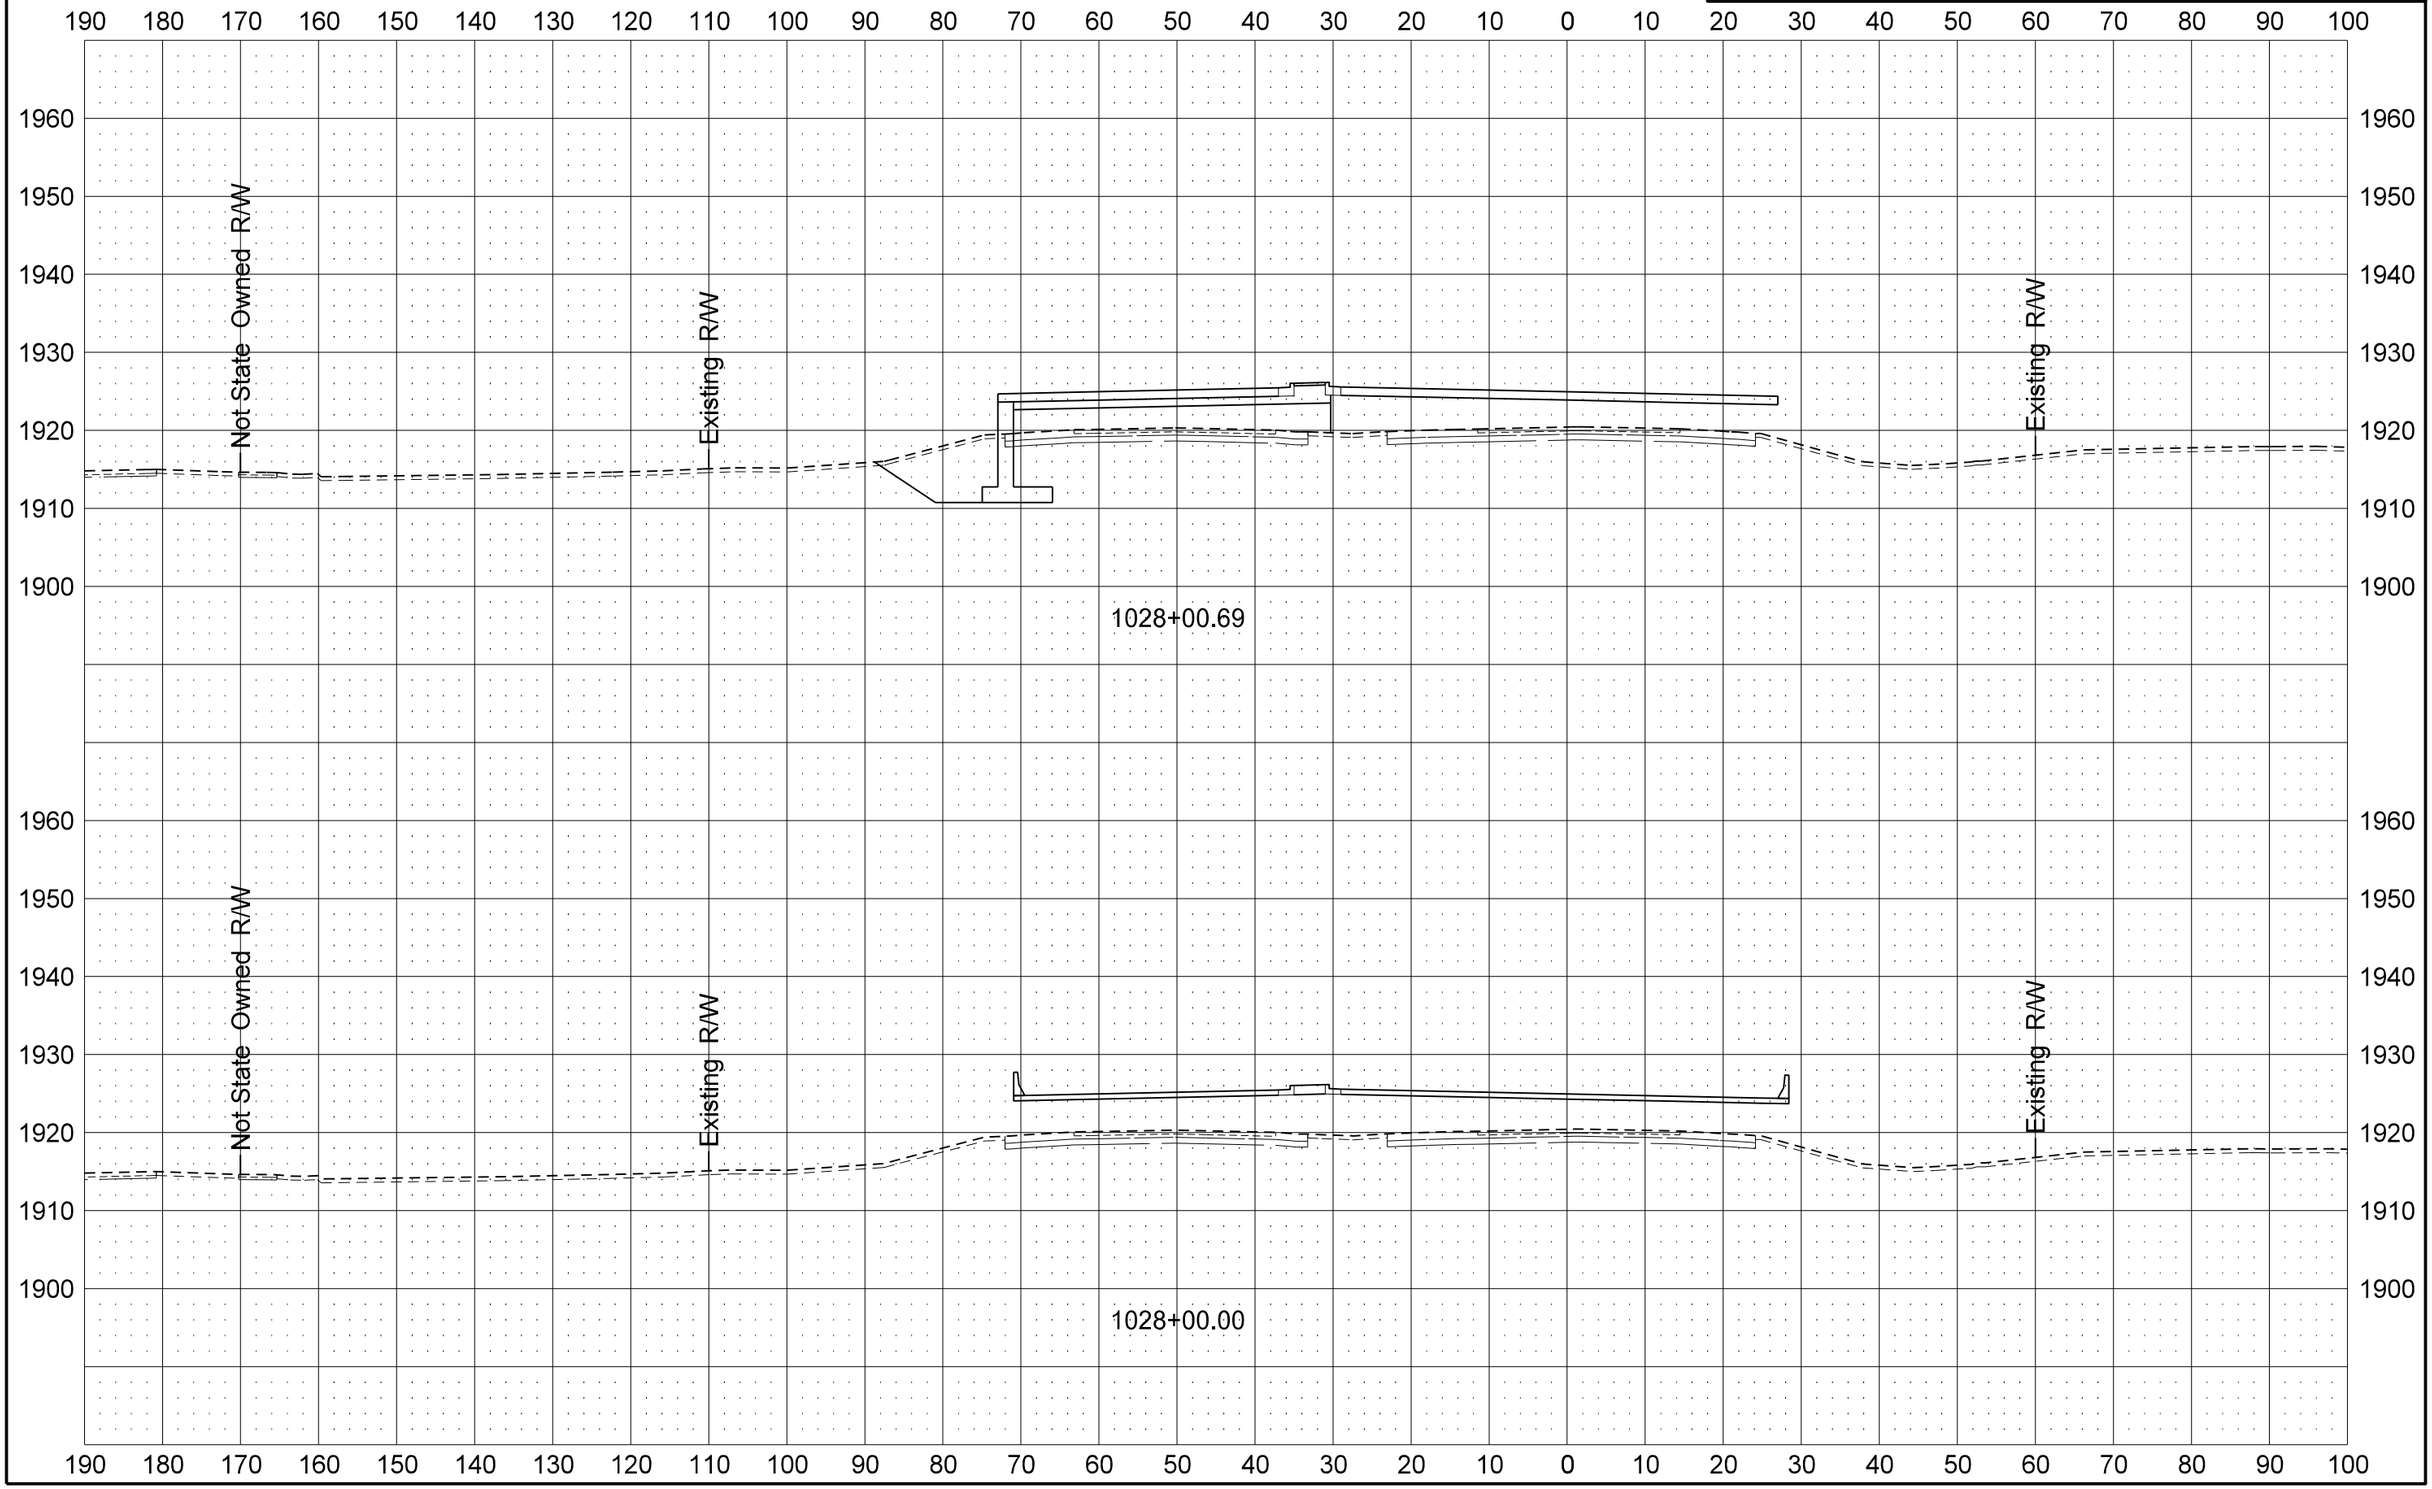

12/11/2013 1:27:17 PM dkieffer H:\Projects\7874\70002019.130\Design\Plan\200XS_Xsec_003_US2.dgn

STATE	PROJECT NO.	SECTION NO.	SHEET NO.
ND	SOIA-7-002(130)019	200	51

US 2

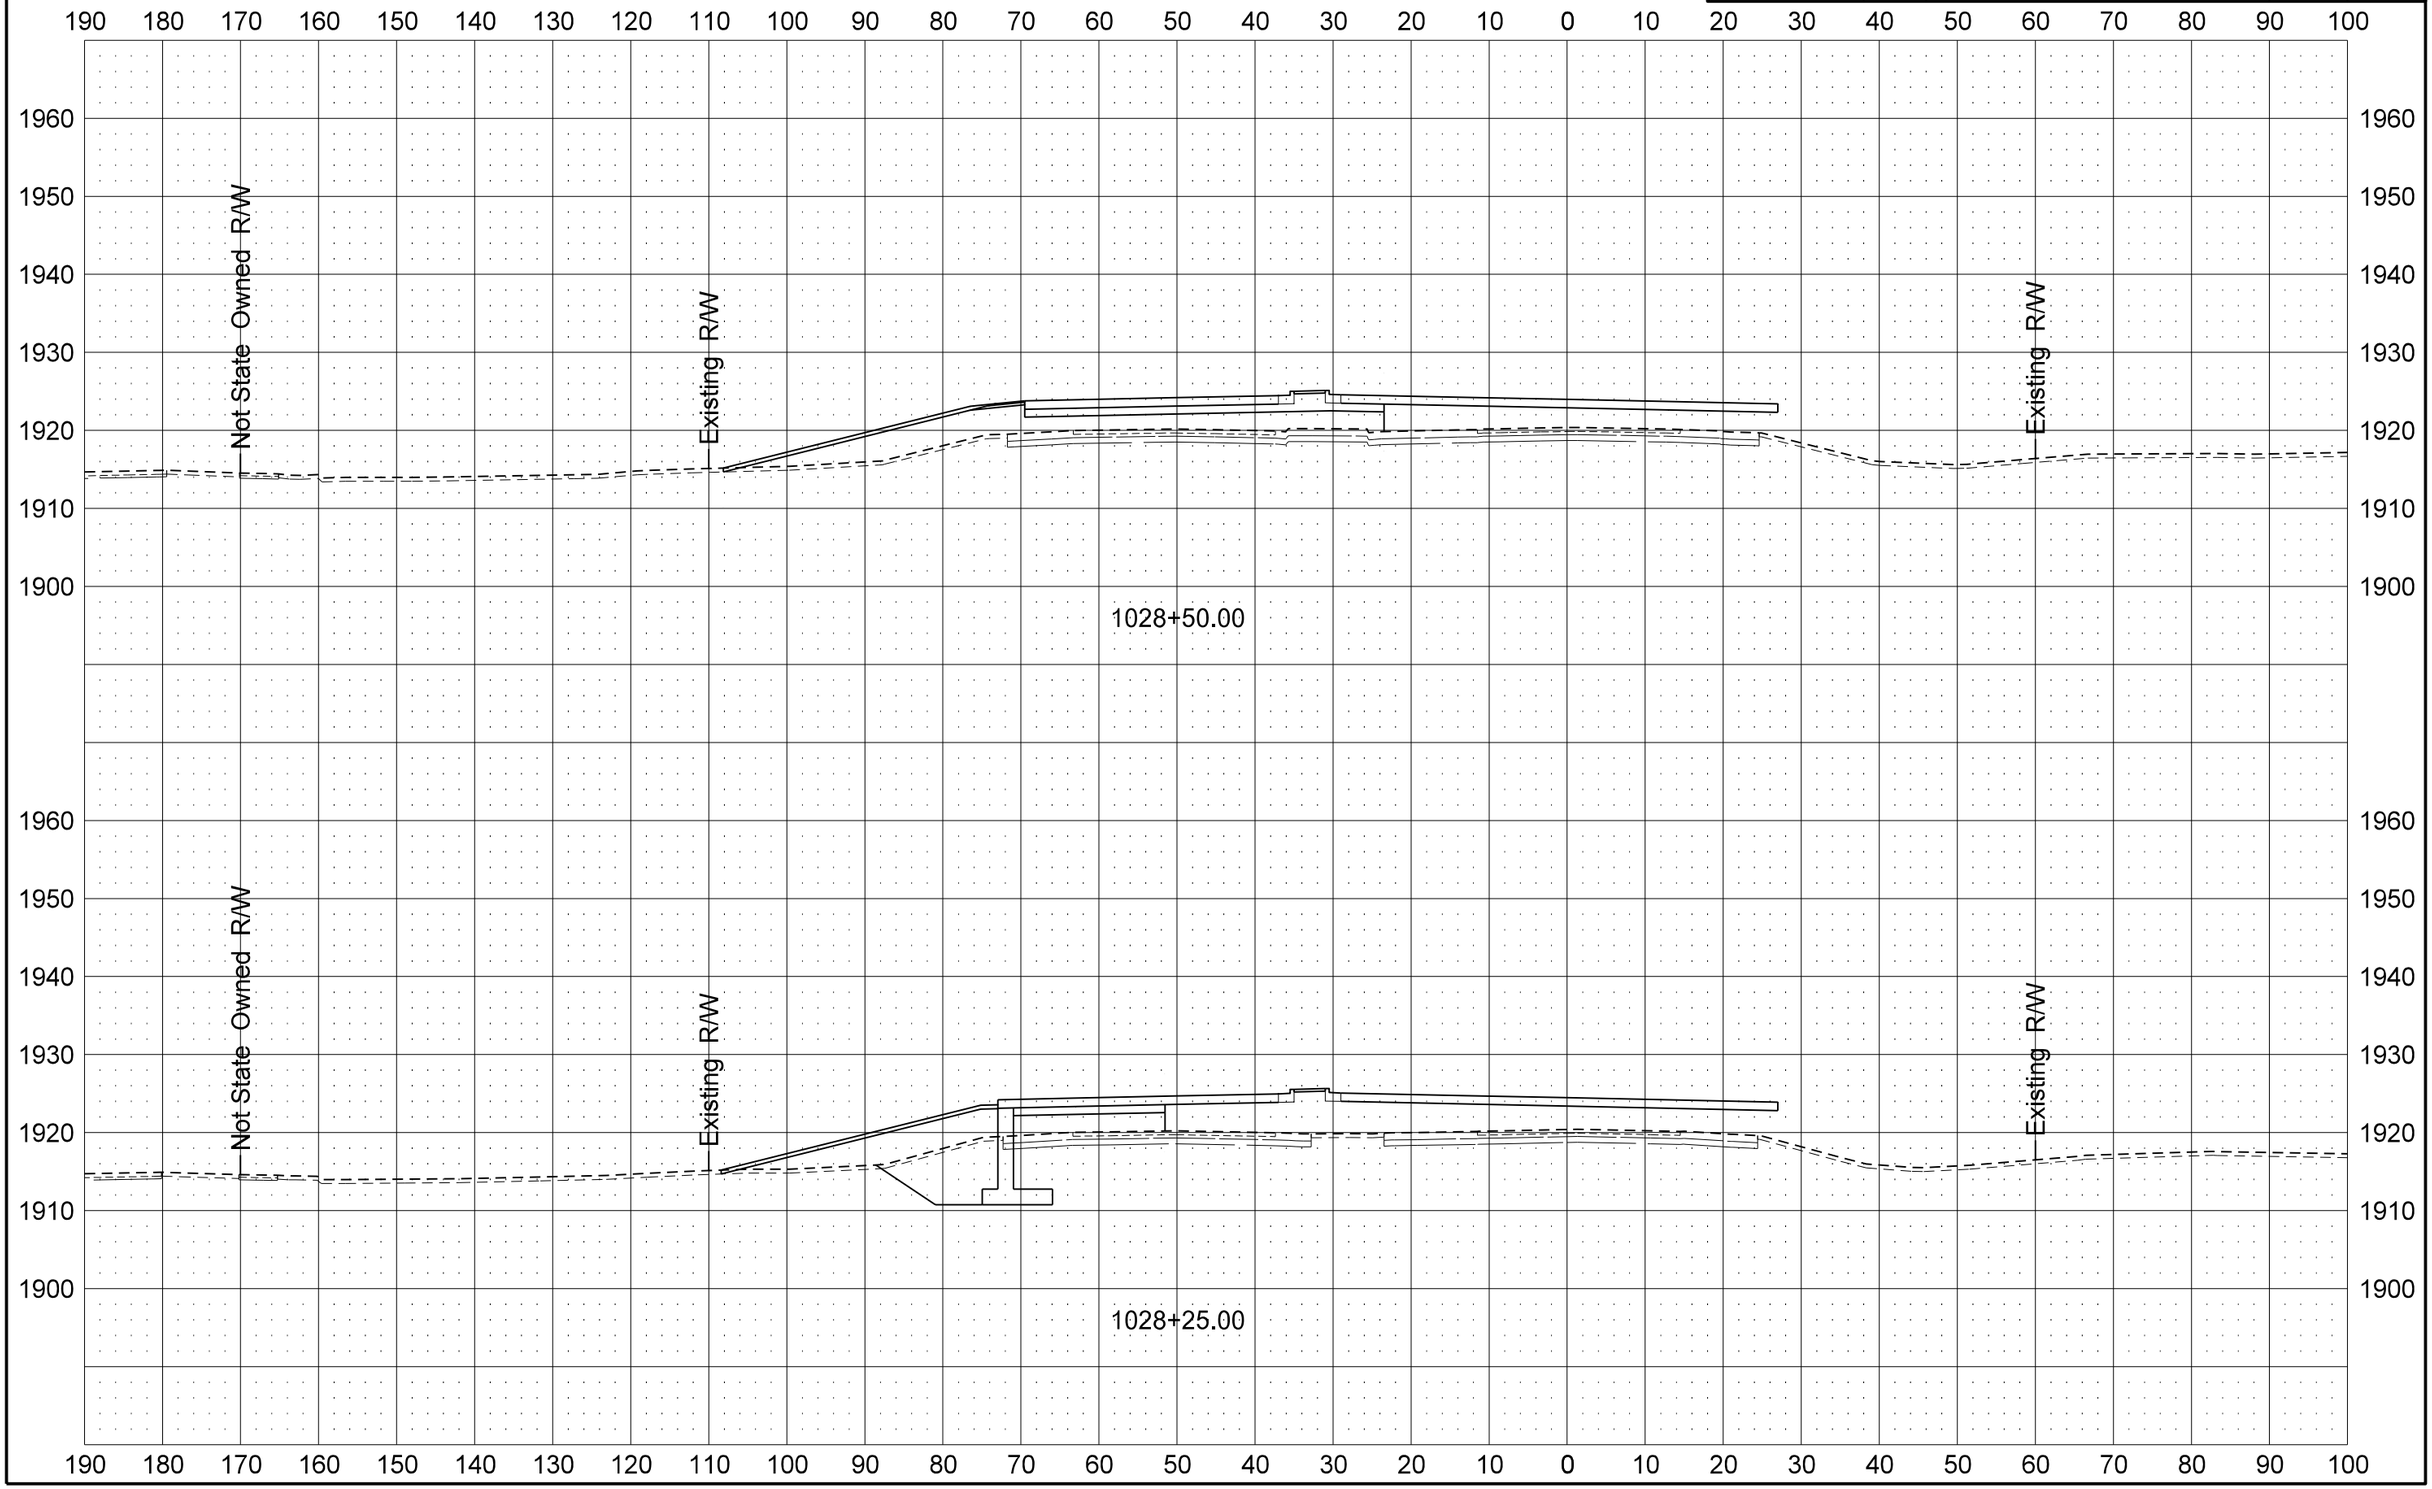

STATE	PROJECT NO.	SECTION NO.	SHEET NO.
ND	SOIA-7-002(130)019	200	52

US 2

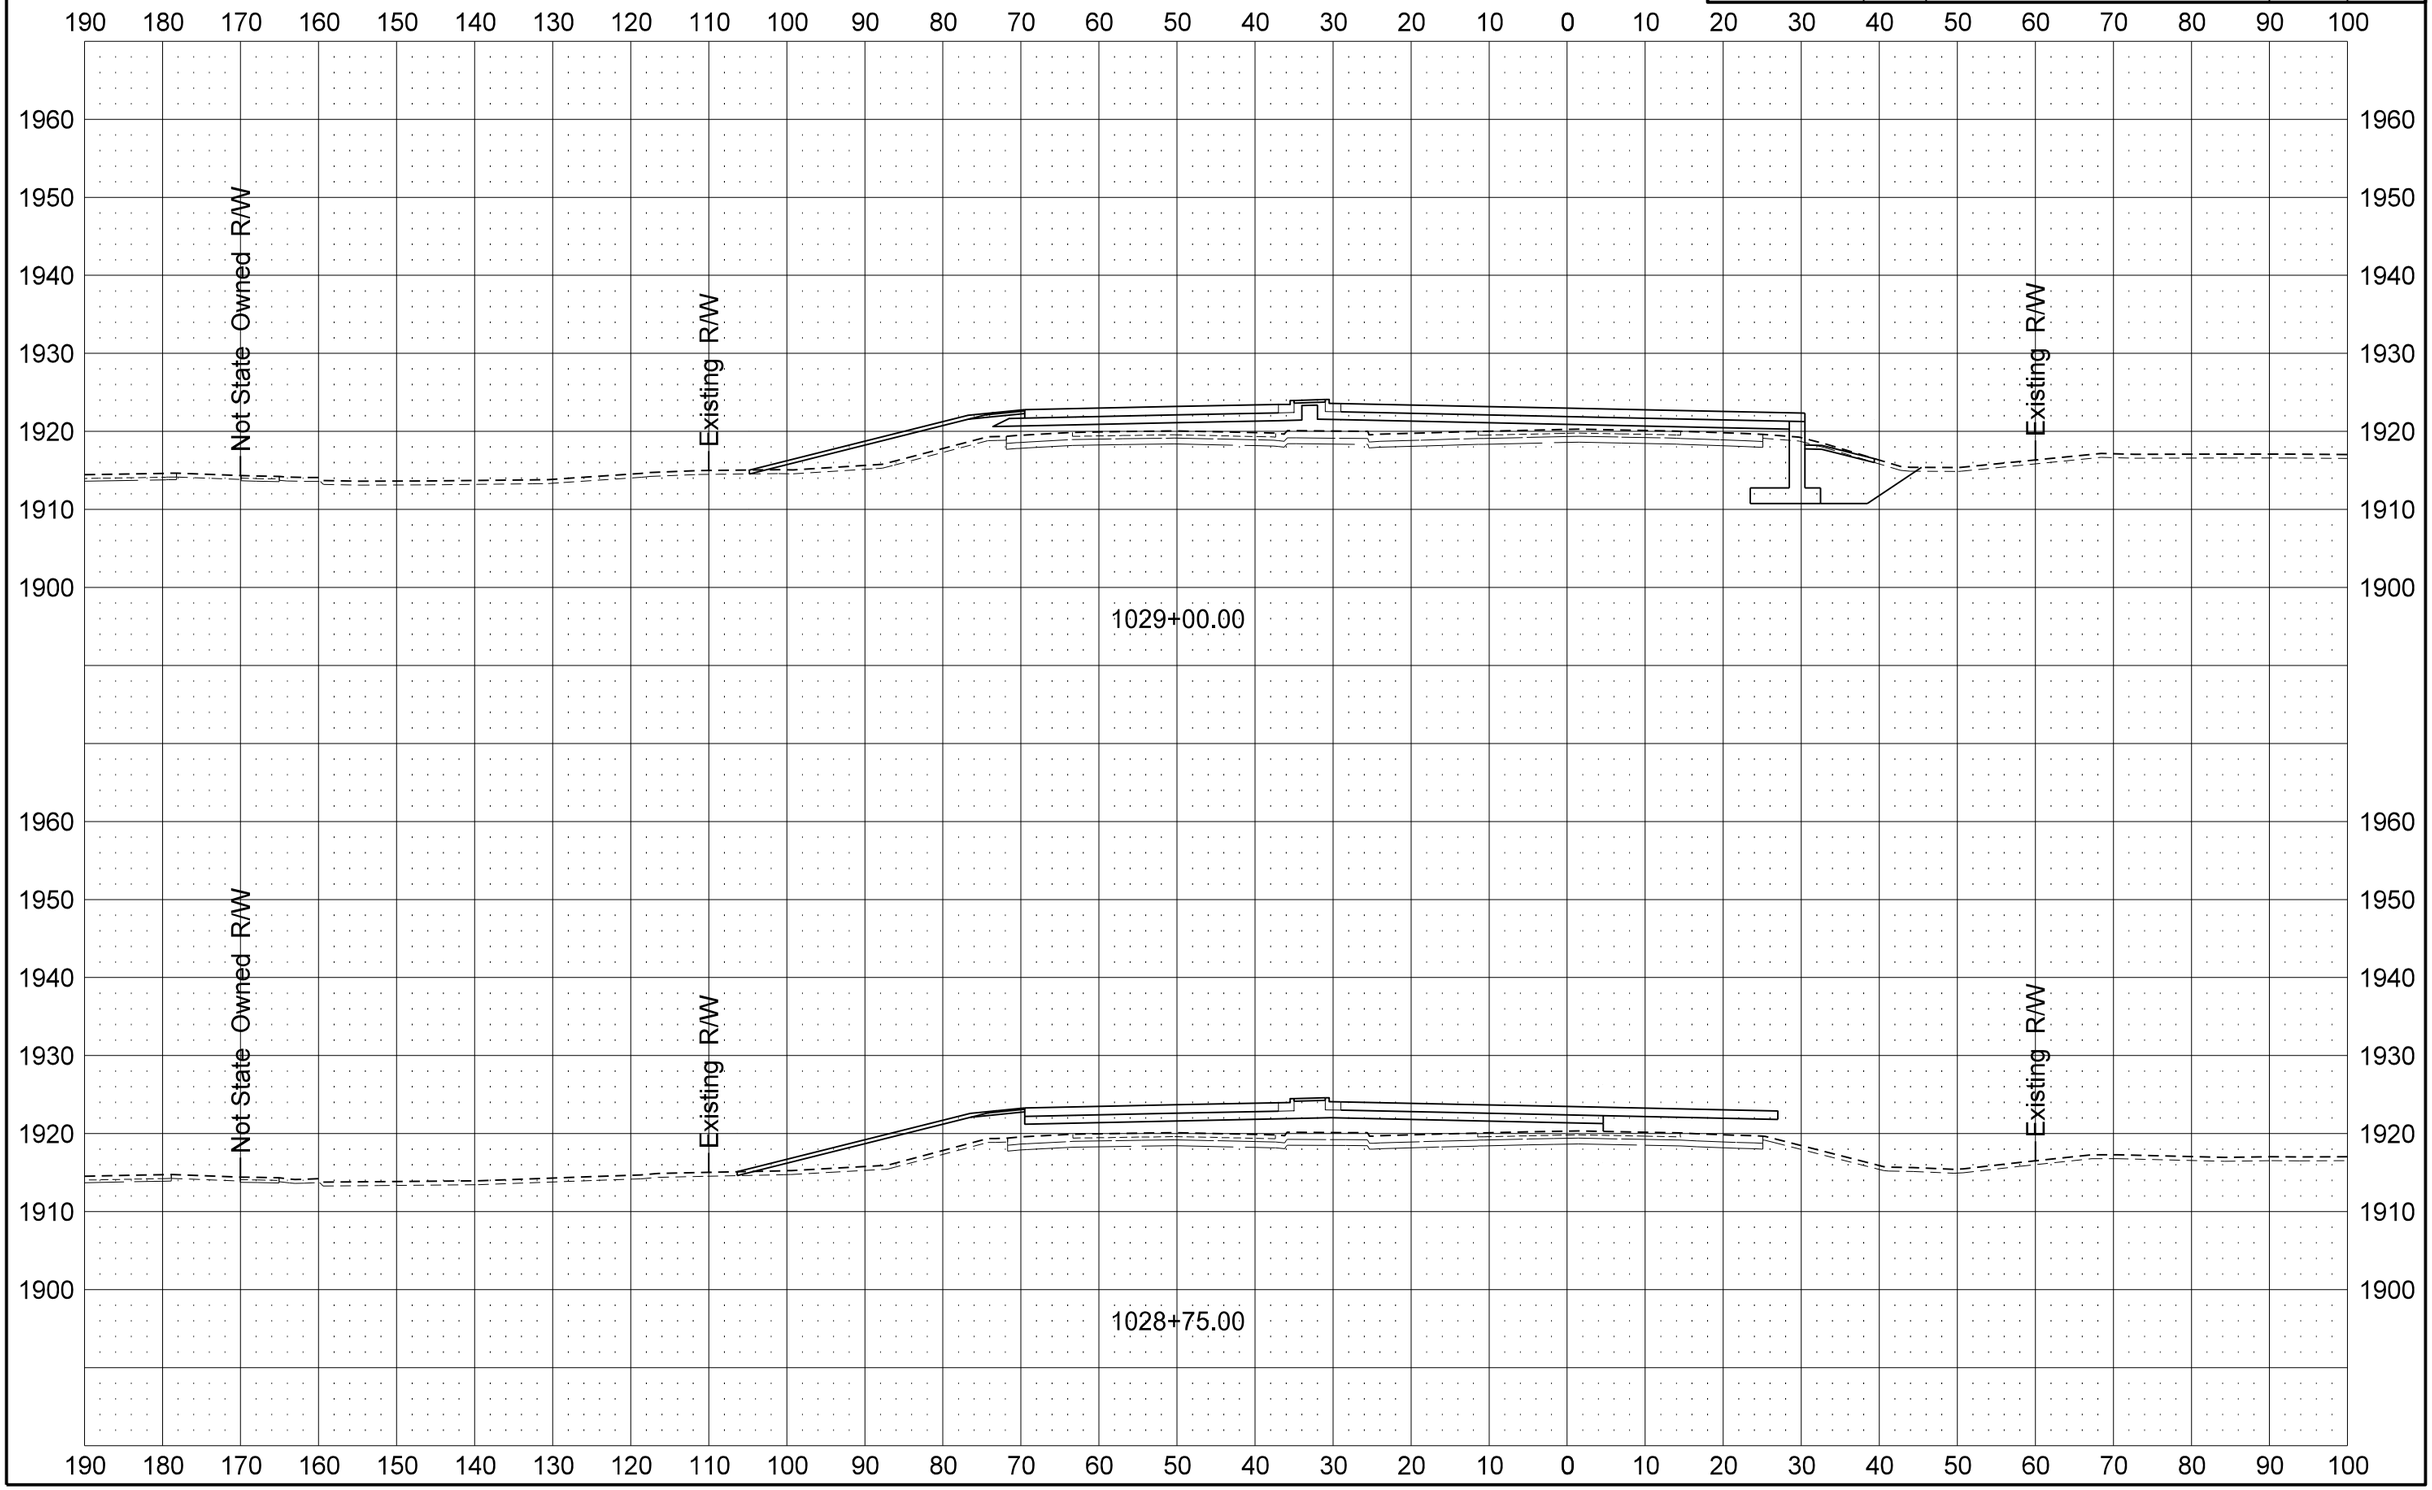

STATE	PROJECT NO.	SECTION NO.	SHEET NO.
ND	SOIA-7-002(130)019	200	53

US 2

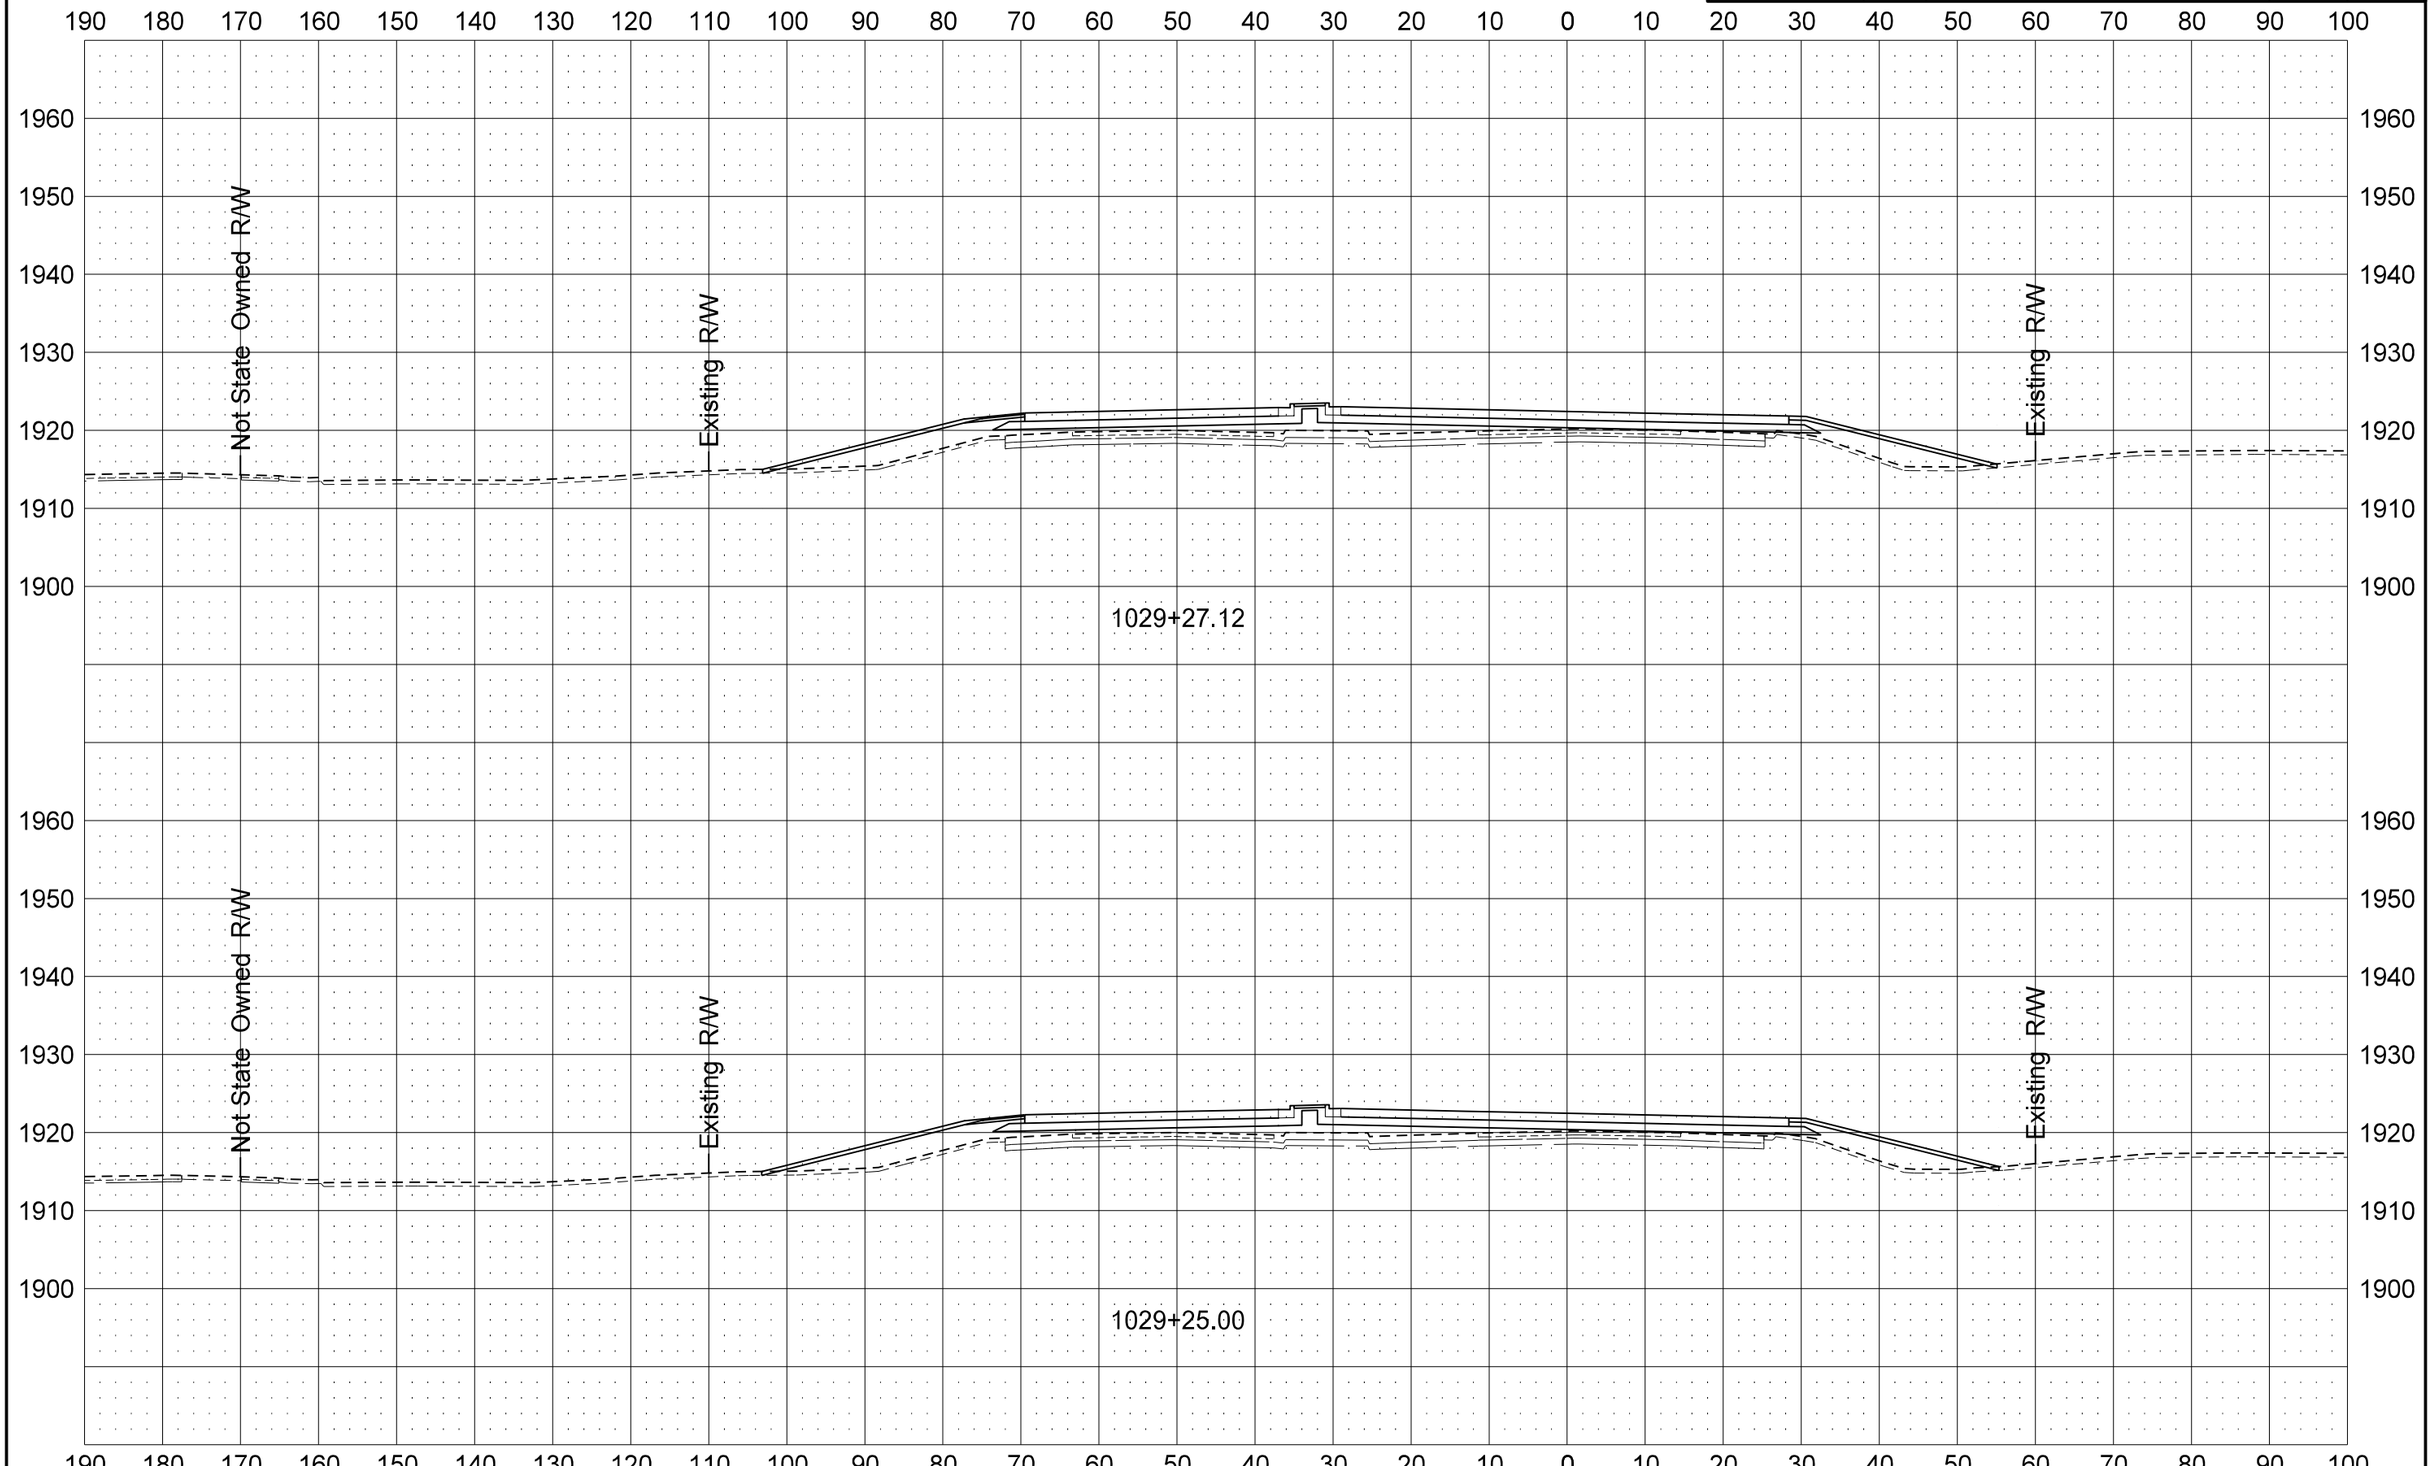

12/11/2013 1:27:30 PM dkieffer H:\Projects\7874\70002019.130\Design\Plan\200XS_Xsec_003_US2.dgn

STATE	PROJECT NO.	SECTION NO.	SHEET NO.
ND	SOIA-7-002(130)019	200	54

US 2

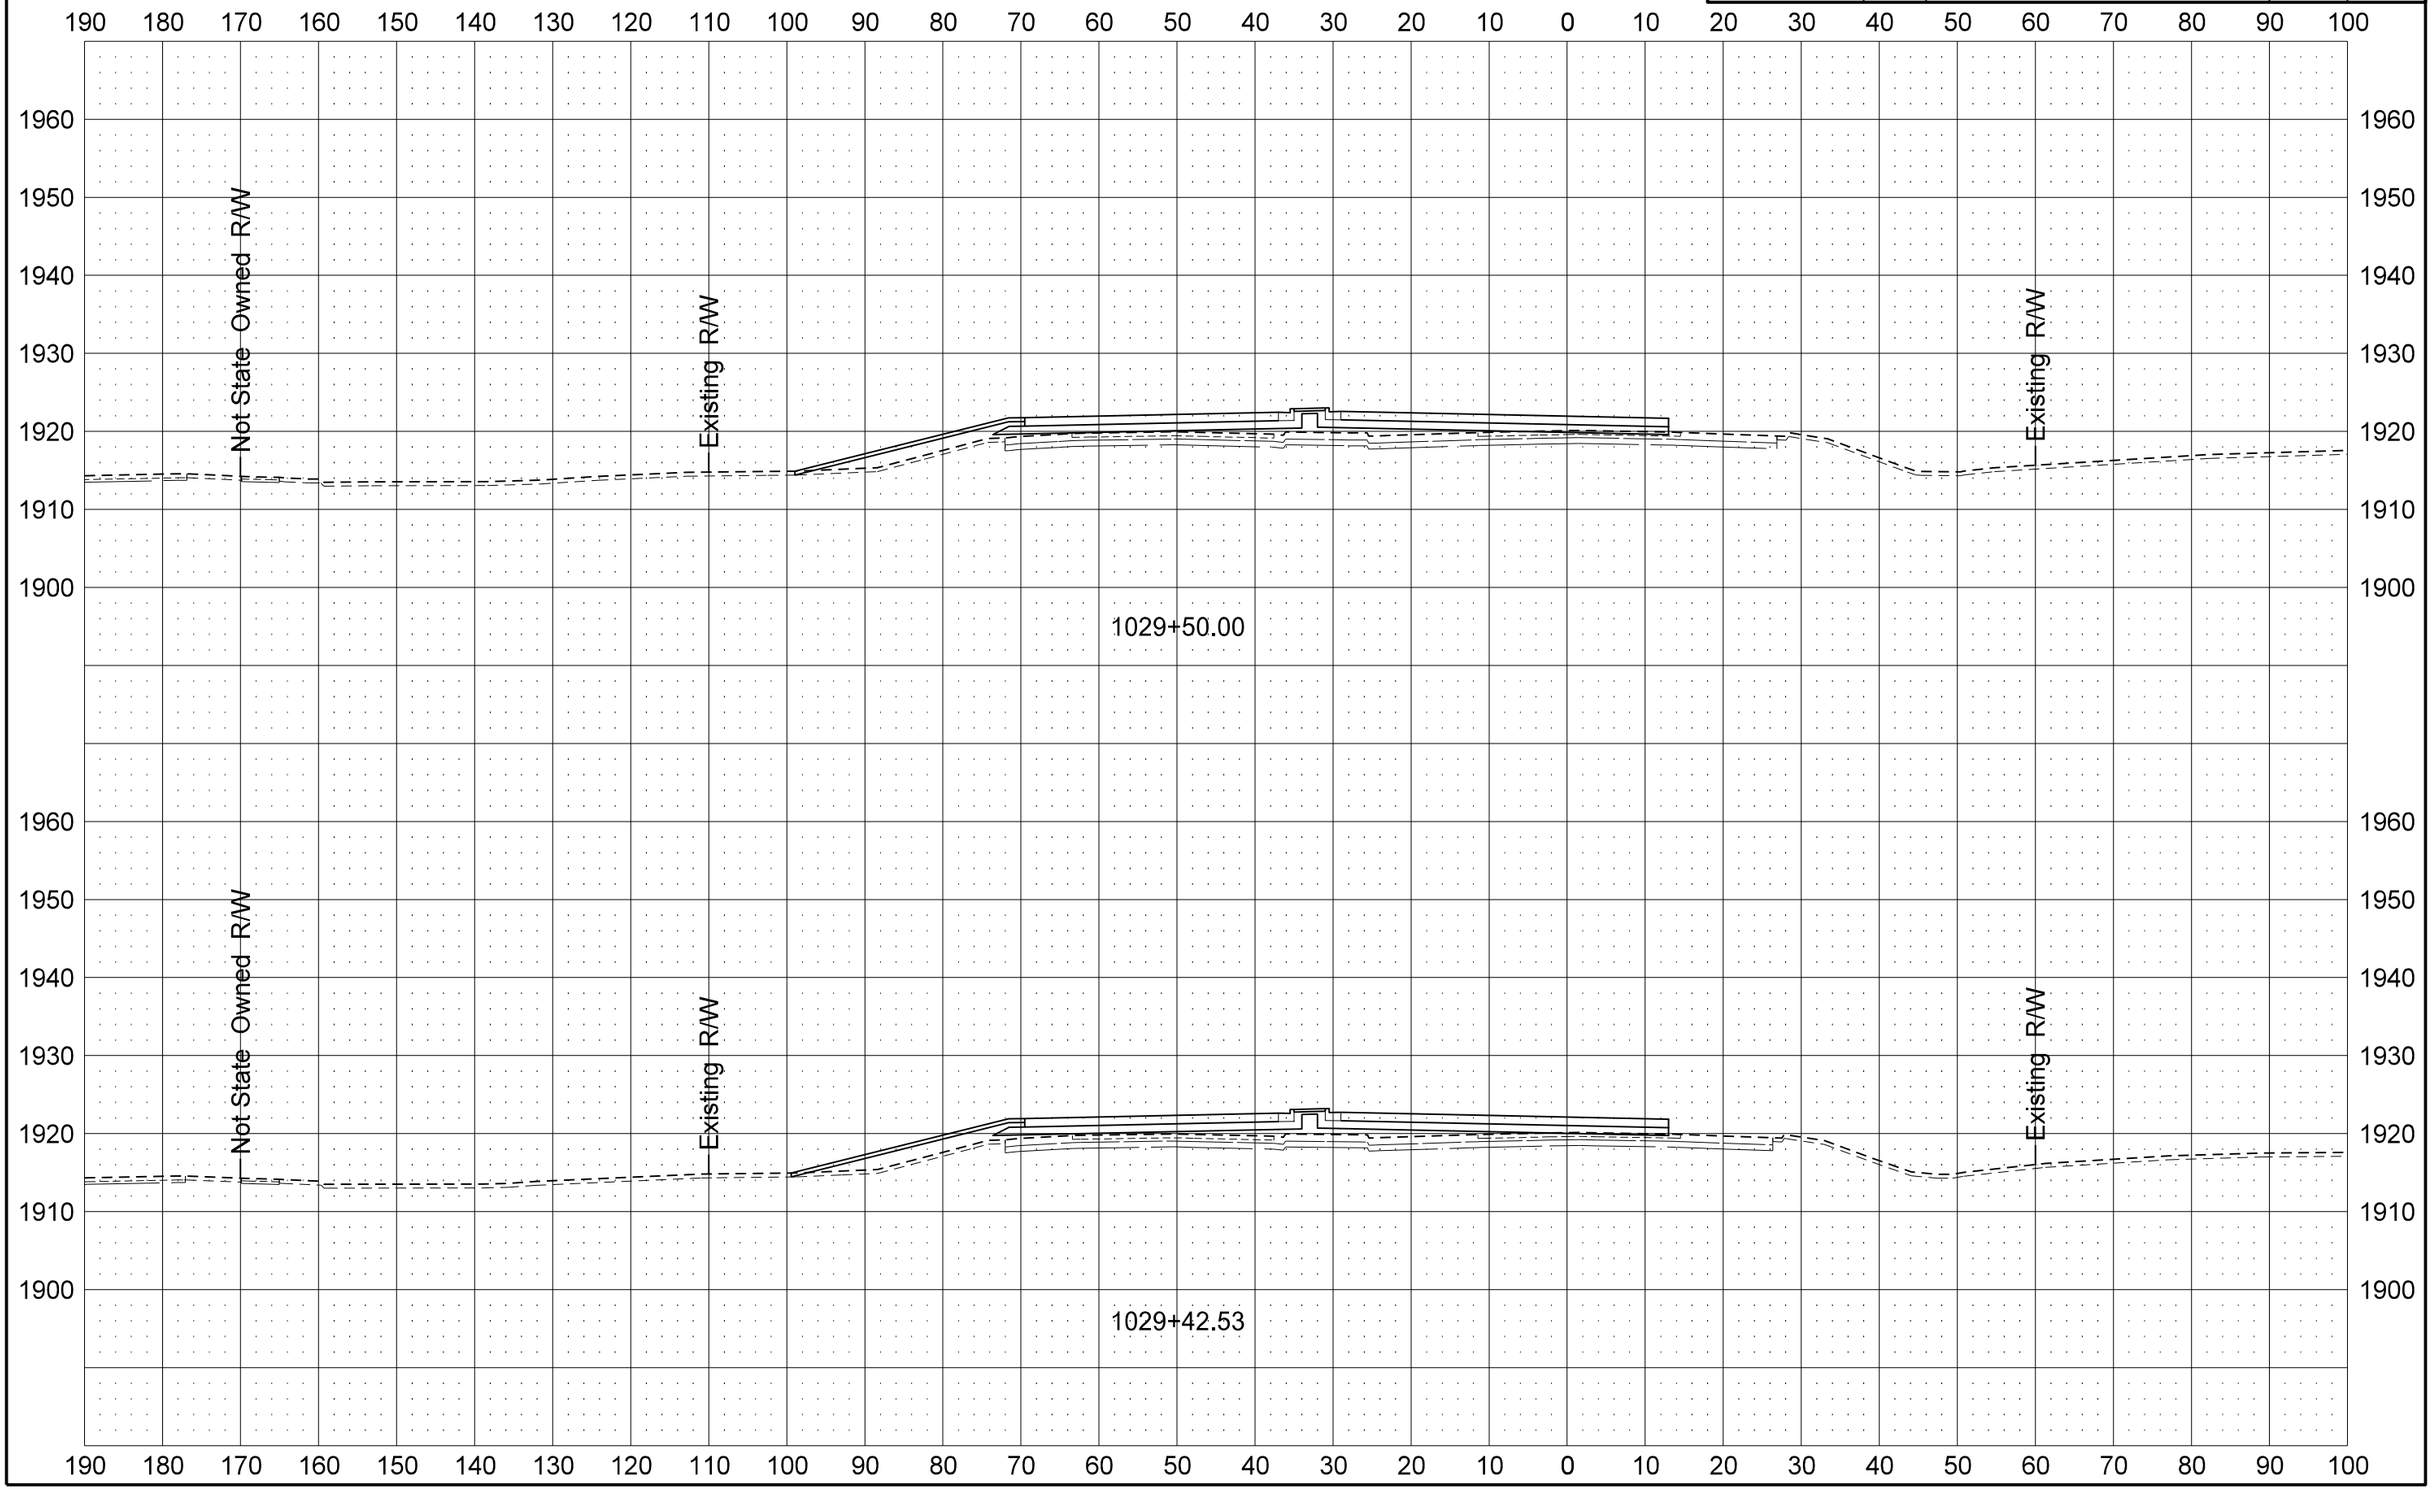

12/11/2013 1:27:34 PM dkieffer H:\Projects\7874\70002019.130\Design\Plan\200XS_Xsec_003_US2.dgn

STATE	PROJECT NO.	SECTION NO.	SHEET NO.
ND	SOIA-7-002(130)019	200	55

US 2

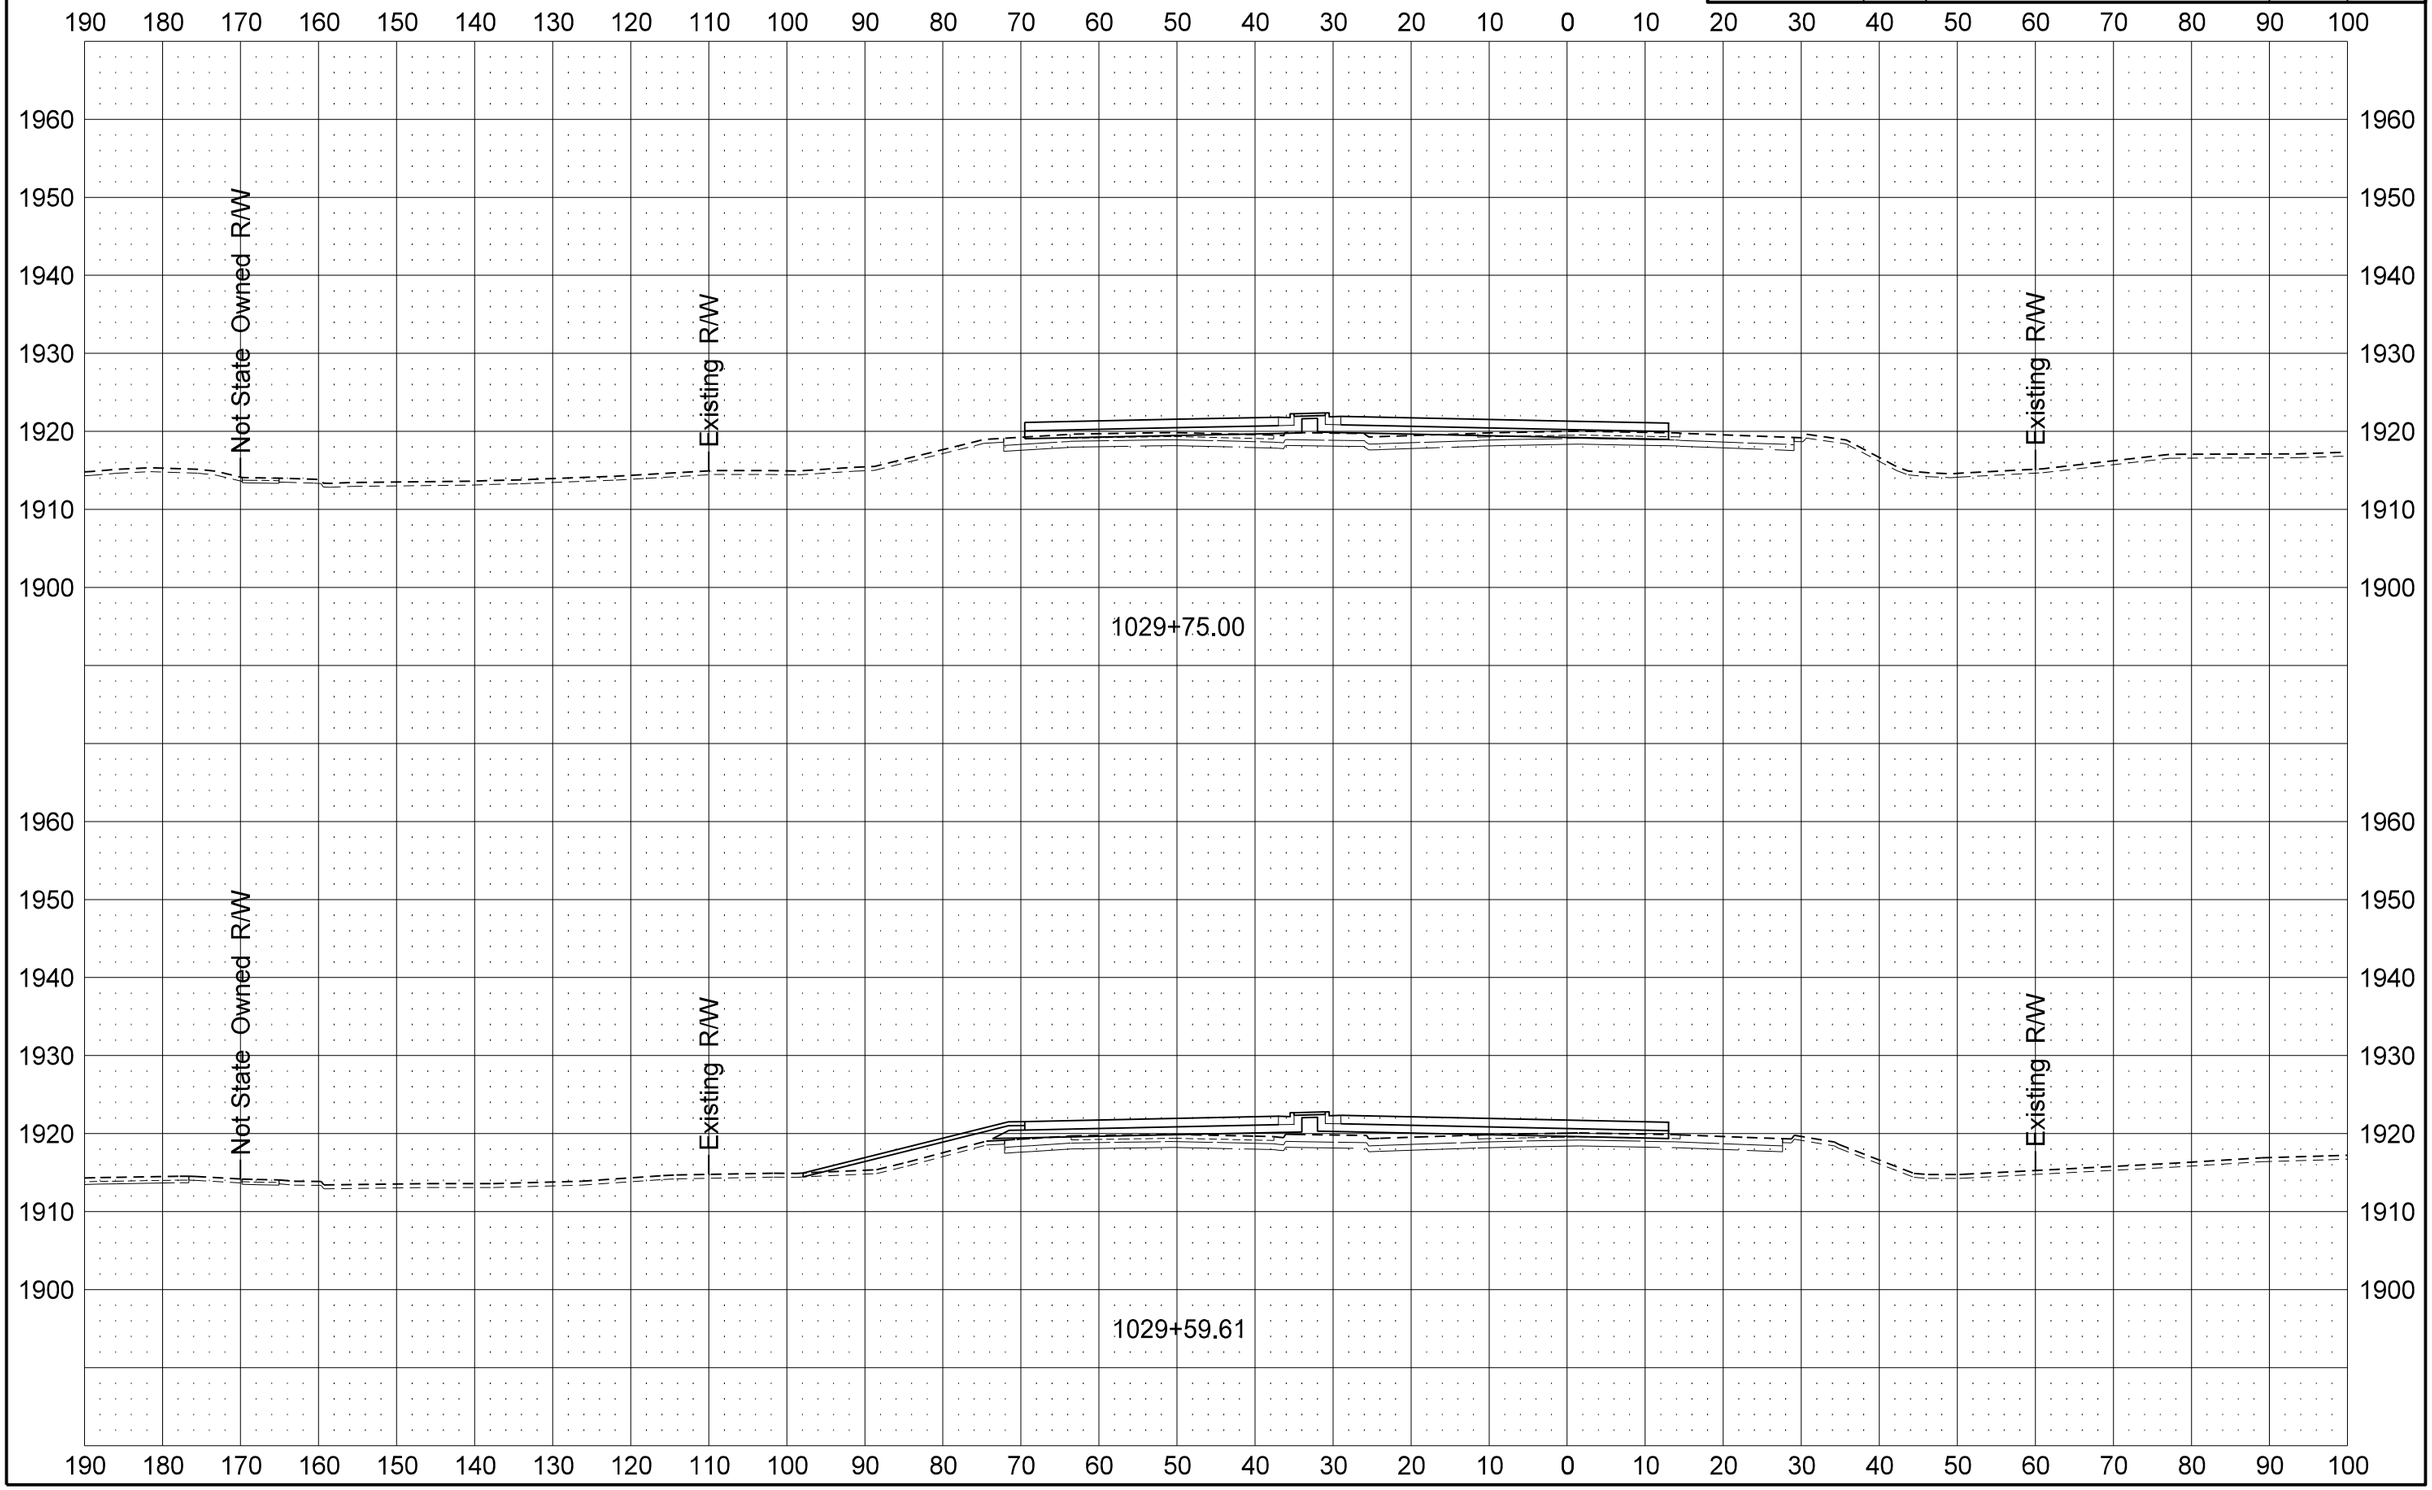

12/11/2013 1:27:39 PM dkieffer H:\Projects\7874\70002019.130\Design\Plan\200XS_Xsec_003_US2.dgn

STATE	PROJECT NO.	SECTION NO.	SHEET NO.
ND	SOIA-7-002(130)019	200	56

US 2

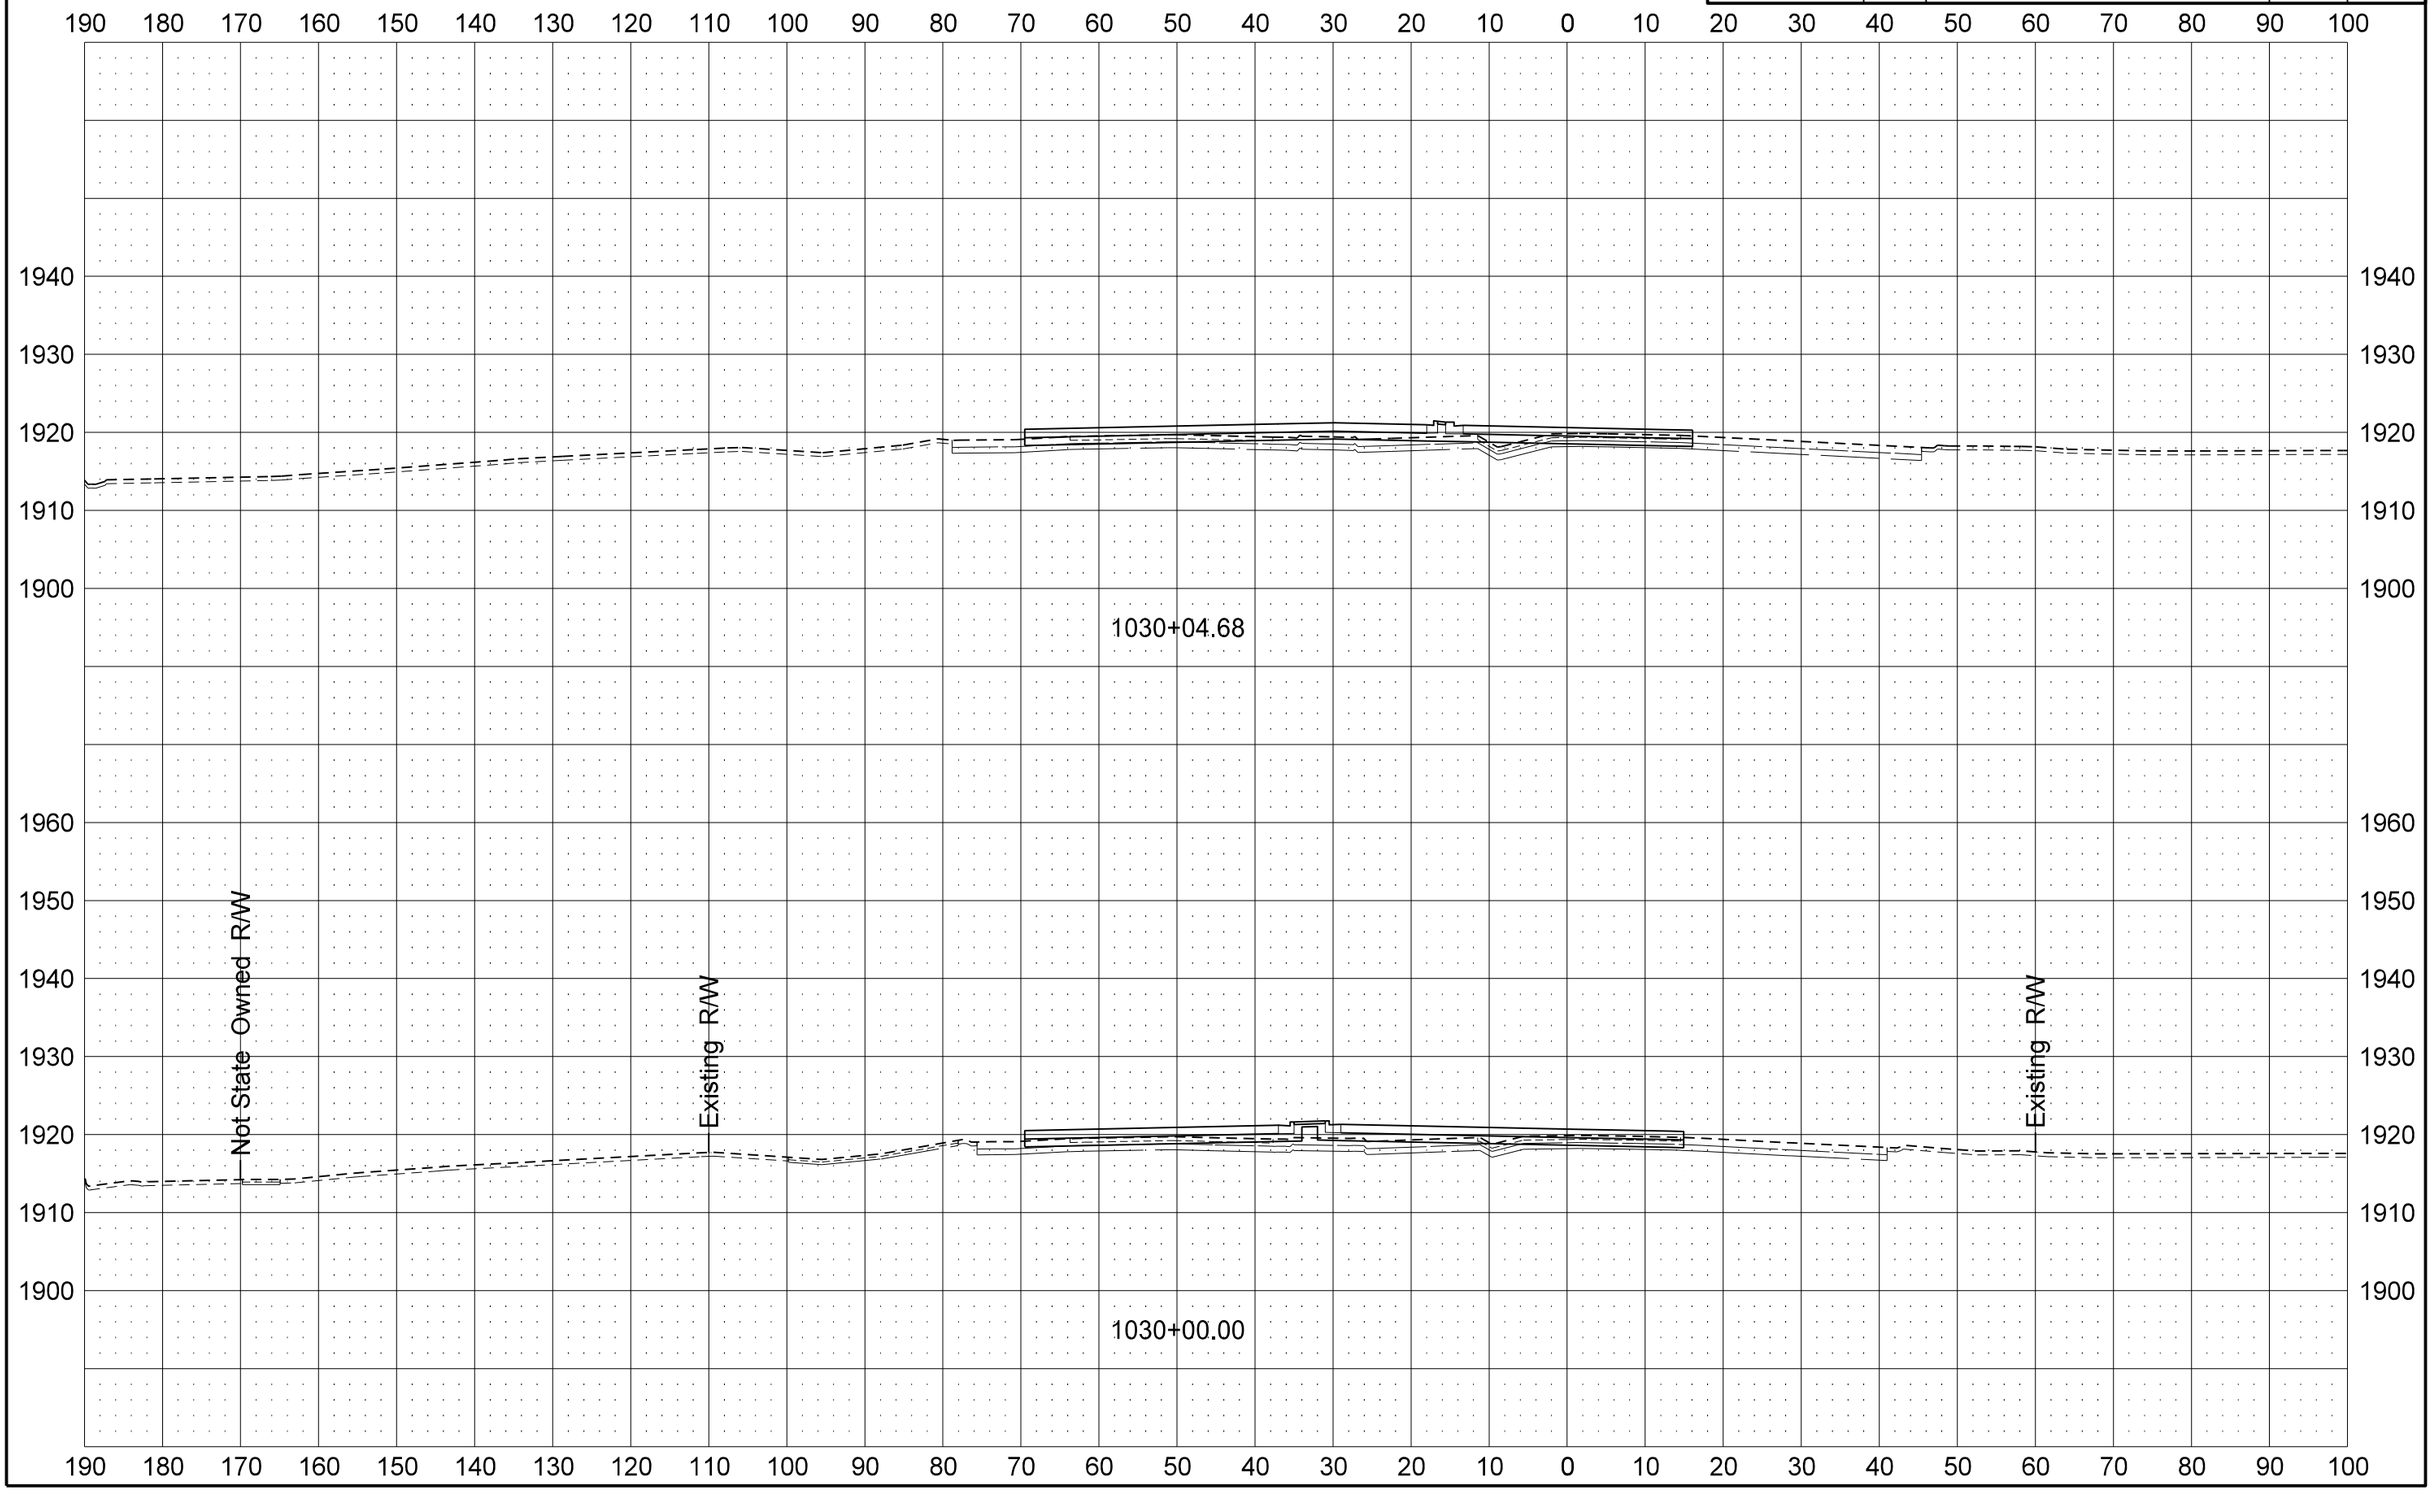

STATE	PROJECT NO.	SECTION NO.	SHEET NO.
ND	SOIA-7-002(130)019	200	57

US 2

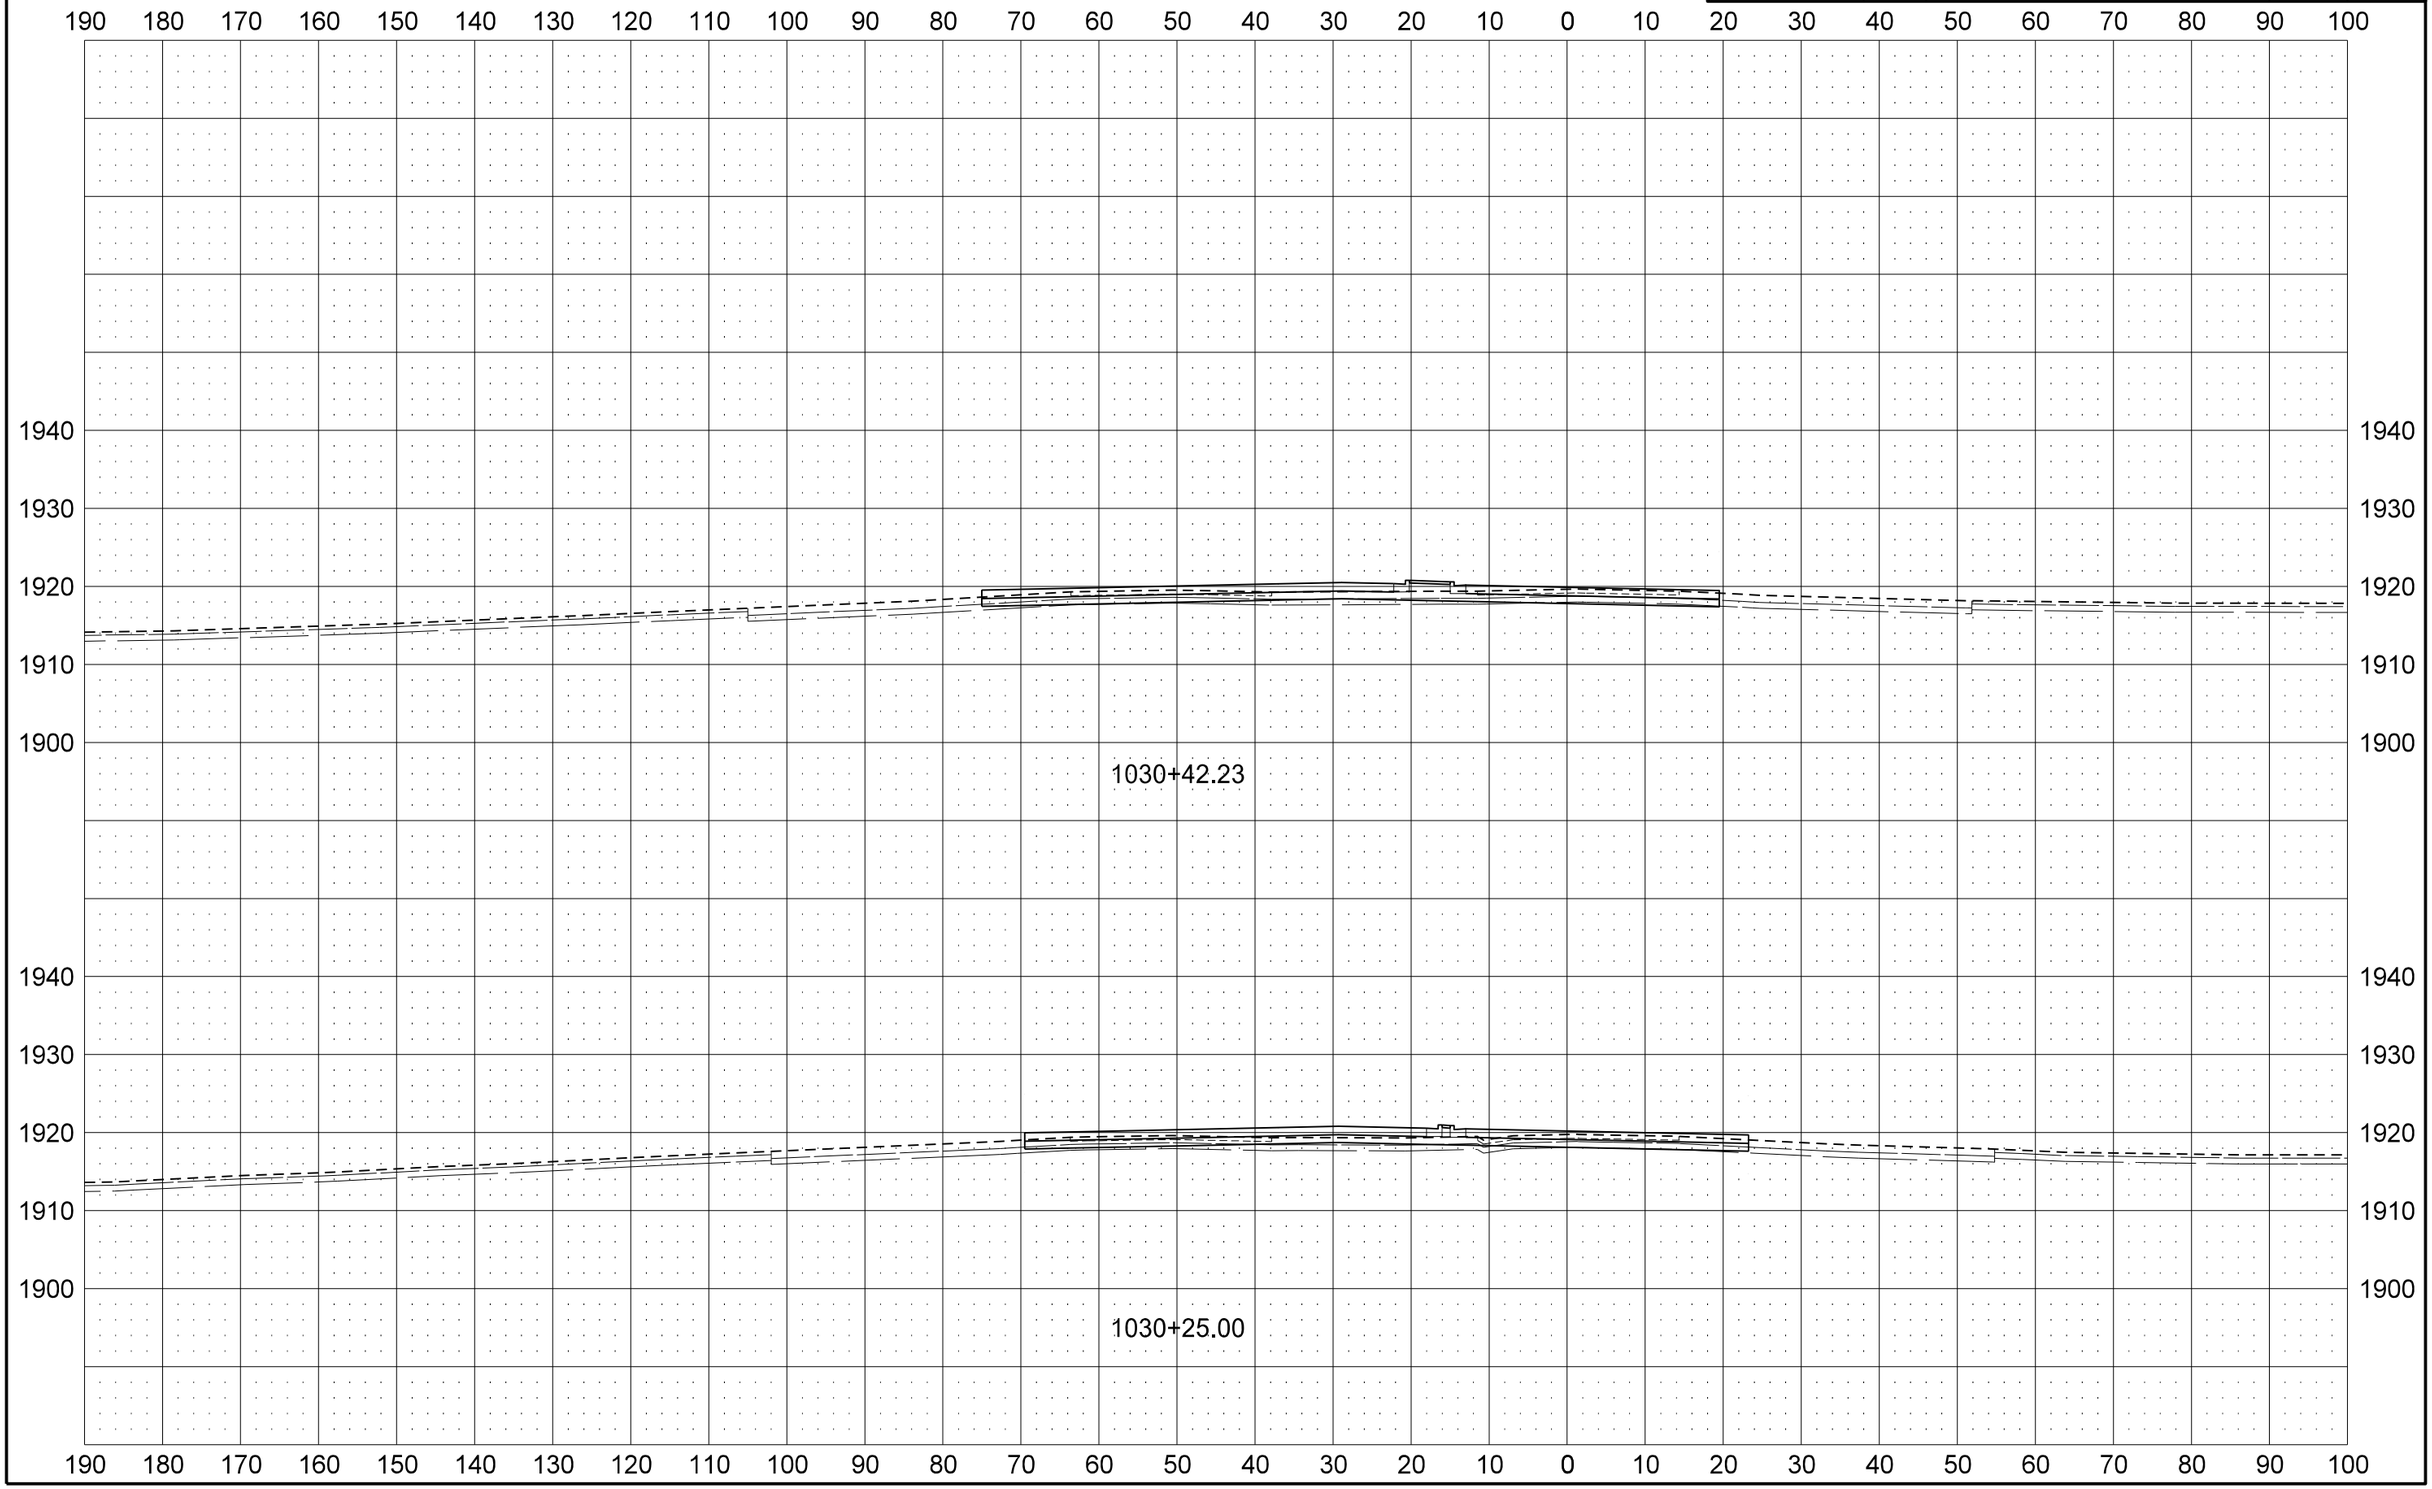

STATE	PROJECT NO.	SECTION NO.	SHEET NO.
ND	SOIA-7-002(130)019	200	58

US 2

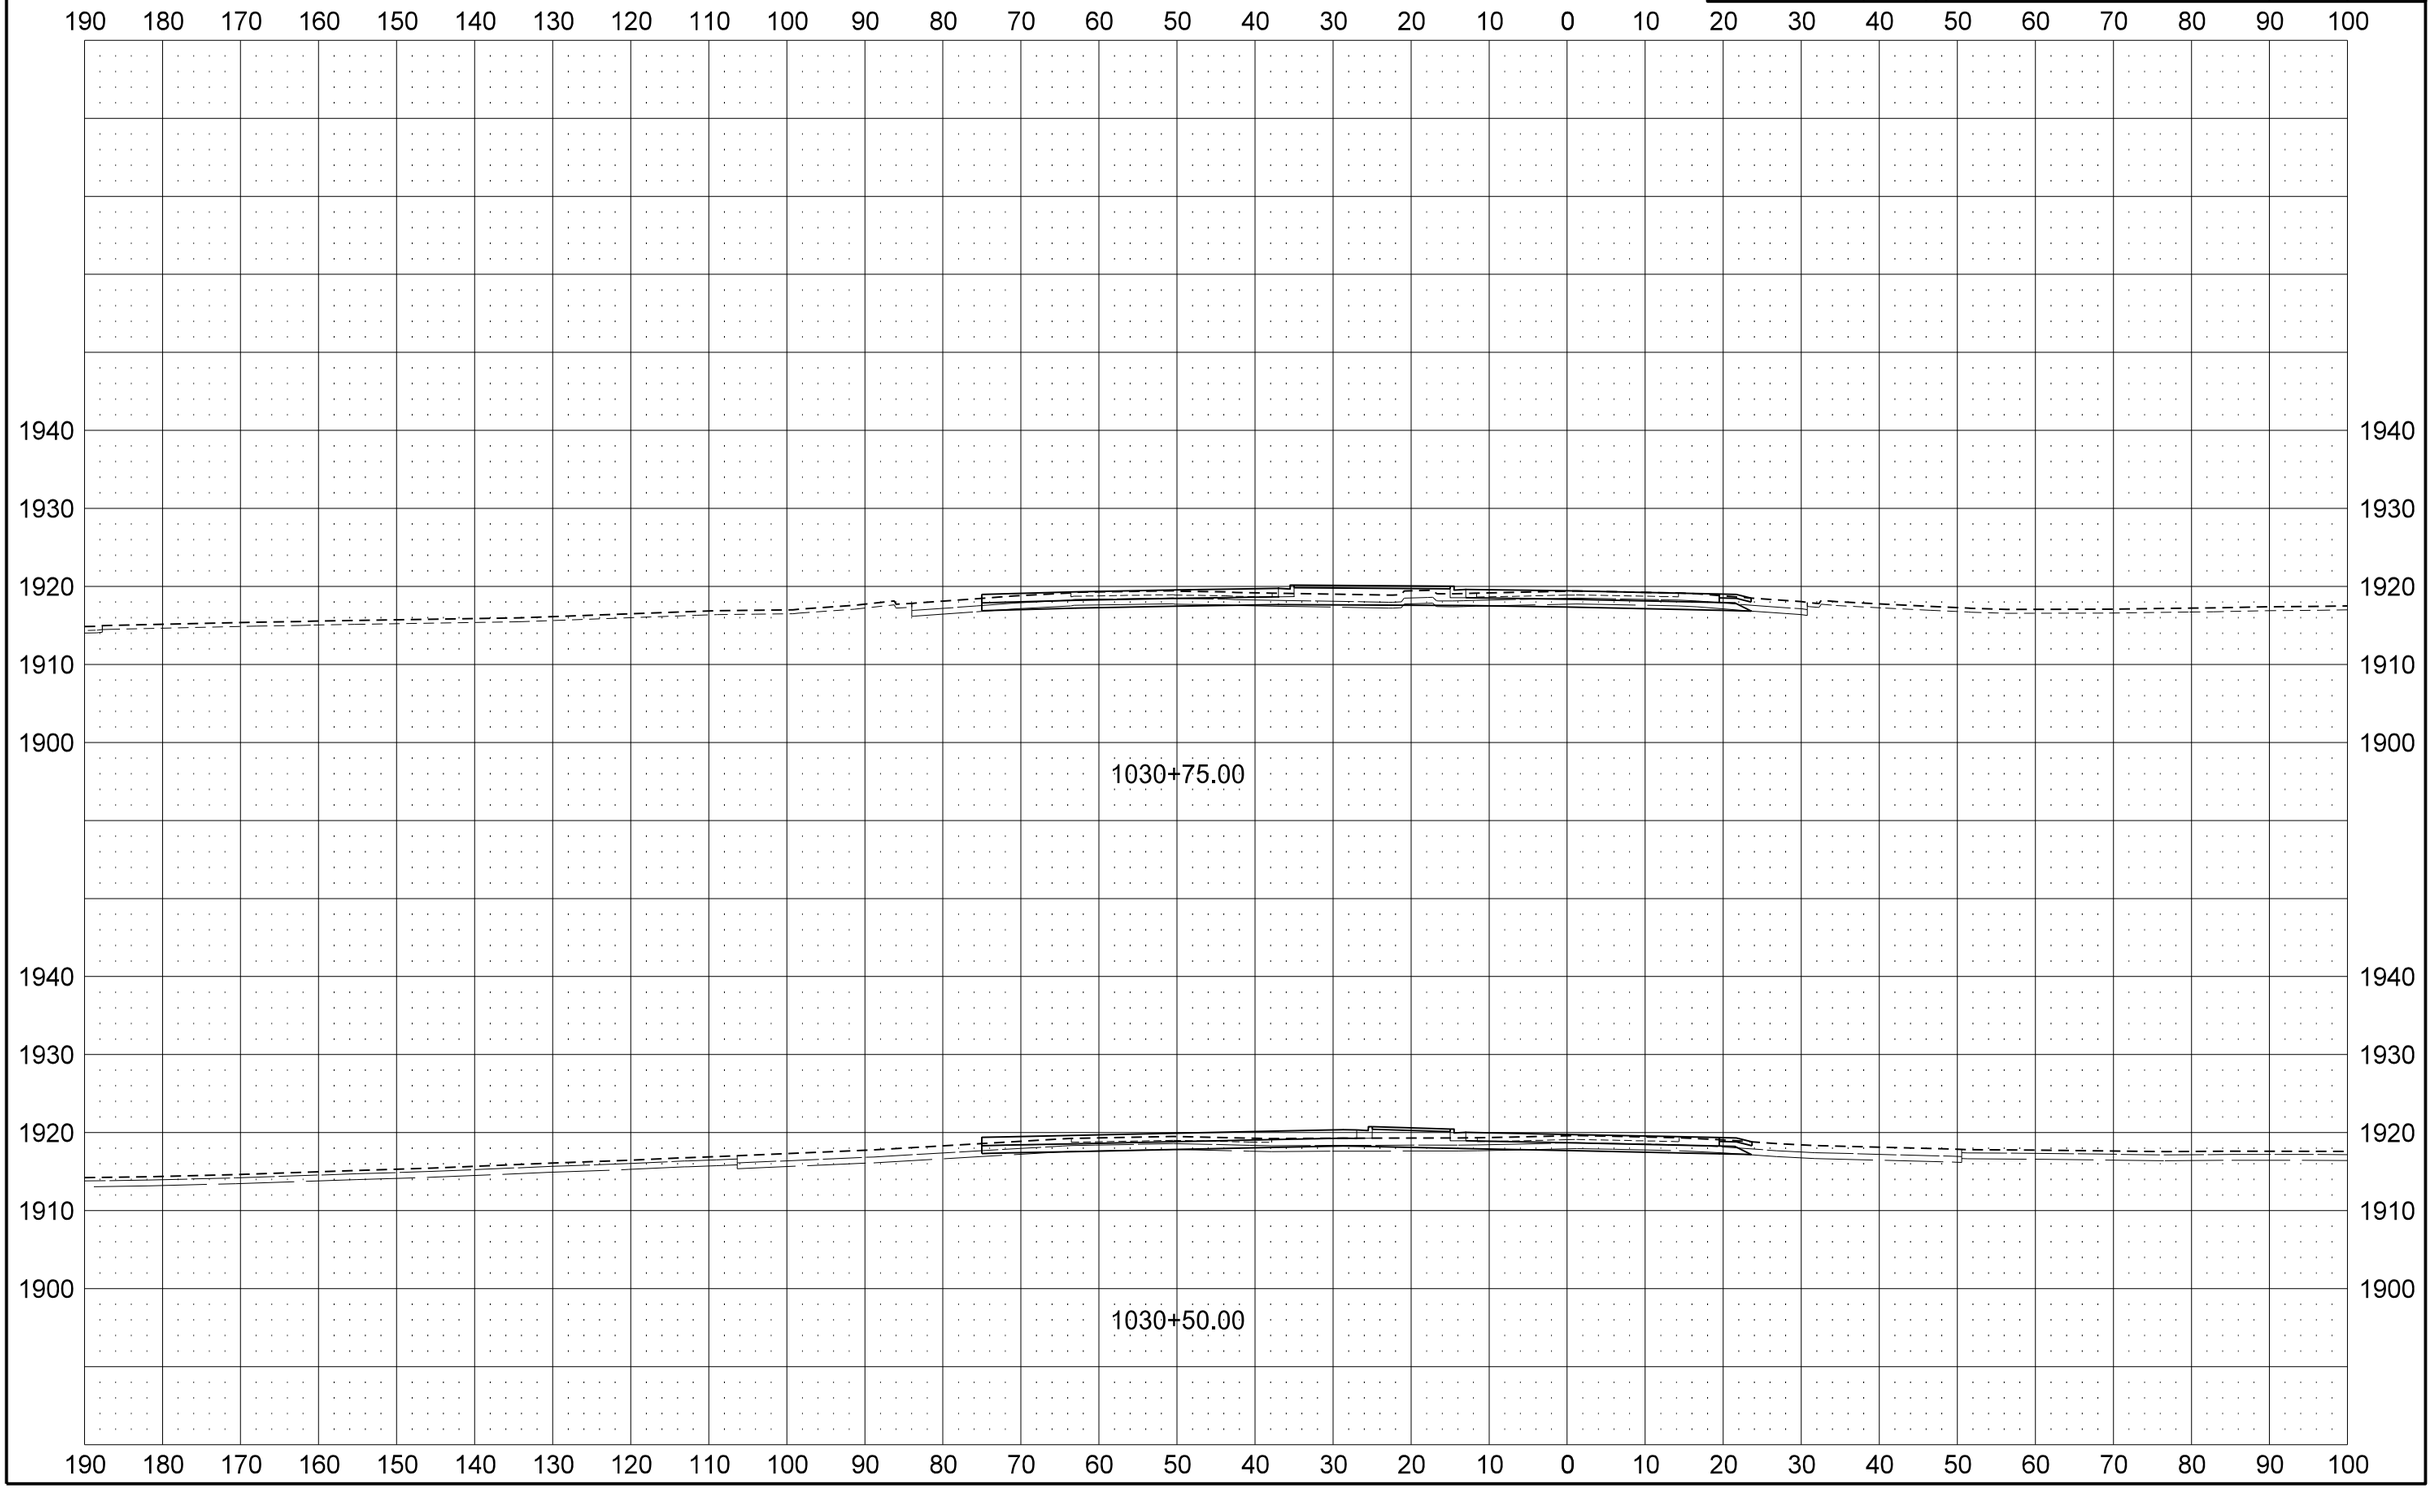

STATE	PROJECT NO.	SECTION NO.	SHEET NO.
ND	SOIA-7-002(130)019	200	59

US 2

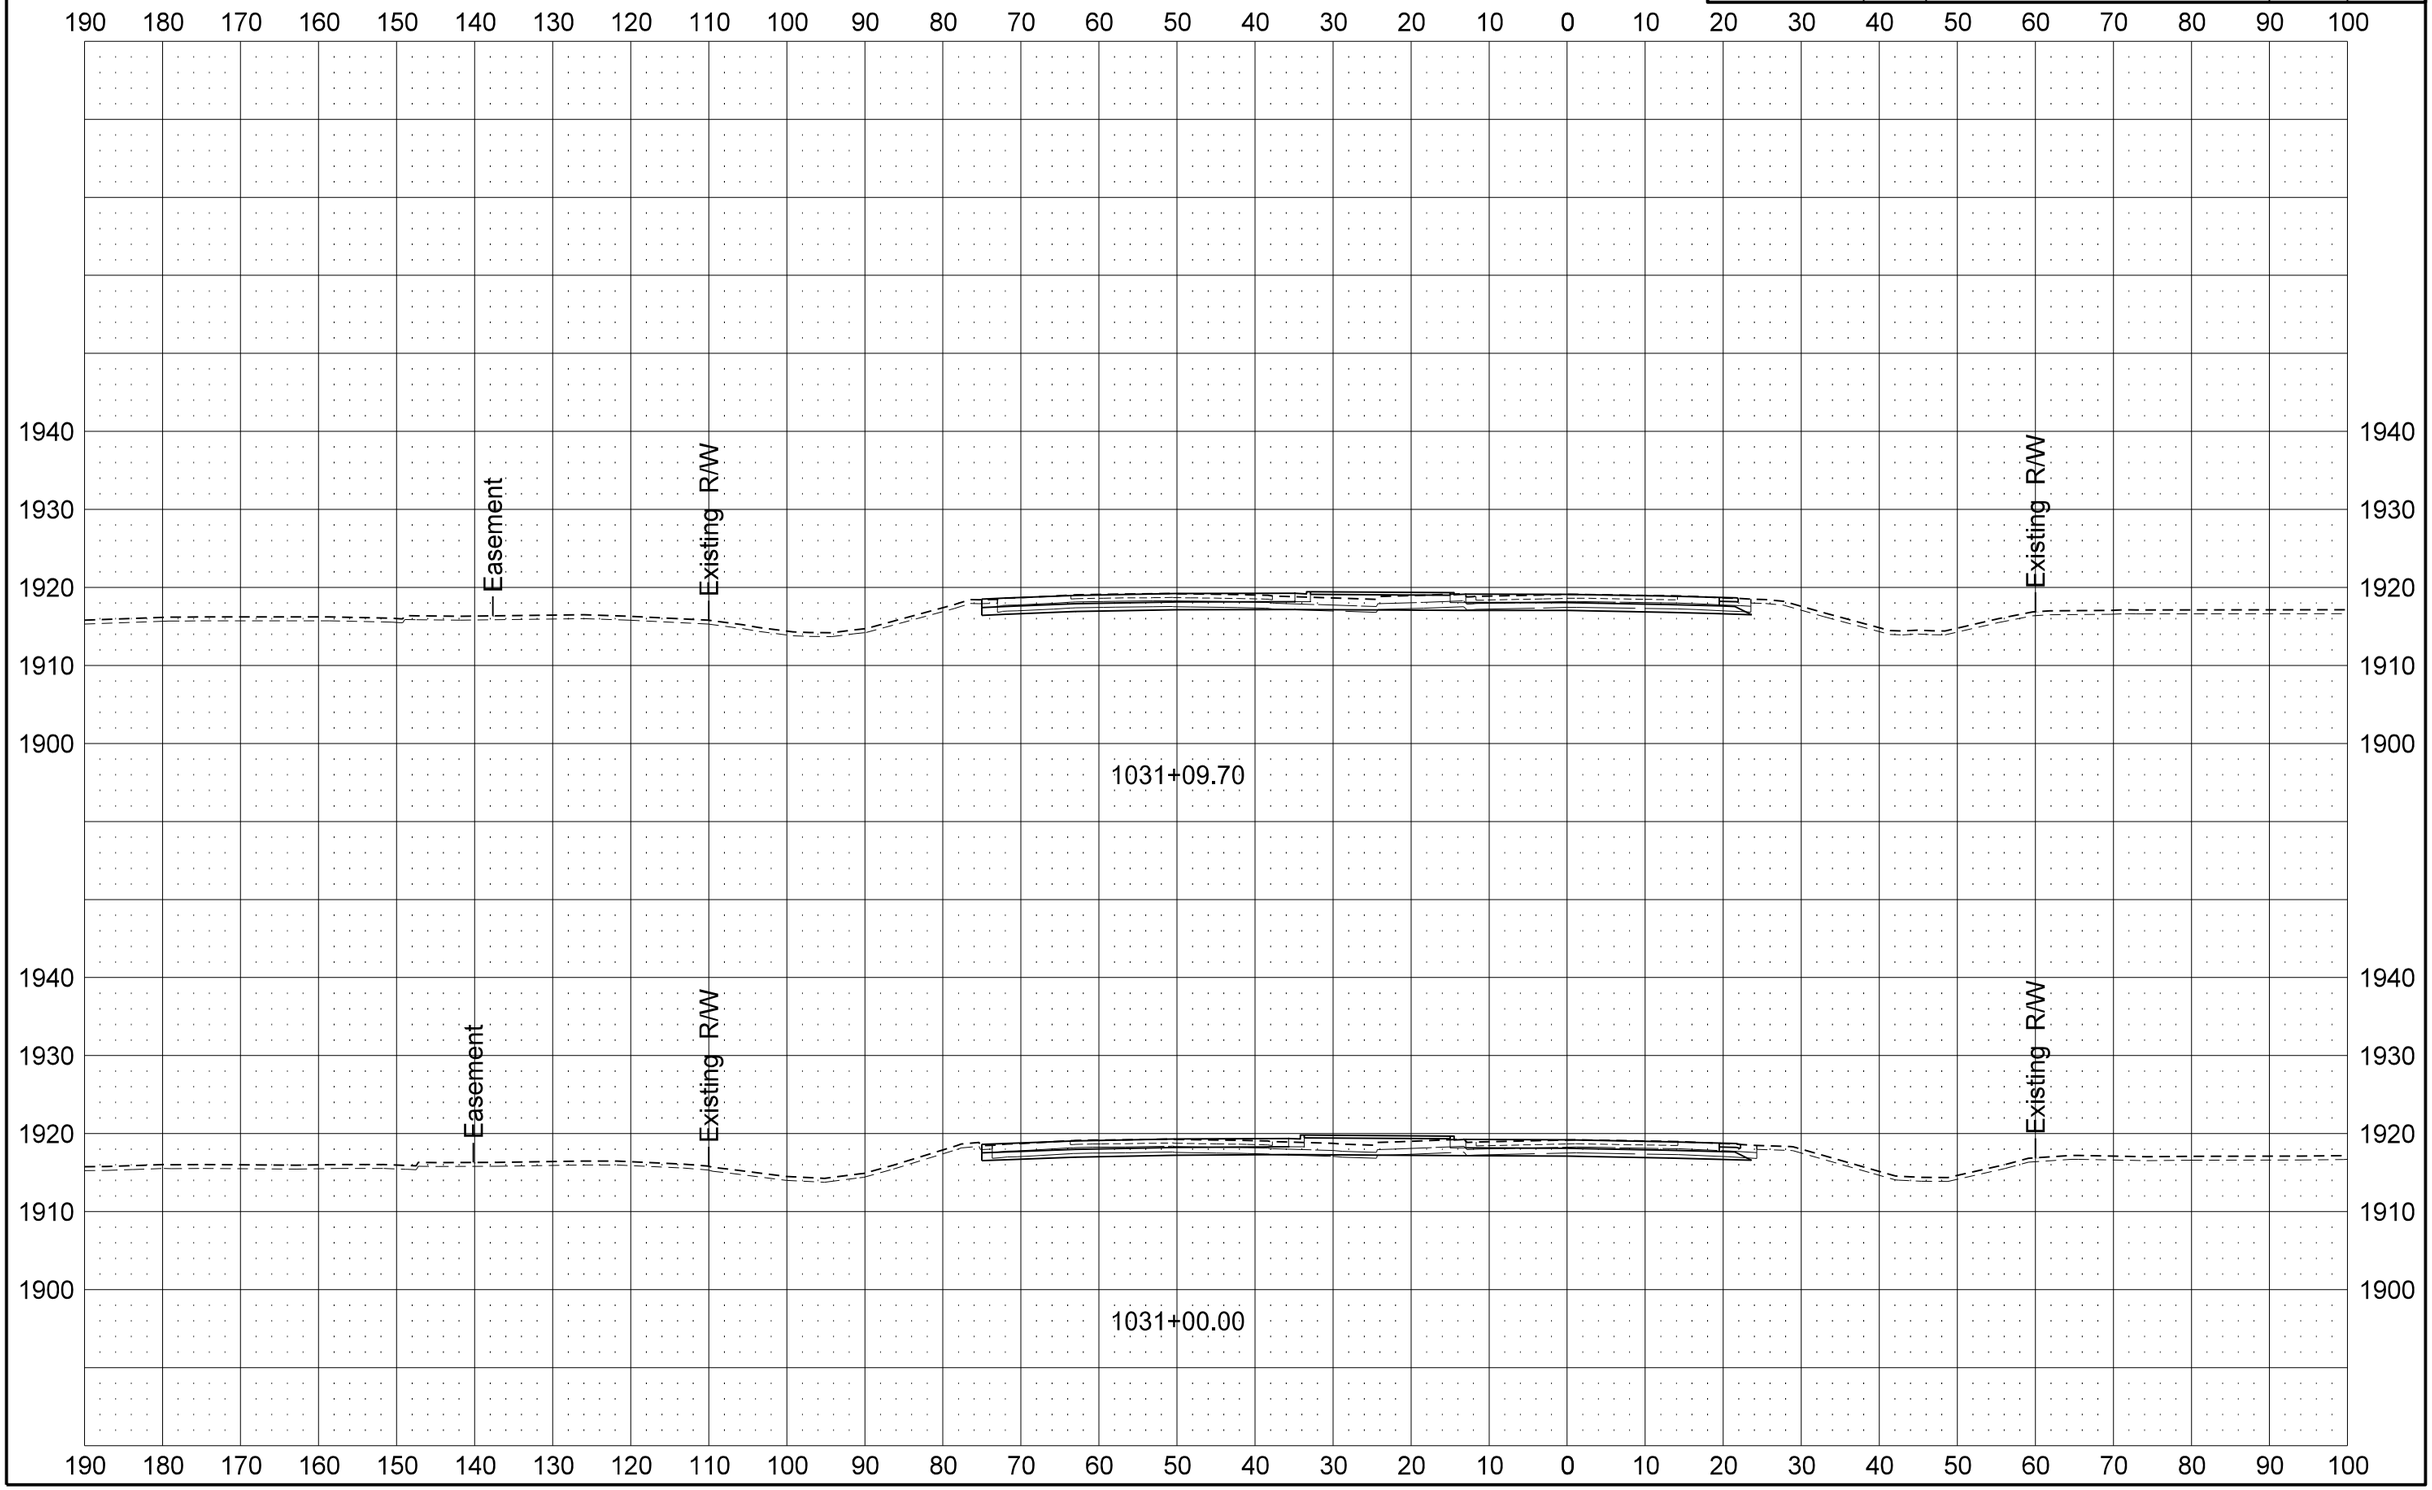

STATE	PROJECT NO.	SECTION NO.	SHEET NO.
ND	SOIA-7-002(130)019	200	60

US 2

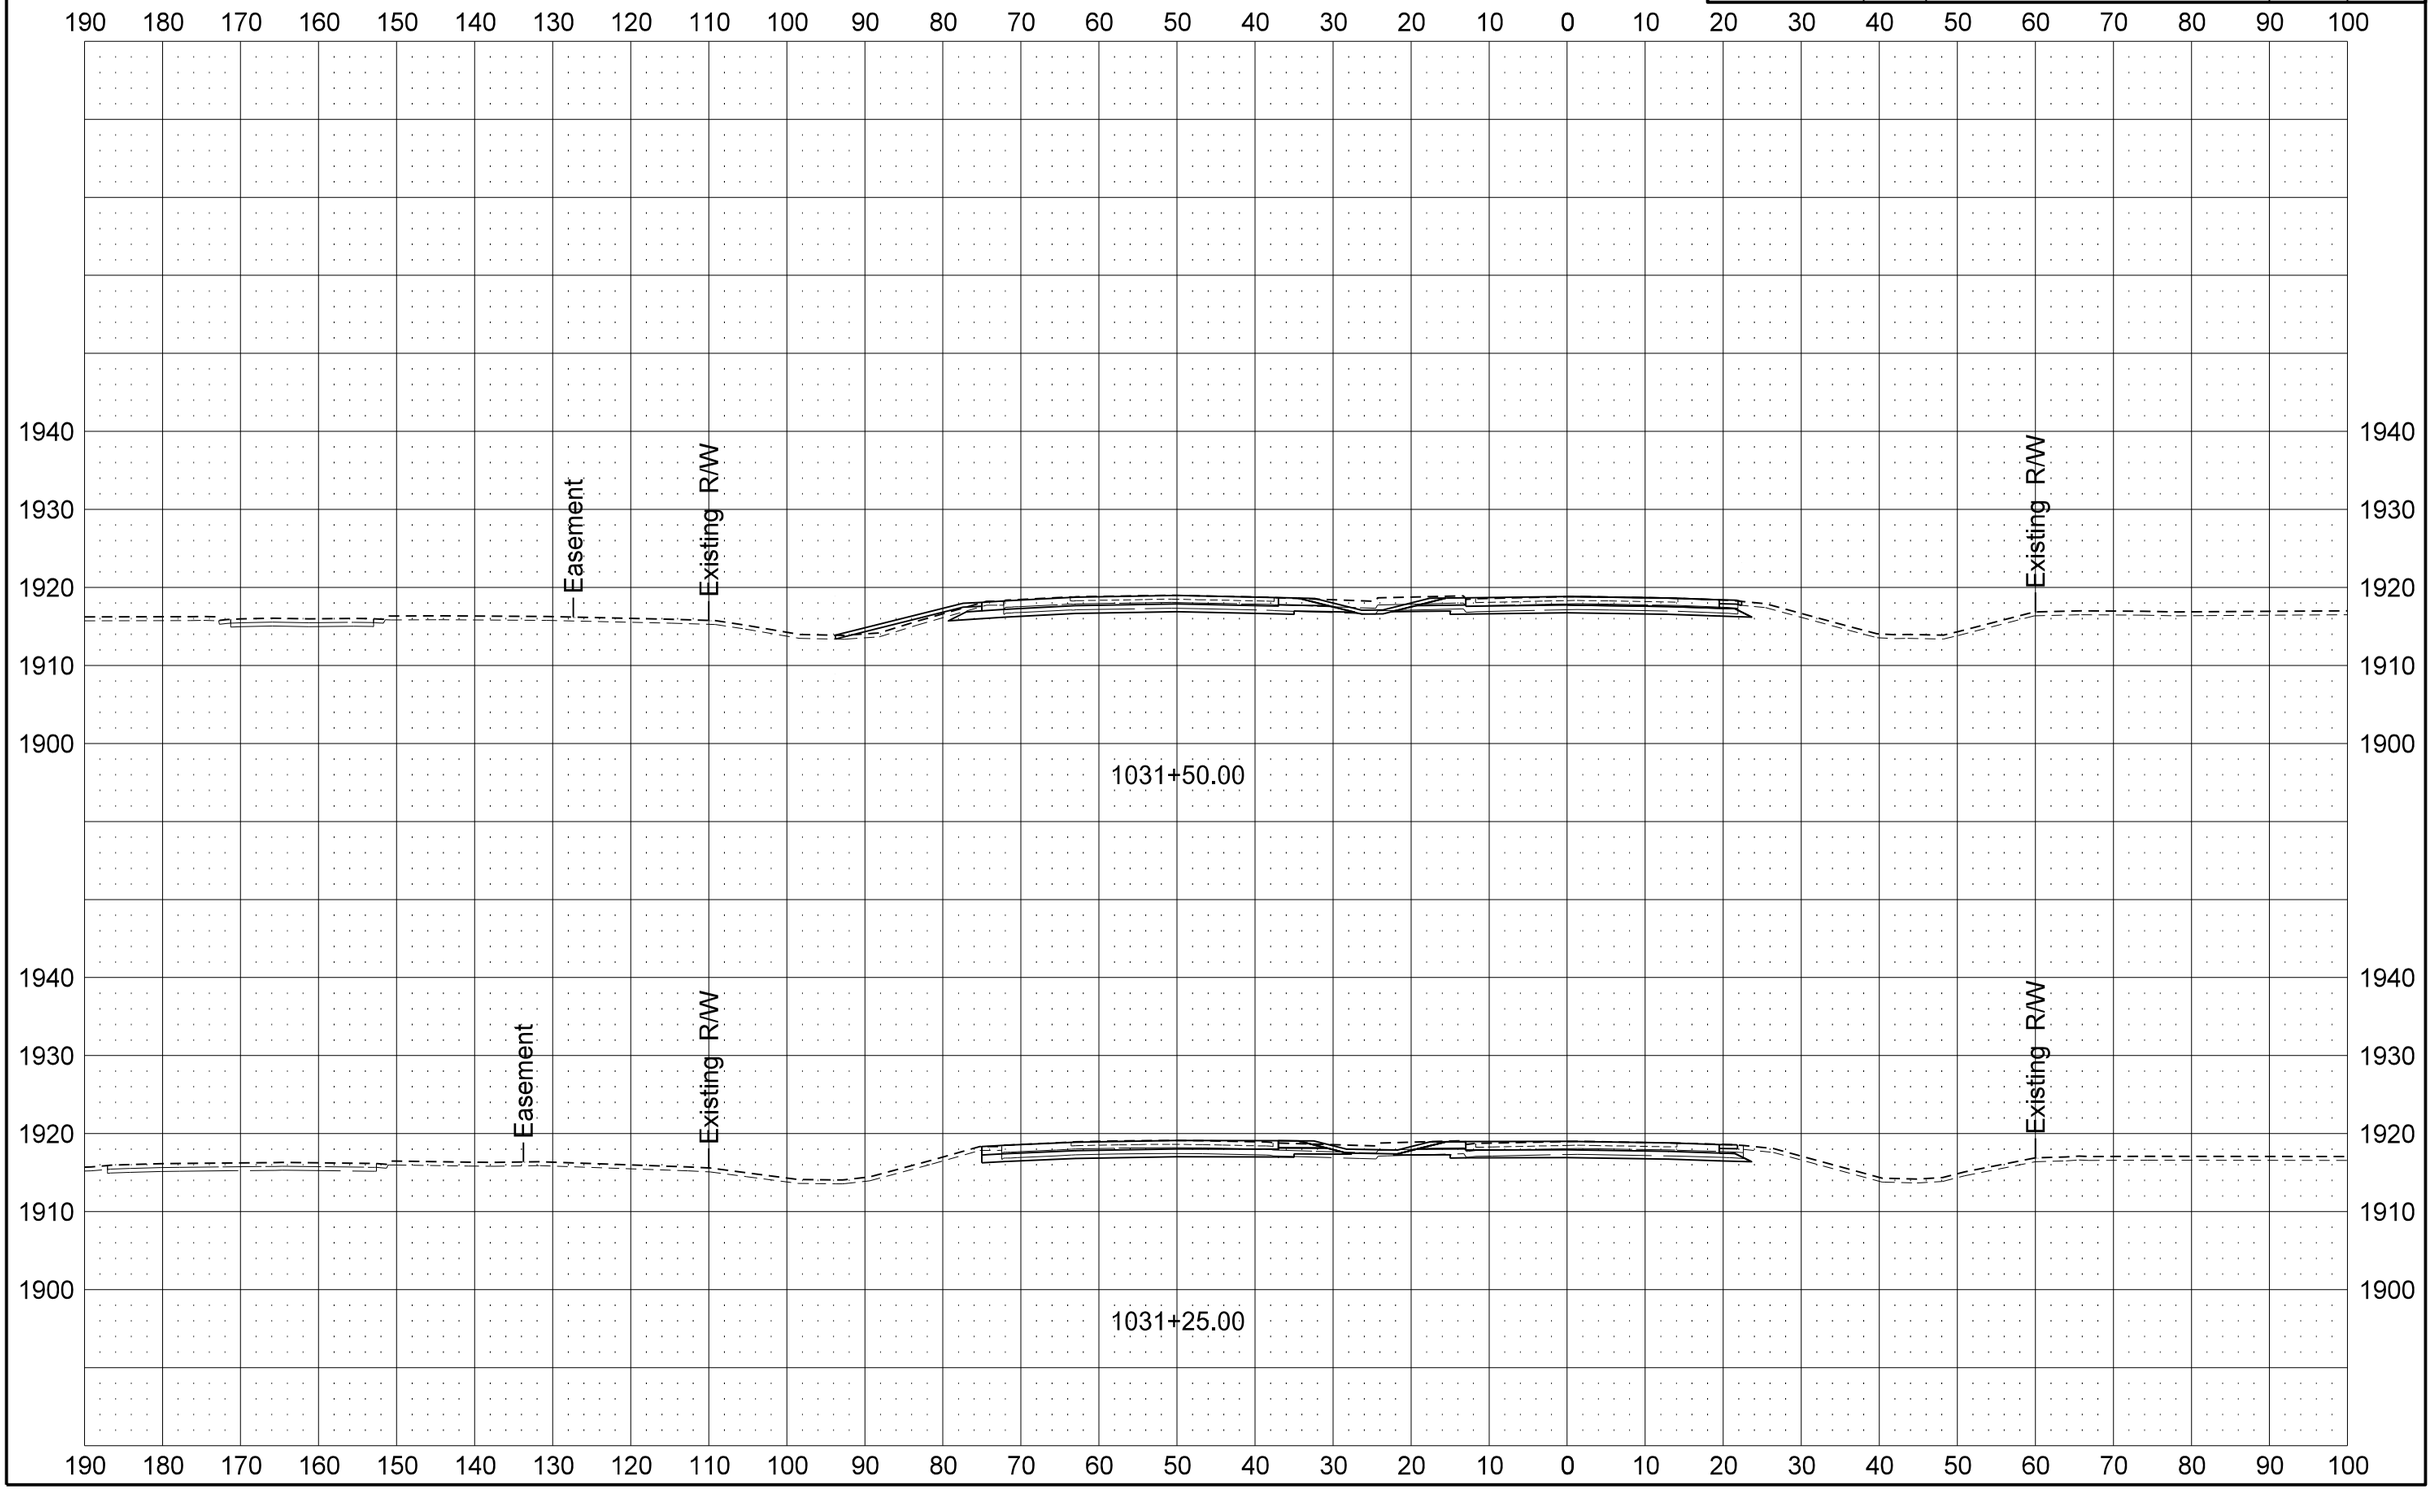

12/11/2013 1:28:02 PM dkieffer H:\Projects\7874\70002019.130\Design\Plan\200XS_Xsec_003_US2.dgn

STATE	PROJECT NO.	SECTION NO.	SHEET NO.
ND	SOIA-7-002(130)019	200	61

US 2

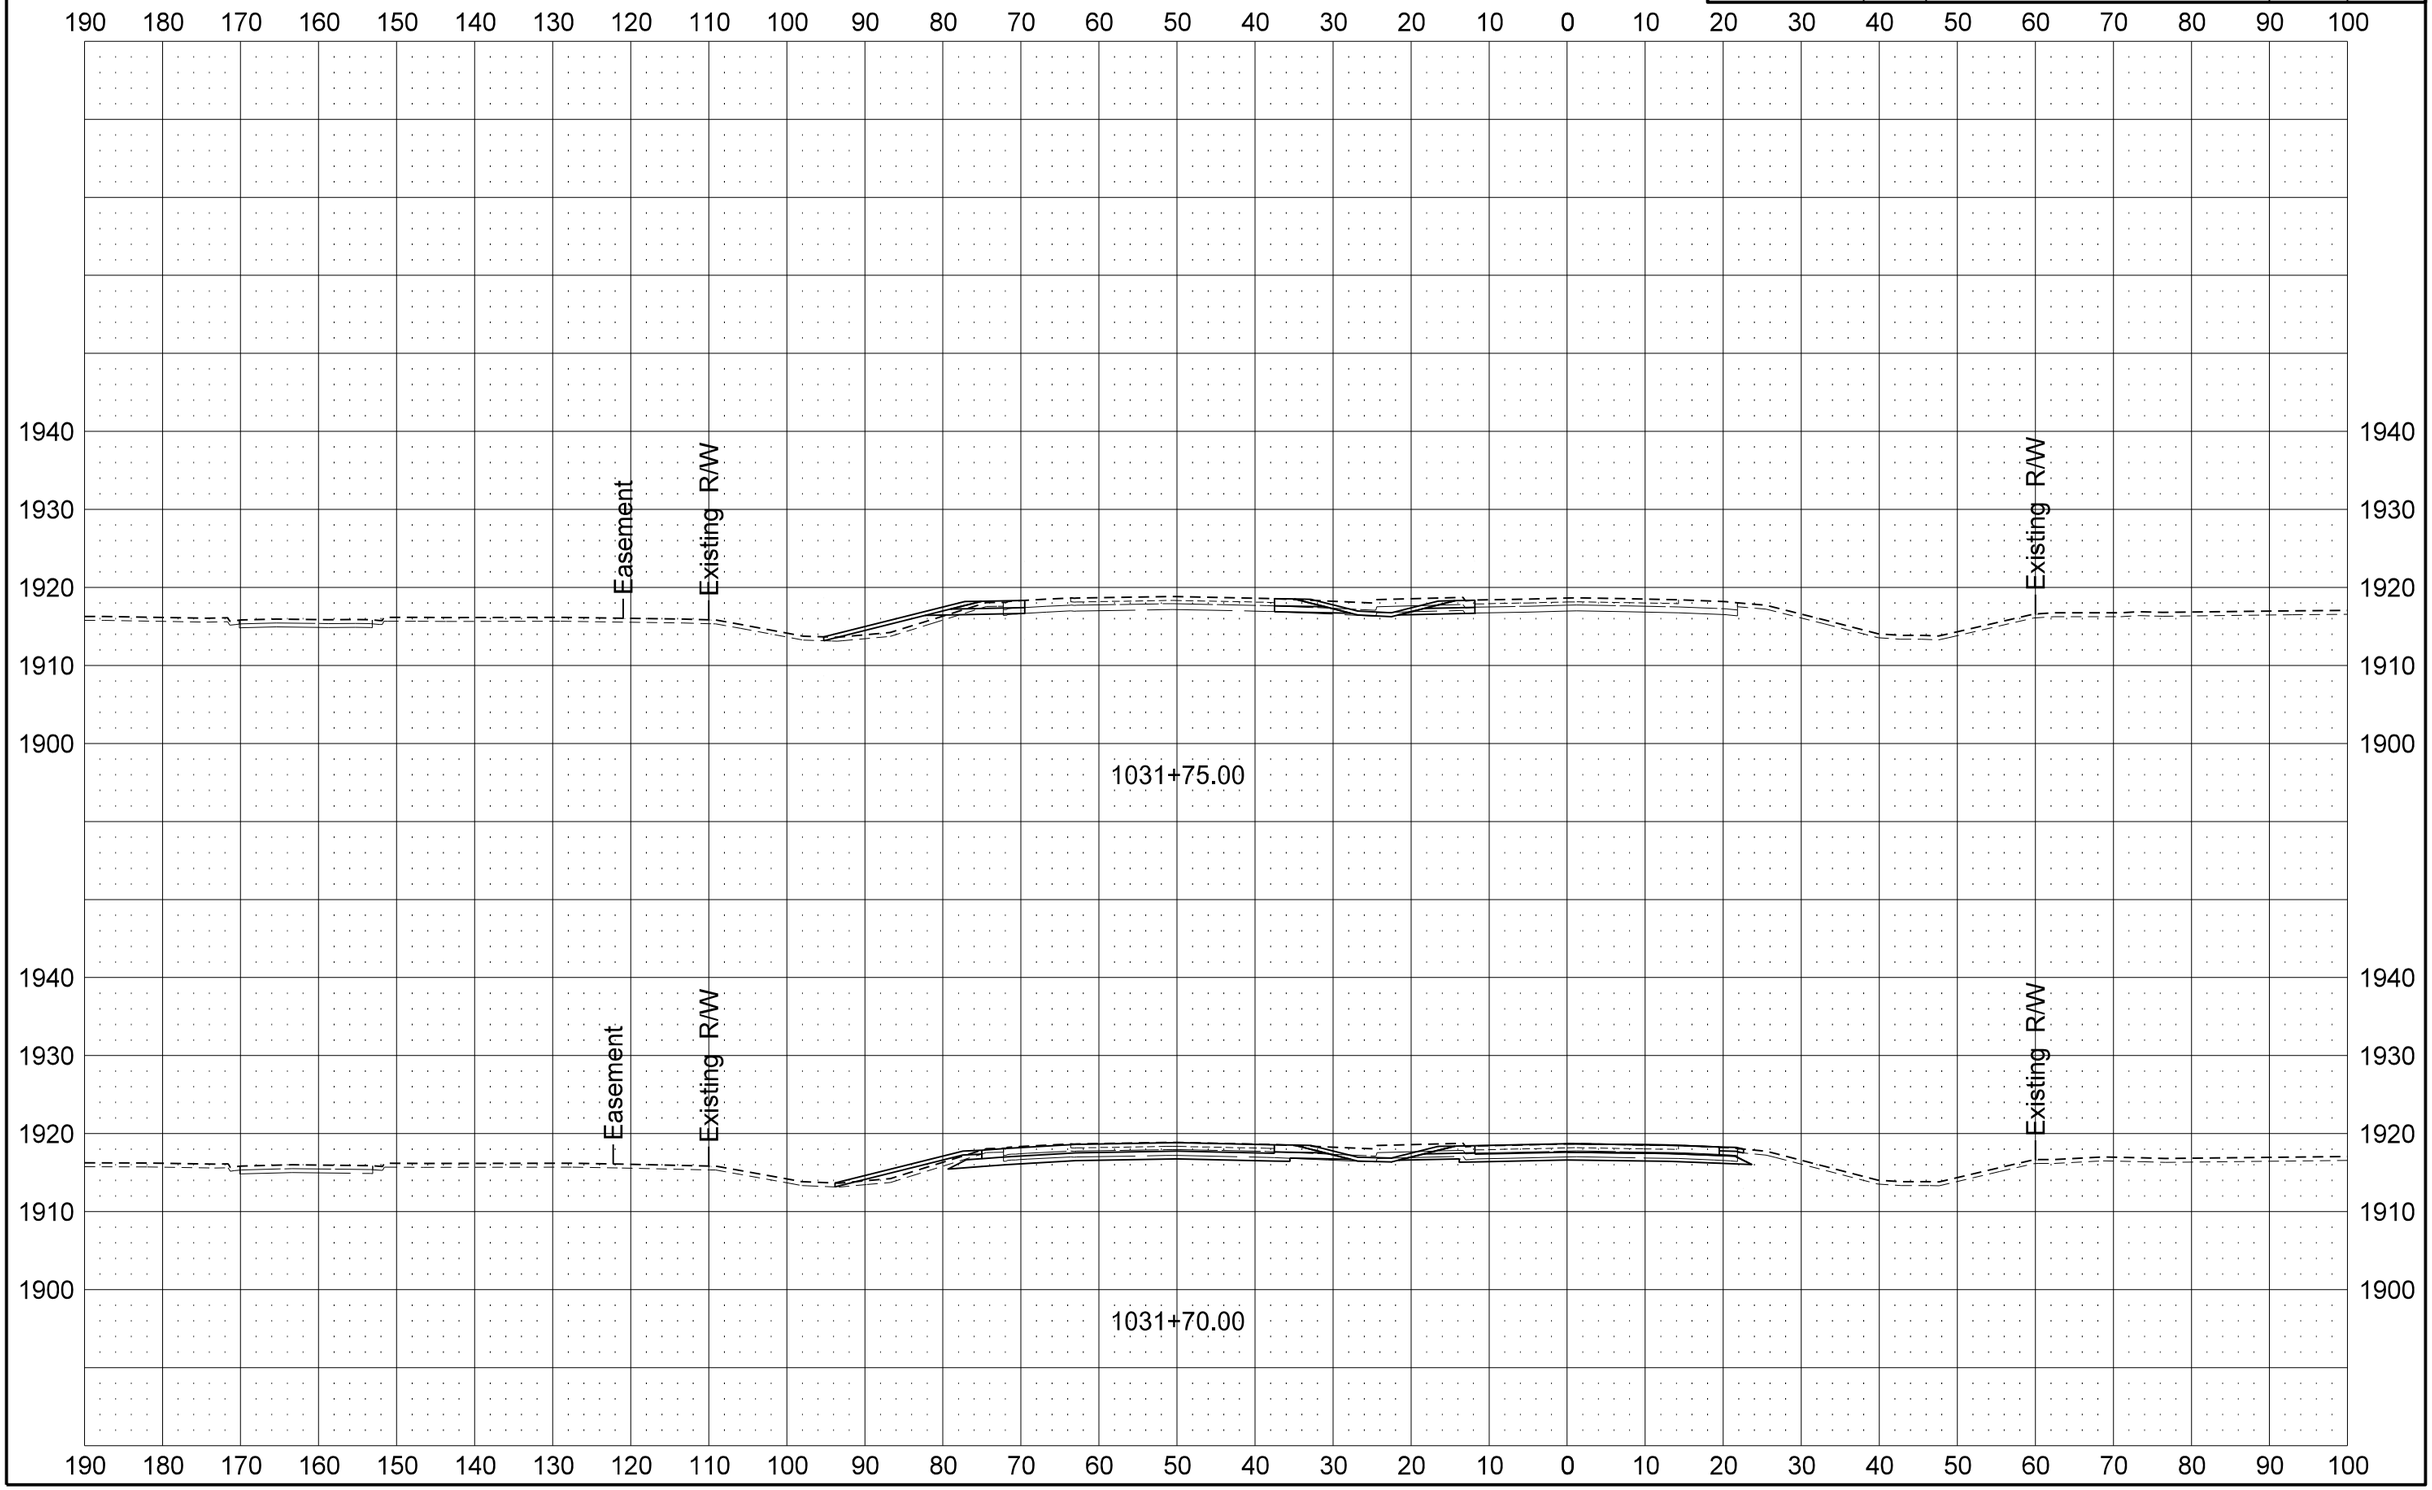

STATE	PROJECT NO.	SECTION NO.	SHEET NO.
ND	SOIA-7-002(130)019	200	62

US 2

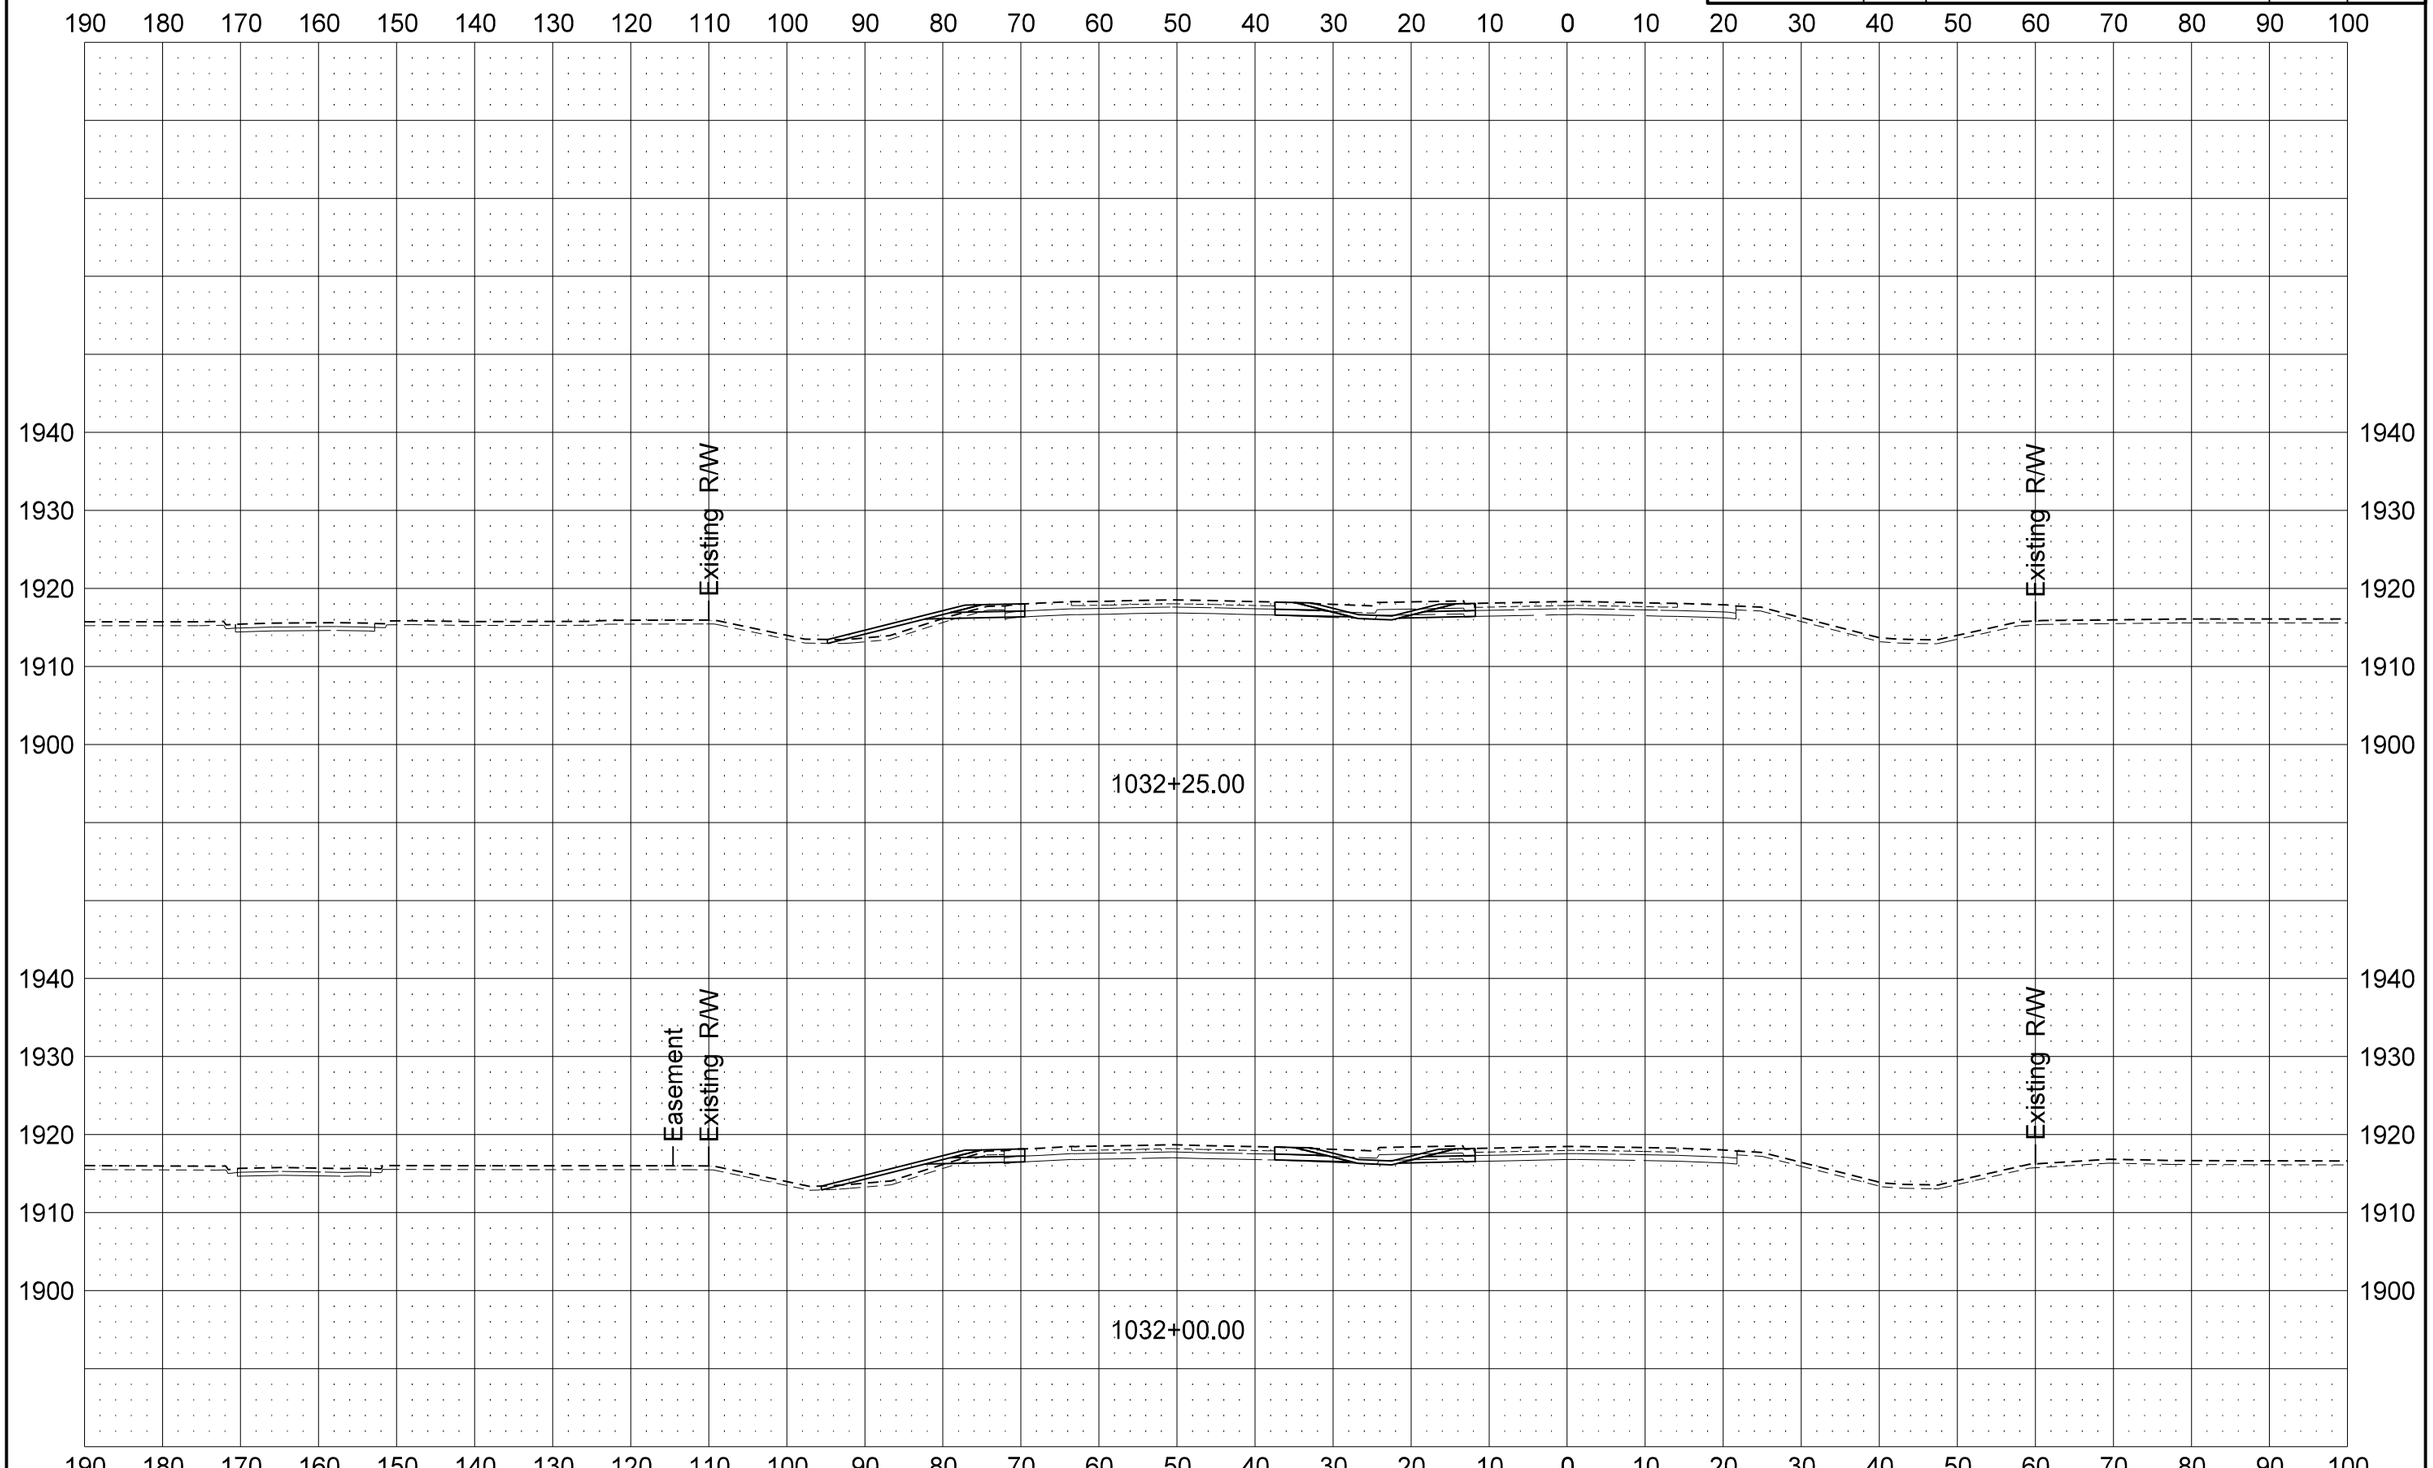

STATE	PROJECT NO.	SECTION NO.	SHEET NO.
ND	SOIA-7-002(130)019	200	63

US 2

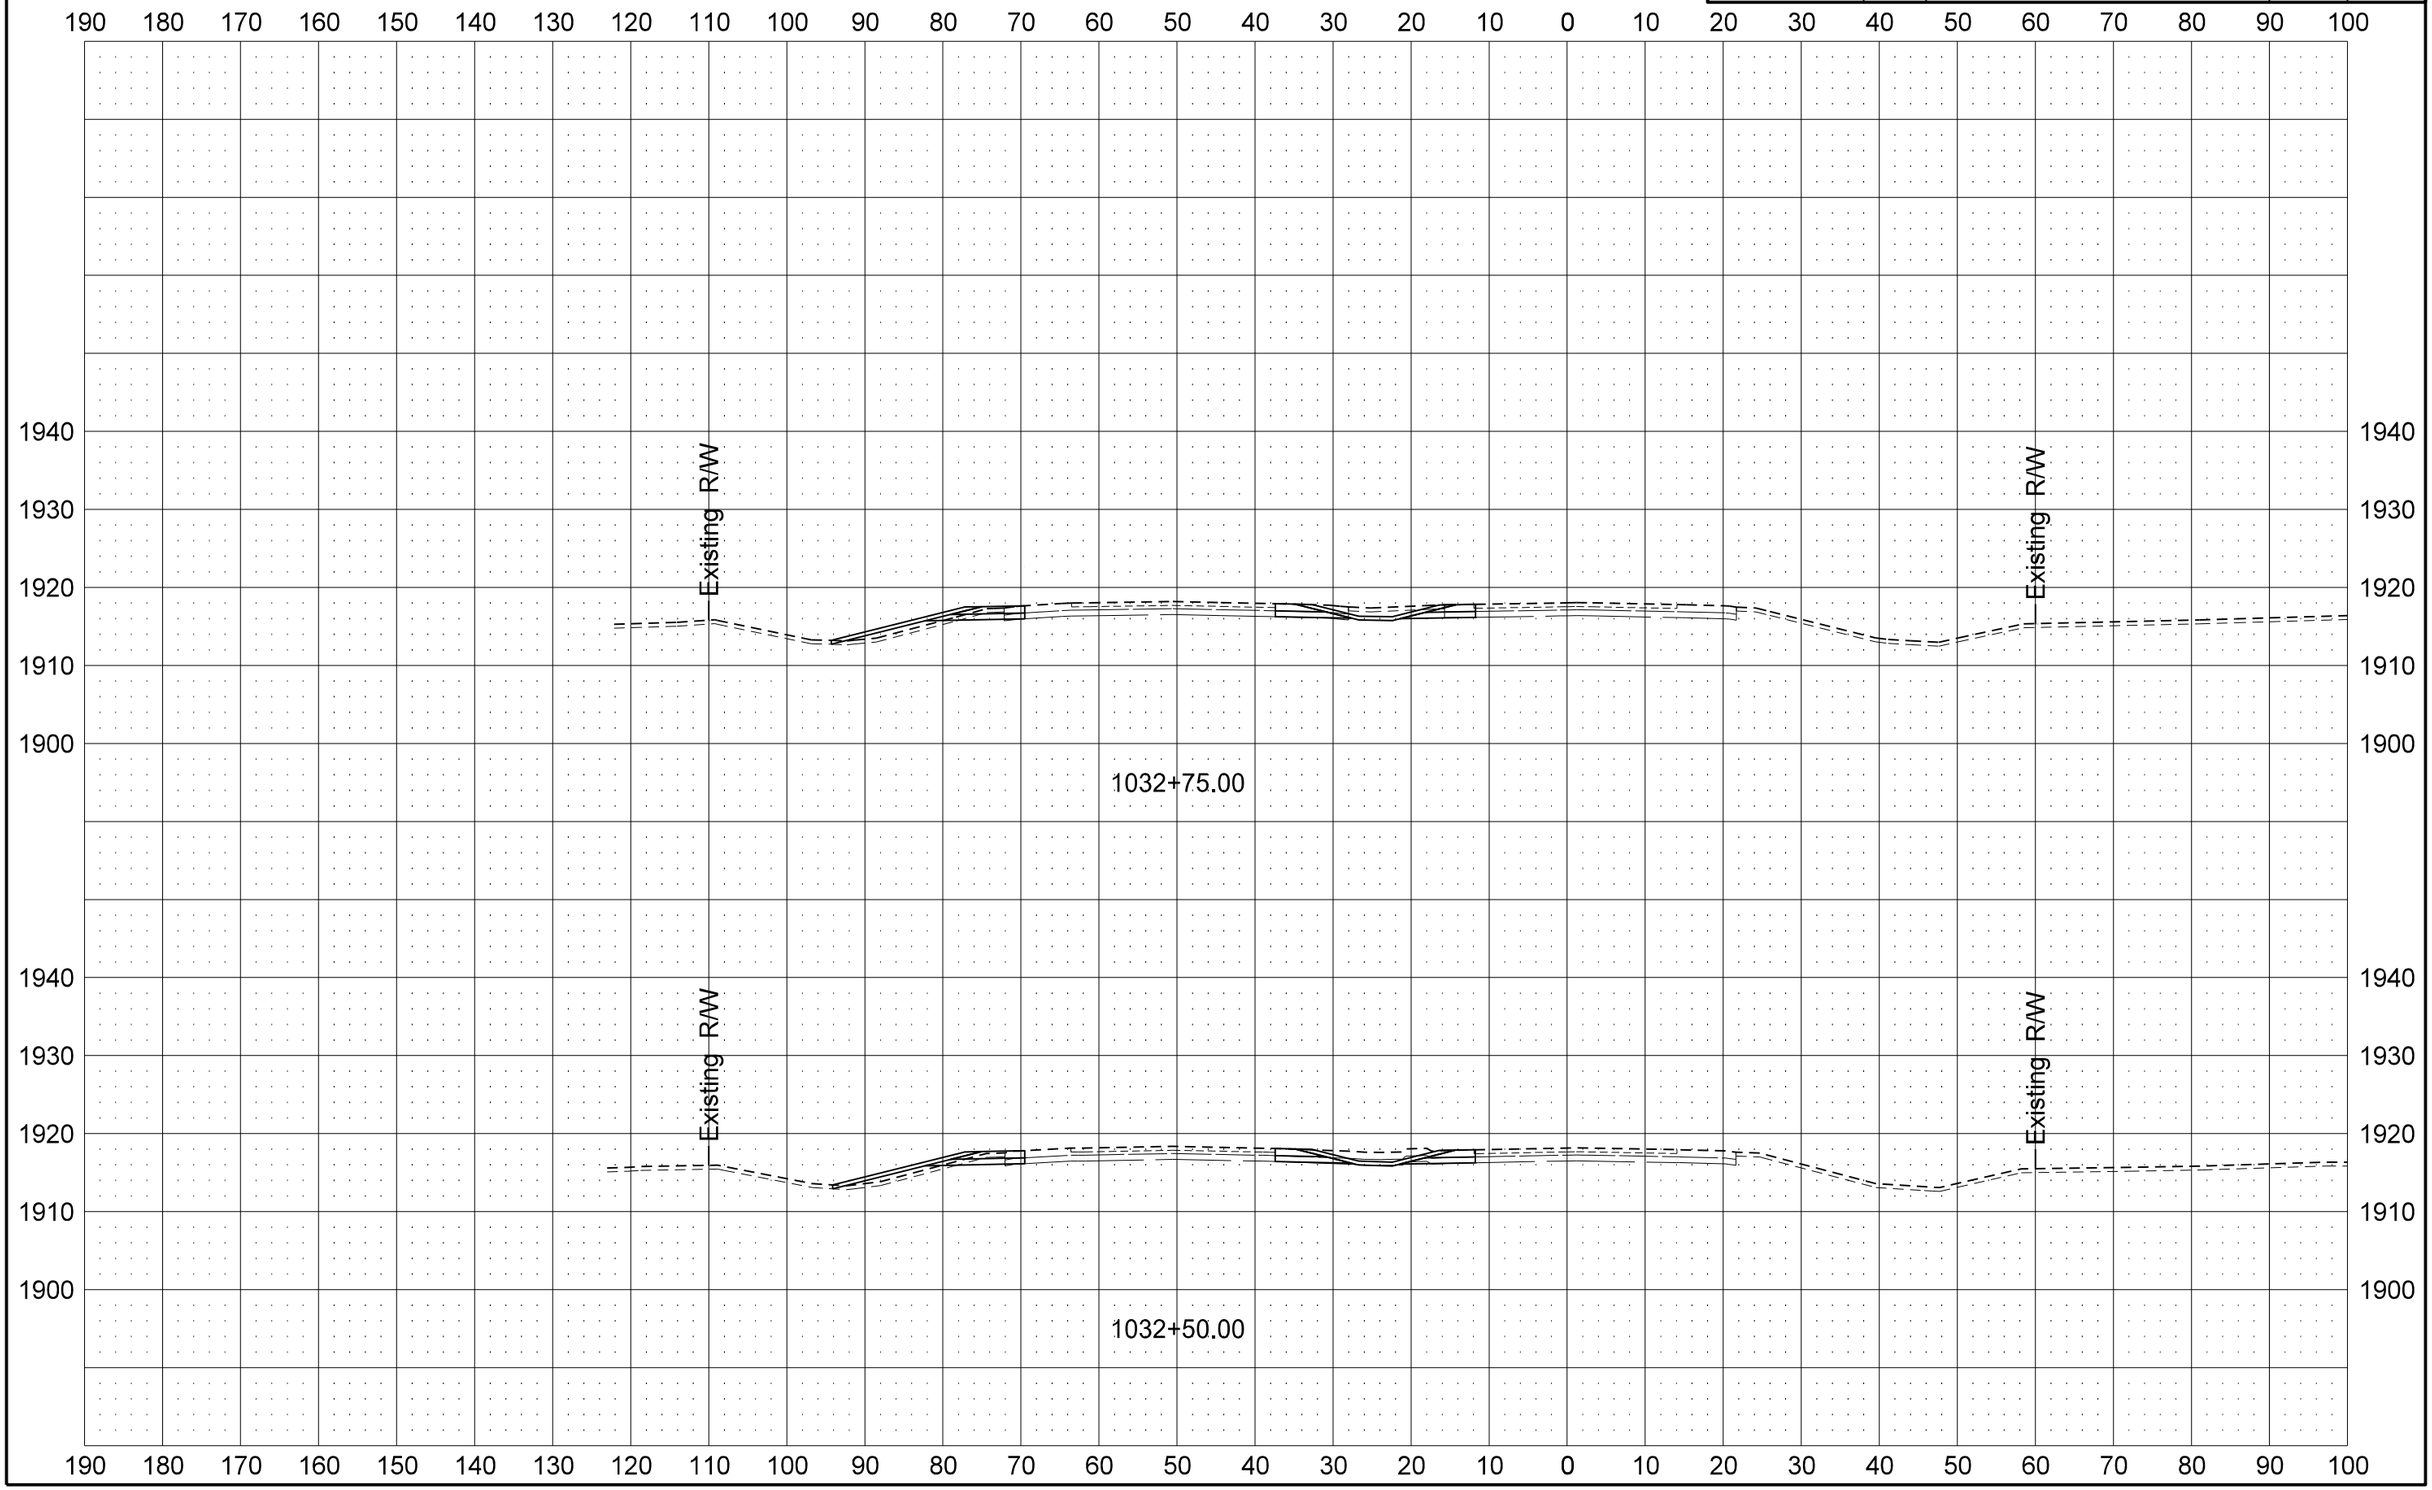

STATE	PROJECT NO.	SECTION NO.	SHEET NO.
ND	SOIA-7-002(130)019	200	64

US 2

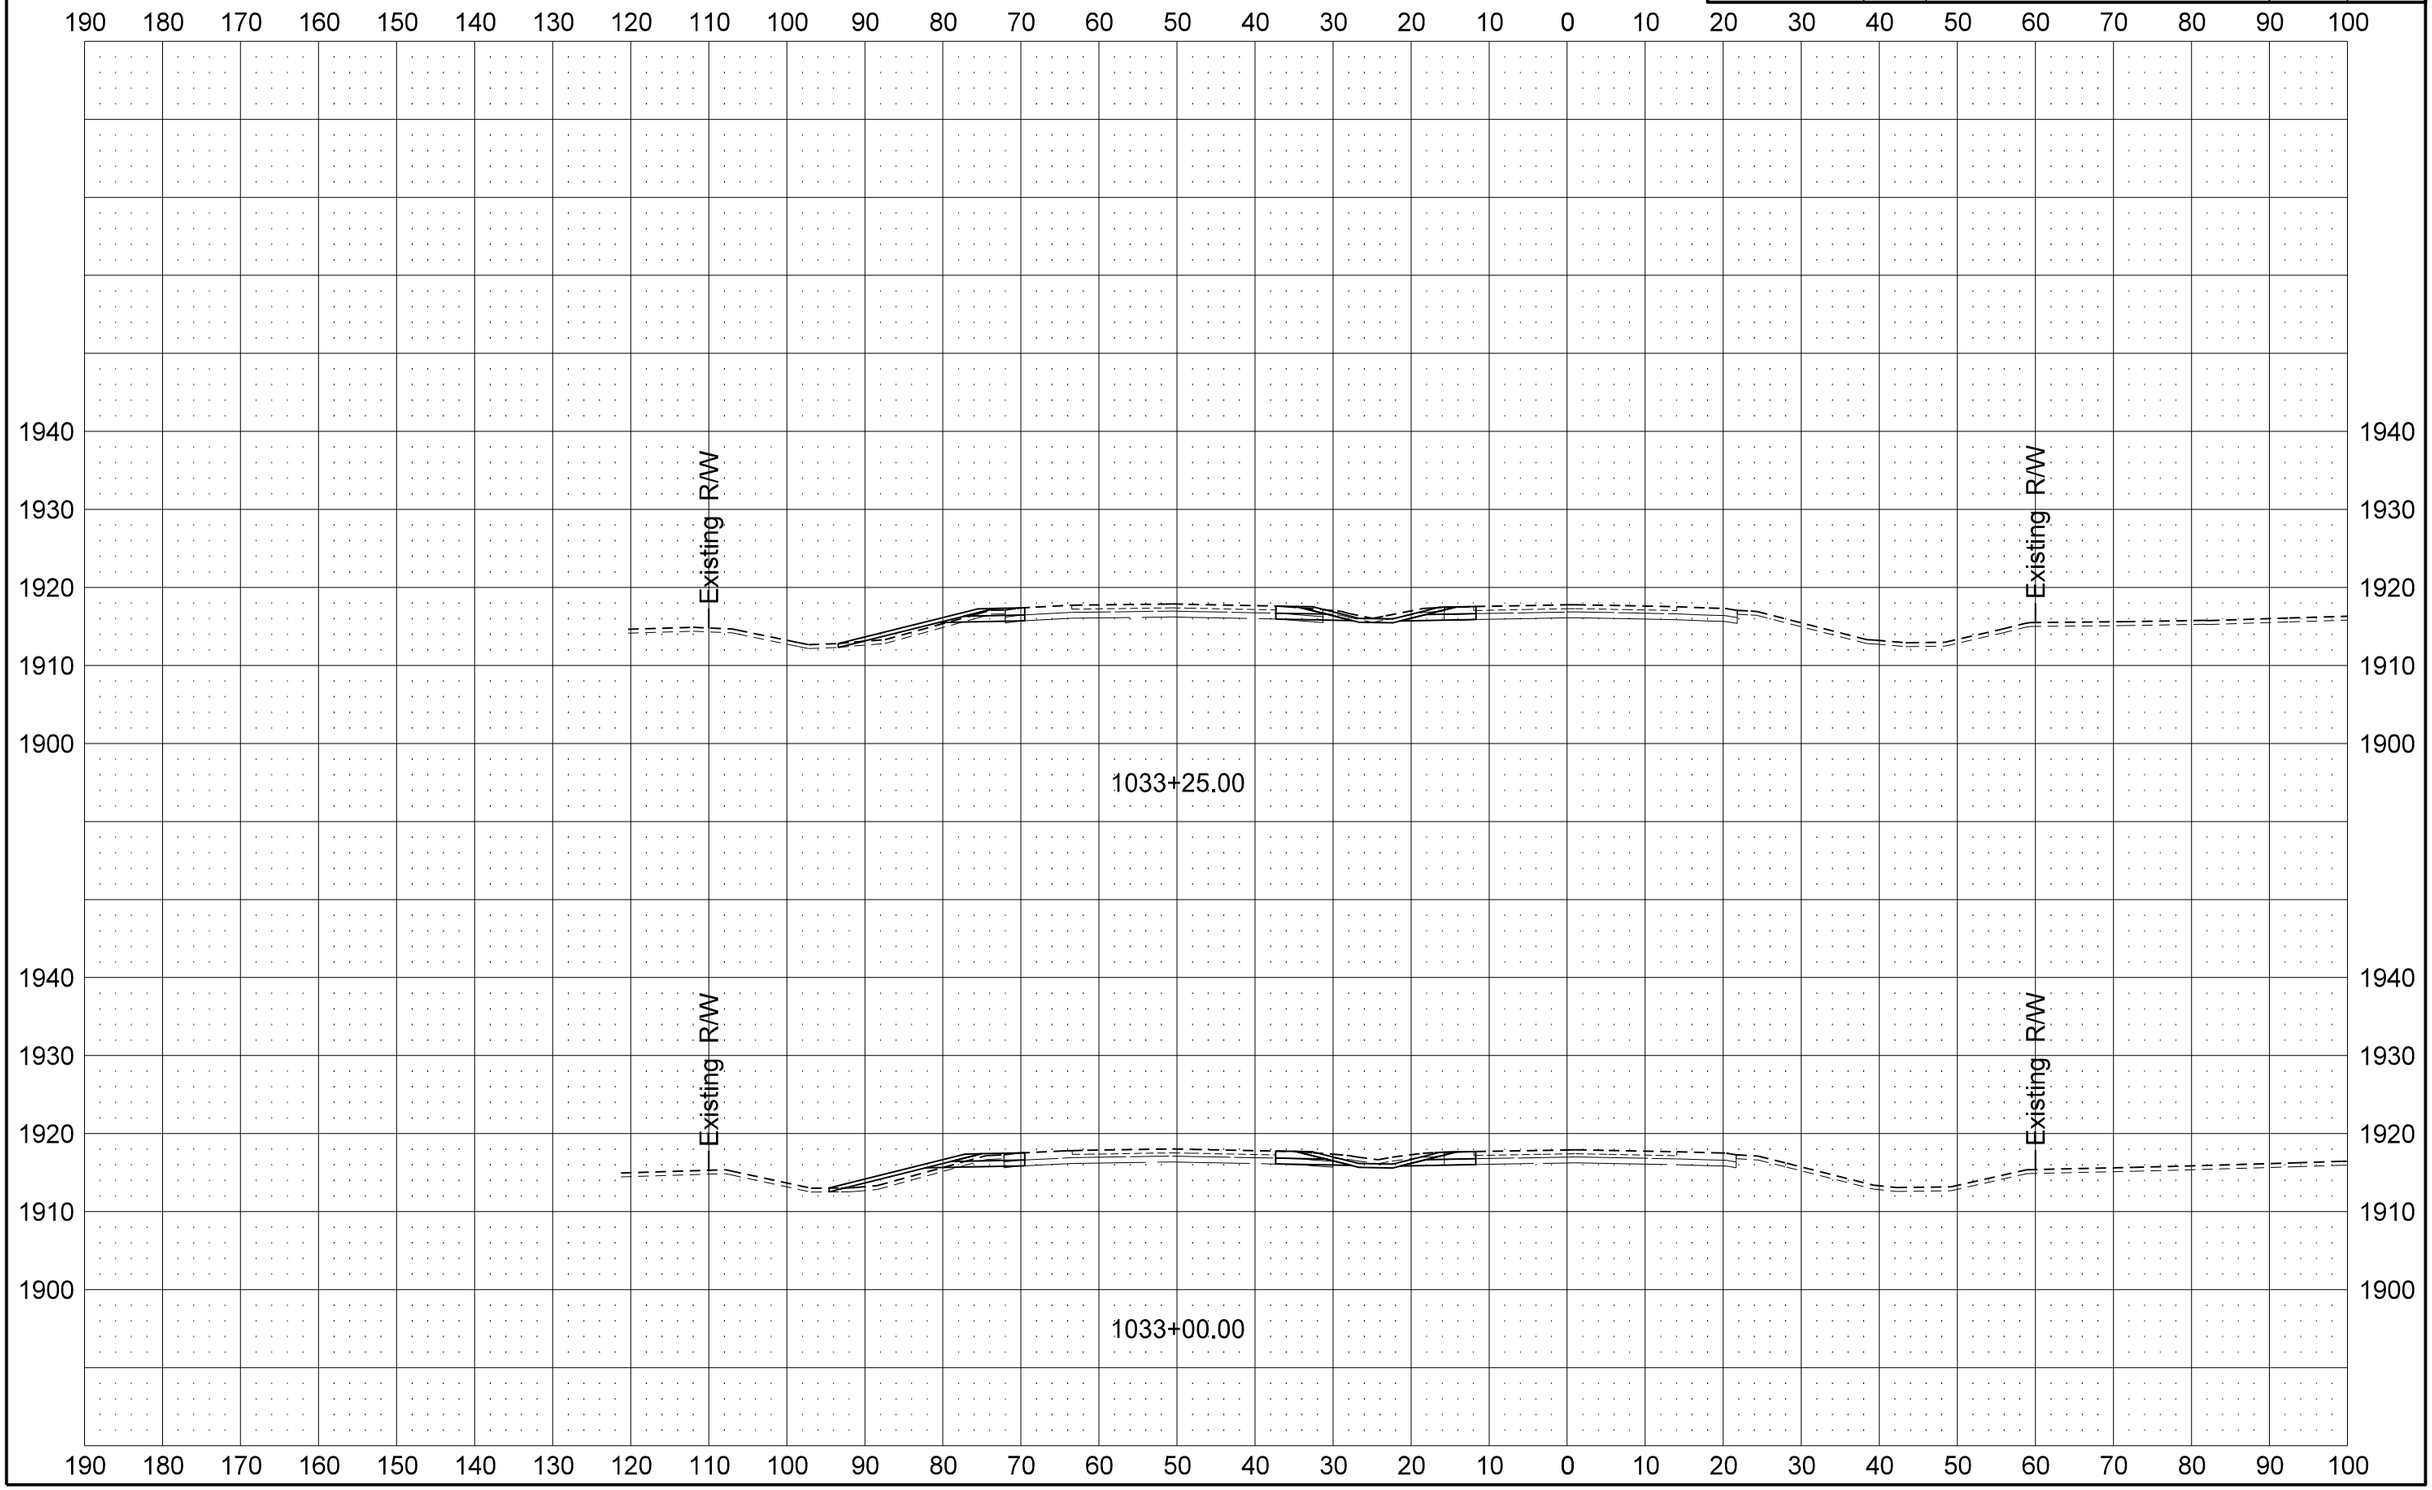

STATE	PROJECT NO.	SECTION NO.	SHEET NO.
ND	SOIA-7-002(130)019	200	65

US 2

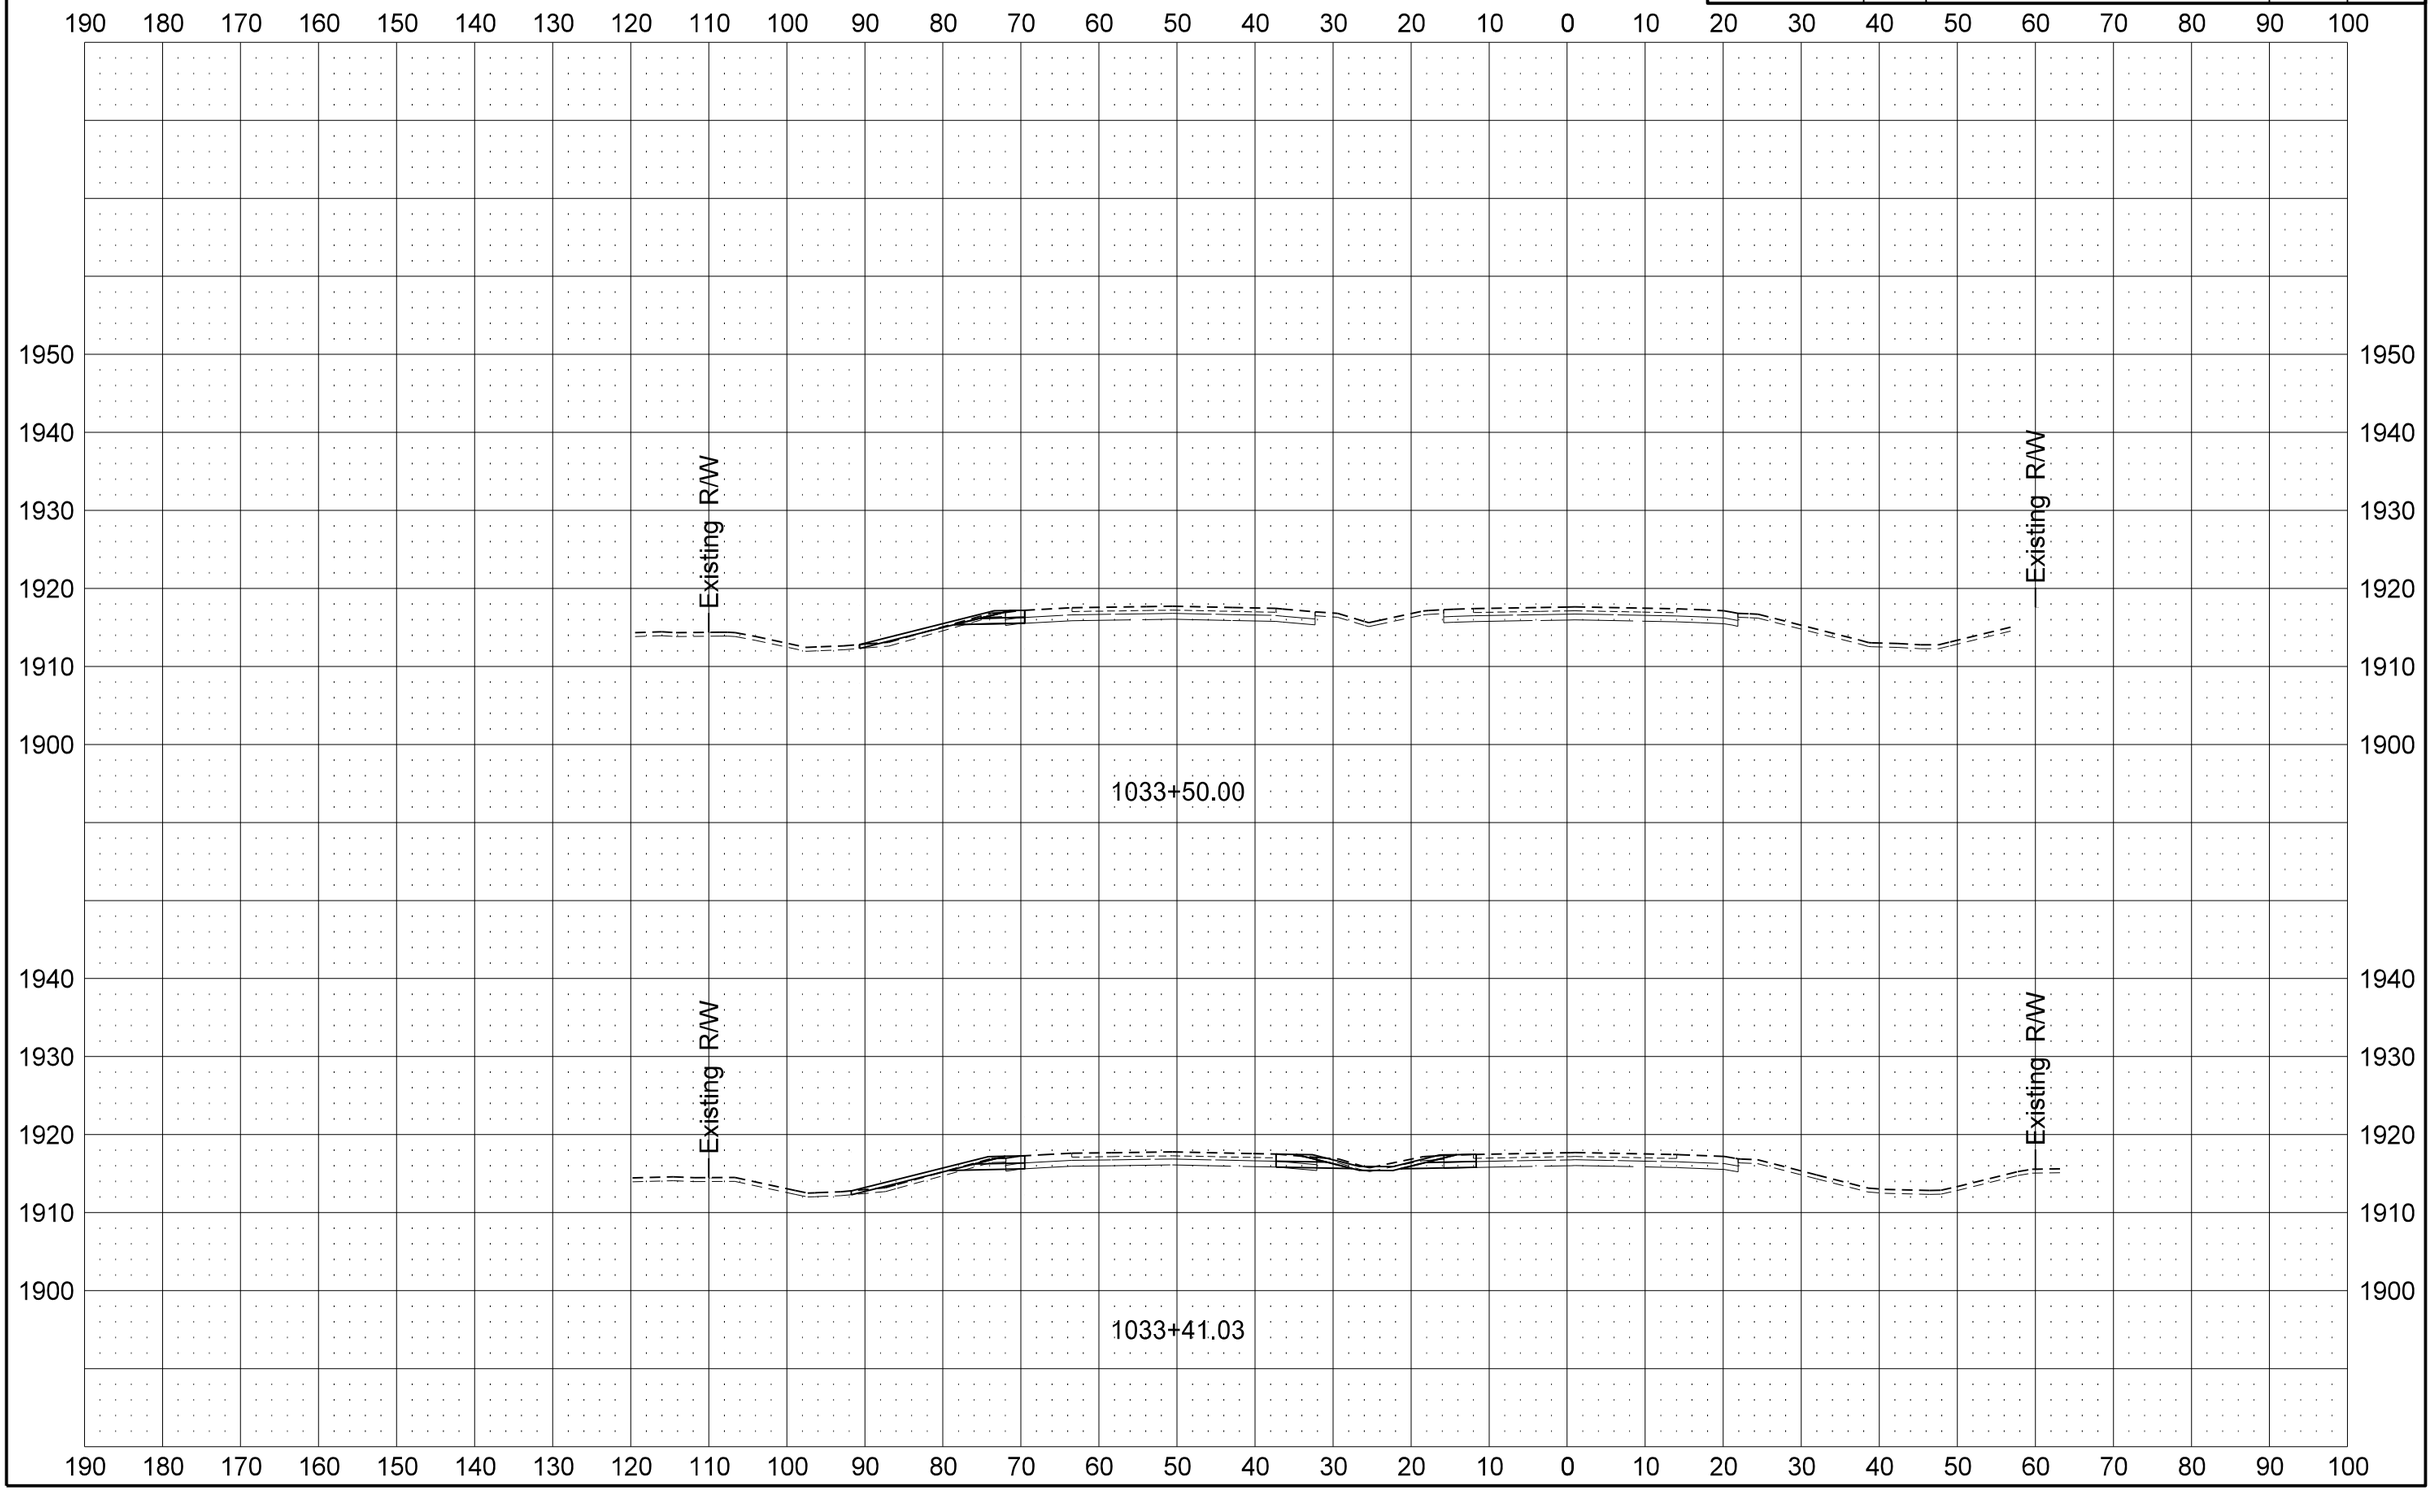

STATE	PROJECT NO.	SECTION NO.	SHEET NO.
ND	SOIA-7-002(130)019	200	66

US 2

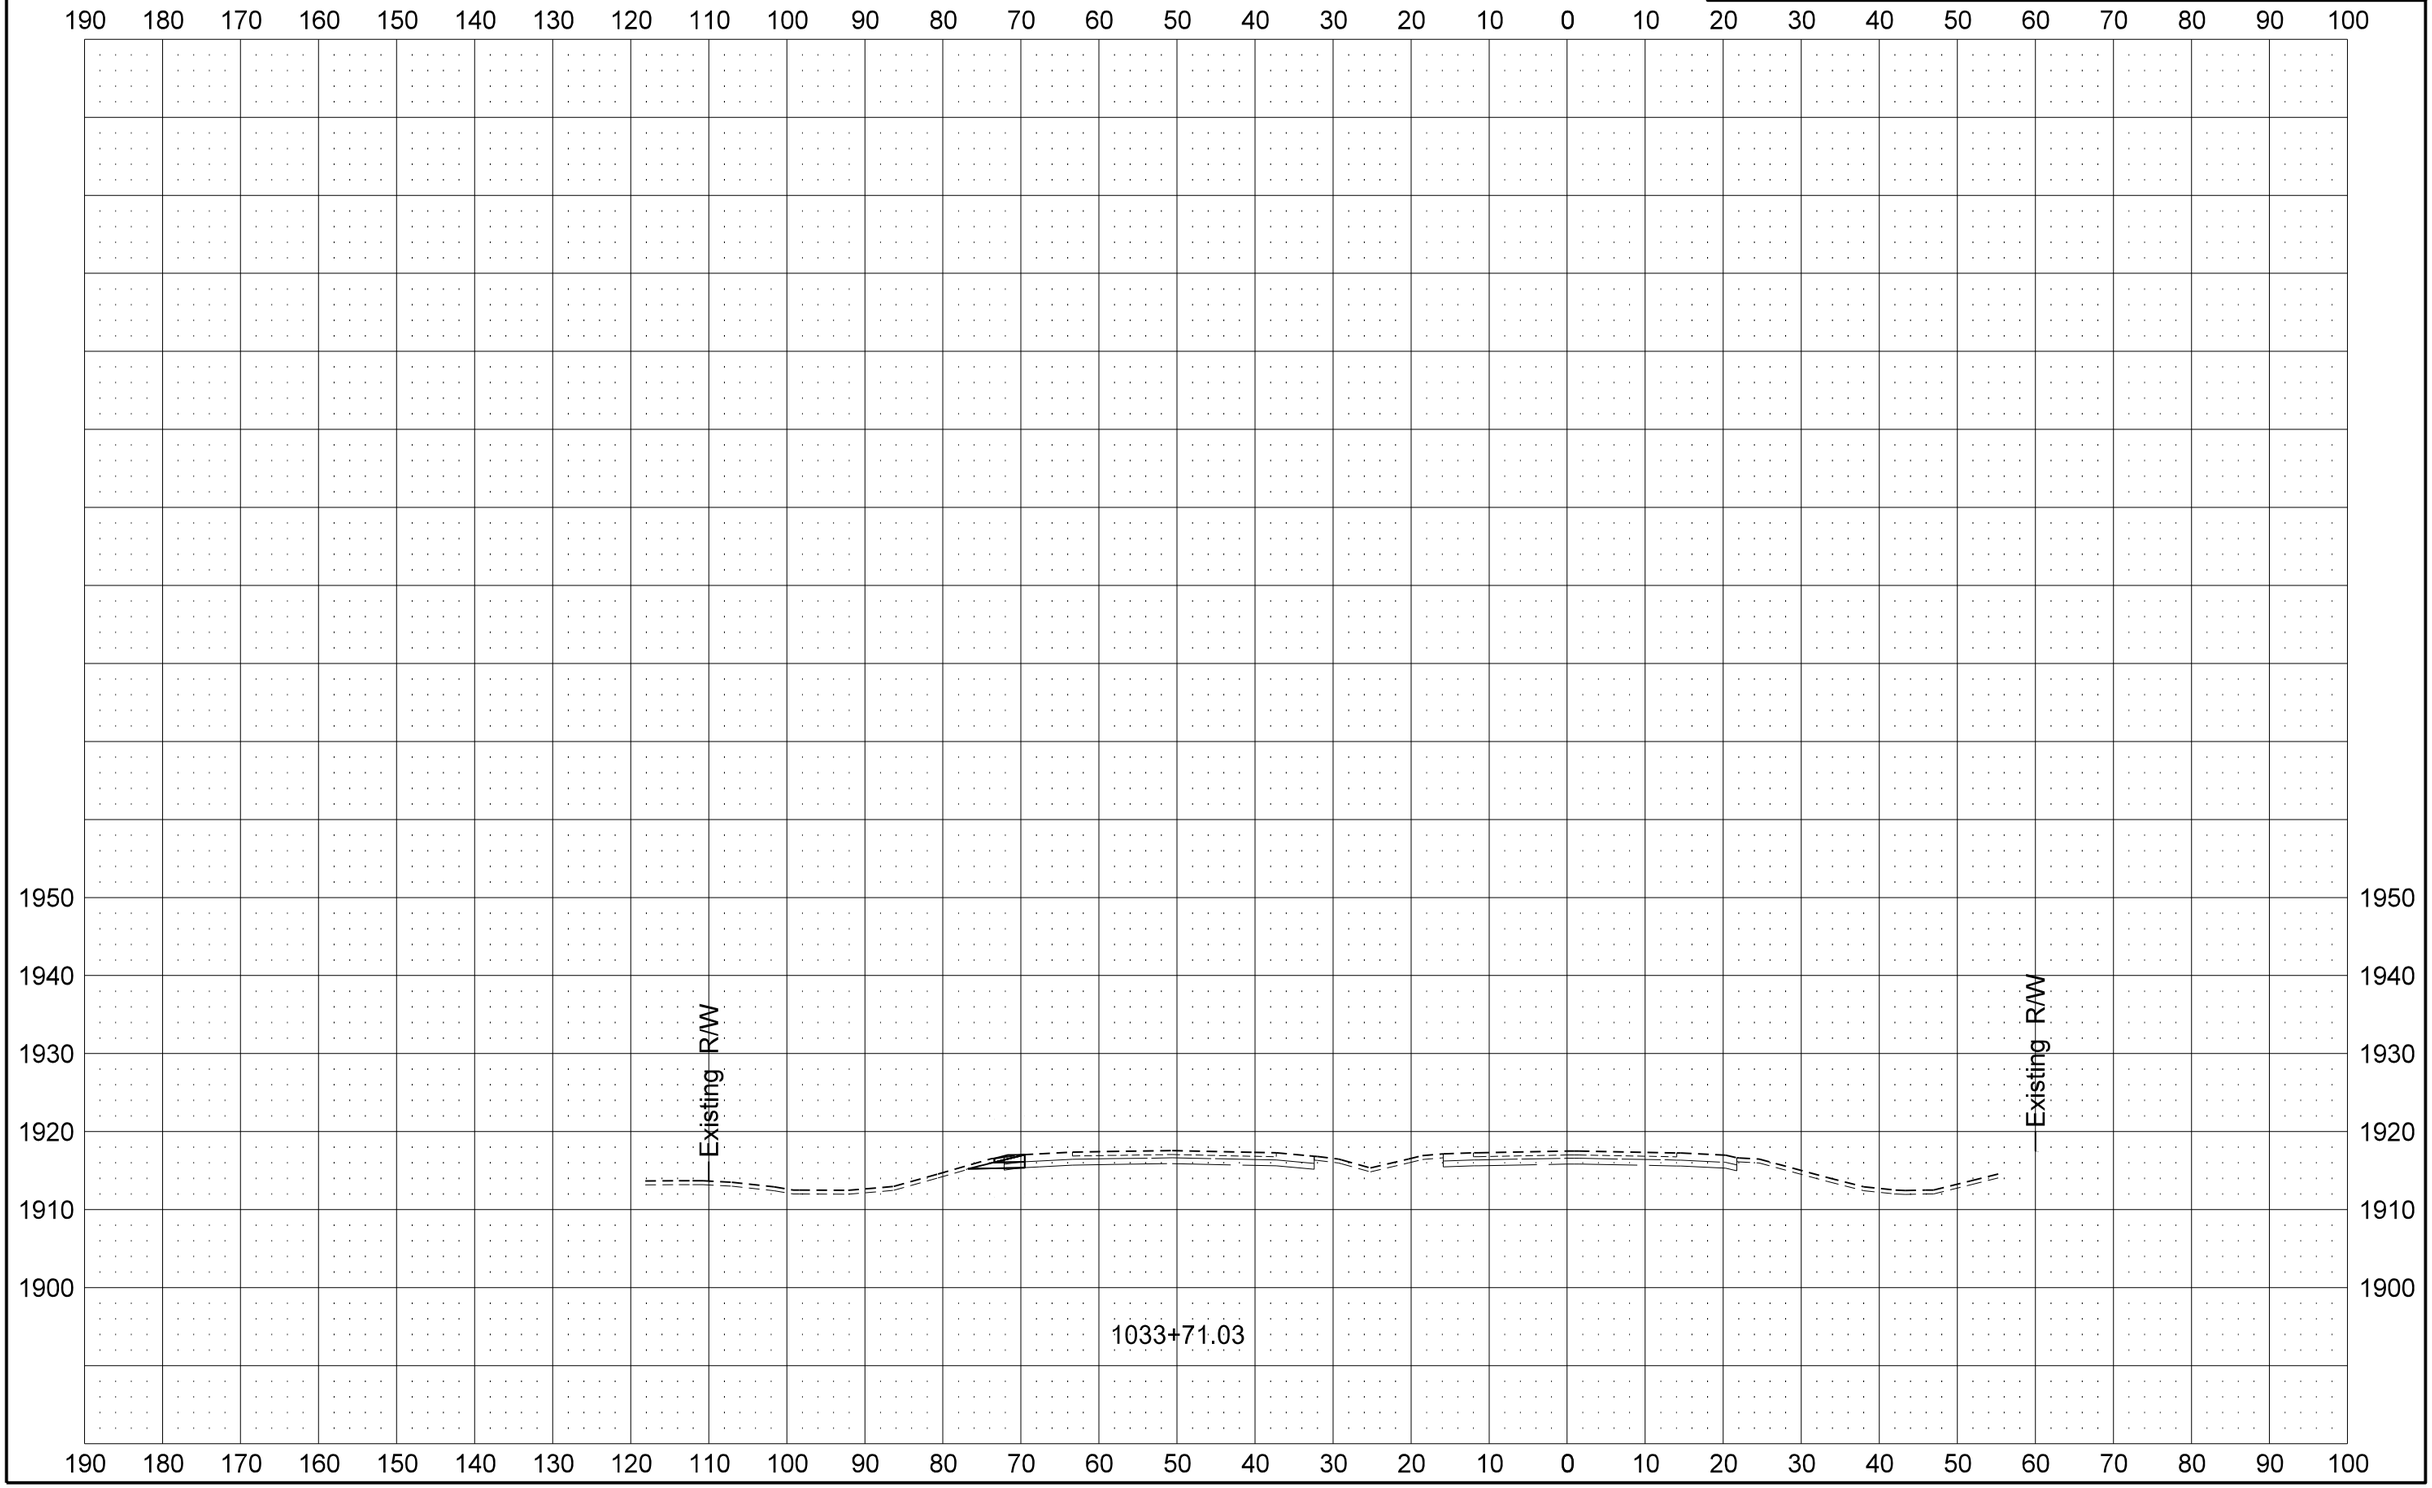

STATE	PROJECT NO.	SECTION NO.	SHEET NO.
ND	SOIA-7-002(130)019	200	67

US 2 Loop Ramp

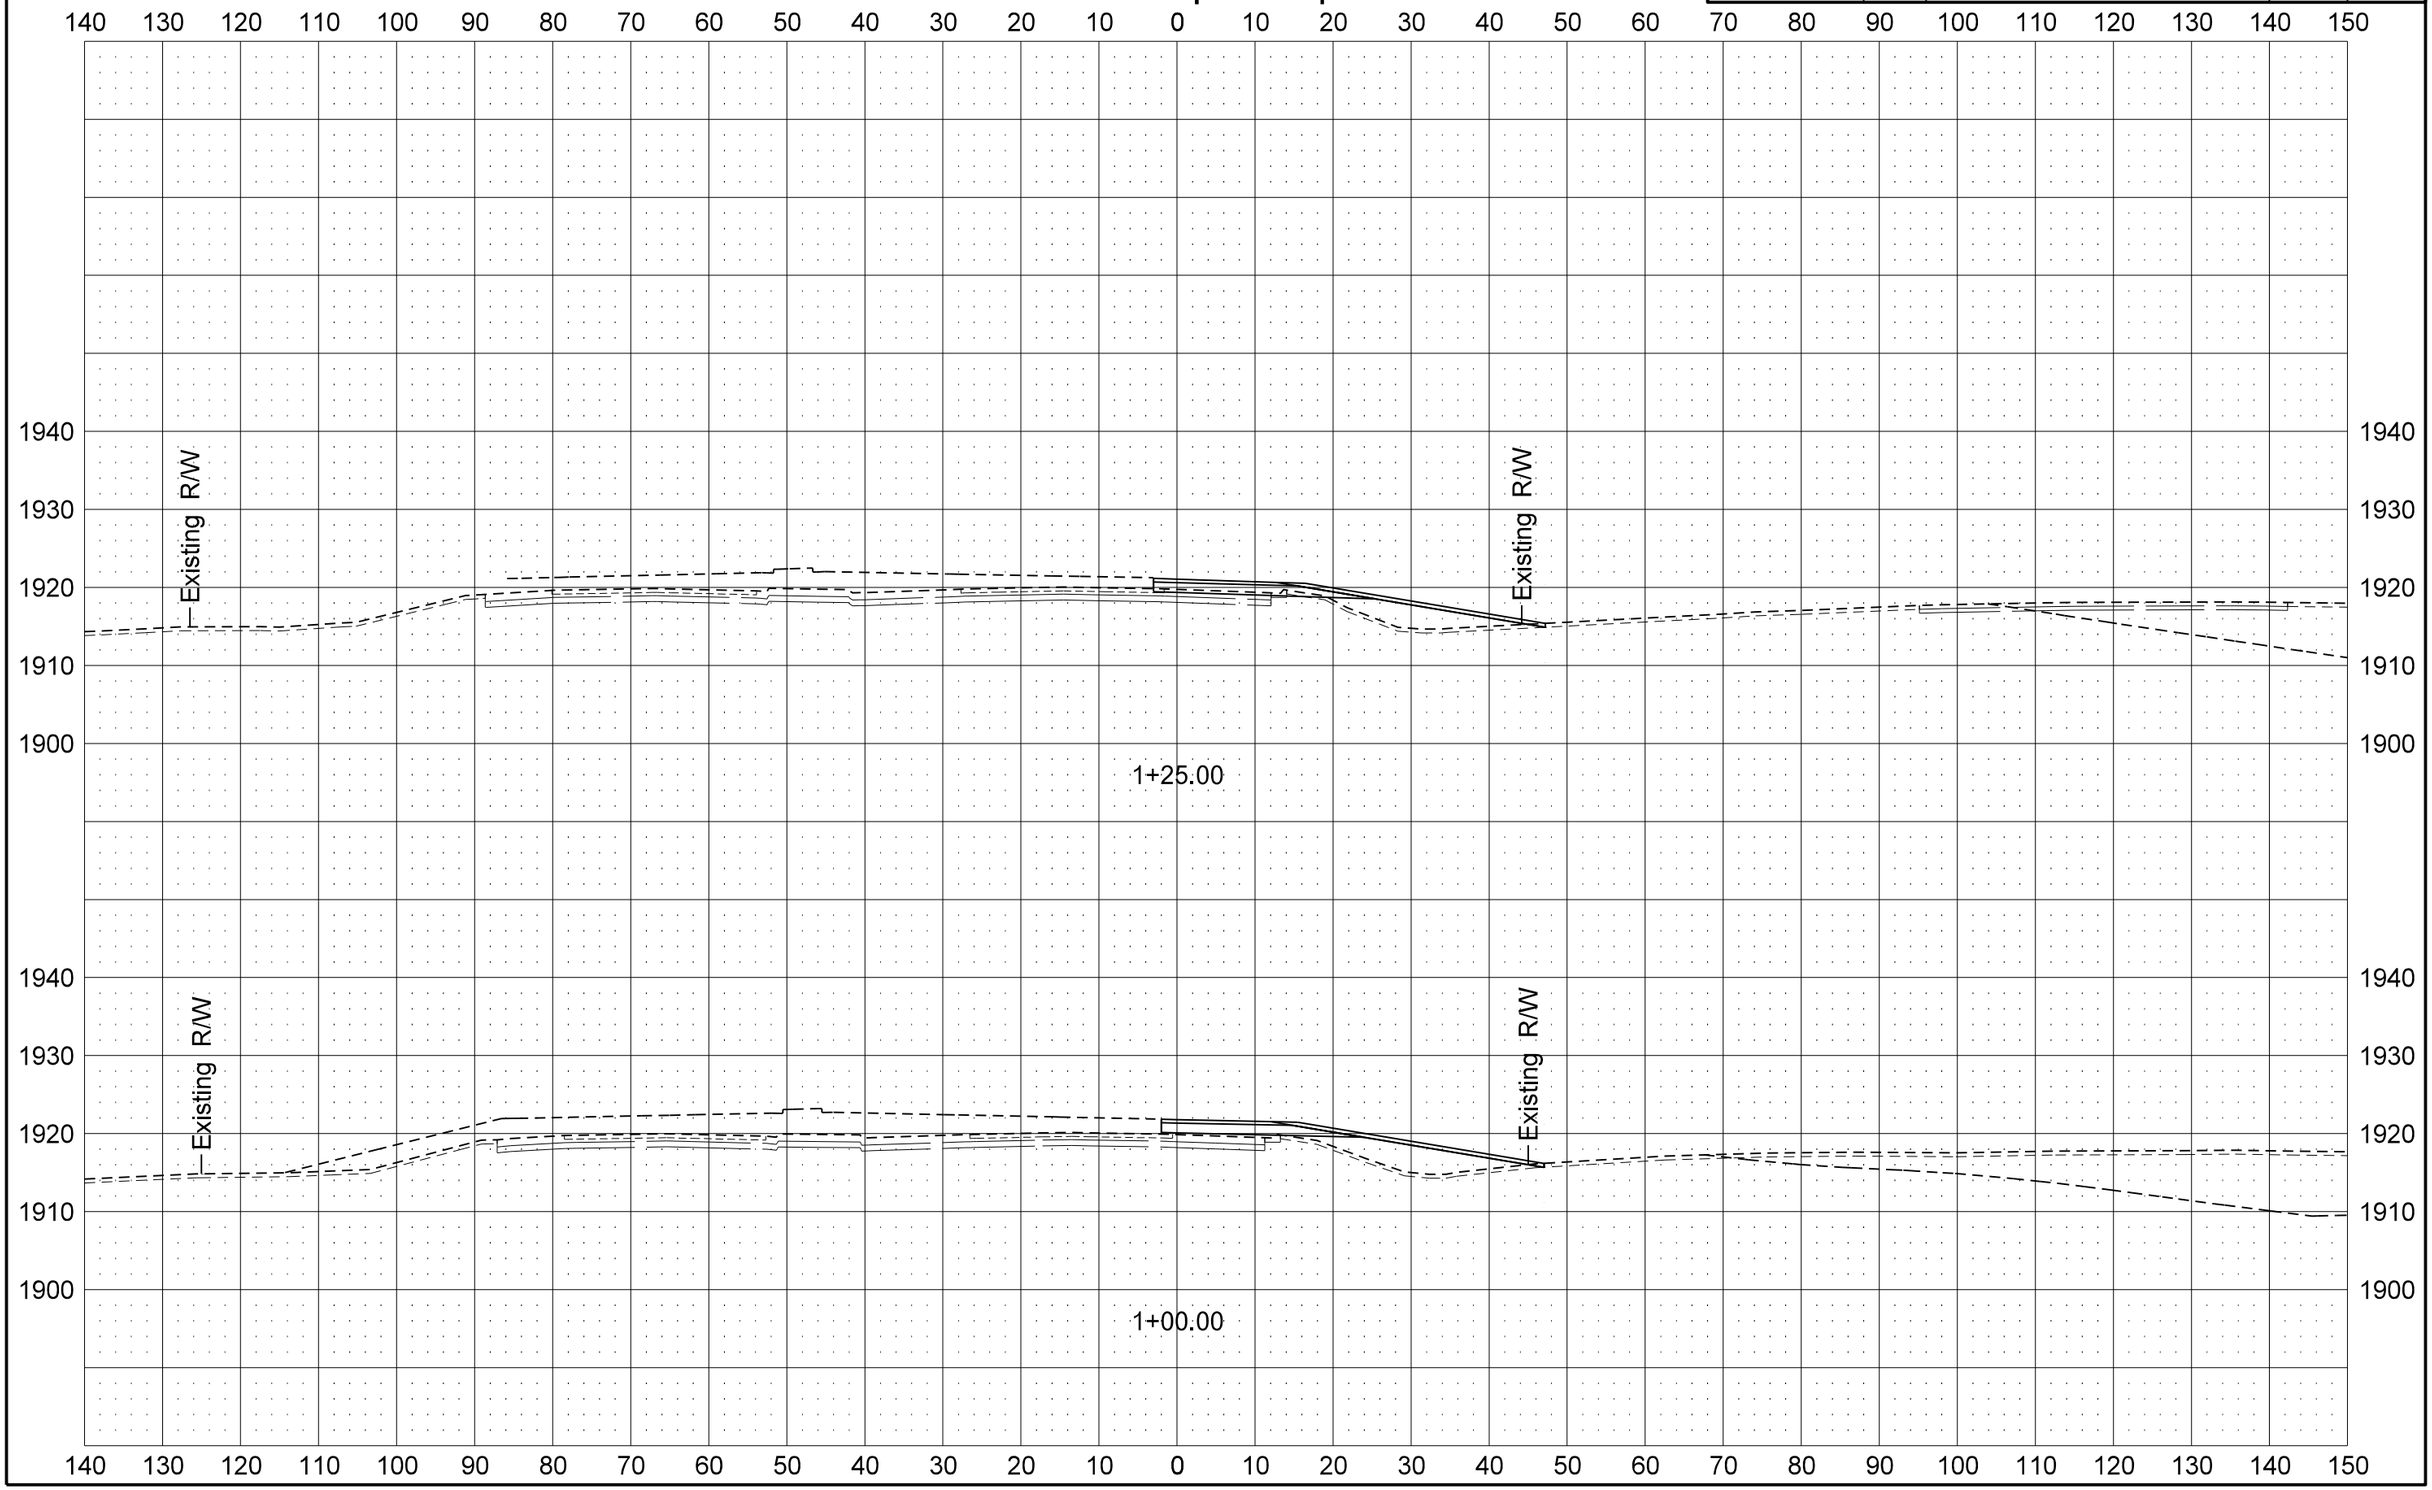

STATE	PROJECT NO.	SECTION NO.	SHEET NO.
ND	SOIA-7-002(130)019	200	68

US 2 Loop Ramp

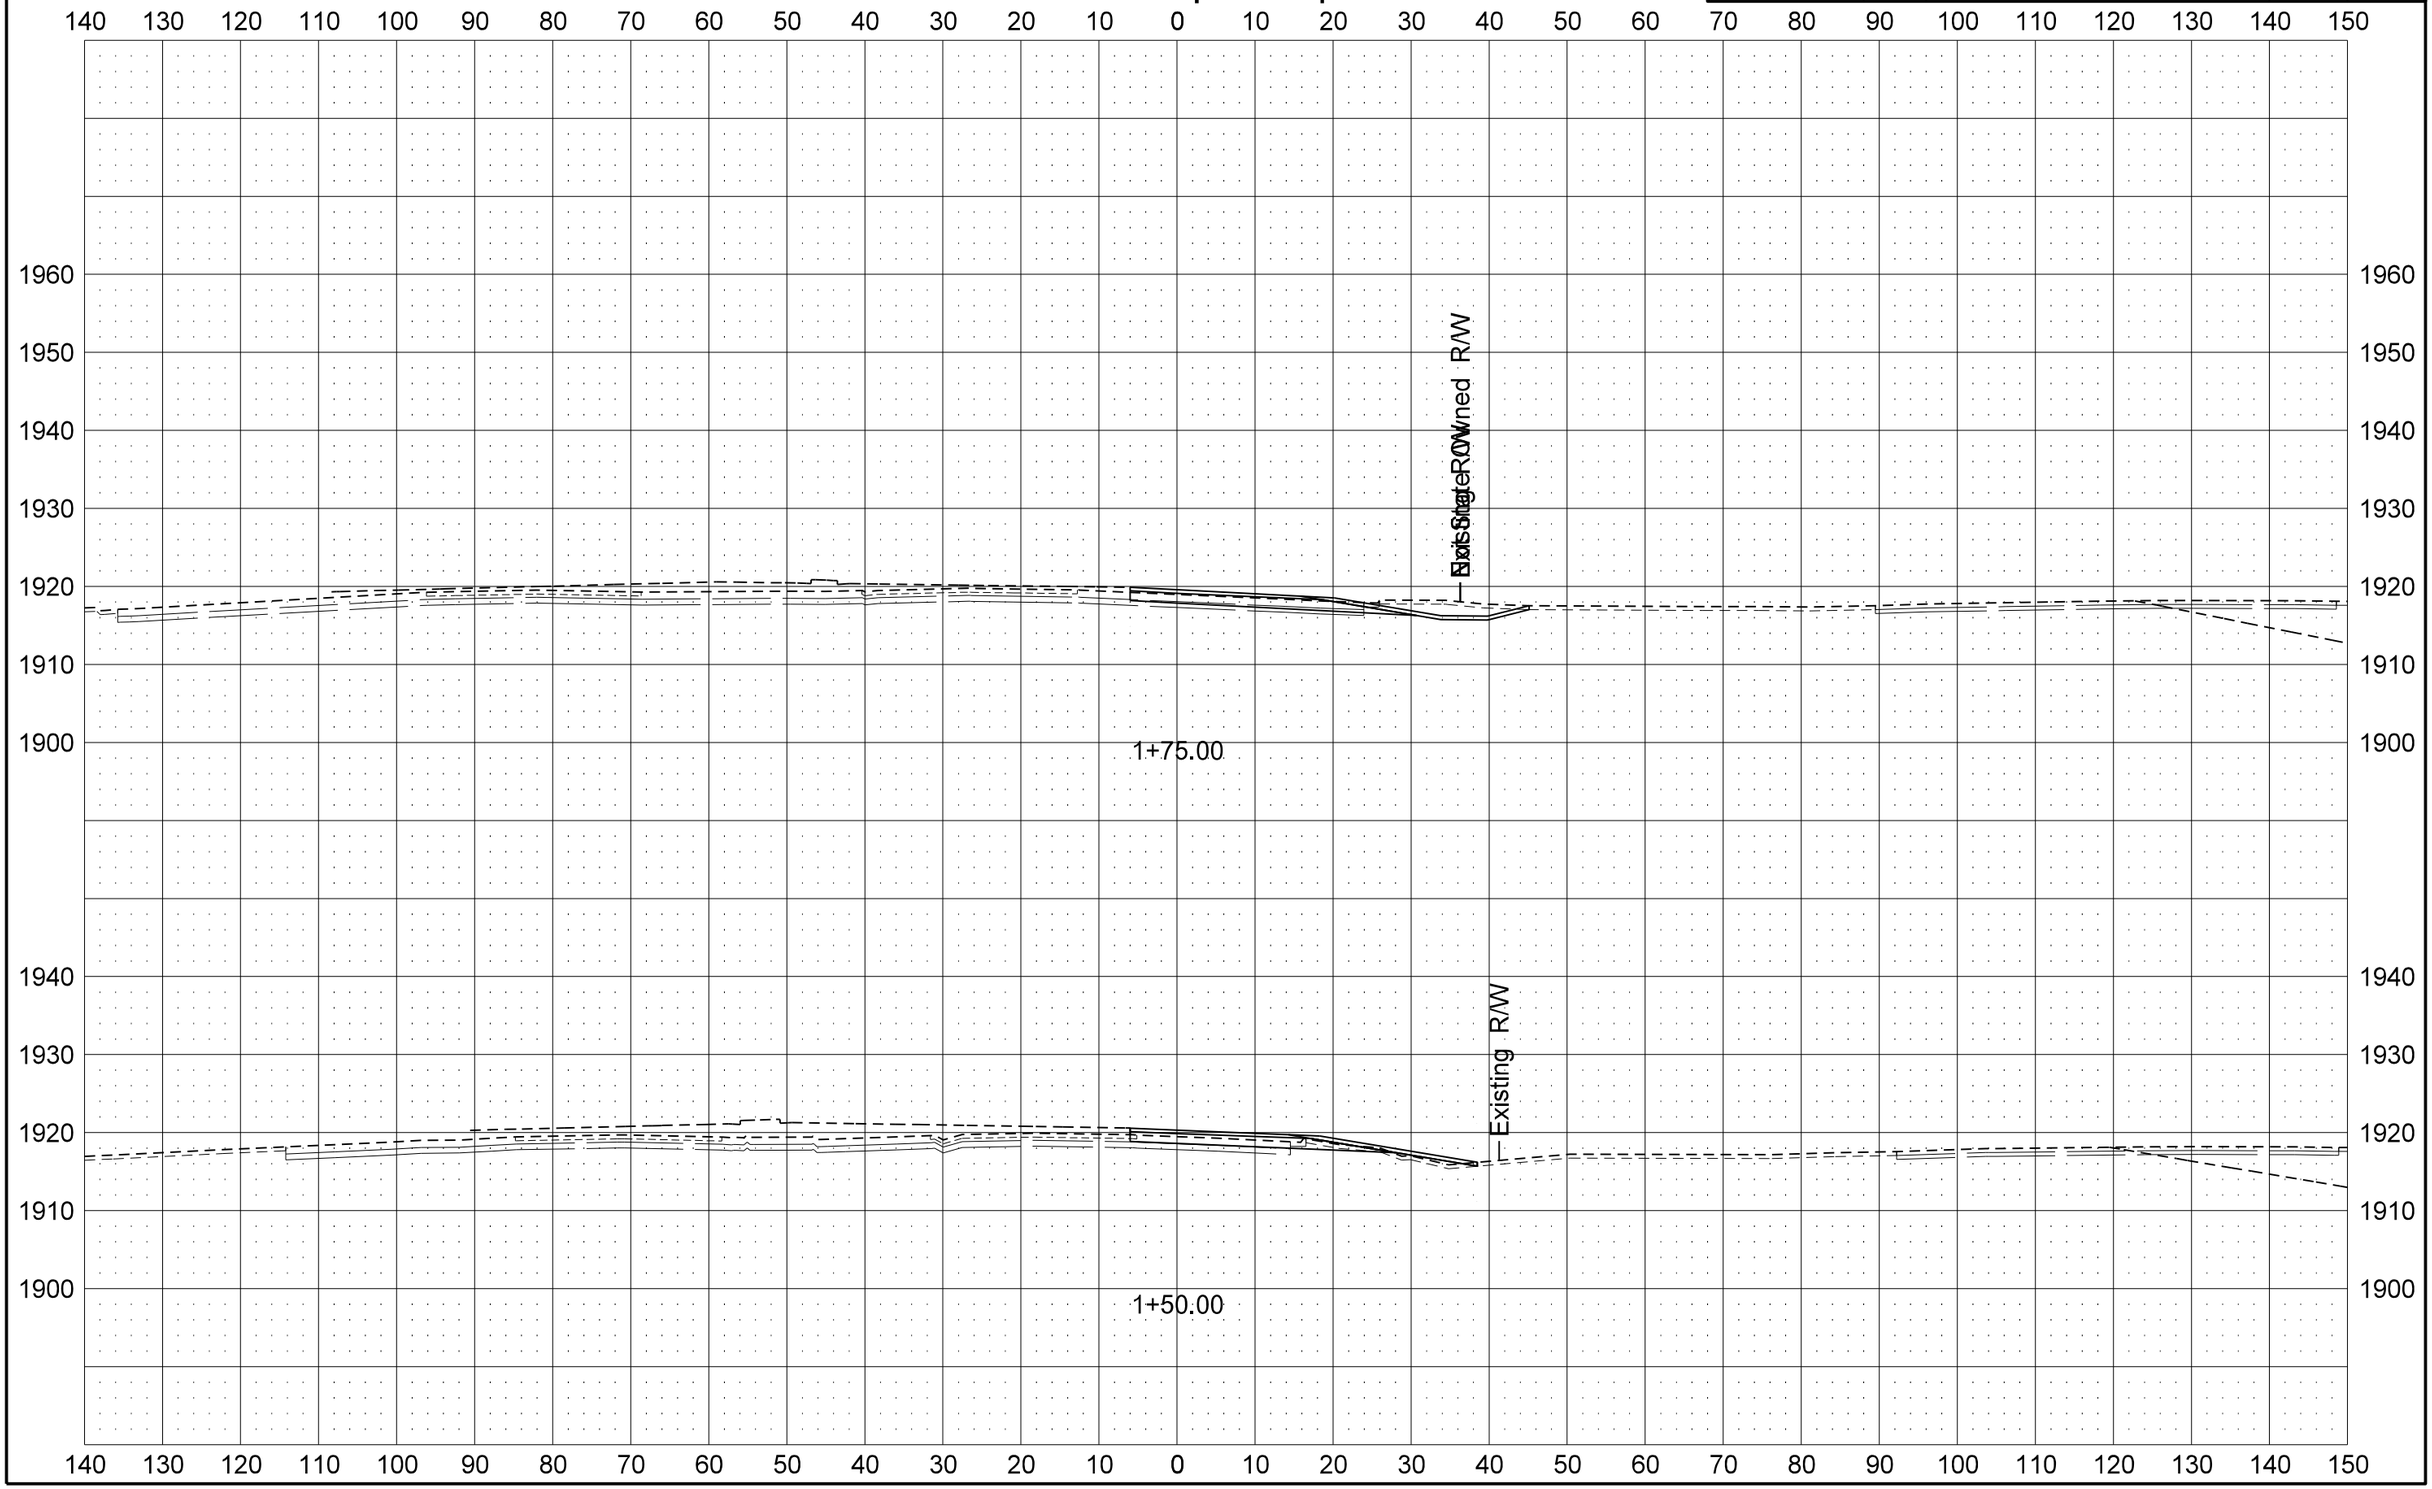

STATE	PROJECT NO.	SECTION NO.	SHEET NO.
ND	SOIA-7-002(130)019	200	69

US 2 Loop Ramp

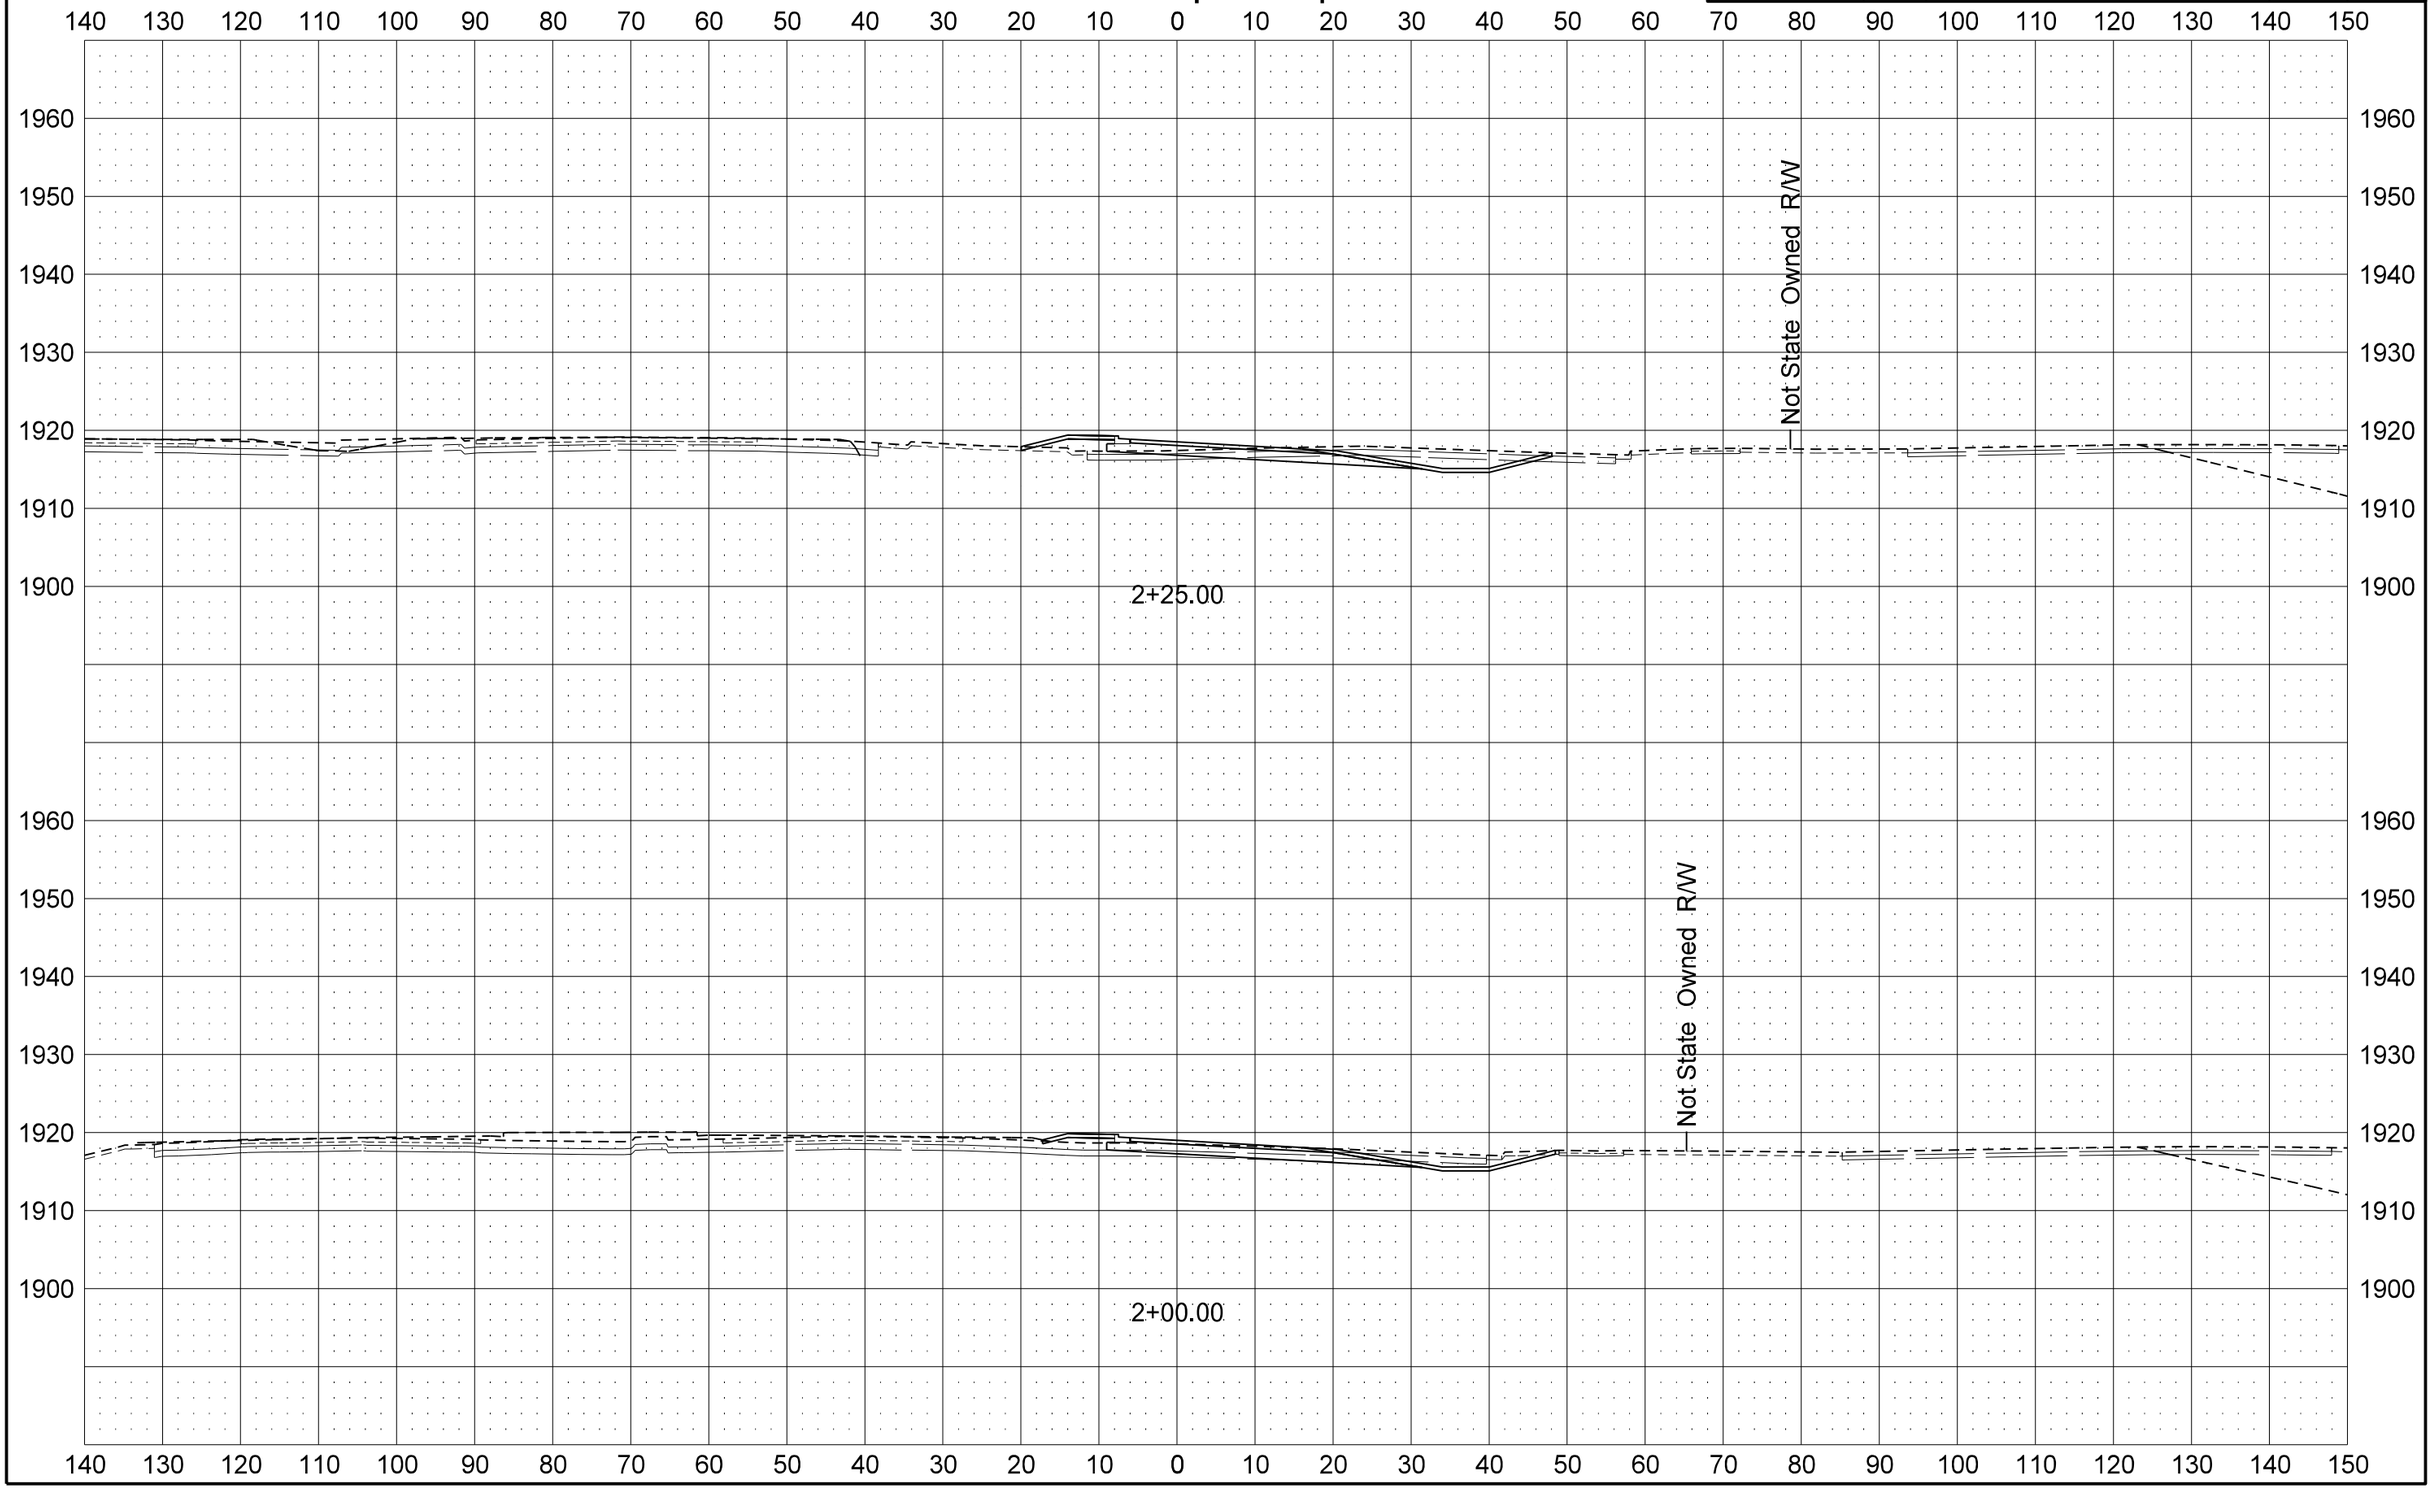

STATE	PROJECT NO.	SECTION NO.	SHEET NO.
ND	SOIA-7-002(130)019	200	70

US 2 Loop Ramp

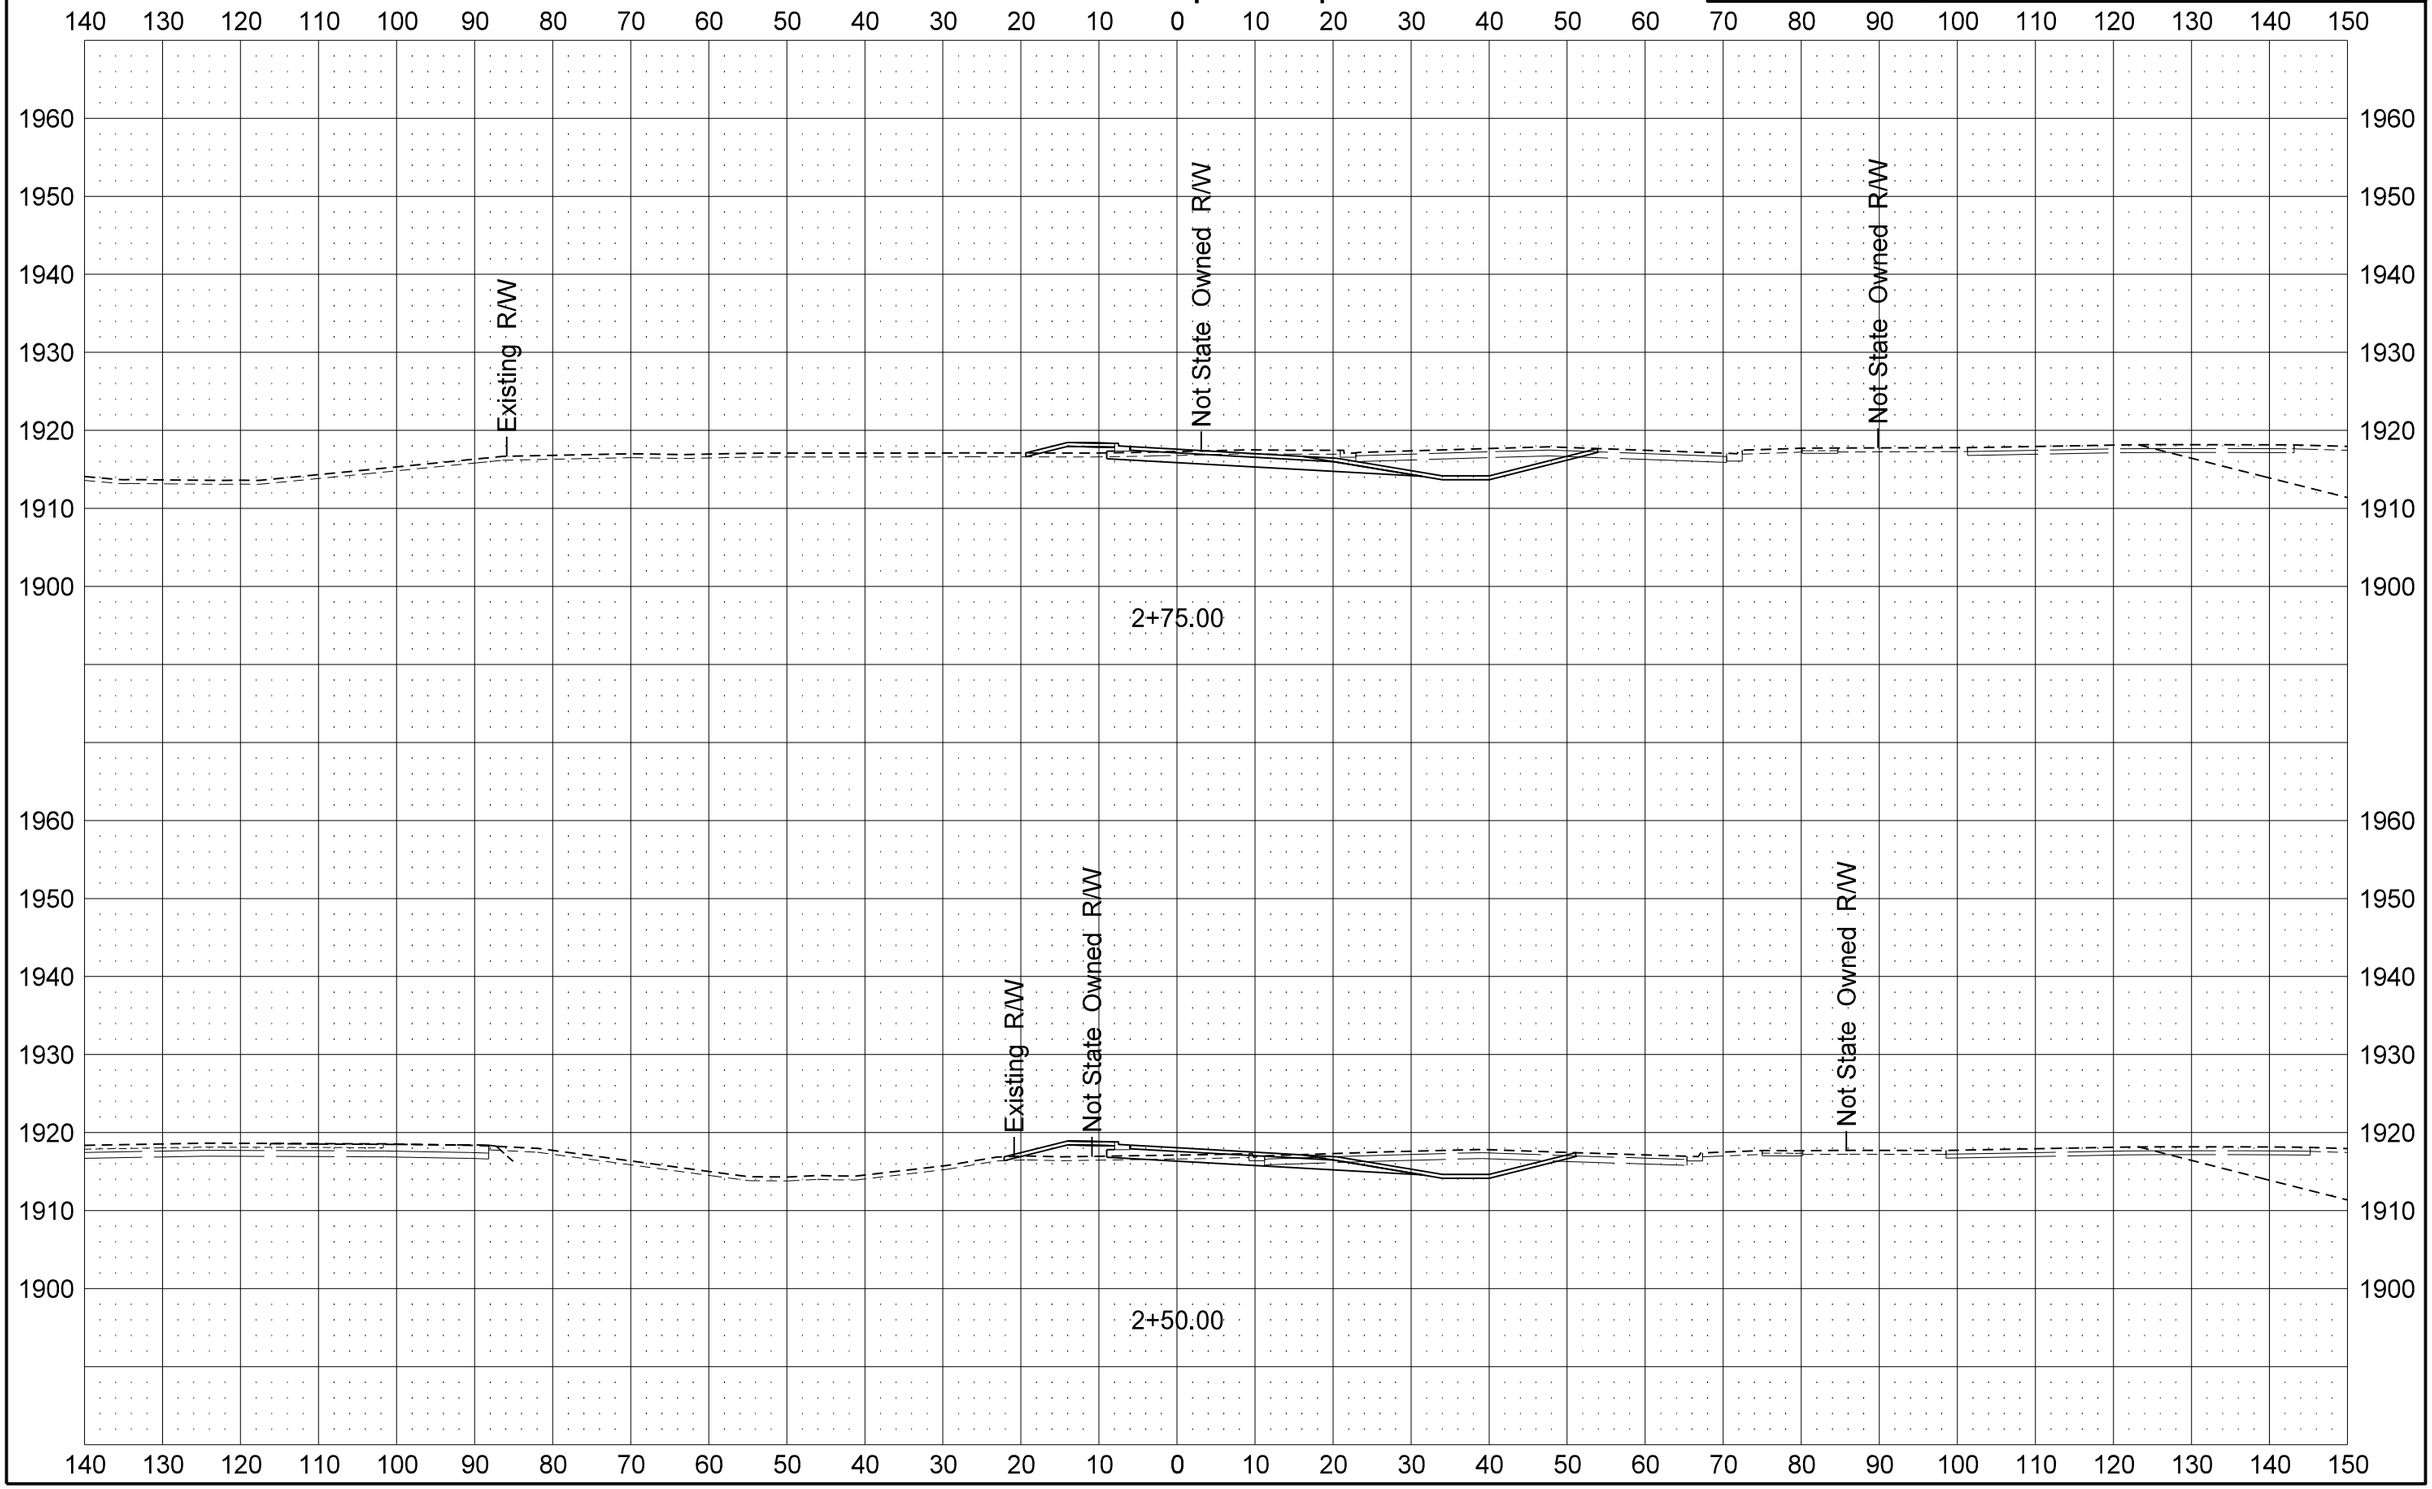

STATE	PROJECT NO.	SECTION NO.	SHEET NO.
ND	SOIA-7-002(130)019	200	71

US 2 Loop Ramp

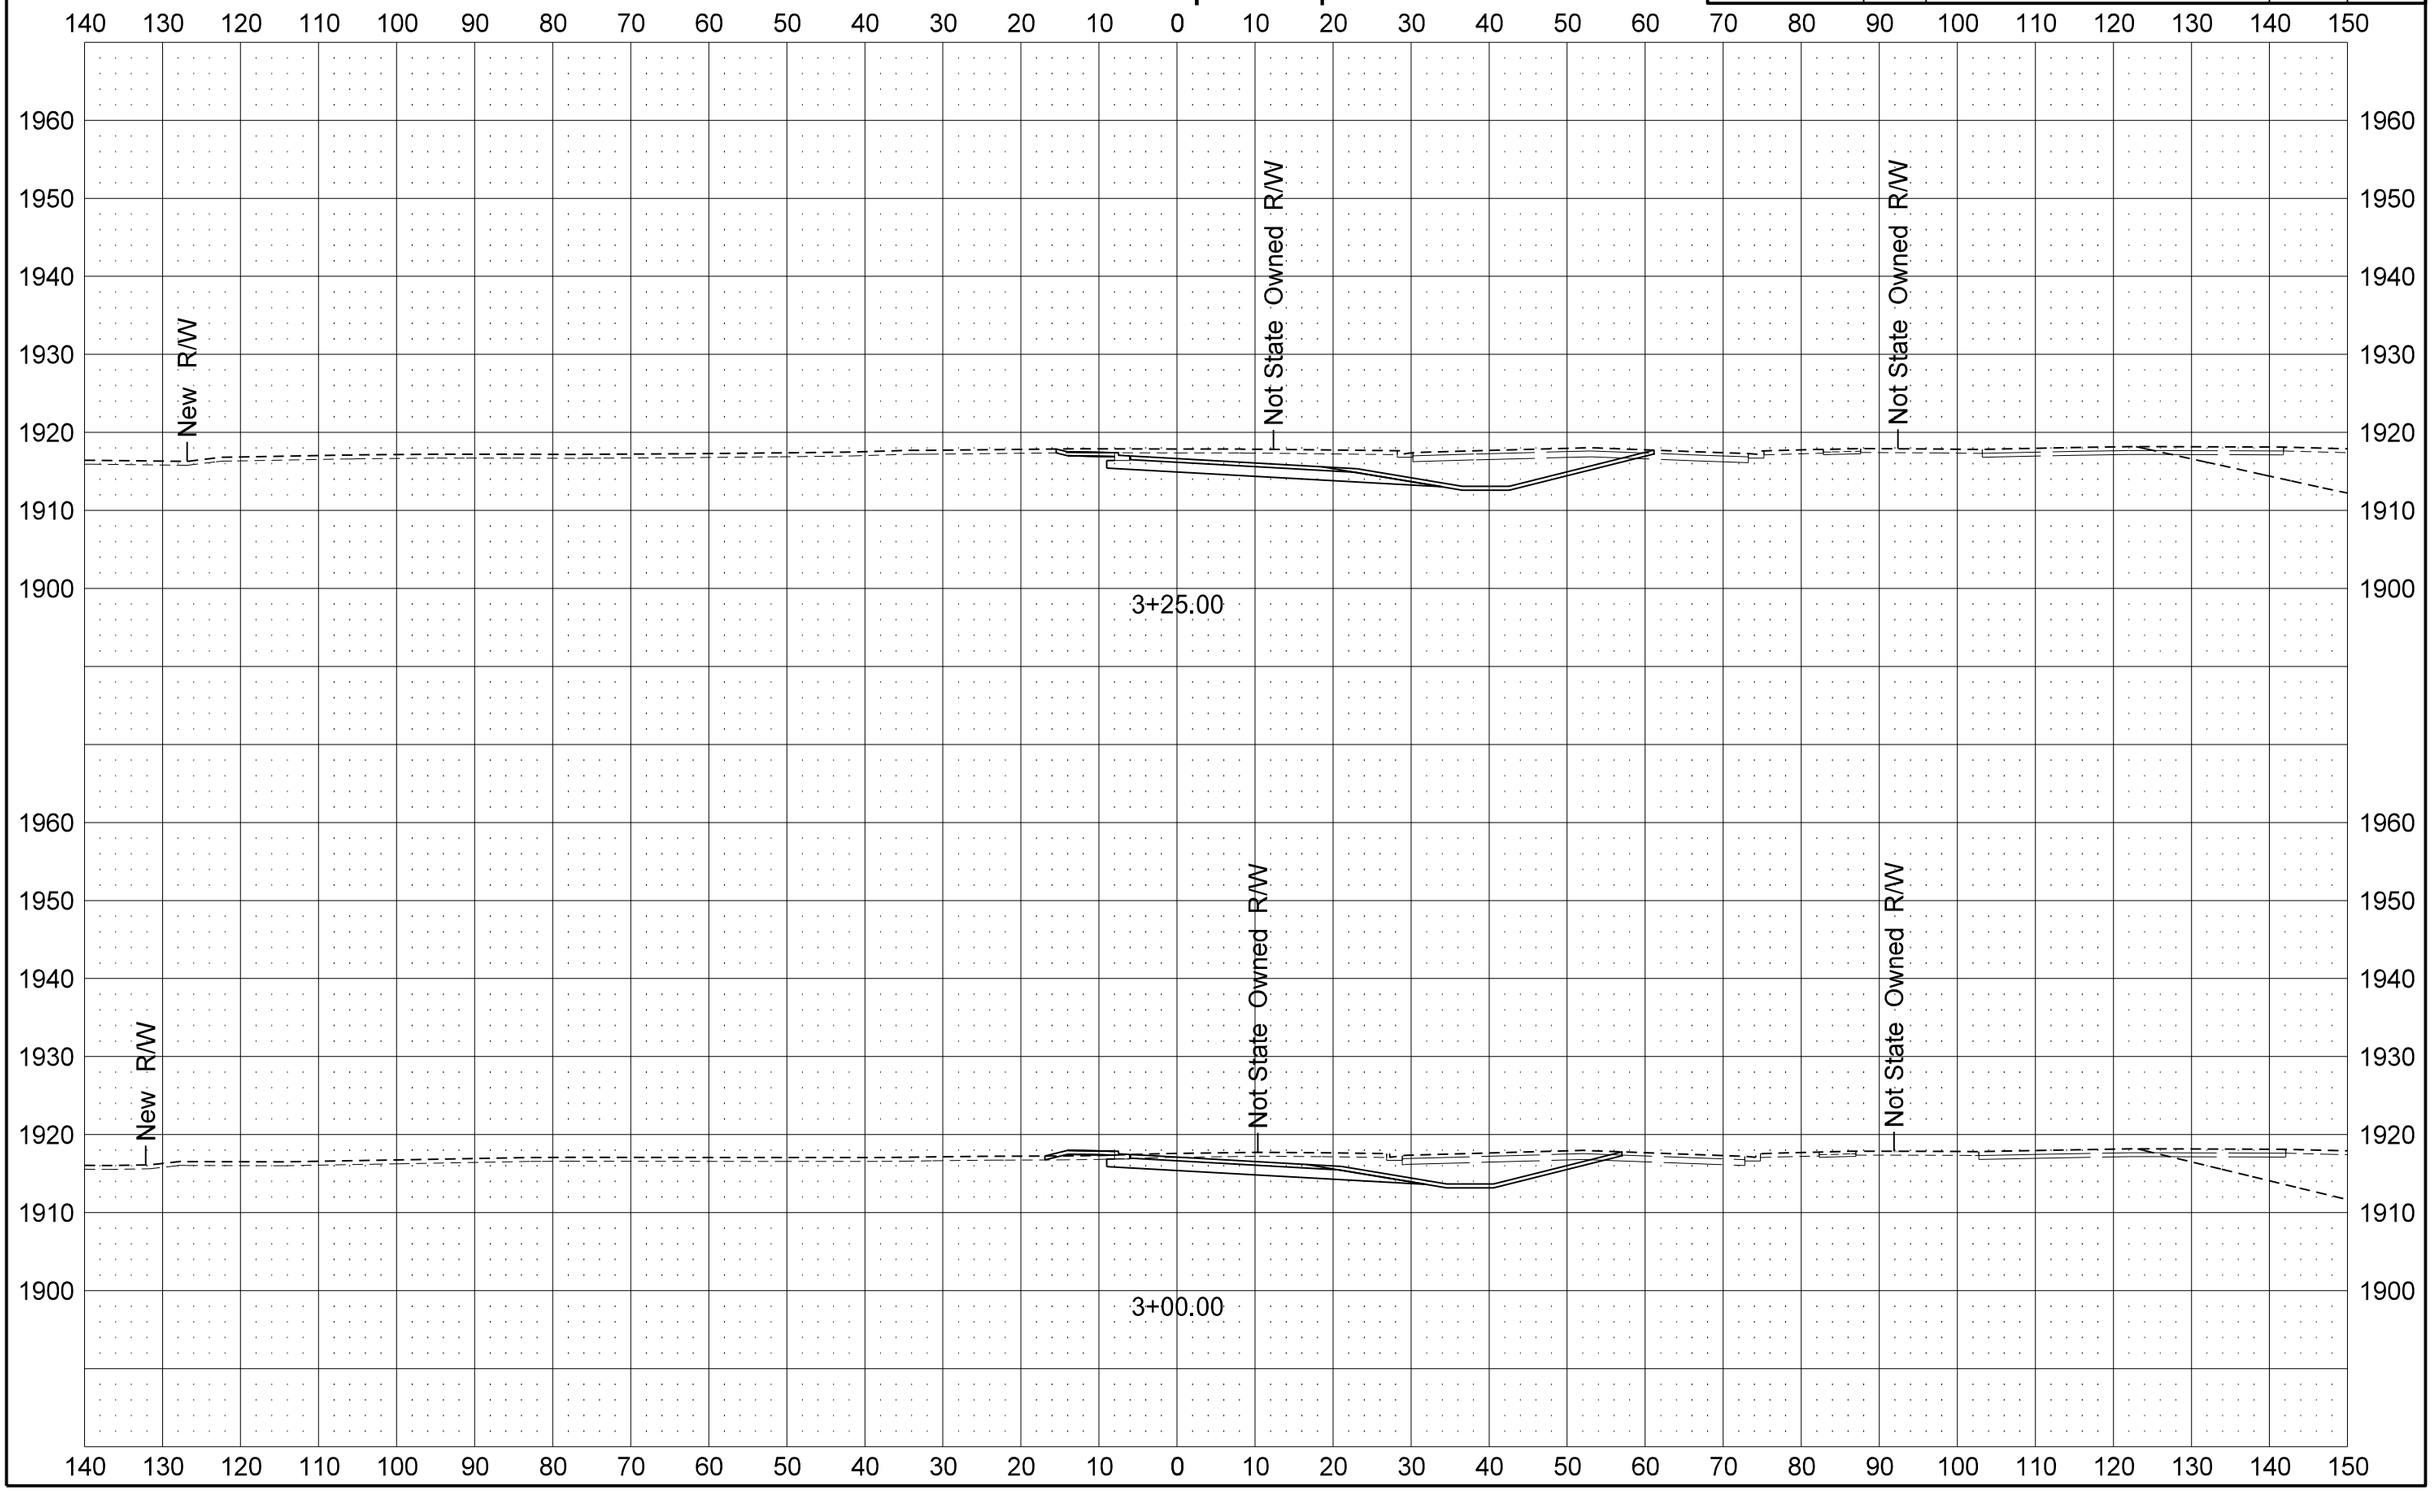

STATE	PROJECT NO.	SECTION NO.	SHEET NO.
ND	SOIA-7-002(130)019	200	72

US 2 Loop Ramp

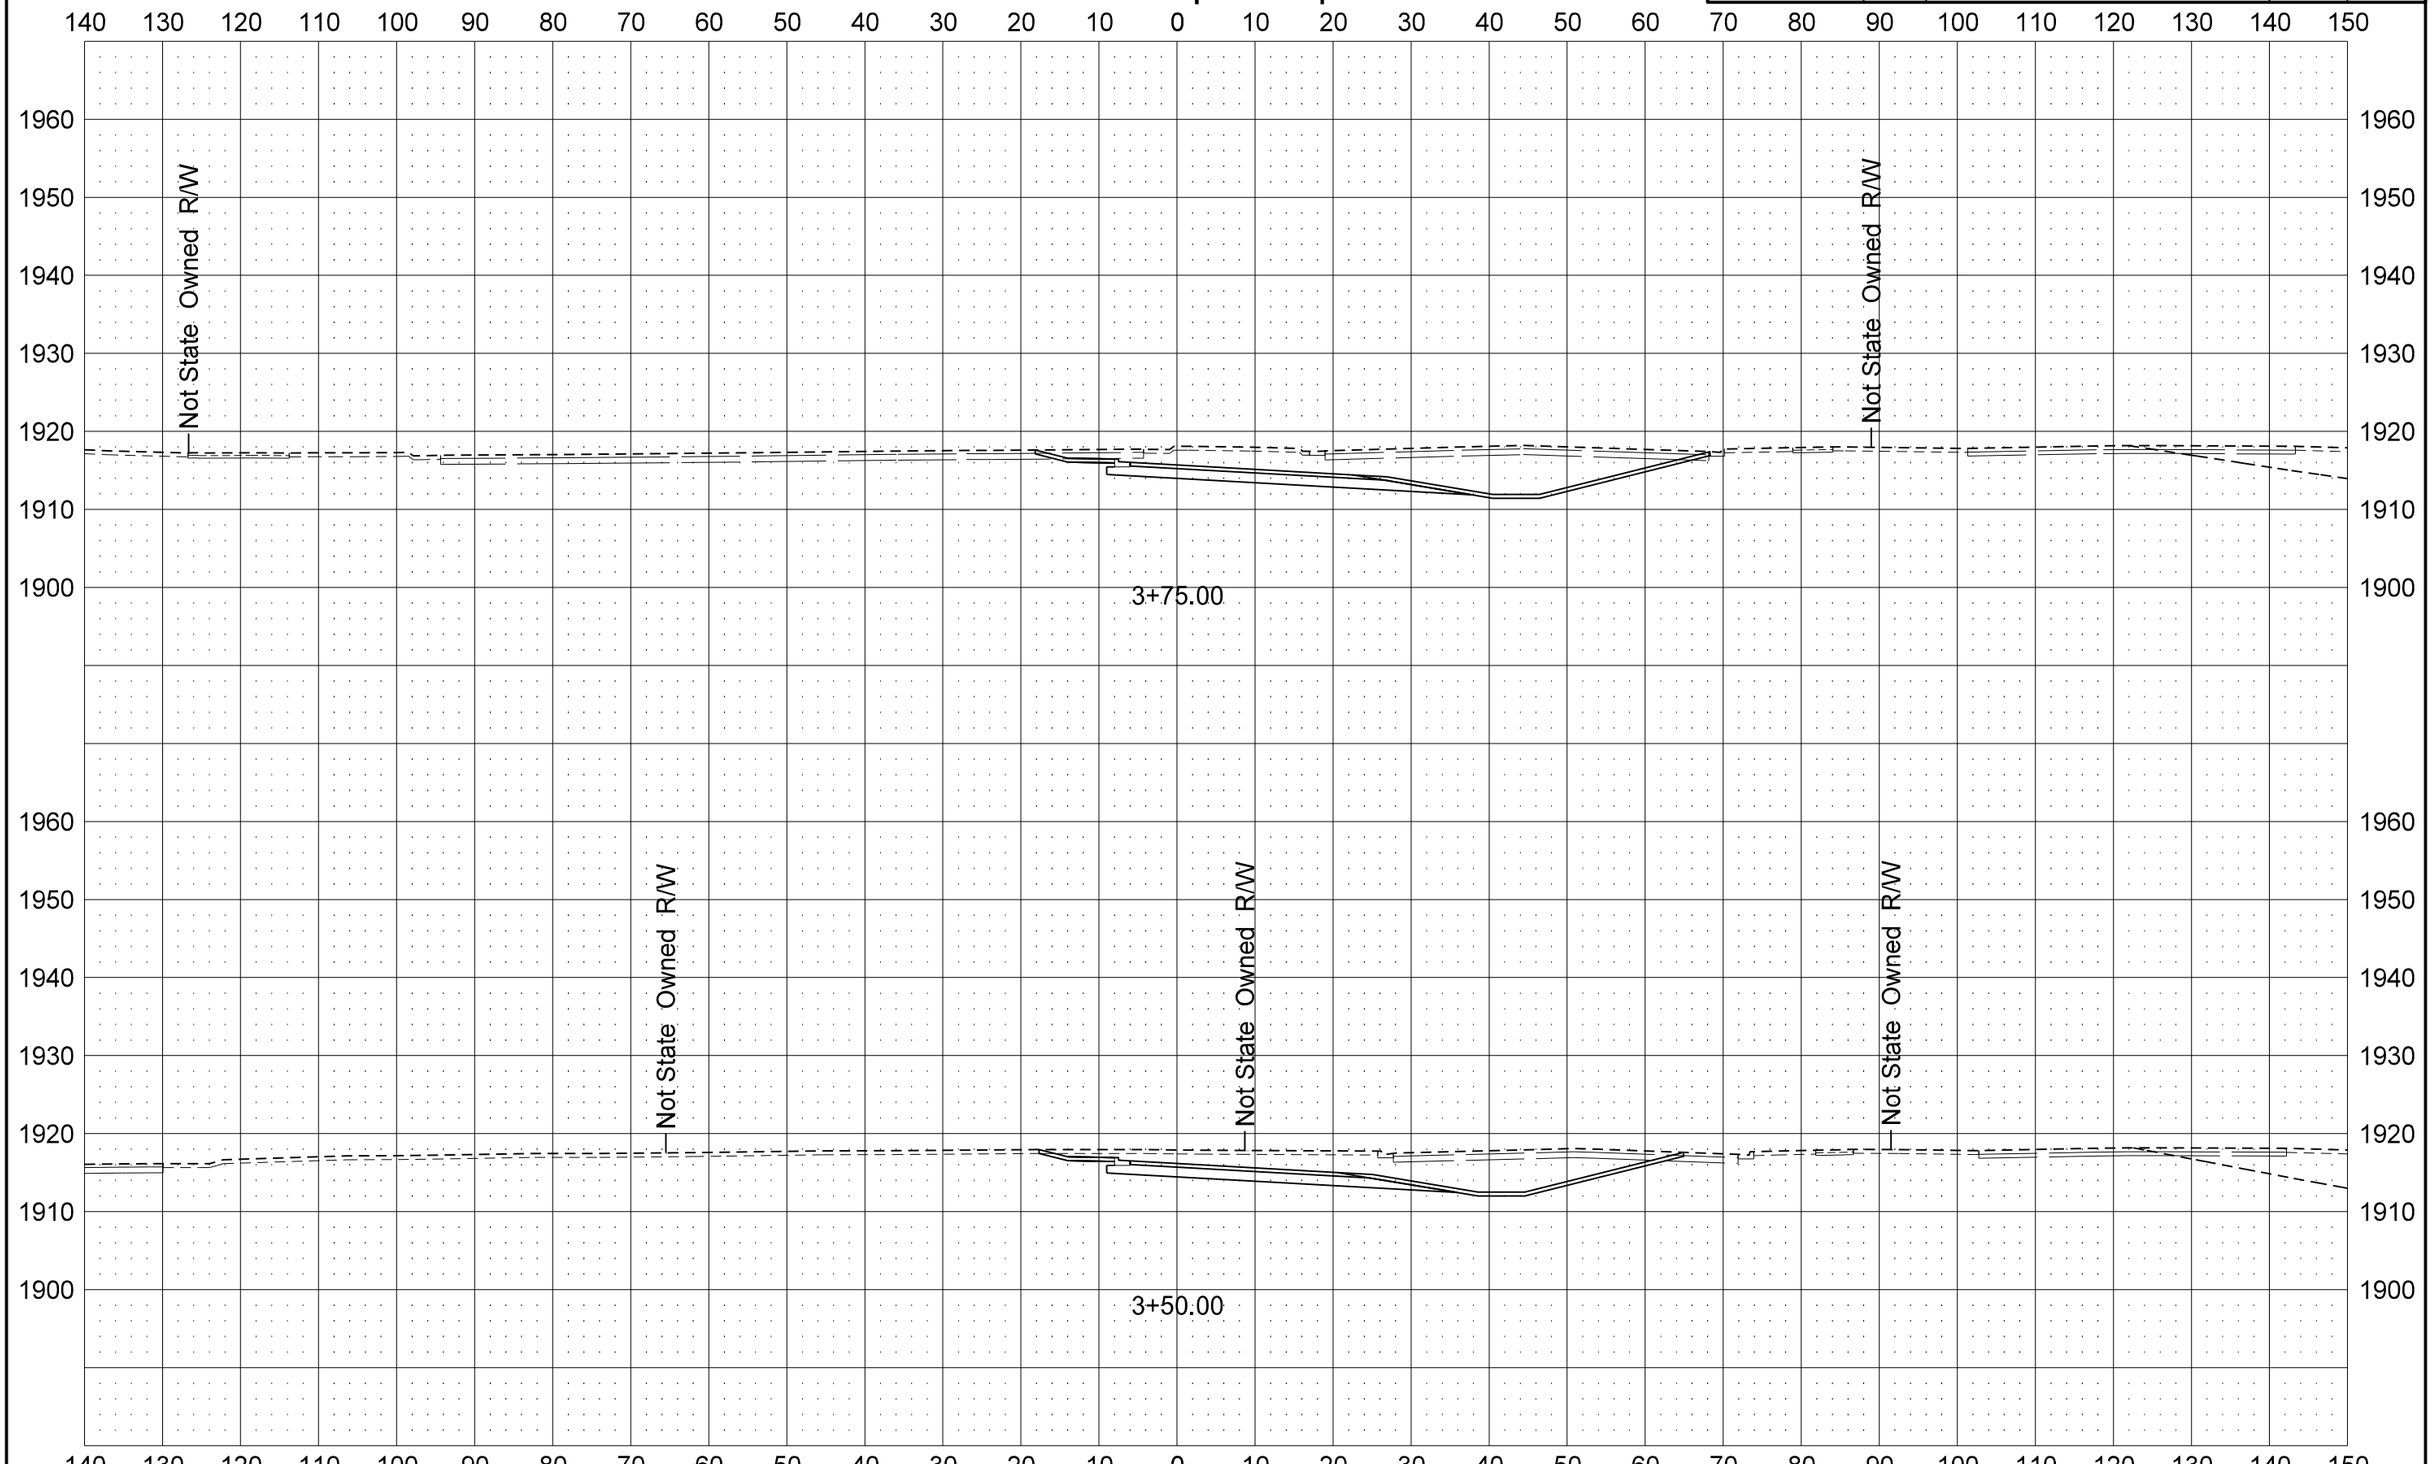

STATE	PROJECT NO.	SECTION NO.	SHEET NO.
ND	SOIA-7-002(130)019	200	73

US 2 Loop Ramp

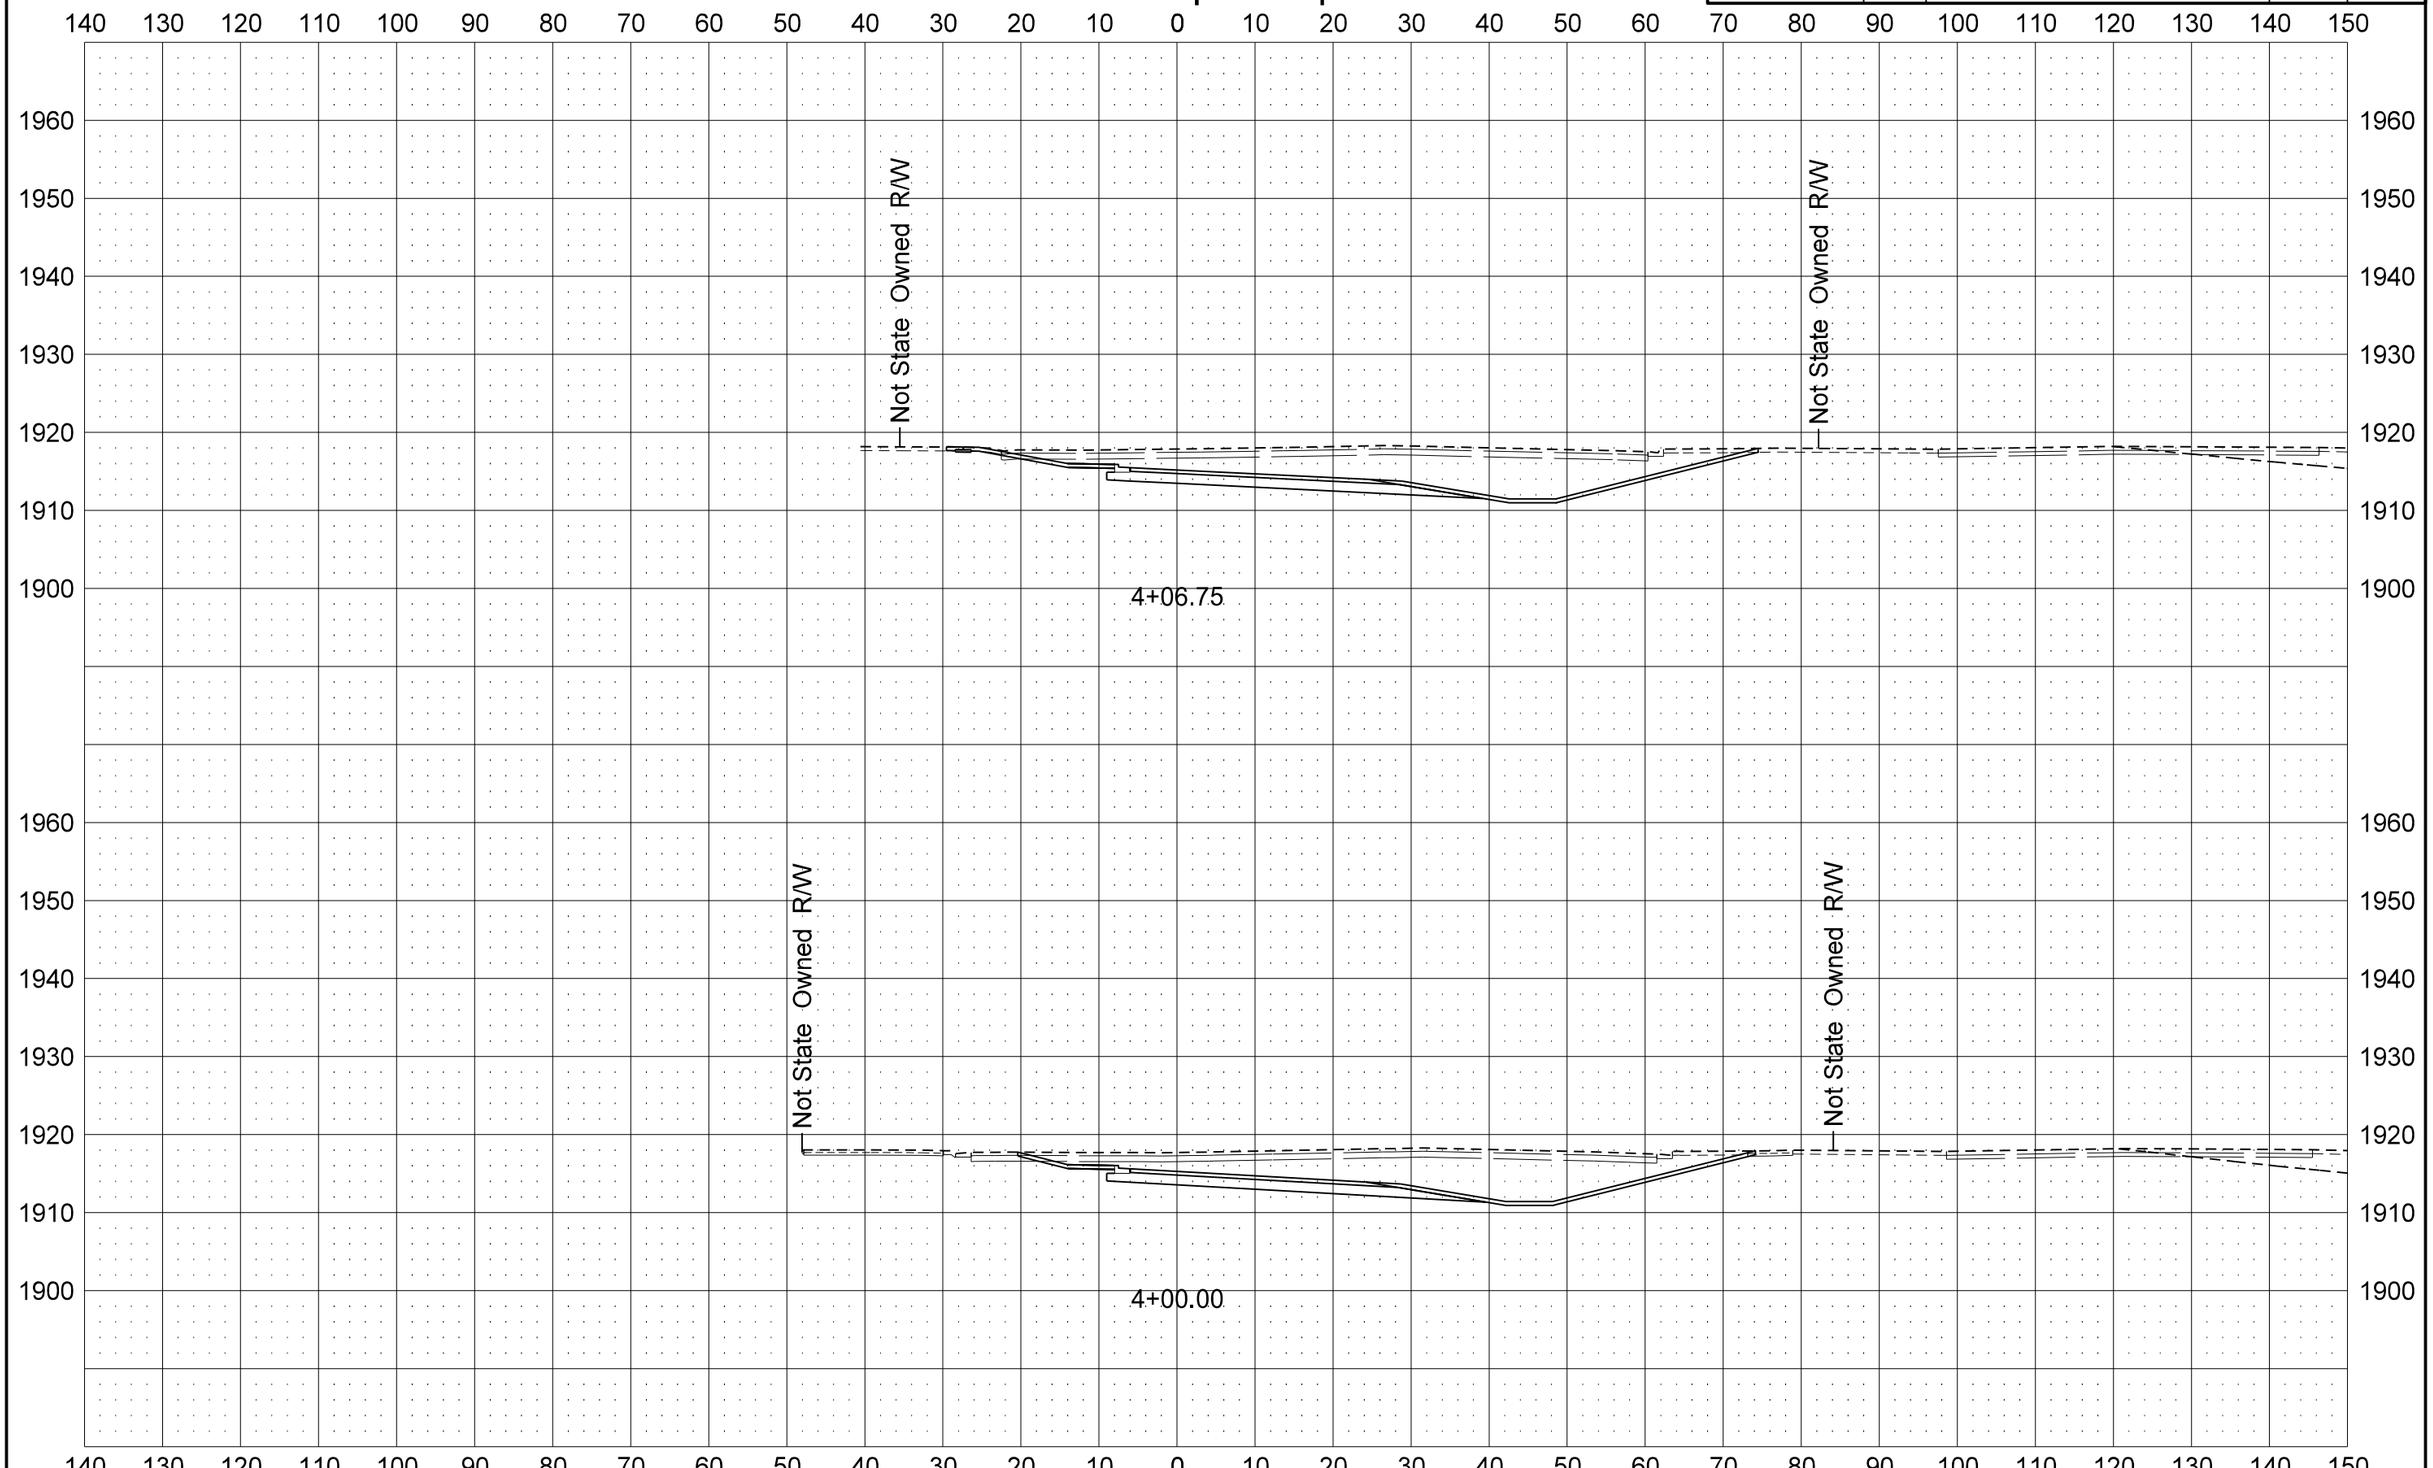

STATE	PROJECT NO.	SECTION NO.	SHEET NO.
ND	SOIA-7-002(130)019	200	74

US 2 Loop Ramp

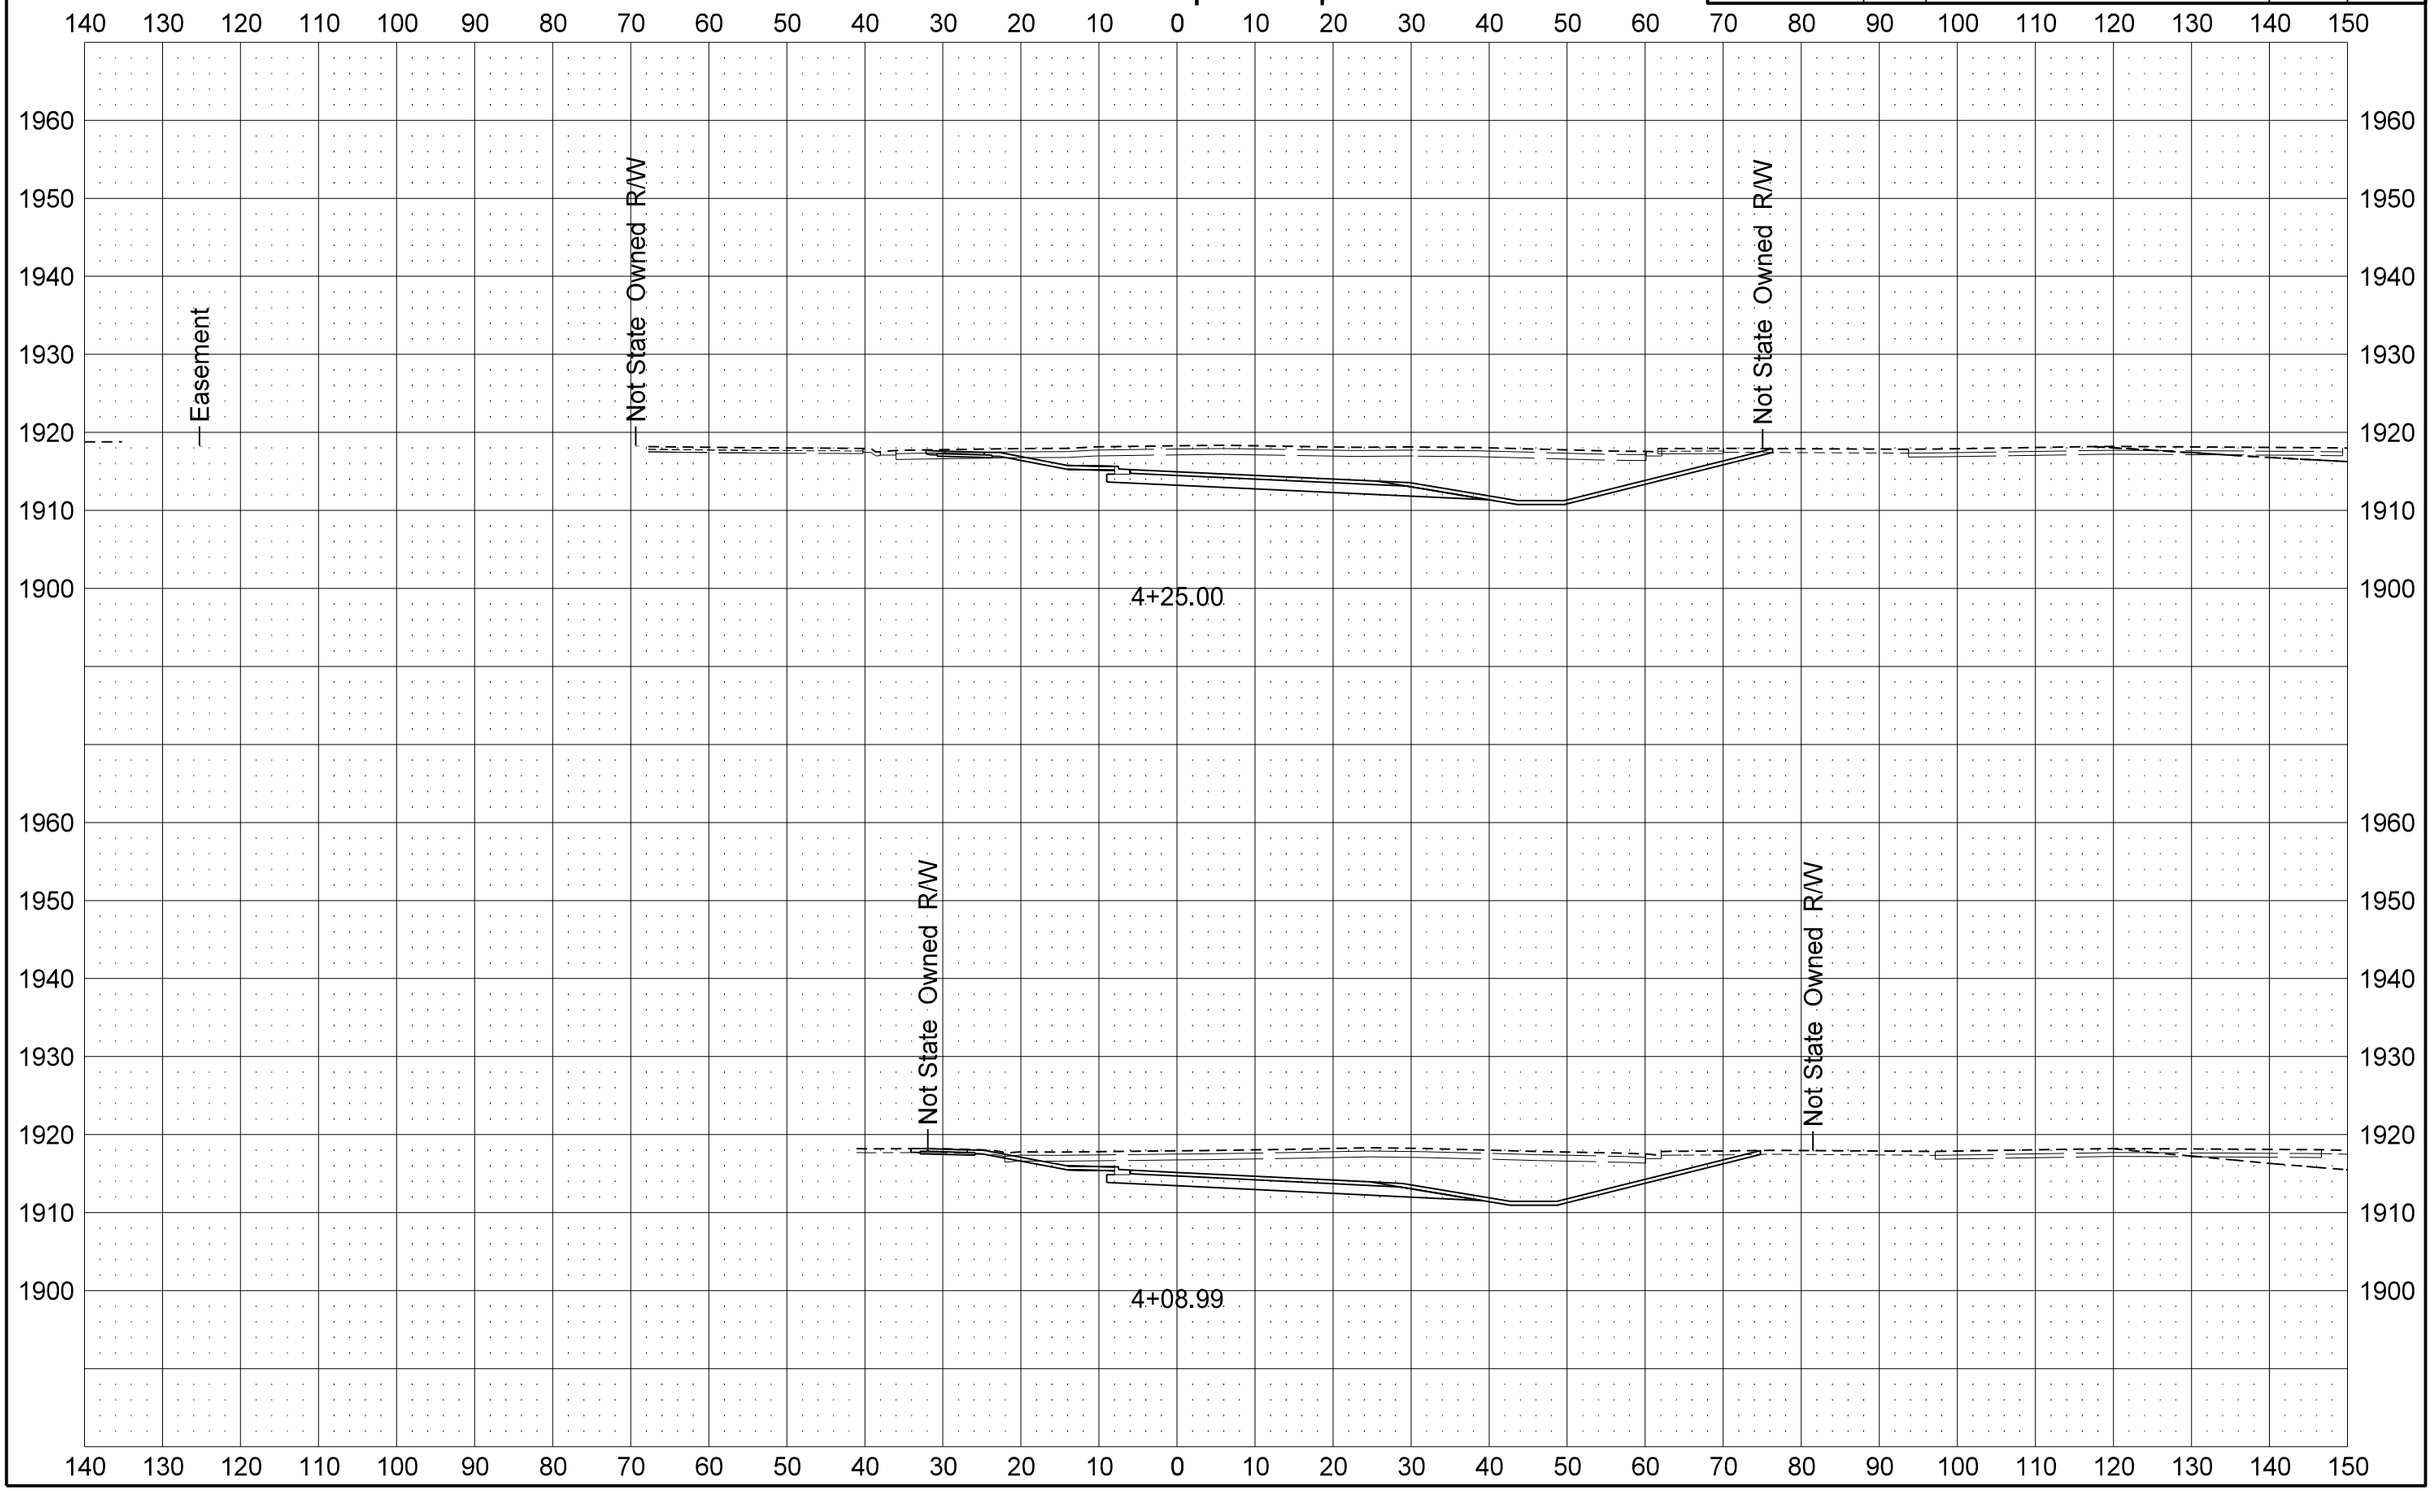

12/11/2013 1:46:23 PM dkieffer H:\Projects\7874\70002019.130\Design\Plan\200XS_Xsec_004_Loop.dgn

STATE	PROJECT NO.	SECTION NO.	SHEET NO.
ND	SOIA-7-002(130)019	200	75

US 2 Loop Ramp

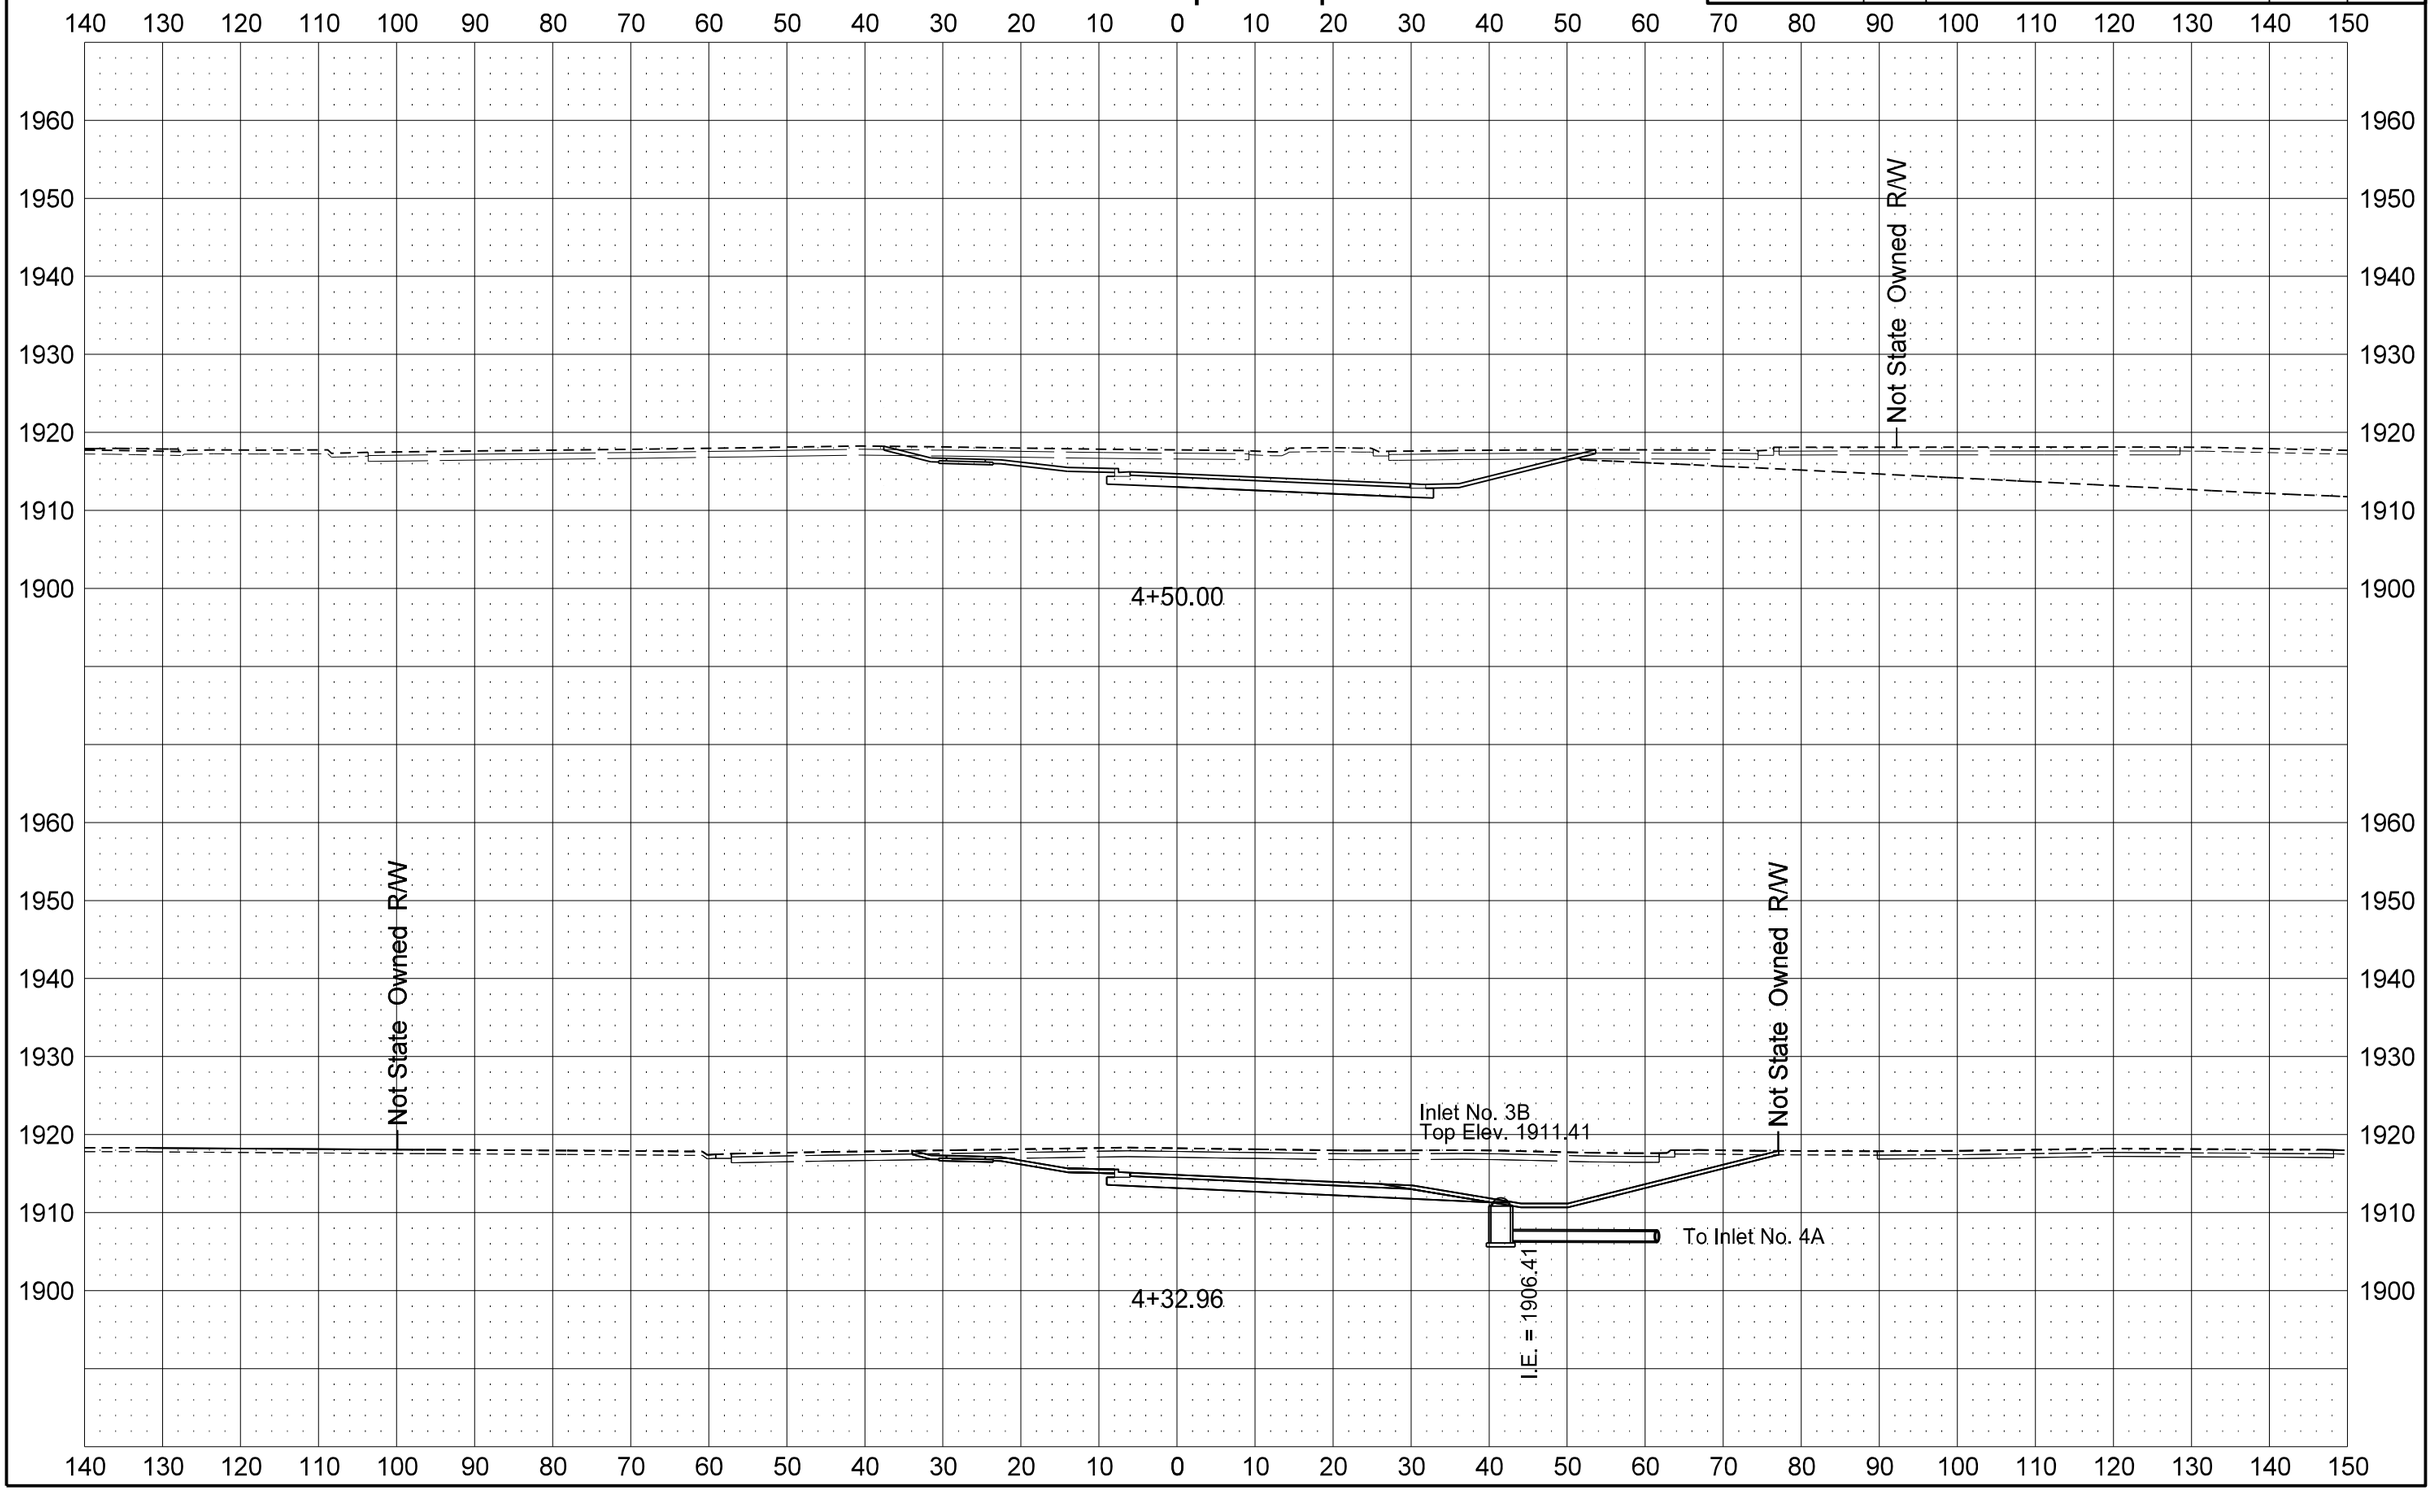

STATE	PROJECT NO.	SECTION NO.	SHEET NO.
ND	SOIA-7-002(130)019	200	76

US 2 Loop Ramp

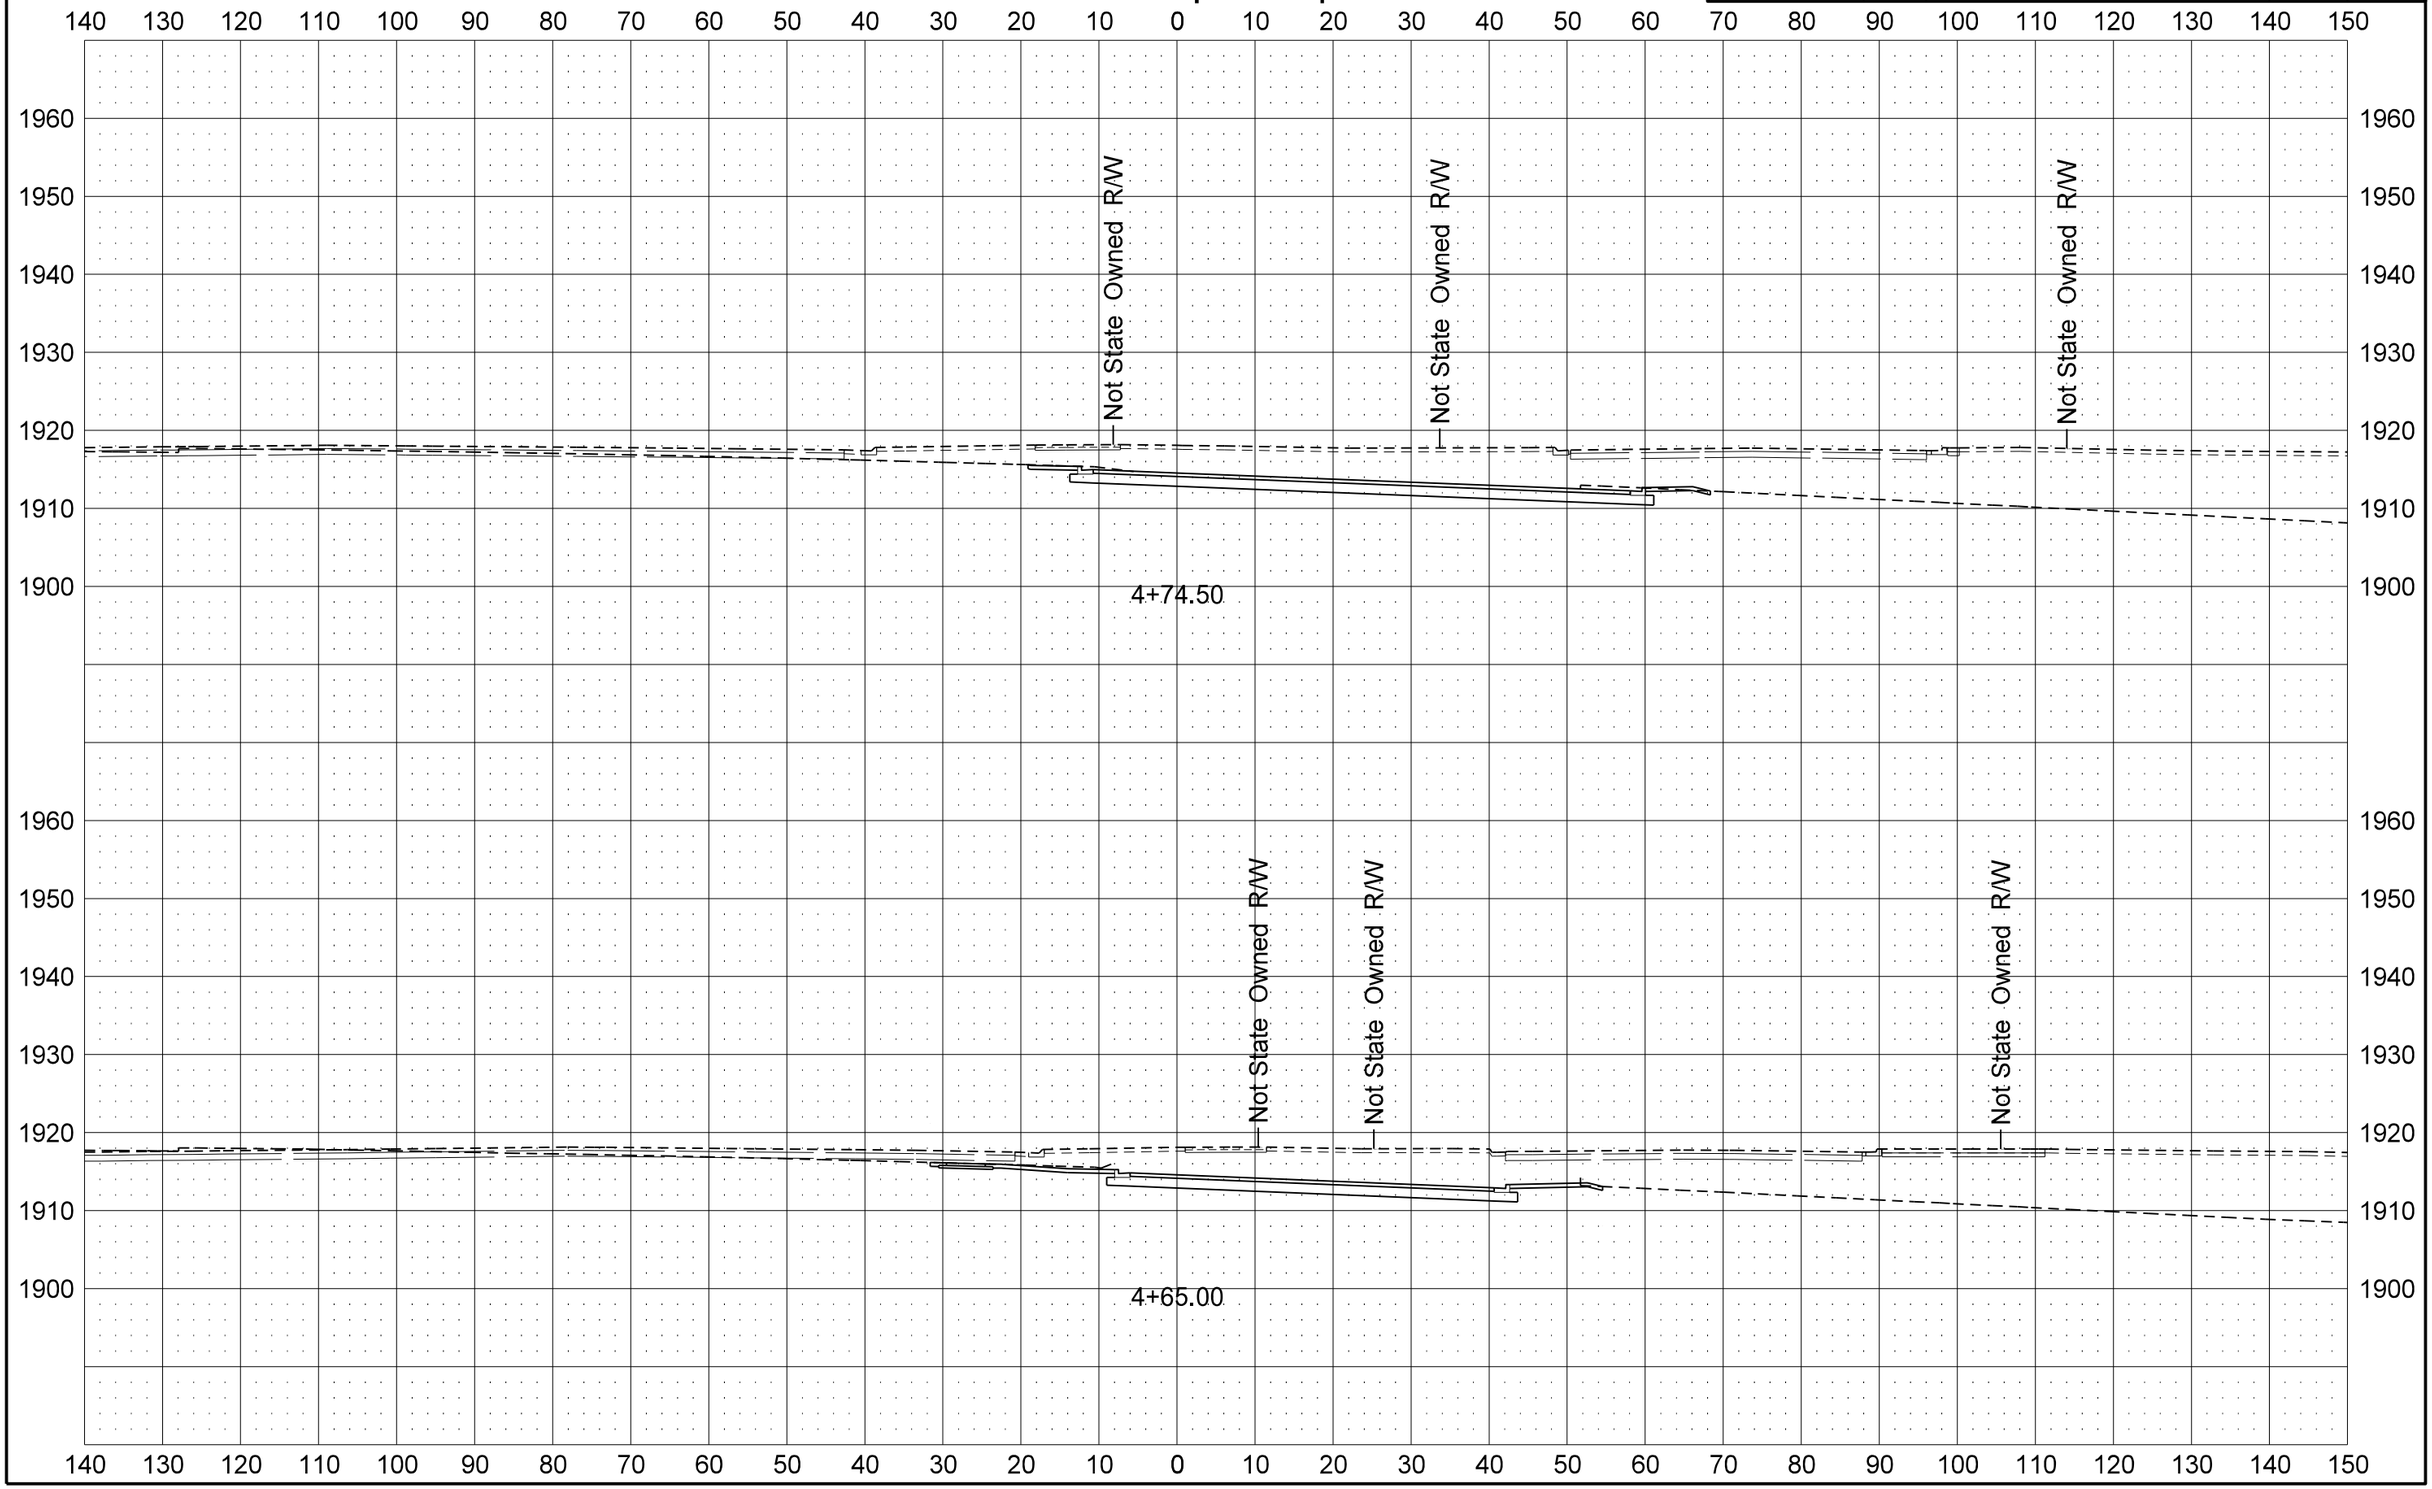

STATE	PROJECT NO.	SECTION NO.	SHEET NO.
ND	SOIA-7-002(130)019	200	77

18th St

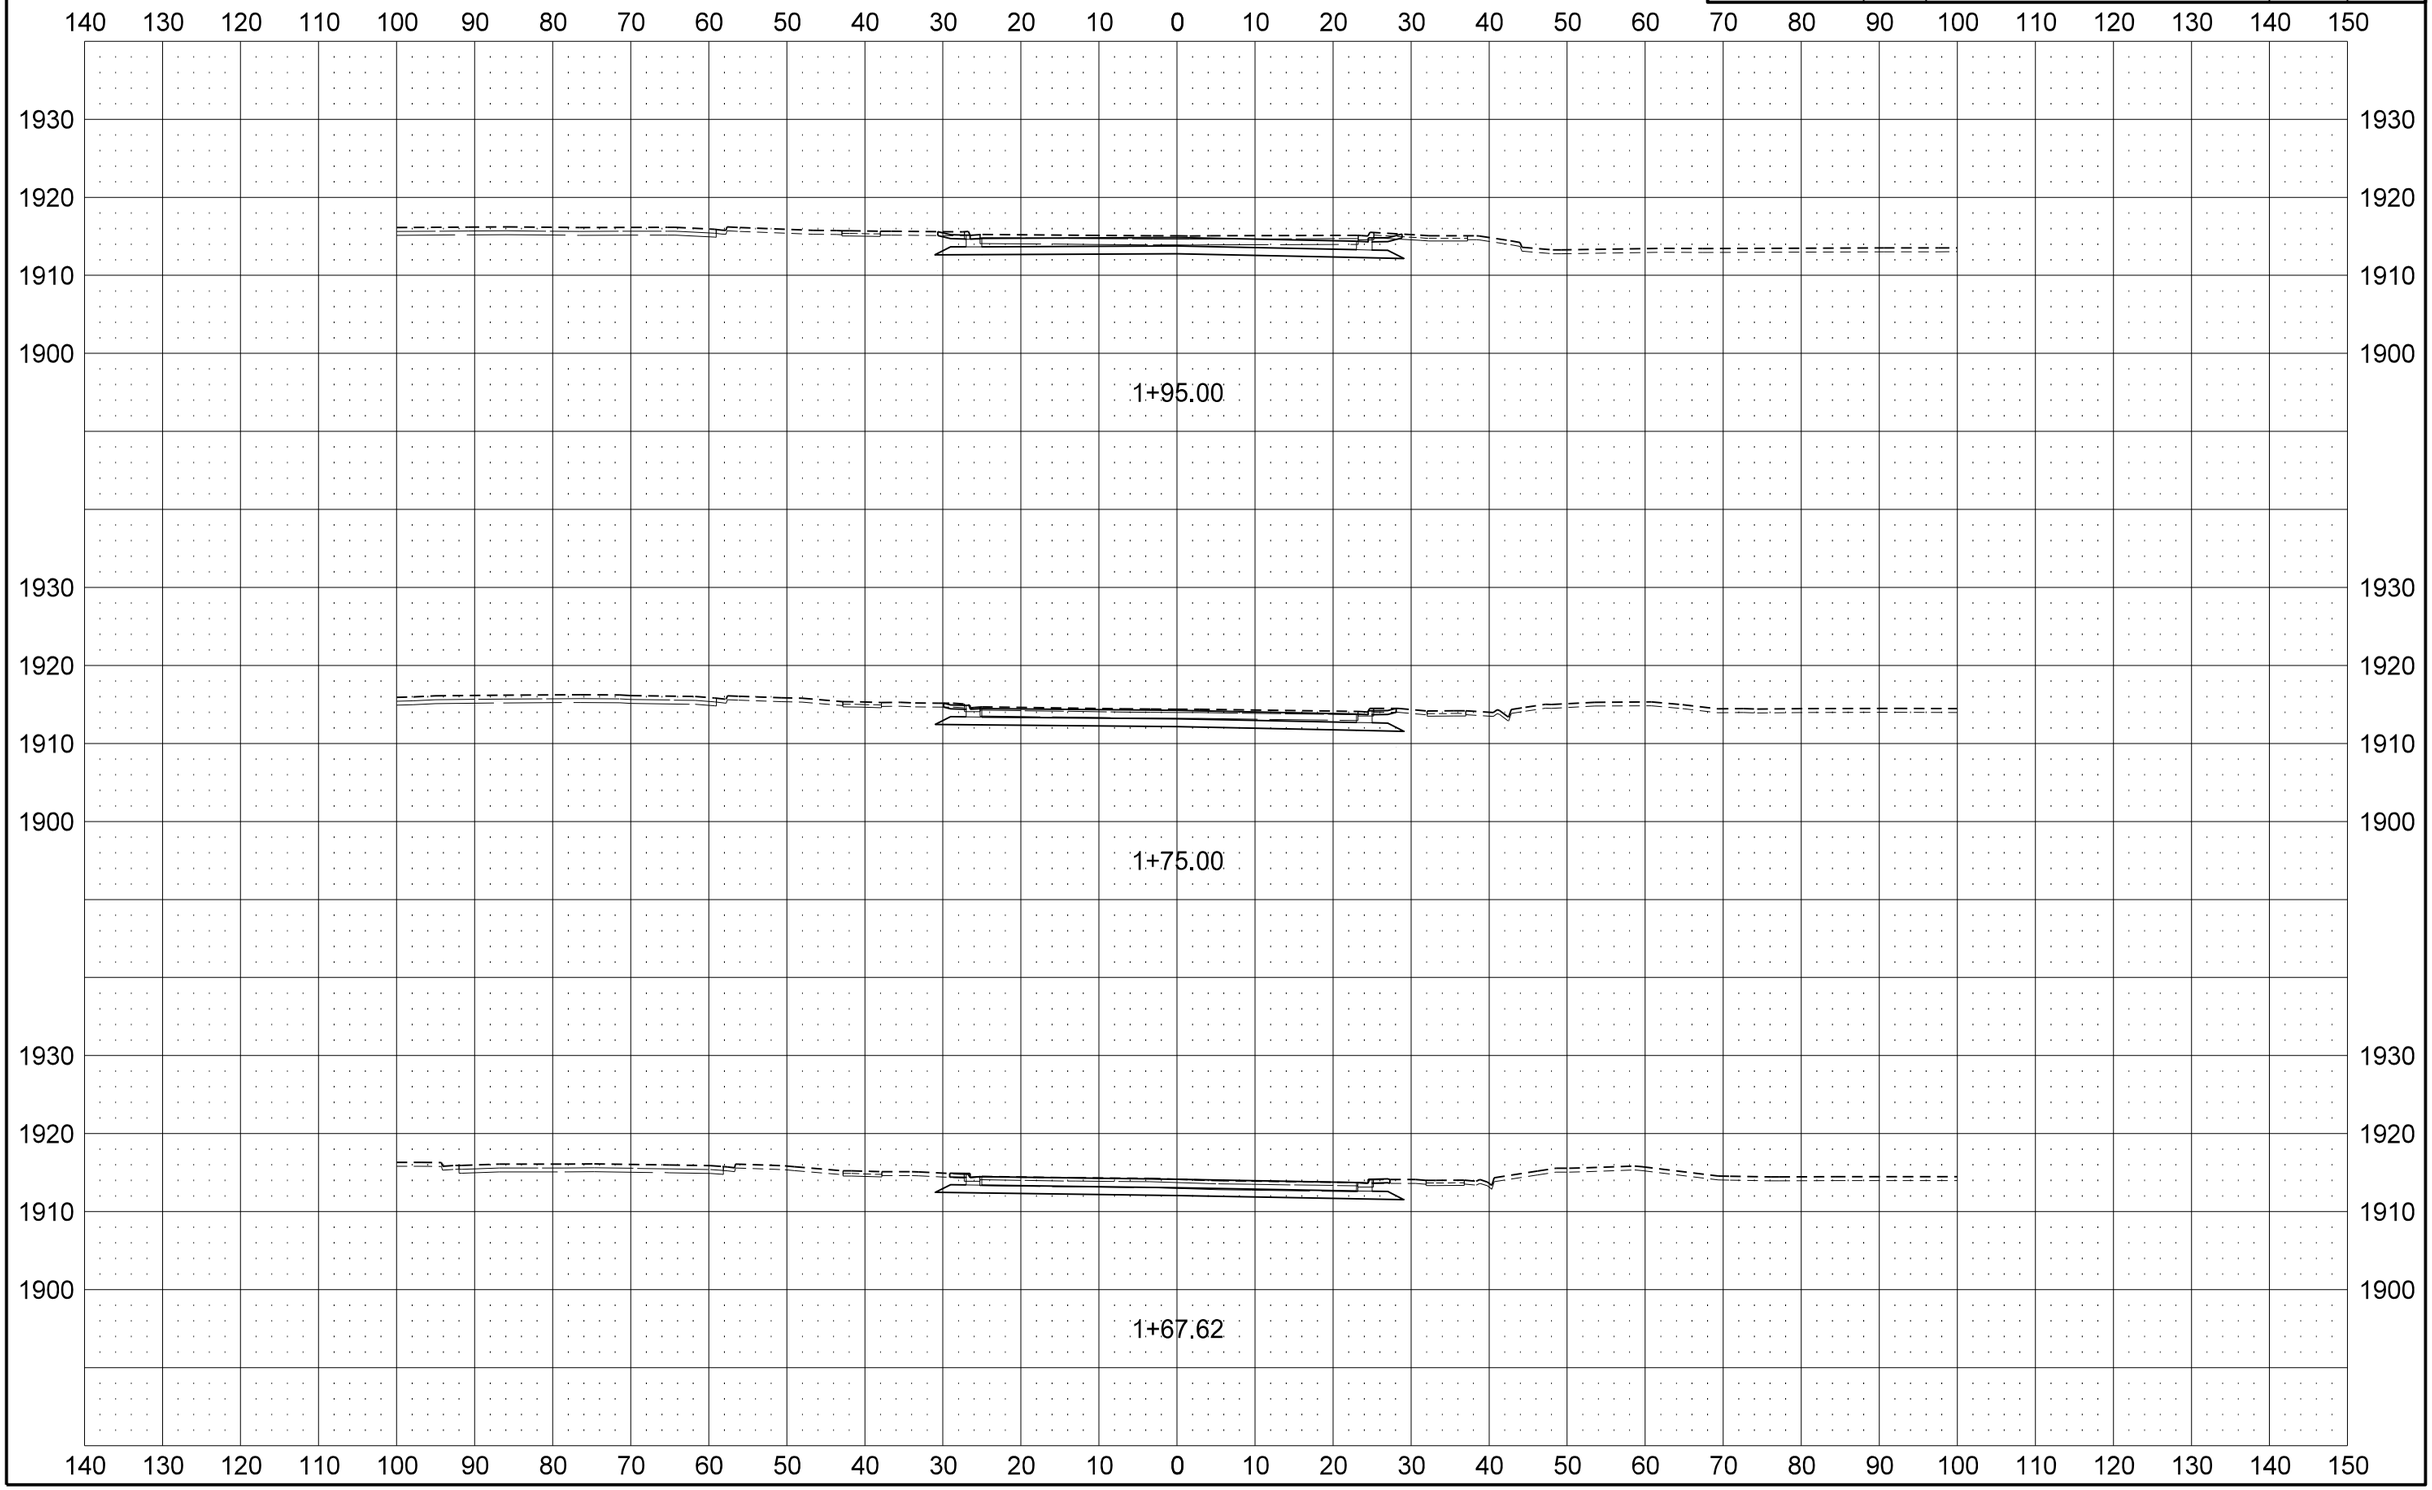

STATE	PROJECT NO.	SECTION NO.	SHEET NO.
ND	SOIA-7-002(130)019	200	78

18th St

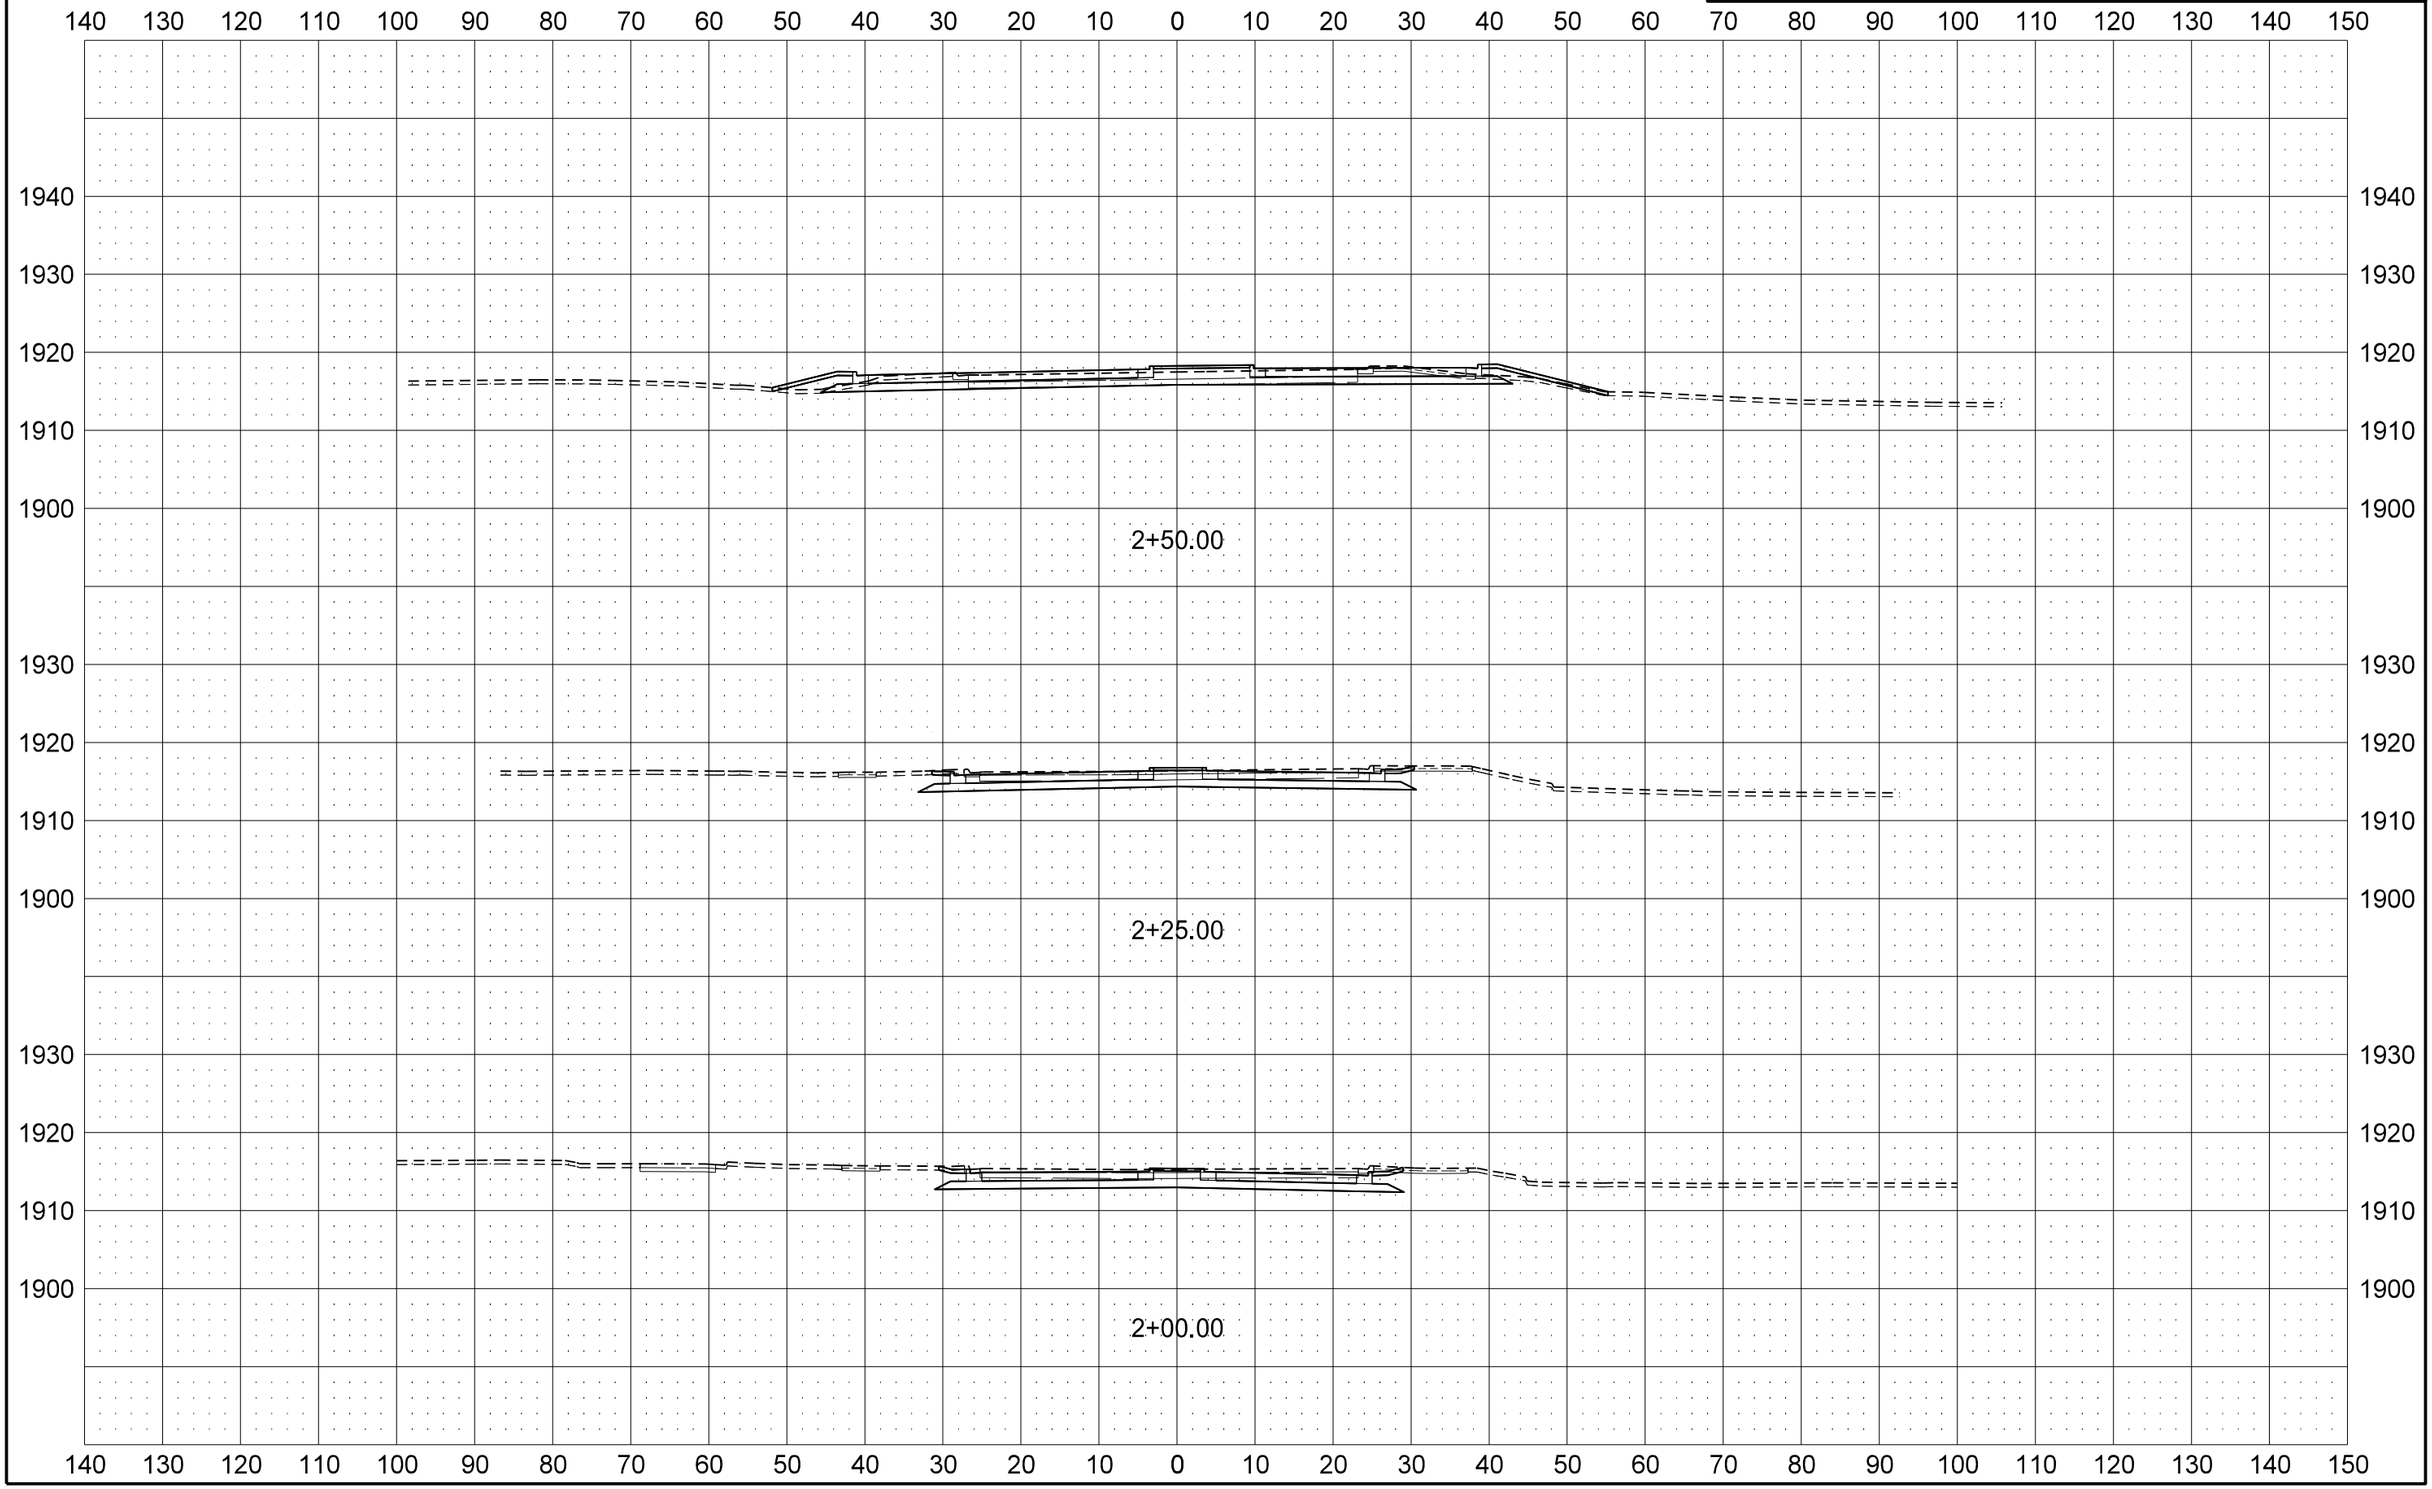

STATE	PROJECT NO.	SECTION NO.	SHEET NO.
ND	SOIA-7-002(130)019	200	79

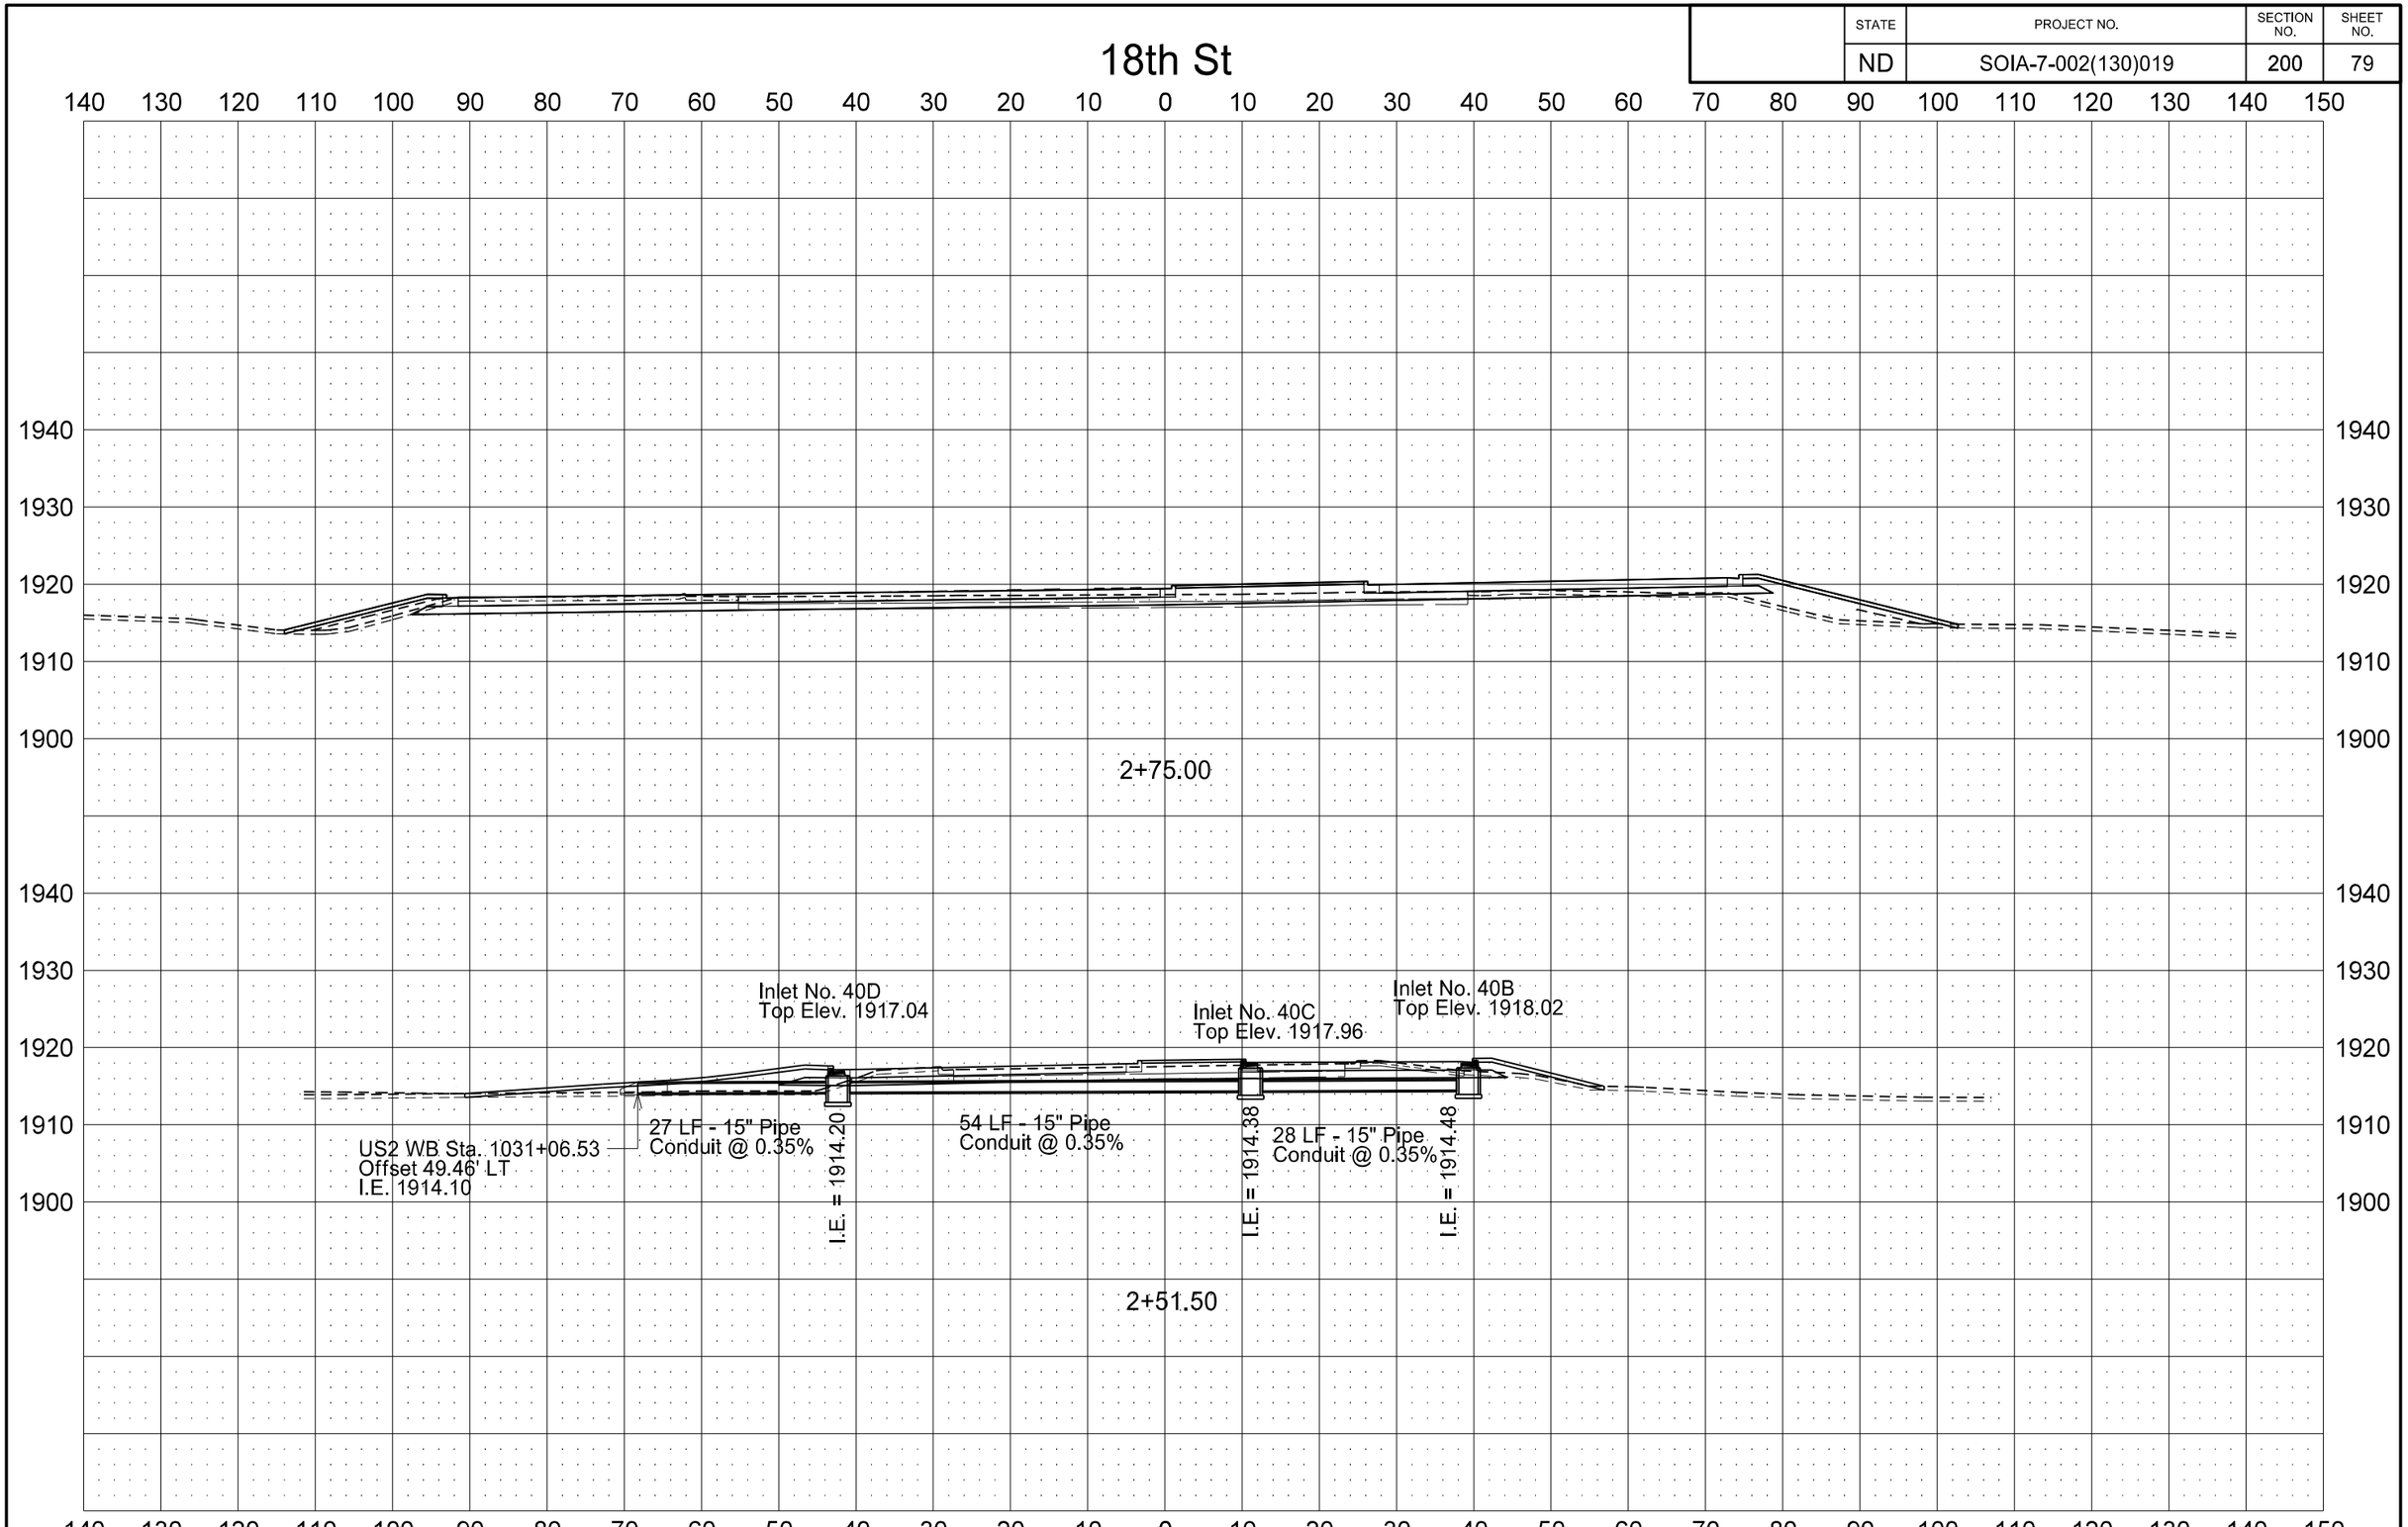

STATE	PROJECT NO.	SECTION NO.	SHEET NO.
ND	SOIA-7-002(130)019	200	80

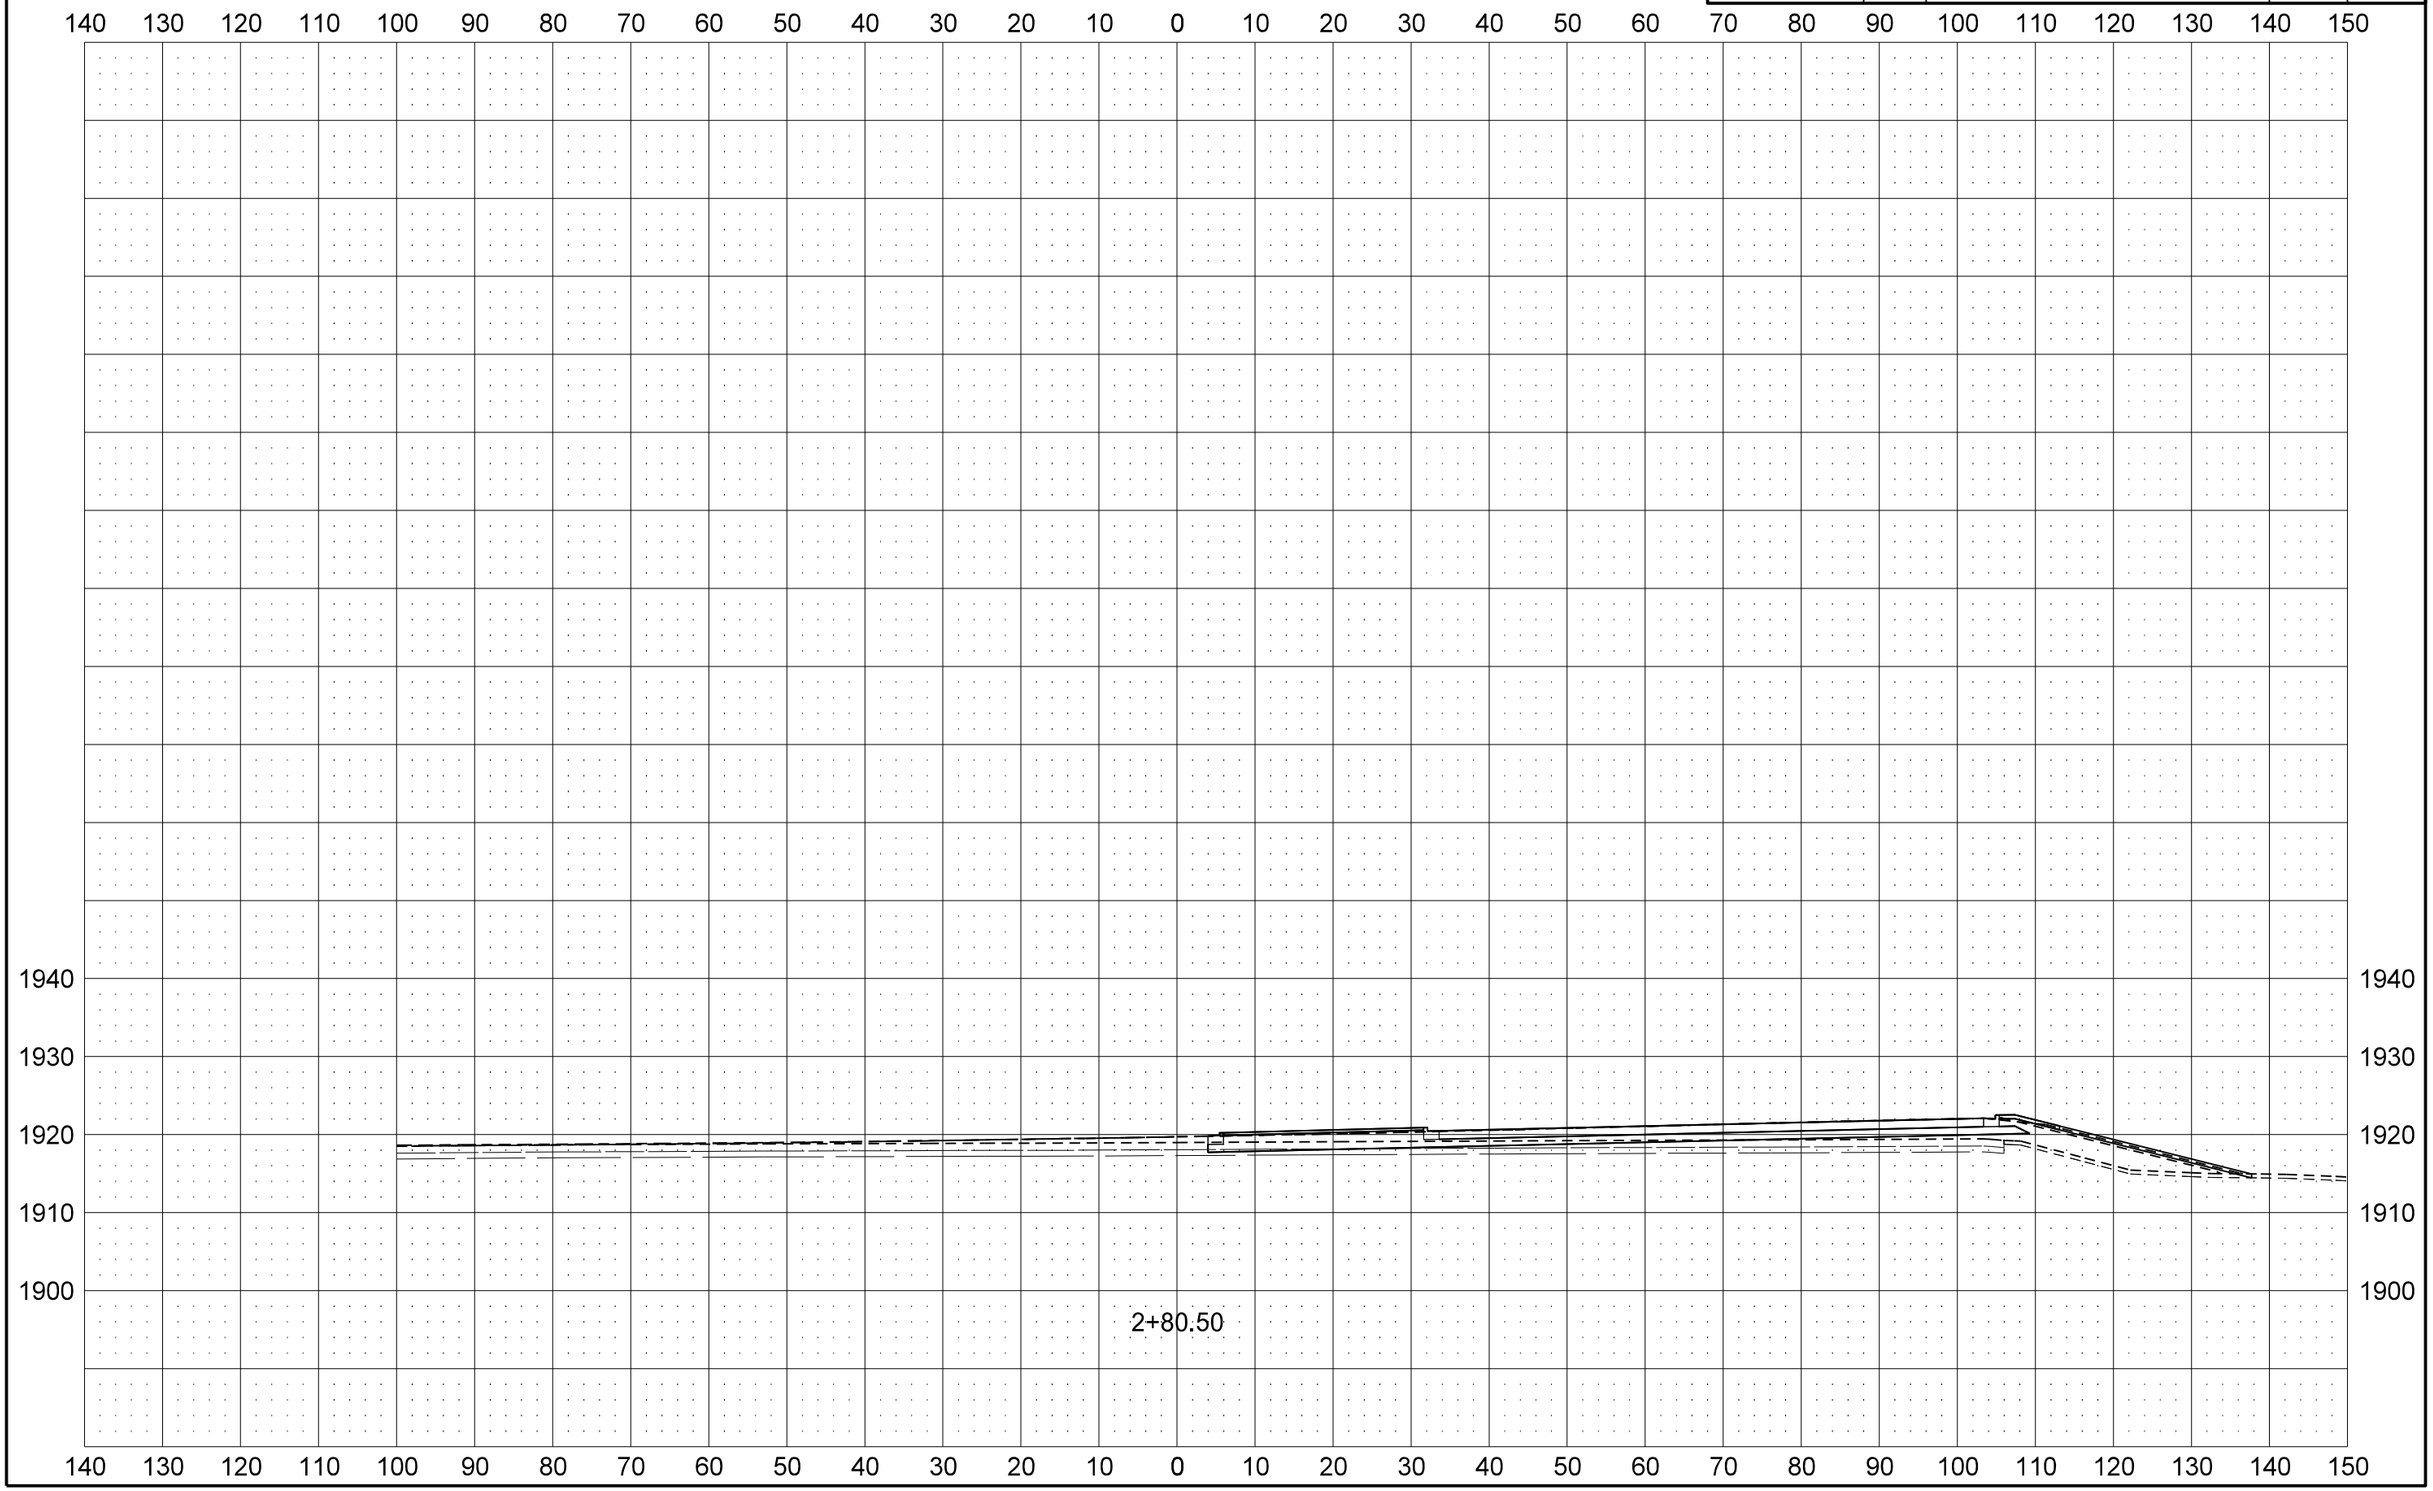

STATE	PROJECT NO.	SECTION NO.	SHEET NO.
ND	SOIA-7-002(130)019	200	81

Bison Dr

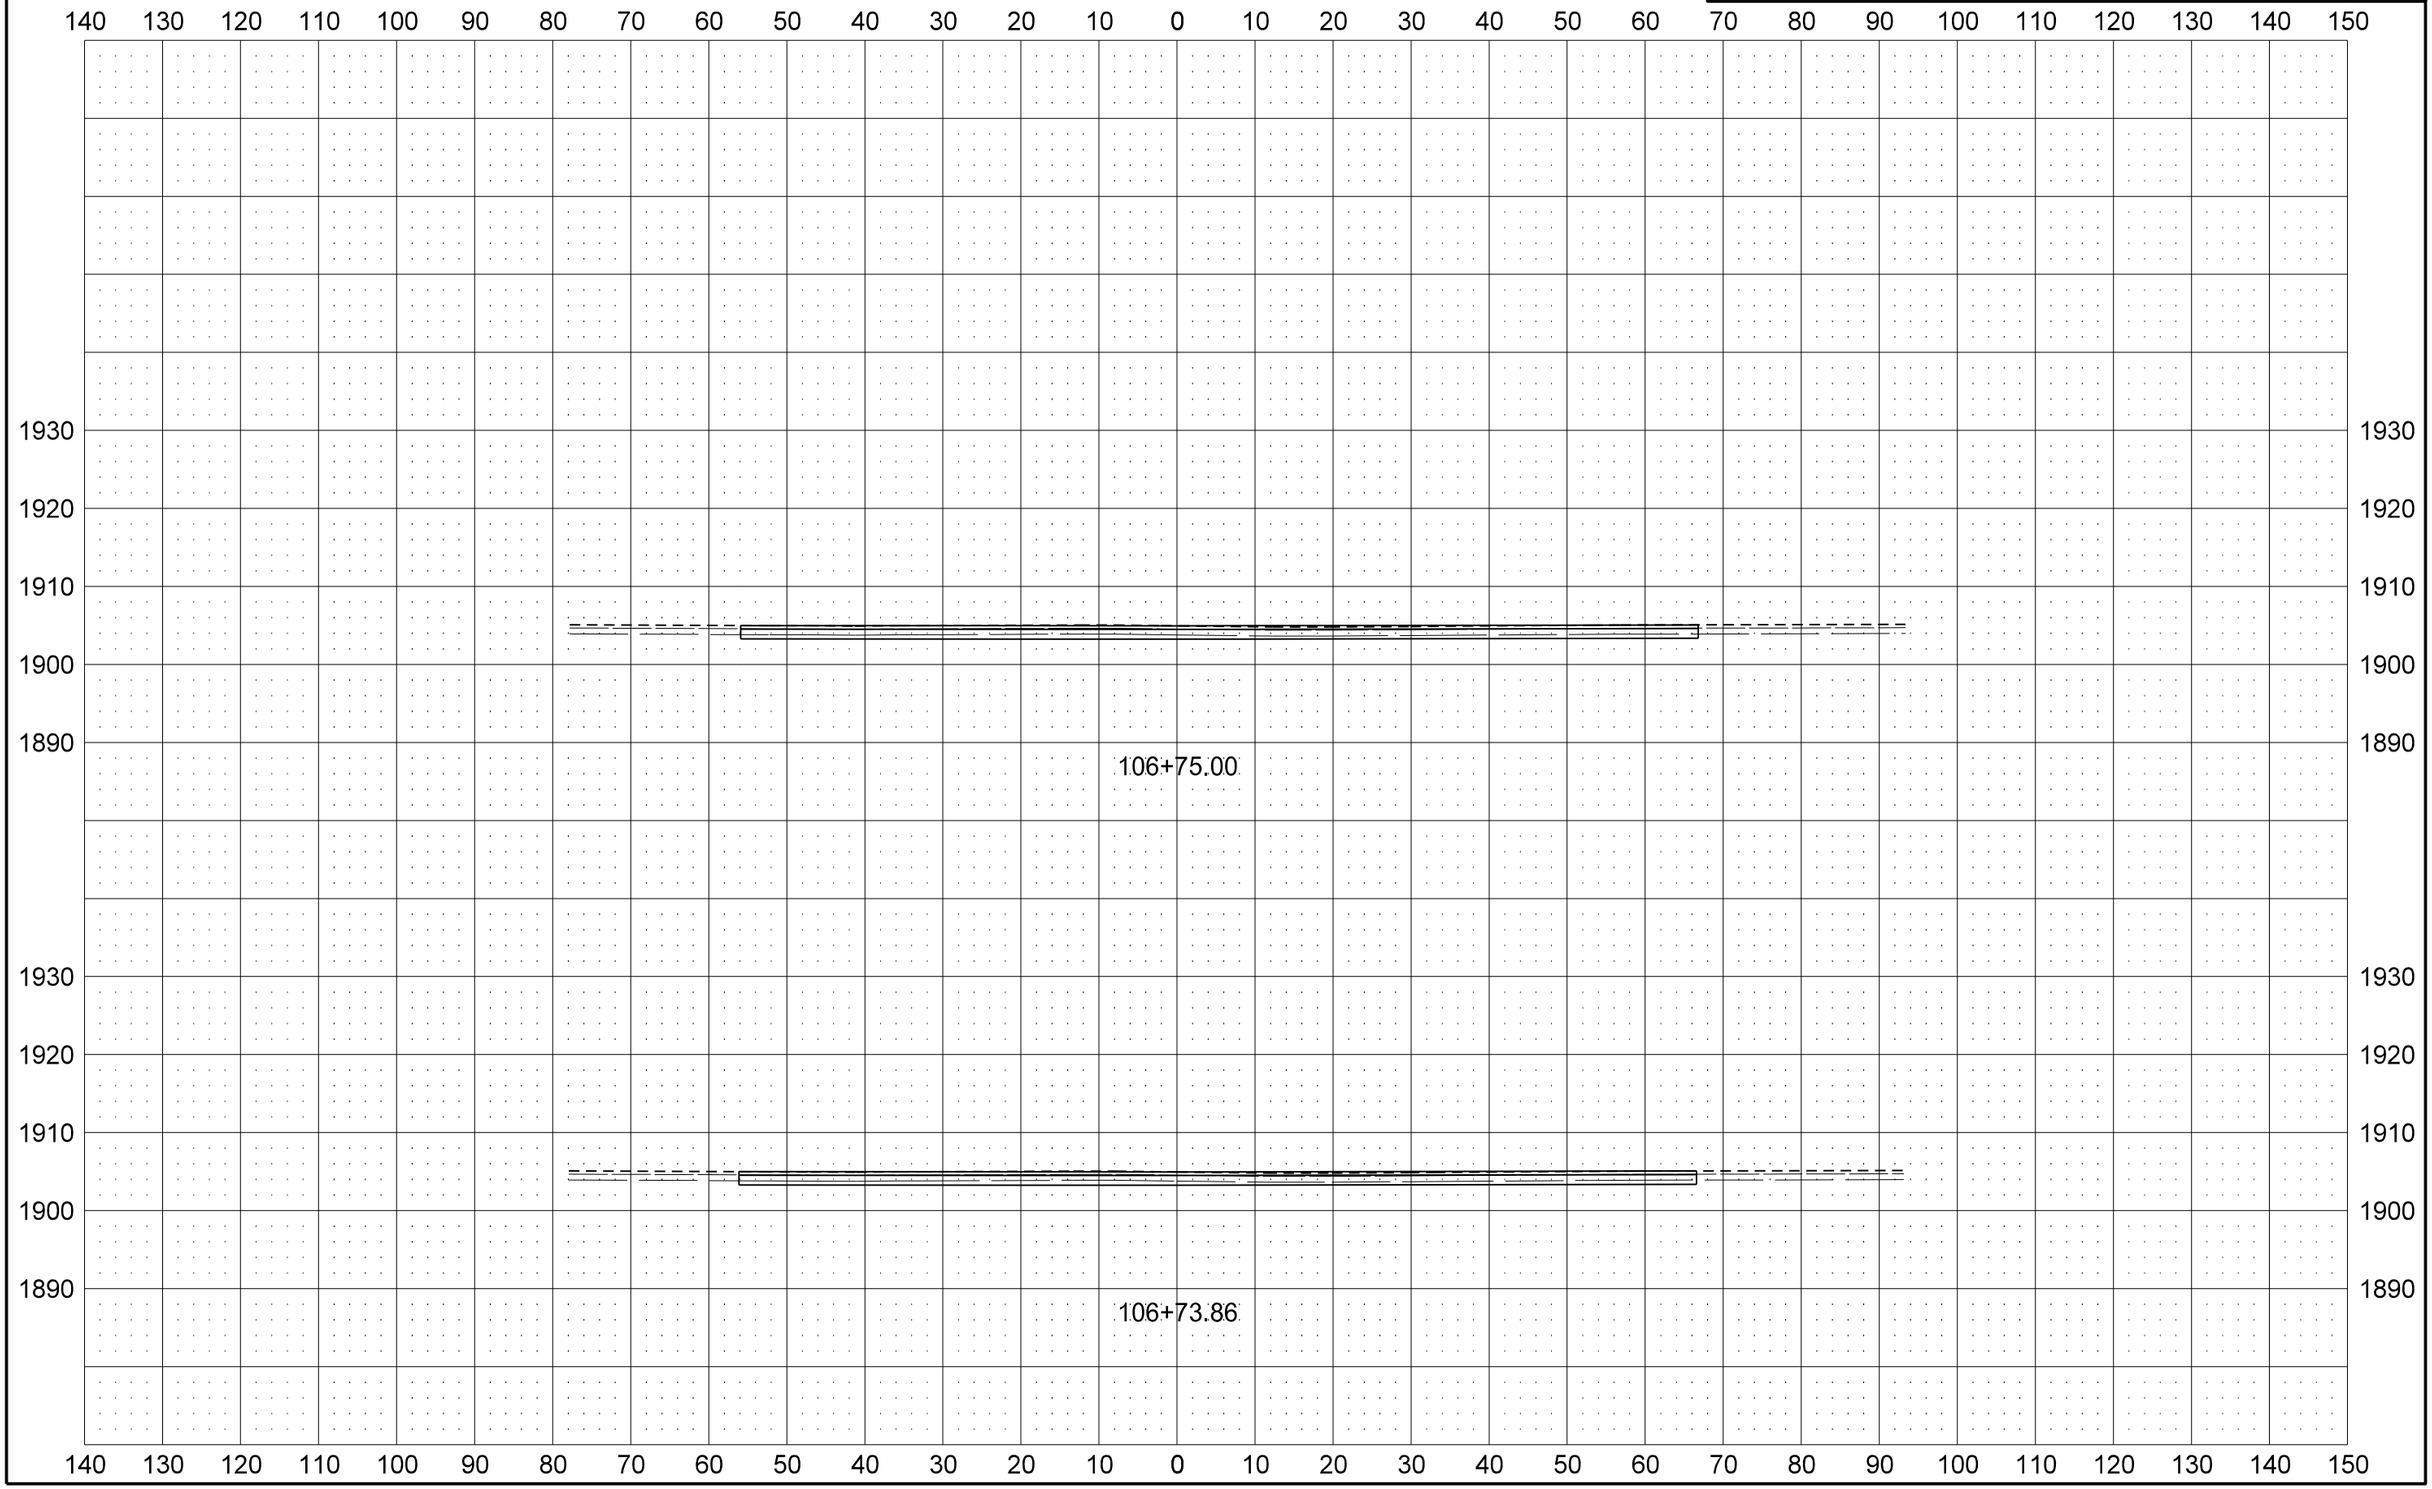

12/11/2013 2:23:29 PM dkieffer H:\Projects\7874\70002019.130\Design\Plan\200XS_Xsec_006_Bison_Dr.dgn

STATE	PROJECT NO.	SECTION NO.	SHEET NO.
ND	SOIA-7-002(130)019	200	82

Bison Dr

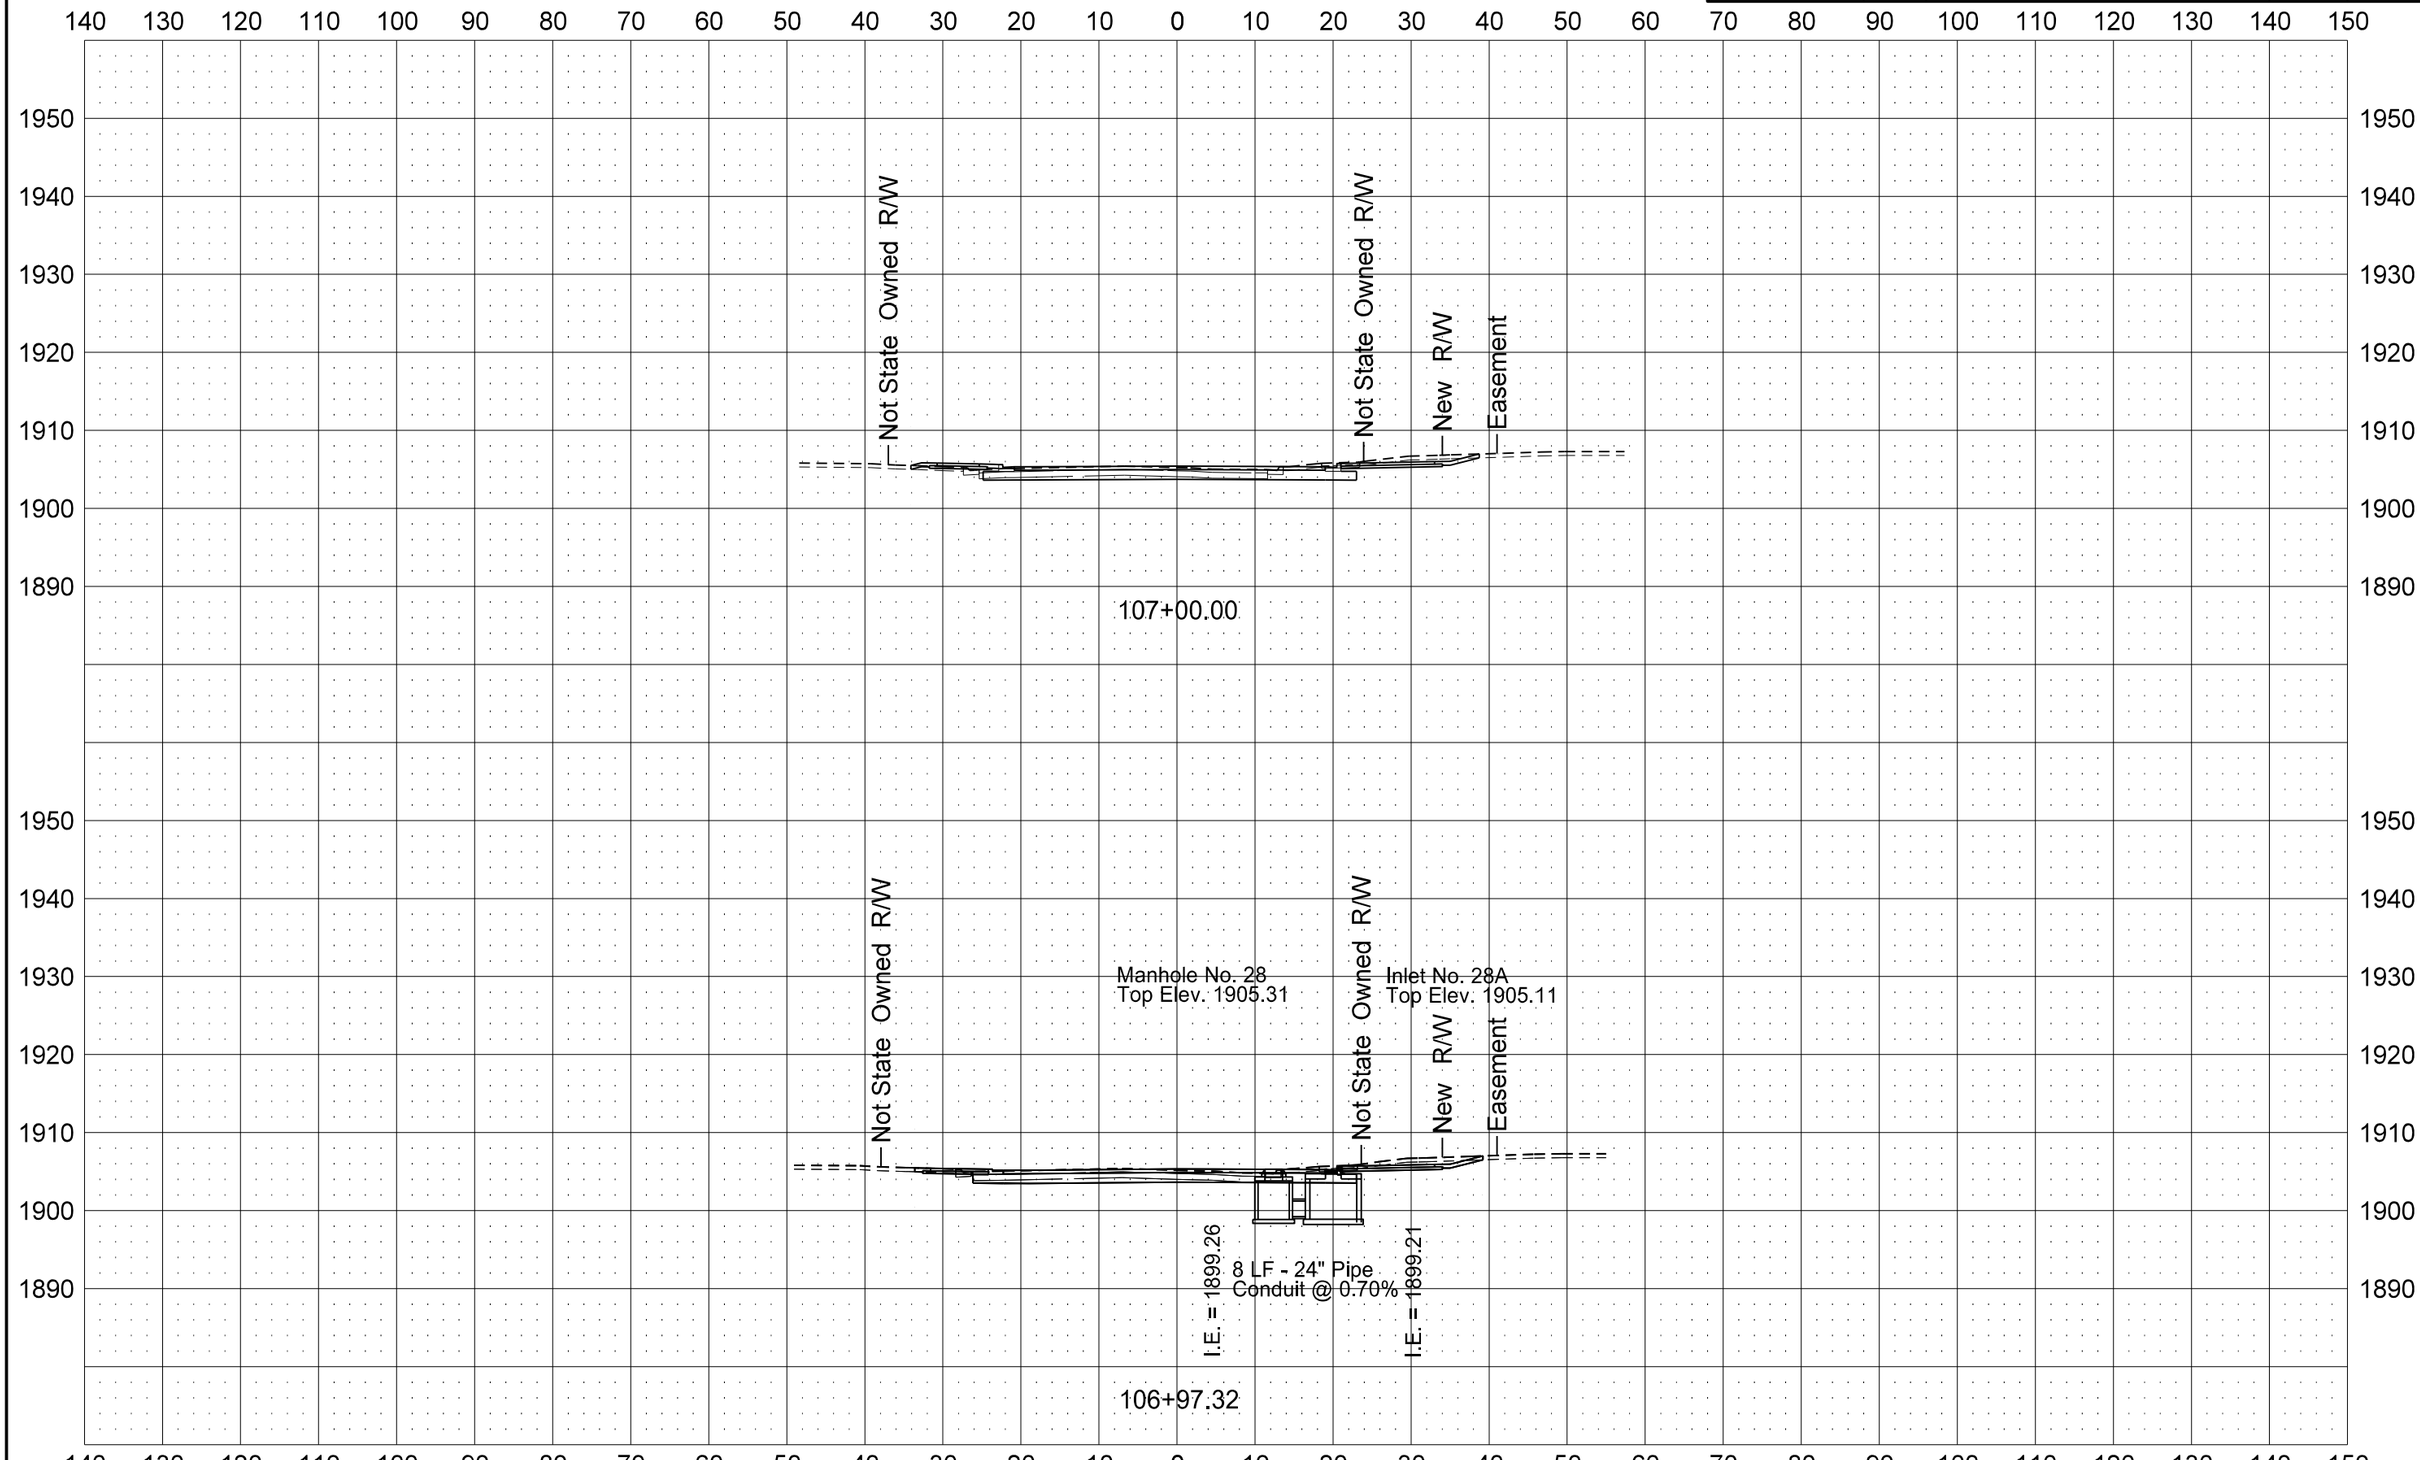

STATE	PROJECT NO.	SECTION NO.	SHEET NO.
ND	SOIA-7-002(130)019	200	83

Bison Dr

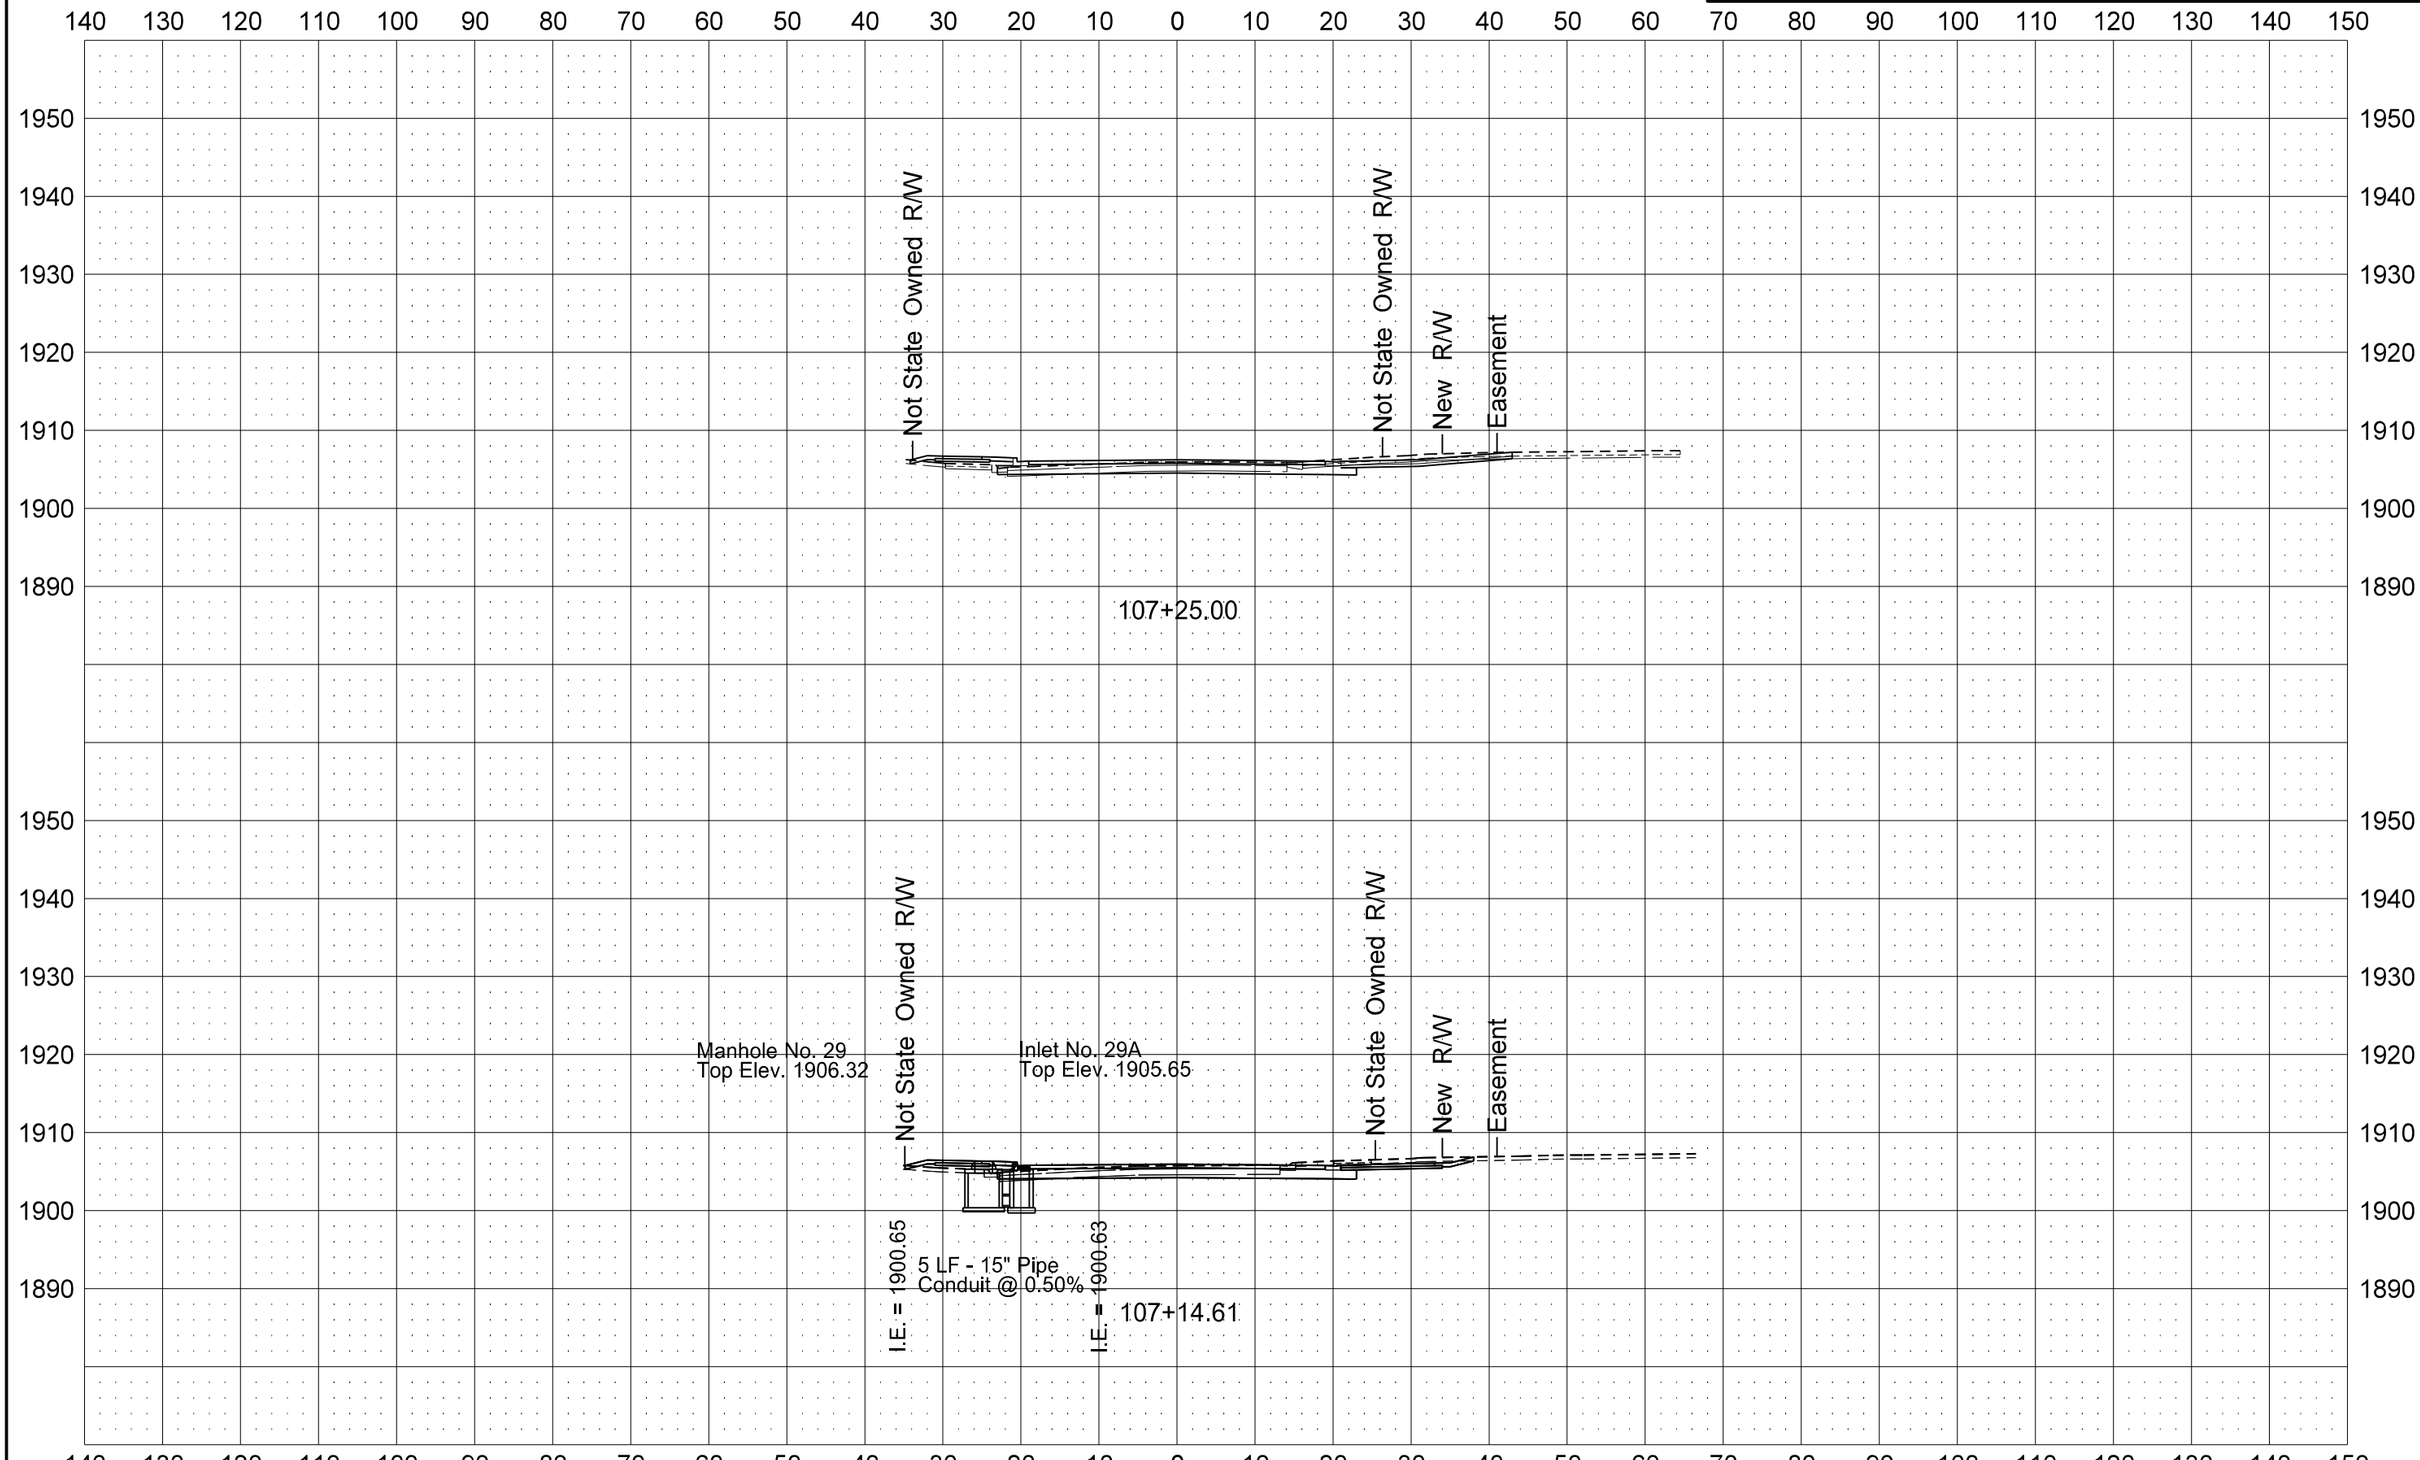

12/11/2013 2:23:38 PM dkieffer H:\Projects\7874\70002019.130\Design\Plan\200XS_Xsec_006_Bison_Dr.dgn

STATE	PROJECT NO.	SECTION NO.	SHEET NO.
ND	SOIA-7-002(130)019	200	84

Bison Dr

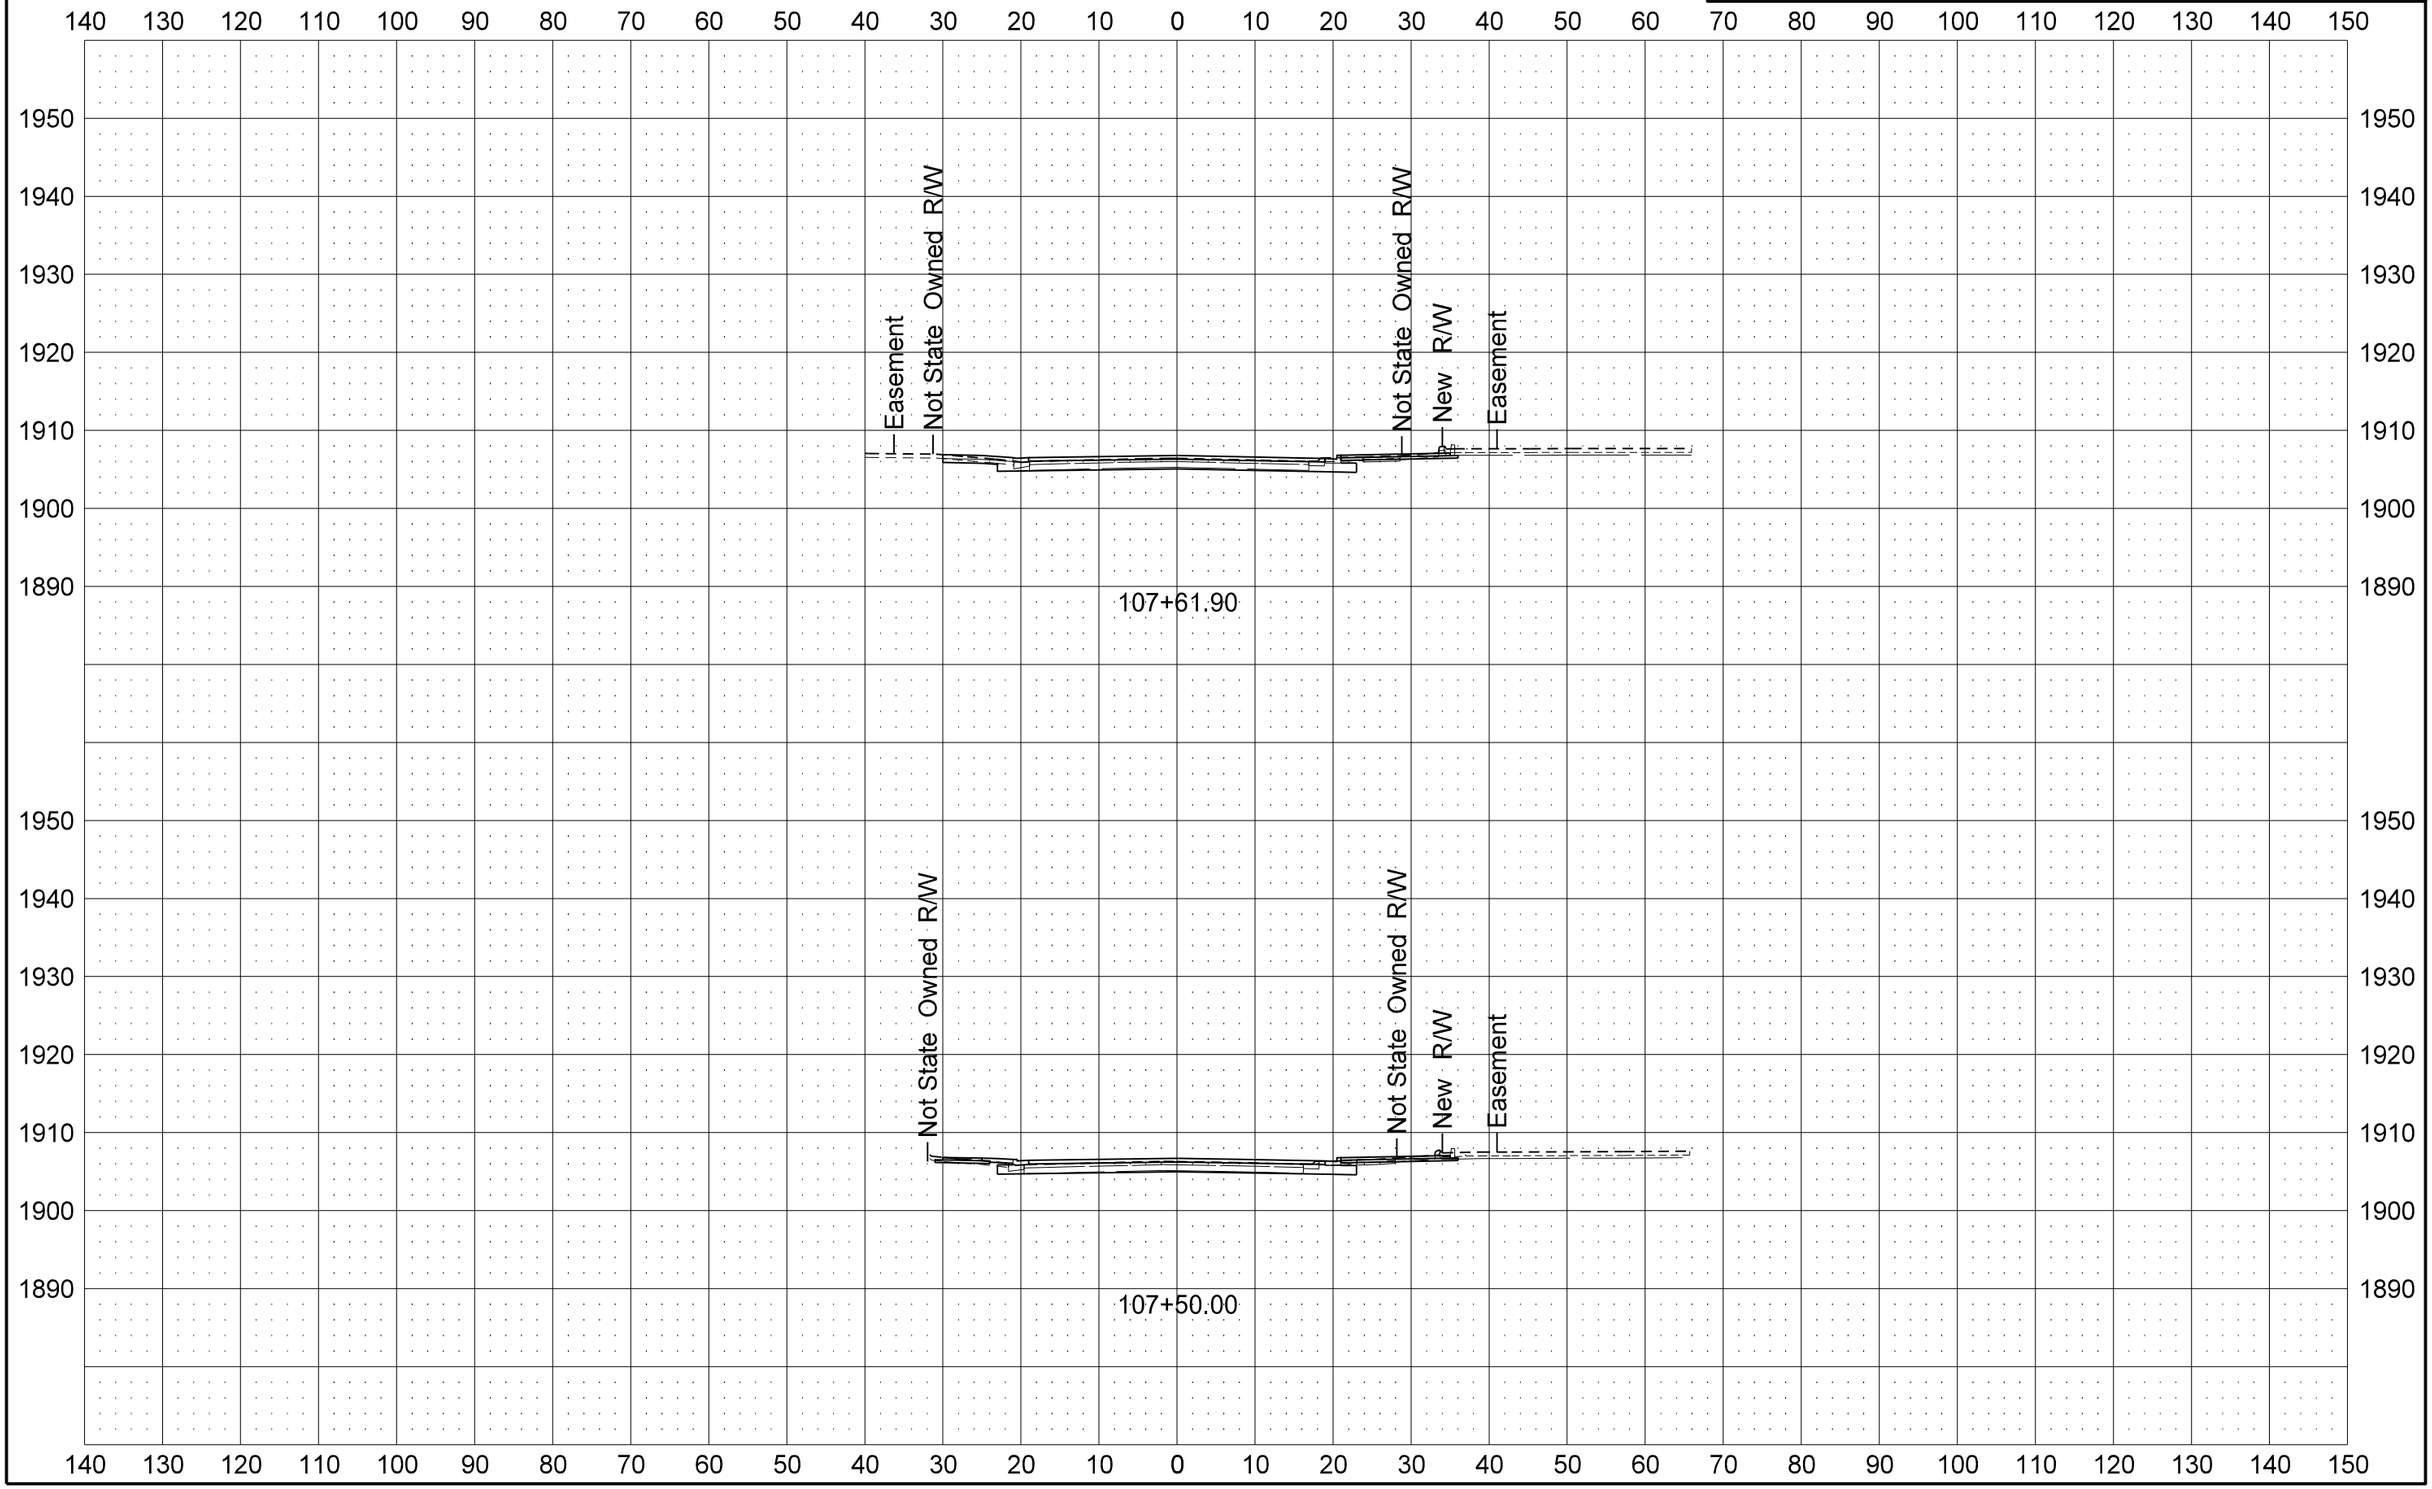

STATE	PROJECT NO.	SECTION NO.	SHEET NO.
ND	SOIA-7-002(130)019	200	85

Bison Dr

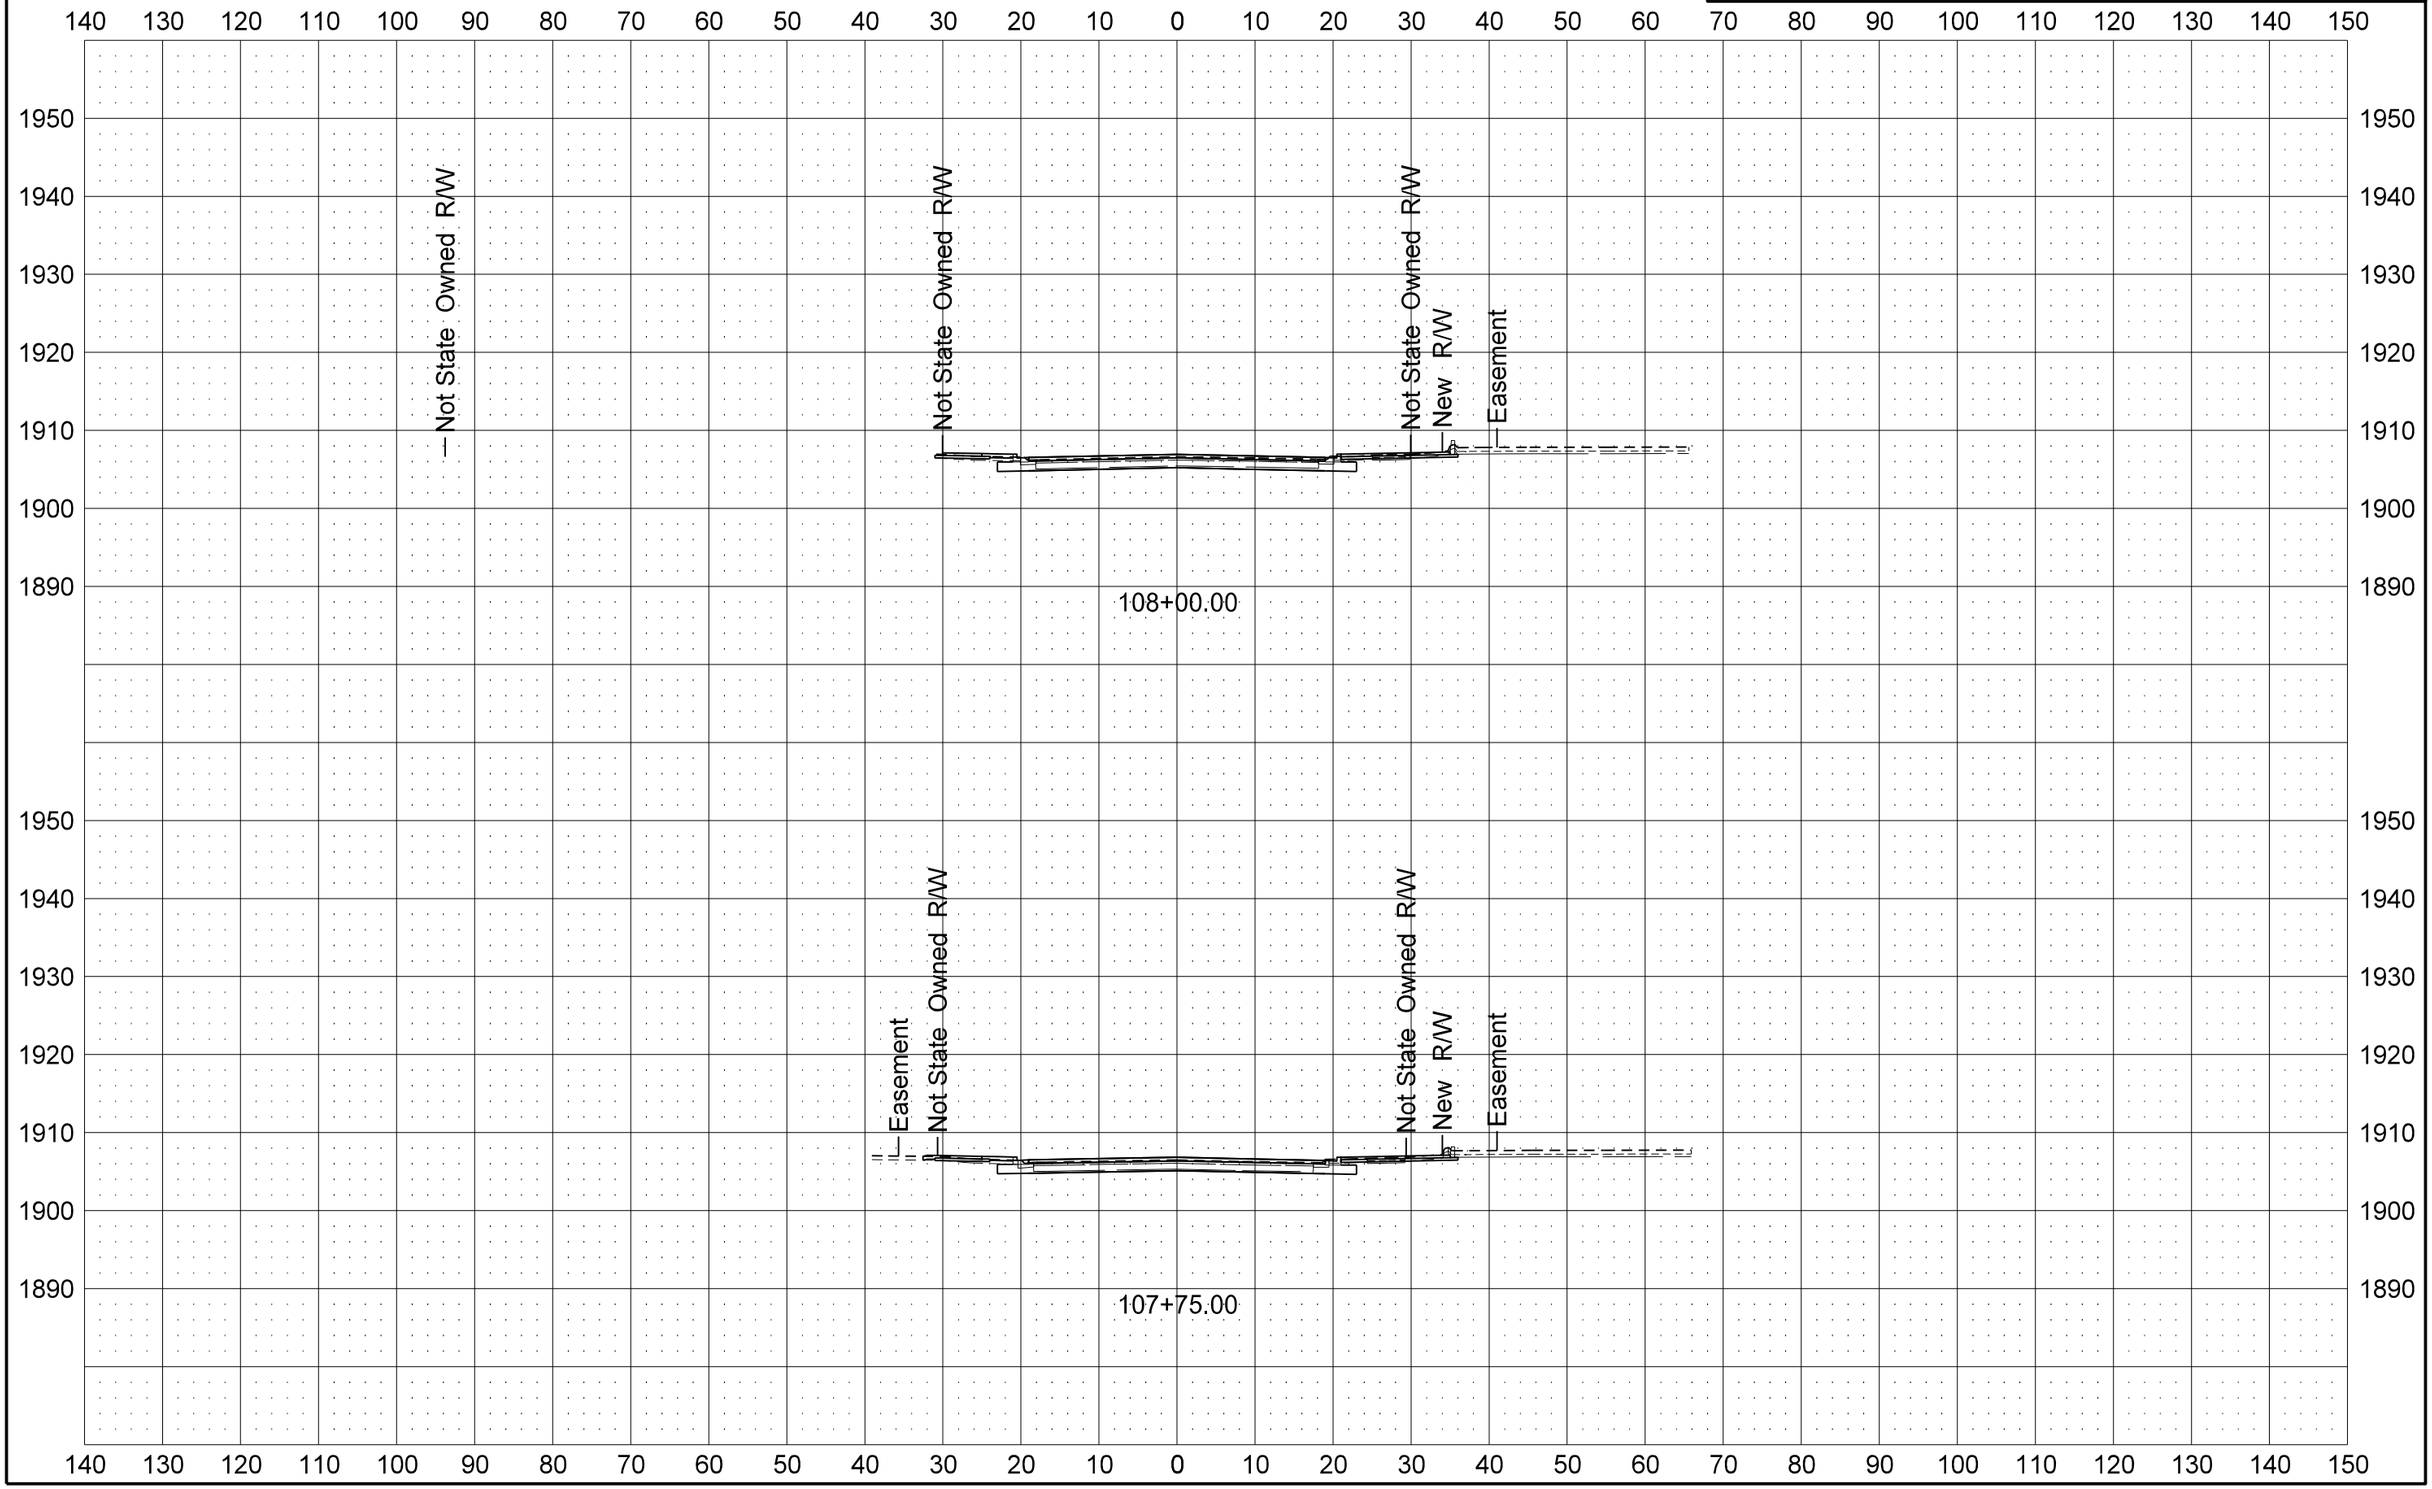

STATE	PROJECT NO.	SECTION NO.	SHEET NO.
ND	SOIA-7-002(130)019	200	86

Bison Dr

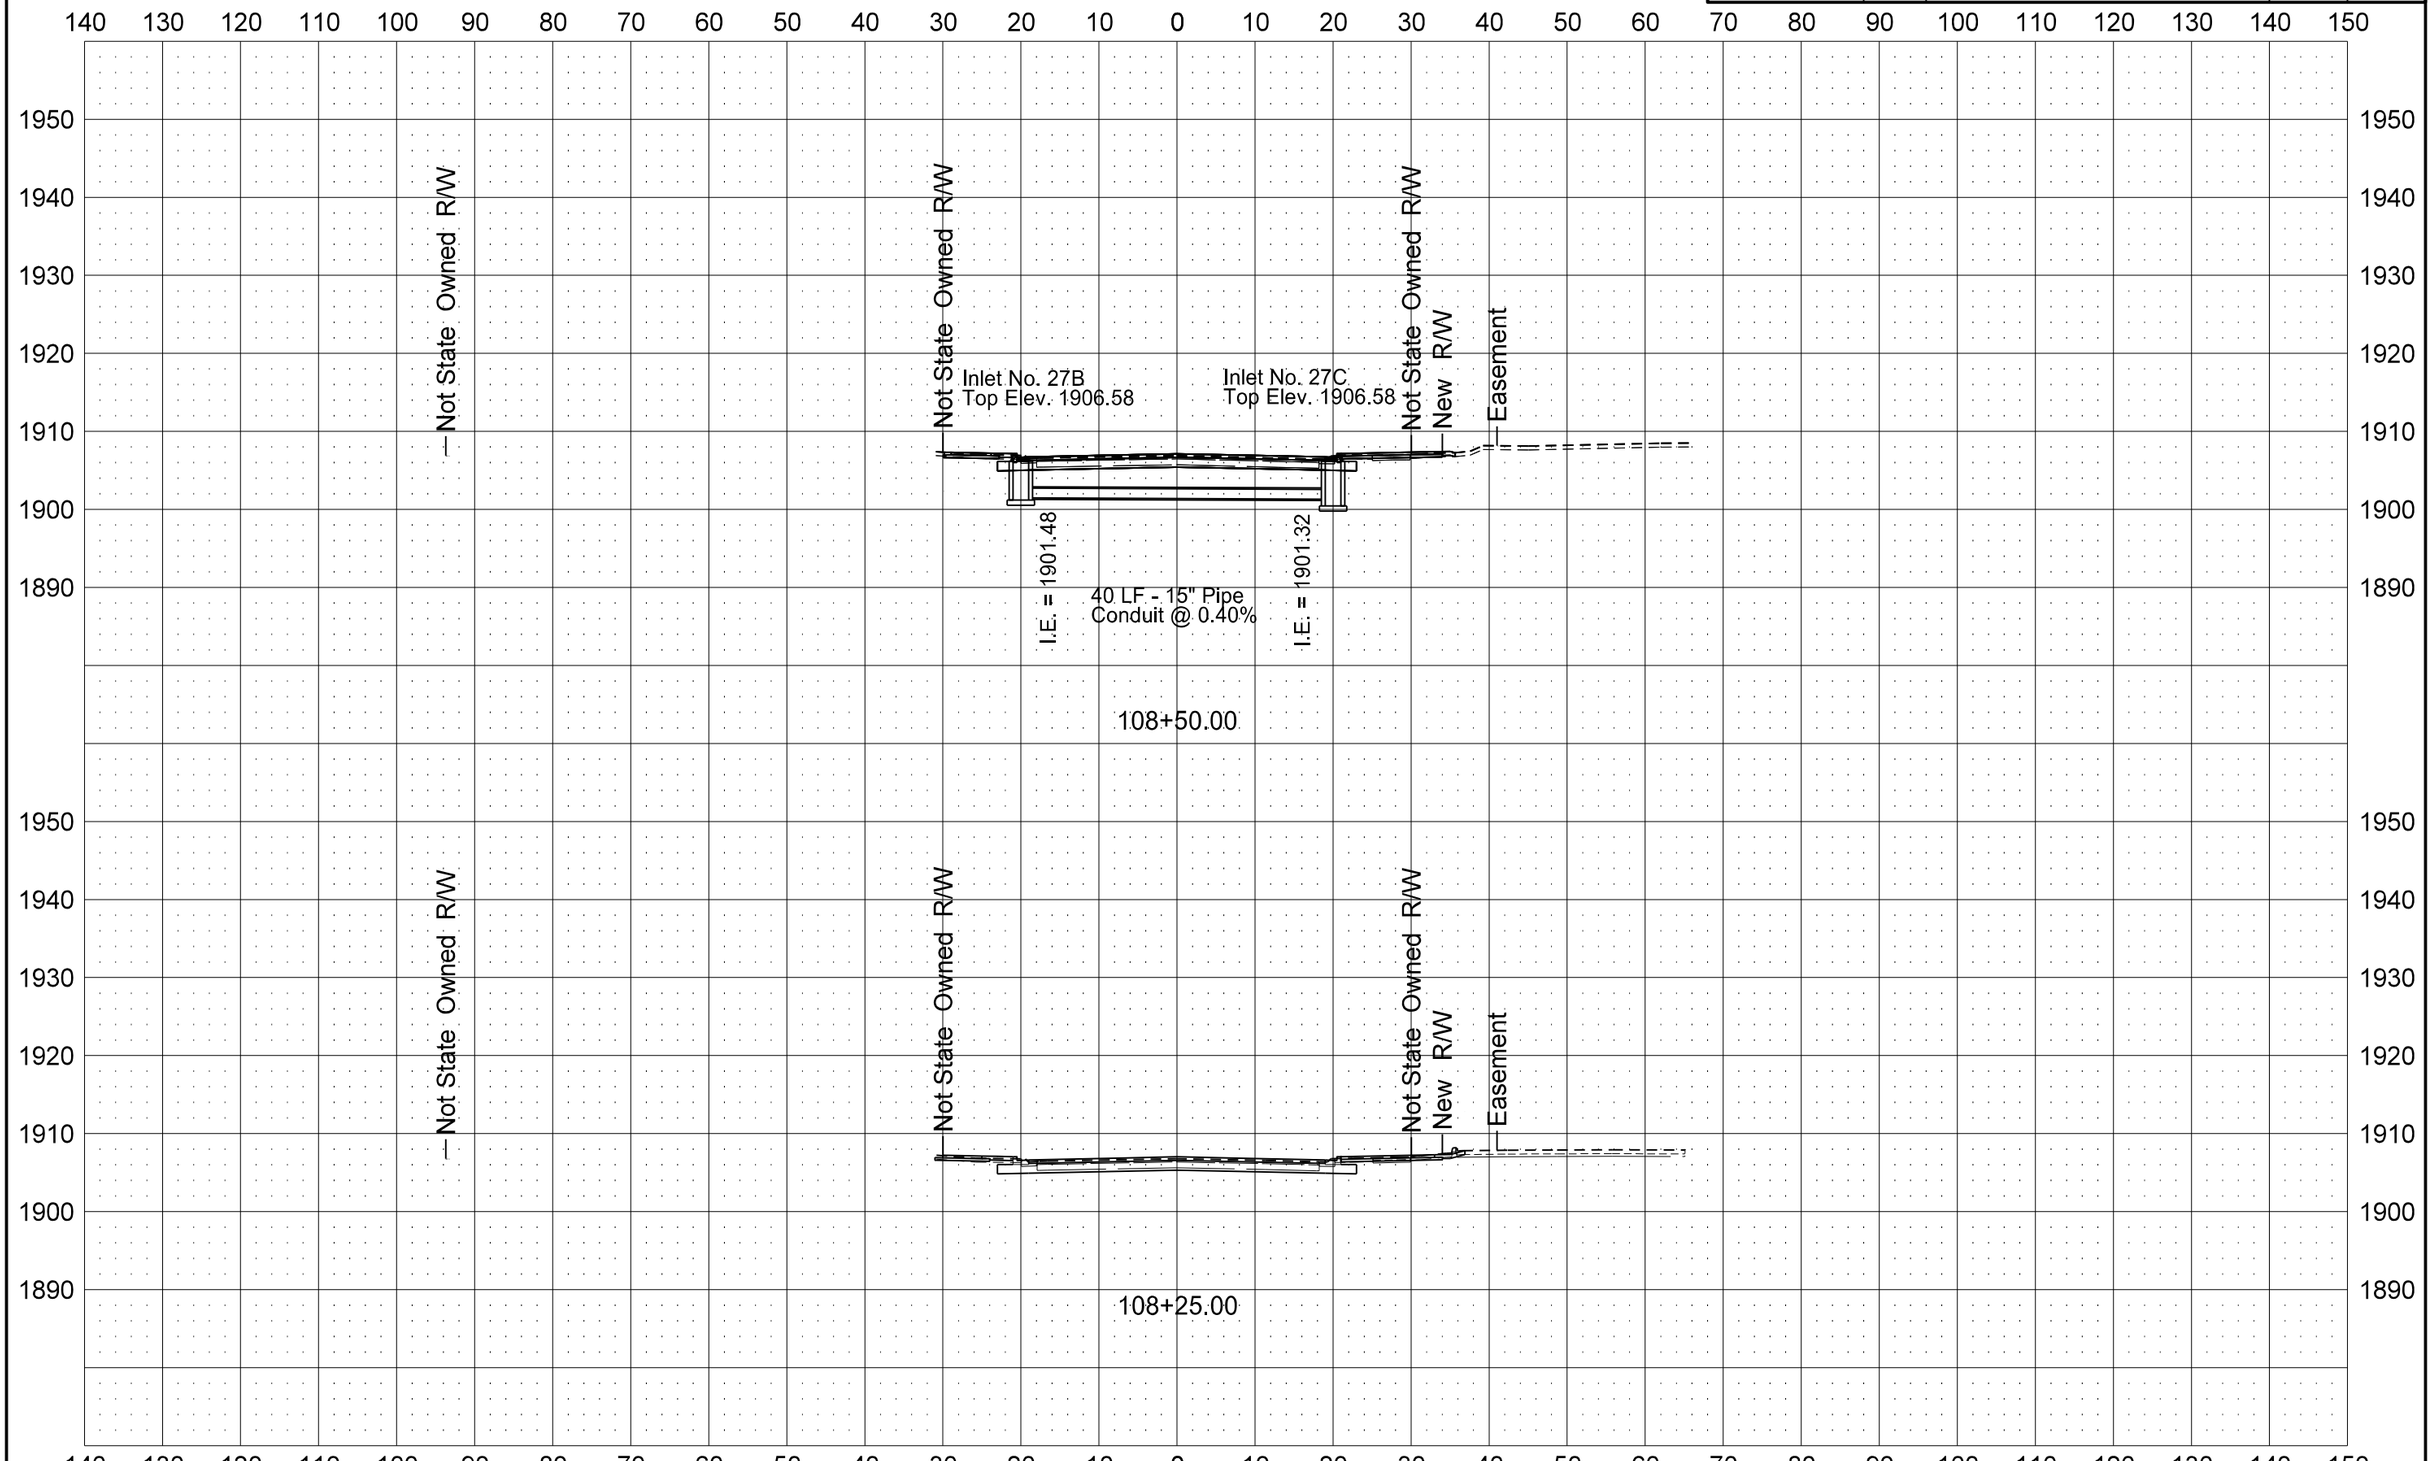

STATE	PROJECT NO.	SECTION NO.	SHEET NO.
ND	SOIA-7-002(130)019	200	87

Bison Dr

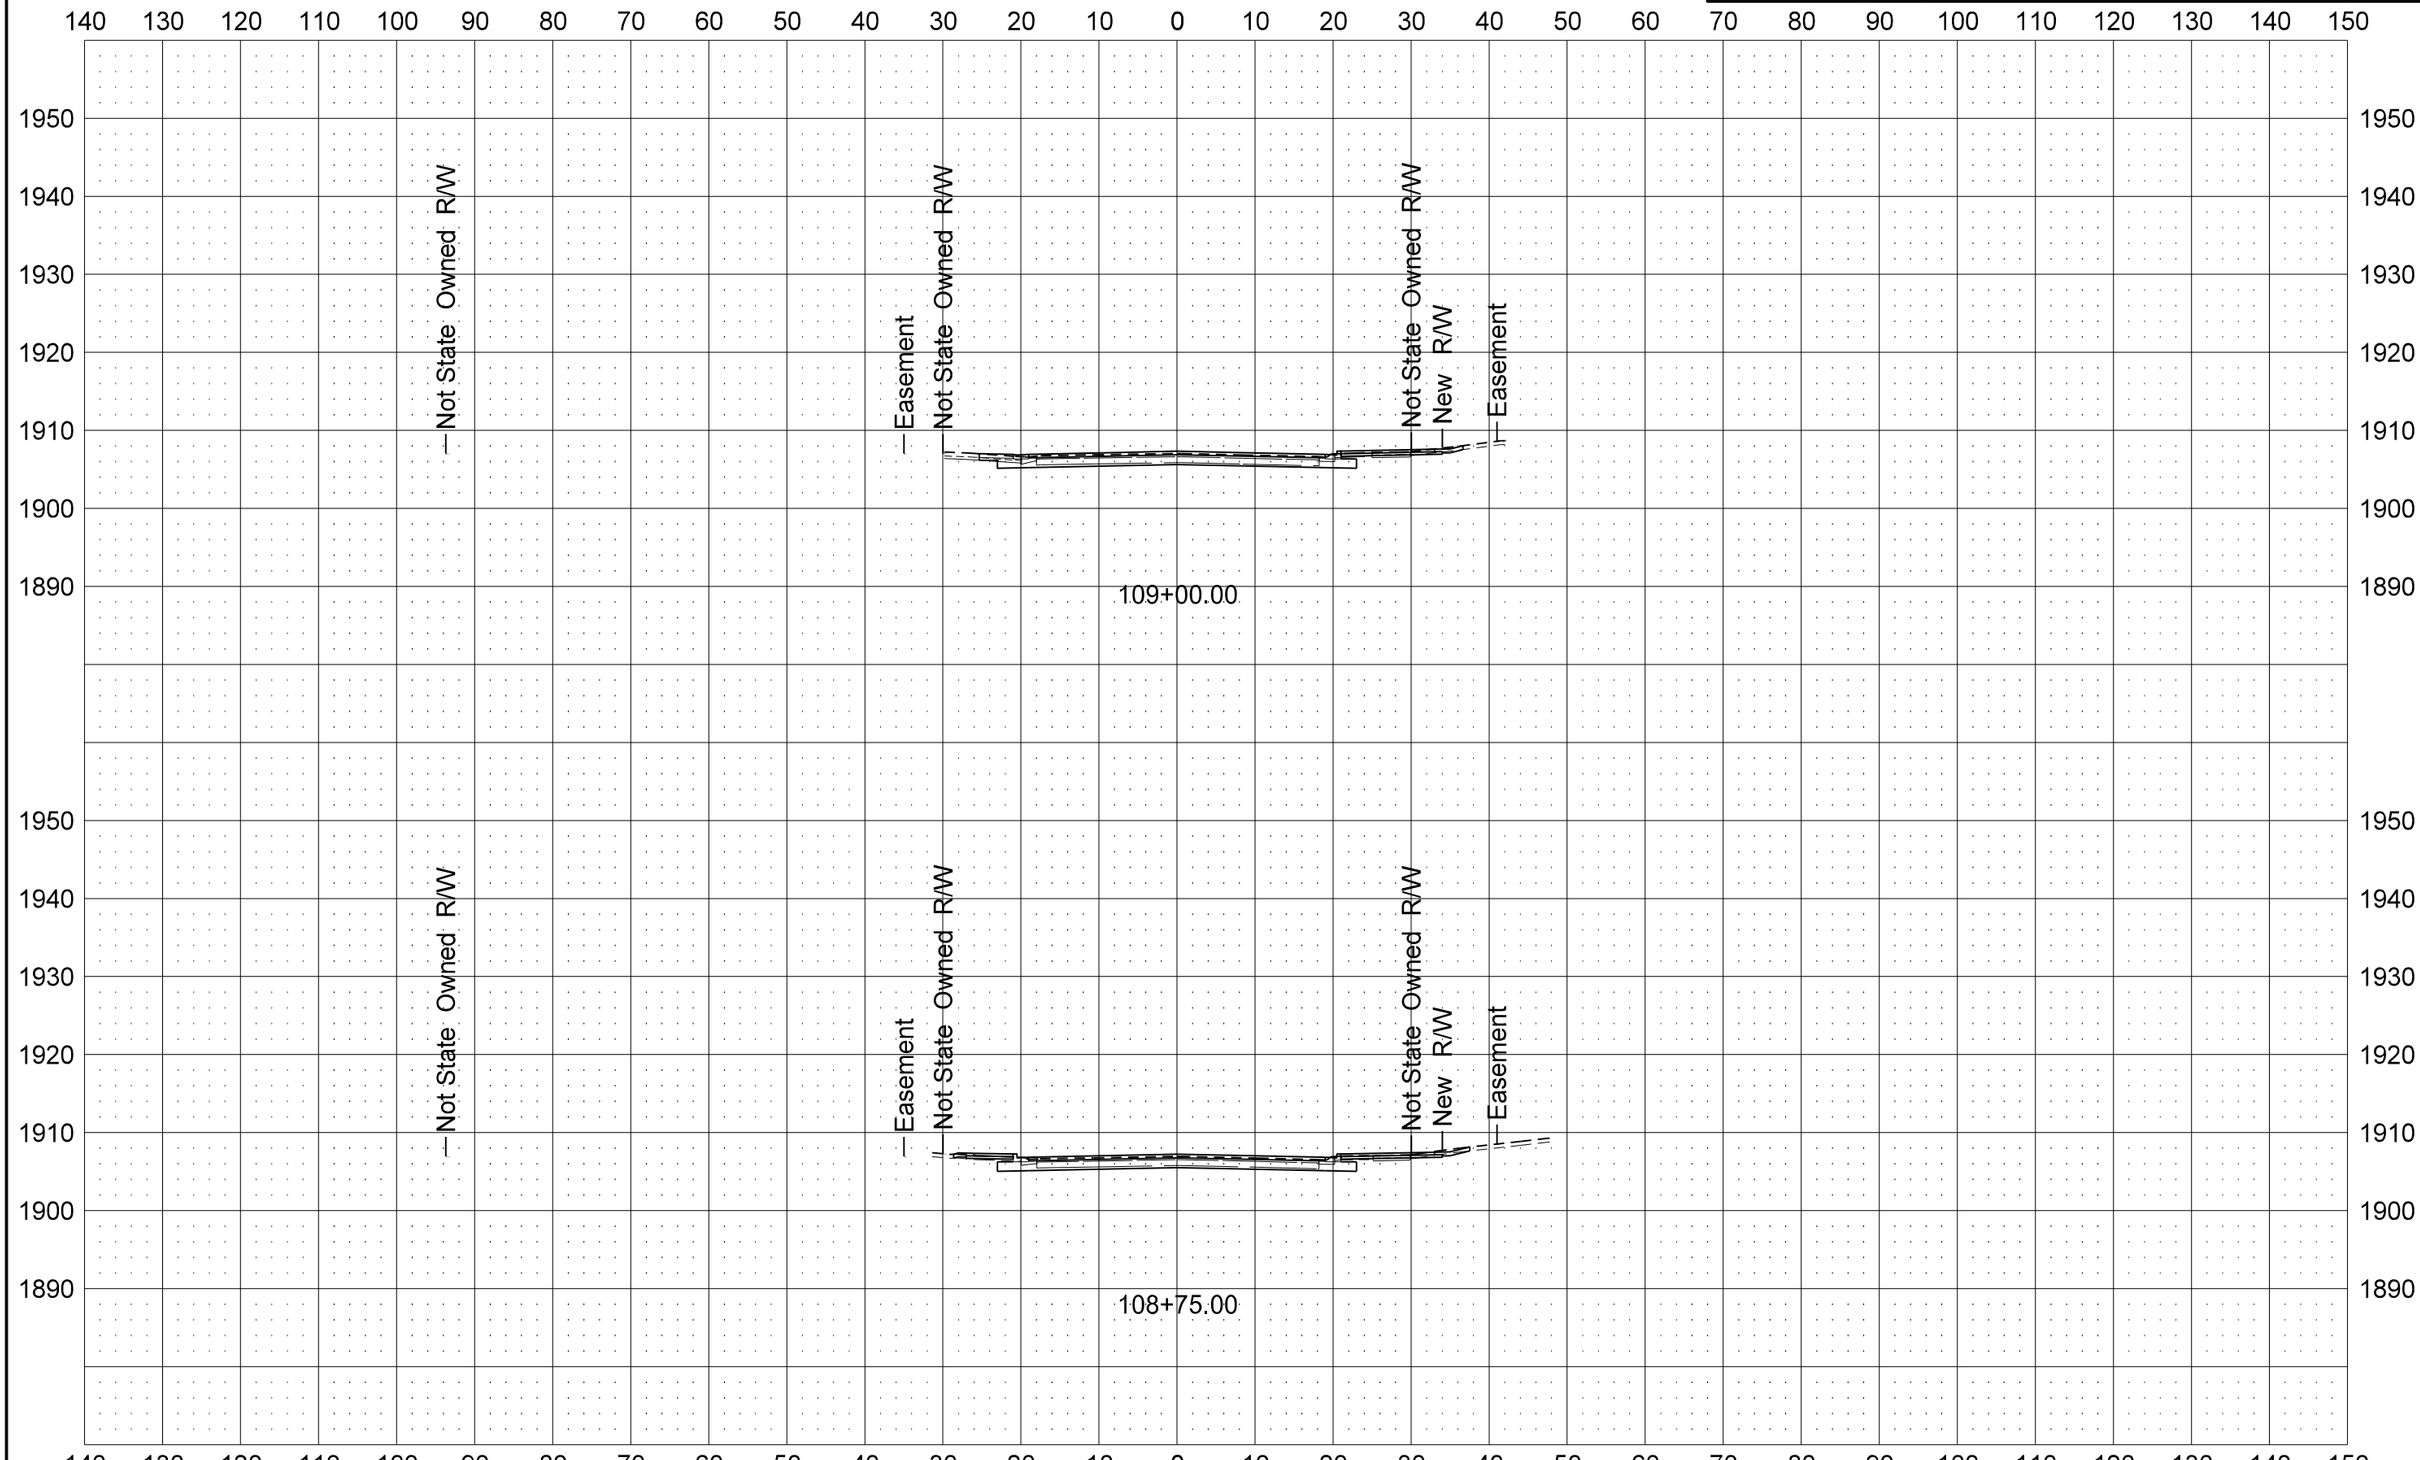

STATE	PROJECT NO.	SECTION NO.	SHEET NO.
ND	SOIA-7-002(130)019	200	88

Bison Dr

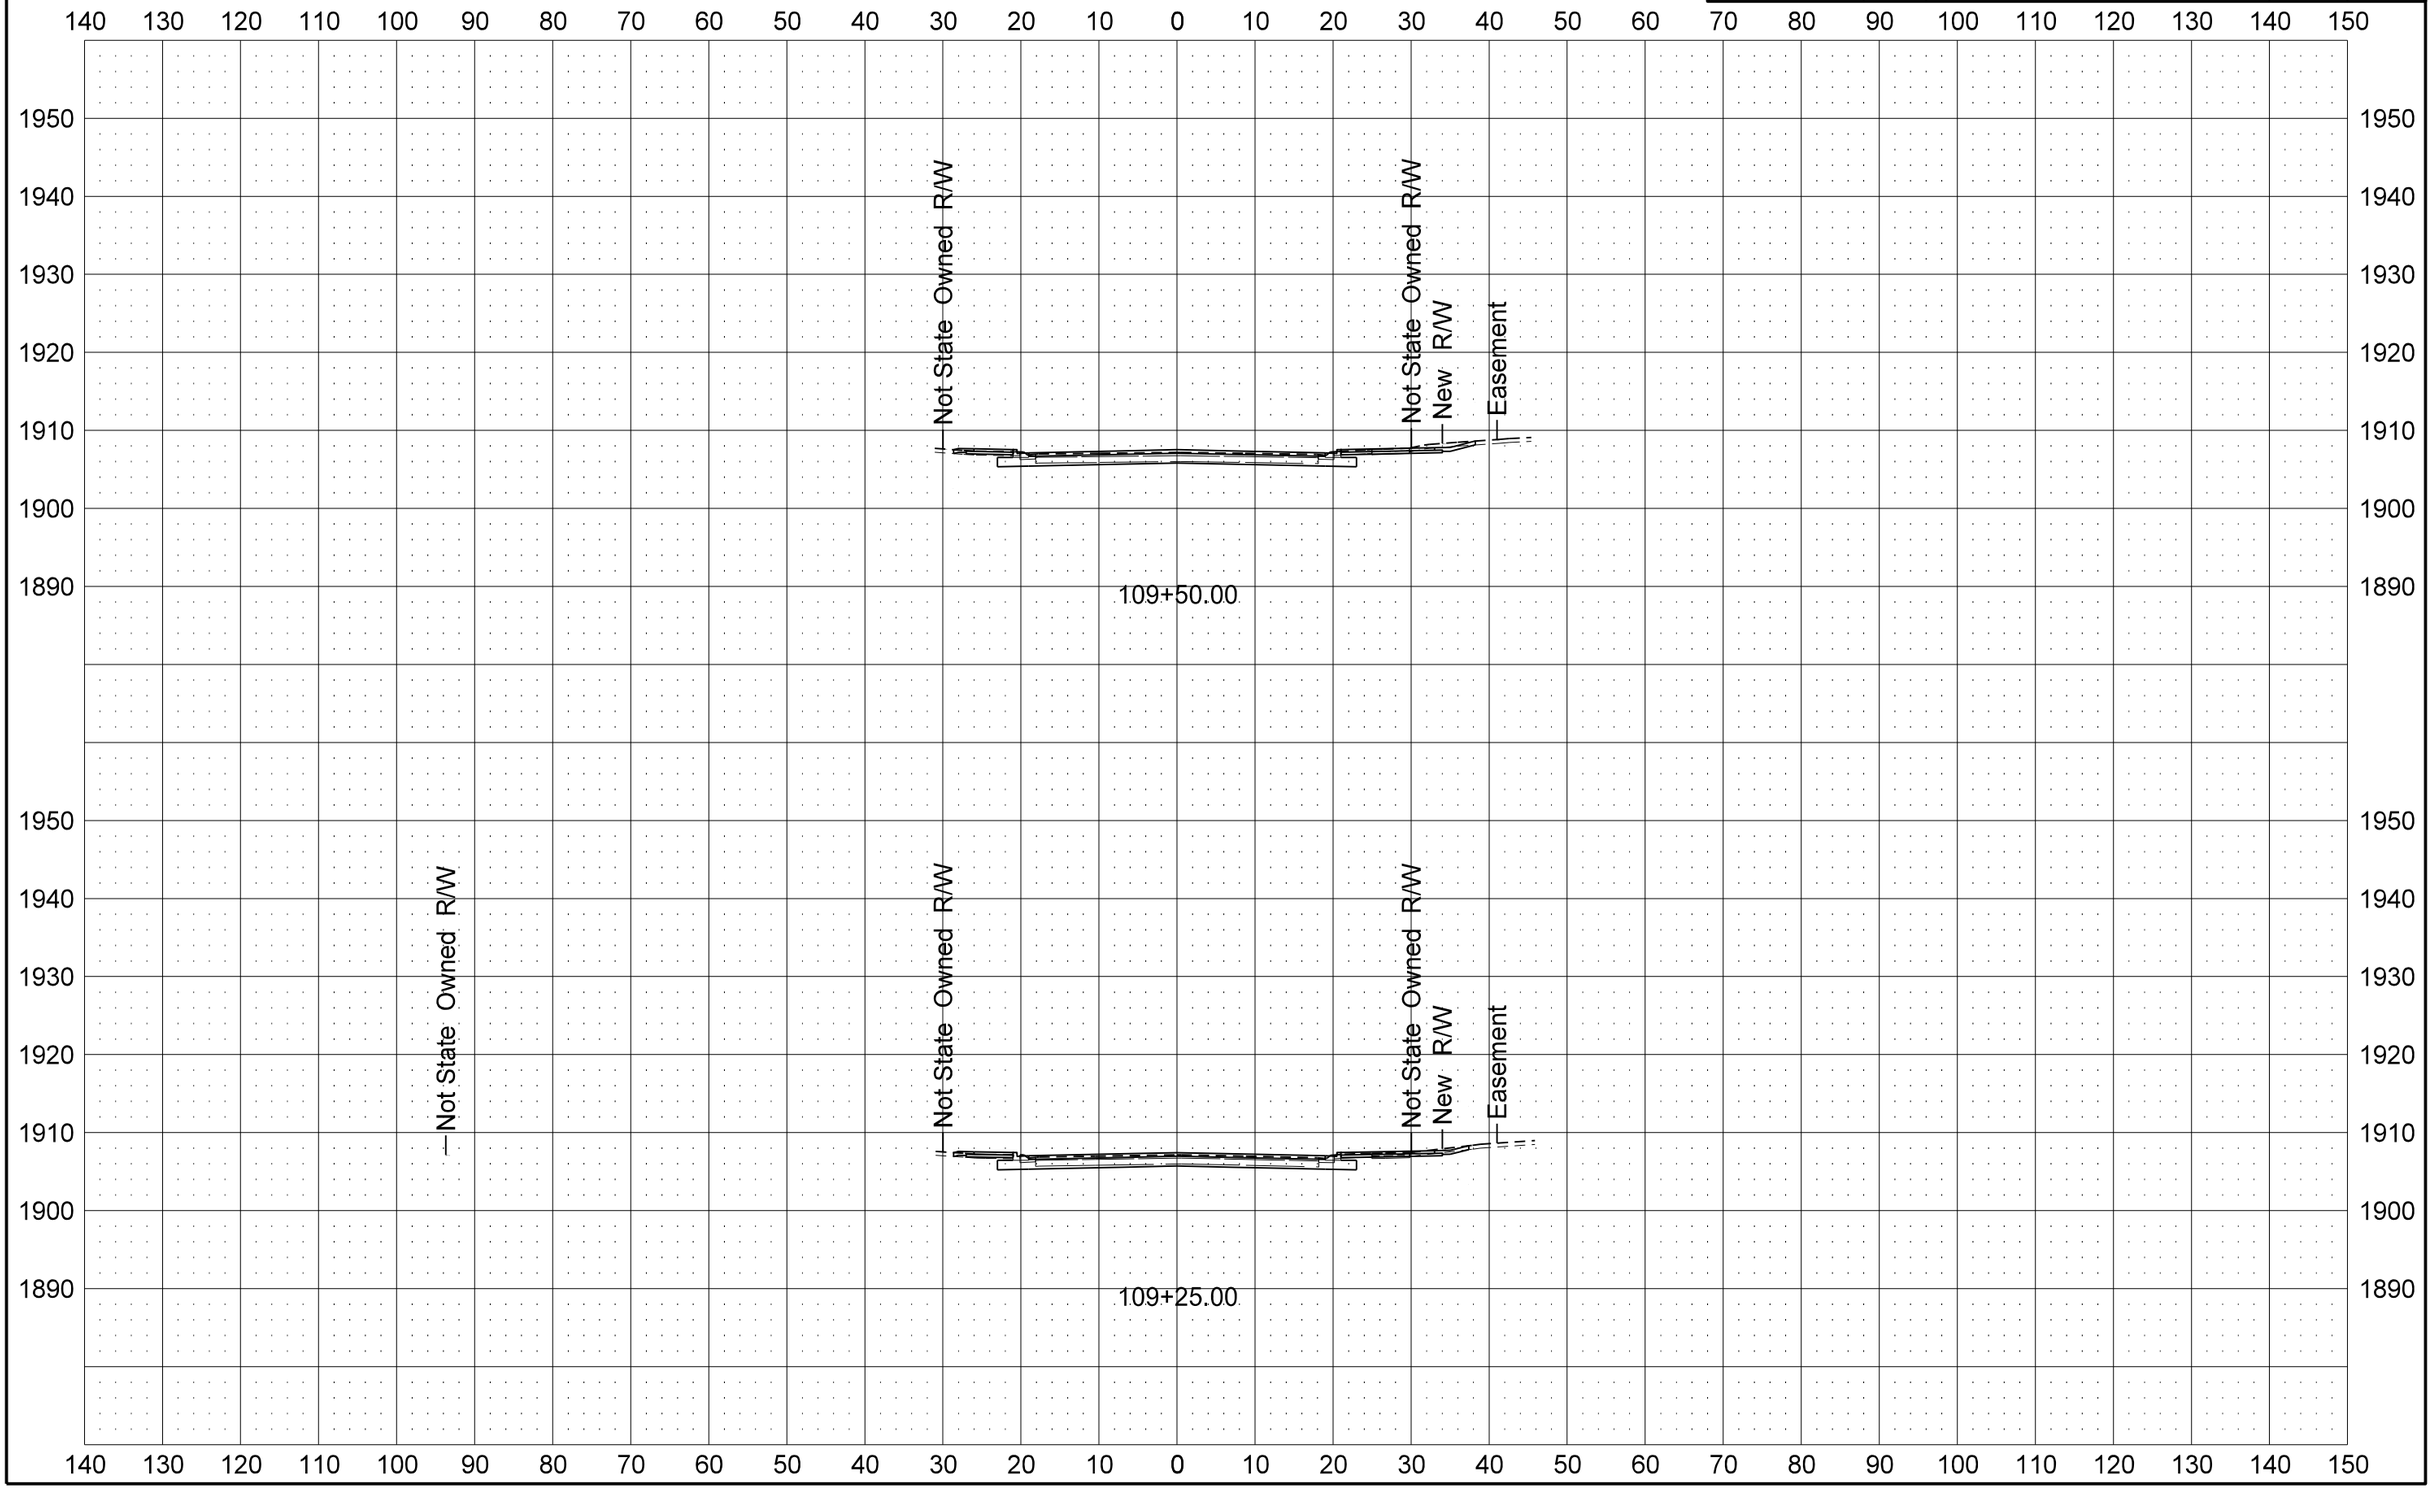

STATE	PROJECT NO.	SECTION NO.	SHEET NO.
ND	SOIA-7-002(130)019	200	89

Bison Dr

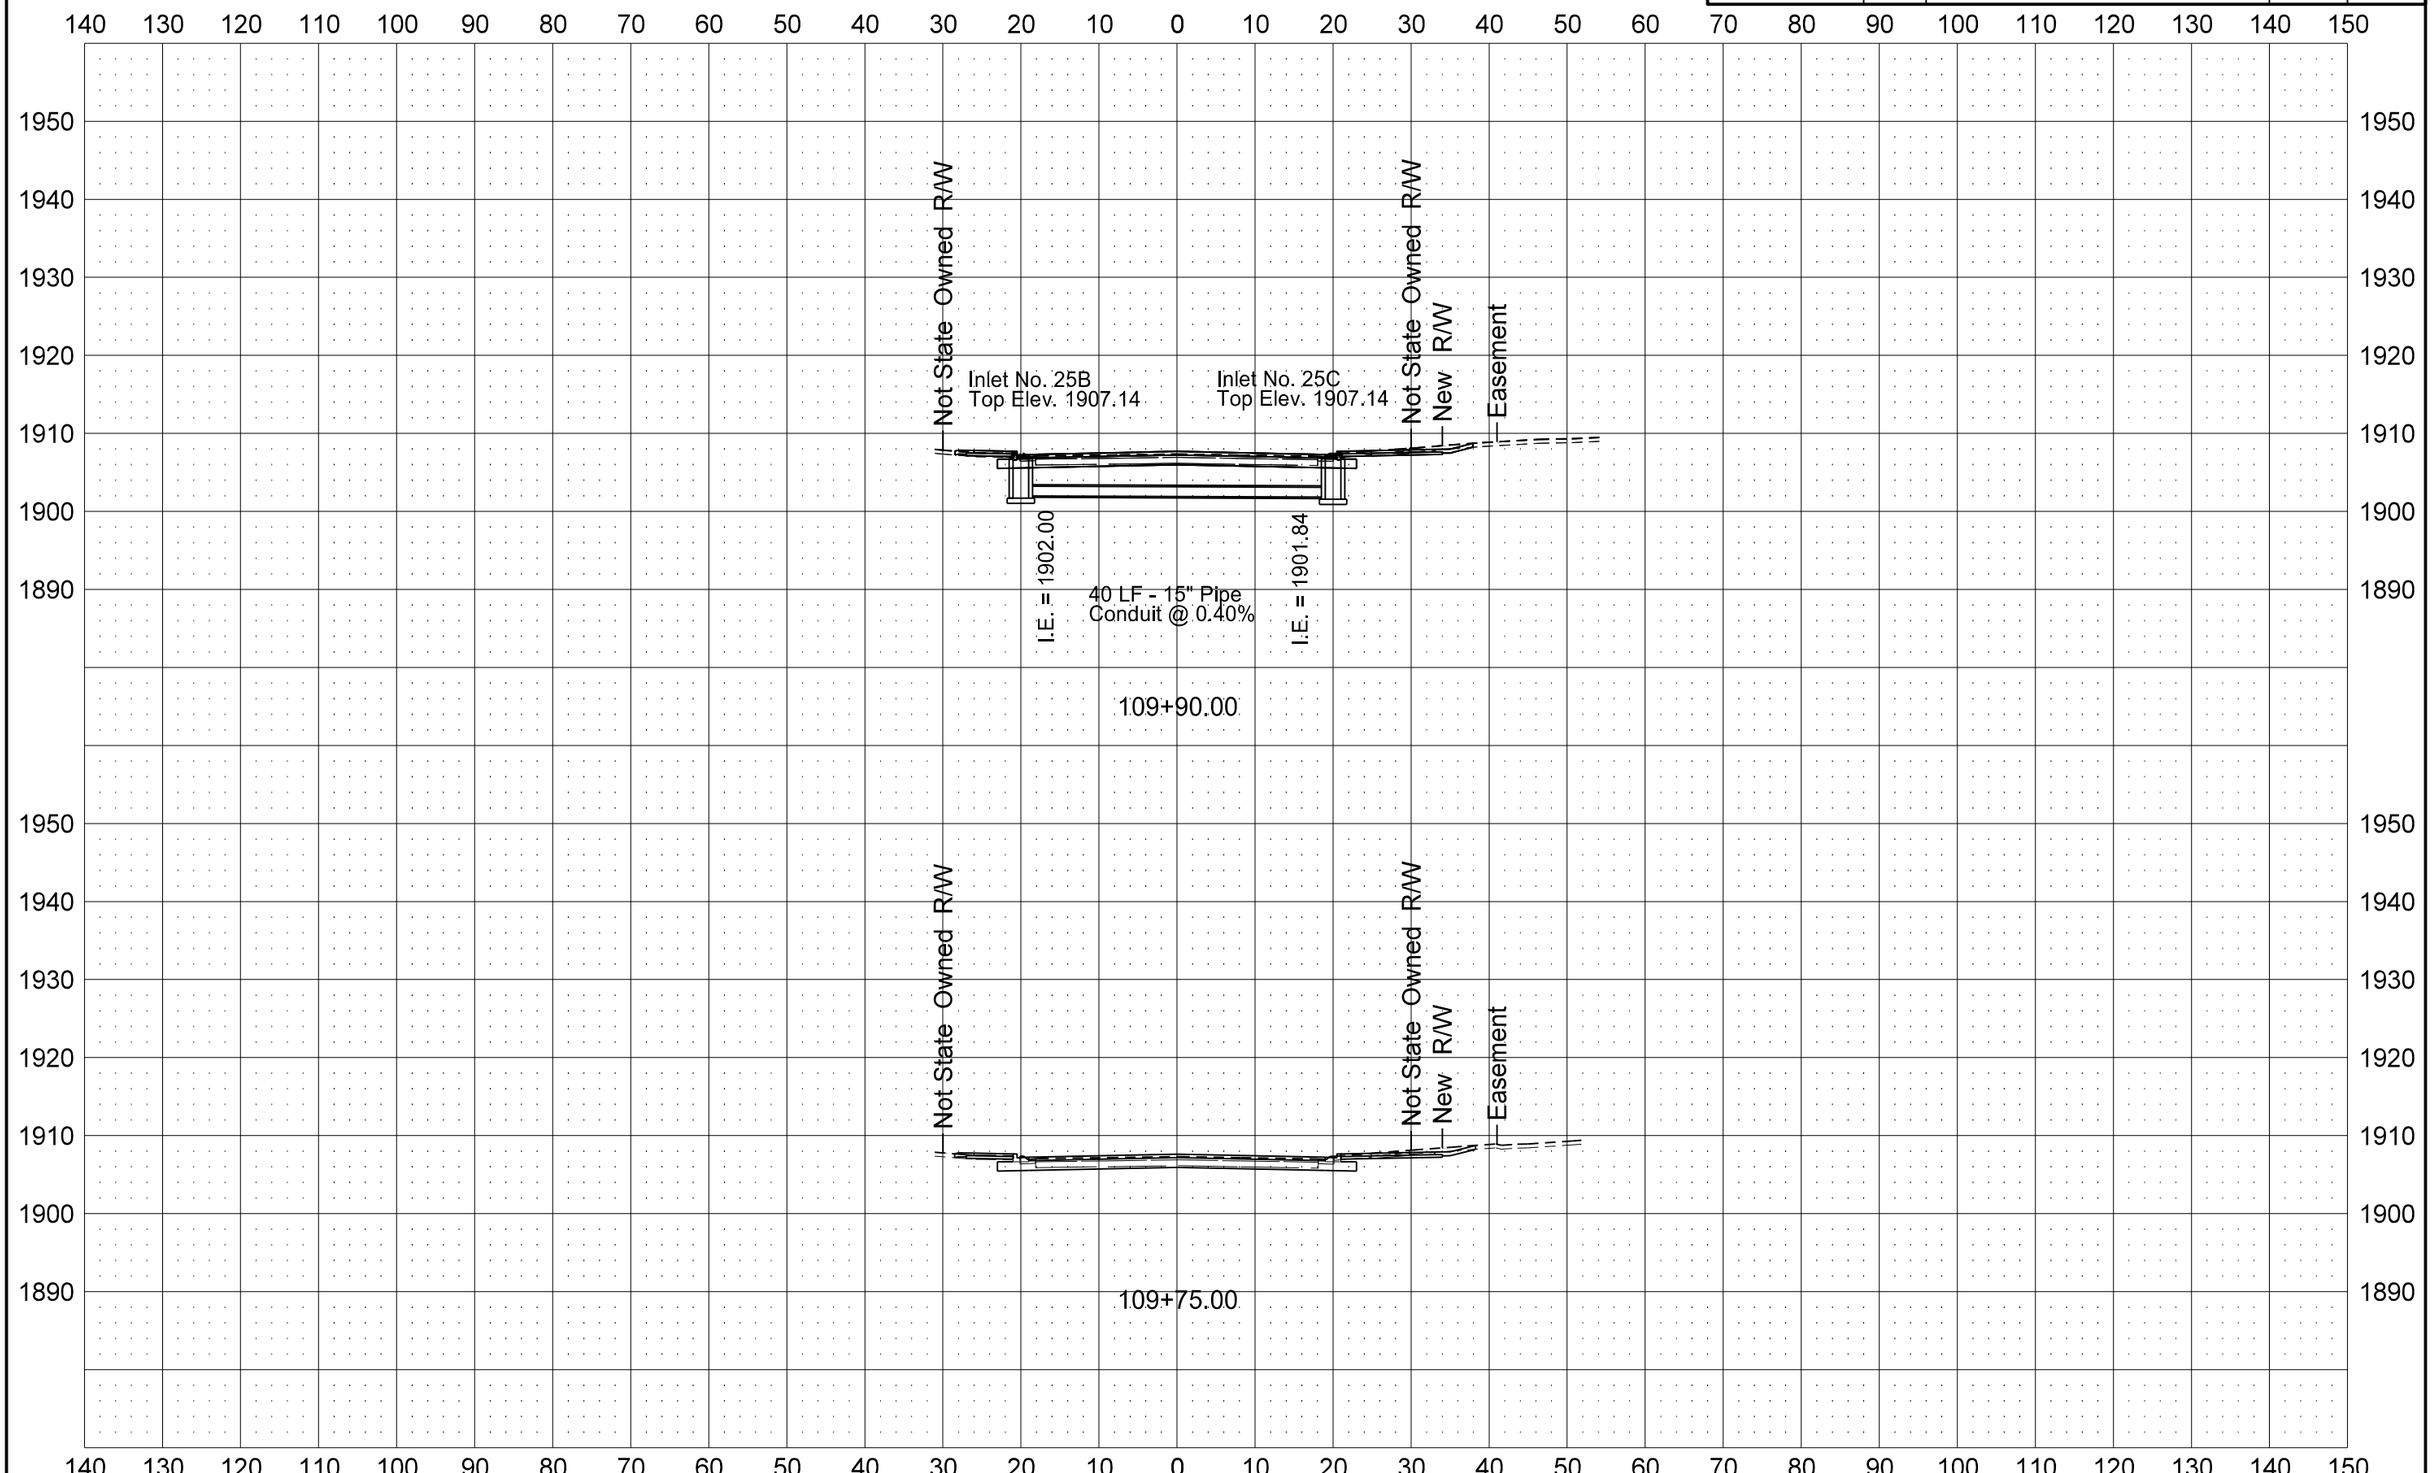

STATE	PROJECT NO.	SECTION NO.	SHEET NO.
ND	SOIA-7-002(130)019	200	90

Bison Dr

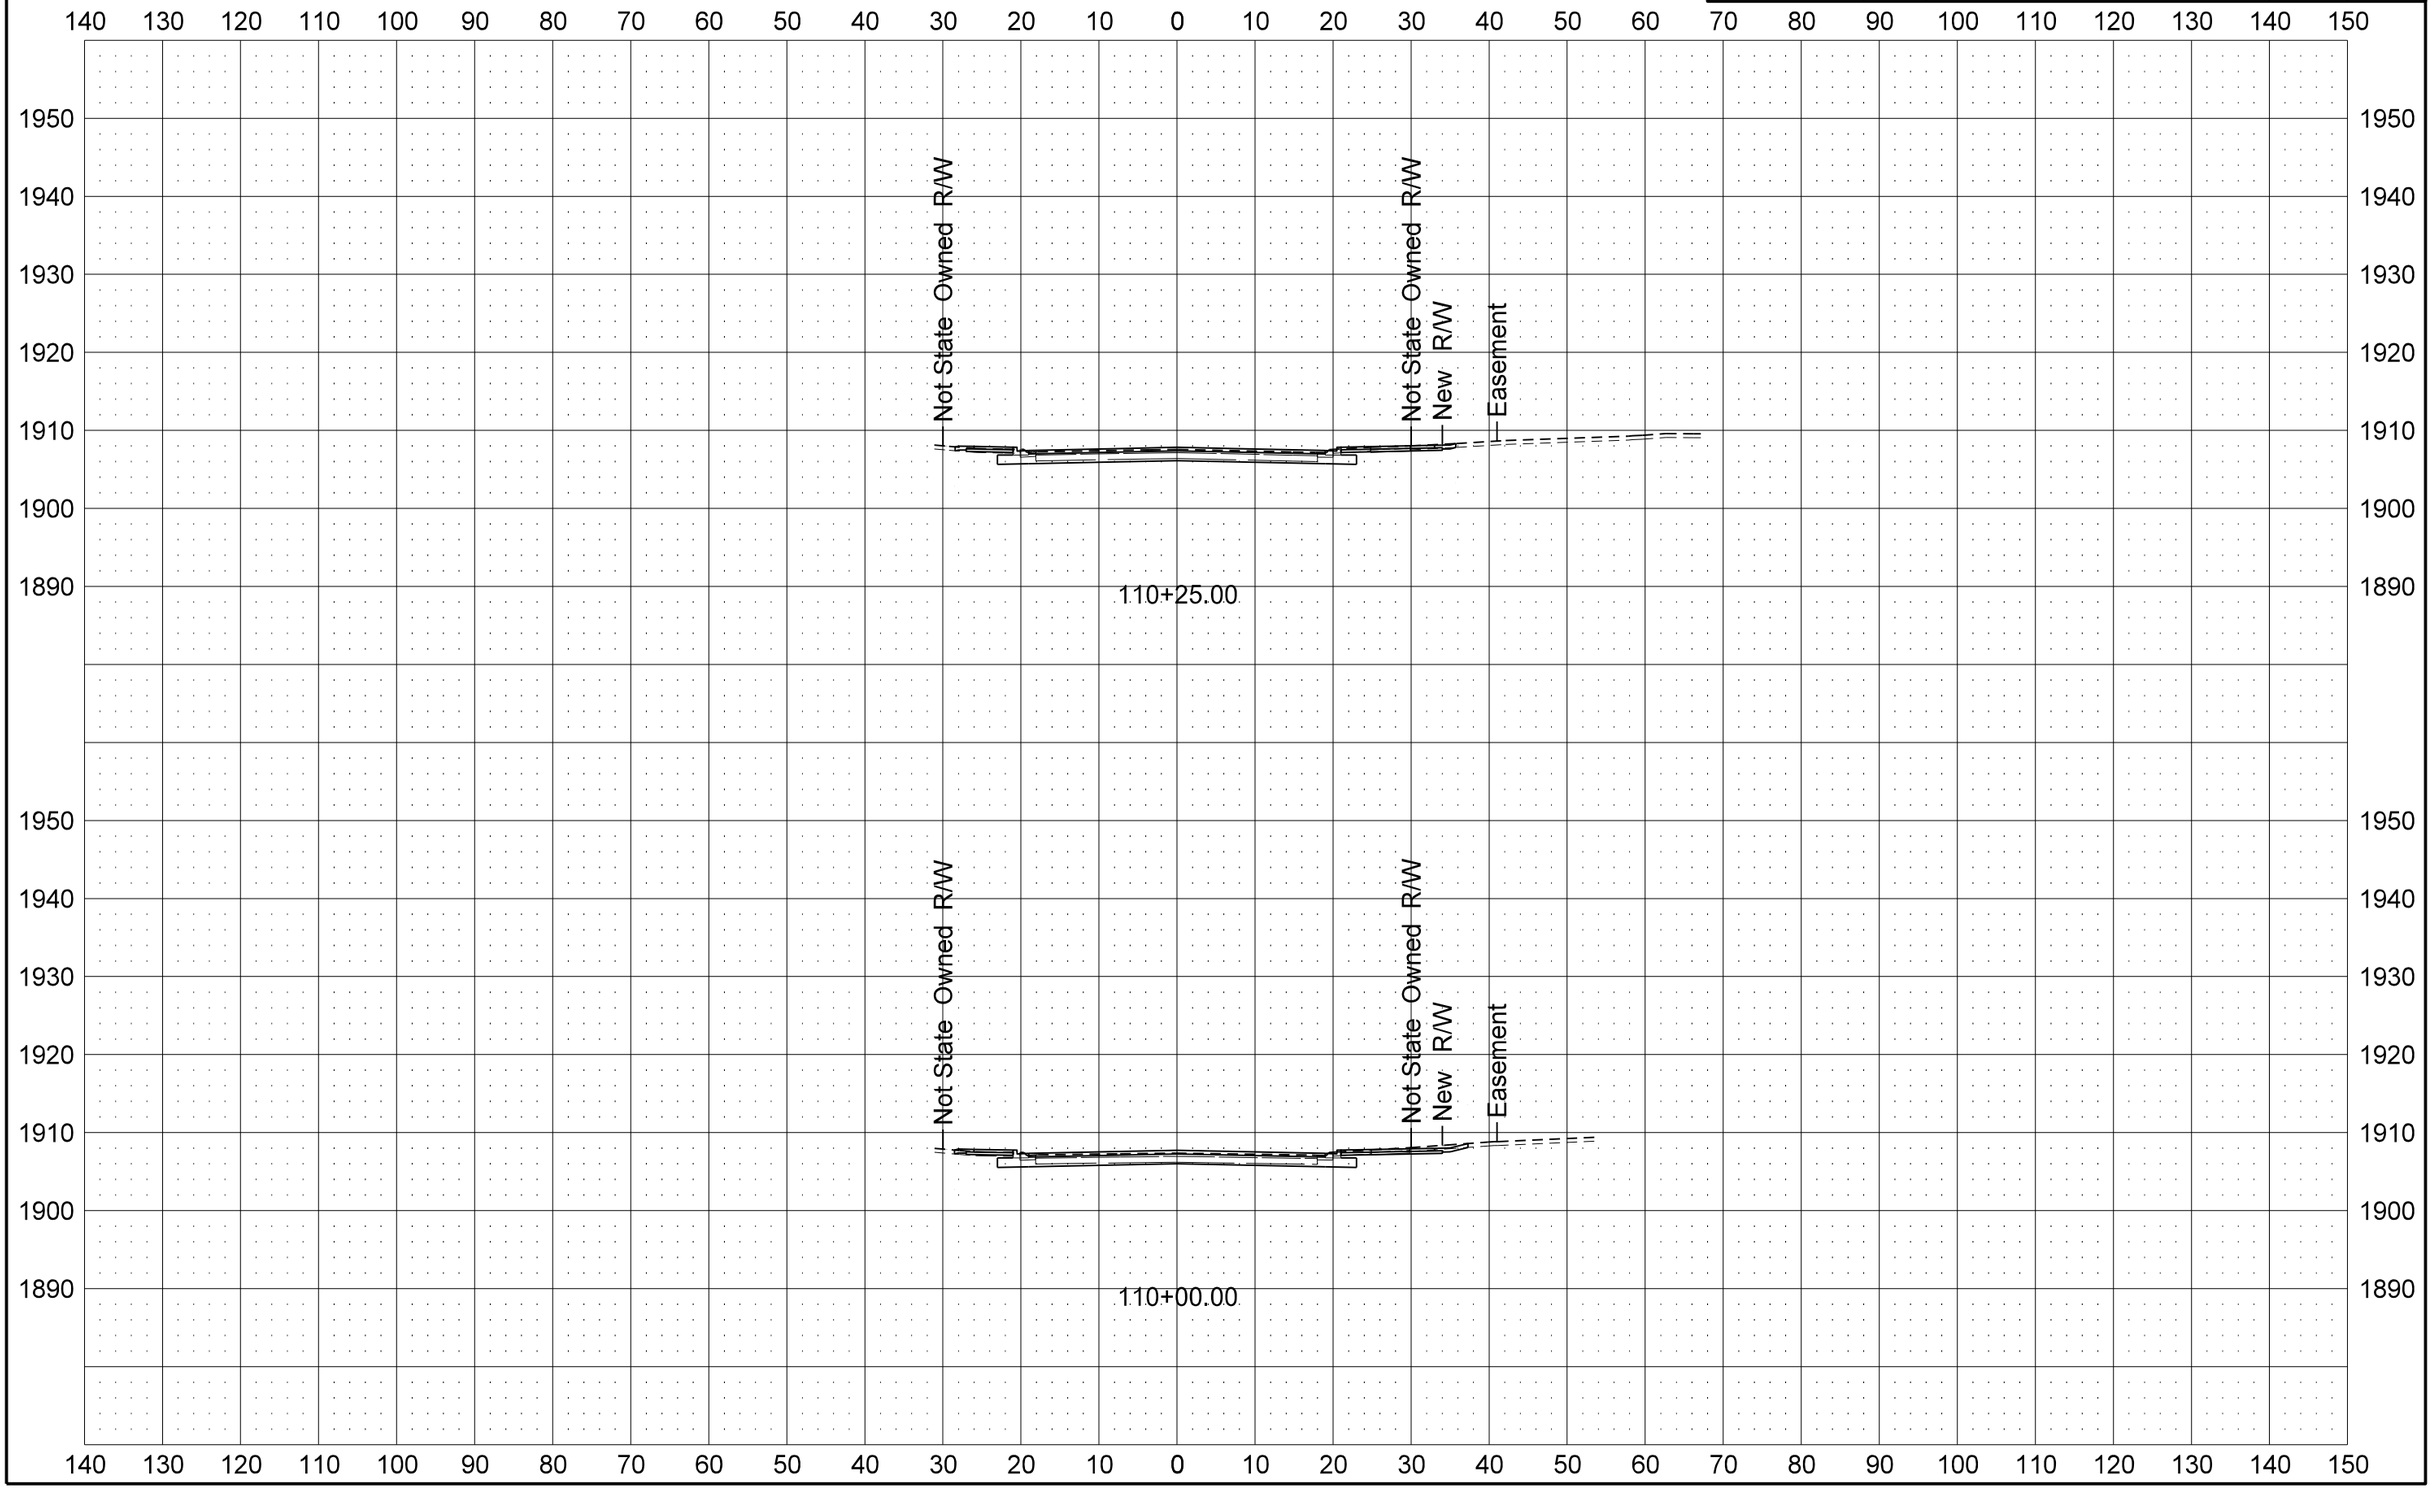

STATE	PROJECT NO.	SECTION NO.	SHEET NO.
ND	SOIA-7-002(130)019	200	91

Bison Dr

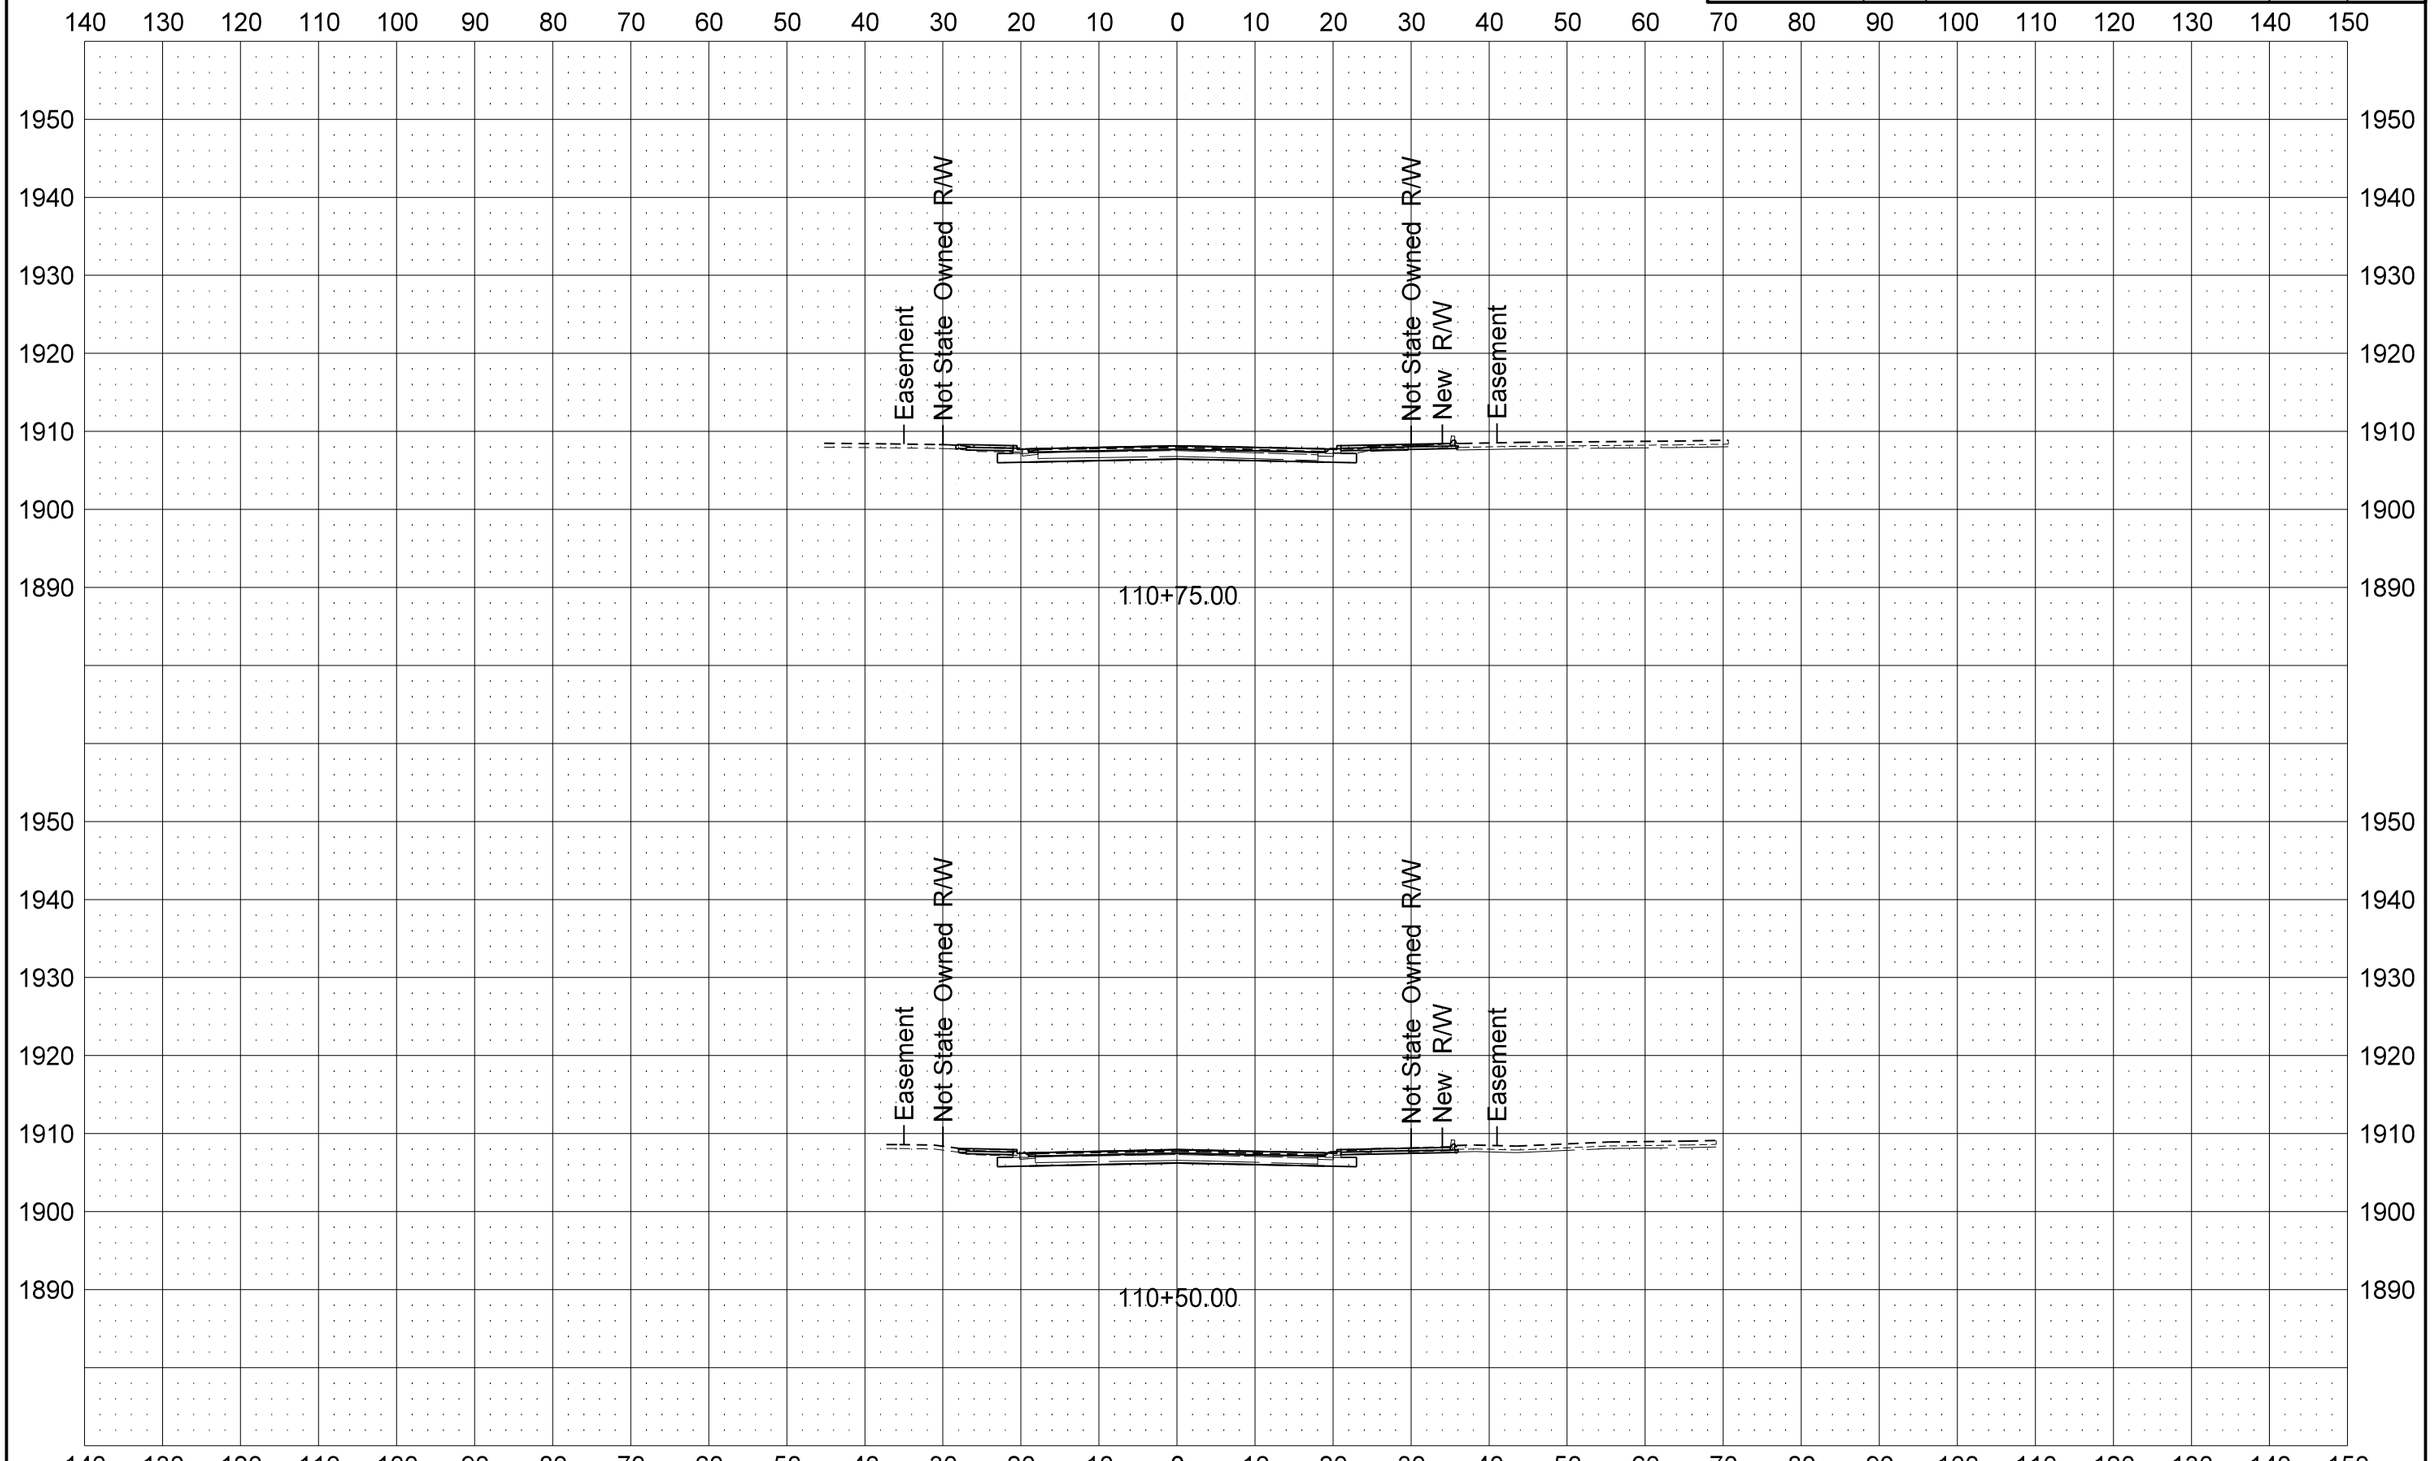

STATE	PROJECT NO.	SECTION NO.	SHEET NO.
ND	SOIA-7-002(130)019	200	92

Bison Dr

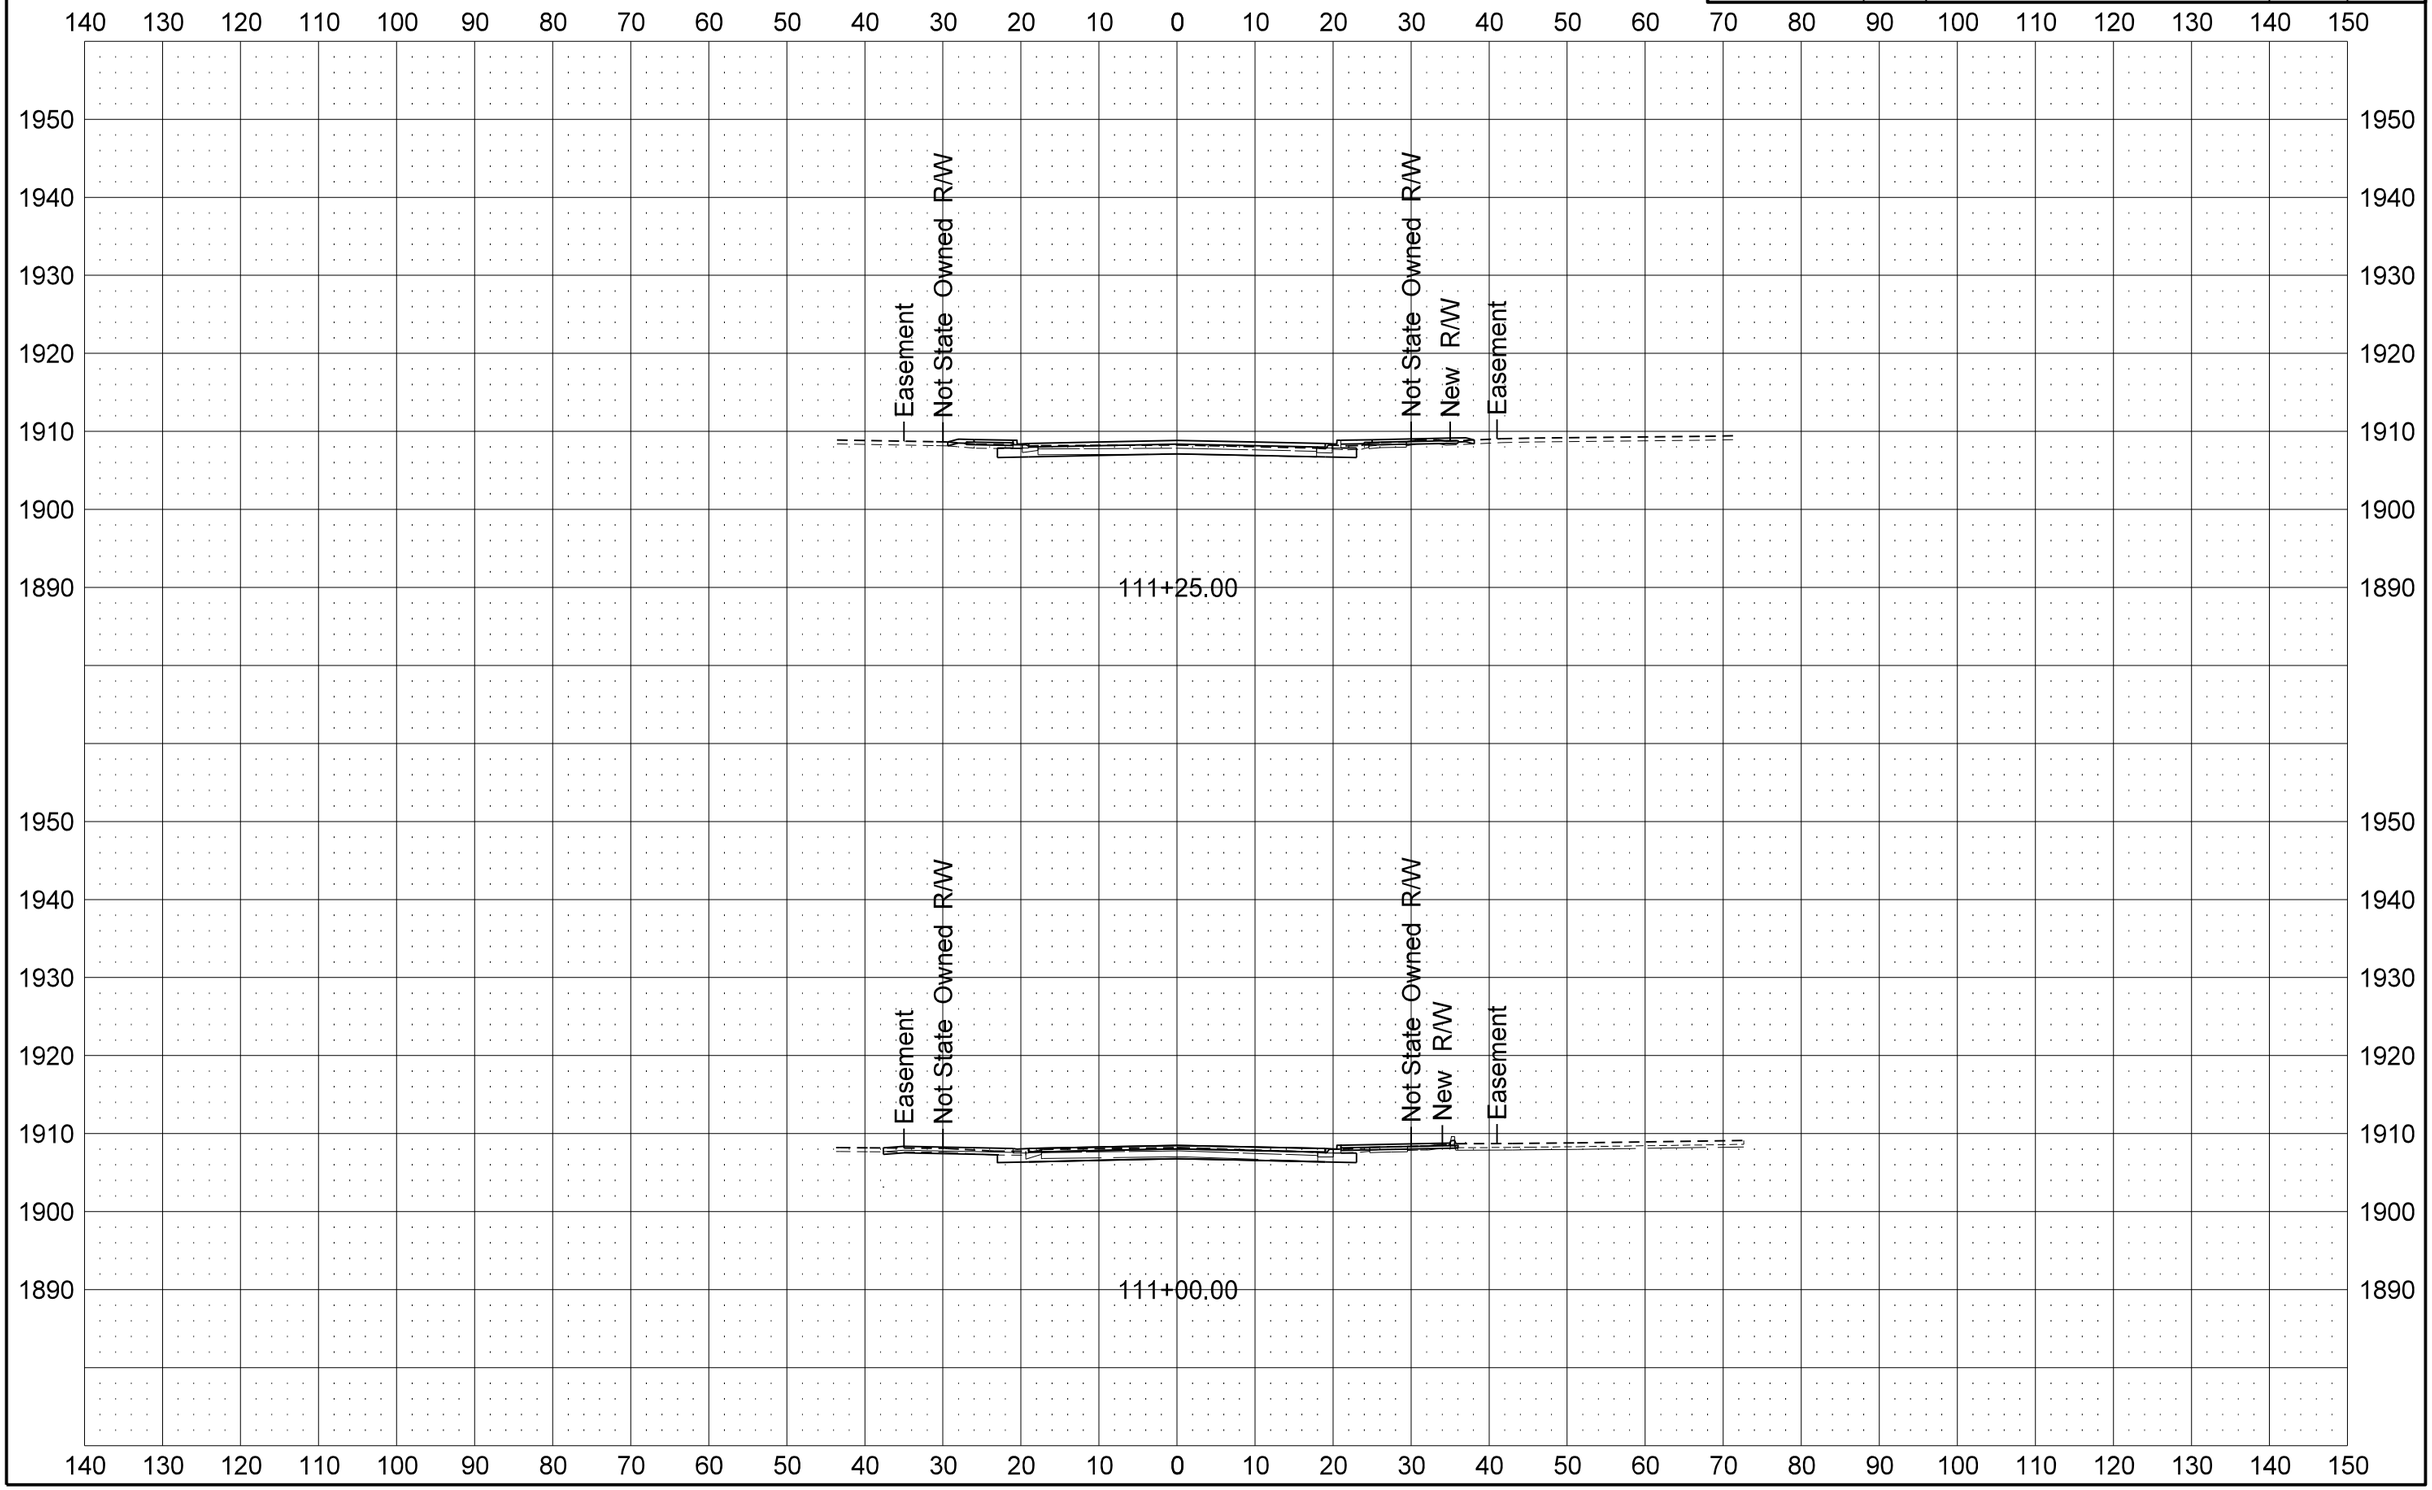

STATE	PROJECT NO.	SECTION NO.	SHEET NO.
ND	SOIA-7-002(130)019	200	93

Bison Dr

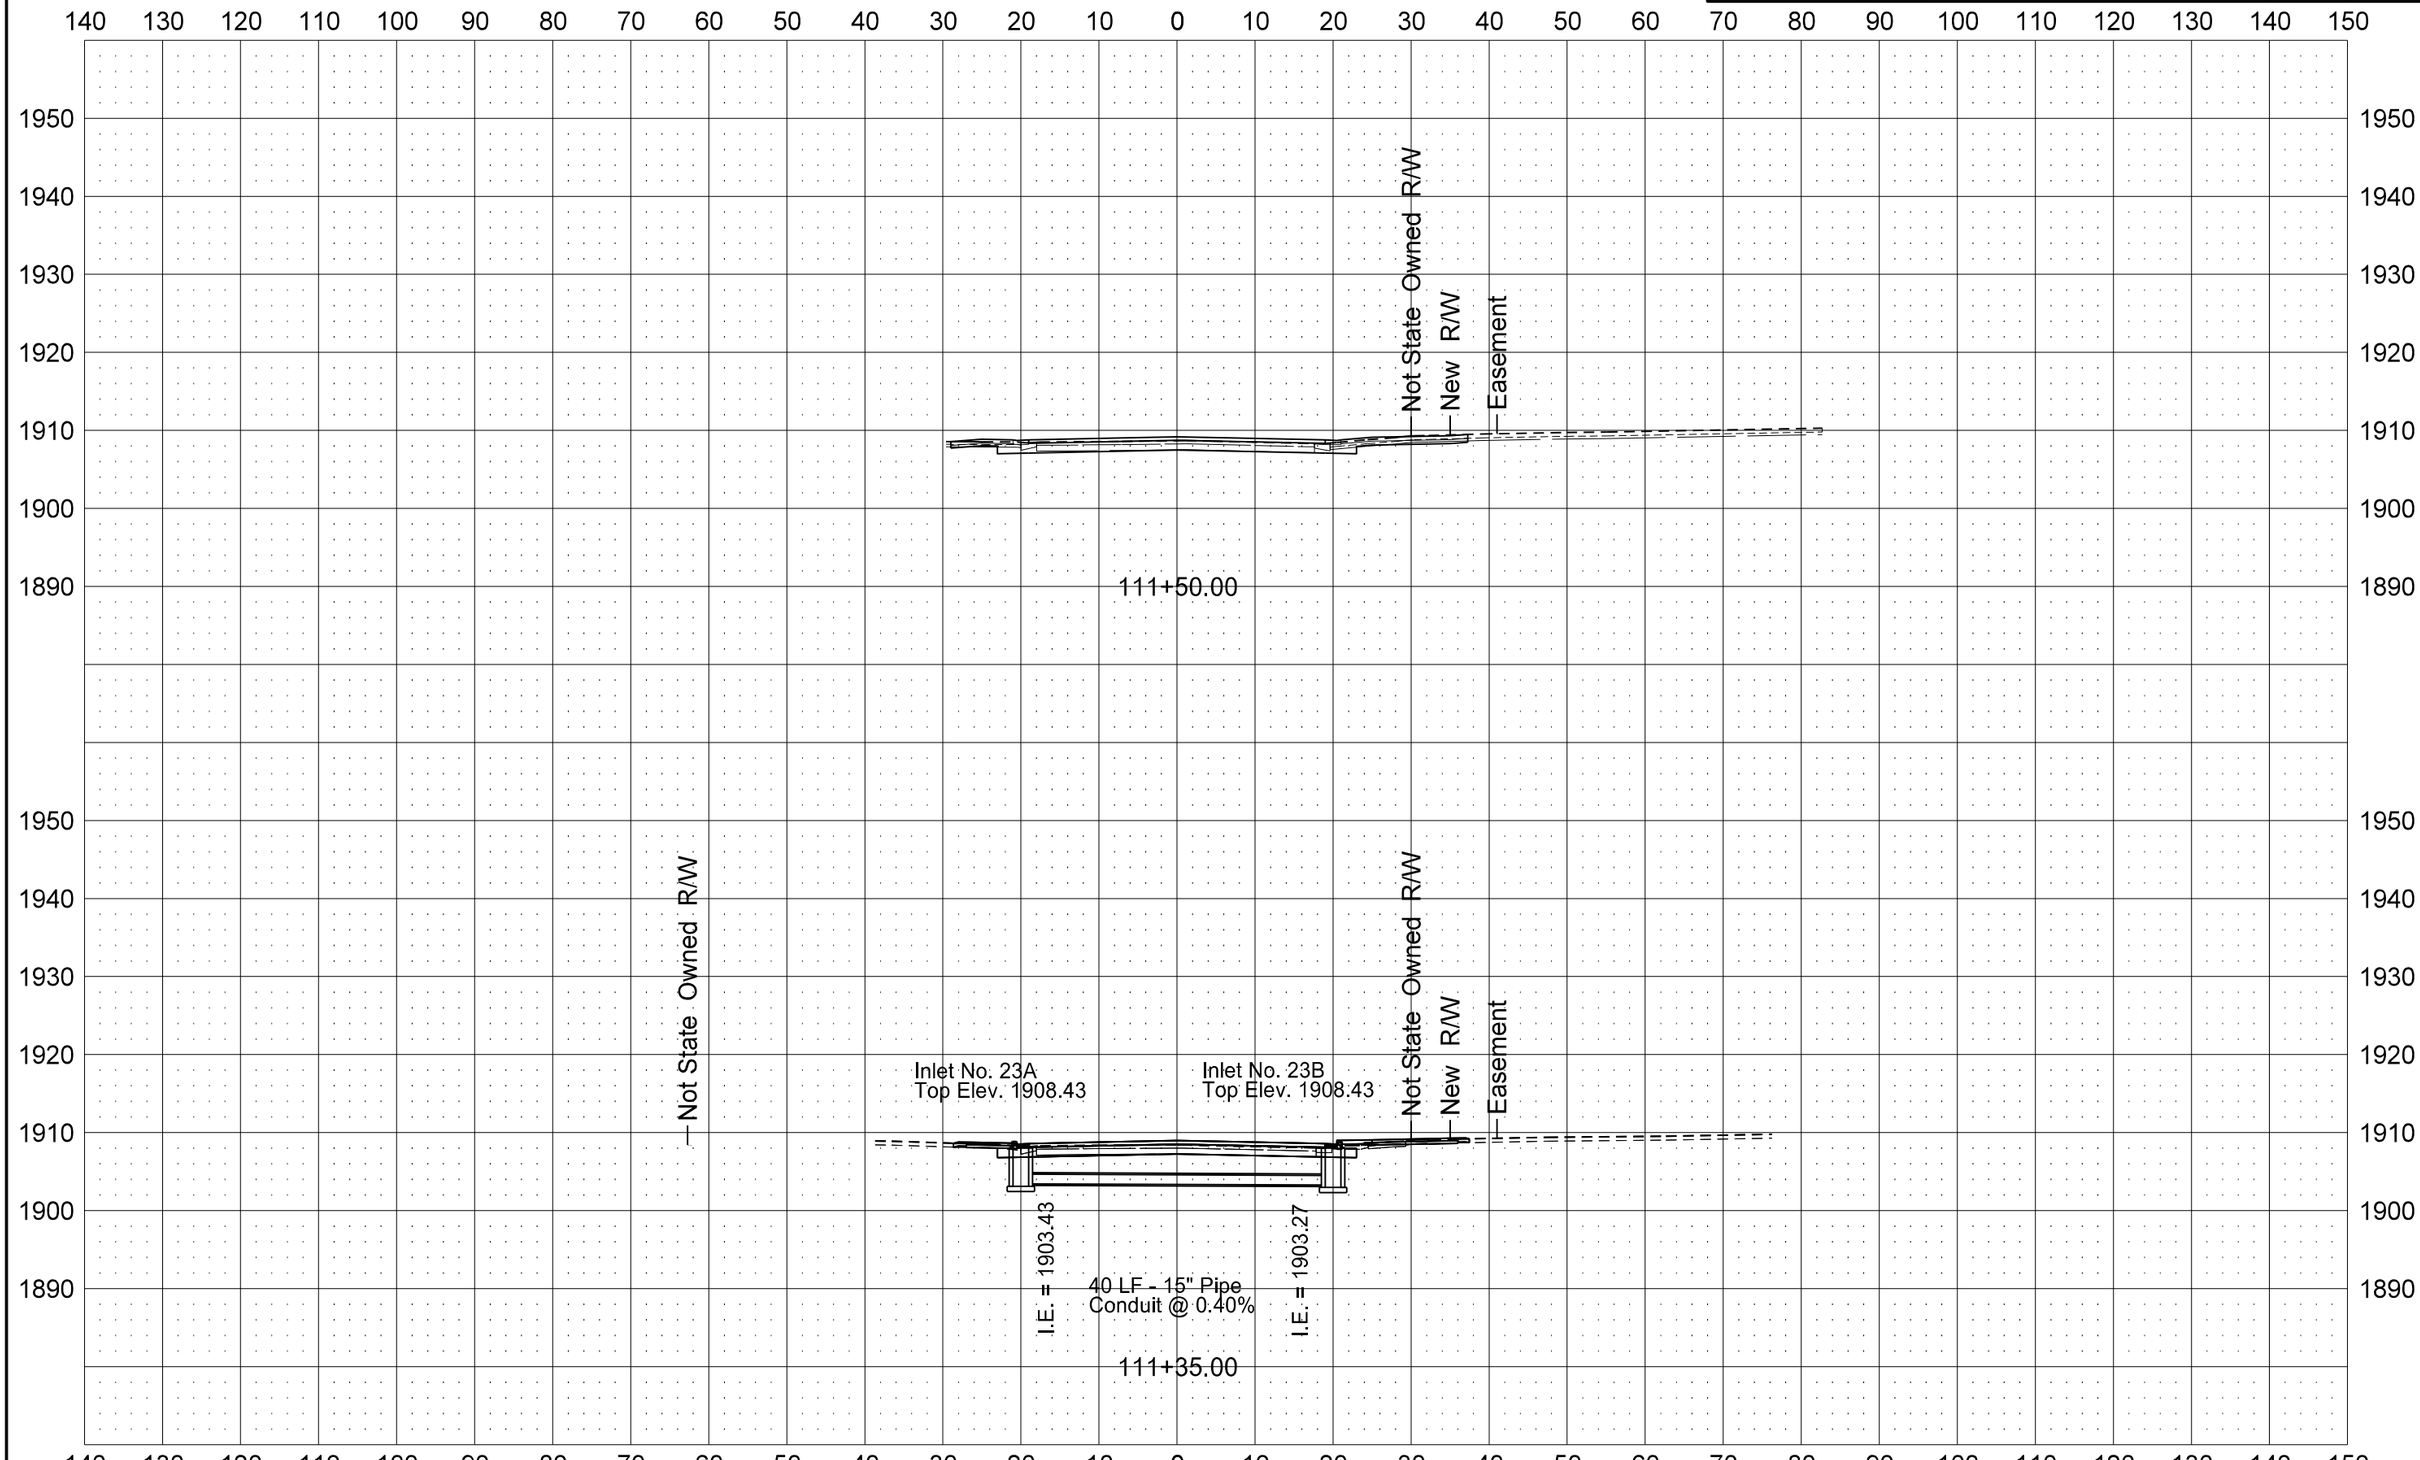

STATE	PROJECT NO.	SECTION NO.	SHEET NO.
ND	SOIA-7-002(130)019	200	94

Bison Dr

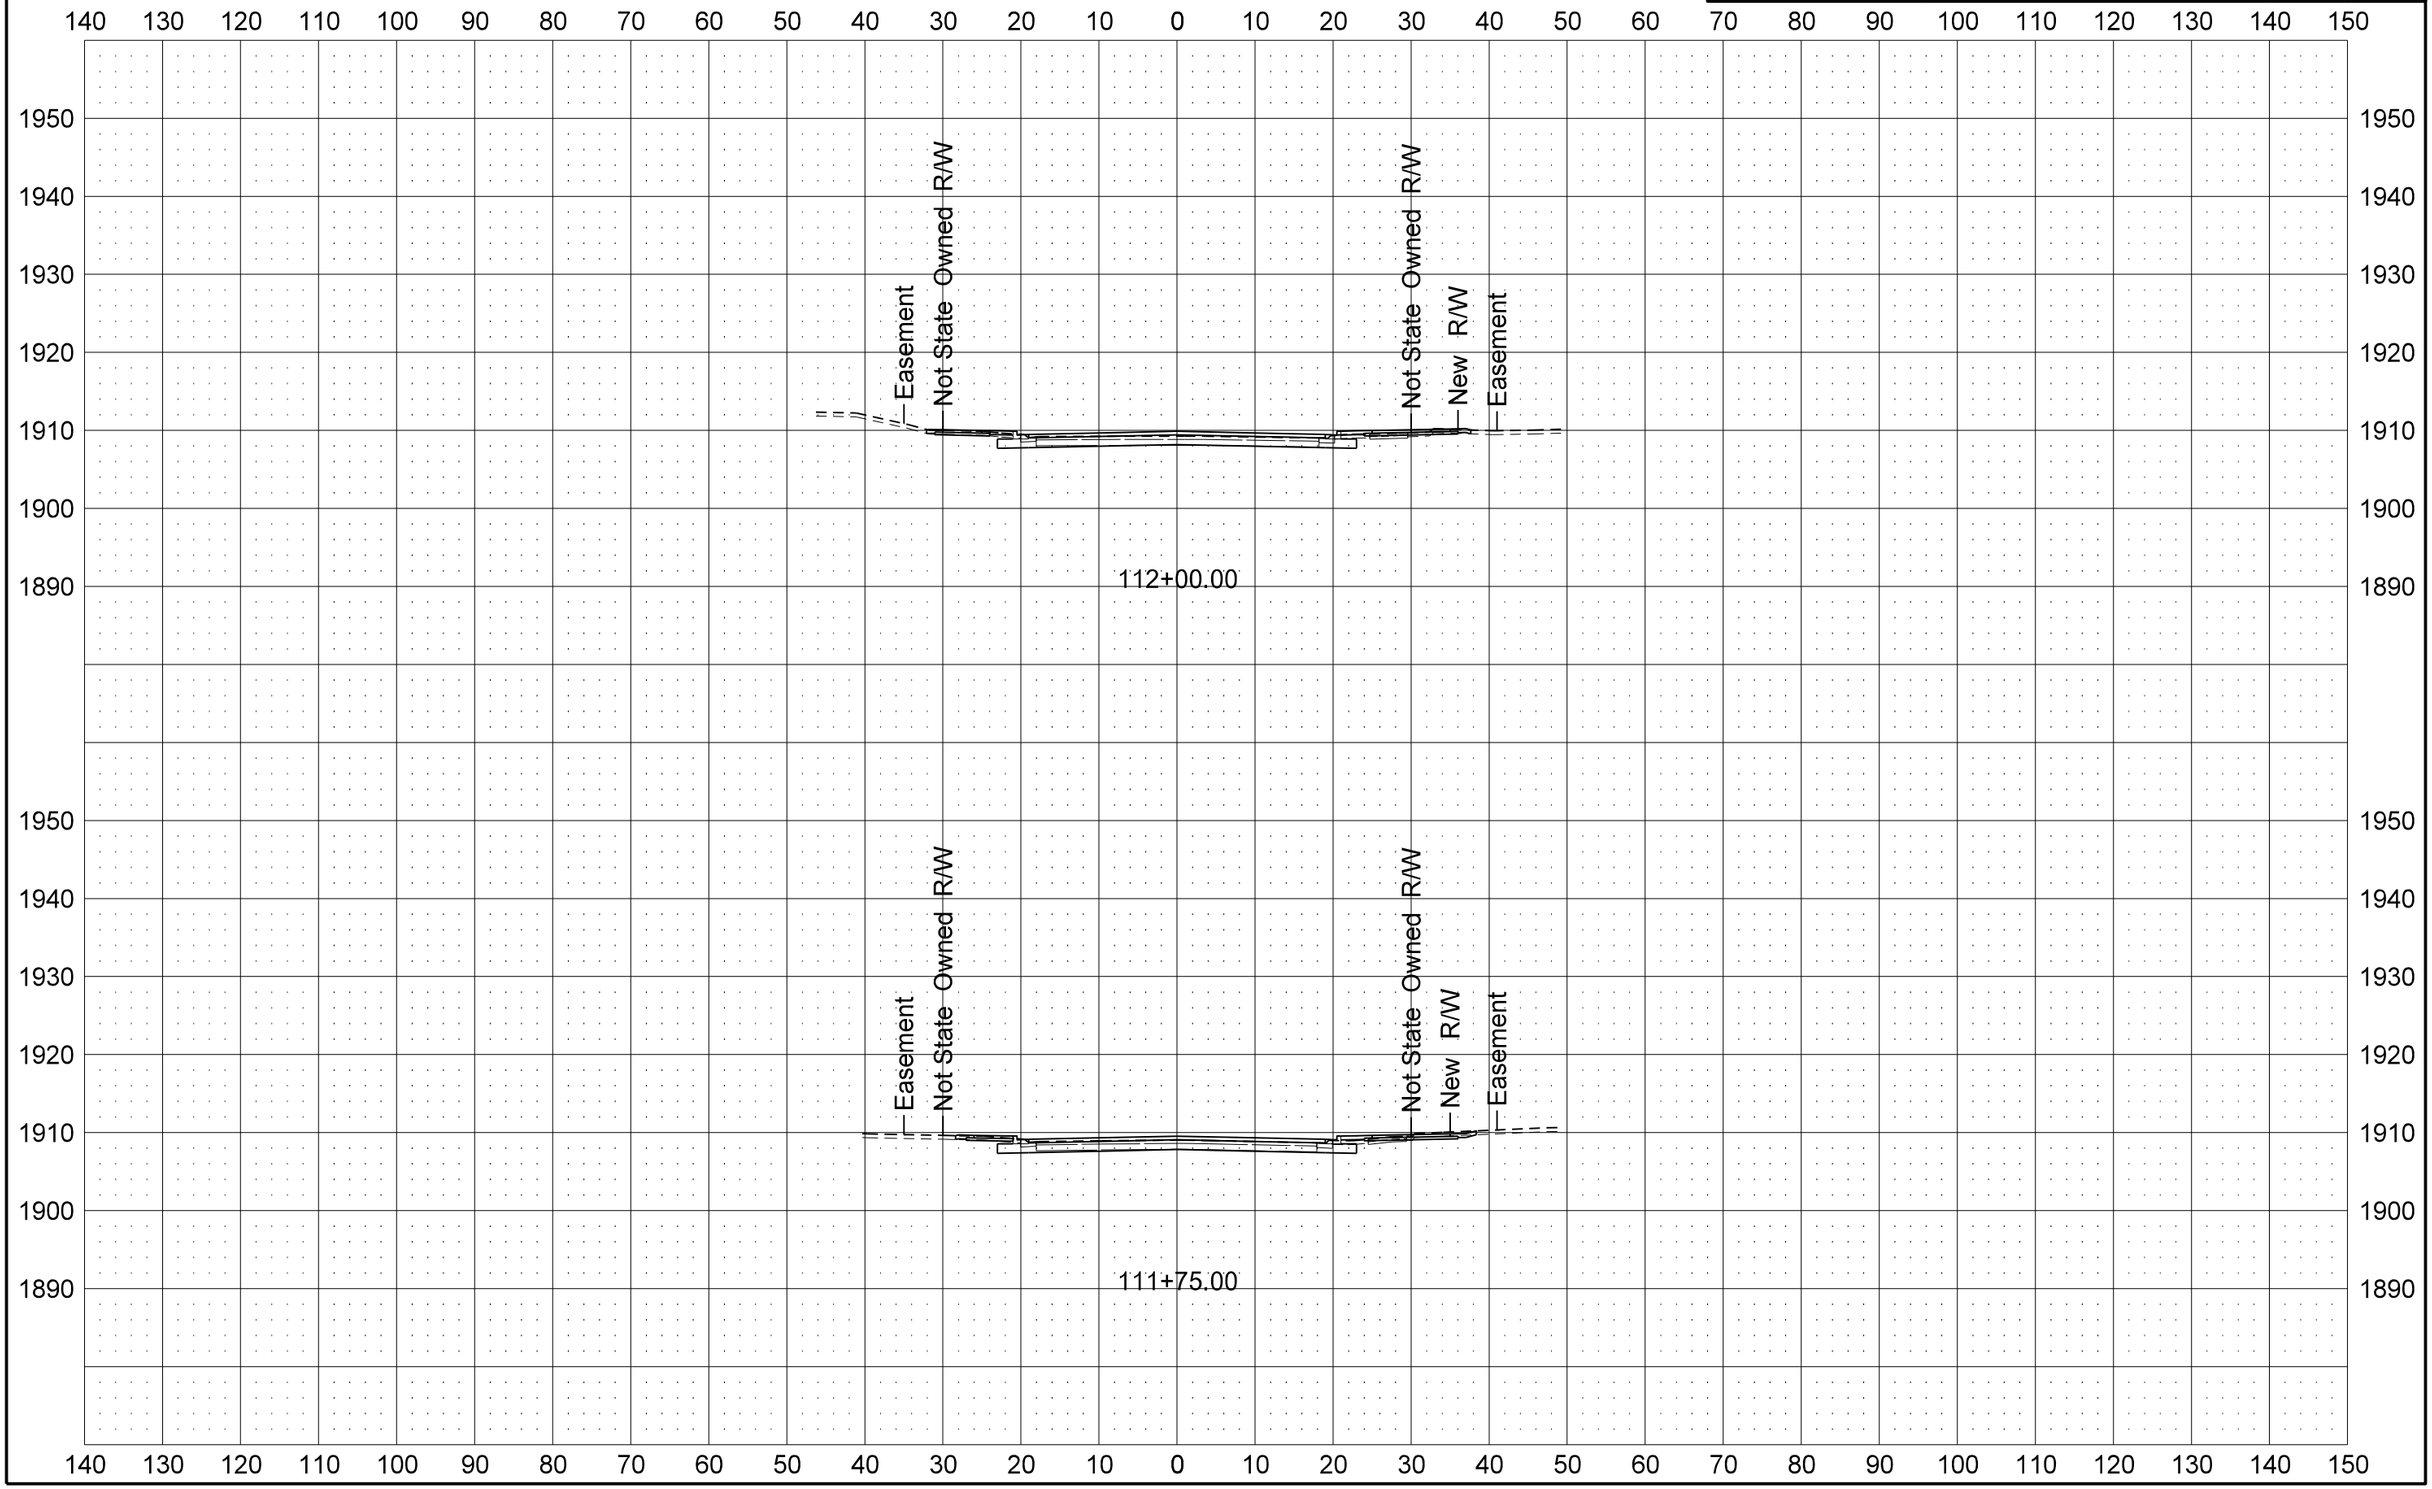

STATE	PROJECT NO.	SECTION NO.	SHEET NO.
ND	SOIA-7-002(130)019	200	95

Bison Dr

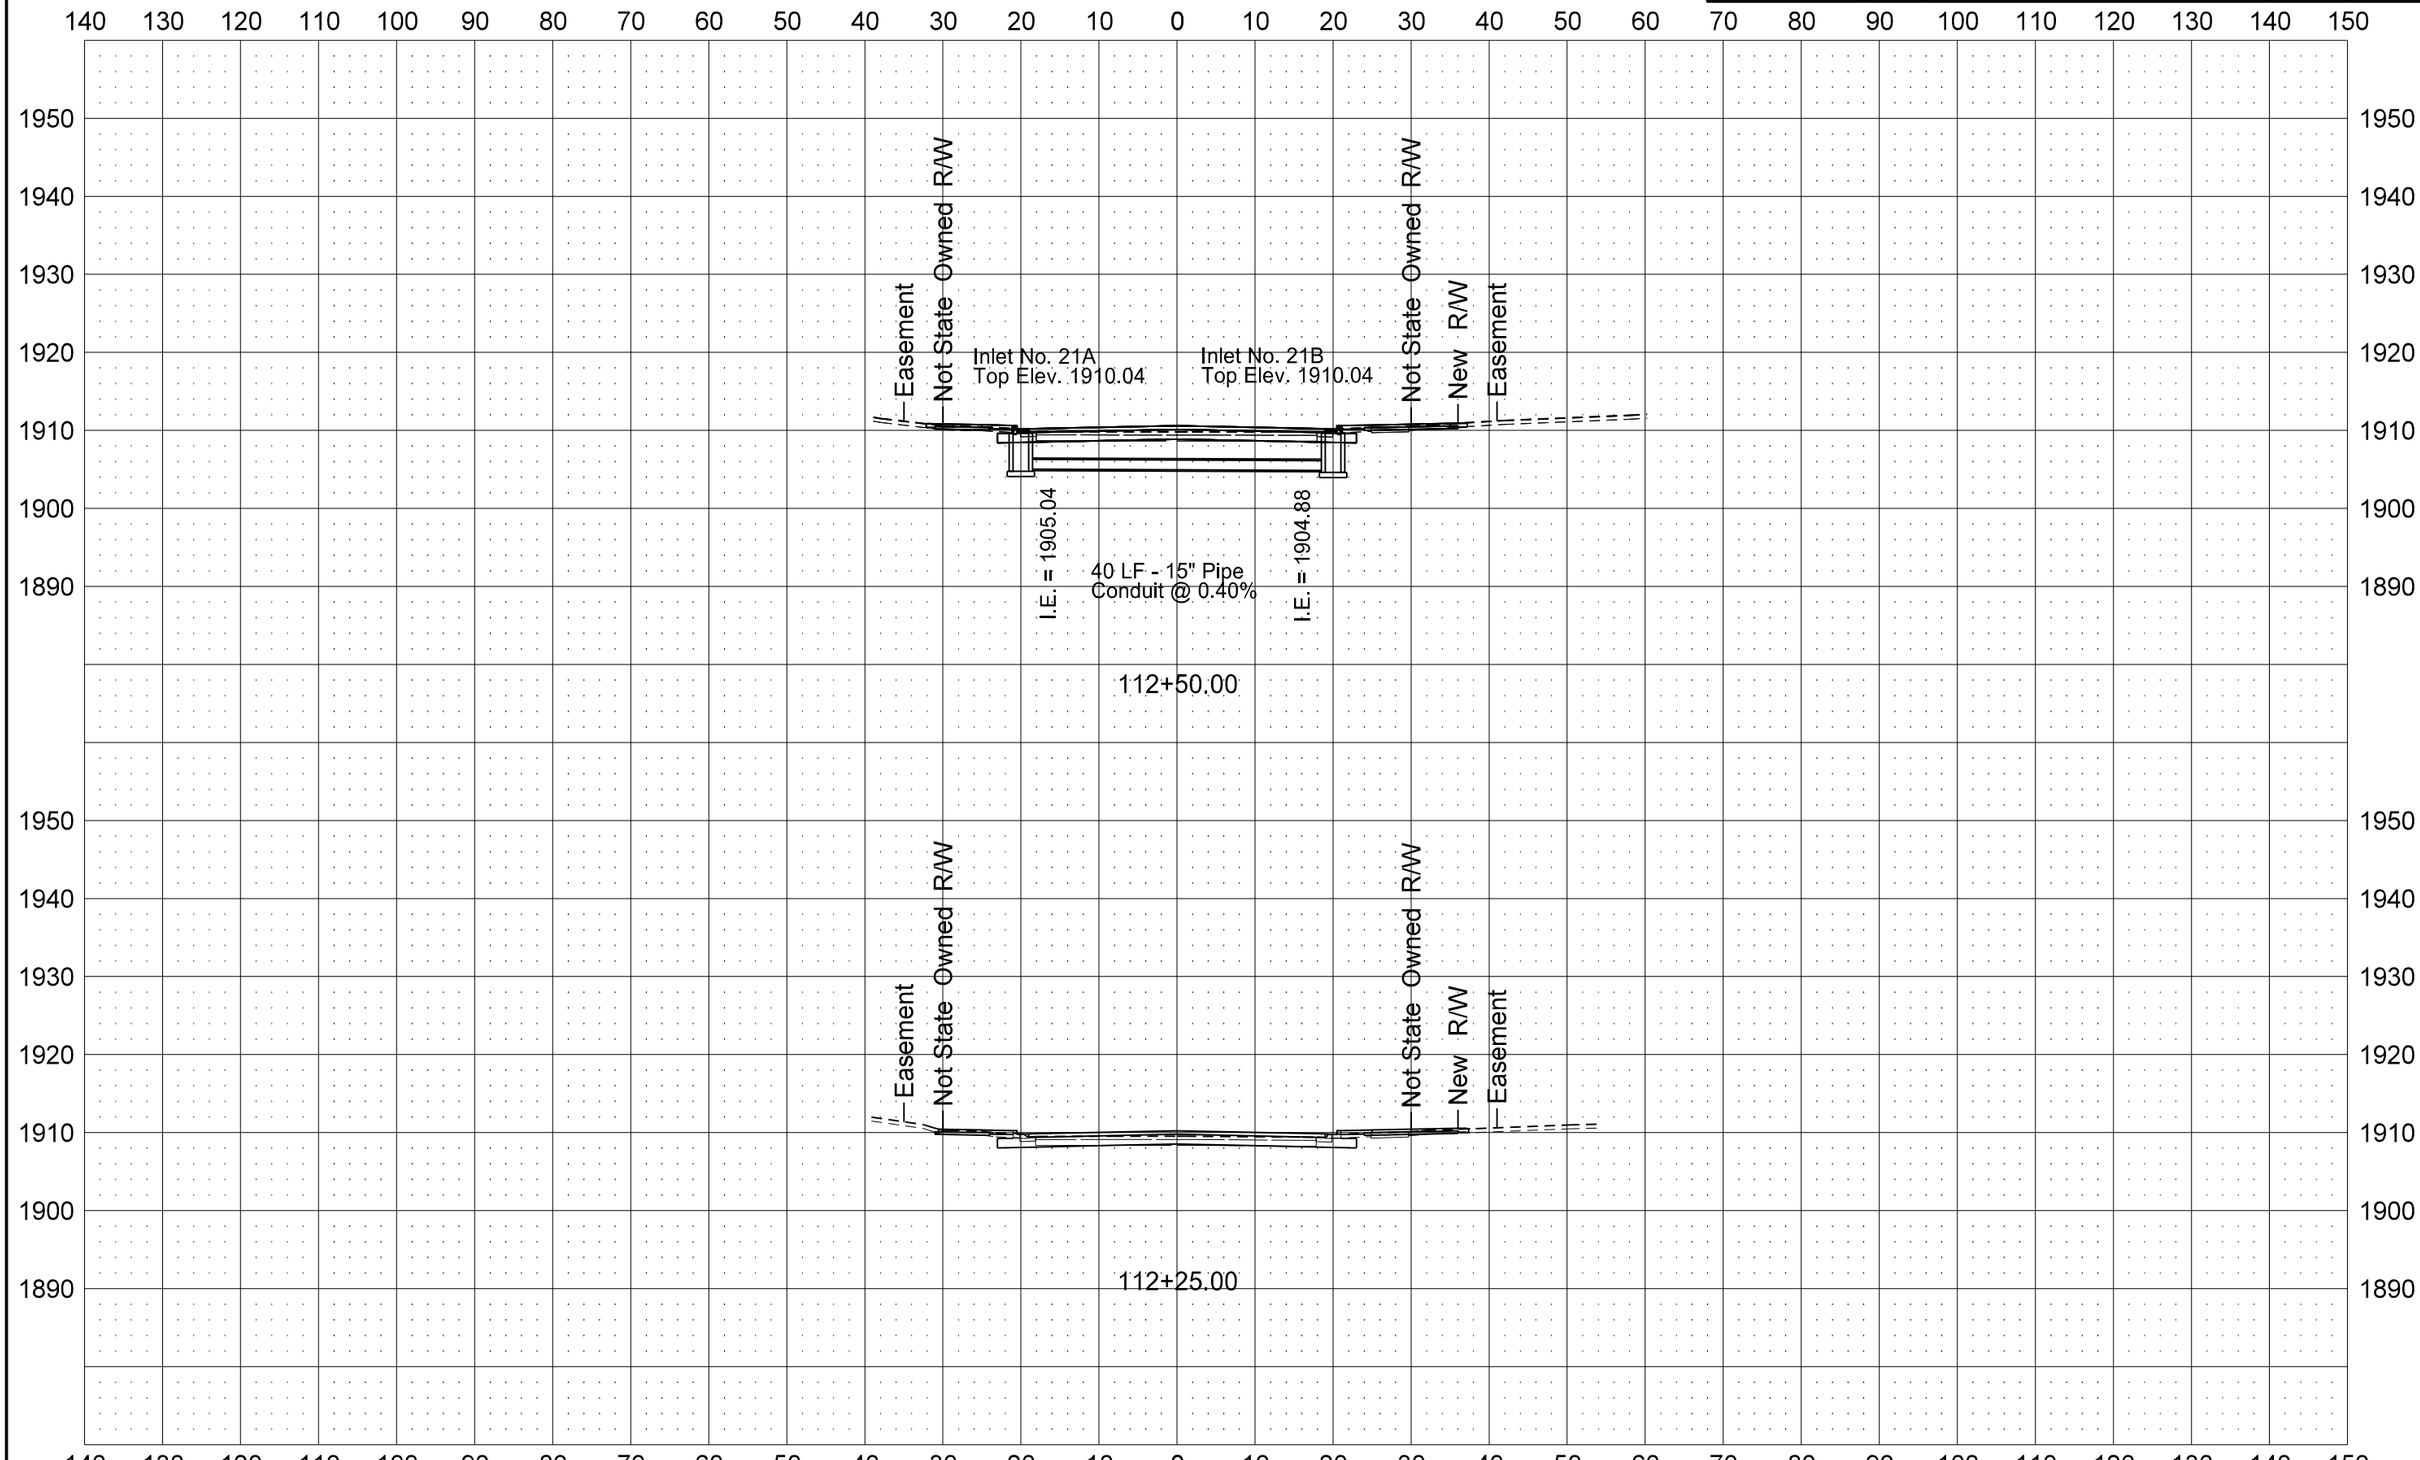

STATE	PROJECT NO.	SECTION NO.	SHEET NO.
ND	SOIA-7-002(130)019	200	96

Bison Dr

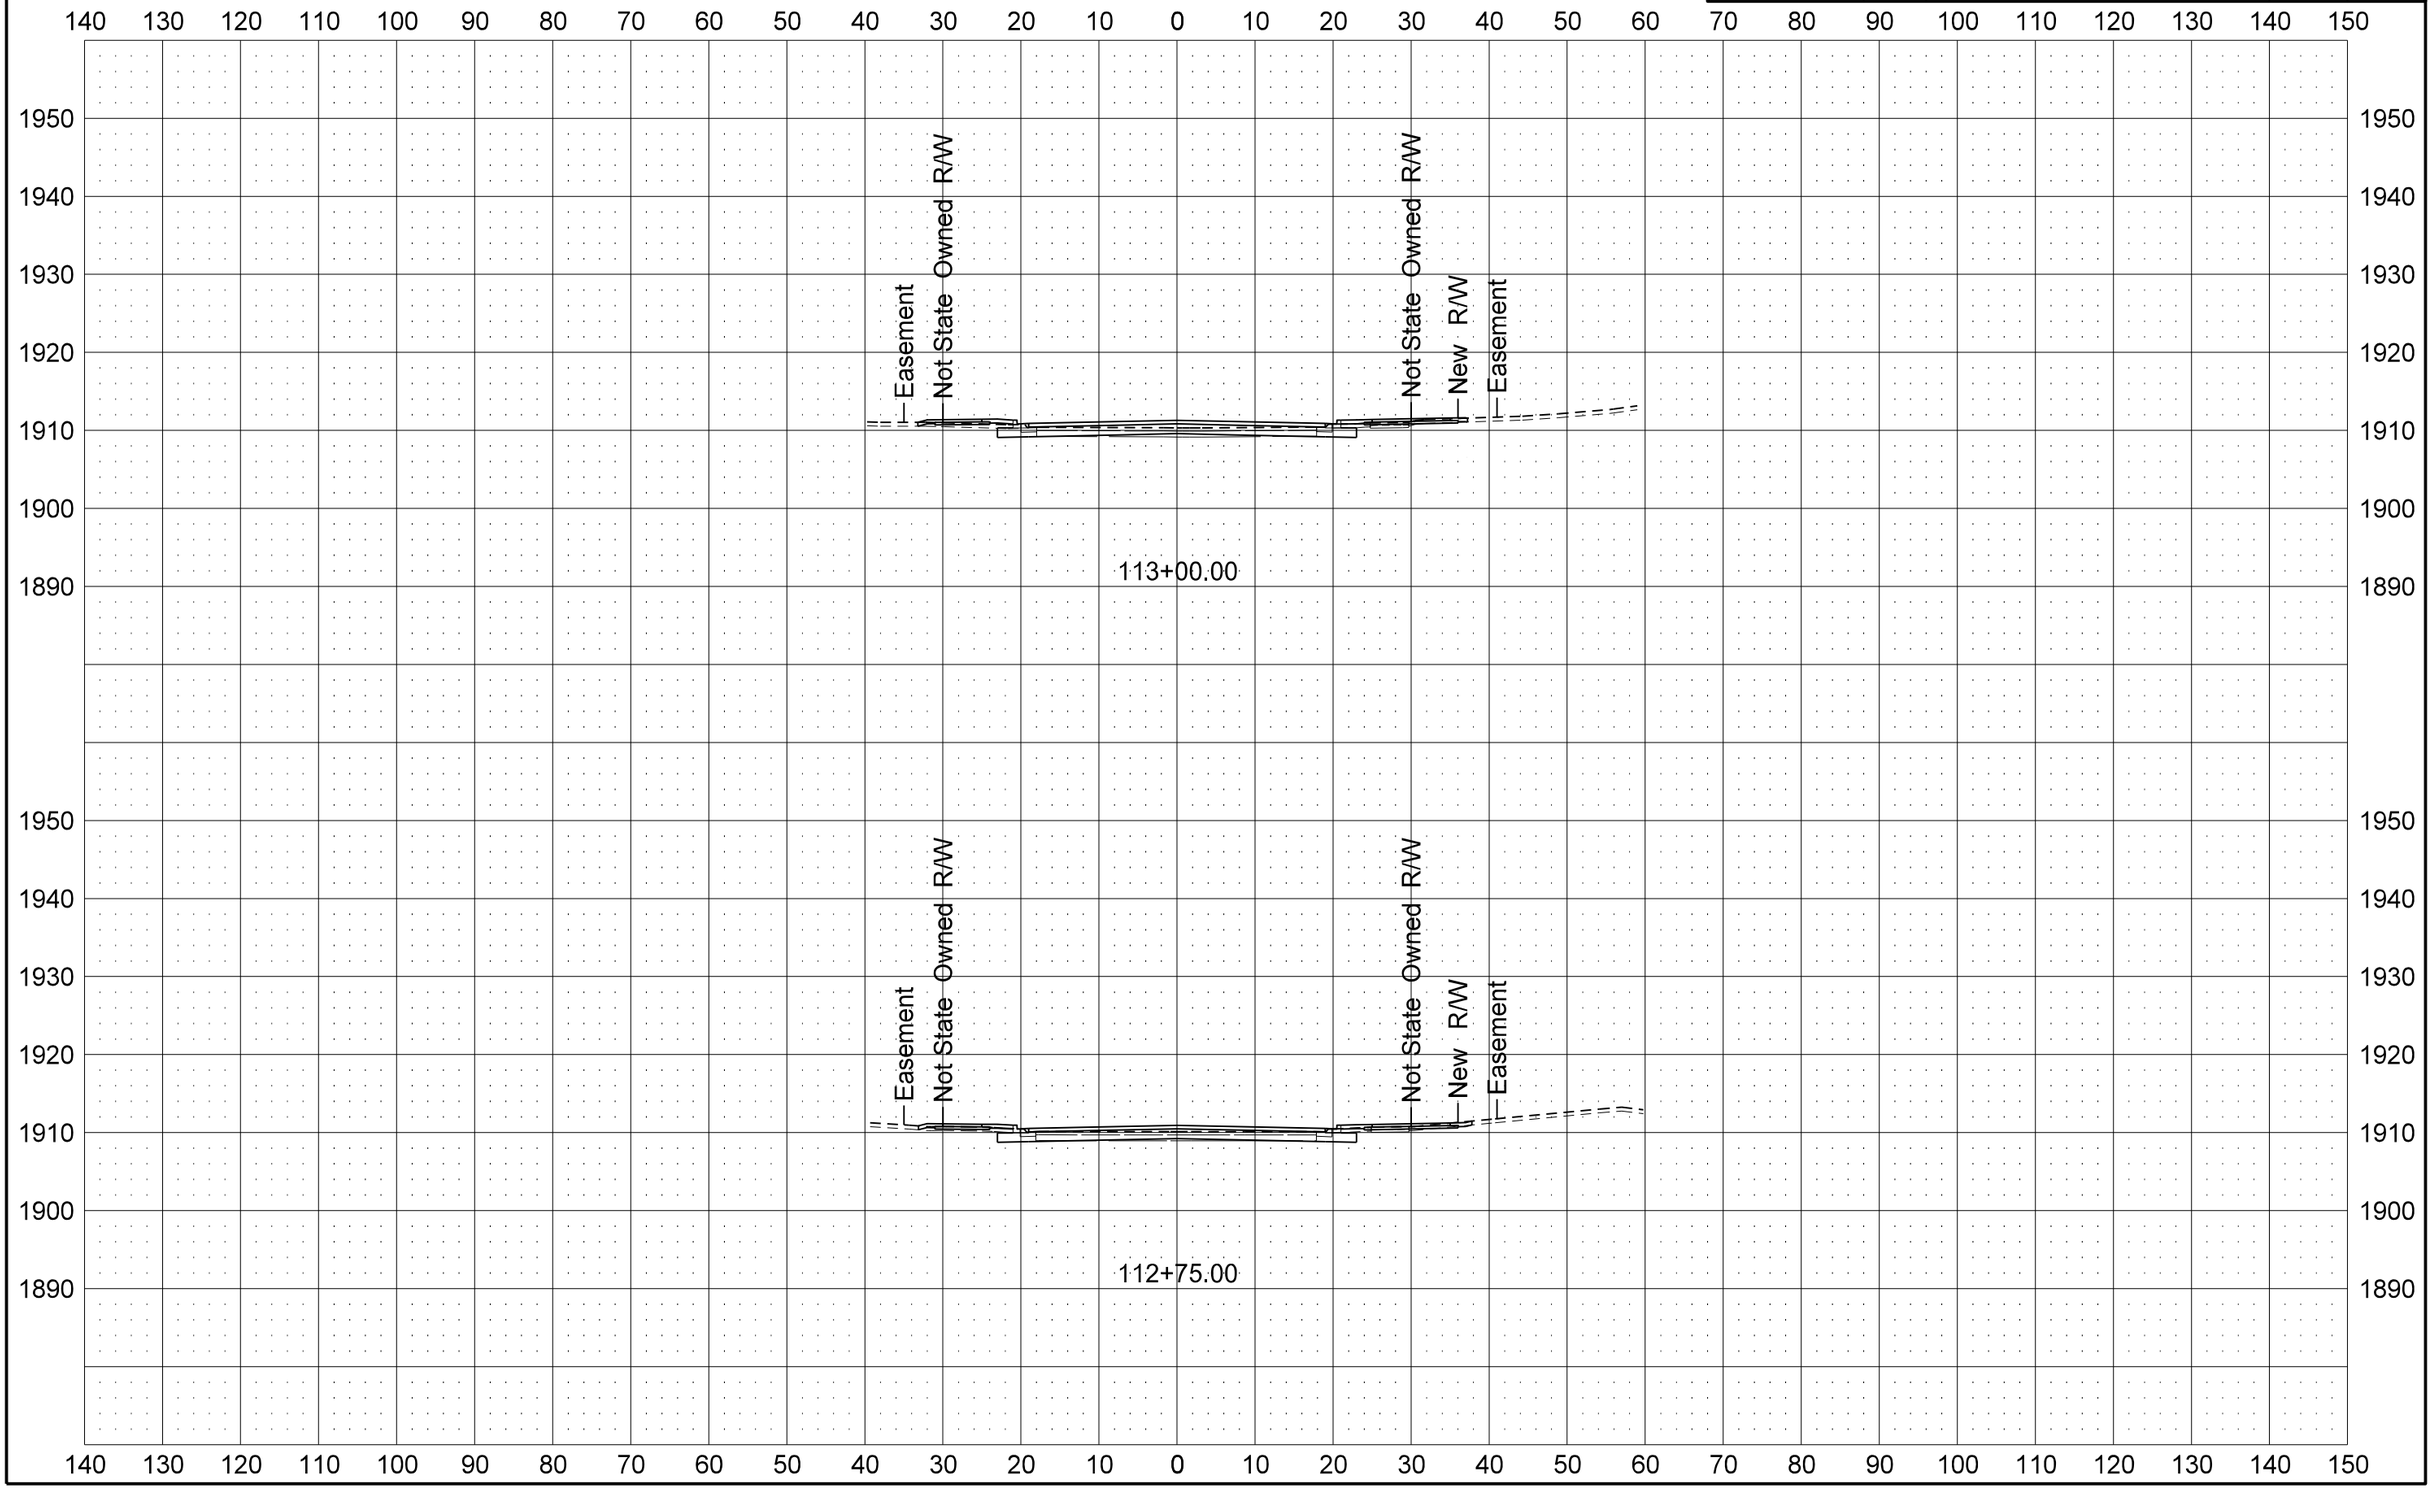

STATE	PROJECT NO.	SECTION NO.	SHEET NO.
ND	SOIA-7-002(130)019	200	97

Bison Dr

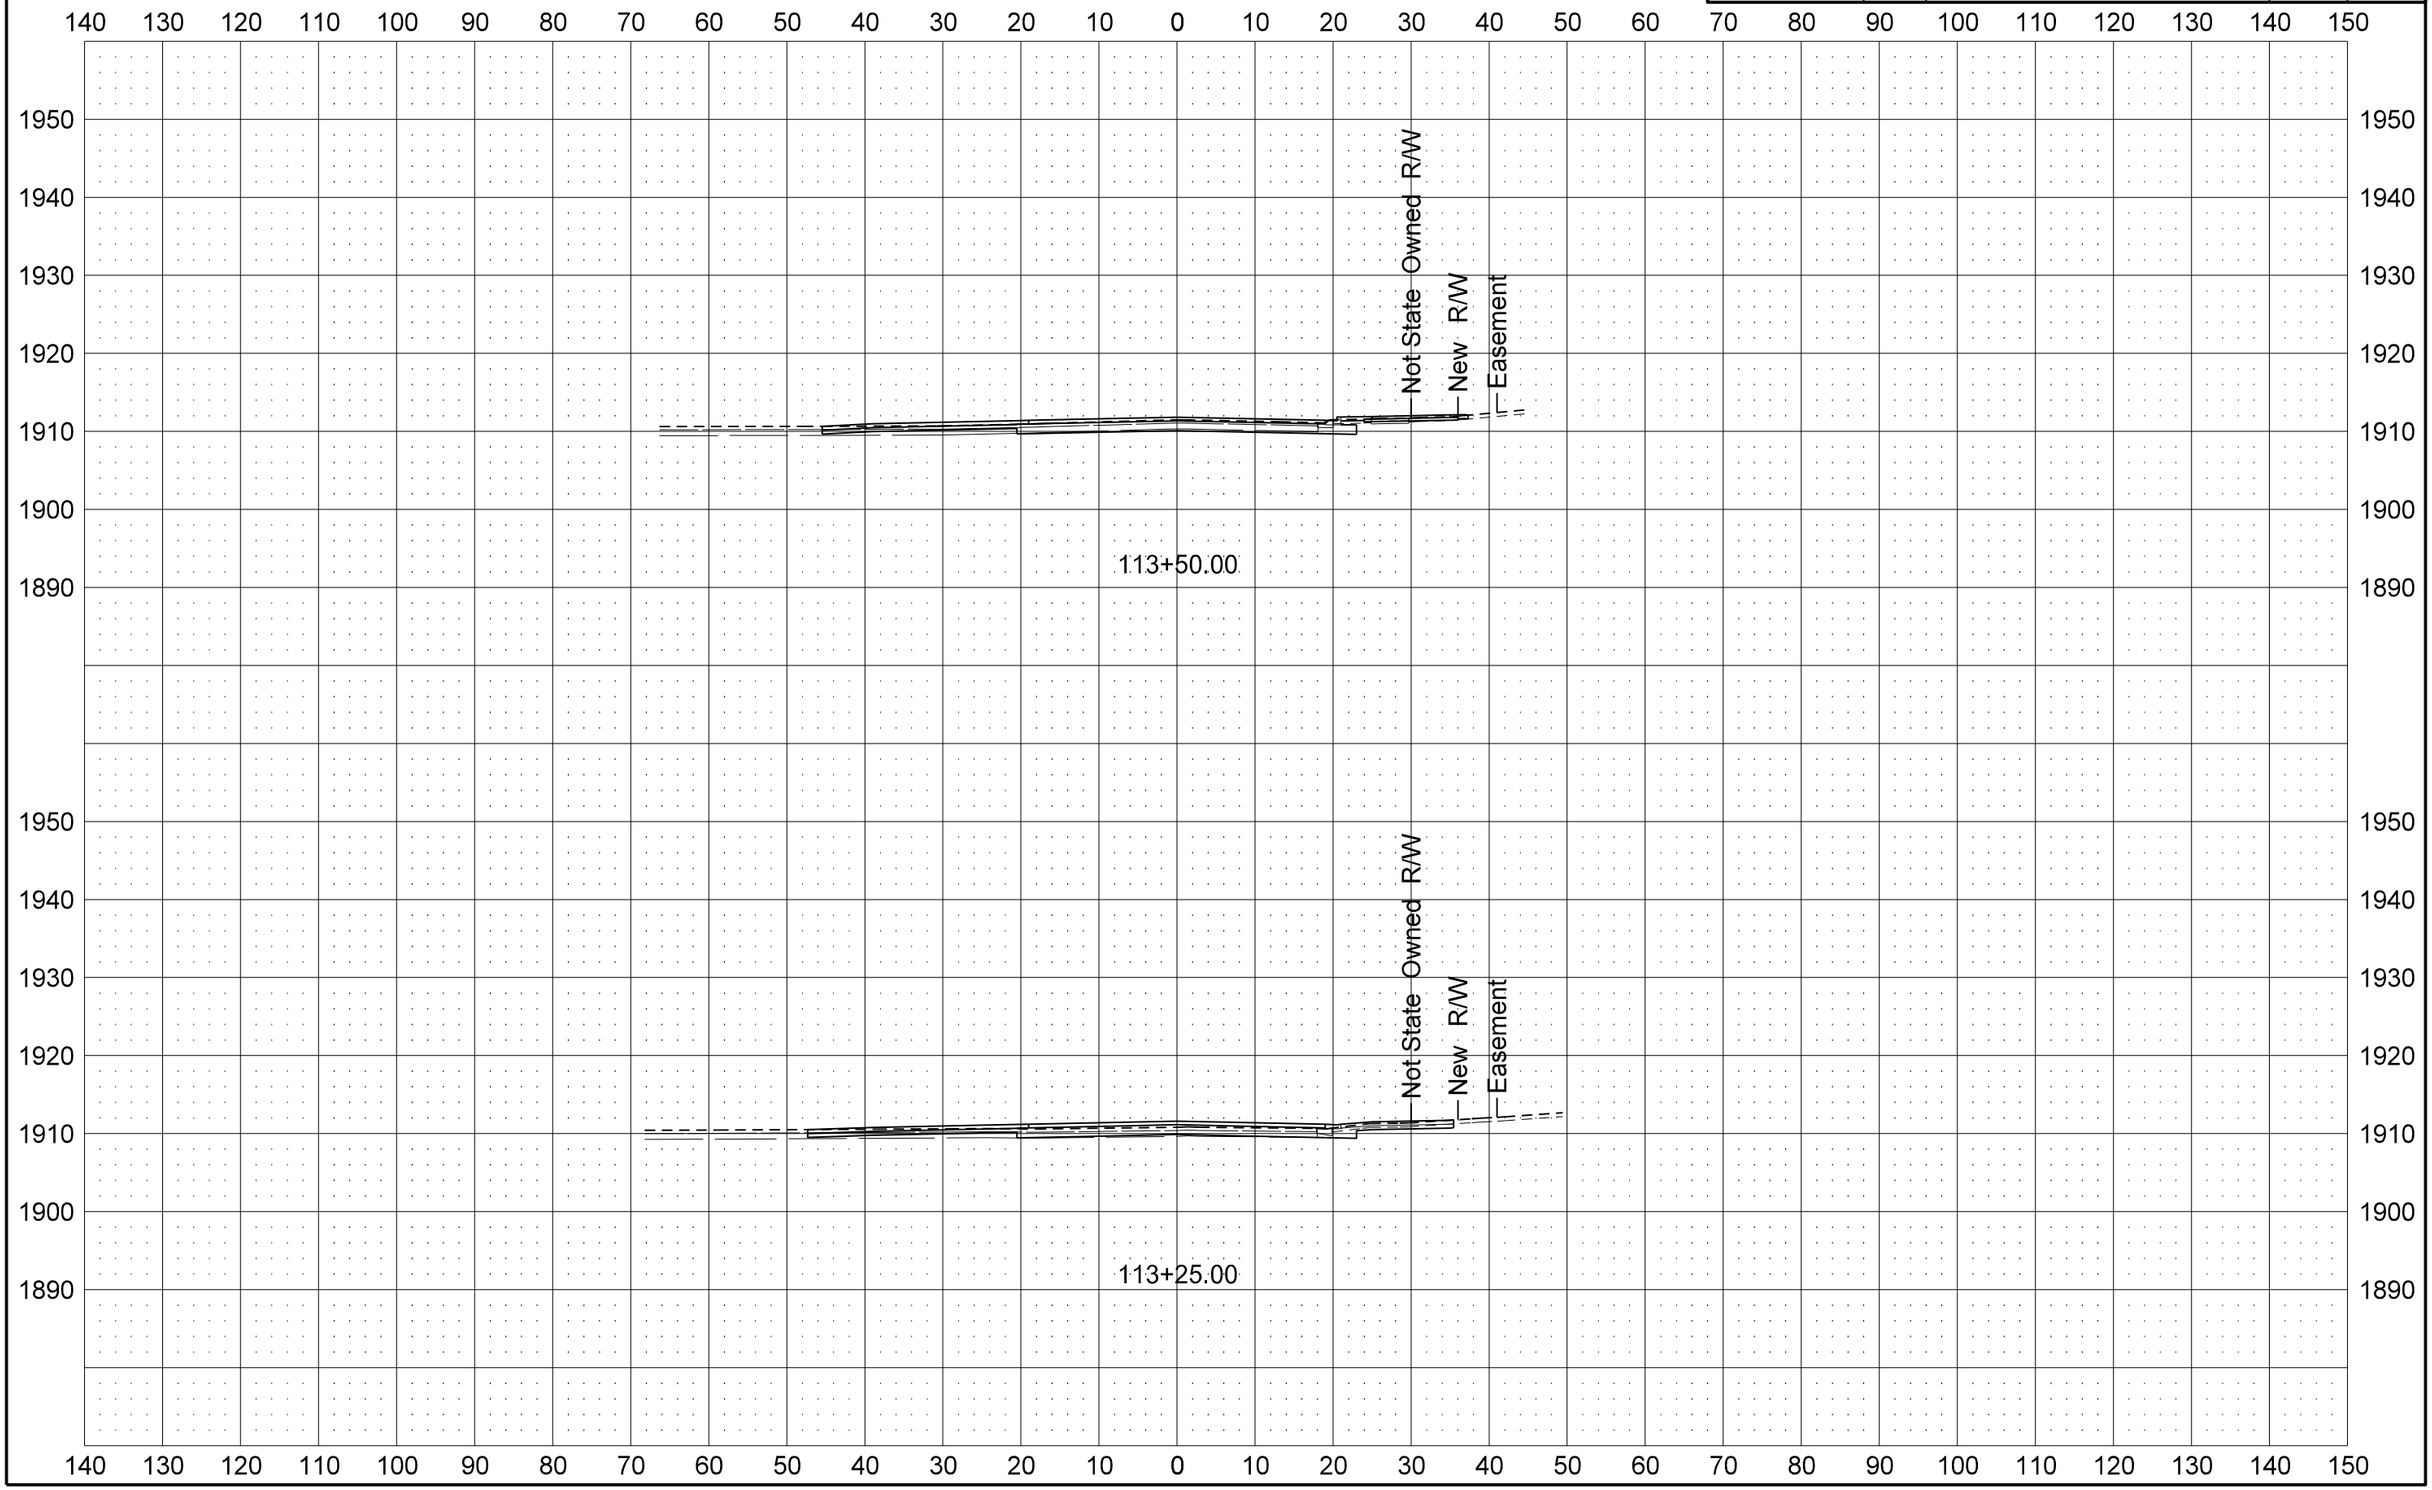

STATE	PROJECT NO.	SECTION NO.	SHEET NO.
ND	SOIA-7-002(130)019	200	98

Bison Dr

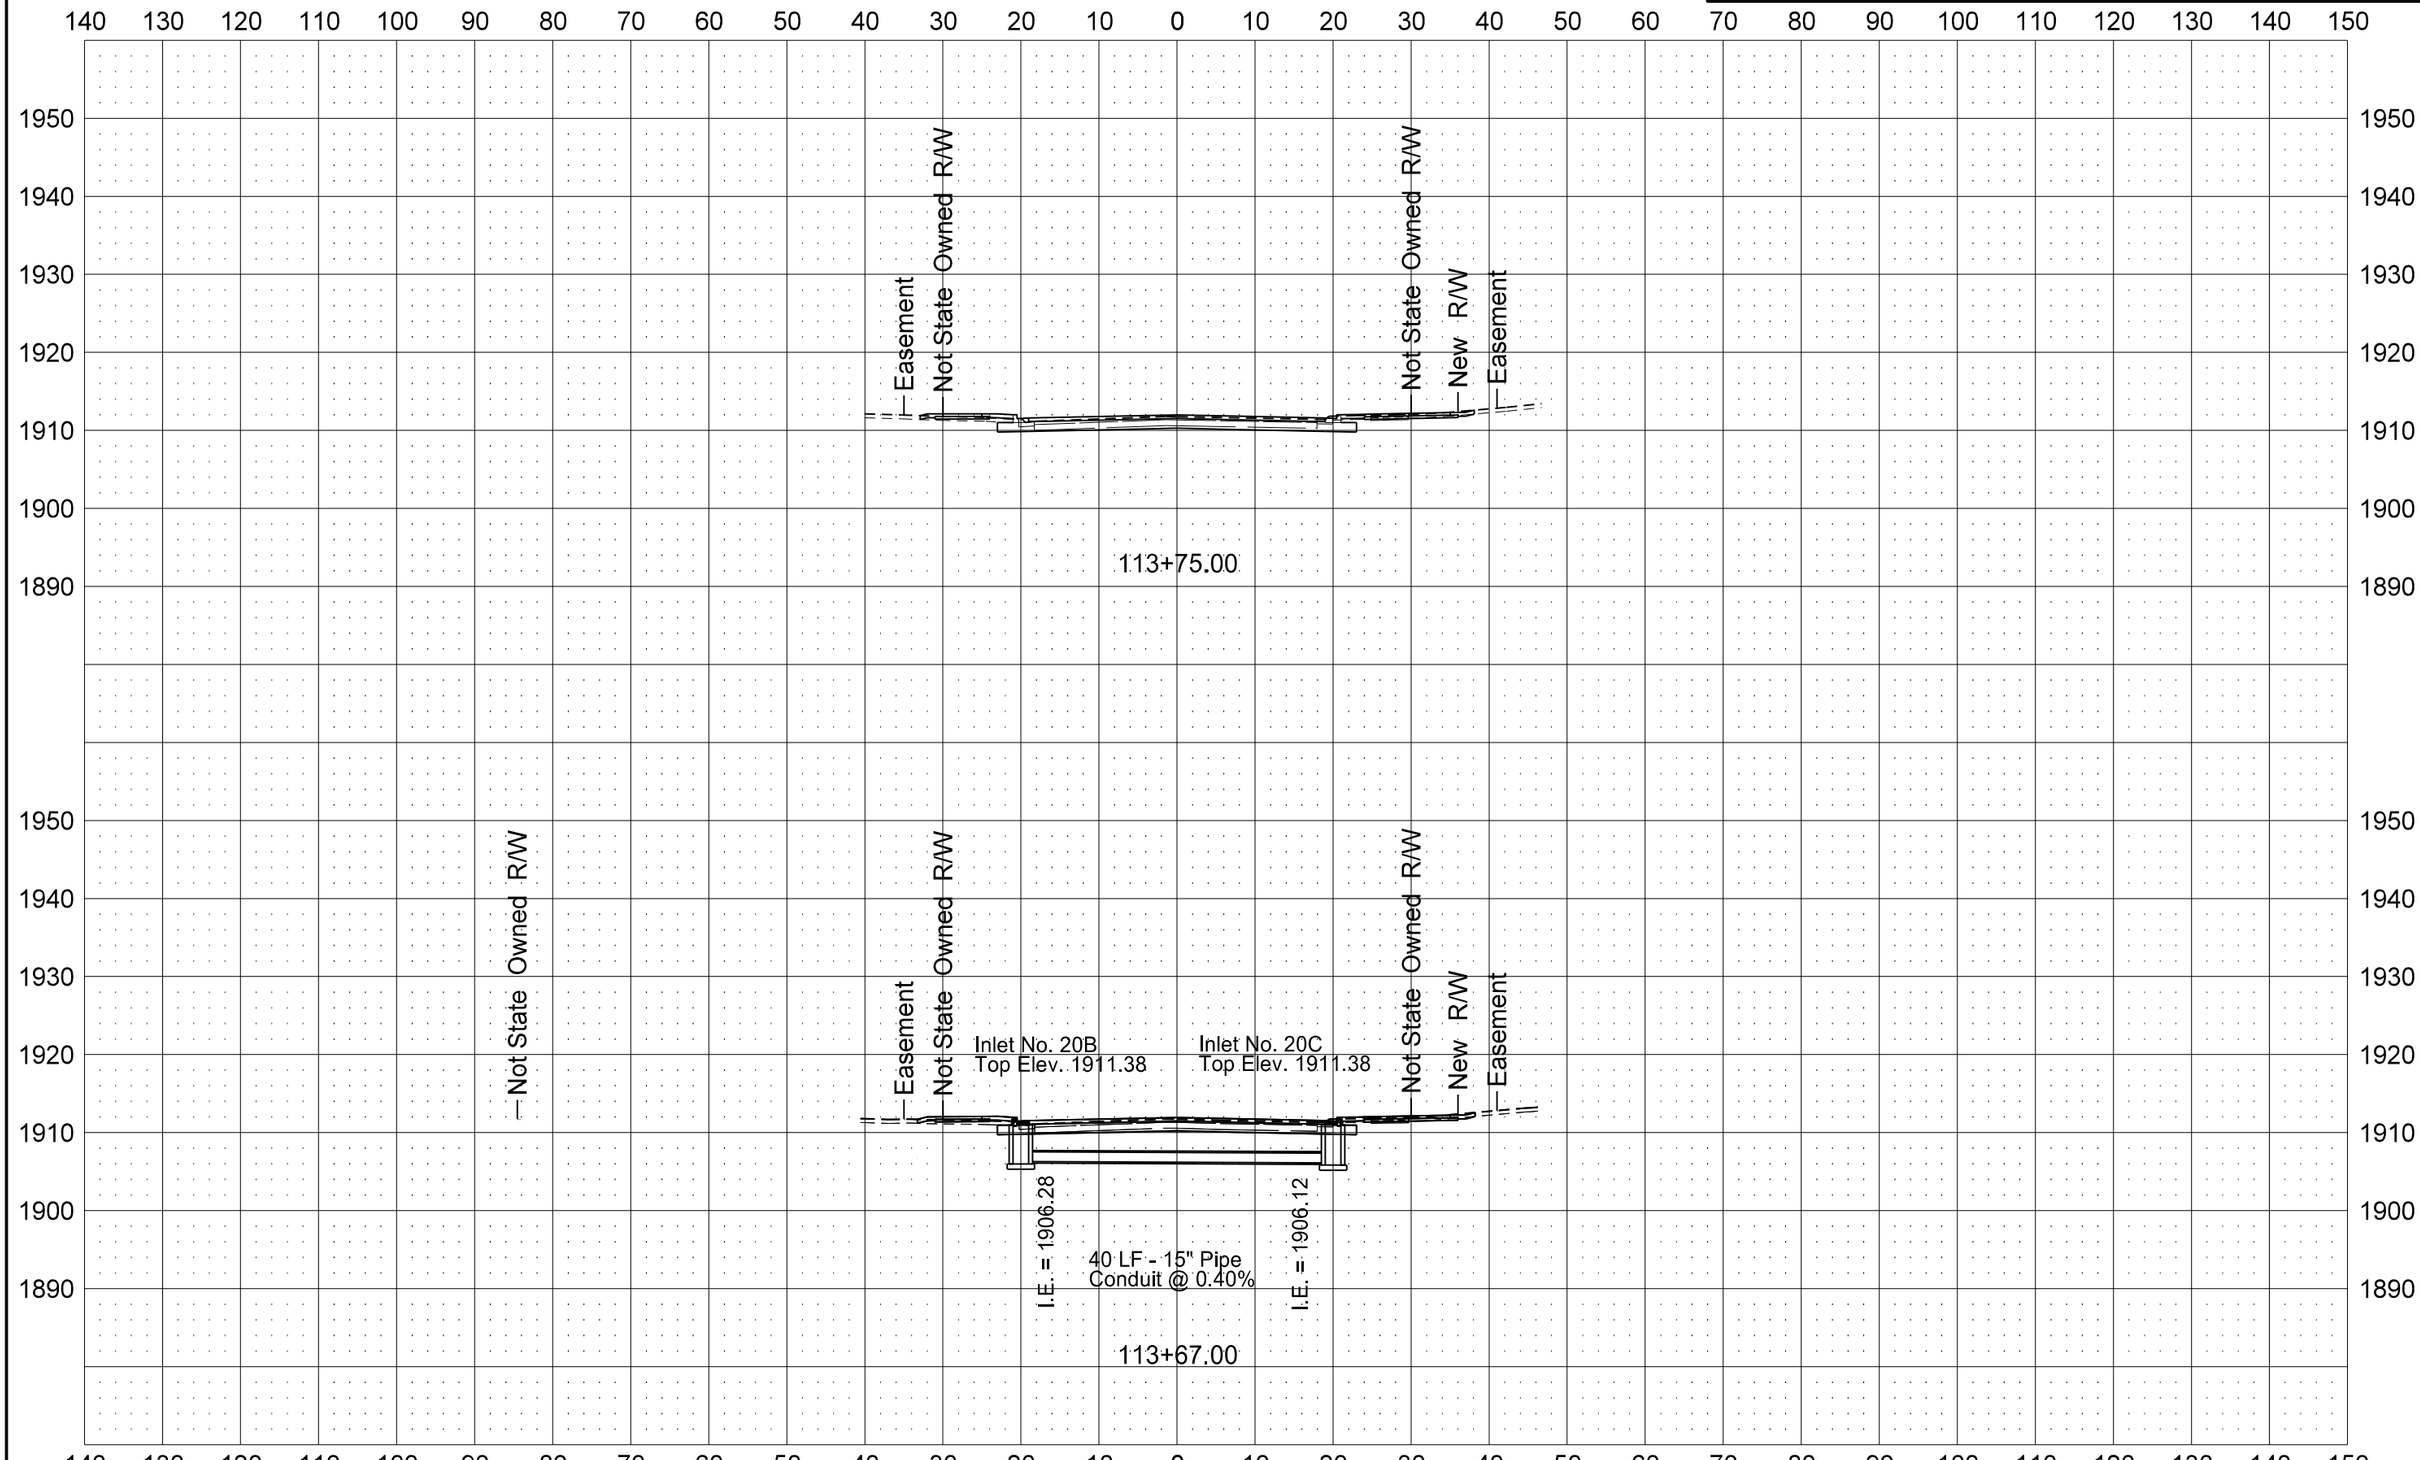

STATE	PROJECT NO.	SECTION NO.	SHEET NO.
ND	SOIA-7-002(130)019	200	99

Bison Dr

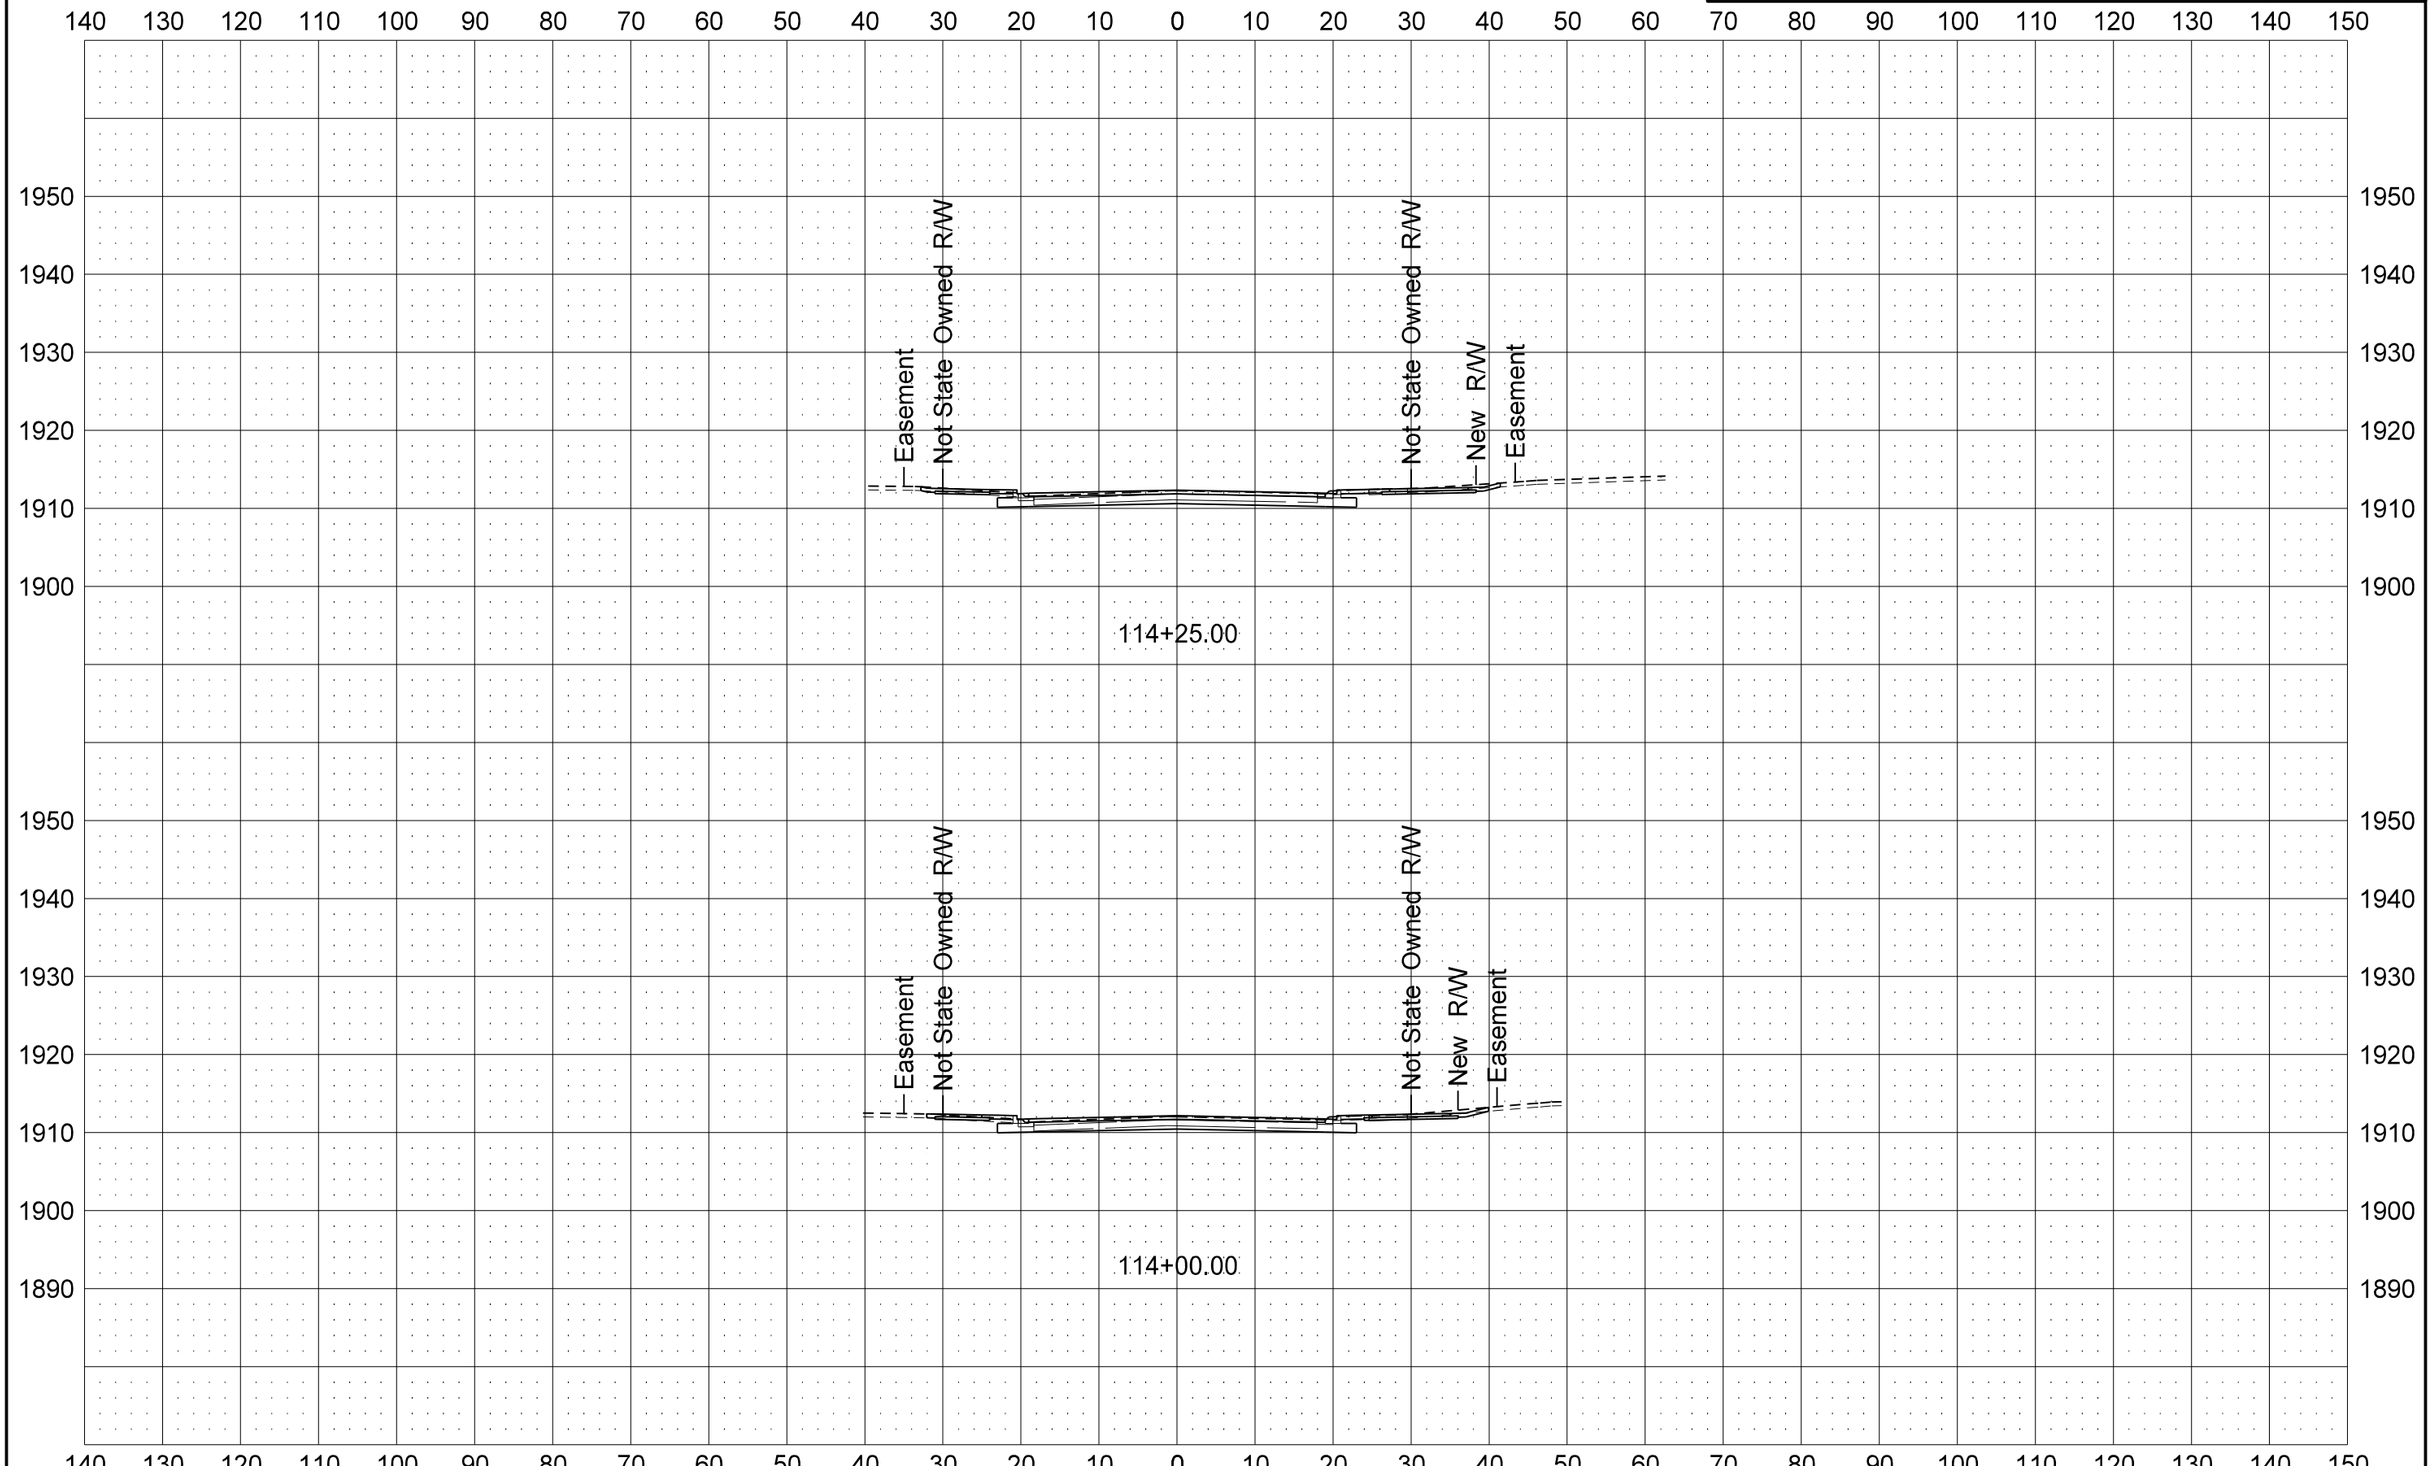

STATE	PROJECT NO.	SECTION NO.	SHEET NO.
ND	SOIA-7-002(130)019	200	100

Bison Dr

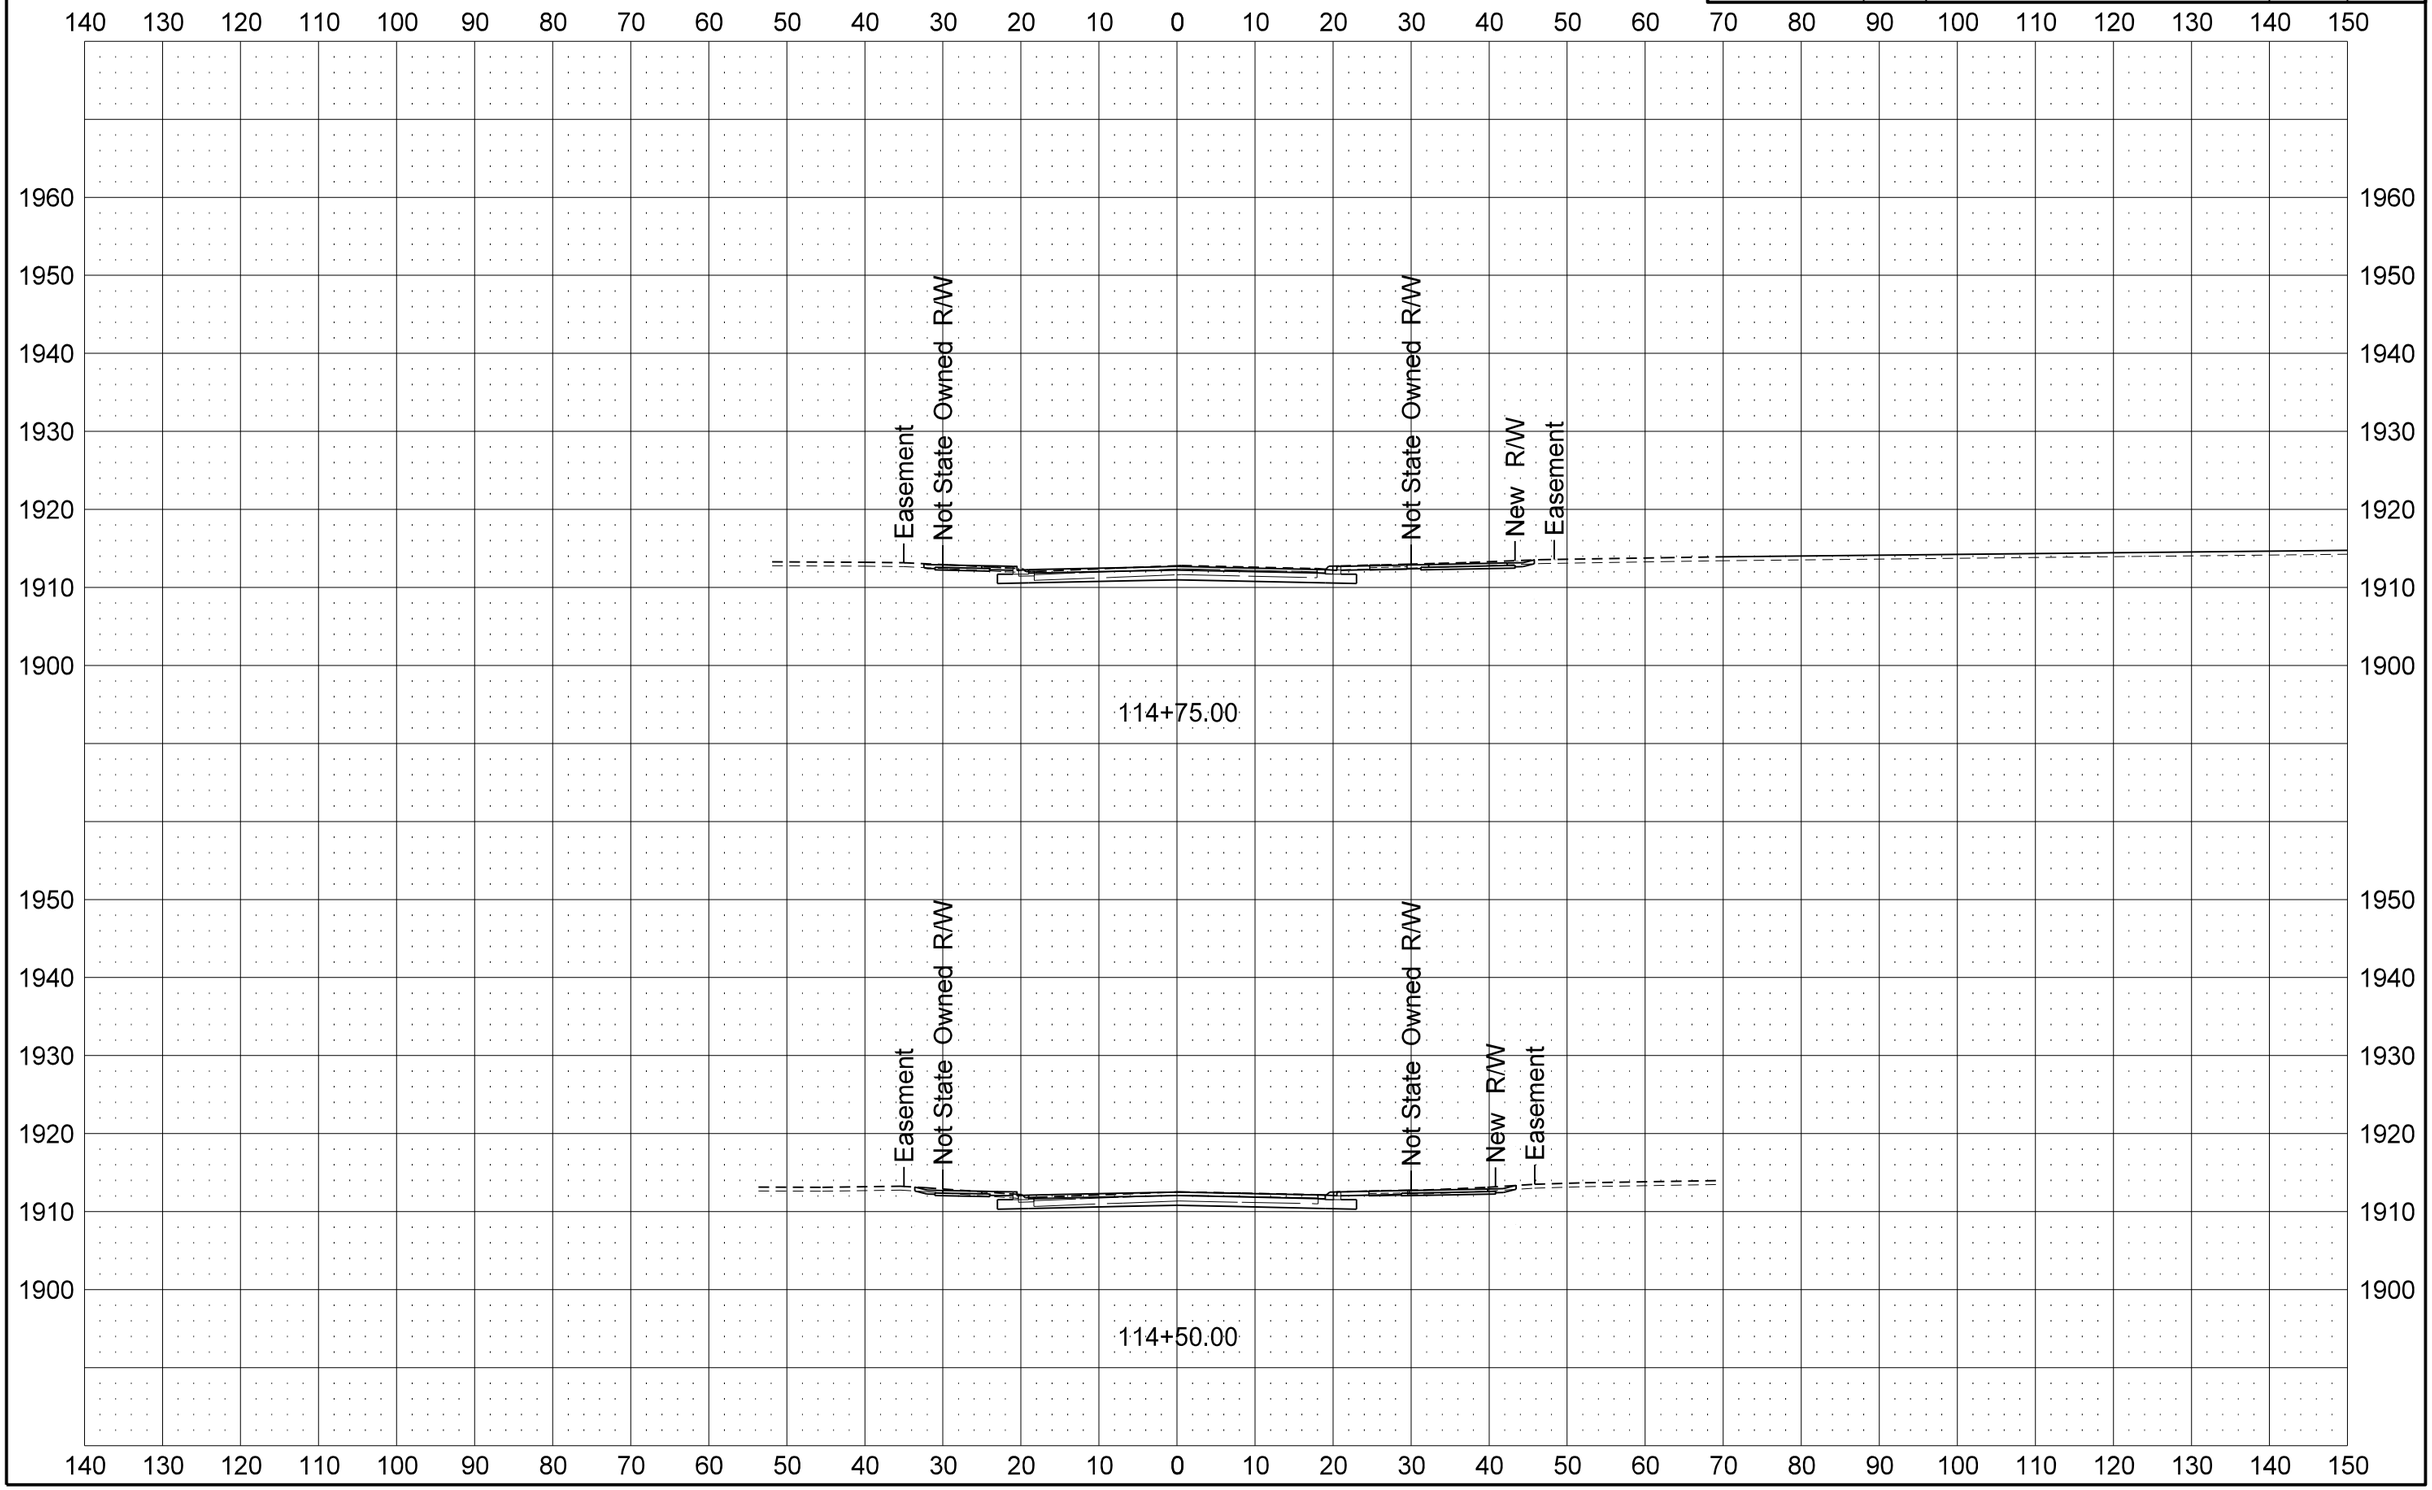

STATE	PROJECT NO.	SECTION NO.	SHEET NO.
ND	SOIA-7-002(130)019	200	101

Bison Dr

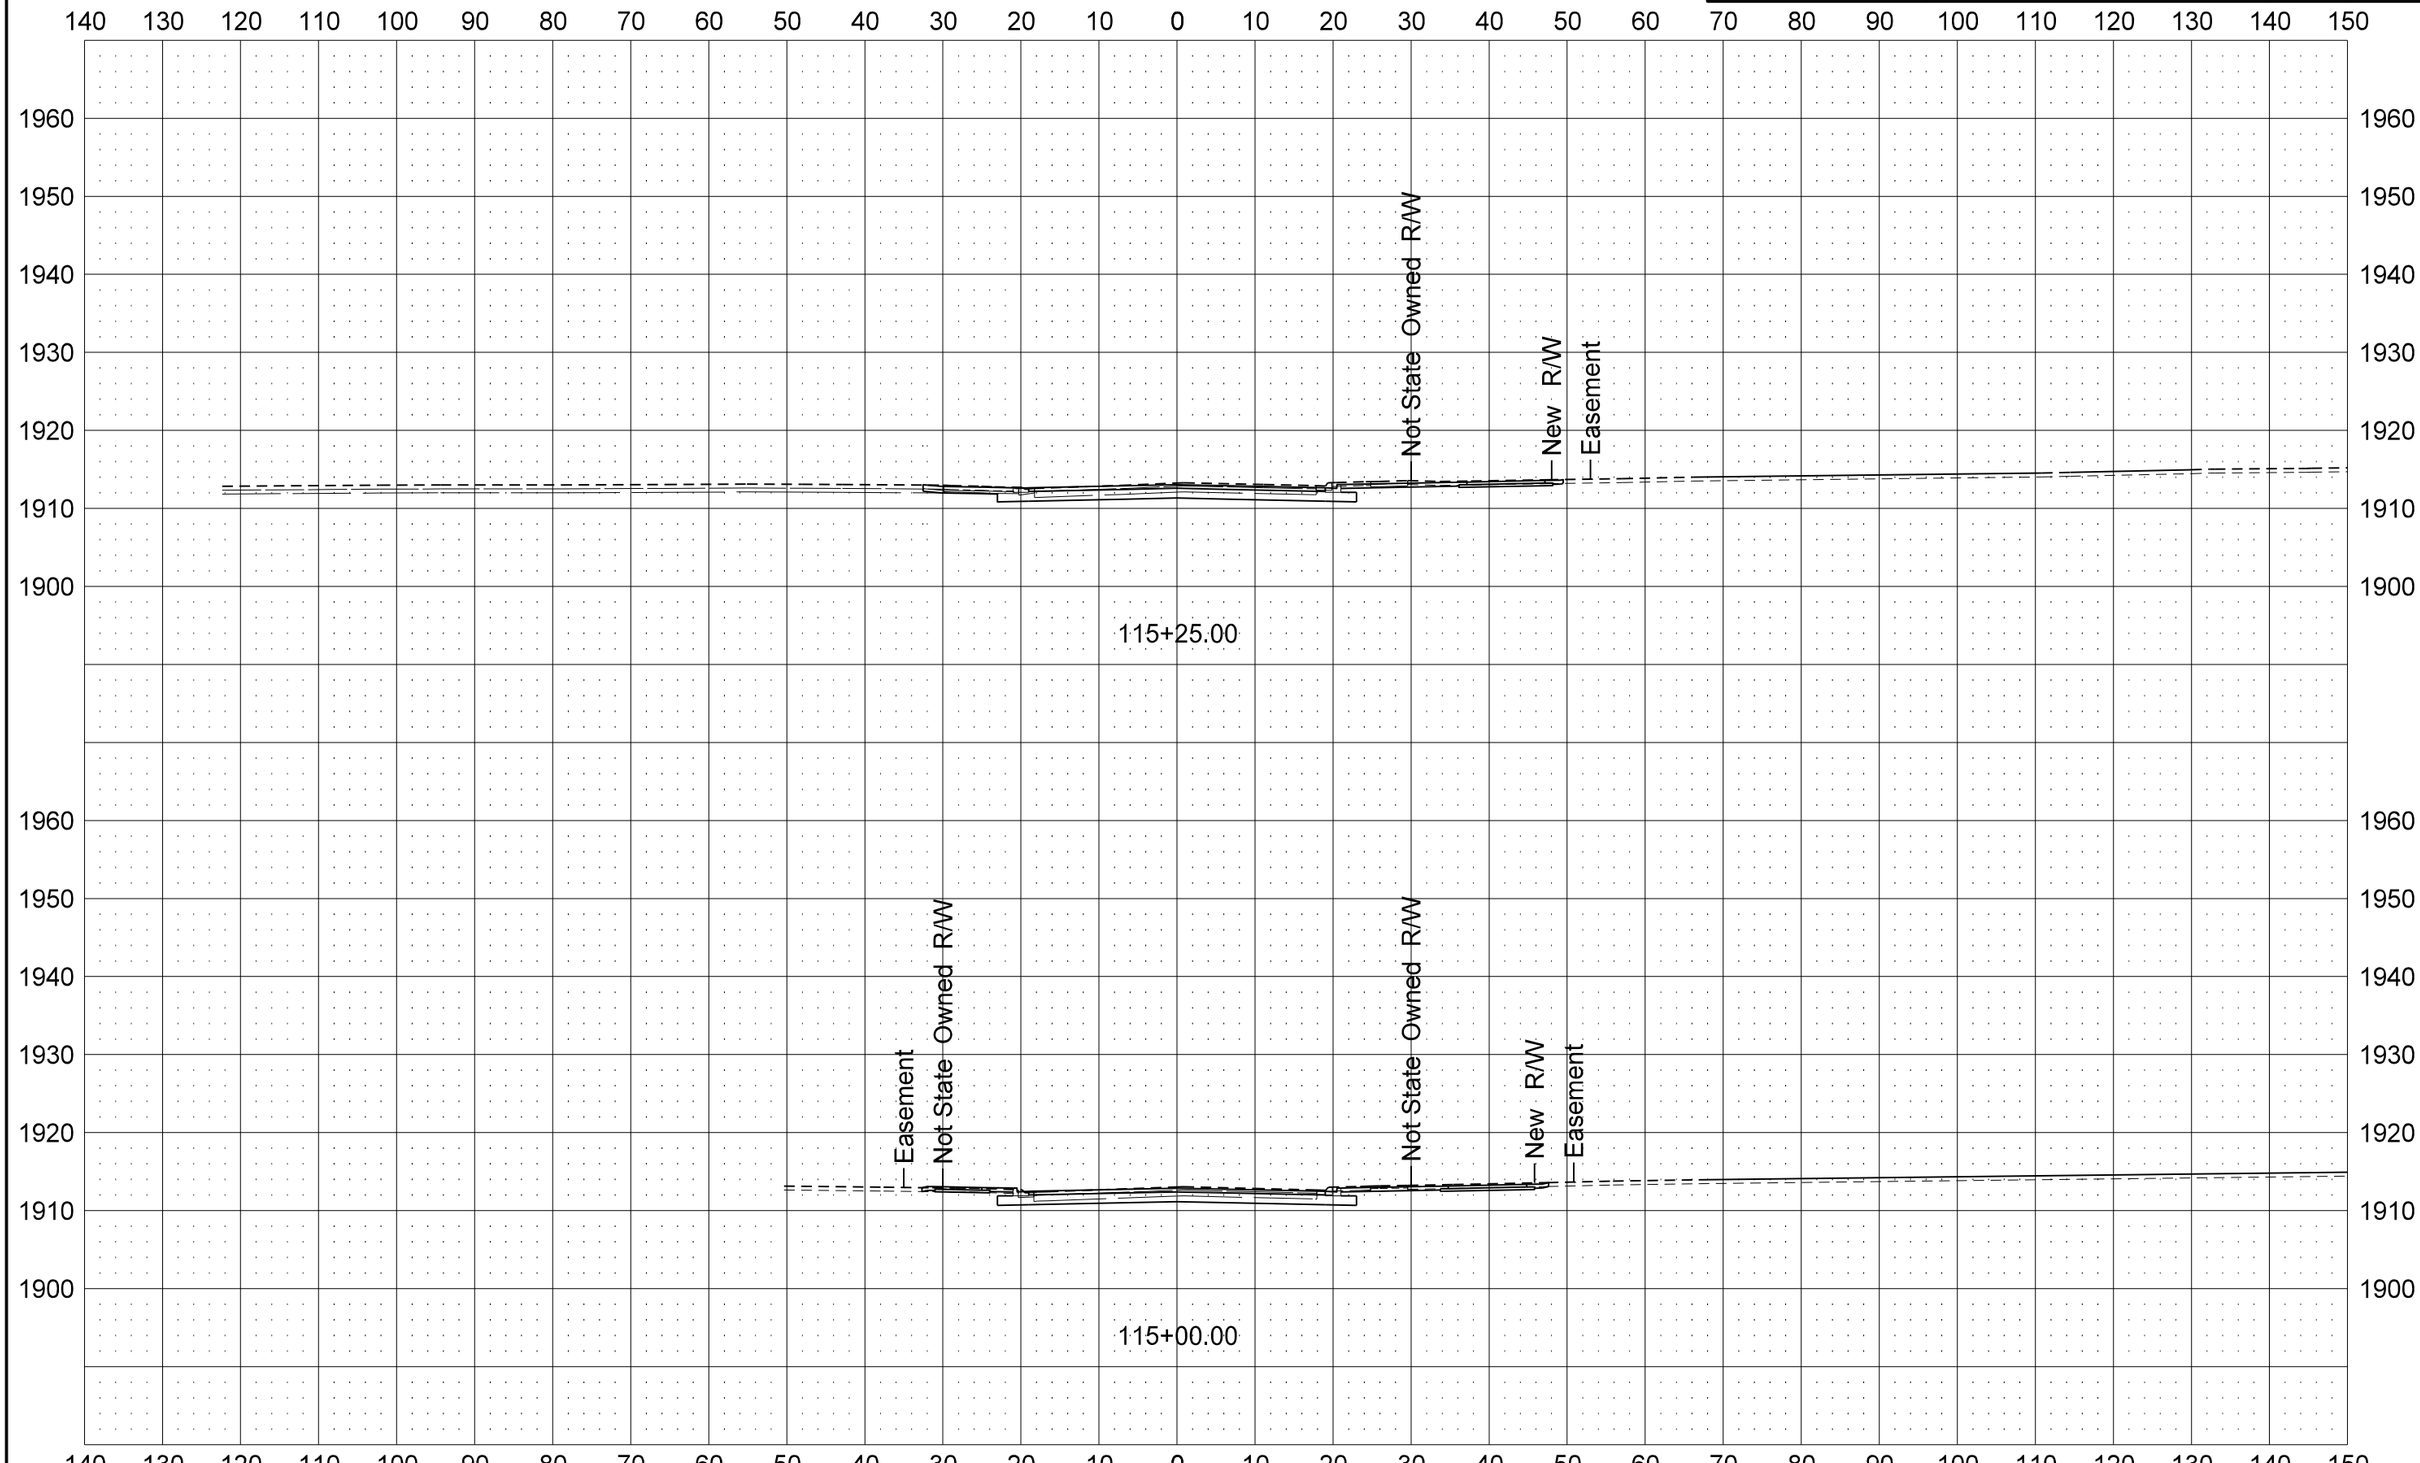

STATE	PROJECT NO.	SECTION NO.	SHEET NO.
ND	SOIA-7-002(130)019	200	102

Bison Dr

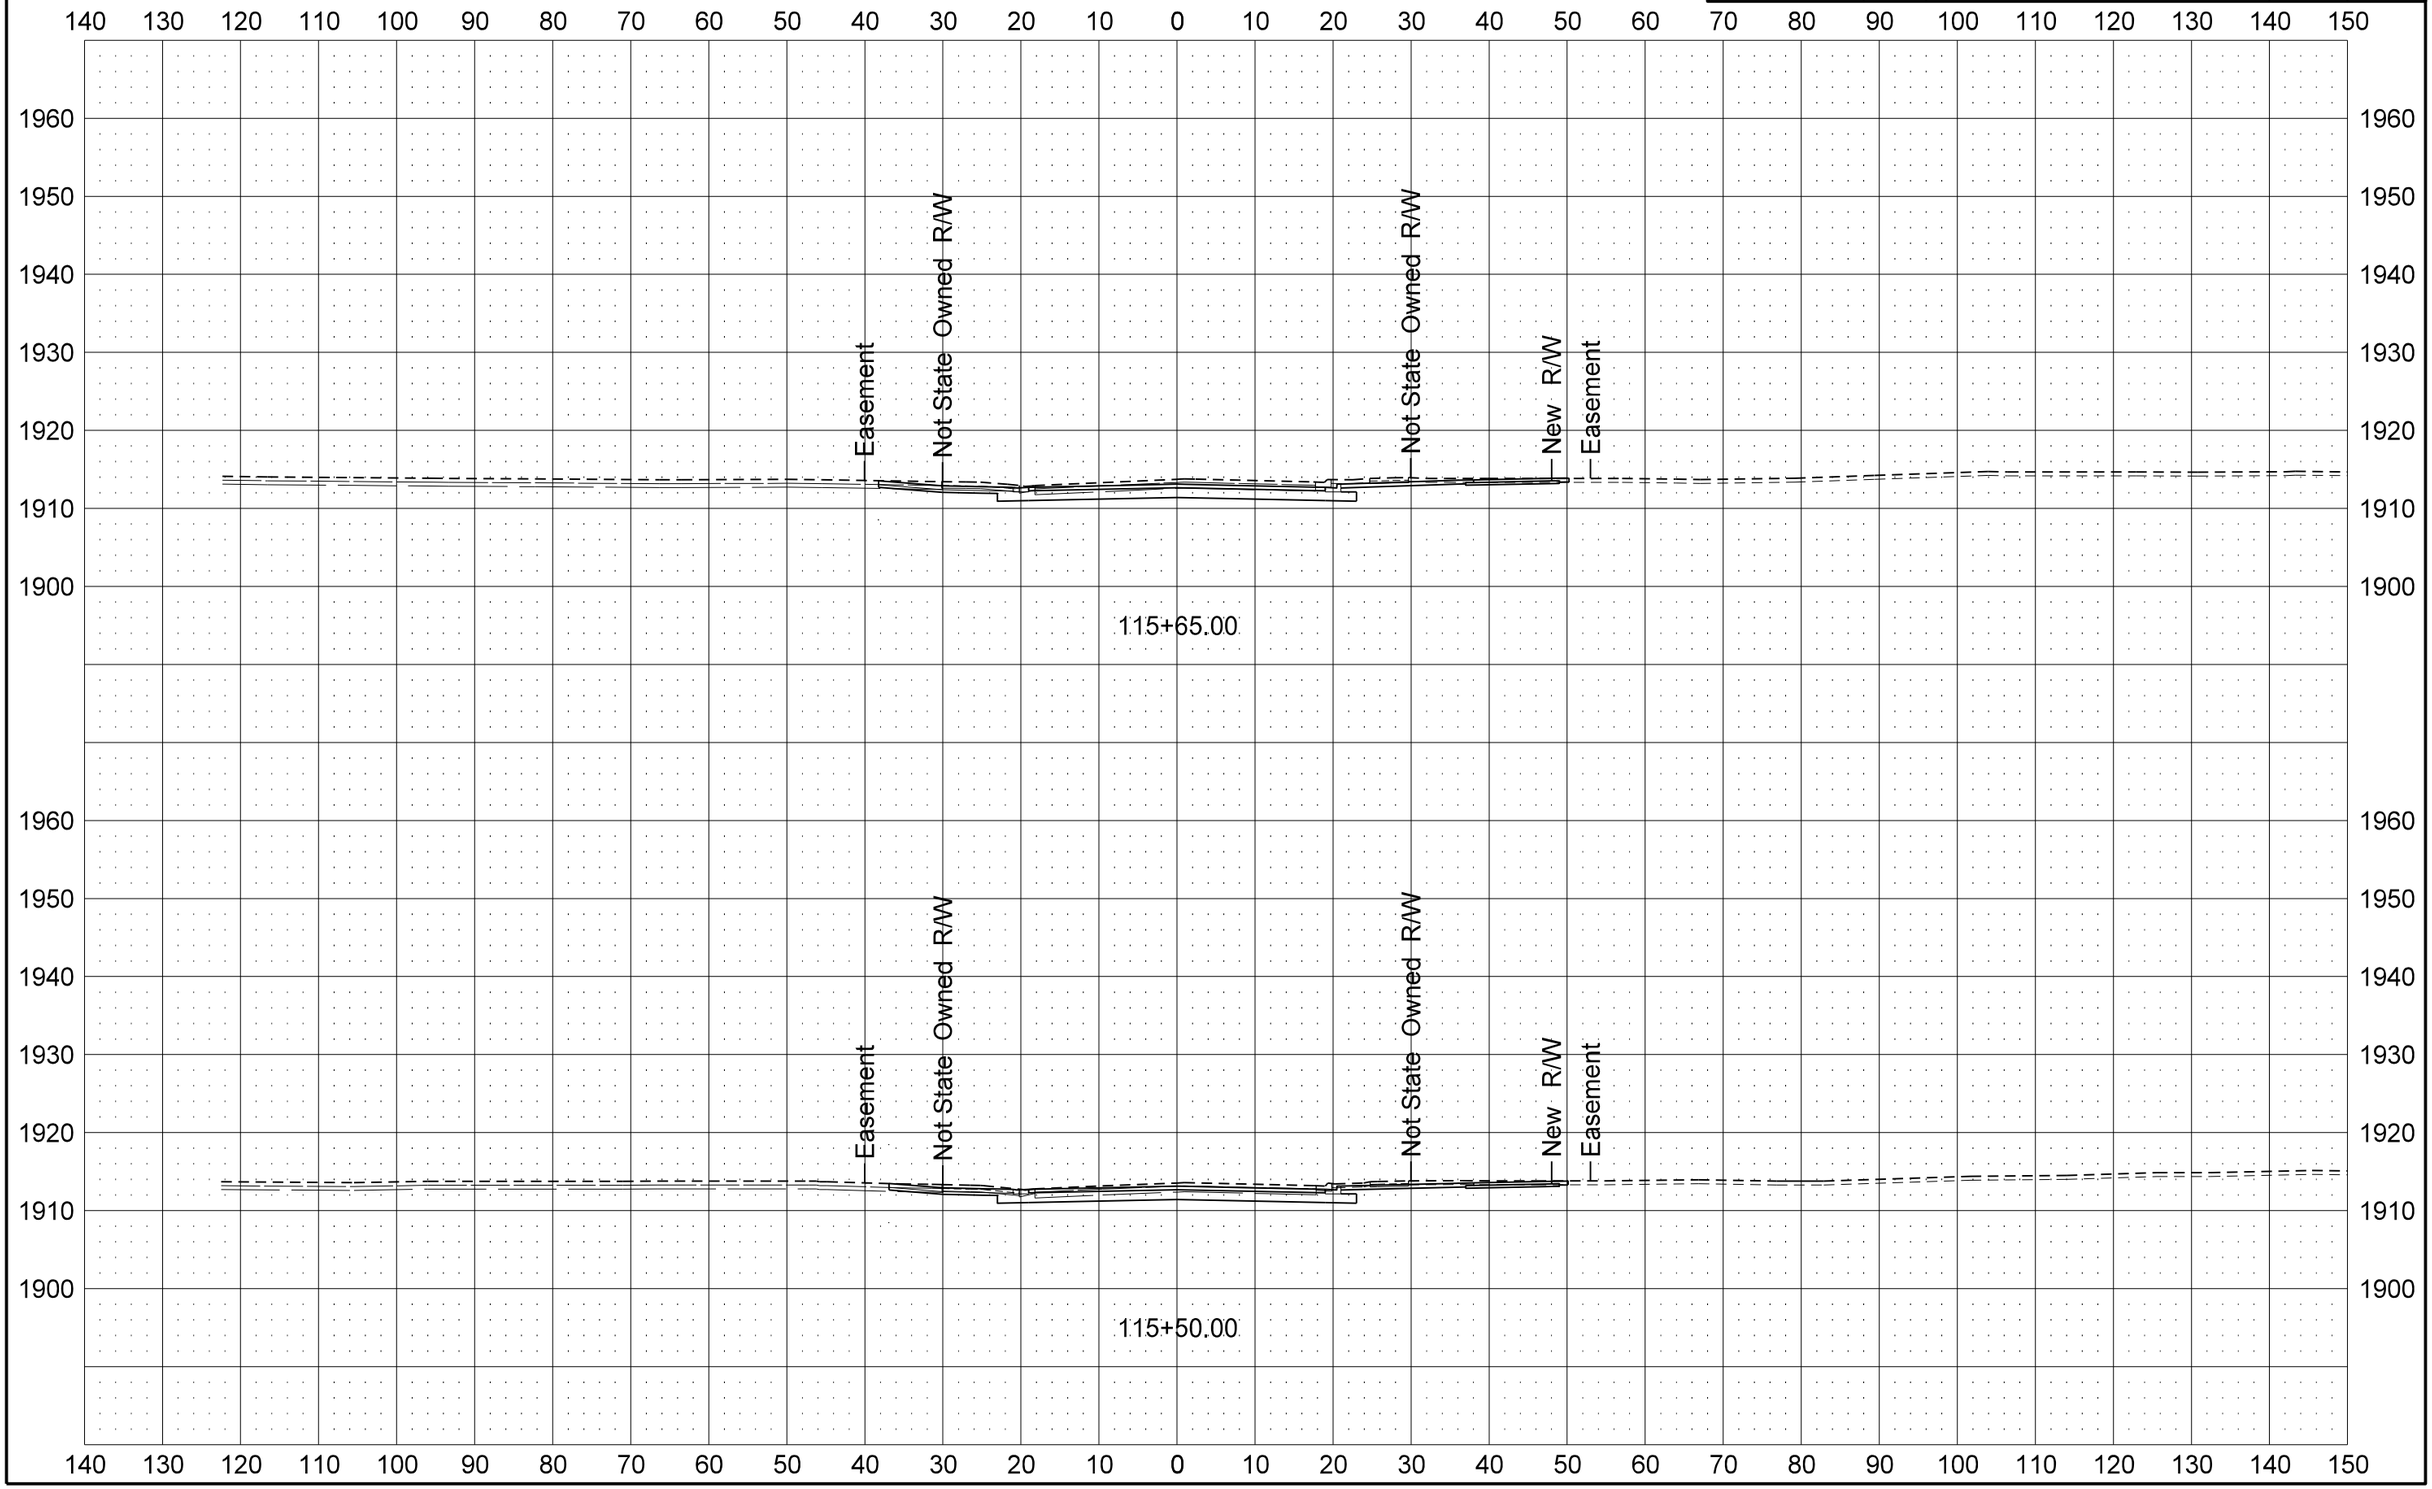

STATE	PROJECT NO.	SECTION NO.	SHEET NO.
ND	SOIA-7-002(130)019	200	103

Bison Dr

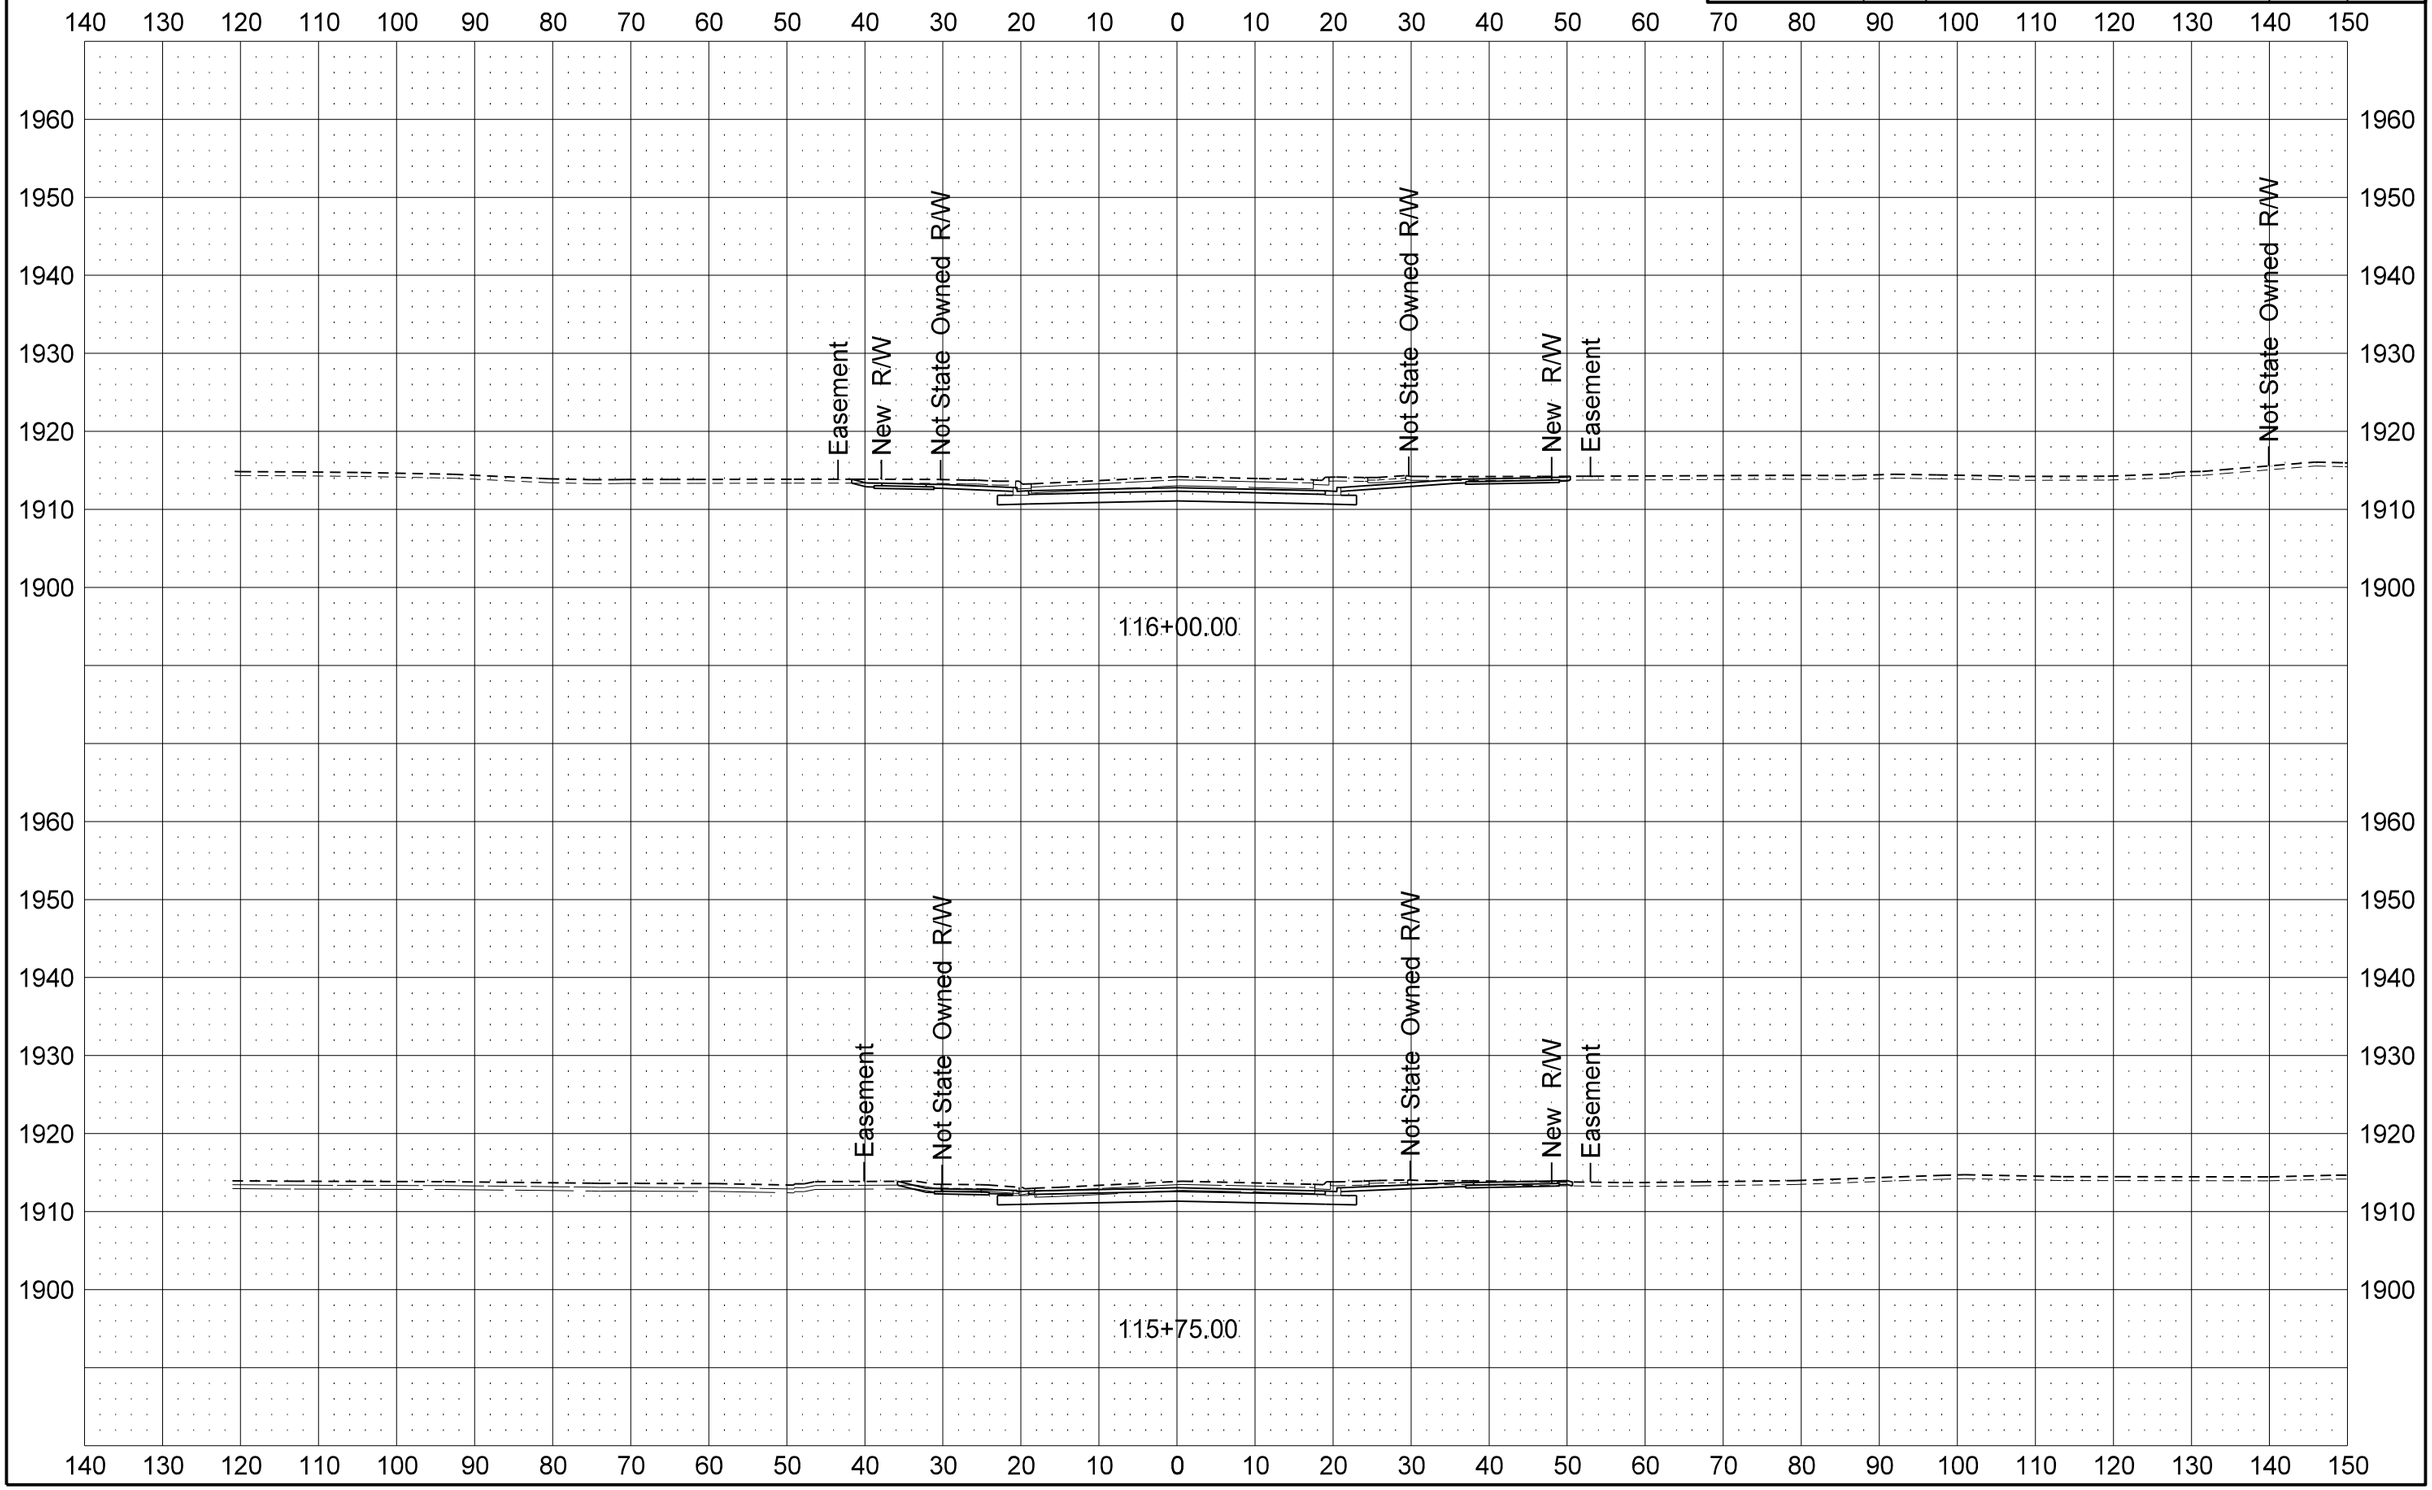

12/11/2013 2:25:09 PM dkieffer H:\Projects\7874\70002019.130\Design\Plan\200XS_Xsec_006_Bison_Dr.dgn

STATE	PROJECT NO.	SECTION NO.	SHEET NO.
ND	SOIA-7-002(130)019	200	104

Bison Dr

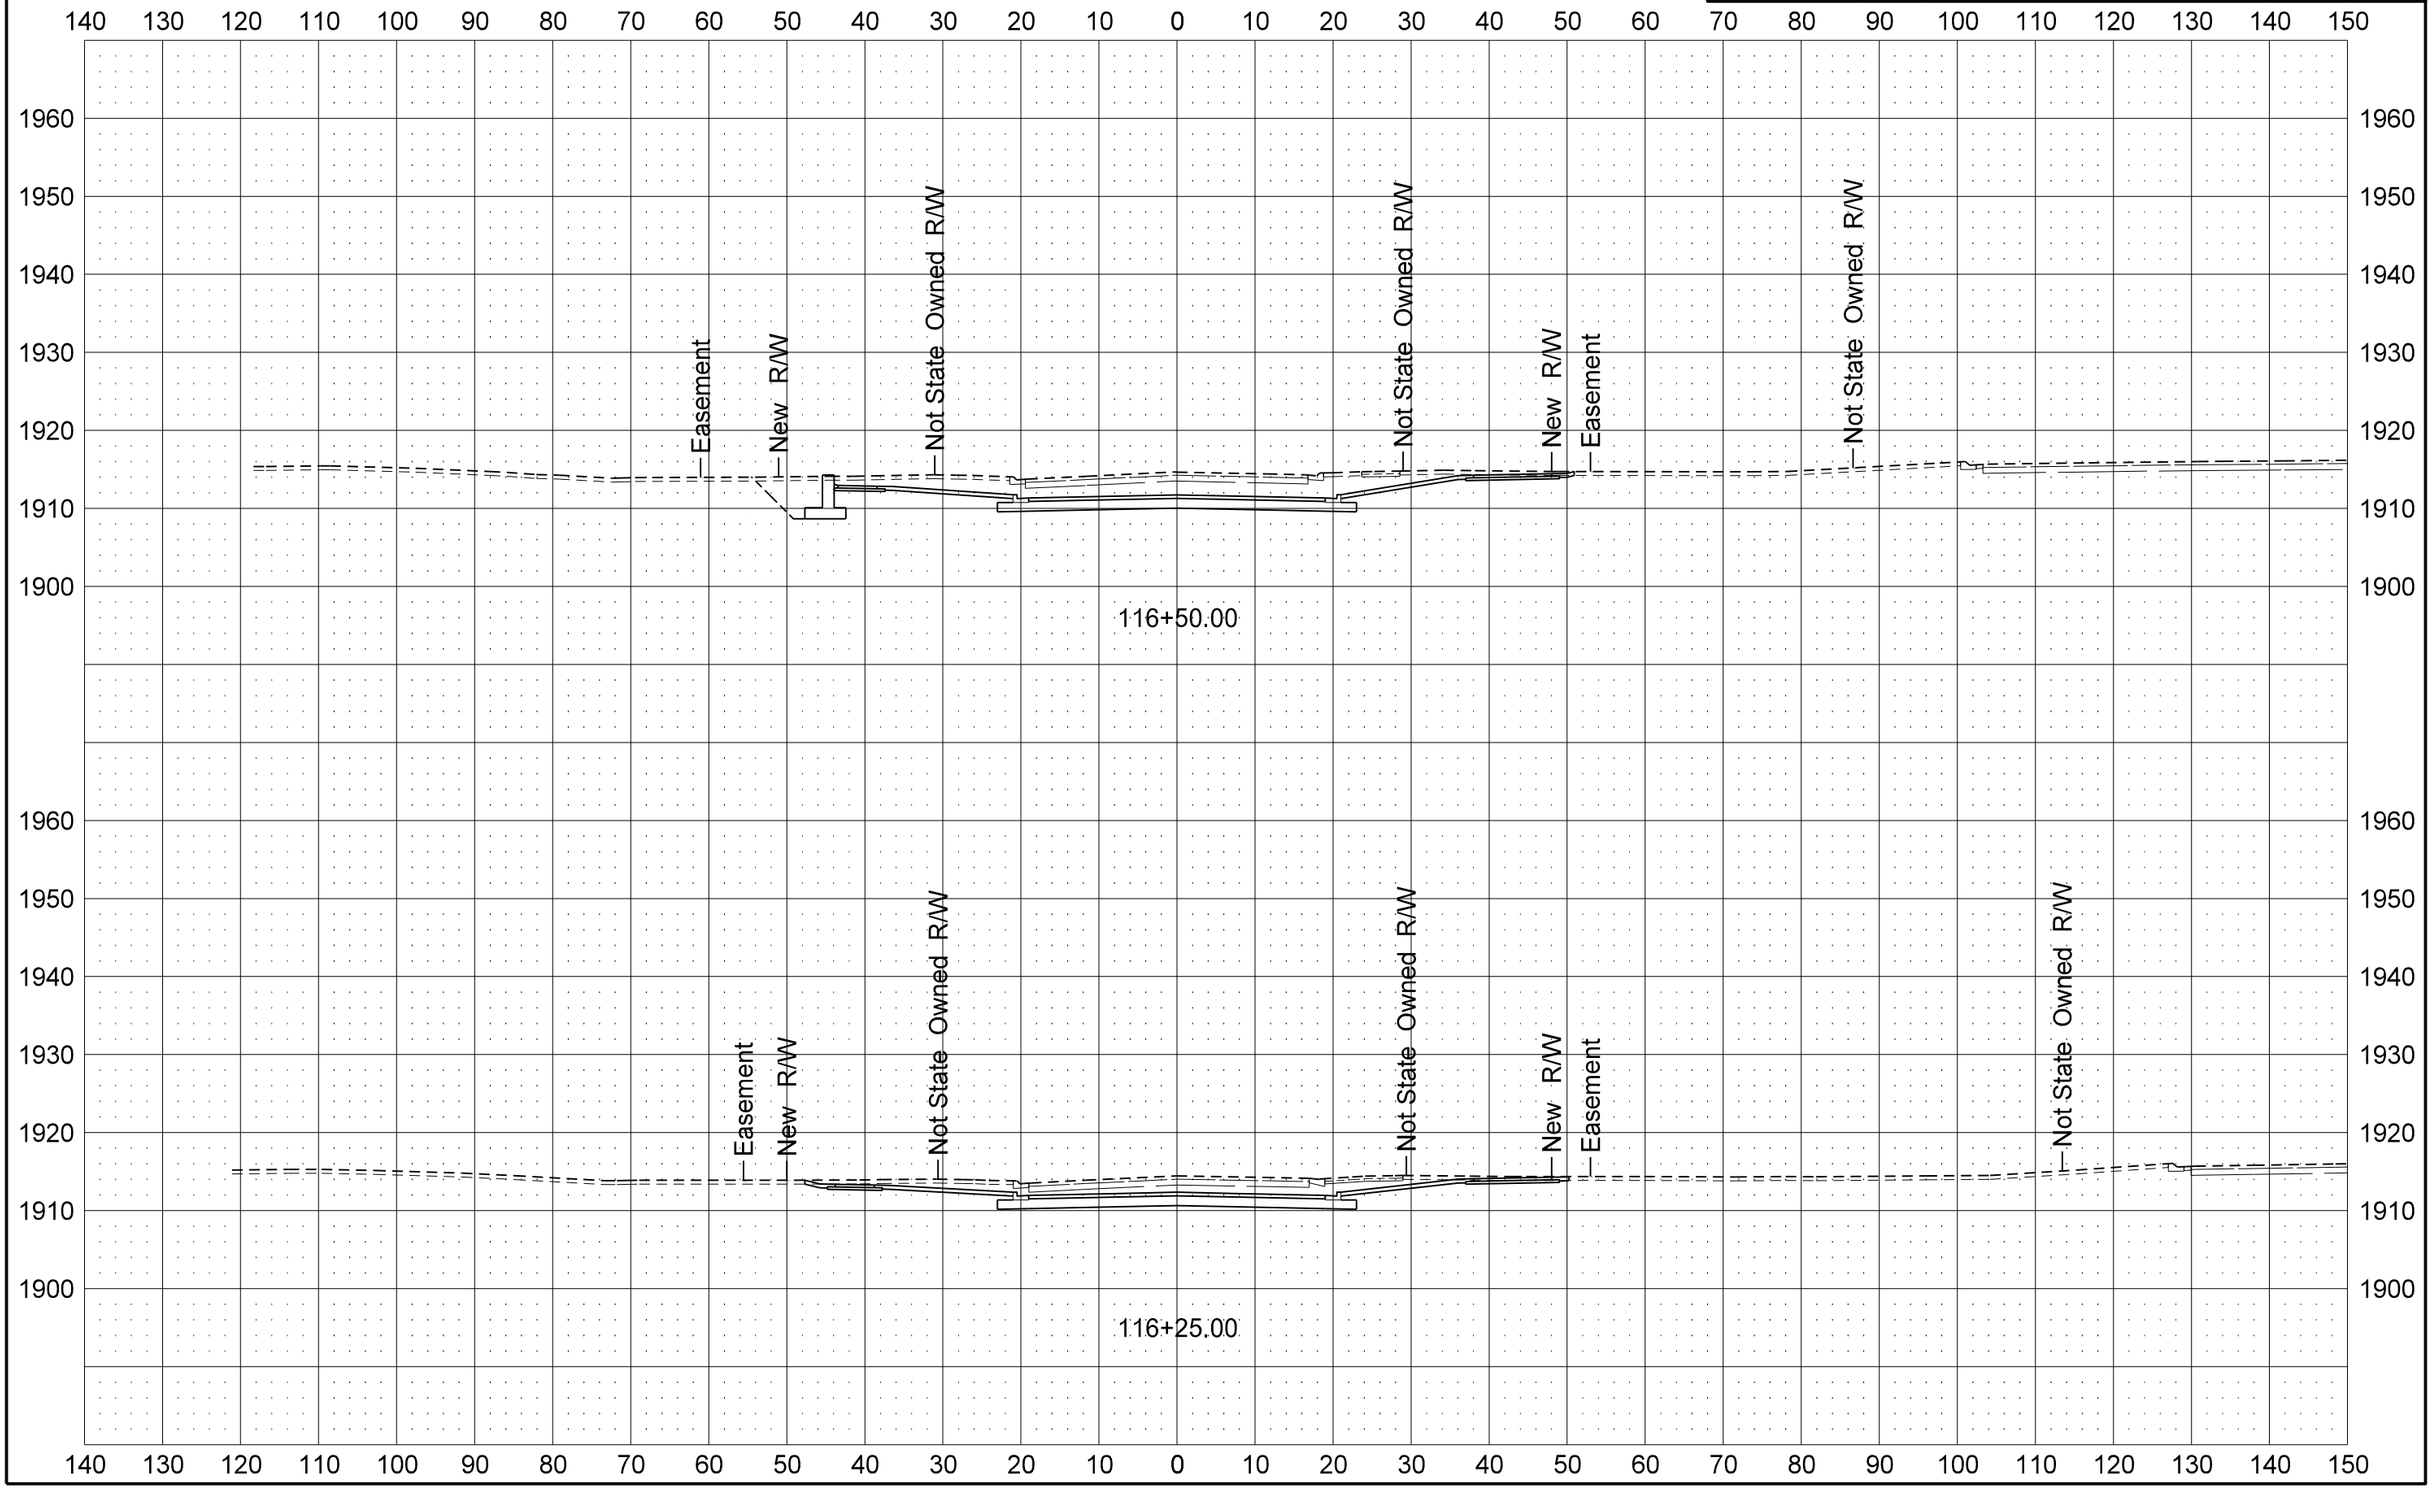

STATE	PROJECT NO.	SECTION NO.	SHEET NO.
ND	SOIA-7-002(130)019	200	105

Bison Dr

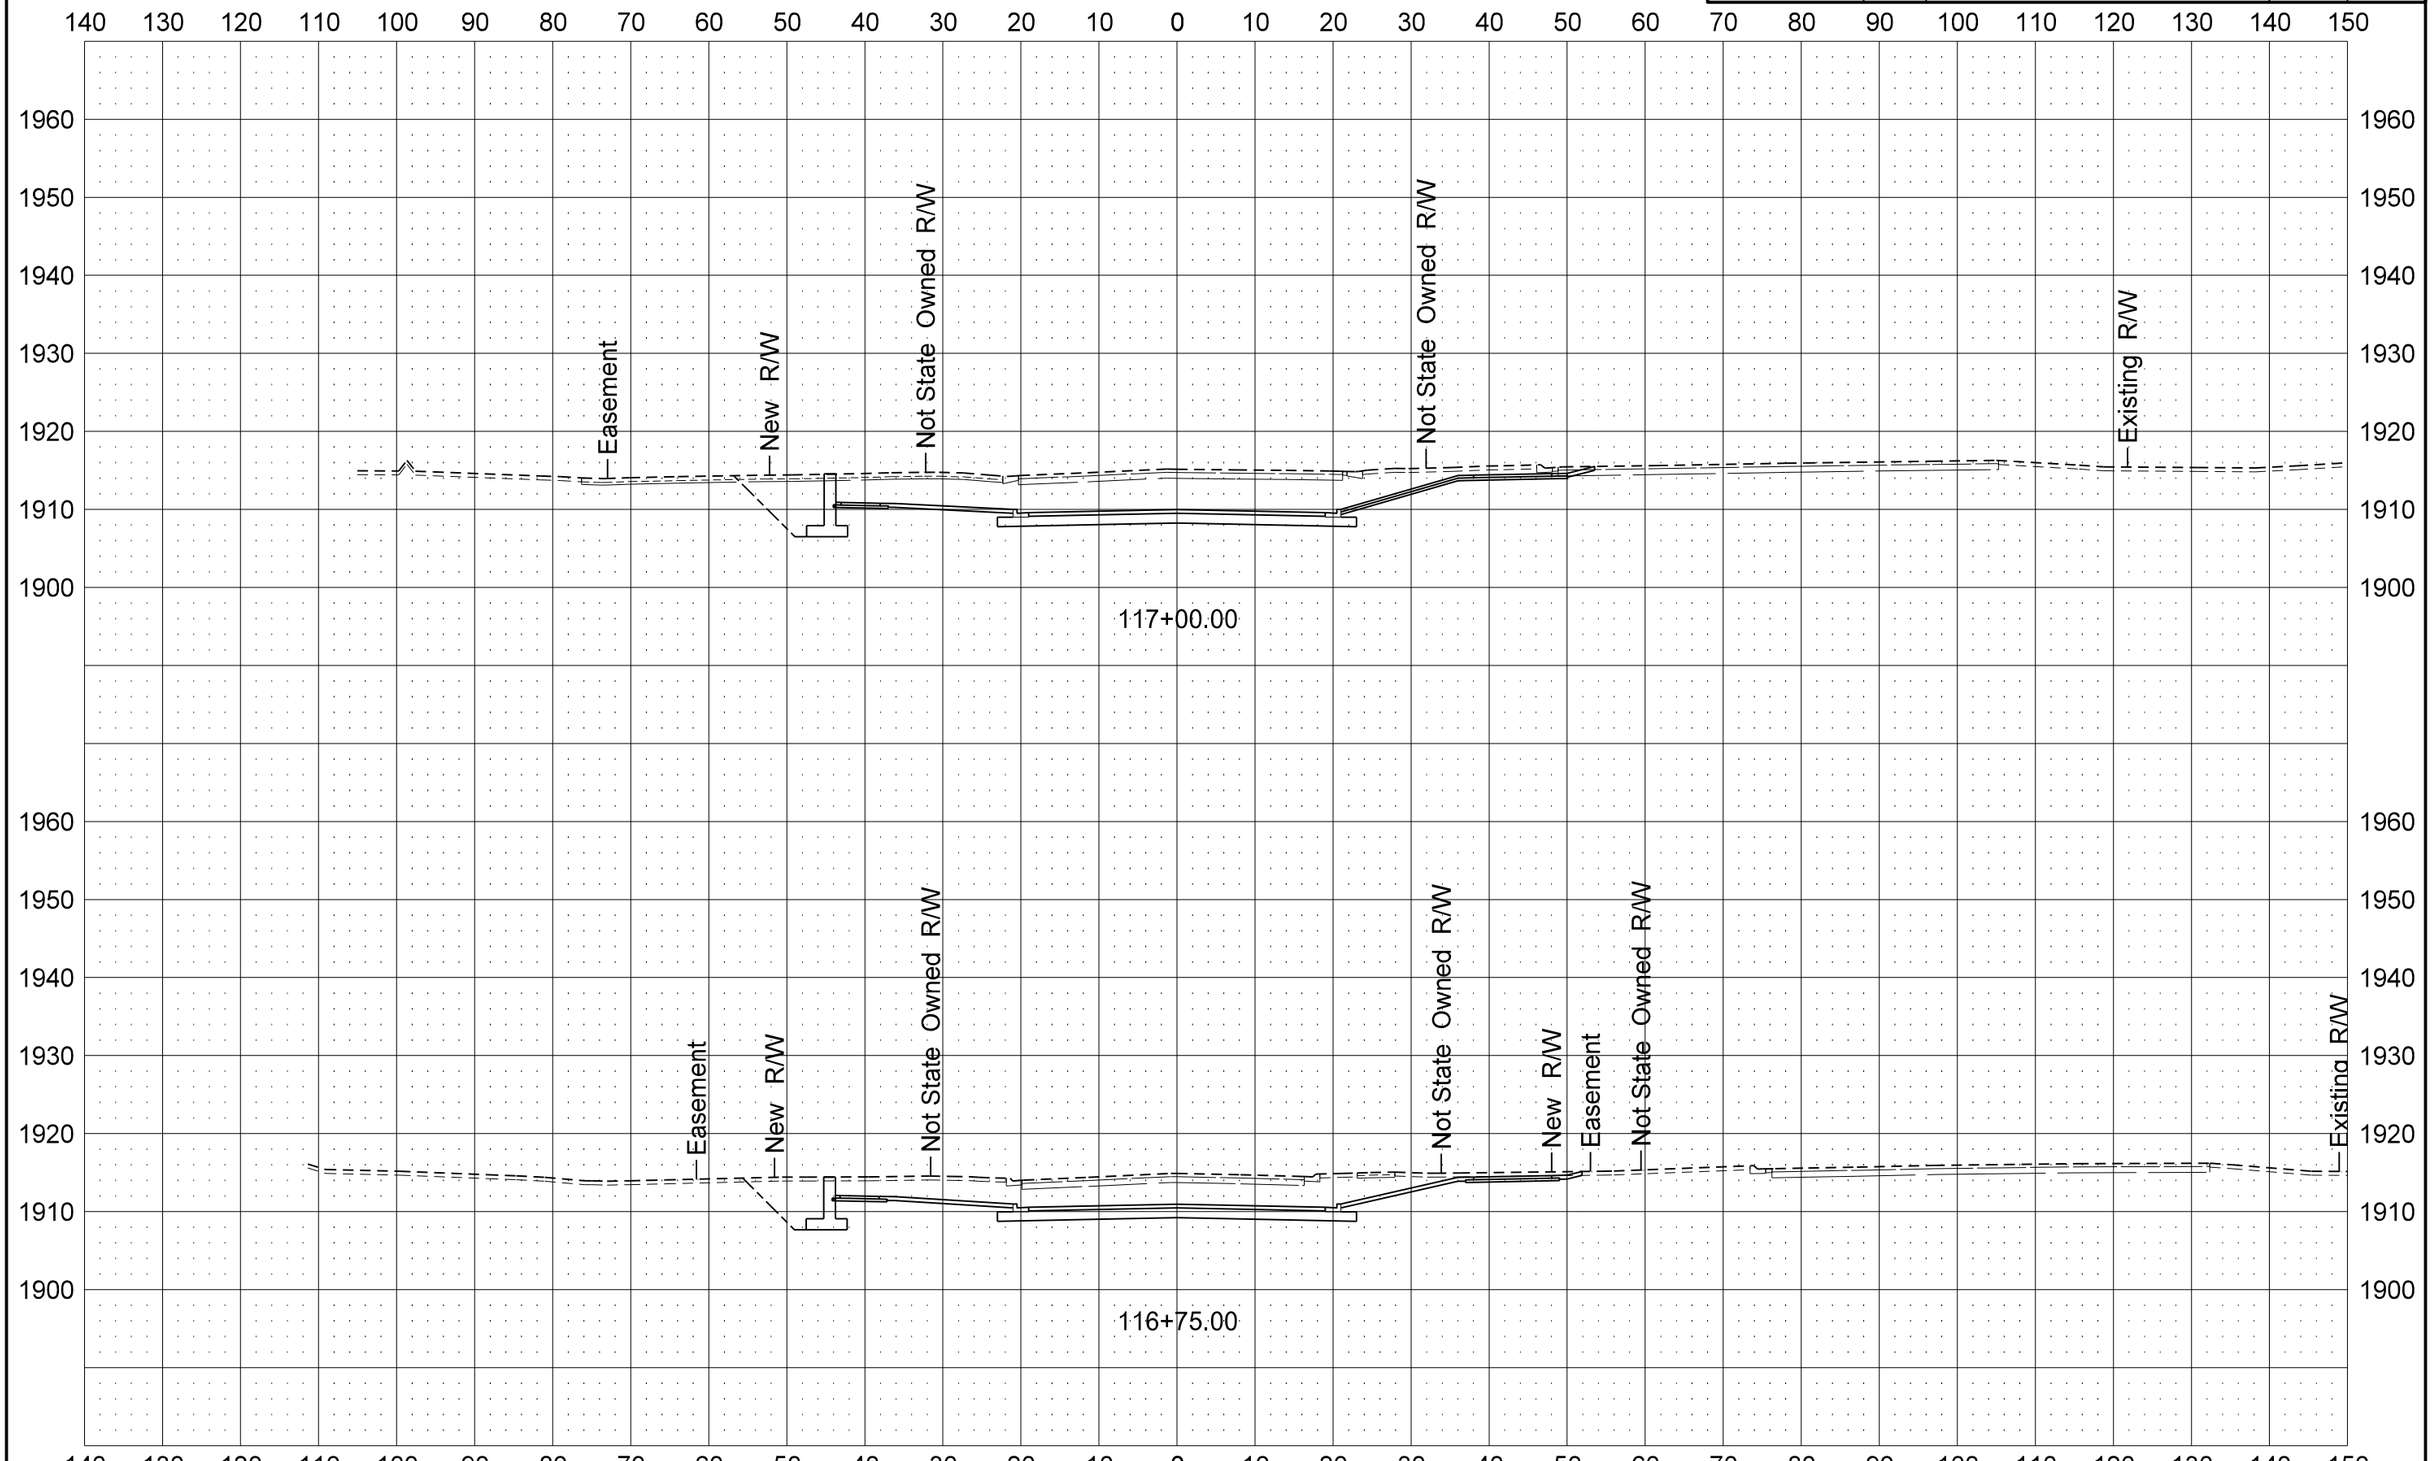

STATE	PROJECT NO.	SECTION NO.	SHEET NO.
ND	SOIA-7-002(130)019	200	106

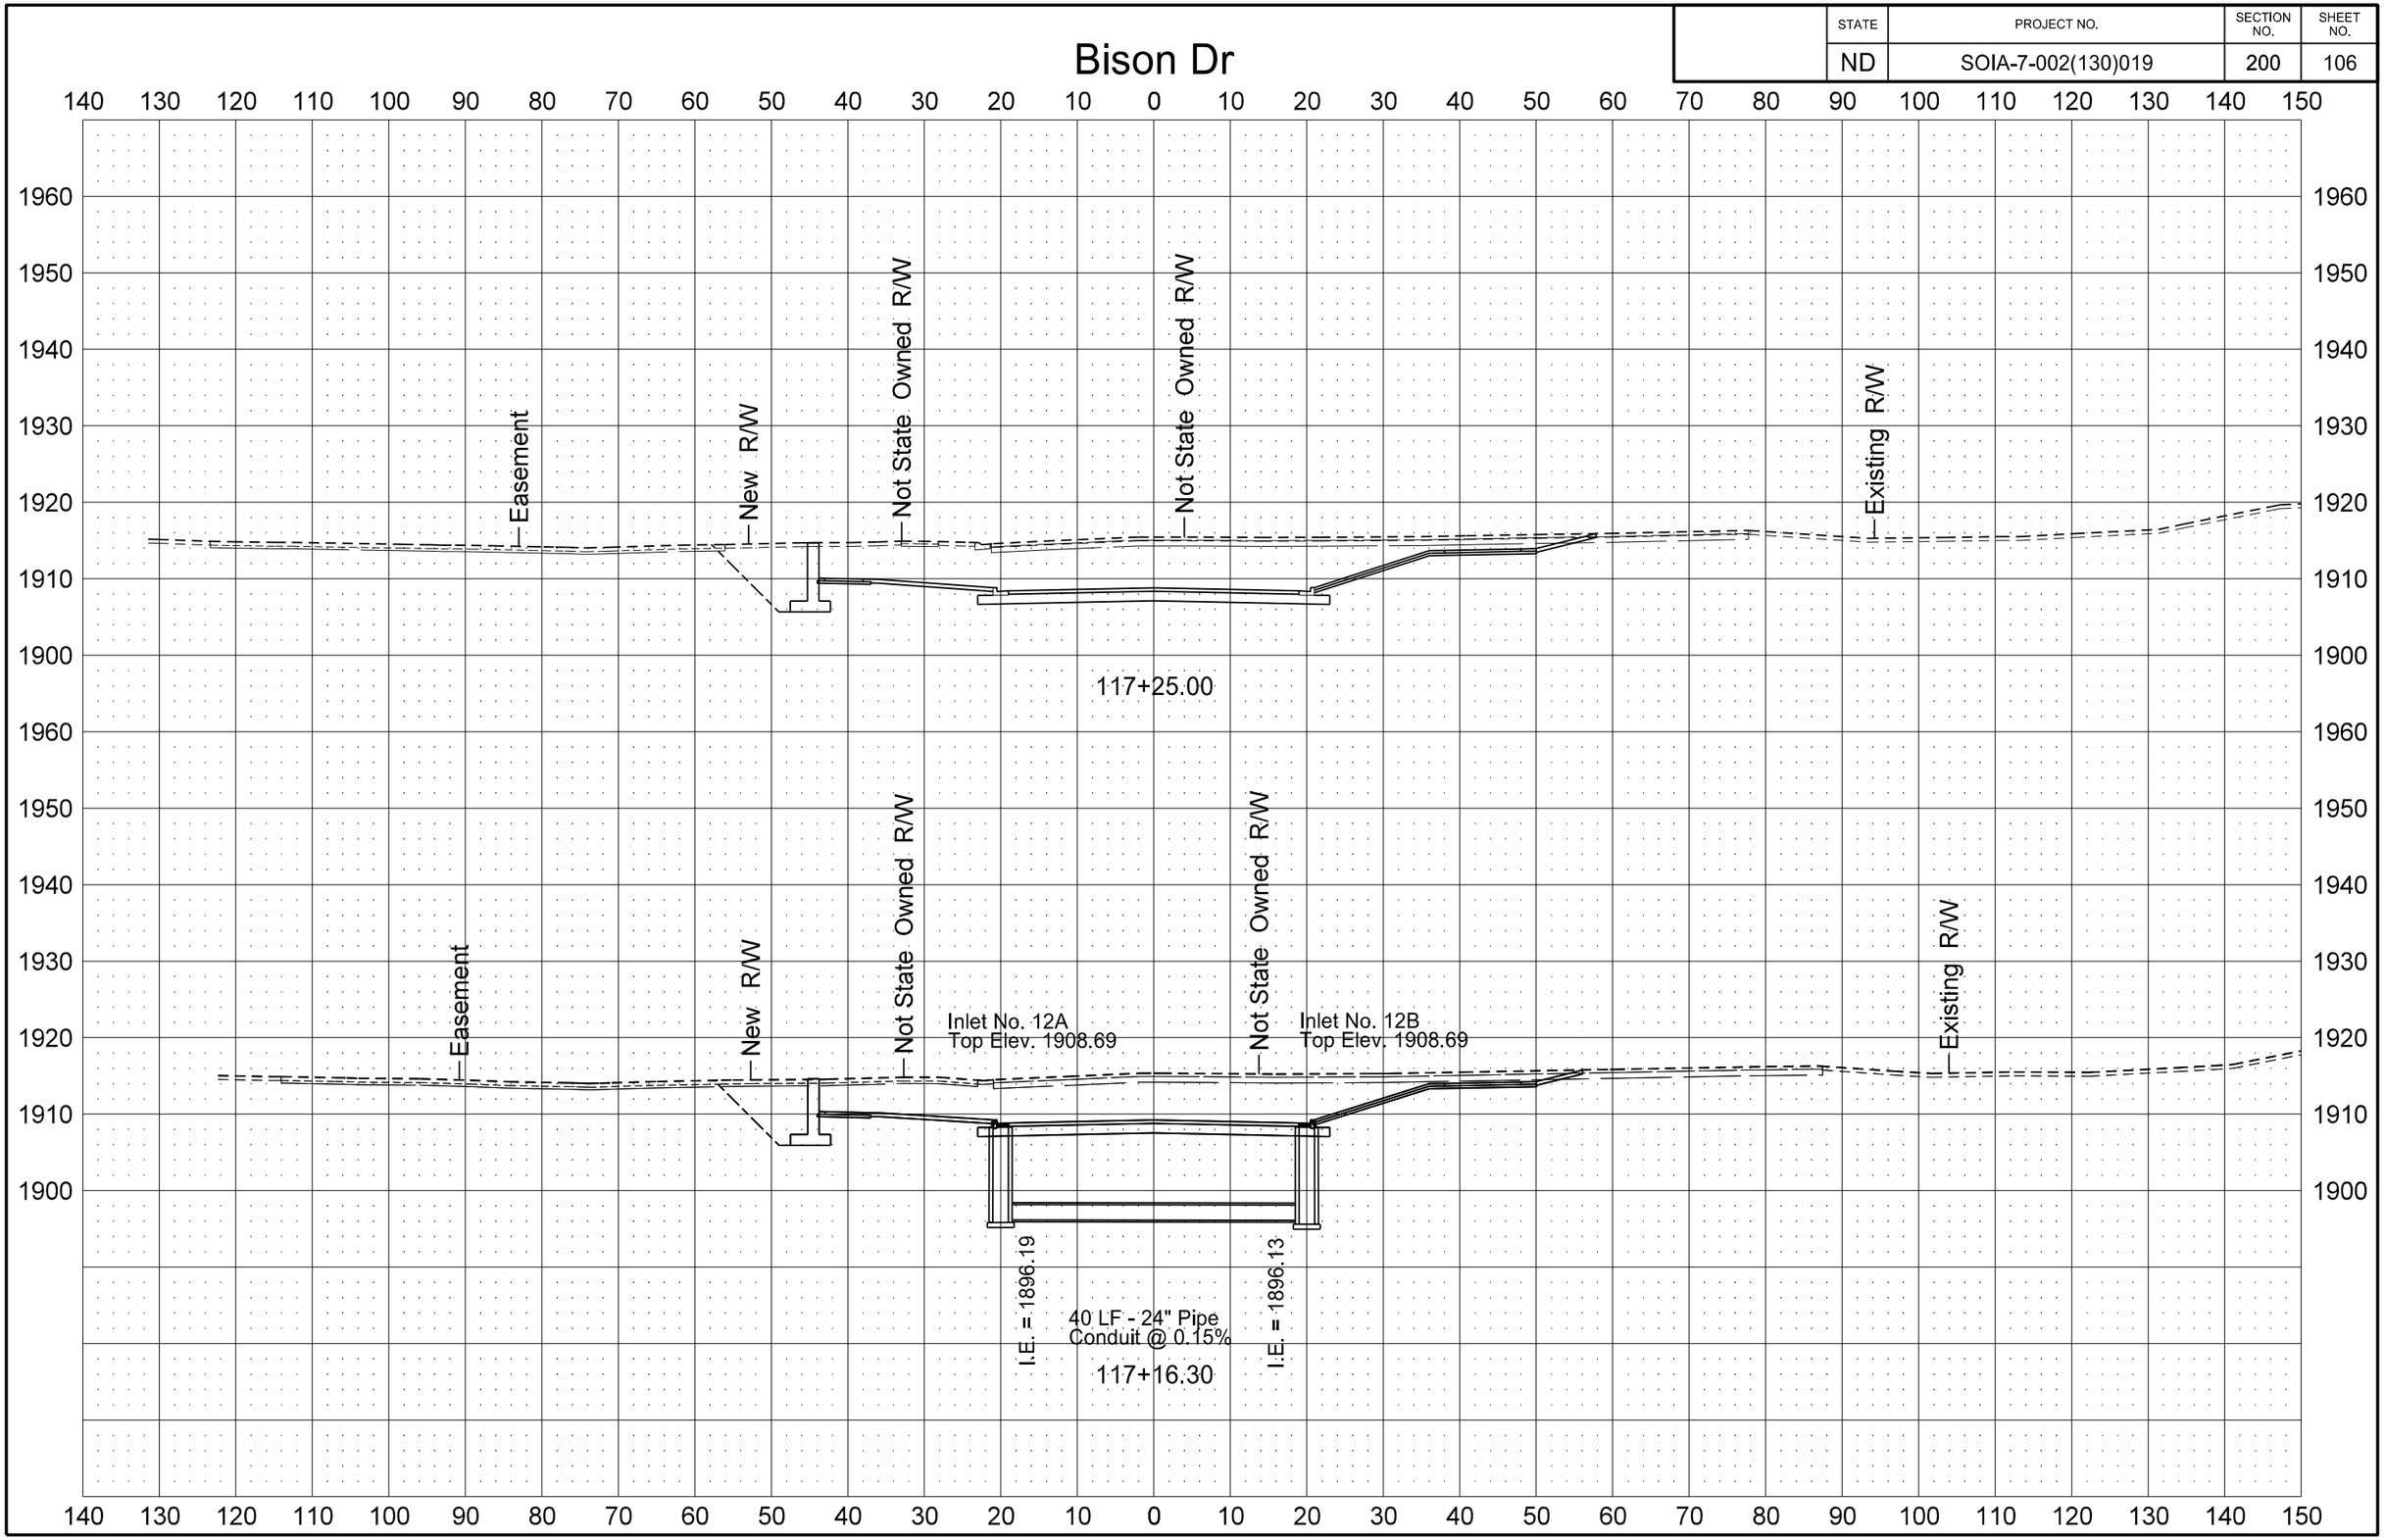

12/11/2013 2:25:23 PM dkieffer H:\Projects\7874\70002019.130\Design\Plan\200XS_Xsec_006_Bison_Dr.dgn

STATE	PROJECT NO.	SECTION NO.	SHEET NO.
ND	SOIA-7-002(130)019	200	107

Bison Dr

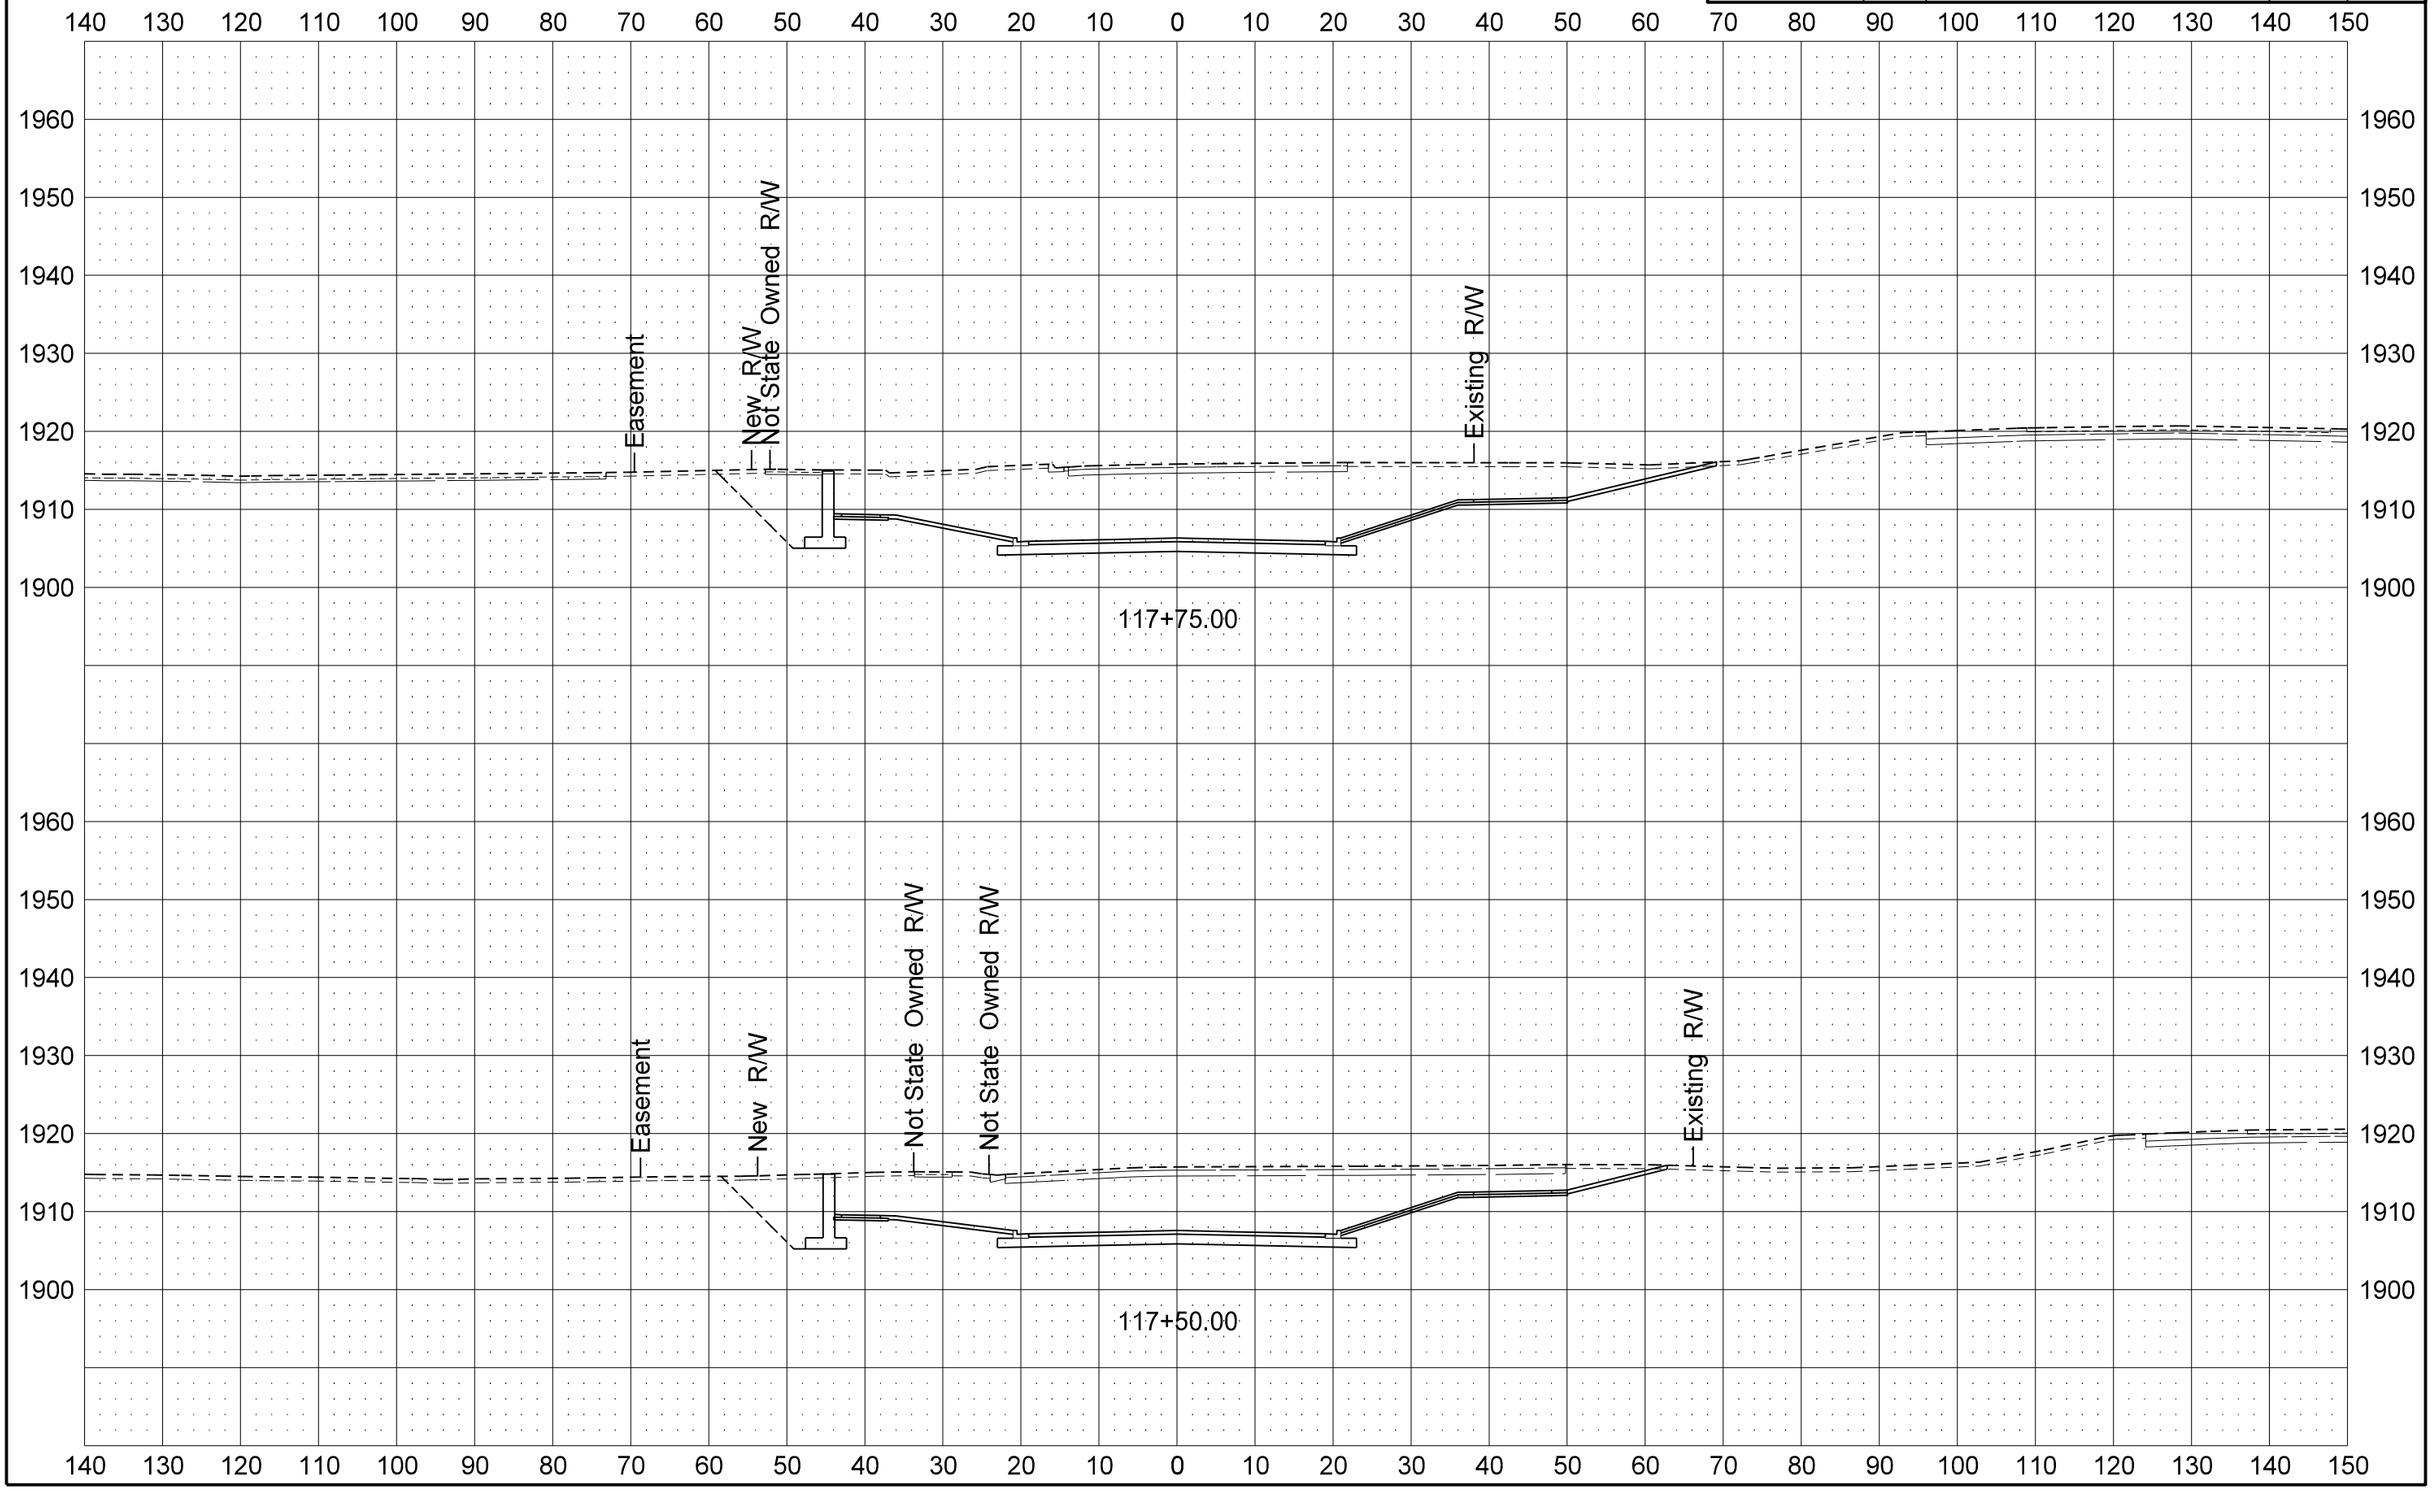

STATE	PROJECT NO.	SECTION NO.	SHEET NO.
ND	SOIA-7-002(130)019	200	108

Bison Dr

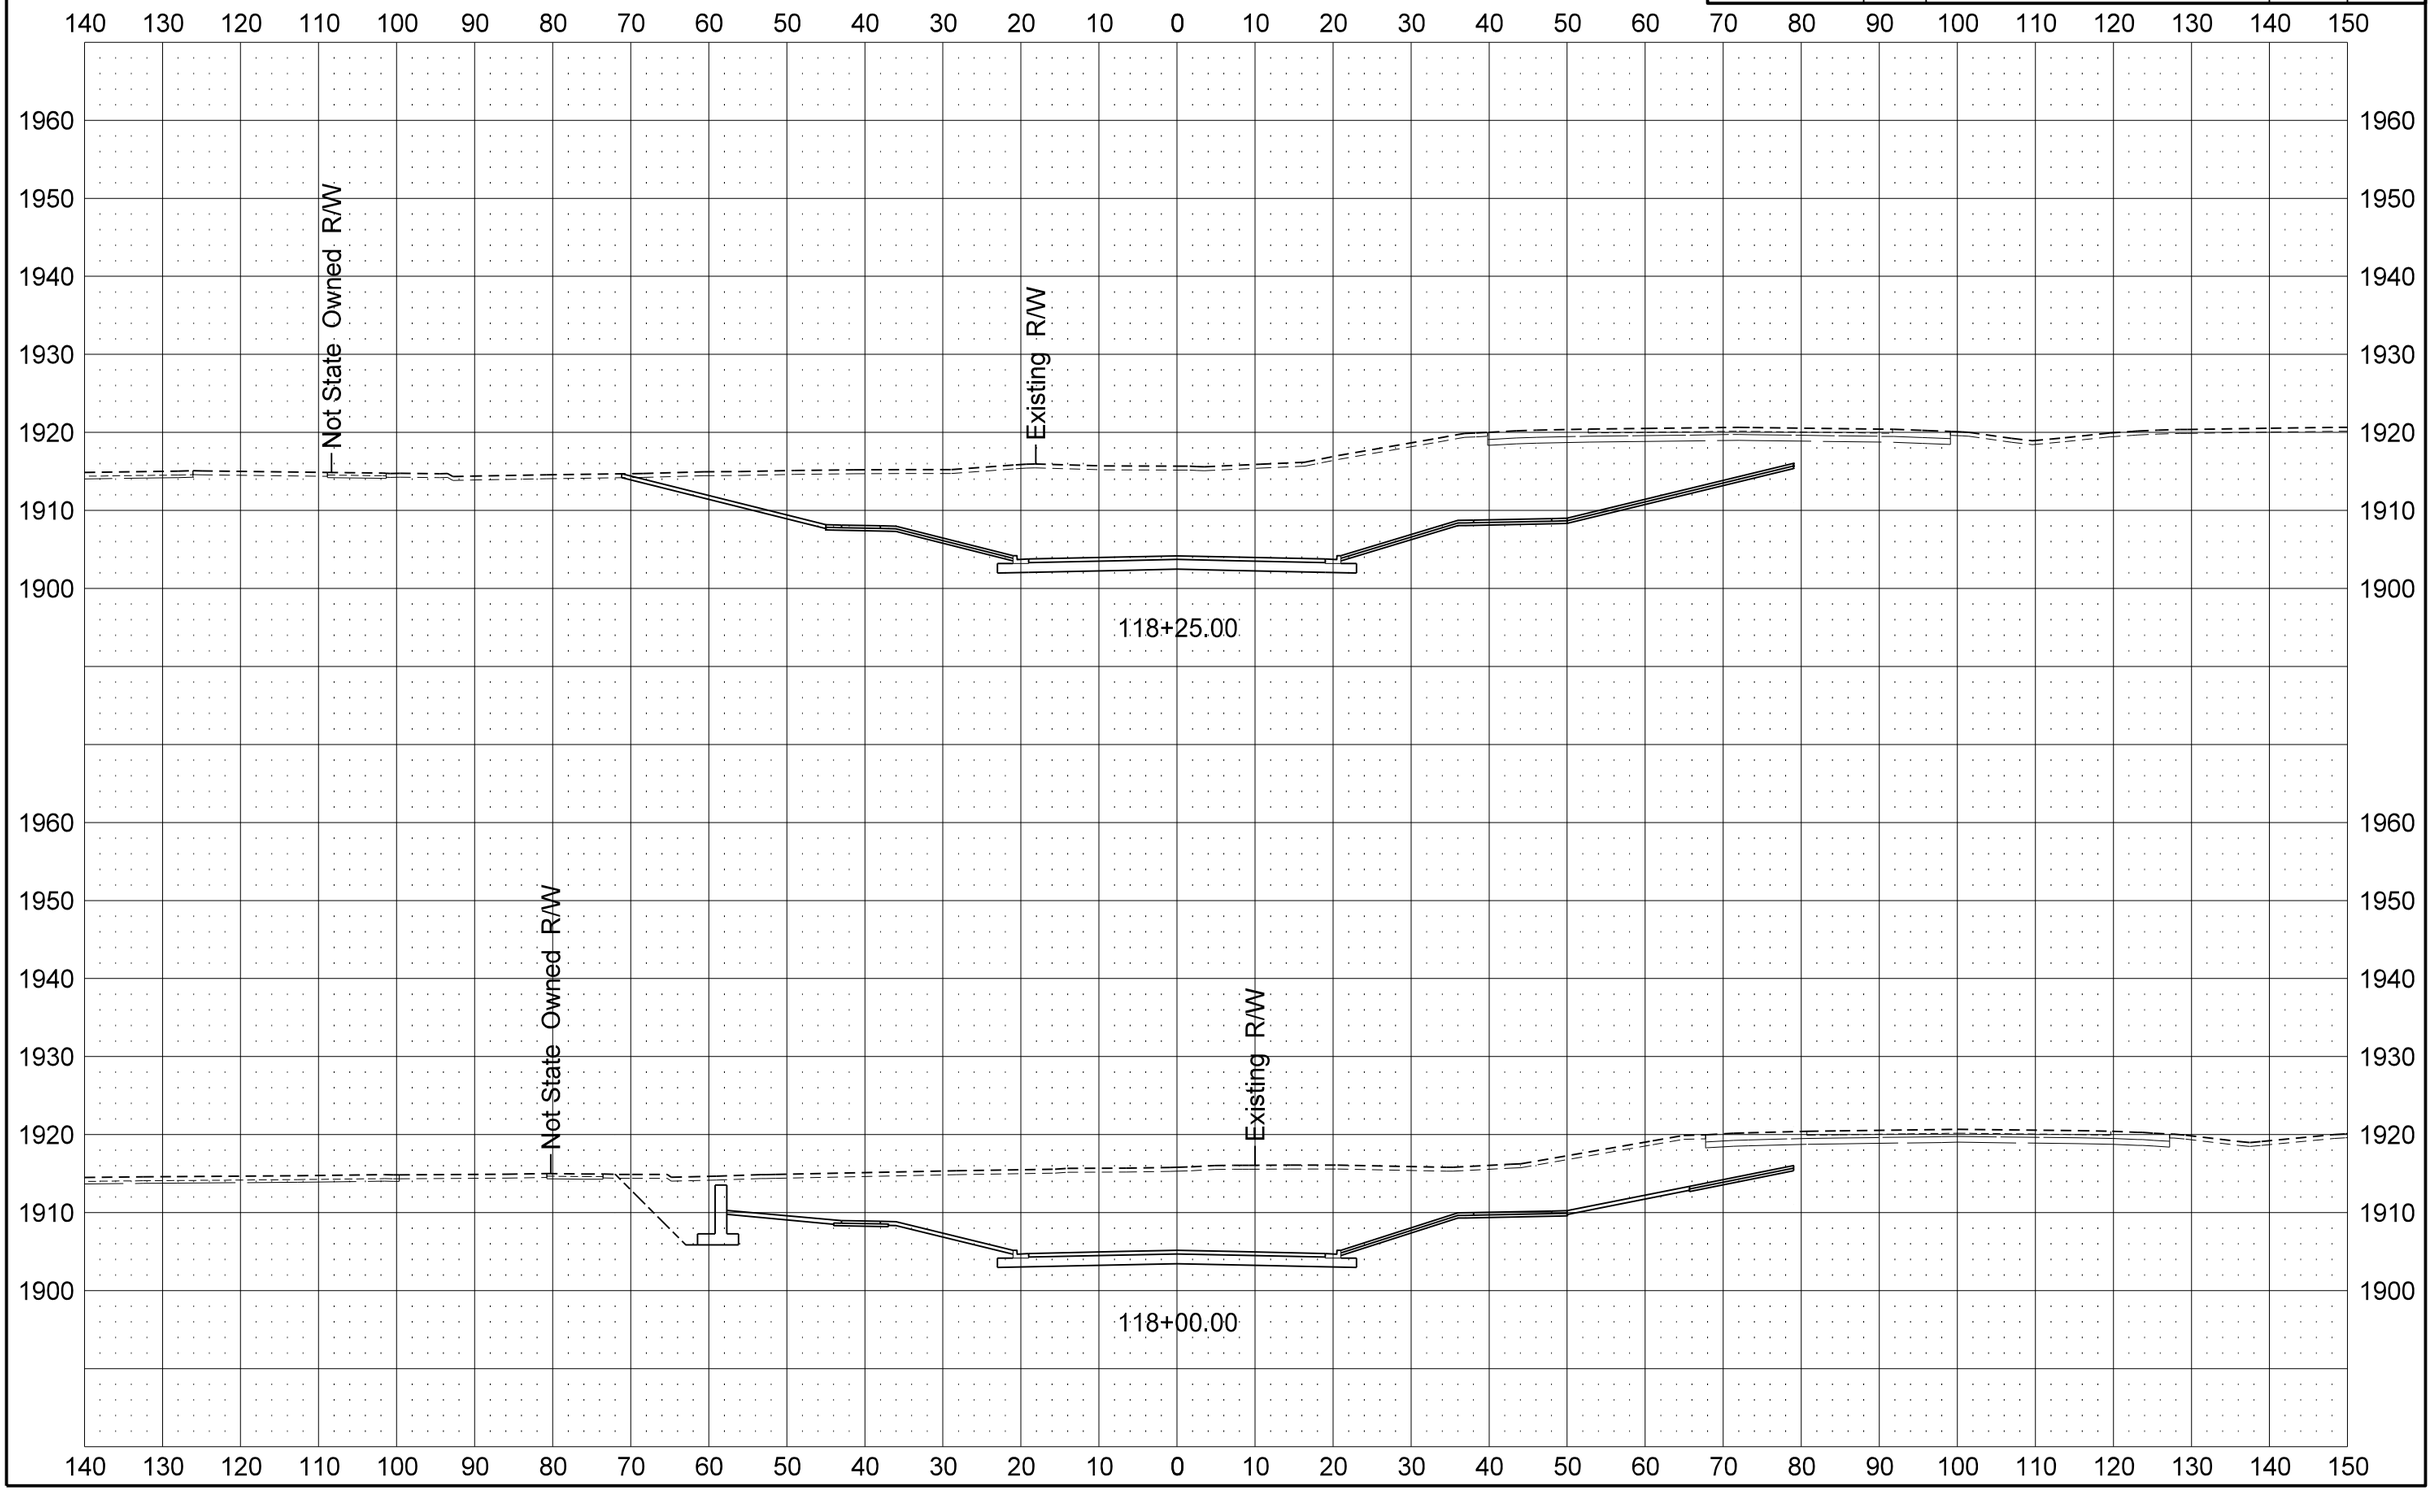

12/11/2013 2:25:32 PM dkieffer H:\Projects\7874\70002019.130\Design\Plan\200XS_Xsec_006_Bison_Dr.dgn

STATE	PROJECT NO.	SECTION NO.	SHEET NO.
ND	SOIA-7-002(130)019	200	109

Bison Dr

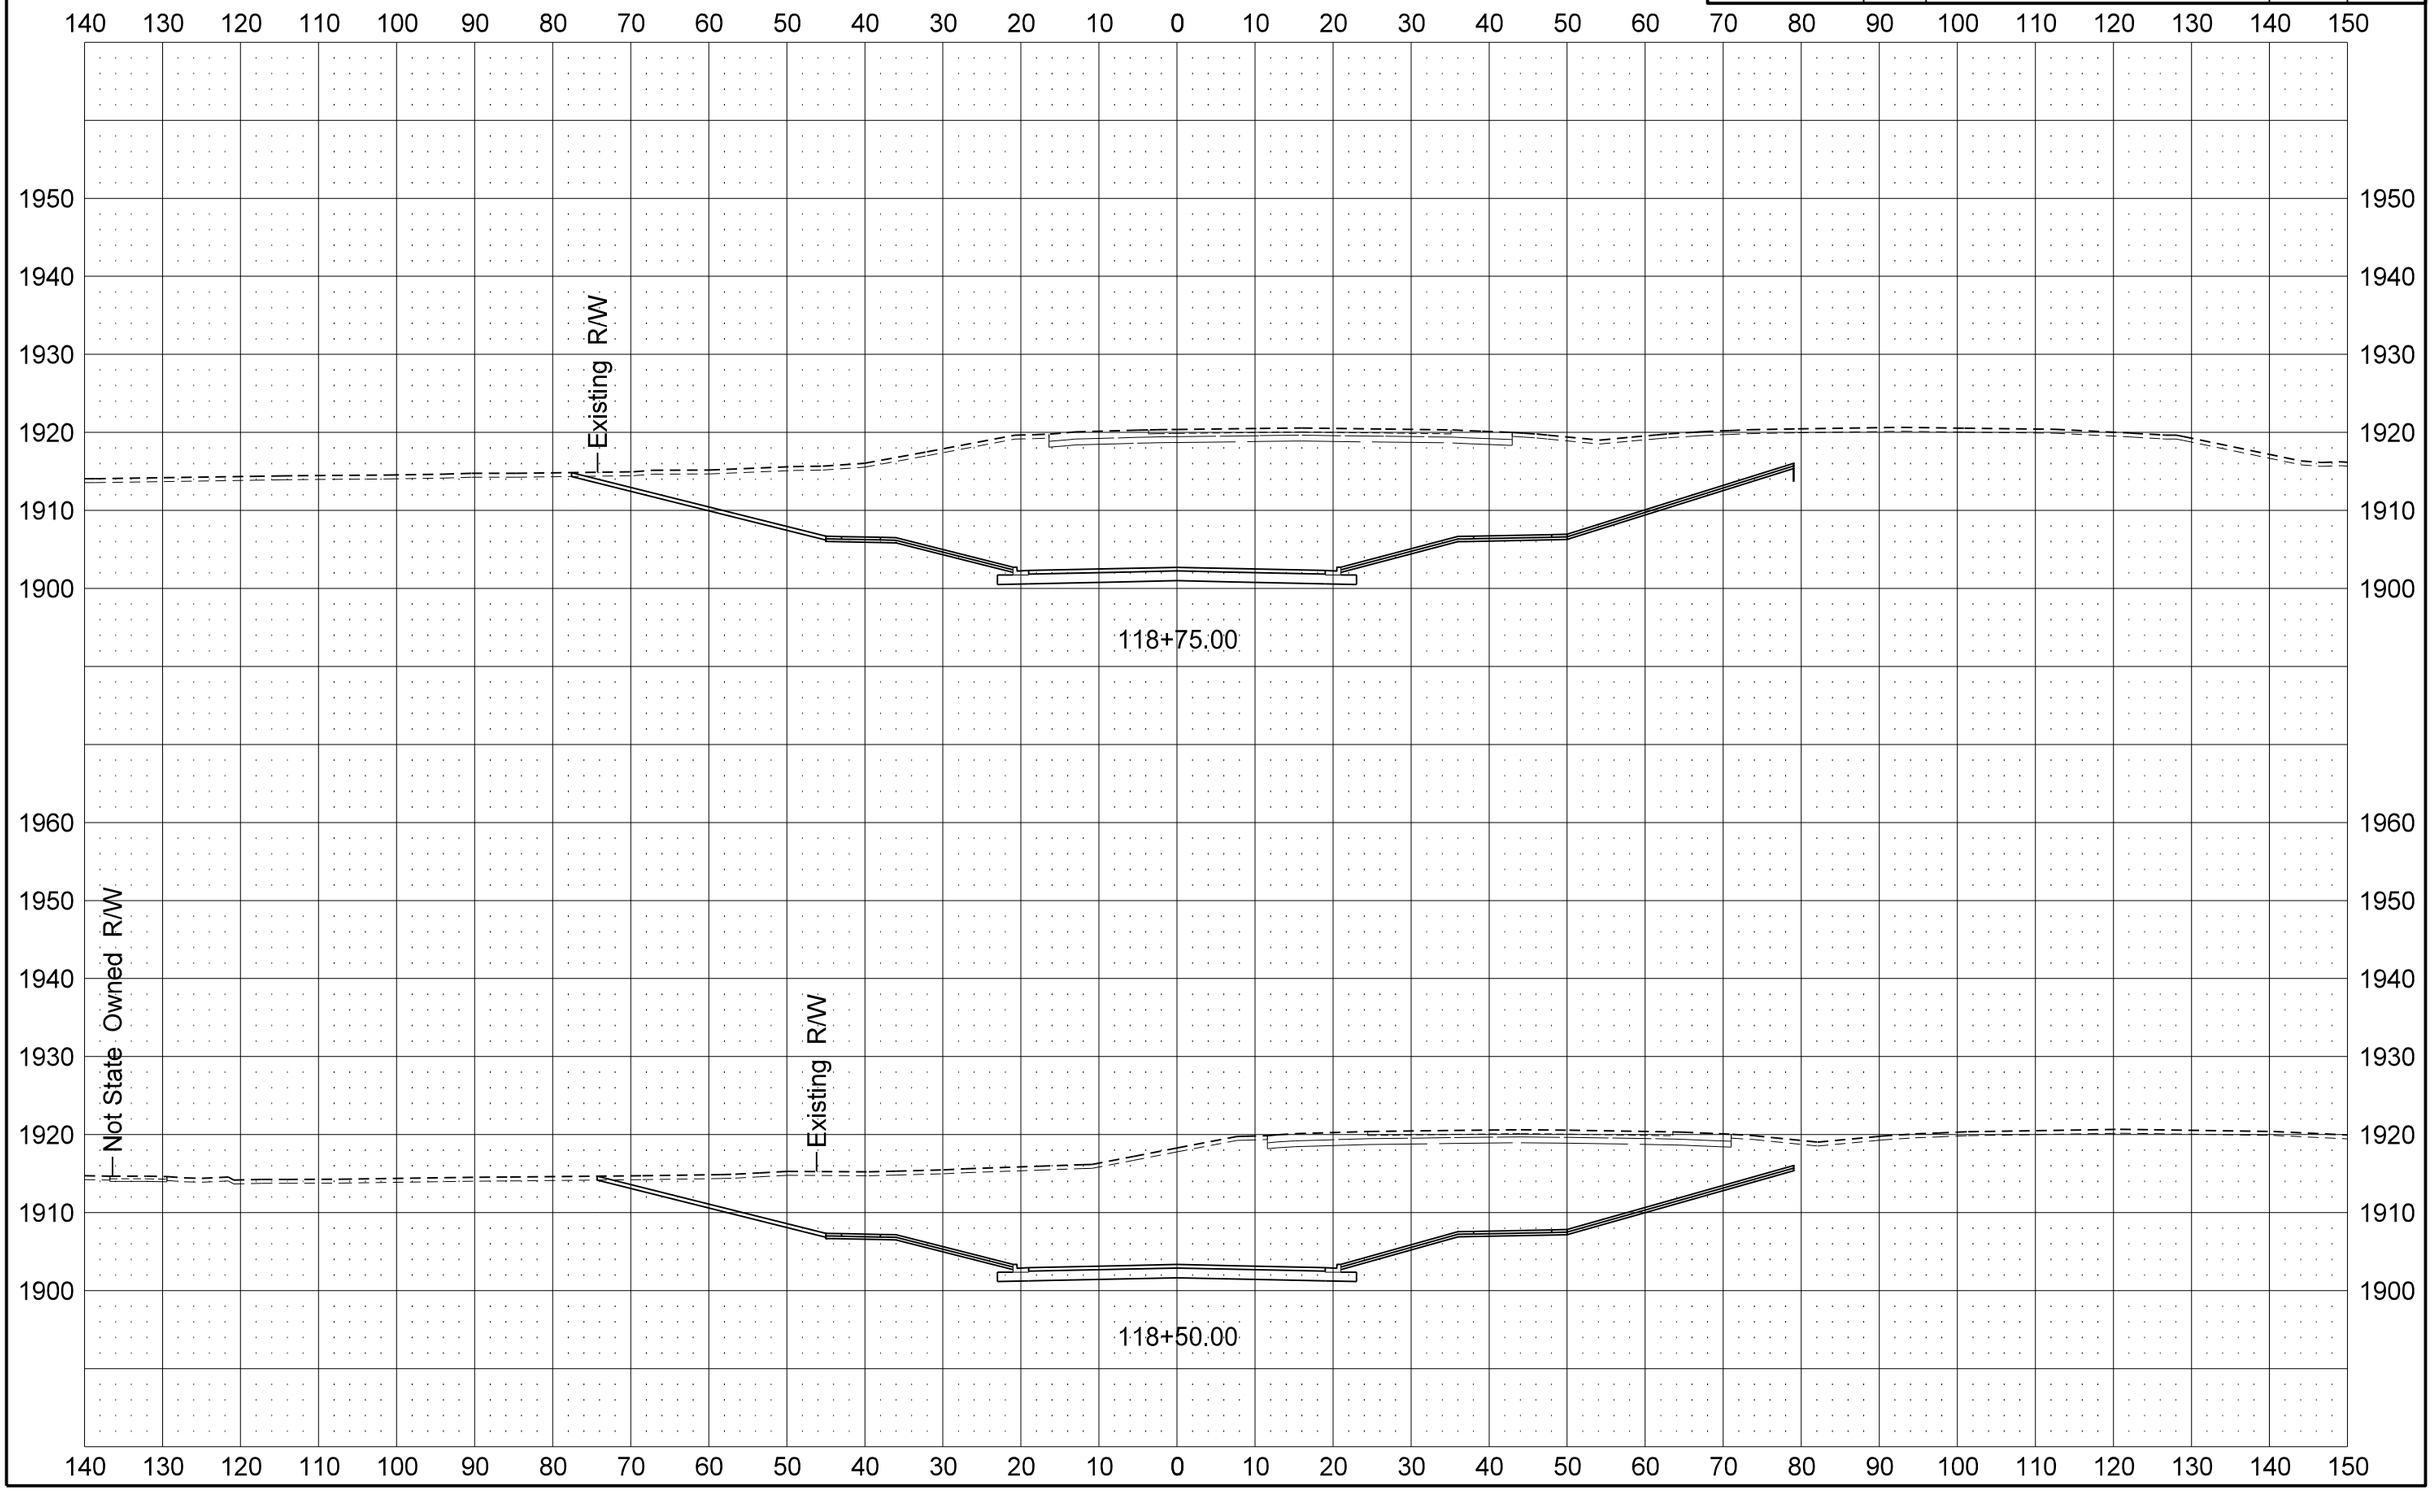

STATE	PROJECT NO.	SECTION NO.	SHEET NO.
ND	SOIA-7-002(130)019	200	110

Bison Dr

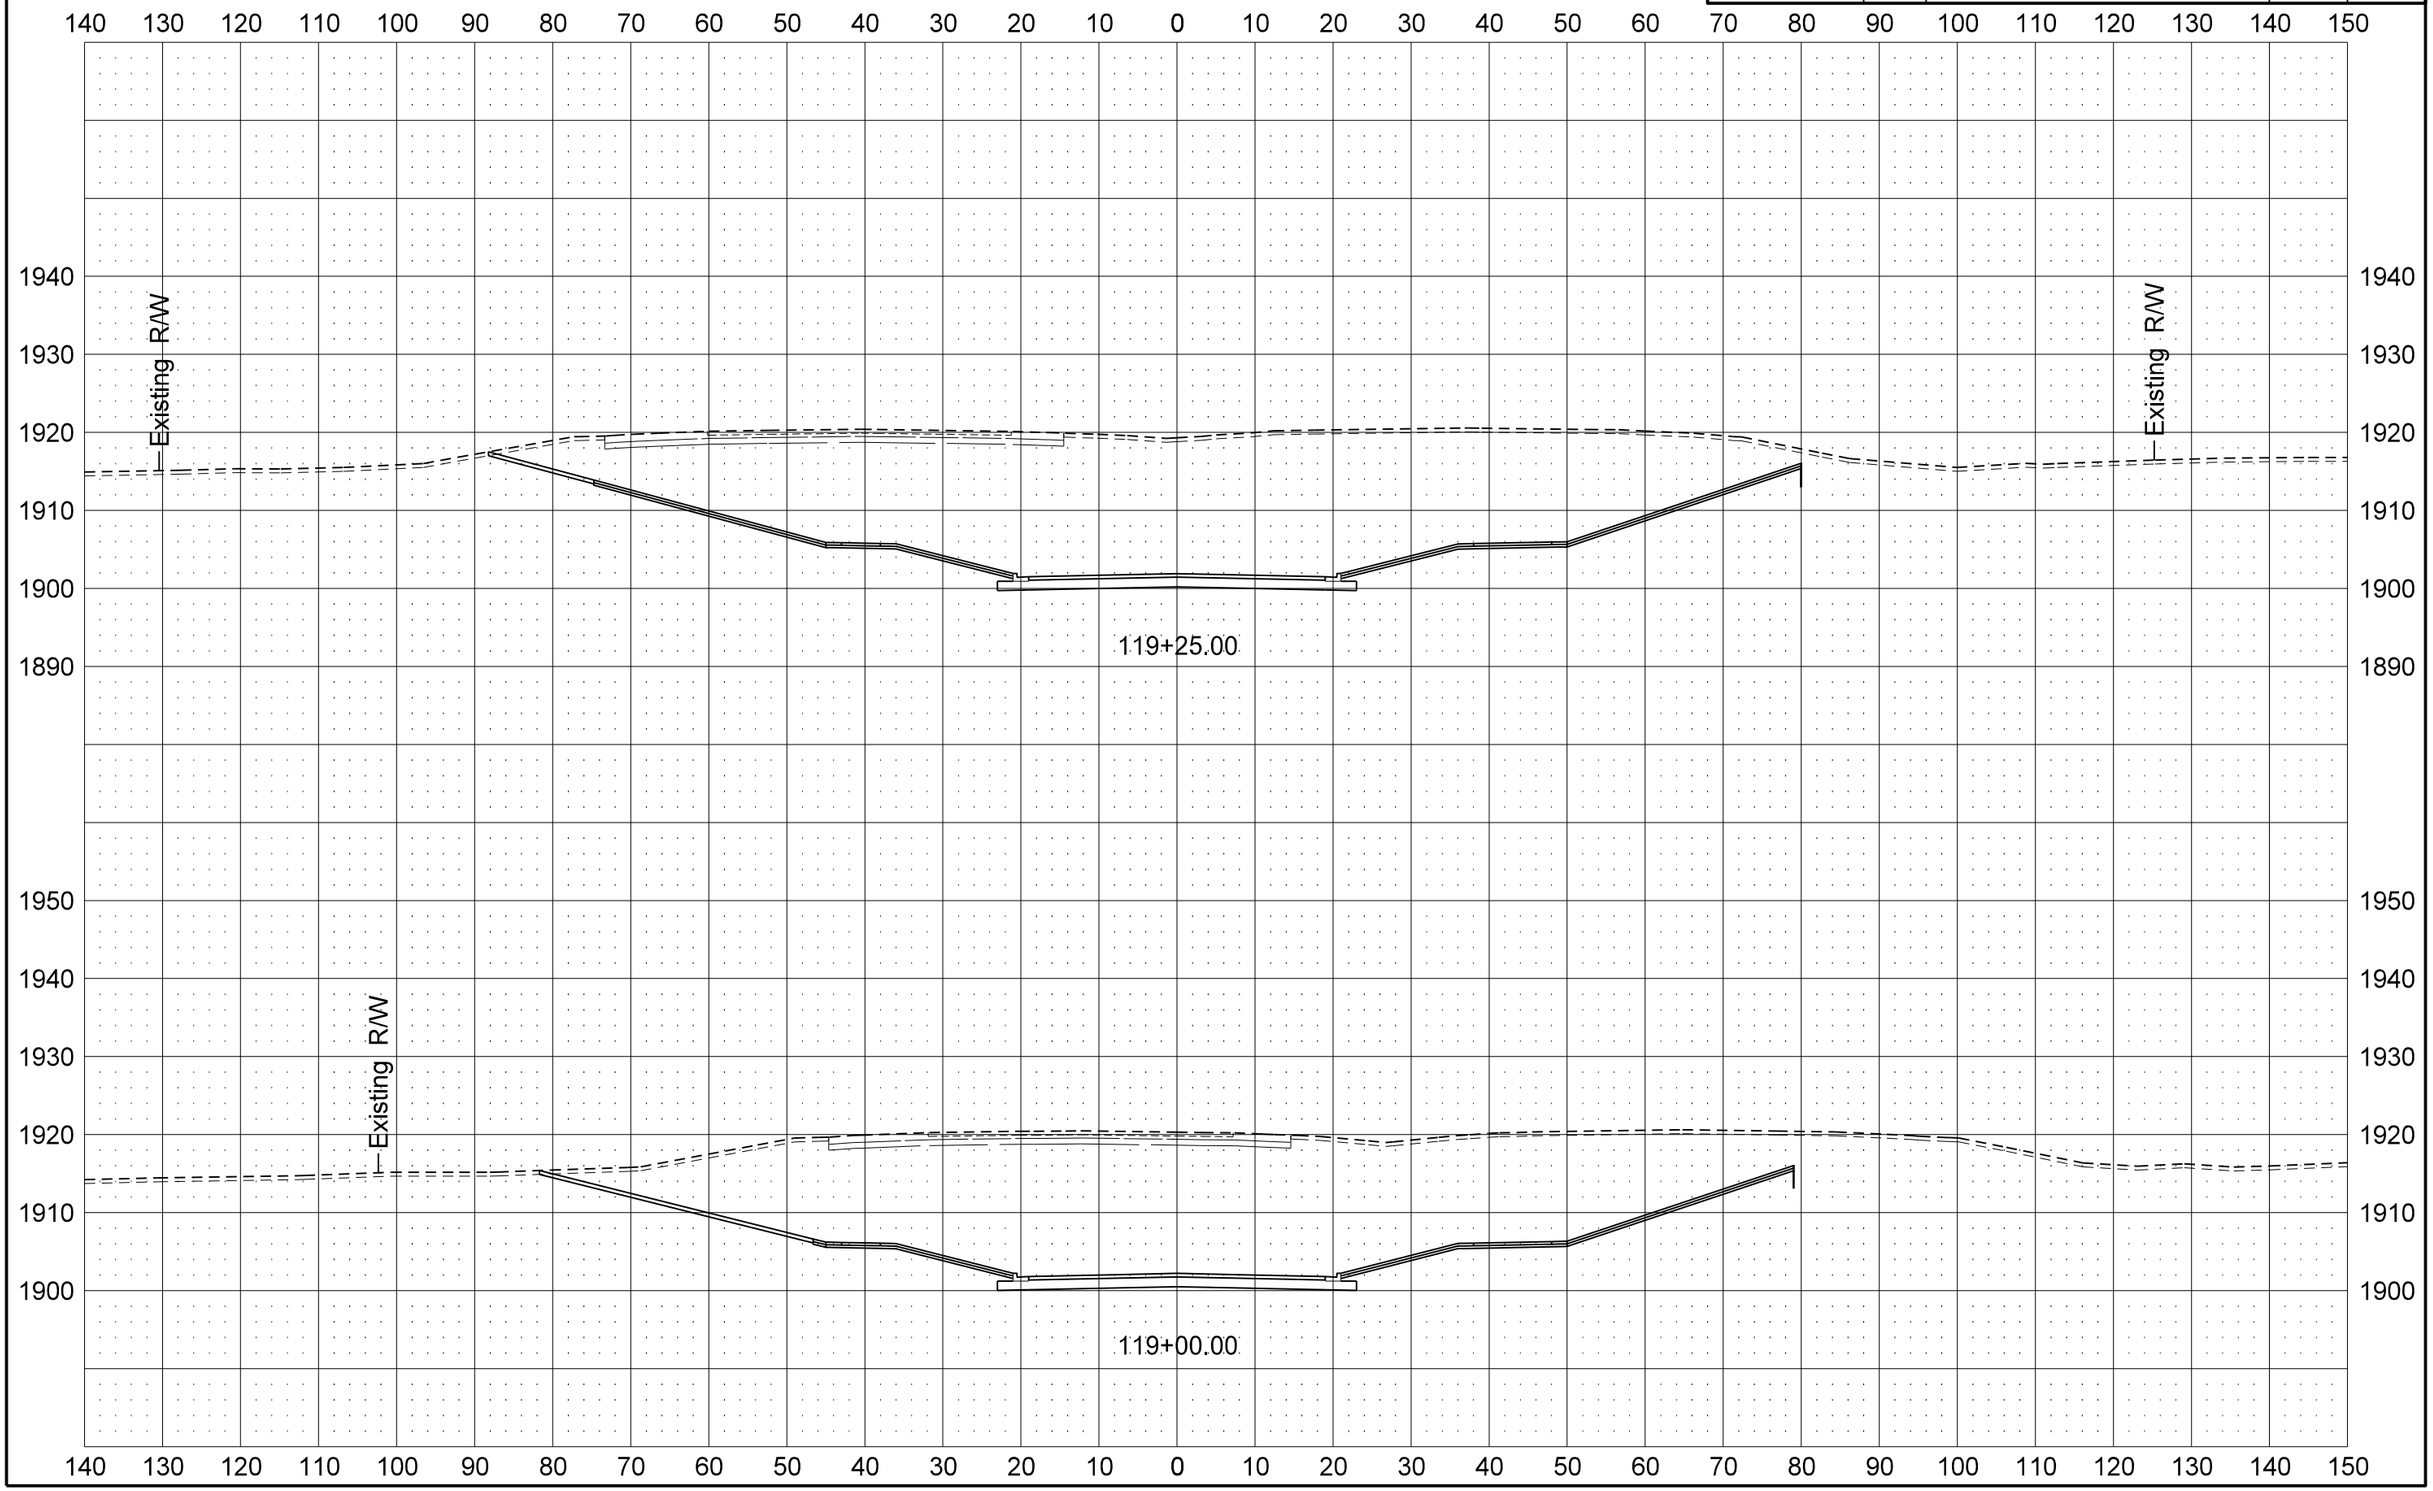

STATE	PROJECT NO.	SECTION NO.	SHEET NO.
ND	SOIA-7-002(130)019	200	111

Bison Dr

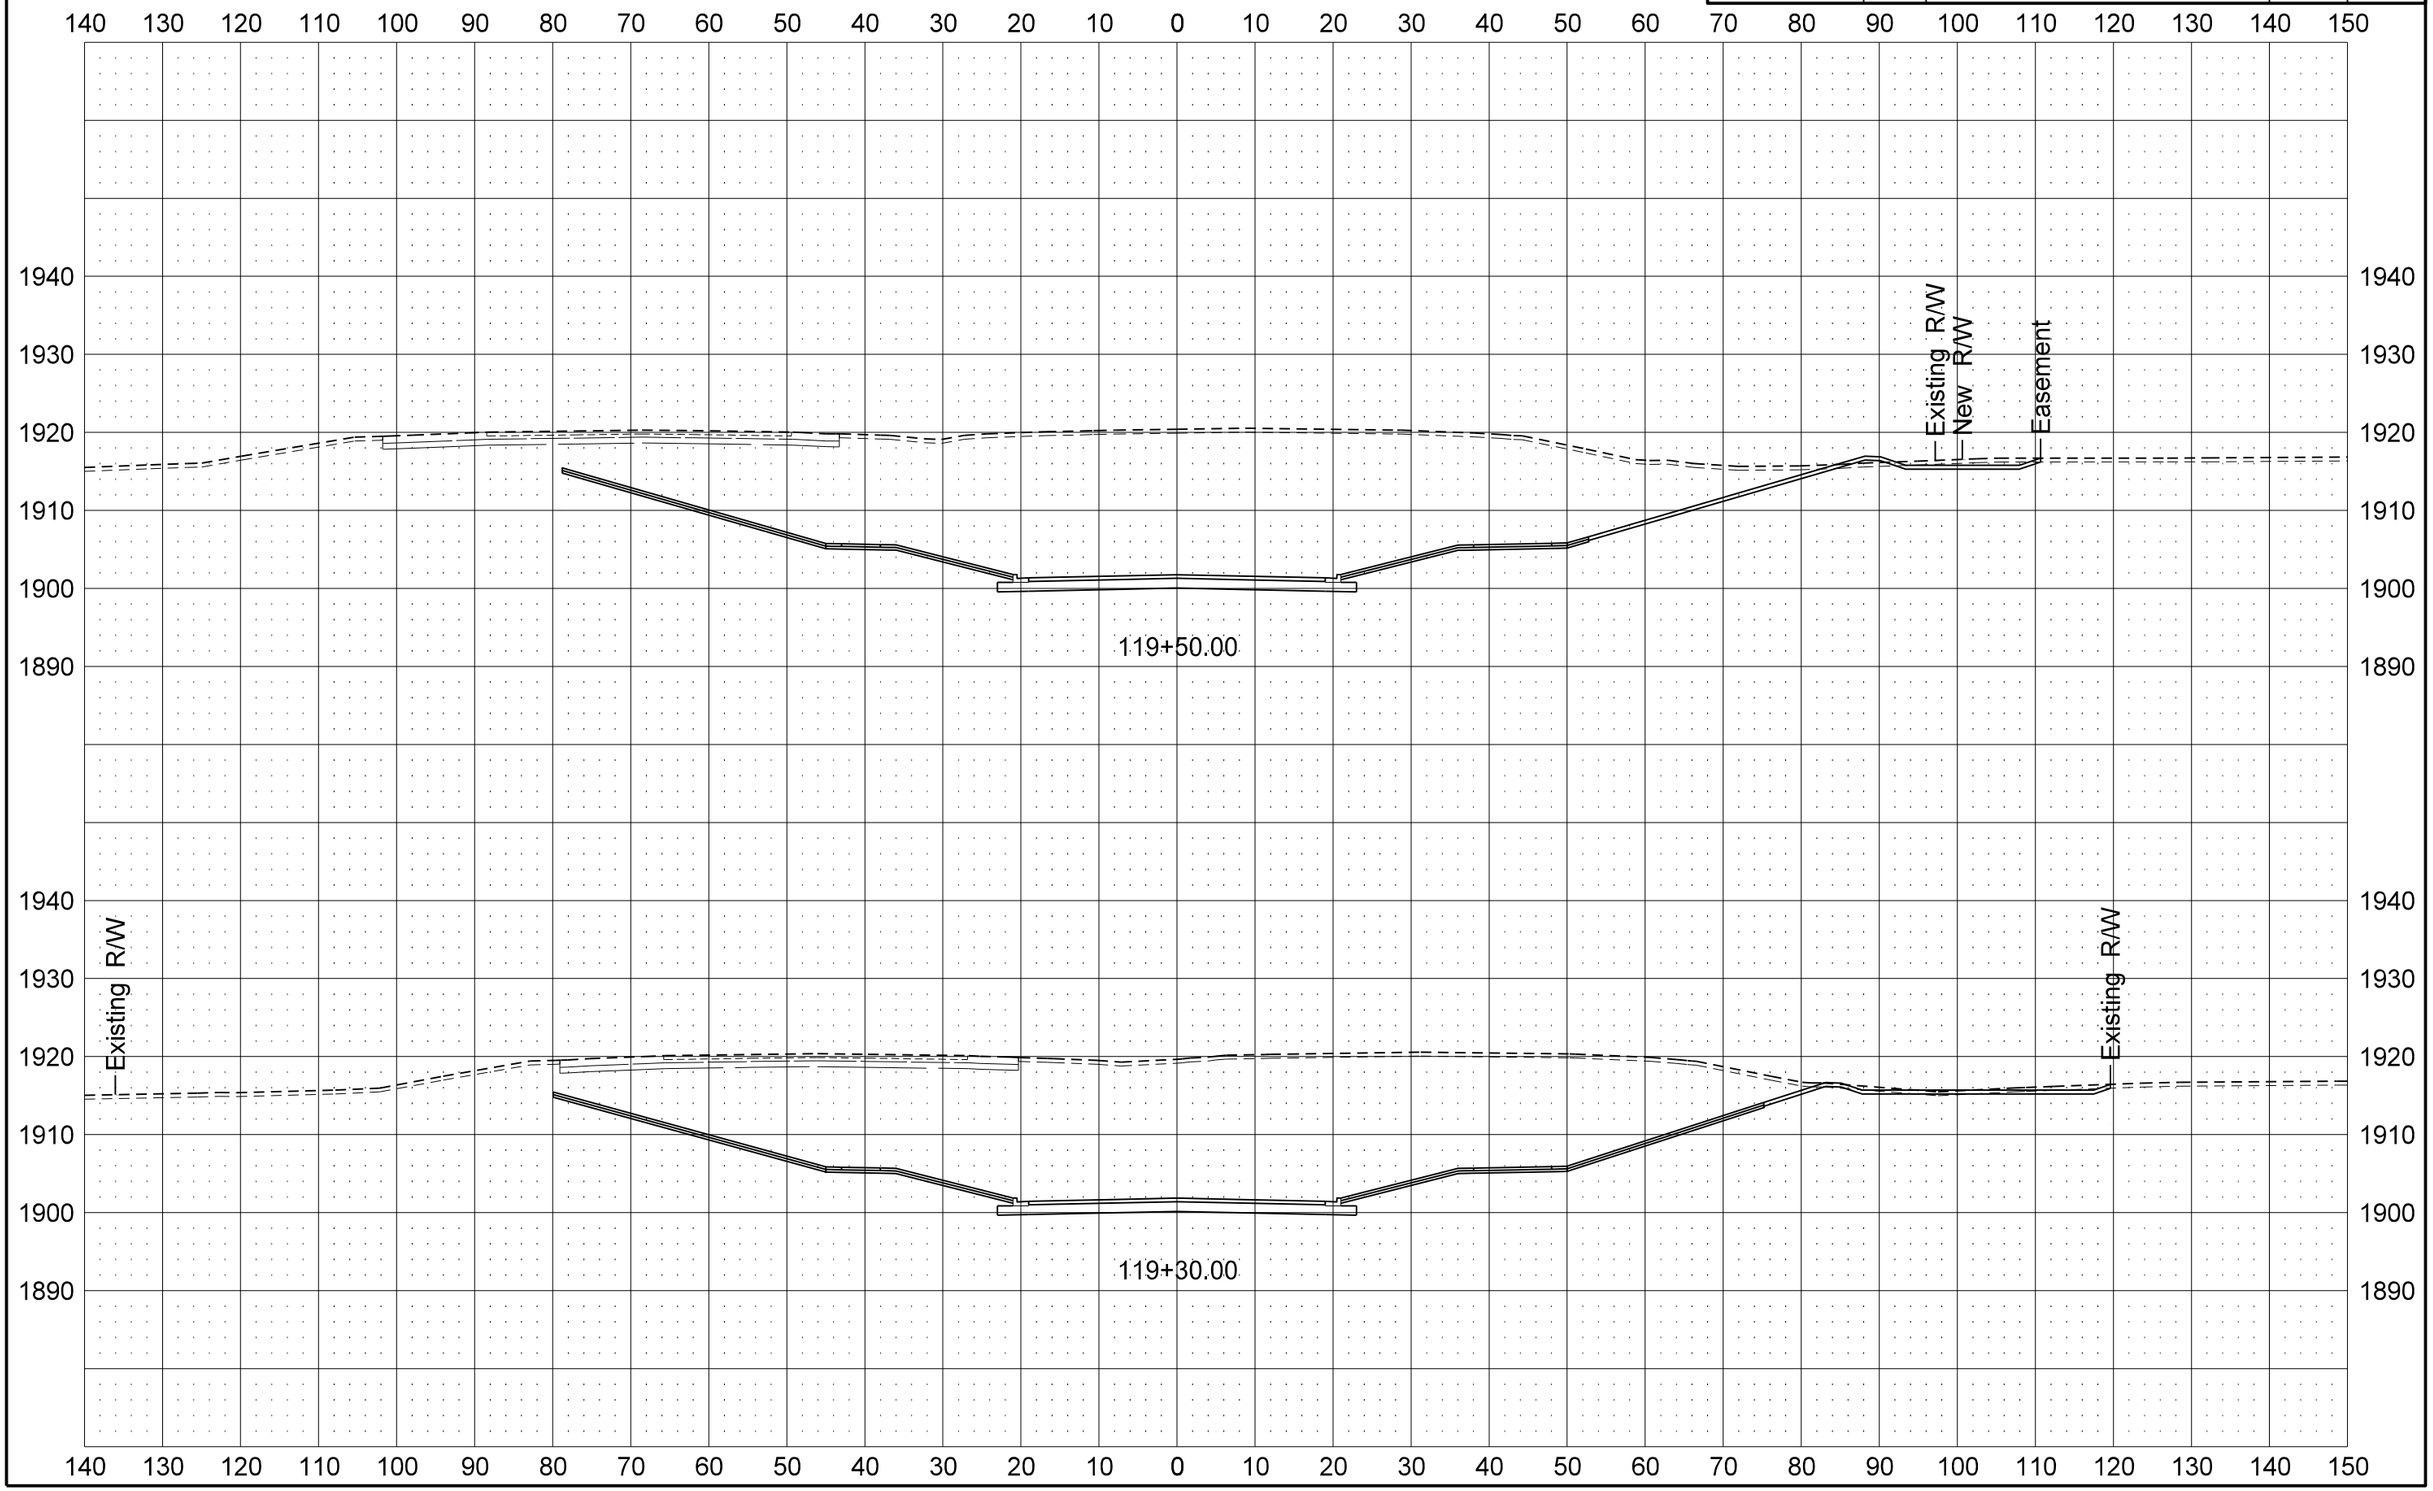

STATE	PROJECT NO.	SECTION NO.	SHEET NO.
ND	SOIA-7-002(130)019	200	112

Bison Dr

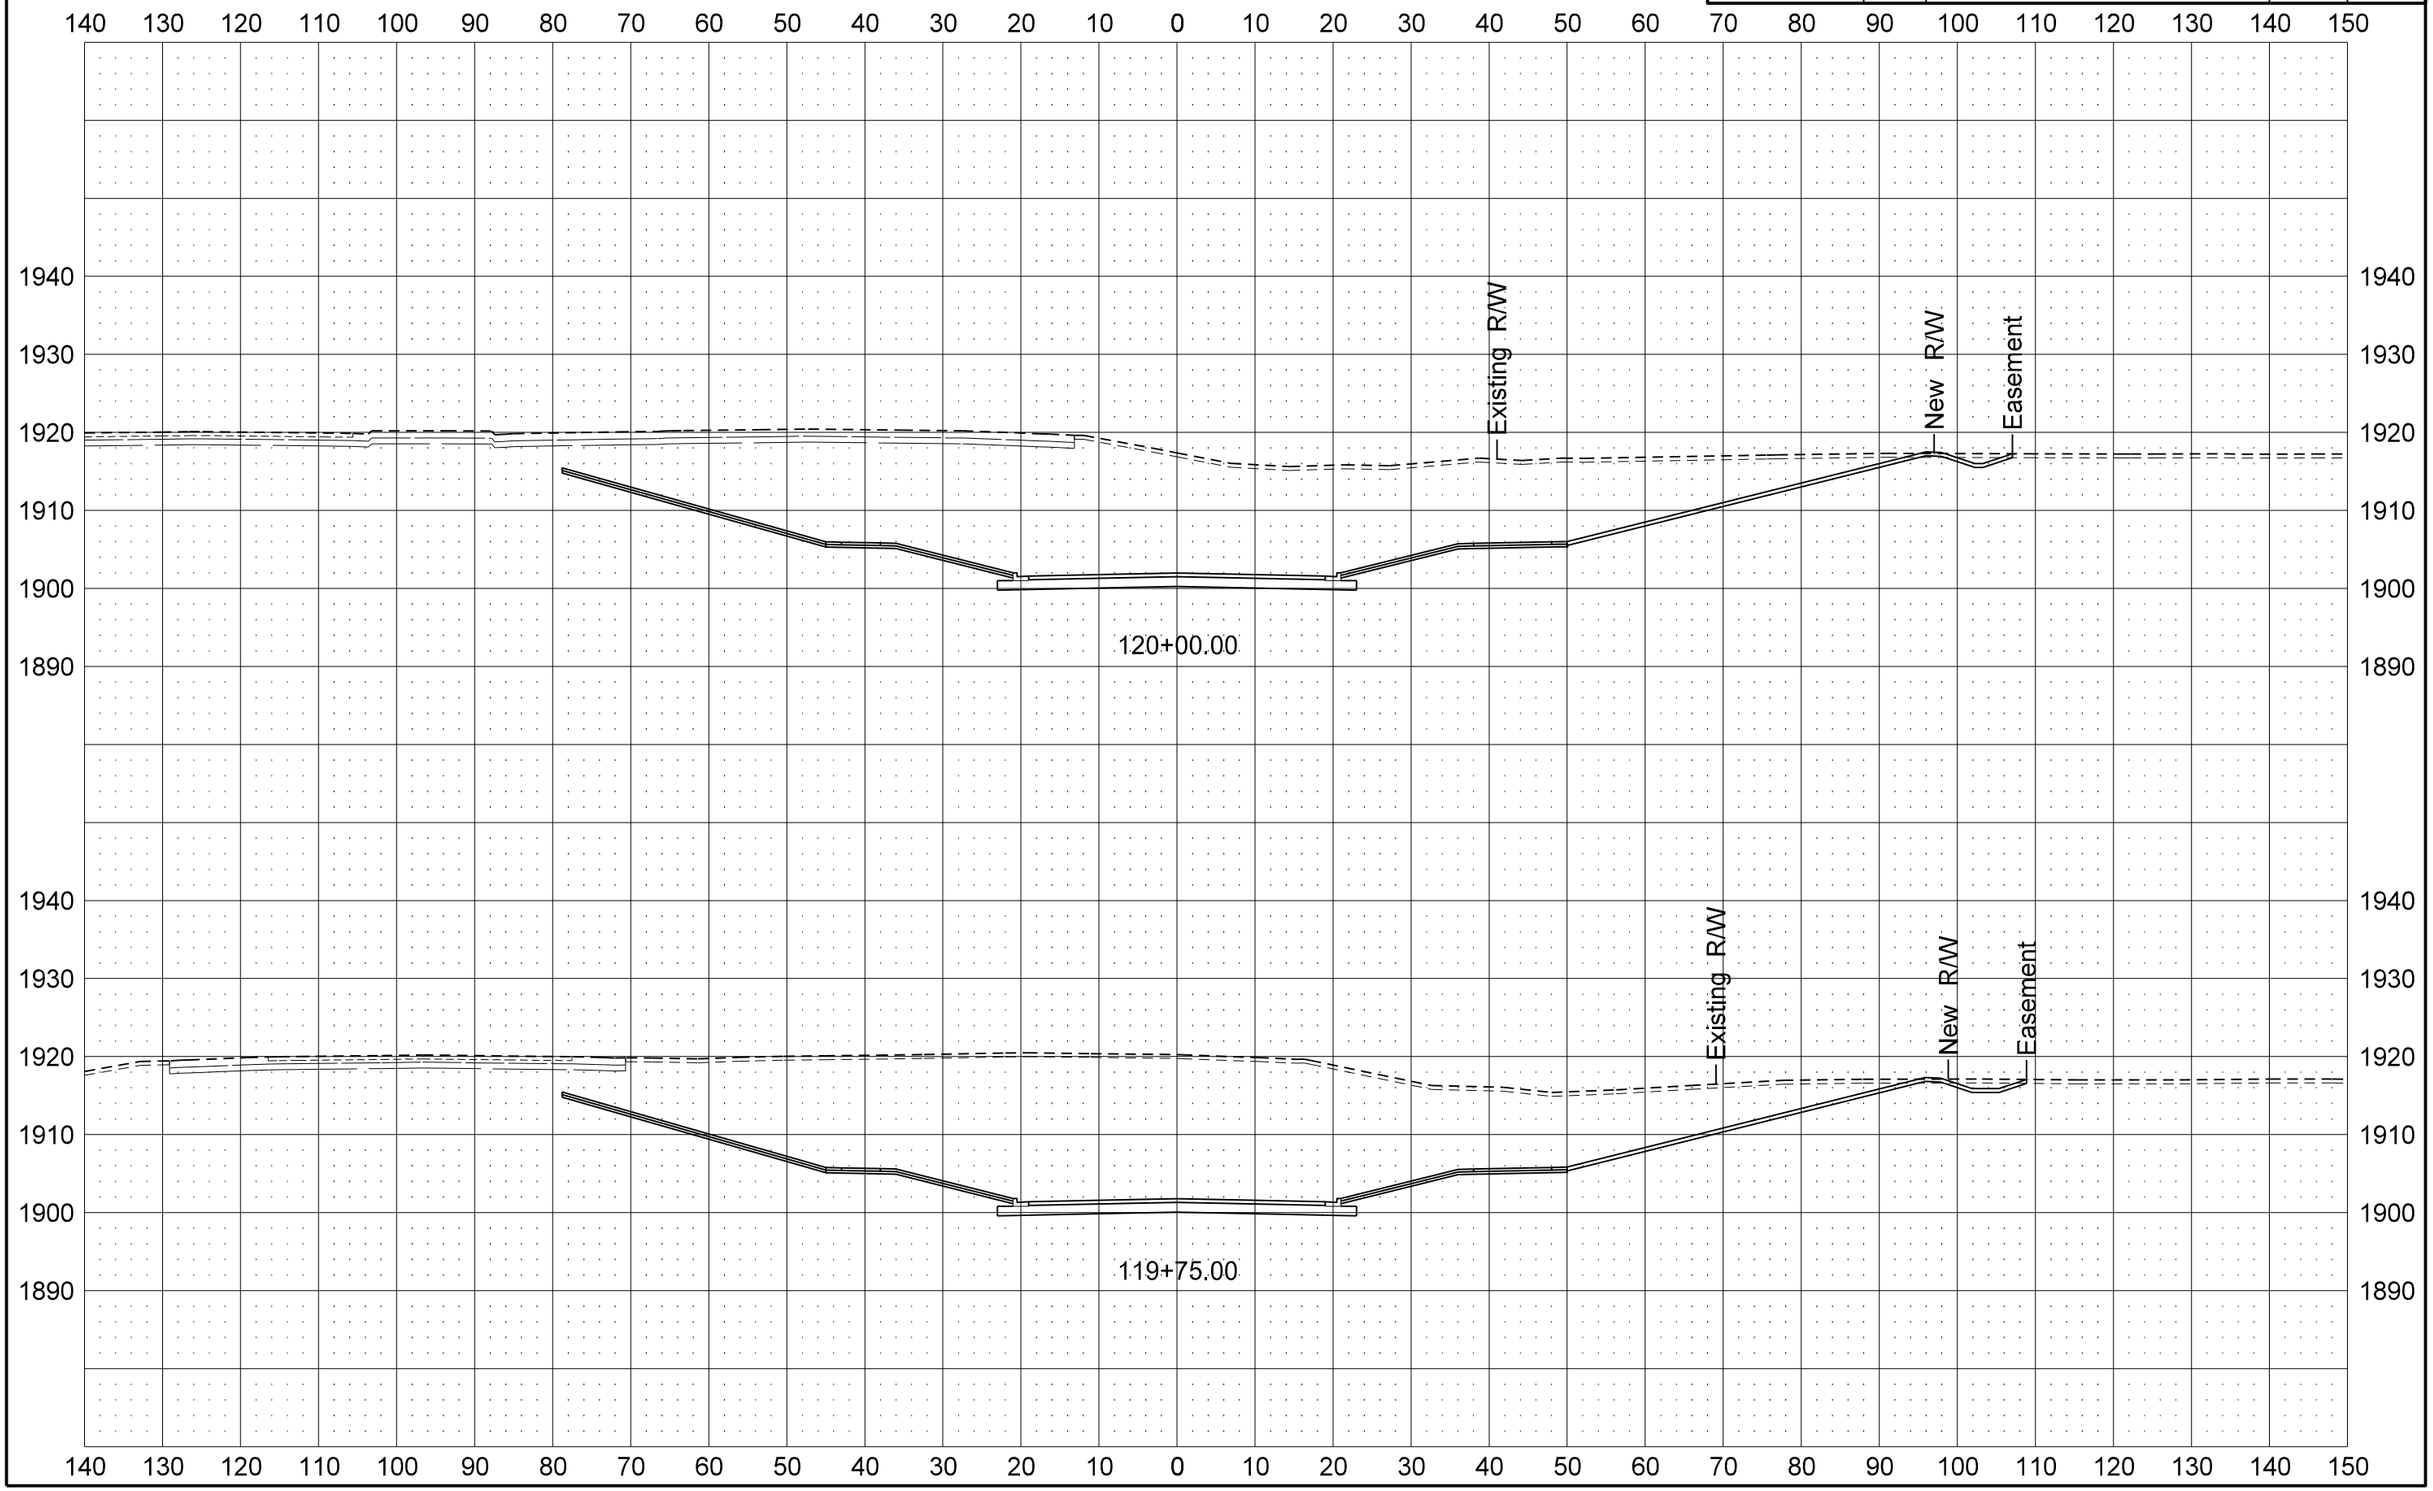

STATE	PROJECT NO.	SECTION NO.	SHEET NO.
ND	SOIA-7-002(130)019	200	113

Bison Dr

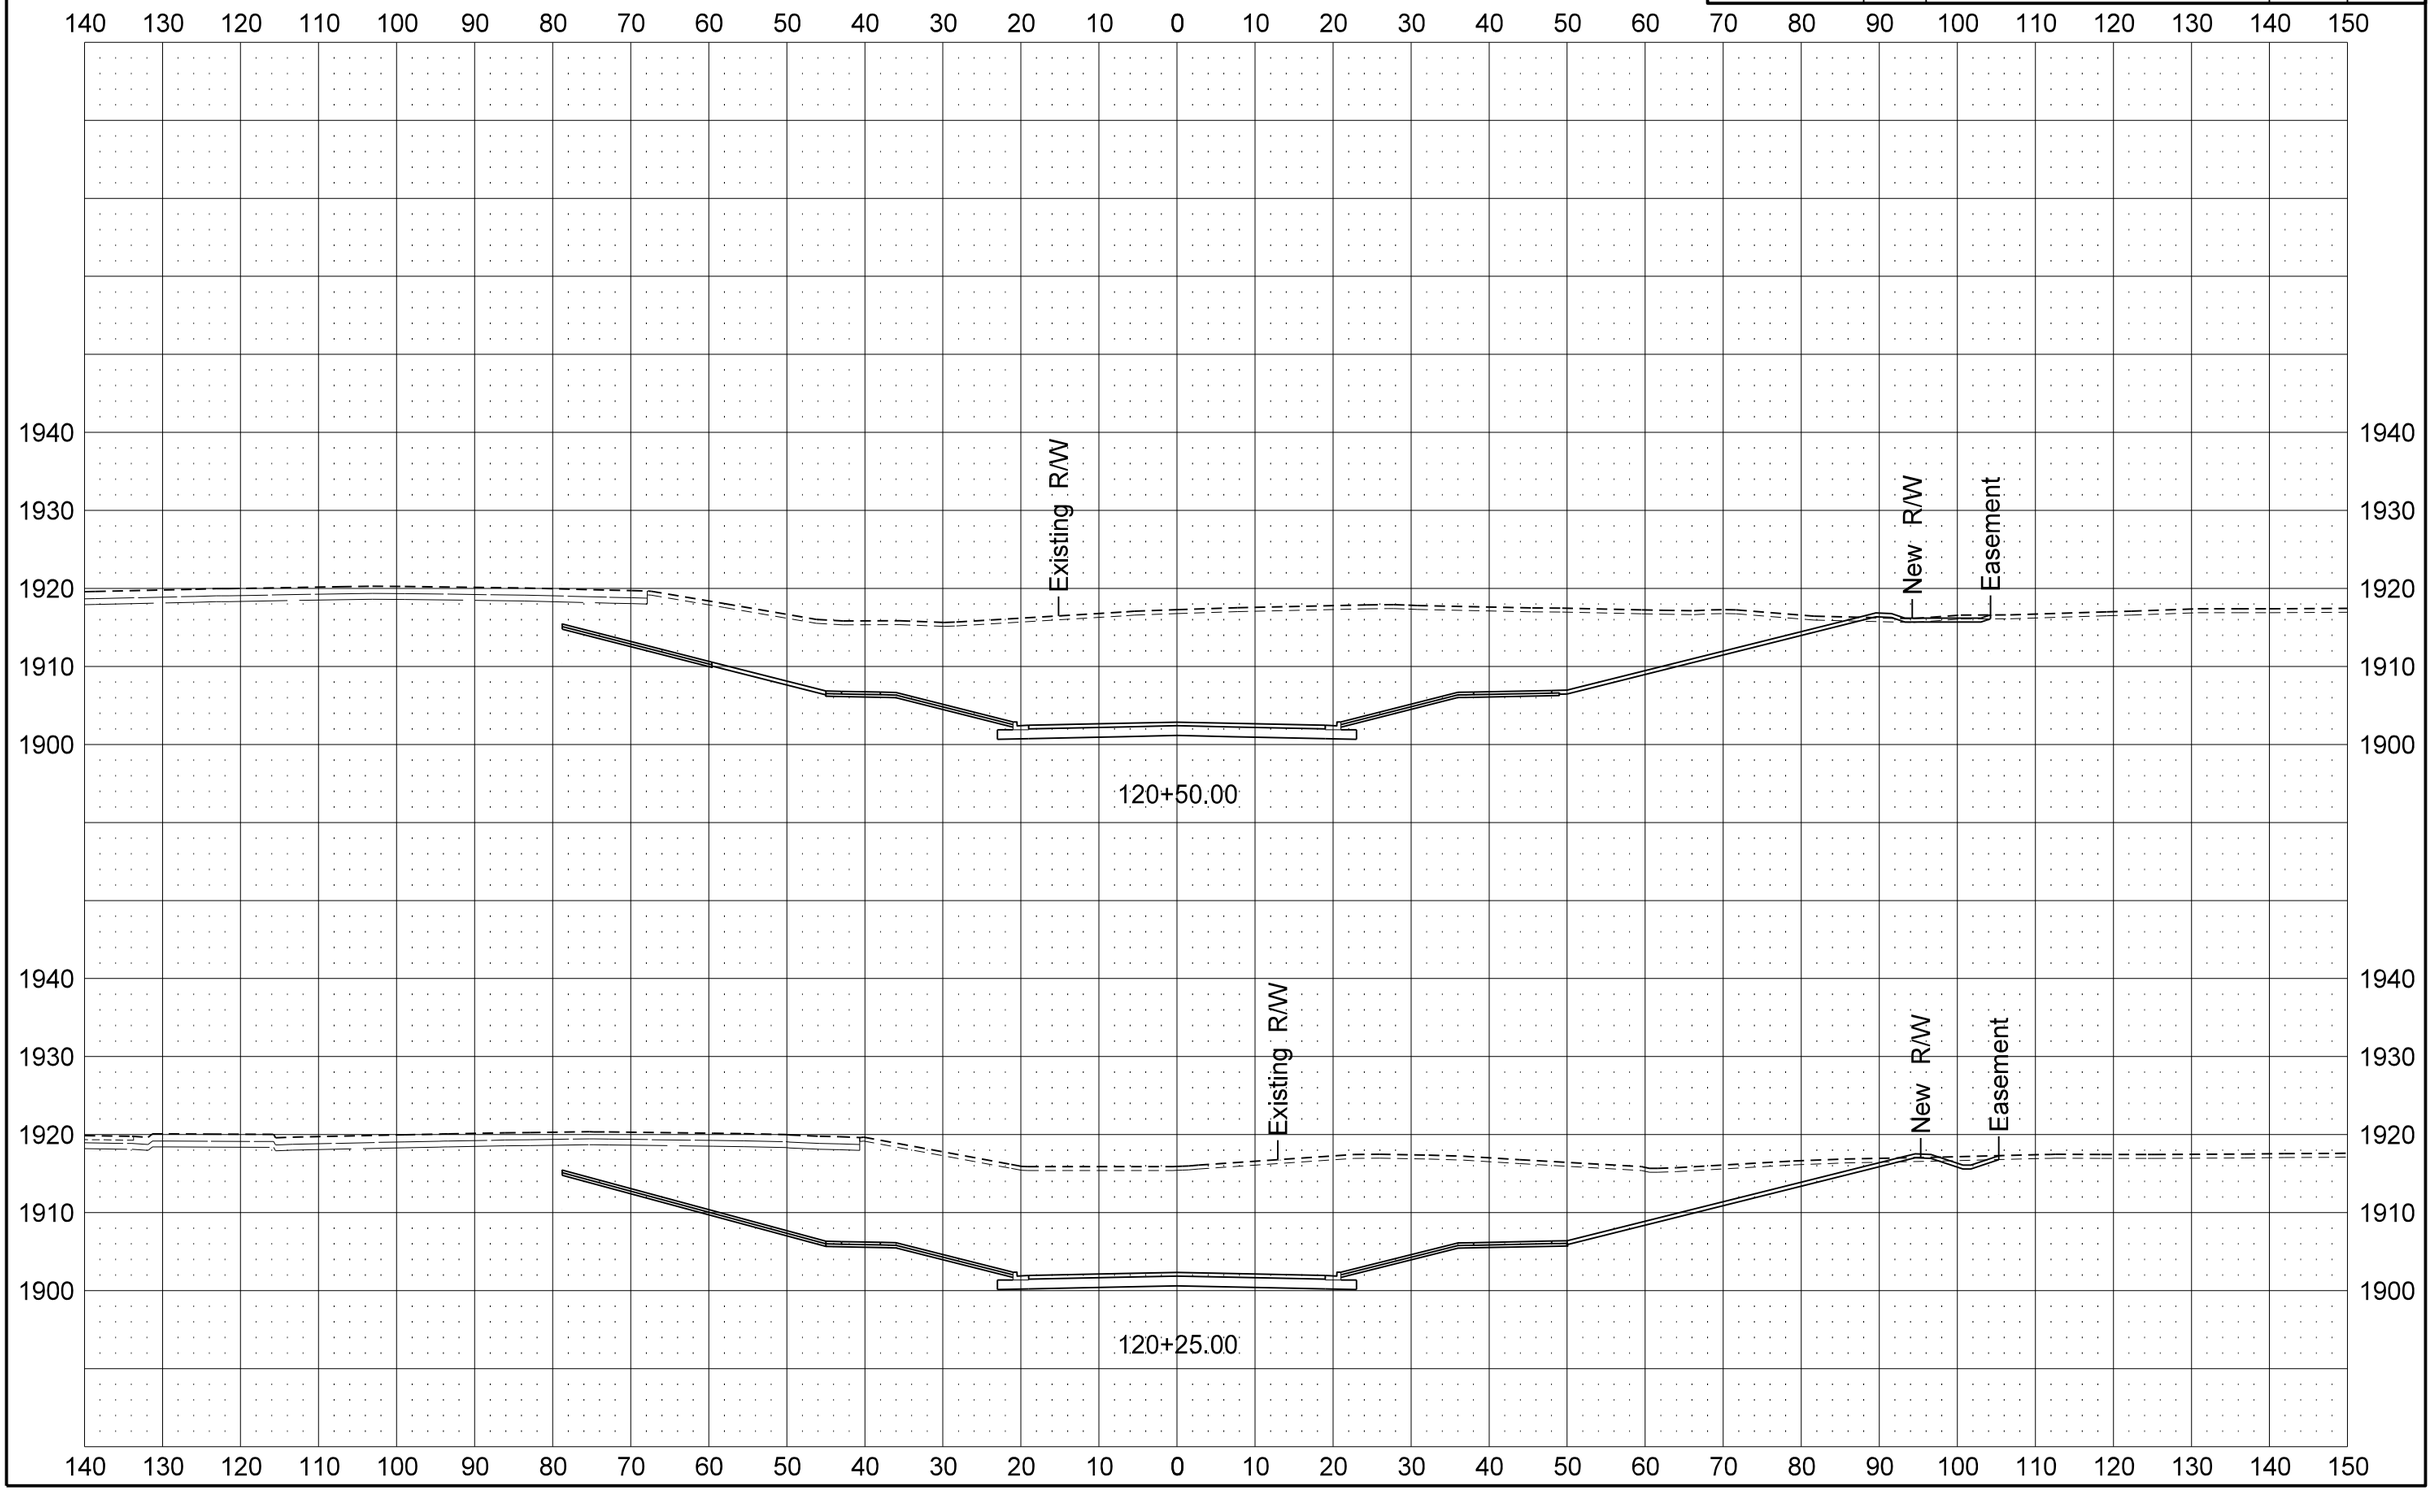

12/11/2013 2:25:54 PM dkieffer H:\Projects\7874\70002019.130\Design\Plan\200XS_Xsec_006_Bison_Dr.dgn

STATE	PROJECT NO.	SECTION NO.	SHEET NO.
ND	SOIA-7-002(130)019	200	114

Bison Dr

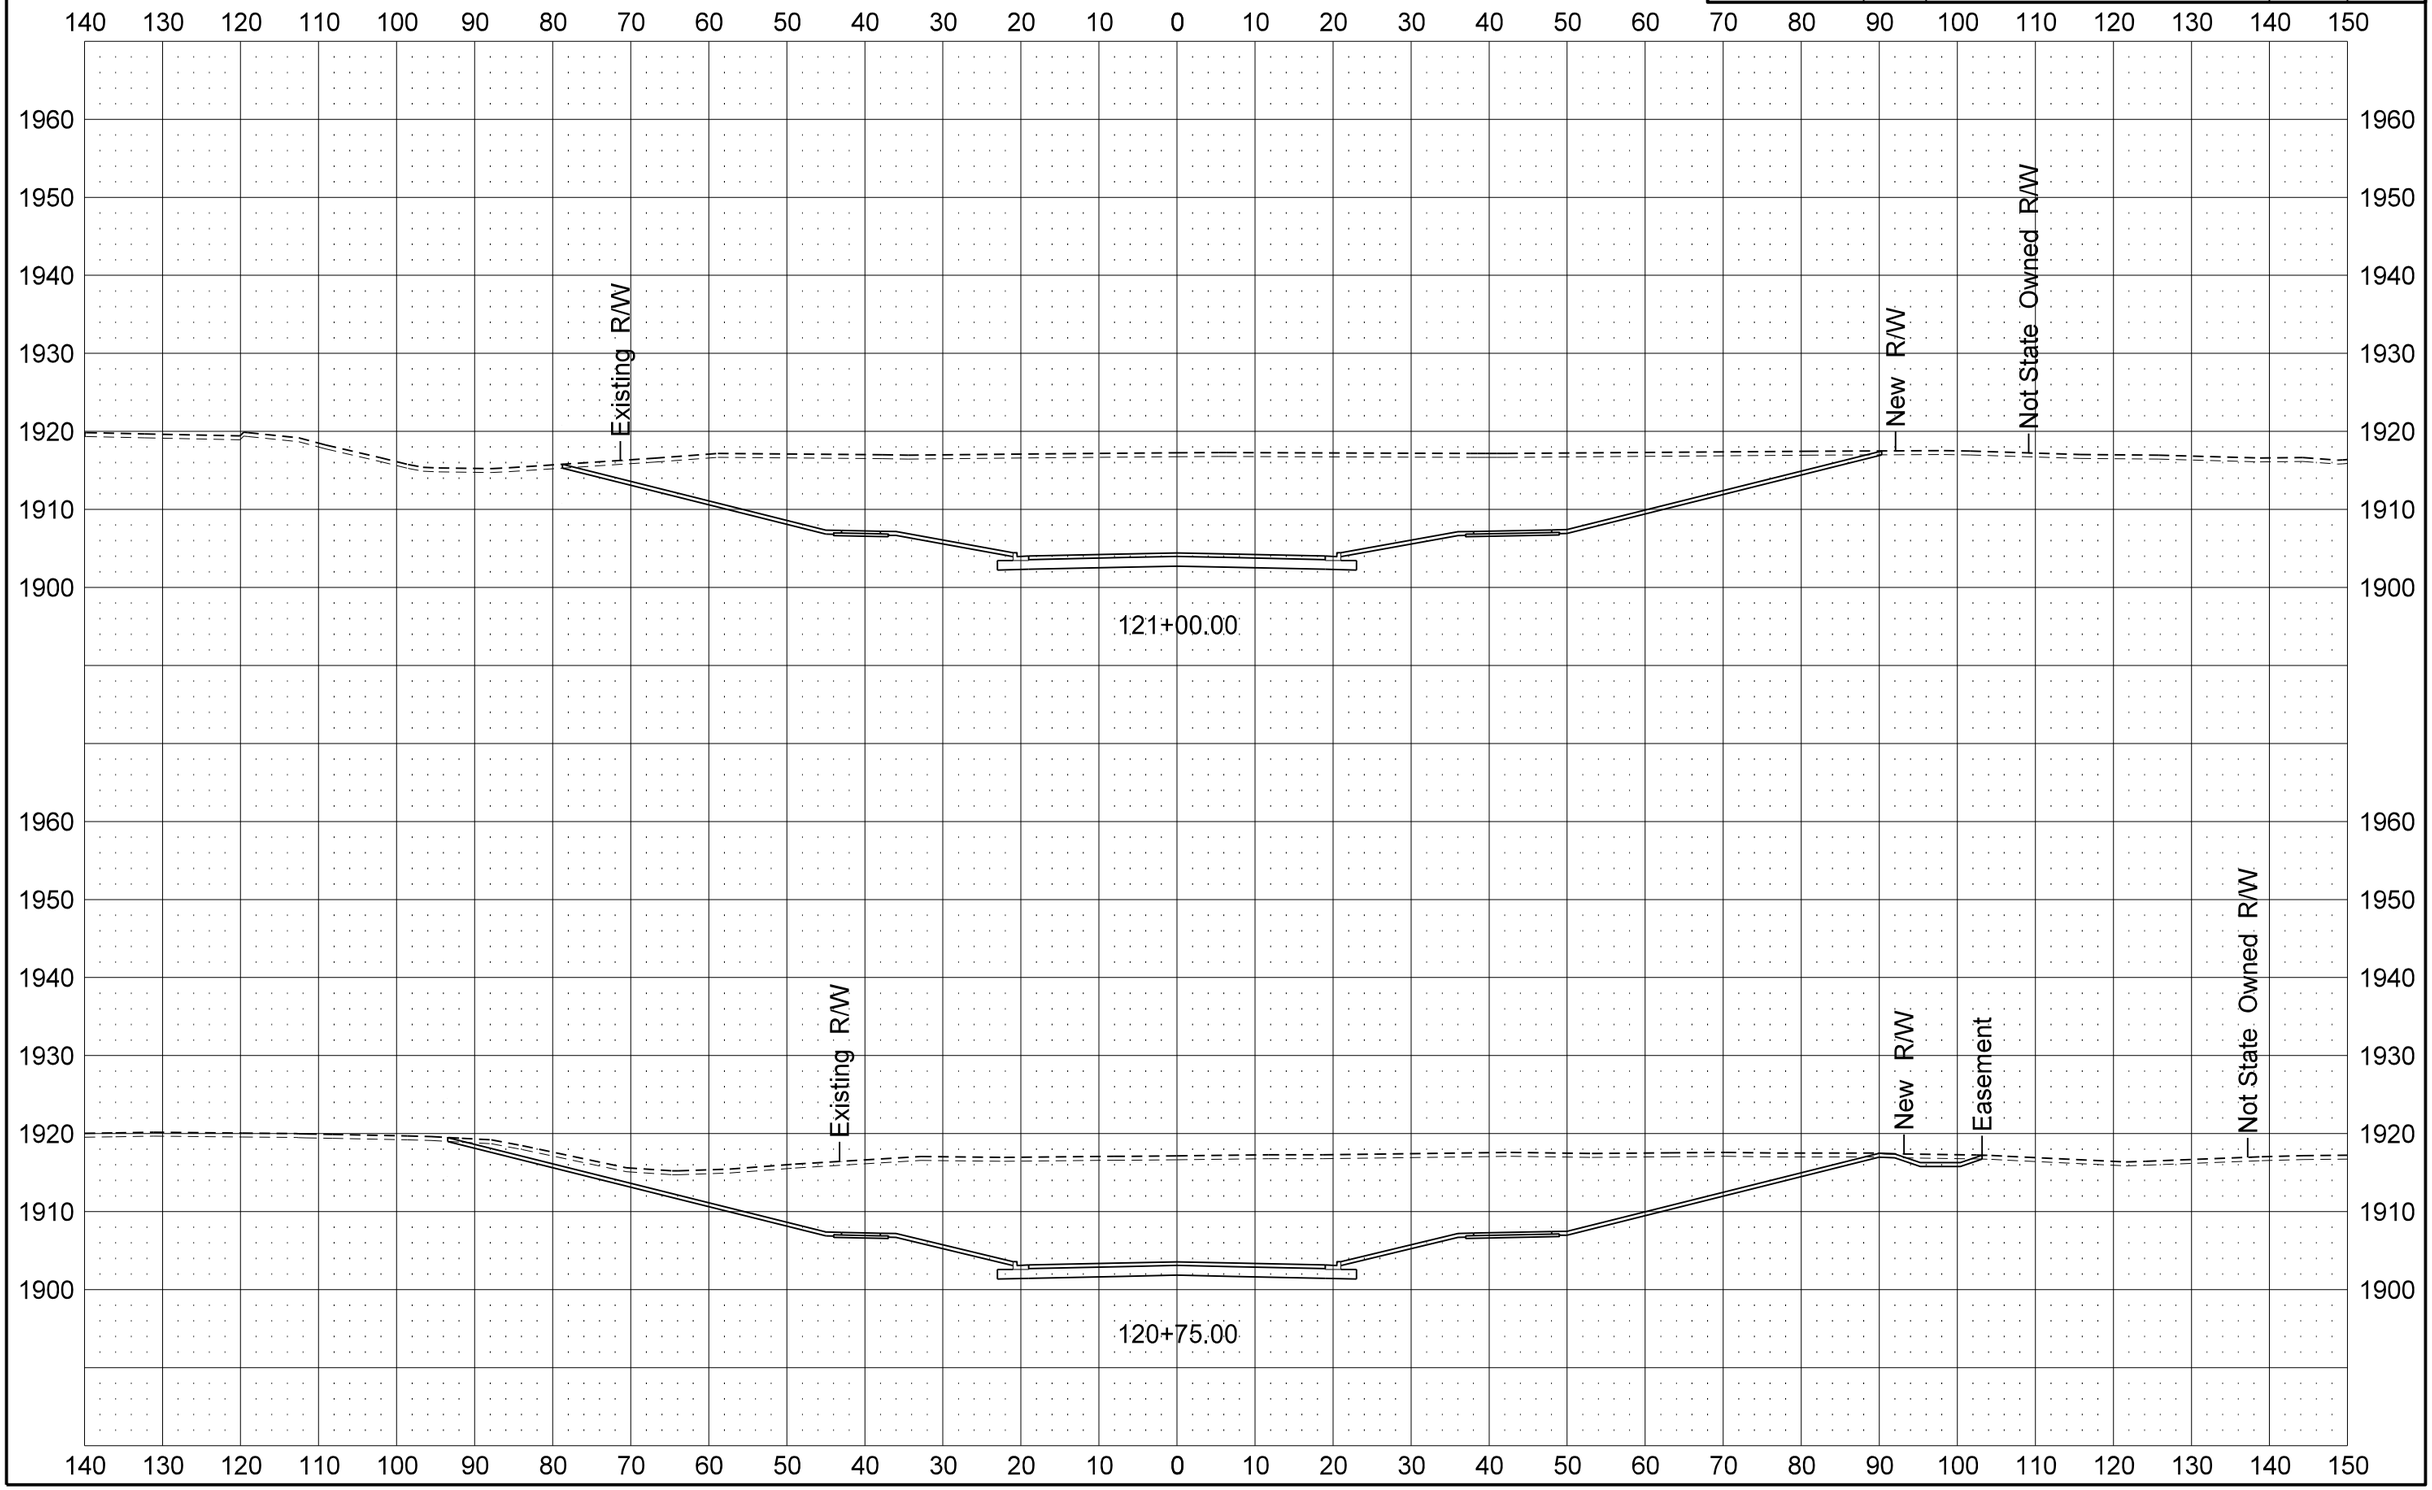

12/11/2013 2:25:59 PM dkieffer H:\Projects\7874\70002019.130\Design\Plan\200XS_Xsec_006_Bison_Dr.dgn

STATE	PROJECT NO.	SECTION NO.	SHEET NO.
ND	SOIA-7-002(130)019	200	115

Bison Dr

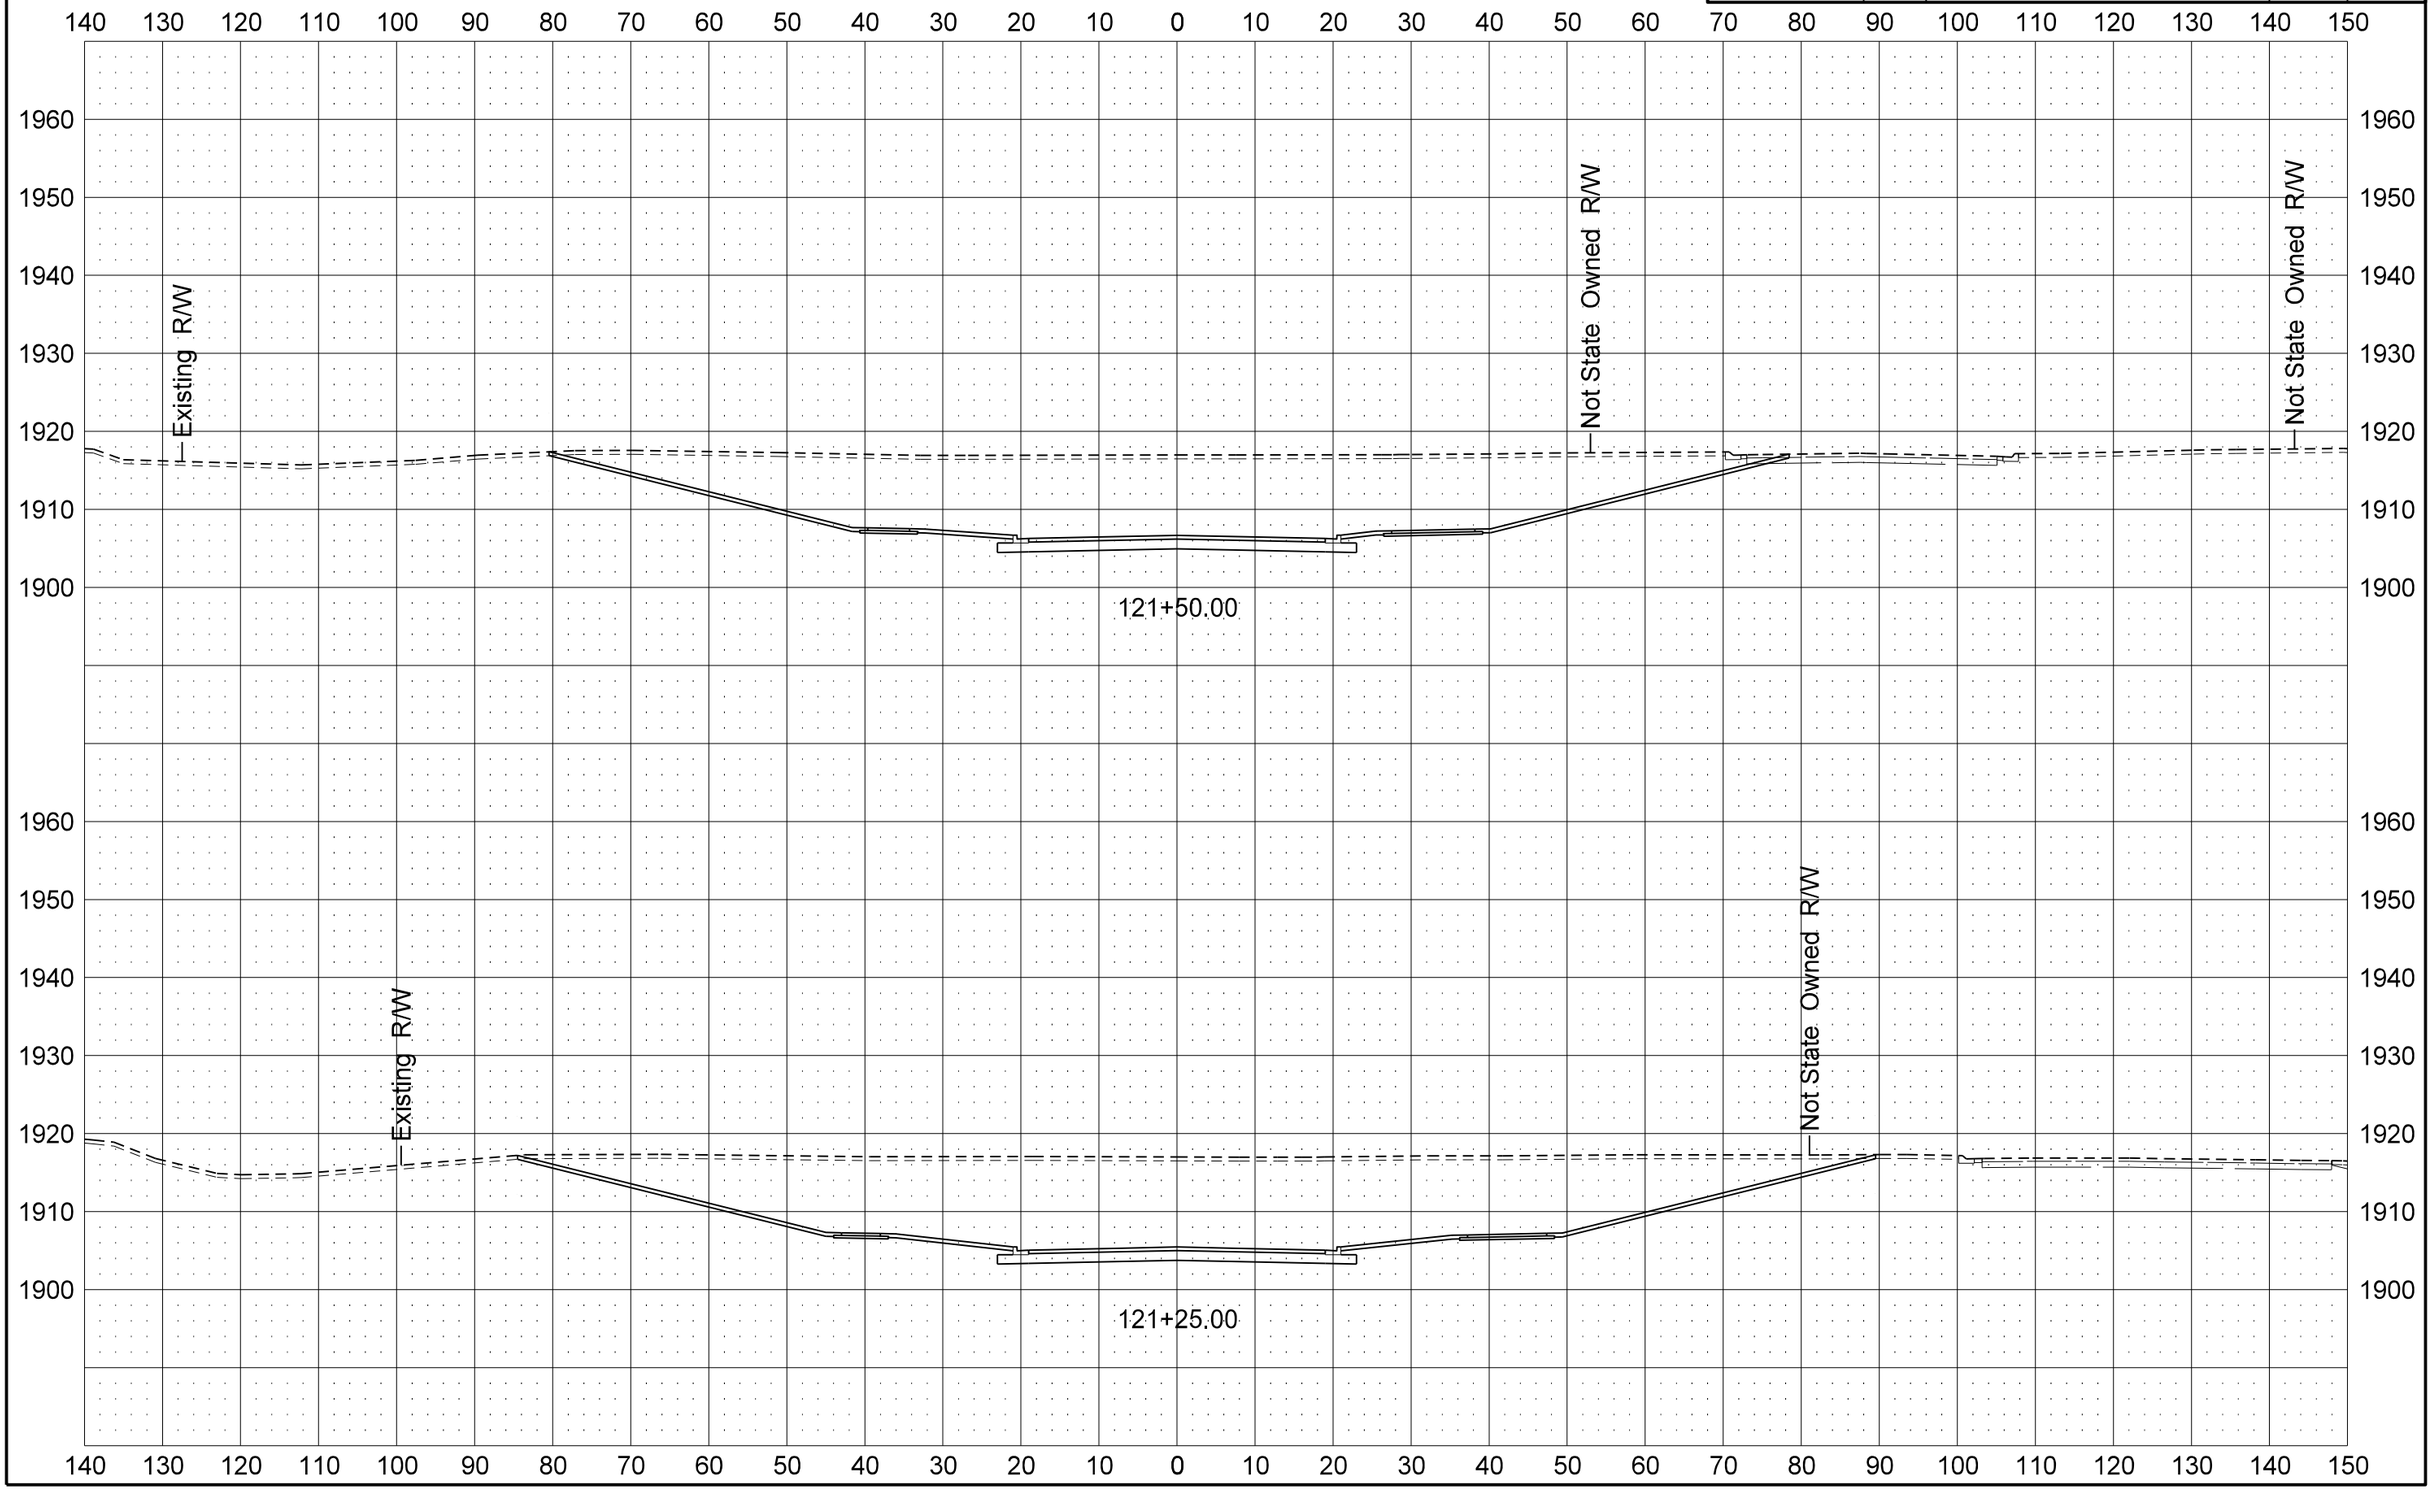

STATE	PROJECT NO.	SECTION NO.	SHEET NO.
ND	SOIA-7-002(130)019	200	116

Bison Dr

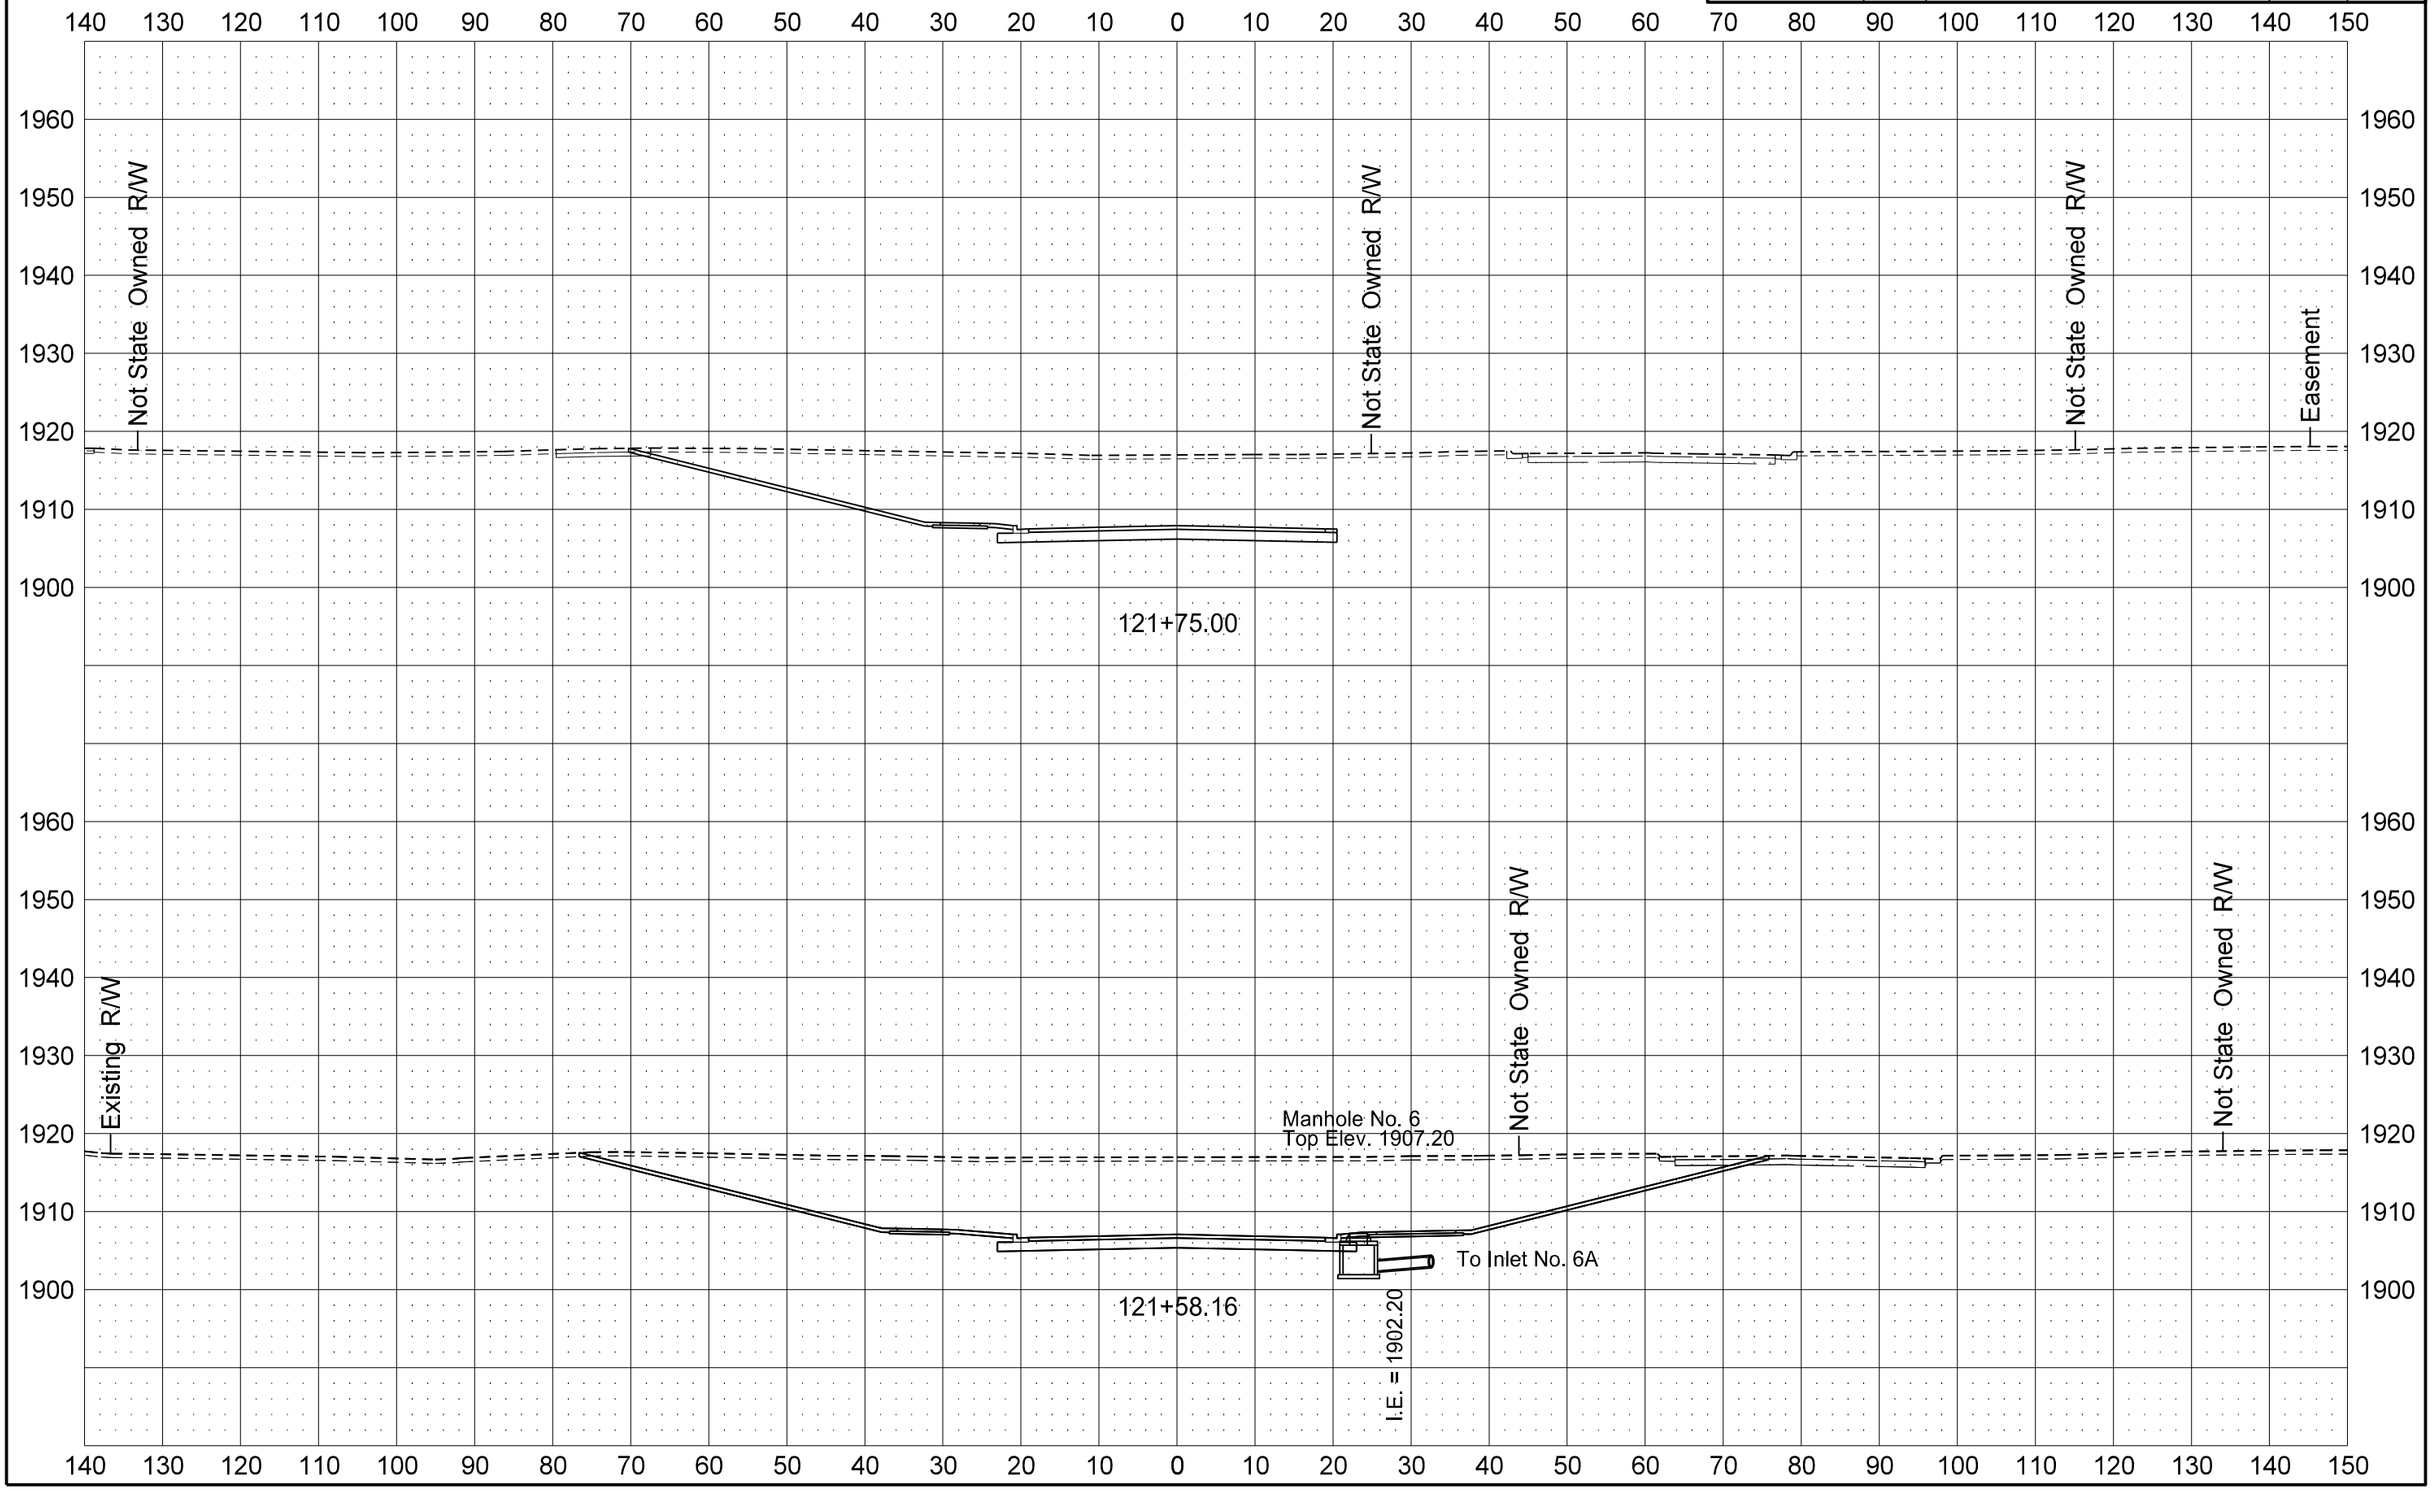

STATE	PROJECT NO.	SECTION NO.	SHEET NO.
ND	SOIA-7-002(130)019	200	117

Bison Dr

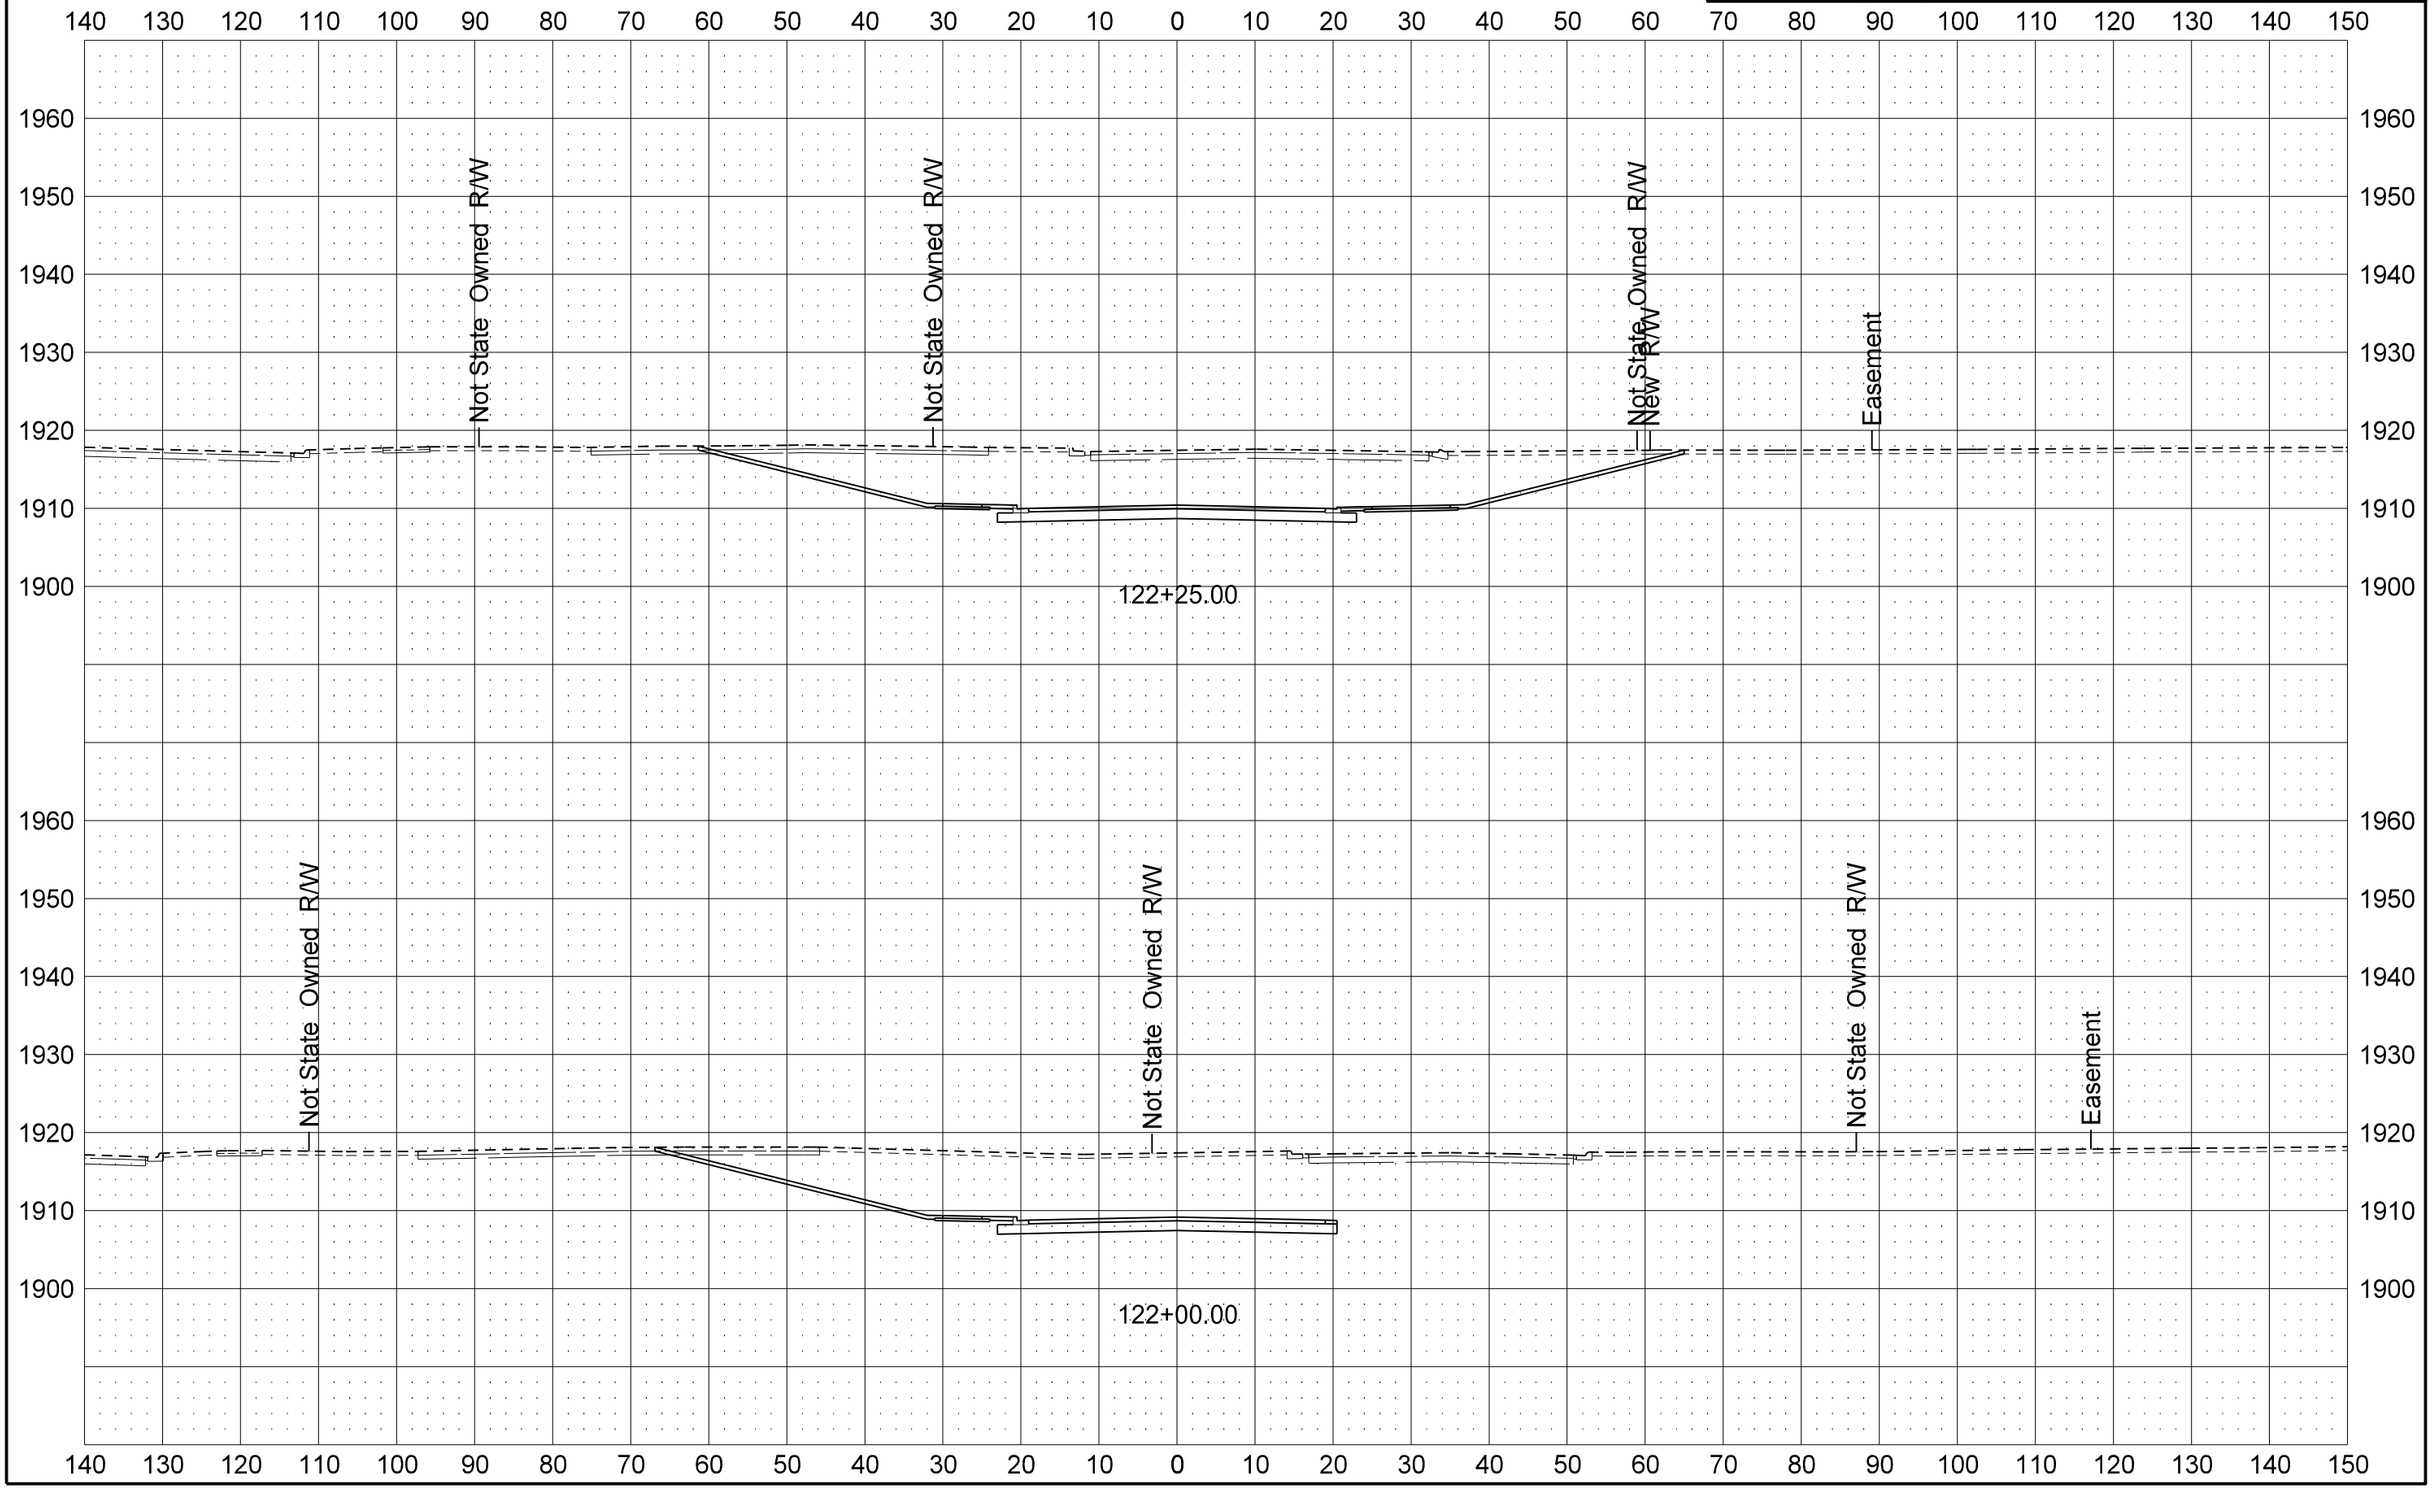

STATE	PROJECT NO.	SECTION NO.	SHEET NO.
ND	SOIA-7-002(130)019	200	118

Bison Dr

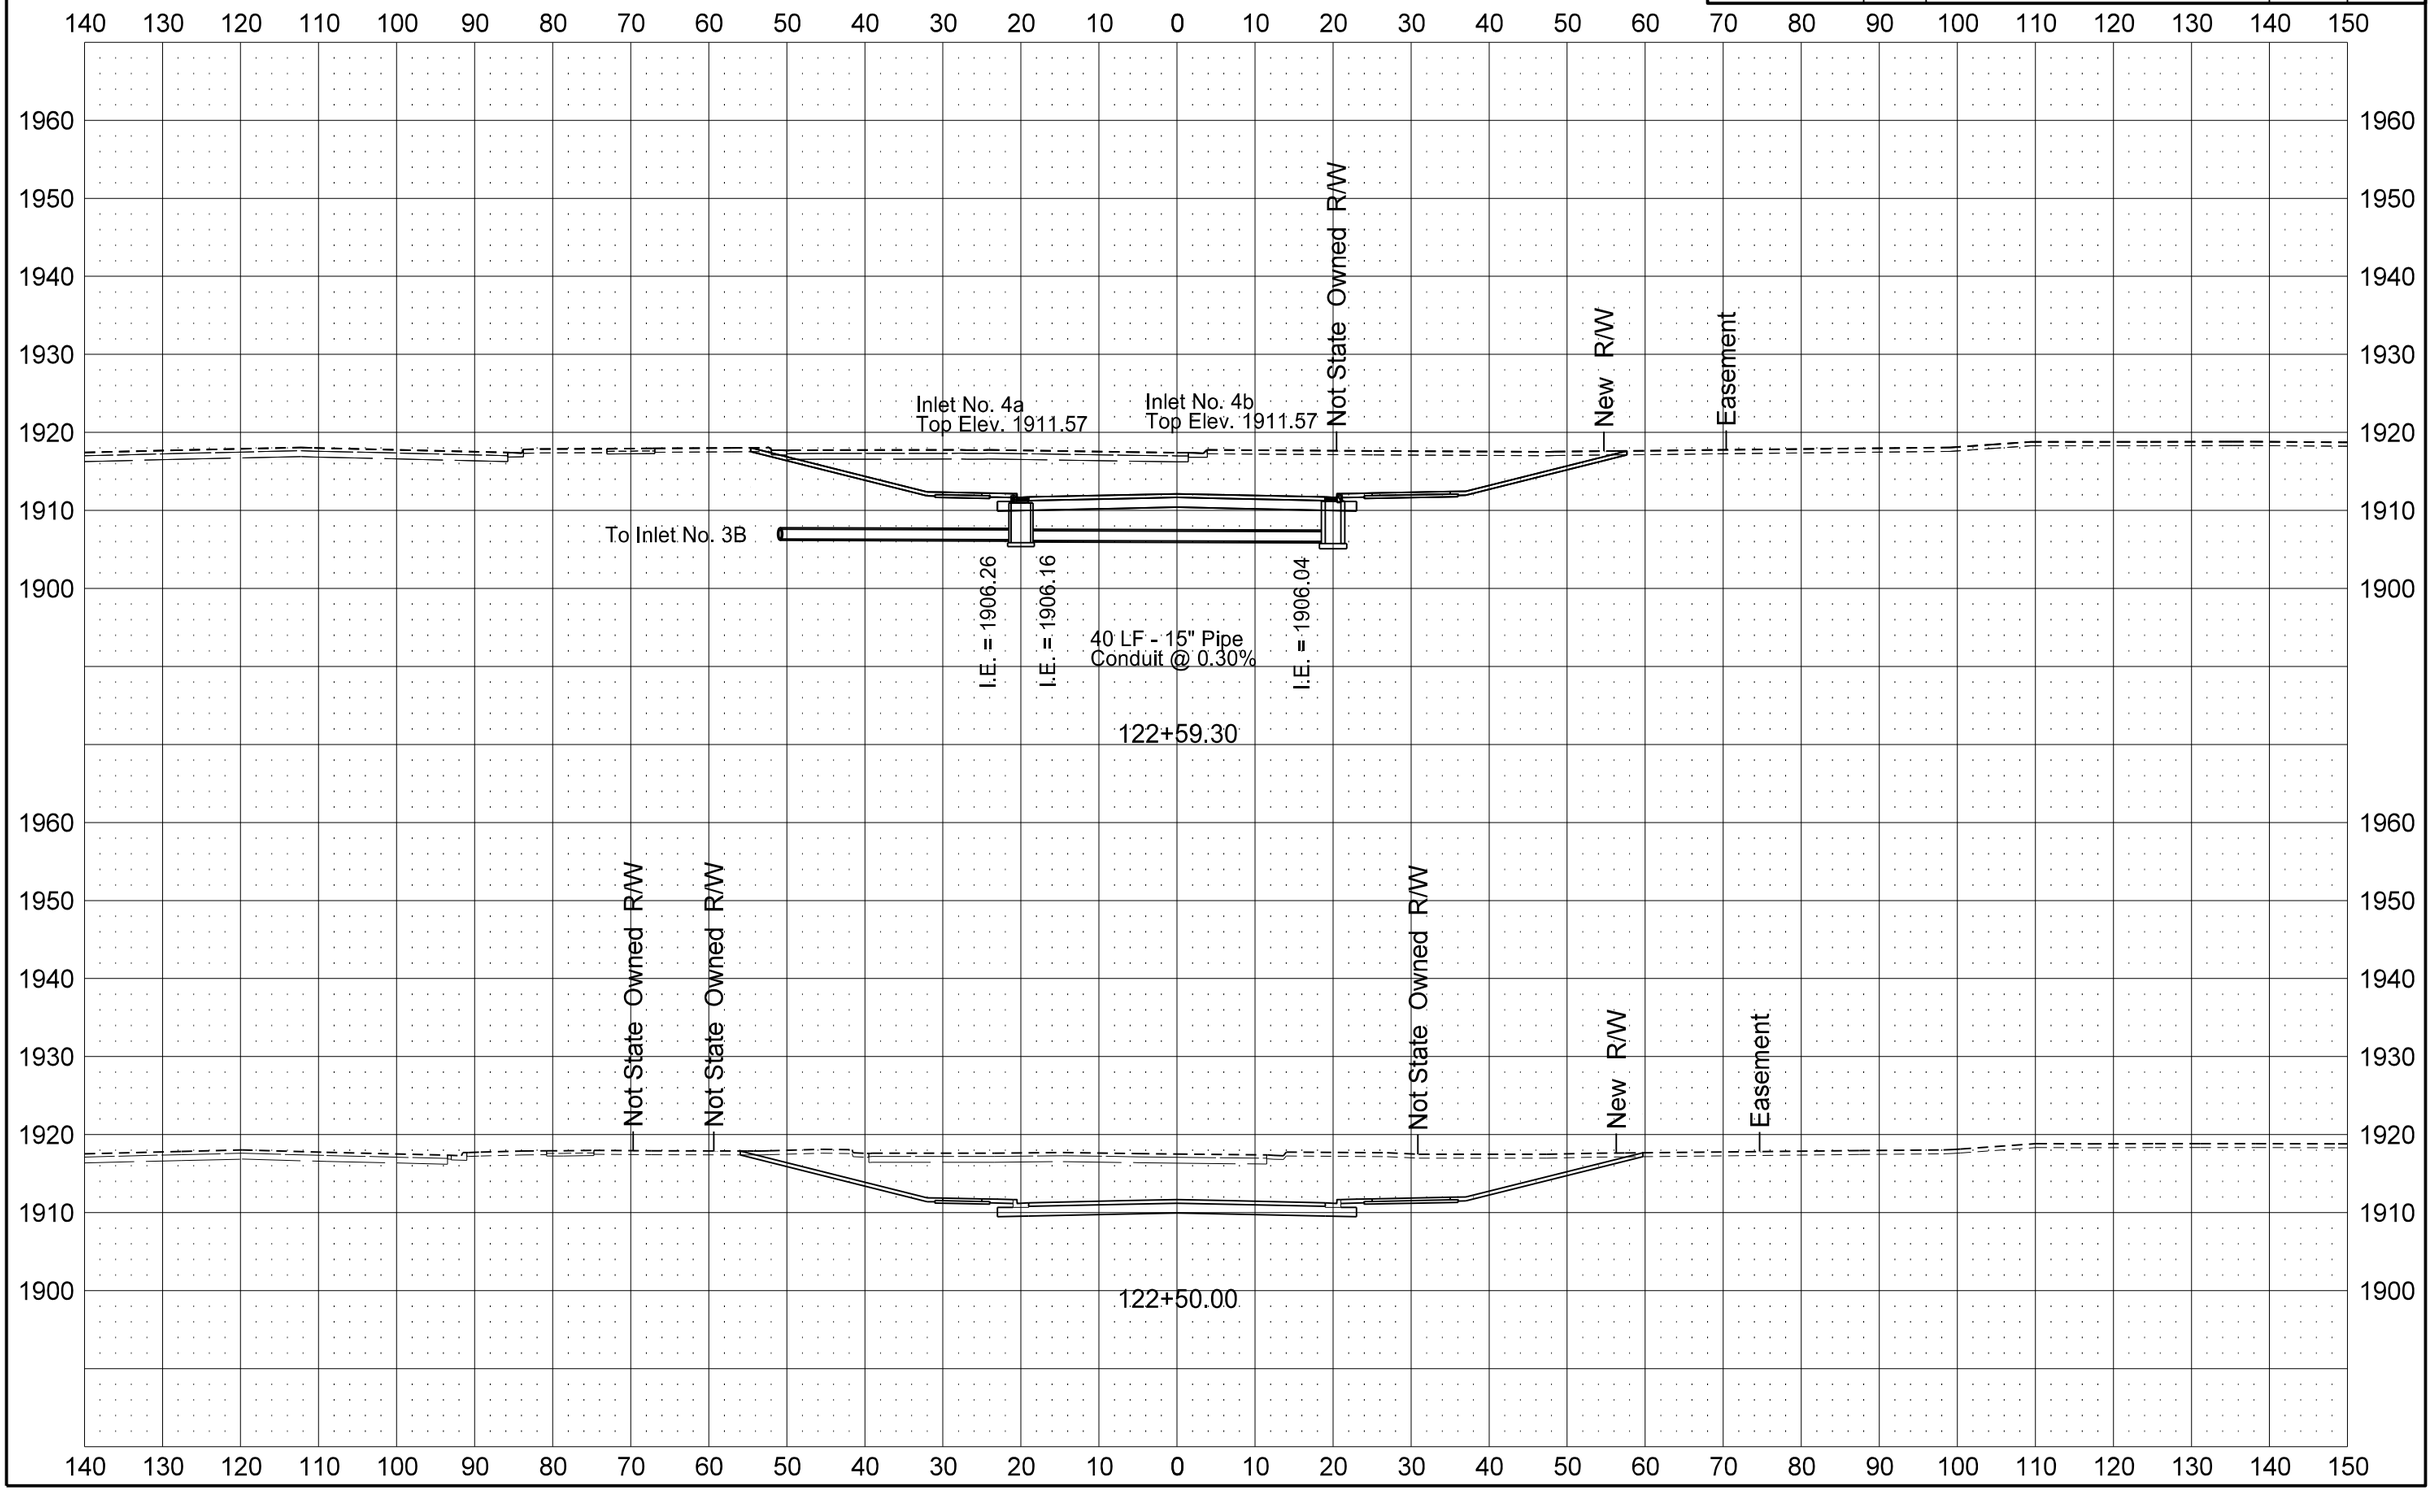

STATE	PROJECT NO.	SECTION NO.	SHEET NO.
ND	SOIA-7-002(130)019	200	119

Bison Dr

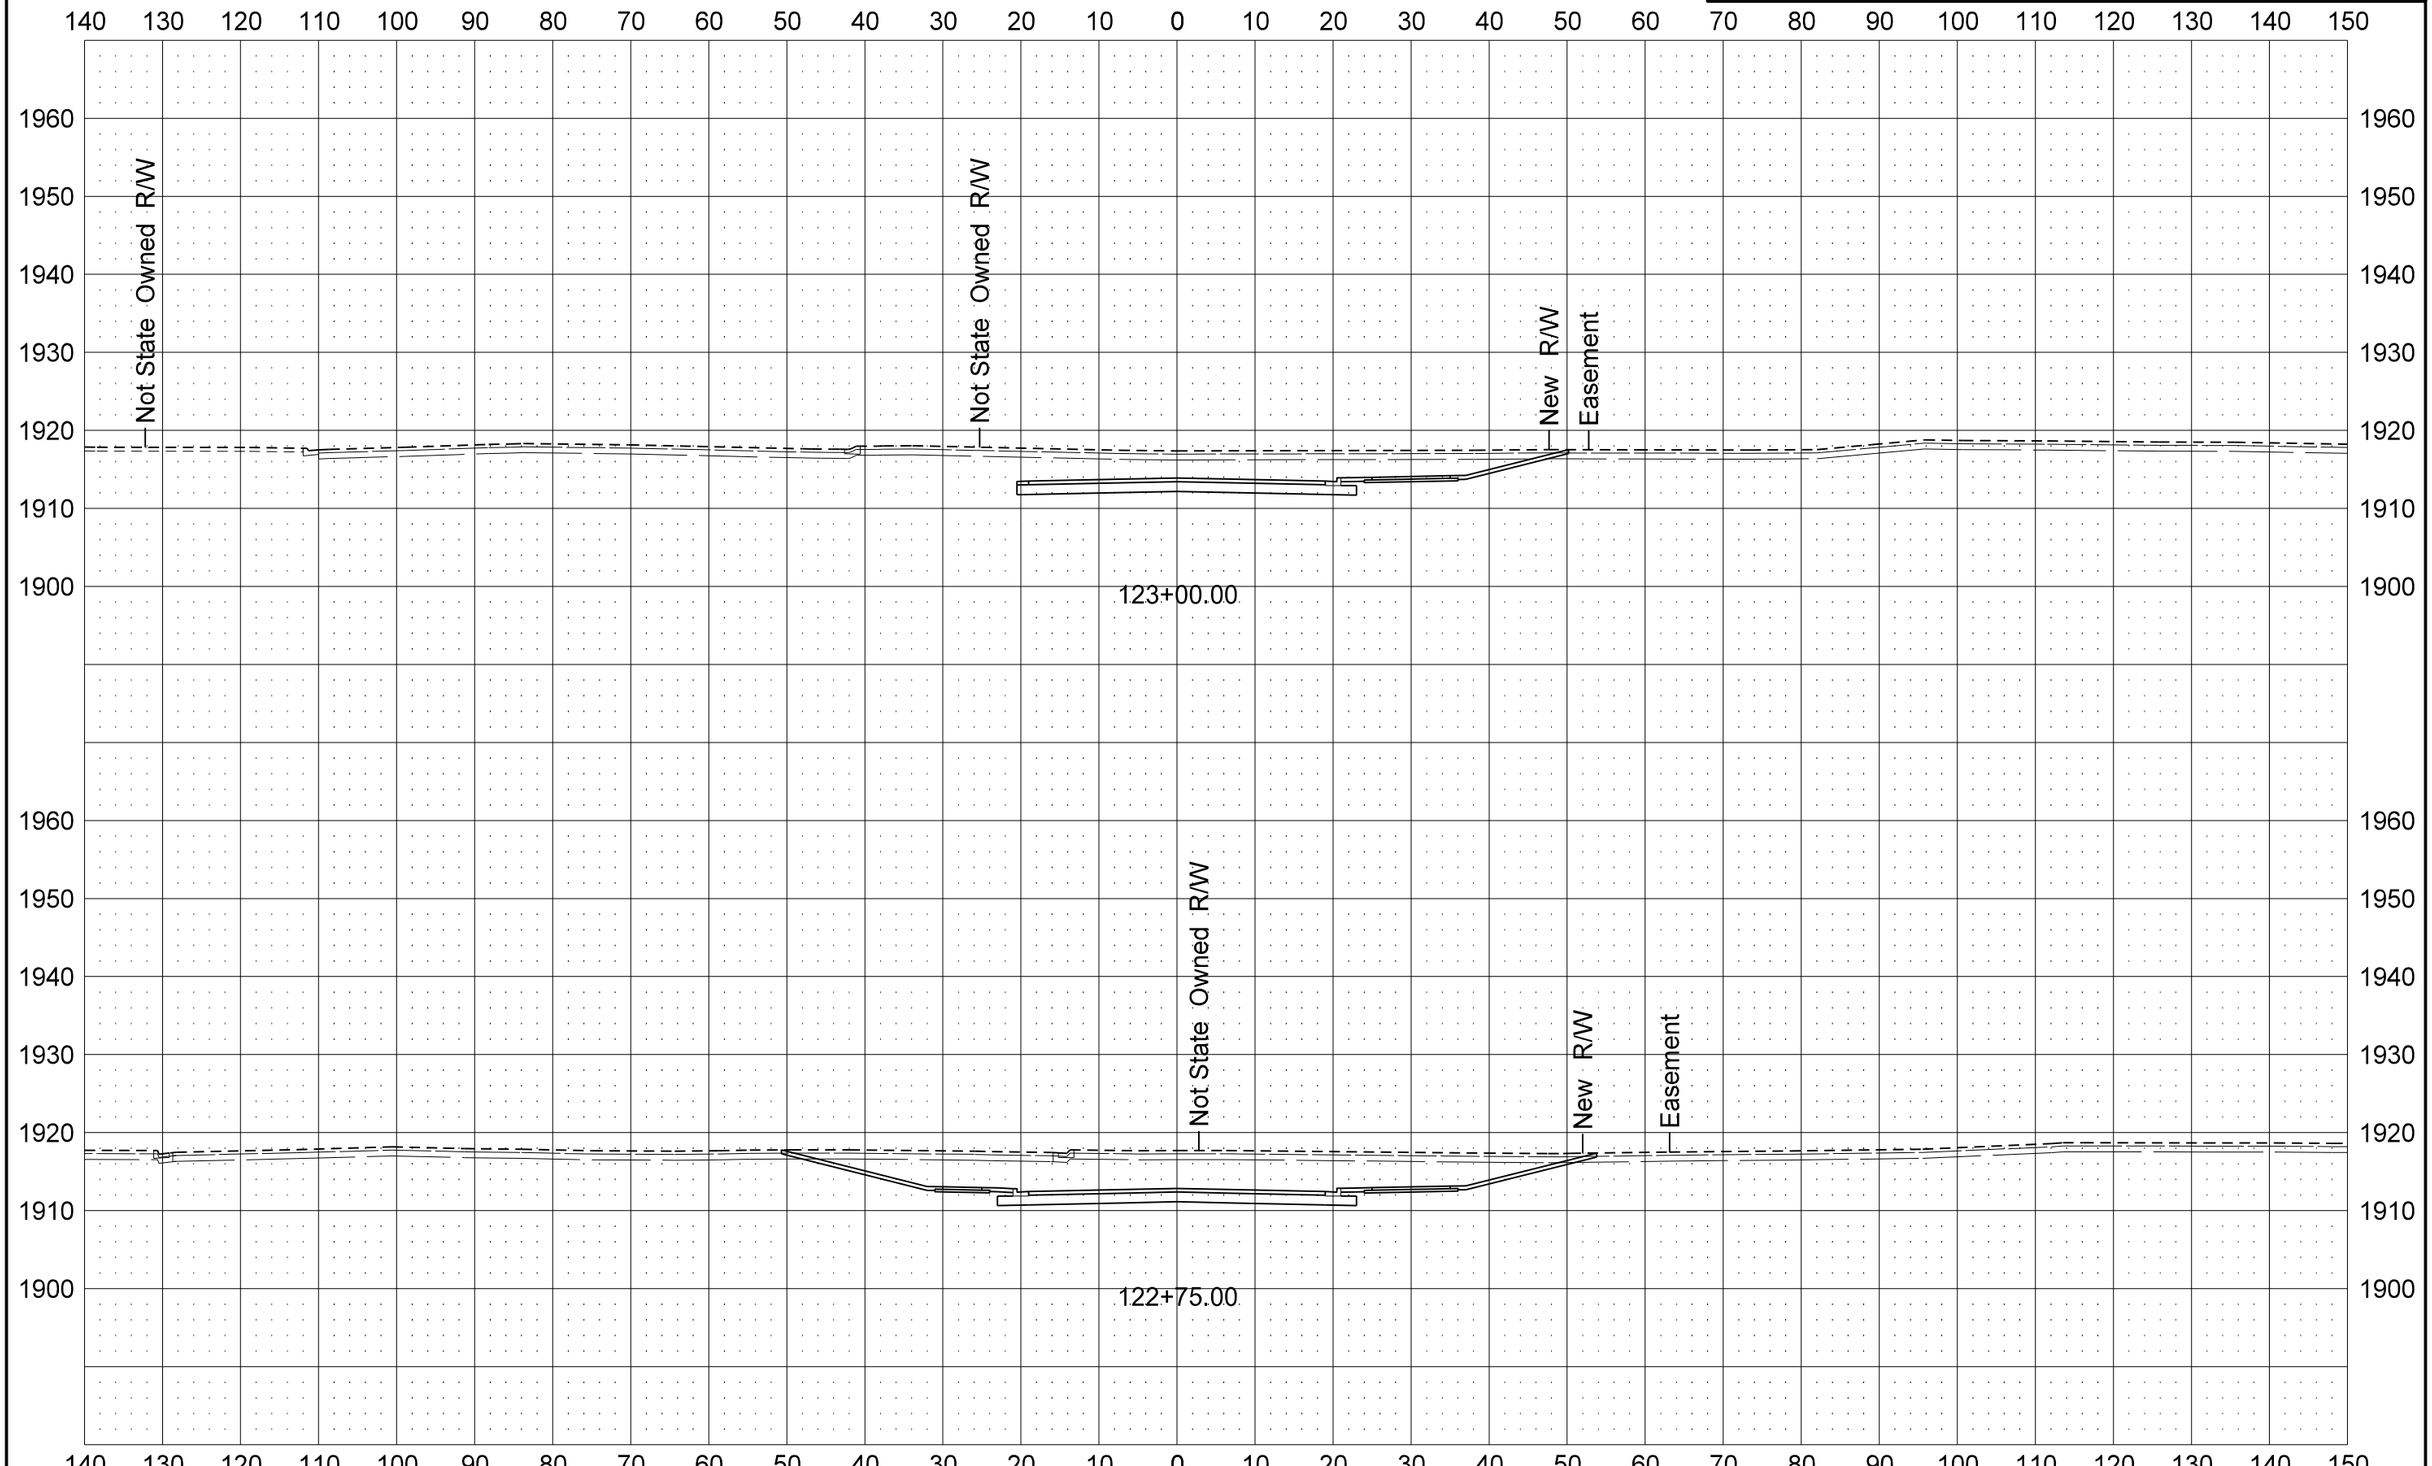

STATE	PROJECT NO.	SECTION NO.	SHEET NO.
ND	SOIA-7-002(130)019	200	120

Bison Dr

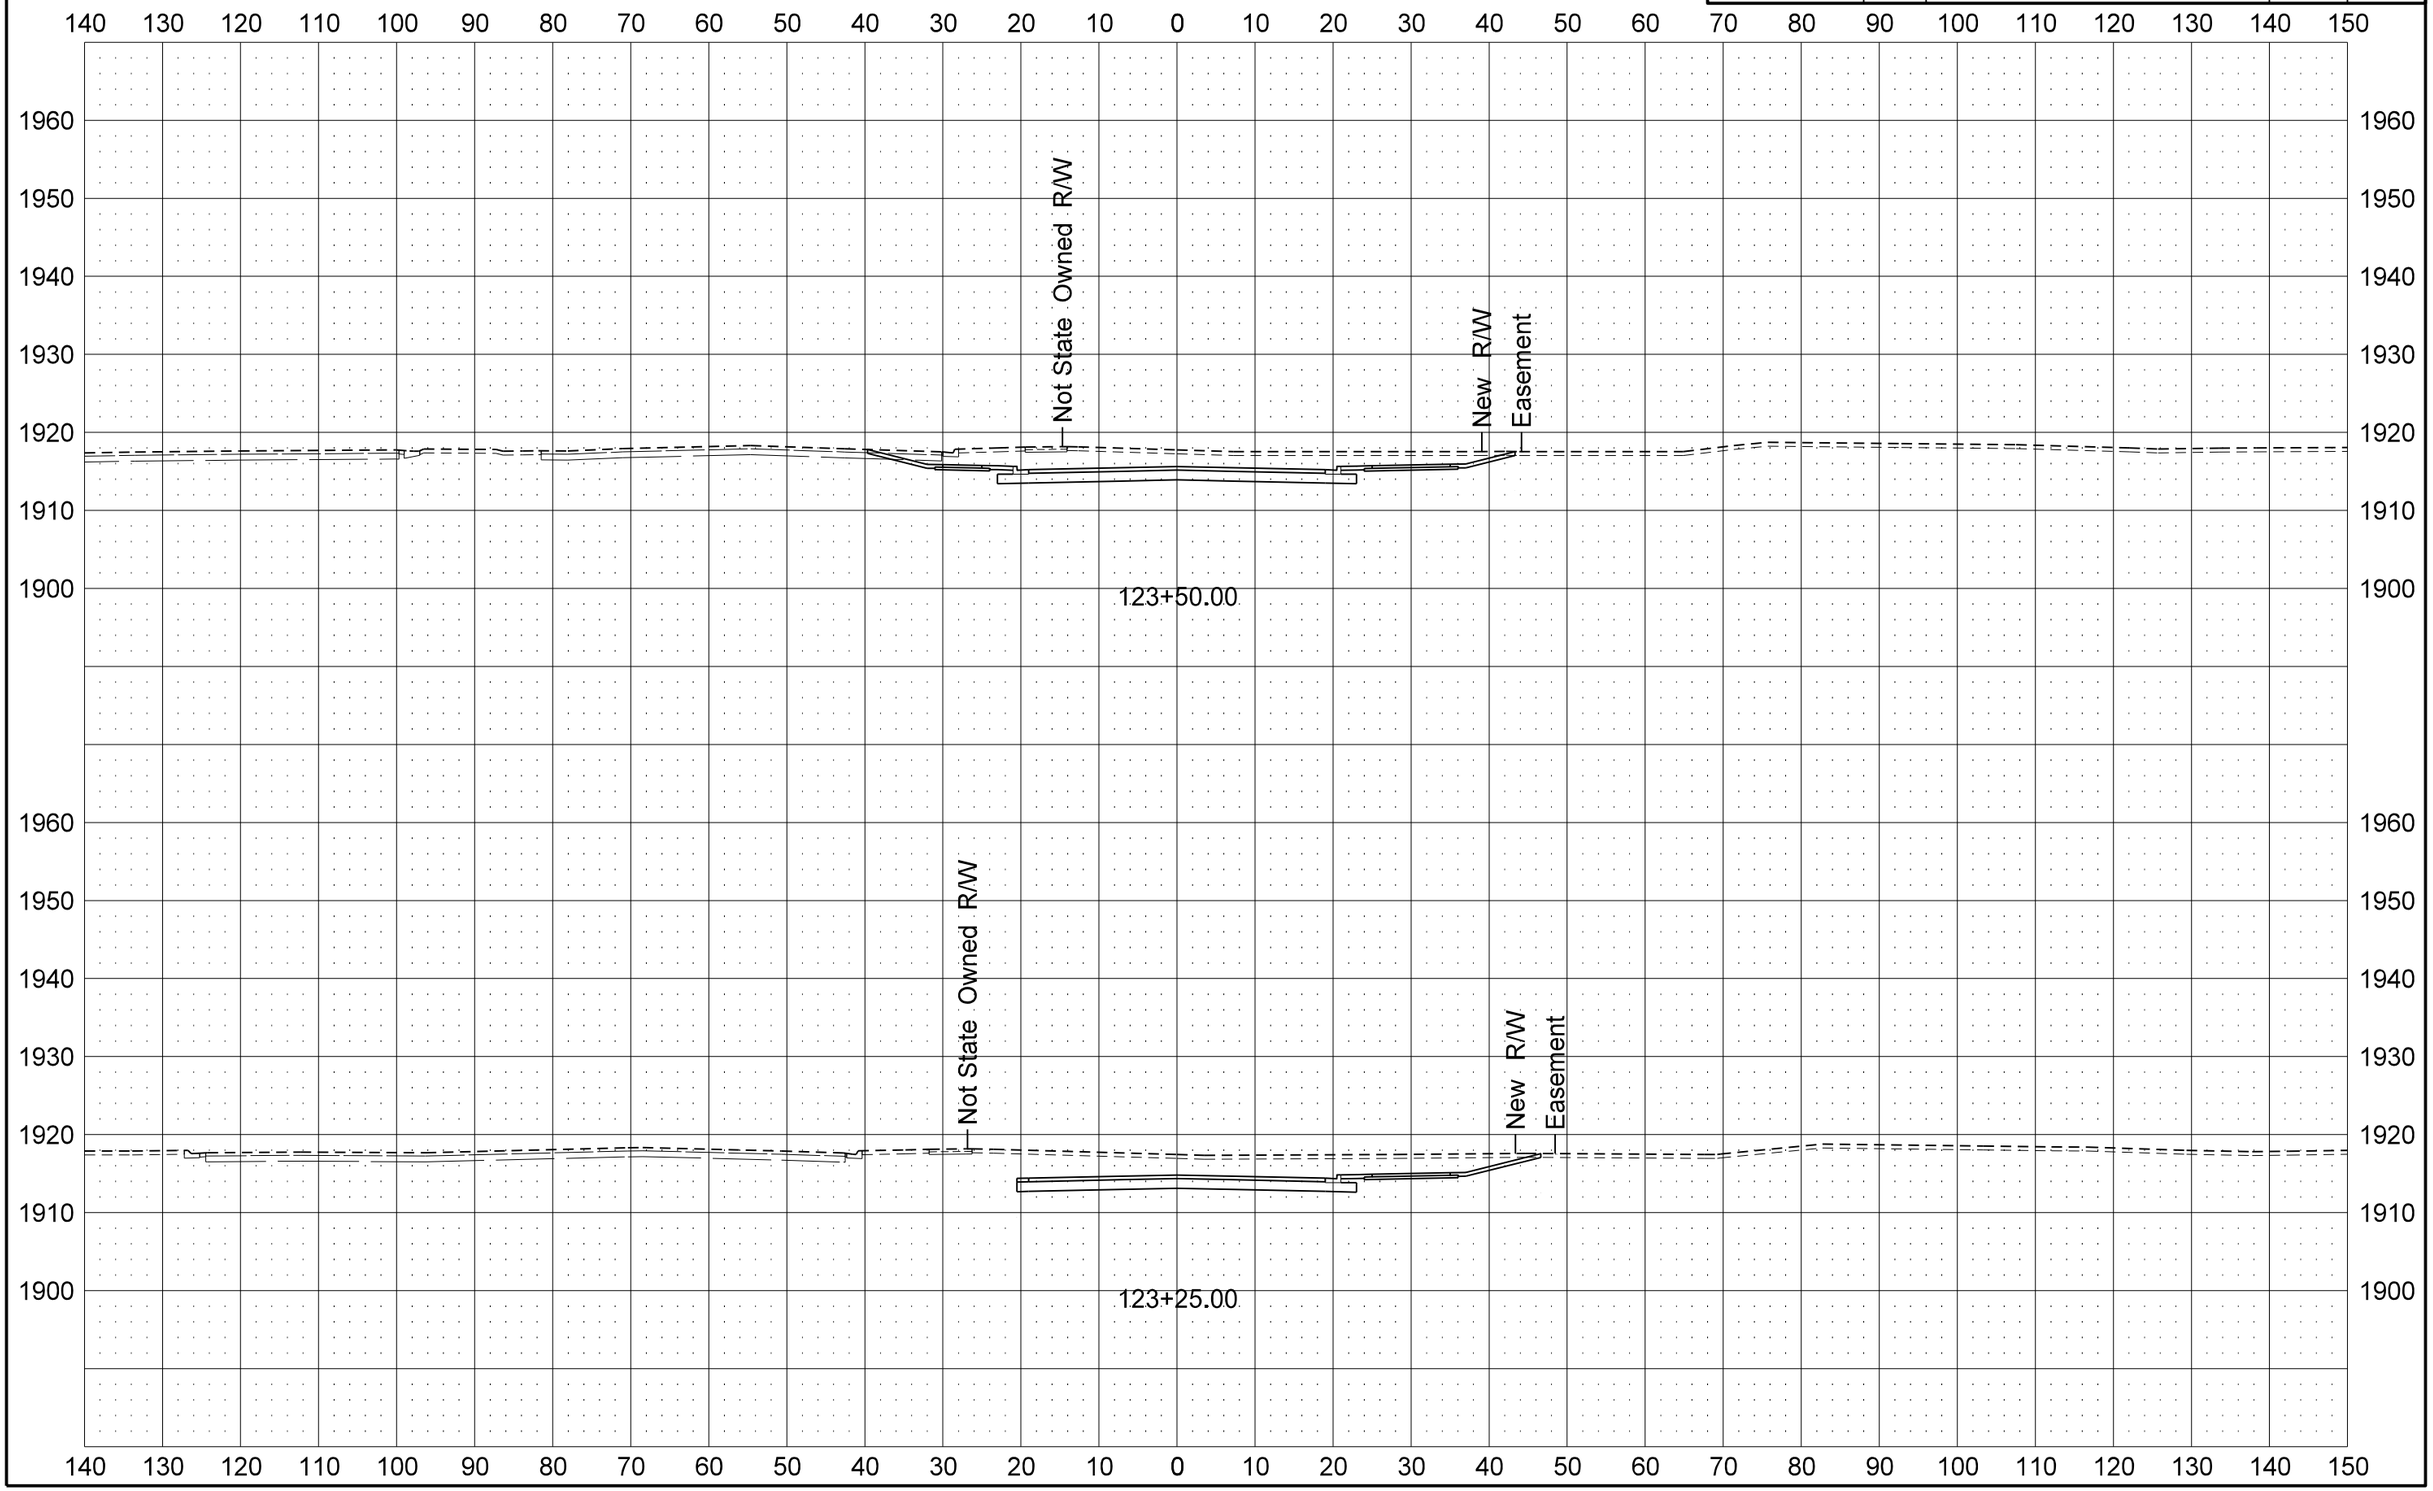

12/11/2013 2:26:26 PM dkieffer H:\Projects\7874\70002019.130\Design\Plan\200XS_Xsec_006_Bison_Dr.dgn

STATE	PROJECT NO.	SECTION NO.	SHEET NO.
ND	SOIA-7-002(130)019	200	121

Bison Dr

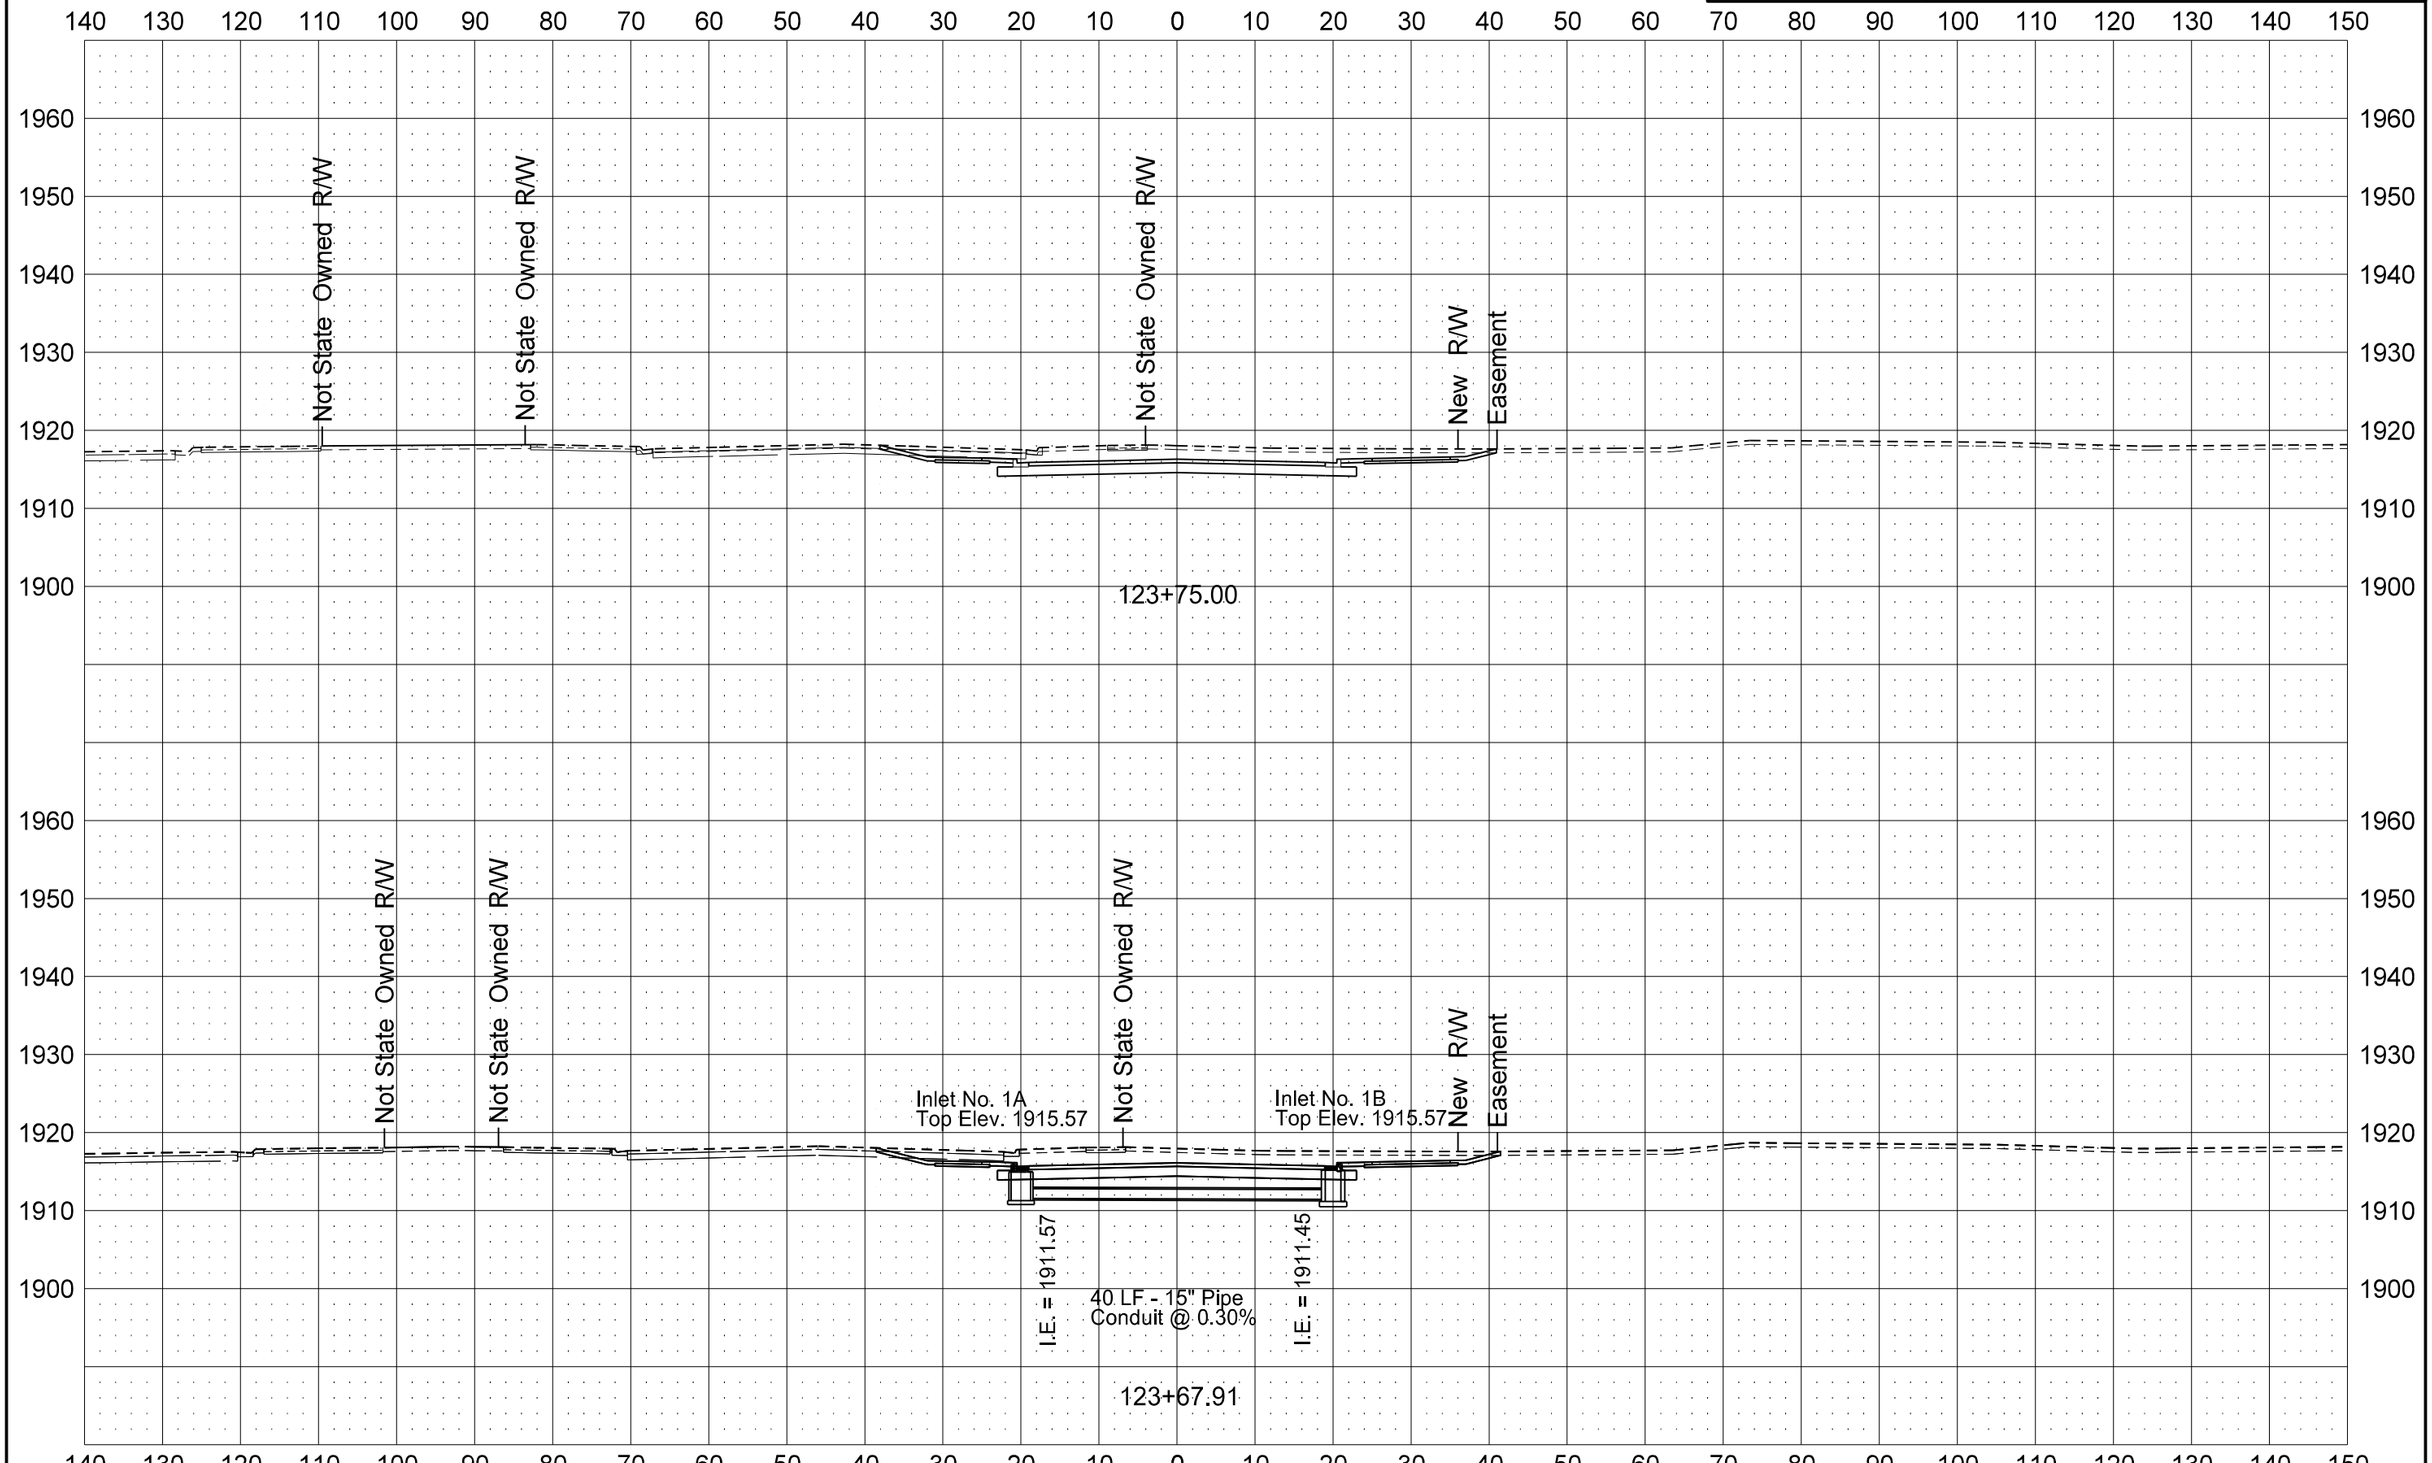

12/11/2013 2:26:31 PM dkieffer H:\Projects\7874\70002019.130\Design\Plan\200XS_Xsec_006_Bison_Dr.dgn

STATE	PROJECT NO.	SECTION NO.	SHEET NO.
ND	SOIA-7-002(130)019	200	122

Bison Dr

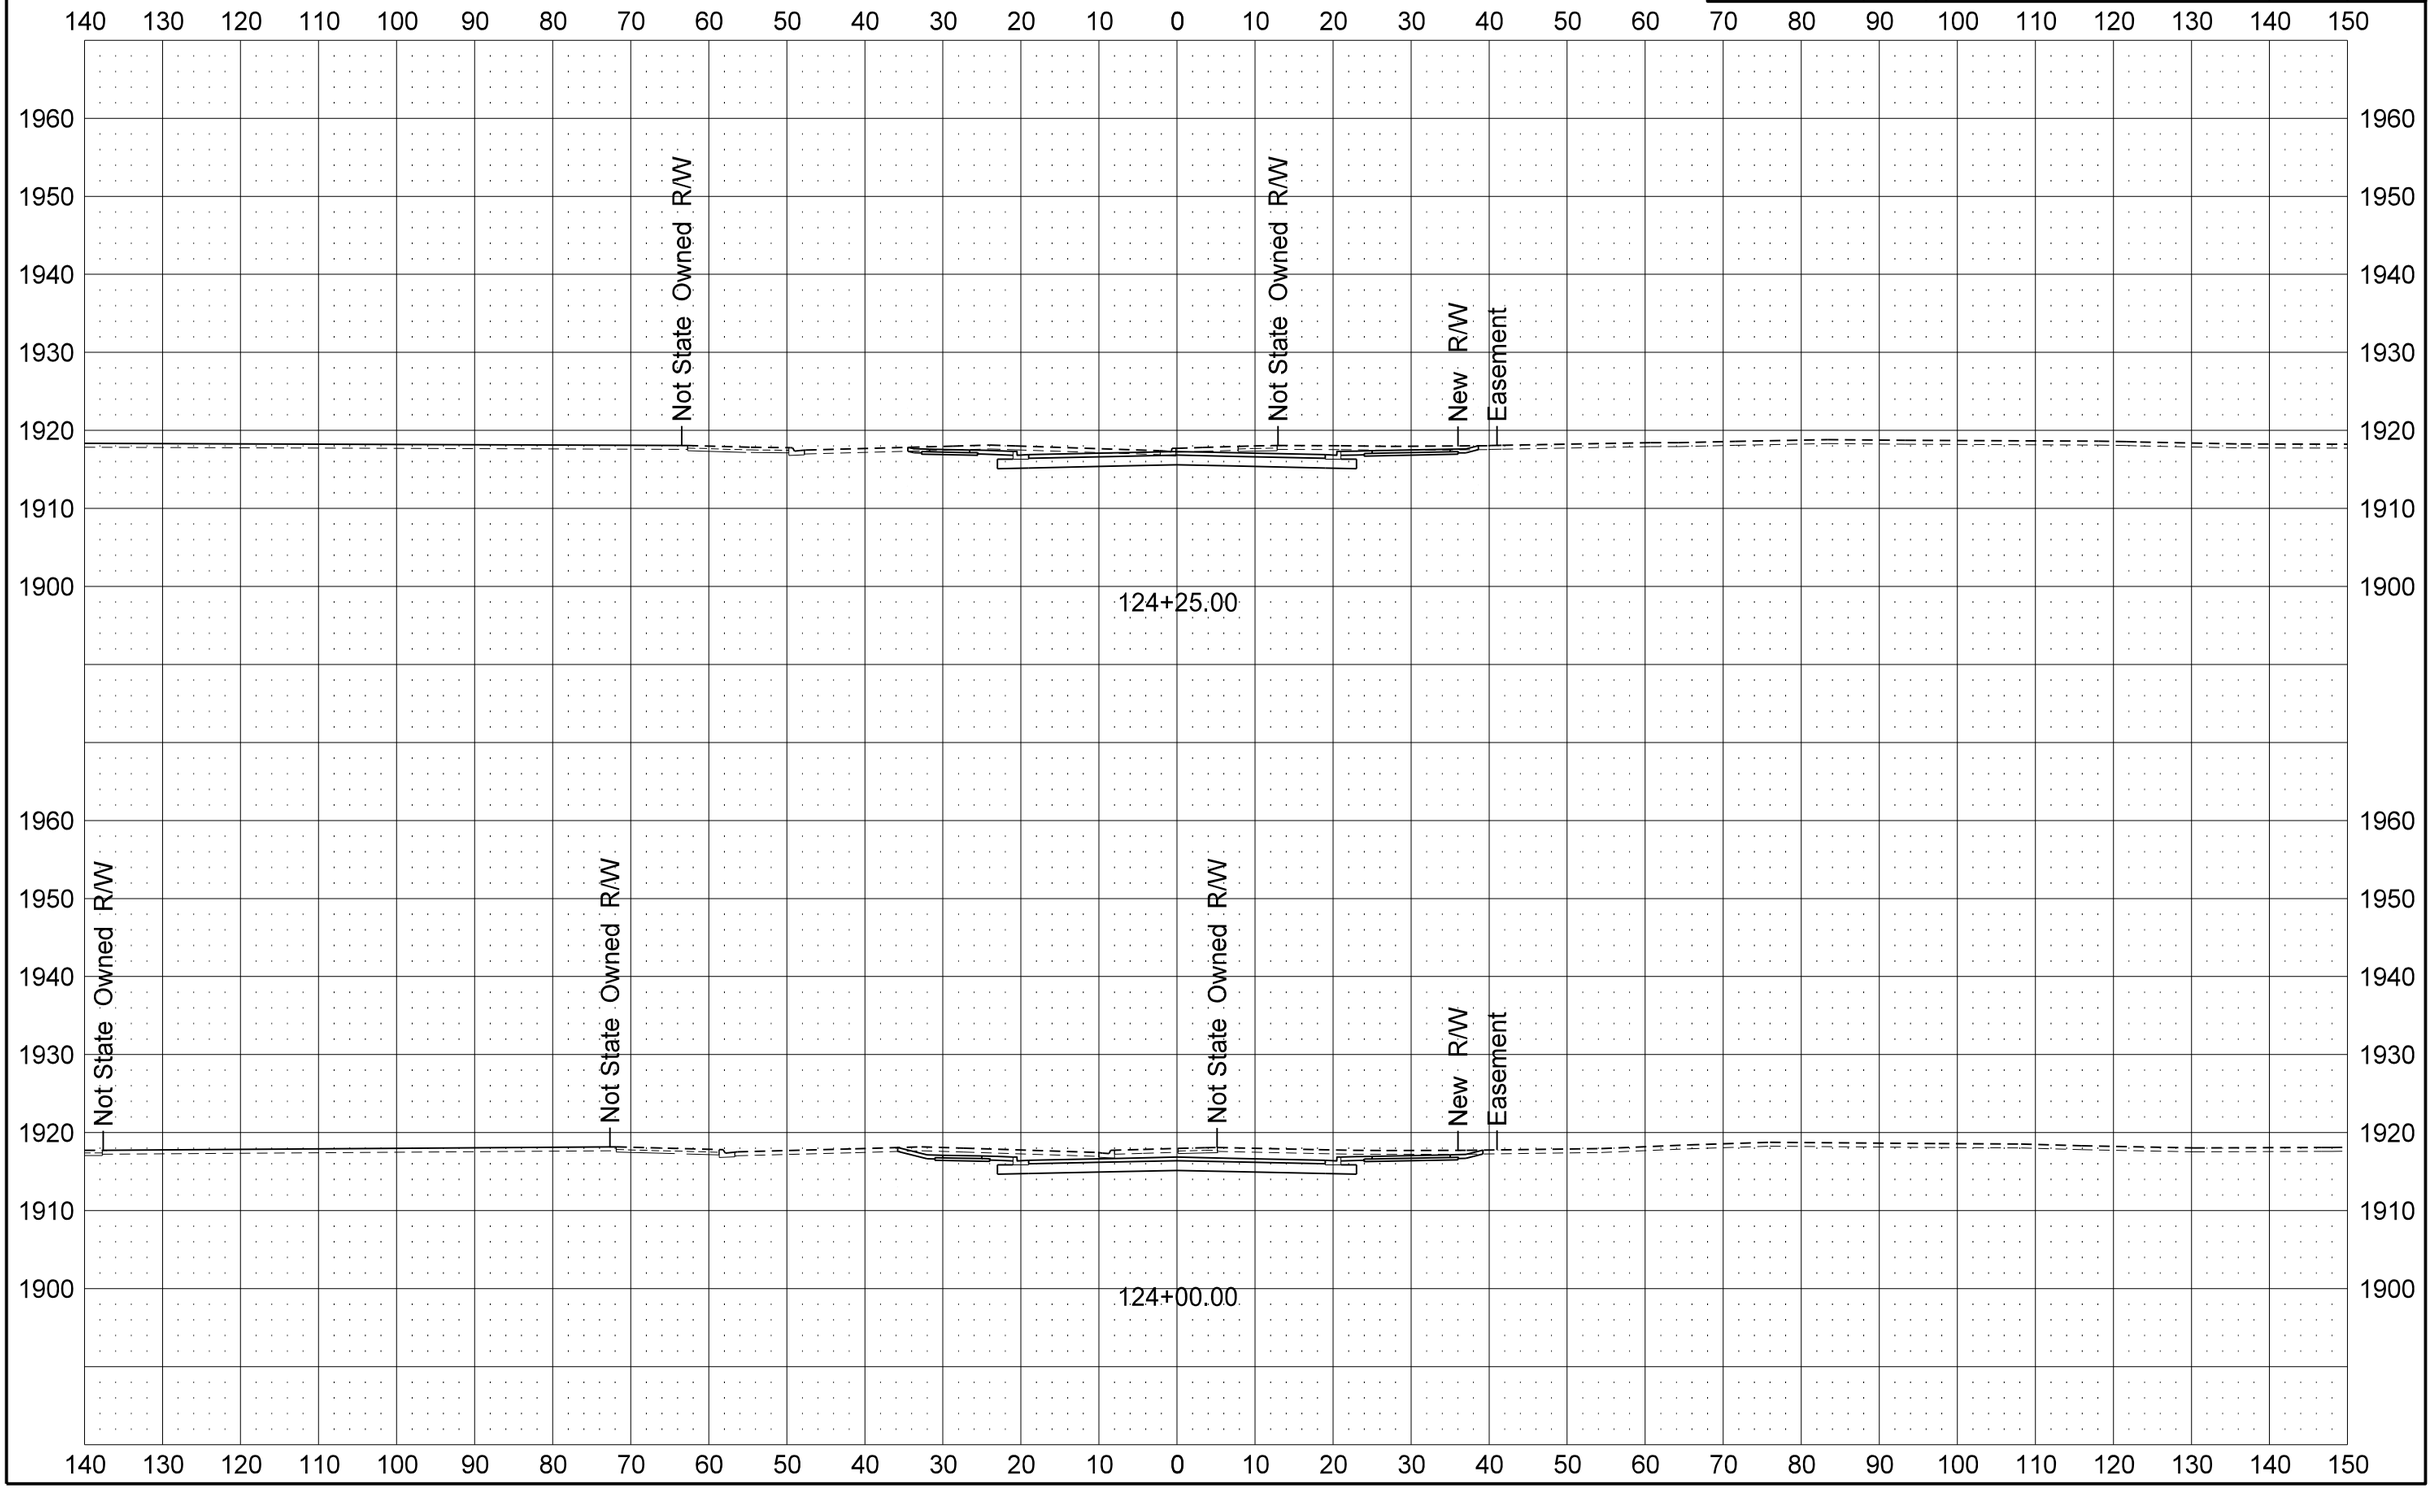

STATE	PROJECT NO.	SECTION NO.	SHEET NO.
ND	SOIA-7-002(130)019	200	123

Bison Dr

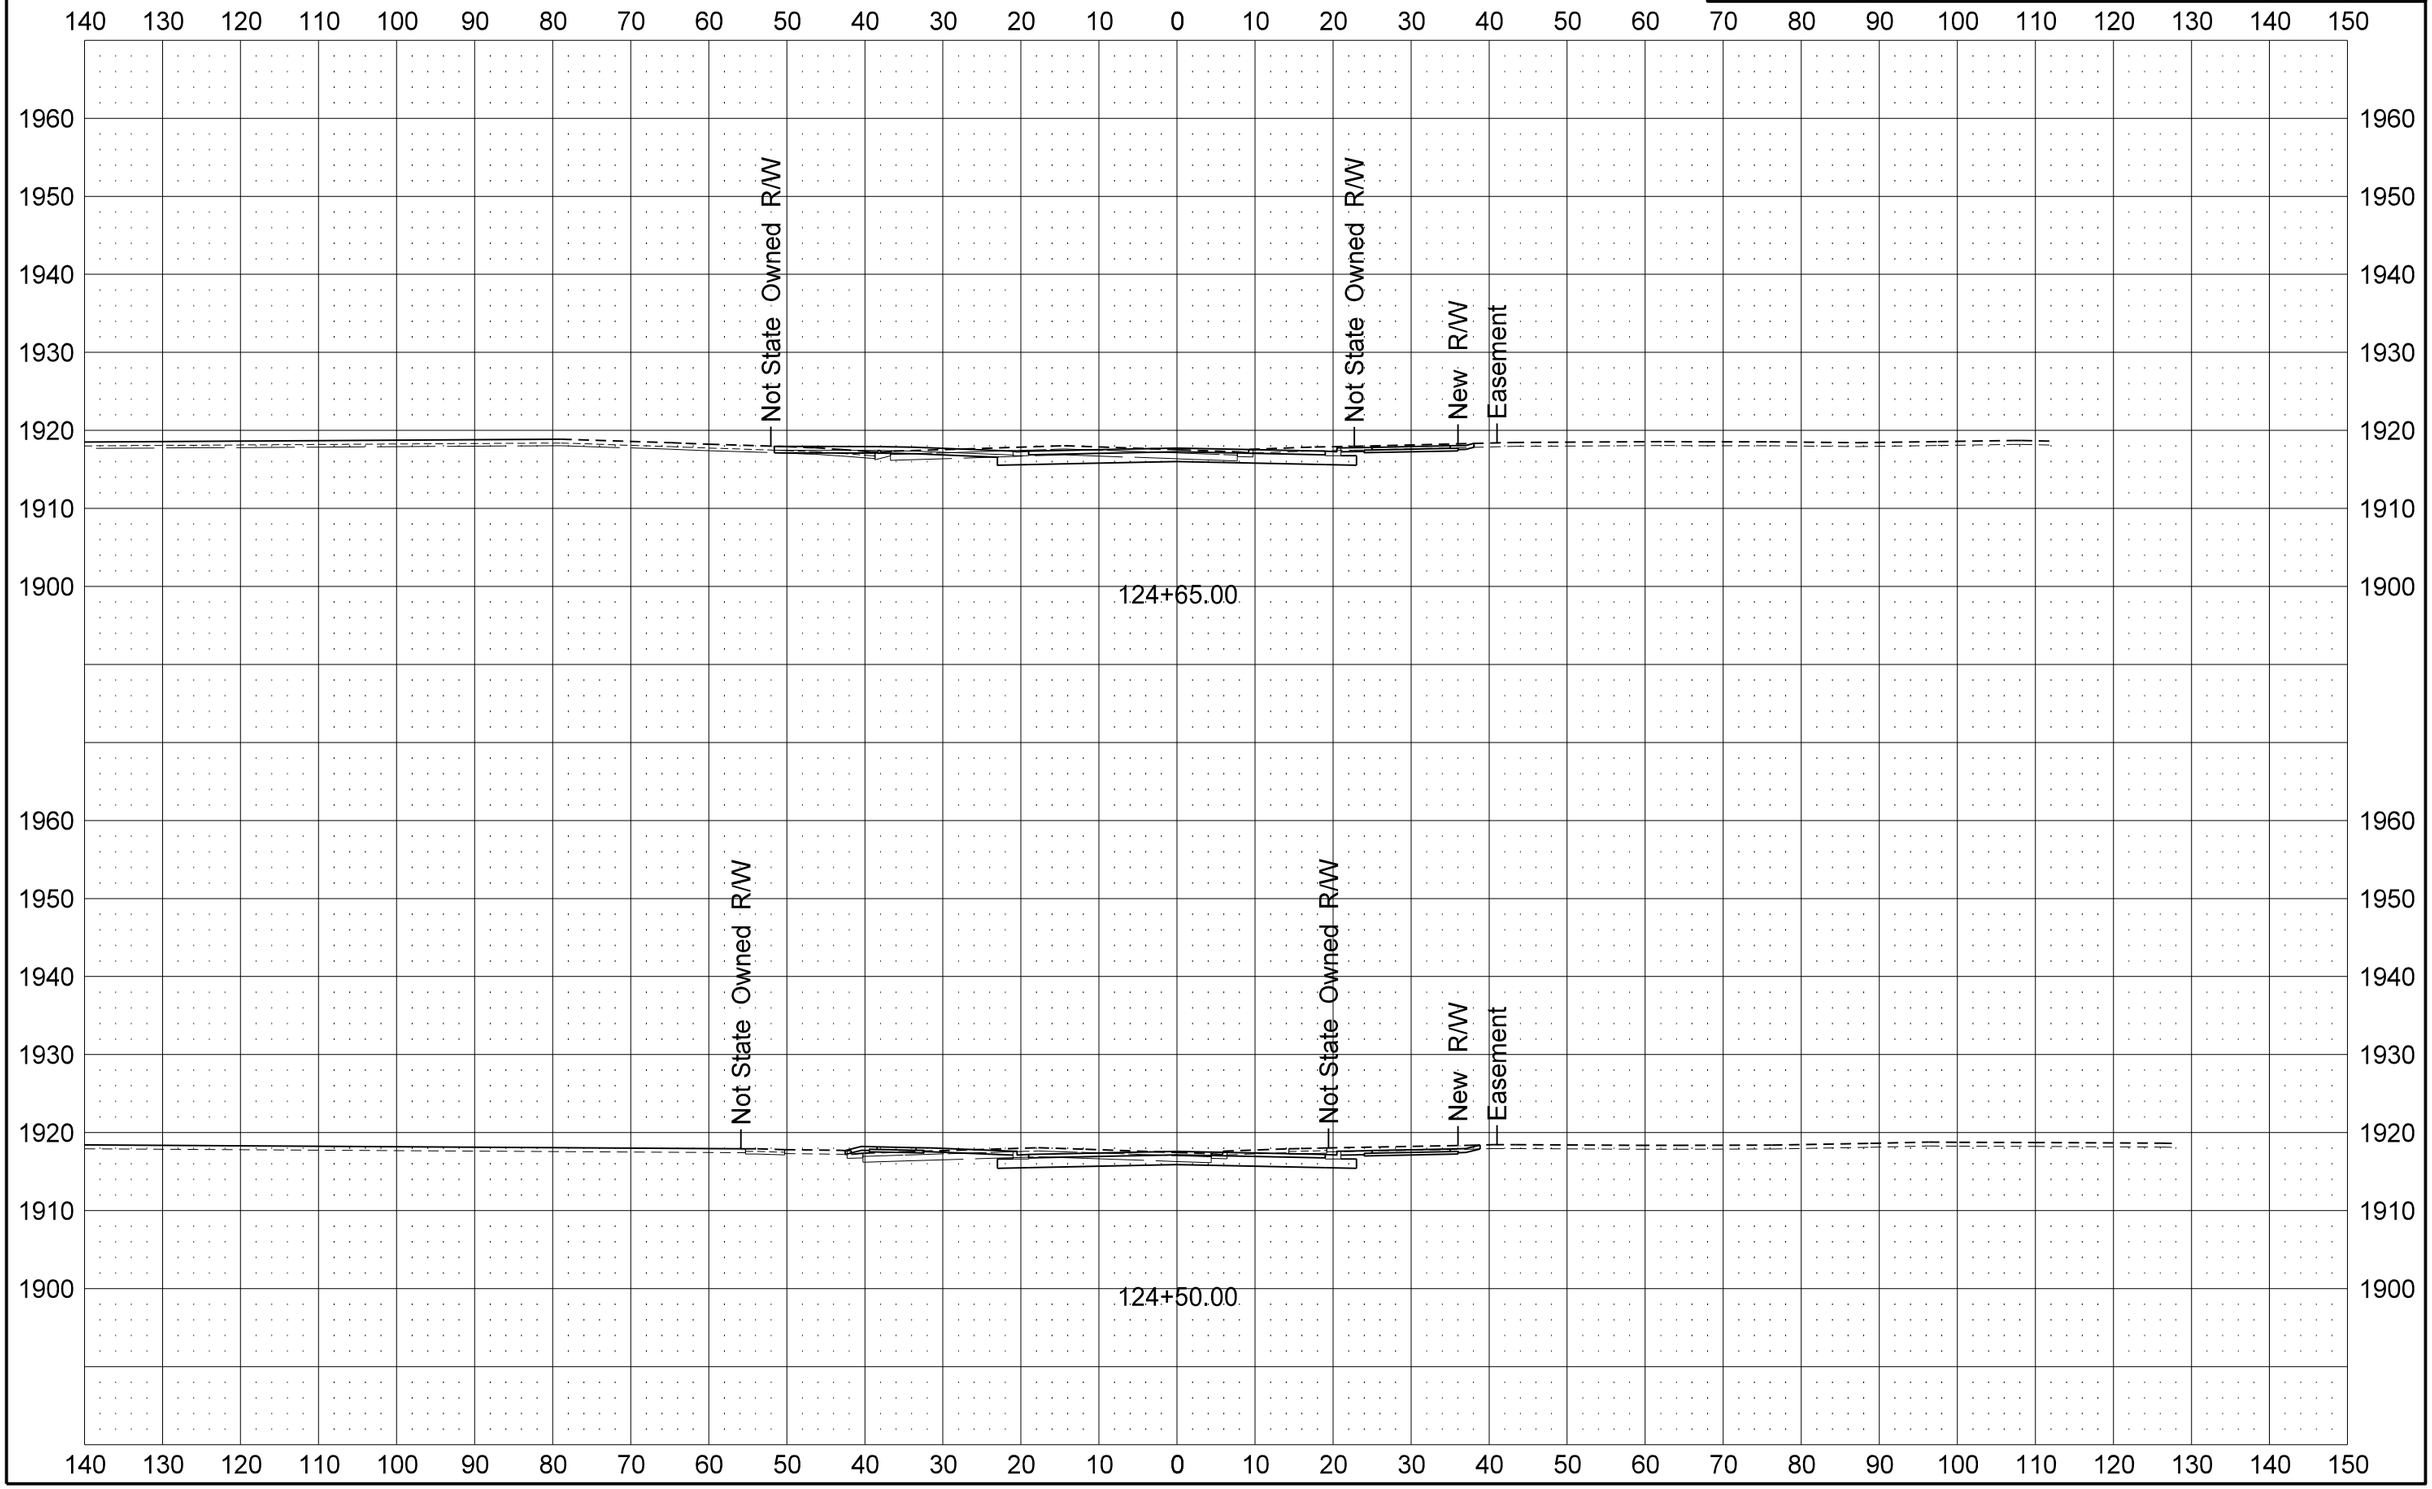

STATE	PROJECT NO.	SECTION NO.	SHEET NO.
ND	SOIA-7-002(130)019	200	124

Bison Dr

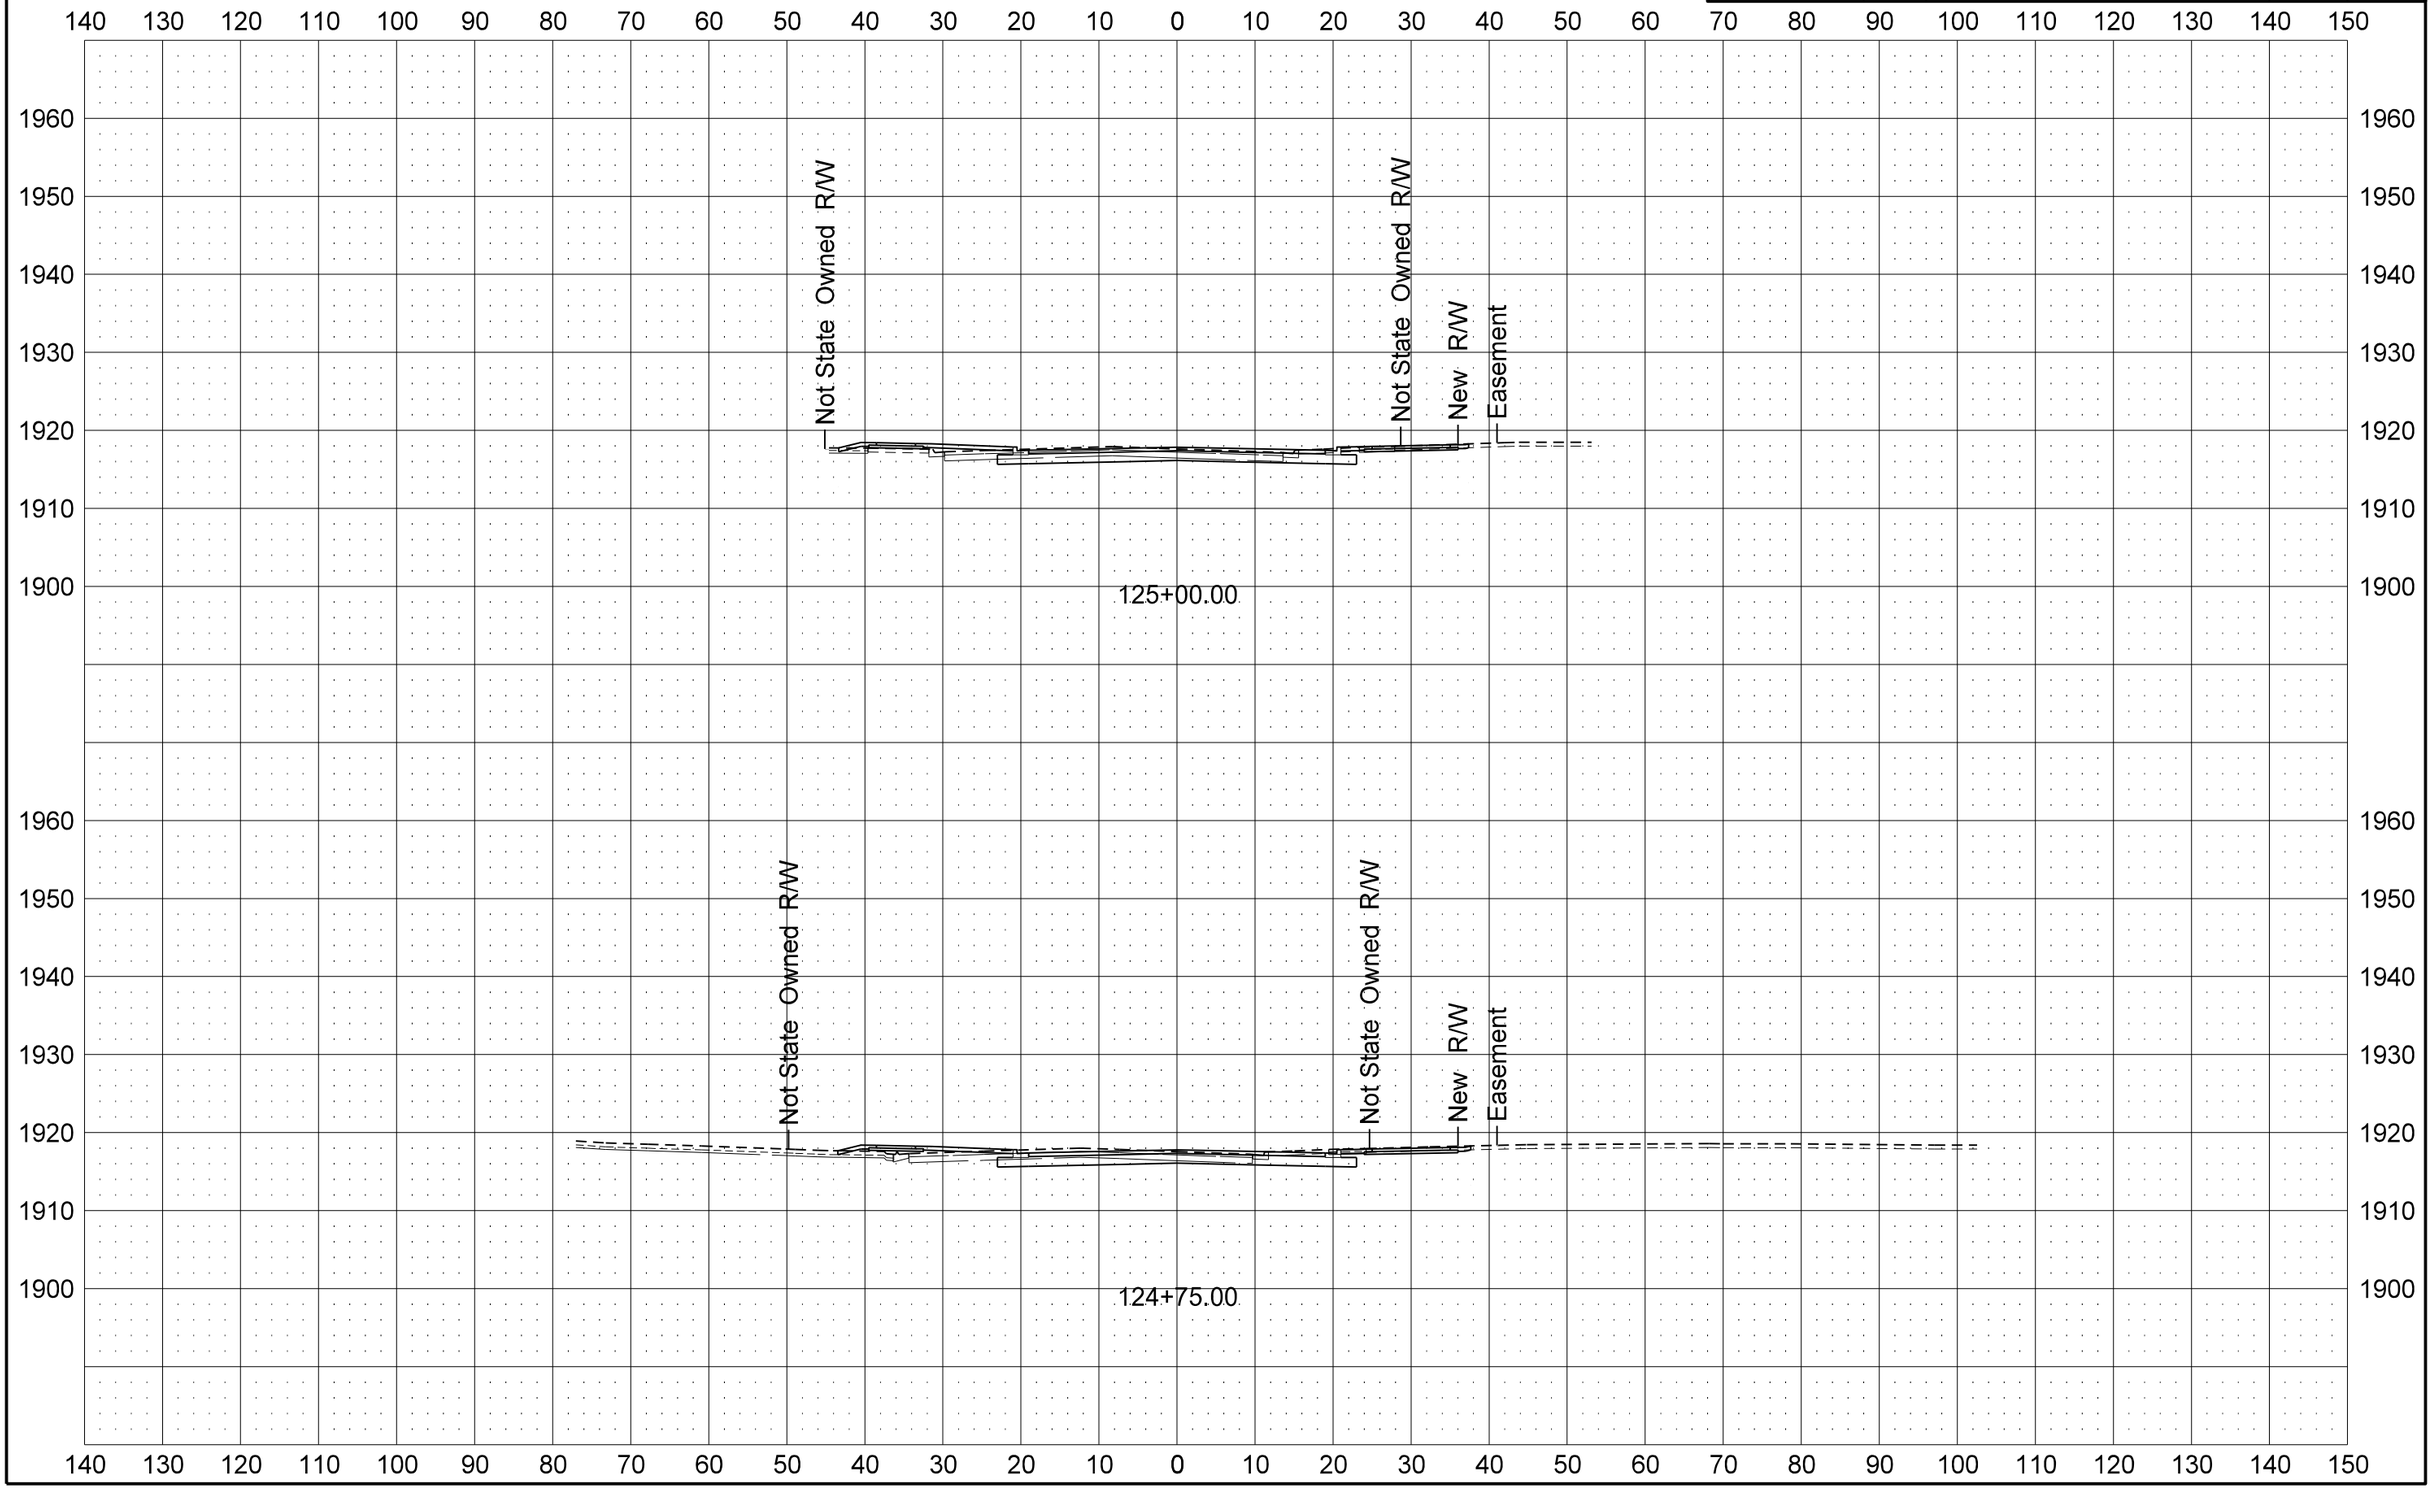

STATE	PROJECT NO.	SECTION NO.	SHEET NO.
ND	SOIA-7-002(130)019	200	125

Bison Dr

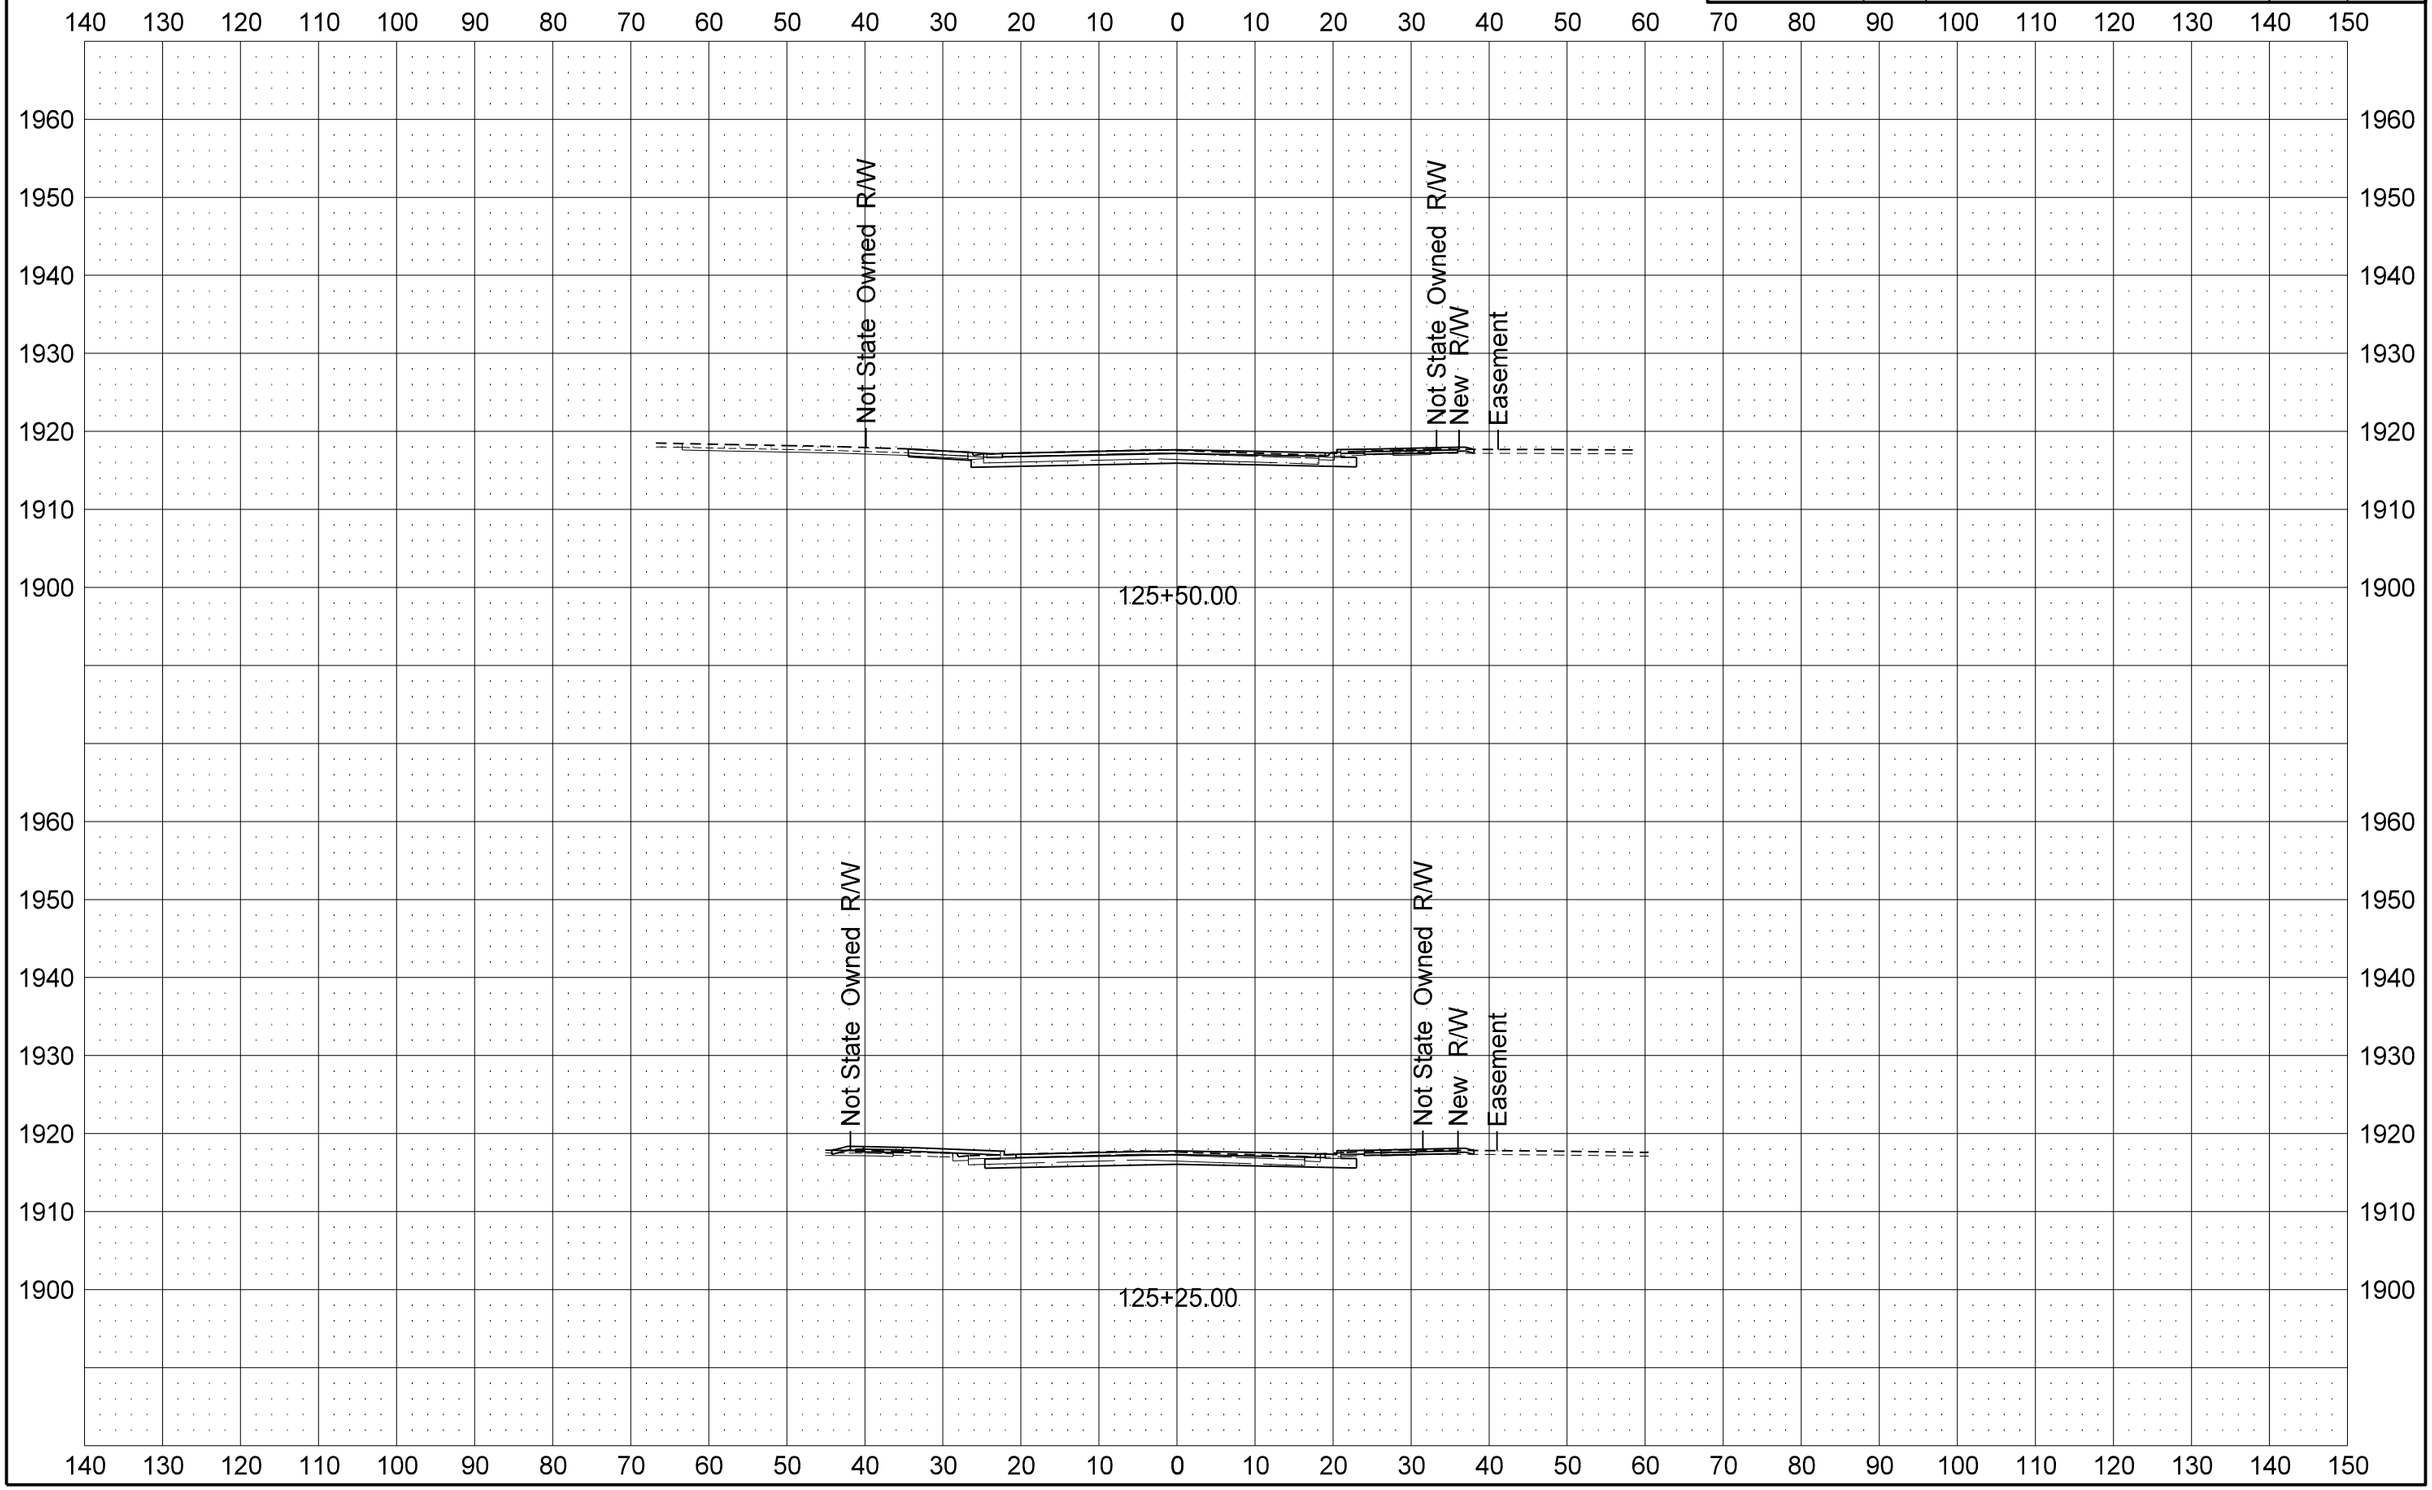

STATE	PROJECT NO.	SECTION NO.	SHEET NO.
ND	SOIA-7-002(130)019	200	126

Bison Dr

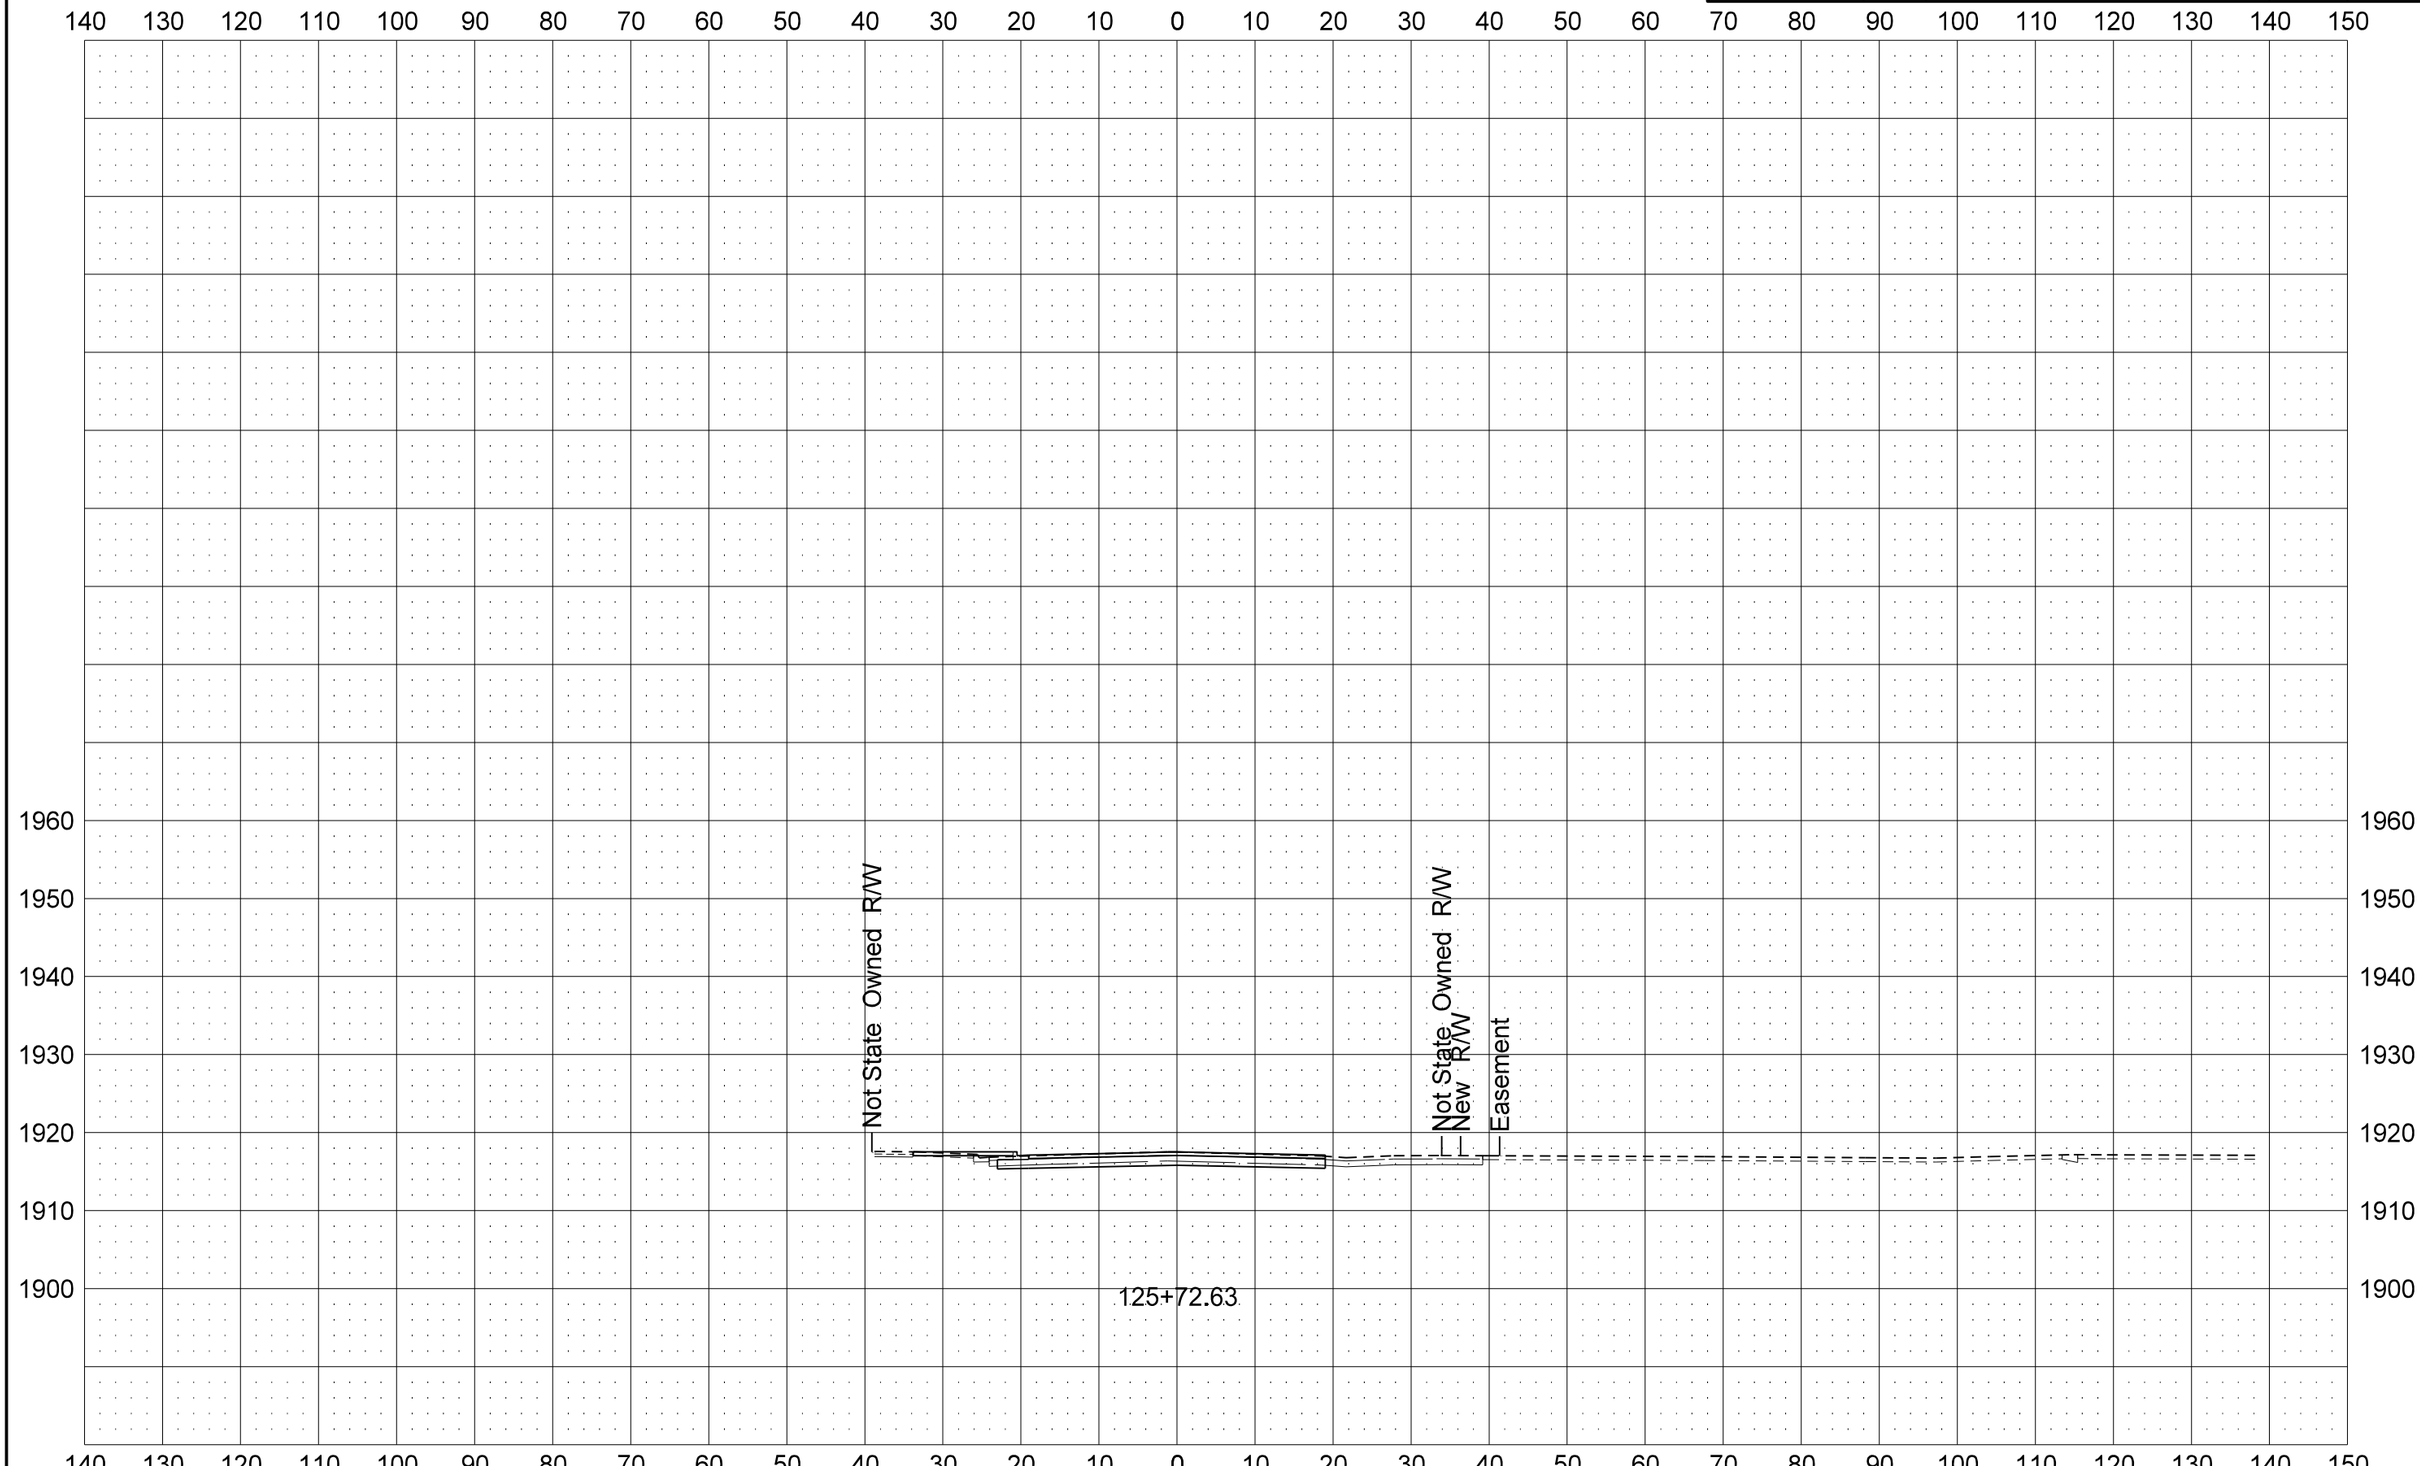

STATE	PROJECT NO.	SECTION NO.	SHEET NO.
ND	SOIA-7-002(130)019	200	127

School Dr

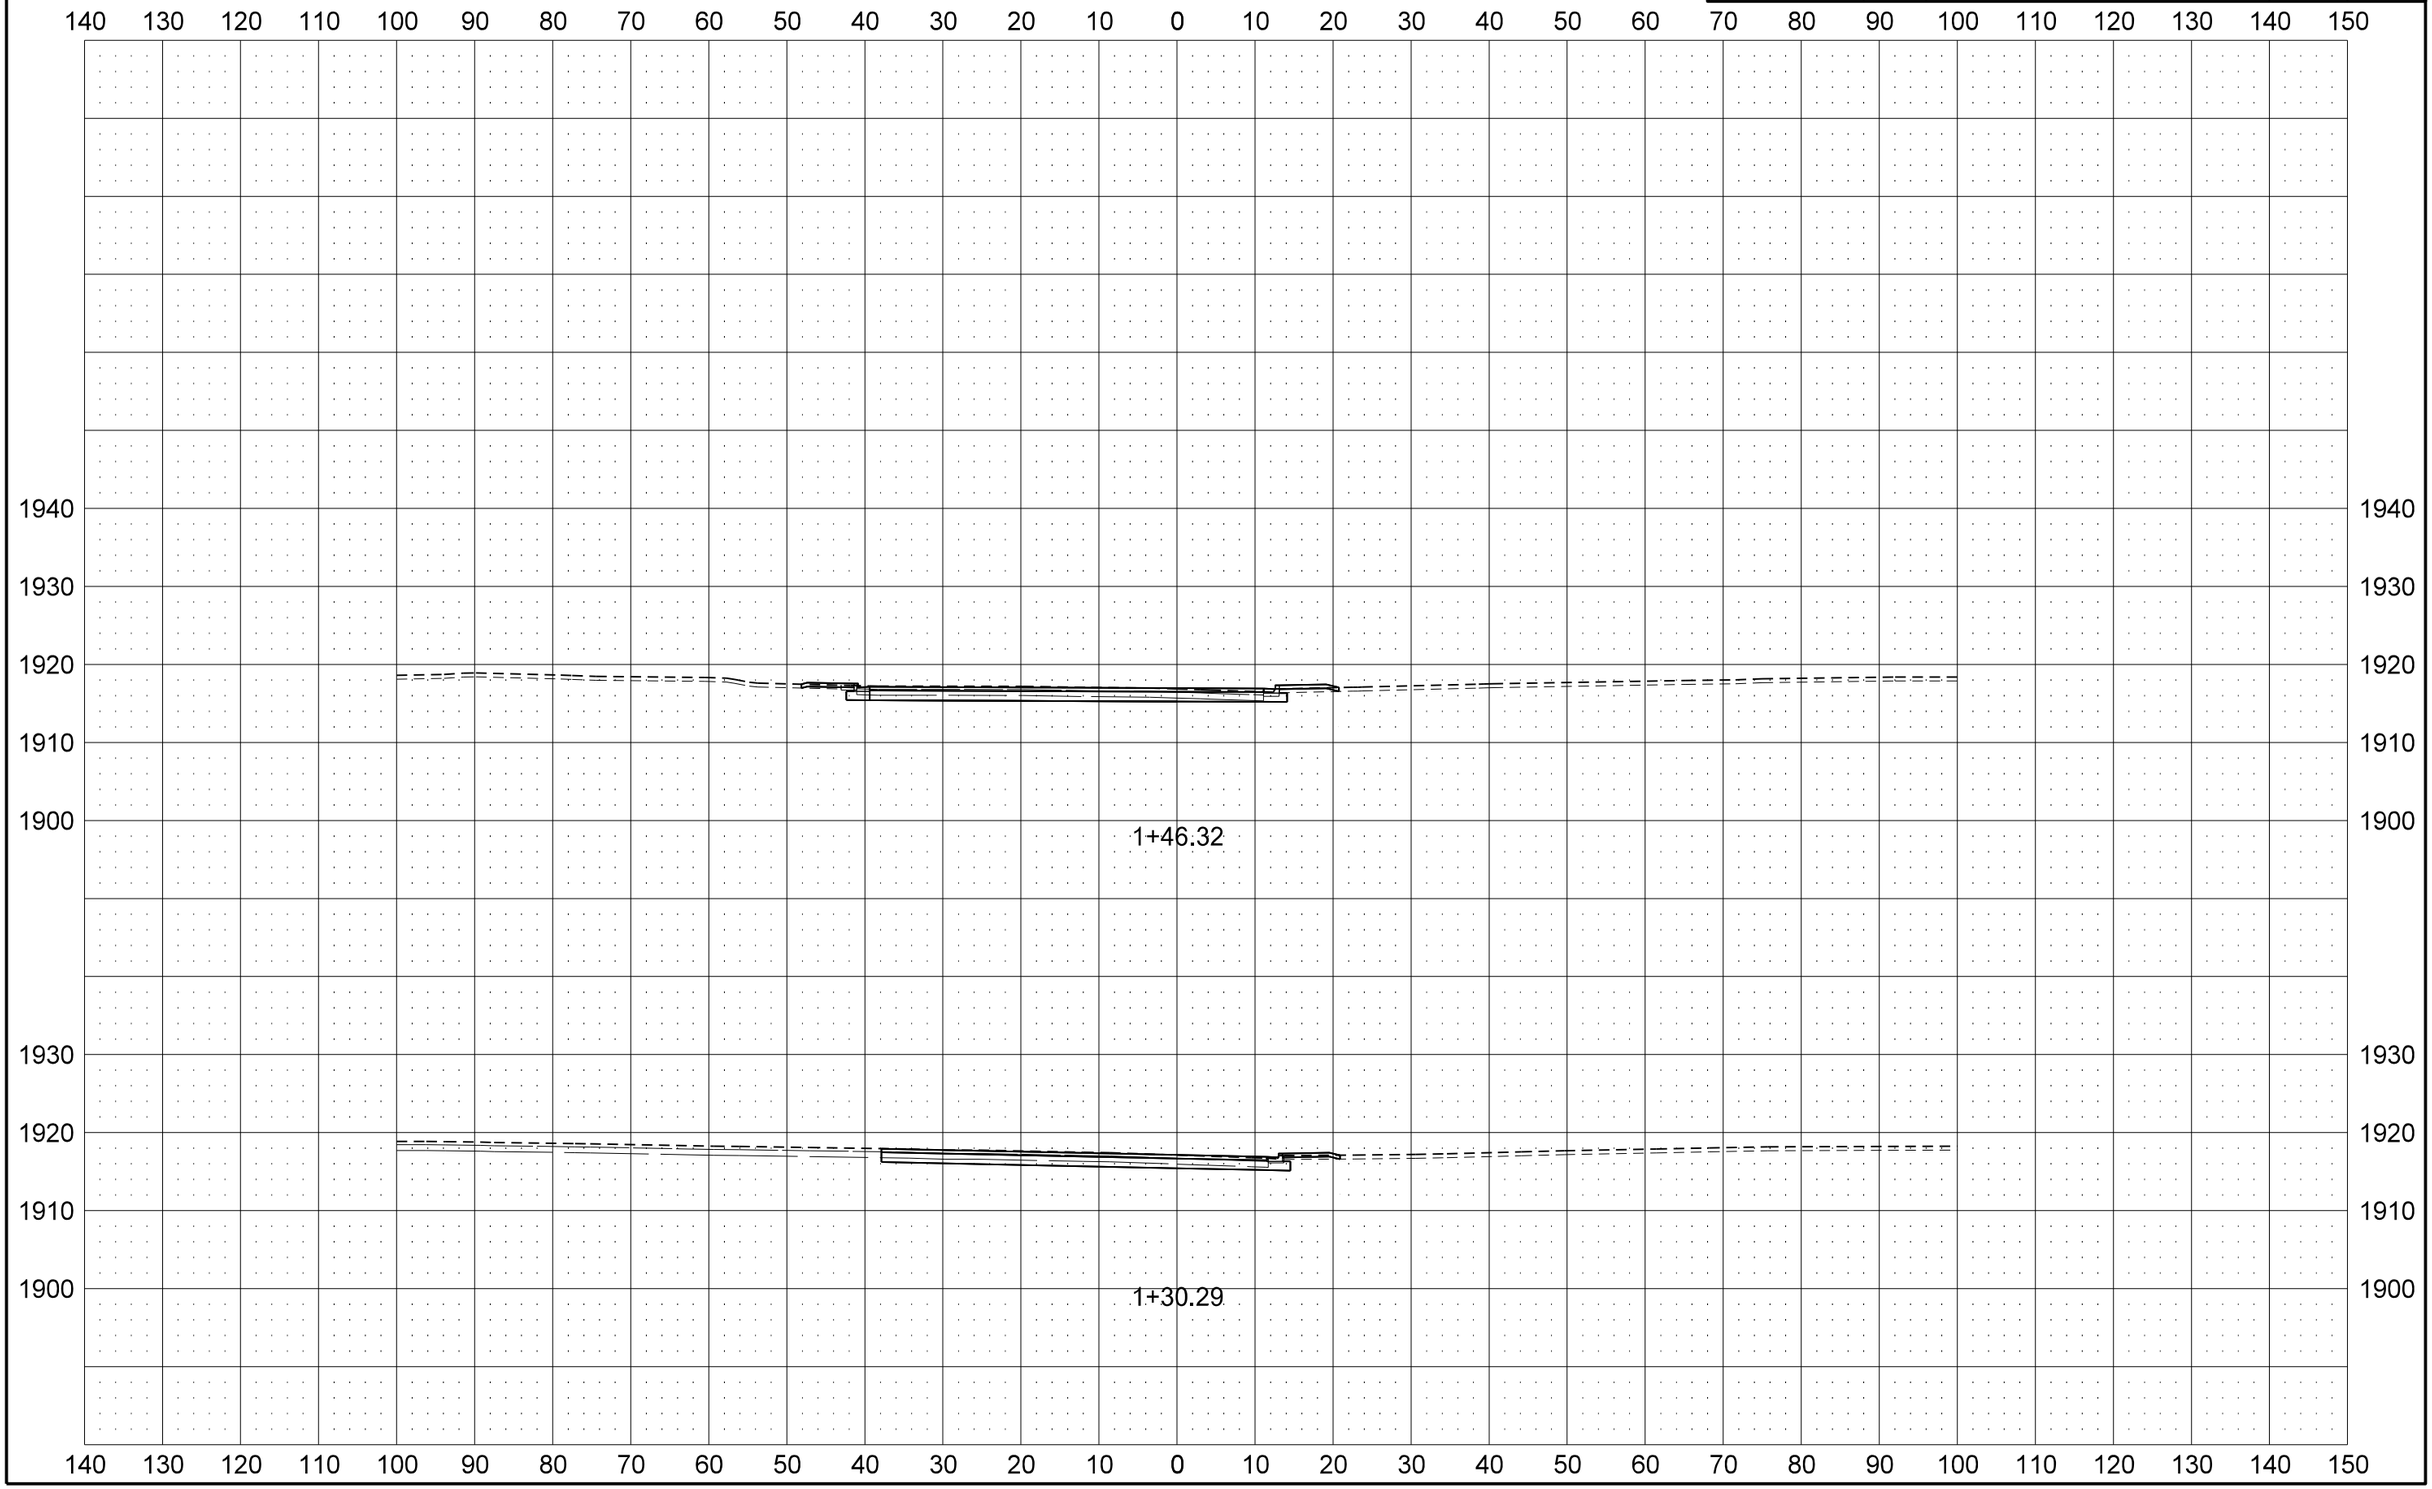

STATE	PROJECT NO.	SECTION NO.	SHEET NO.
ND	SOIA-7-002(130)019	200	128

School Dr

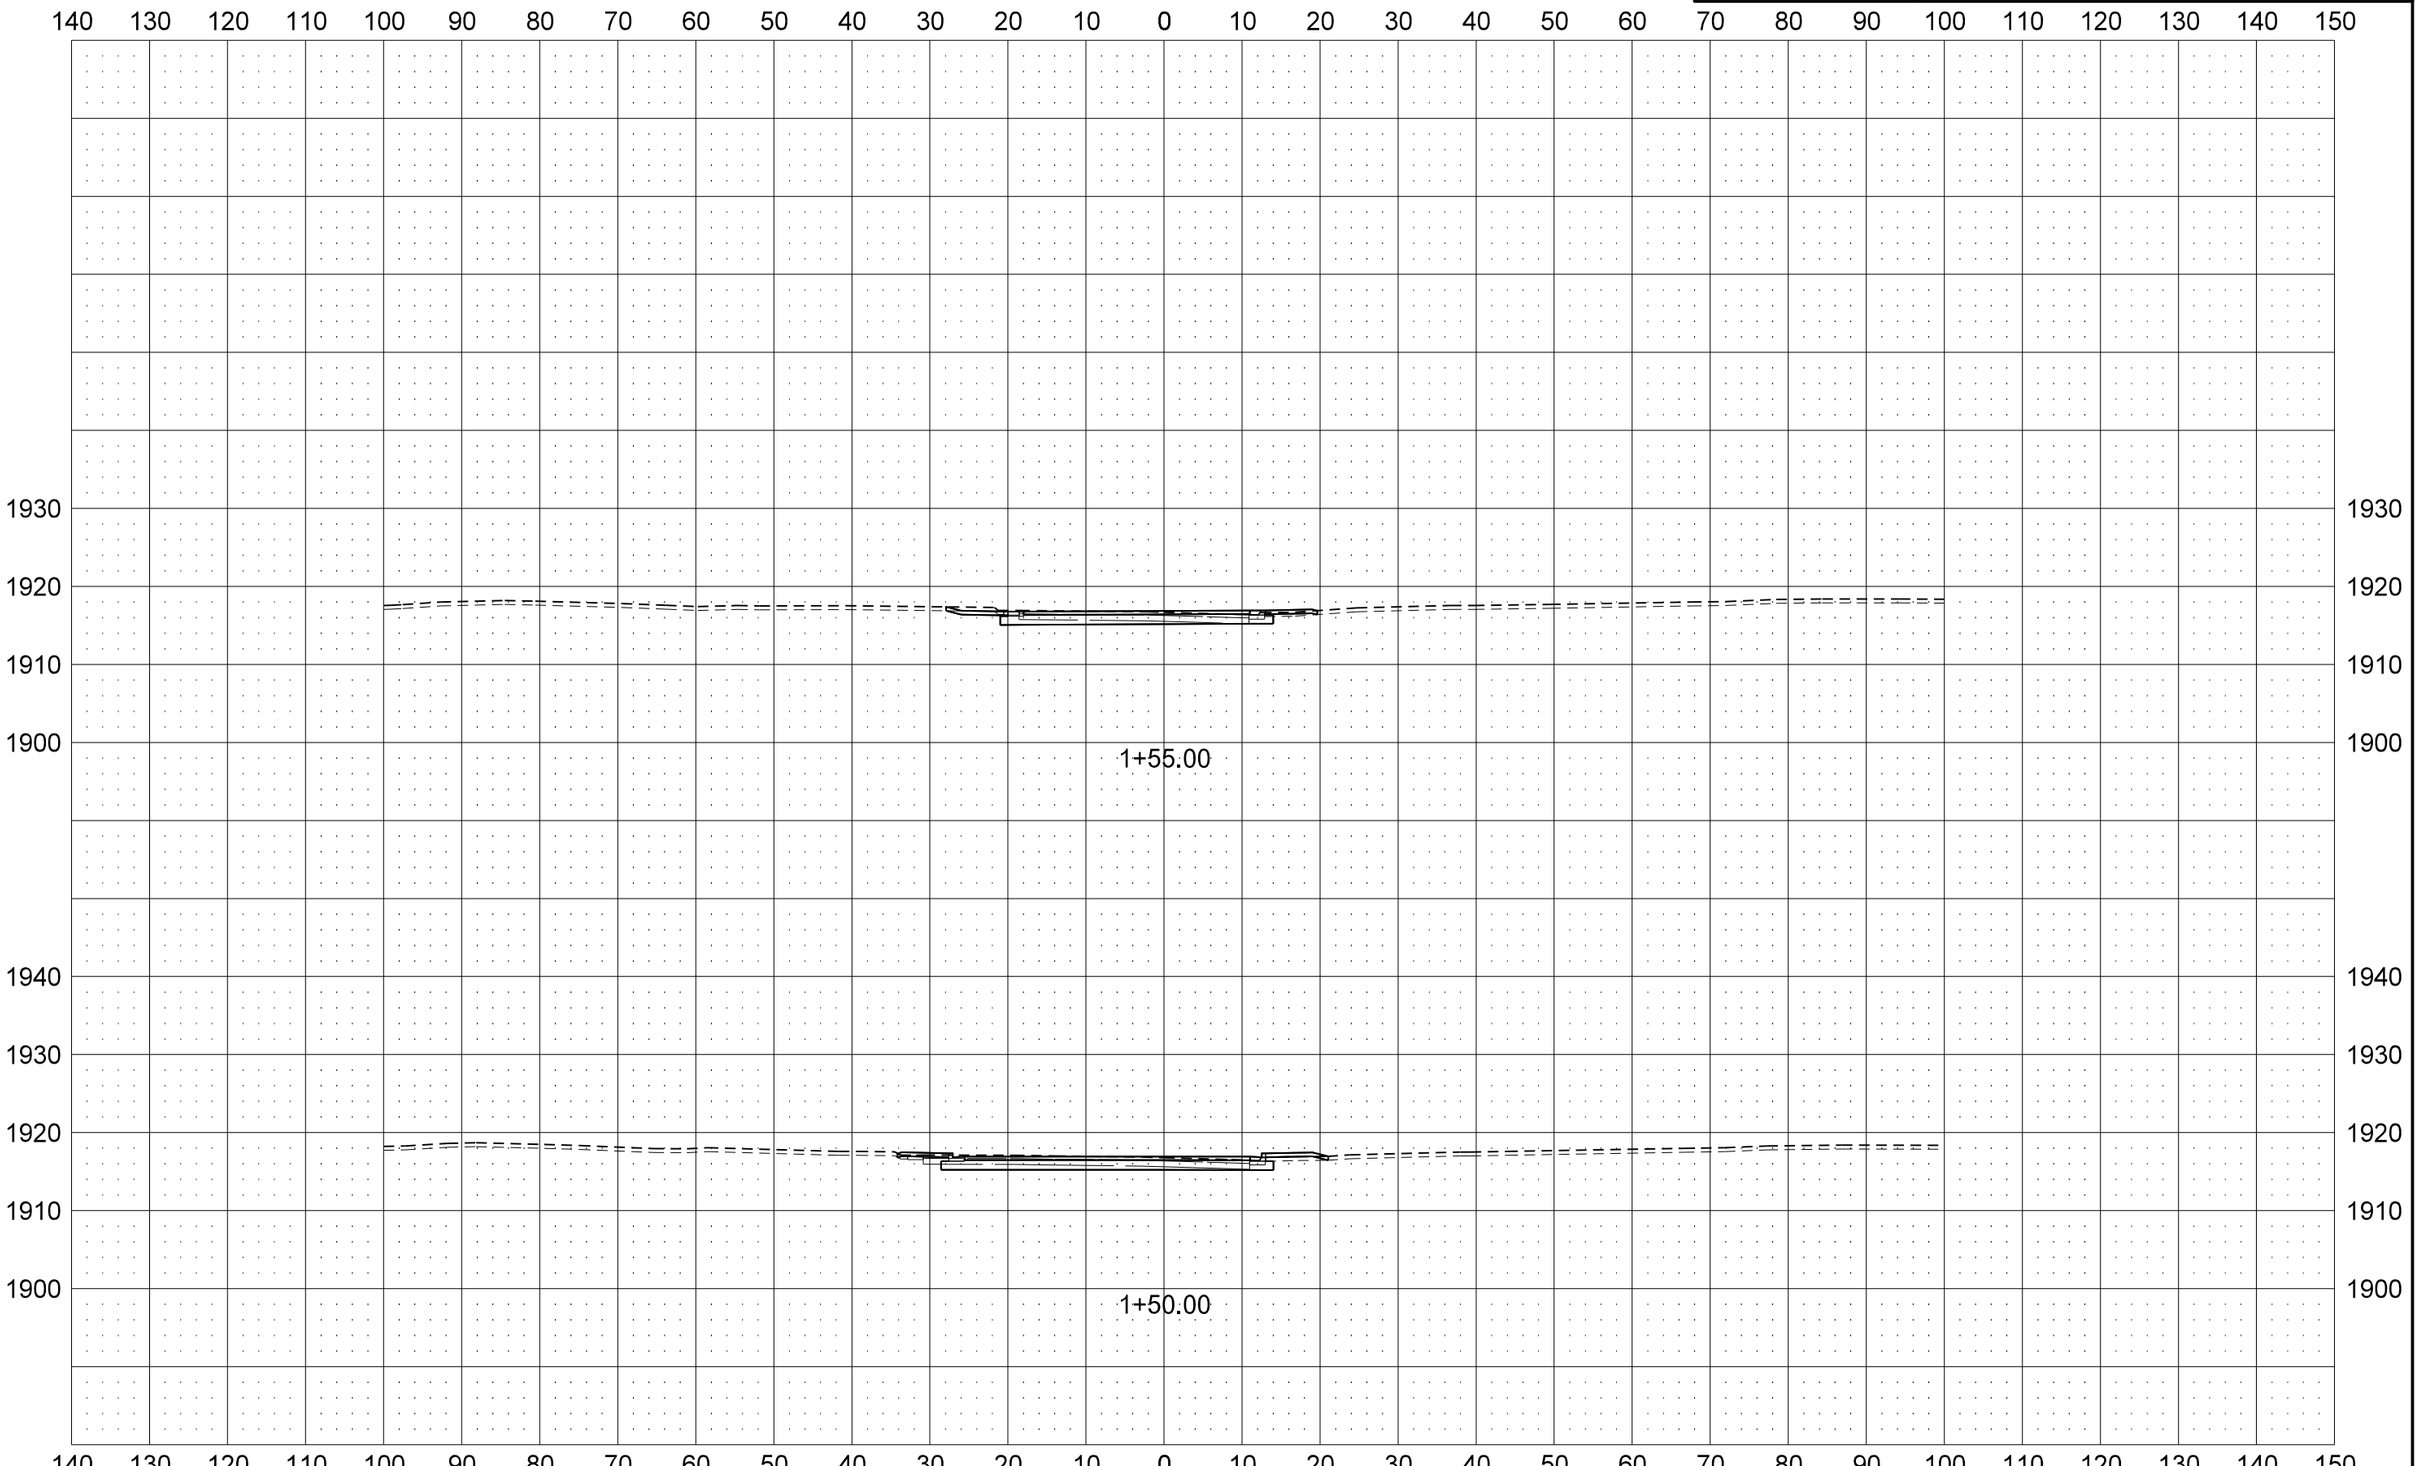

STATE	PROJECT NO.	SECTION NO.	SHEET NO.
ND	SOIA-7-002(130)019	200	129

School Dr

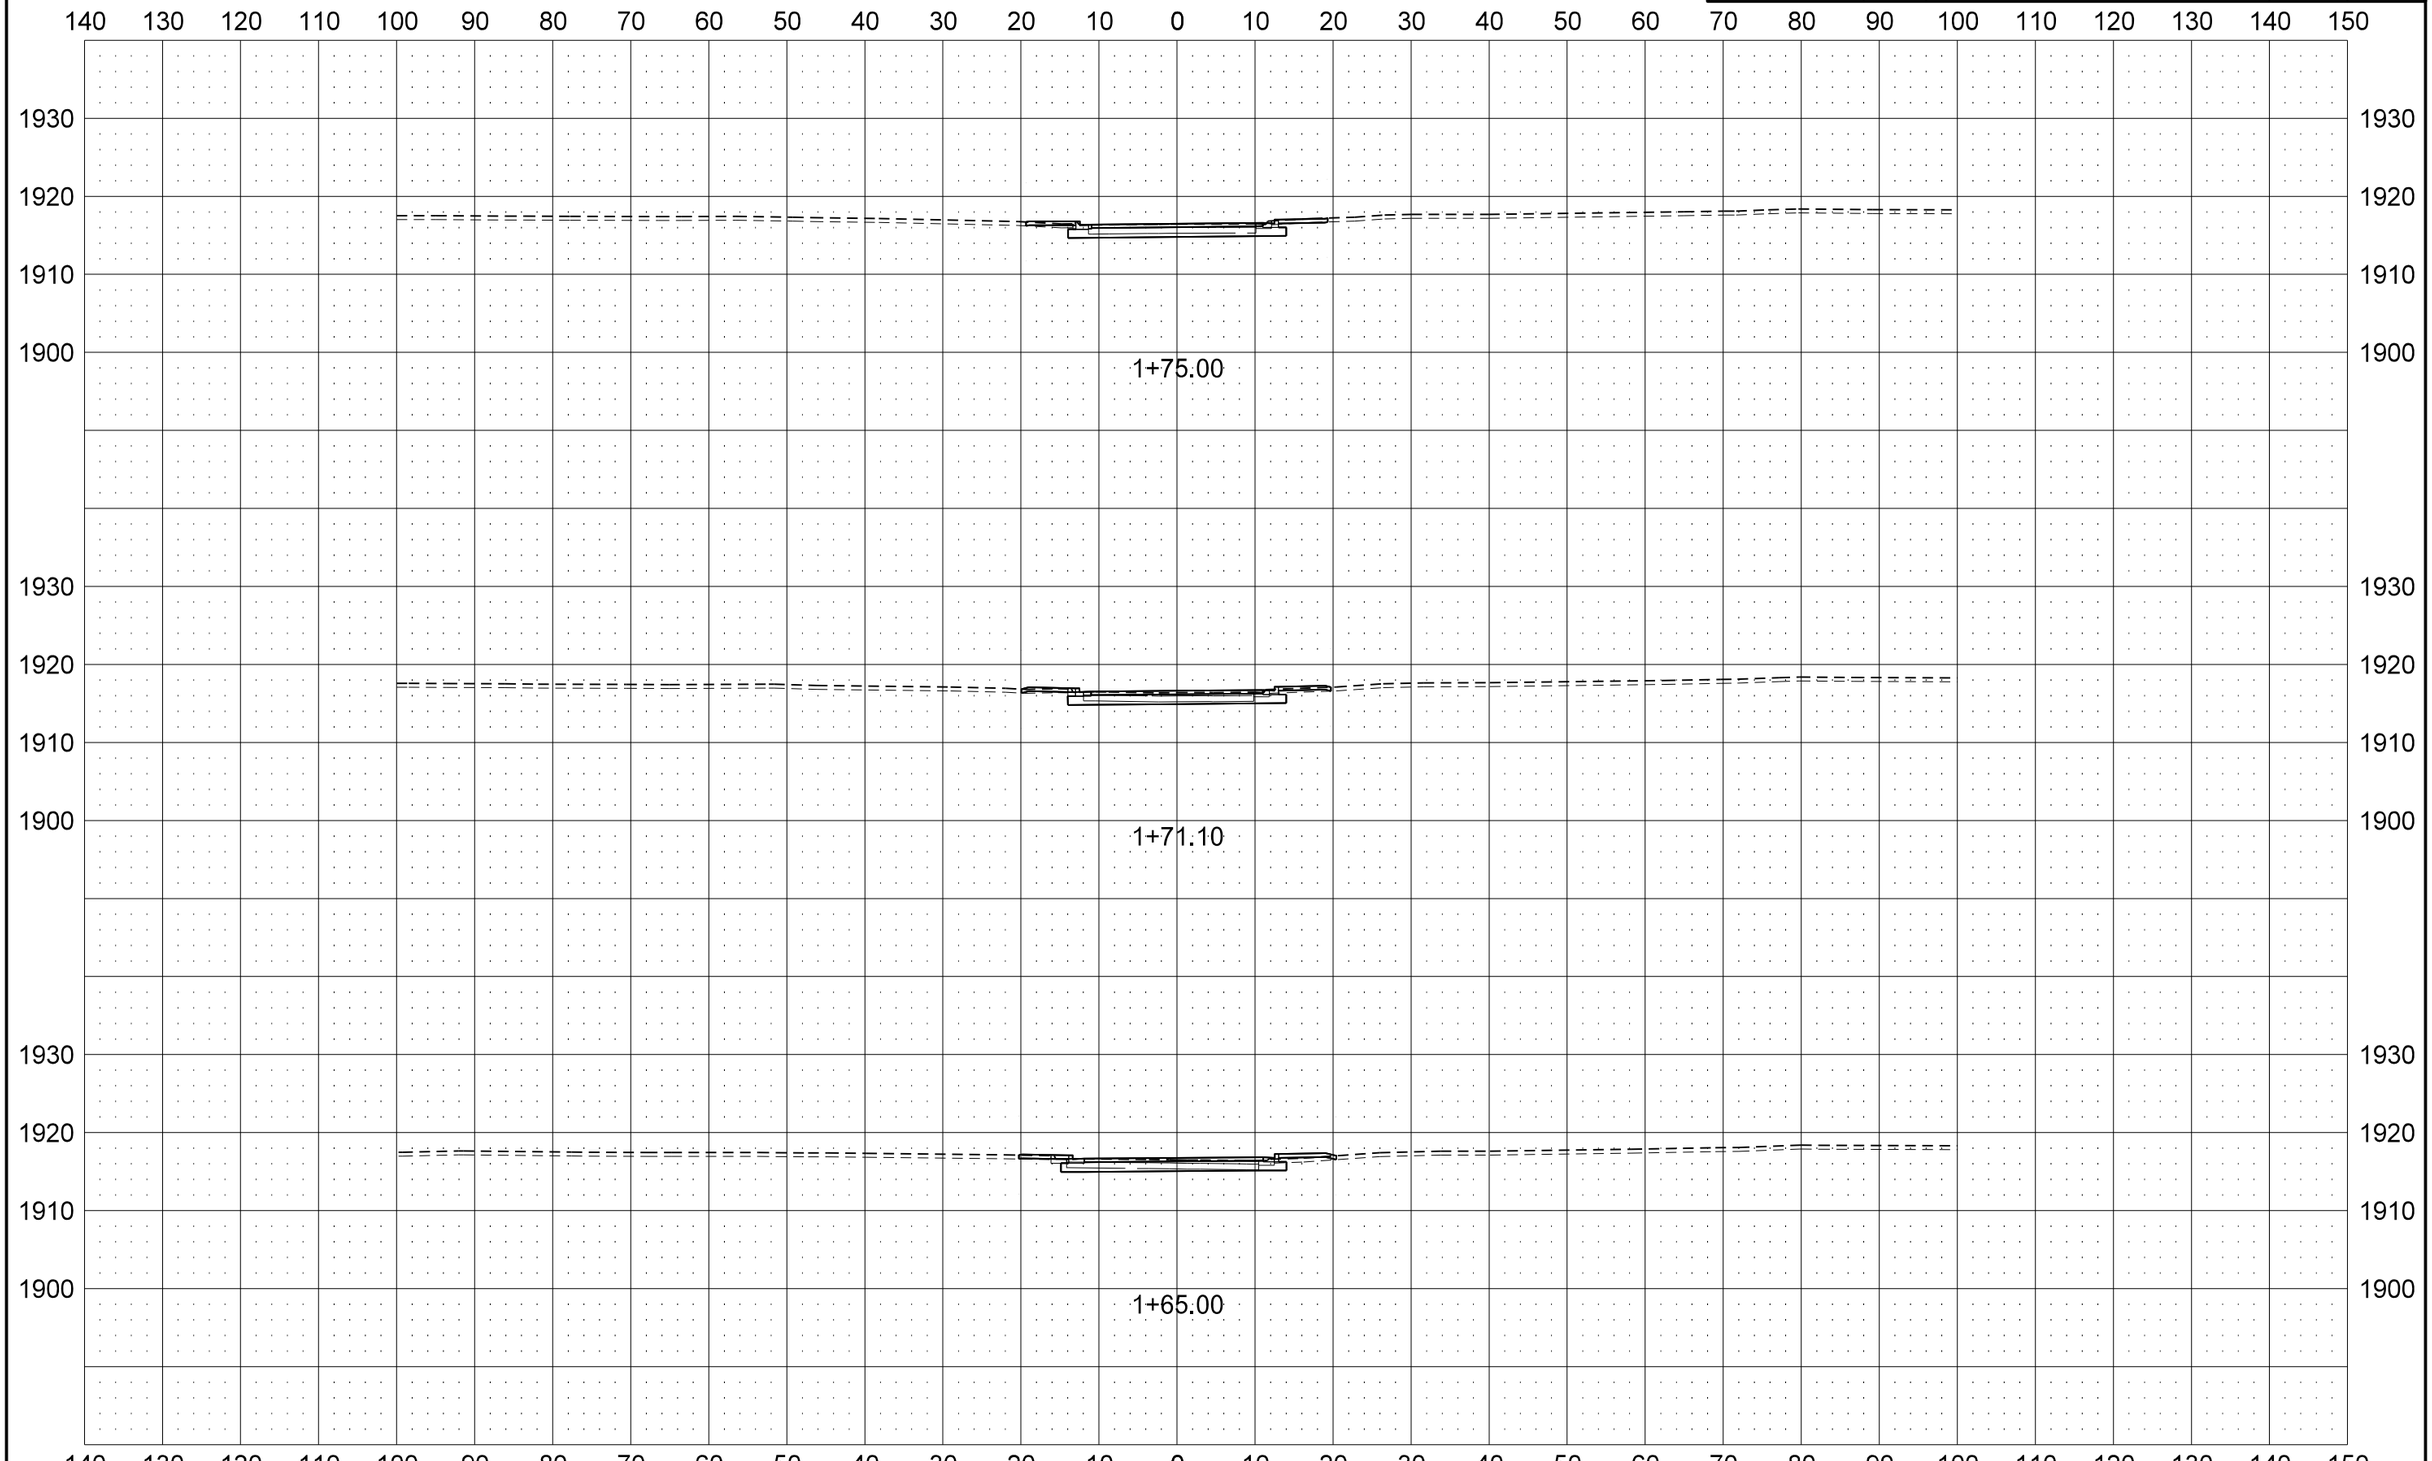

STATE	PROJECT NO.	SECTION NO.	SHEET NO.
ND	SOIA-7-002(130)019	200	130

School Dr

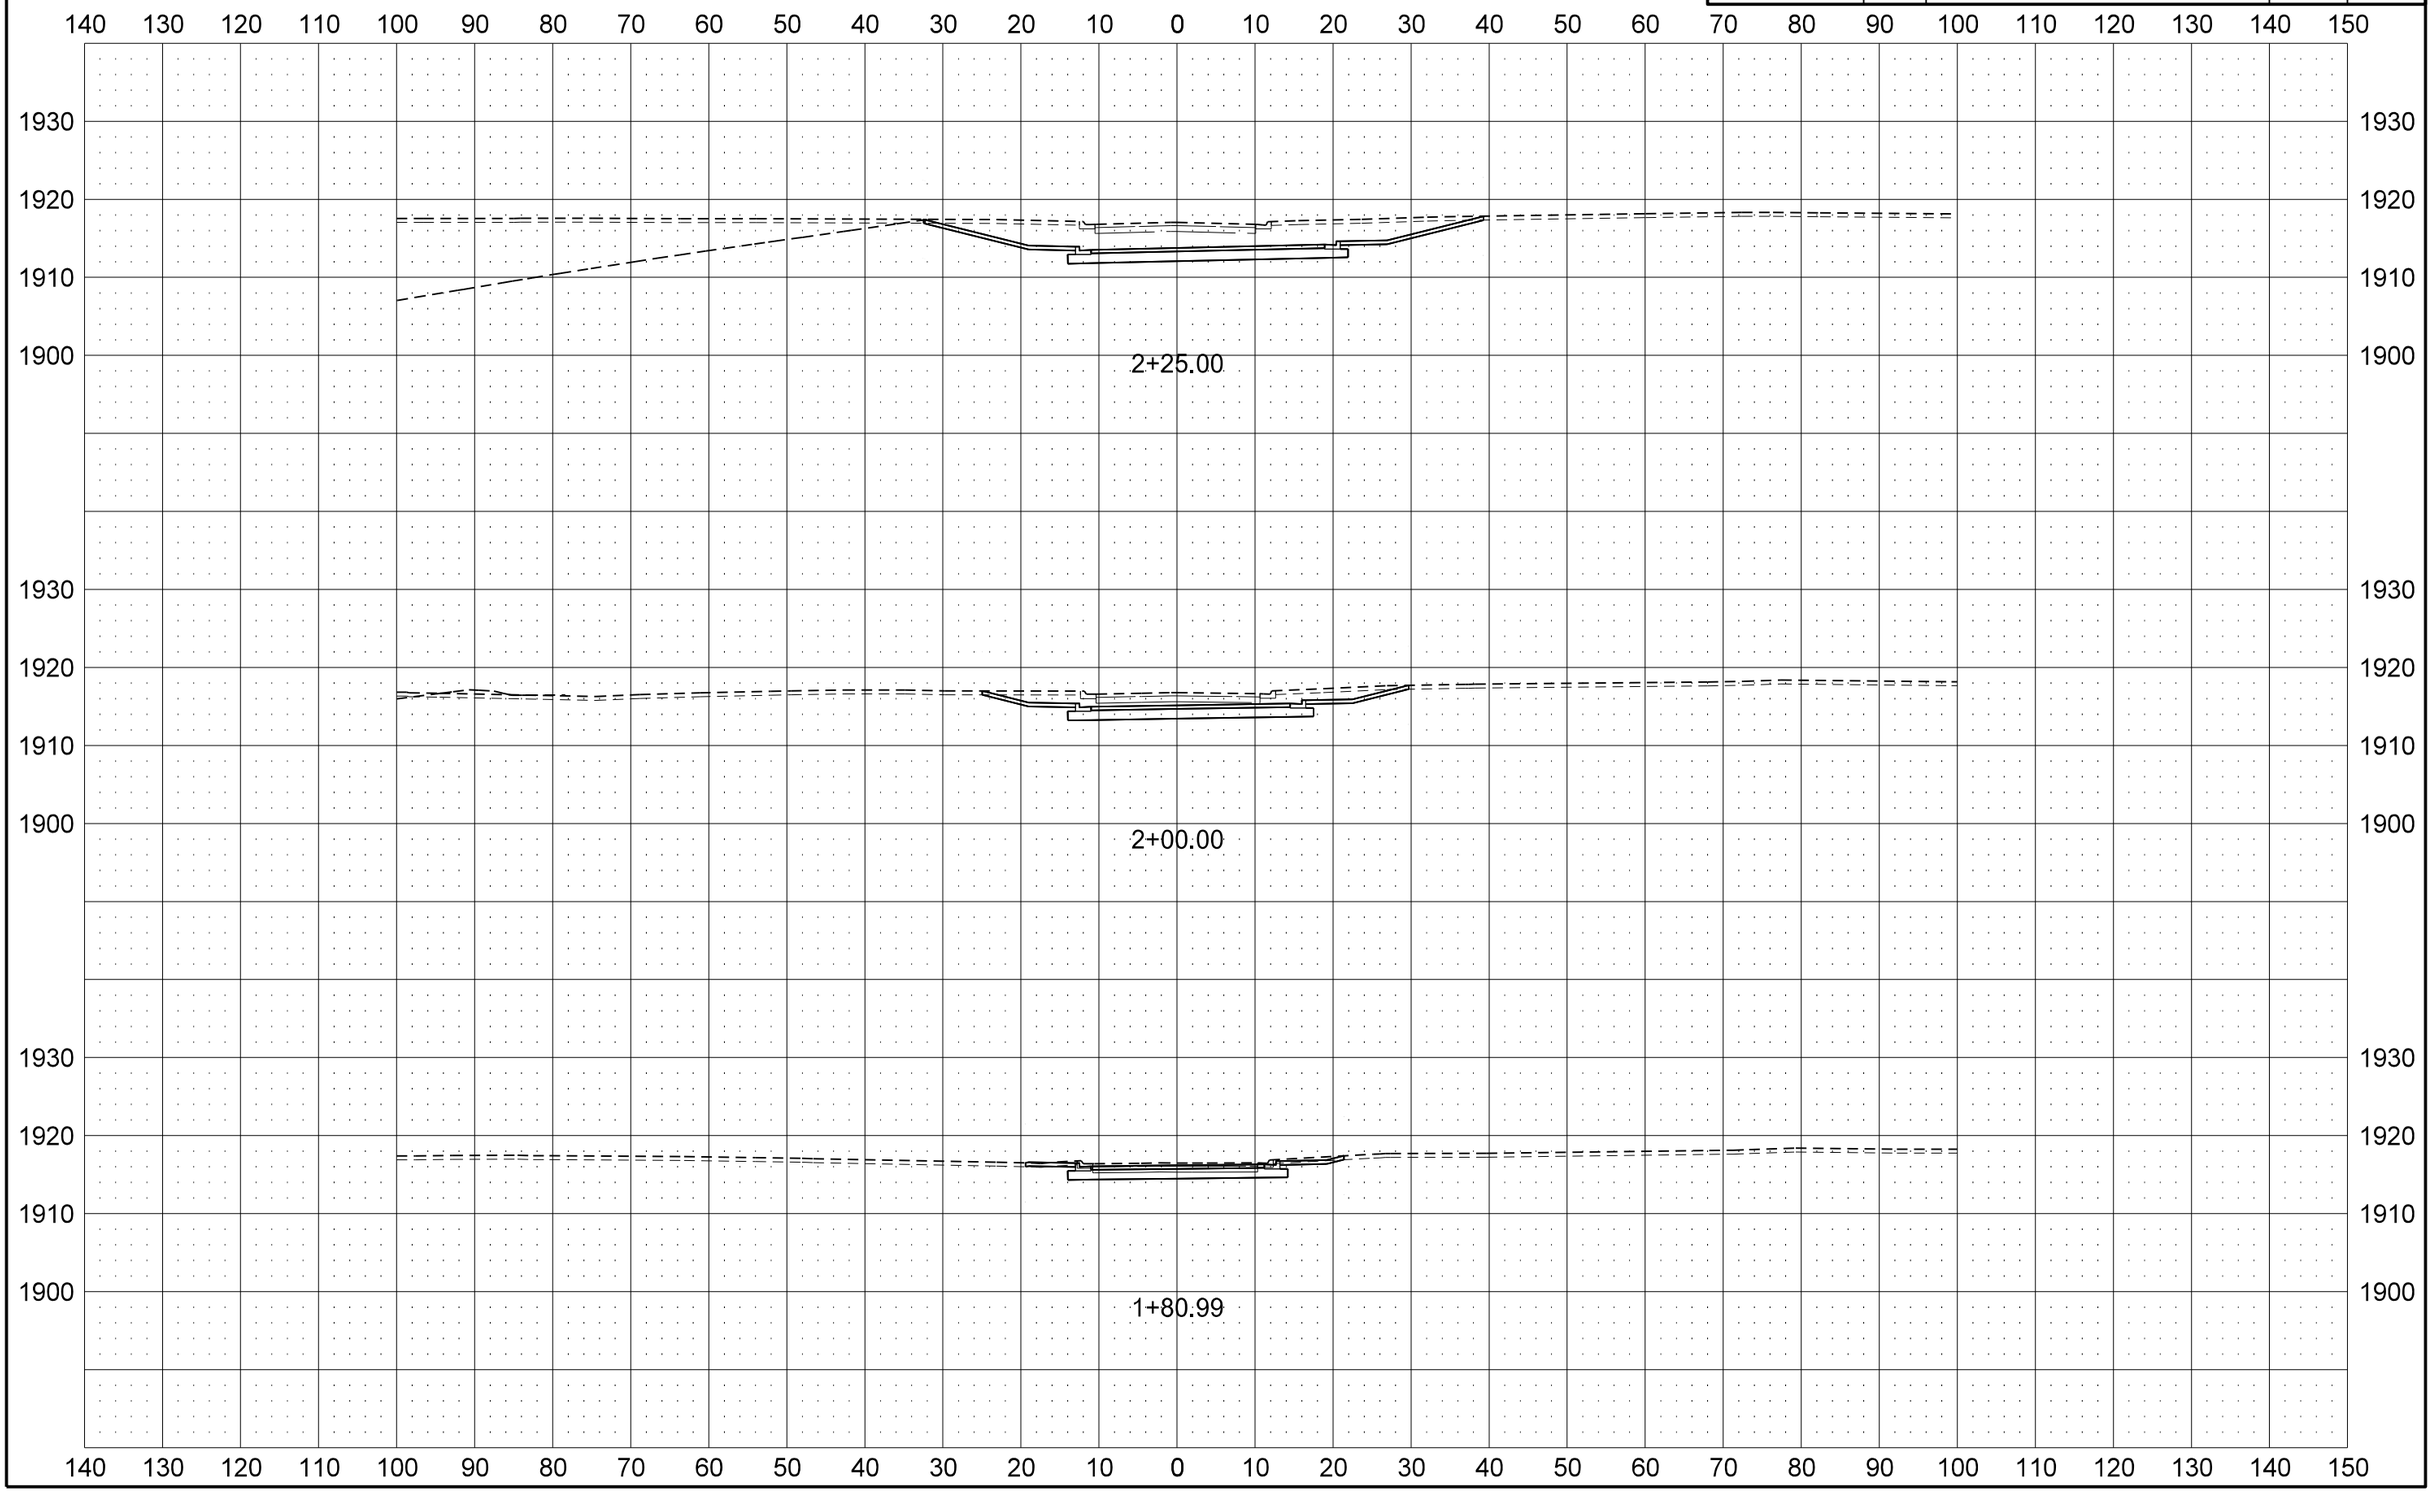

STATE	PROJECT NO.	SECTION NO.	SHEET NO.
ND	SOIA-7-002(130)019	200	131

School Dr

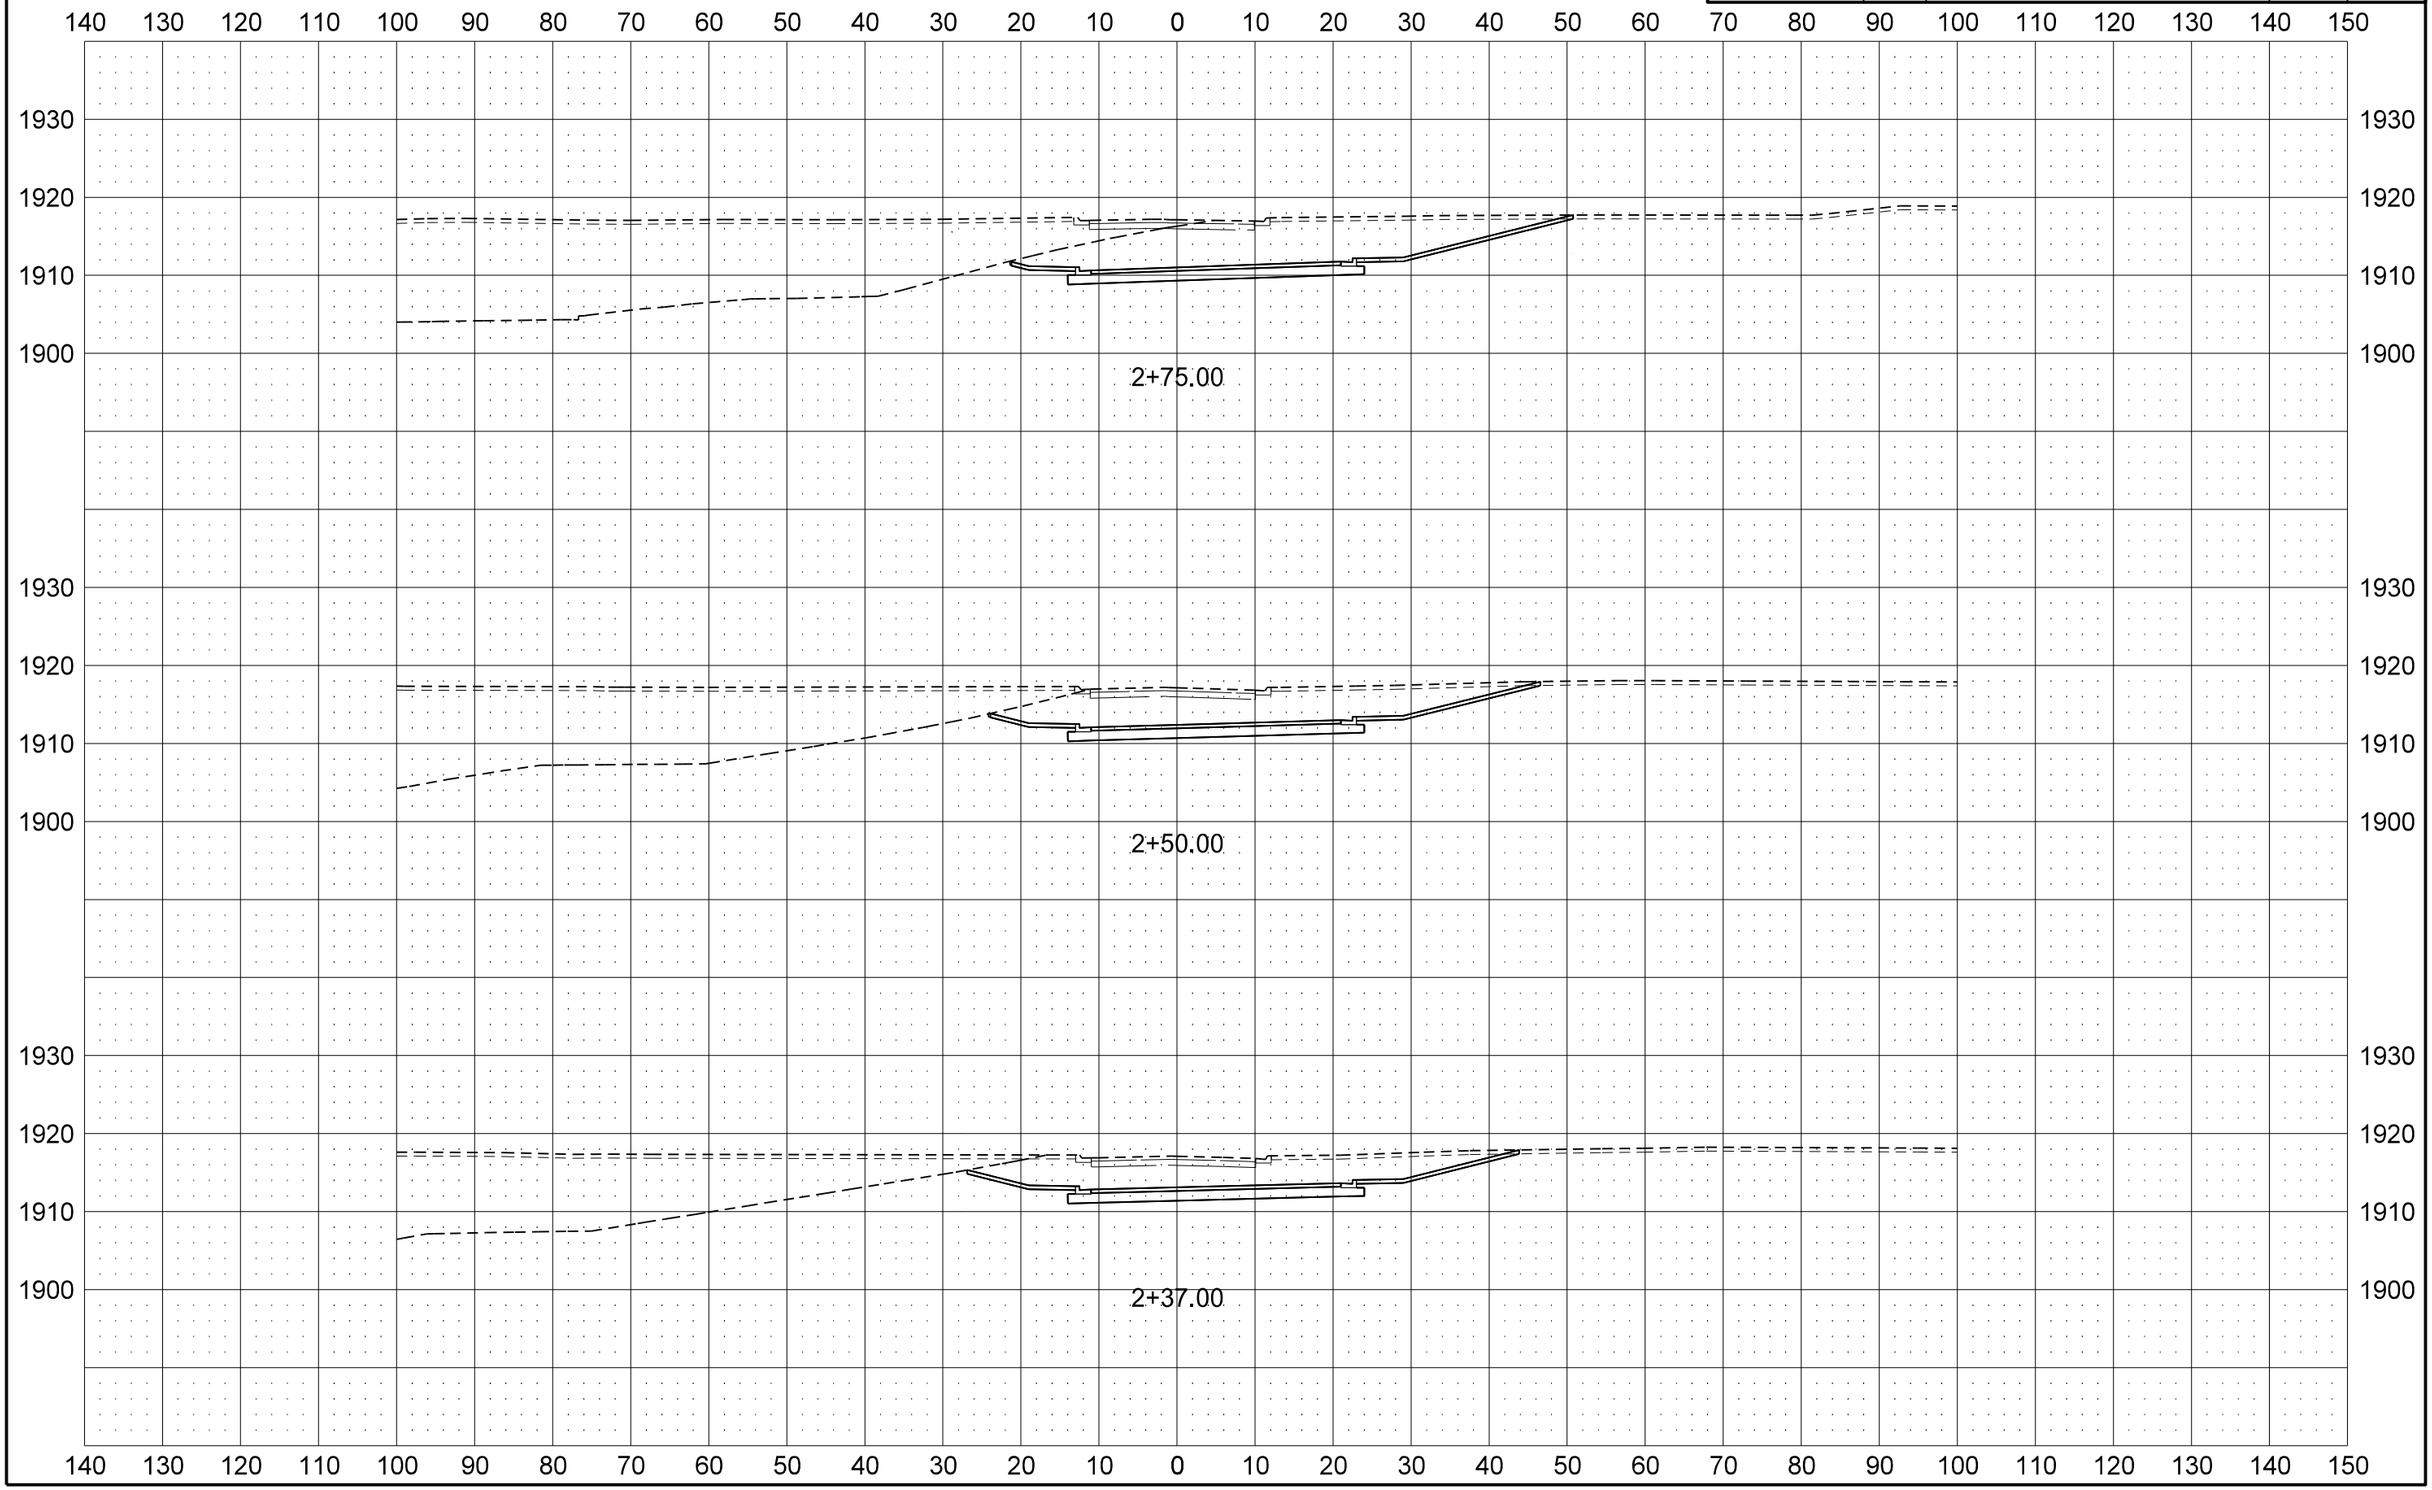

STATE	PROJECT NO.	SECTION NO.	SHEET NO.
ND	SOIA-7-002(130)019	200	132

School Dr

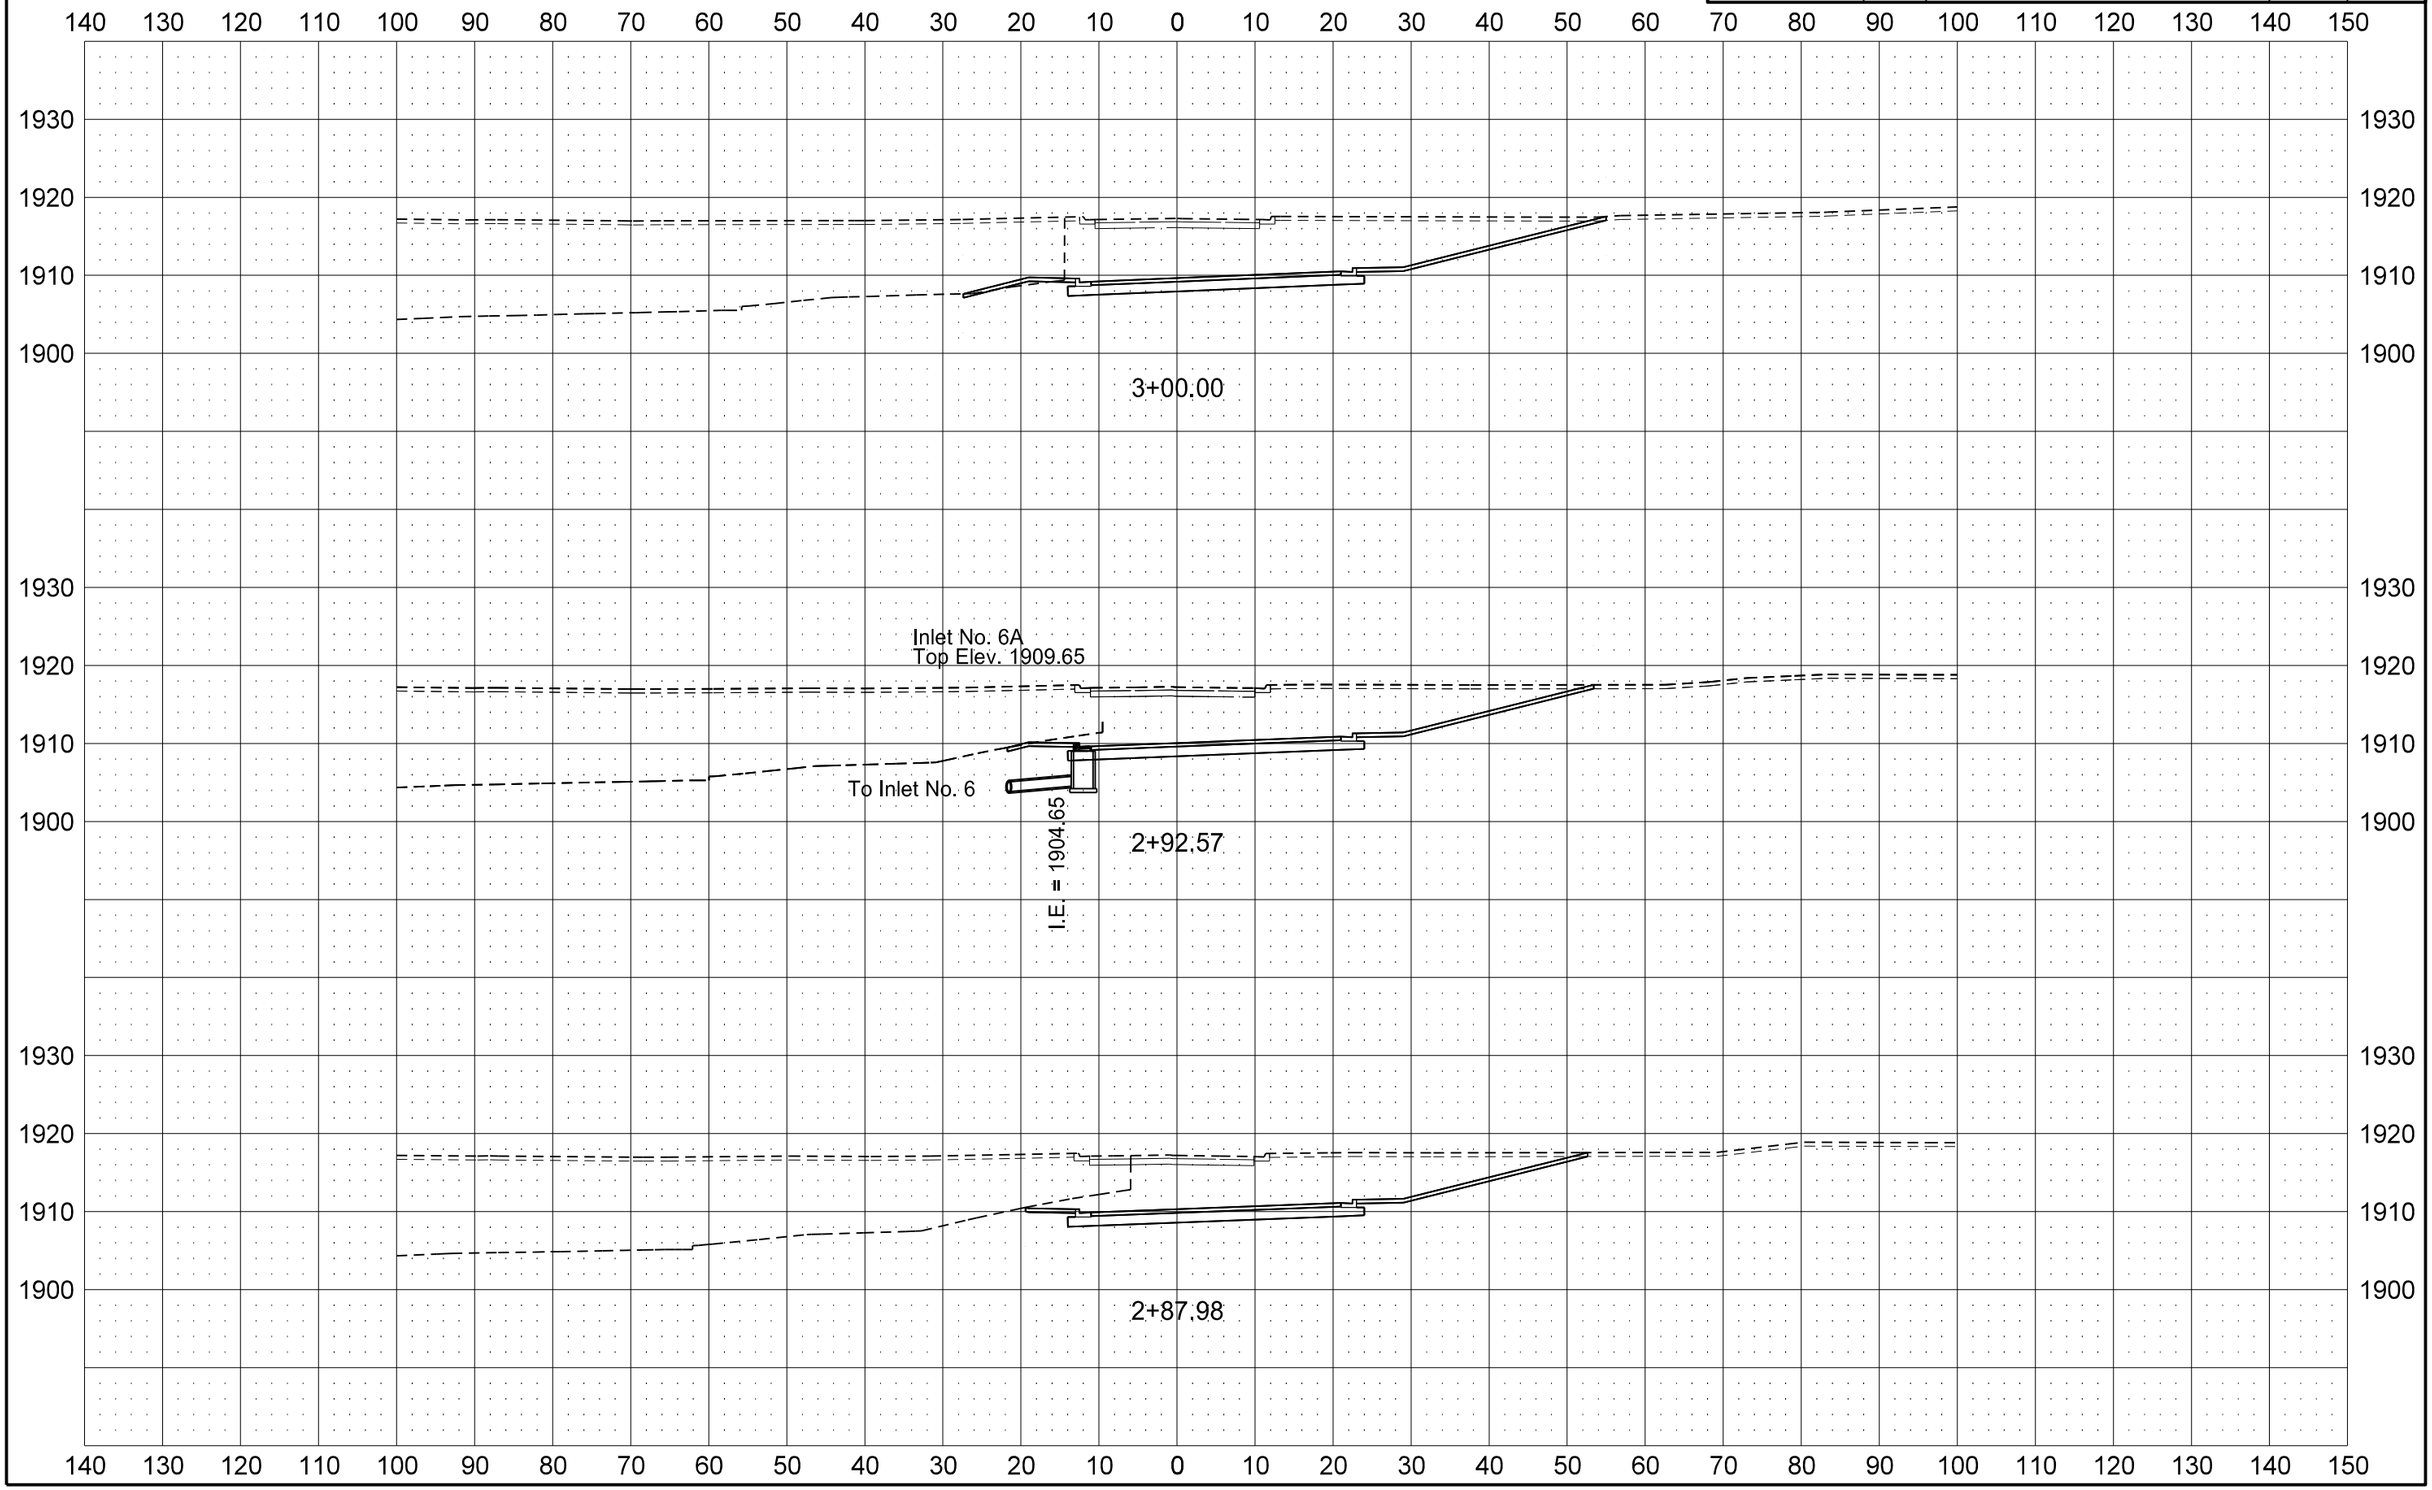

STATE	PROJECT NO.	SECTION NO.	SHEET NO.
ND	SOIA-7-002(130)019	200	133

School Dr

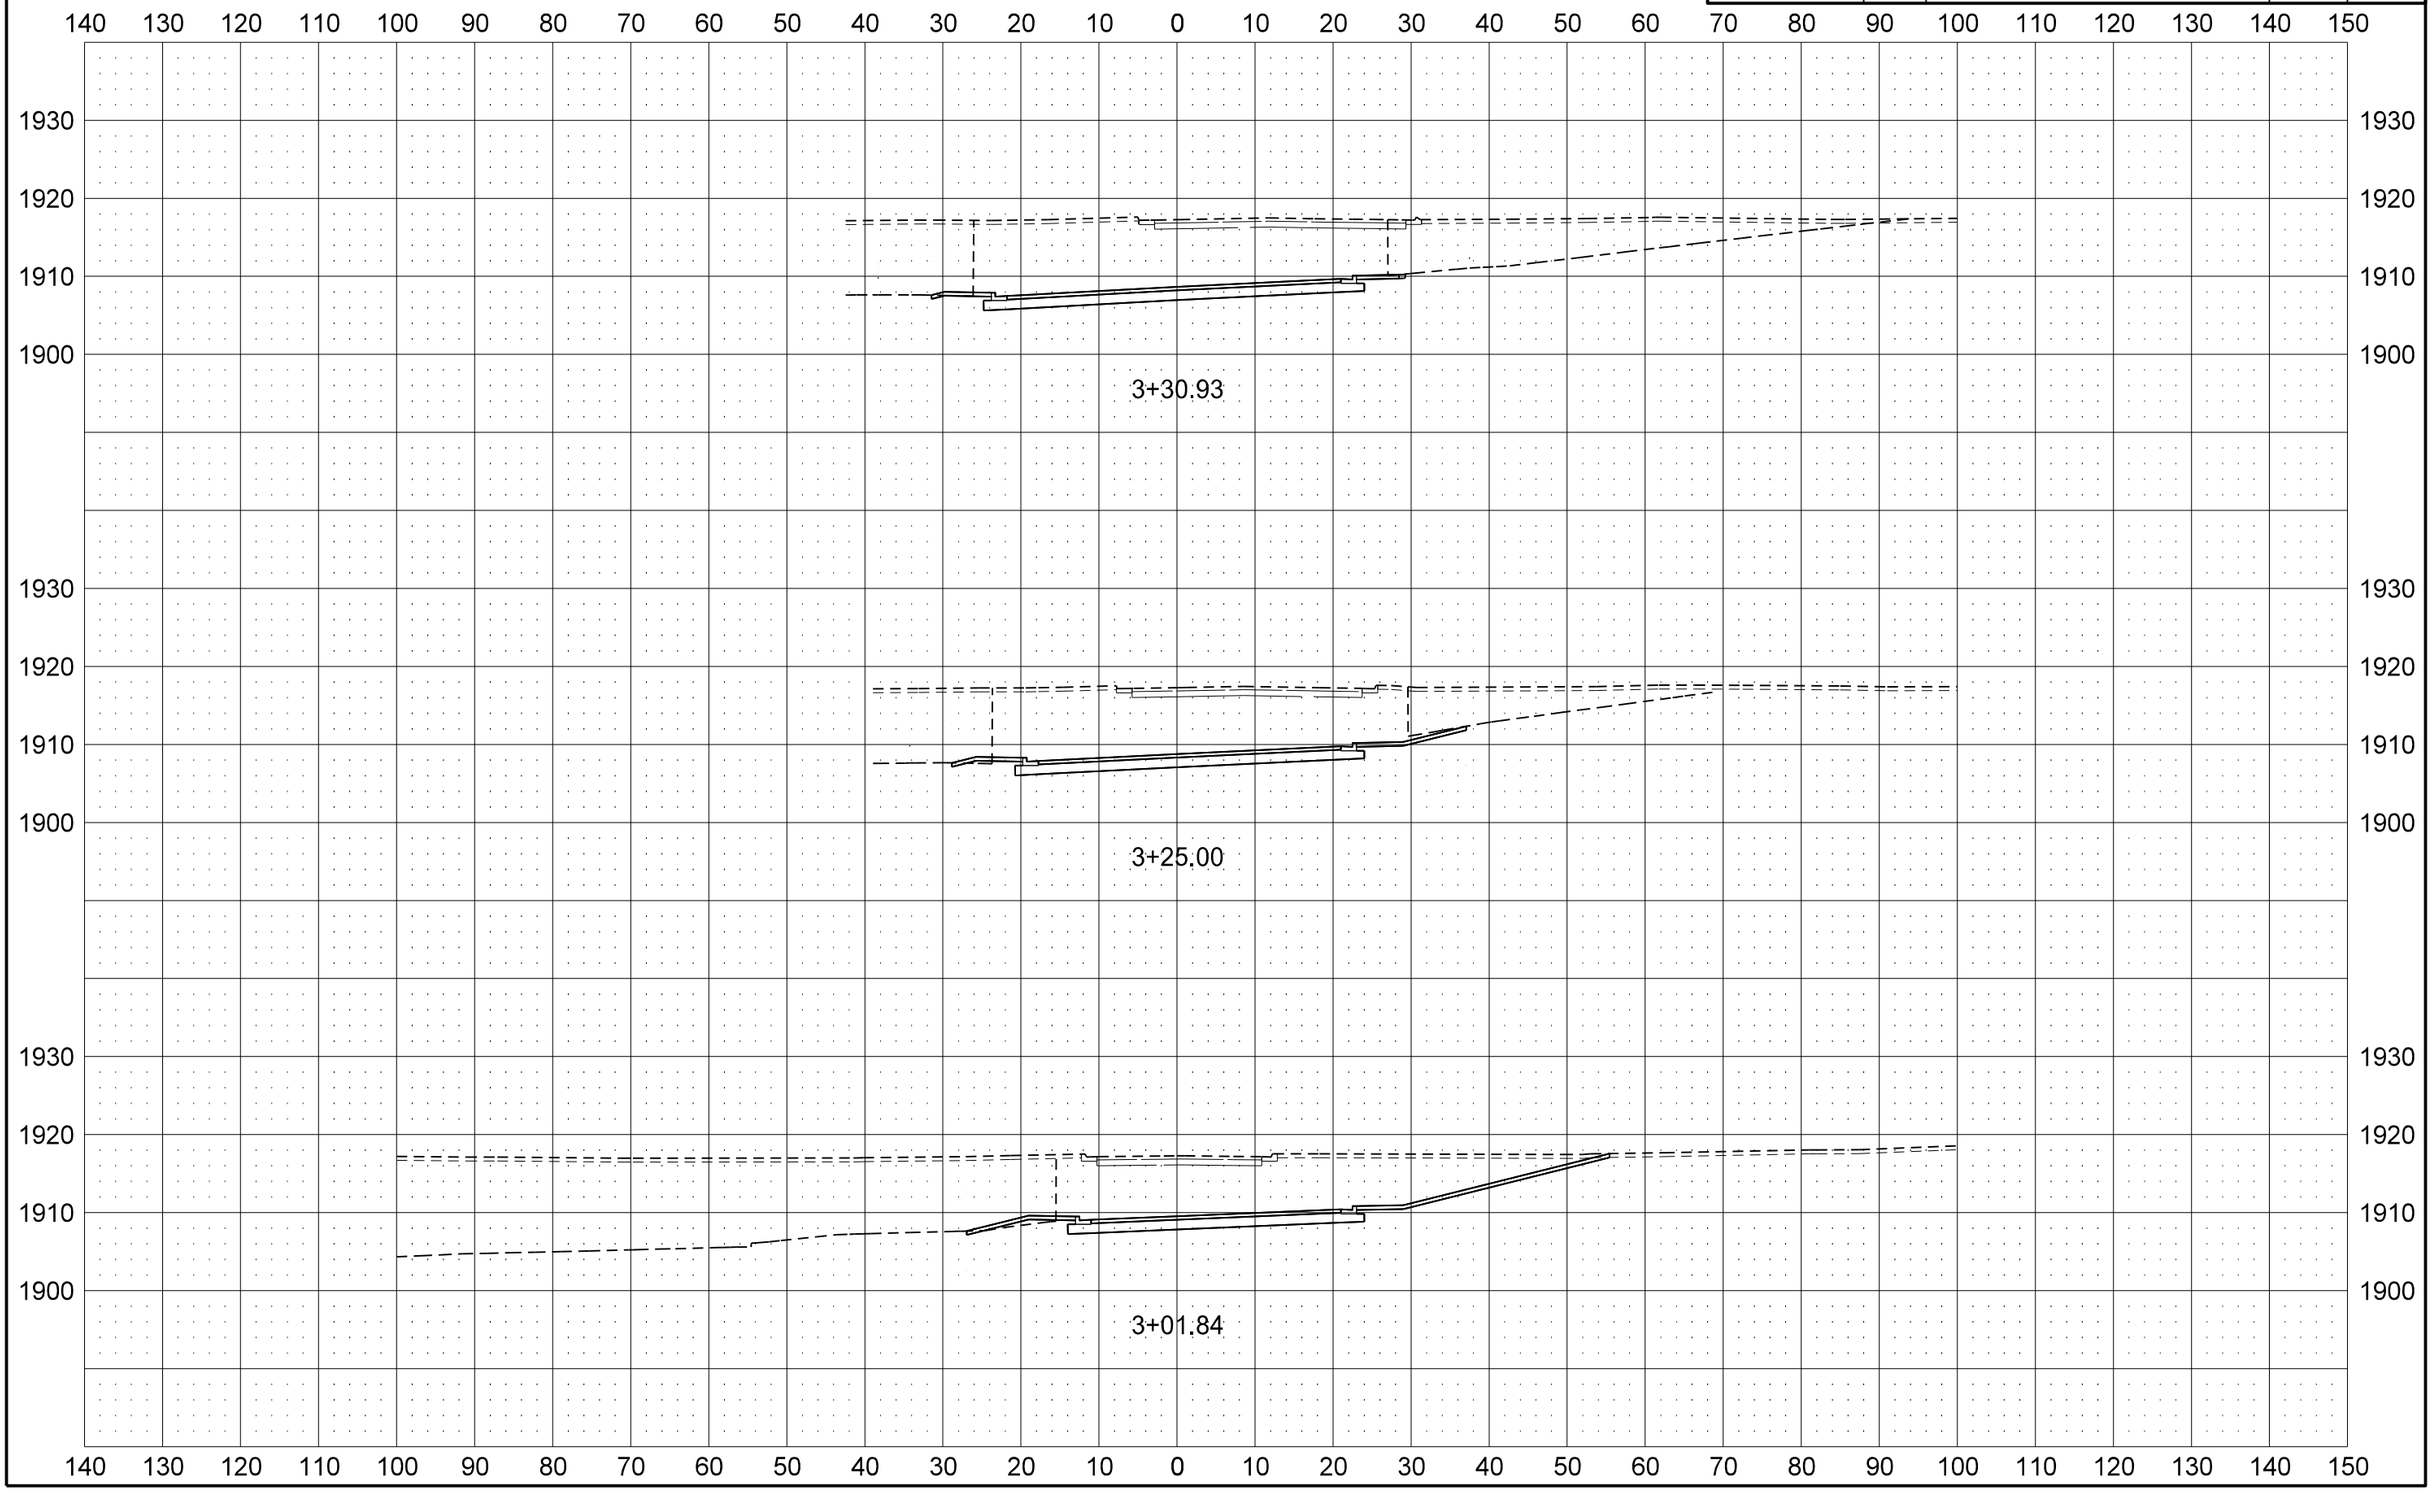

STATE	PROJECT NO.	SECTION NO.	SHEET NO.
ND	SOIA-7-002(130)019	200	134

School Dr

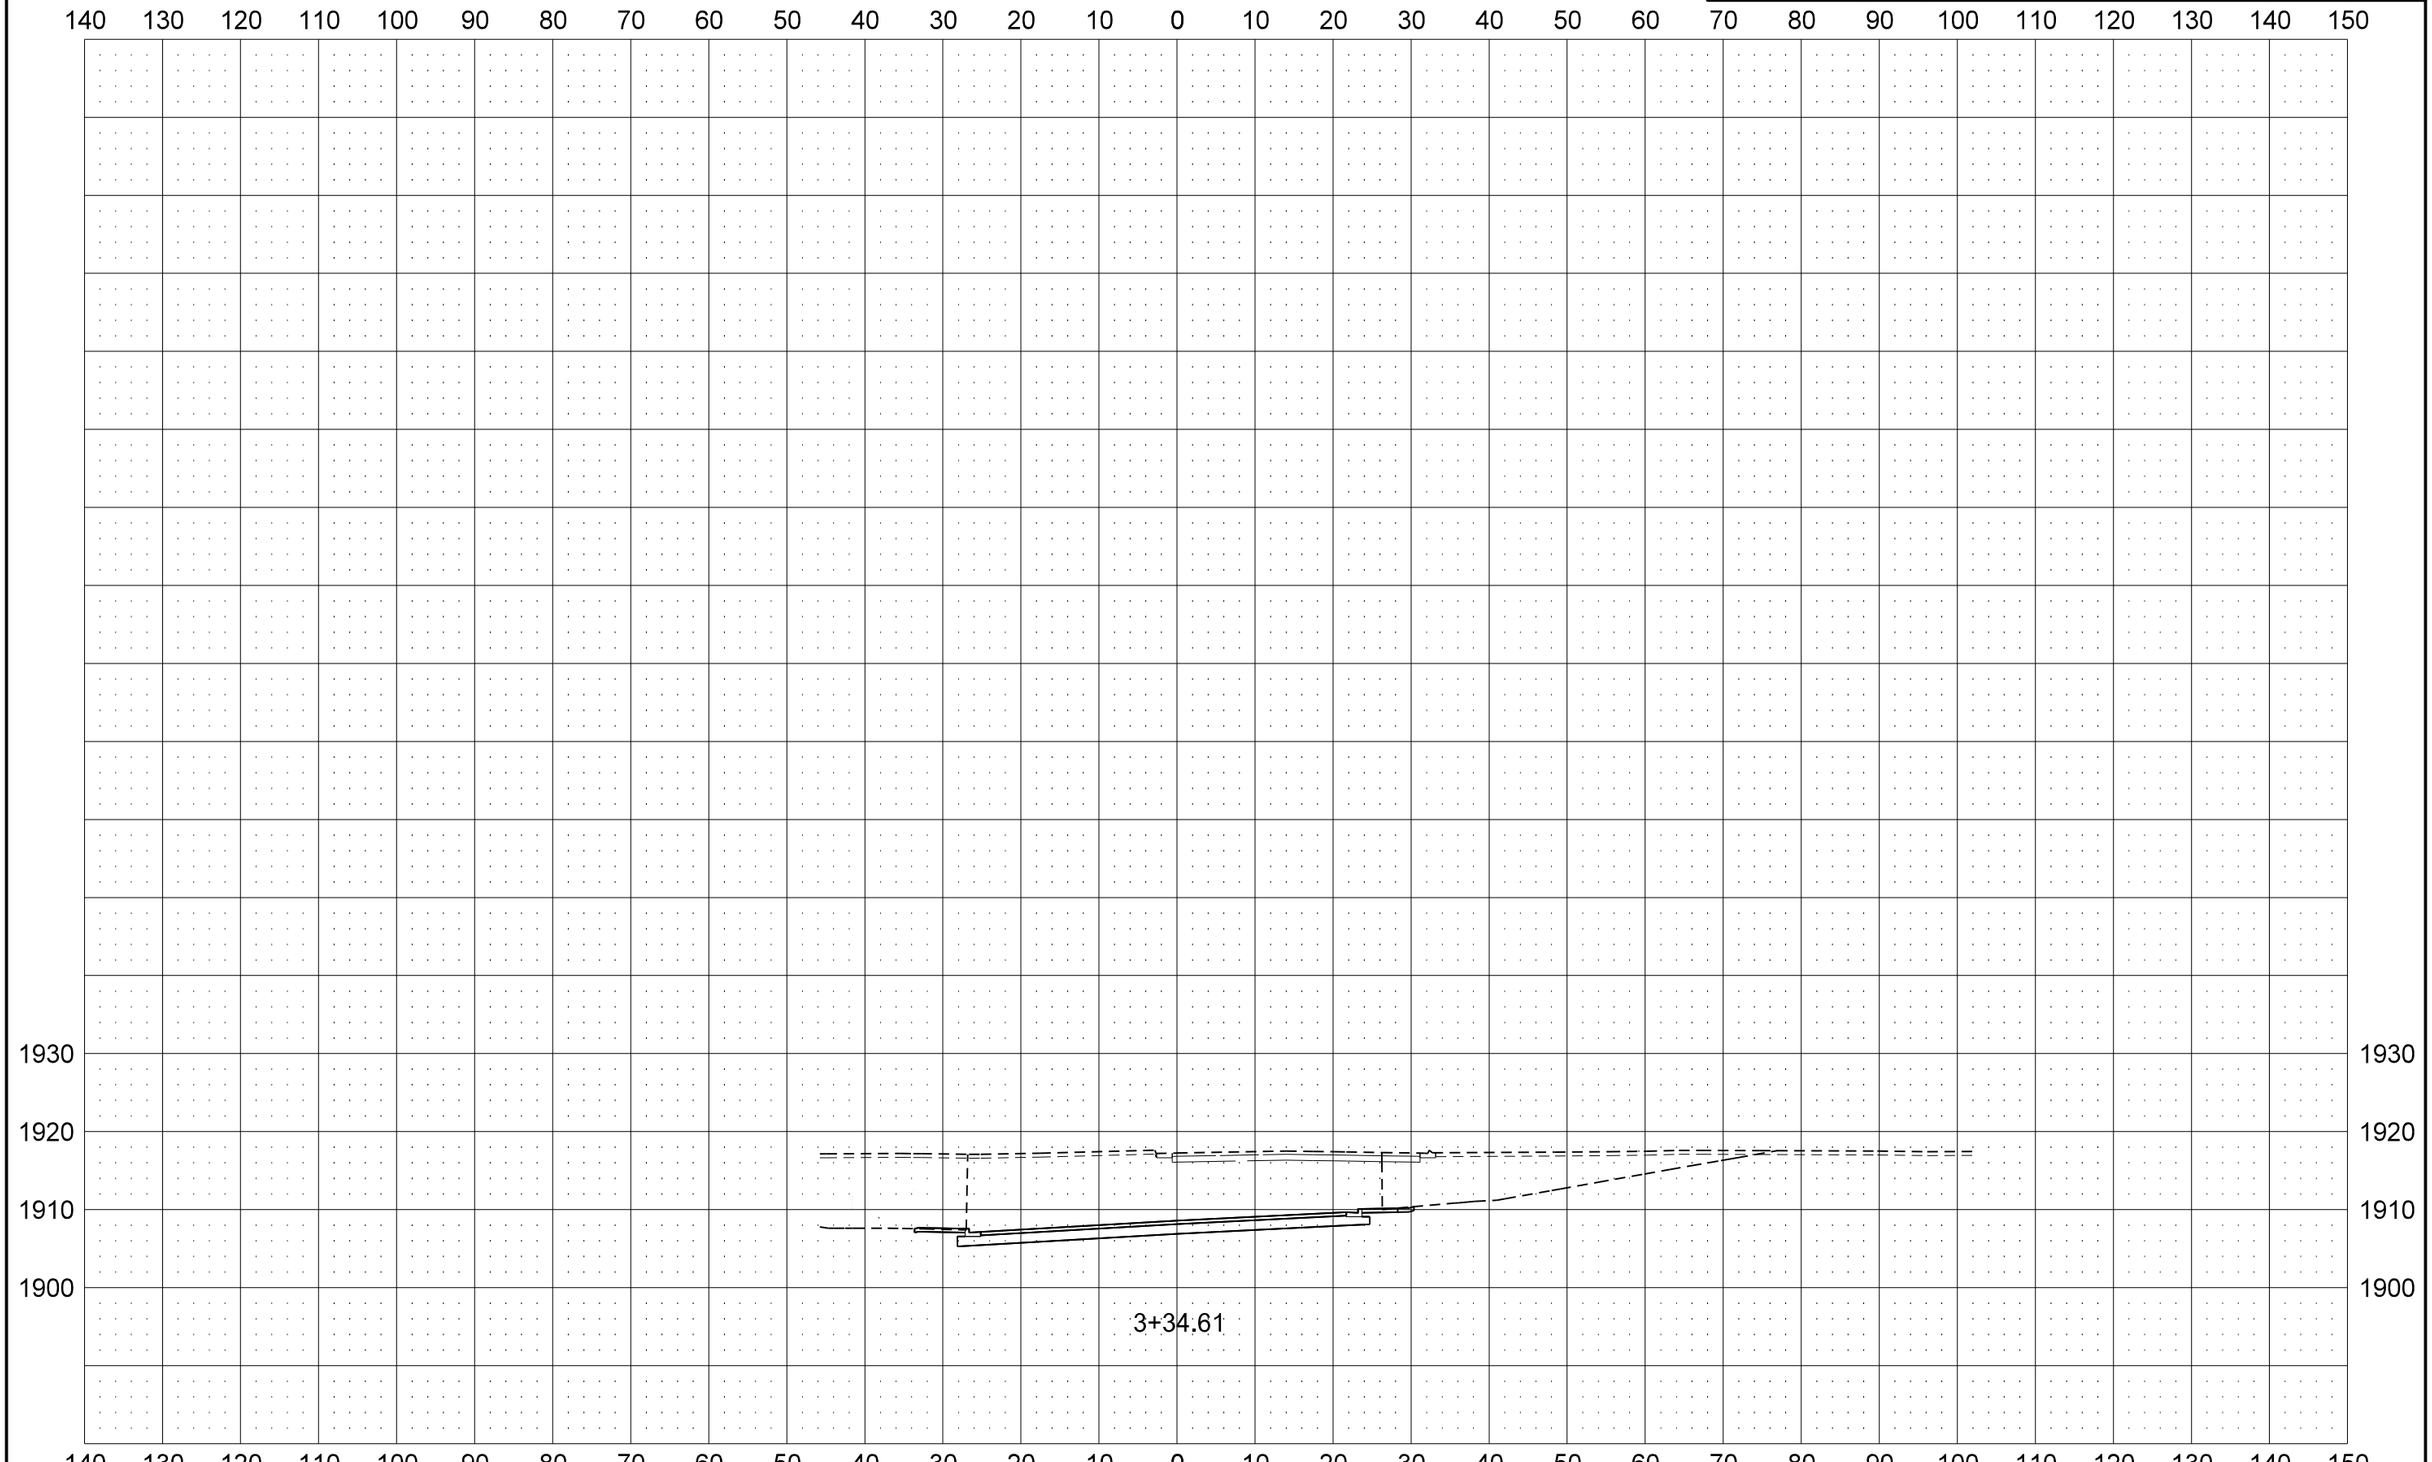

STATE	PROJECT NO.	SECTION NO.	SHEET NO.
ND	SOIA-7-002(130)019	200	135

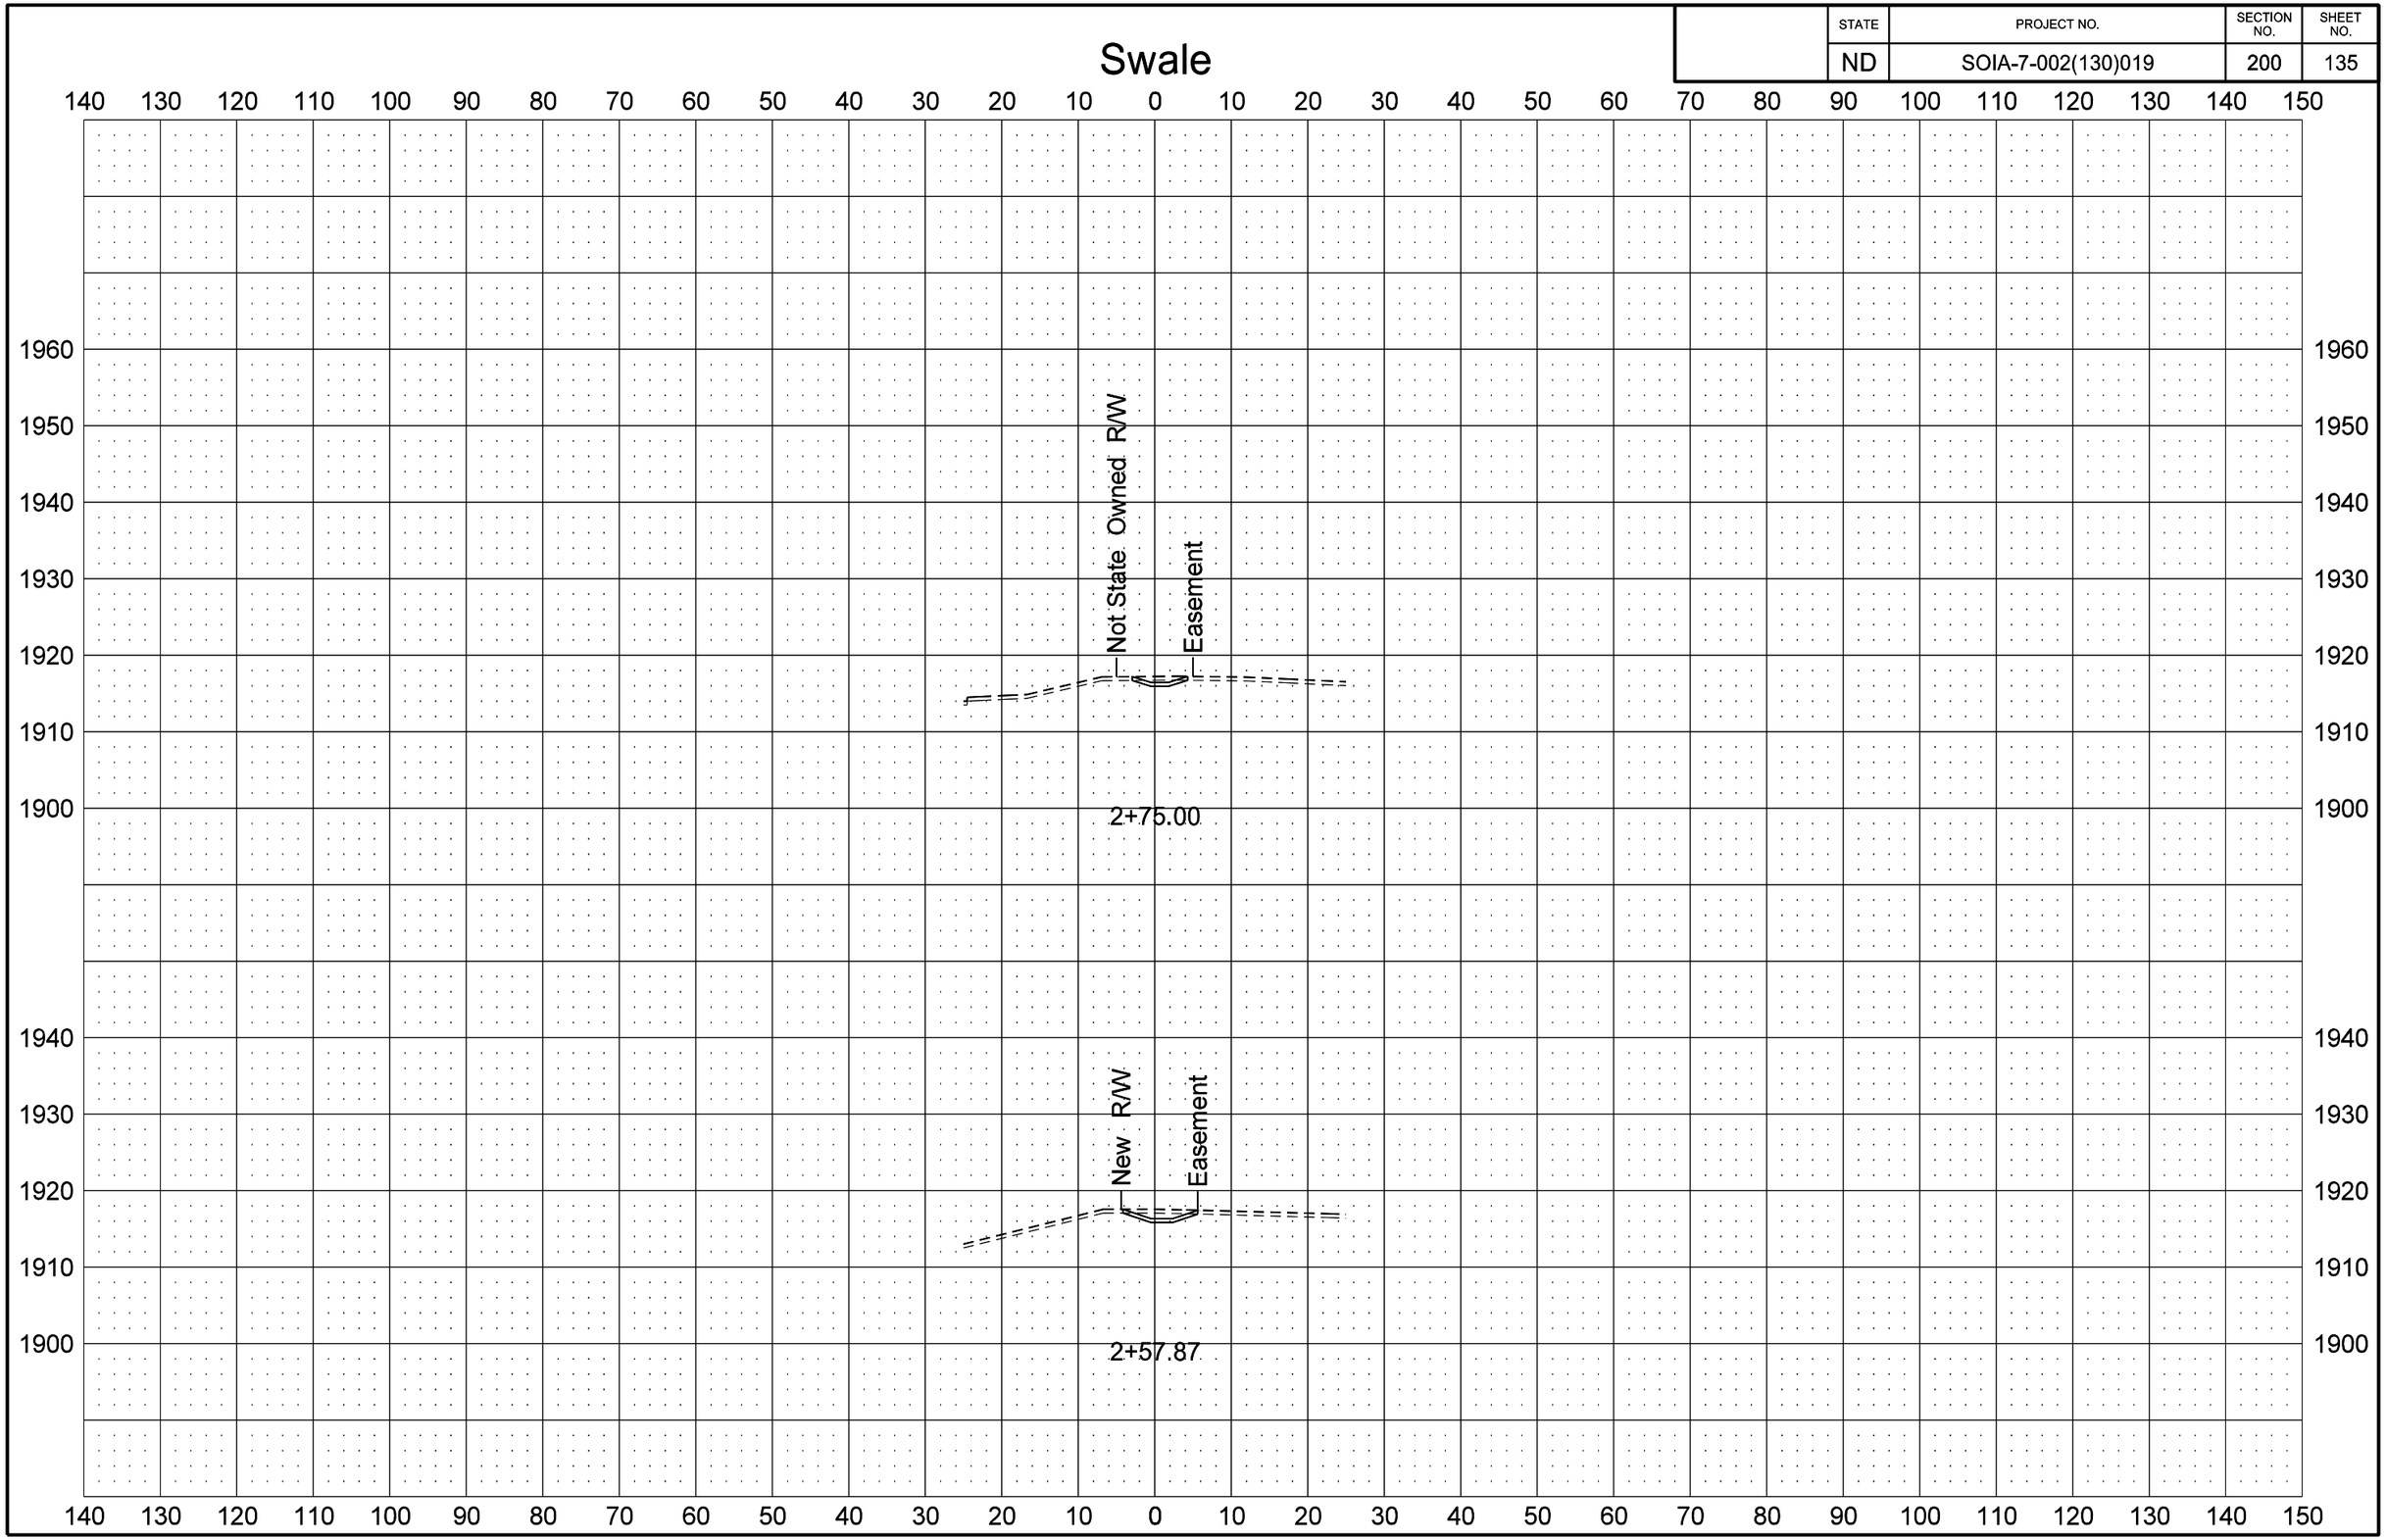

STATE	PROJECT NO.	SECTION NO.	SHEET NO.
ND	SOIA-7-002(130)019	200	136

Swale

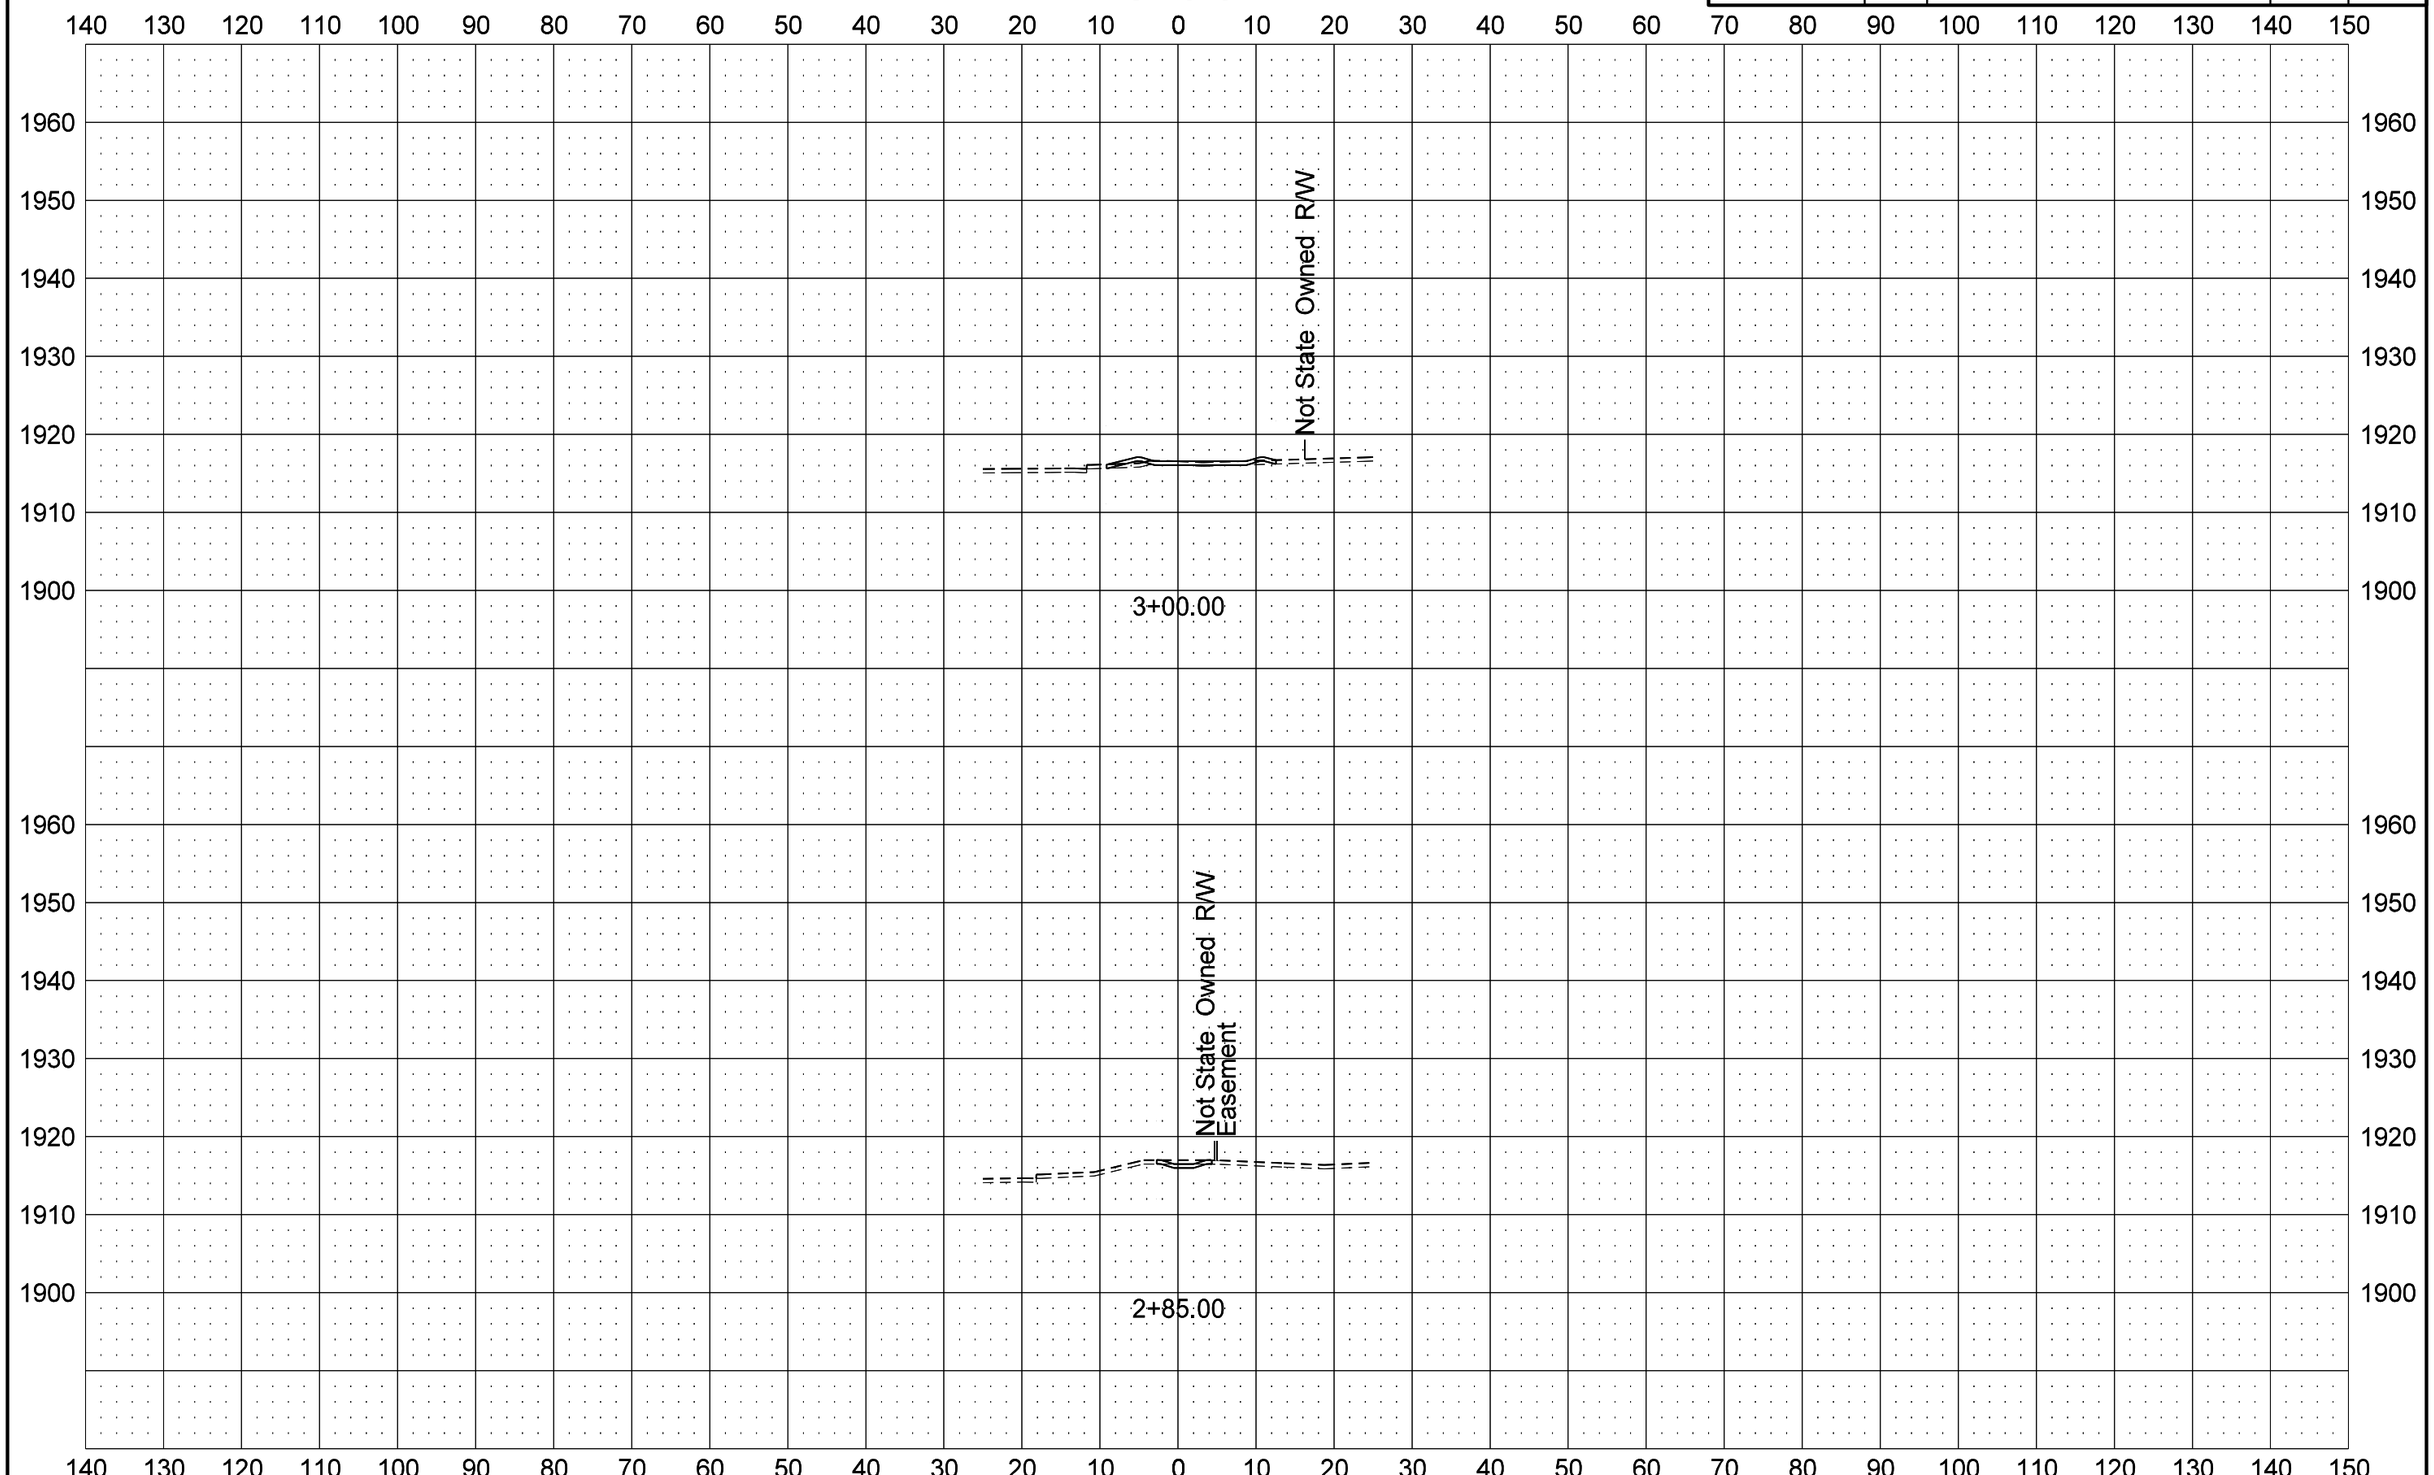

STATE	PROJECT NO.	SECTION NO.	SHEET NO.
ND	SOIA-7-002(130)019	200	137

Swale

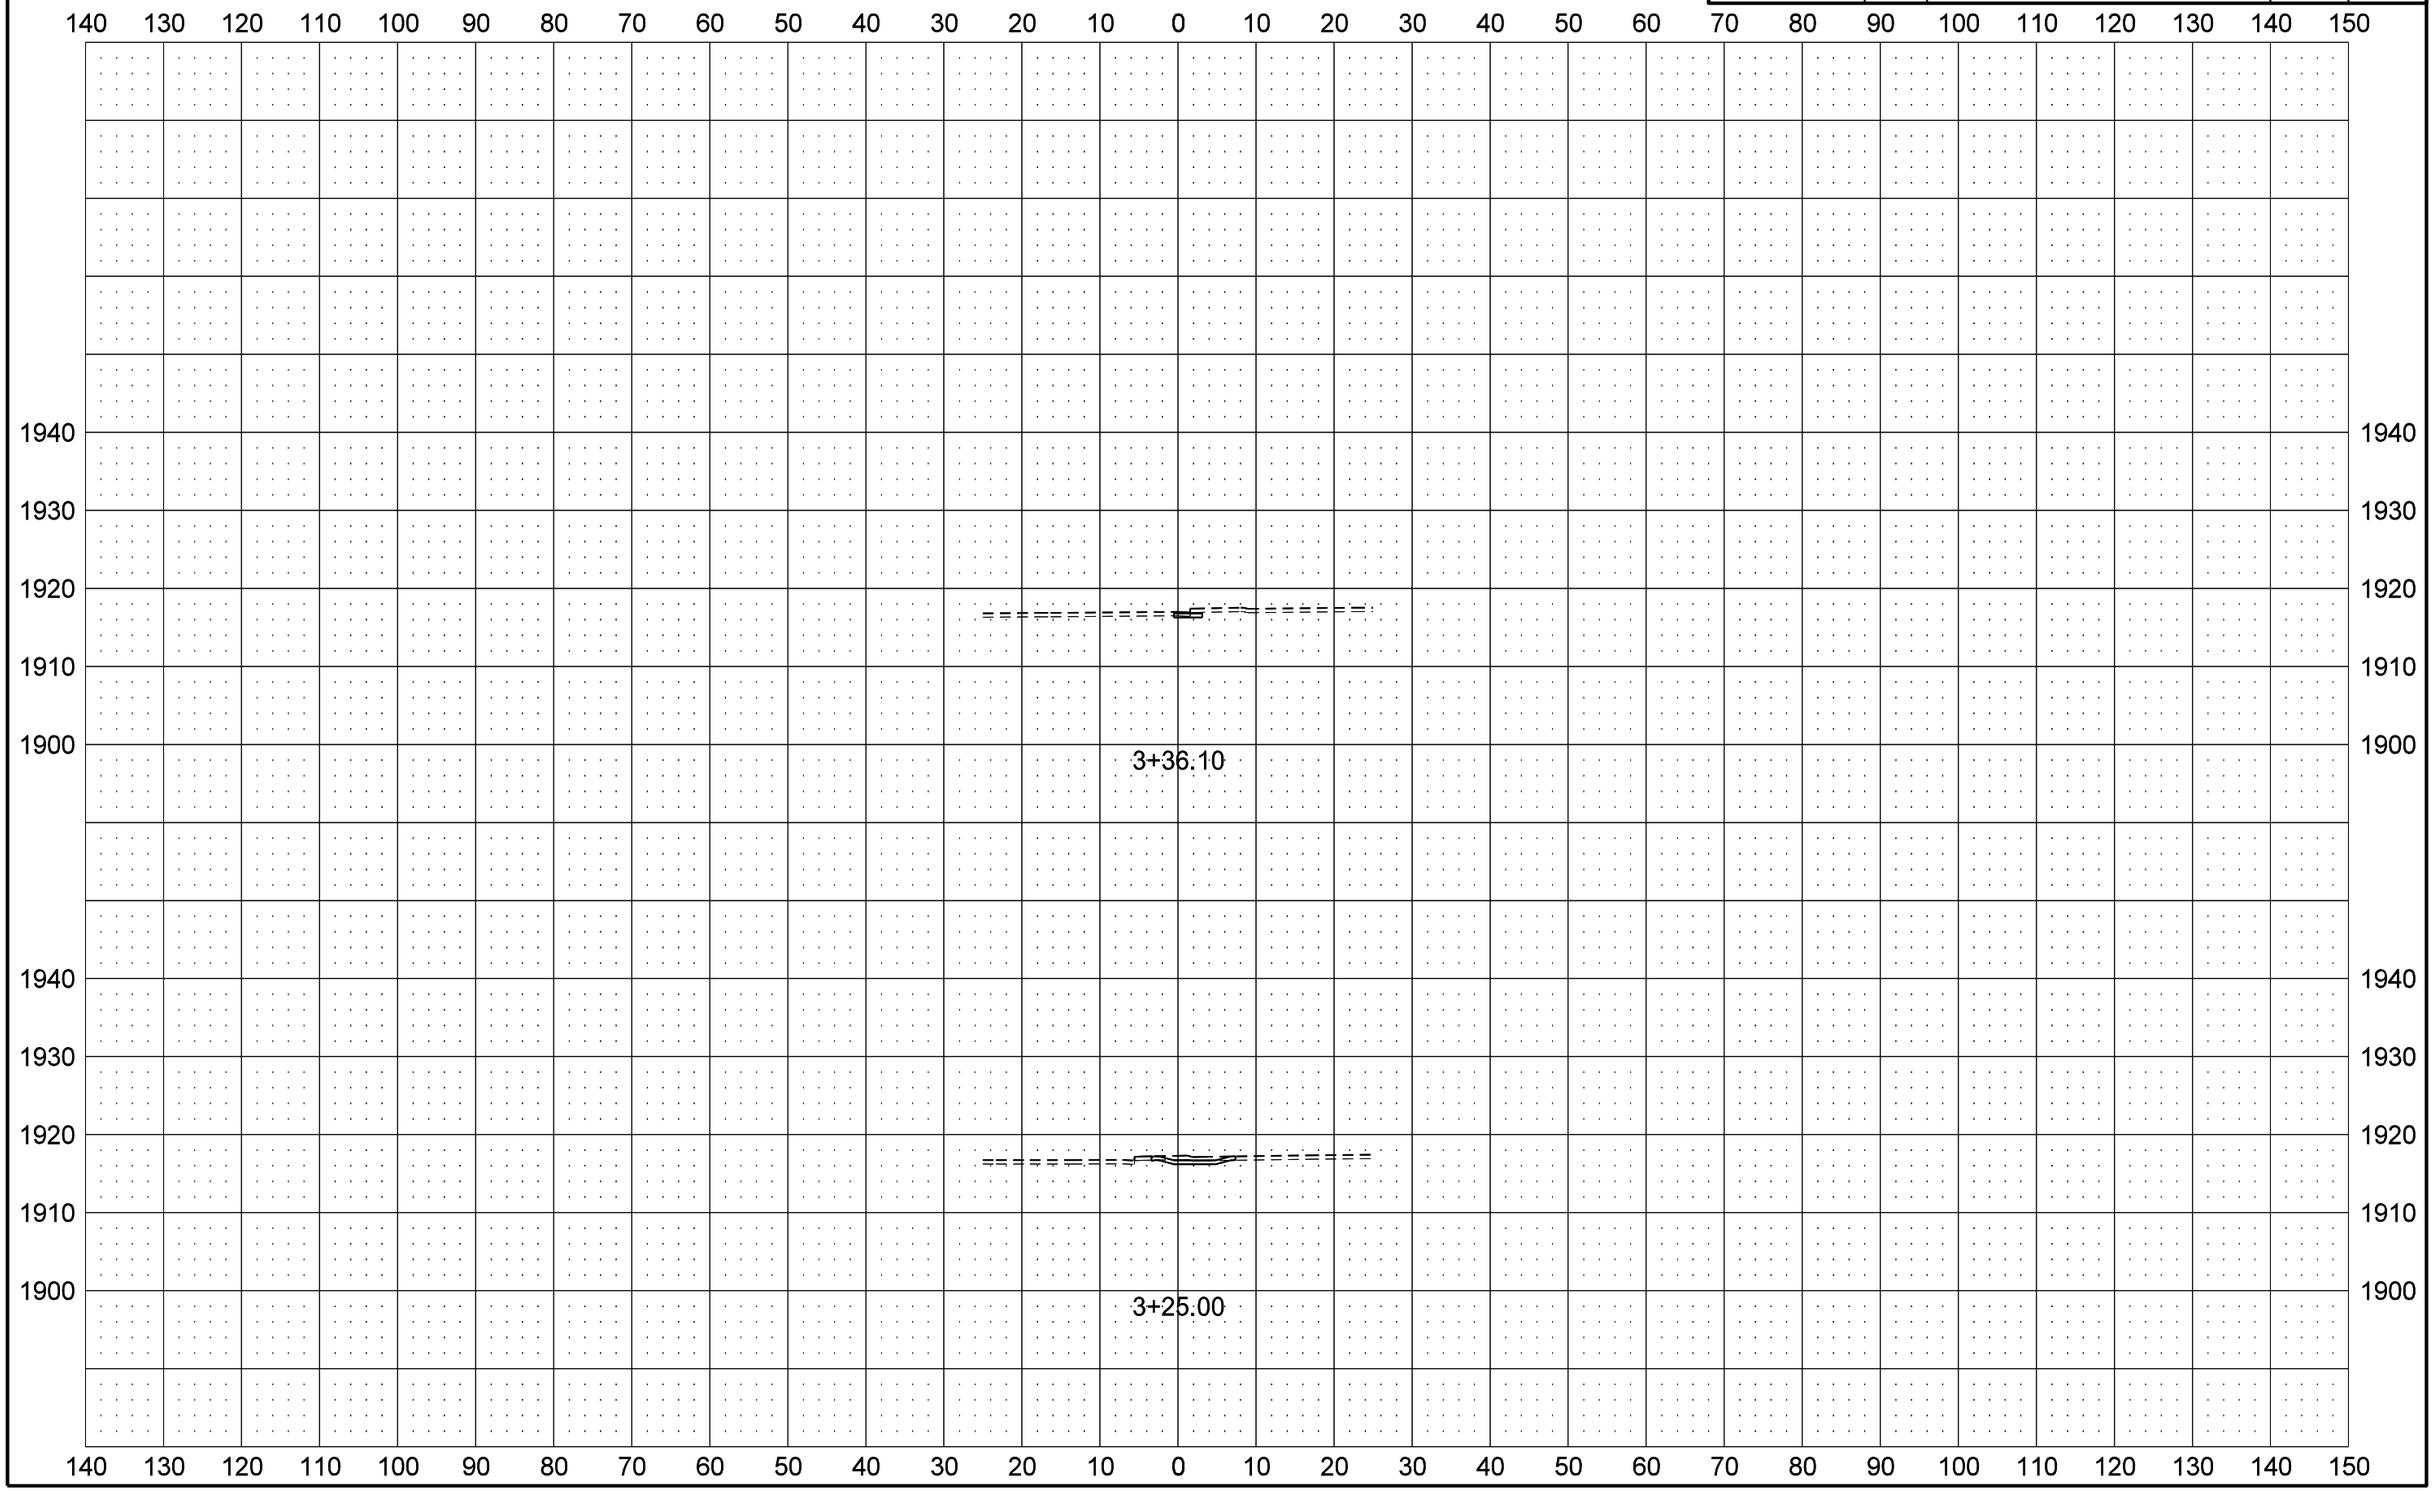

STATE	PROJECT NO.	SECTION NO.	SHEET NO.
ND	SOIA-7-002(130)019	200	138

Crest St

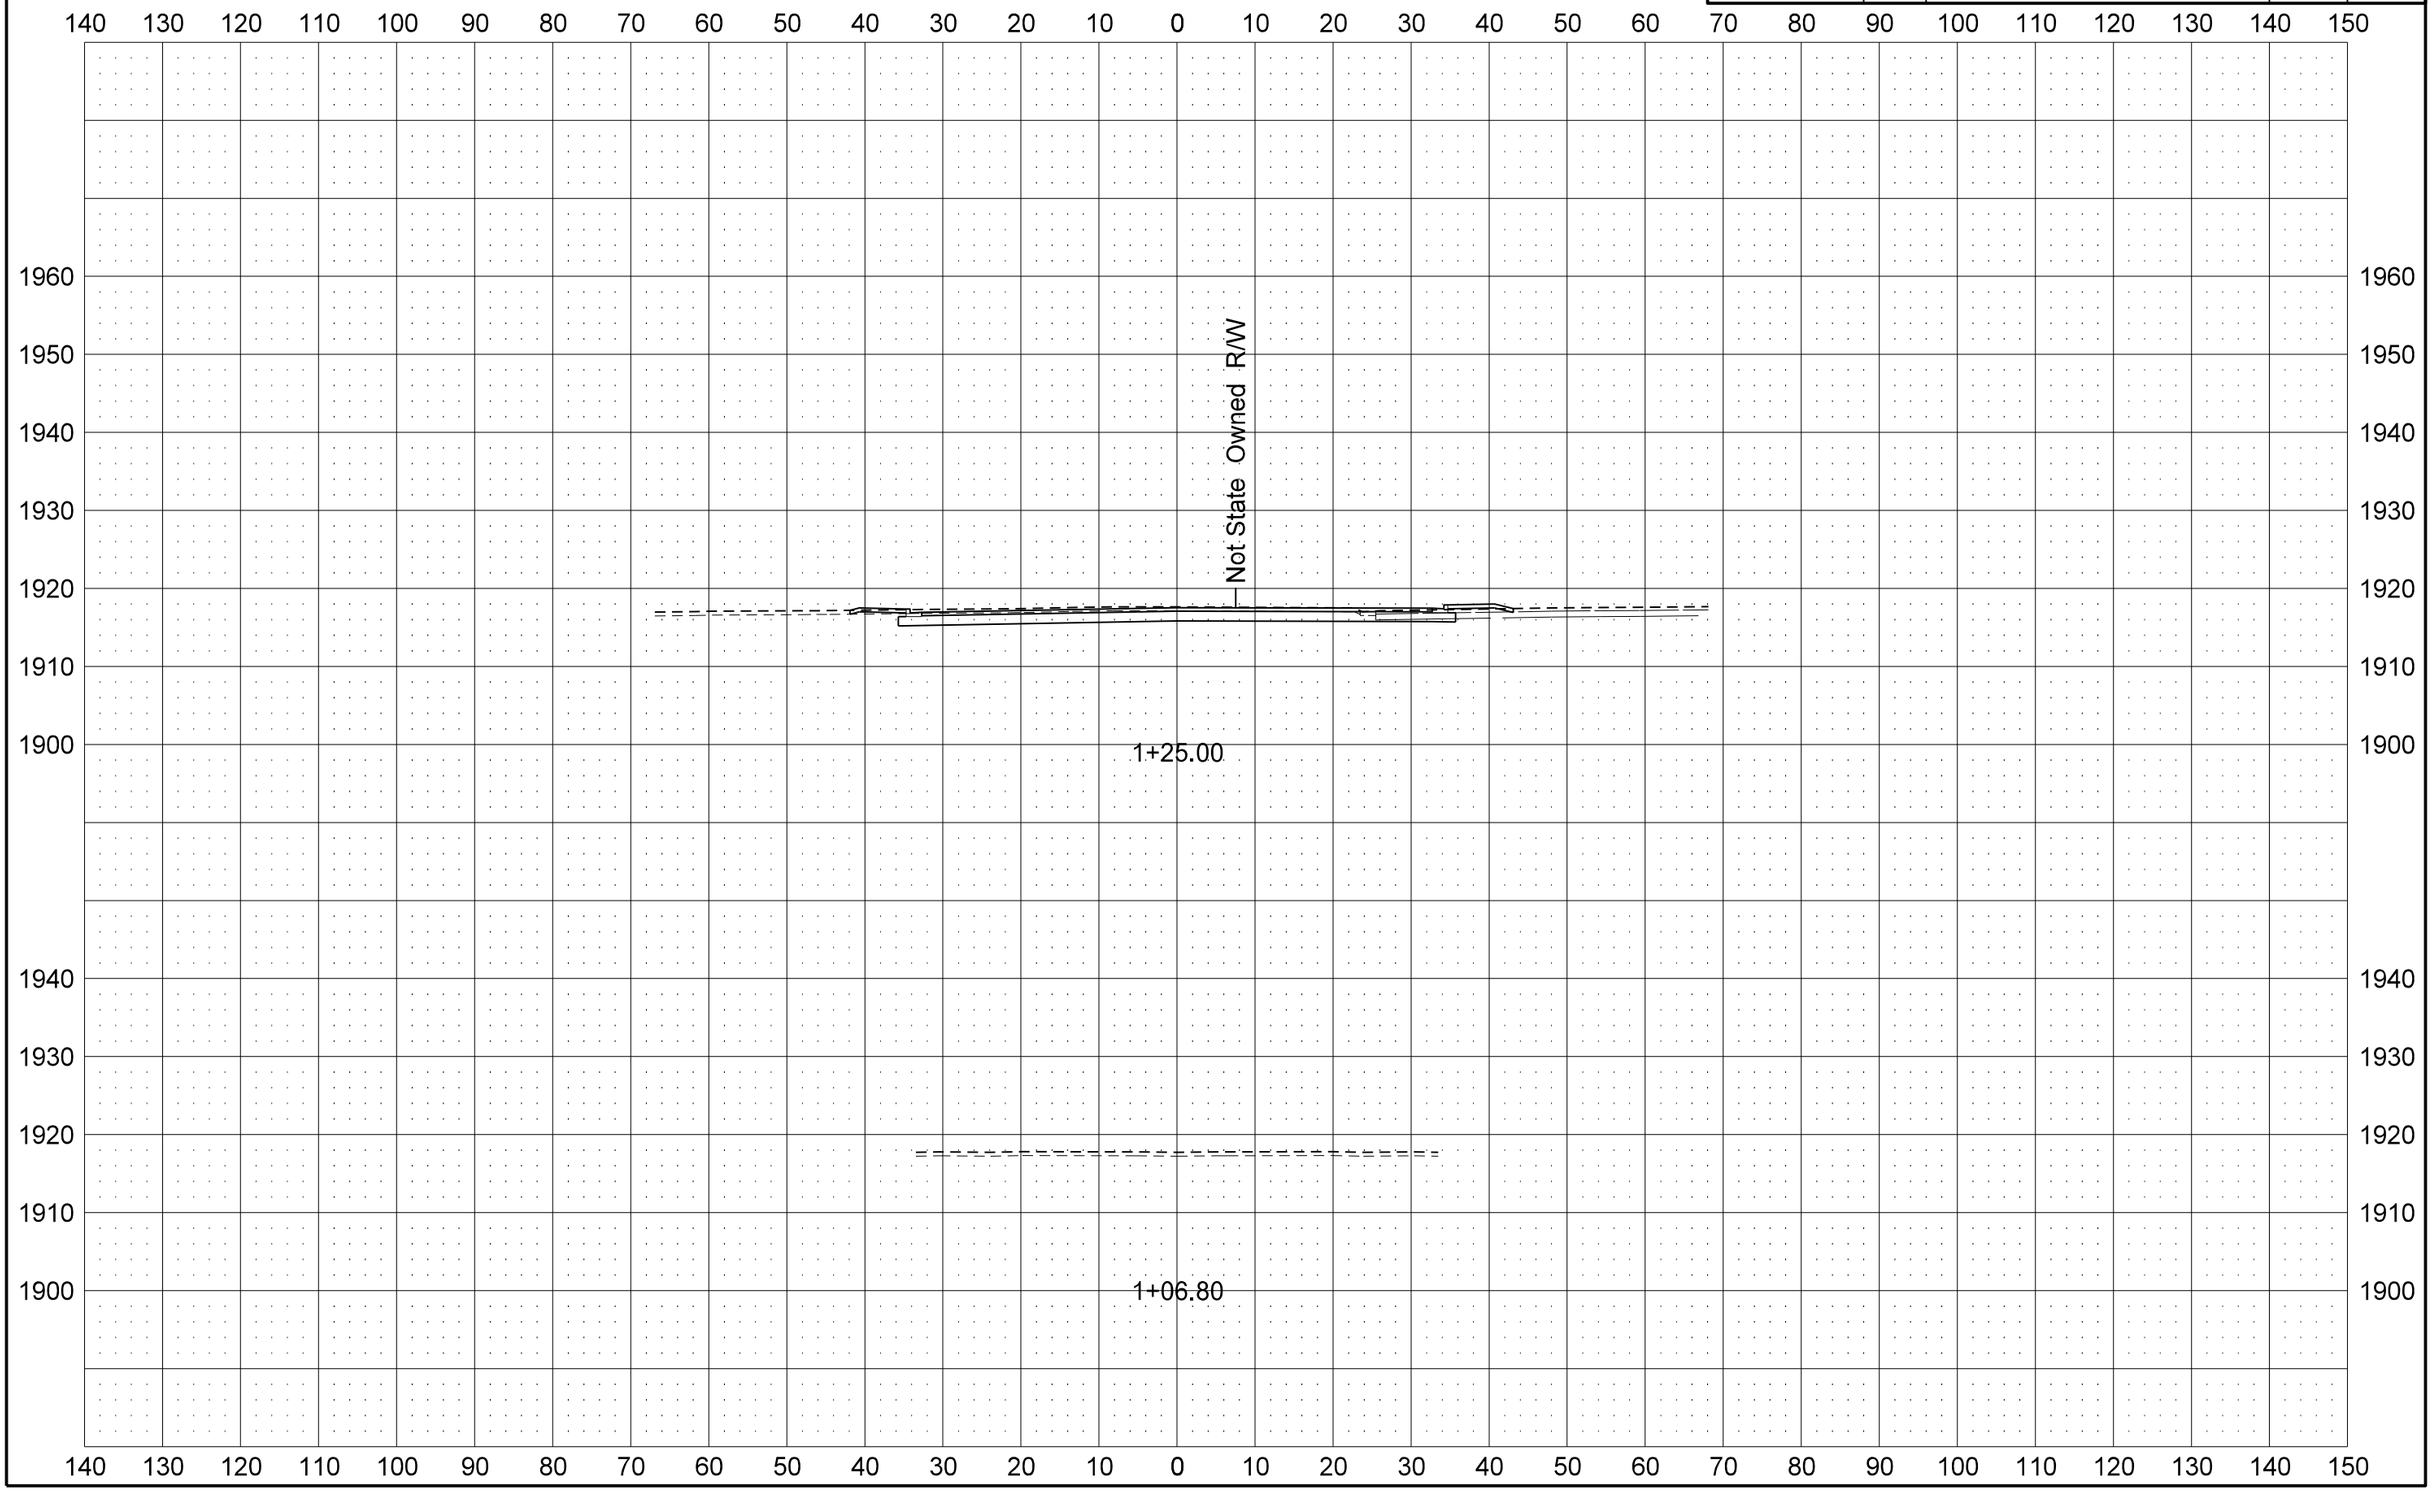

STATE	PROJECT NO.	SECTION NO.	SHEET NO.
ND	SOIA-7-002(130)019	200	139

Crest St

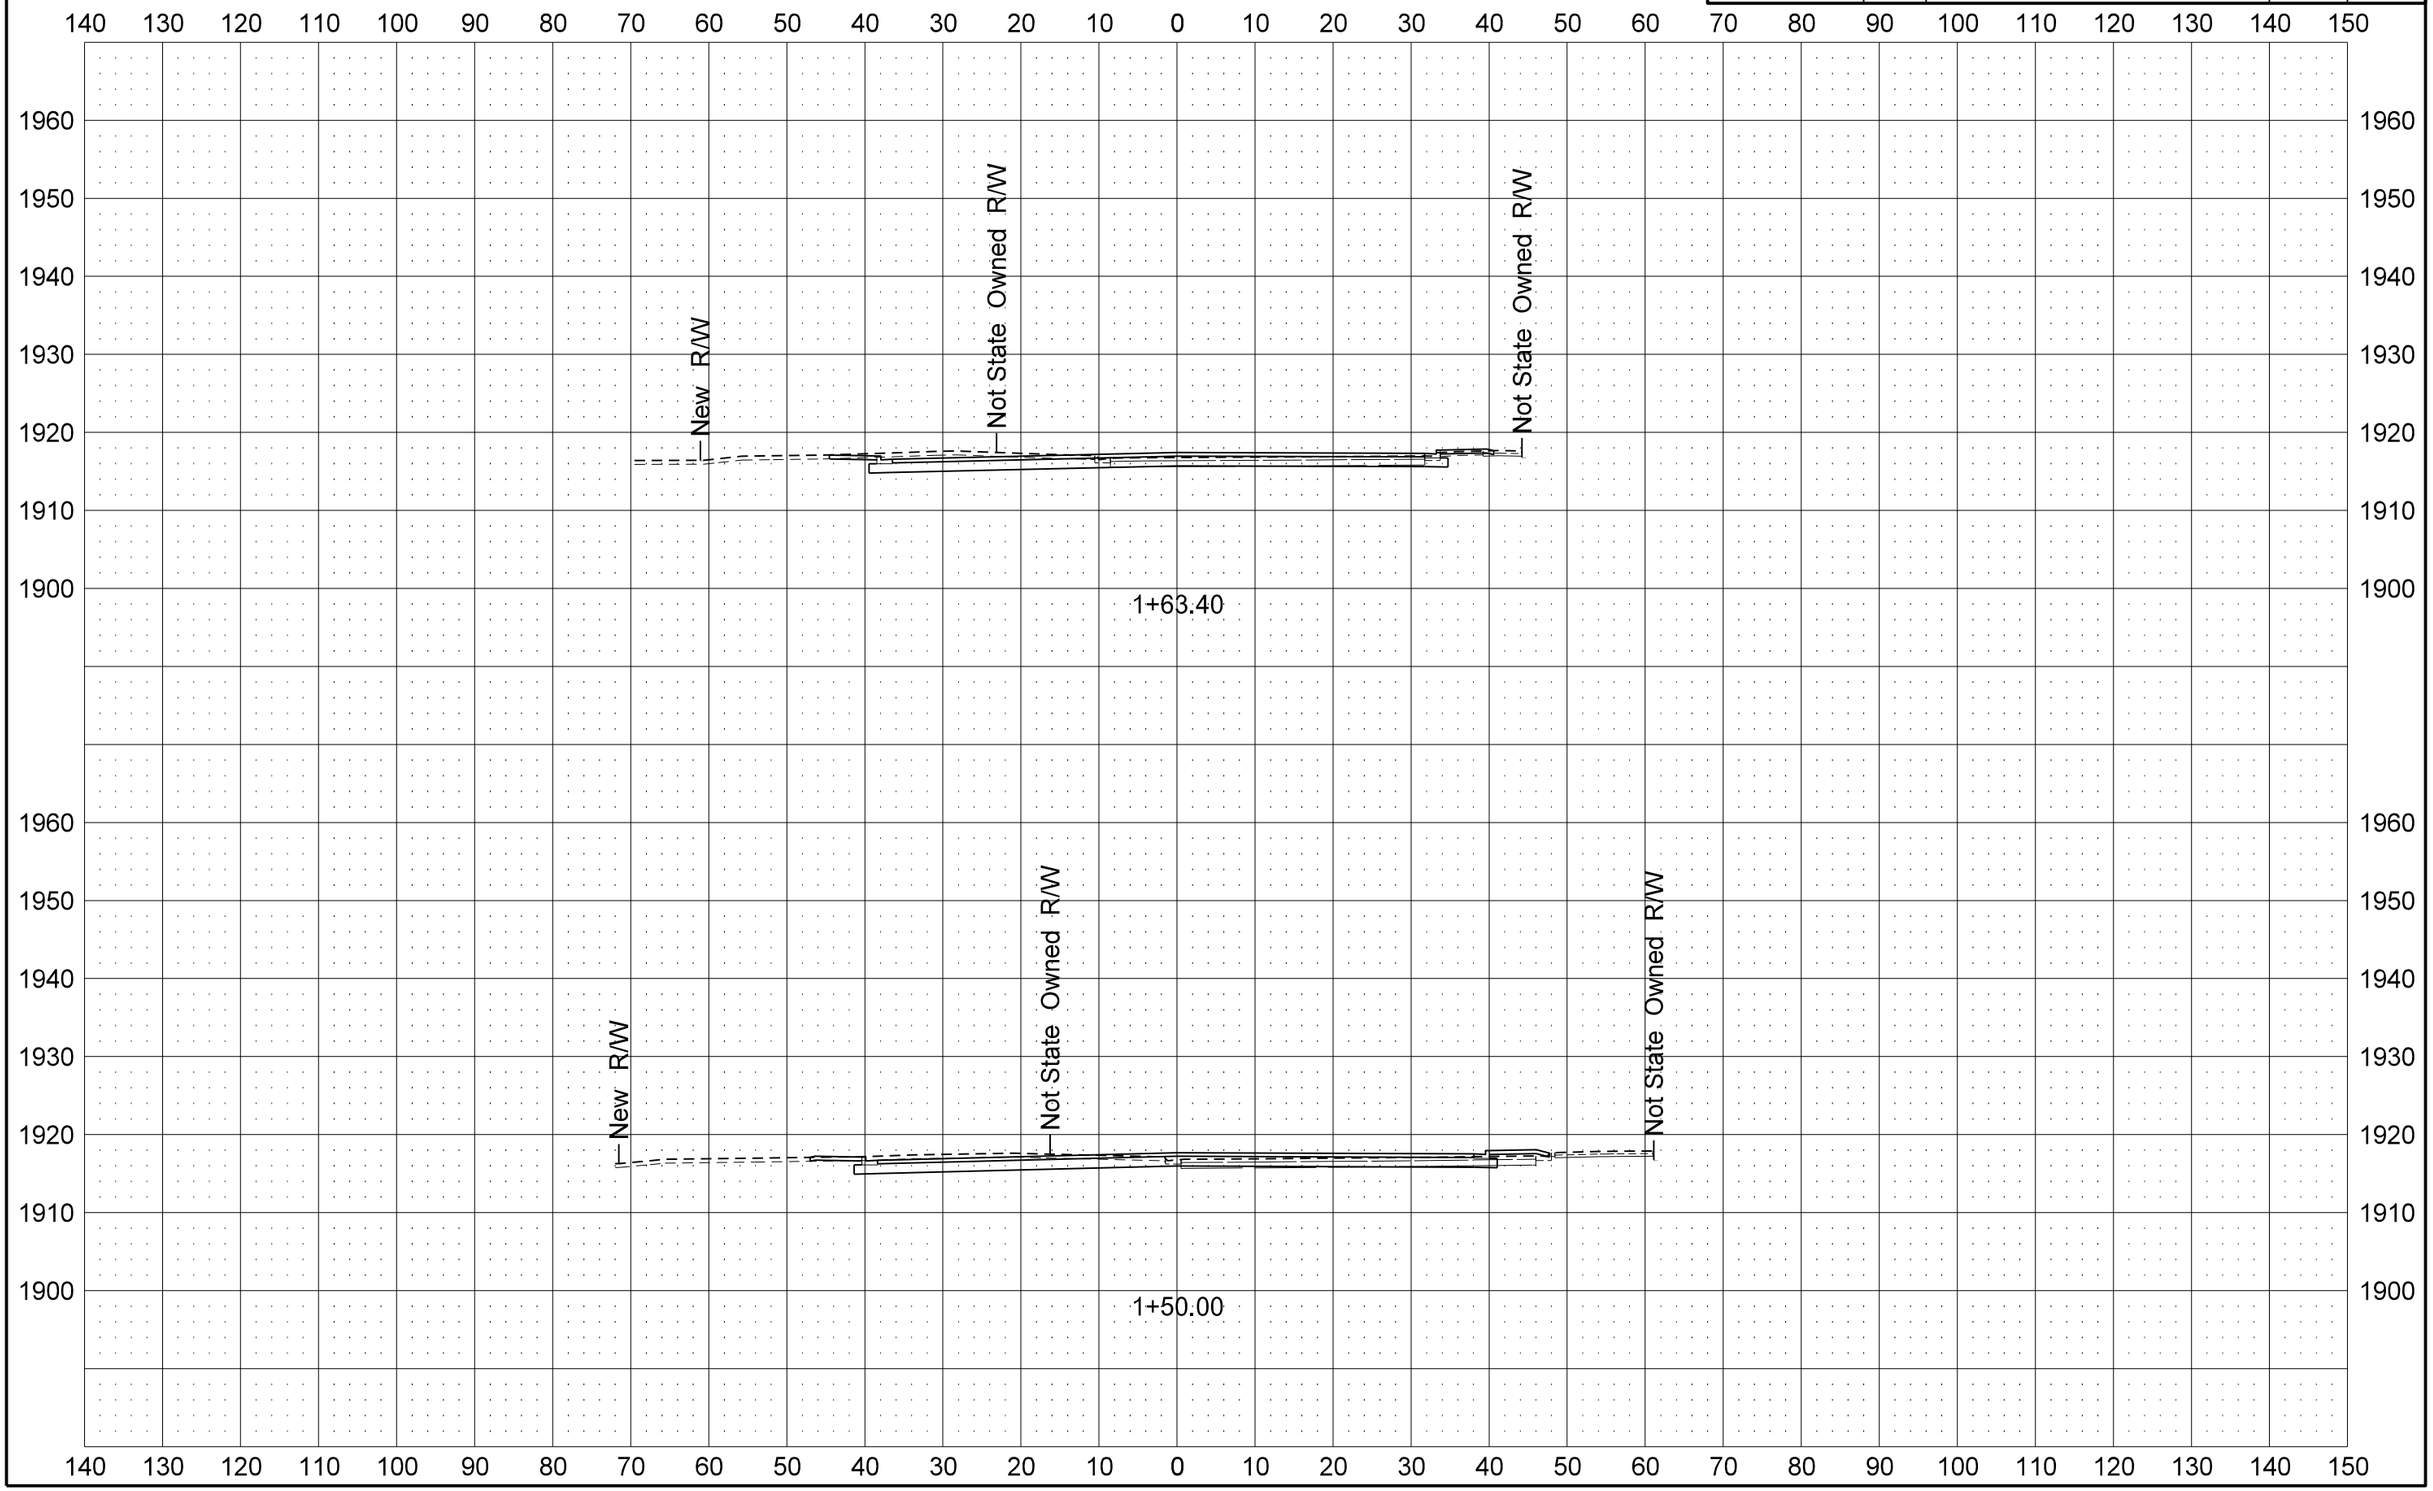

STATE	PROJECT NO.	SECTION NO.	SHEET NO.
ND	SOIA-7-002(130)019	200	140

Crest St

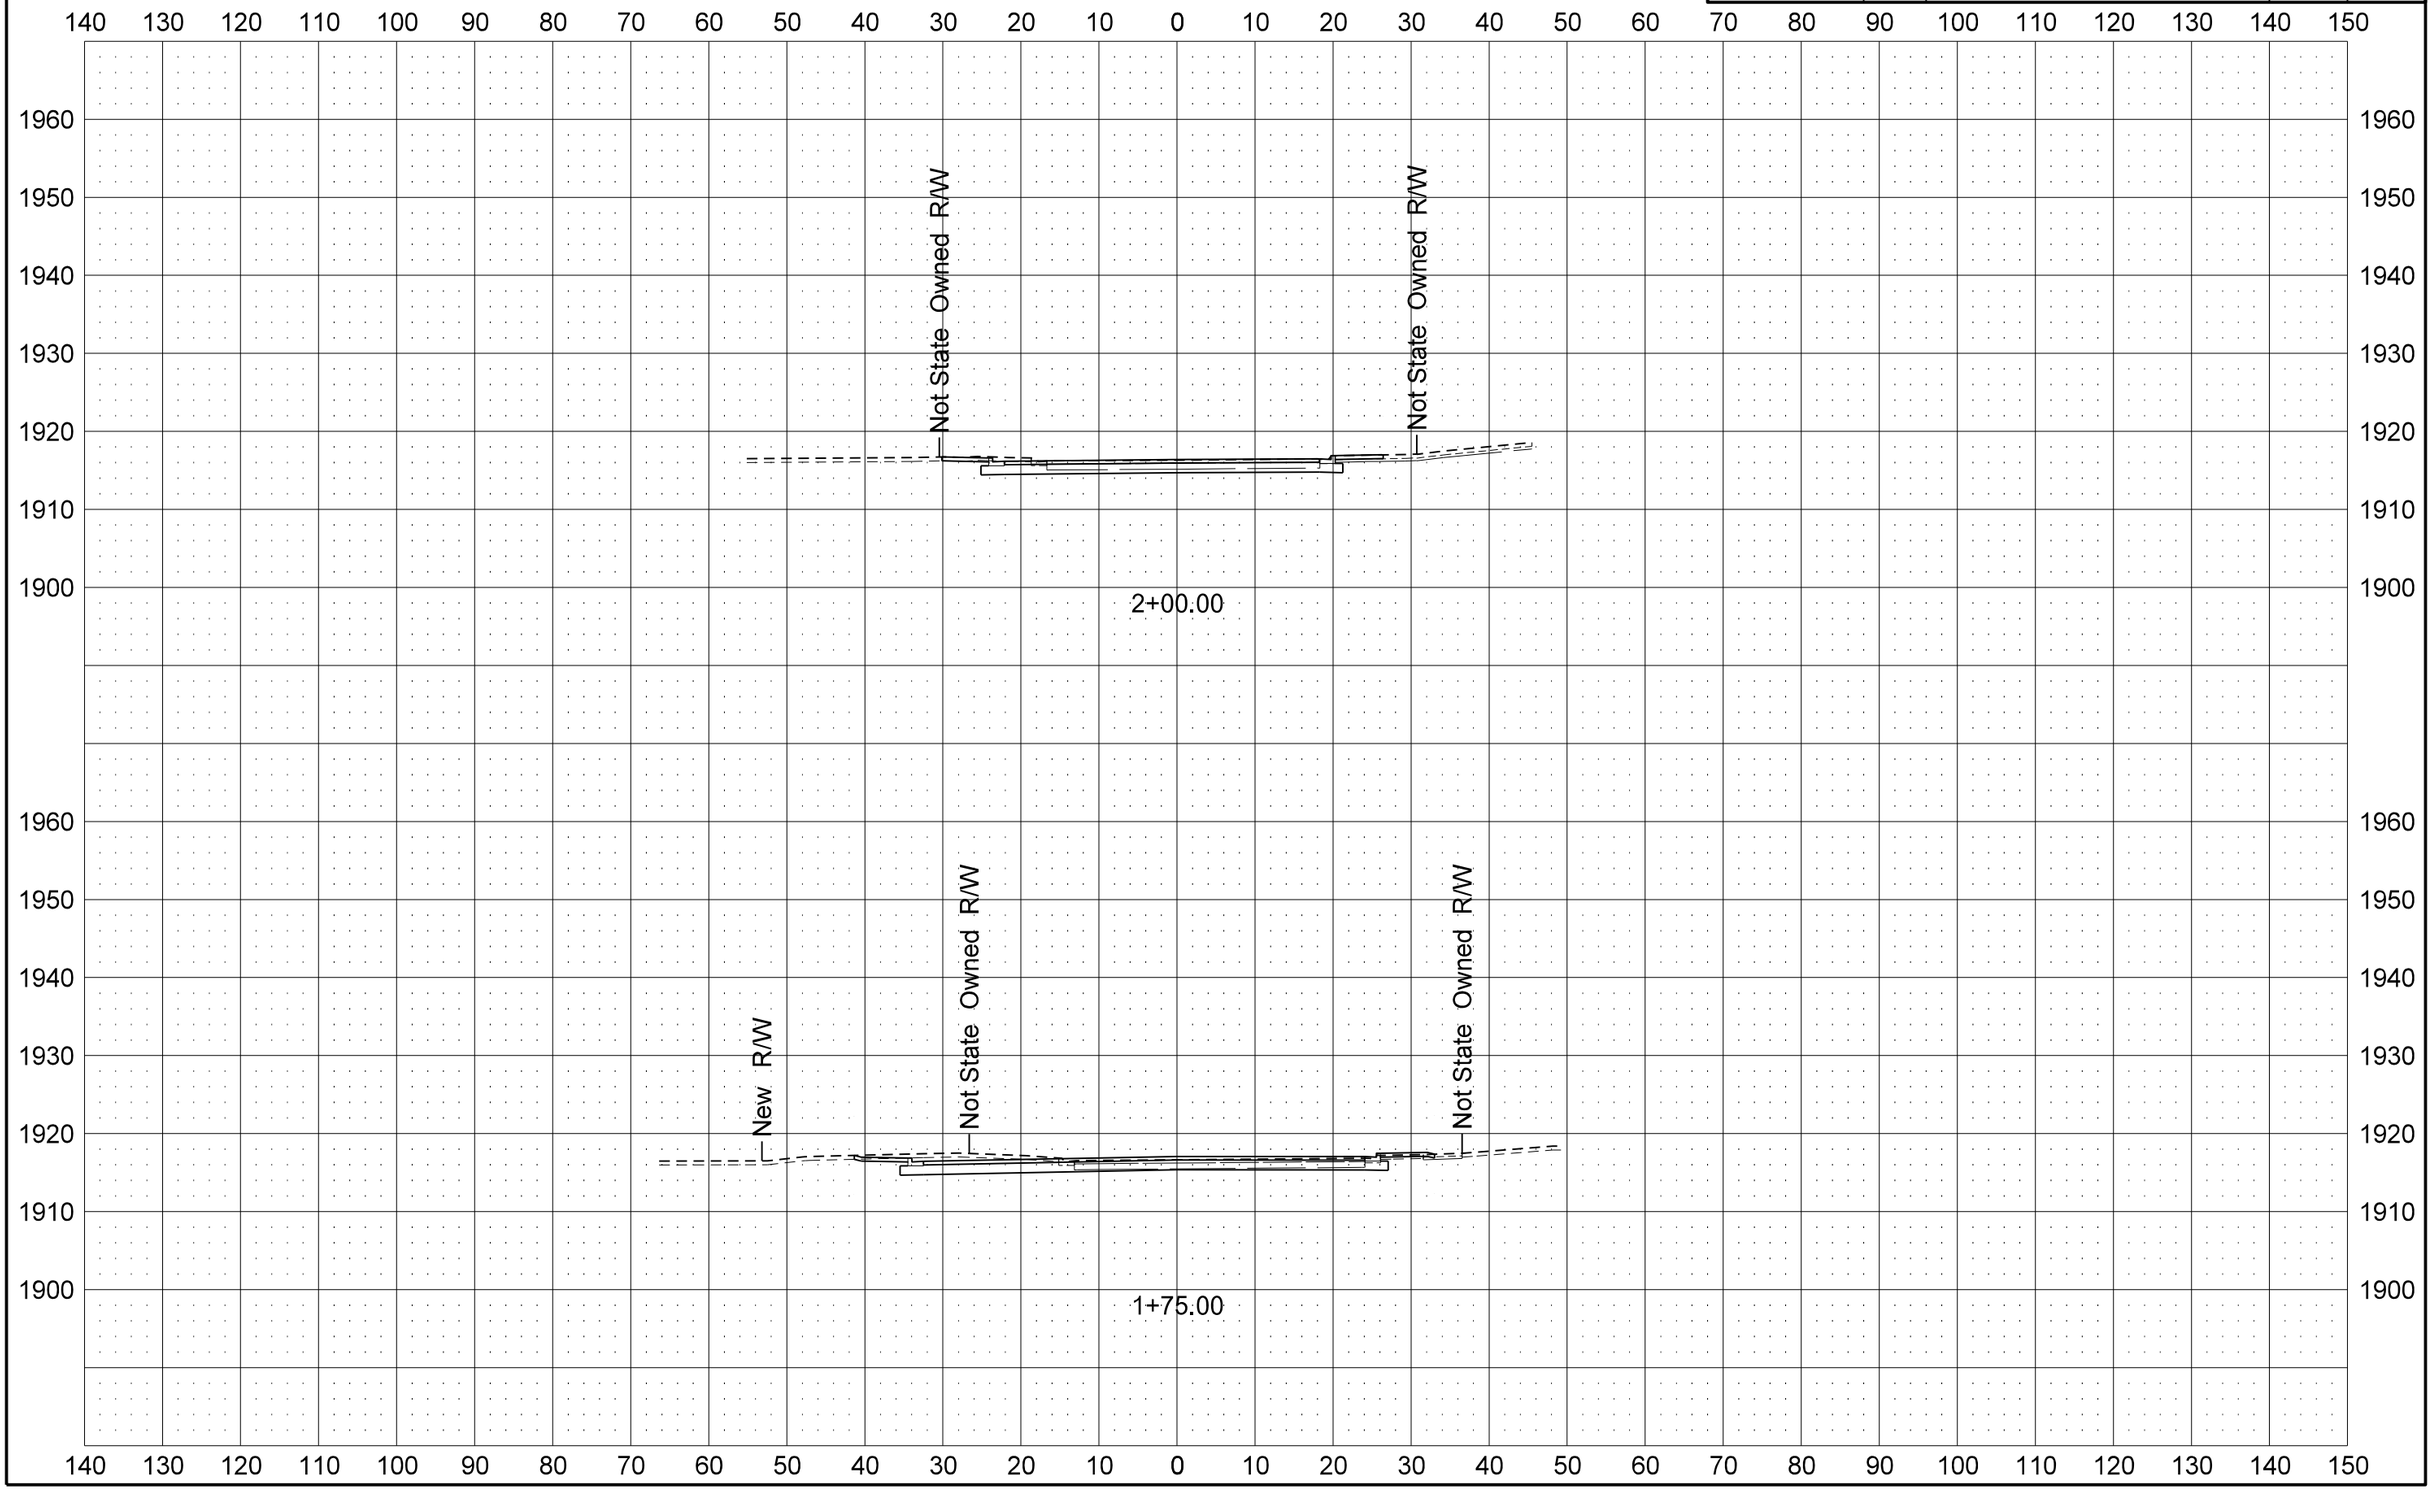

STATE	PROJECT NO.	SECTION NO.	SHEET NO.
ND	SOIA-7-002(130)019	200	141

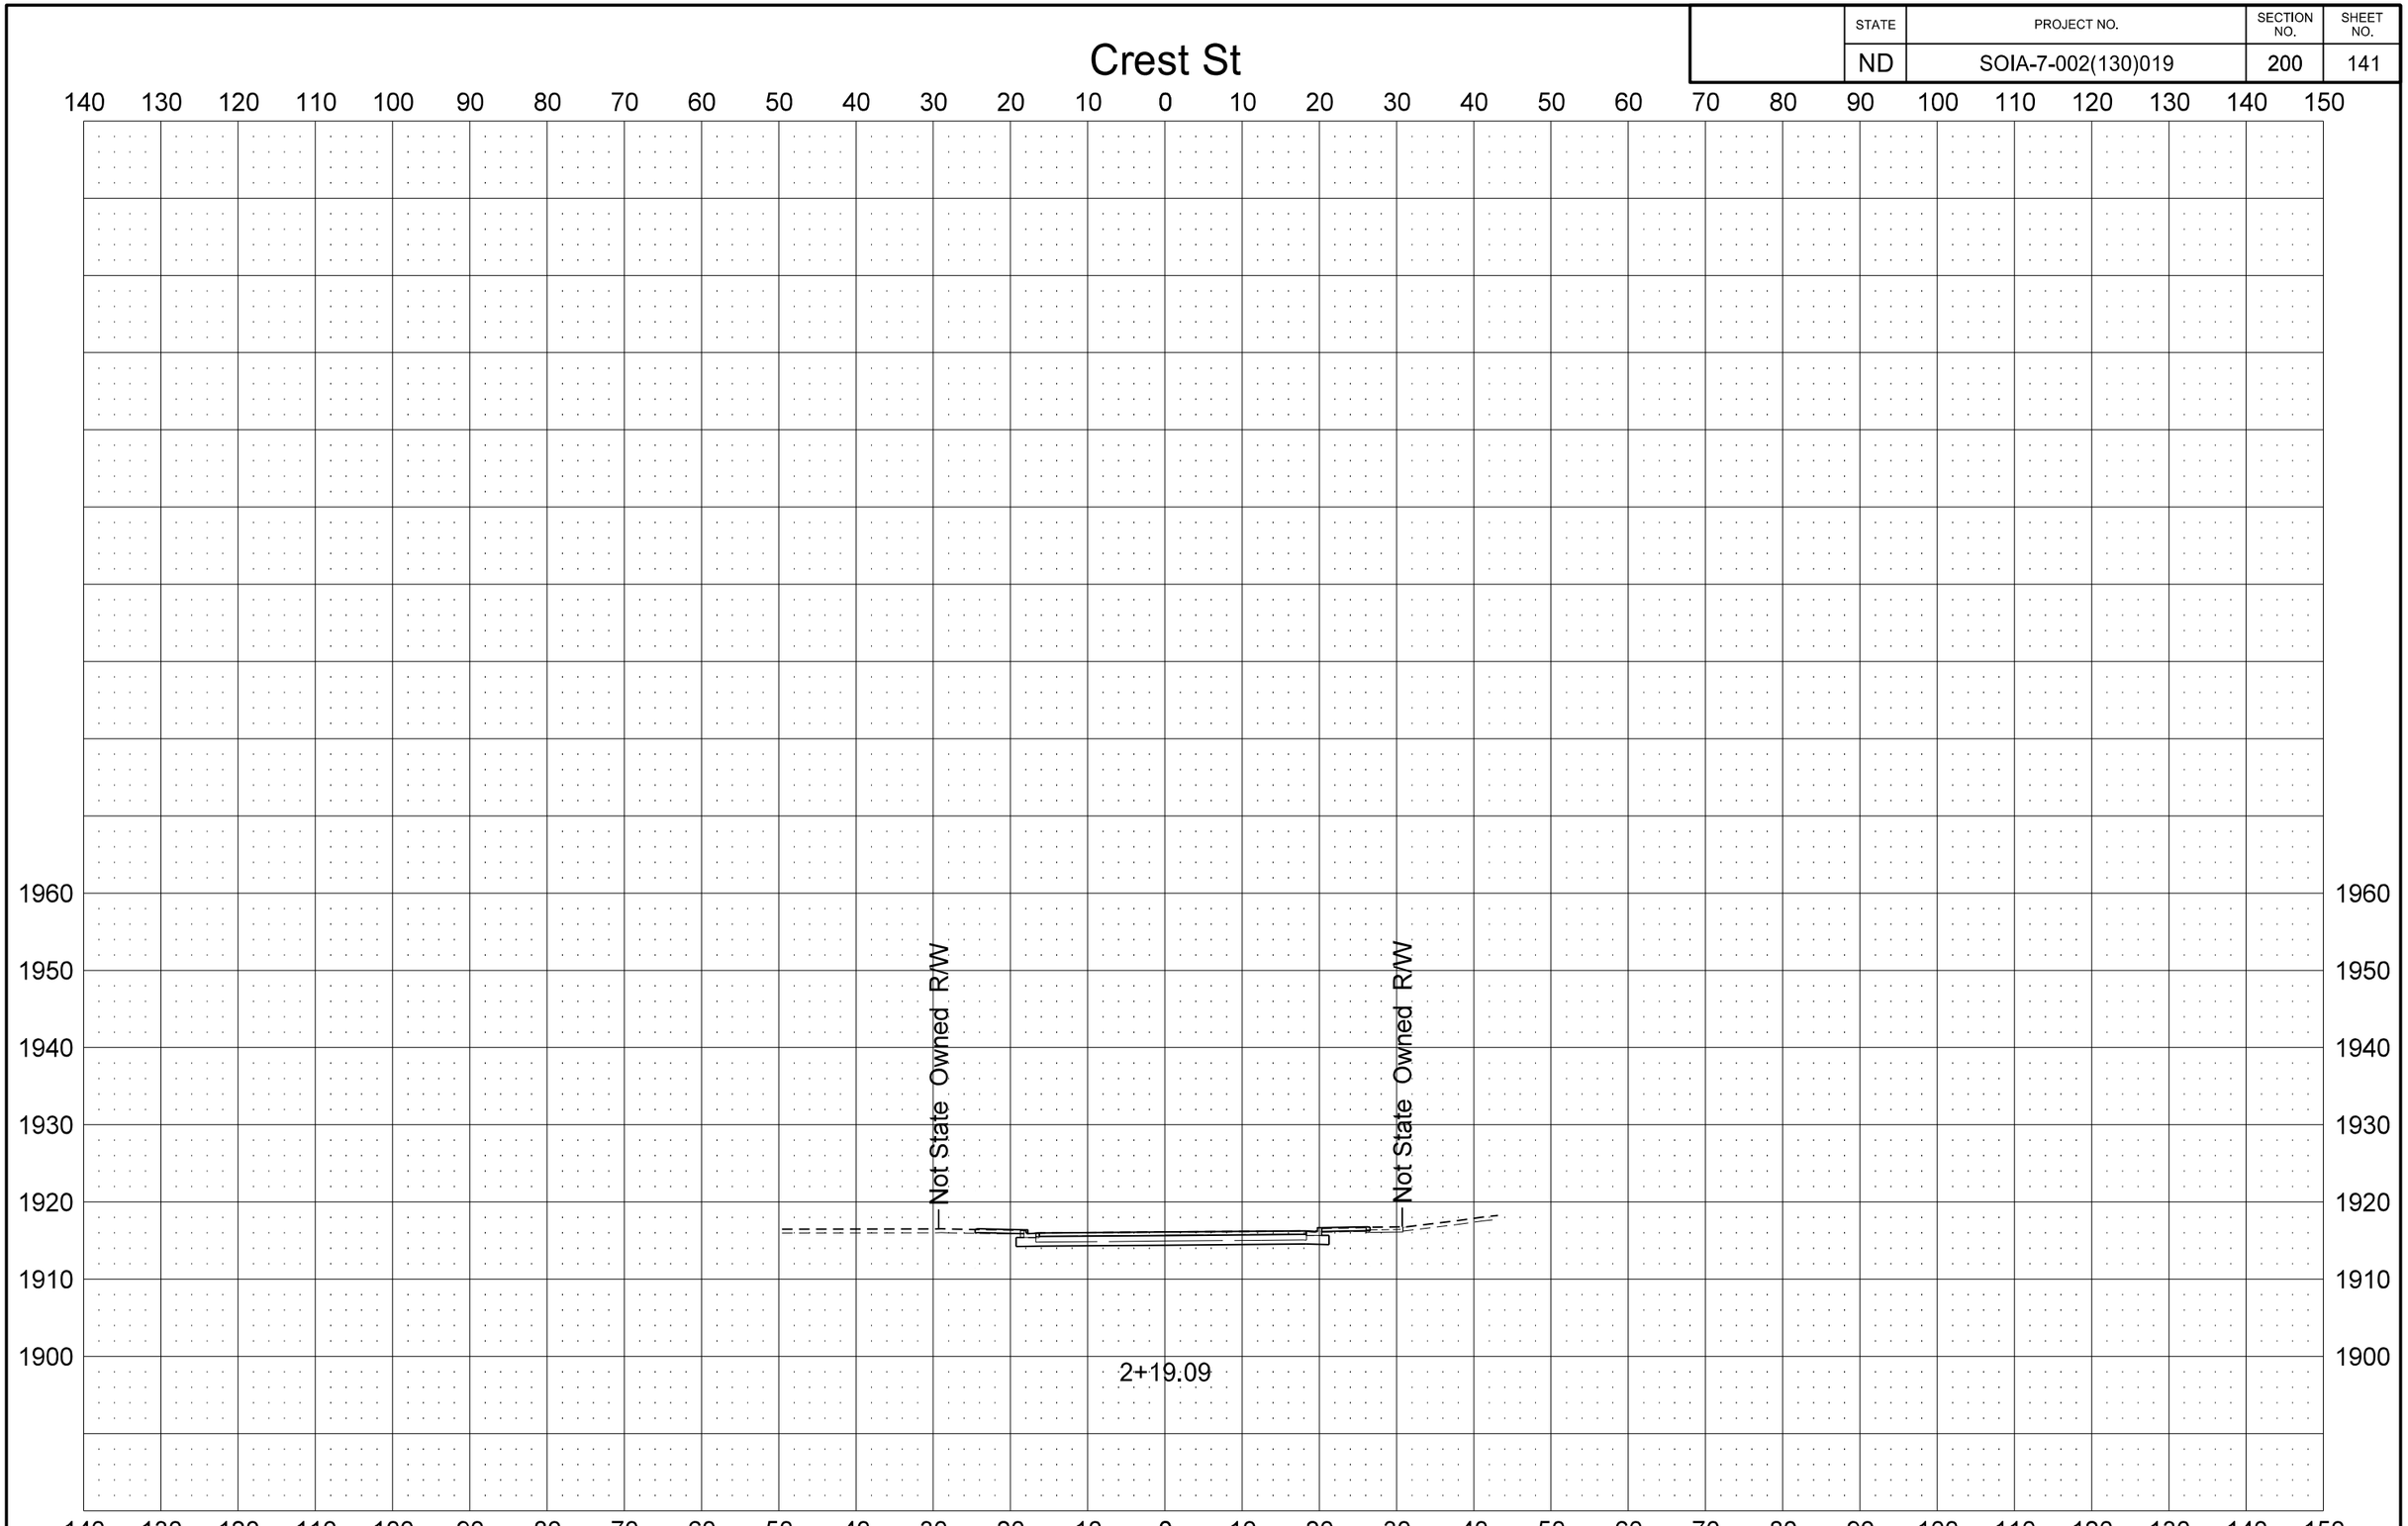

STATE	PROJECT NO.	SECTION NO.	SHEET NO.
ND	SOIA-7-002(130)019	200	142

Drainage Ditch

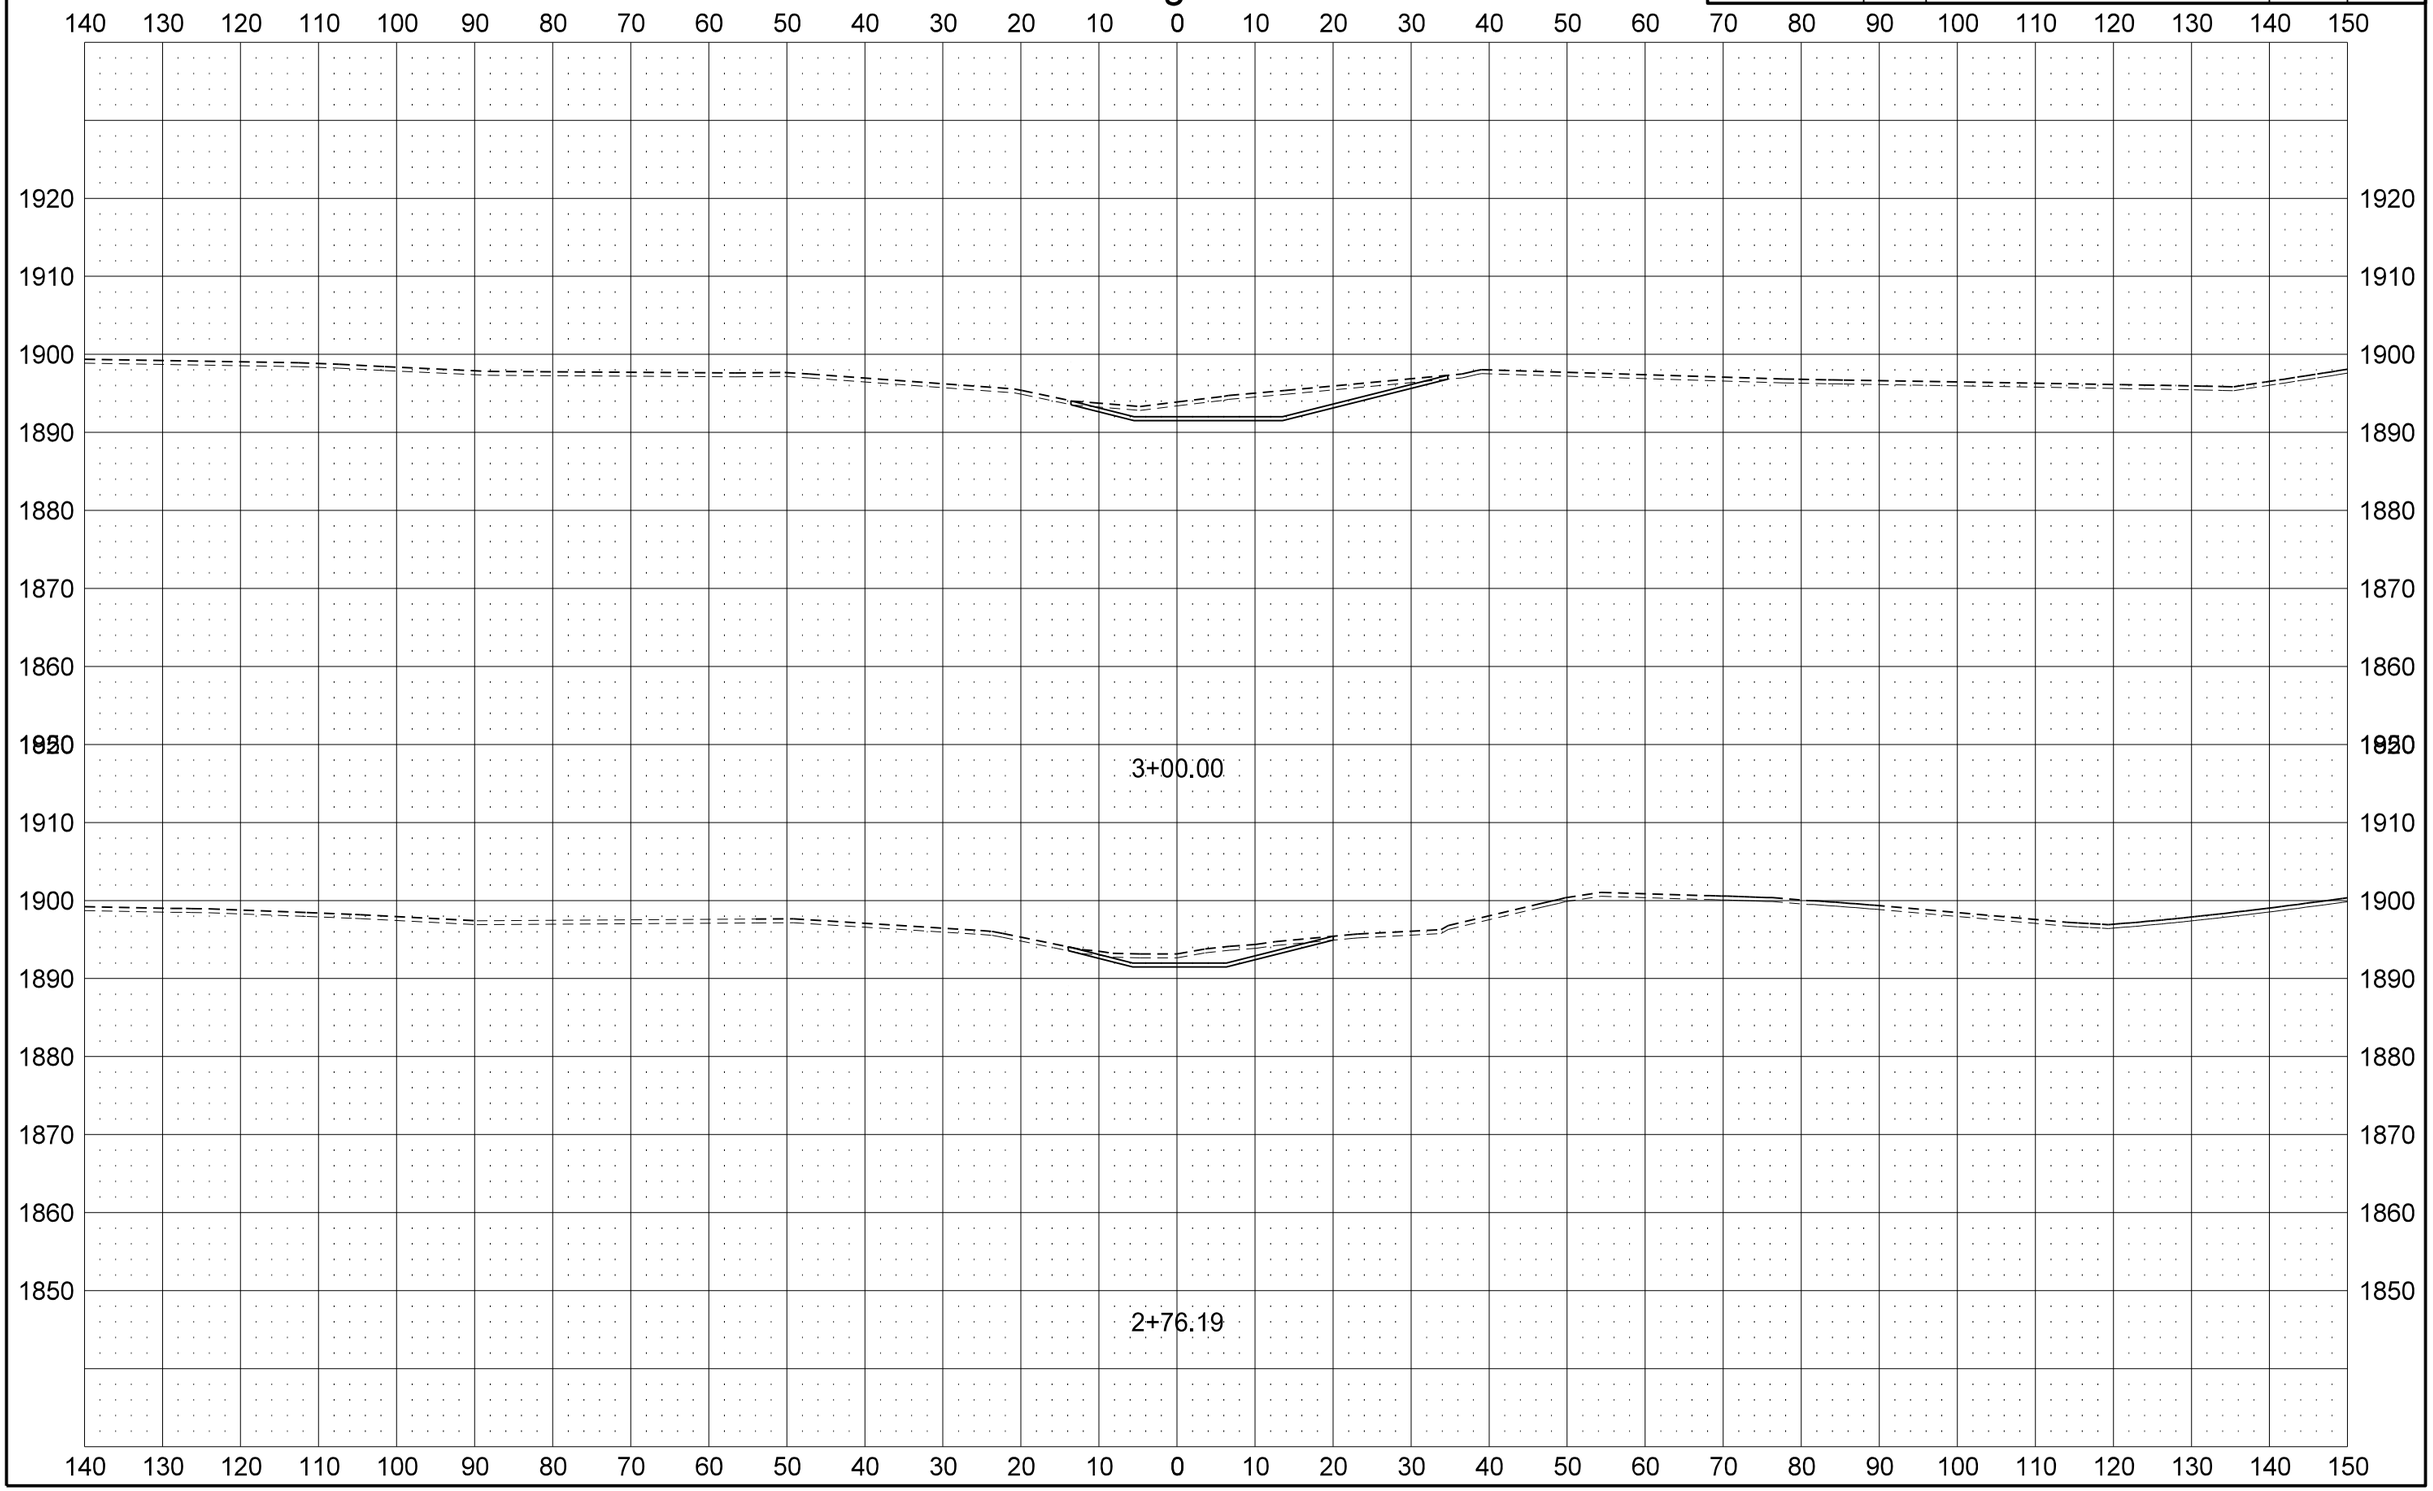

STATE	PROJECT NO.	SECTION NO.	SHEET NO.
ND	SOIA-7-002(130)019	200	143

Drainage Ditch

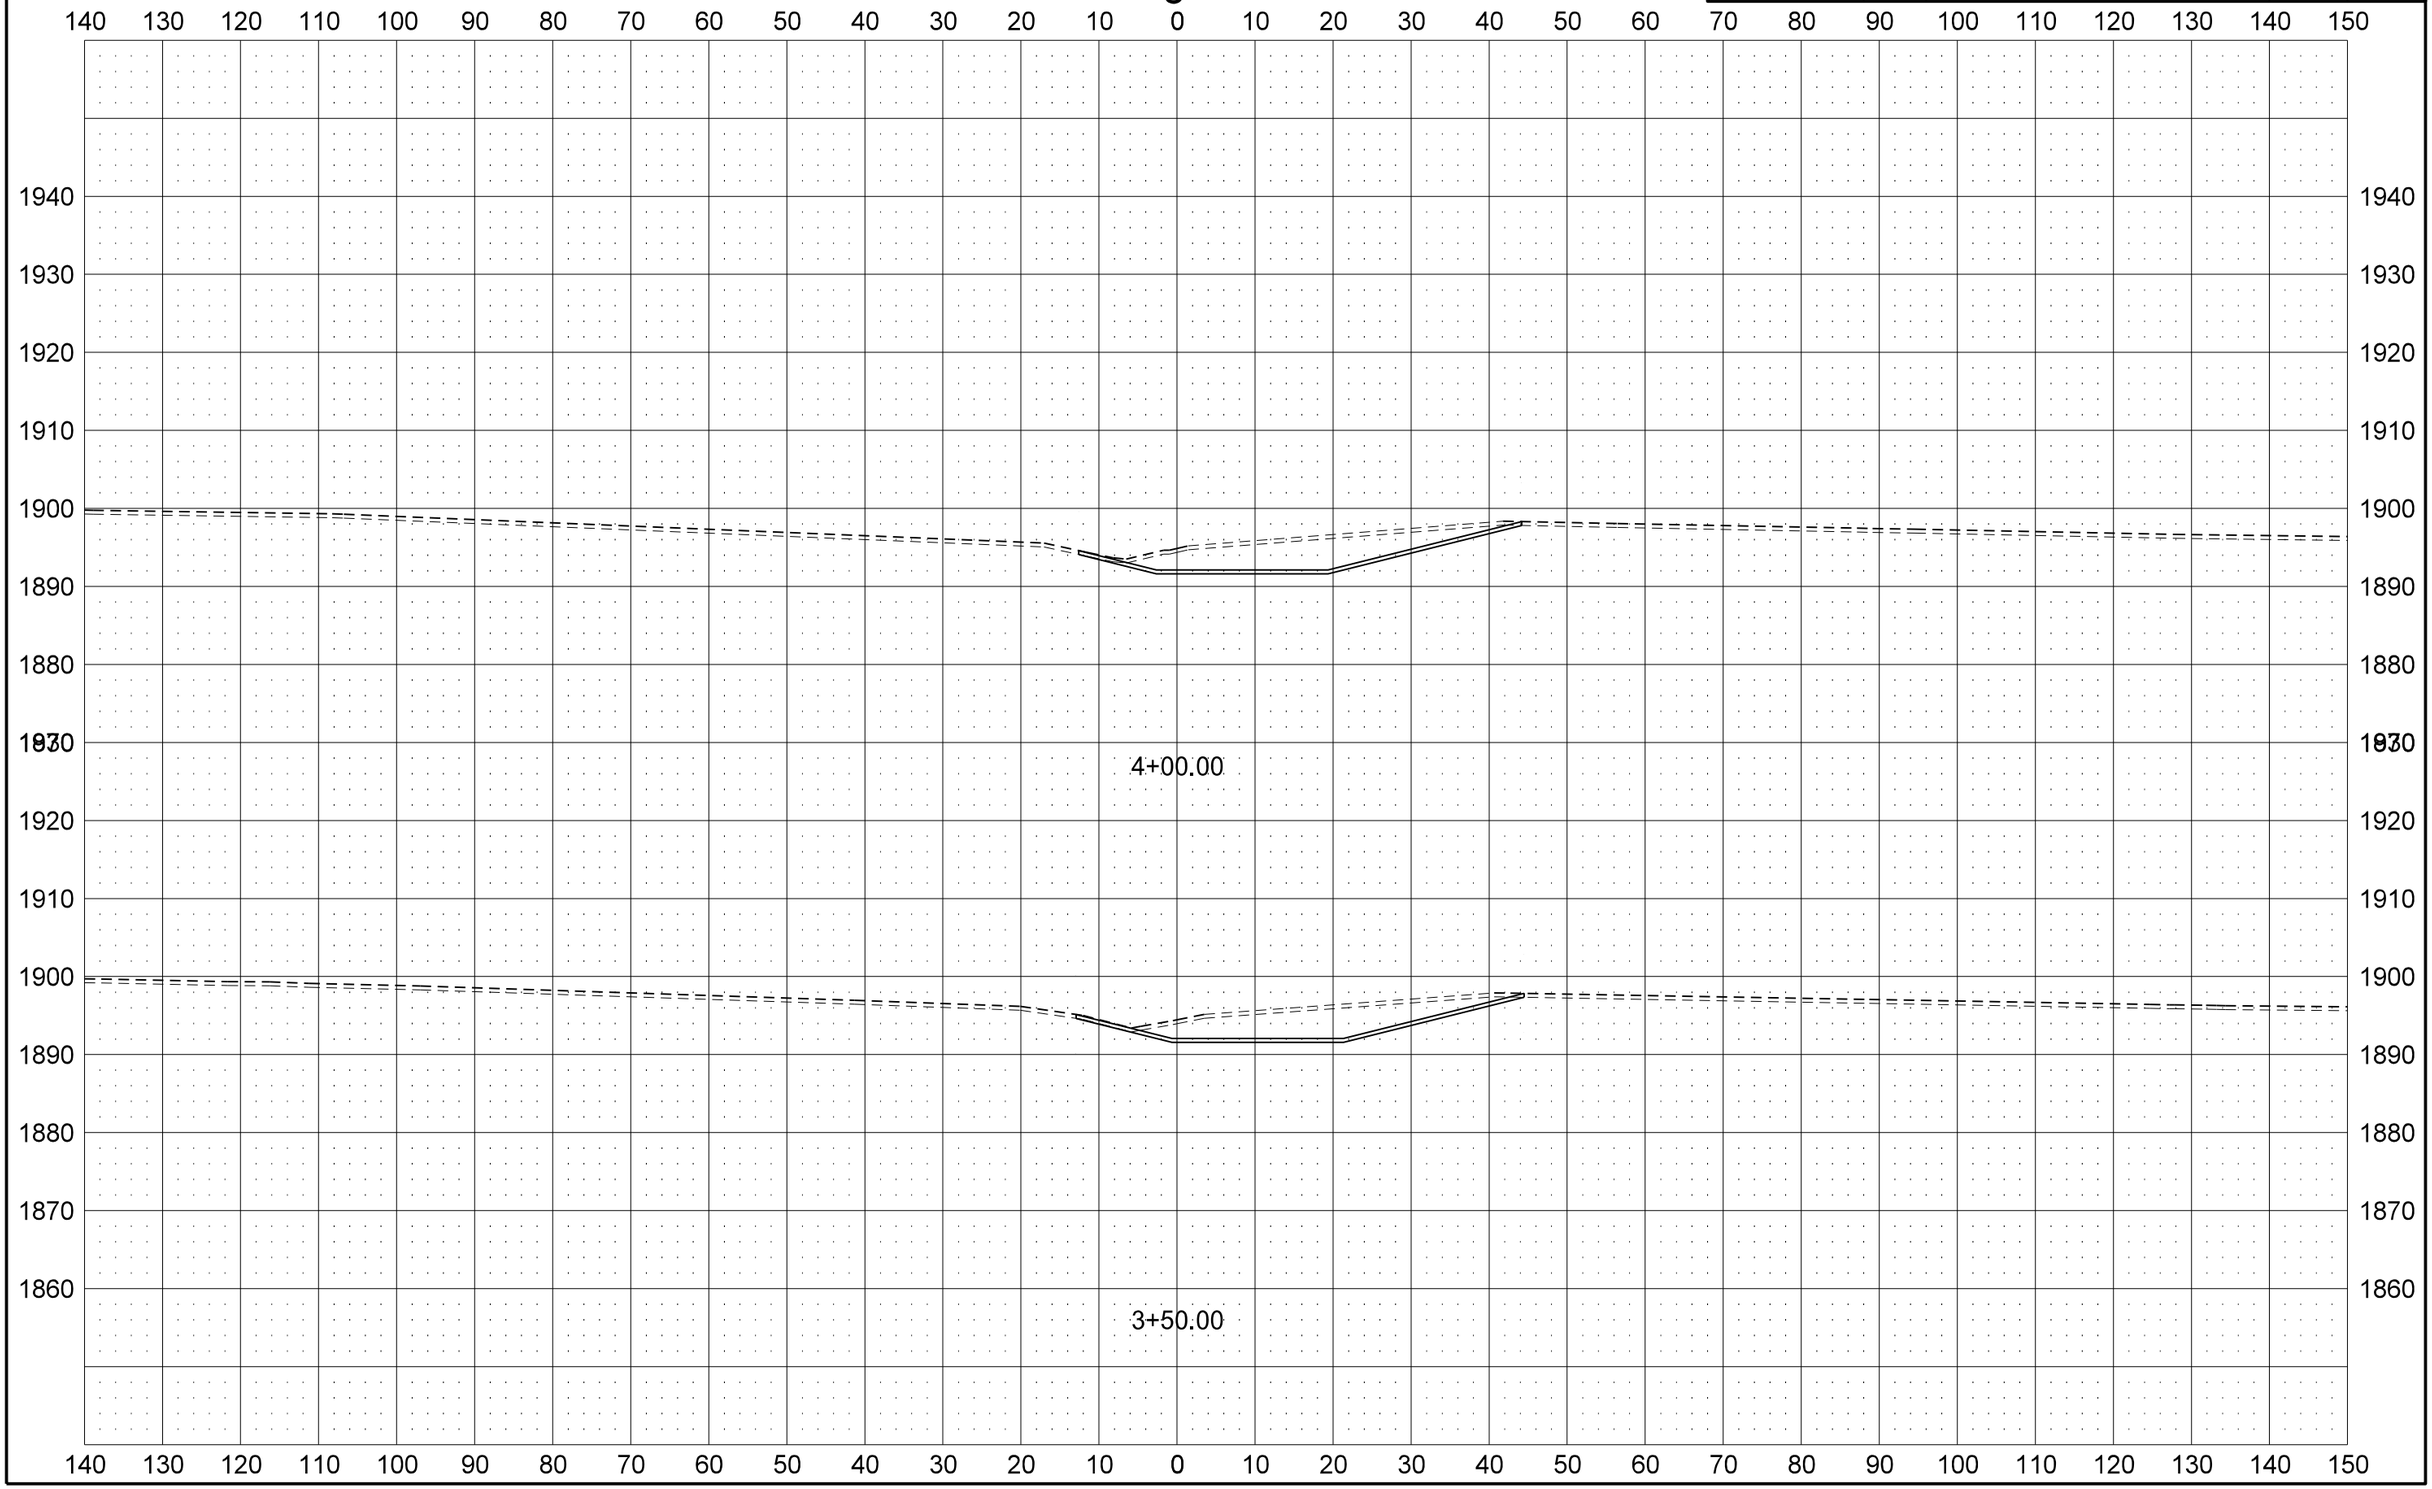

STATE	PROJECT NO.	SECTION NO.	SHEET NO.
ND	SOIA-7-002(130)019	200	144

Drainage Ditch

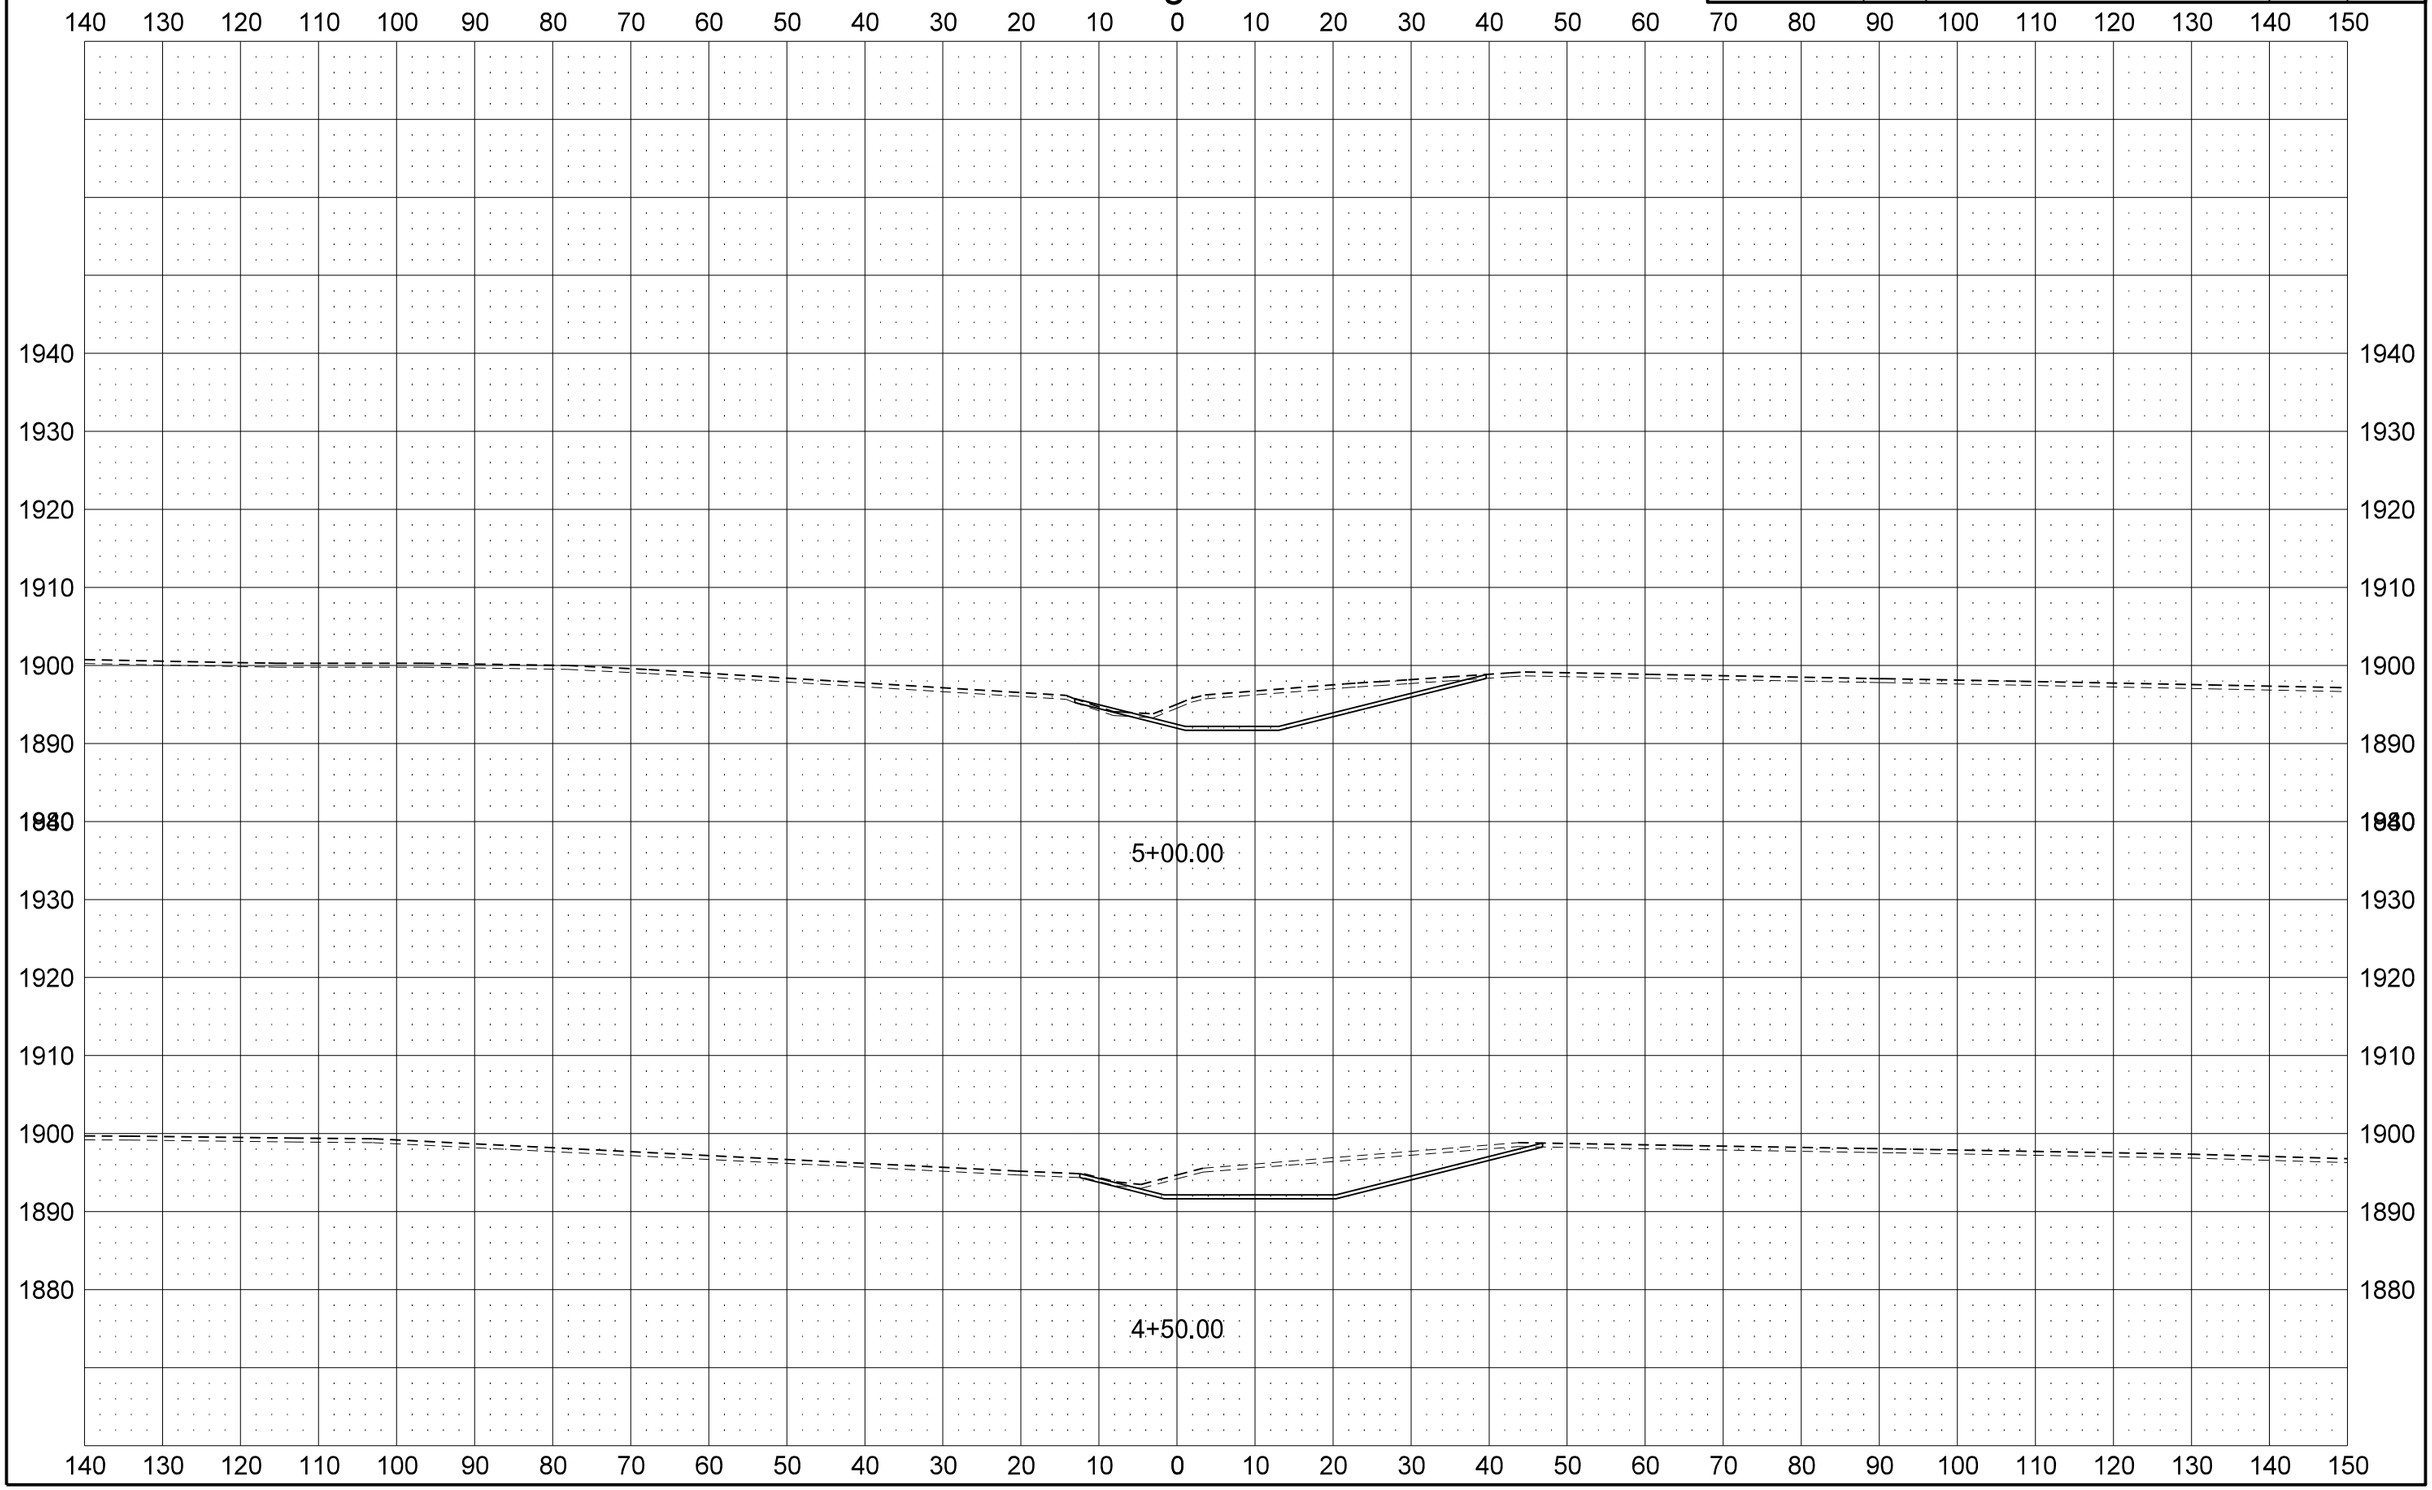

STATE	PROJECT NO.	SECTION NO.	SHEET NO.
ND	SOIA-7-002(130)019	200	145

Drainage Ditch

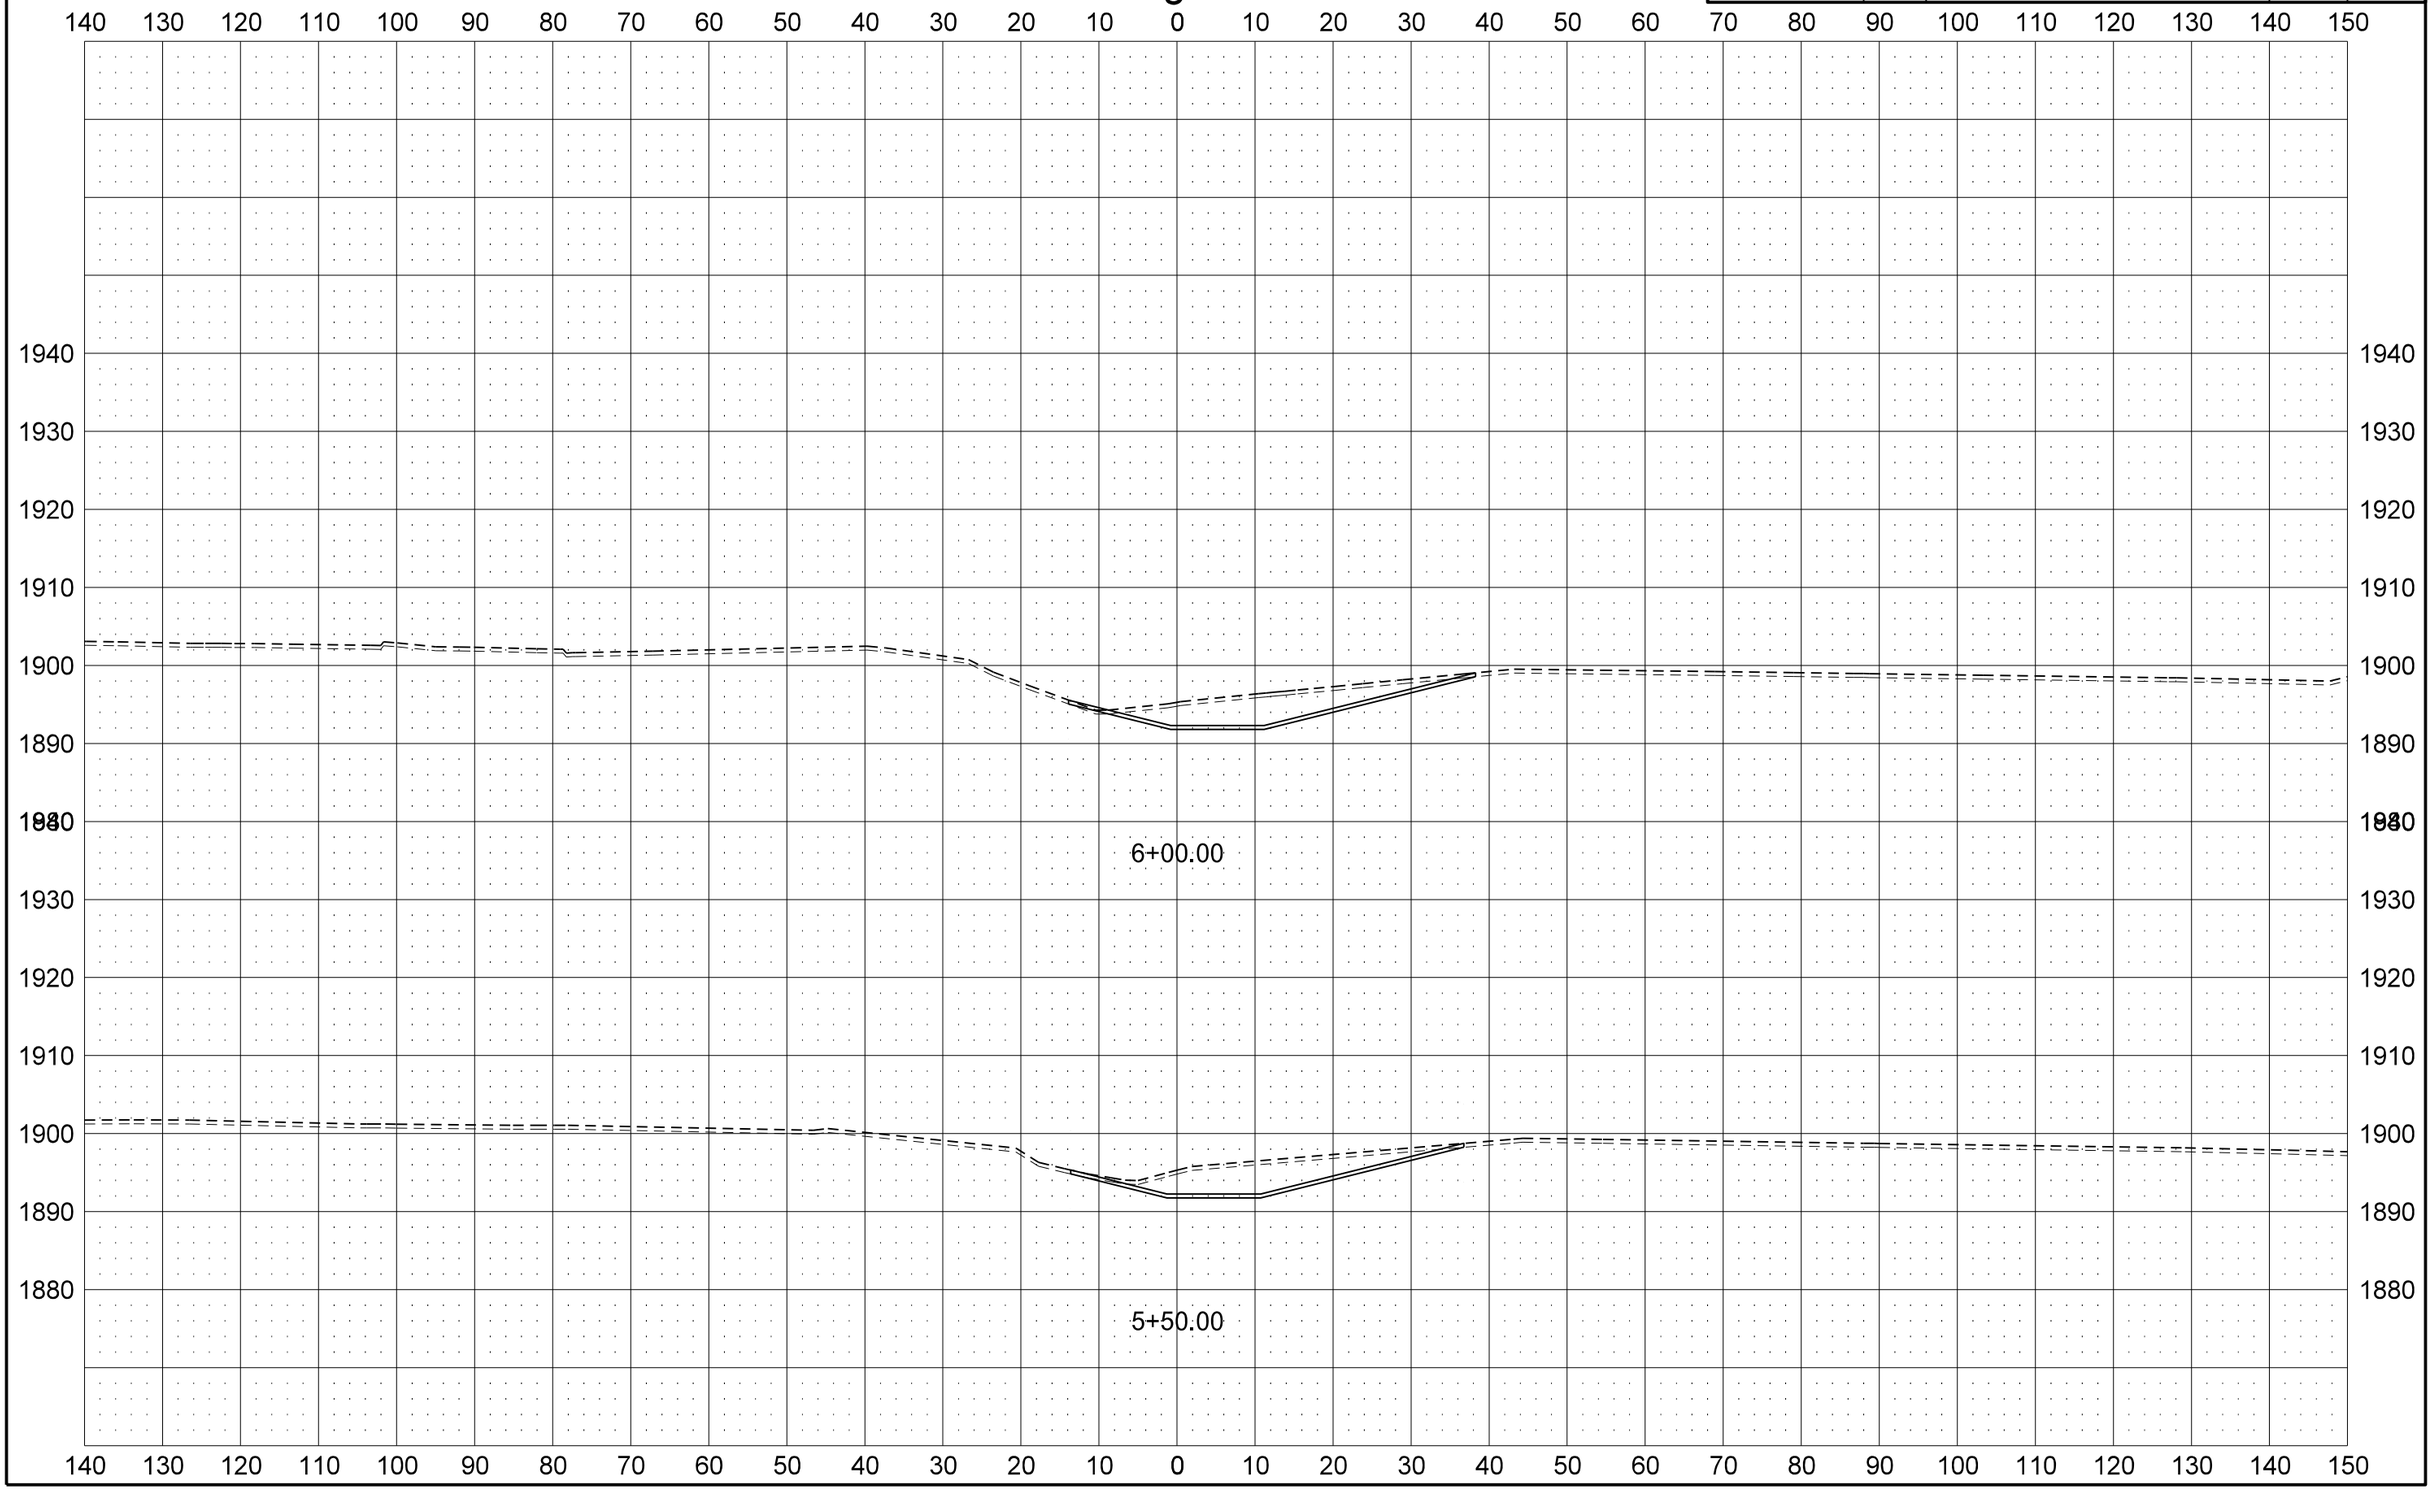

STATE	PROJECT NO.	SECTION NO.	SHEET NO.
ND	SOIA-7-002(130)019	200	146

Drainage Ditch

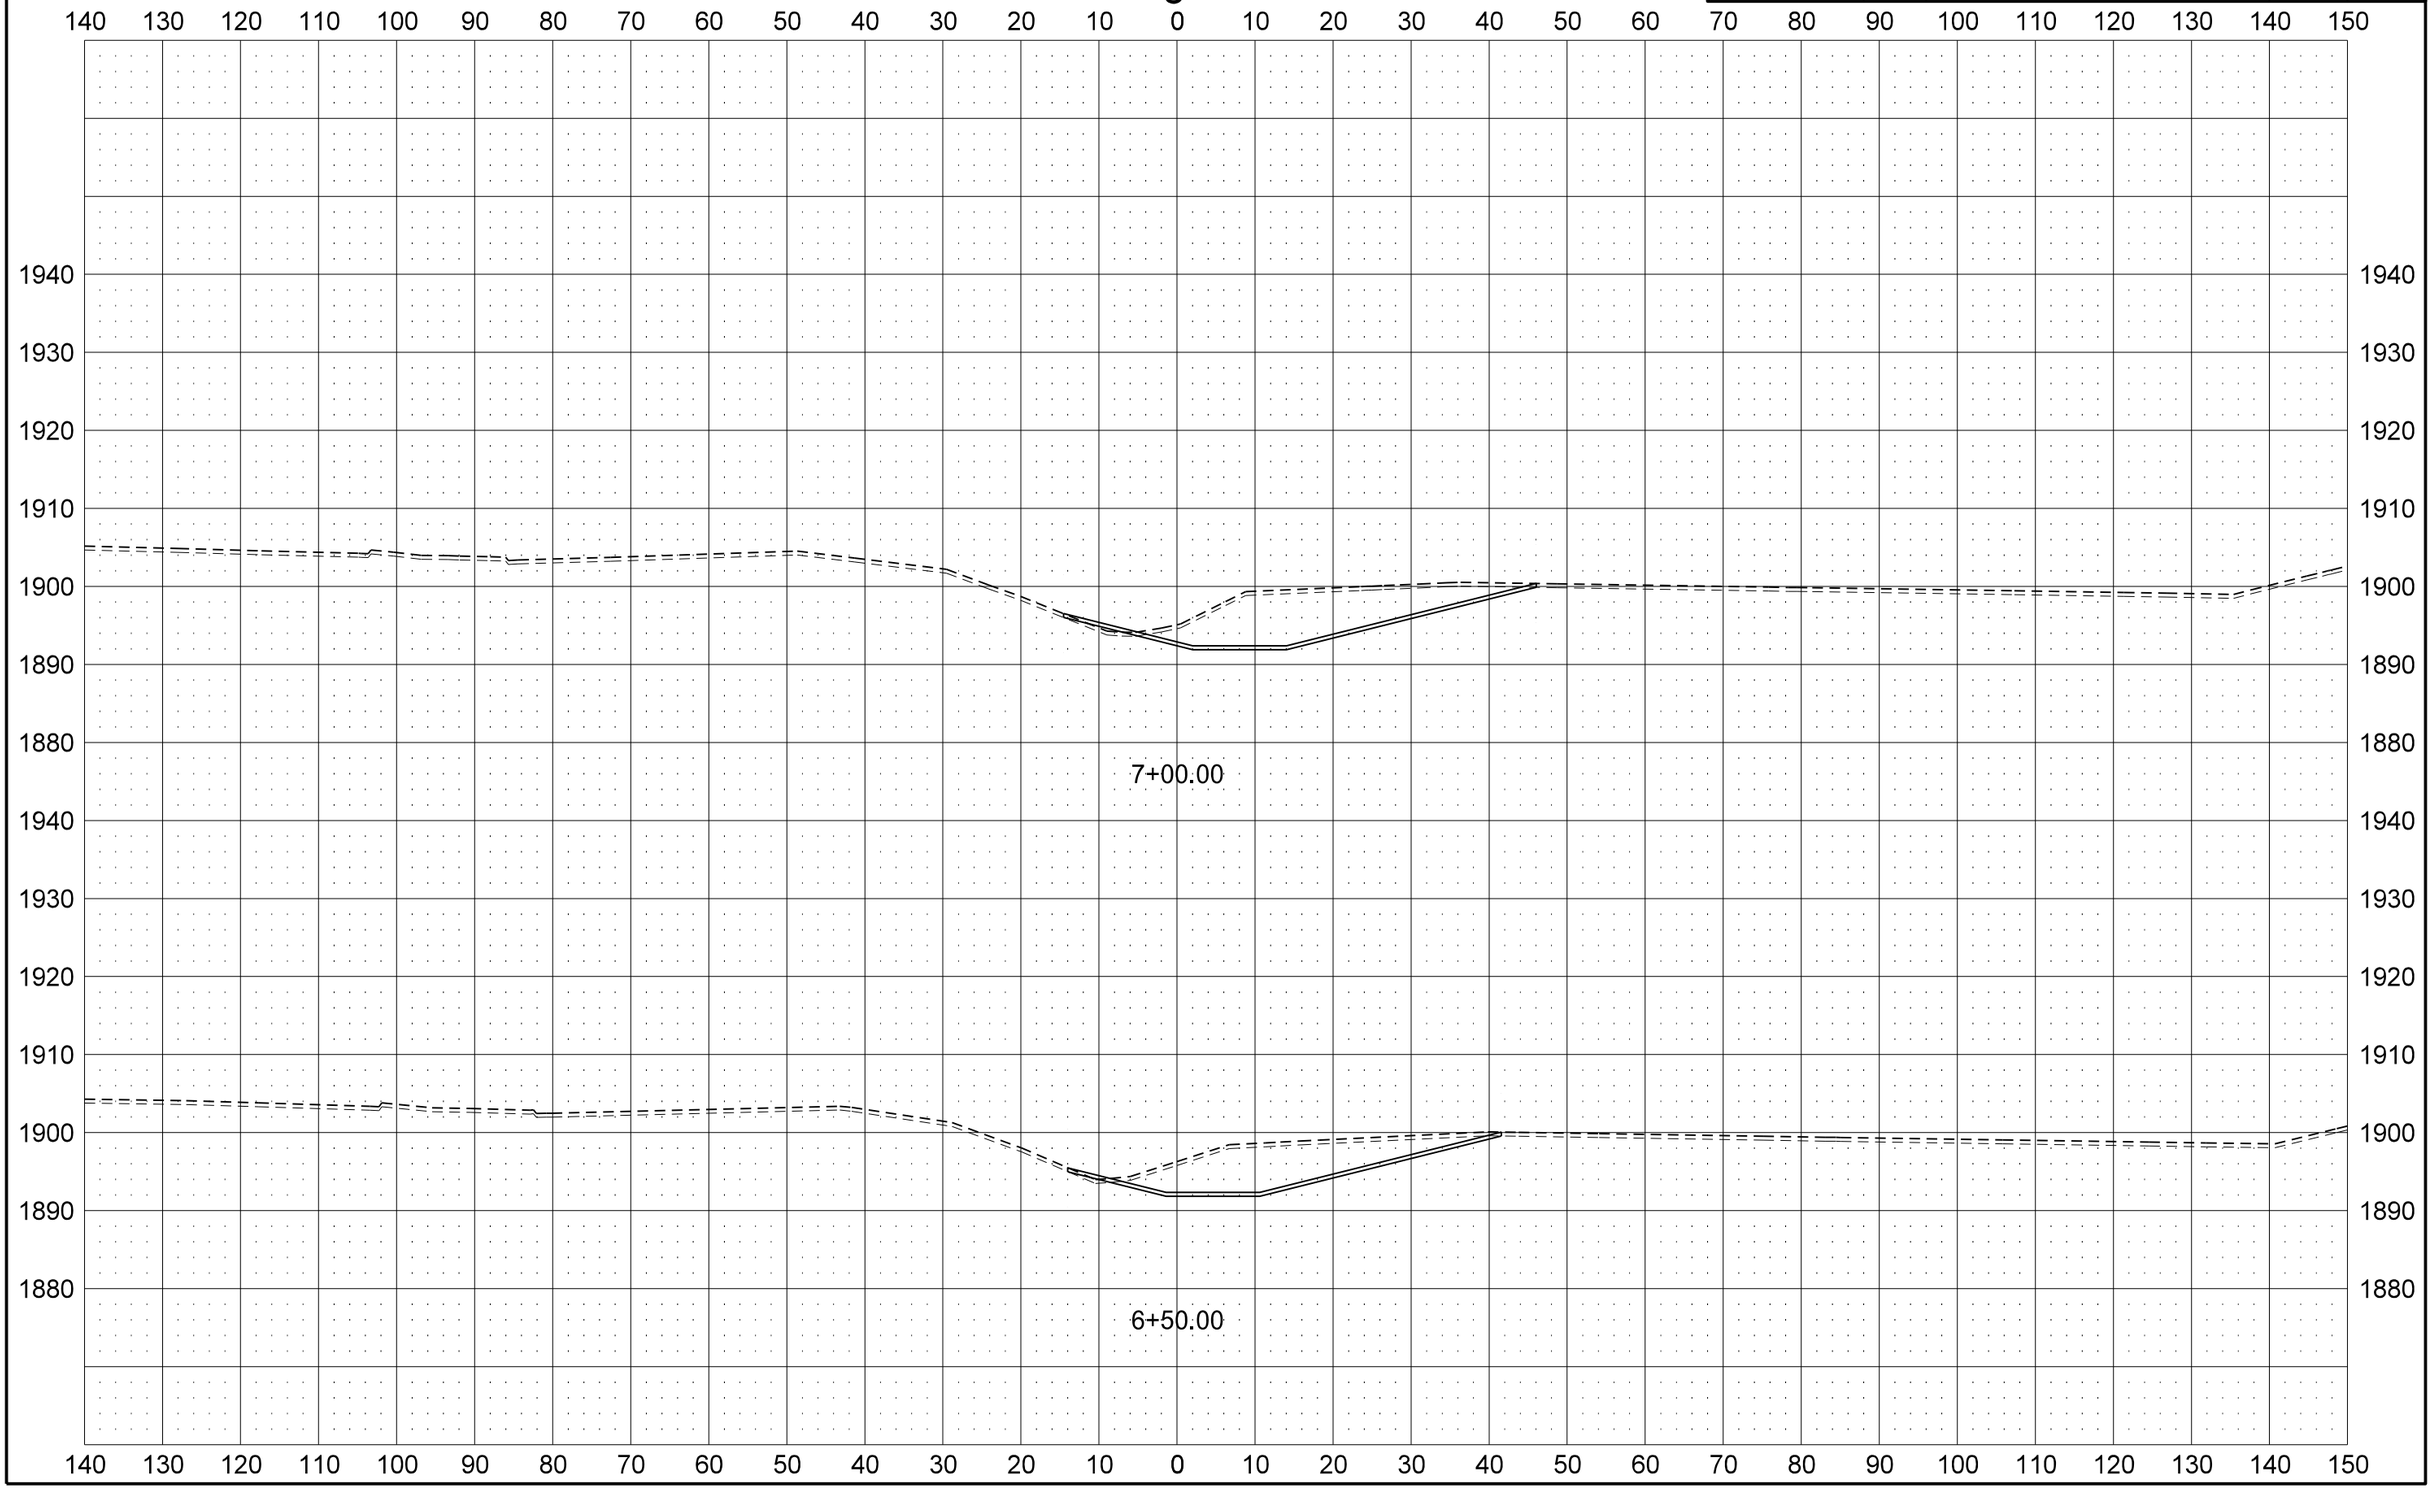

12/11/2013 3:07:23 PM dkieffer H:\Projects\7874\70002019.130\Design\Plan\200XS_Xsec_010_Drainage_Ditch.dgn

STATE	PROJECT NO.	SECTION NO.	SHEET NO.
ND	SOIA-7-002(130)019	200	147

Drainage Ditch

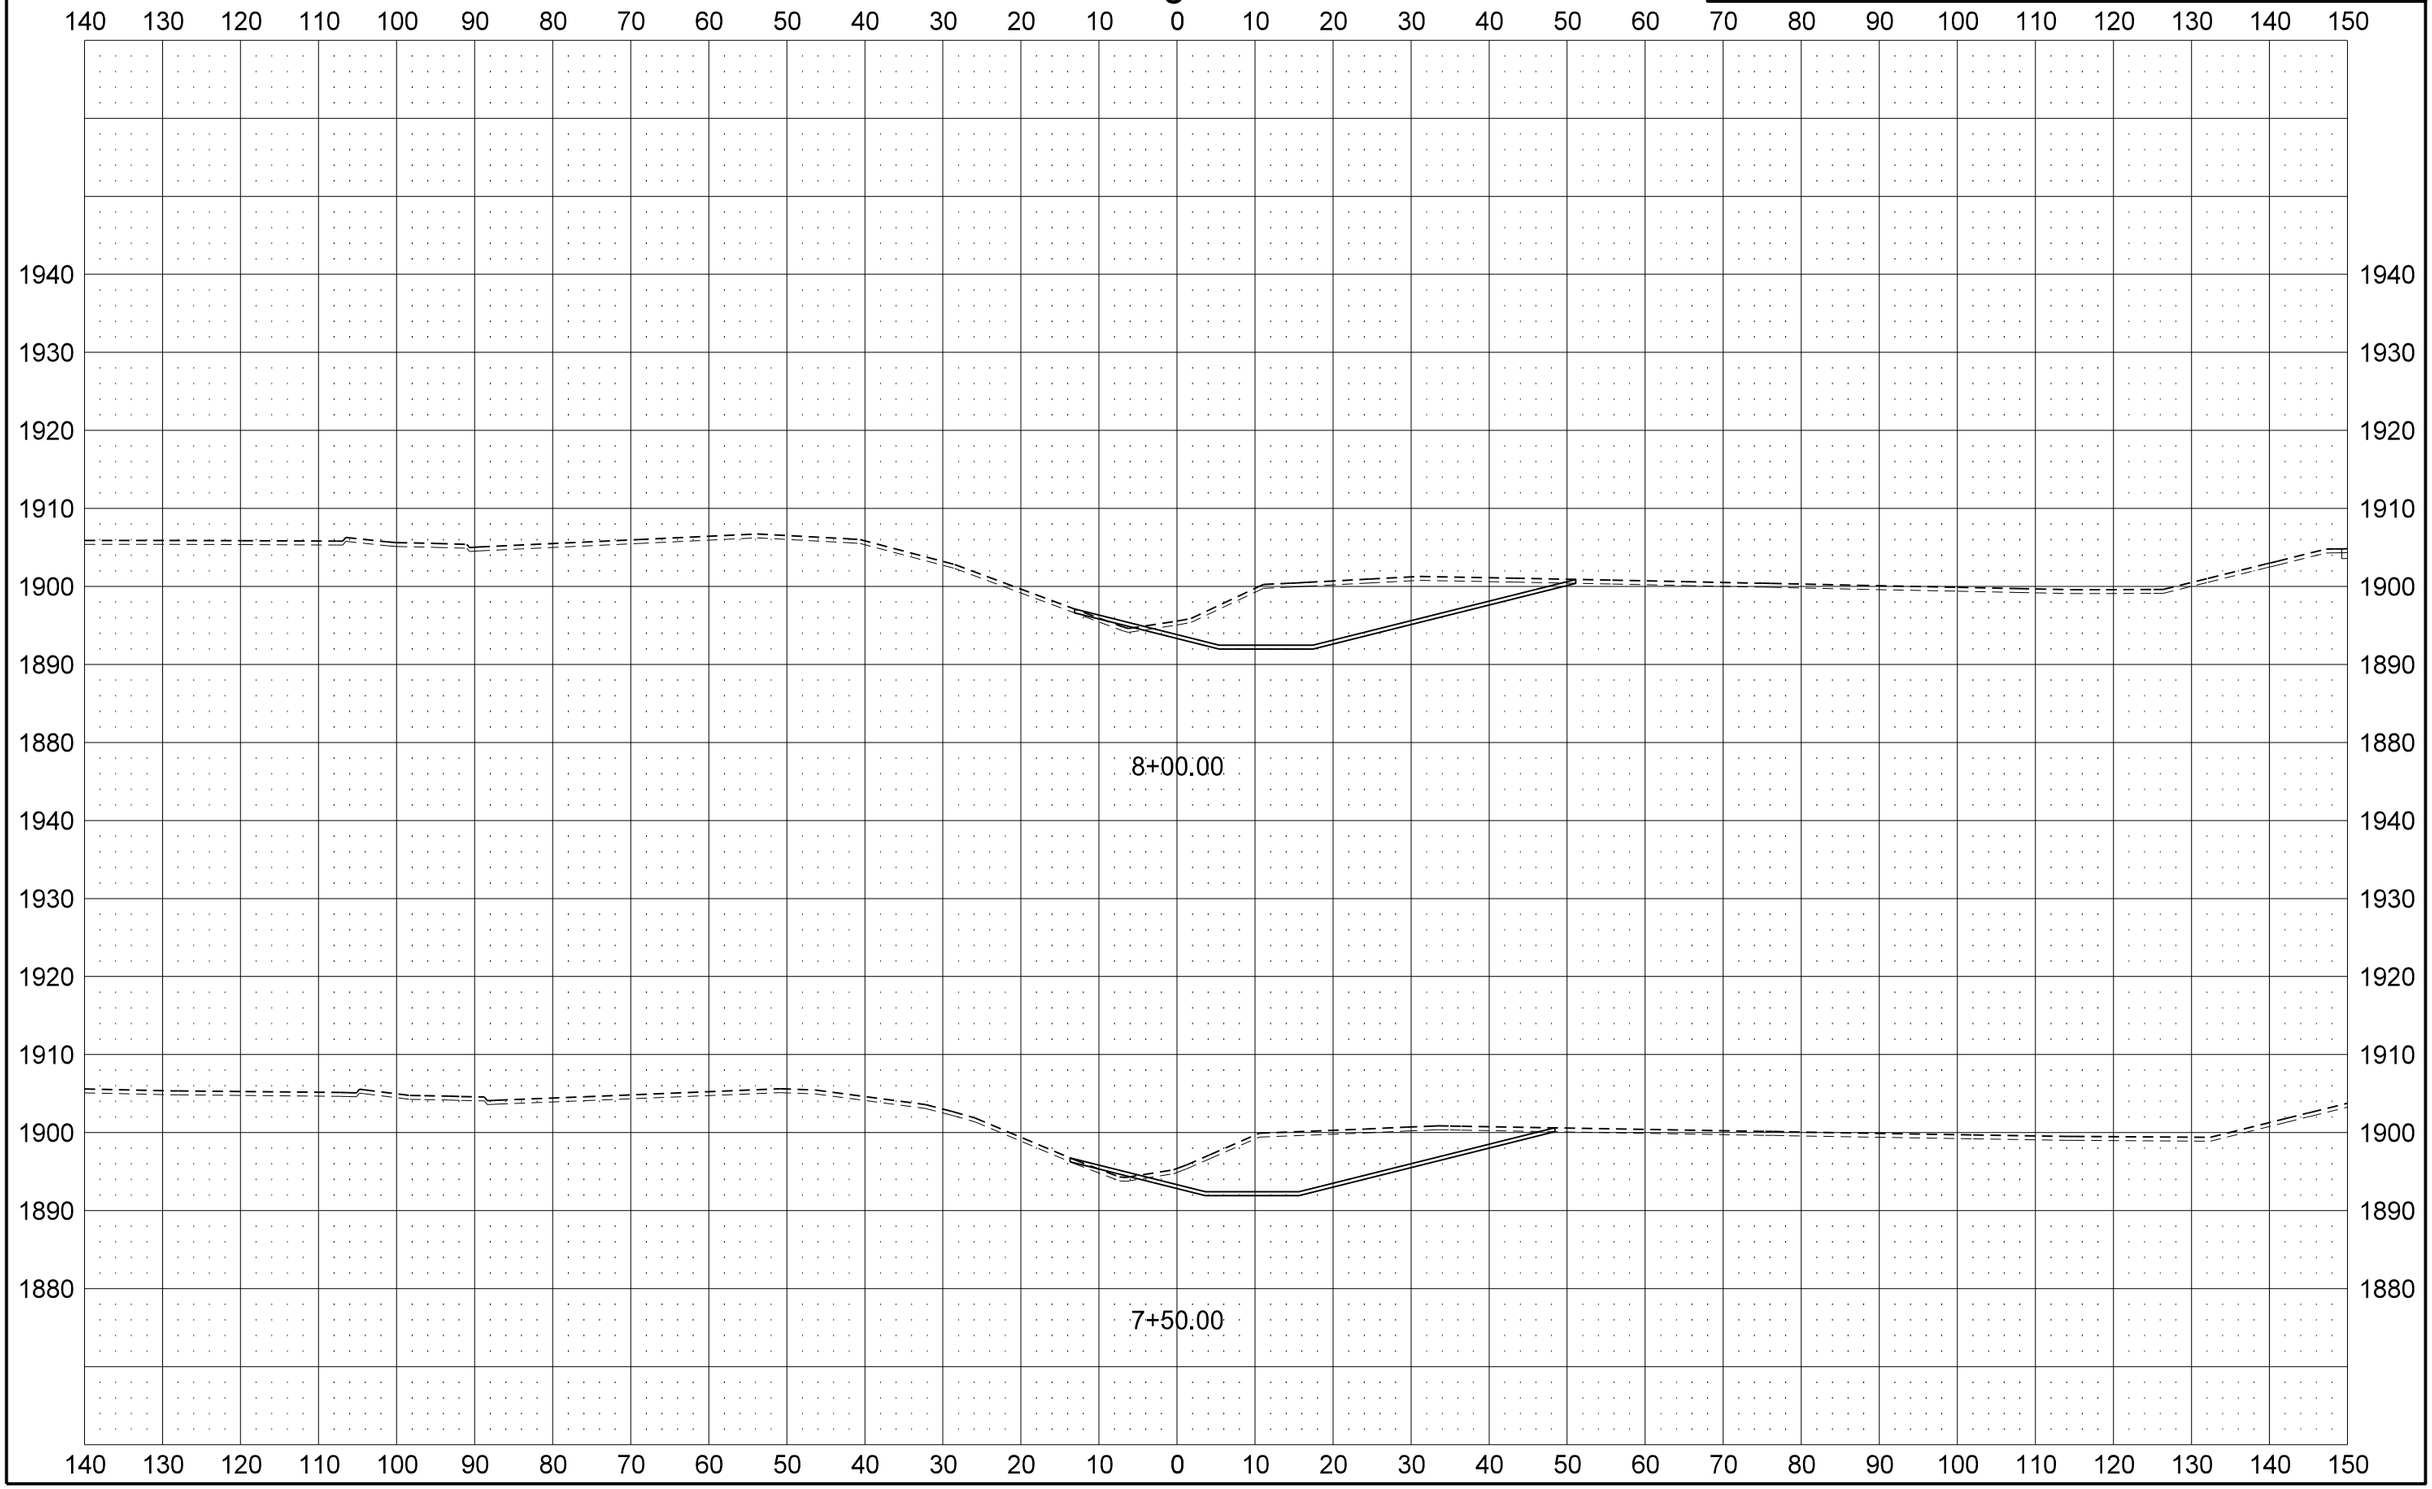

STATE	PROJECT NO.	SECTION NO.	SHEET NO.
ND	SOIA-7-002(130)019	200	148

Drainage Ditch

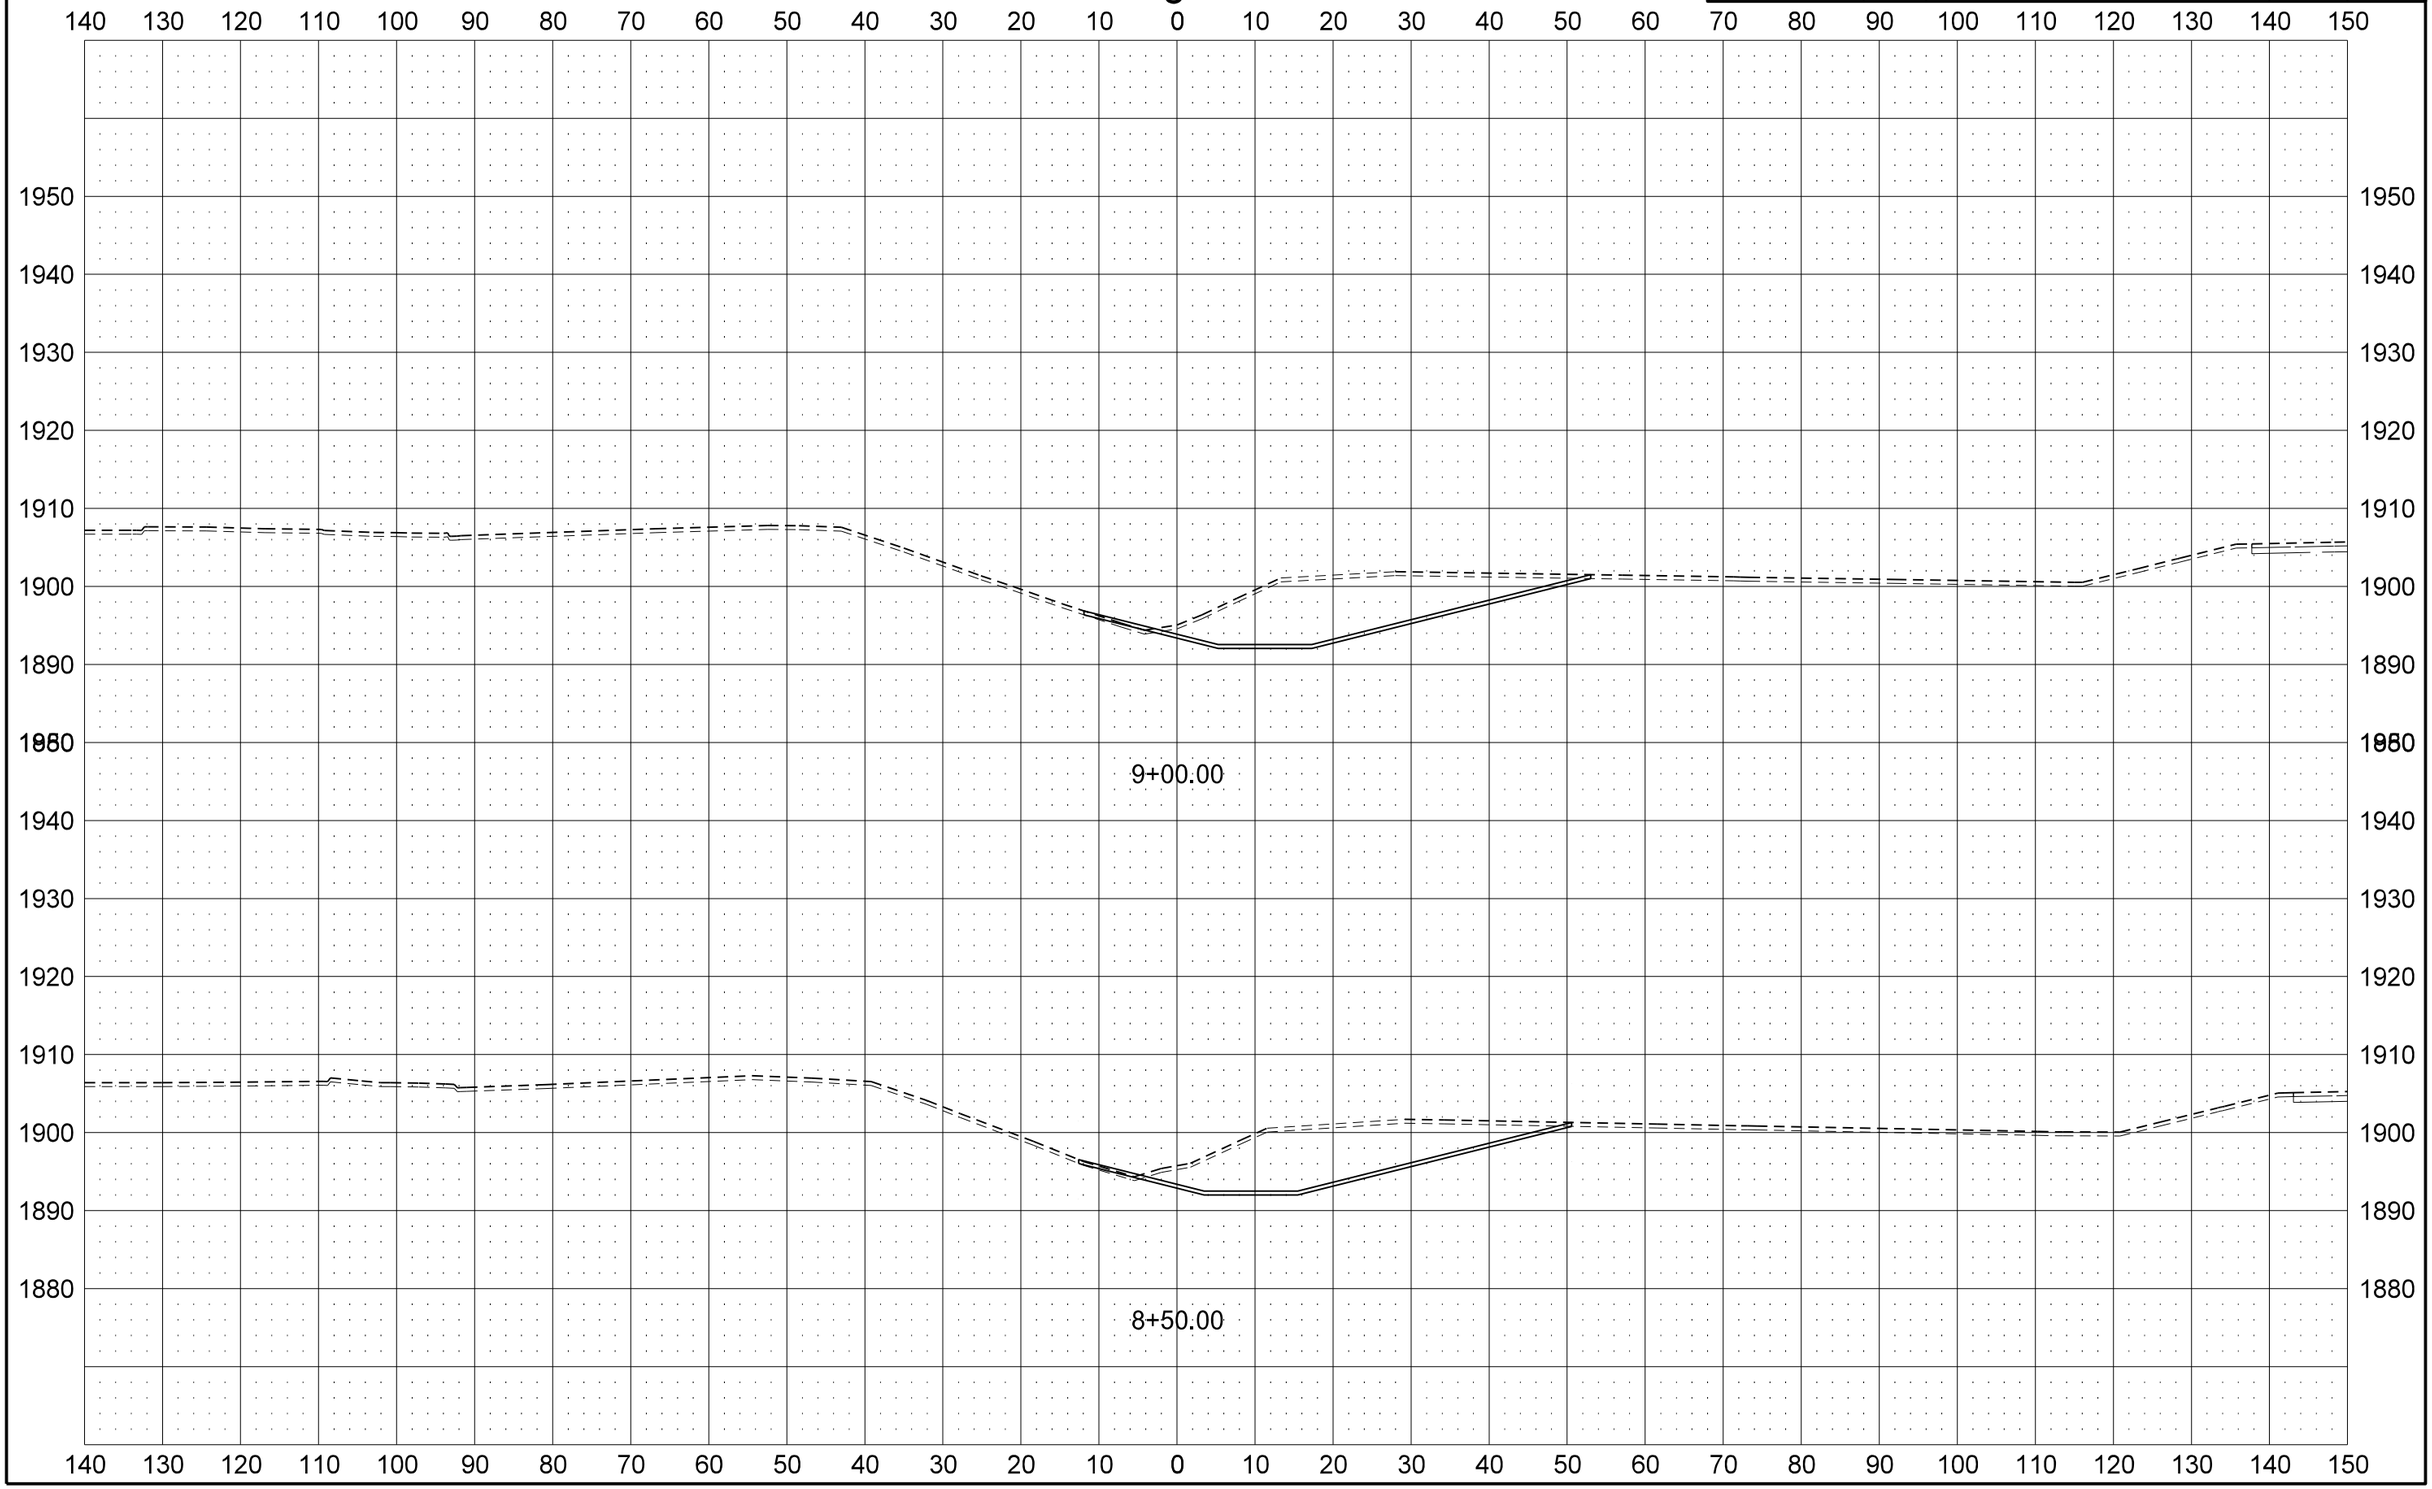

12/11/2013 3:07:31 PM dkieffer H:\Projects\7874\70002019.130\Design\Plan\200XS_Xsec_010_Drainage_Ditch.dgn

STATE	PROJECT NO.	SECTION NO.	SHEET NO.
ND	SOIA-7-002(130)019	200	149

Drainage Ditch

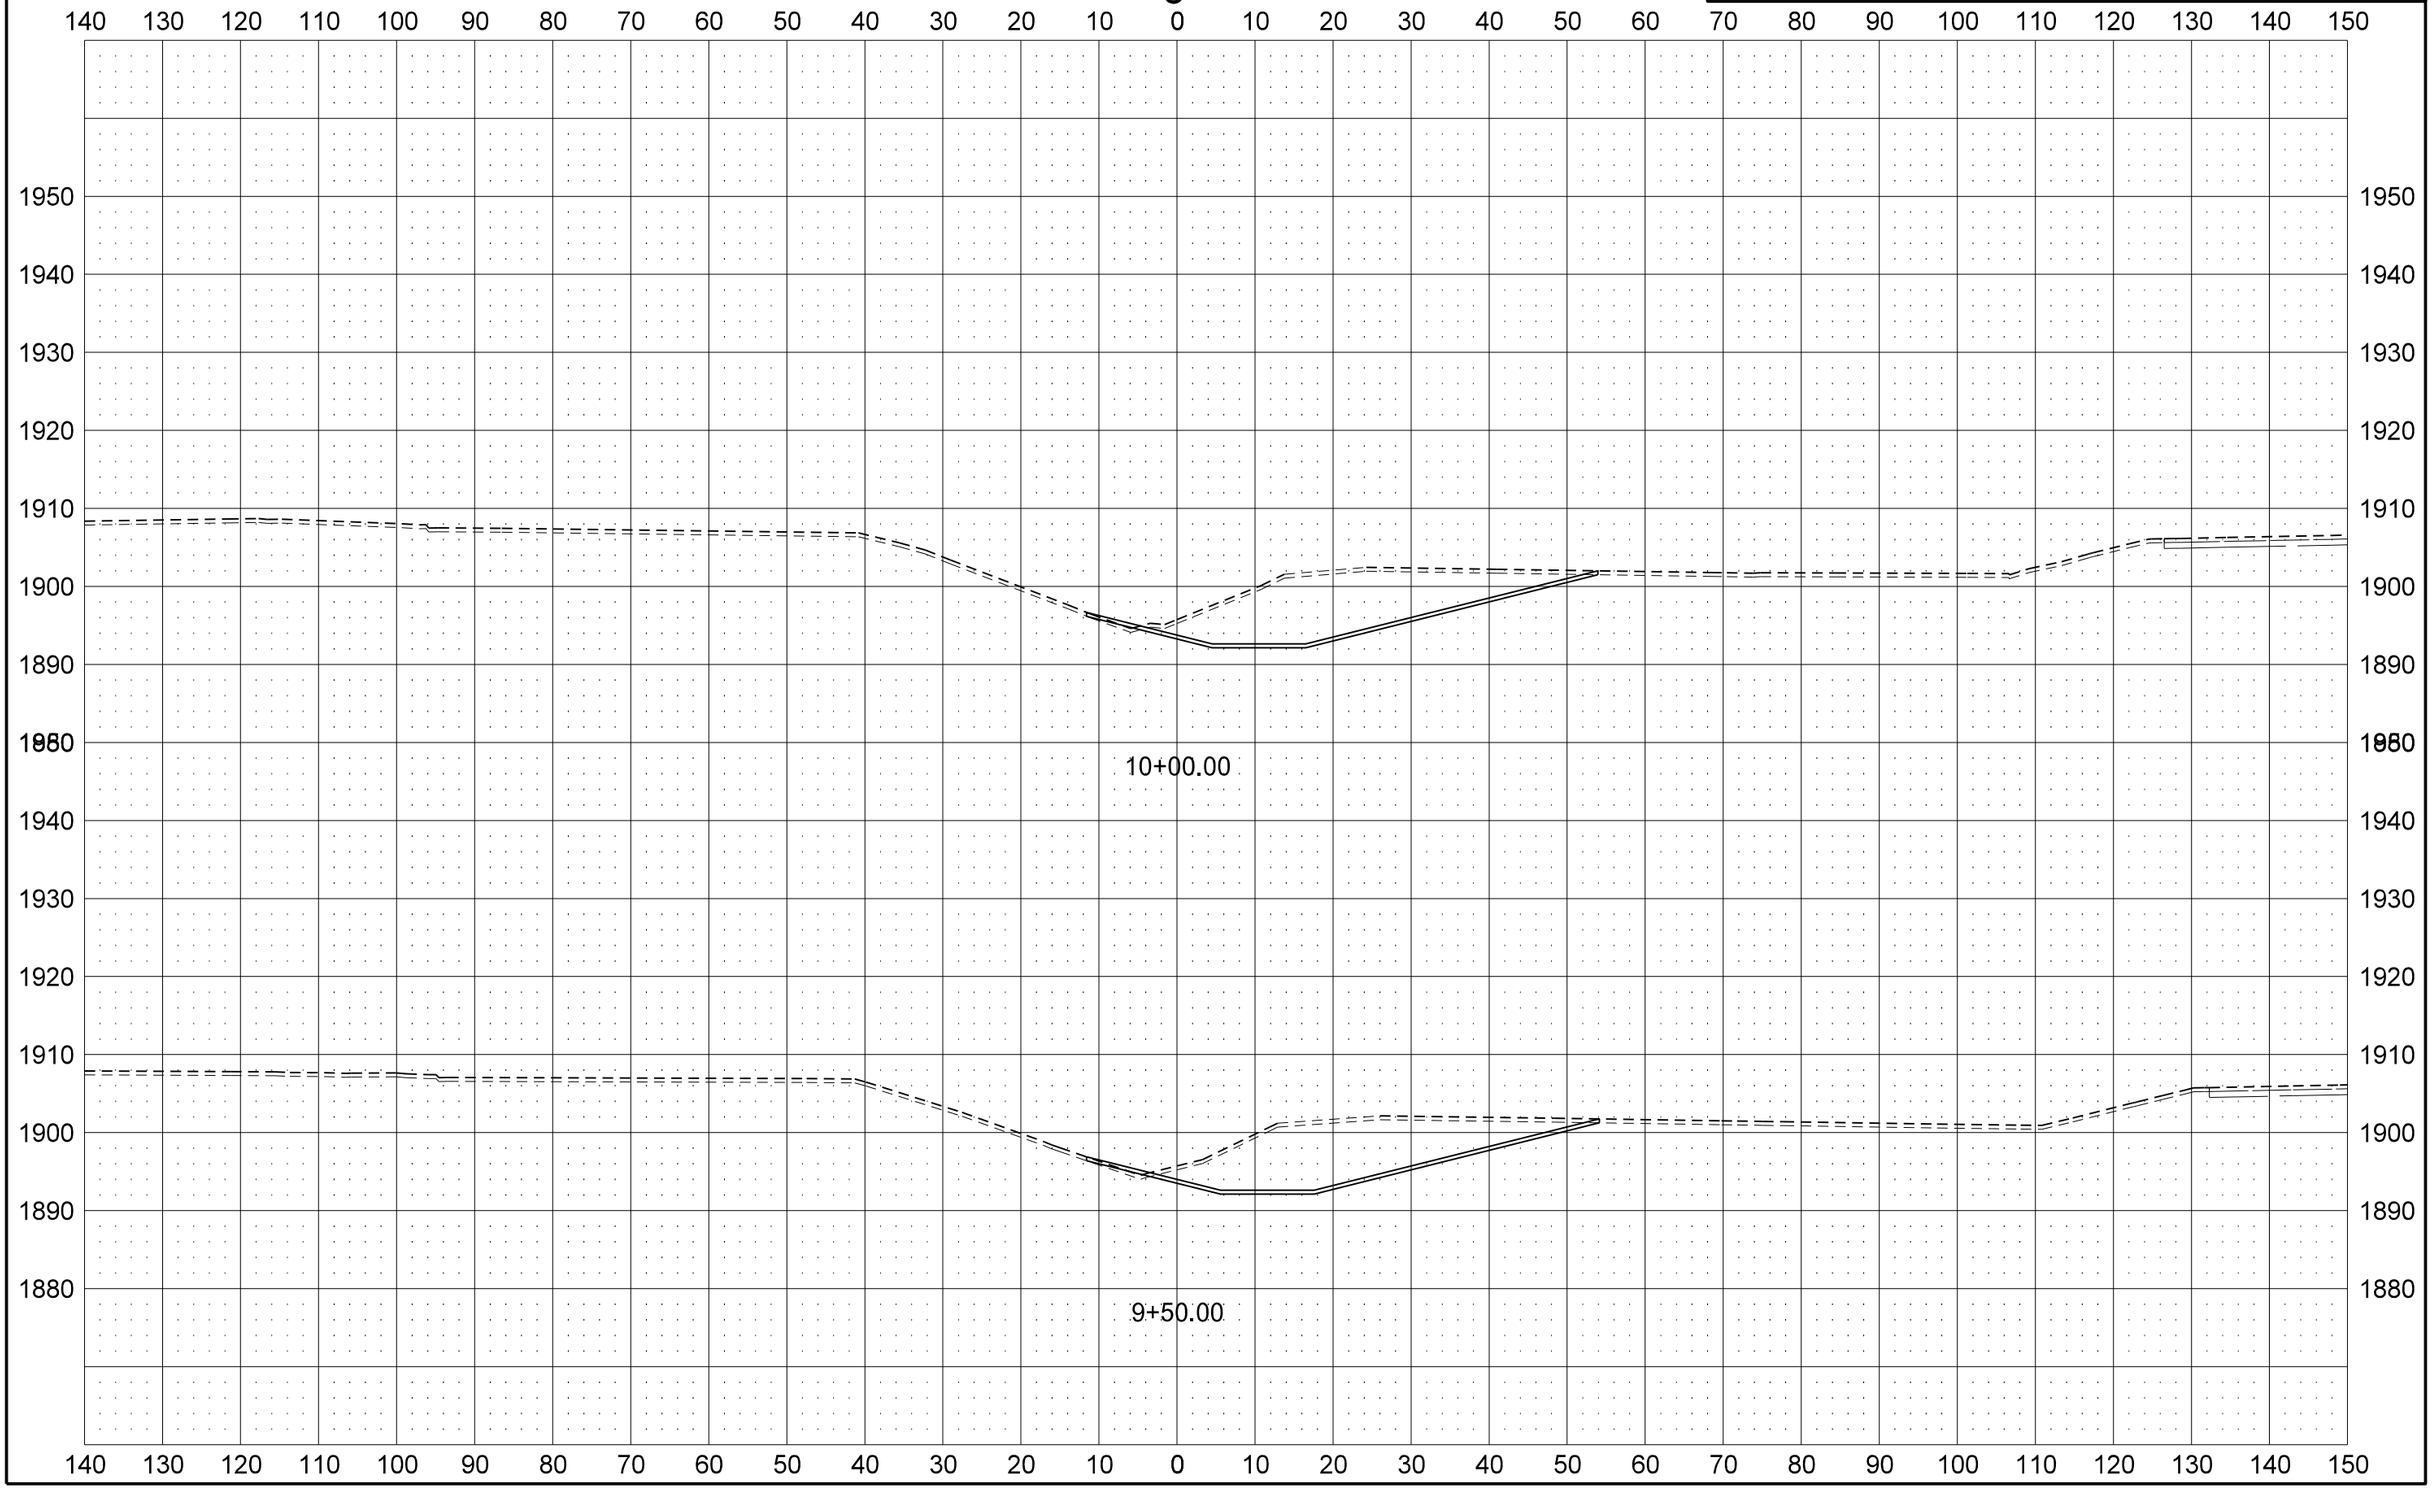

12/11/2013 3:07:35 PM dkieffer H:\Projects\7874\70002019.130\Design\Plan\200XS_Xsec_010_Drainage_Ditch.dgn

STATE	PROJECT NO.	SECTION NO.	SHEET NO.
ND	SOIA-7-002(130)019	200	150

Drainage Ditch

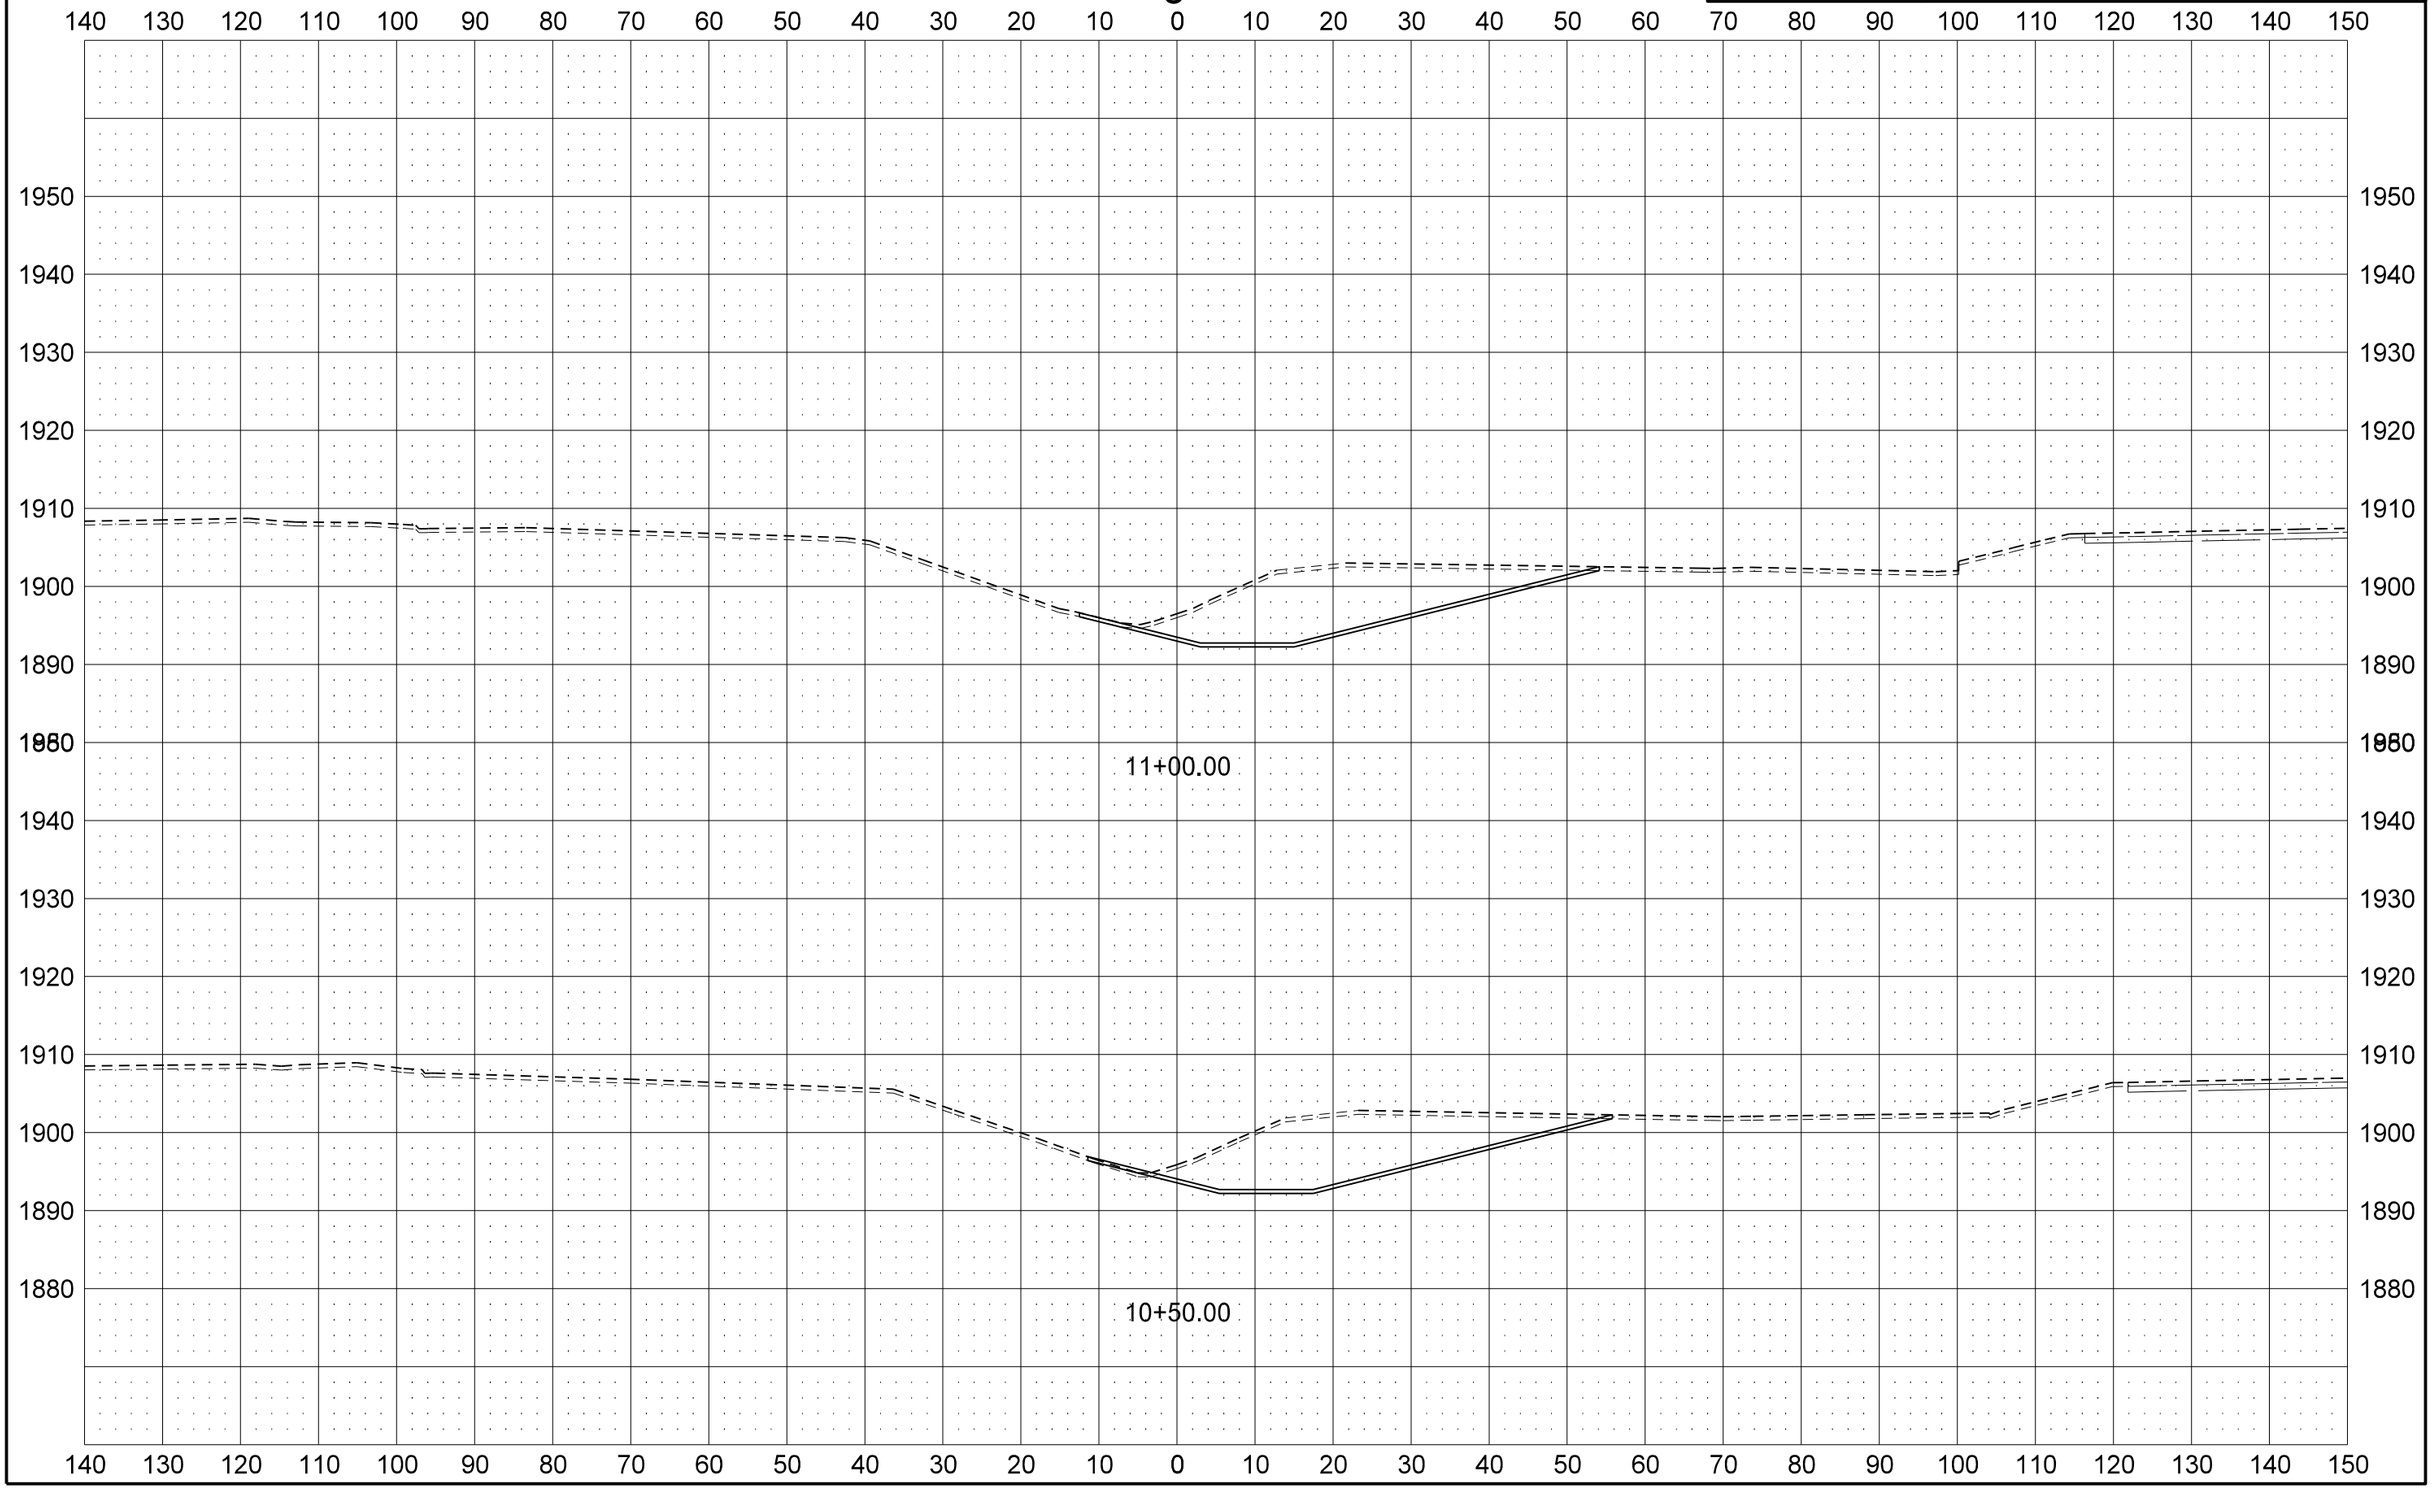

12/11/2013 3:07:39 PM dkieffer H:\Projects\7874\70002019.130\Design\Plan\200XS_Xsec_010_Drainage_Ditch.dgn

STATE	PROJECT NO.	SECTION NO.	SHEET NO.
ND	SOIA-7-002(130)019	200	151

Drainage Ditch

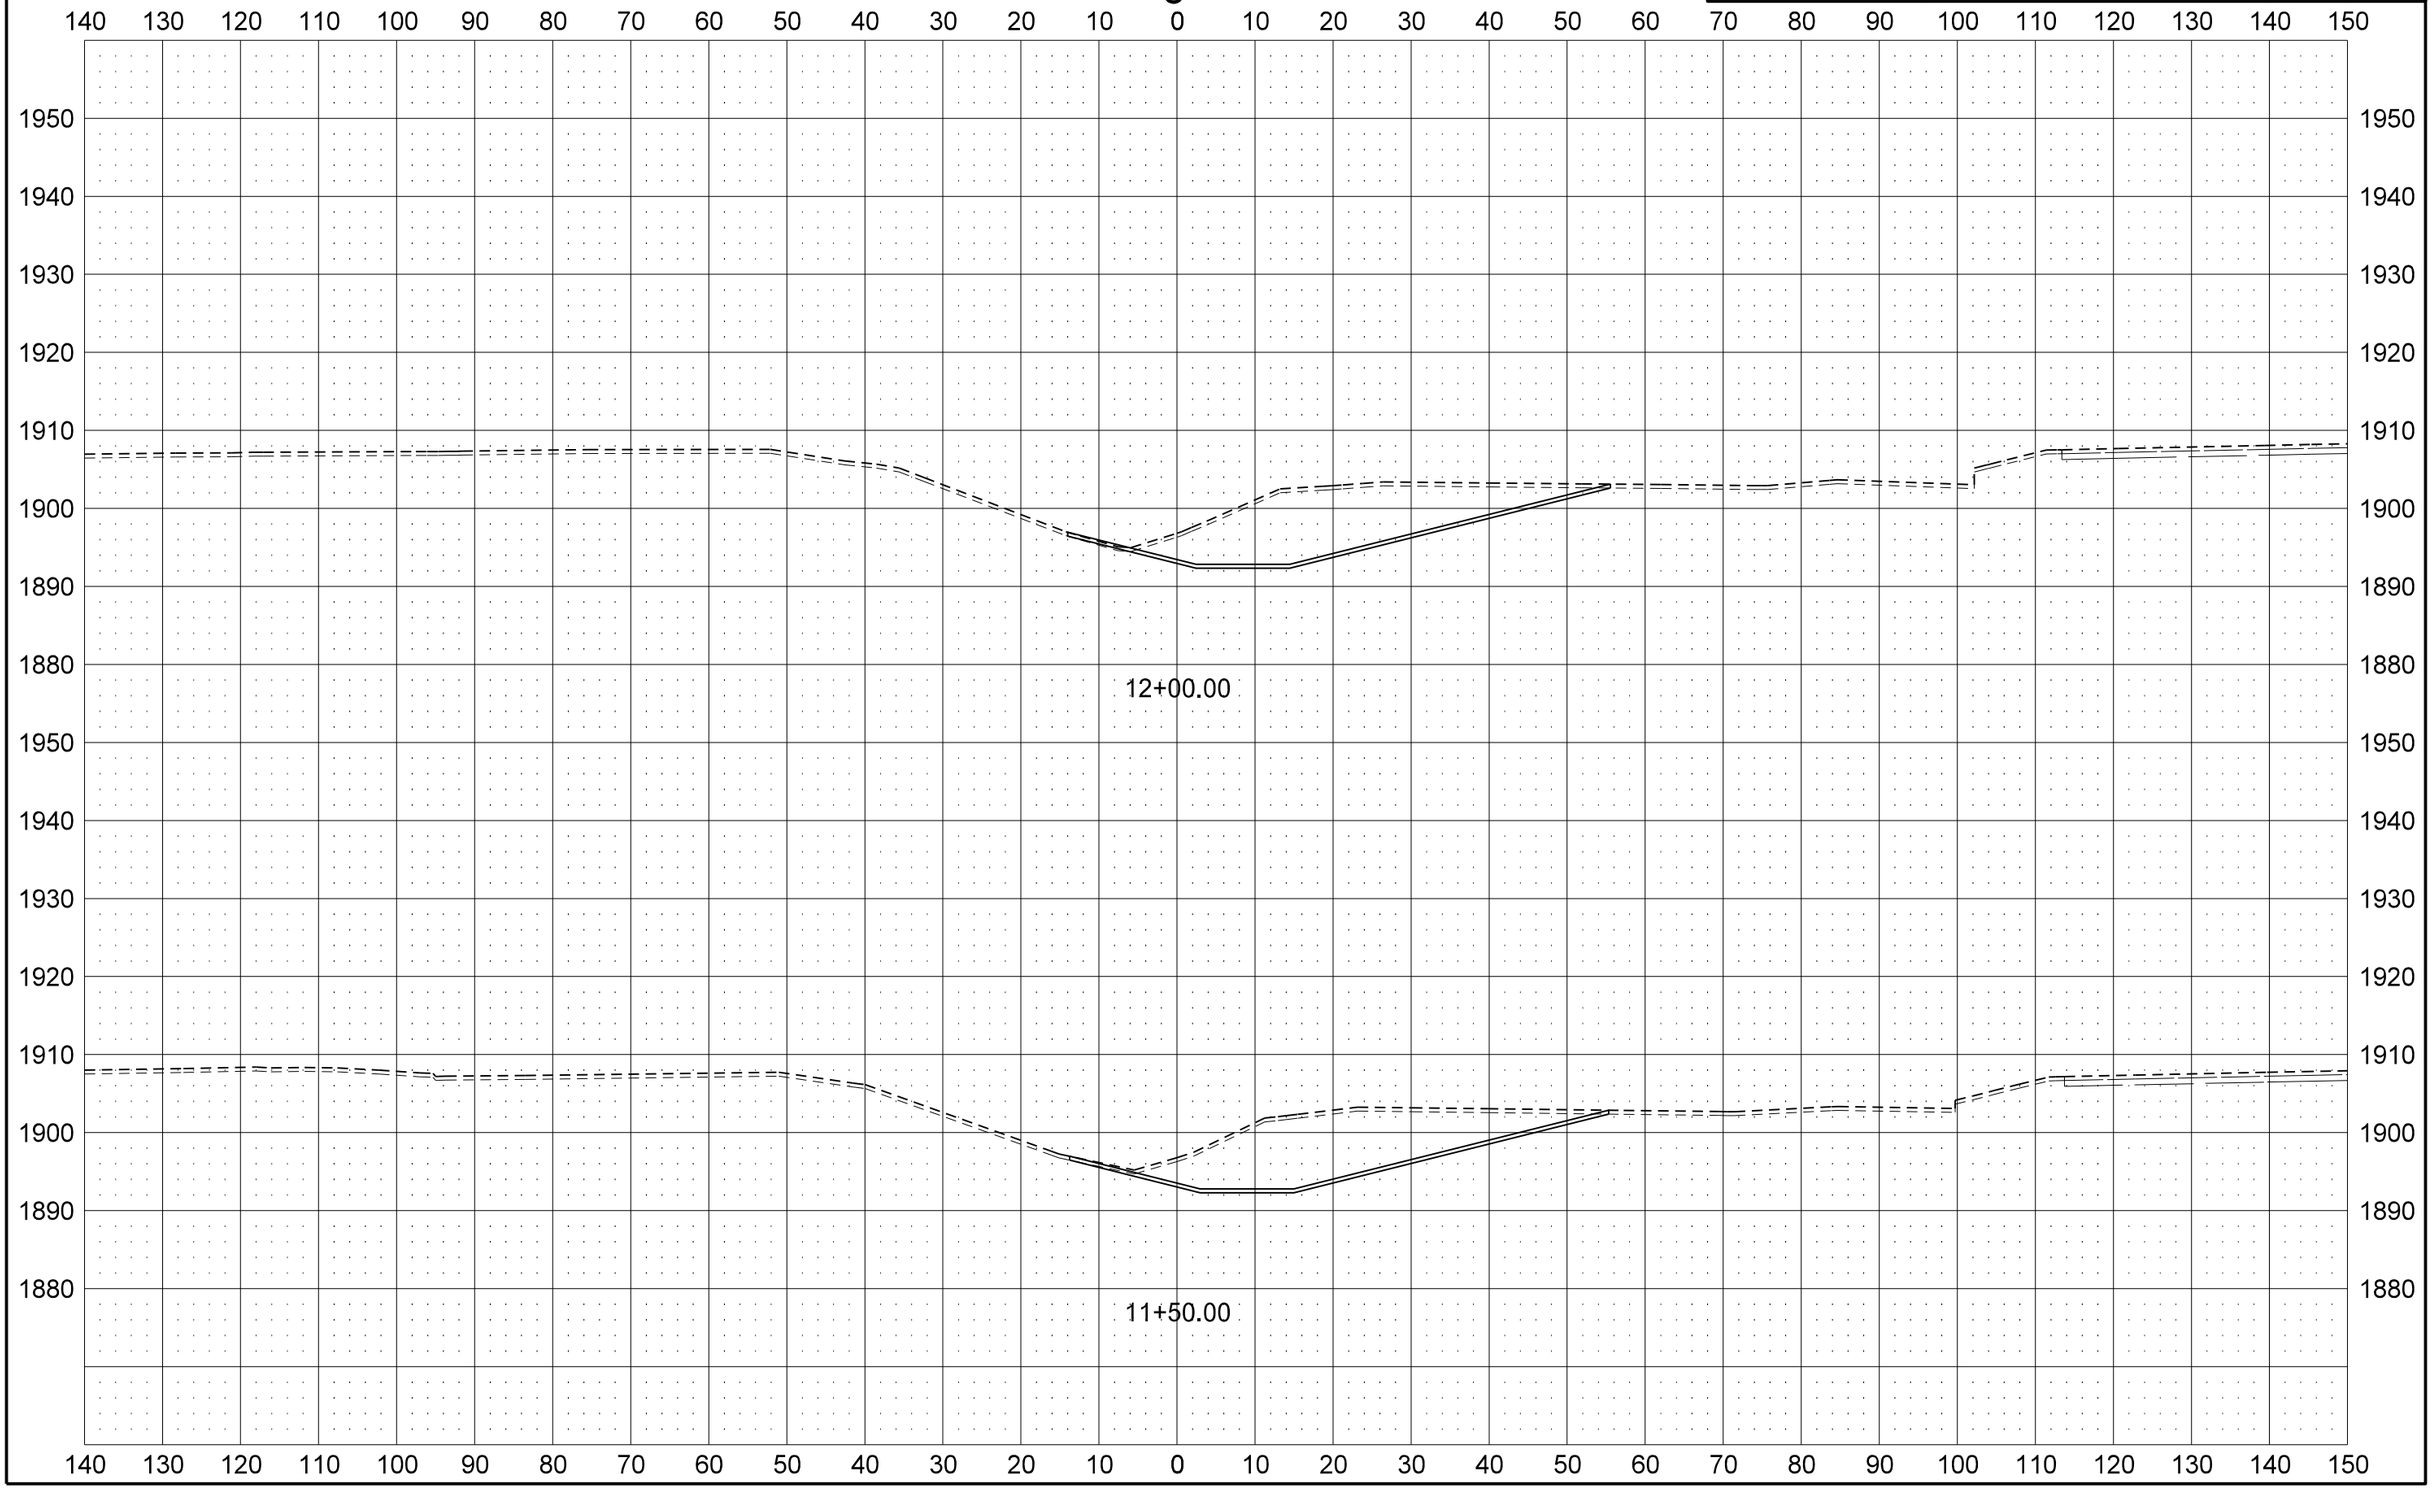

STATE	PROJECT NO.	SECTION NO.	SHEET NO.
ND	SOIA-7-002(130)019	200	152

Drainage Ditch

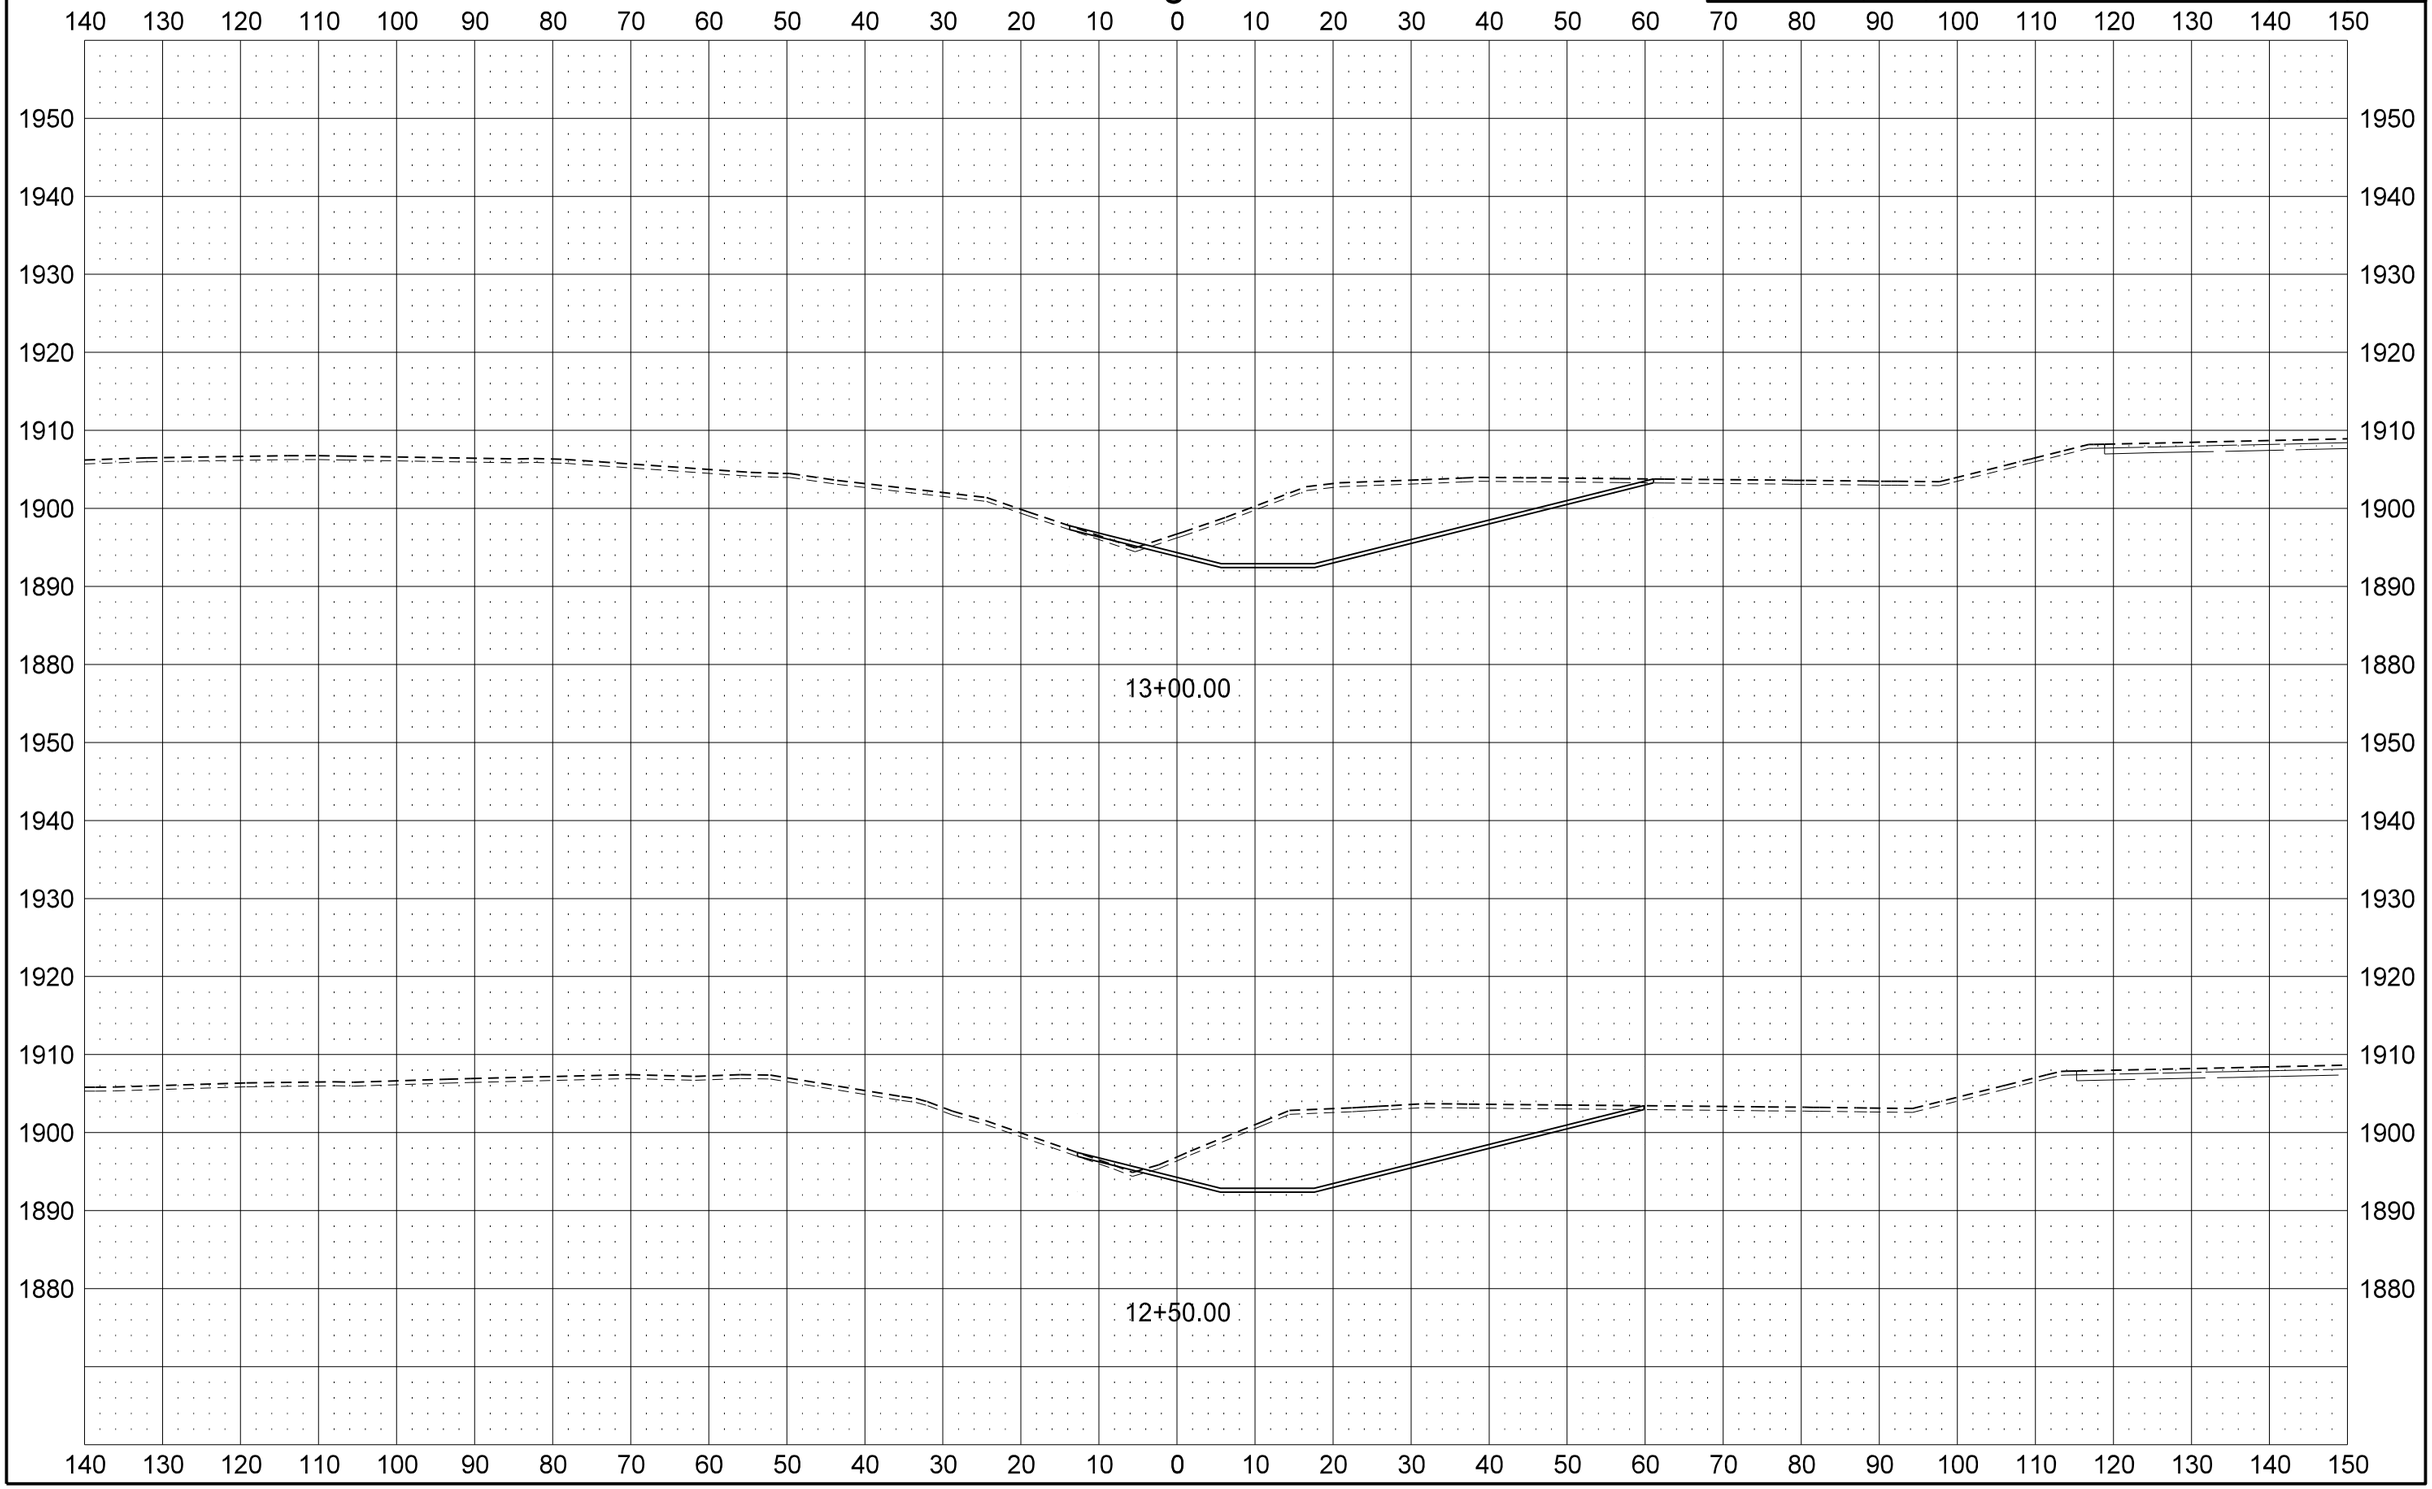

12/11/2013 3:07:47 PM dkieffer H:\Projects\7874\70002019.130\Design\Plan\200XS_Xsec_010_Drainage_Ditch.dgn

STATE	PROJECT NO.	SECTION NO.	SHEET NO.
ND	SOIA-7-002(130)019	200	153

Drainage Ditch

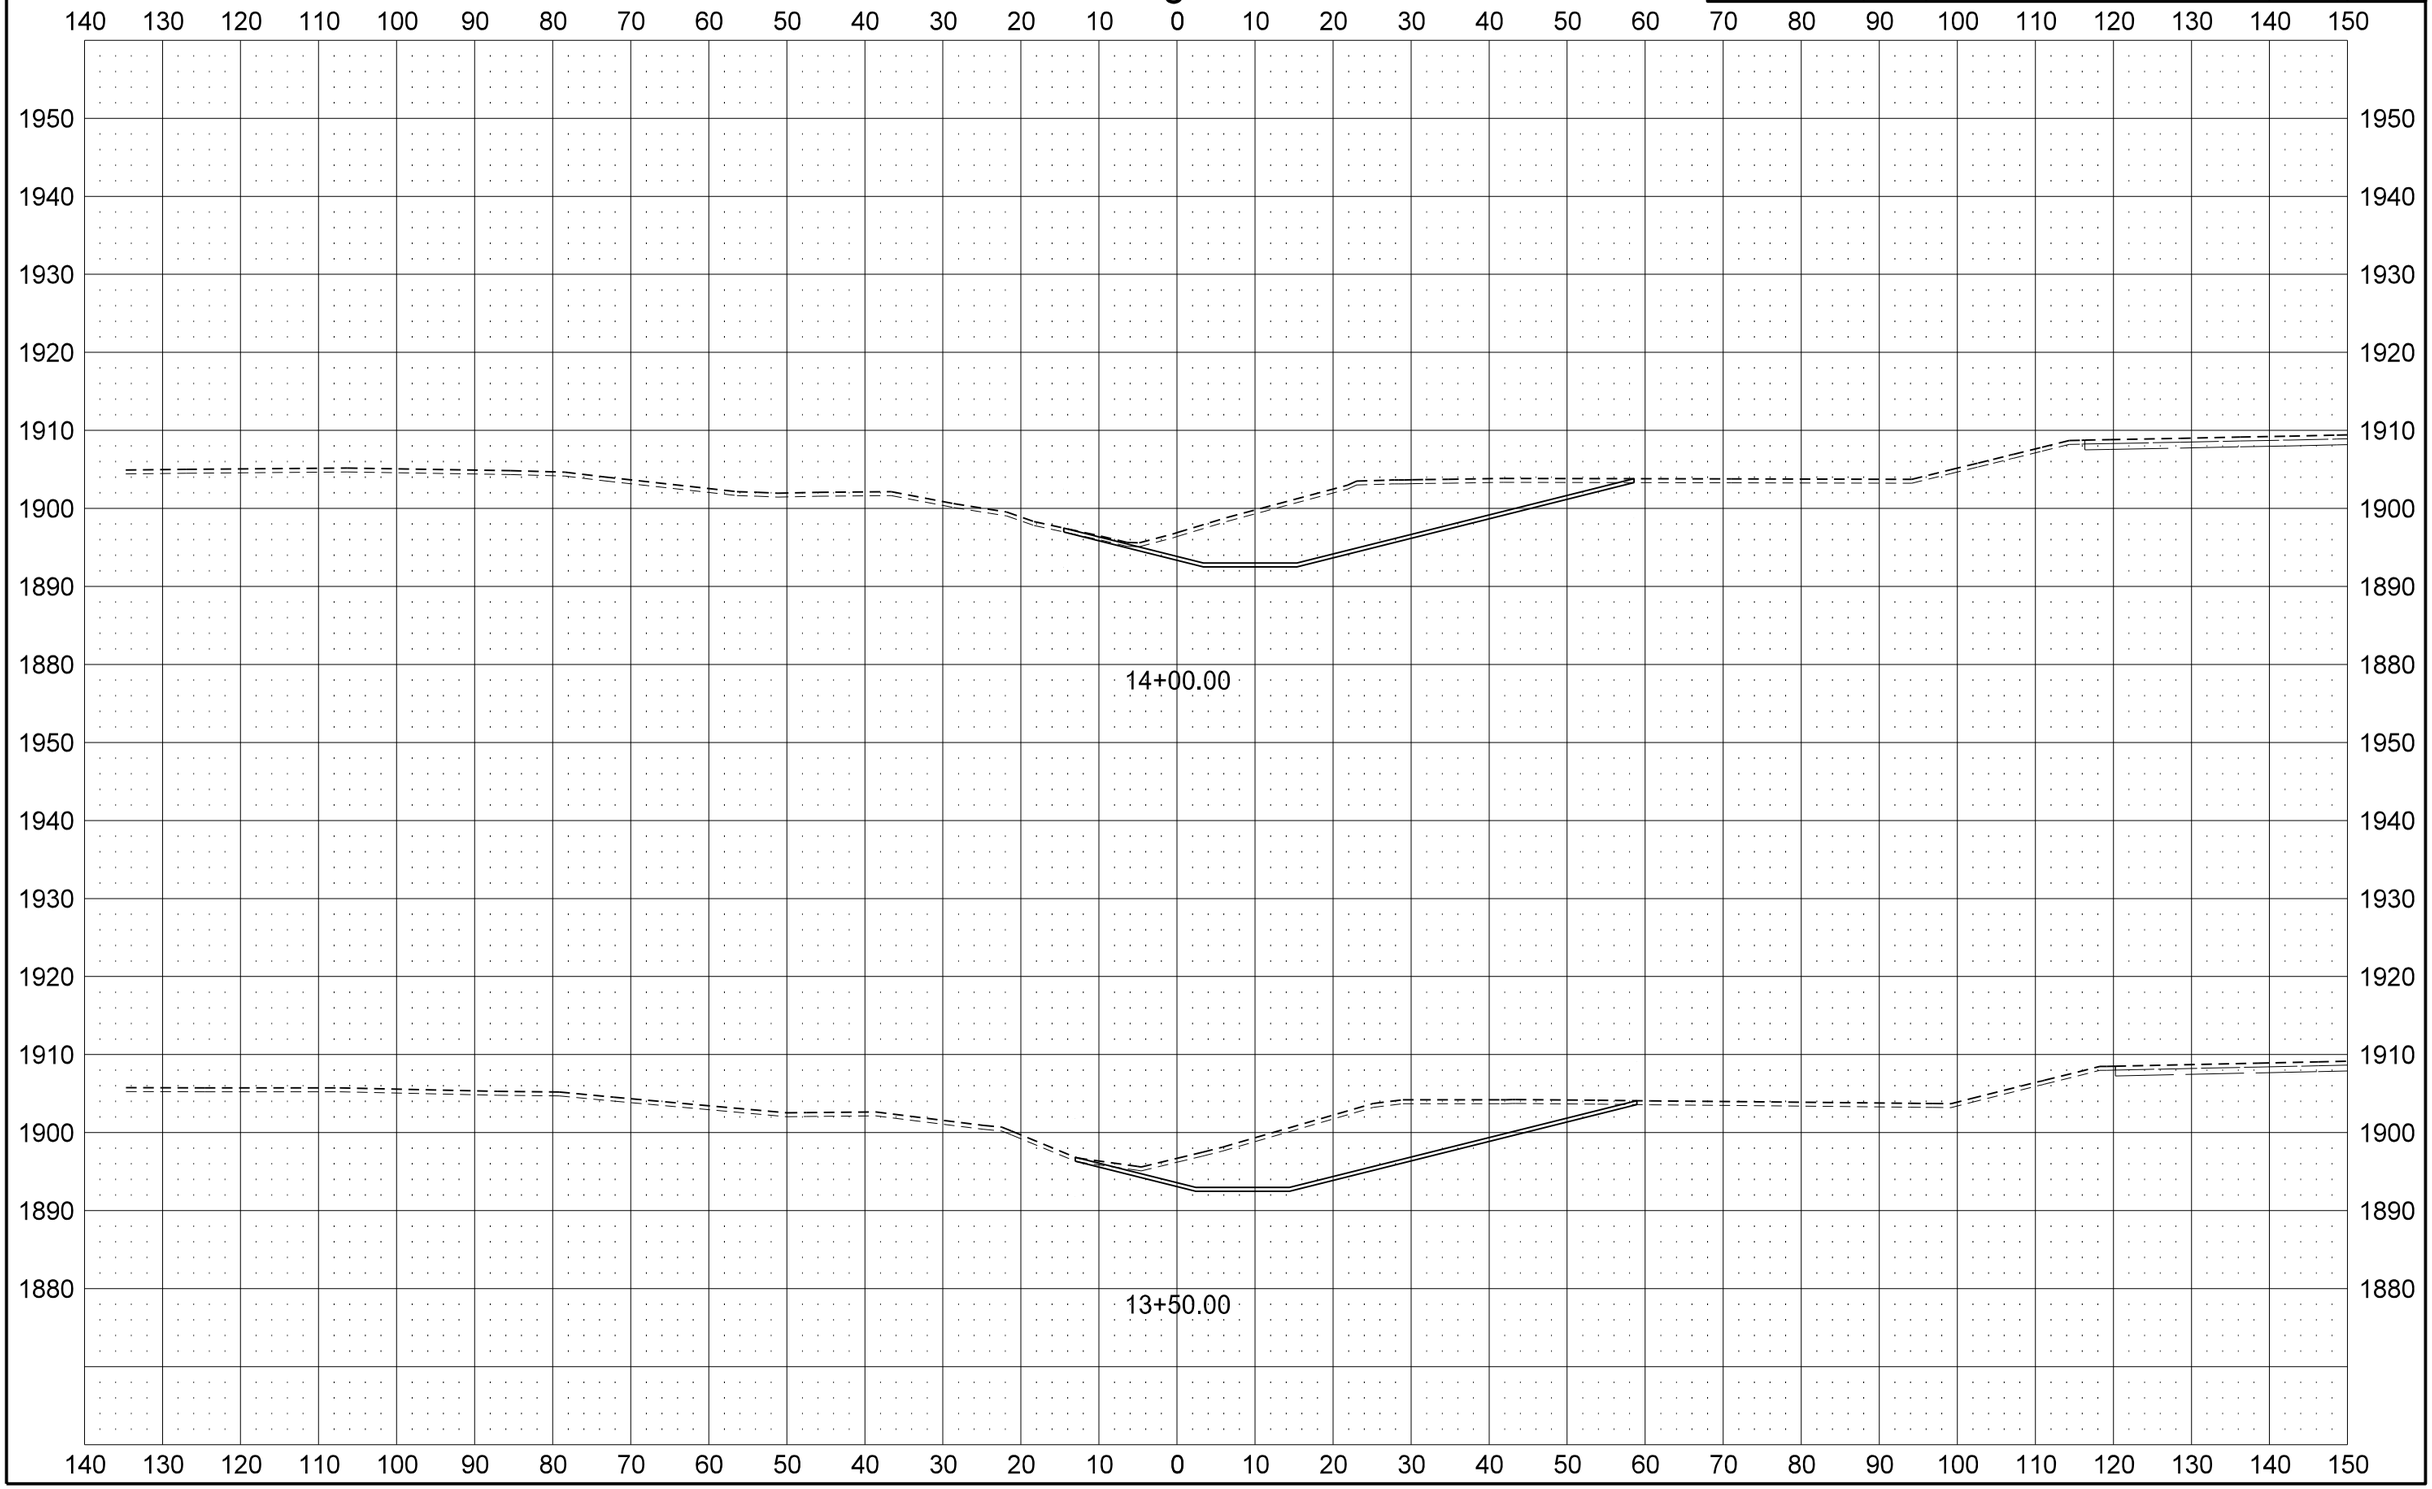

STATE	PROJECT NO.	SECTION NO.	SHEET NO.
ND	SOIA-7-002(130)019	200	154

Drainage Ditch

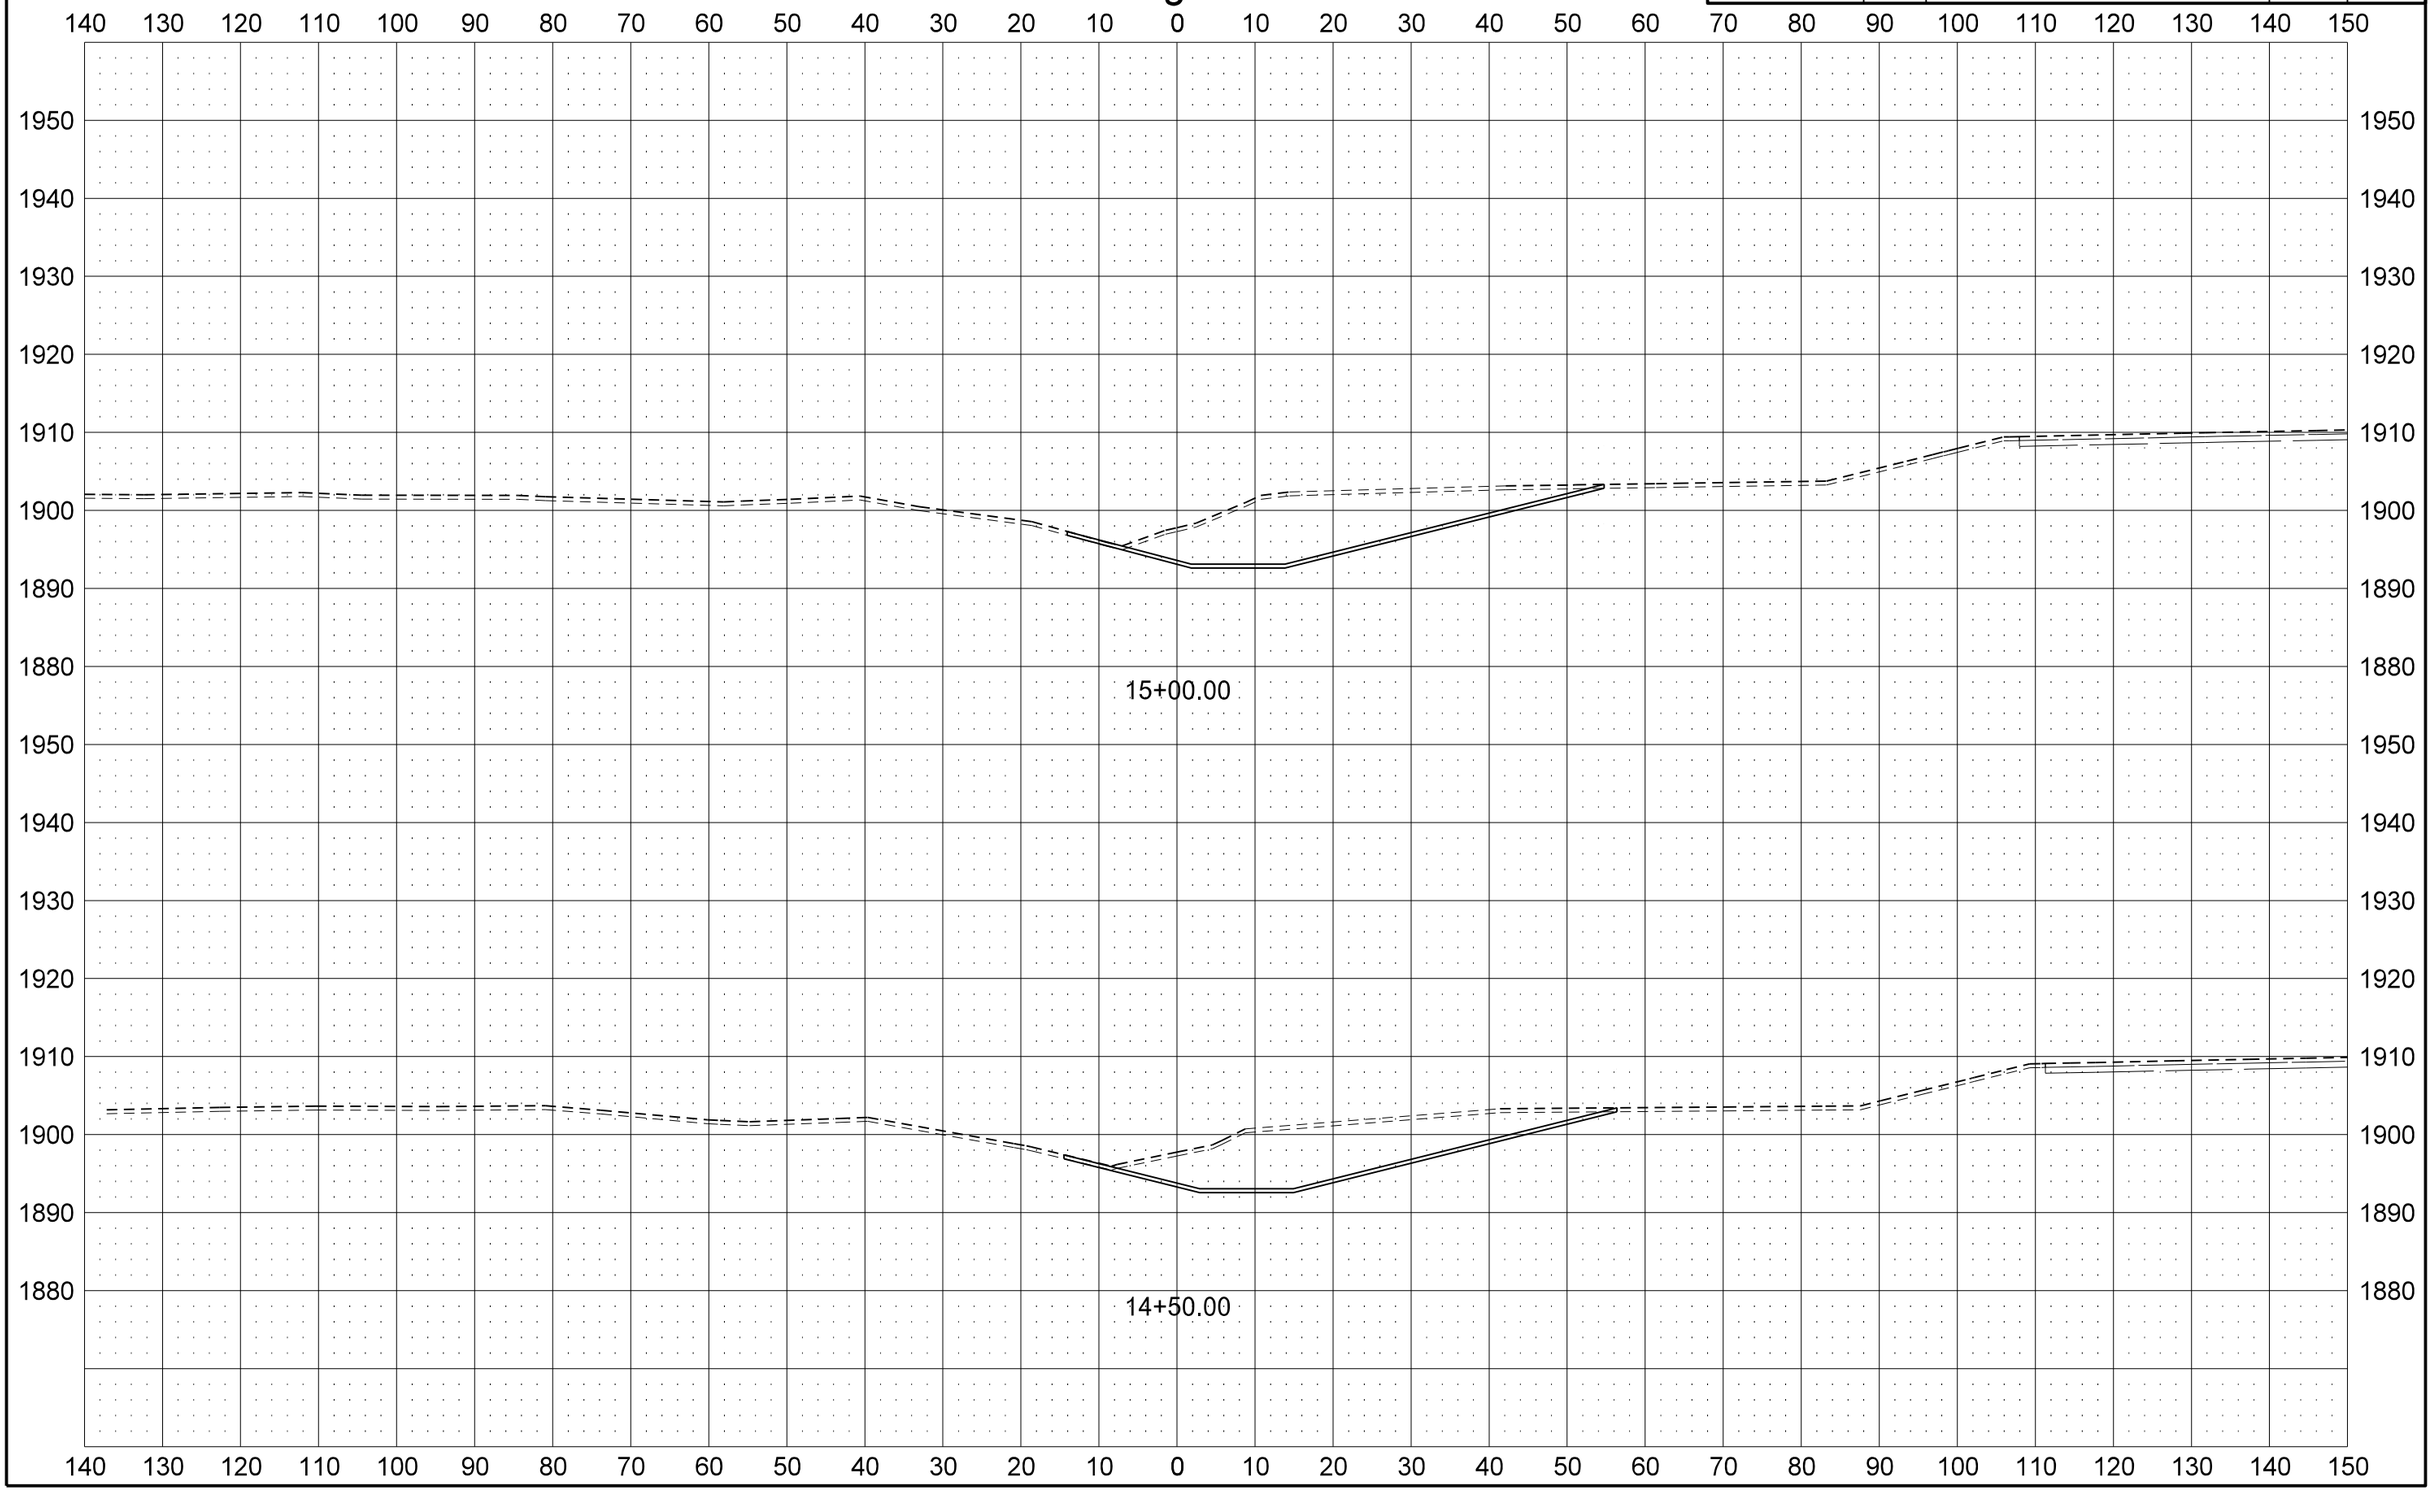

STATE	PROJECT NO.	SECTION NO.	SHEET NO.
ND	SOIA-7-002(130)019	200	155

Drainage Ditch

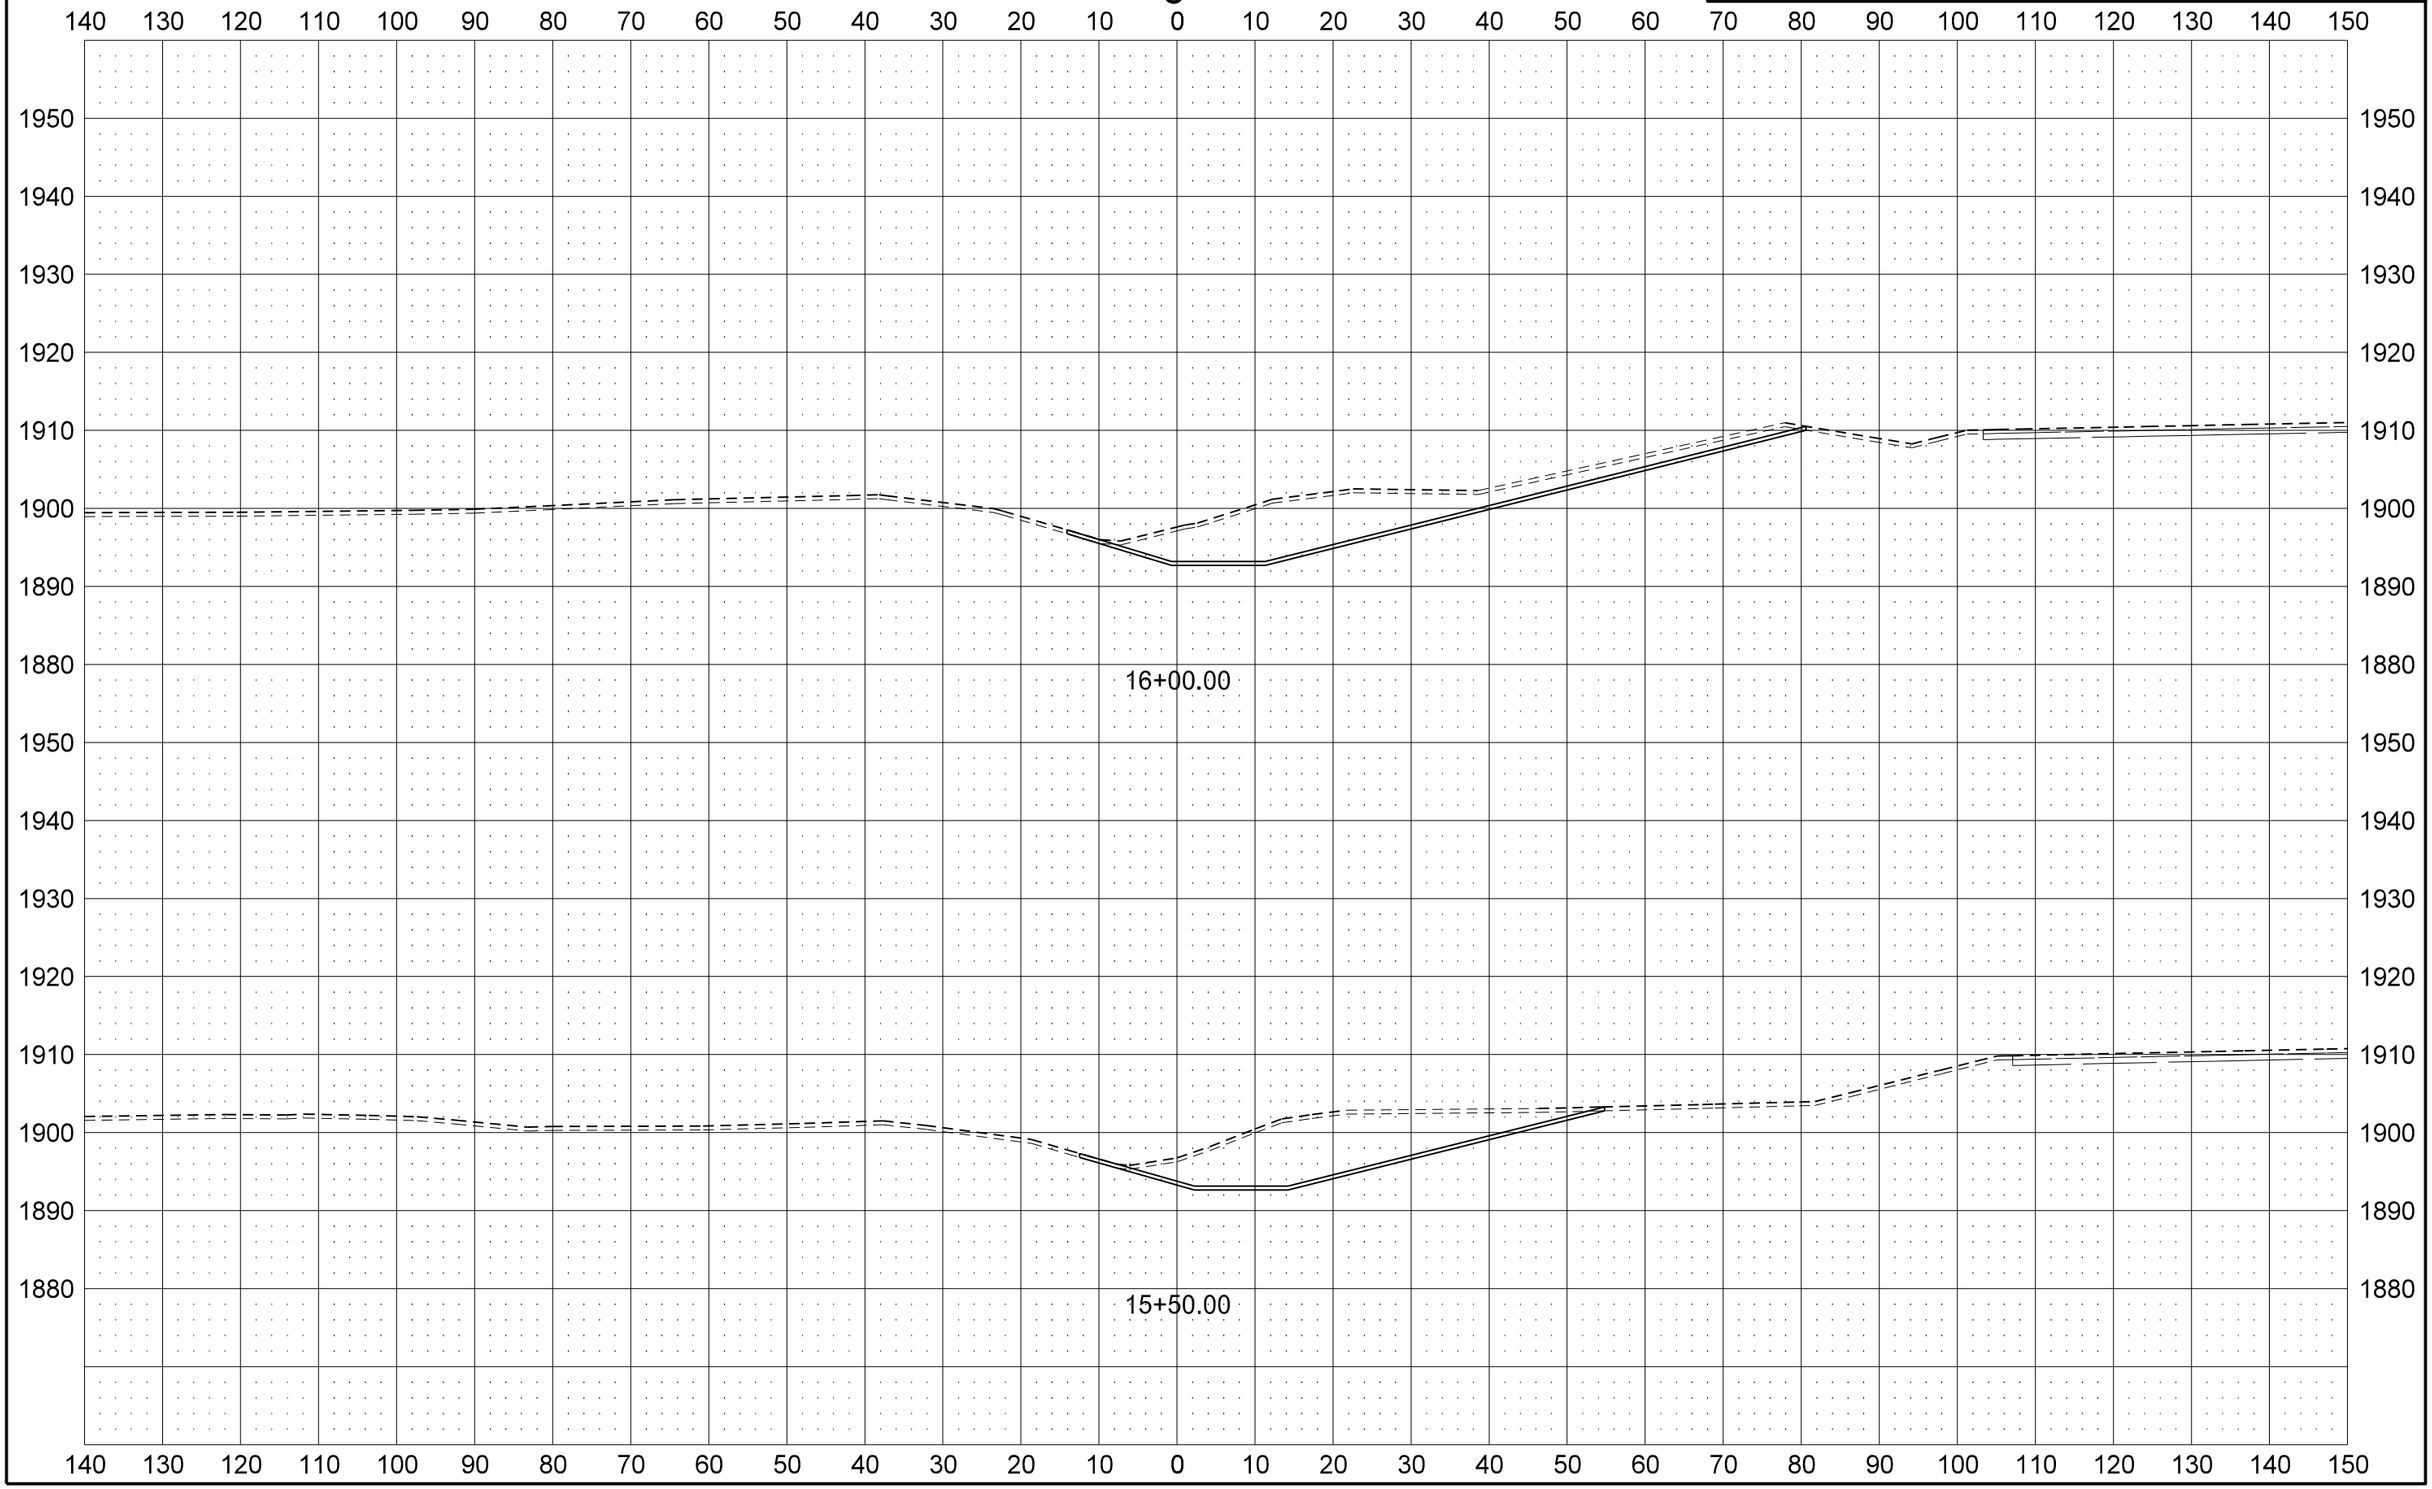

STATE	PROJECT NO.	SECTION NO.	SHEET NO.
ND	SOIA-7-002(130)019	200	156

Drainage Ditch

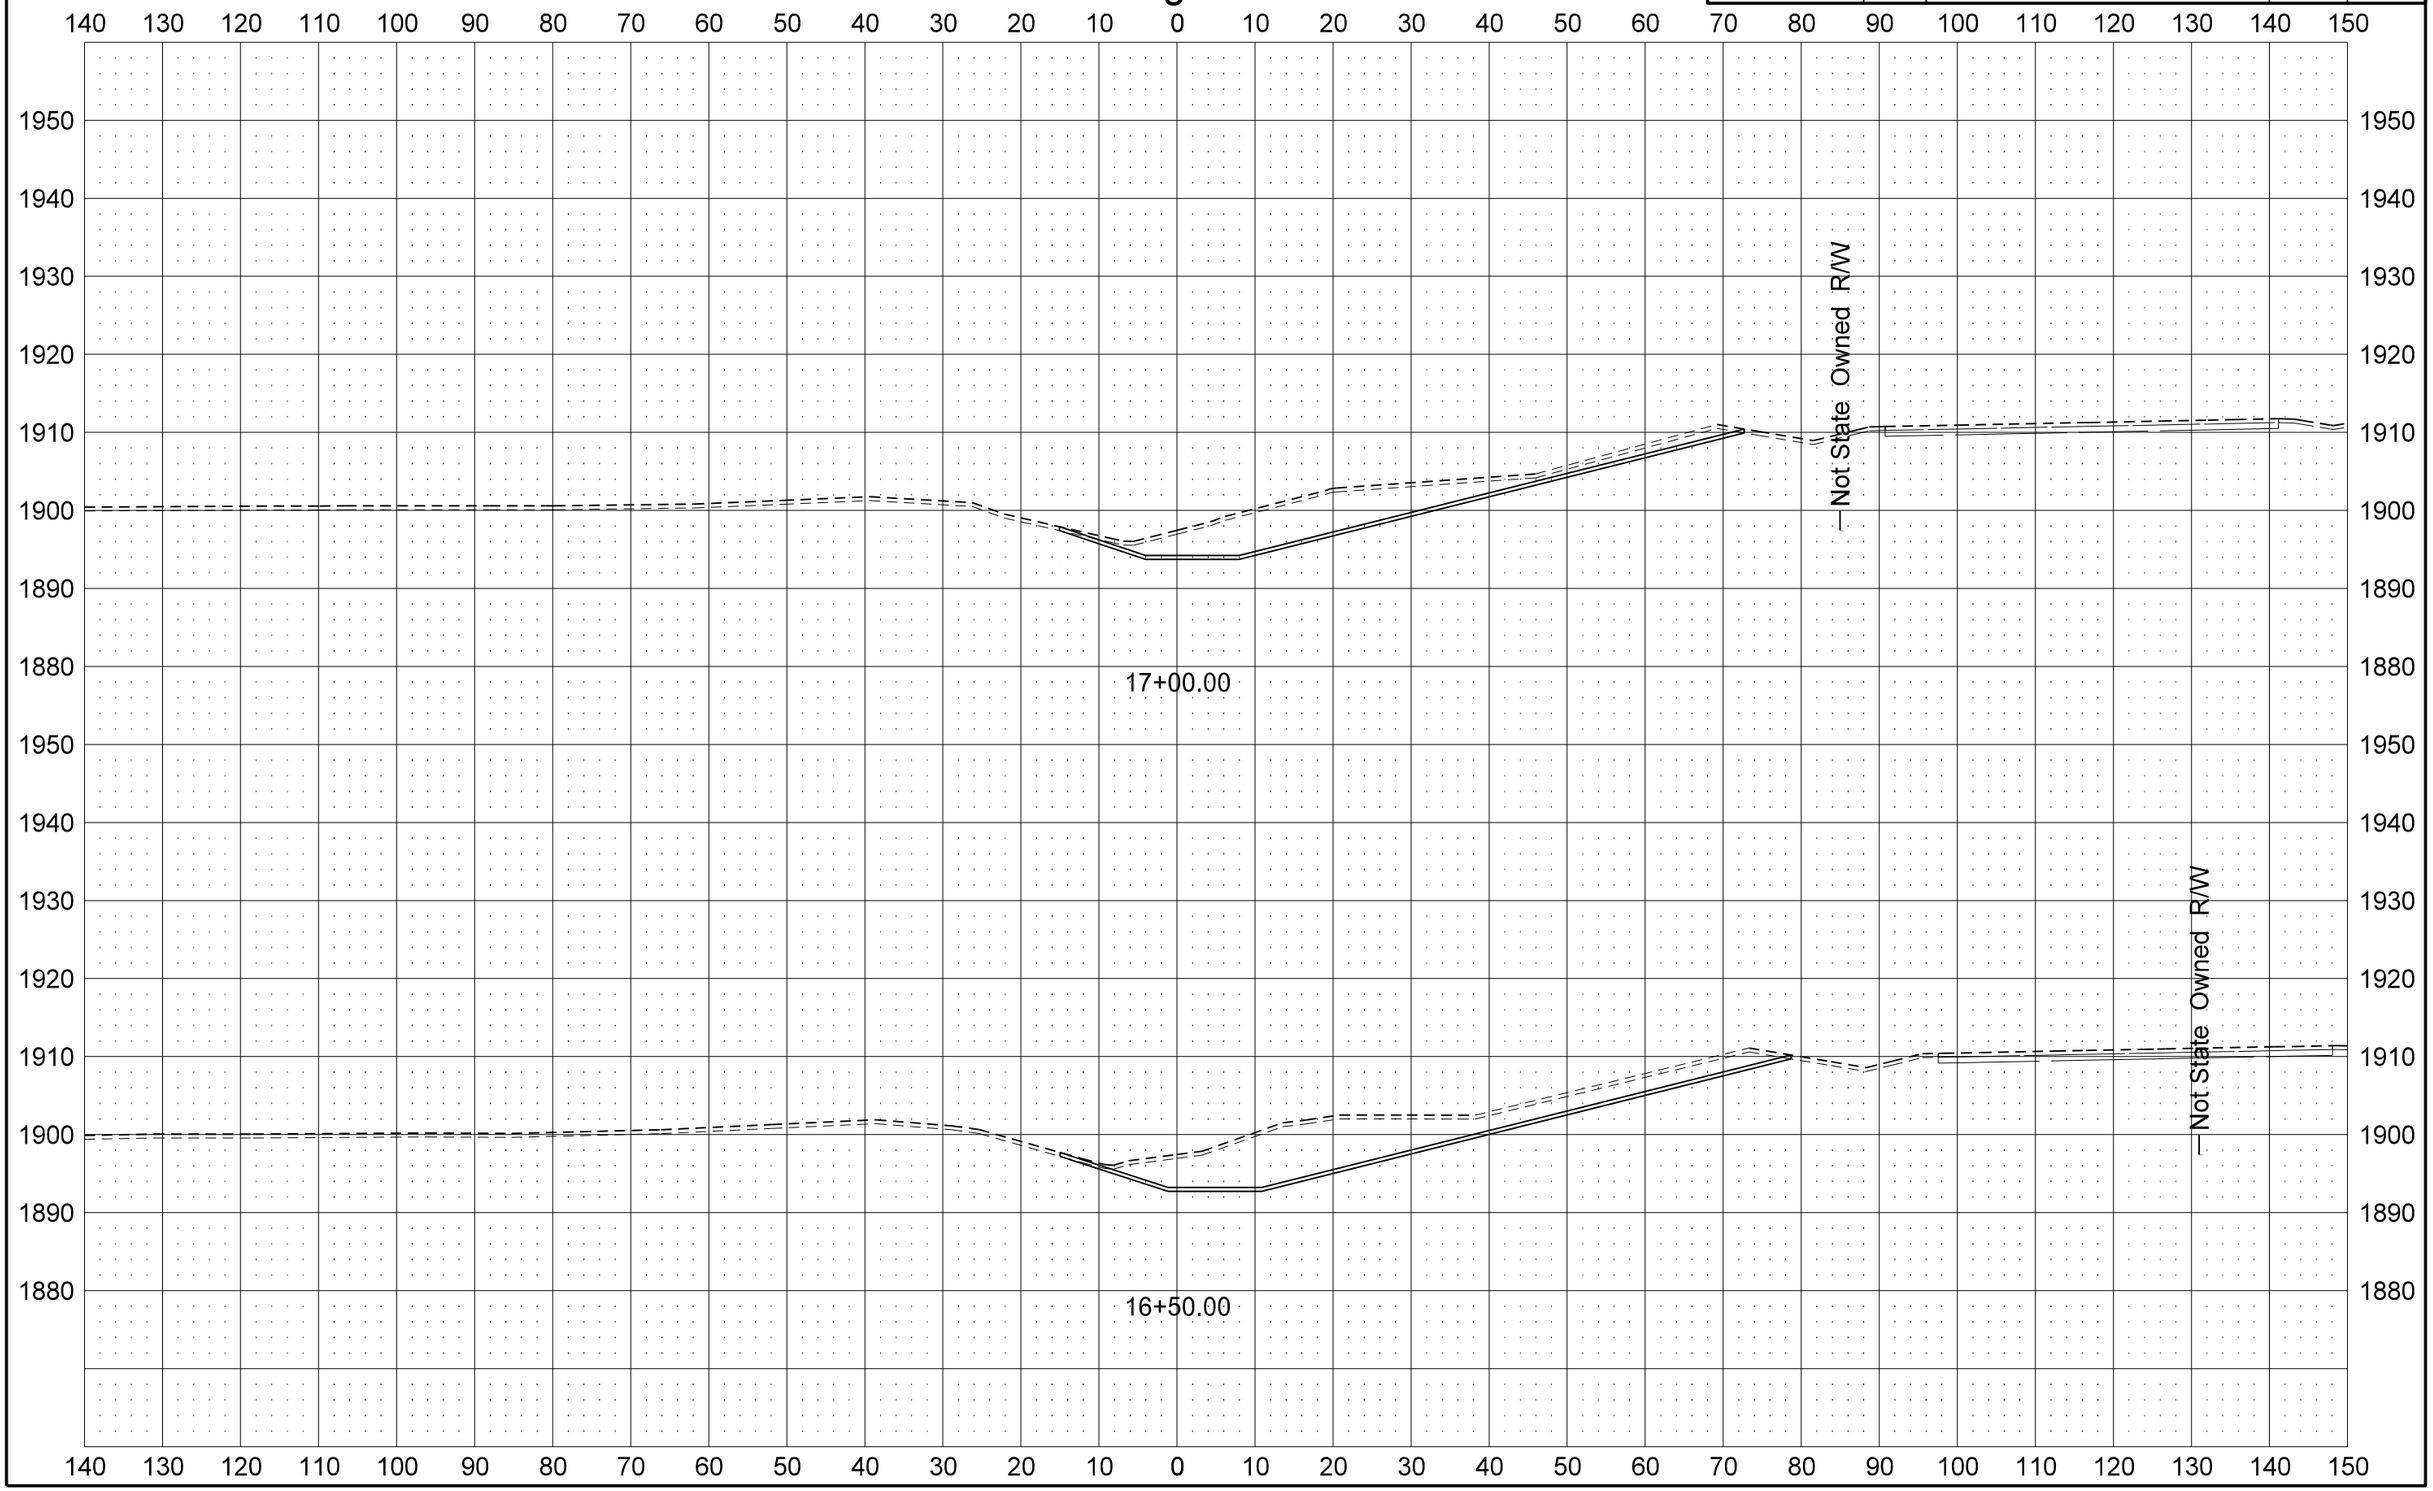

STATE	PROJECT NO.	SECTION NO.	SHEET NO.
ND	SOIA-7-002(130)019	200	157

Drainage Ditch

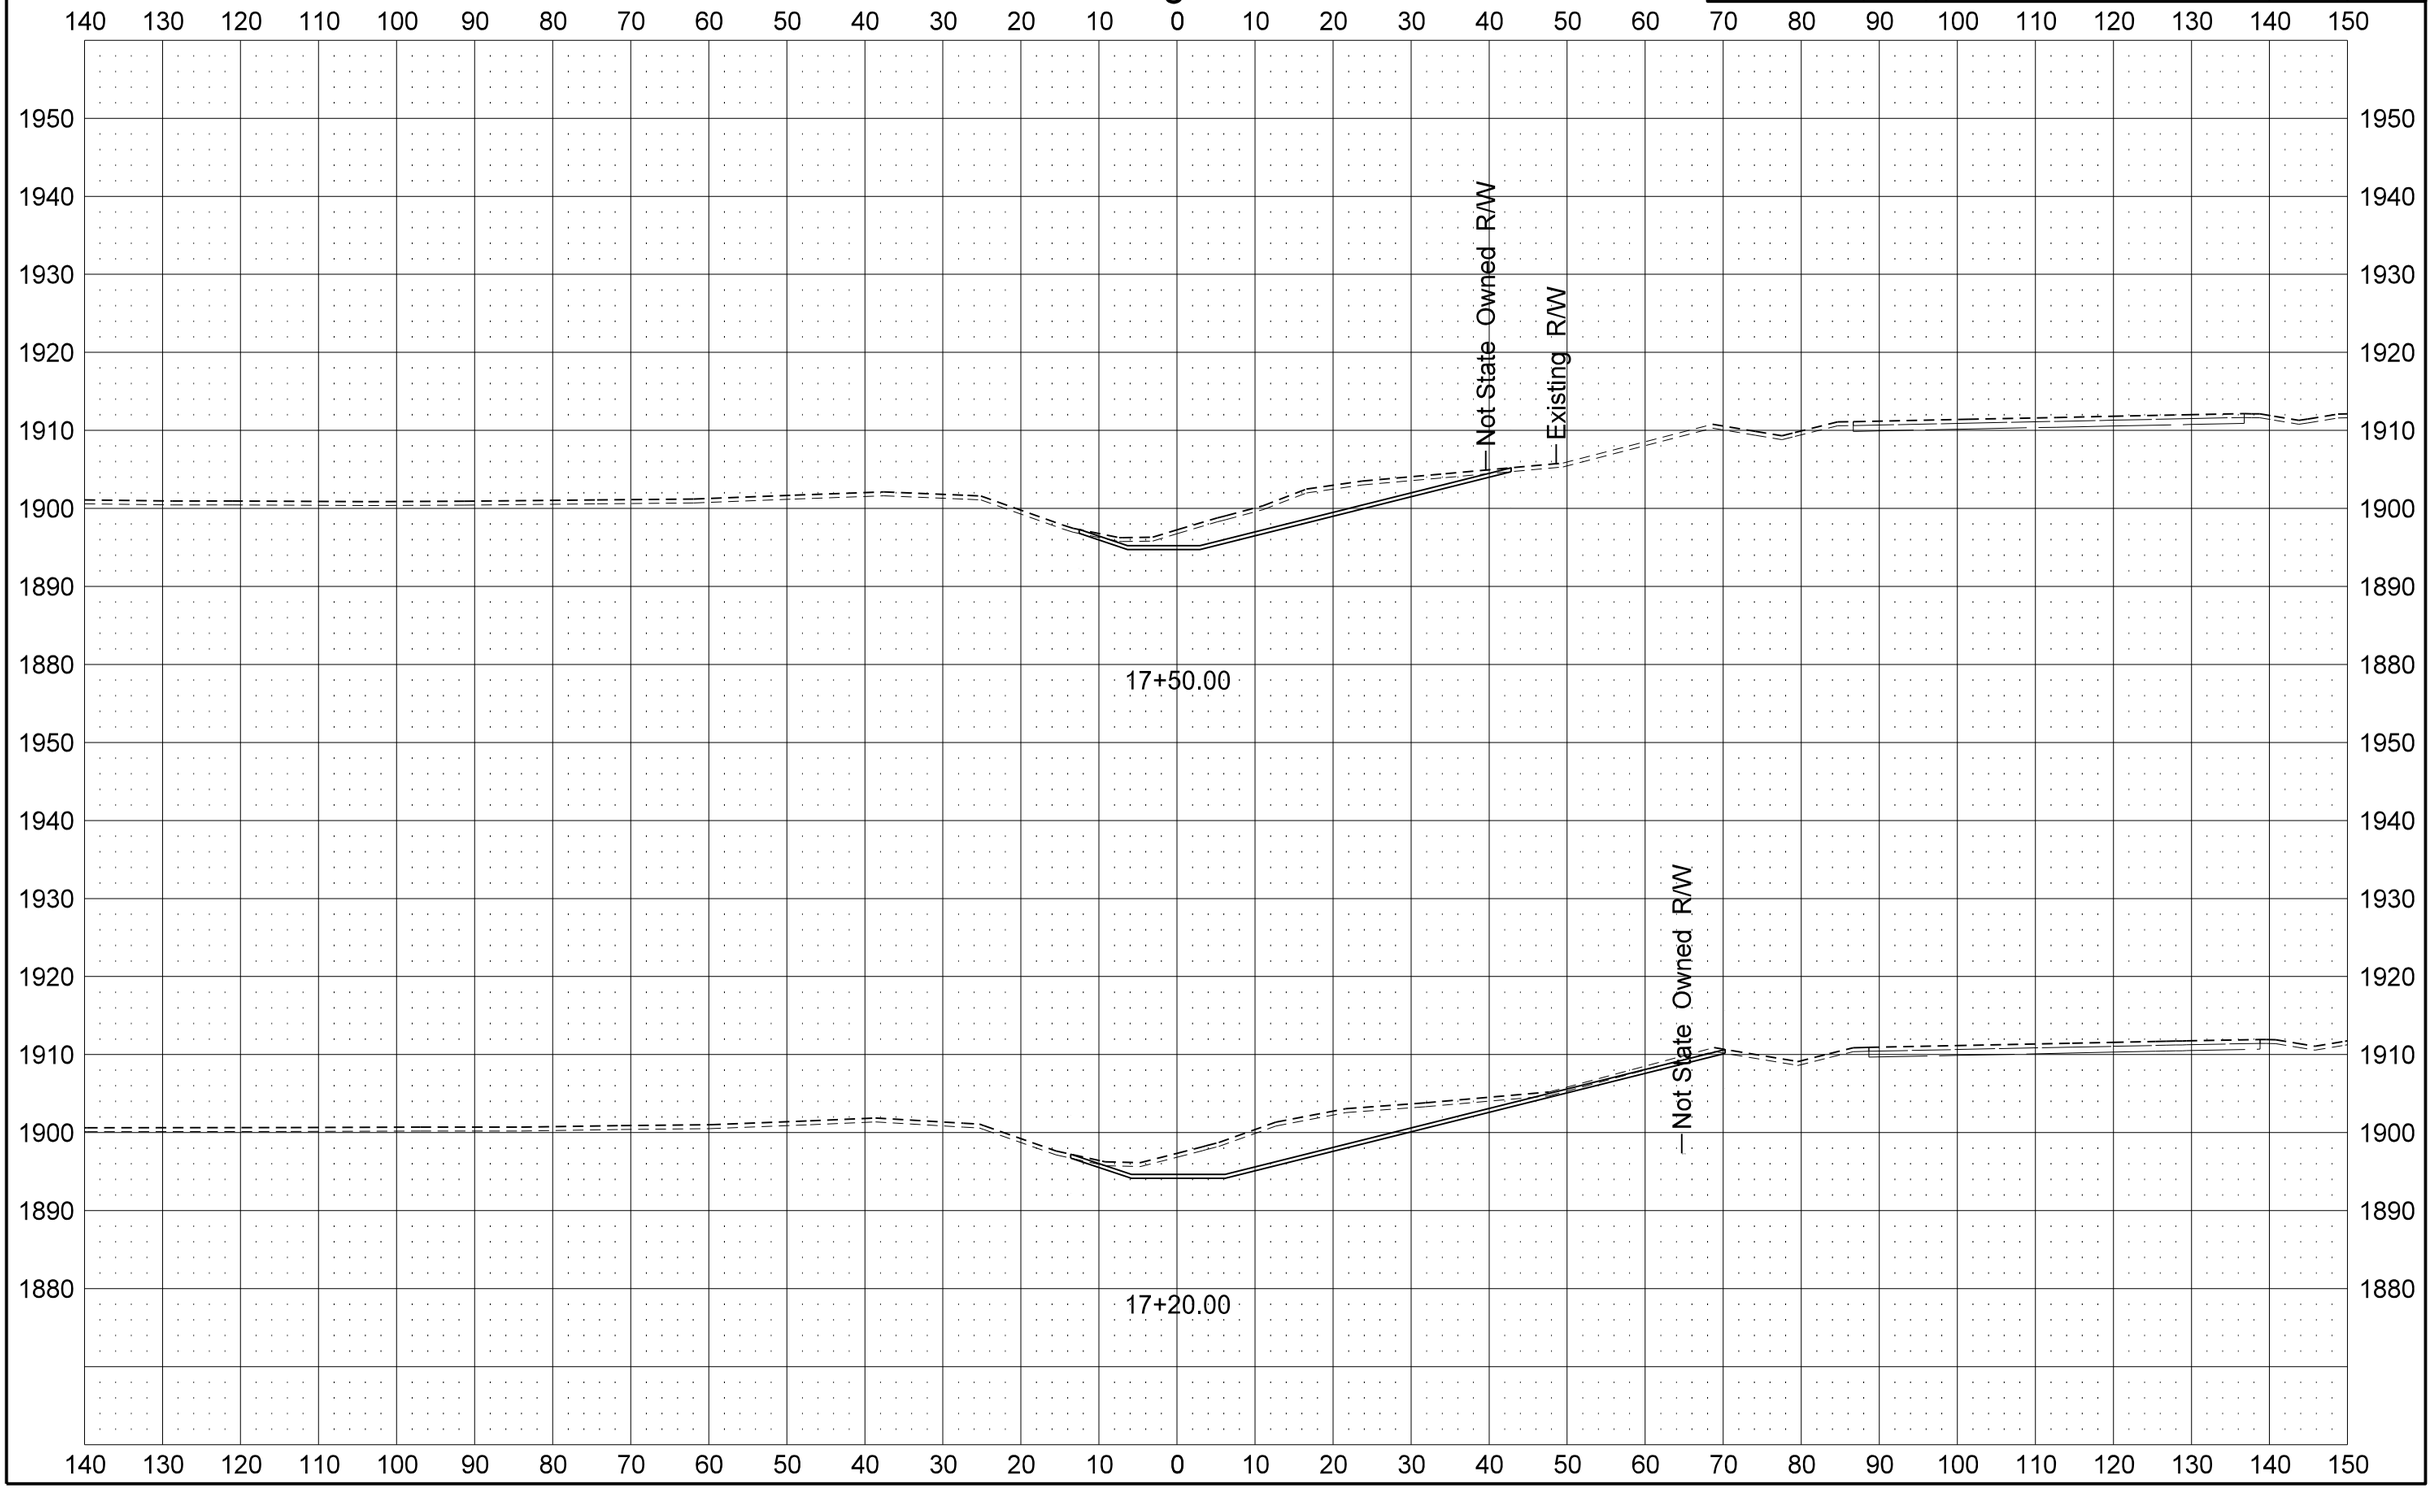

STATE	PROJECT NO.	SECTION NO.	SHEET NO.
ND	SOIA-7-002(130)019	200	158
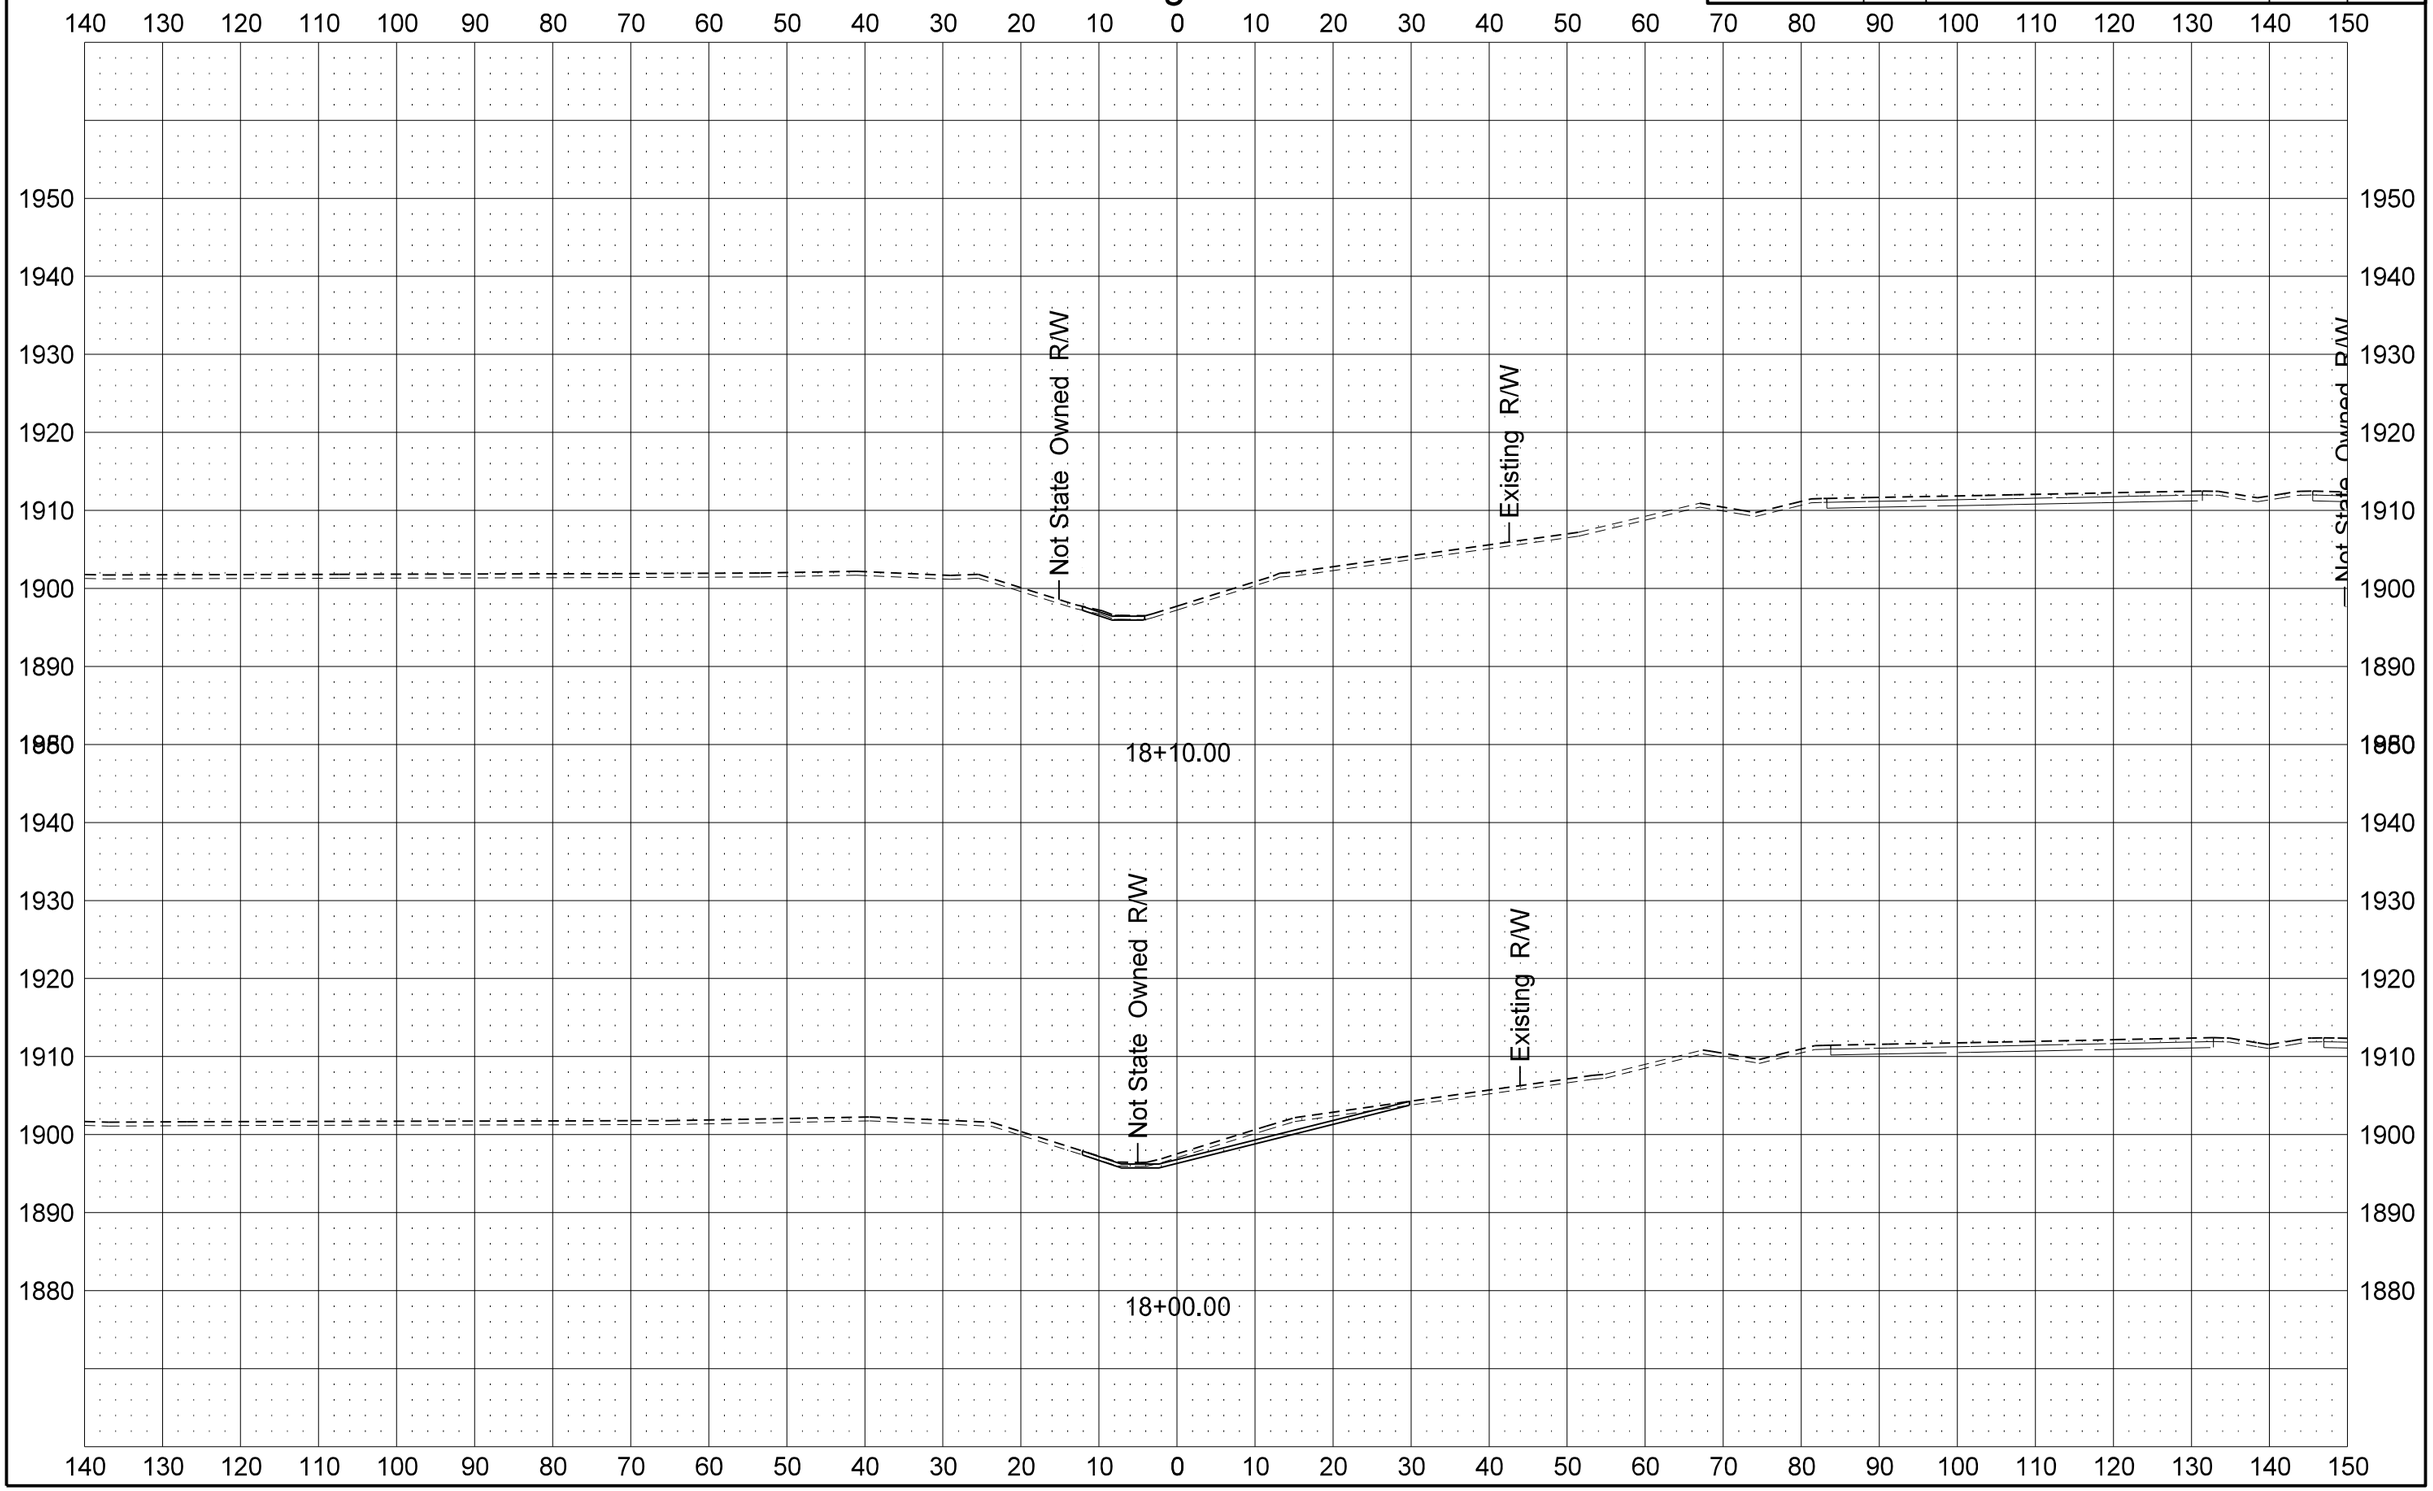
Drainage Ditch