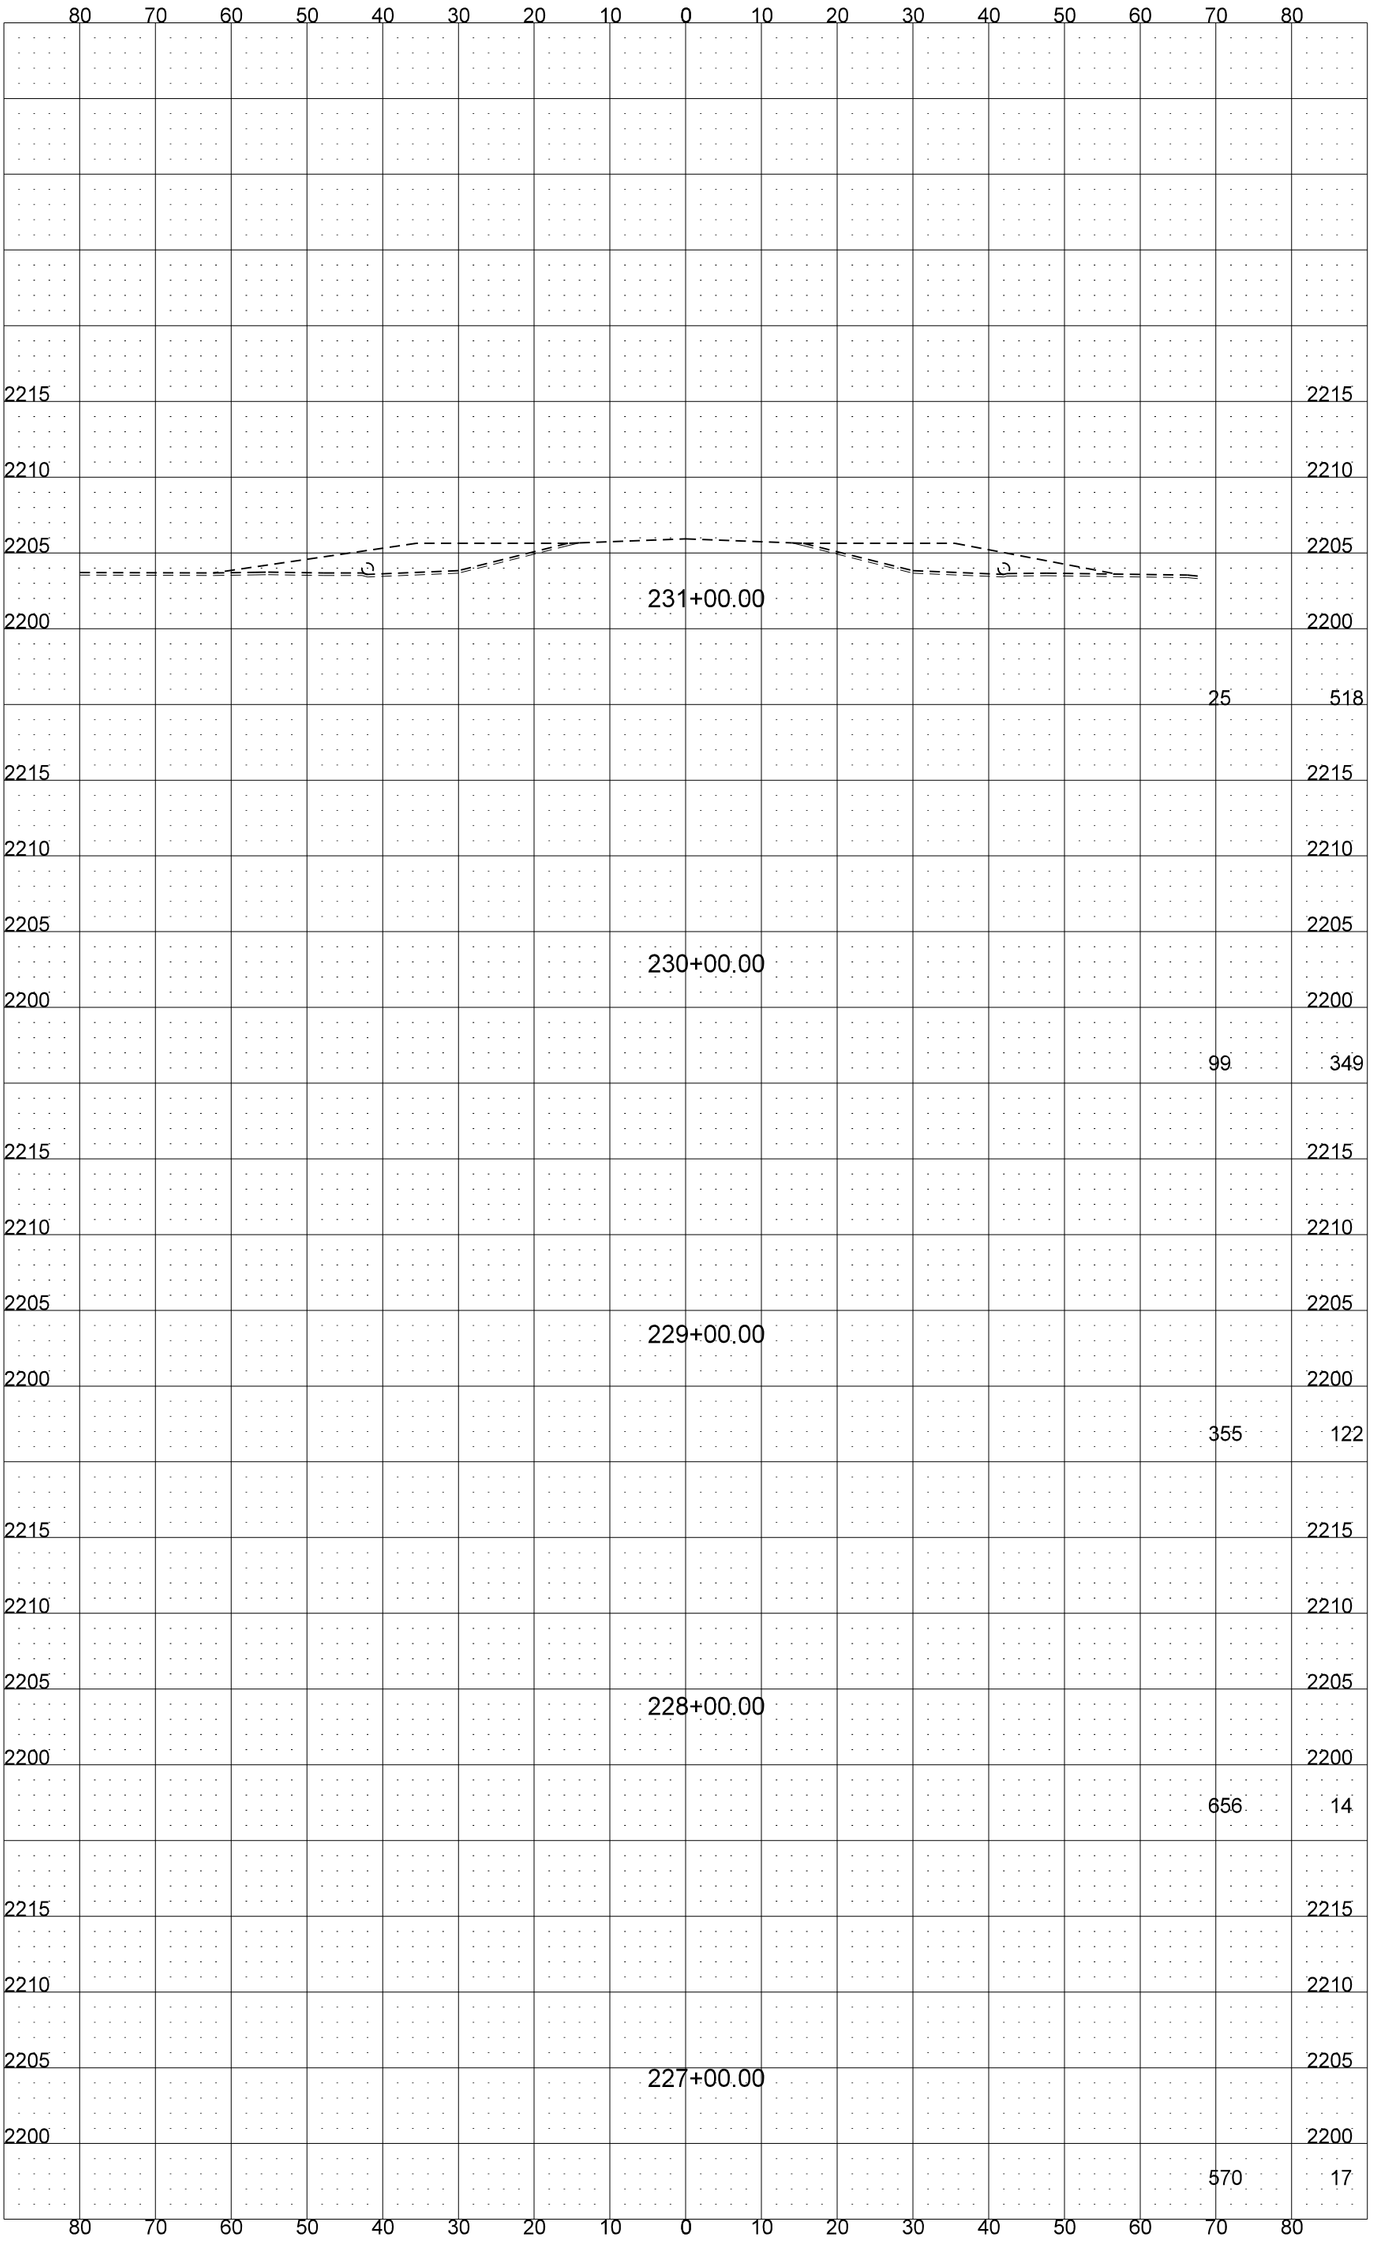

STATE	PROJECT NO.	SECTION NO.	SHEET NO.
ND	SC-4324(058)	200	1

8/25/2014 1:50:29 PM Tim.Pearson Q:\2014\M14sM140010\Design\200xs_001_XS Sheets1.dgn

STATE	PROJECT NO.	SECTION NO.	SHEET NO.
ND	SC-4324(058)	200	2

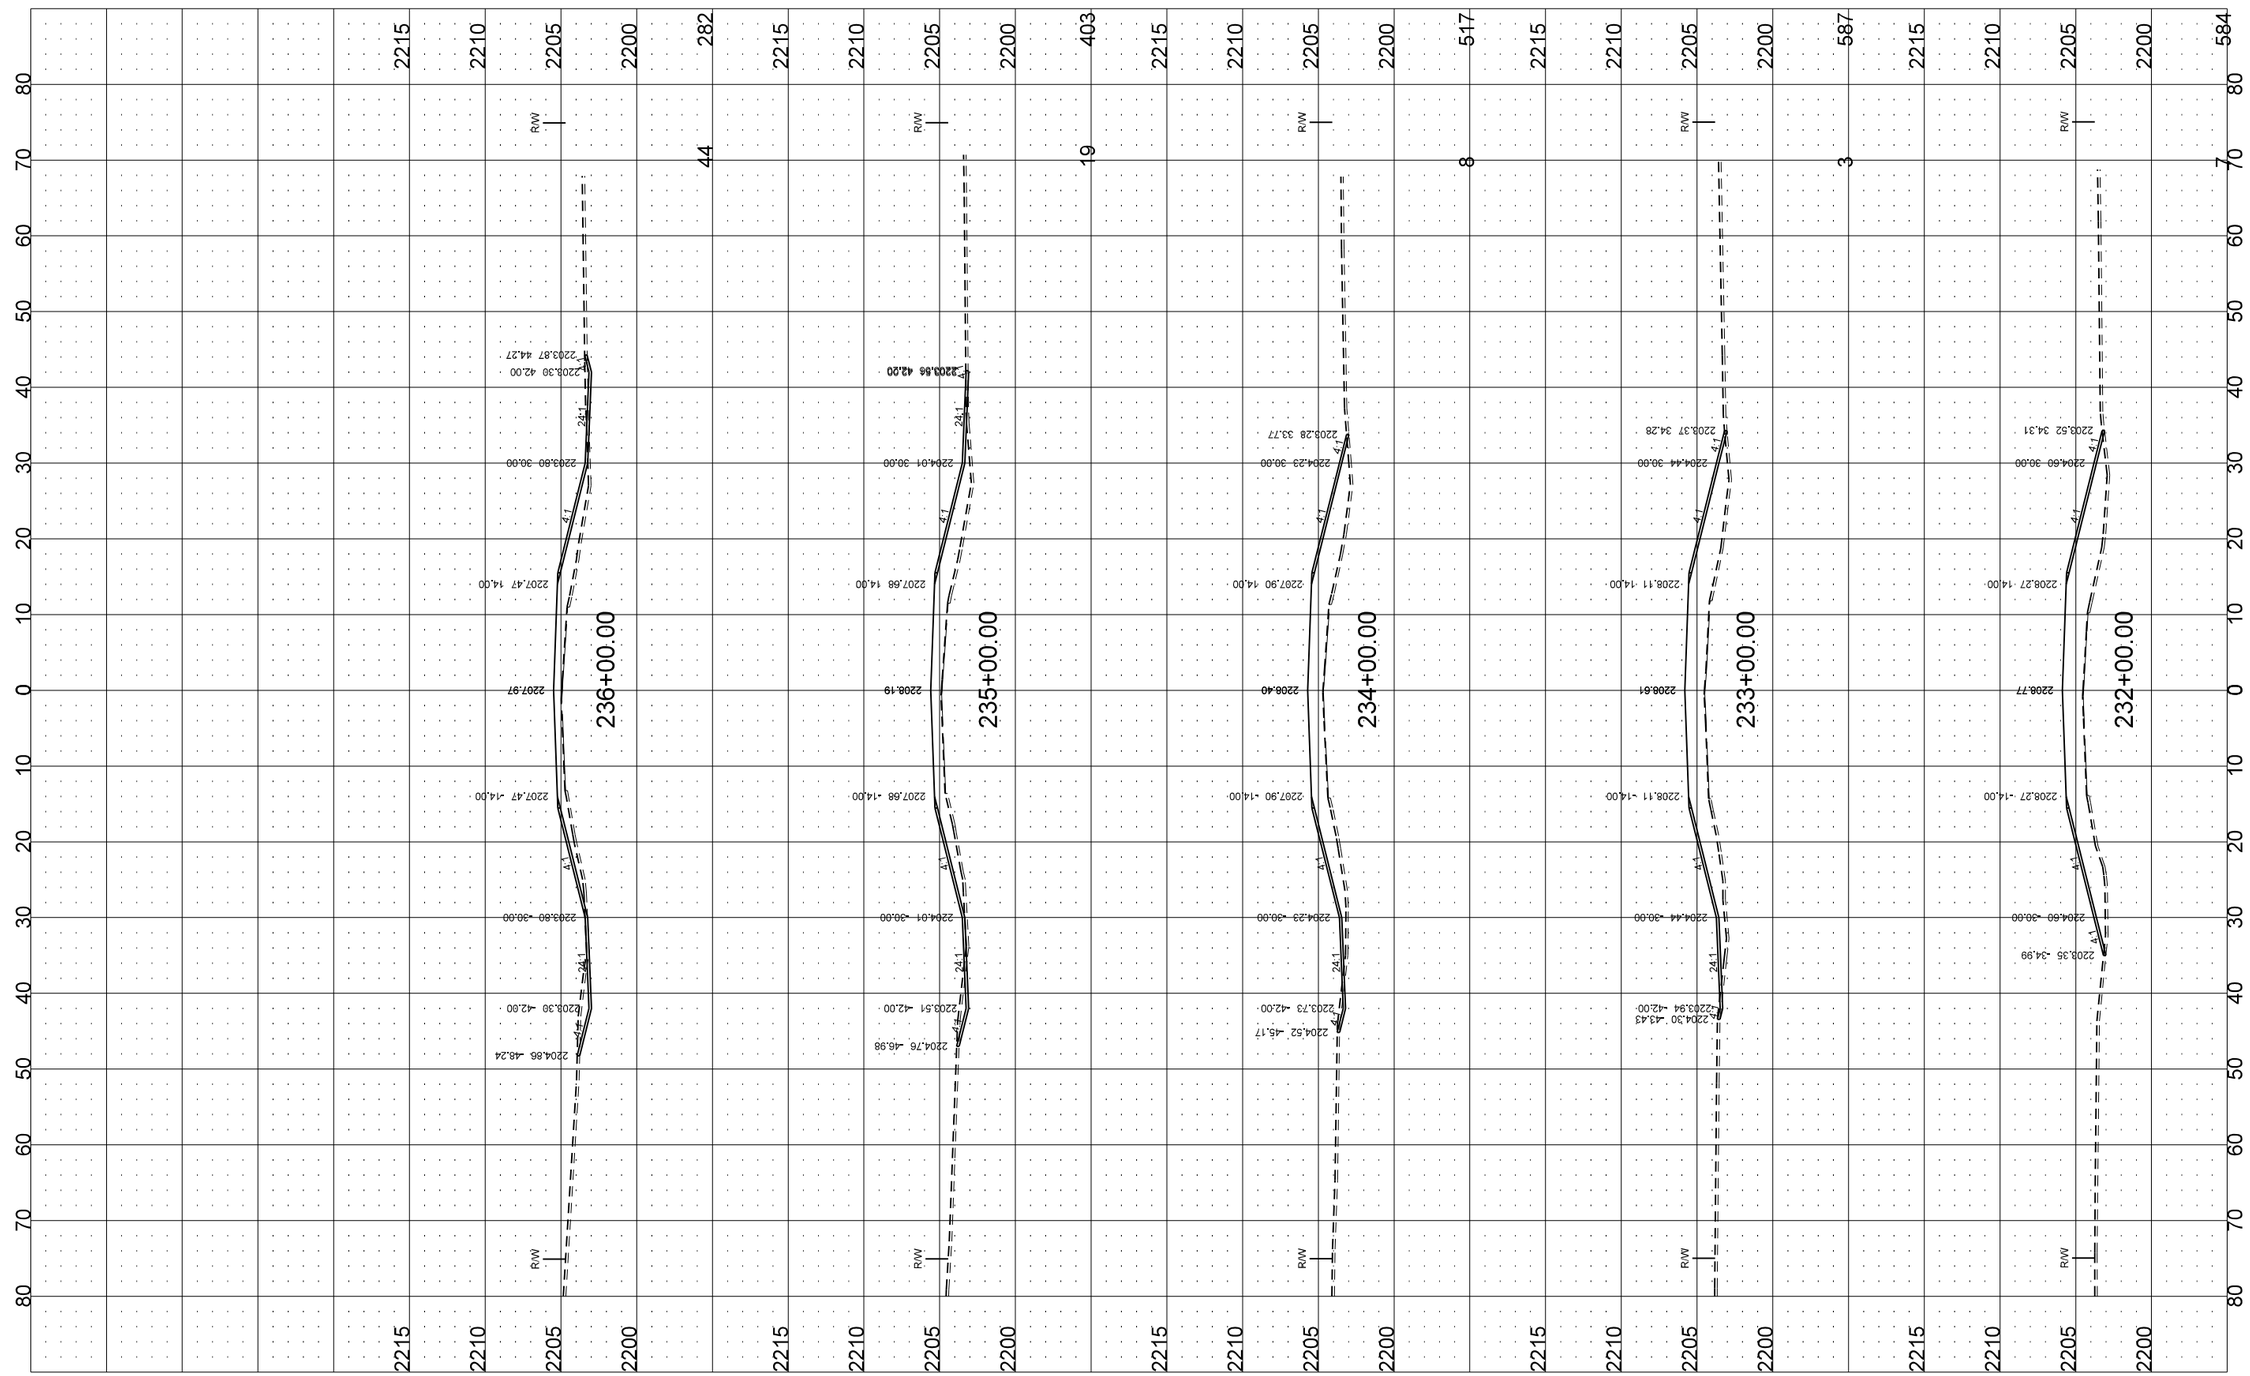

STATE	PROJECT NO.	SECTION NO.	SHEET NO.
ND	SC-4324(058)	200	3

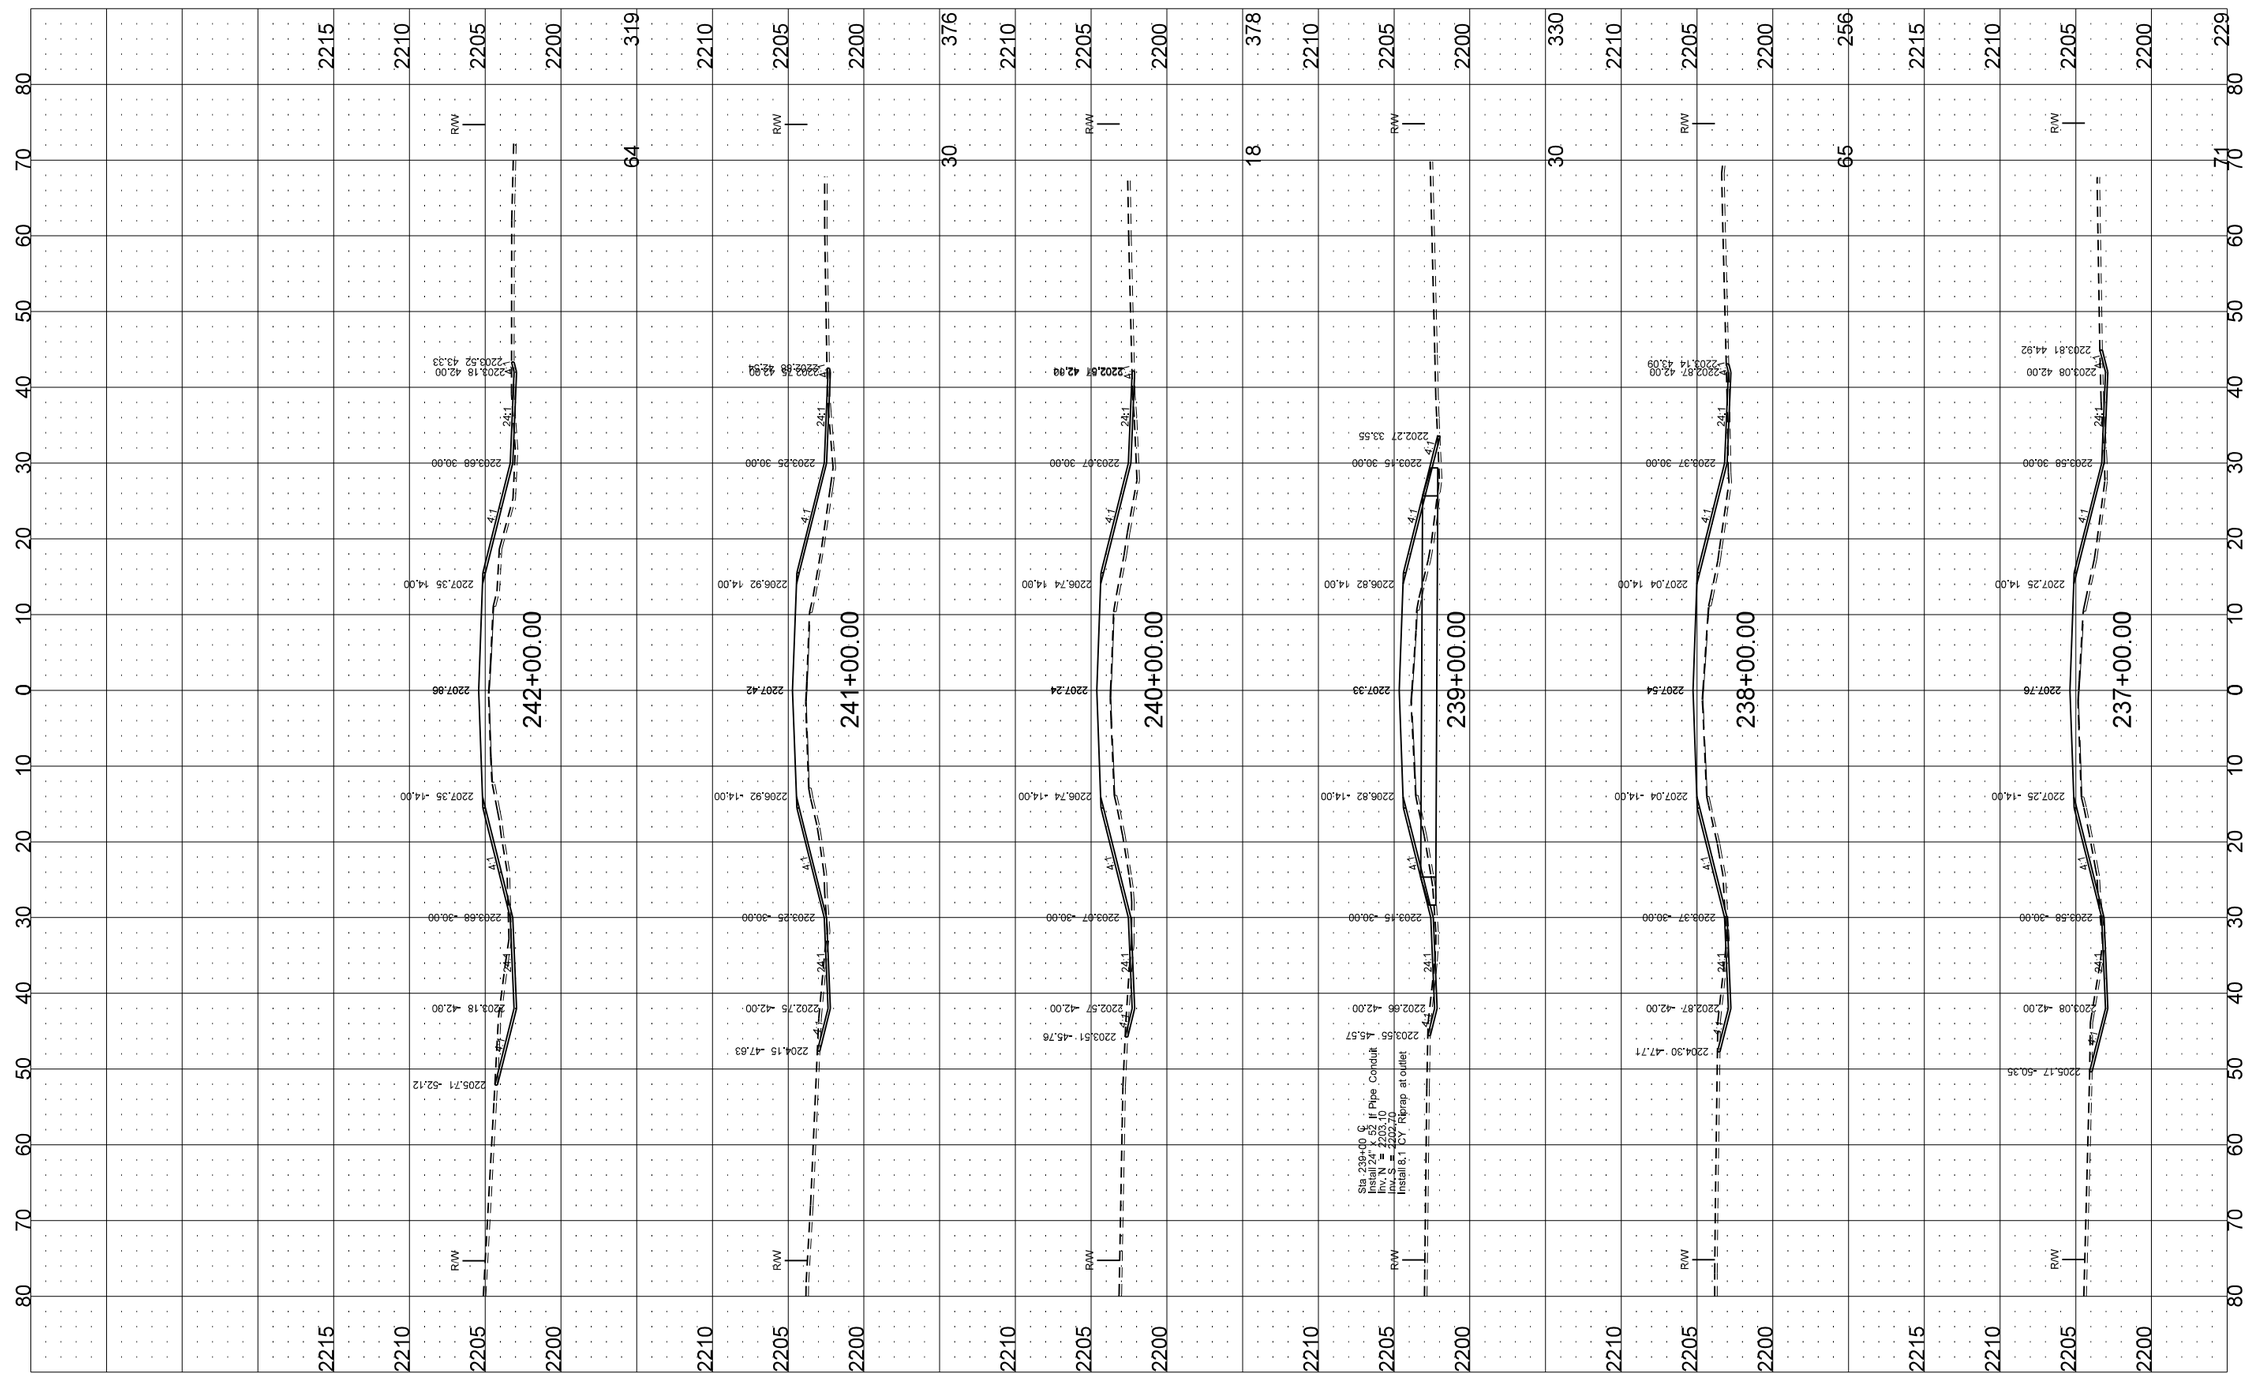

STATE	PROJECT NO.	SECTION NO.	SHEET NO.
ND	SC-4324(058)	200	4

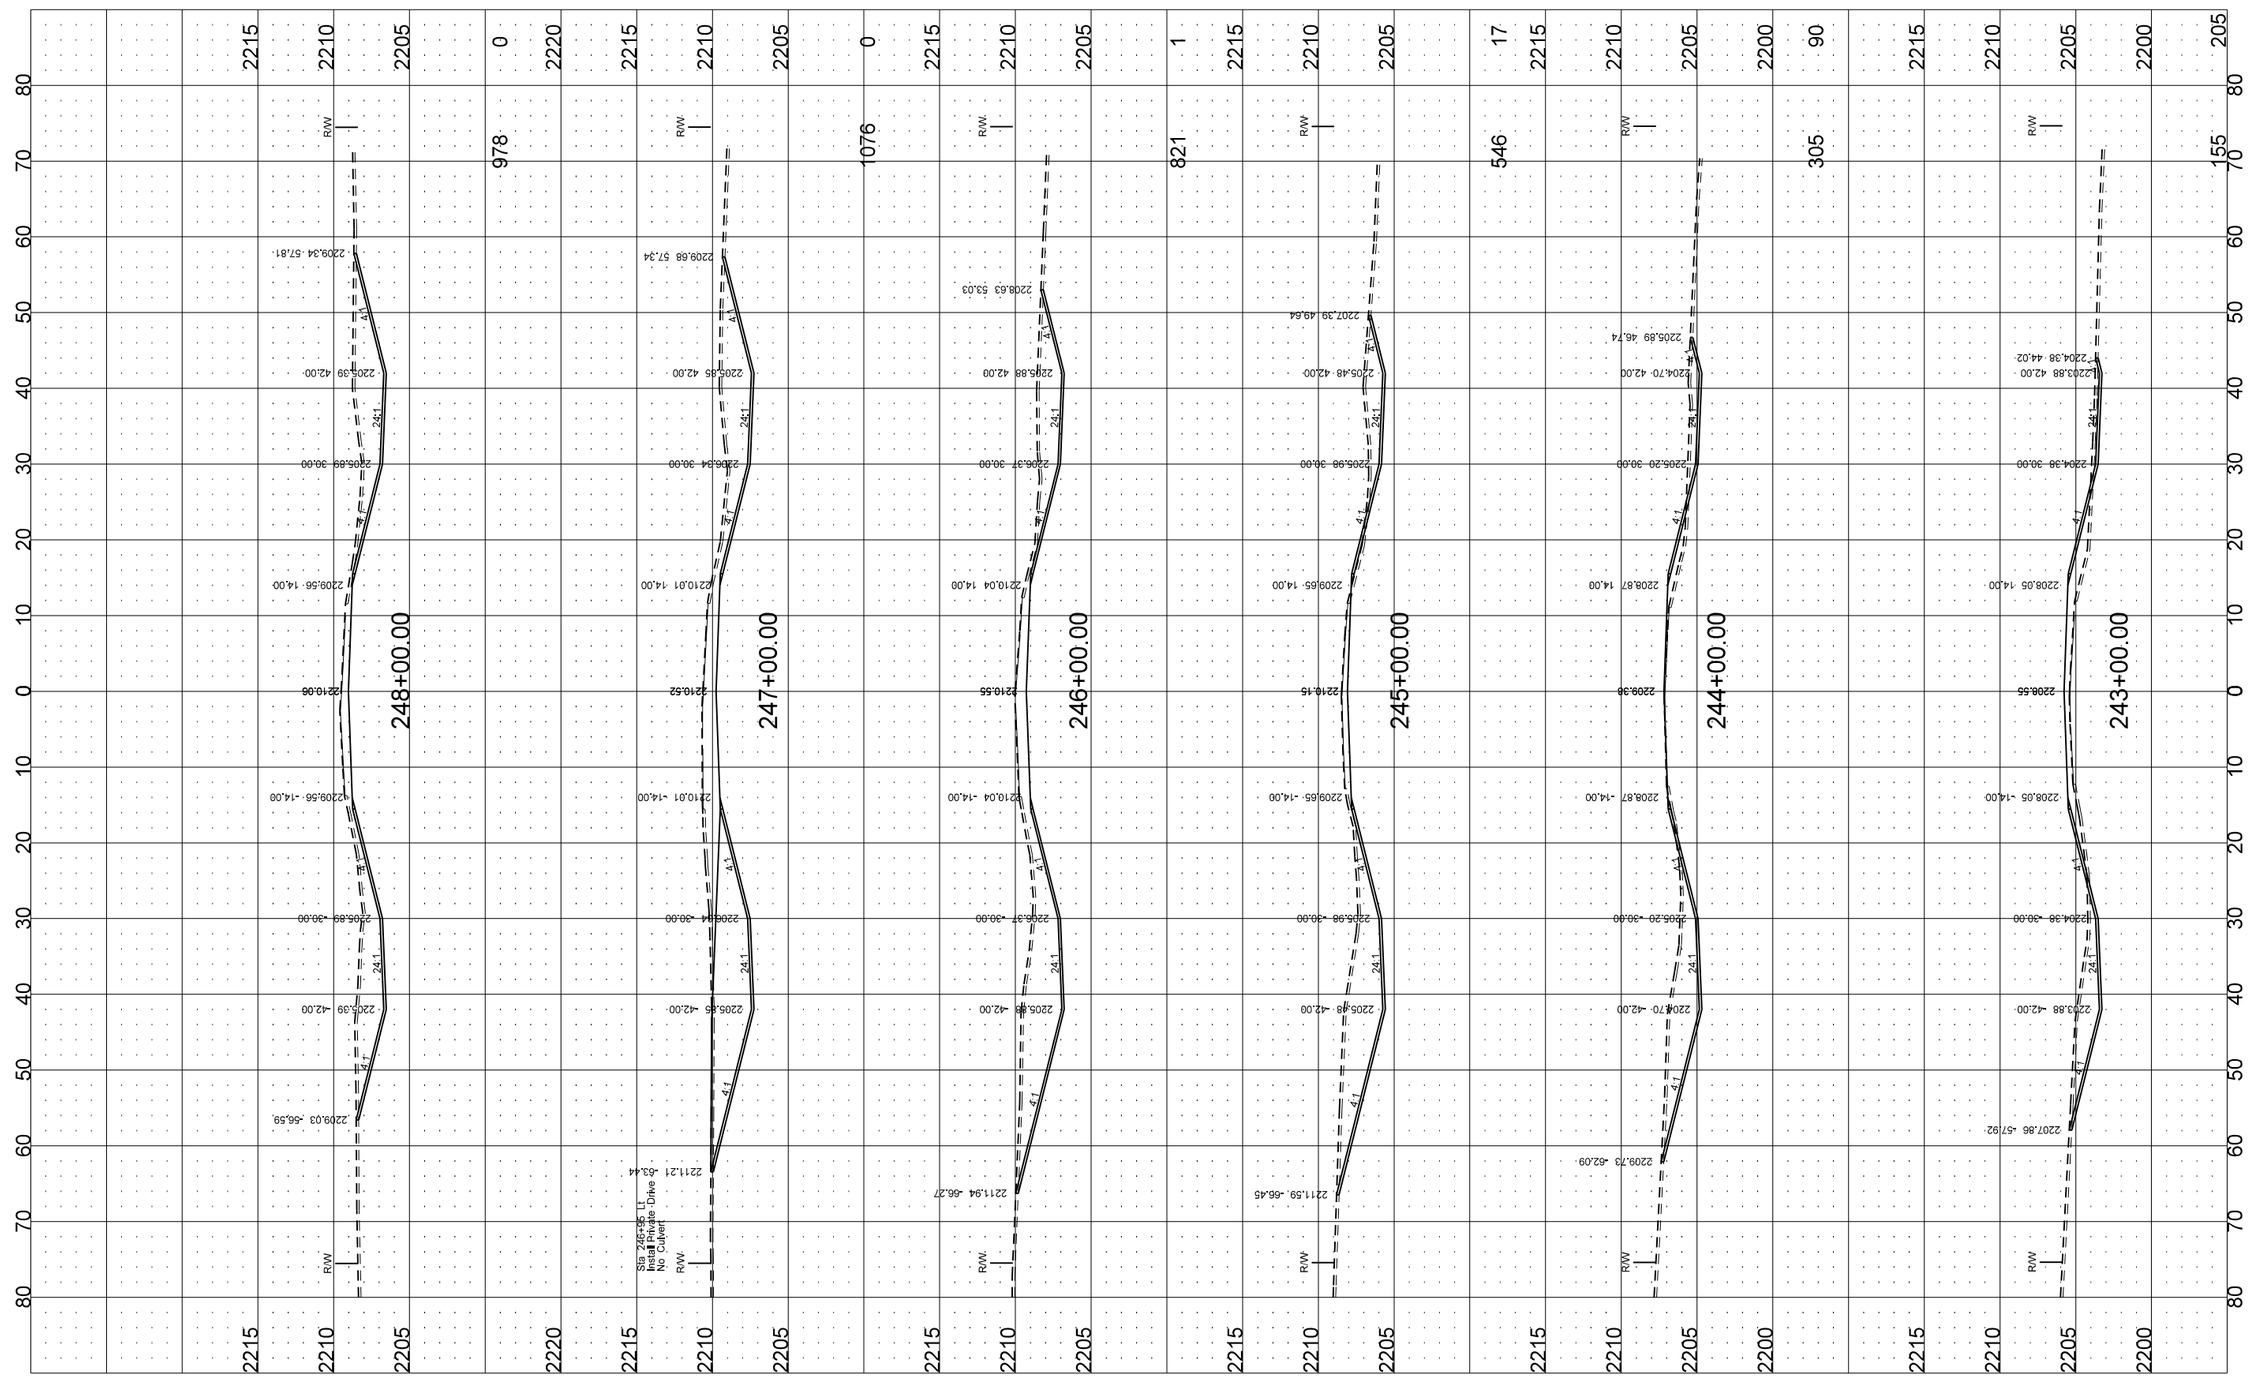

STATE	PROJECT NO.	SECTION NO.	SHEET NO.
ND	SC-4324(058)	200	5

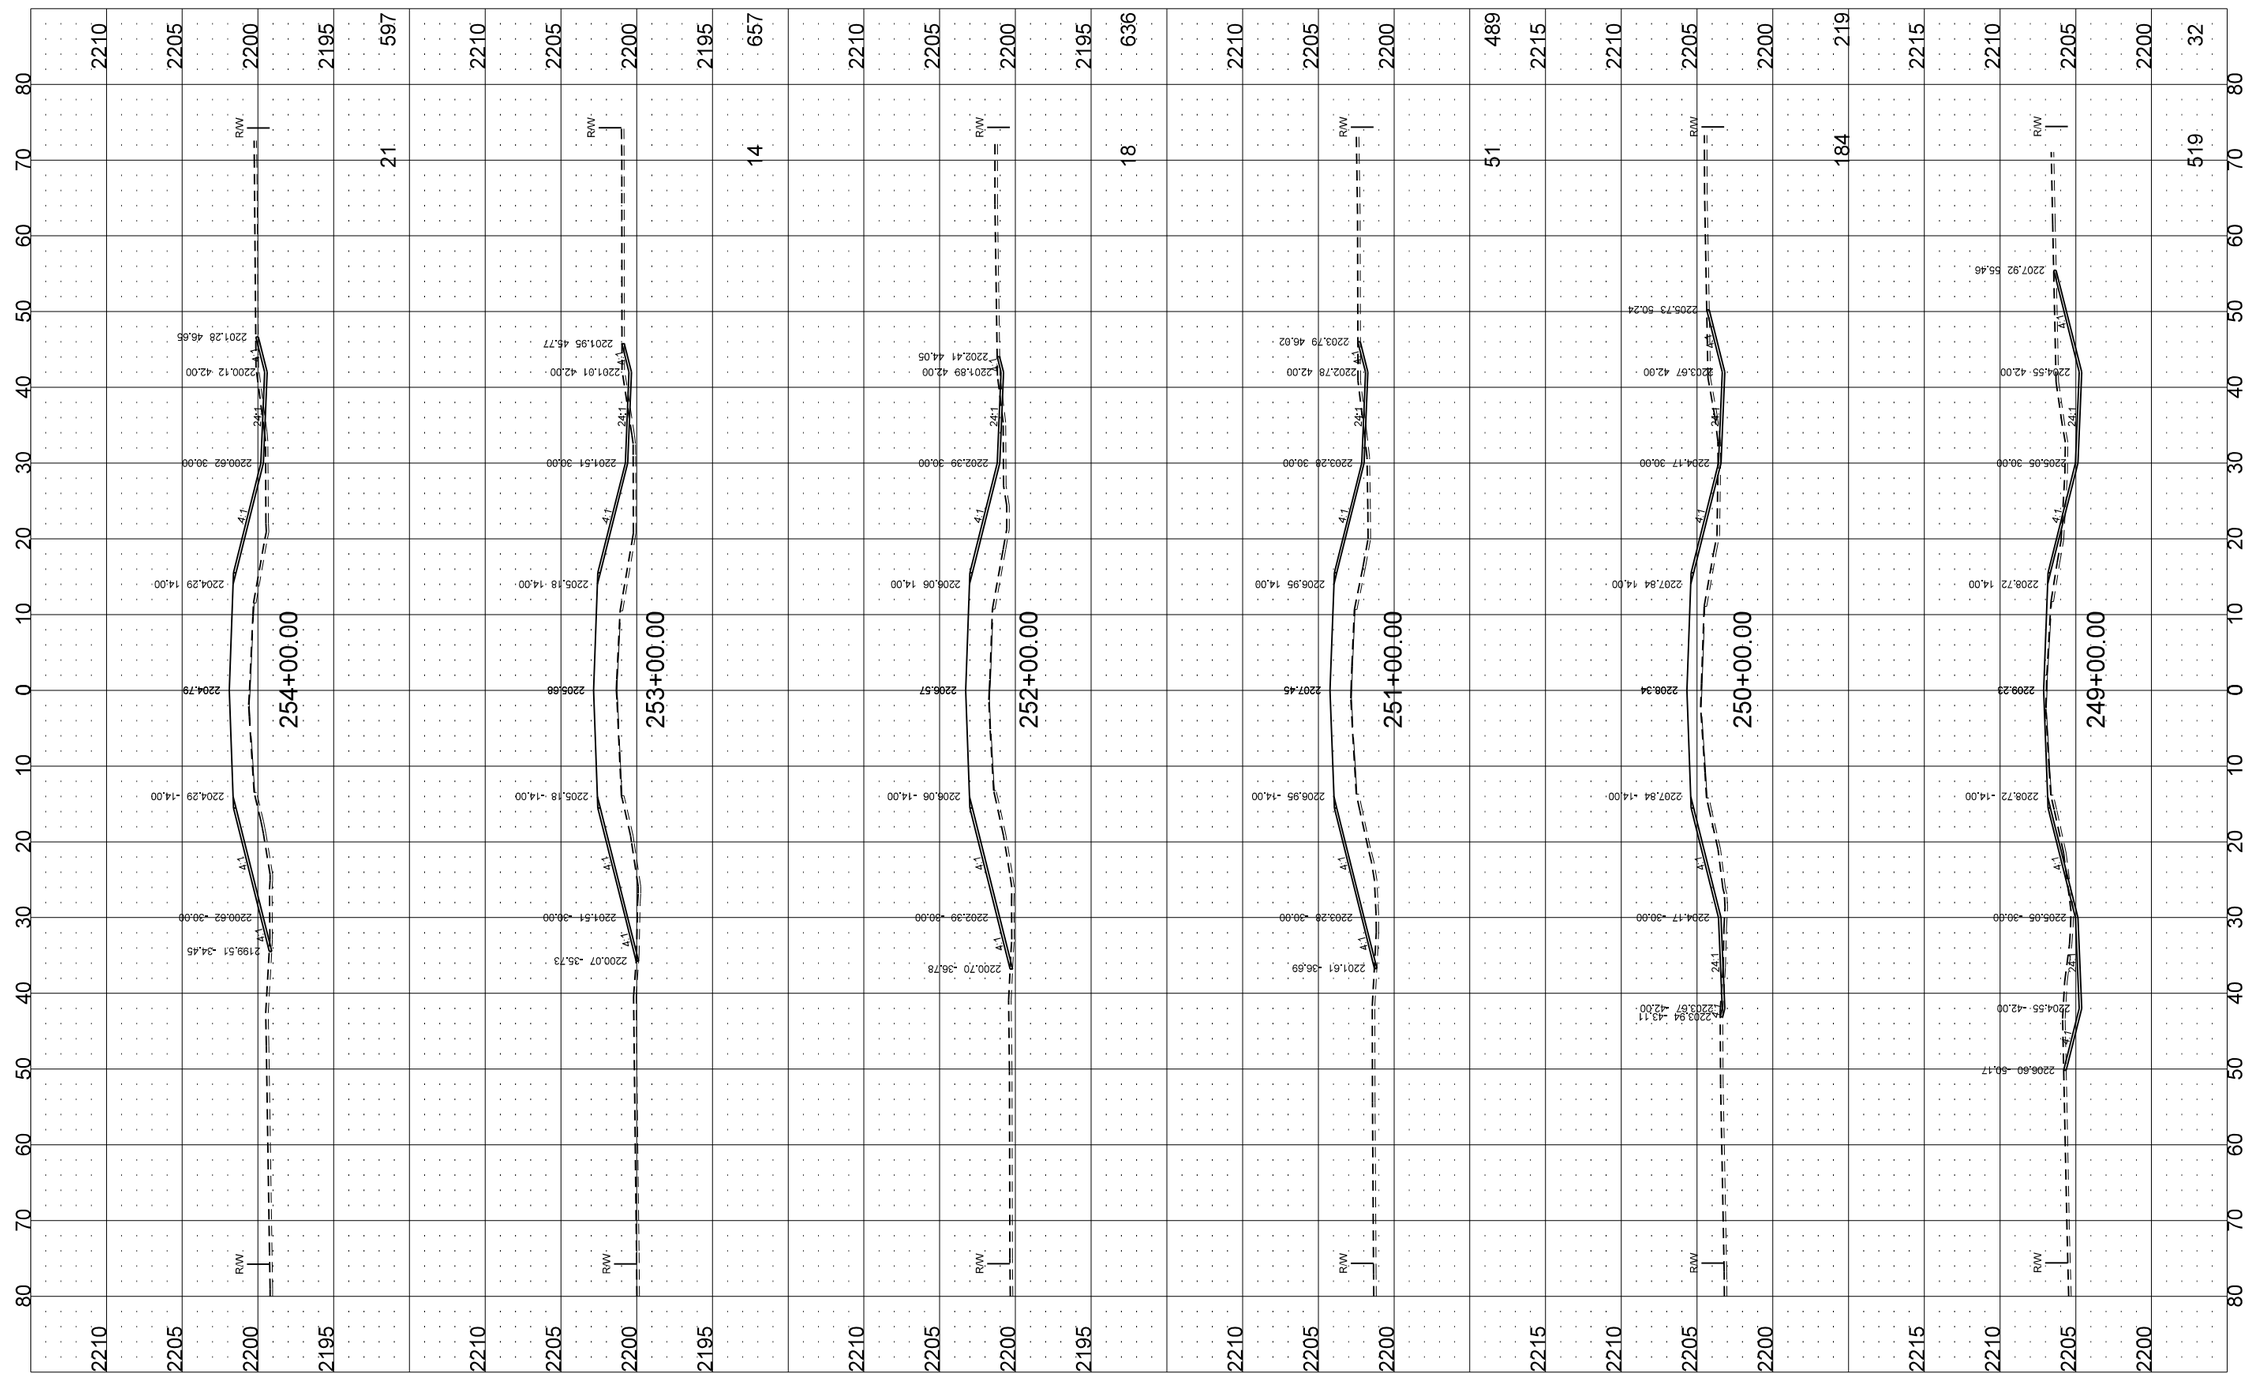

STATE	PROJECT NO.	SECTION NO.	SHEET NO.
ND	SC-4324(058)	200	6

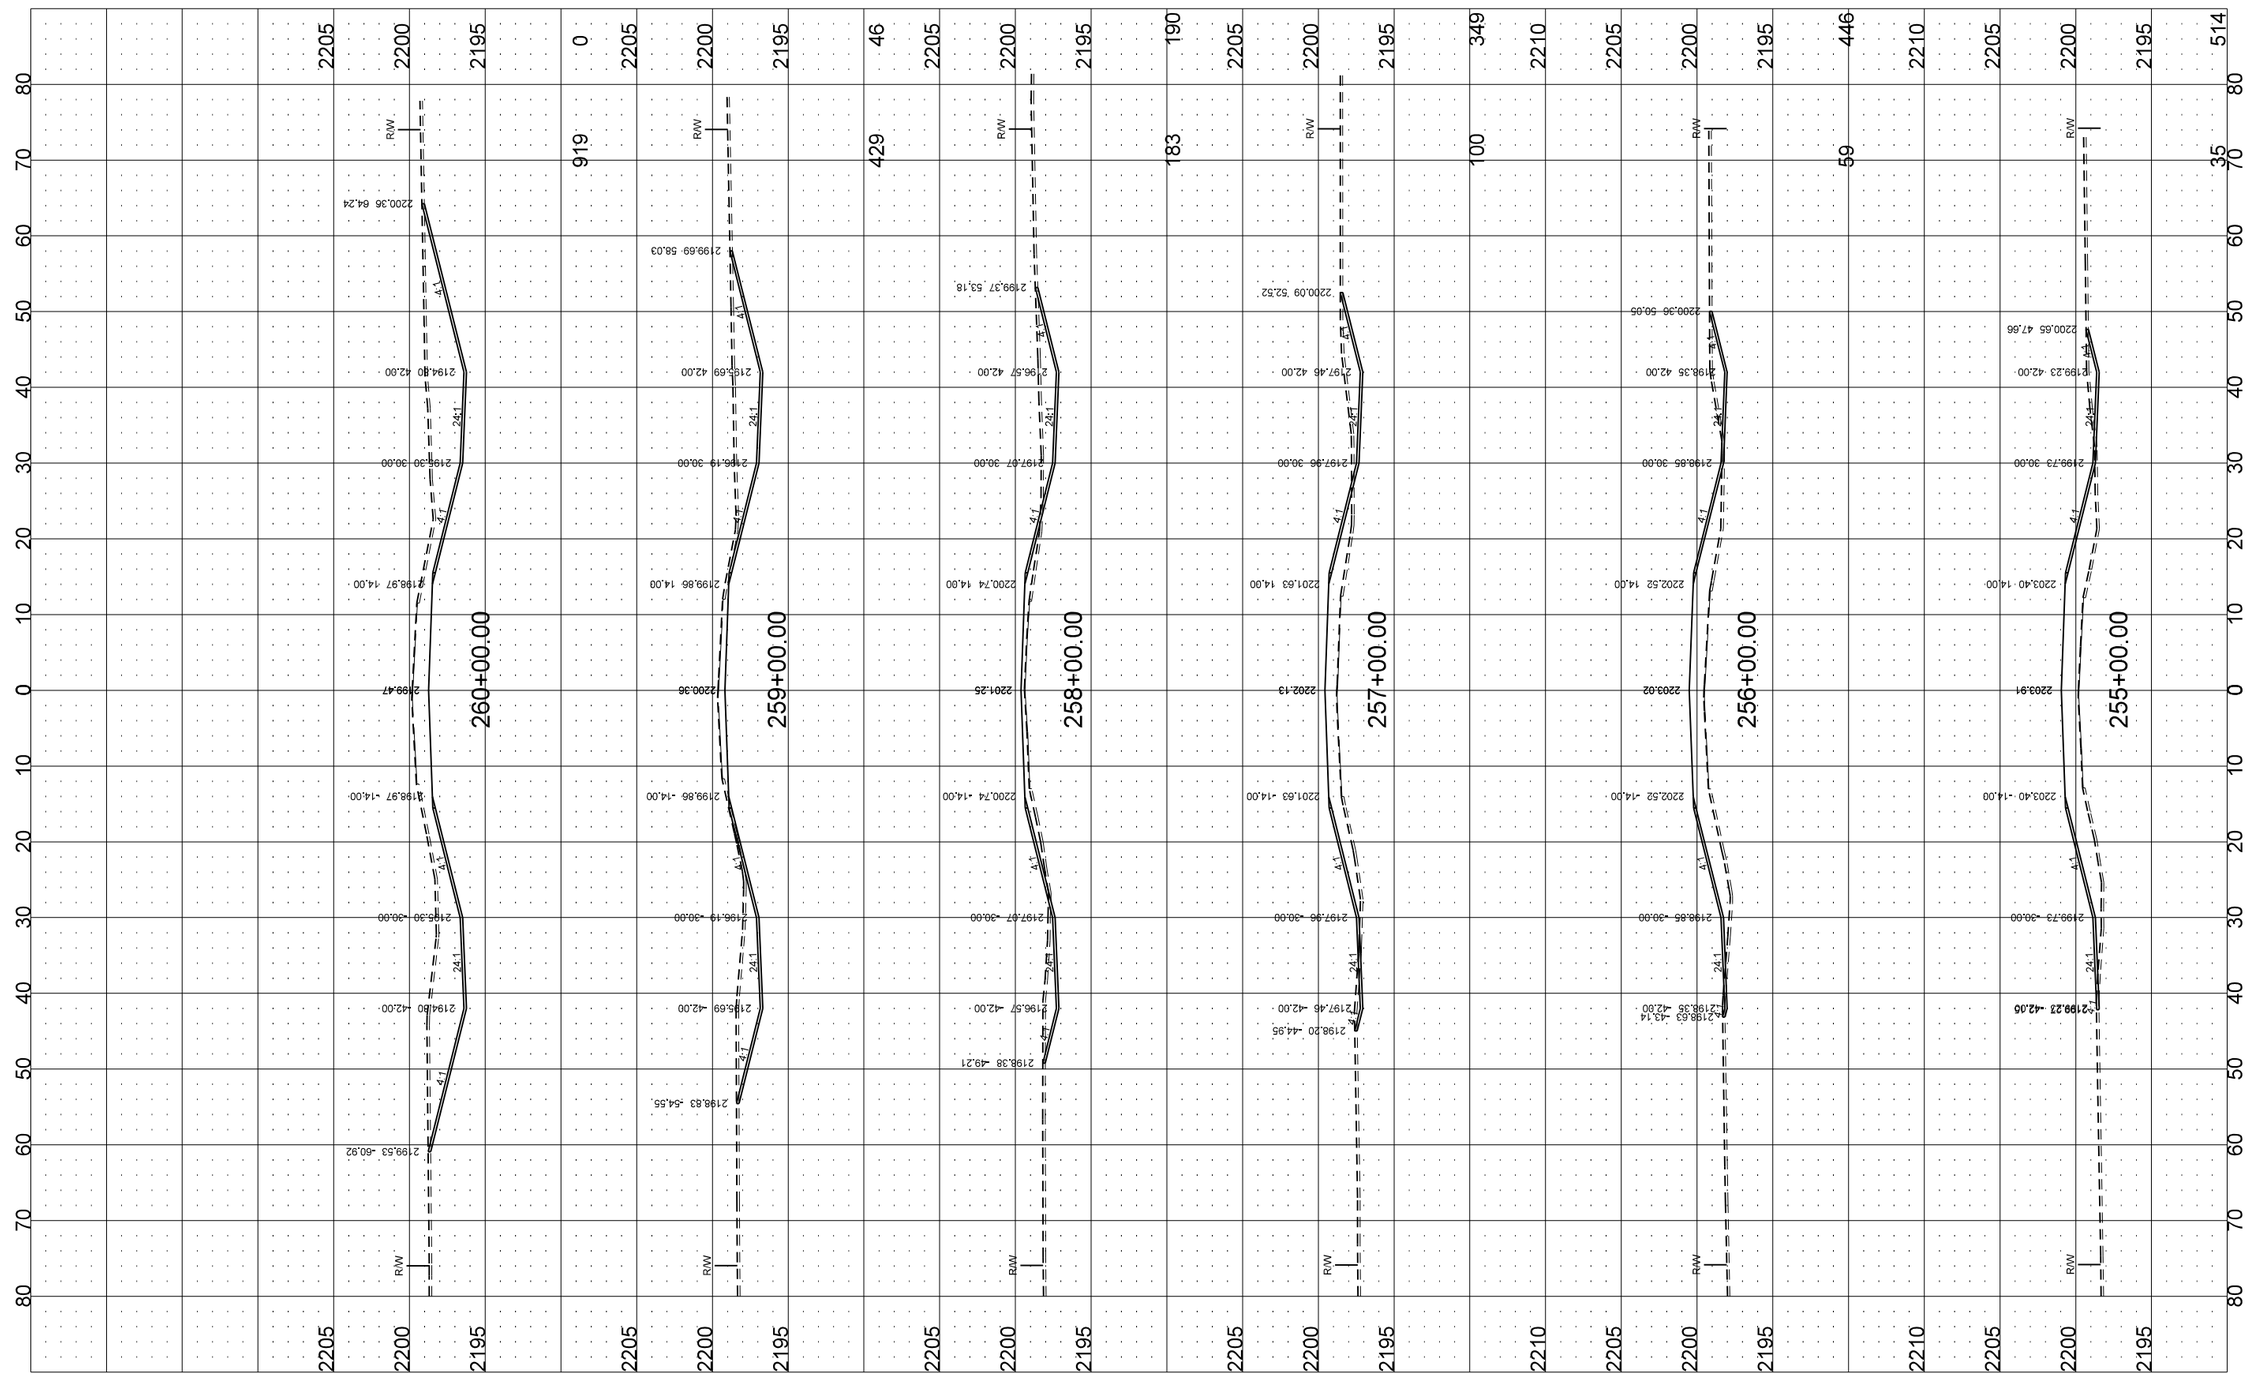

STATE	PROJECT NO.	SECTION NO.	SHEET NO.
ND	SC-4324(058)	200	7

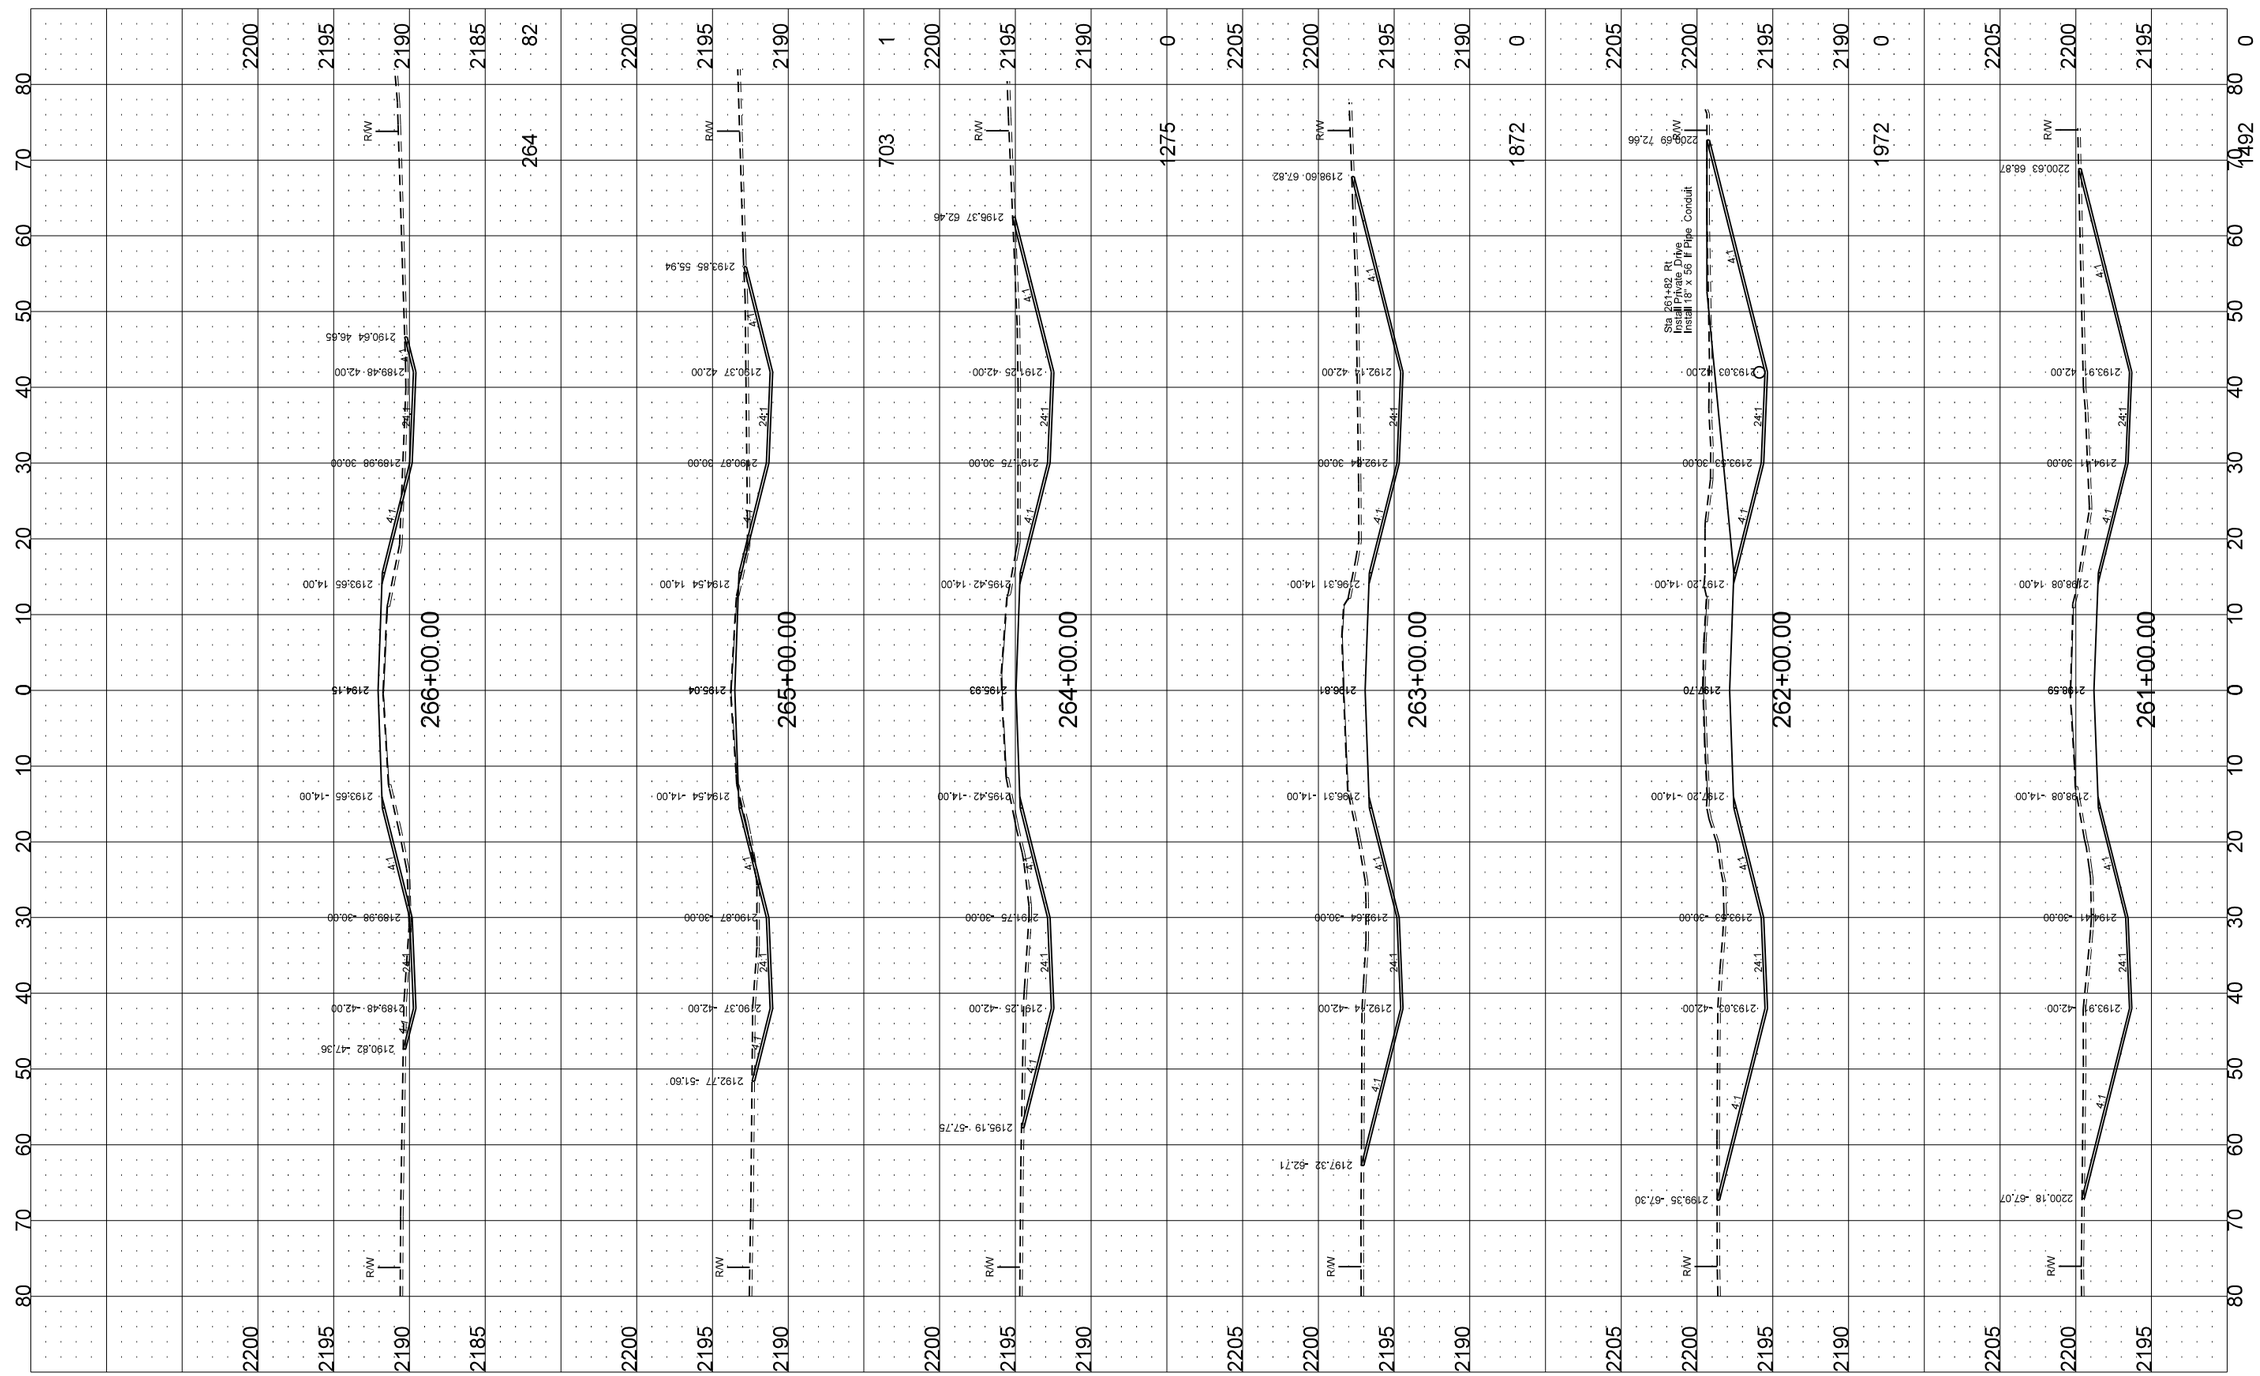

STATE	PROJECT NO.	SECTION NO.	SHEET NO.
ND	SC-4324(058)	200	8

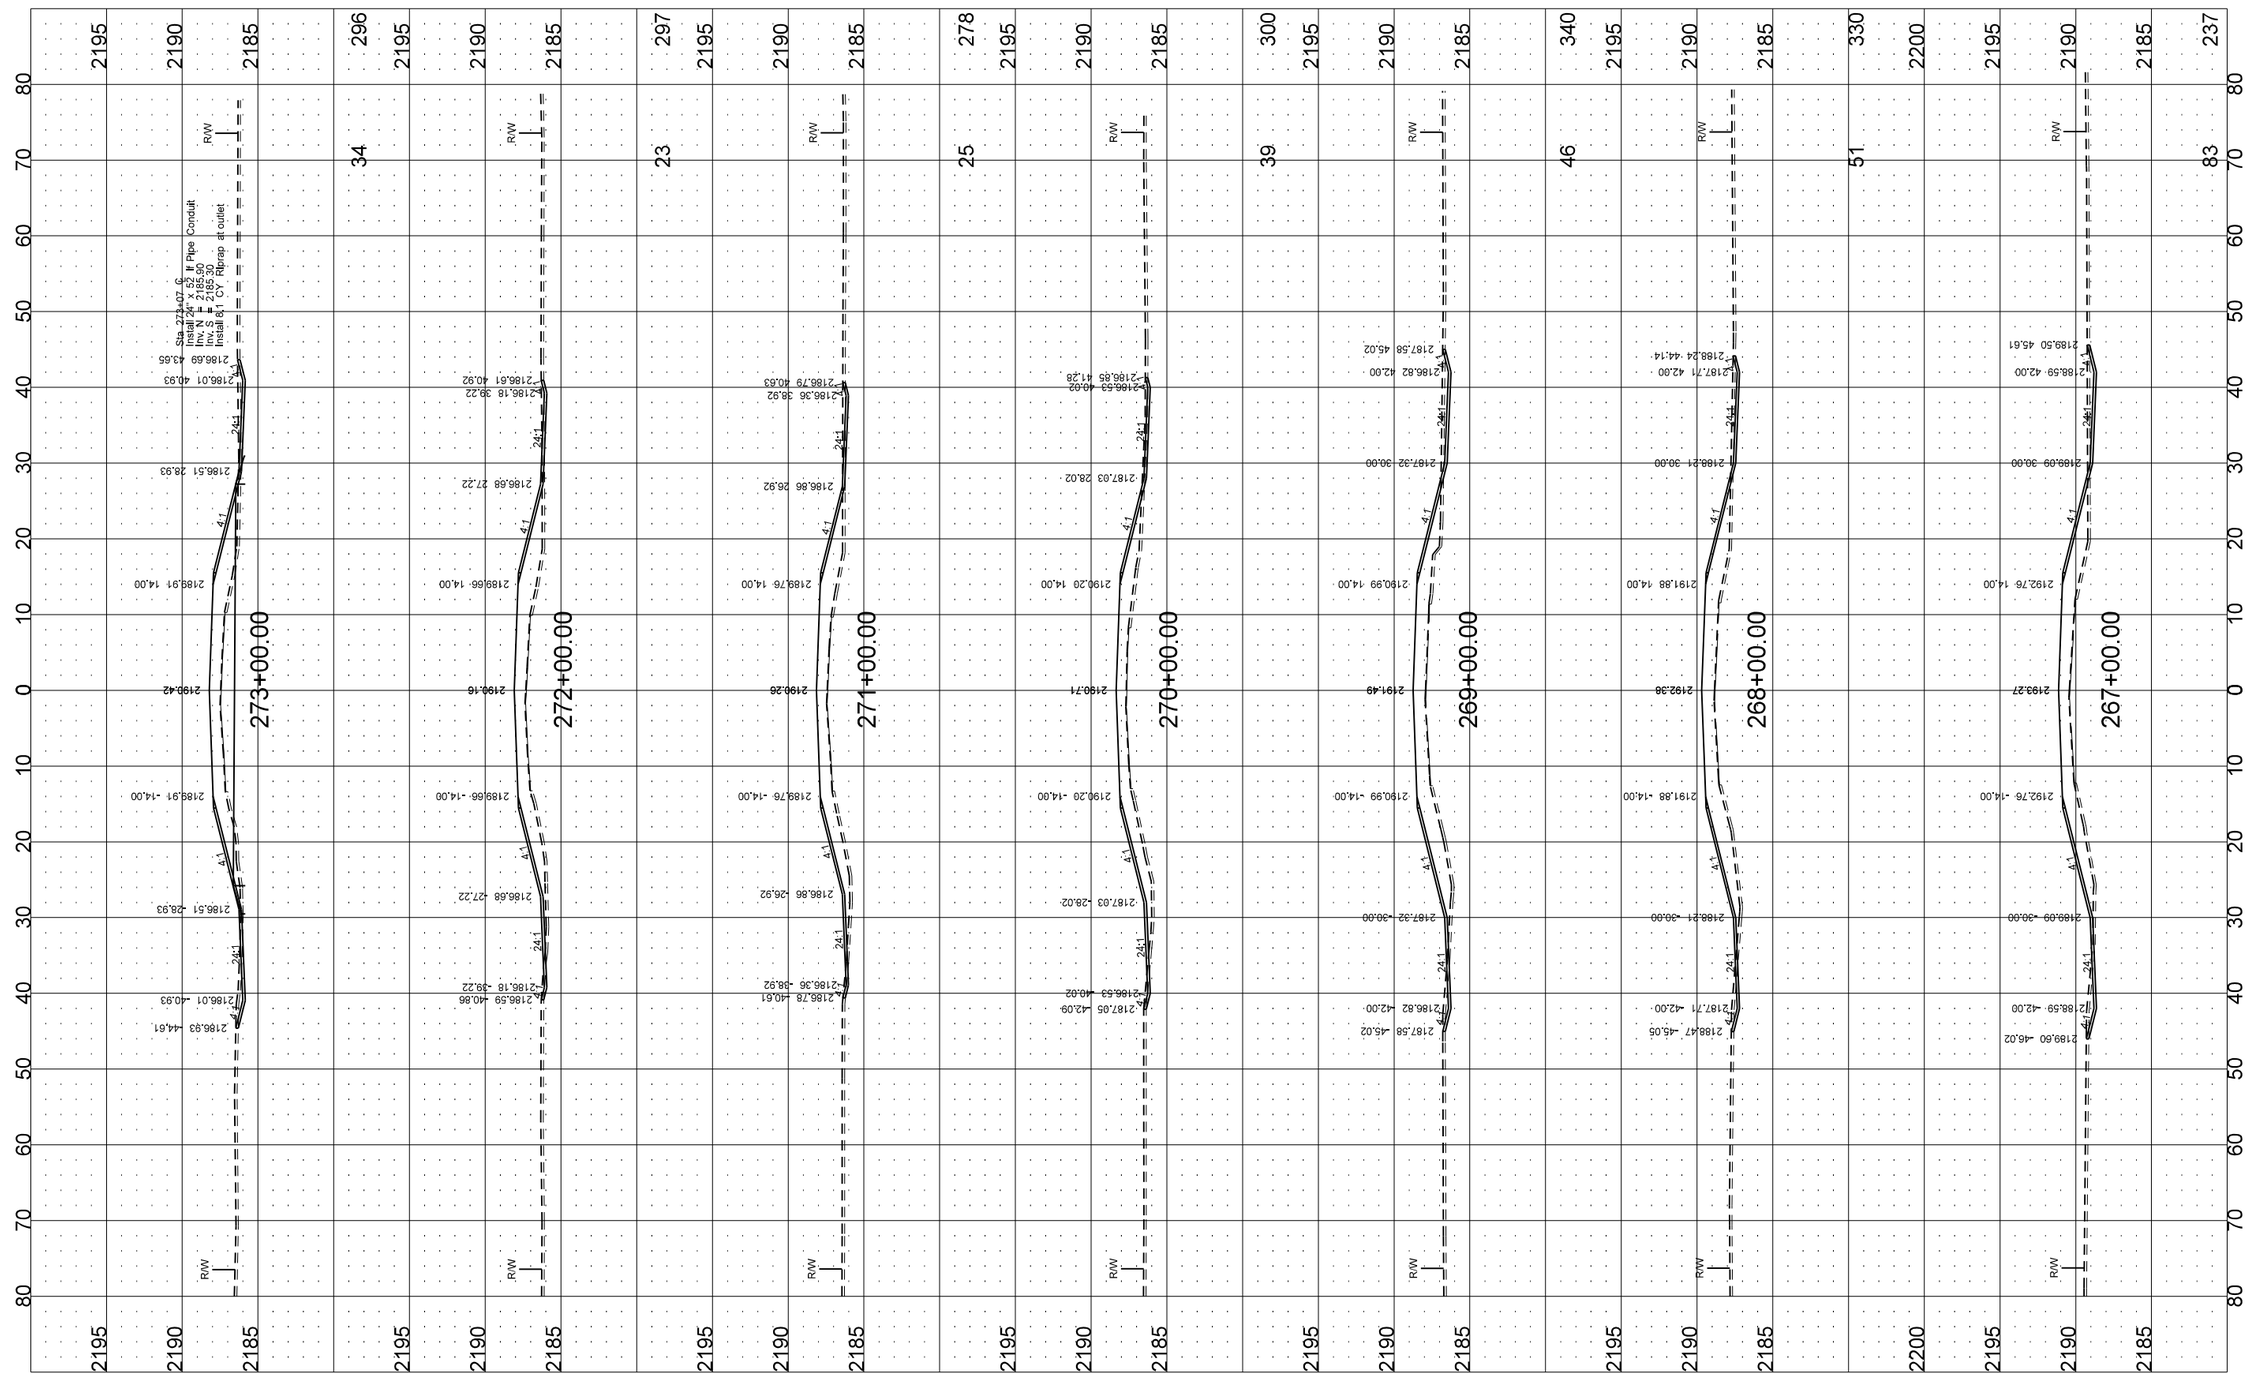

STATE	PROJECT NO.	SECTION NO.	SHEET NO.
ND	SC-4324(058)	200	9

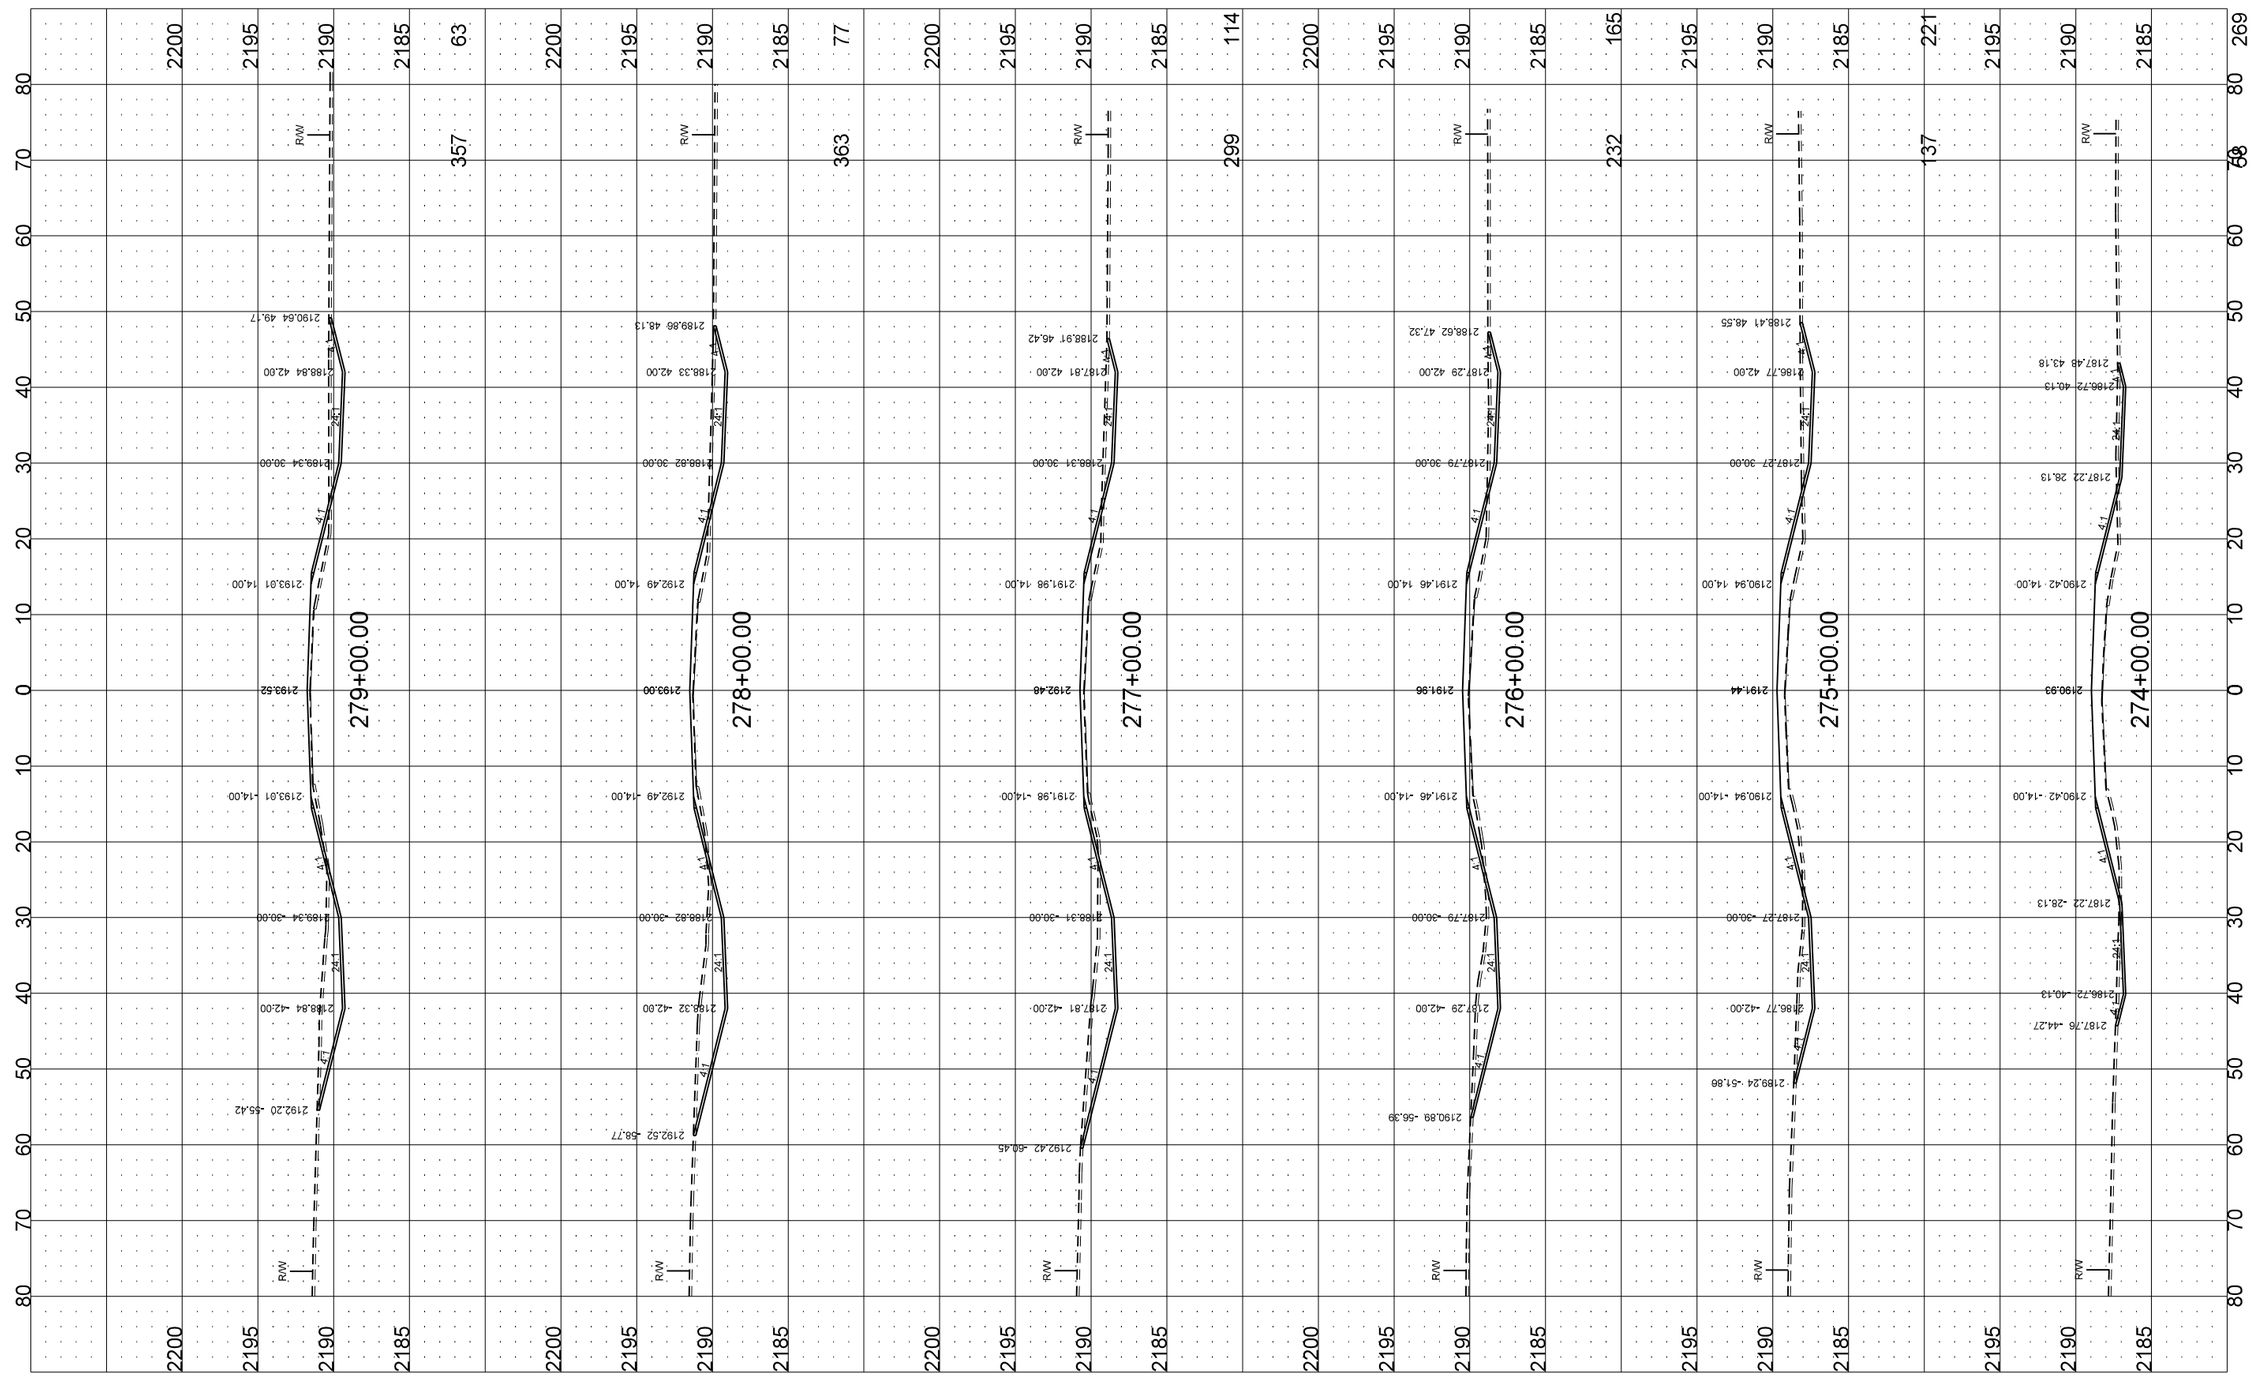

STATE	PROJECT NO.	SECTION NO.	SHEET NO.
ND	SC-4324(058)	200	10

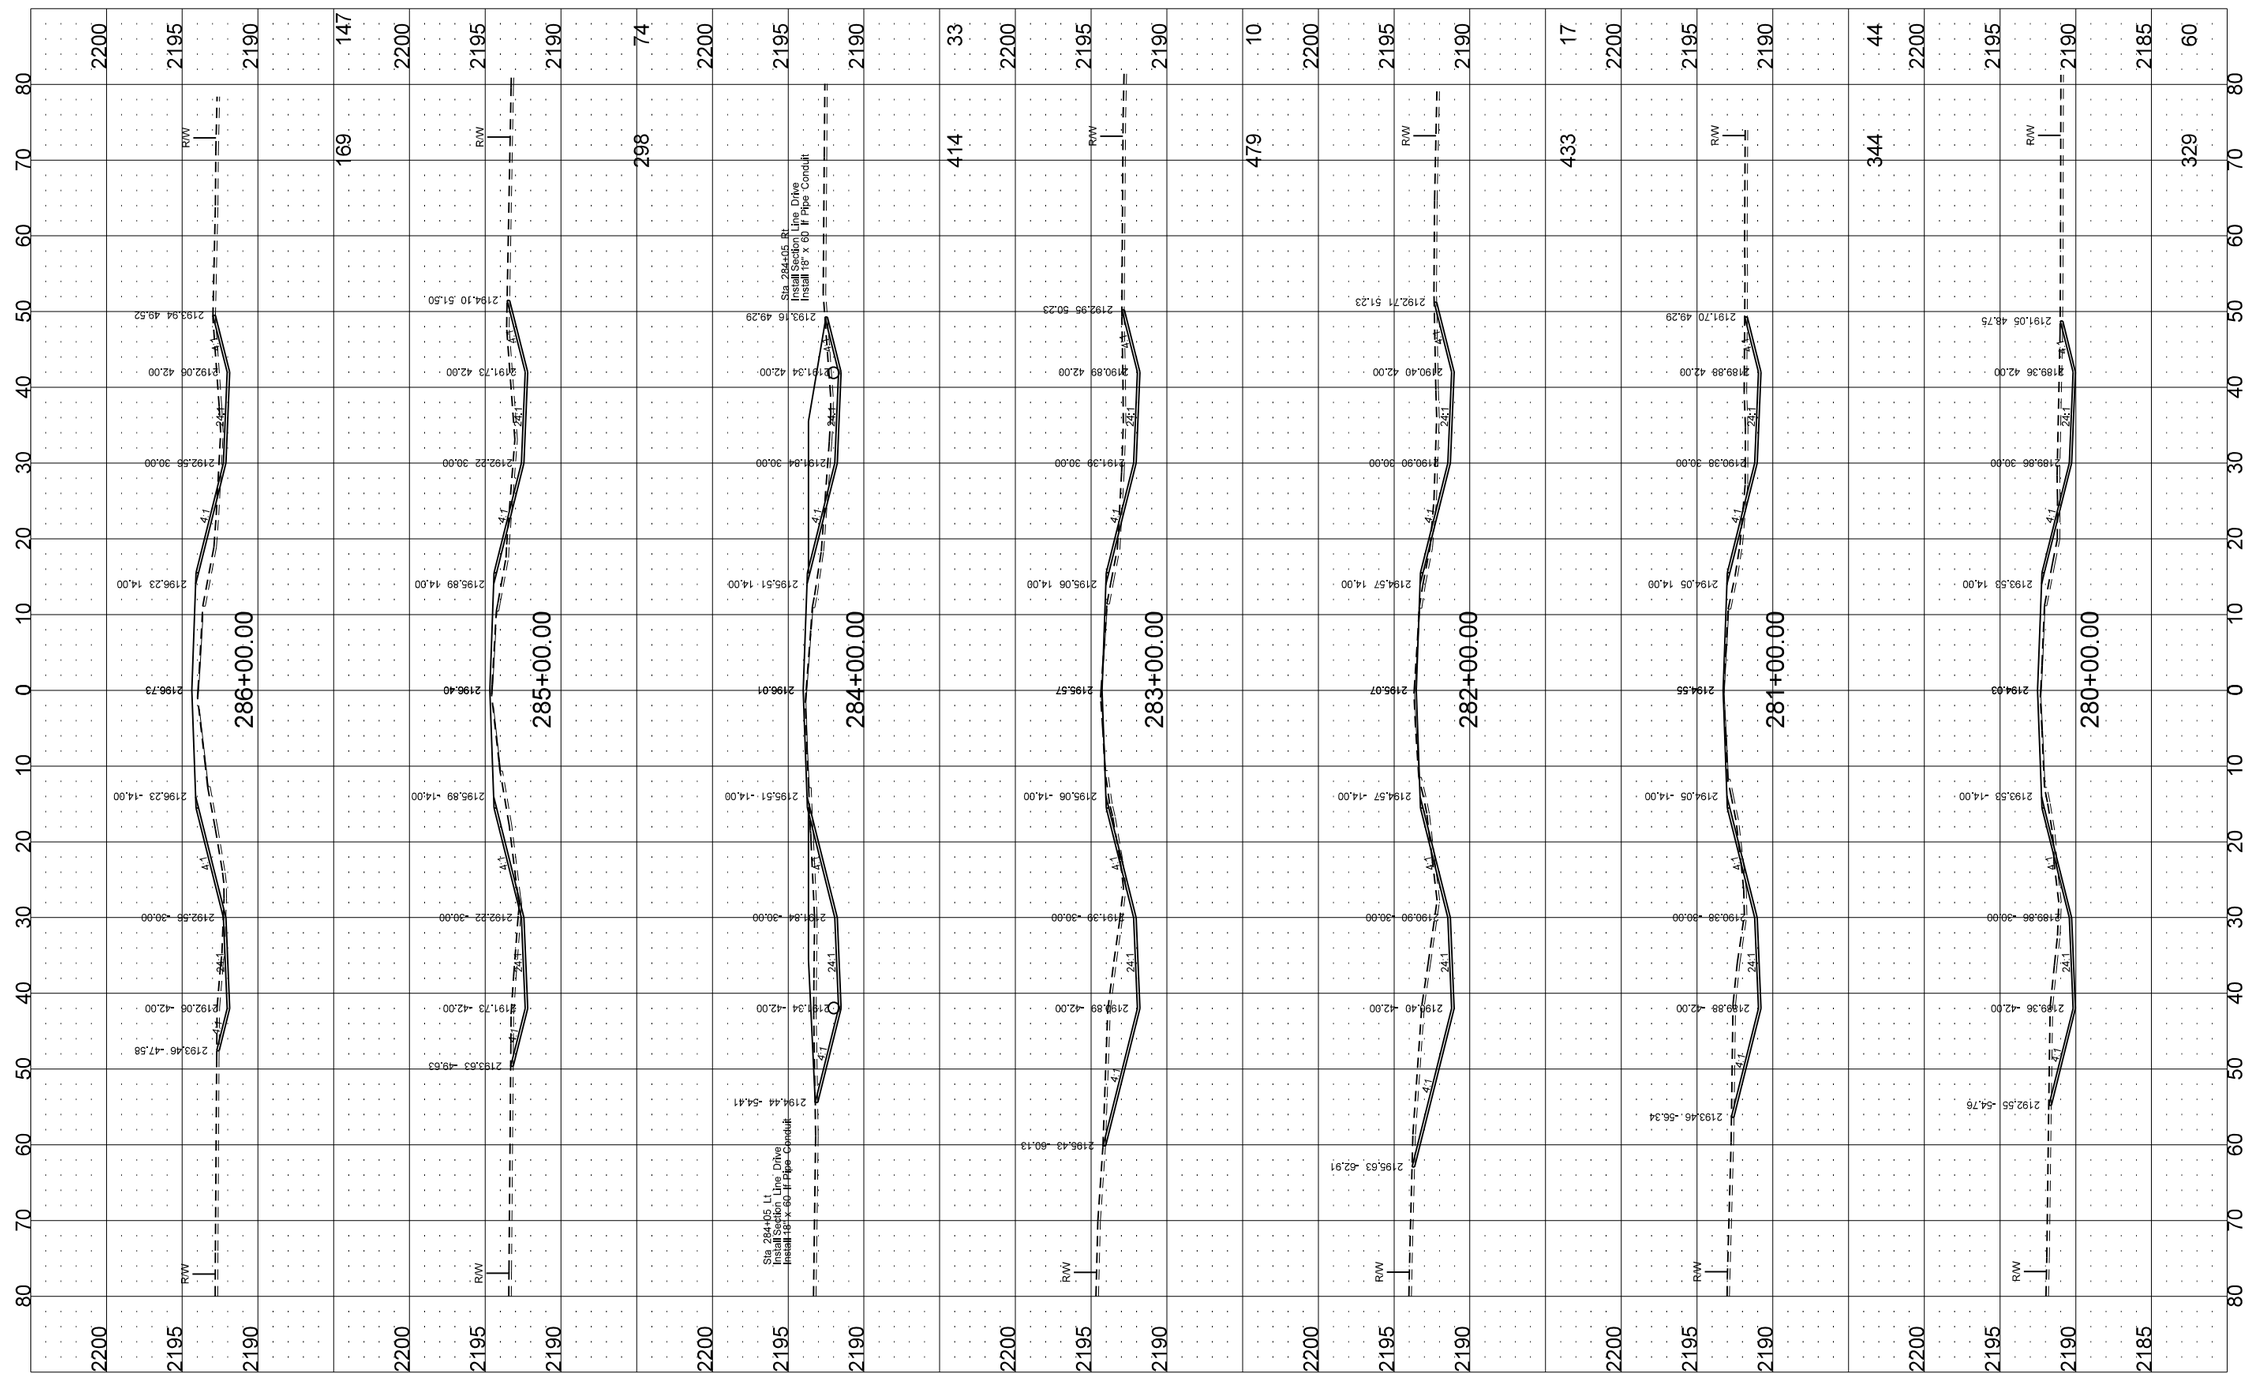

STATE	PROJECT NO.	SECTION NO.	SHEET NO.
ND	SC-4324(058)	200	11

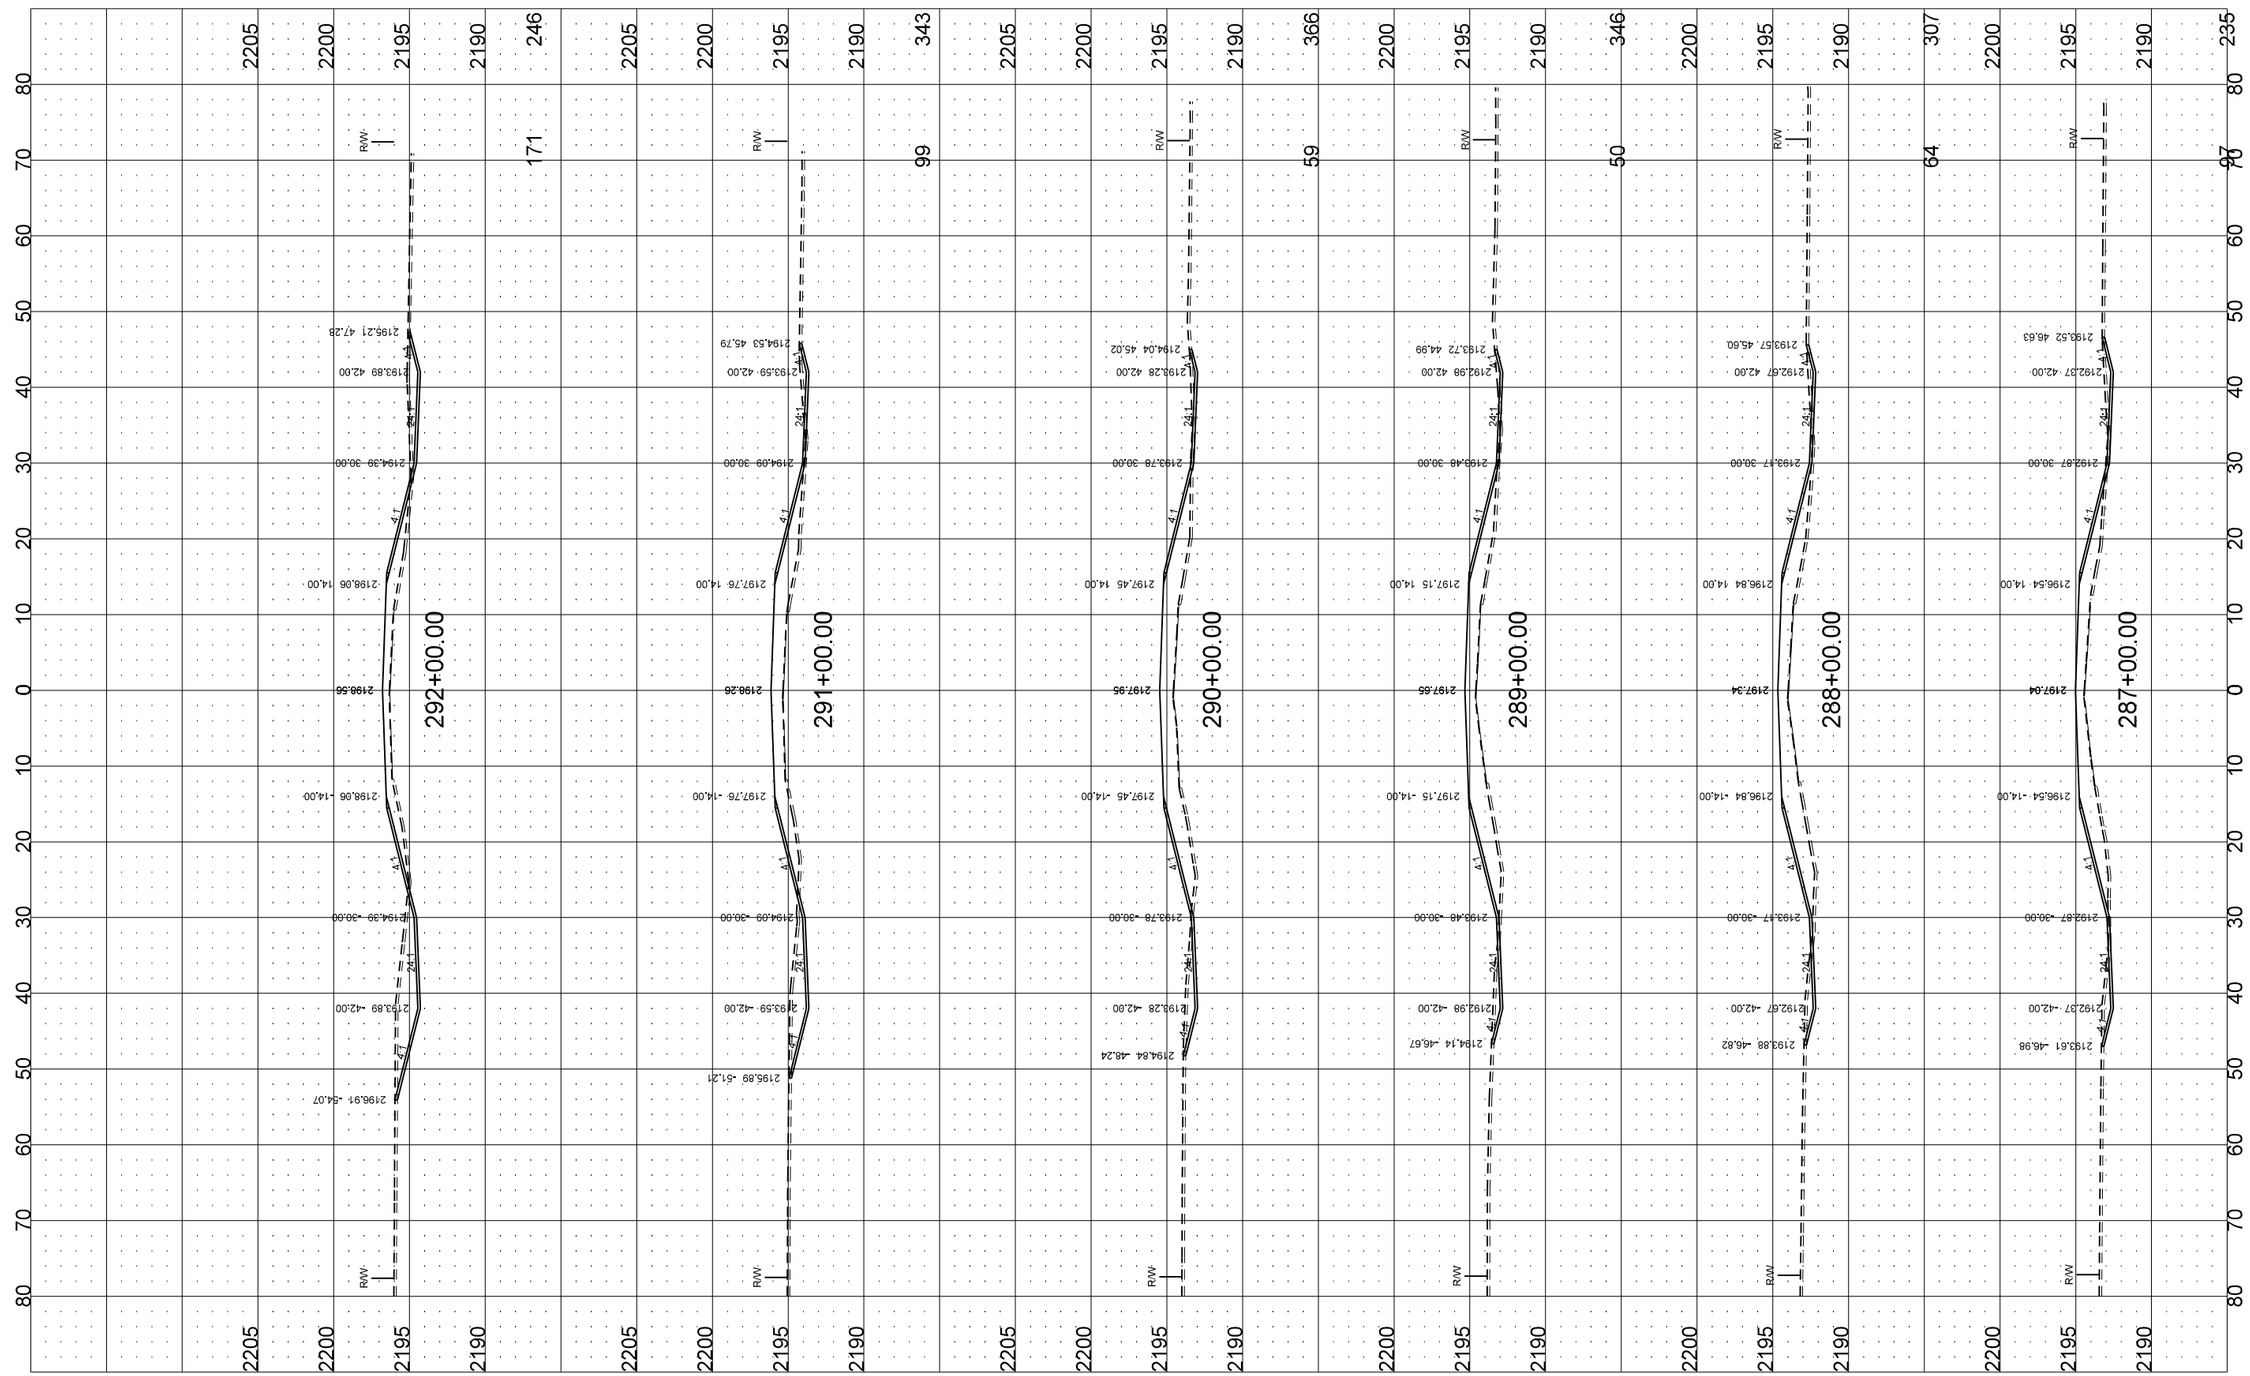

STATE	PROJECT NO.	SECTION NO.	SHEET NO.
ND	SC-4324(058)	200	12

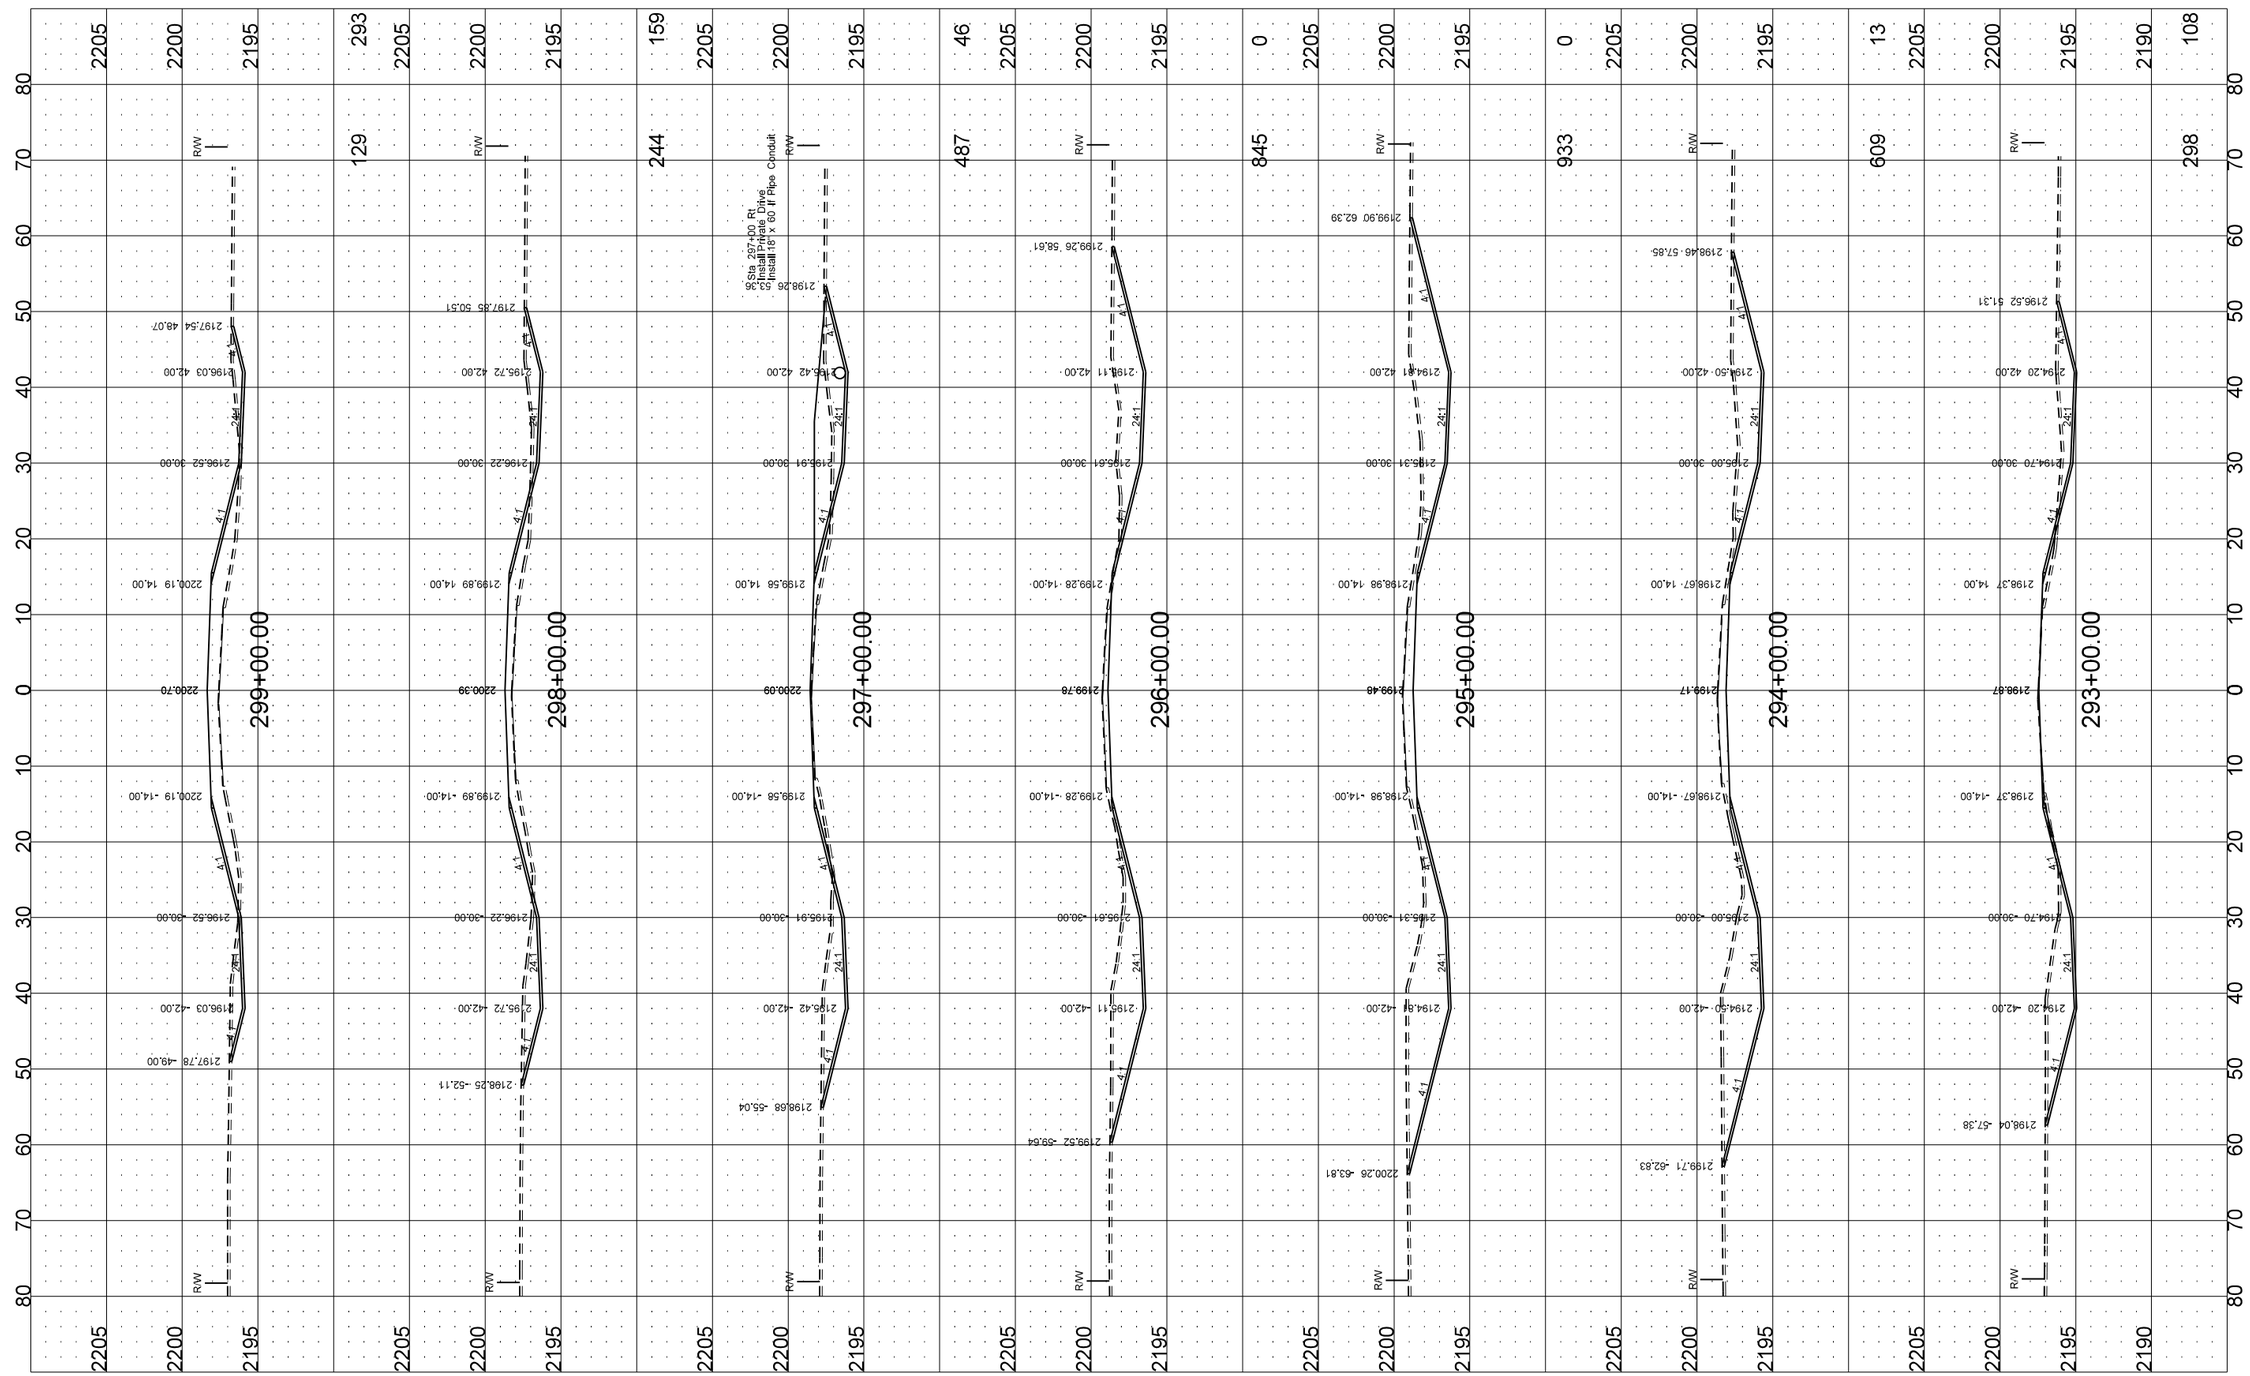

STATE	PROJECT NO.	SECTION NO.	SHEET NO.
ND	SC-4324(058)	200	13

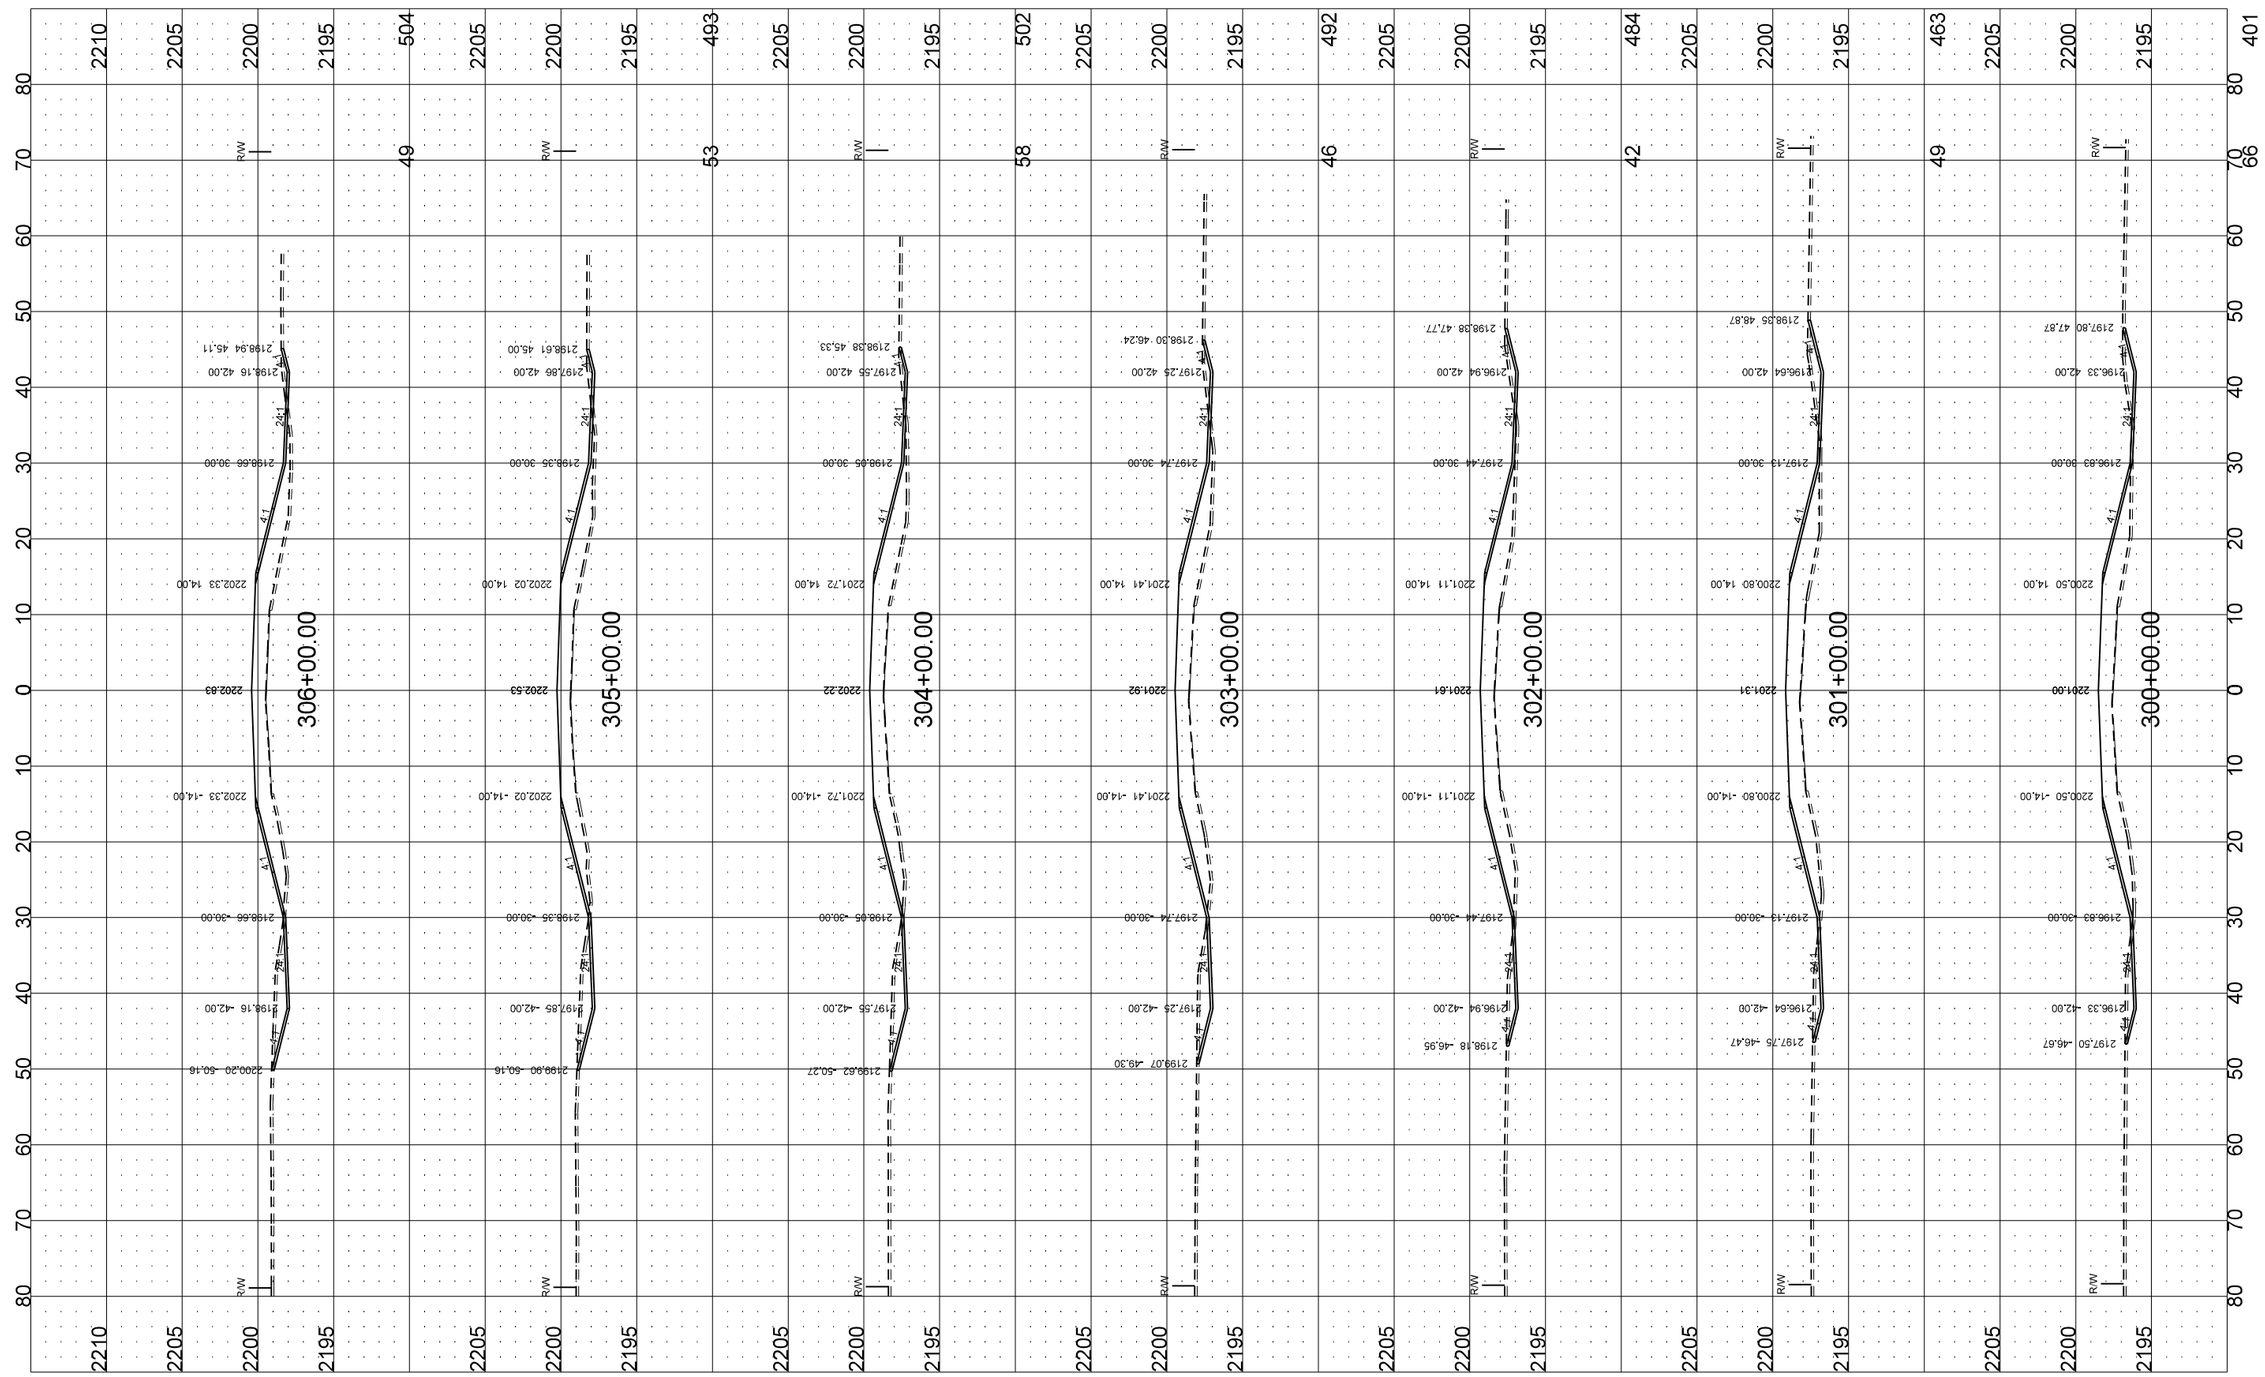

STATE	PROJECT NO.	SECTION NO.	SHEET NO.
ND	SC-4324(058)	200	14

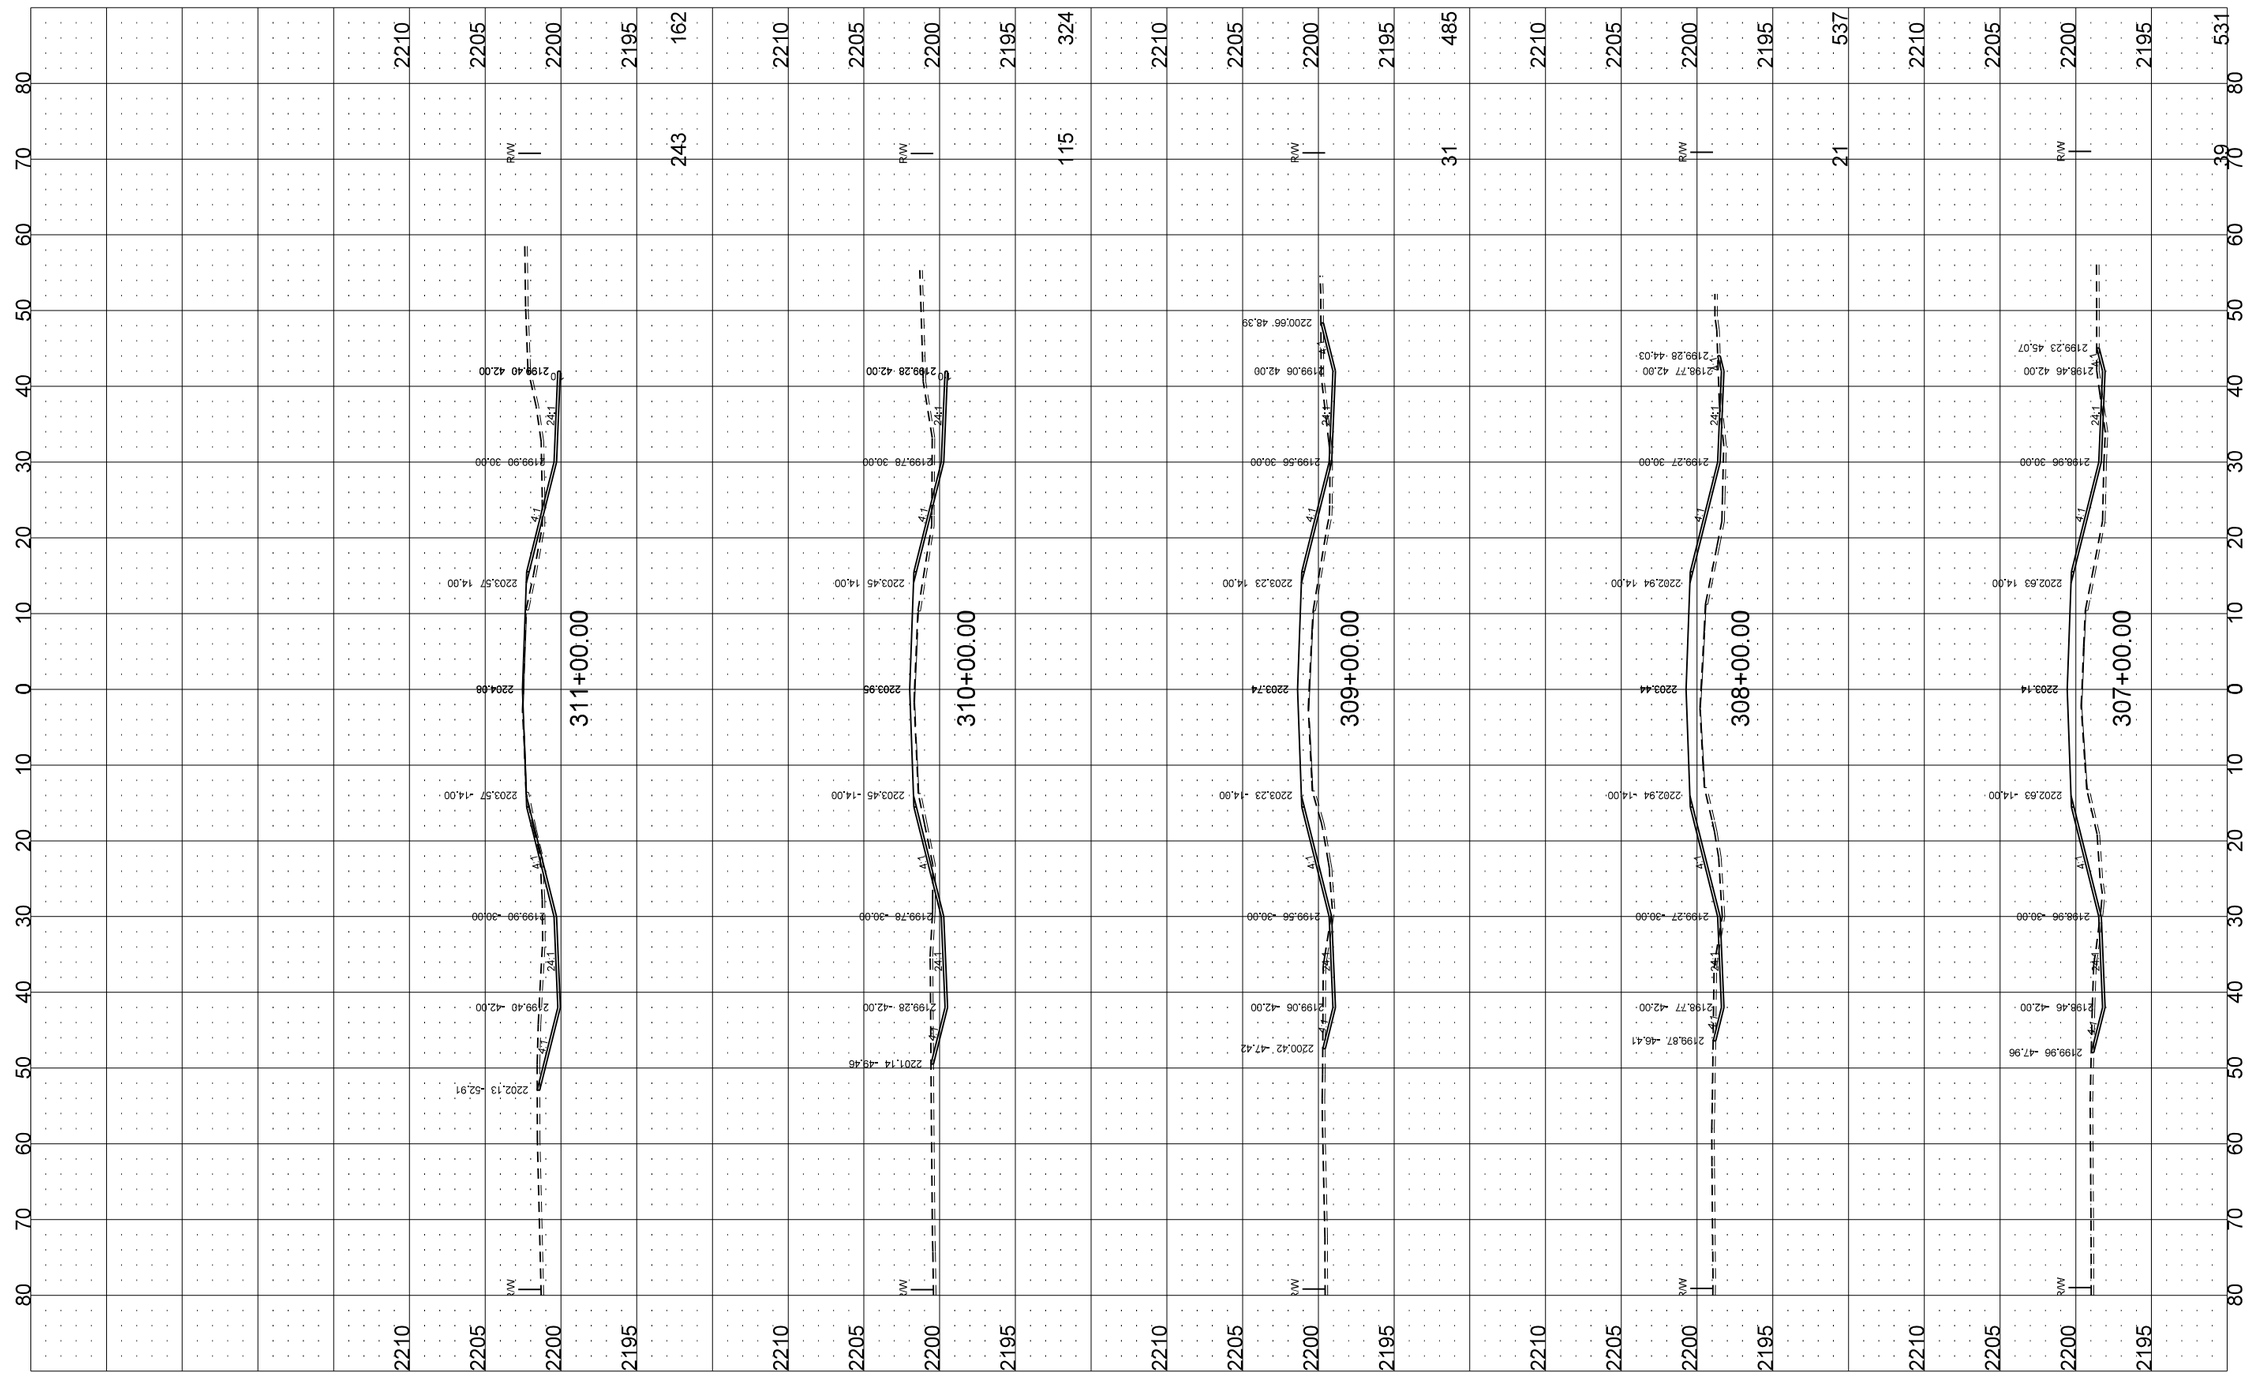

STATE	PROJECT NO.	SECTION NO.	SHEET NO.
ND	SC-4324(058)	200	15

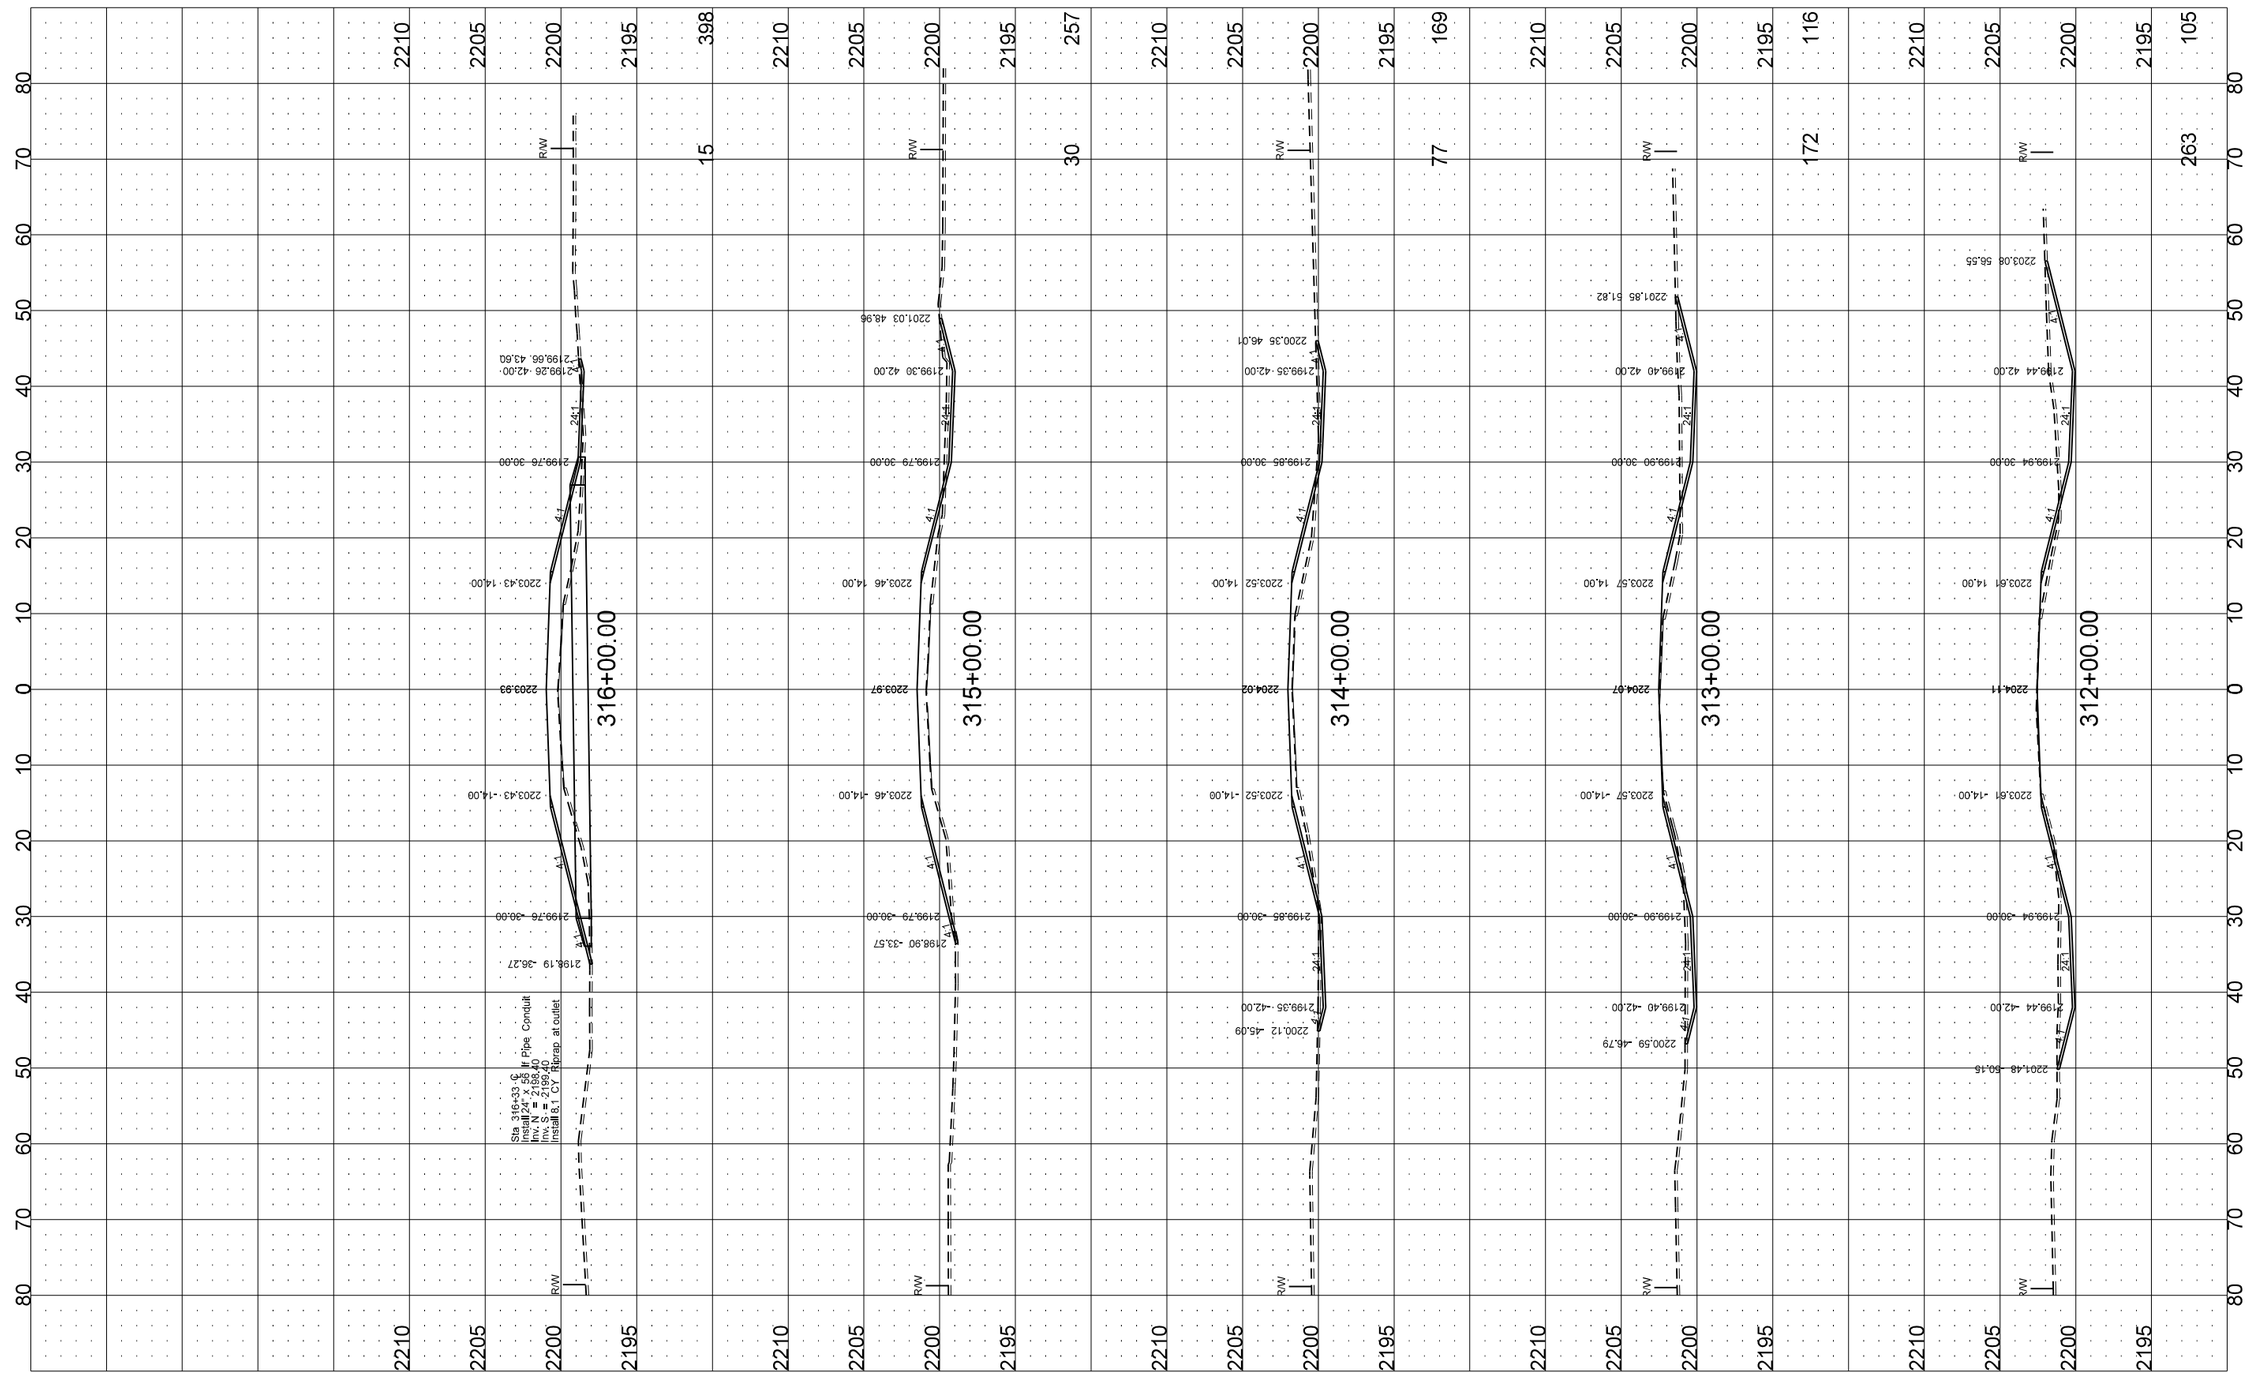

STATE	PROJECT NO.	SECTION NO.	SHEET NO.
ND	SC-4324(058)	200	16

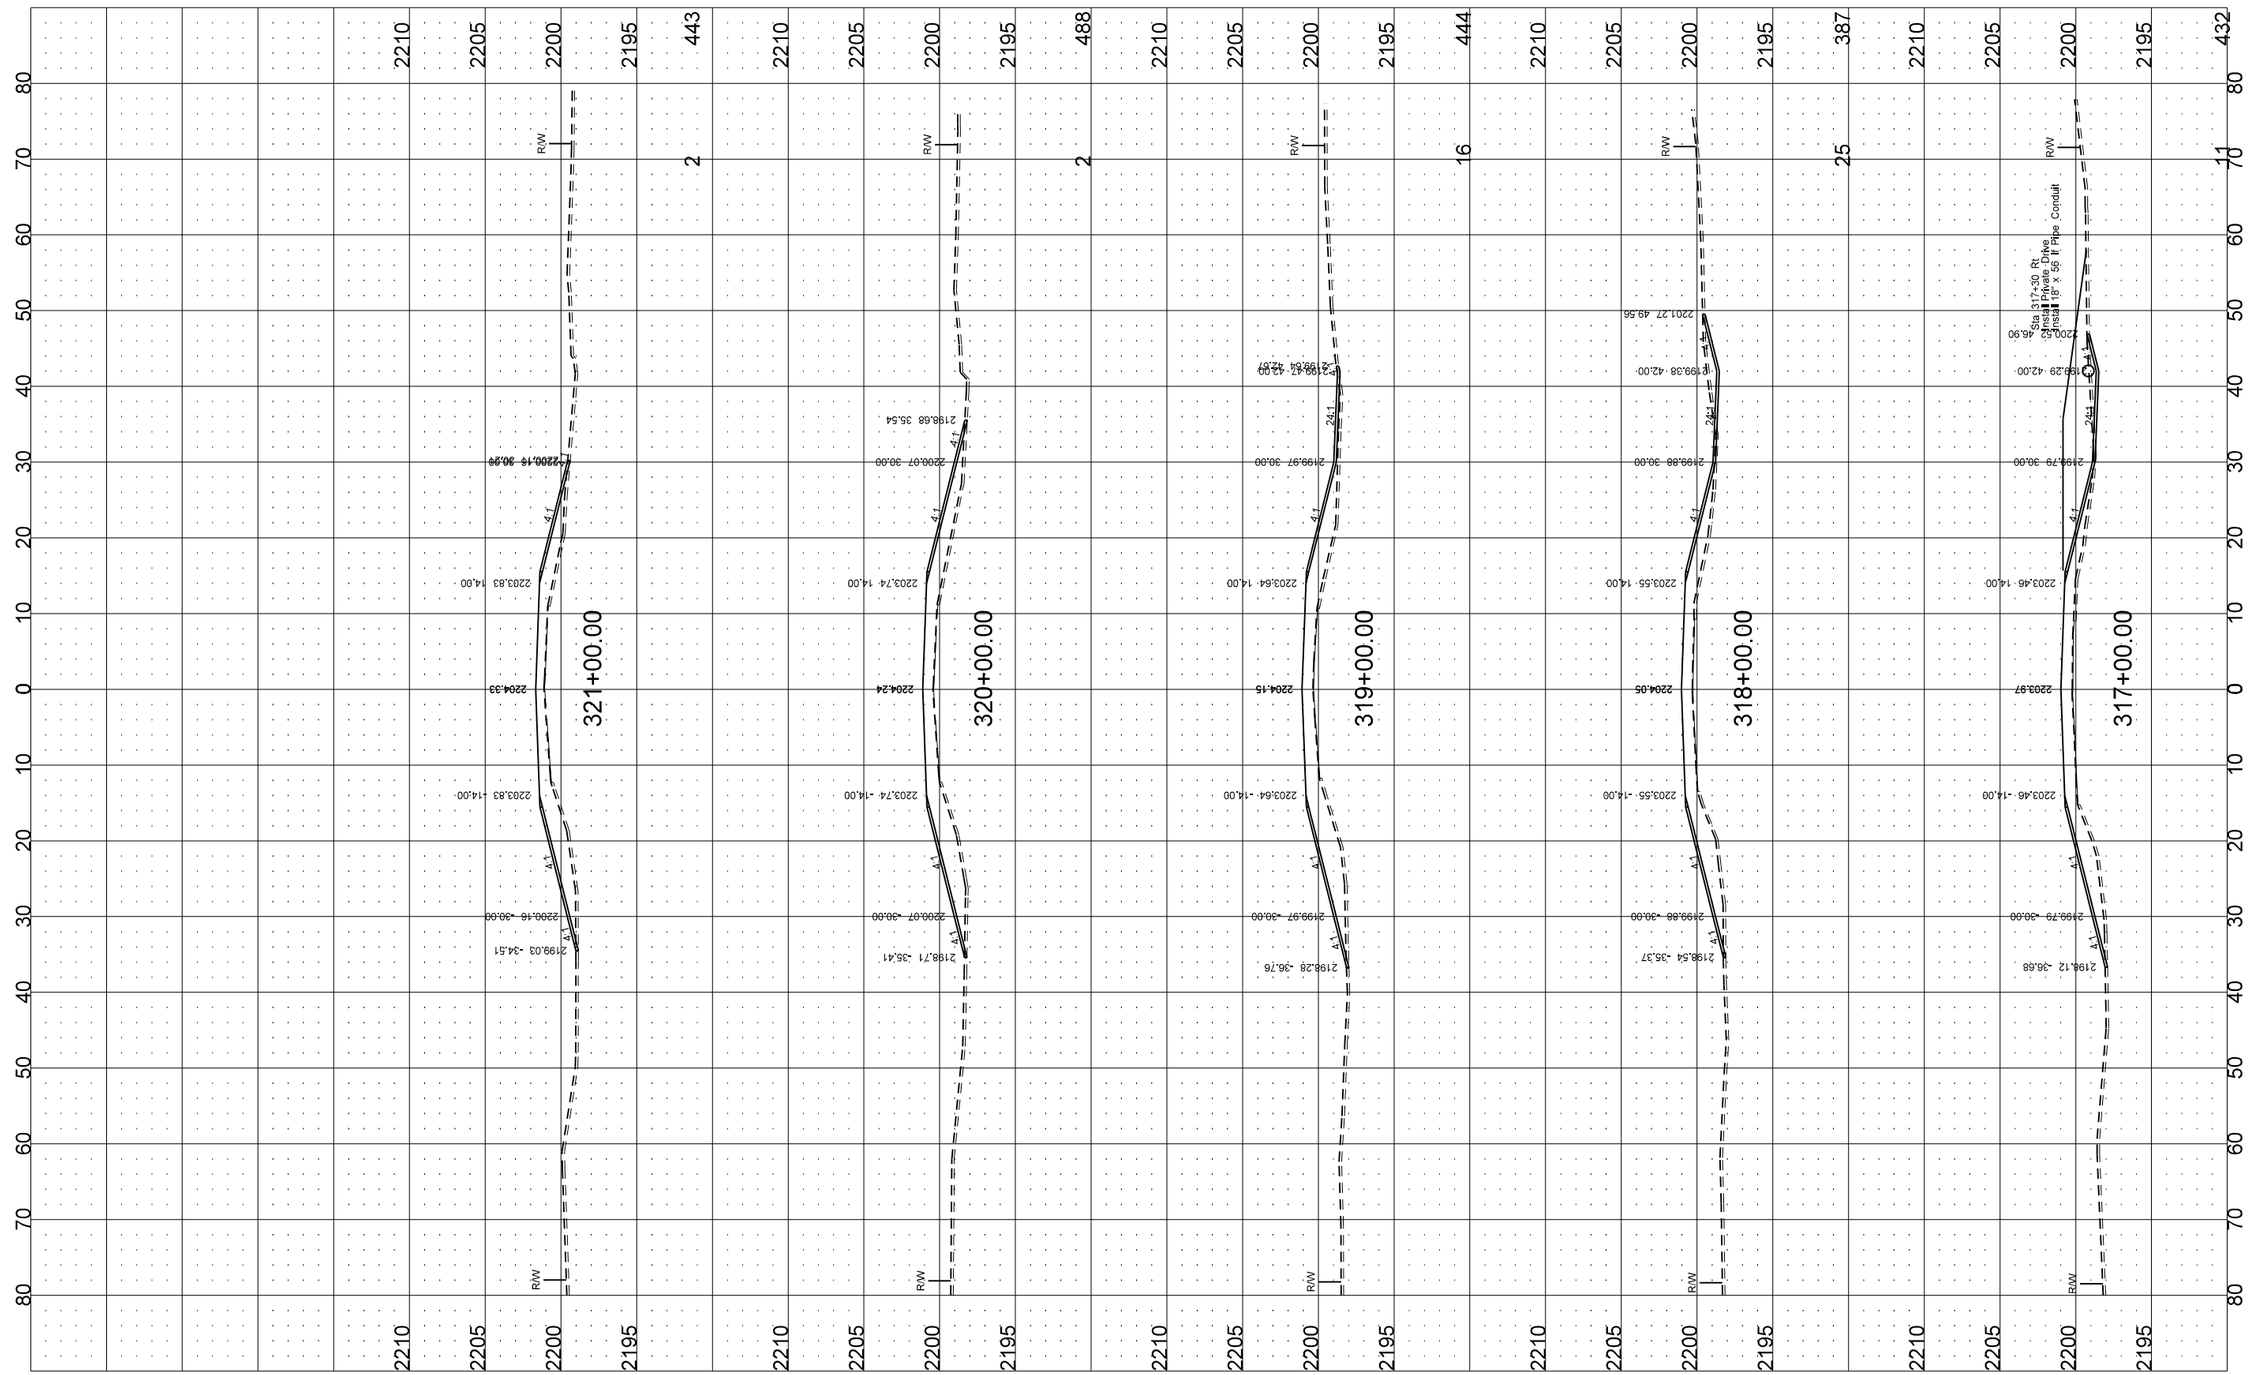

STATE	PROJECT NO.	SECTION NO.	SHEET NO.
ND	SC-4324(058)	200	17

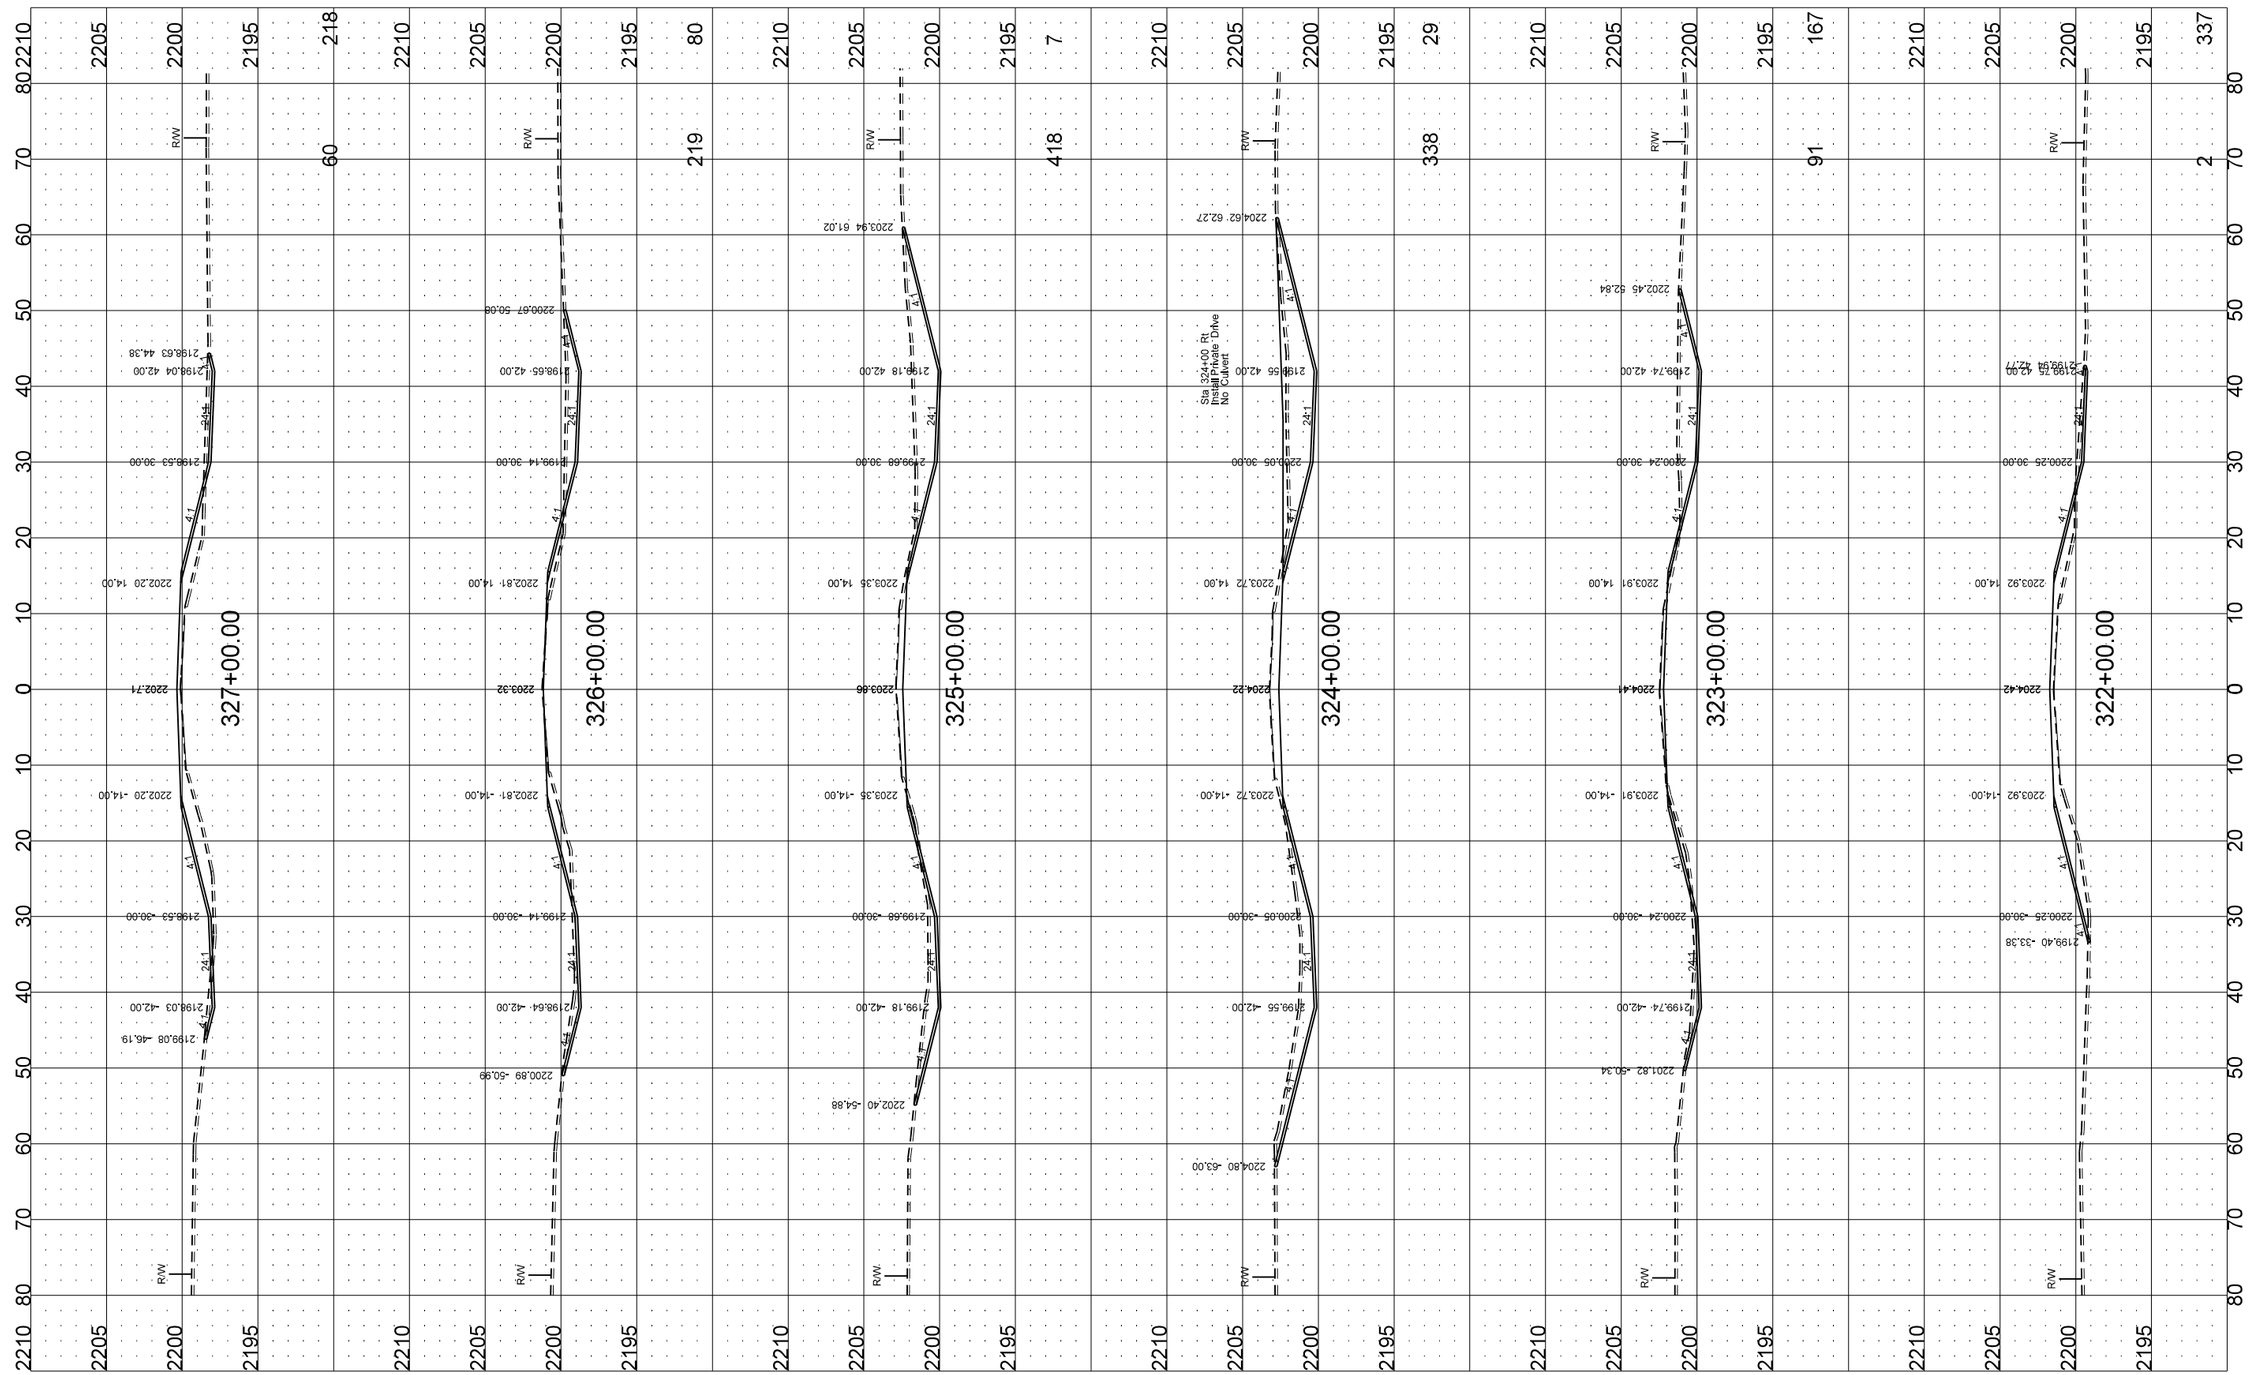

STATE	PROJECT NO.	SECTION NO.	SHEET NO.
ND	SC-4324(058)	200	18

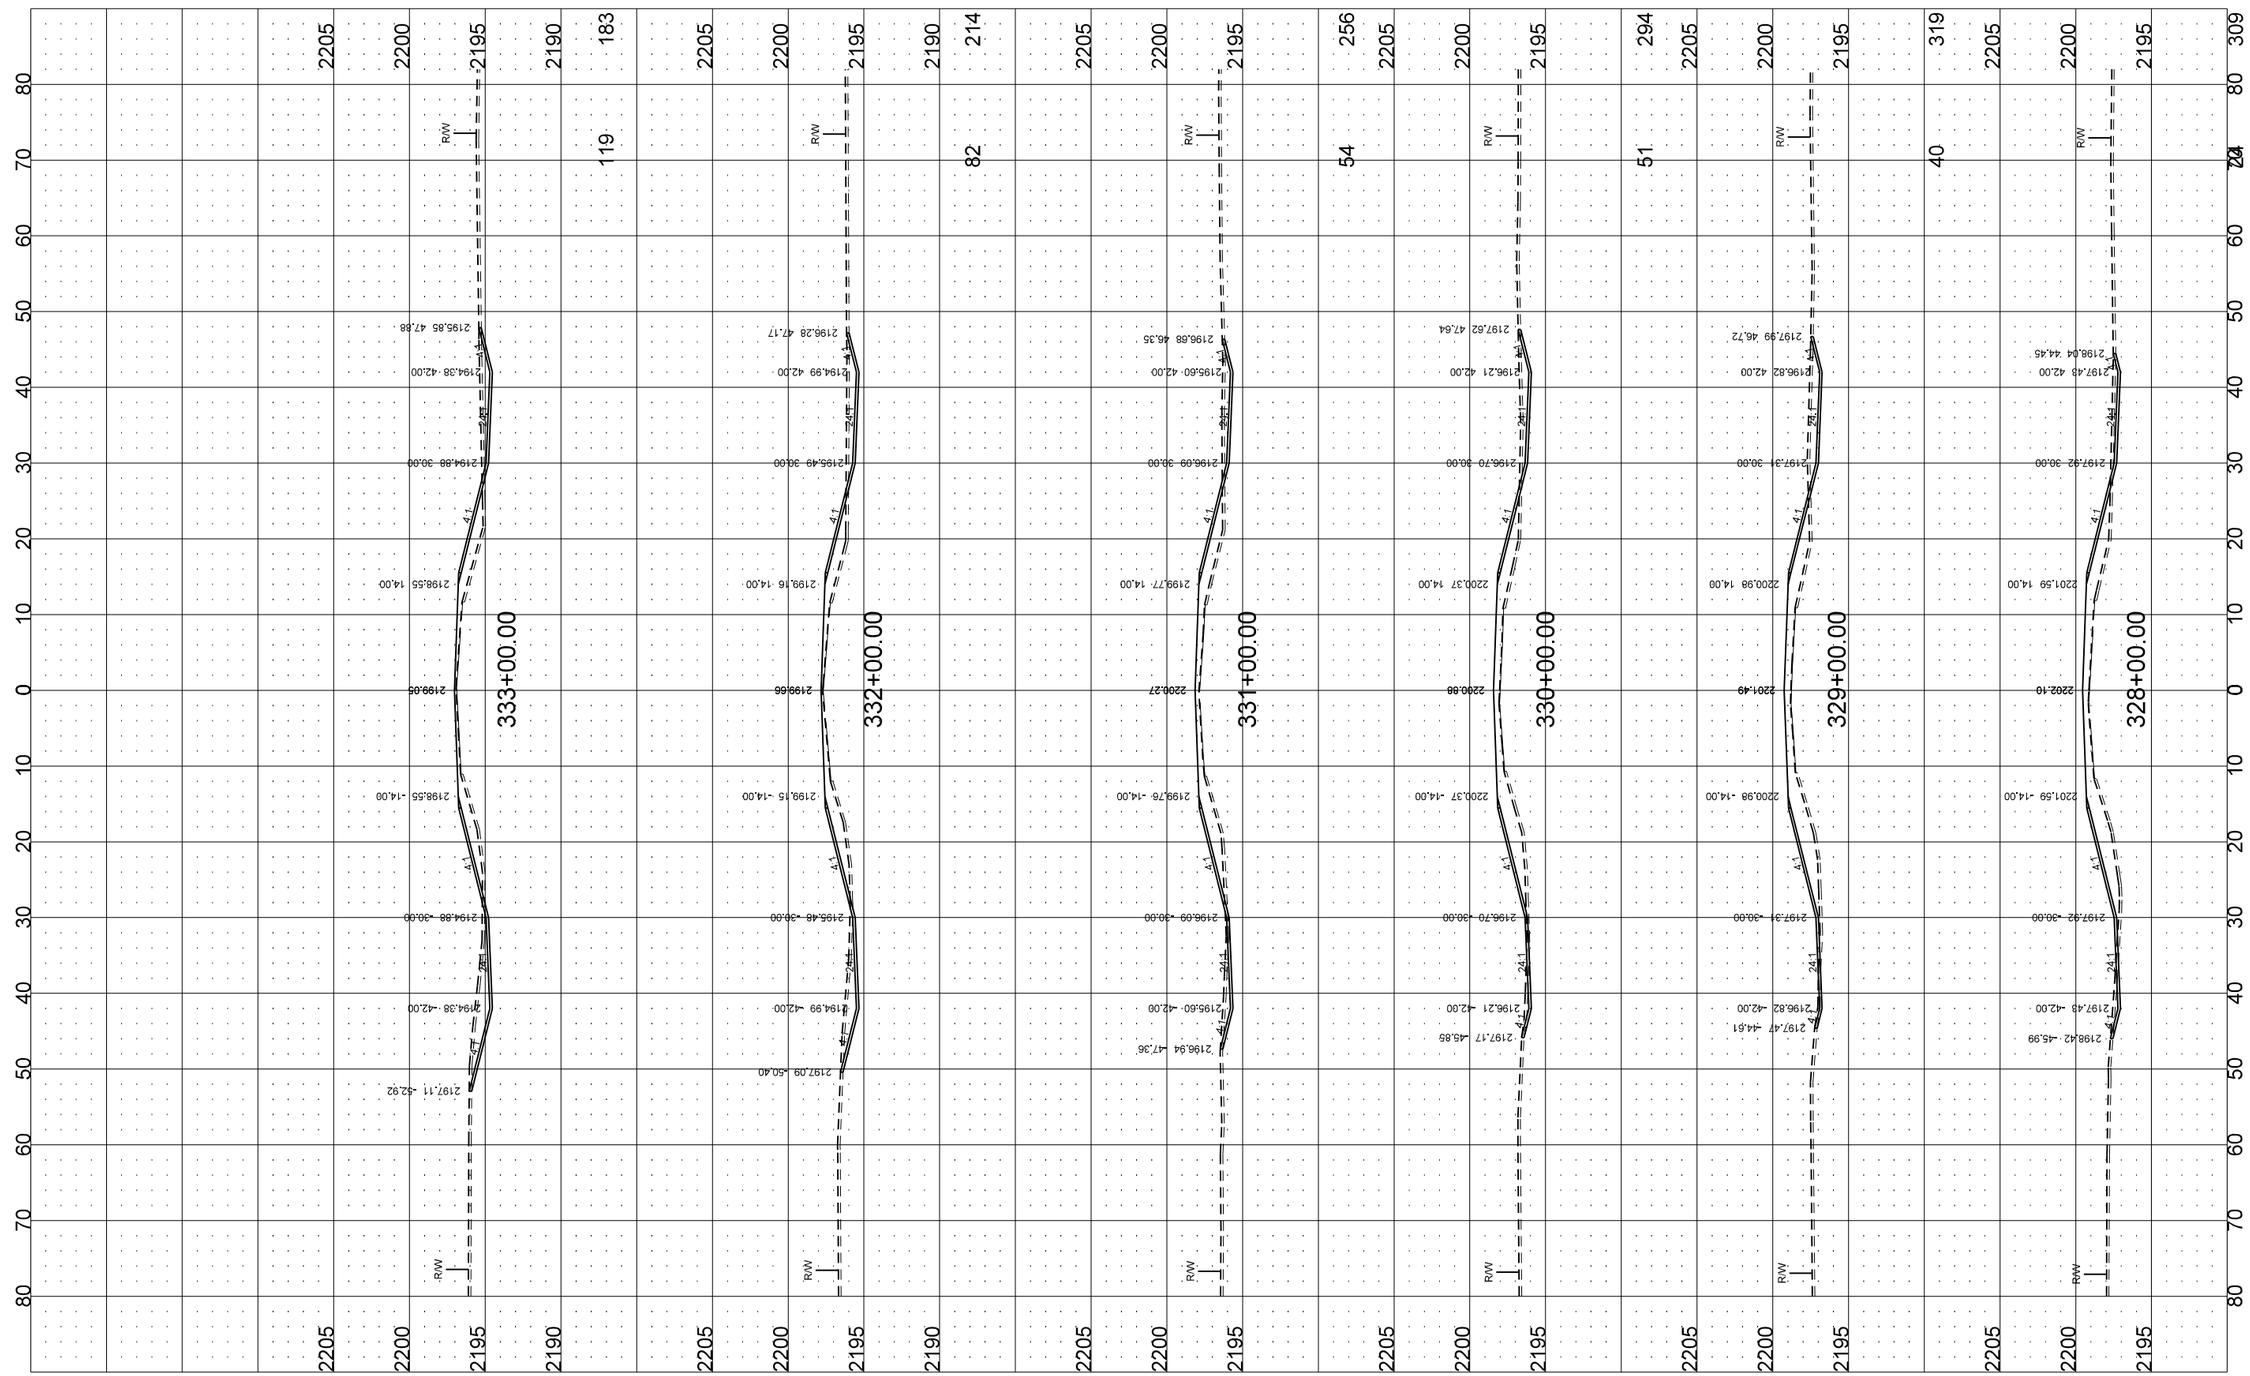

STATE	PROJECT NO.	SECTION NO.	SHEET NO.
ND	SC-4324(058)	200	19

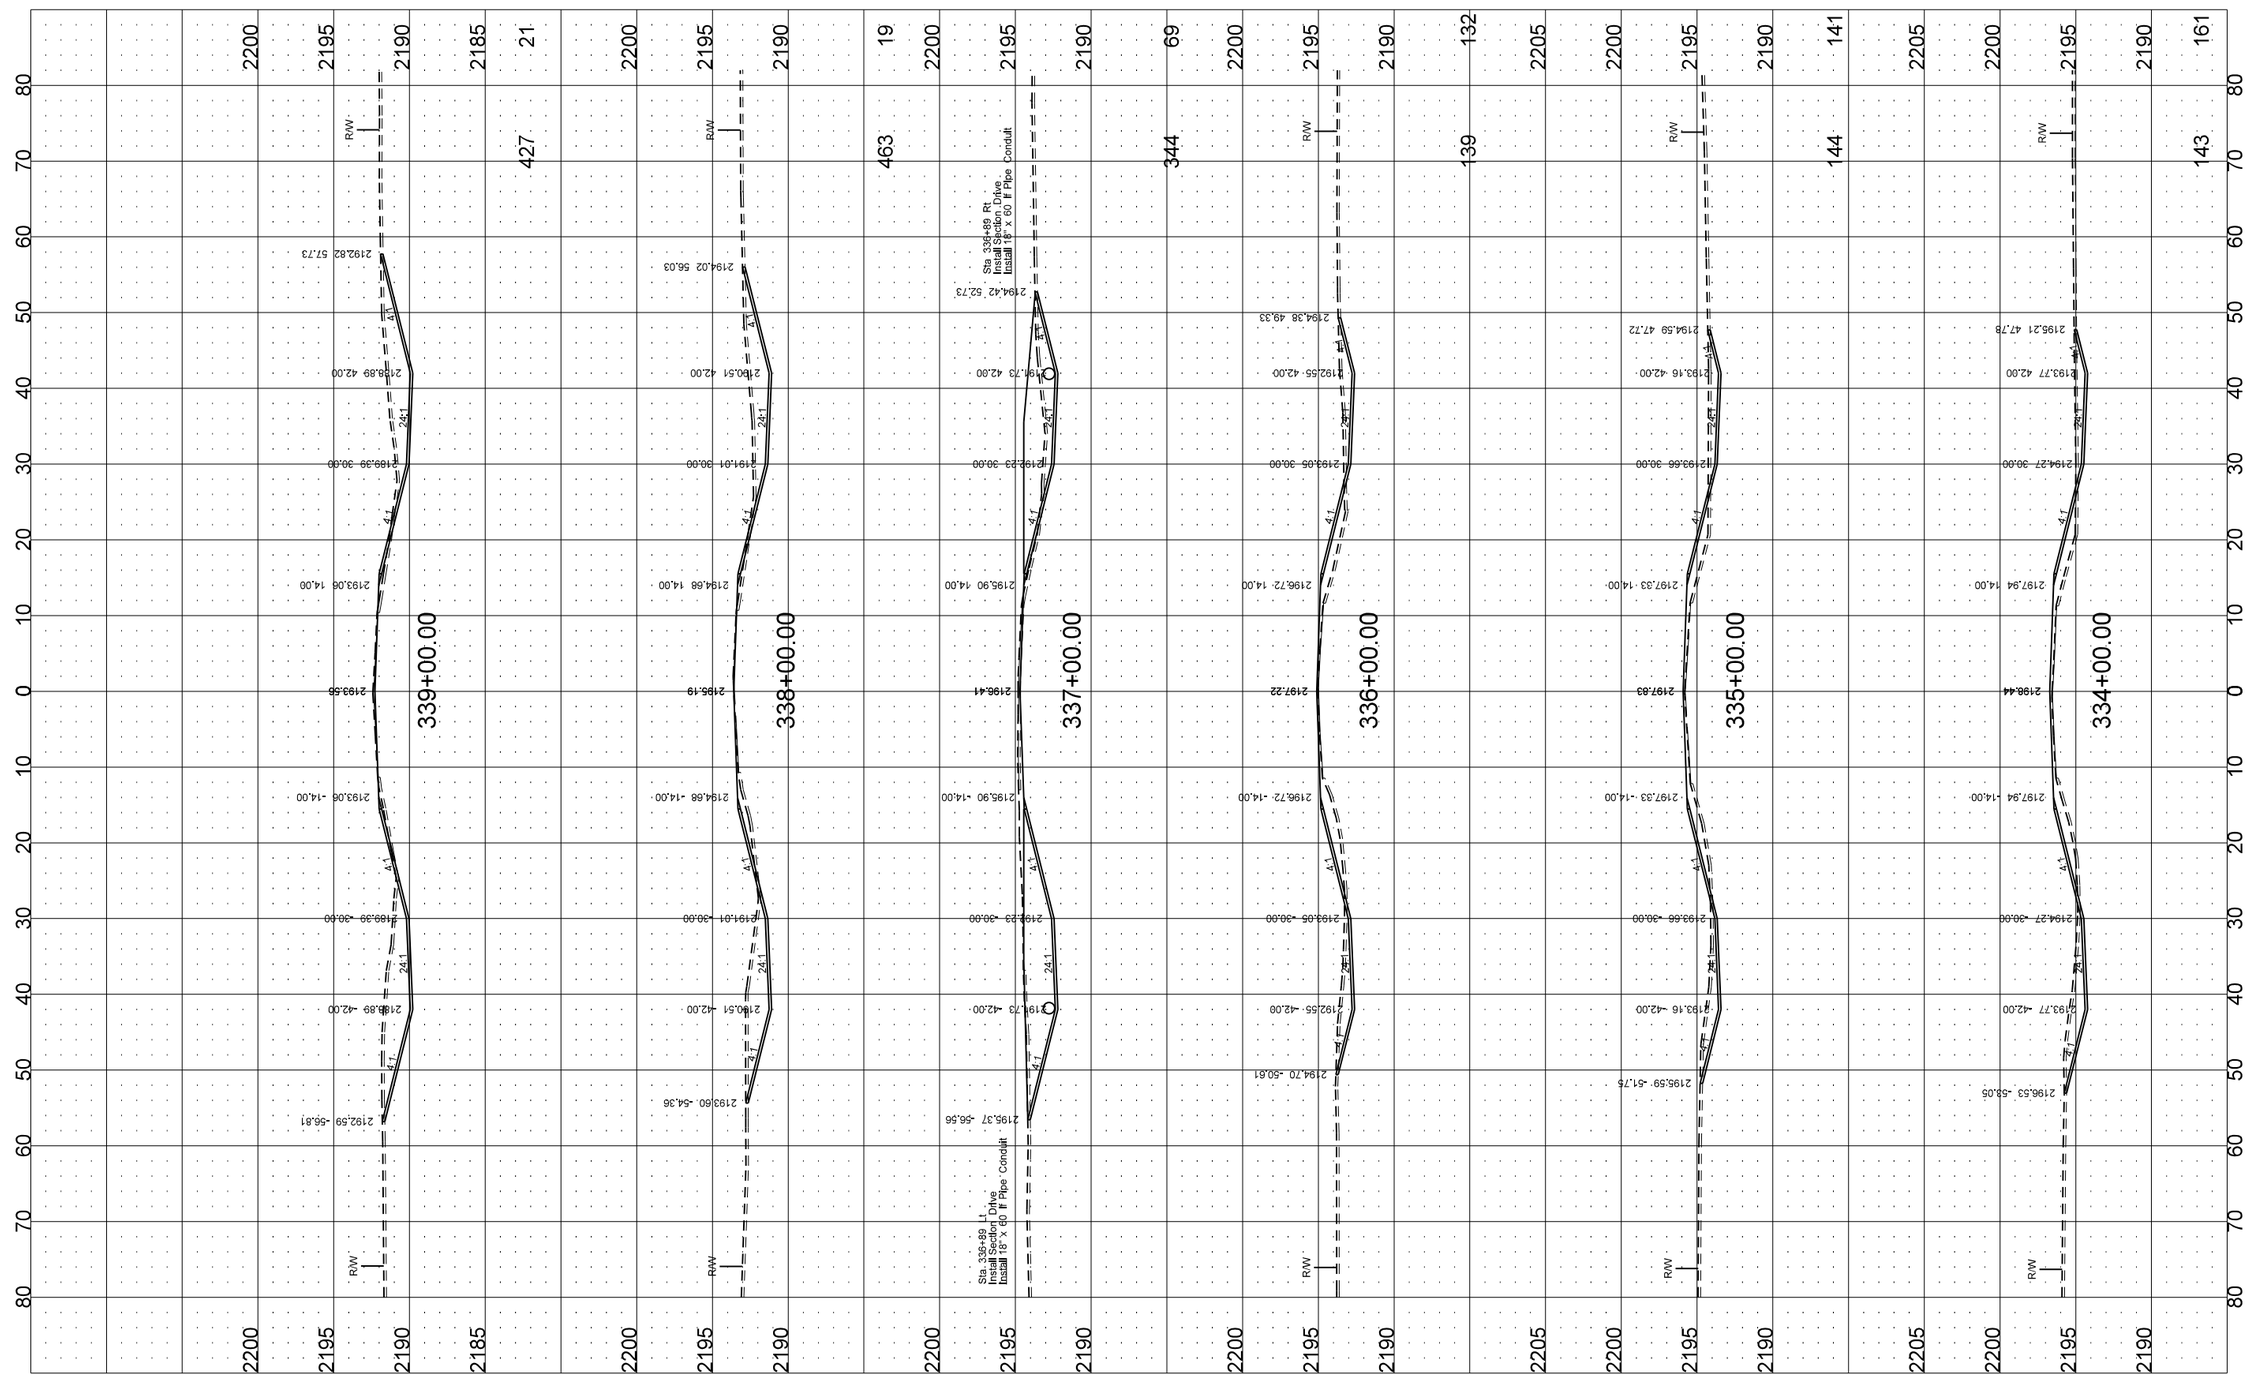

STATE	PROJECT NO.	SECTION NO.	SHEET NO.
ND	SC-4324(058)	200	20

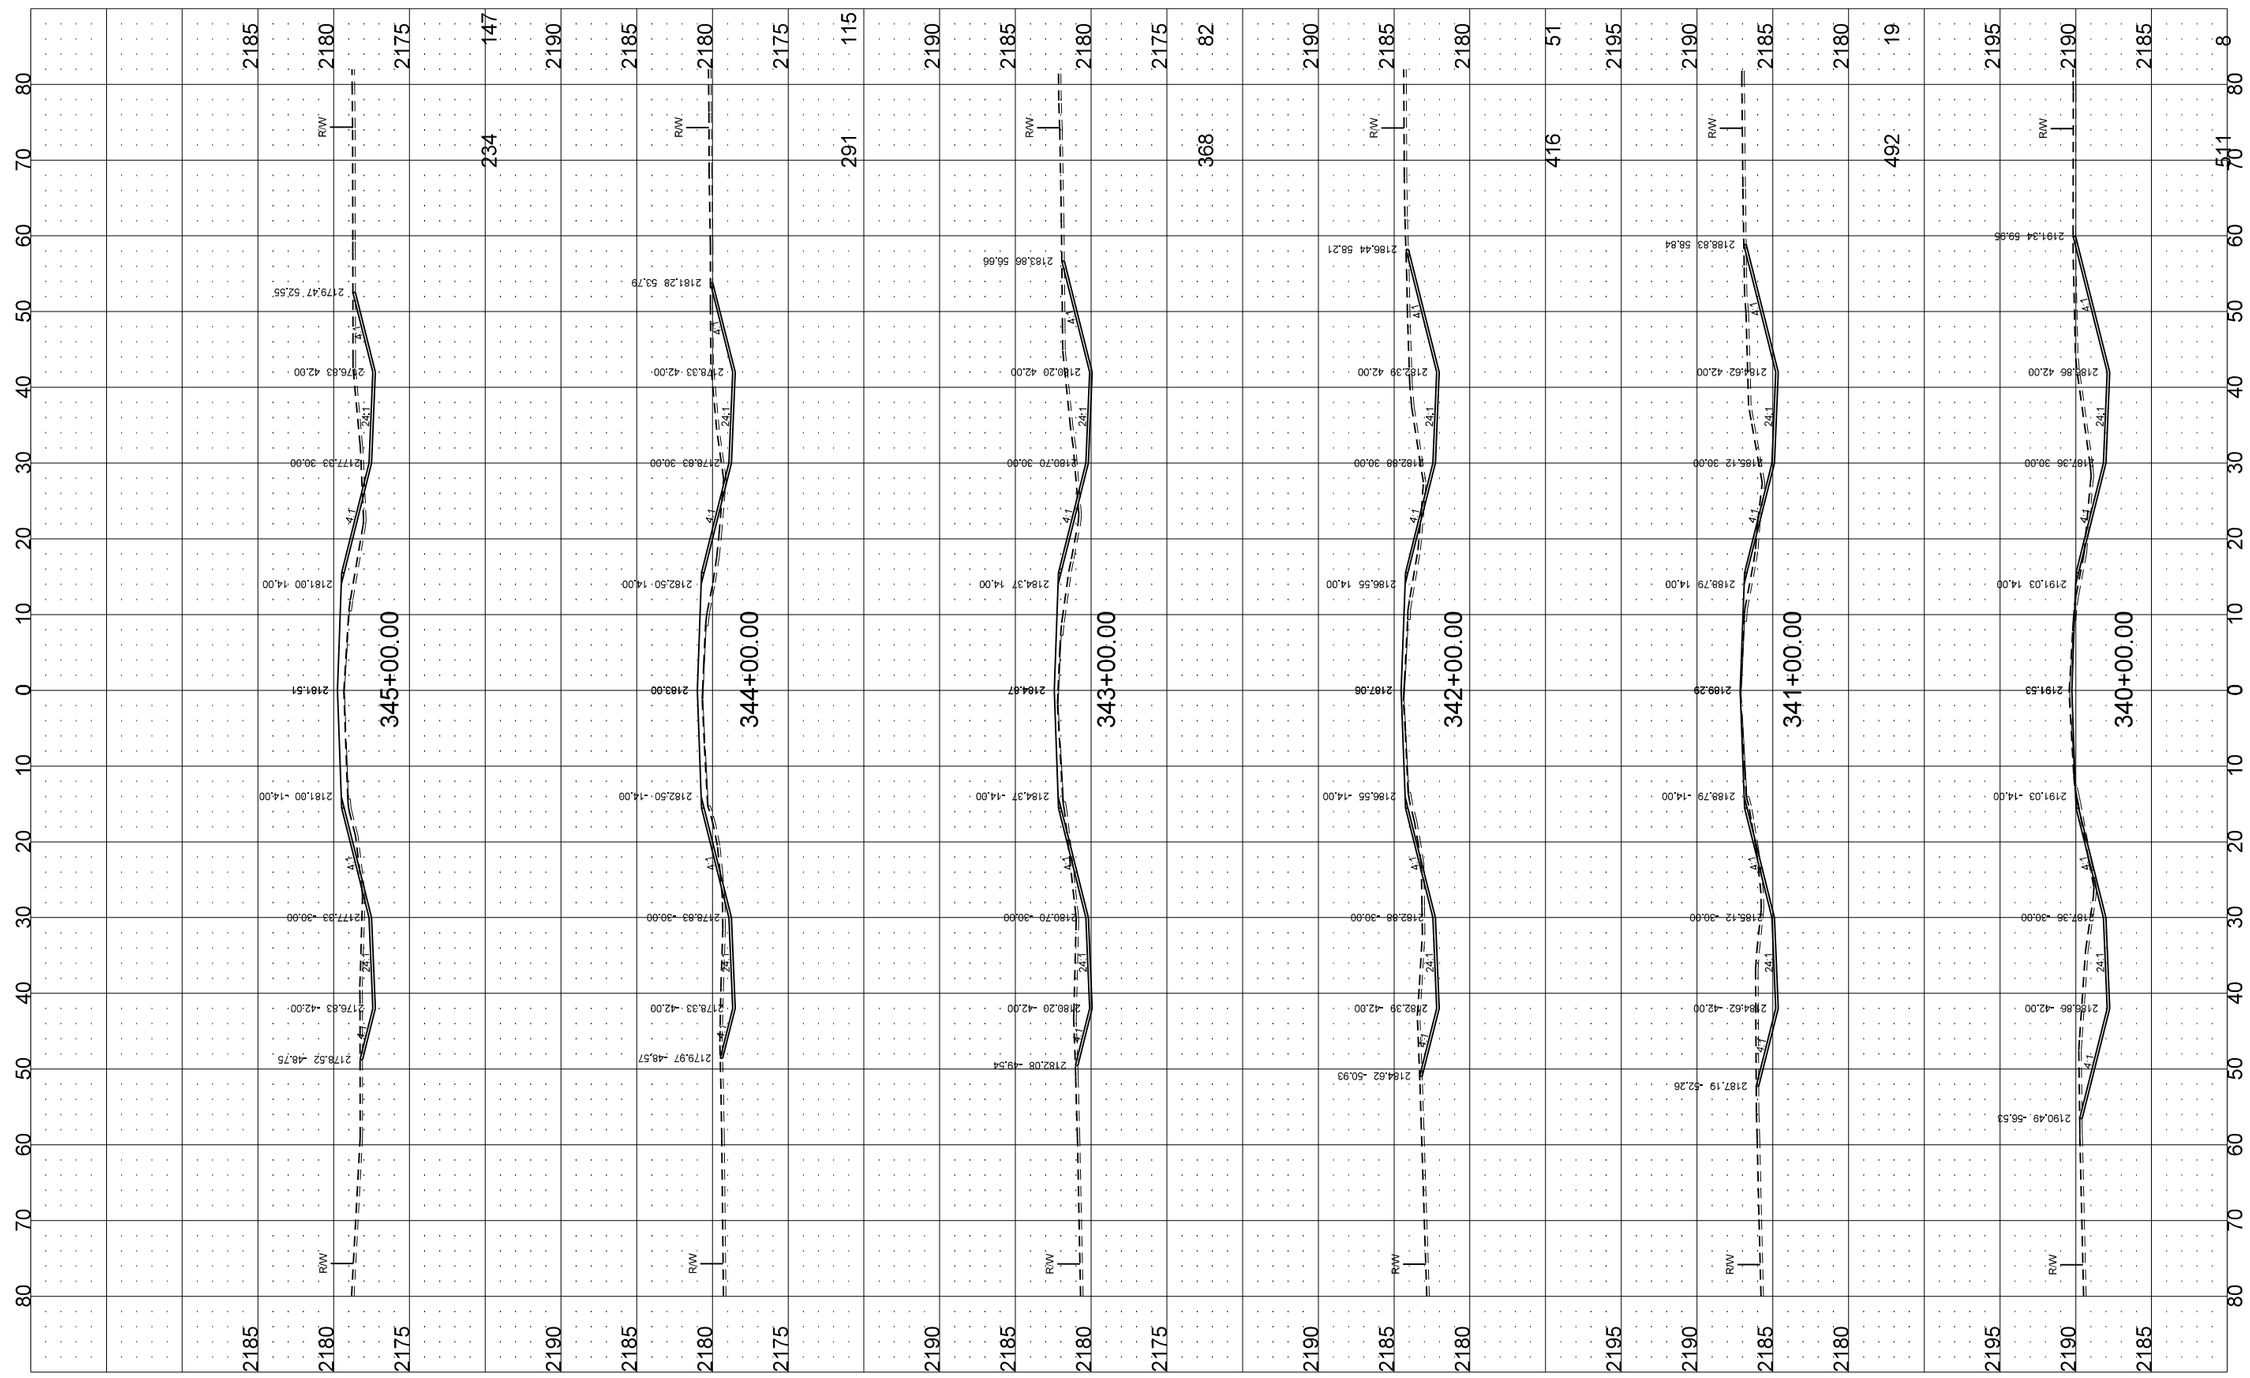

STATE	PROJECT NO.	SECTION NO.	SHEET NO.
ND	SC-4324(058)	200	21

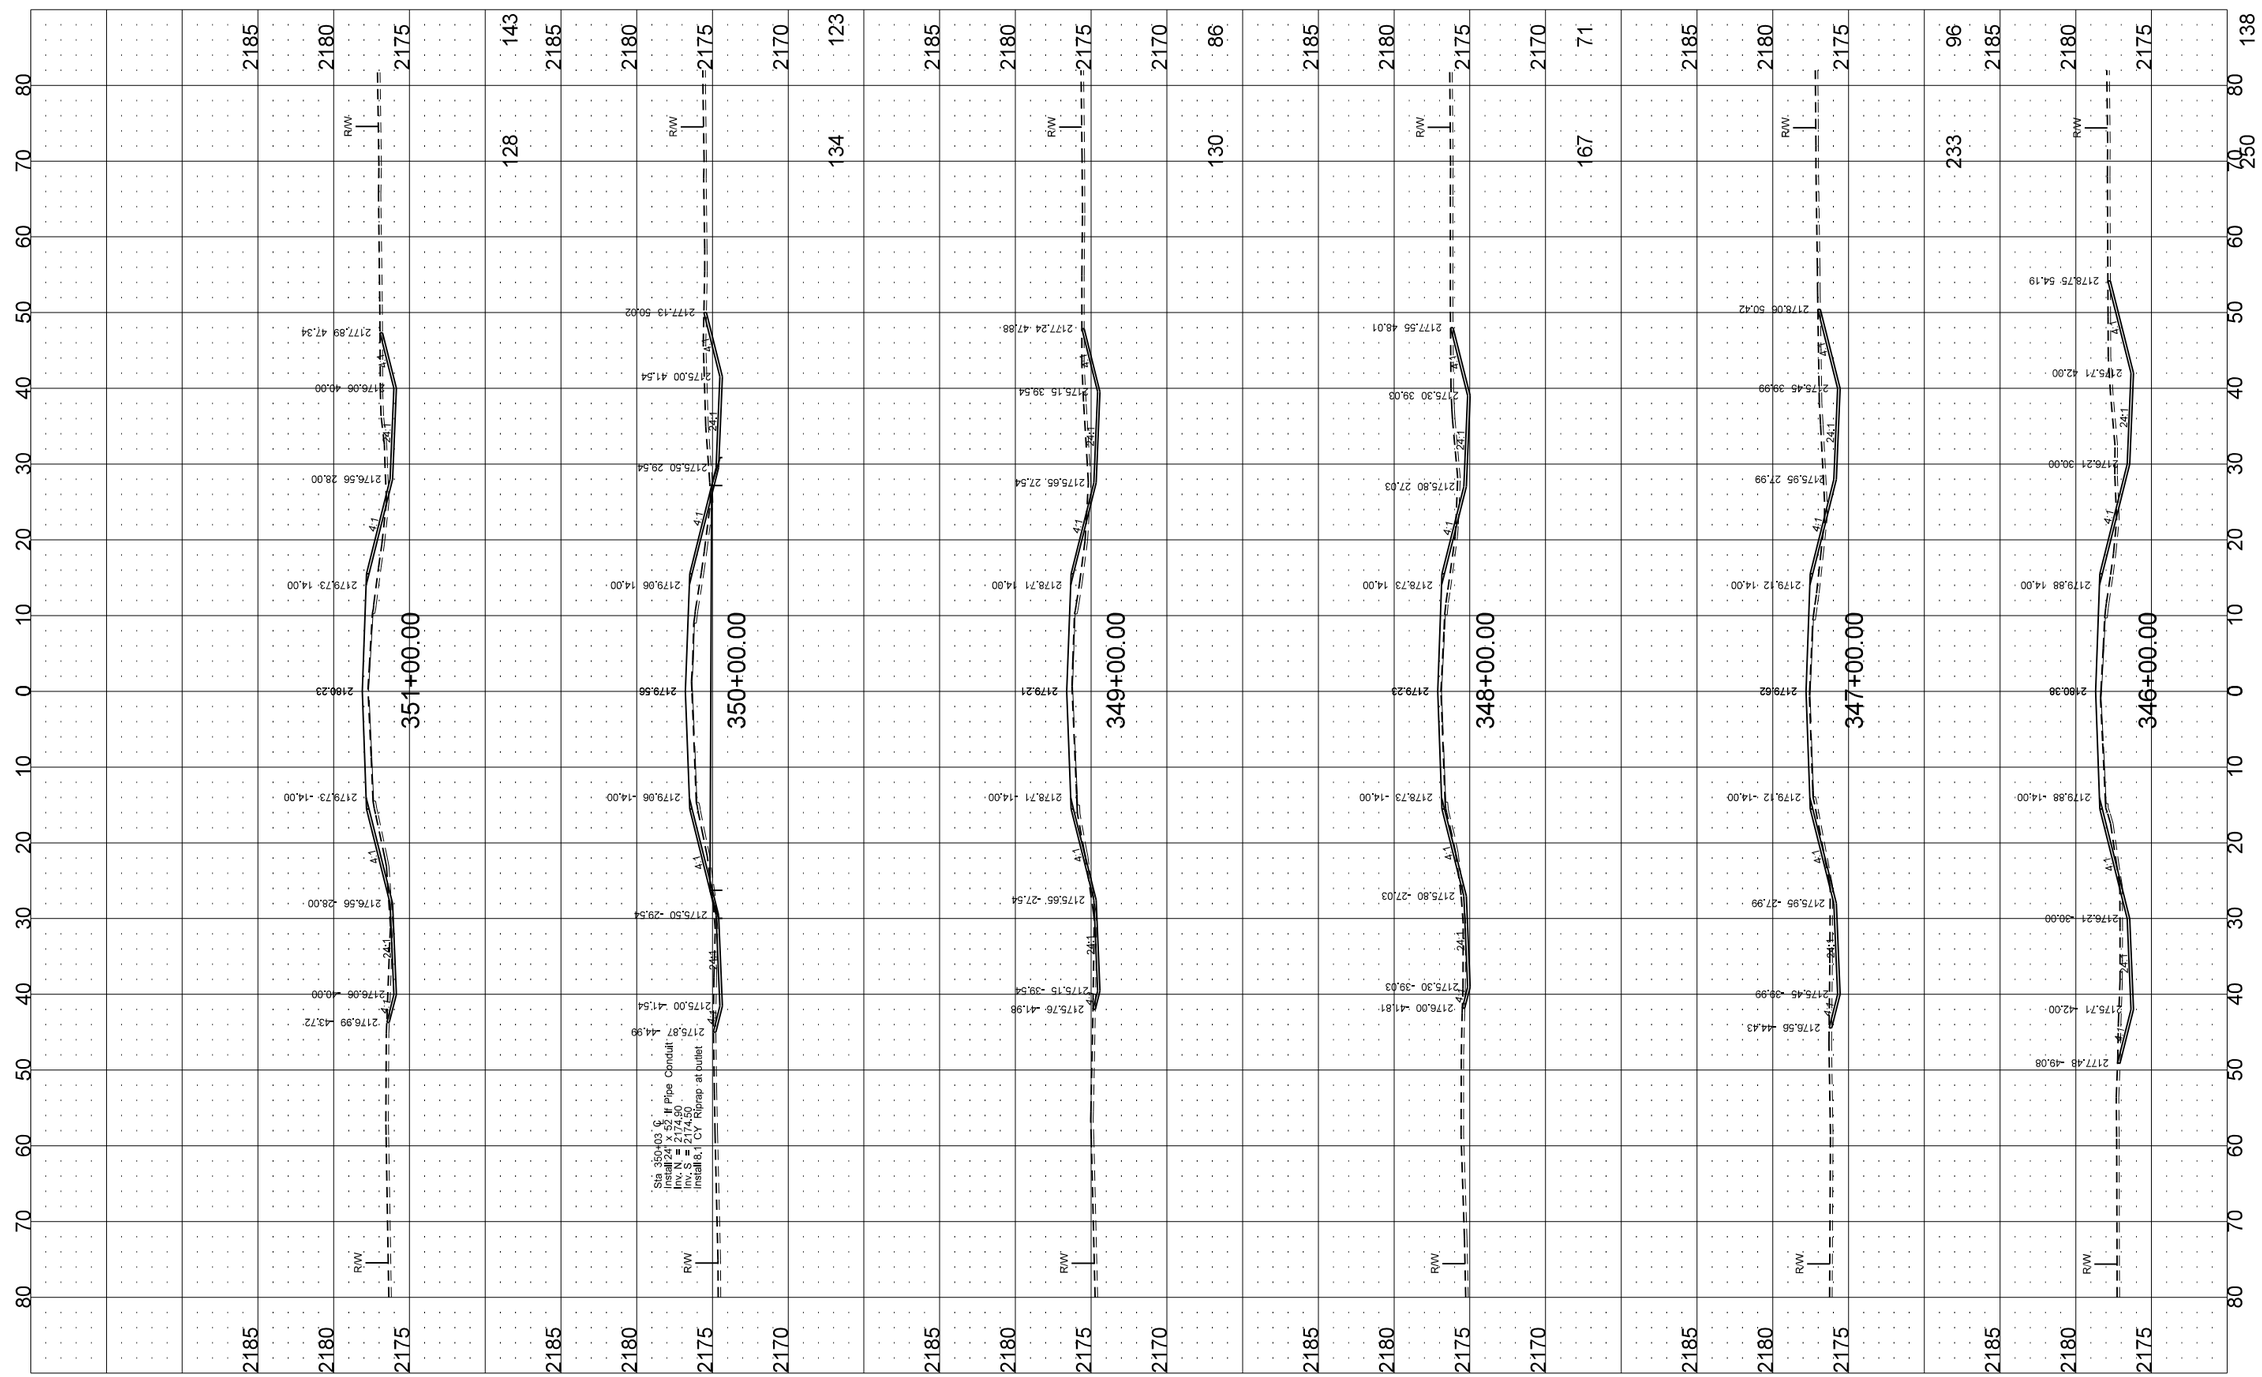

STATE	PROJECT NO.	SECTION NO.	SHEET NO.
ND	SC-4324(058)	200	22

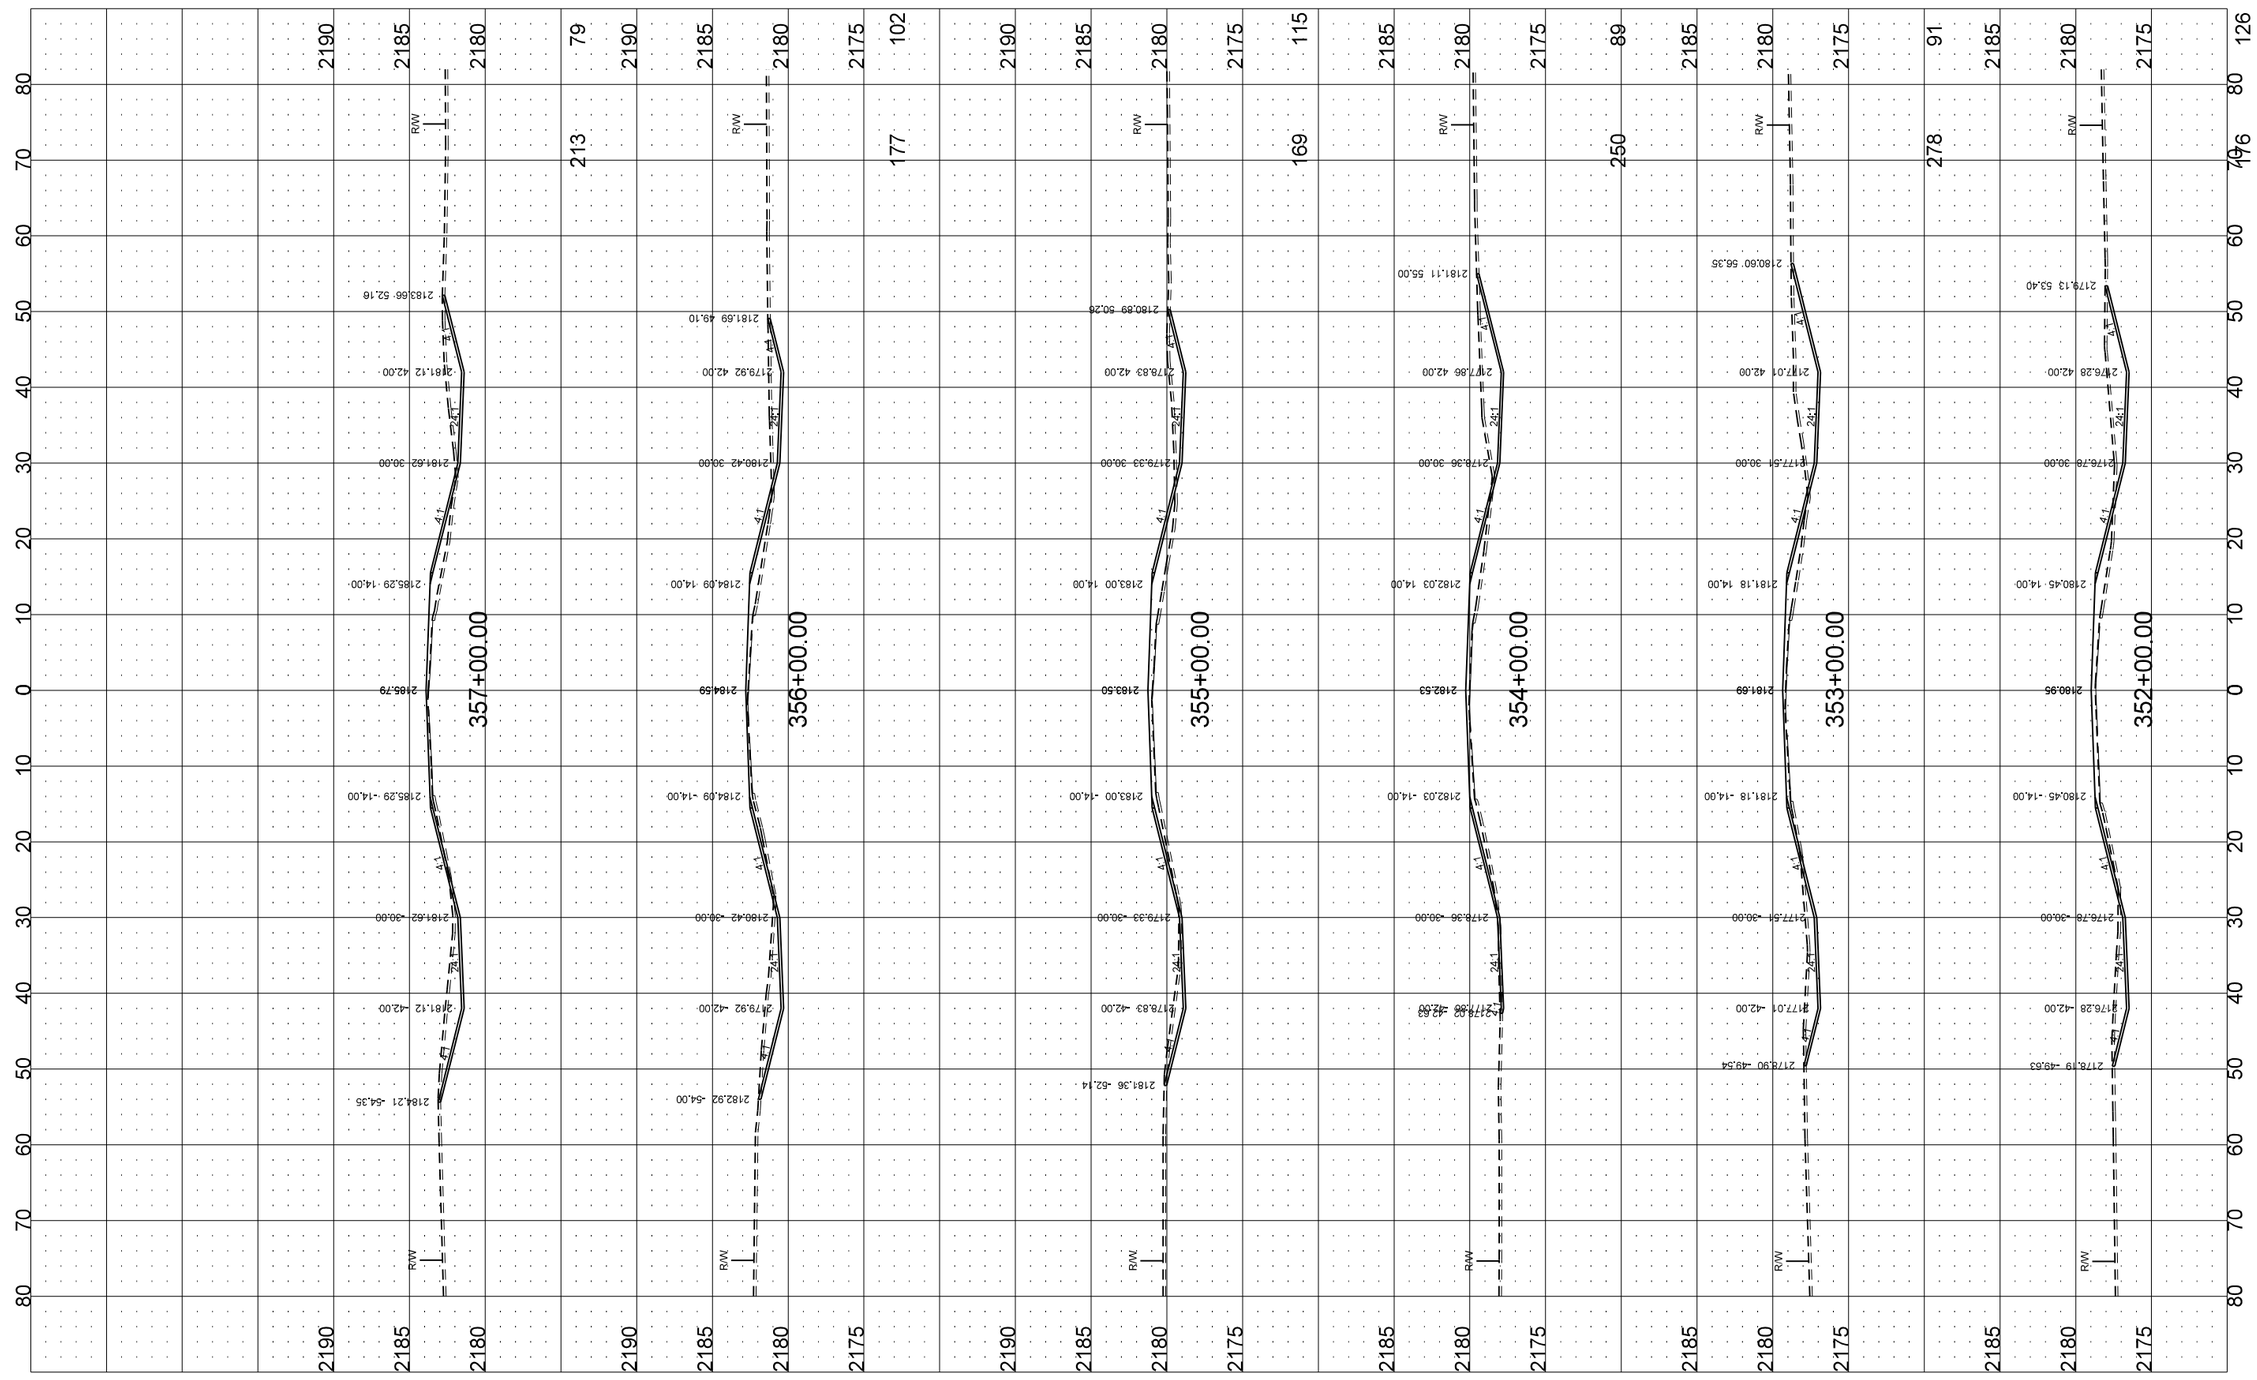

STATE	PROJECT NO.	SECTION NO.	SHEET NO.
ND	SC-4324(058)	200	23

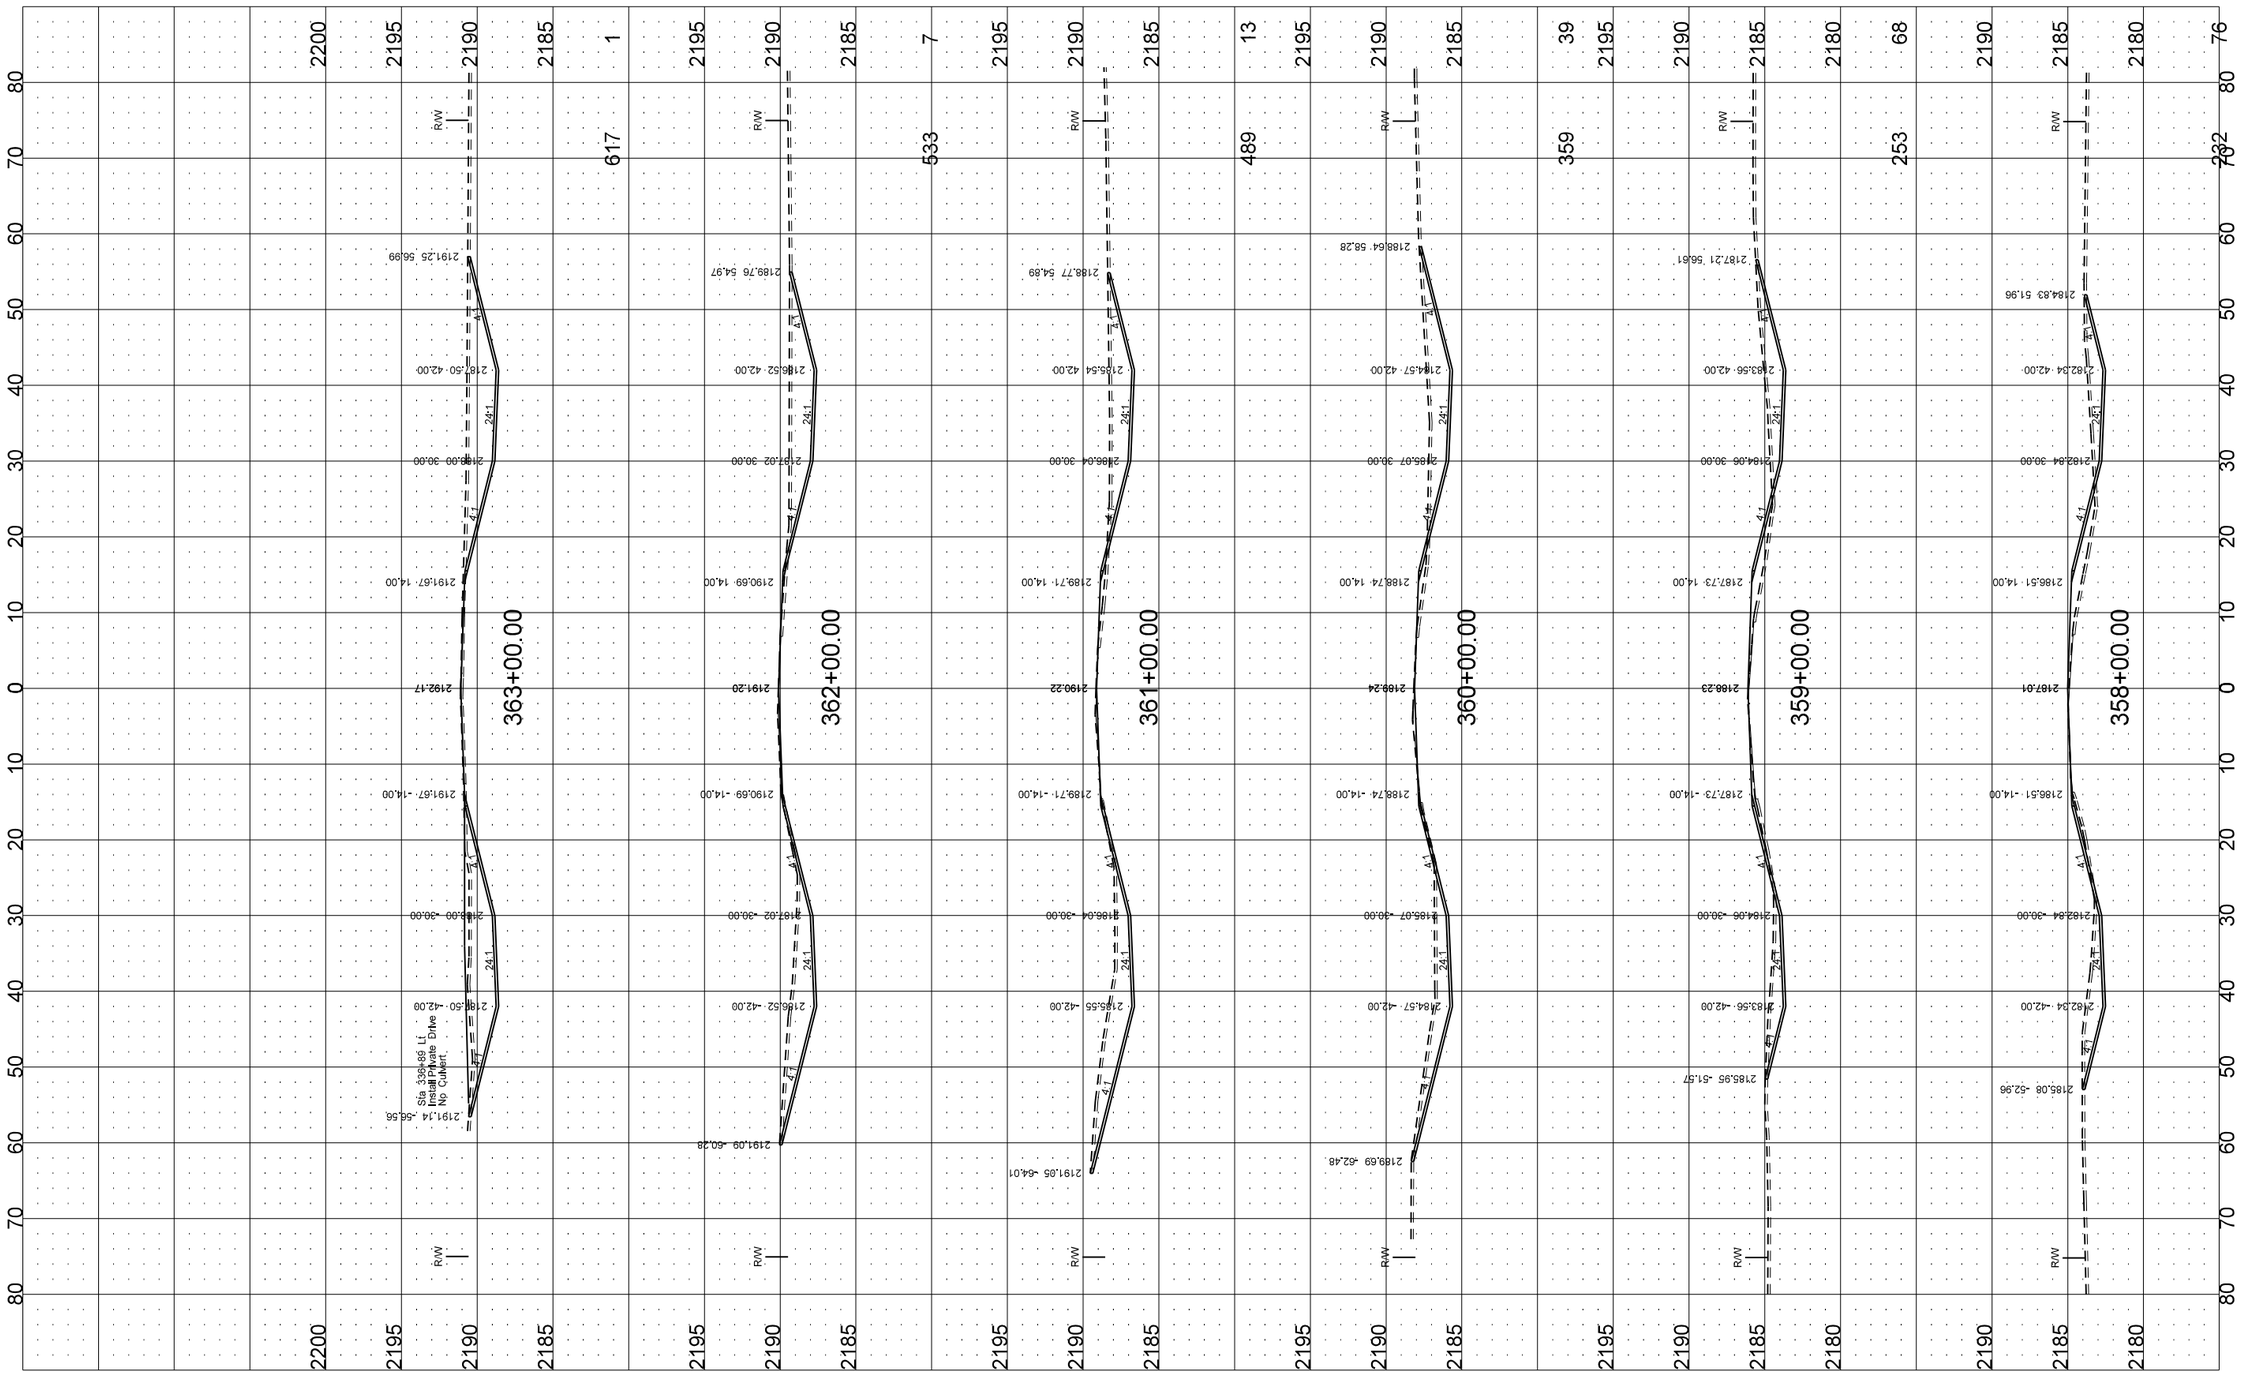

STATE	PROJECT NO.	SECTION NO.	SHEET NO.
ND	SC-4324(058)	200	24

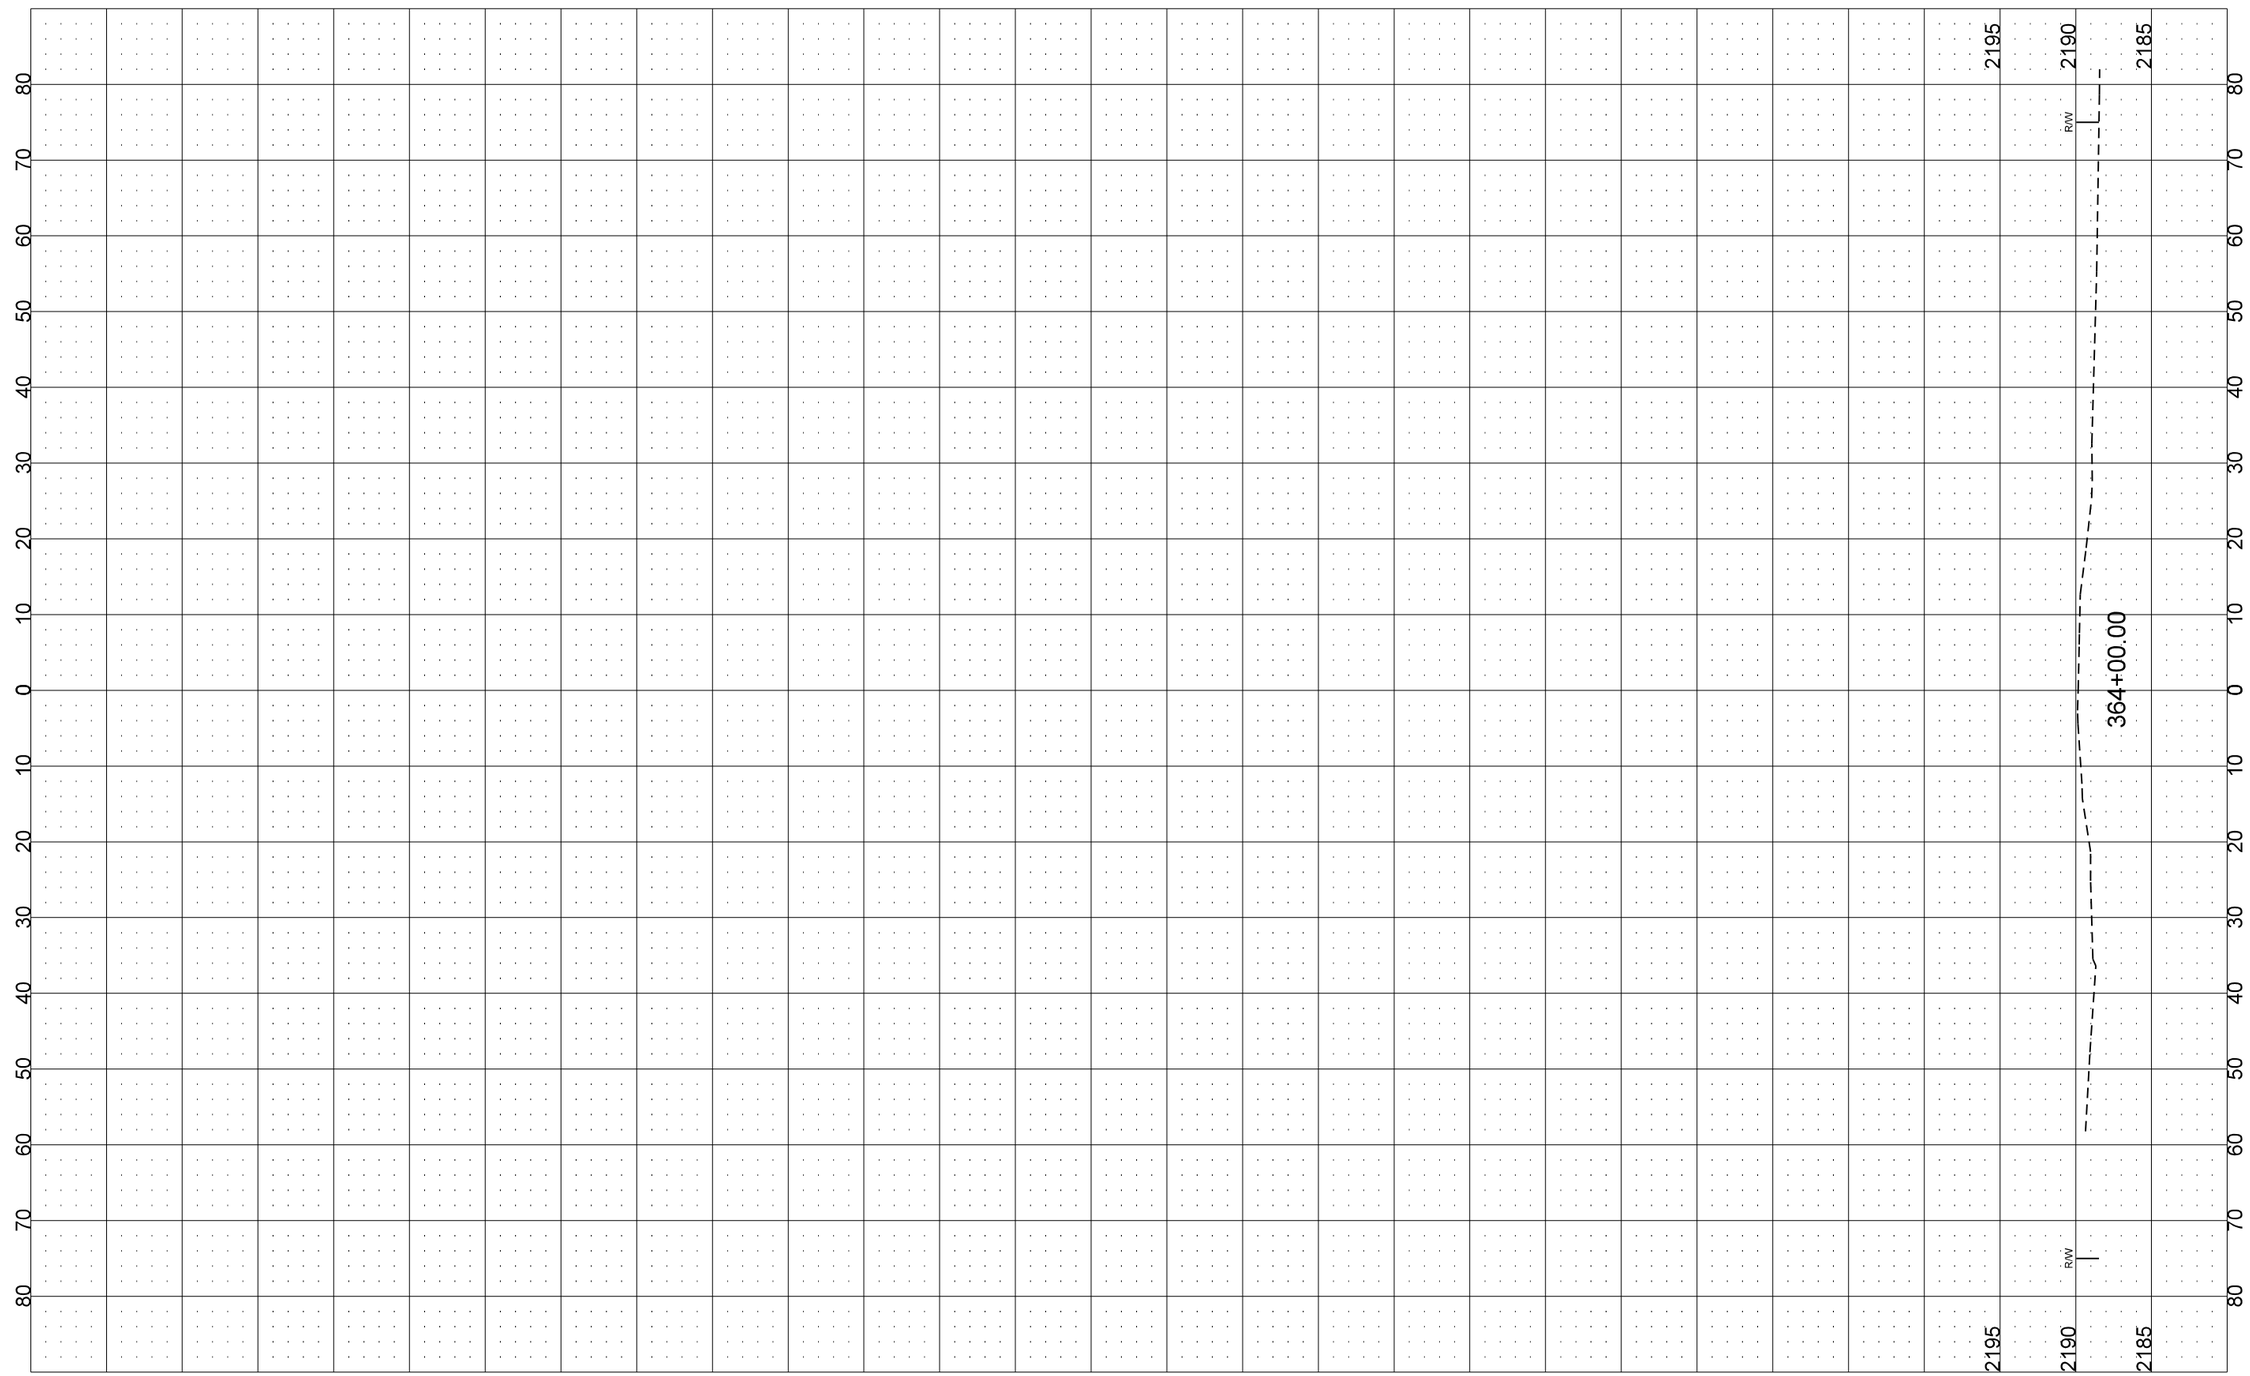

8/25/2014 1:50:52 PM Tim.Pearson Q:\2014\M14s\M1400100\Design\200xs_001_XS Sheets1.dgn