ND HWY 22 (KILLDEER BYPASS)

STATE	PROJECT NO.	SECTION NO.	SHEET NO.
ND	SOIB-SAP-5-022(110)104	200	1

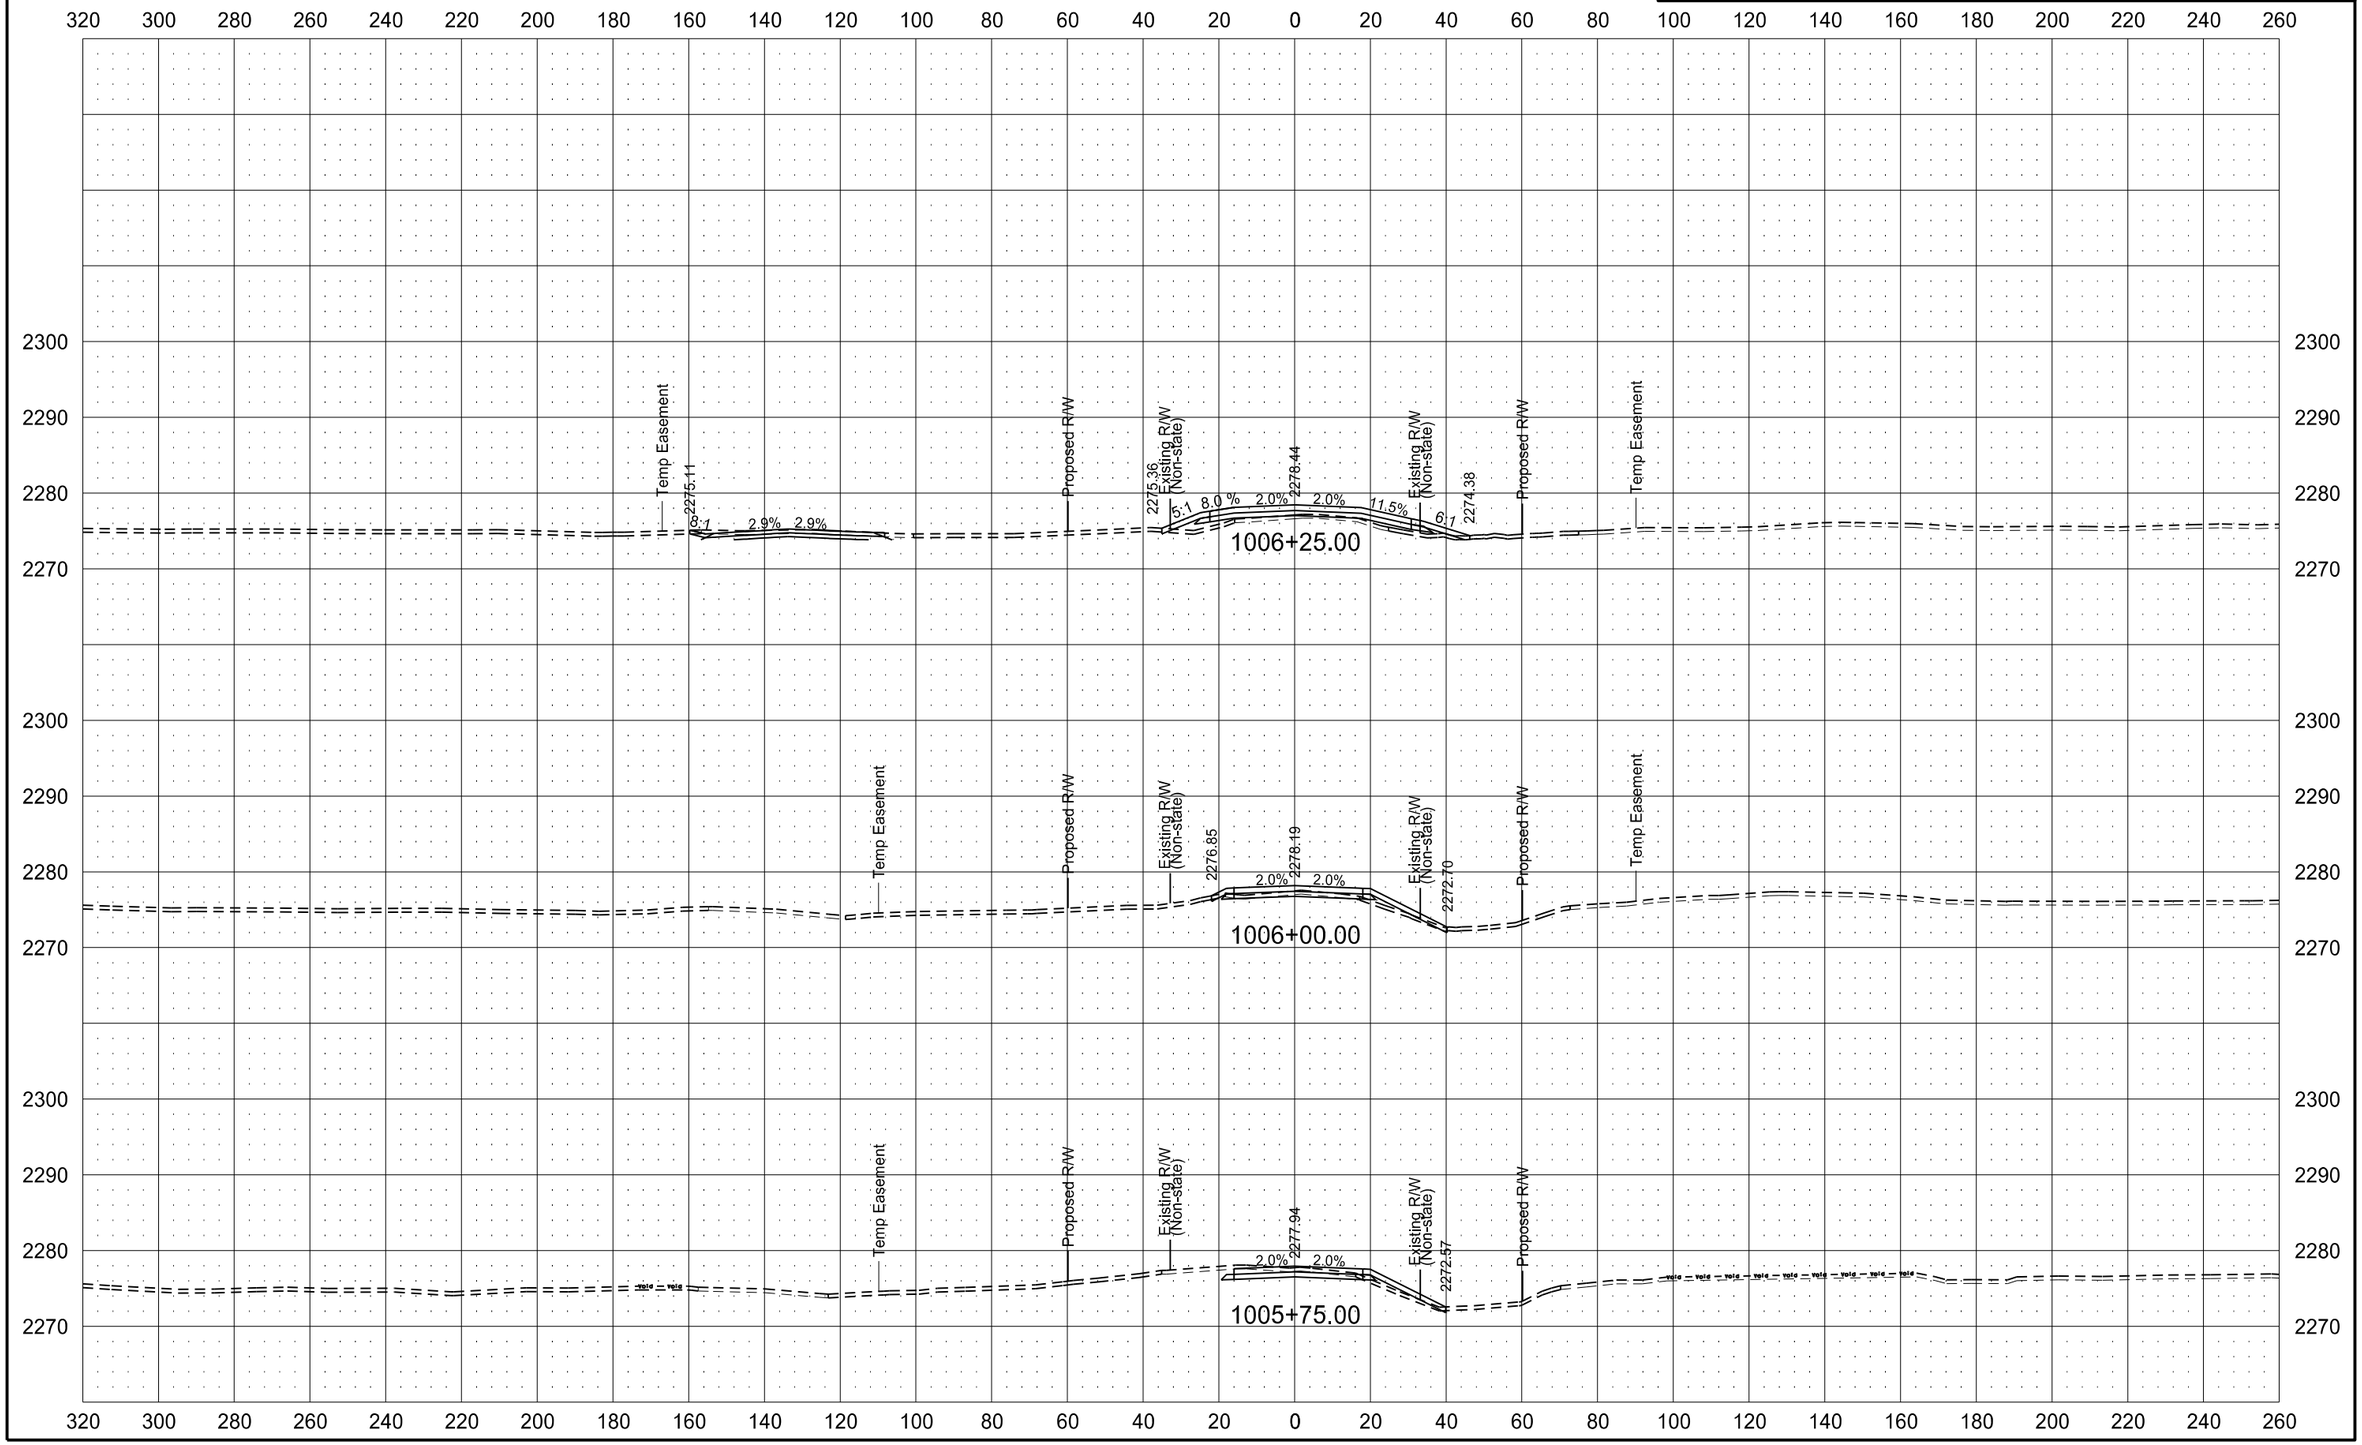

6/8/2015 11:32:18 AM mmaslesa c:\pwworking\oma\d1342430\200XS_001-162.dgn

STATE	PROJECT NO.	SECTION NO.	SHEET NO.
ND	SOIB-SAP-5-022(110)104	200	2

ND HWY 22 (KILLDEER BYPASS)

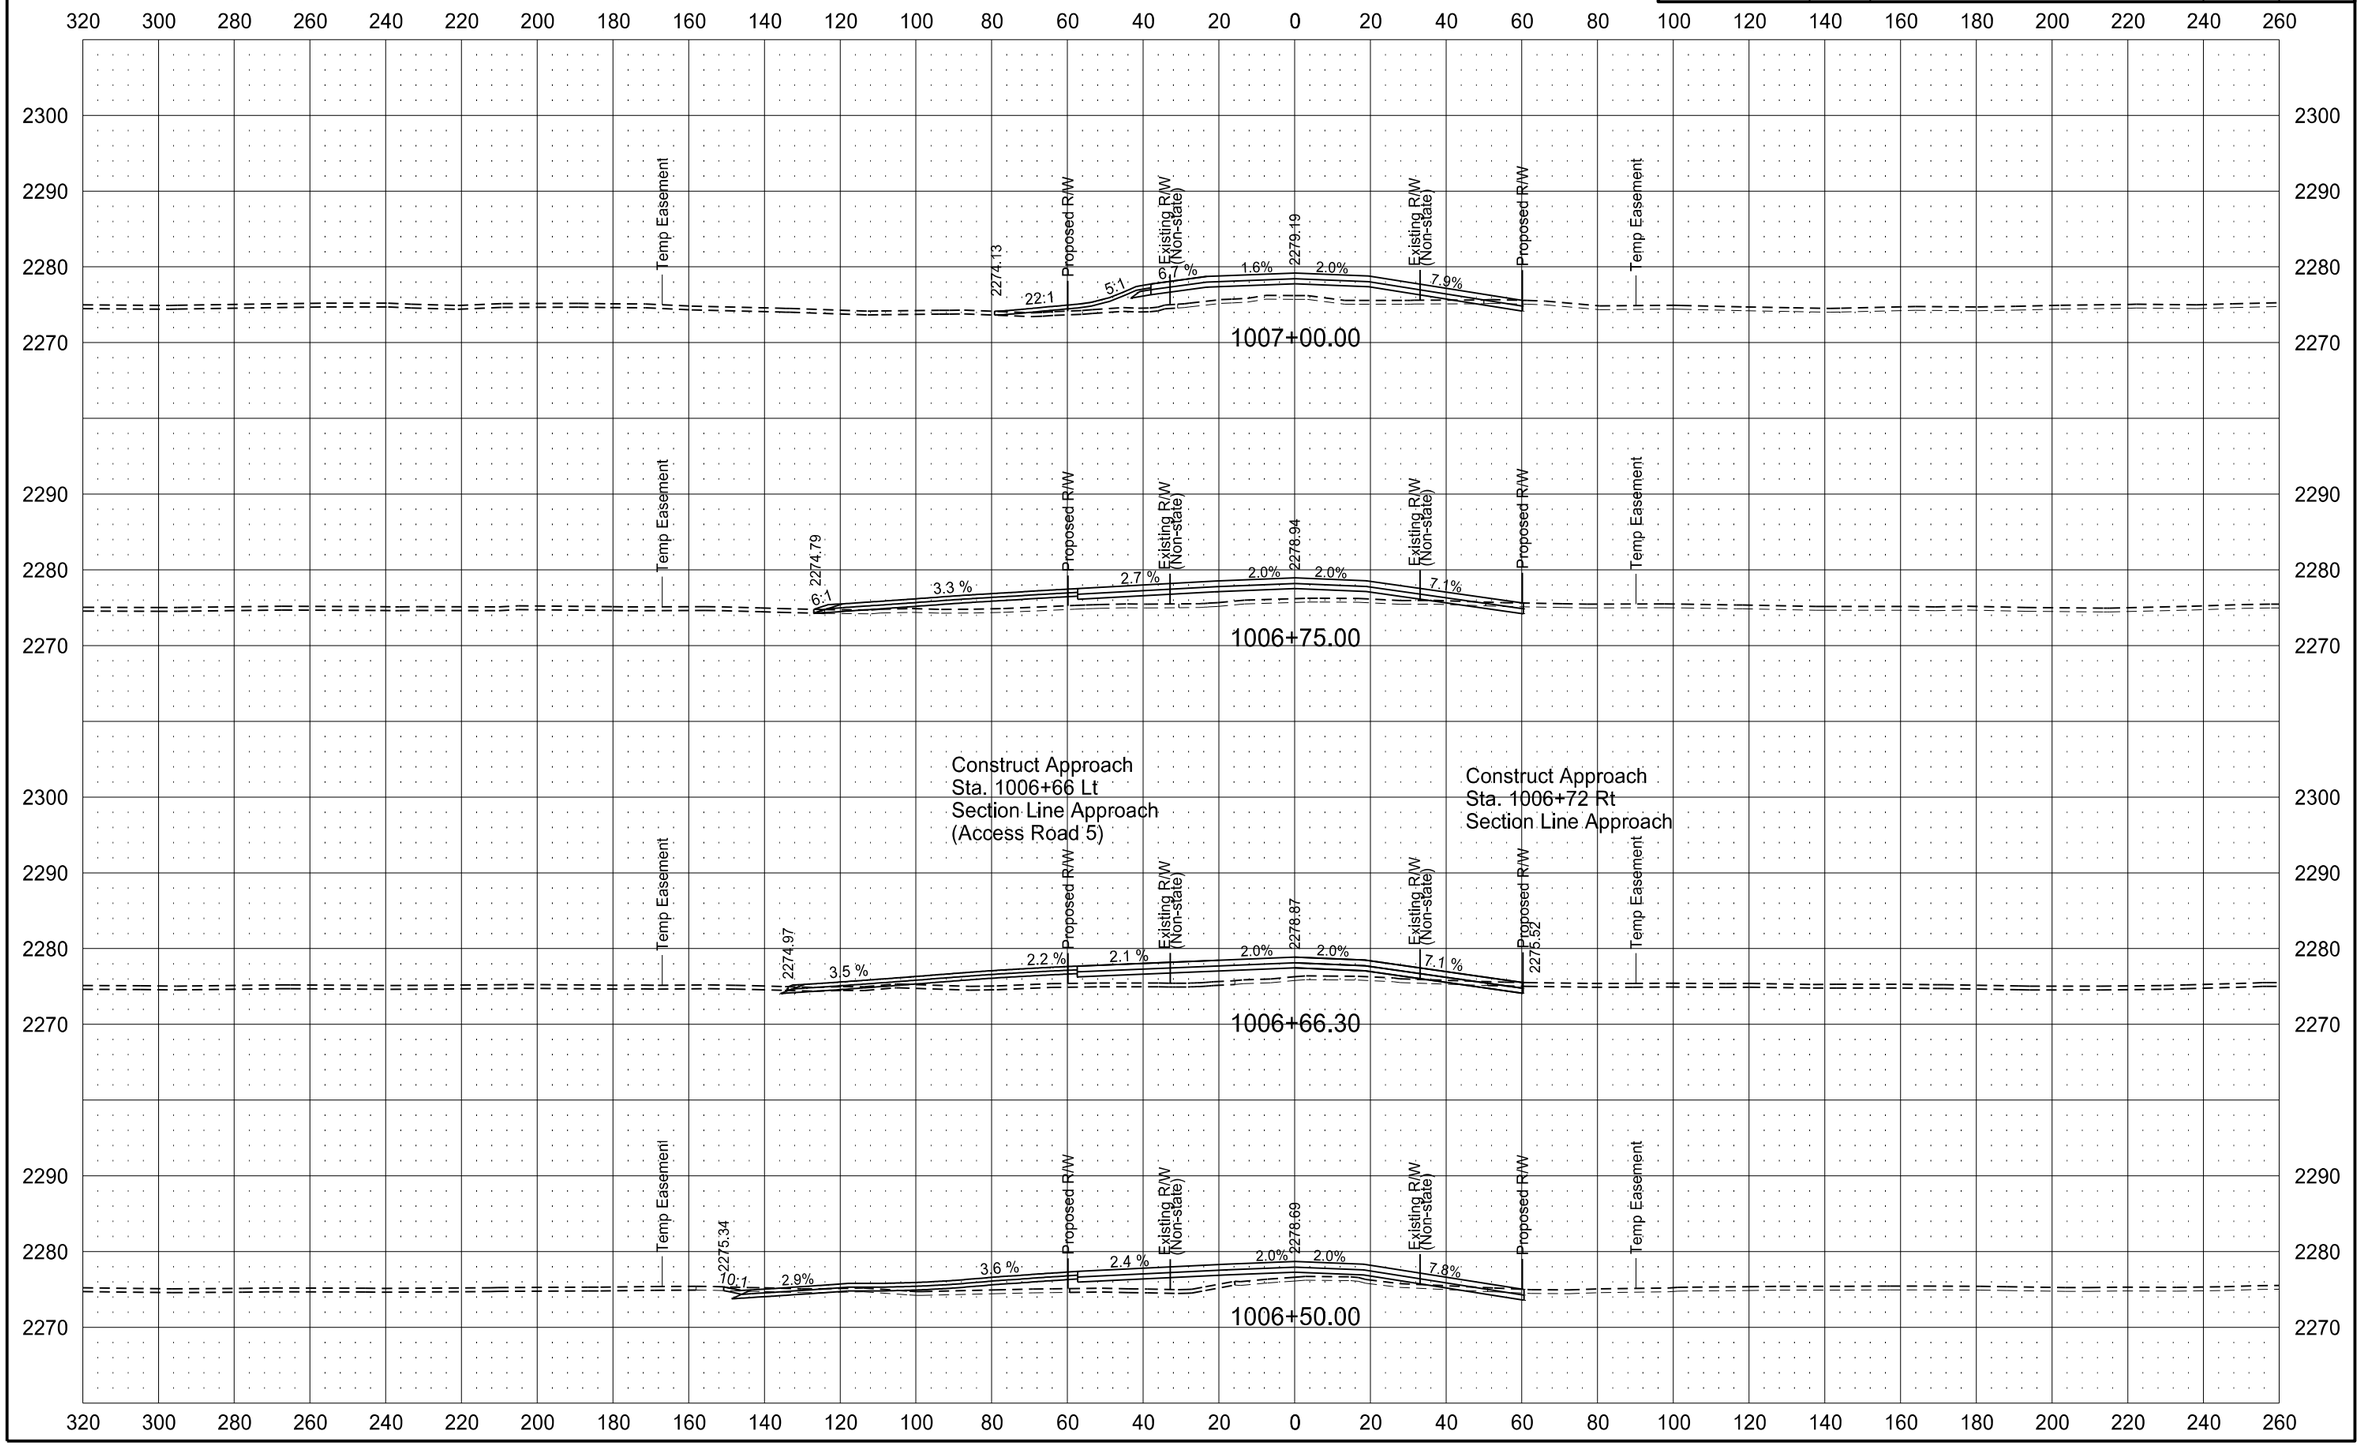

6/8/2015 11:32:25 AM mmaslesa c:\pwworking\oma\d1342430\200XS_001-162.dgn

ND HWY 22 (KILLDEER BYPASS)

STATE	PROJECT NO.	SECTION NO.	SHEET NO.
ND	SOIB-SAP-5-022(110)104	200	3

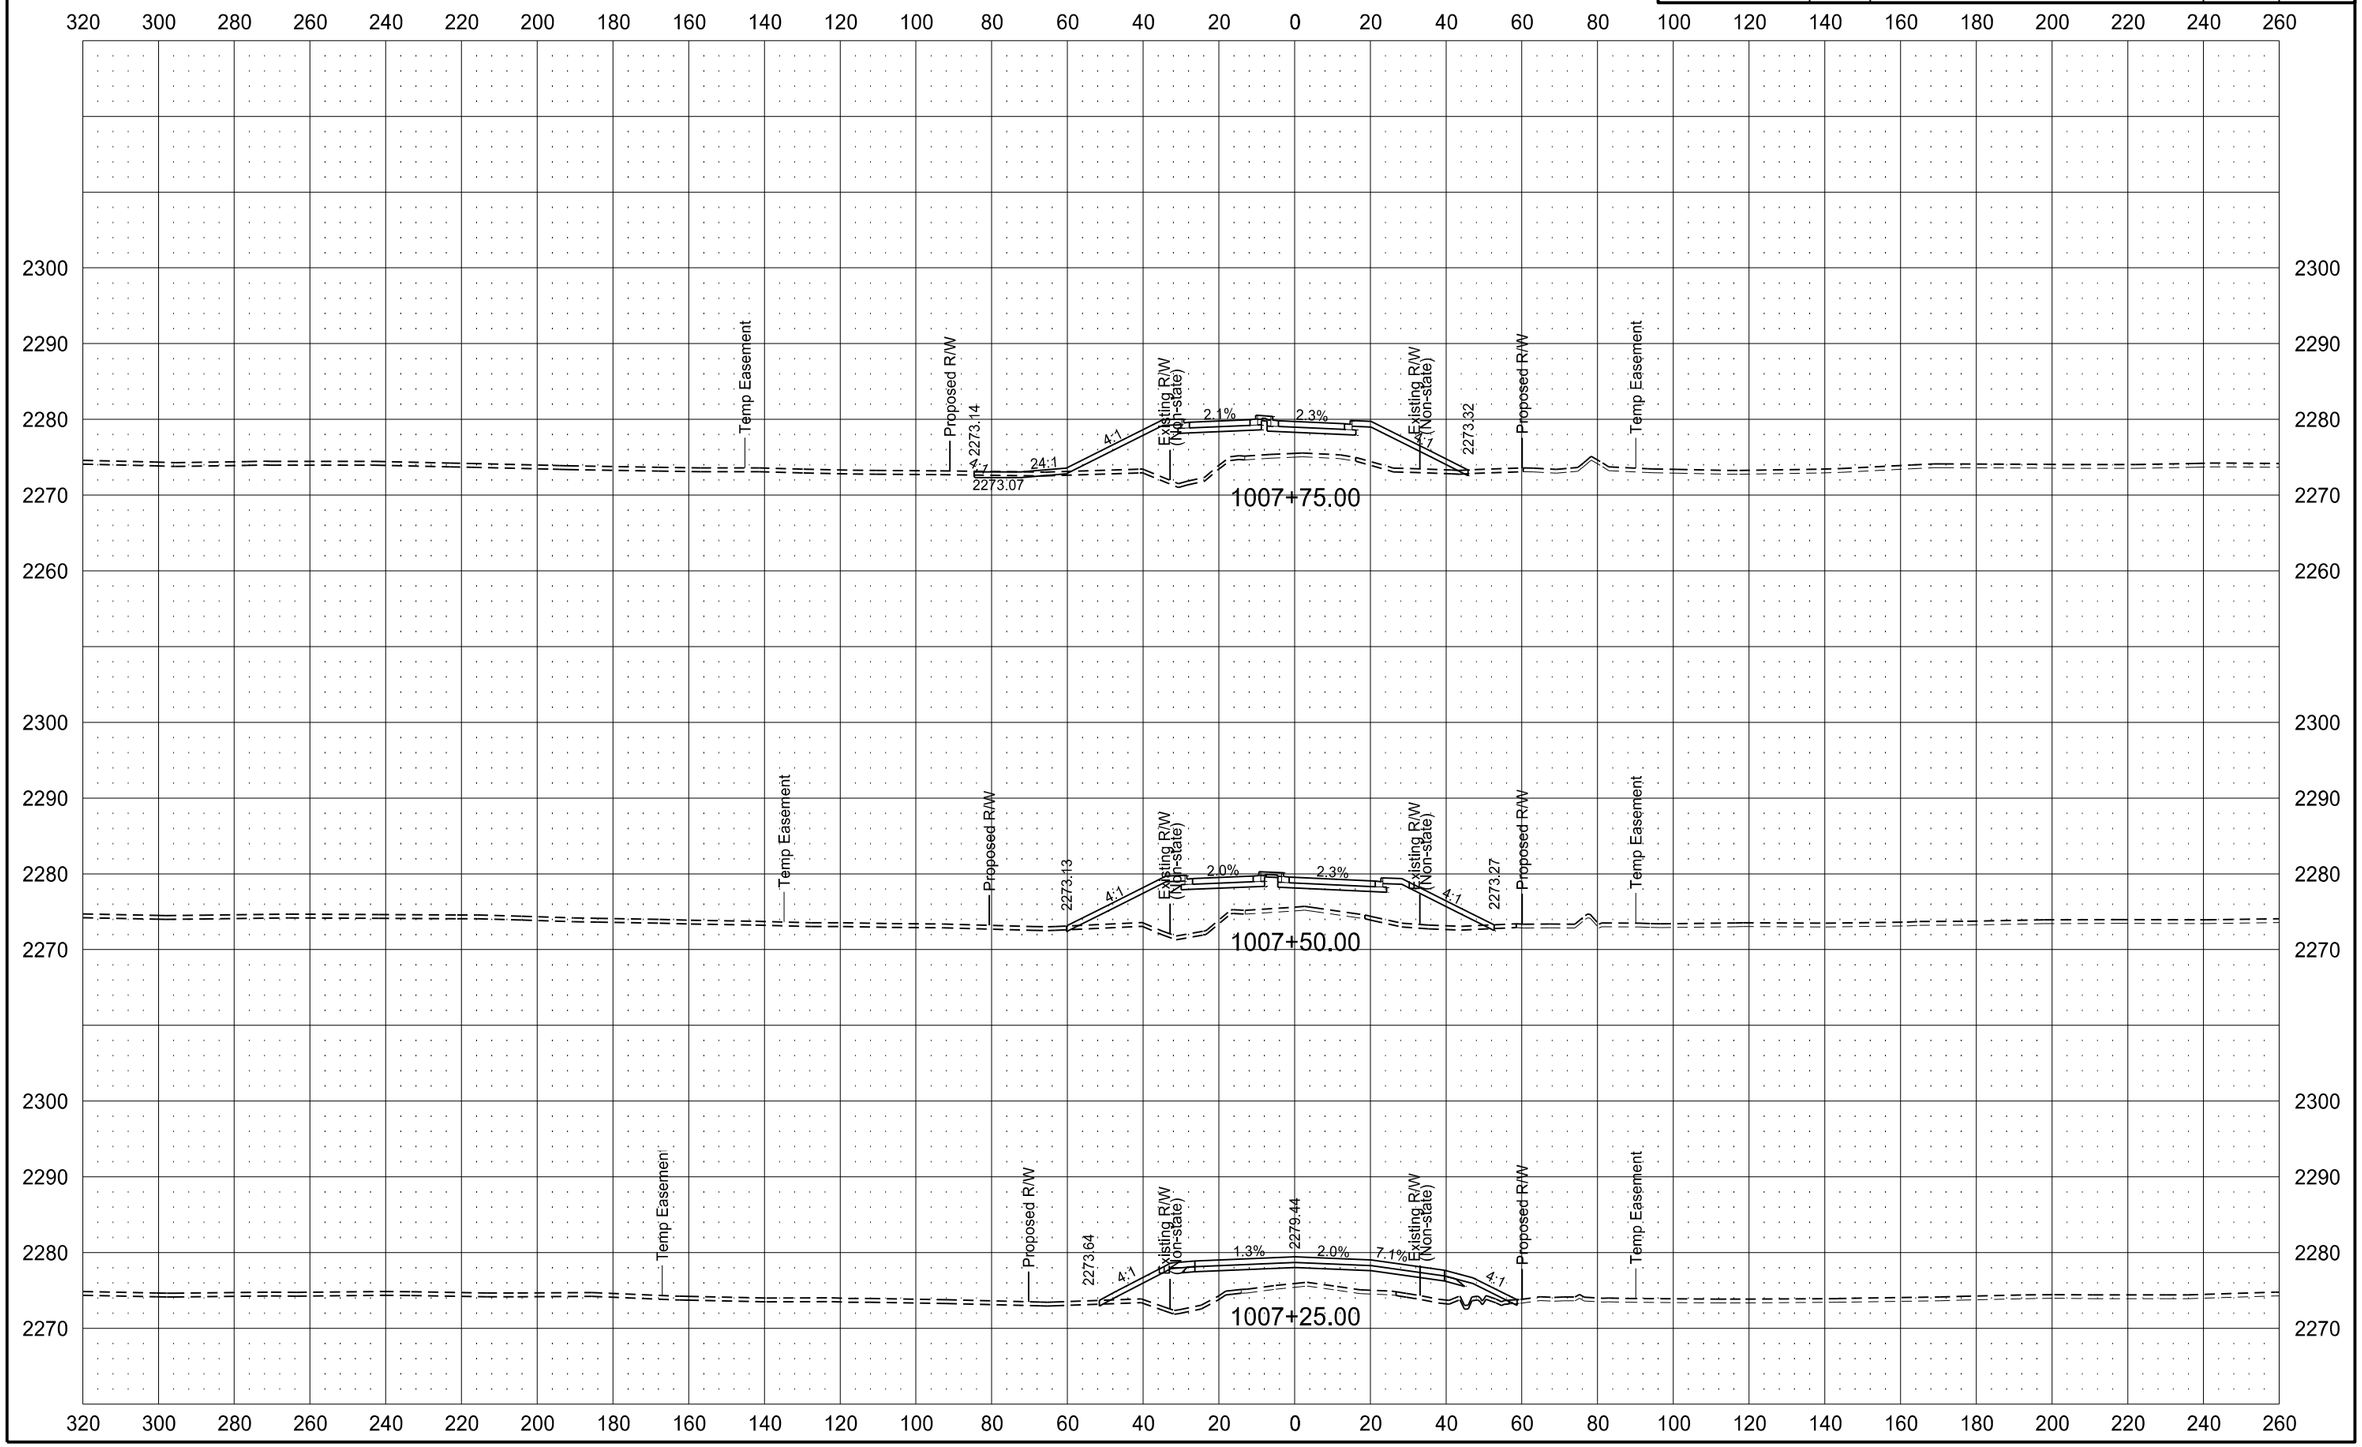

ND HWY 22 (KILLDEER BYPASS)

STATE	PROJECT NO.	SECTION NO.	SHEET NO.
ND	SOIB-SAP-5-022(110)104	200	4

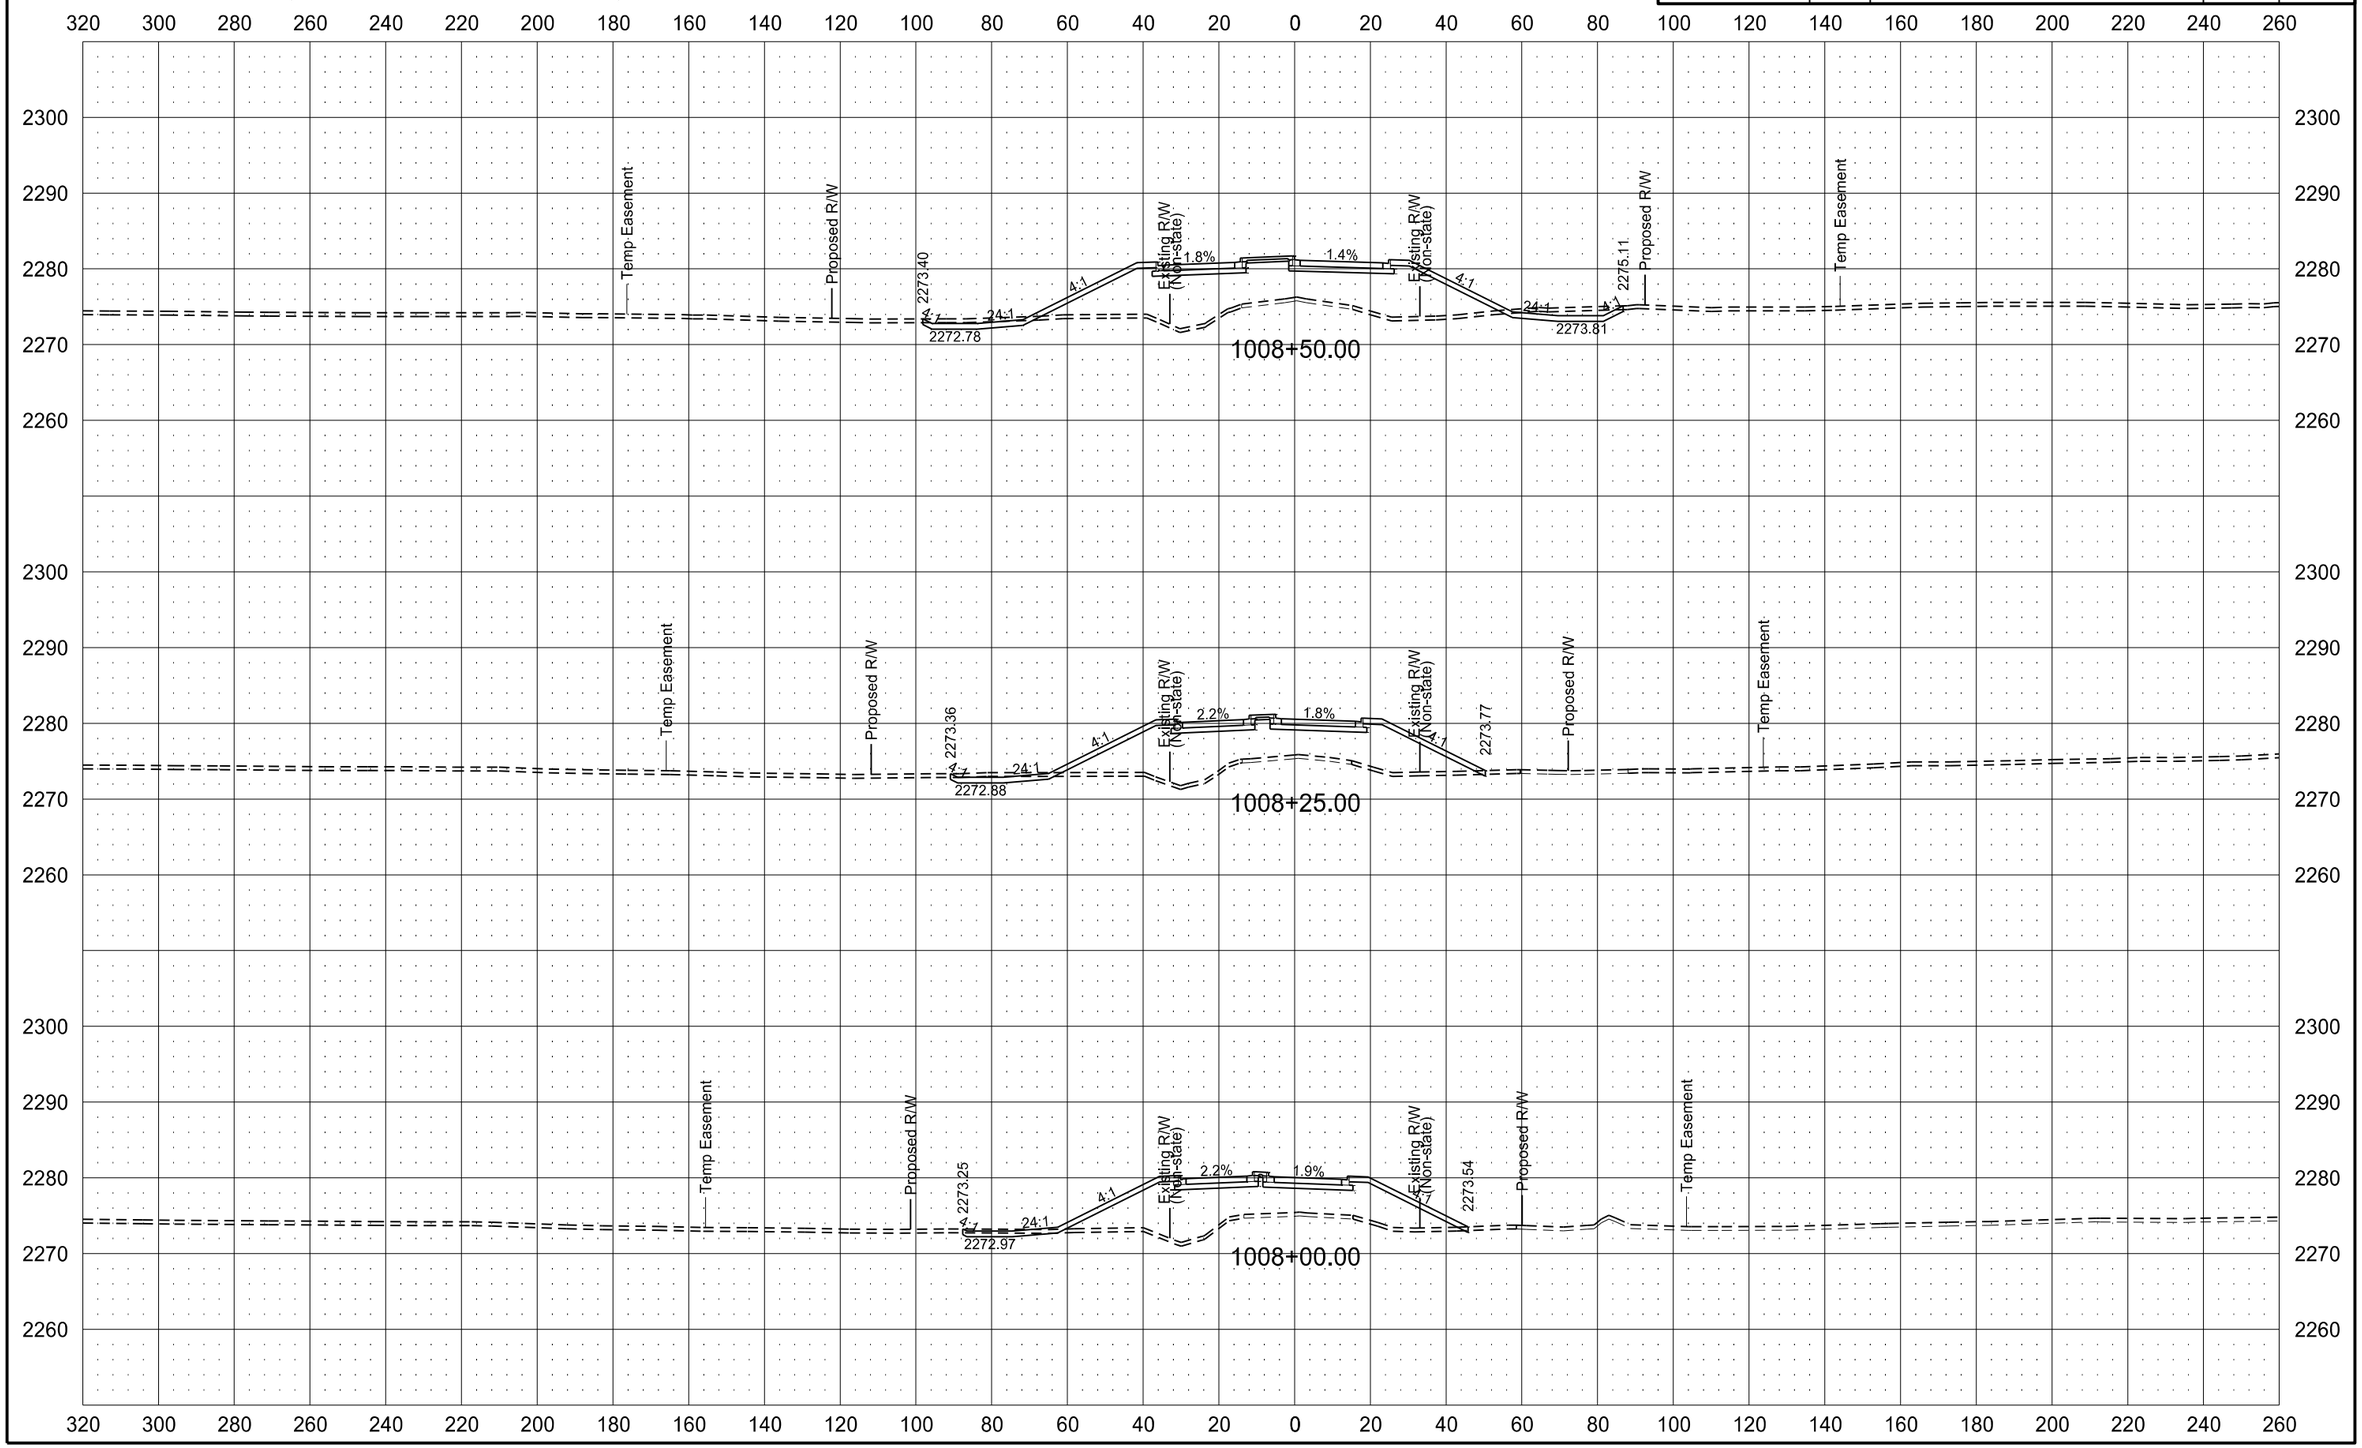

6/8/2015 11:32:40 AM mmaslesa c:\pwworking\oma\d1342430\200XS_001-162.dgn

ND HWY 22 (KILLDEER BYPASS)

STATE	PROJECT NO.	SECTION NO.	SHEET NO.
ND	SOIB-SAP-5-022(110)104	200	5

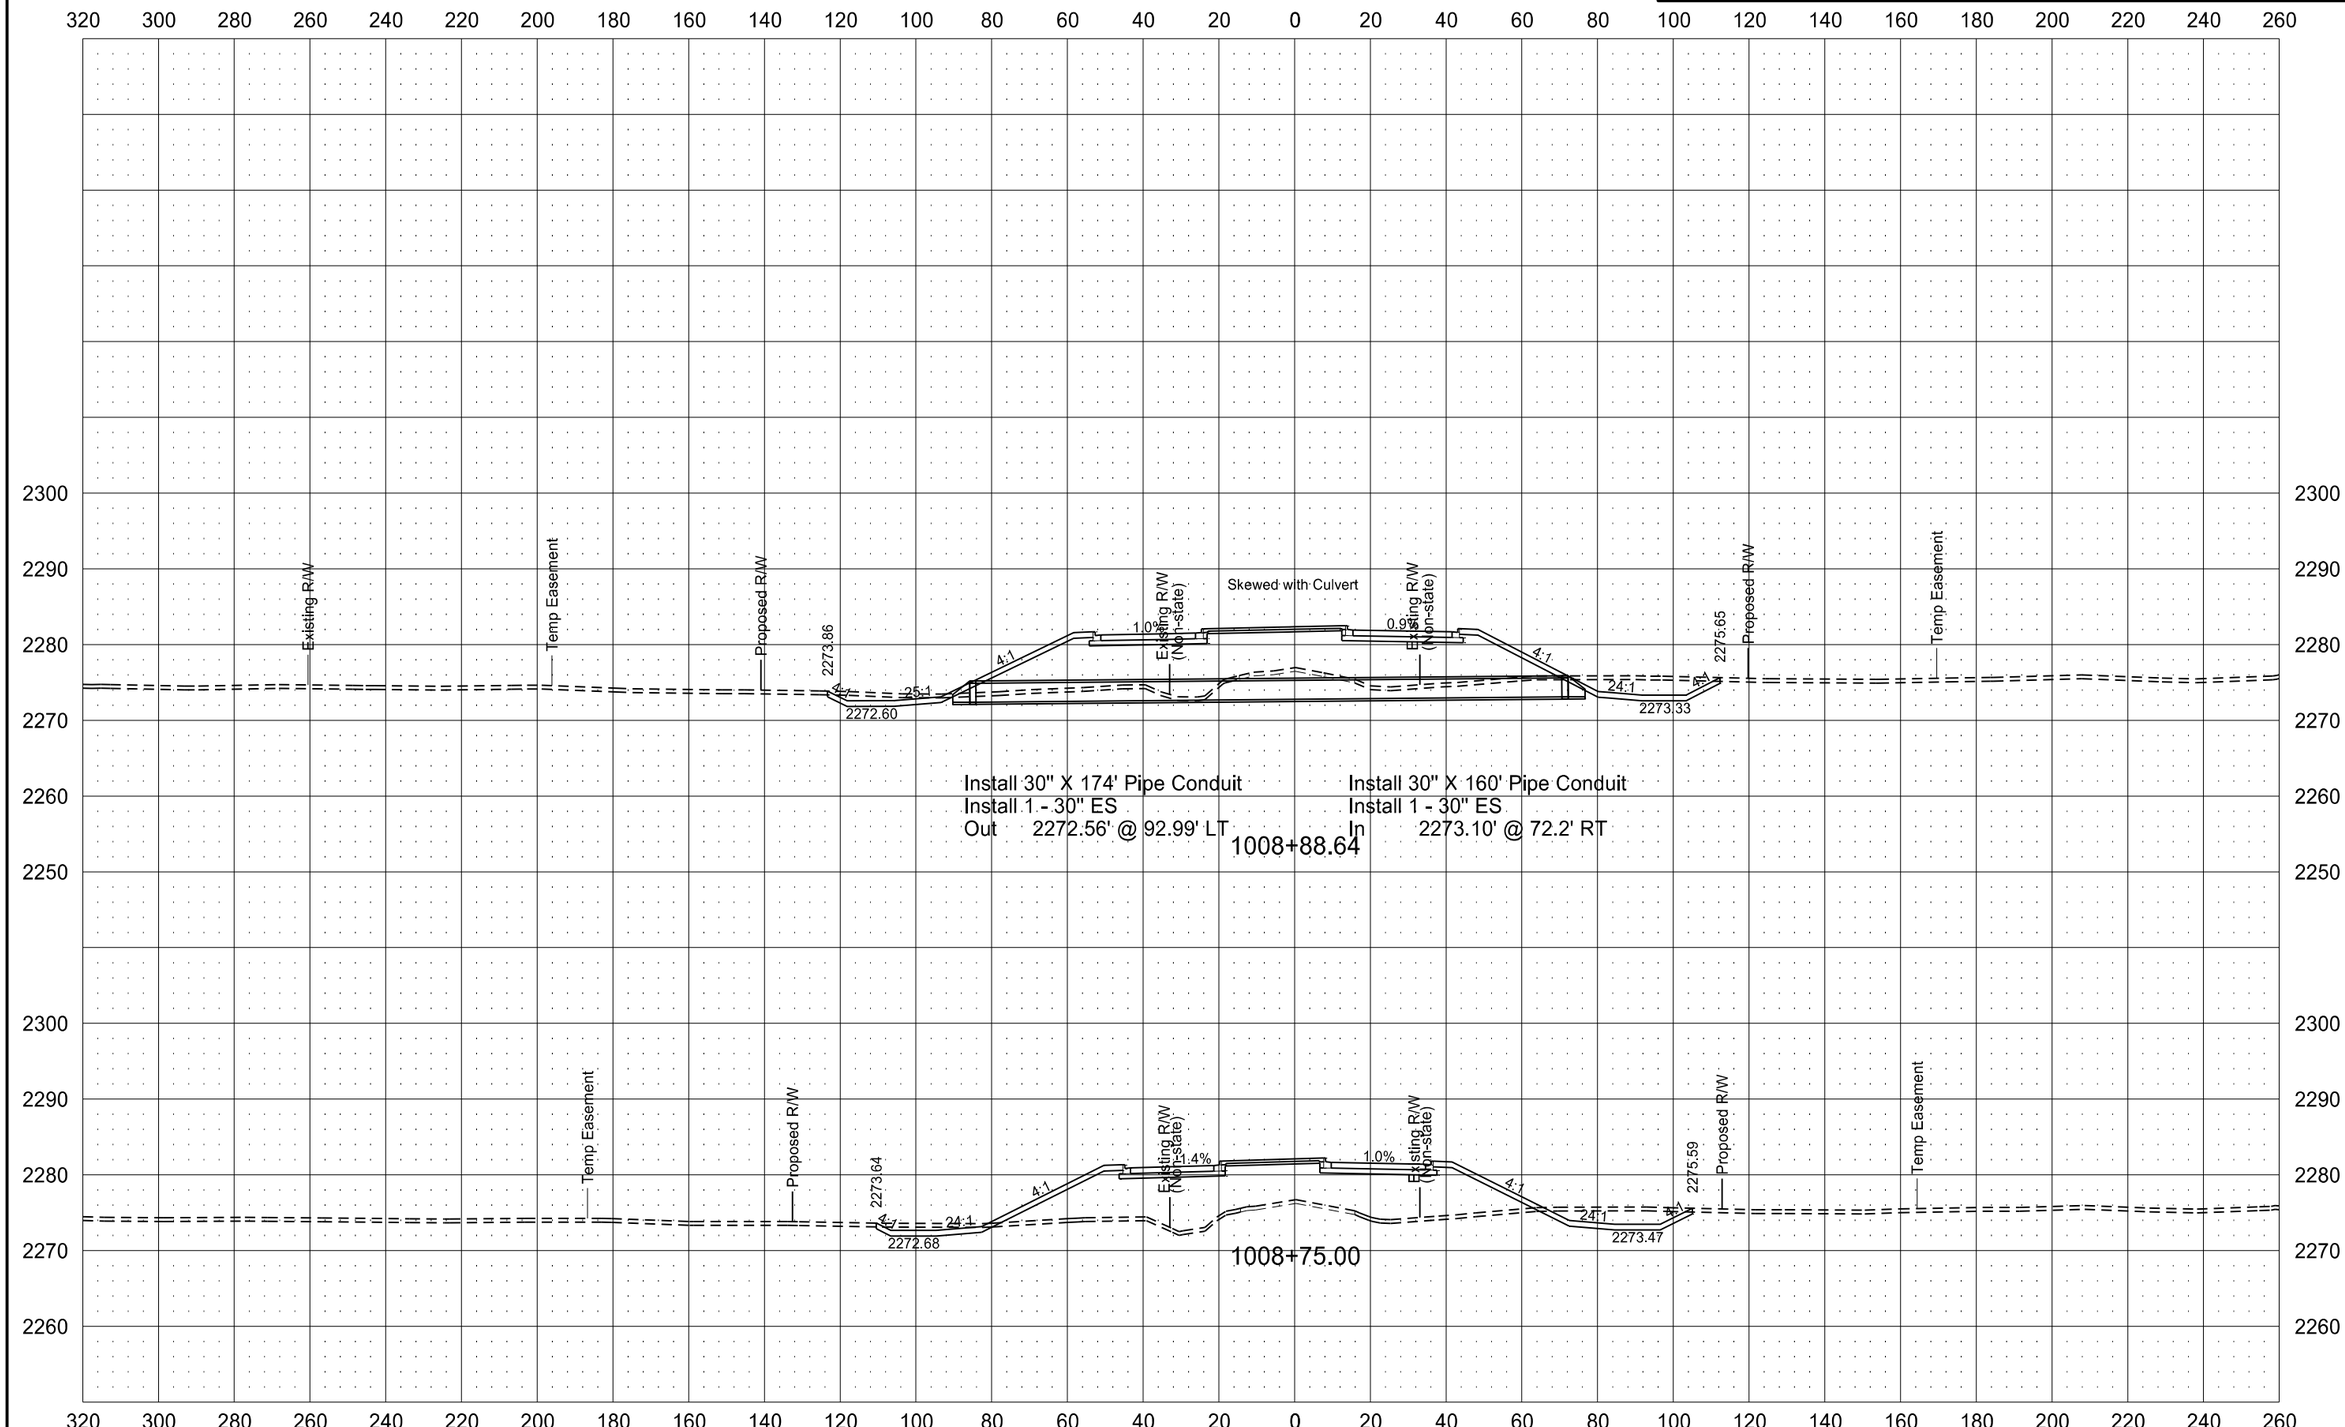

6/8/2015 11:32:47 AM mmaslesa c:\pwworking\oma\d1342430\200XS_001-162.dgn

ND HWY 22 (KILLDEER BYPASS)

STATE	PROJECT NO.	SECTION NO.	SHEET NO.
ND	SOIB-SAP-5-022(110)104	200	6

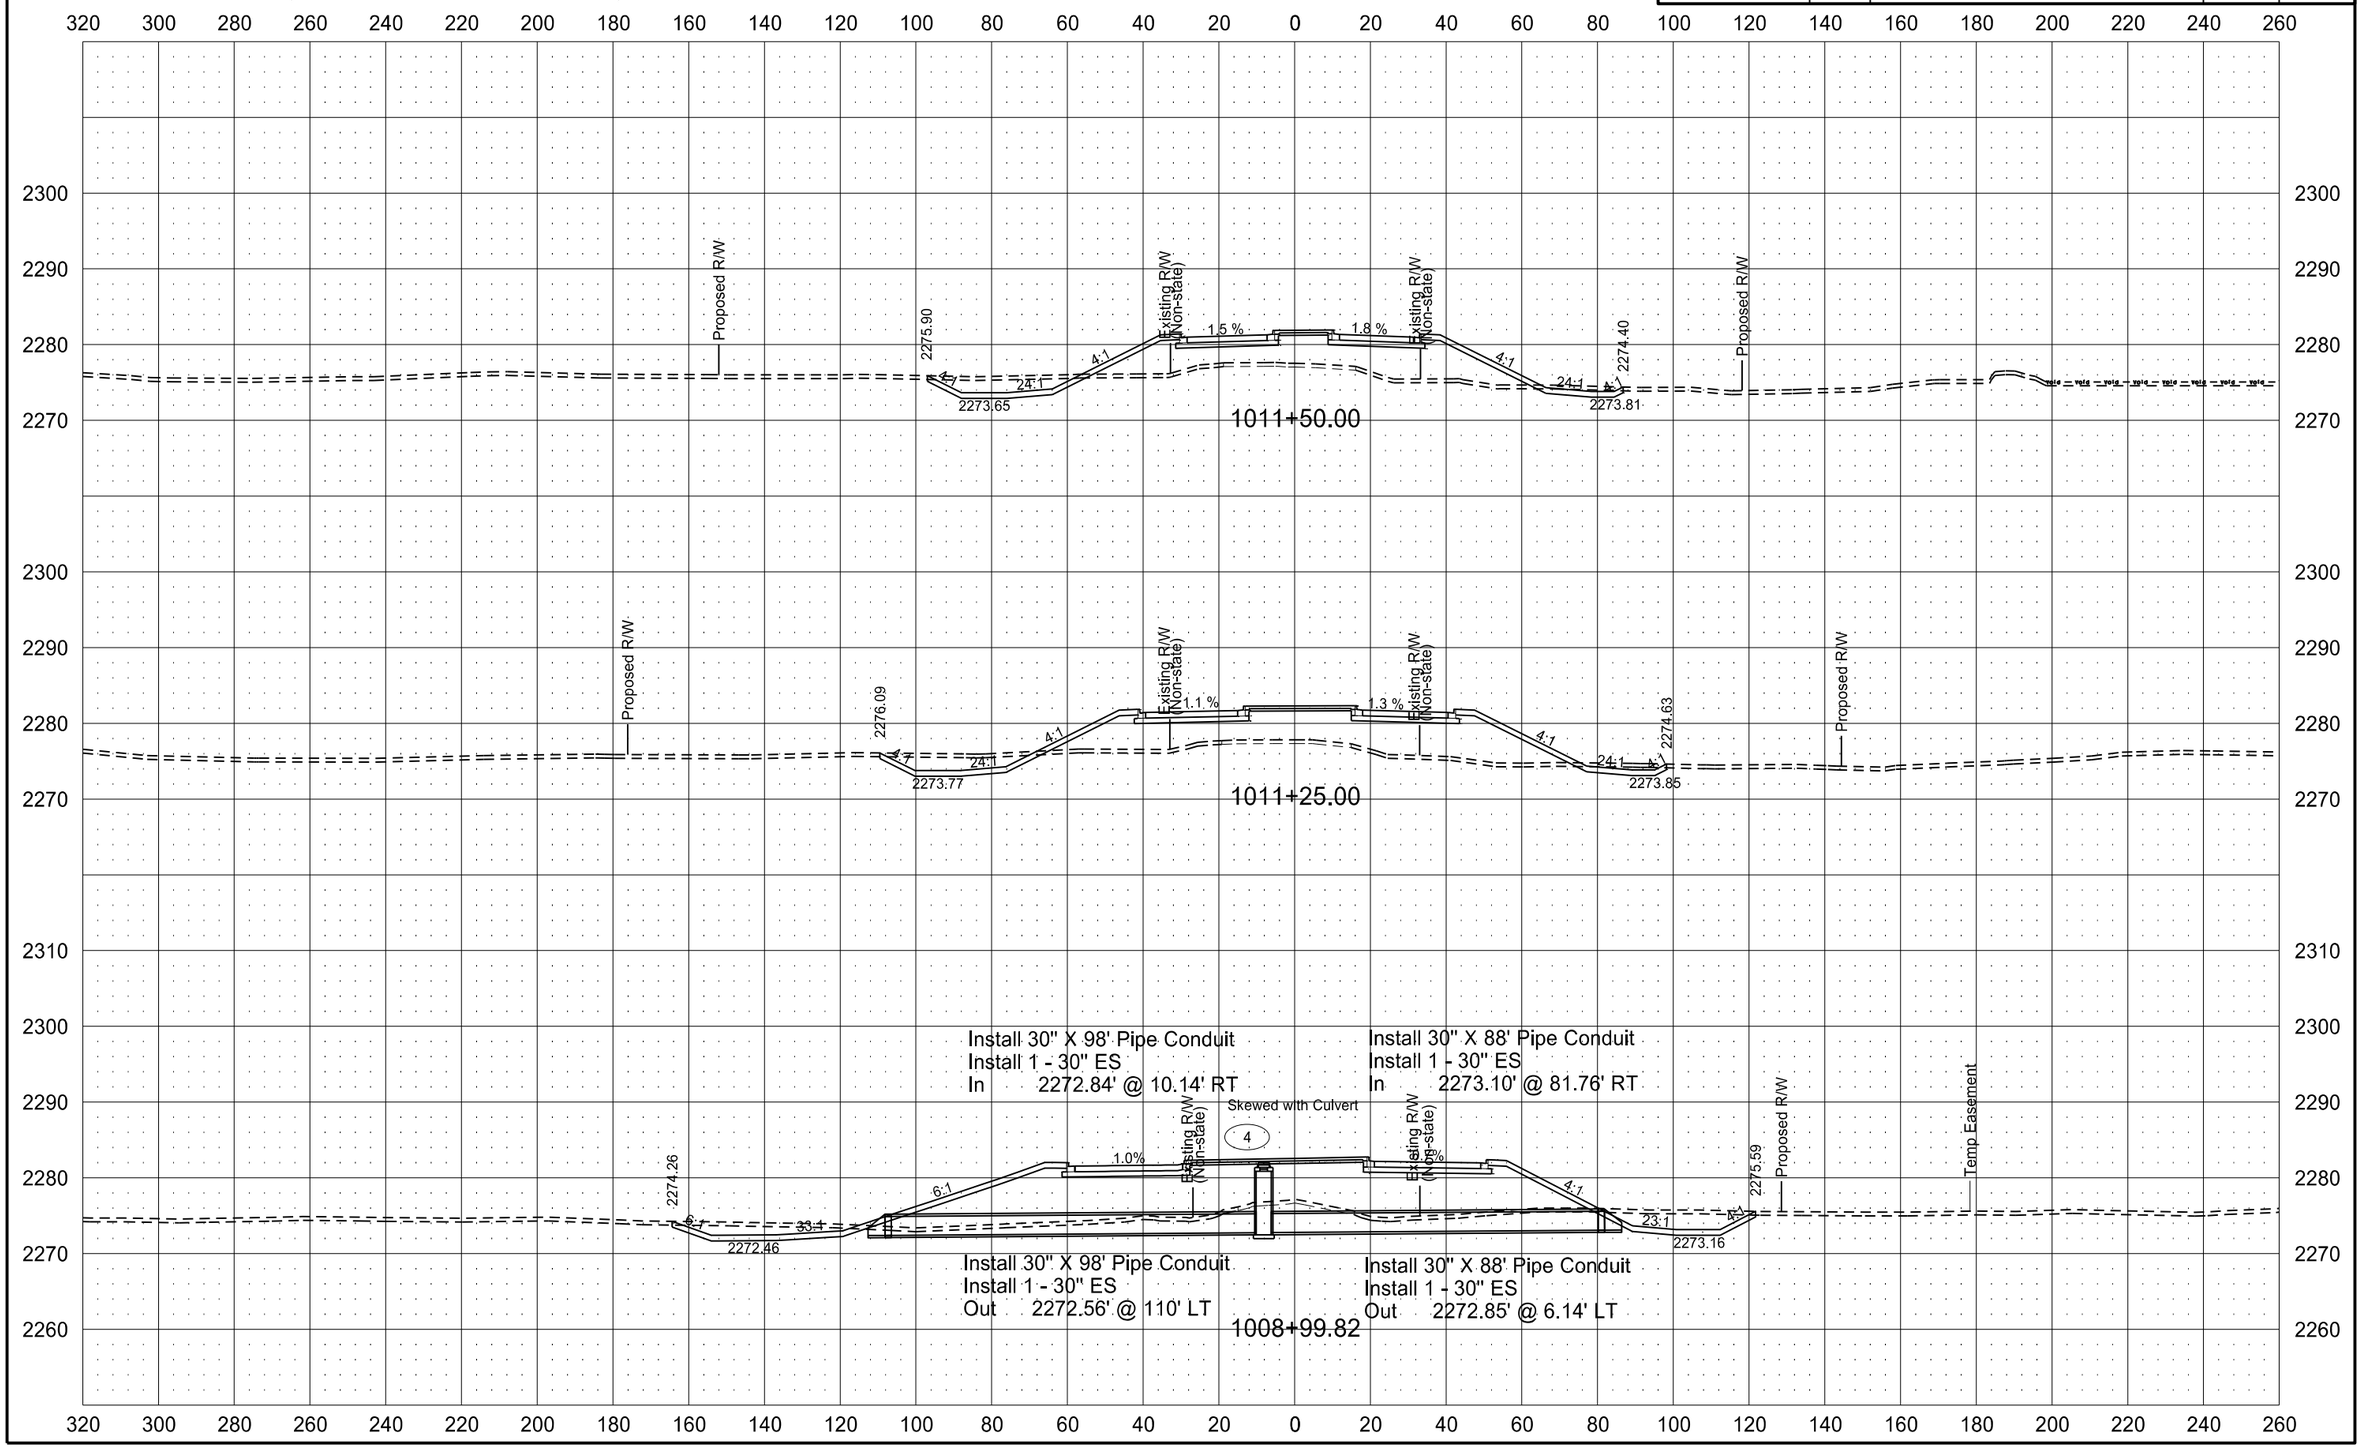

6/8/2015 11:32:55 AM mmaslesa c:\pwworking\oma\d1342430\200XS_001-162.dgn

ND HWY 22 (KILLDEER BYPASS)

STATE	PROJECT NO.	SECTION NO.	SHEET NO.
ND	SOIB-SAP-5-022(110)104	200	7

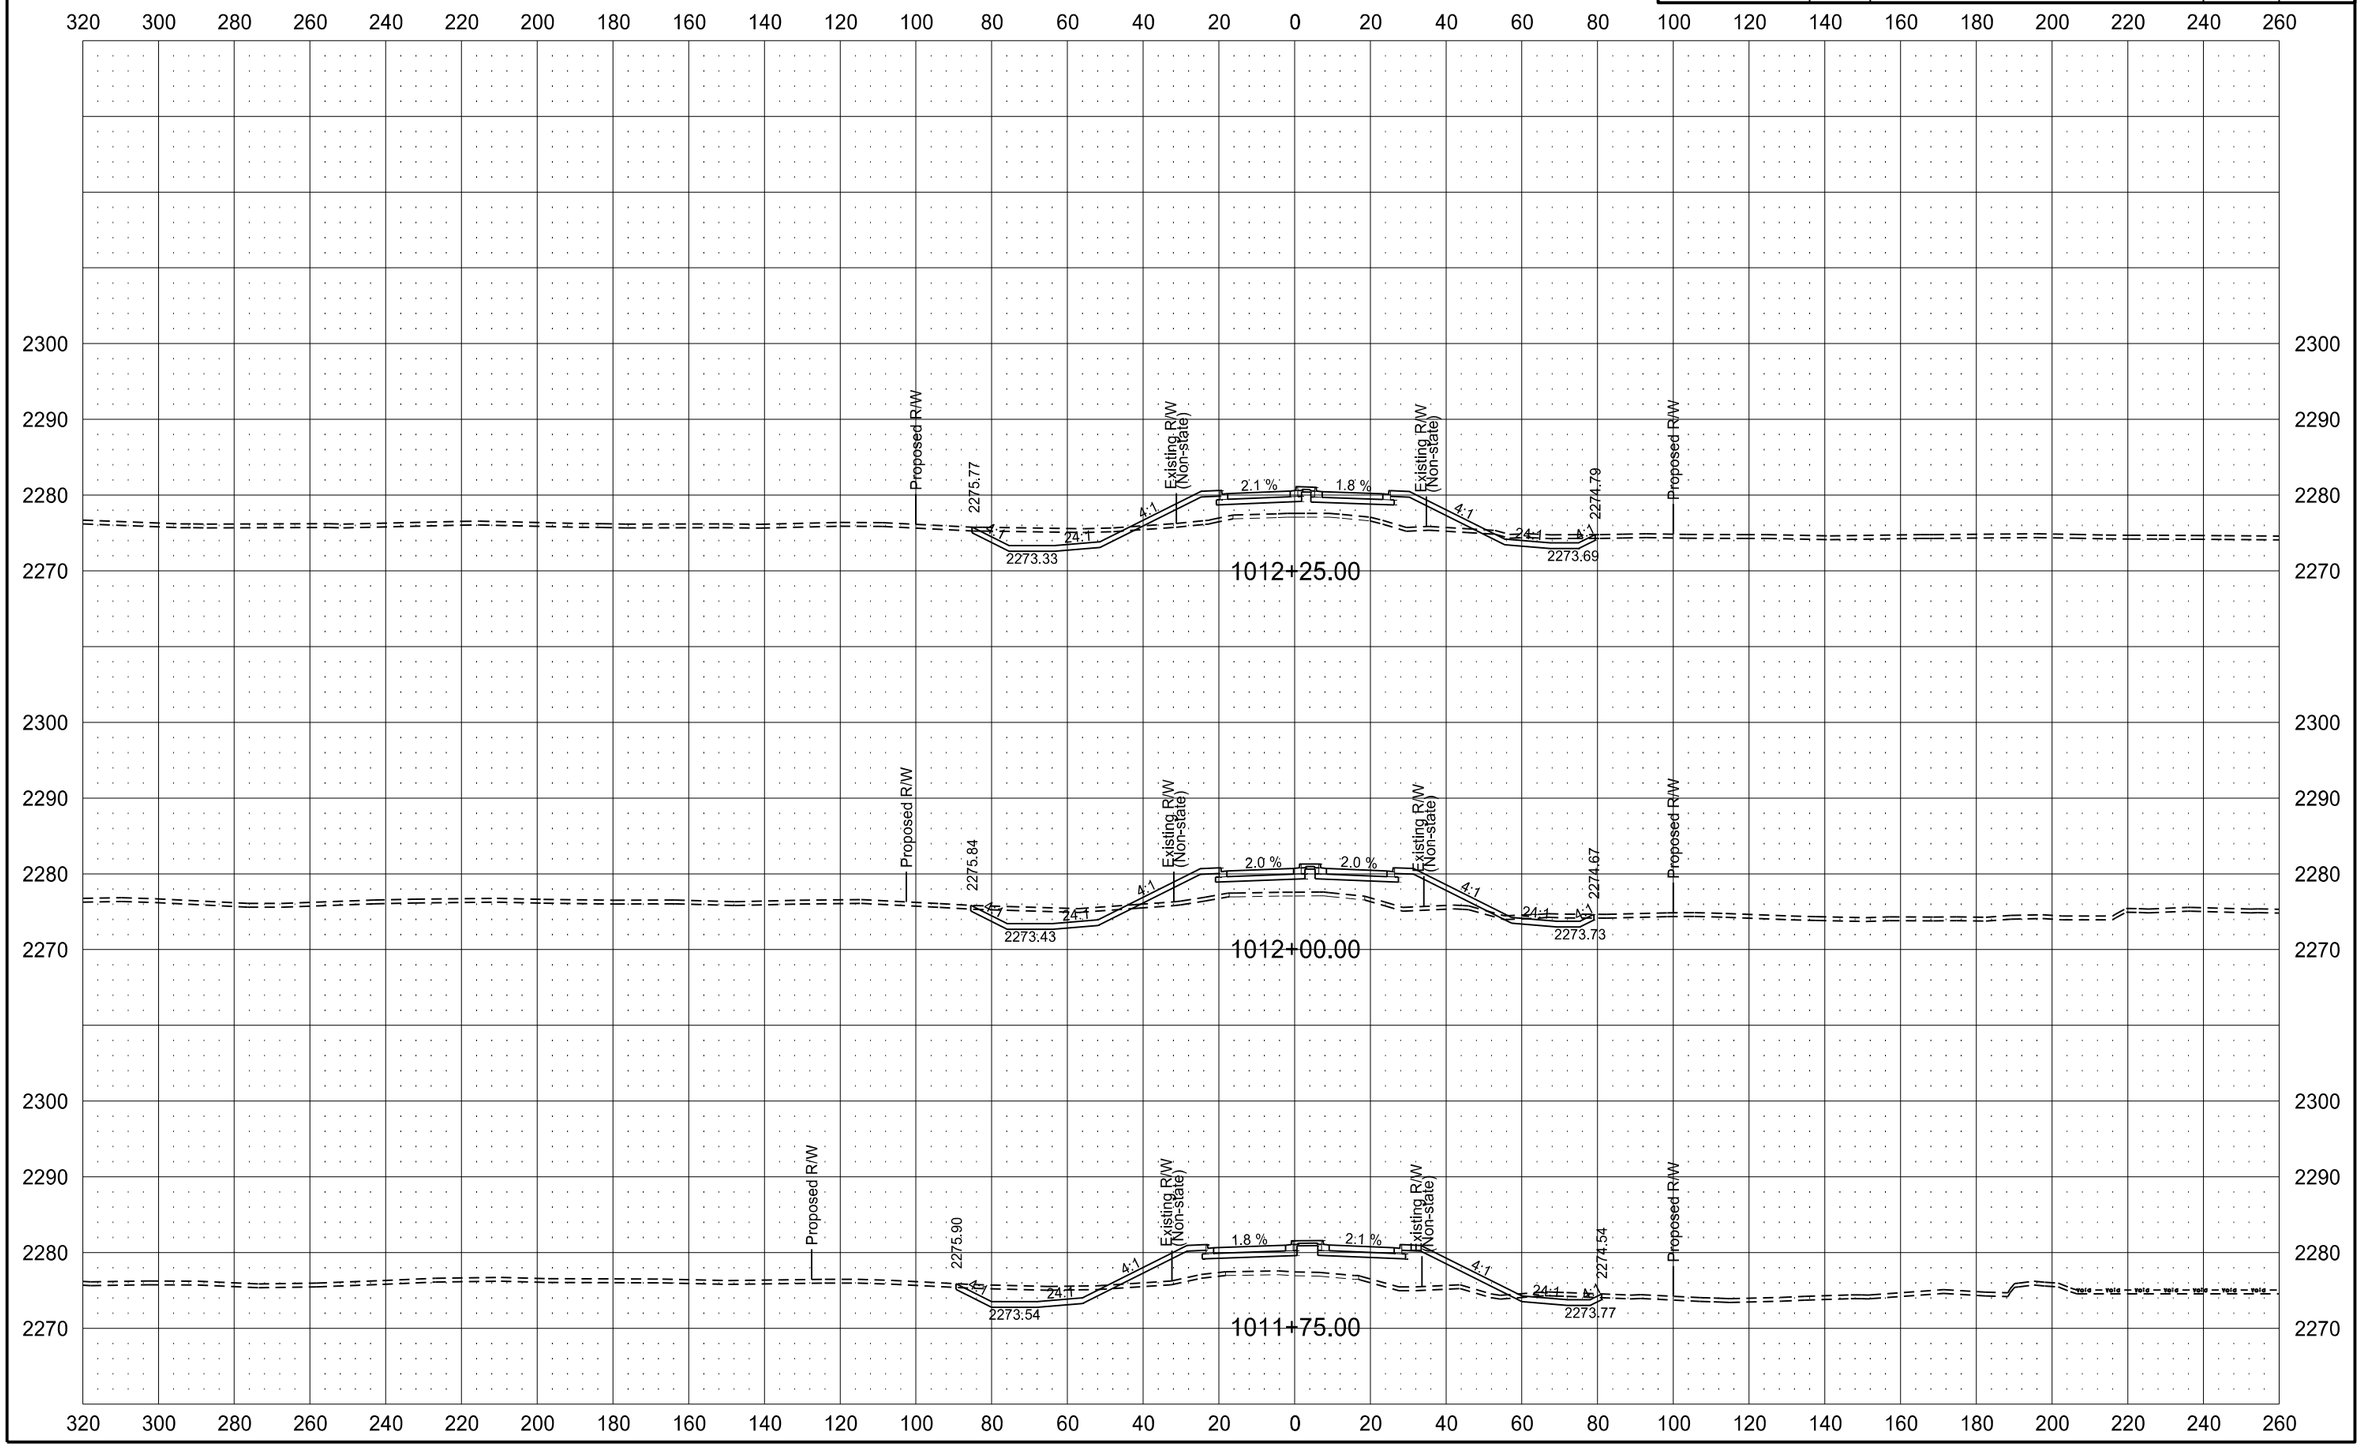

ND HWY 22 (KILLDEER BYPASS)

STATE	PROJECT NO.	SECTION NO.	SHEET NO.
ND	SOIB-SAP-5-022(110)104	200	8

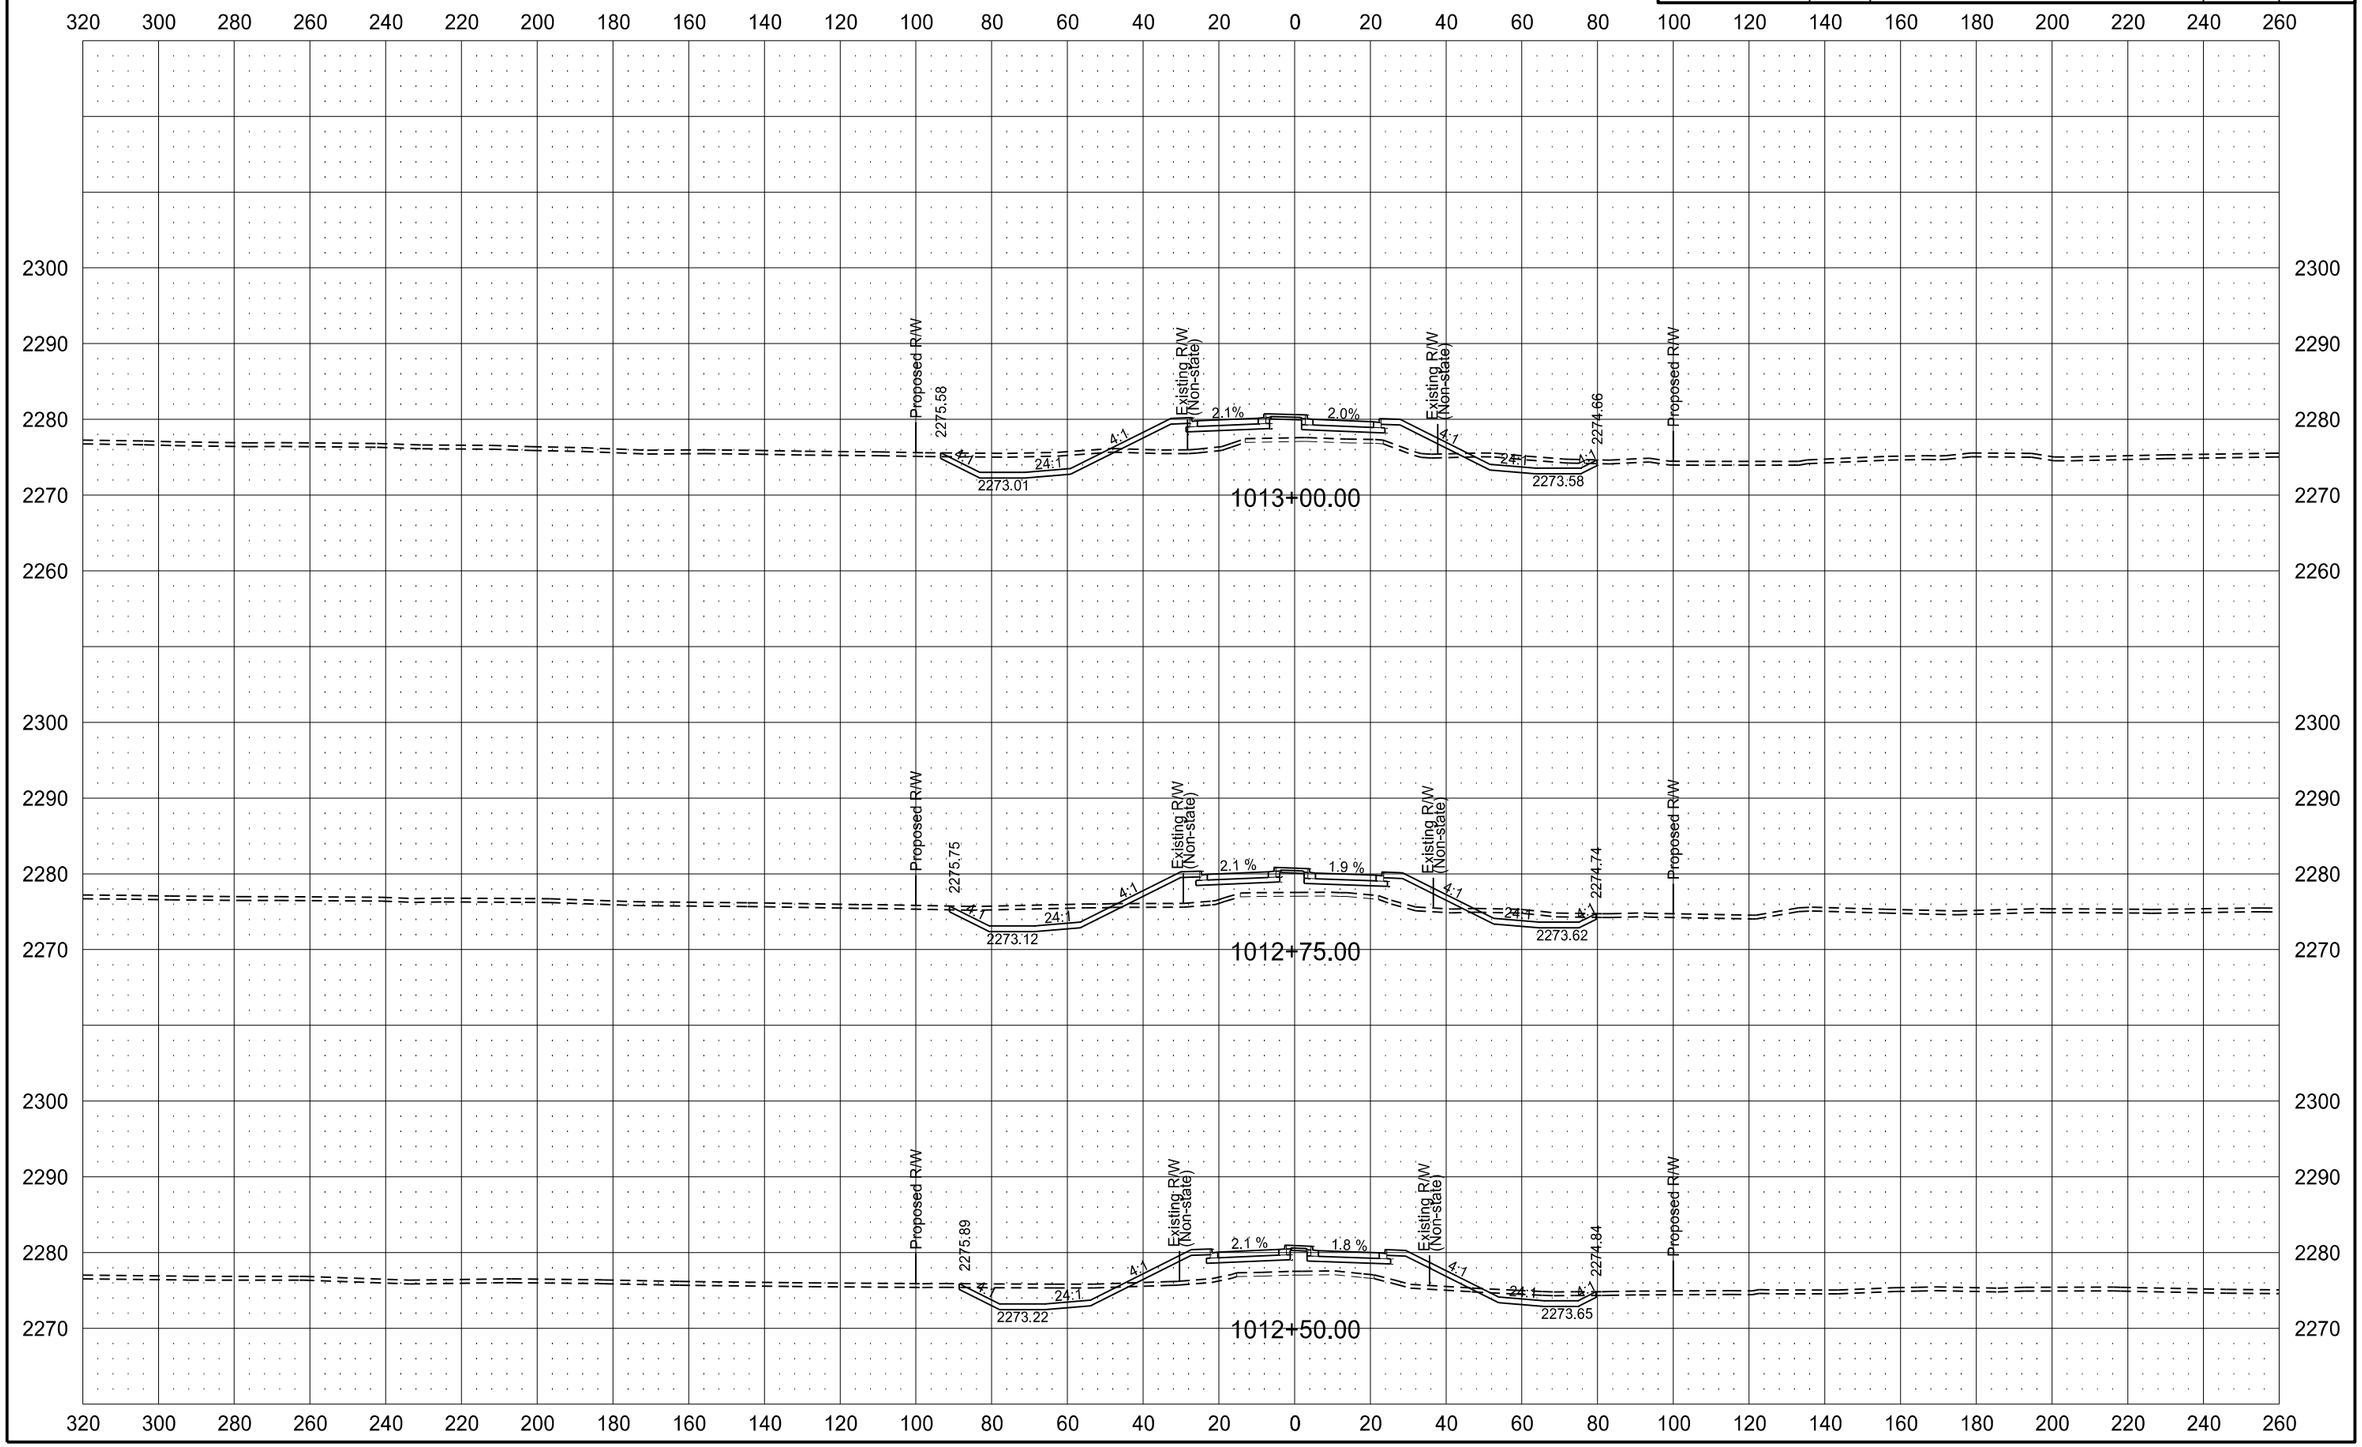

6/8/2015 11:33:09 AM mmaslesa c:\pwworking\oma\d1342430\200XS_001-162.dgn

ND HWY 22 (KILLDEER BYPASS)

STATE	PROJECT NO.	SECTION NO.	SHEET NO.
ND	SOIB-SAP-5-022(110)104	200	9

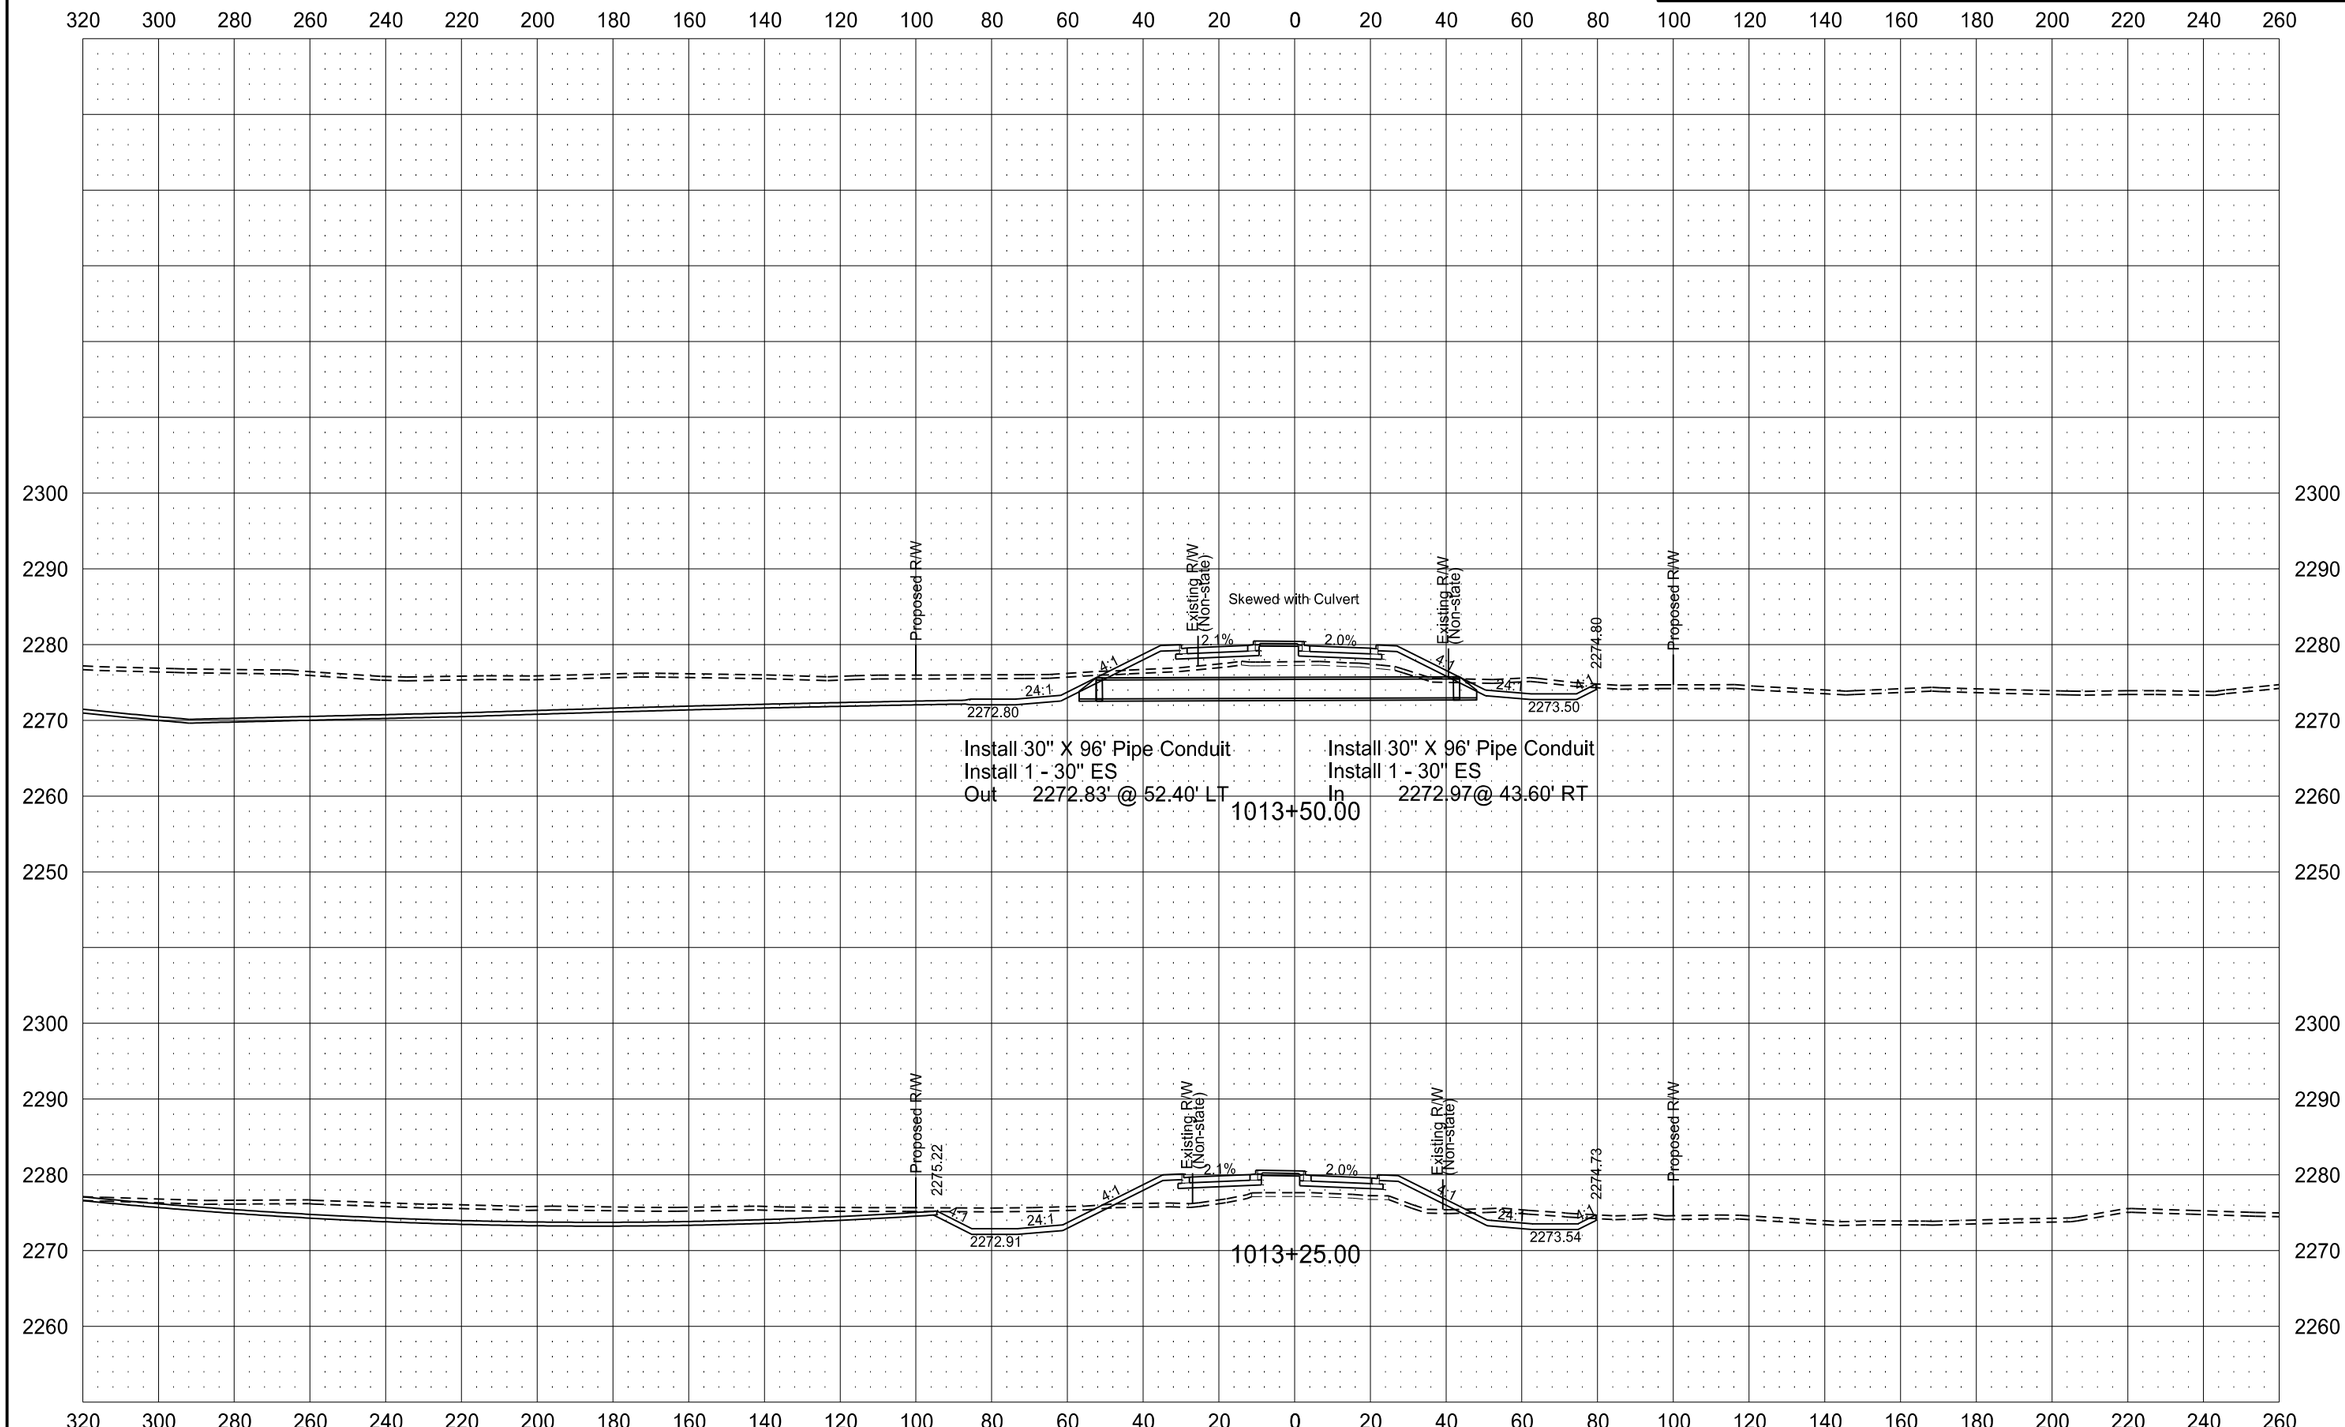

ND HWY 22 (KILLDEER BYPASS)

STATE	PROJECT NO.	SECTION NO.	SHEET NO.
ND	SOIB-SAP-5-022(110)104	200	10

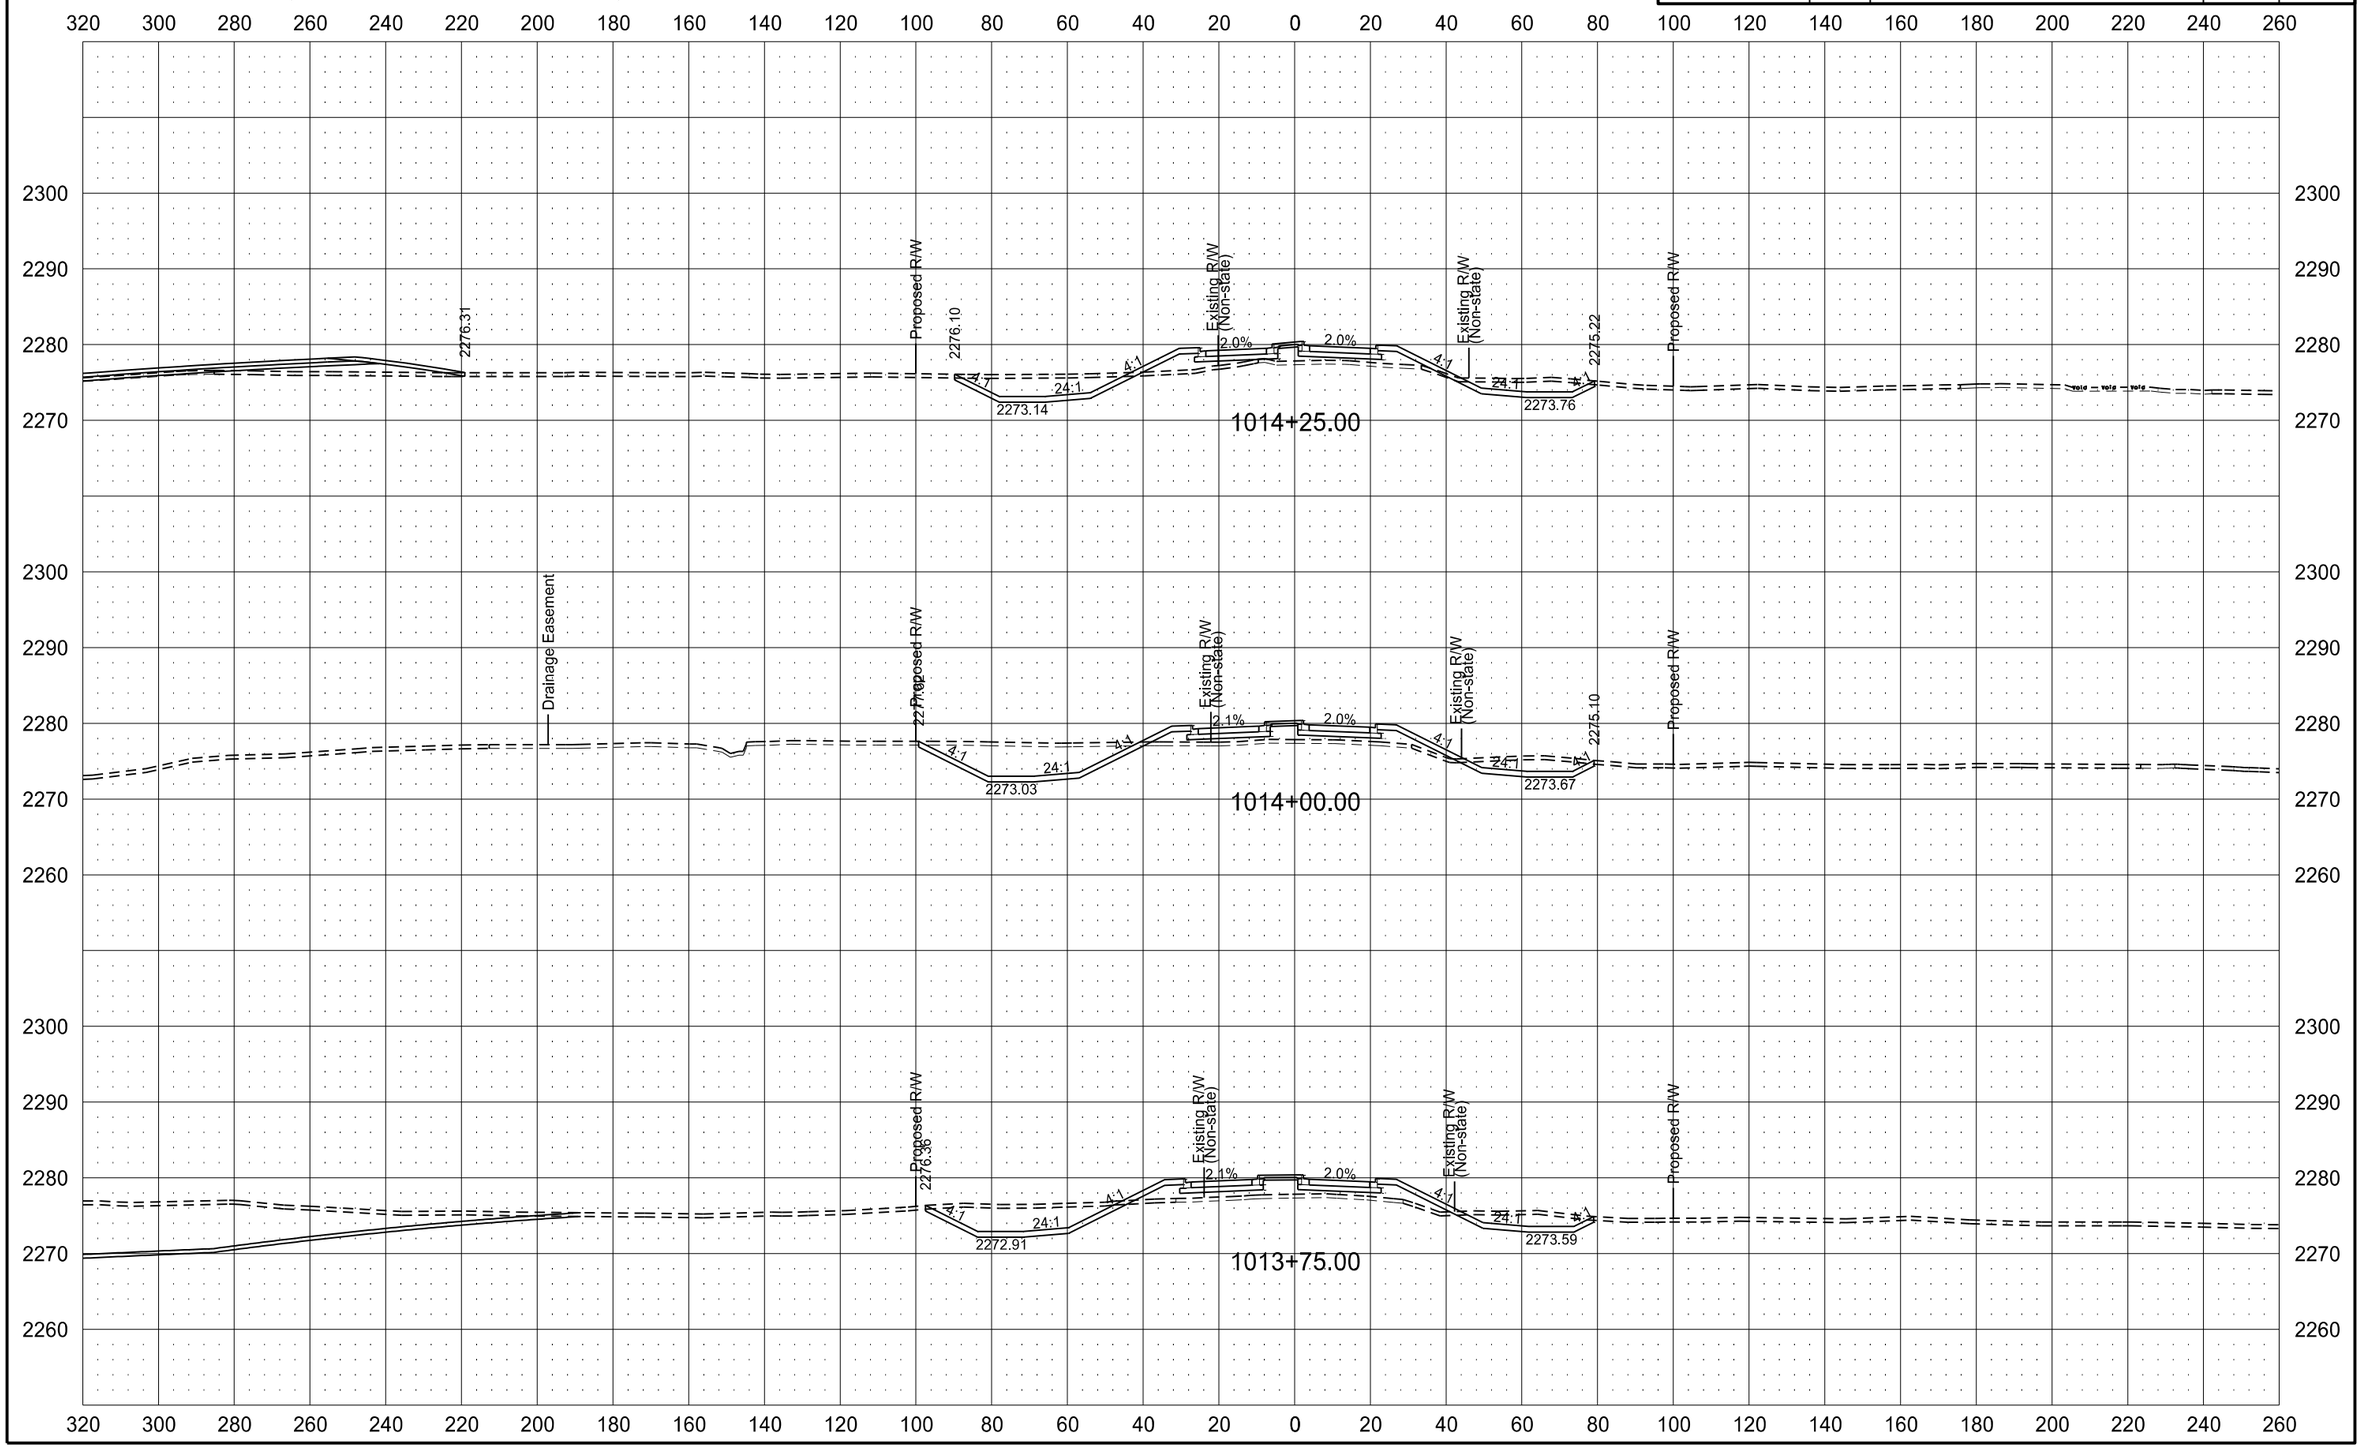

6/8/2015 11:33:24 AM mmaslesa c:\pwworking\oma\d1342430\200XS_001-162.dgn

ND HWY 22 (KILLDEER BYPASS)

STATE	PROJECT NO.	SECTION NO.	SHEET NO.
ND	SOIB-SAP-5-022(110)104	200	11

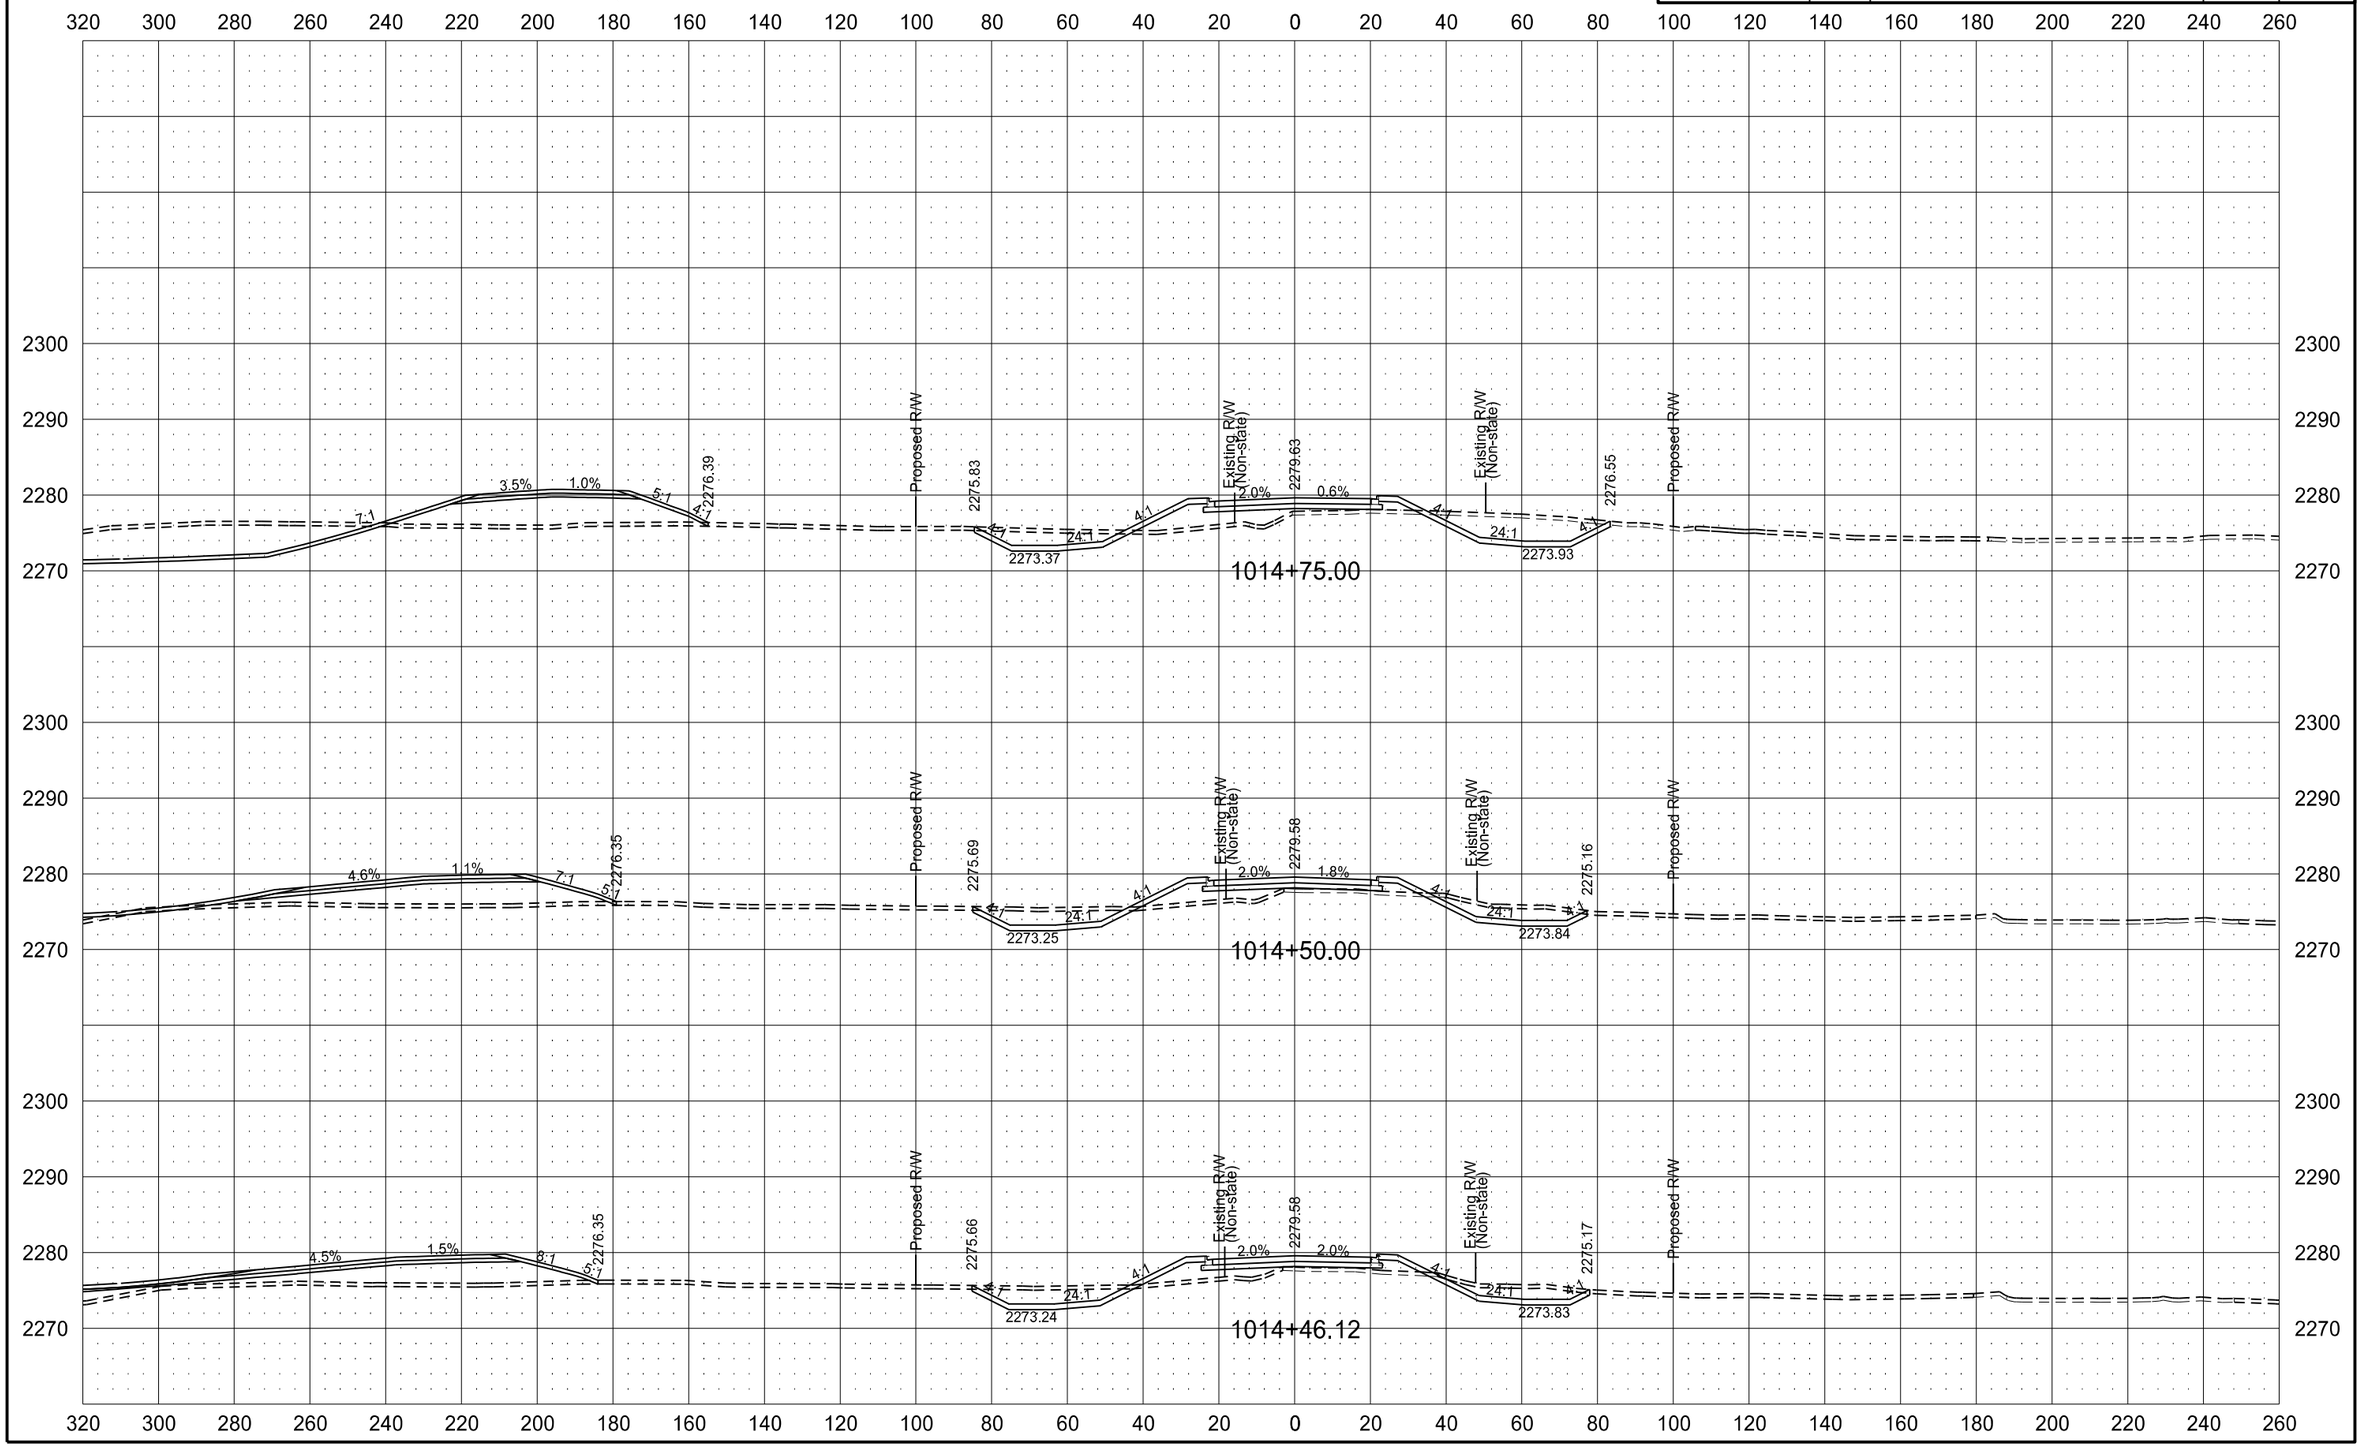

6/8/2015 11:33:32 AM mmaslesa c:\pwworking\oma\d1342430\200XS_001-162.dgn

ND HWY 22 (KILLDEER BYPASS)

STATE	PROJECT NO.	SECTION NO.	SHEET NO.
ND	SOIB-SAP-5-022(110)104	200	12

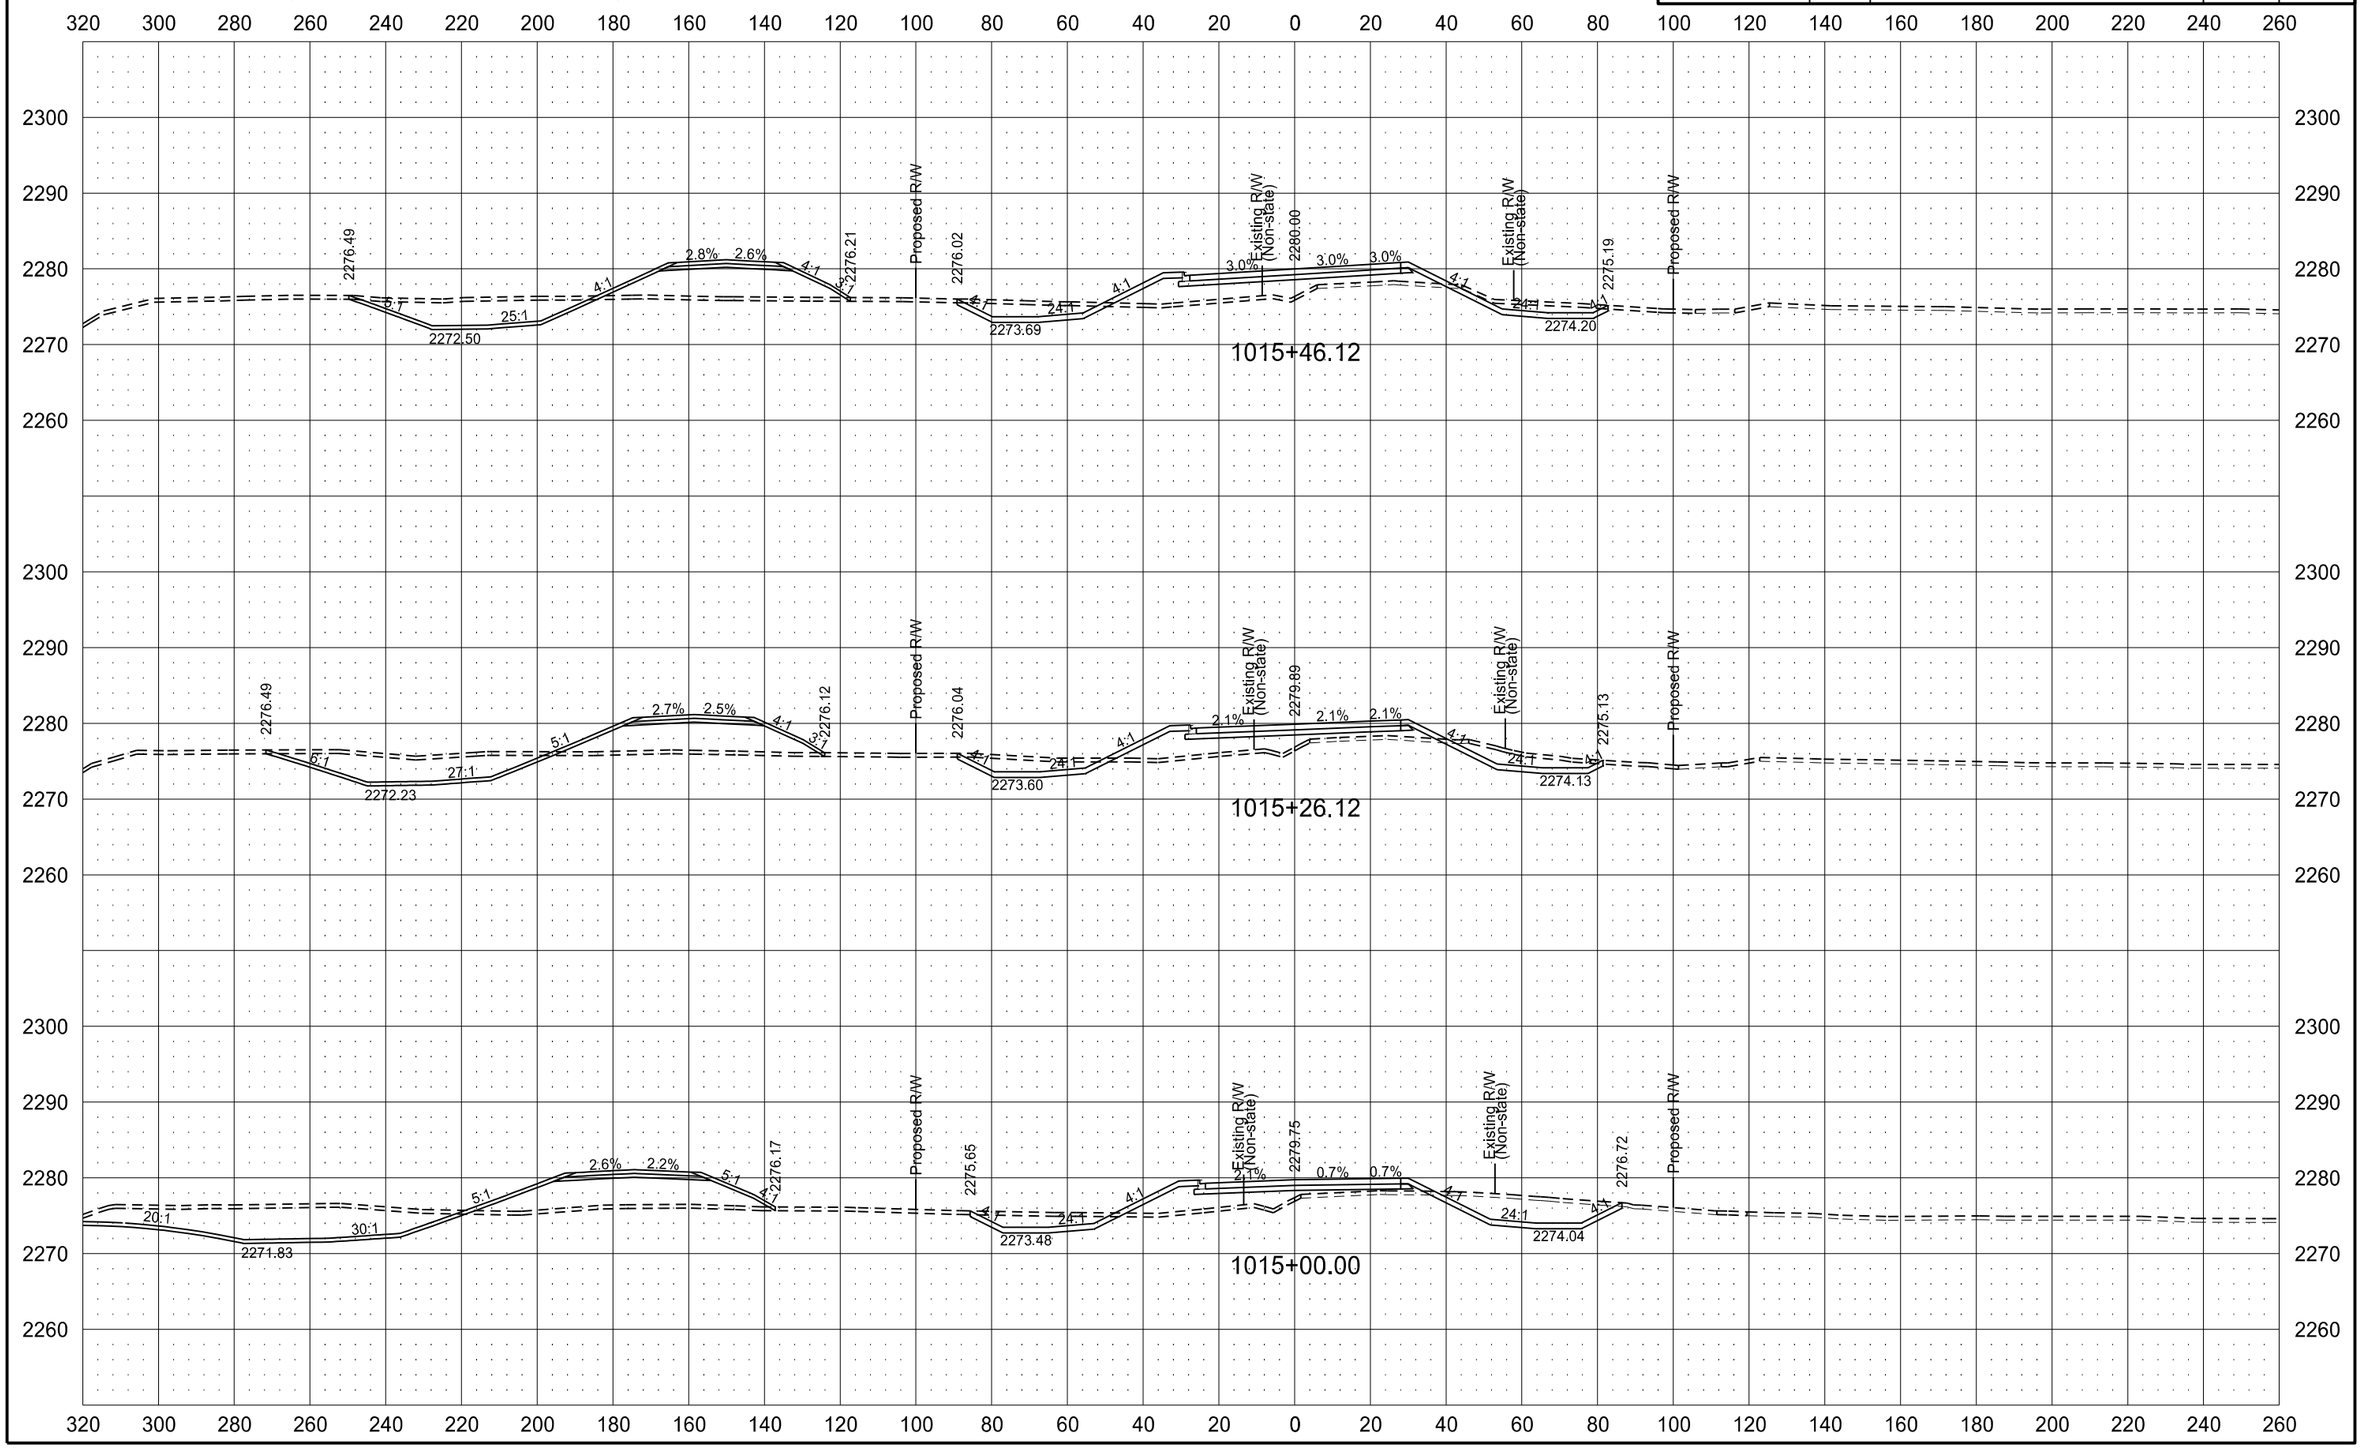

ND HWY 22 (KILLDEER BYPASS)

STATE	PROJECT NO.	SECTION NO.	SHEET NO.
ND	SOIB-SAP-5-022(110)104	200	13

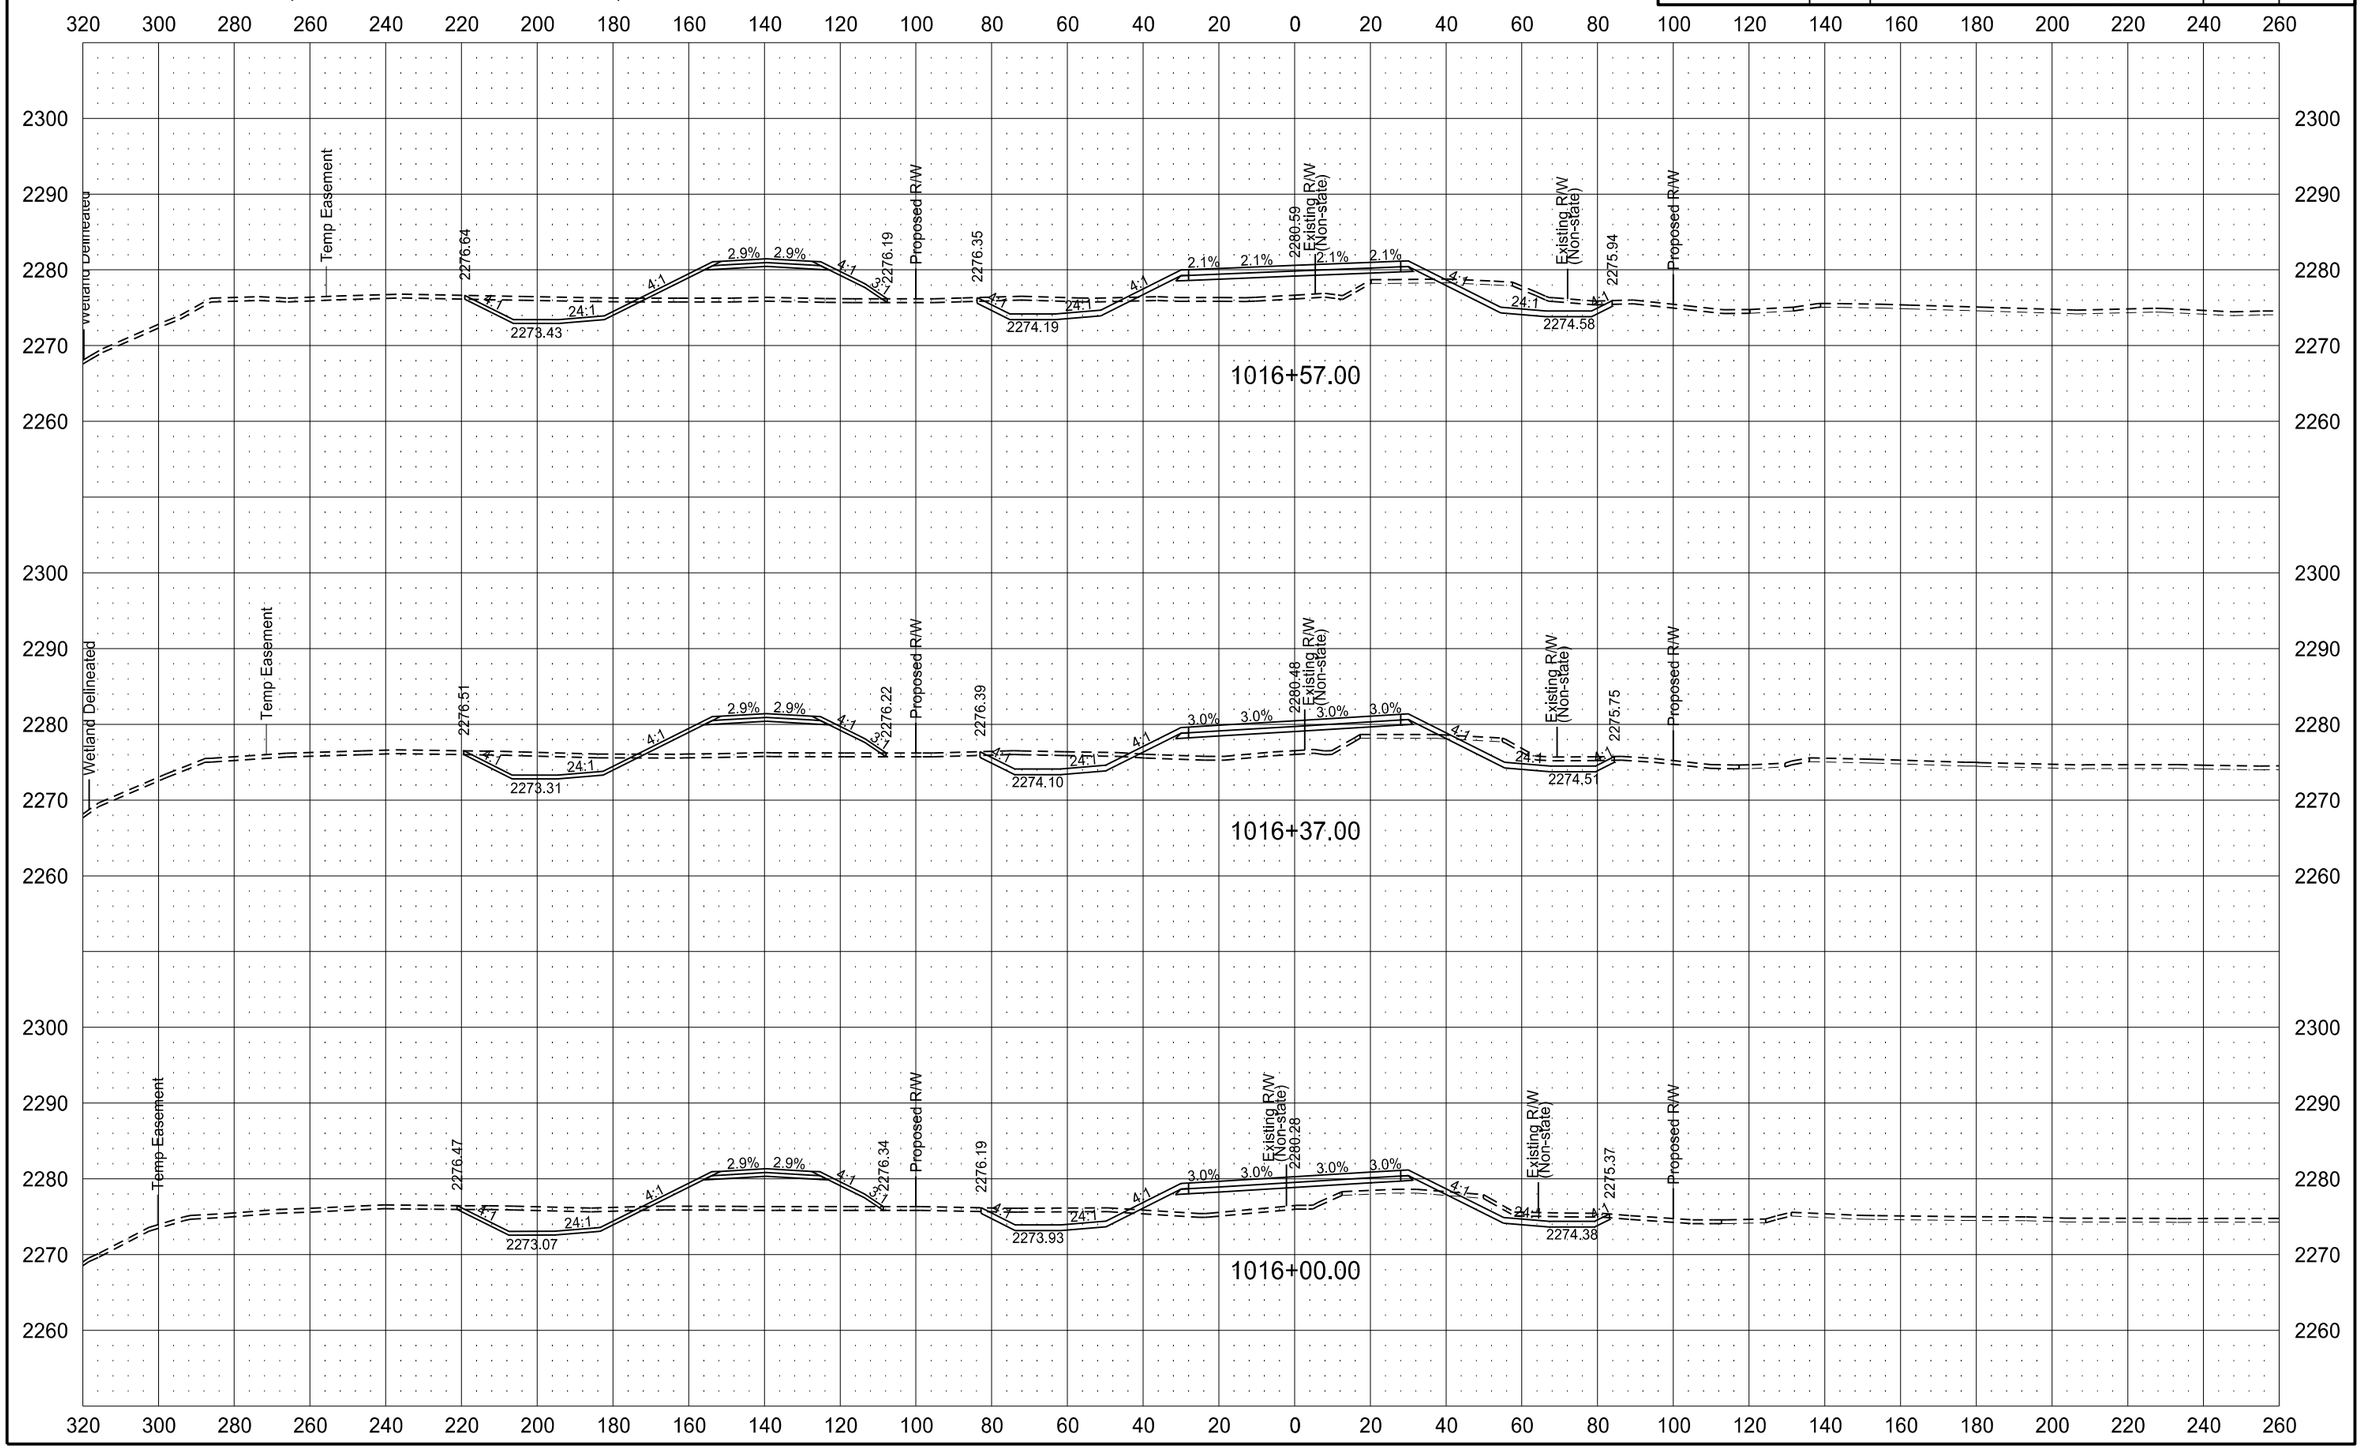

6/8/2015 11:33:47 AM mmaslesa c:\pwworking\oma\d1342430\200XS_001-162.dgn

ND HWY 22 (KILLDEER BYPASS)

STATE	PROJECT NO.	SECTION NO.	SHEET NO.
ND	SOIB-SAP-5-022(110)104	200	14

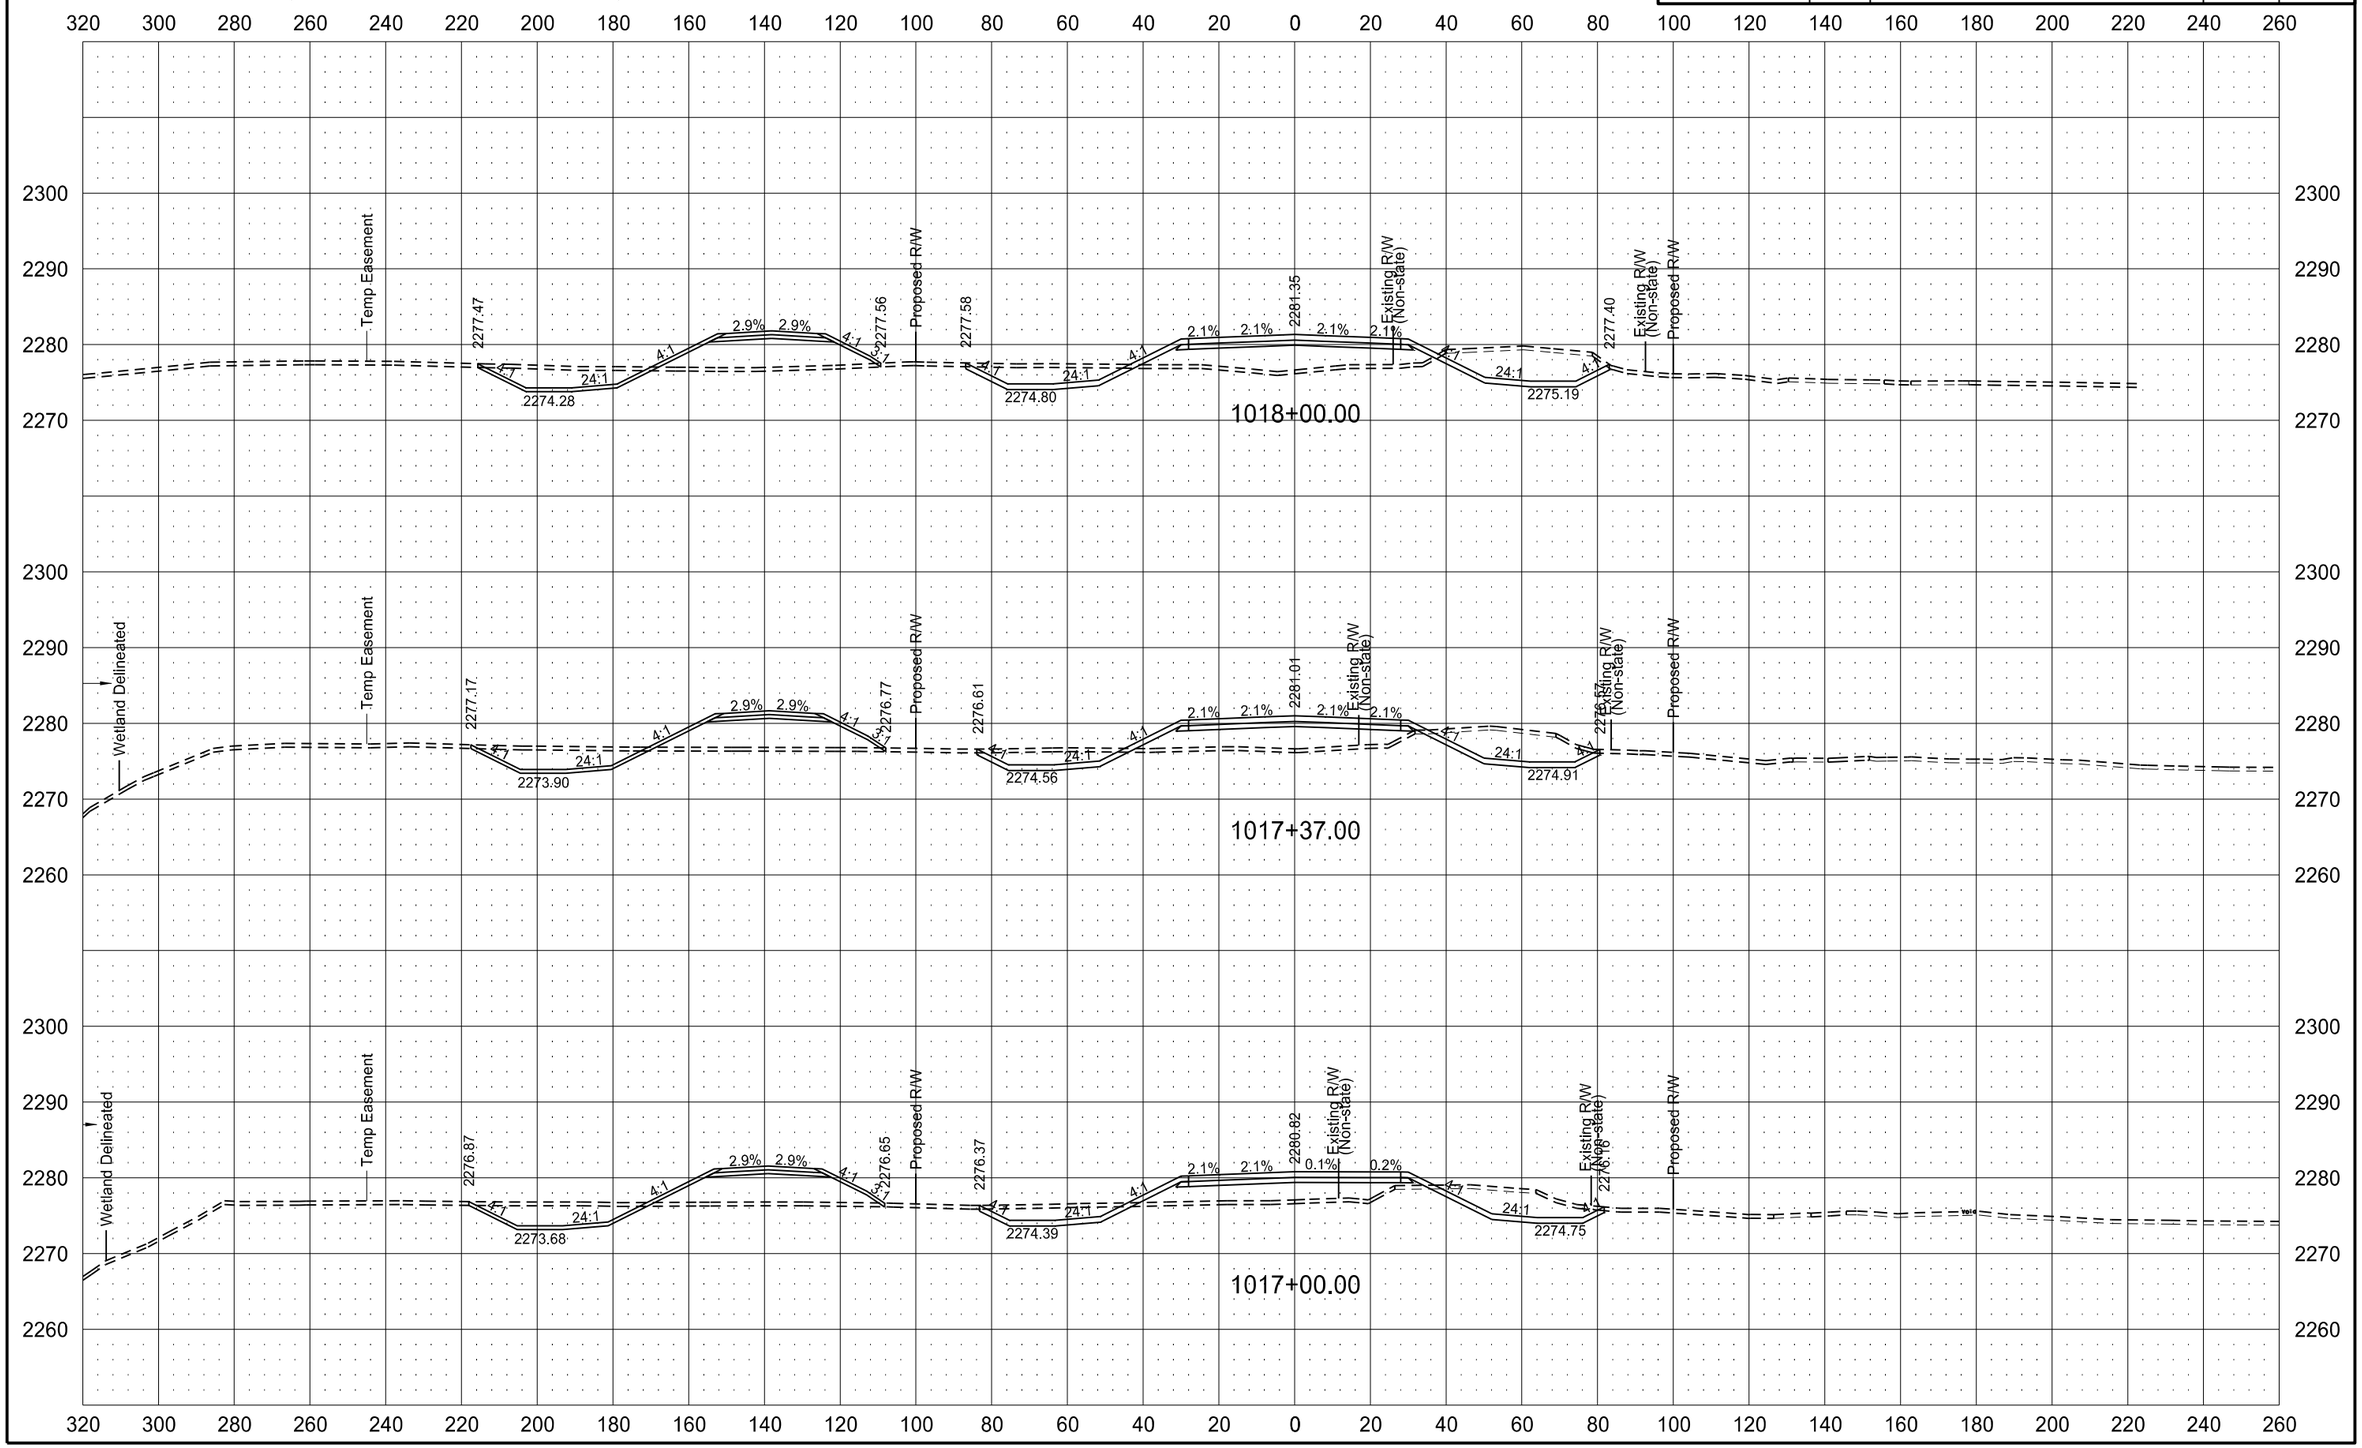

6/8/2015 11:33:54 AM mmaslesa c:\pwworking\oma\d1342430\200XS_001-162.dgn

ND HWY 22 (KILLDEER BYPASS)

STATE	PROJECT NO.	SECTION NO.	SHEET NO.
ND	SOIB-SAP-5-022(110)104	200	15

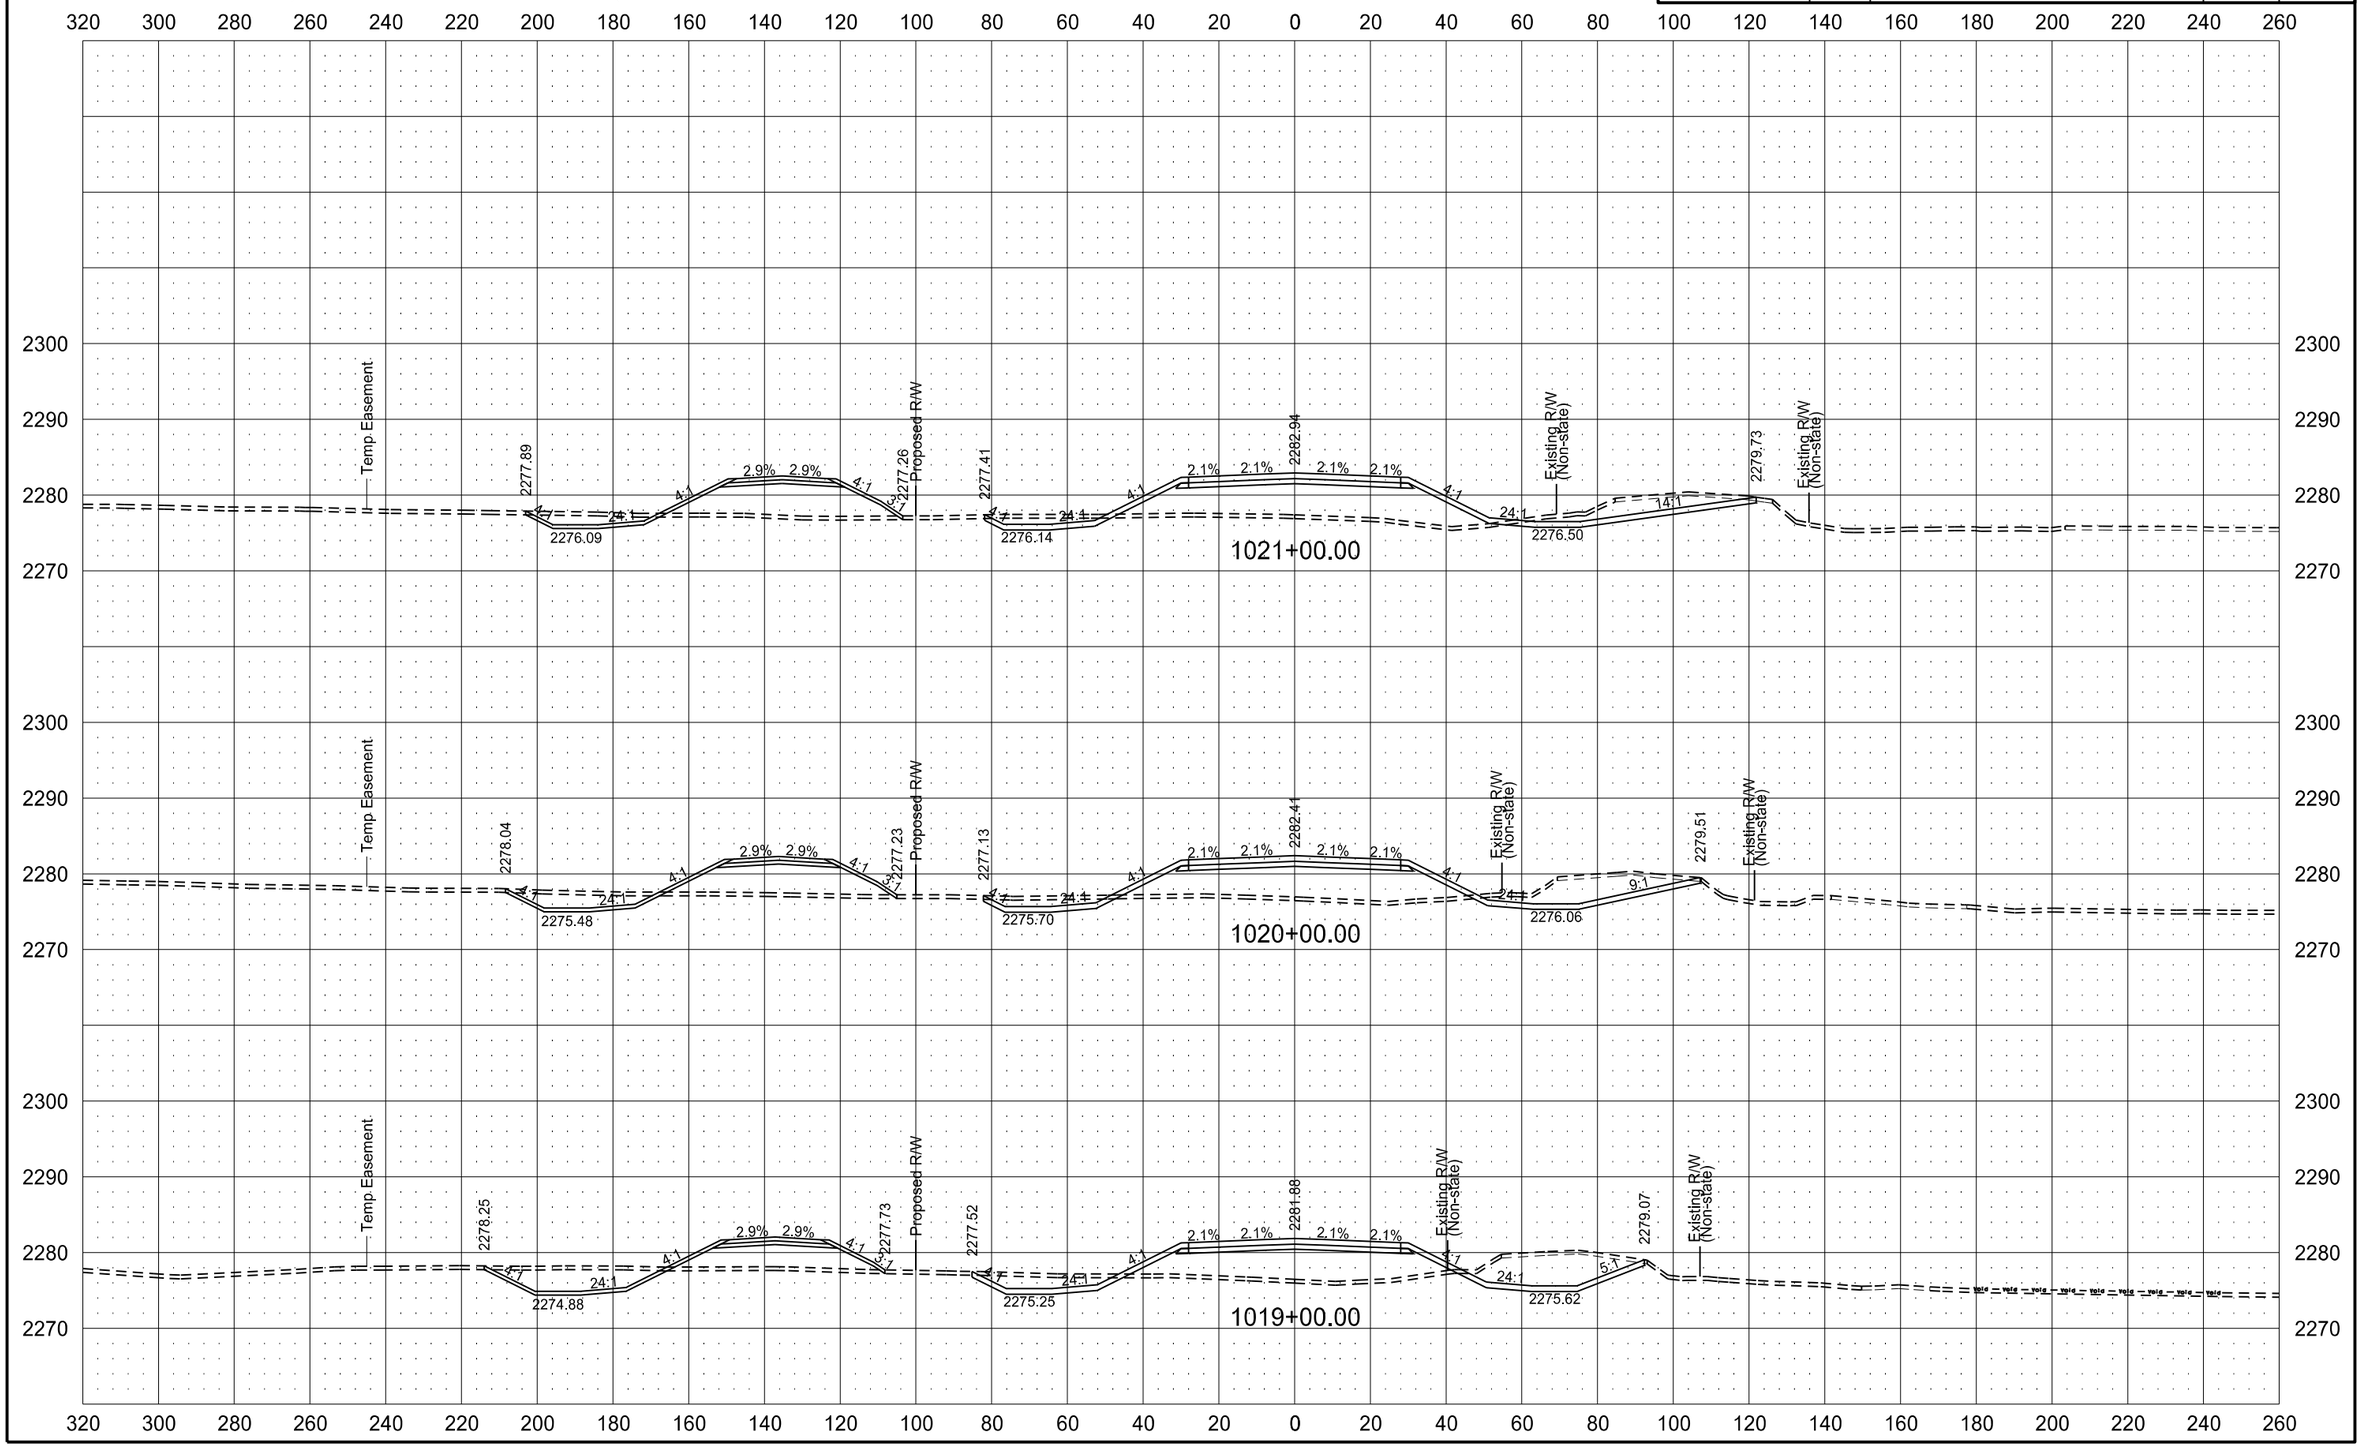

6/8/2015 11:34:01 AM mmaslesa c:\pwworking\oma\d1342430\200XS_001-162.dgn

ND HWY 22 (KILLDEER BYPASS)

STATE	PROJECT NO.	SECTION NO.	SHEET NO.
ND	SOIB-SAP-5-022(110)104	200	16

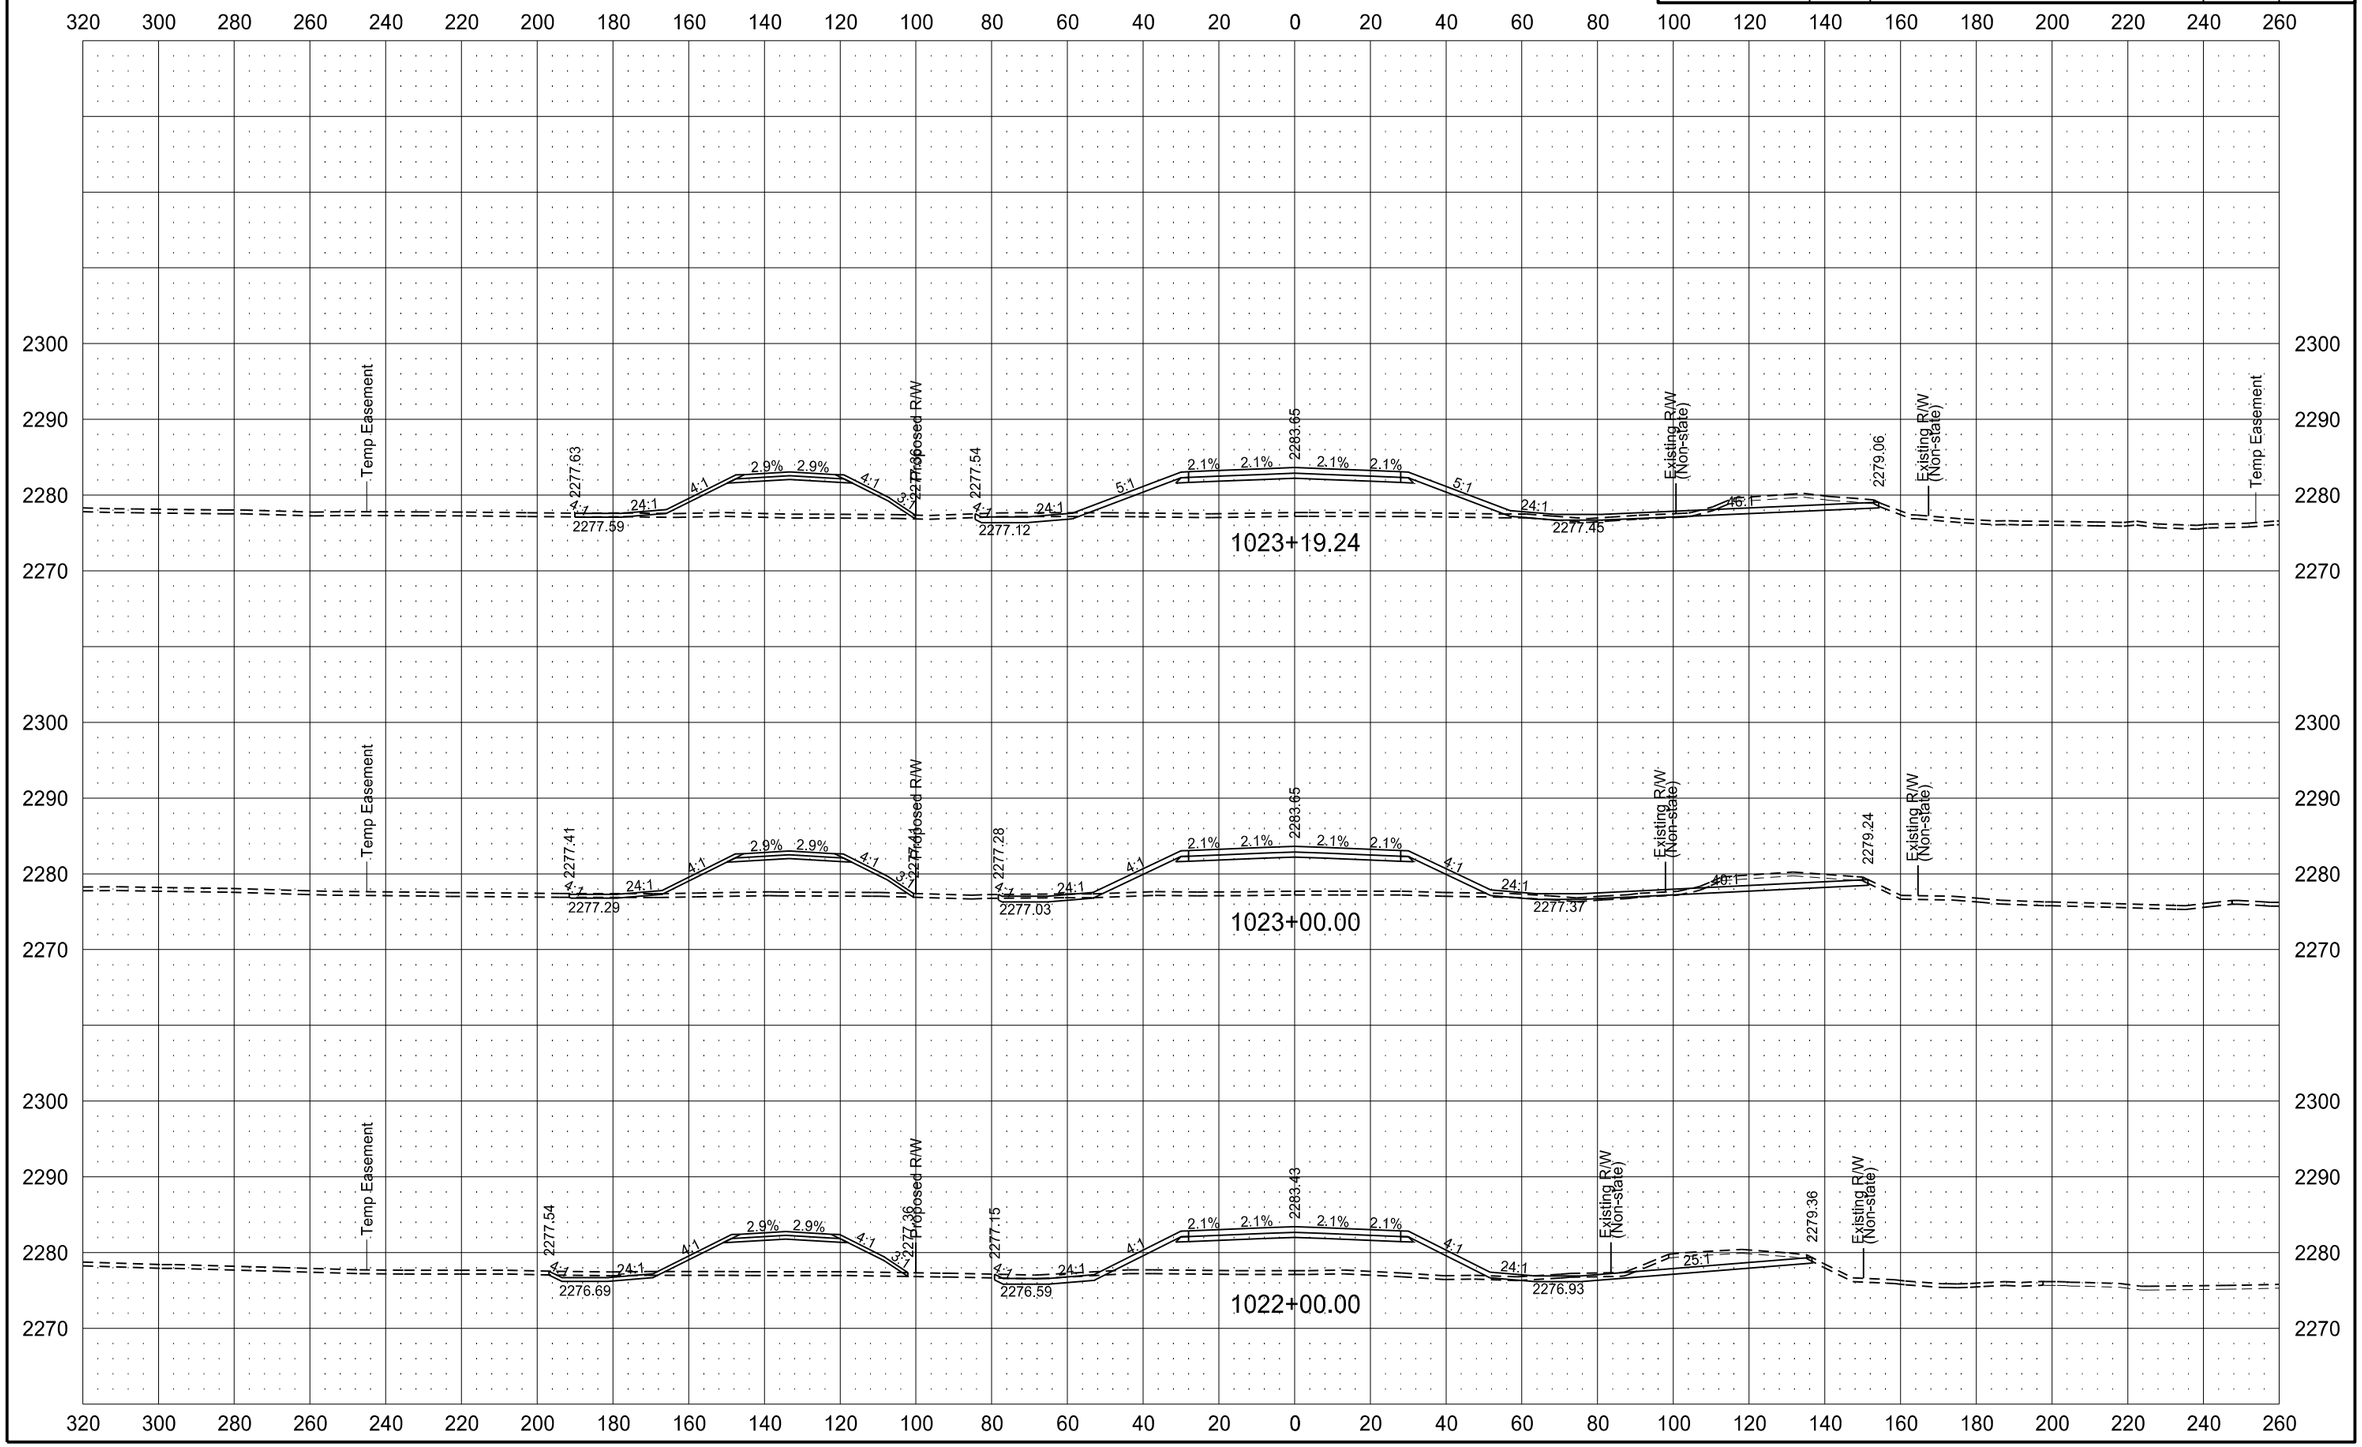

ND HWY 22 (KILLDEER BYPASS)

STATE	PROJECT NO.	SECTION NO.	SHEET NO.
ND	SOIB-SAP-5-022(110)104	200	17

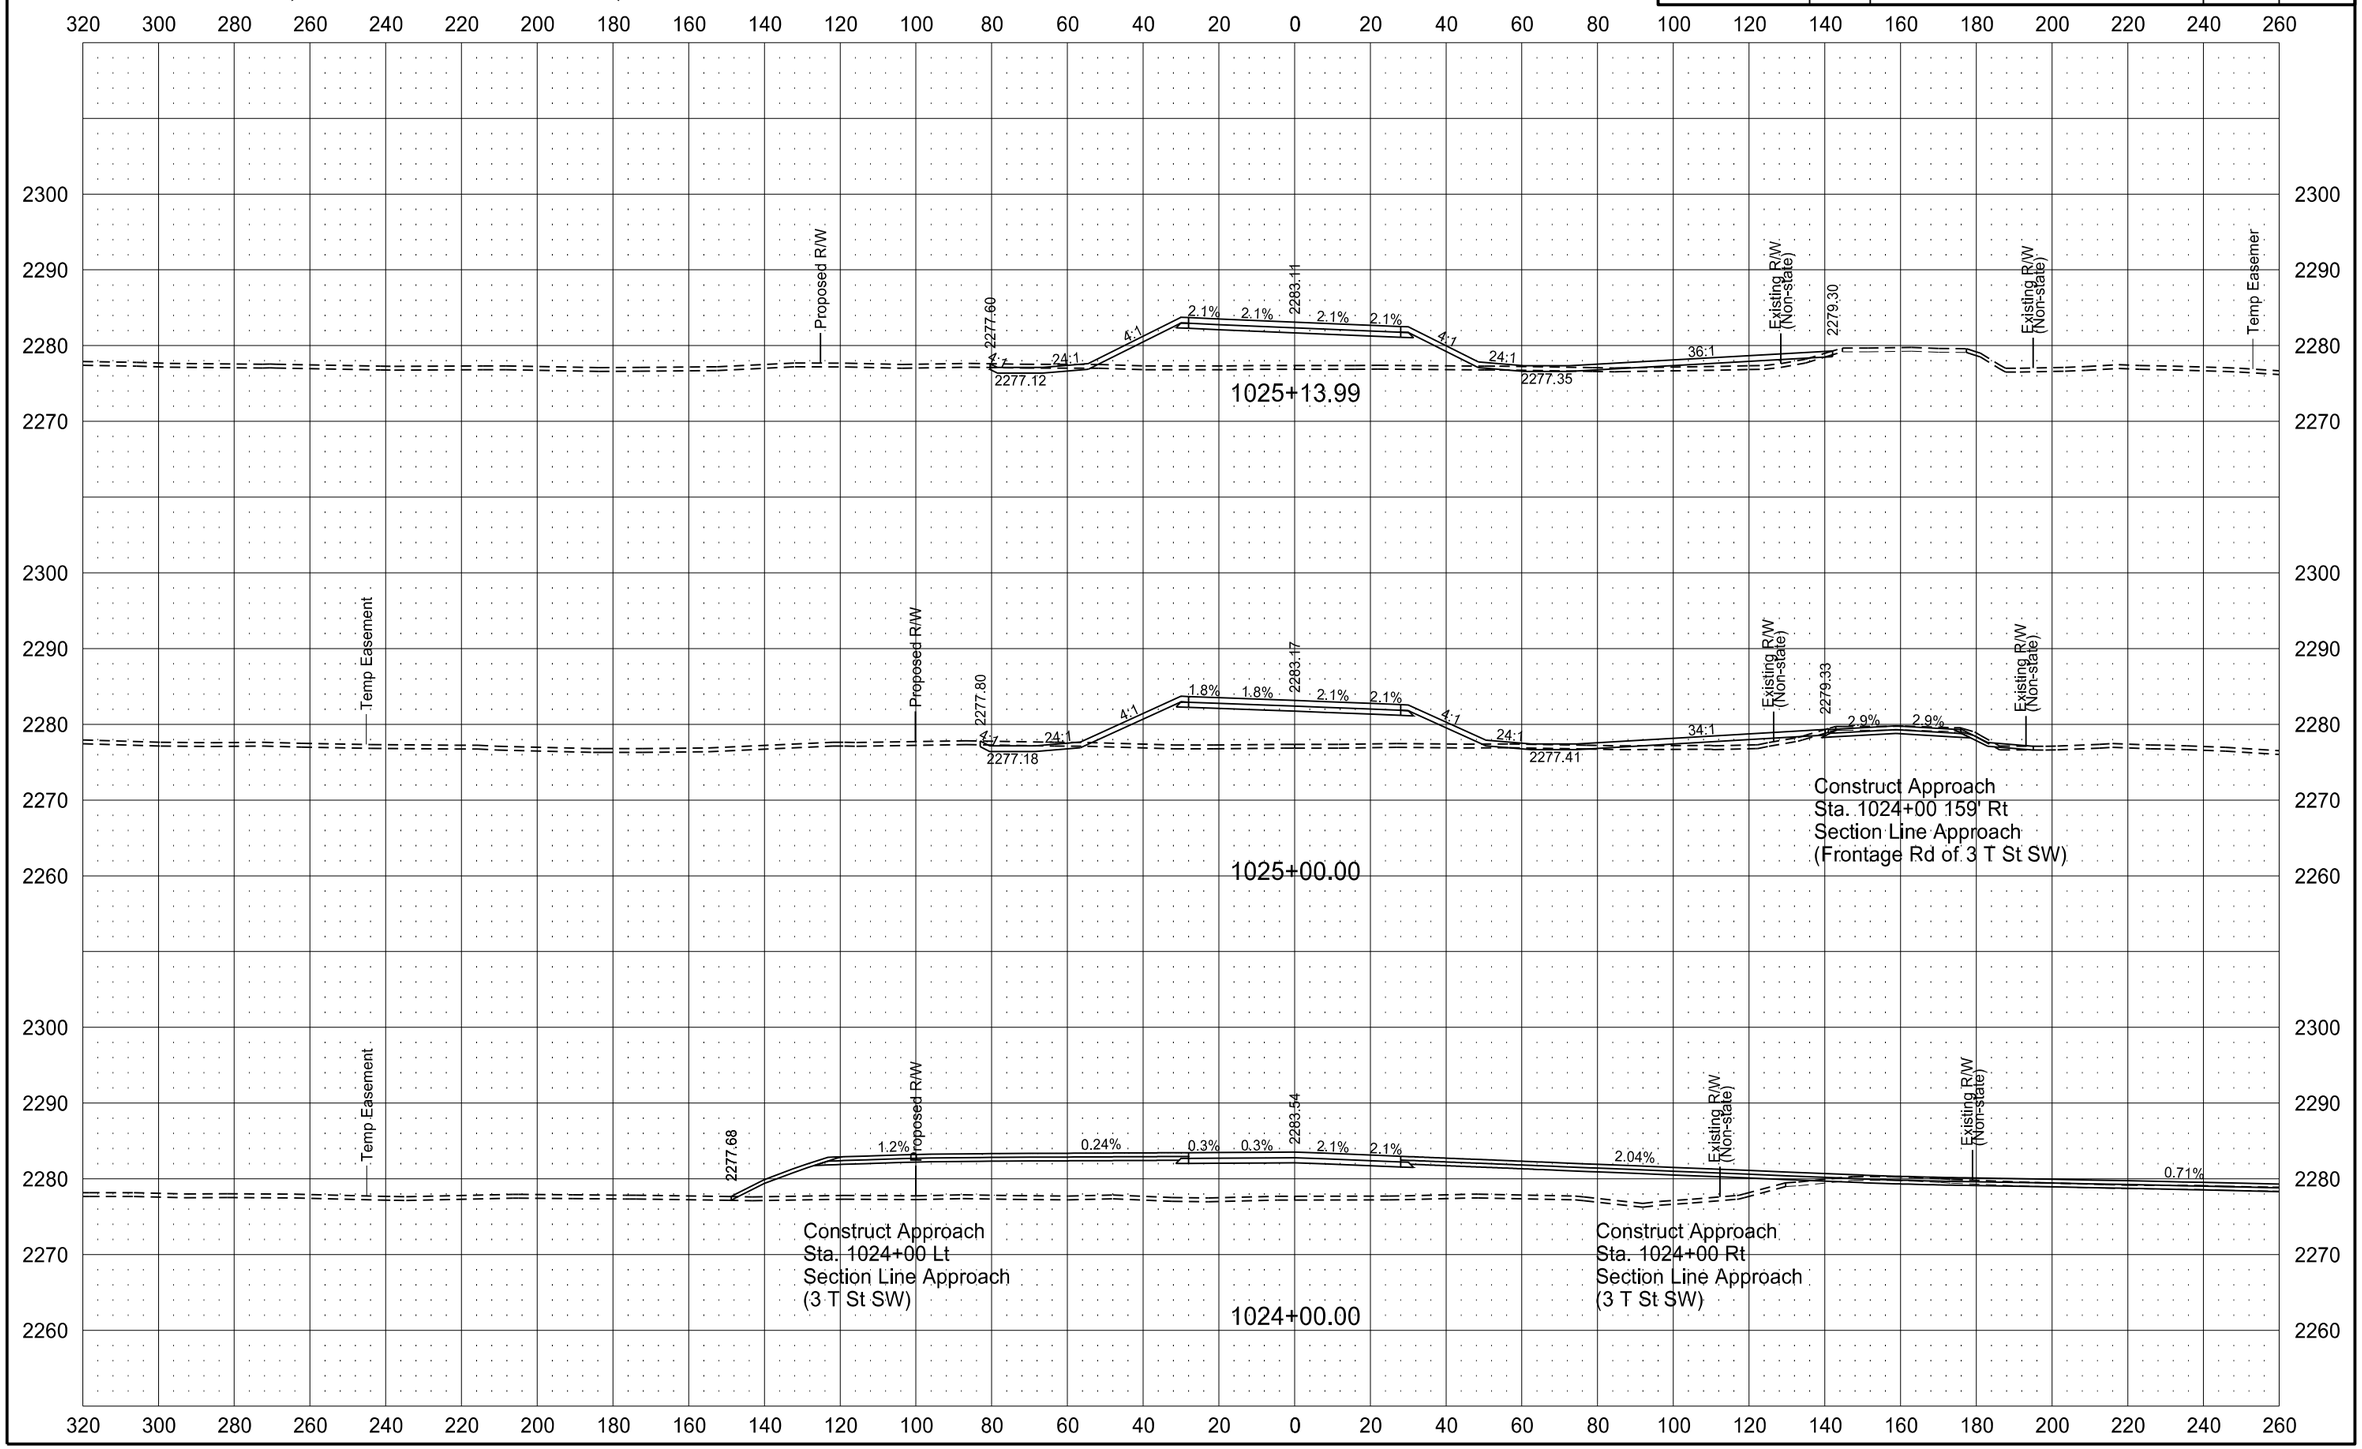

6/8/2015 11:34:16 AM mmaslesa c:\pwworking\oma\d1342430\200XS_001-162.dgn

ND HWY 22 (KILLDEER BYPASS)

STATE	PROJECT NO.	SECTION NO.	SHEET NO.
ND	SOIB-SAP-5-022(110)104	200	18

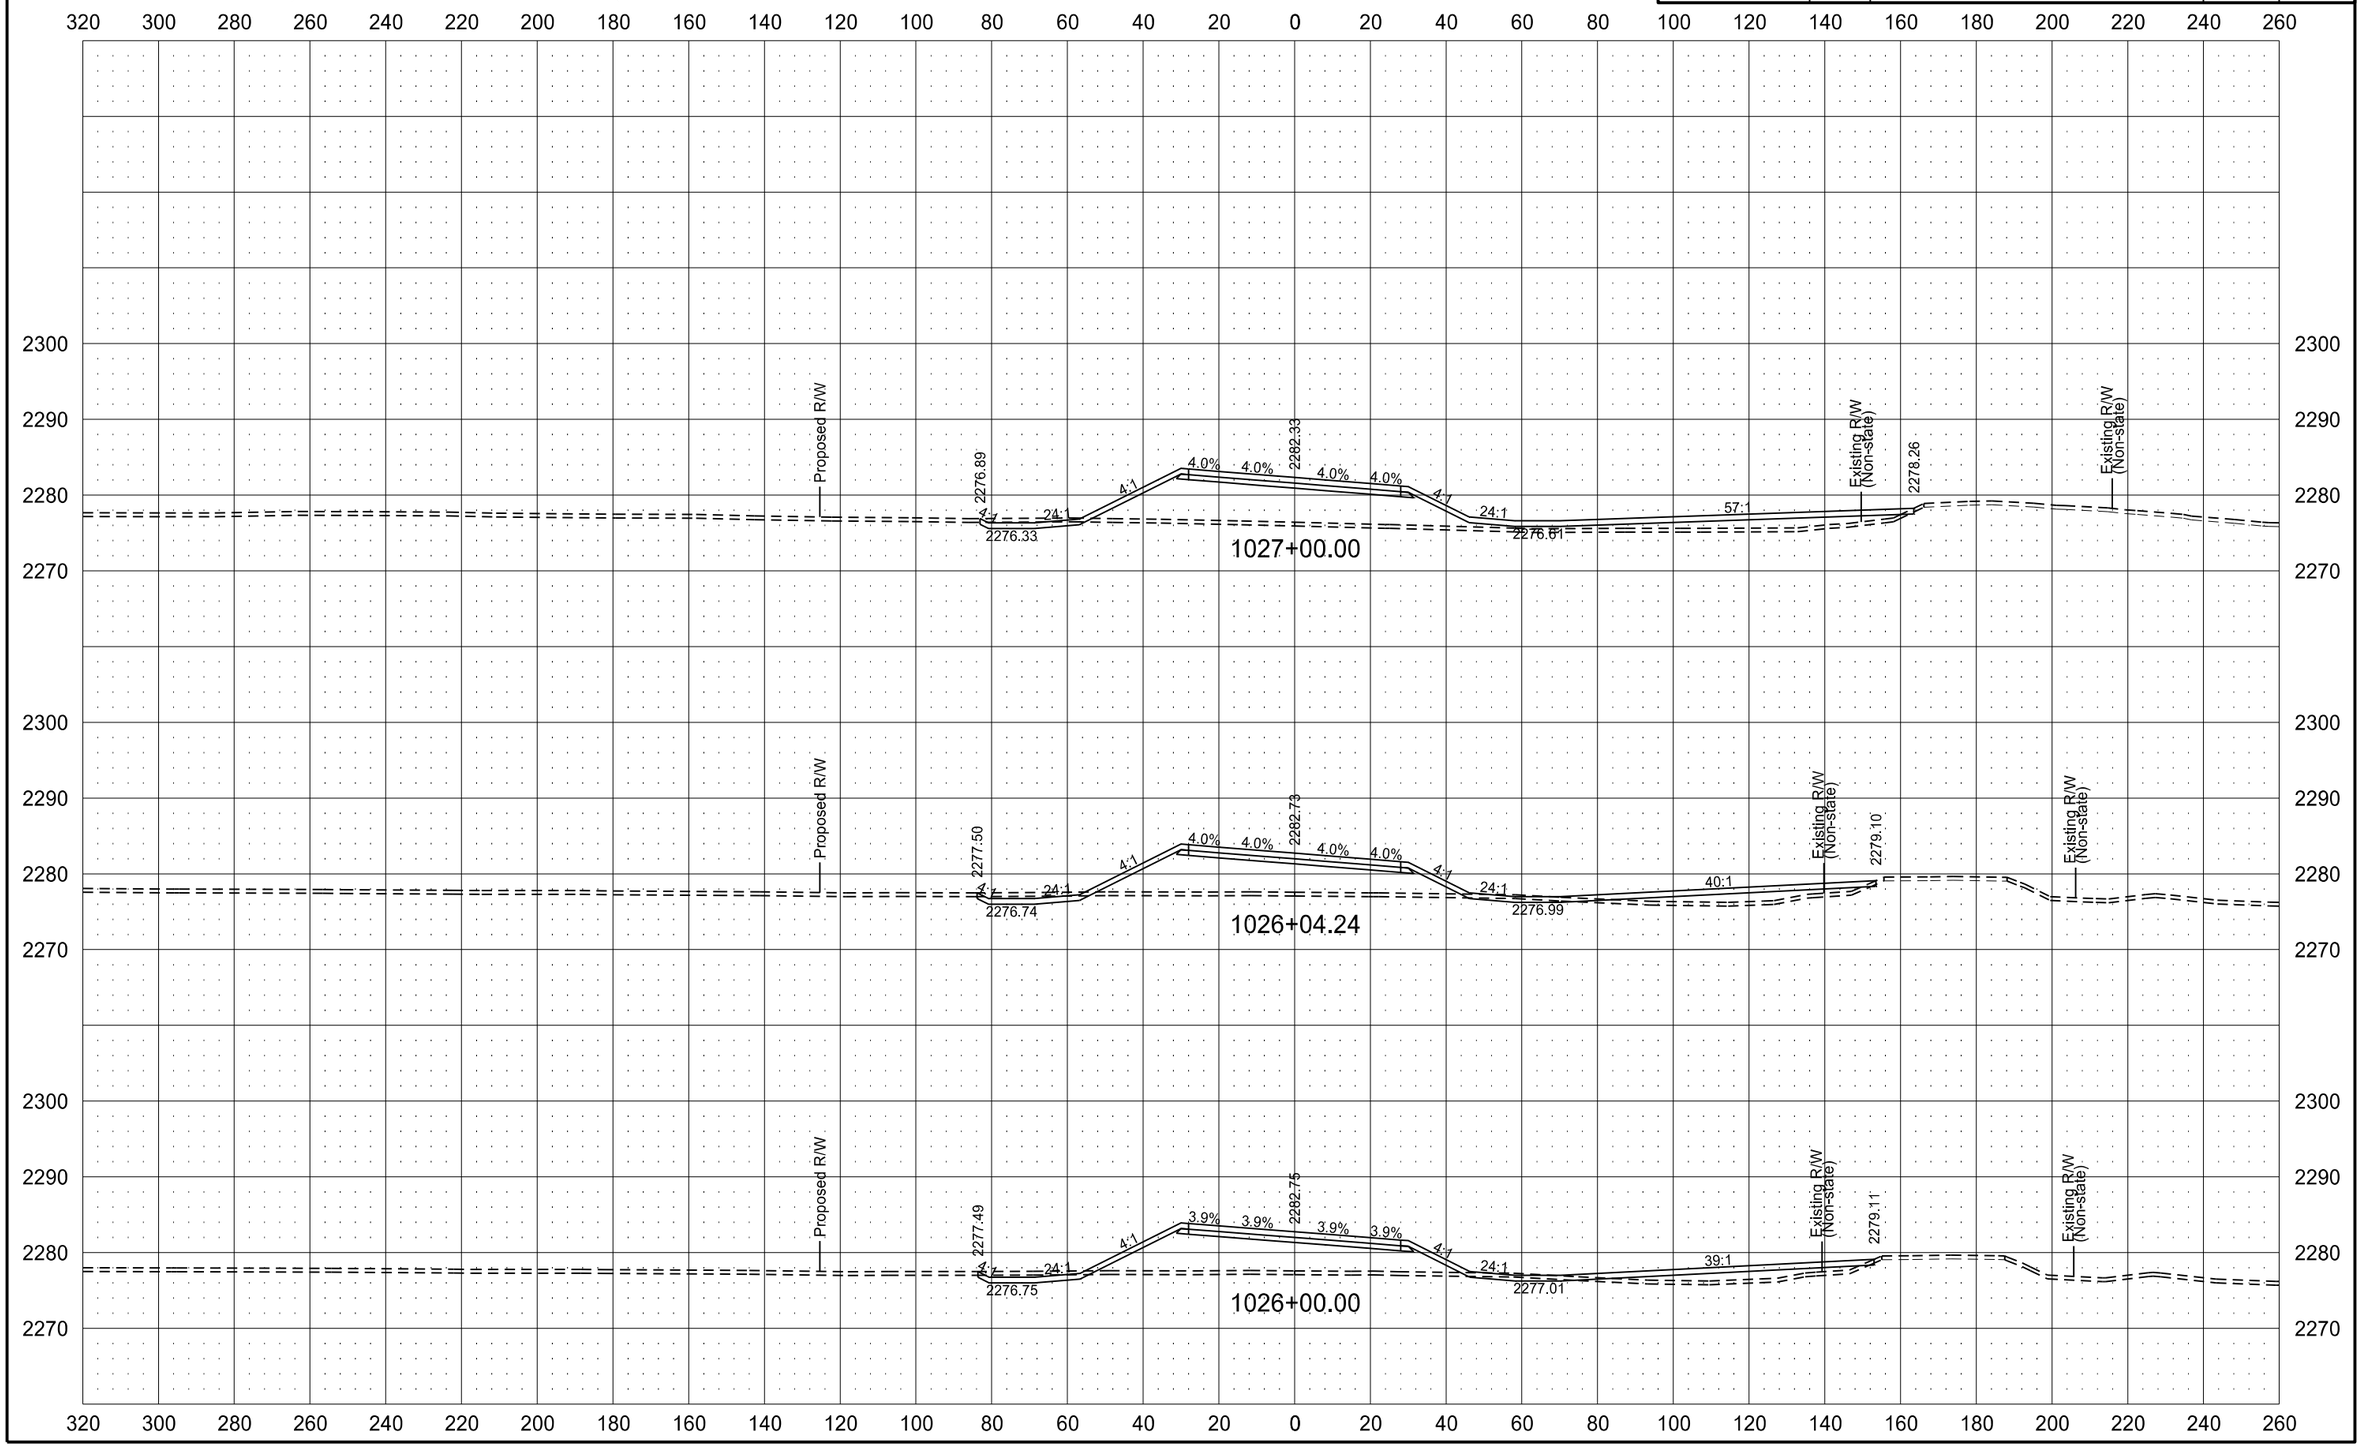

ND HWY 22 (KILLDEER BYPASS)

STATE	PROJECT NO.	SECTION NO.	SHEET NO.
ND	SOIB-SAP-5-022(110)104	200	19

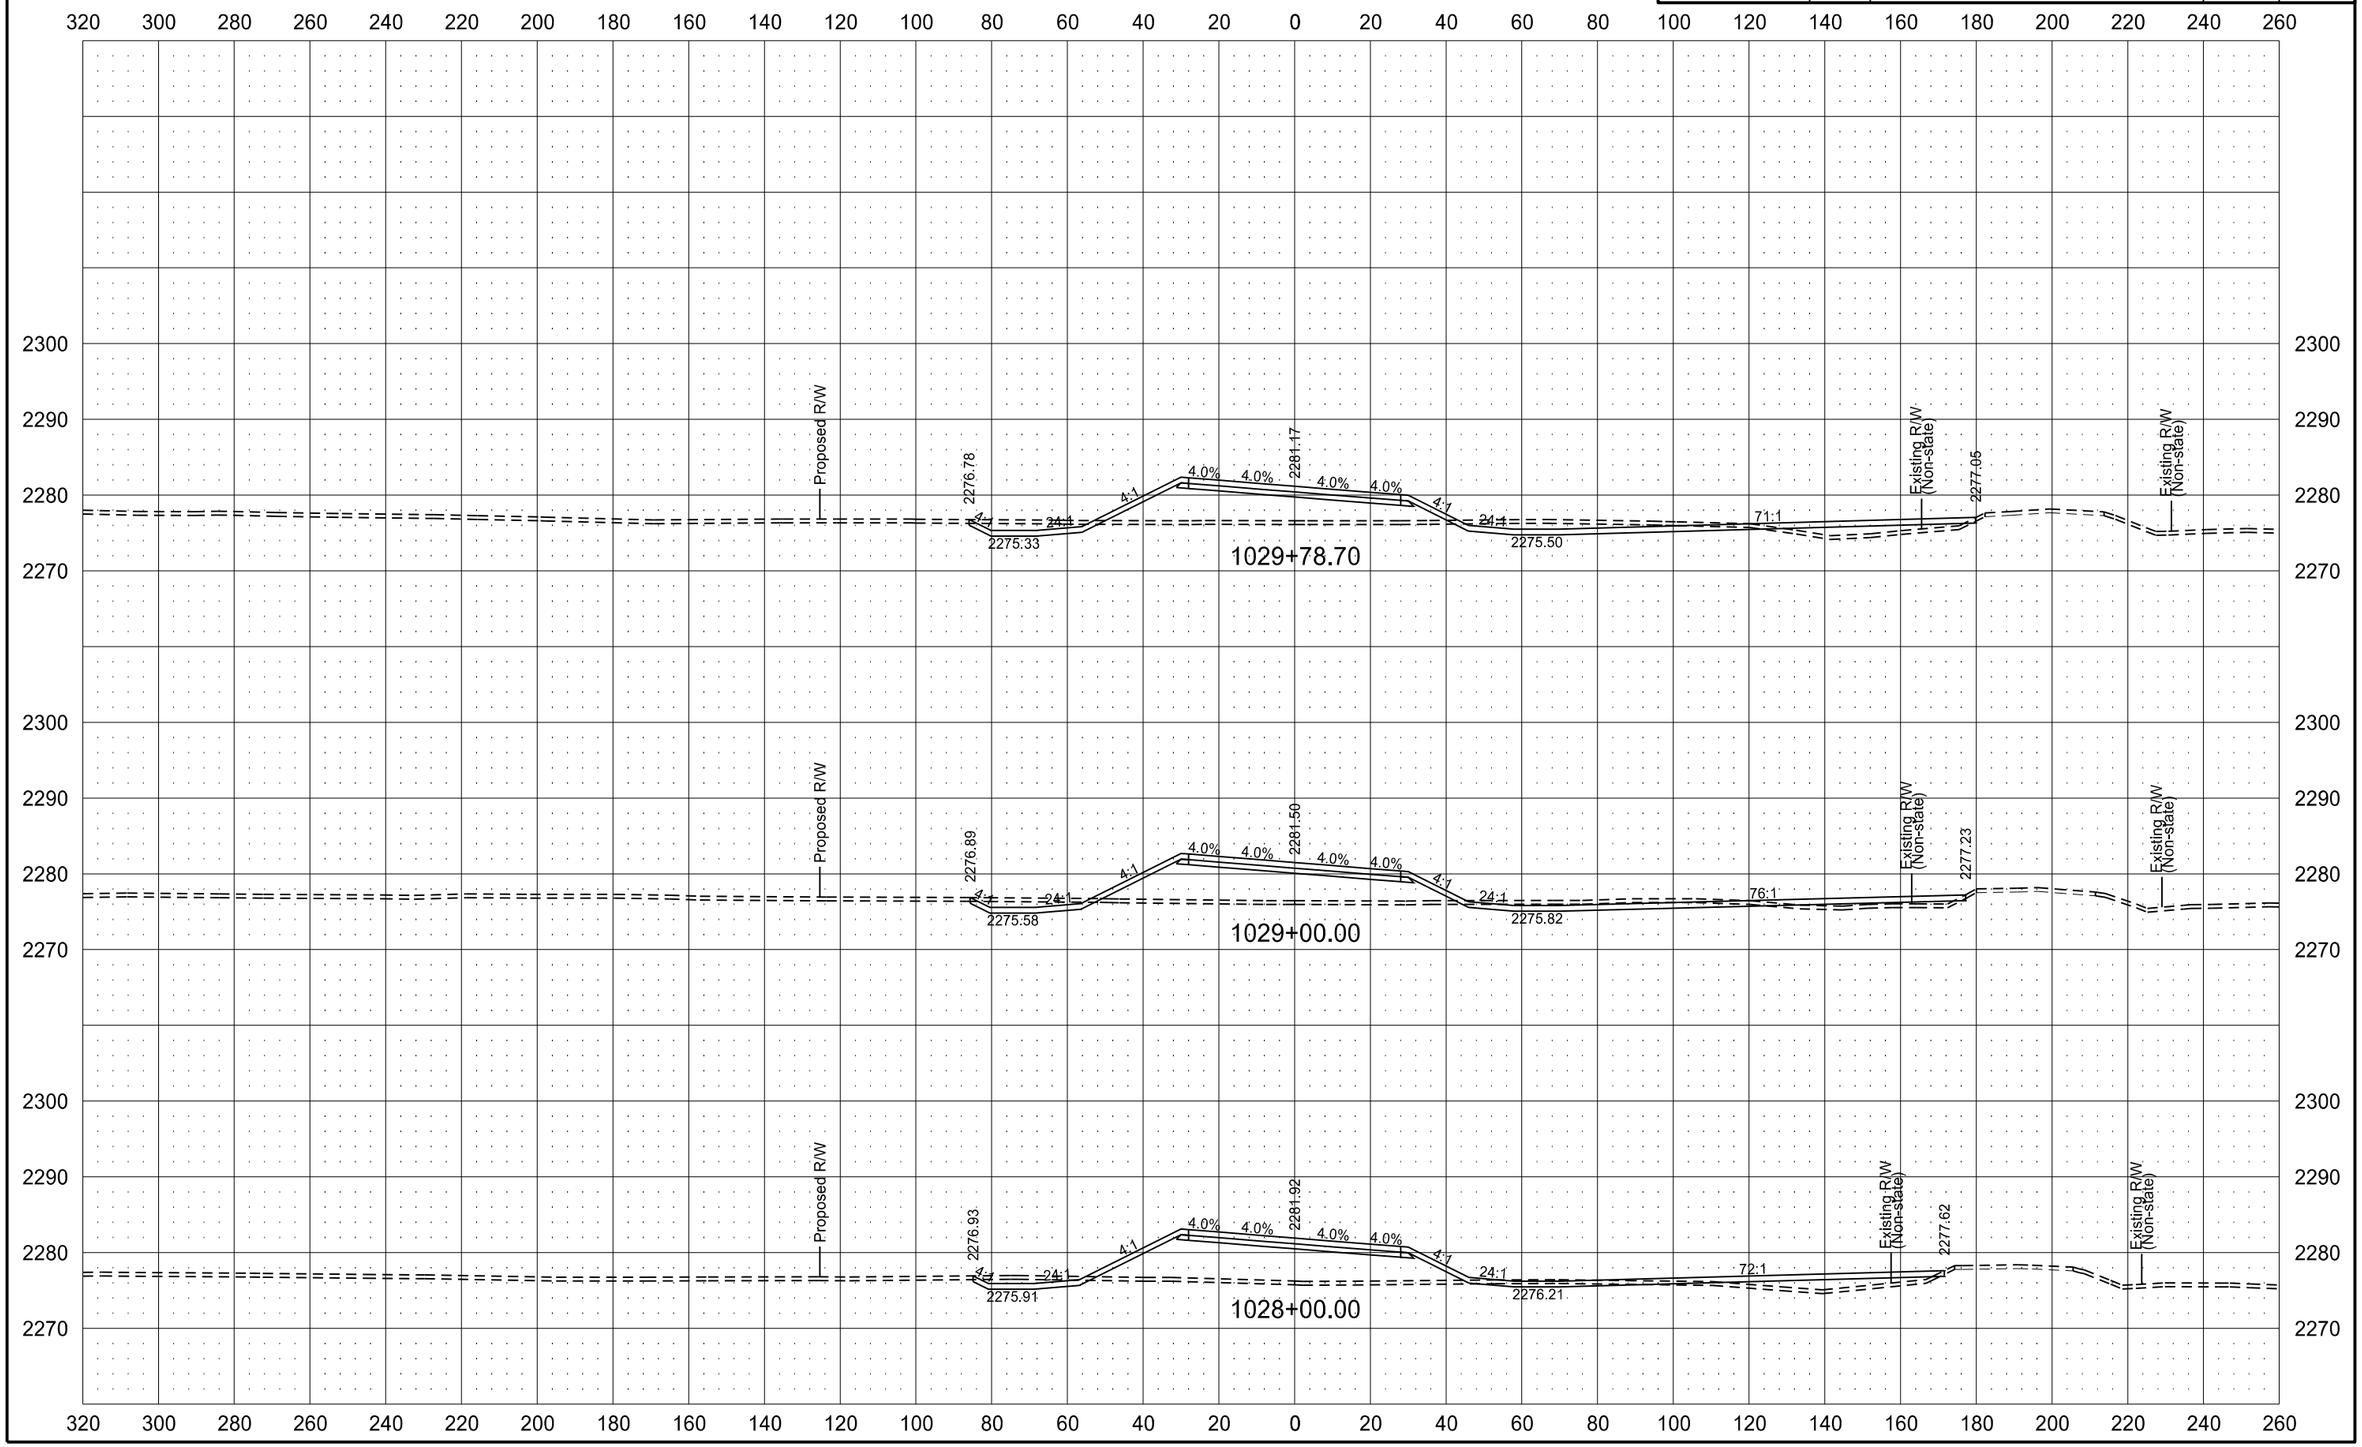

6/8/2015 11:35:06 AM mmaslesa c:\pwworking\oma\d1342430\200XS_001-162.dgn

ND HWY 22 (KILLDEER BYPASS)

STATE	PROJECT NO.	SECTION NO.	SHEET NO.
ND	SOIB-SAP-5-022(110)104	200	20

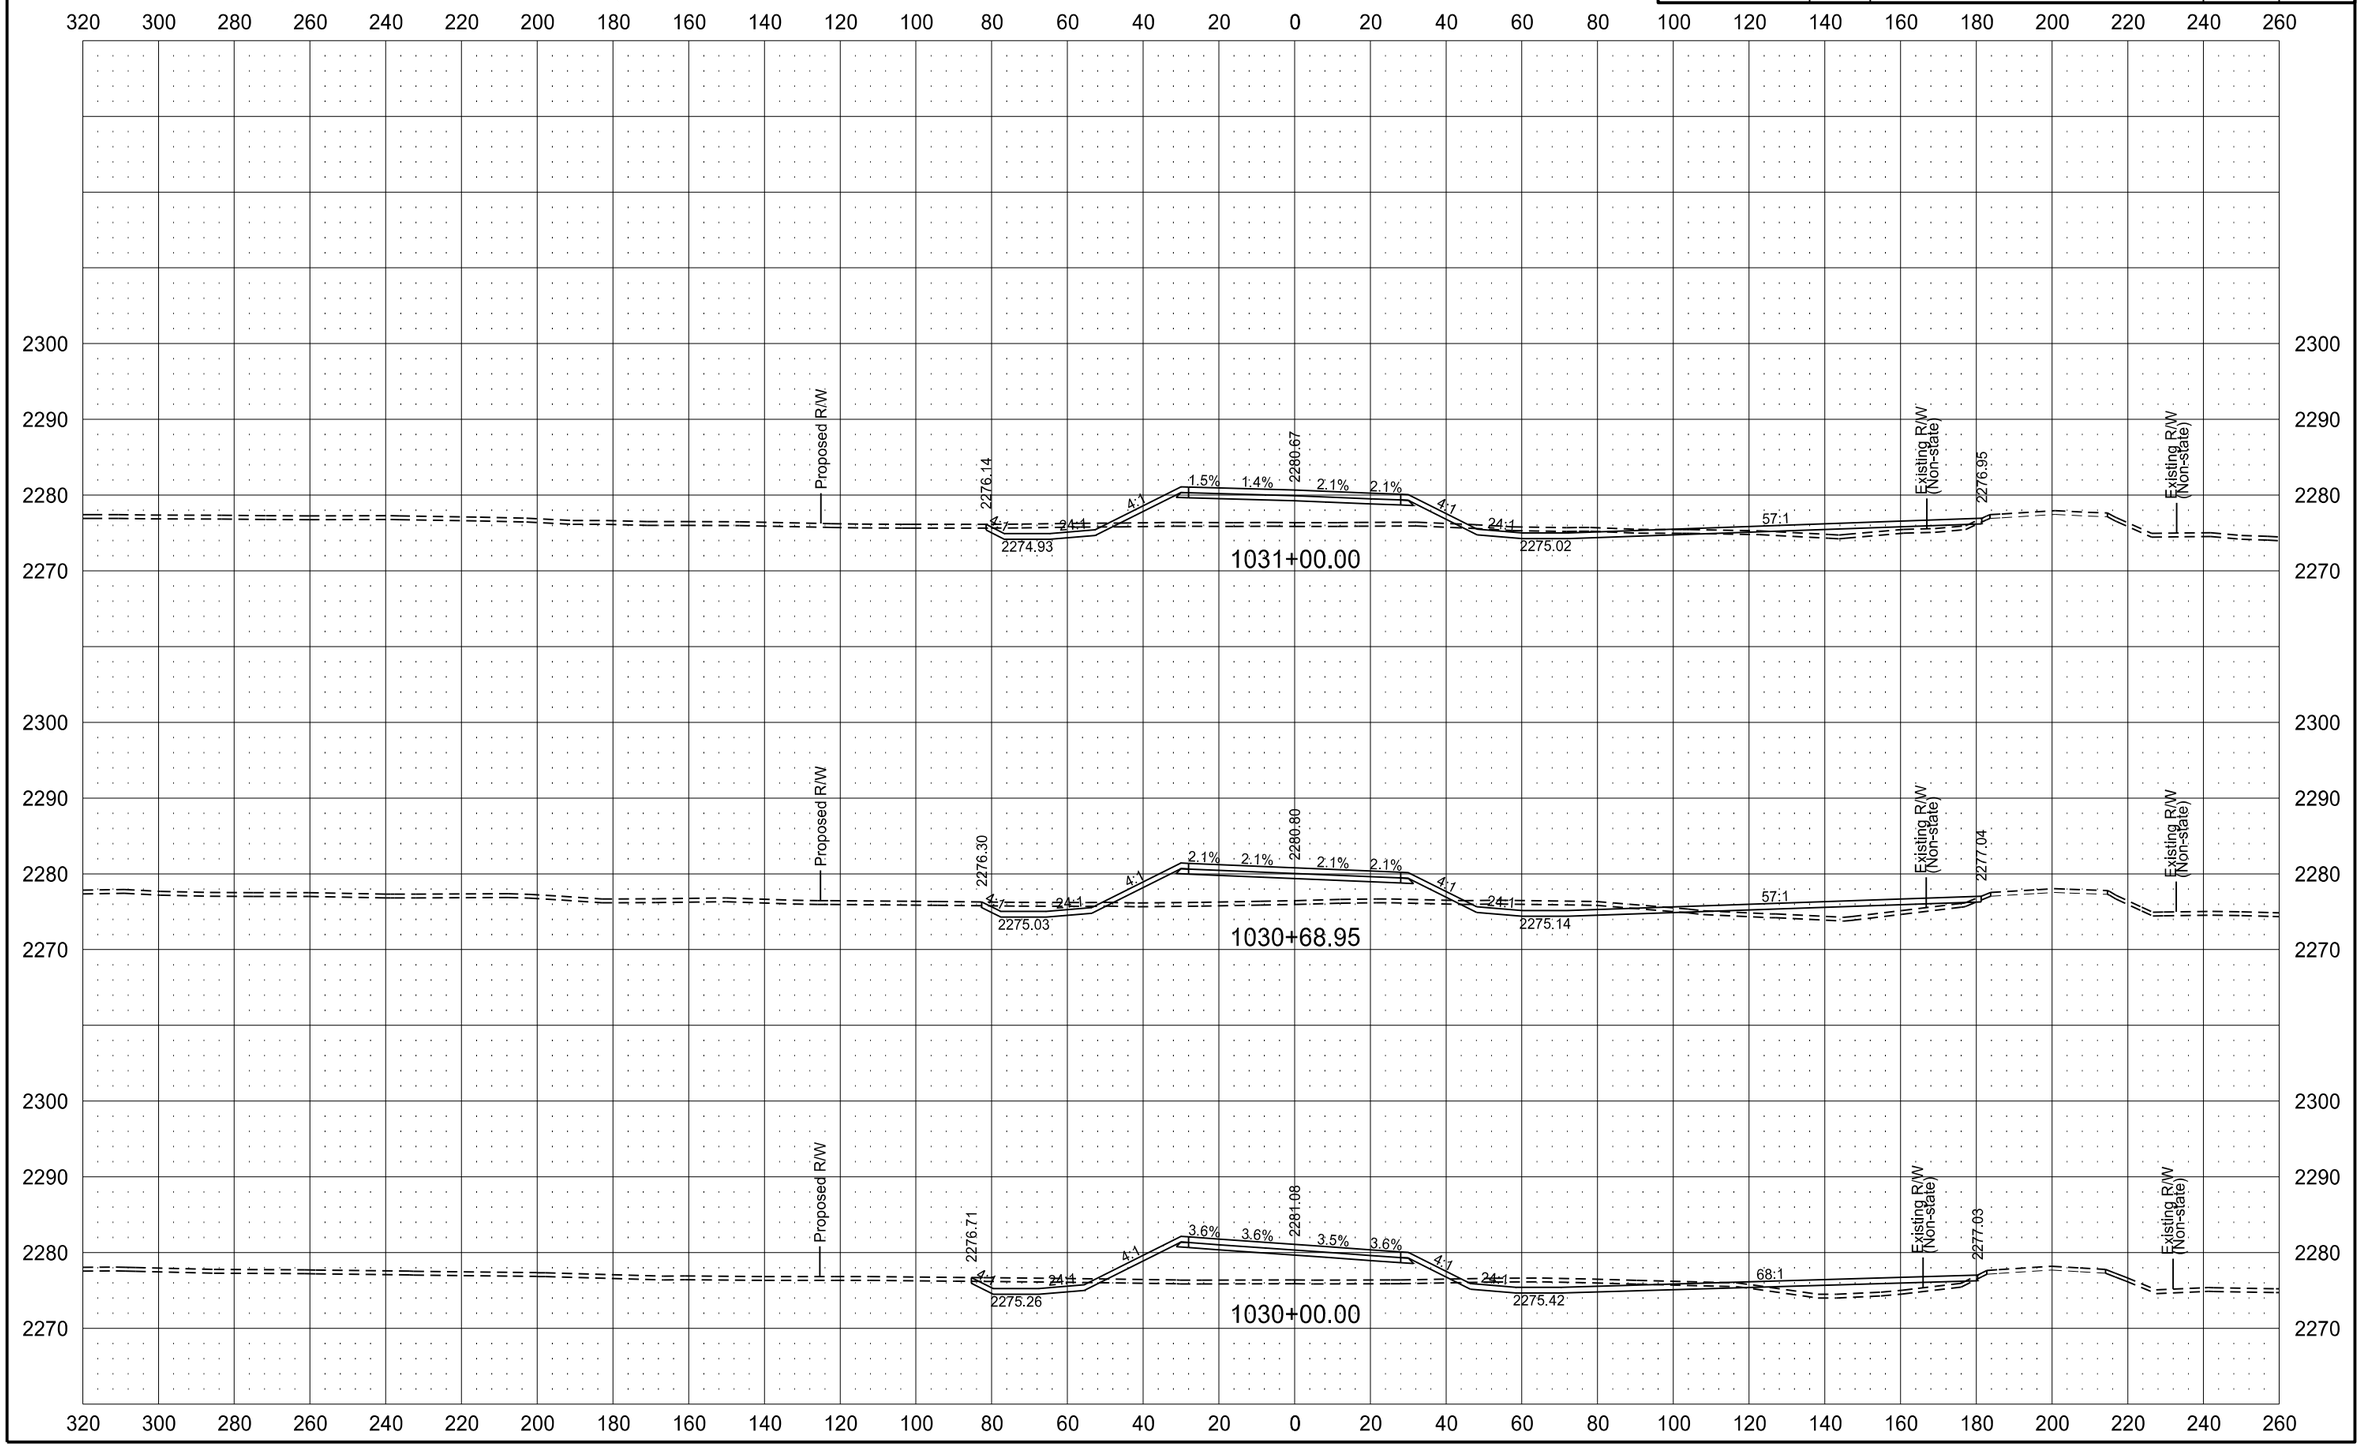

ND HWY 22 (KILLDEER BYPASS)

STATE	PROJECT NO.	SECTION NO.	SHEET NO.
ND	SOIB-SAP-5-022(110)104	200	21

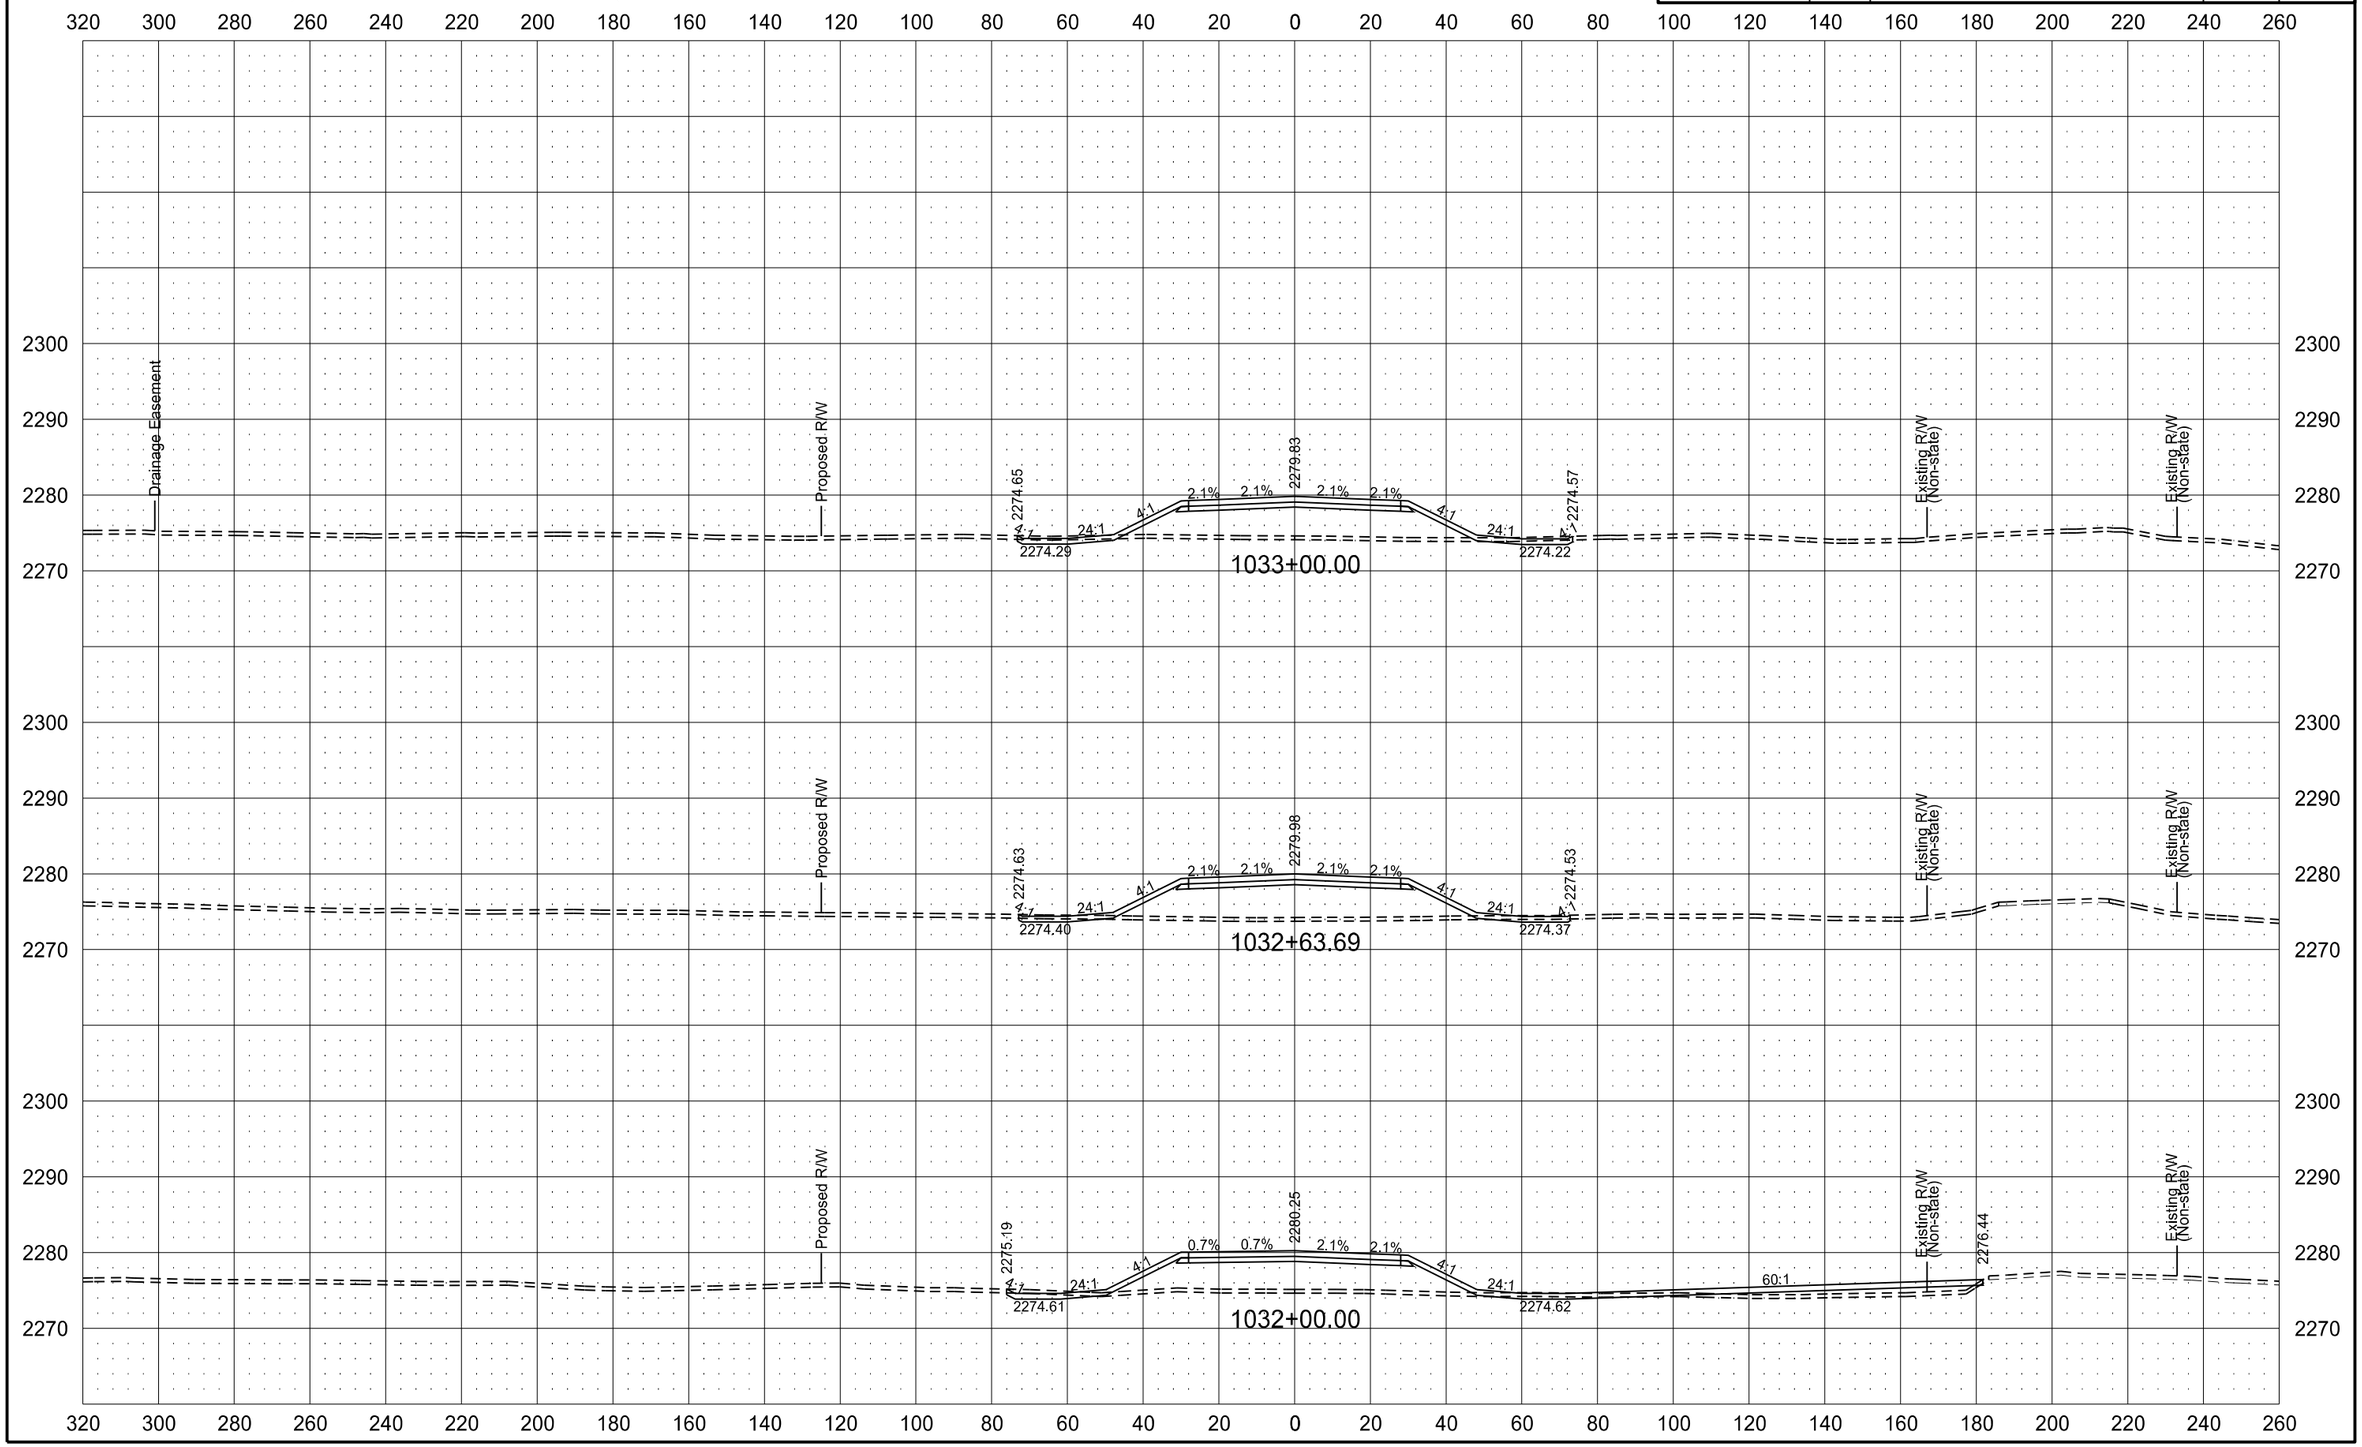

6/8/2015 11:35:20 AM mmaslesa c:\pwworking\oma\d1342430\200XS_001-162.dgn

ND HWY 22 (KILLDEER BYPASS)

STATE	PROJECT NO.	SECTION NO.	SHEET NO.
ND	SOIB-SAP-5-022(110)104	200	22

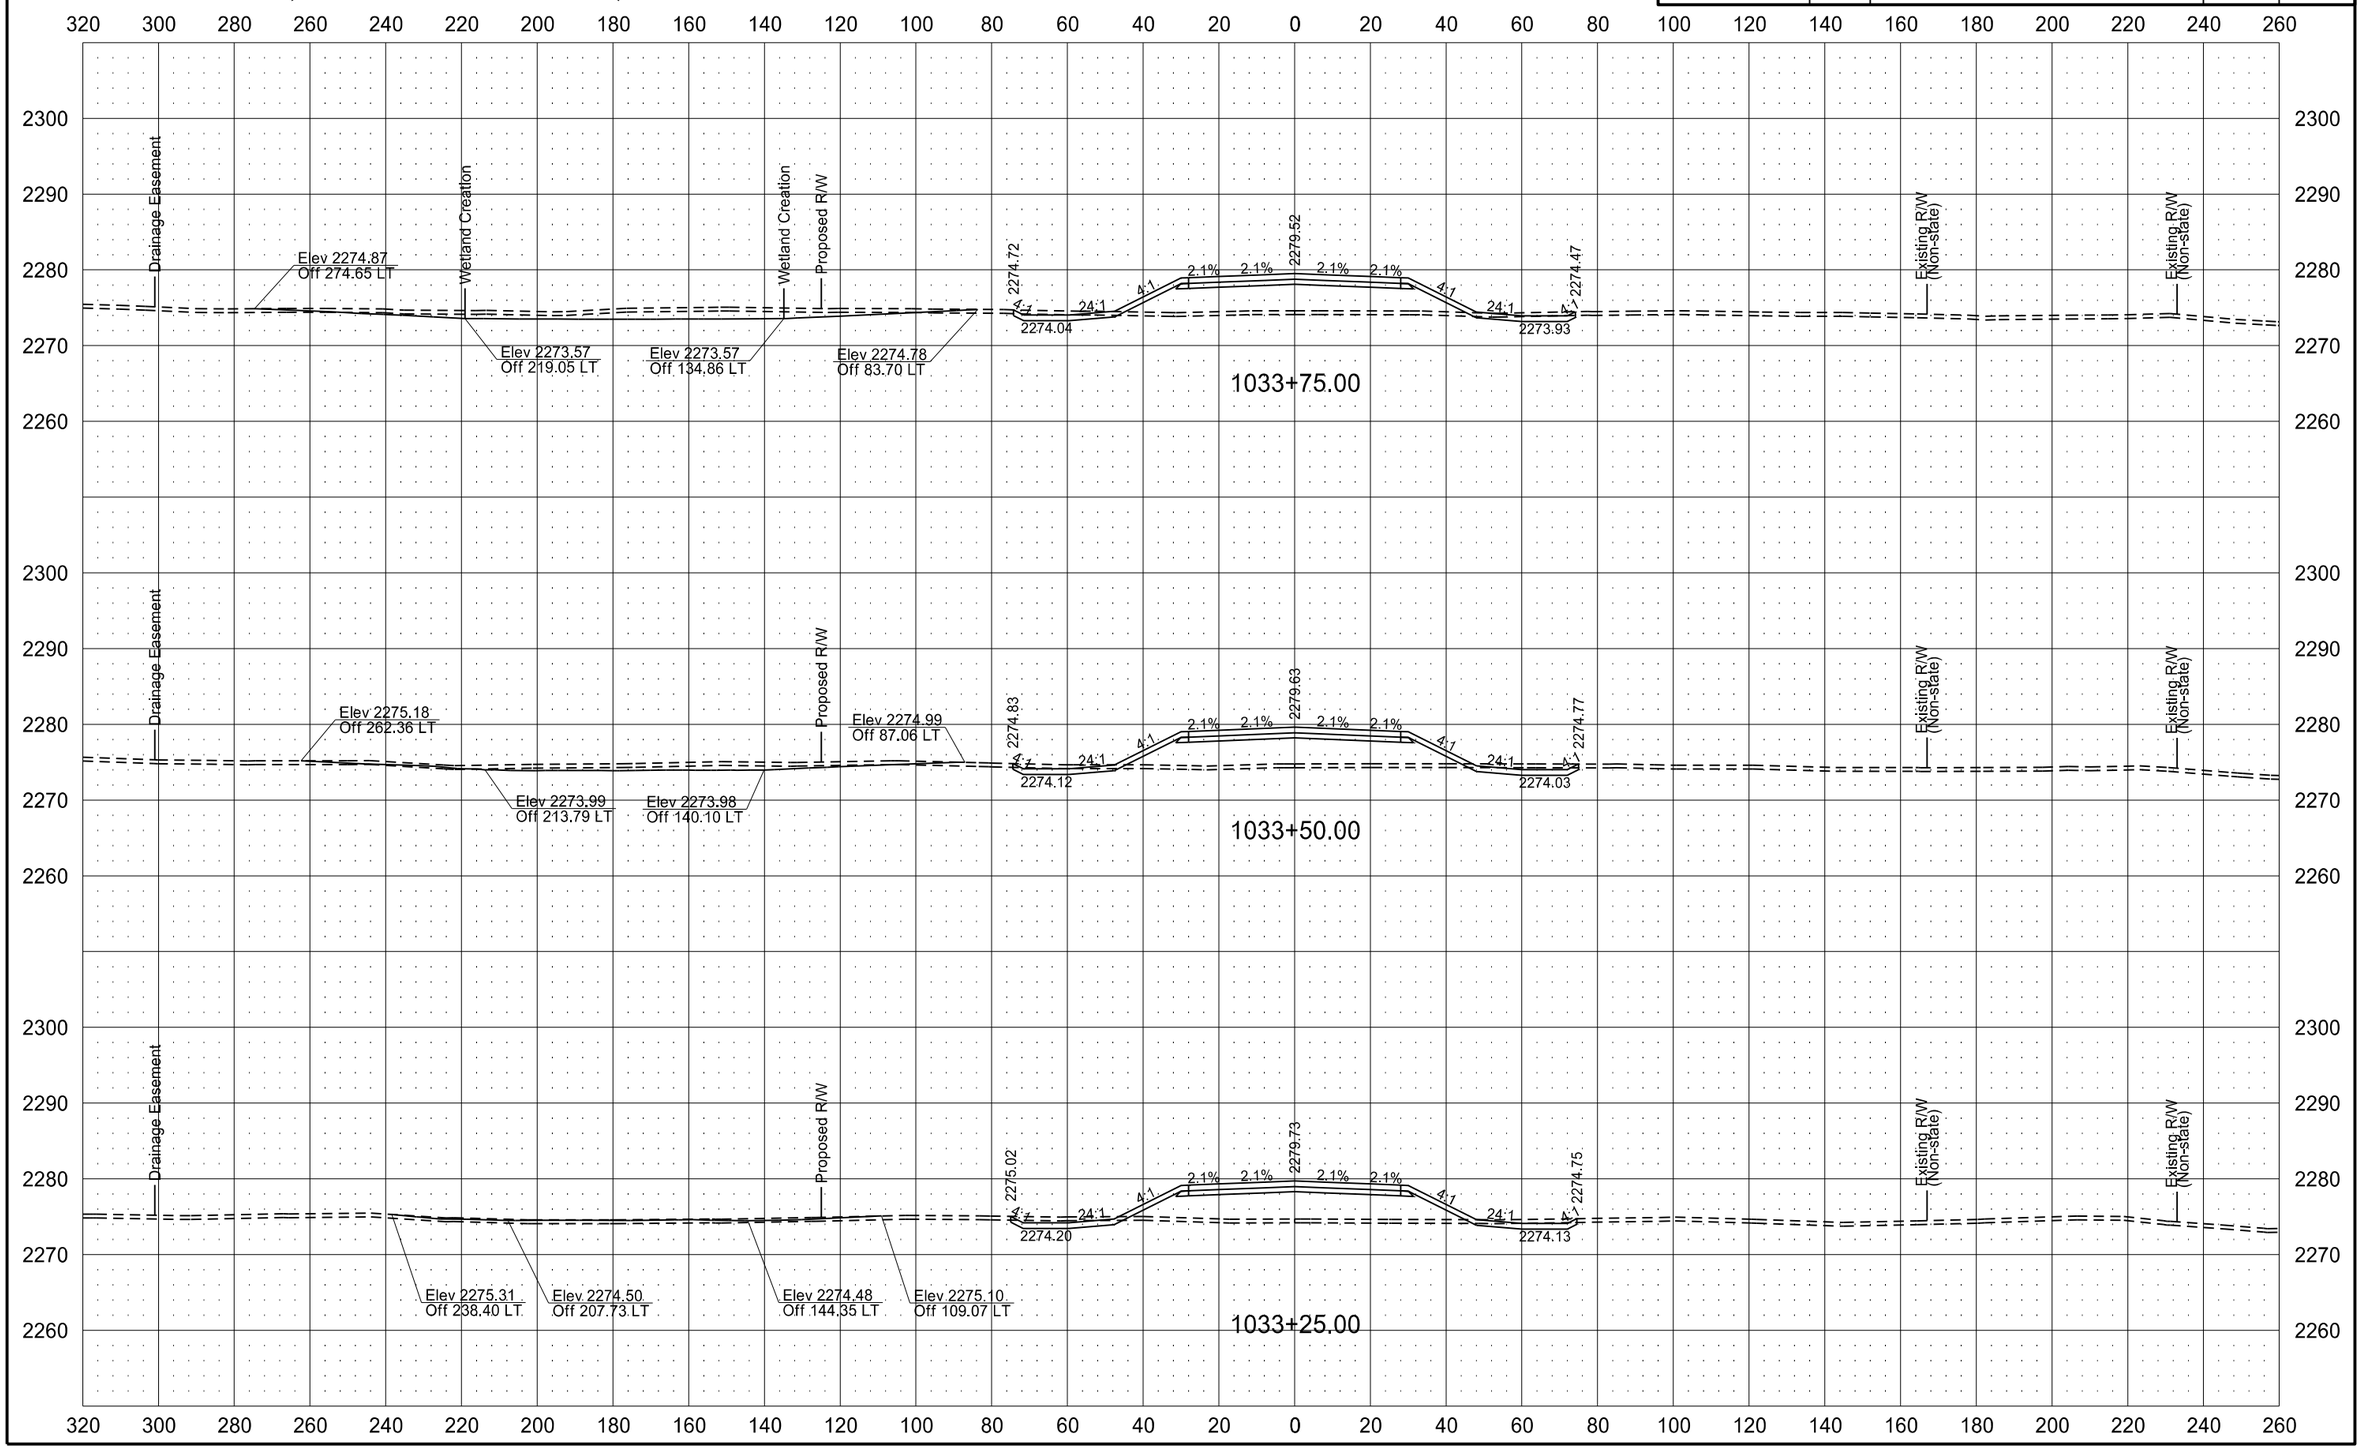

6/8/2015 11:35:27 AM mmaslesa c:\pwworking\oma\d1342430\200XS_001-162.dgn

ND HWY 22 (KILLDEER BYPASS)

STATE	PROJECT NO.	SECTION NO.	SHEET NO.
ND	SOIB-SAP-5-022(110)104	200	23

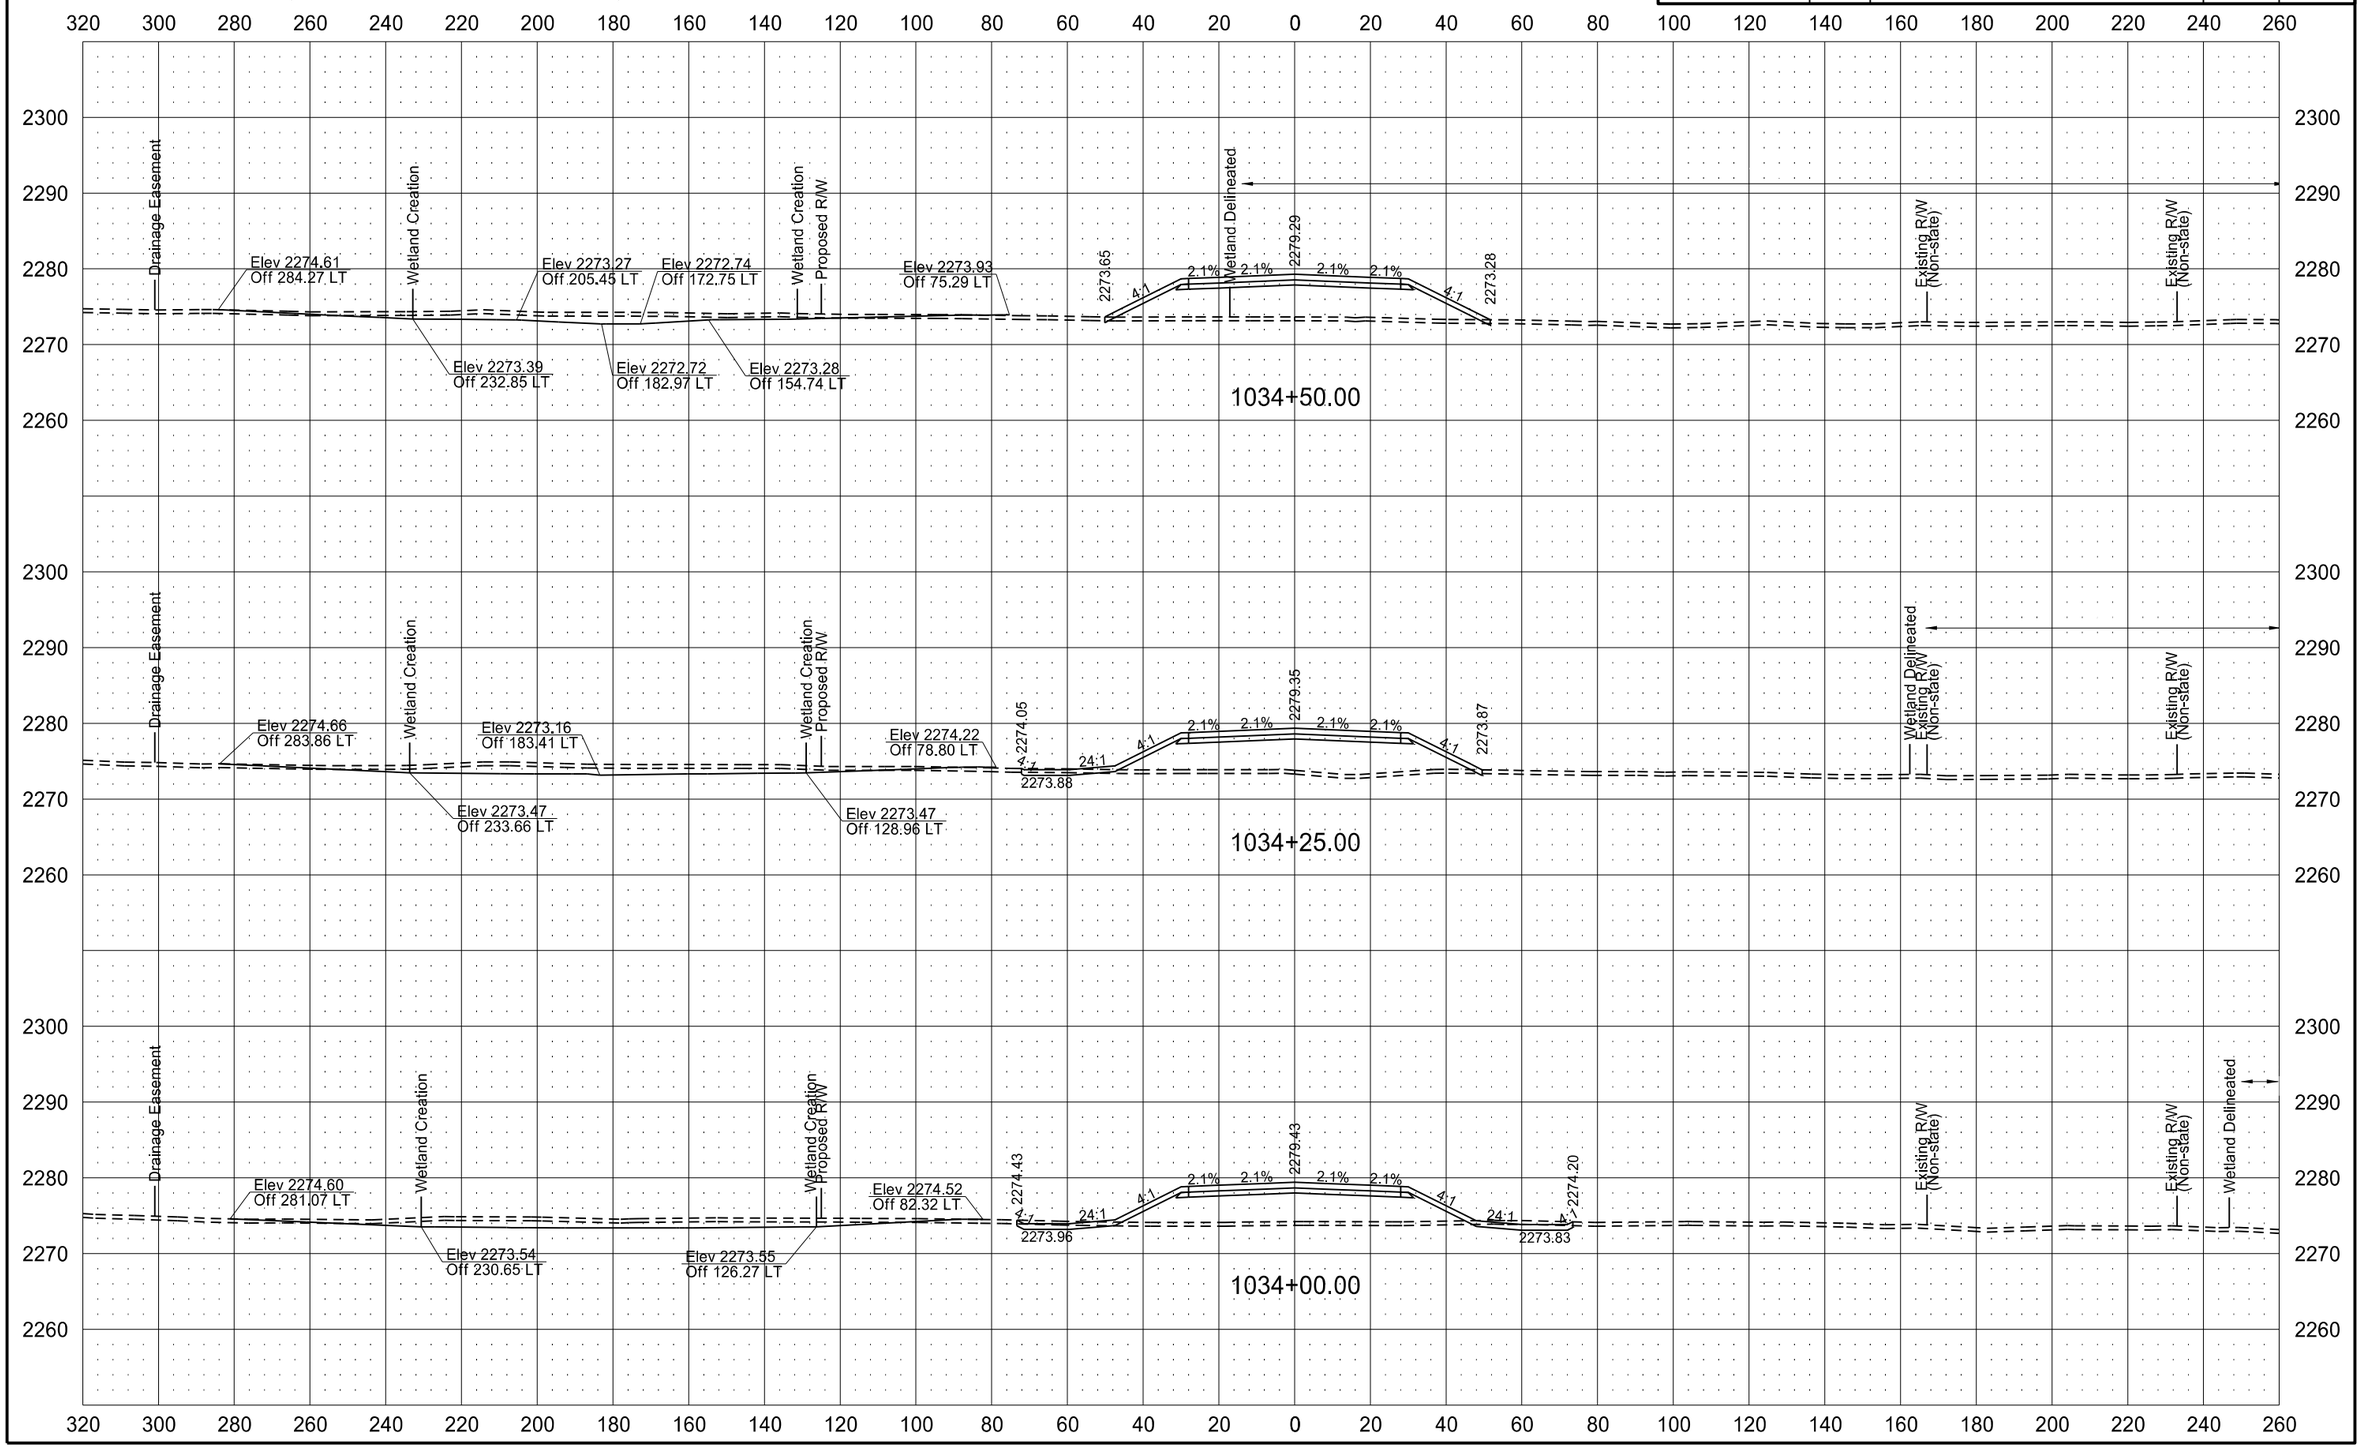

6/8/2015 11:35:34 AM mmaslesa c:\pwworking\oma\d1342430\200XS_001-162.dgn

ND HWY 22 (KILLDEER BYPASS)

STATE	PROJECT NO.	SECTION NO.	SHEET NO.
ND	SOIB-SAP-5-022(110)104	200	24

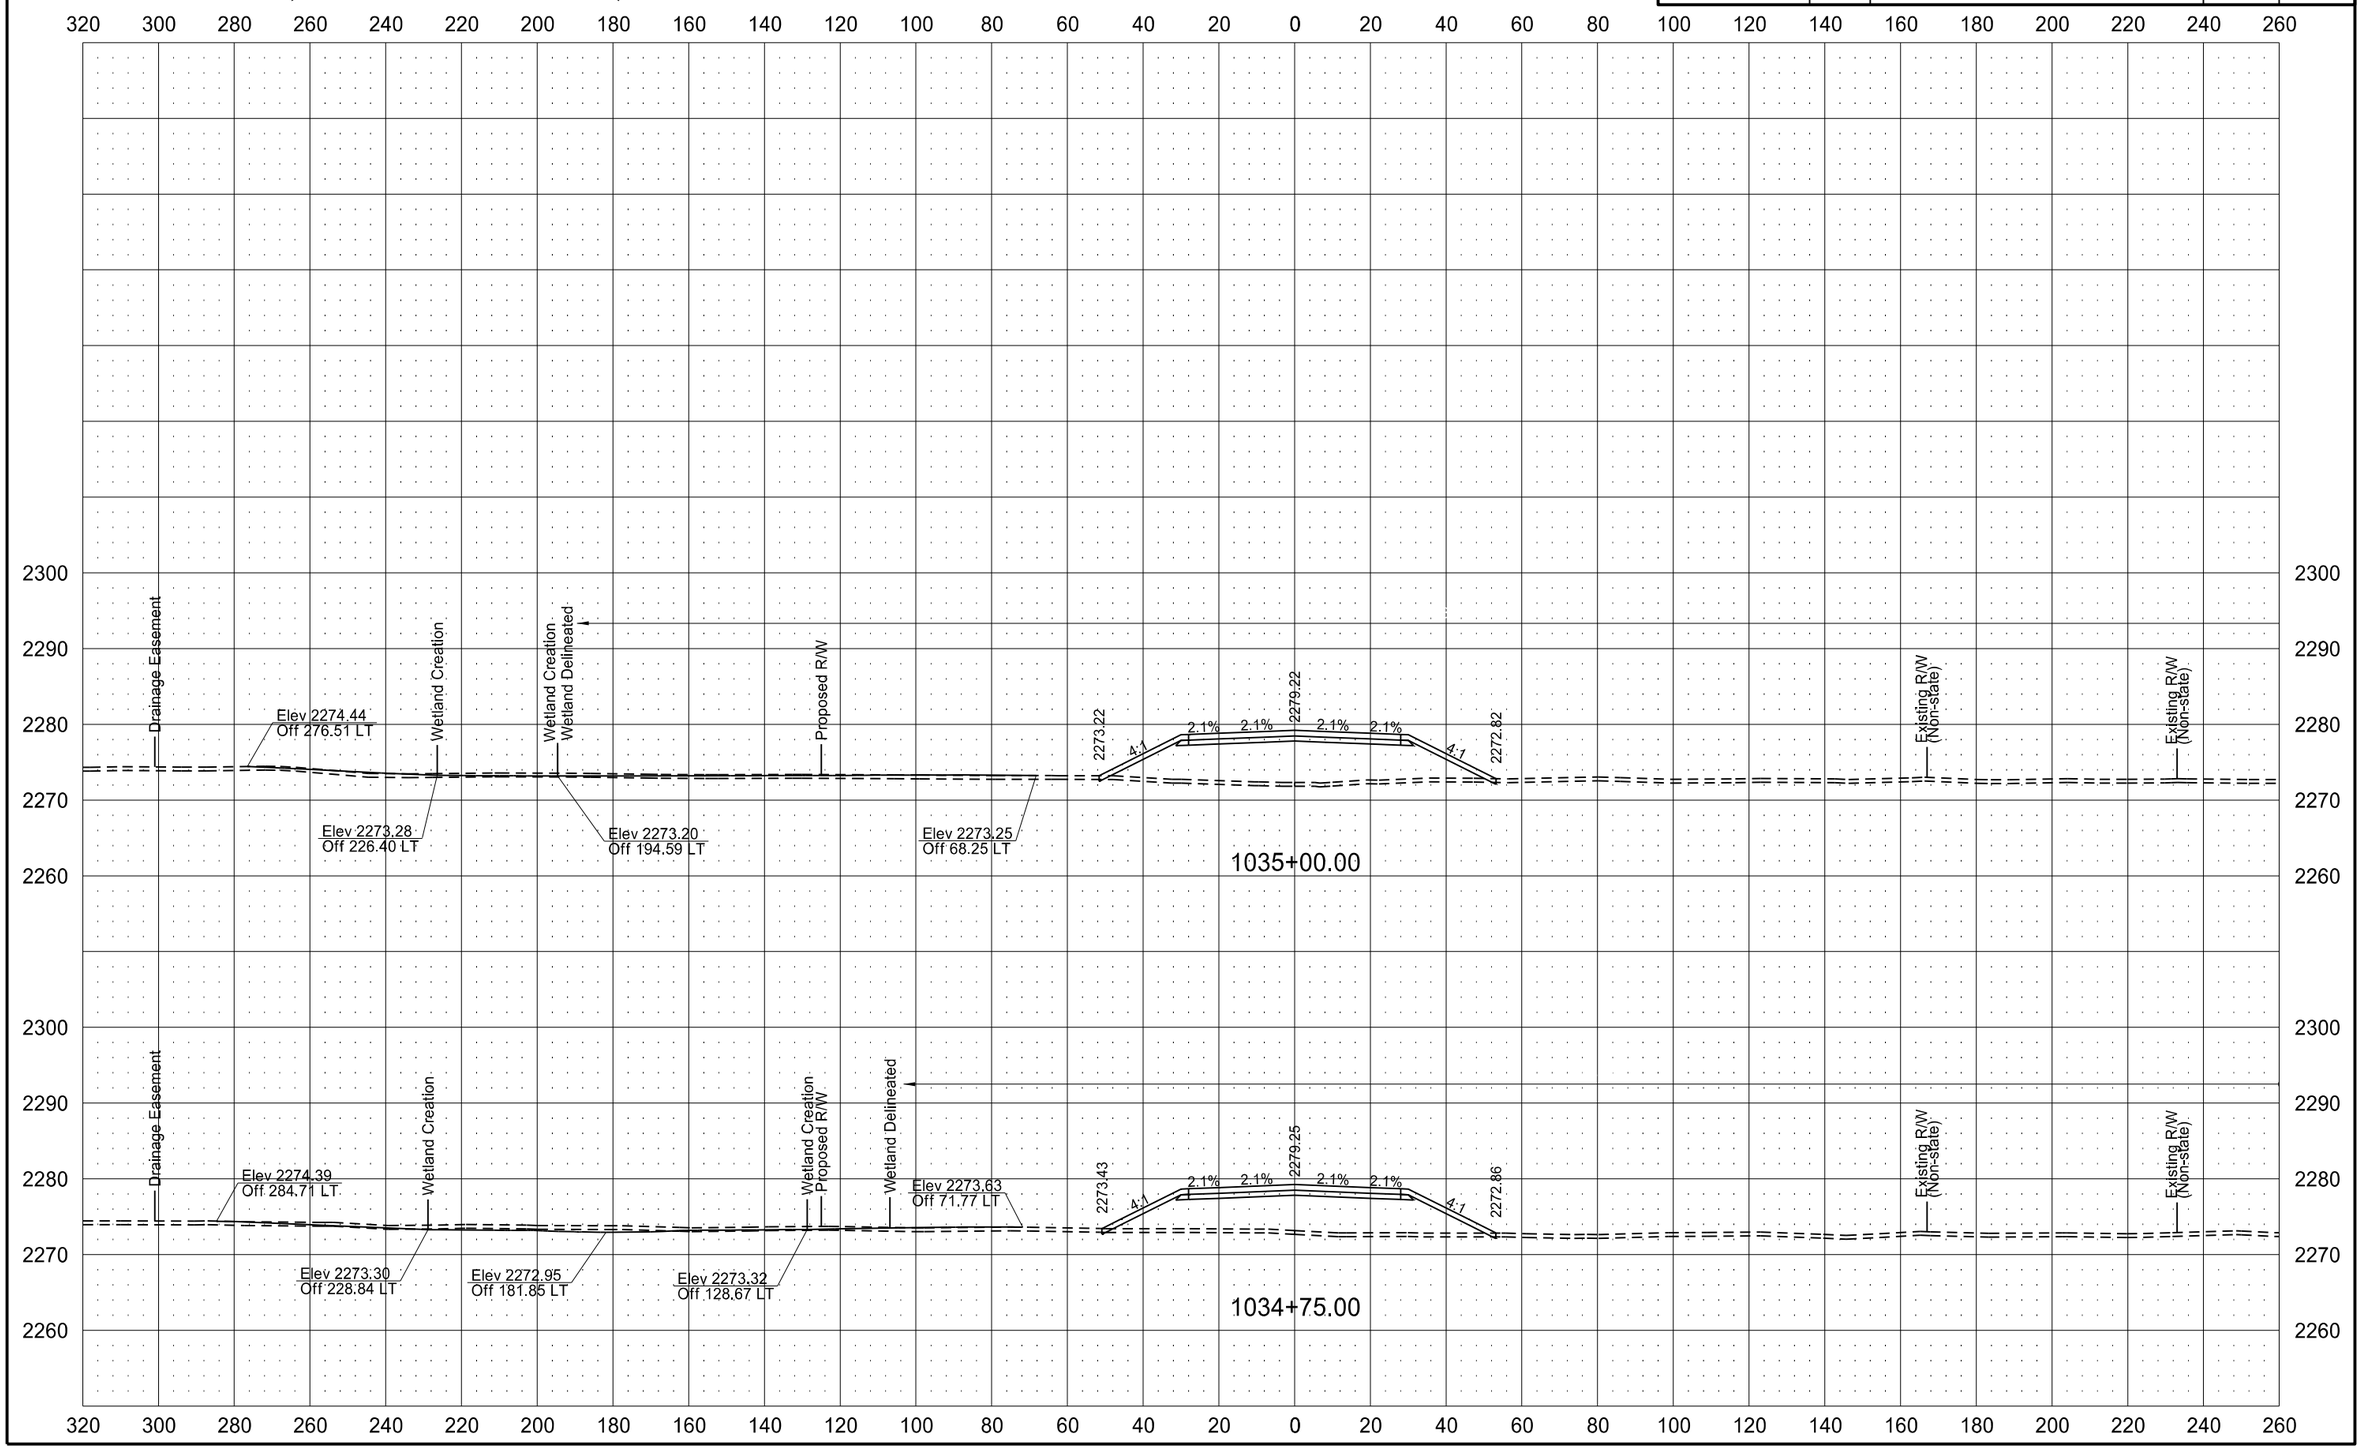

ND HWY 22 (KILLDEER BYPASS)

STATE	PROJECT NO.	SECTION NO.	SHEET NO.
ND	SOIB-SAP-5-022(110)104	200	25

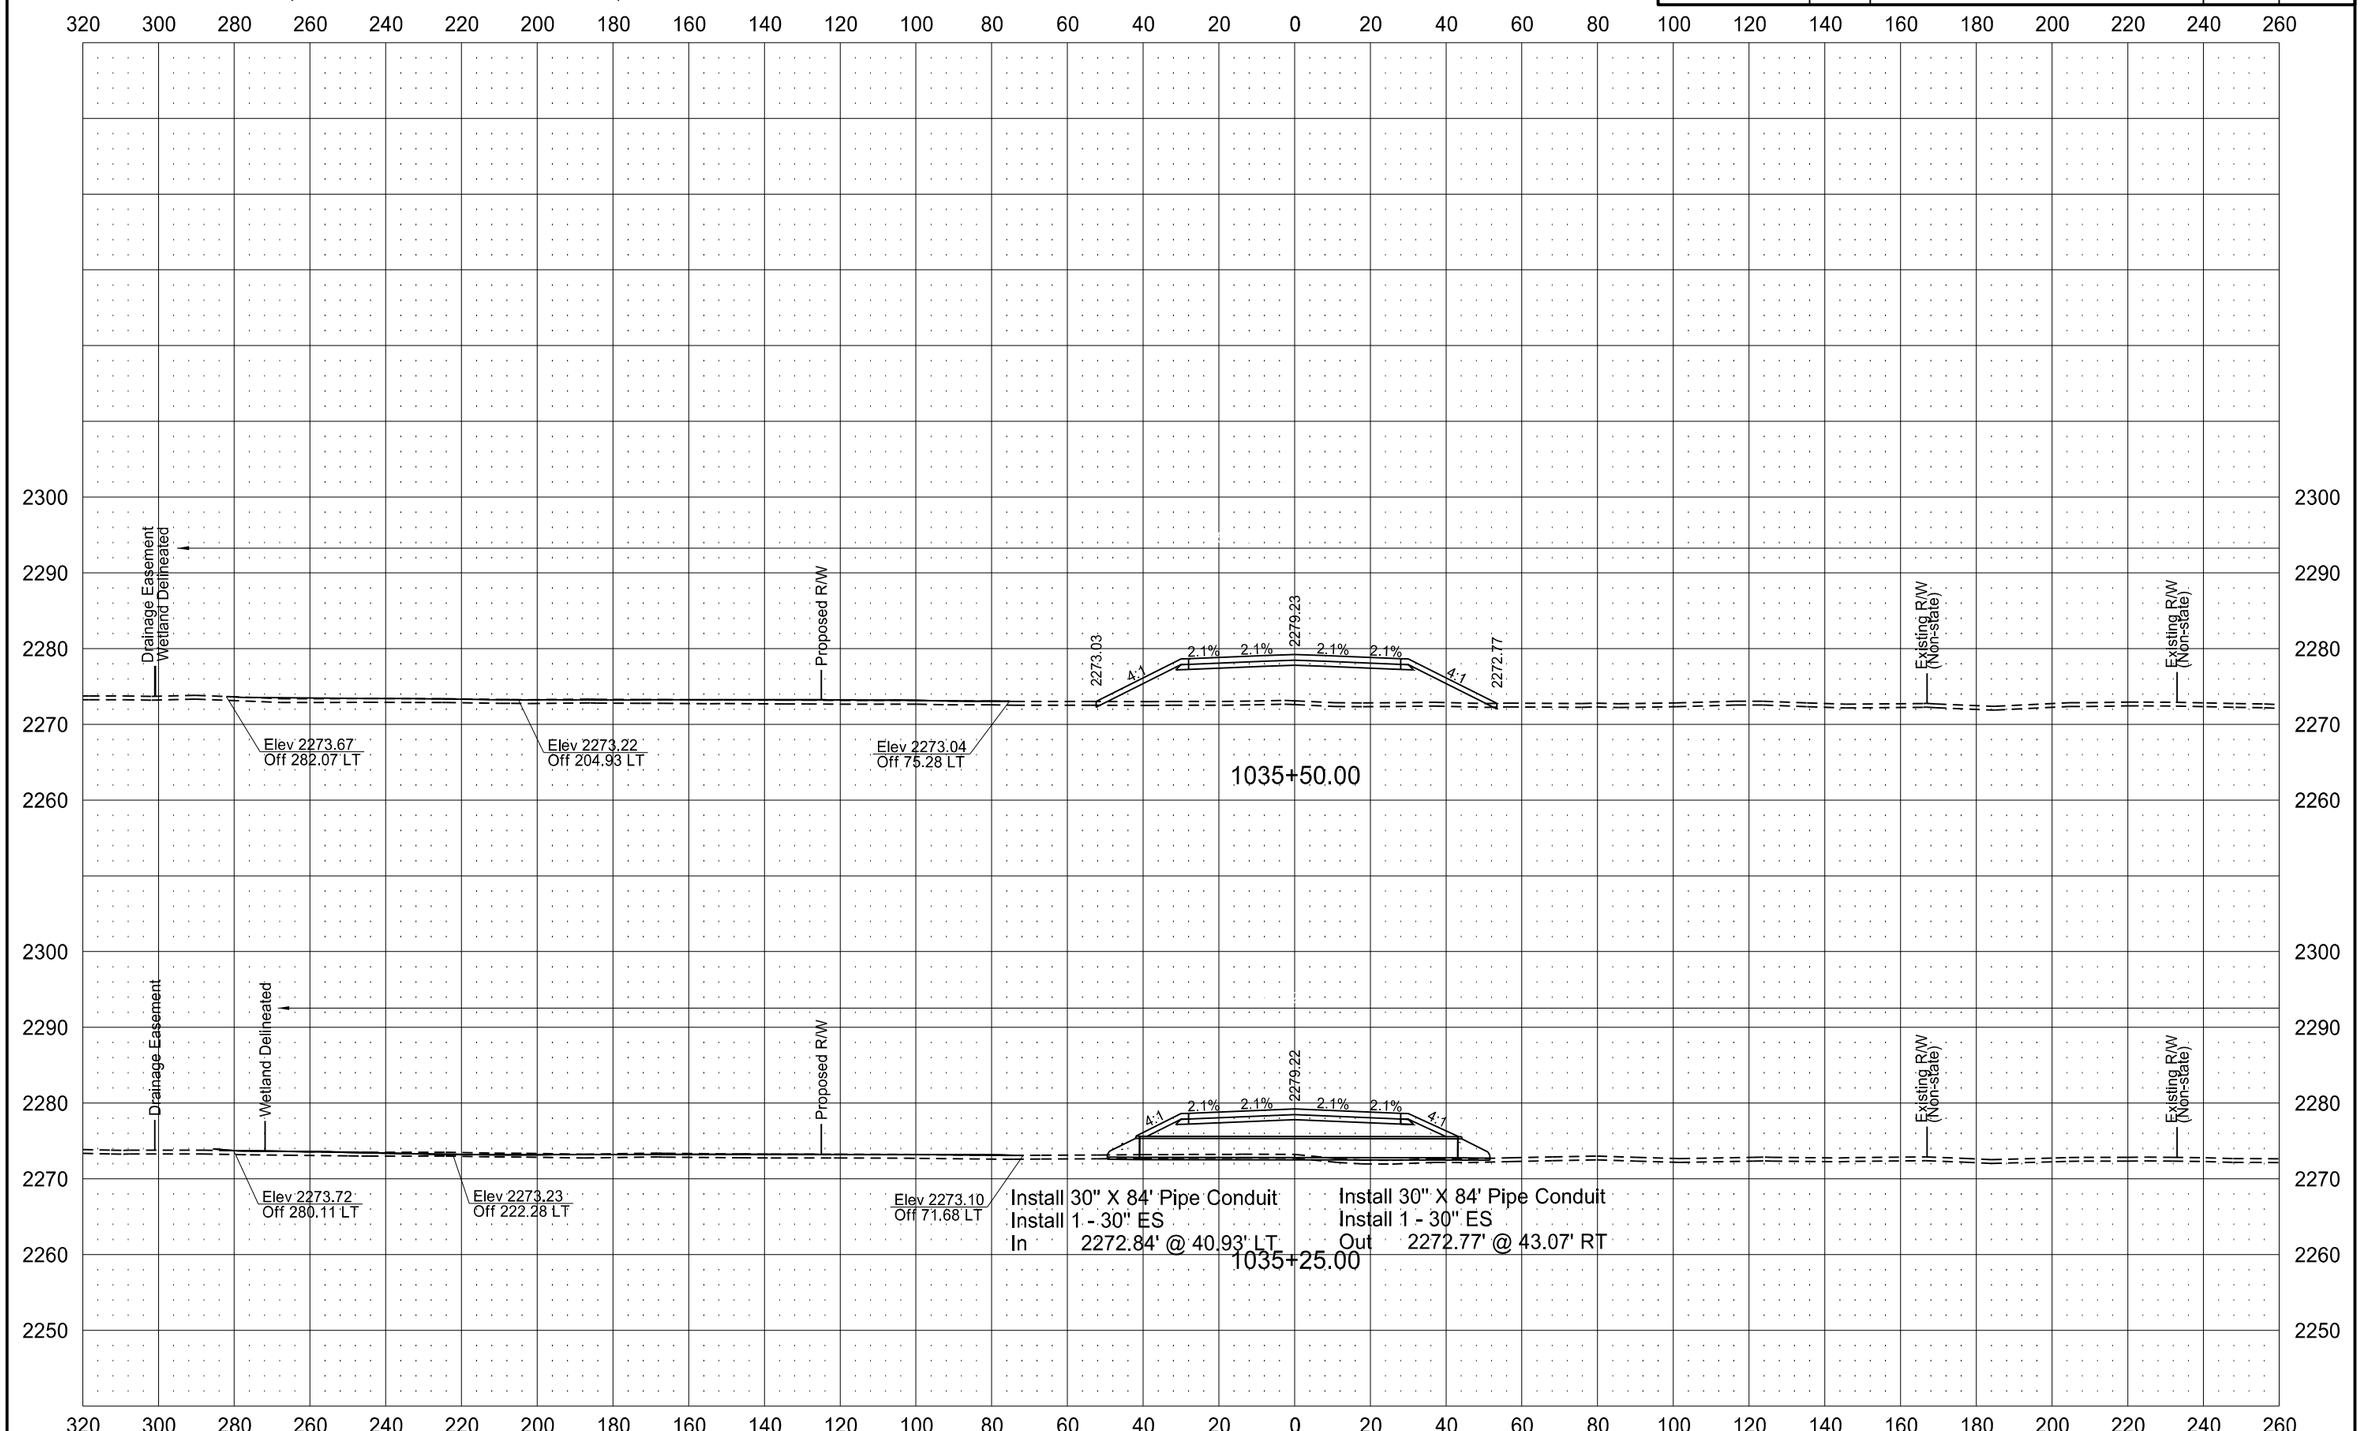

ND HWY 22 (KILLDEER BYPASS)

STATE	PROJECT NO.	SECTION NO.	SHEET NO.
ND	SOIB-SAP-5-022(110)104	200	26

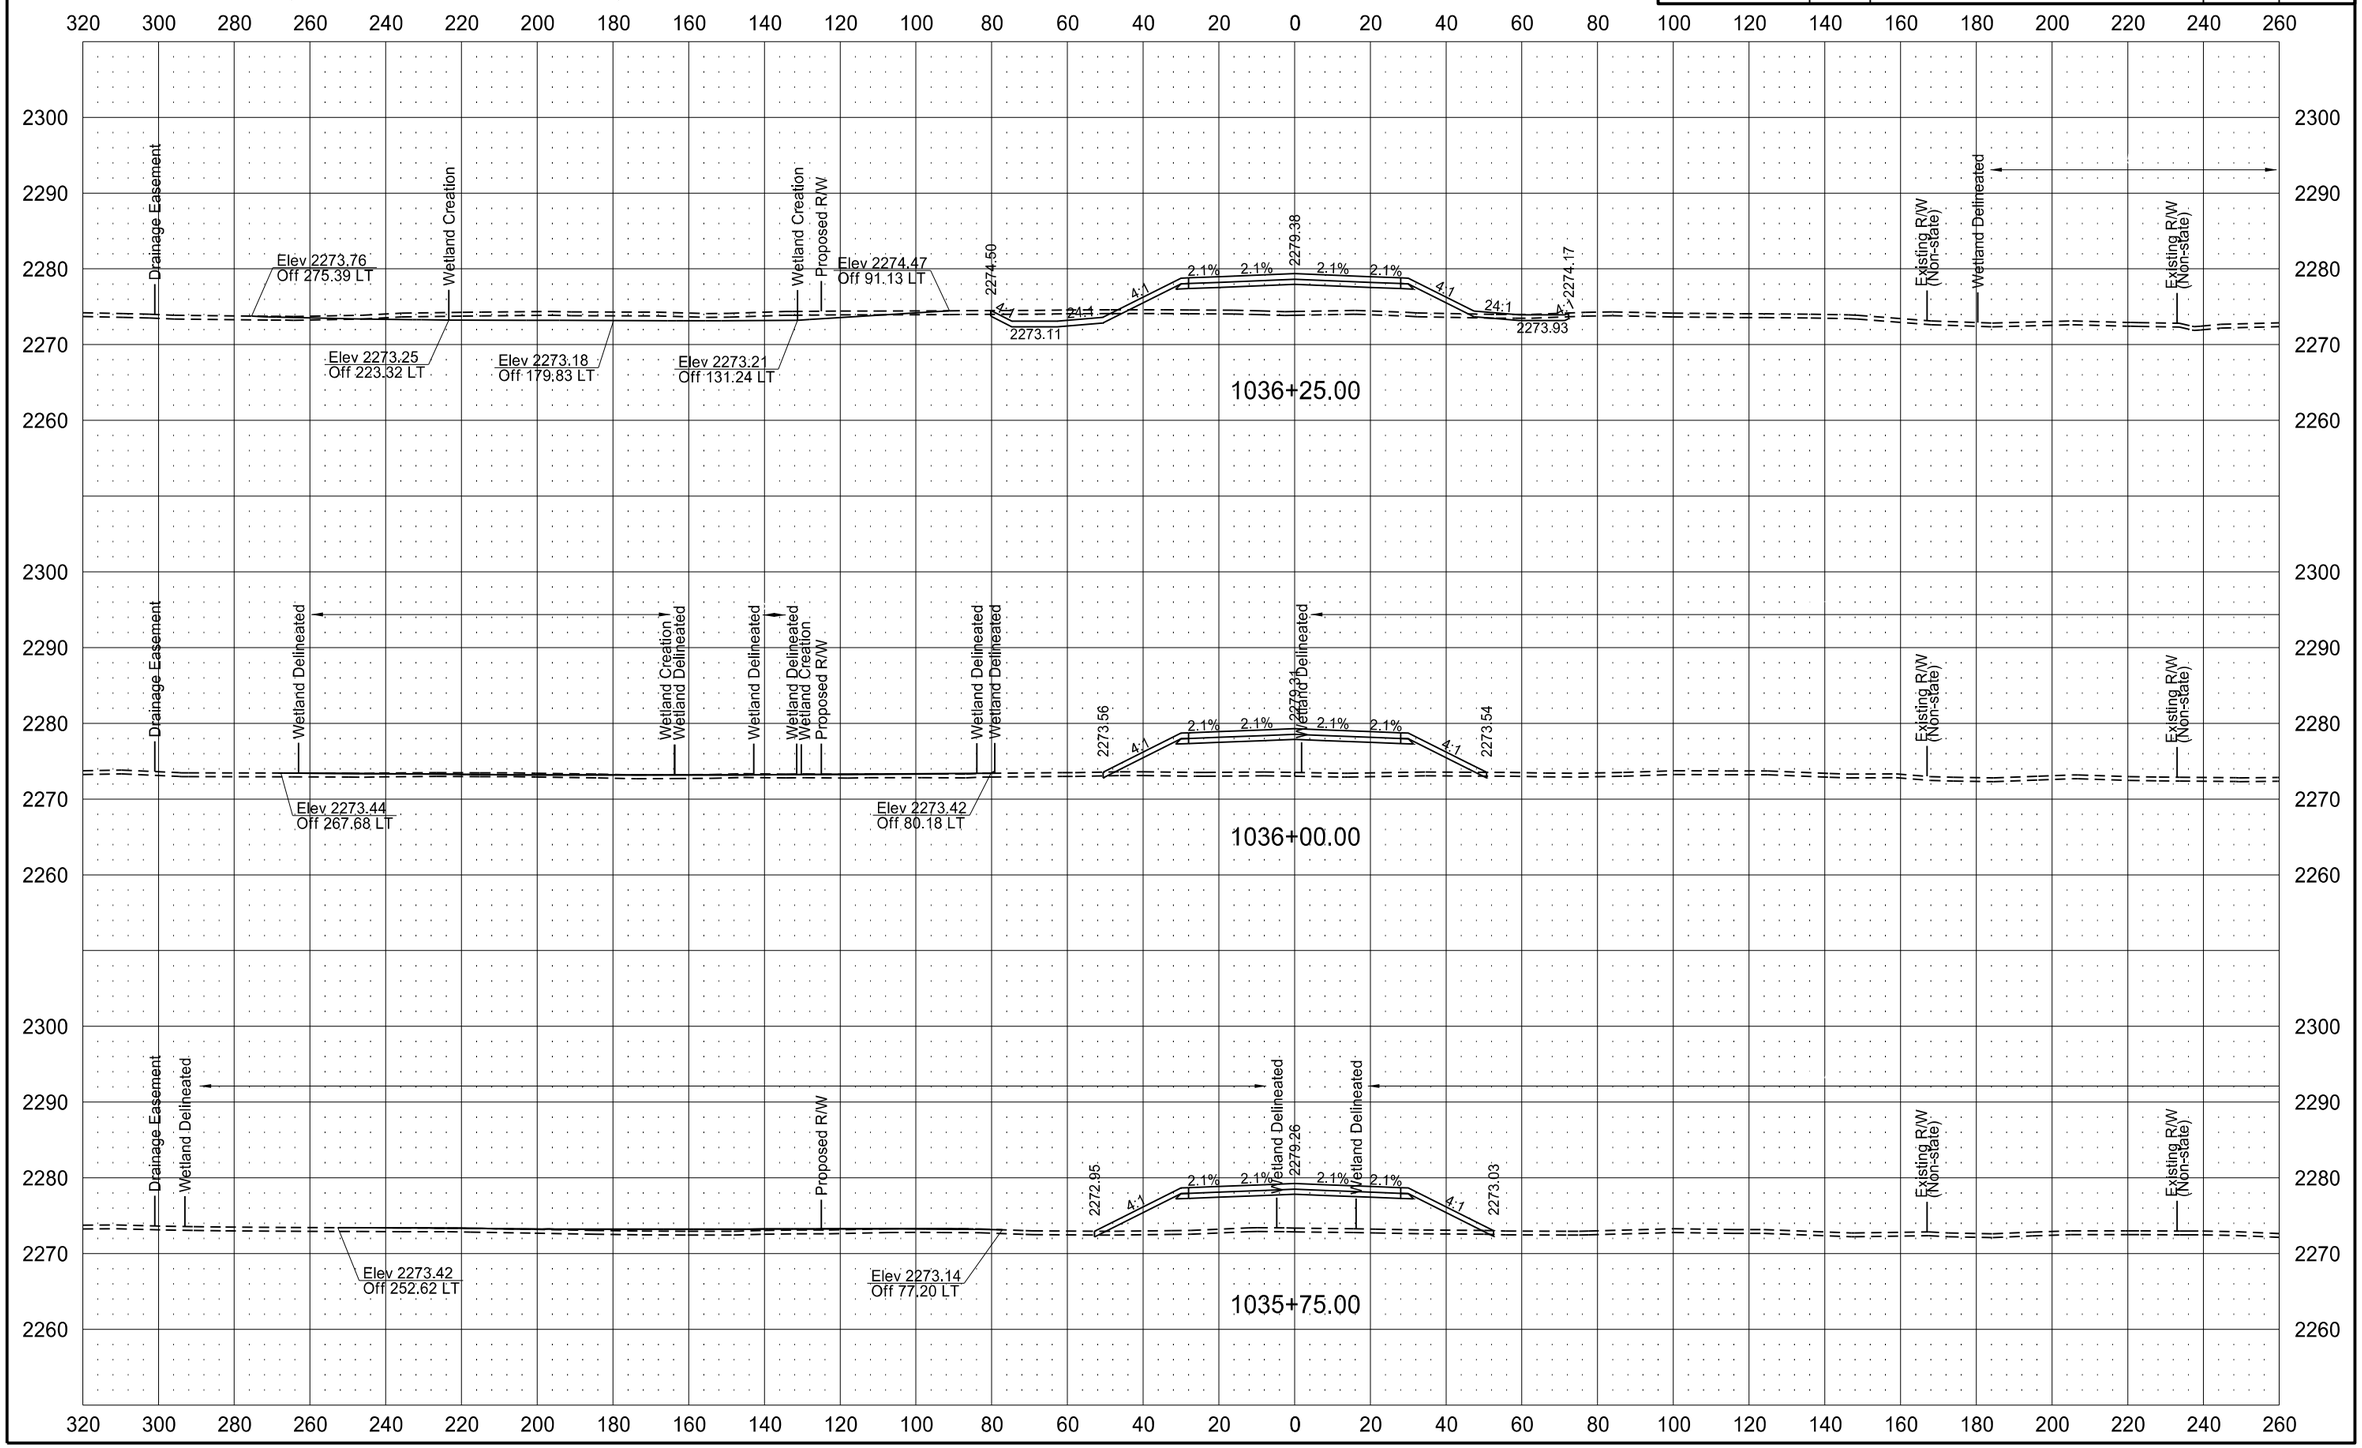

ND HWY 22 (KILLDEER BYPASS)

STATE	PROJECT NO.	SECTION NO.	SHEET NO.
ND	SOIB-SAP-5-022(110)104	200	27

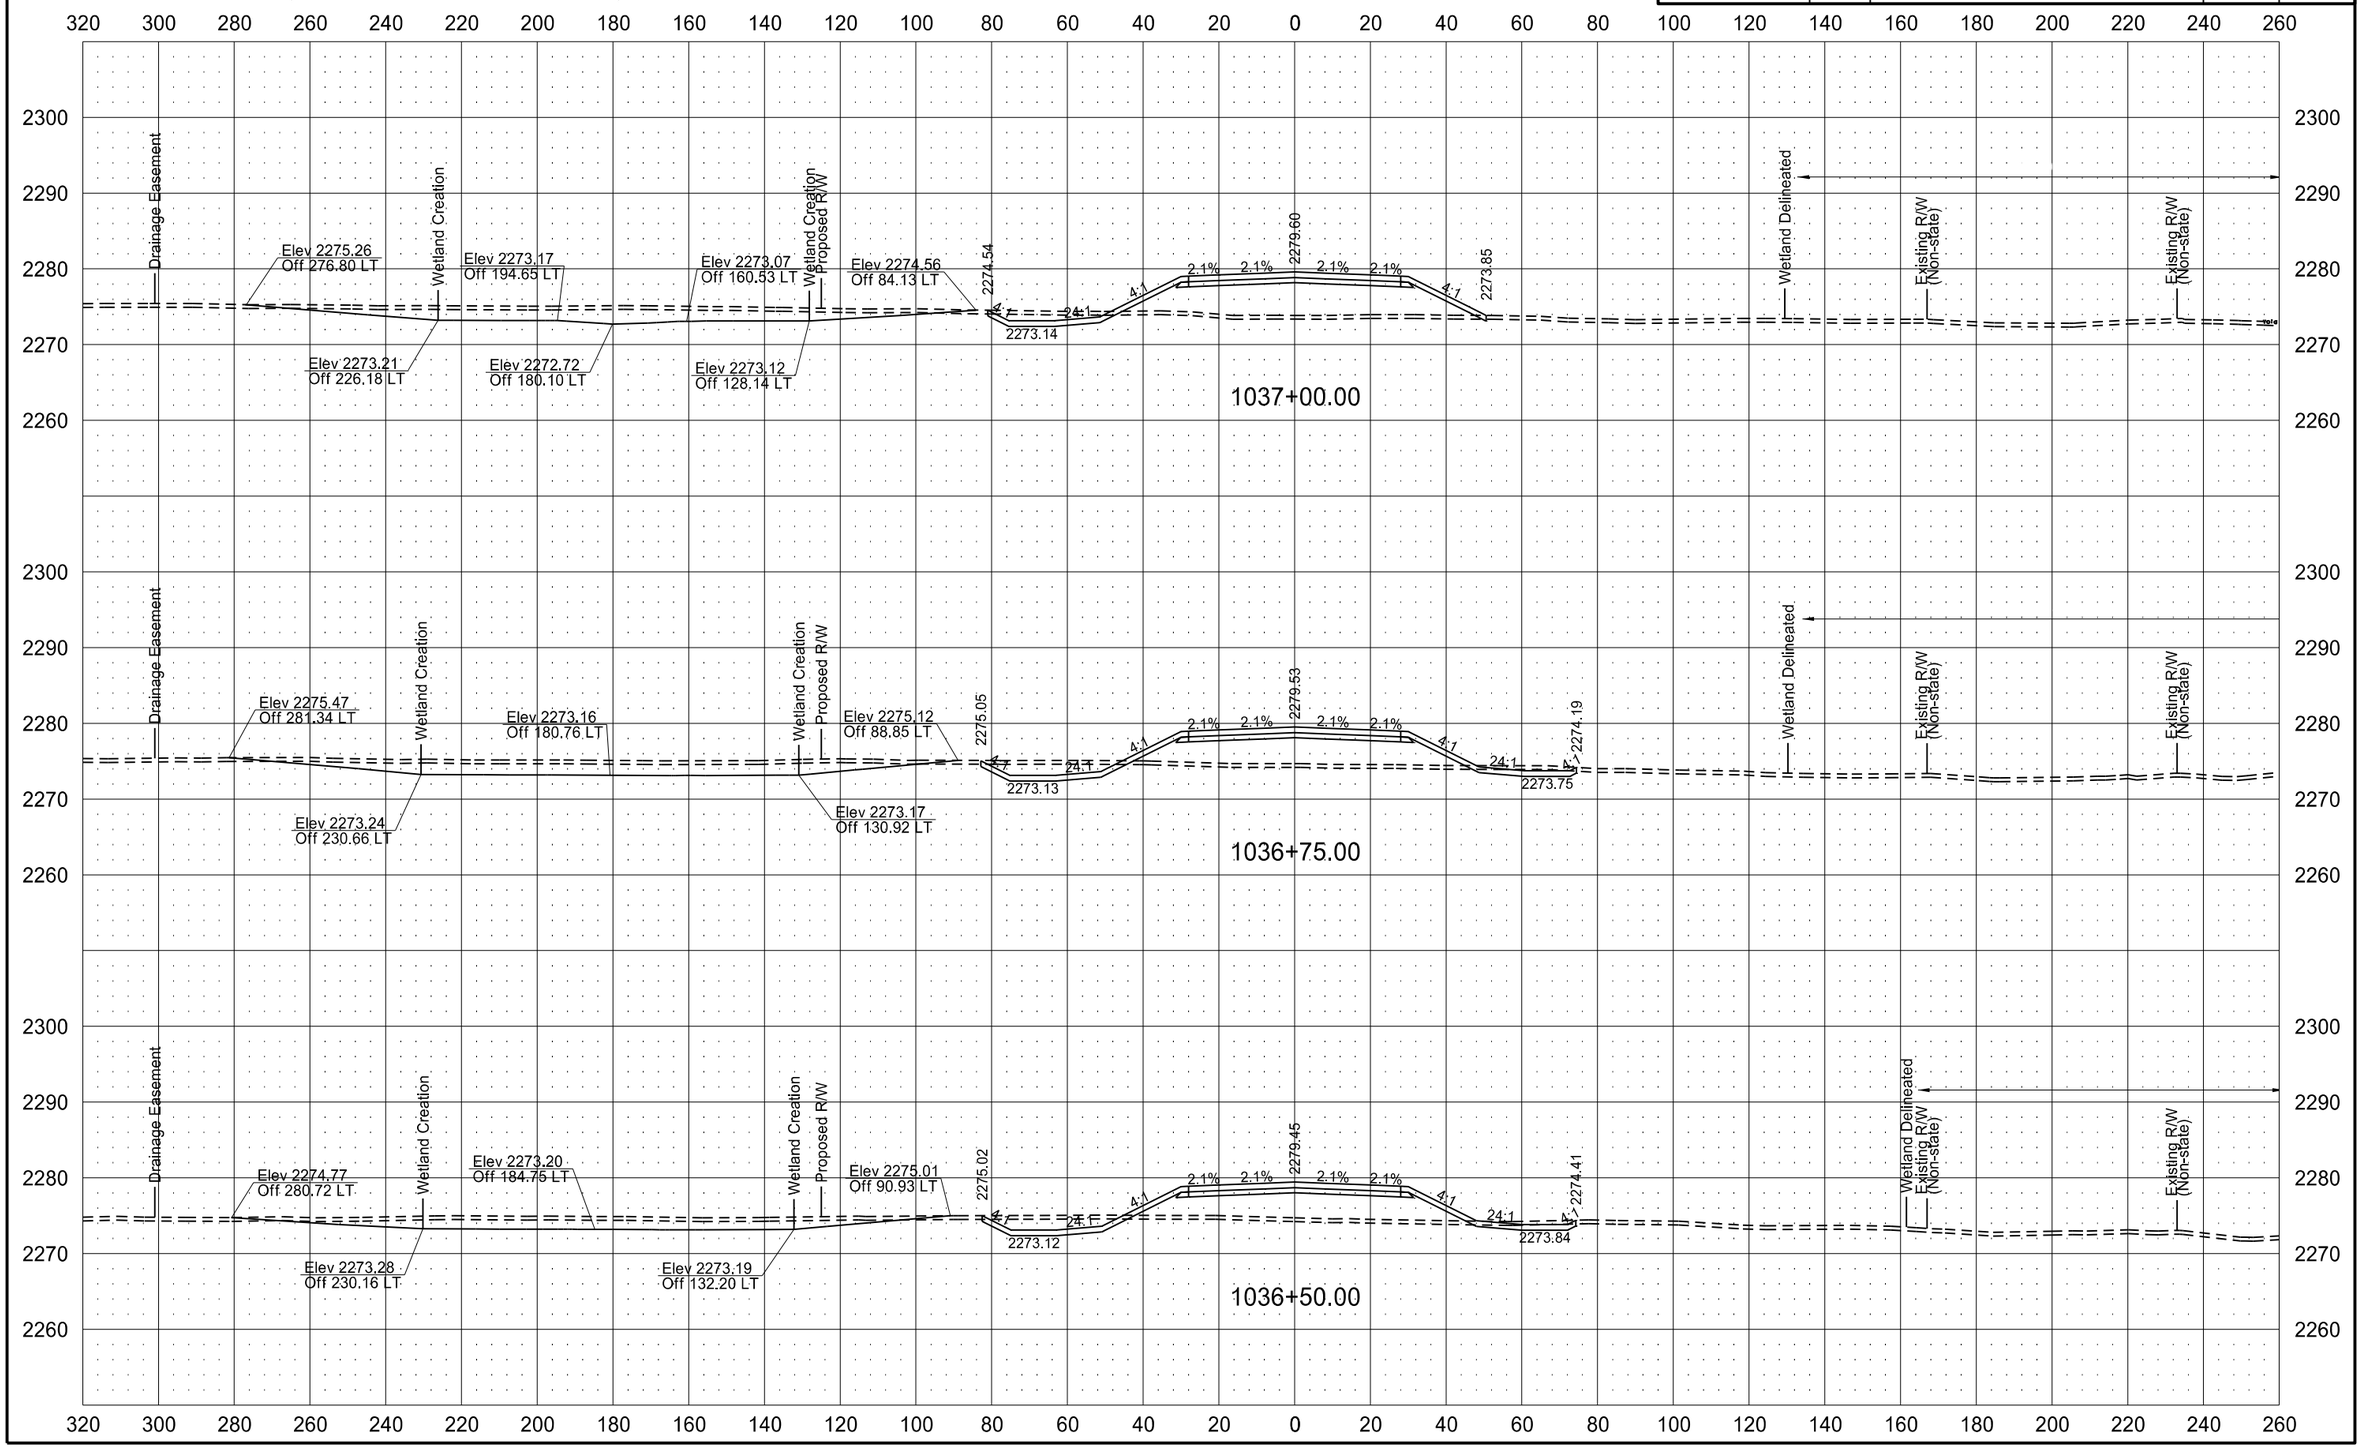

ND HWY 22 (KILLDEER BYPASS)

STATE	PROJECT NO.	SECTION NO.	SHEET NO.
ND	SOIB-SAP-5-022(110)104	200	28

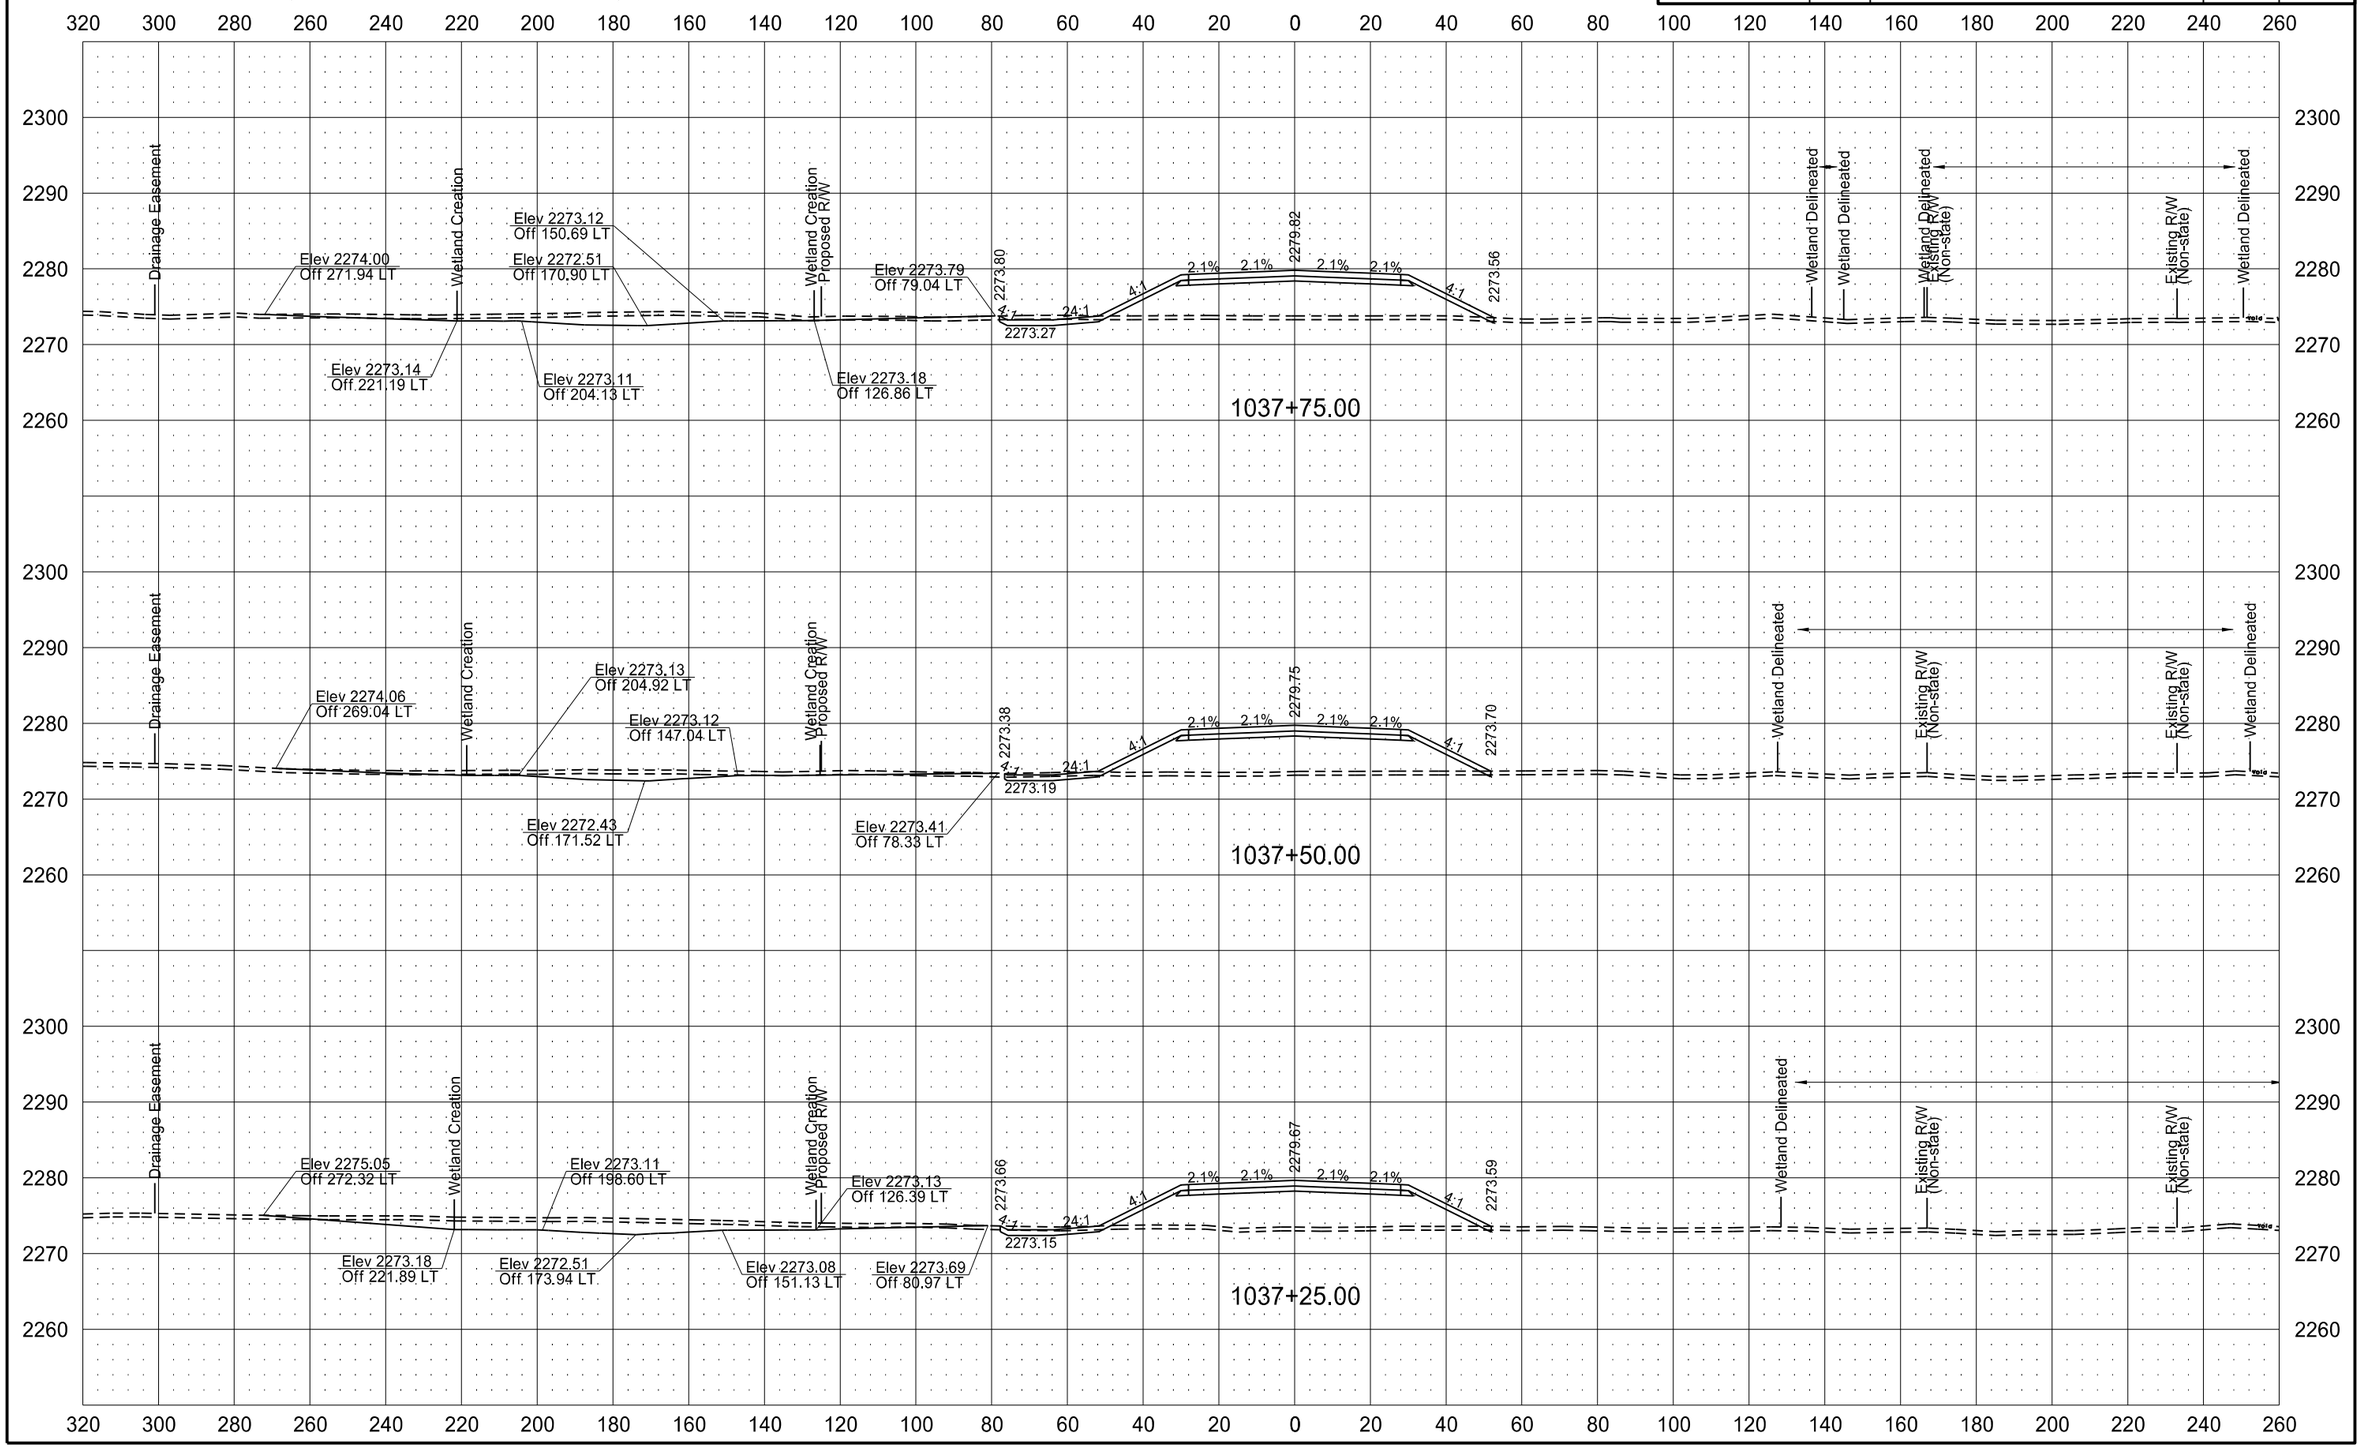

6/8/2015 11:36:11 AM mmaslesa c:\pwworking\oma\d1342430\200XS_001-162.dgn

ND HWY 22 (KILLDEER BYPASS)

STATE	PROJECT NO.	SECTION NO.	SHEET NO.
ND	SOIB-SAP-5-022(110)104	200	29

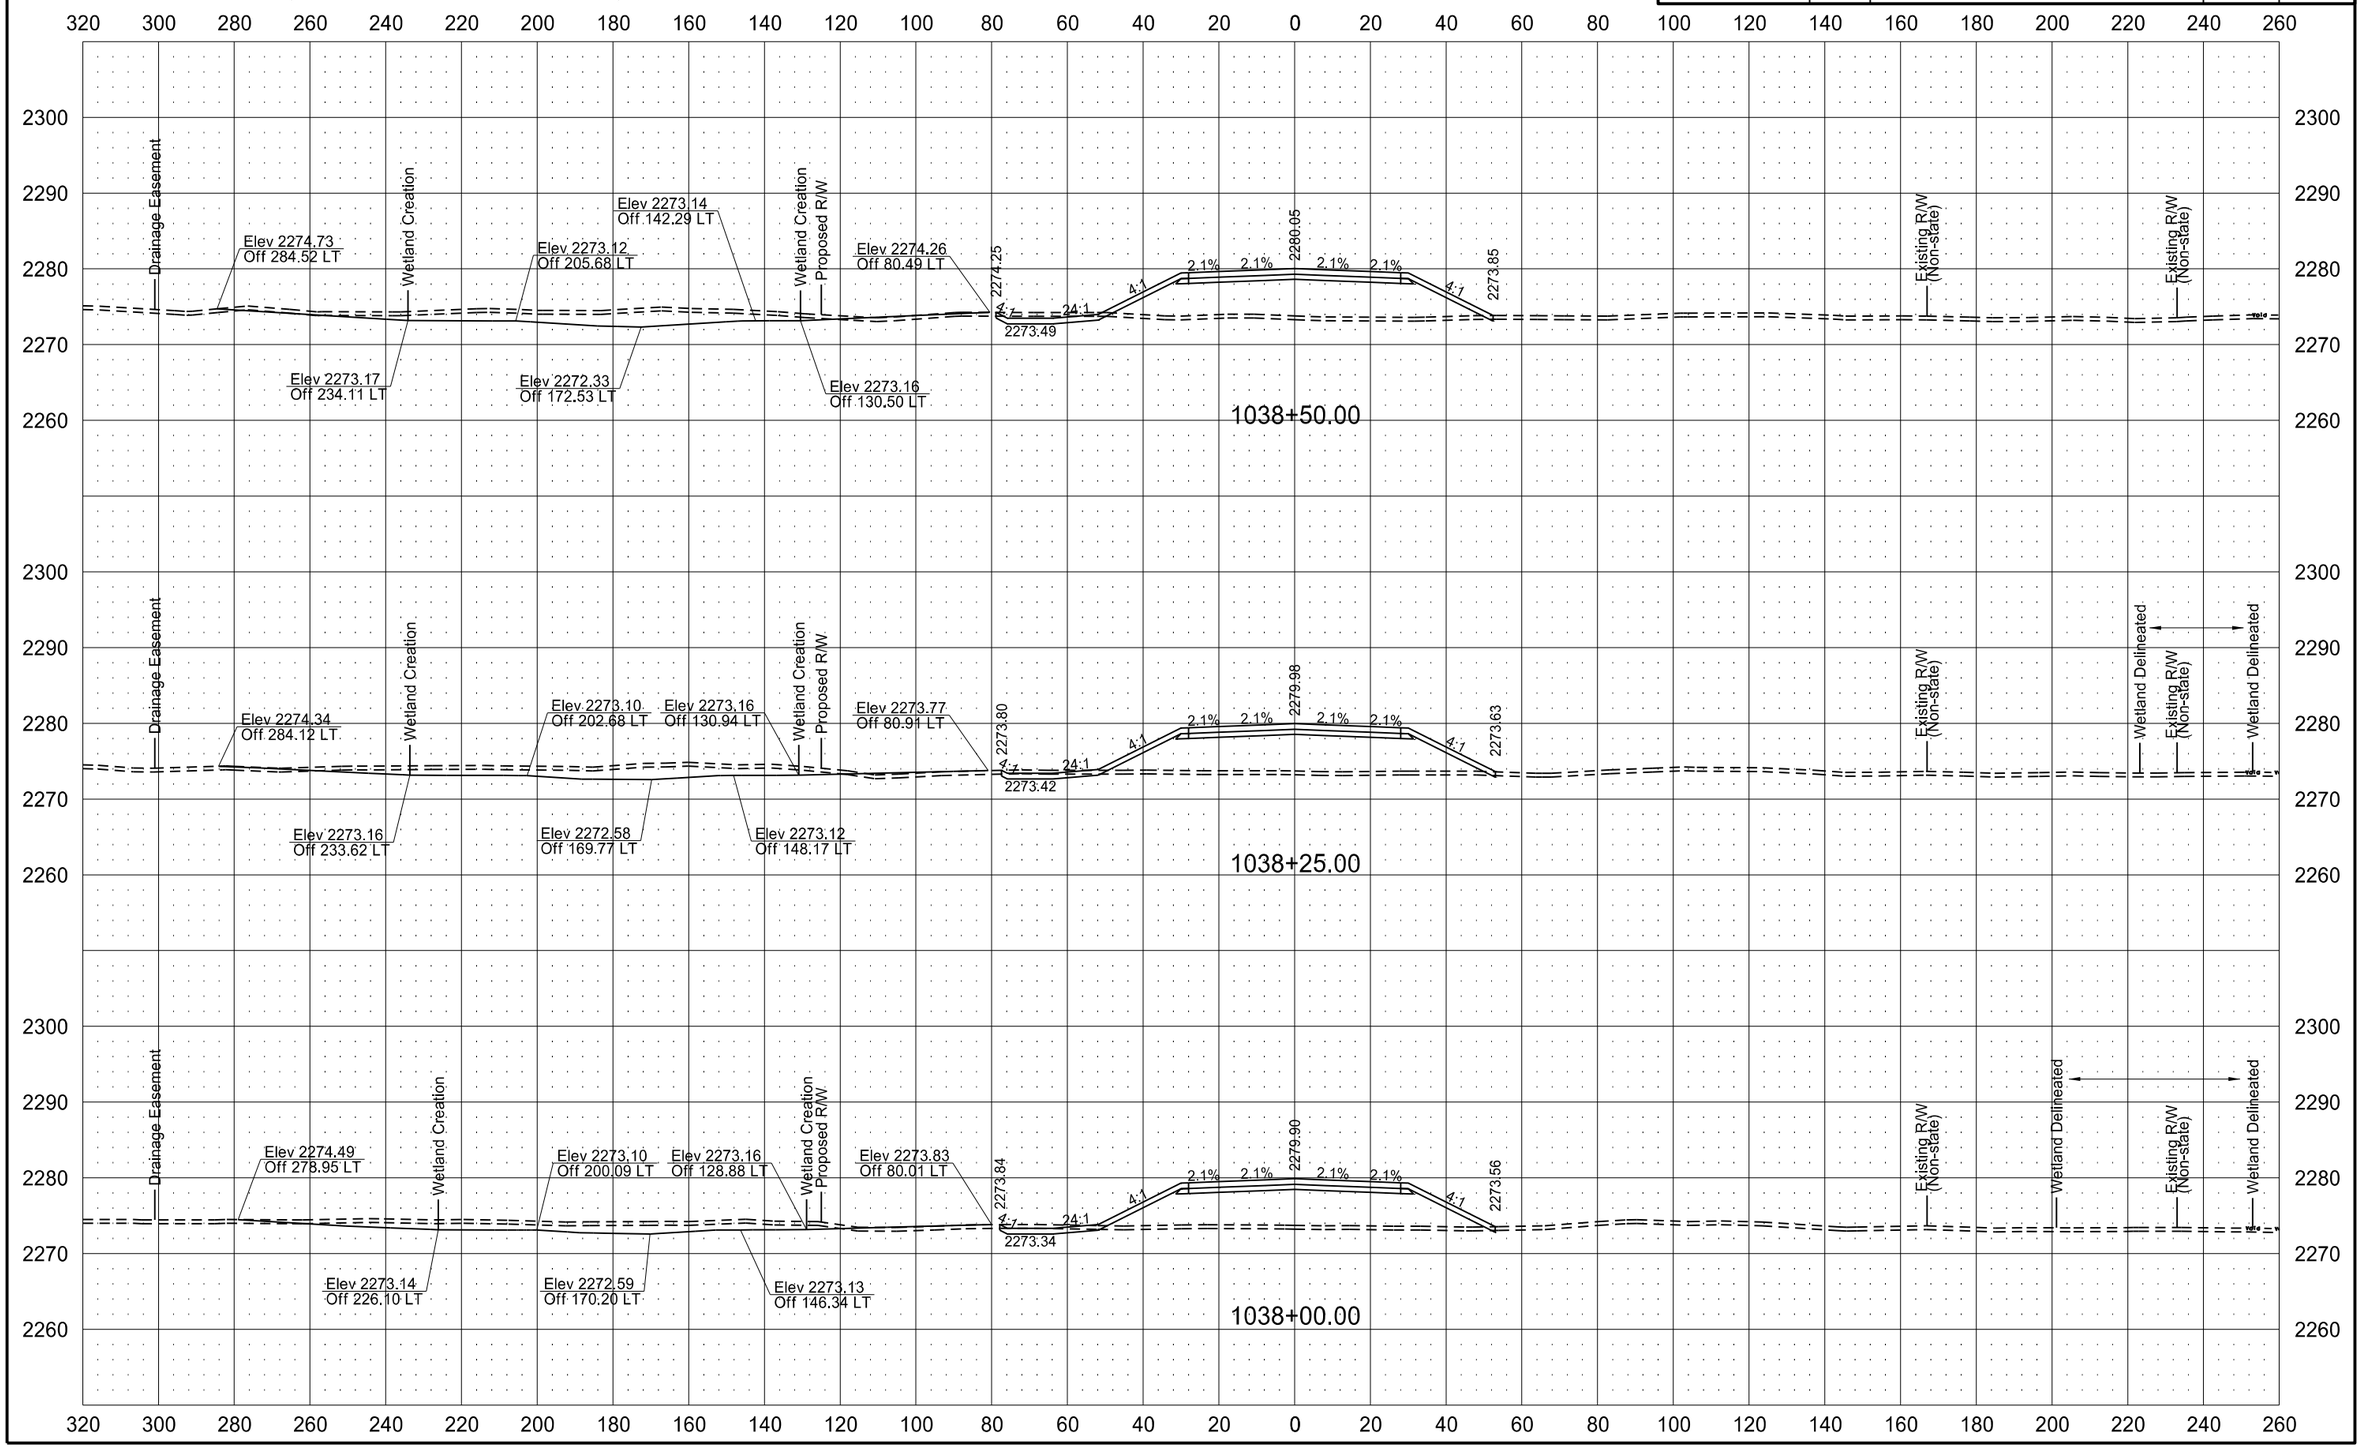

6/8/2015 11:36:18 AM mmaslesa c:\pwworking\oma\d1342430\200XS_001-162.dgn

ND HWY 22 (KILLDEER BYPASS)

STATE	PROJECT NO.	SECTION NO.	SHEET NO.
ND	SOIB-SAP-5-022(110)104	200	30

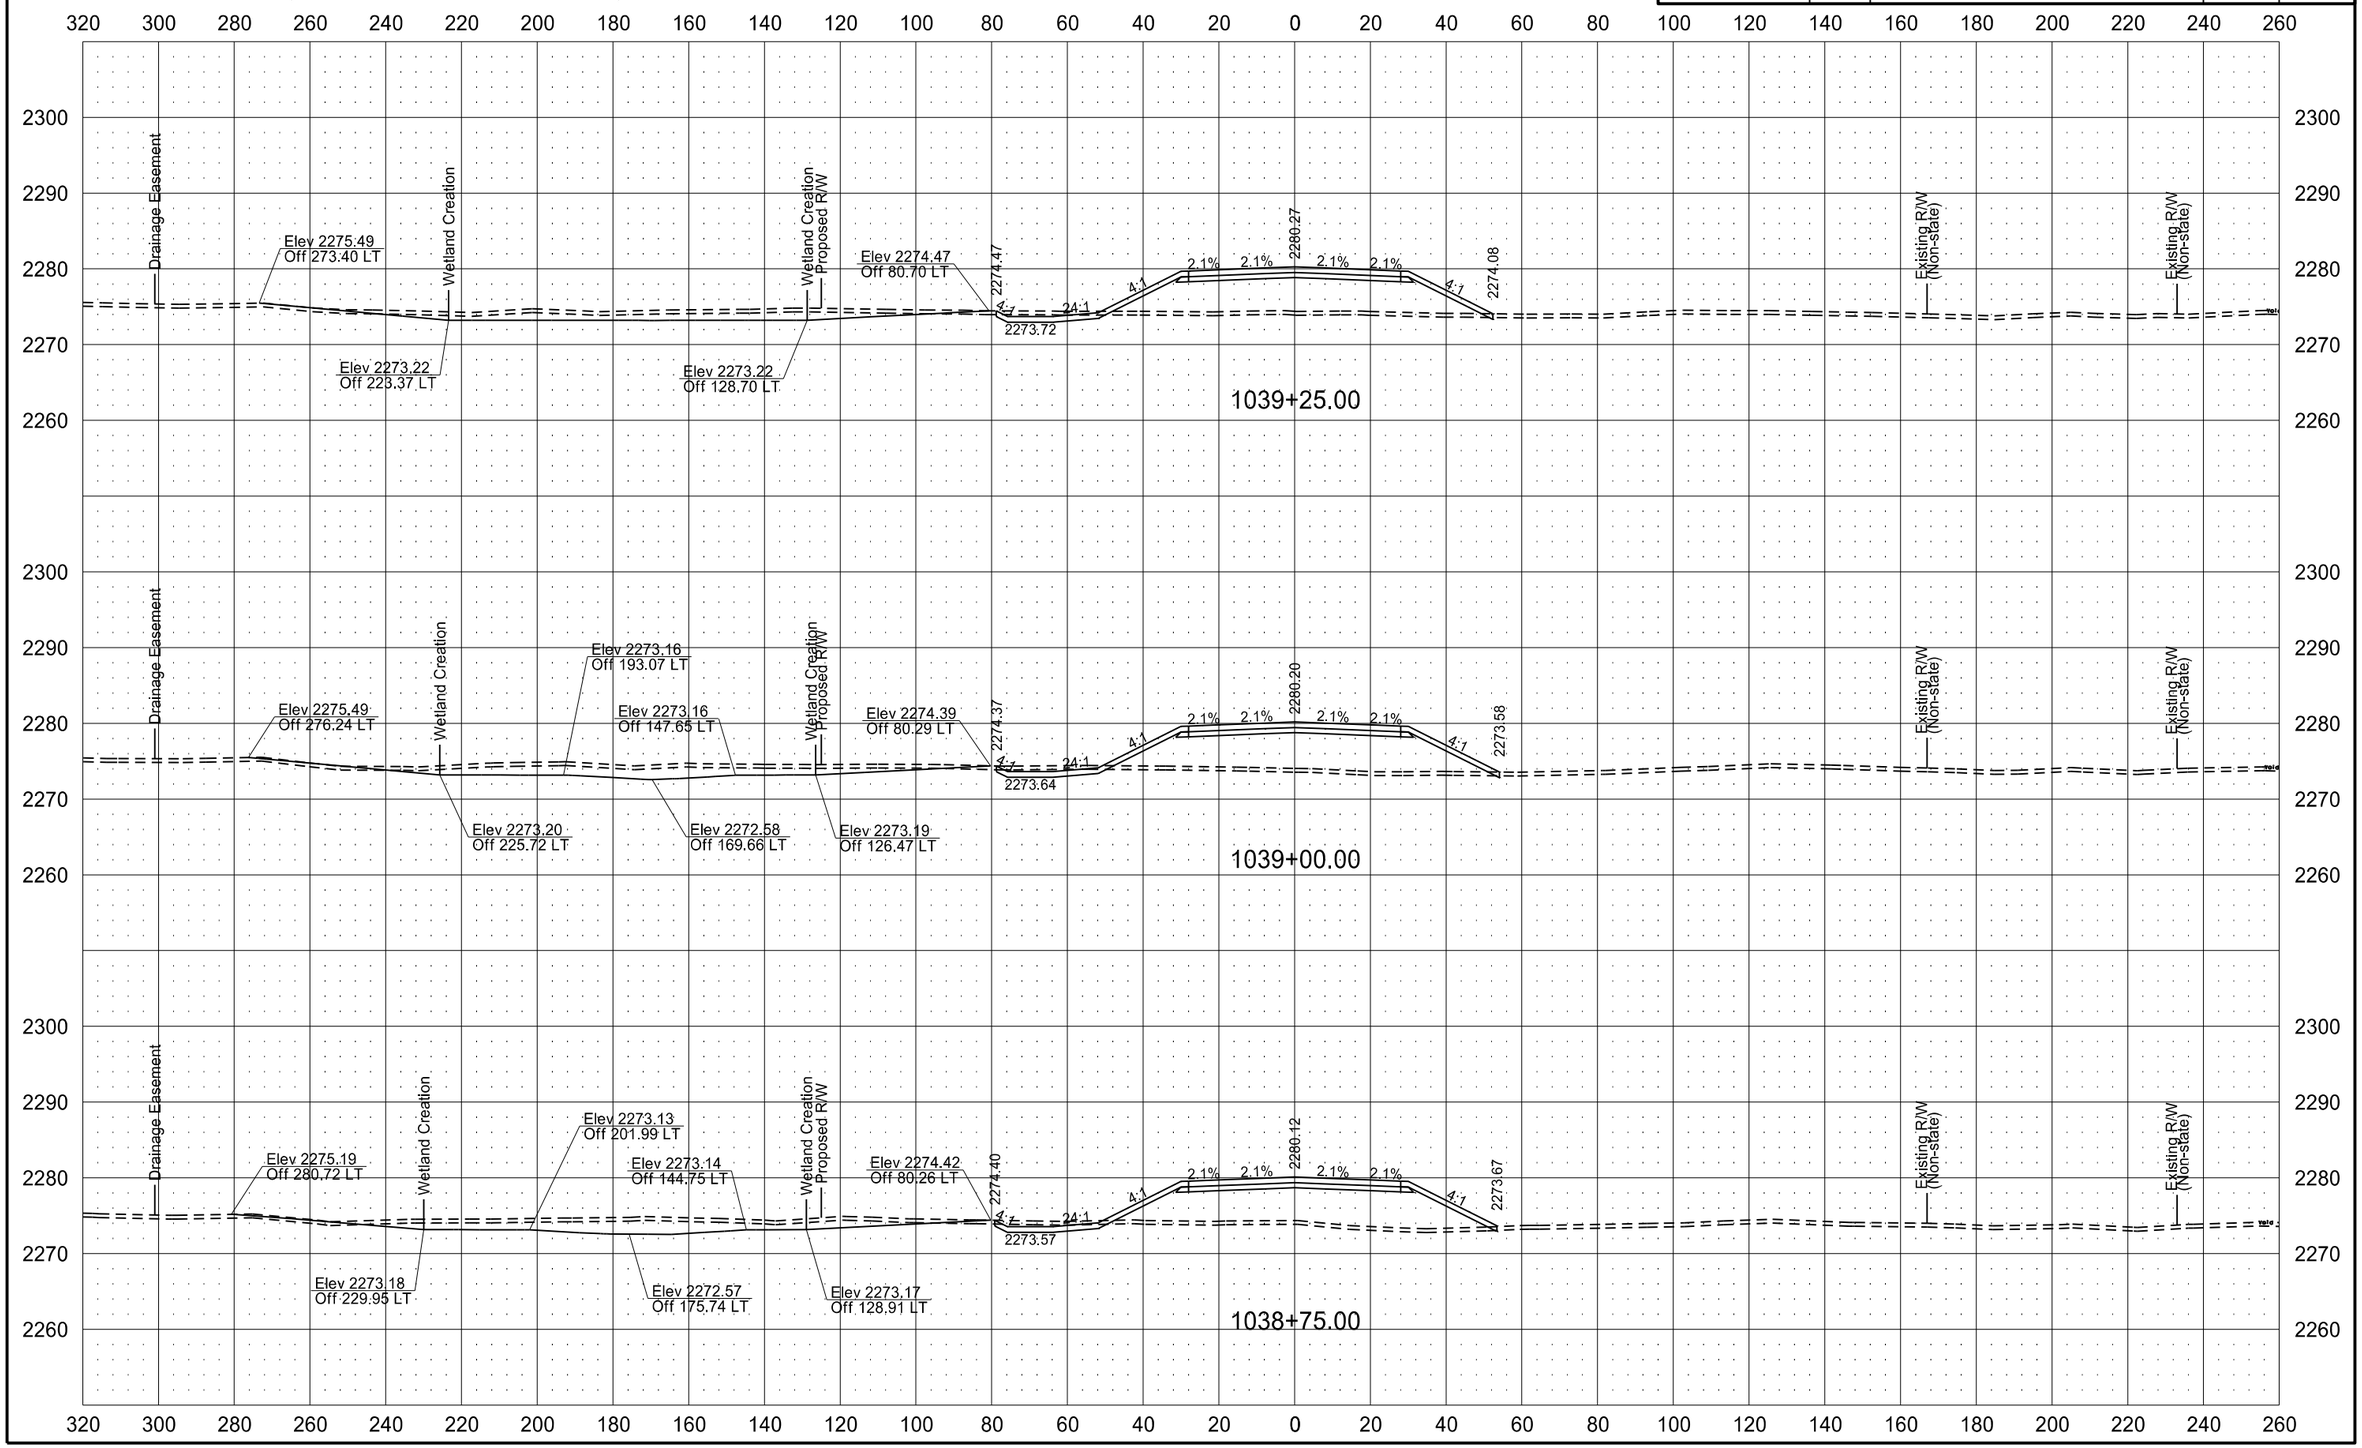

6/8/2015 11:36:26 AM mmaslesa c:\pwworking\oma\d1342430\200XS_001-162.dgn

ND HWY 22 (KILLDEER BYPASS)

STATE	PROJECT NO.	SECTION NO.	SHEET NO.
ND	SOIB-SAP-5-022(110)104	200	31

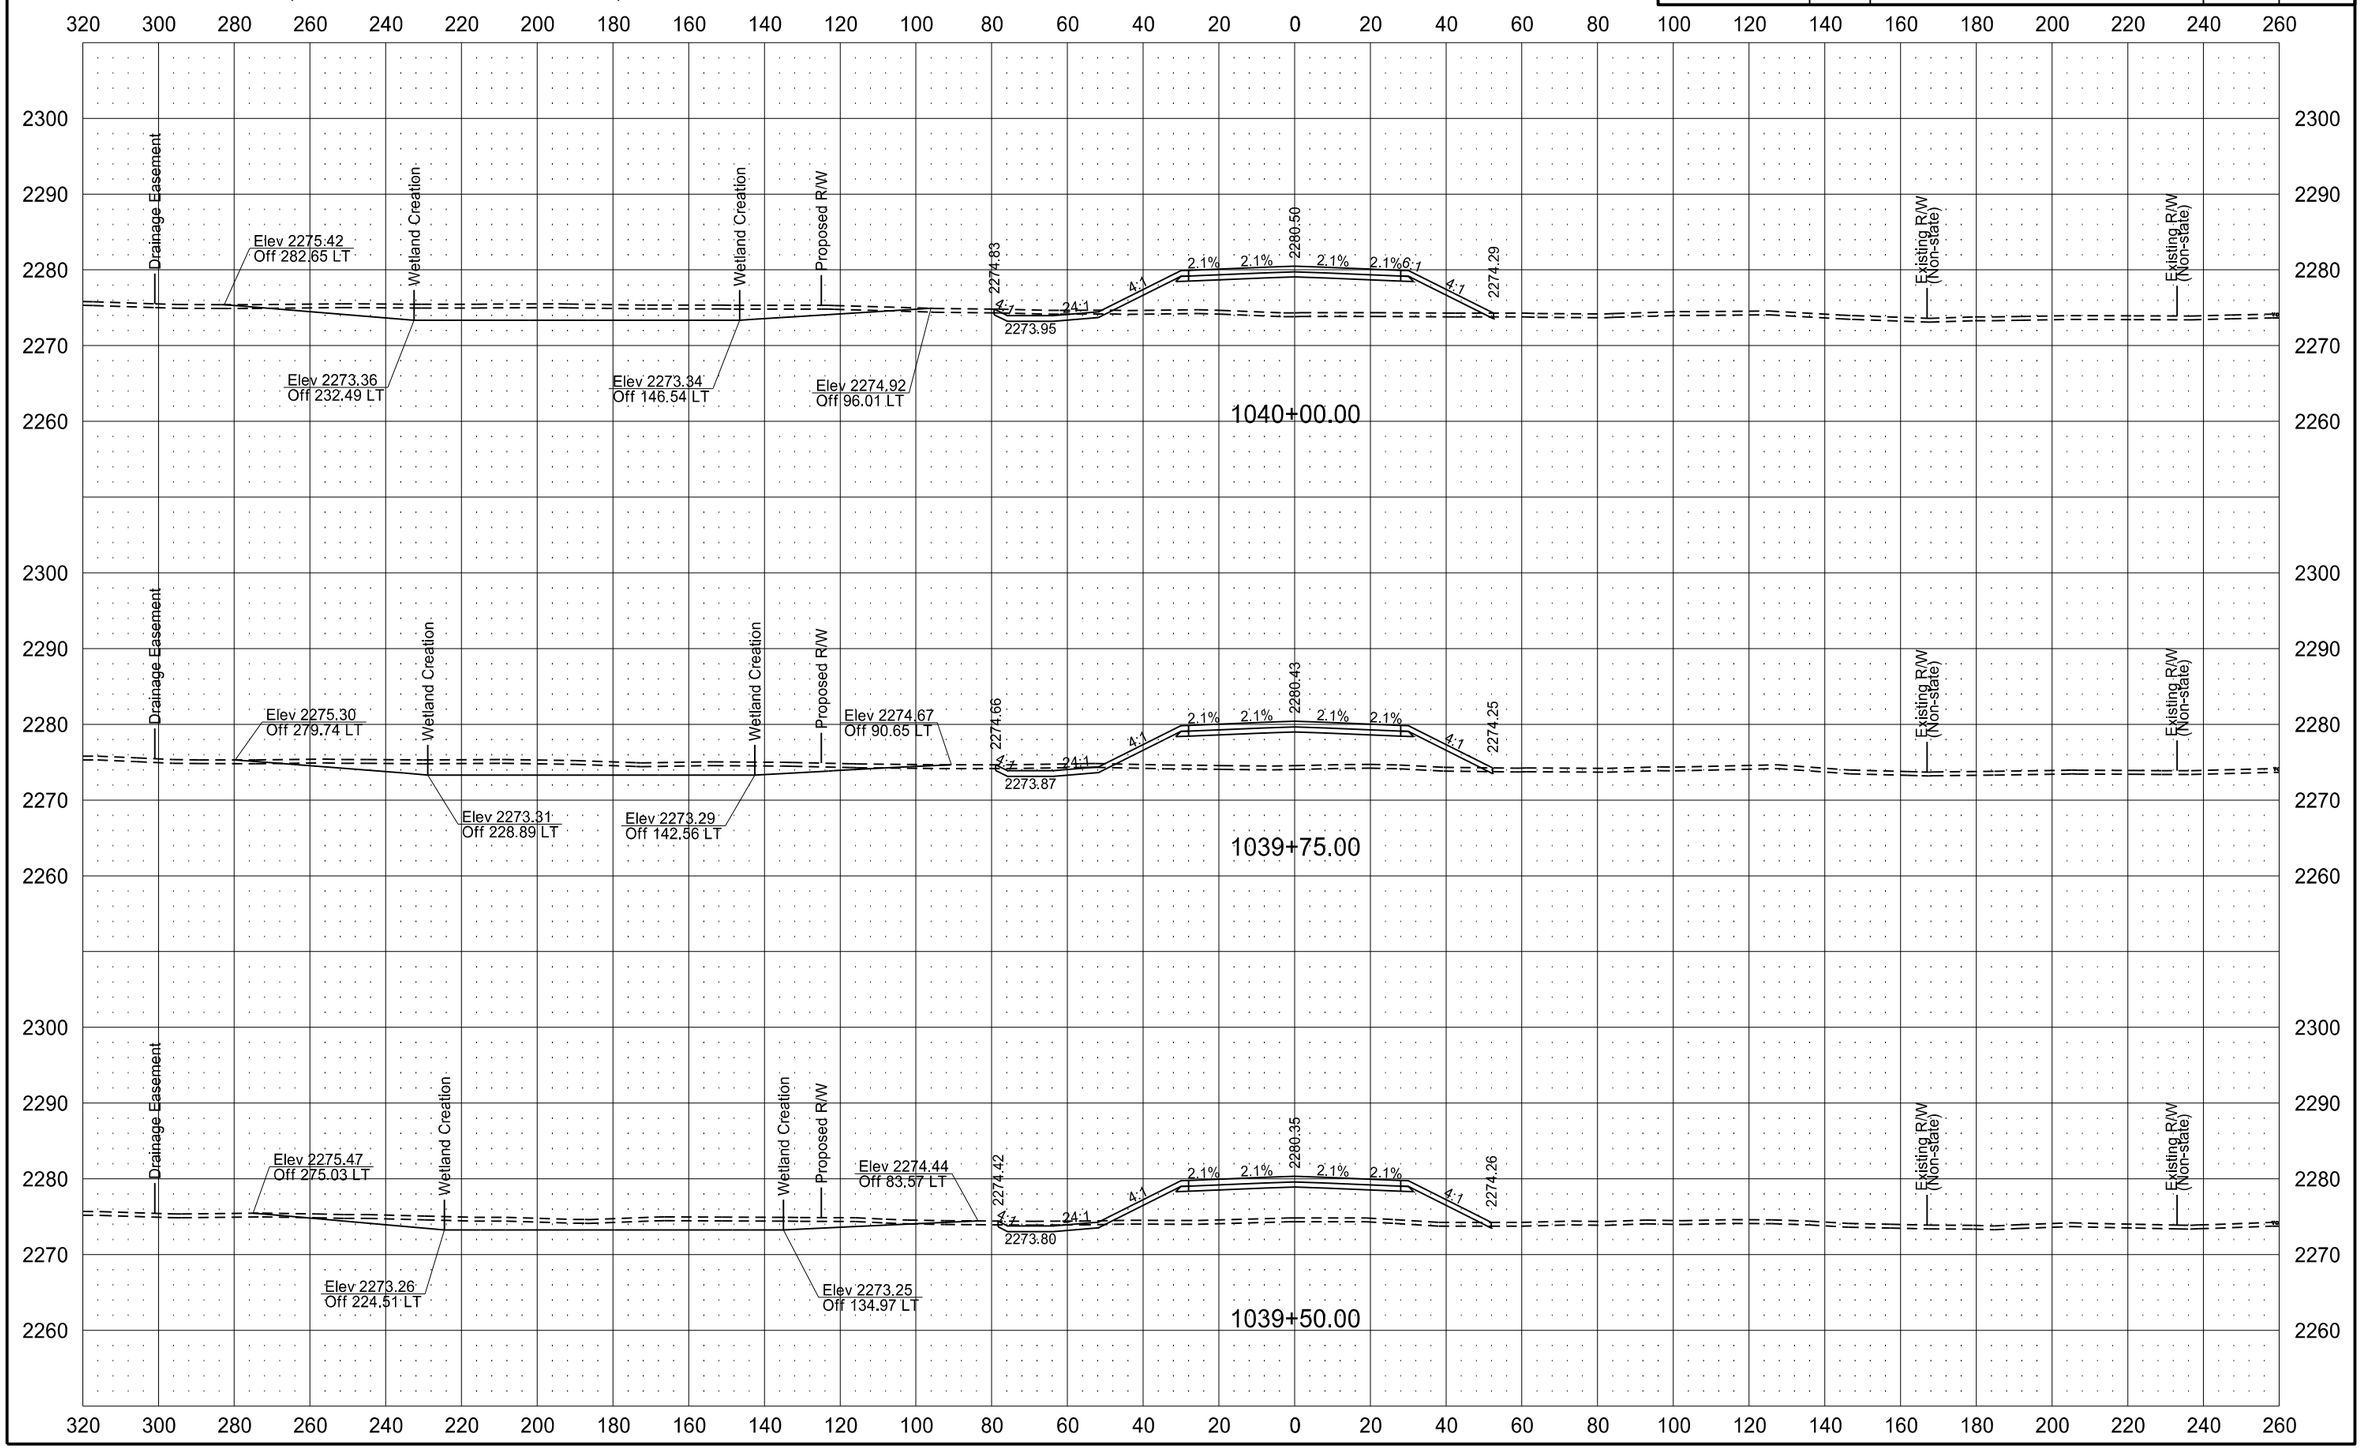

6/8/2015 11:36:33 AM mmaslesa c:\pwworking\oma\d1342430\200XS_001-162.dgn

ND HWY 22 (KILLDEER BYPASS)

STATE	PROJECT NO.	SECTION NO.	SHEET NO.
ND	SOIB-SAP-5-022(110)104	200	32

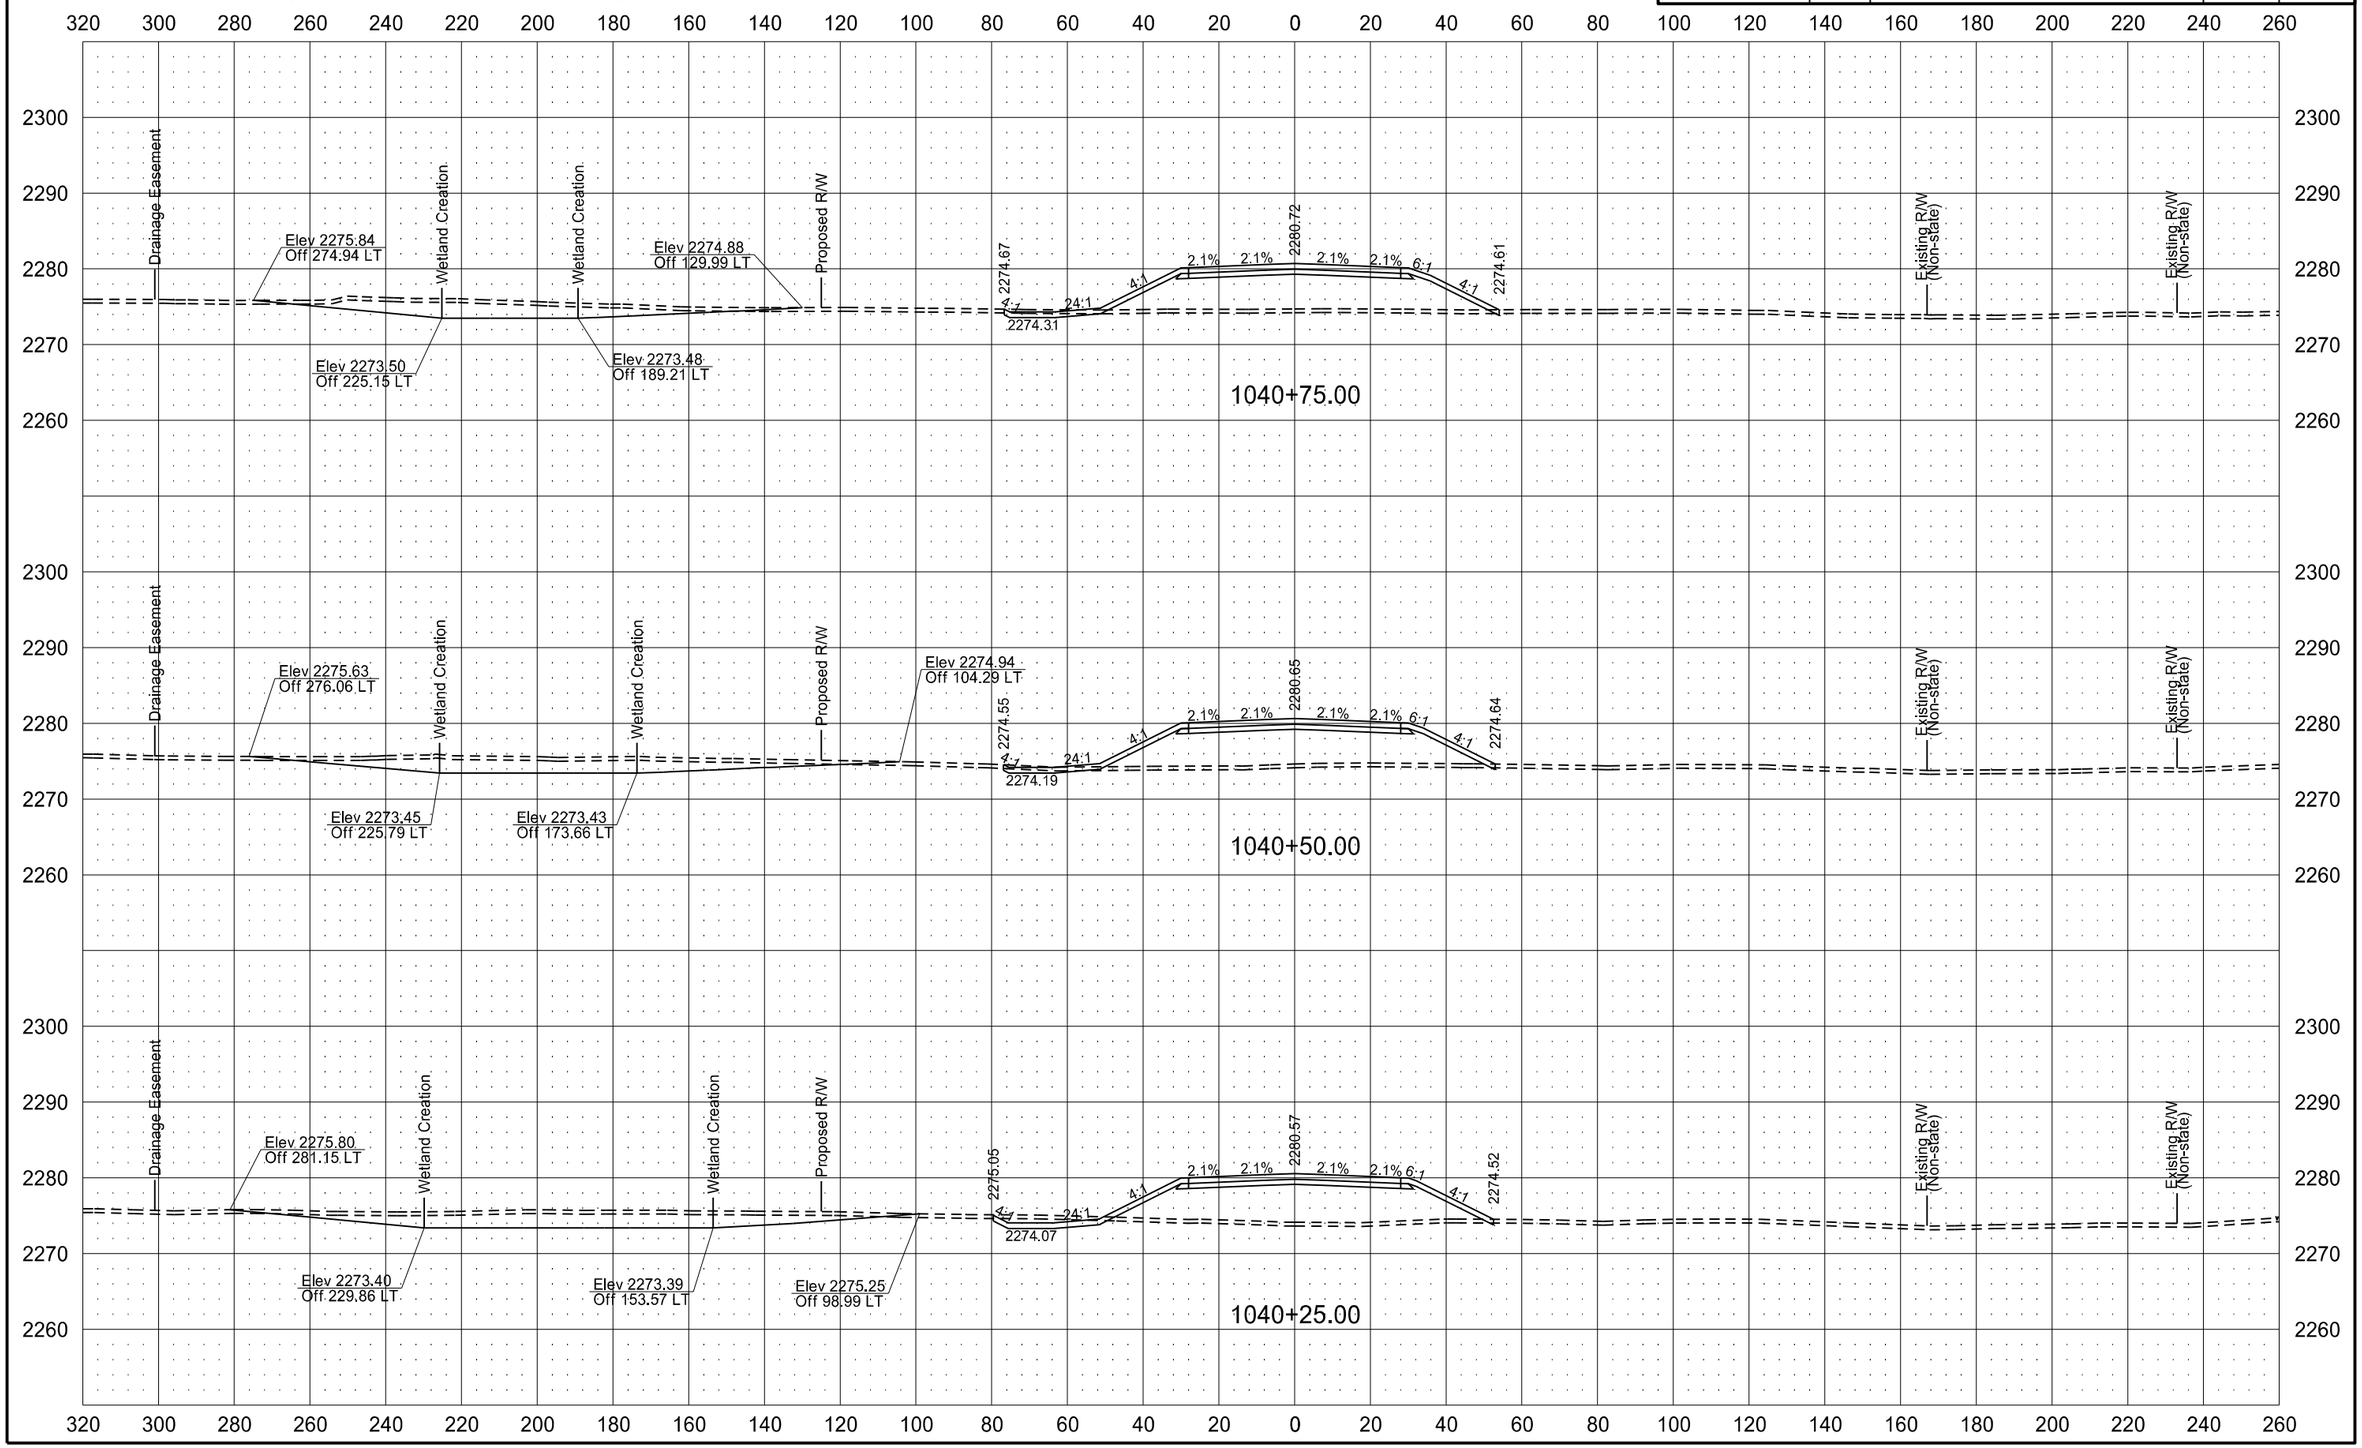

ND HWY 22 (KILLDEER BYPASS)

STATE	PROJECT NO.	SECTION NO.	SHEET NO.
ND	SOIB-SAP-5-022(110)104	200	33

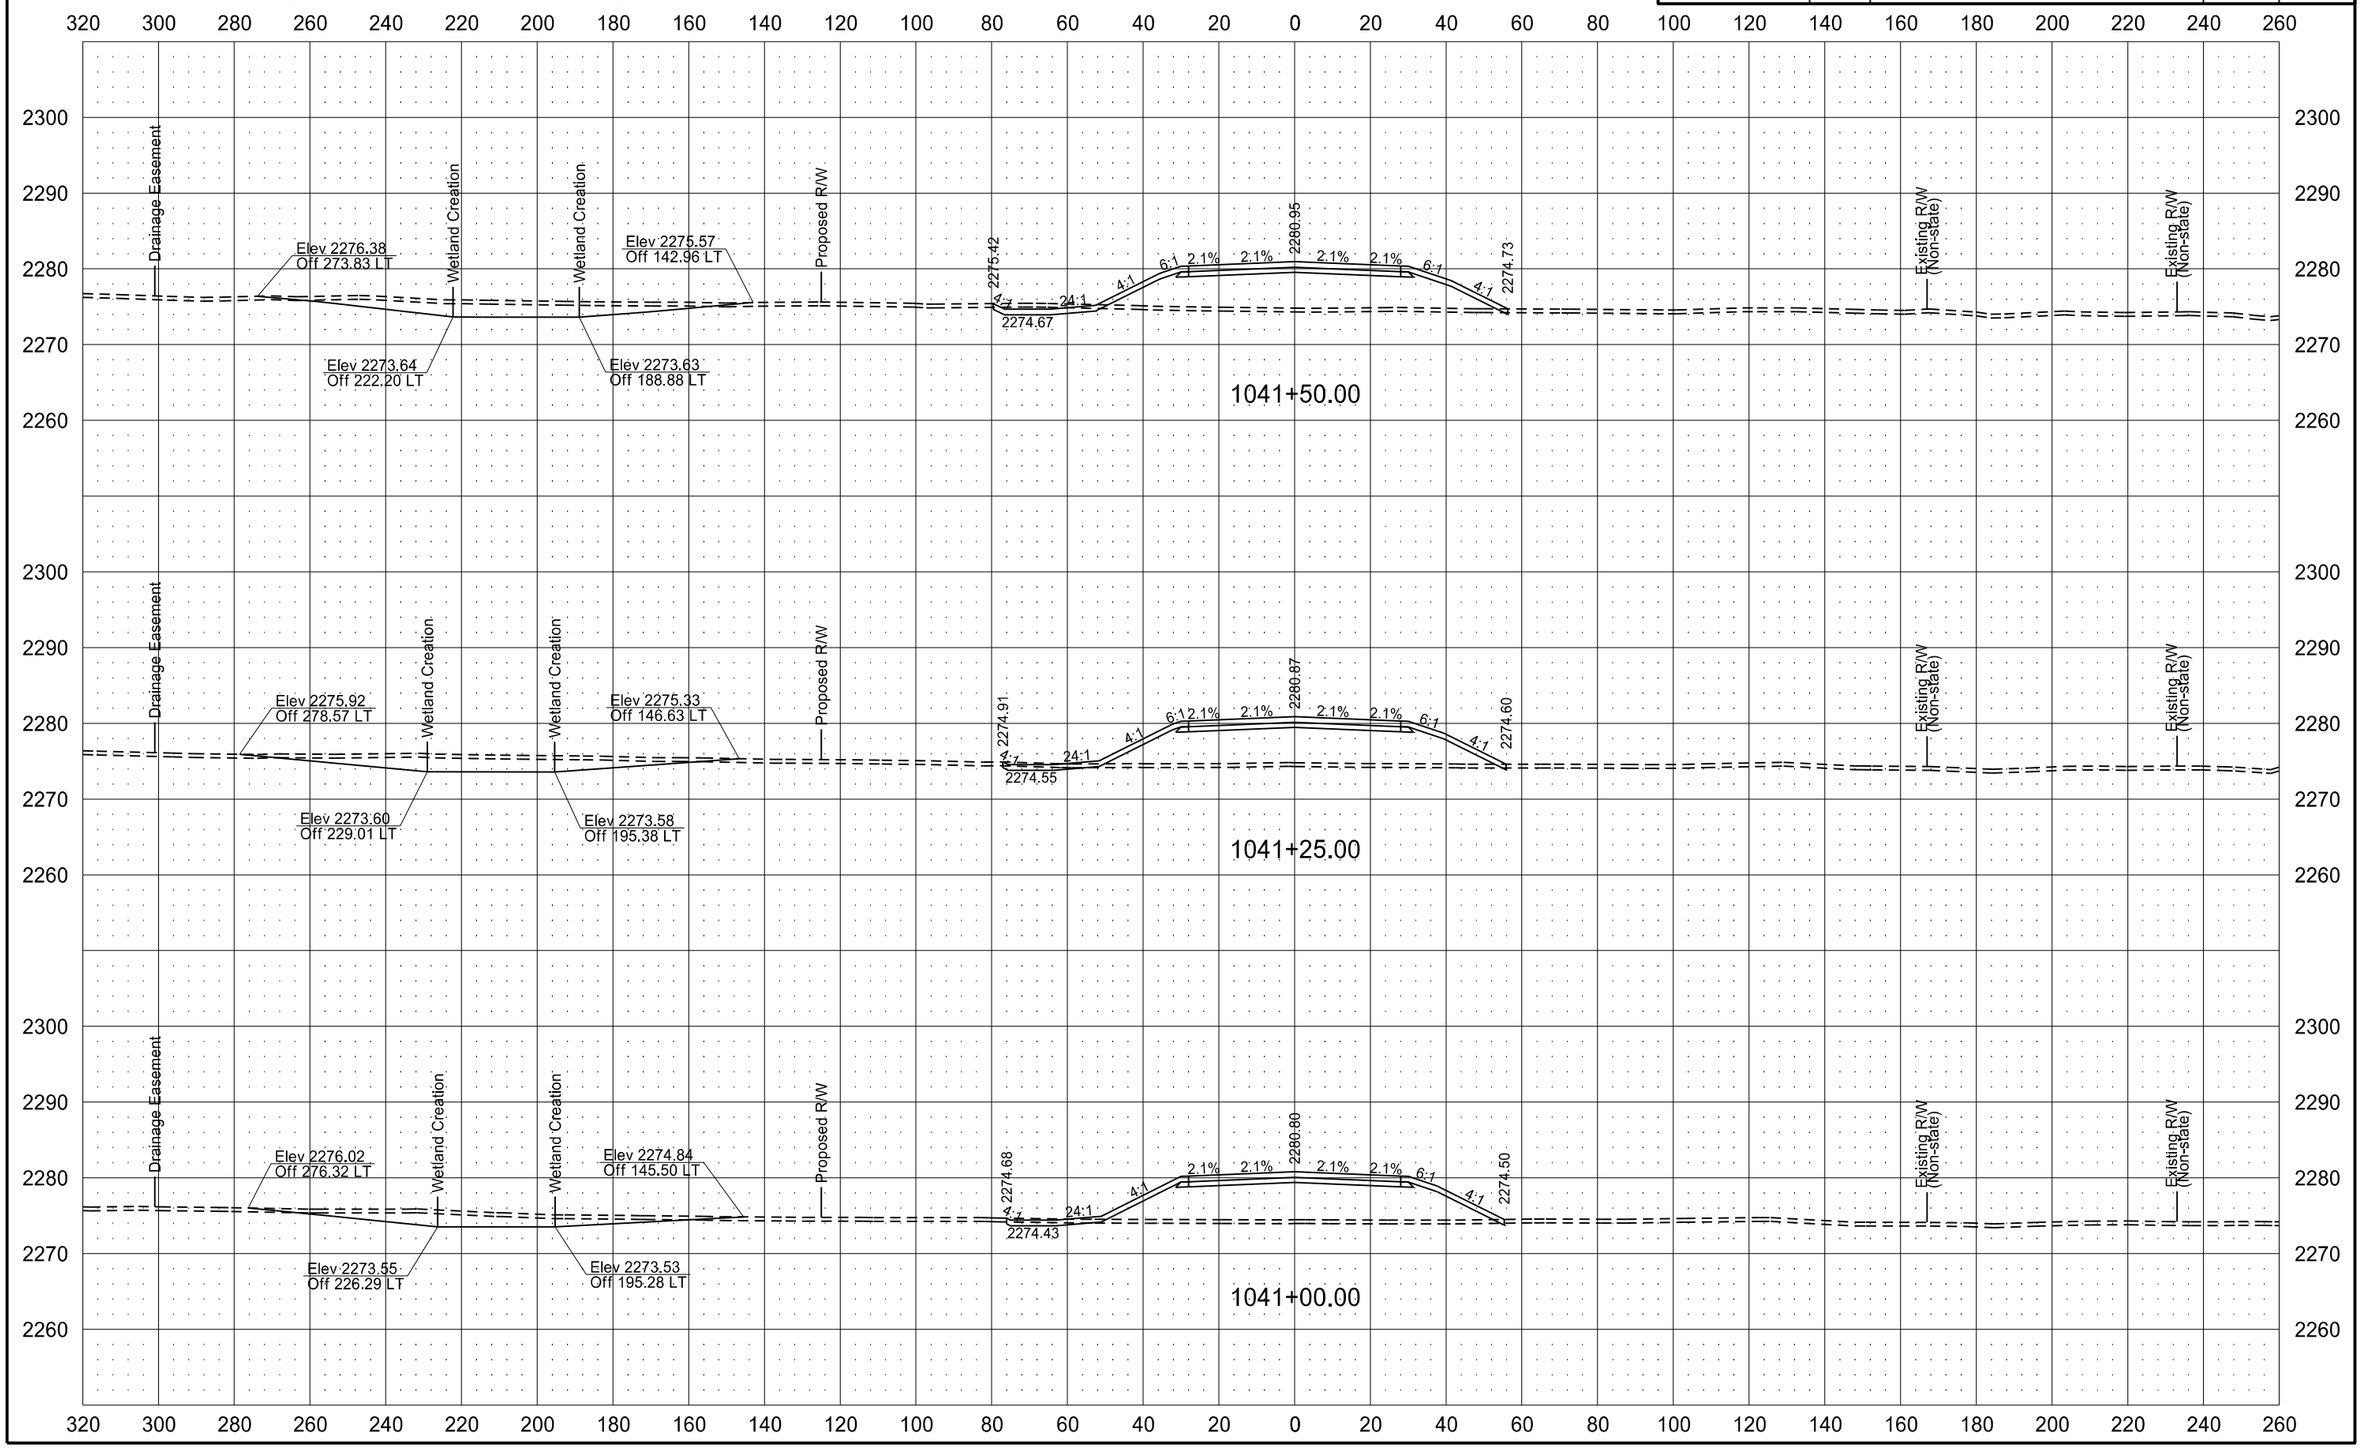

6/8/2015 11:36:48 AM mmaslesa c:\pwworking\oma\d1342430\200XS_001-162.dgn

ND HWY 22 (KILLDEER BYPASS)

STATE	PROJECT NO.	SECTION NO.	SHEET NO.
ND	SOIB-SAP-5-022(110)104	200	34

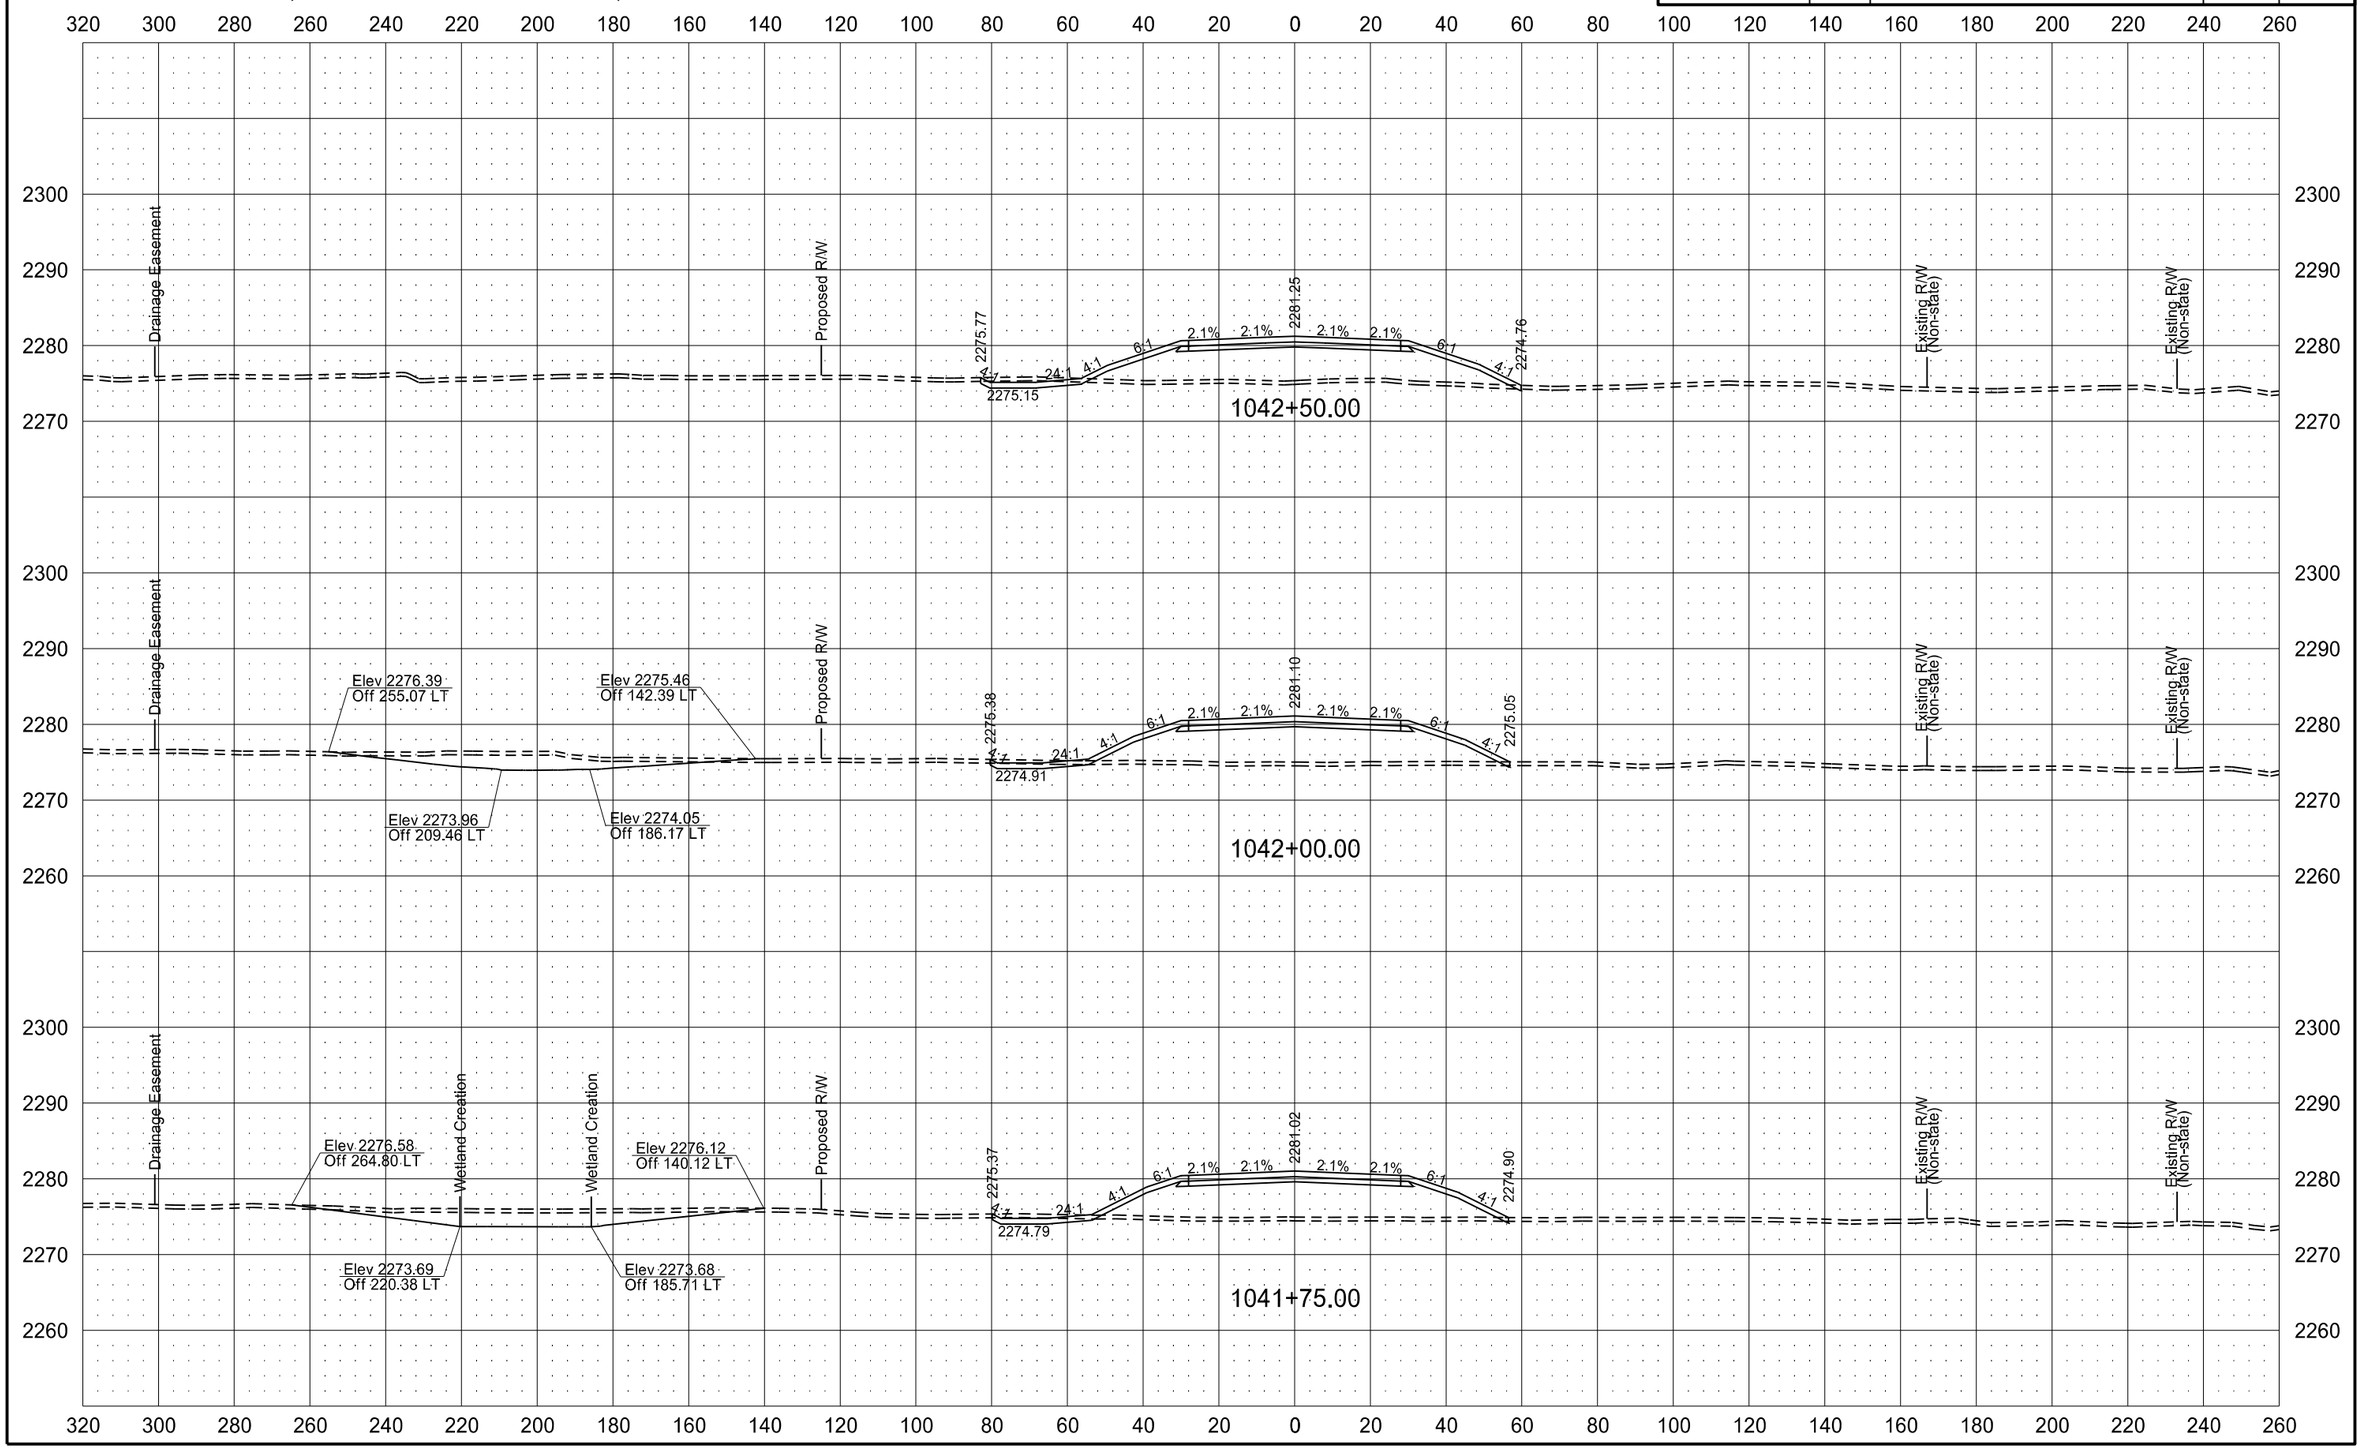

6/8/2015 11:36:56 AM mmaslesa c:\pwworking\oma\d1342430\200XS_001-162.dgn

ND HWY 22 (KILLDEER BYPASS)

STATE	PROJECT NO.	SECTION NO.	SHEET NO.
ND	SOIB-SAP-5-022(110)104	200	35

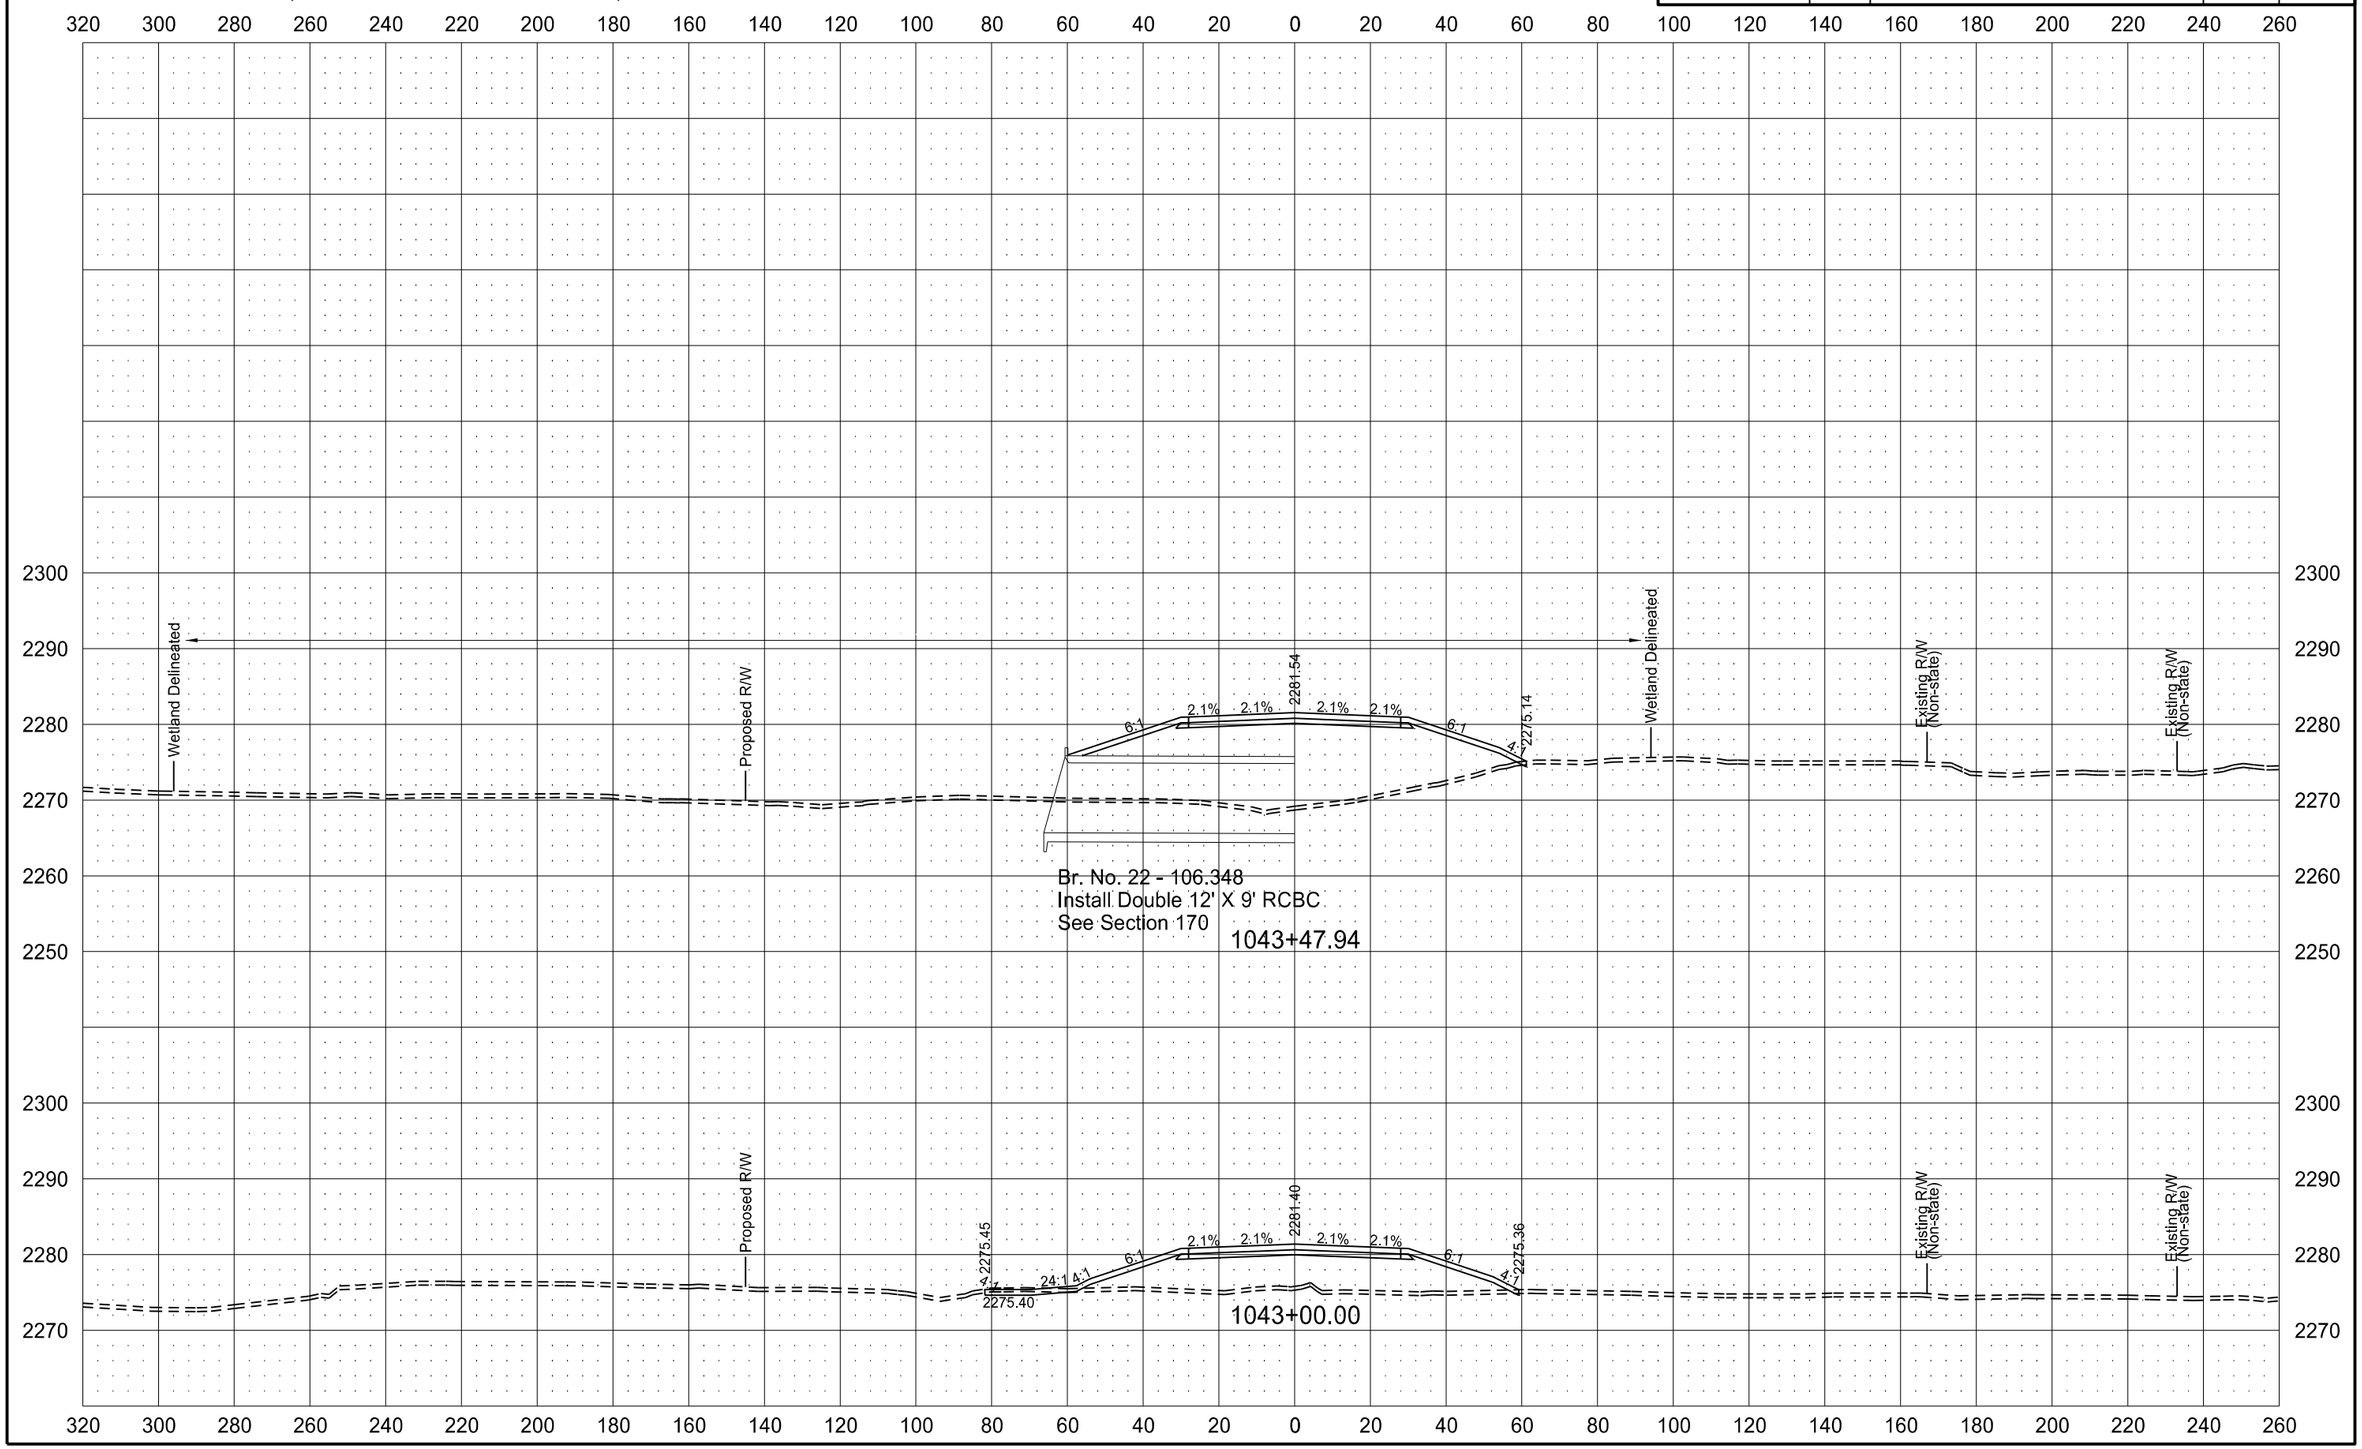

ND HWY 22 (KILLDEER BYPASS)

STATE	PROJECT NO.	SECTION NO.	SHEET NO.
ND	SOIB-SAP-5-022(110)104	200	36

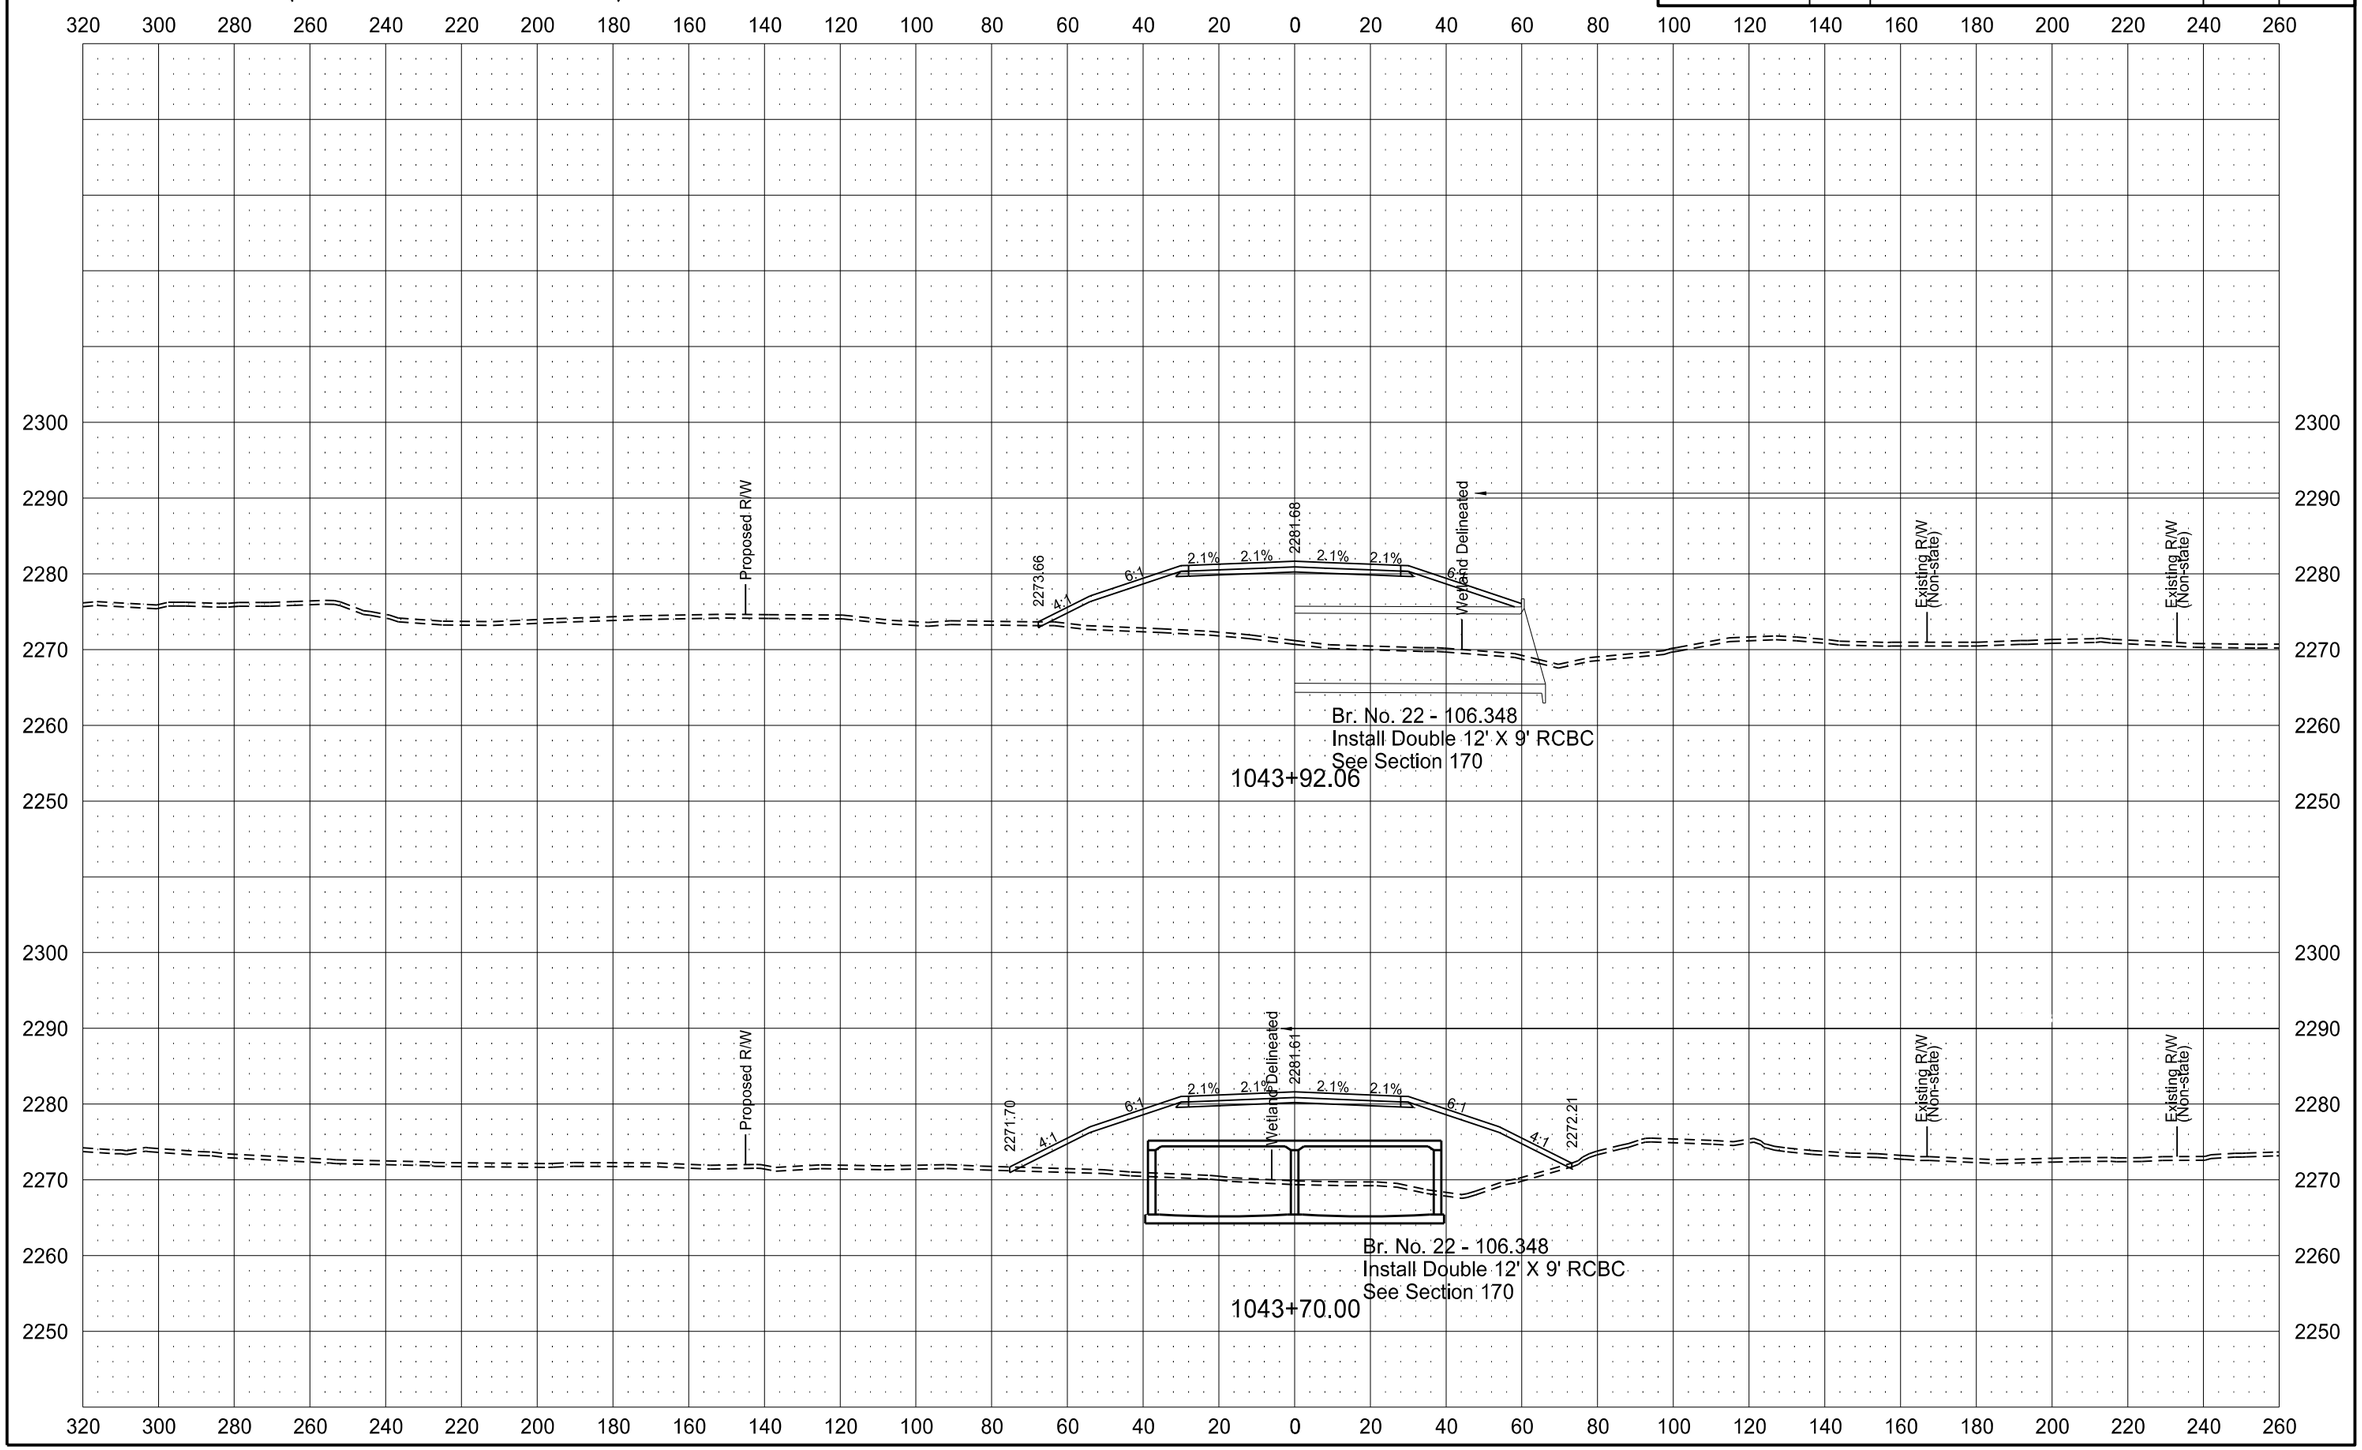

ND HWY 22 (KILLDEER BYPASS)

STATE	PROJECT NO.	SECTION NO.	SHEET NO.
ND	SOIB-SAP-5-022(110)104	200	37

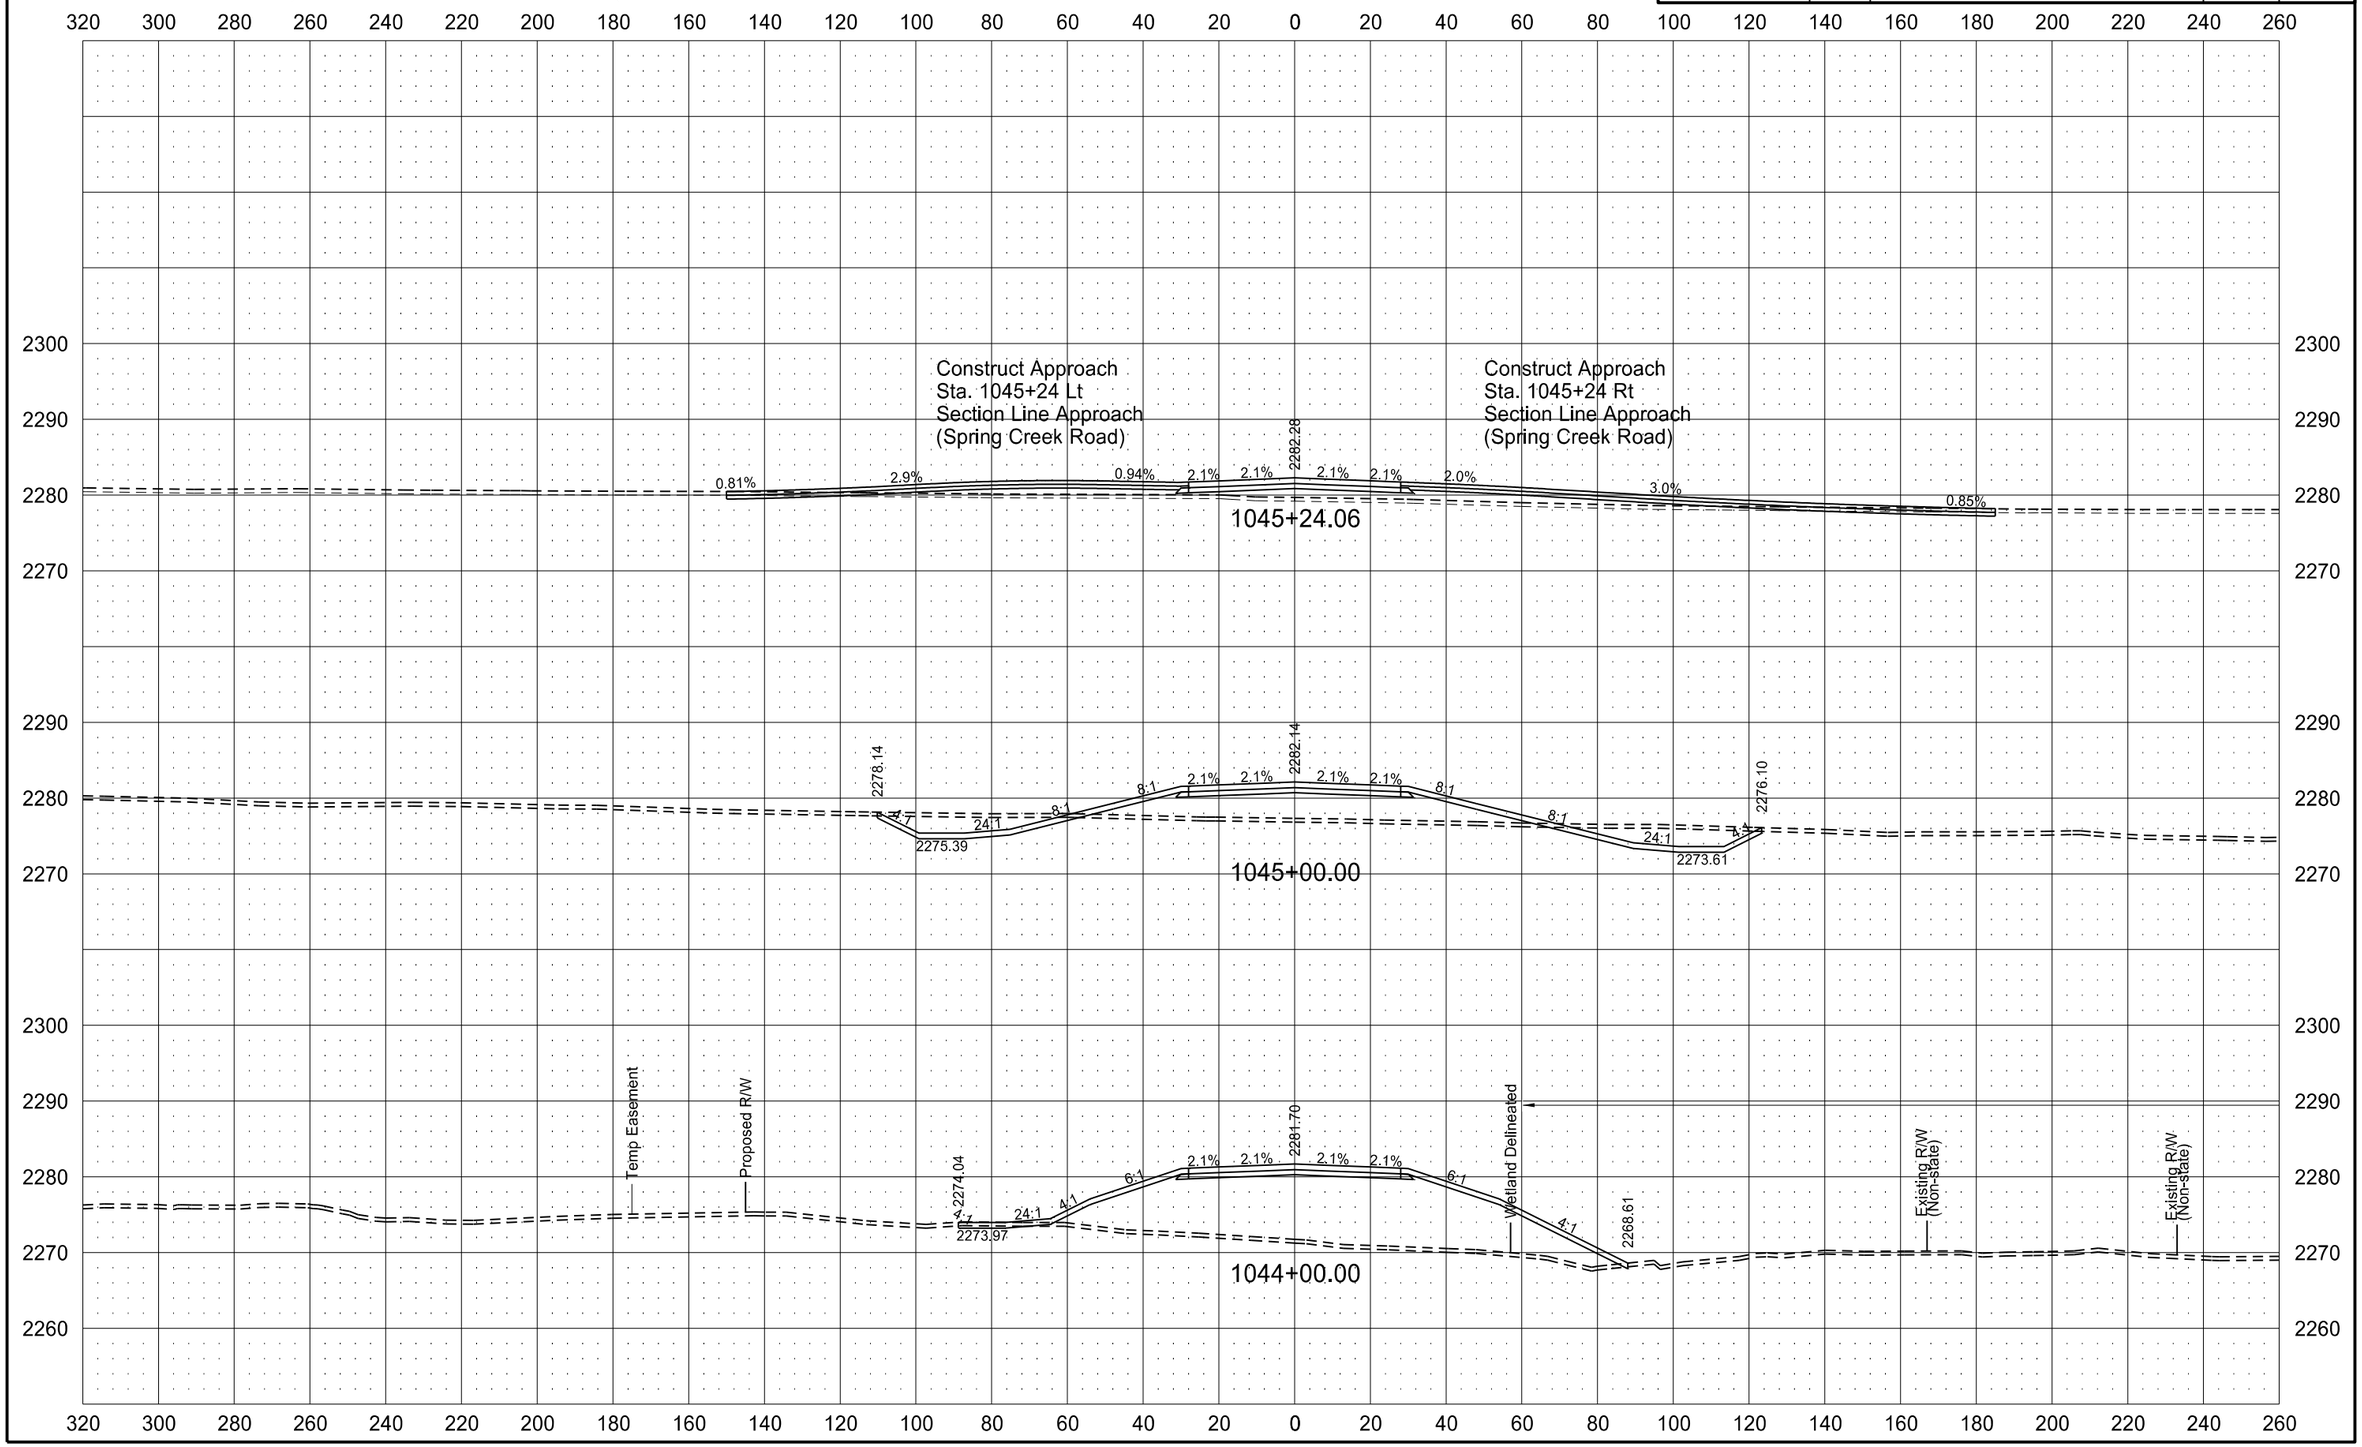

6/8/2015 11:37:18 AM mmaslesa c:\pwworking\oma\d1342430\200XS_001-162.dgn

ND HWY 22 (KILLDEER BYPASS)

STATE	PROJECT NO.	SECTION NO.	SHEET NO.
ND	SOIB-SAP-5-022(110)104	200	38

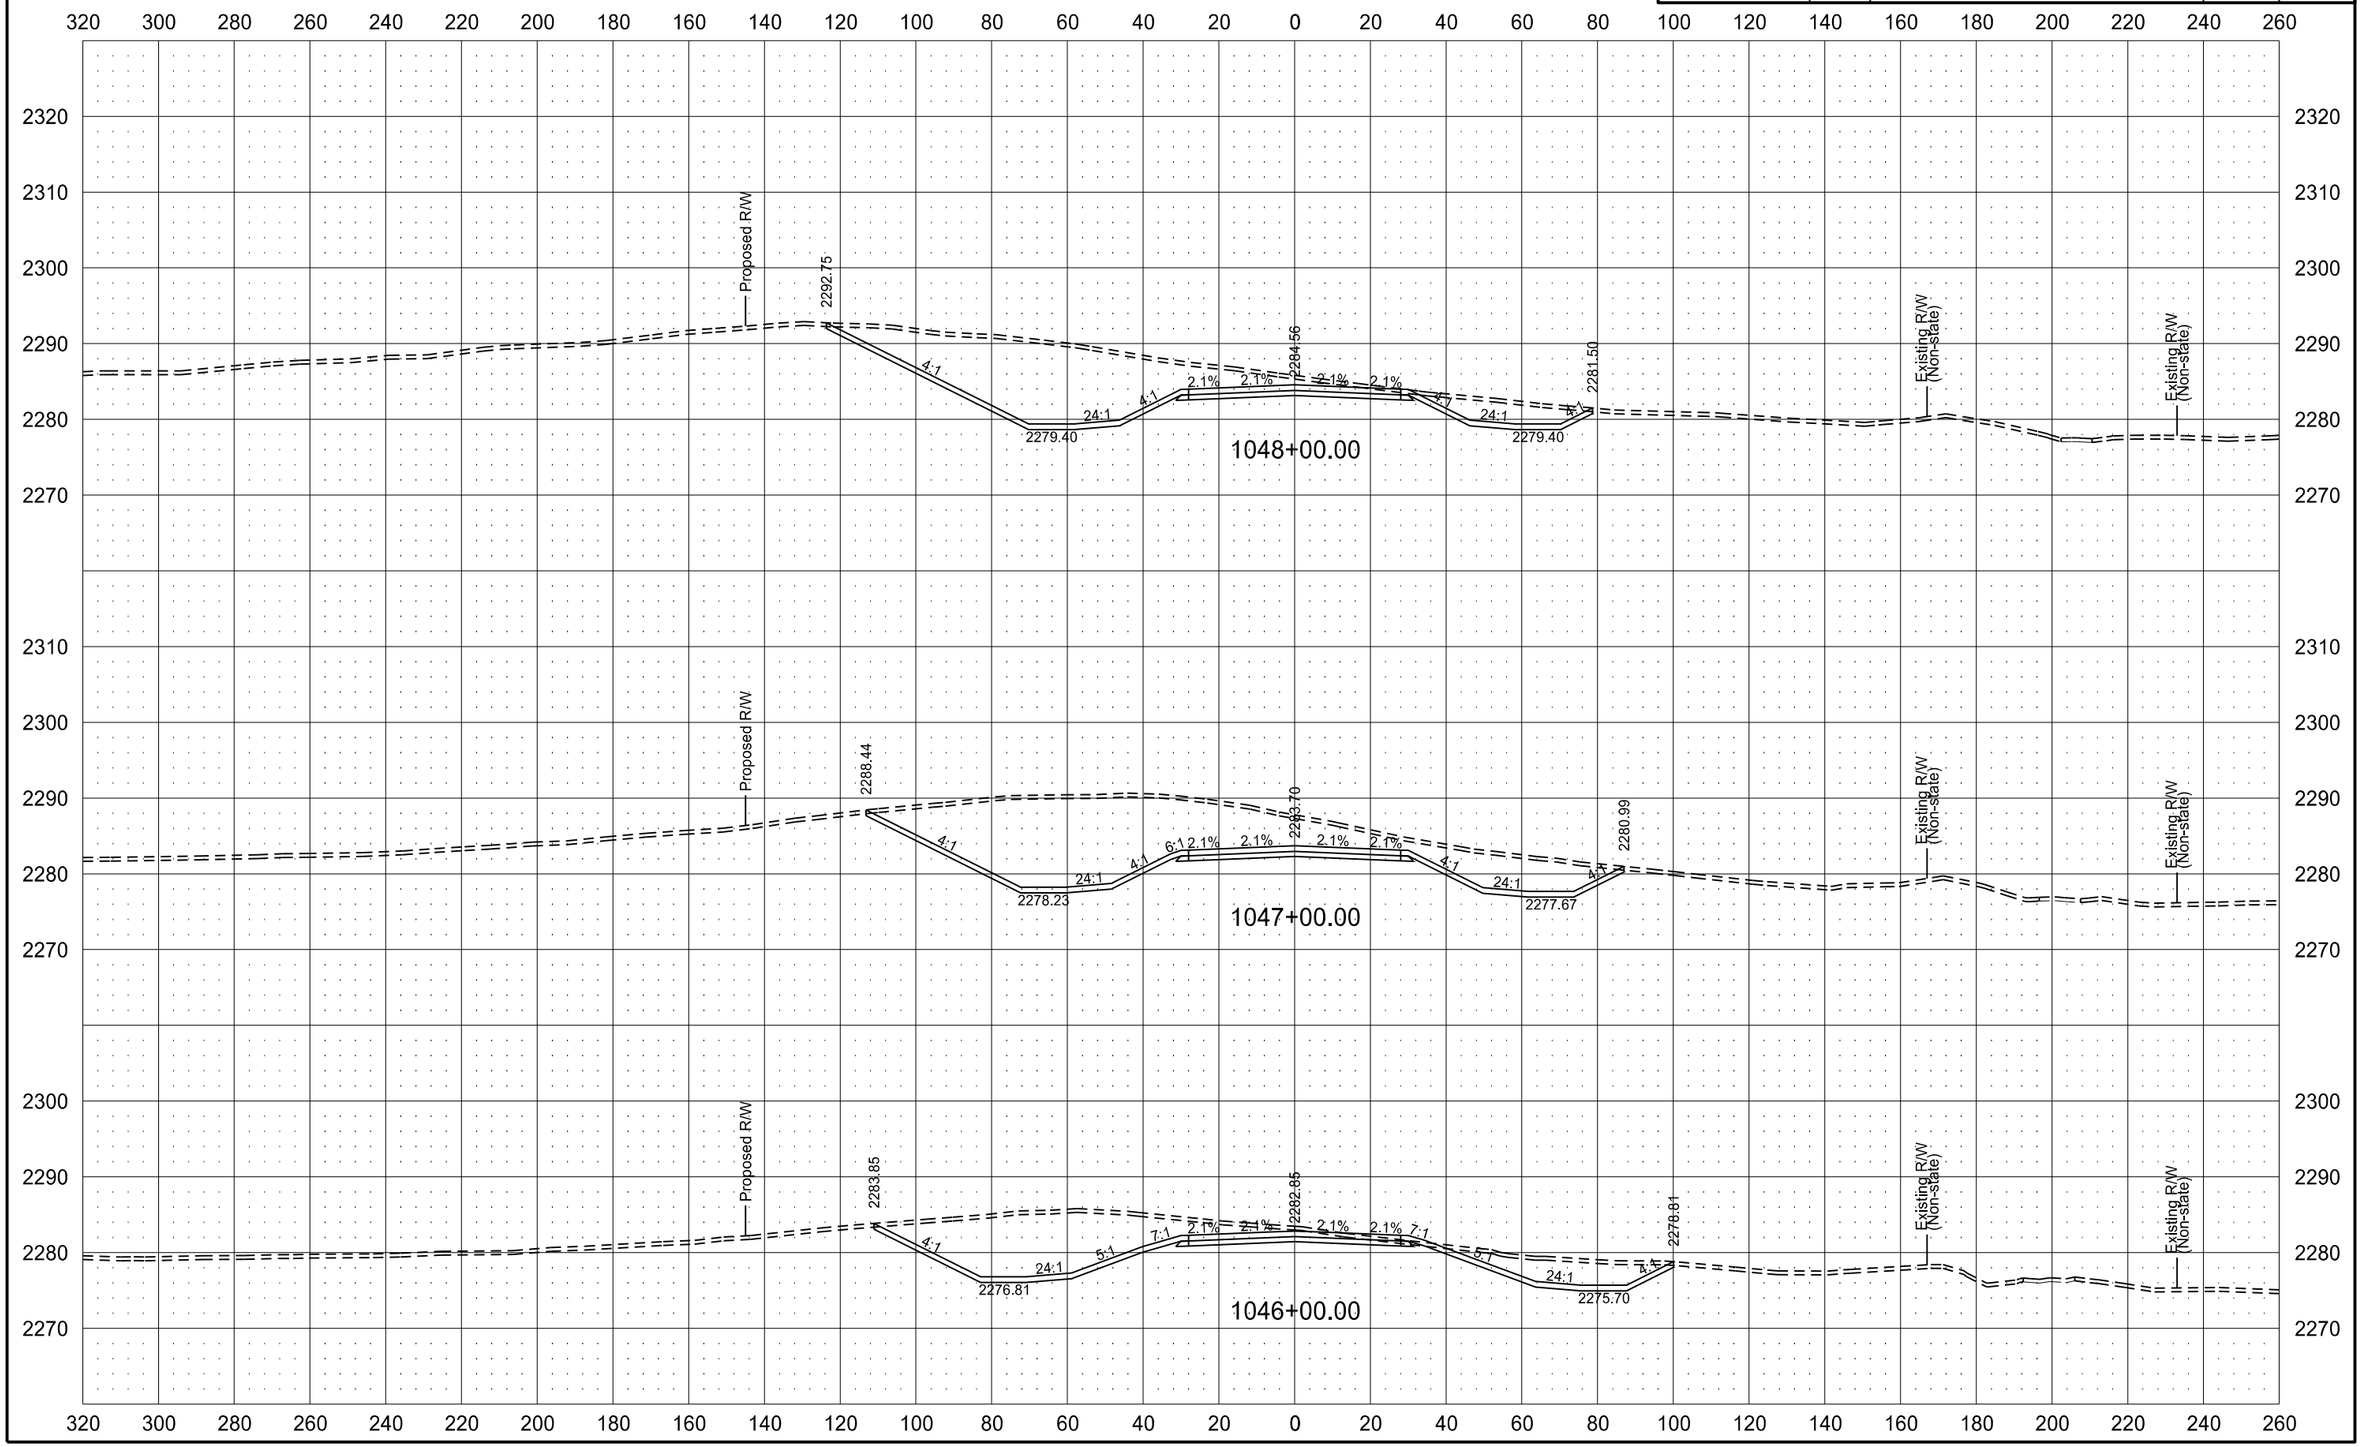

6/8/2015 11:37:26 AM mmaslesa c:\pwworking\oma\d1342430\200XS_001-162.dgn

ND HWY 22 (KILLDEER BYPASS)

STATE	PROJECT NO.	SECTION NO.	SHEET NO.
ND	SOIB-SAP-5-022(110)104	200	39

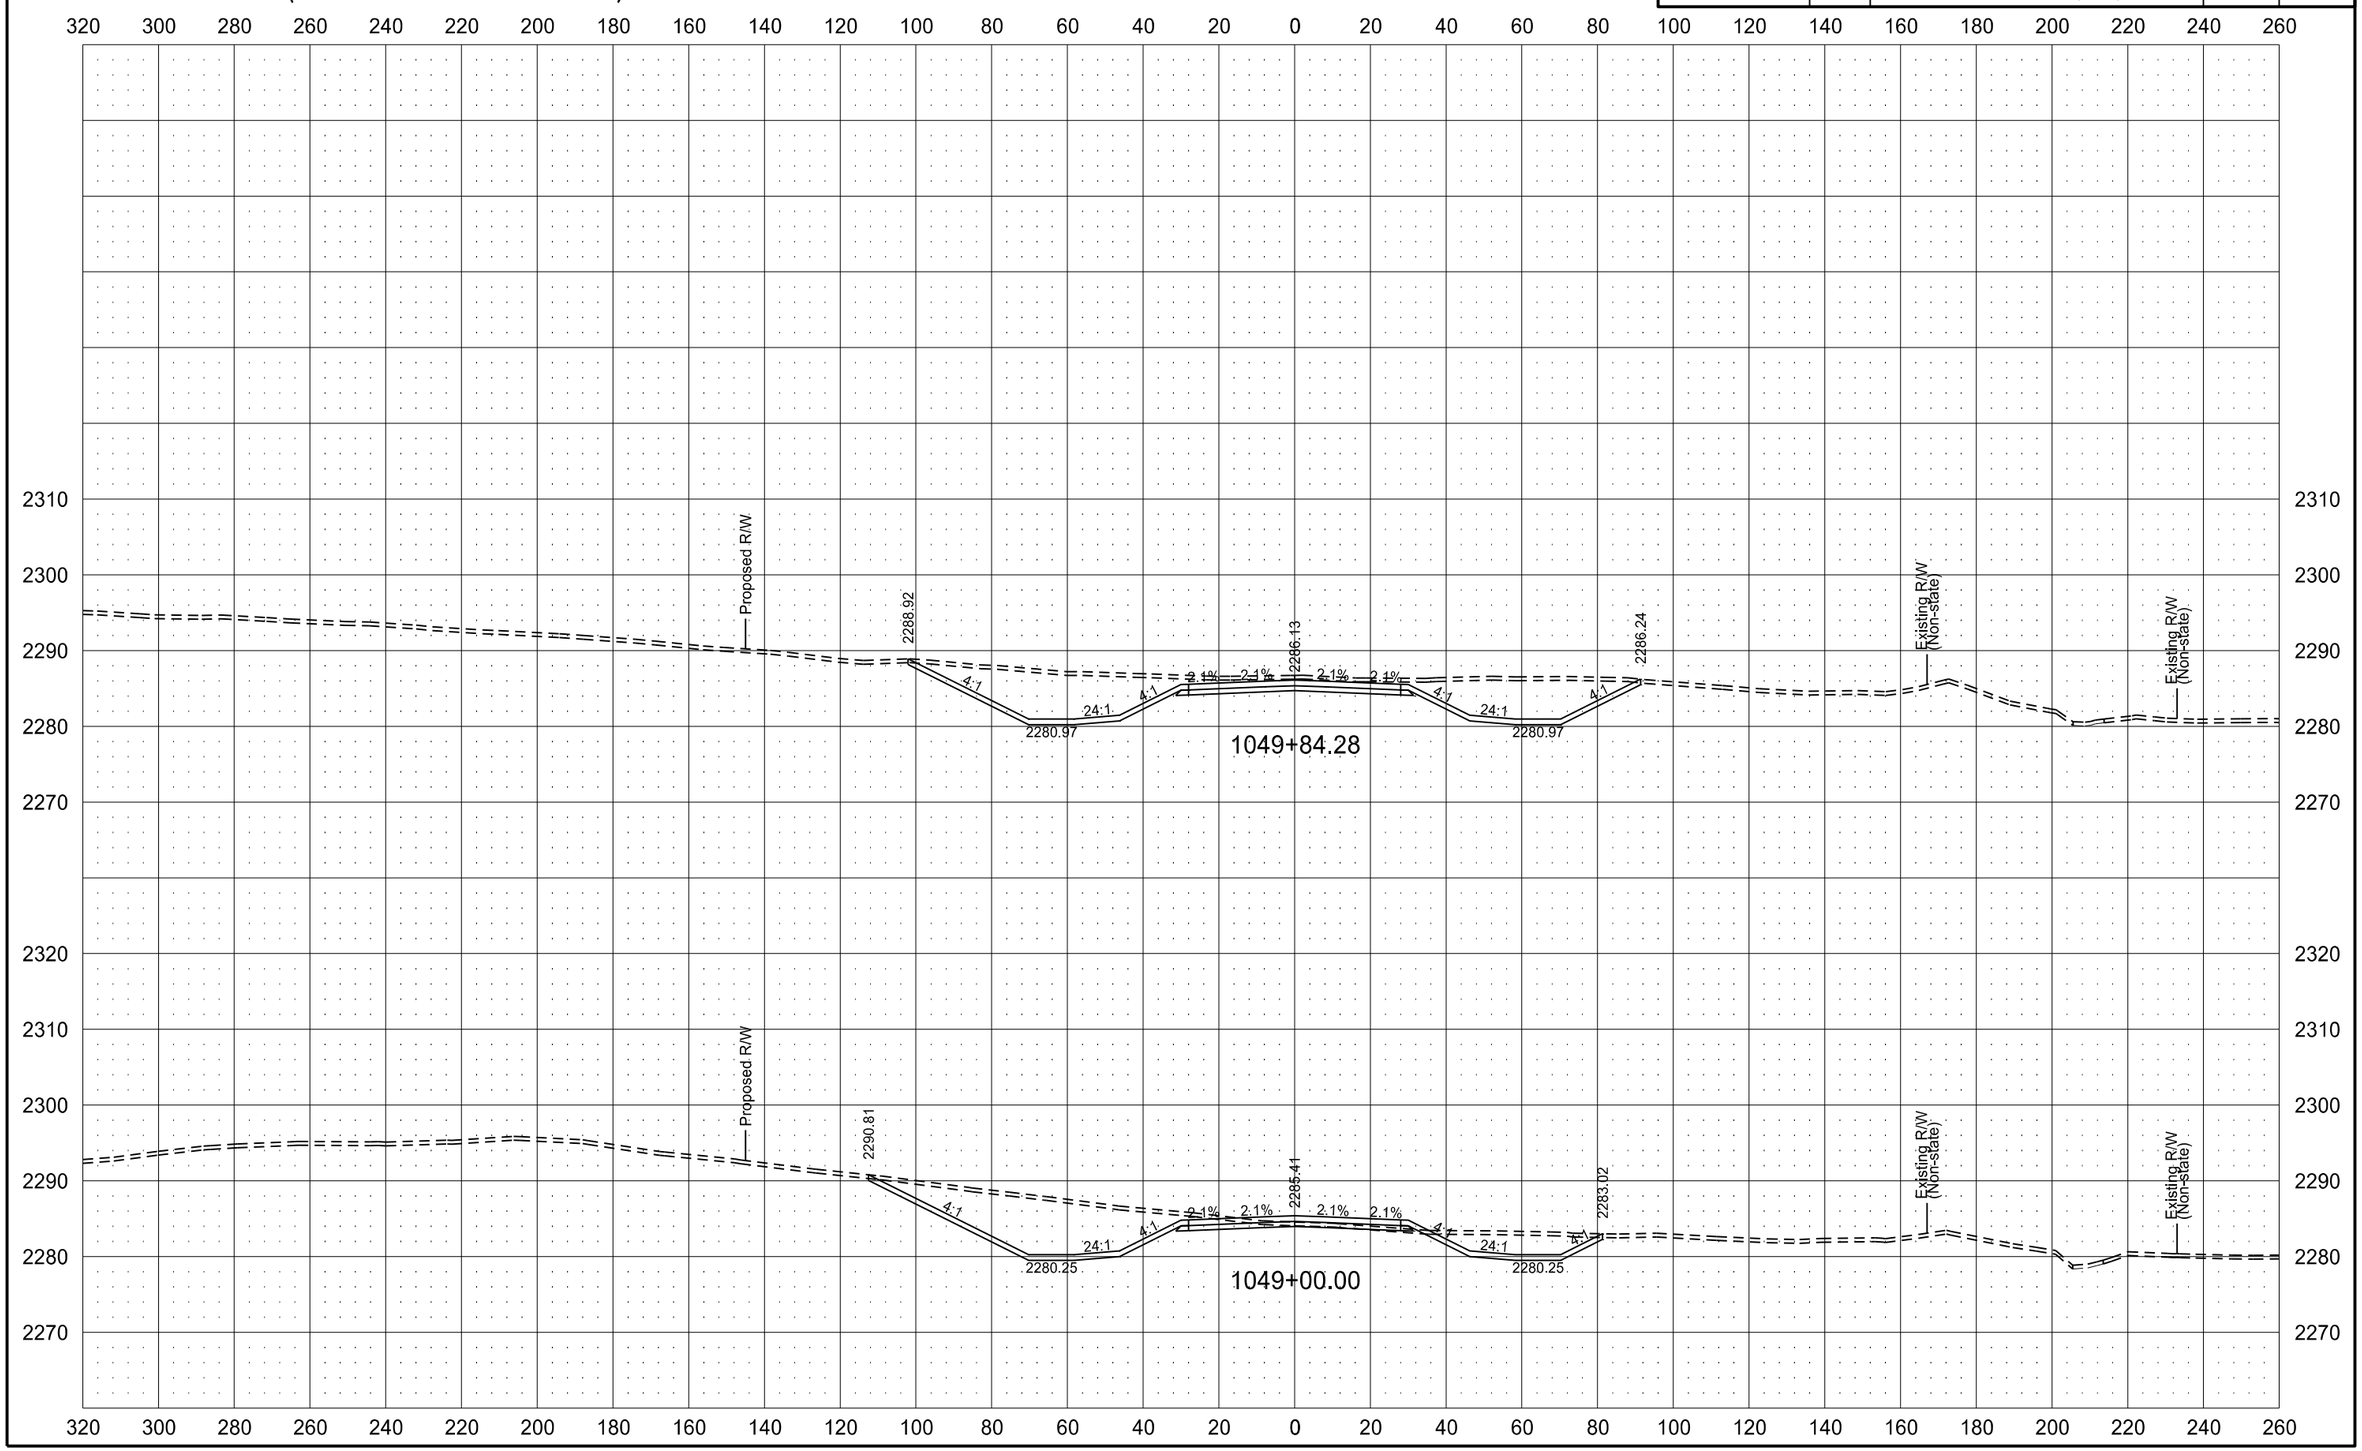

6/8/2015 11:37:33 AM mmaslesa c:\pwworking\oma\d1342430\200XS_001-162.dgn

ND HWY 22 (KILLDEER BYPASS)

STATE	PROJECT NO.	SECTION NO.	SHEET NO.
ND	SOIB-SAP-5-022(110)104	200	40

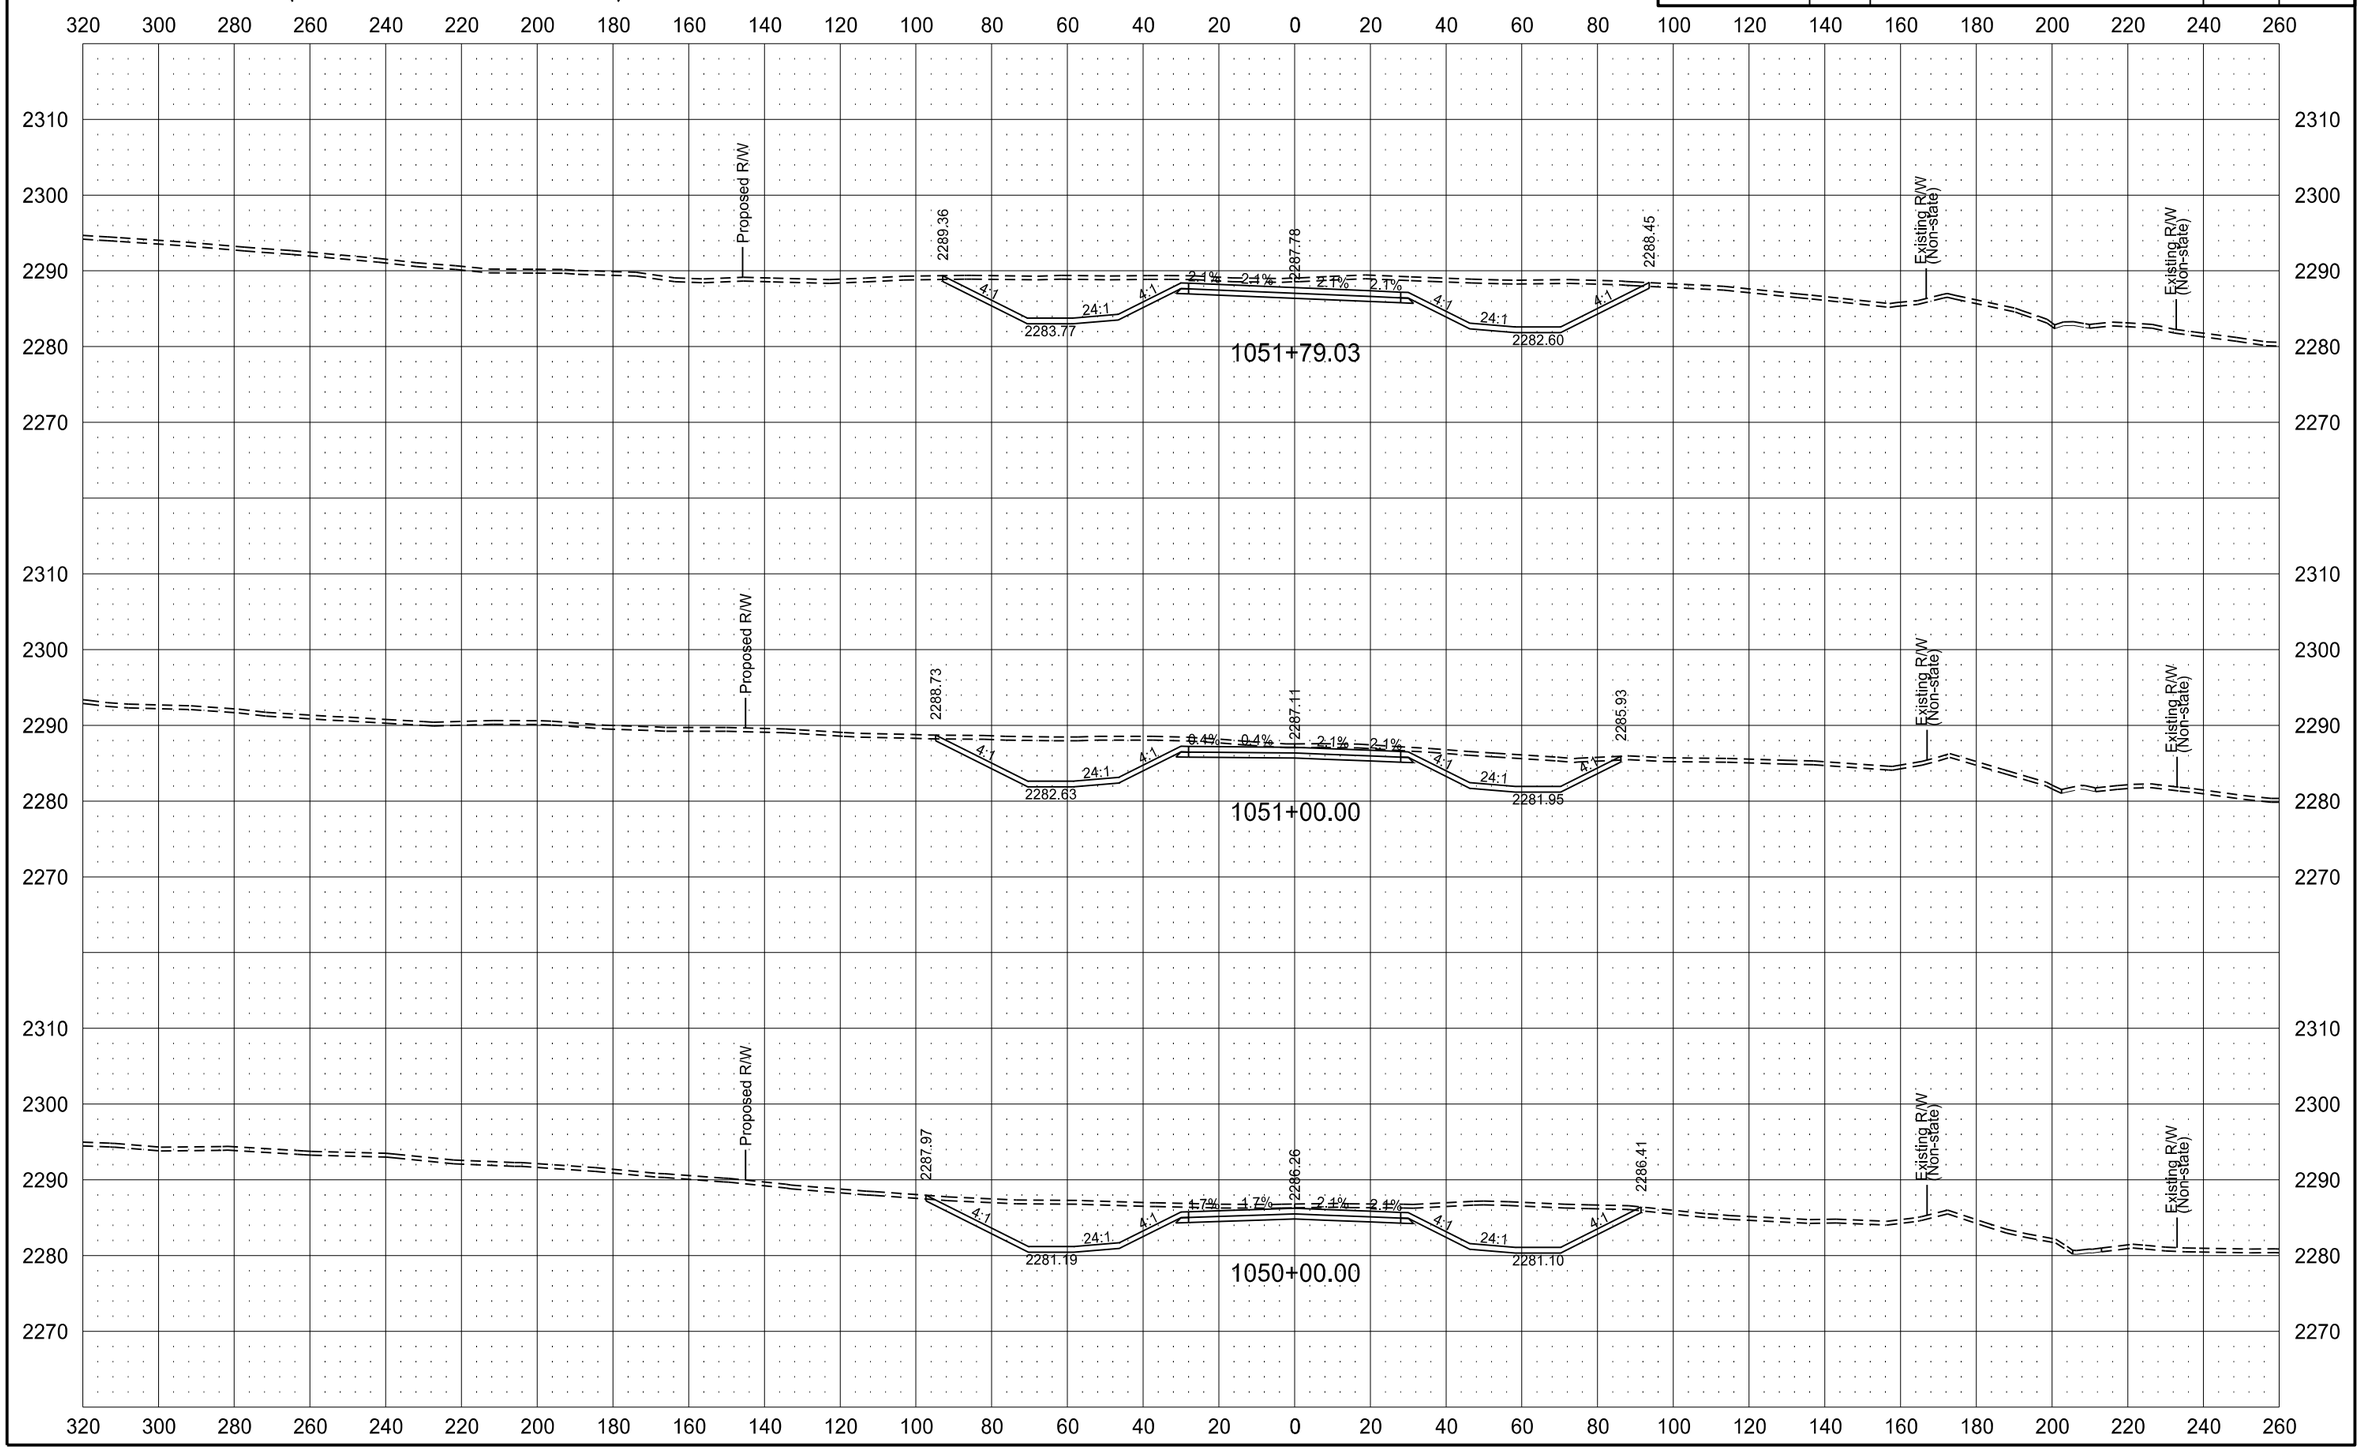

ND HWY 22 (KILLDEER BYPASS)

STATE	PROJECT NO.	SECTION NO.	SHEET NO.
ND	SOIB-SAP-5-022(110)104	200	41

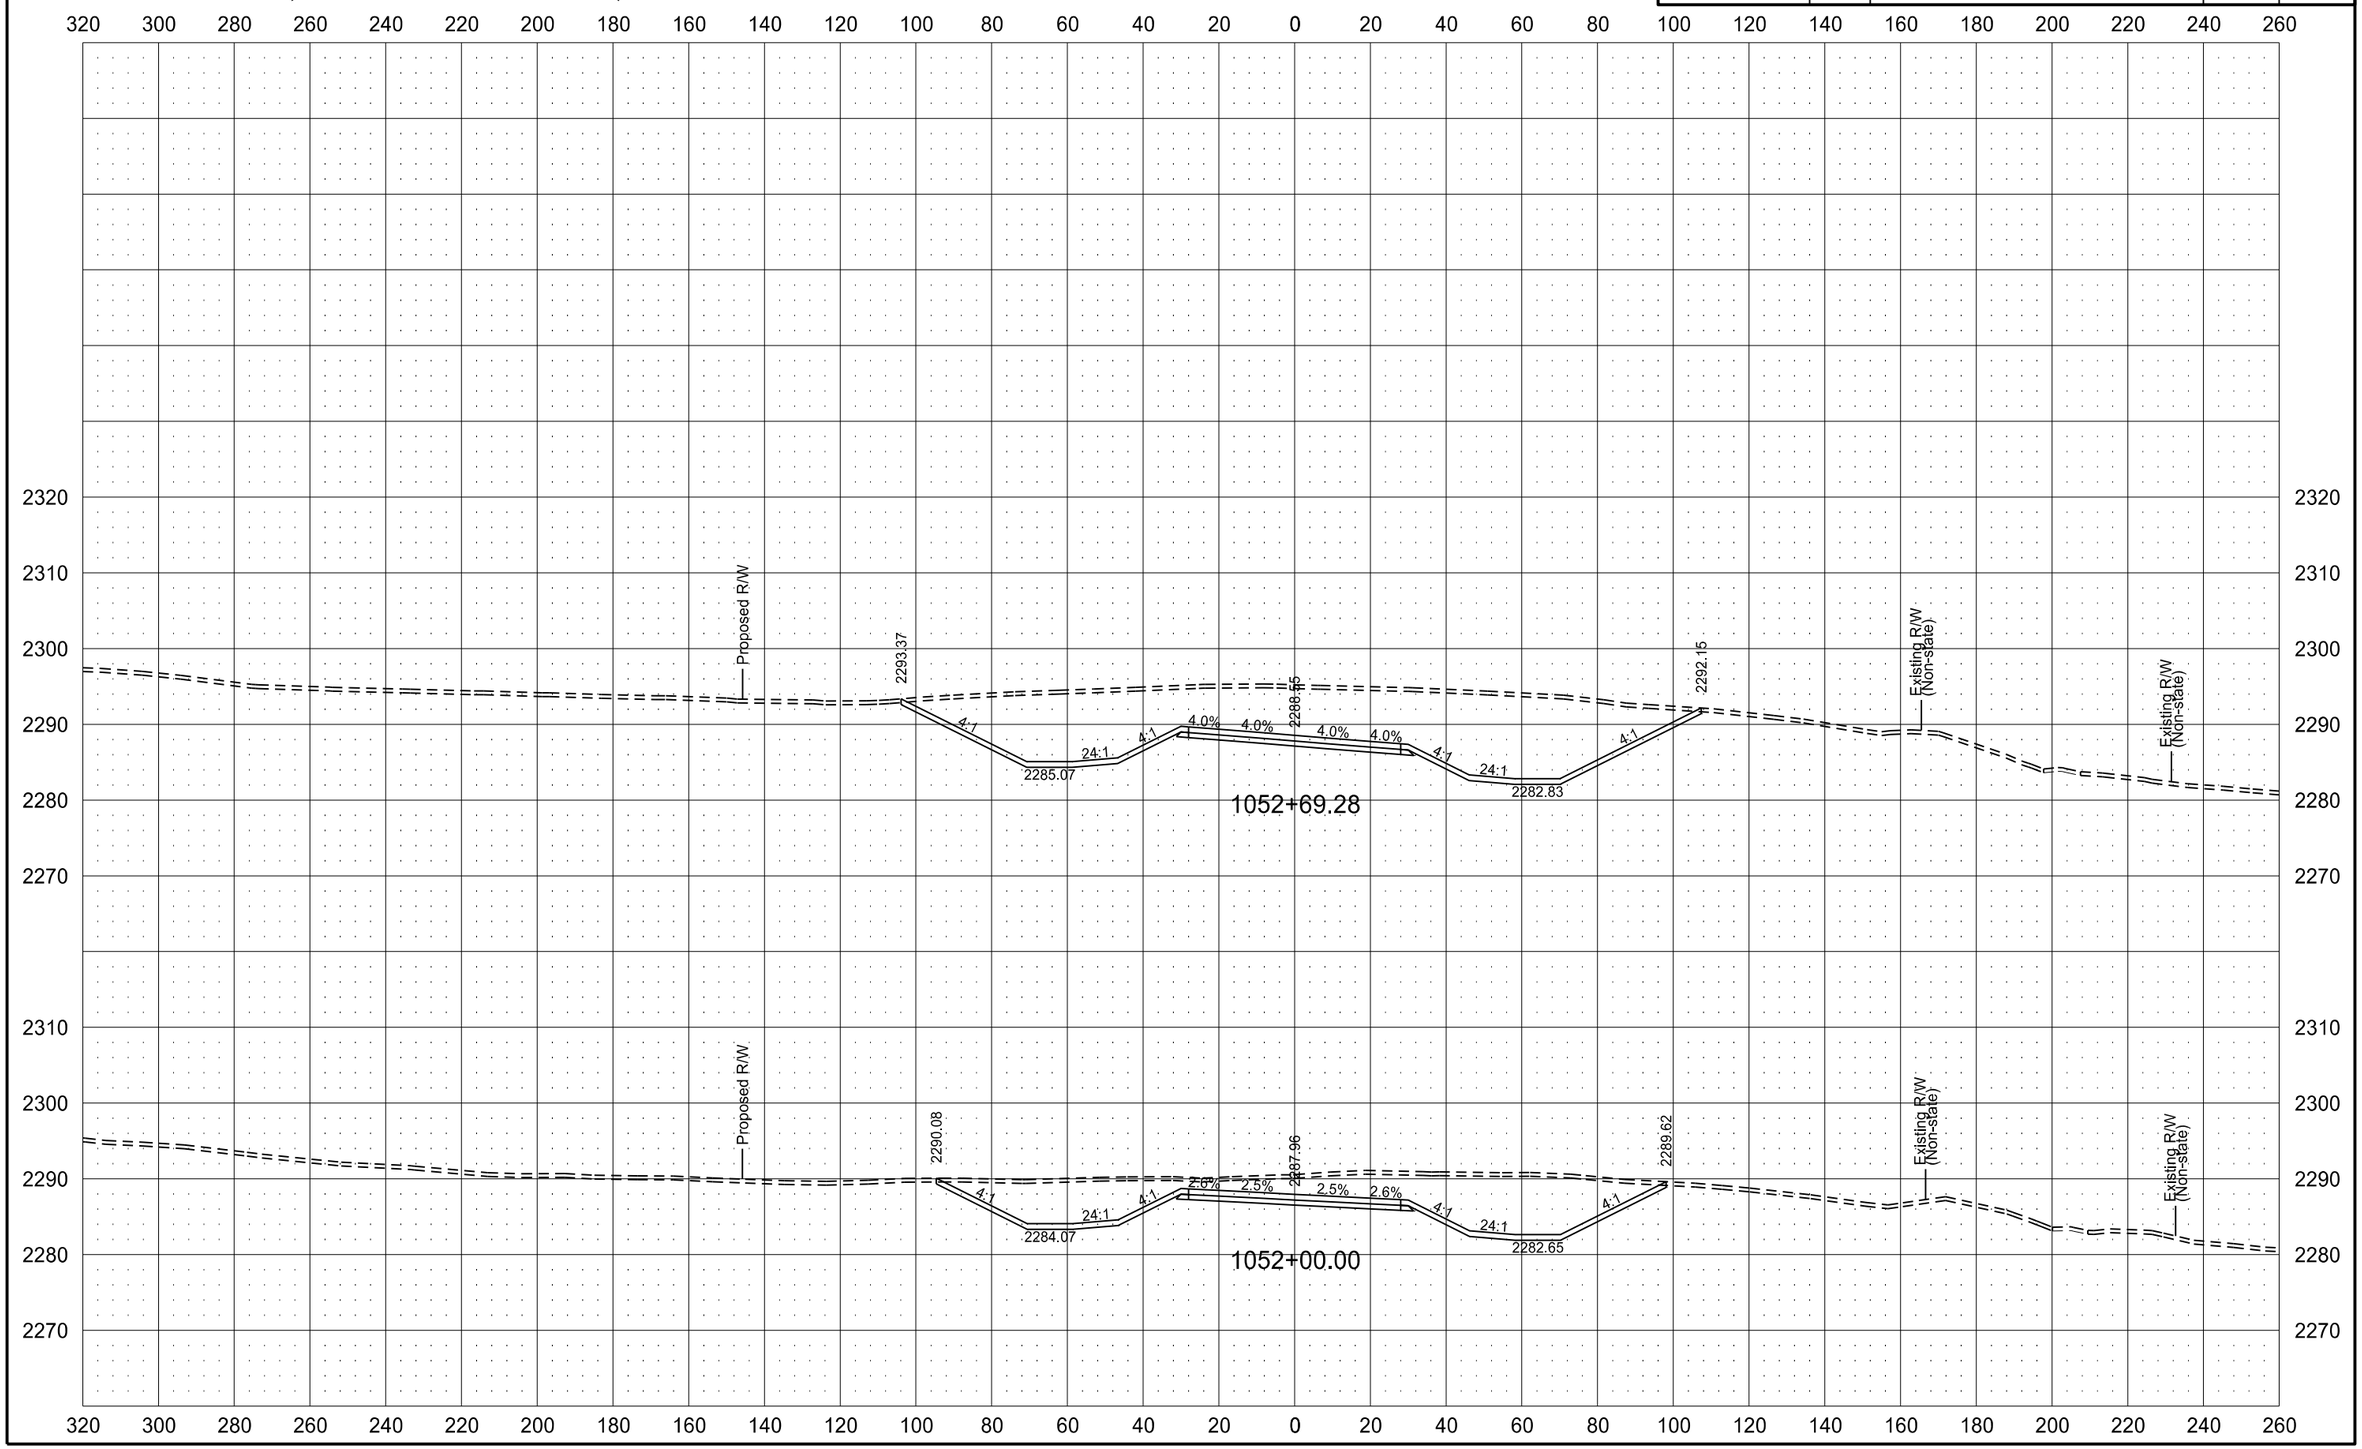

ND HWY 22 (KILLDEER BYPASS)

STATE	PROJECT NO.	SECTION NO.	SHEET NO.
ND	SOIB-SAP-5-022(110)104	200	42

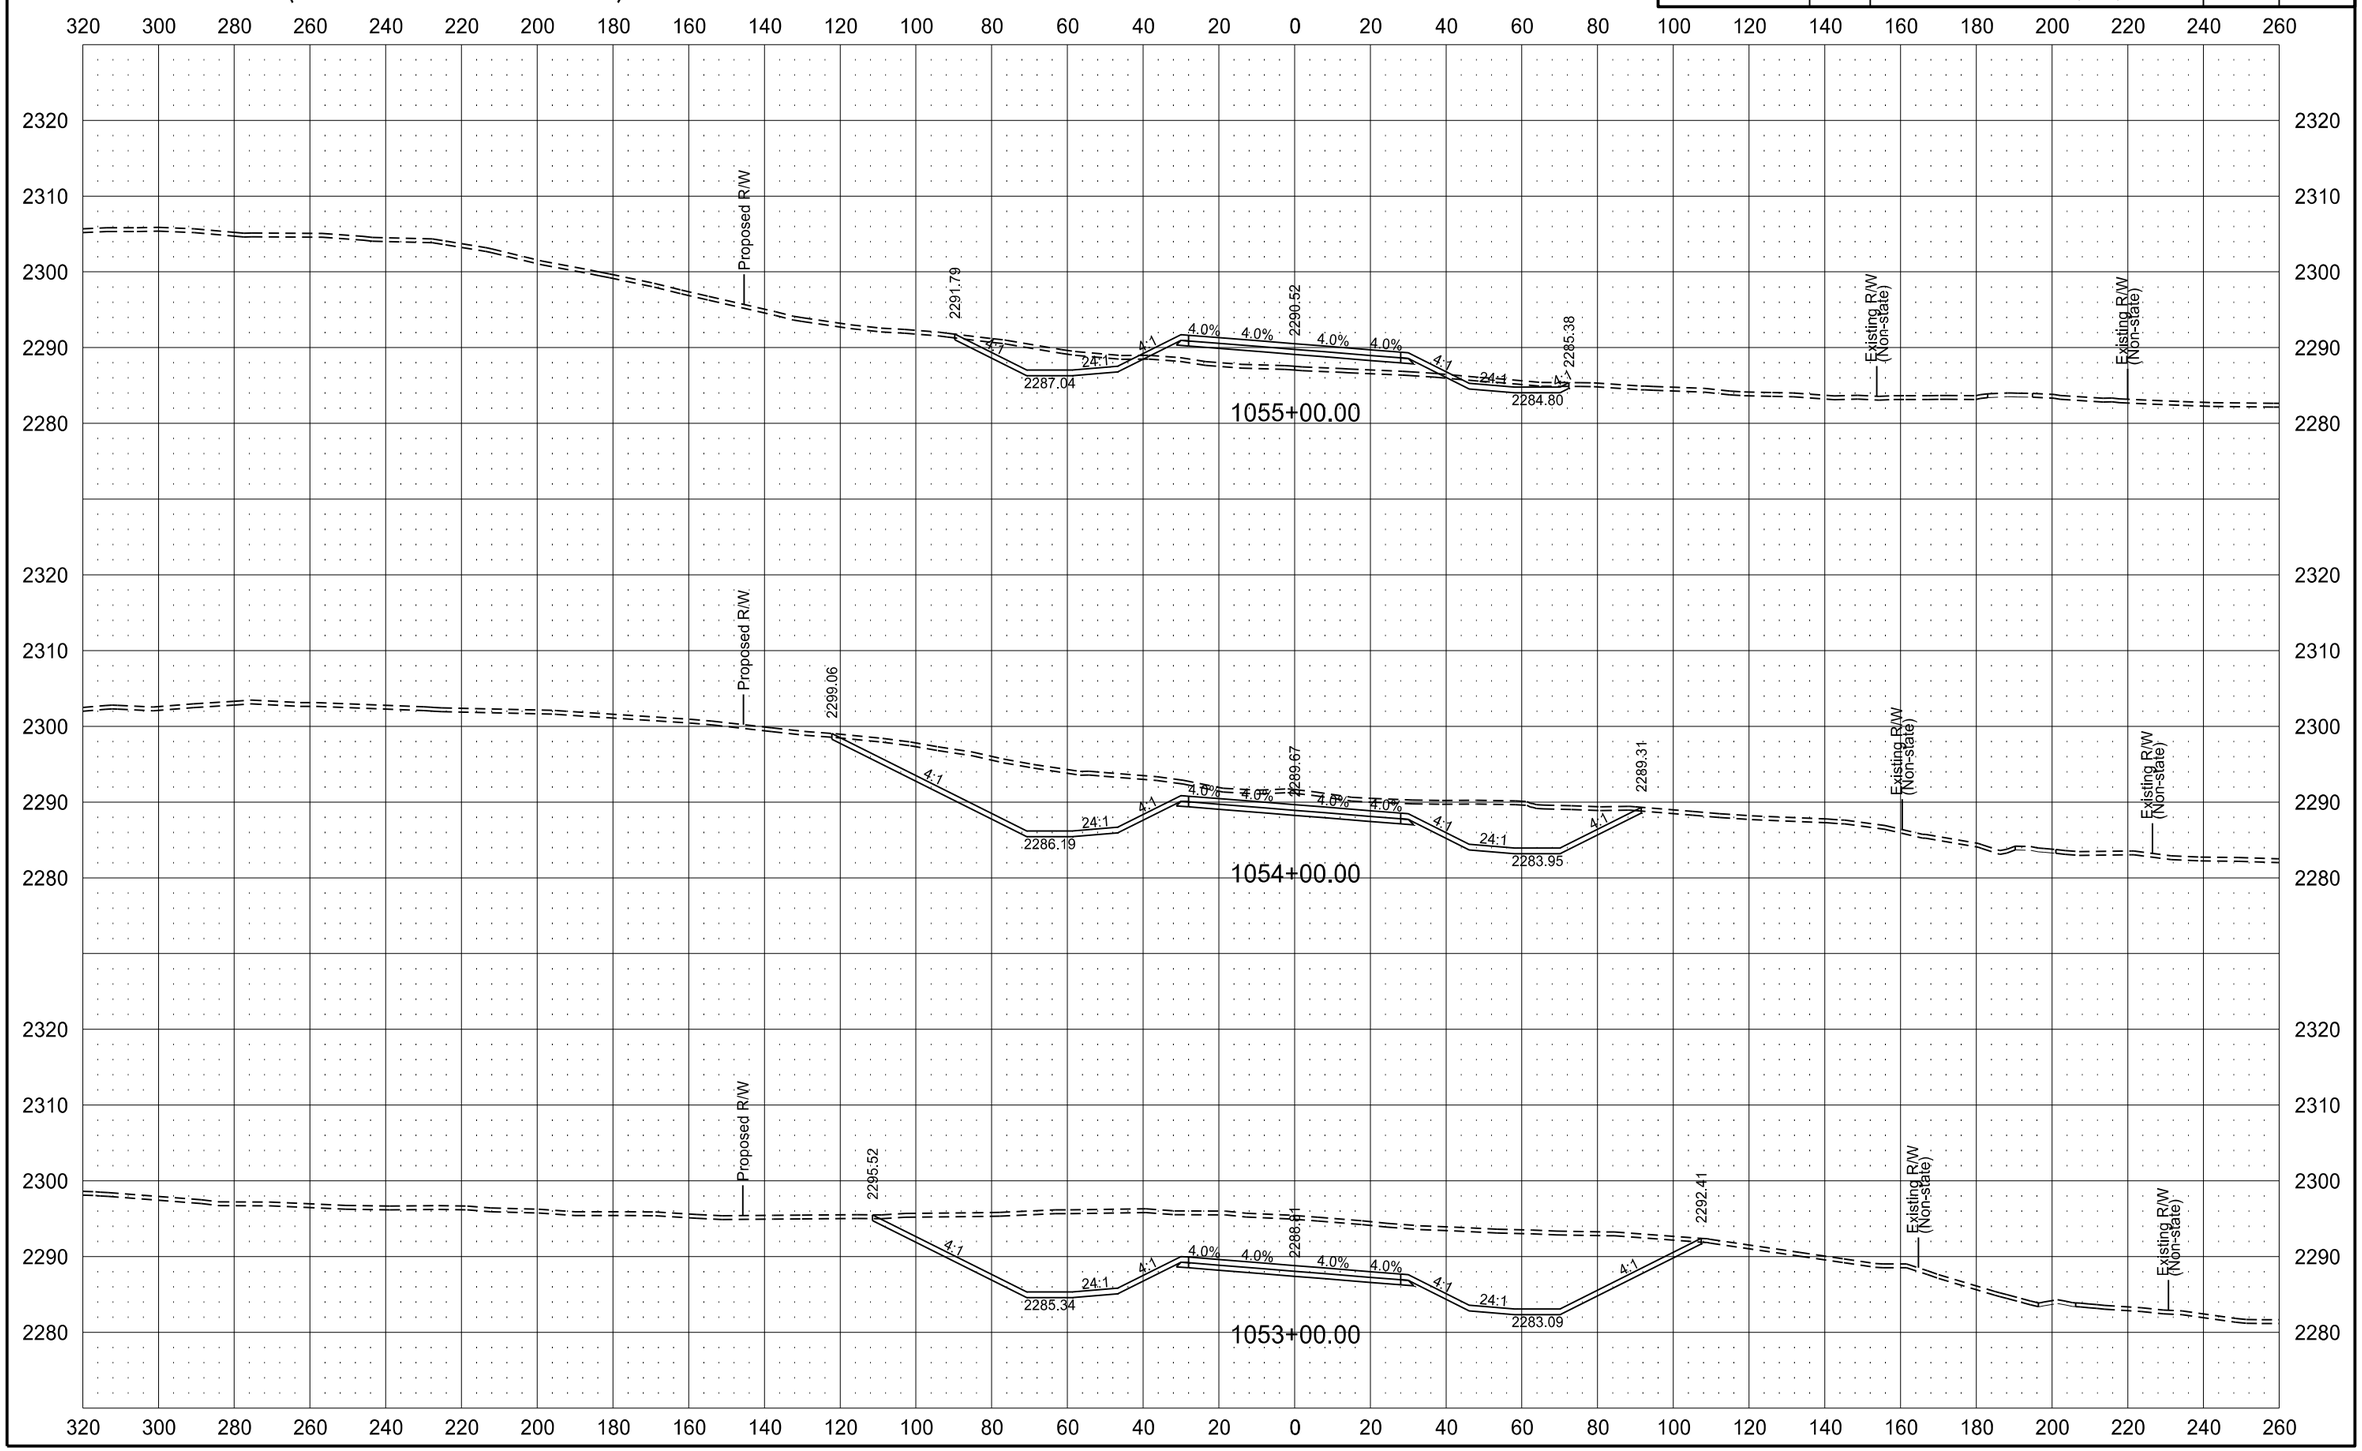

ND HWY 22 (KILLDEER BYPASS)

STATE	PROJECT NO.	SECTION NO.	SHEET NO.
ND	SOIB-SAP-5-022(110)104	200	43

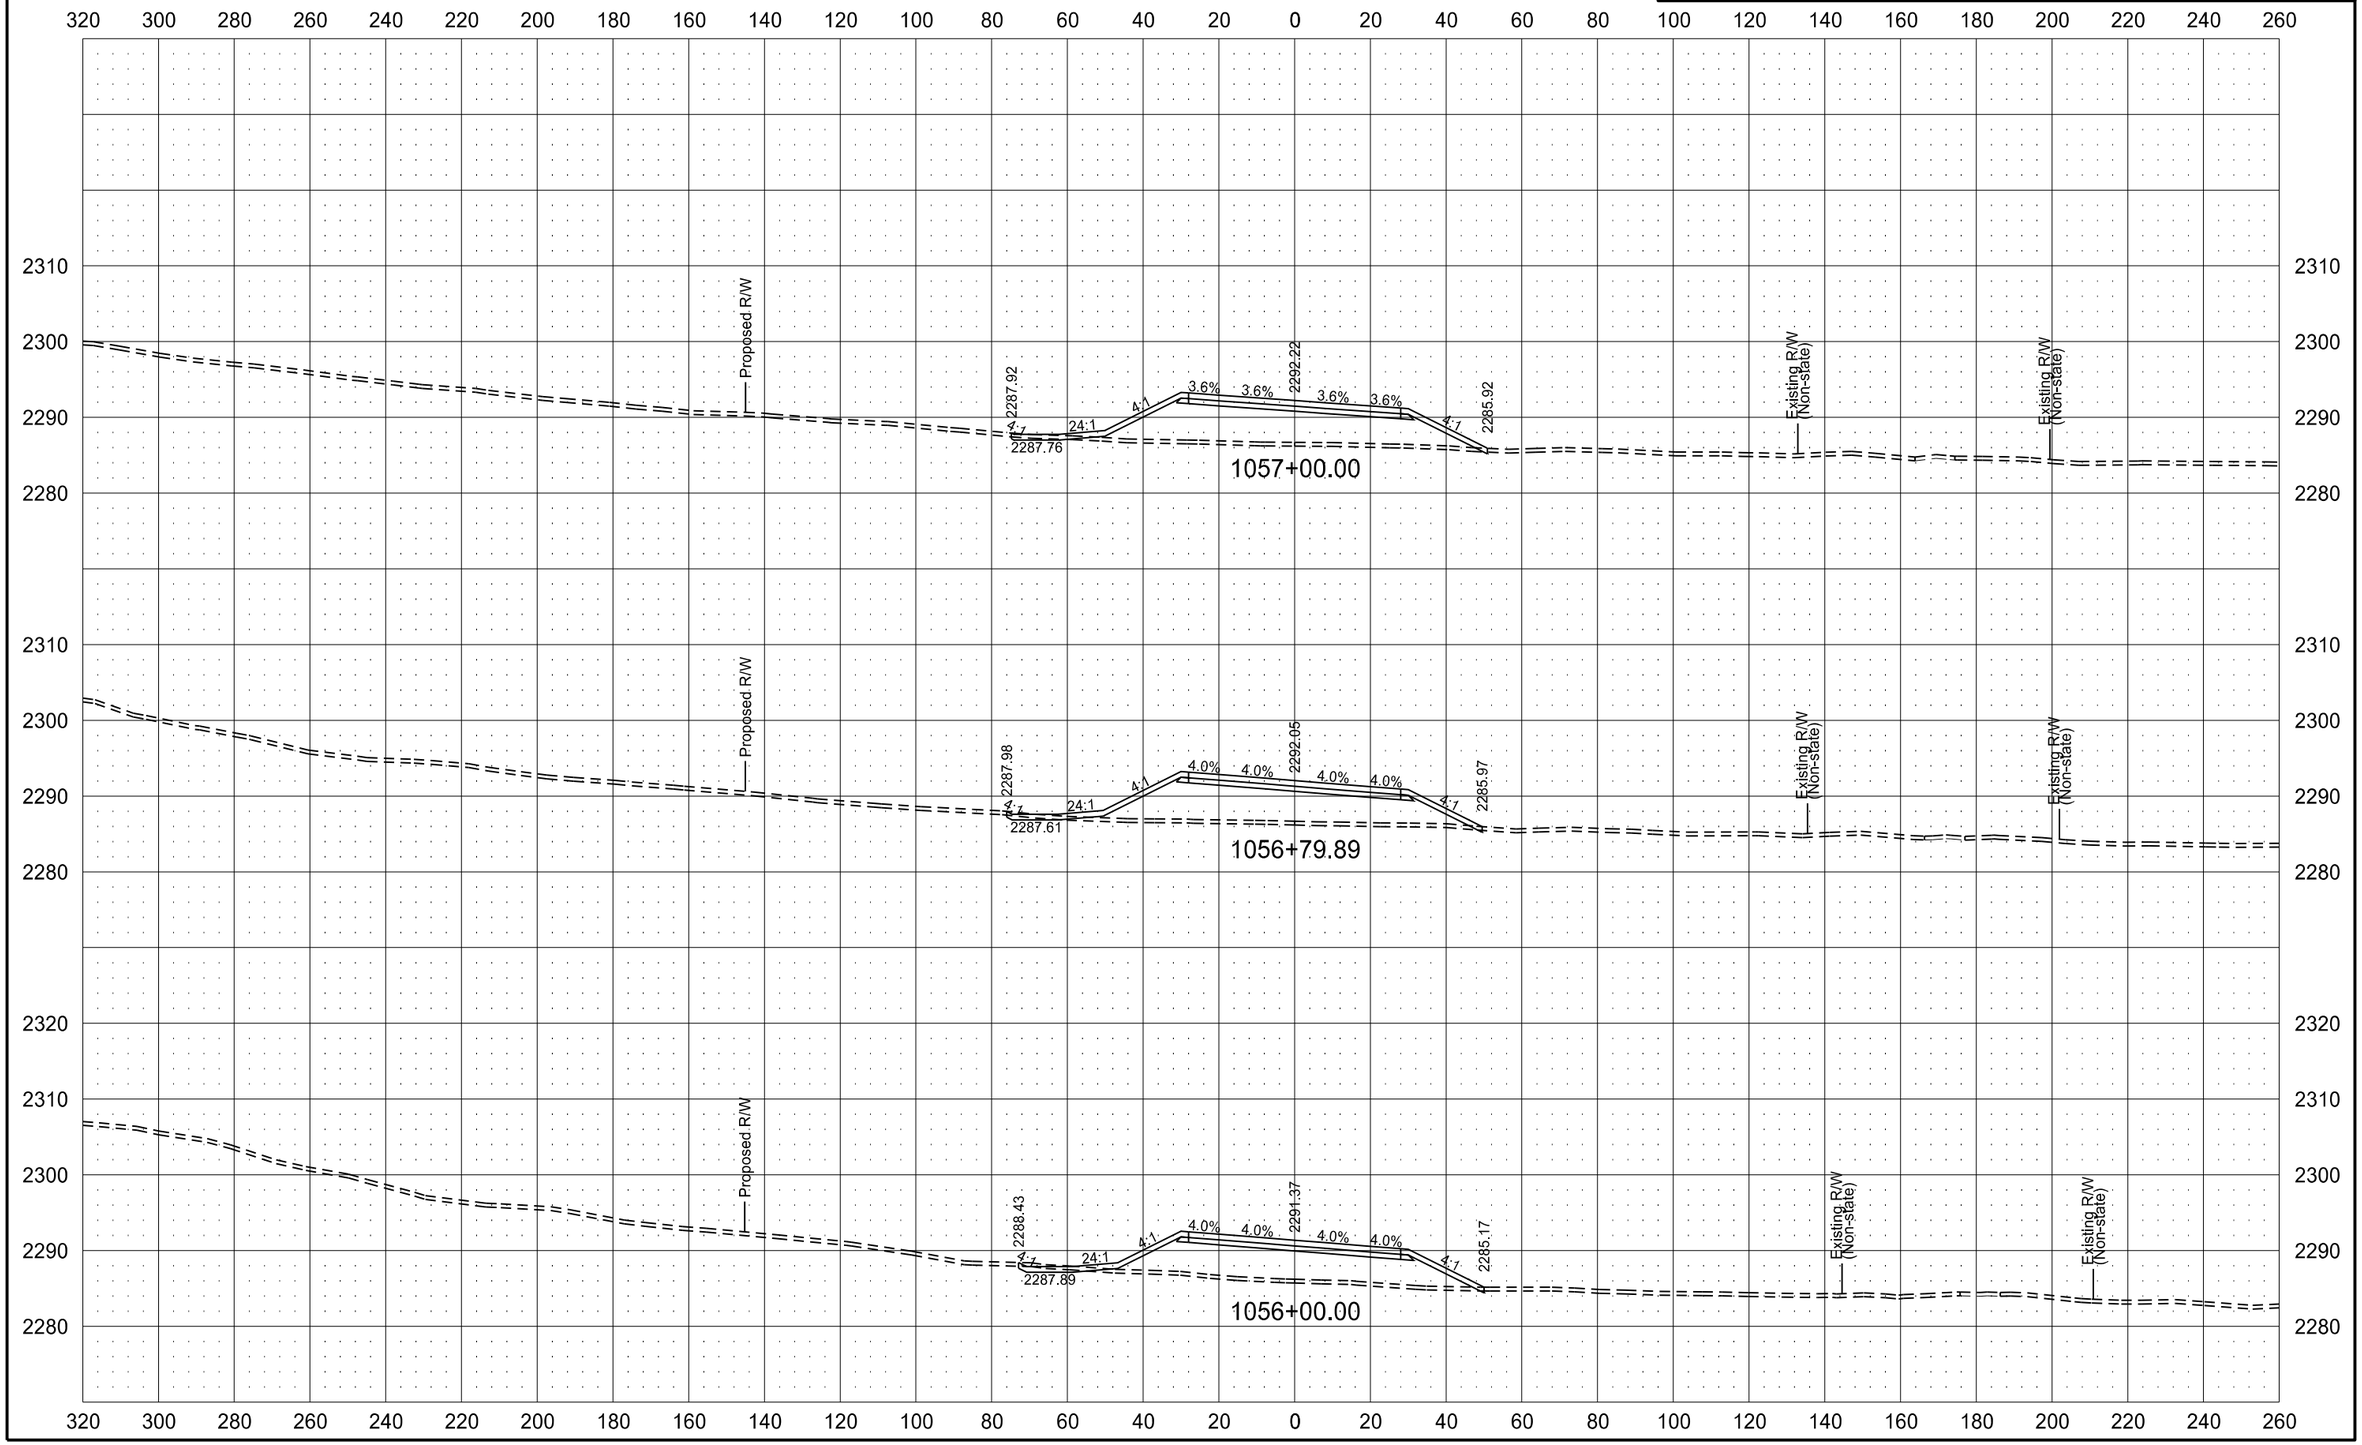

6/8/2015 11:38:03 AM mmaslesa c:\pwworking\oma\d1342430\200XS_001-162.dgn

ND HWY 22 (KILLDEER BYPASS)

STATE	PROJECT NO.	SECTION NO.	SHEET NO.
ND	SOIB-SAP-5-022(110)104	200	44

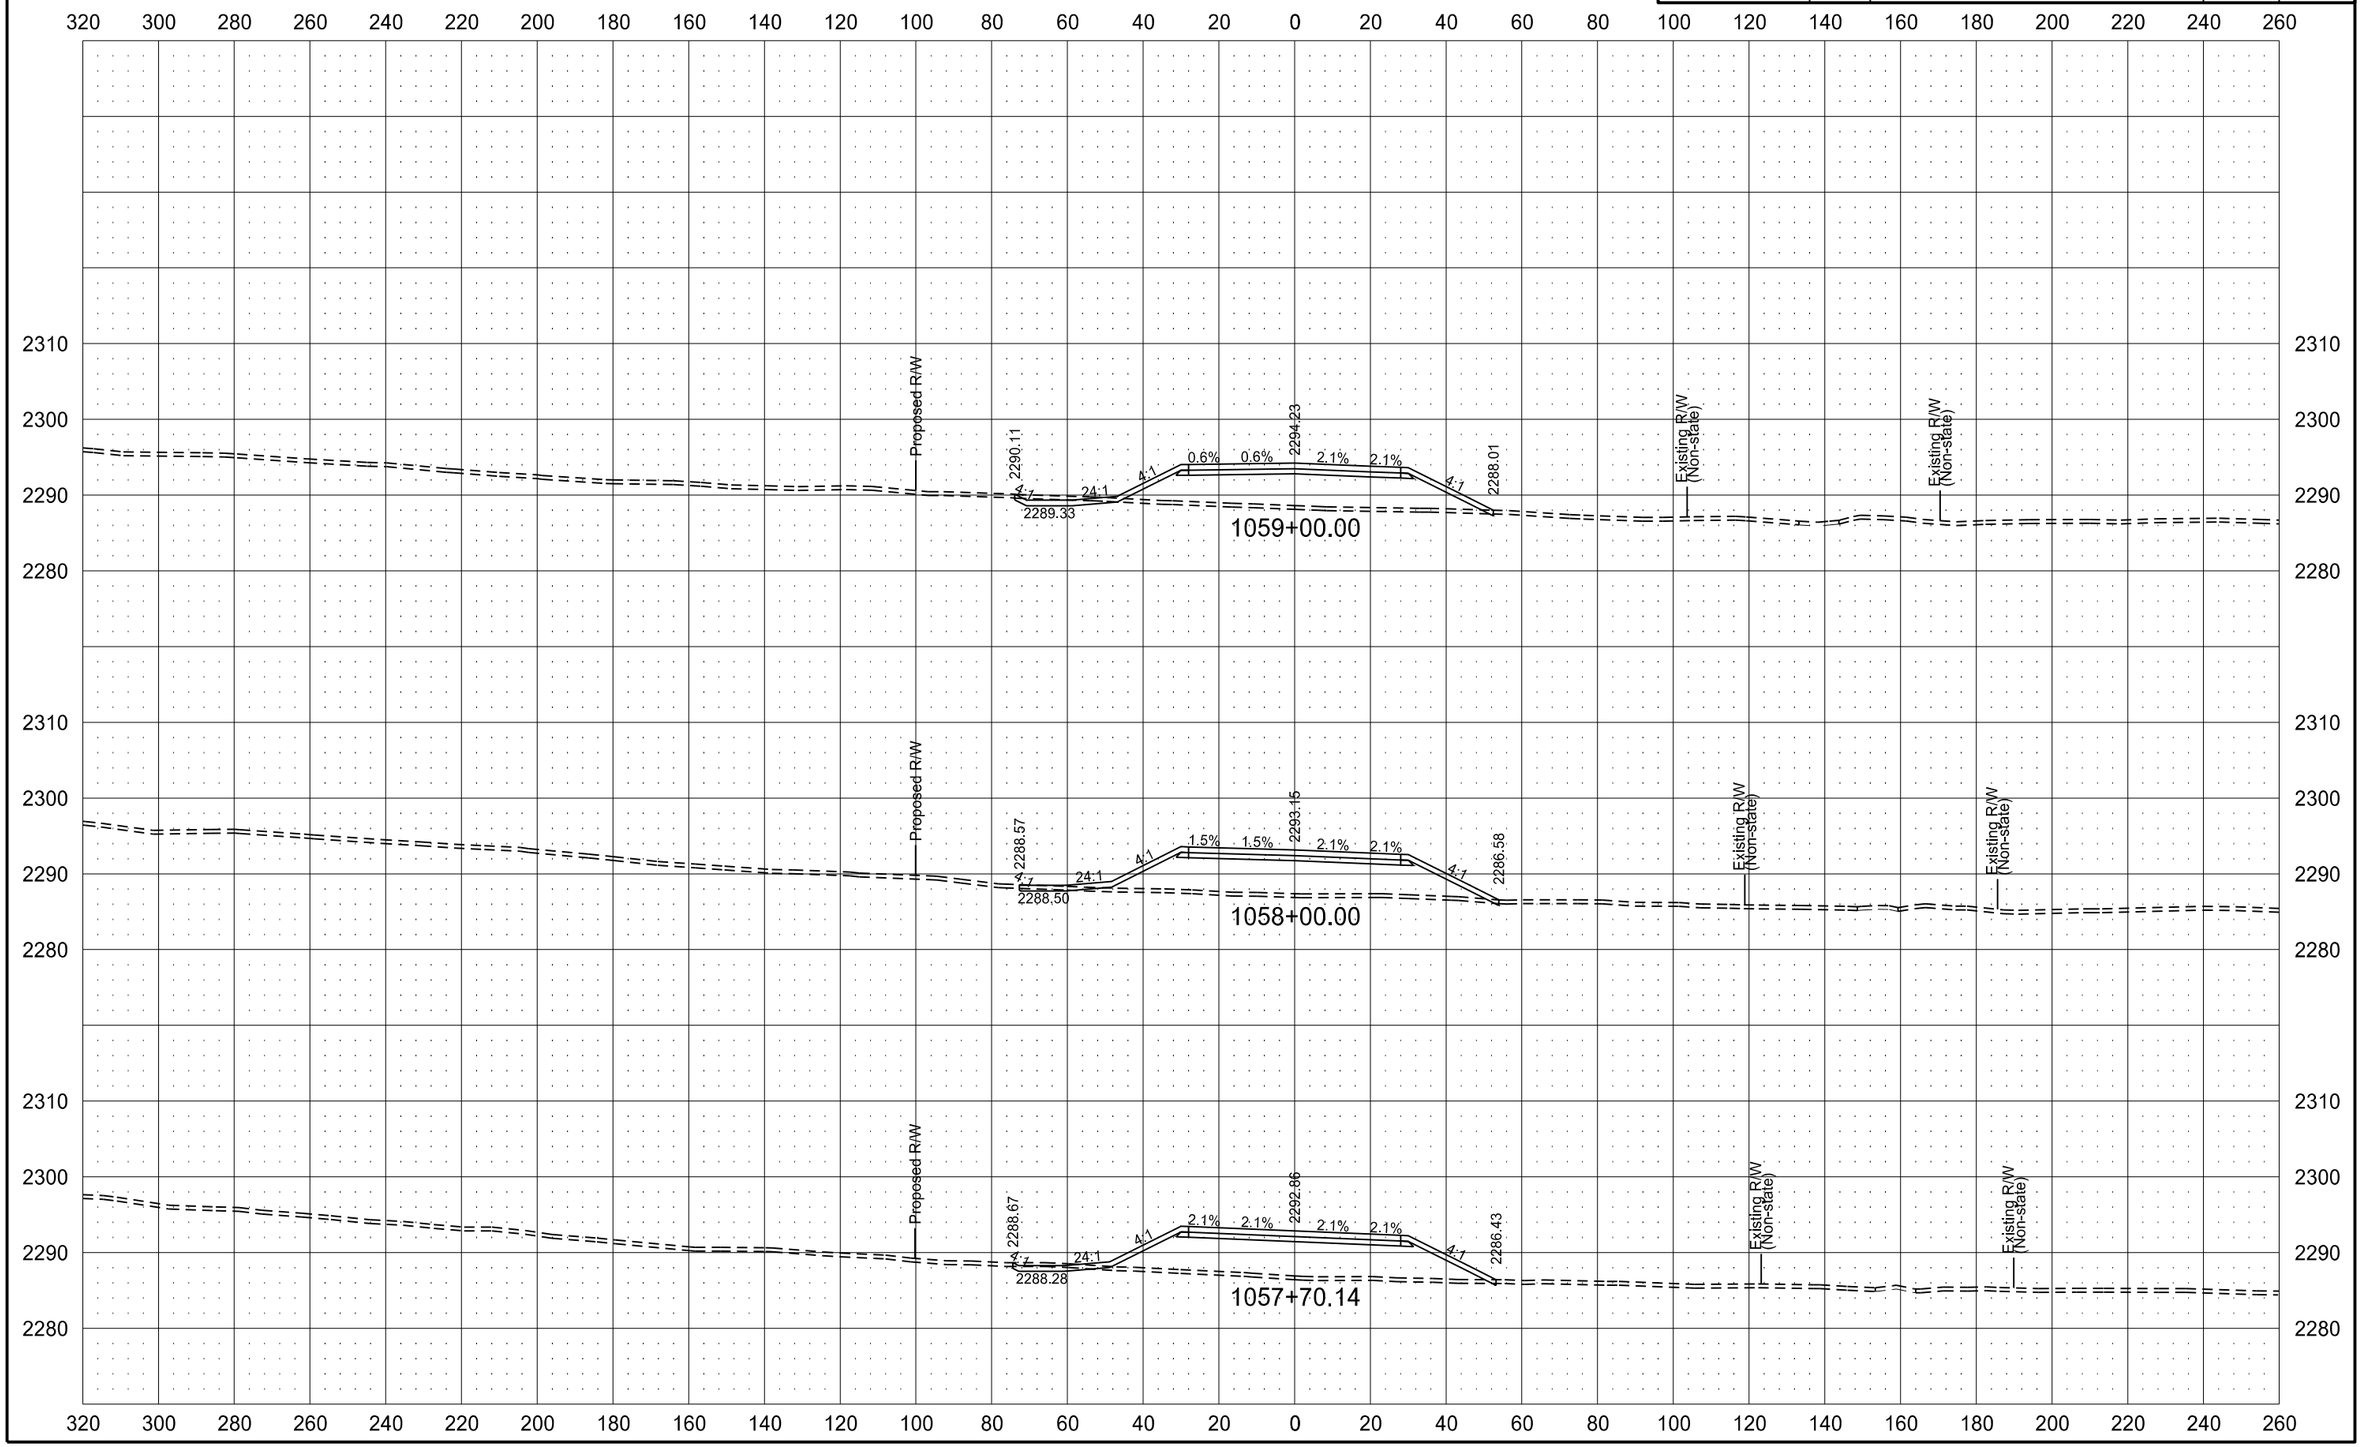

ND HWY 22 (KILLDEER BYPASS)

STATE	PROJECT NO.	SECTION NO.	SHEET NO.
ND	SOIB-SAP-5-022(110)104	200	45

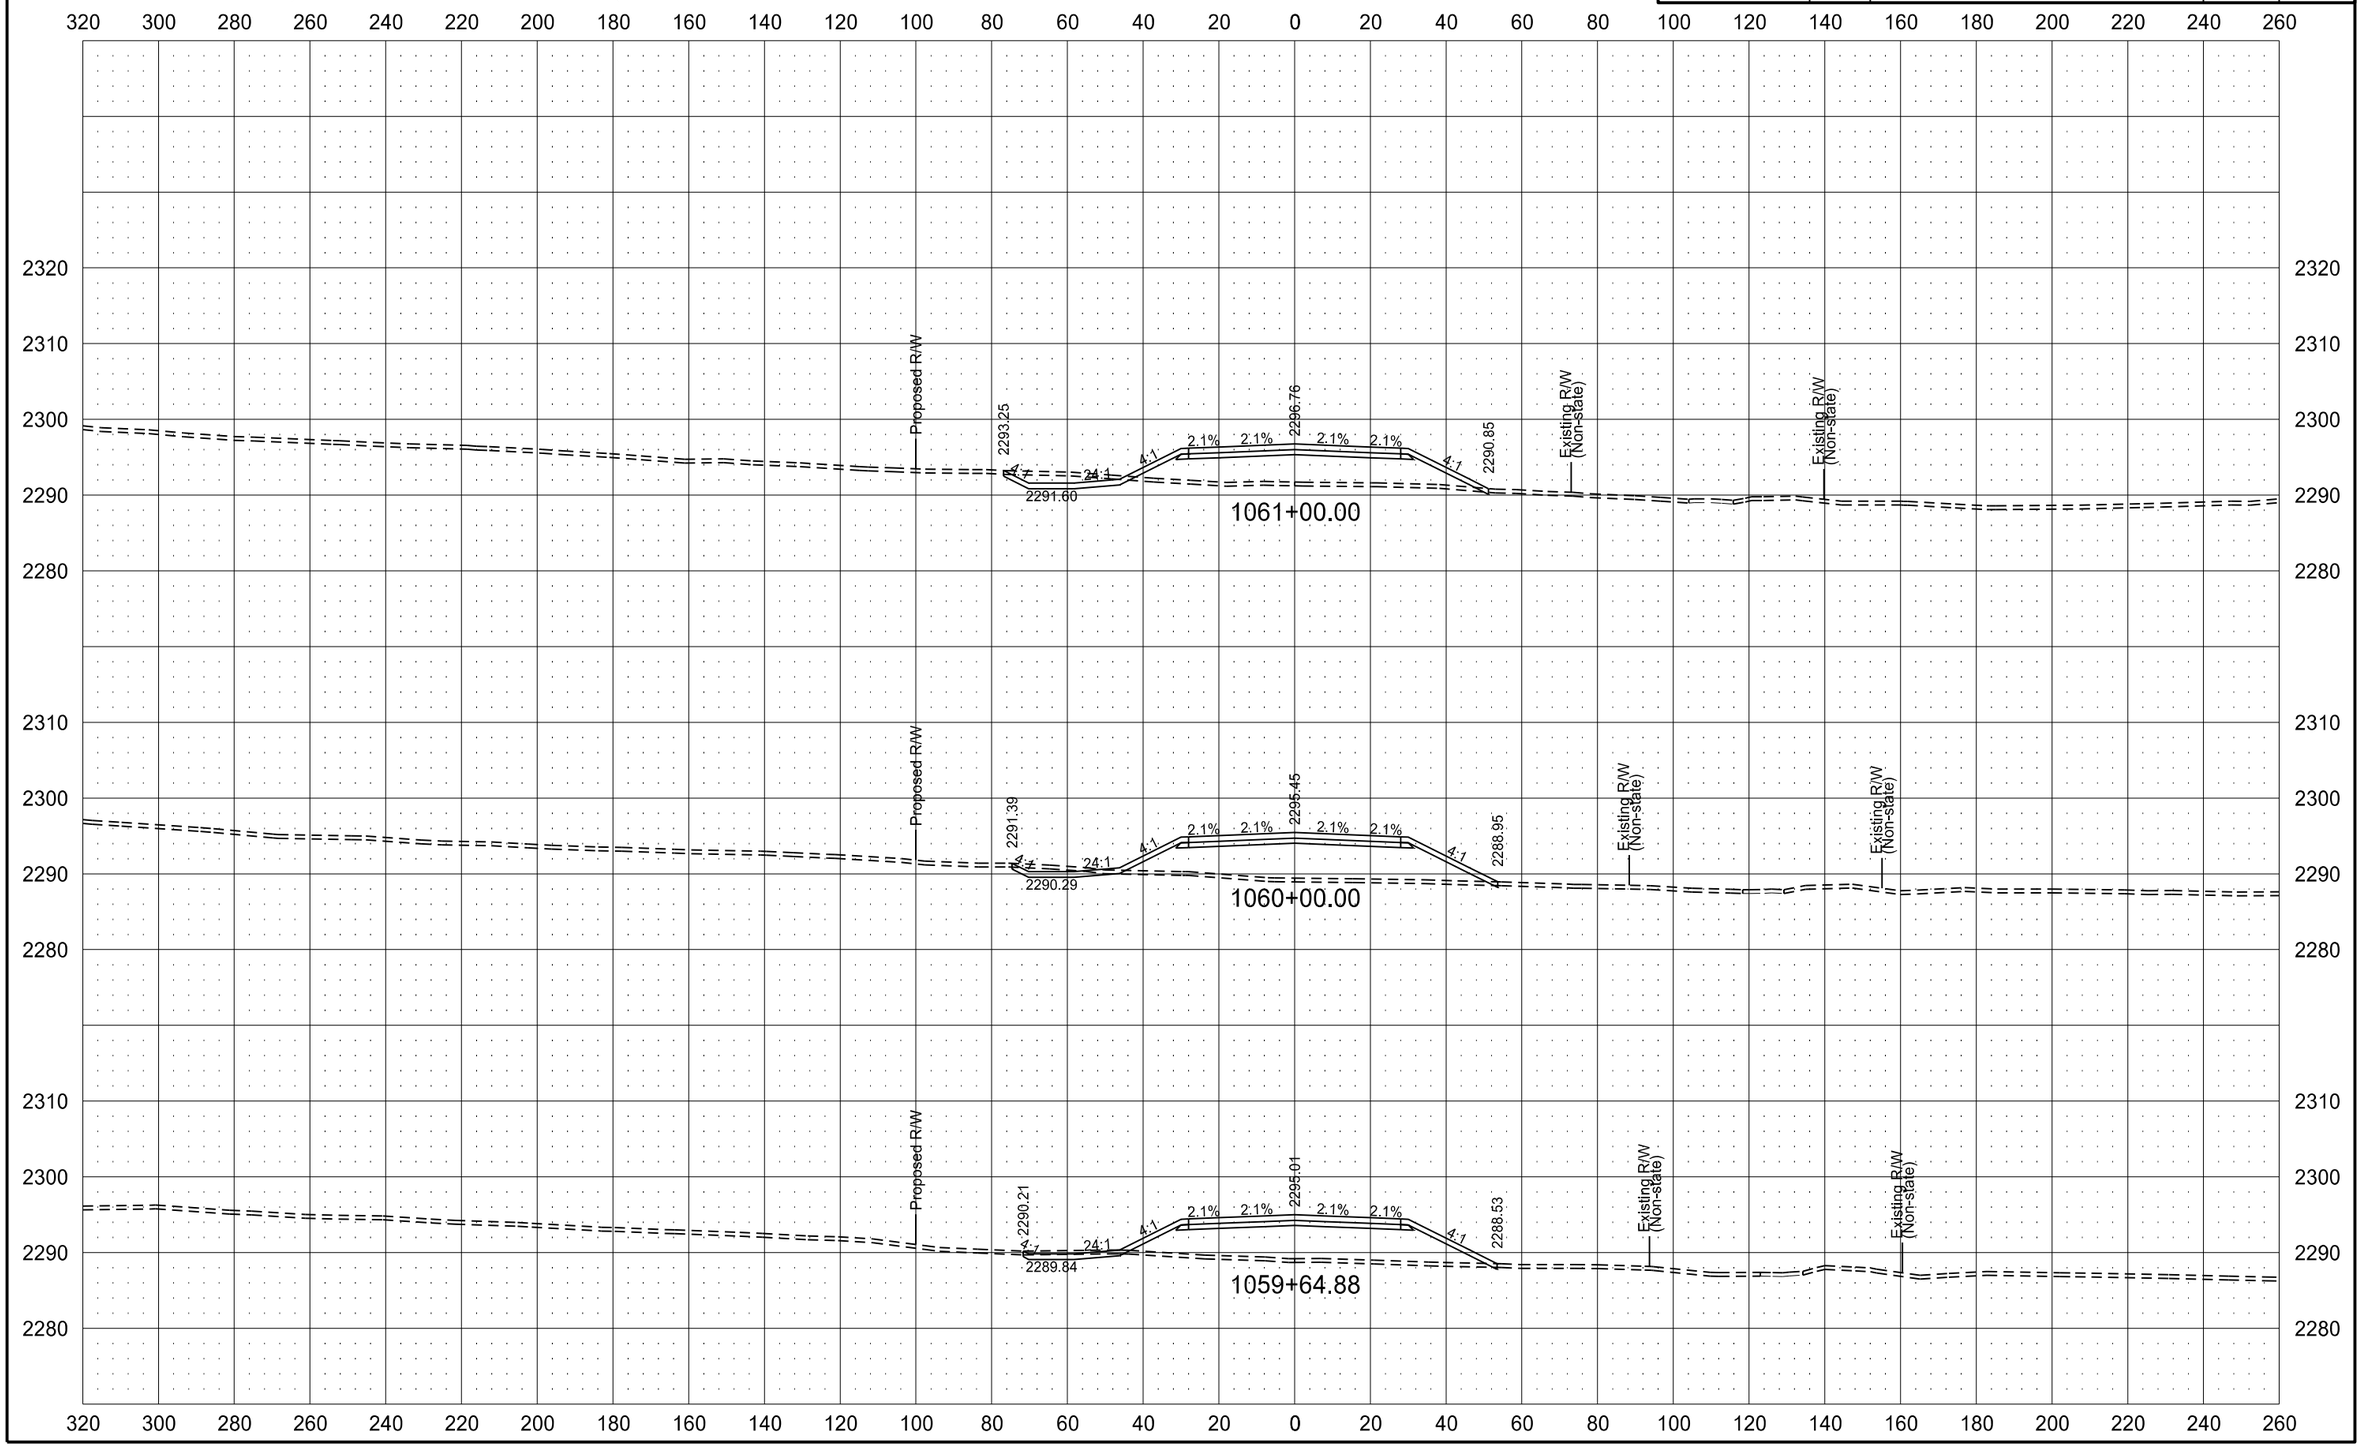

ND HWY 22 (KILLDEER BYPASS)

STATE	PROJECT NO.	SECTION NO.	SHEET NO.
ND	SOIB-SAP-5-022(110)104	200	46

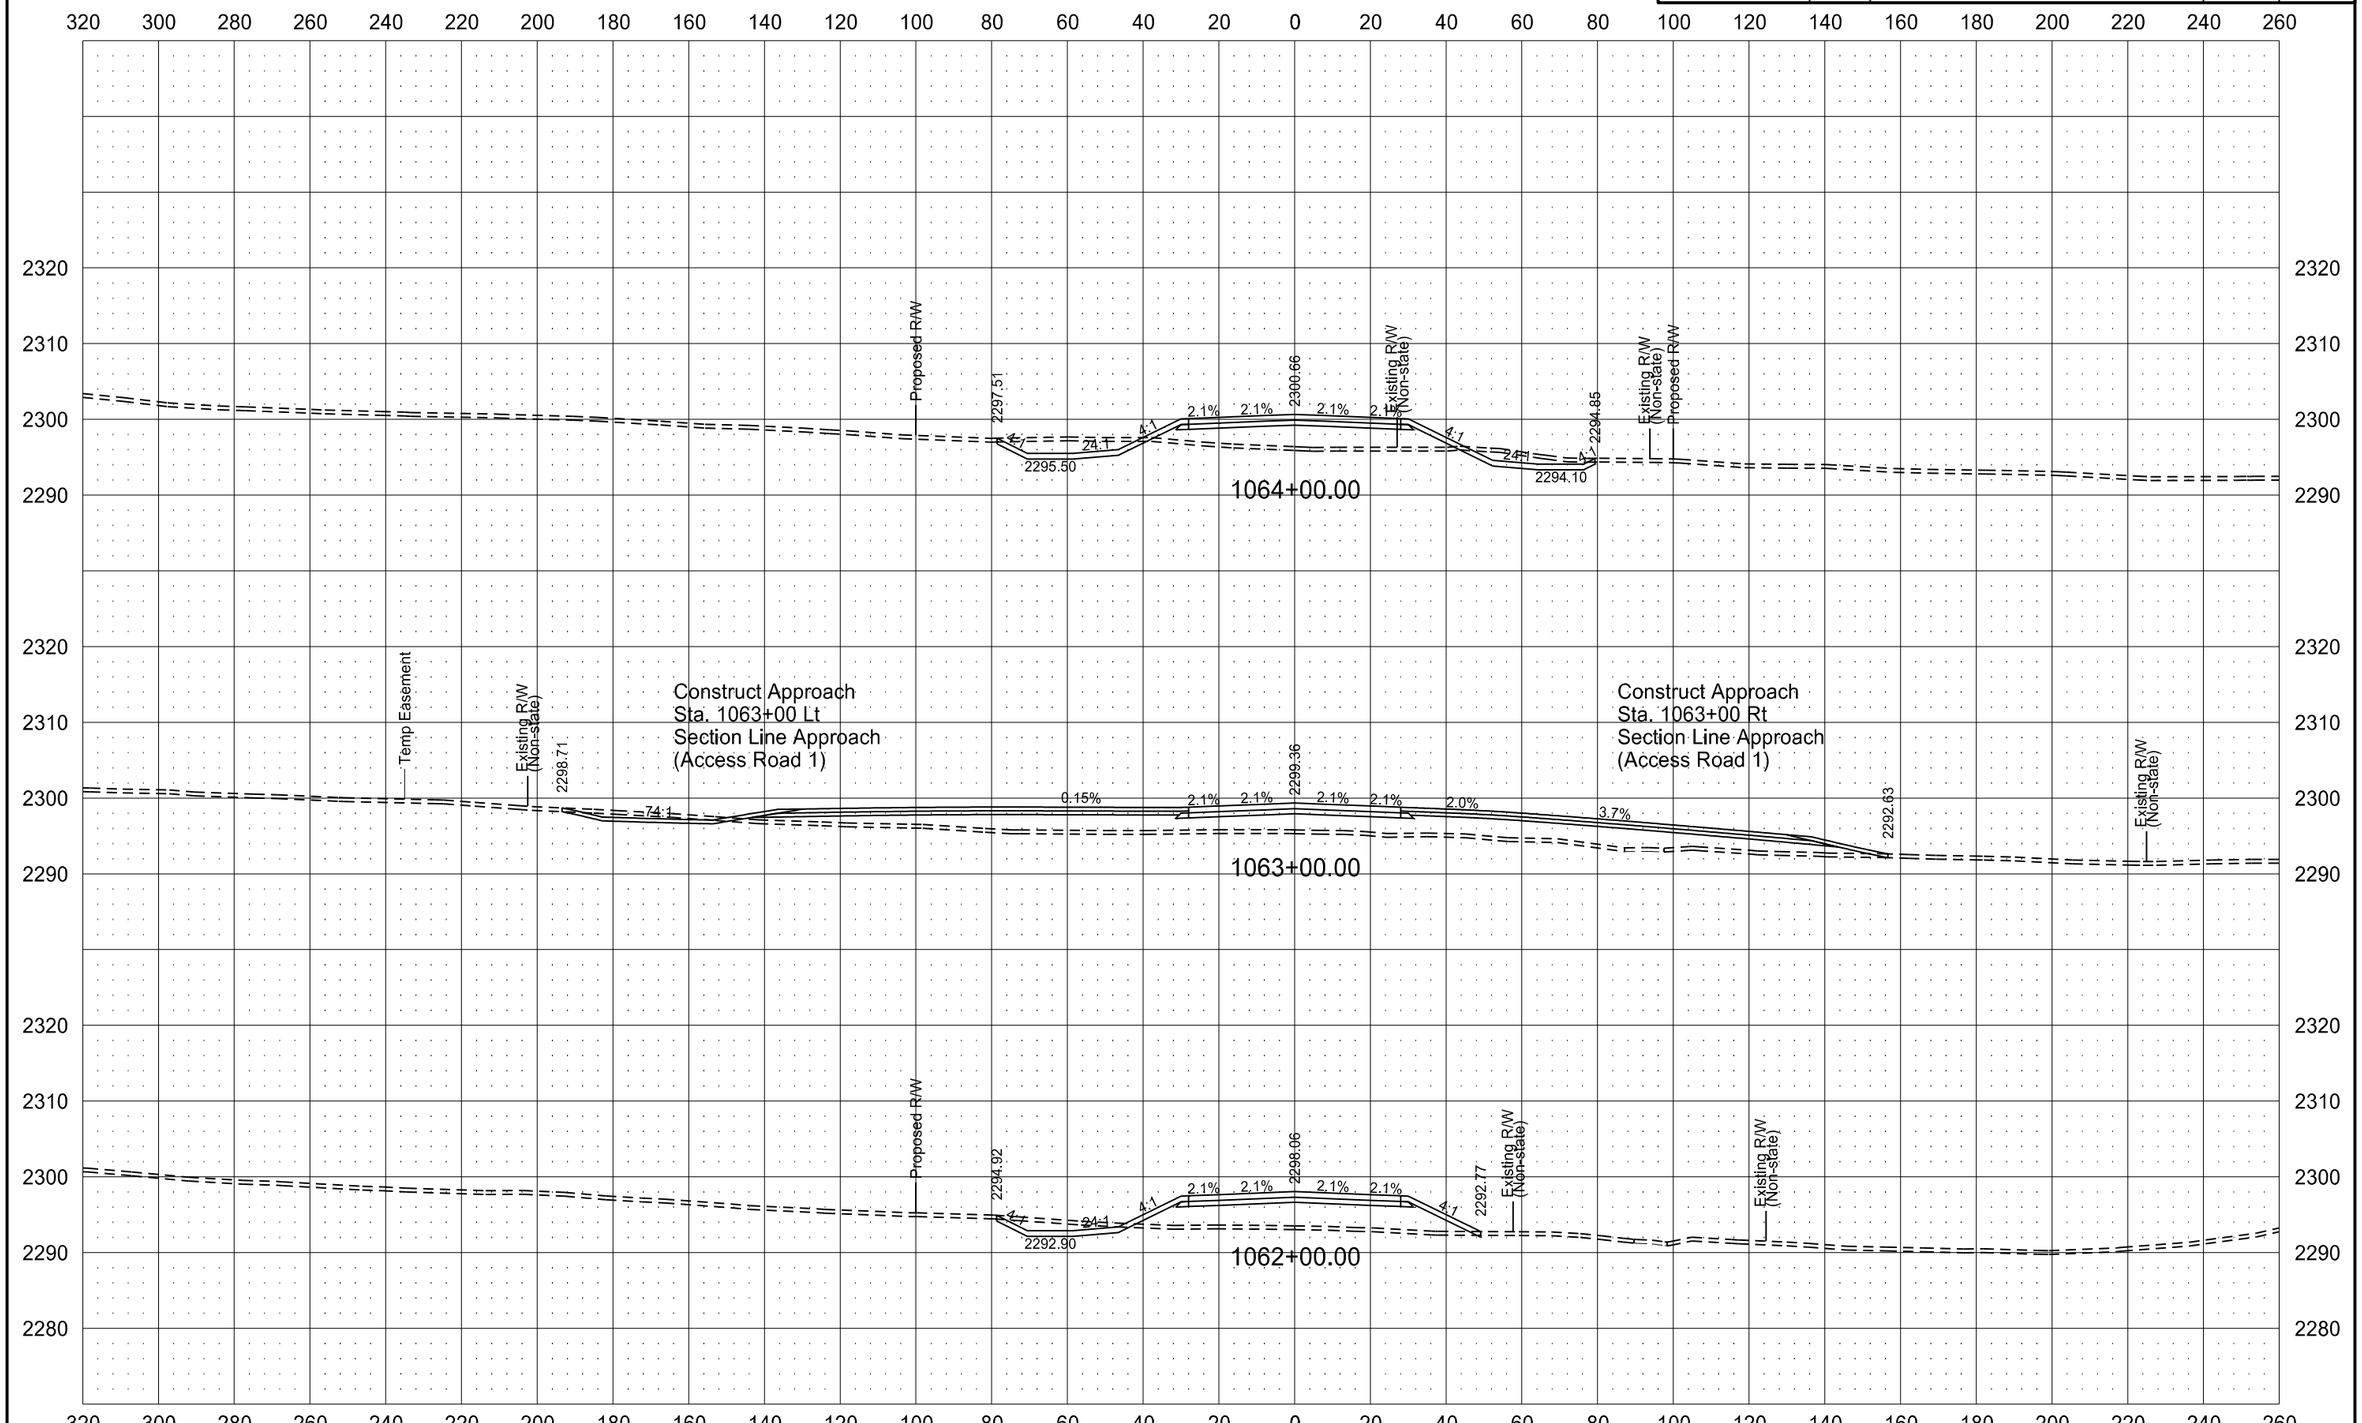

6/8/2015 11:38:25 AM mmaslesa c:\pwworking\oma\d1342430\200XS_001-162.dgn

ND HWY 22 (KILLDEER BYPASS)

STATE	PROJECT NO.	SECTION NO.	SHEET NO.
ND	SOIB-SAP-5-022(110)104	200	47

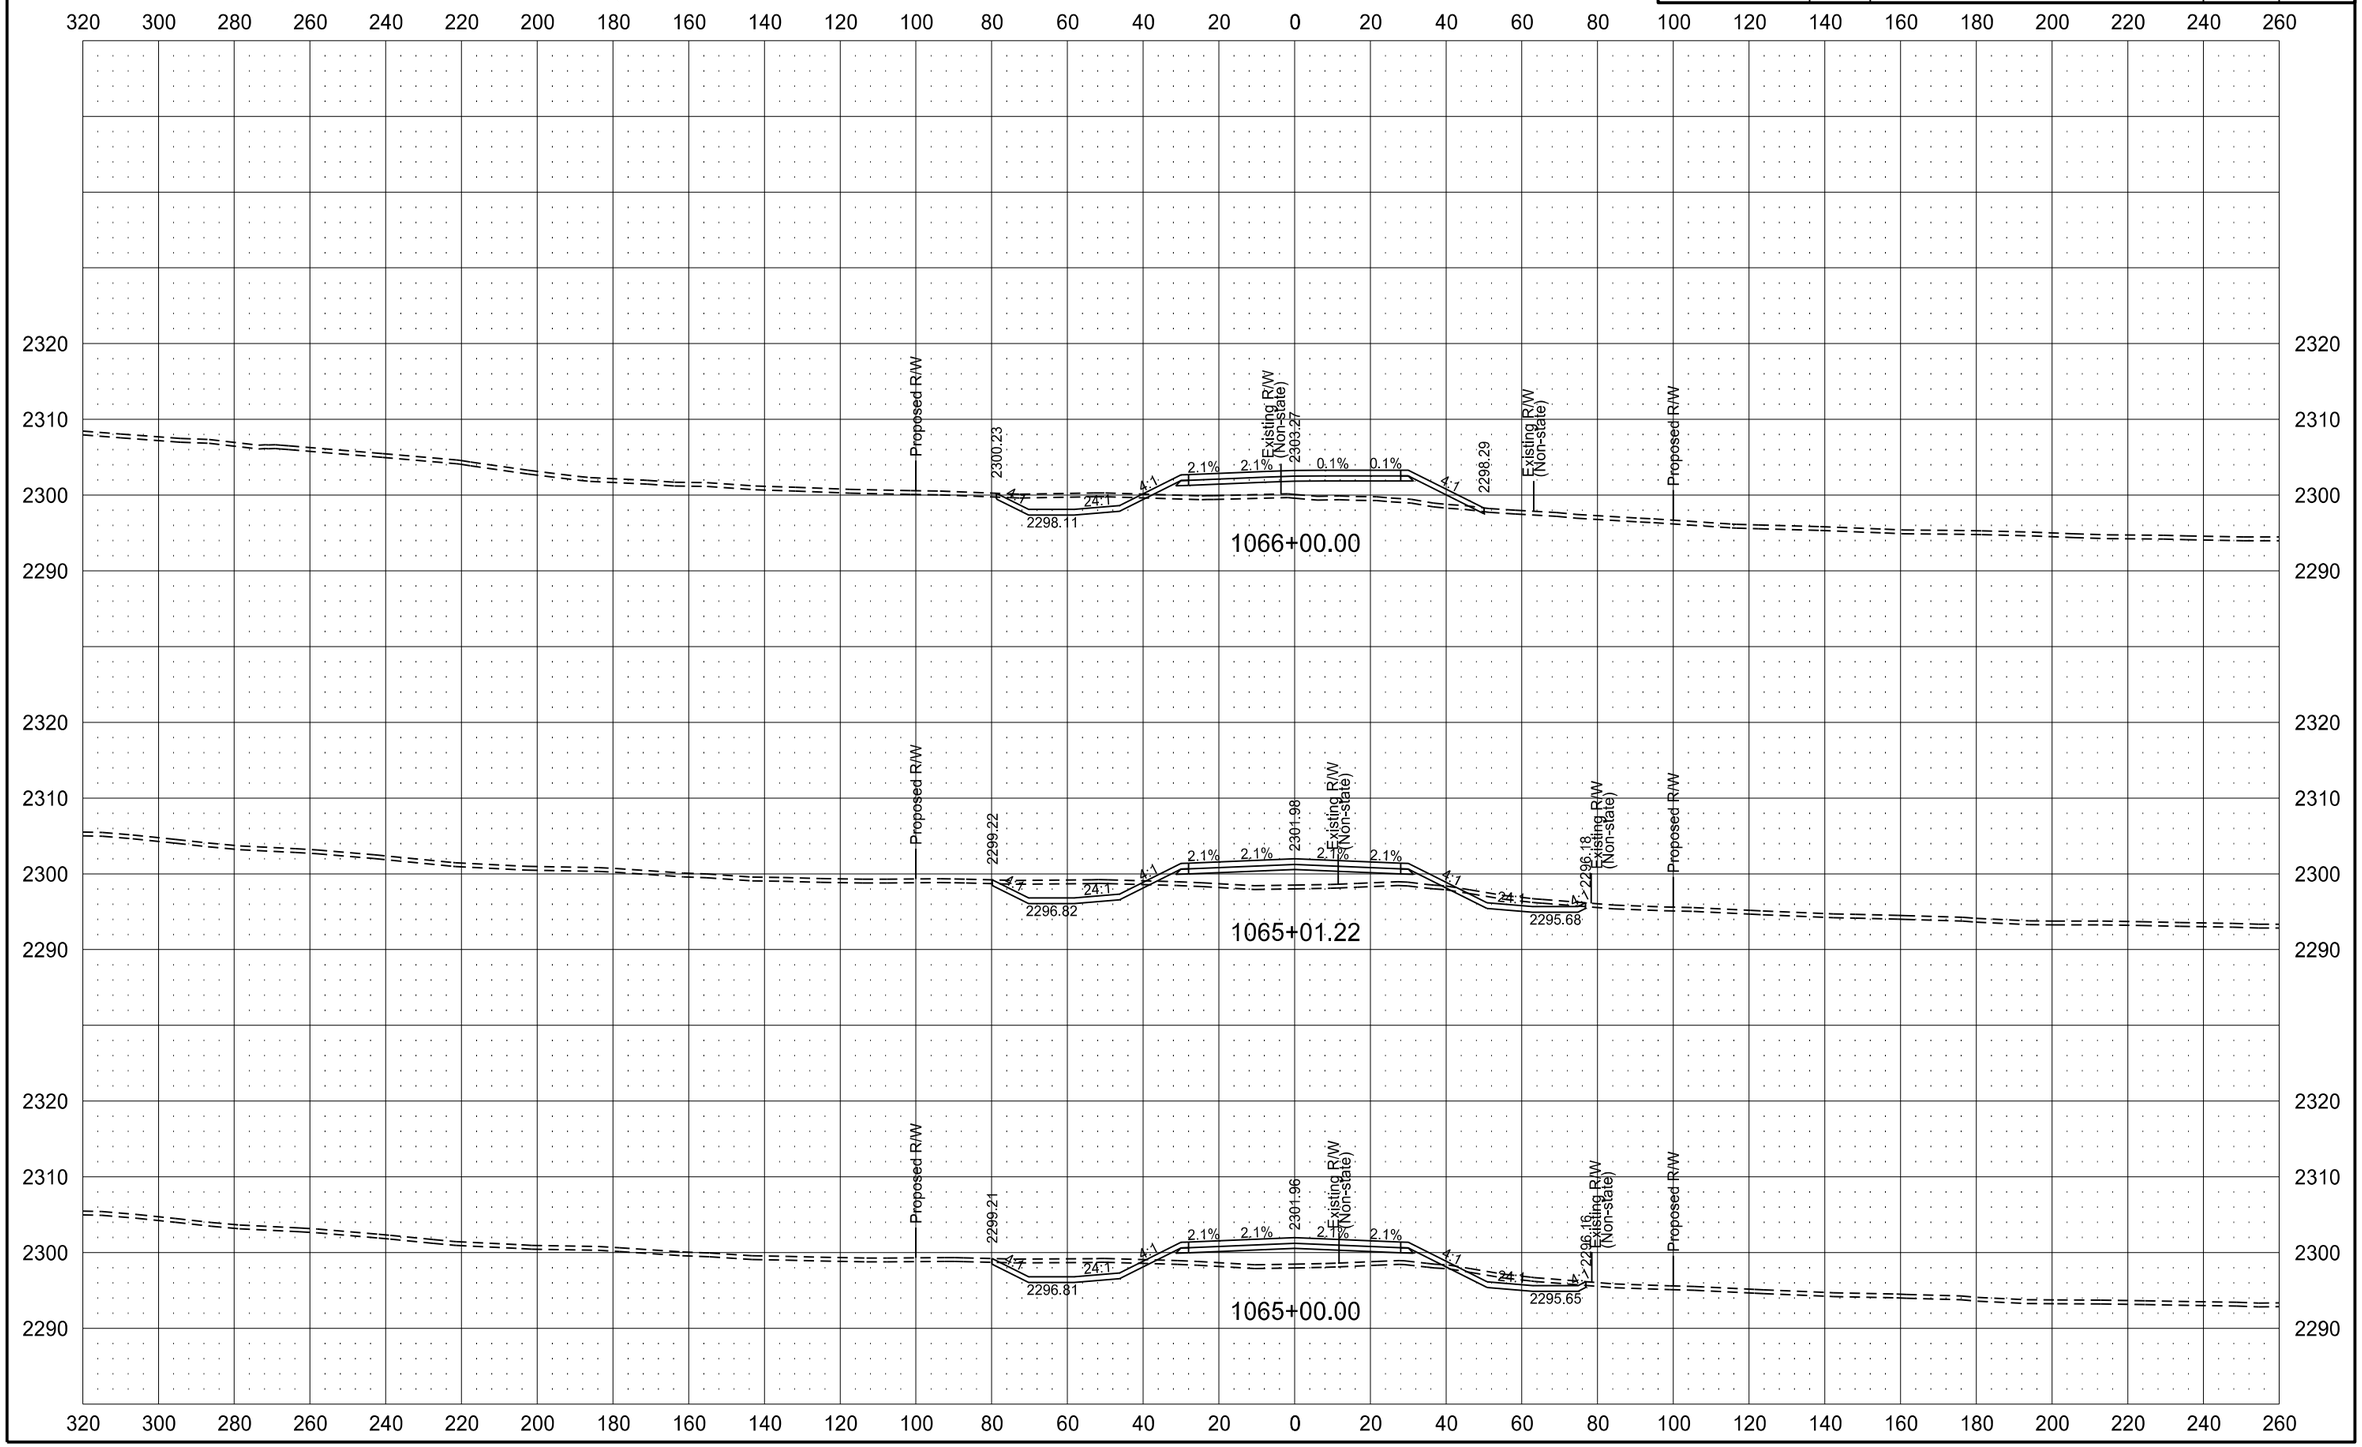

6/8/2015 11:38:33 AM mmaslesa c:\pwworking\oma\d1342430\200XS_001-162.dgn

ND HWY 22 (KILLDEER BYPASS)

STATE	PROJECT NO.	SECTION NO.	SHEET NO.
ND	SOIB-SAP-5-022(110)104	200	48

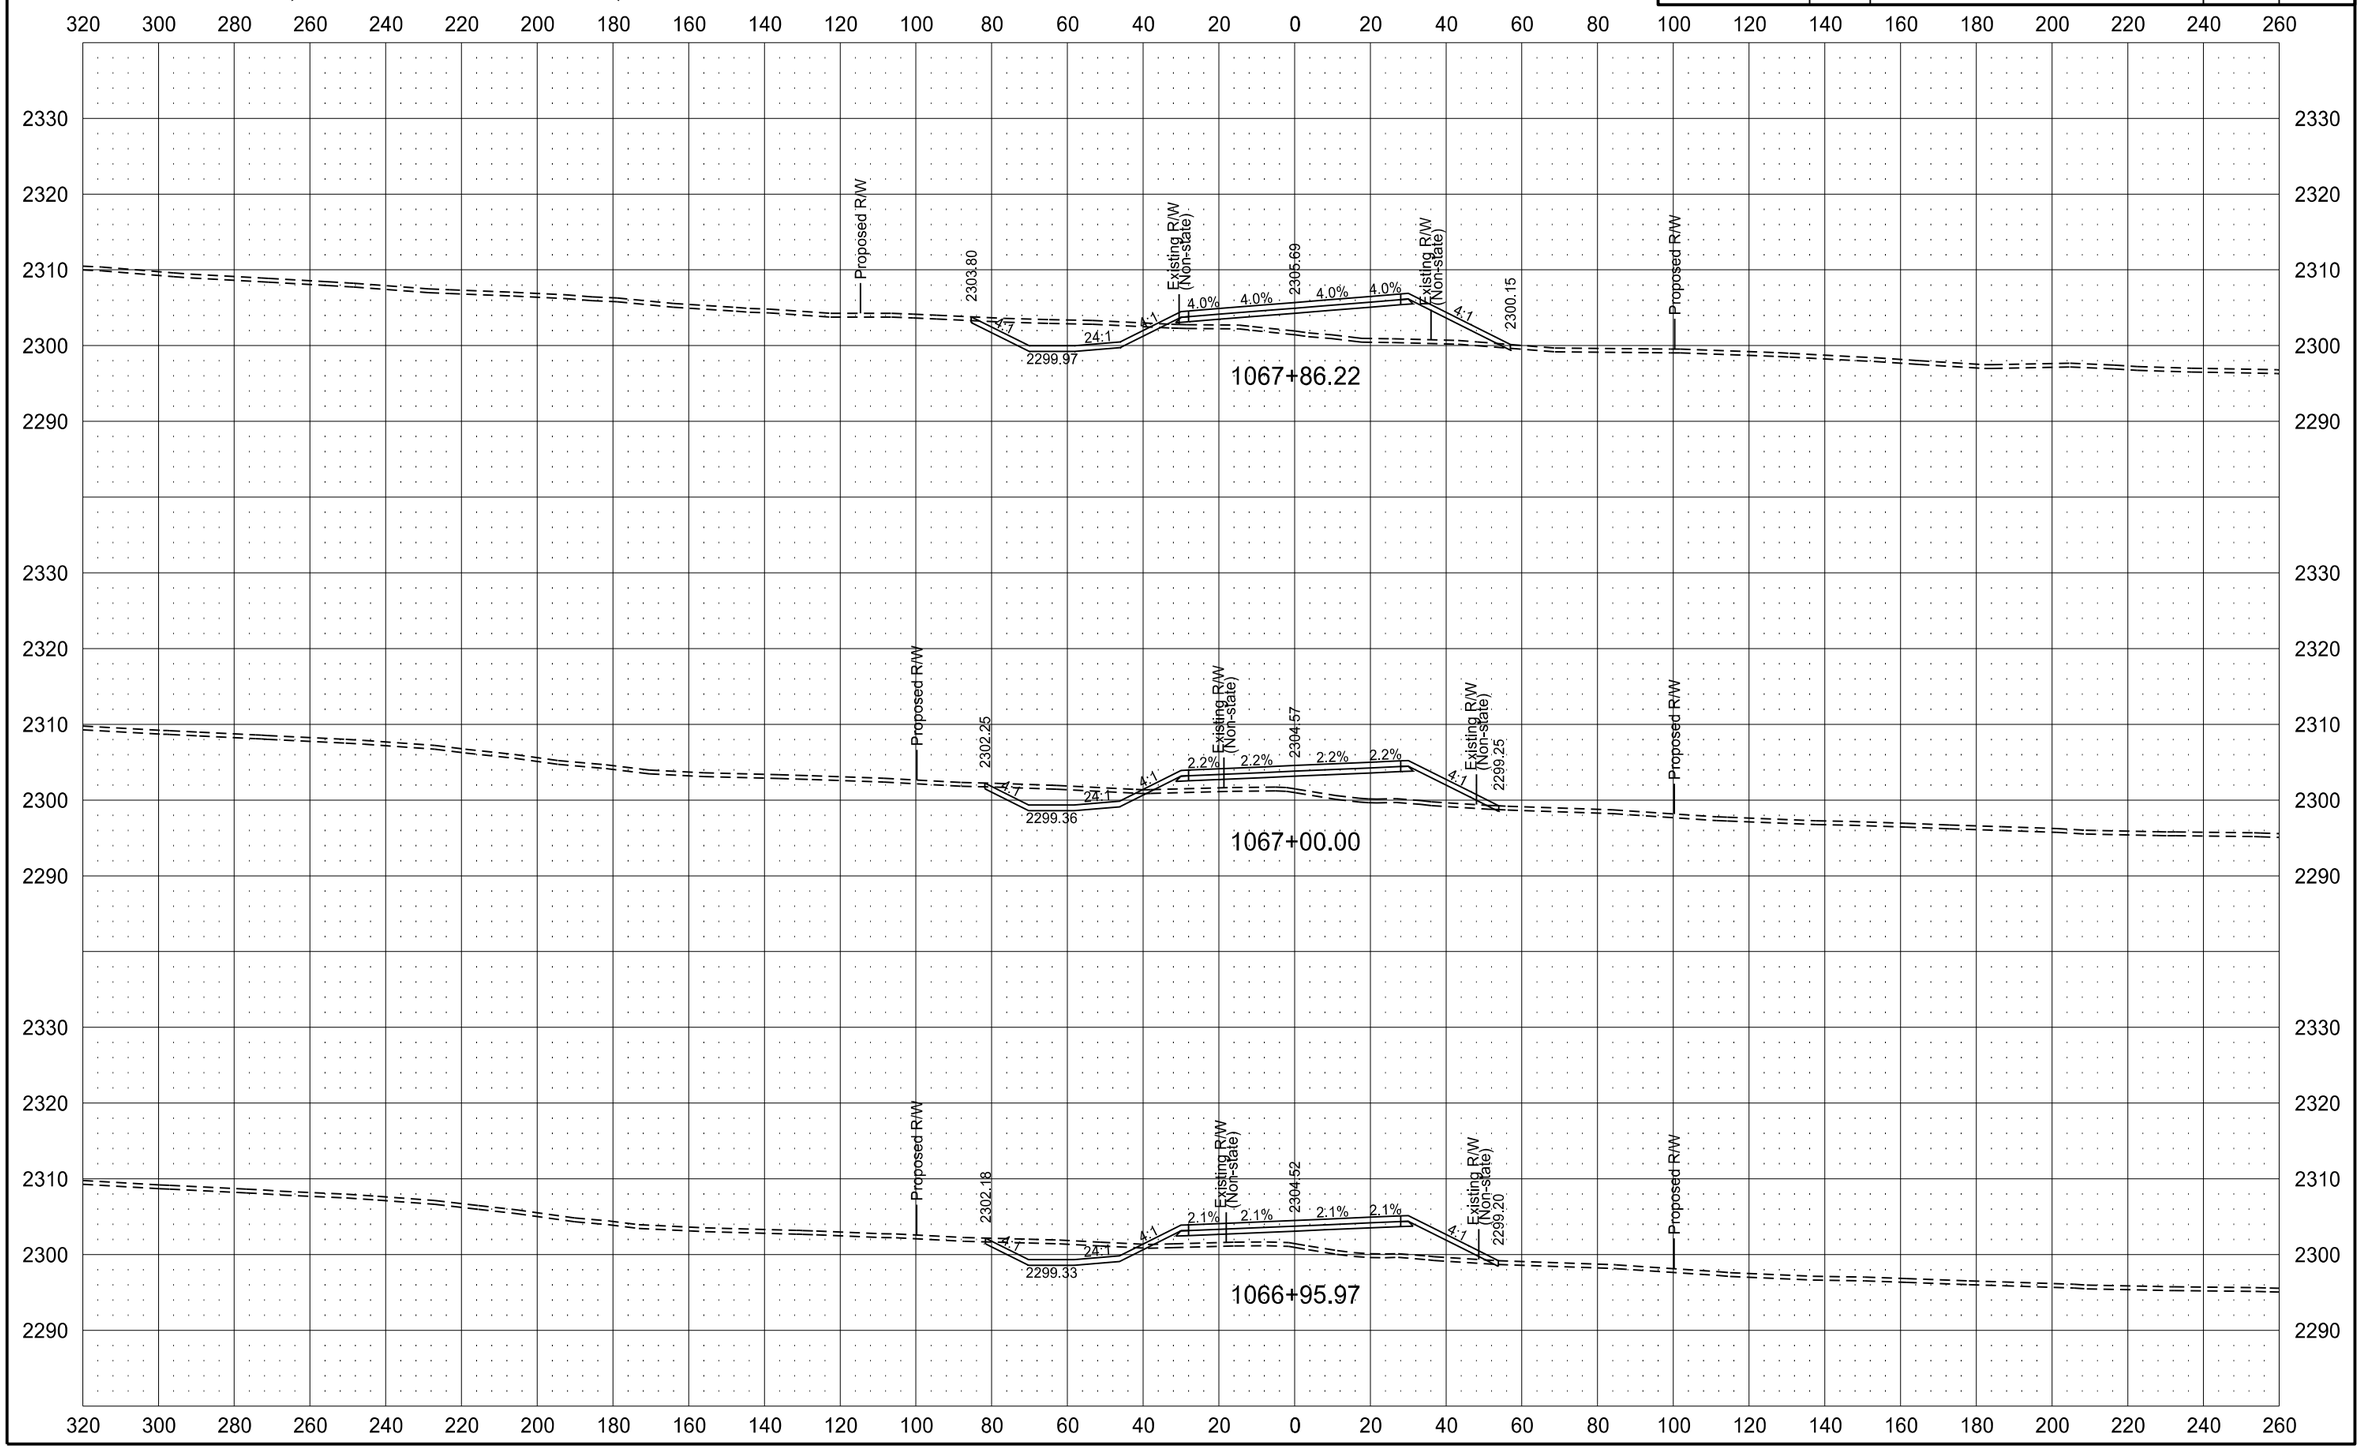

ND HWY 22 (KILLDEER BYPASS)

STATE	PROJECT NO.	SECTION NO.	SHEET NO.
ND	SOIB-SAP-5-022(110)104	200	49

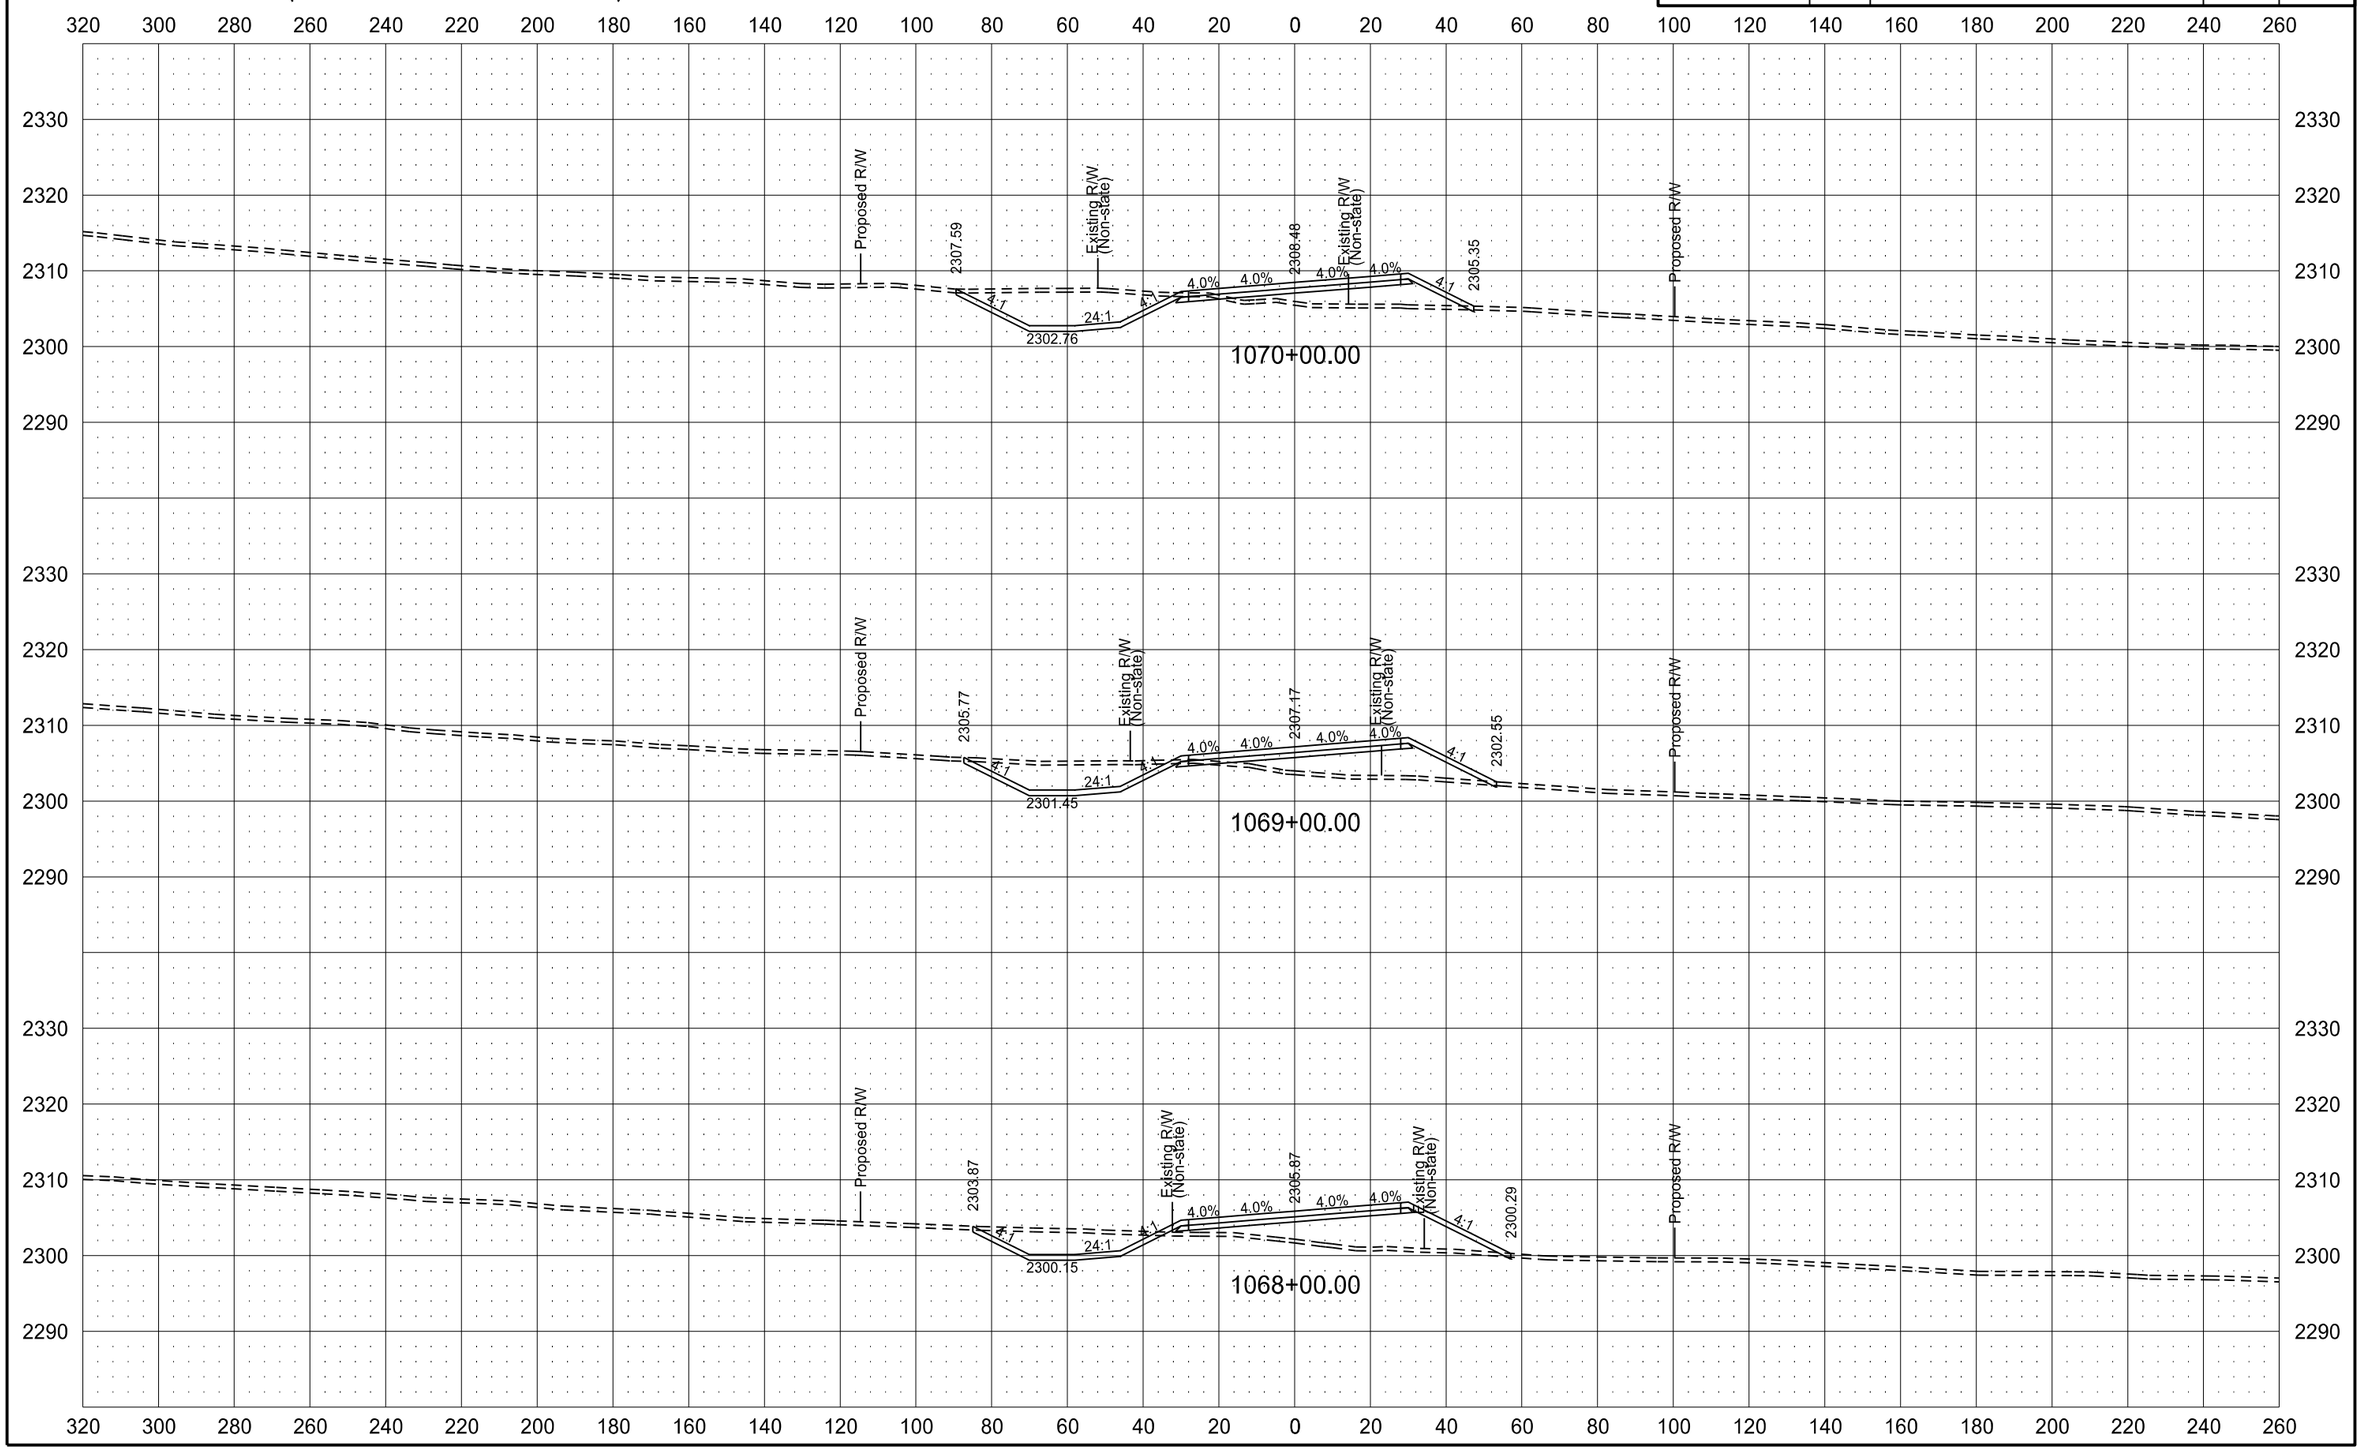

6/8/2015 11:38:48 AM mmaslesa c:\pwworking\oma\d1342430\200XS_001-162.dgn

ND HWY 22 (KILLDEER BYPASS)

STATE	PROJECT NO.	SECTION NO.	SHEET NO.
ND	SOIB-SAP-5-022(110)104	200	50

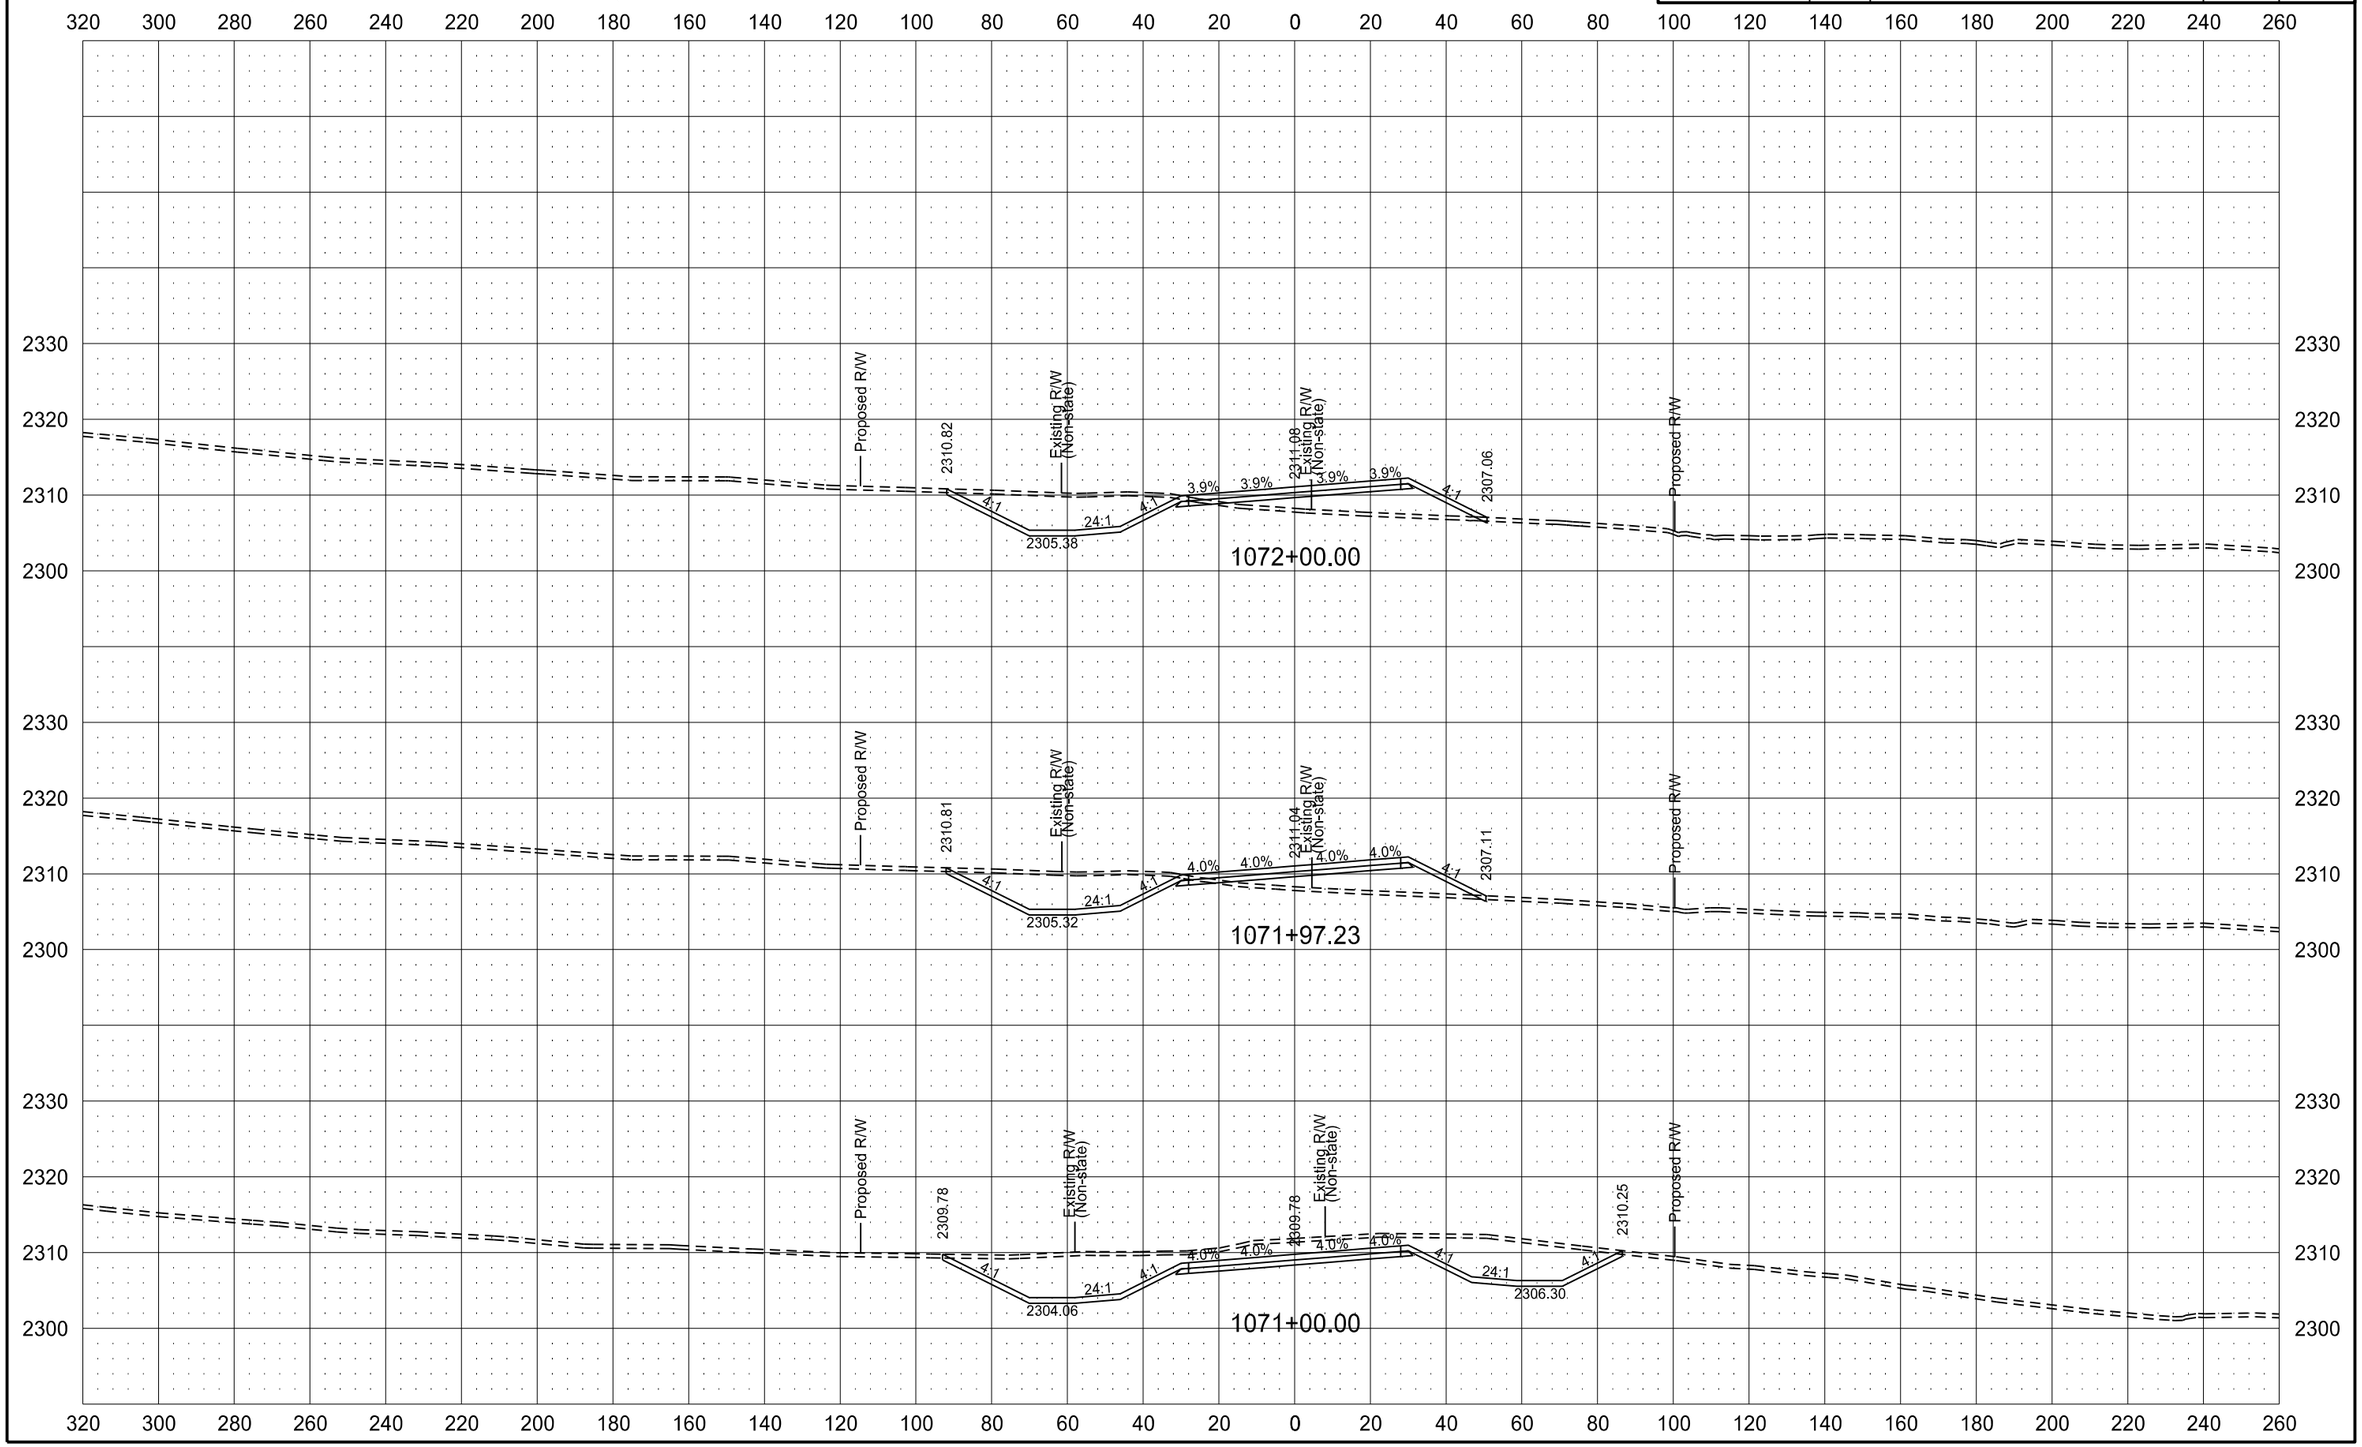

6/8/2015 11:38:56 AM mmaslesa c:\pwworking\oma\d1342430\200XS_001-162.dgn

ND HWY 22 (KILLDEER BYPASS)

STATE	PROJECT NO.	SECTION NO.	SHEET NO.
ND	SOIB-SAP-5-022(110)104	200	51

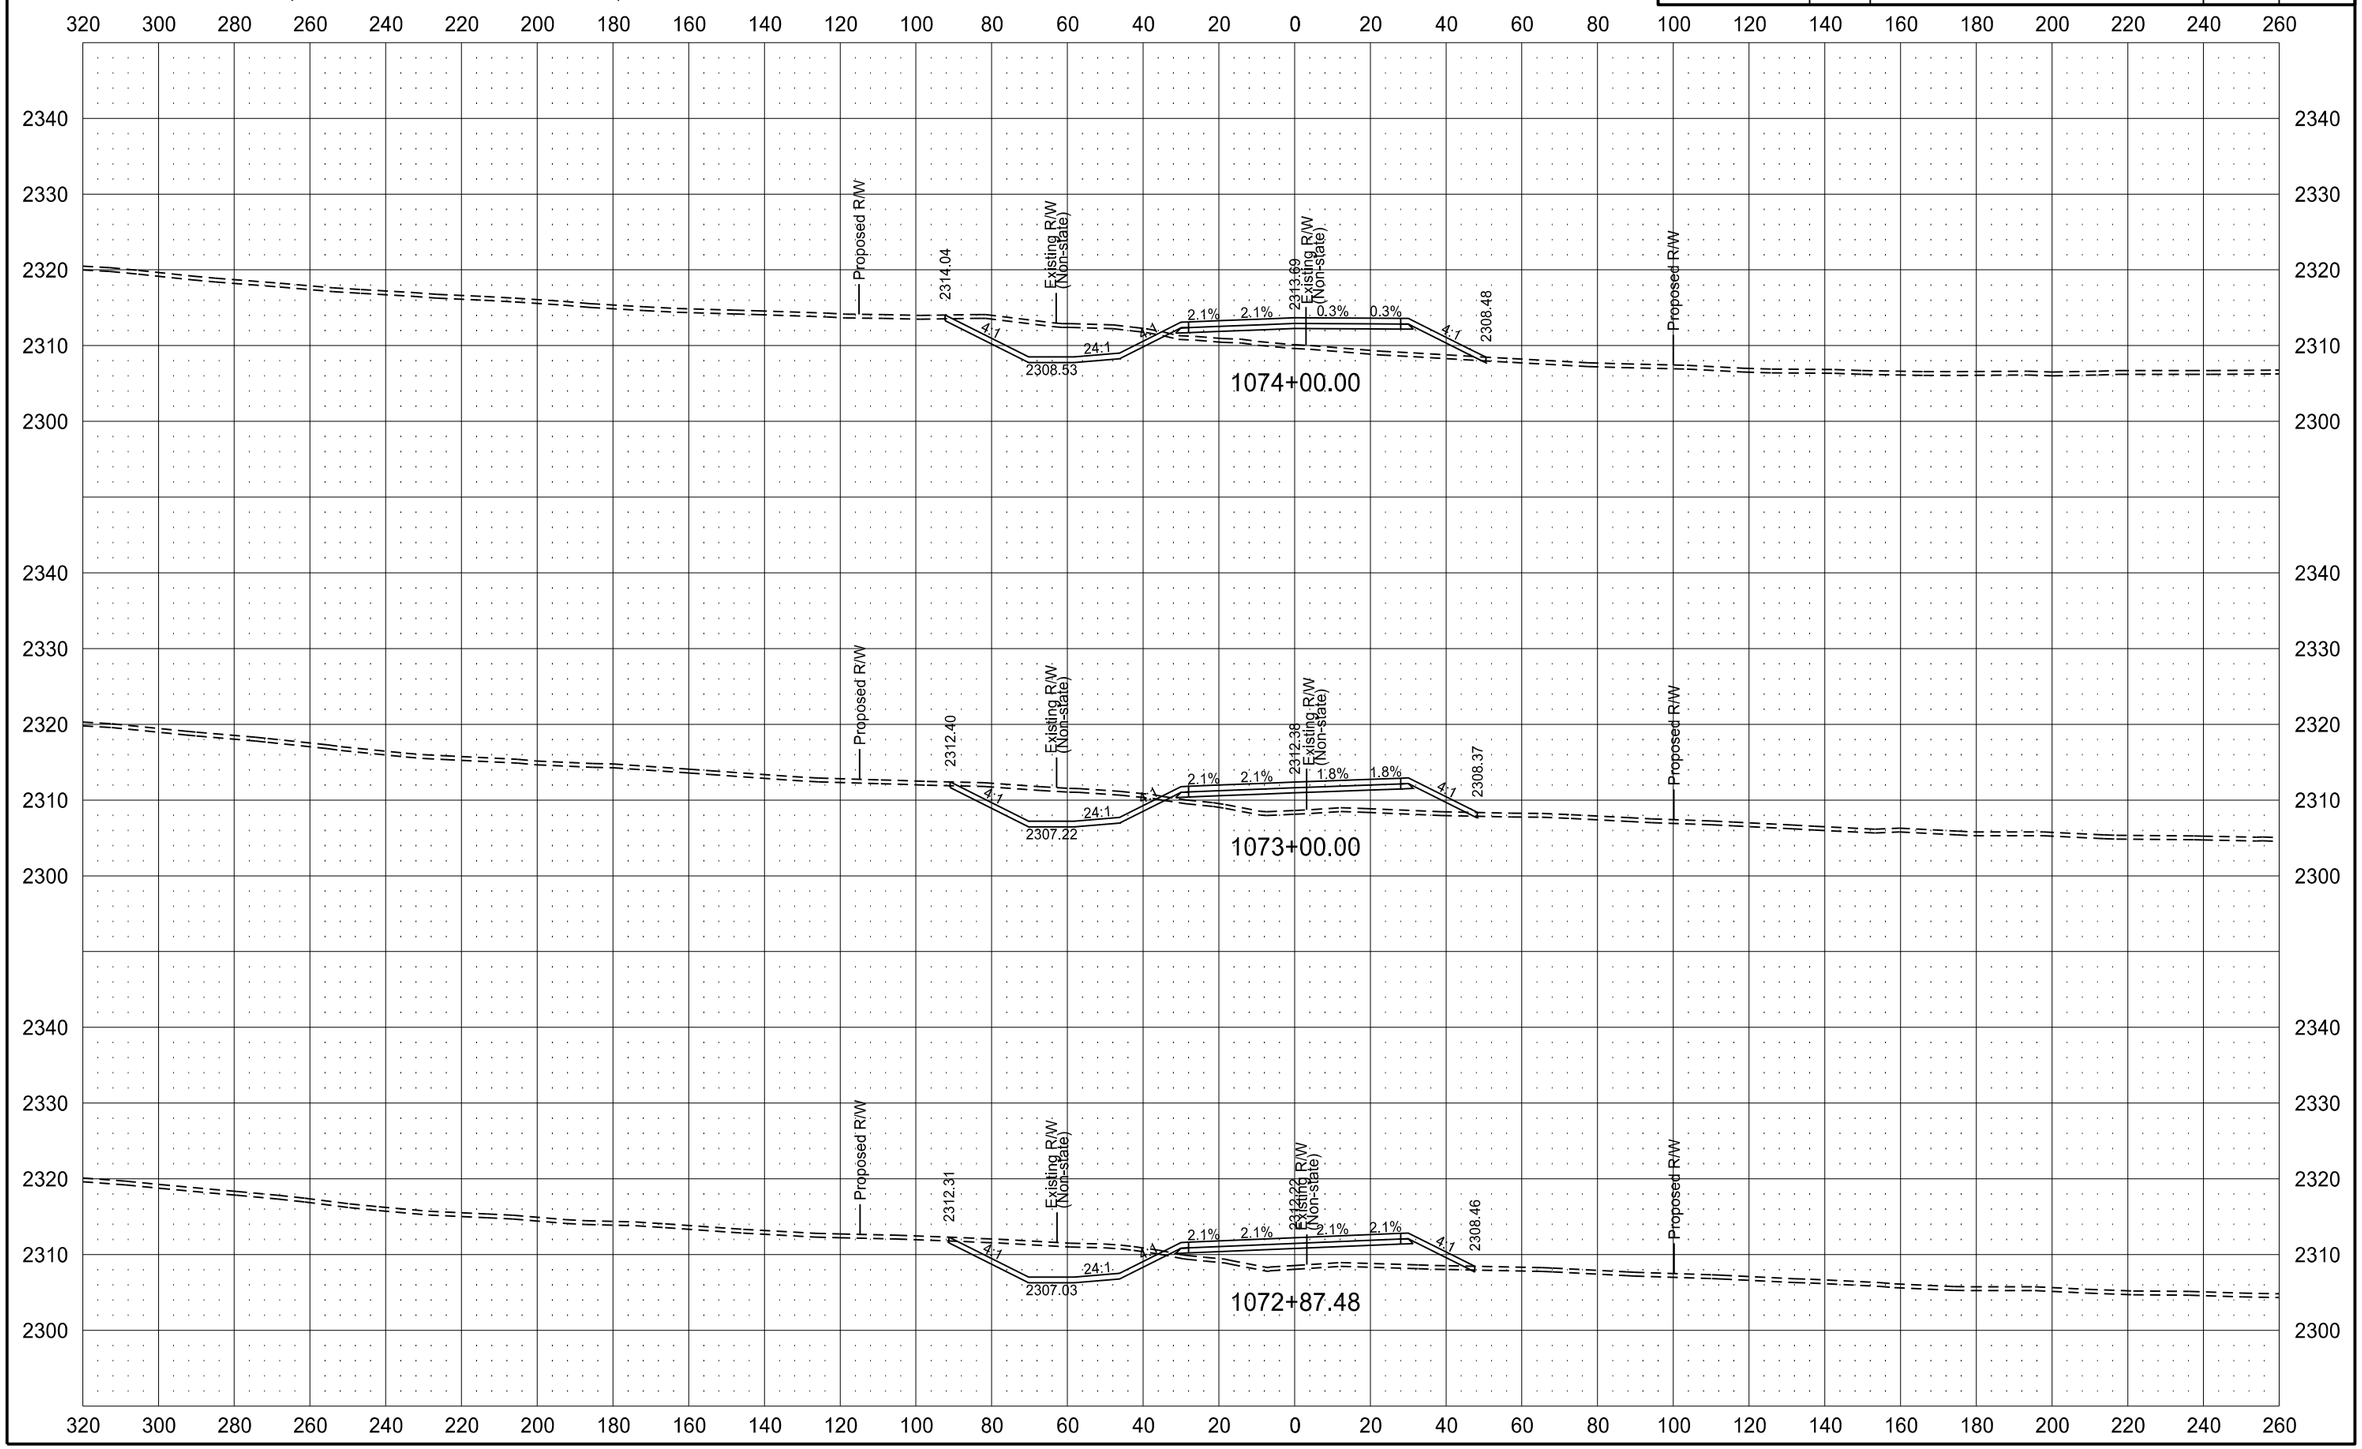

ND HWY 22 (KILLDEER BYPASS)

STATE	PROJECT NO.	SECTION NO.	SHEET NO.
ND	SOIB-SAP-5-022(110)104	200	52

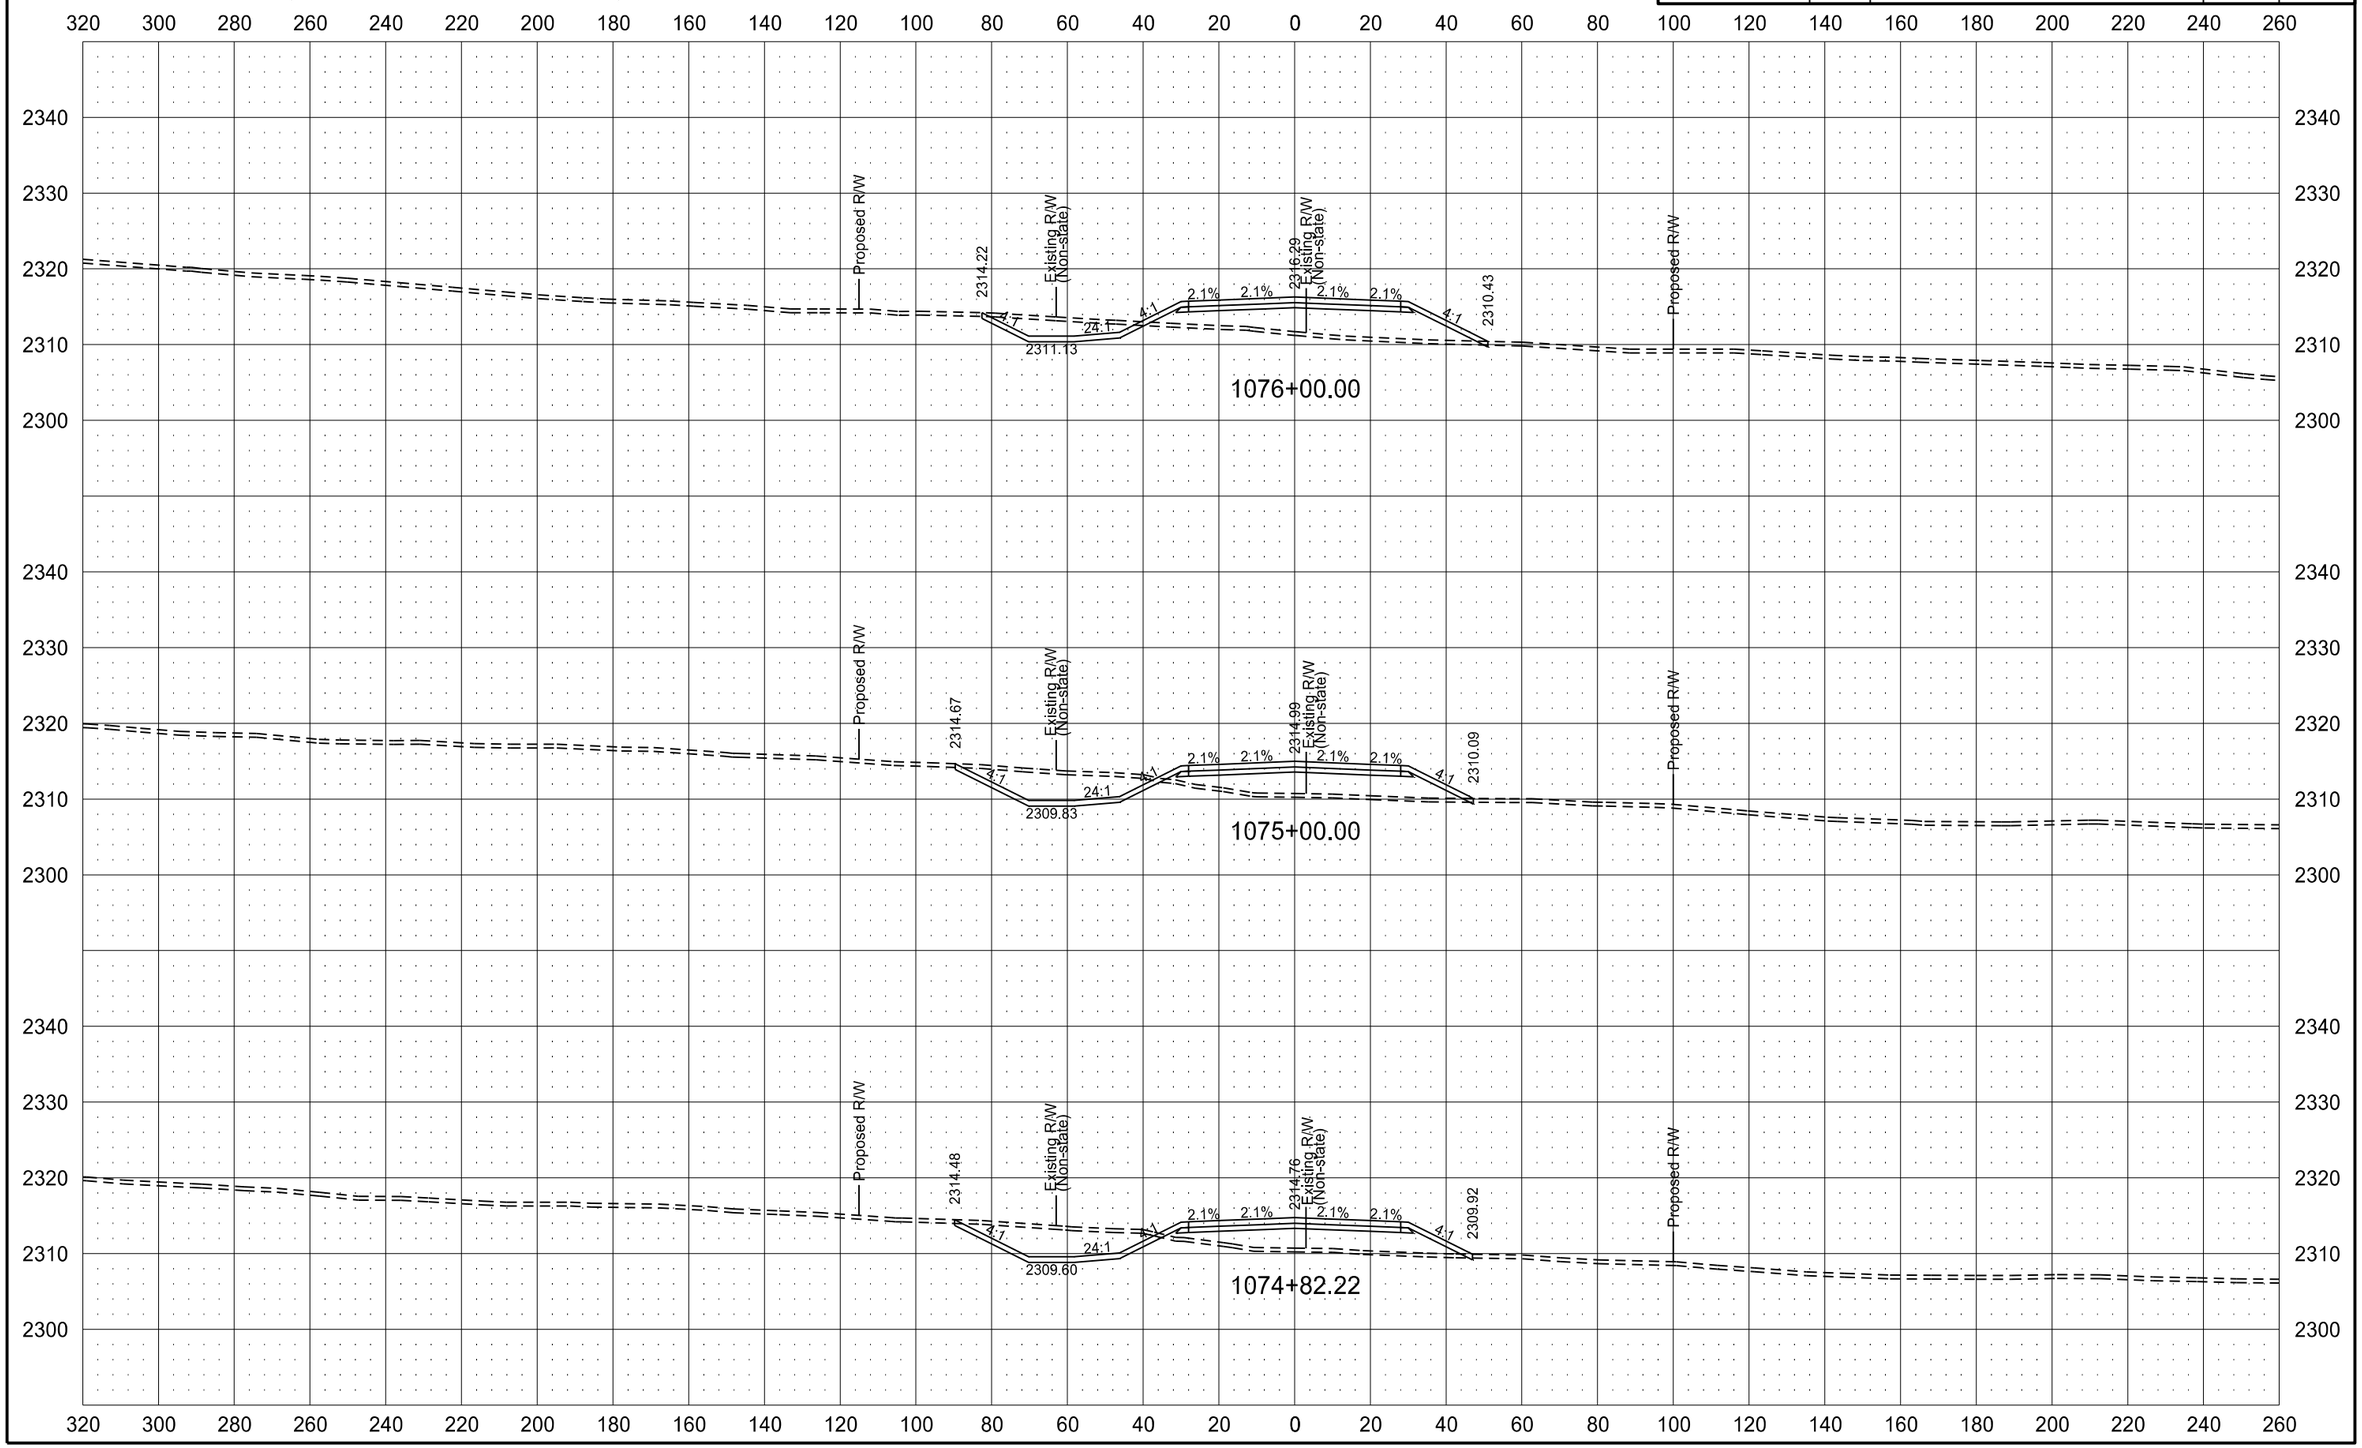

6/8/2015 11:39:11 AM mmaslesa c:\pwworking\oma\d1342430\200XS_001-162.dgn

ND HWY 22 (KILLDEER BYPASS)

STATE	PROJECT NO.	SECTION NO.	SHEET NO.
ND	SOIB-SAP-5-022(110)104	200	53

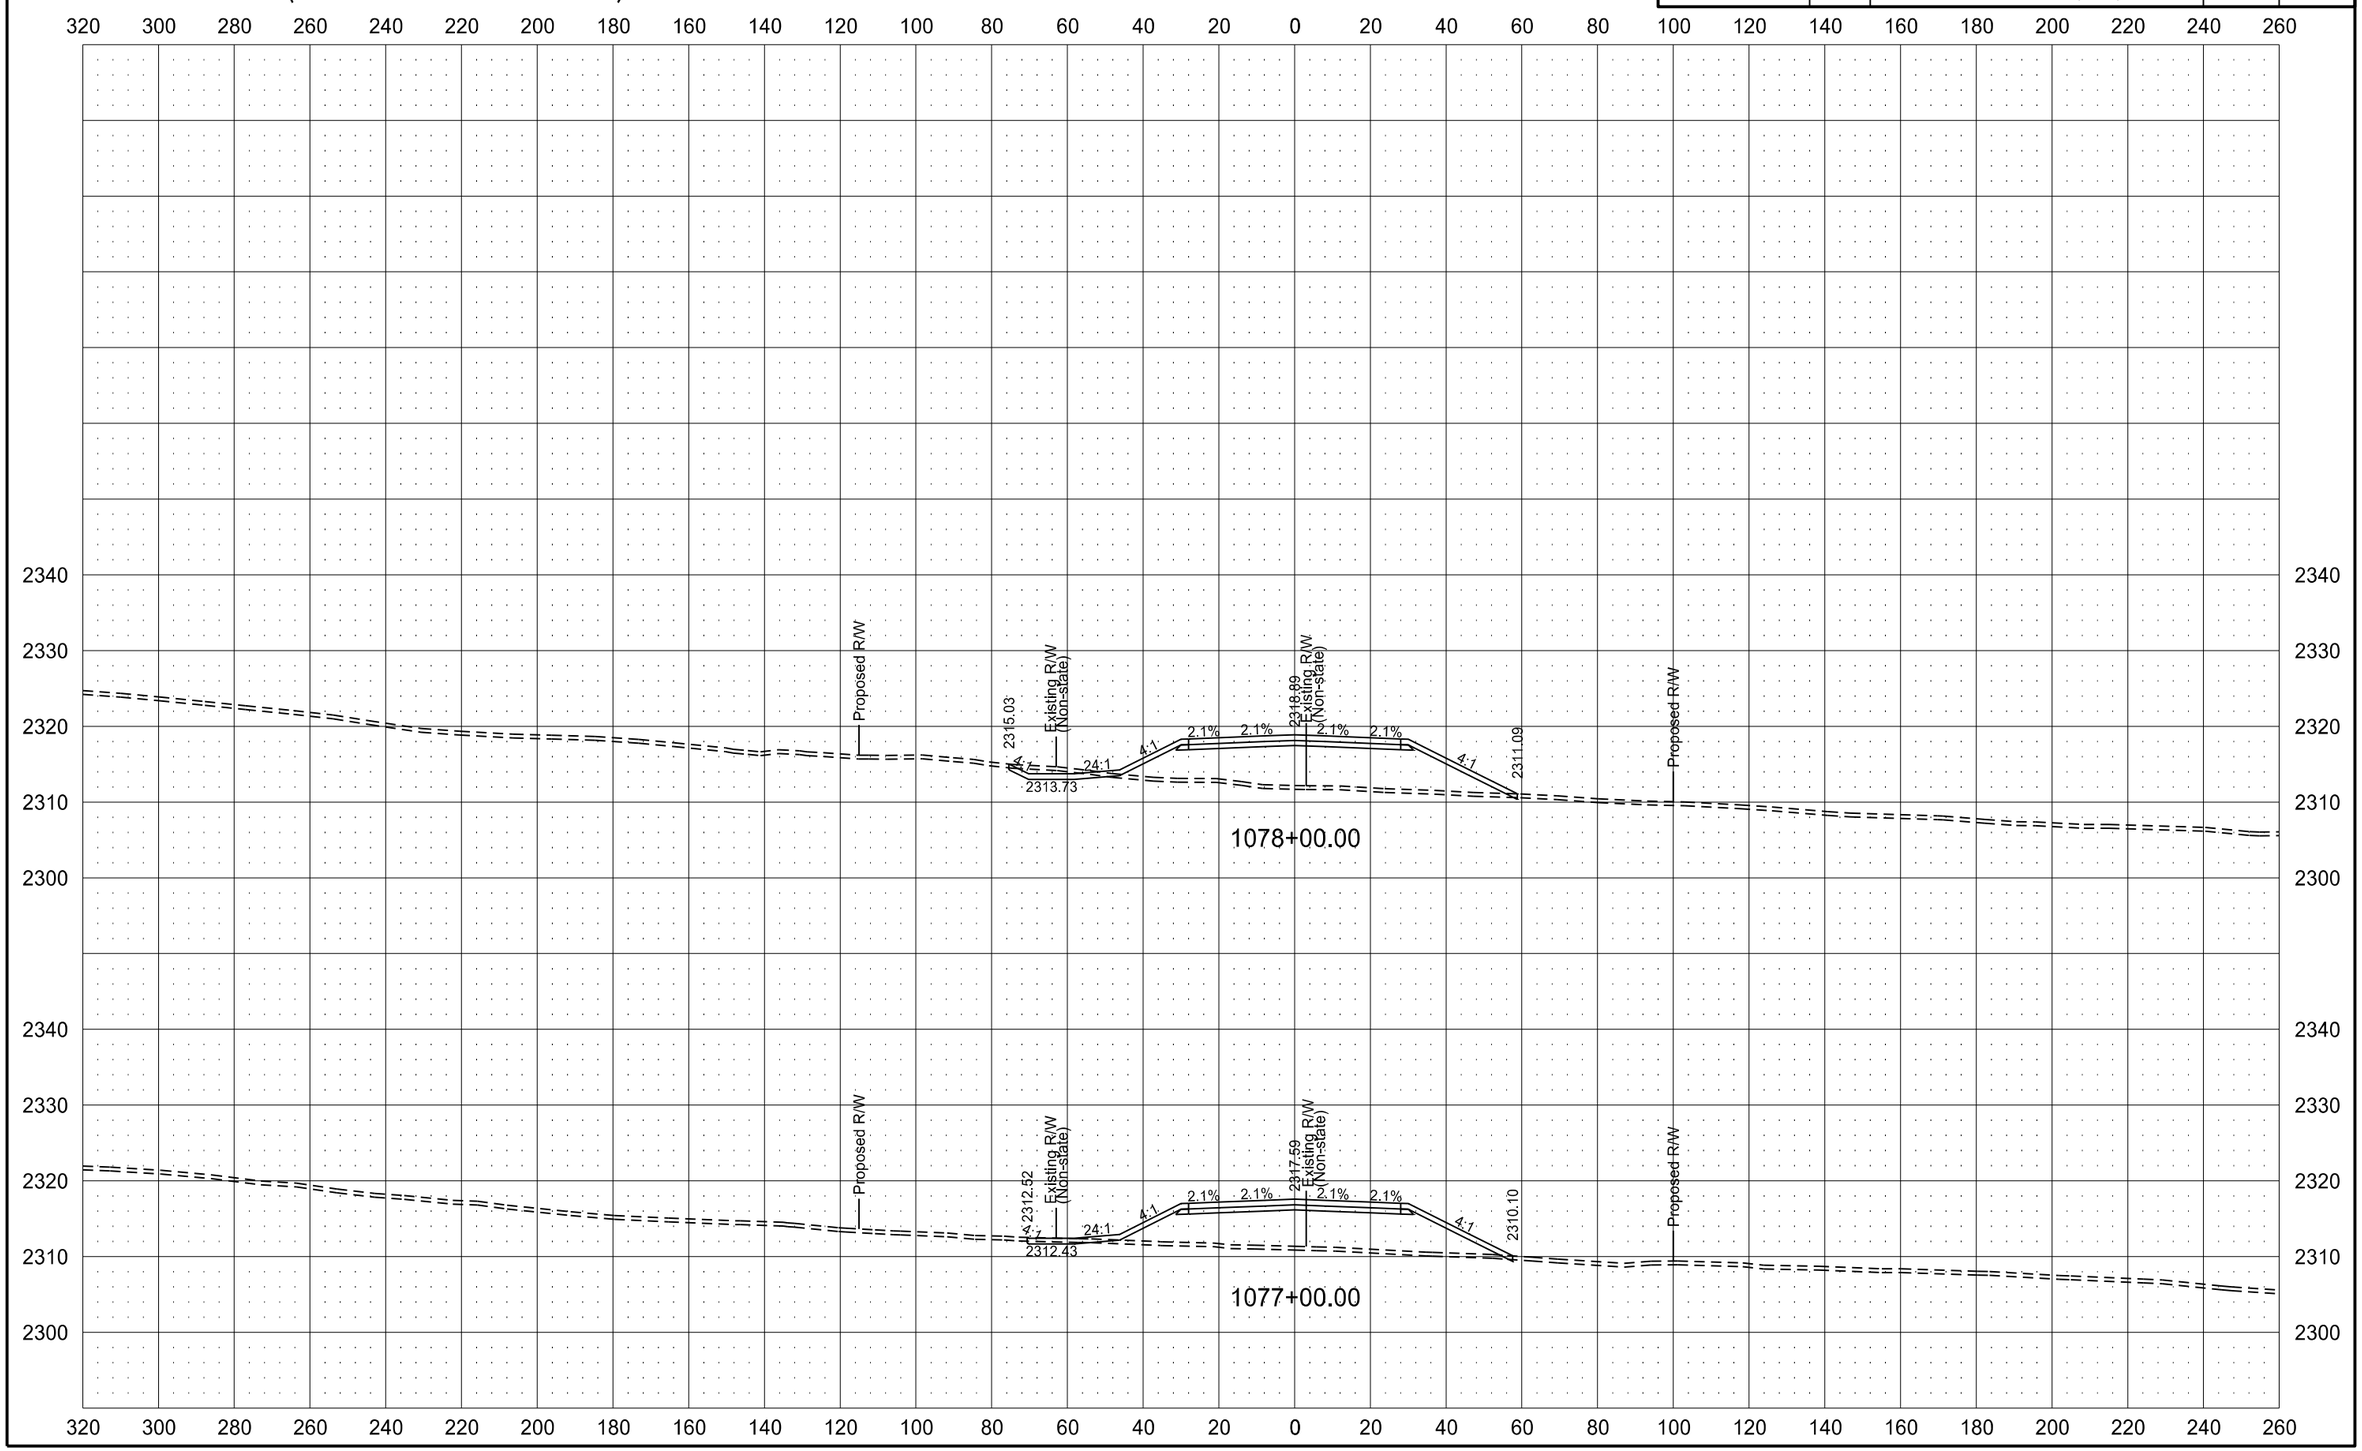

ND HWY 22 (KILLDEER BYPASS)

STATE	PROJECT NO.	SECTION NO.	SHEET NO.
ND	SOIB-SAP-5-022(110)104	200	54

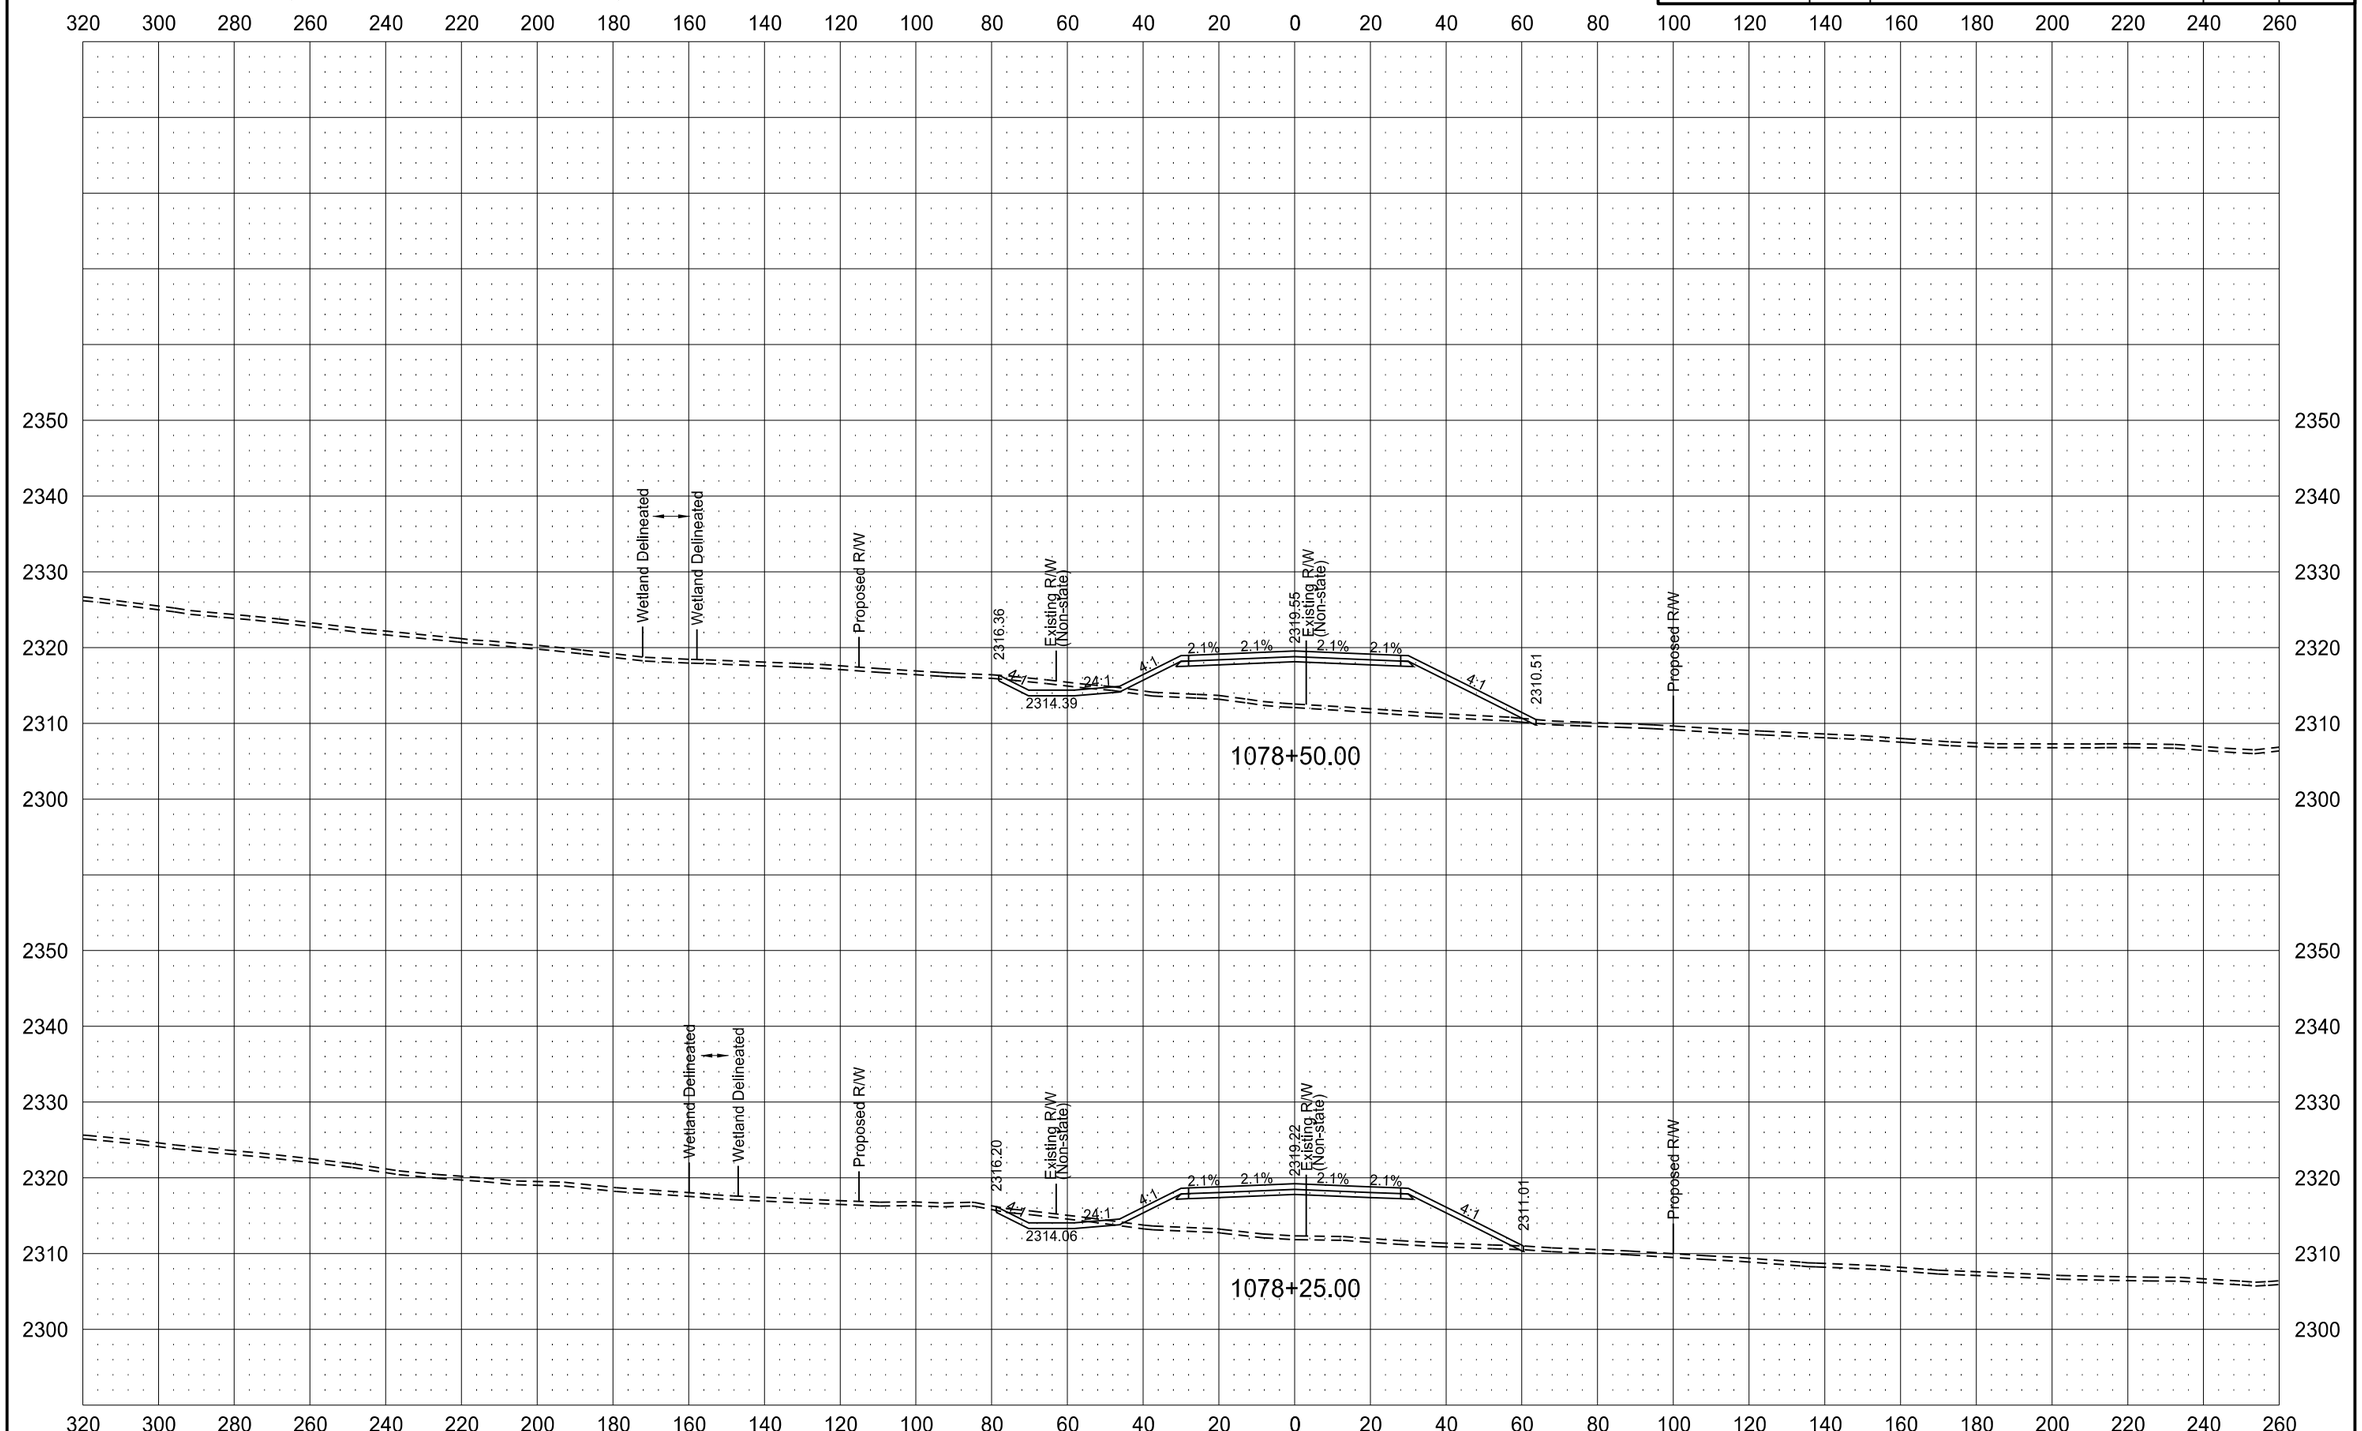

6/8/2015 11:39:26 AM mmaslesa c:\pwworking\oma\d1342430\200XS_001-162.dgn

ND HWY 22 (KILLDEER BYPASS)

STATE	PROJECT NO.	SECTION NO.	SHEET NO.
ND	SOIB-SAP-5-022(110)104	200	55

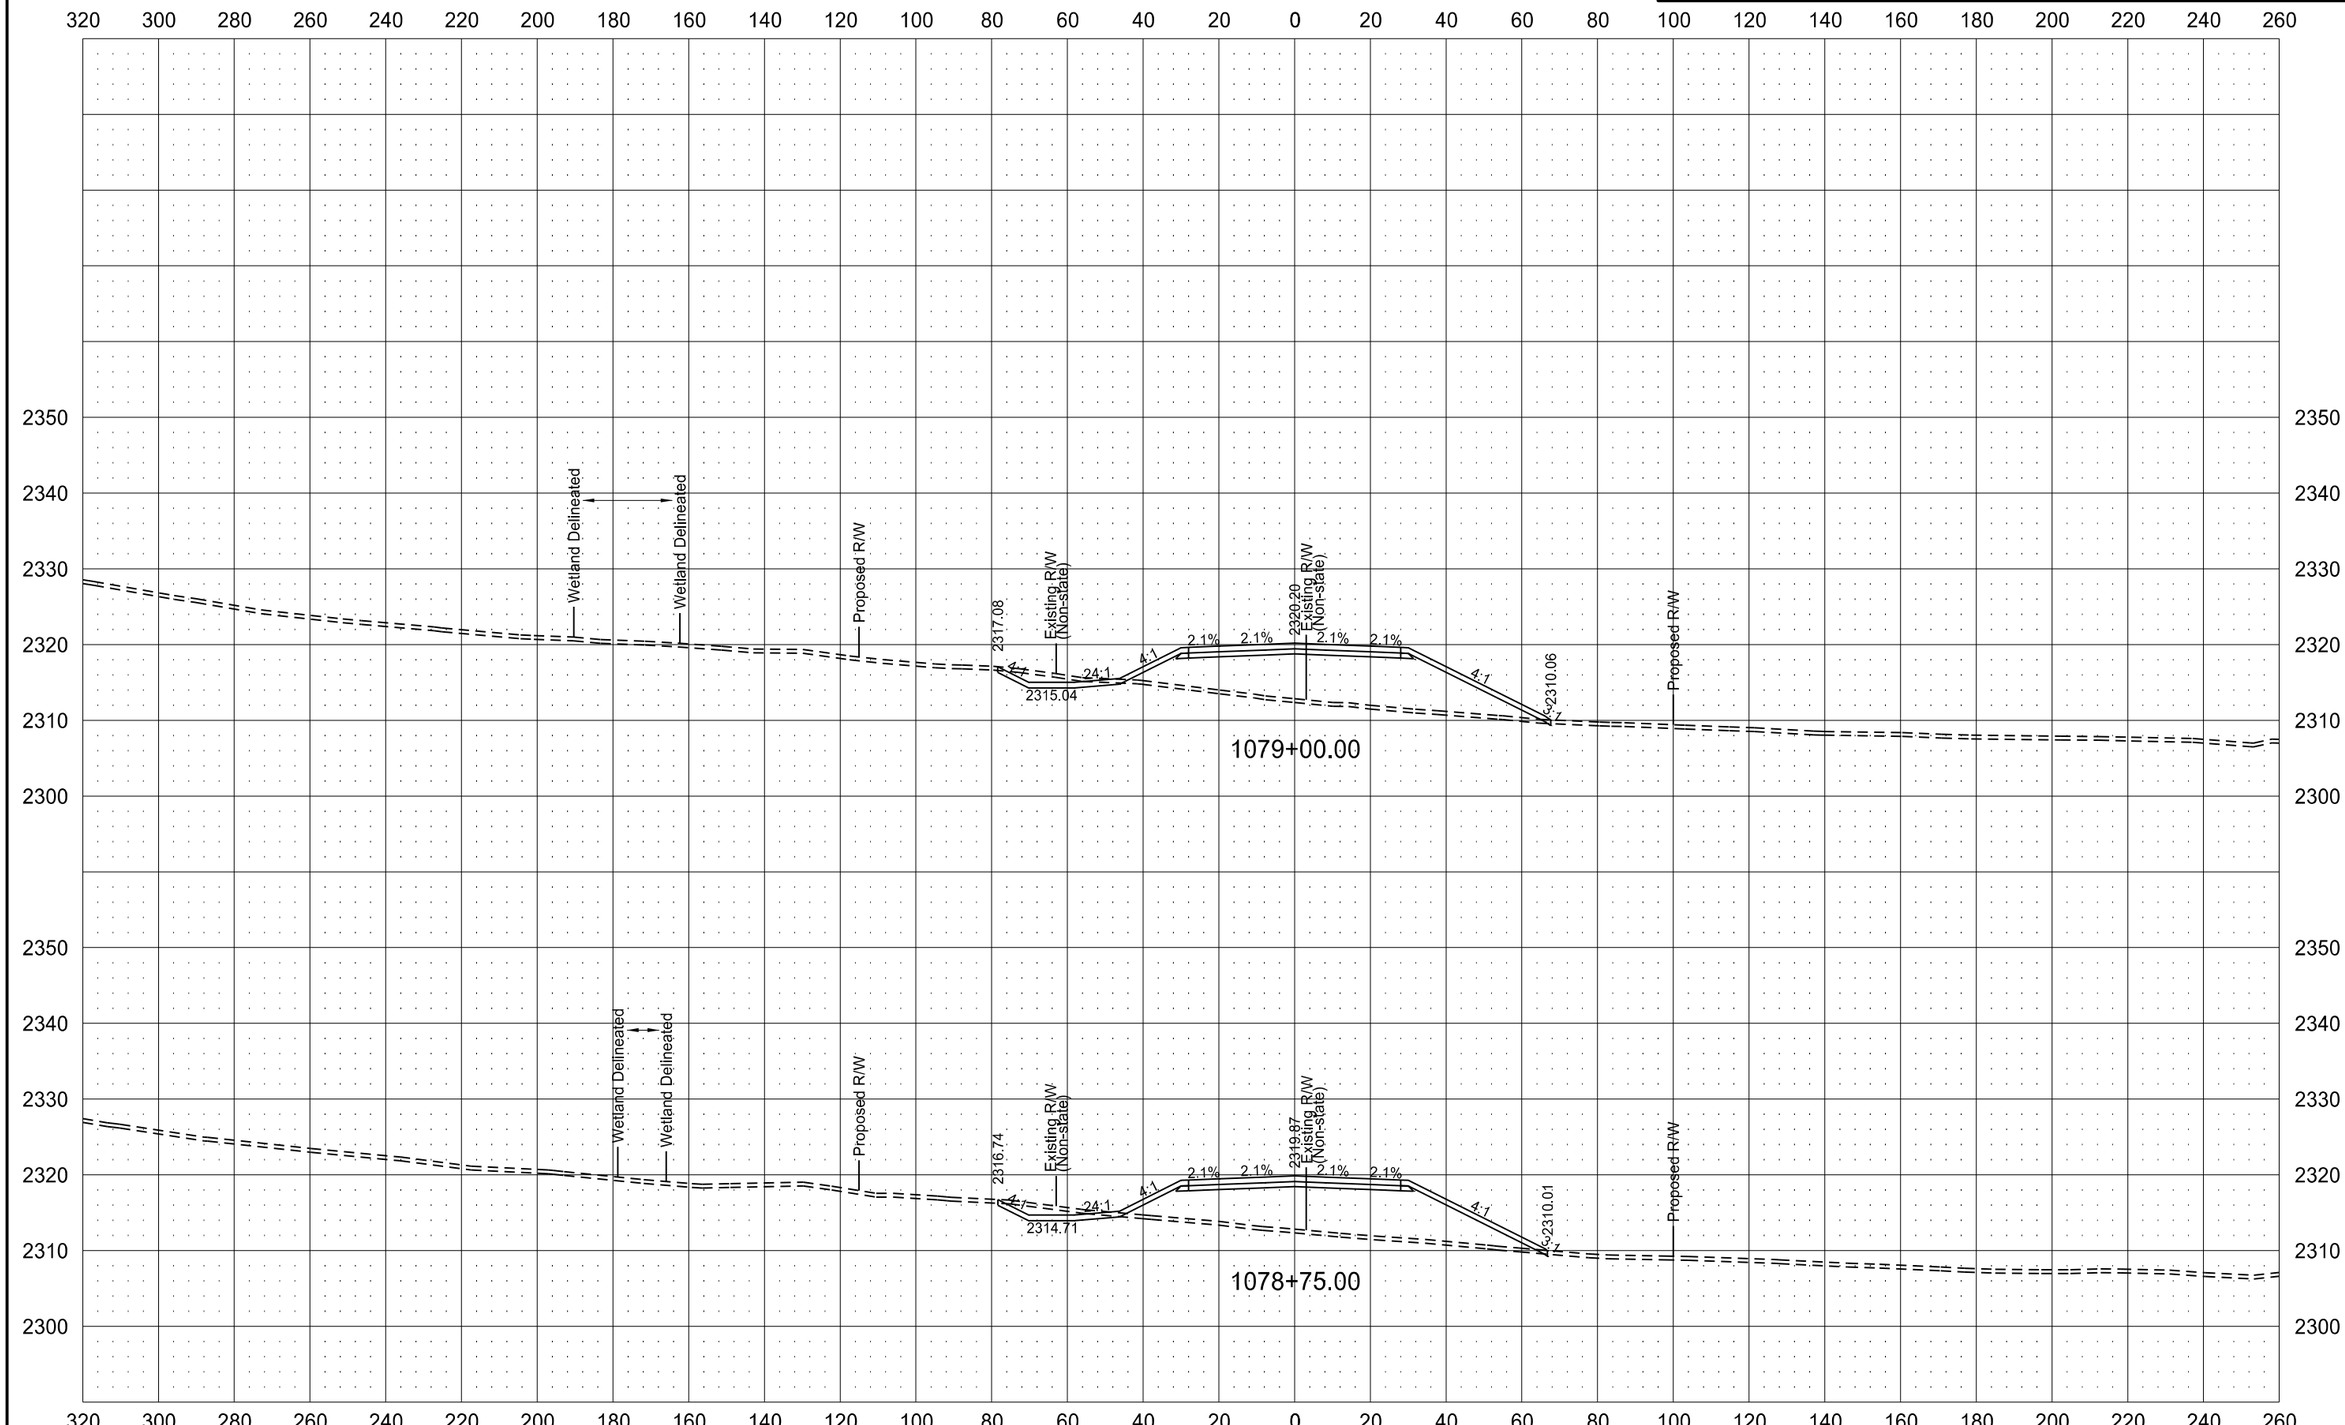

ND HWY 22 (KILLDEER BYPASS)

STATE	PROJECT NO.	SECTION NO.	SHEET NO.
ND	SOIB-SAP-5-022(110)104	200	56

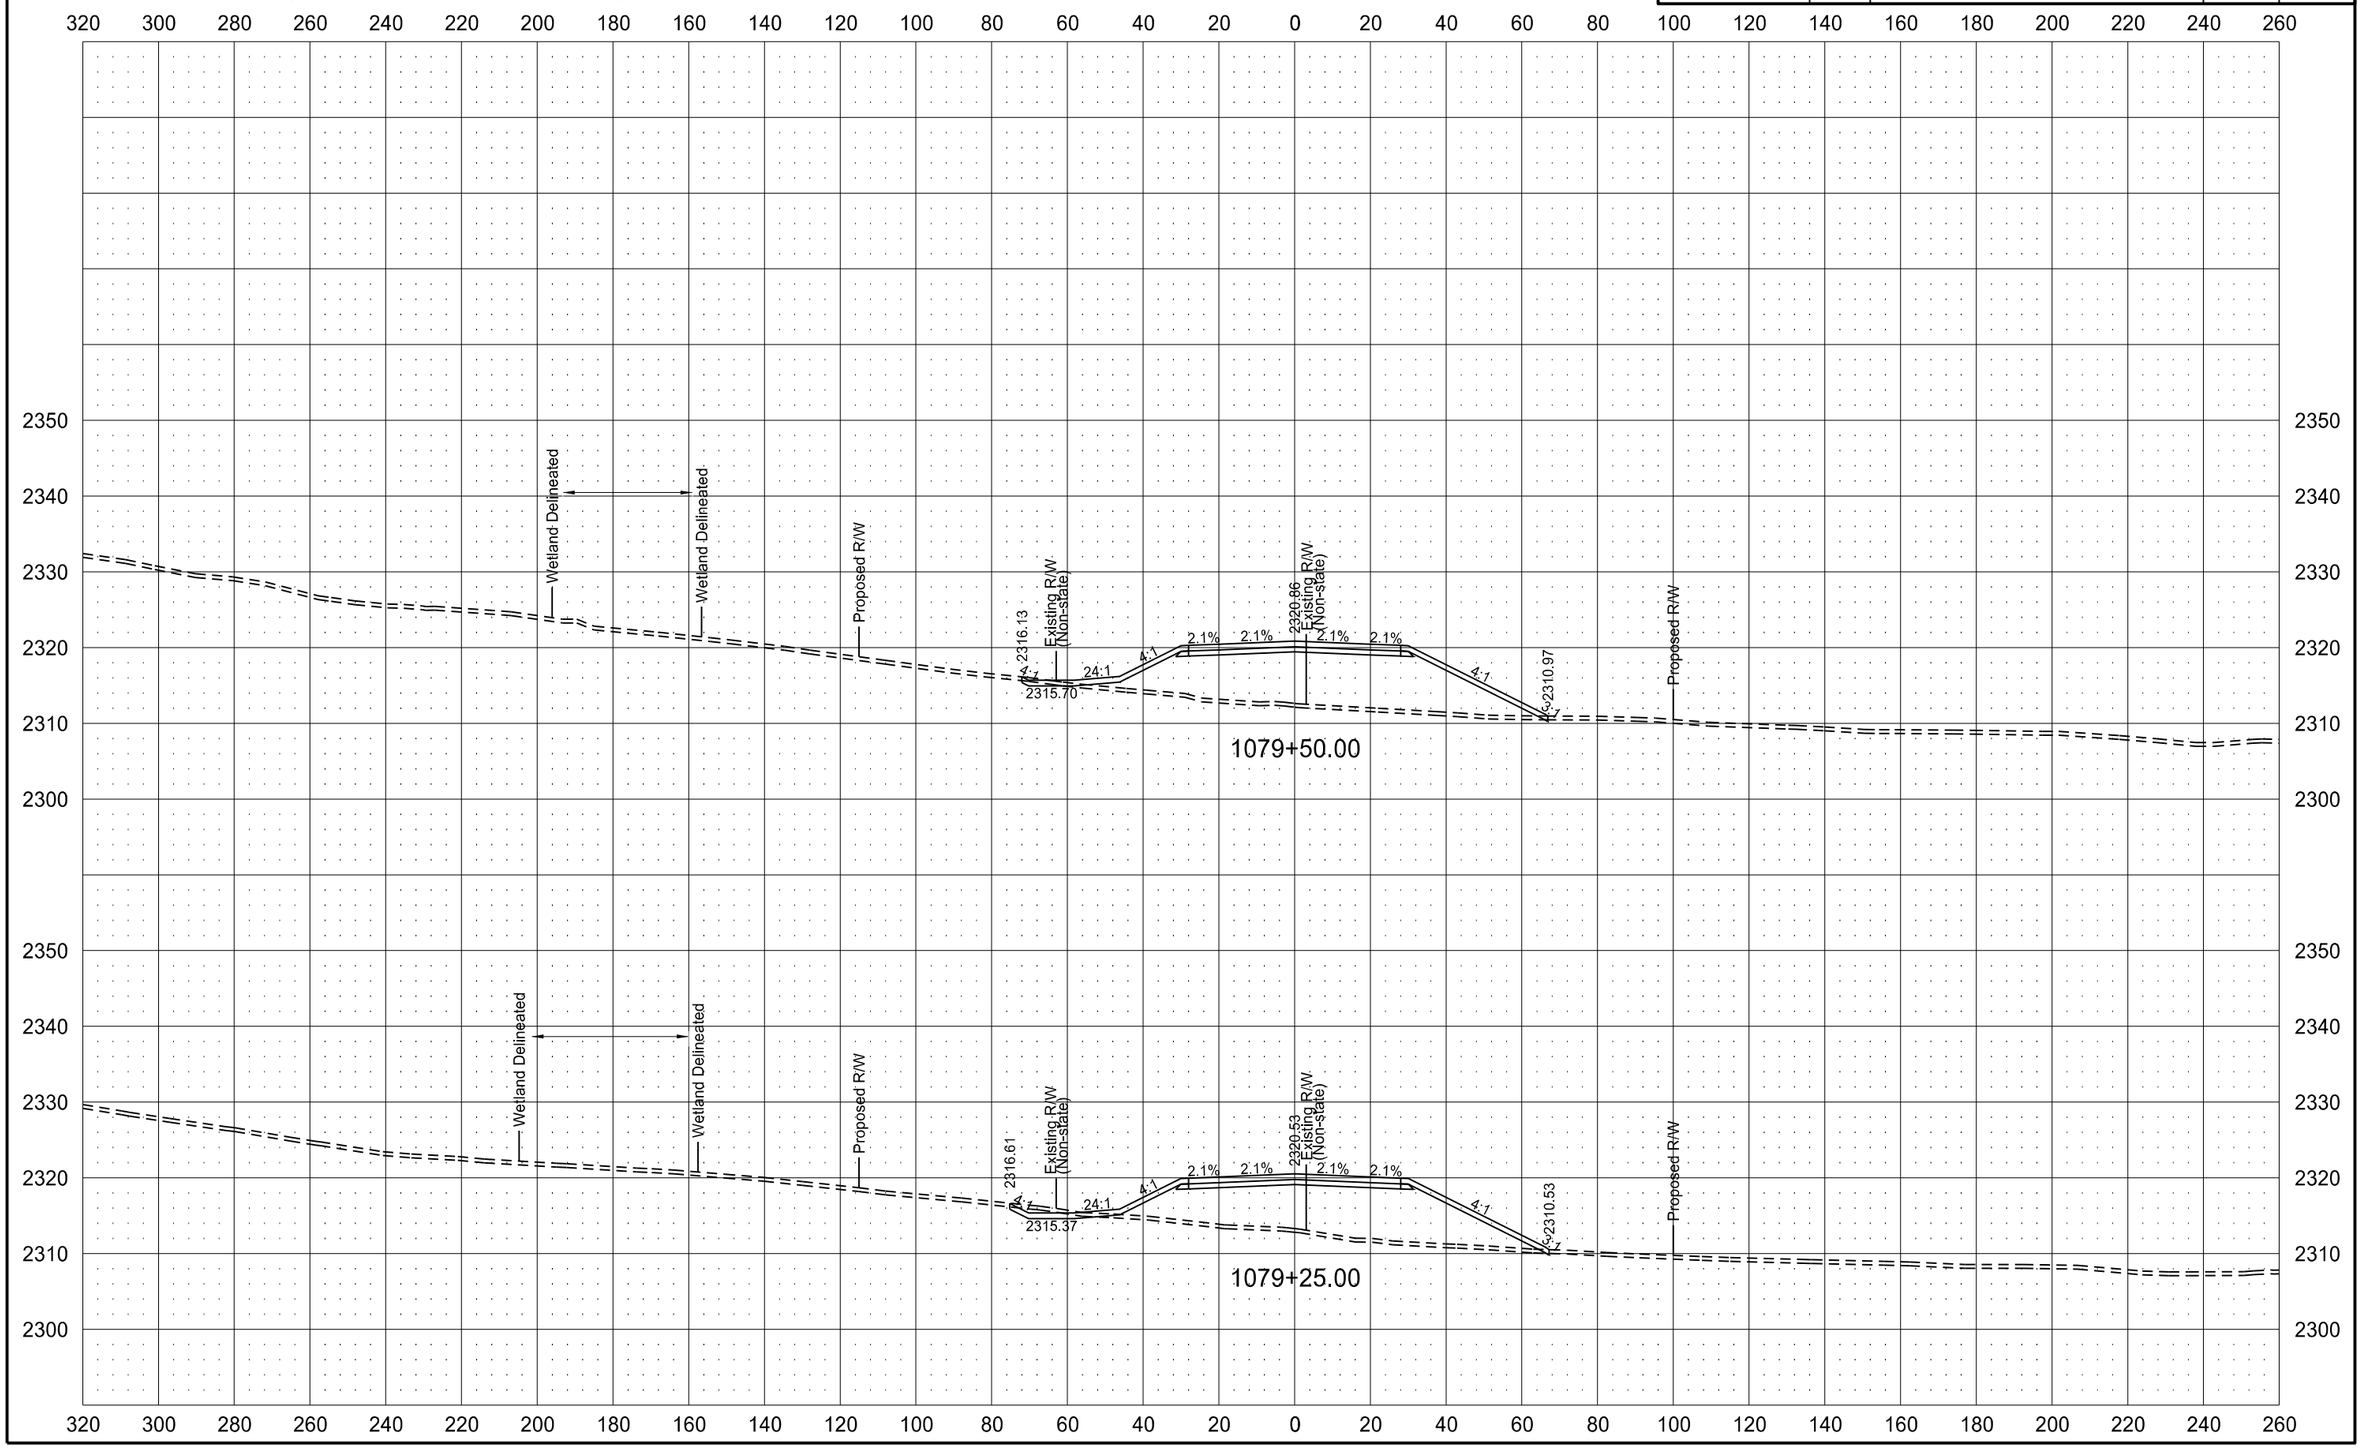

6/8/2015 11:39:41 AM mmaslesa c:\pwworking\oma\d1342430\200XS_001-162.dgn

ND HWY 22 (KILLDEER BYPASS)

STATE	PROJECT NO.	SECTION NO.	SHEET NO.
ND	SOIB-SAP-5-022(110)104	200	57

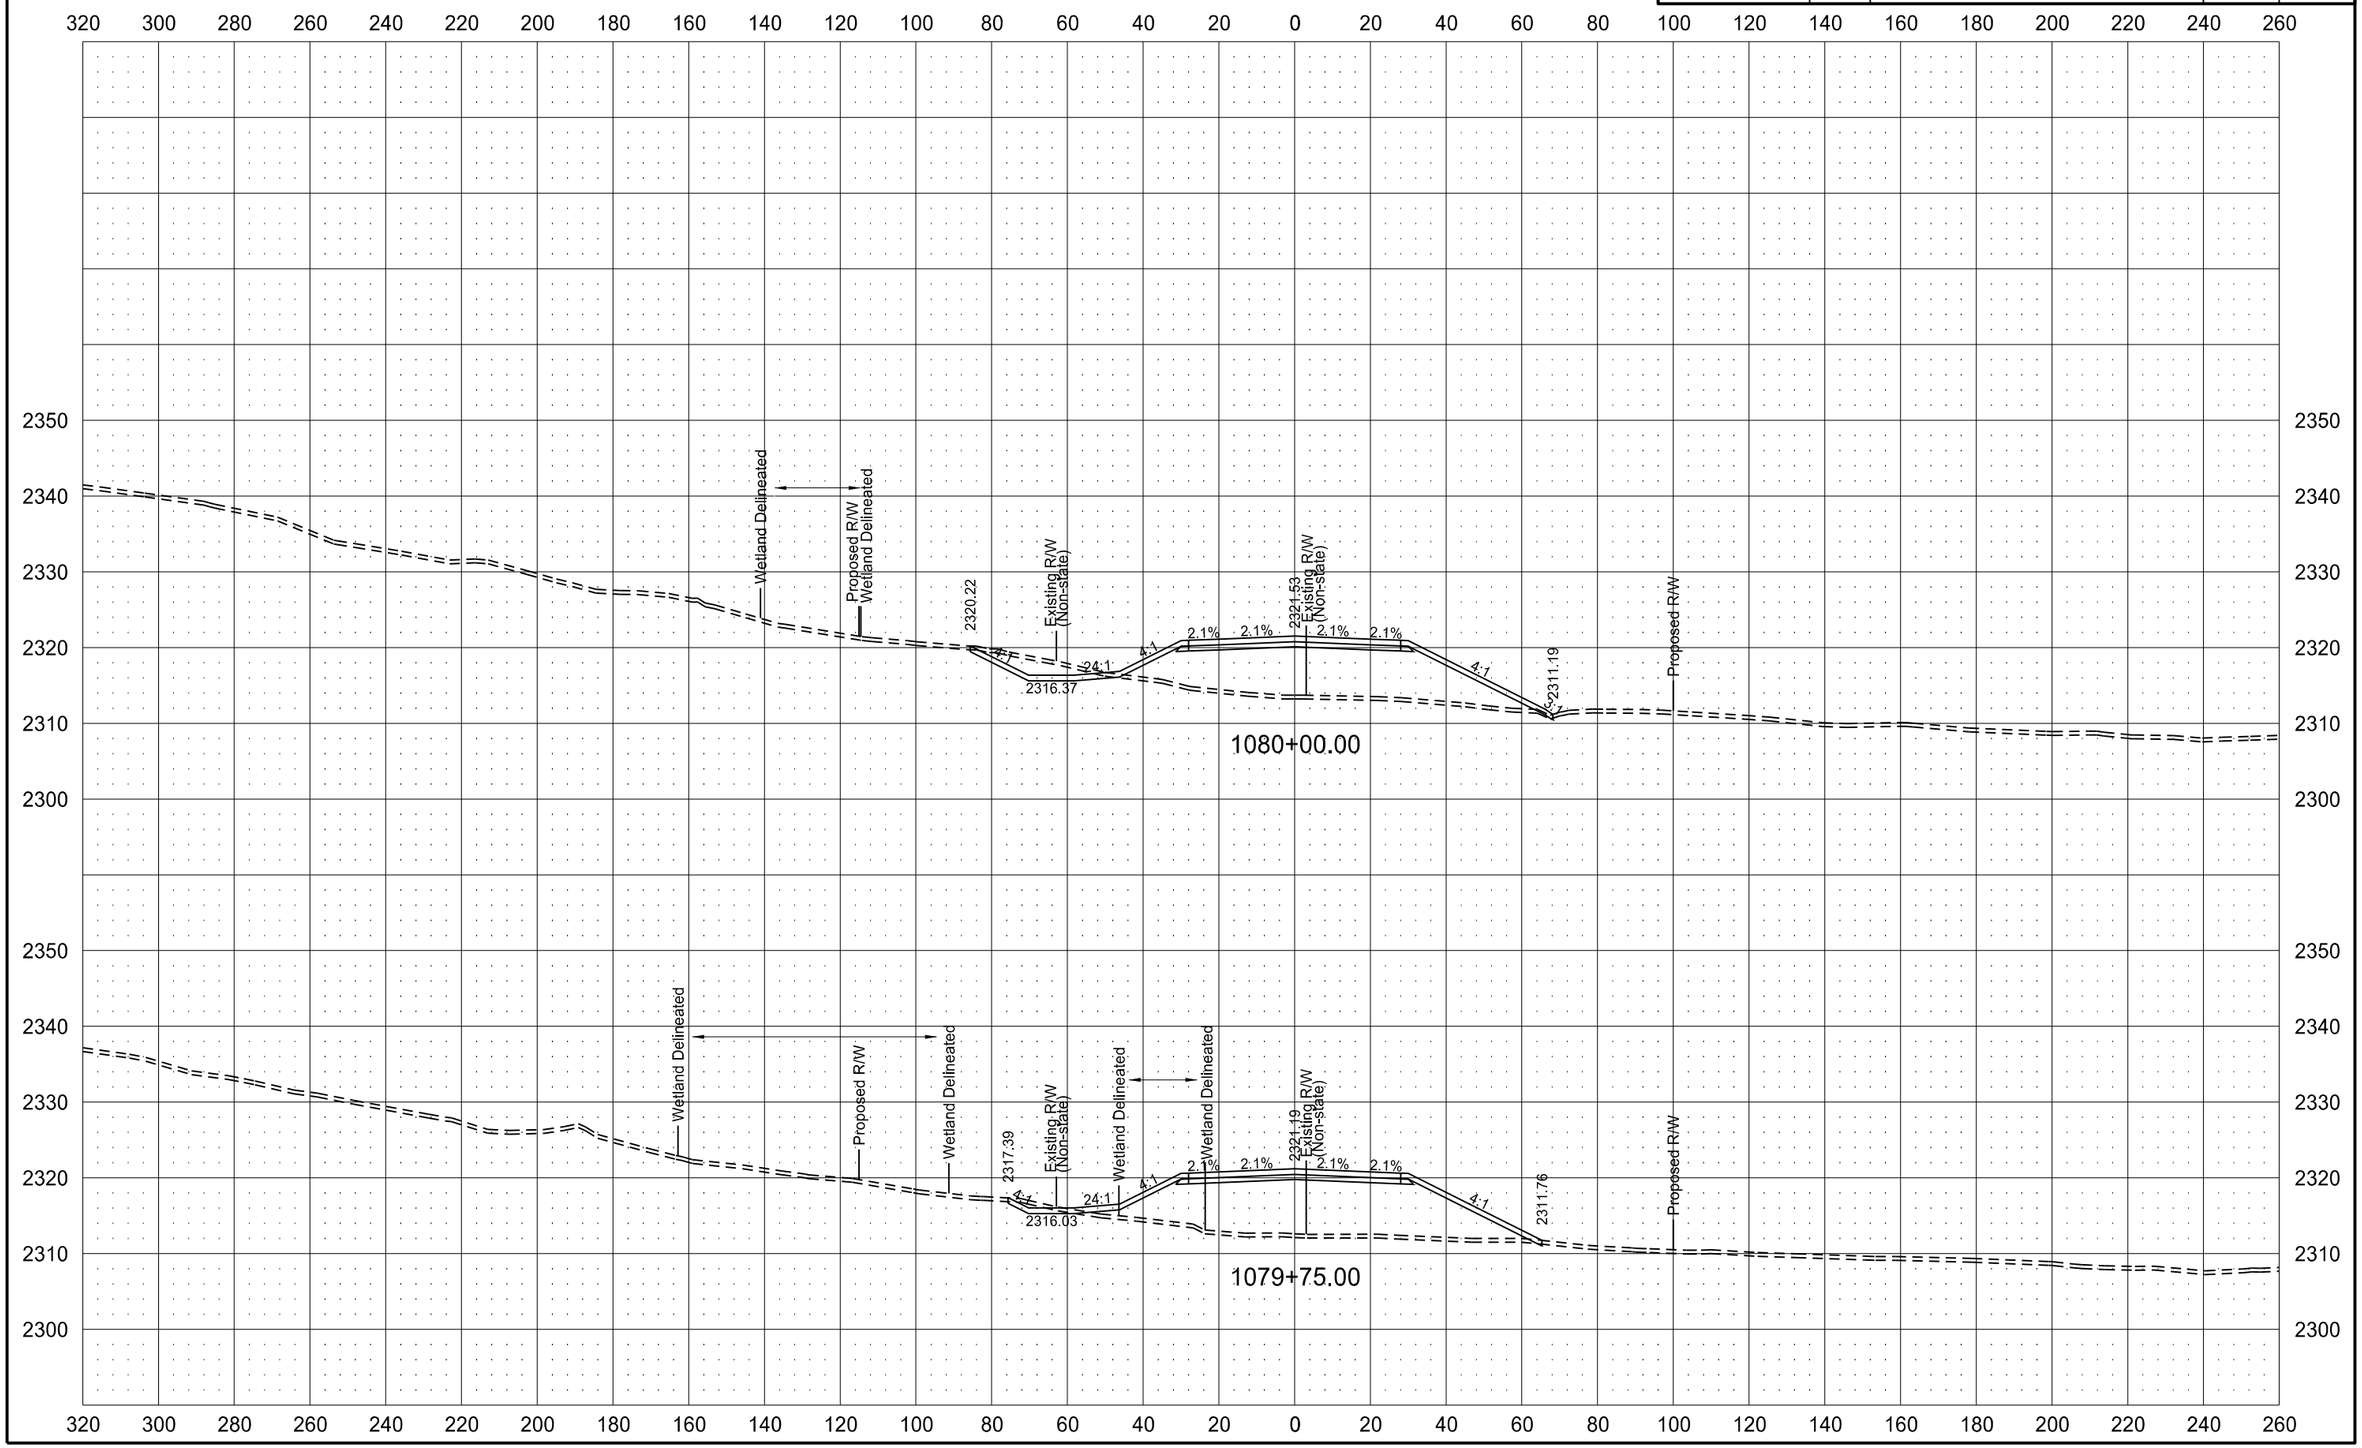

ND HWY 22 (KILLDEER BYPASS)

STATE	PROJECT NO.	SECTION NO.	SHEET NO.
ND	SOIB-SAP-5-022(110)104	200	58

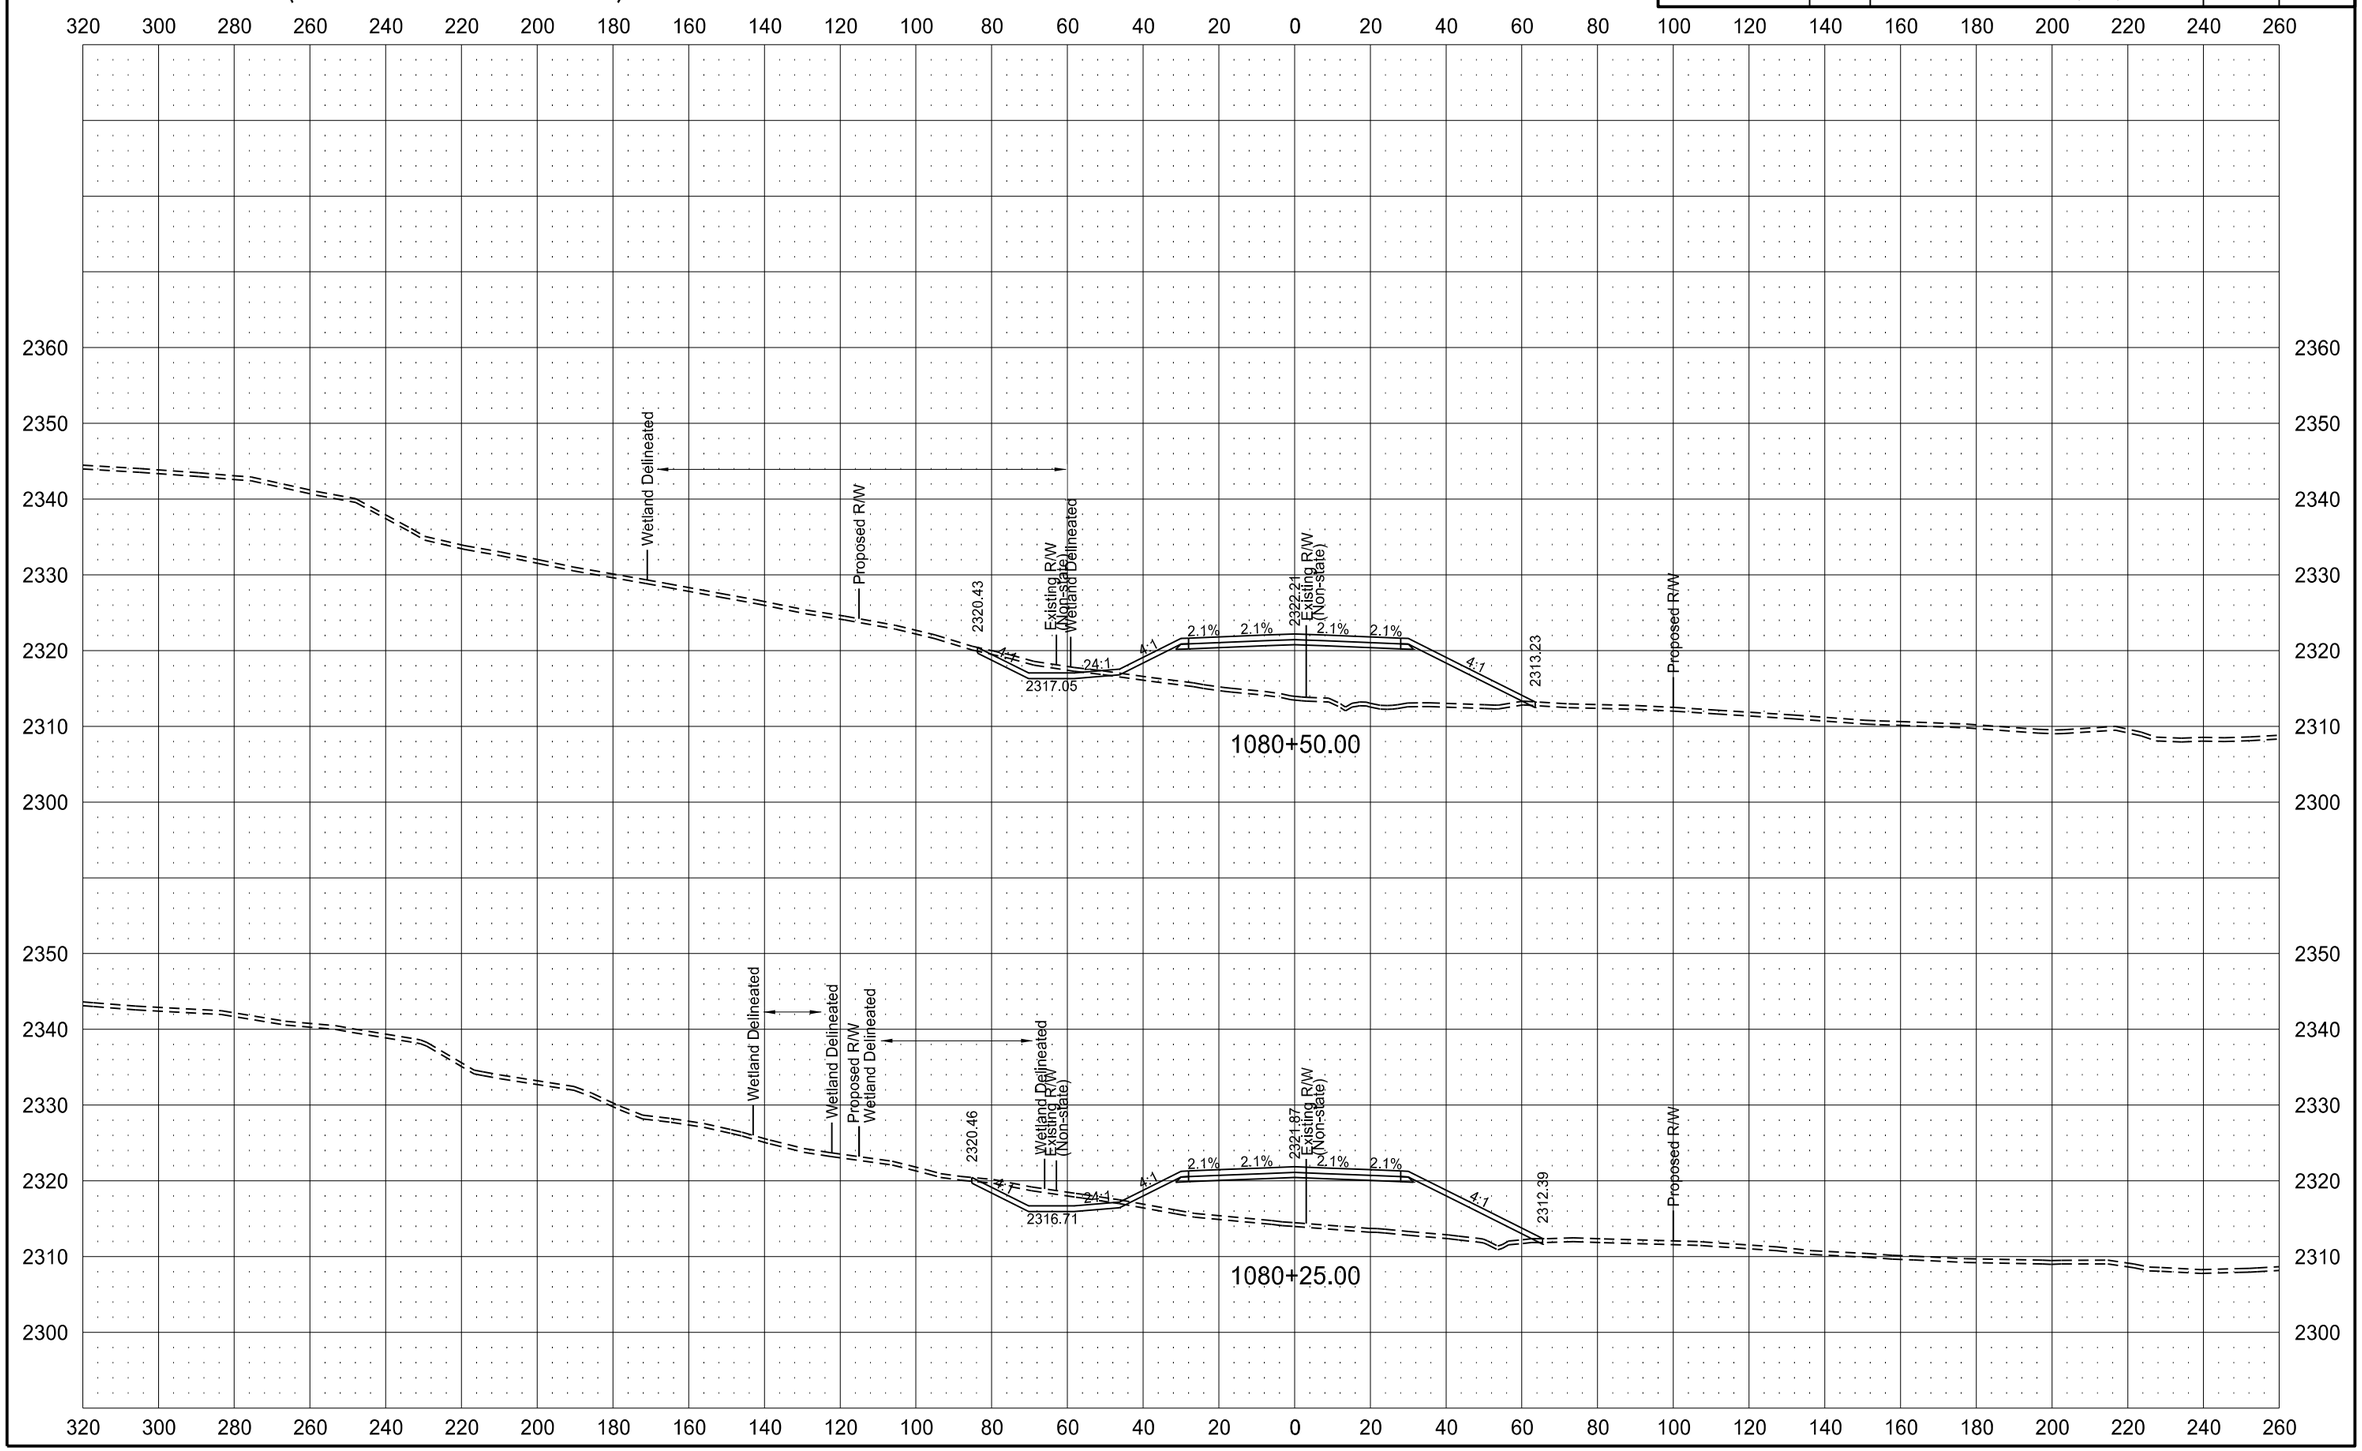

6/8/2015 11:39:56 AM mmaslesa c:\pwworking\oma\d1342430\200XS_001-162.dgn

ND HWY 22 (KILLDEER BYPASS)

STATE	PROJECT NO.	SECTION NO.	SHEET NO.
ND	SOIB-SAP-5-022(110)104	200	59

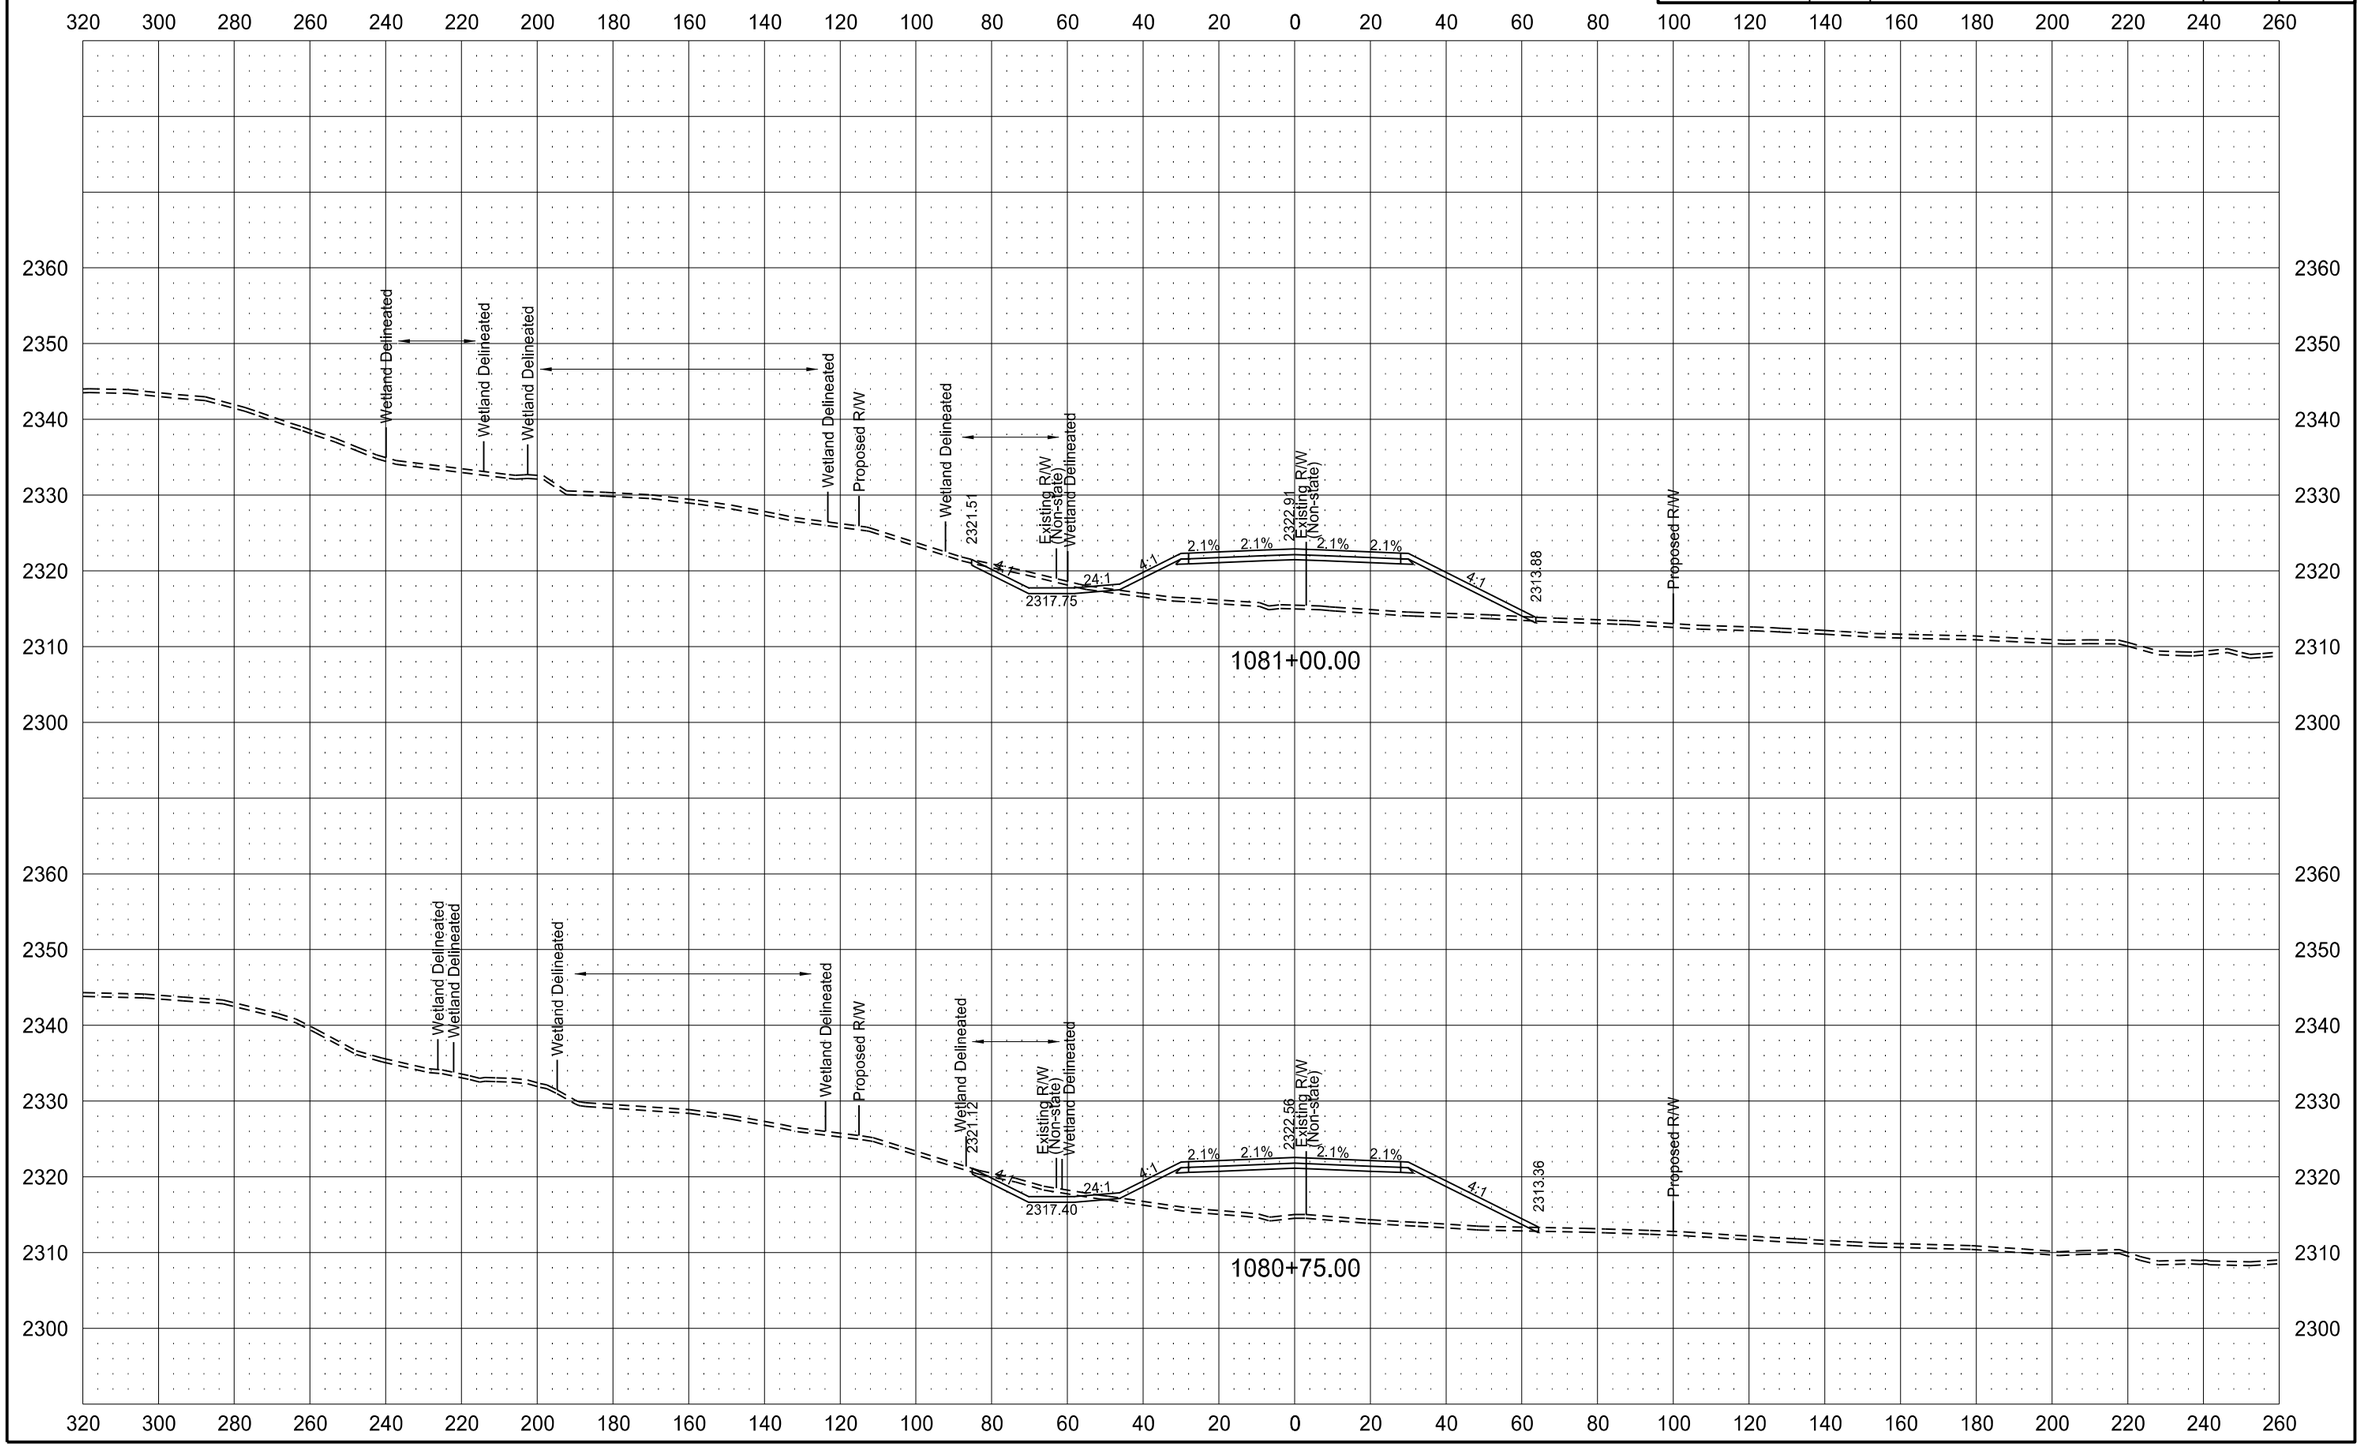

6/8/2015 11:40:04 AM mmaslesa c:\pwworking\oma\d1342430\200XS_001-162.dgn

ND HWY 22 (KILLDEER BYPASS)

STATE	PROJECT NO.	SECTION NO.	SHEET NO.
ND	SOIB-SAP-5-022(110)104	200	60

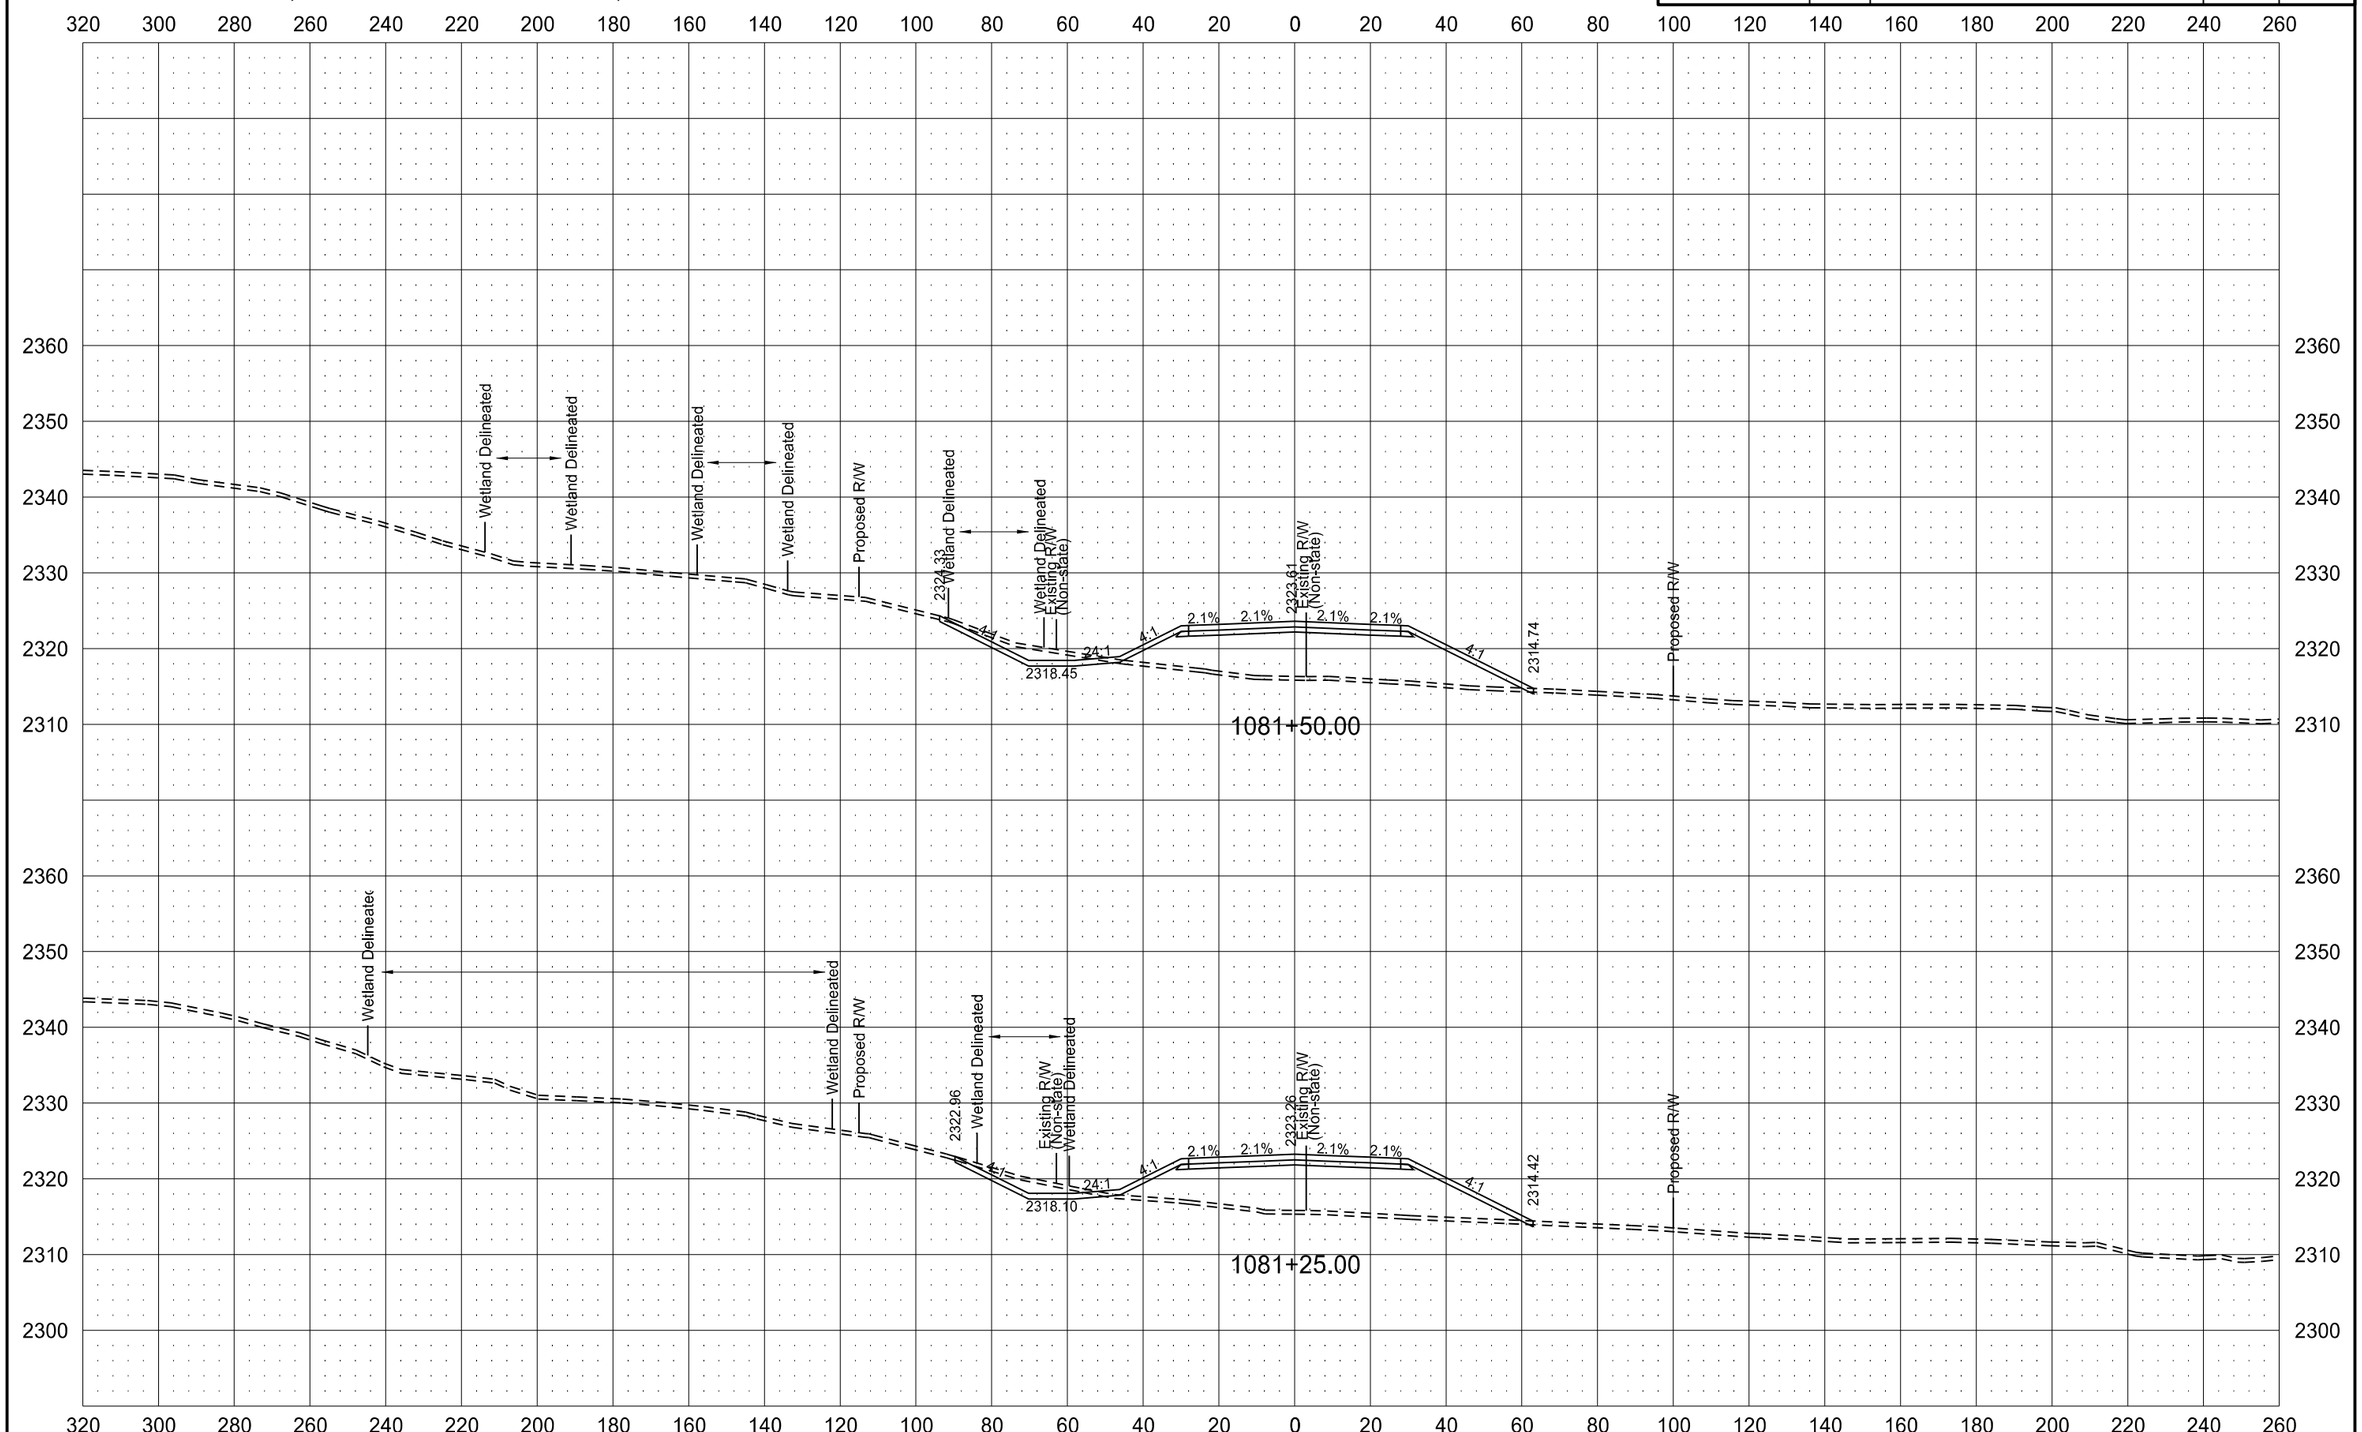

6/8/2015 11:40:11 AM mmaslesa c:\pwworking\oma\d1342430\200XS_001-162.dgn

ND HWY 22 (KILLDEER BYPASS)

STATE	PROJECT NO.	SECTION NO.	SHEET NO.
ND	SOIB-SAP-5-022(110)104	200	61

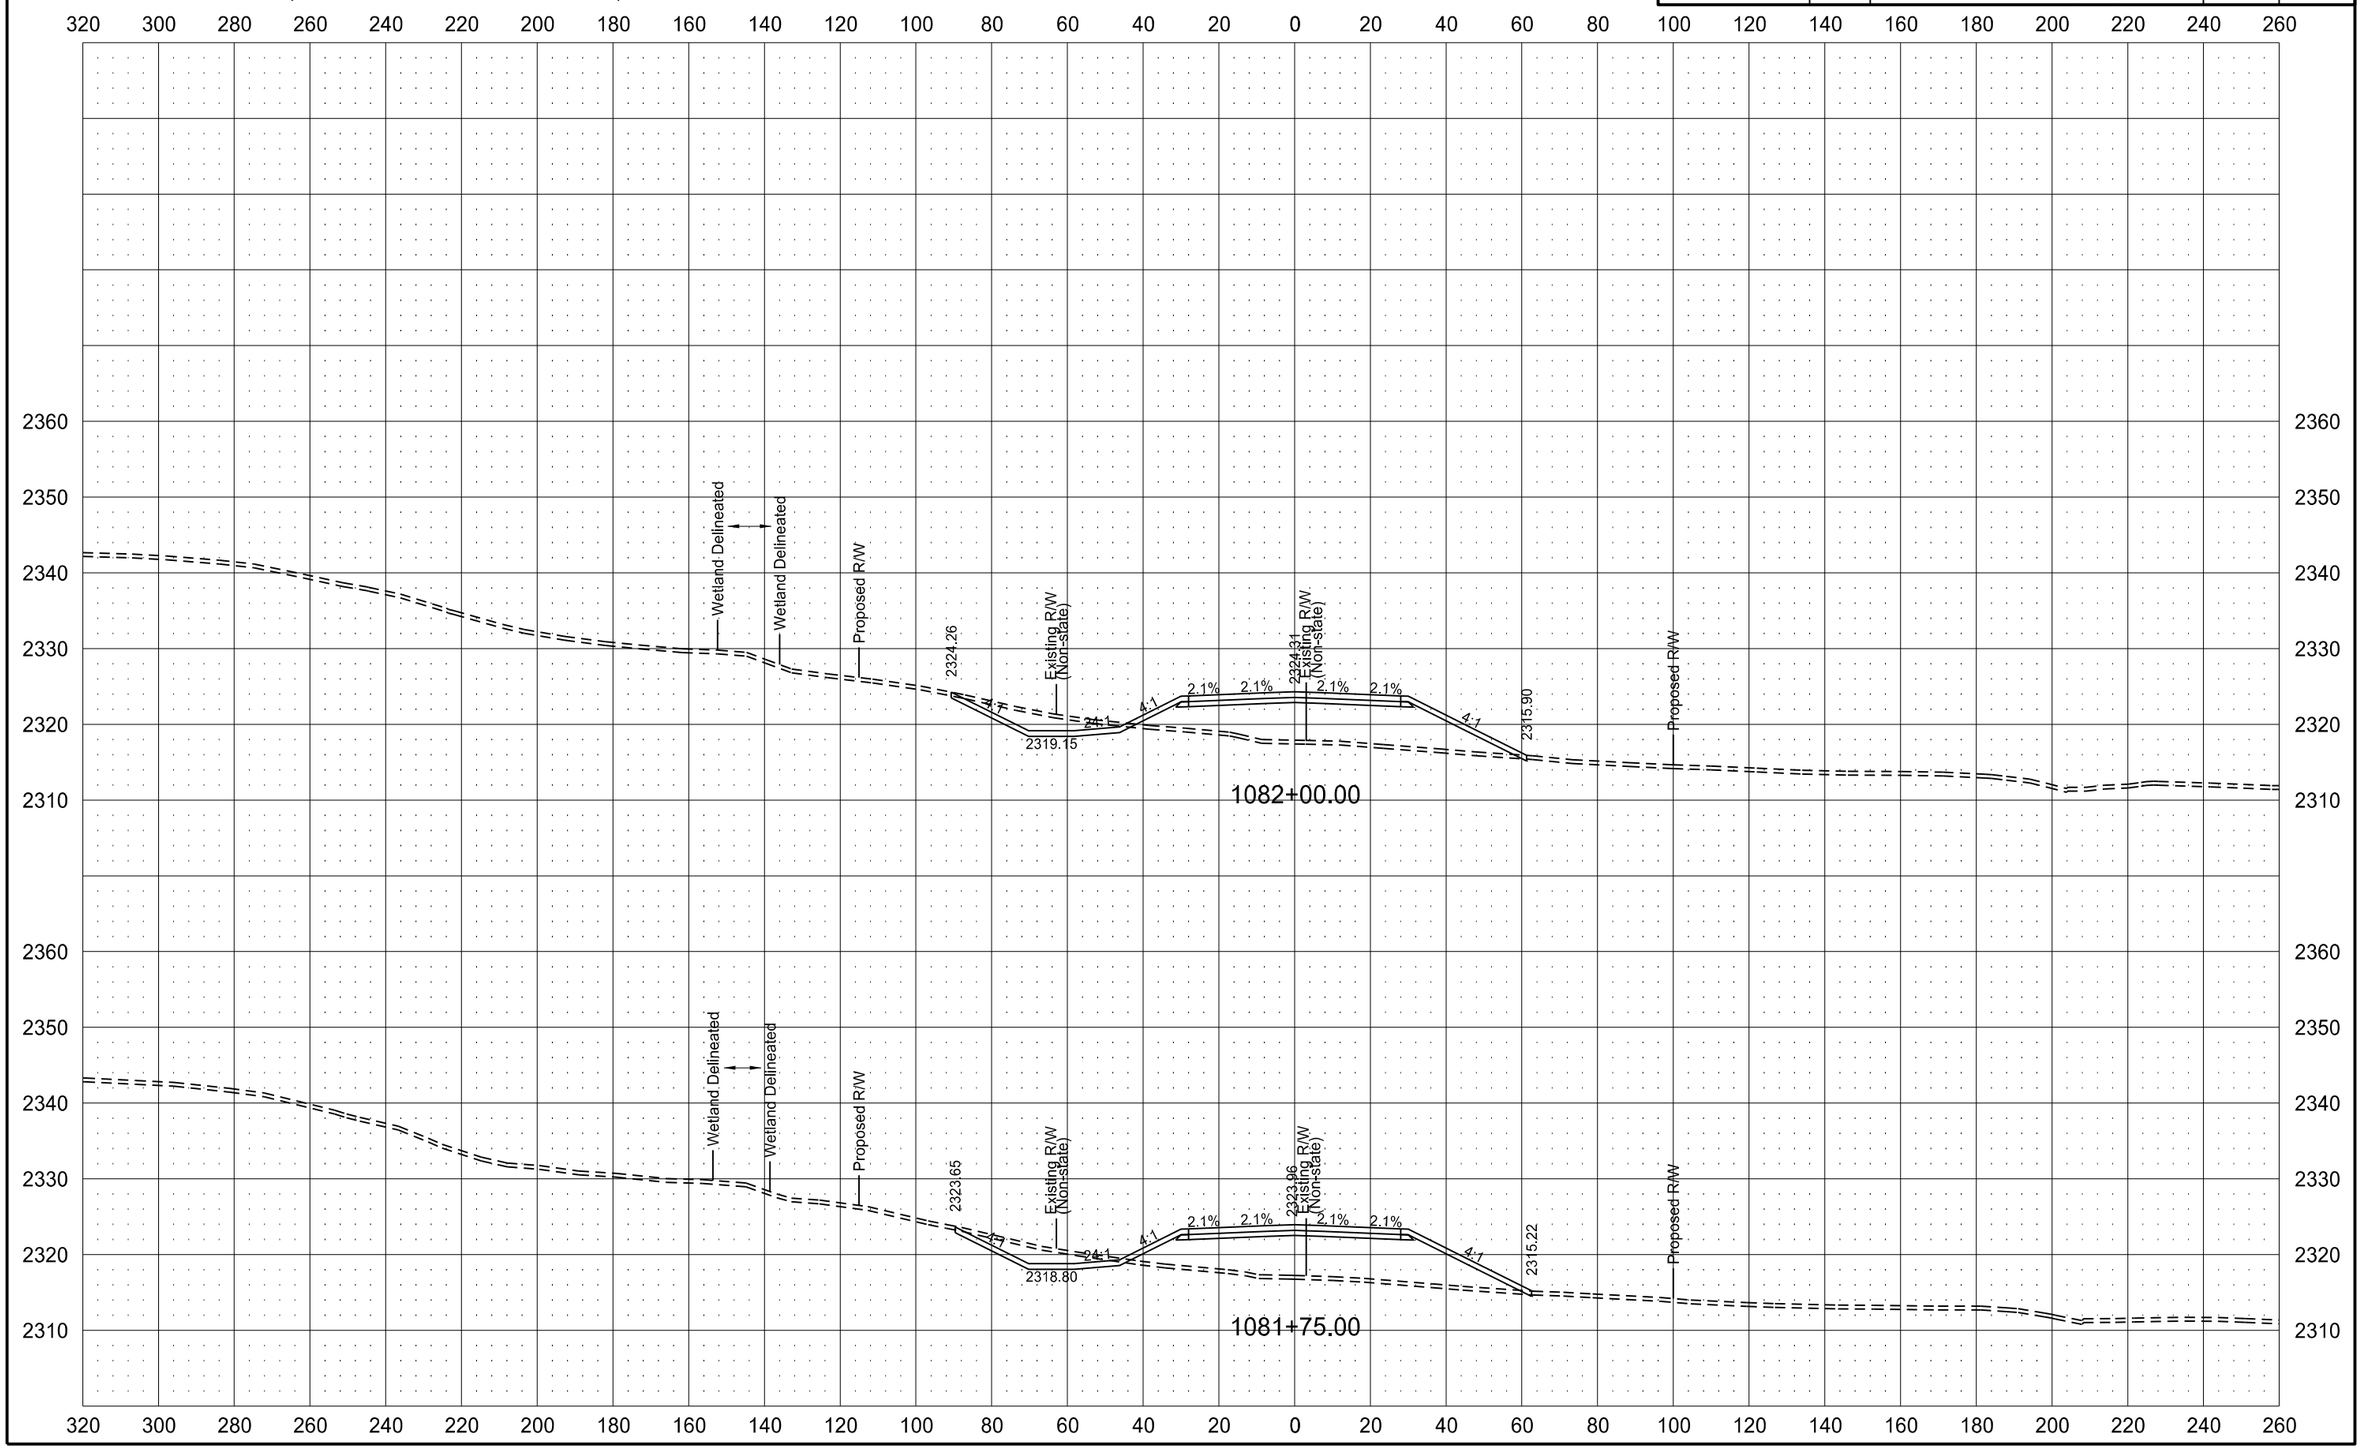

6/8/2015 11:40:19 AM mmaslesa c:\pwworking\oma\d1342430\200XS_001-162.dgn

ND HWY 22 (KILLDEER BYPASS)

STATE	PROJECT NO.	SECTION NO.	SHEET NO.
ND	SOIB-SAP-5-022(110)104	200	62

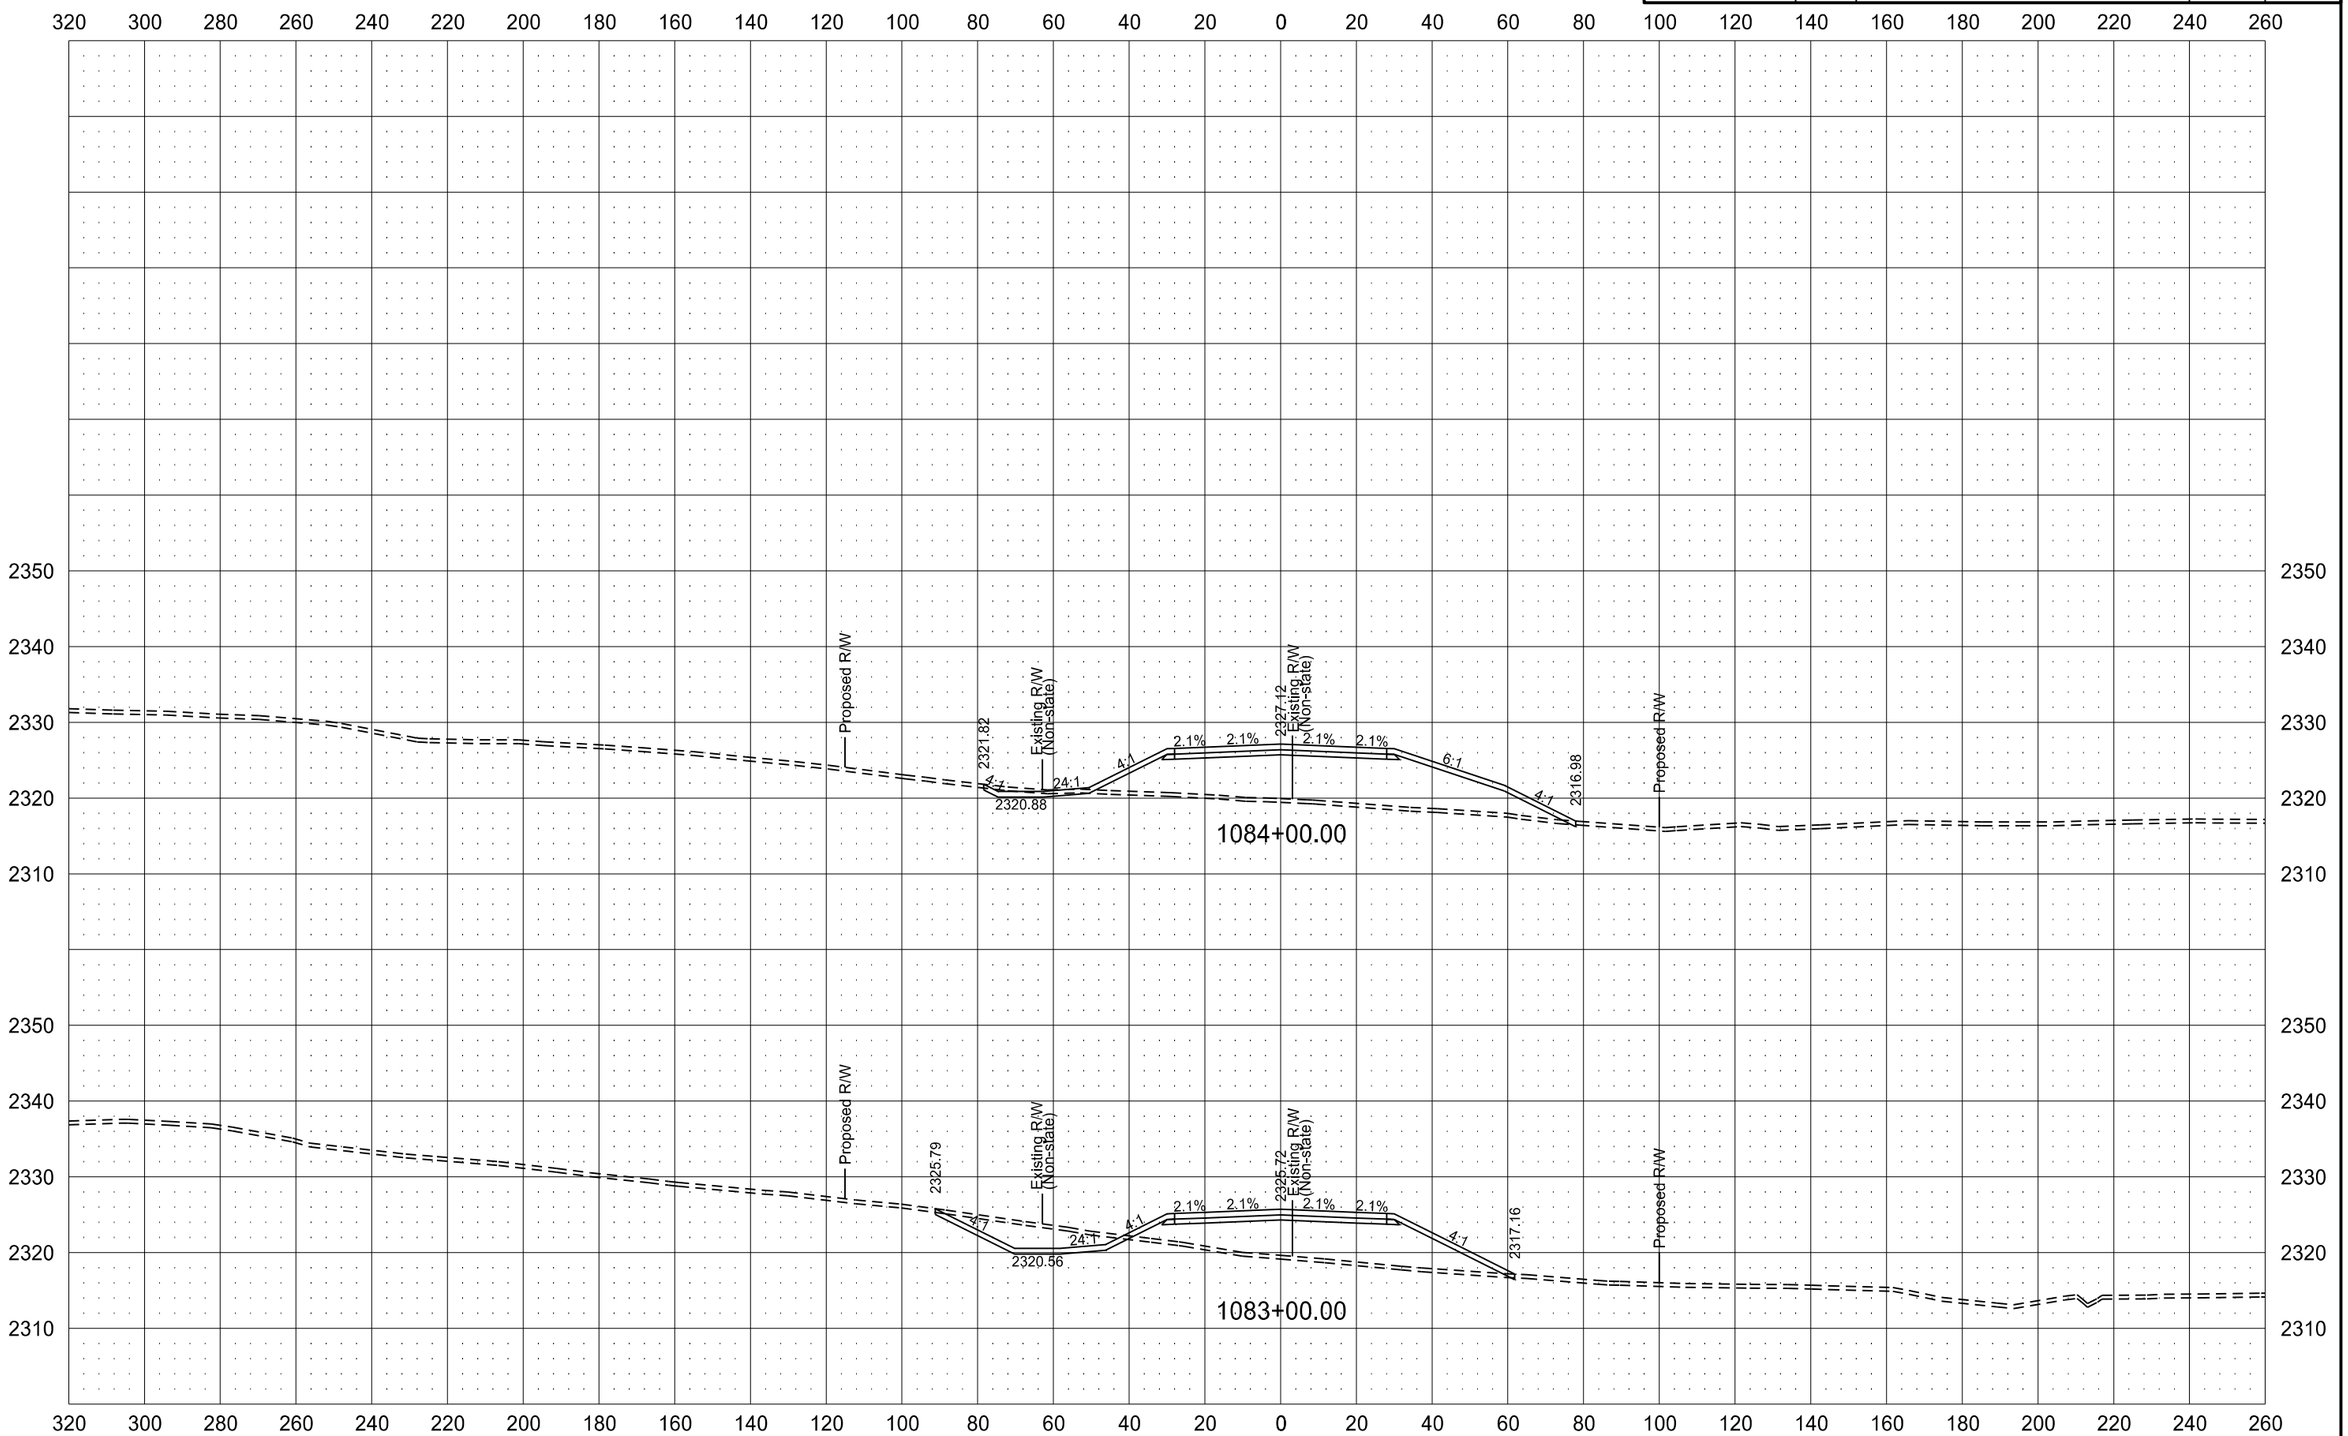

6/8/2015 11:40:26 AM mmaslesa c:\pwworking\oma\d1342430\200XS_001-162.dgn

ND HWY 22 (KILLDEER BYPASS)

STATE	PROJECT NO.	SECTION NO.	SHEET NO.
ND	SOIB-SAP-5-022(110)104	200	63

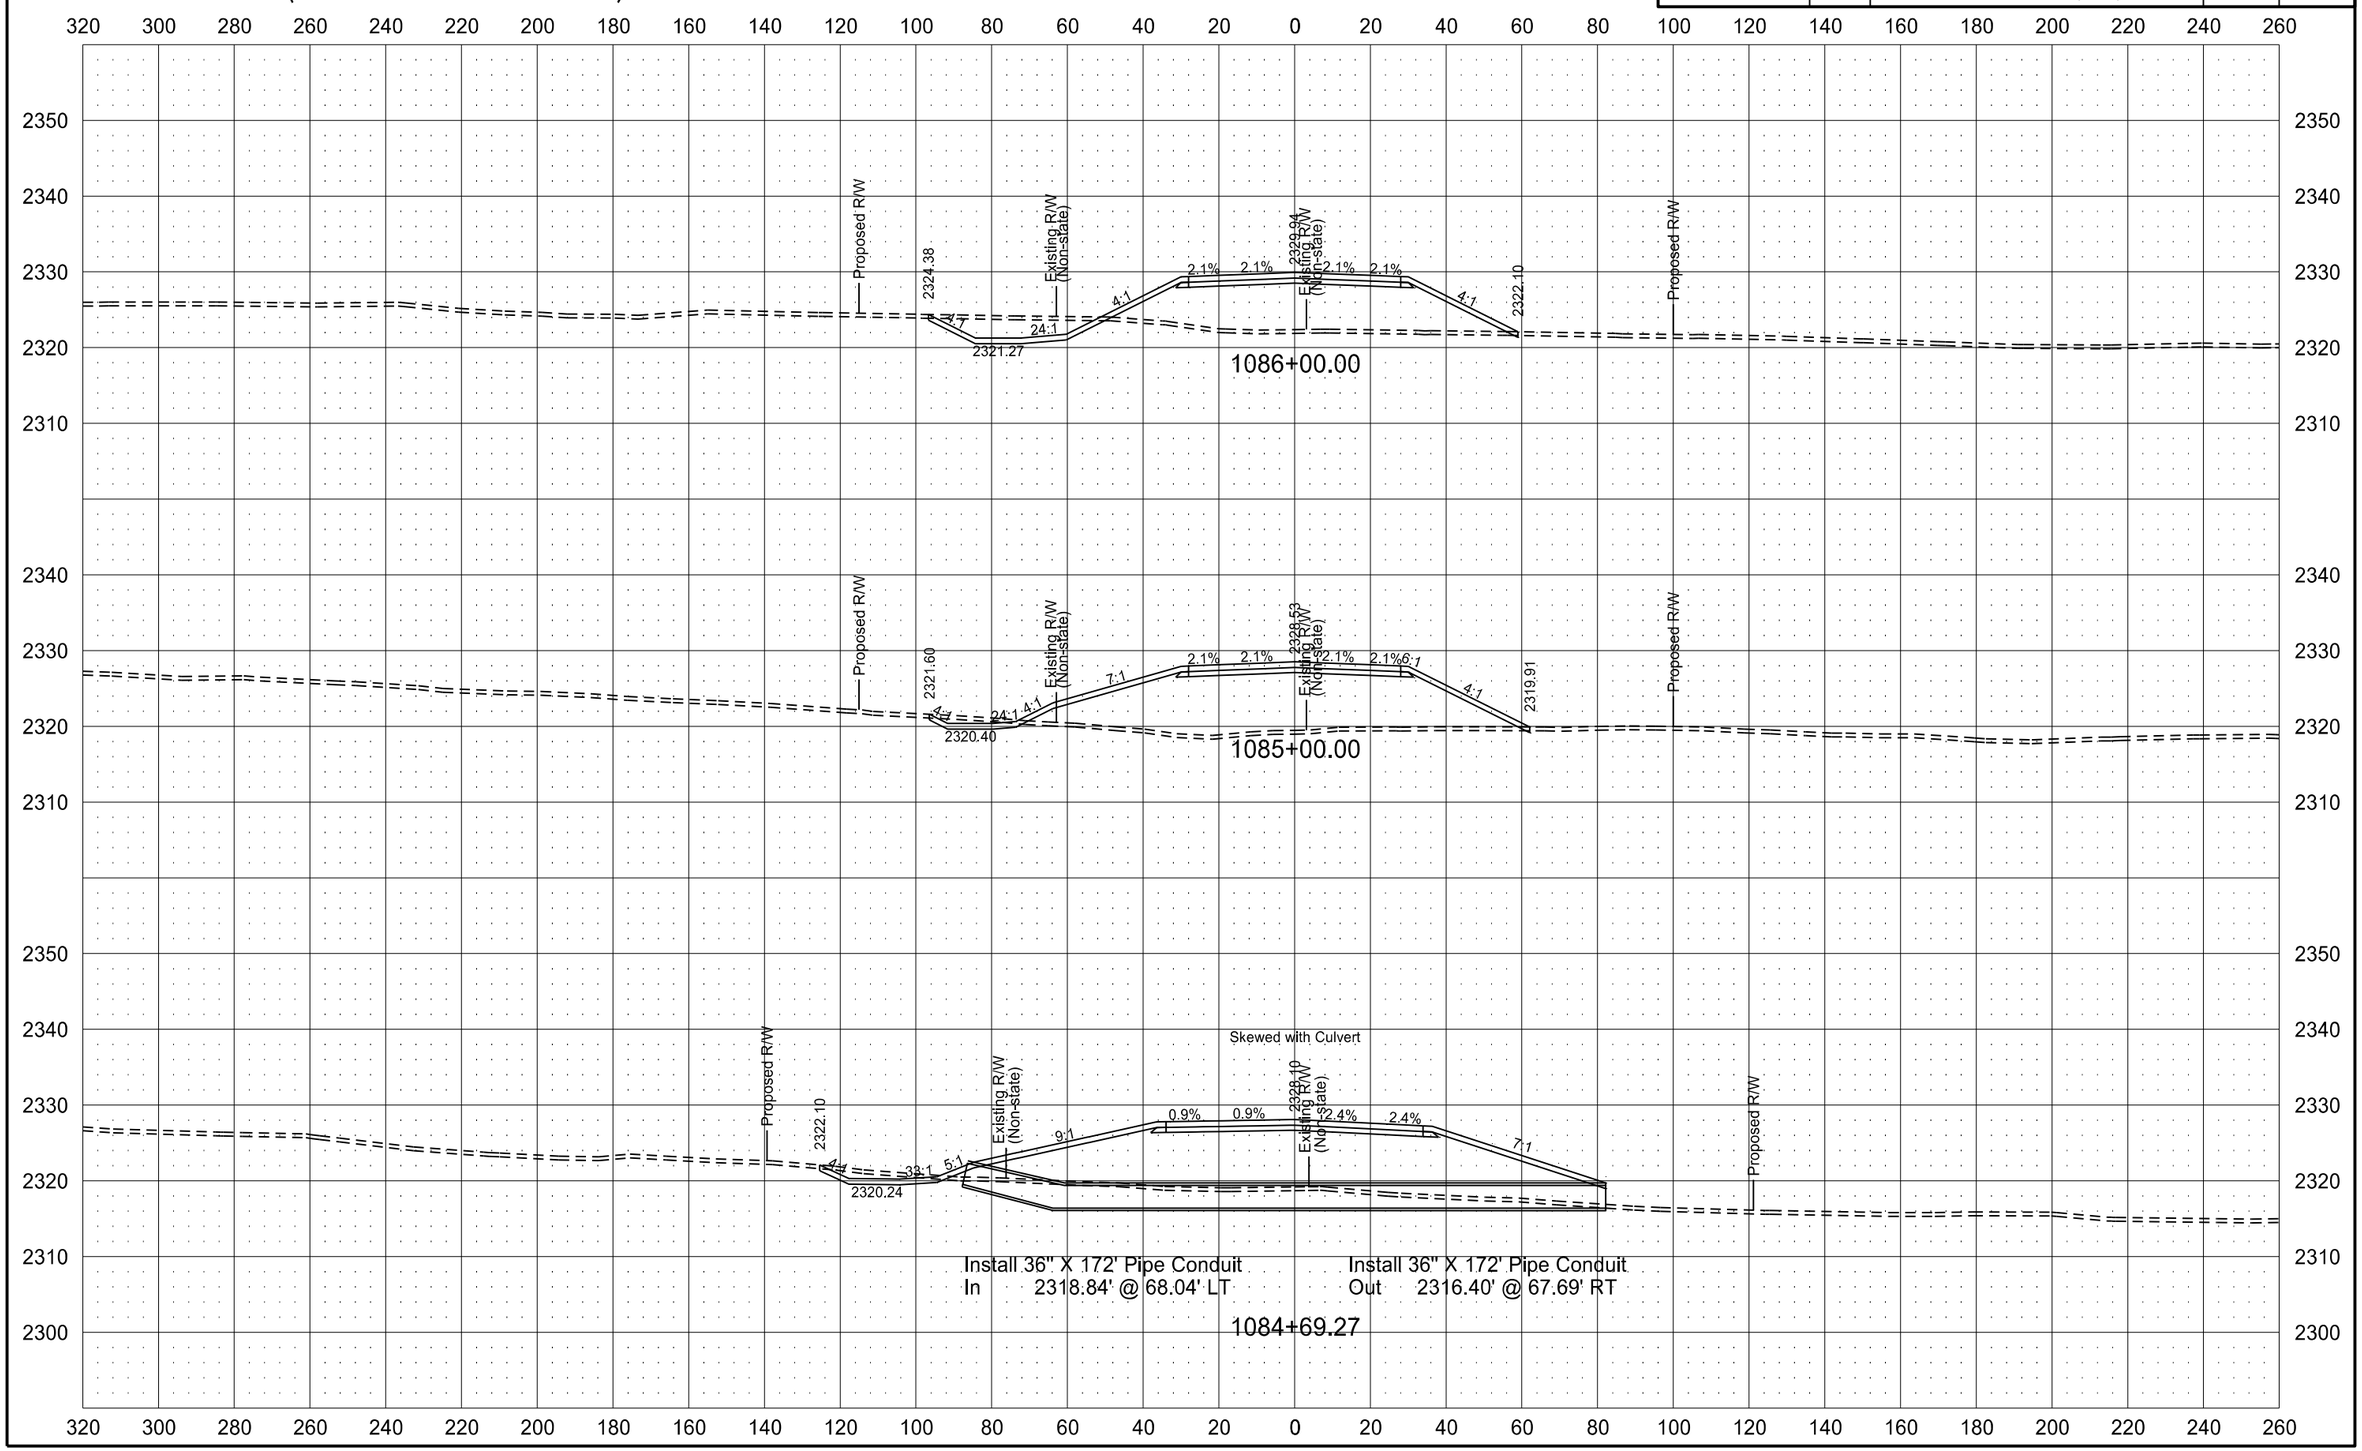

ND HWY 22 (KILLDEER BYPASS)

STATE	PROJECT NO.	SECTION NO.	SHEET NO.
ND	SOIB-SAP-5-022(110)104	200	64

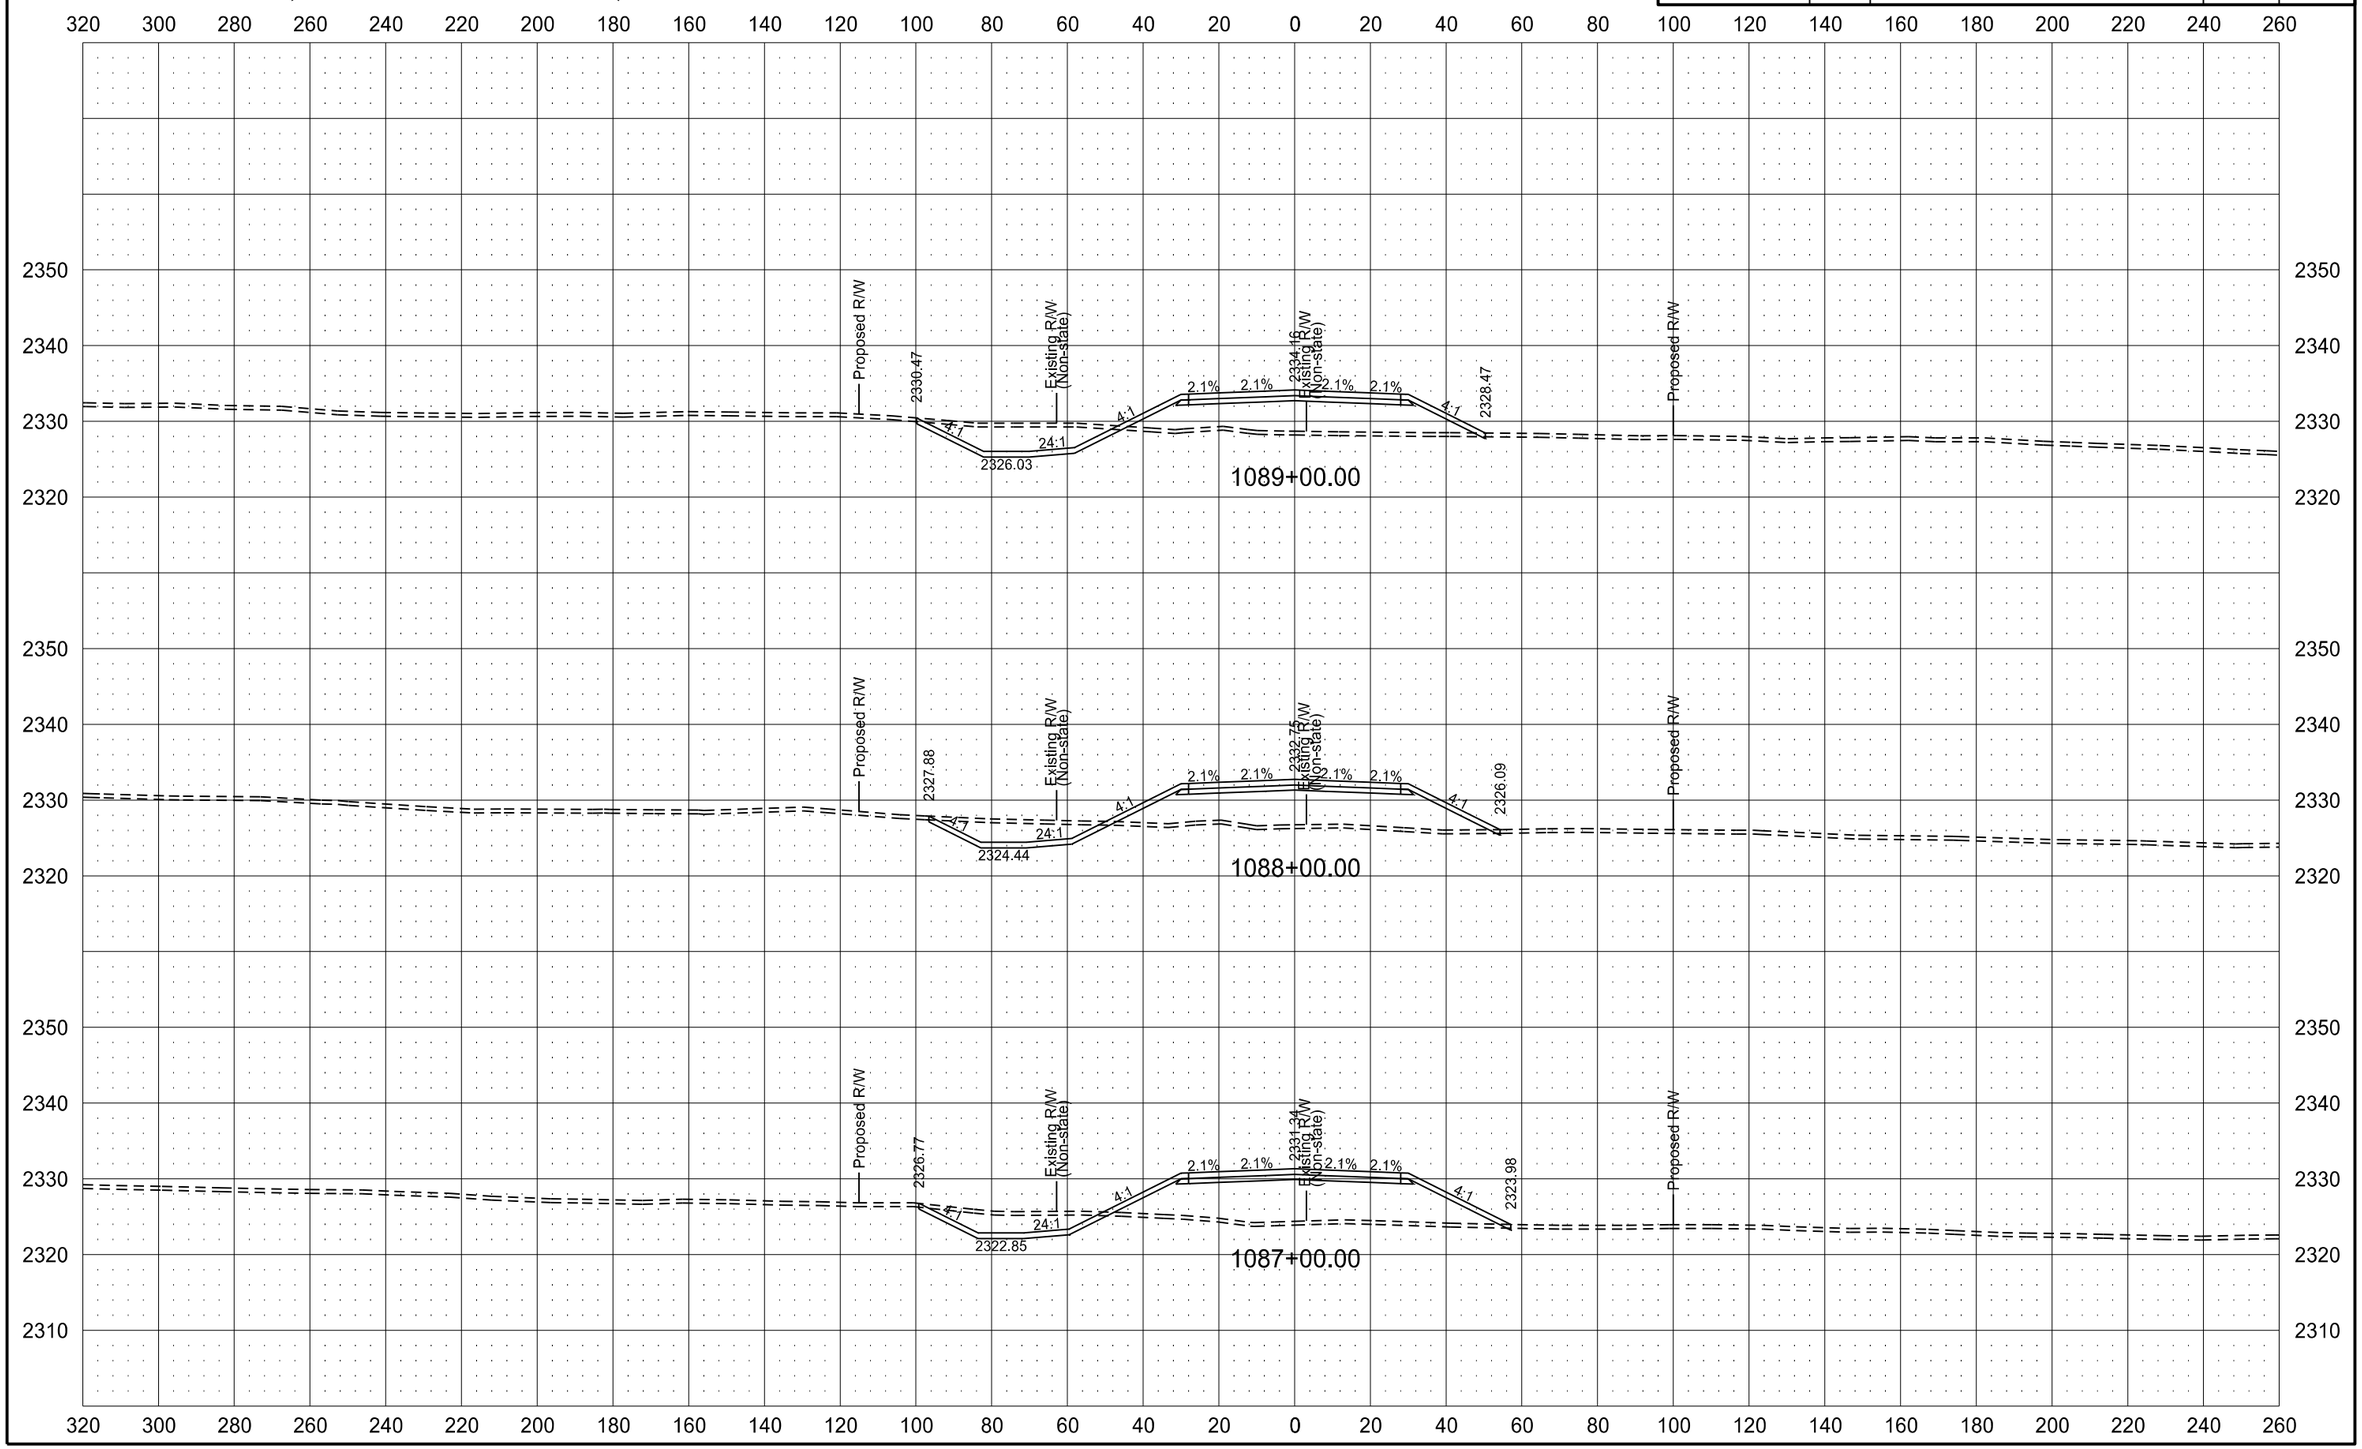

6/8/2015 11:40:41 AM mmaslesa c:\pwworking\oma\d1342430\200XS_001-162.dgn

ND HWY 22 (KILLDEER BYPASS)

STATE	PROJECT NO.	SECTION NO.	SHEET NO.
ND	SOIB-SAP-5-022(110)104	200	65

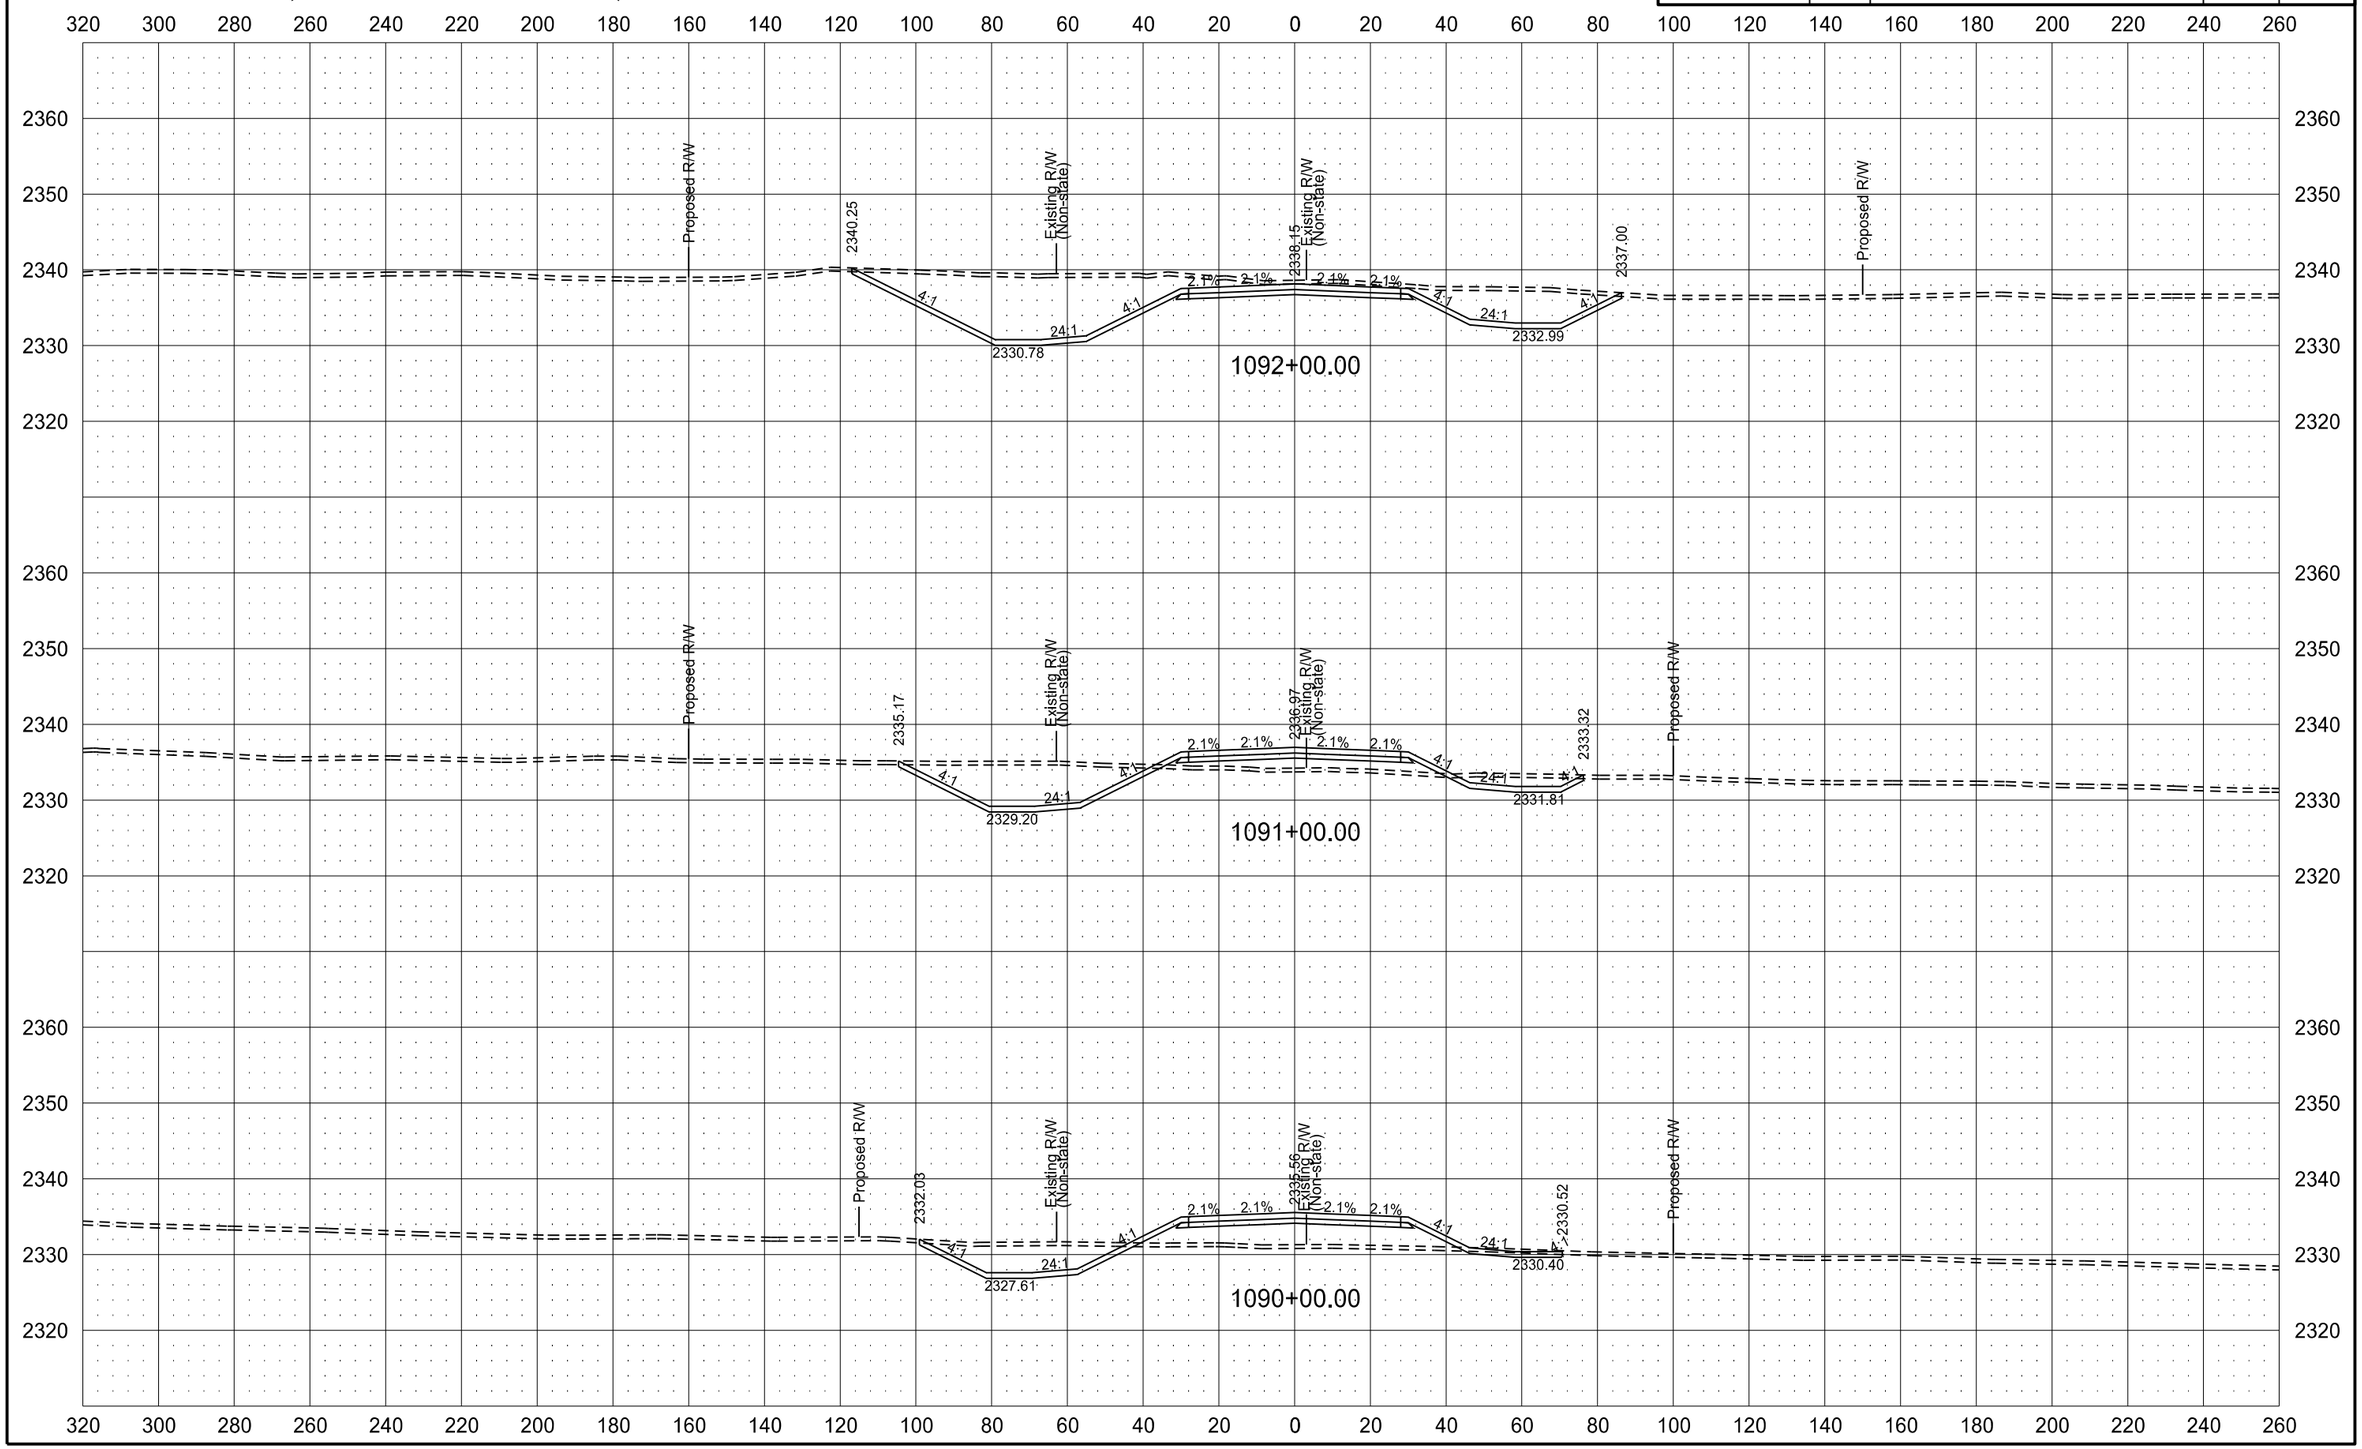

6/8/2015 11:40:49 AM mmaslesa c:\pwworking\oma\d1342430\200XS_001-162.dgn

ND HWY 22 (KILLDEER BYPASS)

STATE	PROJECT NO.	SECTION NO.	SHEET NO.
ND	SOIB-SAP-5-022(110)104	200	66

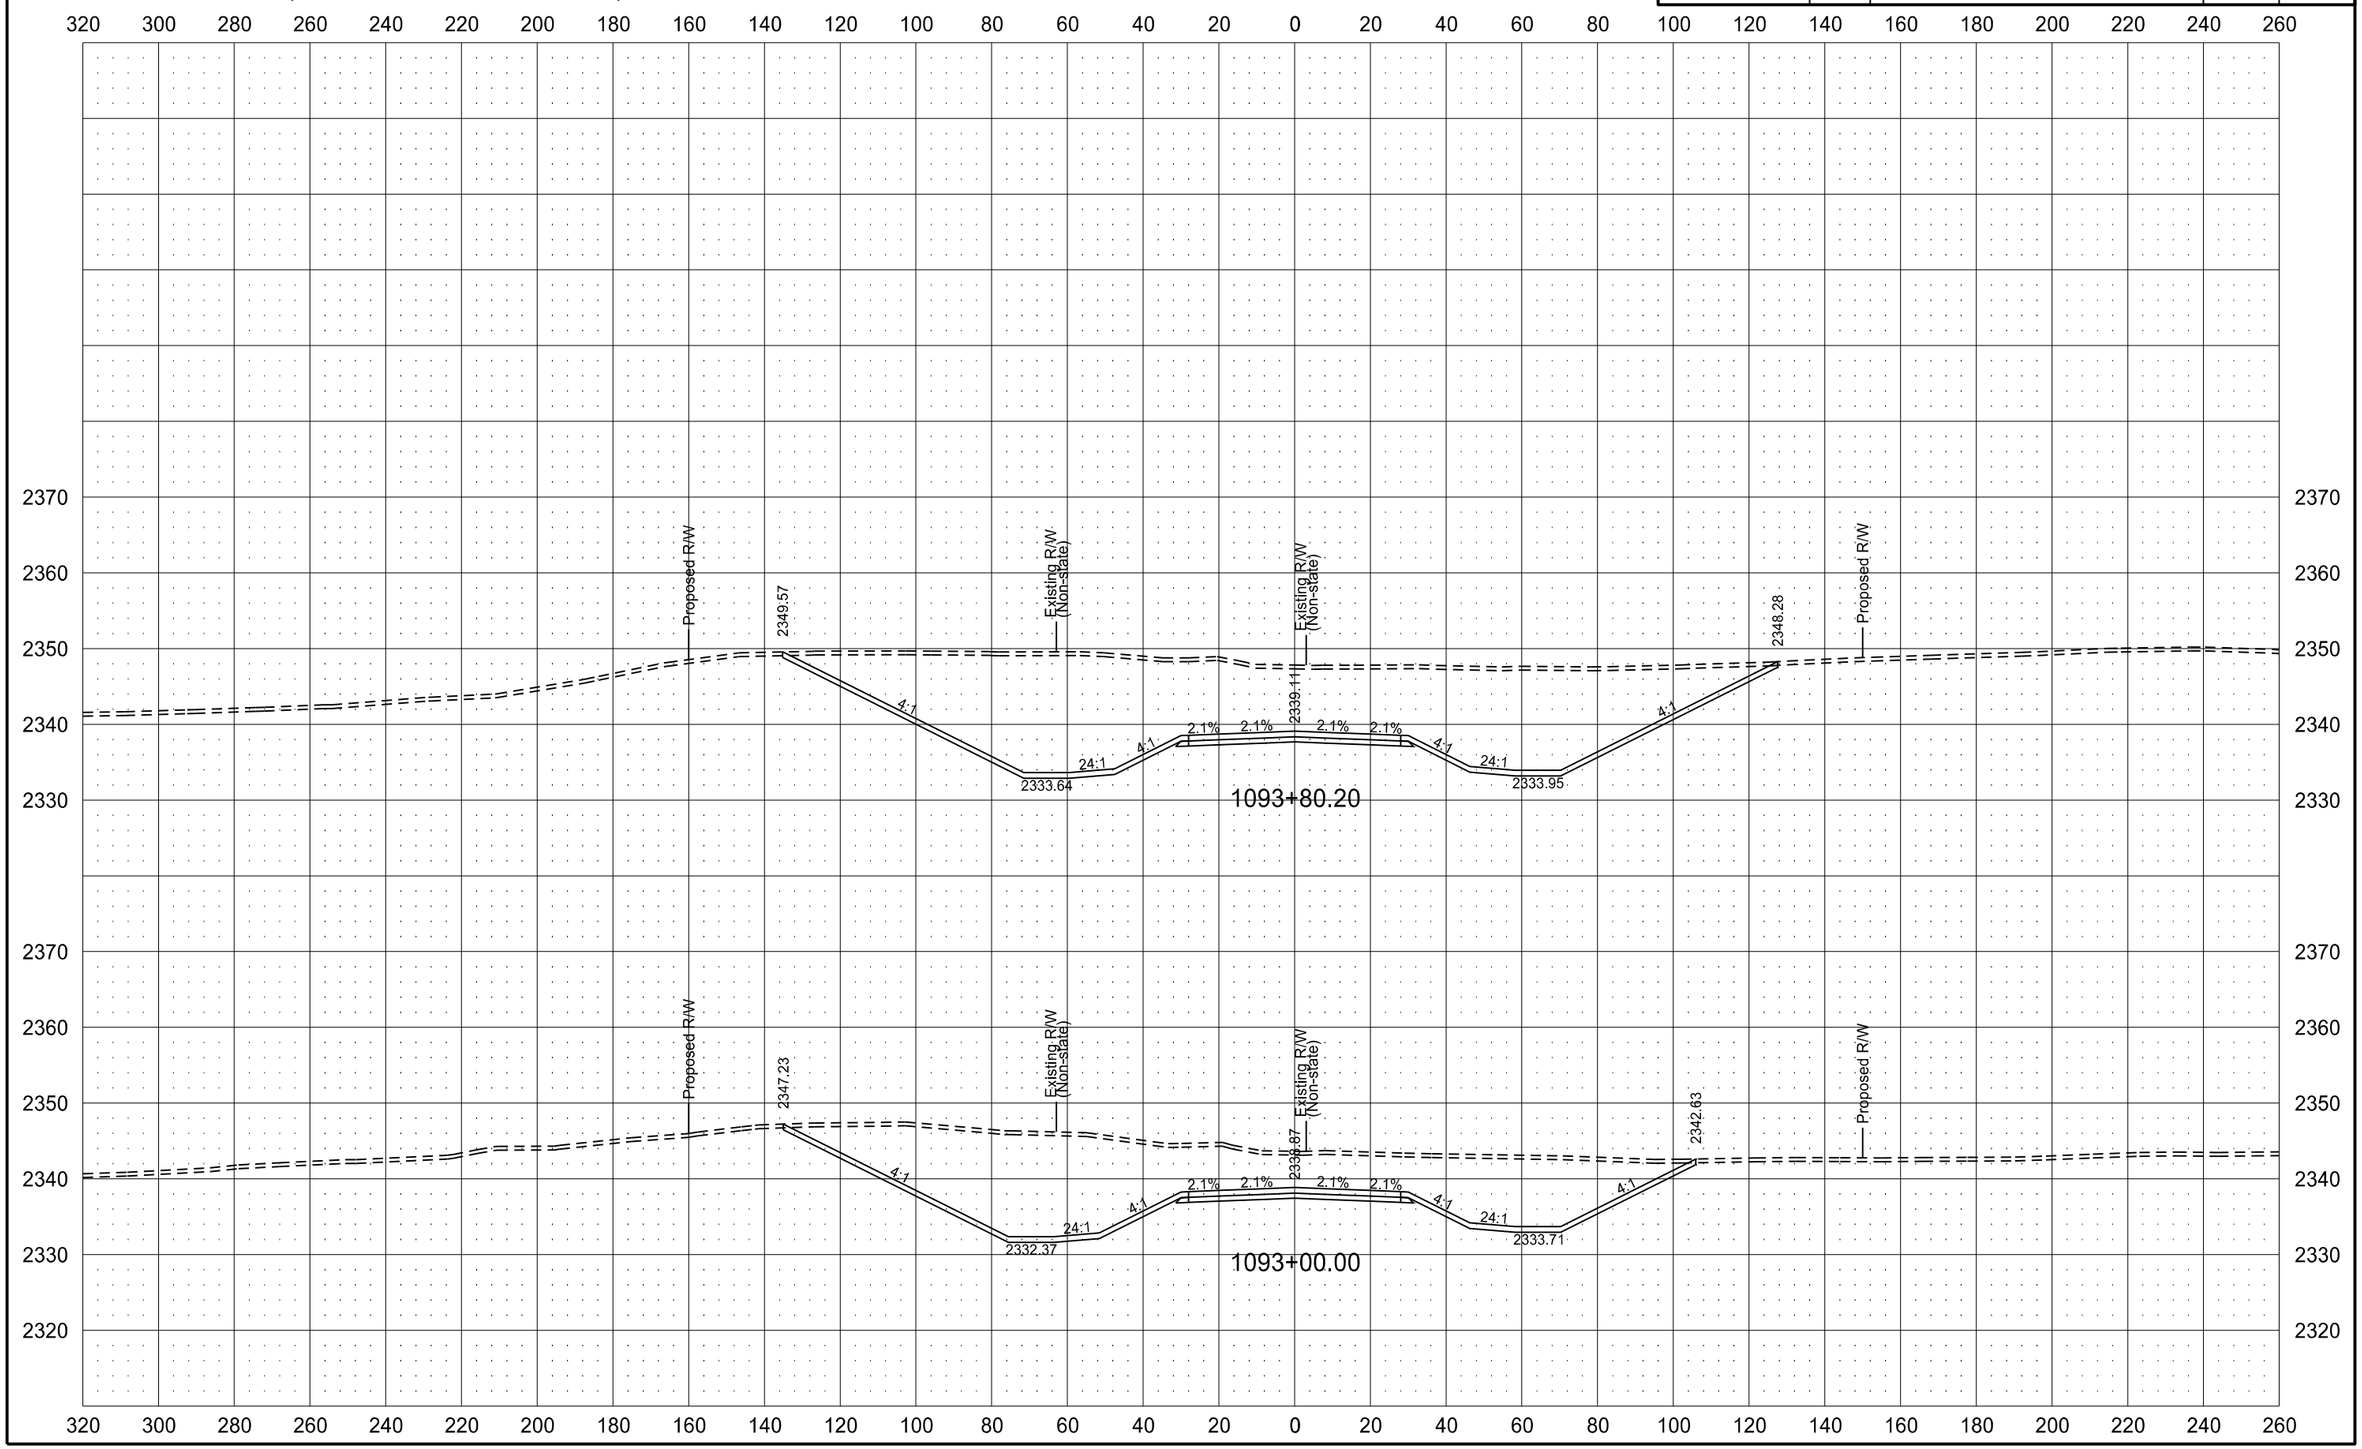

ND HWY 22 (KILLDEER BYPASS)

STATE	PROJECT NO.	SECTION NO.	SHEET NO.
ND	SOIB-SAP-5-022(110)104	200	67

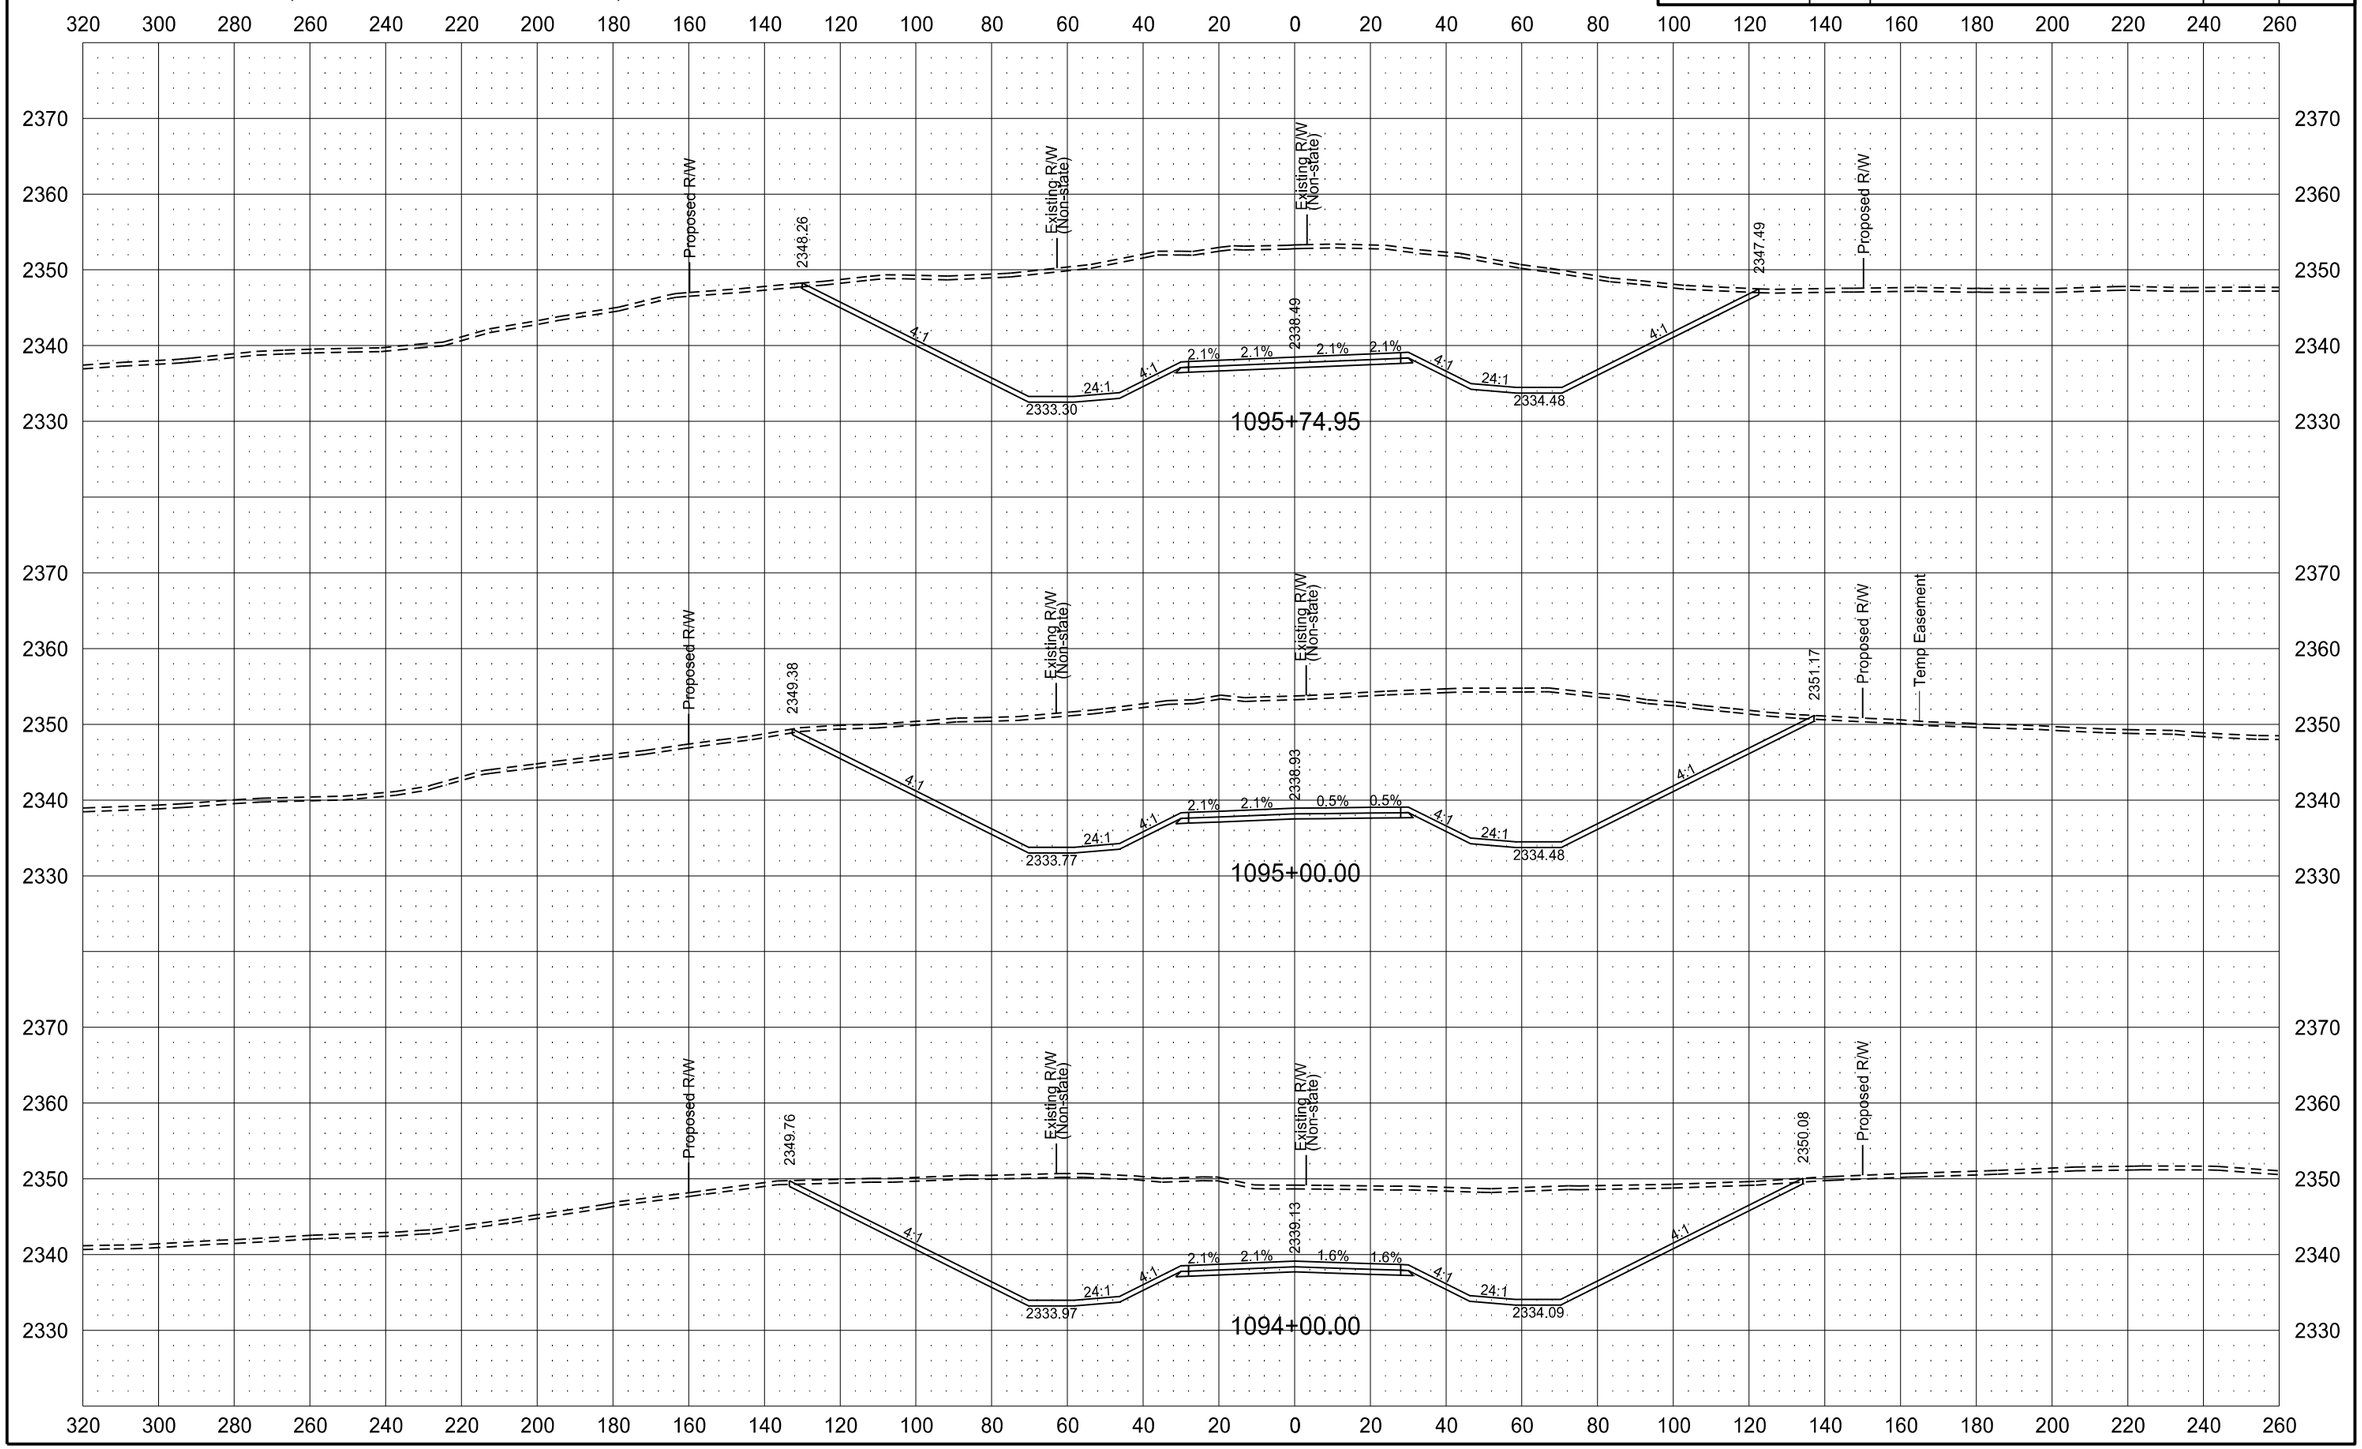

ND HWY 22 (KILLDEER BYPASS)

STATE	PROJECT NO.	SECTION NO.	SHEET NO.
ND	SOIB-SAP-5-022(110)104	200	68

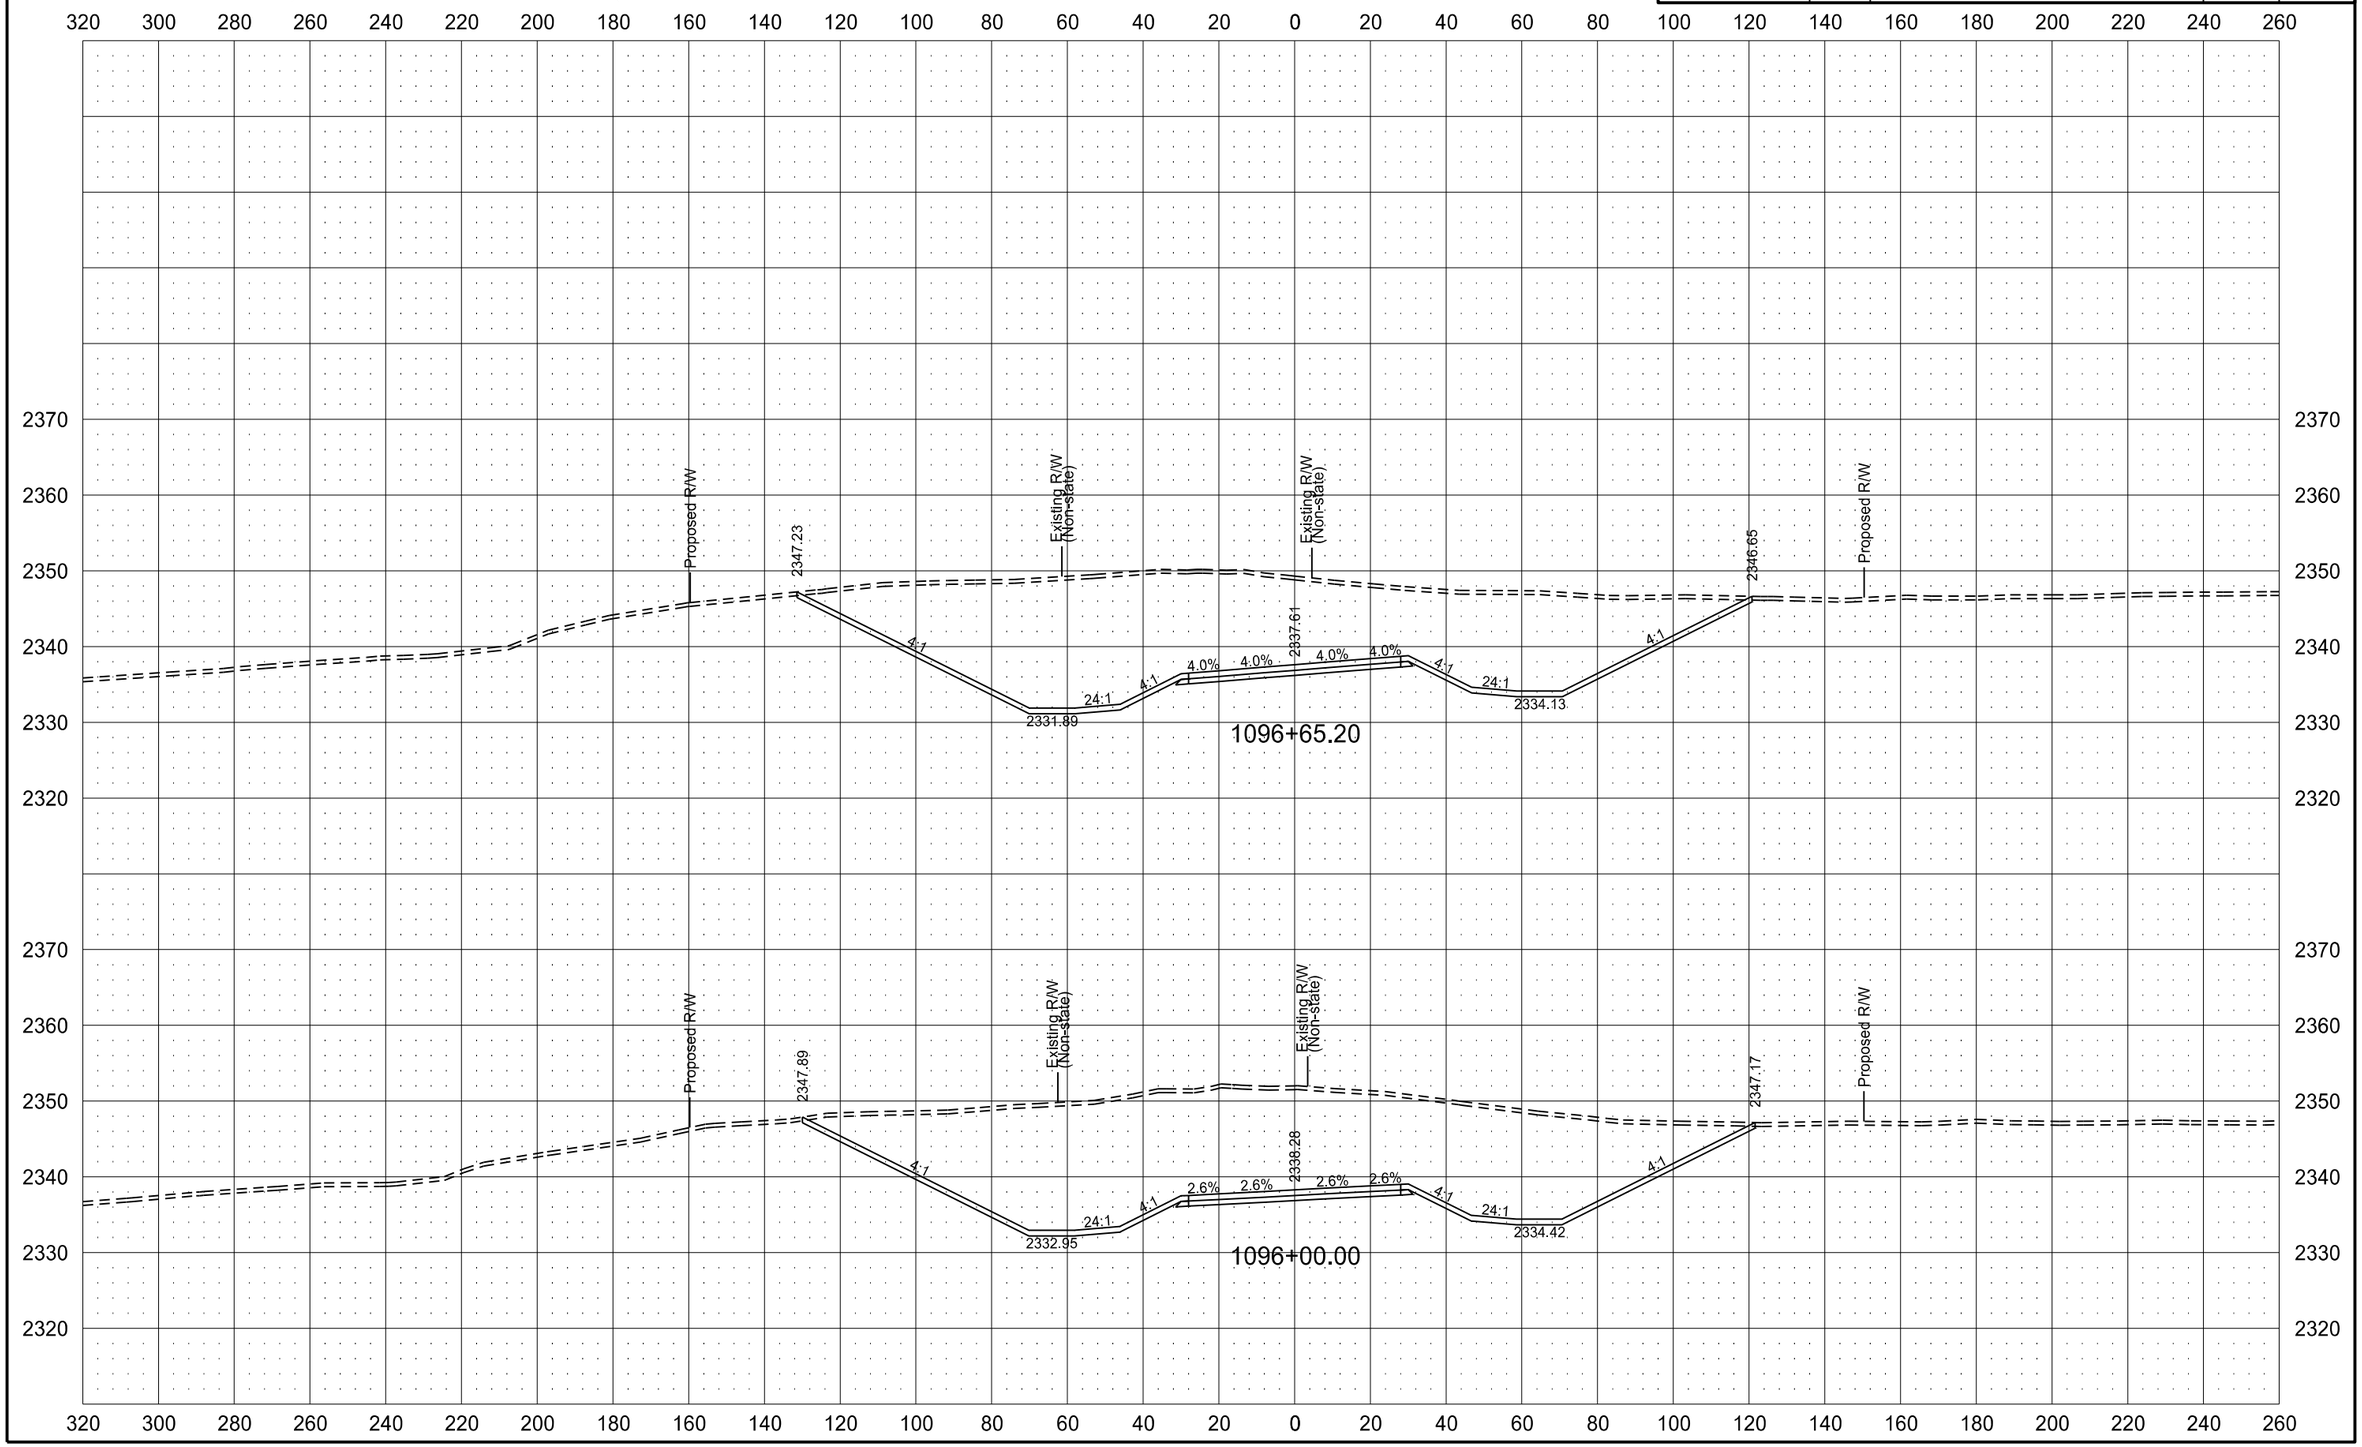

ND HWY 22 (KILLDEER BYPASS)

STATE	PROJECT NO.	SECTION NO.	SHEET NO.
ND	SOIB-SAP-5-022(110)104	200	69

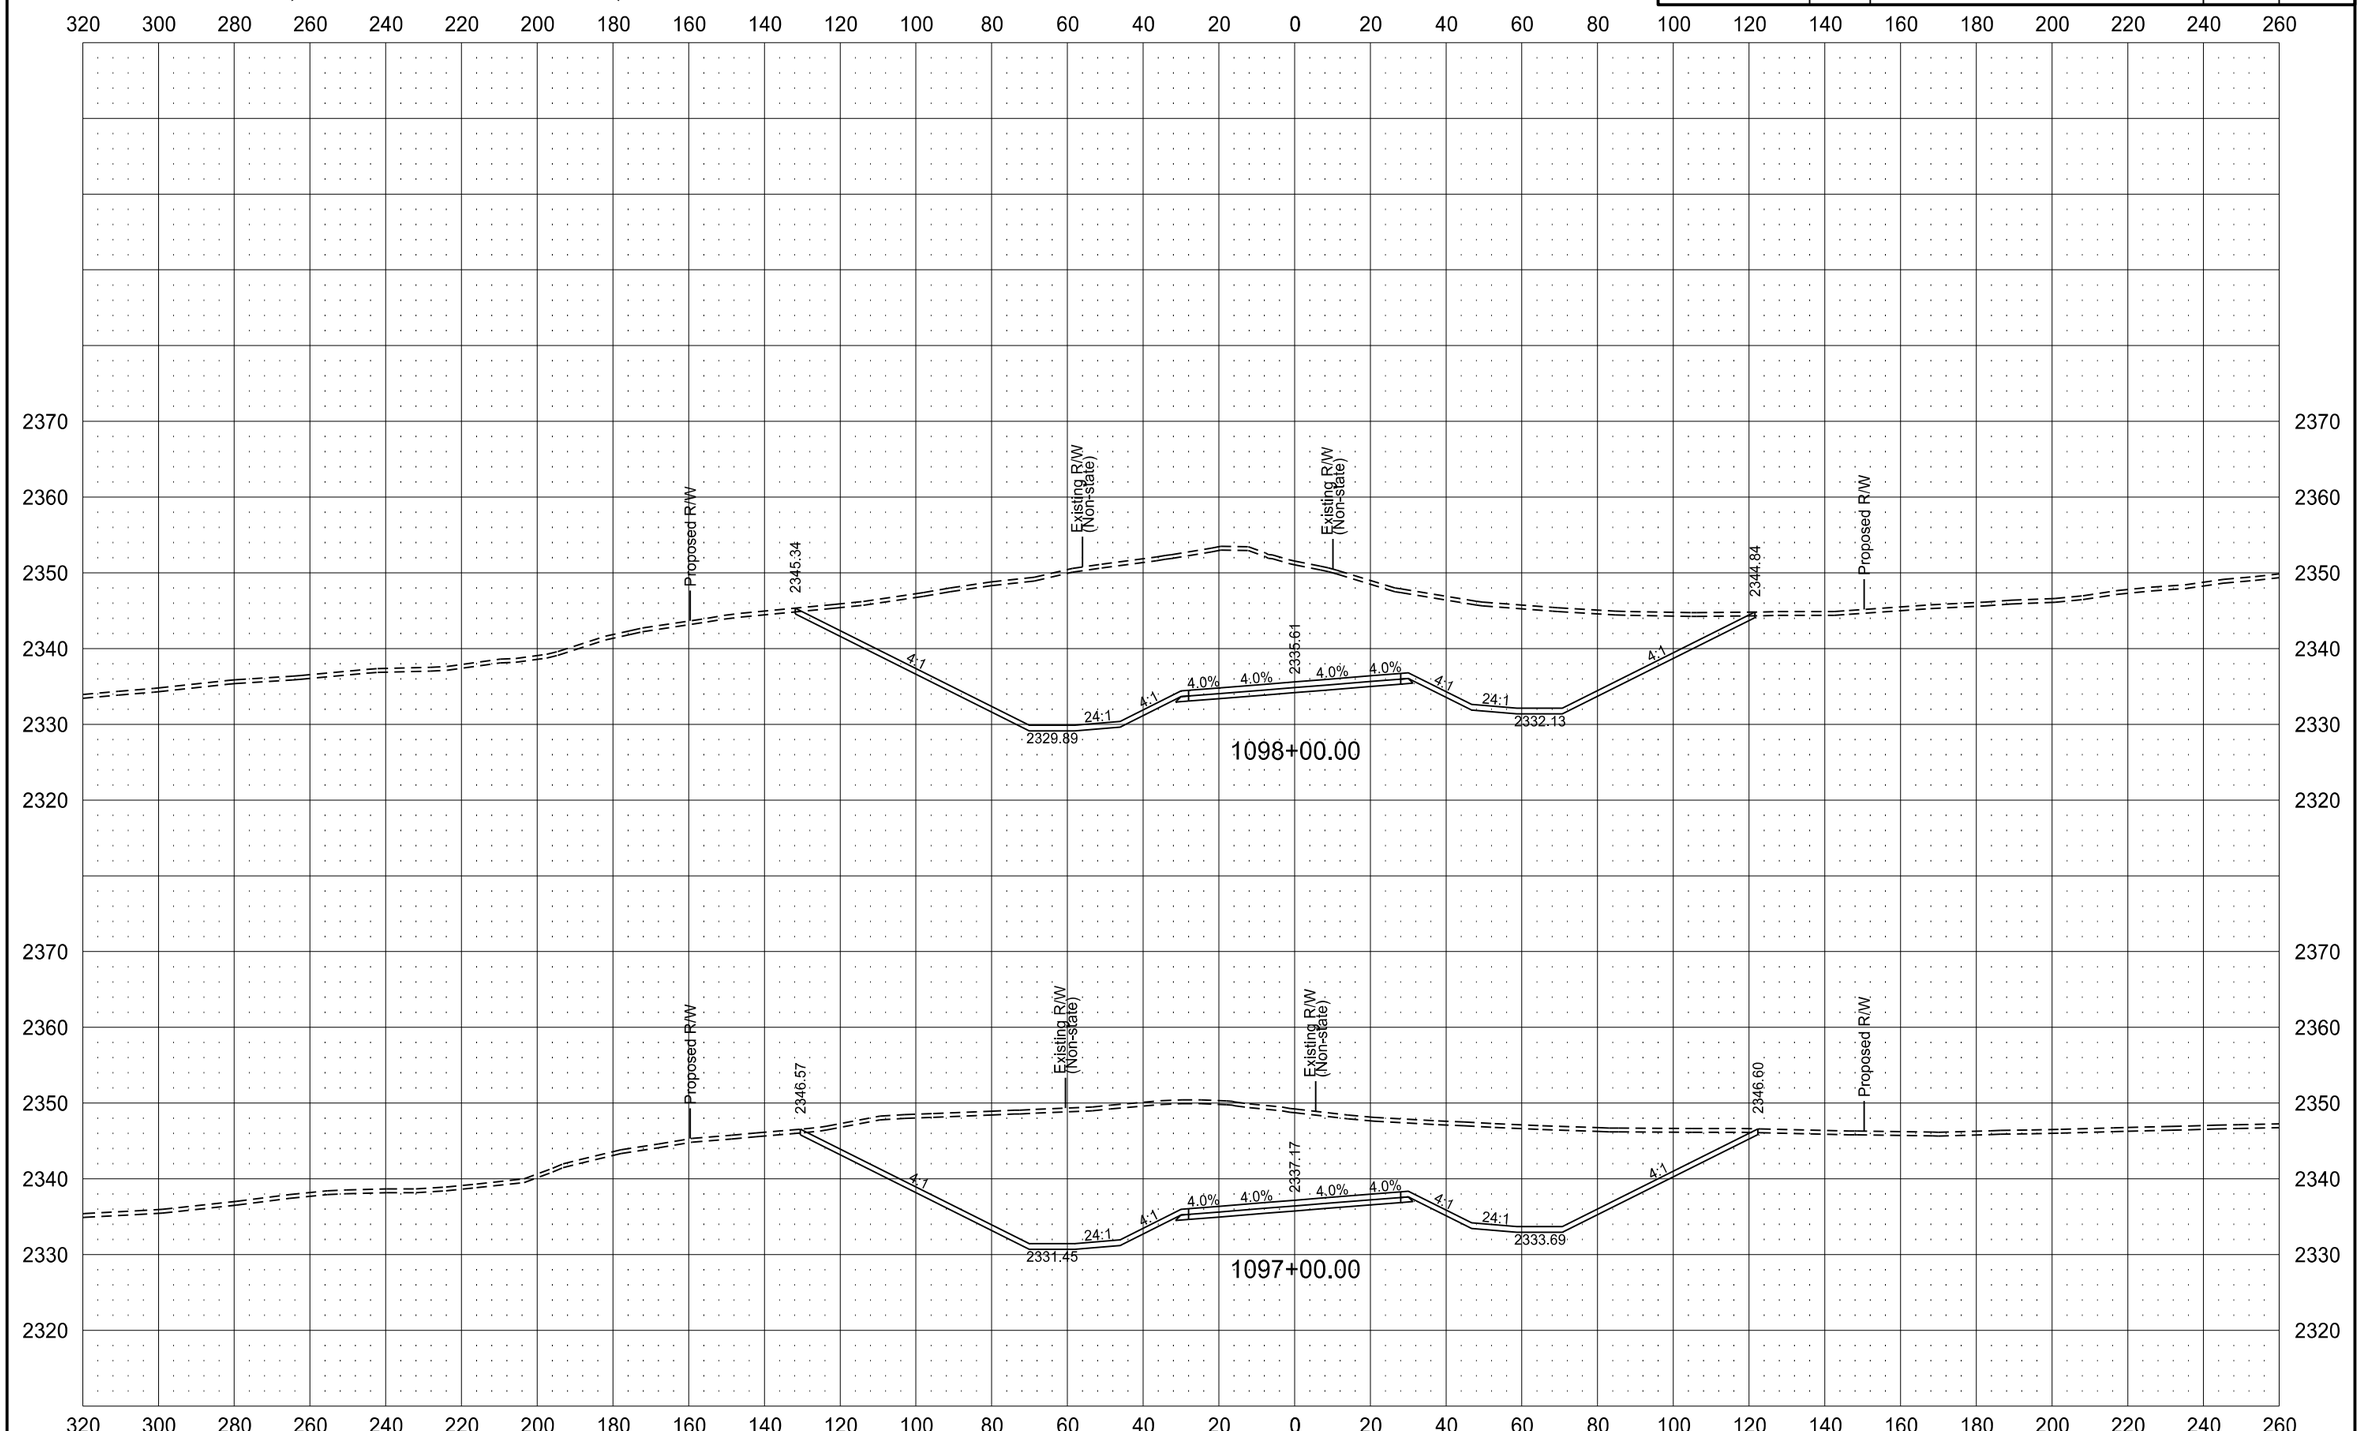

ND HWY 22 (KILLDEER BYPASS)

STATE	PROJECT NO.	SECTION NO.	SHEET NO.
ND	SOIB-SAP-5-022(110)104	200	70

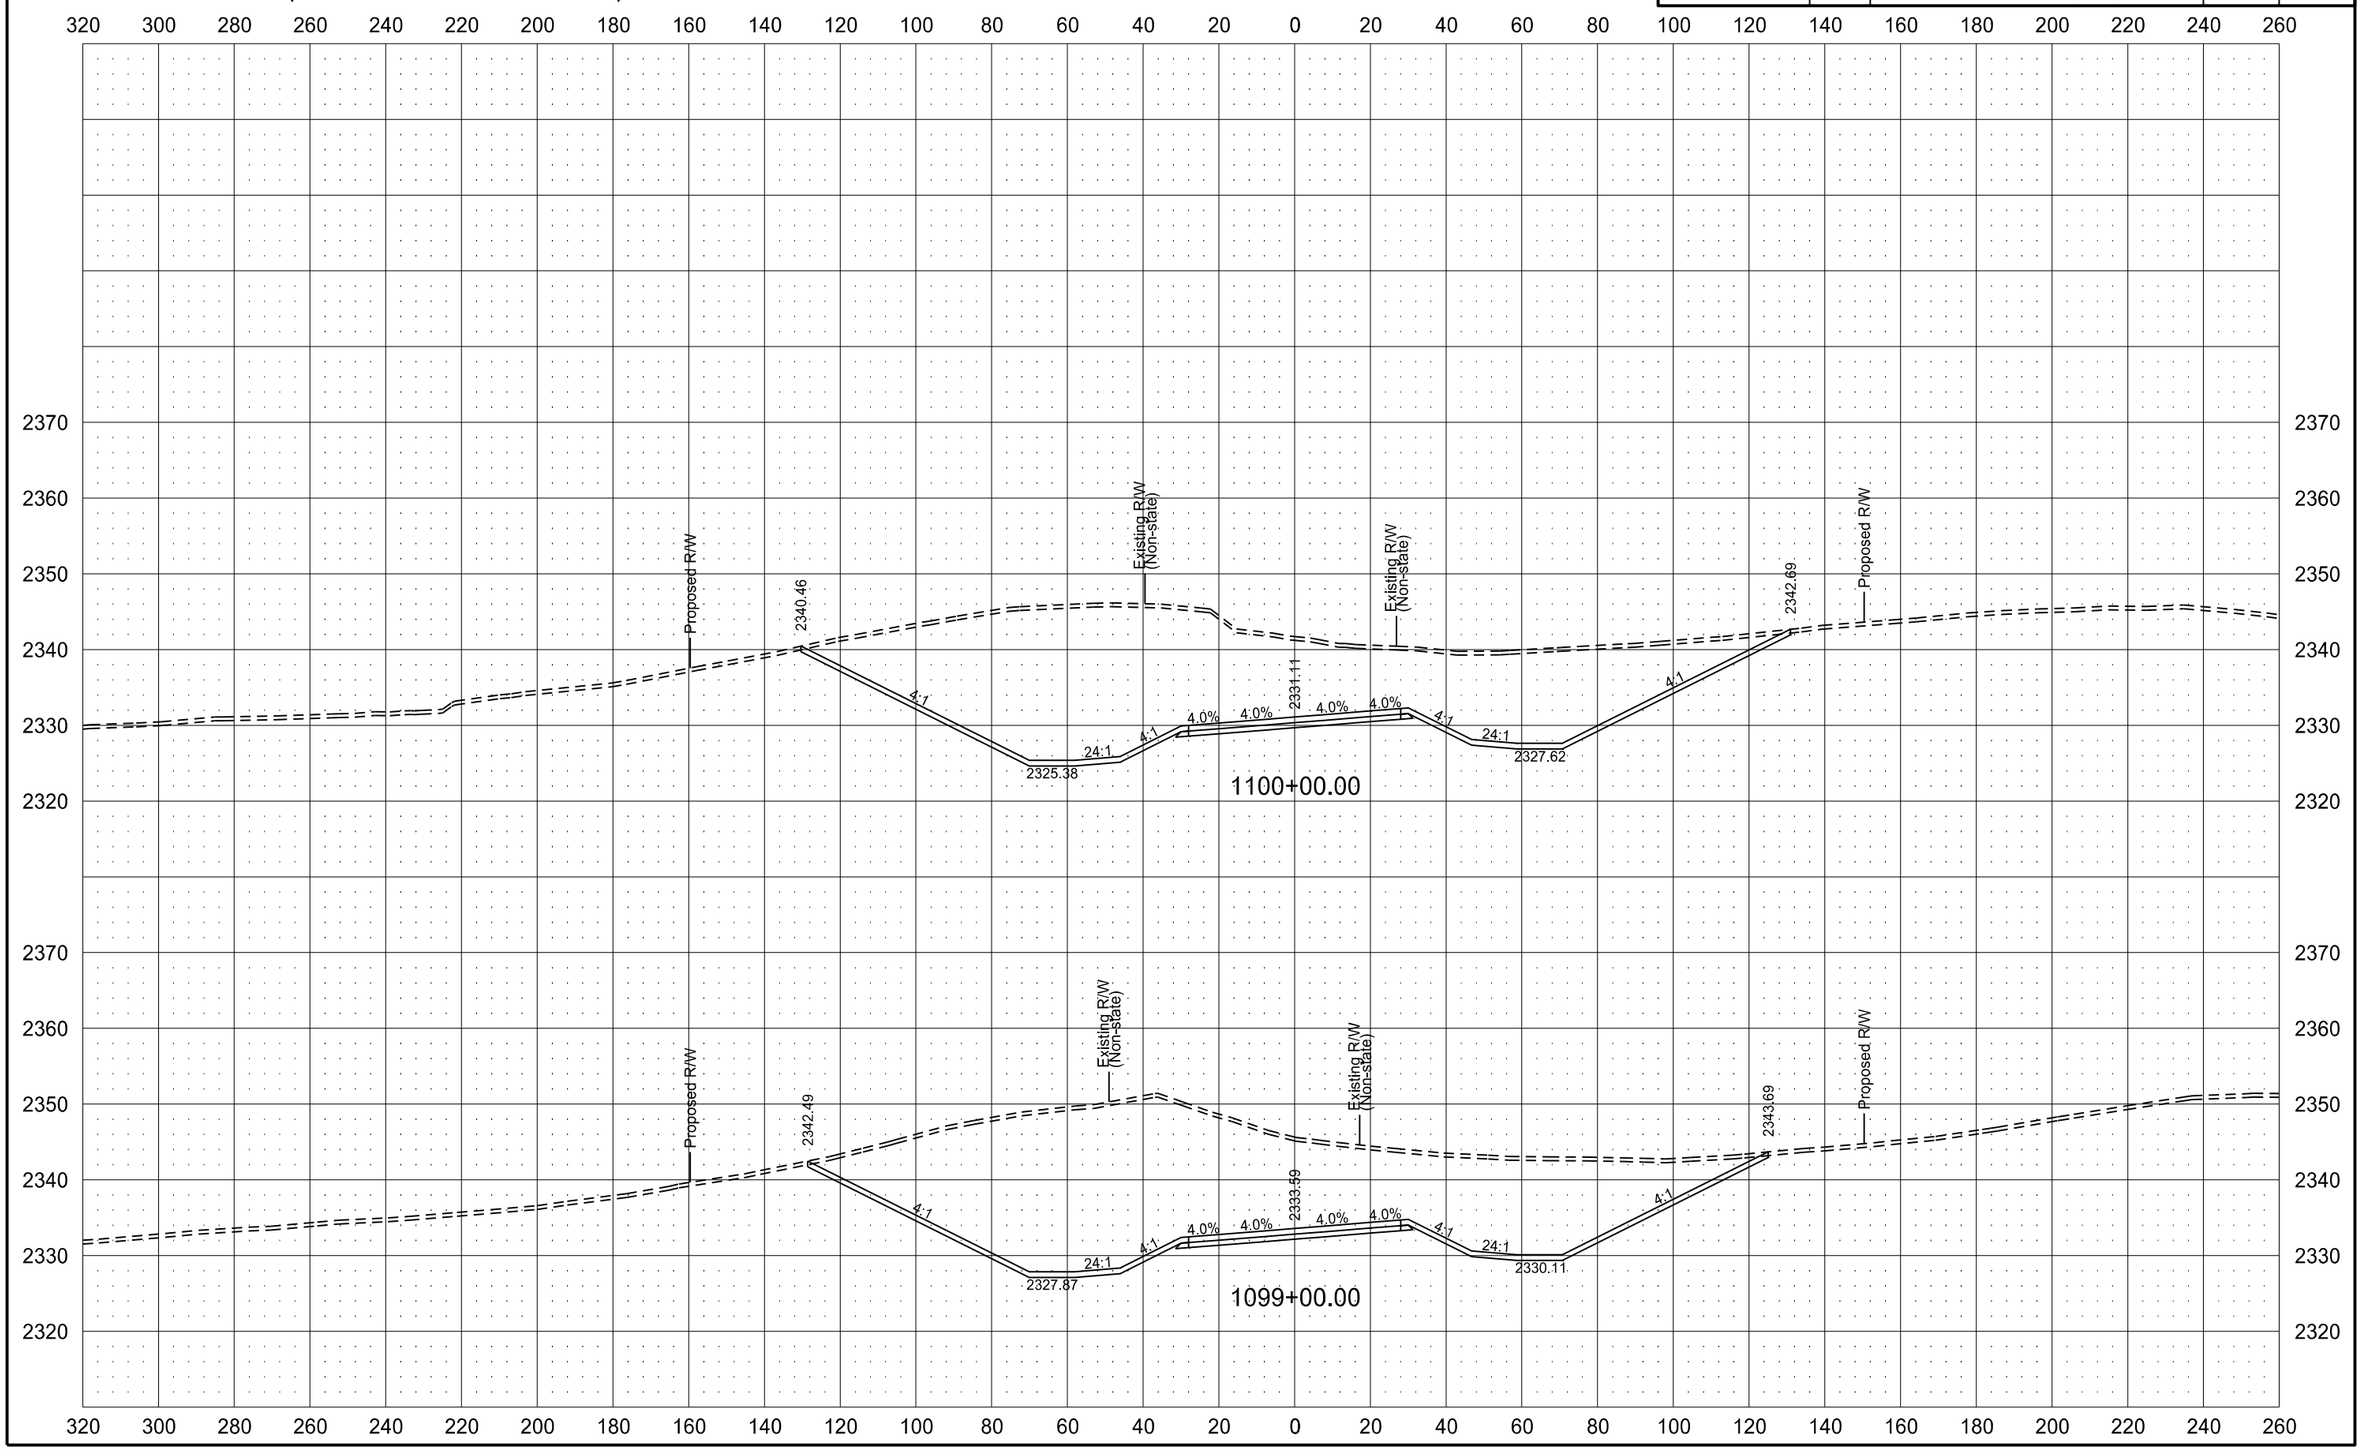

6/8/2015 11:41:26 AM mmaslesa c:\pwworking\oma\d1342430\200XS_001-162.dgn

ND HWY 22 (KILLDEER BYPASS)

STATE	PROJECT NO.	SECTION NO.	SHEET NO.
ND	SOIB-SAP-5-022(110)104	200	71

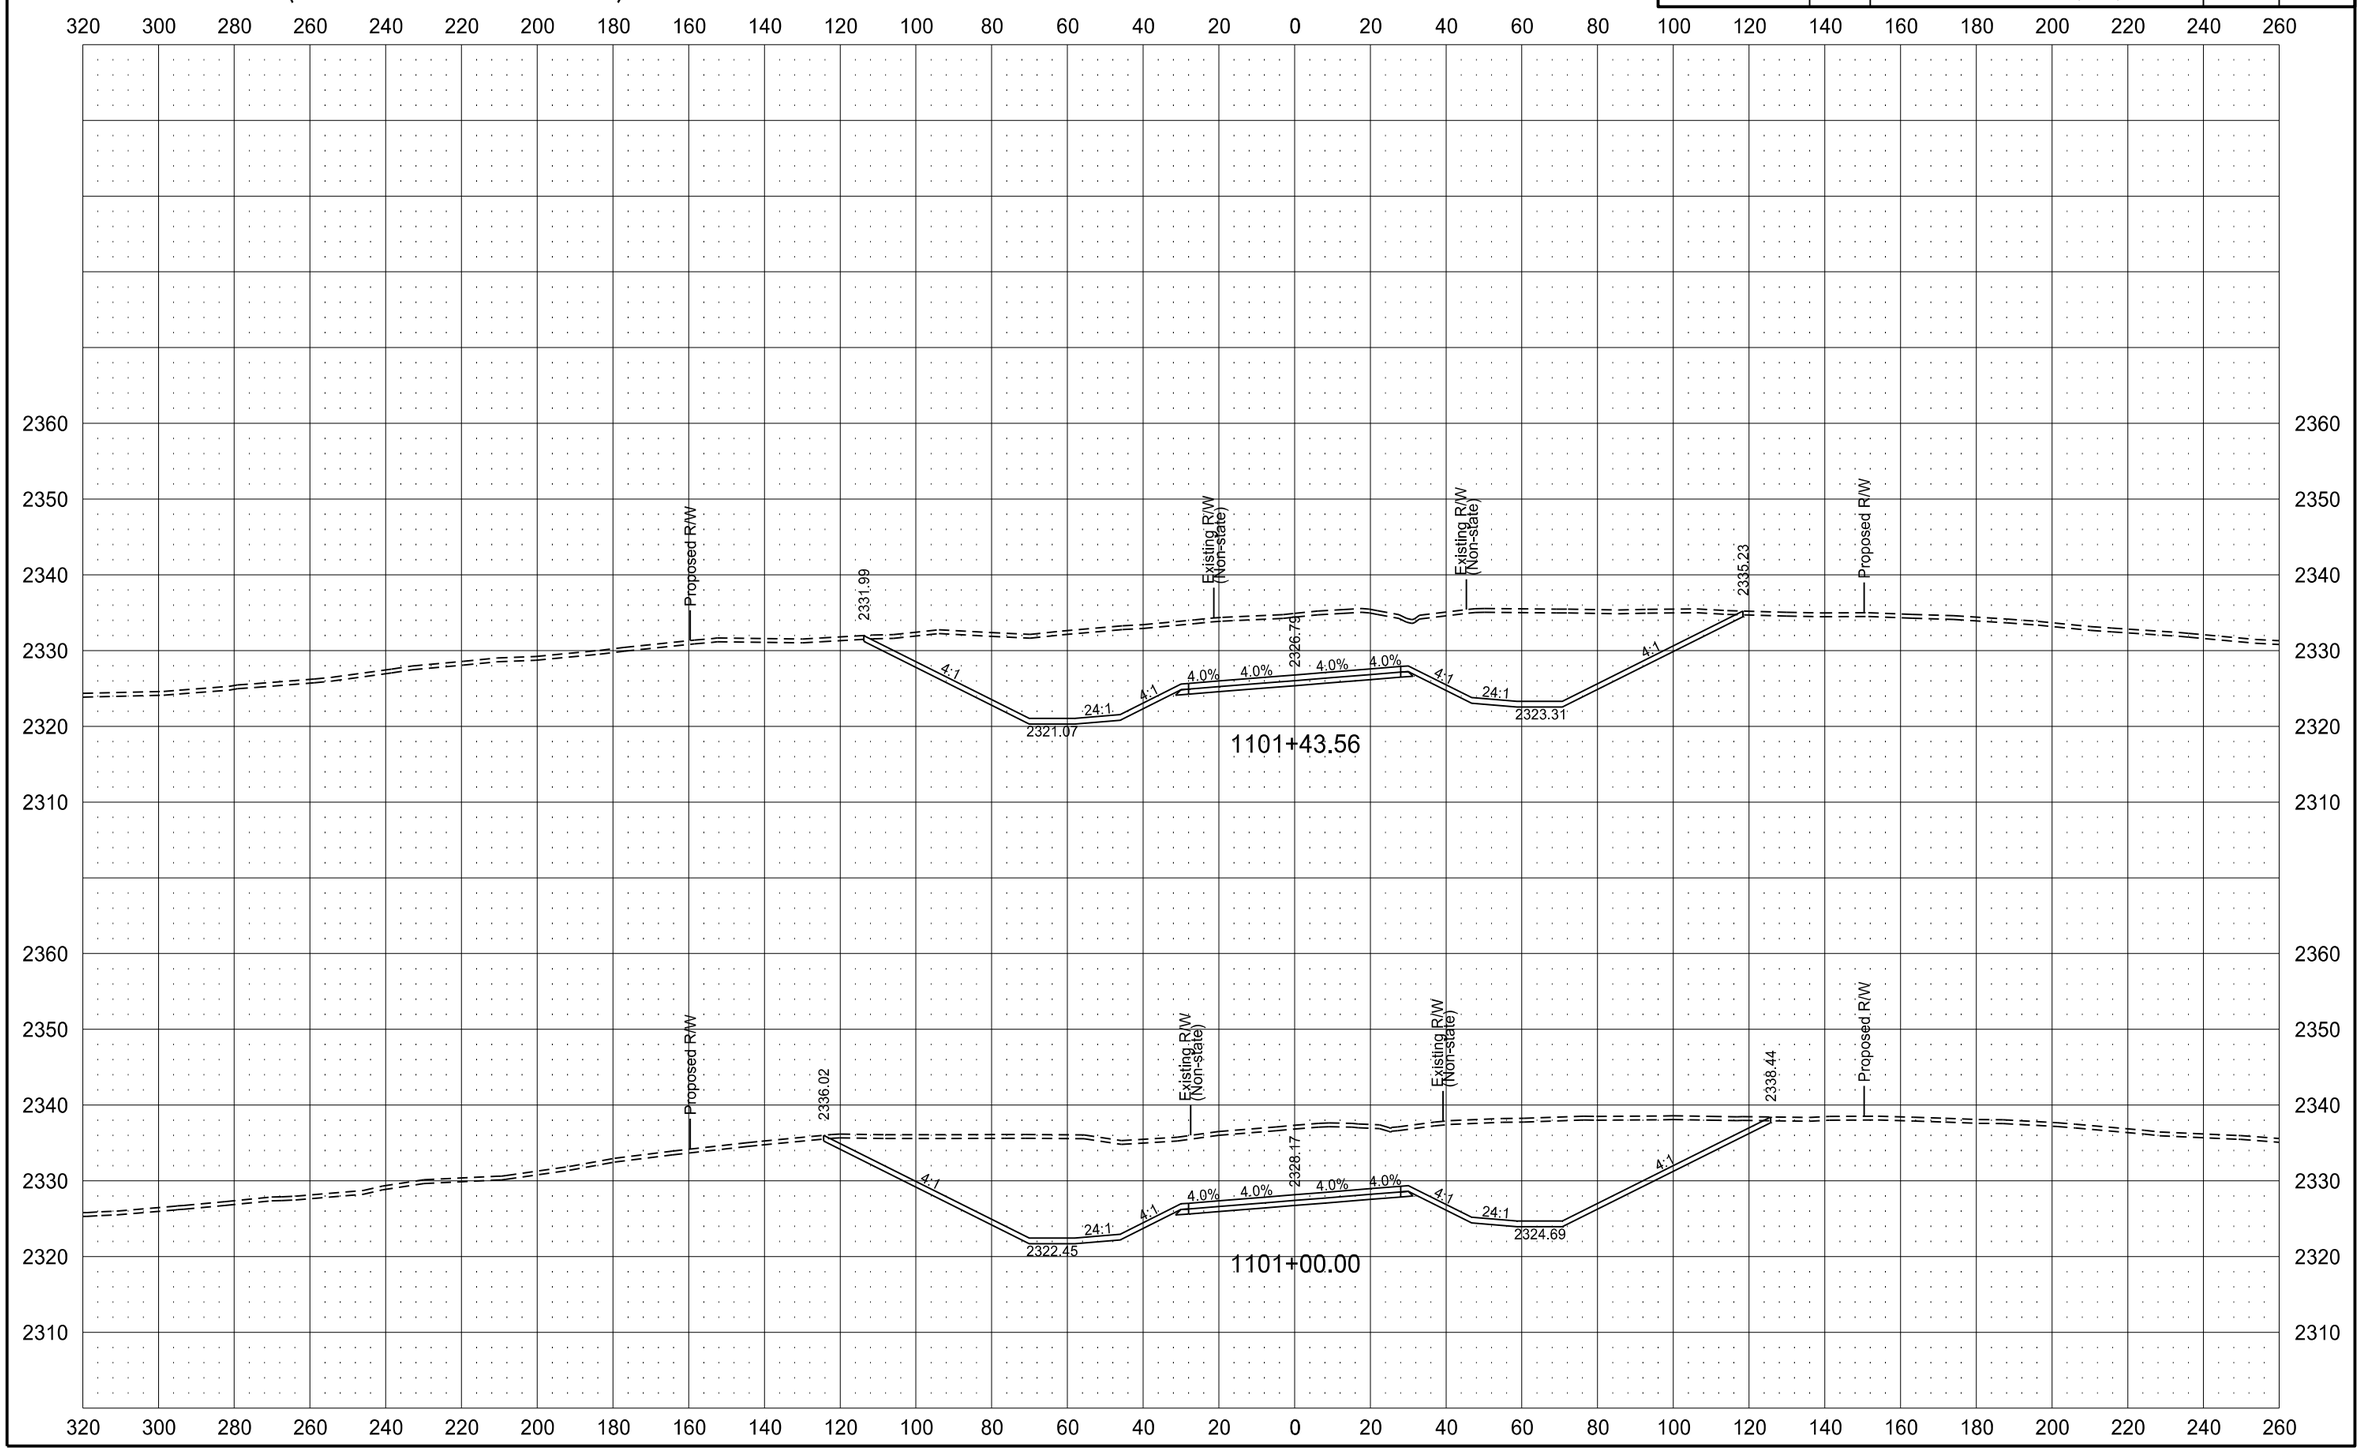

6/8/2015 11:41:34 AM mmaslesa c:\pwworking\oma\d1342430\200XS_001-162.dgn

ND HWY 22 (KILLDEER BYPASS)

STATE	PROJECT NO.	SECTION NO.	SHEET NO.
ND	SOIB-SAP-5-022(110)104	200	72

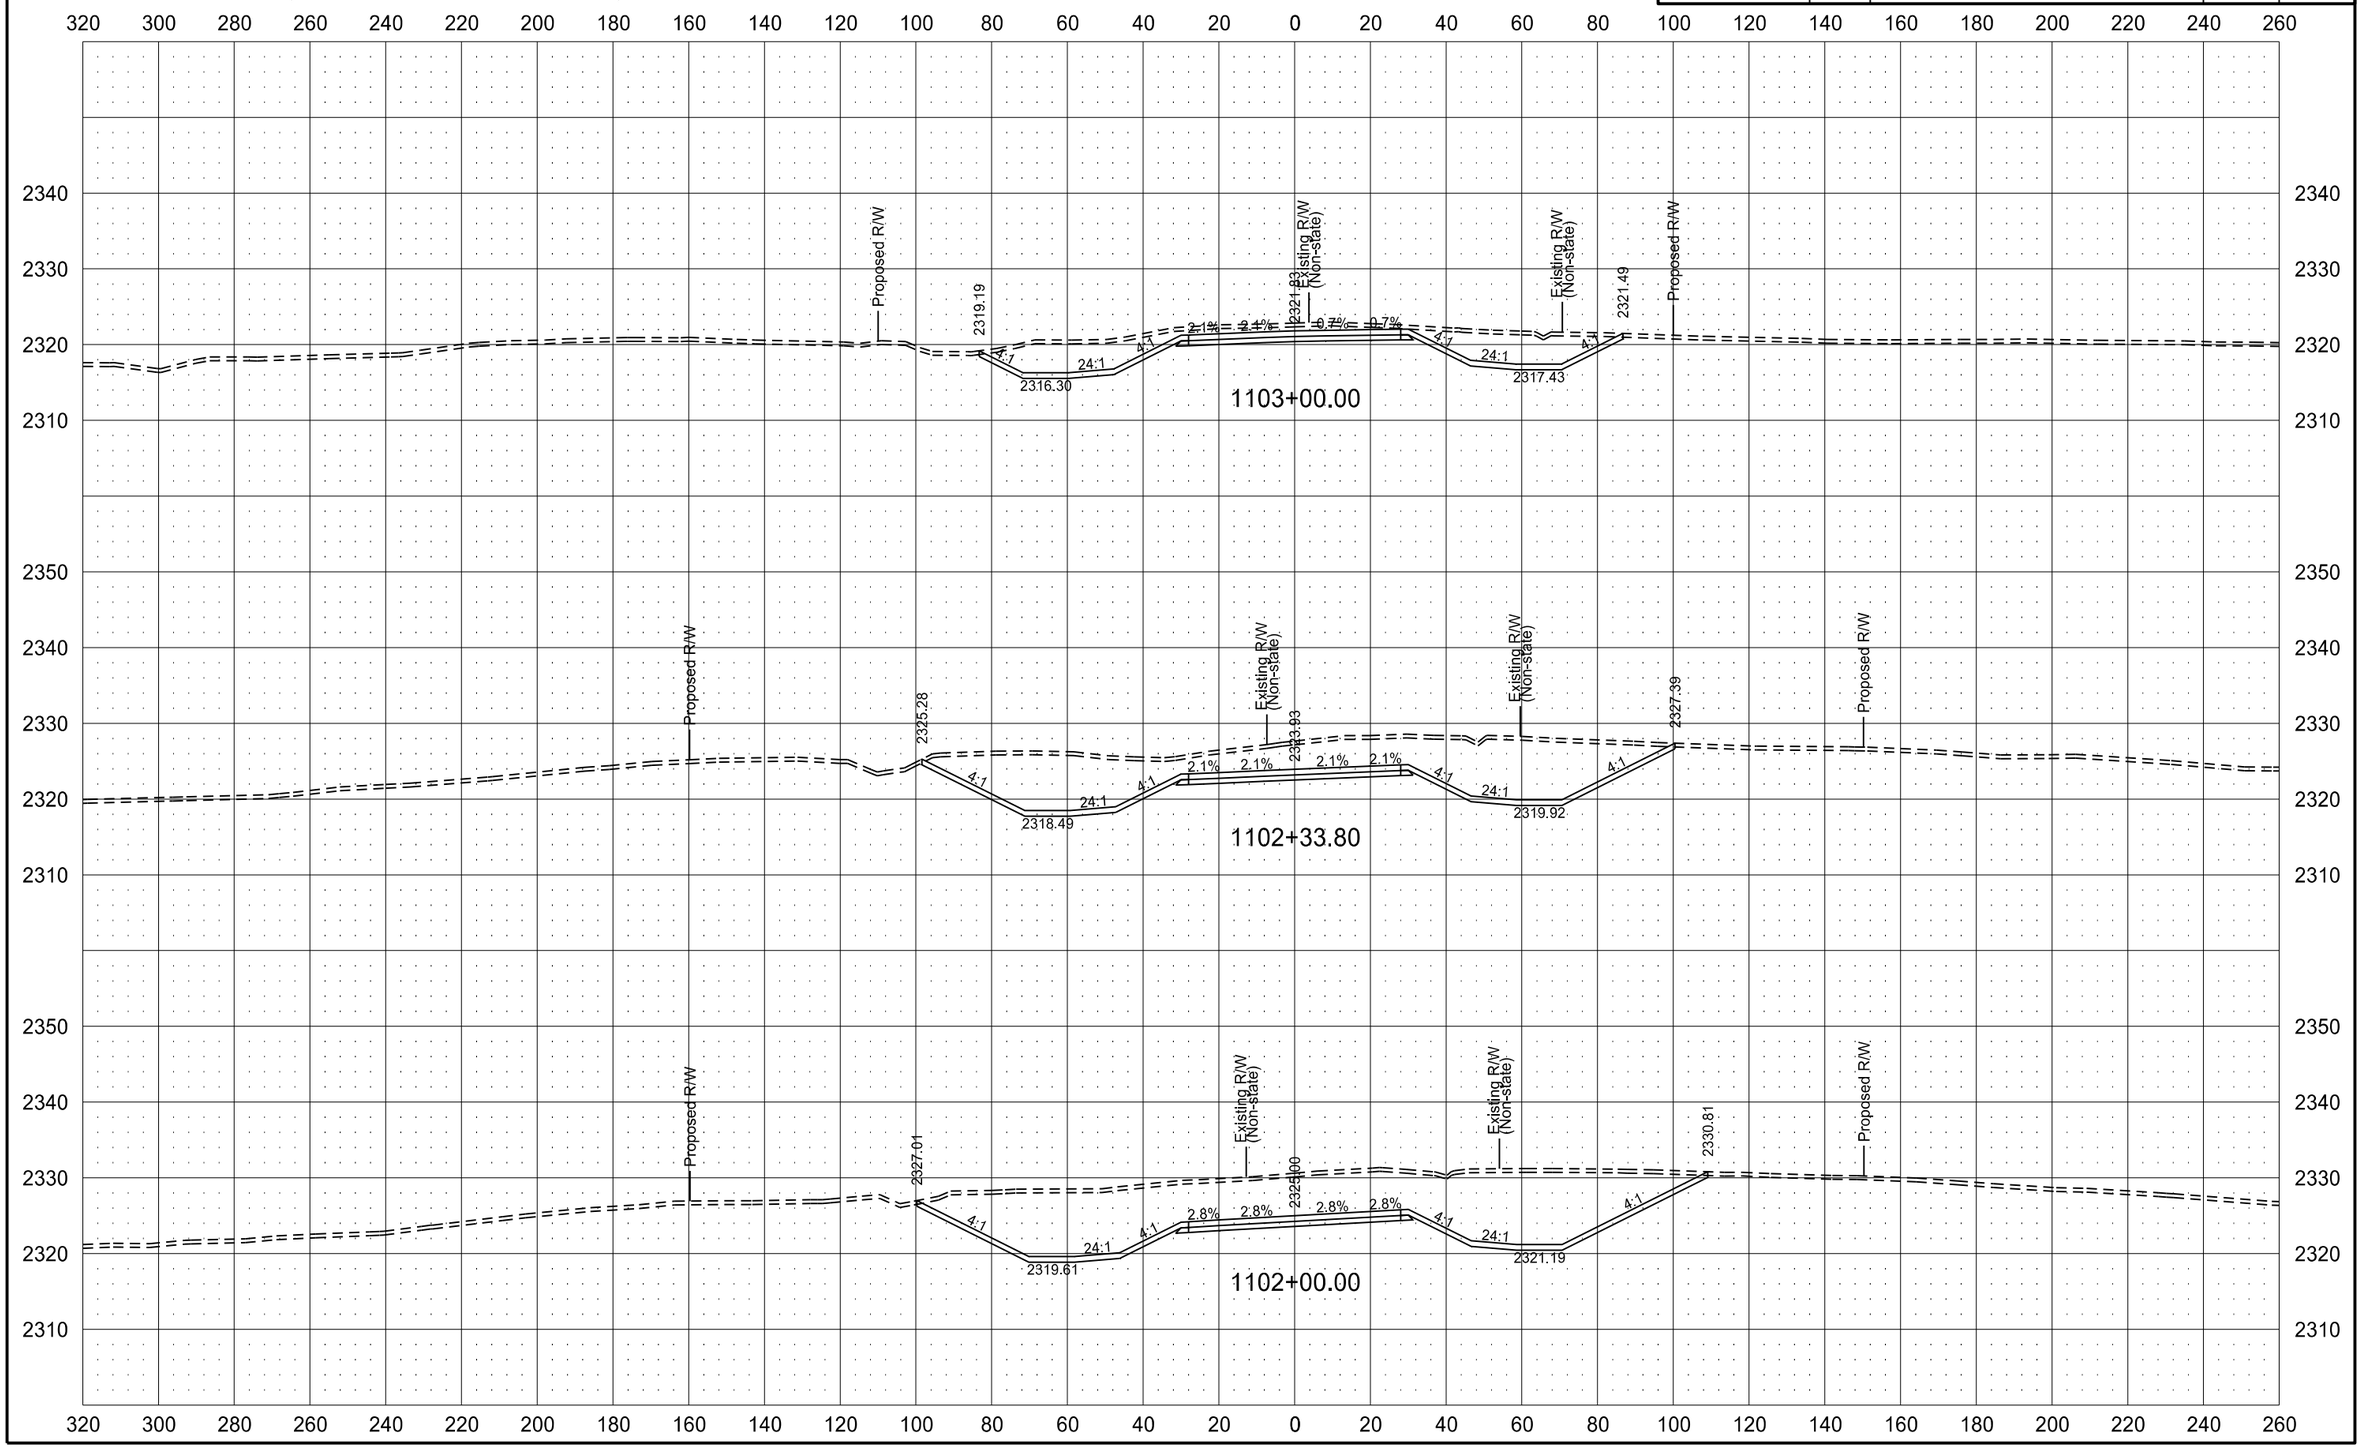

6/8/2015 11:41:41 AM mmaslesa c:\pwworking\oma\d1342430\200XS_001-162.dgn

ND HWY 22 (KILLDEER BYPASS)

STATE	PROJECT NO.	SECTION NO.	SHEET NO.
ND	SOIB-SAP-5-022(110)104	200	73

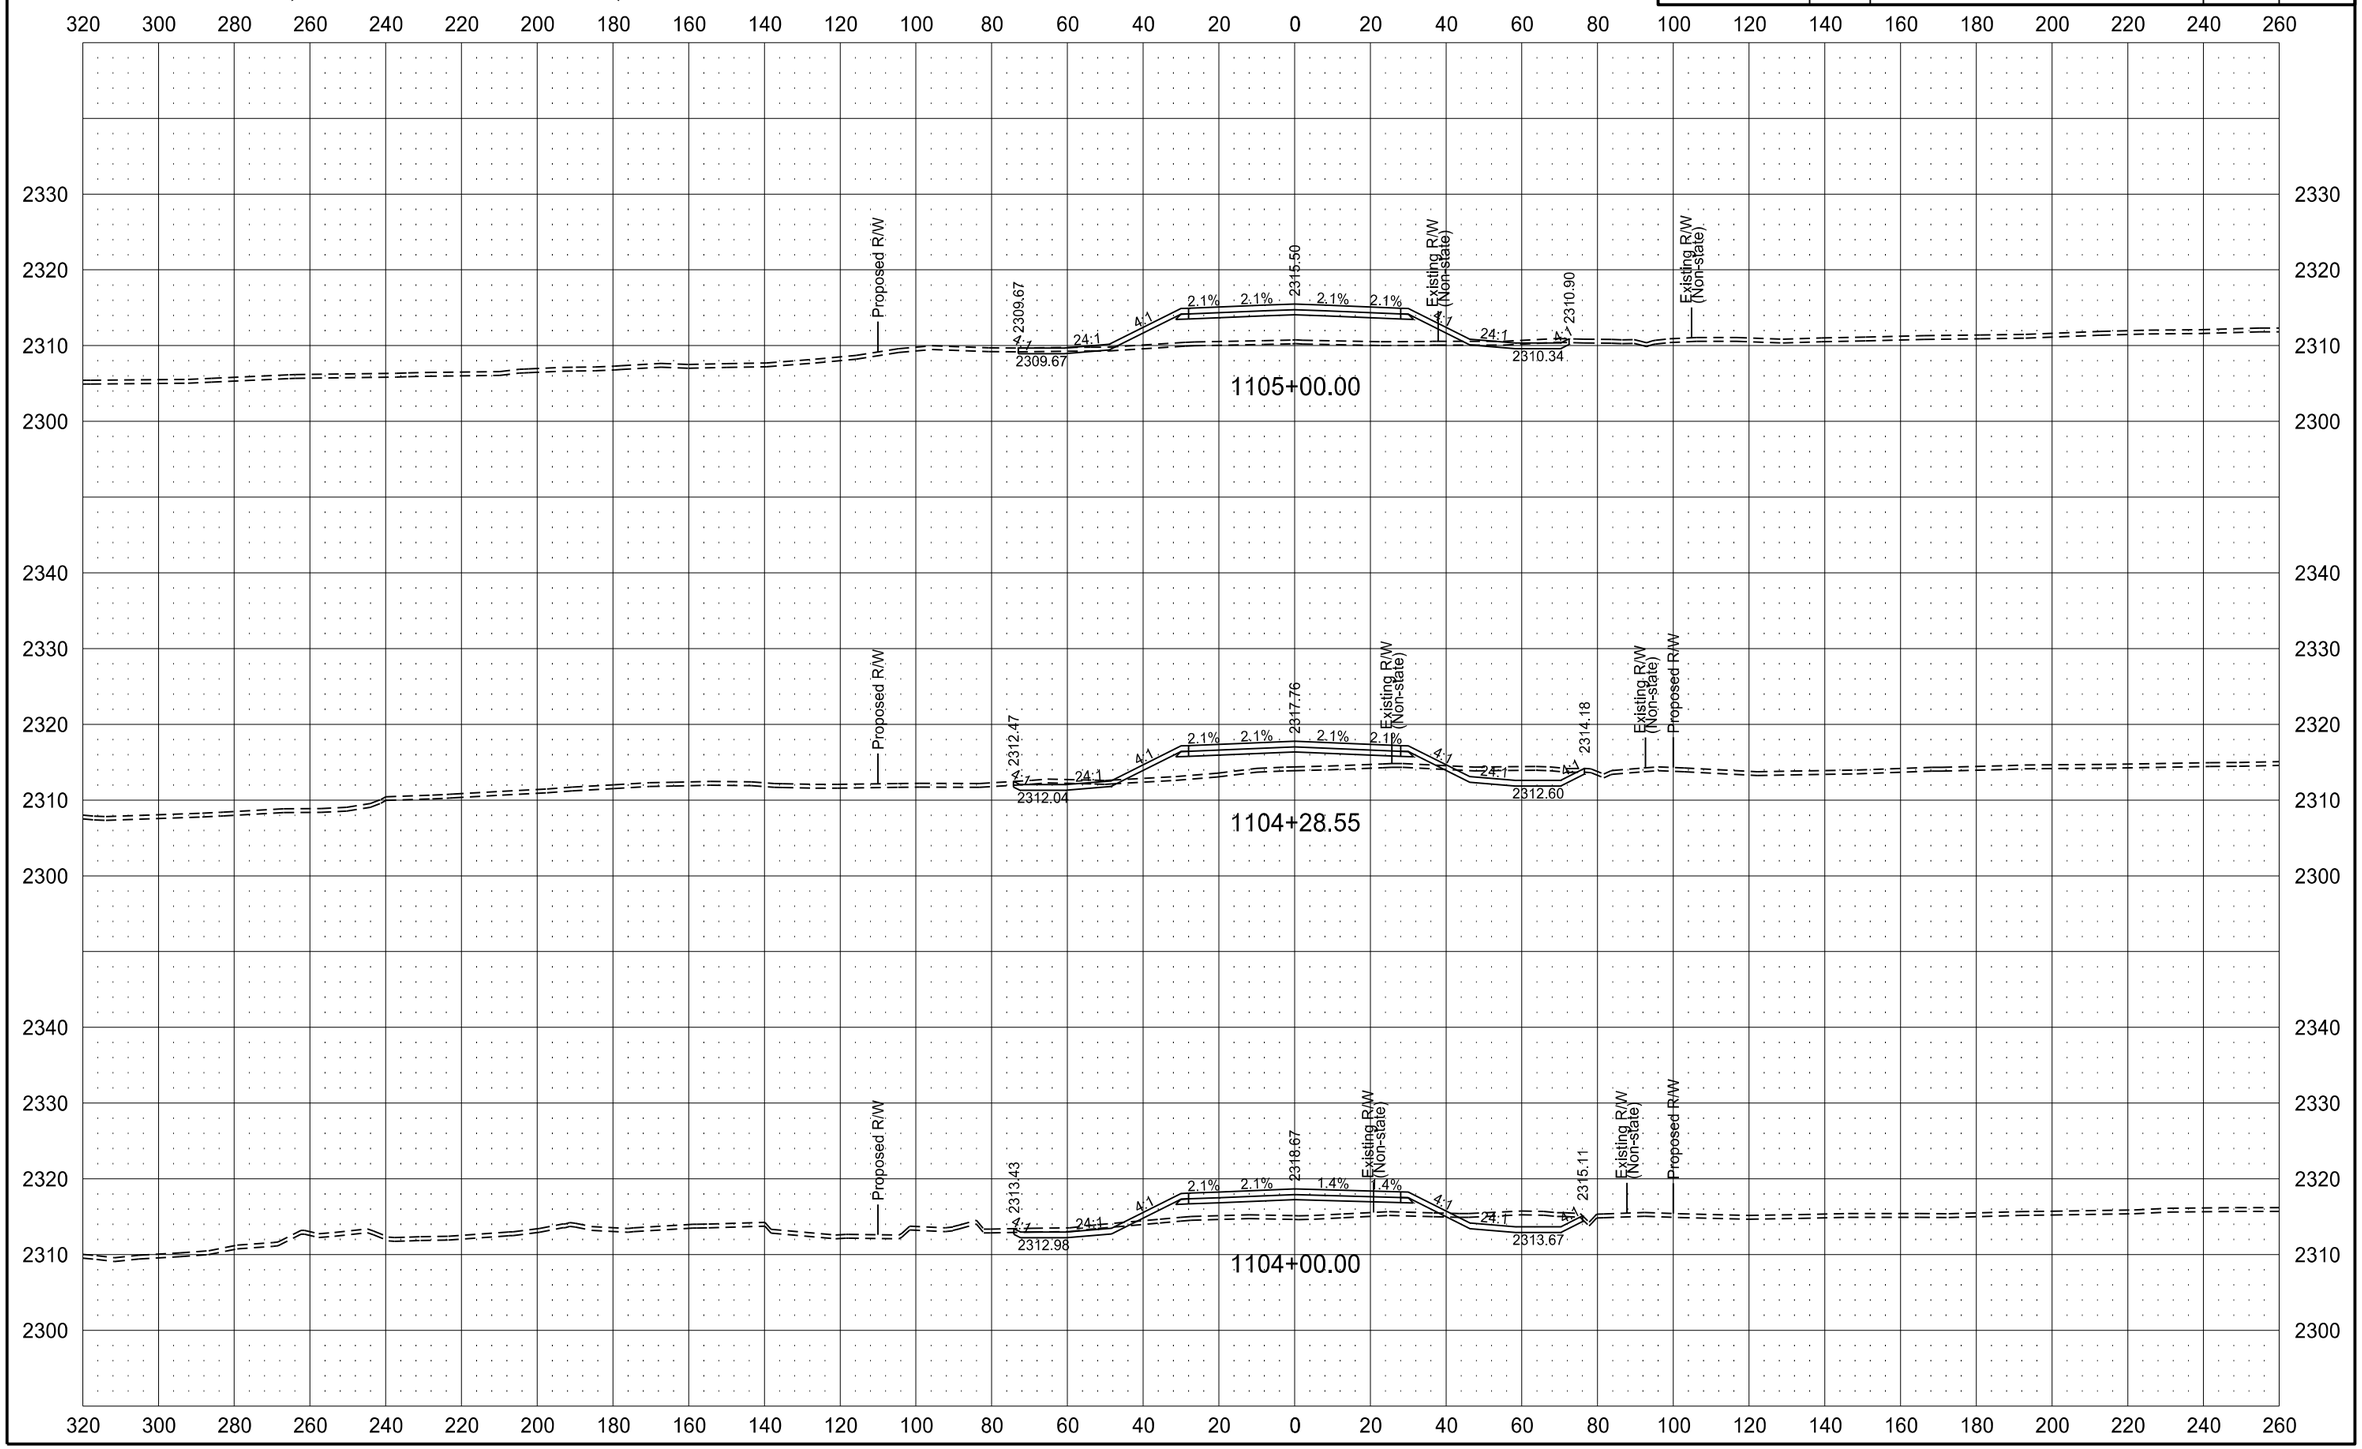

ND HWY 22 (KILLDEER BYPASS)

STATE	PROJECT NO.	SECTION NO.	SHEET NO.
ND	SOIB-SAP-5-022(110)104	200	74

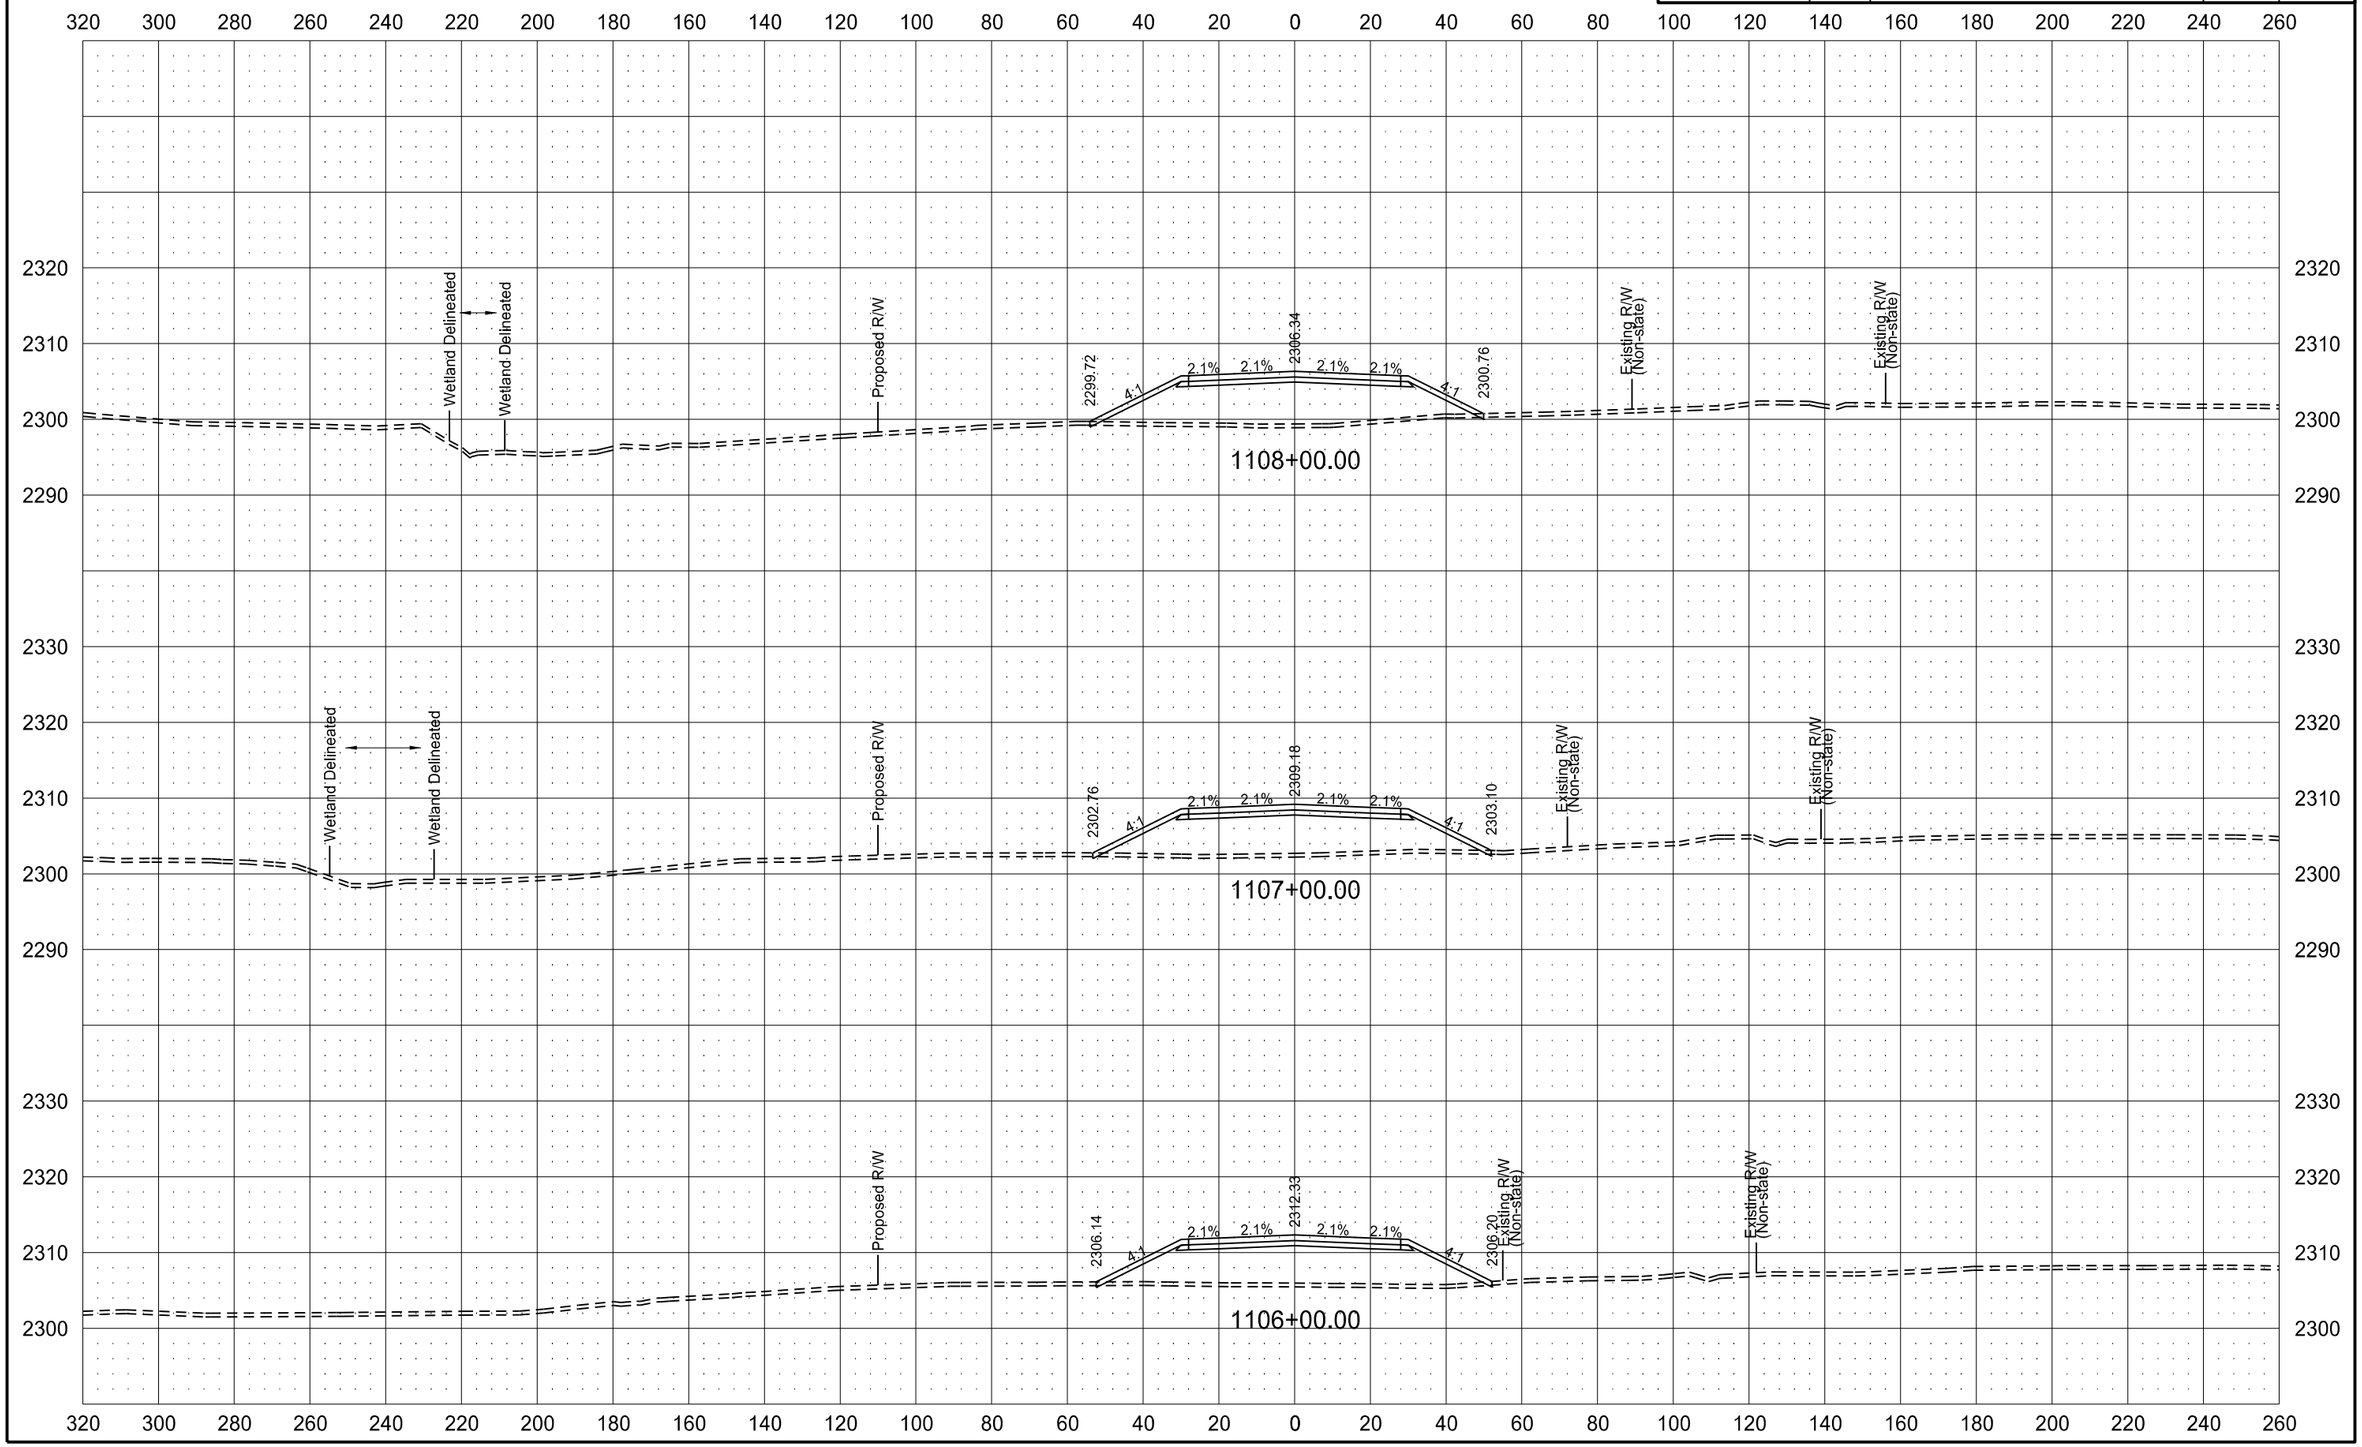

6/8/2015 11:41:56 AM mmaslesa c:\pwworking\oma\d1342430\200XS_001-162.dgn

ND HWY 22 (KILLDEER BYPASS)

STATE	PROJECT NO.	SECTION NO.	SHEET NO.
ND	SOIB-SAP-5-022(110)104	200	75

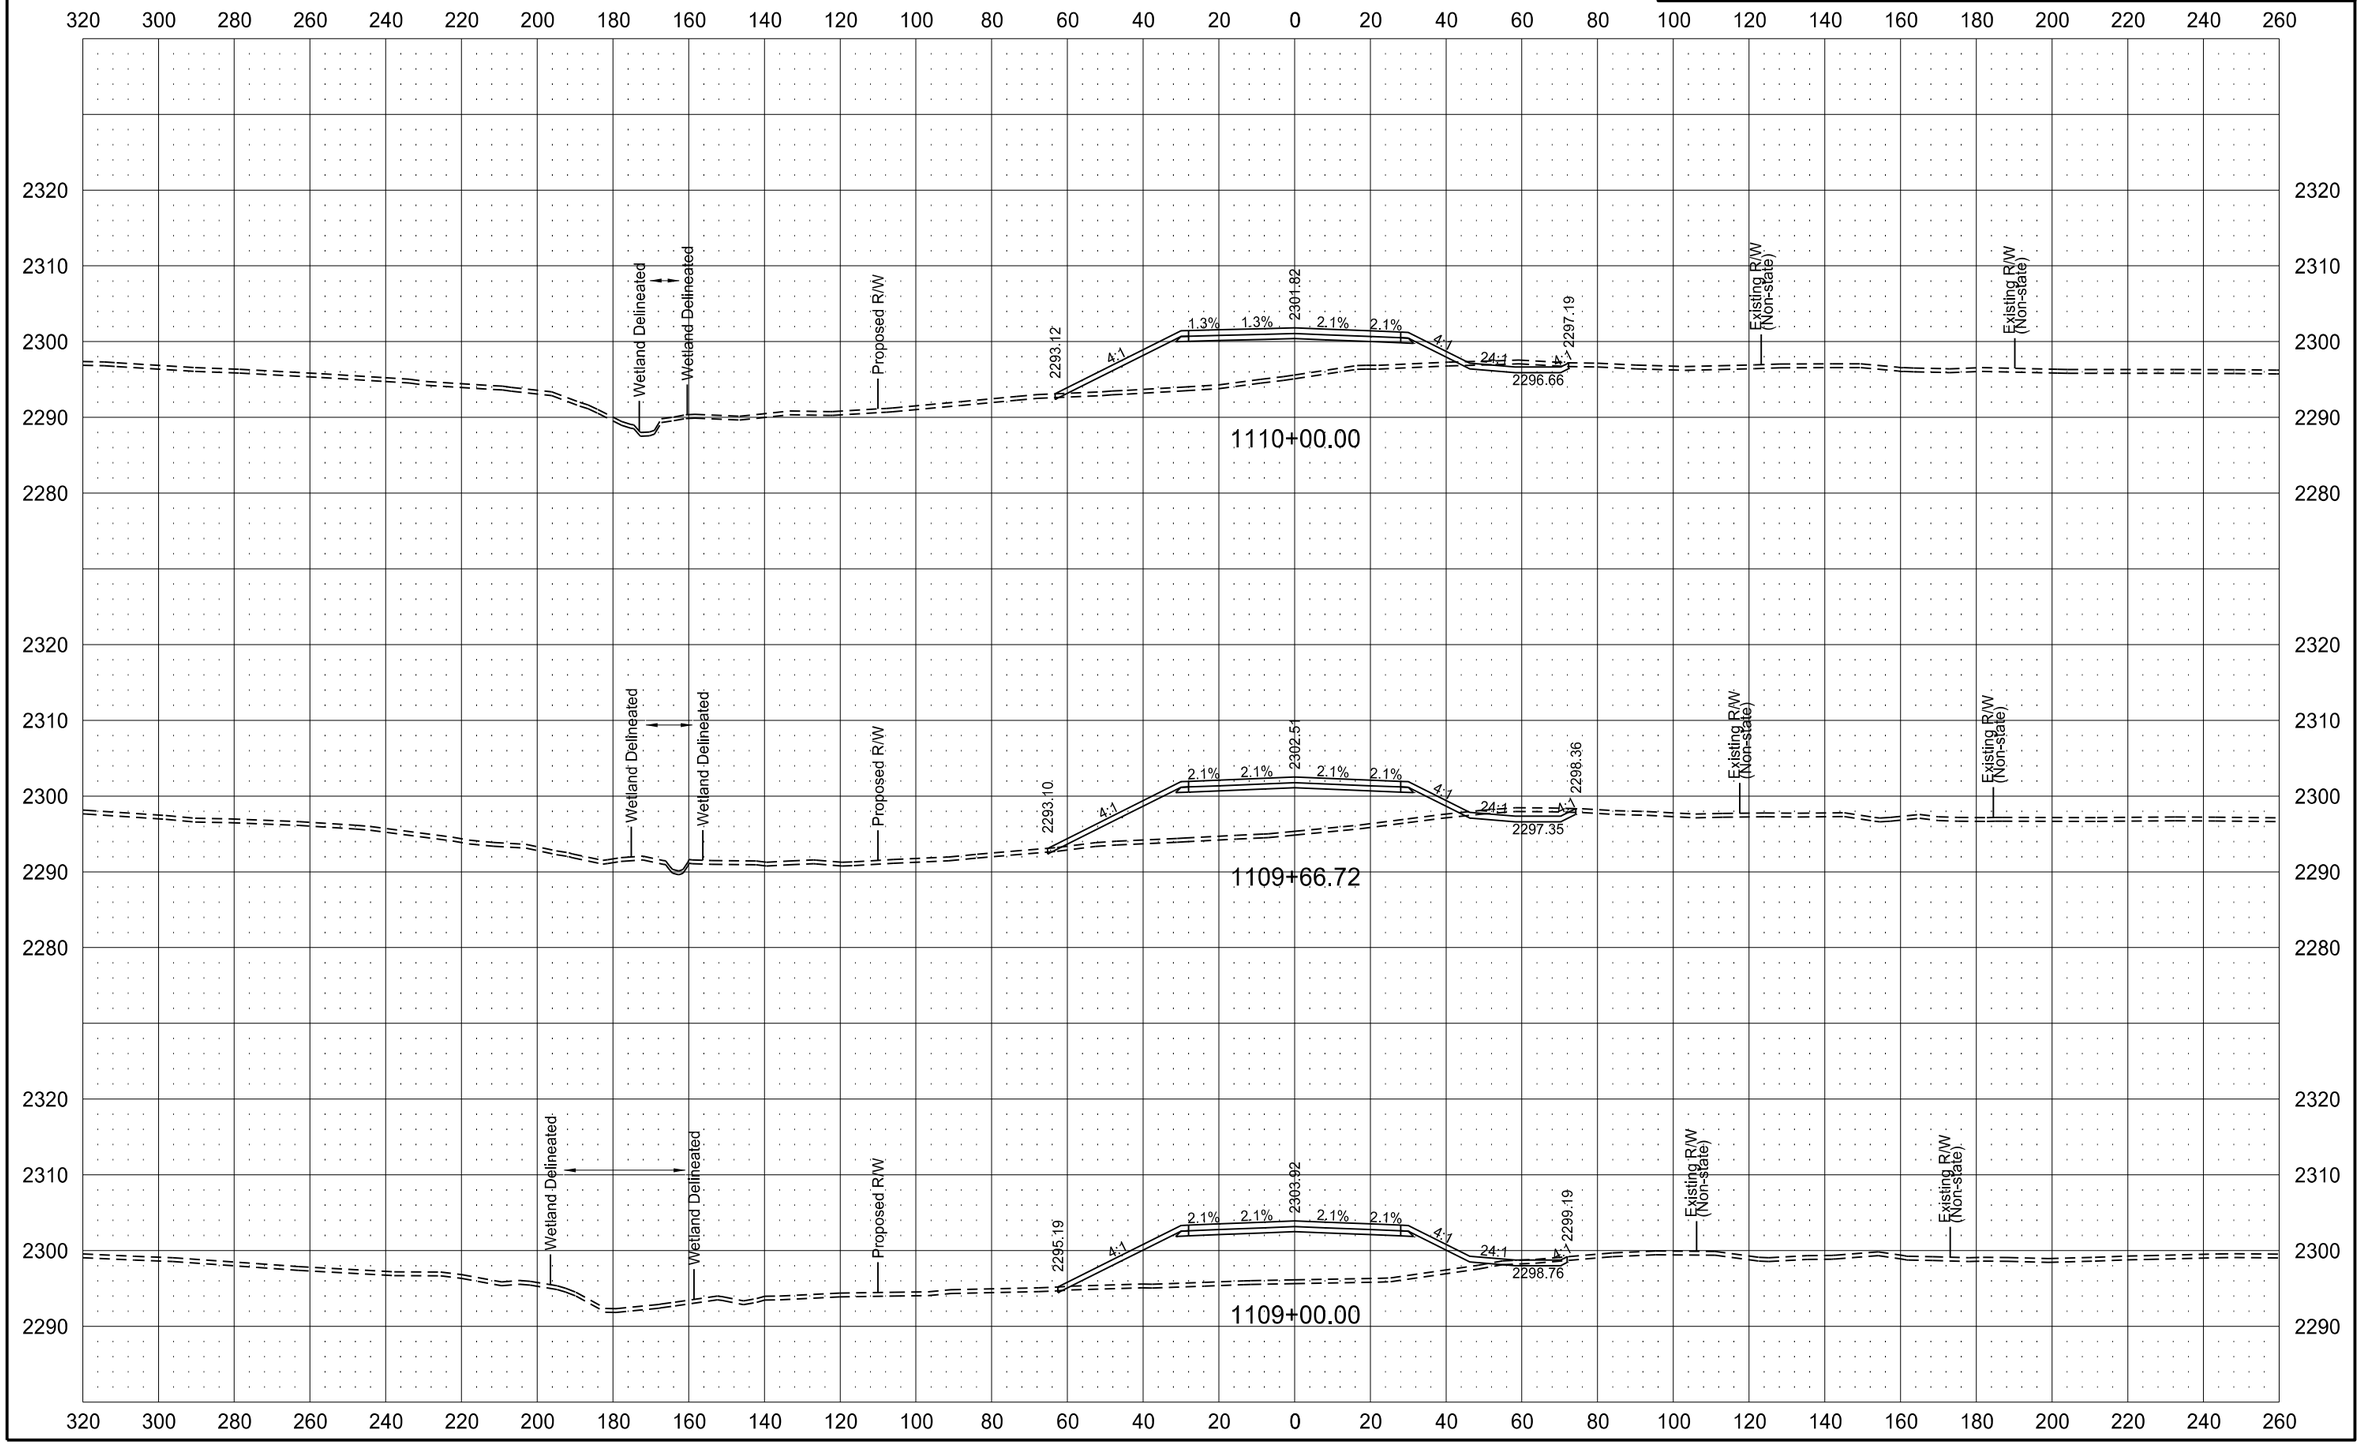

ND HWY 22 (KILLDEER BYPASS)

STATE	PROJECT NO.	SECTION NO.	SHEET NO.
ND	SOIB-SAP-5-022(110)104	200	76

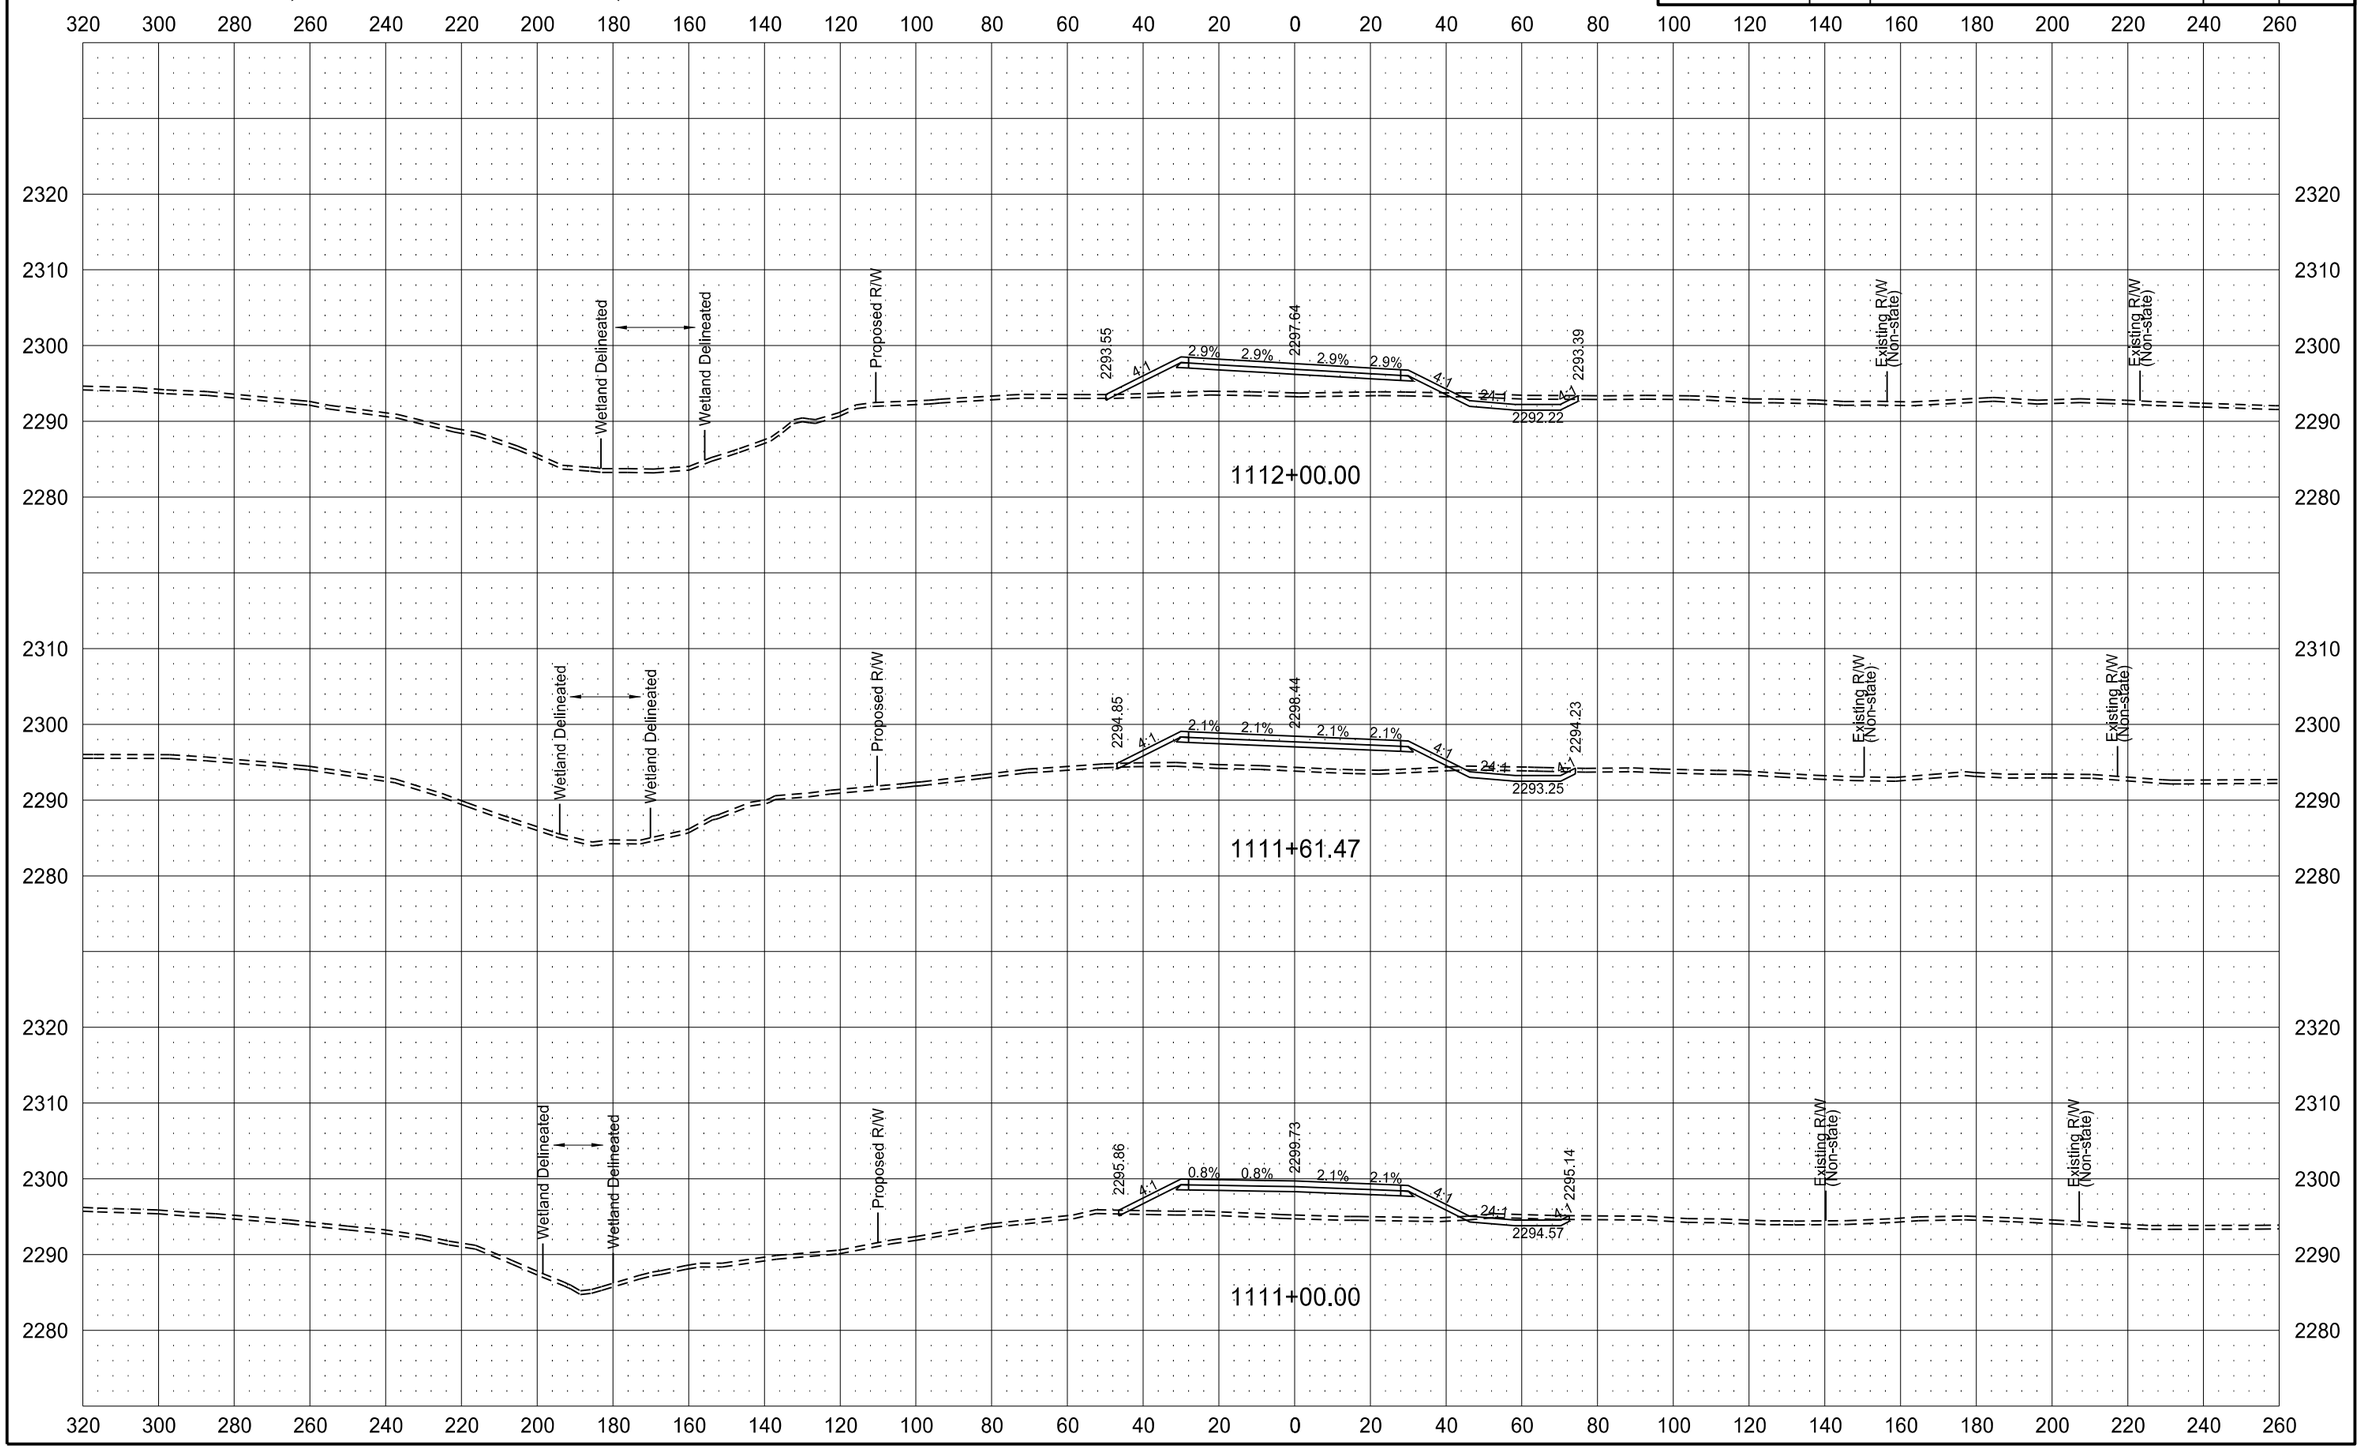

6/8/2015 11:42:12 AM mmaslesa c:\pwworking\oma\d1342430\200XS_001-162.dgn

ND HWY 22 (KILLDEER BYPASS)

STATE	PROJECT NO.	SECTION NO.	SHEET NO.
ND	SOIB-SAP-5-022(110)104	200	77

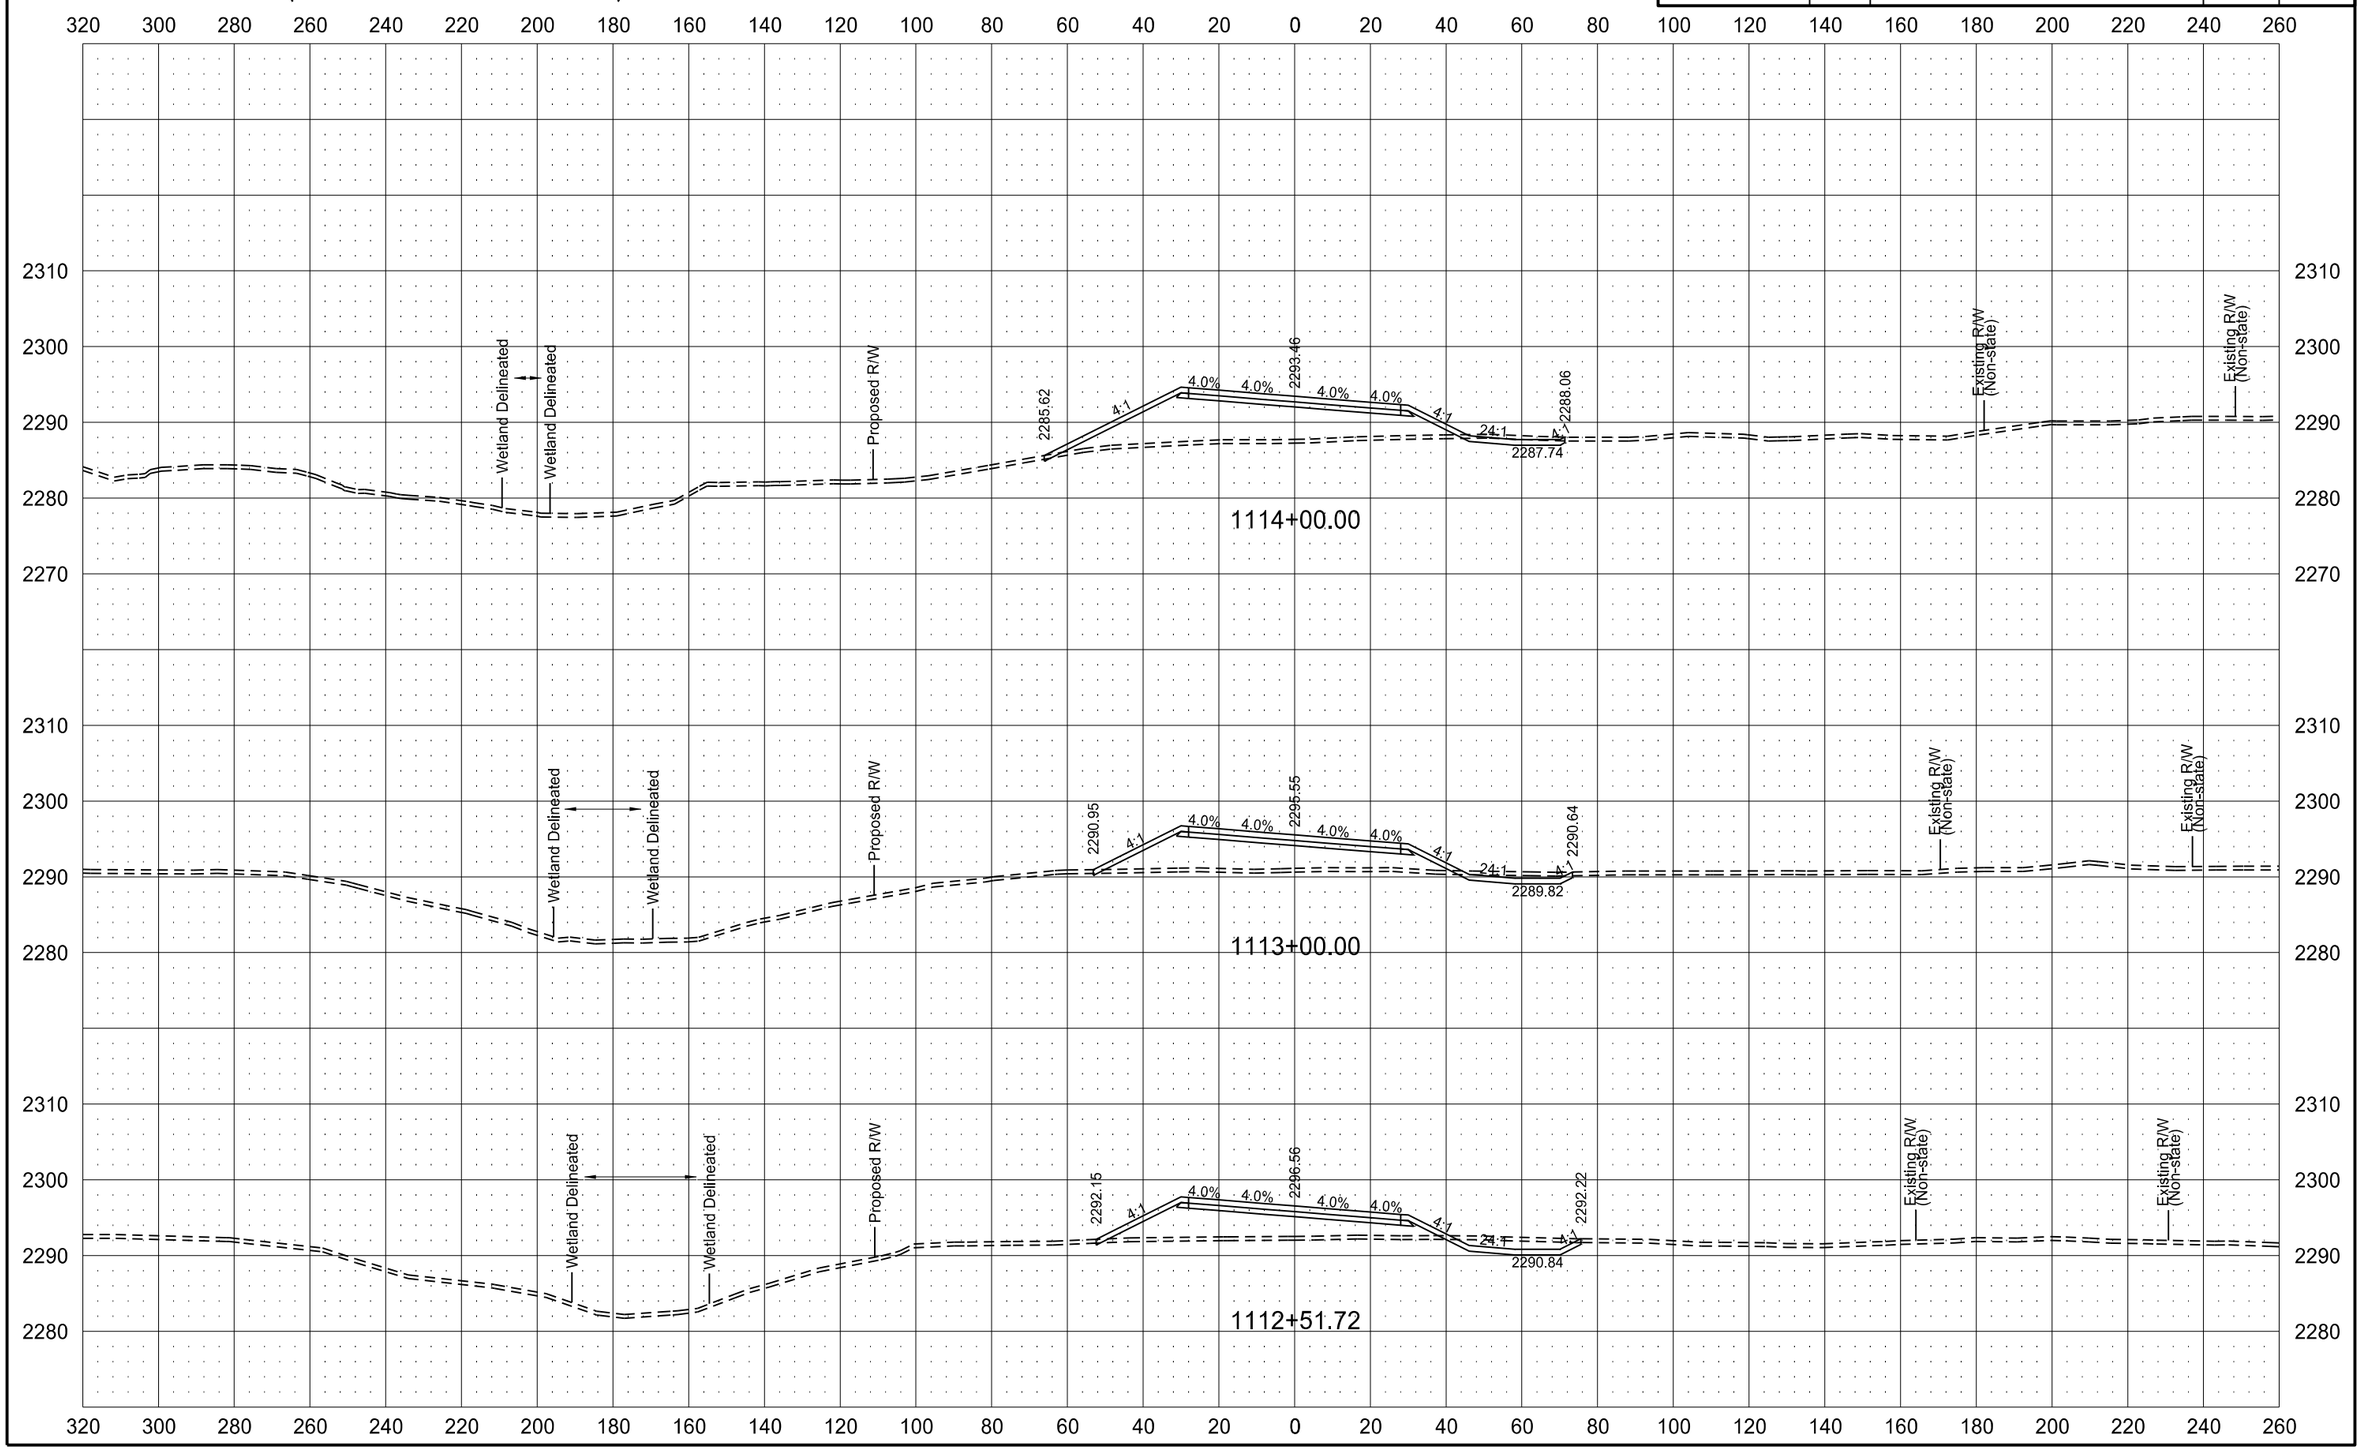

6/8/2015 11:42:19 AM mmaslesa c:\pwworking\oma\d1342430\200XS_001-162.dgn

ND HWY 22 (KILLDEER BYPASS)

STATE	PROJECT NO.	SECTION NO.	SHEET NO.
ND	SOIB-SAP-5-022(110)104	200	78

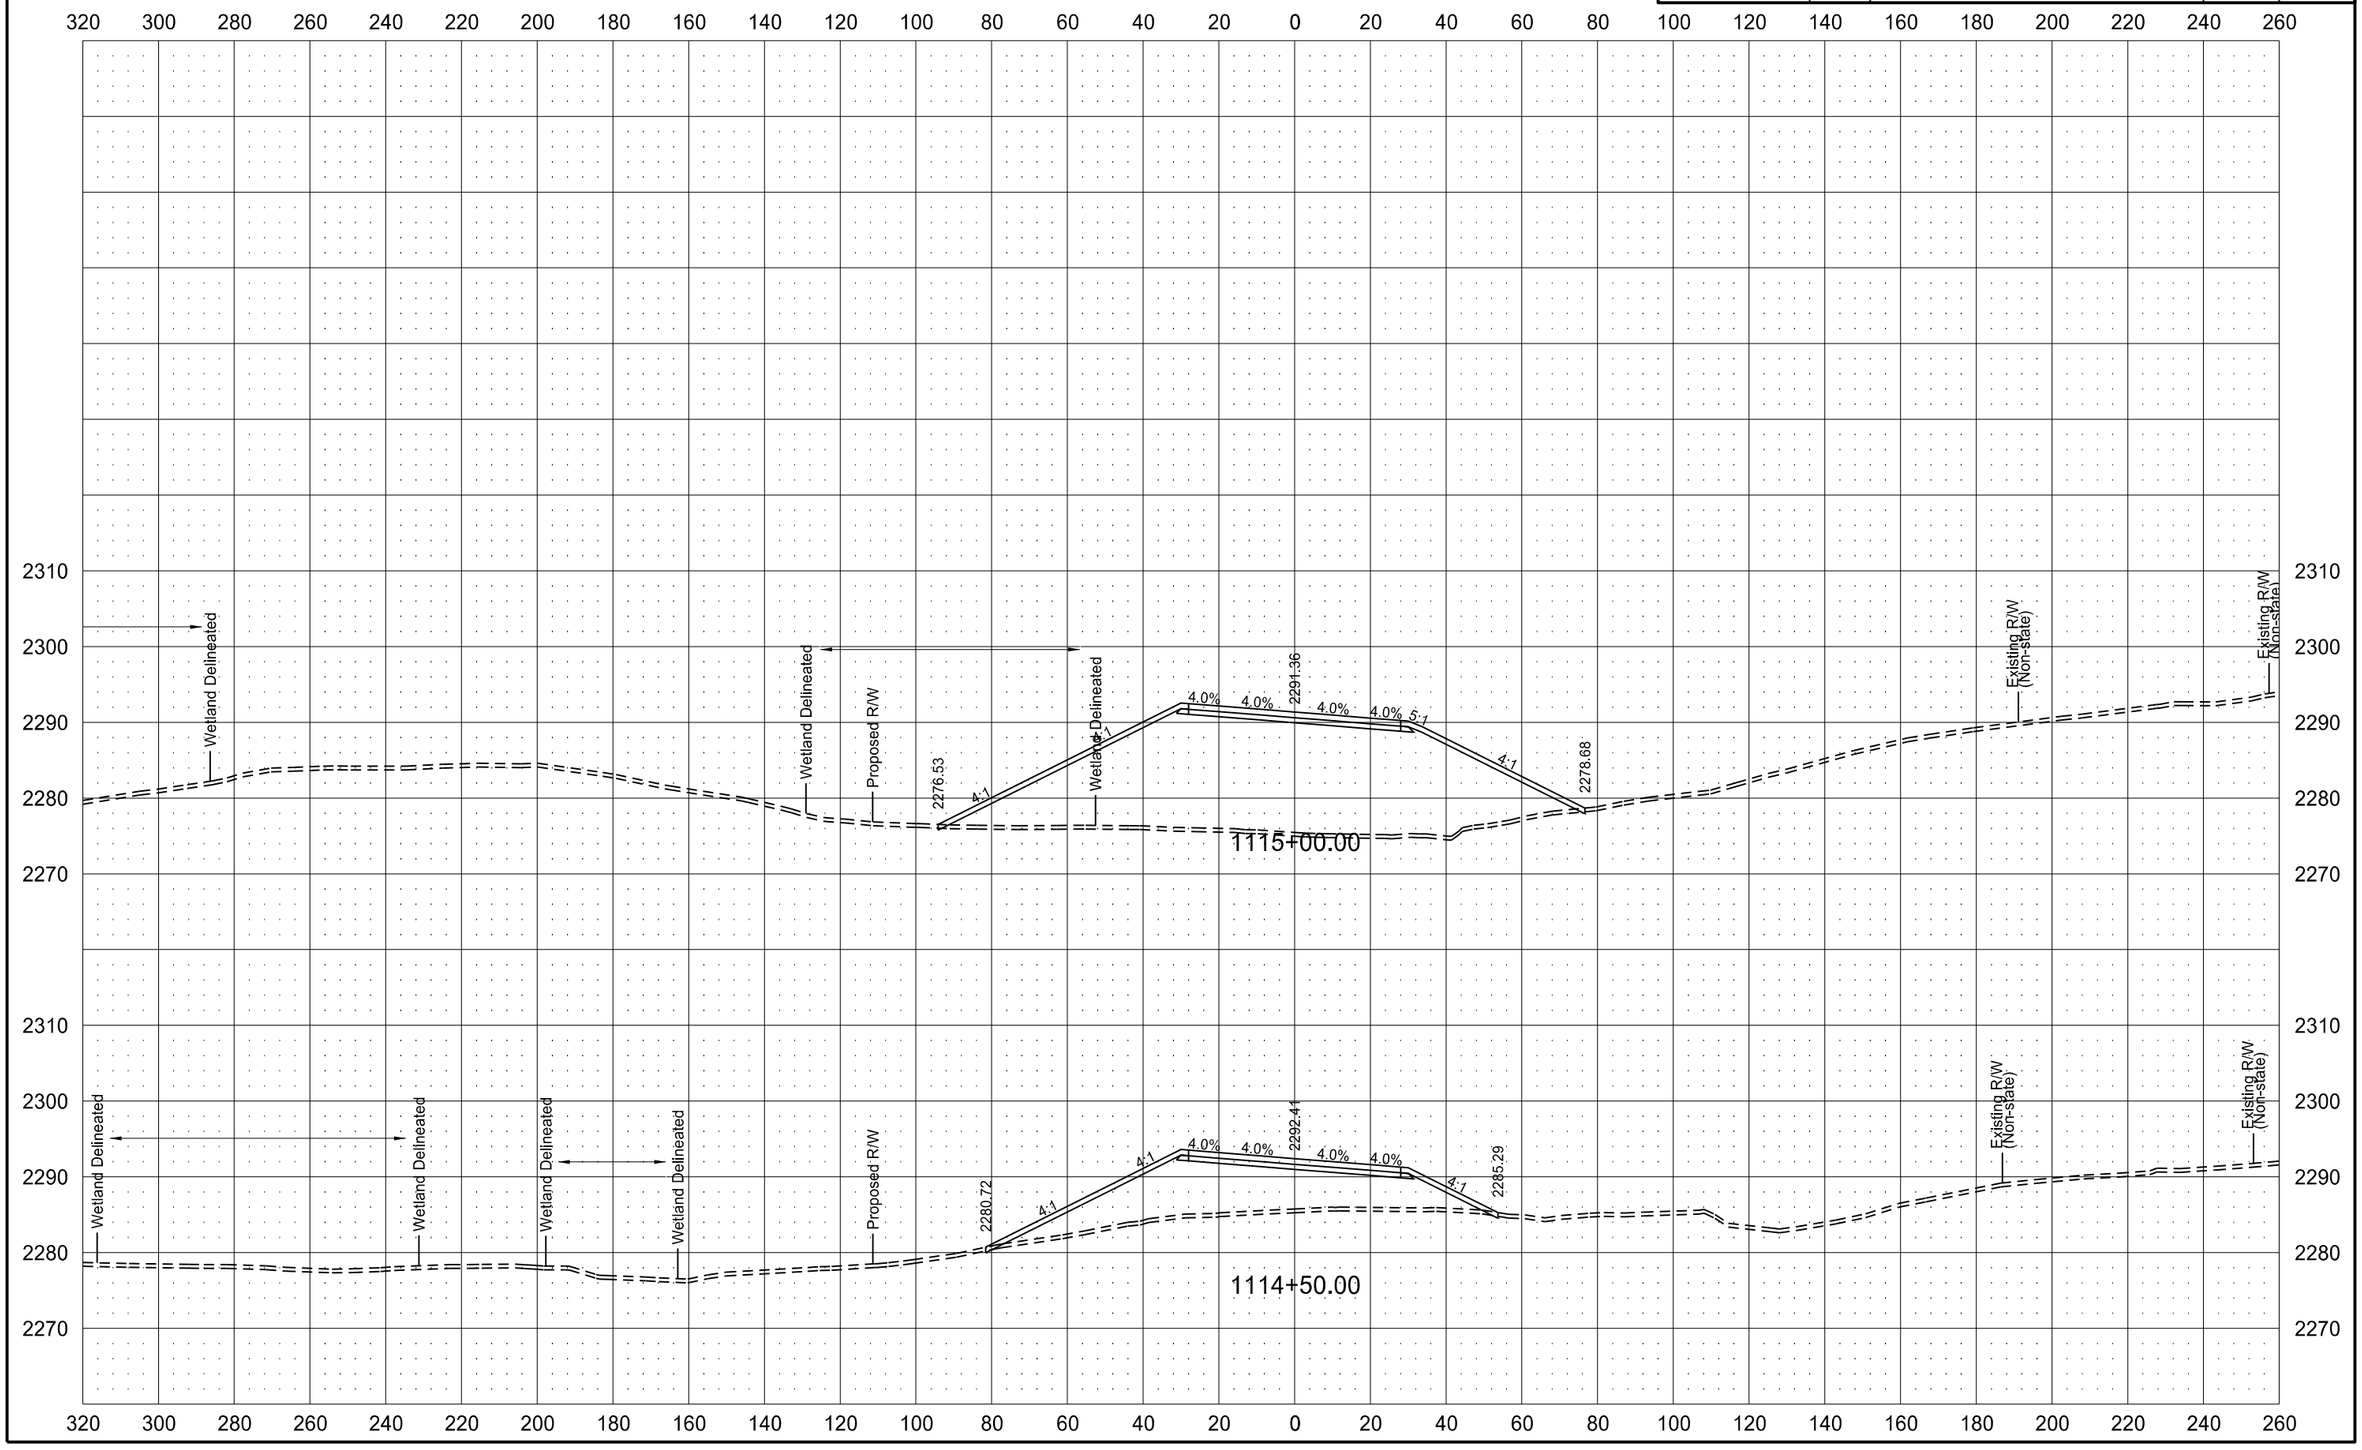

ND HWY 22 (KILLDEER BYPASS)

STATE	PROJECT NO.	SECTION NO.	SHEET NO.
ND	SOIB-SAP-5-022(110)104	200	79

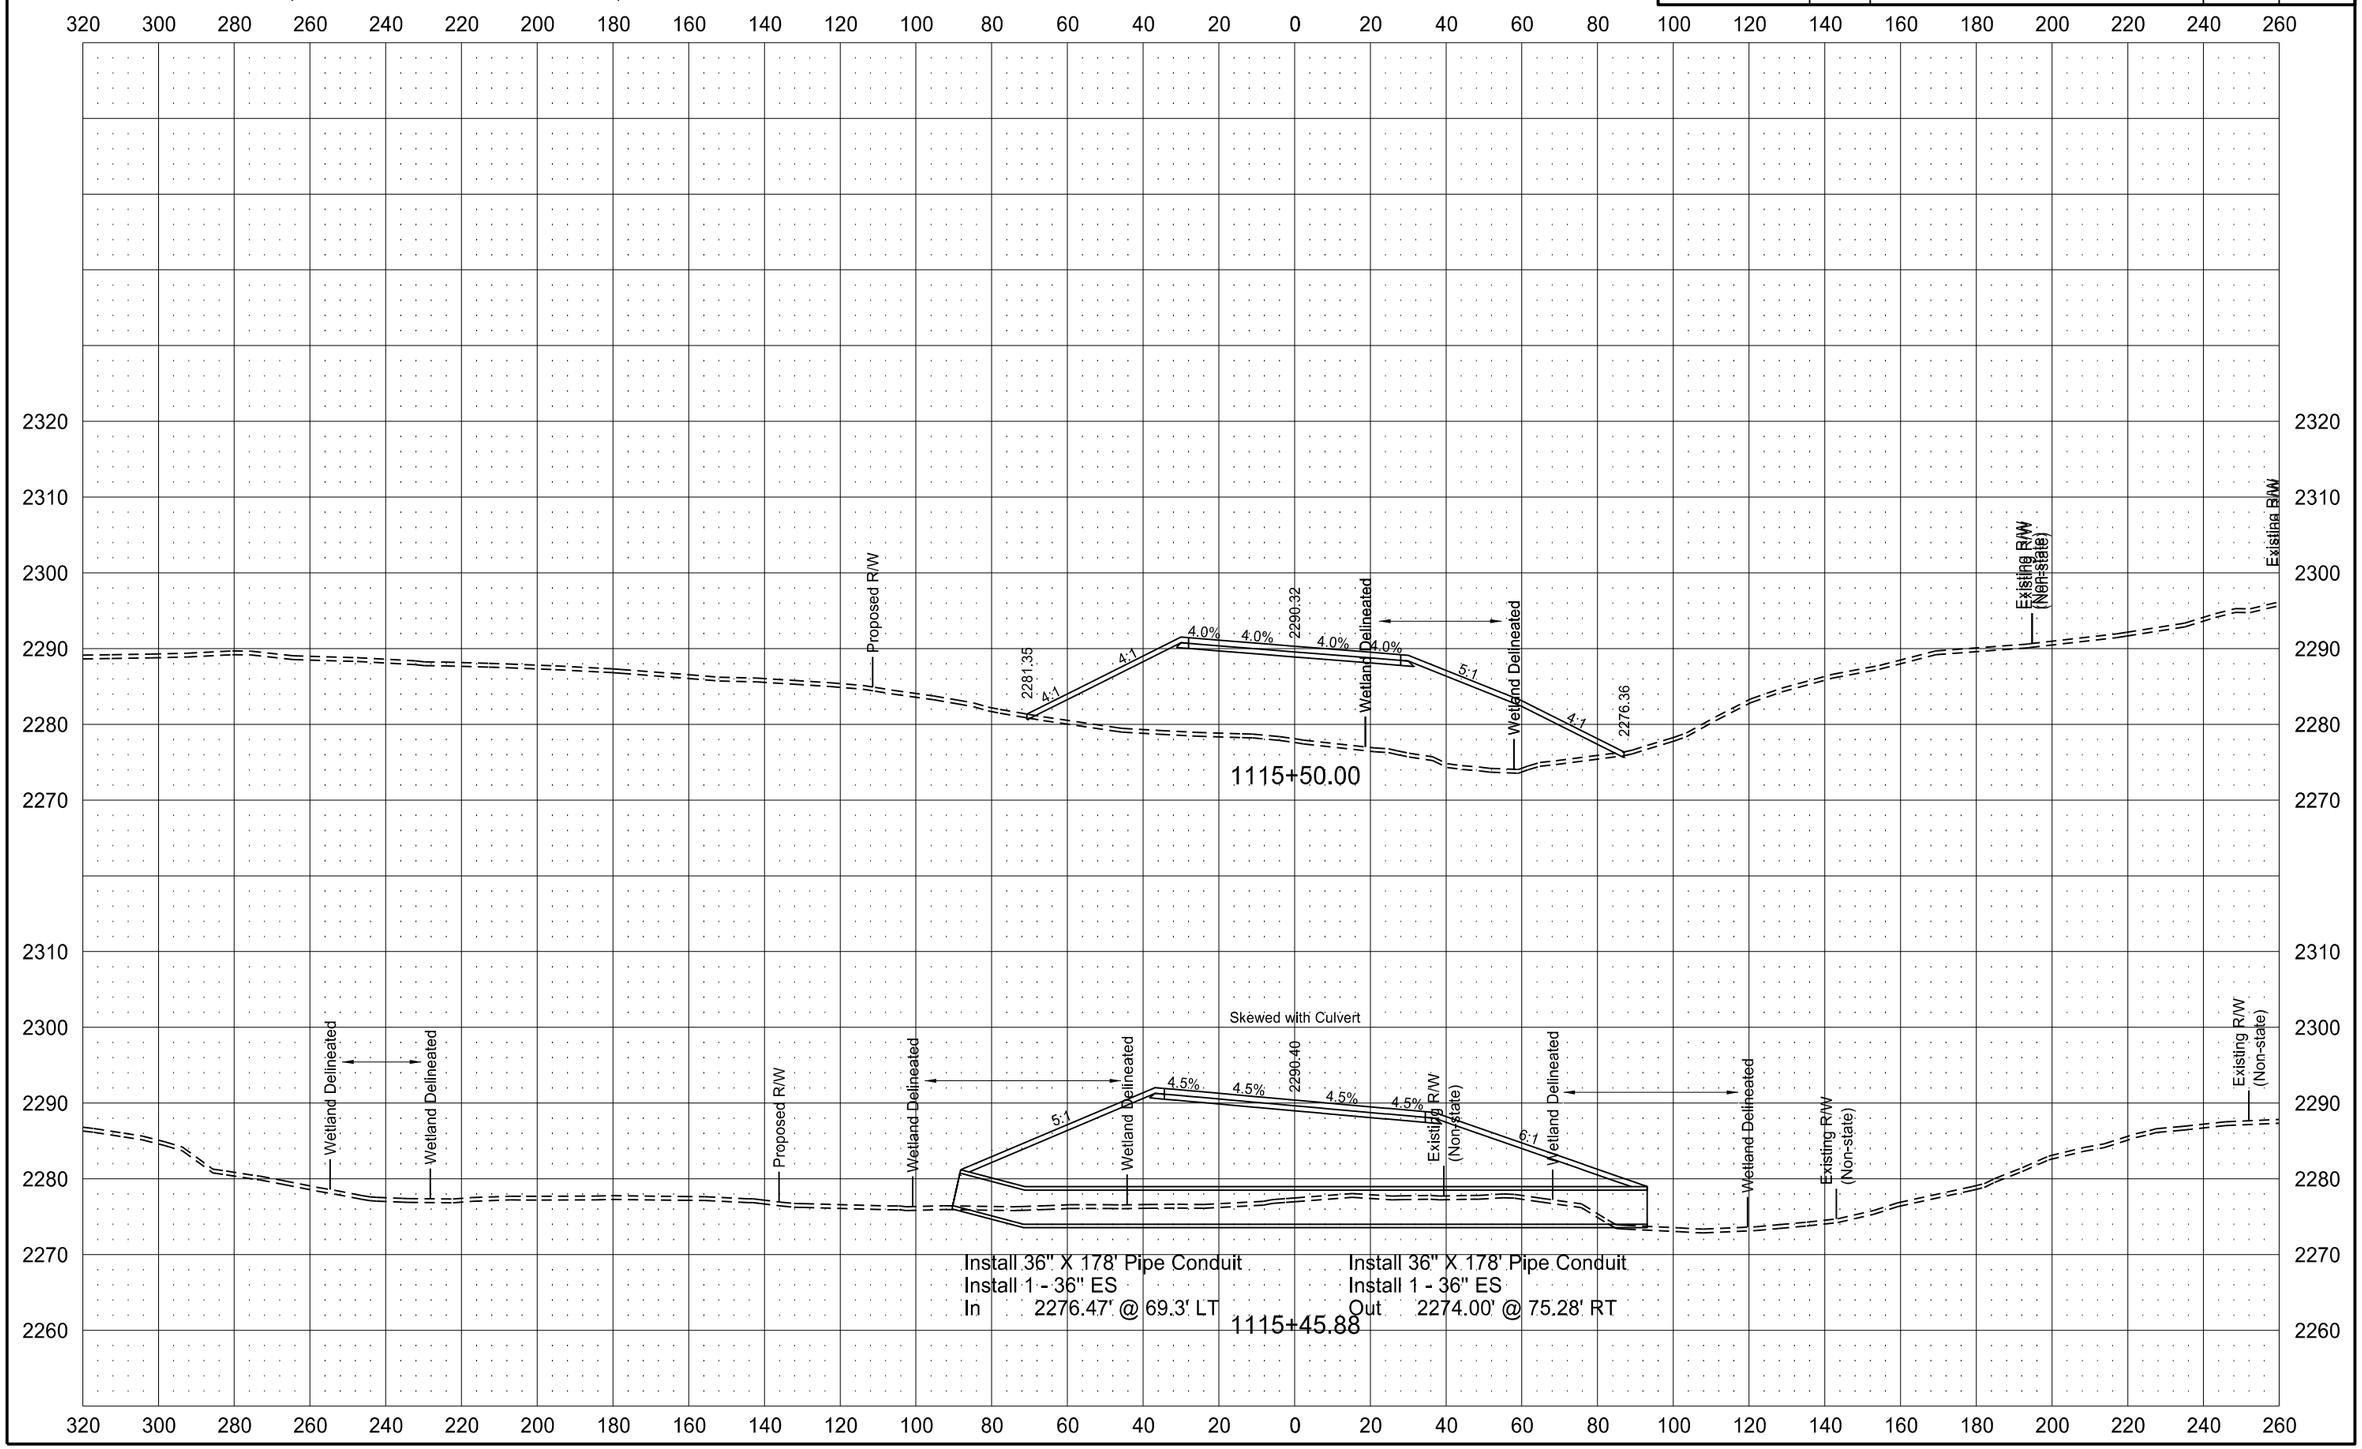

6/8/2015 11:42:34 AM mmaslesa c:\pwworking\oma\d1342430\200XS_001-162.dgn

ND HWY 22 (KILLDEER BYPASS)

STATE	PROJECT NO.	SECTION NO.	SHEET NO.
ND	SOIB-SAP-5-022(110)104	200	80

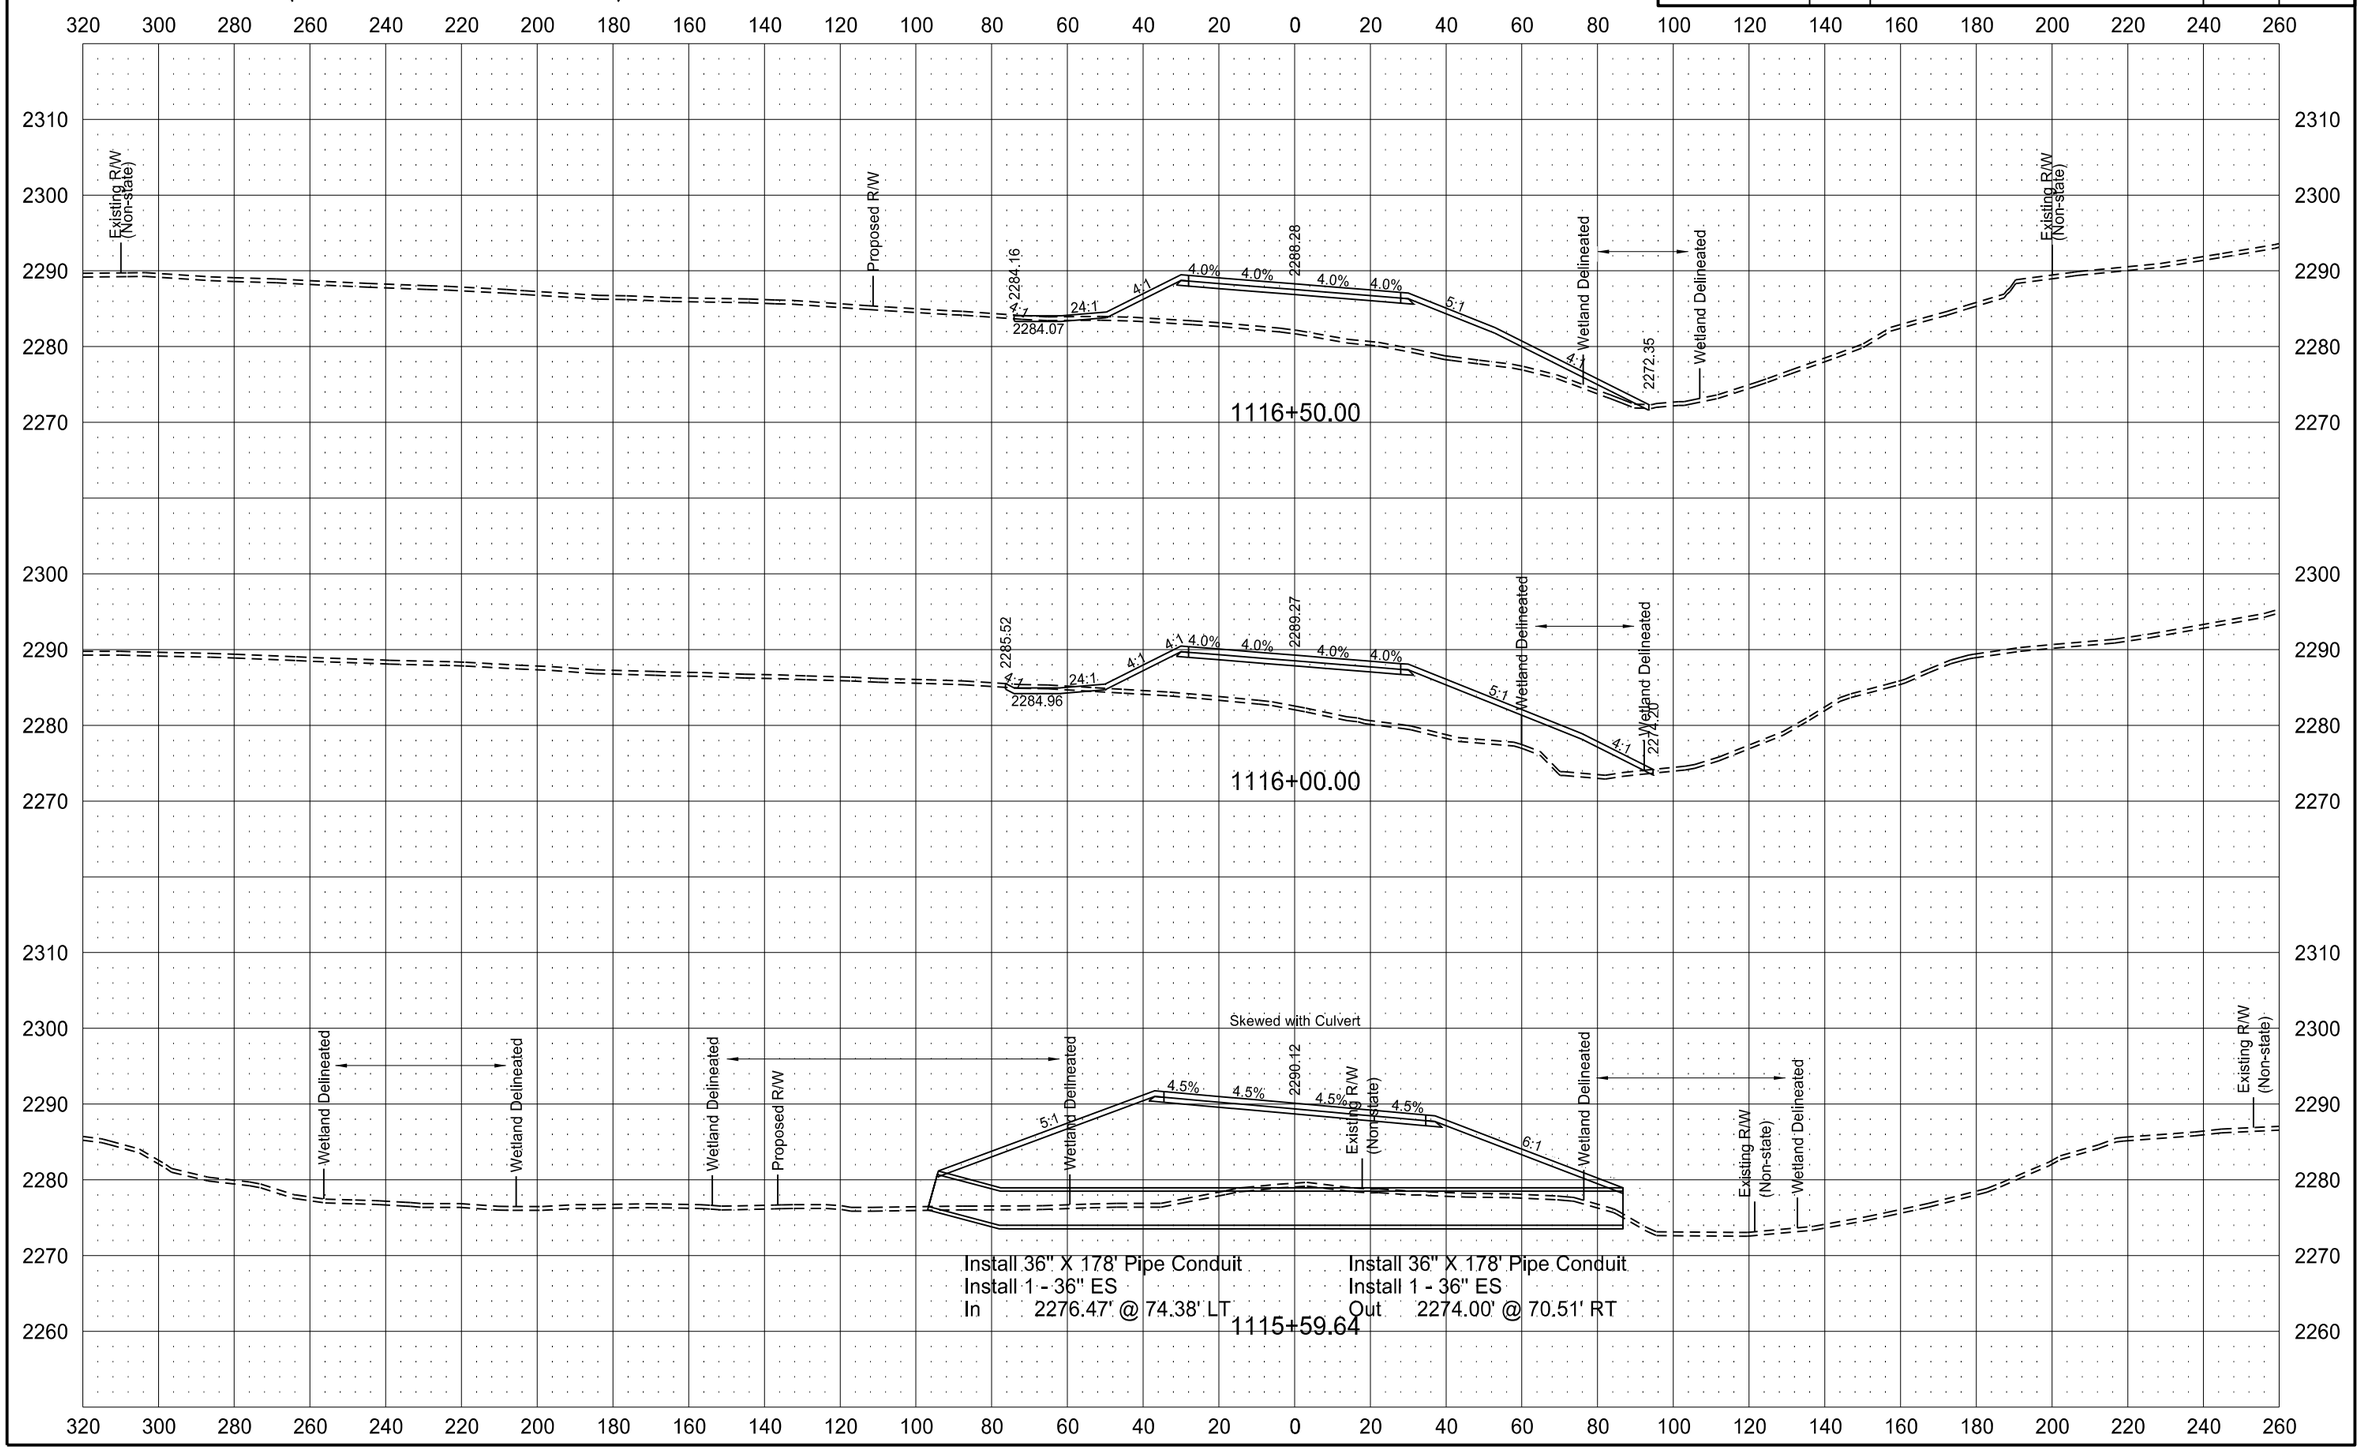

6/8/2015 11:42:42 AM mmaslesa c:\pwworking\oma\d1342430\200XS_001-162.dgn

ND HWY 22 (KILLDEER BYPASS)

STATE	PROJECT NO.	SECTION NO.	SHEET NO.
ND	SOIB-SAP-5-022(110)104	200	81

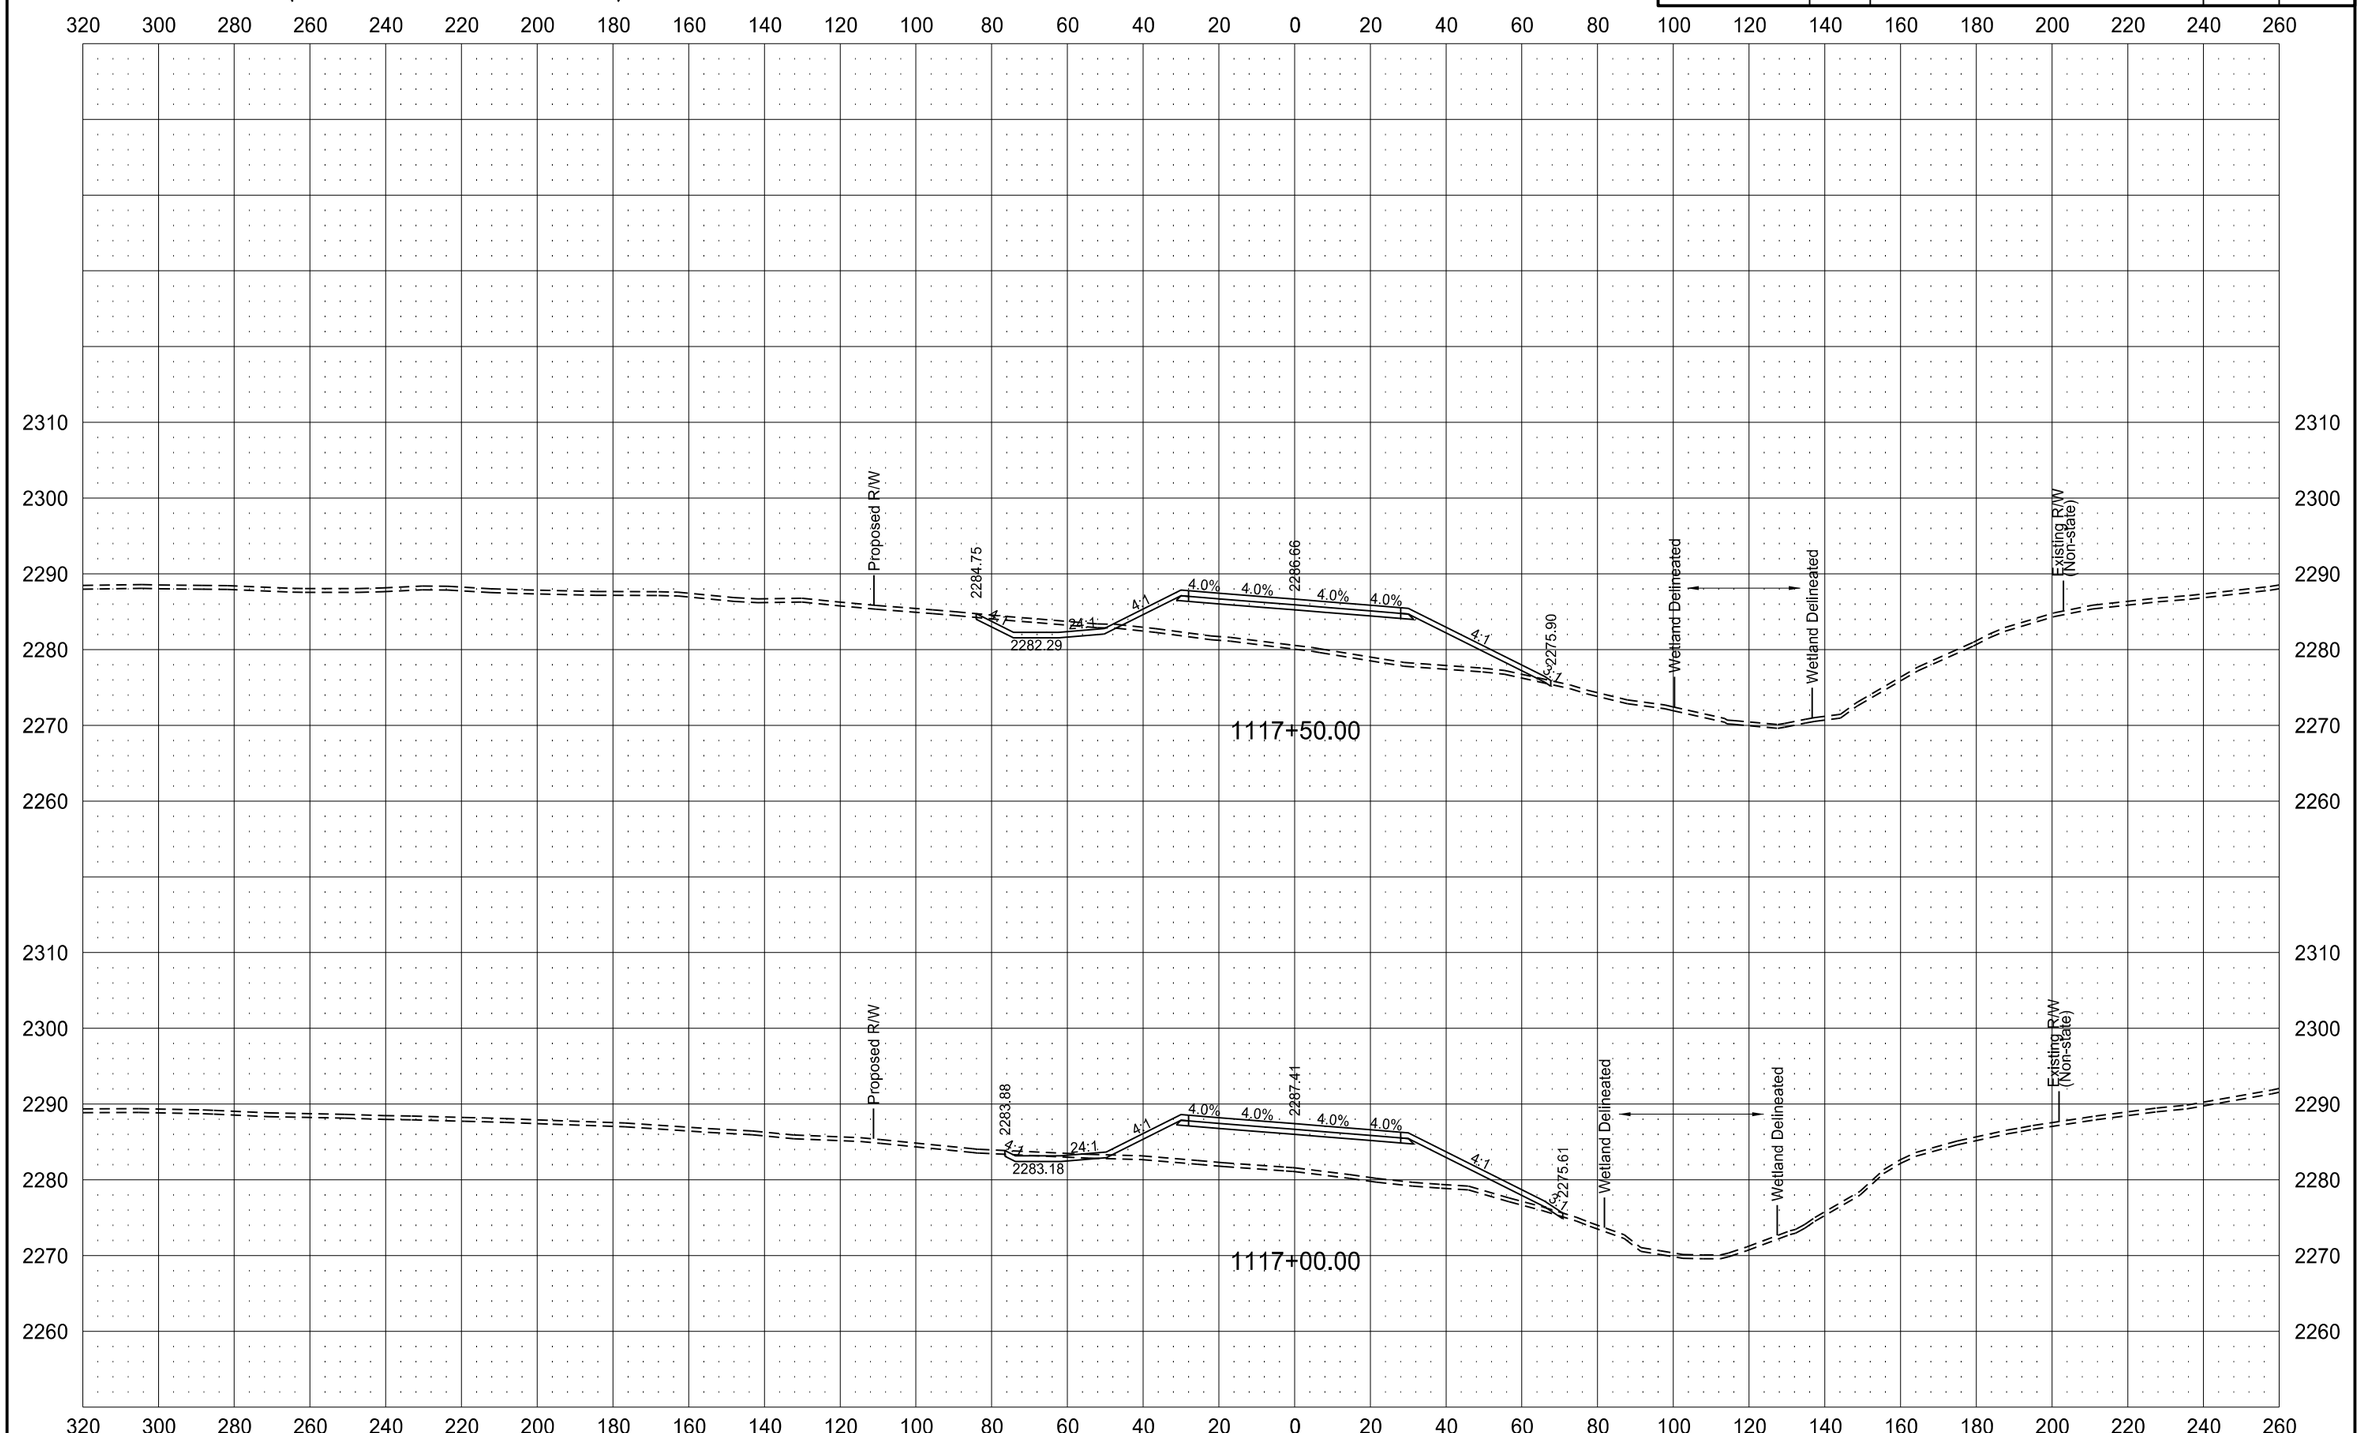

6/8/2015 11:42:49 AM mmaslesa c:\pwworking\oma\d1342430\200XS_001-162.dgn

ND HWY 22 (KILLDEER BYPASS)

STATE	PROJECT NO.	SECTION NO.	SHEET NO.
ND	SOIB-SAP-5-022(110)104	200	82

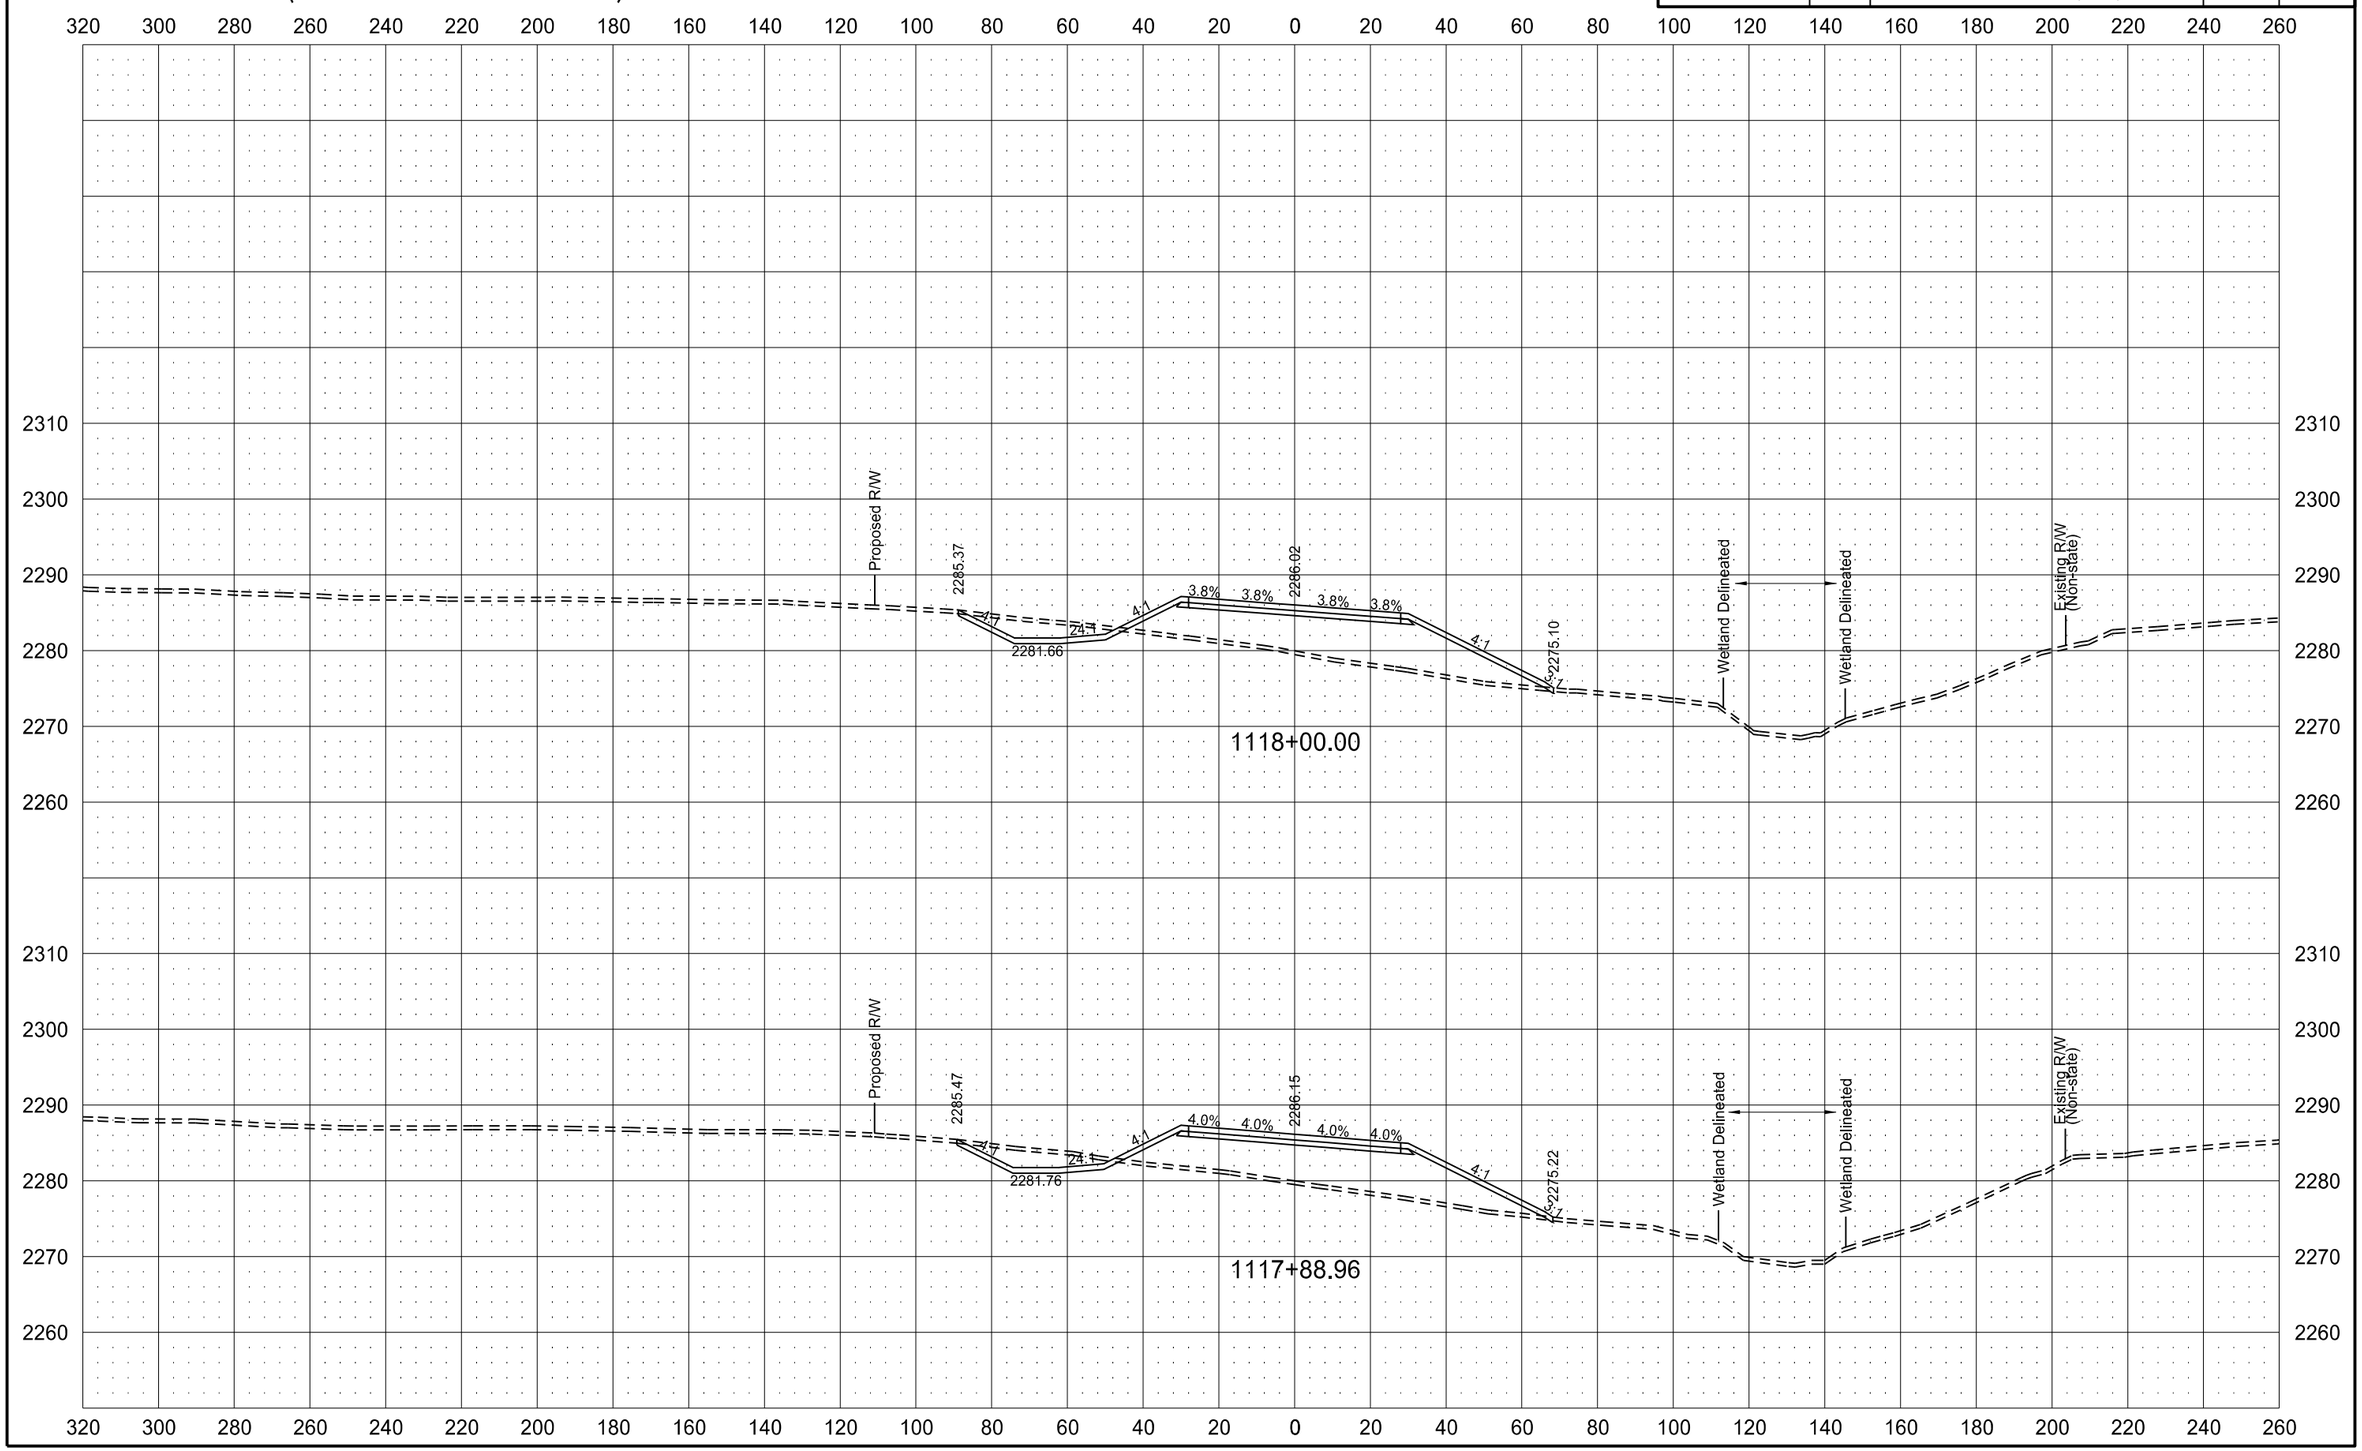

ND HWY 22 (KILLDEER BYPASS)

STATE	PROJECT NO.	SECTION NO.	SHEET NO.
ND	SOIB-SAP-5-022(110)104	200	83

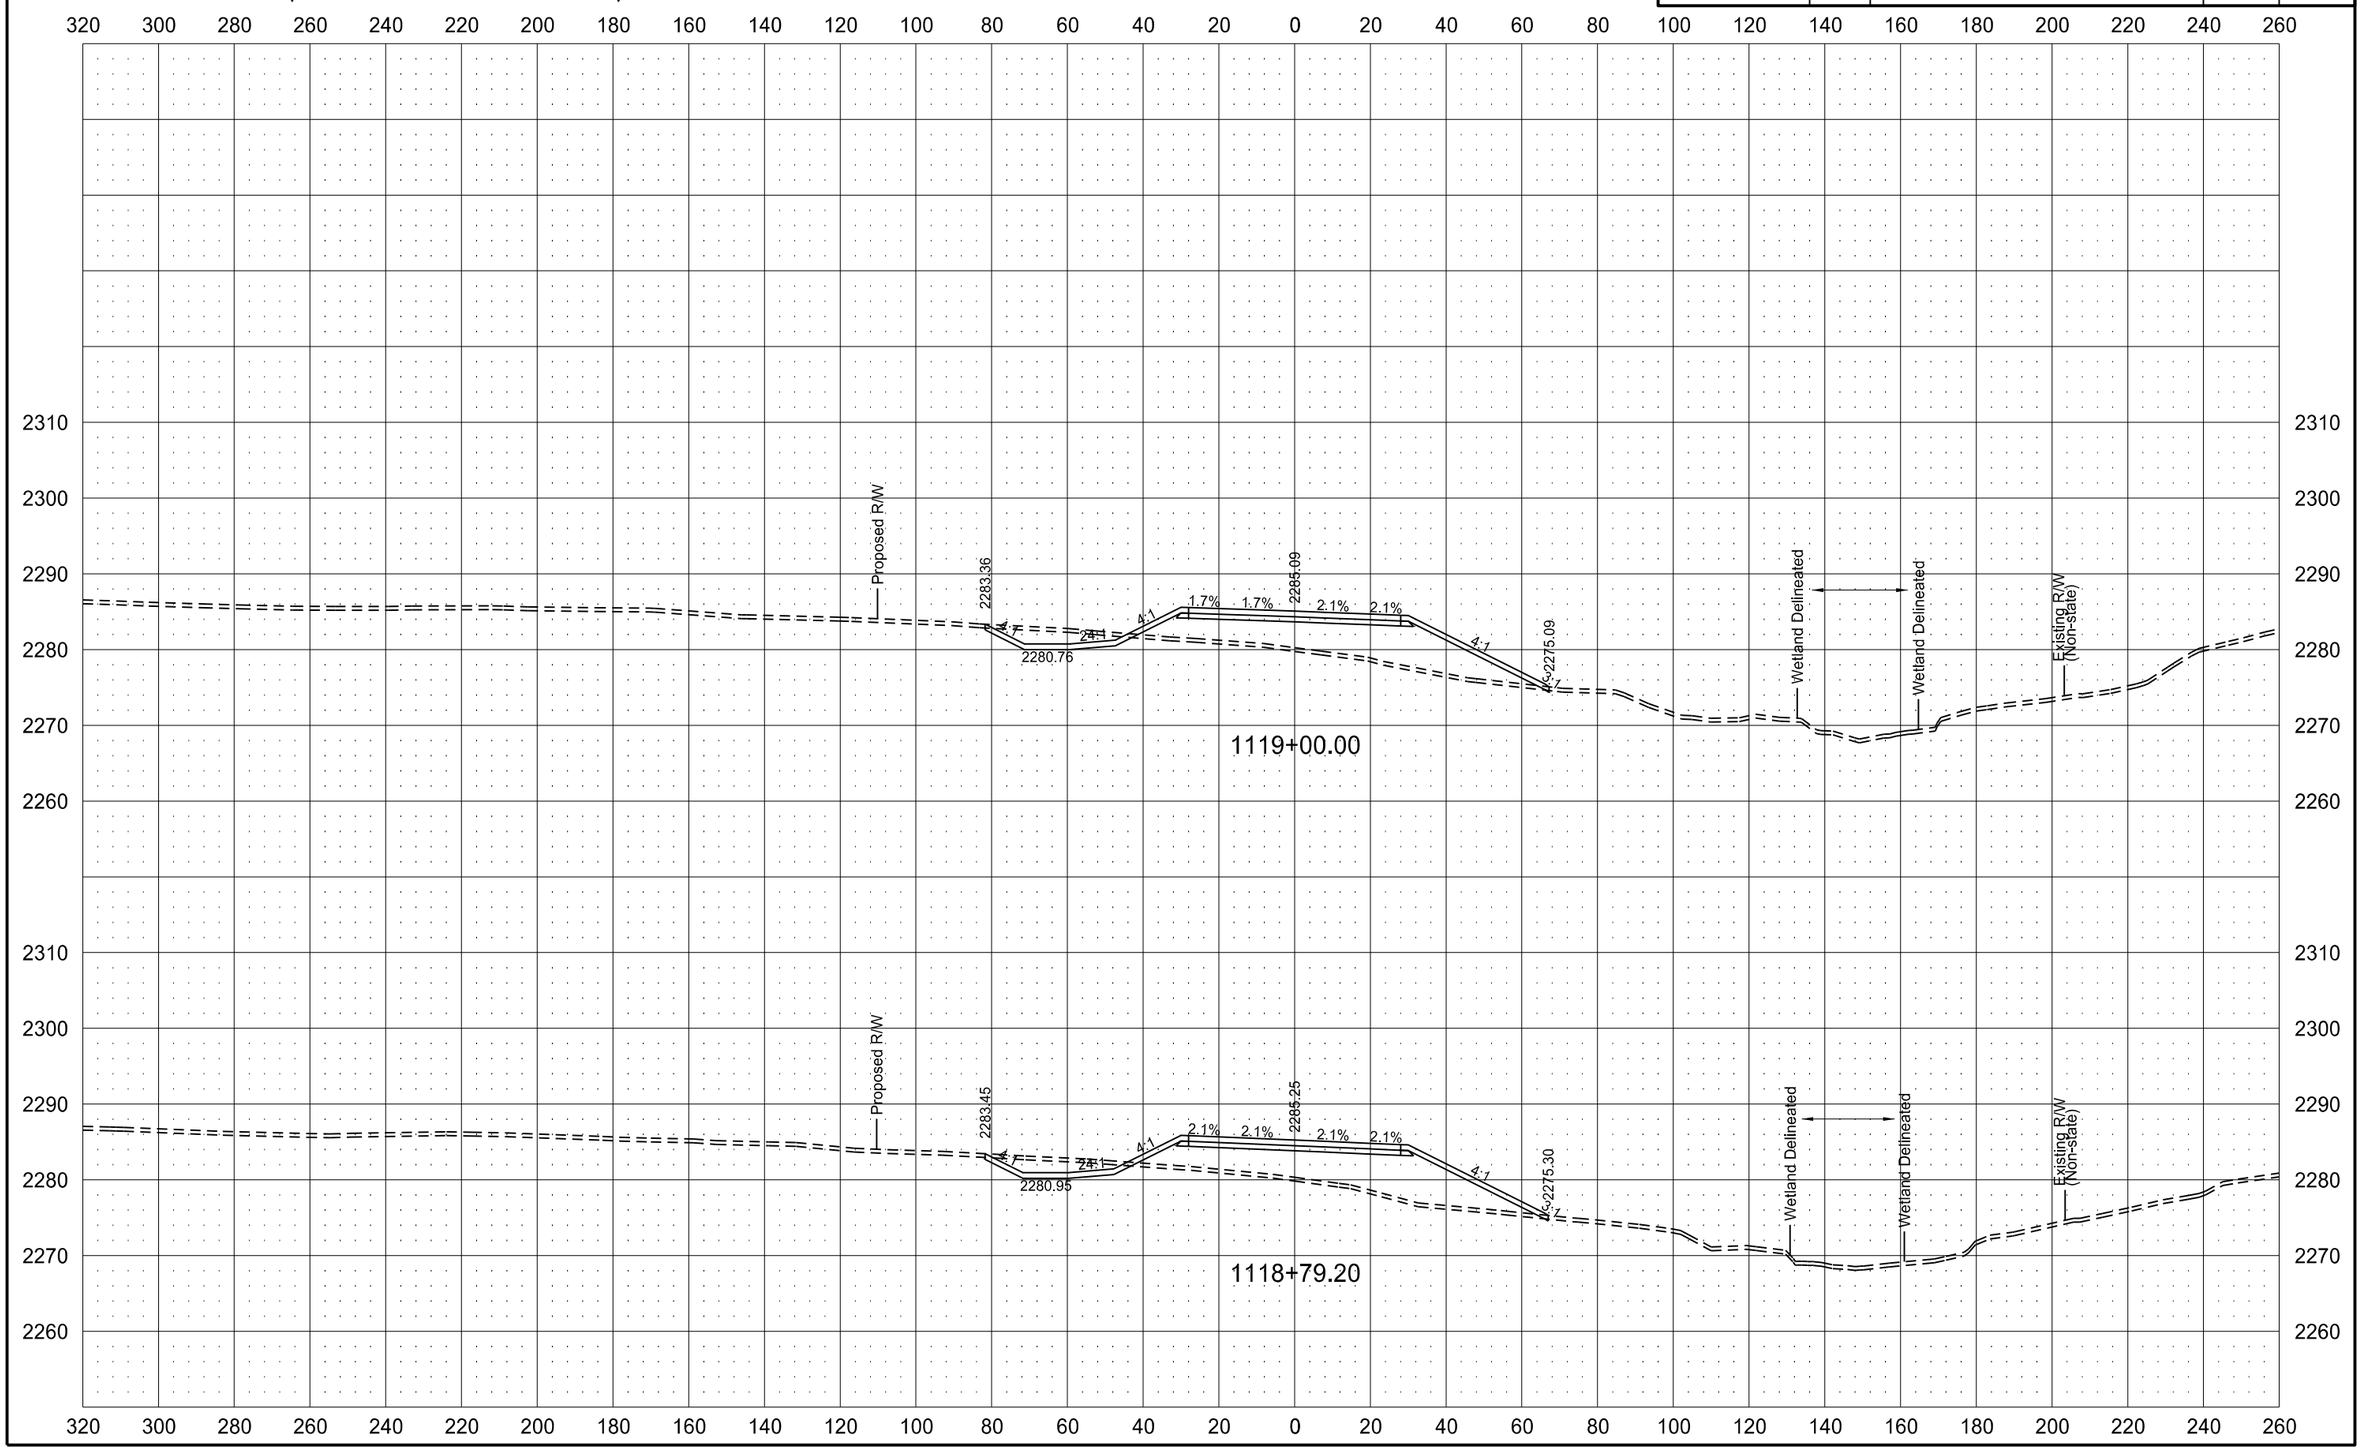

6/8/2015 11:43:04 AM mmaslesa c:\pwworking\oma\d1342430\200XS_001-162.dgn

ND HWY 22 (KILLDEER BYPASS)

STATE	PROJECT NO.	SECTION NO.	SHEET NO.
ND	SOIB-SAP-5-022(110)104	200	84

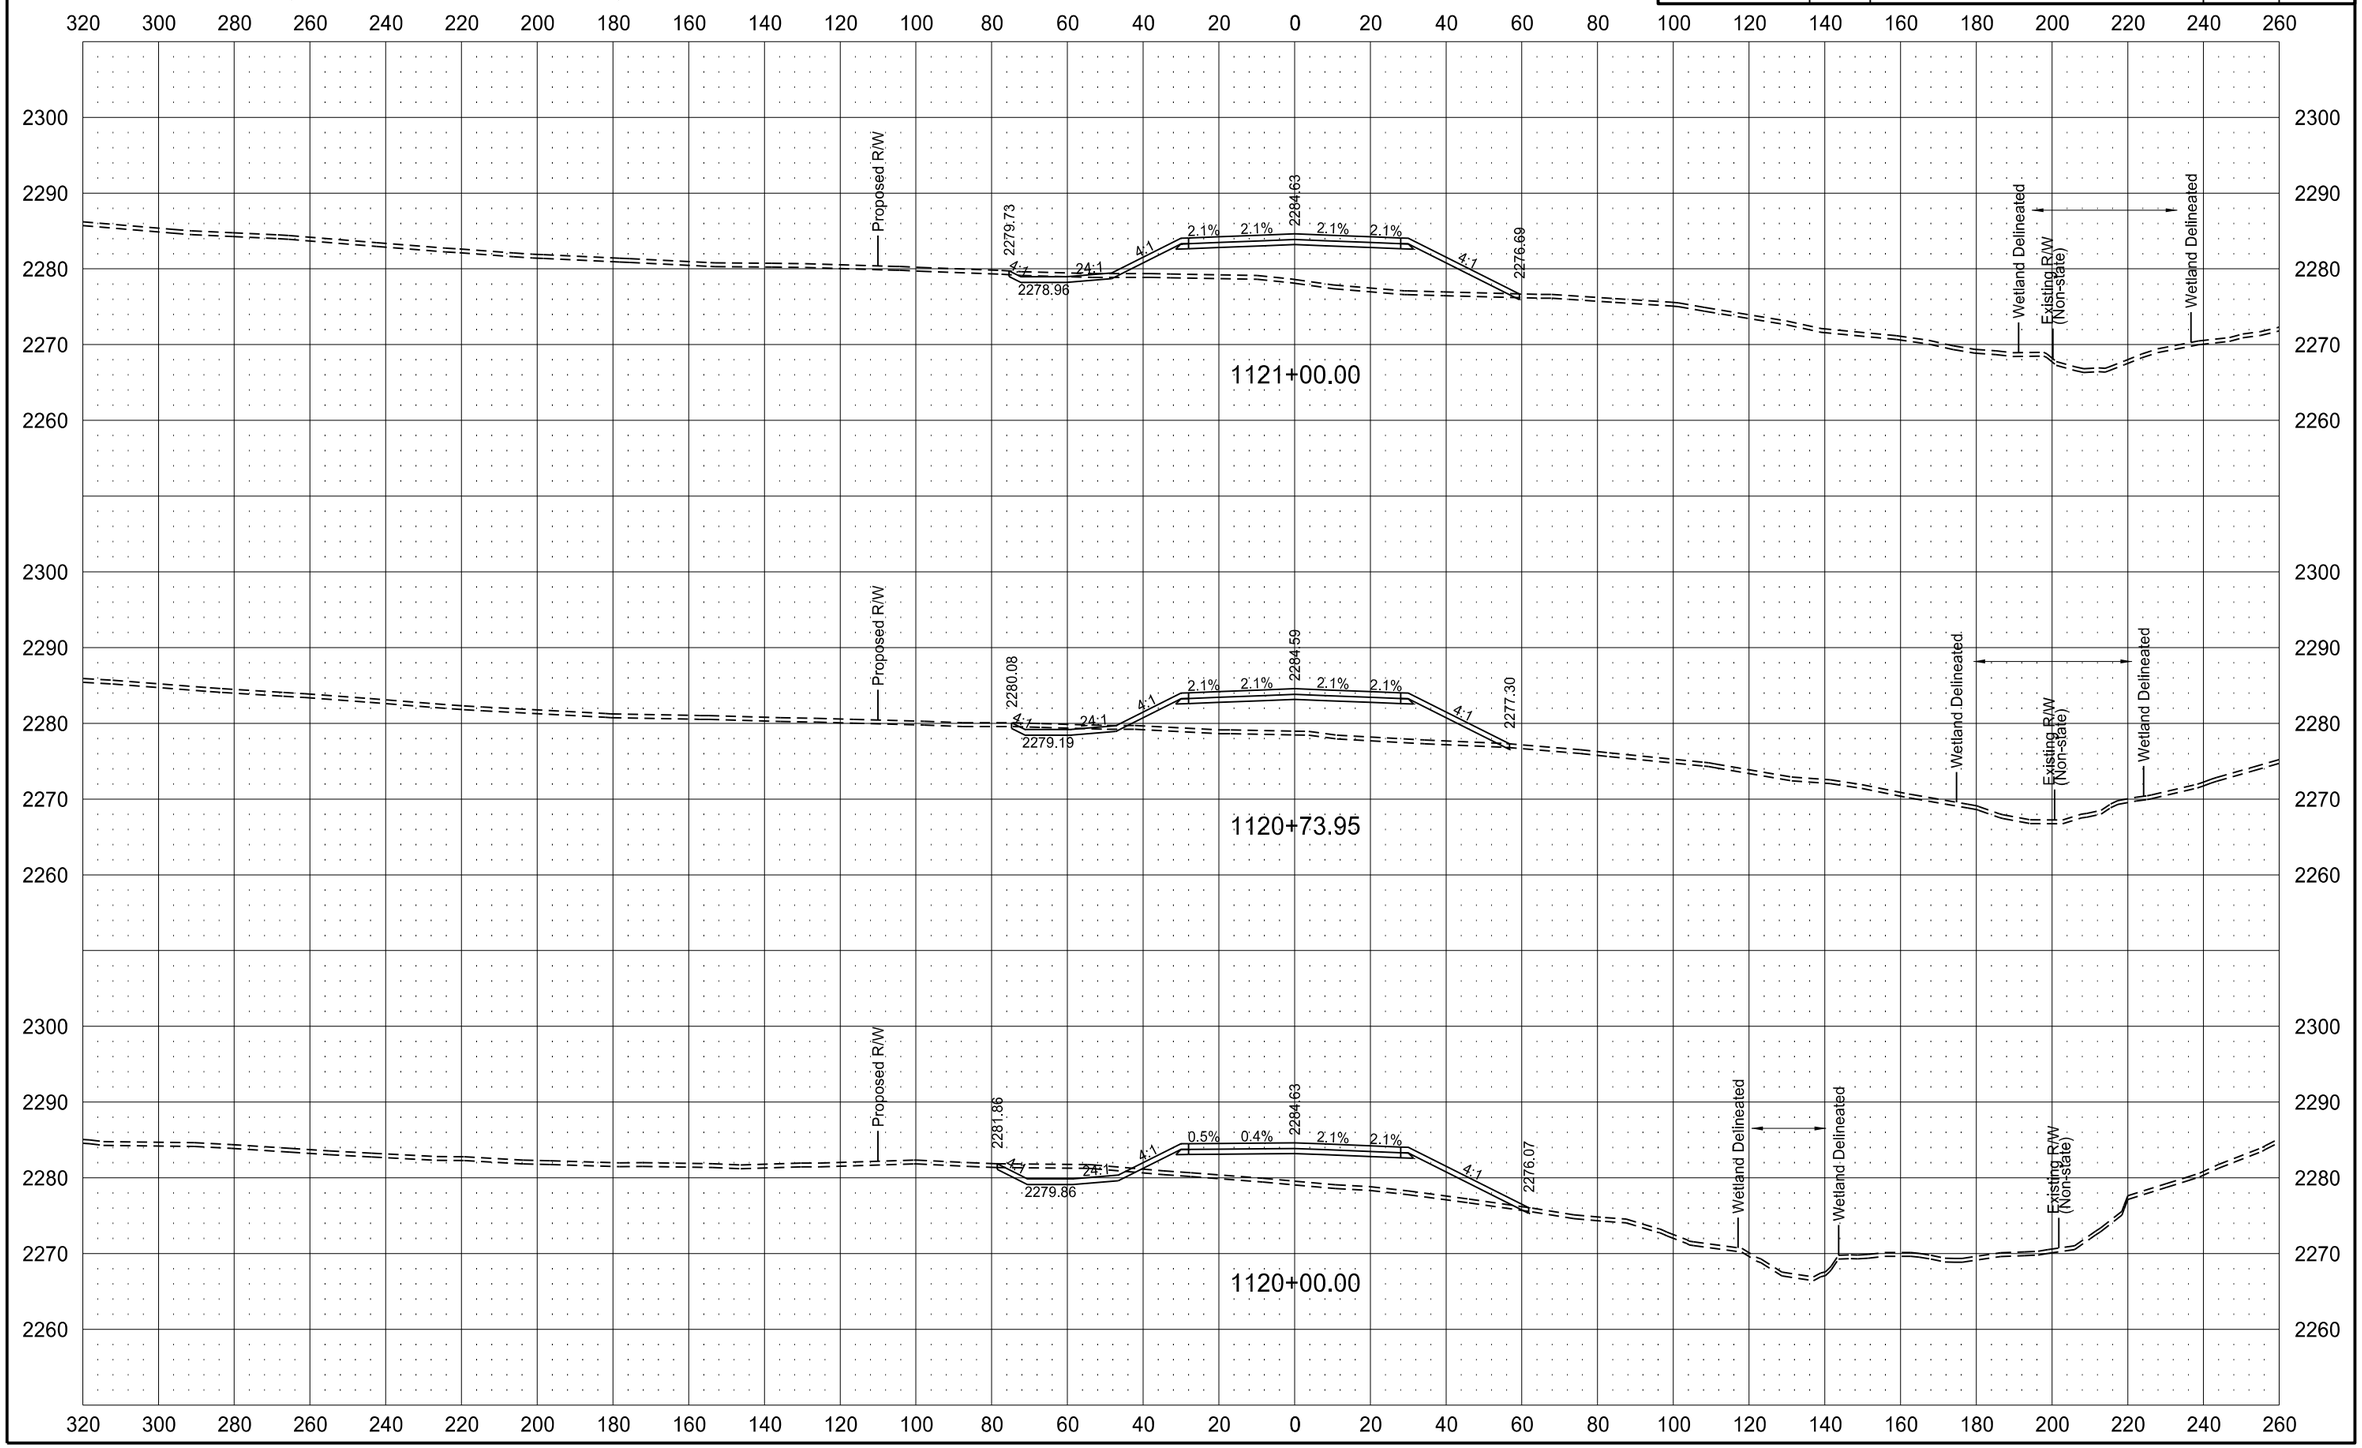

ND HWY 22 (KILLDEER BYPASS)

STATE	PROJECT NO.	SECTION NO.	SHEET NO.
ND	SOIB-SAP-5-022(110)104	200	85

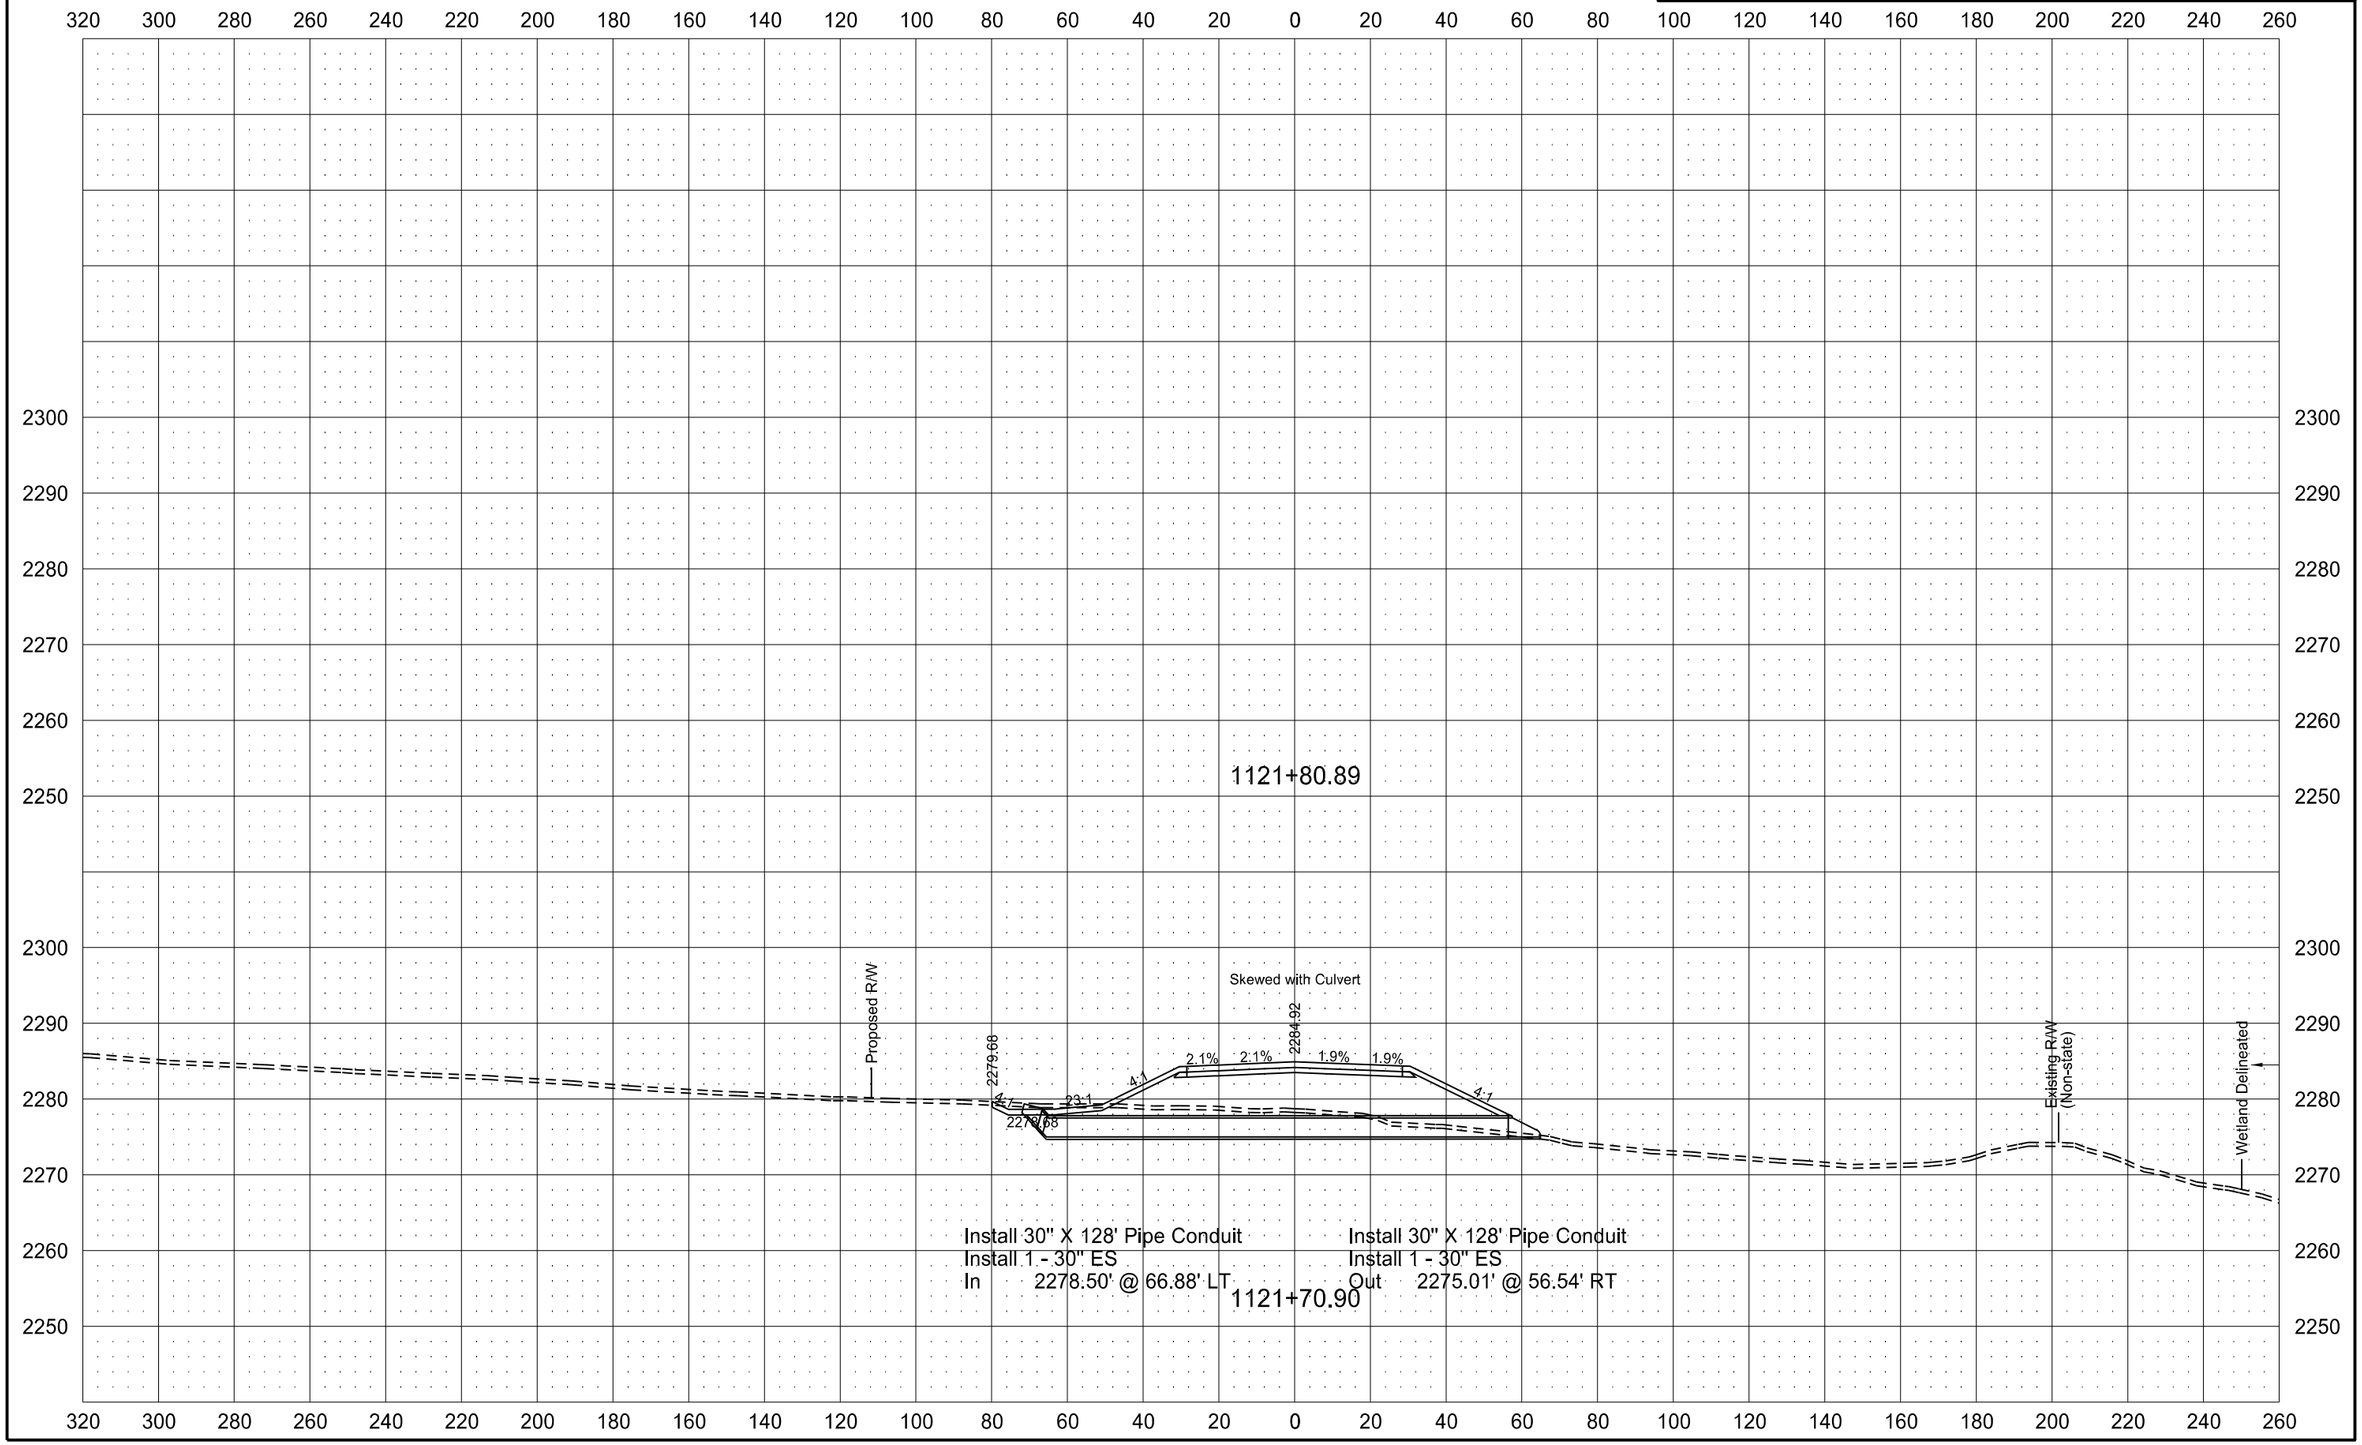

6/8/2015 11:43:20 AM mmaslesa c:\pwworking\oma\d1342430\200XS_001-162.dgn

ND HWY 22 (KILLDEER BYPASS)

STATE	PROJECT NO.	SECTION NO.	SHEET NO.
ND	SOIB-SAP-5-022(110)104	200	86

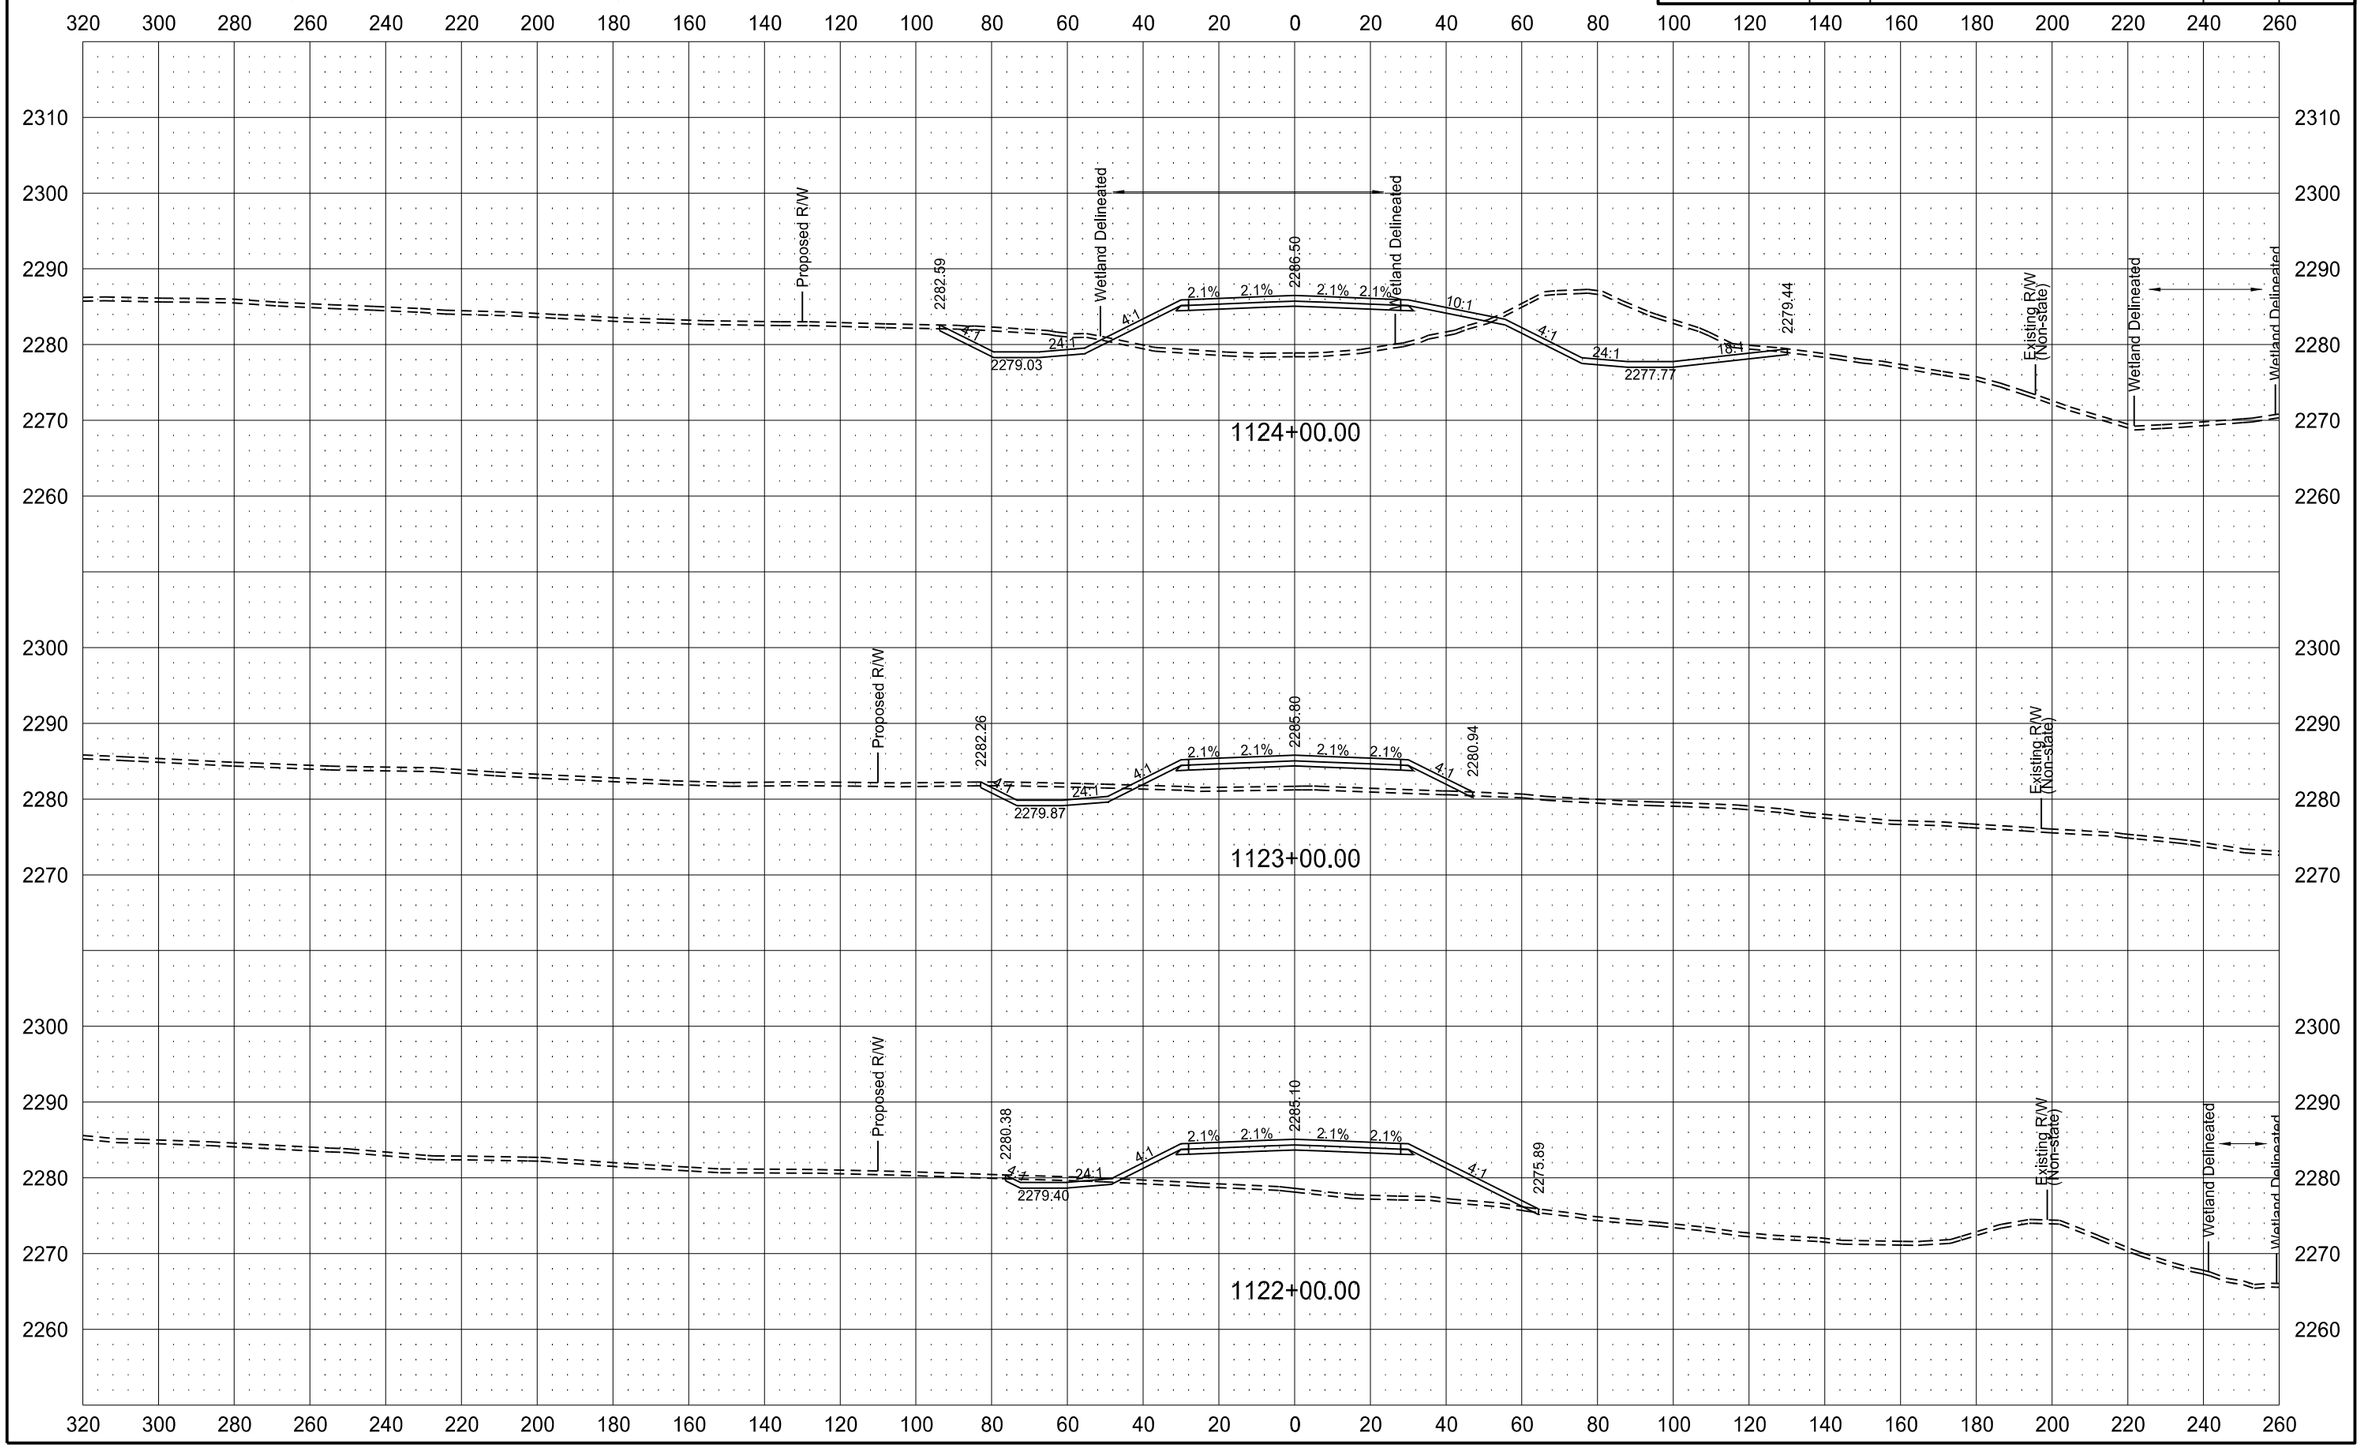

6/8/2015 11:43:27 AM mmaslesa c:\pwworking\oma\d1342430\200XS_001-162.dgn

ND HWY 22 (KILLDEER BYPASS)

STATE	PROJECT NO.	SECTION NO.	SHEET NO.
ND	SOIB-SAP-5-022(110)104	200	87

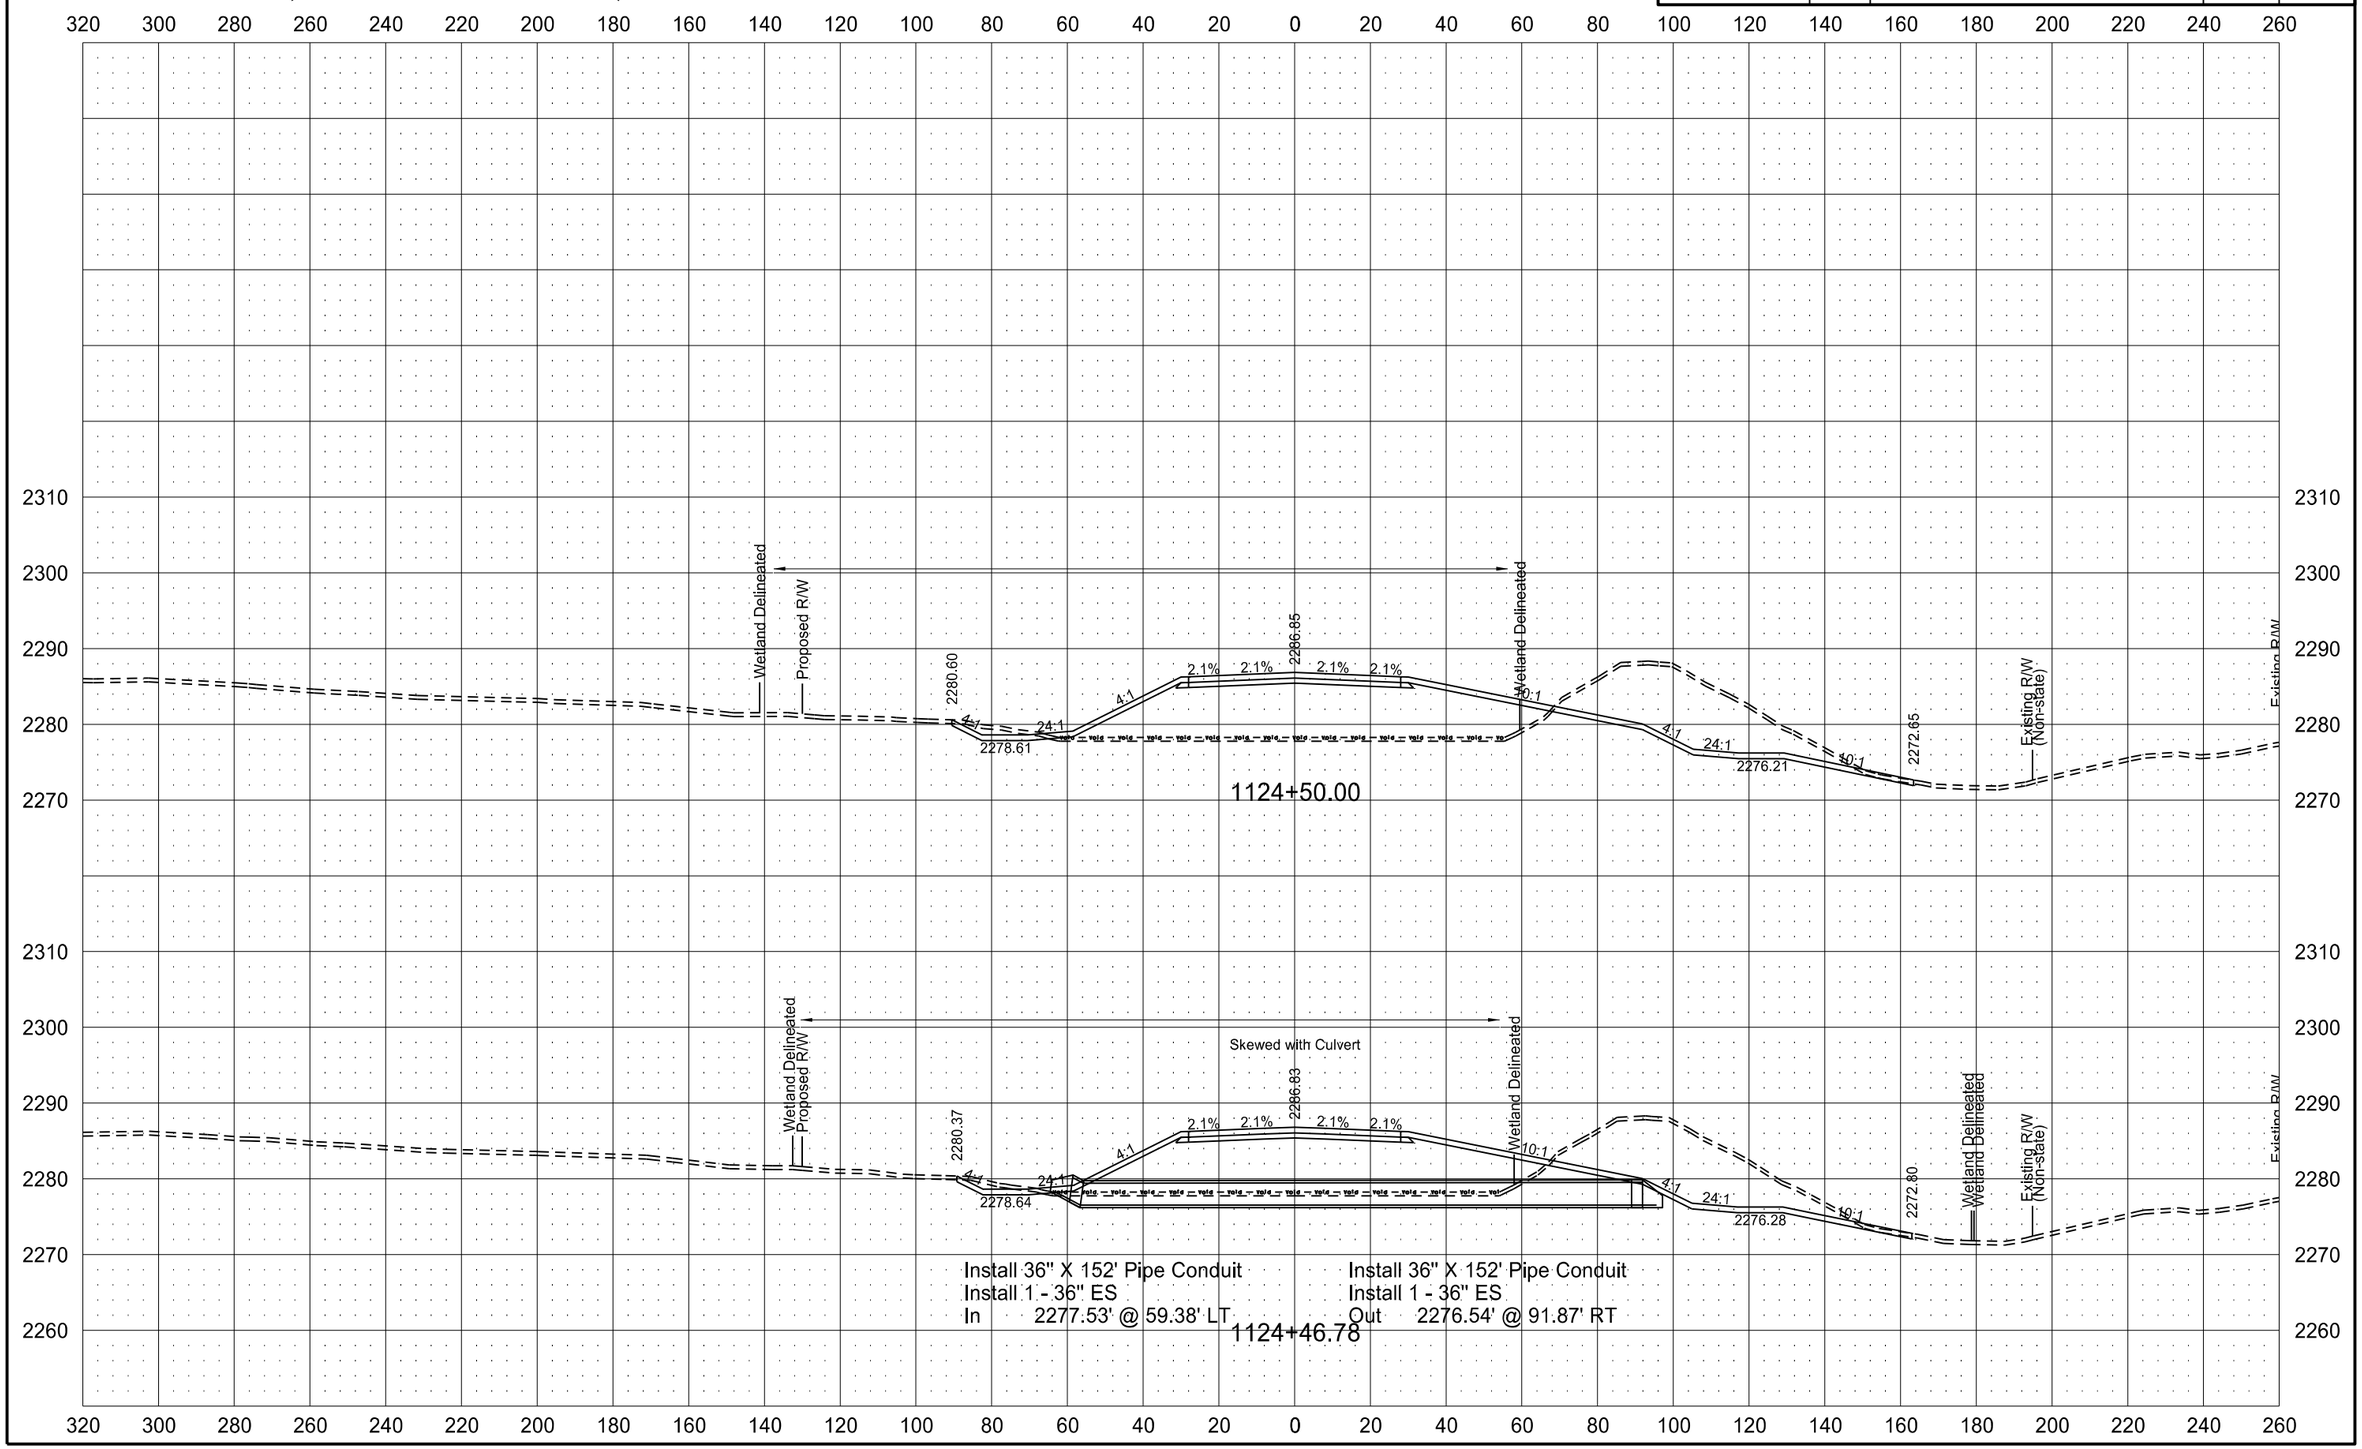

6/8/2015 11:43:35 AM mmaslesa c:\pwworking\oma\d1342430\200XS_001-162.dgn

ND HWY 22 (KILLDEER BYPASS)

STATE	PROJECT NO.	SECTION NO.	SHEET NO.
ND	SOIB-SAP-5-022(110)104	200	88

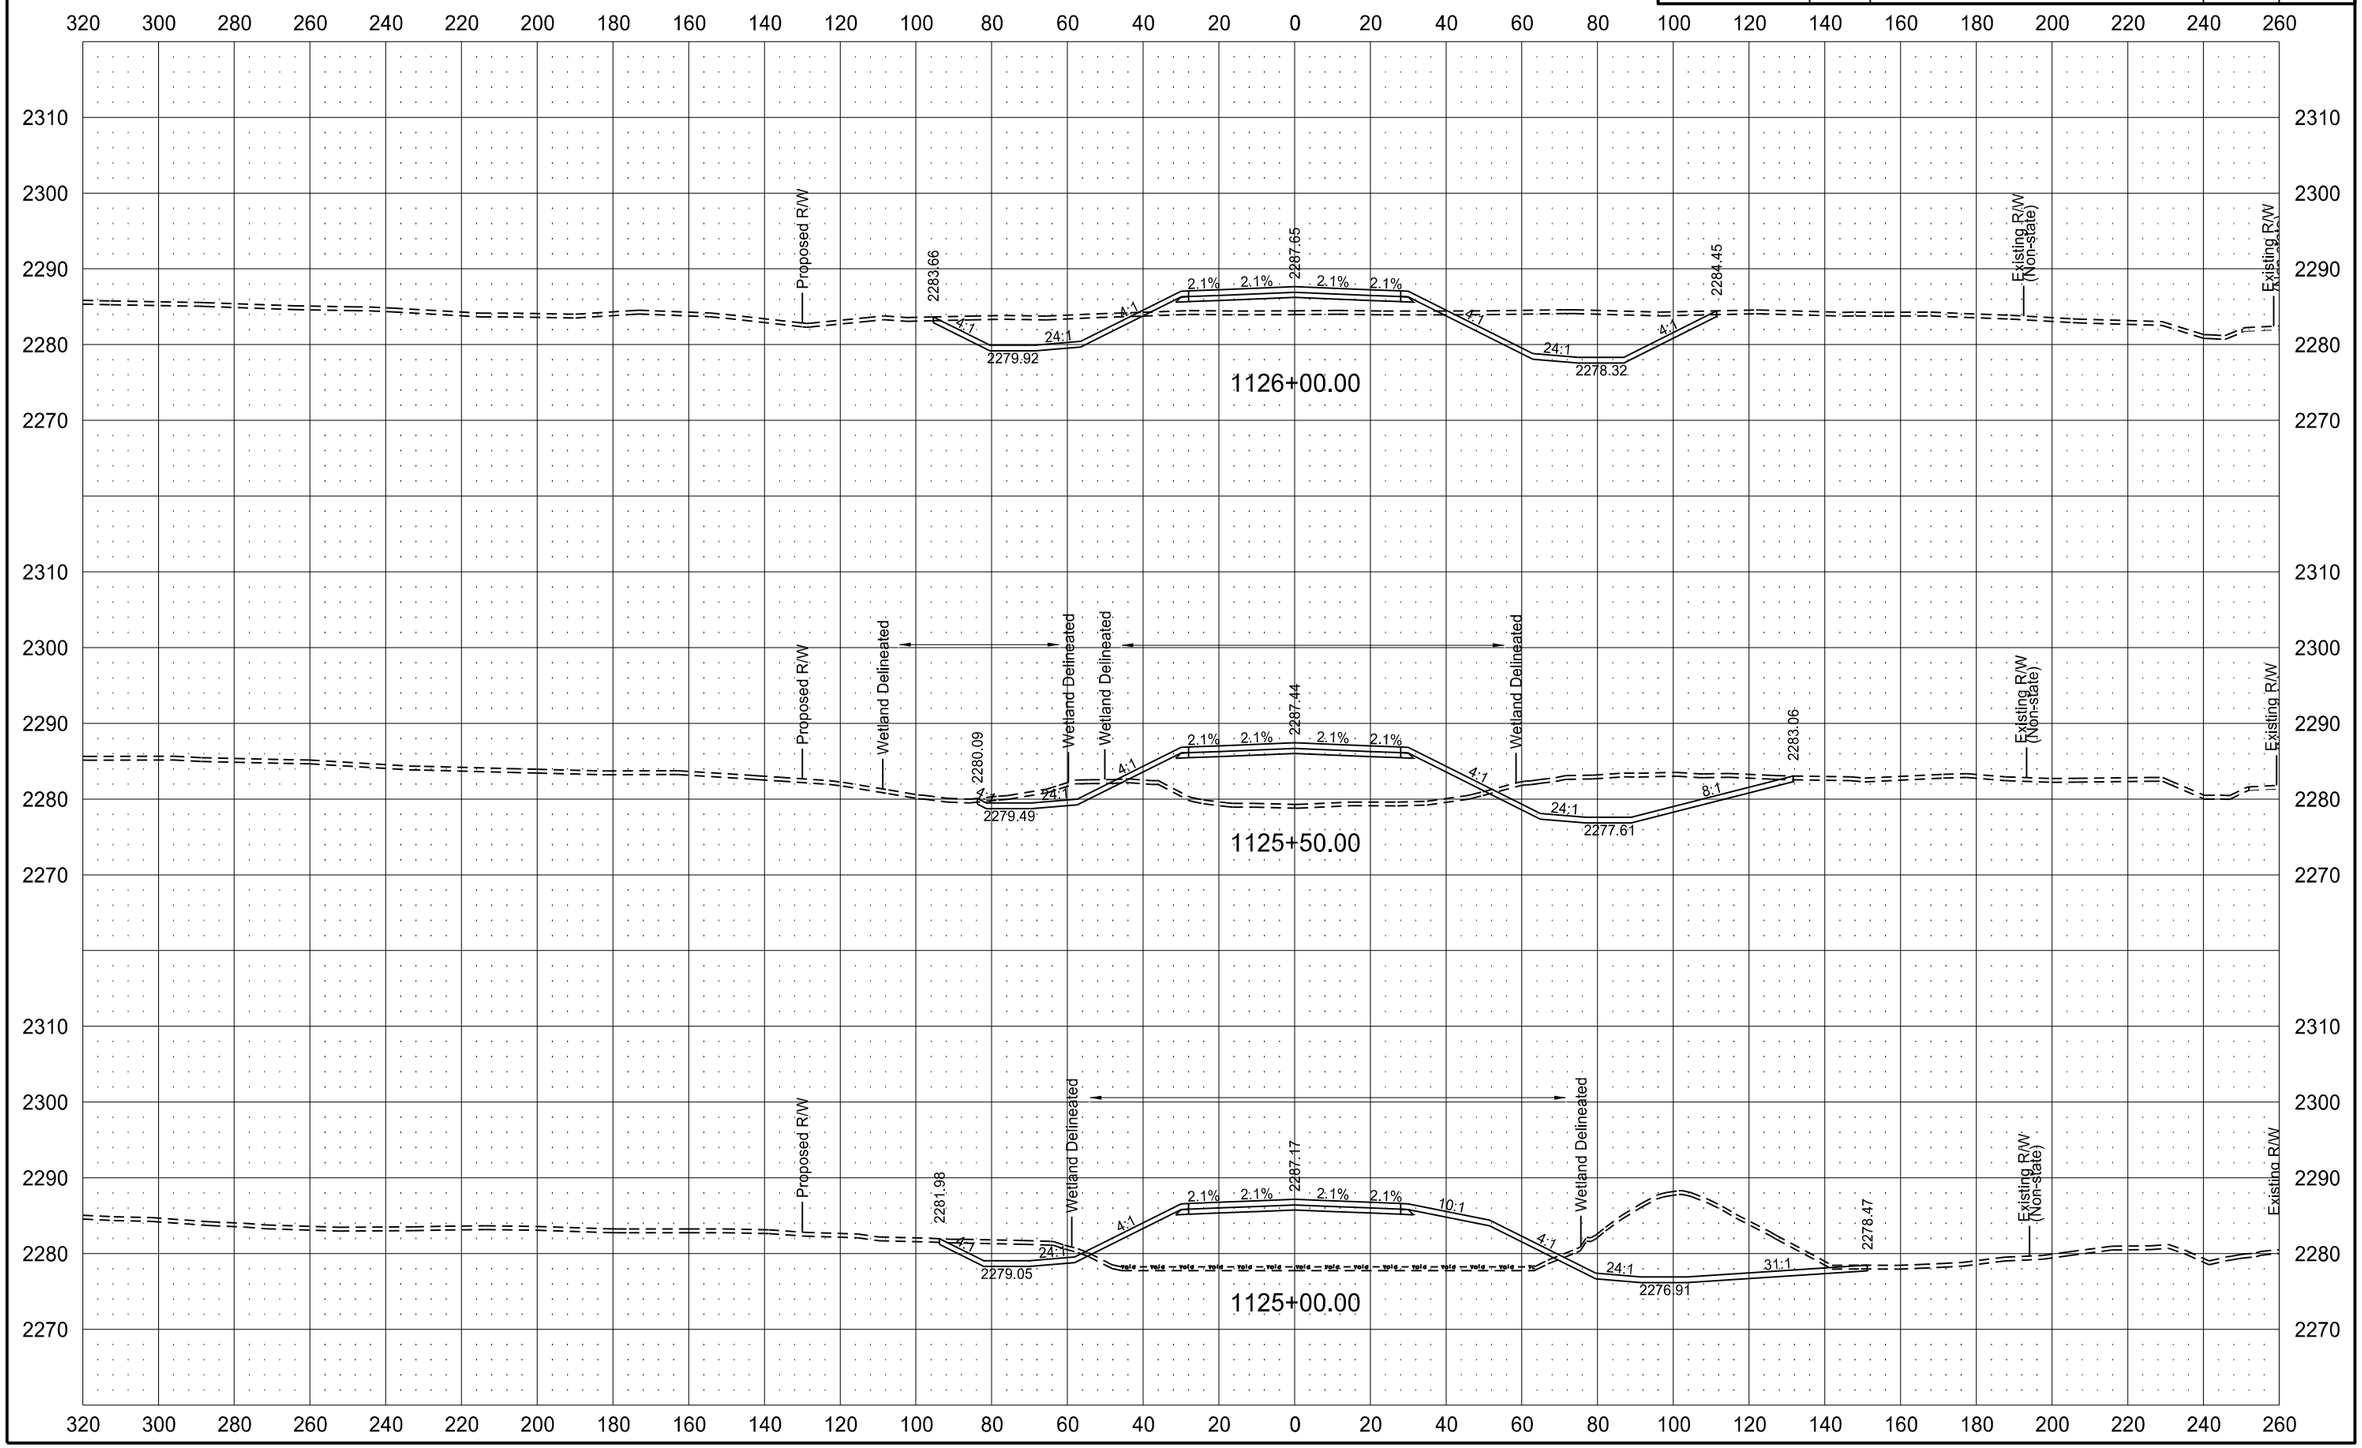

ND HWY 22 (KILLDEER BYPASS)

STATE	PROJECT NO.	SECTION NO.	SHEET NO.
ND	SOIB-SAP-5-022(110)104	200	89

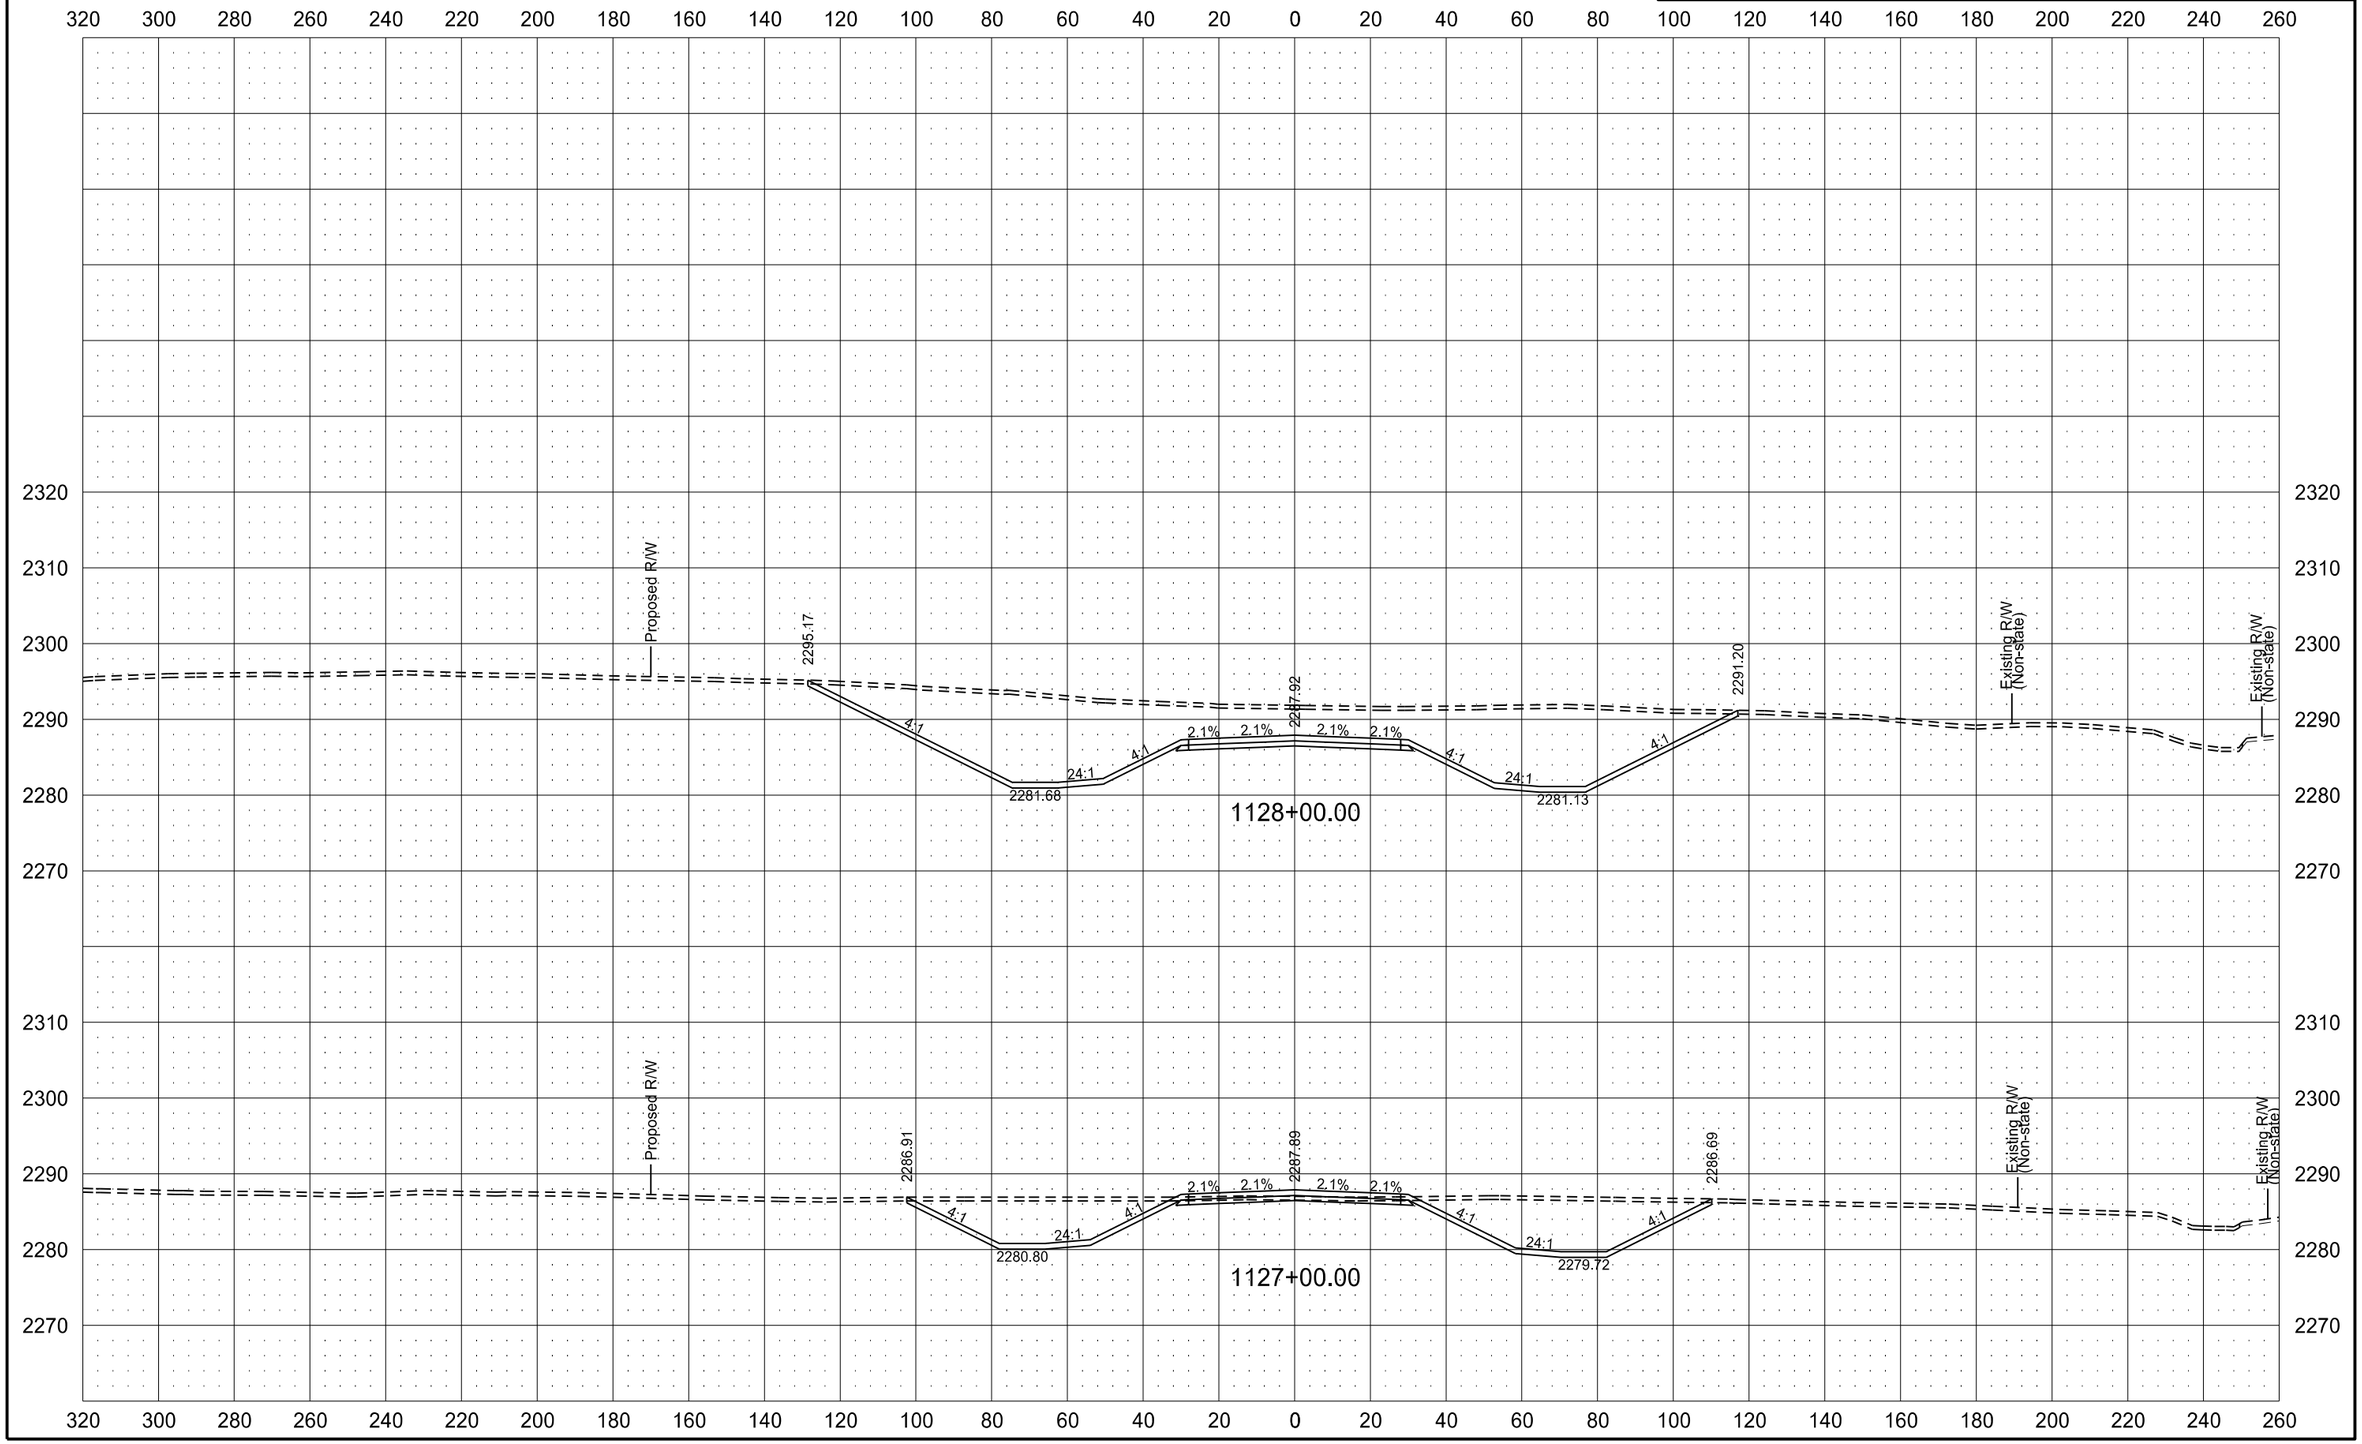

6/8/2015 11:43:50 AM mmaslesa c:\pwworking\oma\d1342430\200XS_001-162.dgn

ND HWY 22 (KILLDEER BYPASS)

STATE	PROJECT NO.	SECTION NO.	SHEET NO.
ND	SOIB-SAP-5-022(110)104	200	90

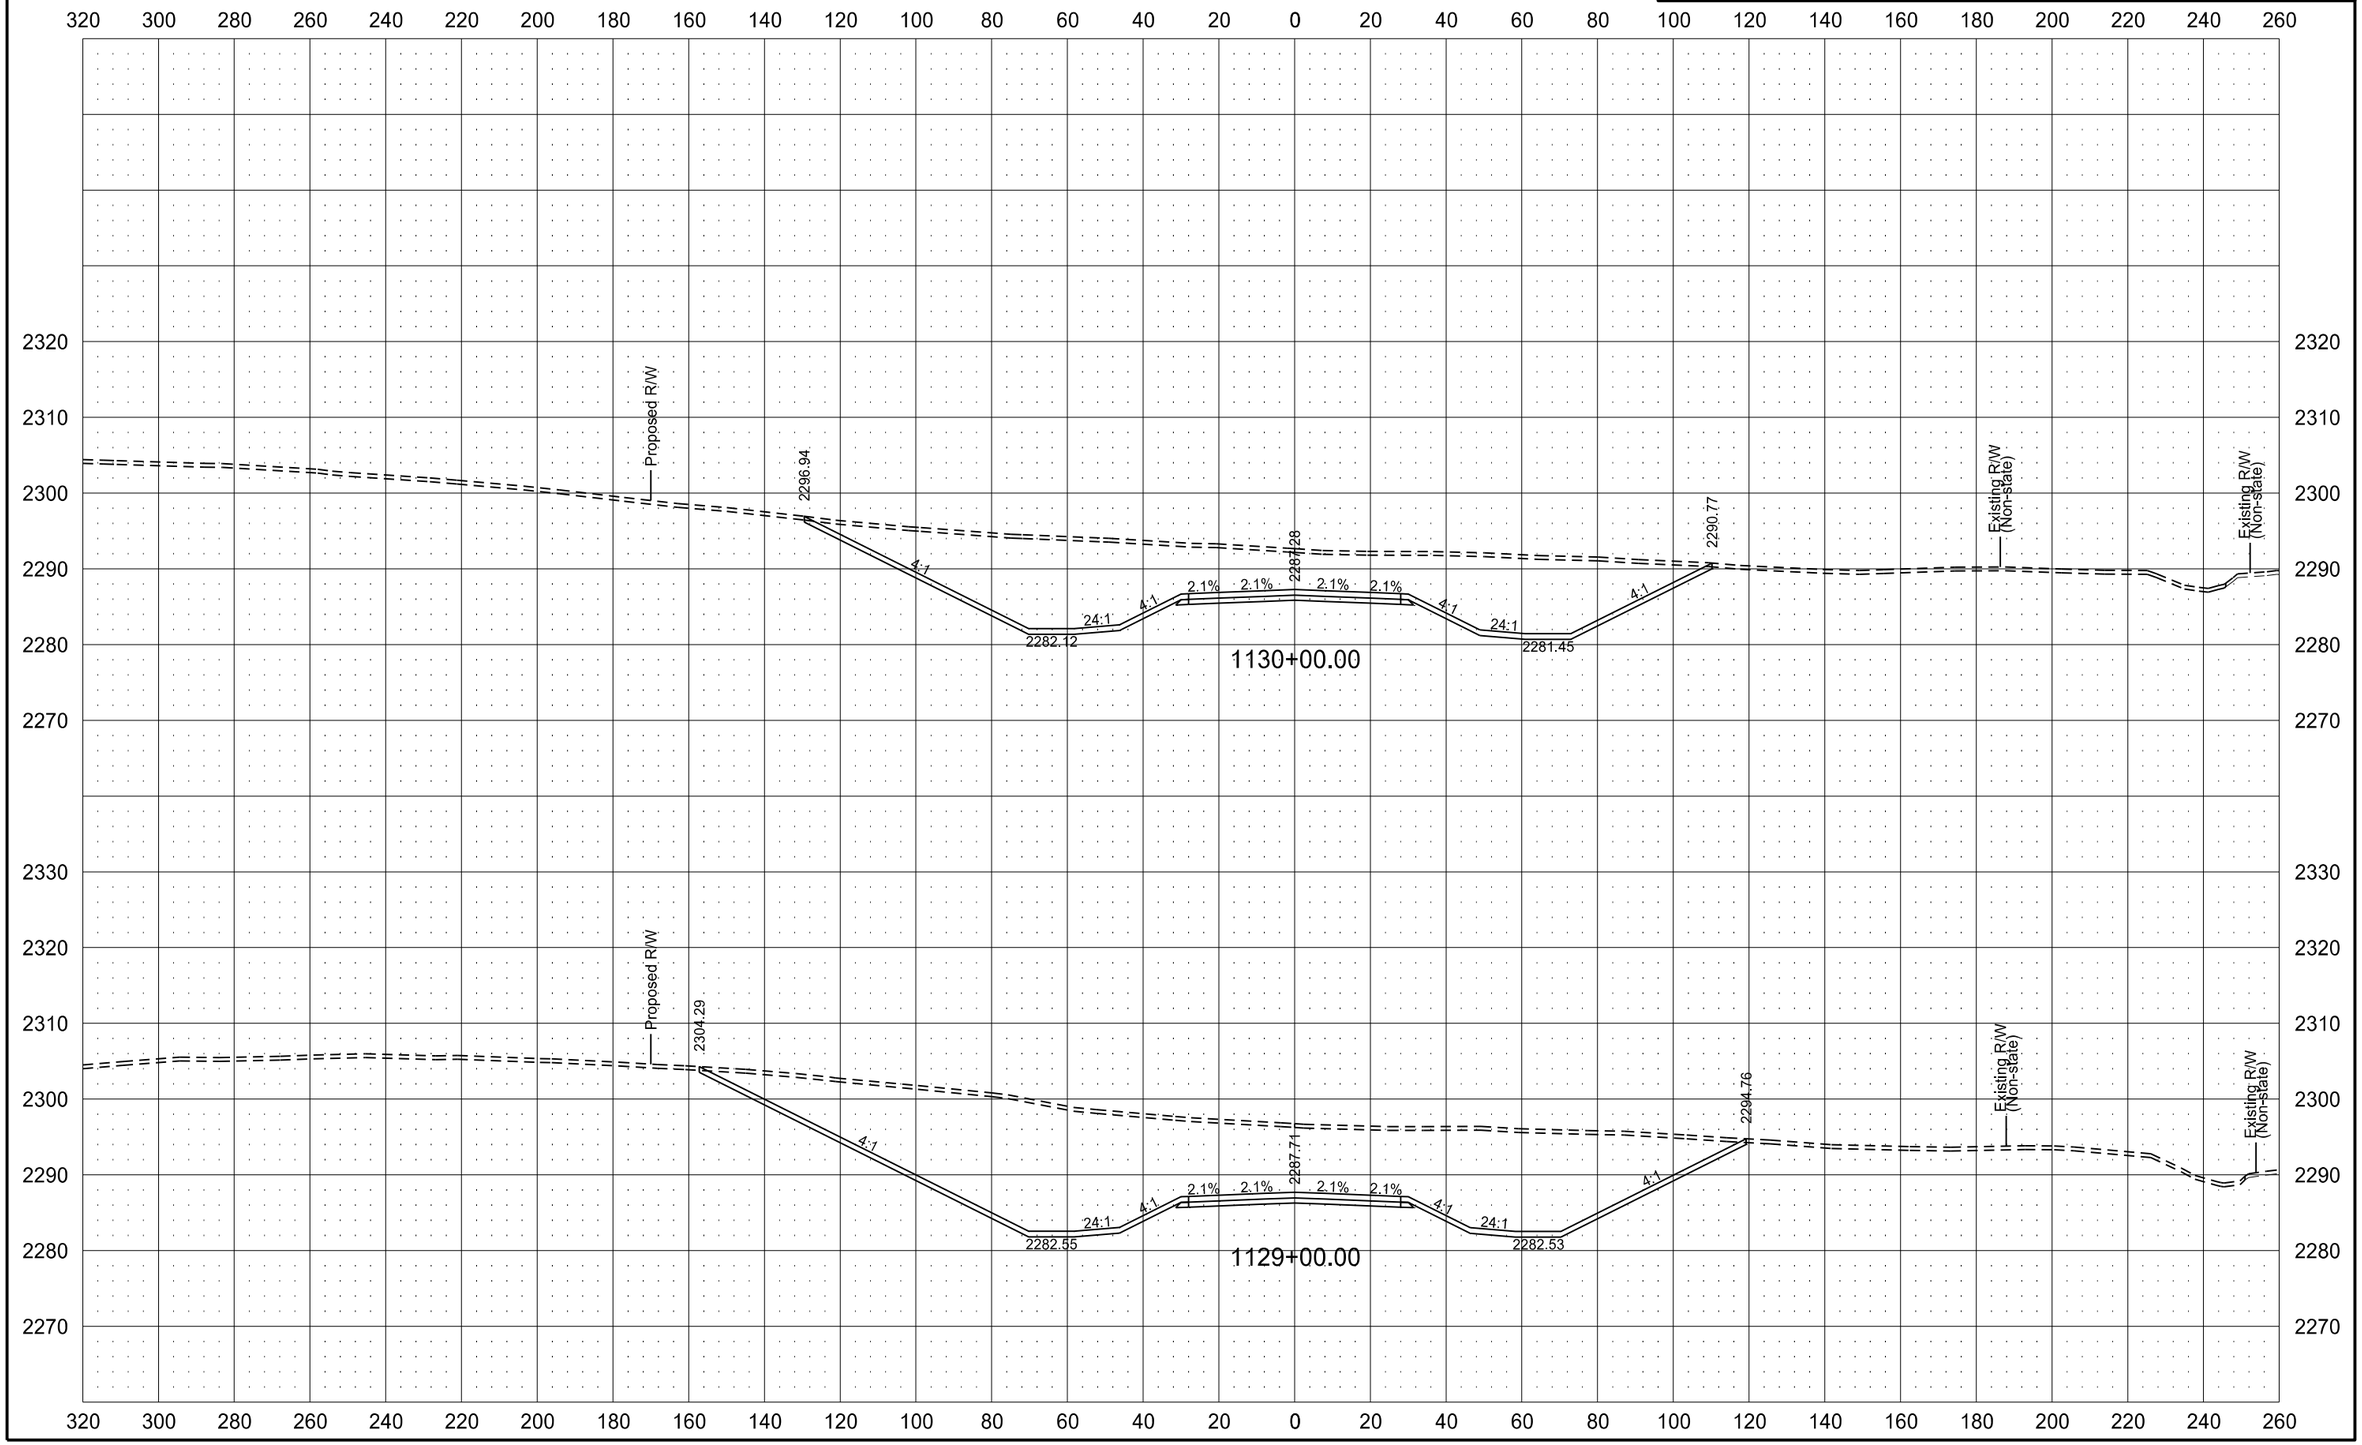

ND HWY 22 (KILLDEER BYPASS)

STATE	PROJECT NO.	SECTION NO.	SHEET NO.
ND	SOIB-SAP-5-022(110)104	200	91

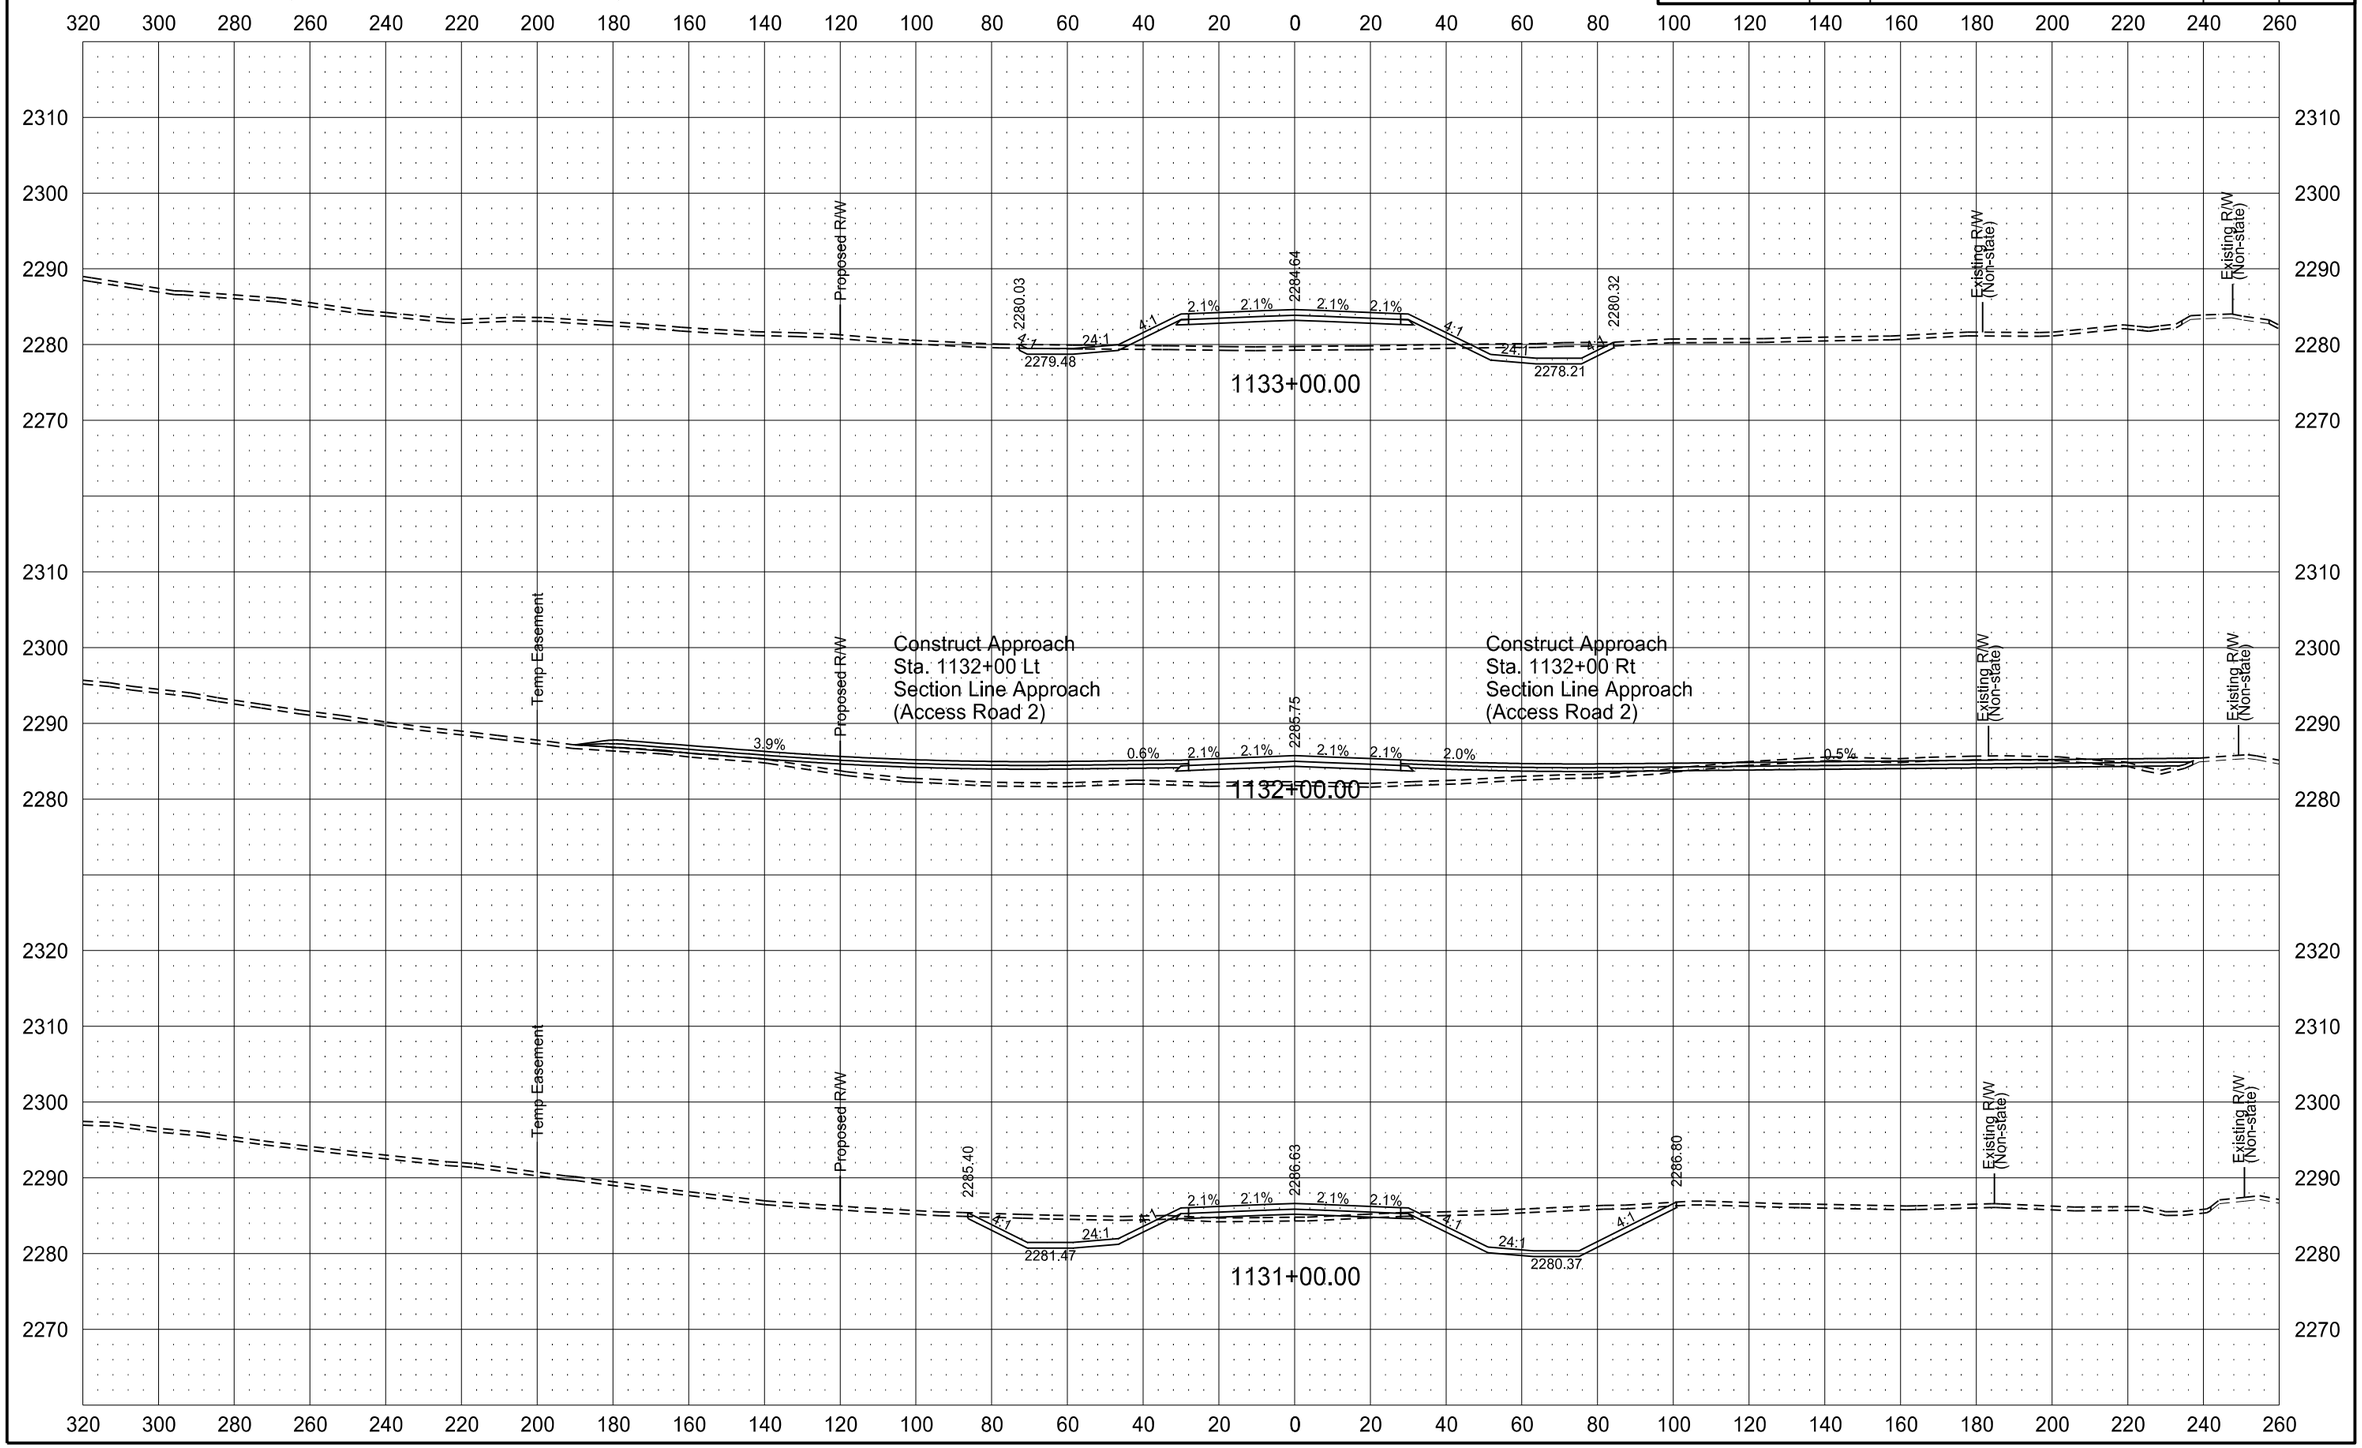

ND HWY 22 (KILLDEER BYPASS)

STATE	PROJECT NO.	SECTION NO.	SHEET NO.
ND	SOIB-SAP-5-022(110)104	200	92

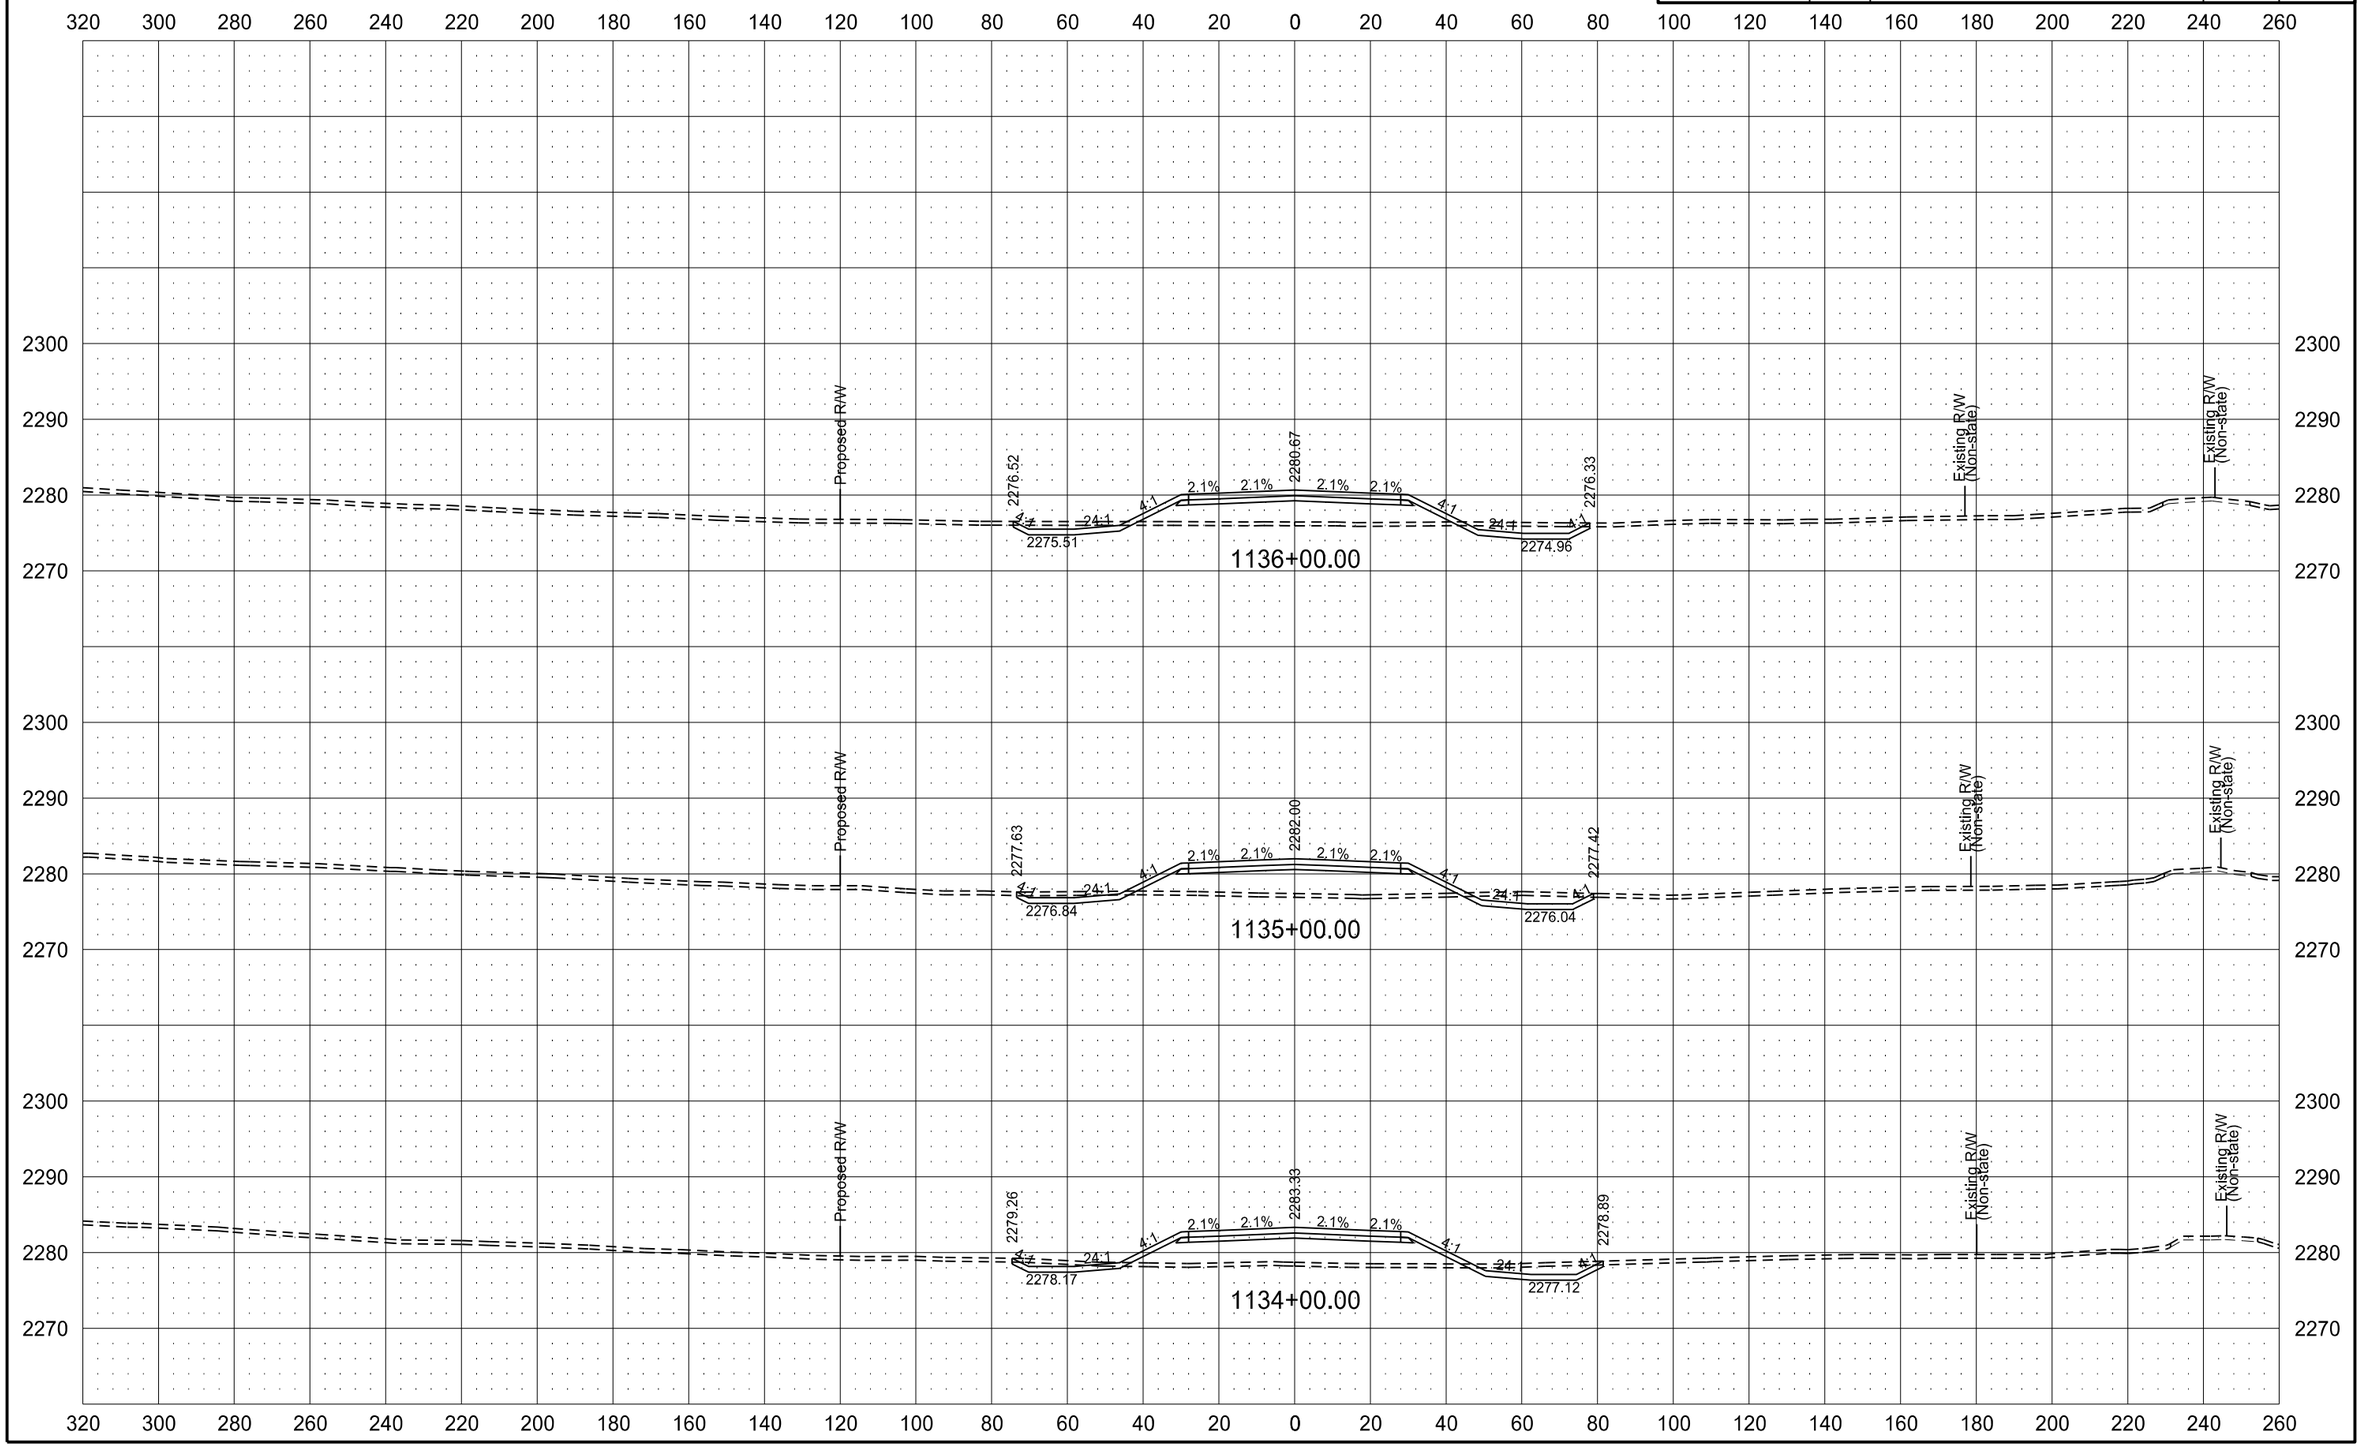

6/8/2015 11:44:12 AM mmaslesa c:\pwworking\oma\d1342430\200XS_001-162.dgn

ND HWY 22 (KILLDEER BYPASS)

STATE	PROJECT NO.	SECTION NO.	SHEET NO.
ND	SOIB-SAP-5-022(110)104	200	93

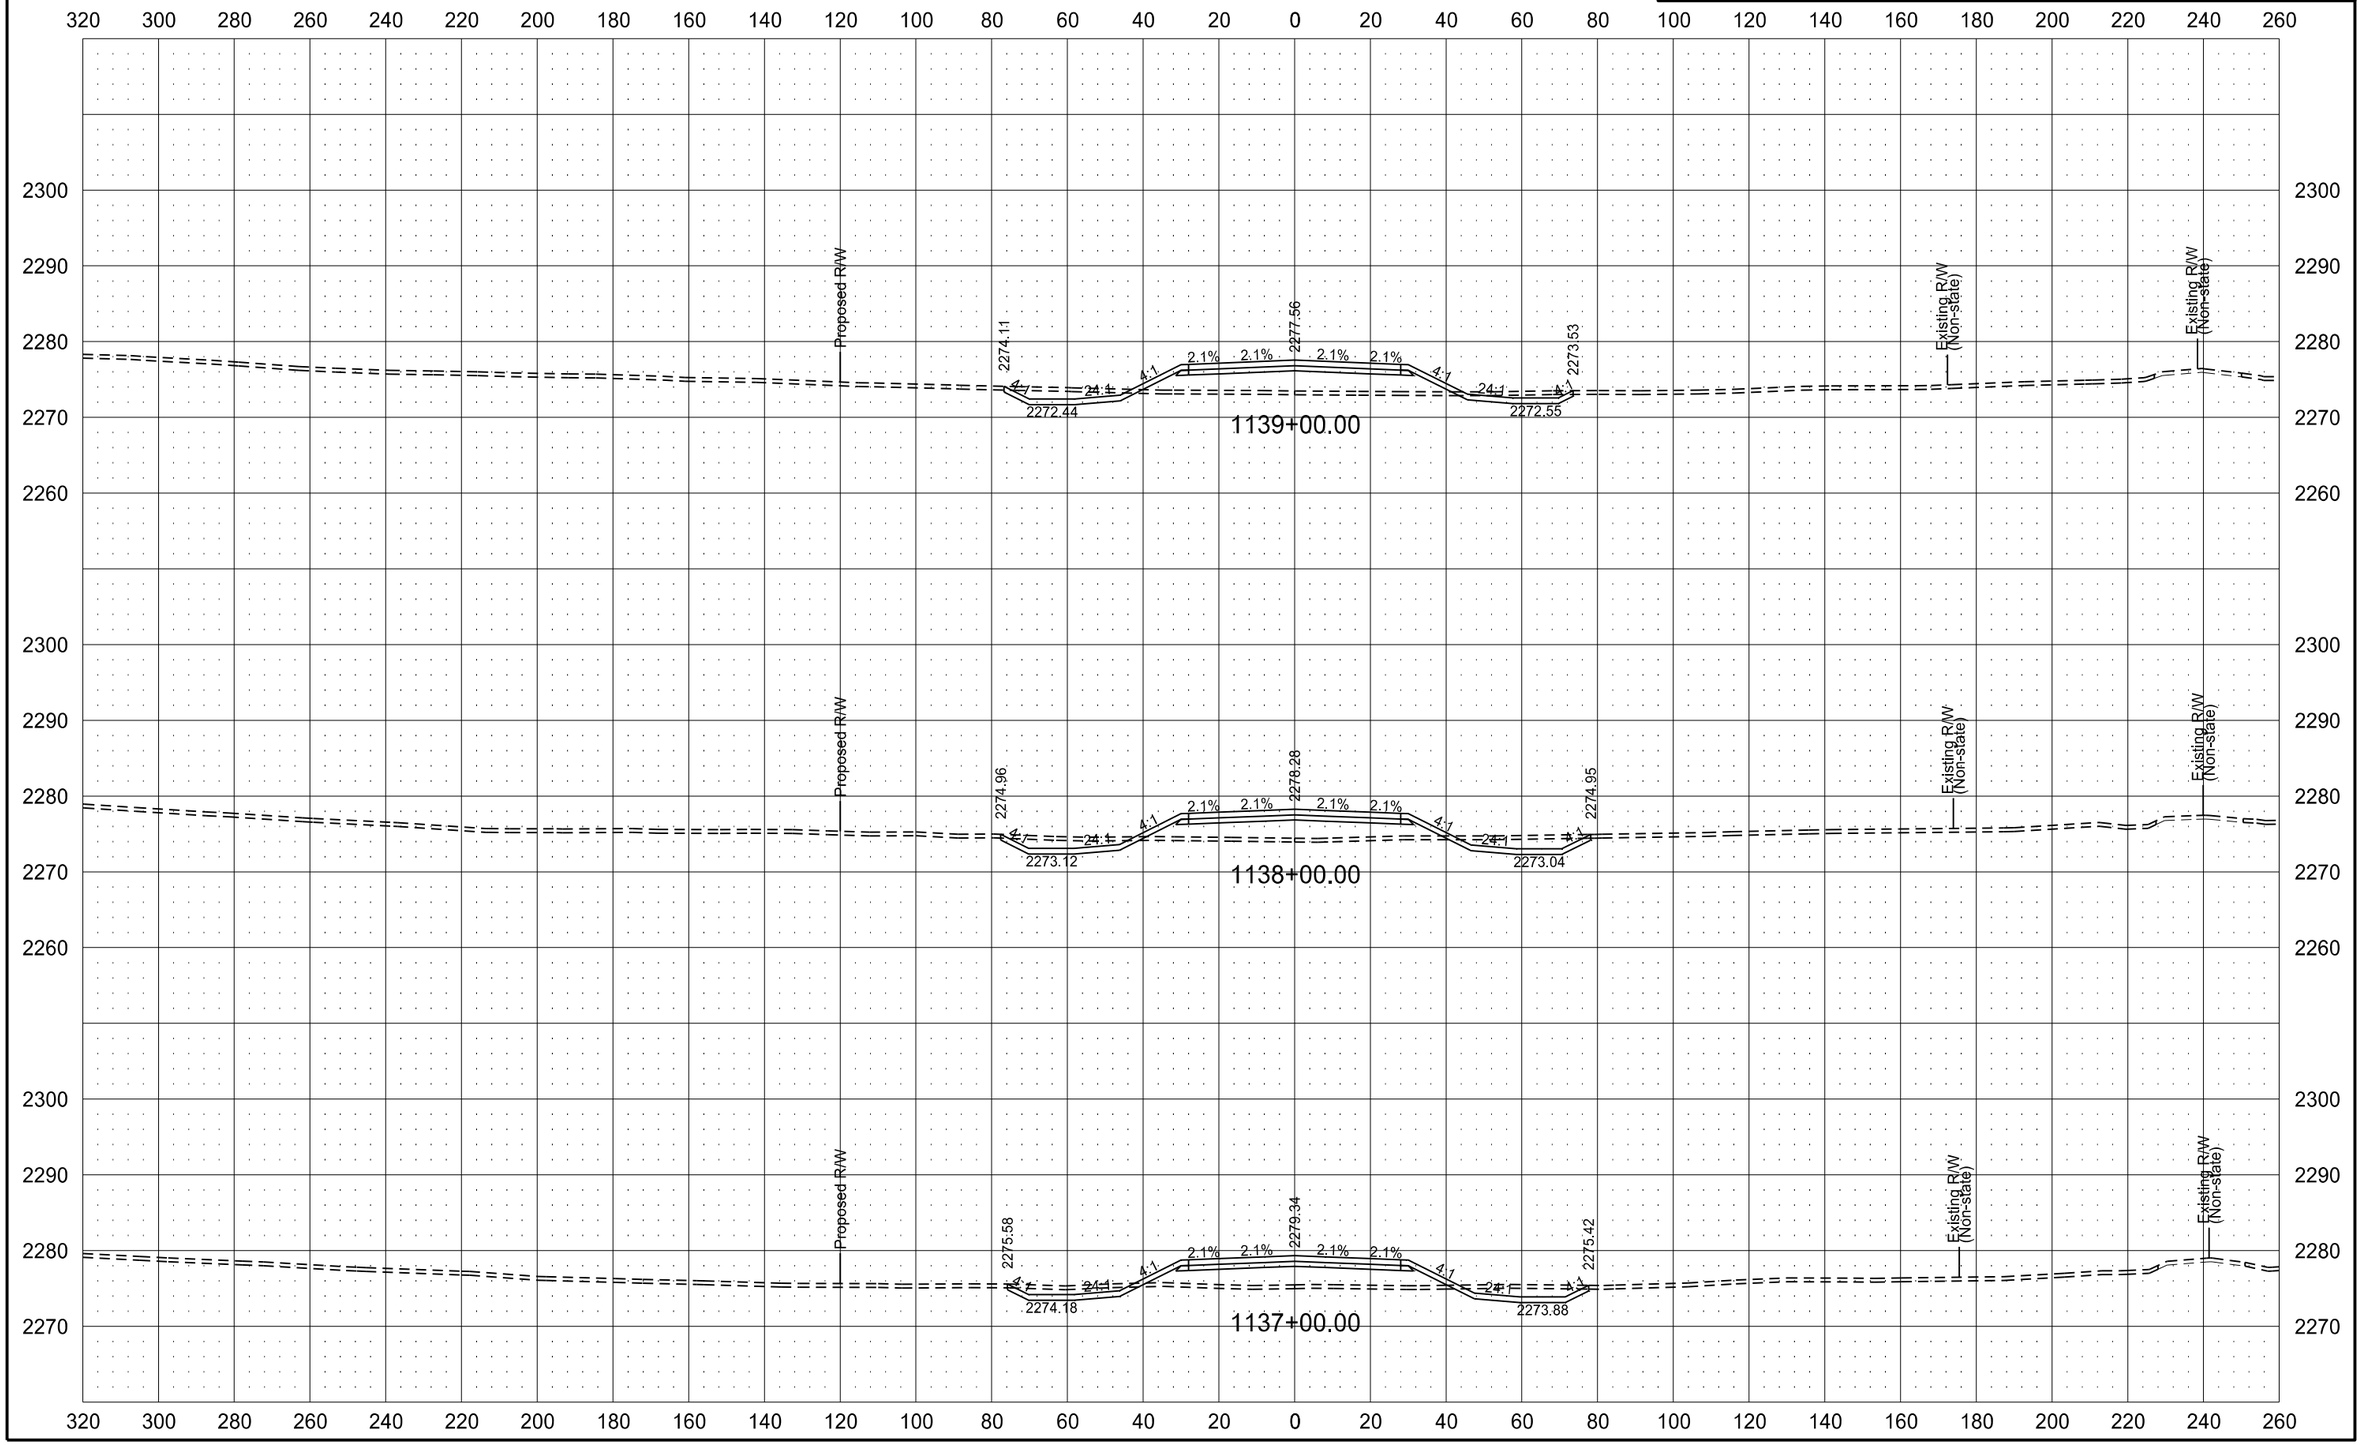

6/8/2015 11:44:20 AM mmaslesa c:\pwworking\oma\d1342430\200XS_001-162.dgn

ND HWY 22 (KILLDEER BYPASS)

STATE	PROJECT NO.	SECTION NO.	SHEET NO.
ND	SOIB-SAP-5-022(110)104	200	94

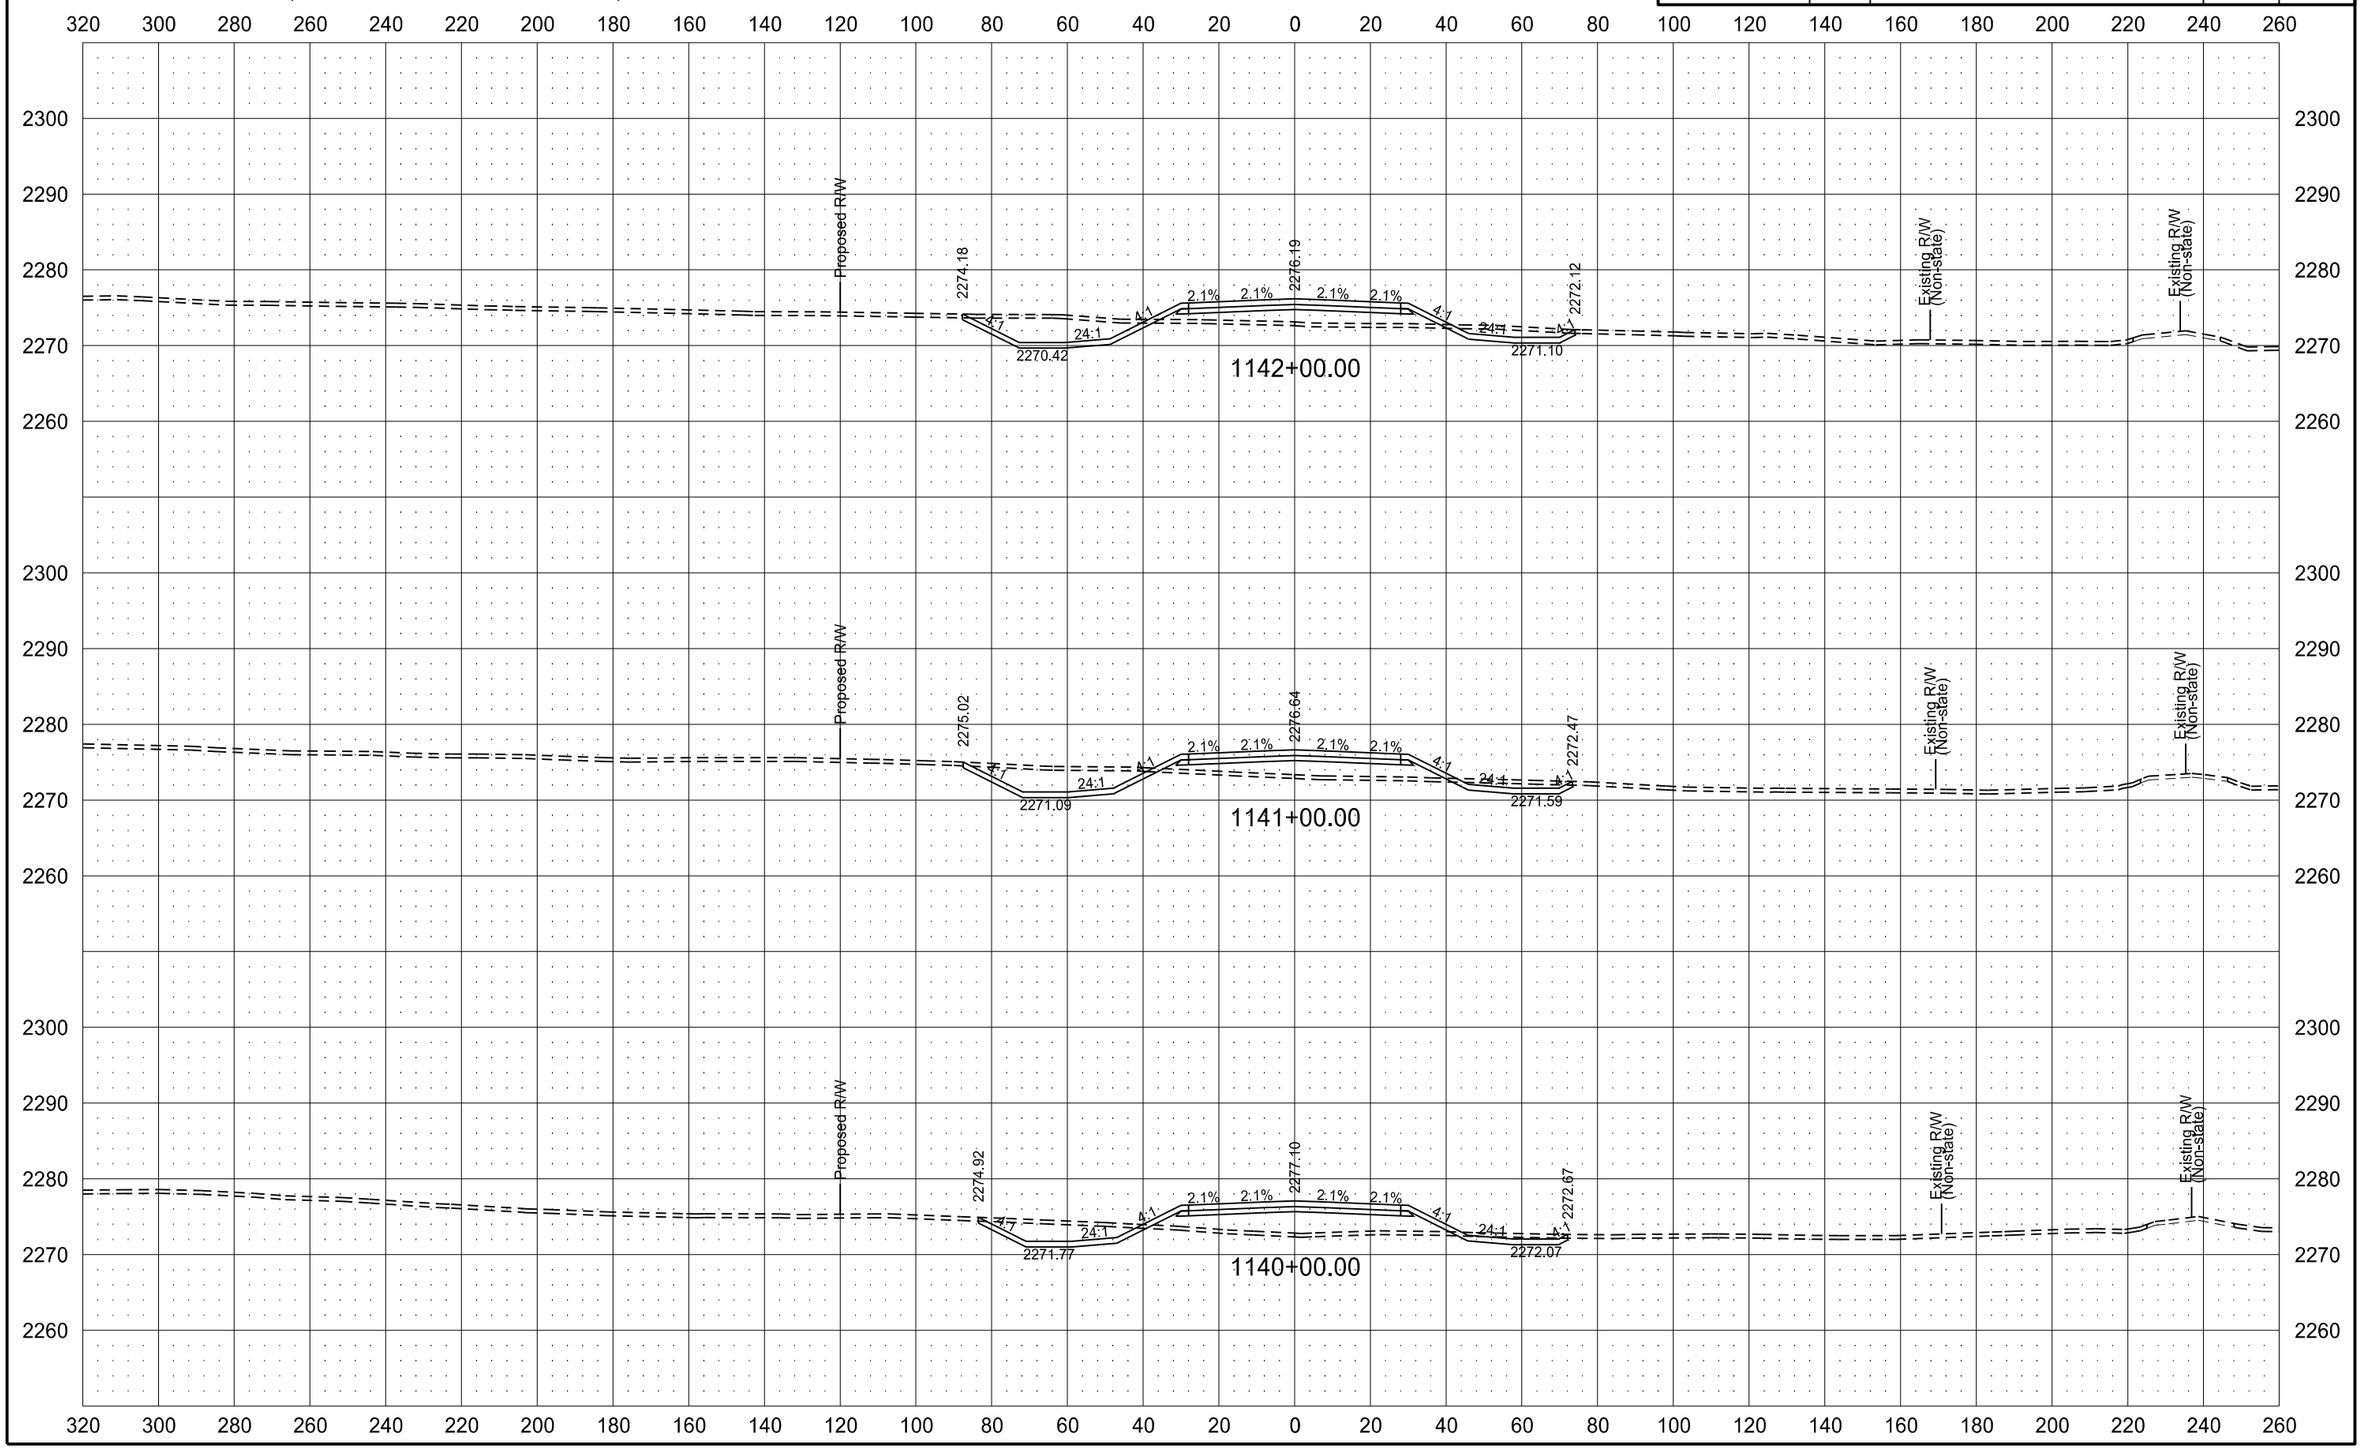

6/8/2015 11:44:27 AM mmaslesa c:\pwworking\oma\d1342430\200XS_001-162.dgn

ND HWY 22 (KILLDEER BYPASS)

STATE	PROJECT NO.	SECTION NO.	SHEET NO.
ND	SOIB-SAP-5-022(110)104	200	95

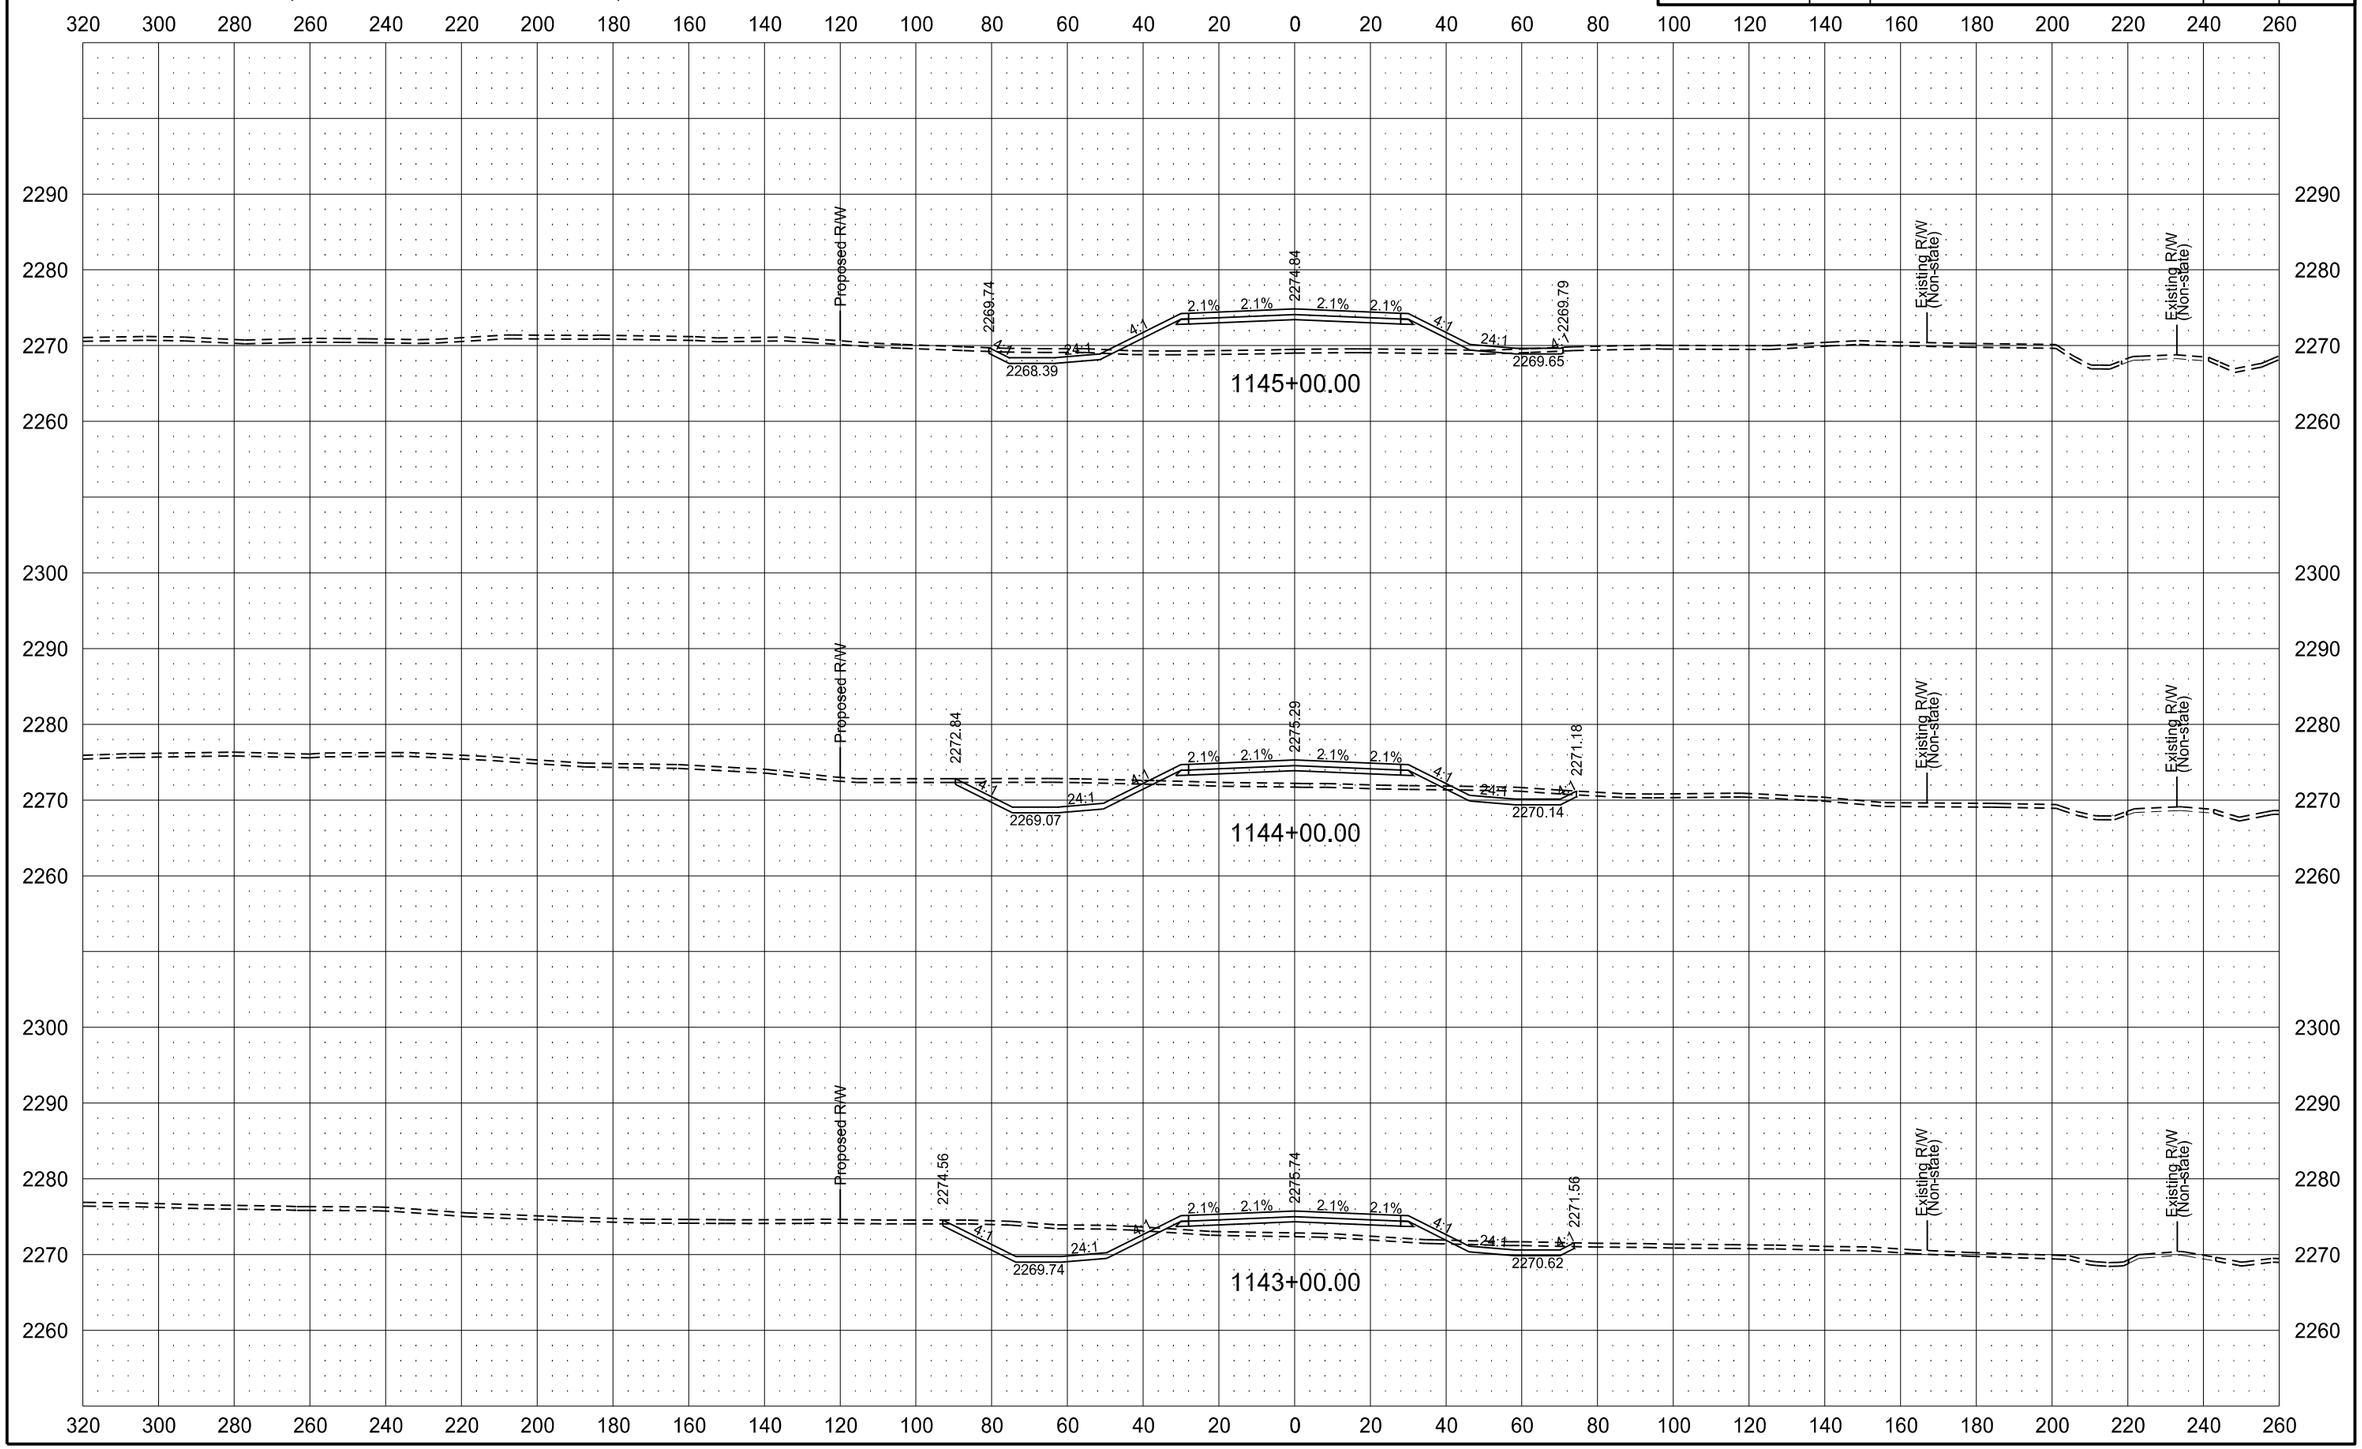

6/8/2015 11:44:35 AM mmaslesa c:\pwworking\oma\d1342430\200XS_001-162.dgn

ND HWY 22 (KILLDEER BYPASS)

STATE	PROJECT NO.	SECTION NO.	SHEET NO.
ND	SOIB-SAP-5-022(110)104	200	96

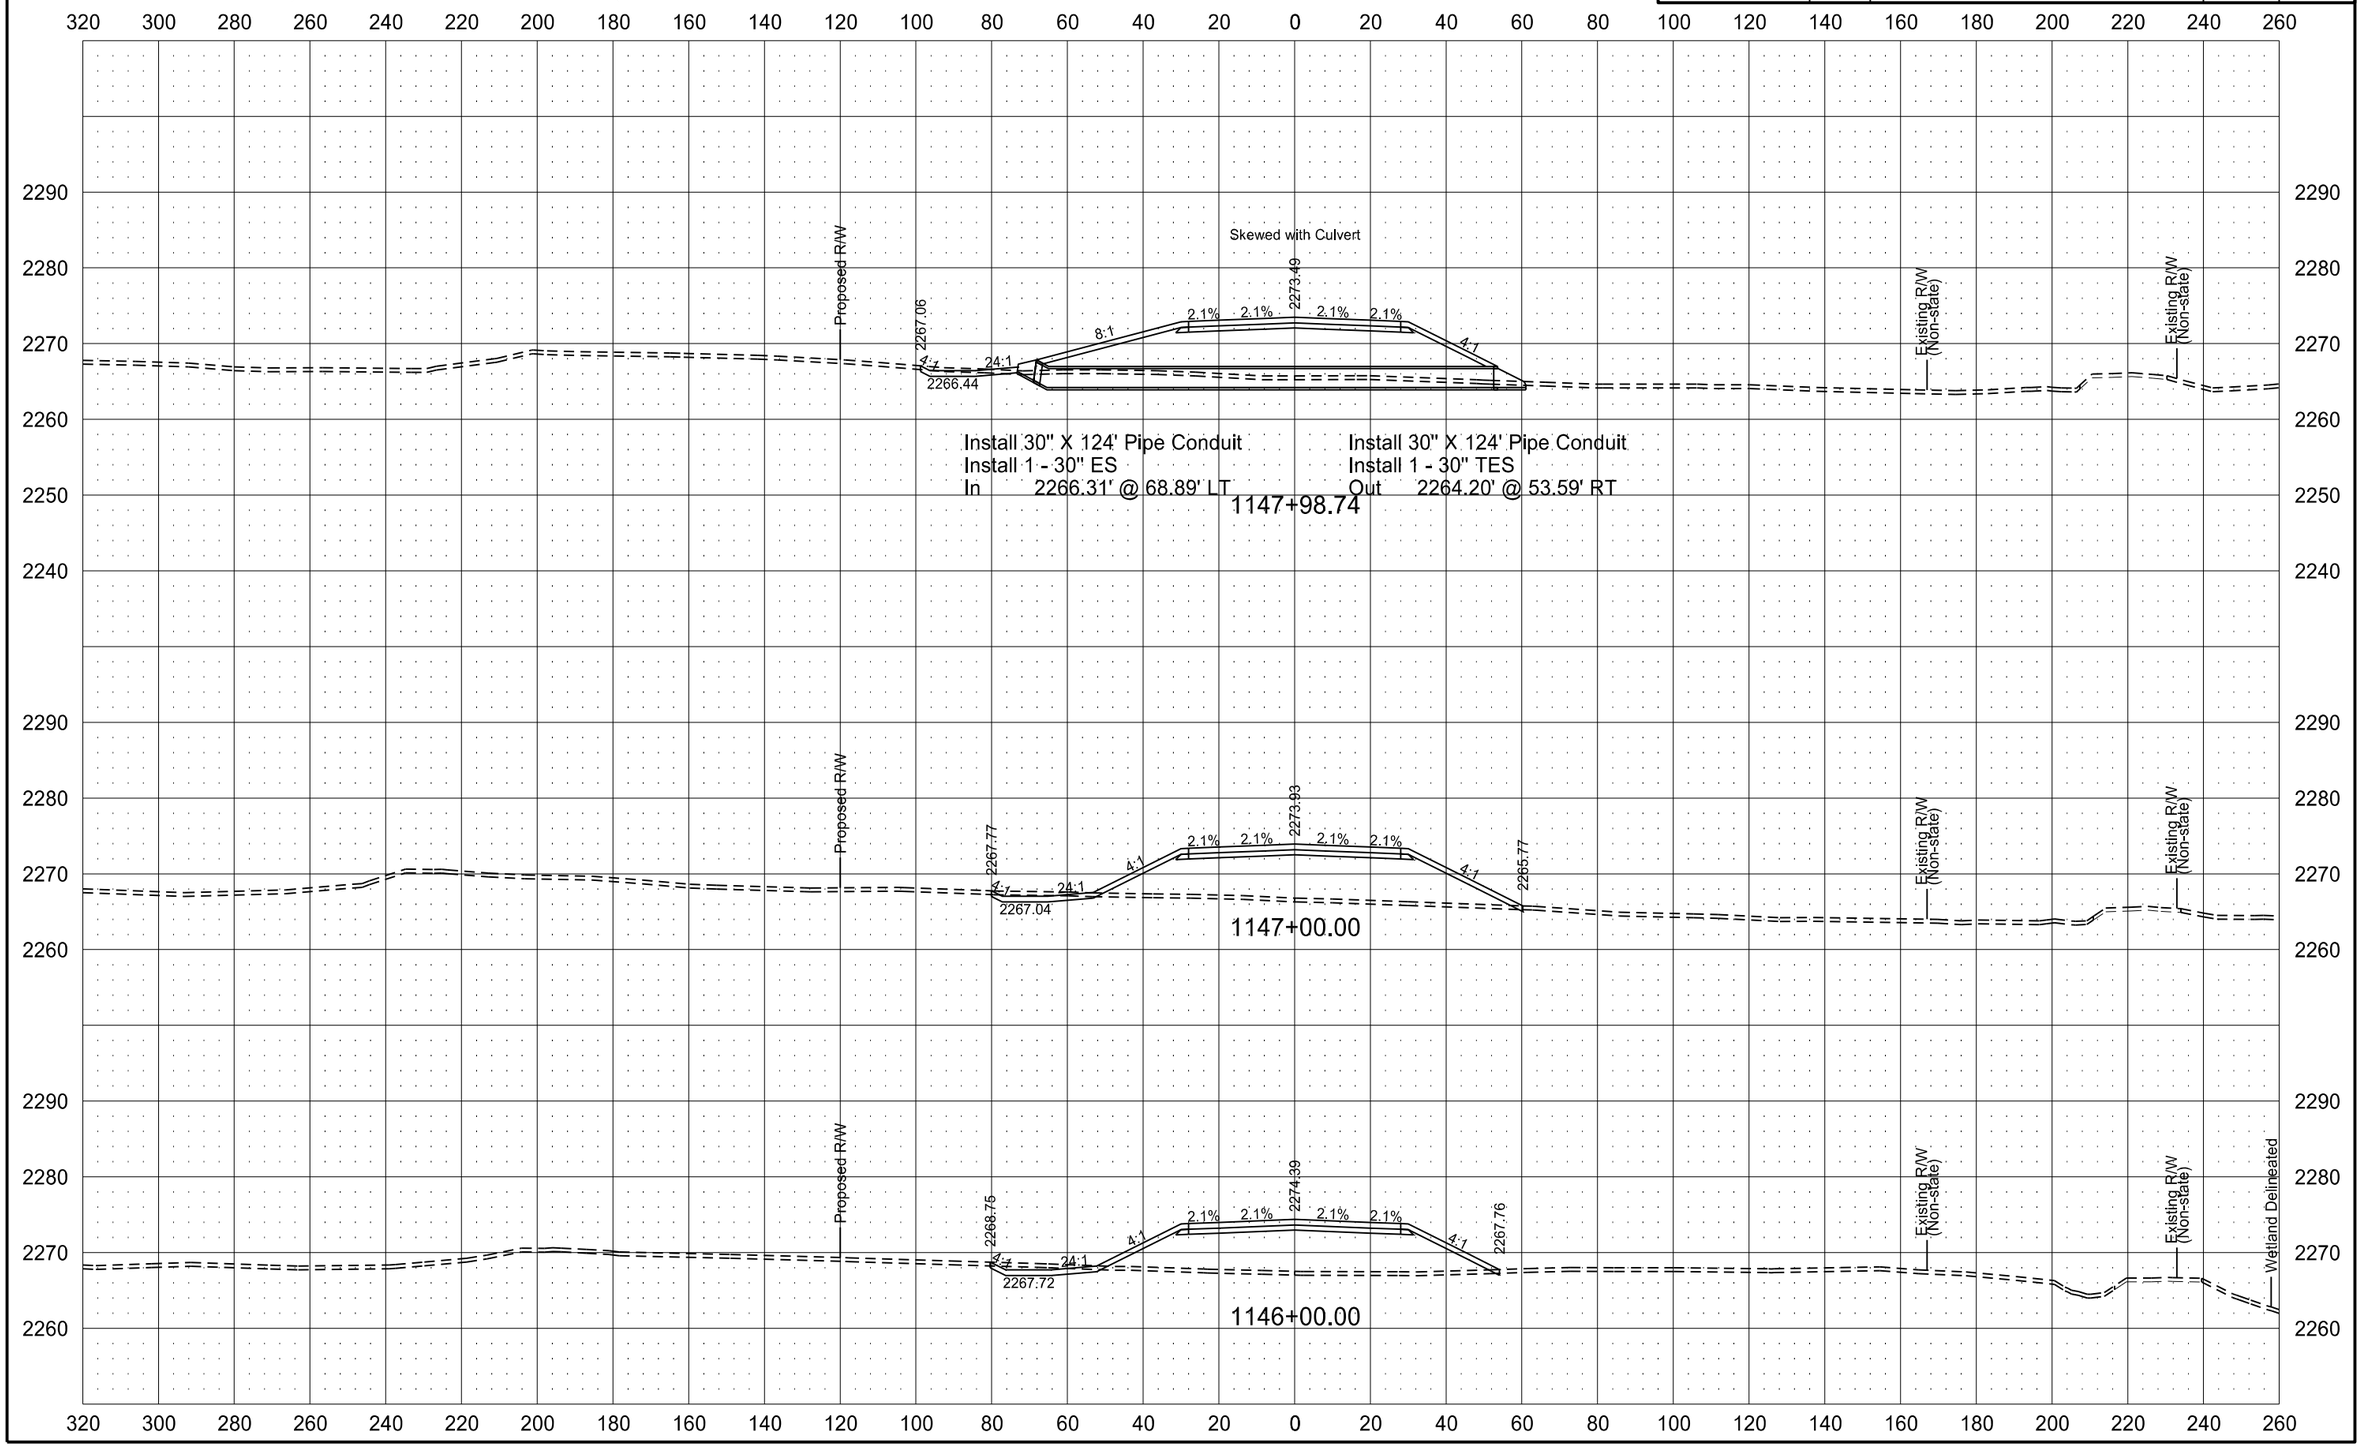

6/8/2015 11:44:42 AM mmaslesa c:\pwworking\oma\d1342430\200XS_001-162.dgn

ND HWY 22 (KILLDEER BYPASS)

STATE	PROJECT NO.	SECTION NO.	SHEET NO.
ND	SOIB-SAP-5-022(110)104	200	97

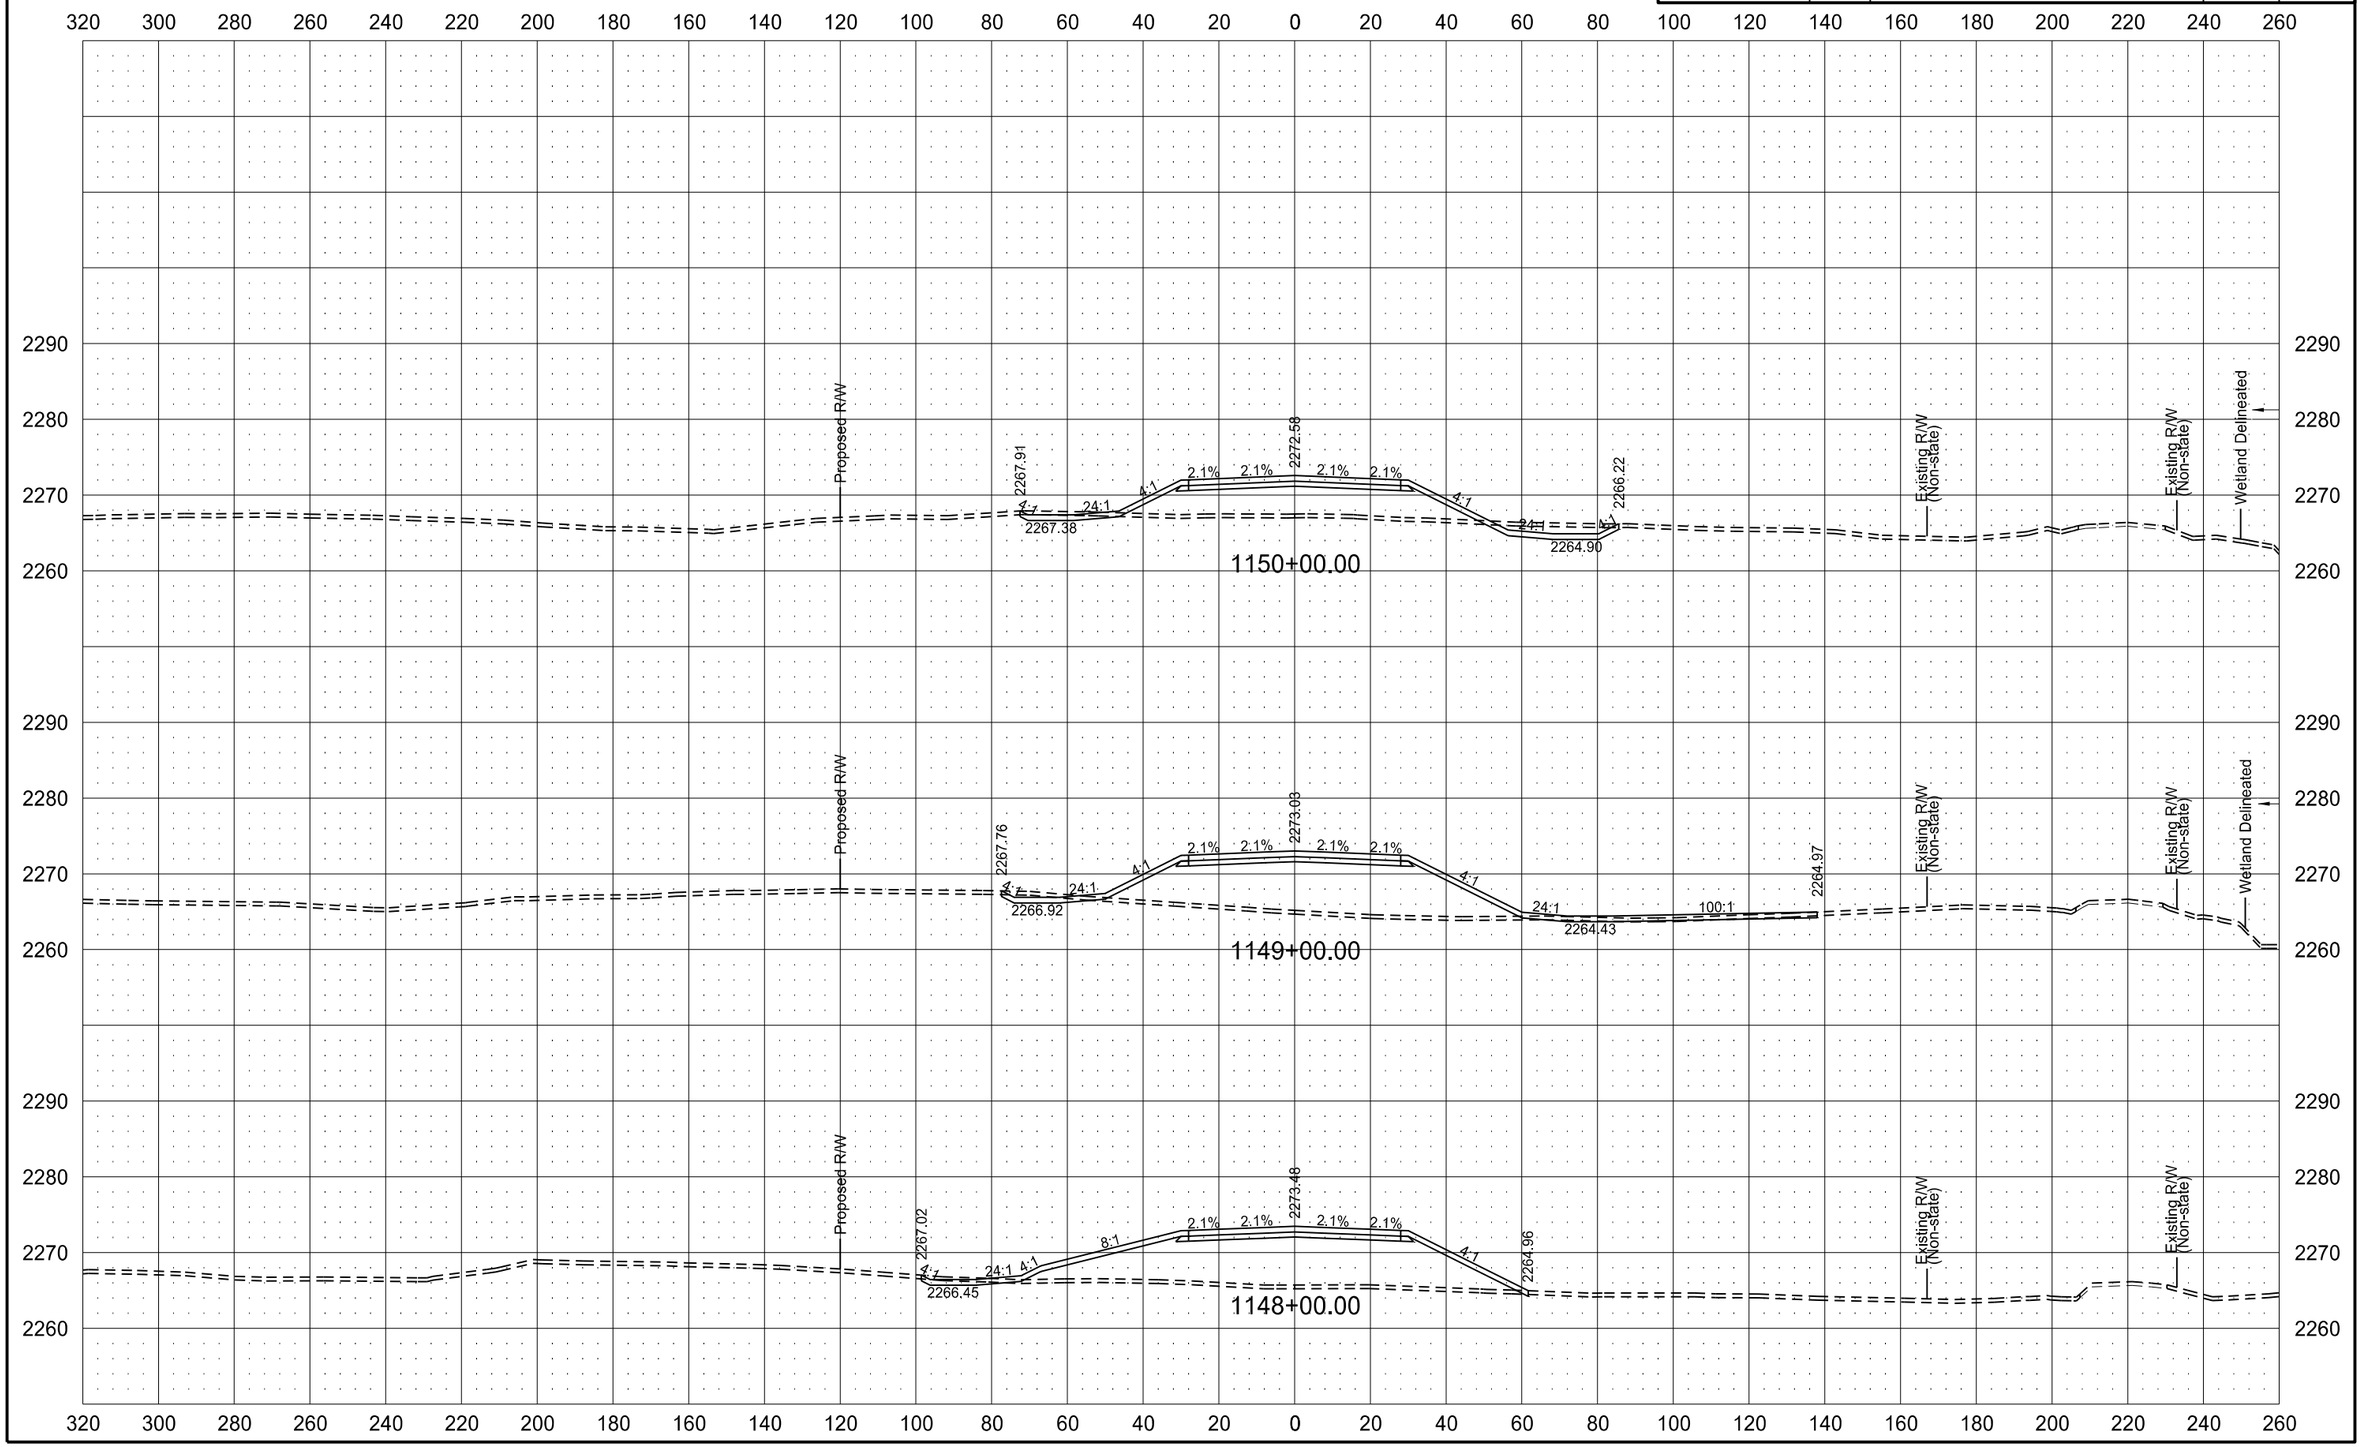

ND HWY 22 (KILLDEER BYPASS)

STATE	PROJECT NO.	SECTION NO.	SHEET NO.
ND	SOIB-SAP-5-022(110)104	200	98

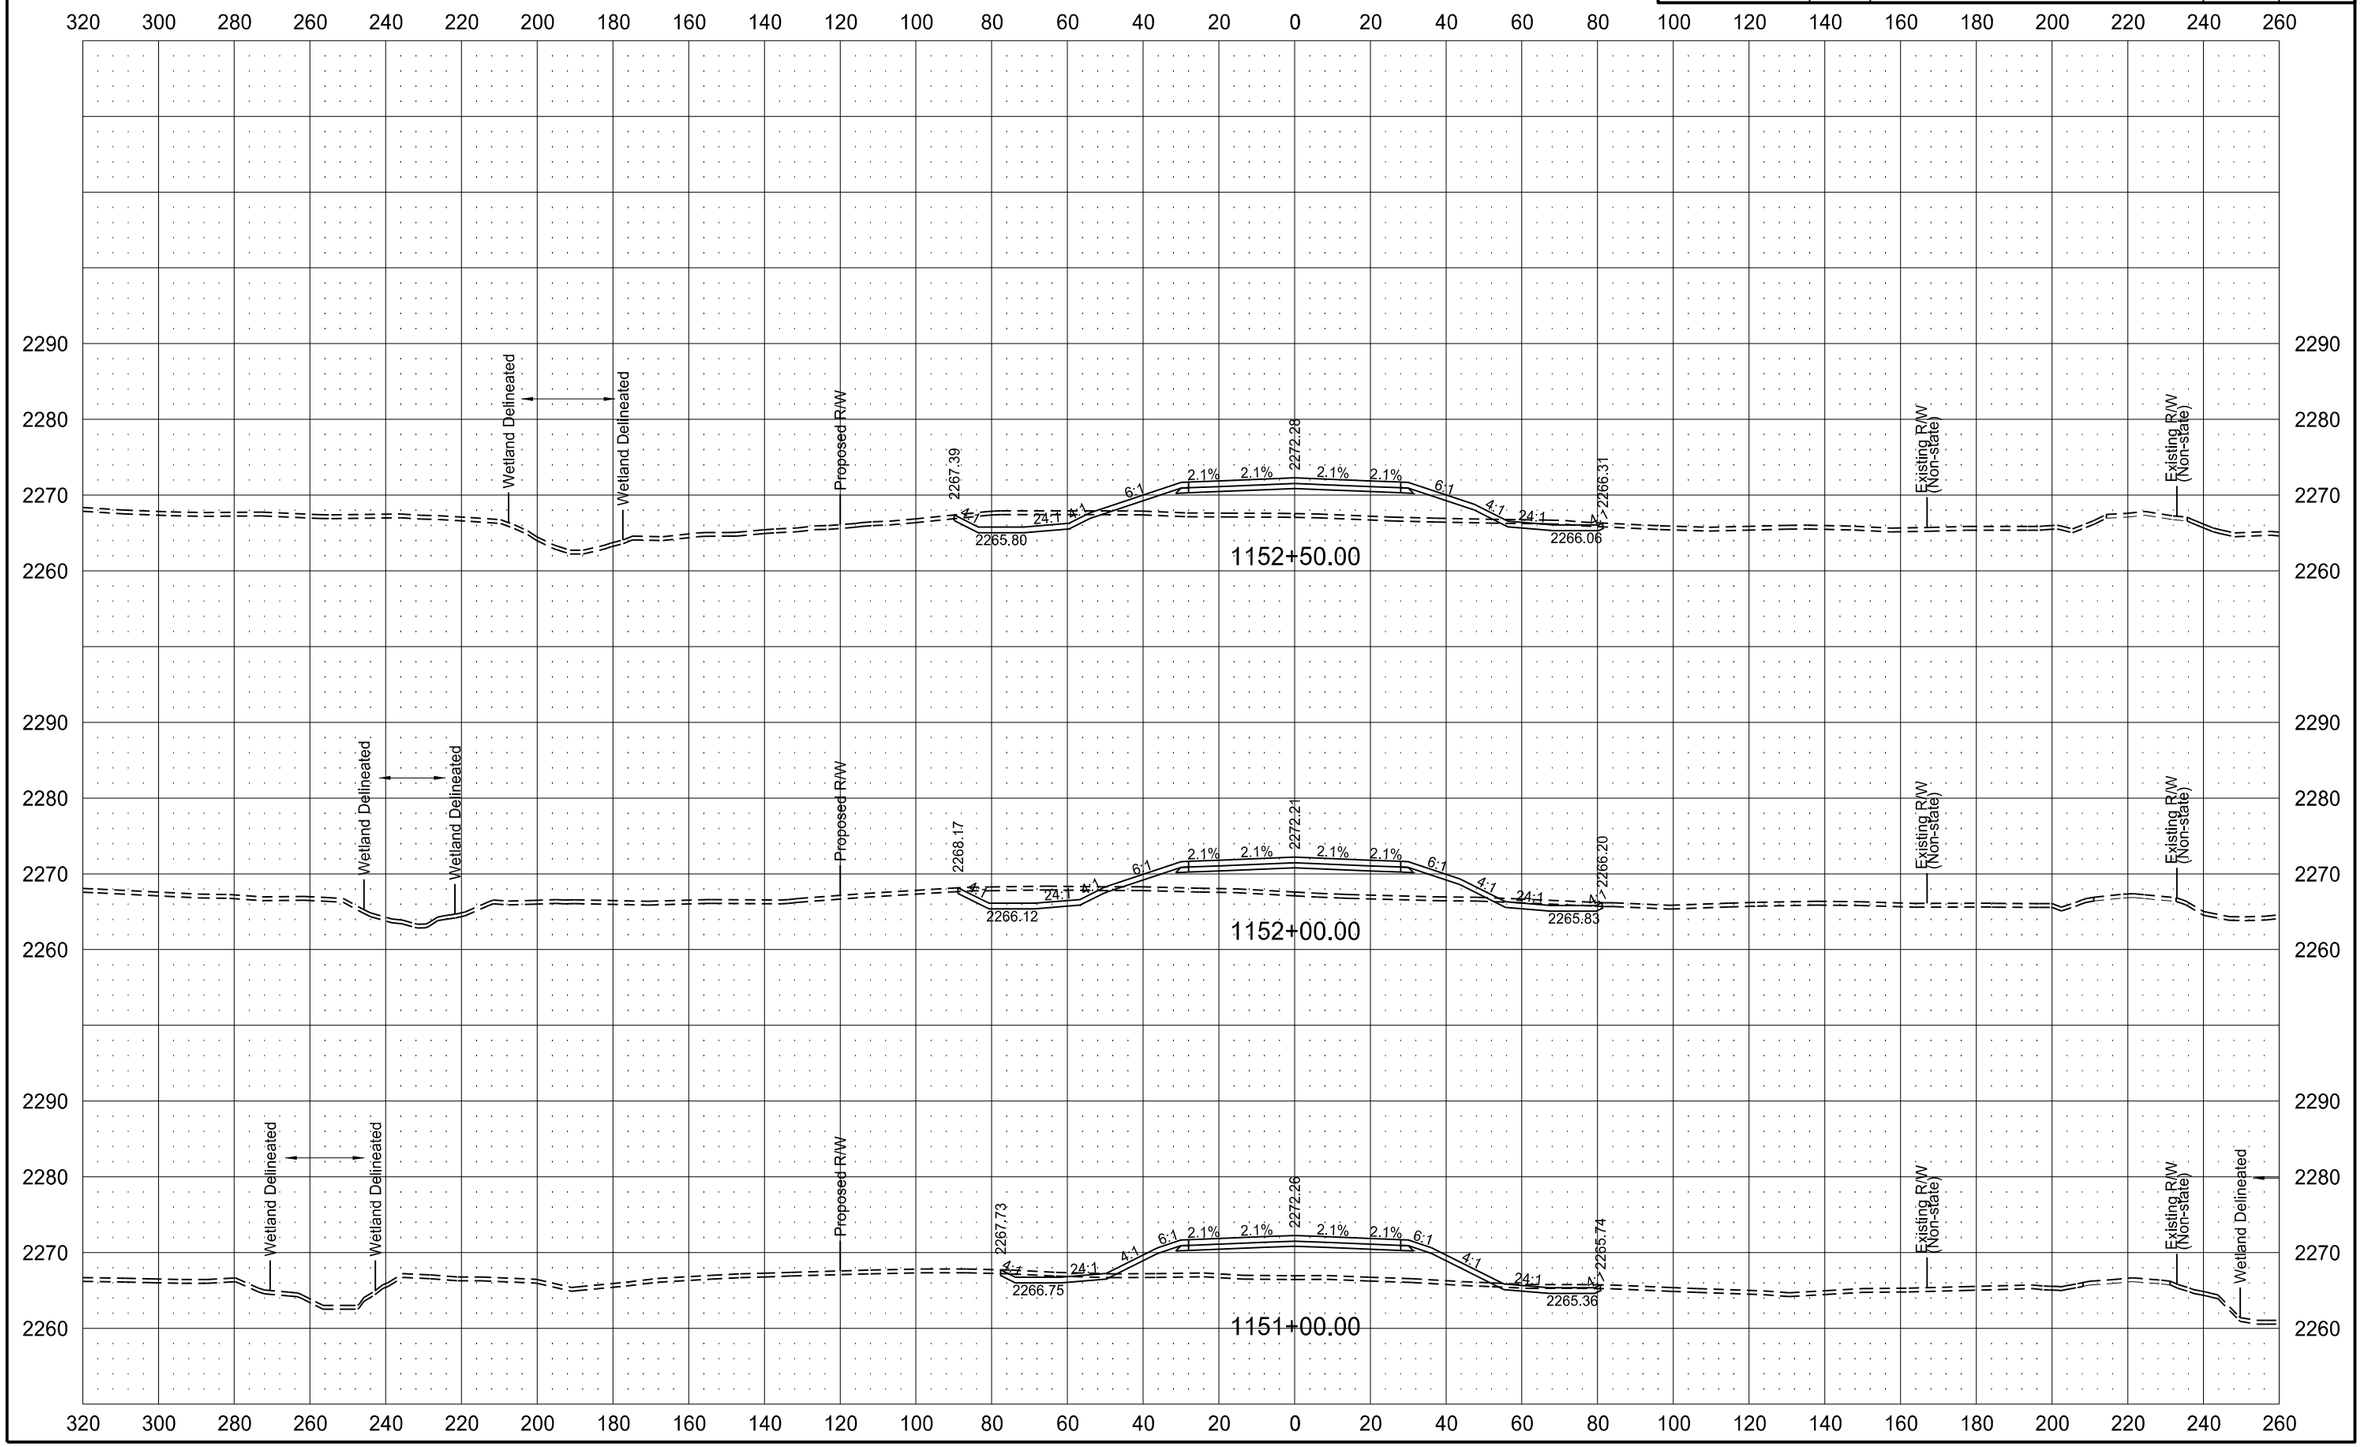

6/8/2015 11:44:57 AM mmaslesa c:\pwworking\oma\d1342430\200XS_001-162.dgn

ND HWY 22 (KILLDEER BYPASS)

STATE	PROJECT NO.	SECTION NO.	SHEET NO.
ND	SOIB-SAP-5-022(110)104	200	99

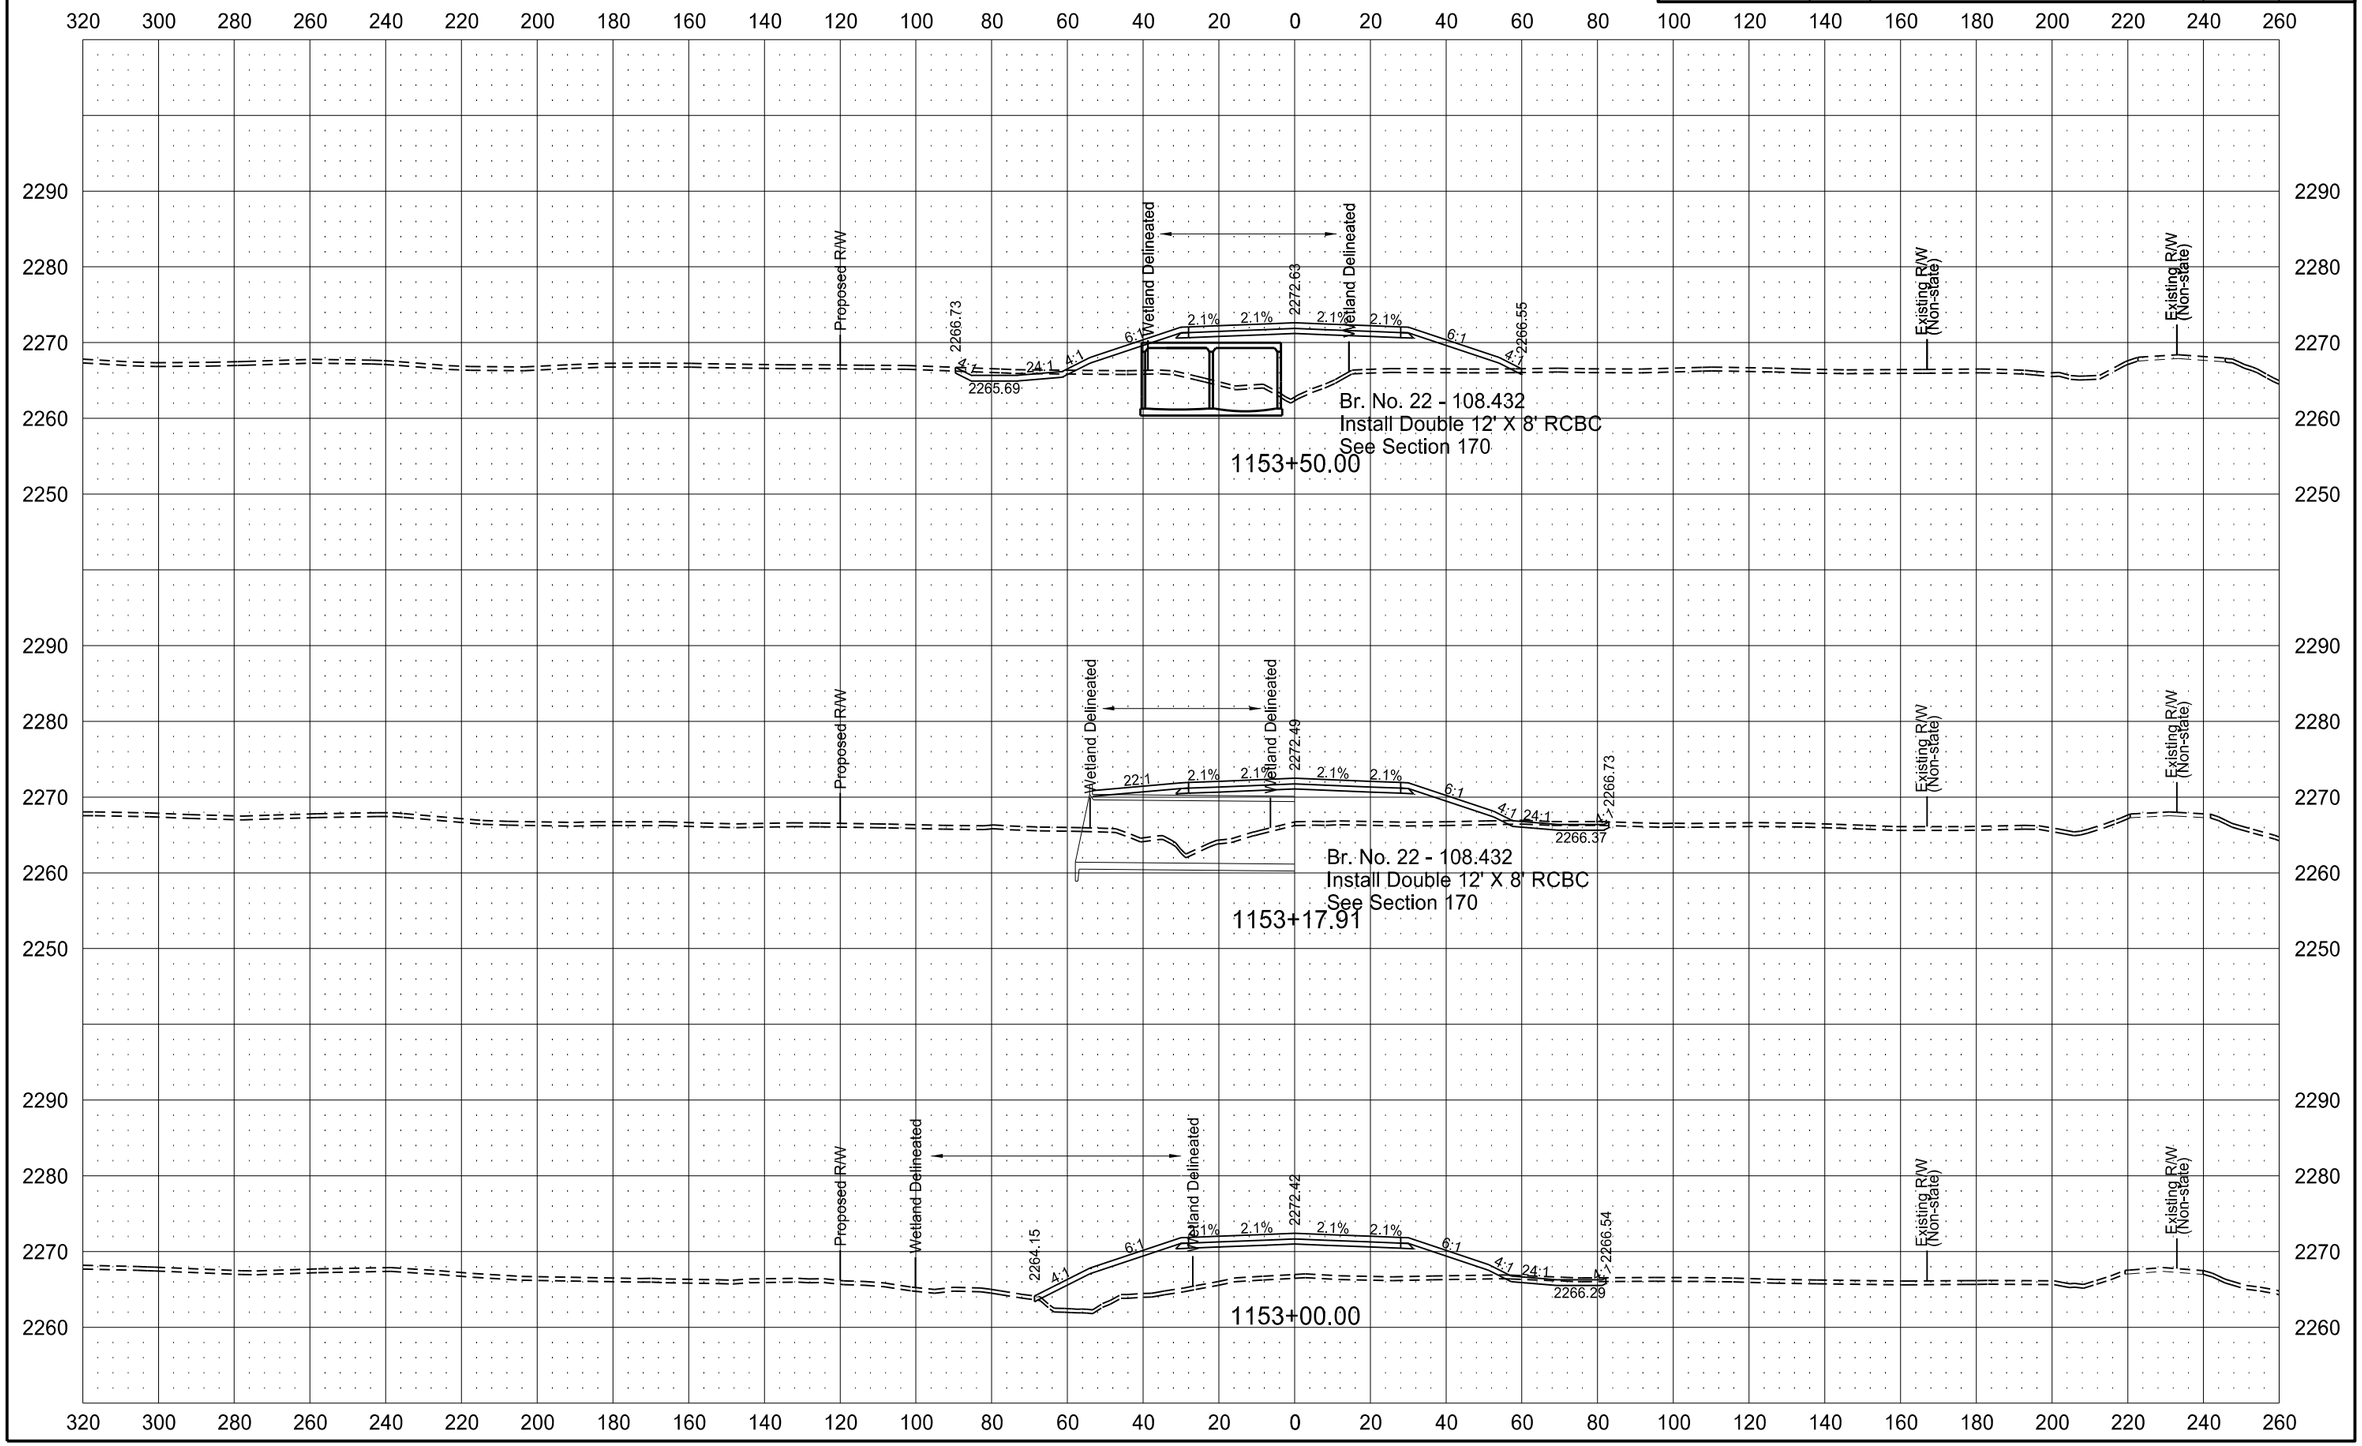

6/8/2015 11:45:05 AM mmaslesa c:\pwworking\oma\d1342430\200XS_001-162.dgn

ND HWY 22 (KILLDEER BYPASS)

STATE	PROJECT NO.	SECTION NO.	SHEET NO.
ND	SOIB-SAP-5-022(110)104	200	100

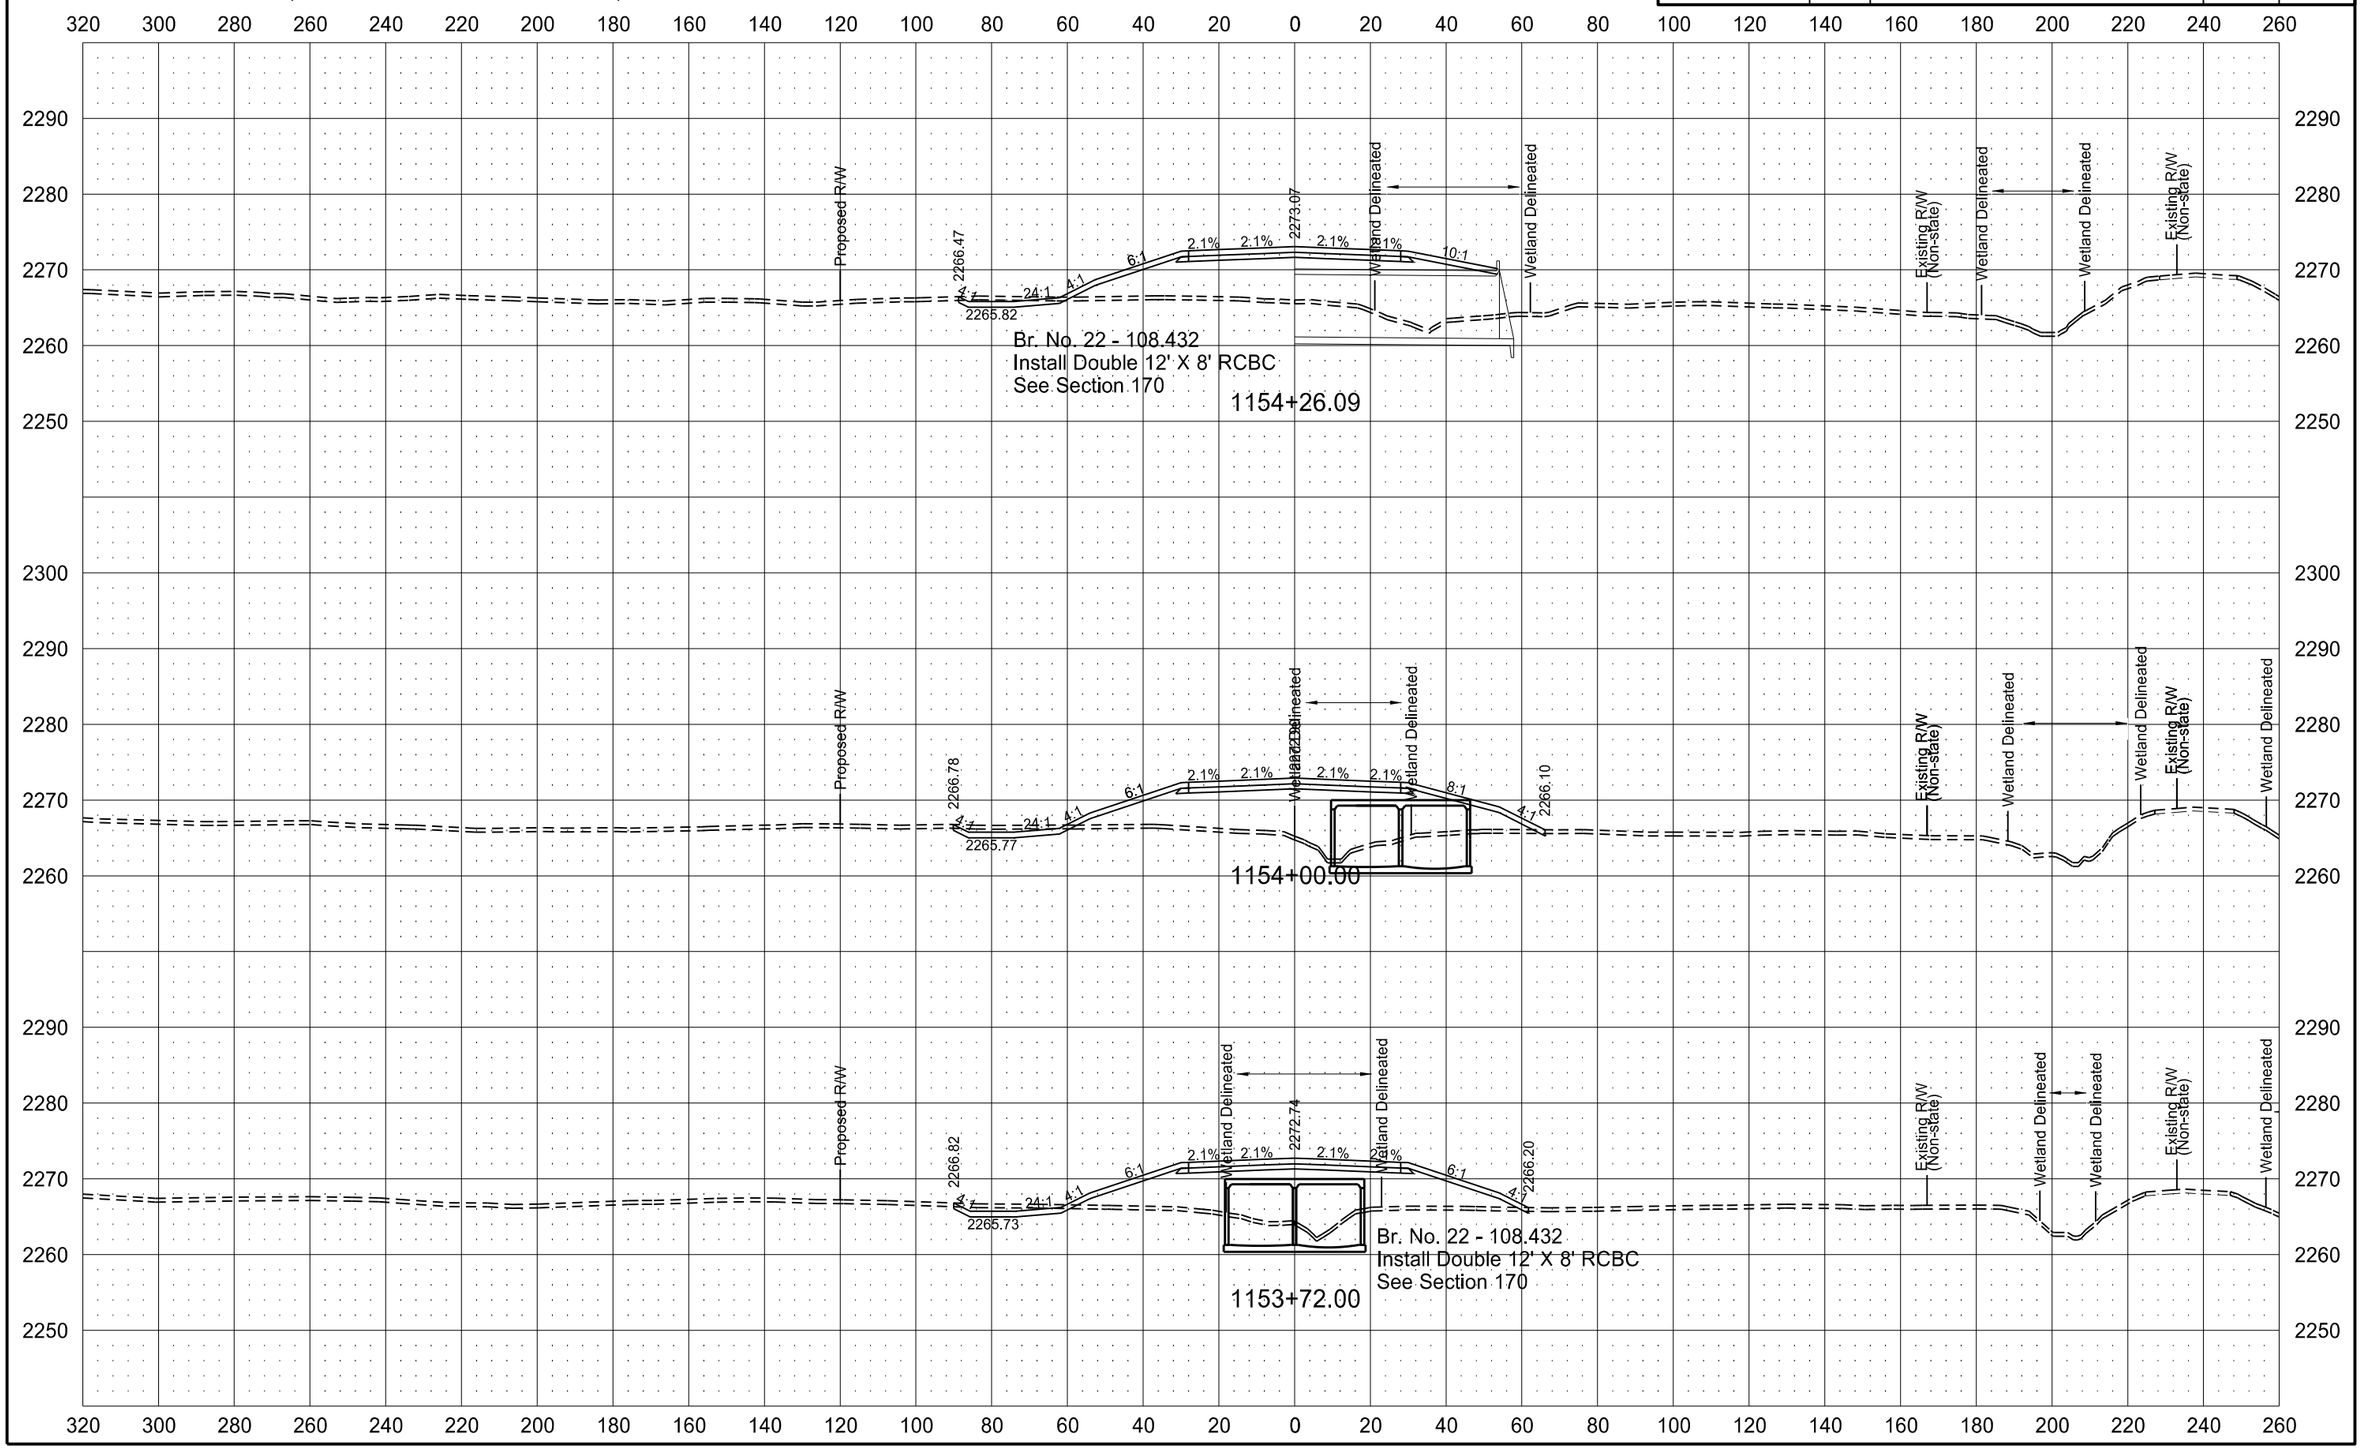

6/8/2015 11:45:12 AM mmaslesa c:\pwworking\oma\d1342430\200XS_001-162.dgn

ND HWY 22 (KILLDEER BYPASS)

STATE	PROJECT NO.	SECTION NO.	SHEET NO.
ND	SOIB-SAP-5-022(110)104	200	101

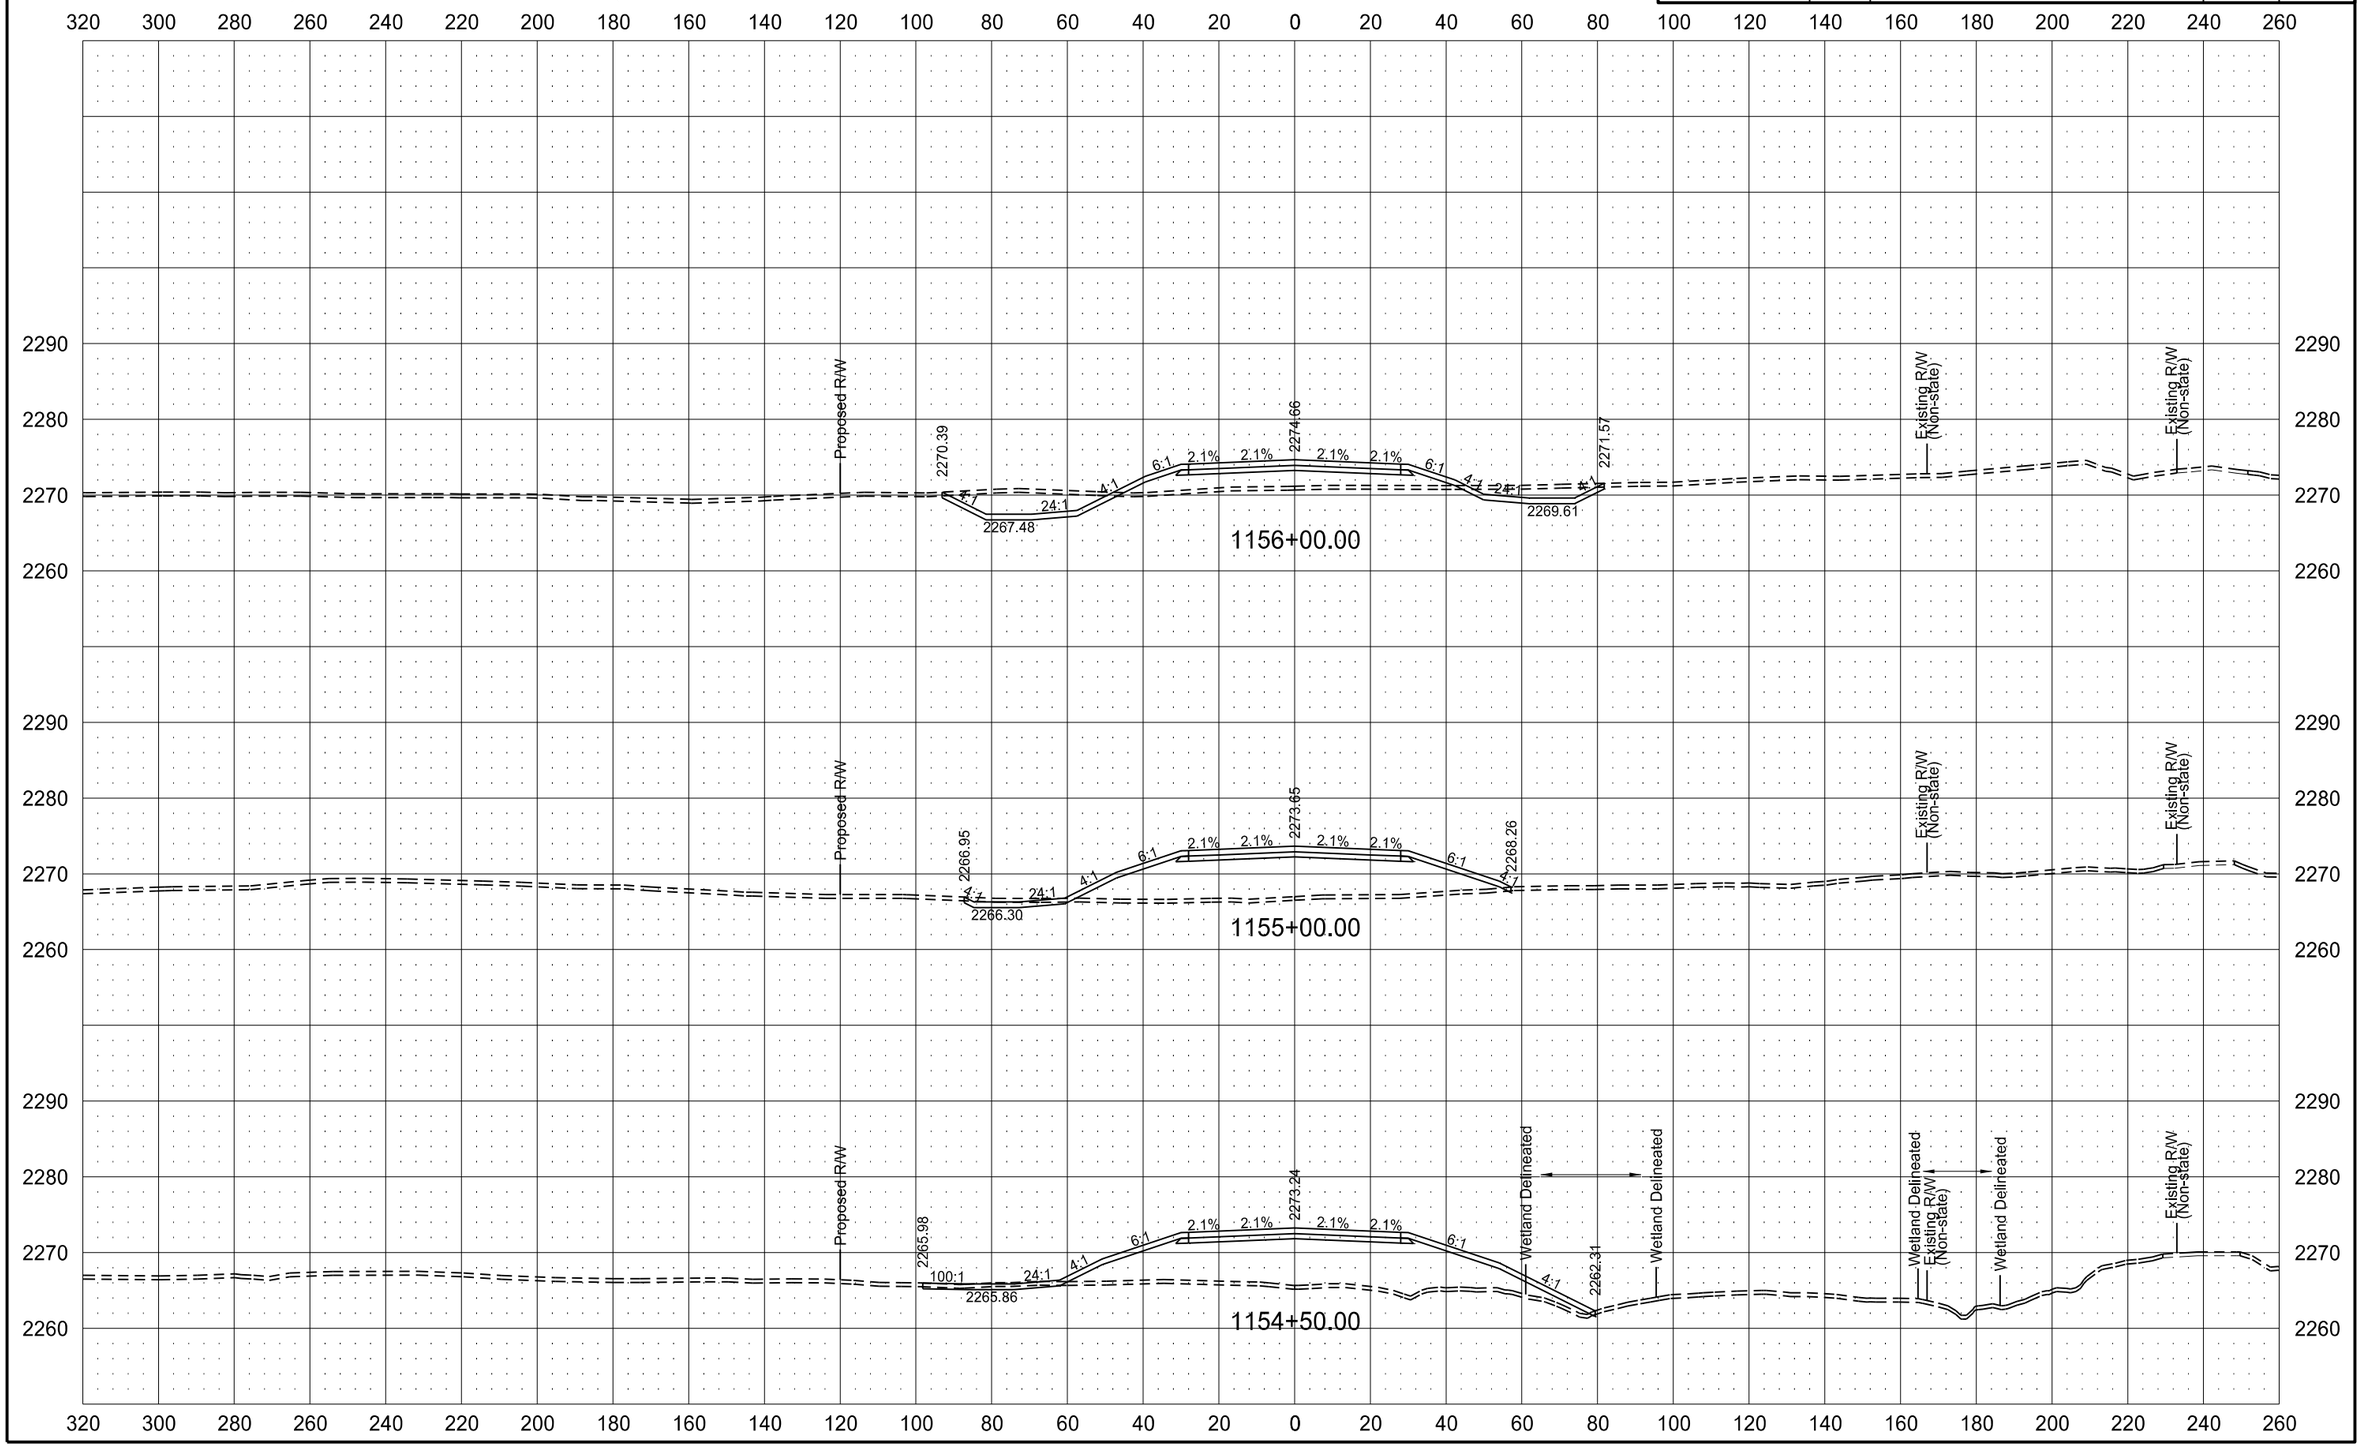

ND HWY 22 (KILLDEER BYPASS)

STATE	PROJECT NO.	SECTION NO.	SHEET NO.
ND	SOIB-SAP-5-022(110)104	200	102

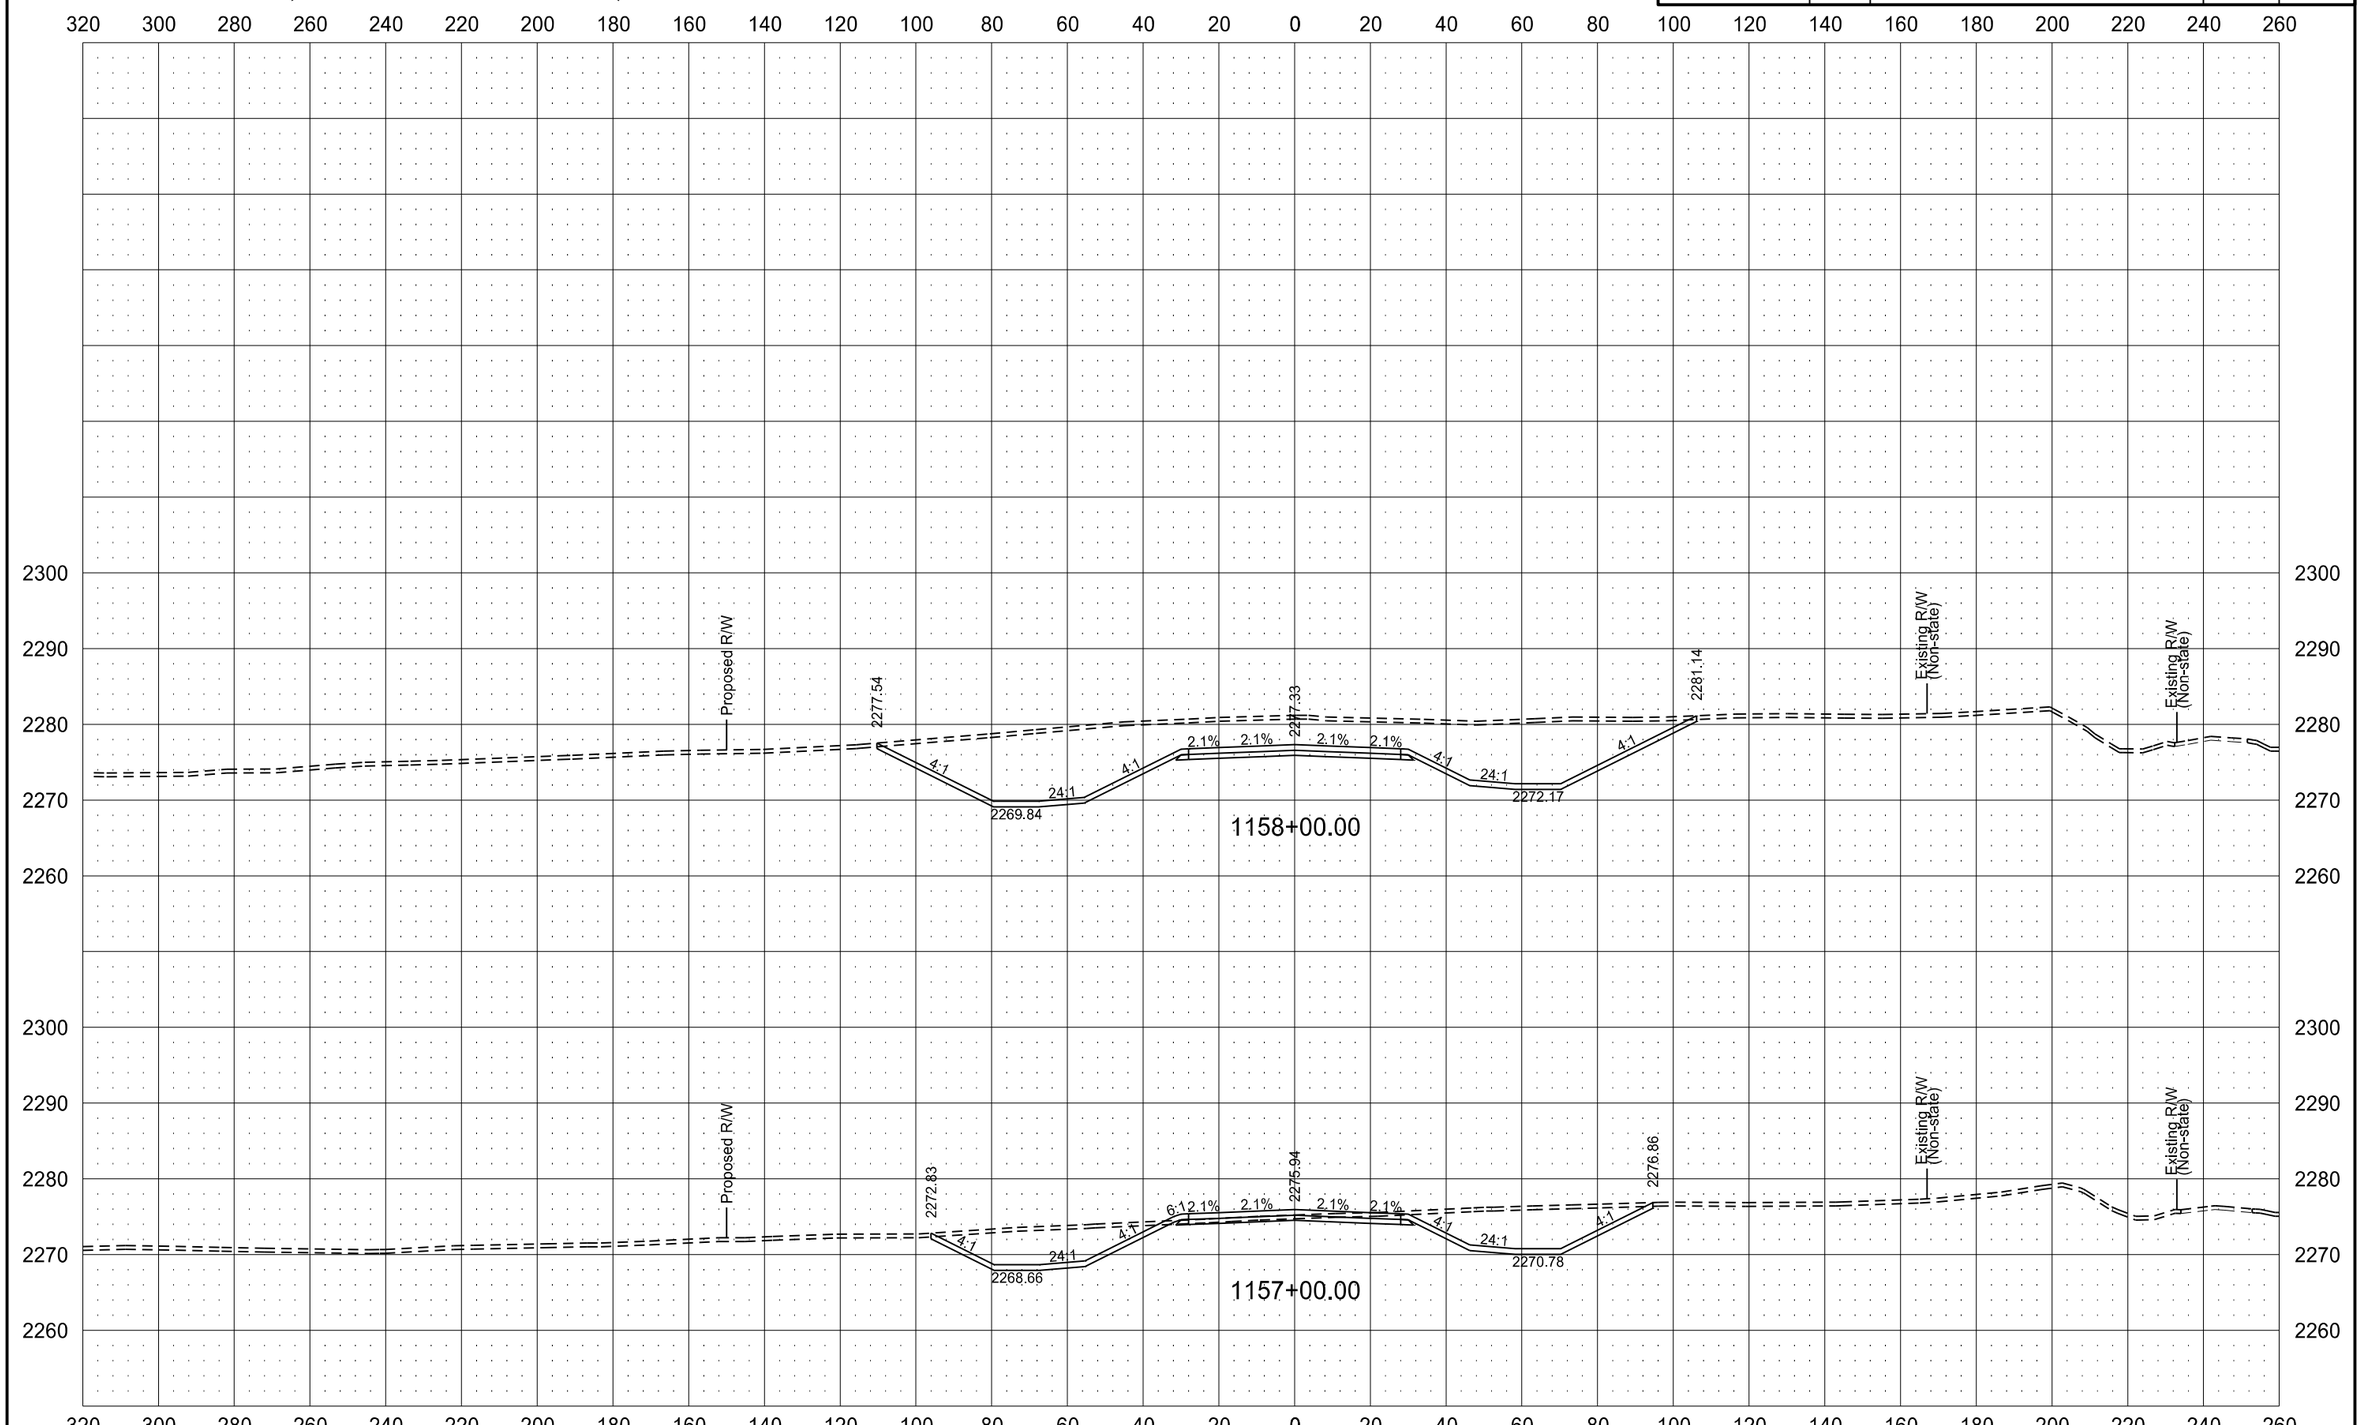

ND HWY 22 (KILLDEER BYPASS)

STATE	PROJECT NO.	SECTION NO.	SHEET NO.
ND	SOIB-SAP-5-022(110)104	200	103

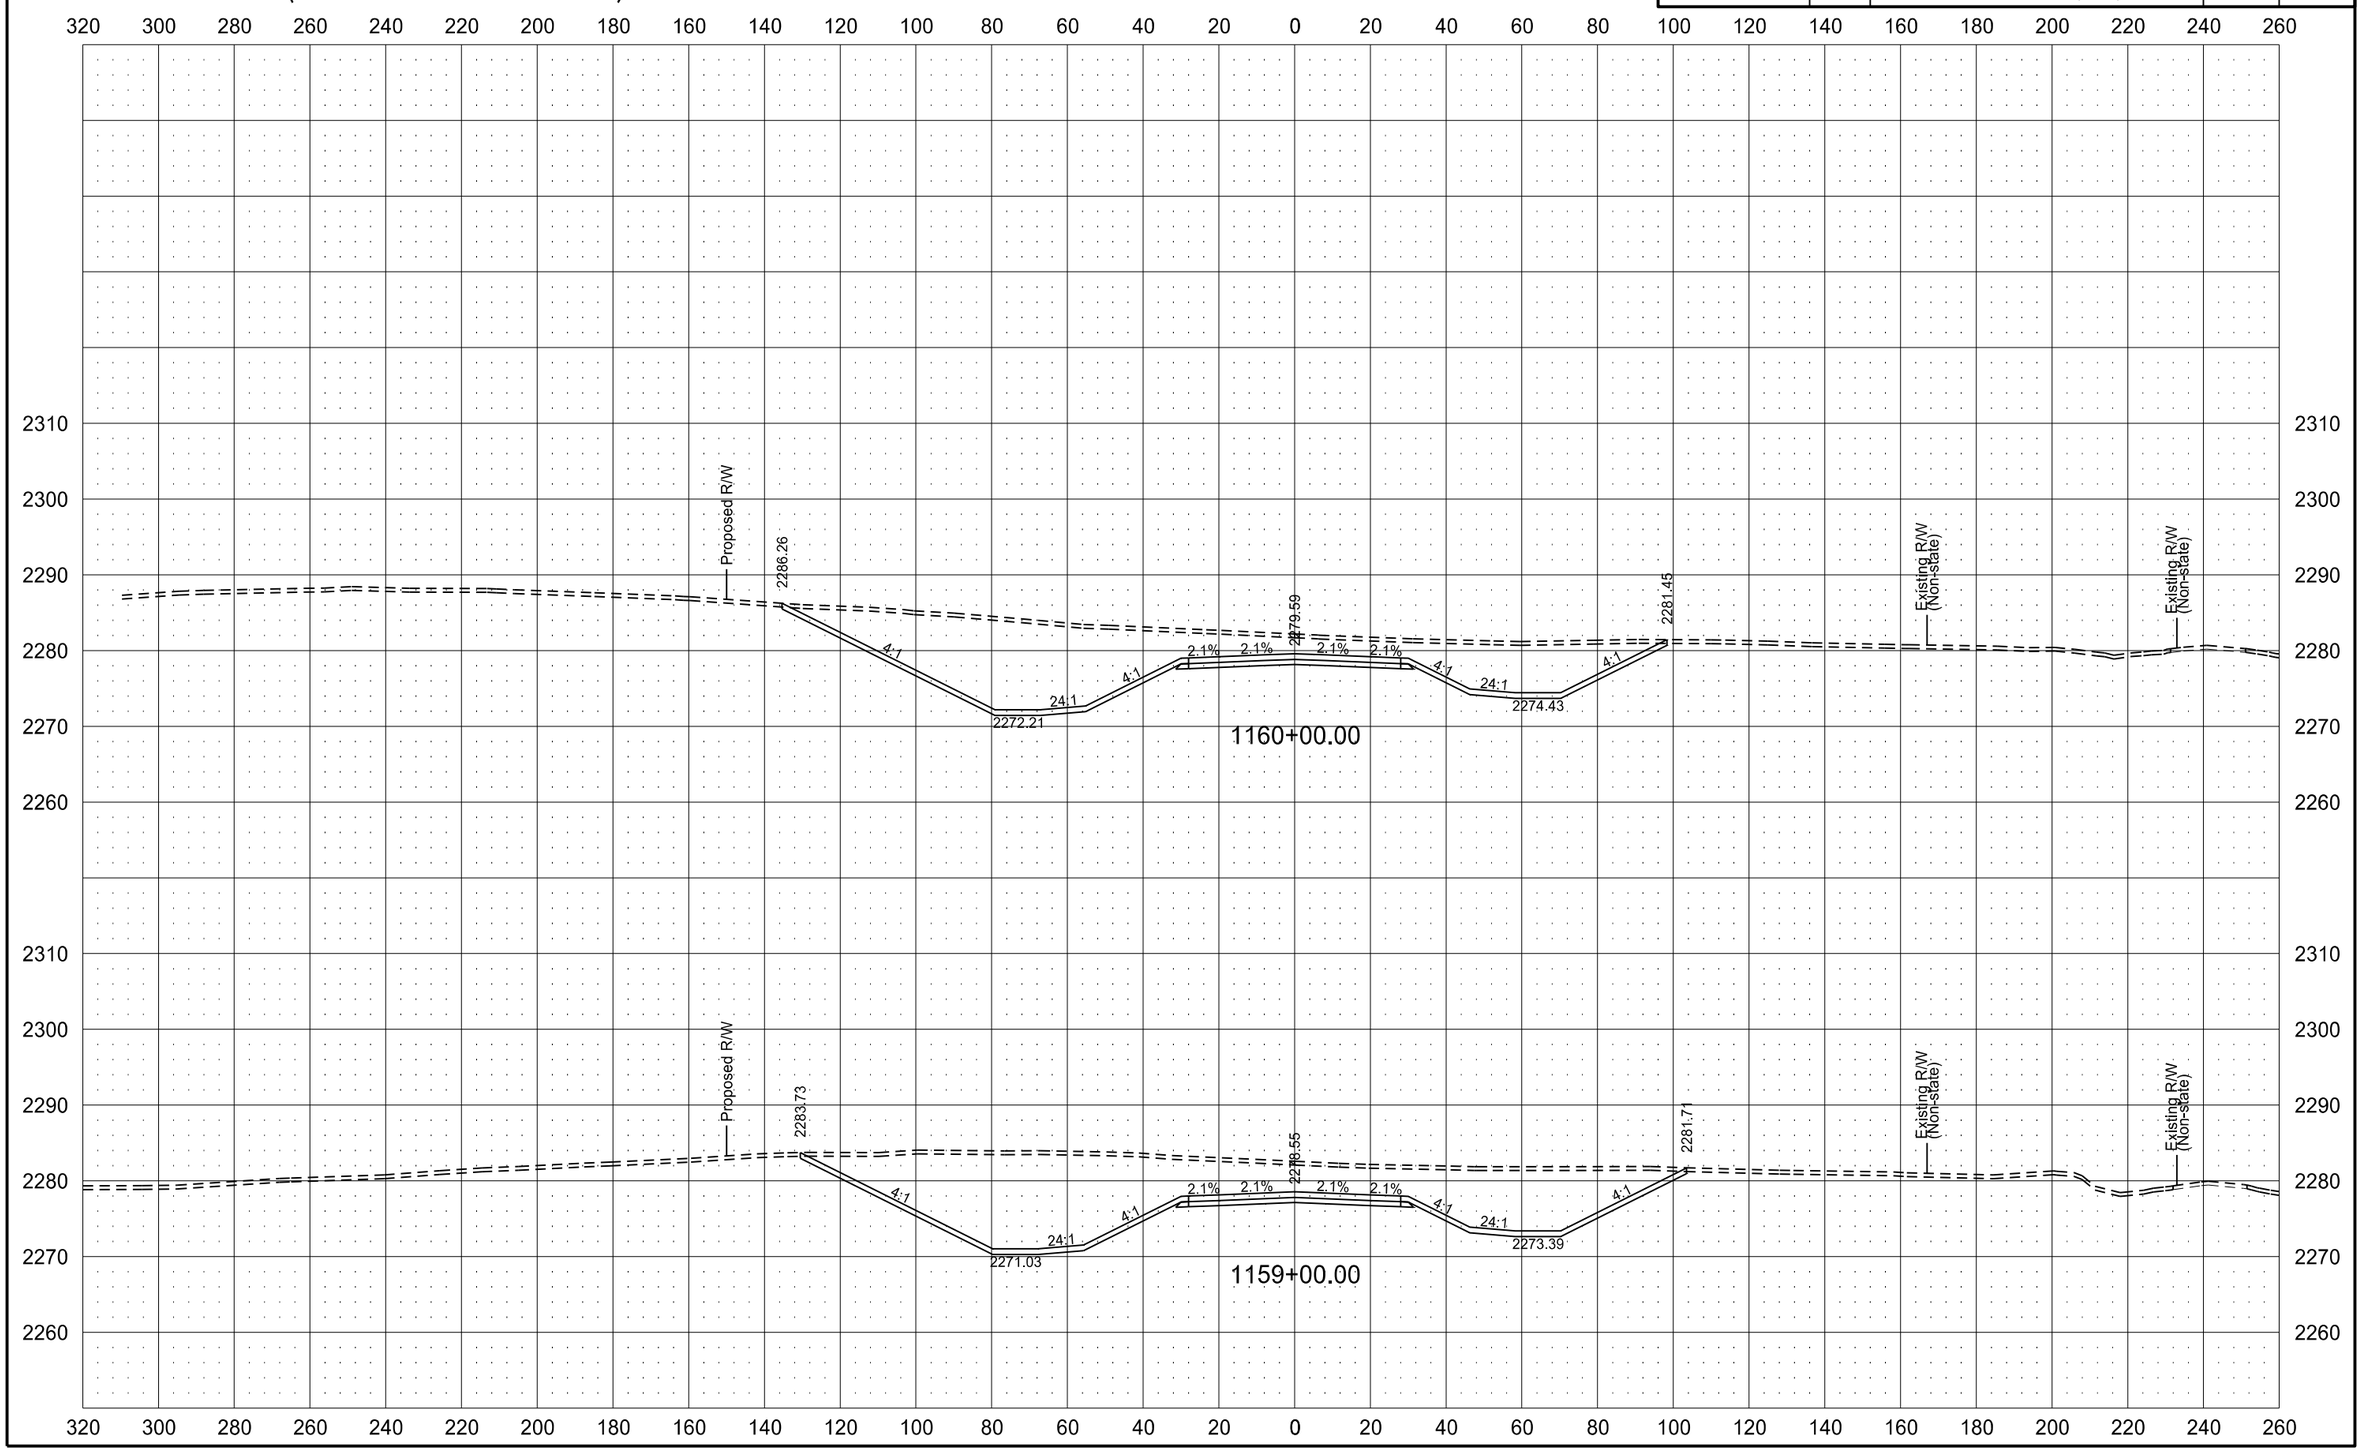

6/8/2015 11:45:35 AM mmaslesa c:\pwworking\oma\d1342430\200XS_001-162.dgn

ND HWY 22 (KILLDEER BYPASS)

STATE	PROJECT NO.	SECTION NO.	SHEET NO.
ND	SOIB-SAP-5-022(110)104	200	104

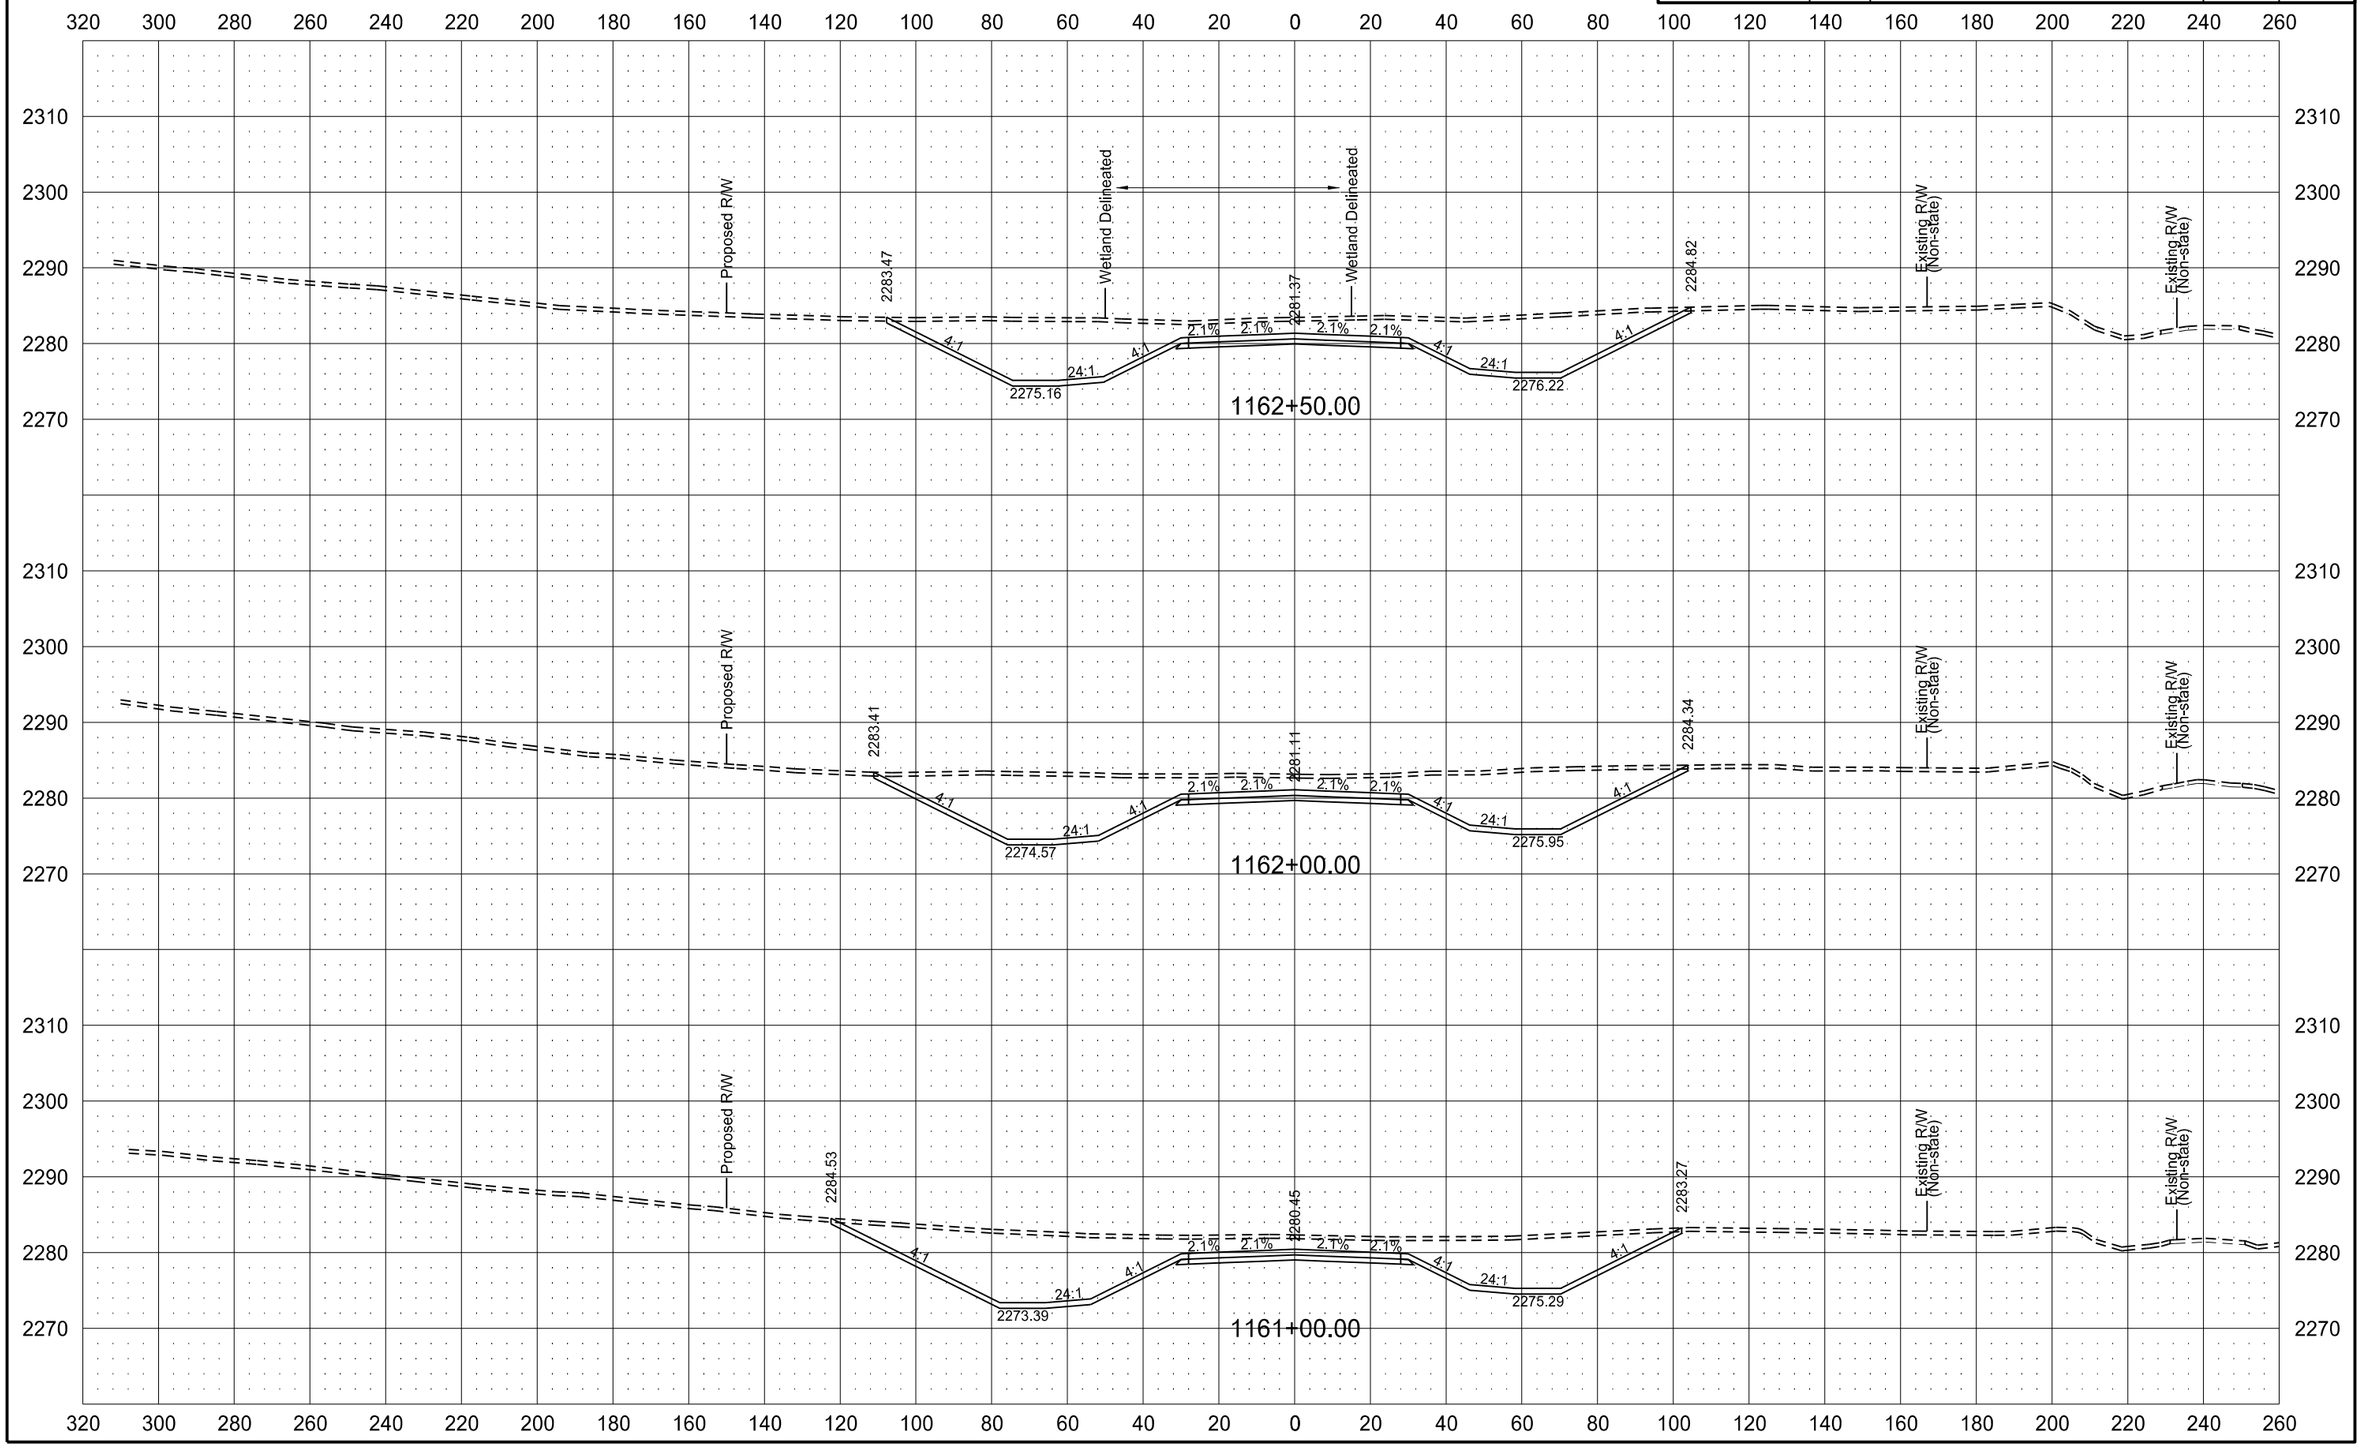

ND HWY 22 (KILLDEER BYPASS)

STATE	PROJECT NO.	SECTION NO.	SHEET NO.
ND	SOIB-SAP-5-022(110)104	200	105

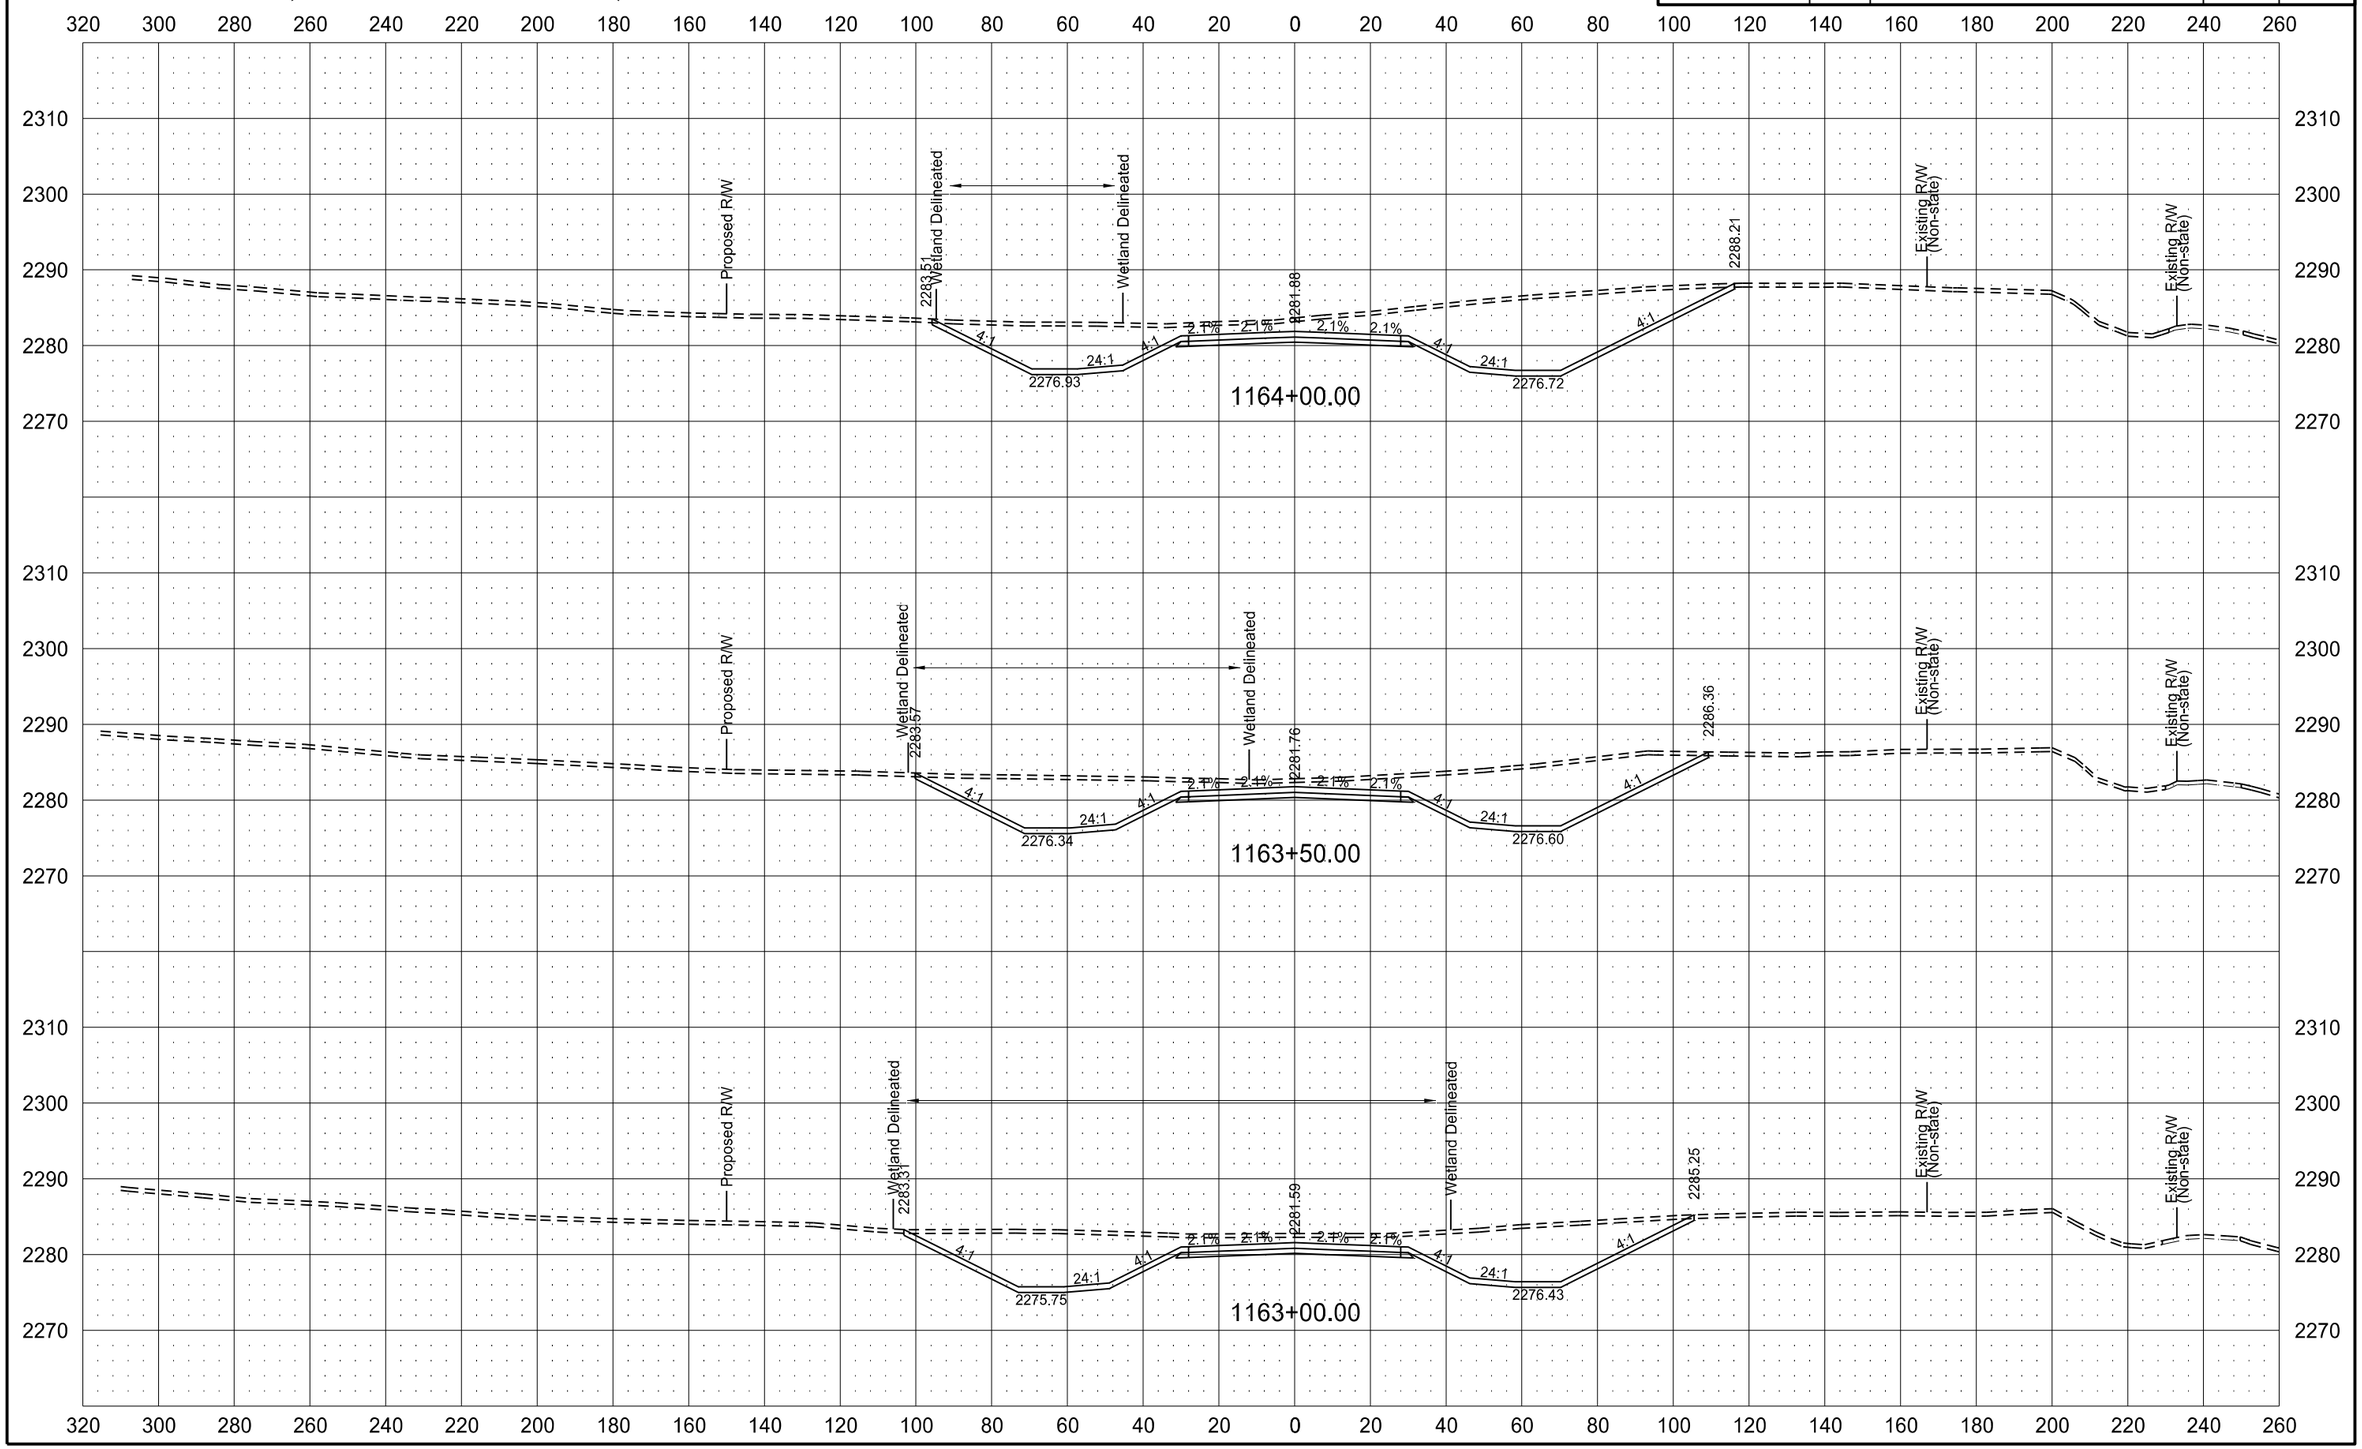

ND HWY 22 (KILLDEER BYPASS)

STATE	PROJECT NO.	SECTION NO.	SHEET NO.
ND	SOIB-SAP-5-022(110)104	200	106

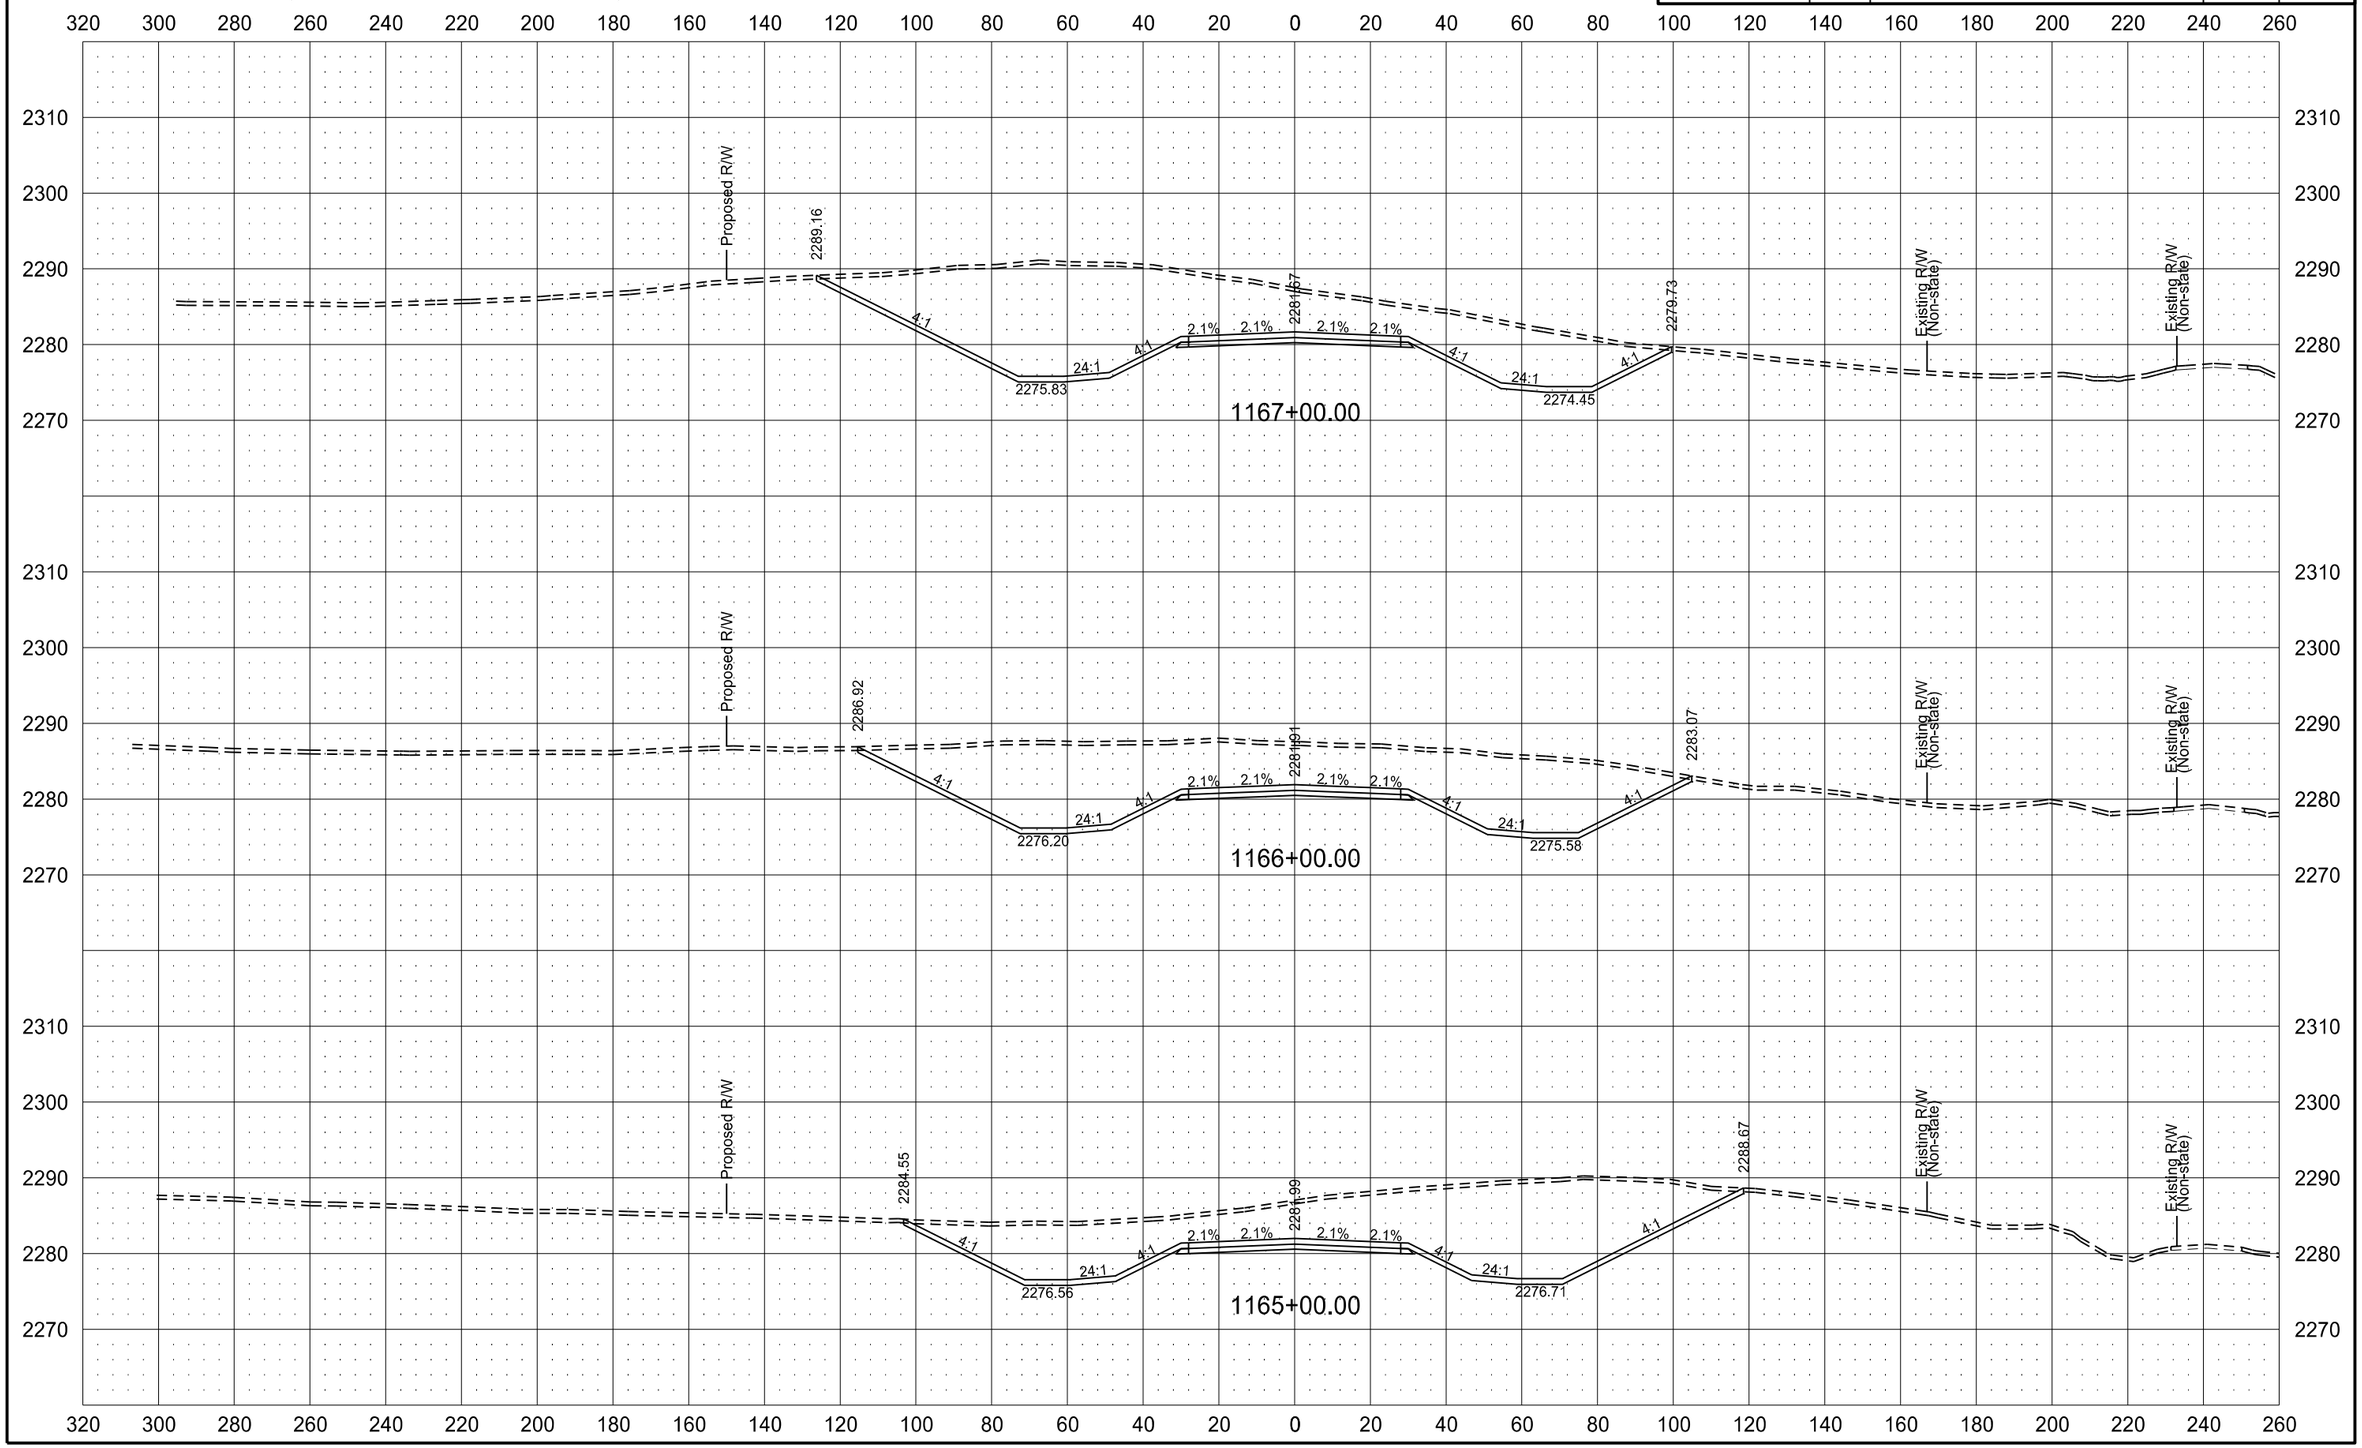

6/8/2015 11:45:57 AM mmaslesa c:\pwworking\oma\d1342430\200XS_001-162.dgn

ND HWY 22 (KILLDEER BYPASS)

STATE	PROJECT NO.	SECTION NO.	SHEET NO.
ND	SOIB-SAP-5-022(110)104	200	107

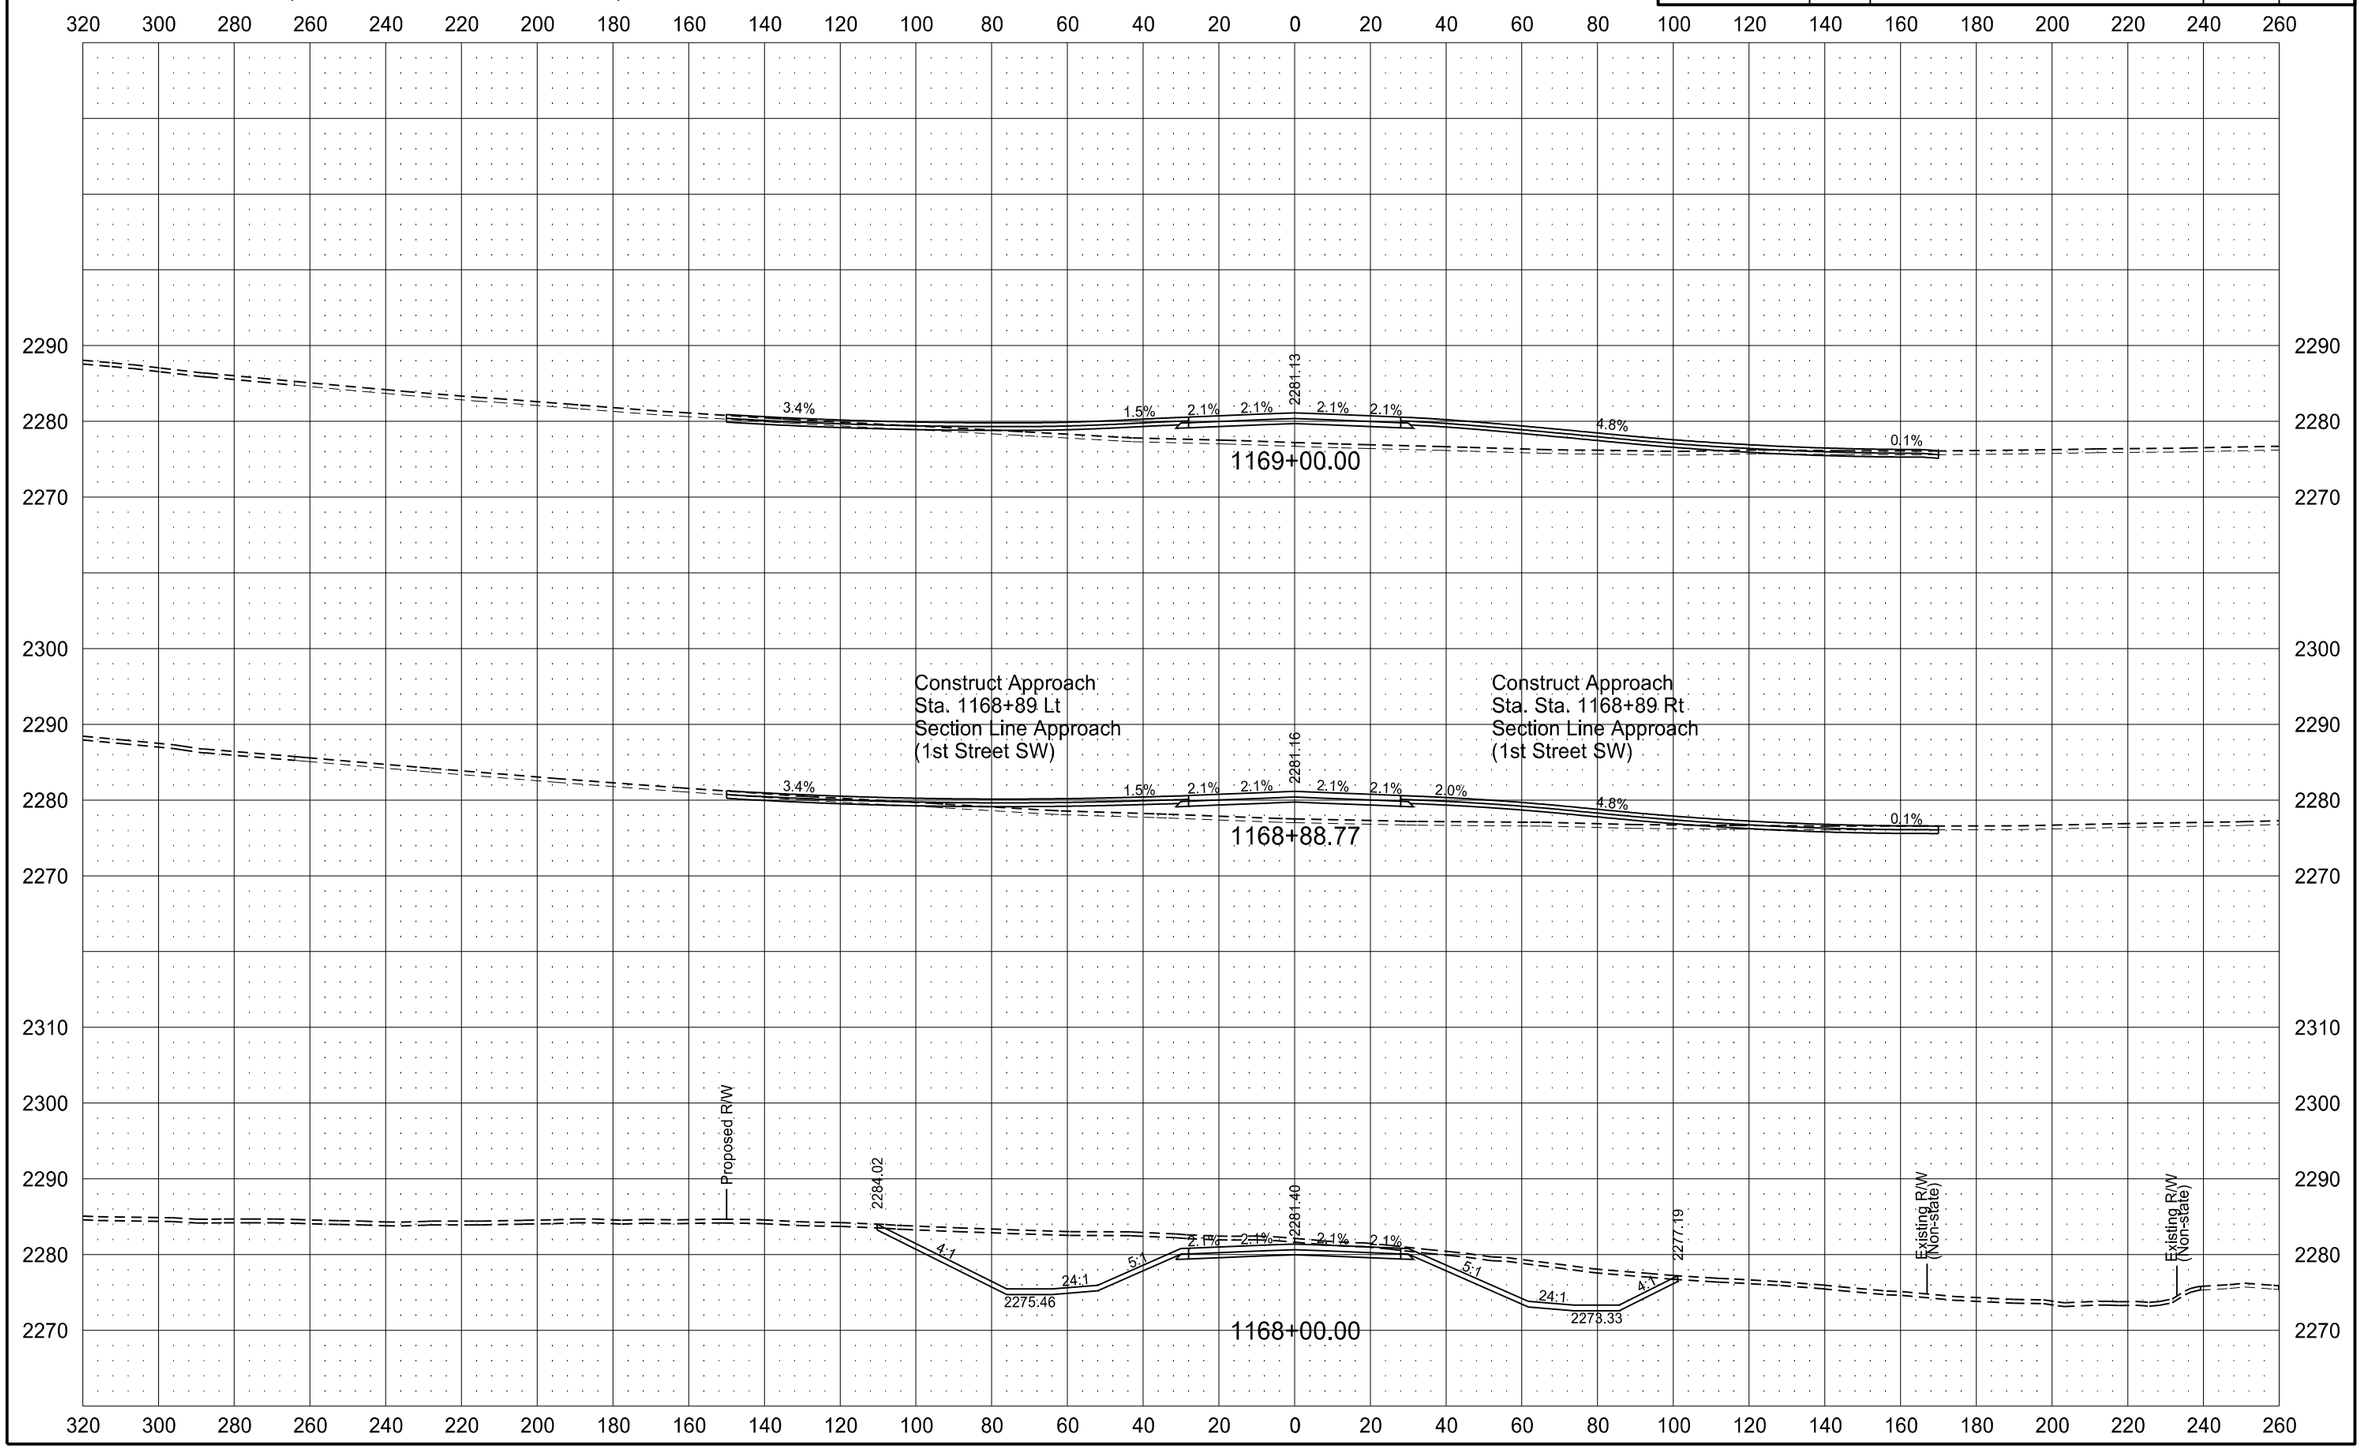

6/8/2015 11:46:05 AM mmaslesa c:\pwworking\oma\d1342430\200XS_001-162.dgn

ND HWY 22 (KILLDEER BYPASS)

STATE	PROJECT NO.	SECTION NO.	SHEET NO.
ND	SOIB-SAP-5-022(110)104	200	108

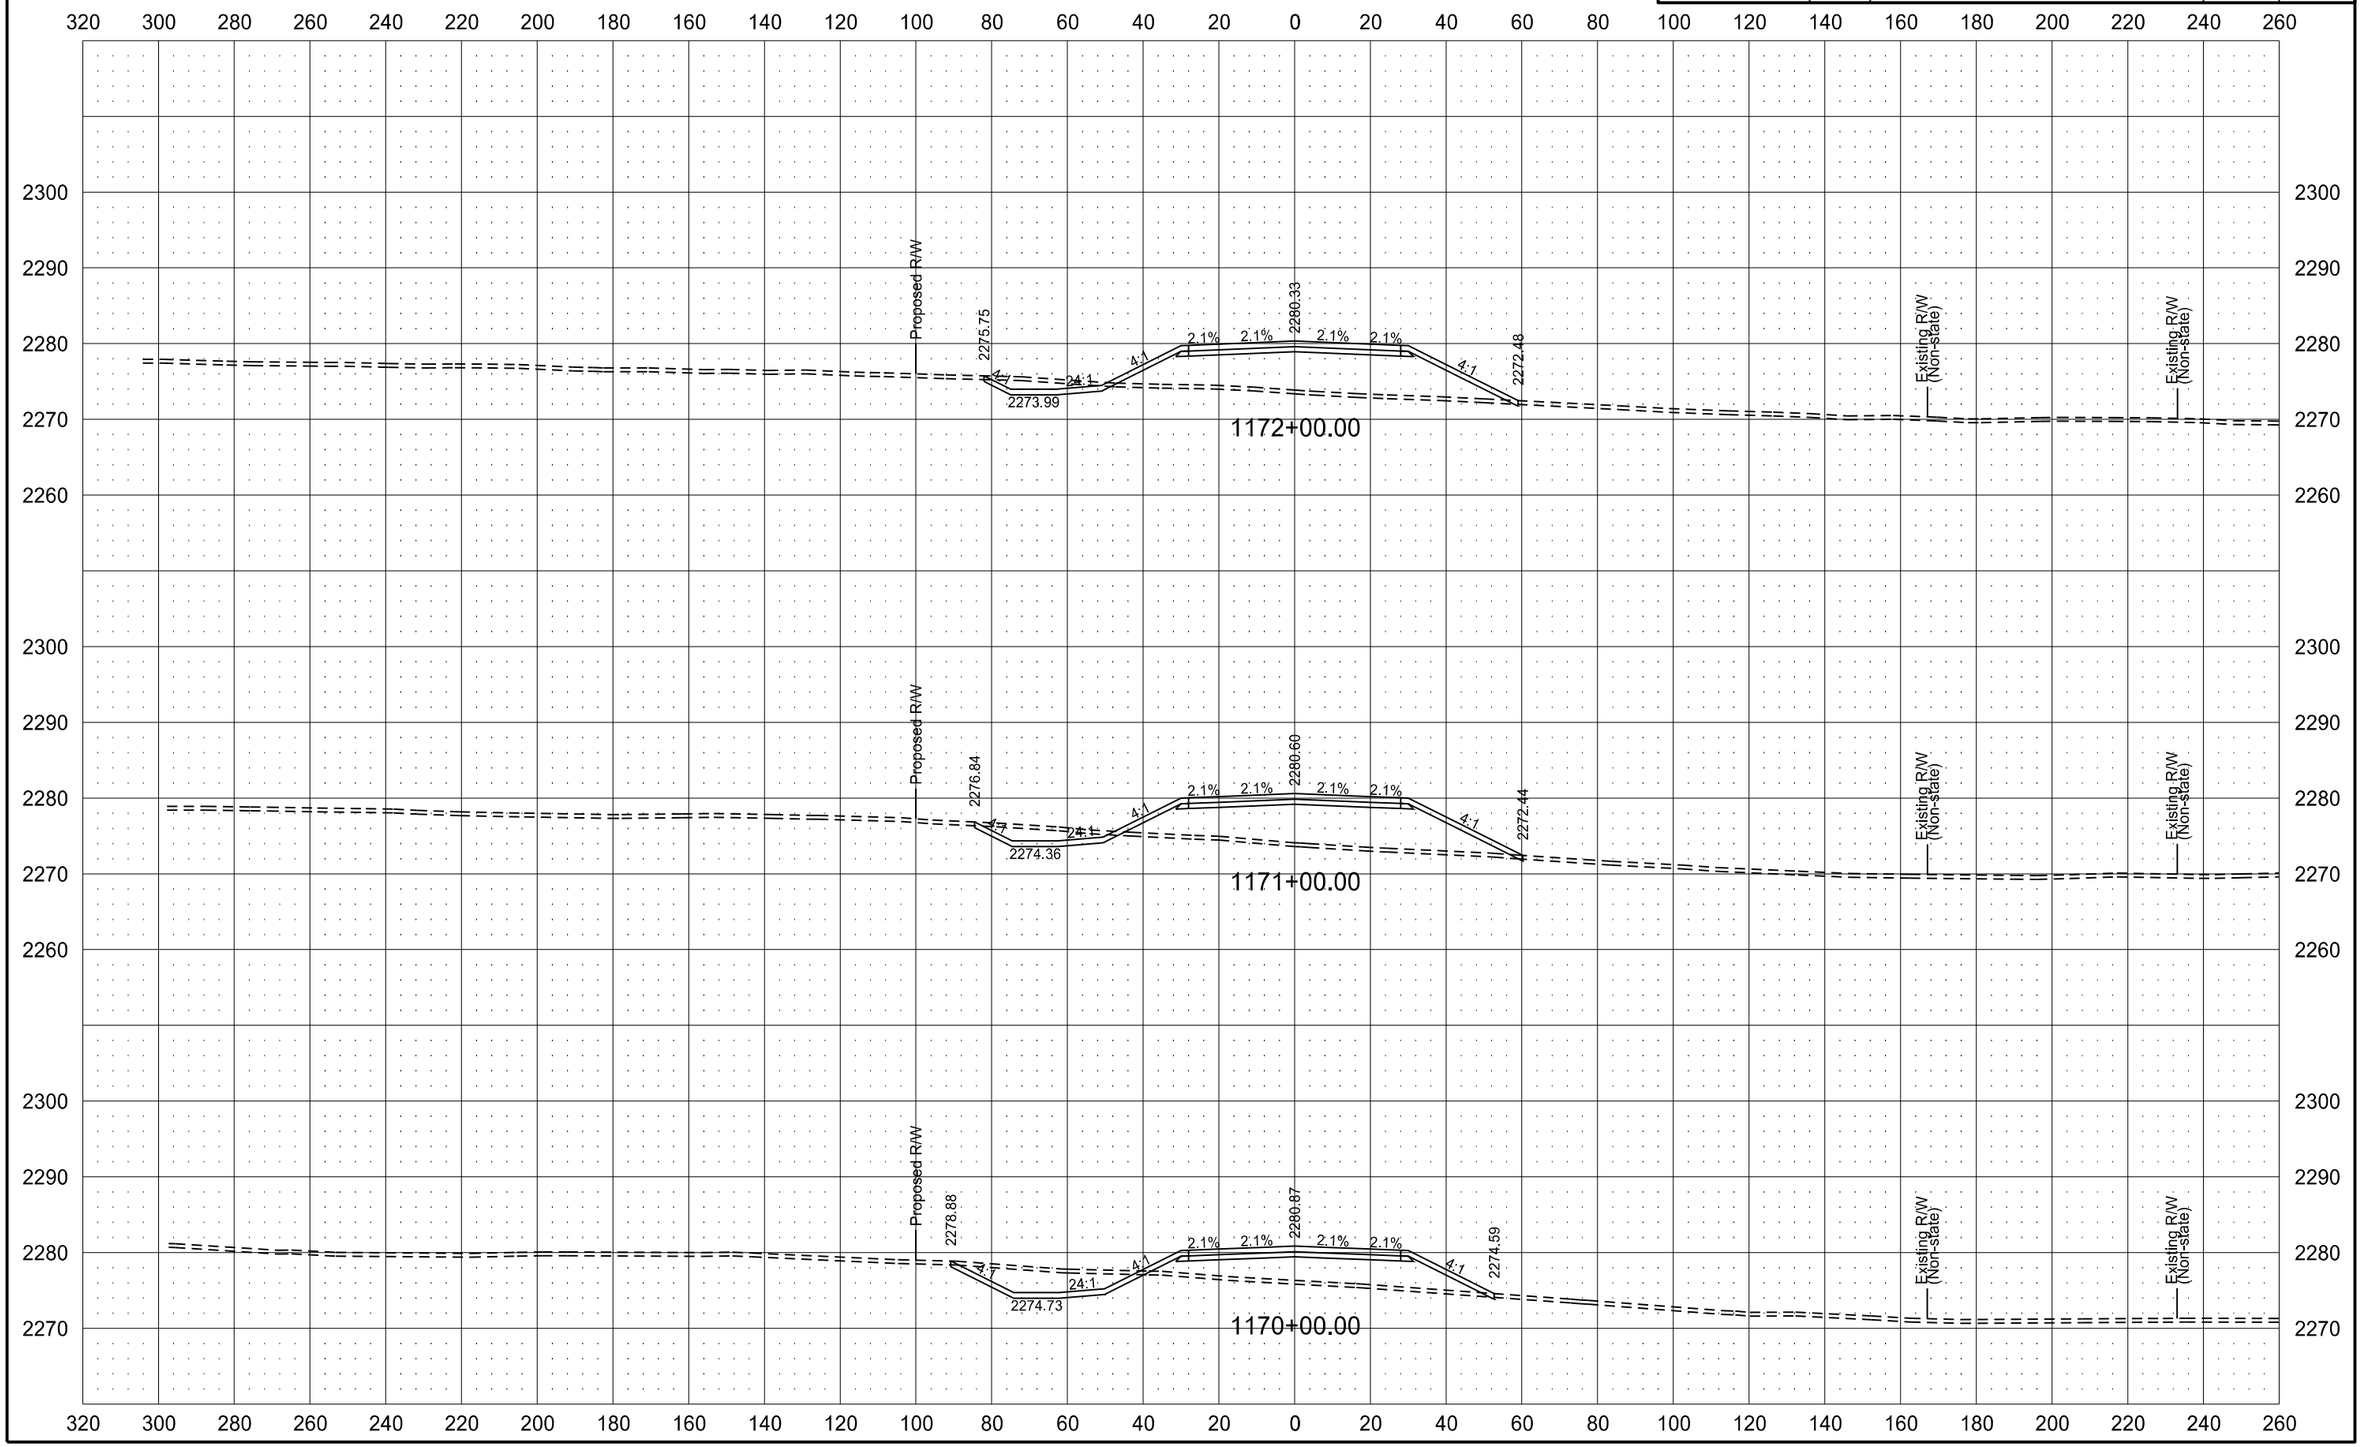

6/8/2015 11:46:13 AM mmaslesa c:\pwworking\oma\d1342430\200XS_001-162.dgn

ND HWY 22 (KILLDEER BYPASS)

STATE	PROJECT NO.	SECTION NO.	SHEET NO.
ND	SOIB-SAP-5-022(110)104	200	109

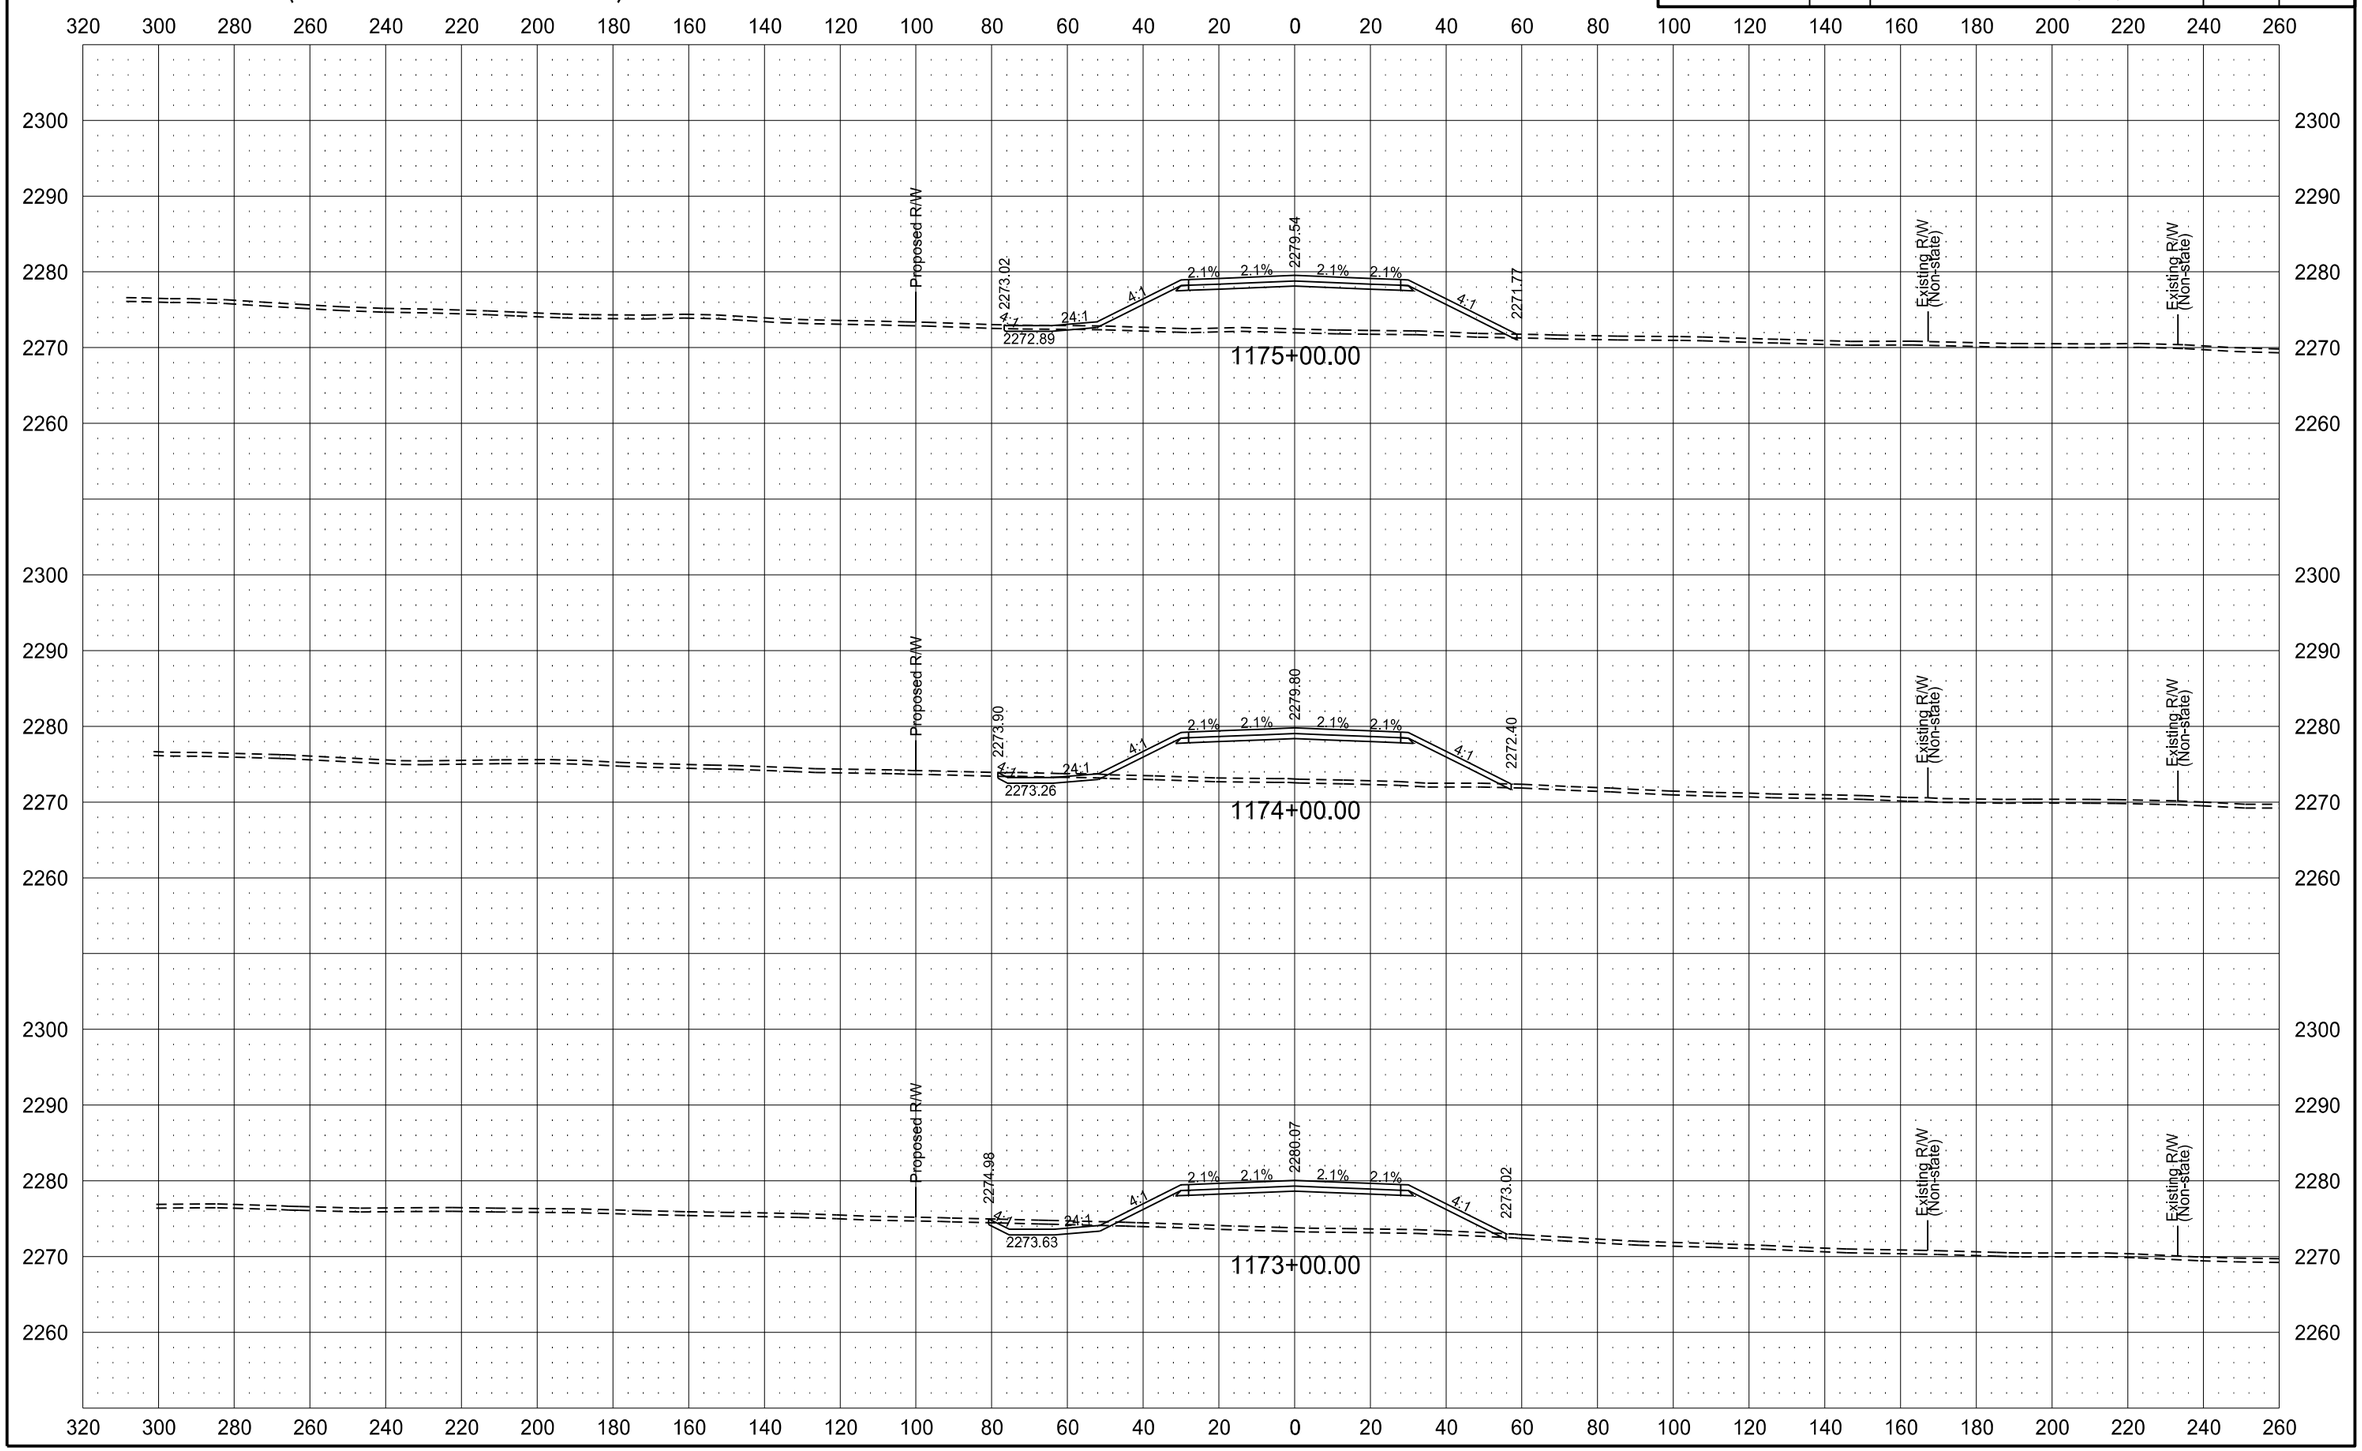

ND HWY 22 (KILLDEER BYPASS)

STATE	PROJECT NO.	SECTION NO.	SHEET NO.
ND	SOIB-SAP-5-022(110)104	200	110

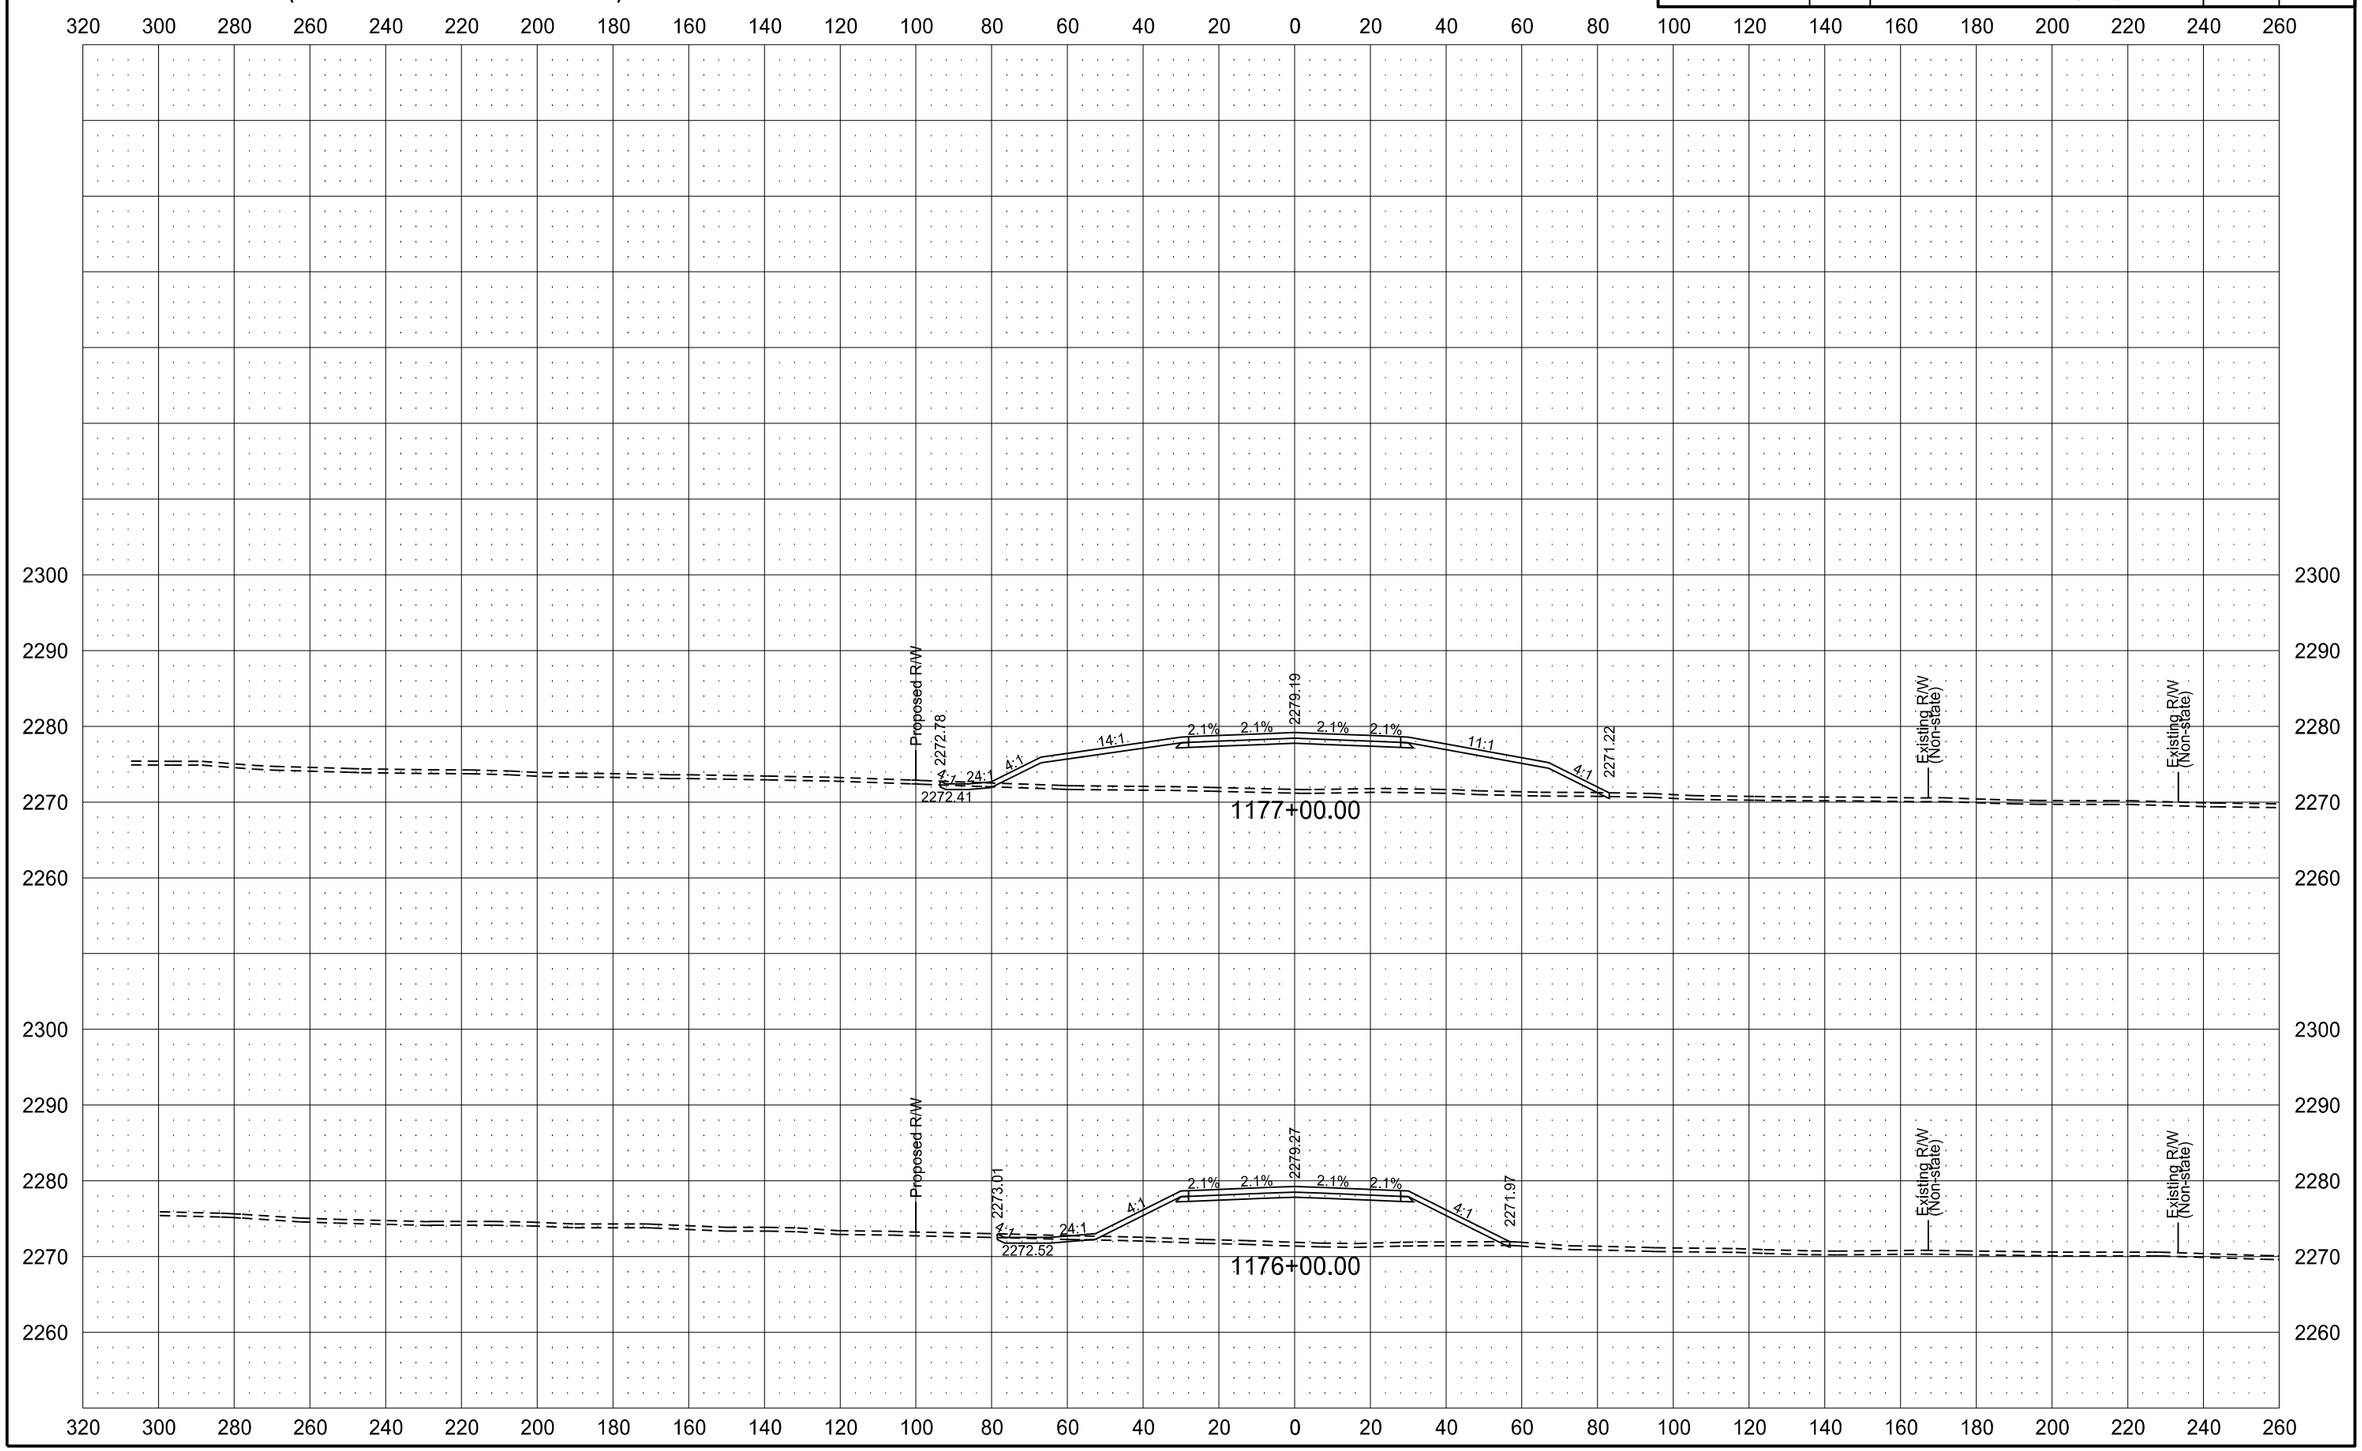

STATE	PROJECT NO.	SECTION NO.	SHEET NO.
ND	SOIB-SAP-5-022(110)104	200	111

ND HWY 22 (KILLDEER BYPASS)

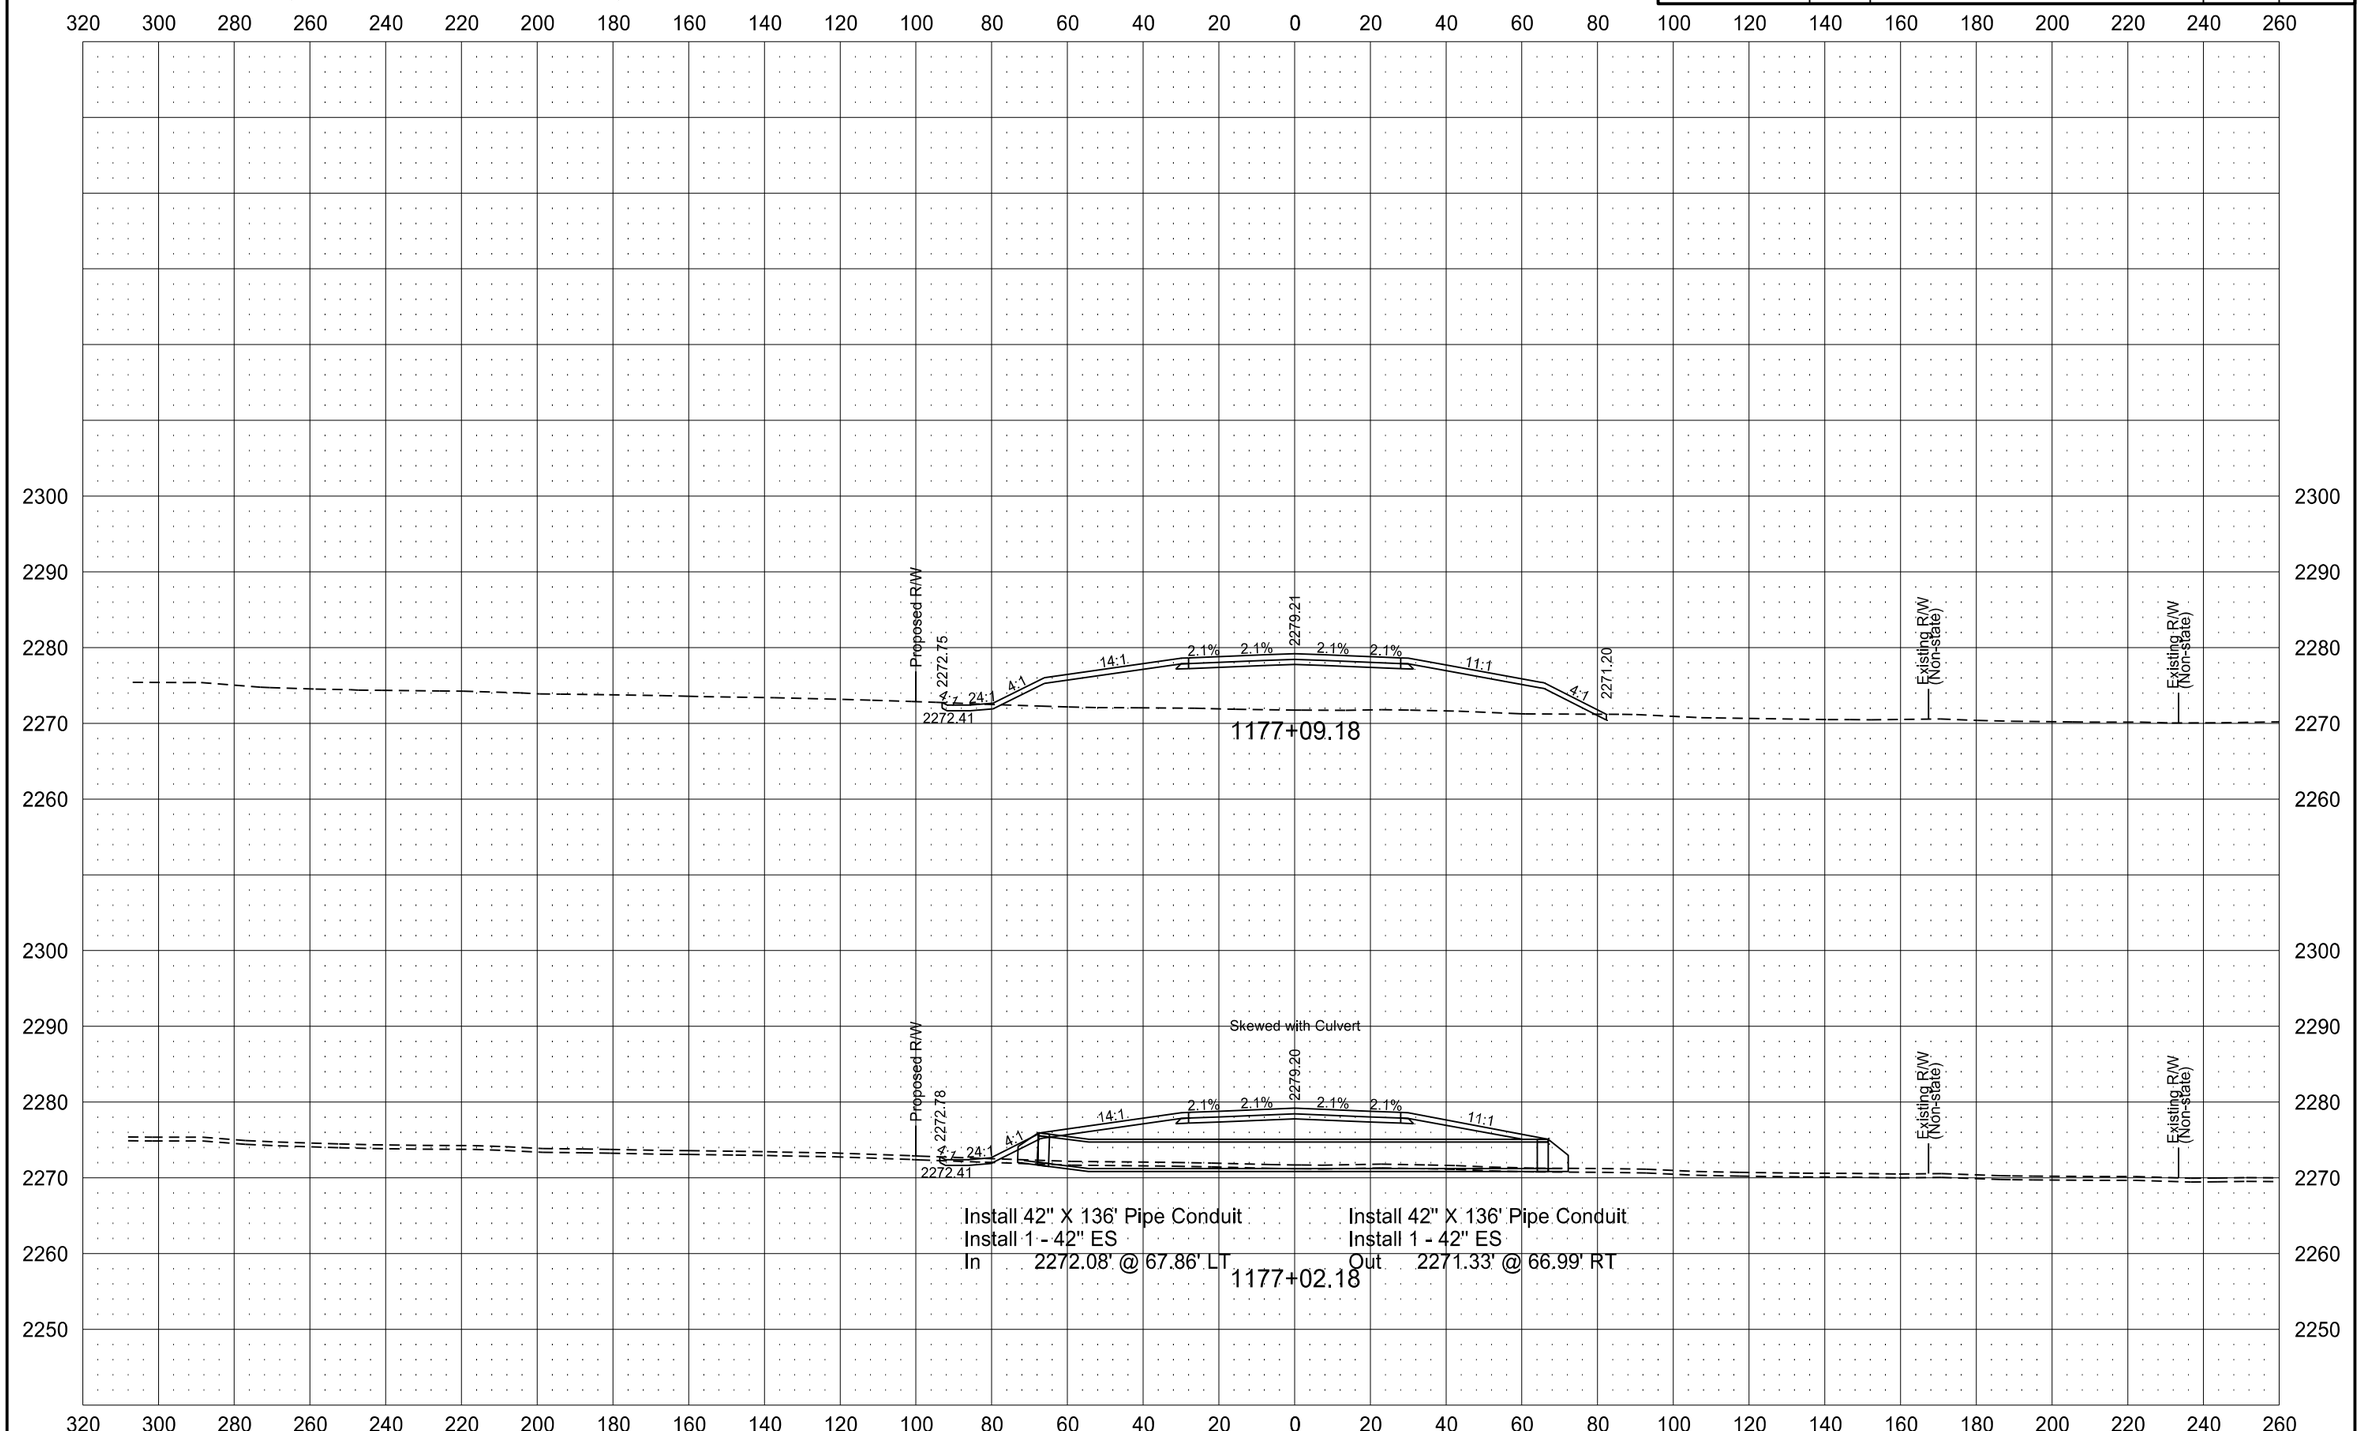

6/8/2015 11:46:35 AM mmaslesa c:\pwworking\oma\d1342430\200XS_001-162.dgn

ND HWY 22 (KILLDEER BYPASS)

STATE	PROJECT NO.	SECTION NO.	SHEET NO.
ND	SOIB-SAP-5-022(110)104	200	112

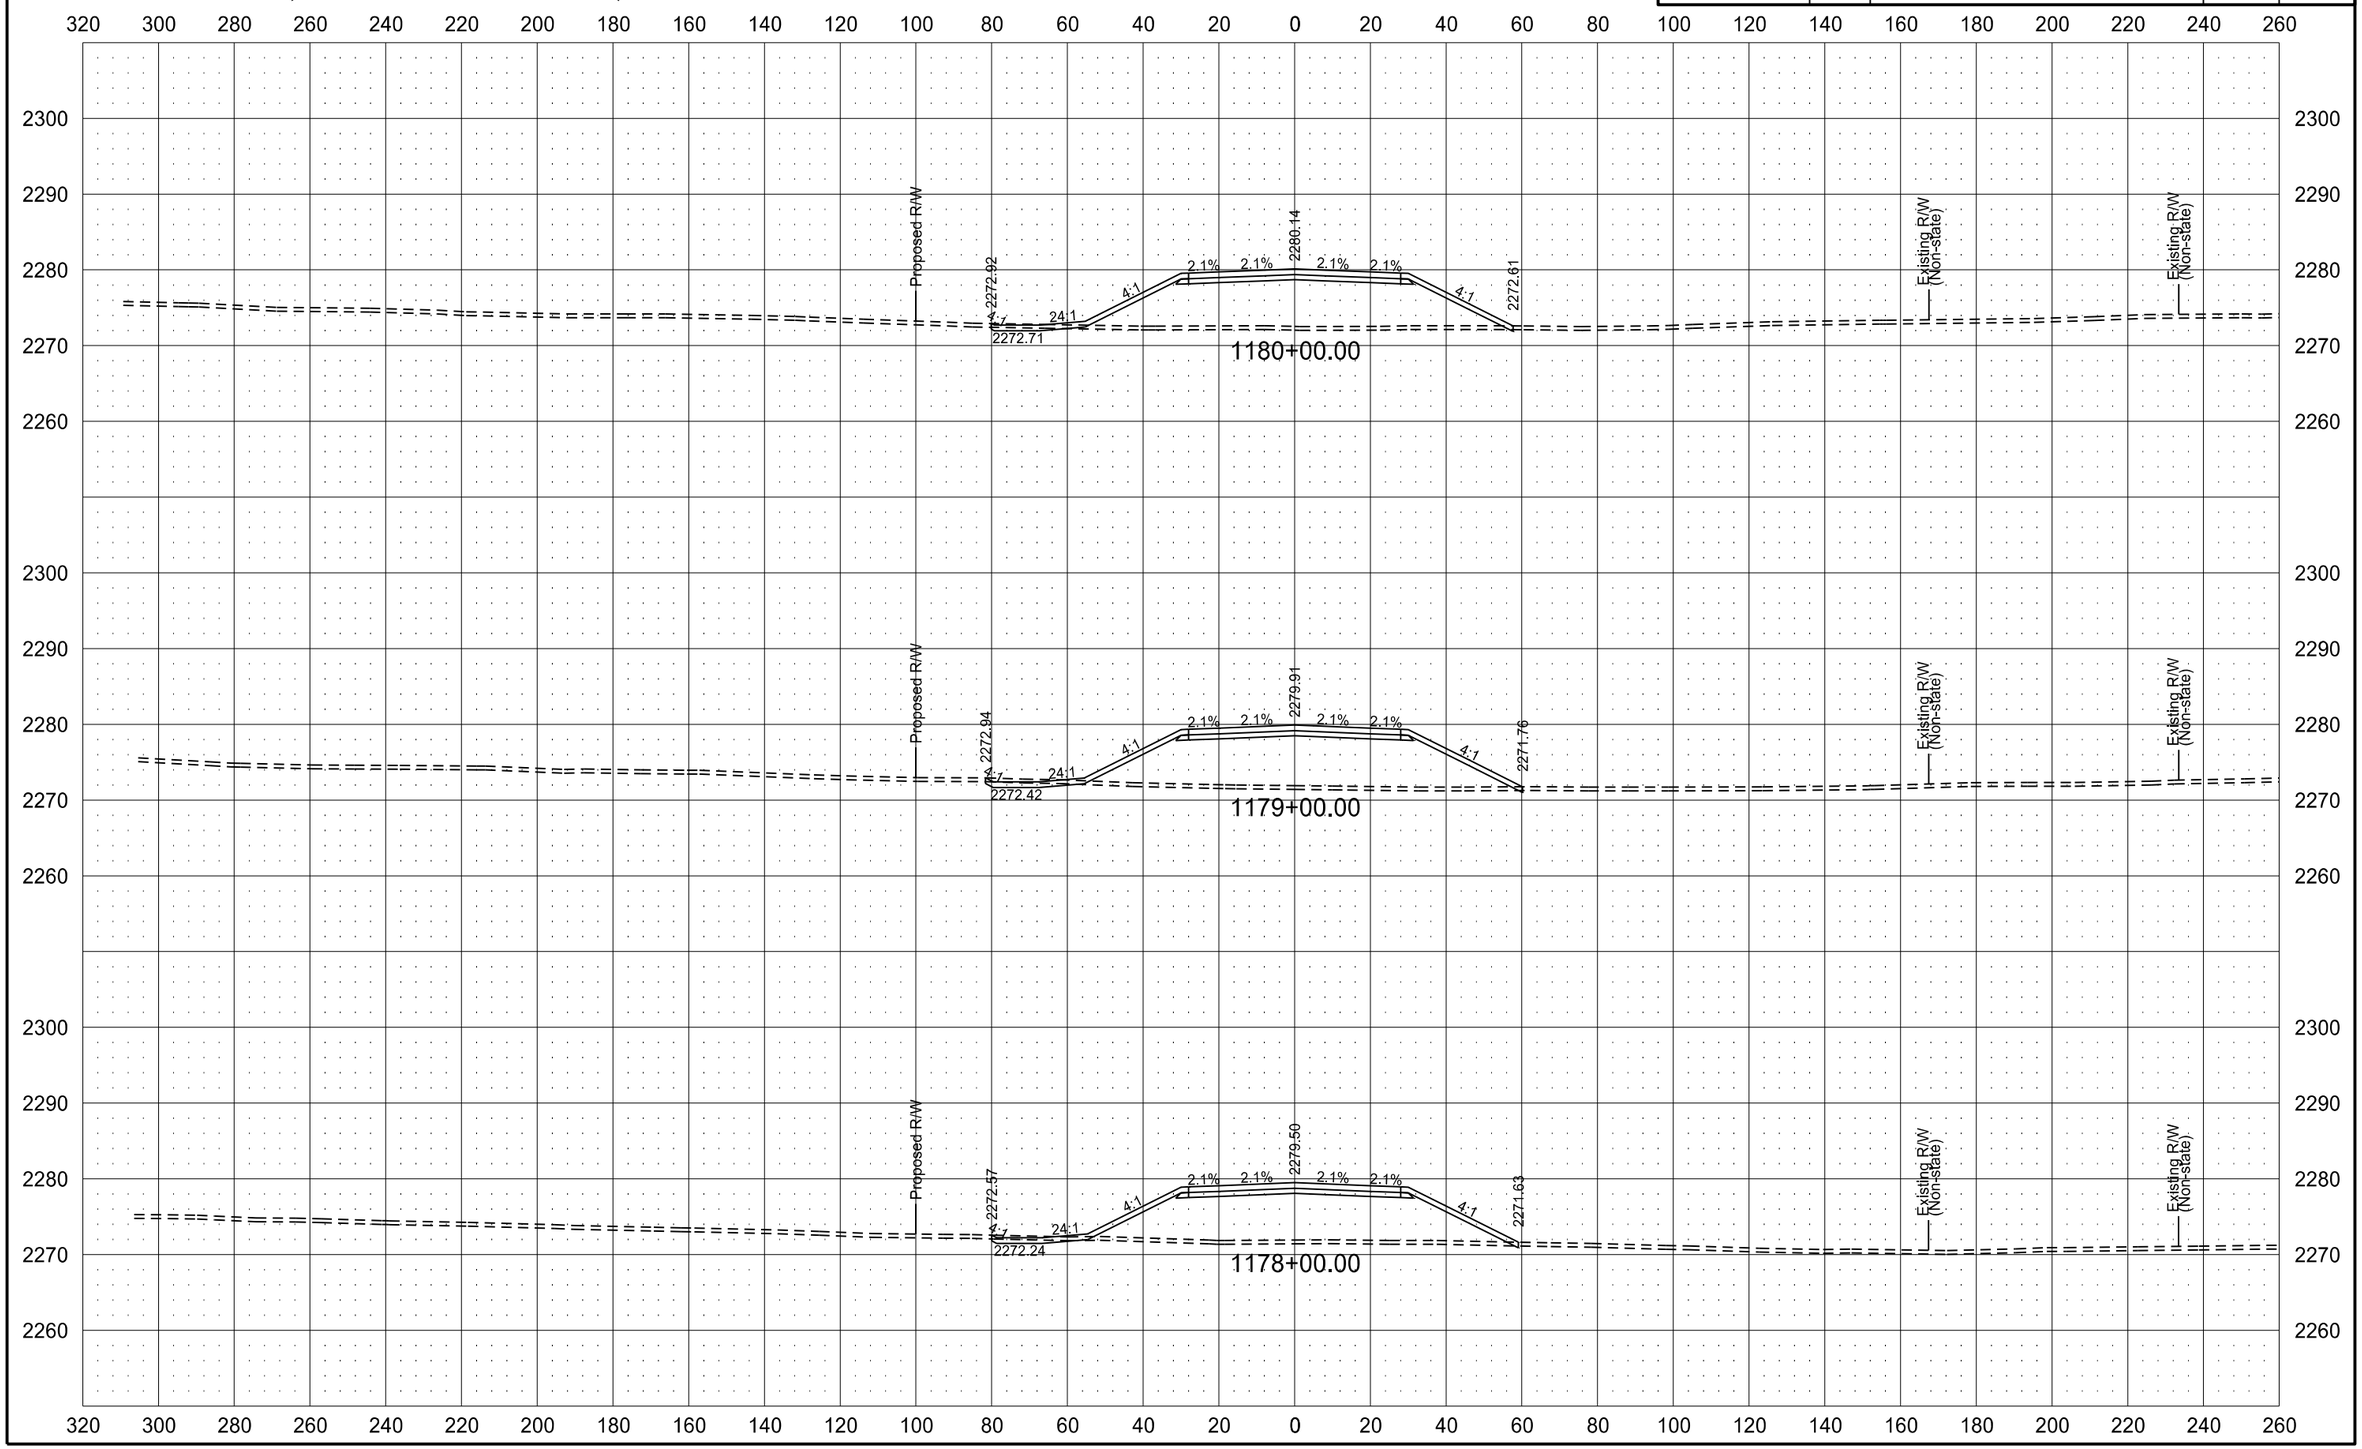

ND HWY 22 (KILLDEER BYPASS)

STATE	PROJECT NO.	SECTION NO.	SHEET NO.
ND	SOIB-SAP-5-022(110)104	200	113

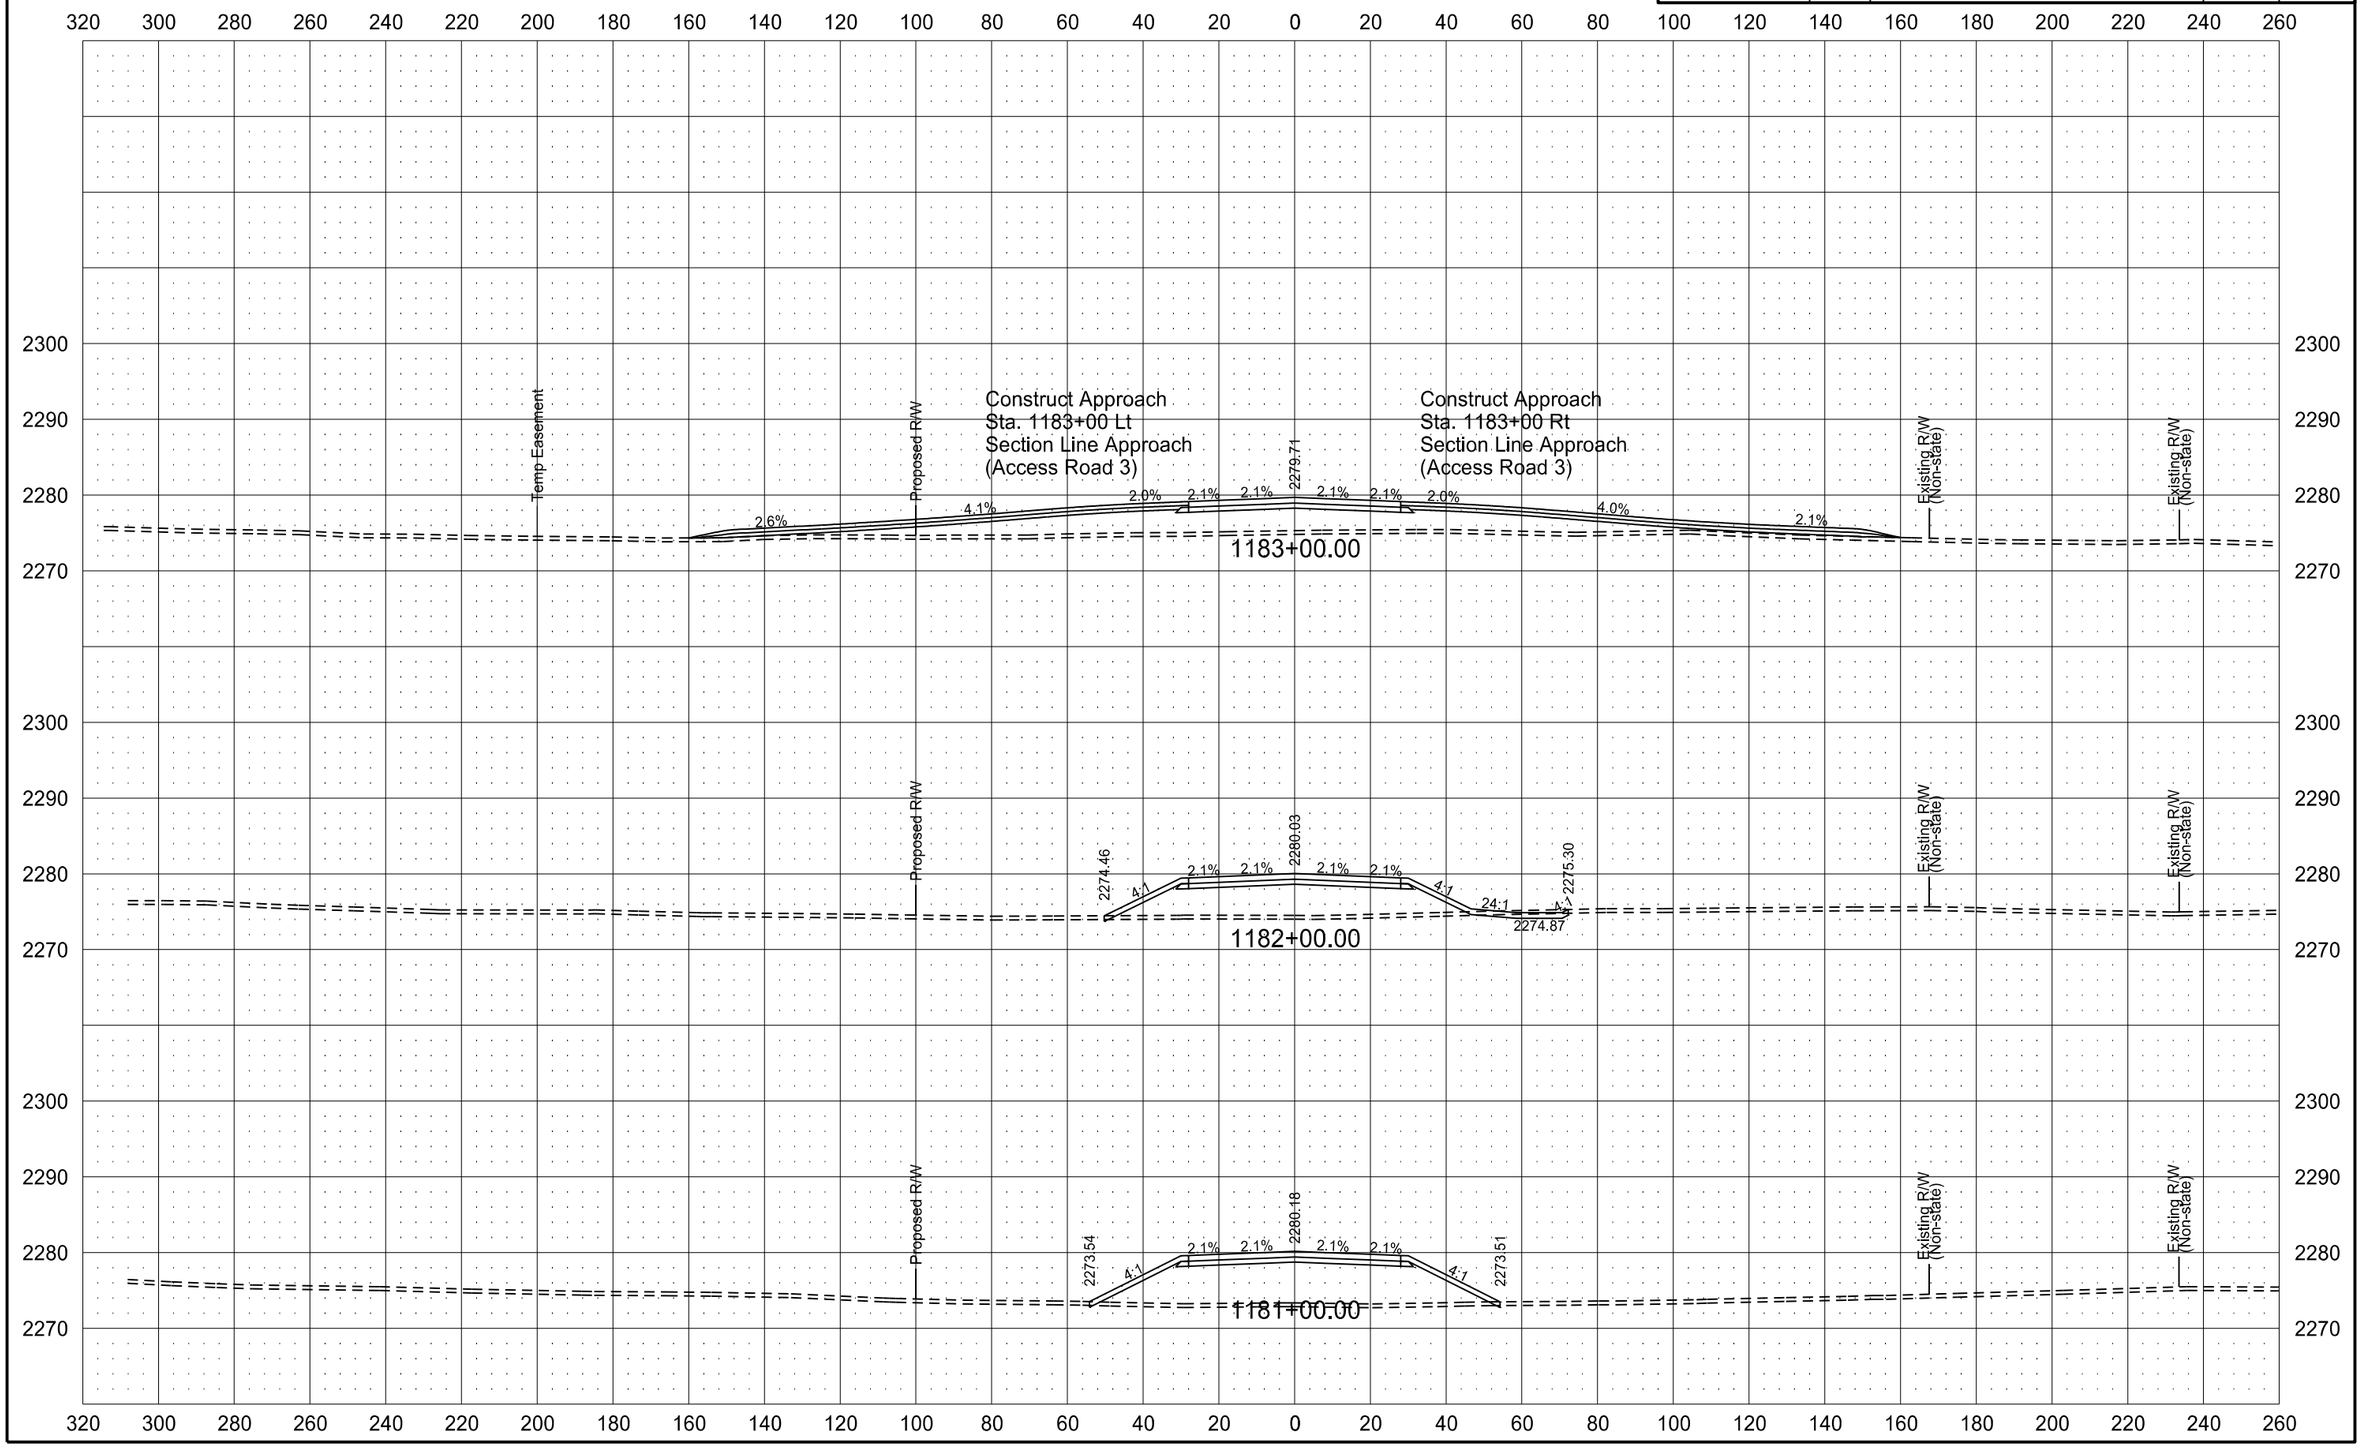

6/8/2015 11:46:50 AM mmaslesa c:\pwworking\oma\d1342430\200XS_001-162.dgn

ND HWY 22 (KILLDEER BYPASS)

STATE	PROJECT NO.	SECTION NO.	SHEET NO.
ND	SOIB-SAP-5-022(110)104	200	114

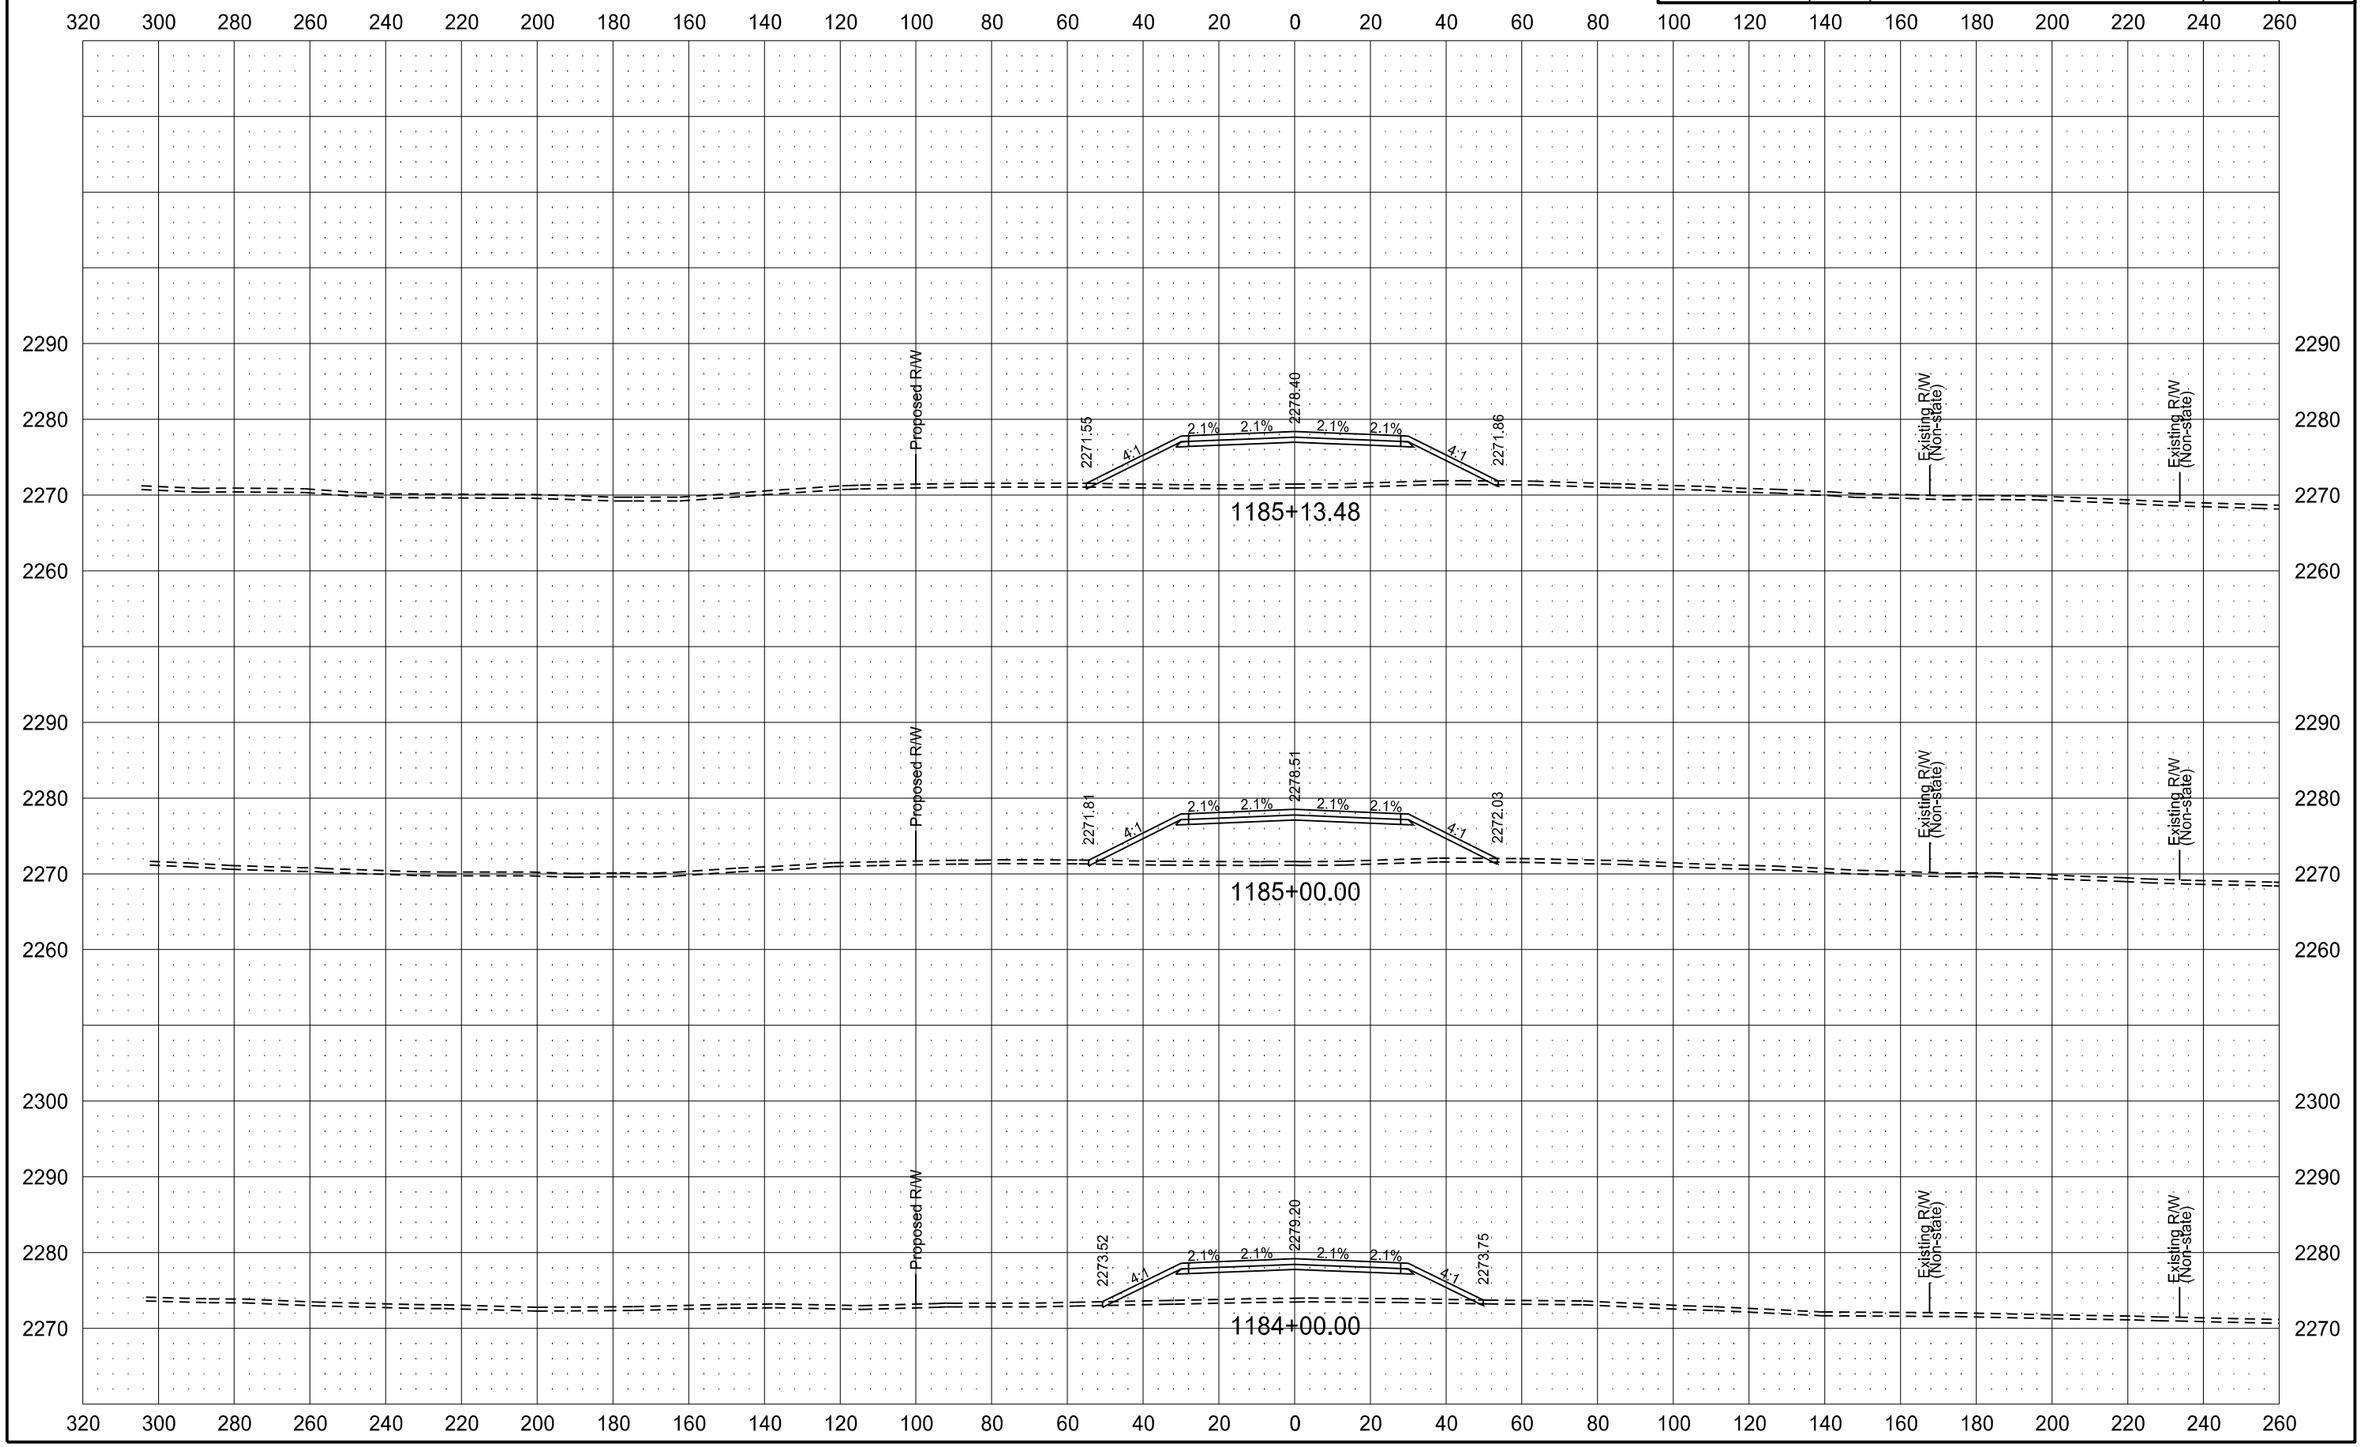

6/8/2015 11:46:58 AM mmaslesa c:\pwworking\oma\d1342430\200XS_001-162.dgn

ND HWY 22 (KILLDEER BYPASS)

STATE	PROJECT NO.	SECTION NO.	SHEET NO.
ND	SOIB-SAP-5-022(110)104	200	115

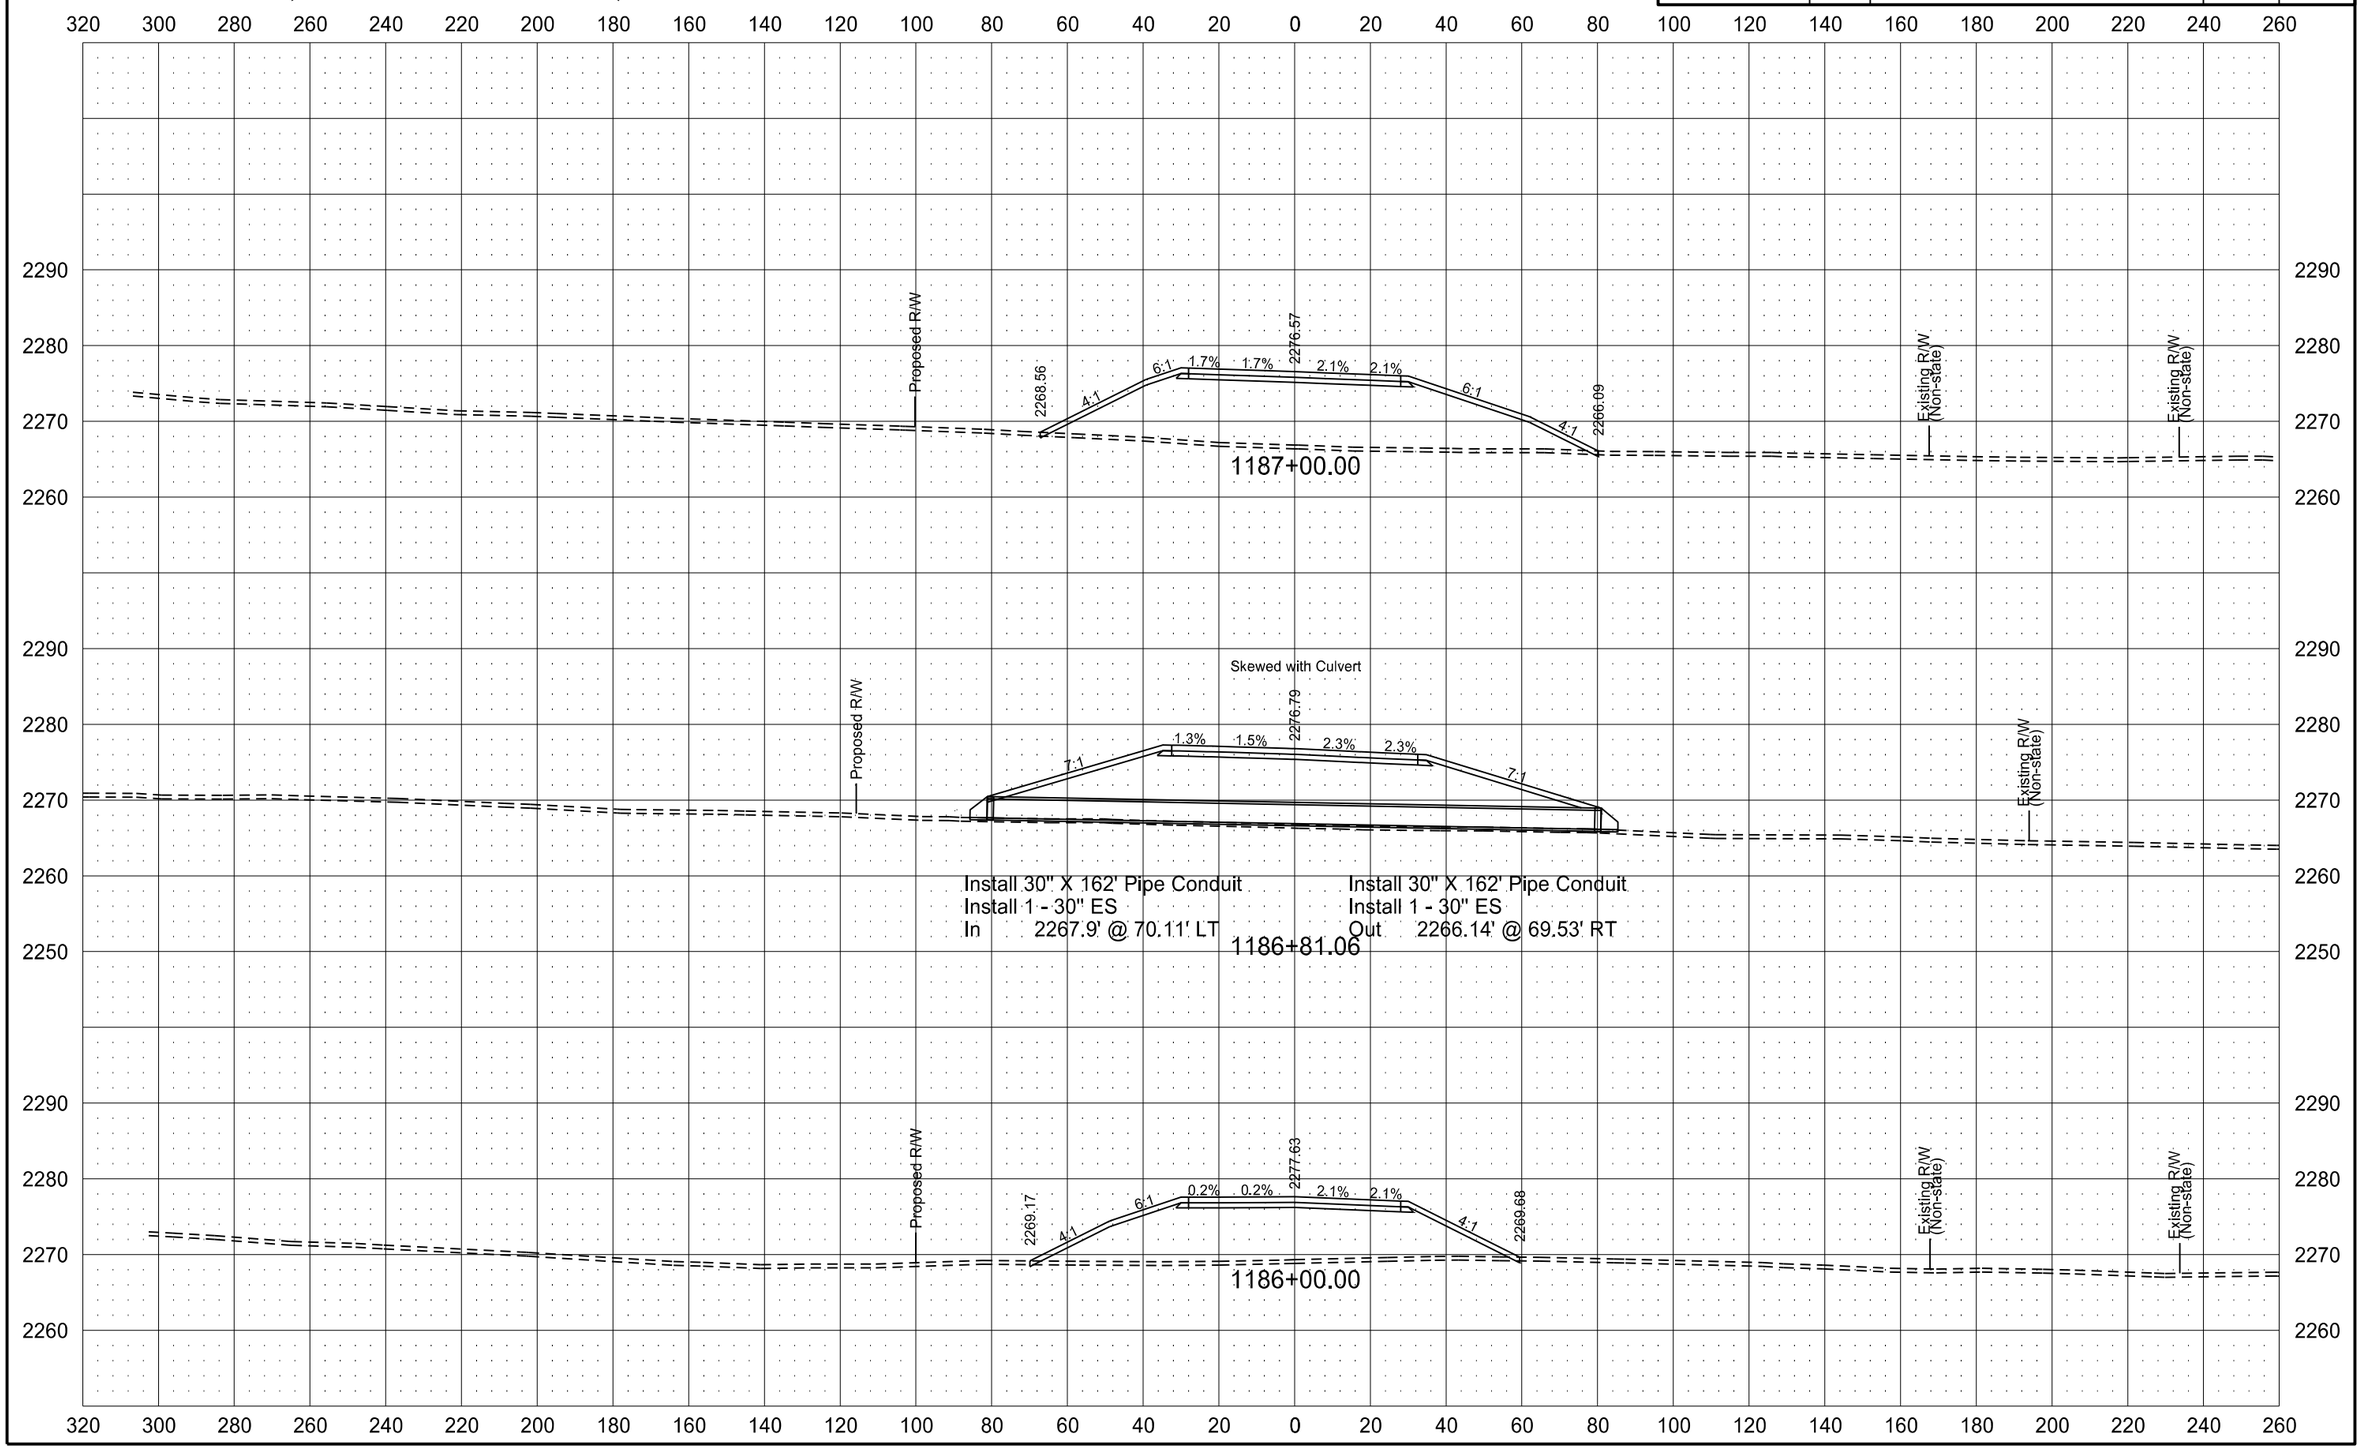

6/8/2015 11:47:05 AM mmaslesa c:\pwworking\oma\d1342430\200XS_001-162.dgn

ND HWY 22 (KILLDEER BYPASS)

STATE	PROJECT NO.	SECTION NO.	SHEET NO.
ND	SOIB-SAP-5-022(110)104	200	116

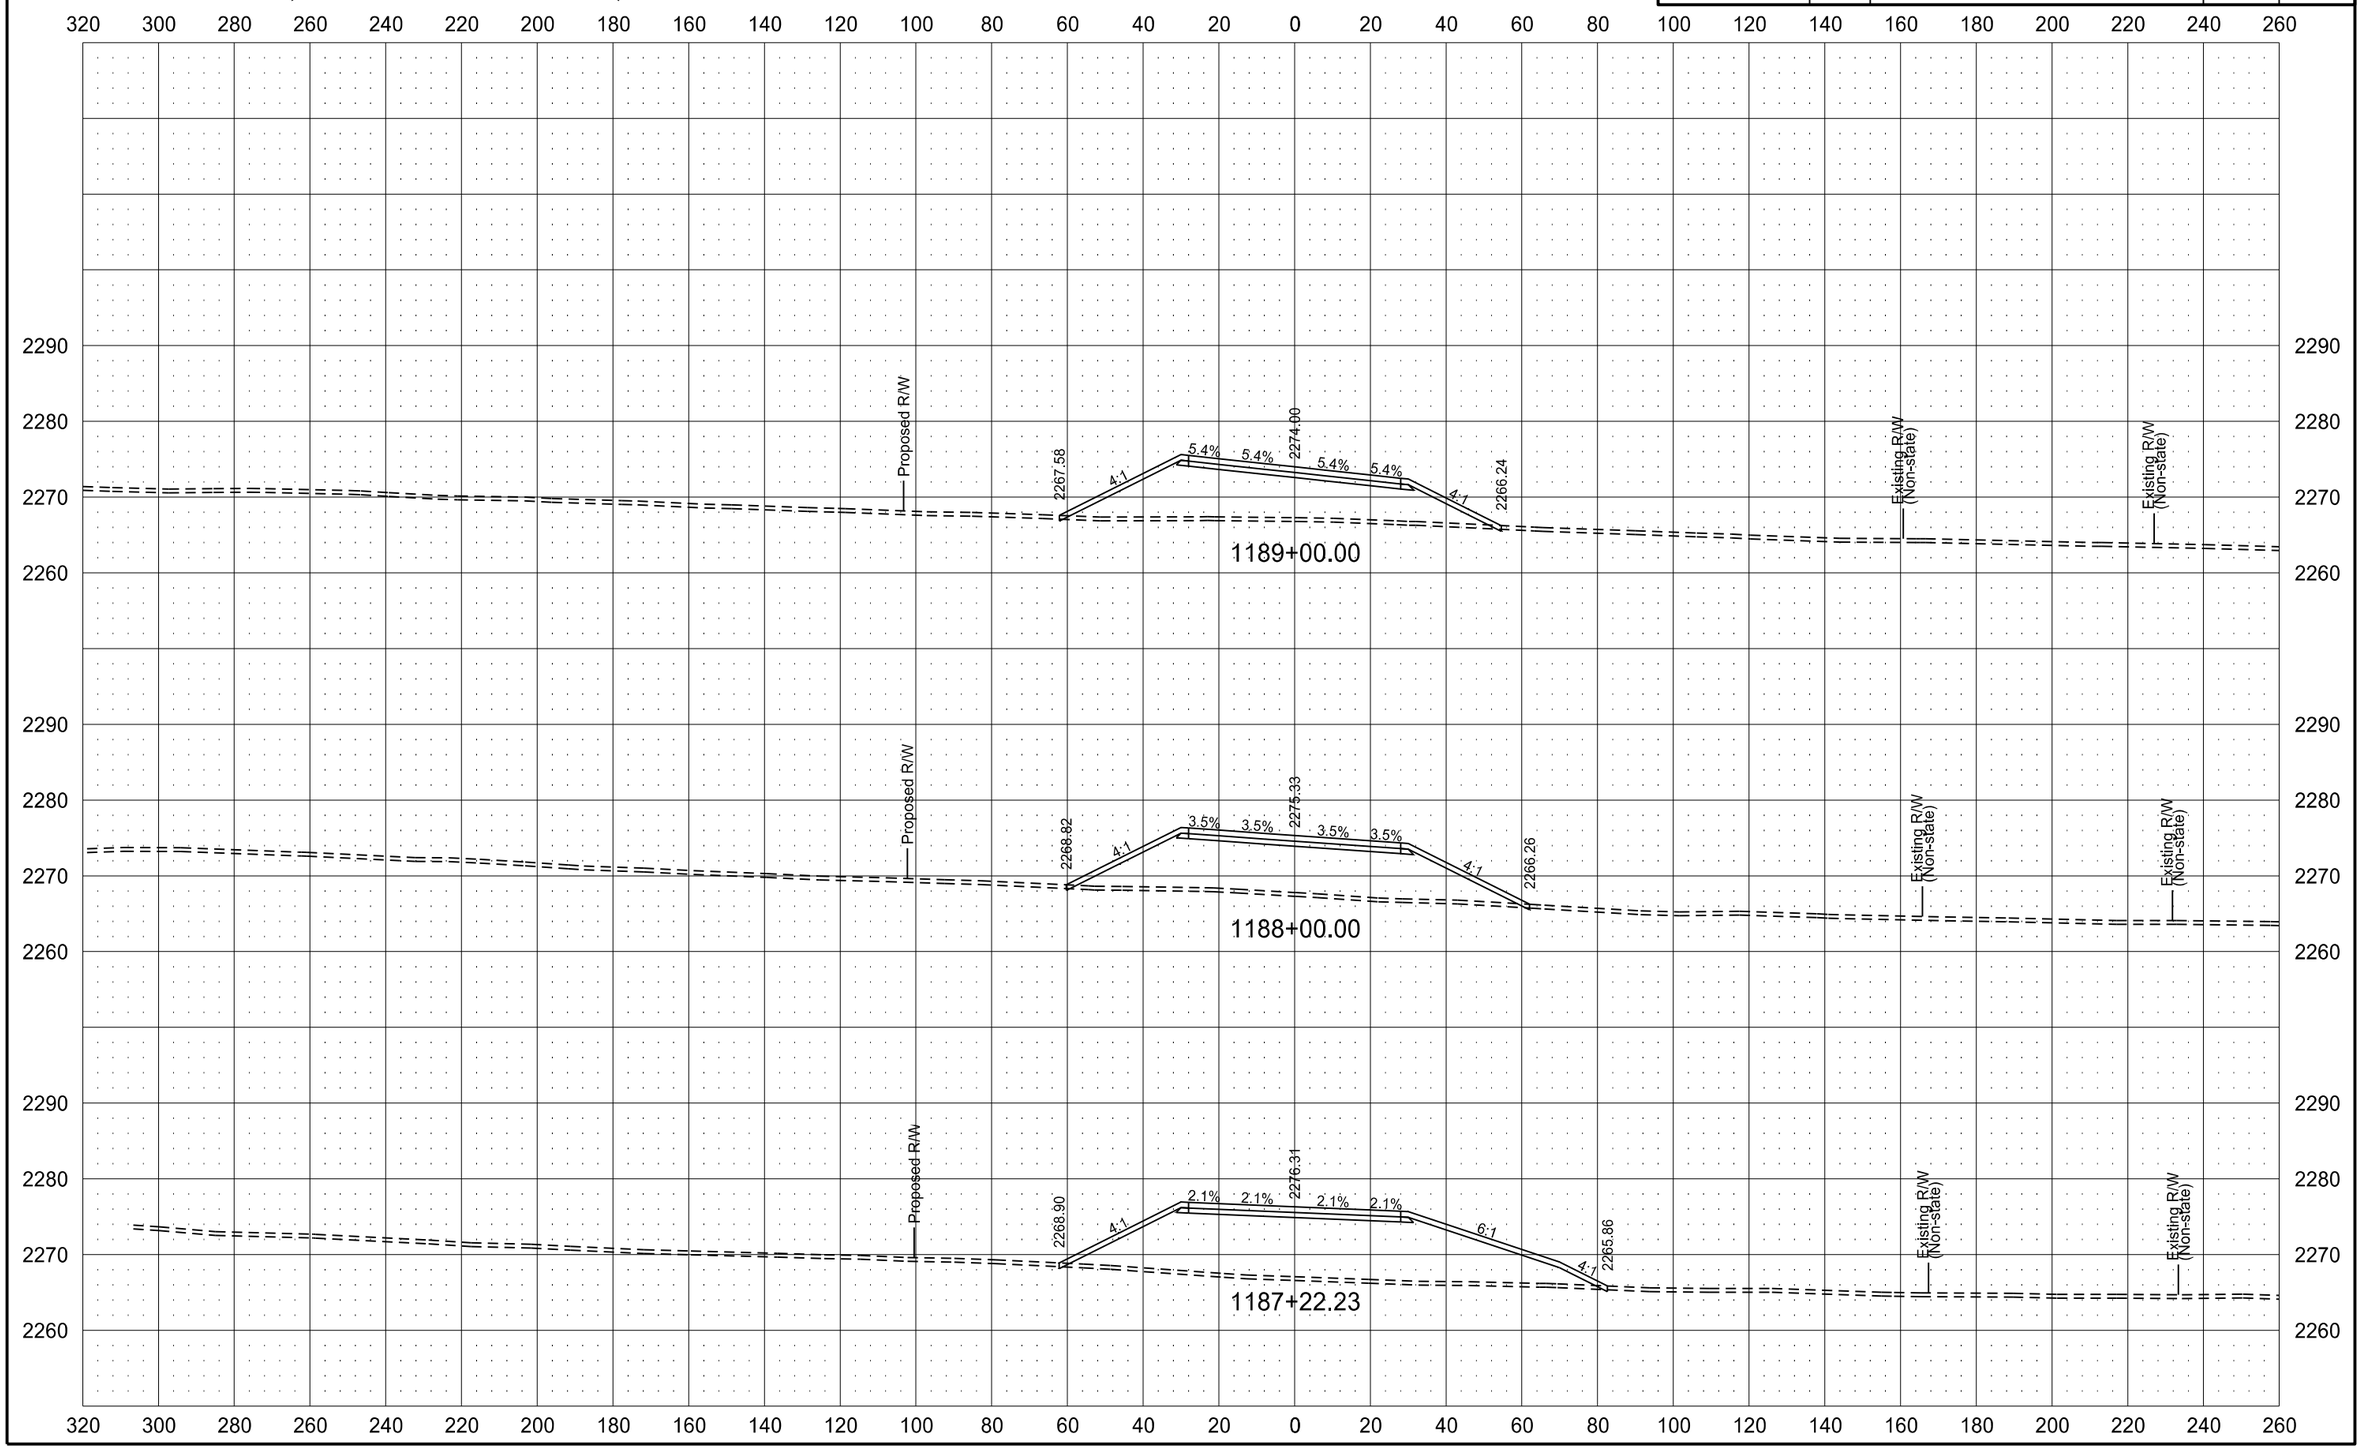

ND HWY 22 (KILLDEER BYPASS)

STATE	PROJECT NO.	SECTION NO.	SHEET NO.
ND	SOIB-SAP-5-022(110)104	200	117

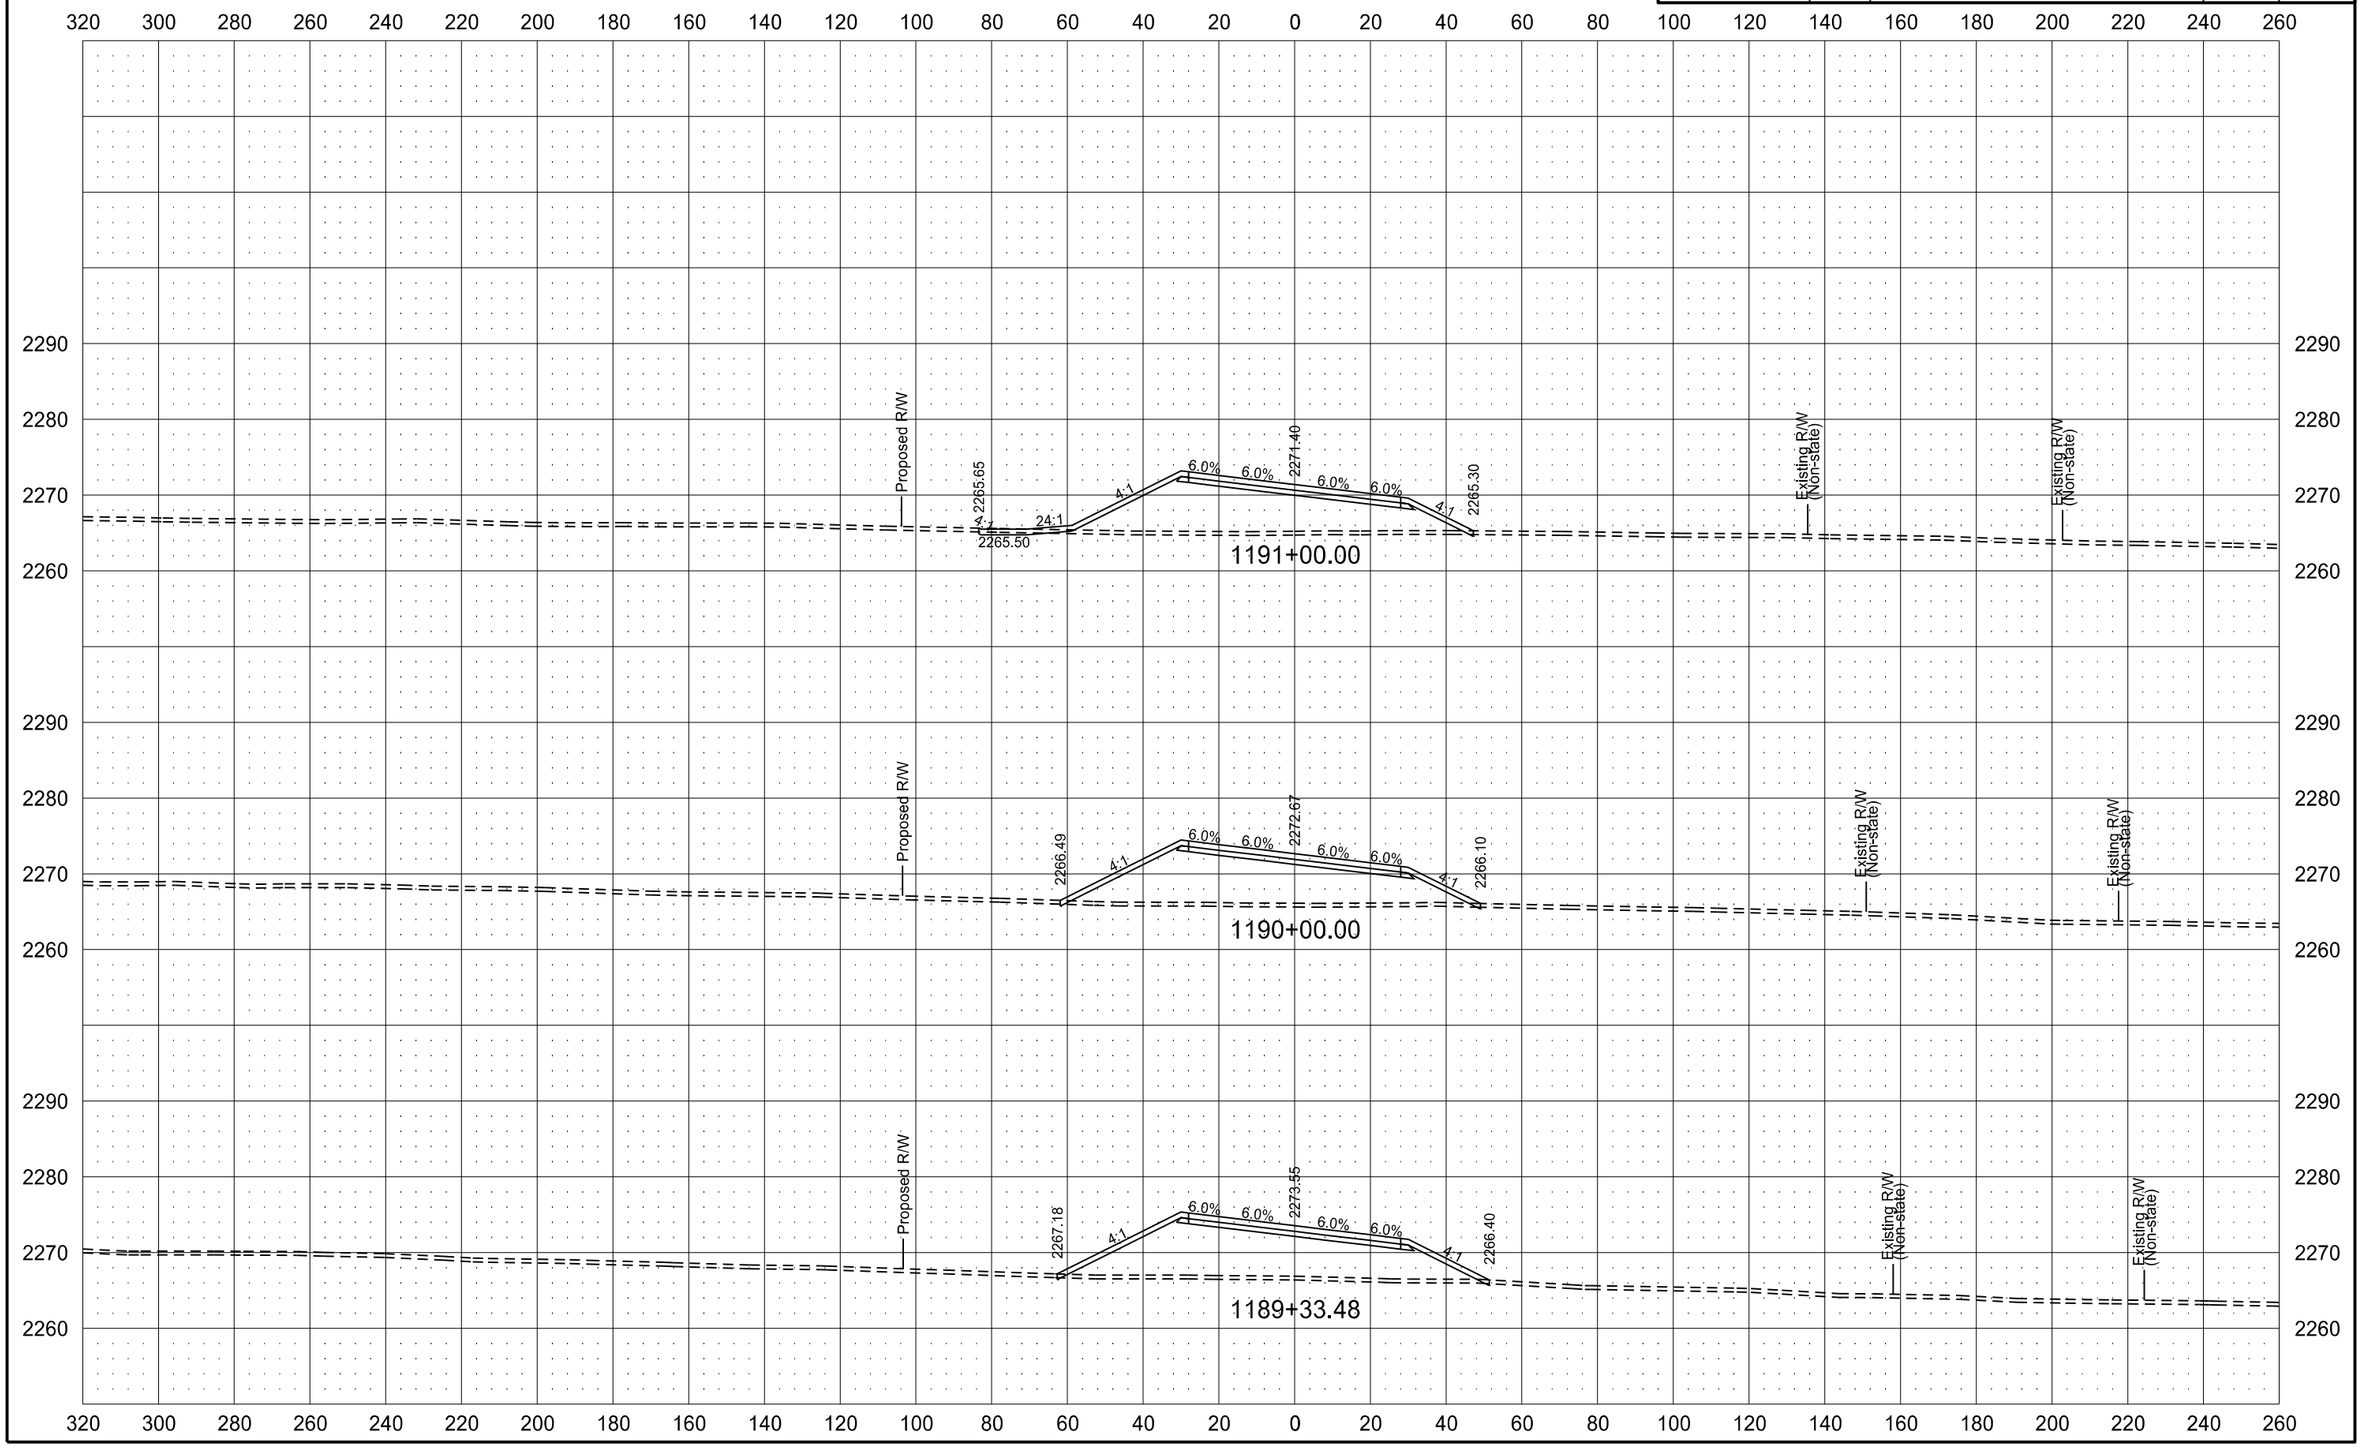

ND HWY 22 (KILLDEER BYPASS)

STATE	PROJECT NO.	SECTION NO.	SHEET NO.
ND	SOIB-SAP-5-022(110)104	200	118

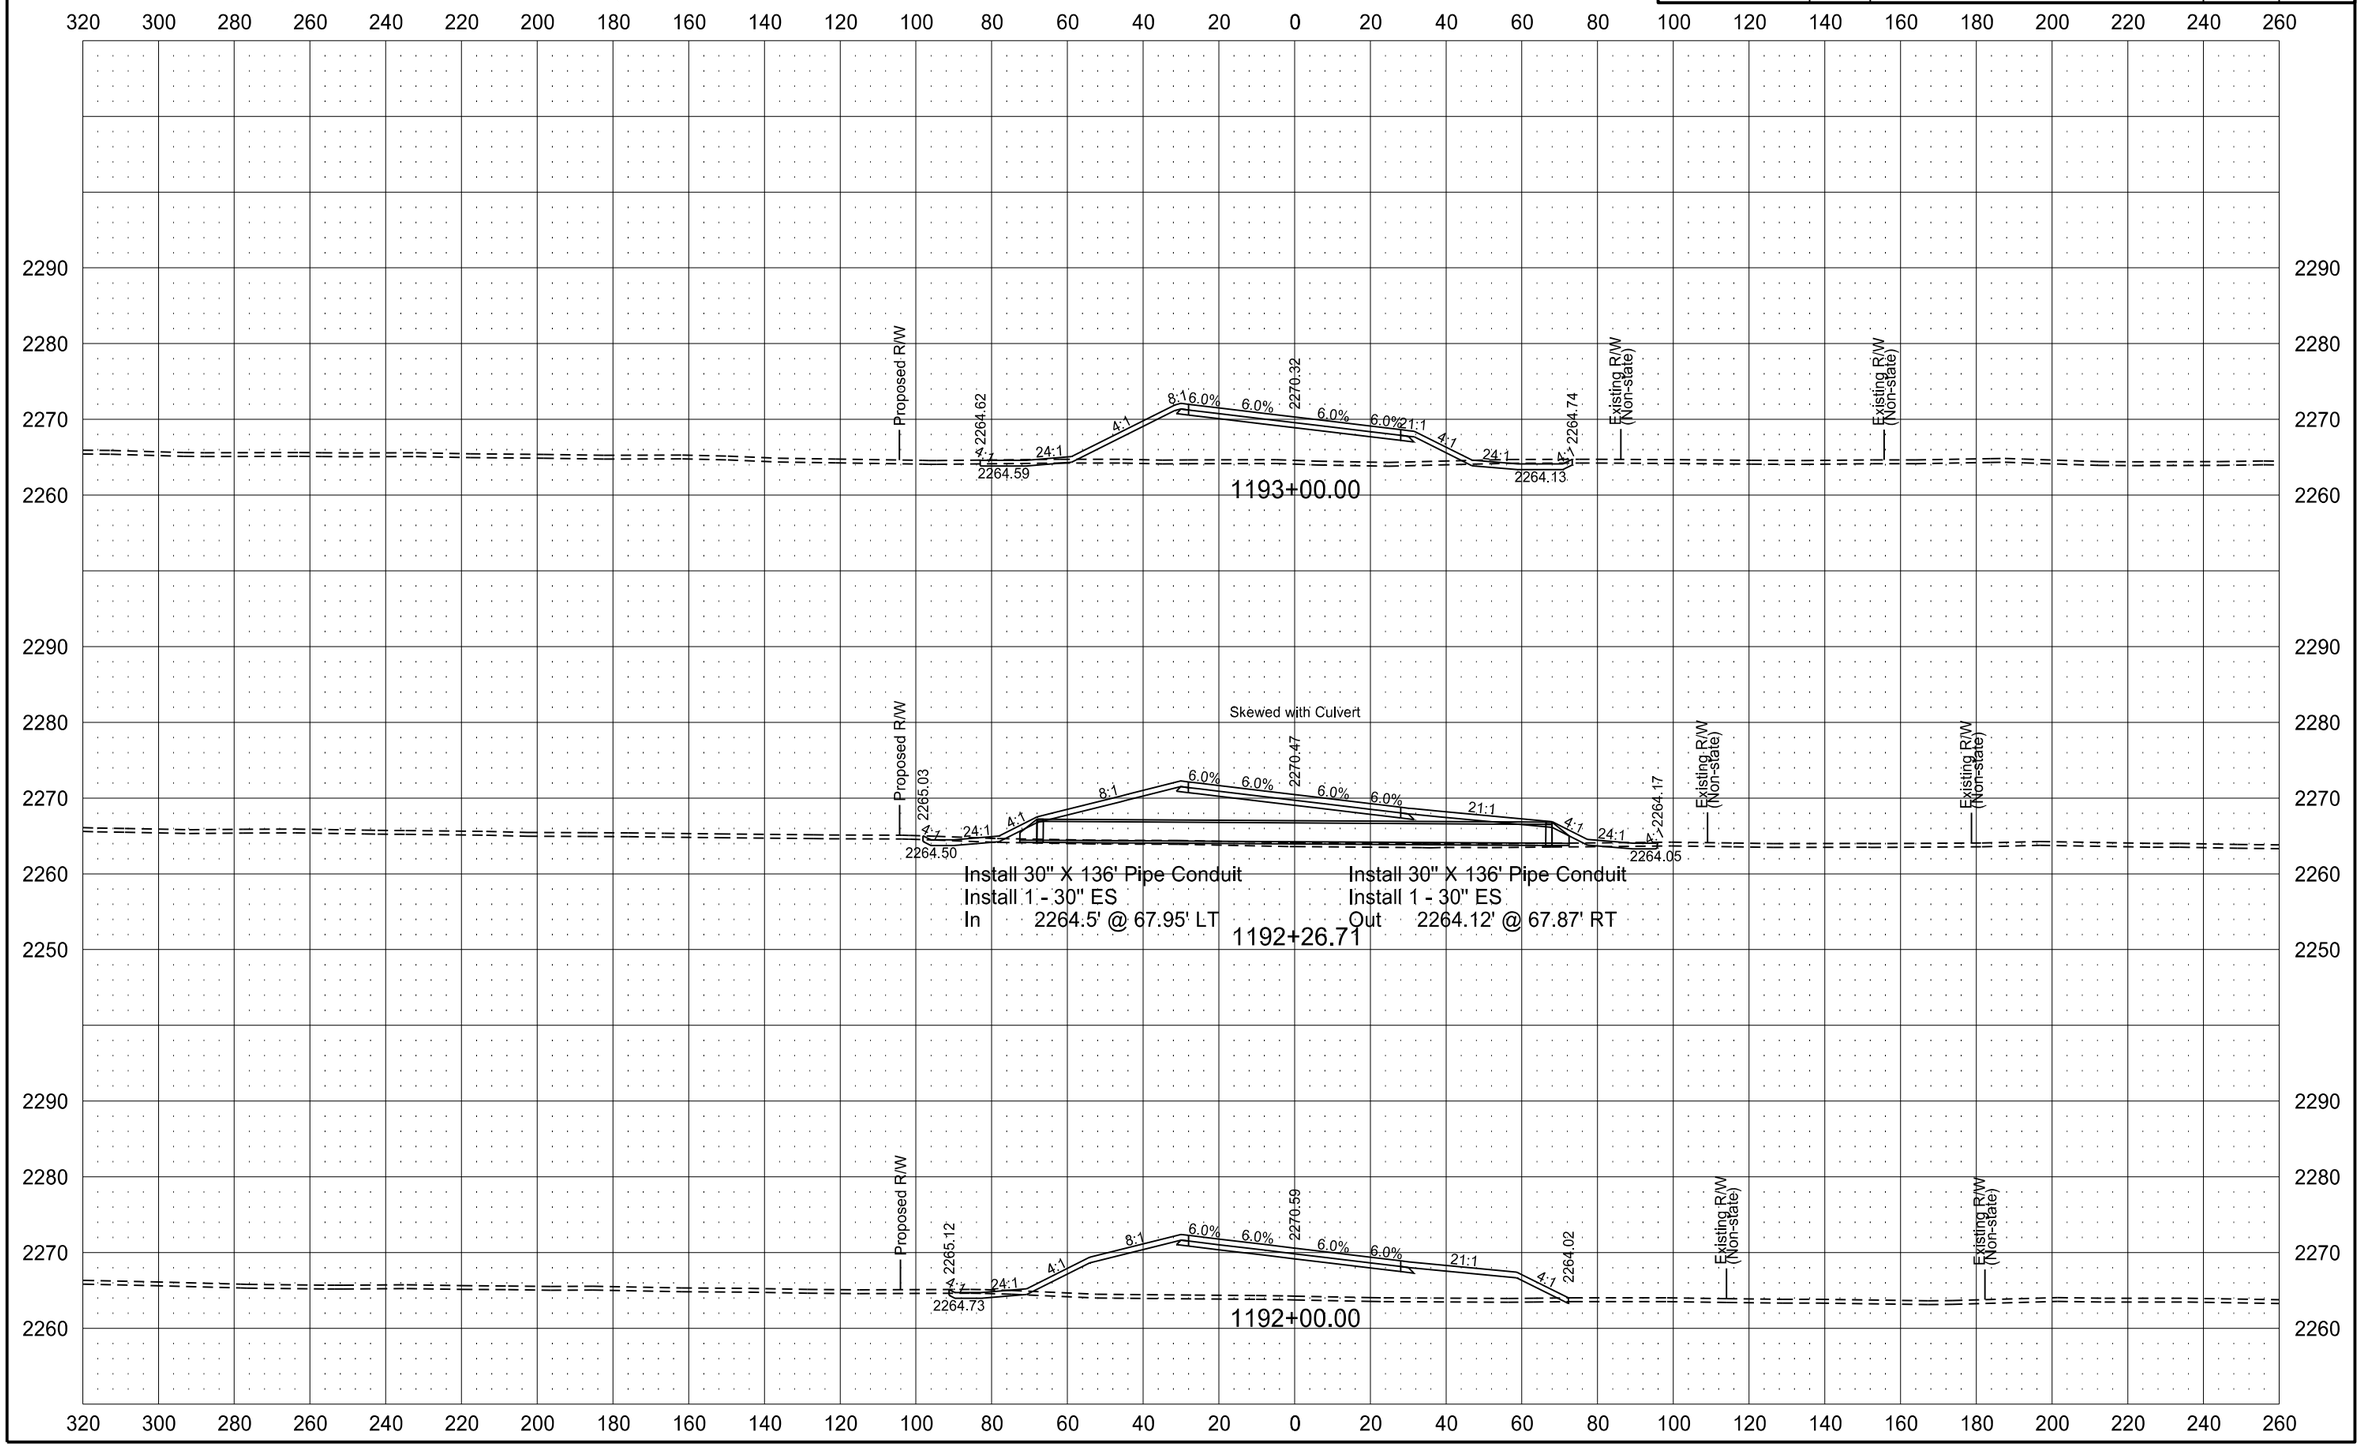

ND HWY 22 (KILLDEER BYPASS)

STATE	PROJECT NO.	SECTION NO.	SHEET NO.
ND	SOIB-SAP-5-022(110)104	200	119

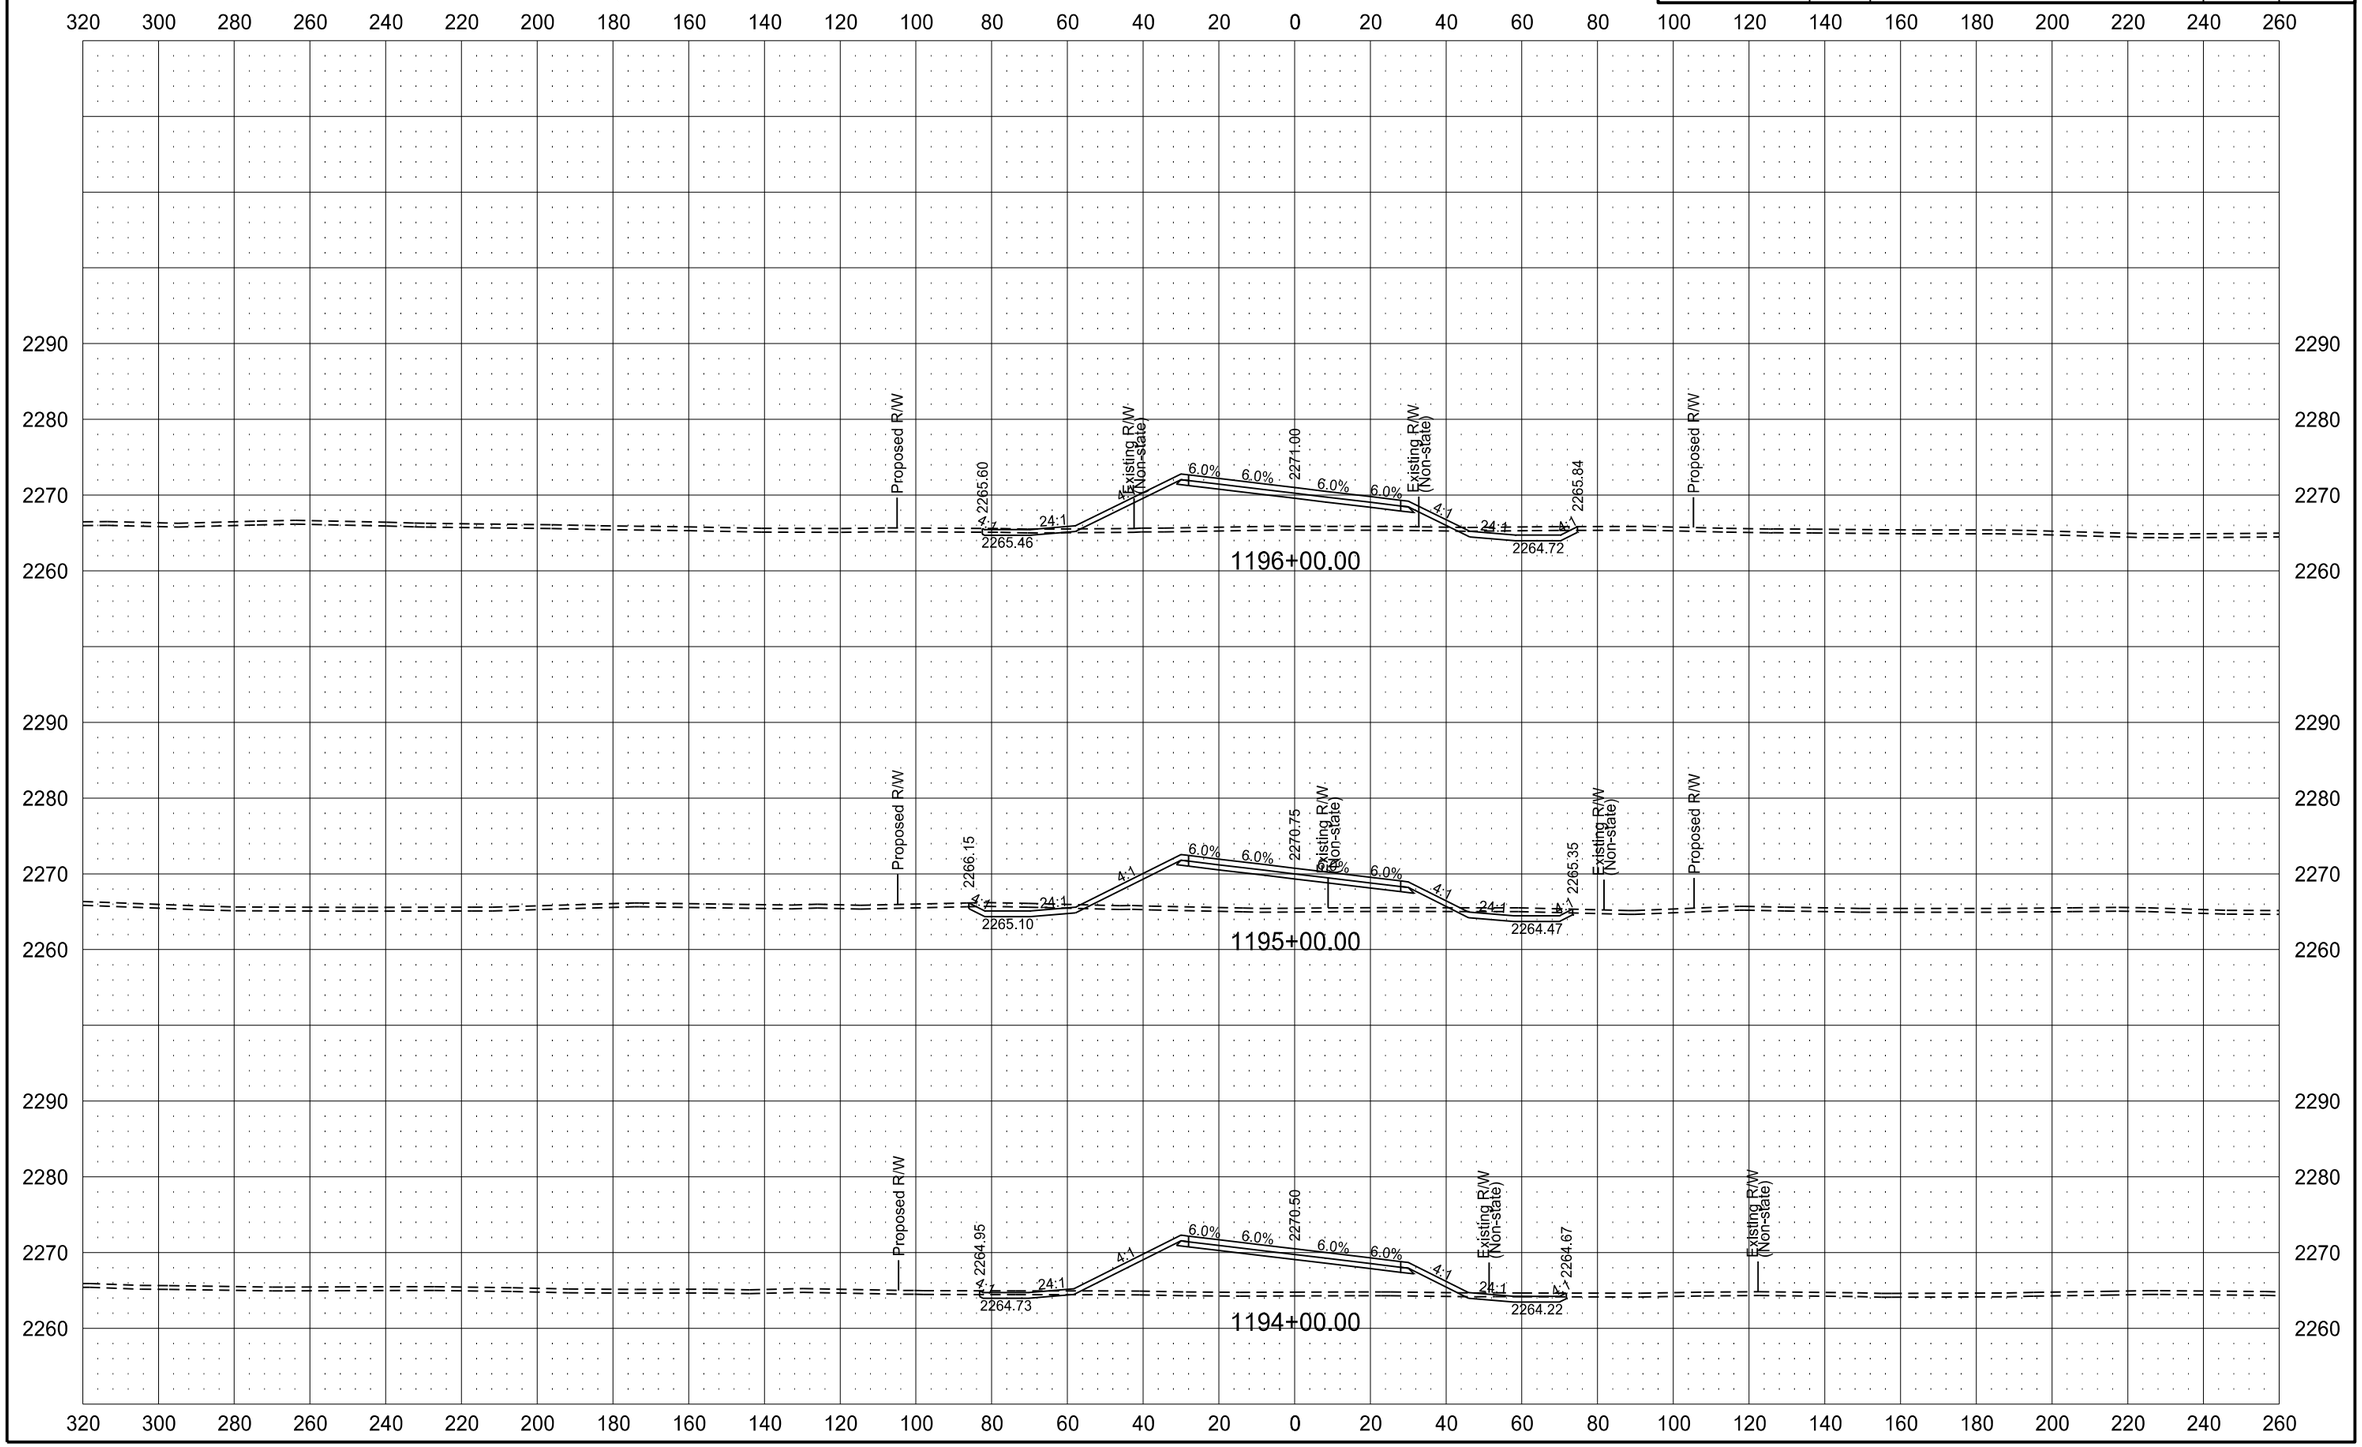

6/8/2015 11:47:54 AM mmaslesa c:\pwworking\oma\d1342430\200XS_001-162.dgn

ND HWY 22 (KILLDEER BYPASS)

STATE	PROJECT NO.	SECTION NO.	SHEET NO.
ND	SOIB-SAP-5-022(110)104	200	120

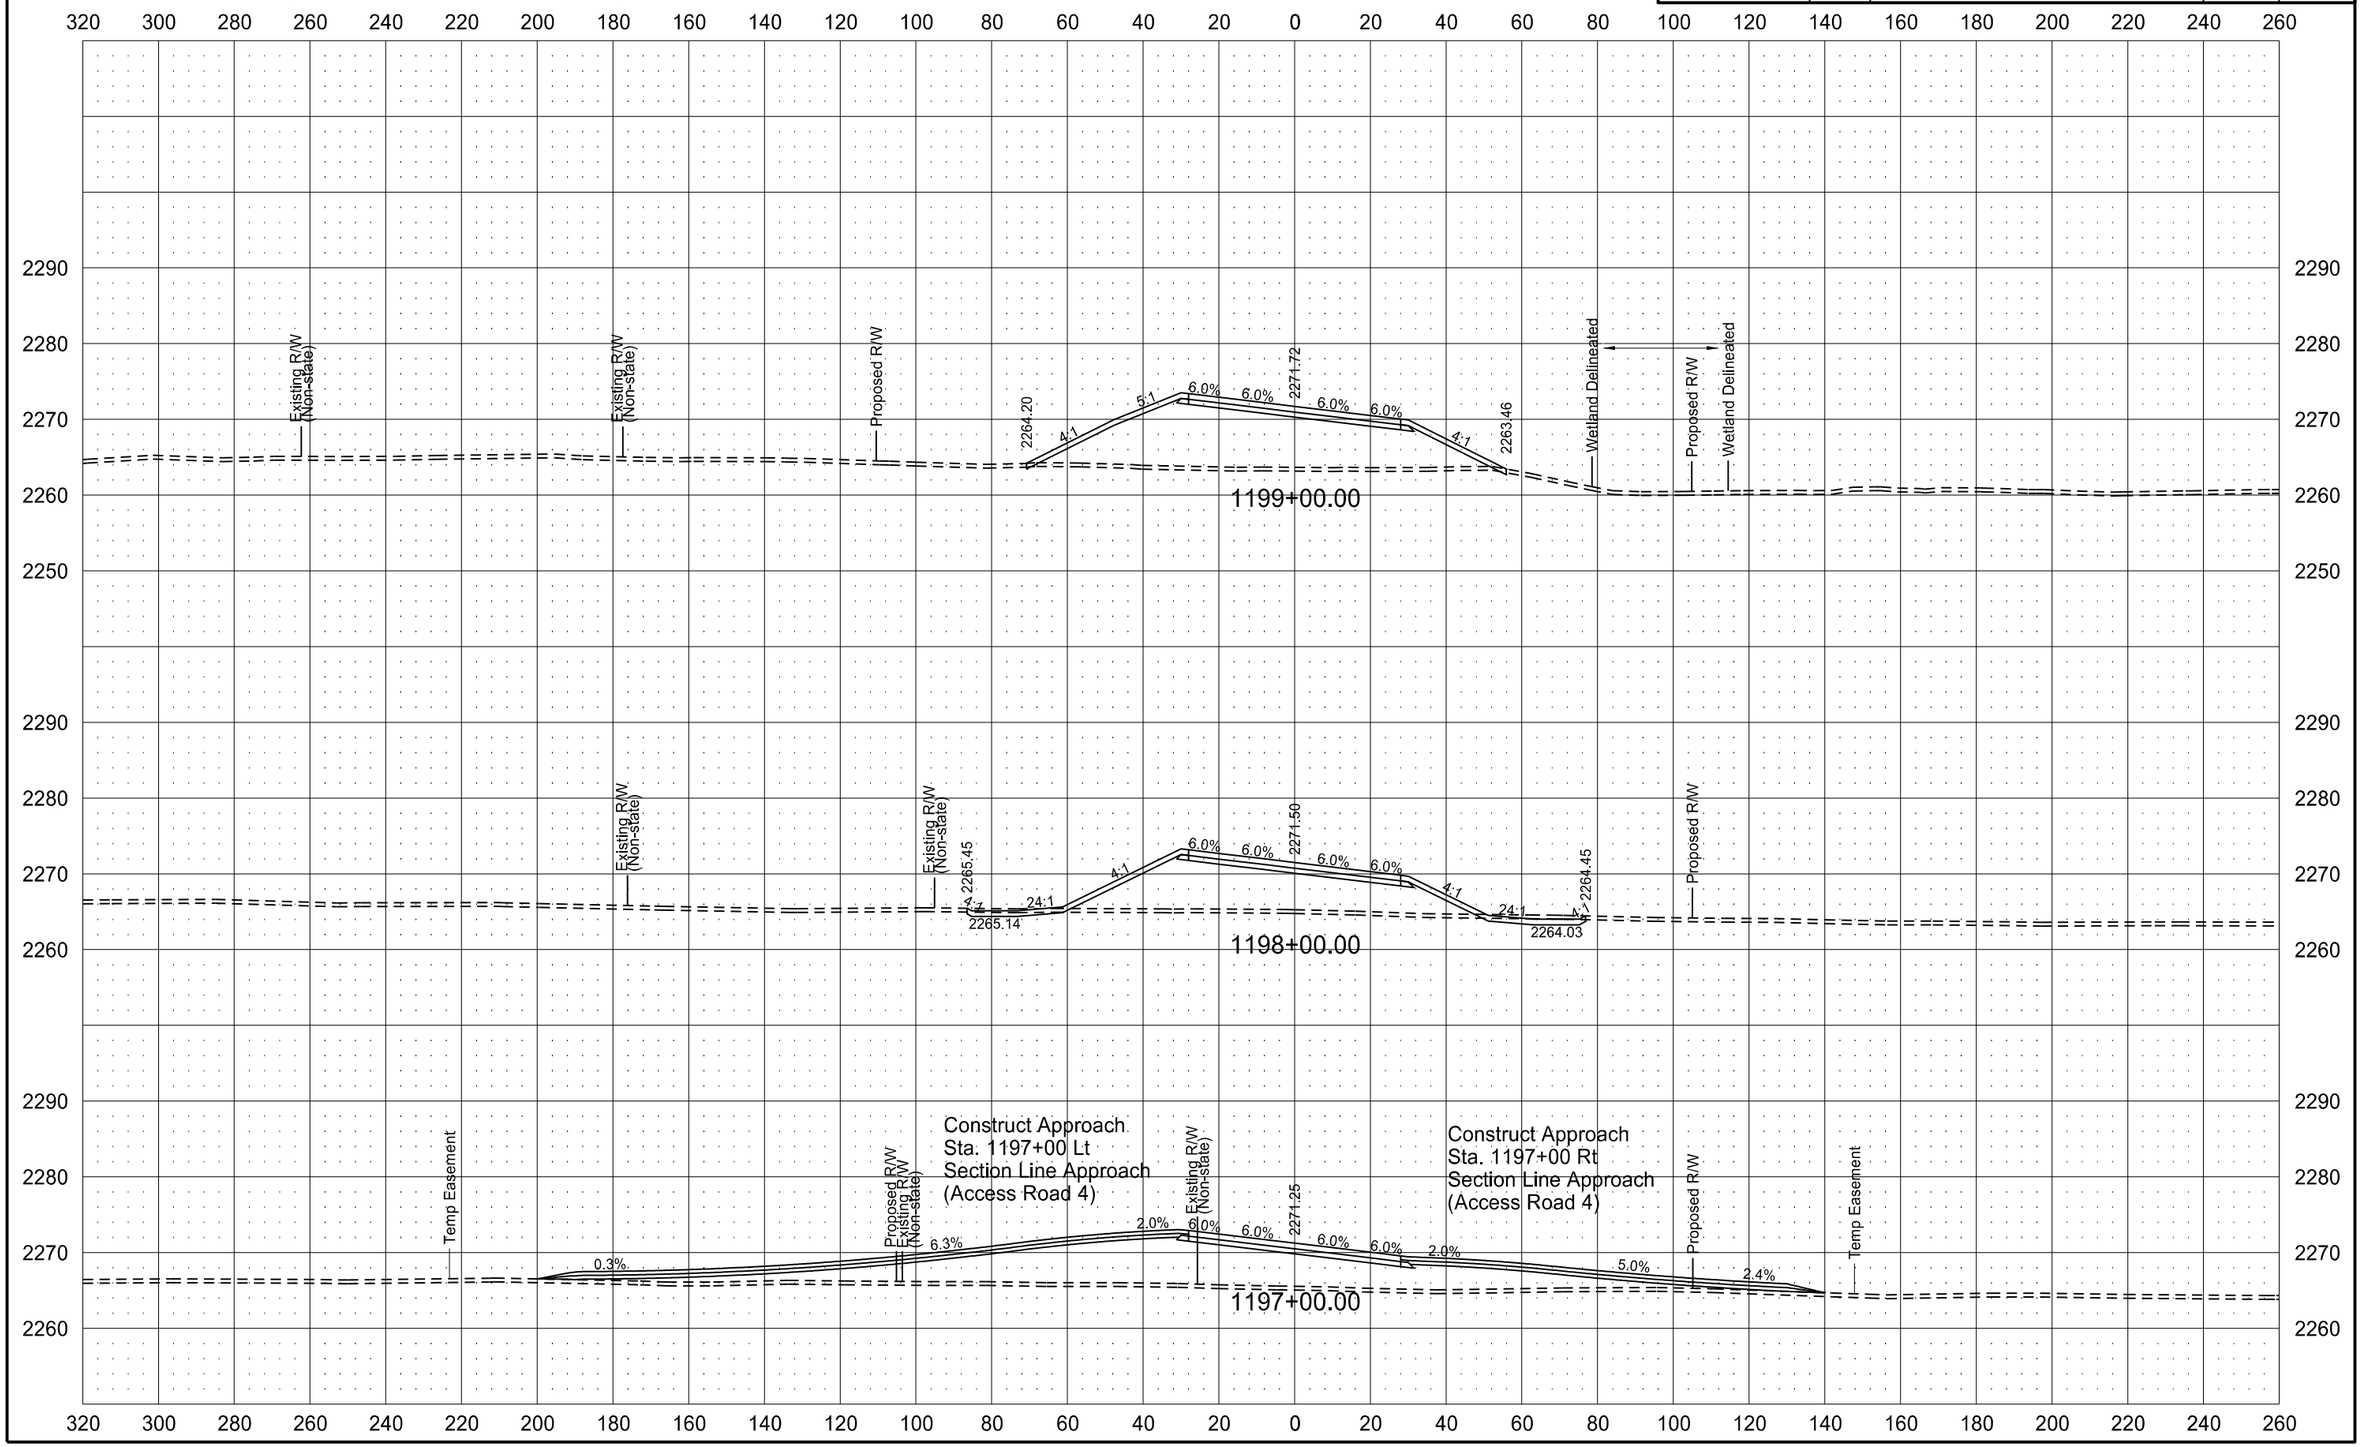

6/8/2015 11:48:01 AM mmaslesa c:\pwworking\oma\d1342430\200XS_001-162.dgn

ND HWY 22 (KILLDEER BYPASS)

STATE	PROJECT NO.	SECTION NO.	SHEET NO.
ND	SOIB-SAP-5-022(110)104	200	121

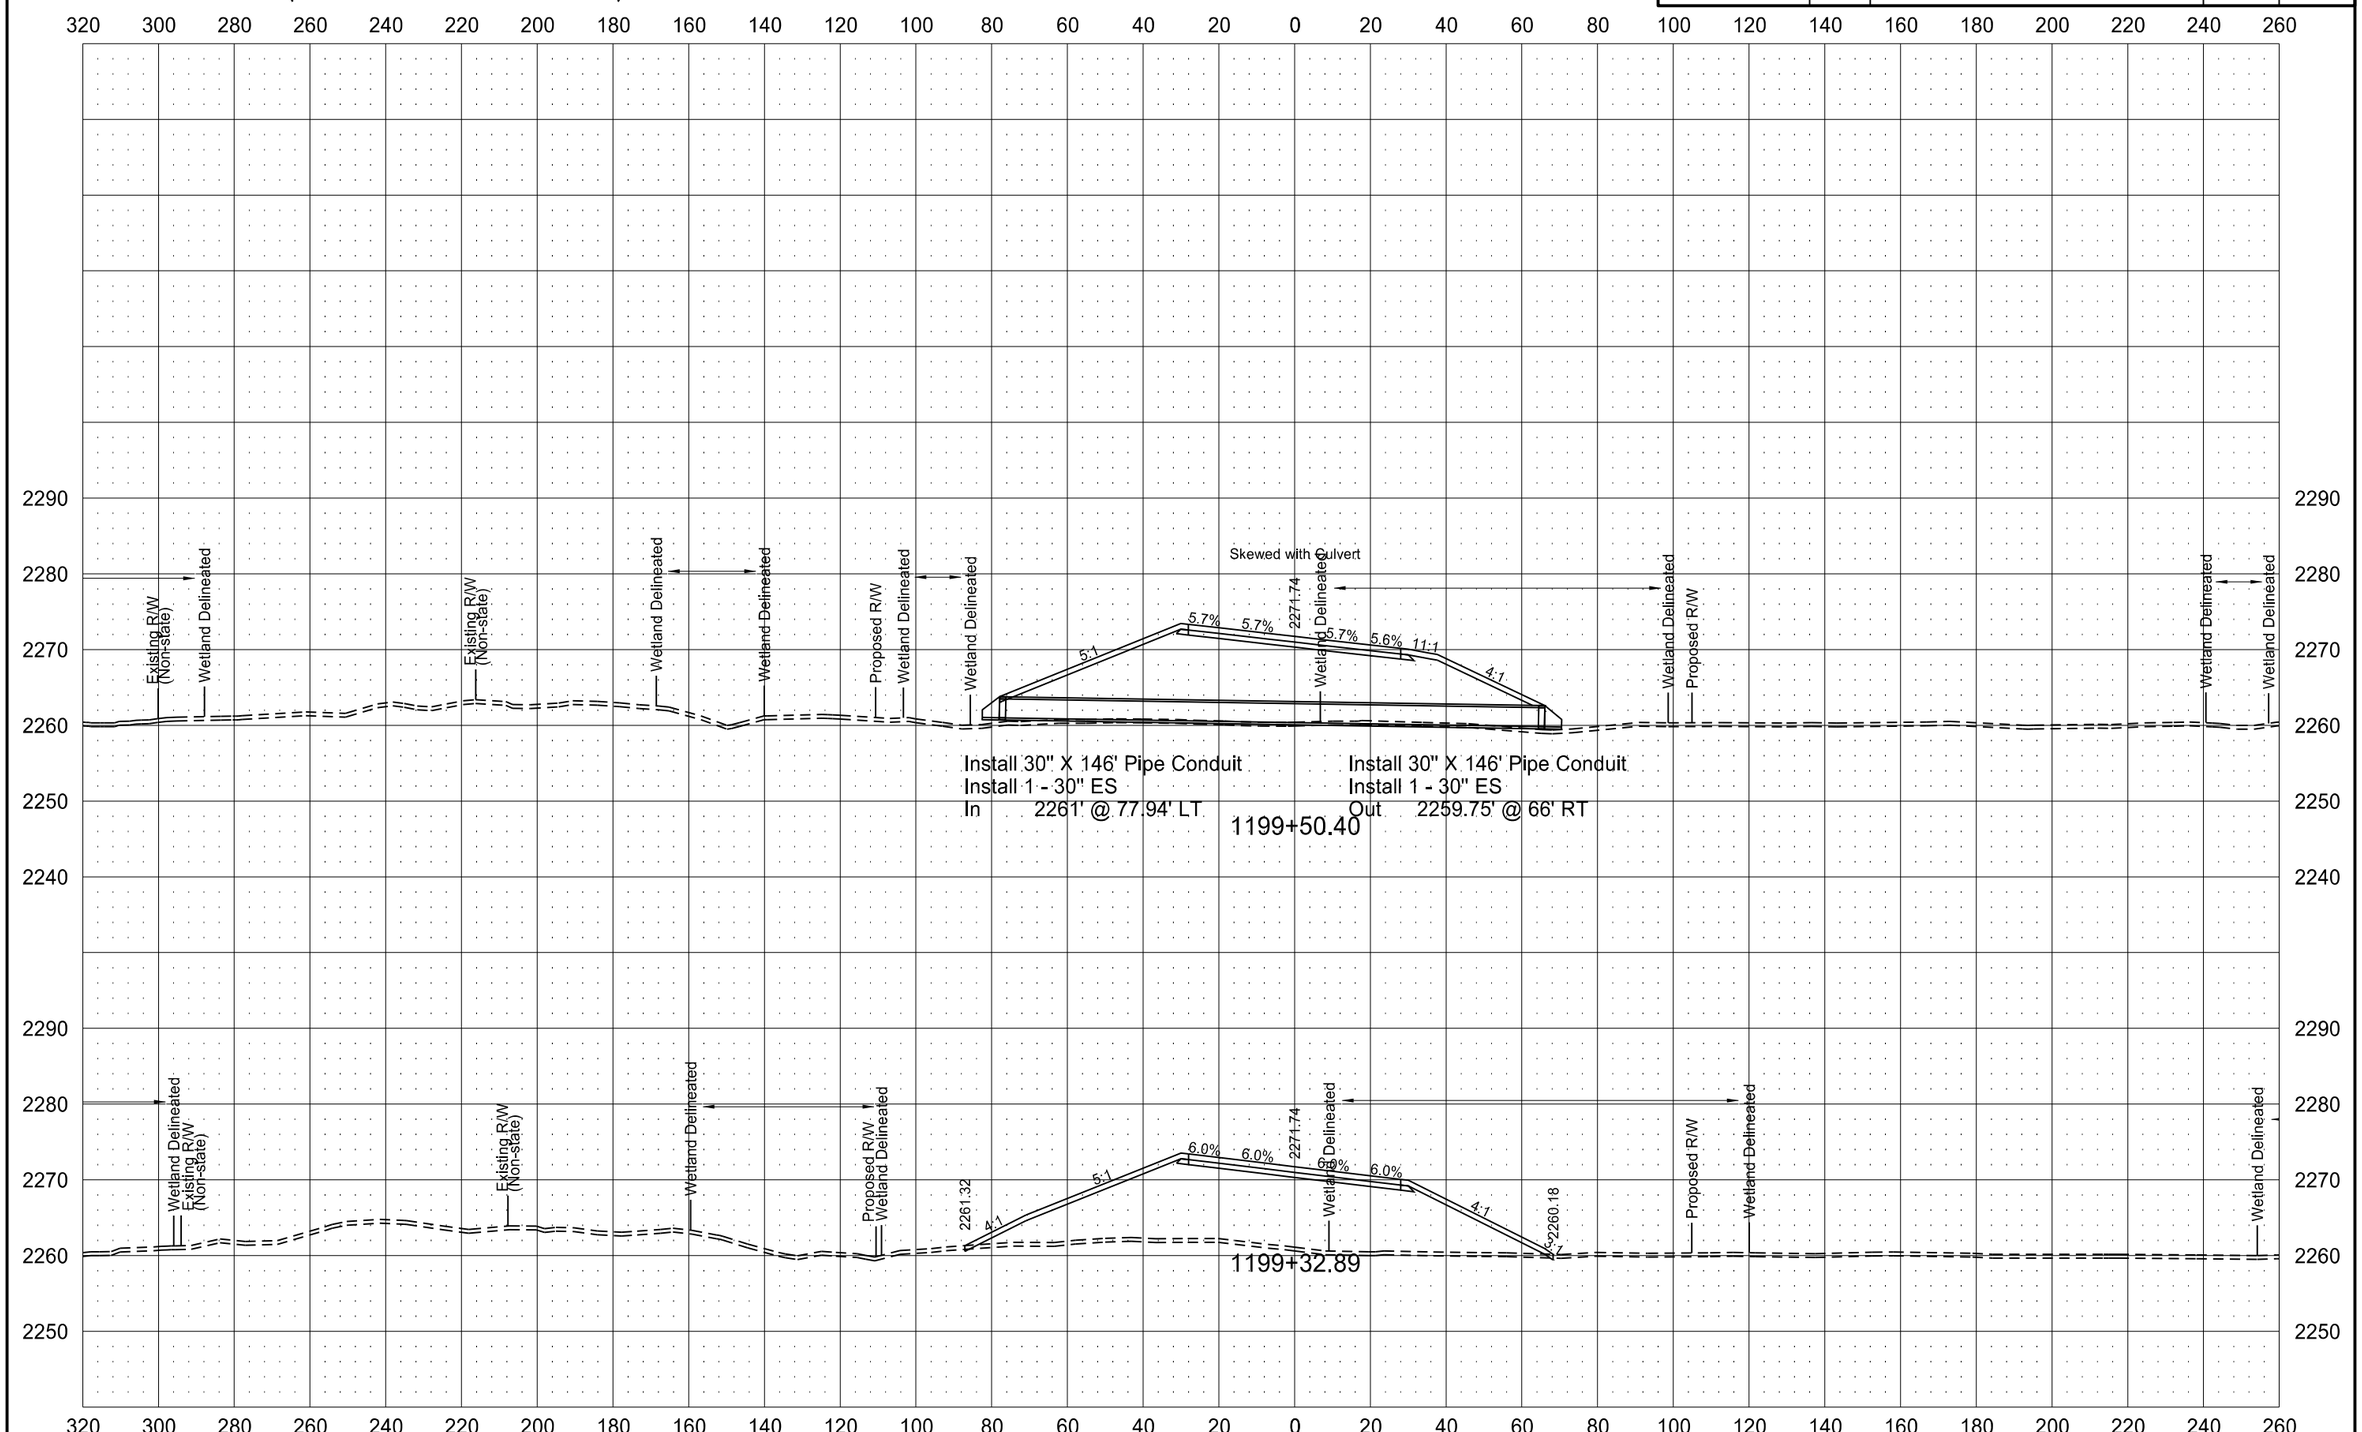

6/8/2015 11:48:08 AM mmaslesa c:\pwworking\oma\d1342430\200XS_001-162.dgn

STATE	PROJECT NO.	SECTION NO.	SHEET NO.
ND	SOIB-SAP-5-022(110)104	200	122

ND HWY 22 (KILLDEER BYPASS)

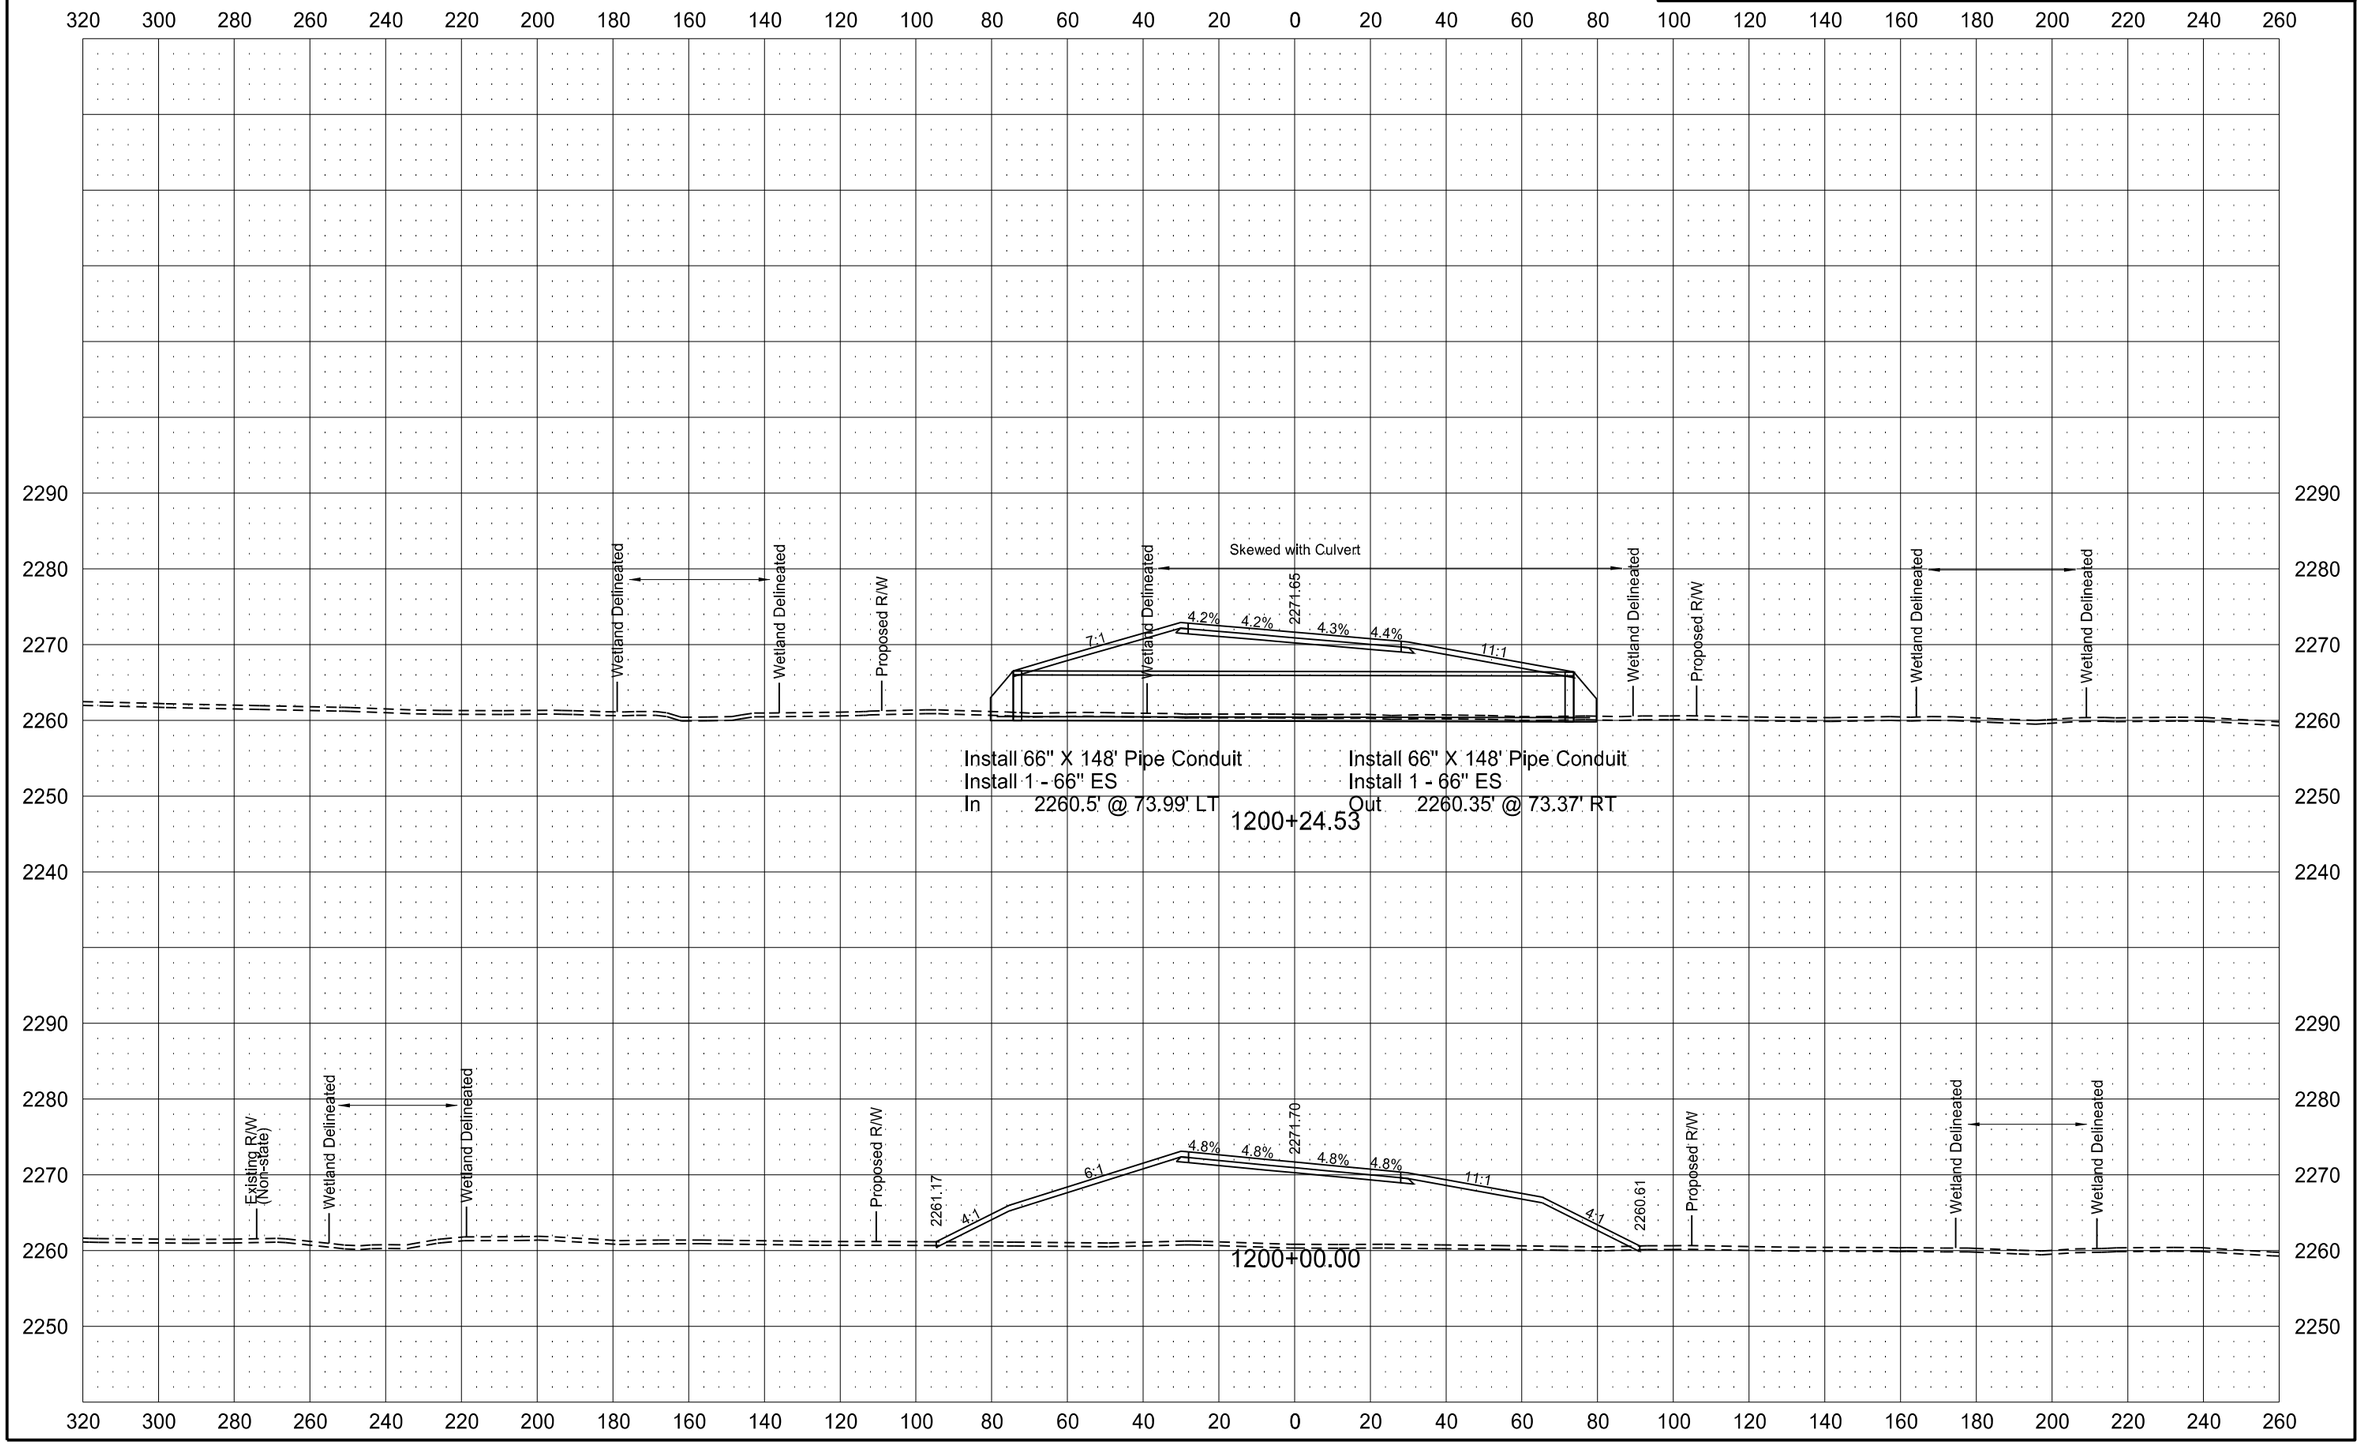

6/8/2015 11:48:15 AM mmaslesa c:\pwworking\oma\d1342430\200XS_001-162.dgn

STATE	PROJECT NO.	SECTION NO.	SHEET NO.
ND	SOIB-SAP-5-022(110)104	200	123

ND HWY 22 (KILLDEER BYPASS)

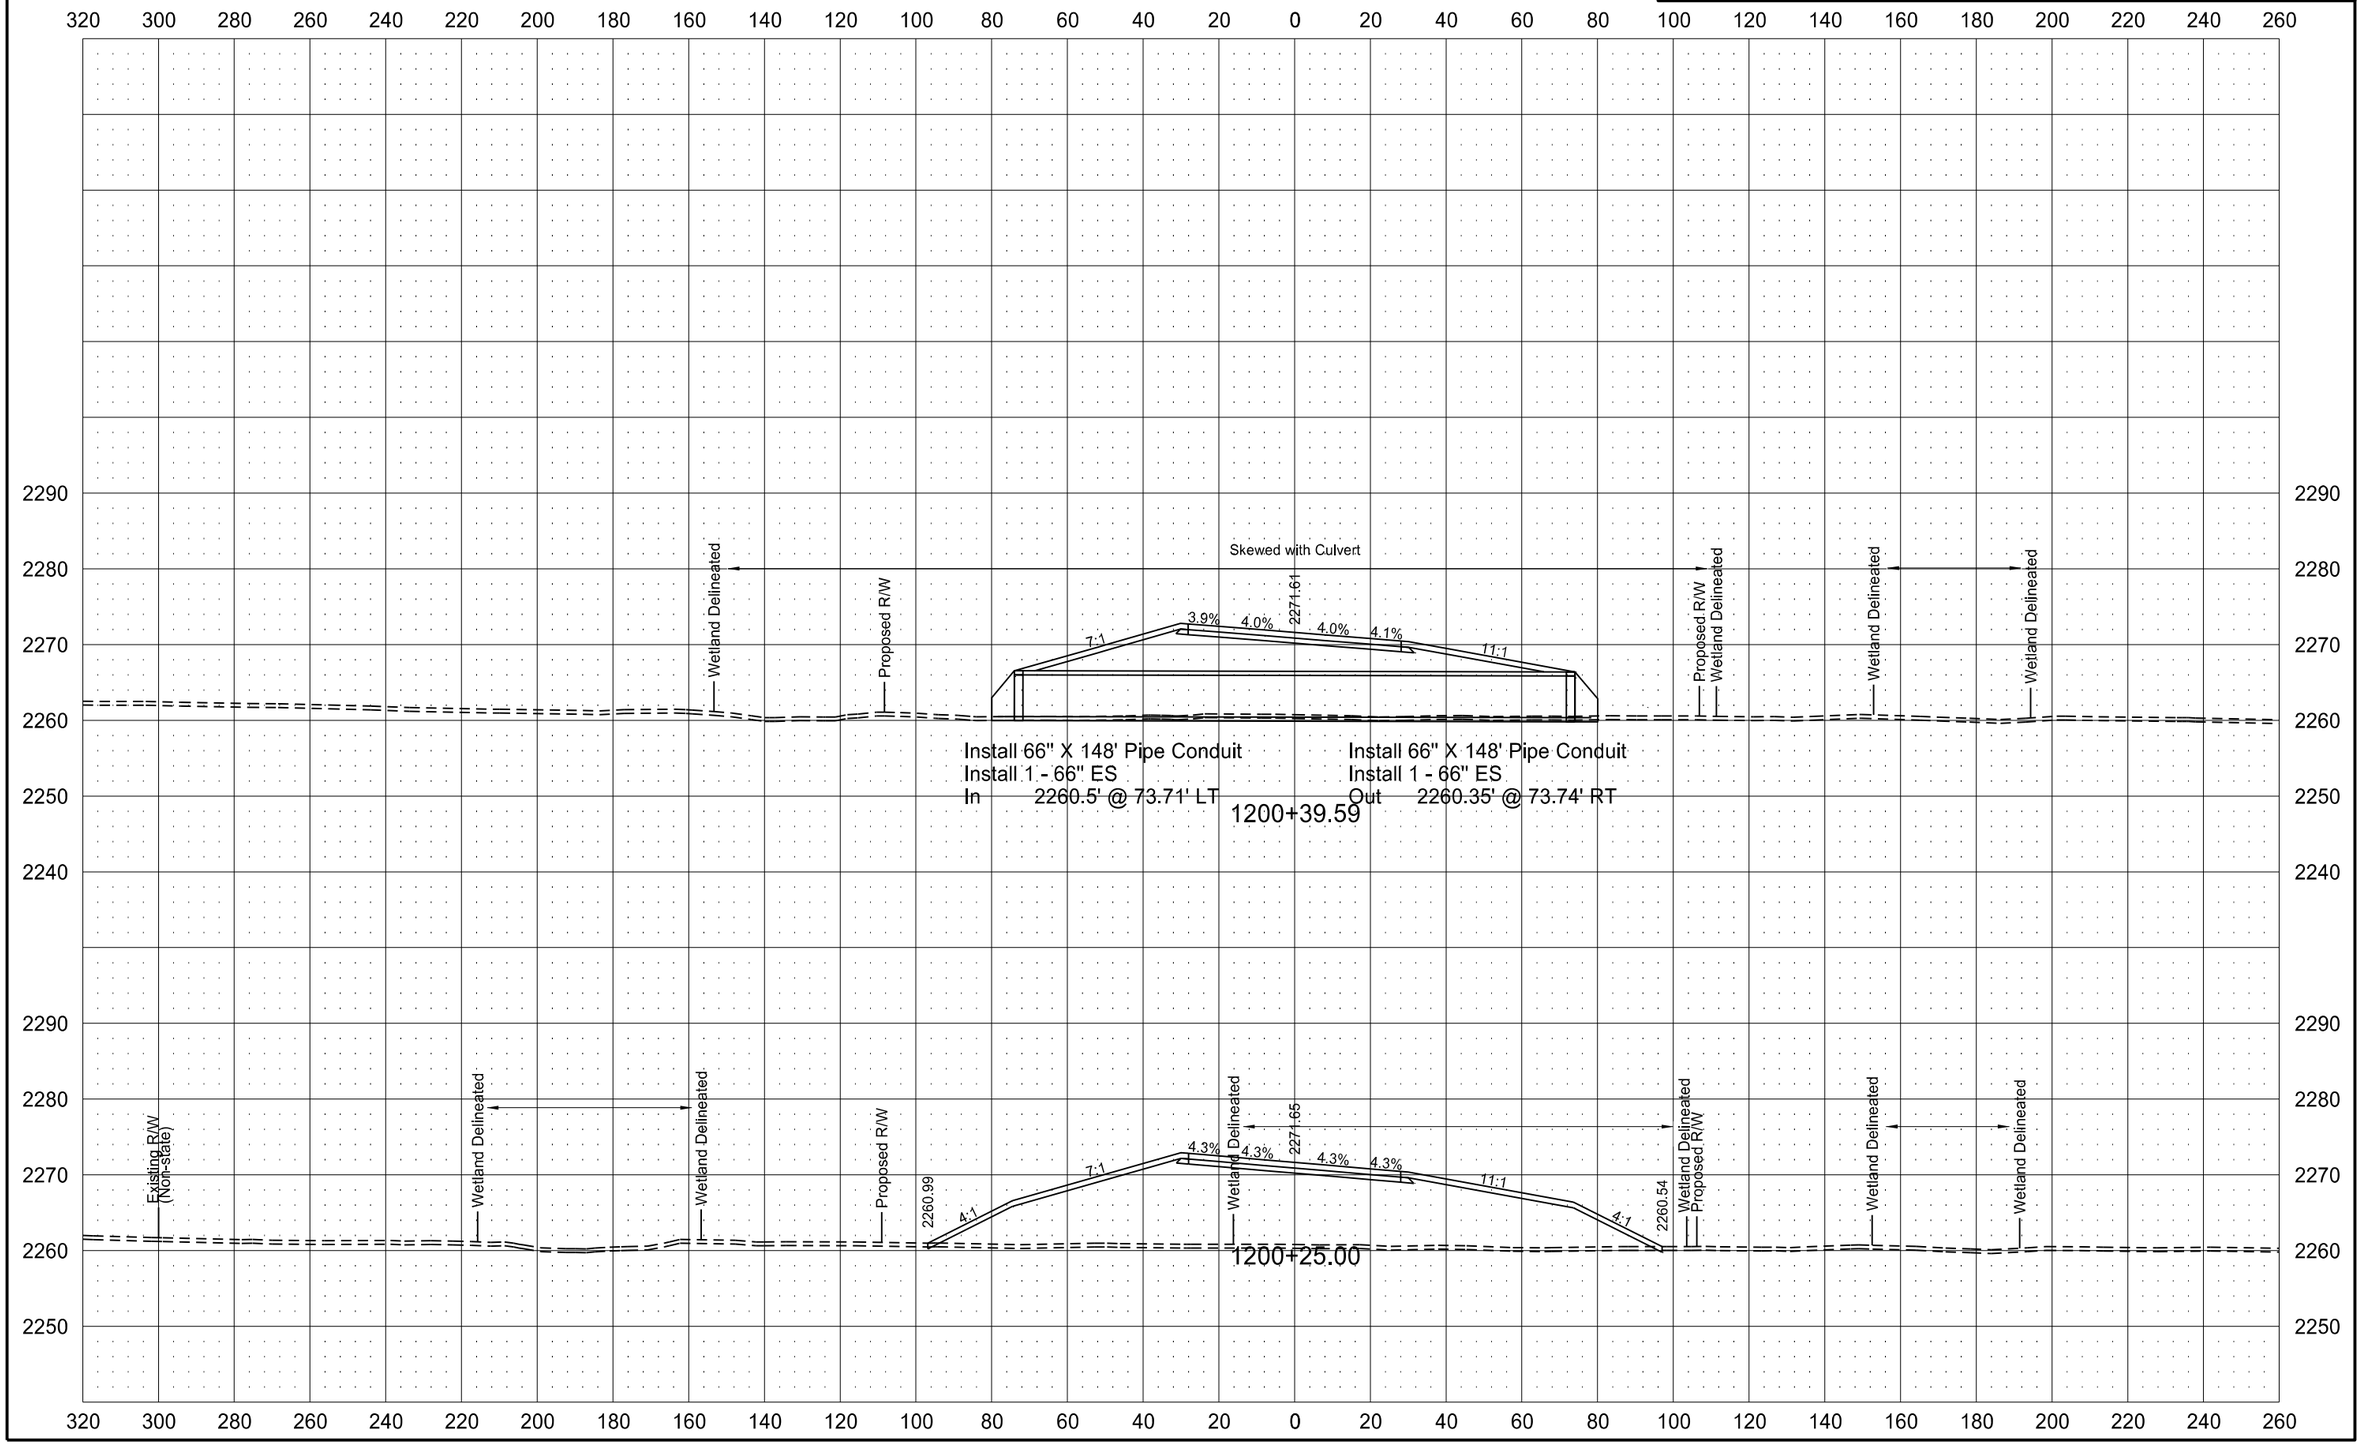

ND HWY 22 (KILLDEER BYPASS)

STATE	PROJECT NO.	SECTION NO.	SHEET NO.
ND	SOIB-SAP-5-022(110)104	200	124

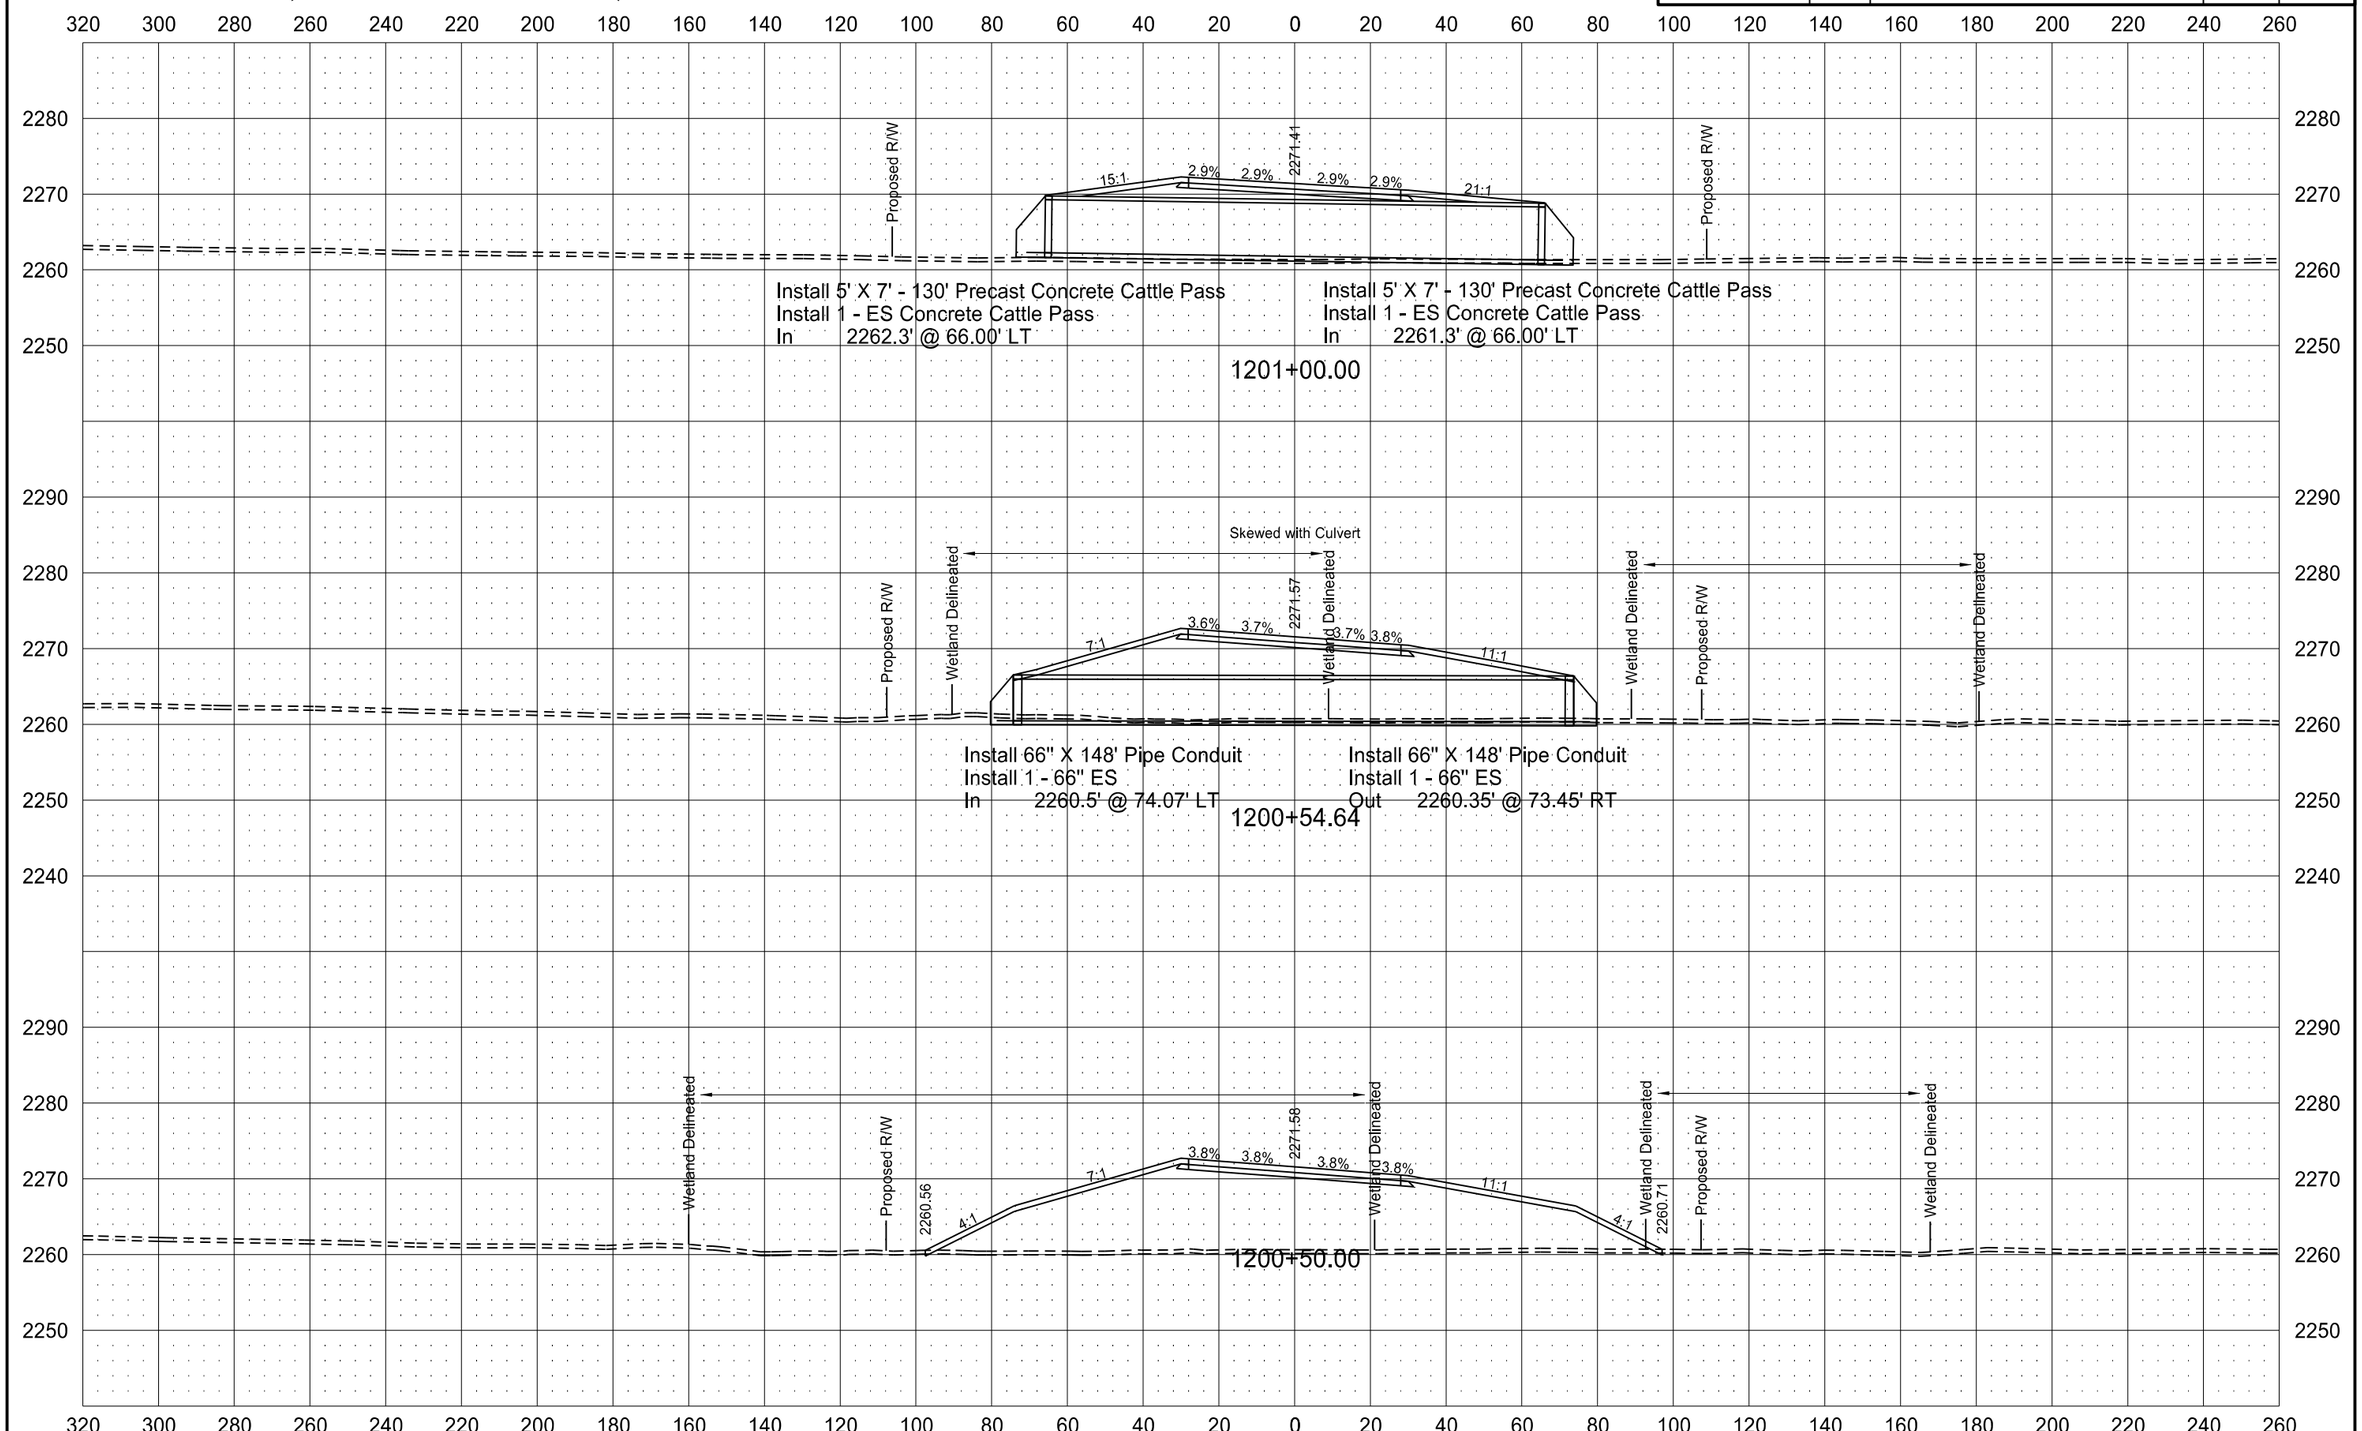

6/8/2015 11:48:30 AM mmaslesa c:\pwworking\oma\d1342430\200XS_001-162.dgn

ND HWY 22 (KILLDEER BYPASS)

STATE	PROJECT NO.	SECTION NO.	SHEET NO.
ND	SOIB-SAP-5-022(110)104	200	125

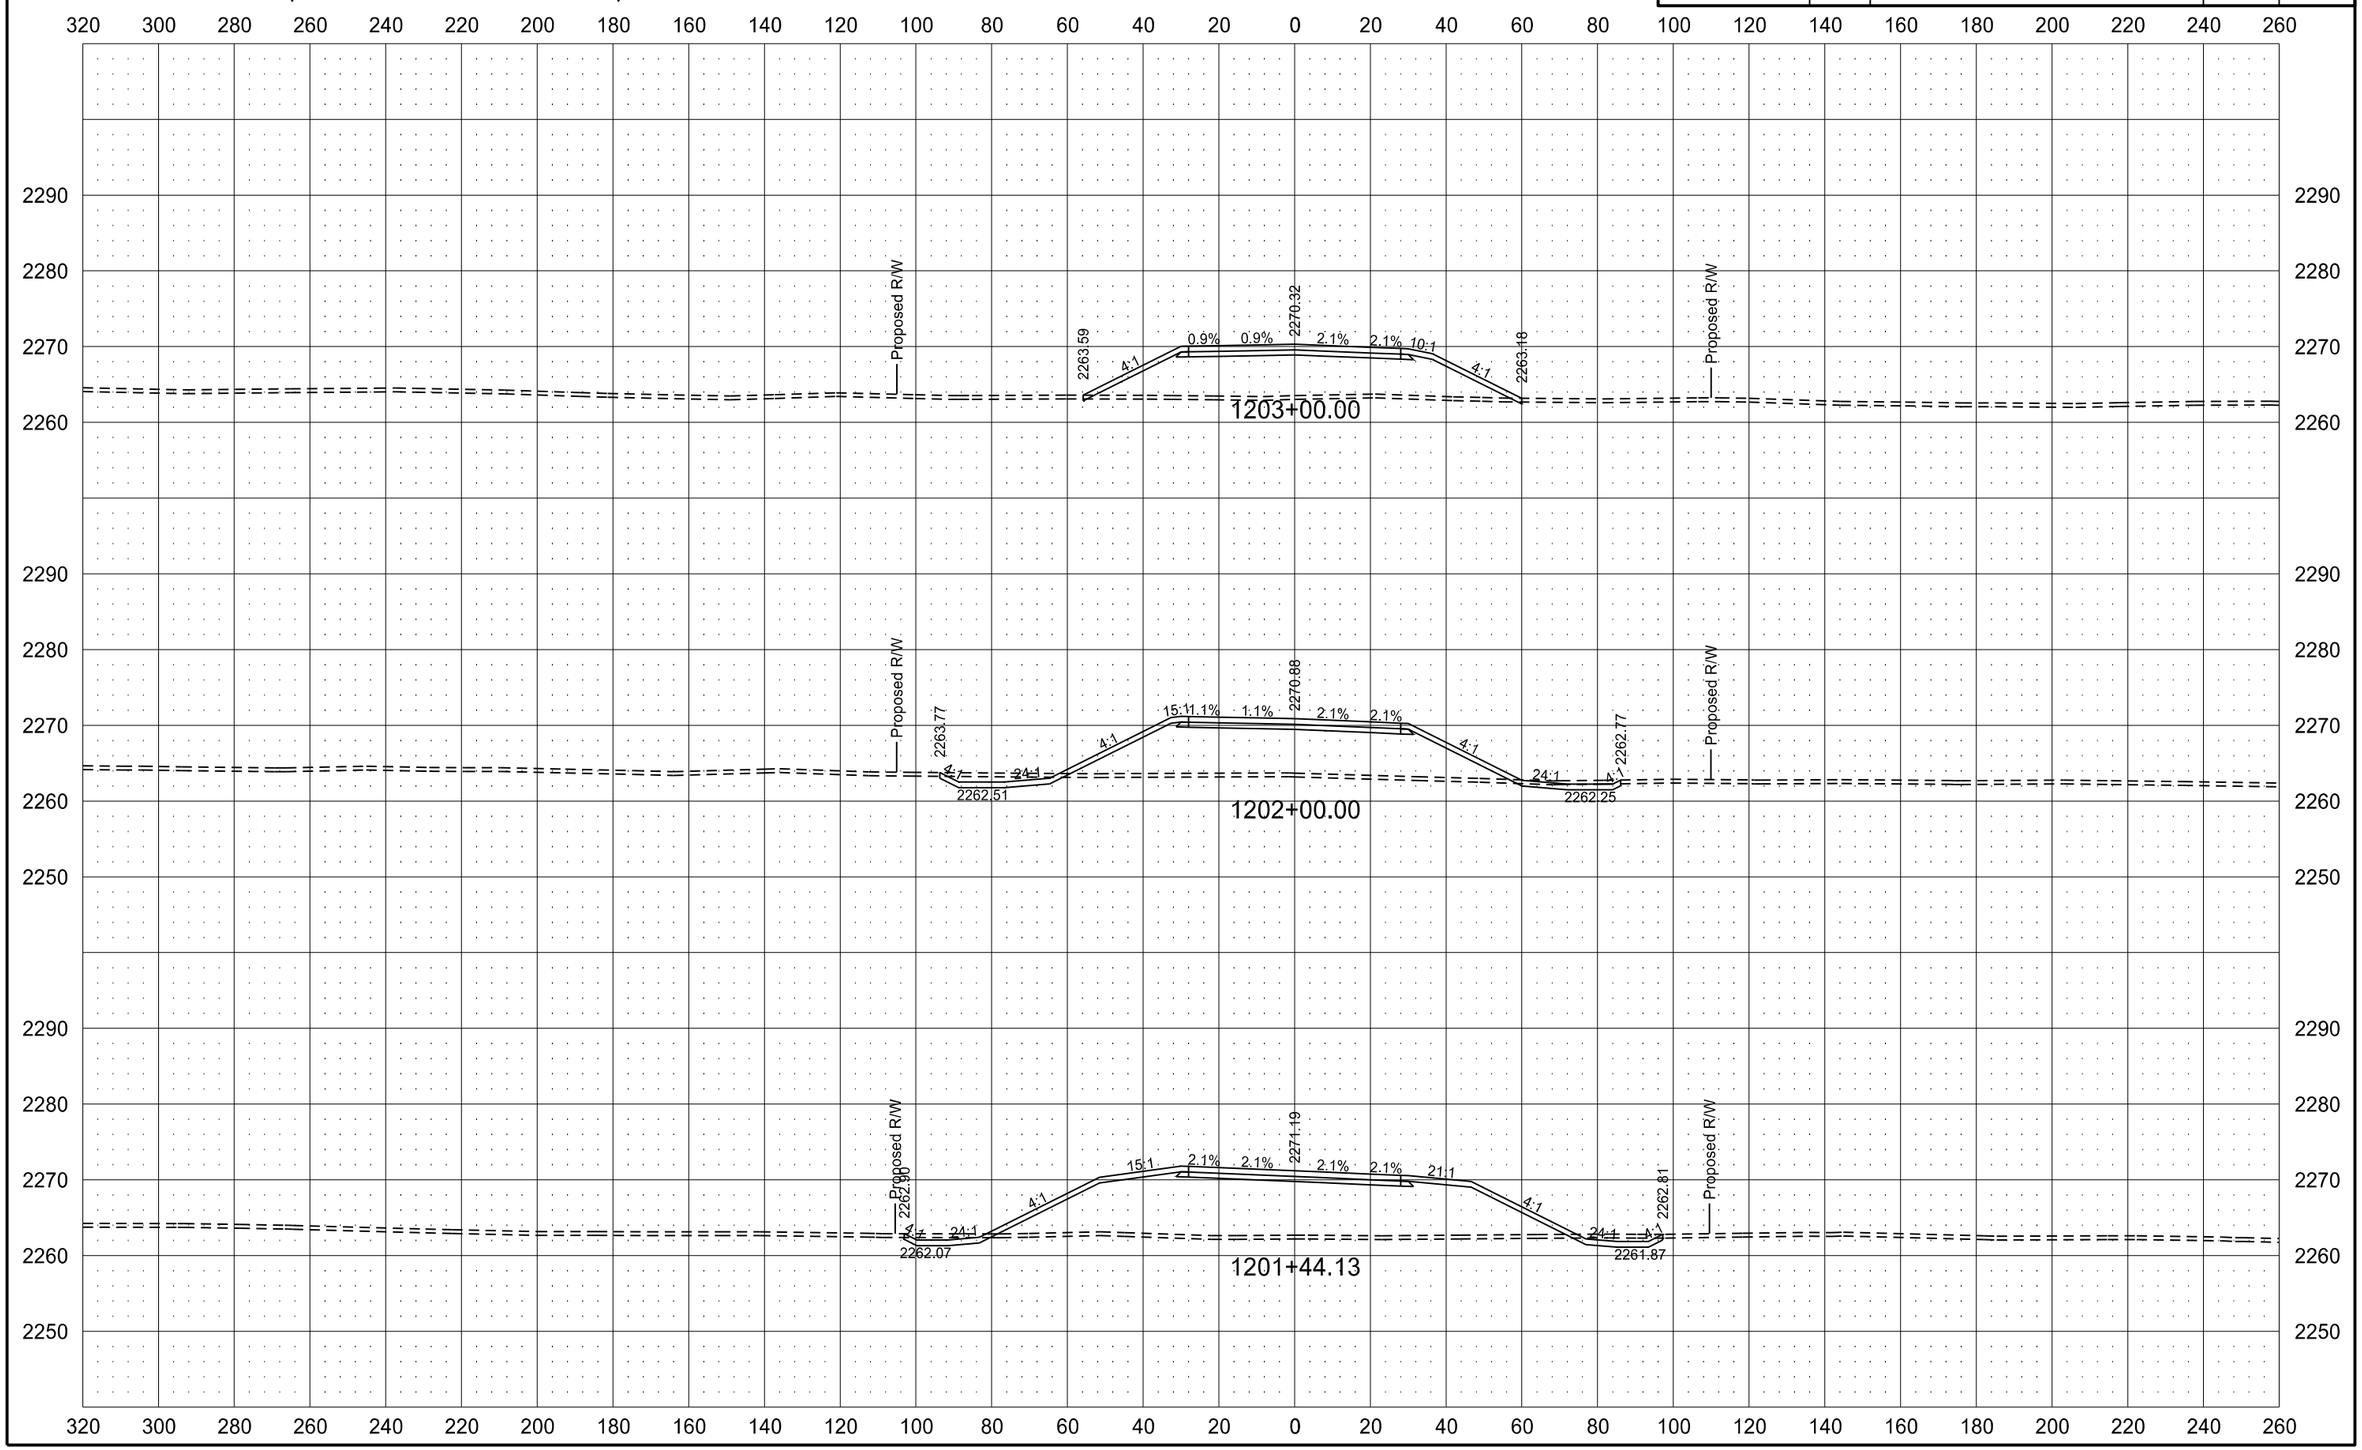

6/8/2015 11:48:37 AM mmaslesa c:\pwworking\oma\d1342430\200XS_001-162.dgn

ND HWY 22 (KILLDEER BYPASS)

STATE	PROJECT NO.	SECTION NO.	SHEET NO.
ND	SOIB-SAP-5-022(110)104	200	126

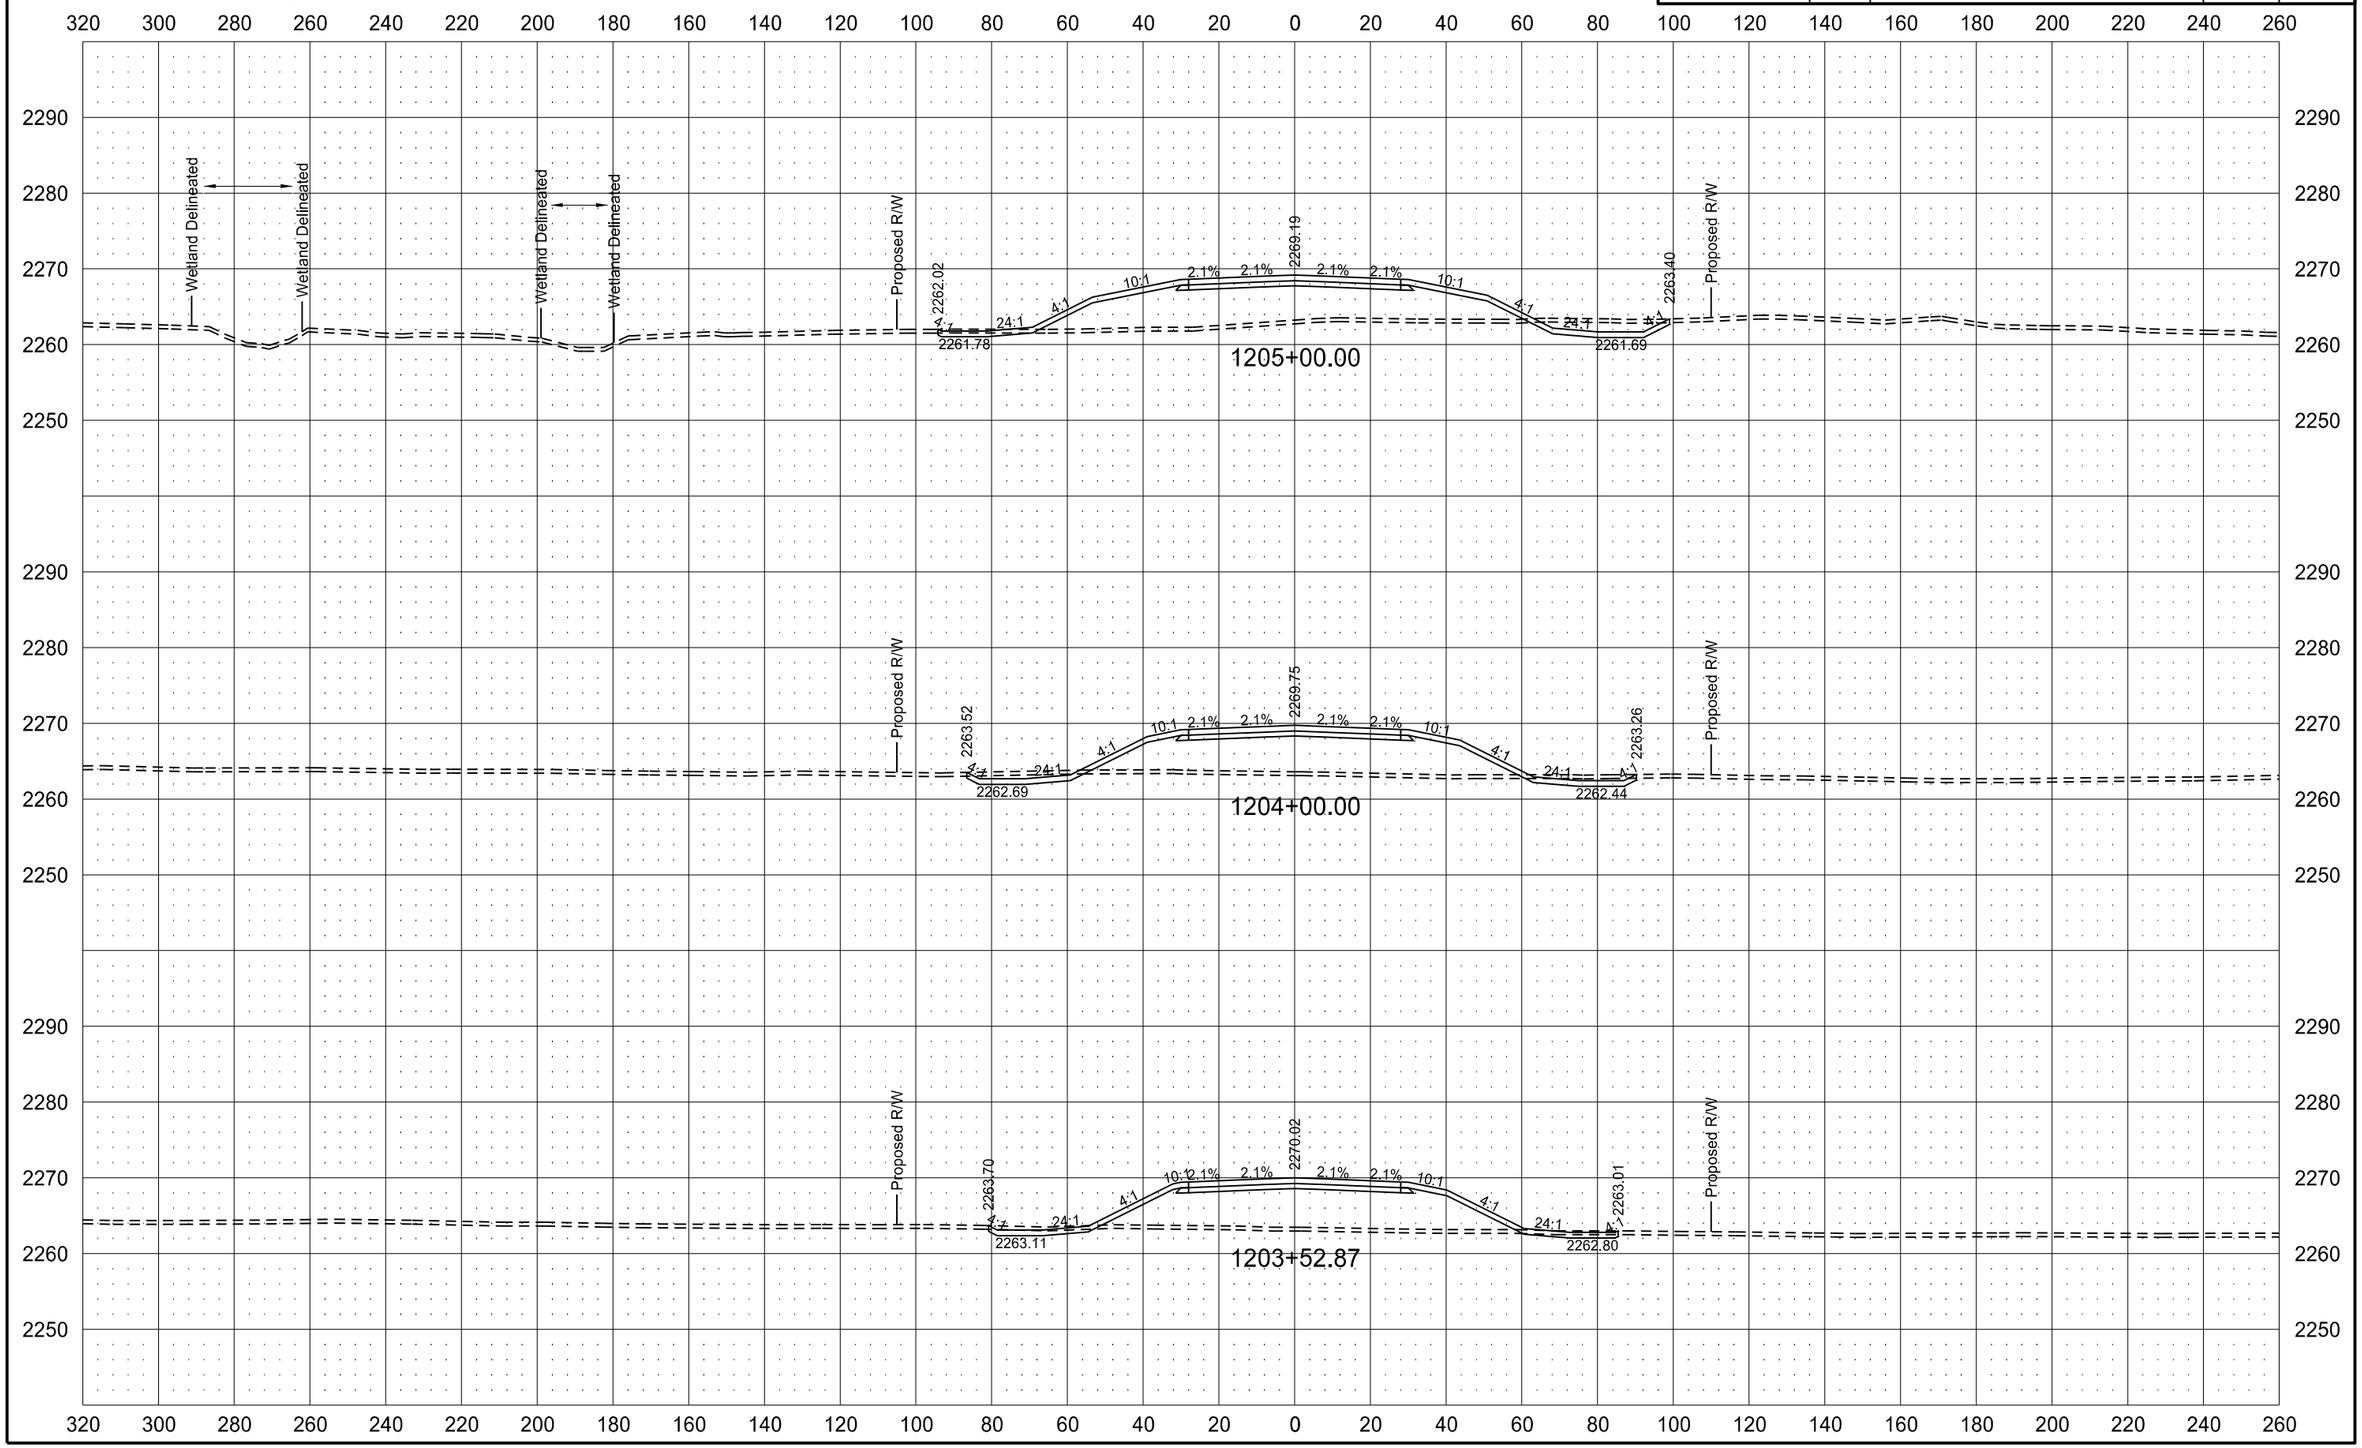

6/8/2015 11:48:45 AM mmaslesa c:\pwworking\oma\d1342430\200XS_001-162.dgn

ND HWY 22 (KILLDEER BYPASS)

STATE	PROJECT NO.	SECTION NO.	SHEET NO.
ND	SOIB-SAP-5-022(110)104	200	127

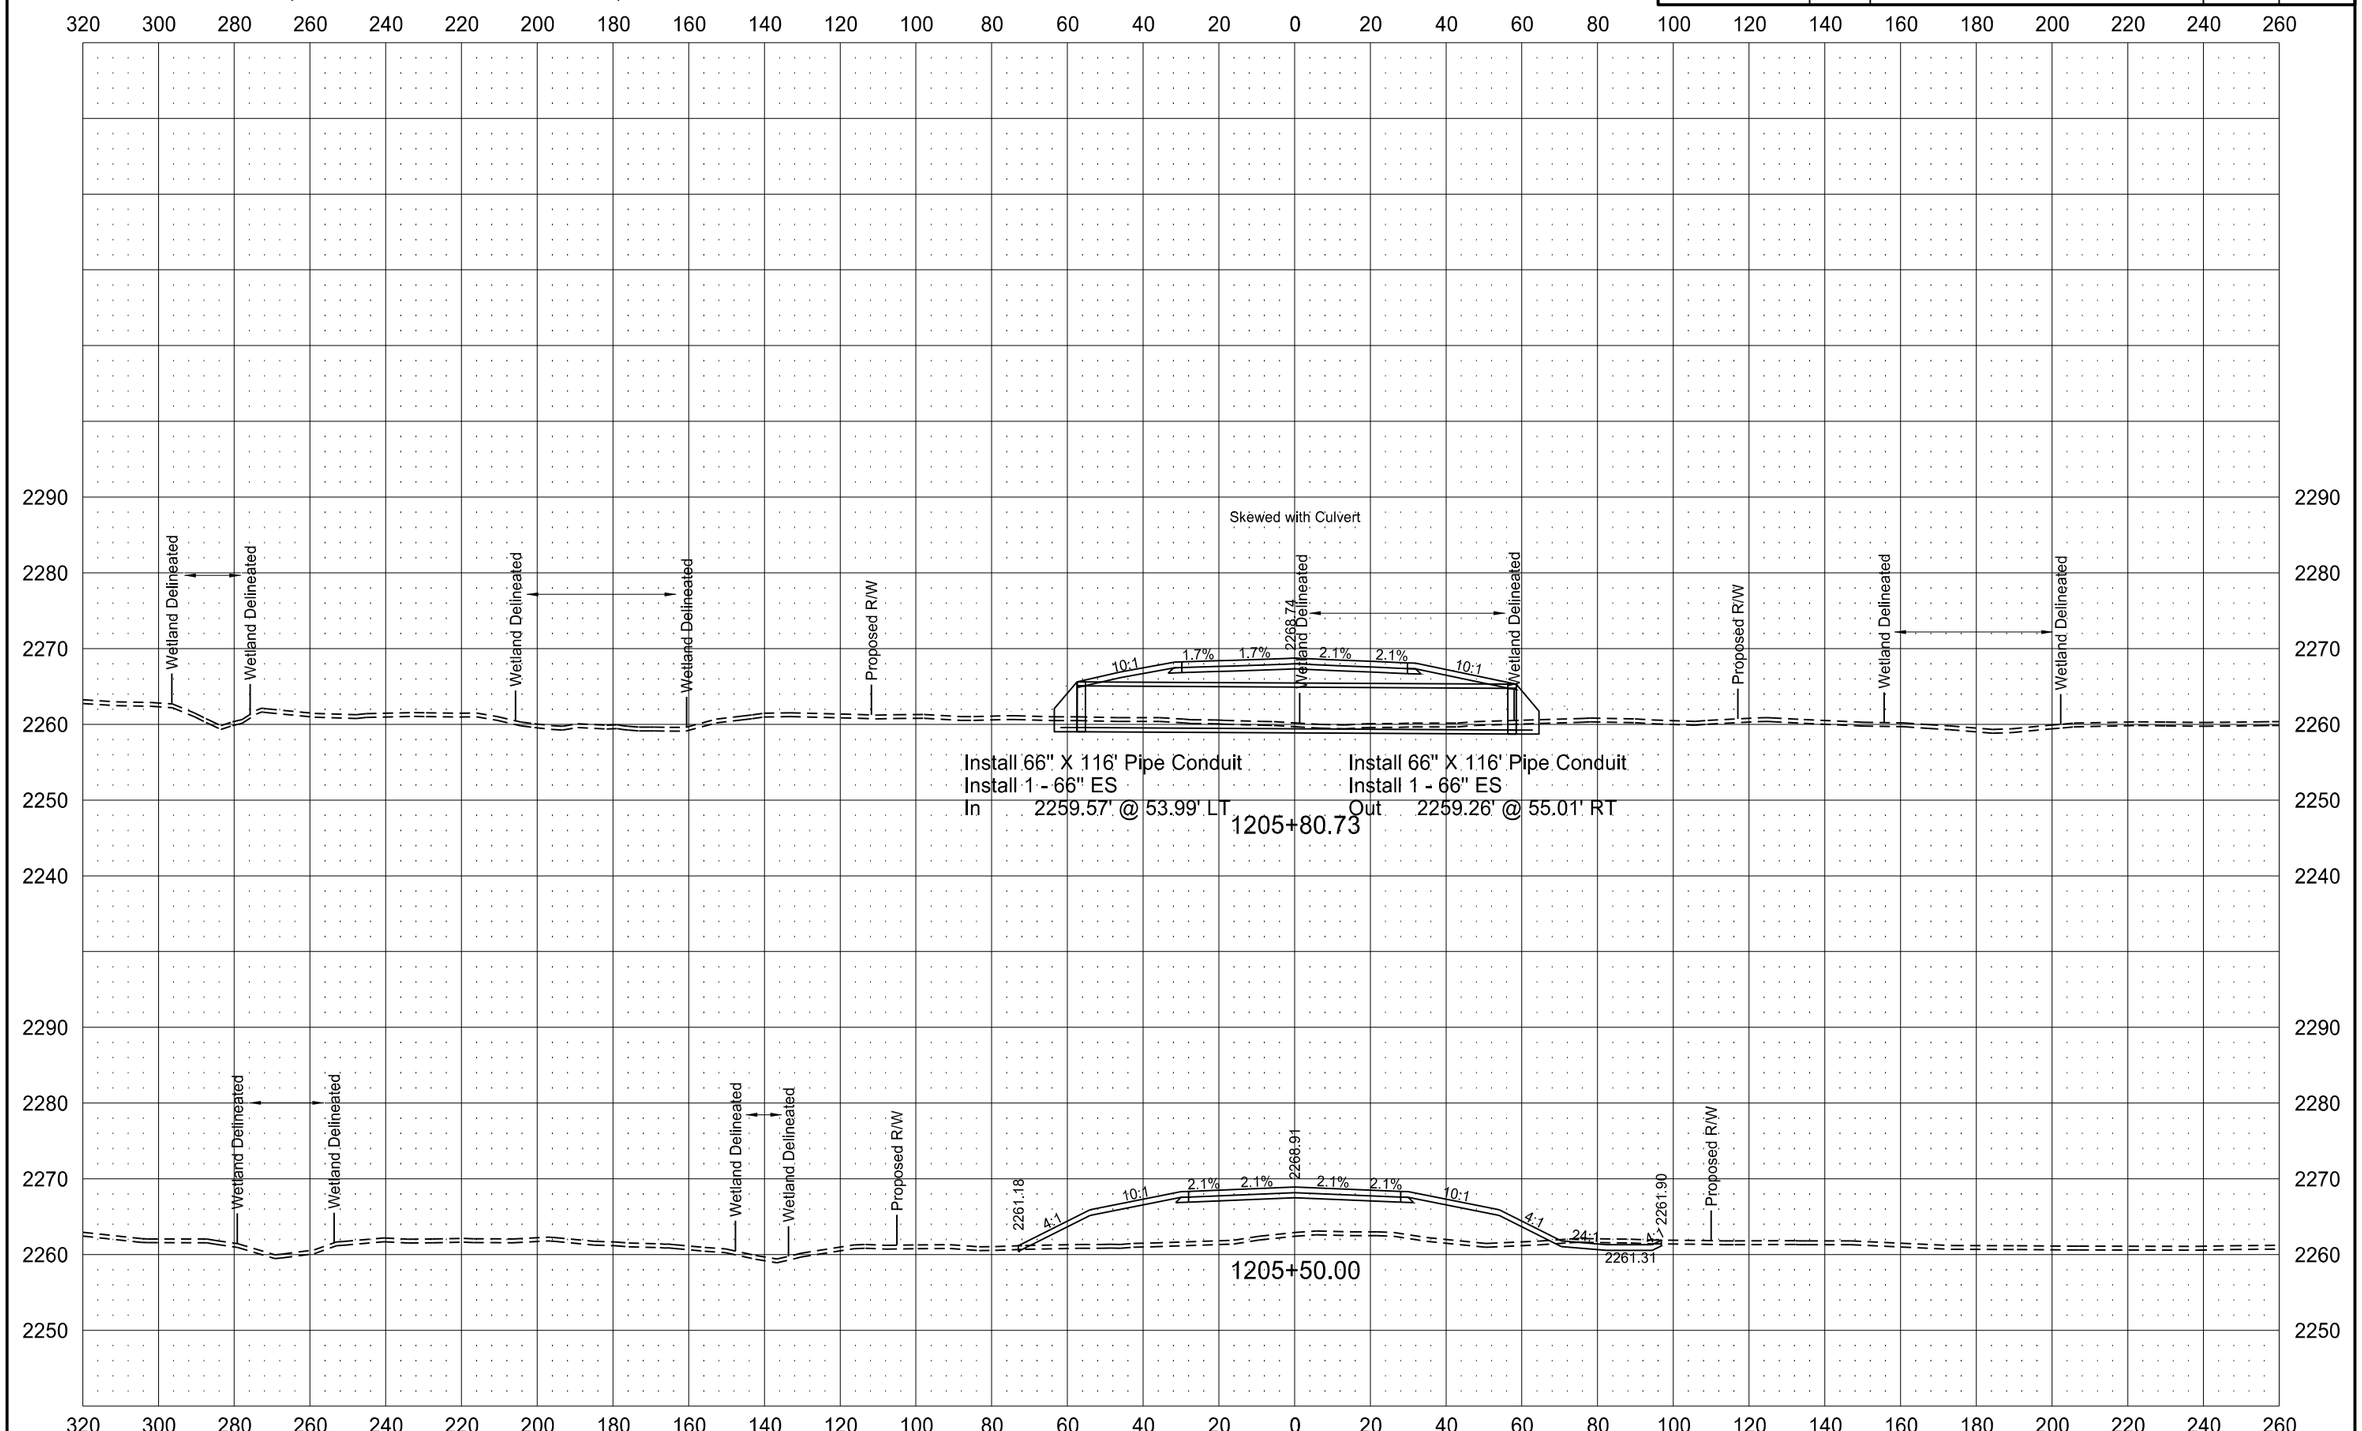

6/8/2015 11:48:52 AM mmaslesa c:\pwworking\oma\d1342430\200XS_001-162.dgn

STATE	PROJECT NO.	SECTION NO.	SHEET NO.
ND	SOIB-SAP-5-022(110)104	200	128

ND HWY 22 (KILLDEER BYPASS)

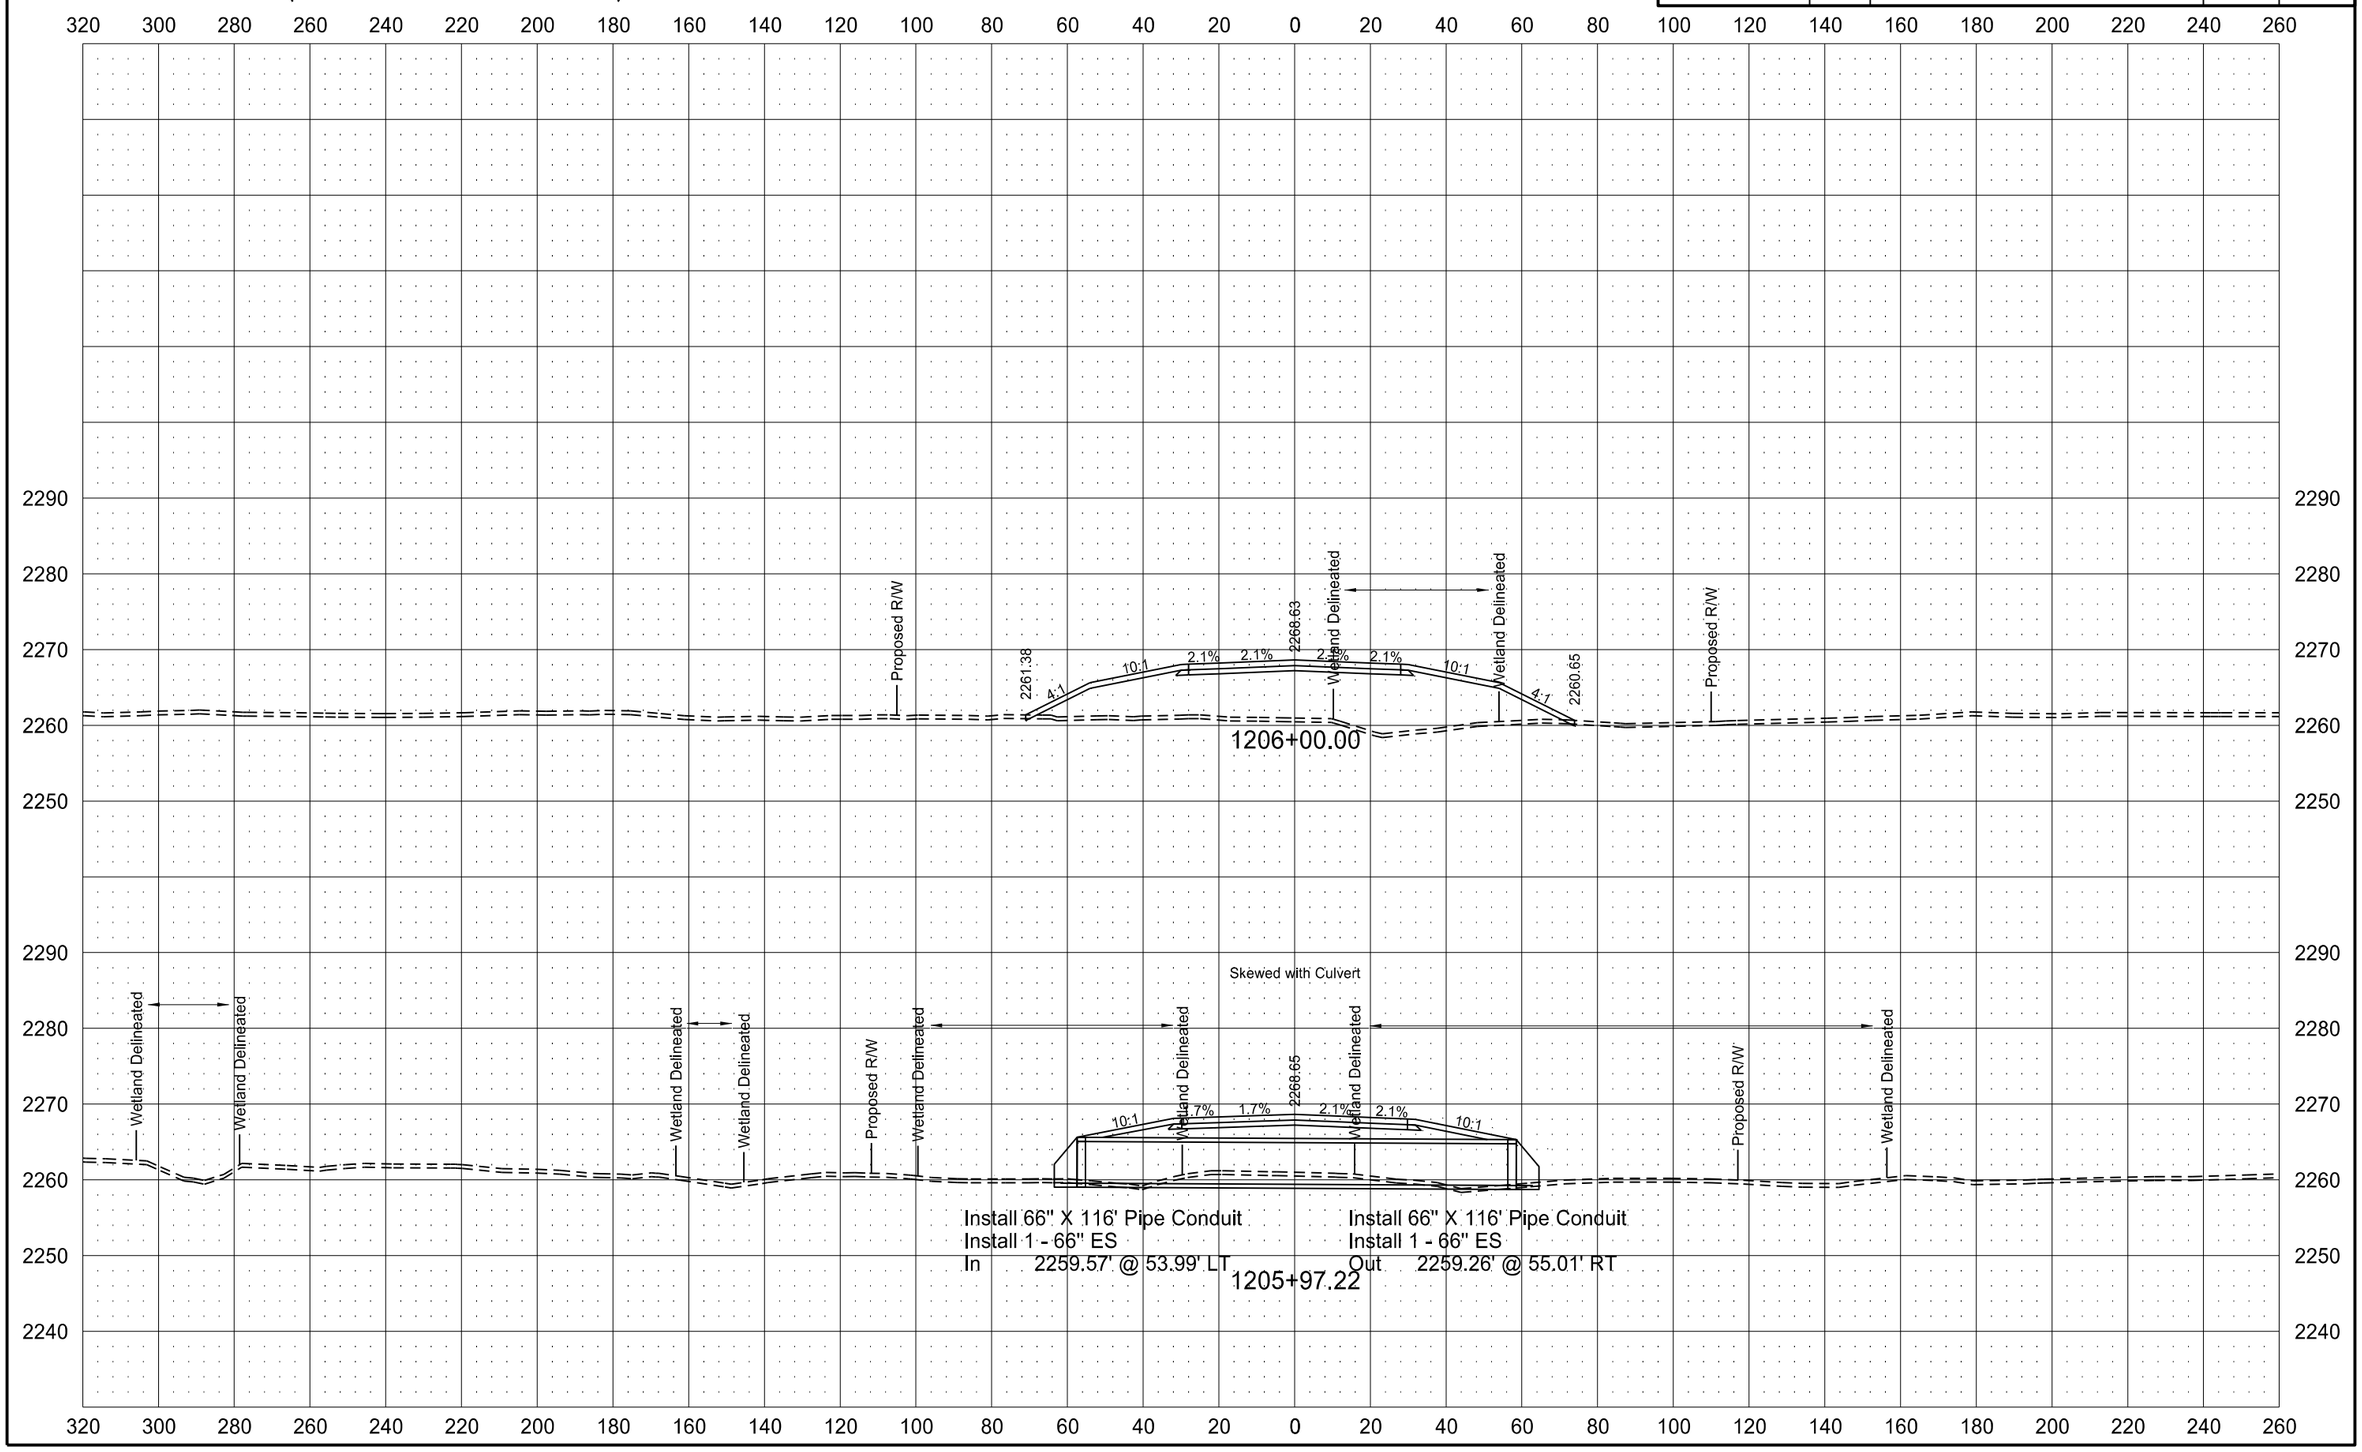

6/8/2015 11:48:59 AM mmaslesa c:\pwworking\oma\d1342430\200XS_001-162.dgn

ND HWY 22 (KILLDEER BYPASS)

STATE	PROJECT NO.	SECTION NO.	SHEET NO.
ND	SOIB-SAP-5-022(110)104	200	129

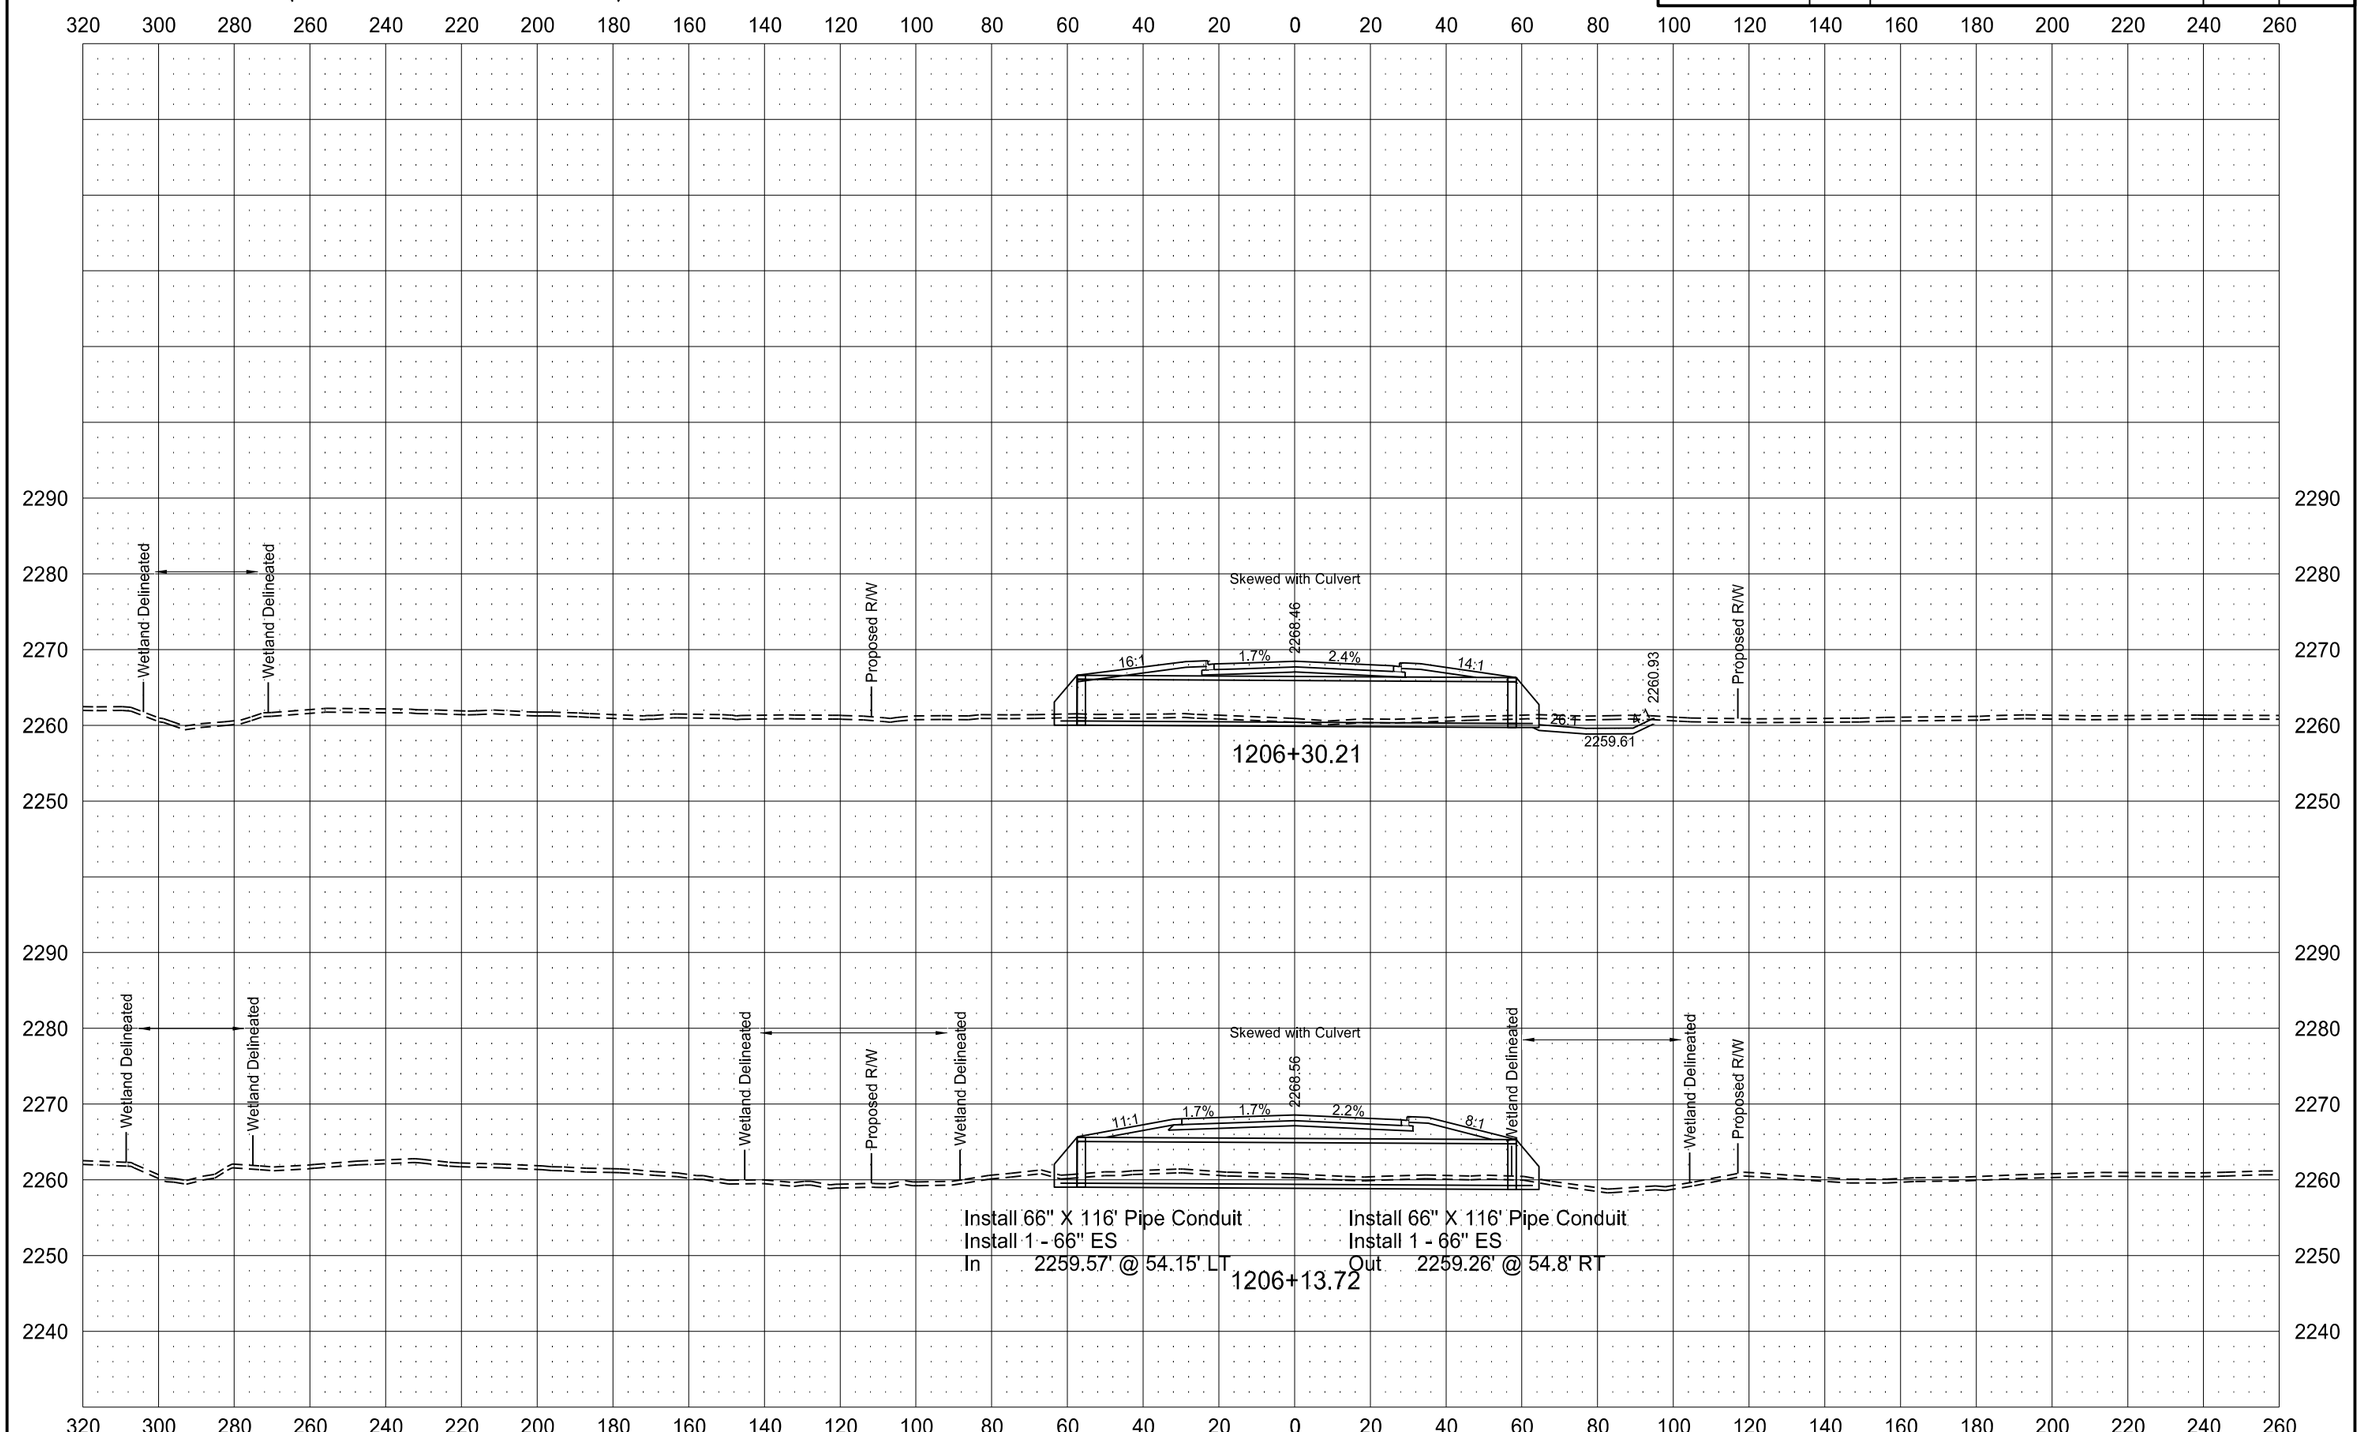

6/8/2015 11:49:07 AM mmaslesa c:\pwworking\oma\d1342430\200XS_001-162.dgn

ND HWY 22 (KILLDEER BYPASS)

STATE	PROJECT NO.	SECTION NO.	SHEET NO.
ND	SOIB-SAP-5-022(110)104	200	130

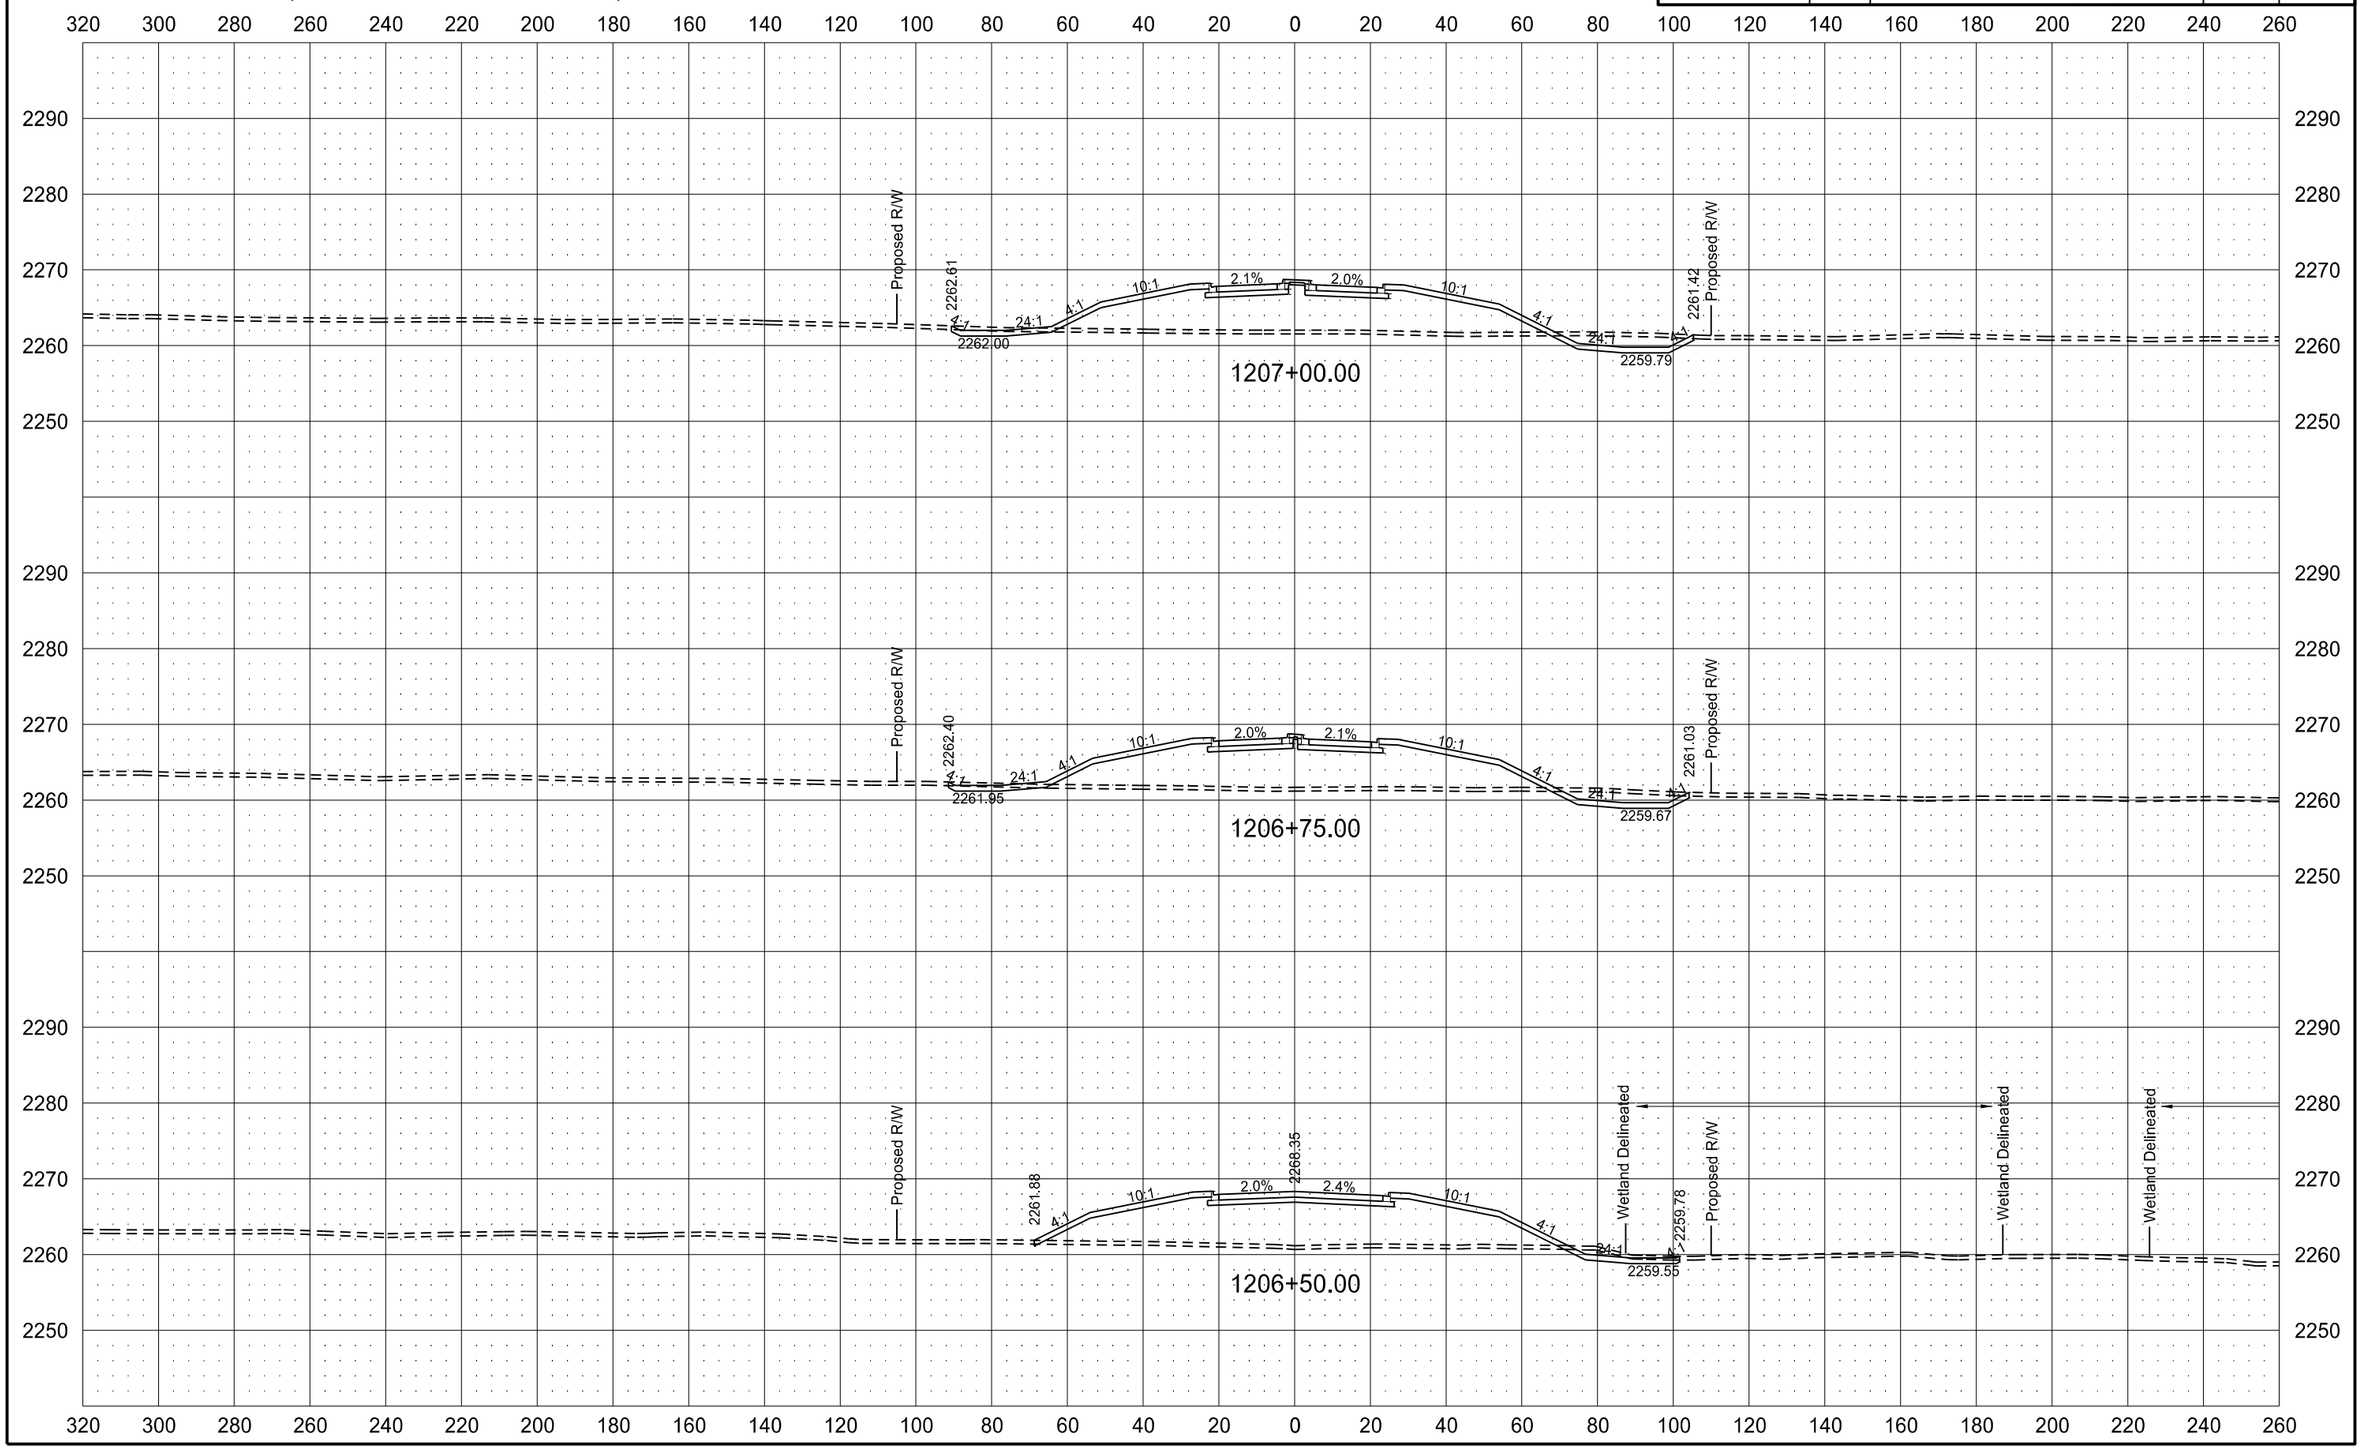

ND HWY 22 (KILLDEER BYPASS)

STATE	PROJECT NO.	SECTION NO.	SHEET NO.
ND	SOIB-SAP-5-022(110)104	200	131

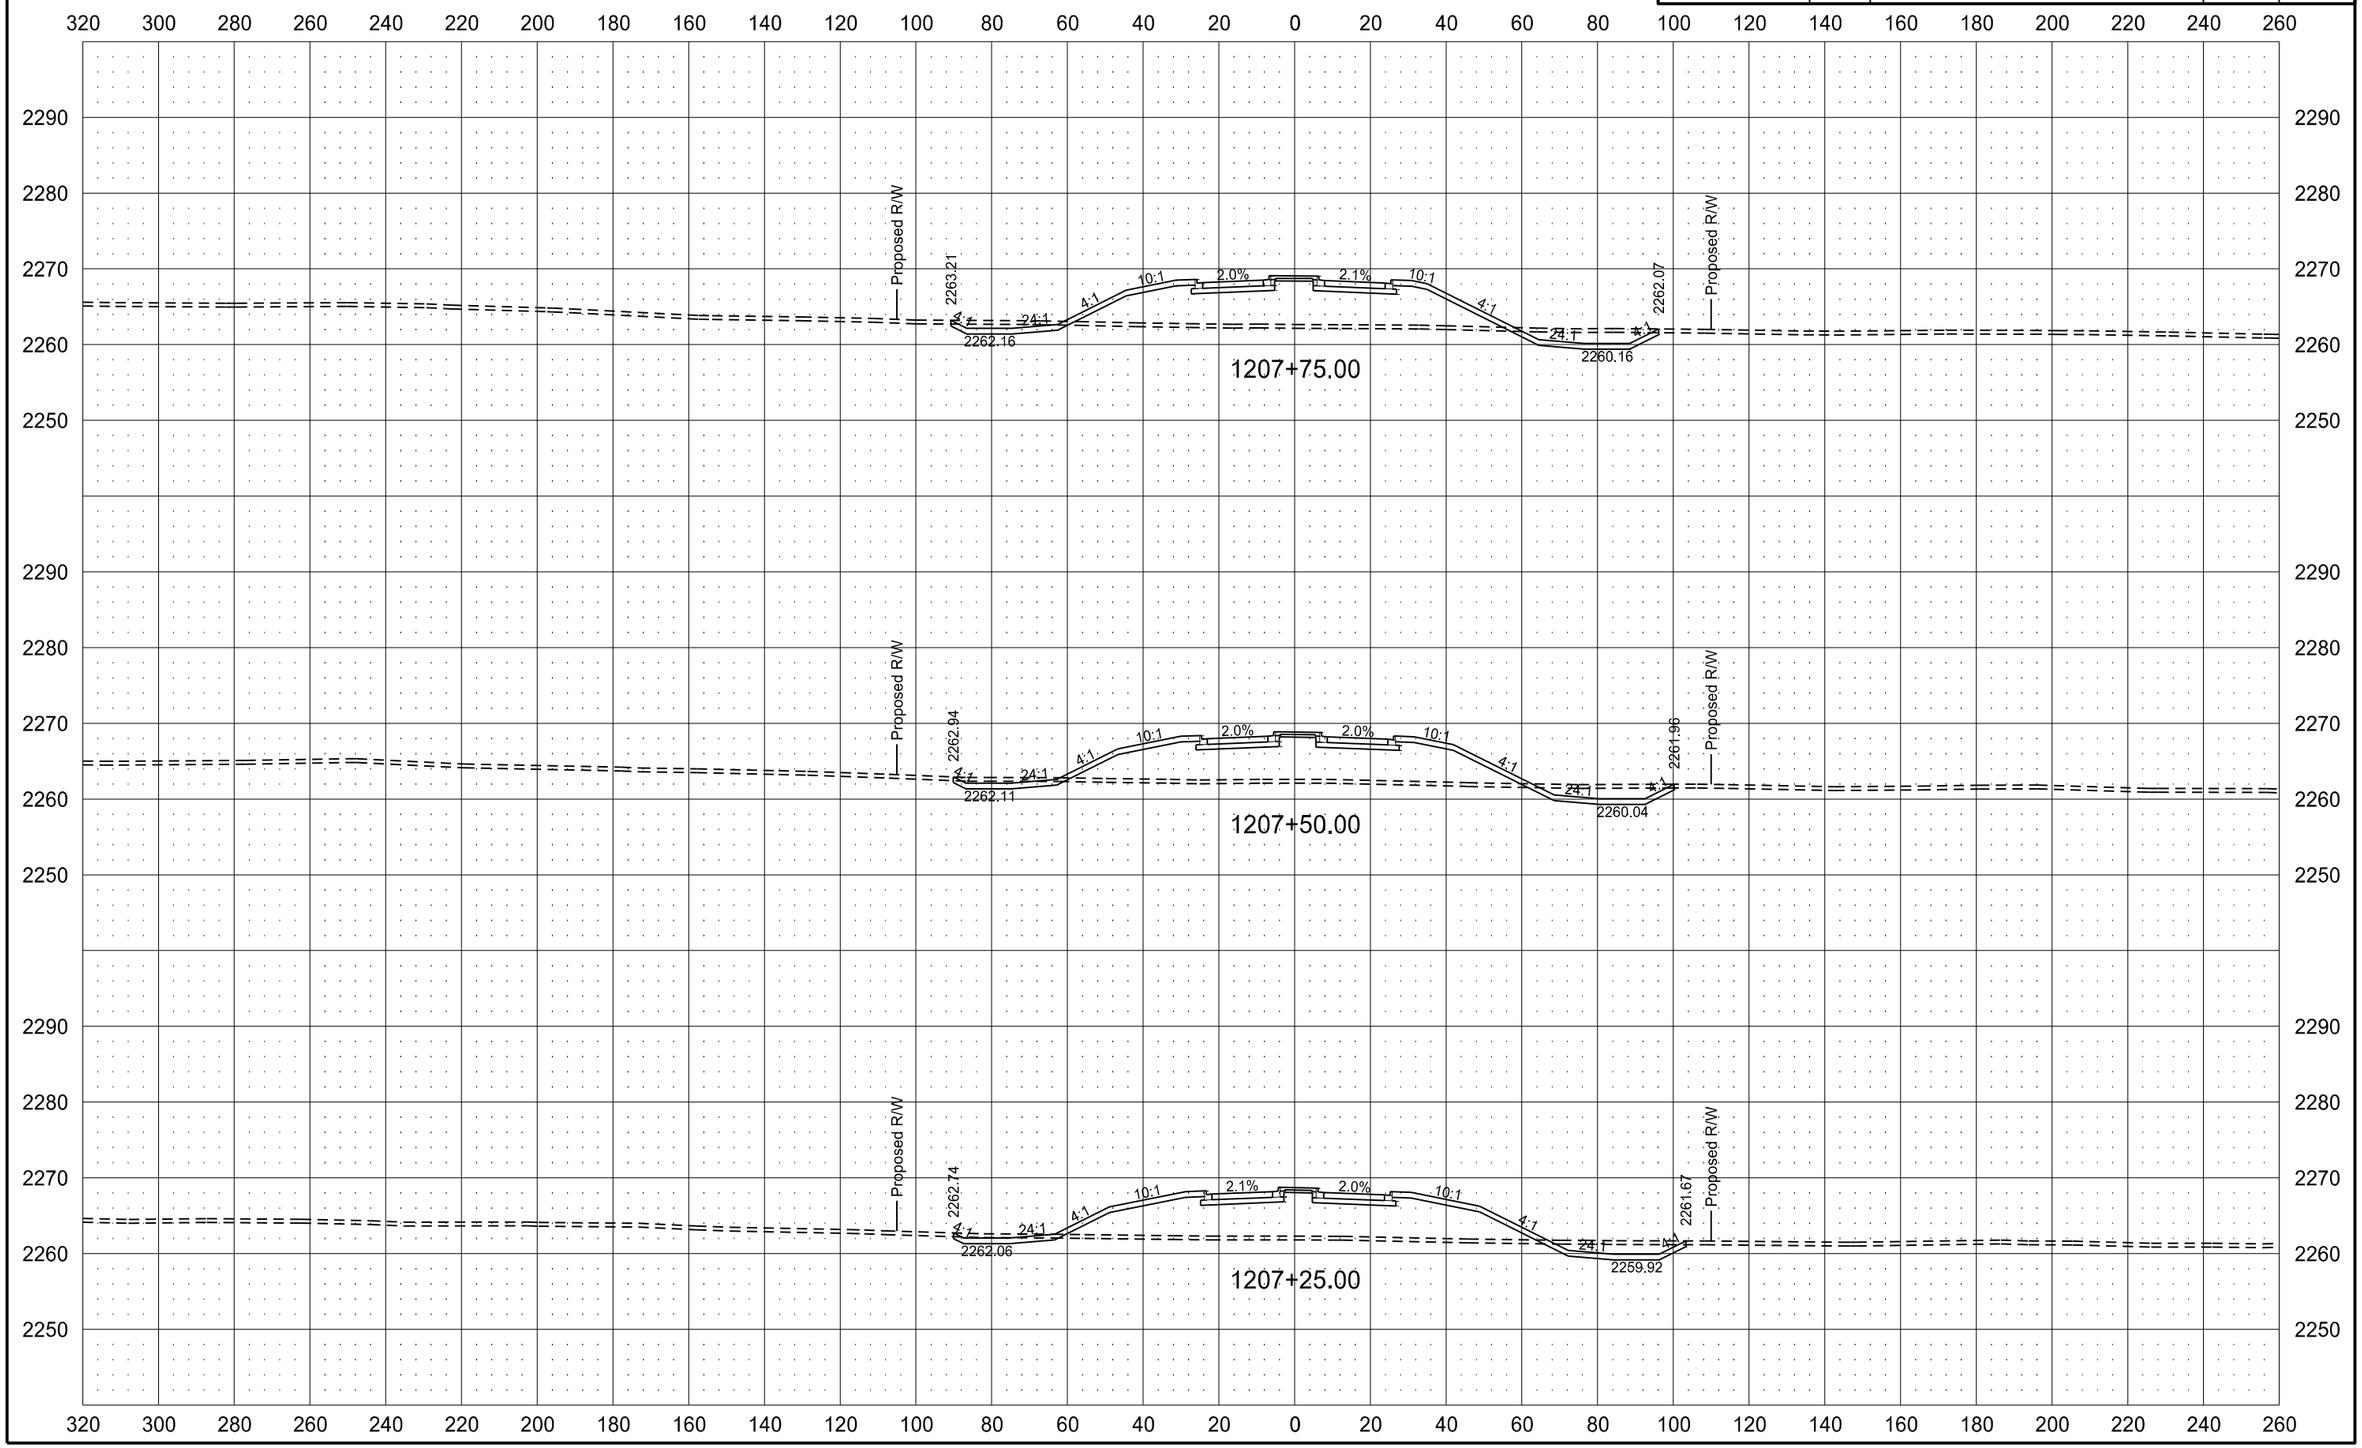

ND HWY 22 (KILLDEER BYPASS)

STATE	PROJECT NO.	SECTION NO.	SHEET NO.
ND	SOIB-SAP-5-022(110)104	200	132

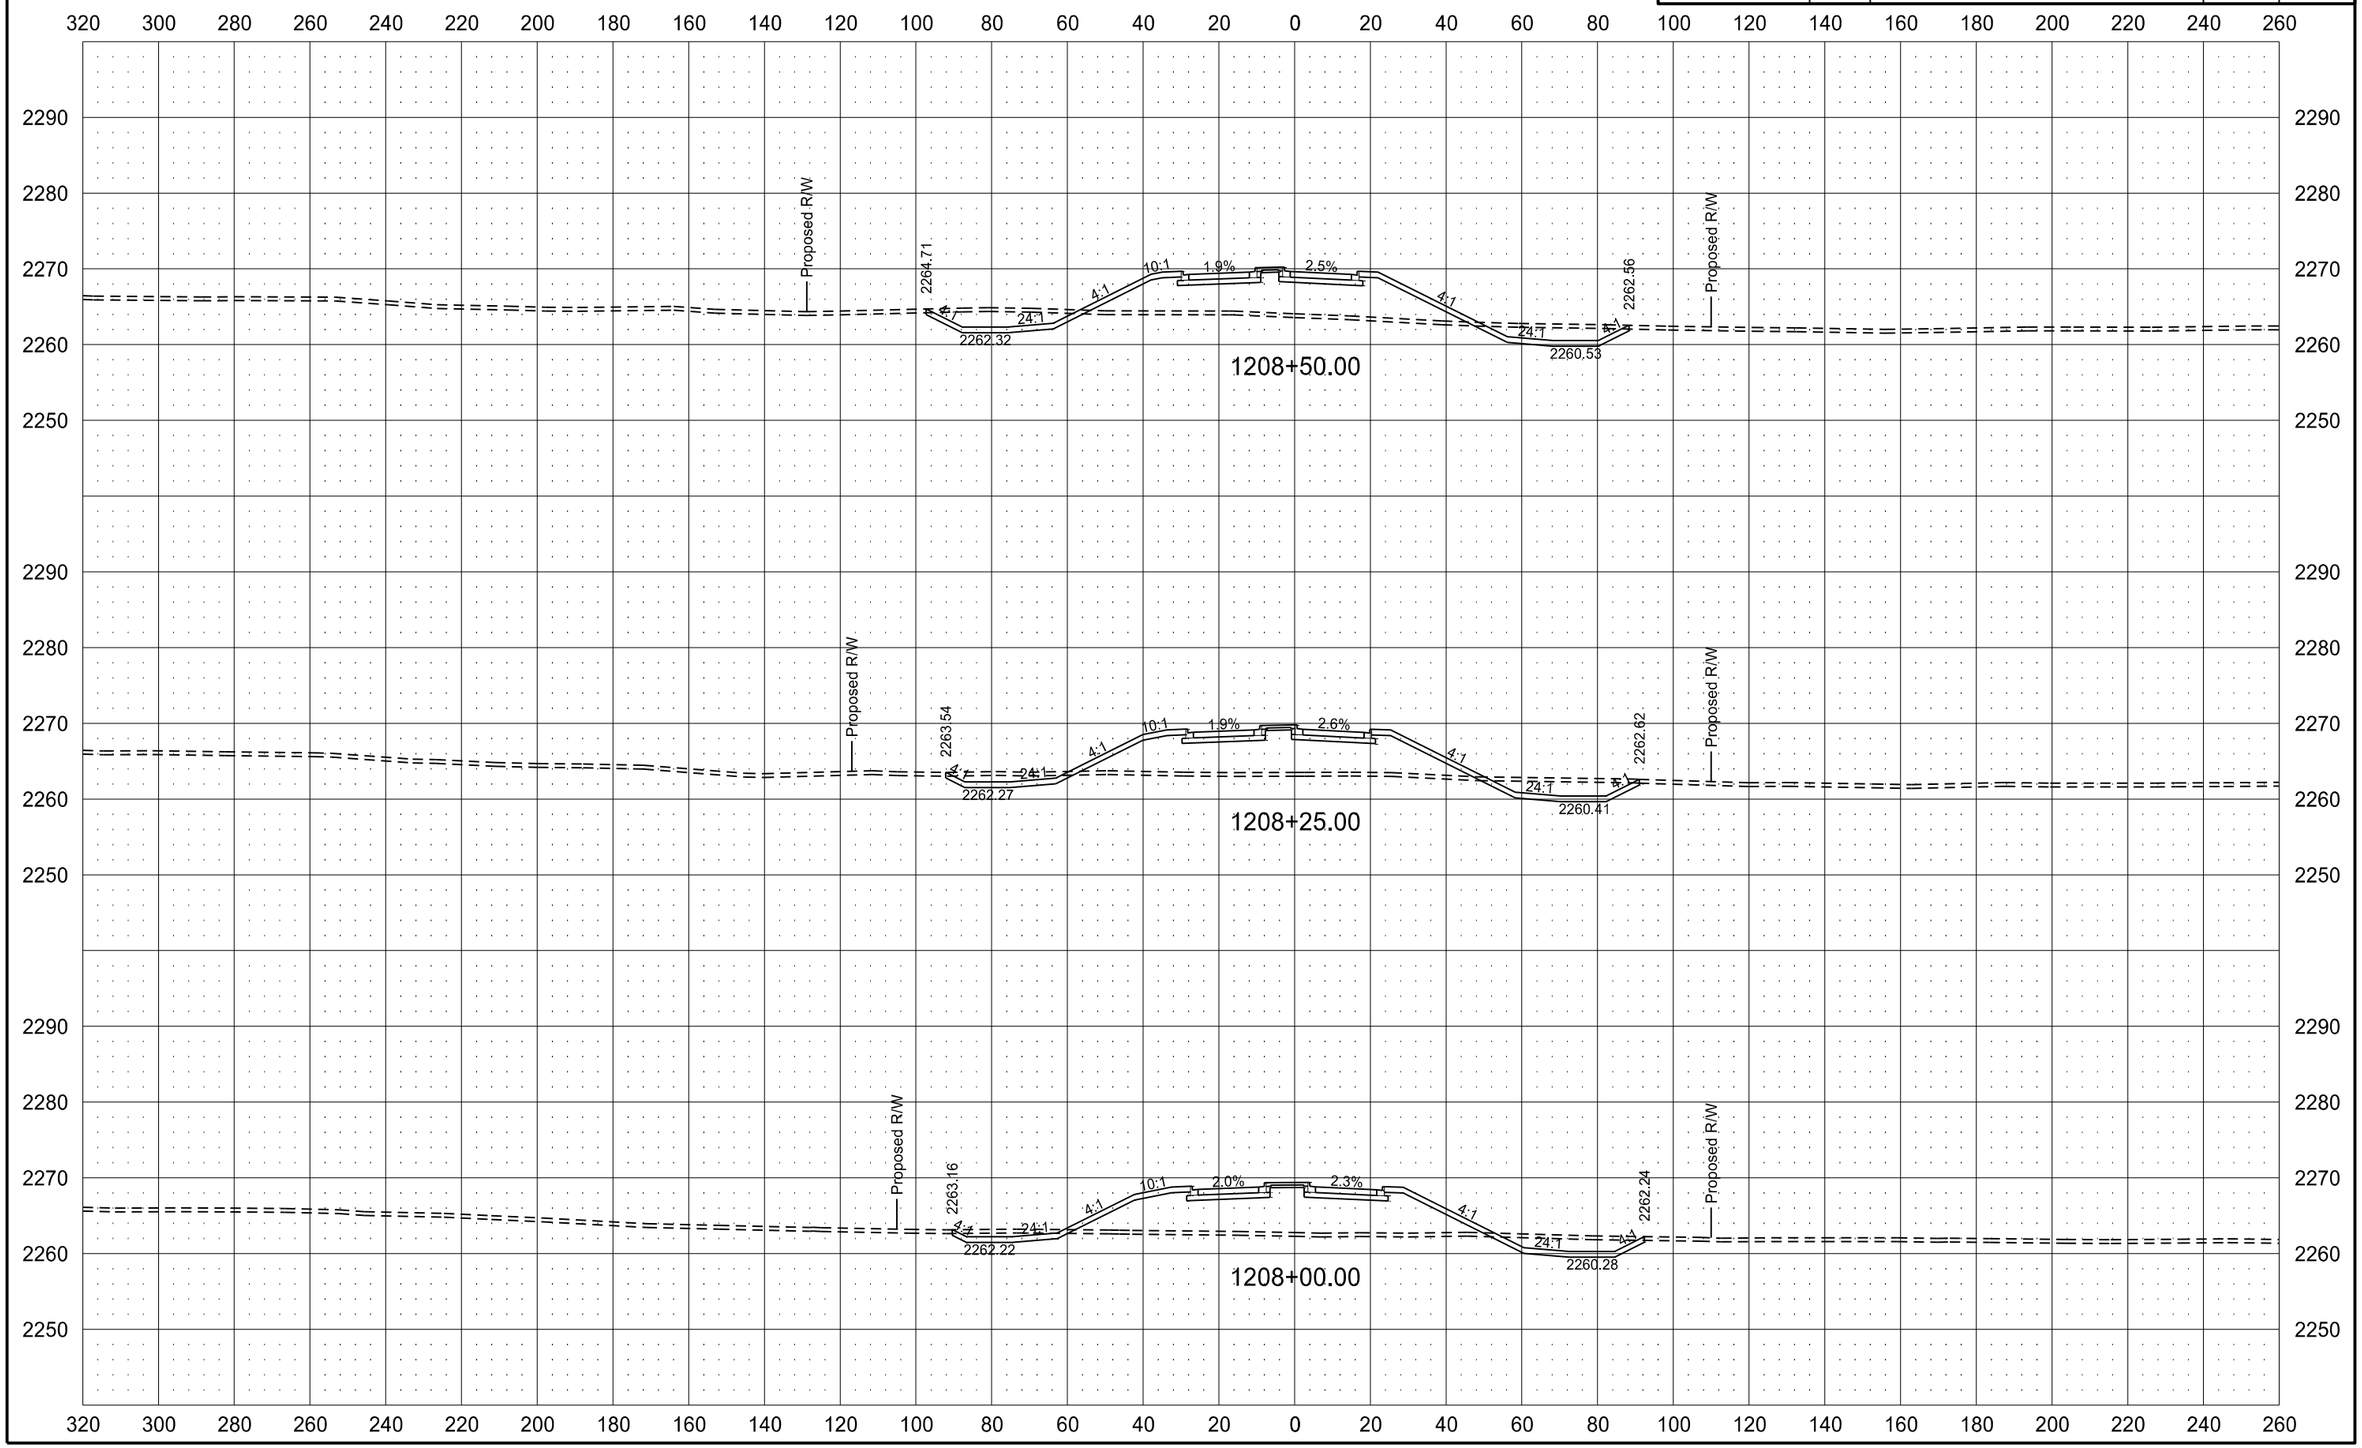

6/8/2015 11:49:29 AM mmaslesa c:\pwworking\oma\d1342430\200XS_001-162.dgn

ND HWY 22 (KILLDEER BYPASS)

STATE	PROJECT NO.	SECTION NO.	SHEET NO.
ND	SOIB-SAP-5-022(110)104	200	133

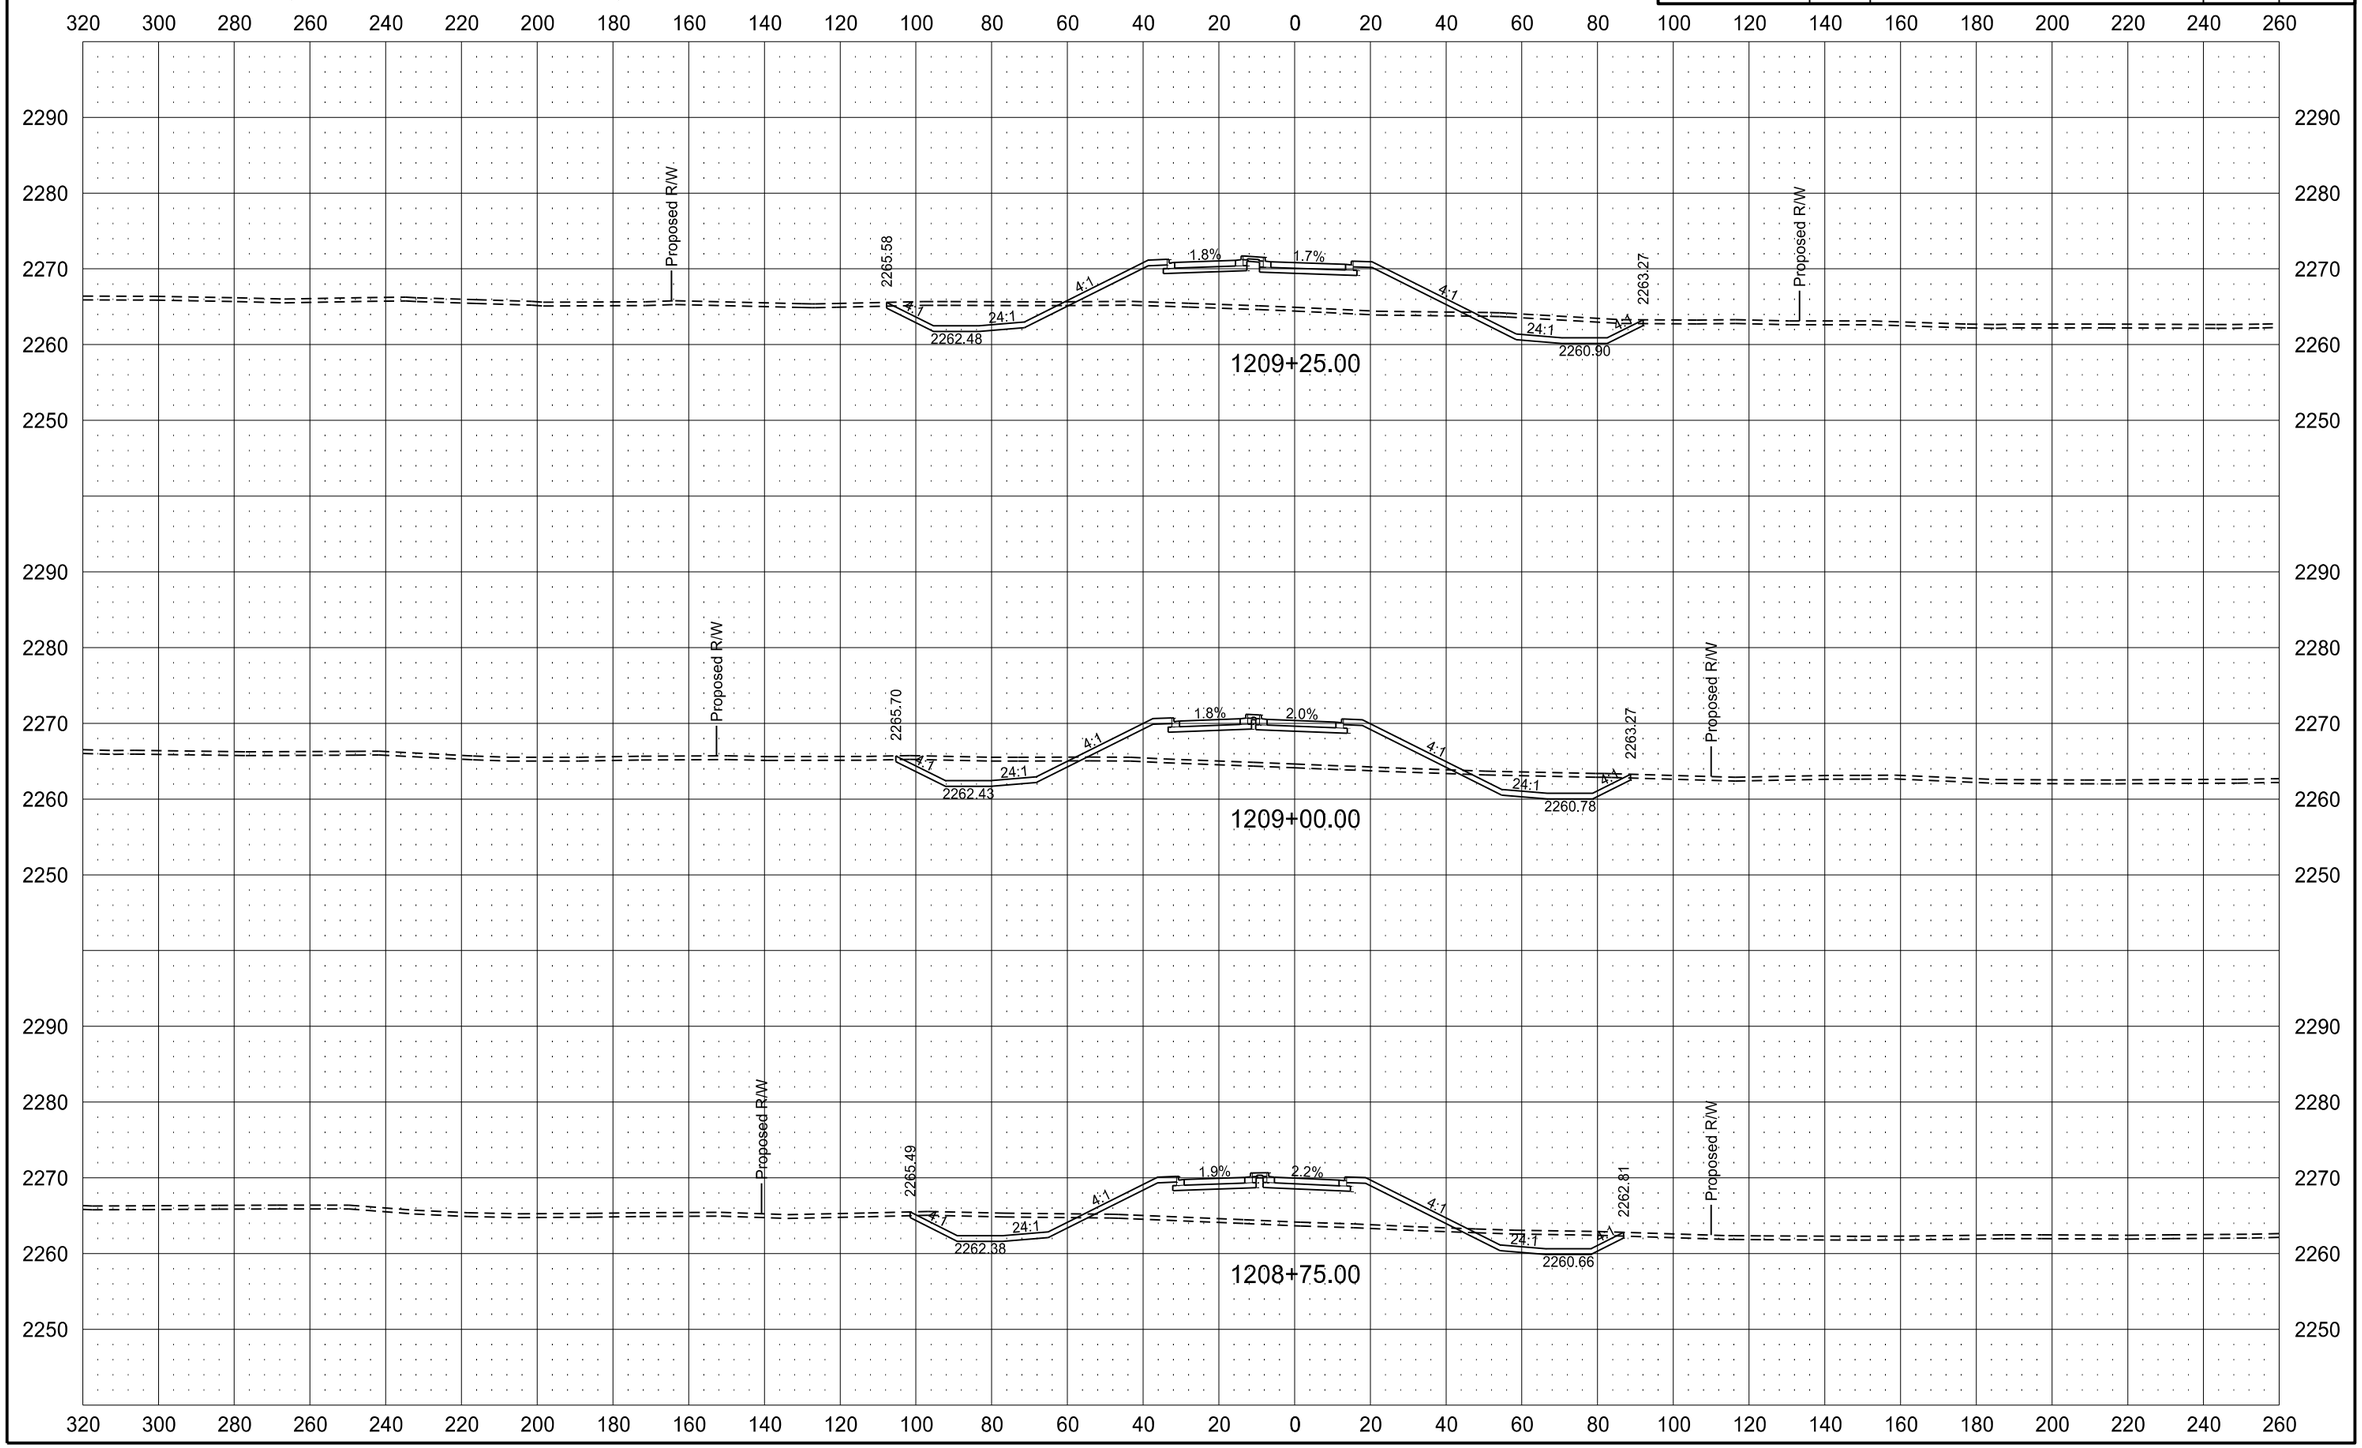

6/8/2015 11:49:37 AM mmaslesa c:\pwworking\oma\d1342430\200XS_001-162.dgn

ND HWY 22 (KILLDEER BYPASS)

STATE	PROJECT NO.	SECTION NO.	SHEET NO.
ND	SOIB-SAP-5-022(110)104	200	134

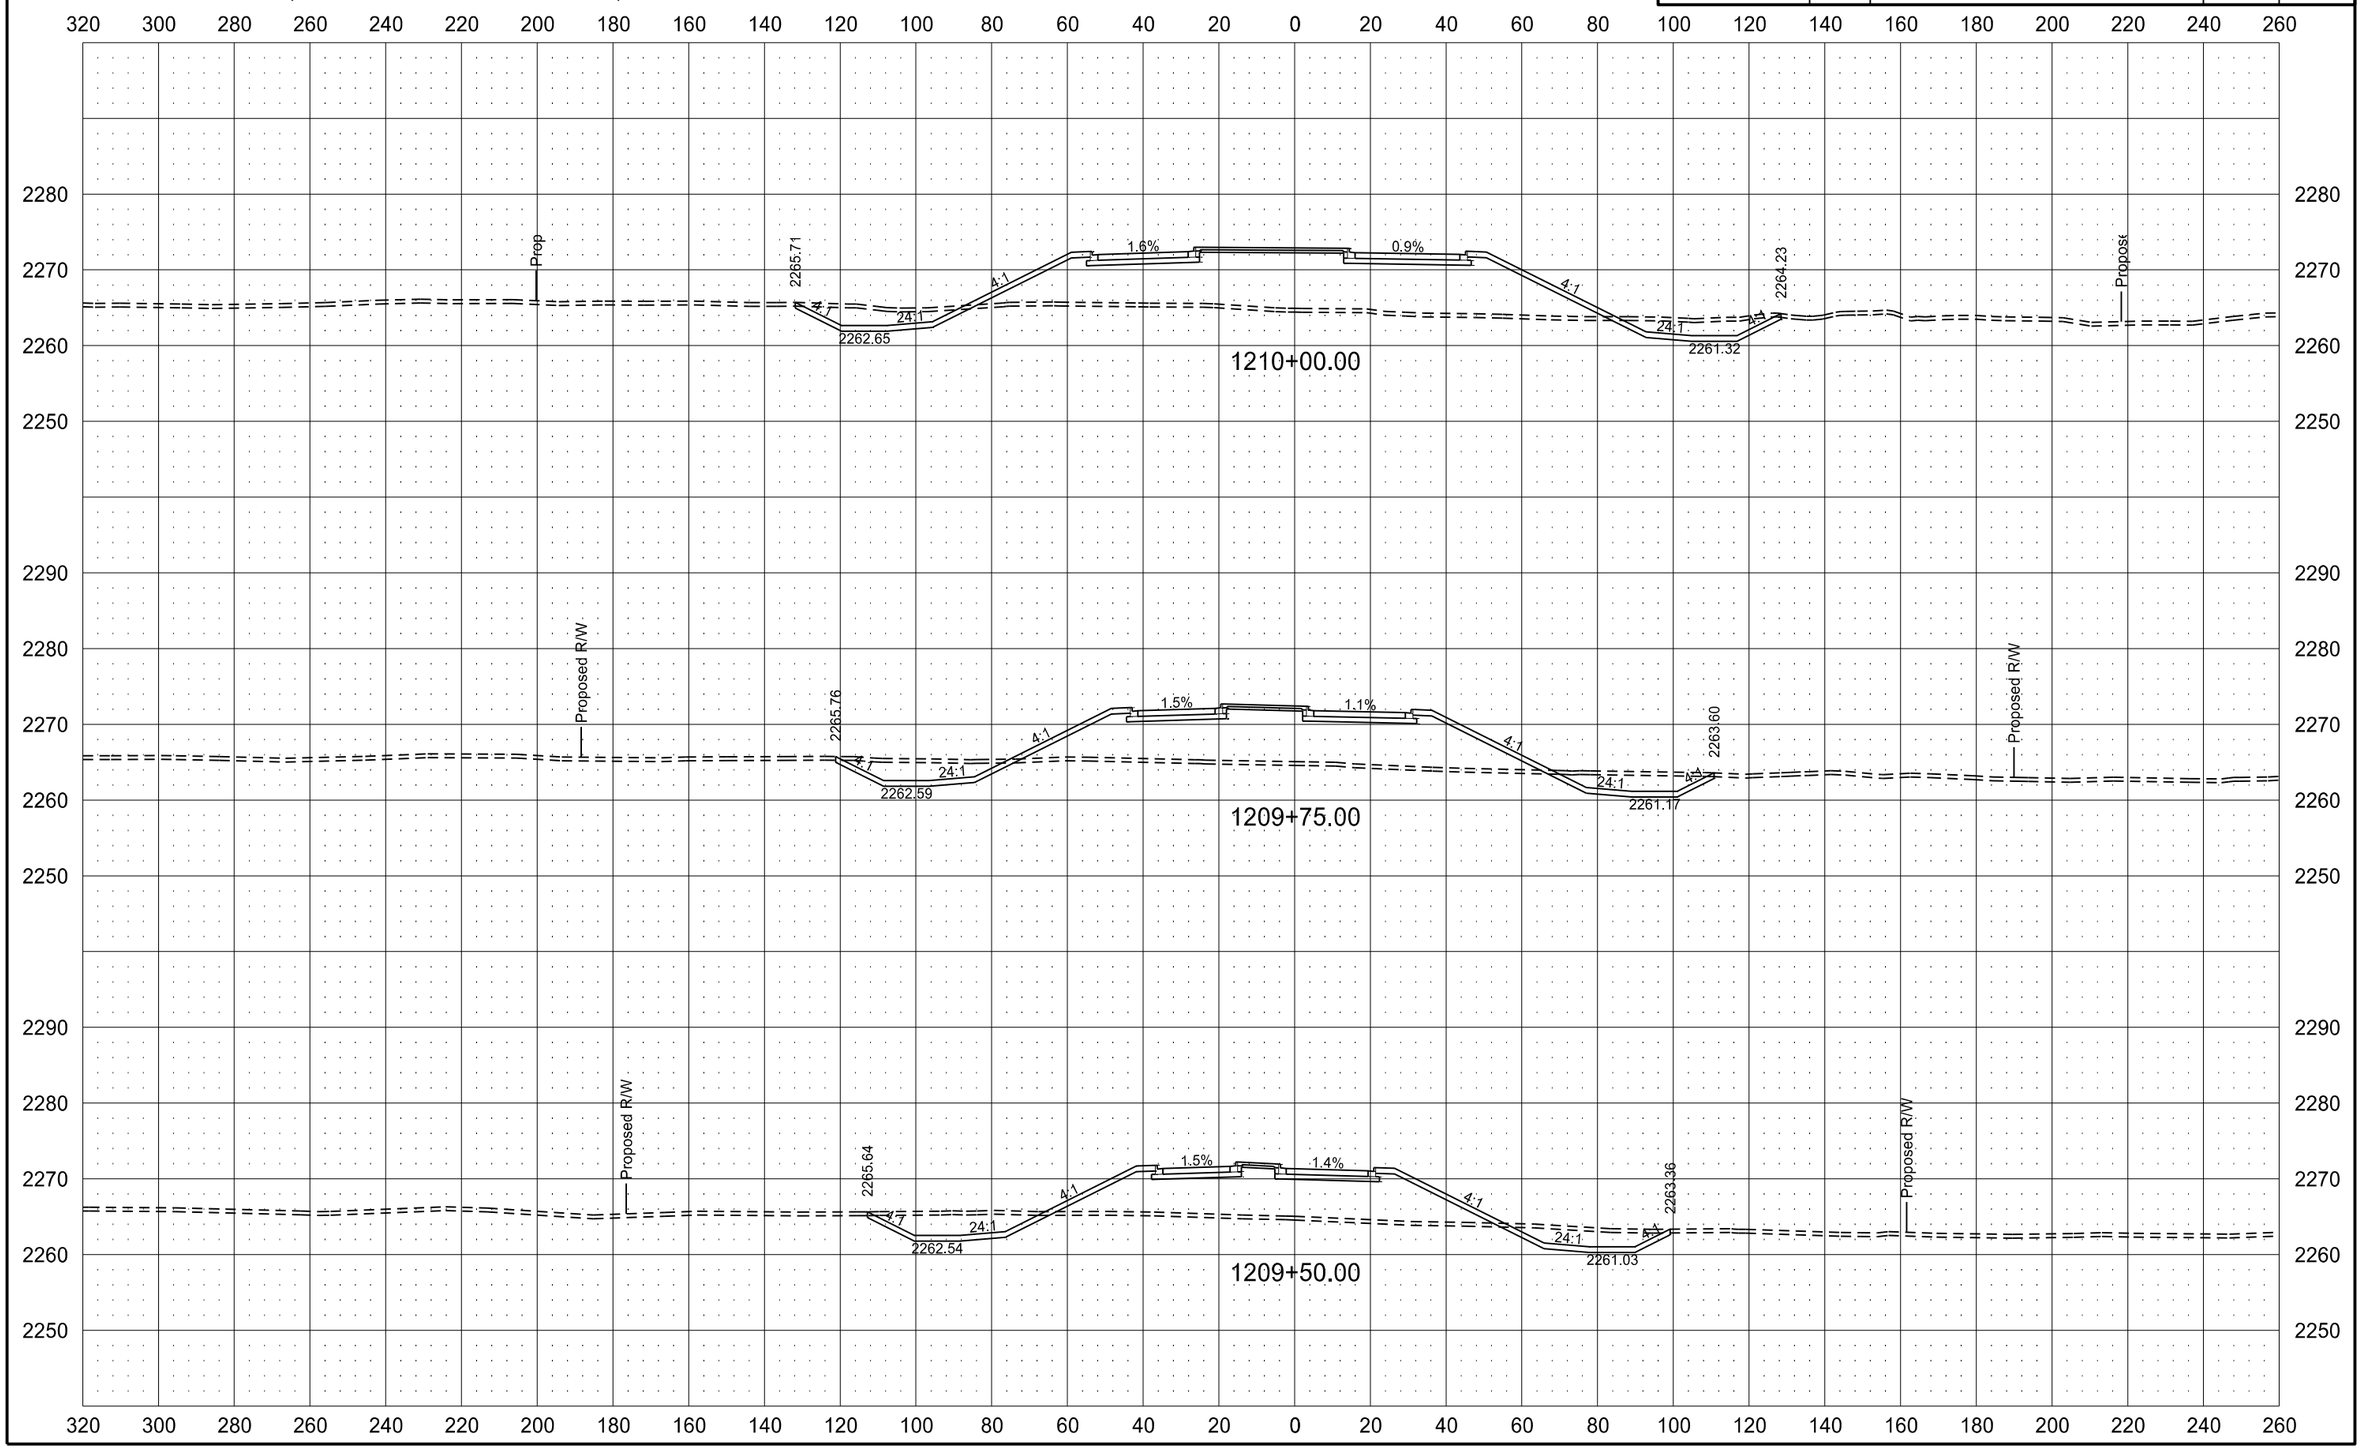

ND BUSINESS HWY 22

STATE	PROJECT NO.	SECTION NO.	SHEET NO.
ND	SOIB-SAP-5-022(110)104	200	135

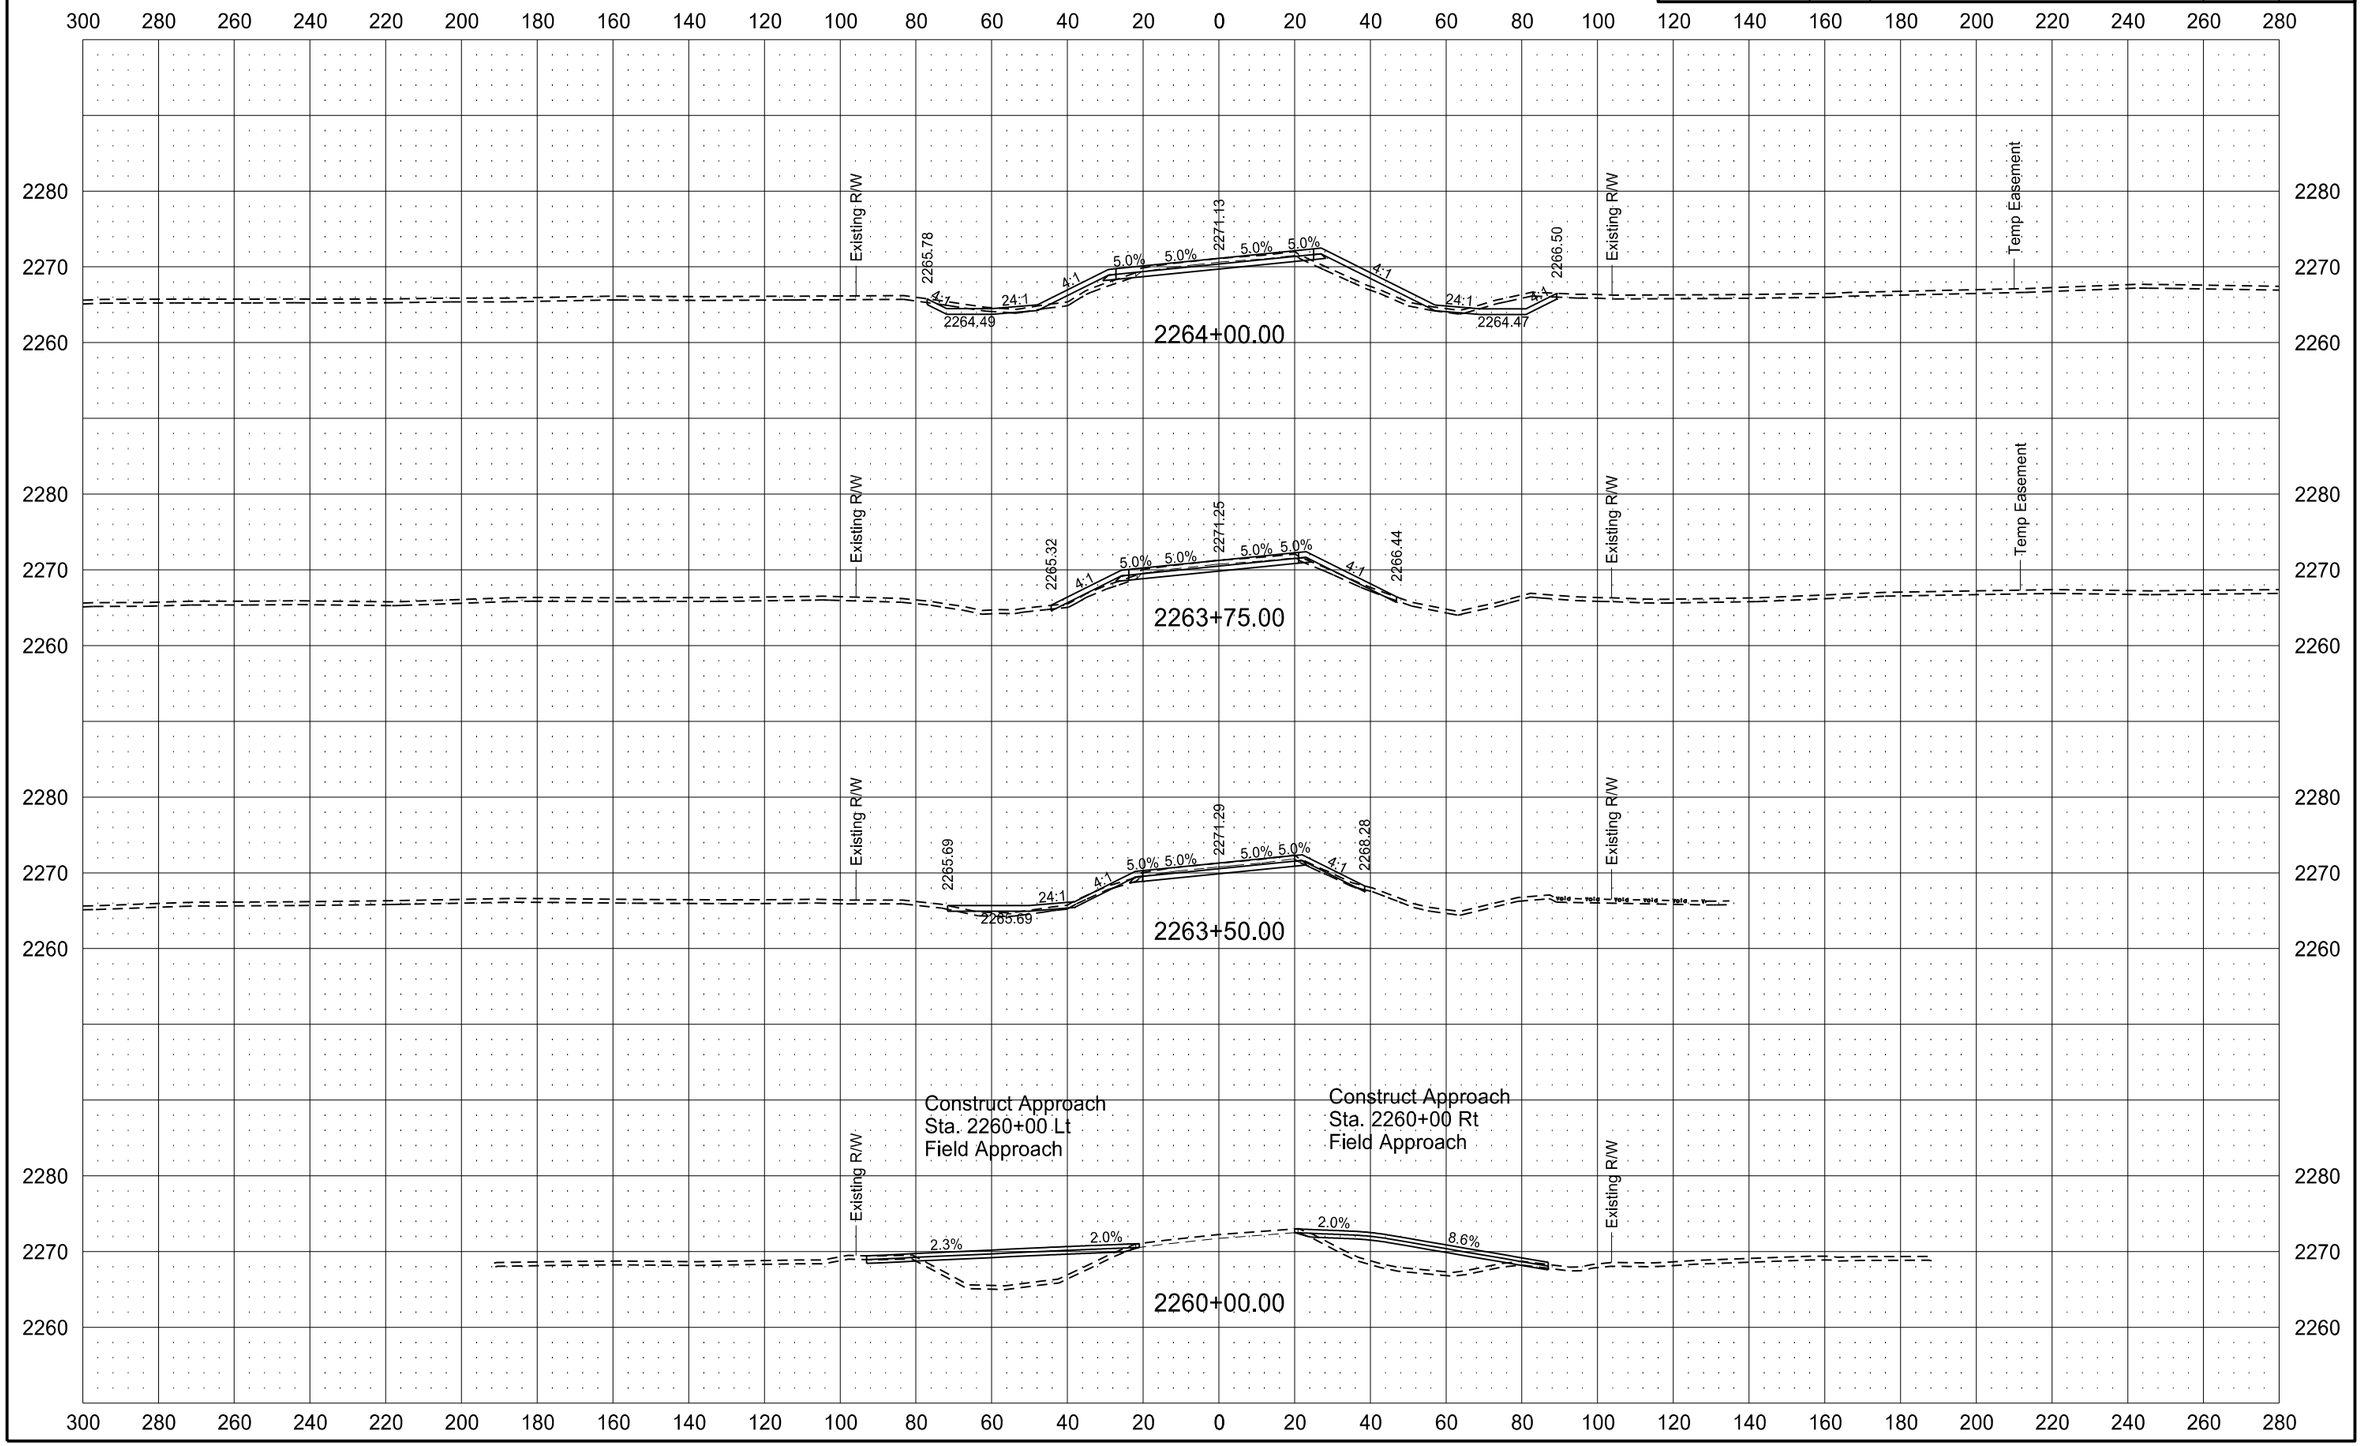

ND BUSINESS HWY 22

STATE	PROJECT NO.	SECTION NO.	SHEET NO.
ND	SOIB-SAP-5-022(110)104	200	136

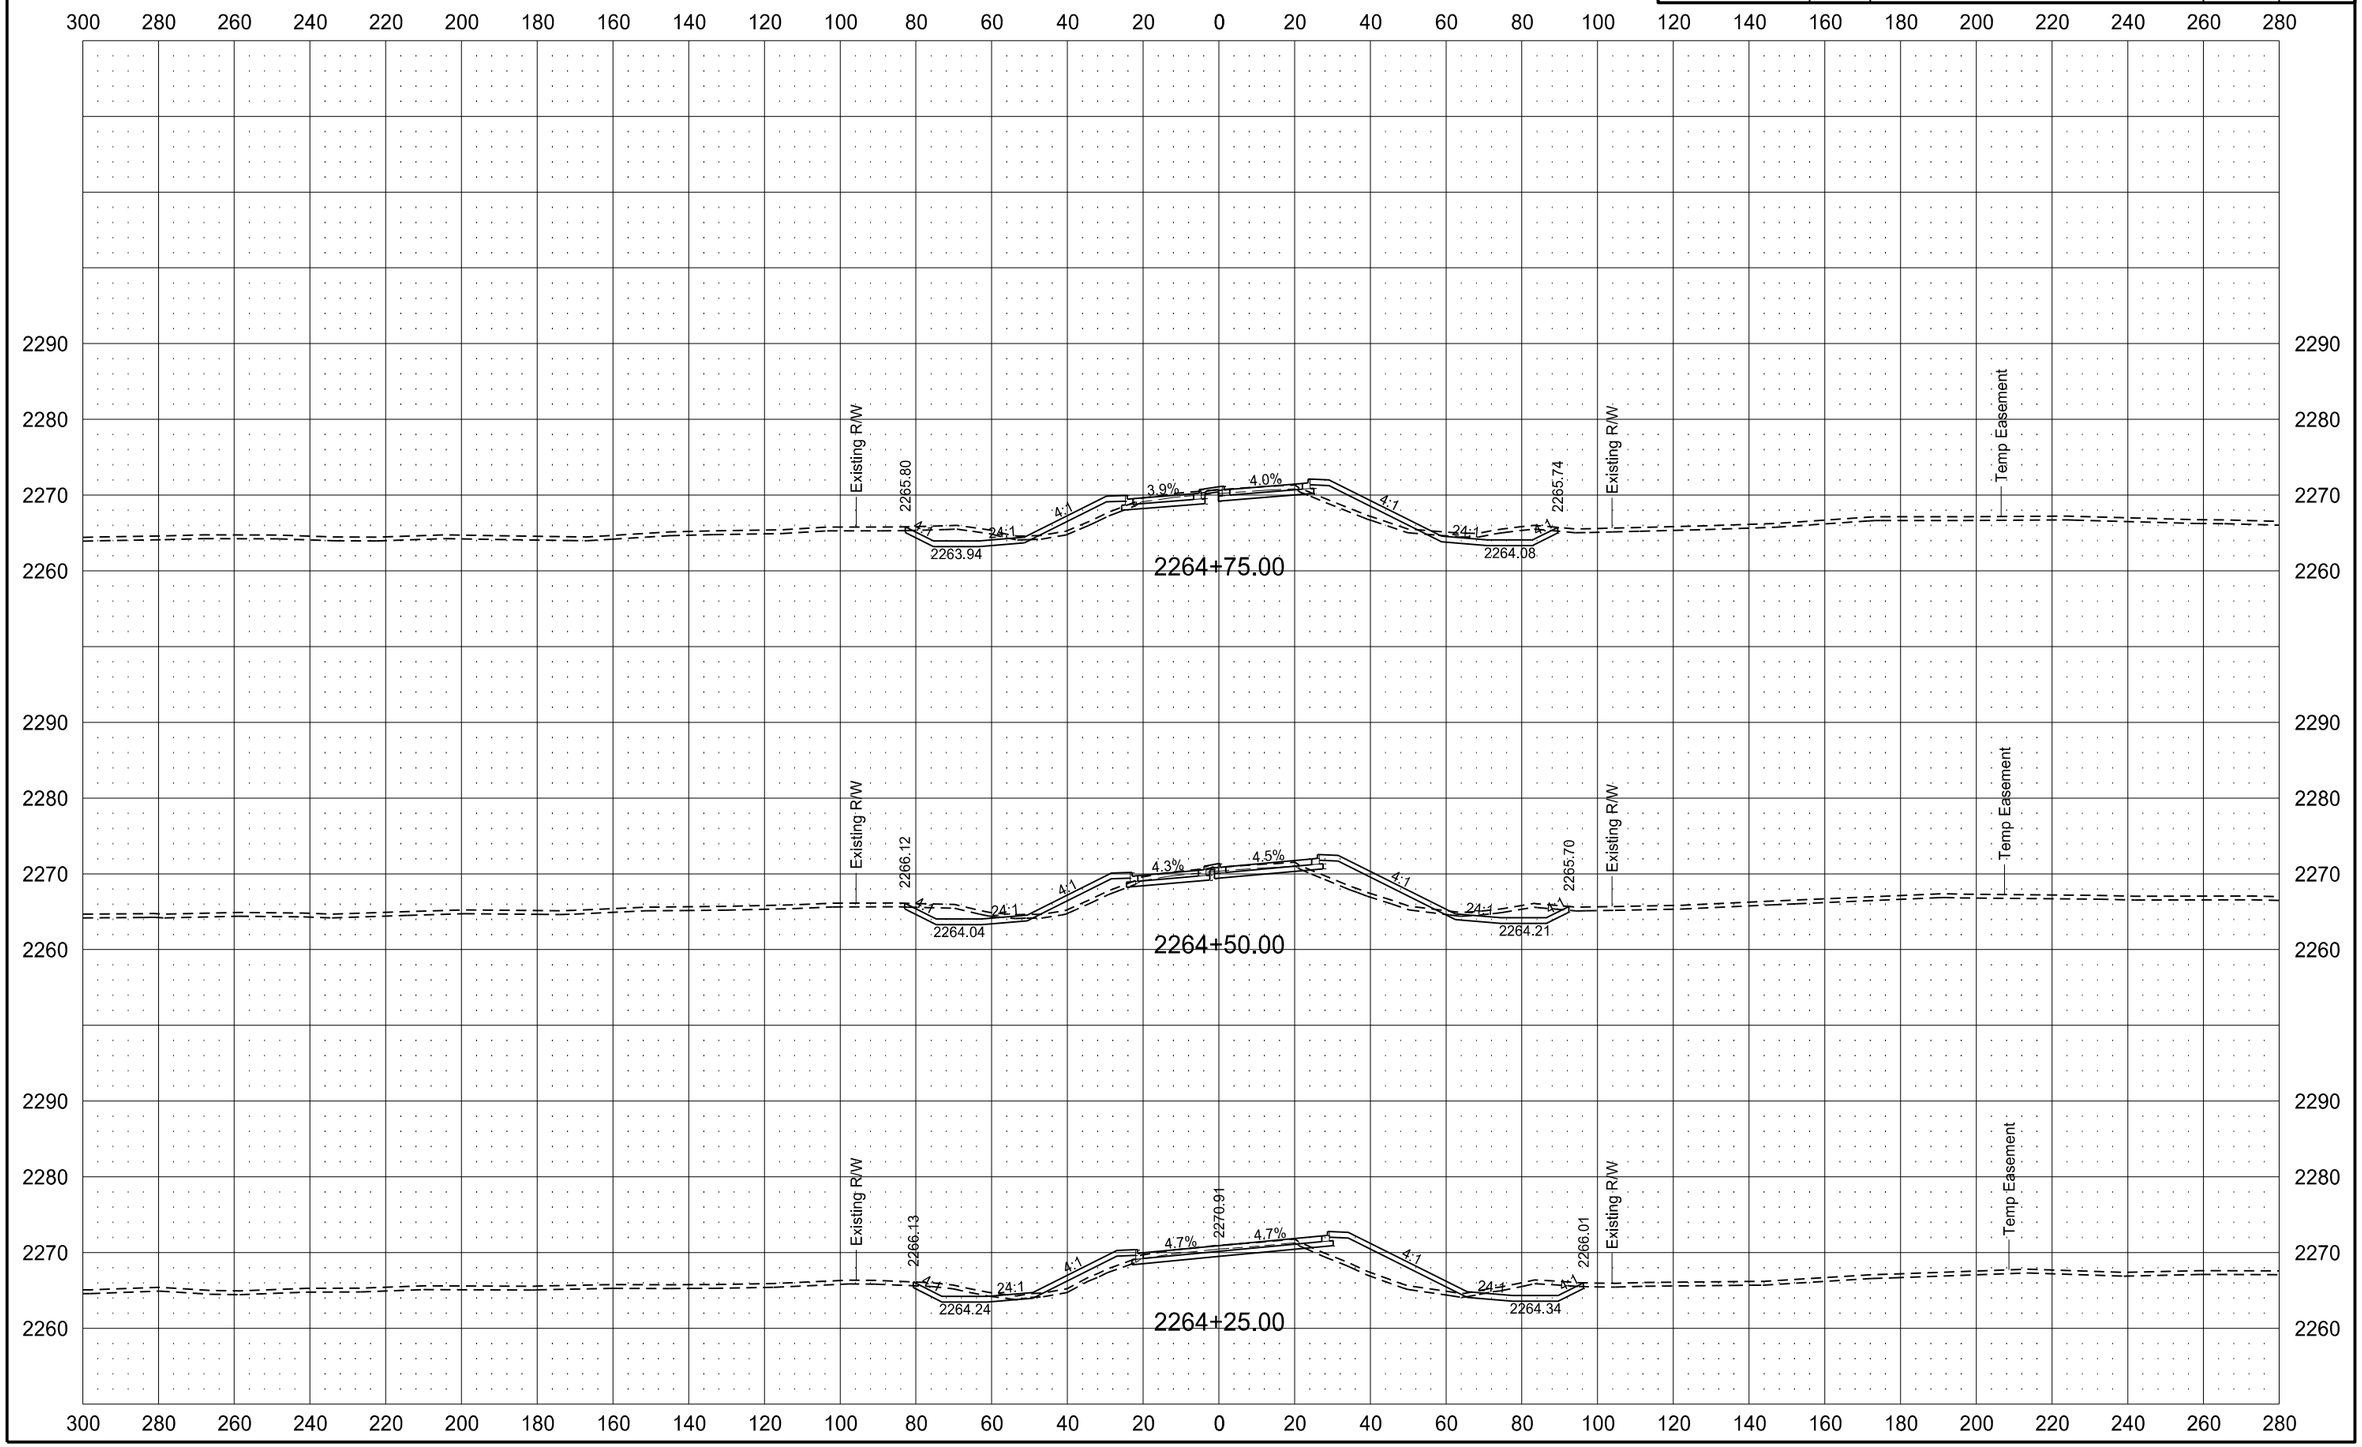

6/8/2015 11:49:59 AM mmaslesa c:\pwworking\oma\d1342430\200XS_001-162.dgn

ND BUSINESS HWY 22

STATE	PROJECT NO.	SECTION NO.	SHEET NO.
ND	SOIB-SAP-5-022(110)104	200	137

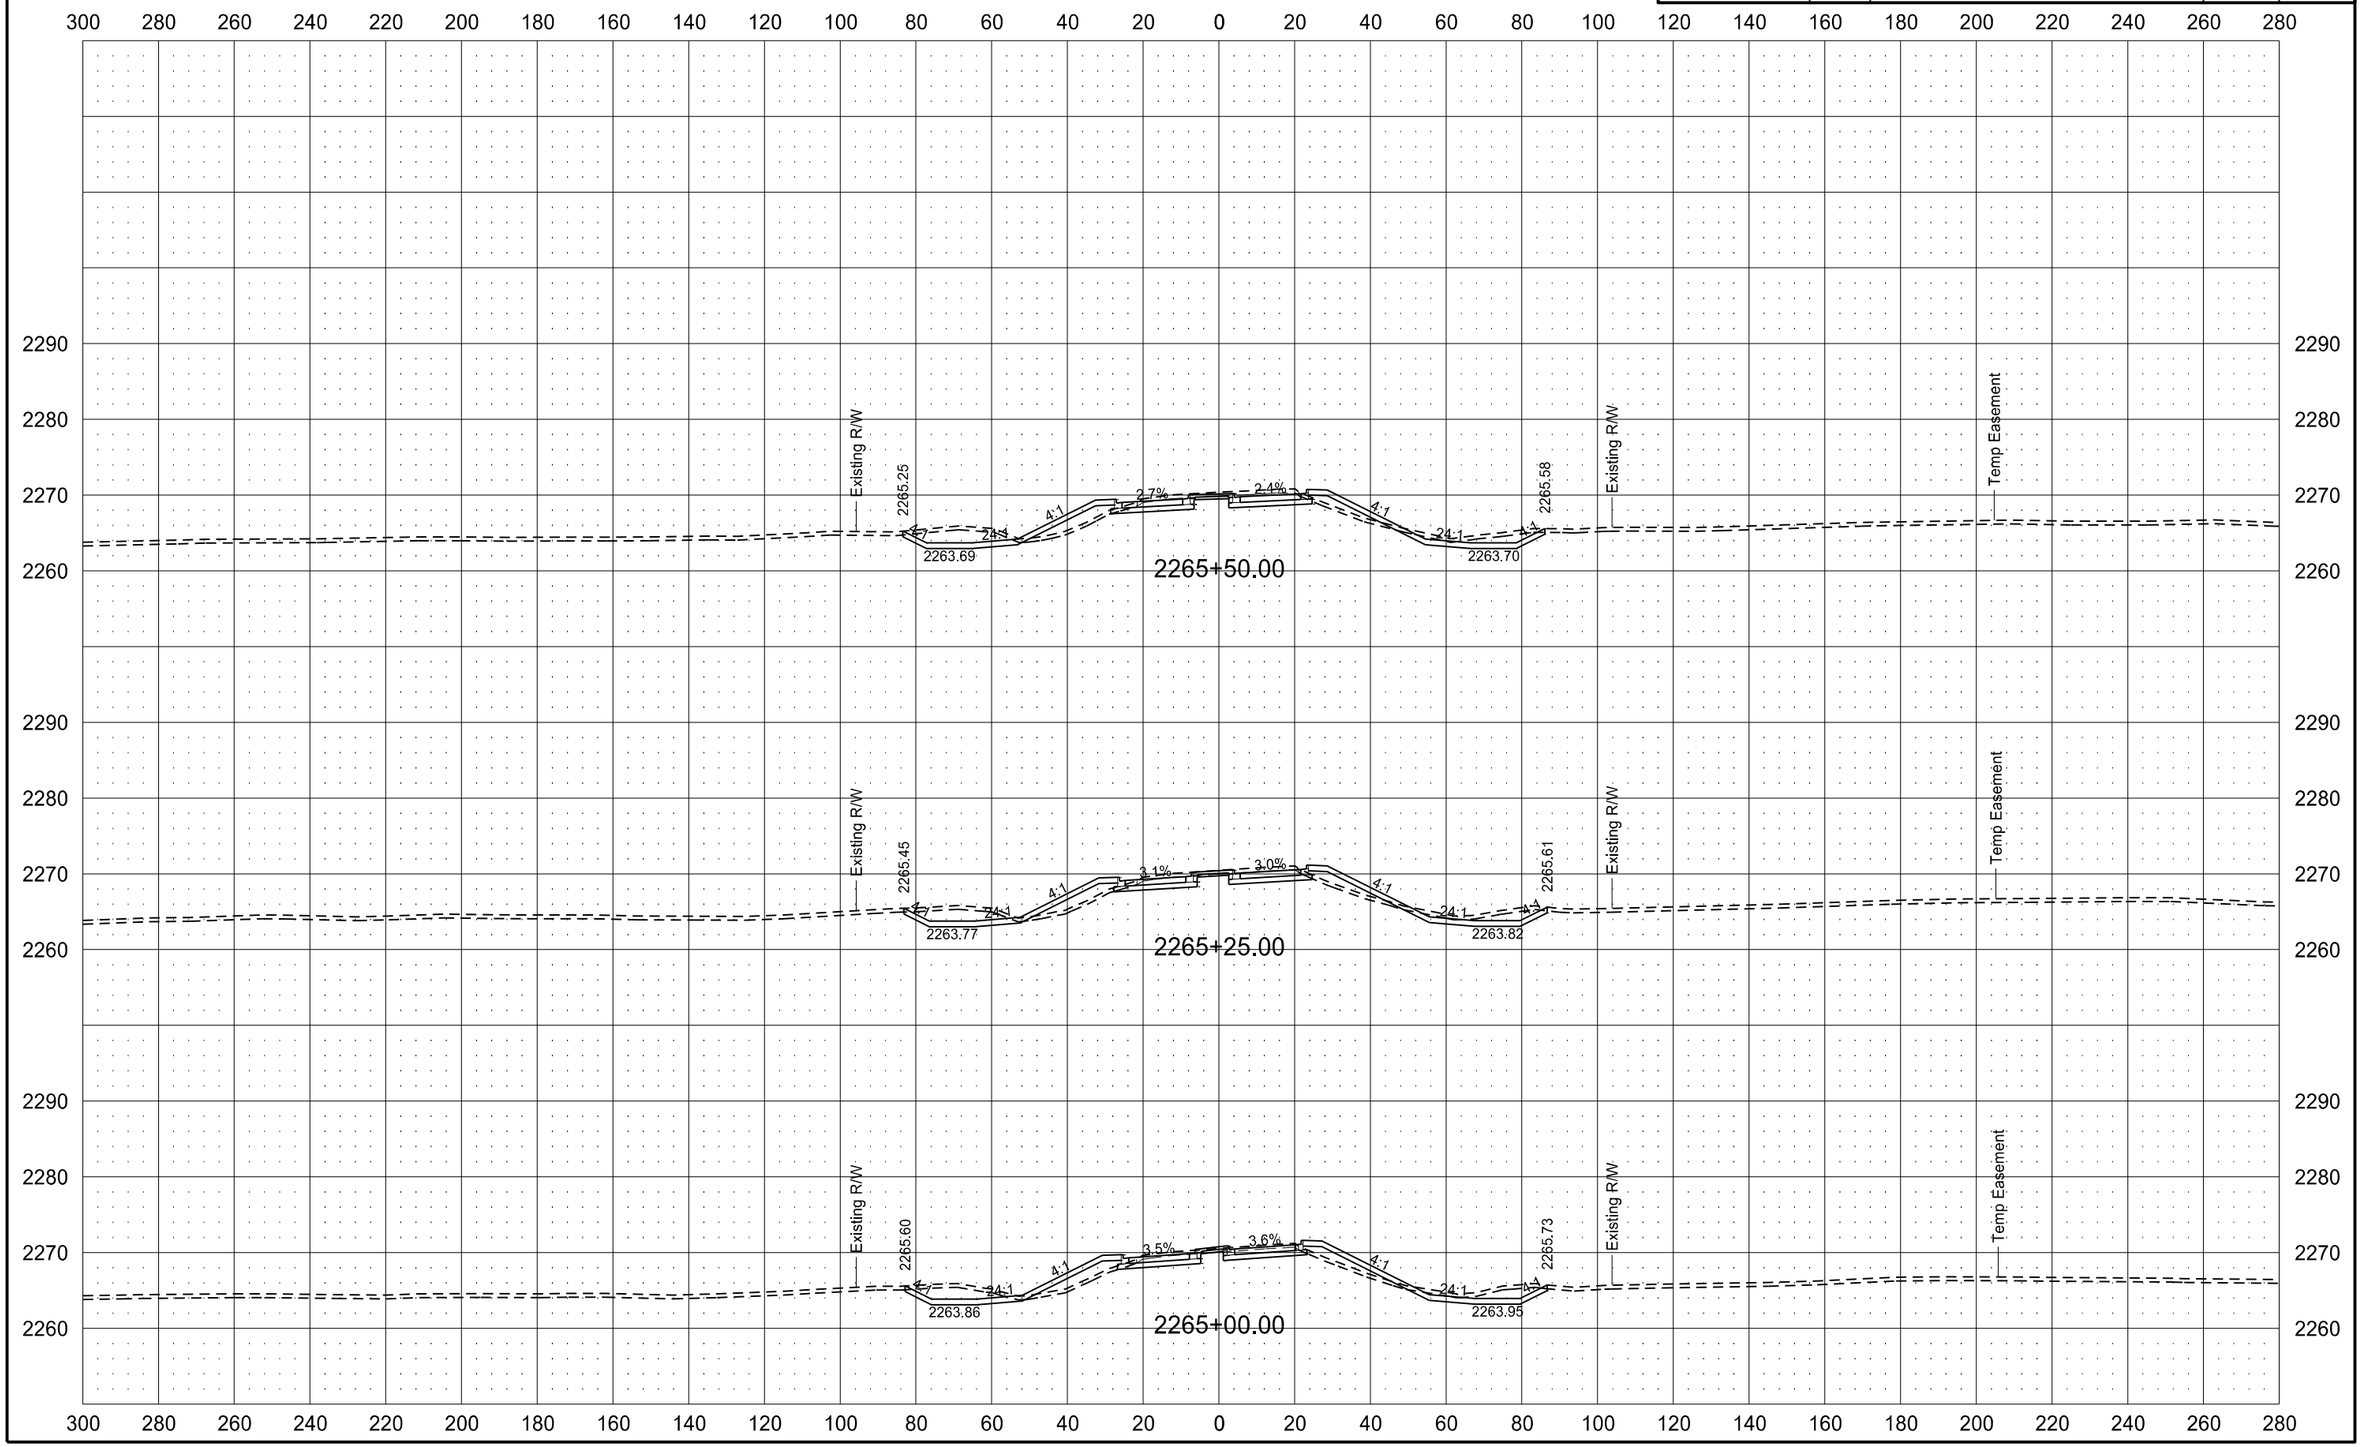

6/8/2015 11:50:06 AM mmaslesa c:\pwworking\oma\d1342430\200XS_001-162.dgn

ND BUSINESS HWY 22

STATE	PROJECT NO.	SECTION NO.	SHEET NO.
ND	SOIB-SAP-5-022(110)104	200	138

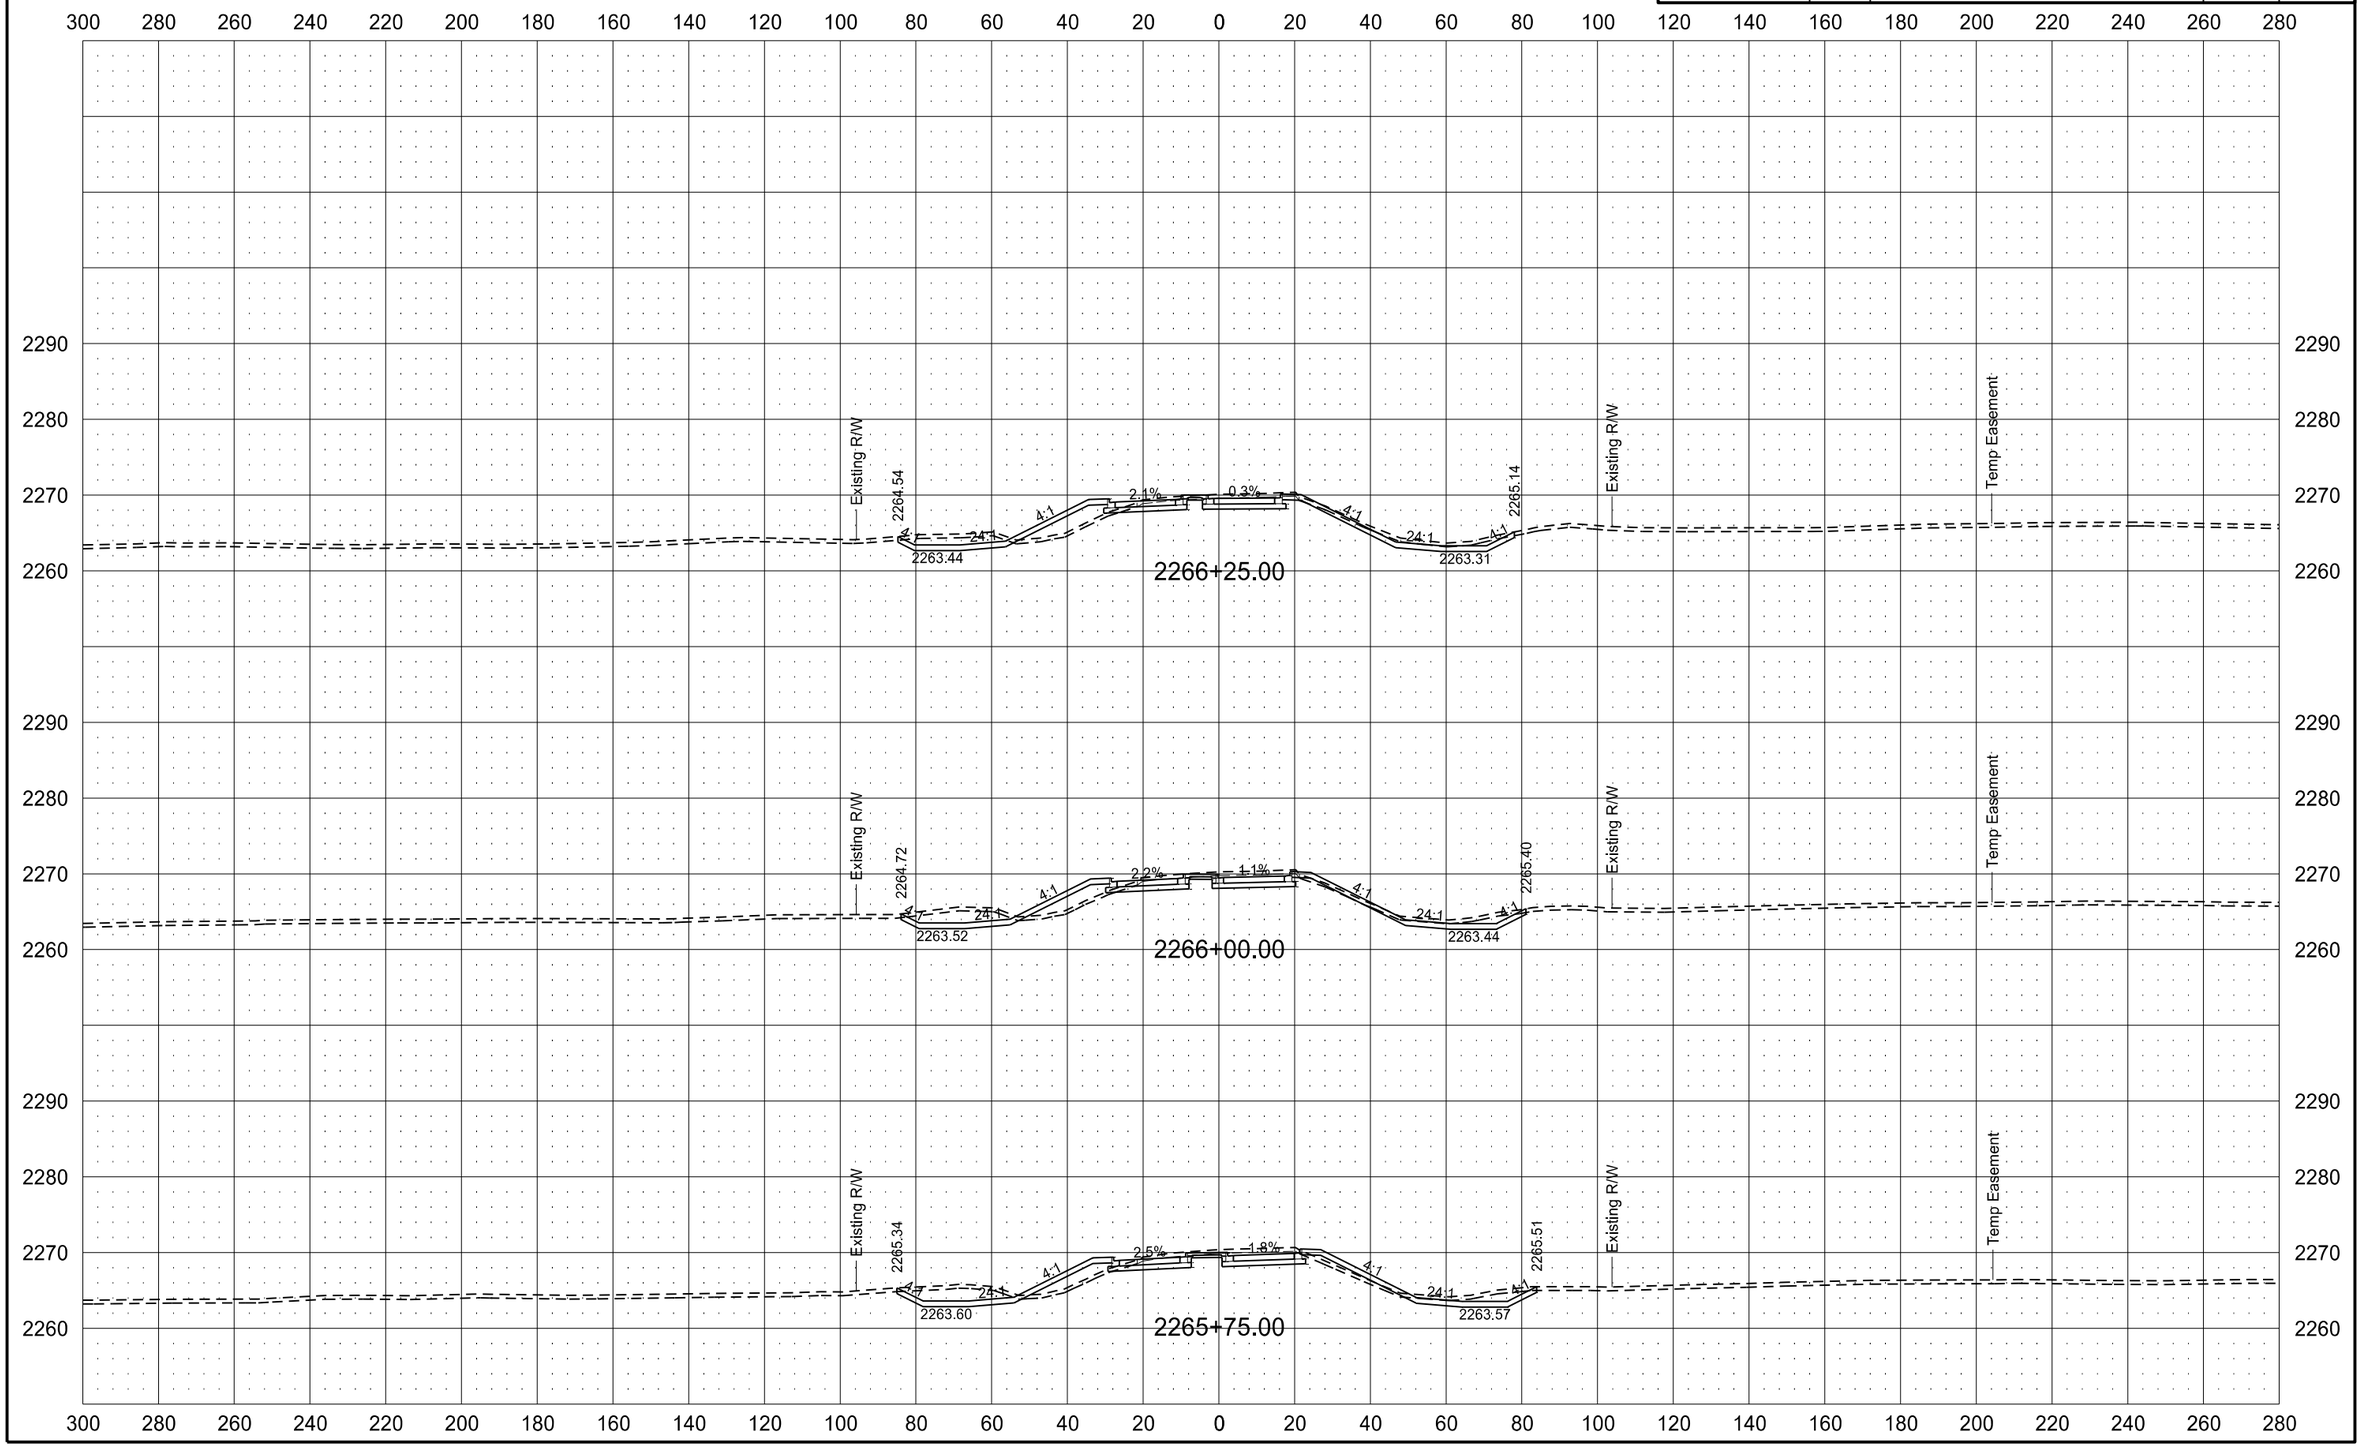

6/8/2015 11:50:14 AM mmaslesa c:\pwworking\oma\d1342430\200XS_001-162.dgn

ND BUSINESS HWY 22

STATE	PROJECT NO.	SECTION NO.	SHEET NO.
ND	SOIB-SAP-5-022(110)104	200	139

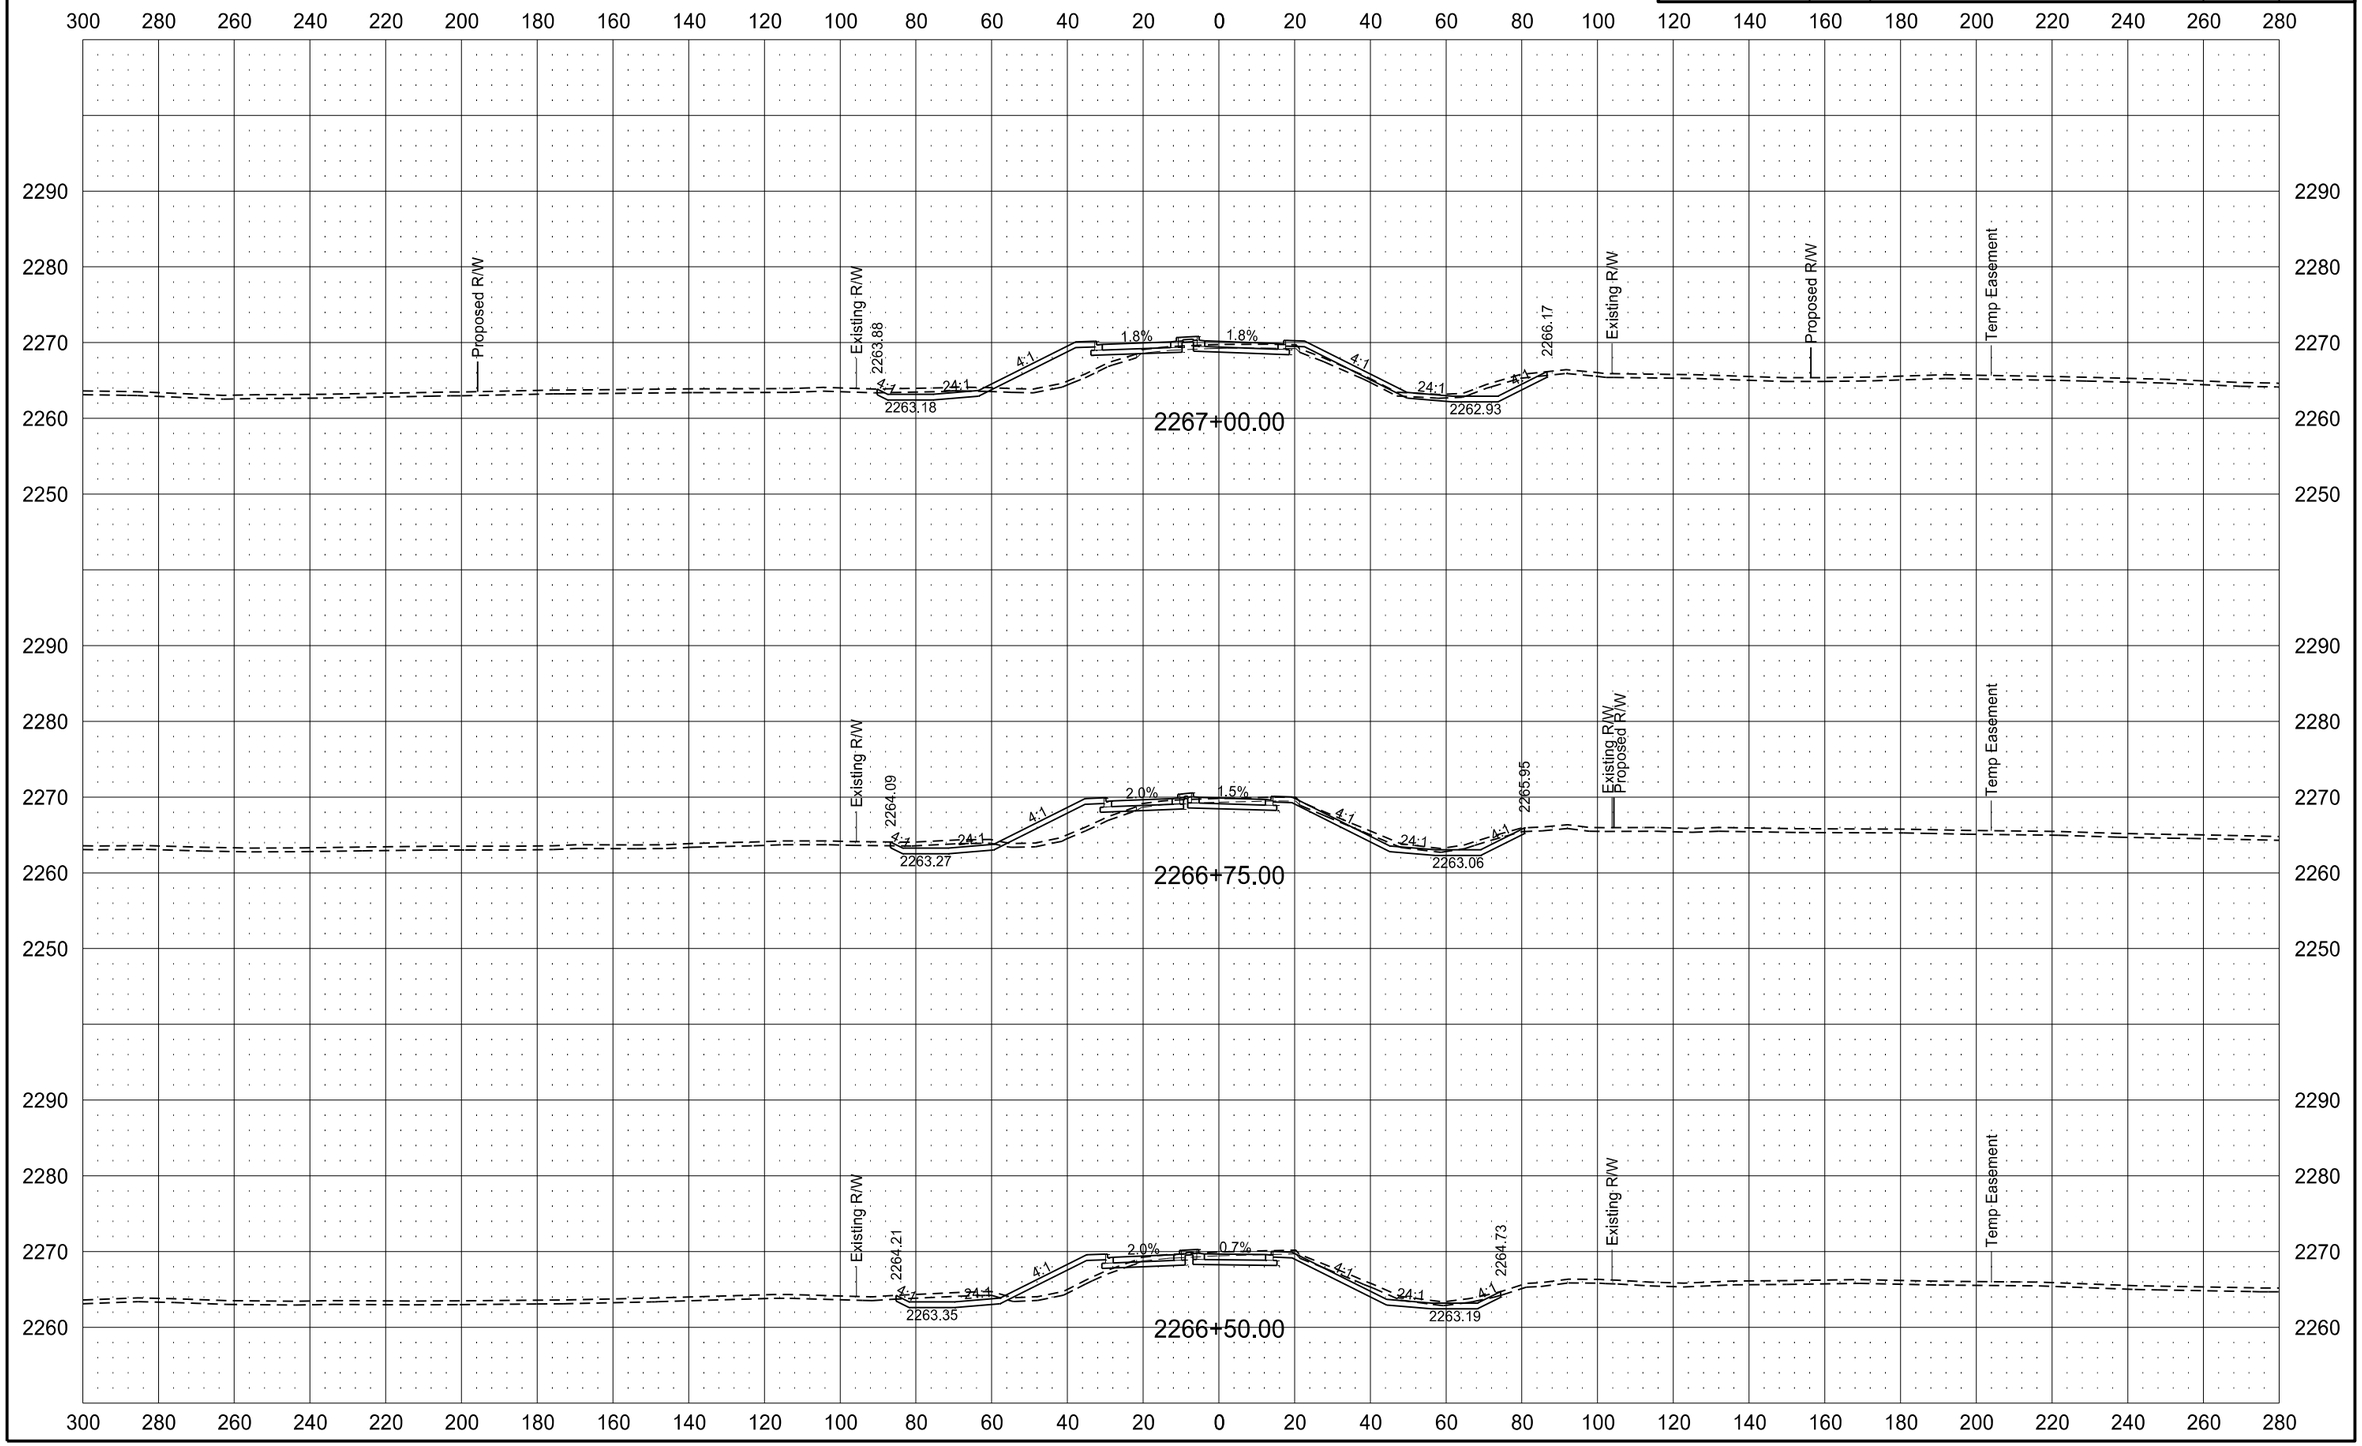

6/8/2015 11:50:21 AM mmaslesa c:\pwworking\oma\d1342430\200XS_001-162.dgn

ND BUSINESS HWY 22

STATE	PROJECT NO.	SECTION NO.	SHEET NO.
ND	SOIB-SAP-5-022(110)104	200	140

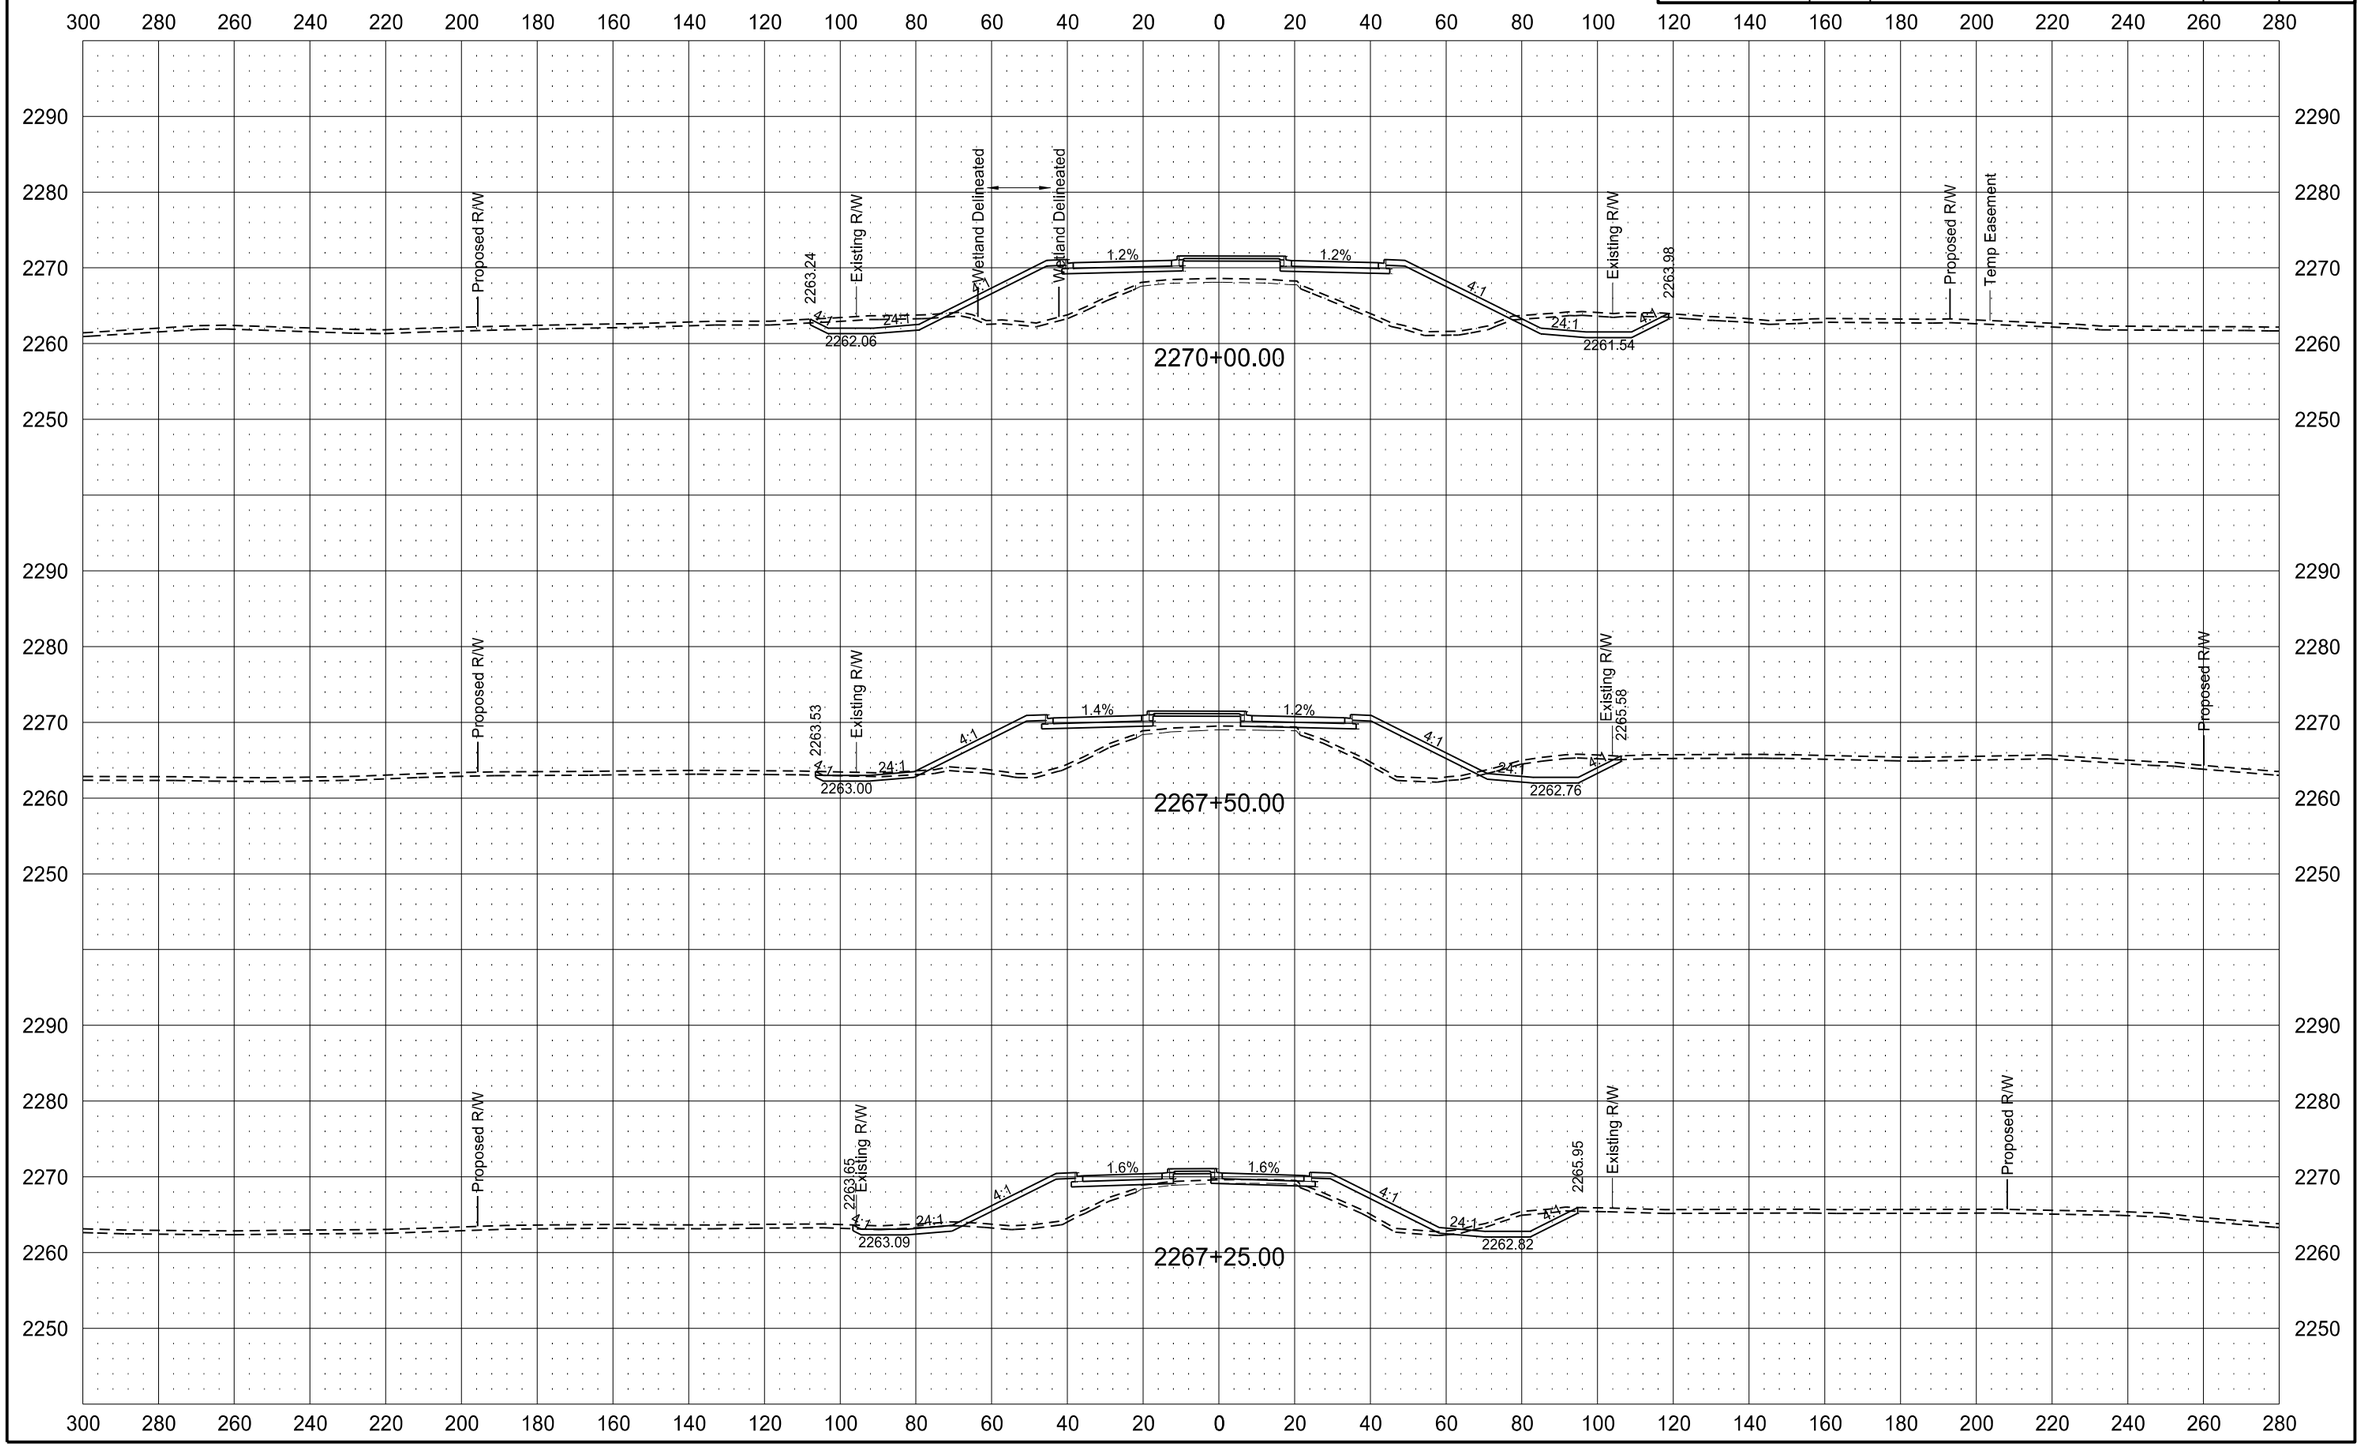

6/8/2015 11:50:29 AM mmaslesa c:\pwworking\oma\d1342430\200XS_001-162.dgn

ND BUSINESS HWY 22

STATE	PROJECT NO.	SECTION NO.	SHEET NO.
ND	SOIB-SAP-5-022(110)104	200	141

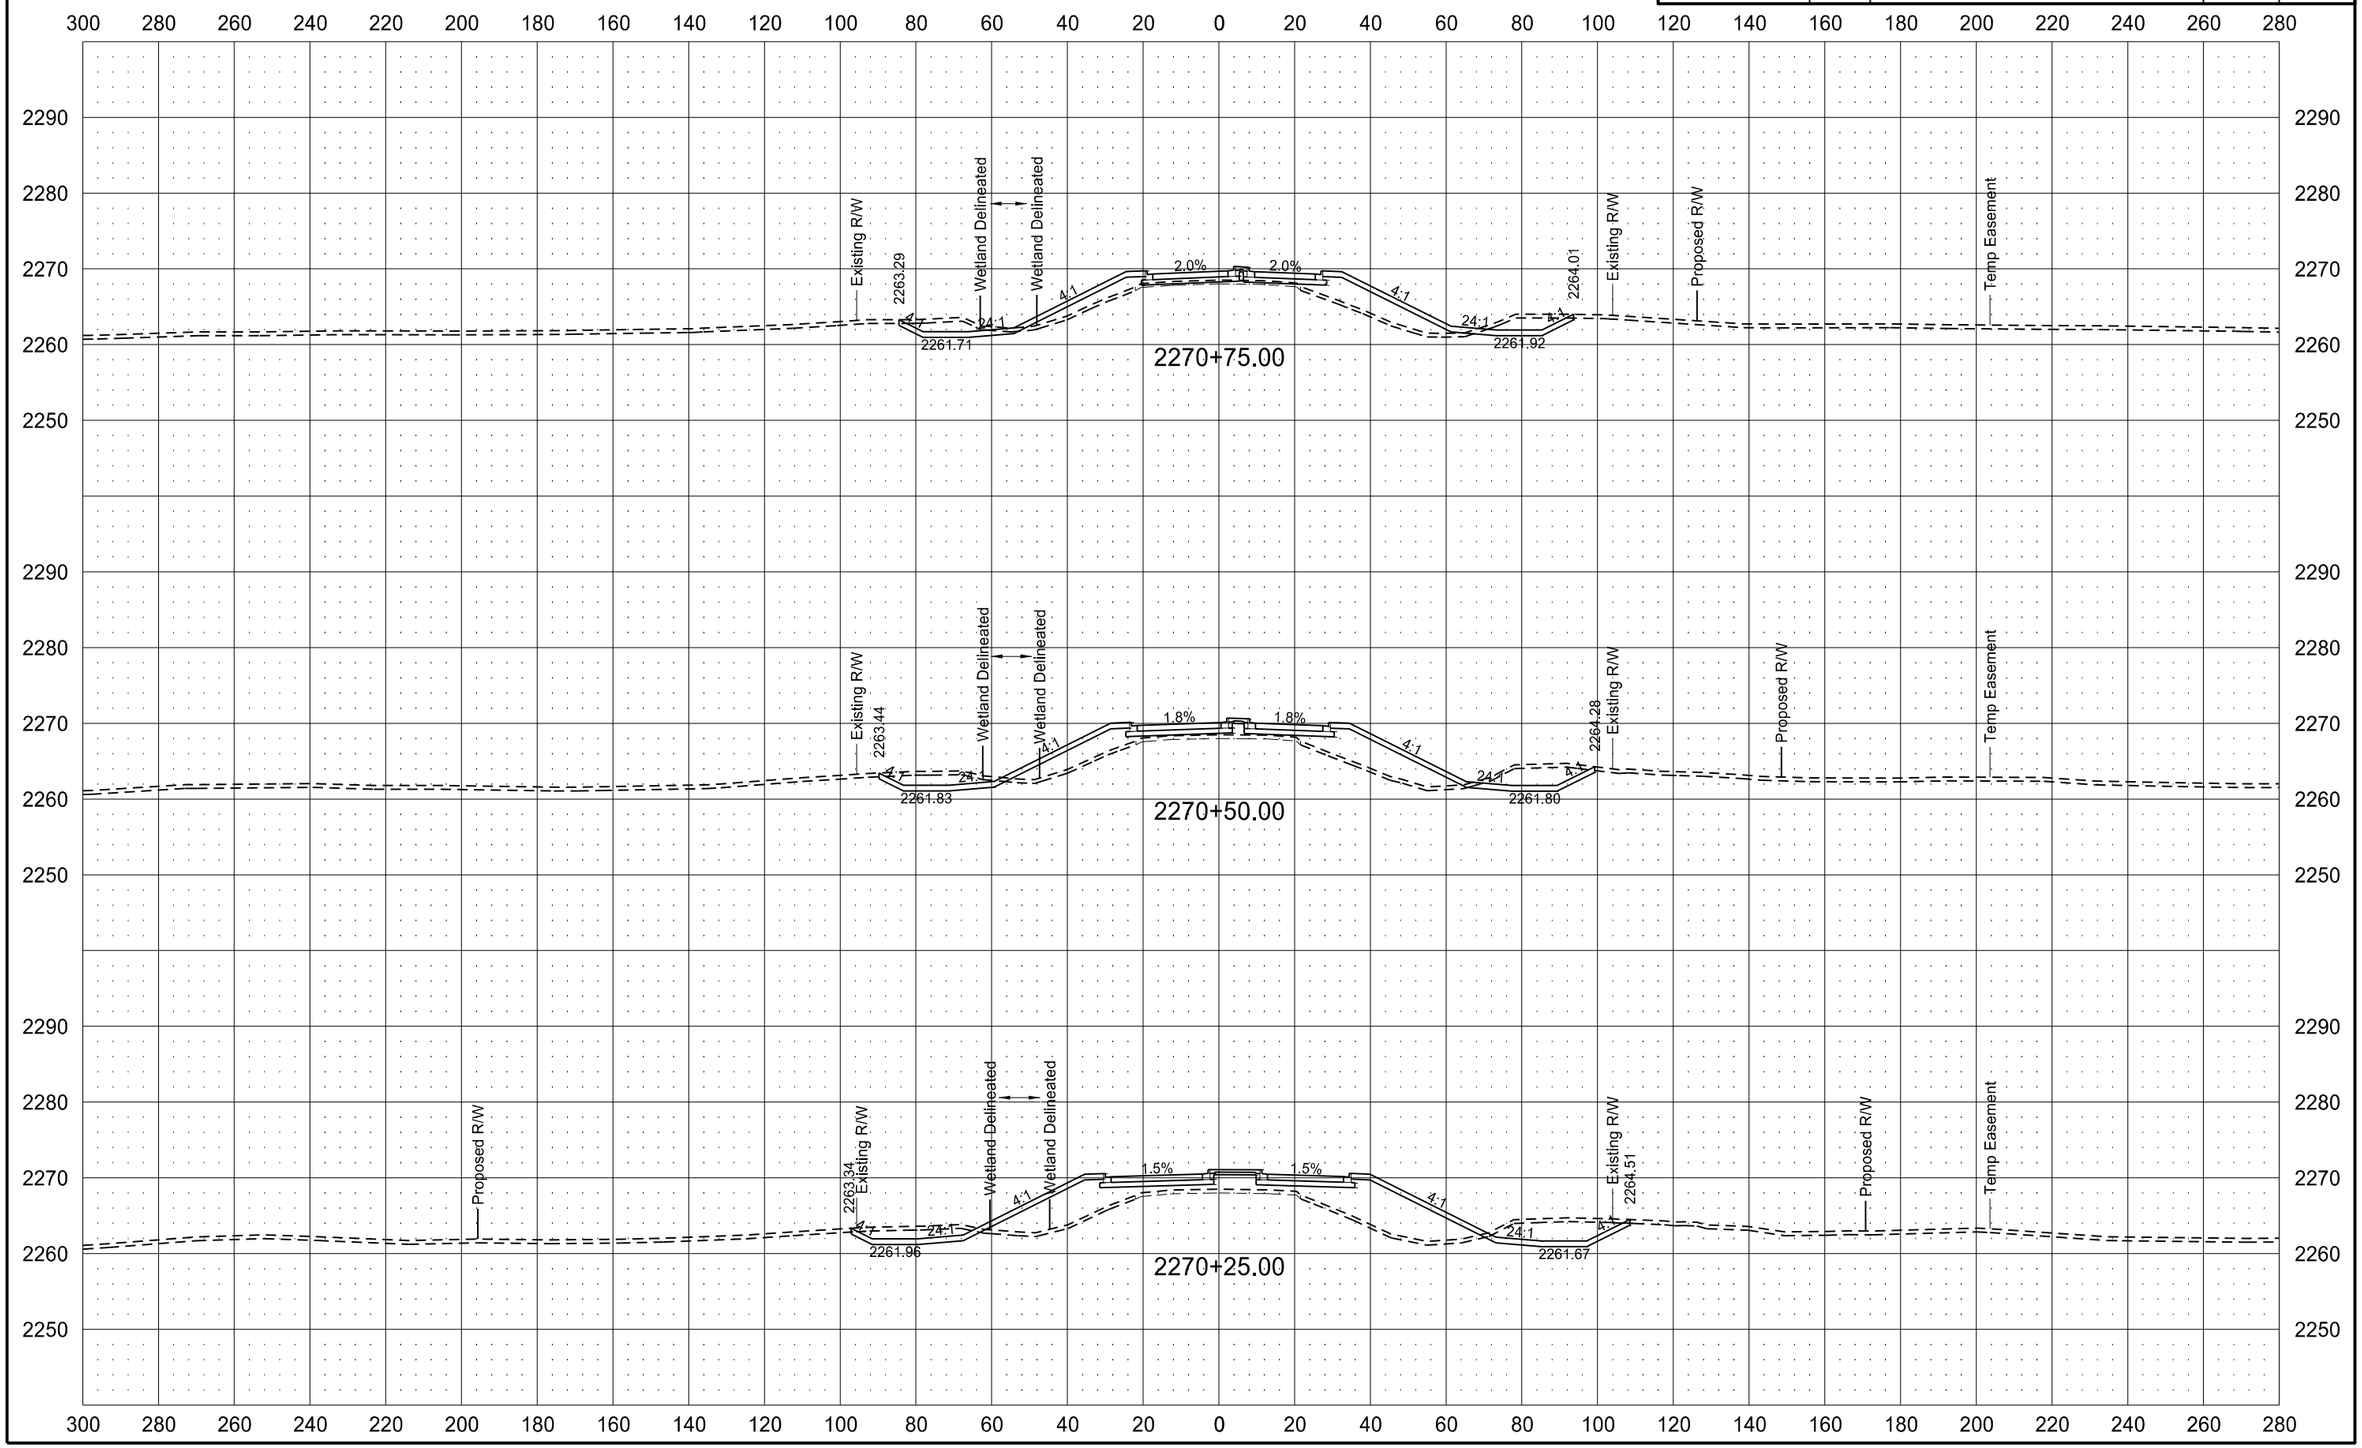

6/8/2015 11:50:36 AM mmaslesa c:\pwworking\omaltd1342430\200XS_001-162.dgn

ND BUSINESS HWY 22

STATE	PROJECT NO.	SECTION NO.	SHEET NO.
ND	SOIB-SAP-5-022(110)104	200	142

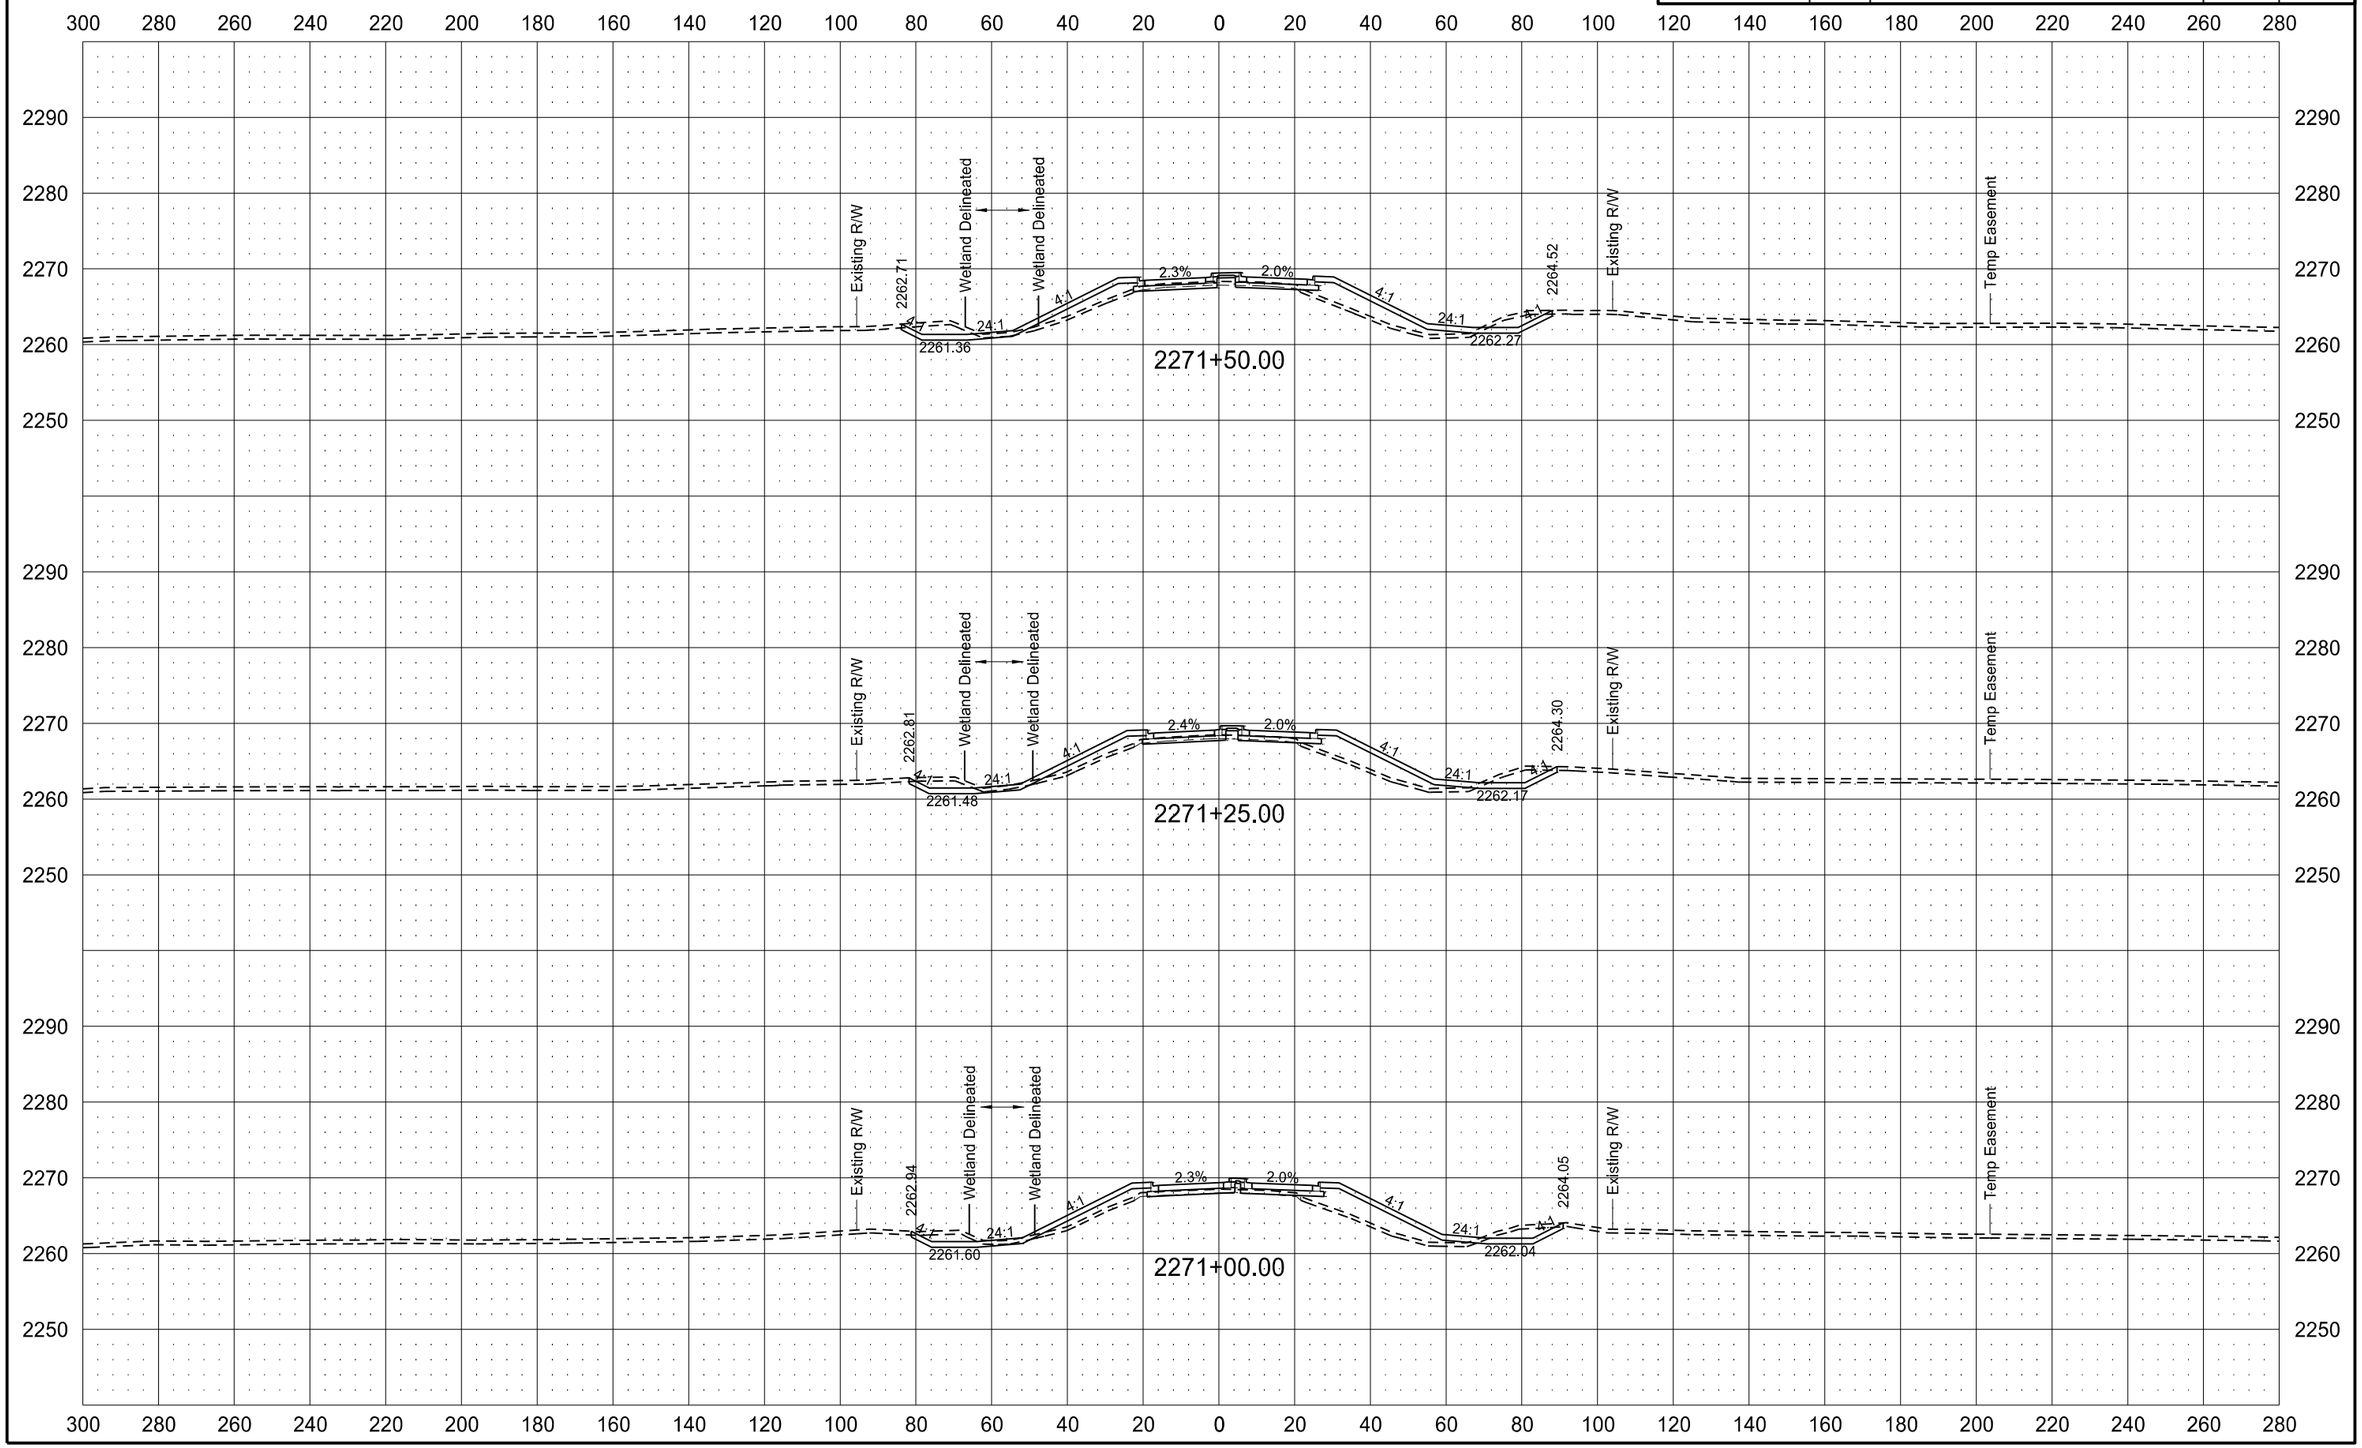

6/8/2015 11:50:44 AM mmaslesa c:\pwworking\oma\d1342430\200XS_001-162.dgn

ND BUSINESS HWY 22

STATE	PROJECT NO.	SECTION NO.	SHEET NO.
ND	SOIB-SAP-5-022(110)104	200	143

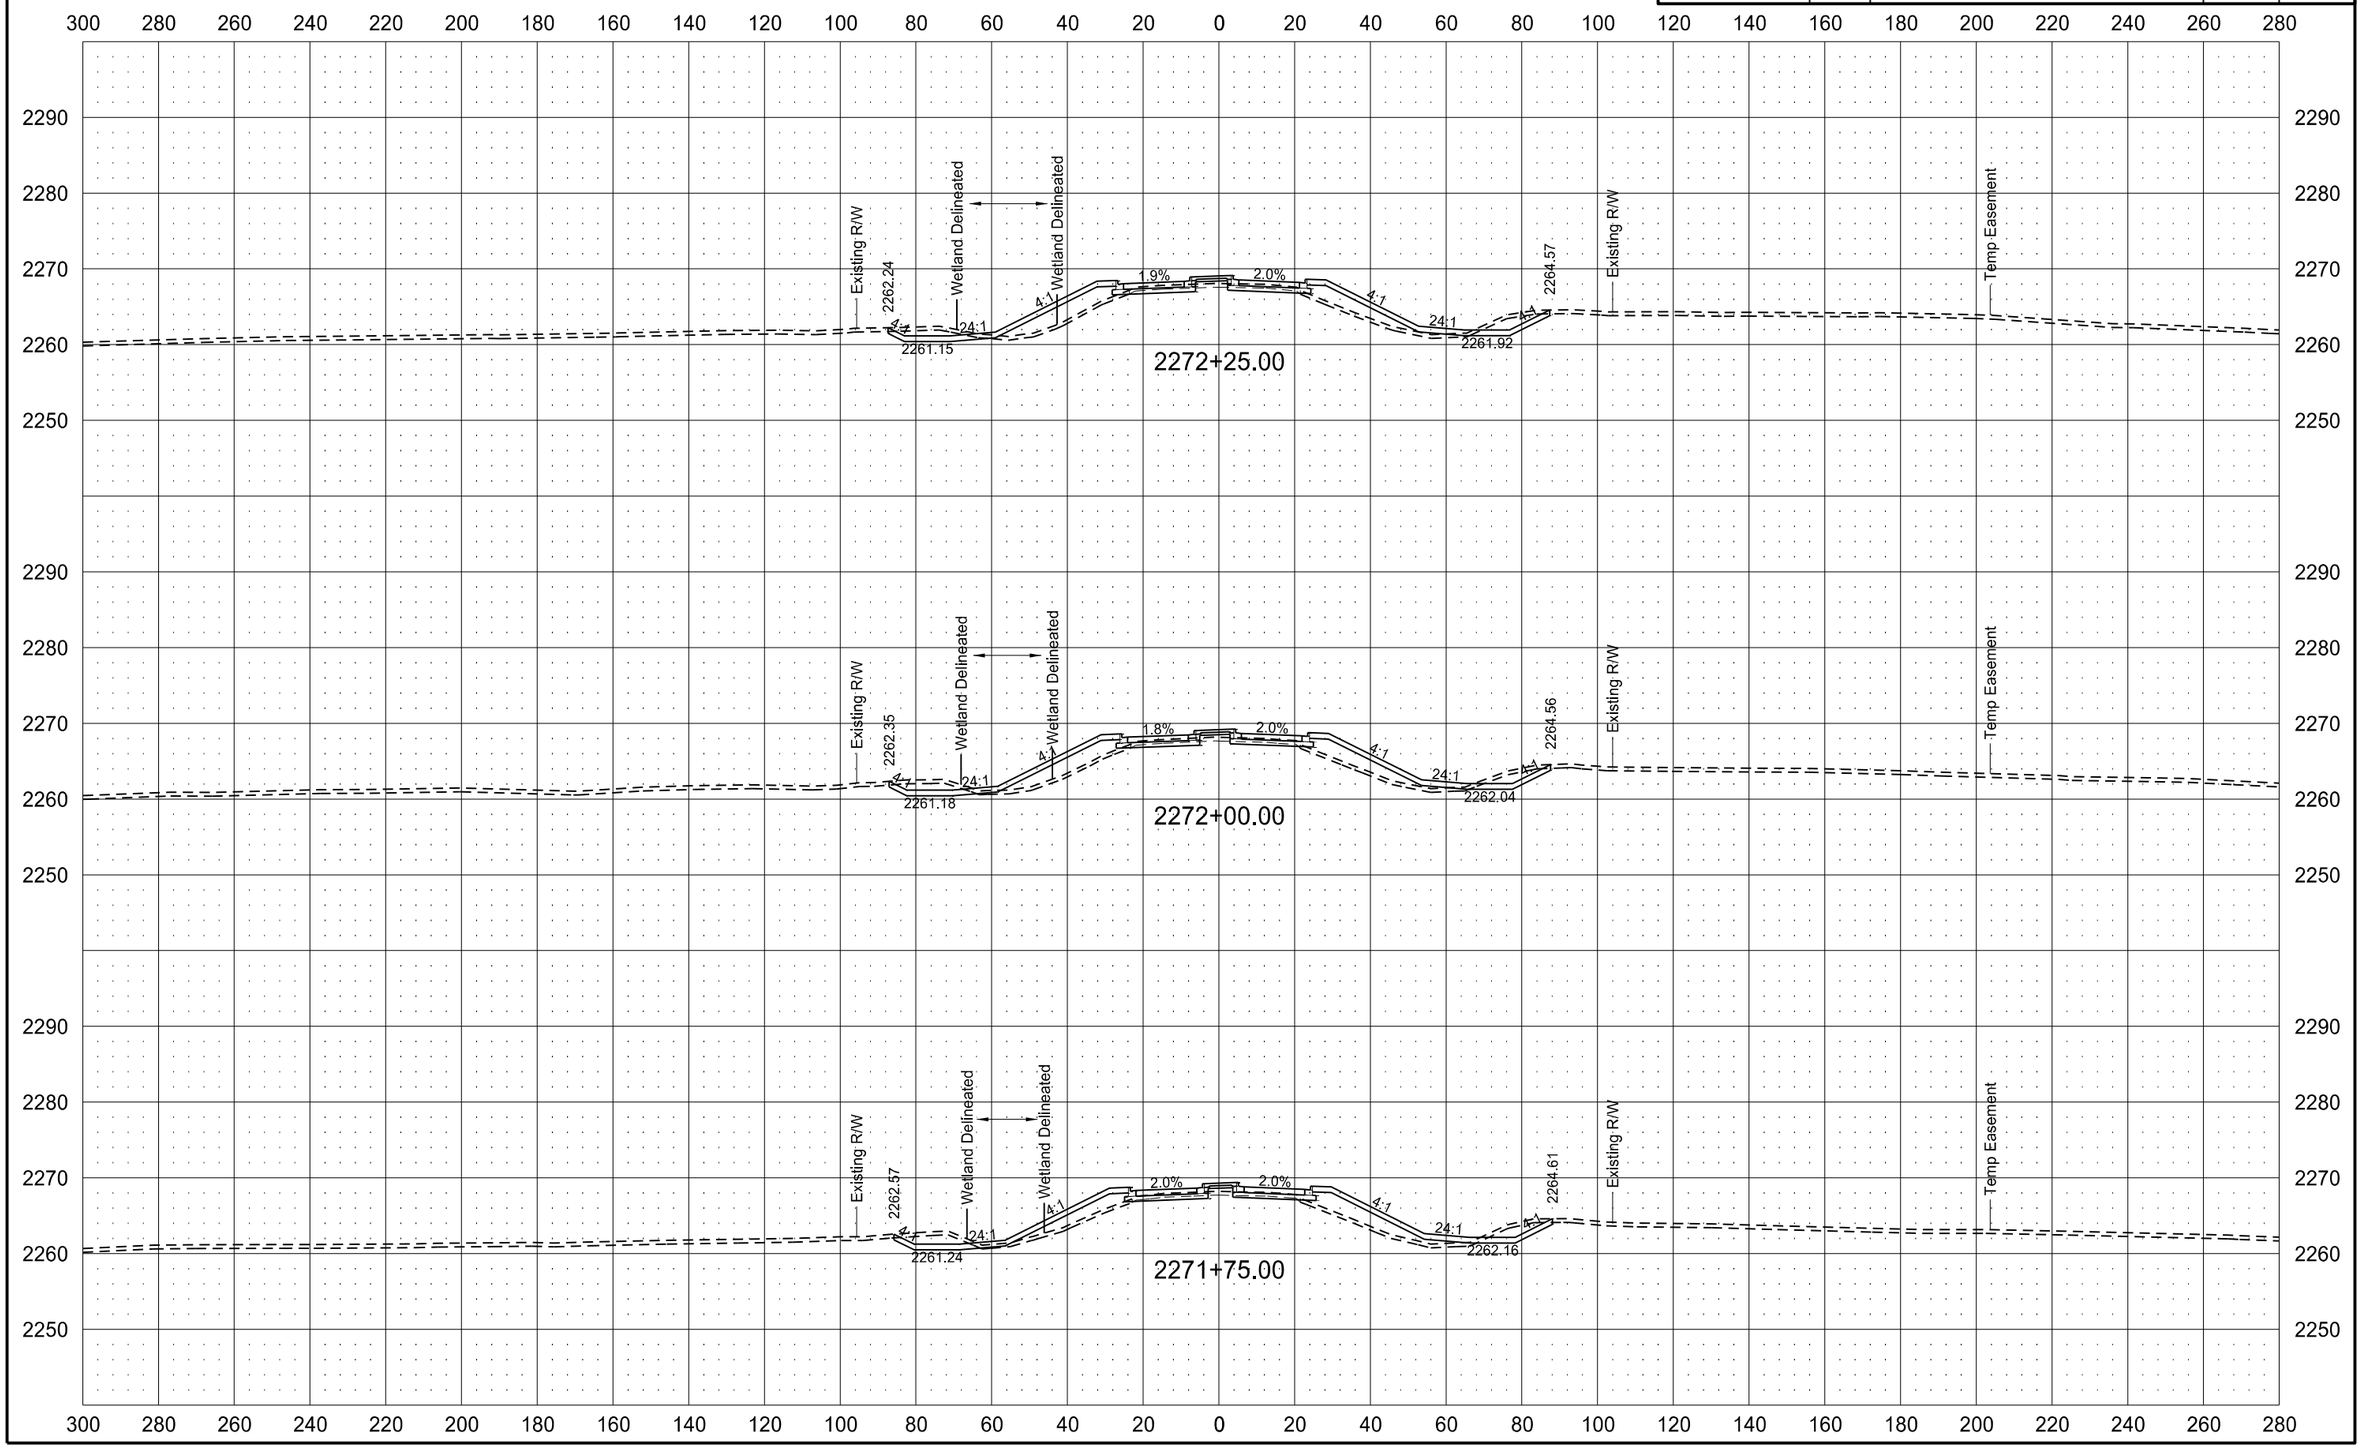

ND BUSINESS HWY 22

STATE	PROJECT NO.	SECTION NO.	SHEET NO.
ND	SOIB-SAP-5-022(110)104	200	144

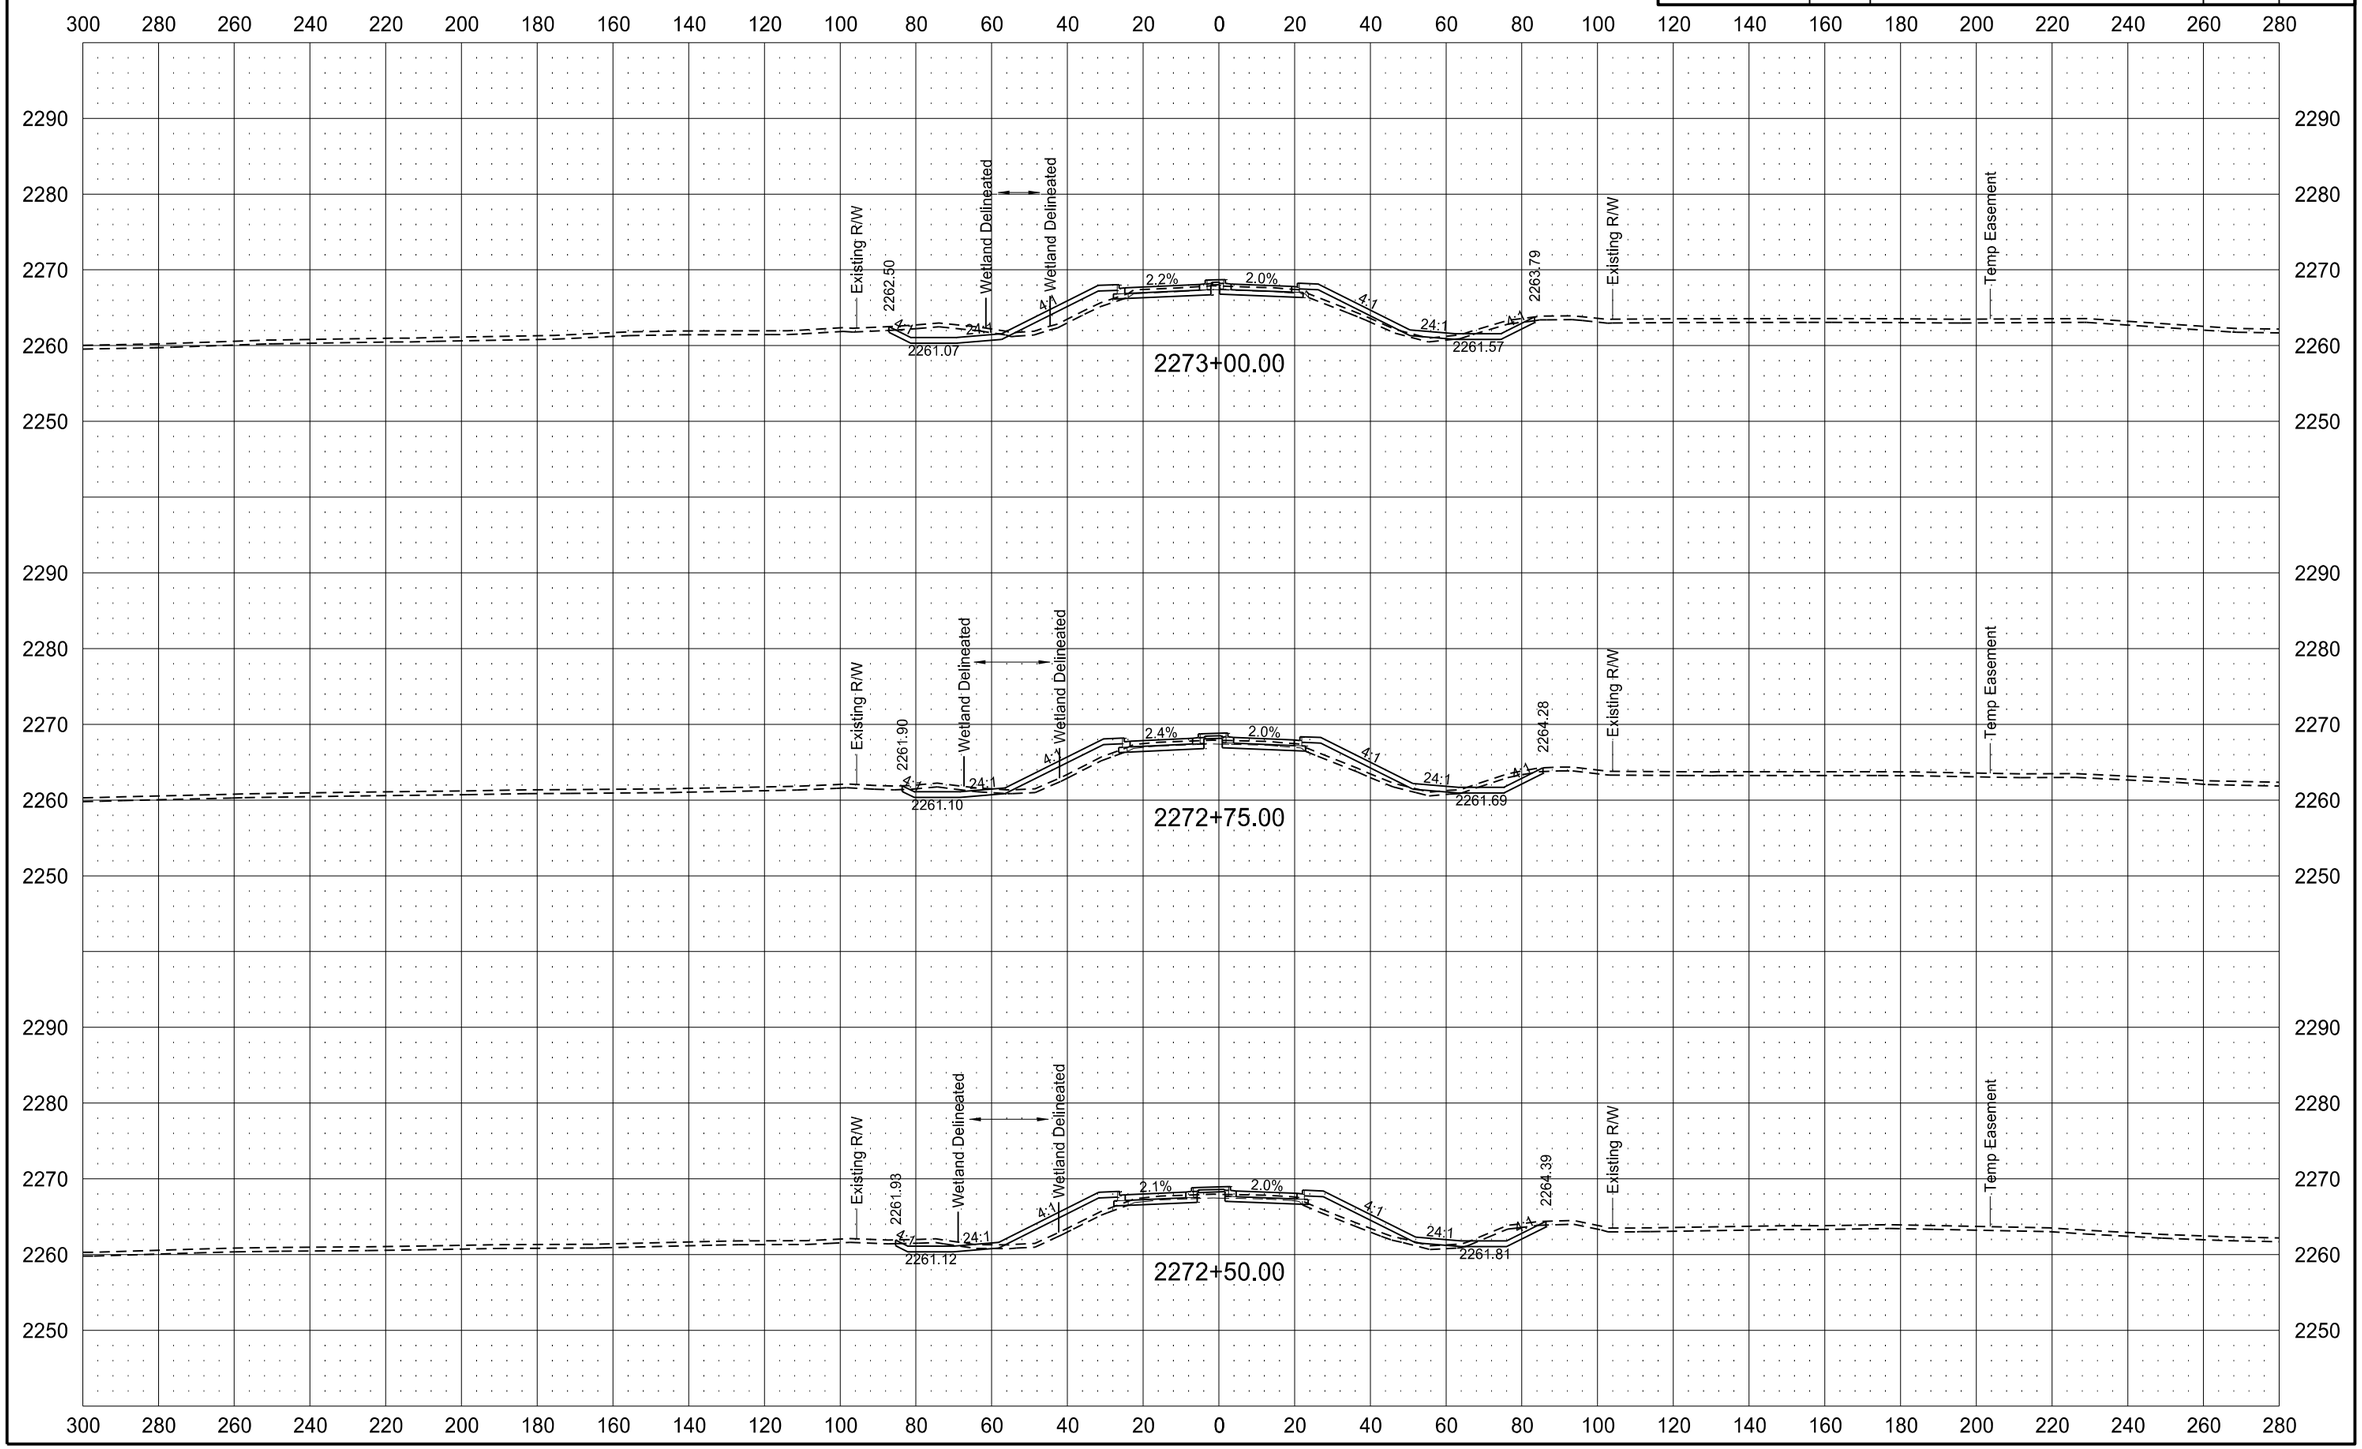

6/8/2015 11:50:59 AM mmaslesa c:\pwworking\oma\d1342430\200XS_001-162.dgn

ND BUSINESS HWY 22

STATE	PROJECT NO.	SECTION NO.	SHEET NO.
ND	SOIB-SAP-5-022(110)104	200	145

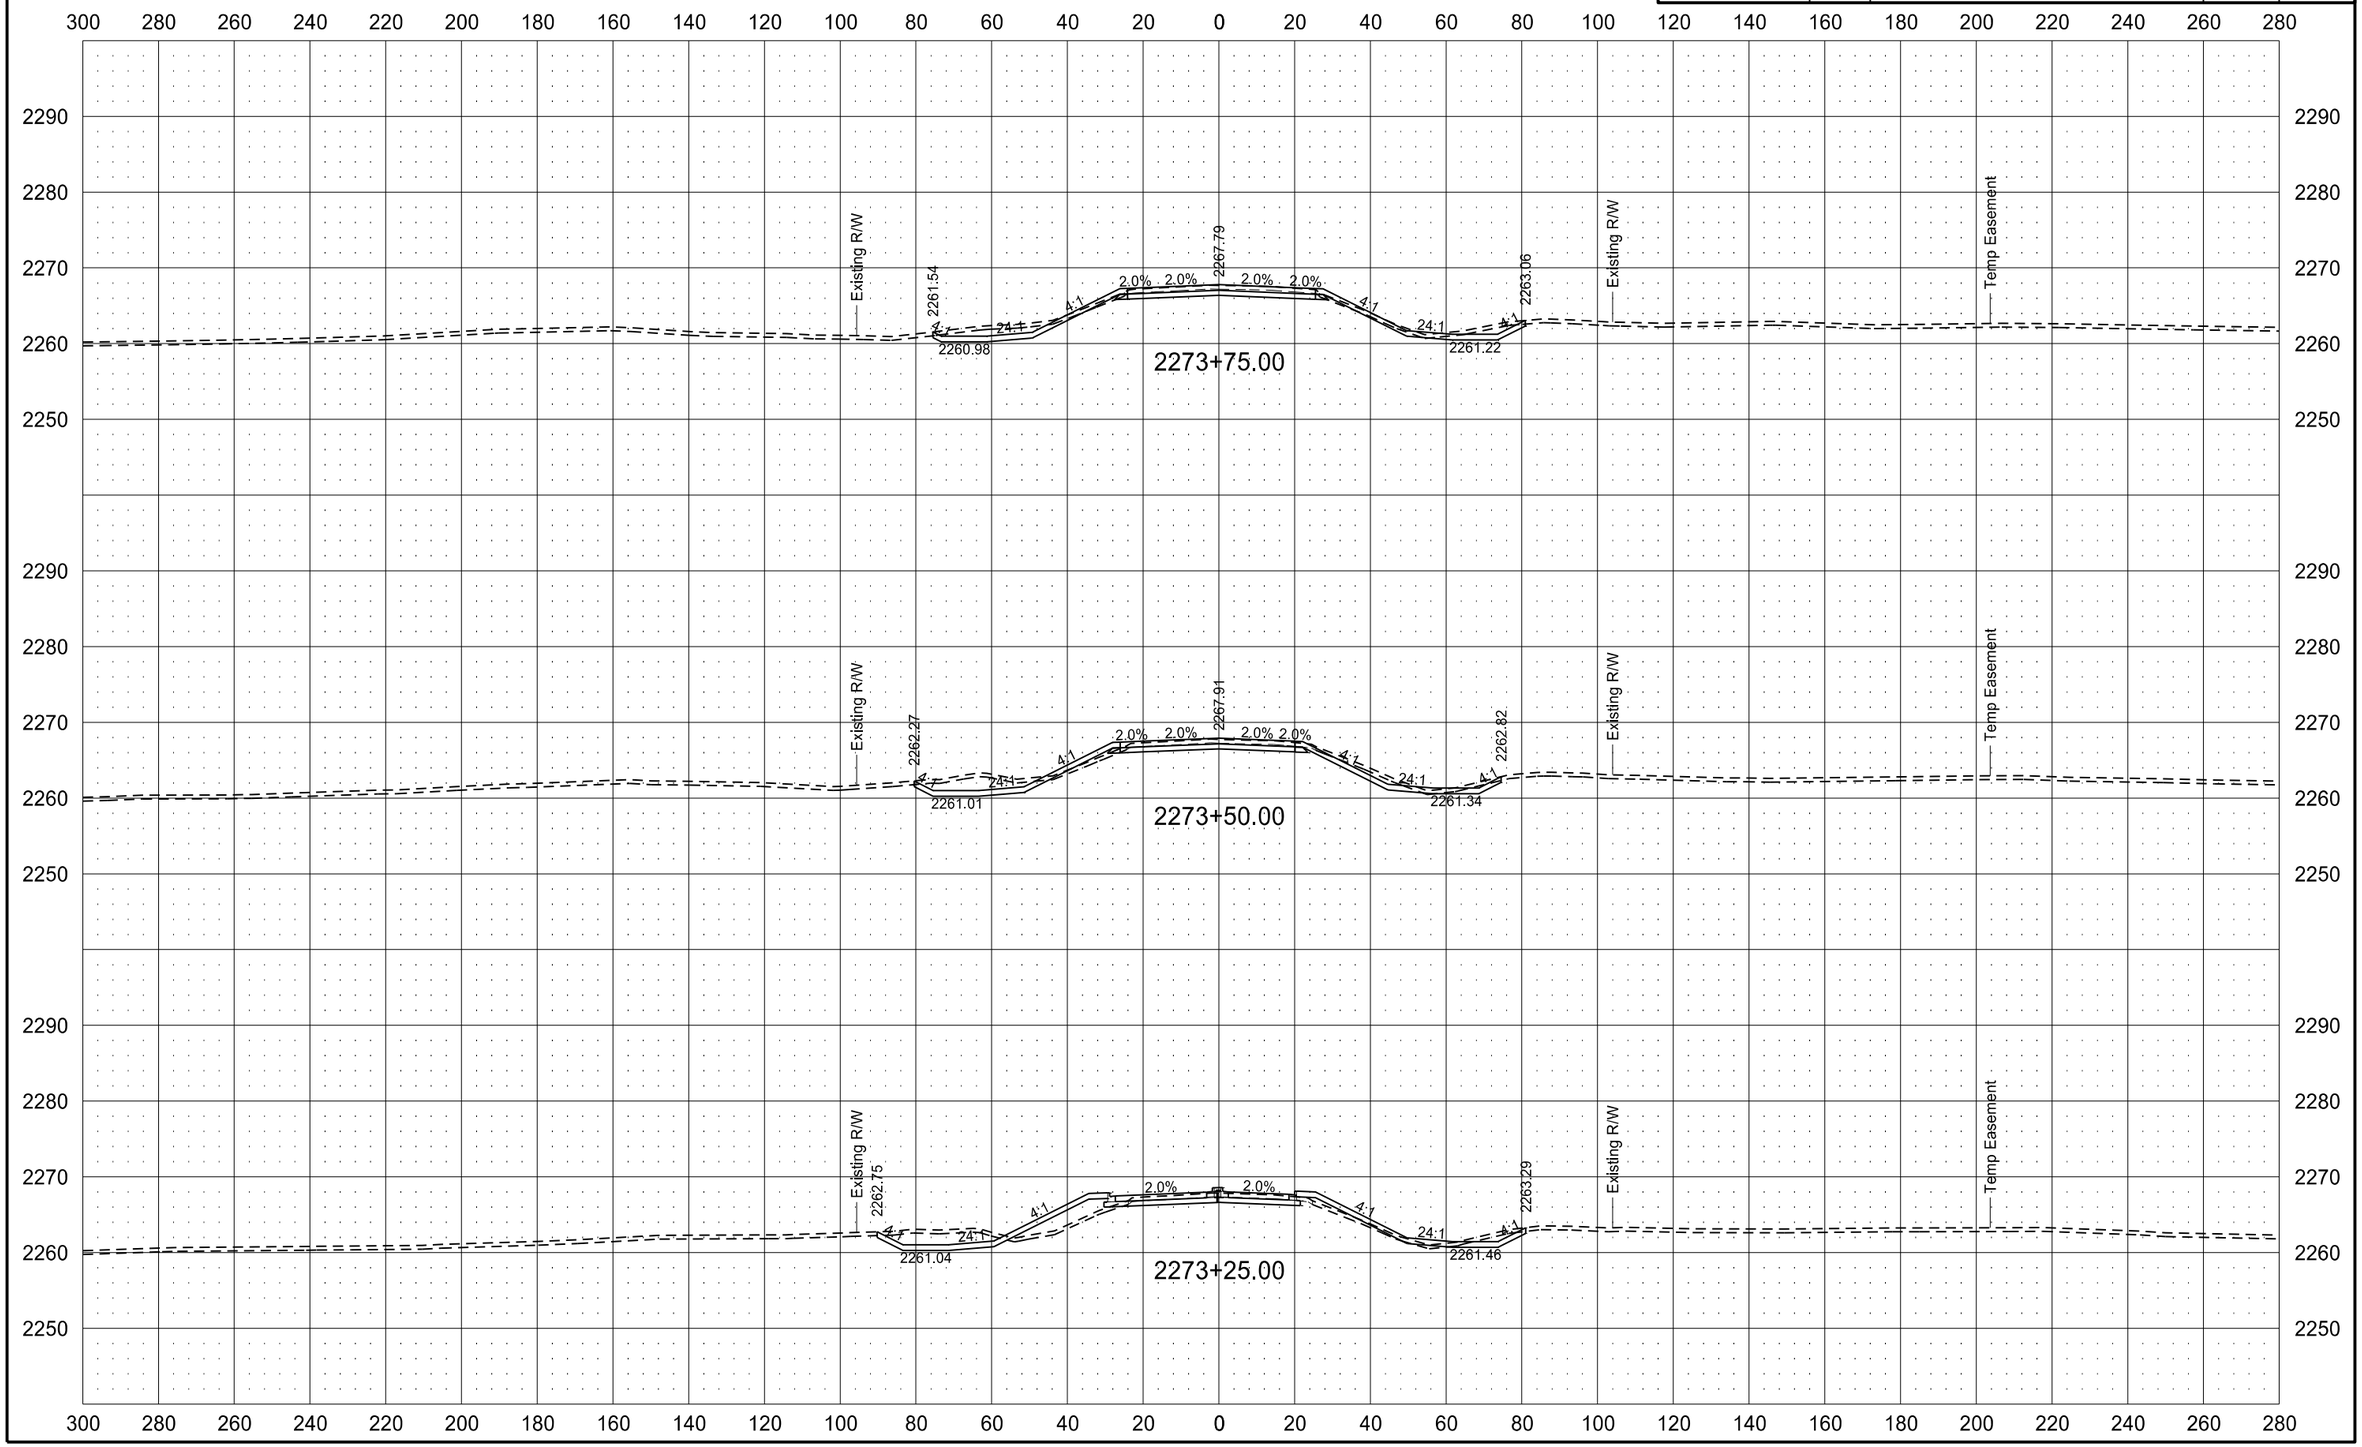

6/8/2015 11:51:06 AM mmaslesa c:\pwworking\oma\d1342430\200XS_001-162.dgn

ND HWY 200

STATE	PROJECT NO.	SECTION NO.	SHEET NO.
ND	SOIB-SAP-5-022(110)104	200	146

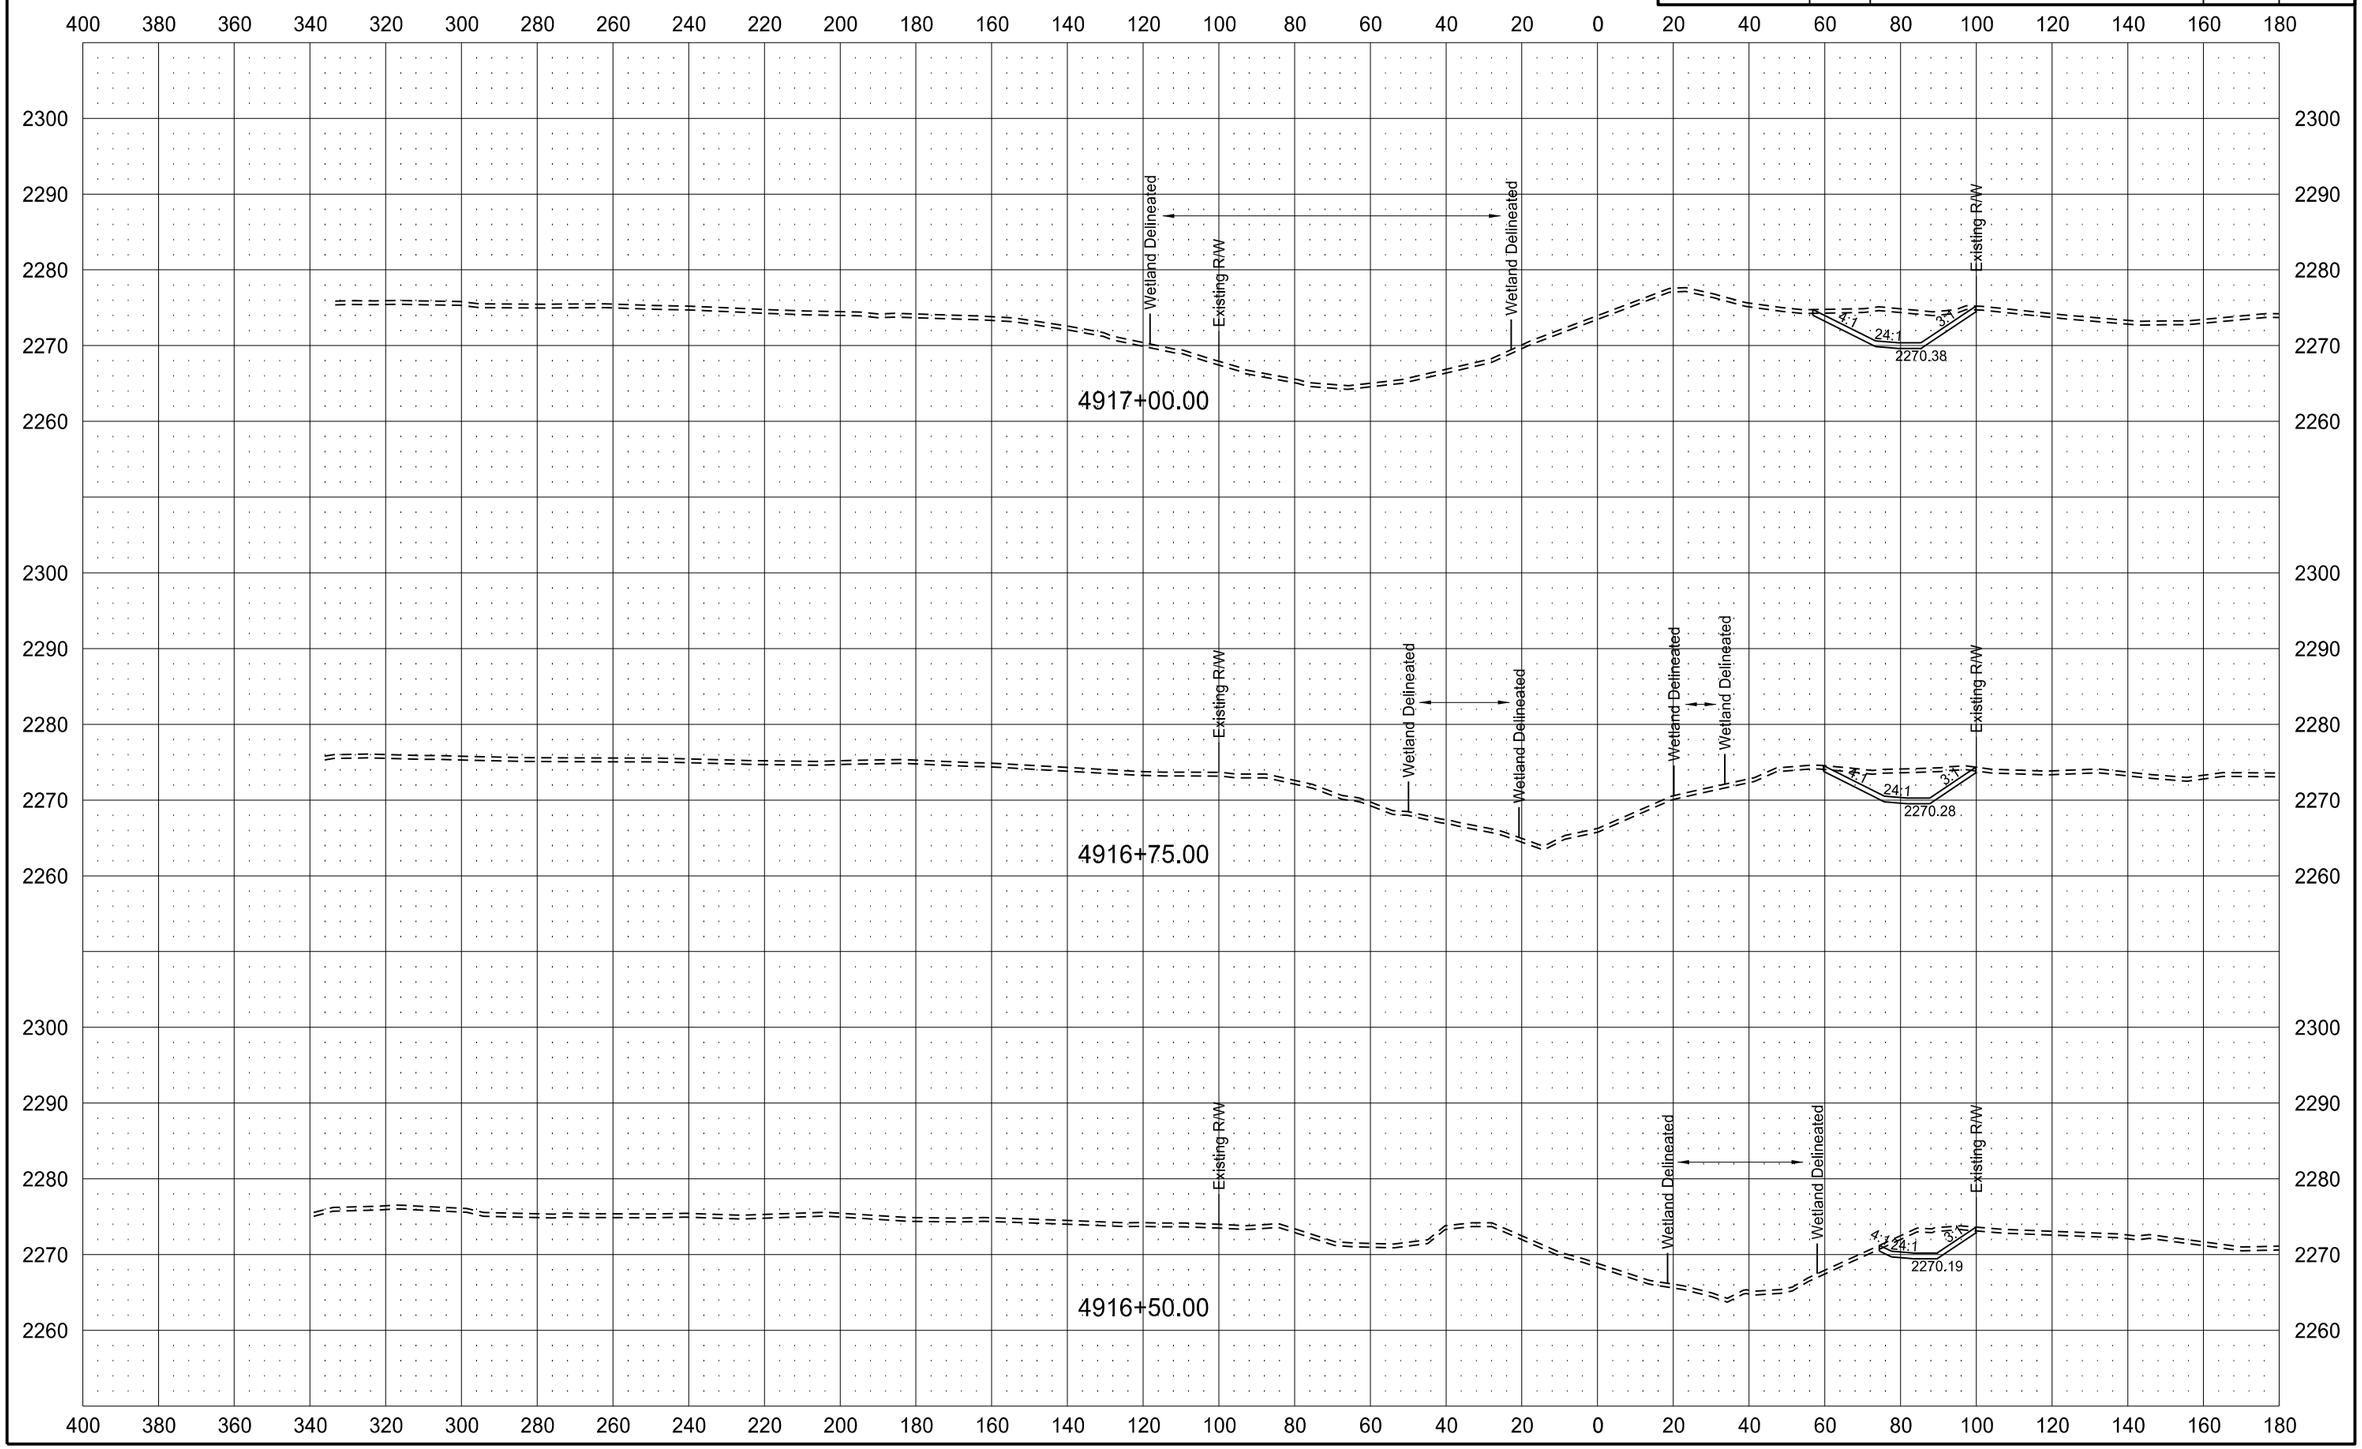

6/8/2015 11:51:13 AM mmaslesa c:\pwworking\oma\d1342430\200XS_001-162.dgn

ND HWY 200

STATE	PROJECT NO.	SECTION NO.	SHEET NO.
ND	SOIB-SAP-5-022(110)104	200	147

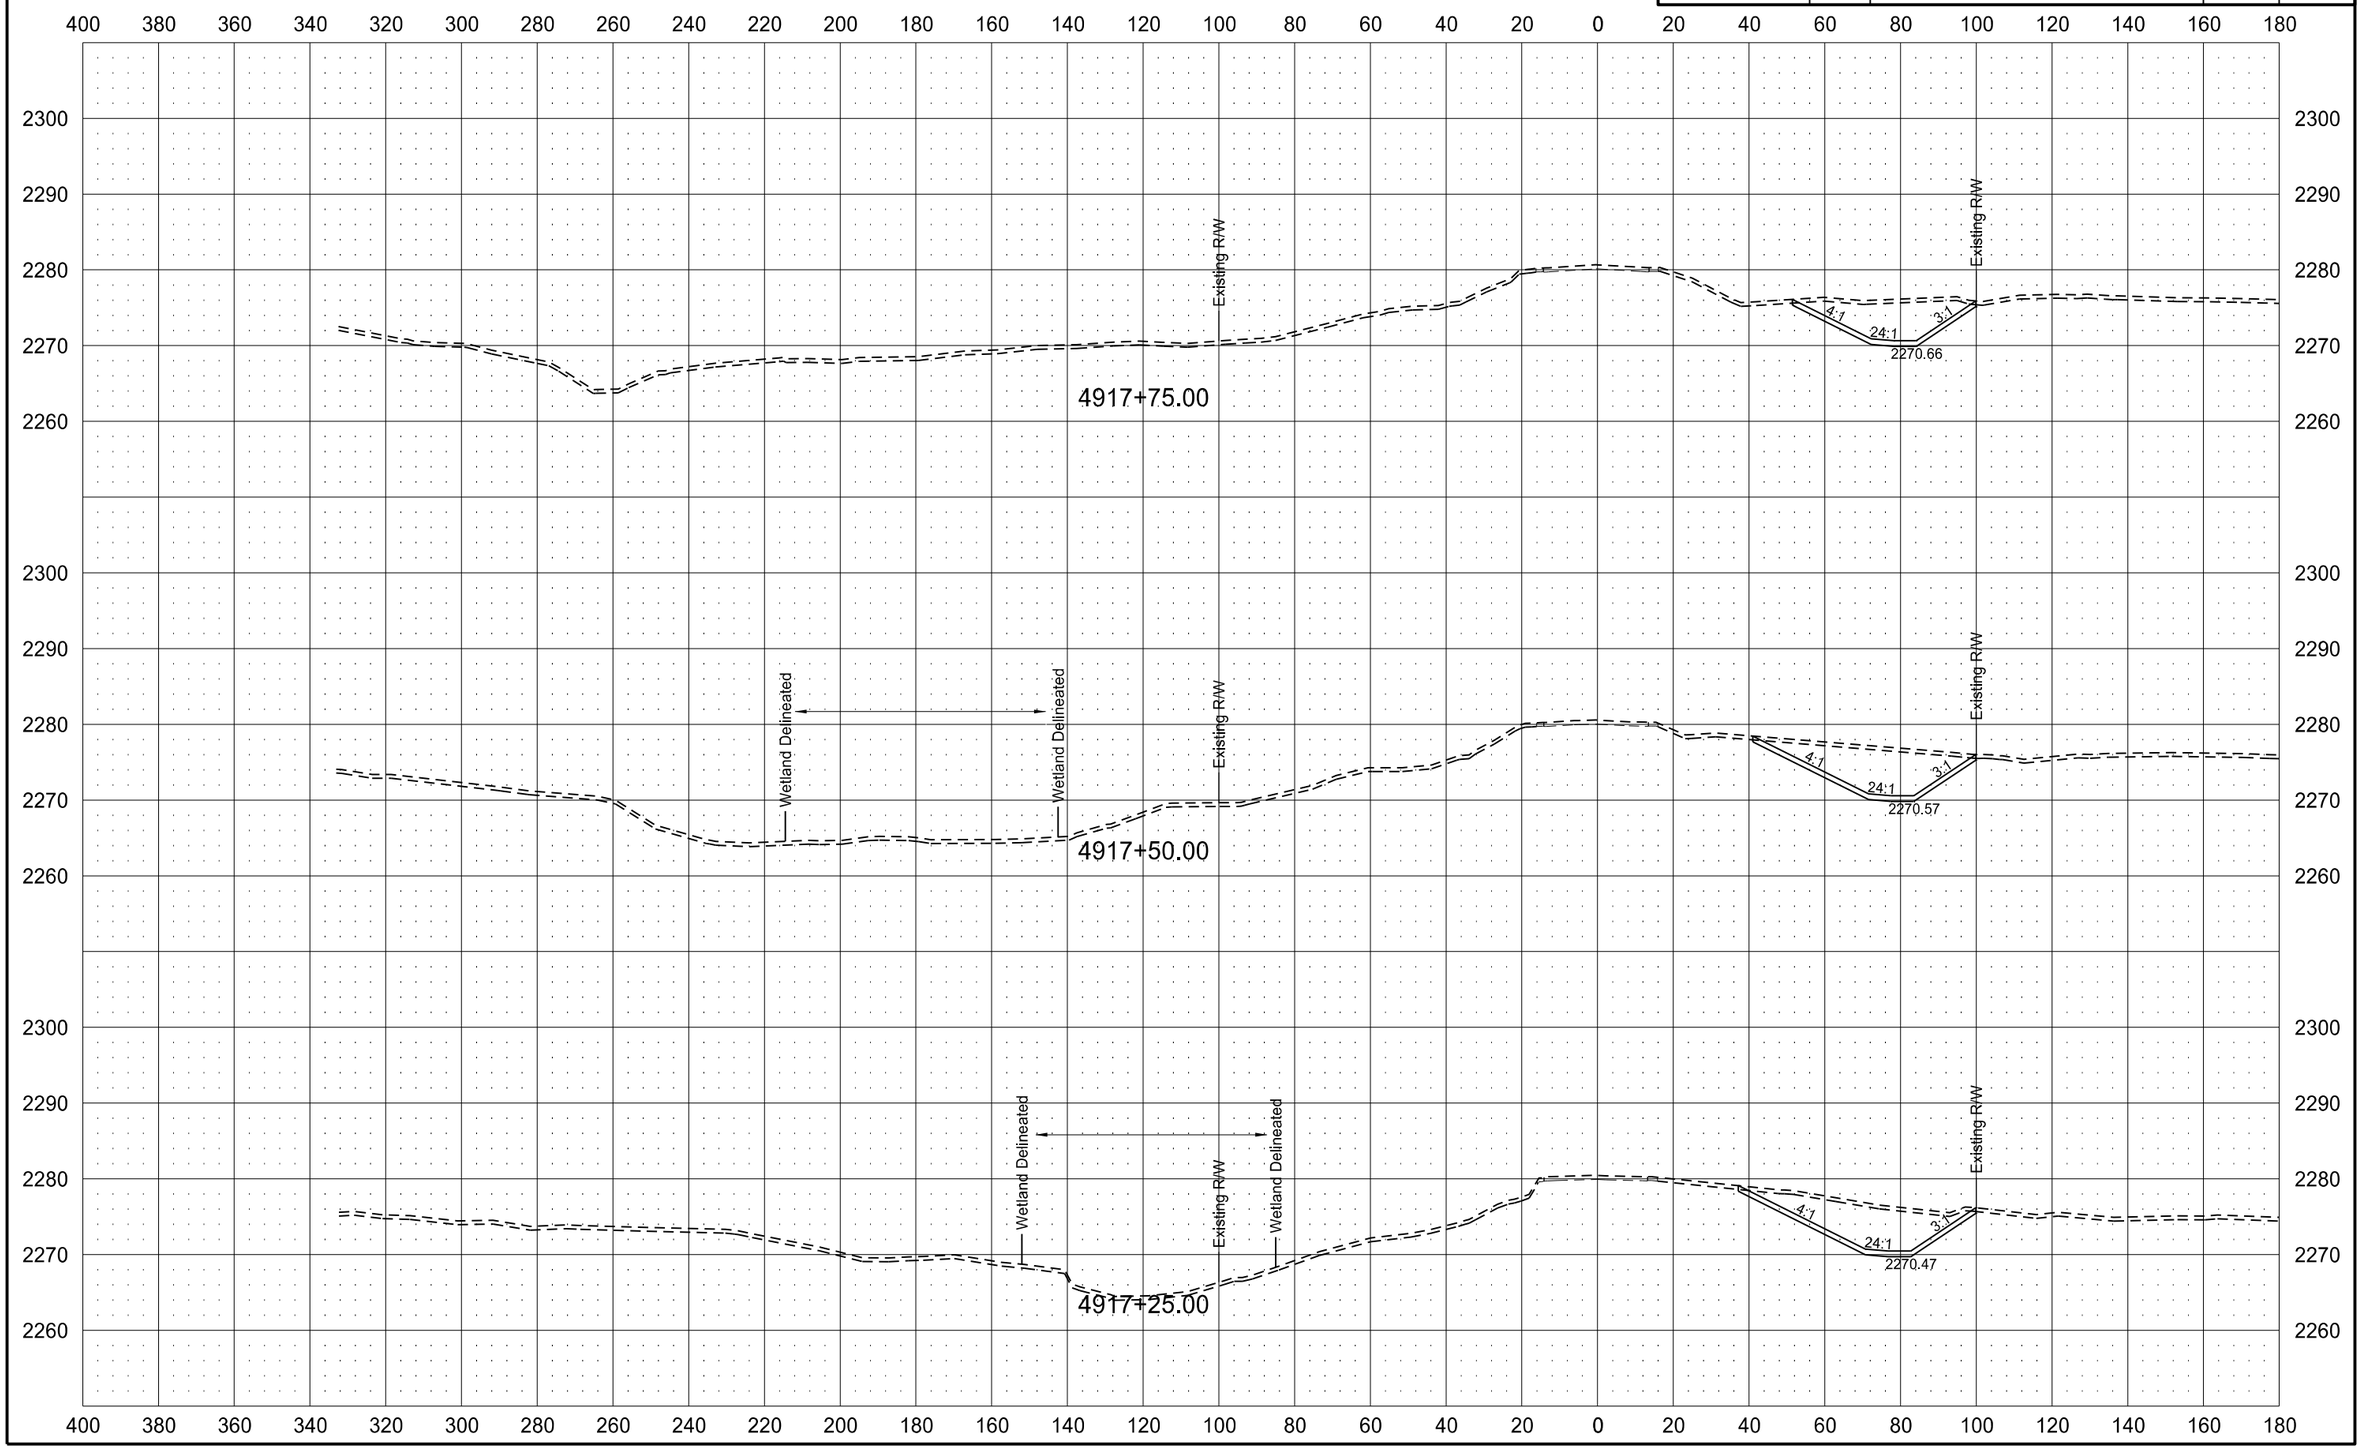

6/8/2015 11:51:21 AM mmaslesa c:\pwworking\oma\d1342430\200XS_001-162.dgn

ND HWY 200

STATE	PROJECT NO.	SECTION NO.	SHEET NO.
ND	SOIB-SAP-5-022(110)104	200	148

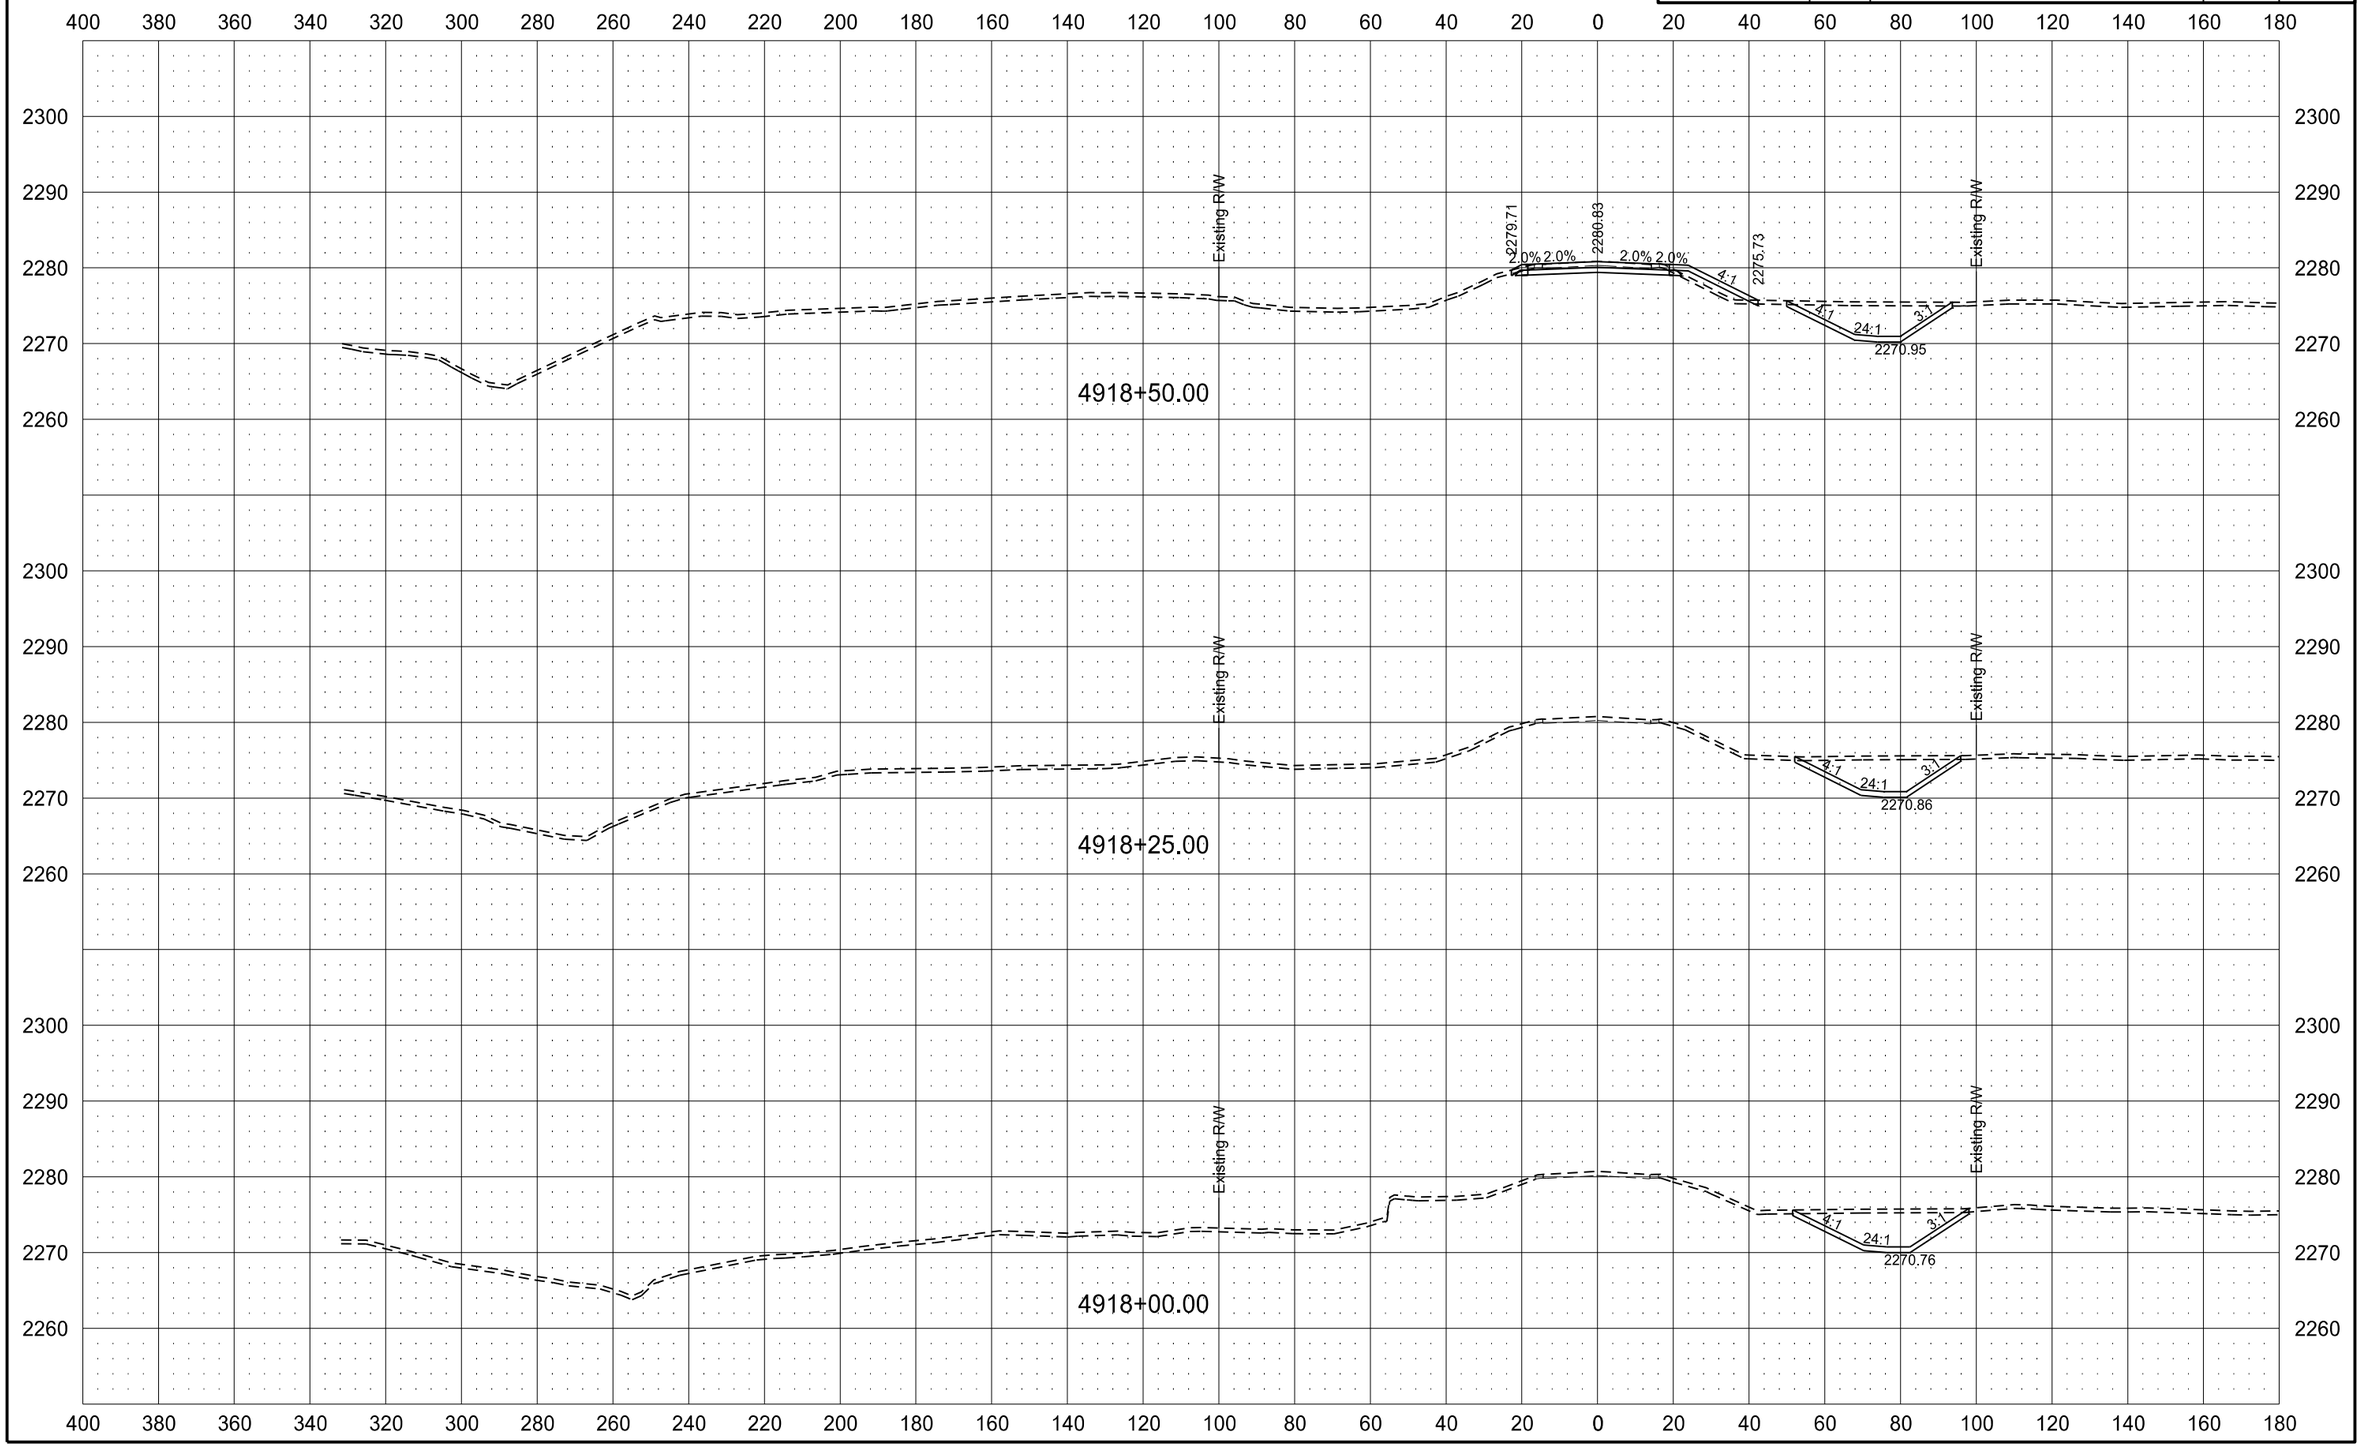

6/8/2015 11:51:28 AM mmaslesa c:\pwworking\oma\d1342430\200XS_001-162.dgn

STATE	PROJECT NO.	SECTION NO.	SHEET NO.
ND	SOIB-SAP-5-022(110)104	200	149

ND HWY 200

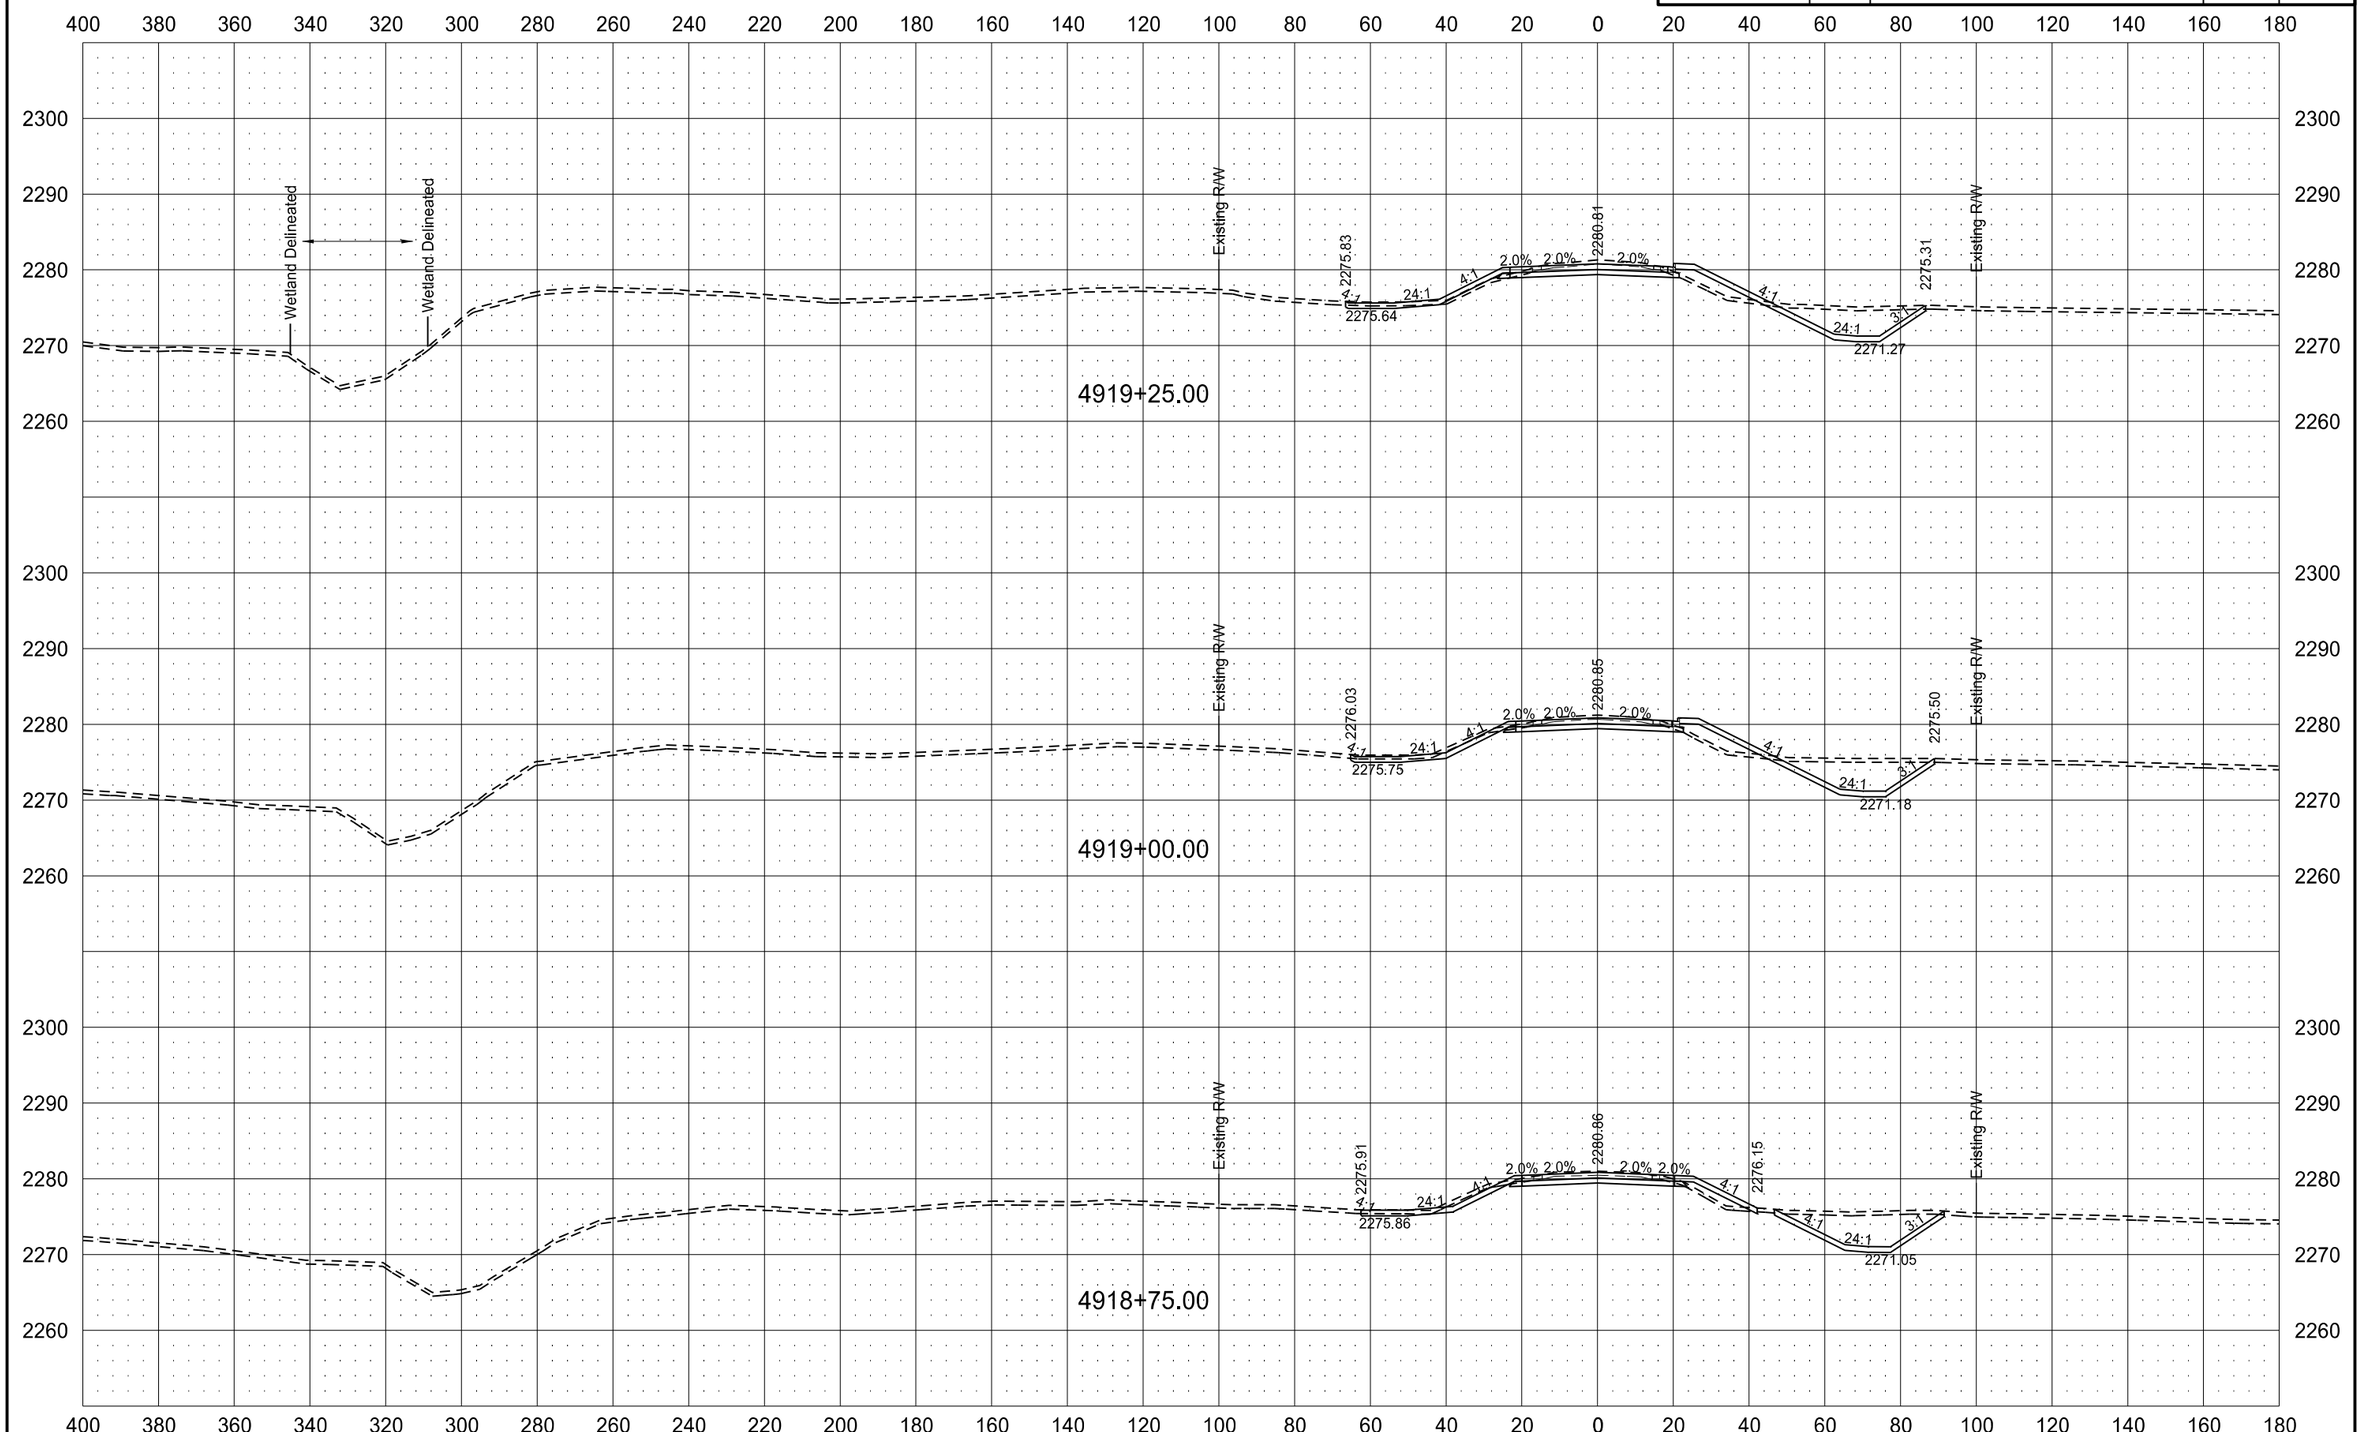

6/8/2015 11:51:35 AM mmaslesa c:\pwworking\oma\d1342430\200XS_001-162.dgn

STATE	PROJECT NO.	SECTION NO.	SHEET NO.
ND	SOIB-SAP-5-022(110)104	200	150

ND HWY 200

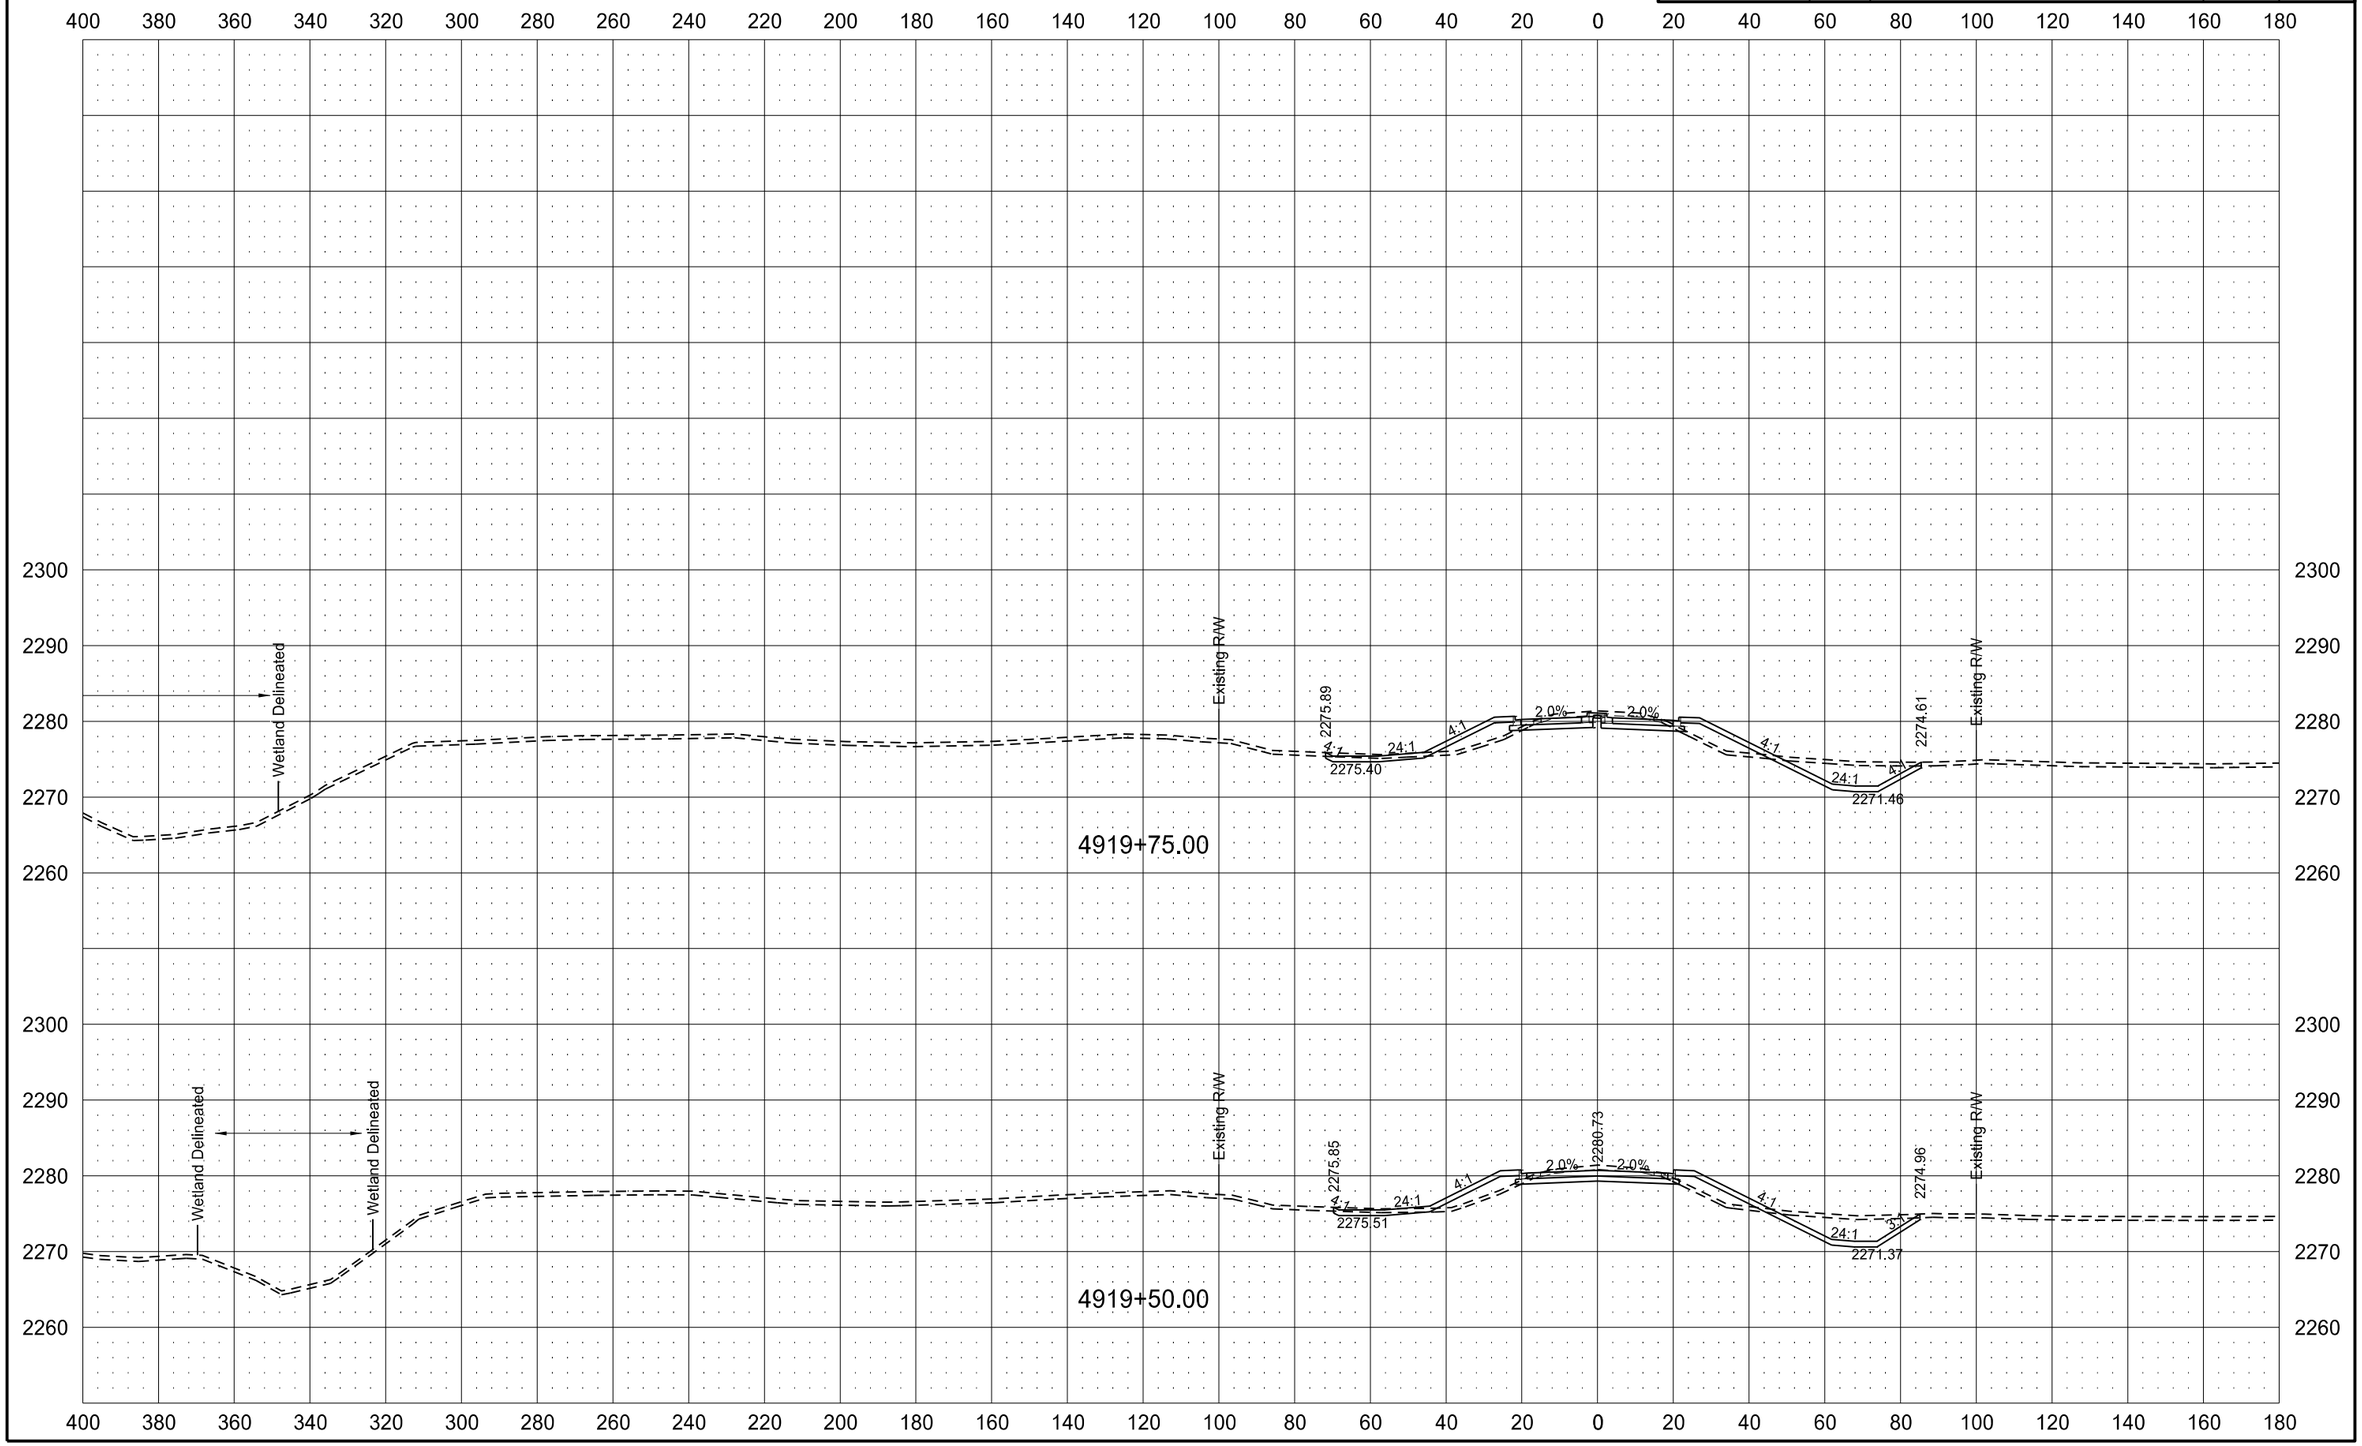

6/8/2015 11:51:43 AM mmaslesa c:\pwworking\oma\d1342430\200XS_001-162.dgn

ND HWY 200

STATE	PROJECT NO.	SECTION NO.	SHEET NO.
ND	SOIB-SAP-5-022(110)104	200	151

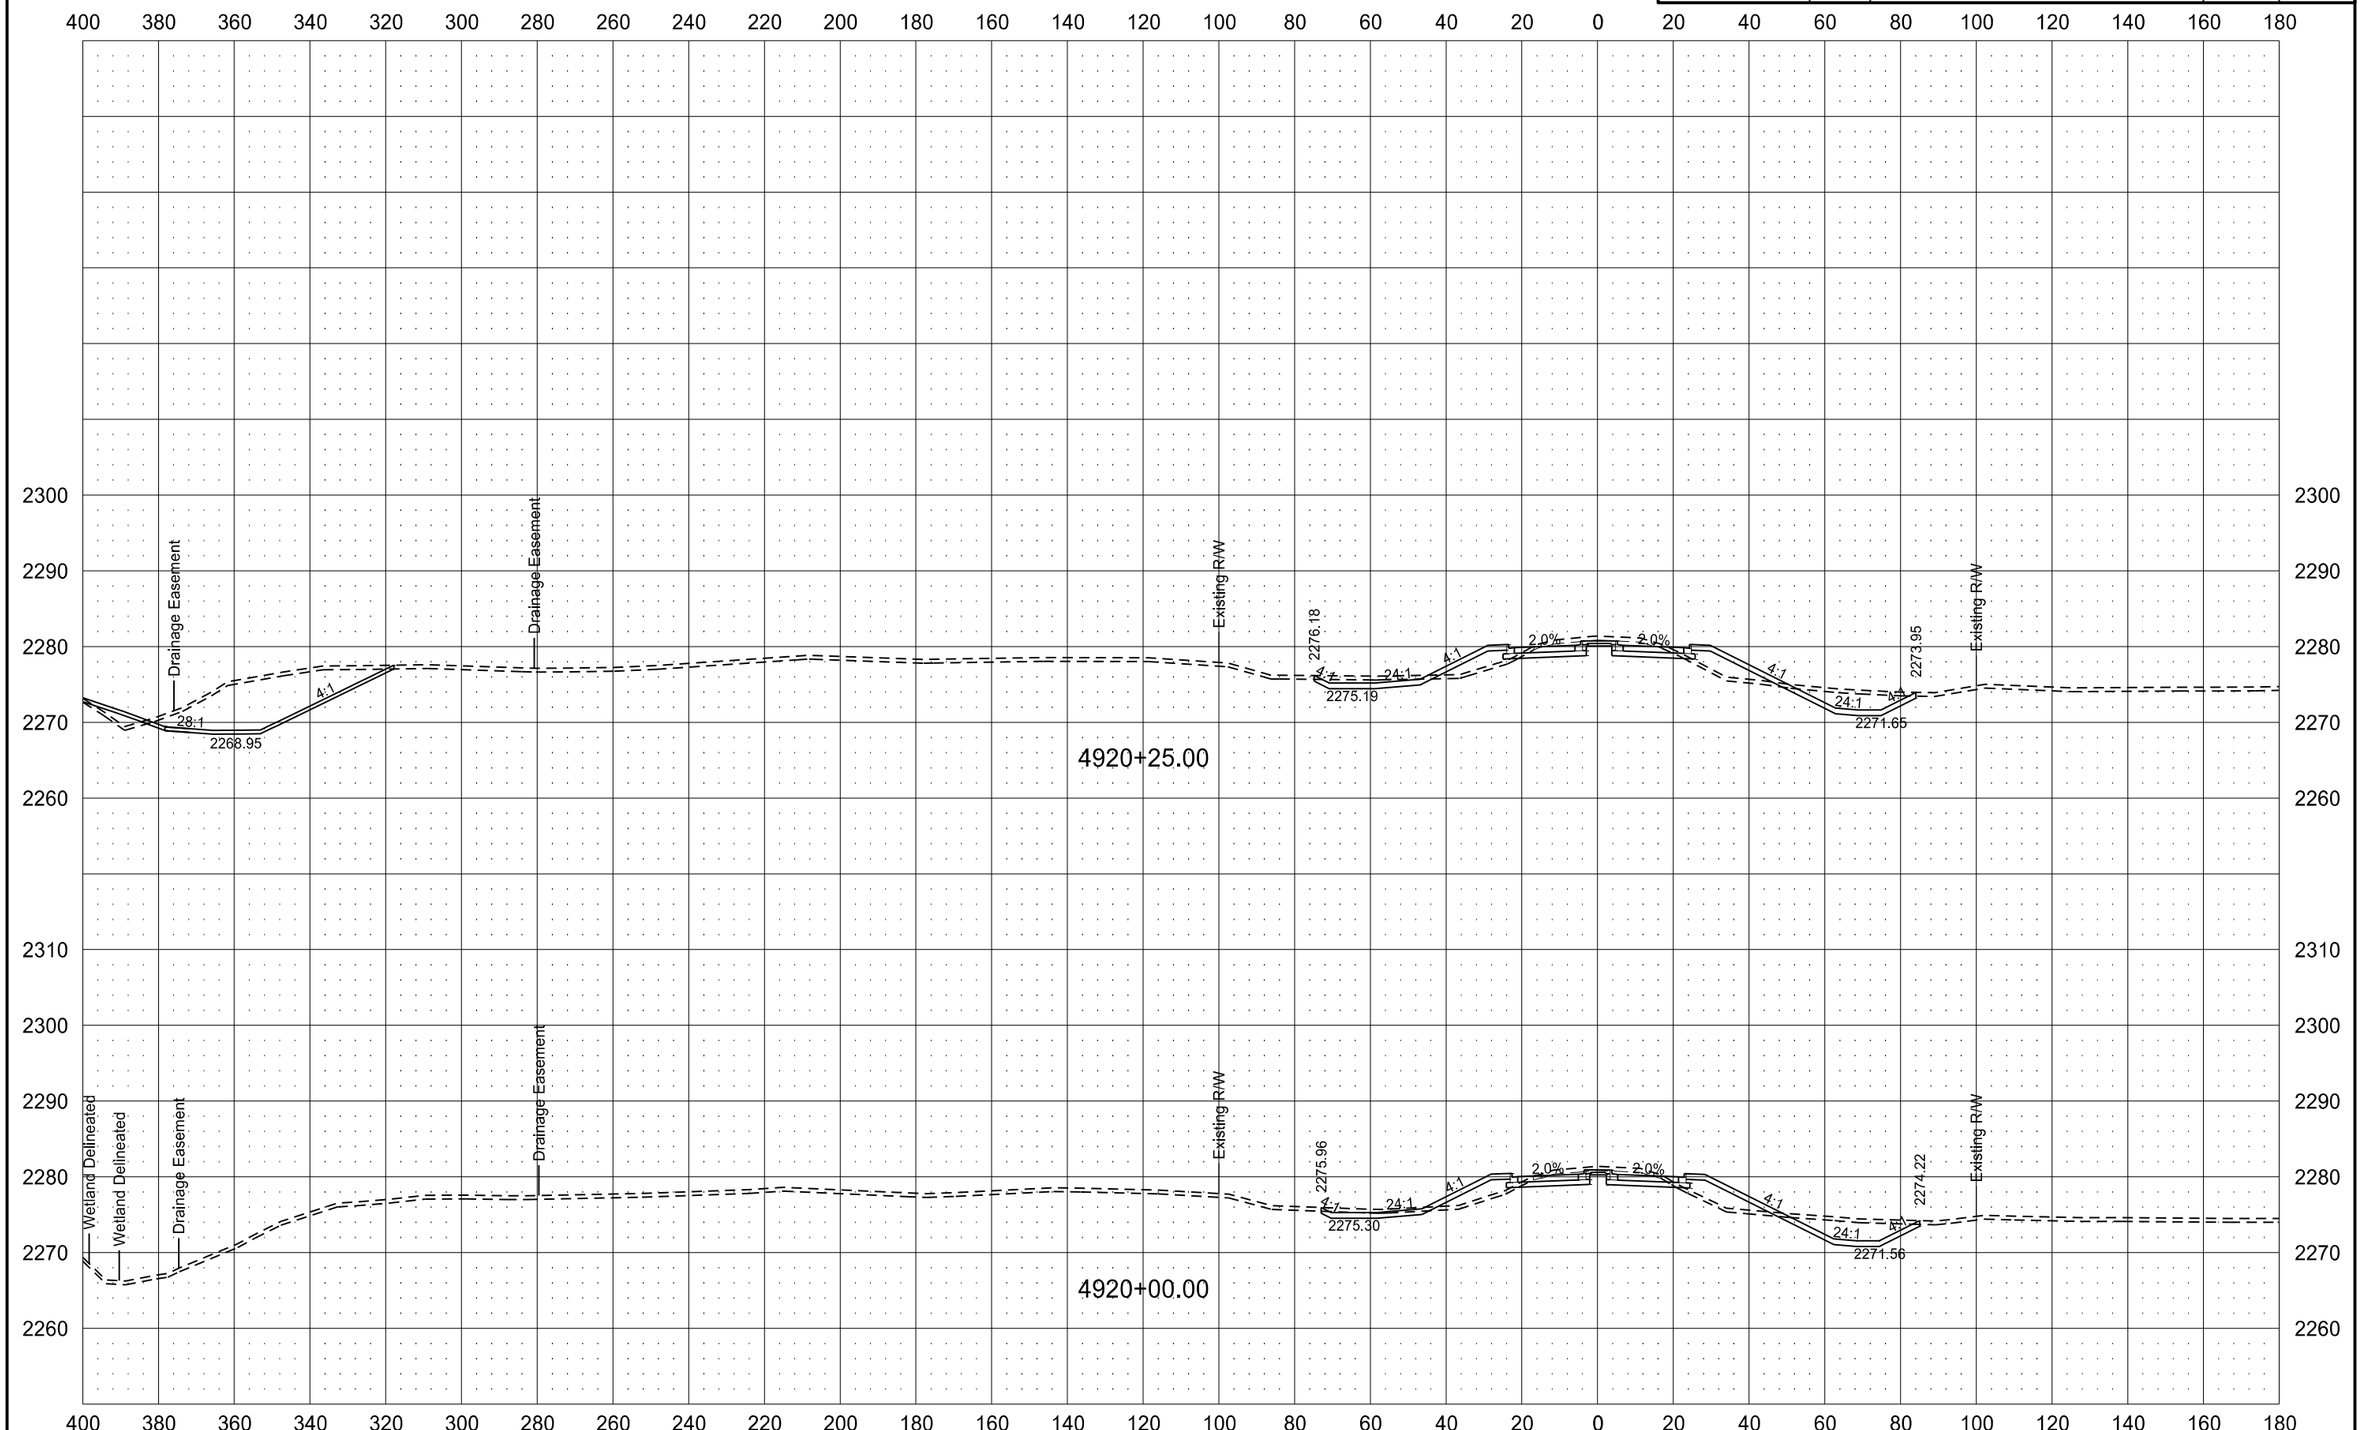

6/8/2015 11:51:50 AM mmaslesa c:\pwworking\oma\d1342430\200XS_001-162.dgn

STATE	PROJECT NO.	SECTION NO.	SHEET NO.
ND	SOIB-SAP-5-022(110)104	200	152

ND HWY 200

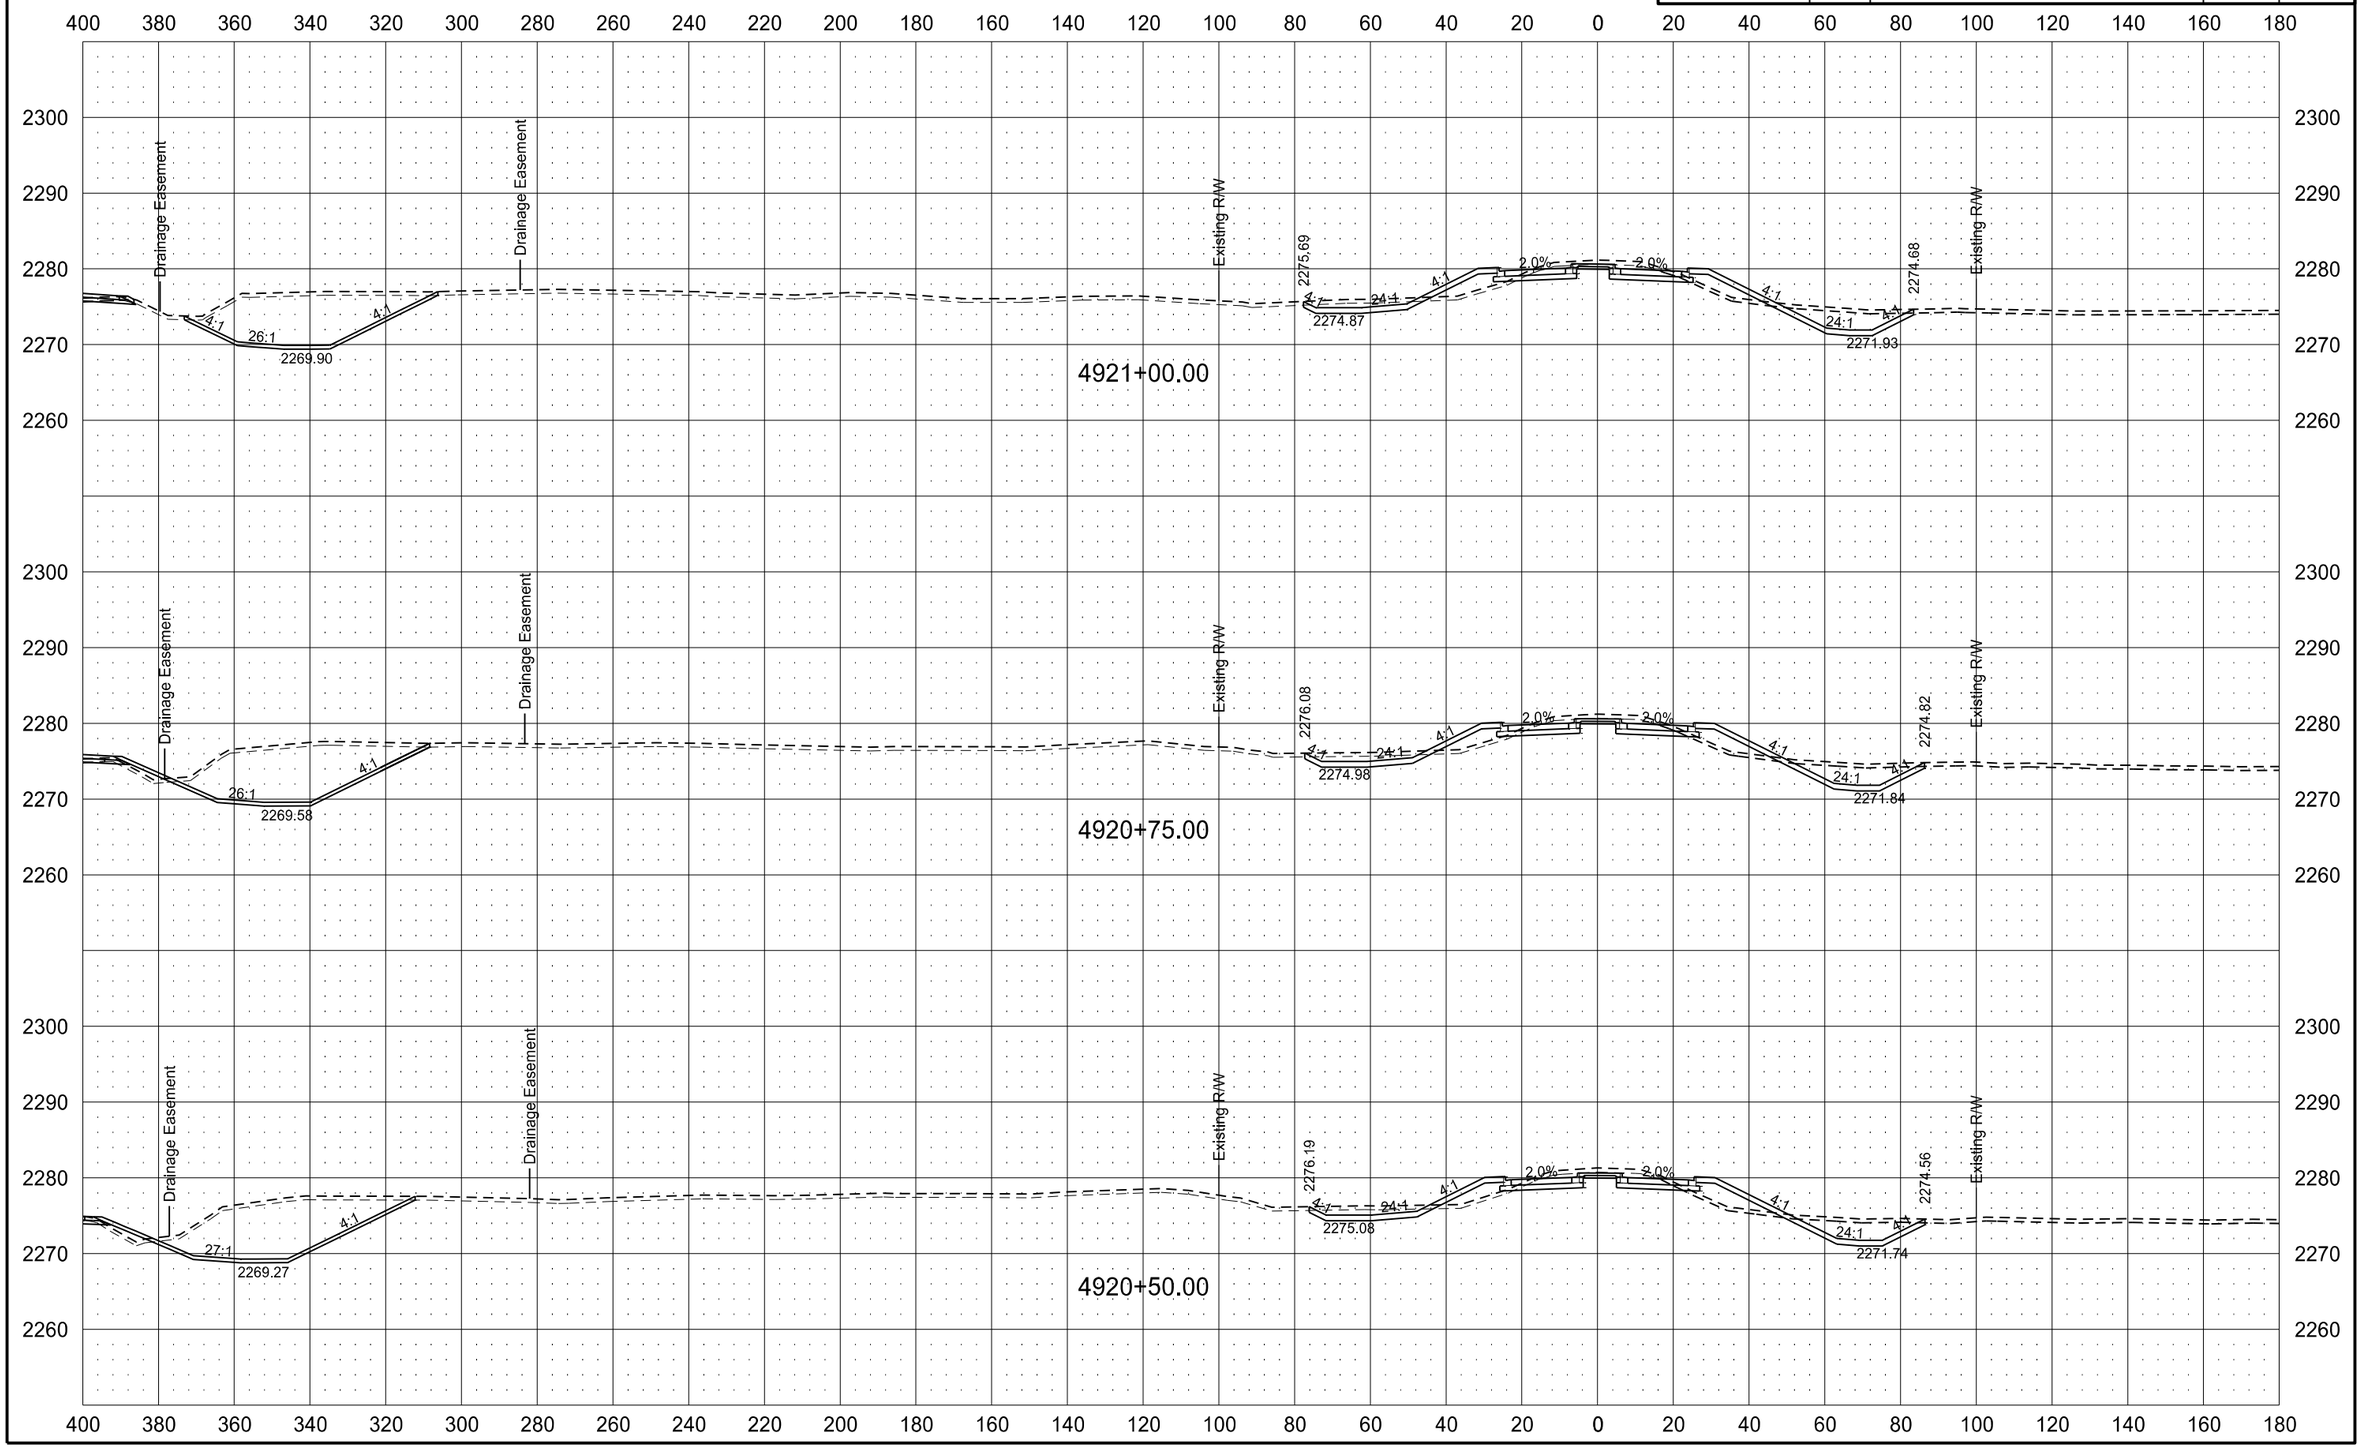

ND HWY 200

STATE	PROJECT NO.	SECTION NO.	SHEET NO.
ND	SOIB-SAP-5-022(110)104	200	153

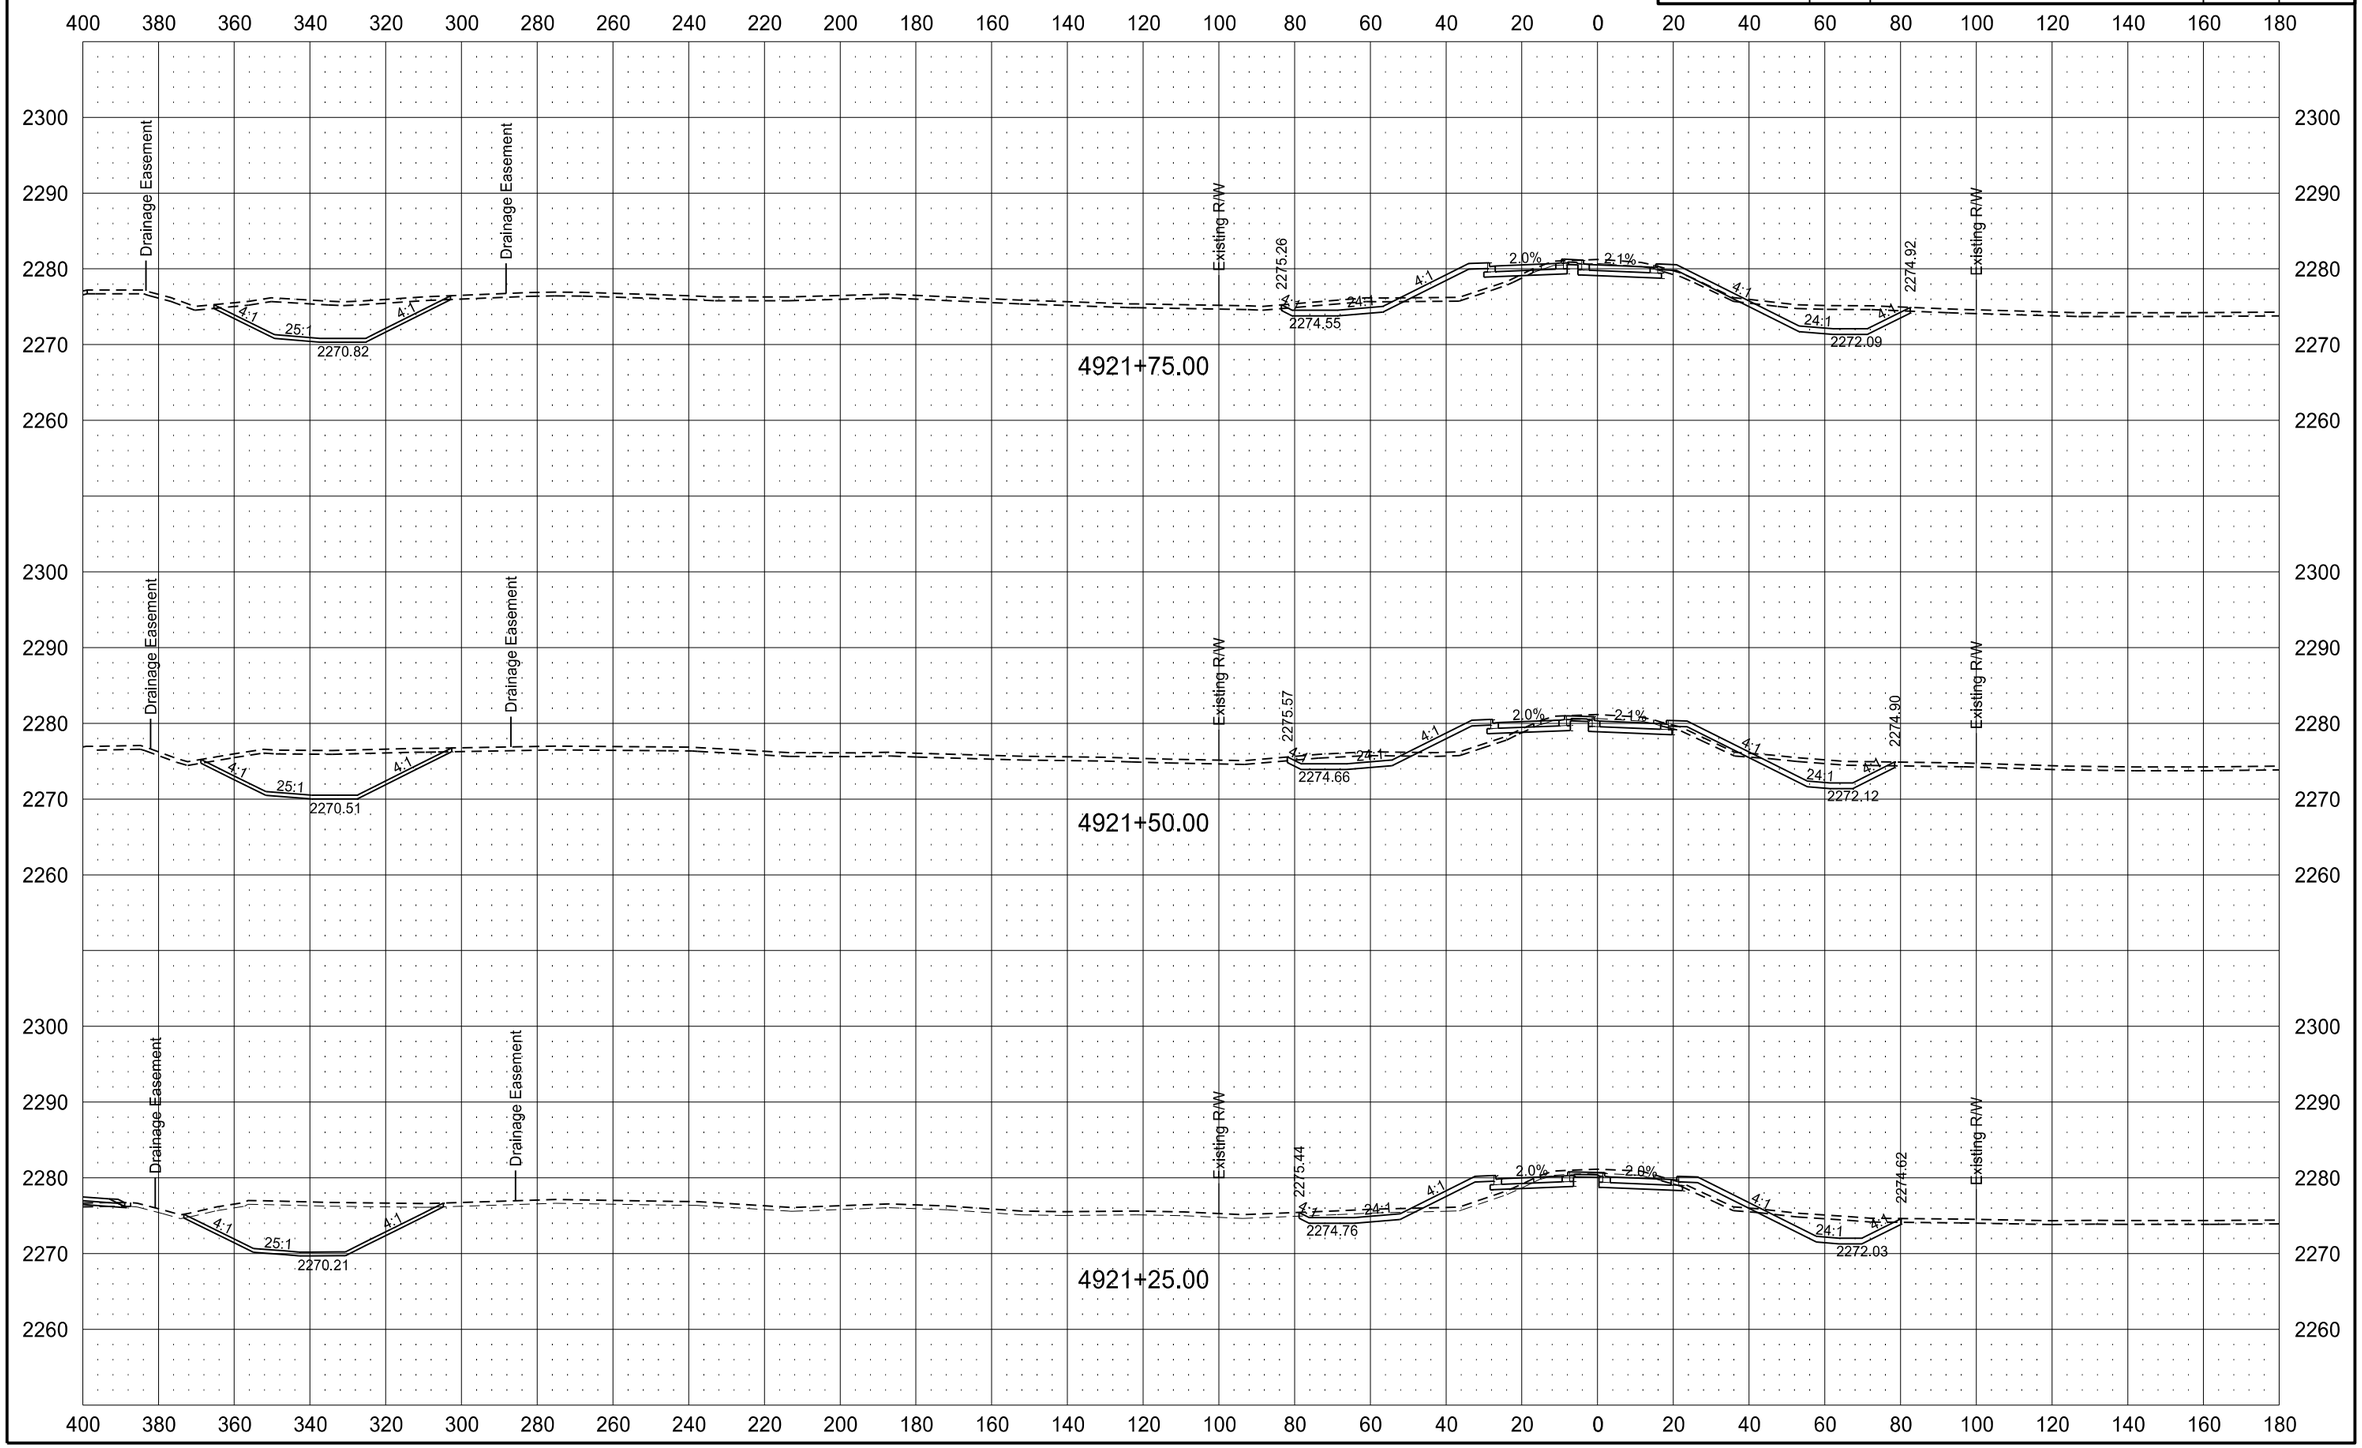

6/8/2015 11:52:05 AM mmaslesa c:\pwworking\oma\d1342430\200XS_001-162.dgn

ND HWY 200

STATE	PROJECT NO.	SECTION NO.	SHEET NO.
ND	SOIB-SAP-5-022(110)104	200	154

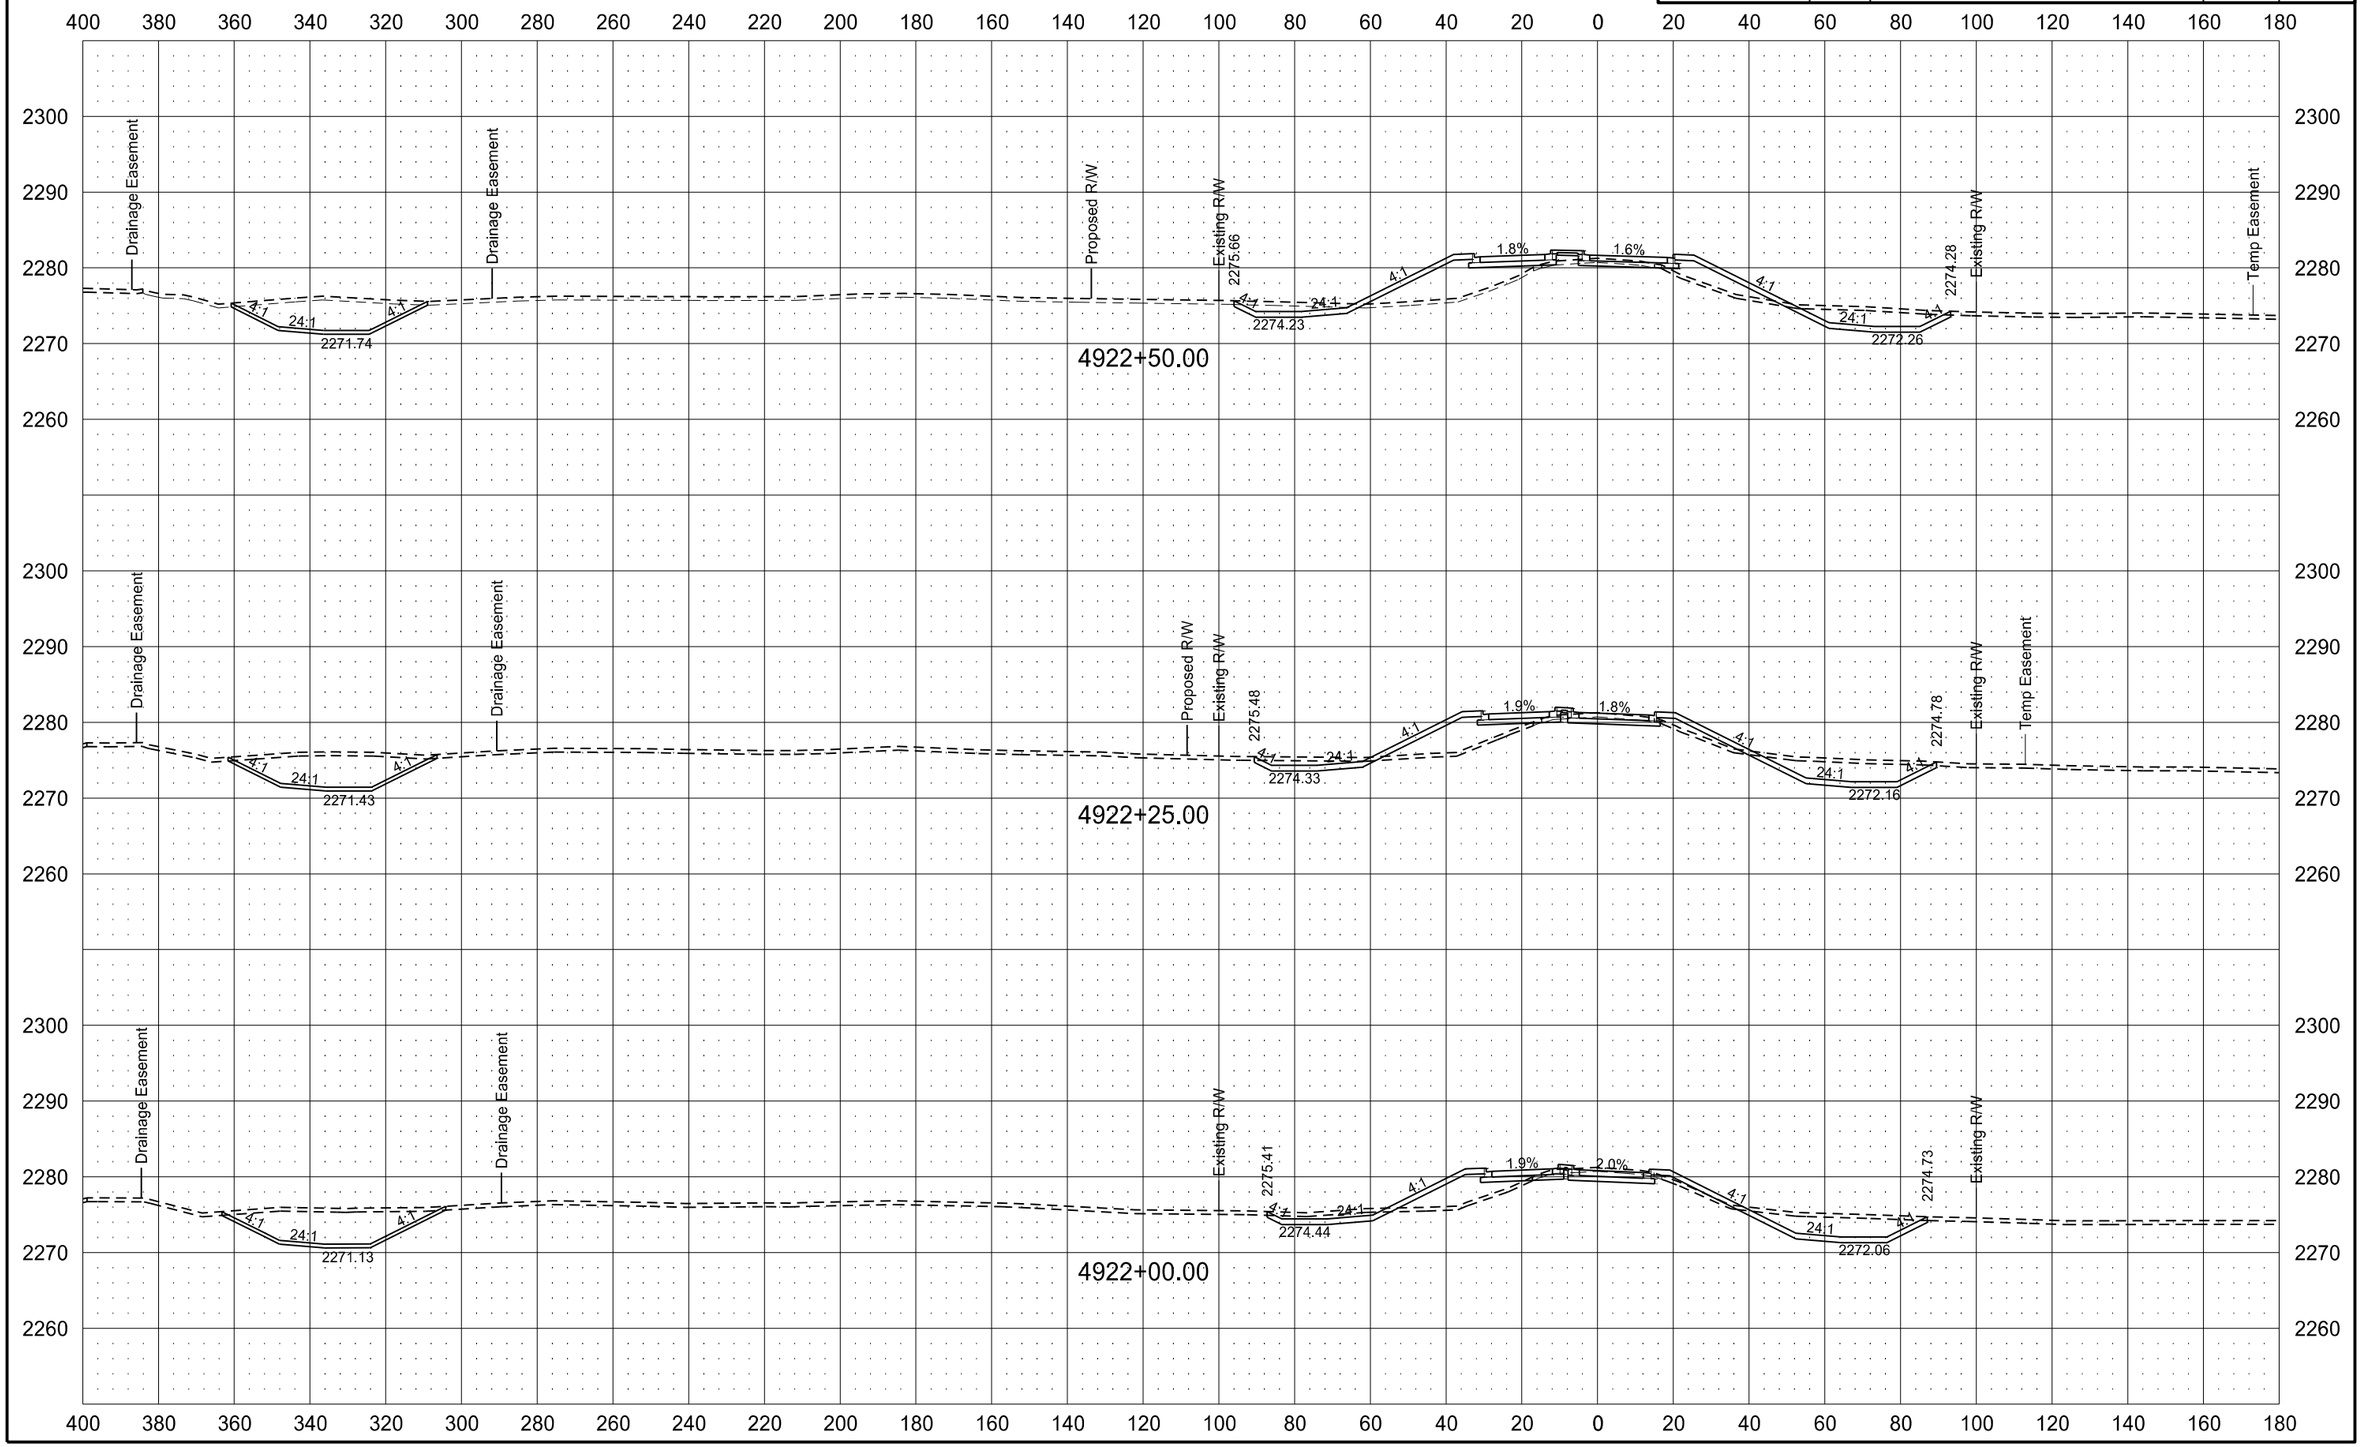

6/8/2015 11:52:13 AM mmaslesa c:\pwworking\oma\d1342430\200XS_001-162.dgn

ND HWY 200

STATE	PROJECT NO.	SECTION NO.	SHEET NO.
ND	SOIB-SAP-5-022(110)104	200	155

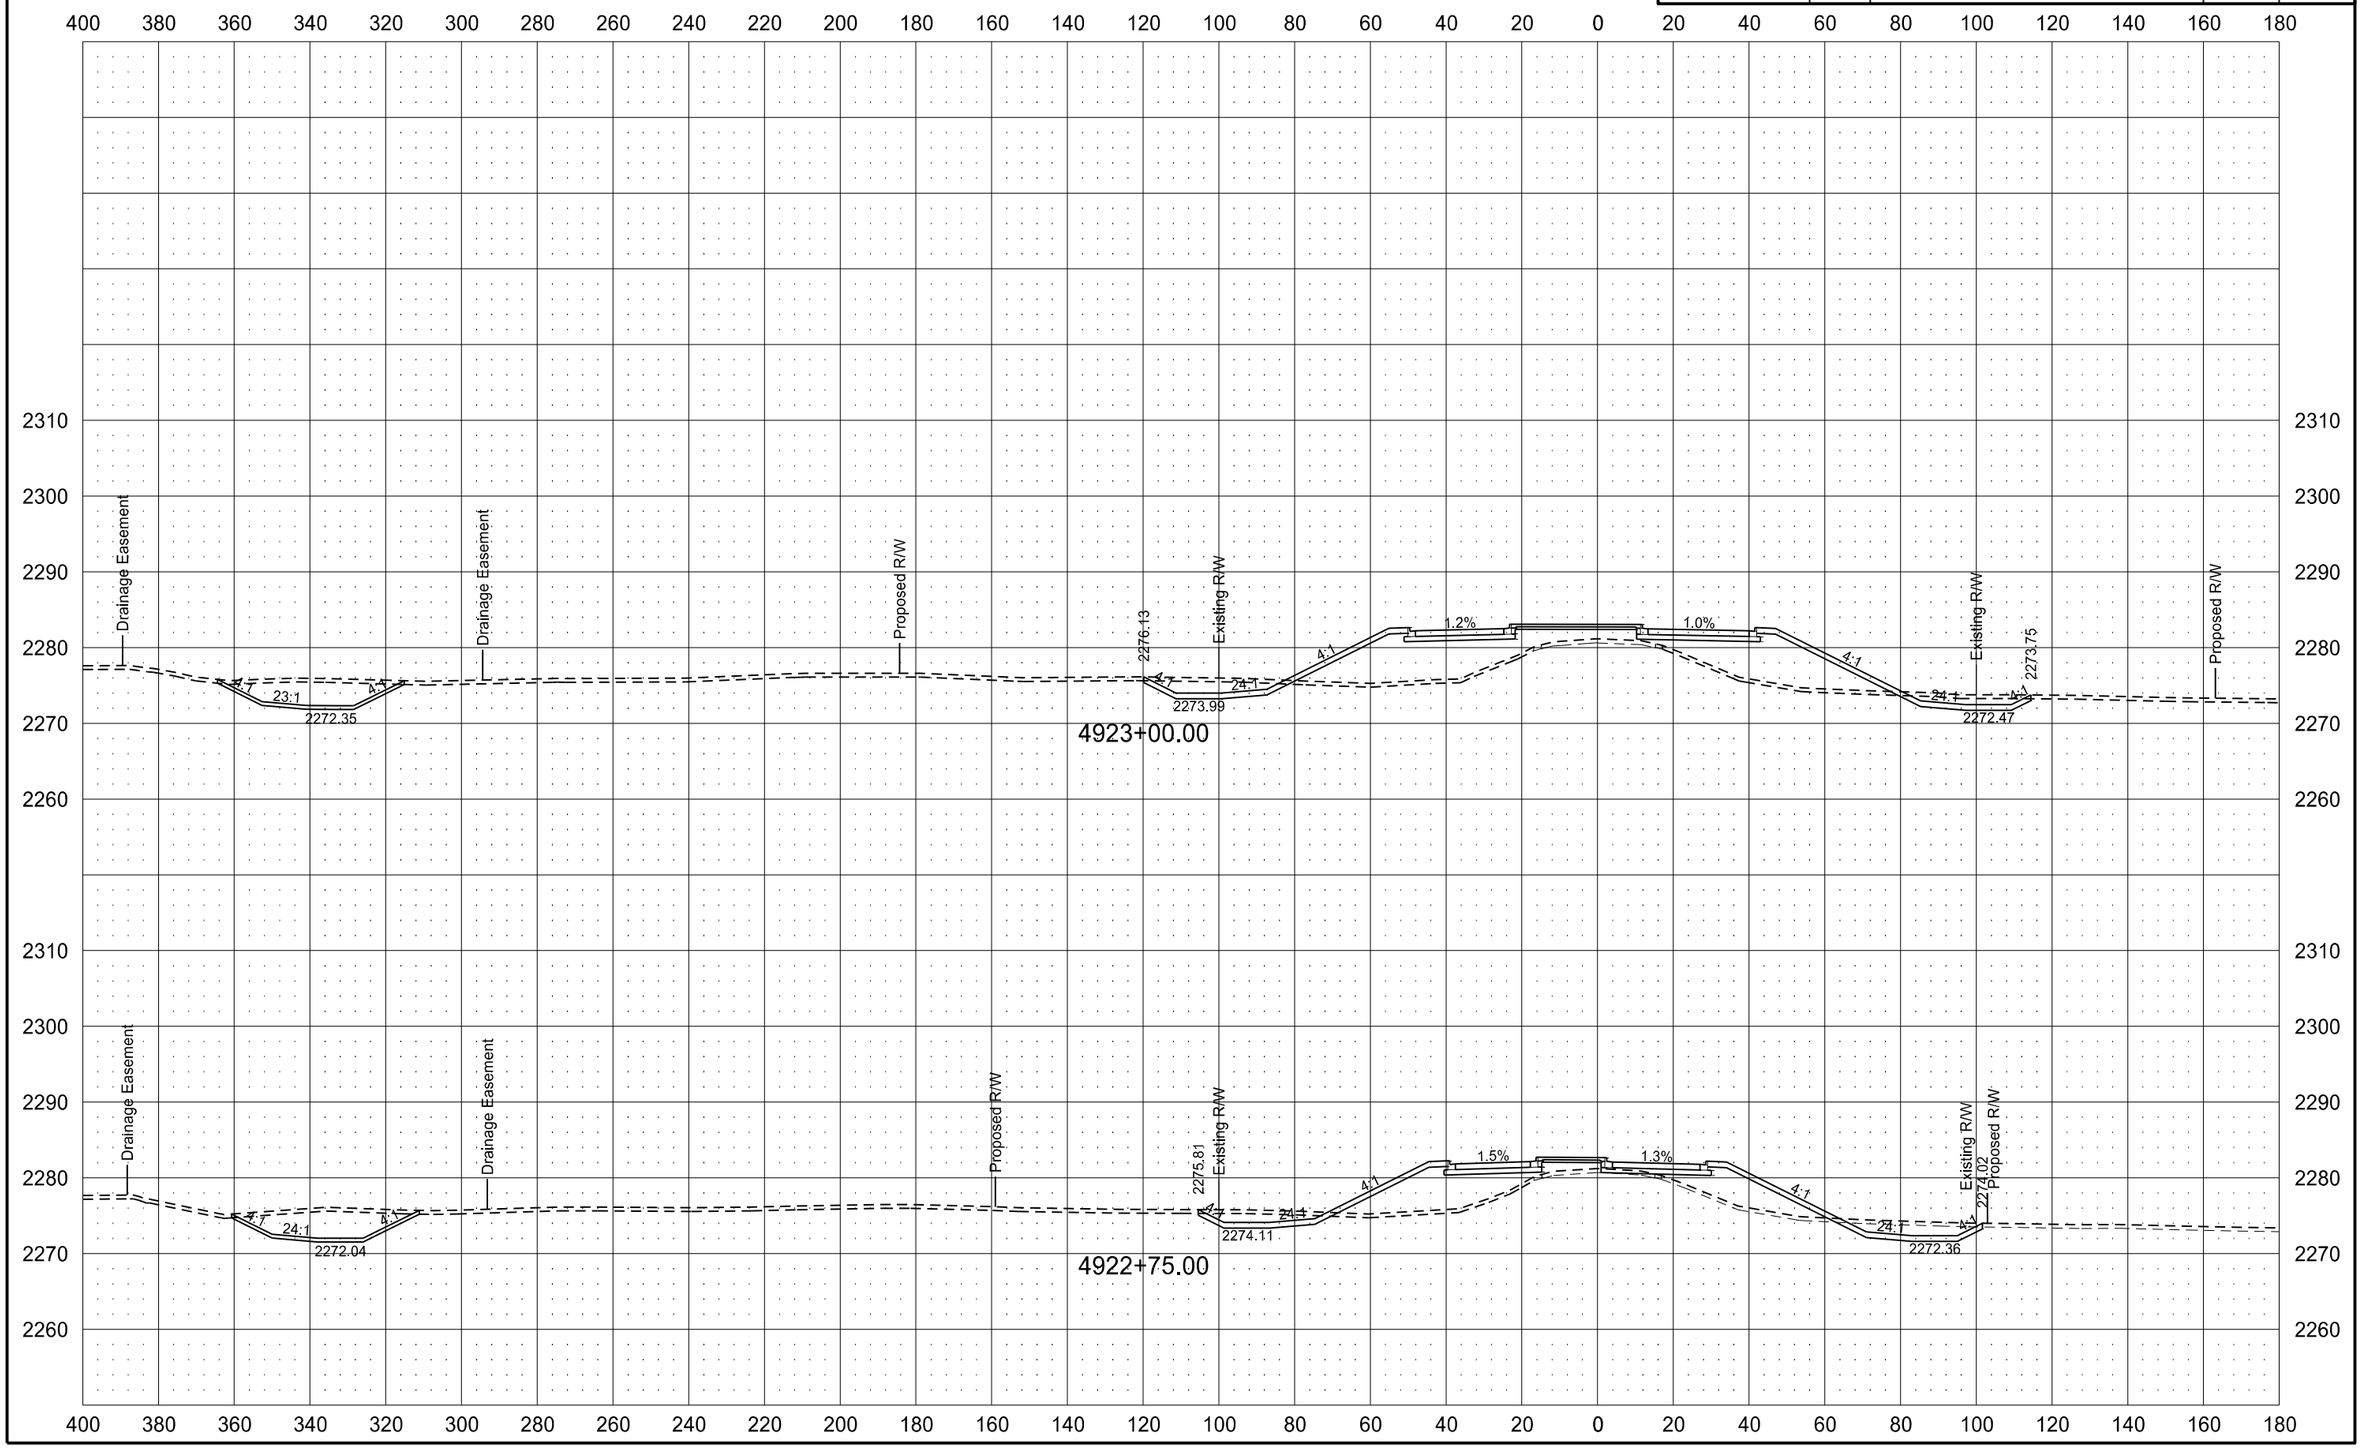

6/8/2015 11:52:20 AM mmaslesa c:\pwworking\oma\d1342430\200XS_001-162.dgn

STATE	PROJECT NO.	SECTION NO.	SHEET NO.
ND	SOIB-SAP-5-022(110)104	200	156

ND HWY 200

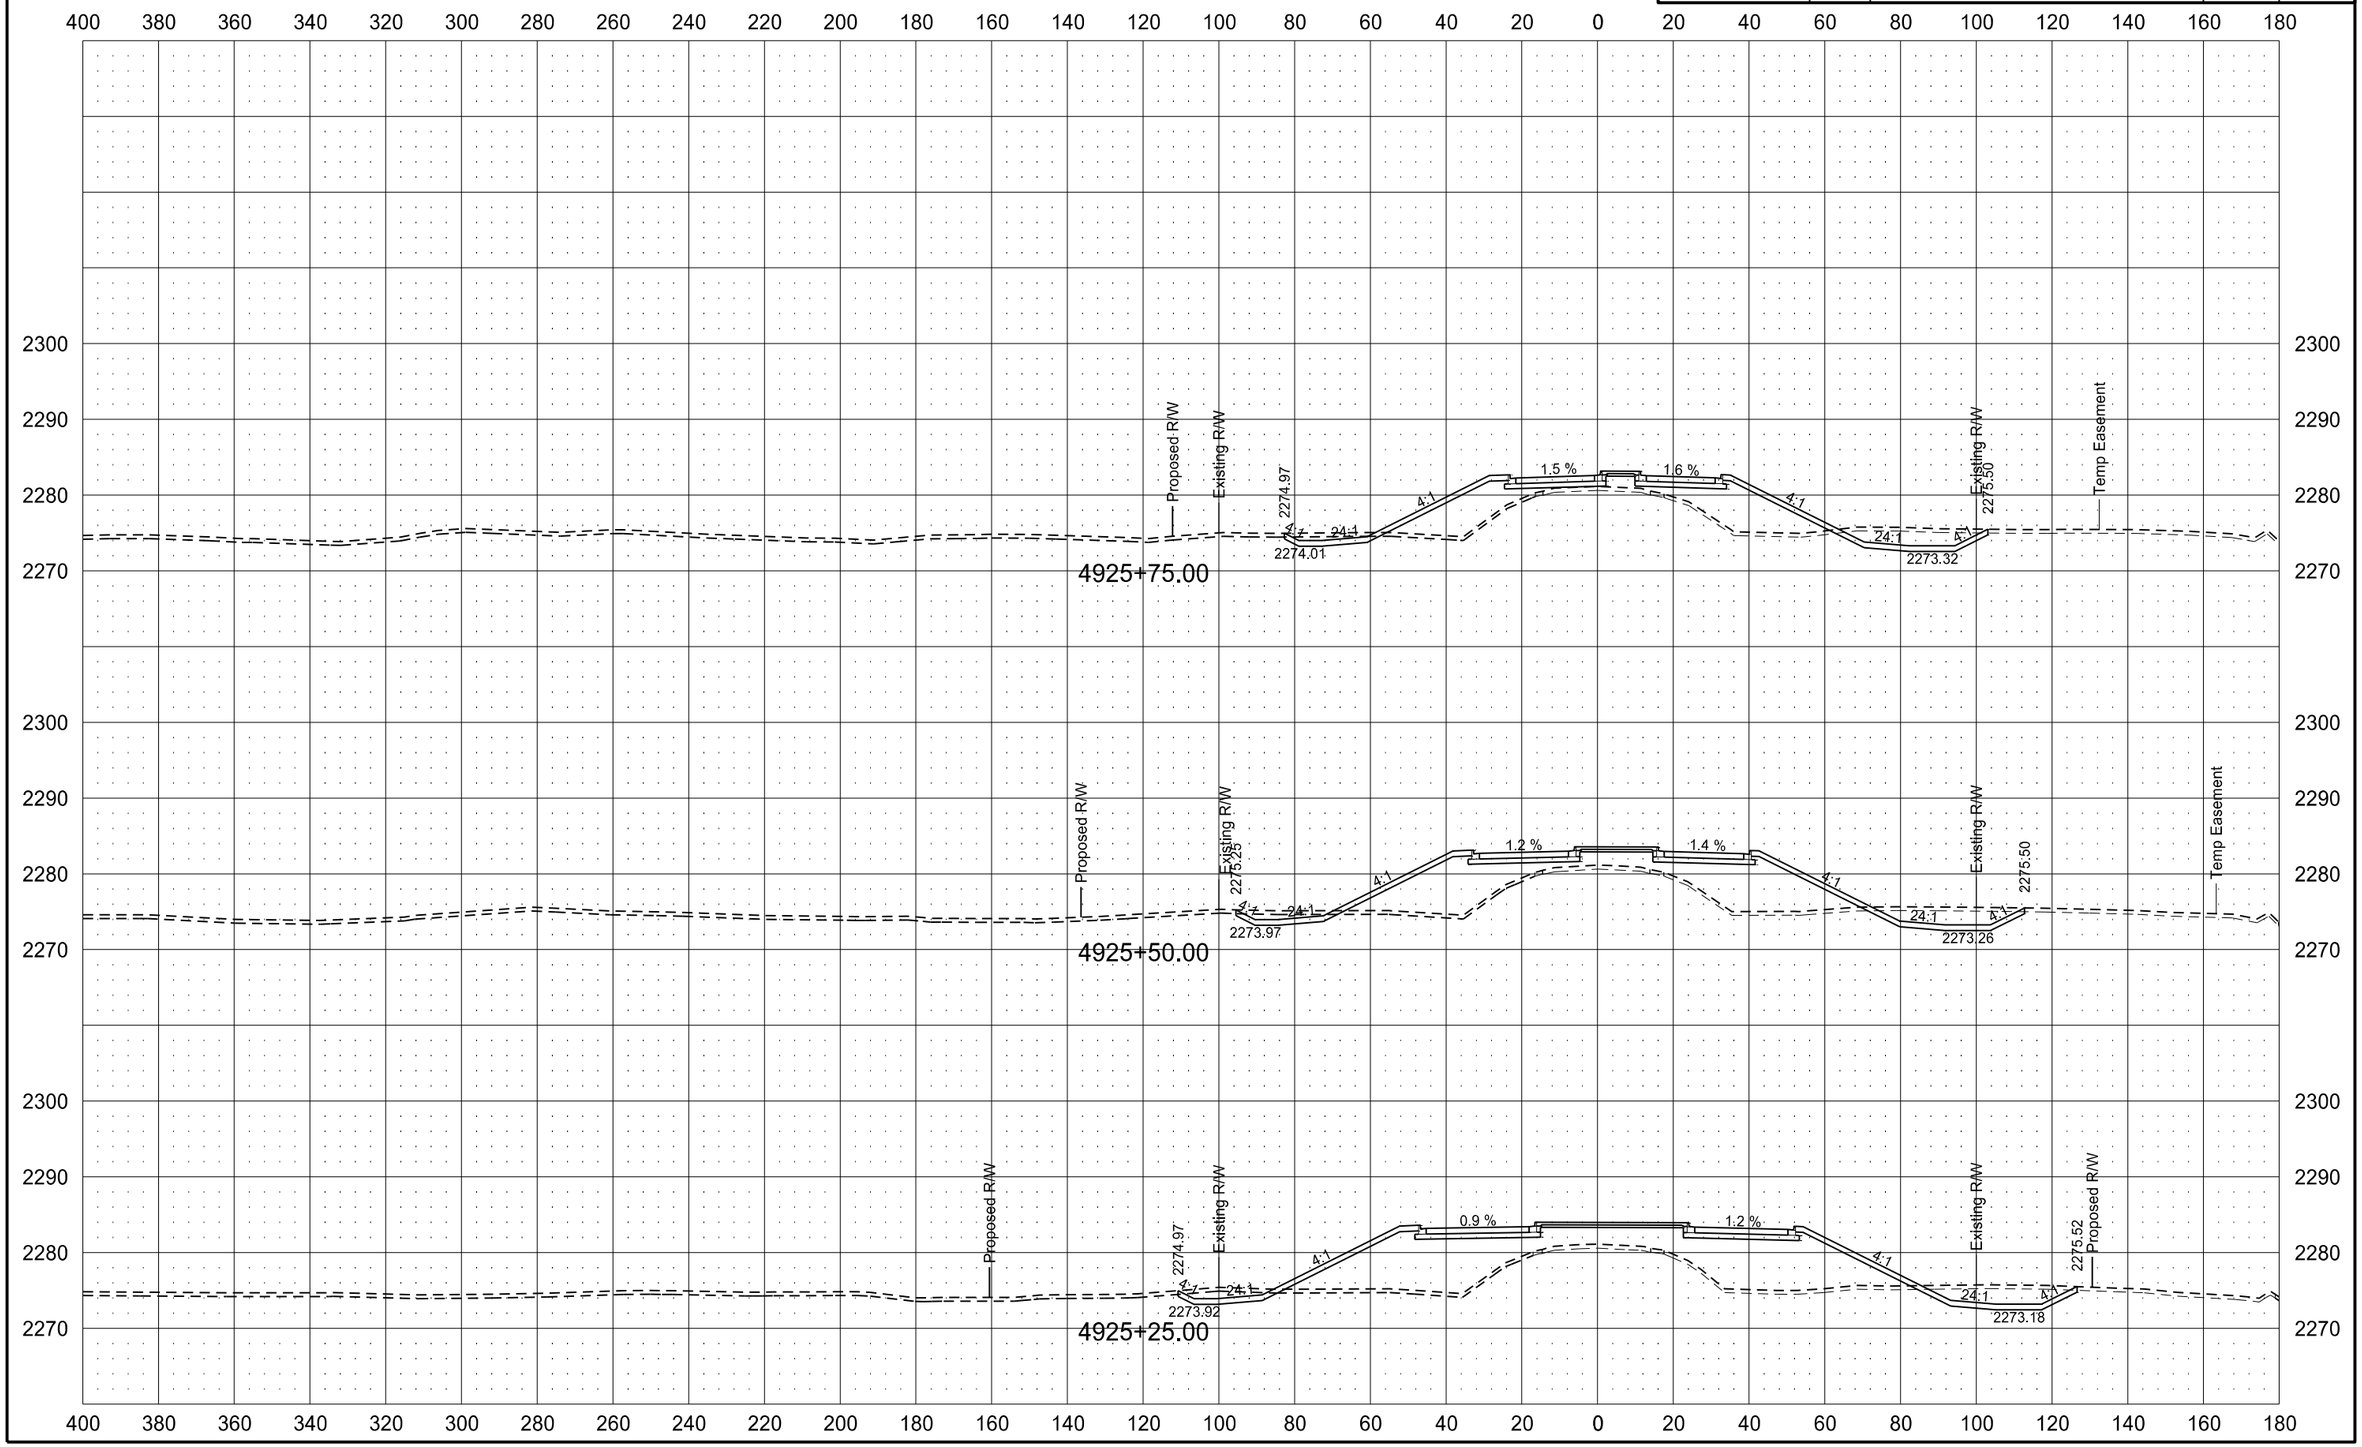

6/8/2015 11:52:28 AM mmaslesa c:\pwworking\oma\d1342430\200XS_001-162.dgn

ND HWY 200

STATE	PROJECT NO.	SECTION NO.	SHEET NO.
ND	SOIB-SAP-5-022(110)104	200	157

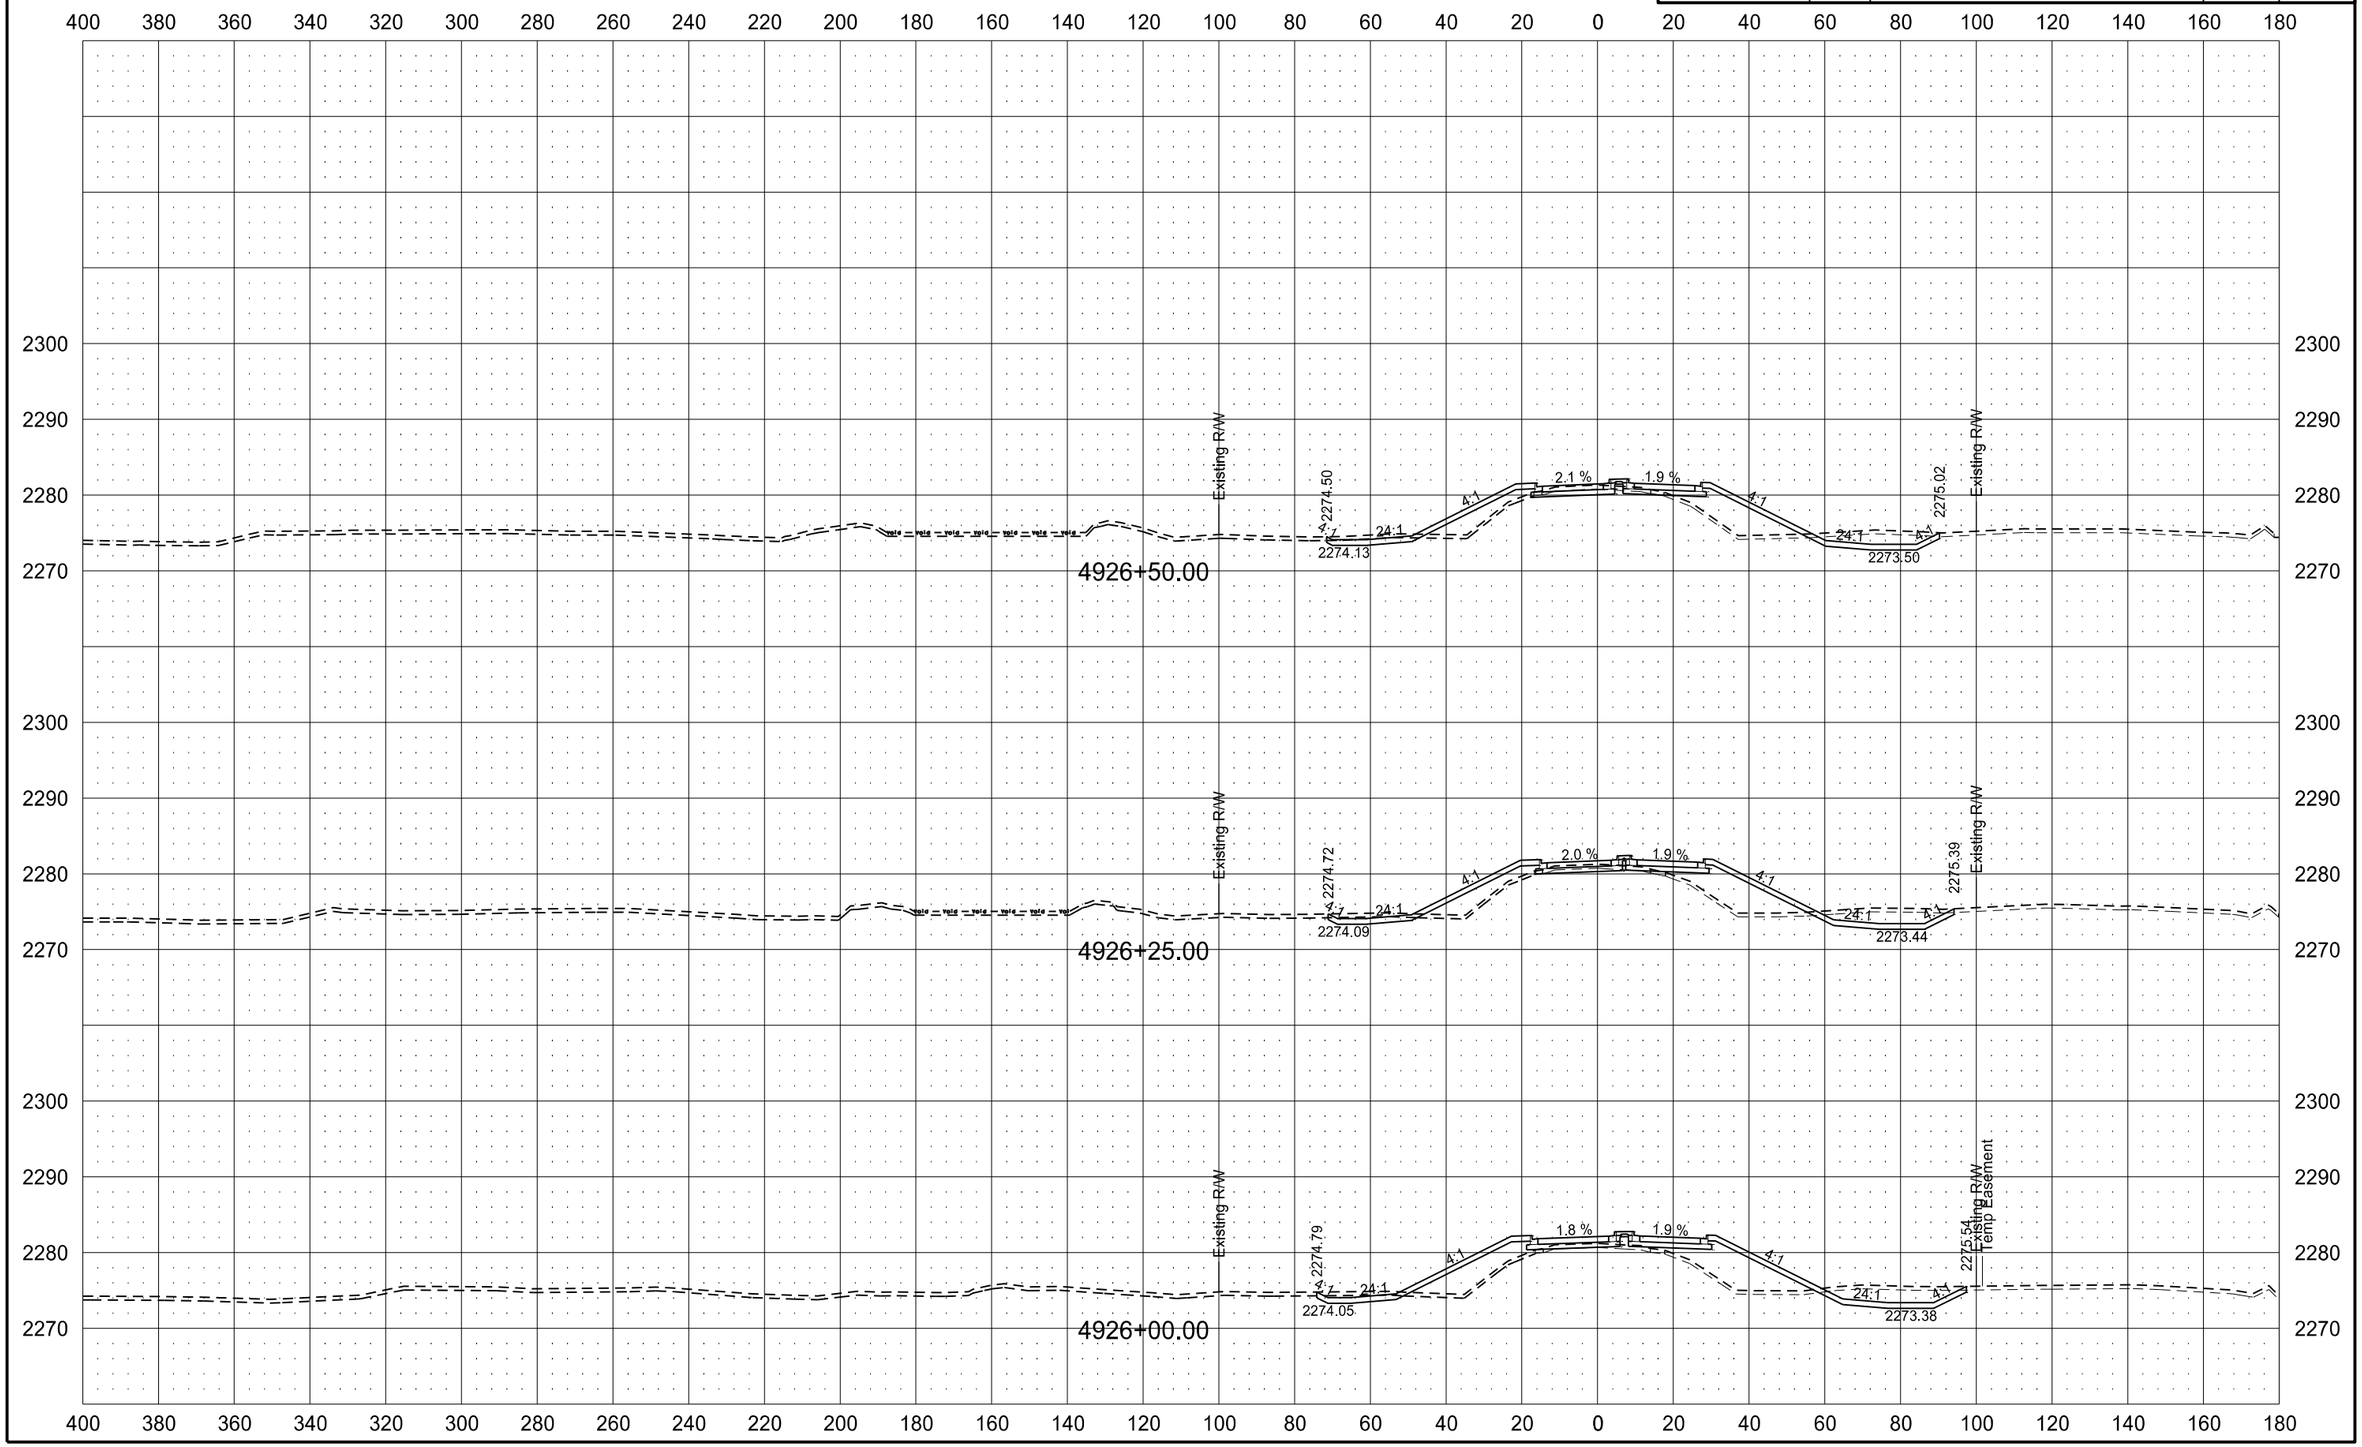

6/8/2015 11:52:35 AM mmaslesa c:\pwworking\oma\d1342430\200XS_001-162.dgn

STATE	PROJECT NO.	SECTION NO.	SHEET NO.
ND	SOIB-SAP-5-022(110)104	200	158

ND HWY 200

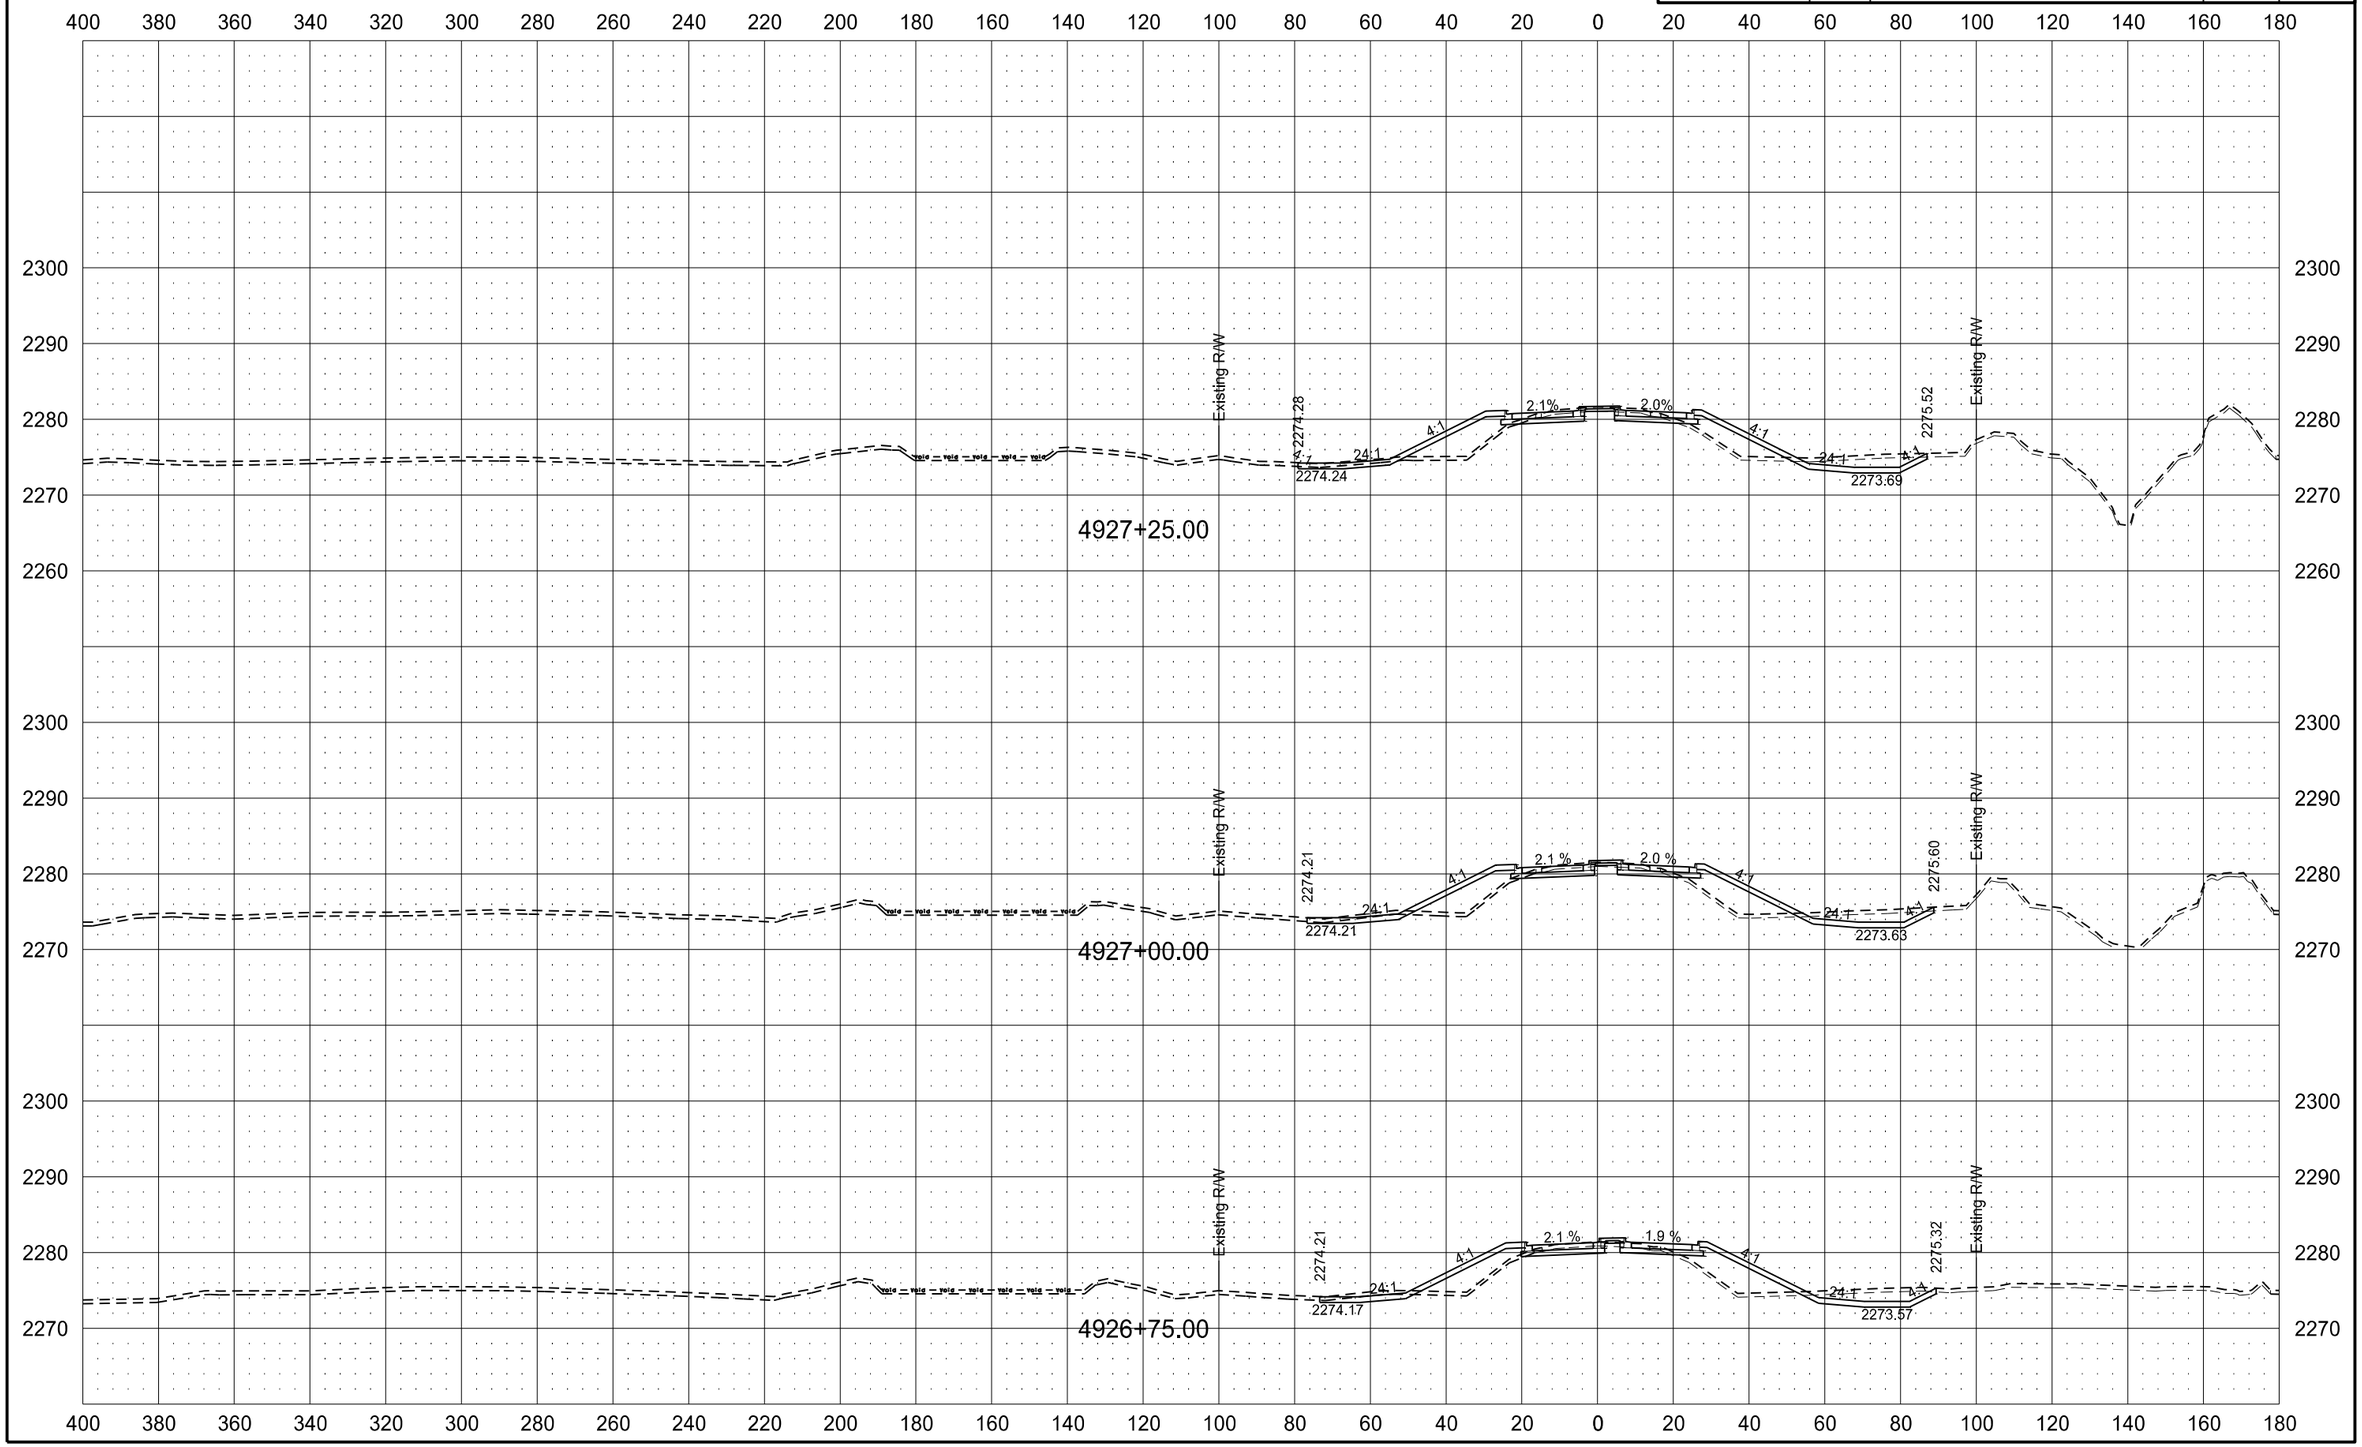

6/8/2015 11:52:43 AM mmaslesa c:\pwworking\oma\d1342430\200XS_001-162.dgn

STATE	PROJECT NO.	SECTION NO.	SHEET NO.
ND	SOIB-SAP-5-022(110)104	200	159

ND HWY 200

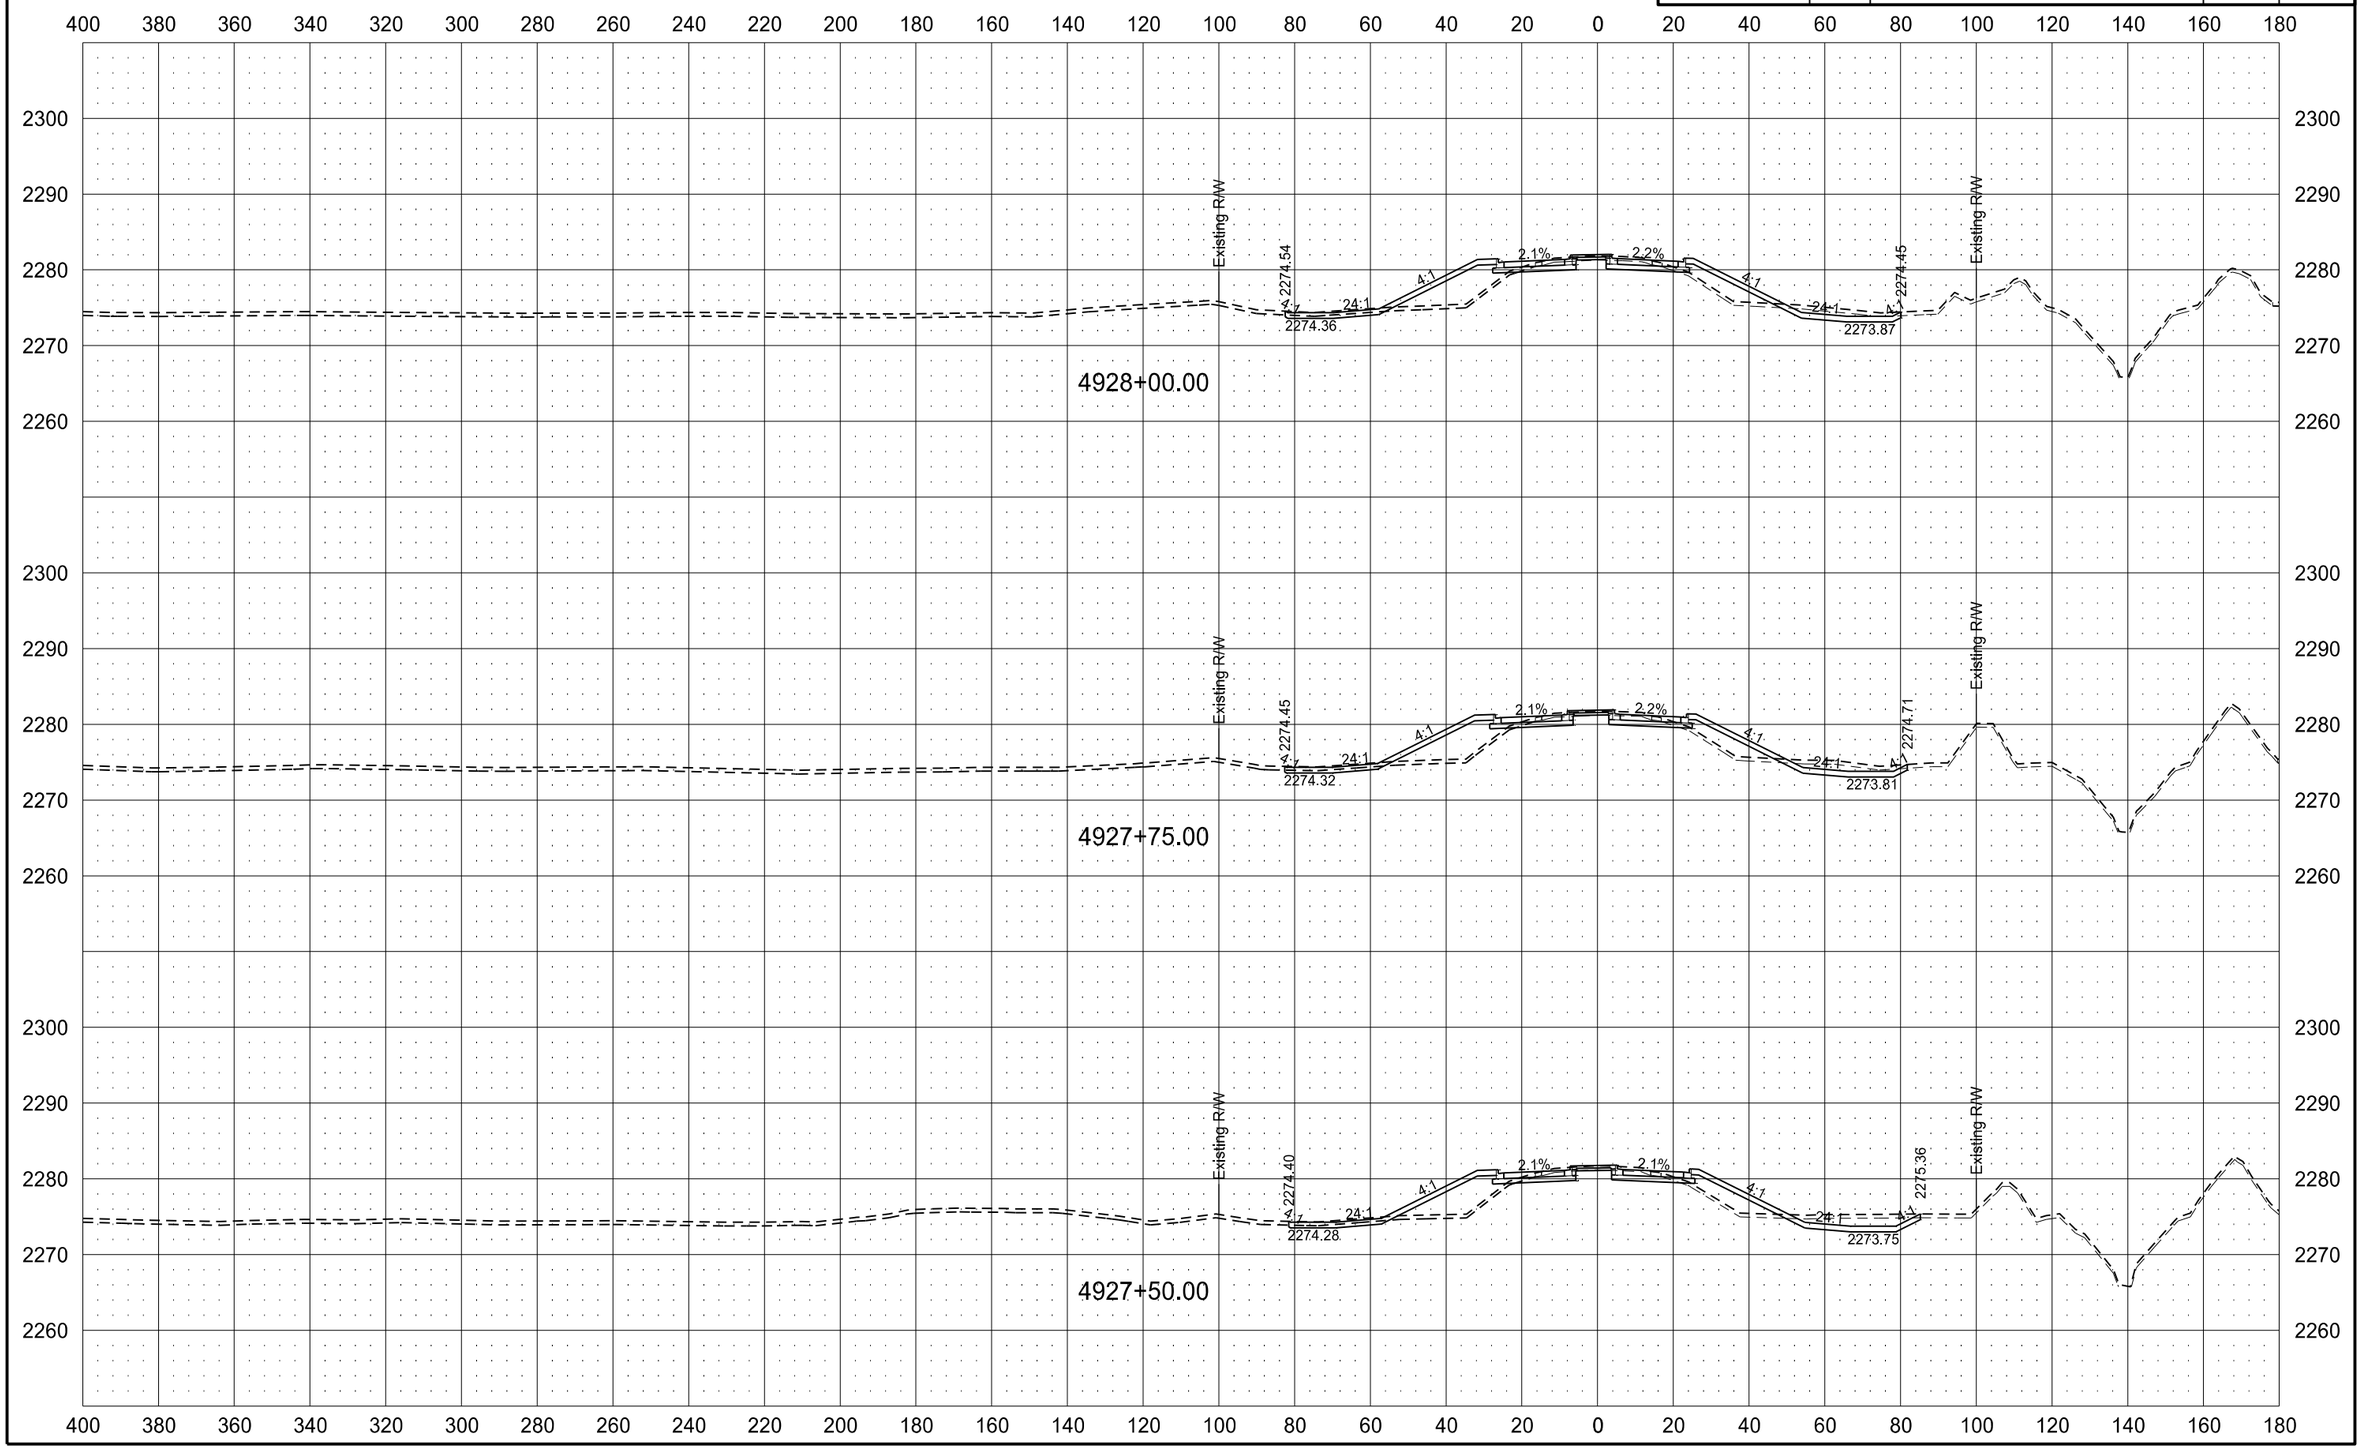

6/8/2015 11:52:50 AM mmaslesa c:\pwworking\oma\d1342430\200XS_001-162.dgn

ND HWY 200

STATE	PROJECT NO.	SECTION NO.	SHEET NO.
ND	SOIB-SAP-5-022(110)104	200	160

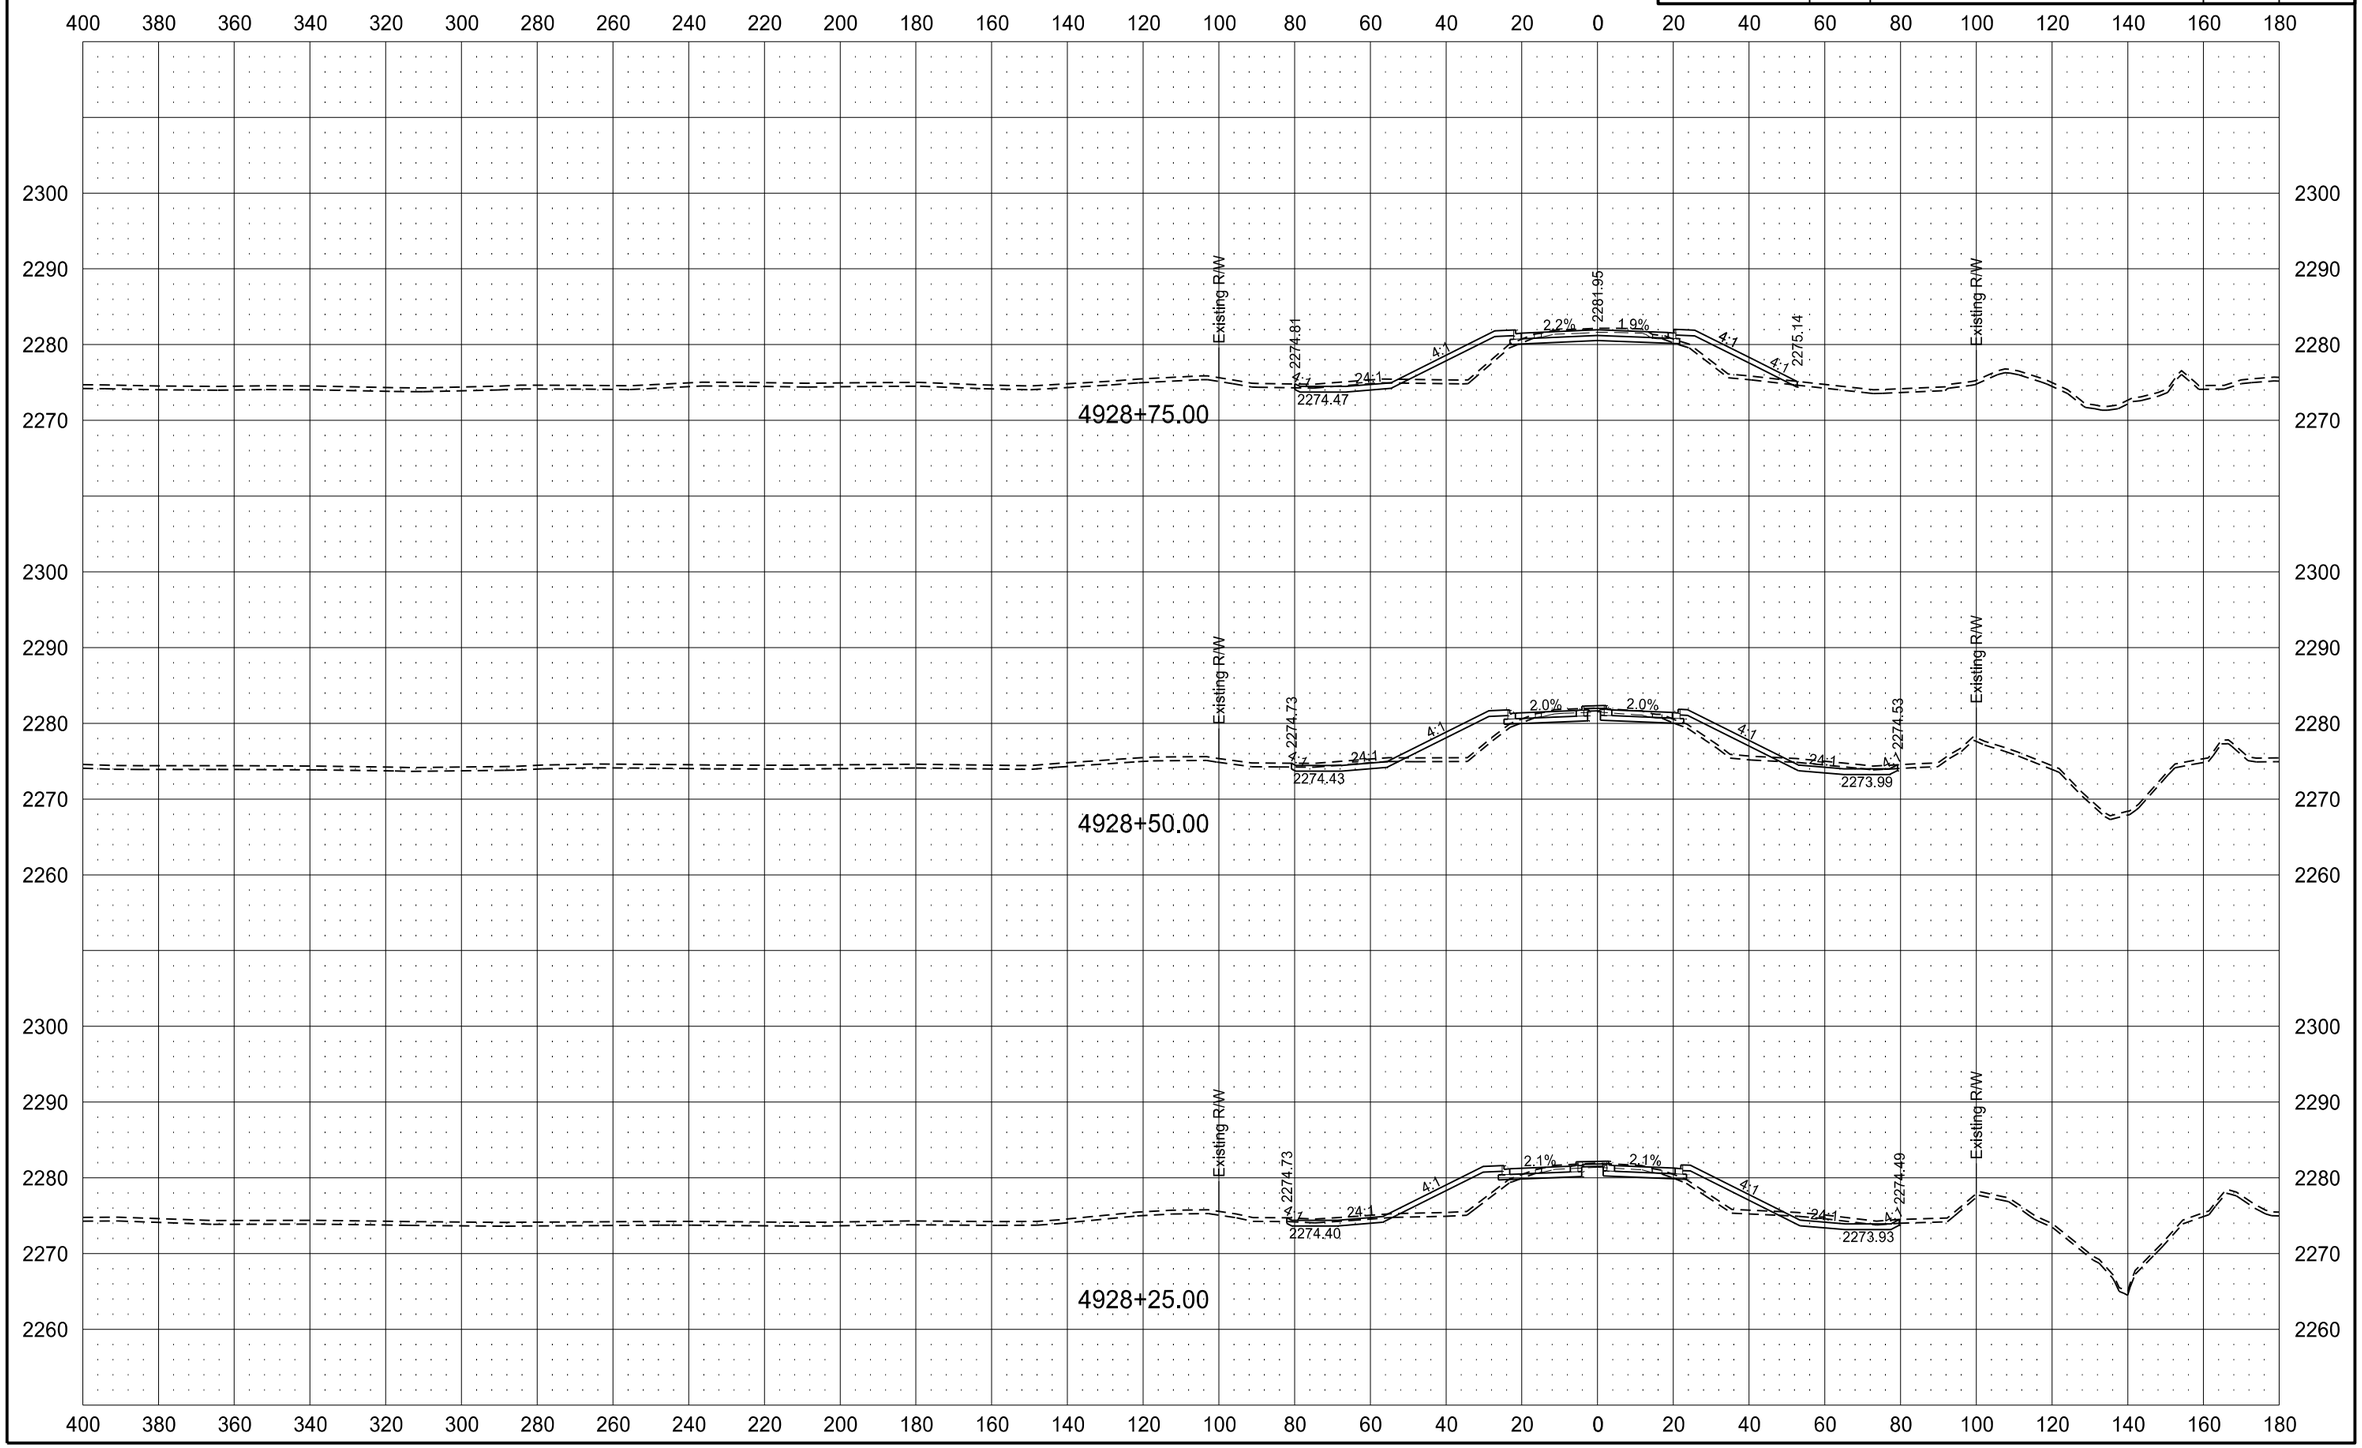

STATE	PROJECT NO.	SECTION NO.	SHEET NO.
ND	SOIB-SAP-5-022(110)104	200	161

ND HWY 200

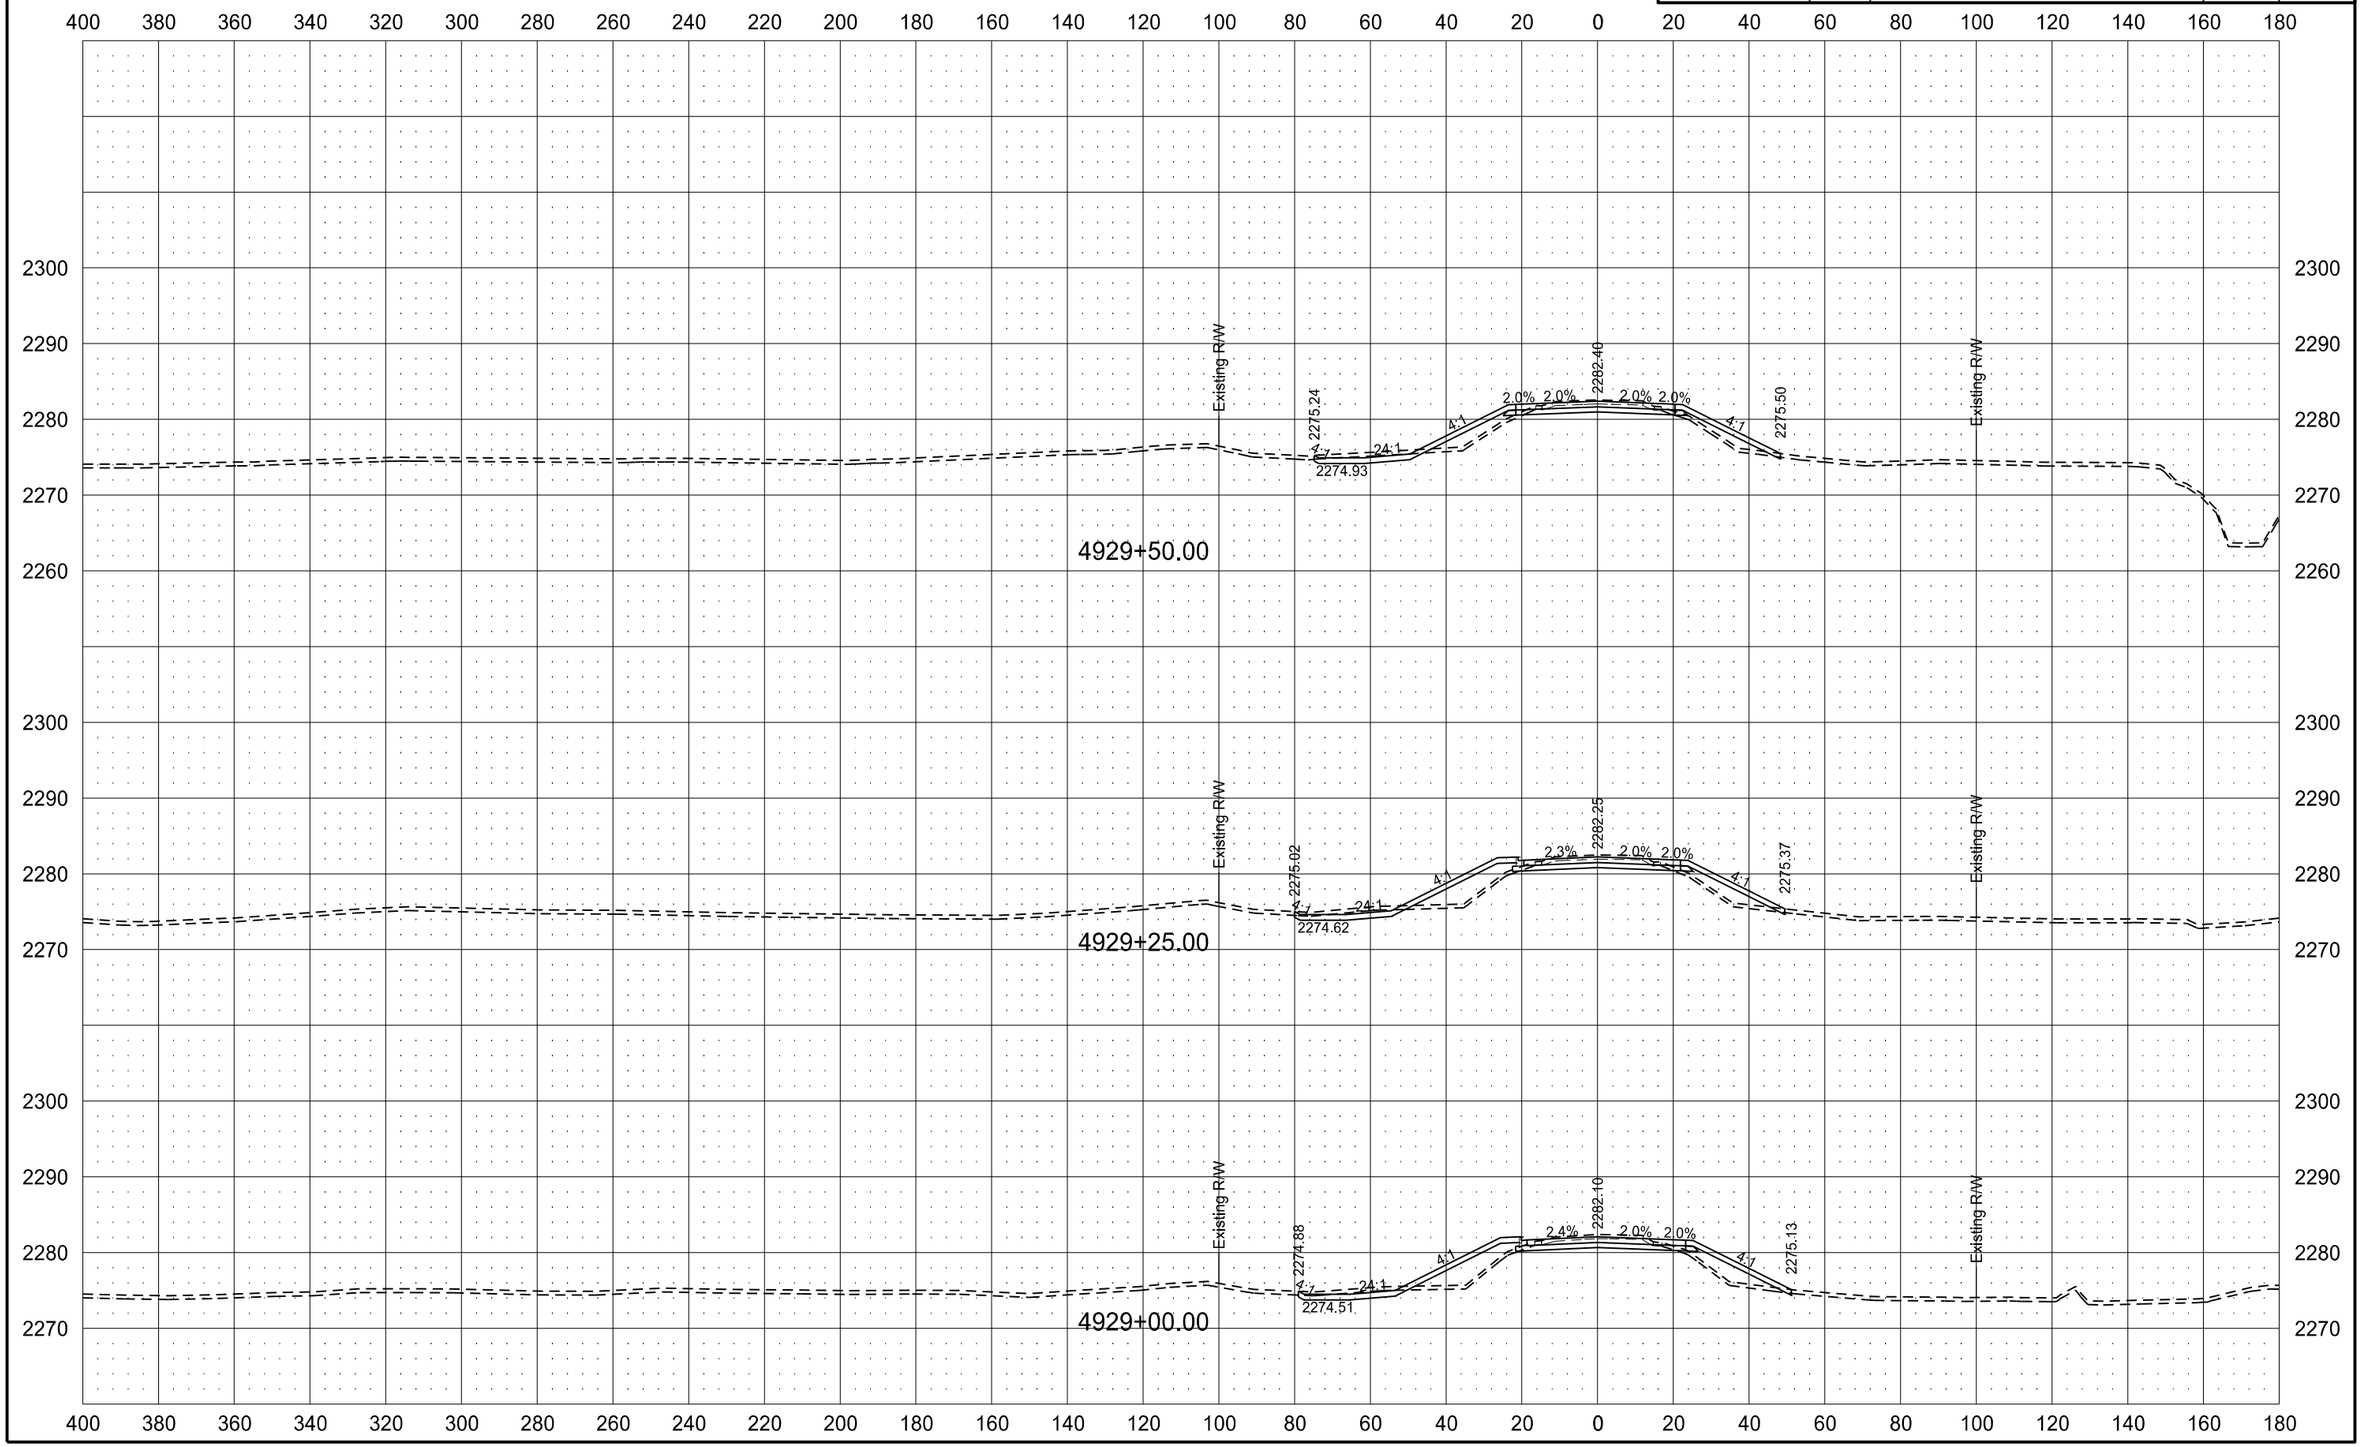

6/8/2015 11:53:05 AM mmaslesa c:\pwworking\oma\d1342430\200XS_001-162.dgn

ND HWY 200

STATE	PROJECT NO.	SECTION NO.	SHEET NO.
ND	SOIB-SAP-5-022(110)104	200	162

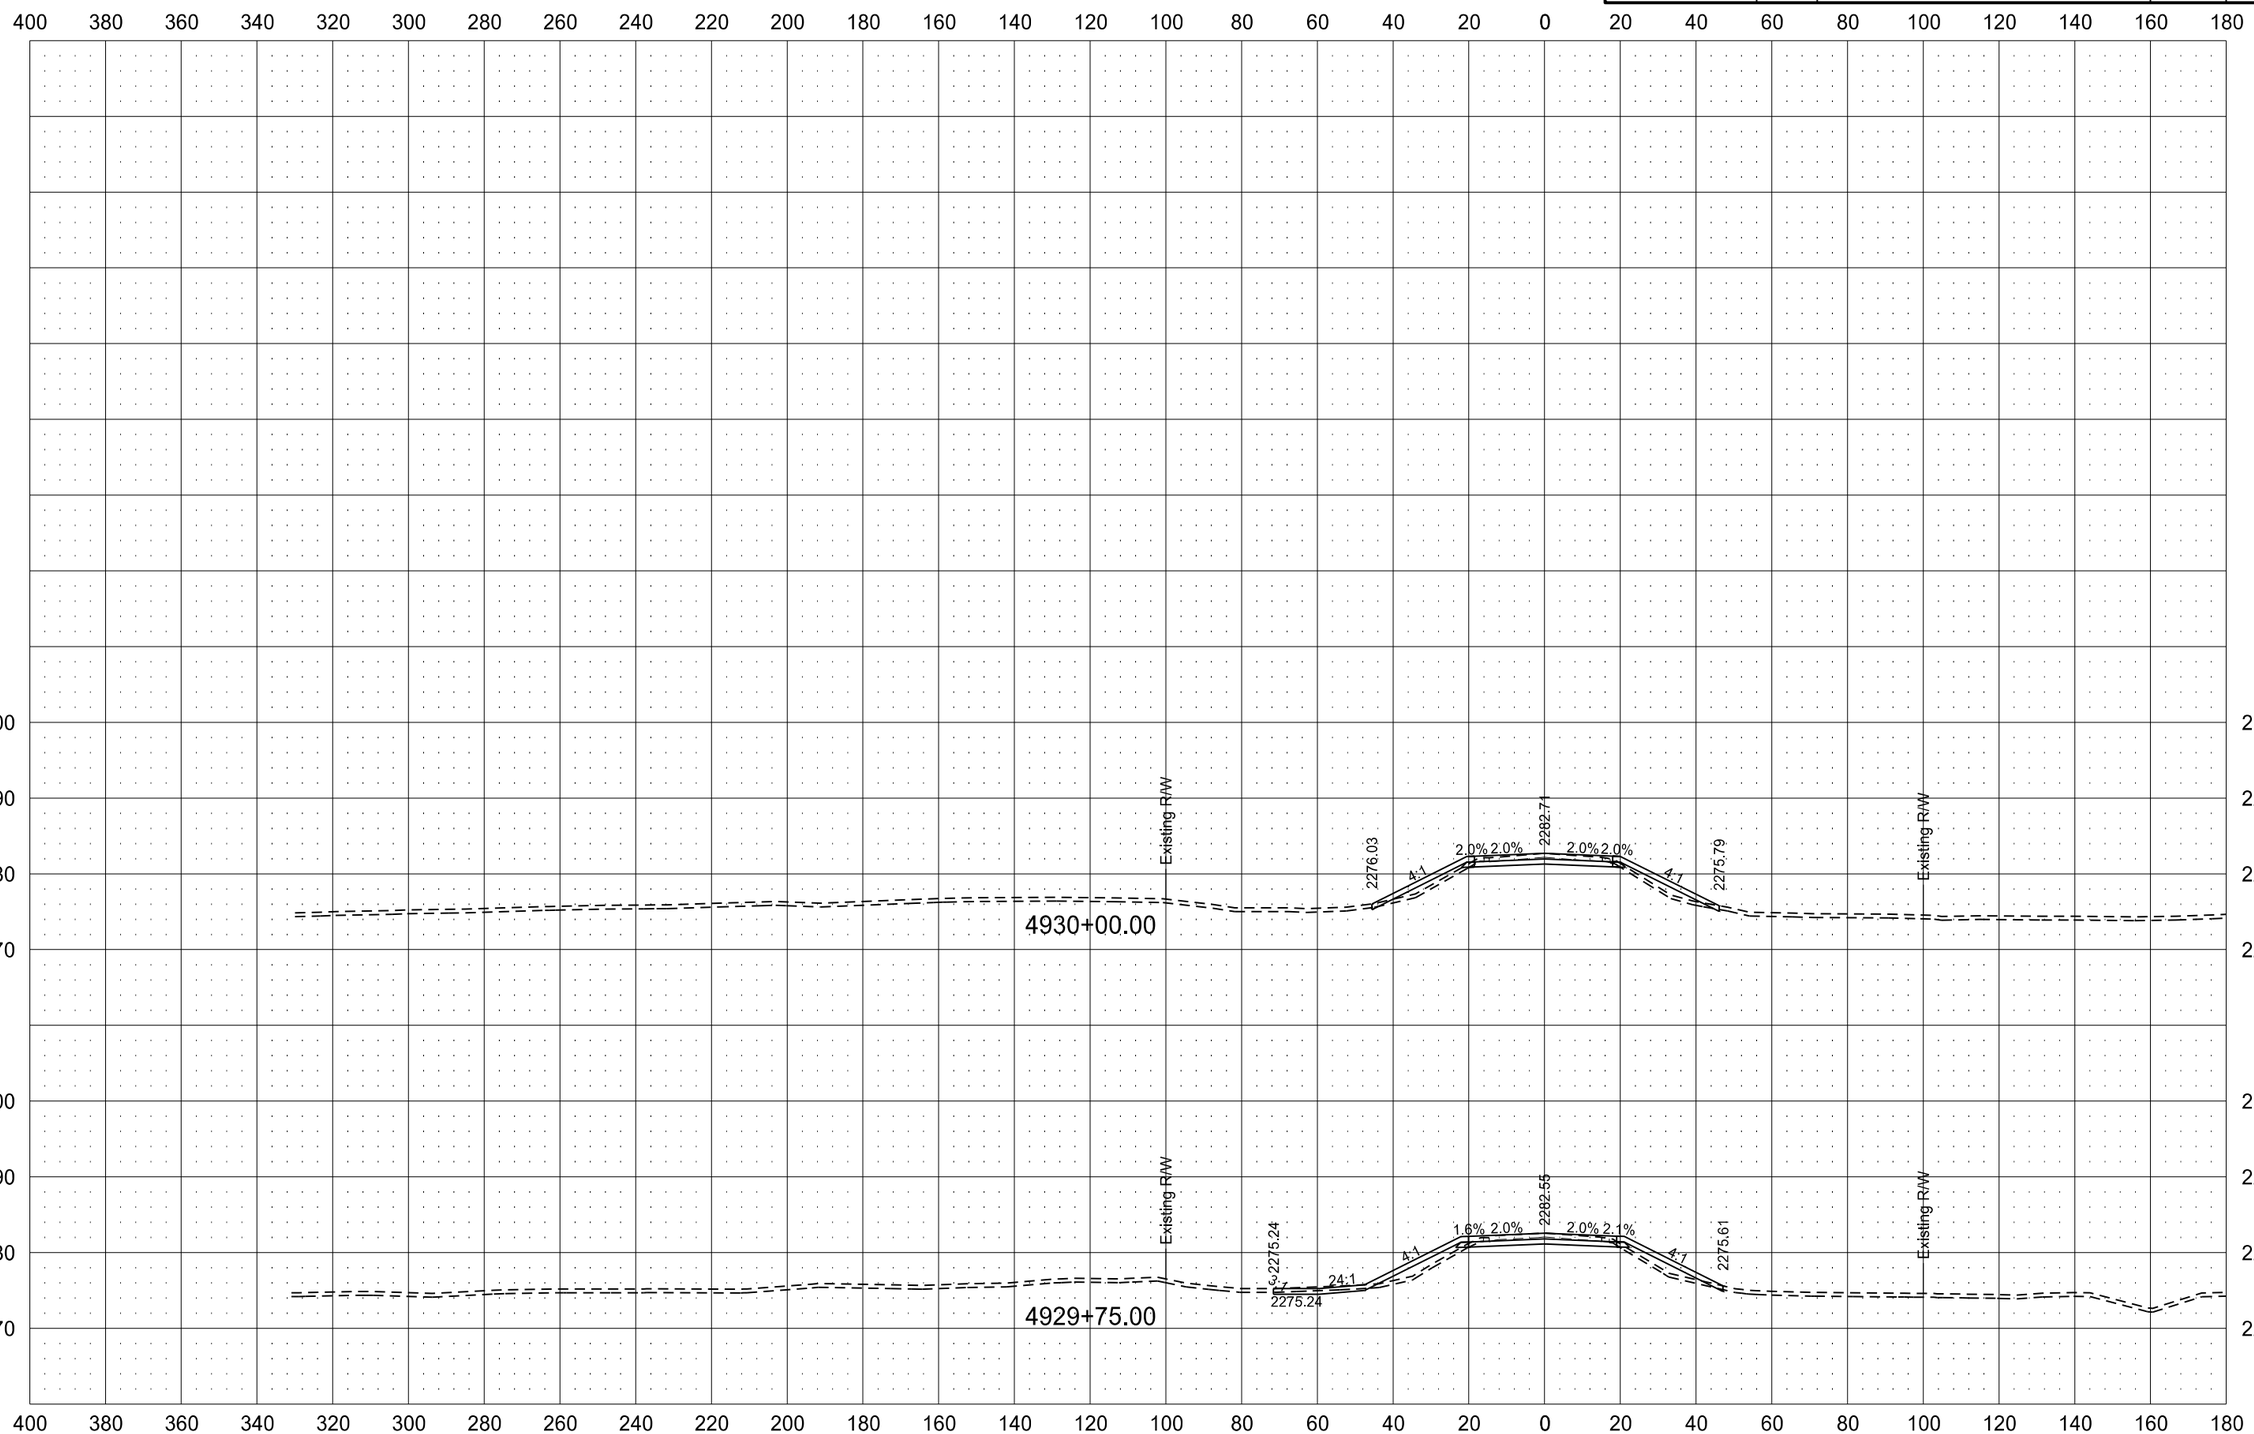

6/8/2015 11:53:13 AM mmaslesa c:\pwworking\oma\d1342430\200XS_001-162.dgn

ND HWY 200 TEMPORARY BYPASS ROADWAY

STATE	PROJECT NO.	SECTION NO.	SHEET NO.
ND	SOIB-SAP-5-022(110)104	200	163

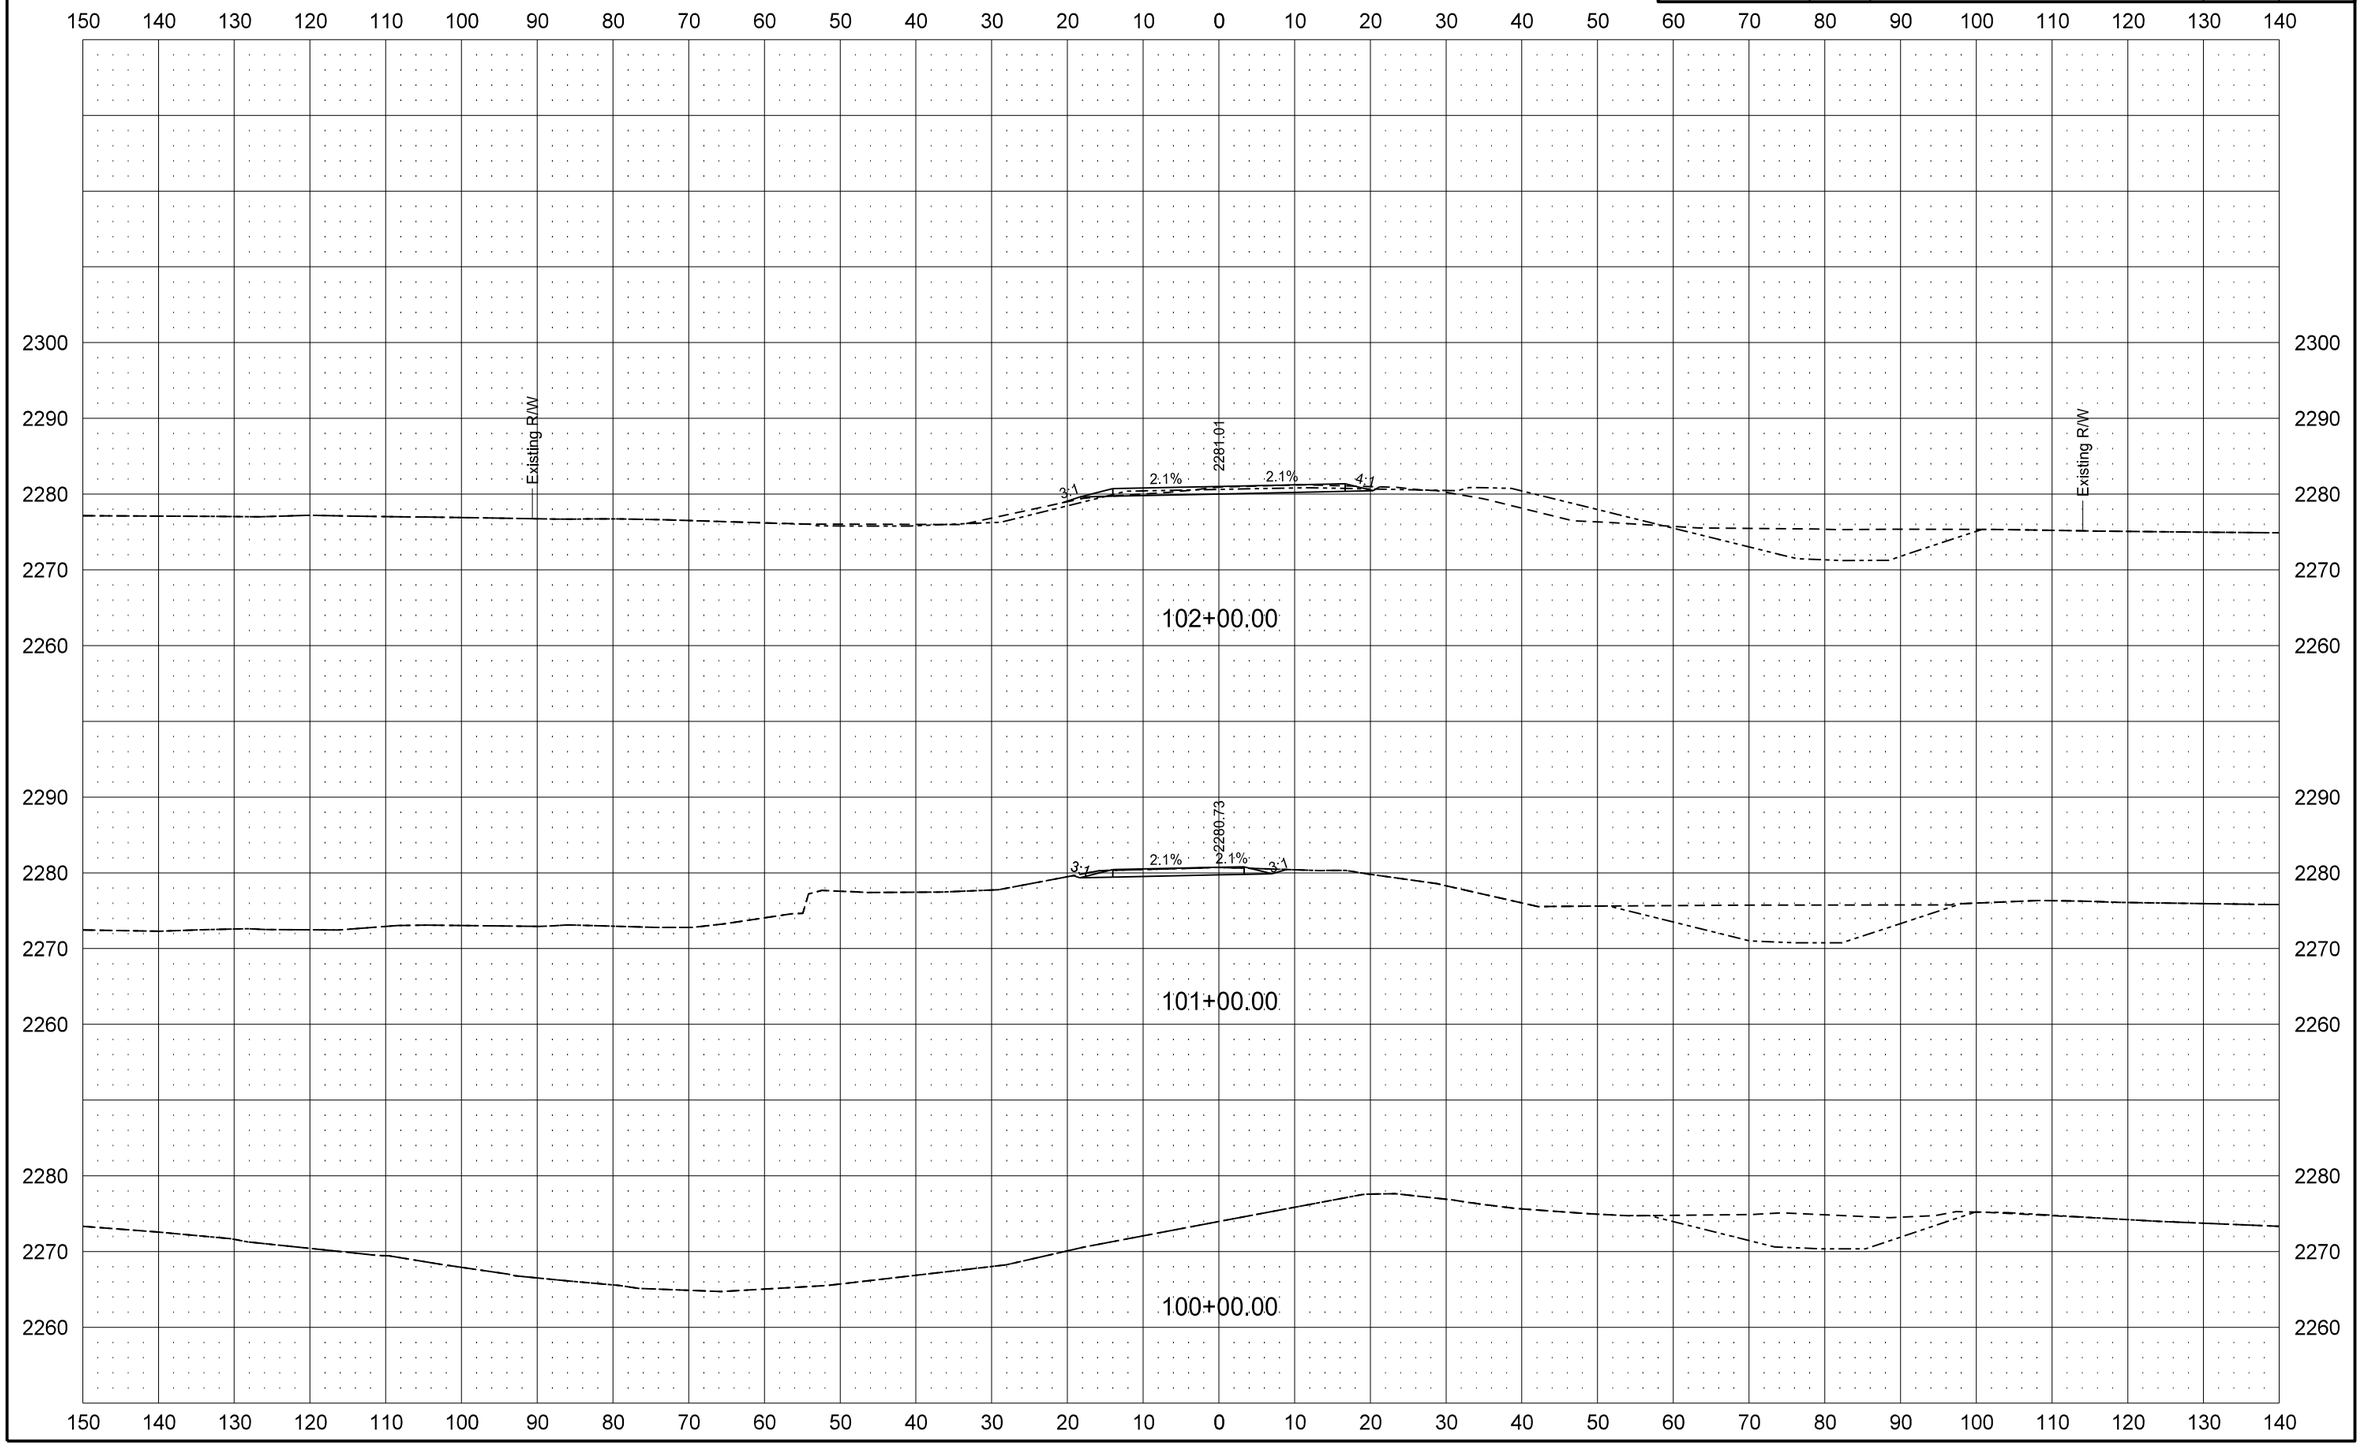

ND HWY 200 TEMPORARY BYPASS ROADWAY

STATE	PROJECT NO.	SECTION NO.	SHEET NO.
ND	SOIB-SAP-5-022(110)104	200	164

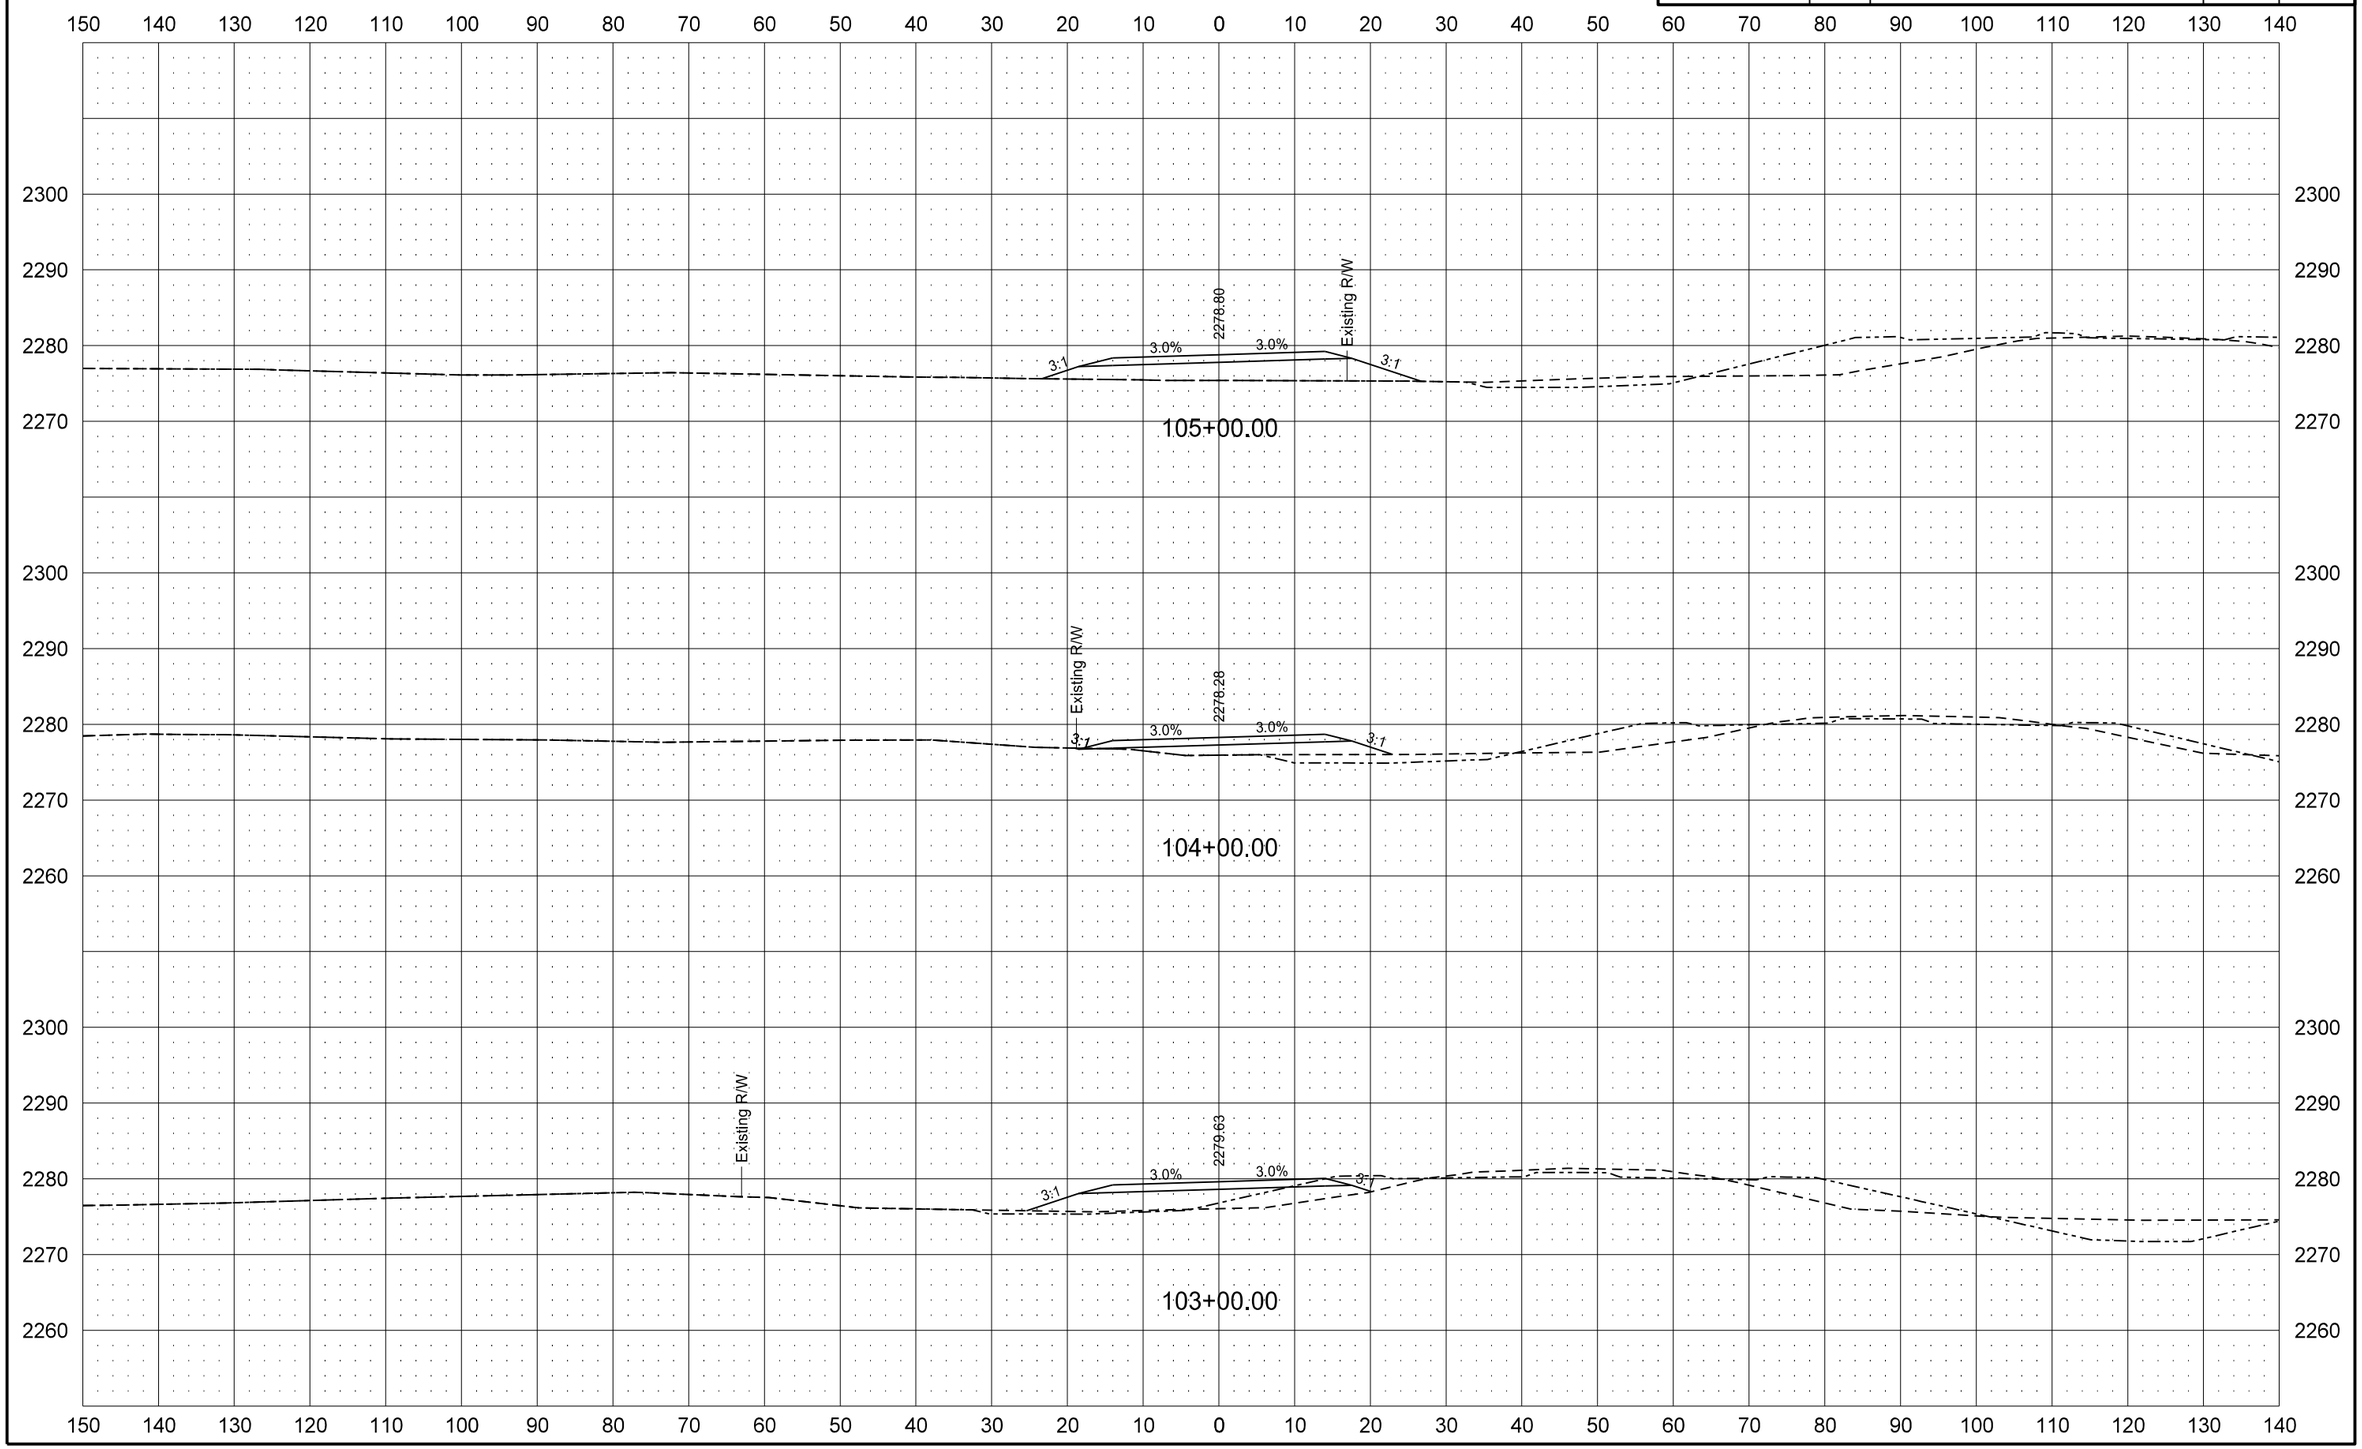

6/8/2015 11:53:20 AM mmaslesa c:\pwworking\oma\d1342430\200XS_163-180.dgn

ND HWY 200 TEMPORARY BYPASS ROADWAY

STATE	PROJECT NO.	SECTION NO.	SHEET NO.
ND	SOIB-SAP-5-022(110)104	200	165

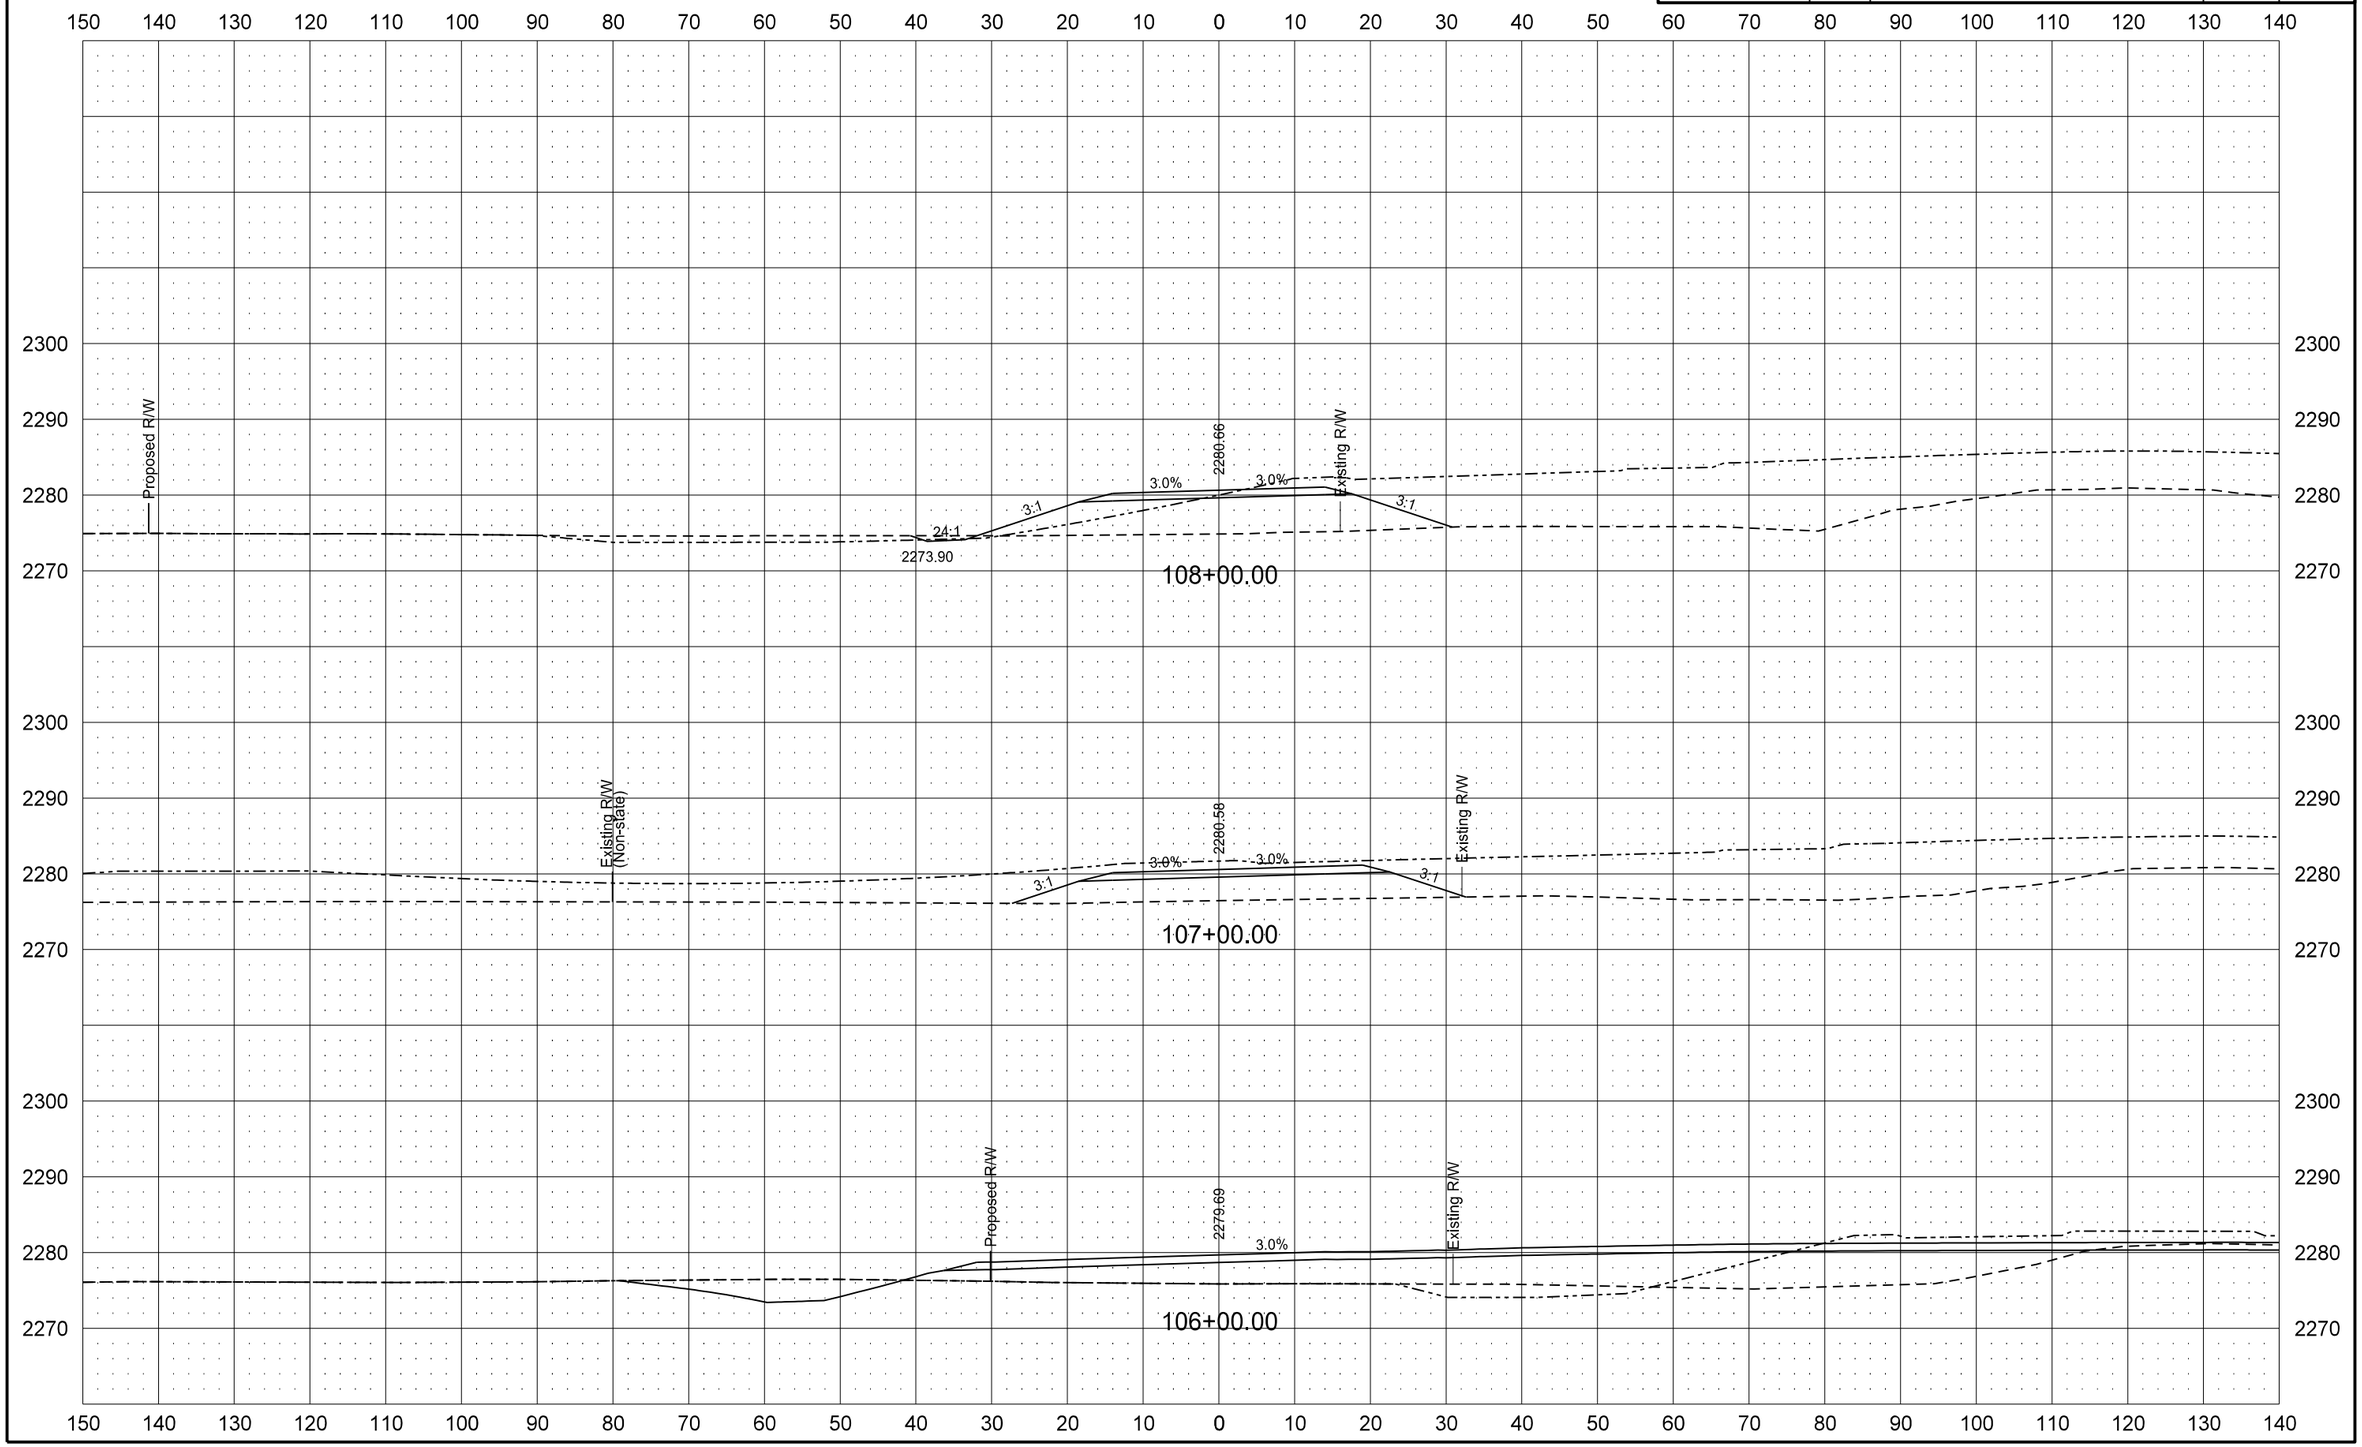

6/8/2015 11:53:21 AM mmaslesa c:\pwworking\oma\d1342430\200XS_163-180.dgn

ND HWY 200 TEMPORARY BYPASS ROADWAY

STATE	PROJECT NO.	SECTION NO.	SHEET NO.
ND	SOIB-SAP-5-022(110)104	200	166

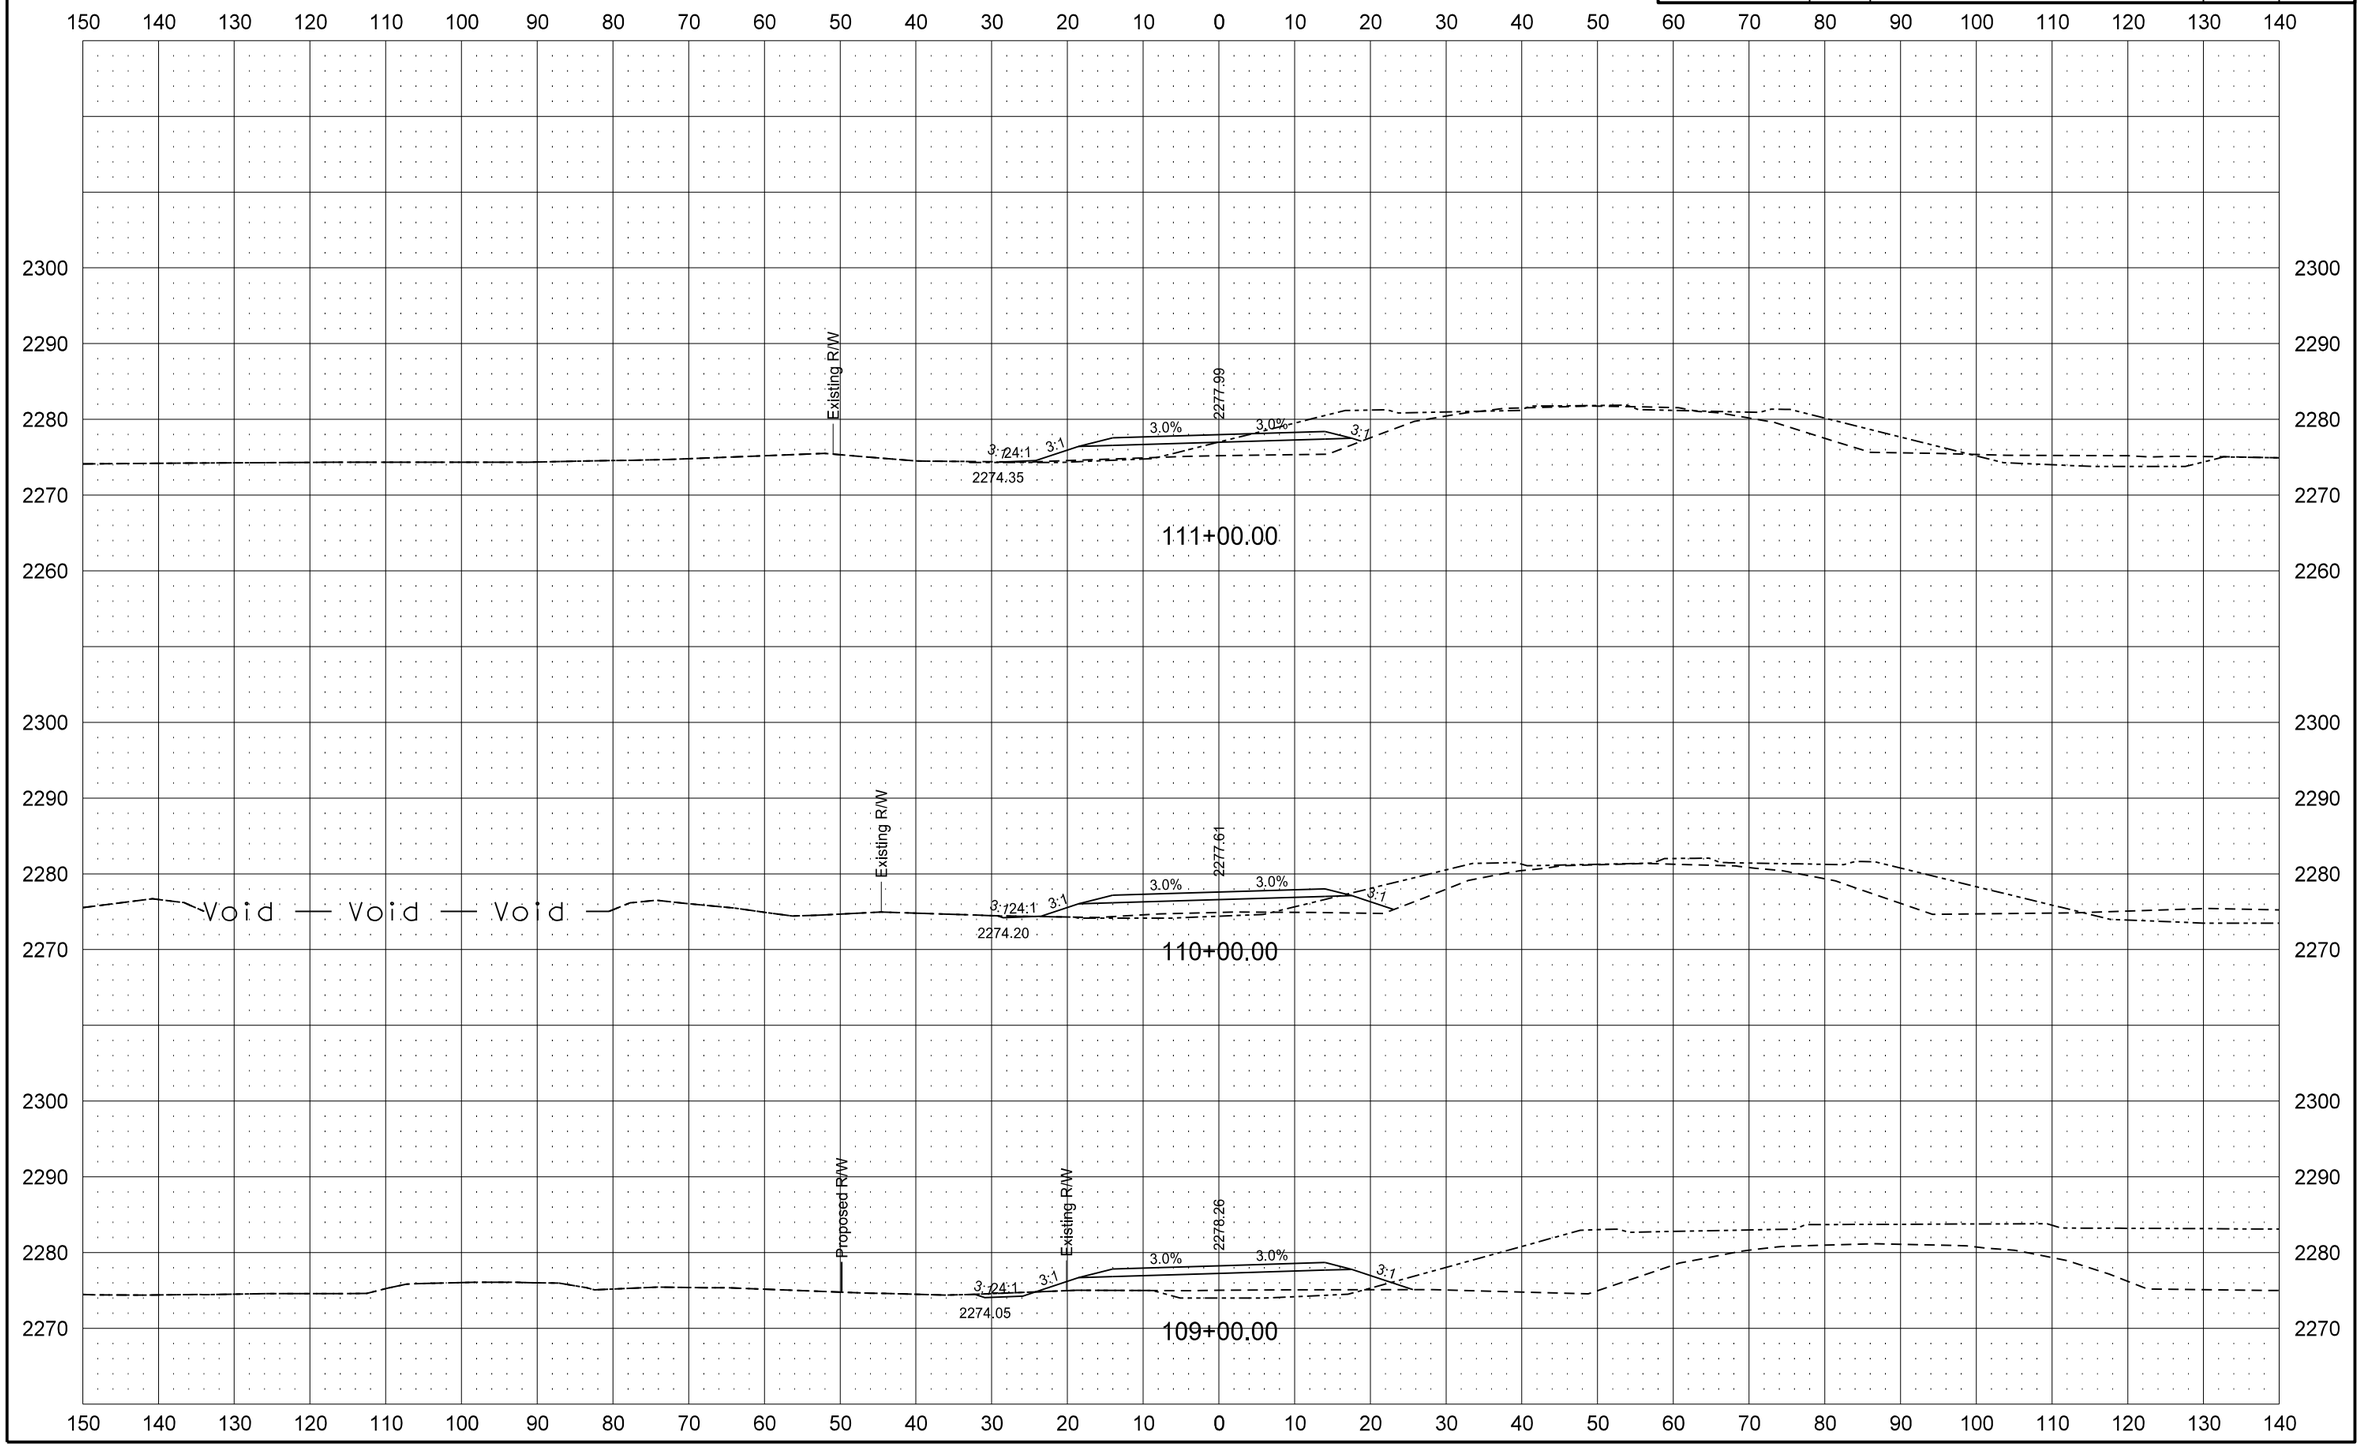

6/8/2015 11:53:22 AM mmaslesa c:\pwworking\oma\d1342430\200XS_163-180.dgn

ND HWY 200 TEMPORARY BYPASS ROADWAY

STATE	PROJECT NO.	SECTION NO.	SHEET NO.
ND	SOIB-SAP-5-022(110)104	200	167

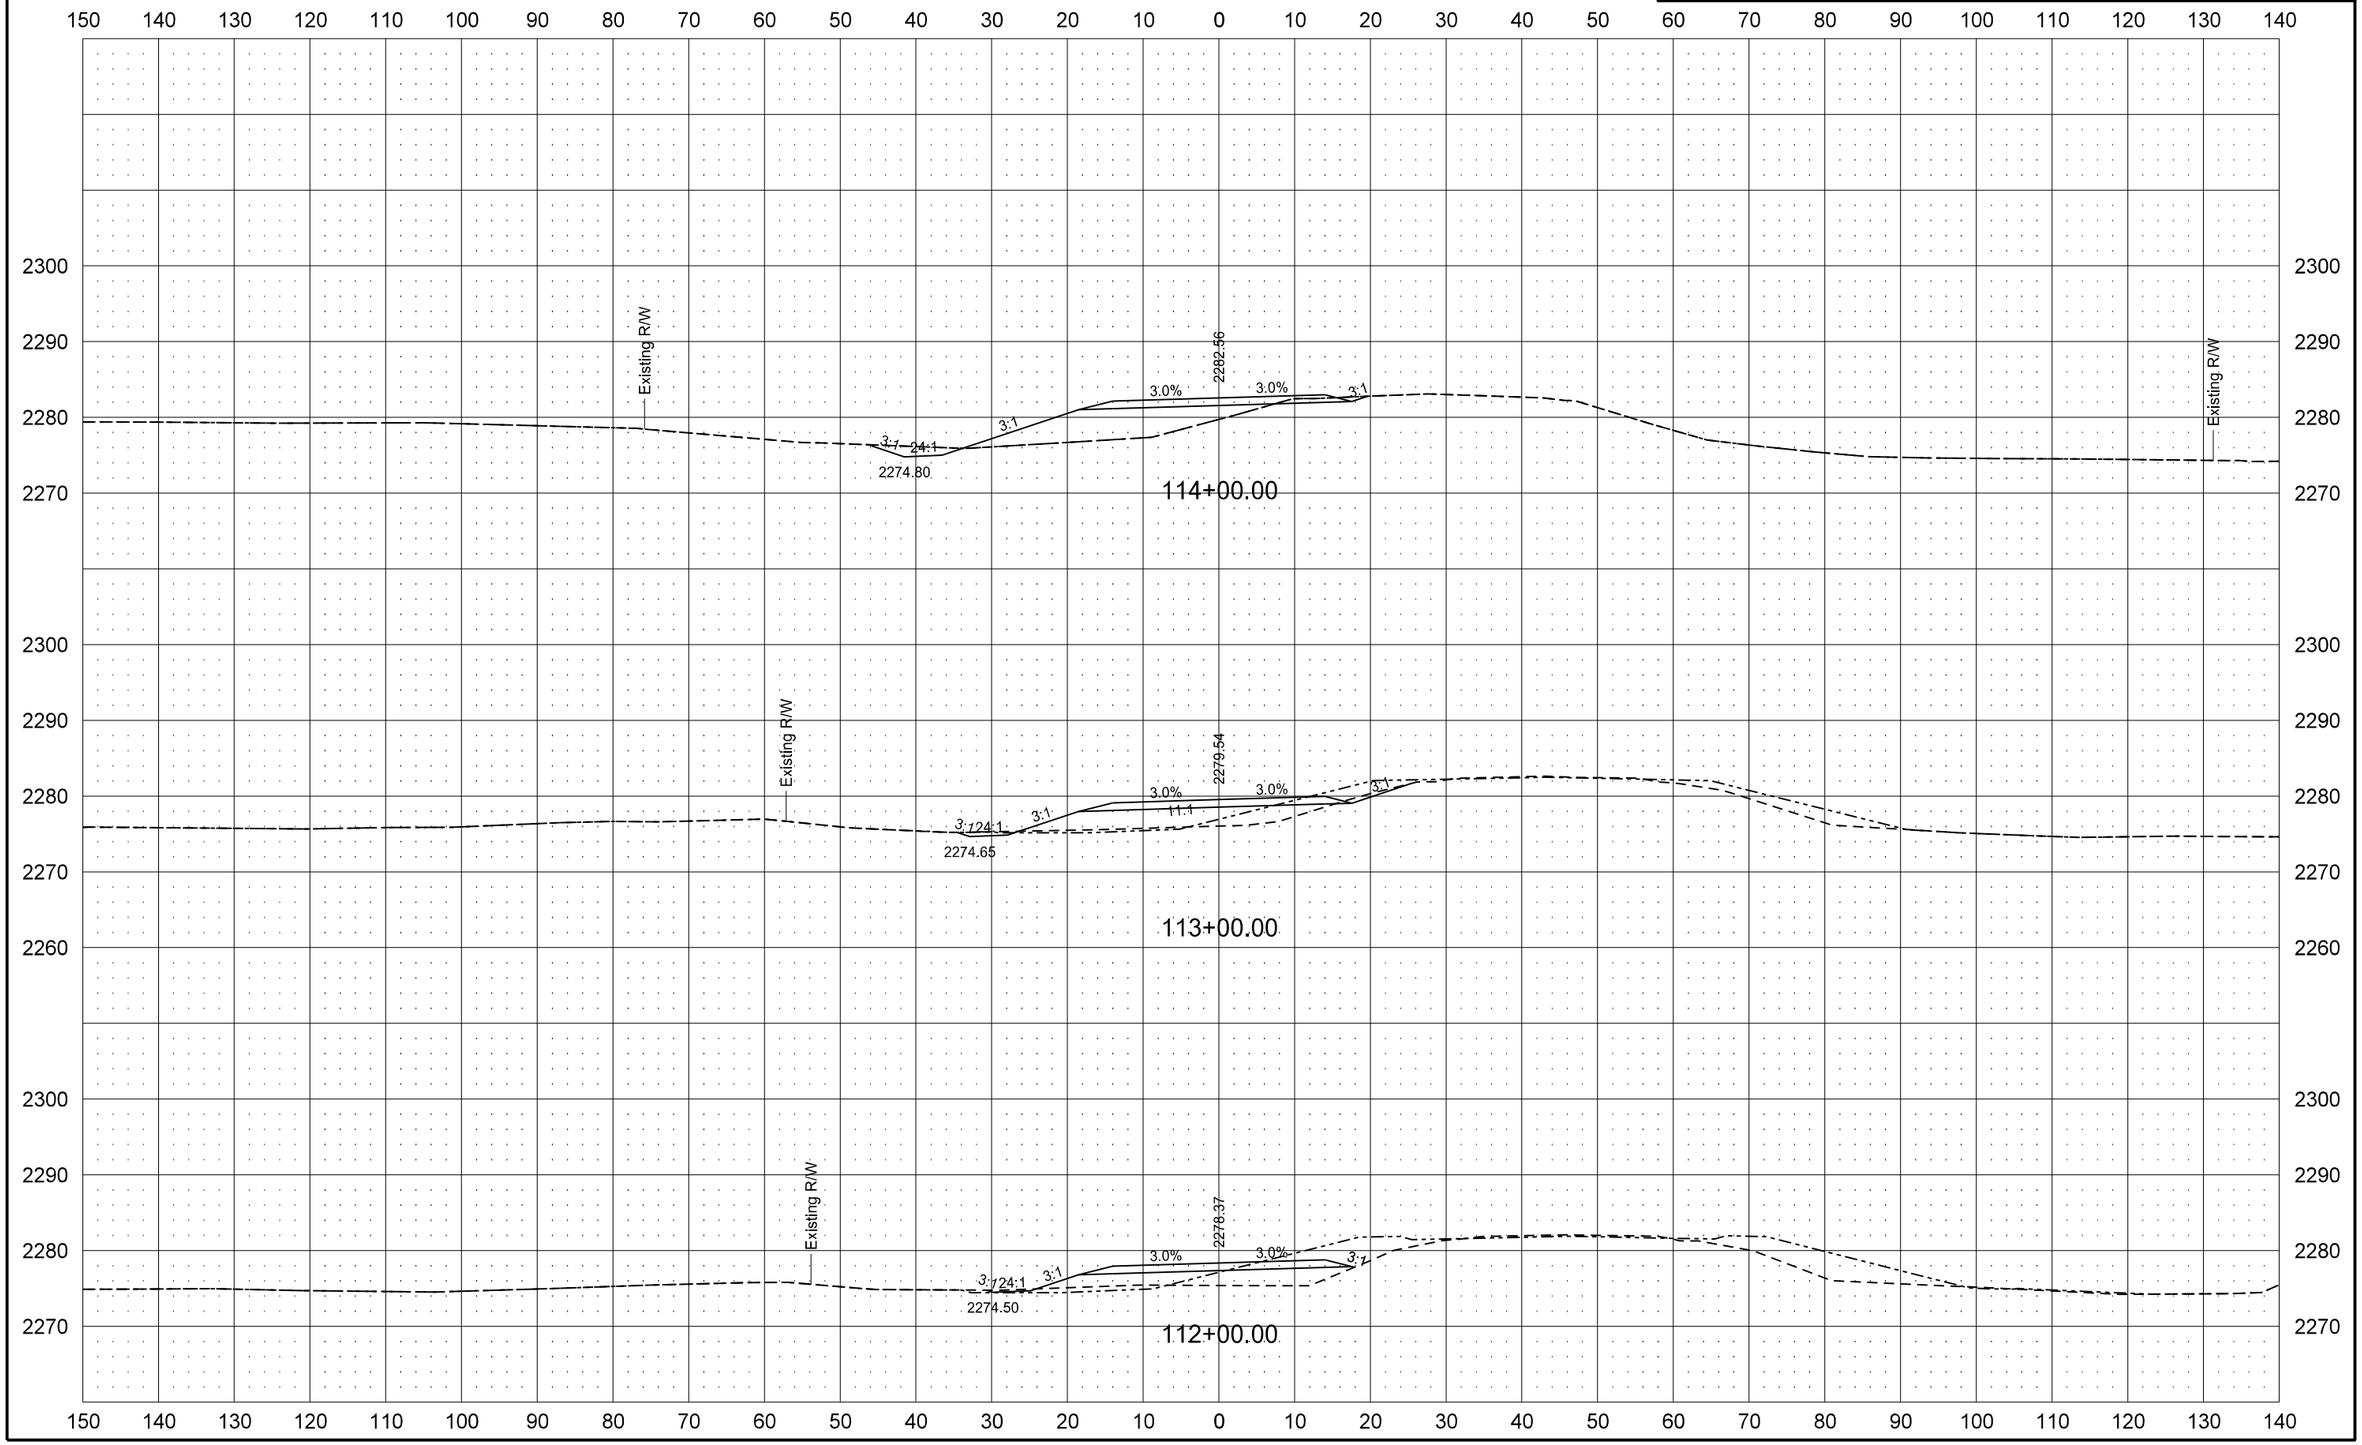

ND HWY 200 TEMPORARY BYPASS ROADWAY

STATE	PROJECT NO.	SECTION NO.	SHEET NO.
ND	SOIB-SAP-5-022(110)104	200	168

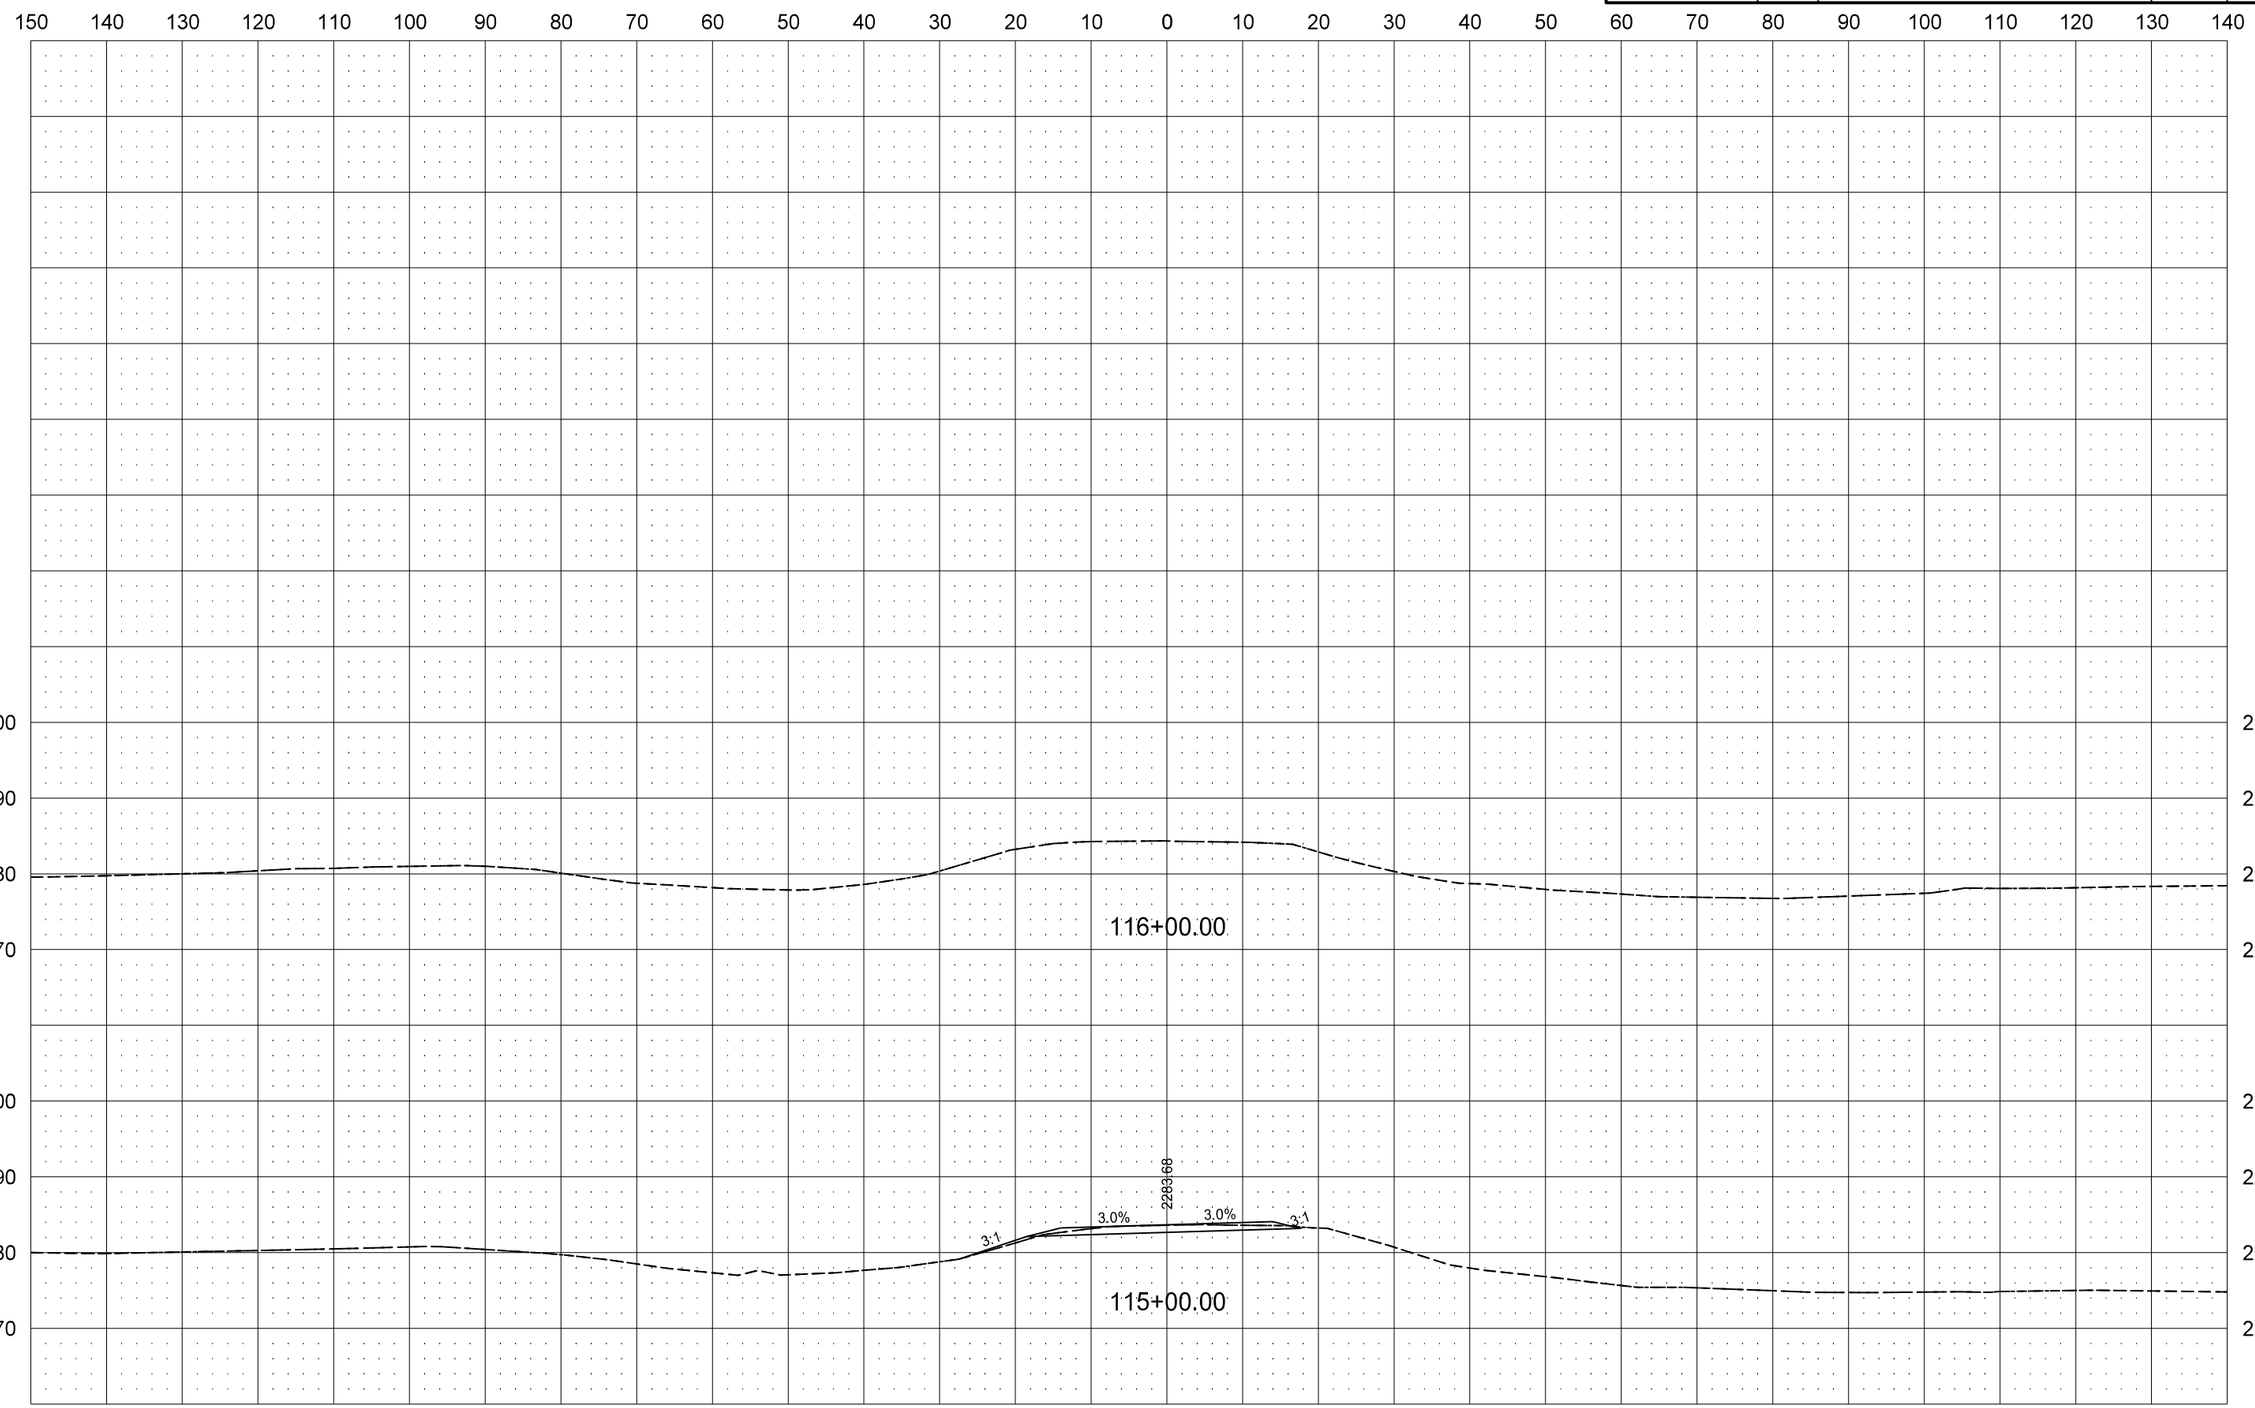

ND HWY 22 TEMPORARY BYPASS ROADWAY

STATE	PROJECT NO.	SECTION NO.	SHEET NO.
ND	SOIB-SAP-5-022(110)104	200	169

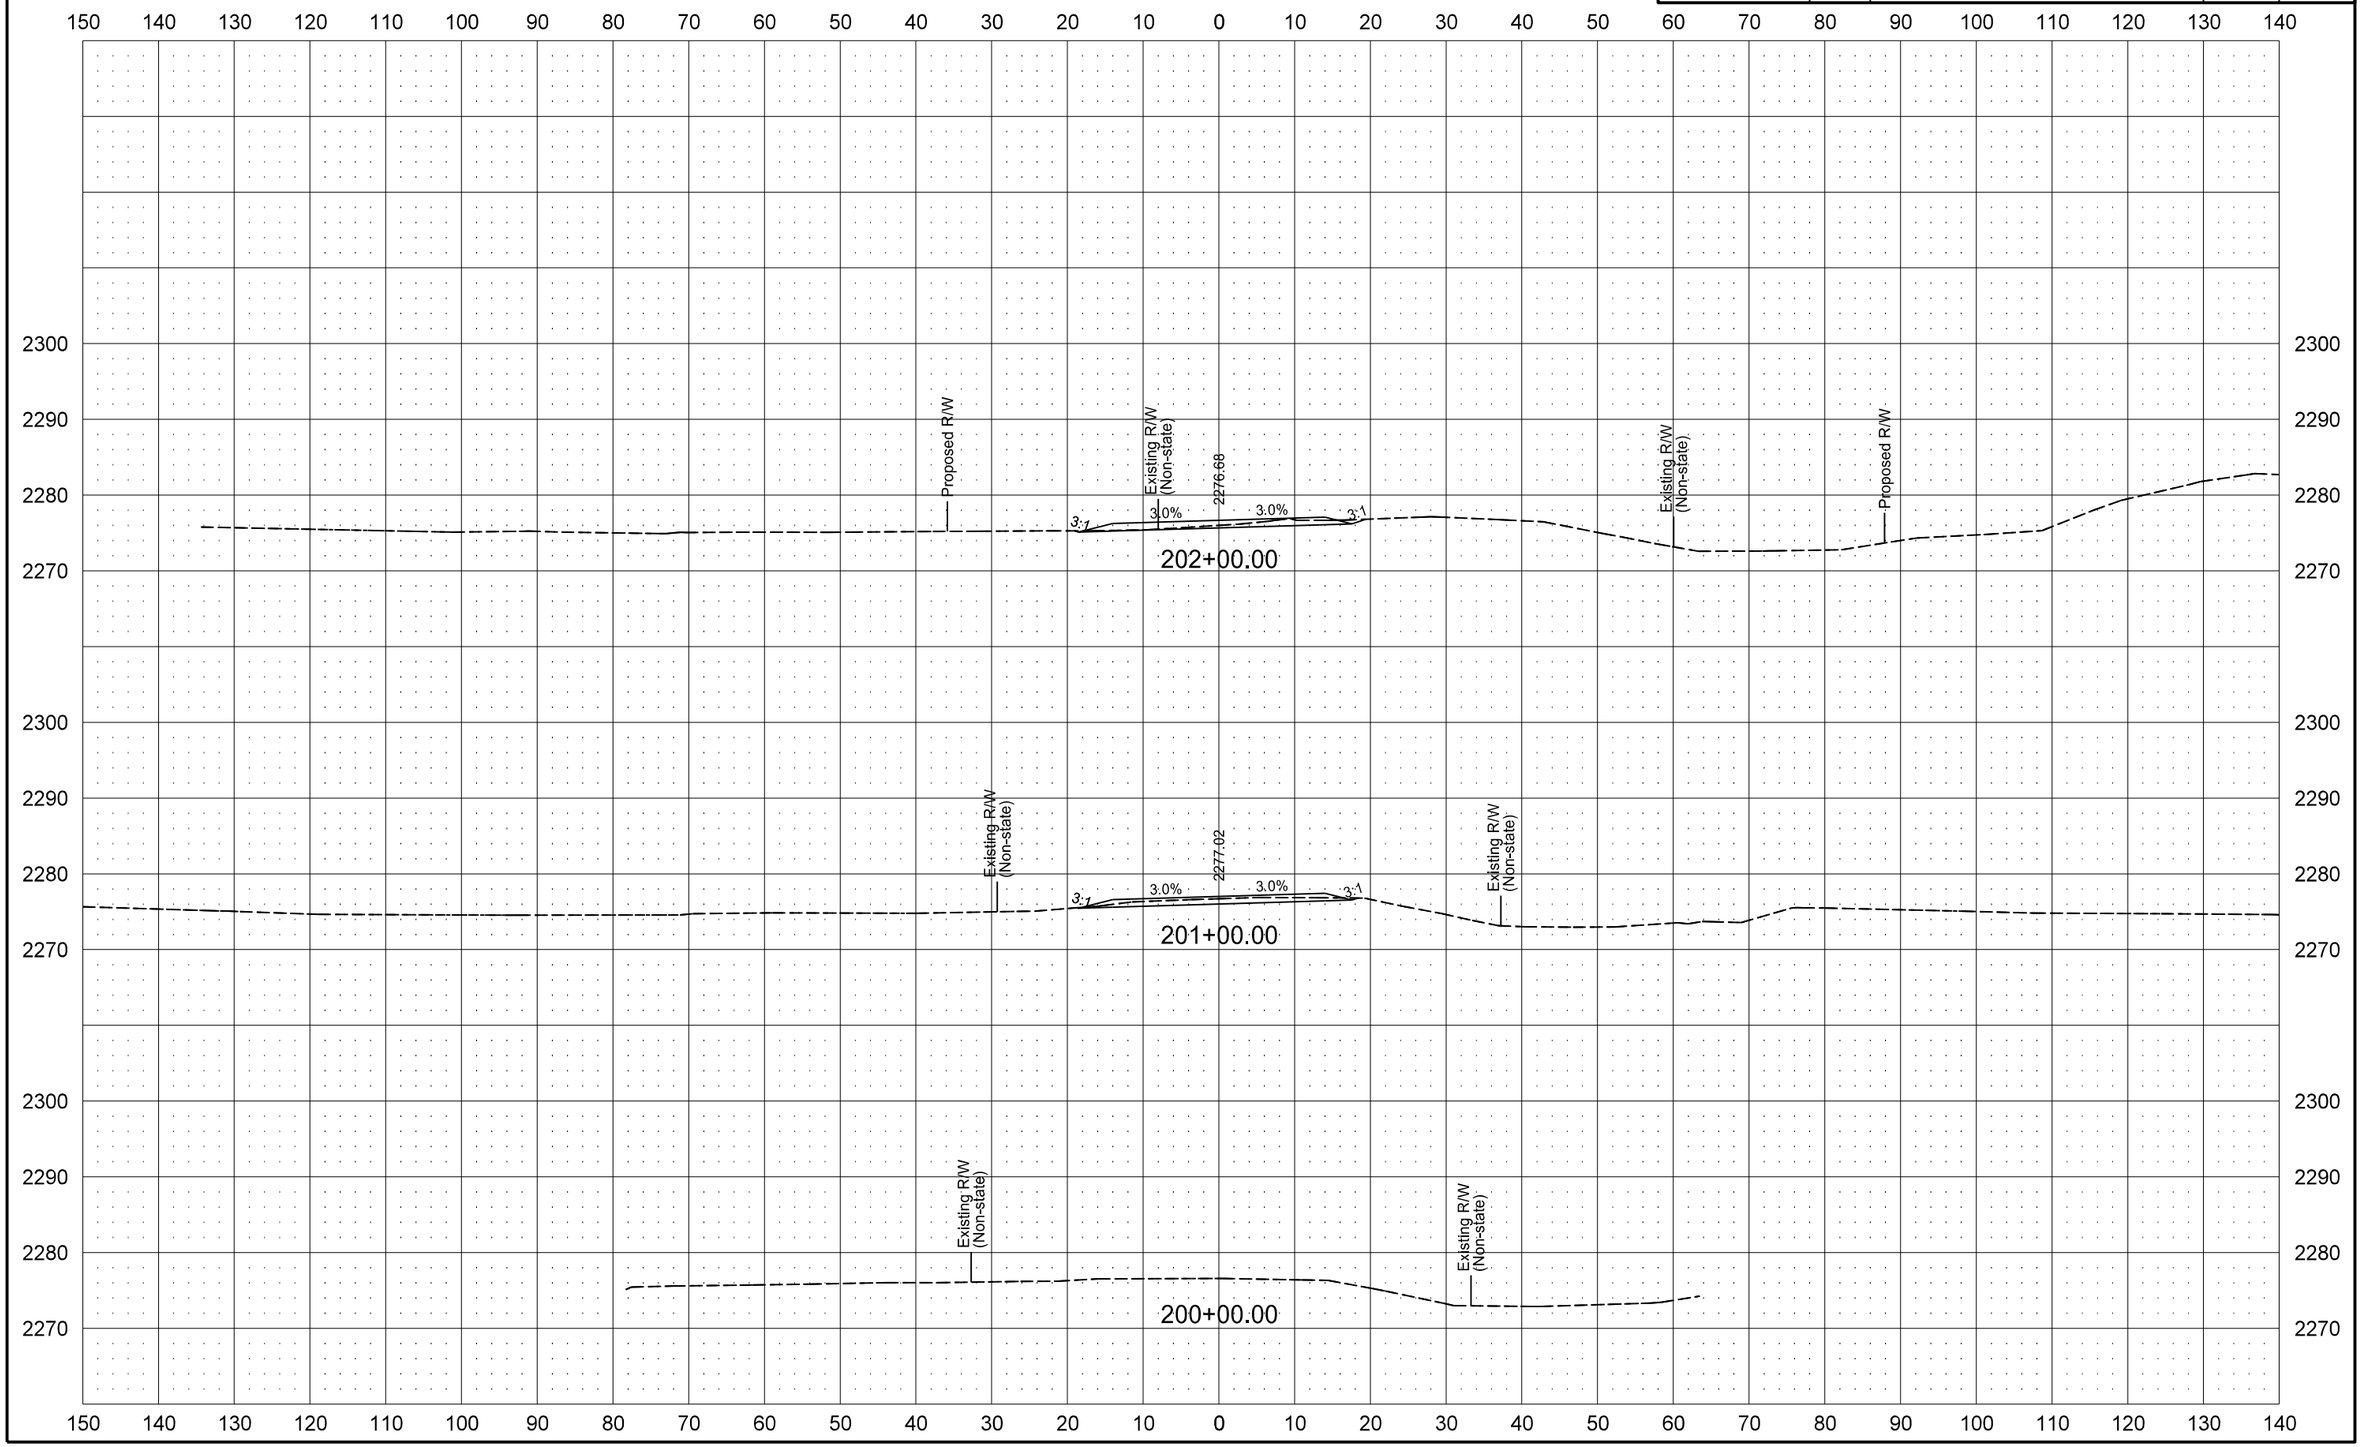

6/8/2015 11:53:24 AM mmaslesa c:\pwworking\oma\d1342430\200XS_163-180.dgn

ND HWY 22 TEMPORARY BYPASS ROADWAY

STATE	PROJECT NO.	SECTION NO.	SHEET NO.
ND	SOIB-SAP-5-022(110)104	200	170

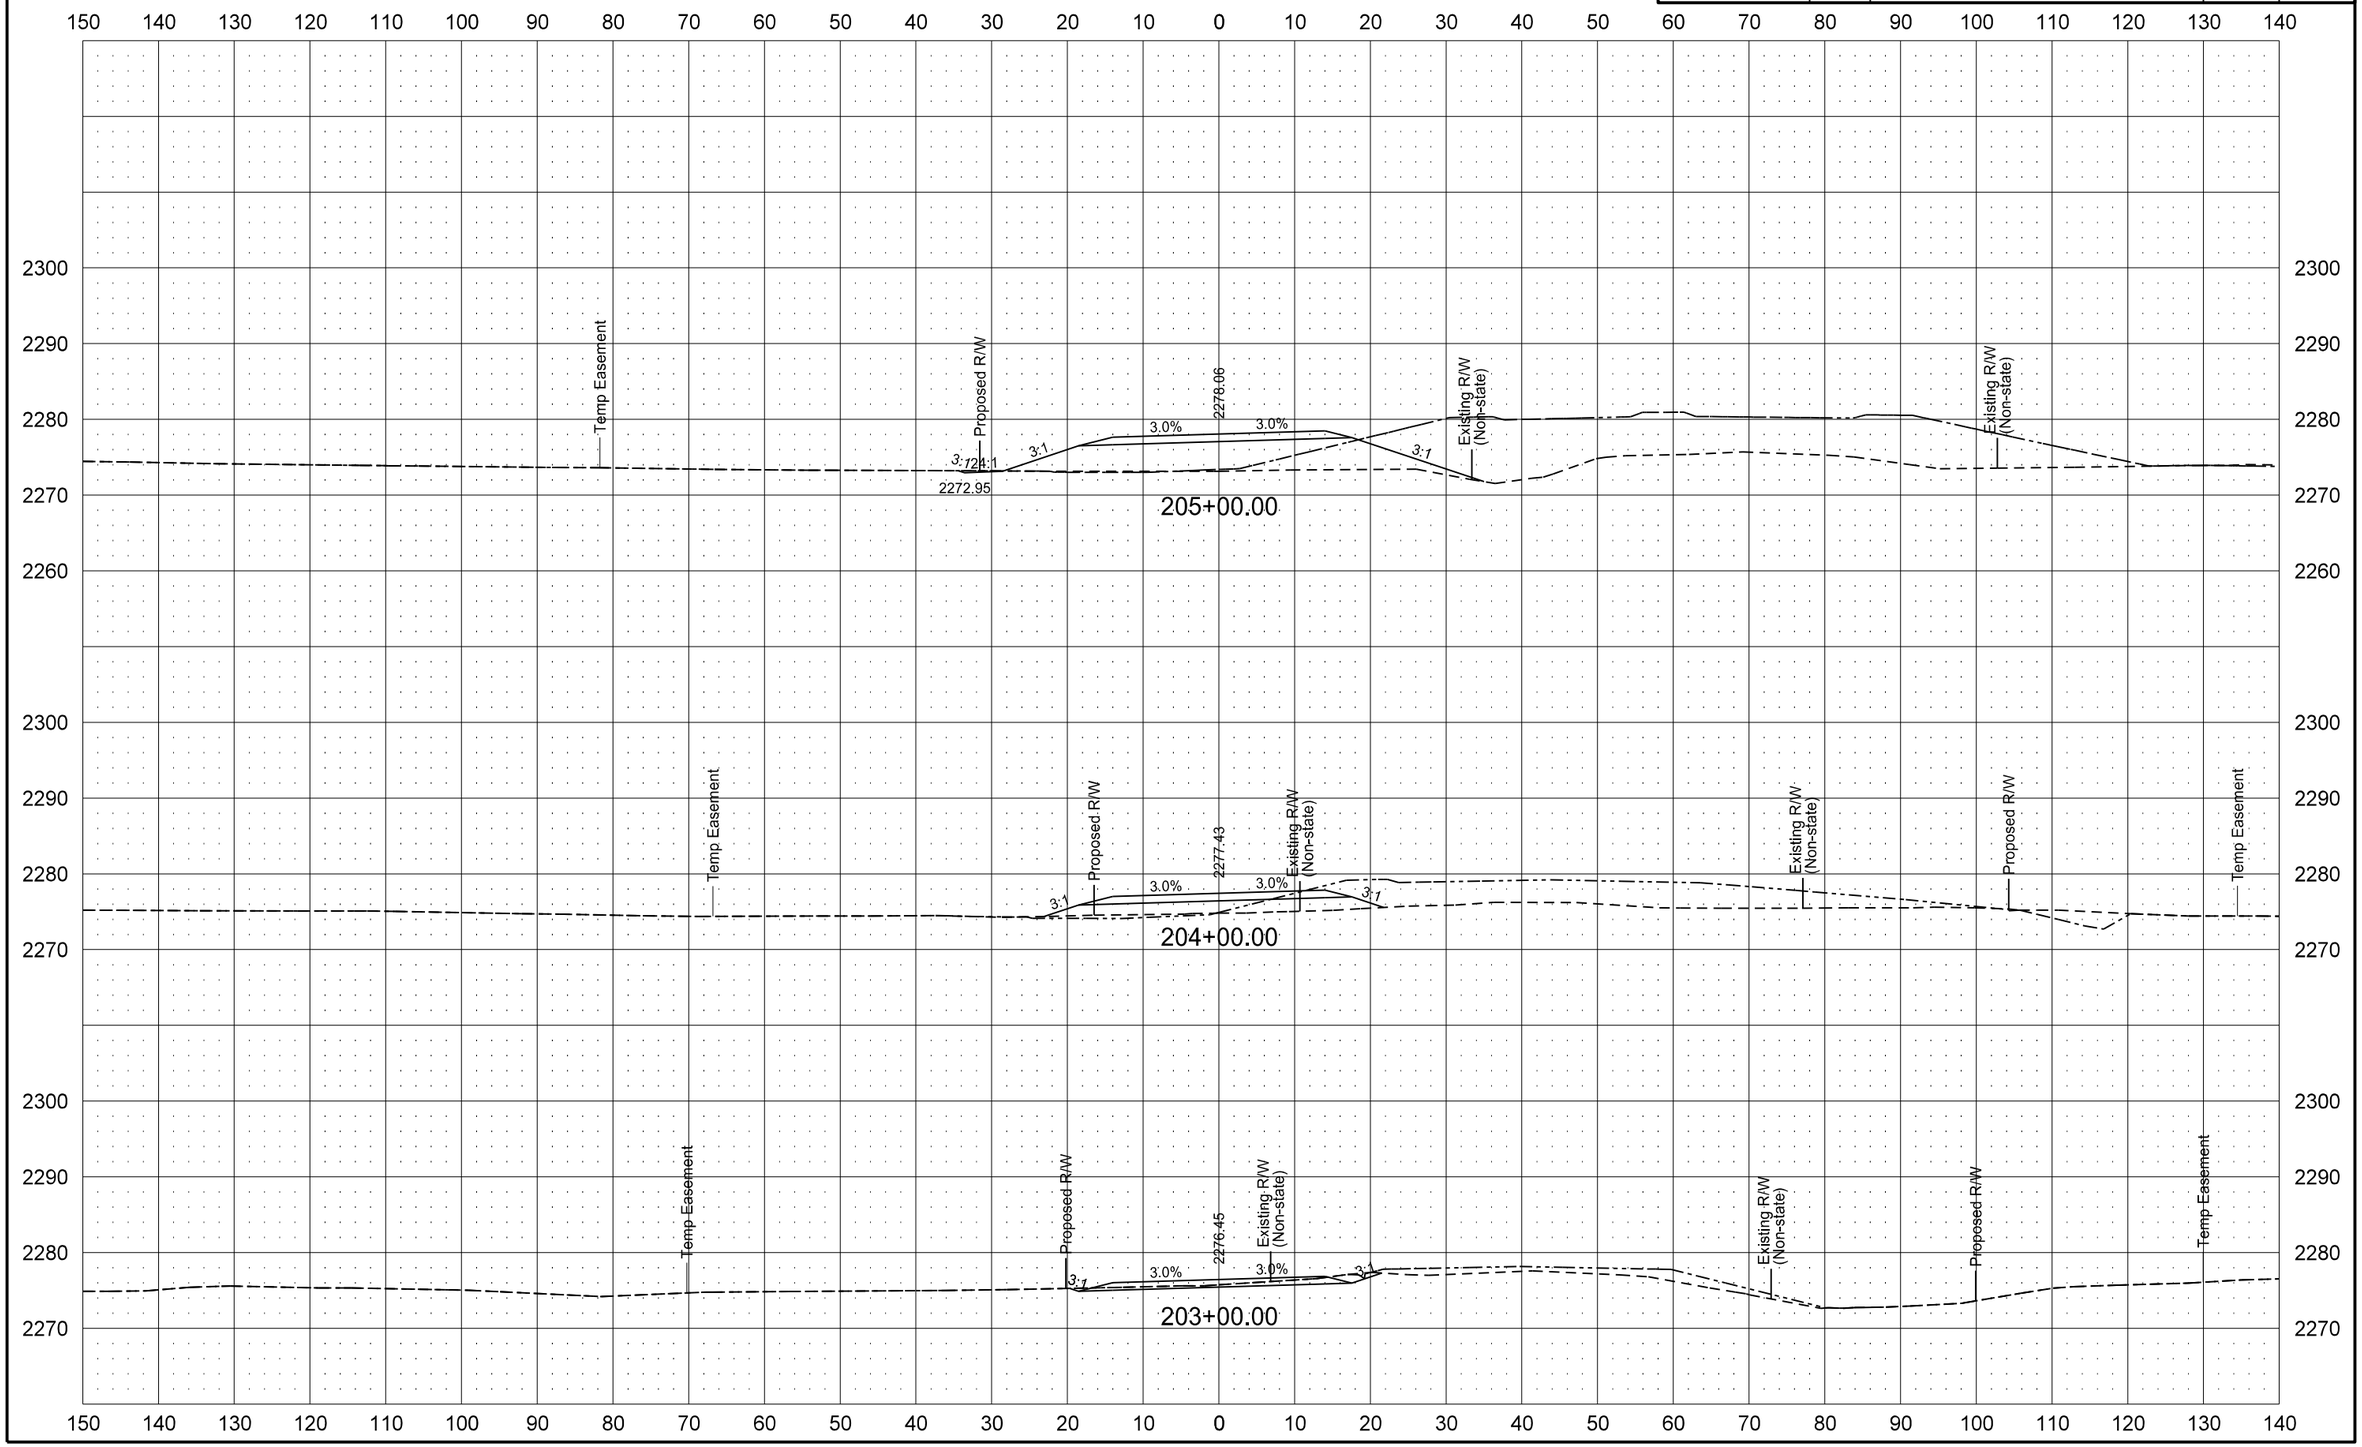

ND HWY 22 TEMPORARY BYPASS ROADWAY

STATE	PROJECT NO.	SECTION NO.	SHEET NO.
ND	SOIB-SAP-5-022(110)104	200	171

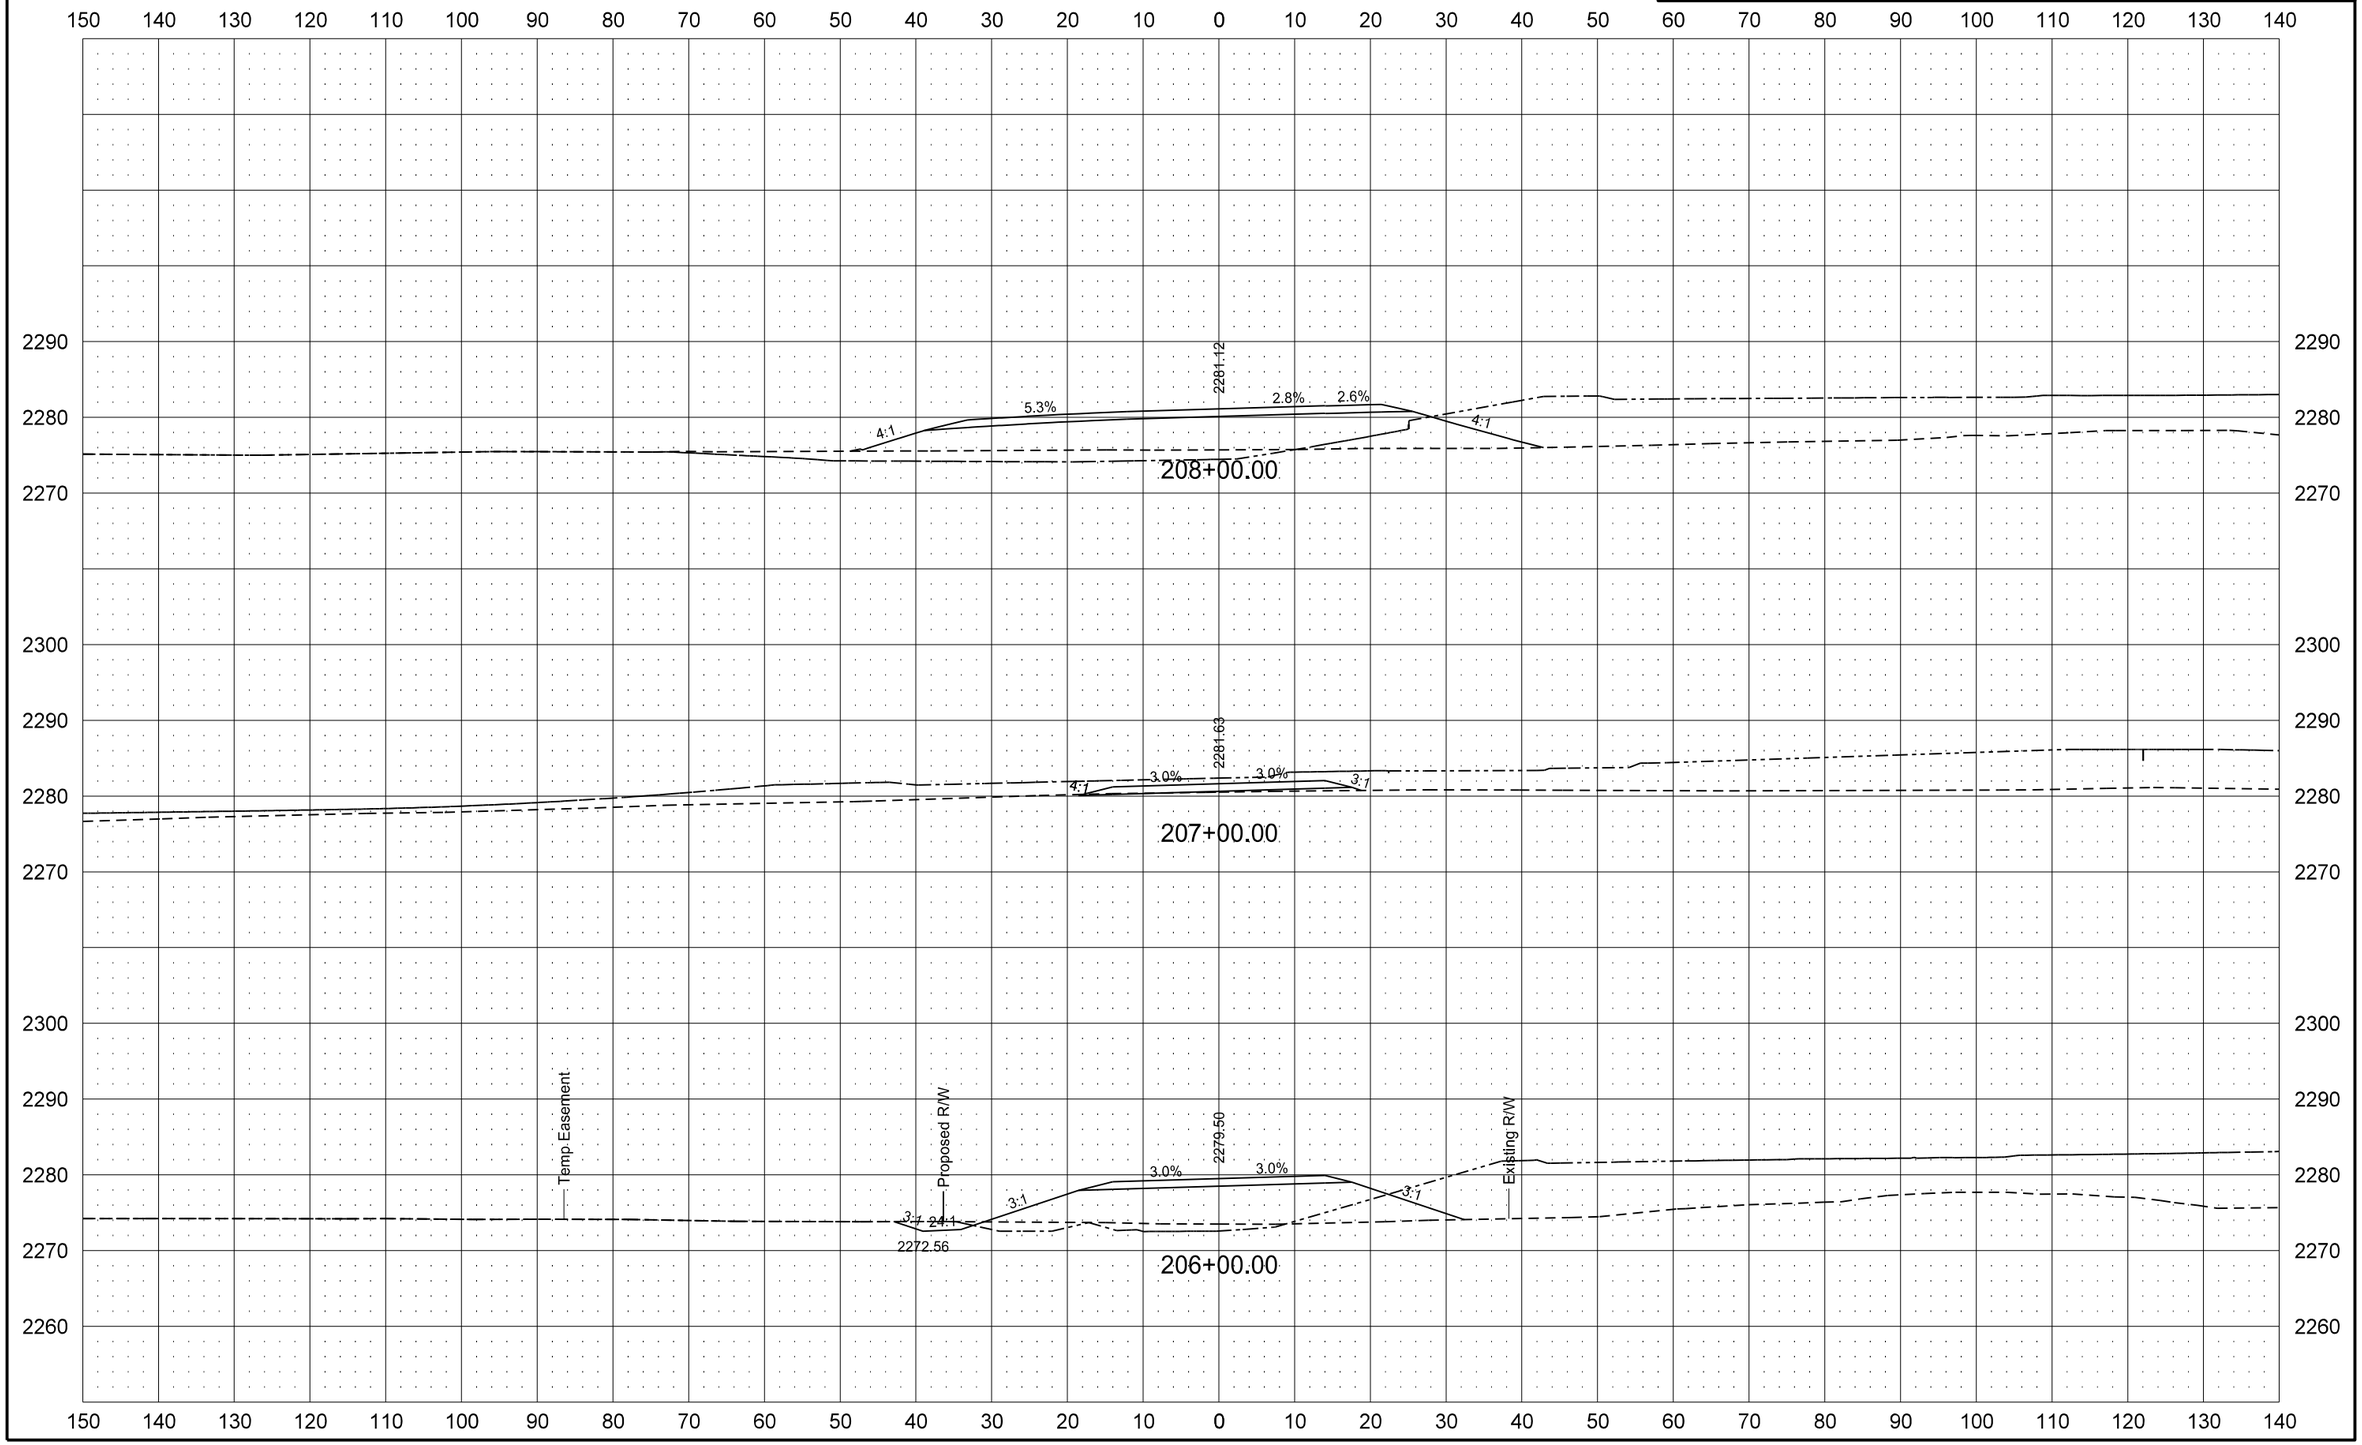

6/8/2015 11:53:25 AM mmaslesa c:\pwworking\oma\d1342430\200XS_163-180.dgn

ND HWY 22 TEMPORARY BYPASS ROADWAY

STATE	PROJECT NO.	SECTION NO.	SHEET NO.
ND	SOIB-SAP-5-022(110)104	200	172

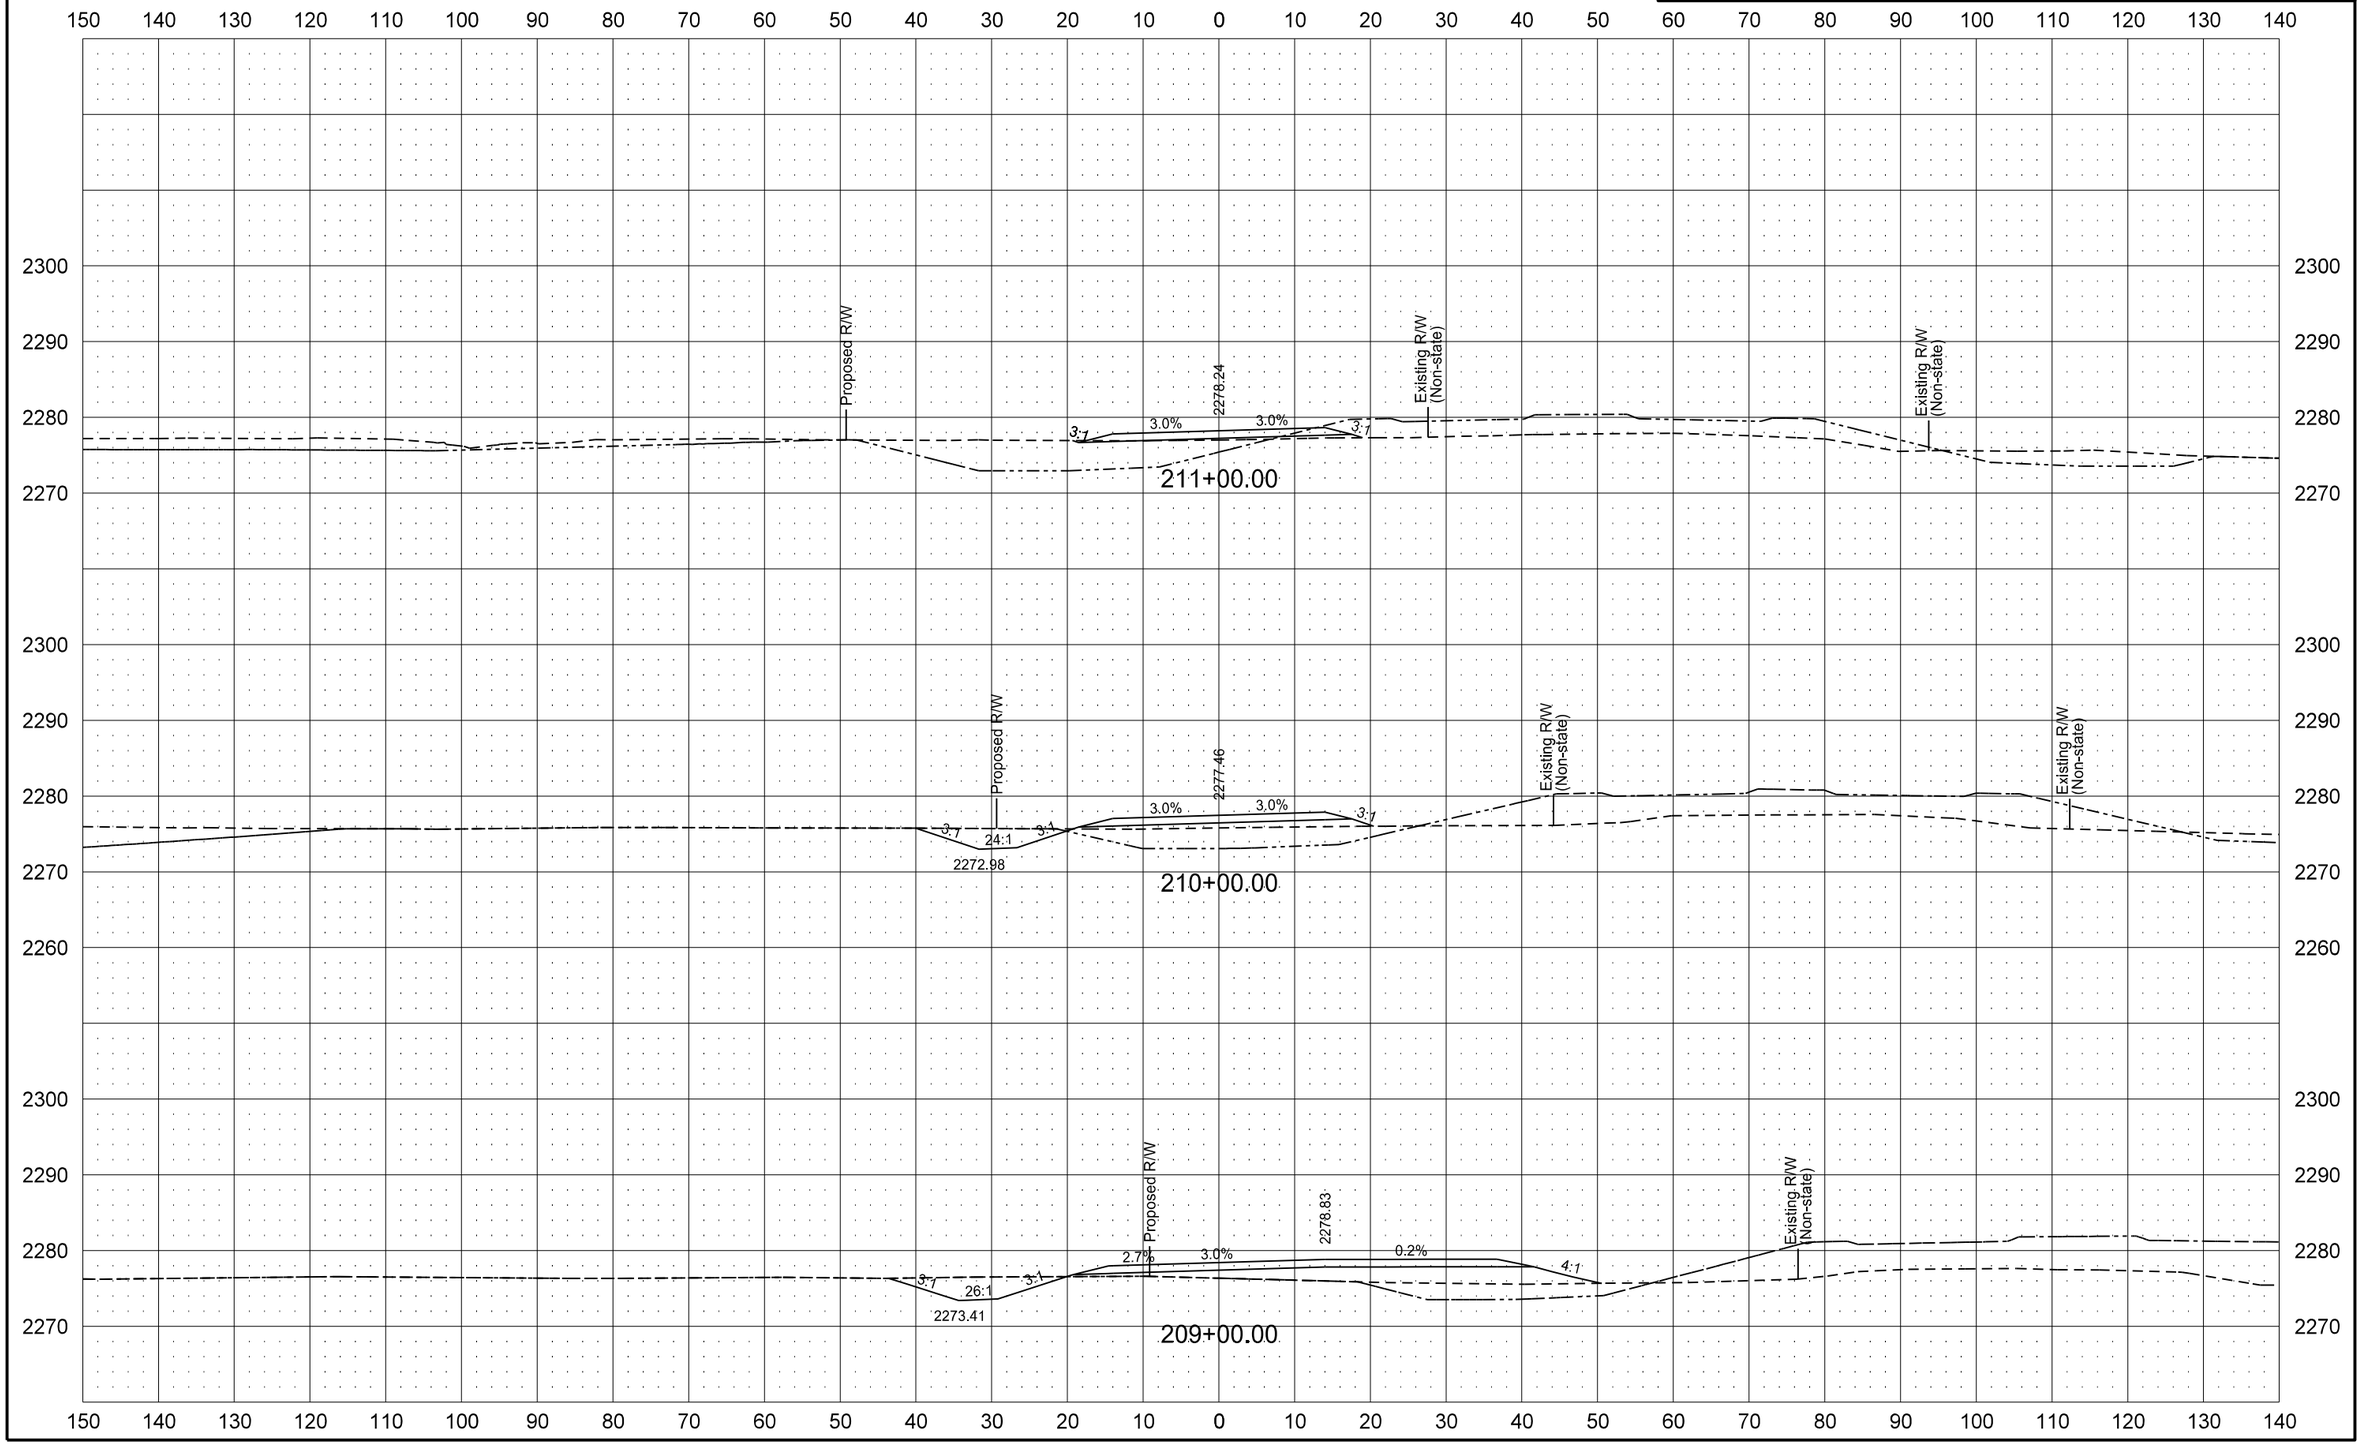

6/8/2015 11:53:26 AM mmaslesa c:\pwworking\oma\d1342430\200XS_163-180.dgn

ND HWY 22 TEMPORARY BYPASS ROADWAY

STATE	PROJECT NO.	SECTION NO.	SHEET NO.
ND	SOIB-SAP-5-022(110)104	200	173

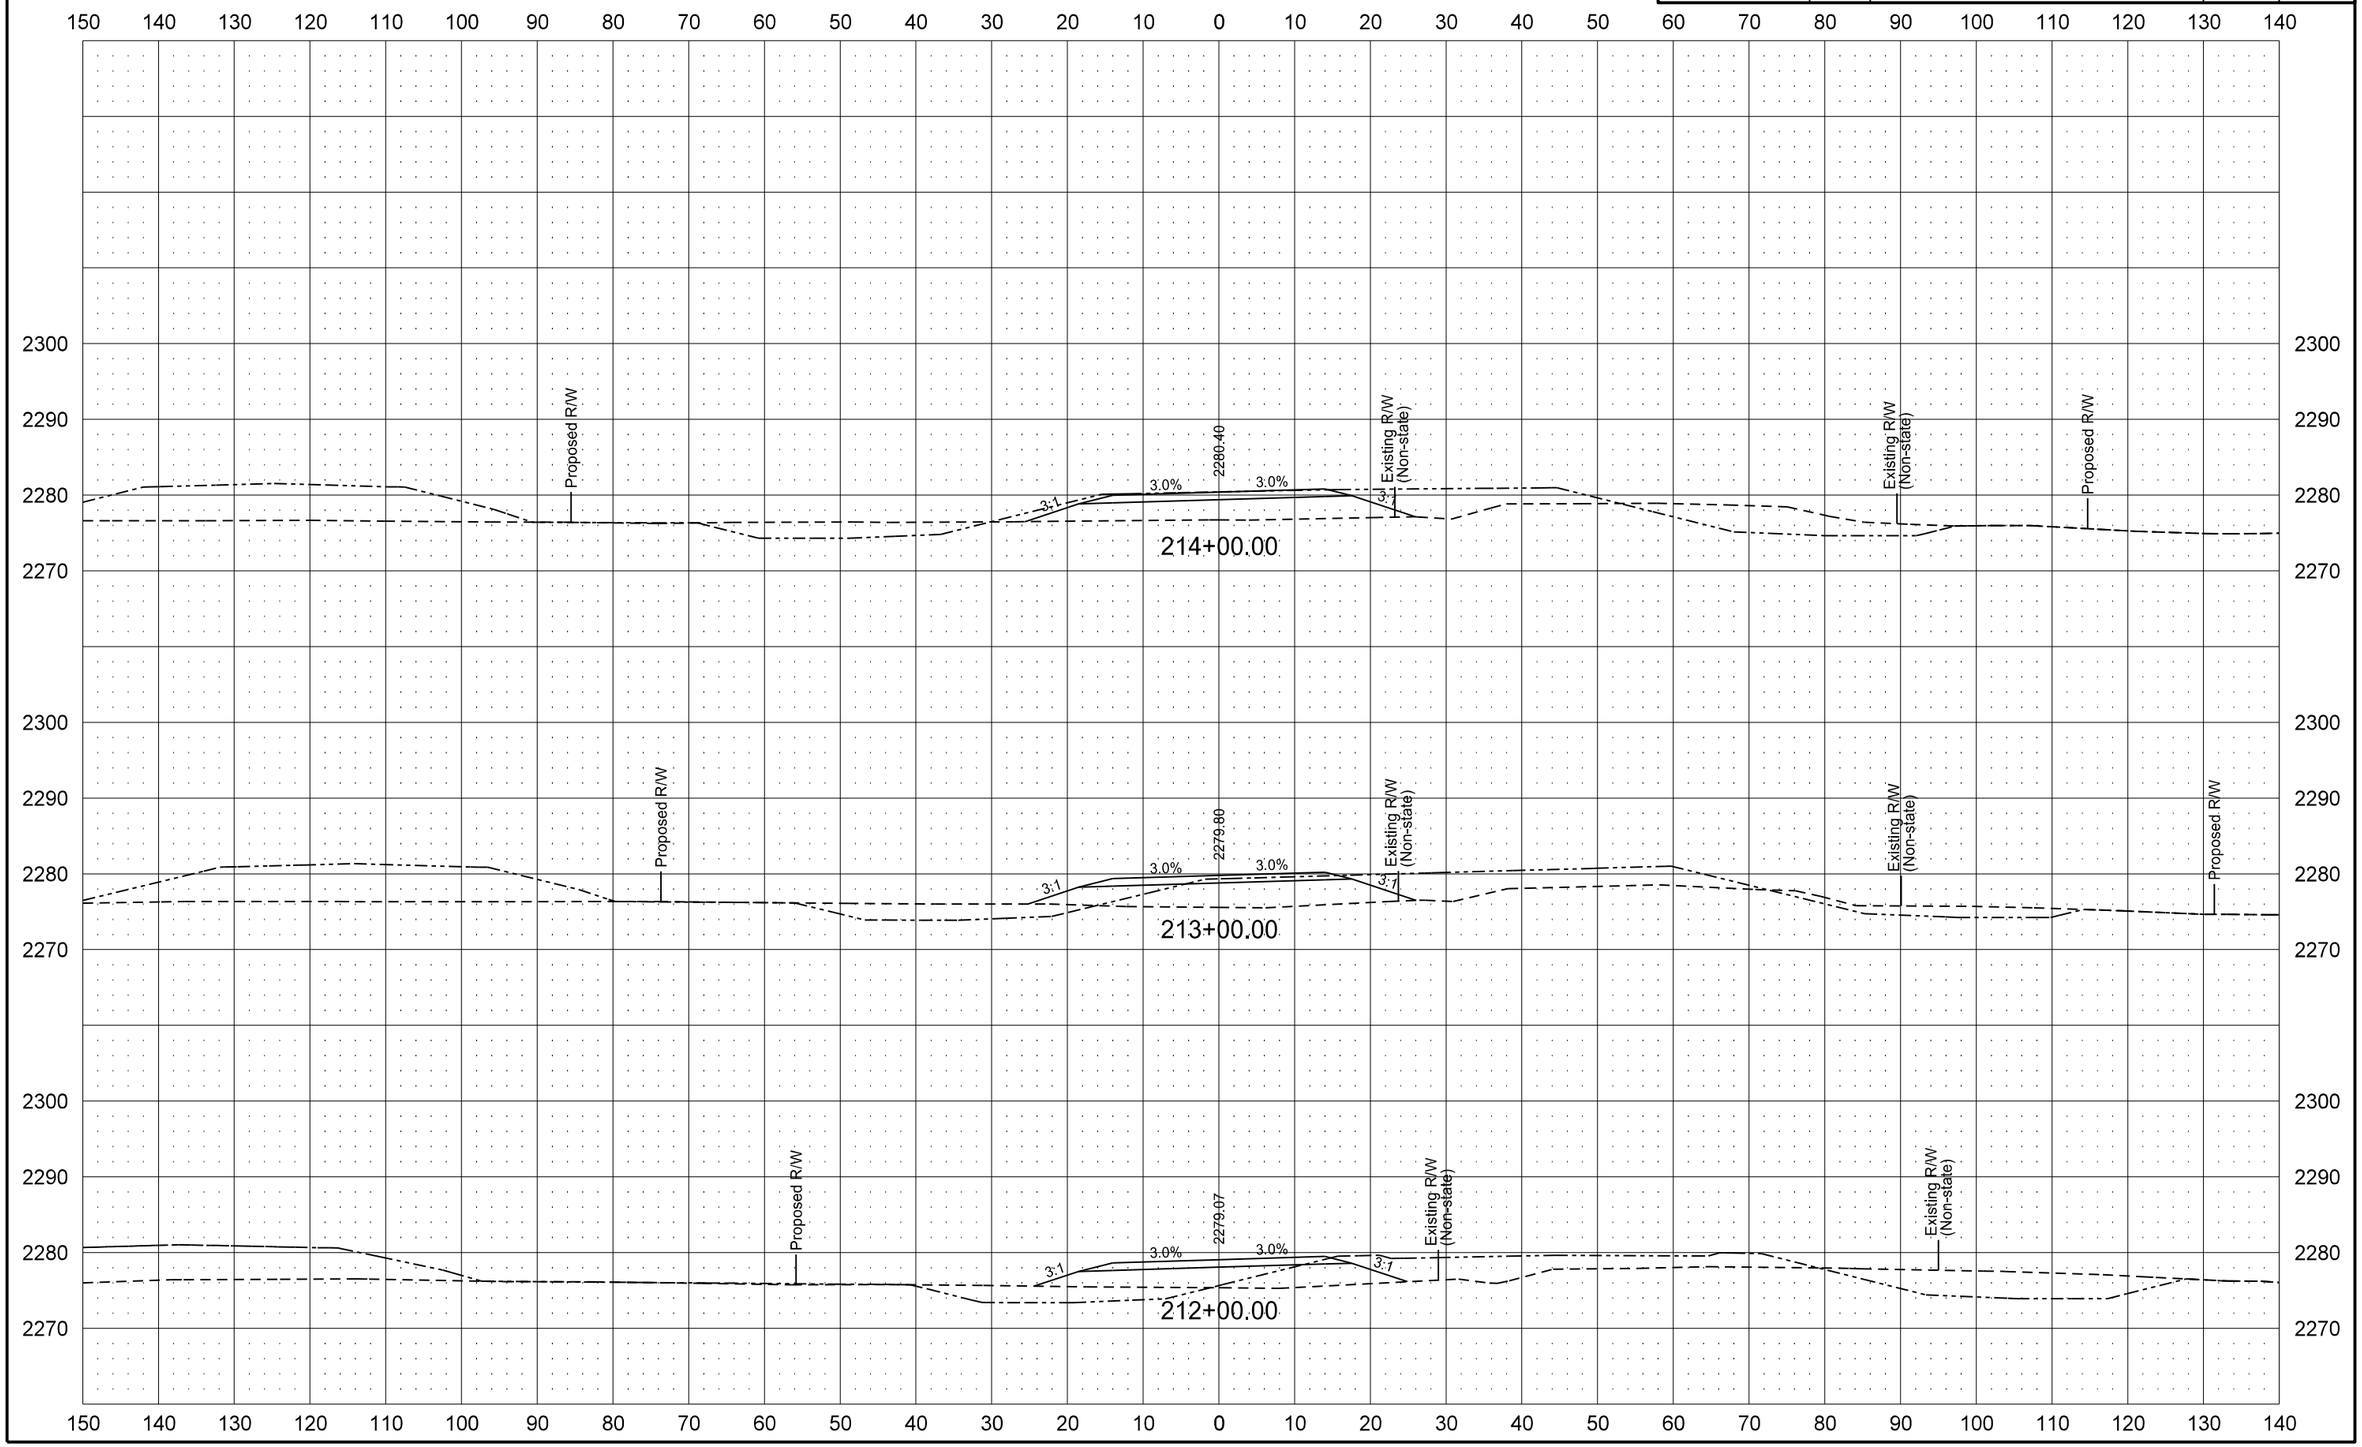

ND HWY 22 TEMPORARY BYPASS ROADWAY

STATE	PROJECT NO.	SECTION NO.	SHEET NO.
ND	SOIB-SAP-5-022(110)104	200	174

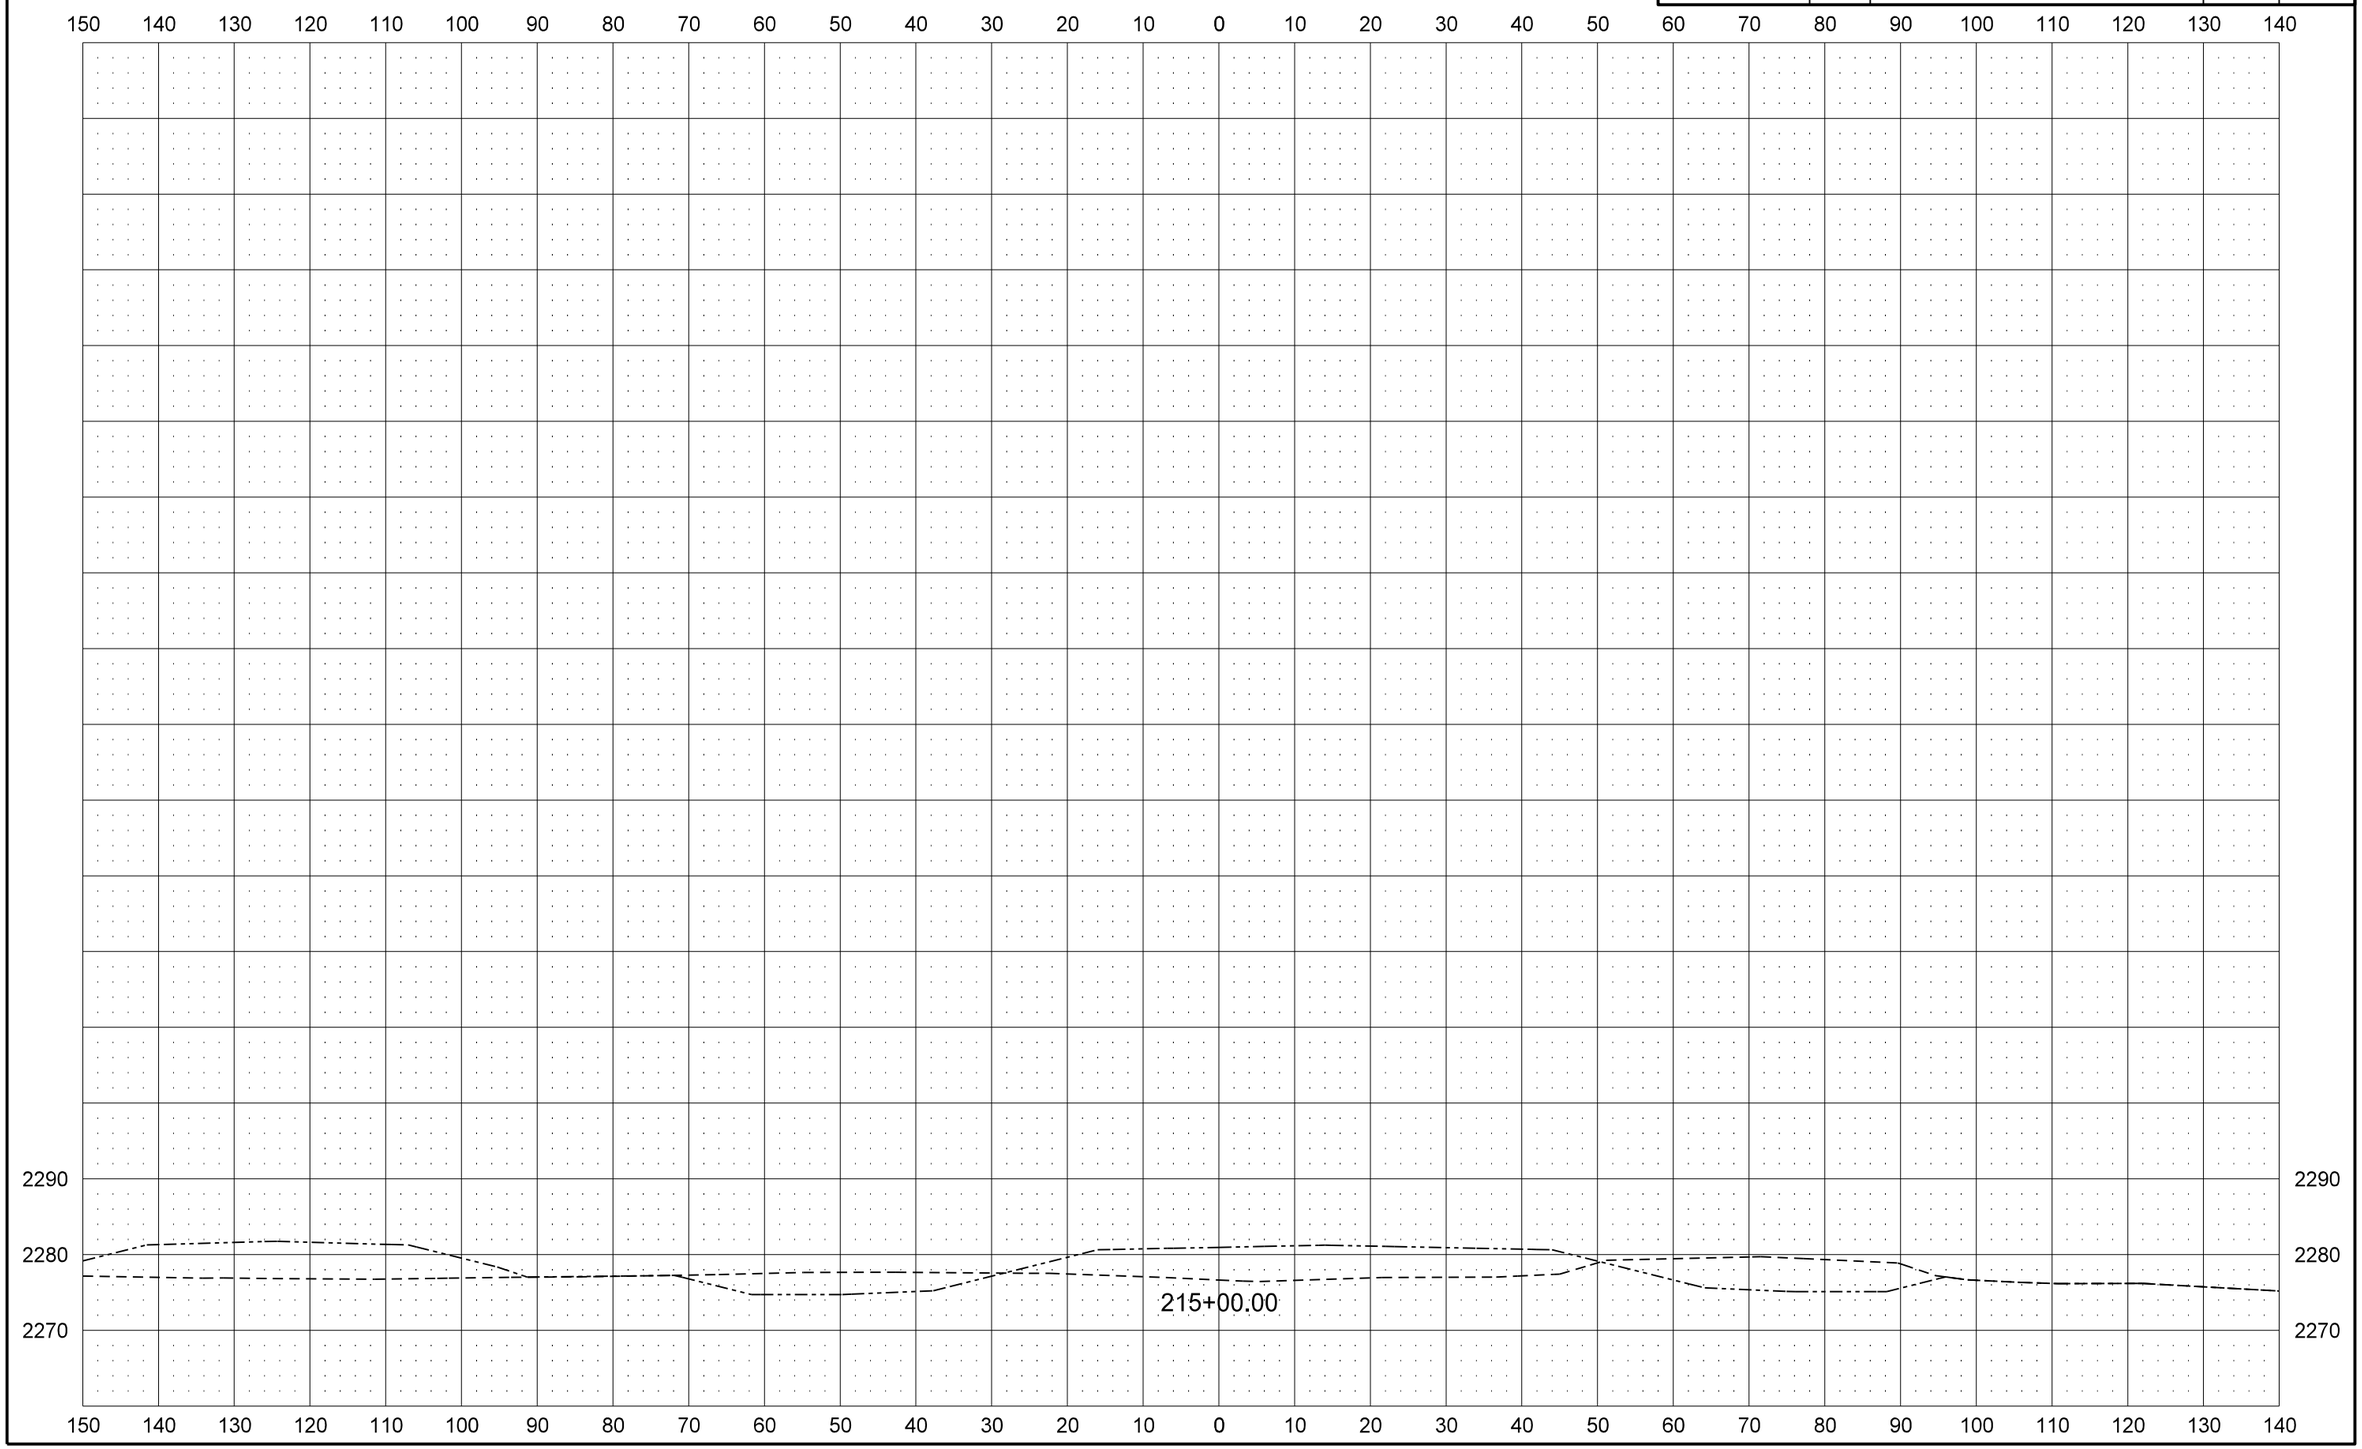

ND BUSINESS HWY 22 TEMPORARY BYPASS ROADWAY

STATE	PROJECT NO.	SECTION NO.	SHEET NO.
ND	SOIB-SAP-5-022(110)104	200	175

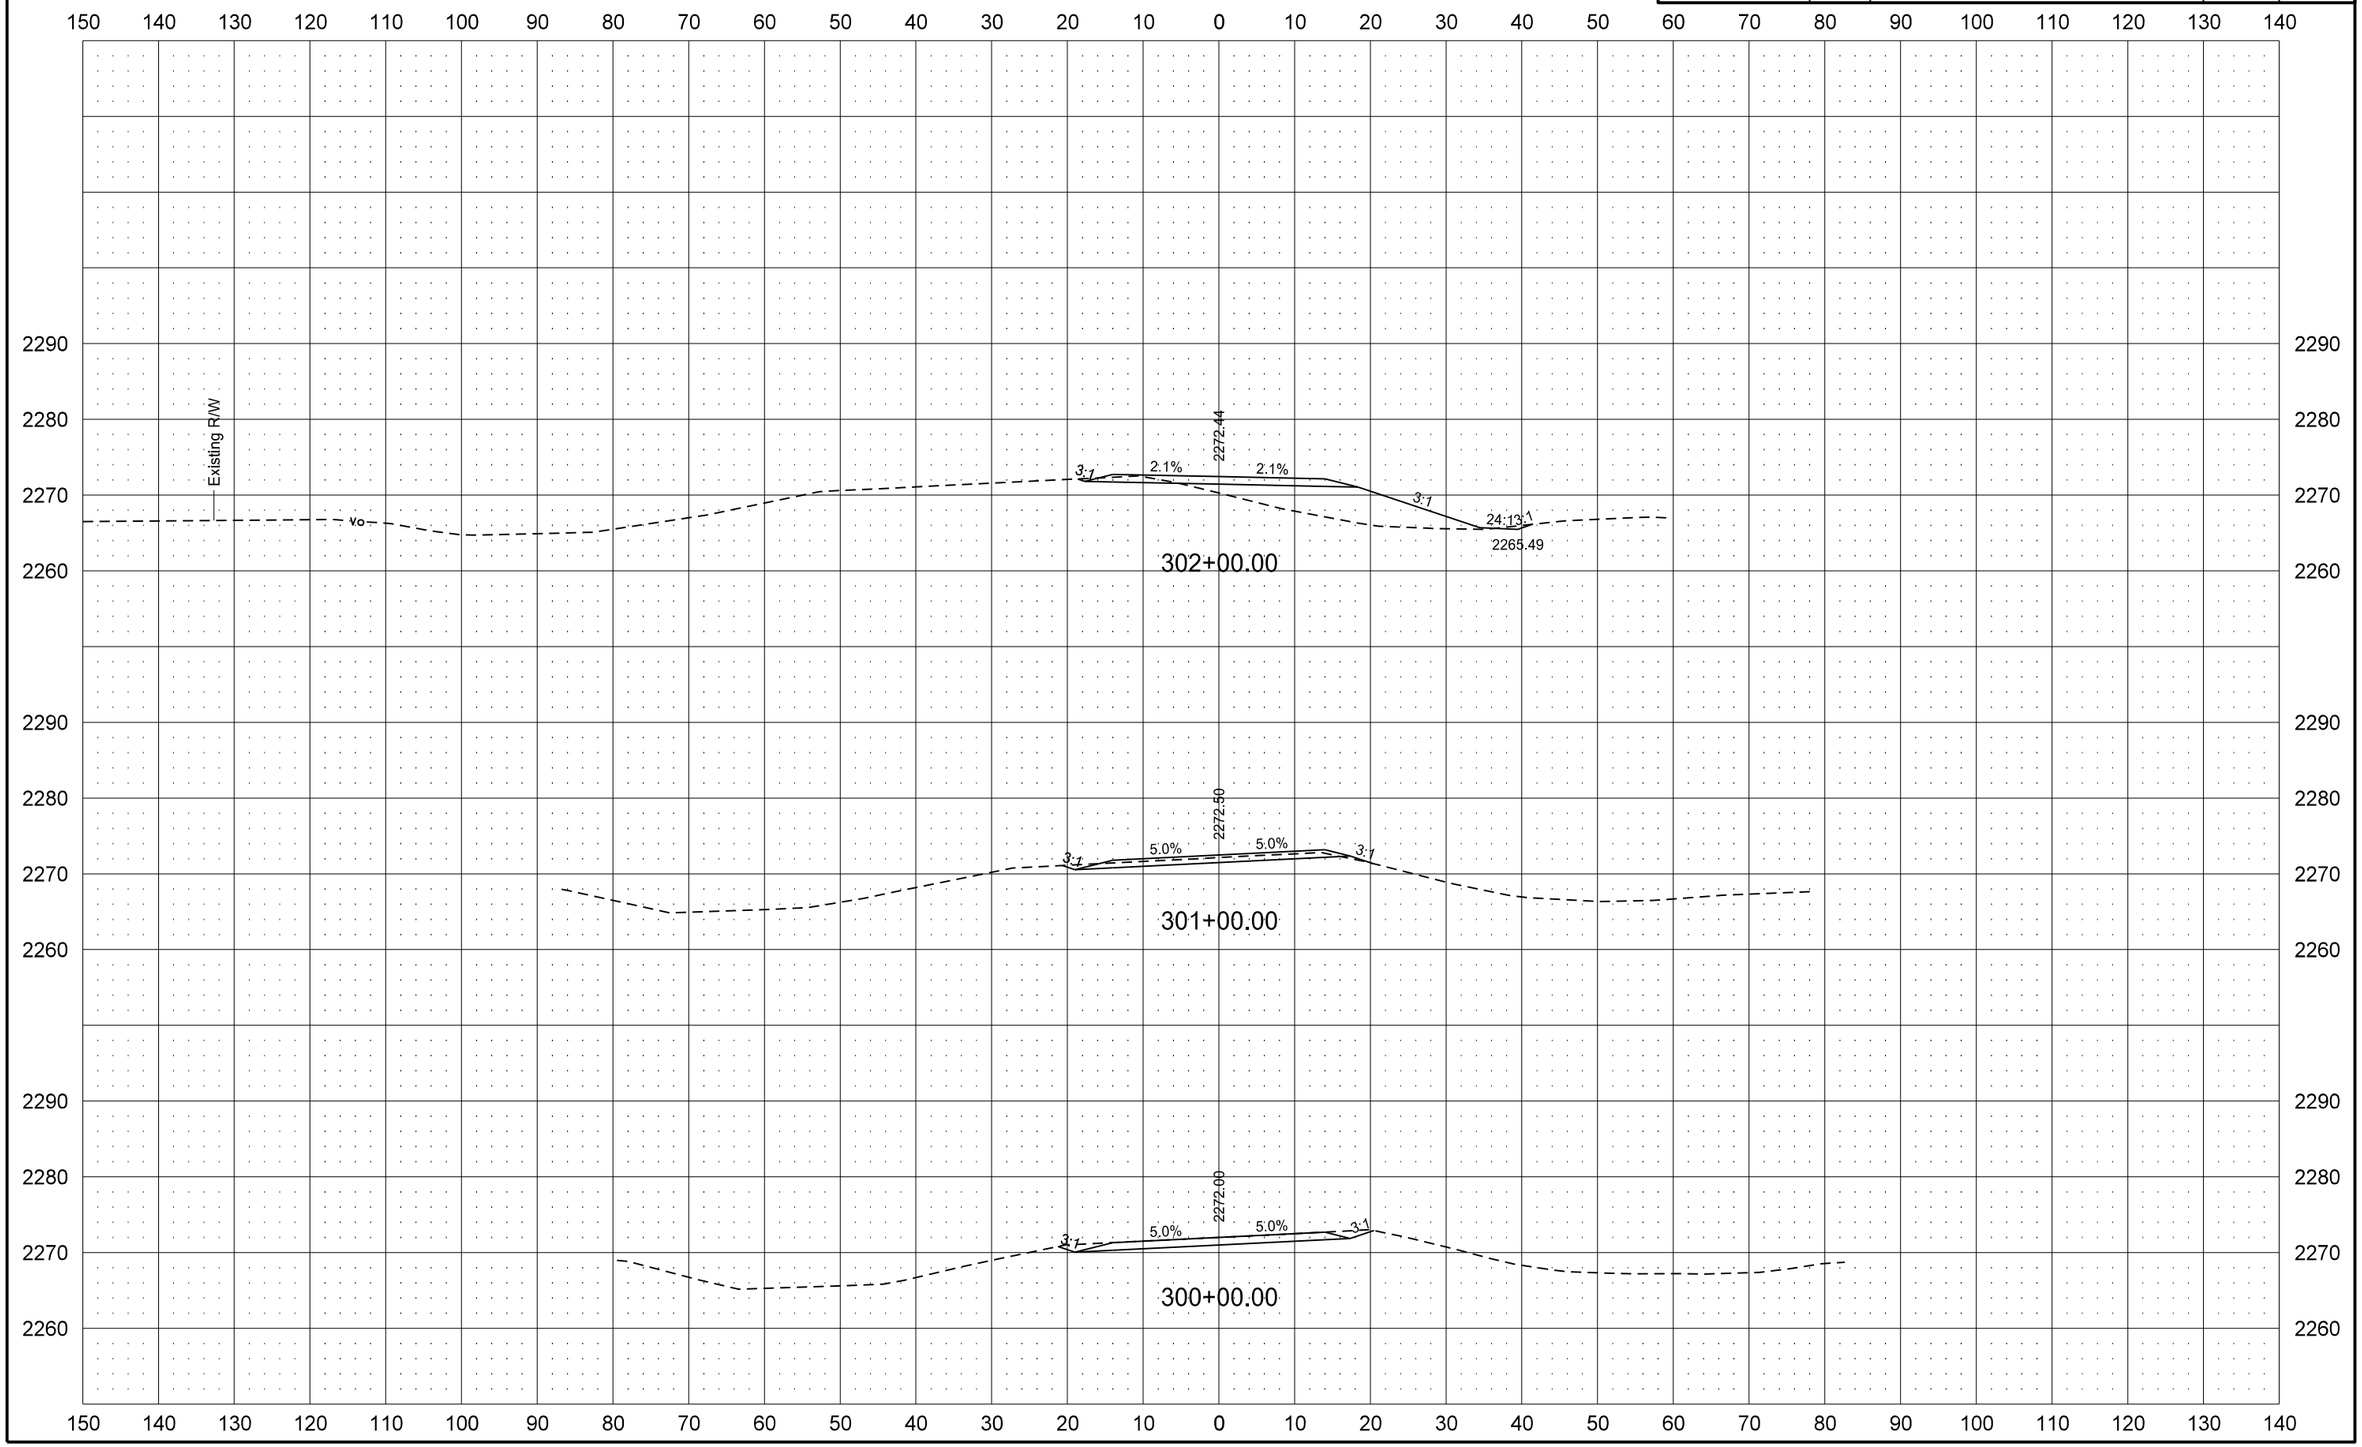

6/8/2015 11:53:29 AM mmaslesa c:\pwworking\oma\d1342430\200XS_163-180.dgn

ND BUSINESS HWY 22 TEMPORARY BYPASS ROADWAY

STATE	PROJECT NO.	SECTION NO.	SHEET NO.
ND	SOIB-SAP-5-022(110)104	200	176

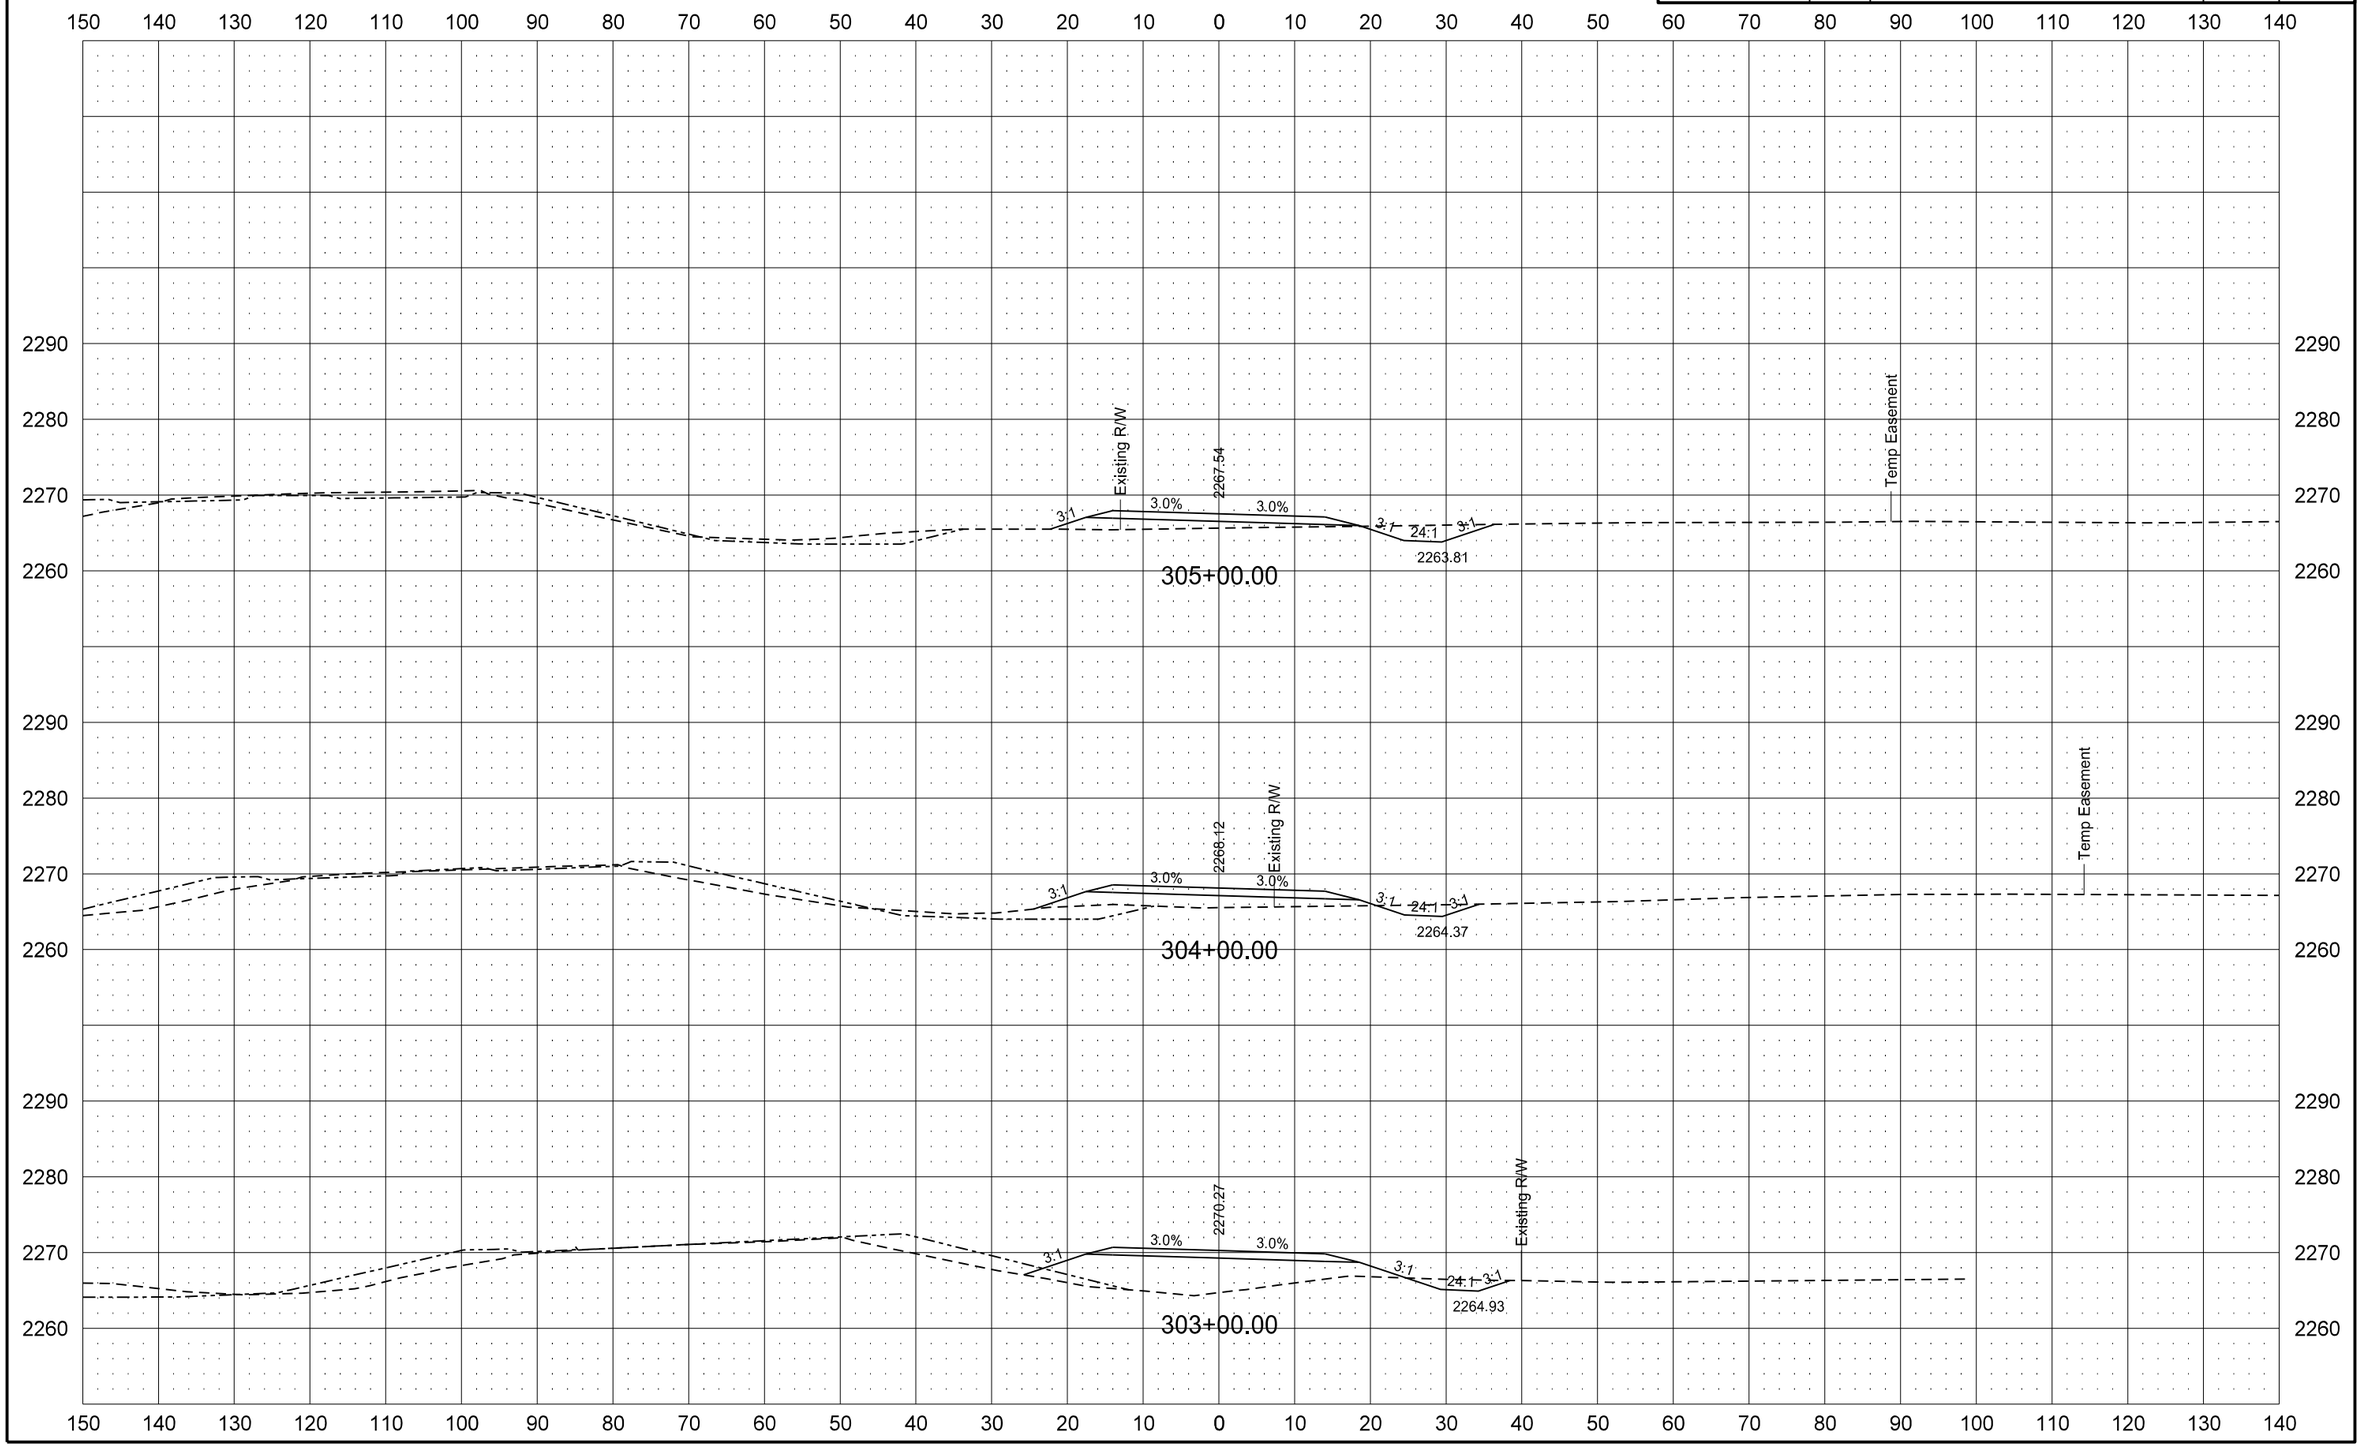

ND BUSINESS HWY 22 TEMPORARY BYPASS ROADWAY

STATE	PROJECT NO.	SECTION NO.	SHEET NO.
ND	SOIB-SAP-5-022(110)104	200	177

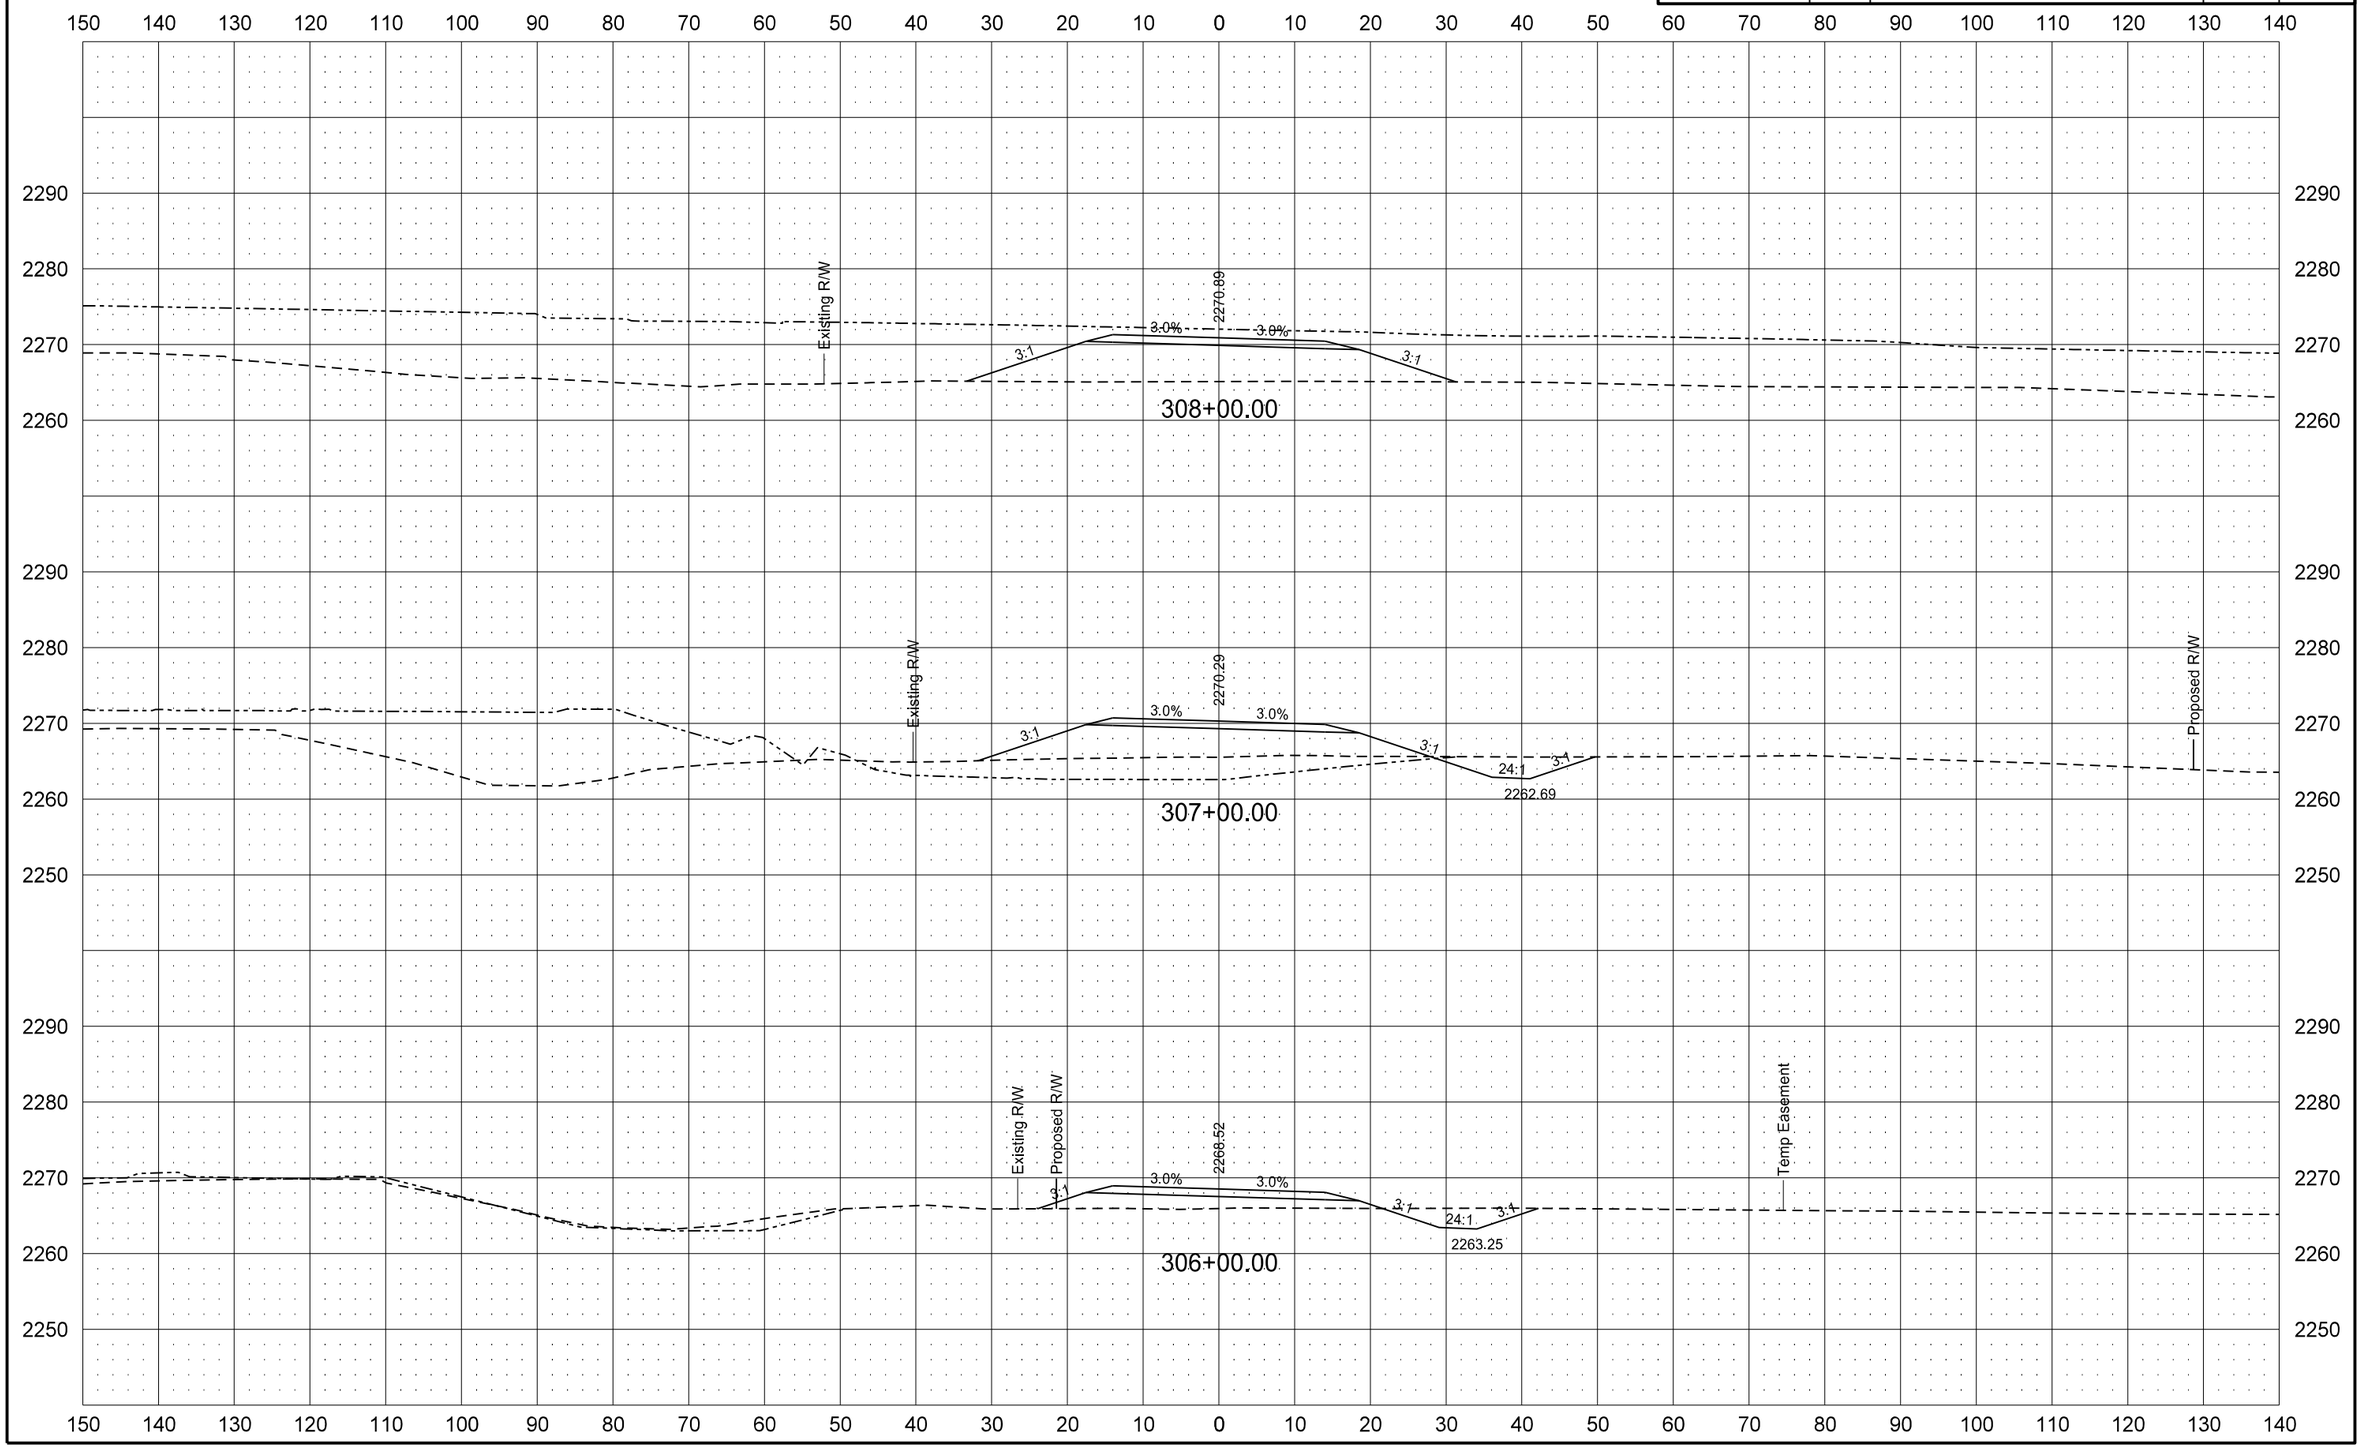

6/8/2015 11:53:30 AM mmaslesa c:\pwworking\oma\d1342430\200XS_163-180.dgn

ND BUSINESS HWY 22 TEMPORARY BYPASS ROADWAY

STATE	PROJECT NO.	SECTION NO.	SHEET NO.
ND	SOIB-SAP-5-022(110)104	200	178

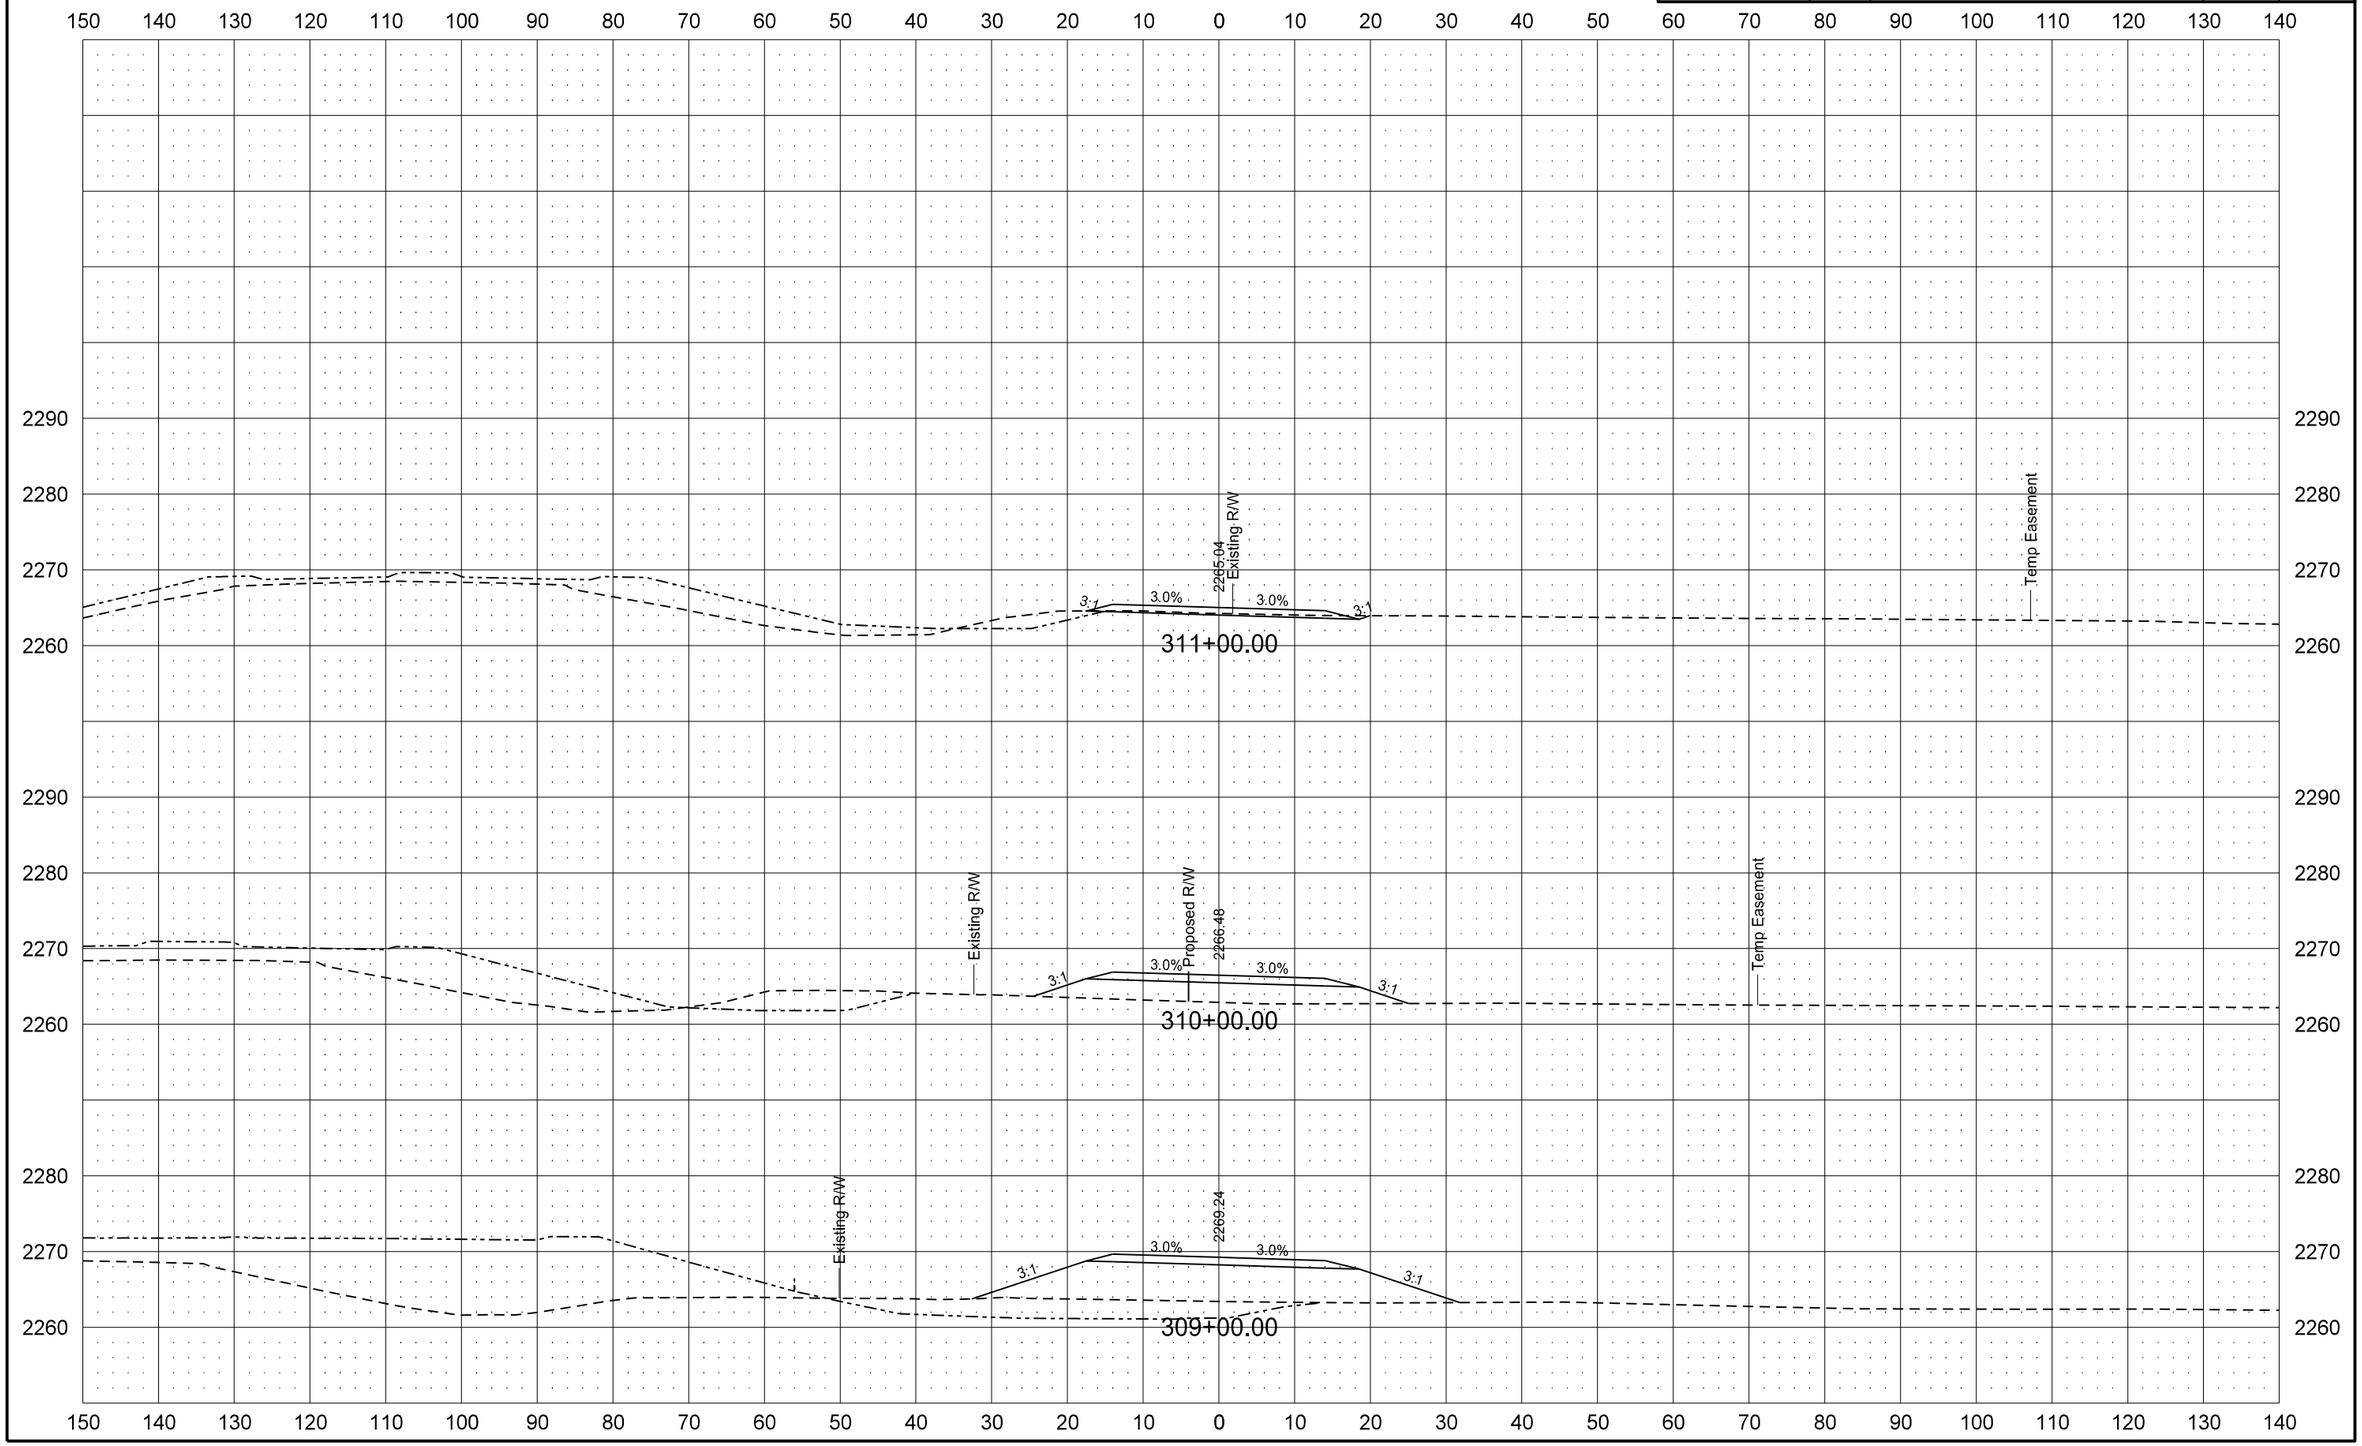

6/8/2015 11:53:31 AM mmaslesa c:\pwworking\oma\d1342430\200XS_163-180.dgn

ND BUSINESS HWY 22 TEMPORARY BYPASS ROADWAY

STATE	PROJECT NO.	SECTION NO.	SHEET NO.
ND	SOIB-SAP-5-022(110)104	200	179

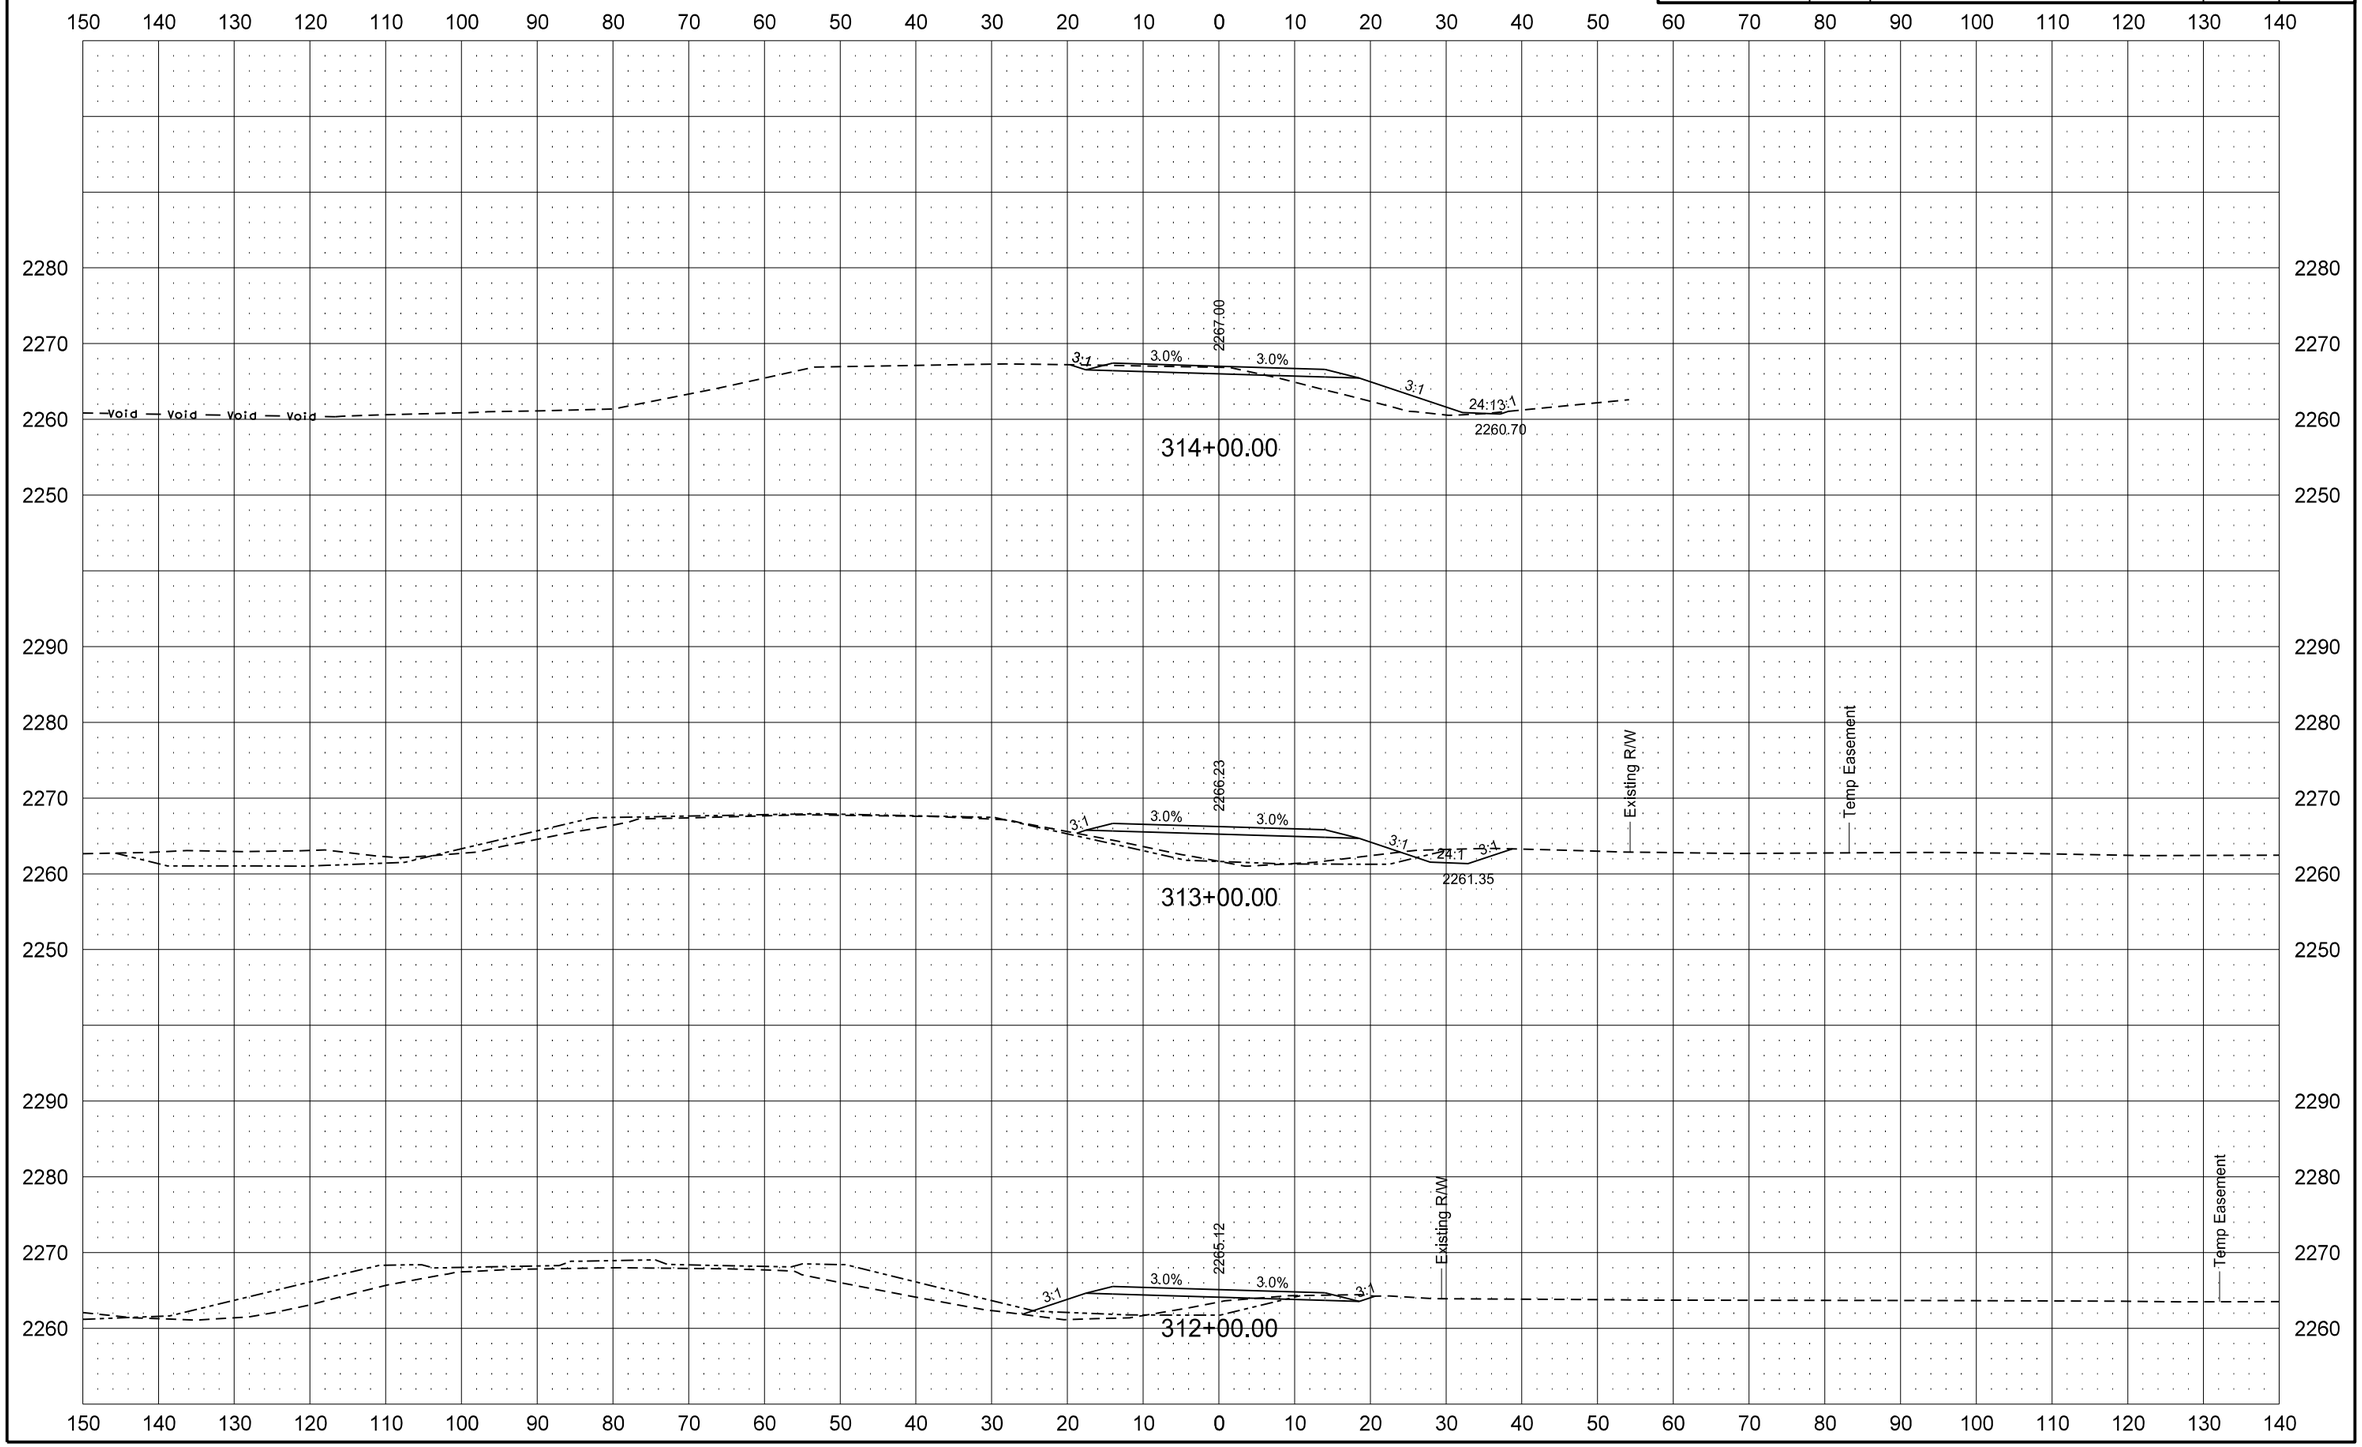

6/8/2015 11:53:32 AM mmaslesa c:\pwworking\oma\d1342430\200XS_163-180.dgn

ND BUSINESS HWY 22 TEMPORARY BYPASS ROADWAY
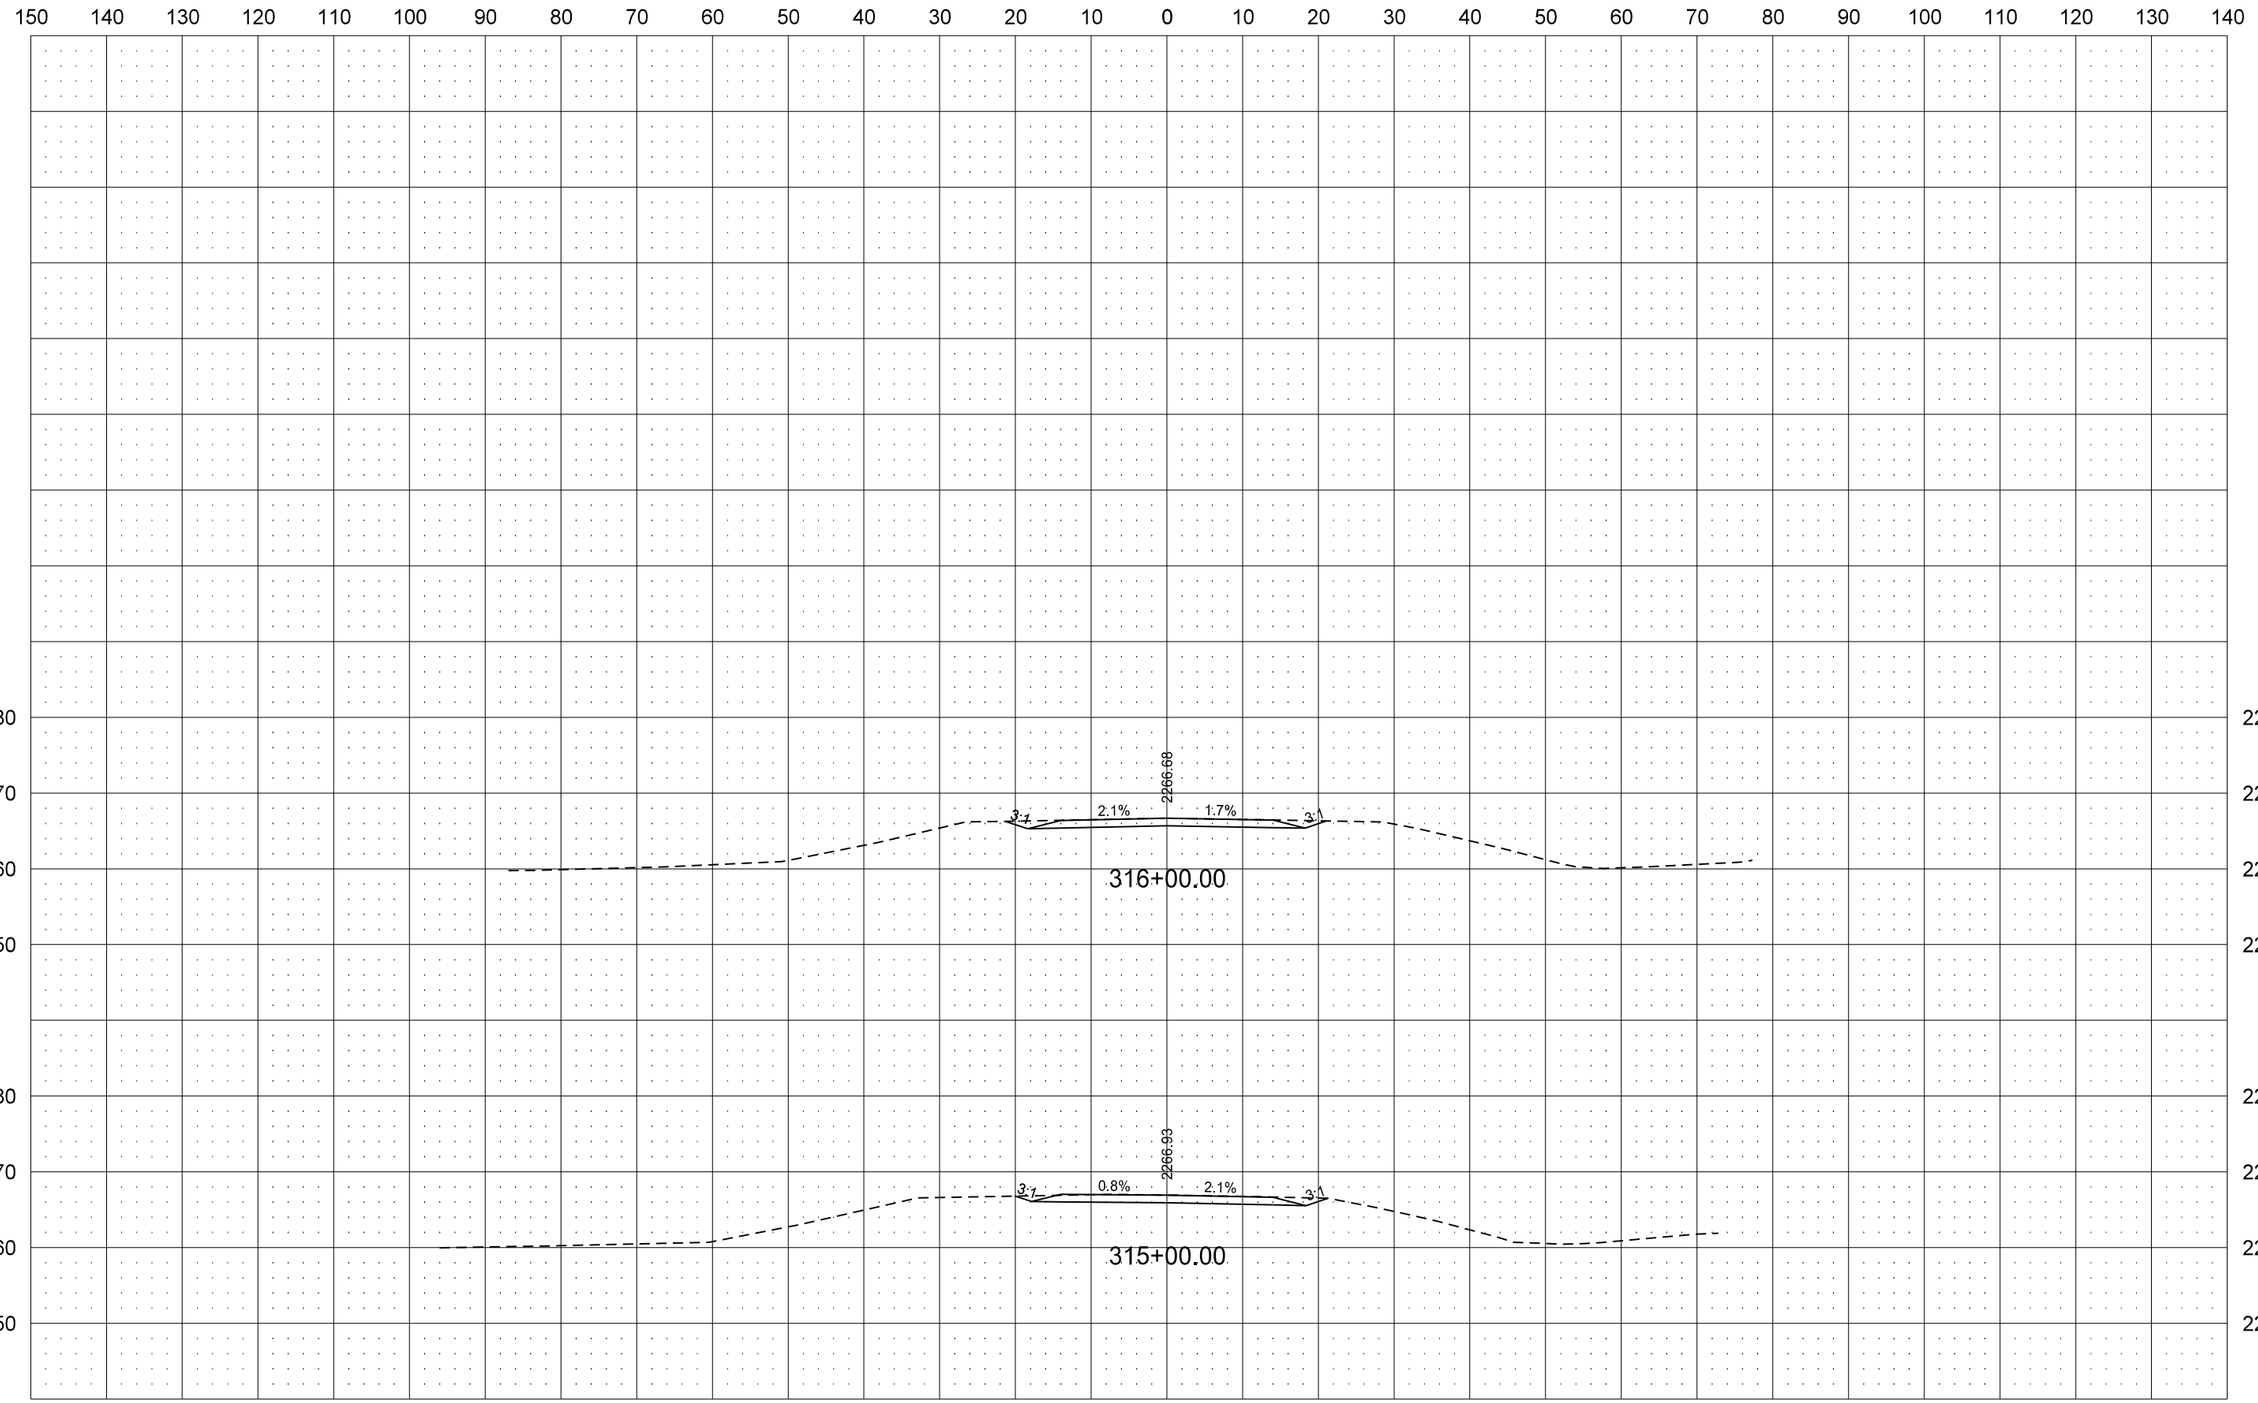
STATE	PROJECT NO.	SECTION NO.	SHEET NO.
ND	SOIB-SAP-5-022(110)104	200	180