STATE	PROJECT NO.	SECTION NO.	SHEET NO.
ND	NH-1-083(122)016	200	1

US 83 MAINLINE CROSS SECTIONS

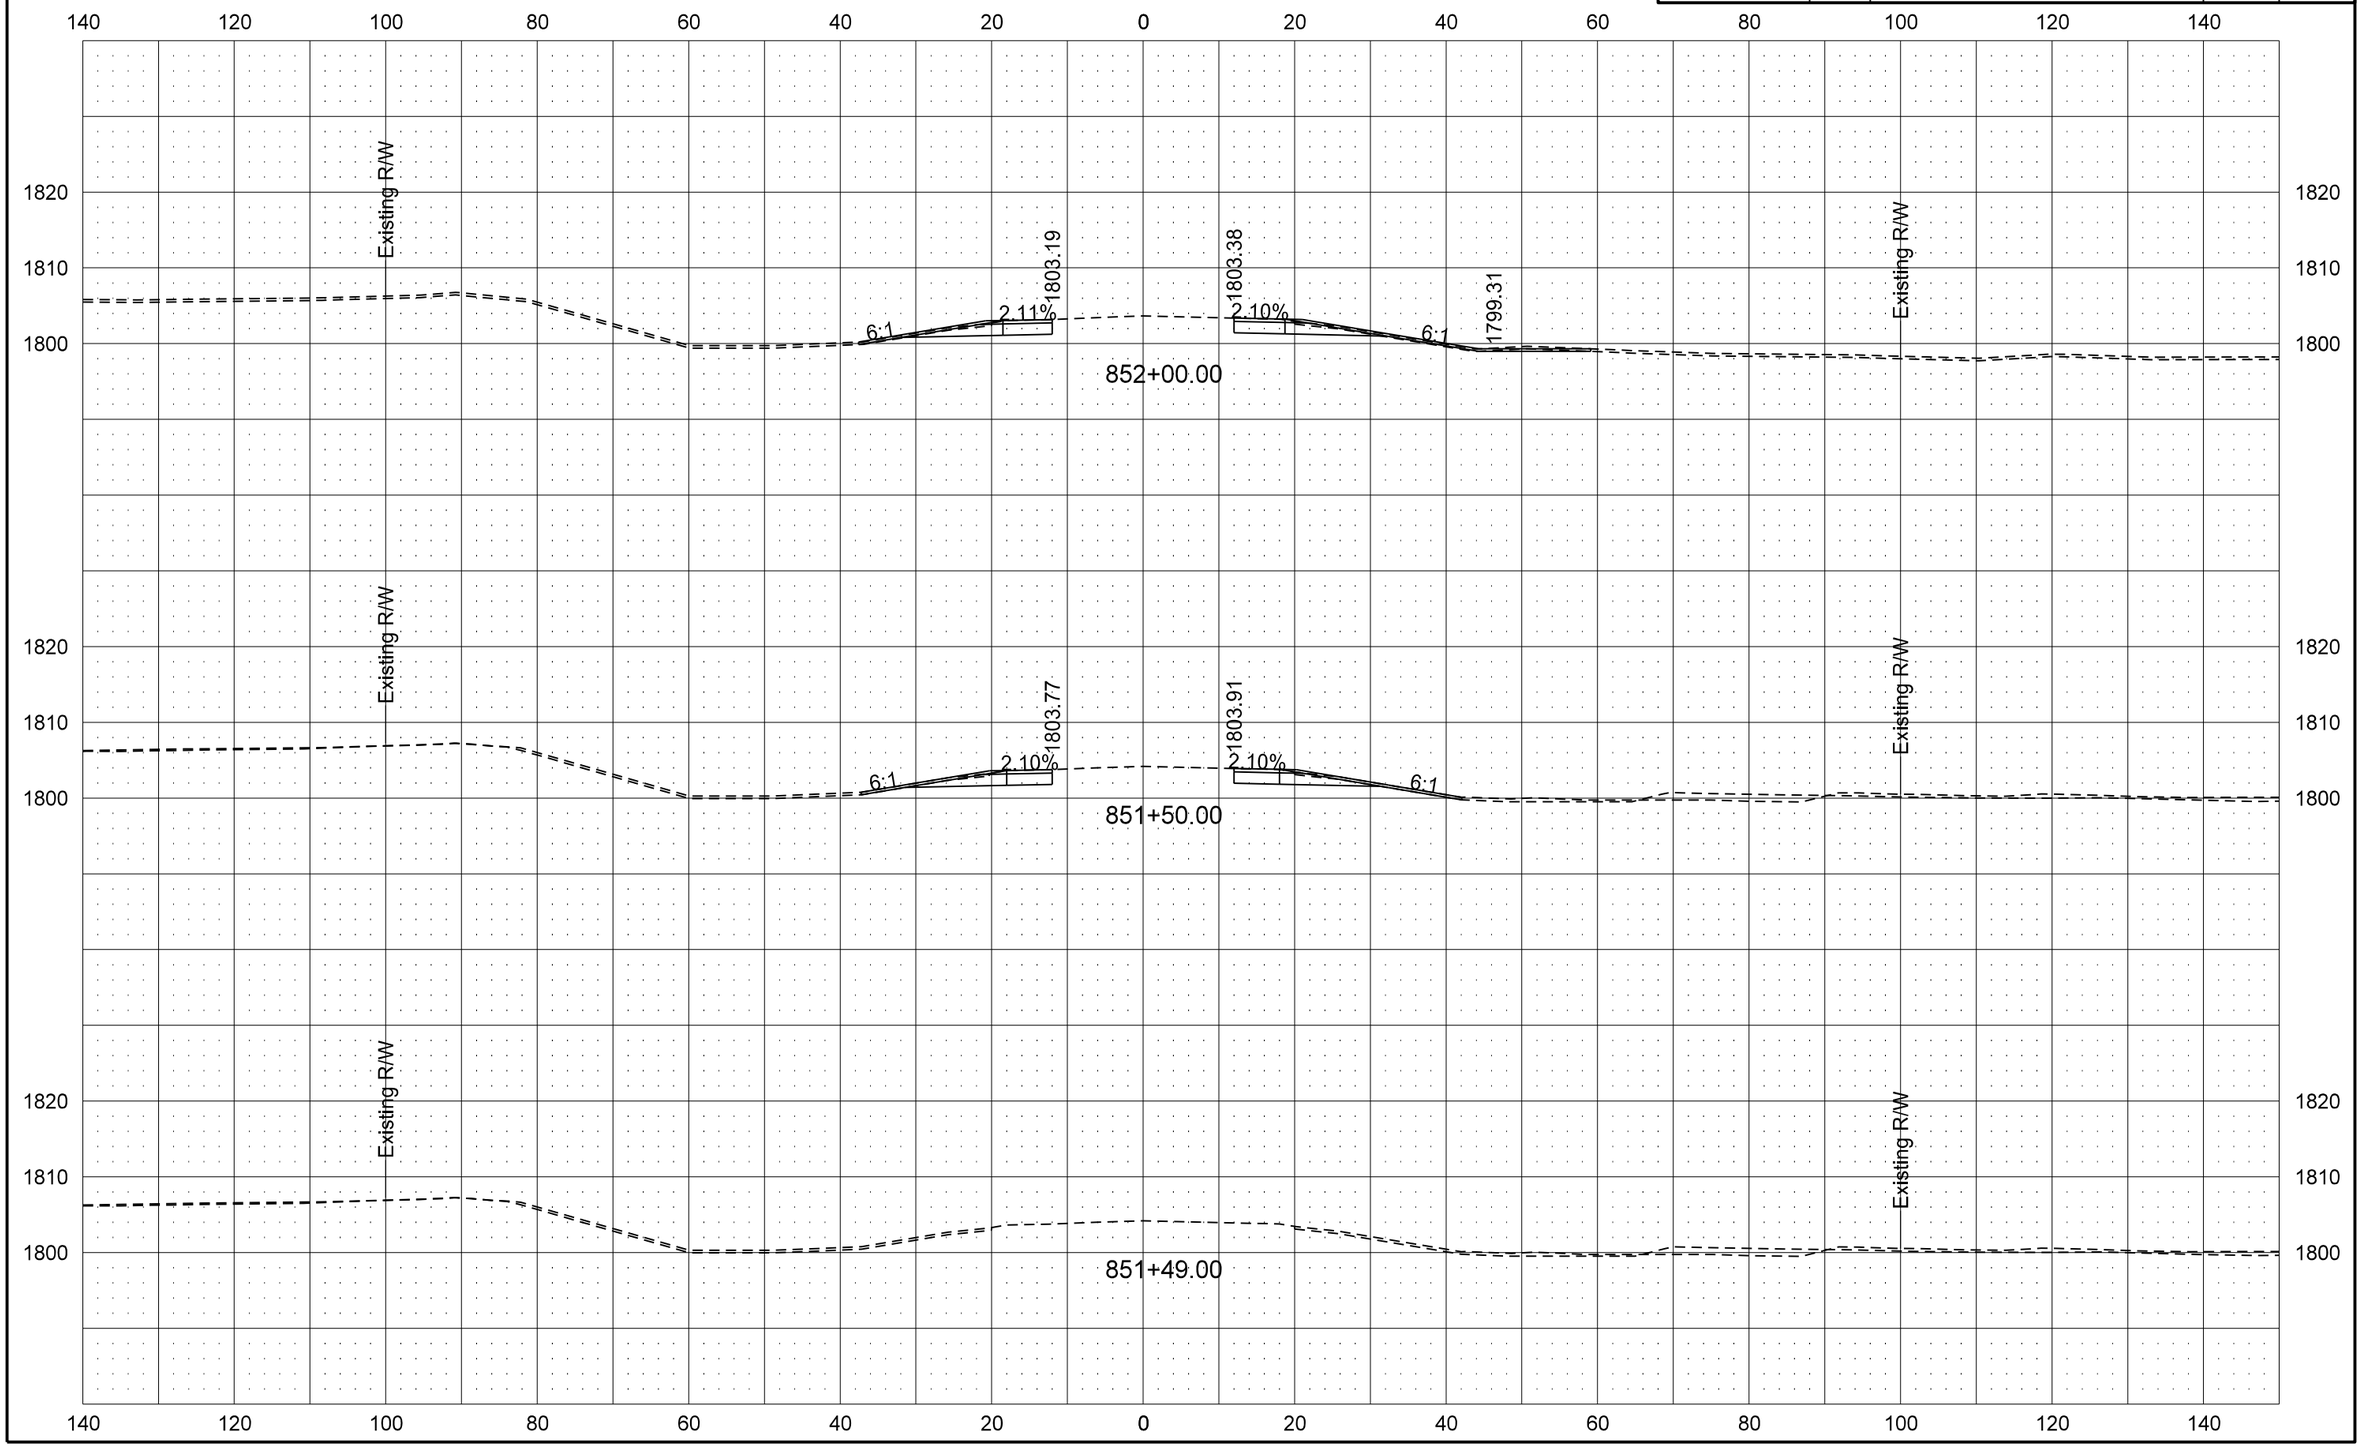

STATE	PROJECT NO.	SECTION NO.	SHEET NO.
ND	NH-1-083(122)016	200	2

US 83 MAINLINE CROSS SECTIONS

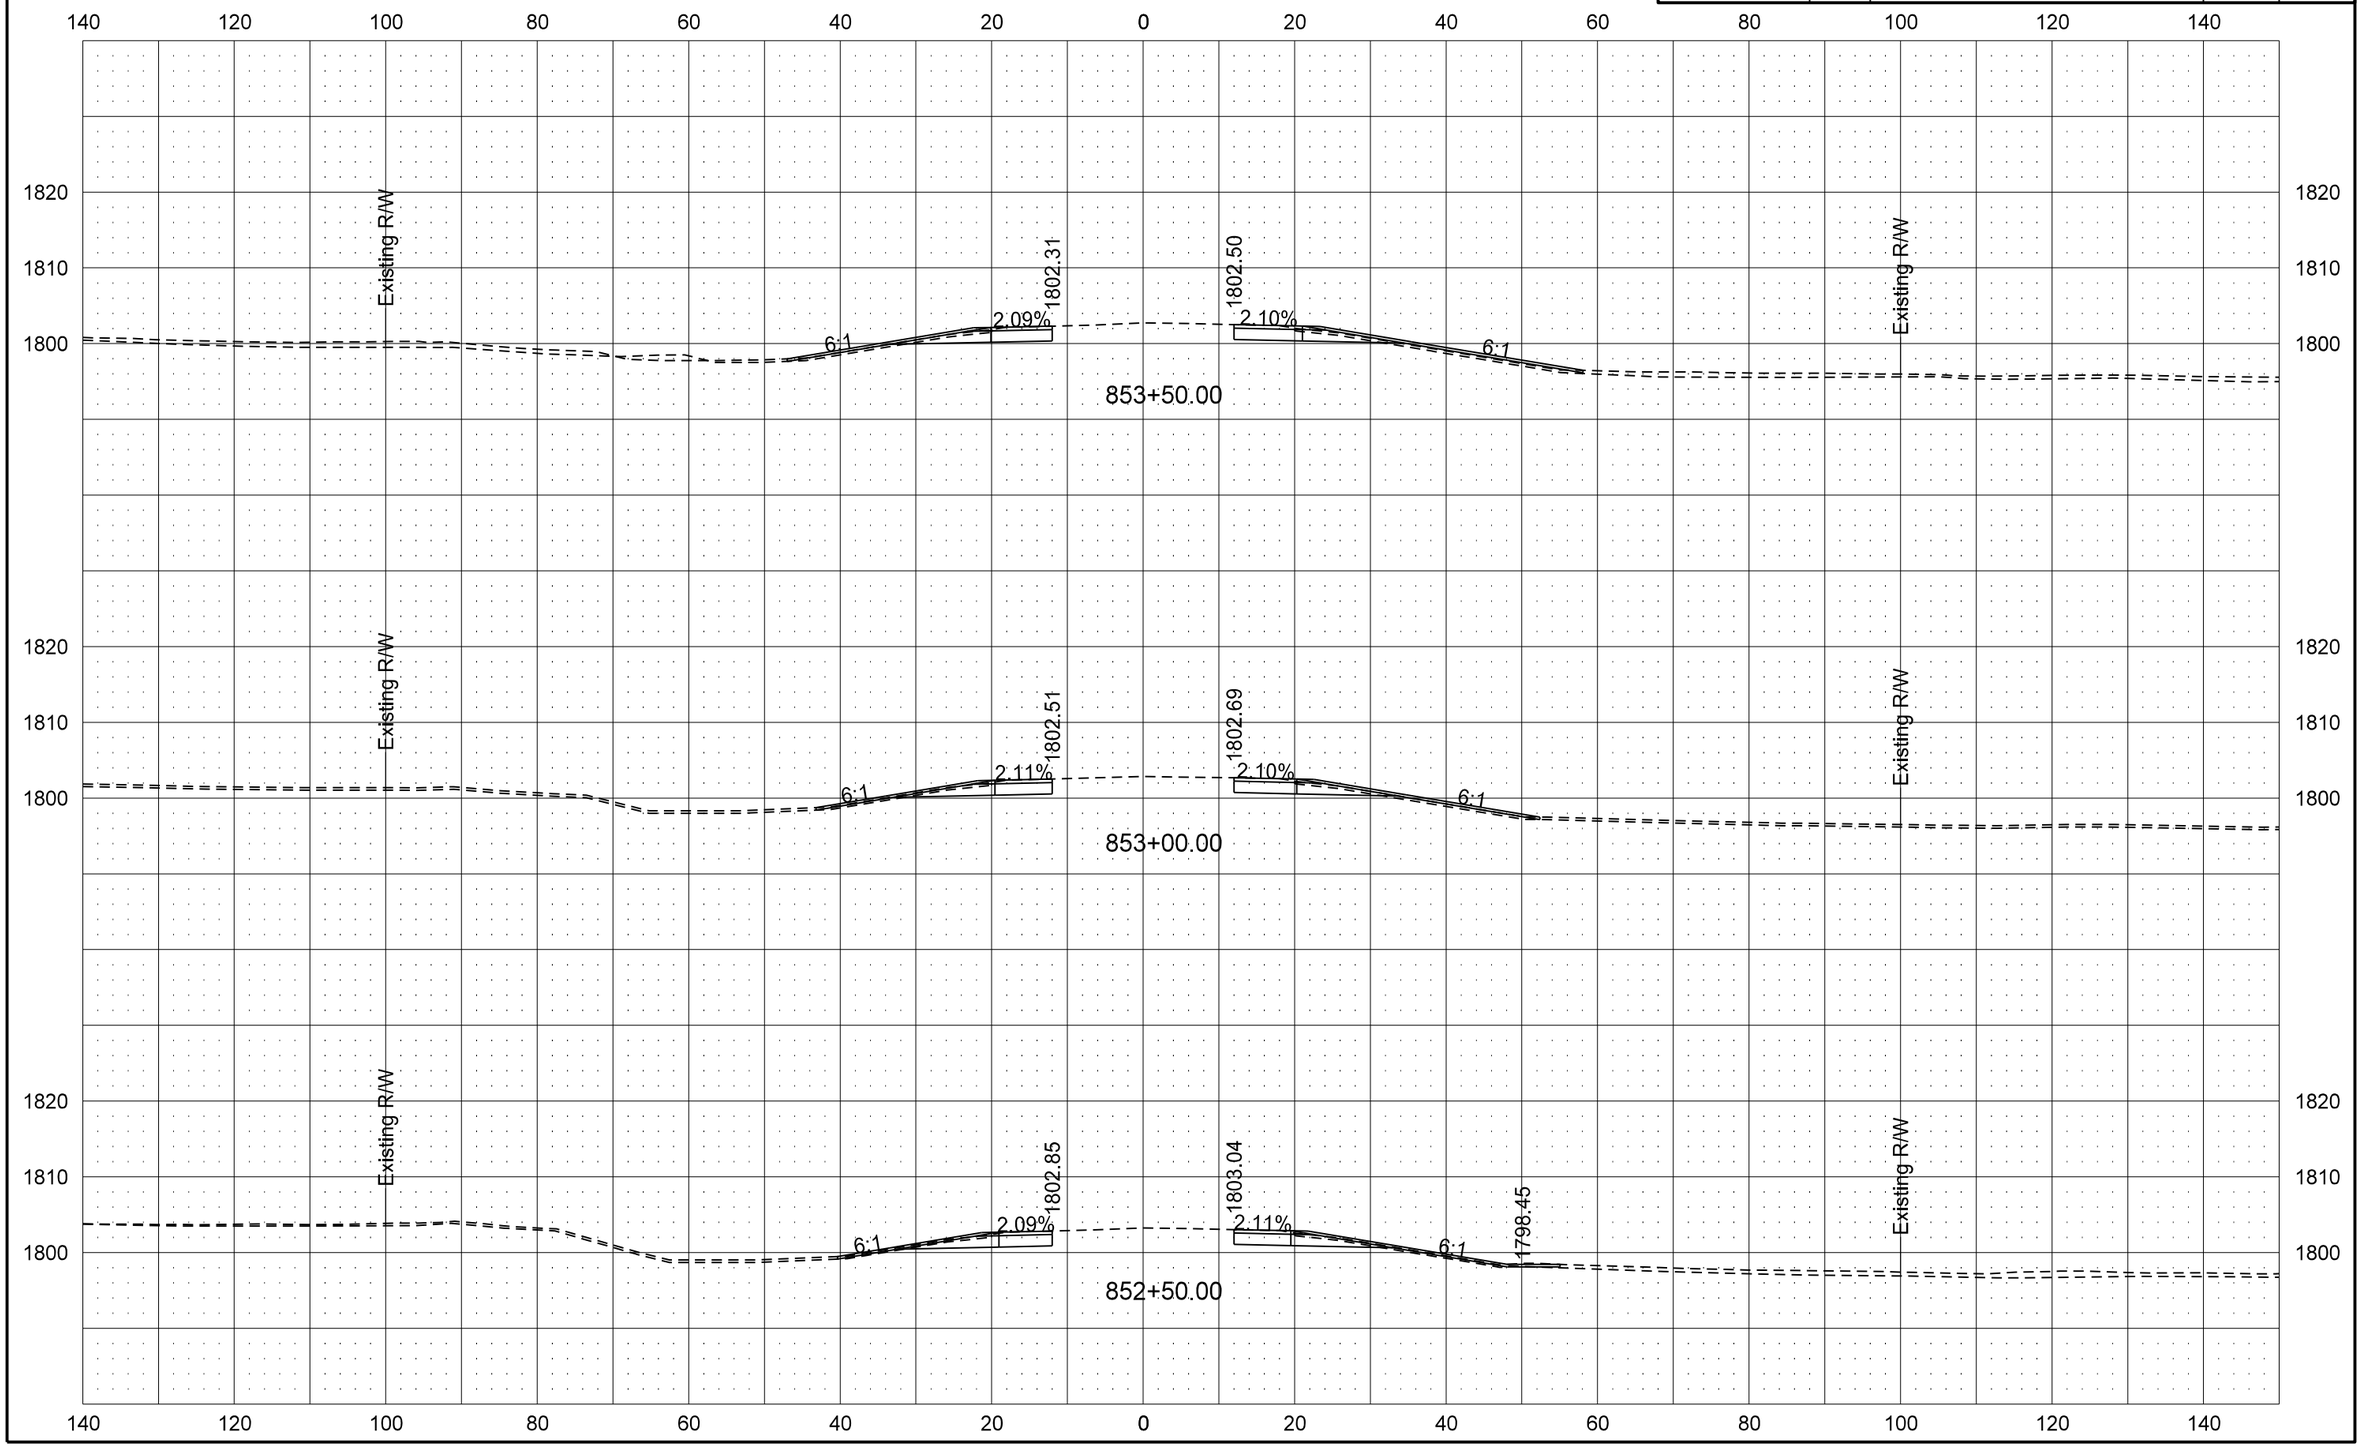

2/5/2015 3:57:08 PM darne R:\project\10083016.122\design\Sheets\200XS_001_US 83.dgn

STATE	PROJECT NO.	SECTION NO.	SHEET NO.
ND	NH-1-083(122)016	200	3

US 83 MAINLINE CROSS SECTIONS

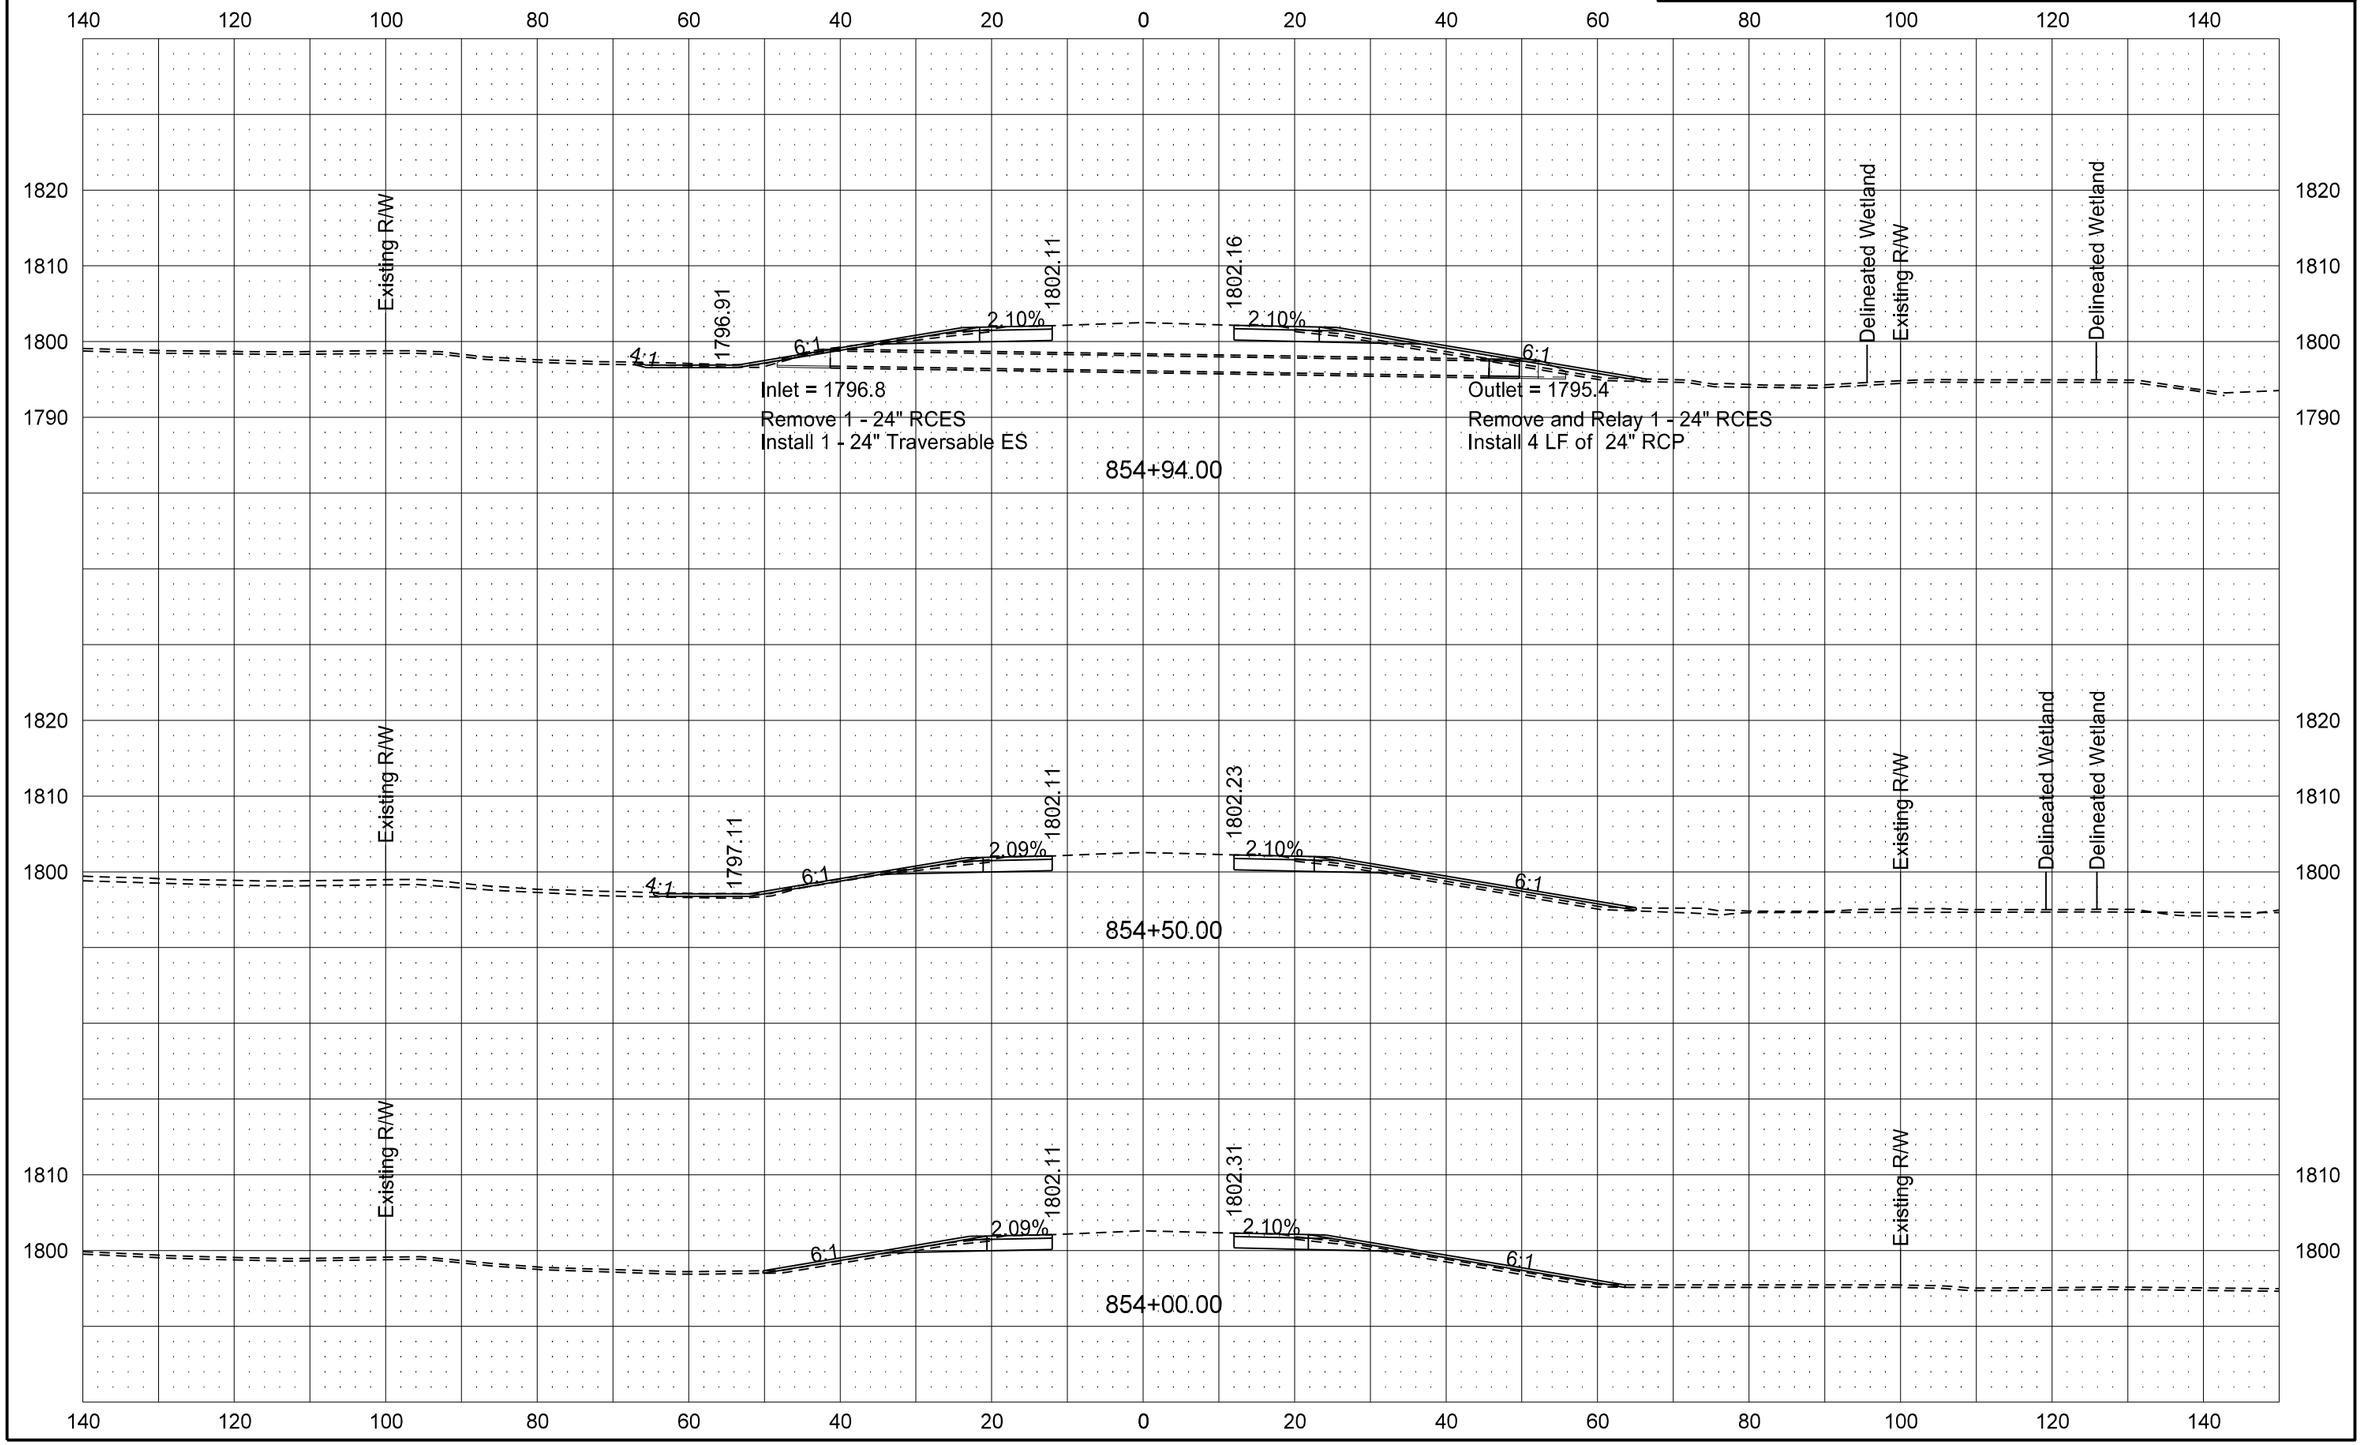

STATE	PROJECT NO.	SECTION NO.	SHEET NO.
ND	NH-1-083(122)016	200	4

US 83 MAINLINE CROSS SECTIONS

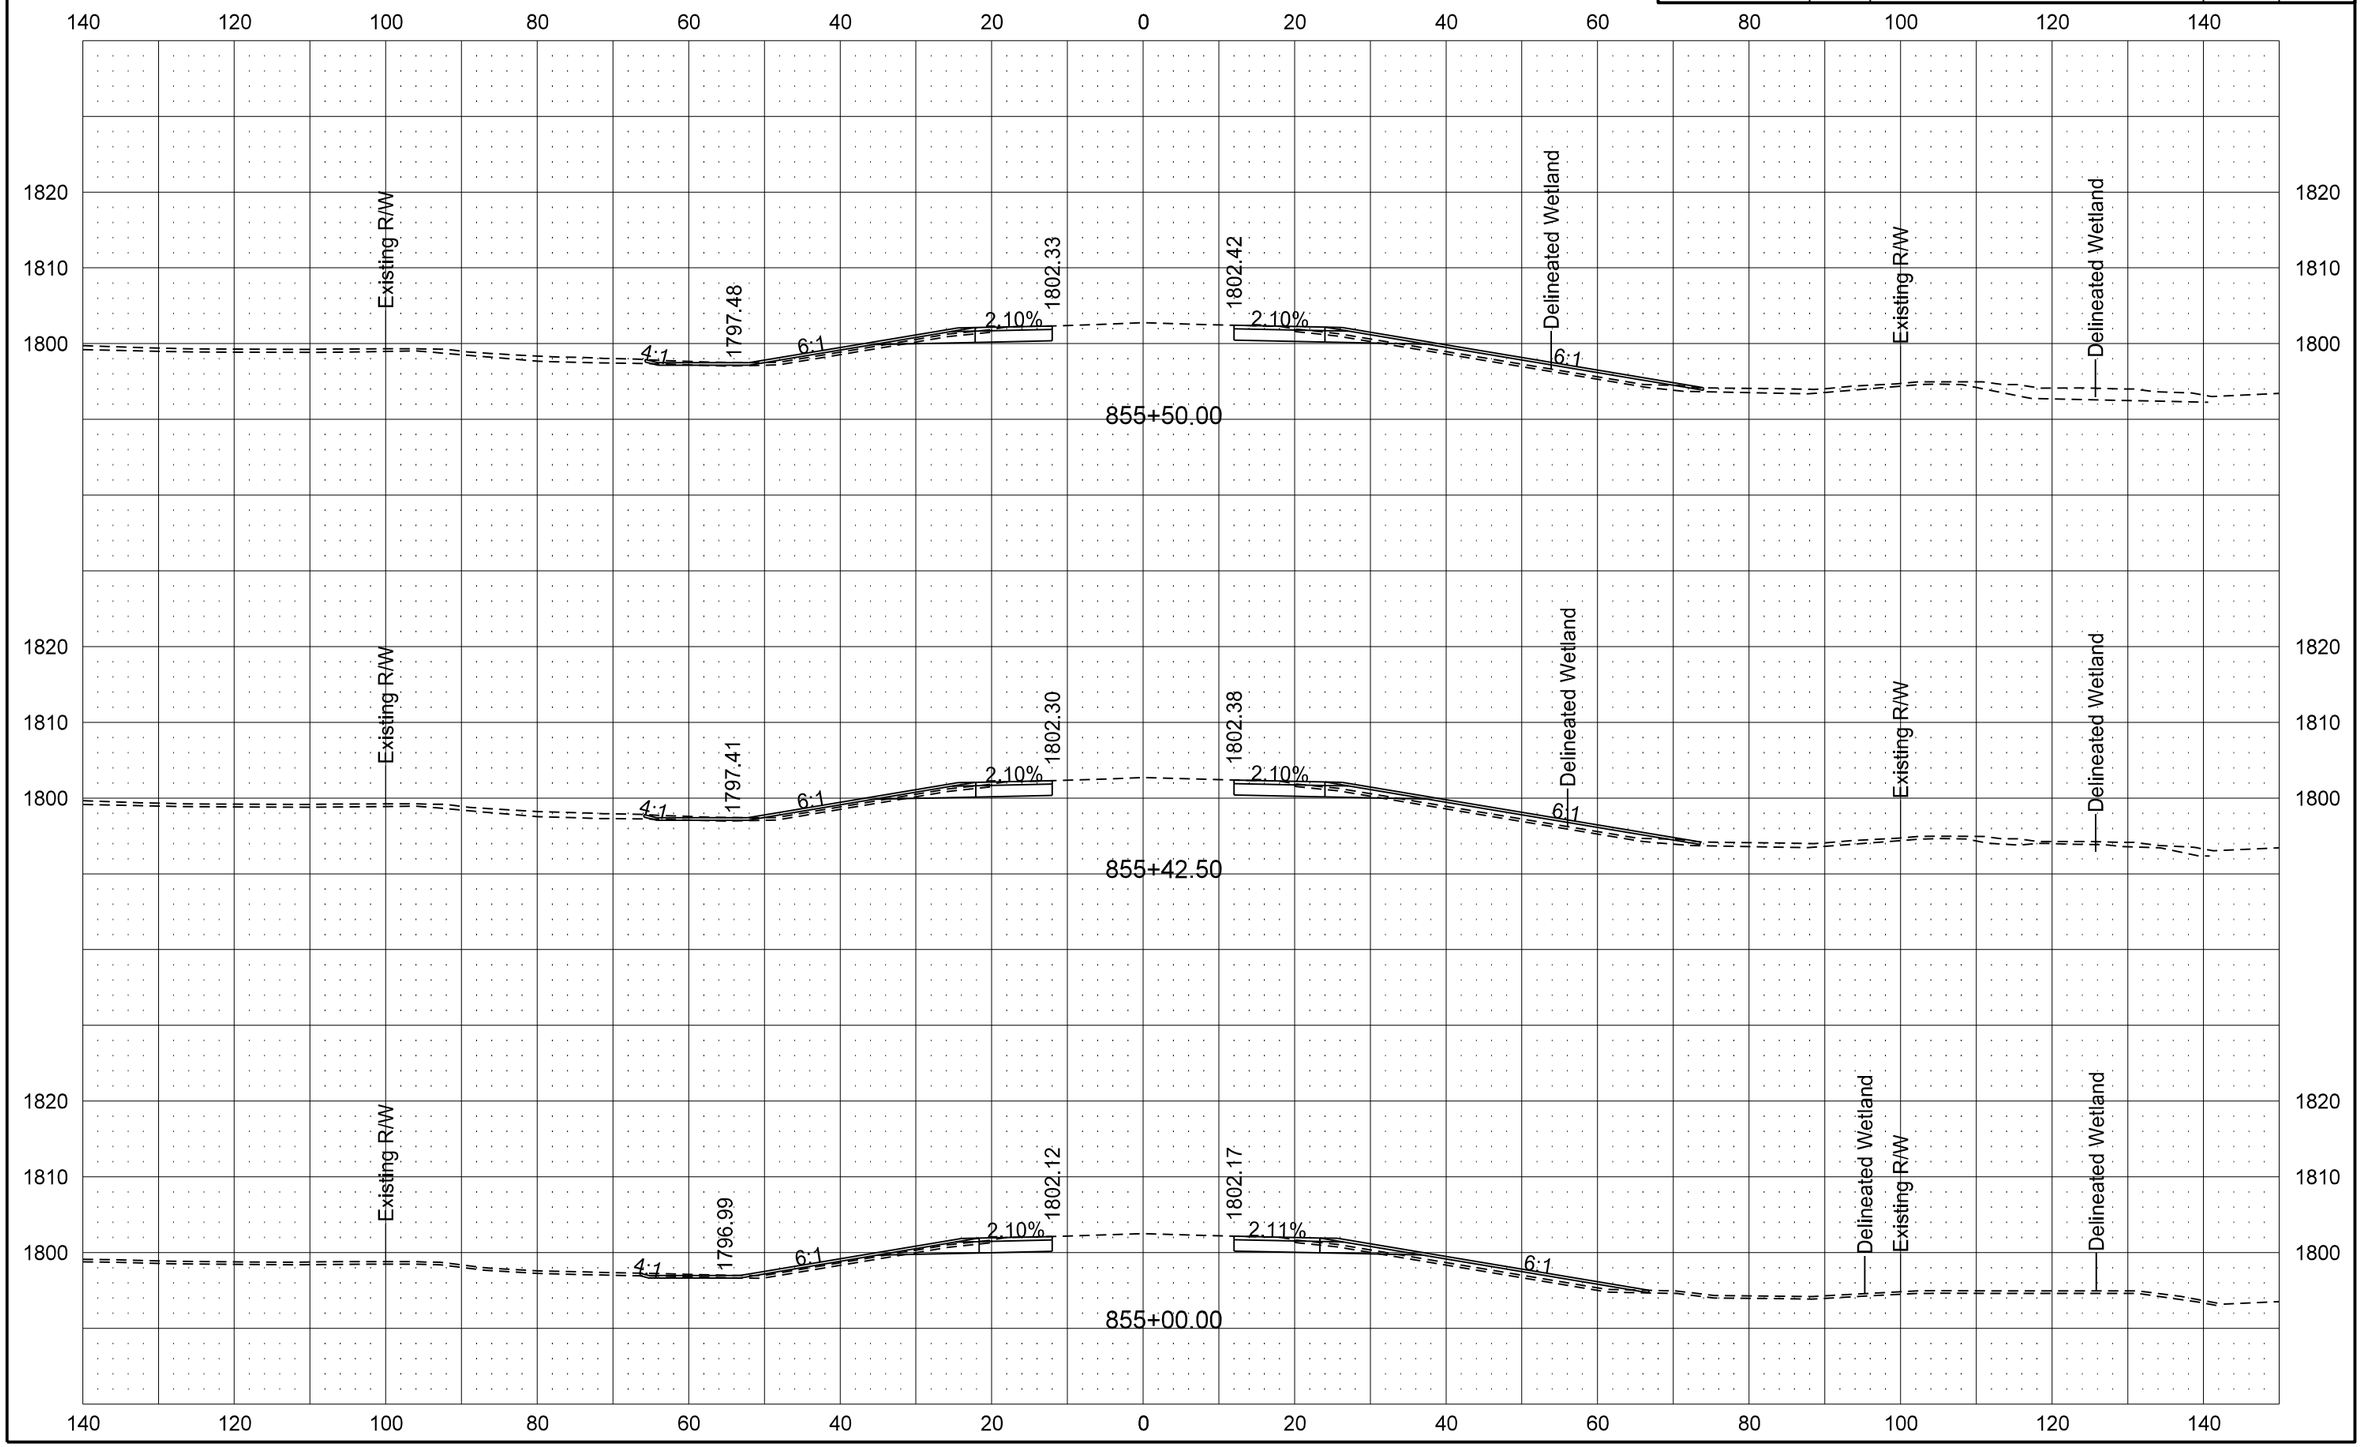

2/5/2015 3:57:10 PM darne R:\project\10083016.122\design\Sheets\200XS_001_US 83.dgn

STATE	PROJECT NO.	SECTION NO.	SHEET NO.
ND	NH-1-083(122)016	200	5

US 83 MAINLINE CROSS SECTIONS

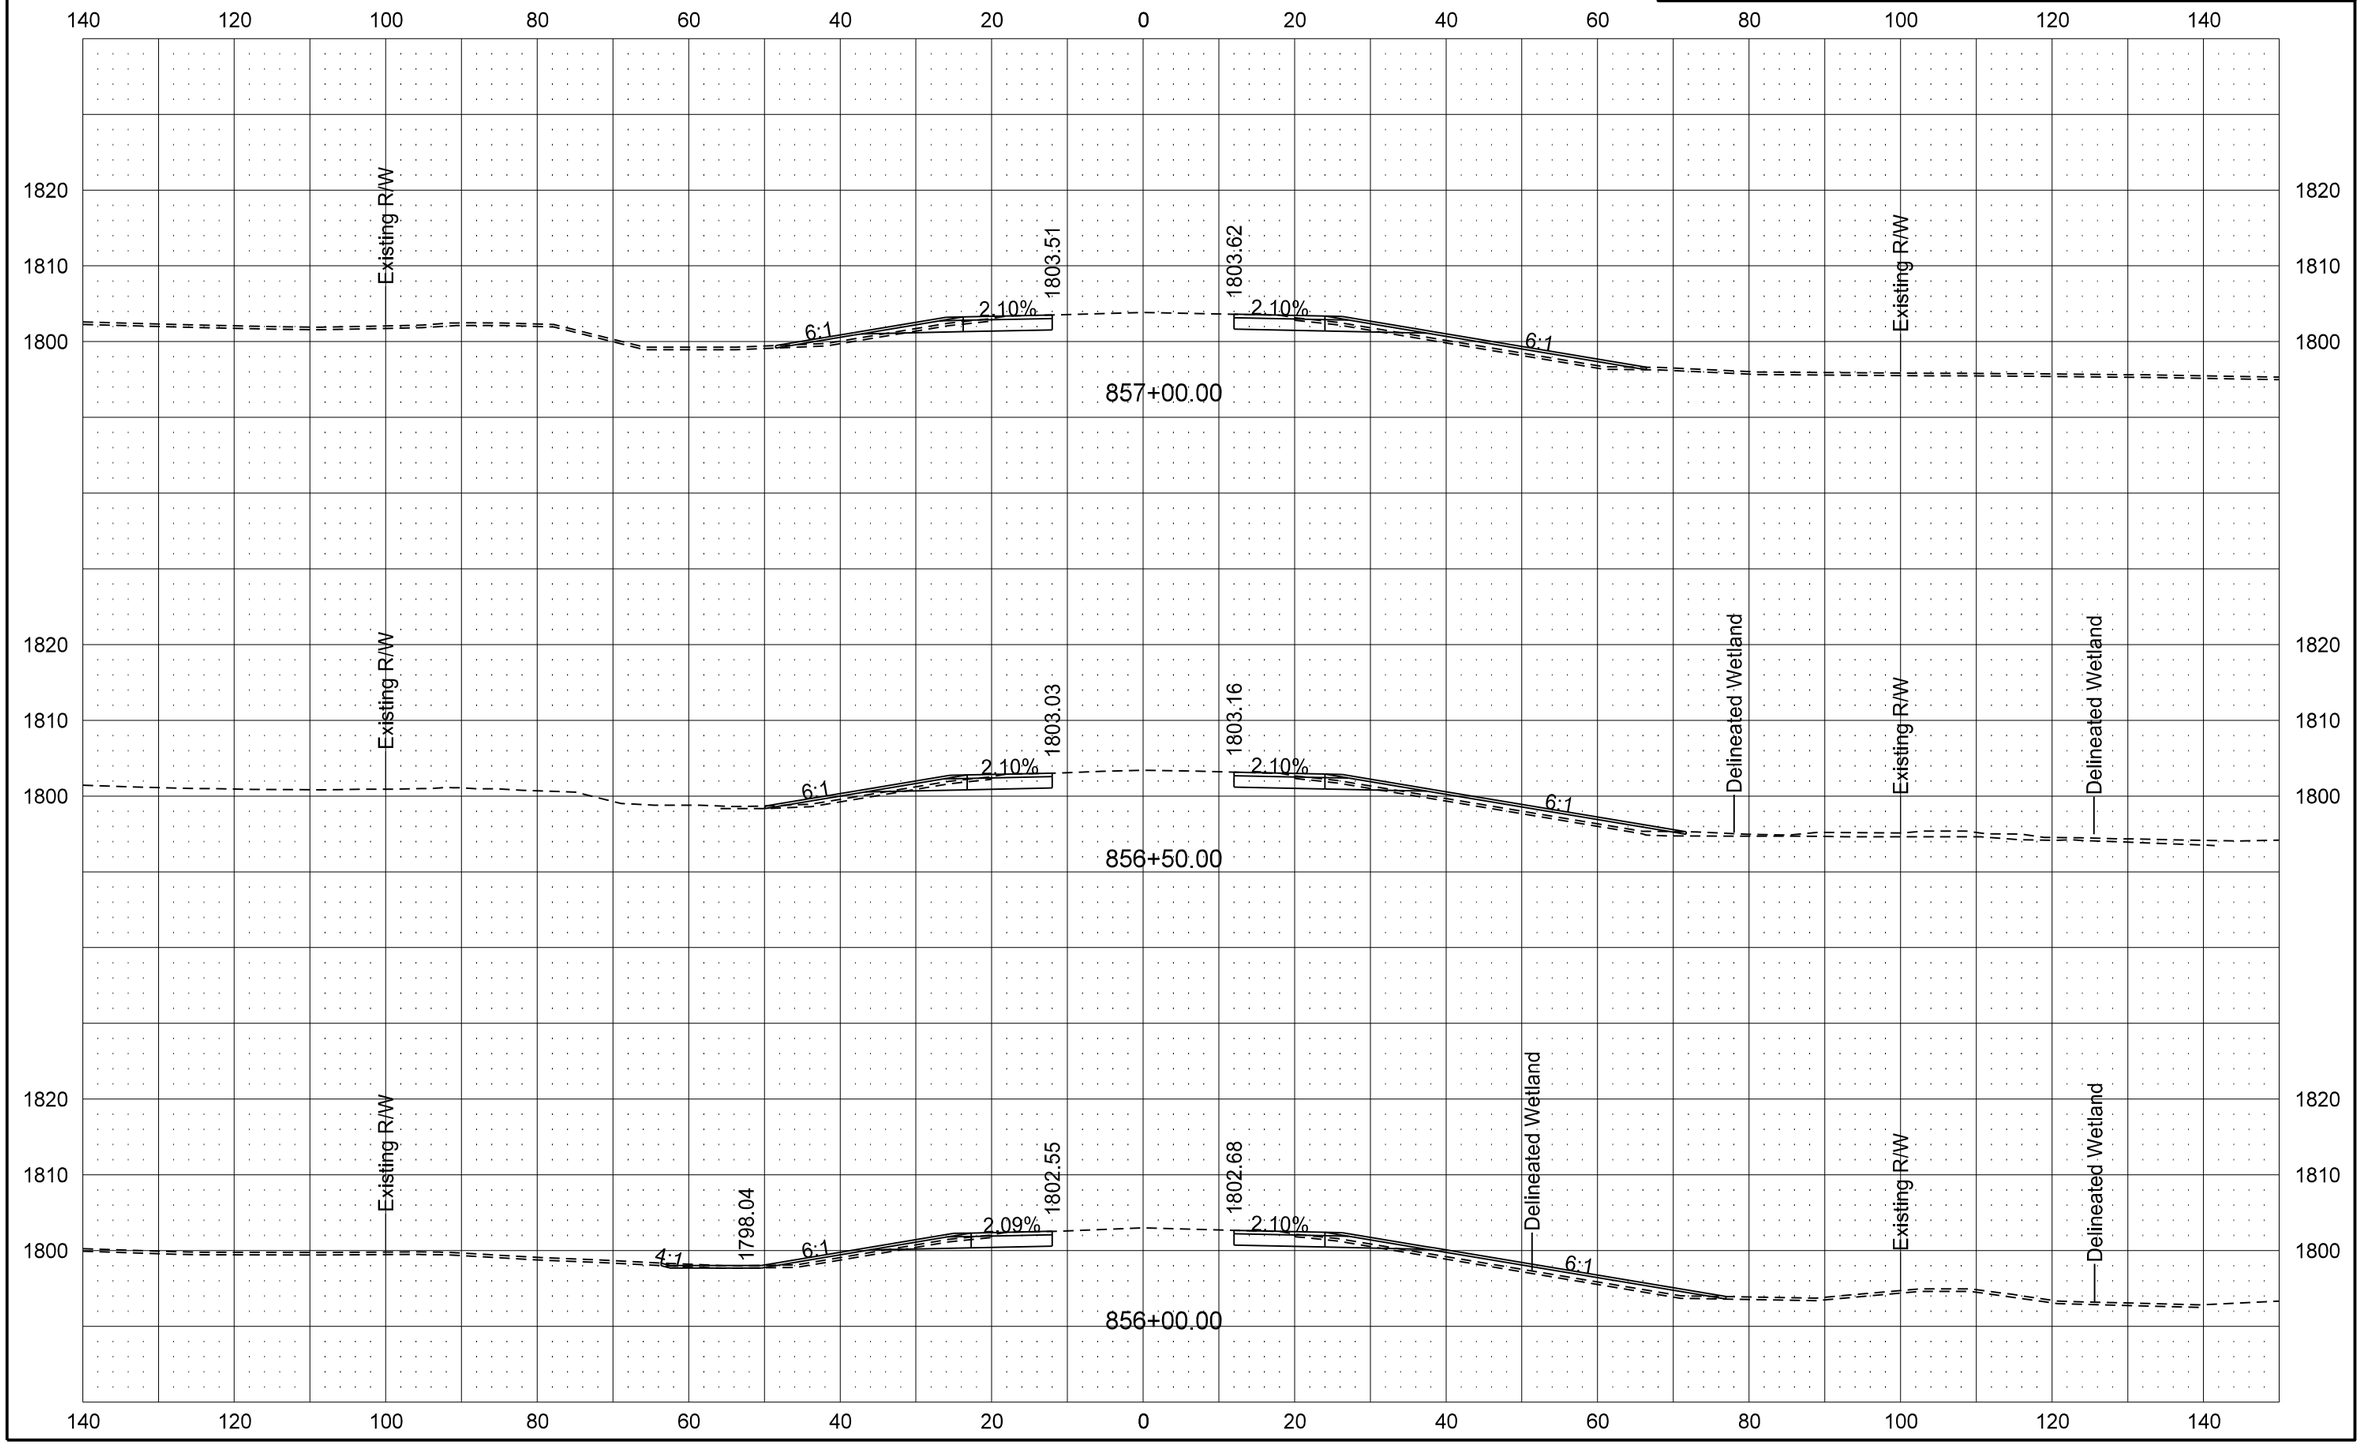

2/5/2015 3:57:11 PM darne R:\project\10083016.122\design\Sheets\200XS_001_US 83.dgn

STATE	PROJECT NO.	SECTION NO.	SHEET NO.
ND	NH-1-083(122)016	200	6

US 83 MAINLINE CROSS SECTIONS

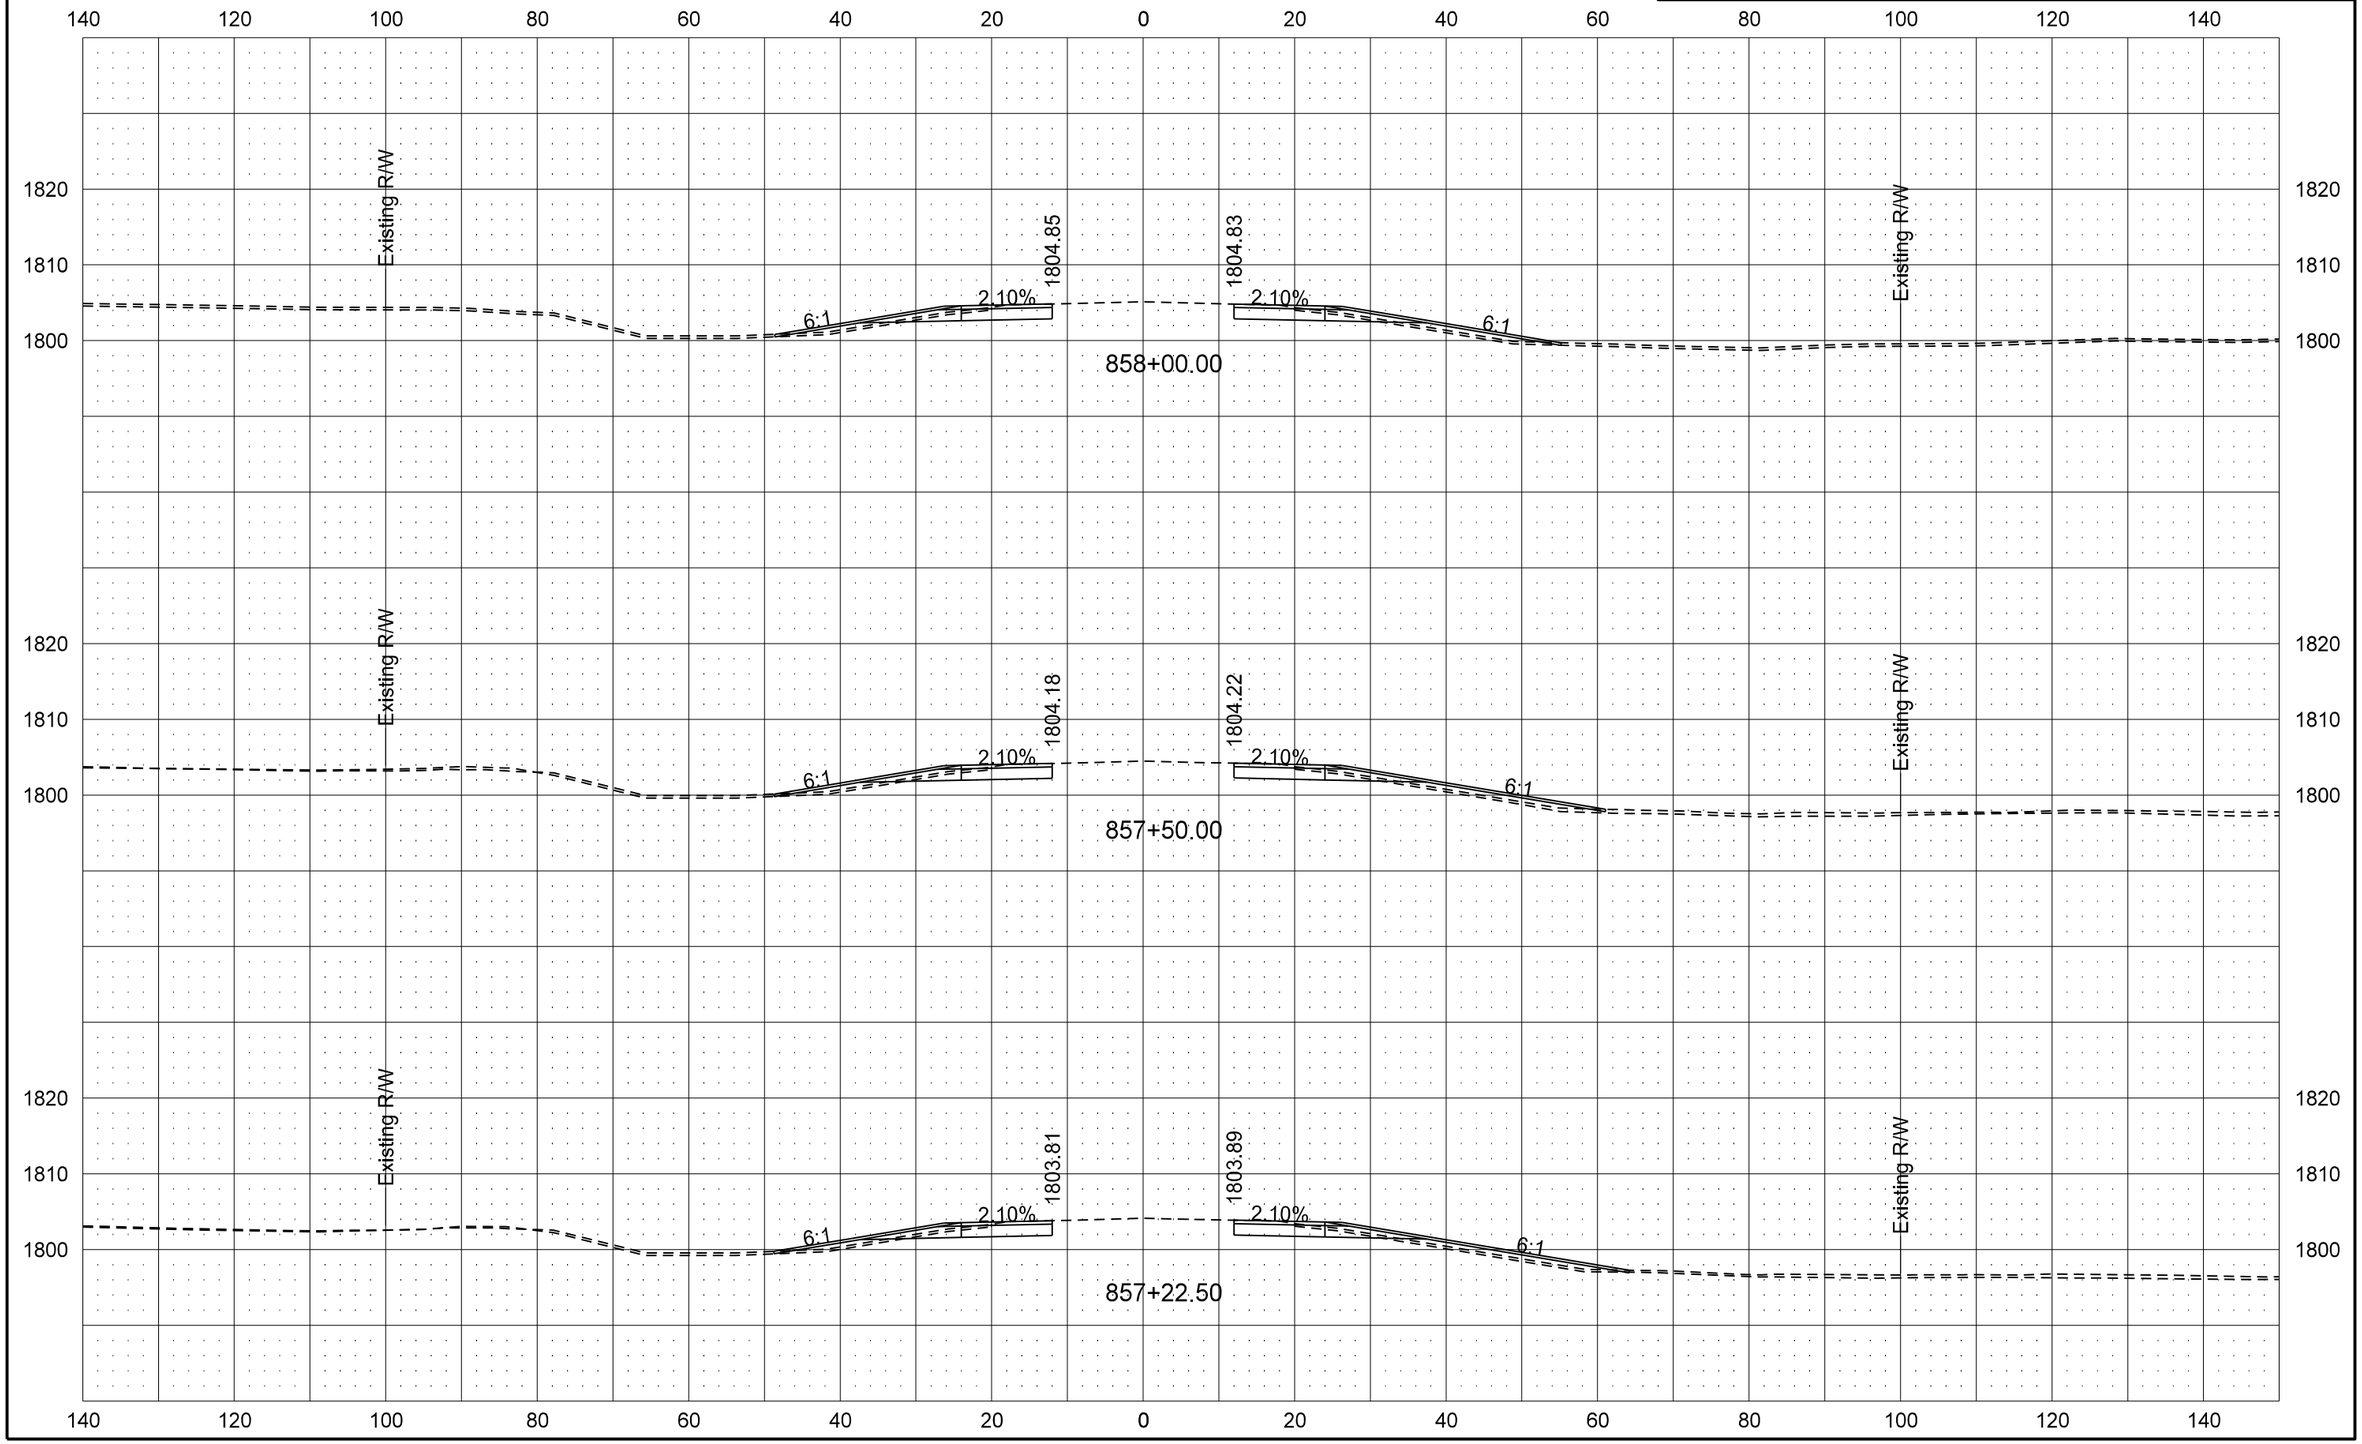

STATE	PROJECT NO.	SECTION NO.	SHEET NO.
ND	NH-1-083(122)016	200	7

US 83 MAINLINE CROSS SECTIONS

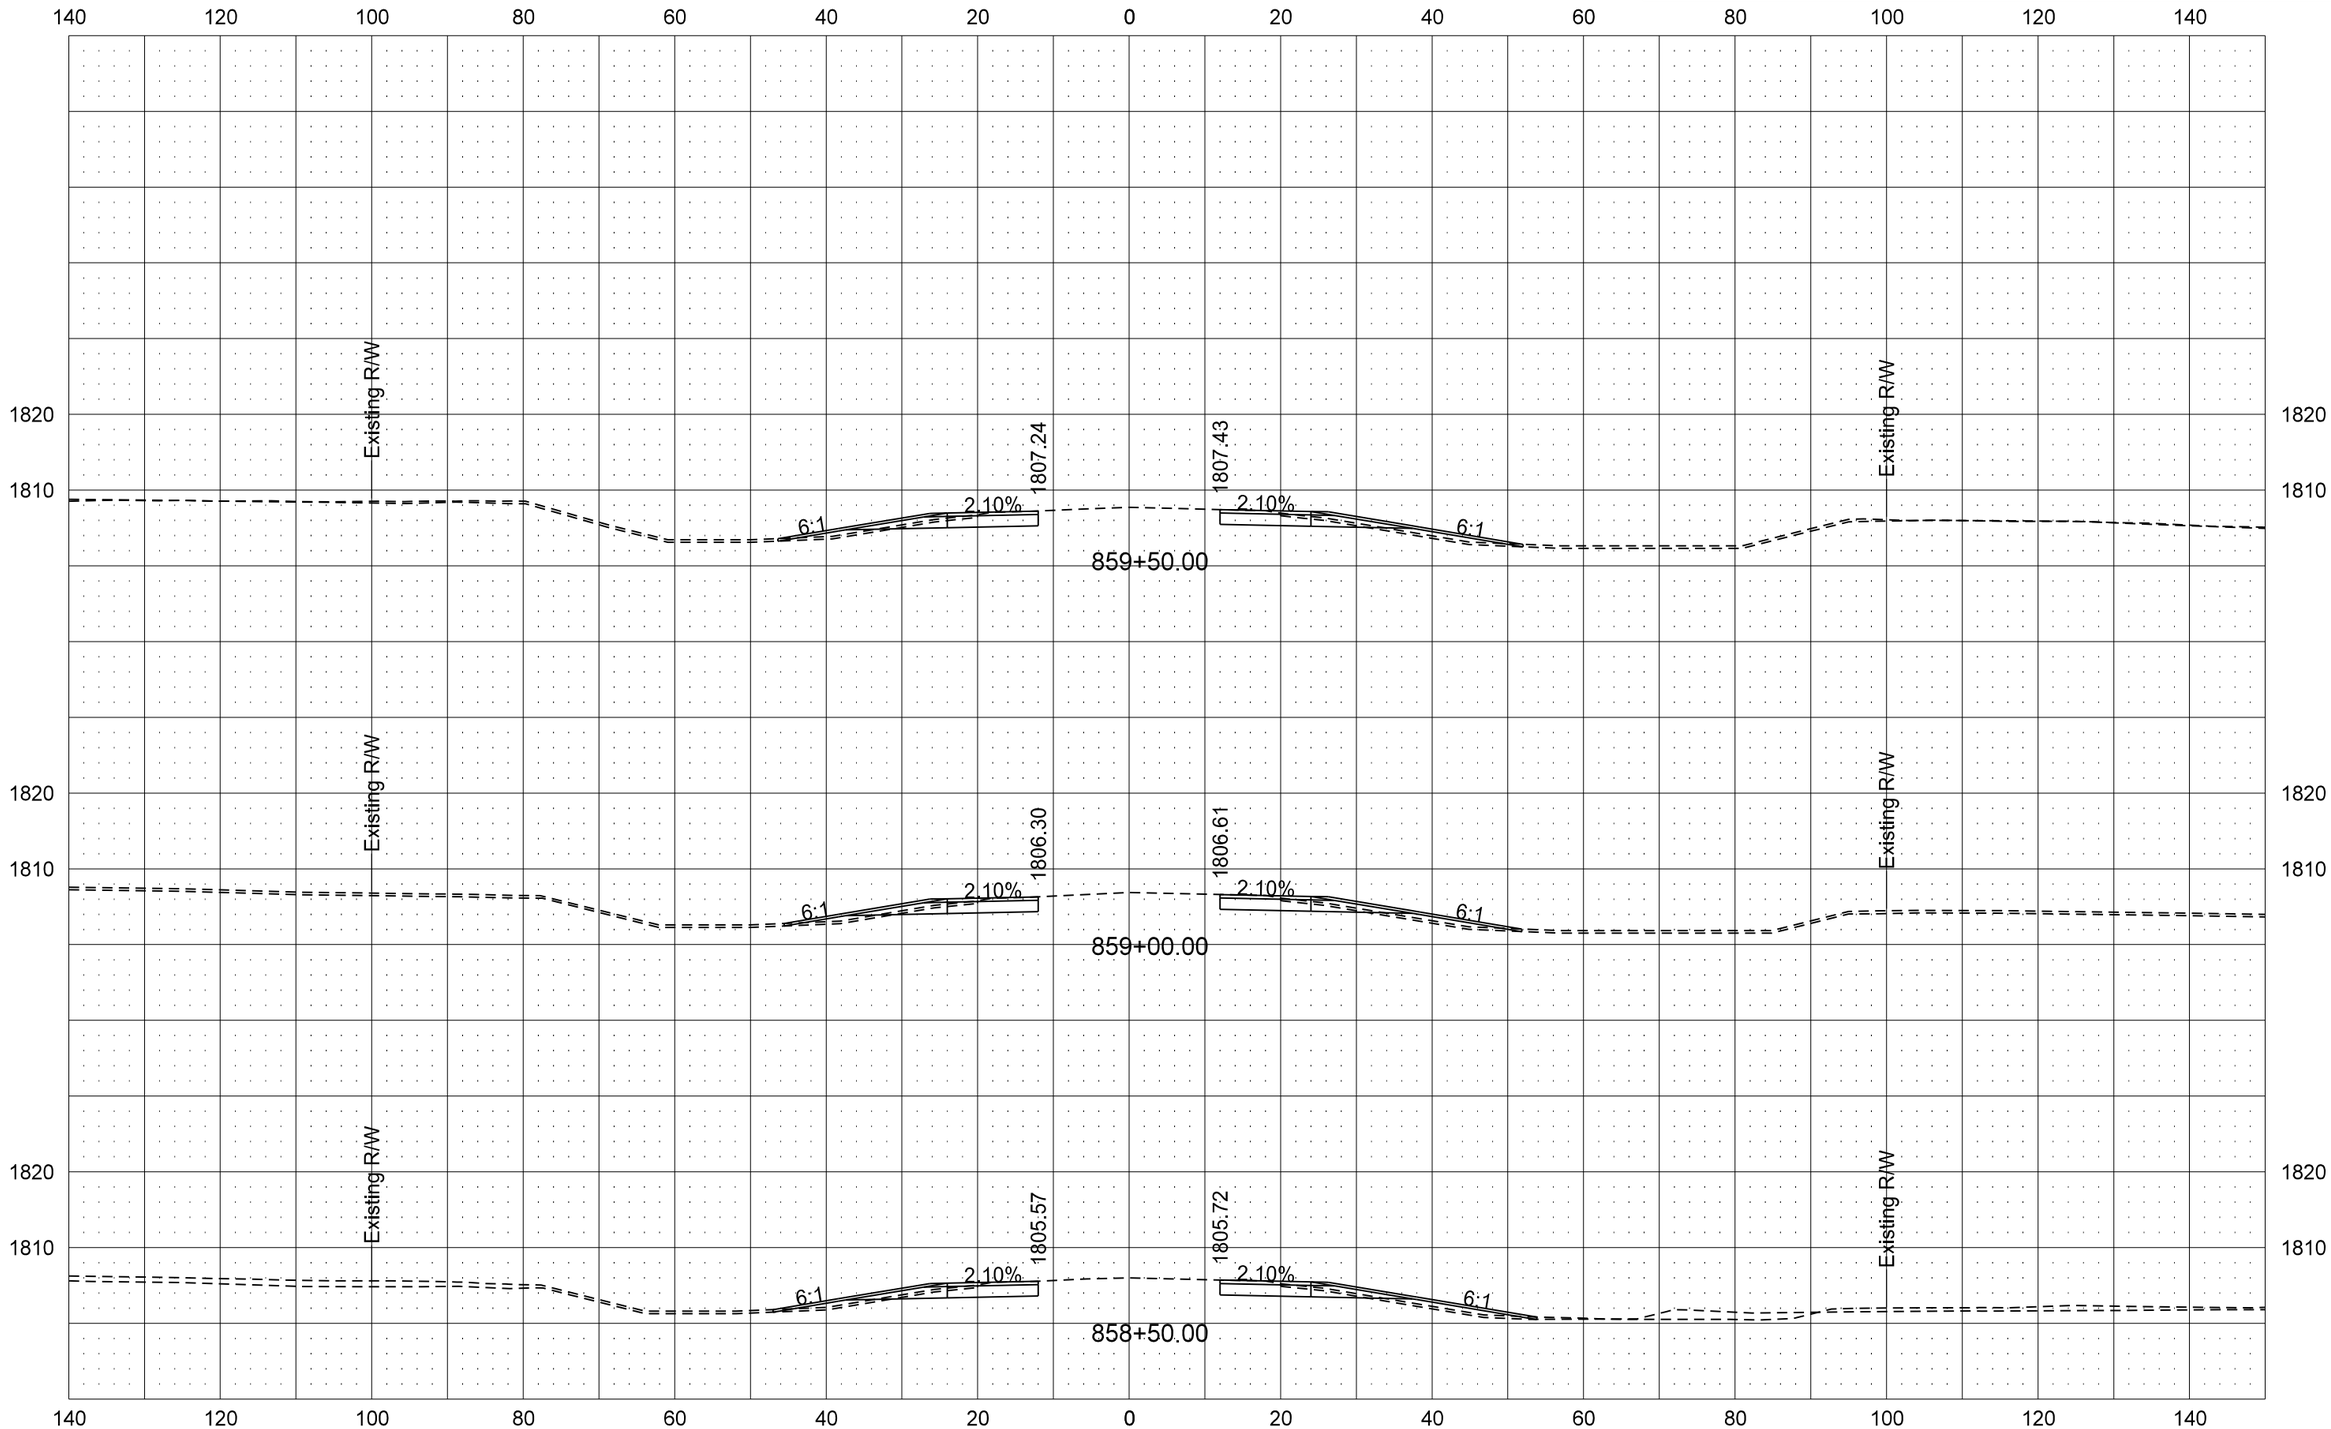

STATE	PROJECT NO.	SECTION NO.	SHEET NO.
ND	NH-1-083(122)016	200	8

US 83 MAINLINE CROSS SECTIONS

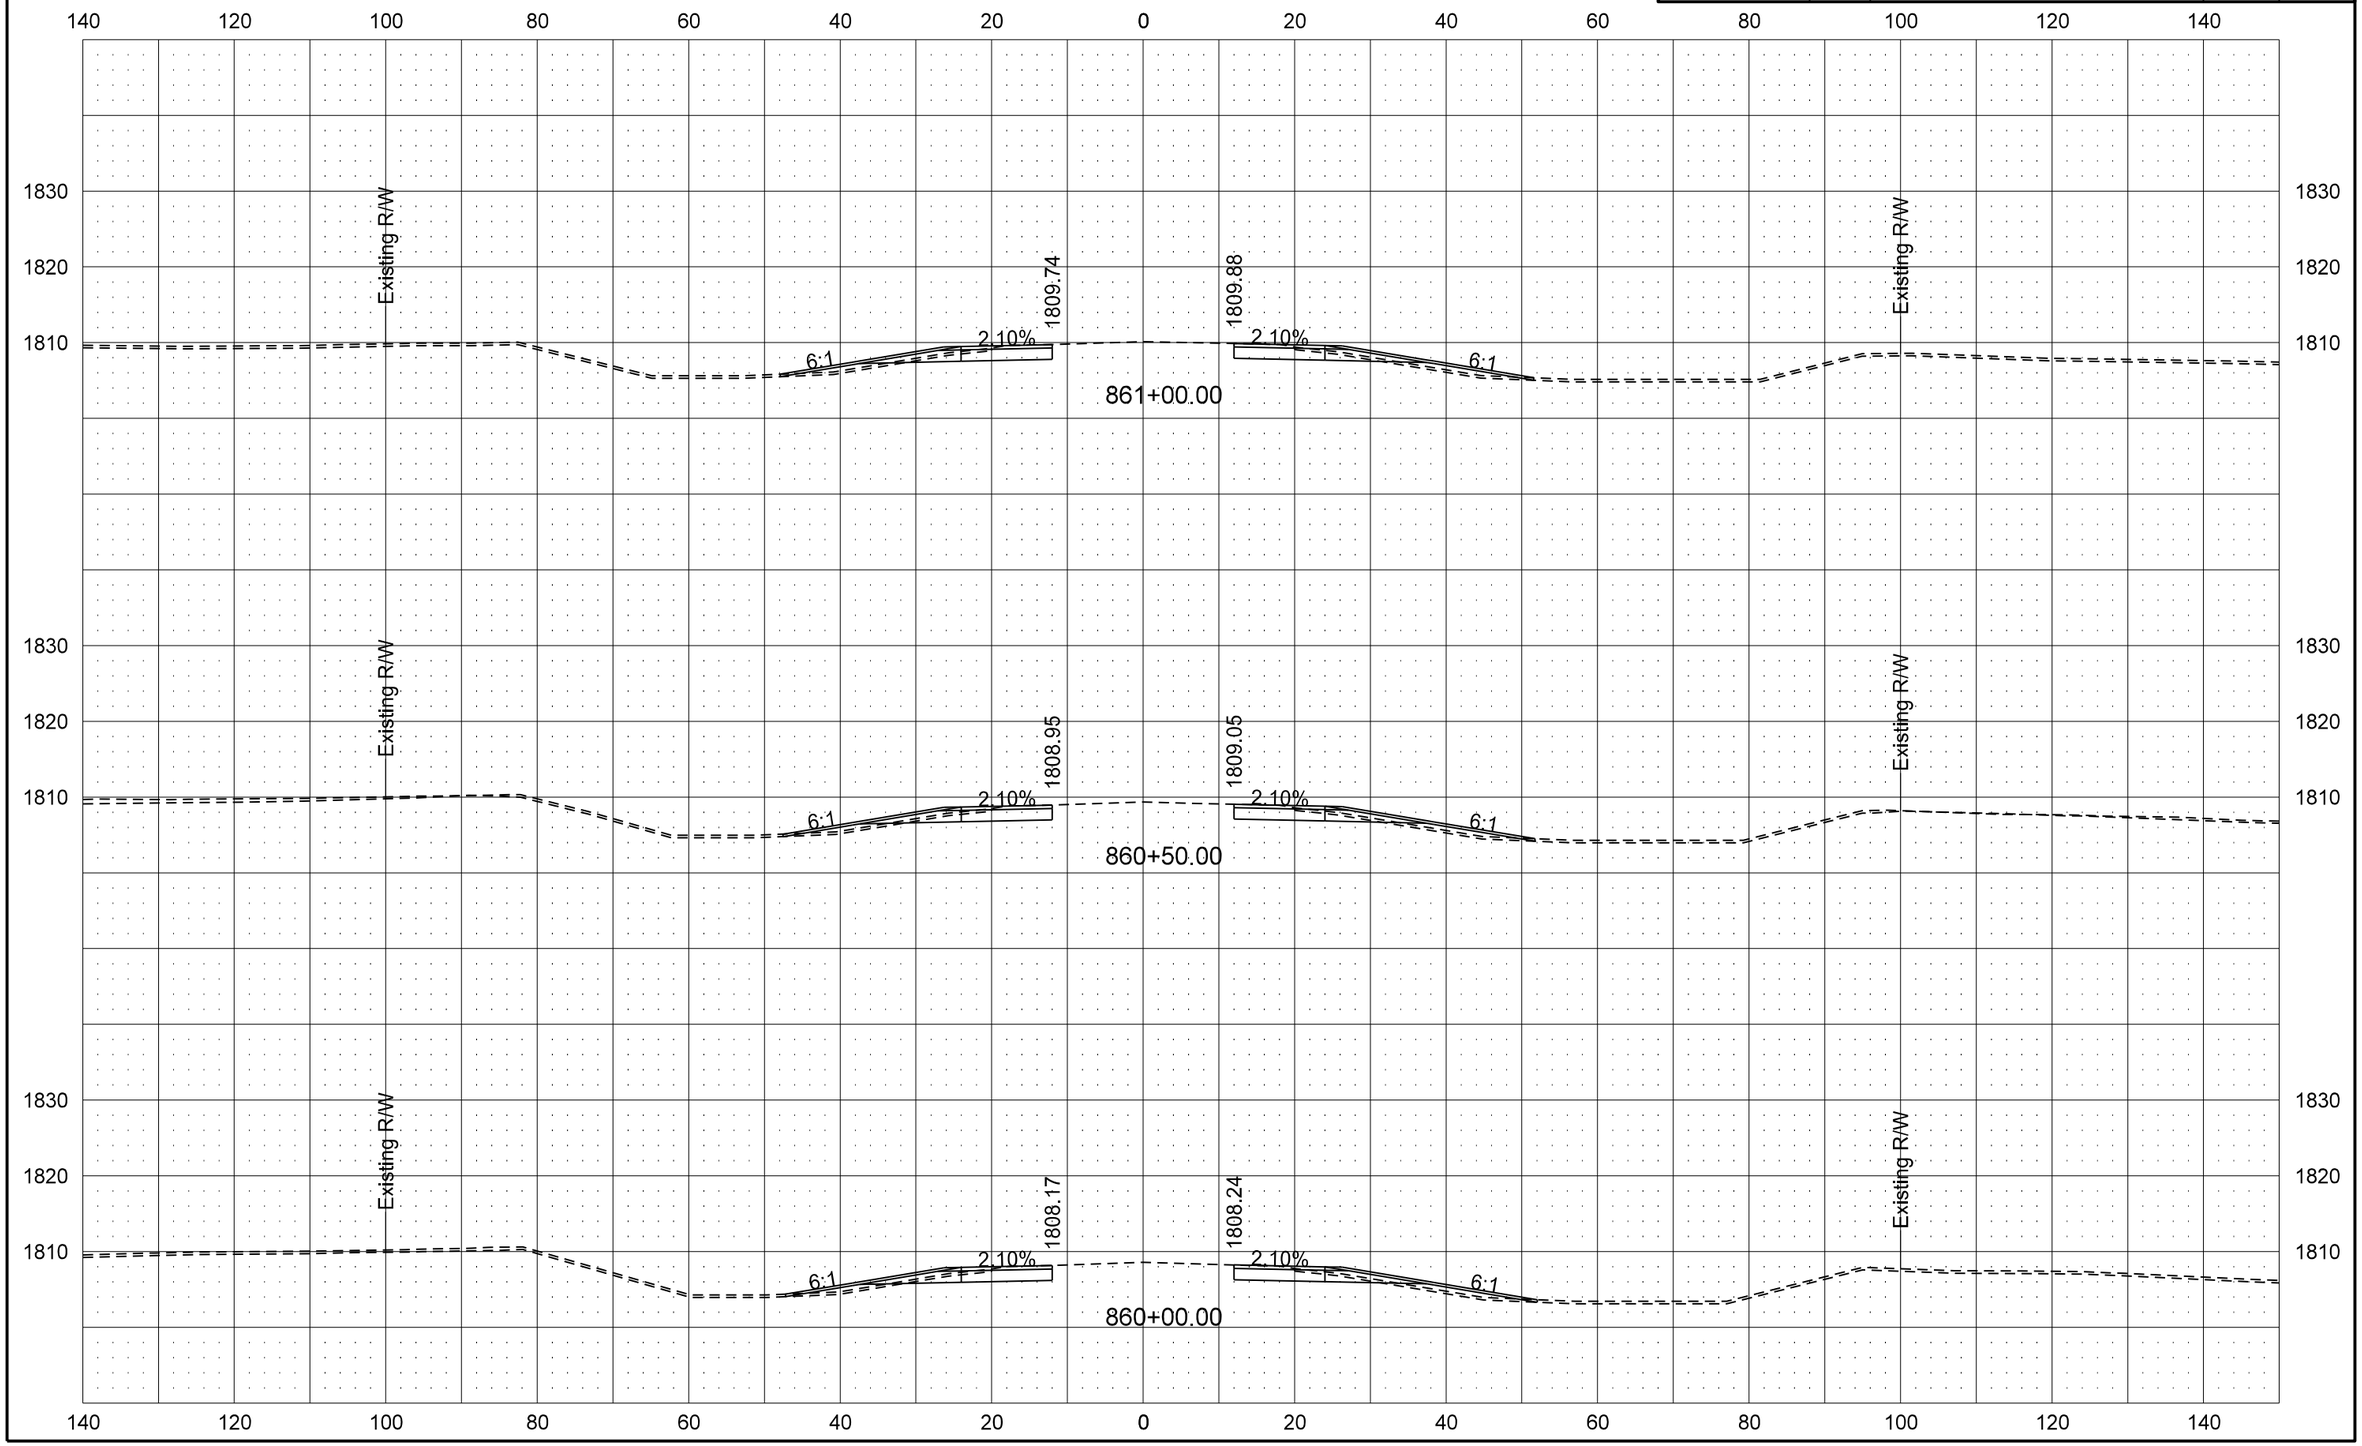

	STATE	PROJECT NO.	SECTION NO.	SHEET NO.
	ND	NH-1-083(122)016	200	9

US 83 MAINLINE CROSS SECTIONS

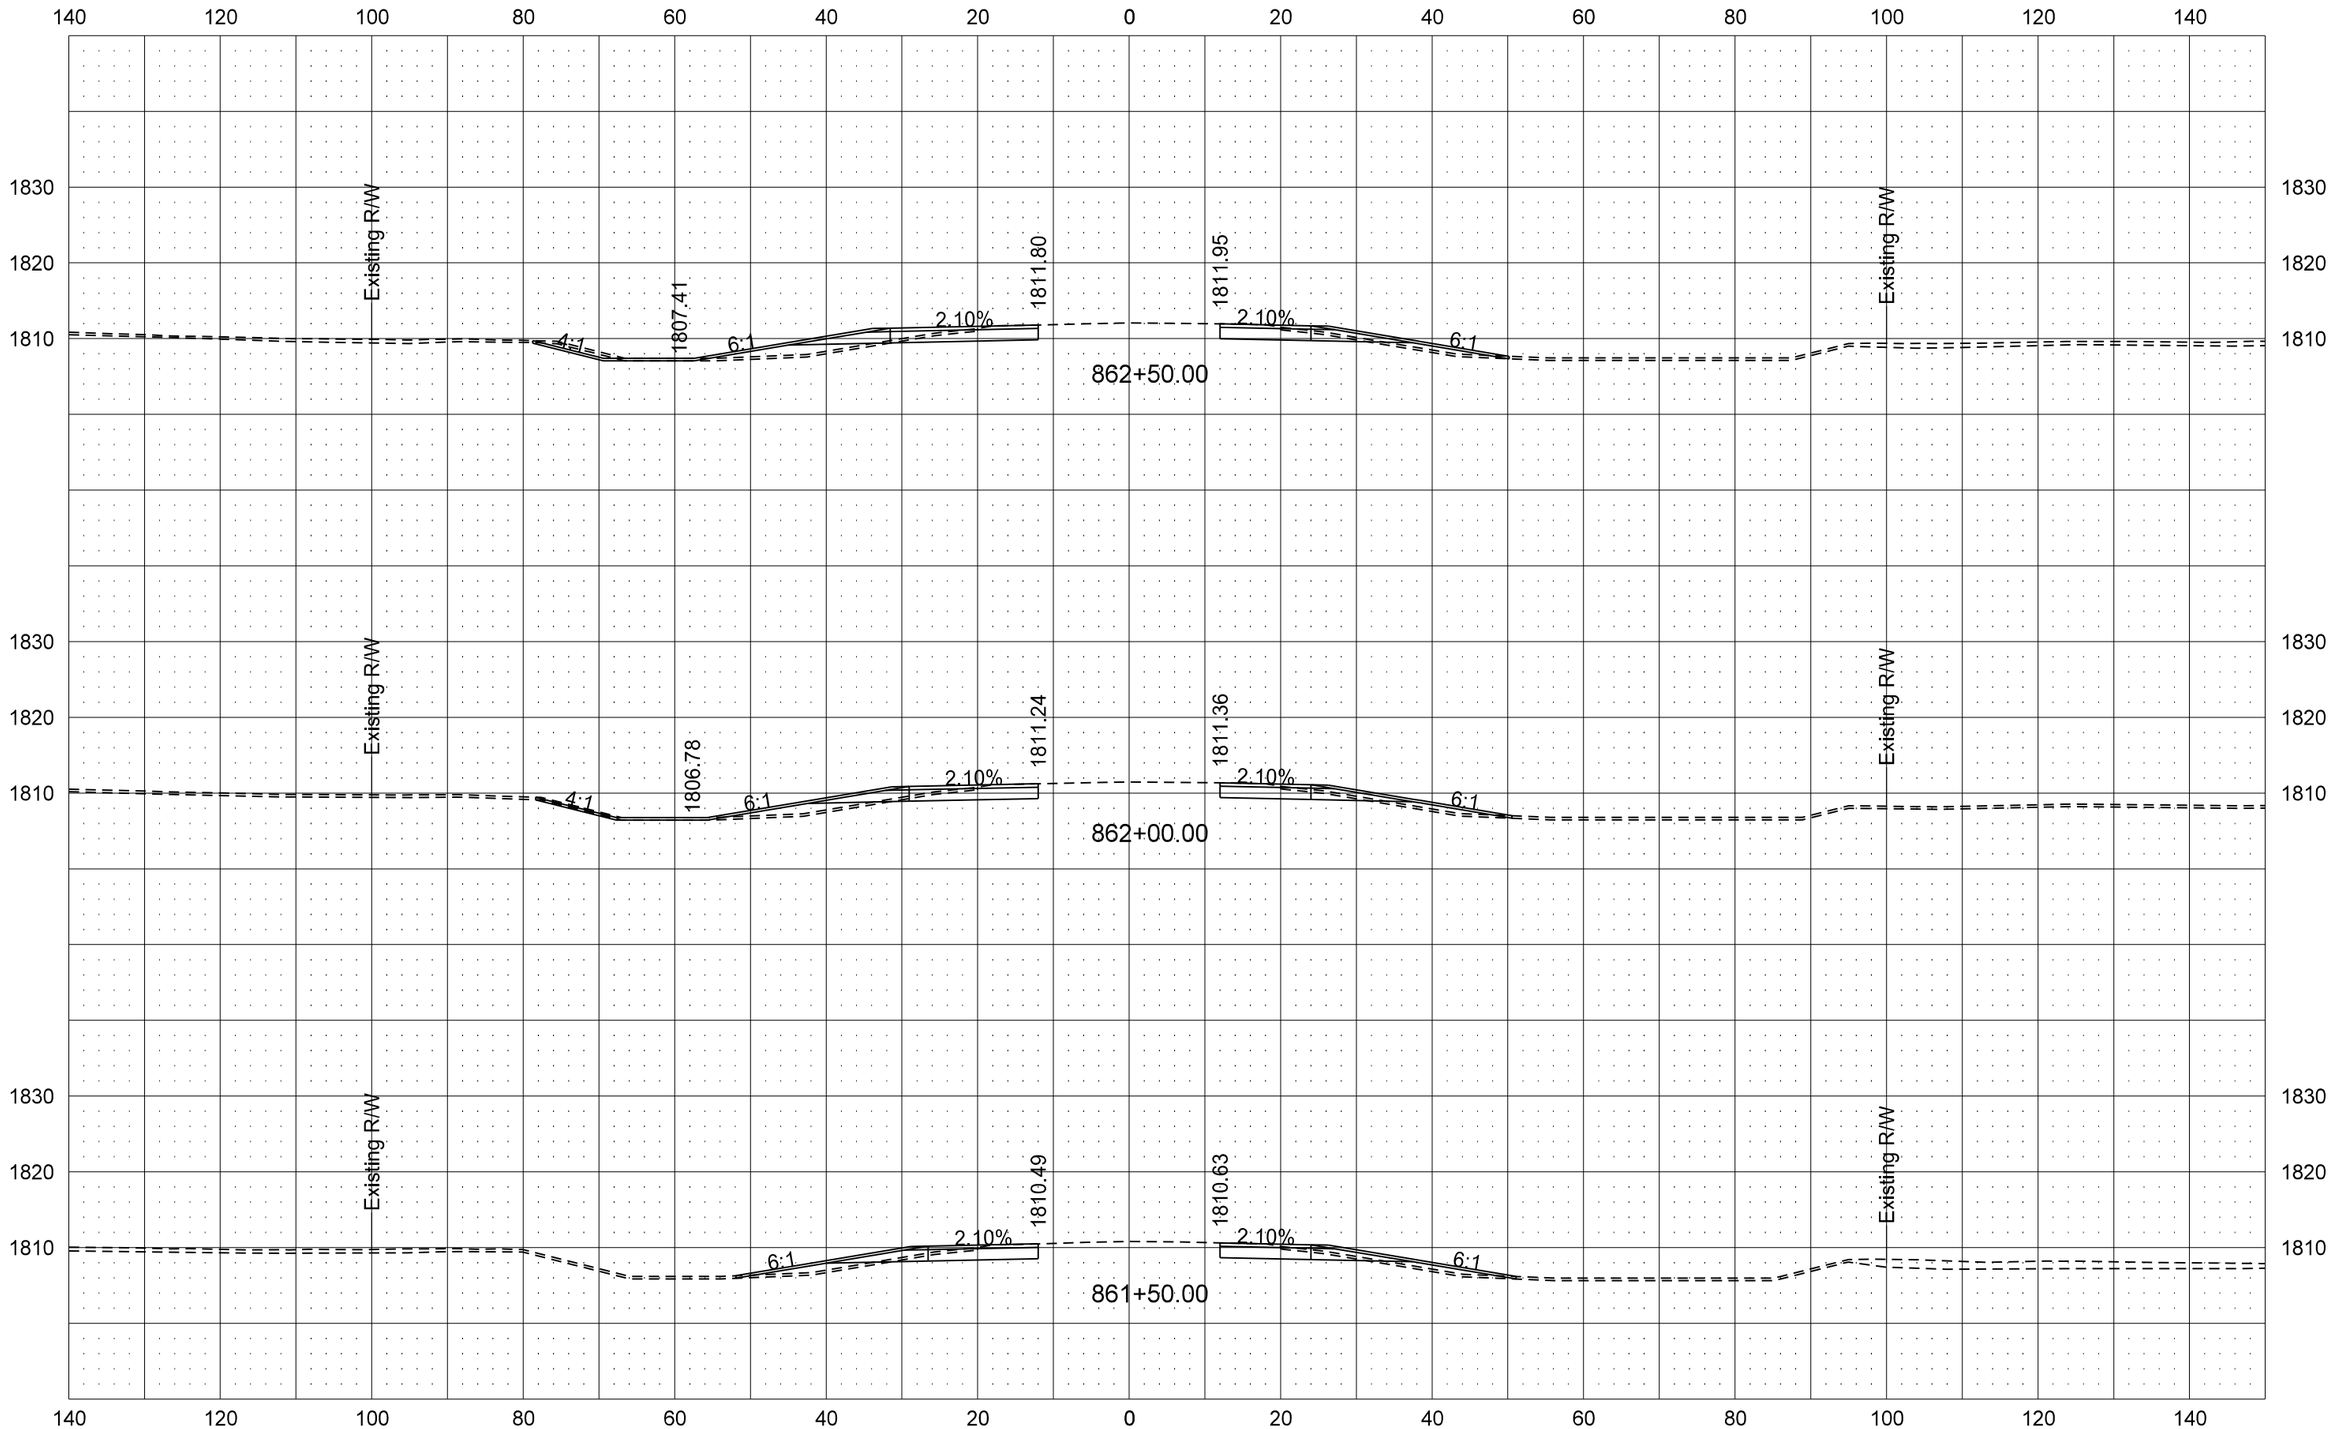

STATE	PROJECT NO.	SECTION NO.	SHEET NO.
ND	NH-1-083(122)016	200	10

US 83 MAINLINE CROSS SECTIONS

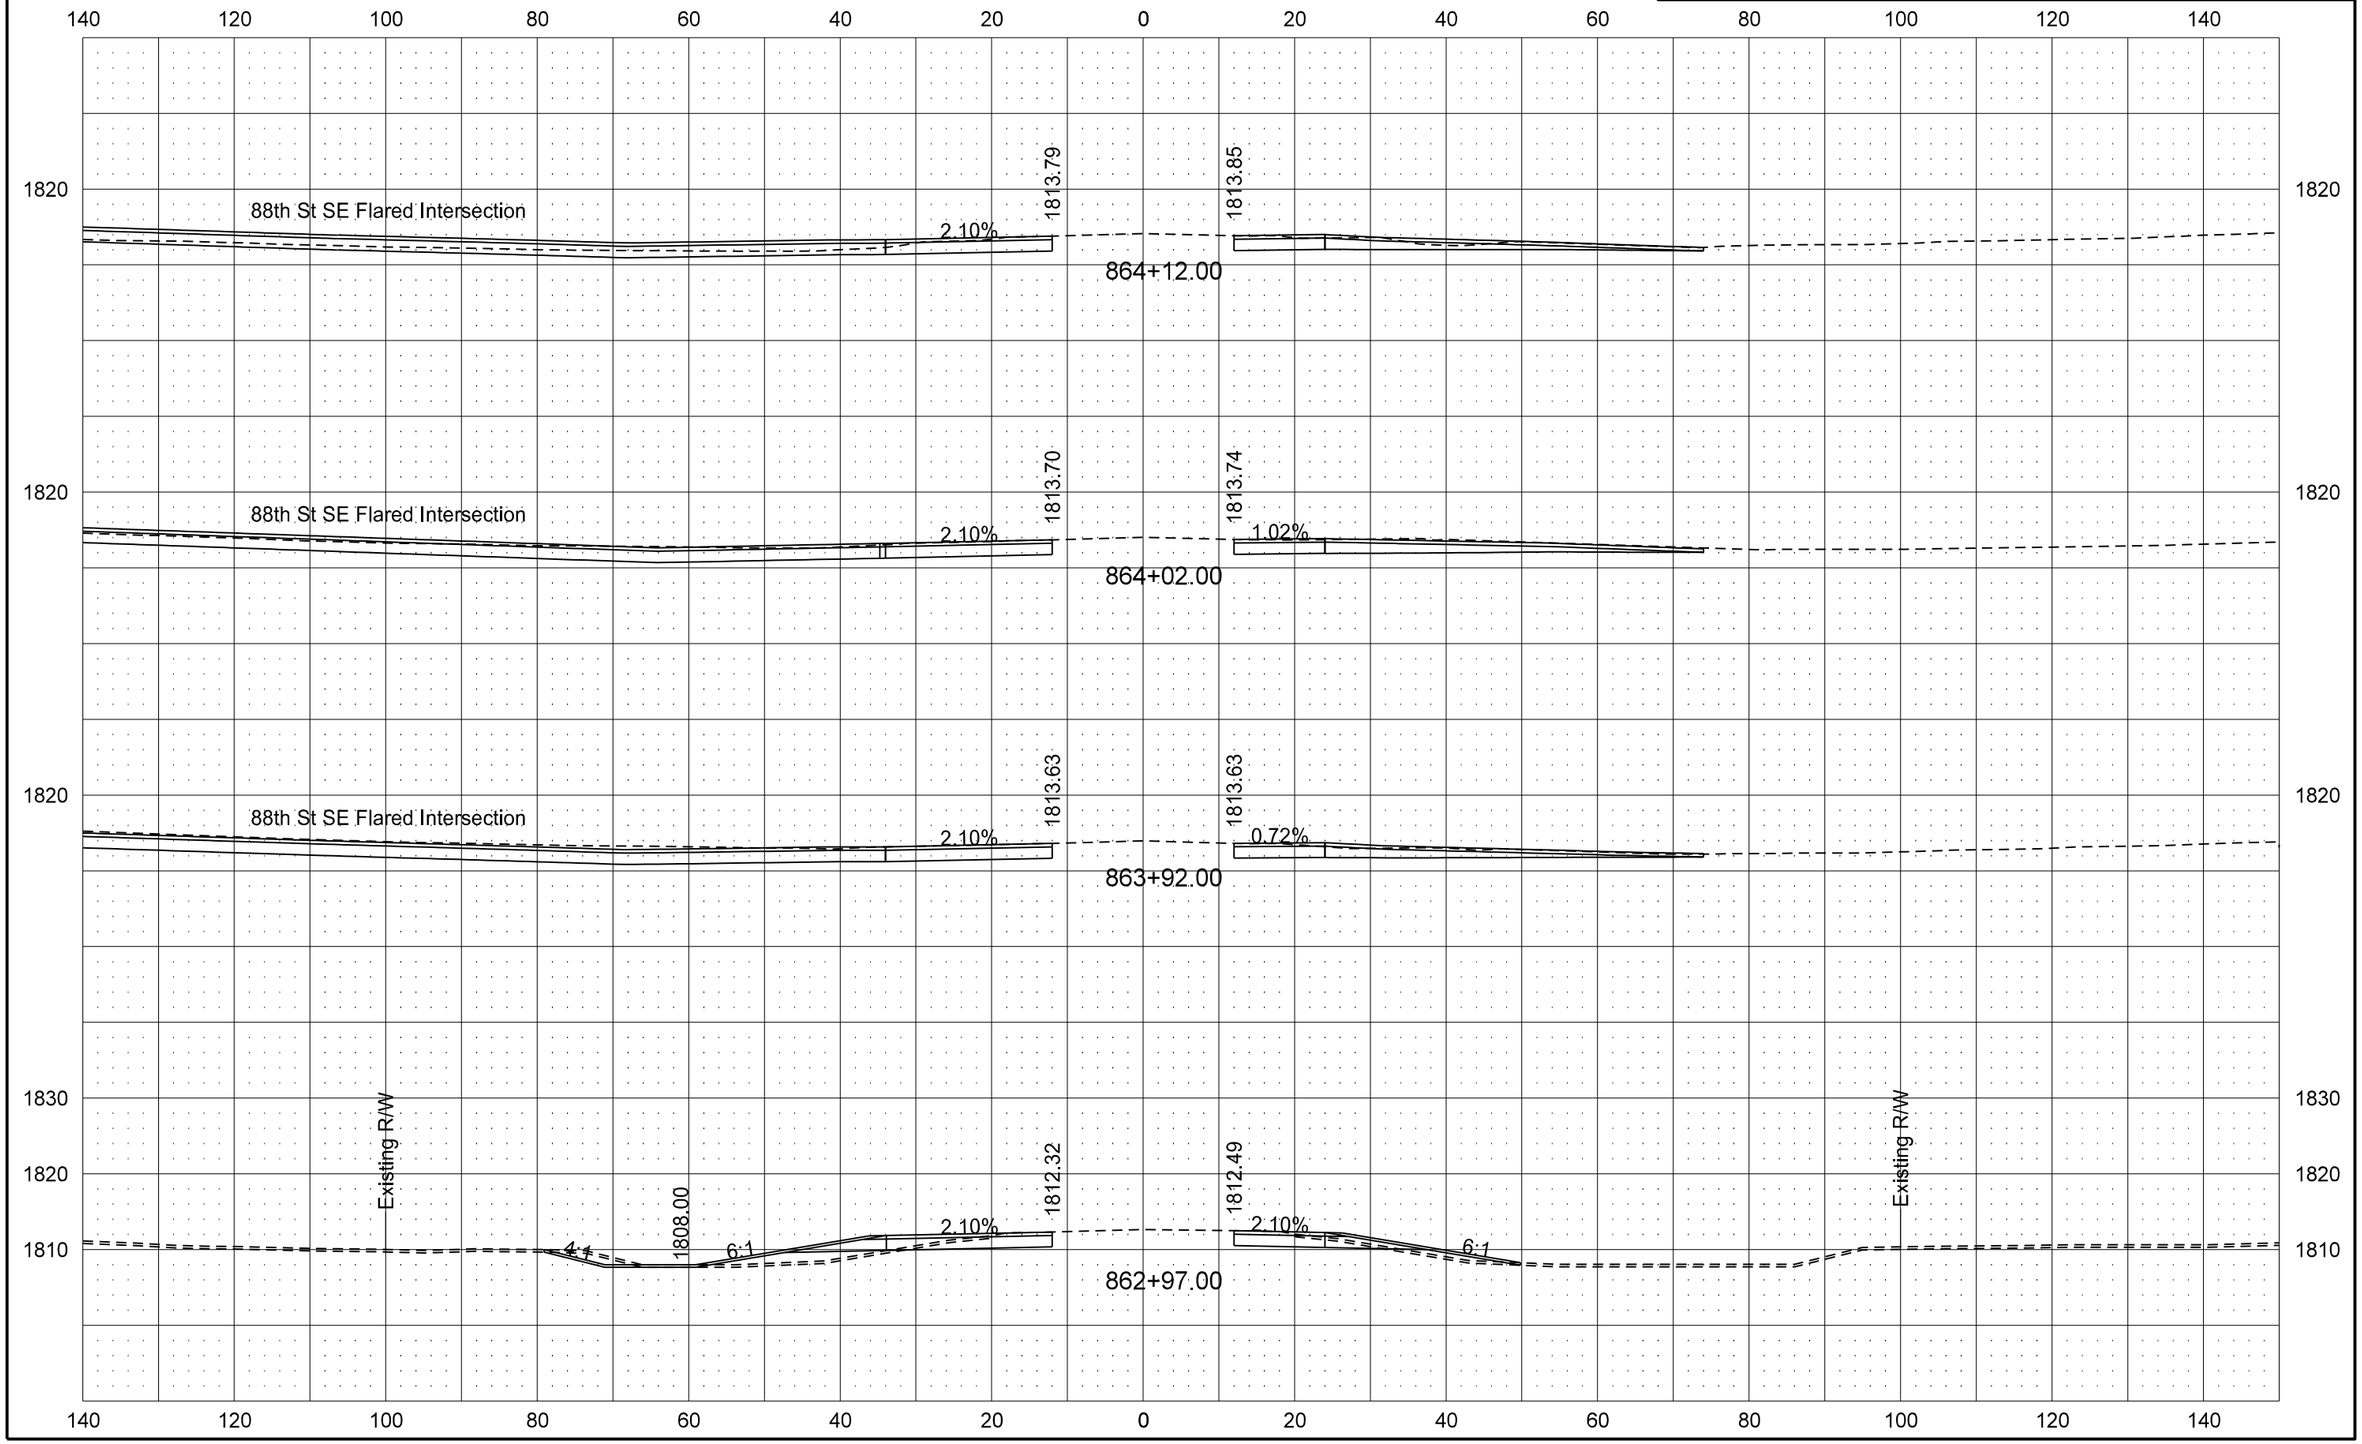

2/5/2015 3:57:14 PM darne R:\project\10083016.122\design\Sheets\200XS_001_US 83.dgn

STATE	PROJECT NO.	SECTION NO.	SHEET NO.
ND	NH-1-083(122)016	200	11

US 83 MAINLINE CROSS SECTIONS

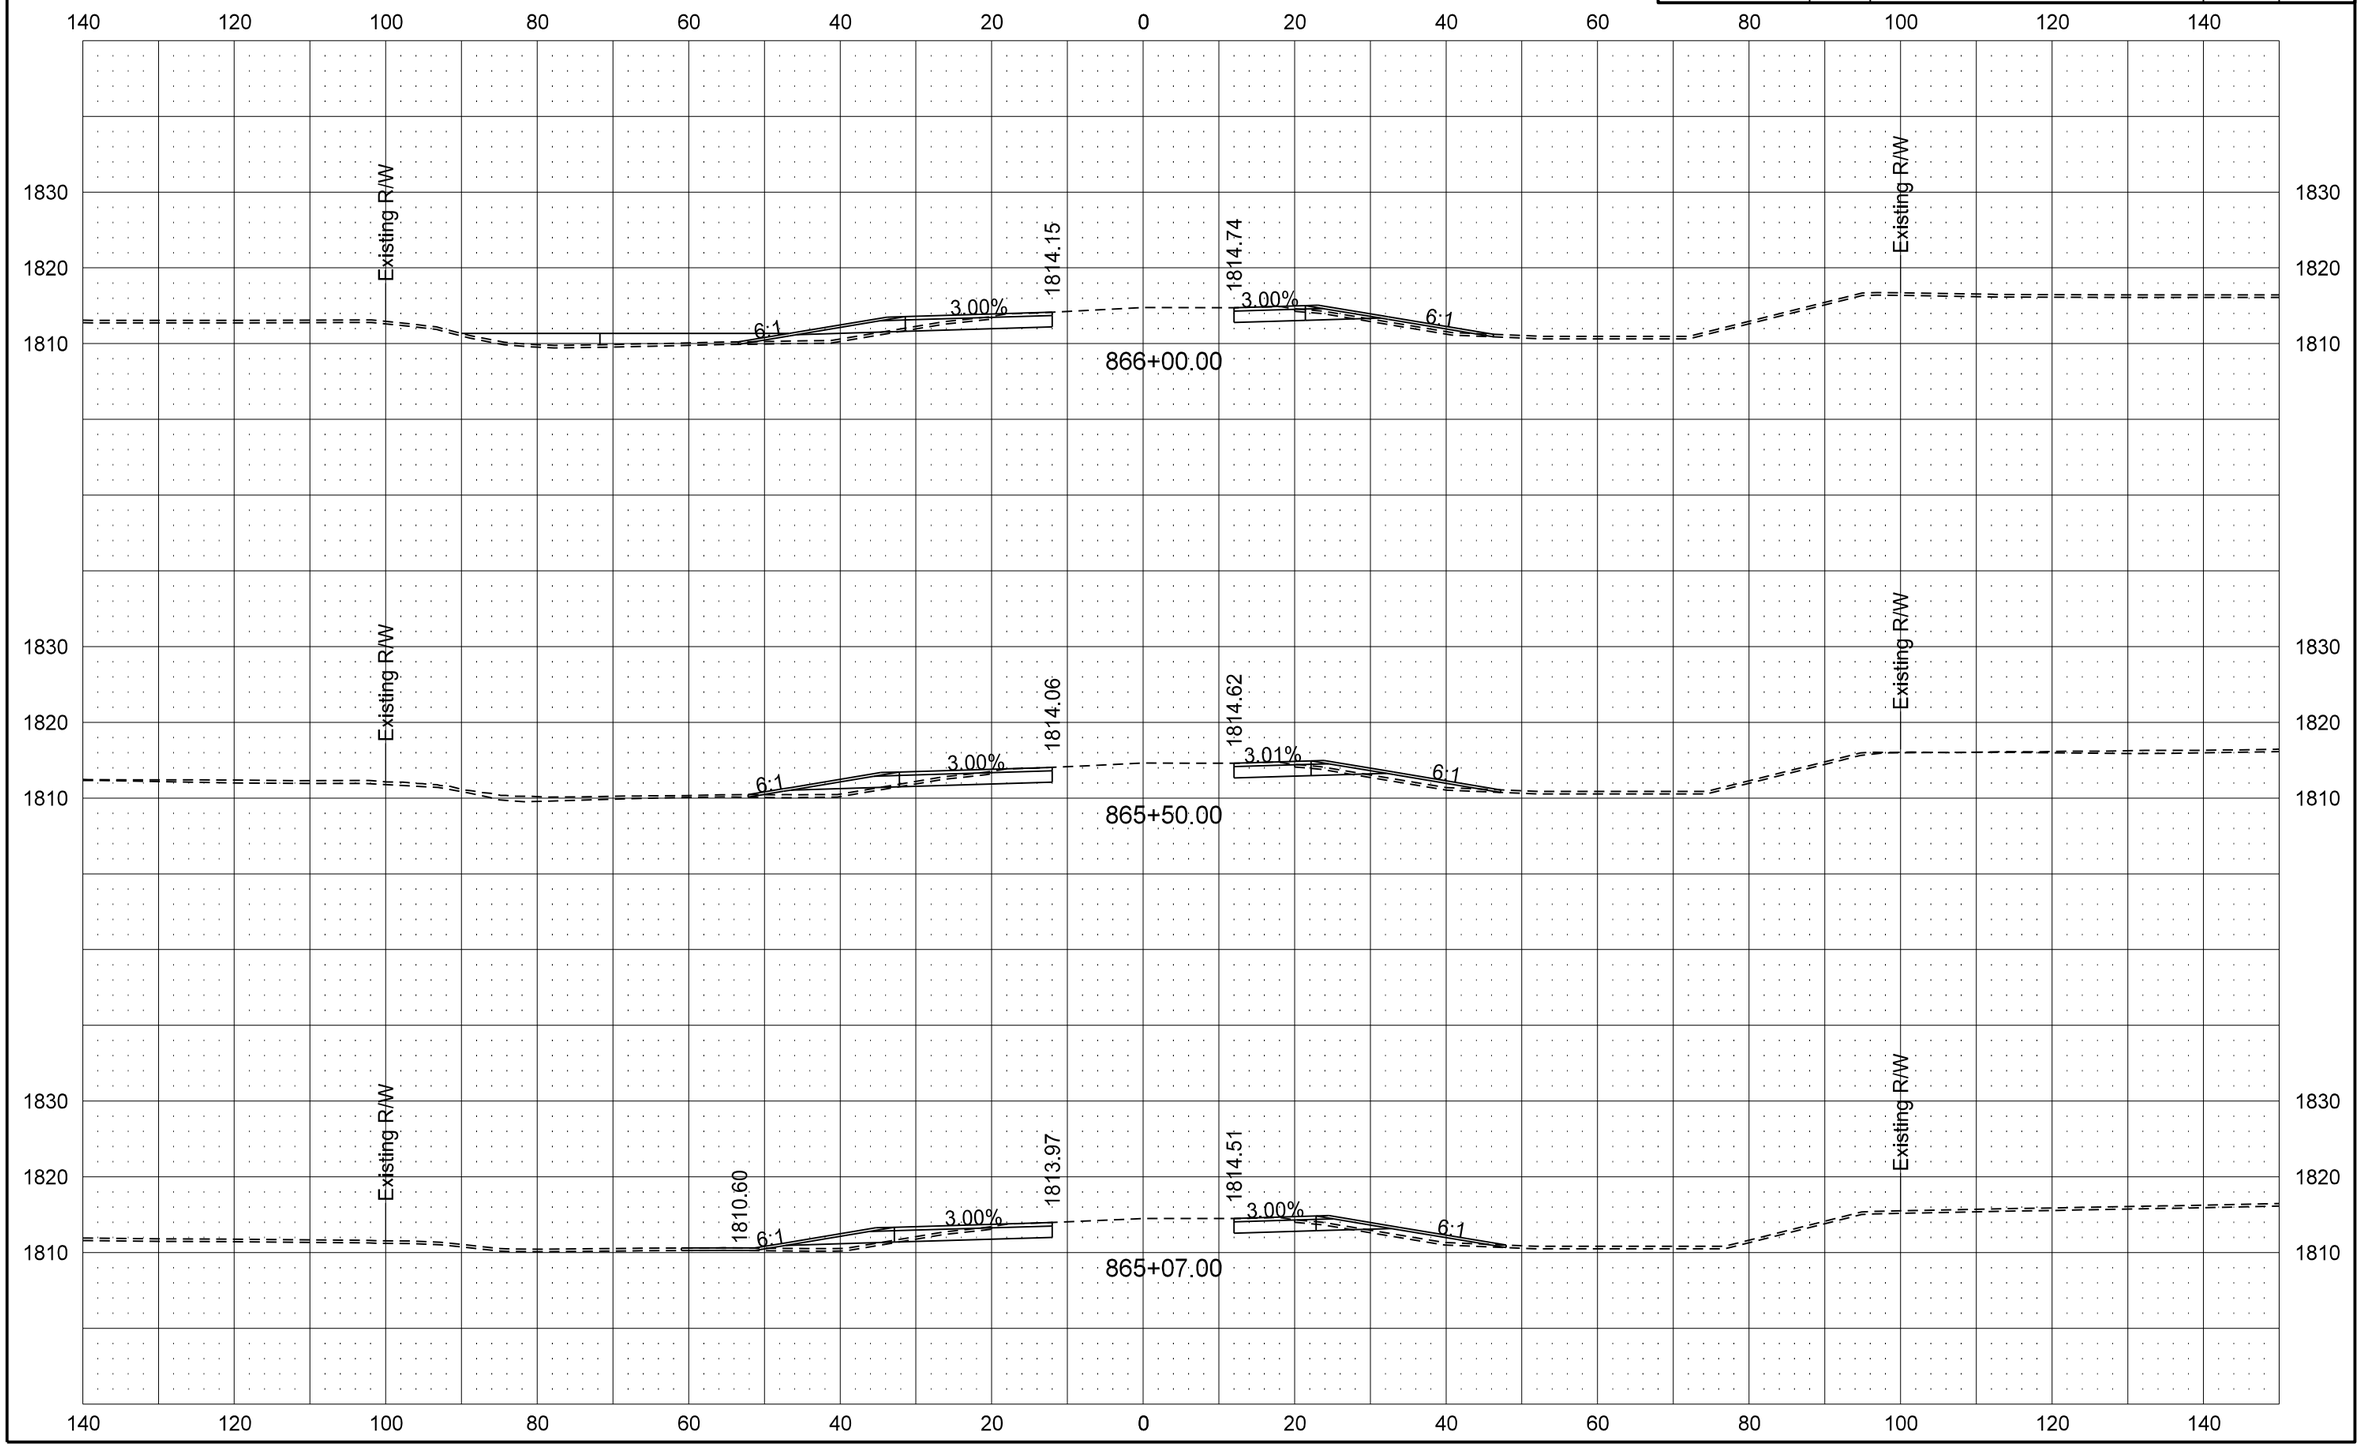

2/5/2015 3:57:15 PM darne R:\project\10083016.122\design\Sheets\200XS_001_US 83.dgn

STATE	PROJECT NO.	SECTION NO.	SHEET NO.
ND	NH-1-083(122)016	200	12

US 83 MAINLINE CROSS SECTIONS

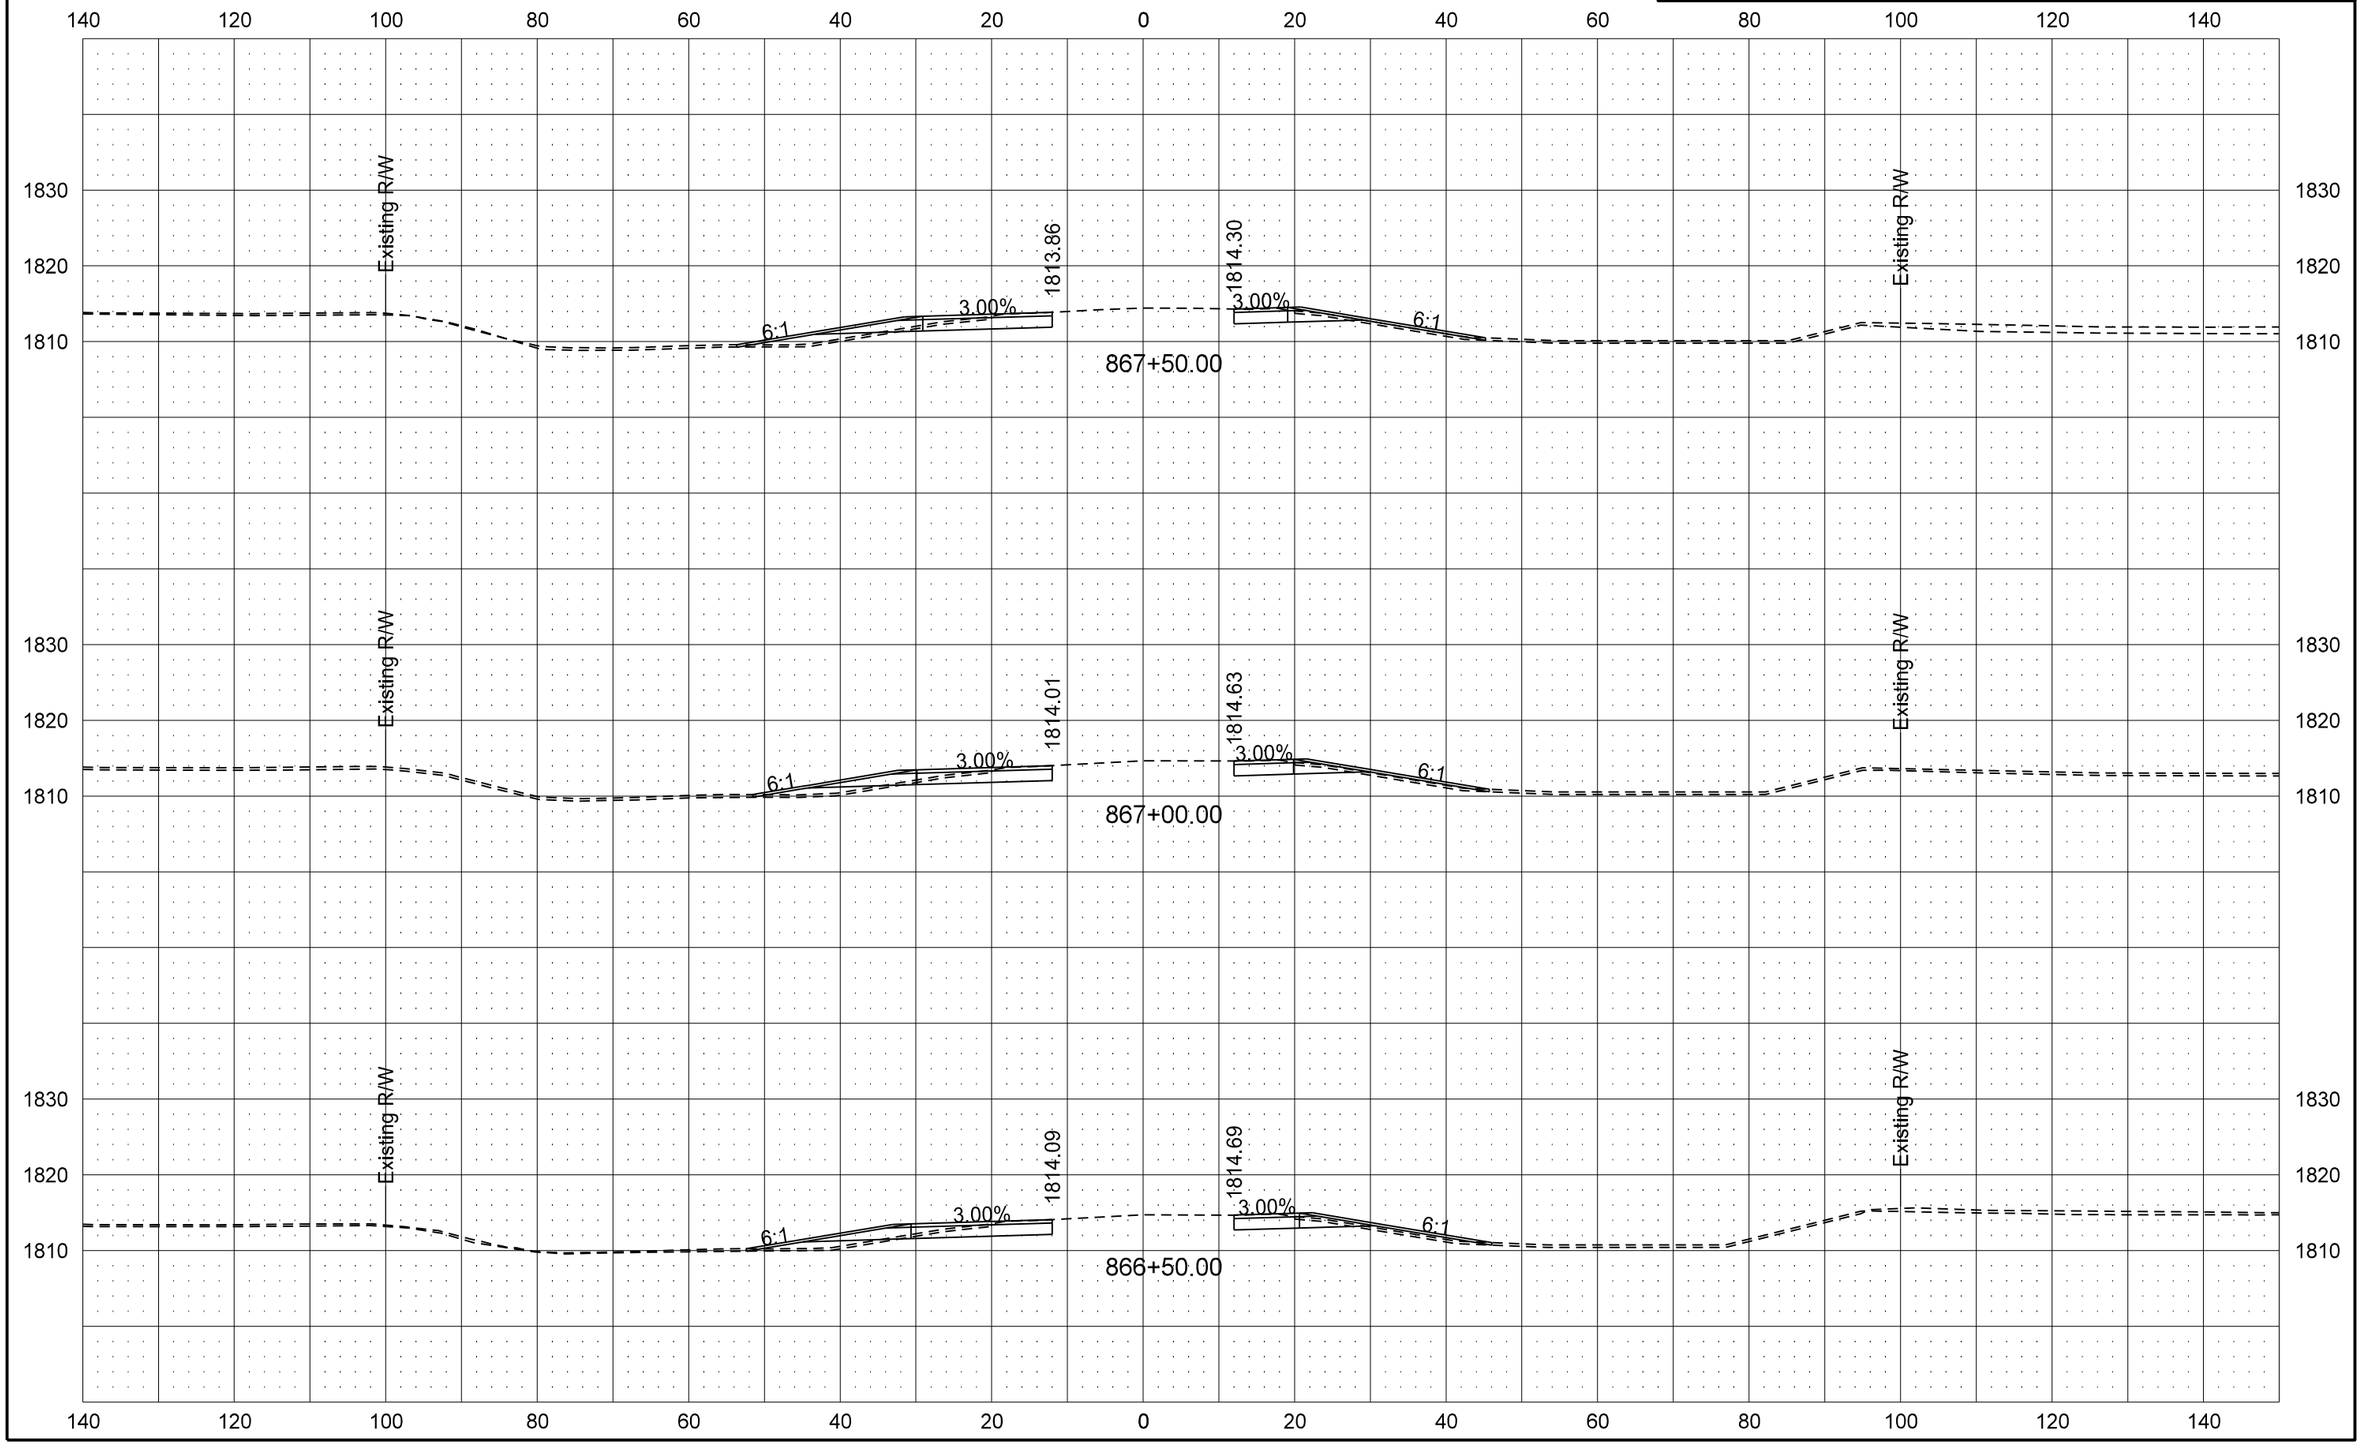

2/5/2015 3:57:16 PM darne R:\project\10083016.122\design\Sheets\200XS_001_US 83.dgn

STATE	PROJECT NO.	SECTION NO.	SHEET NO.
ND	NH-1-083(122)016	200	13

US 83 MAINLINE CROSS SECTIONS

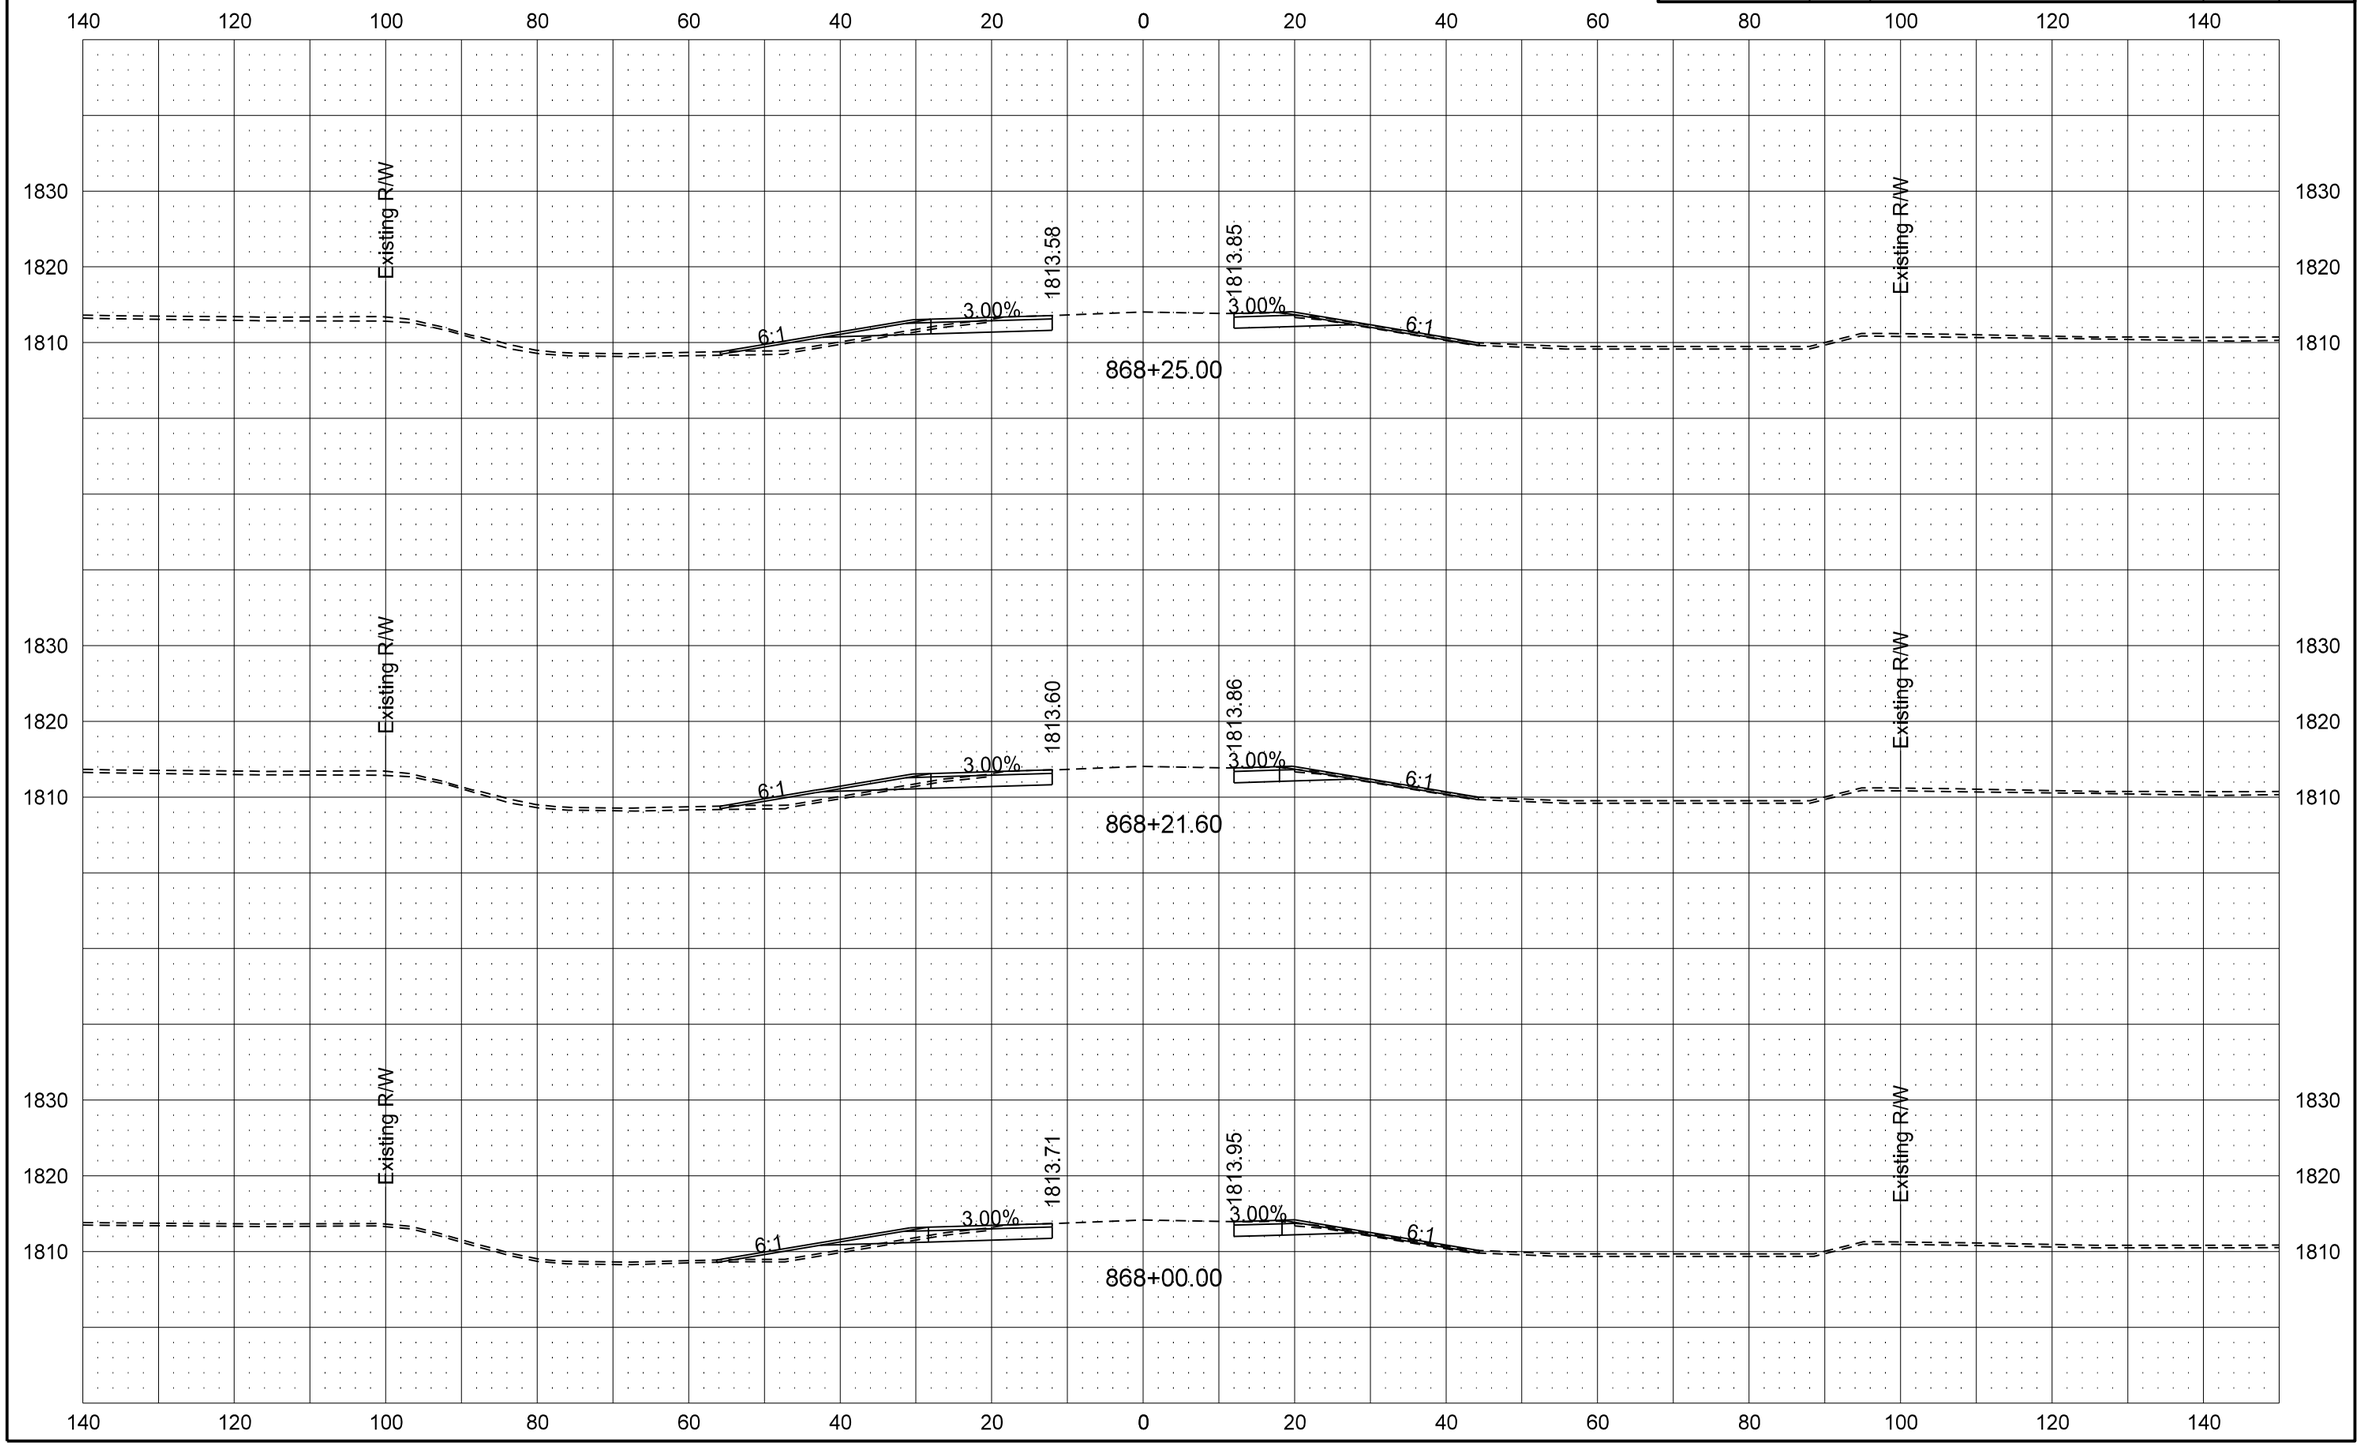

STATE	PROJECT NO.	SECTION NO.	SHEET NO.
ND	NH-1-083(122)016	200	14

US 83 MAINLINE CROSS SECTIONS

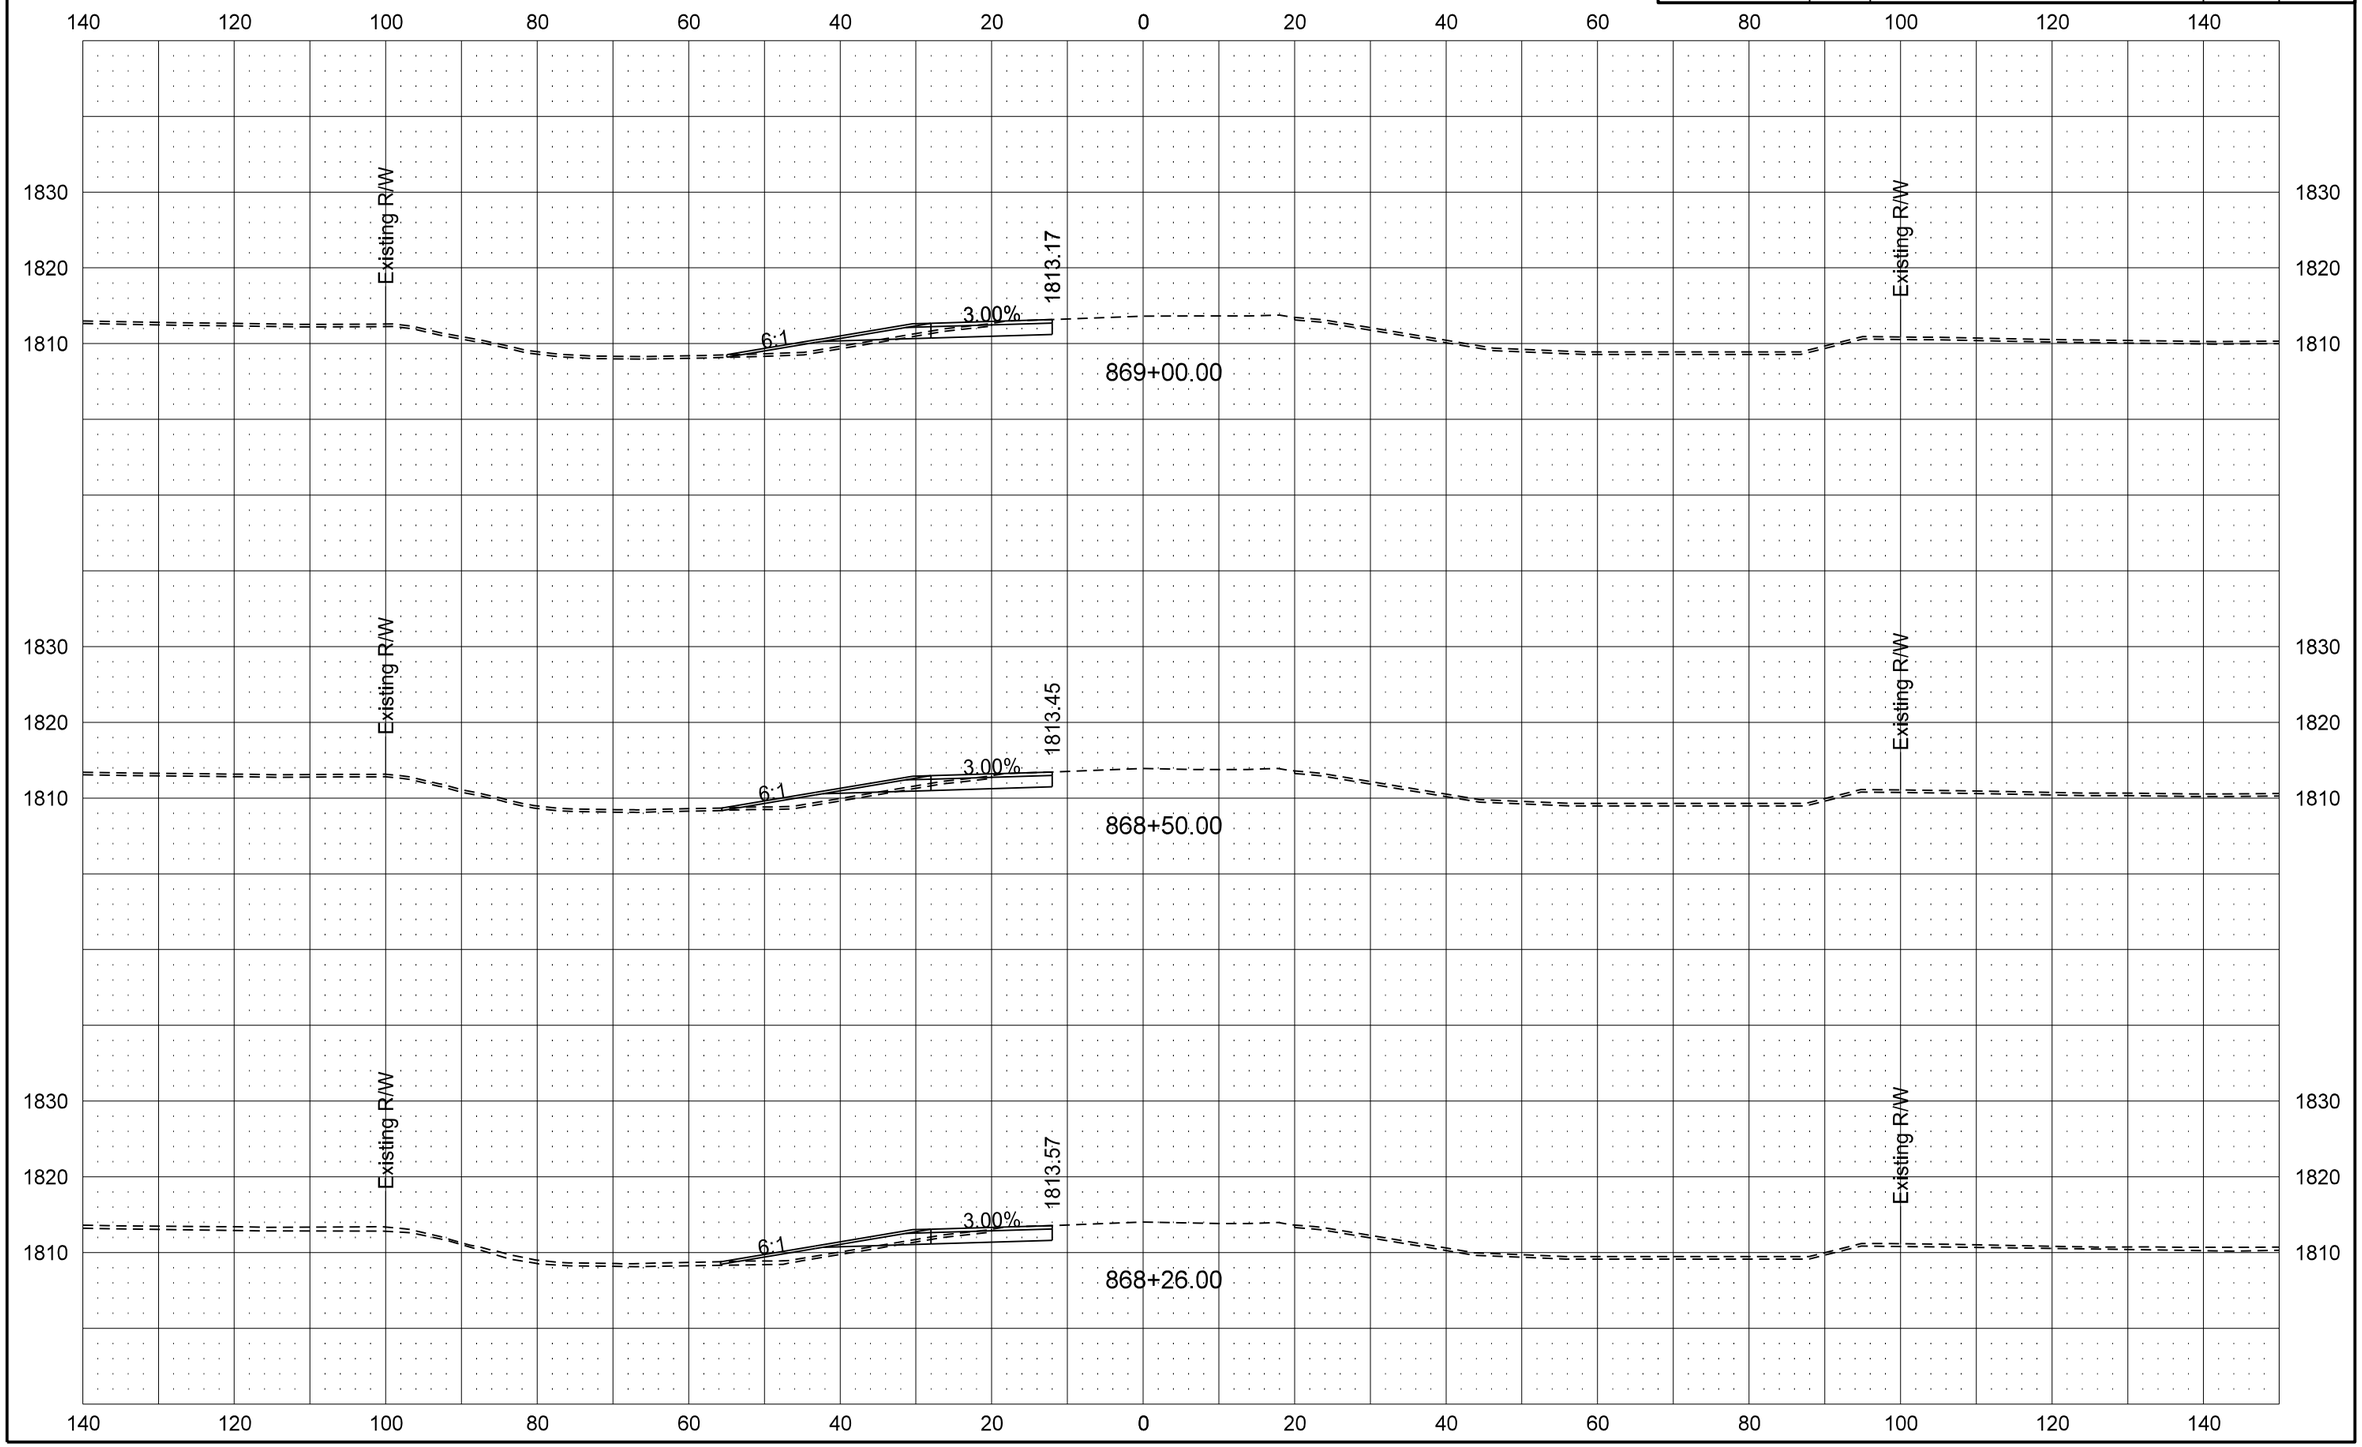

STATE	PROJECT NO.	SECTION NO.	SHEET NO.
ND	NH-1-083(122)016	200	15

US 83 MAINLINE CROSS SECTIONS

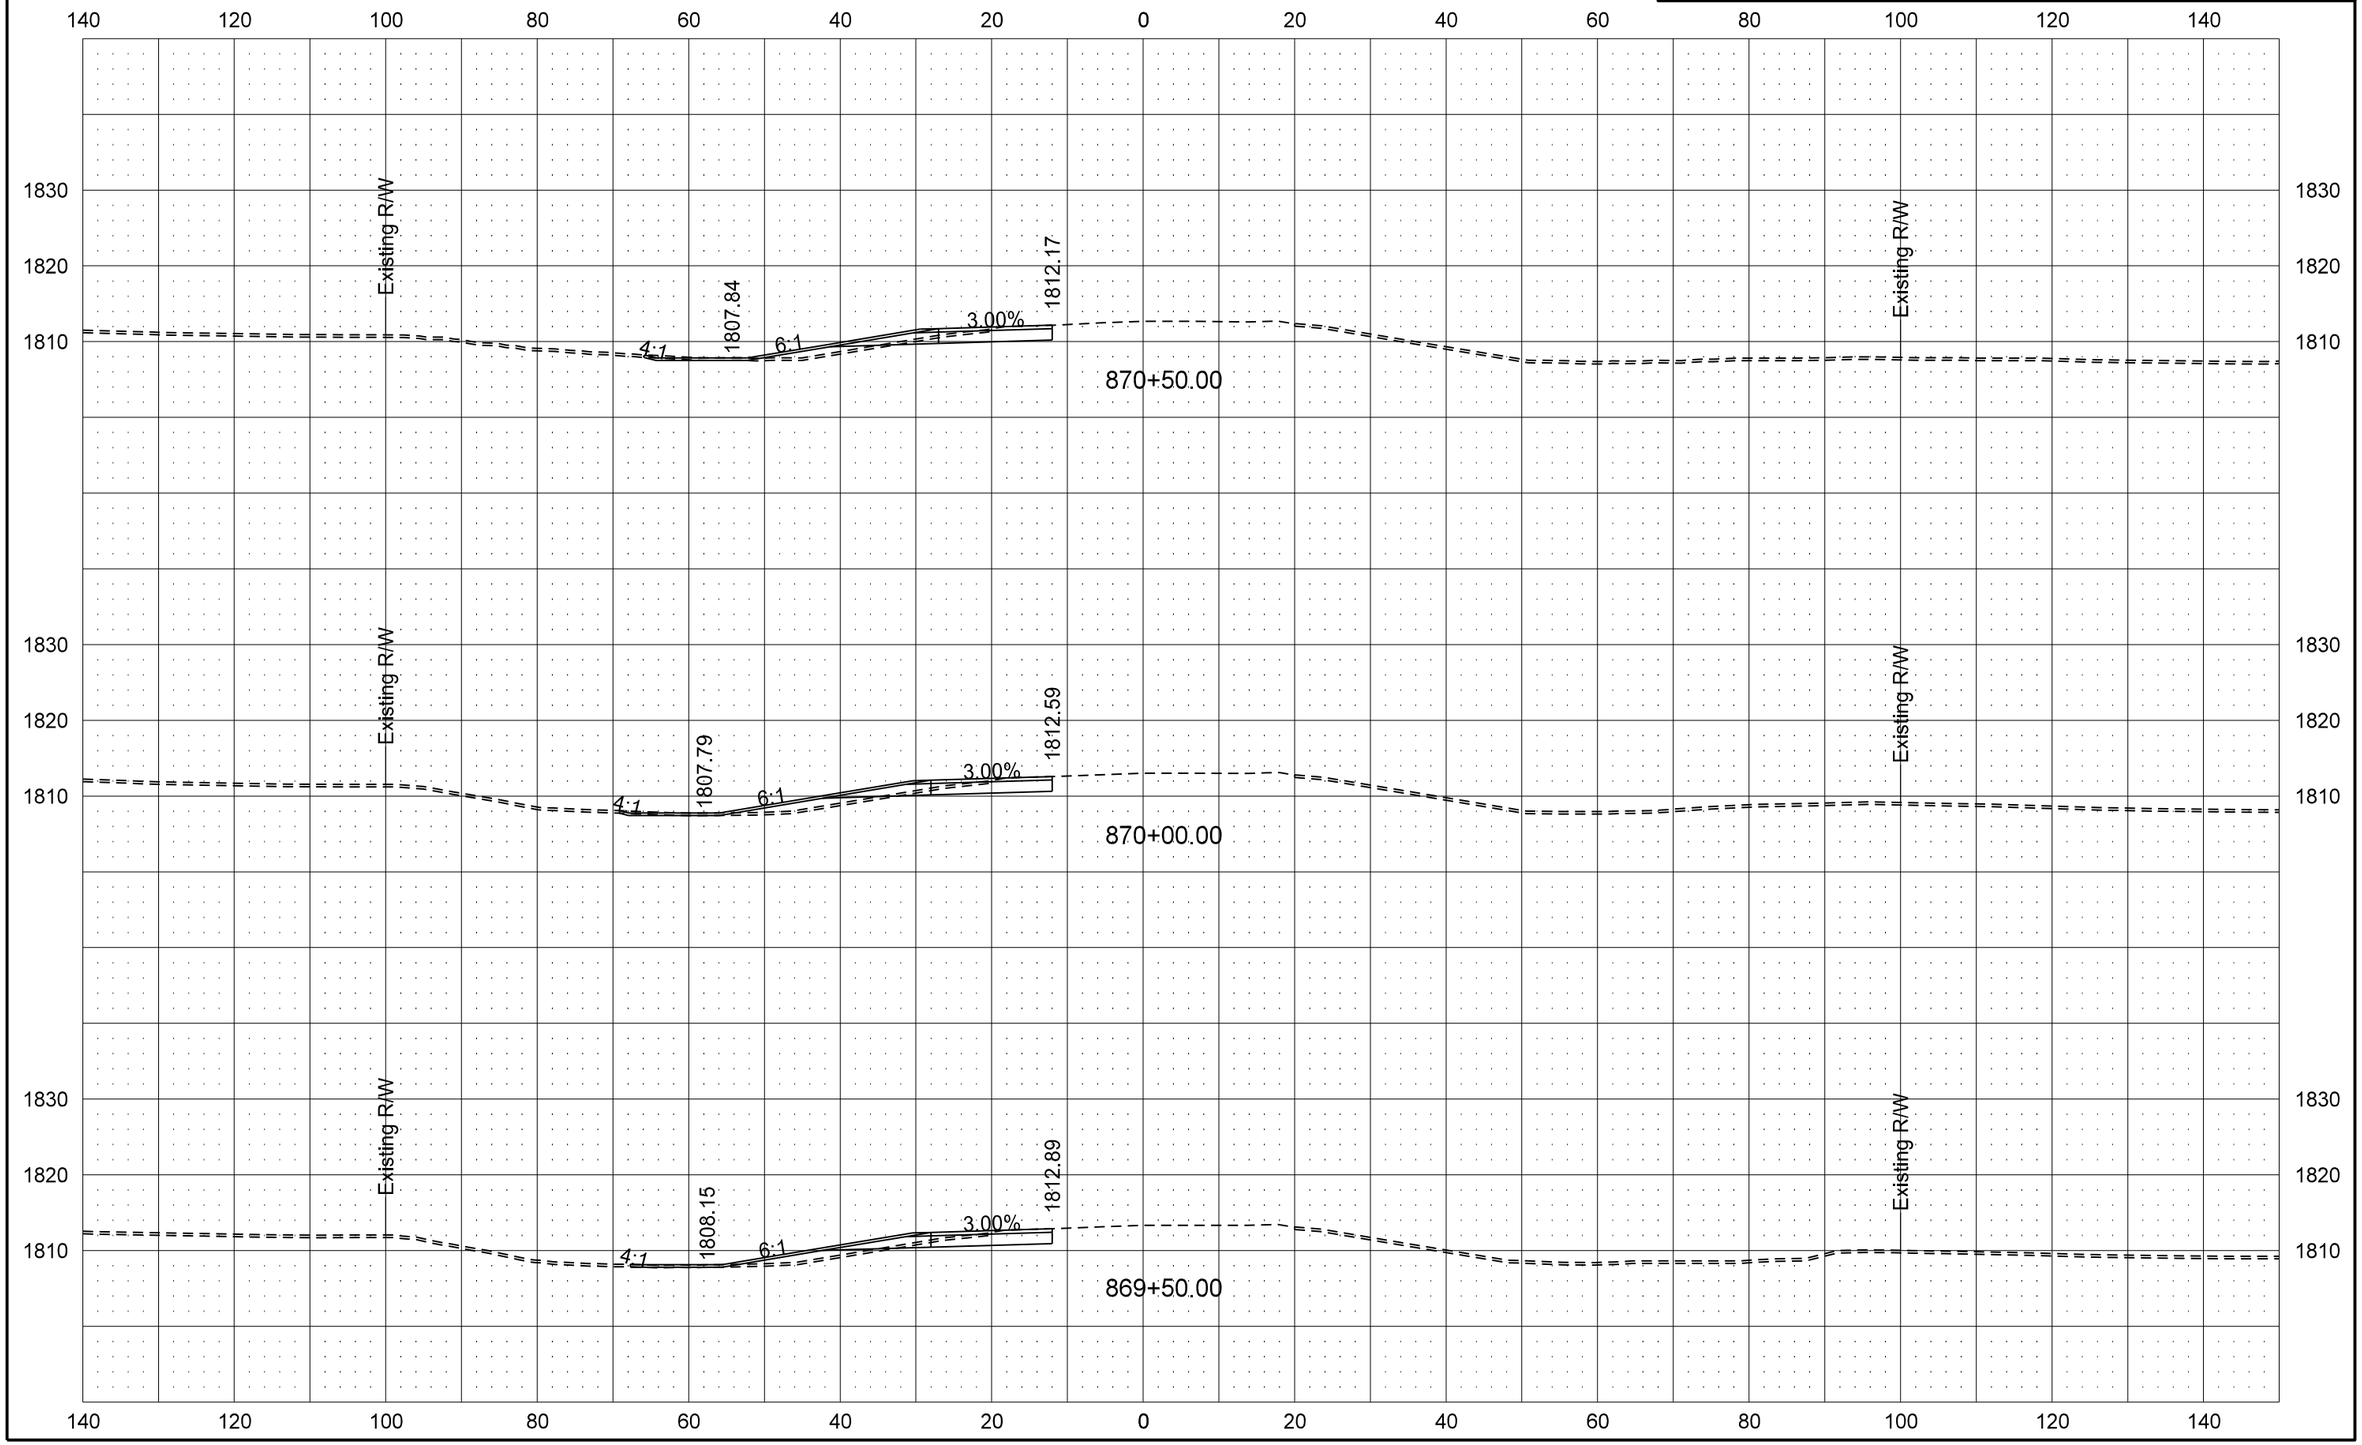

2/5/2015 3:57:18 PM darne R:\project\10083016.122\design\Sheets\200XS_001_US 83.dgn

STATE	PROJECT NO.	SECTION NO.	SHEET NO.
ND	NH-1-083(122)016	200	16

US 83 MAINLINE CROSS SECTIONS

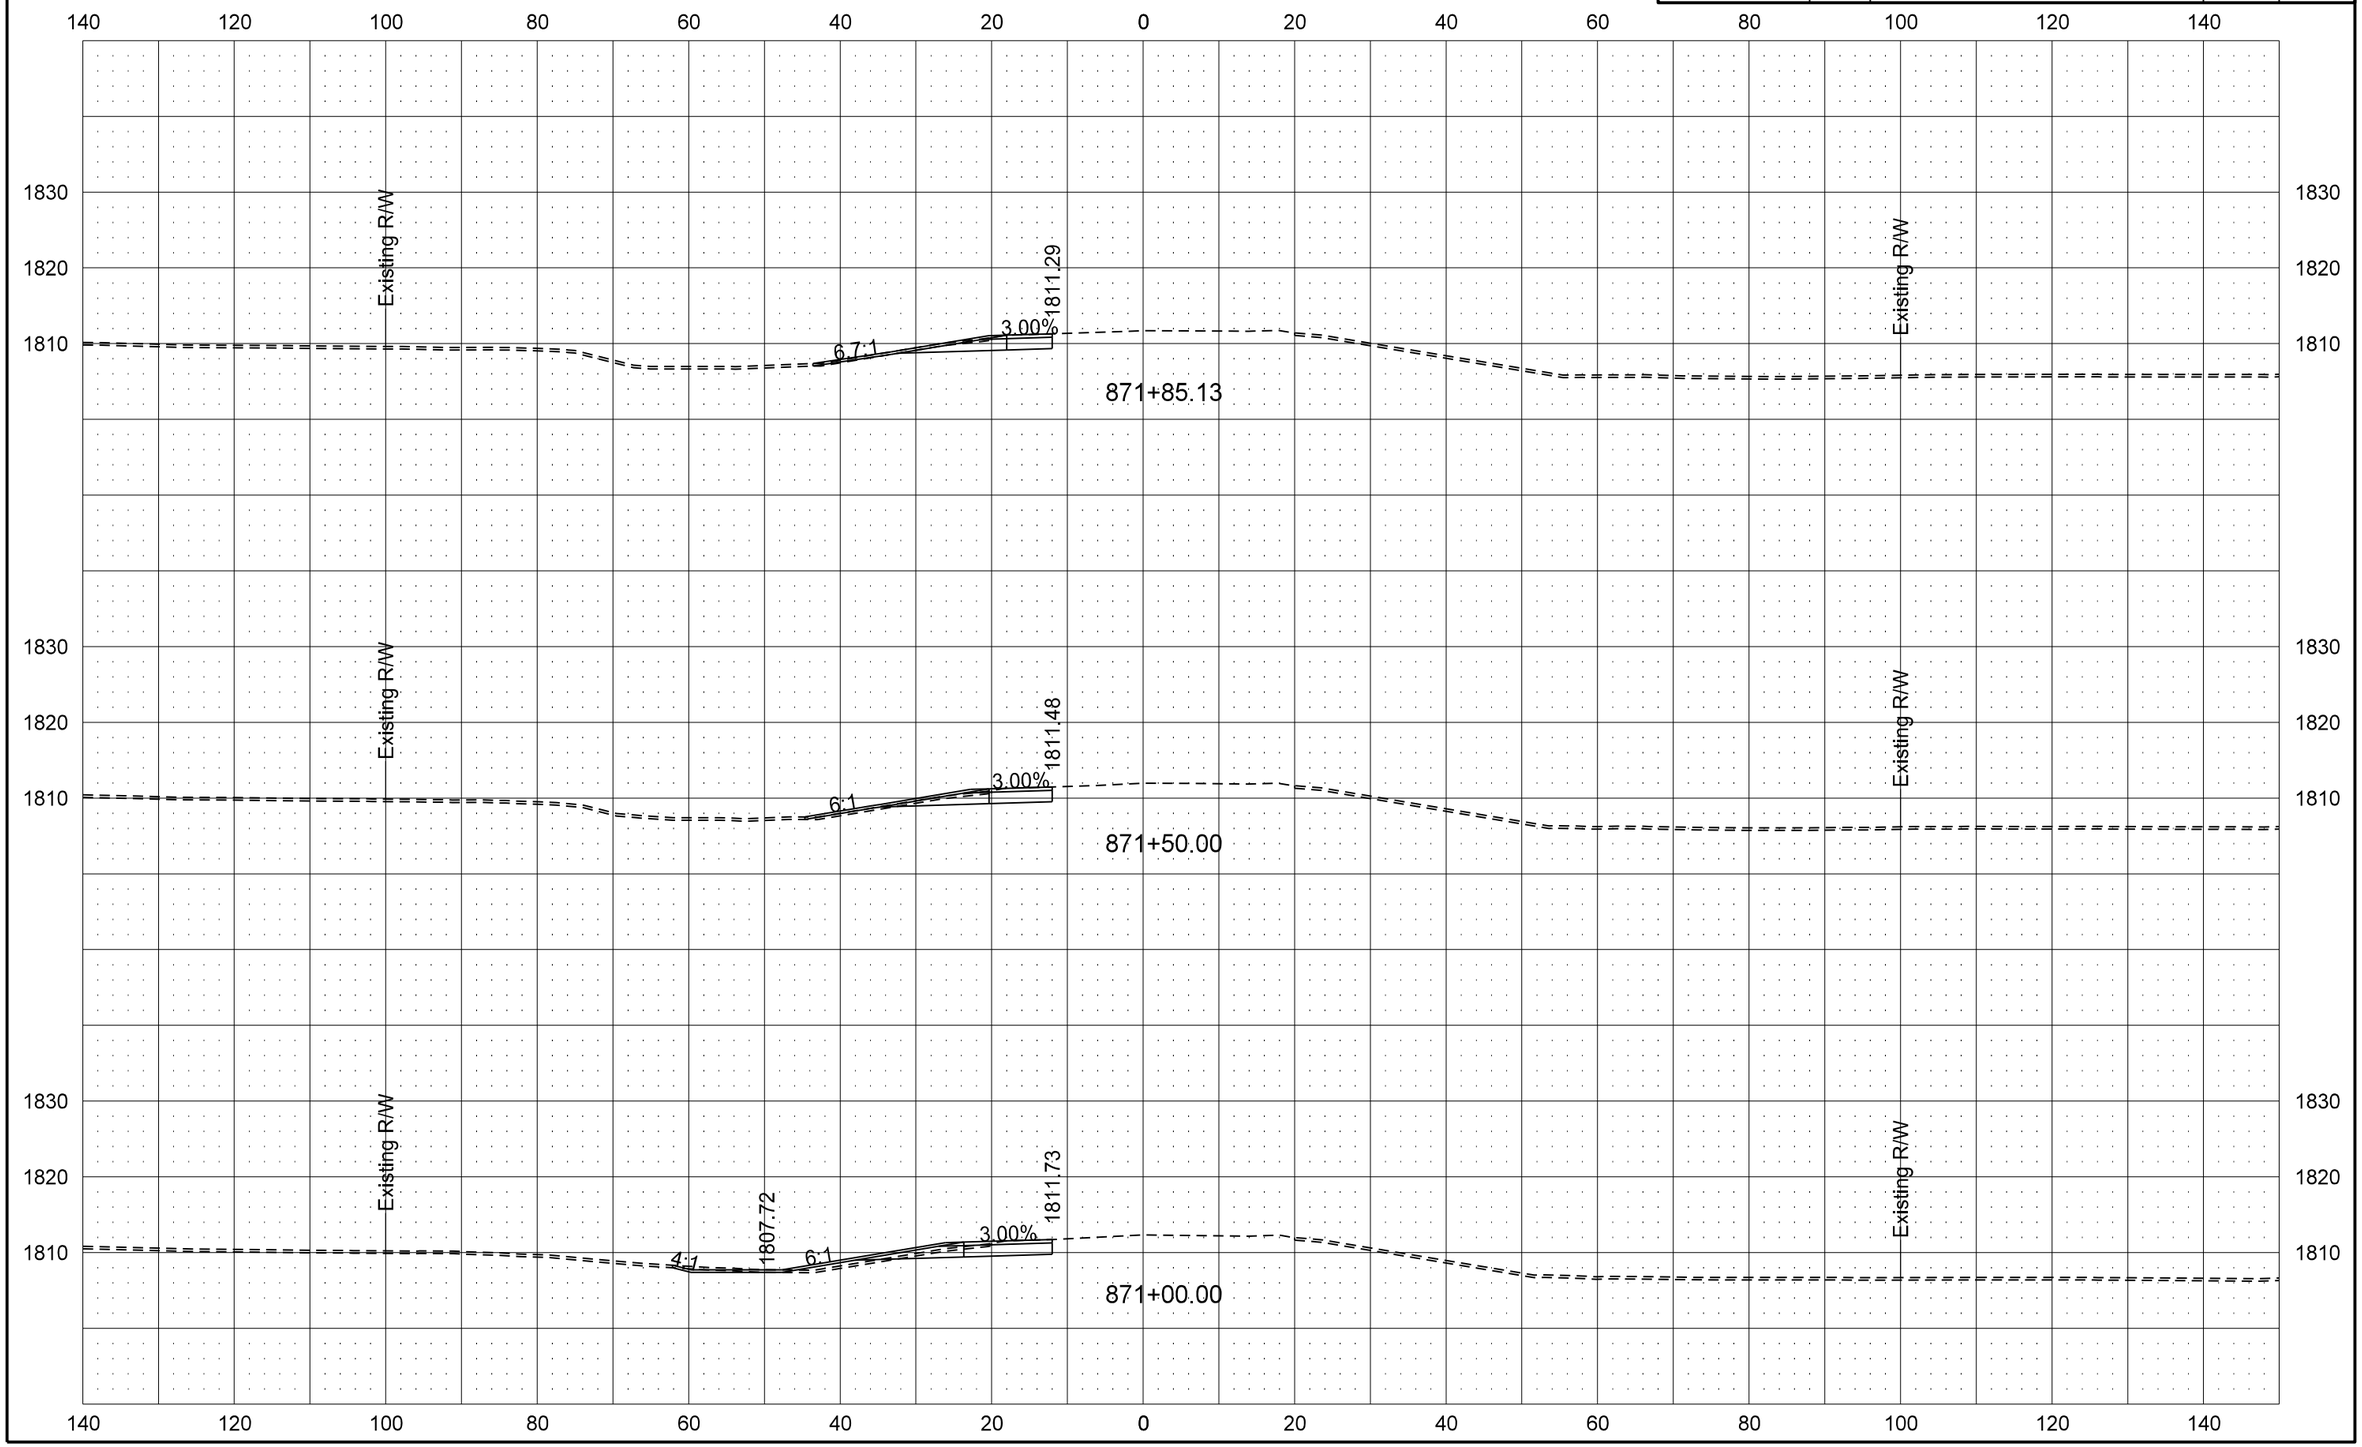

STATE	PROJECT NO.	SECTION NO.	SHEET NO.
ND	NH-1-083(122)016	200	17
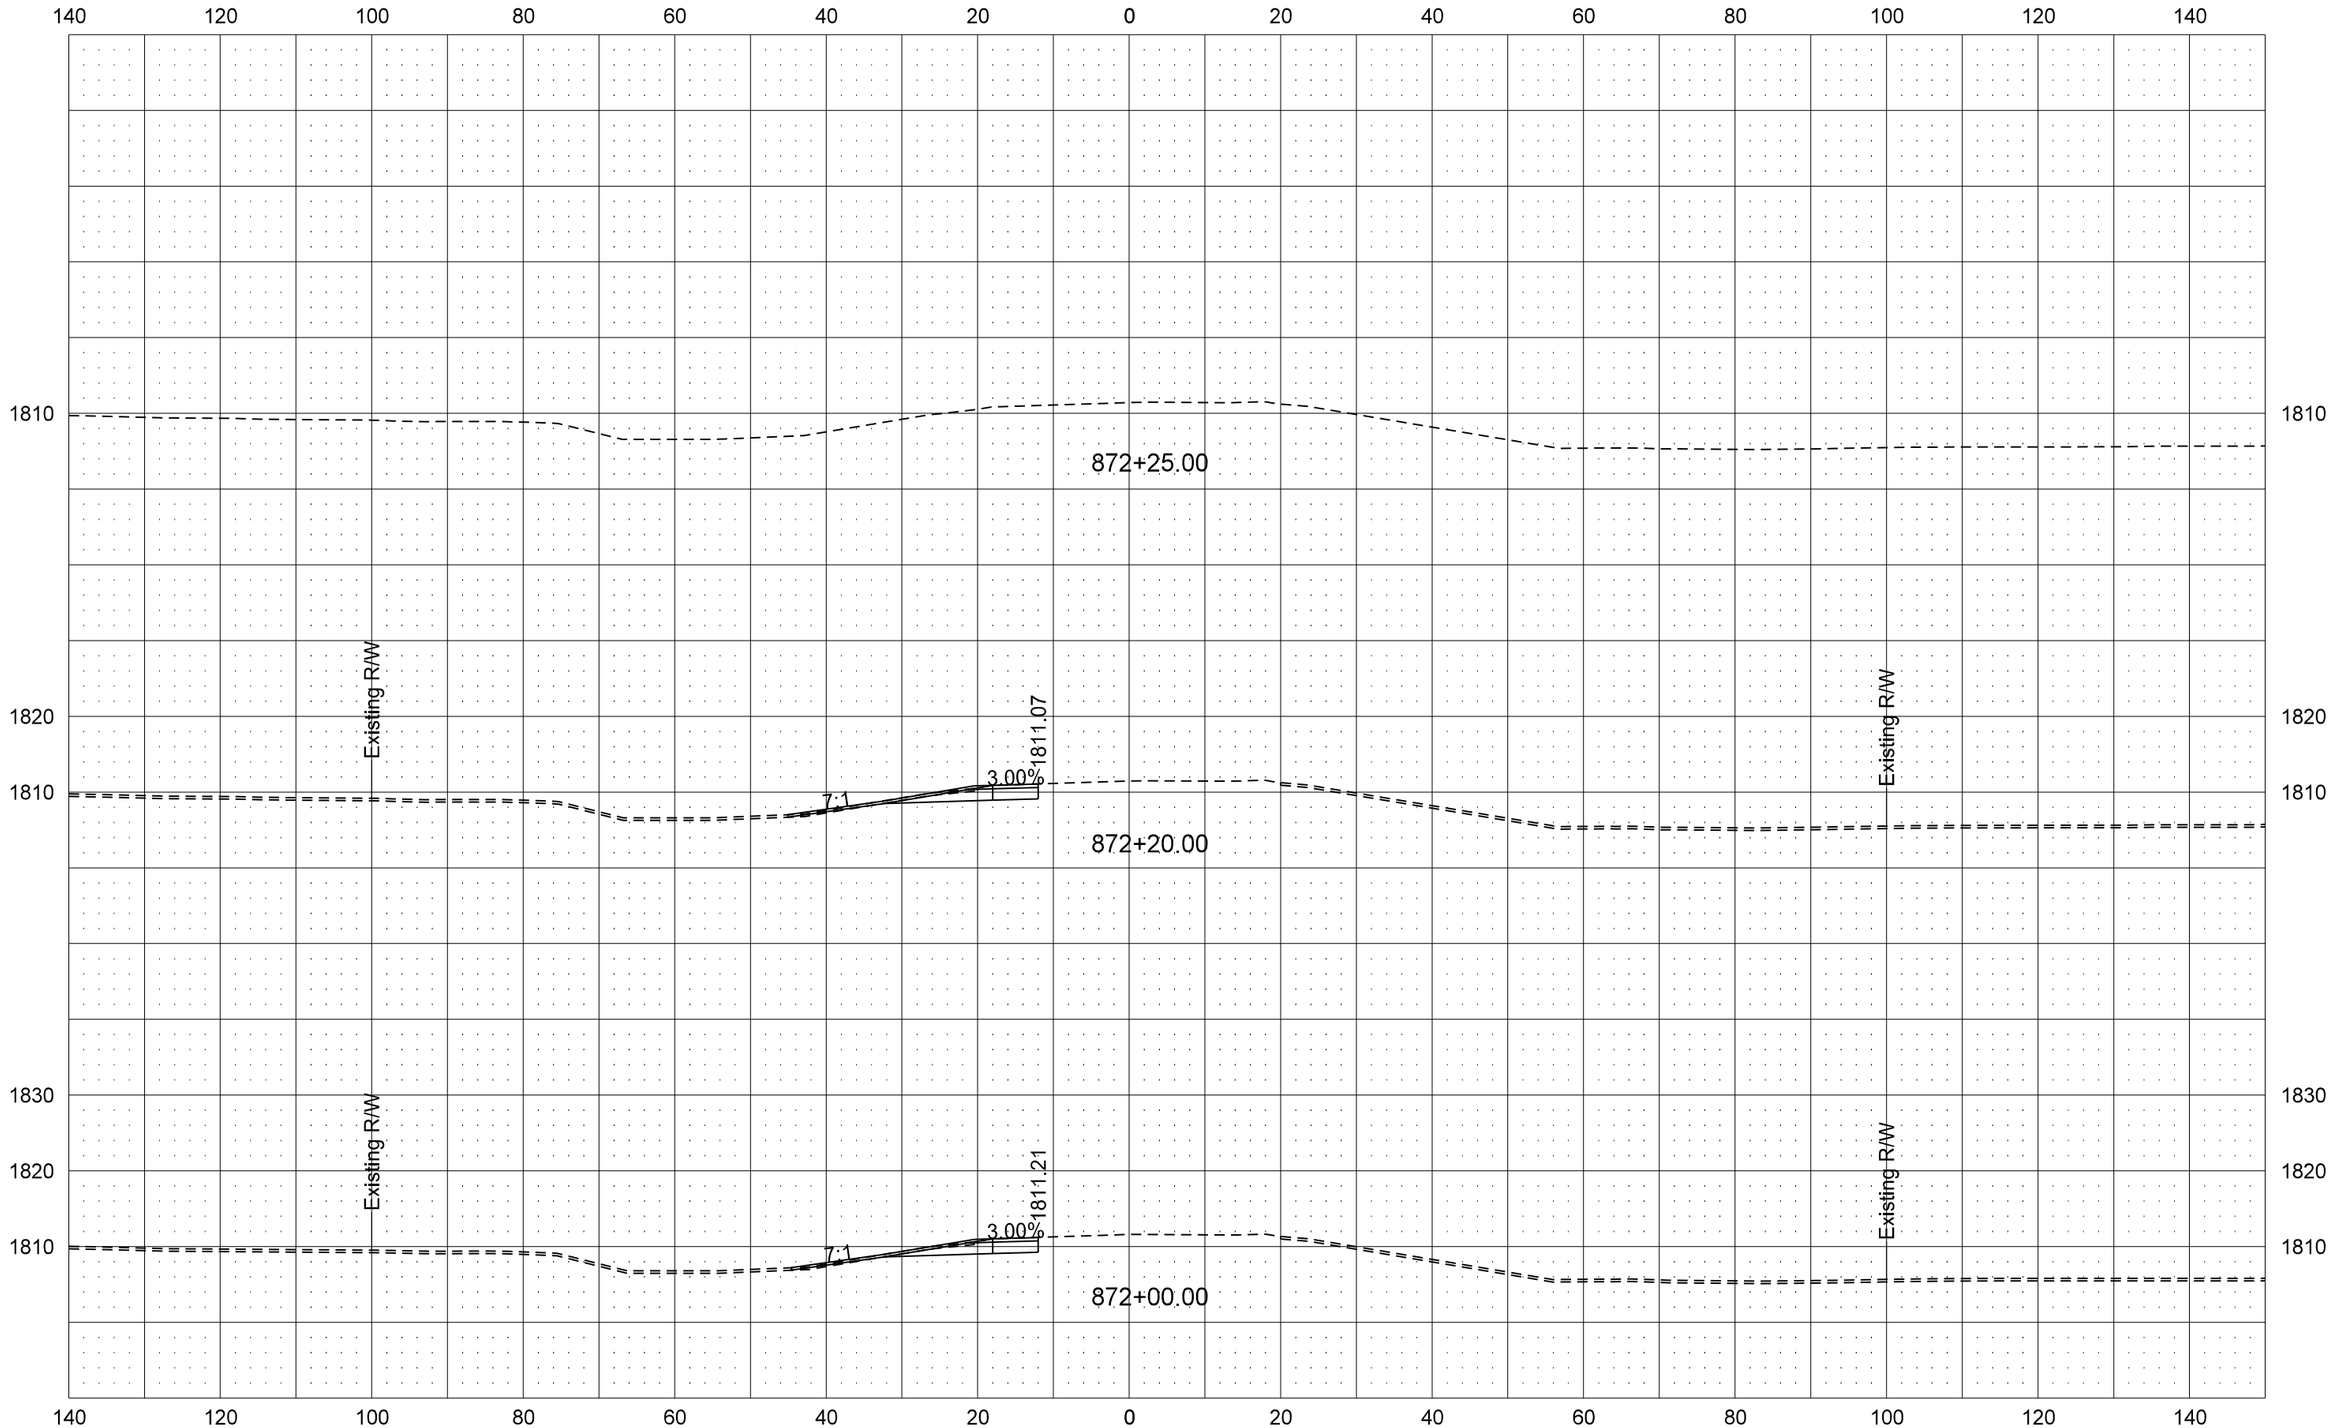
US 83 MAINLINE CROSS SECTIONS