Apex Engineering Group	STATE	PROJECT NO.	SECTION NO.	SHEET NO.
	ND	SU-8-992(036)037	200	1

ALL ELEVATIONS ARE BASED ON THE VERTICAL DATUM OF NGVD 29 (UNLESS NOTED OTHERWISE)

68+00.00

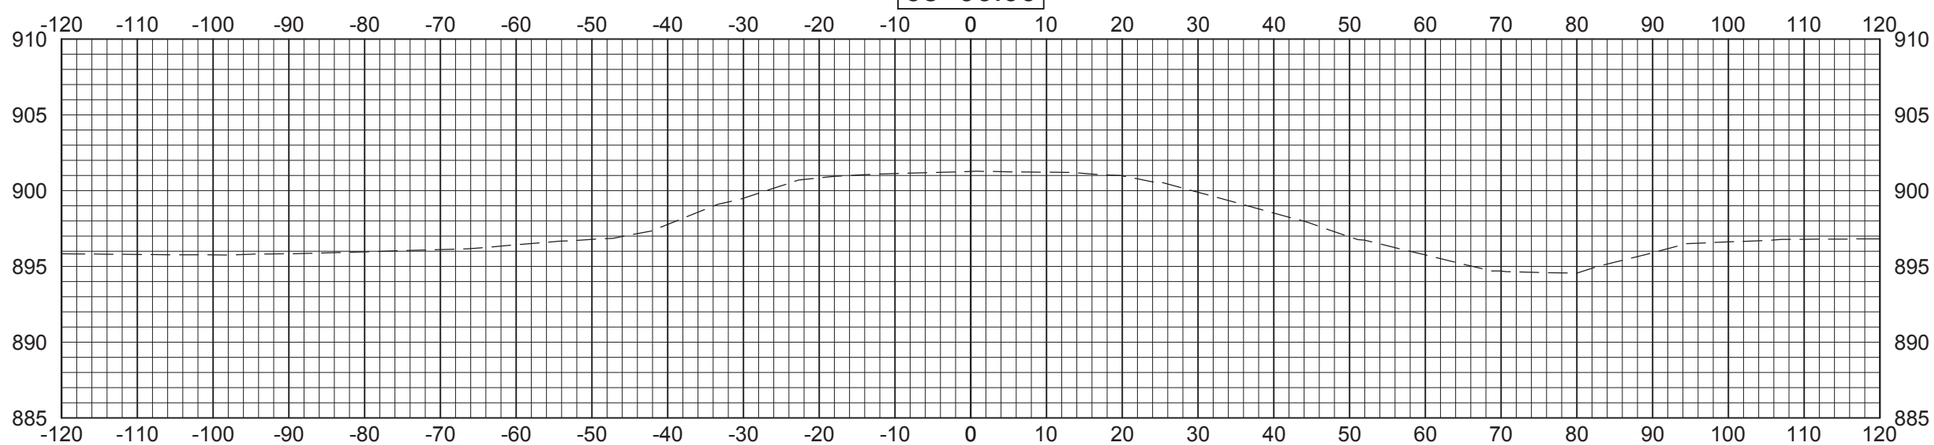

67+50.00

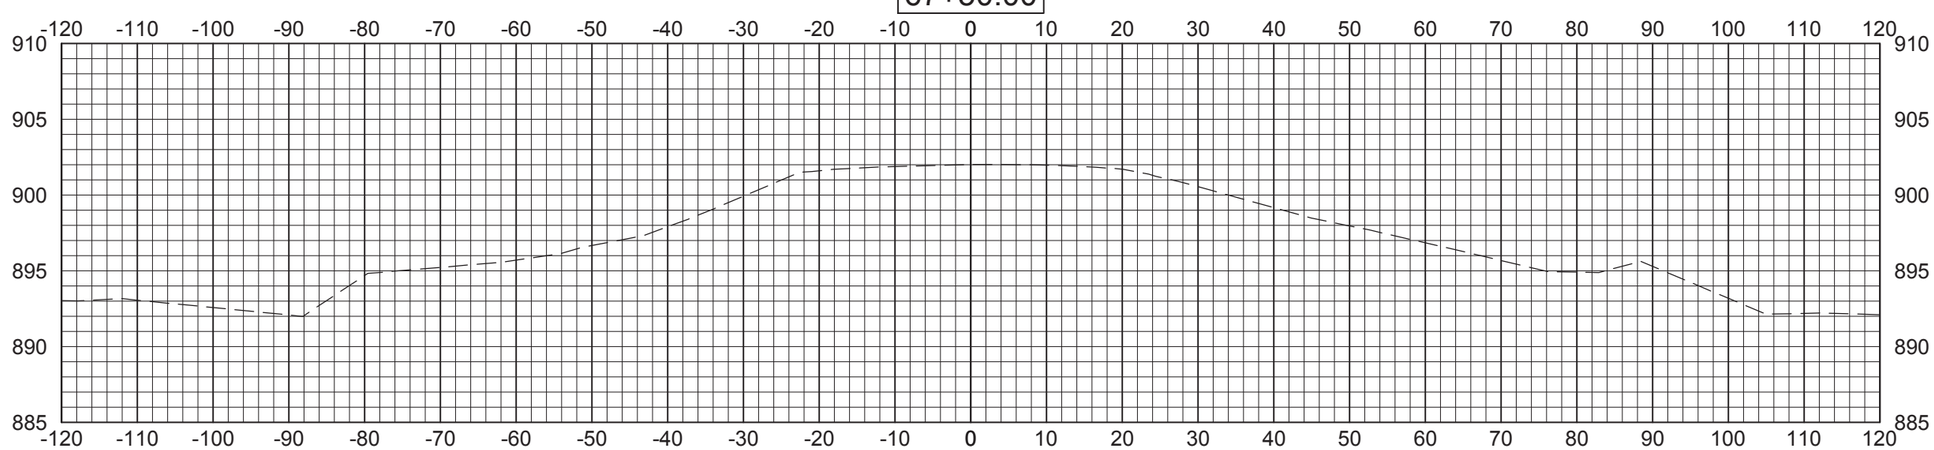

Apex Engineering Group	STATE	PROJECT NO.	SECTION NO.	SHEET NO.
	ND	SU-8-992(036)037	200	2

ALL ELEVATIONS ARE BASED ON THE VERTICAL DATUM OF NGVD 29 (UNLESS NOTED OTHERWISE)

69+50.00

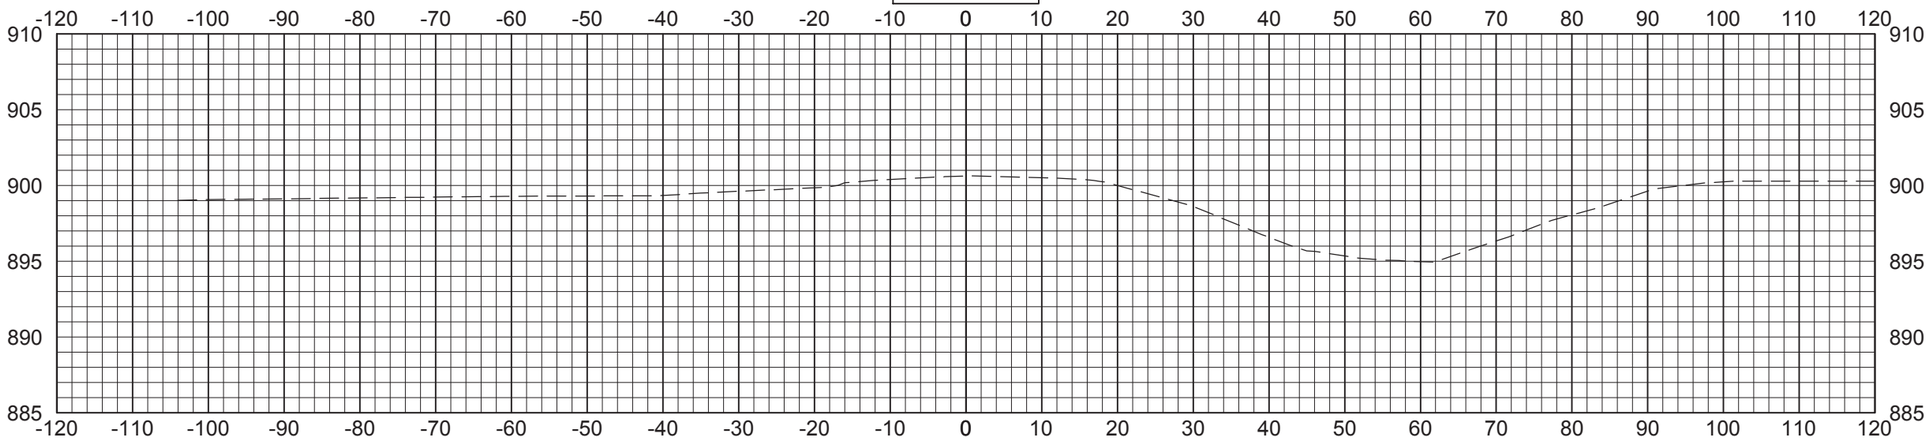

69+00.00

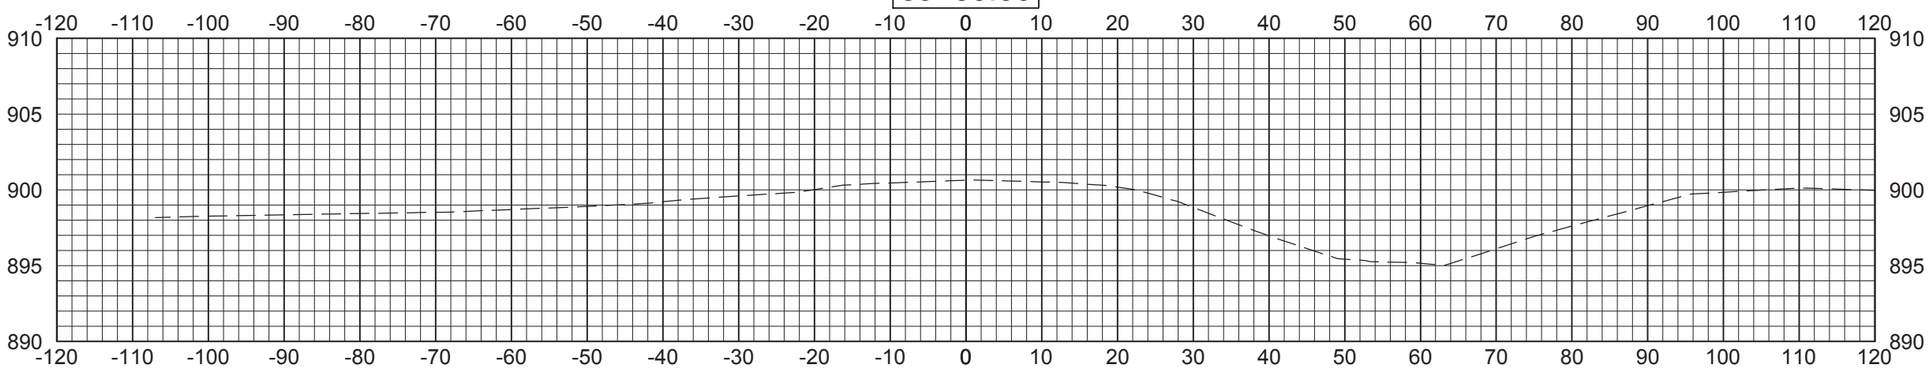

68+50.00

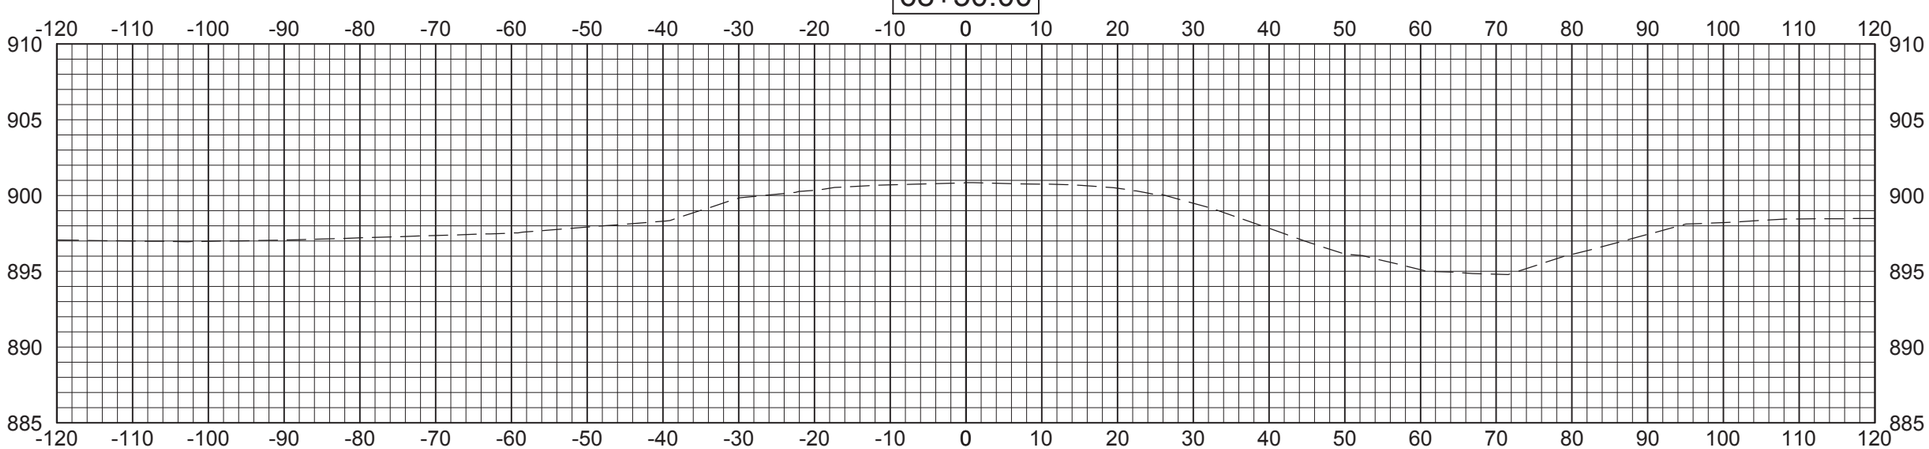

Apex Engineering Group	STATE	PROJECT NO.	SECTION NO.	SHEET NO.
	ND	SU-8-992(036)037	200	3

ALL ELEVATIONS ARE BASED ON THE VERTICAL DATUM OF NGVD 29 (UNLESS NOTED OTHERWISE)

71+00.00

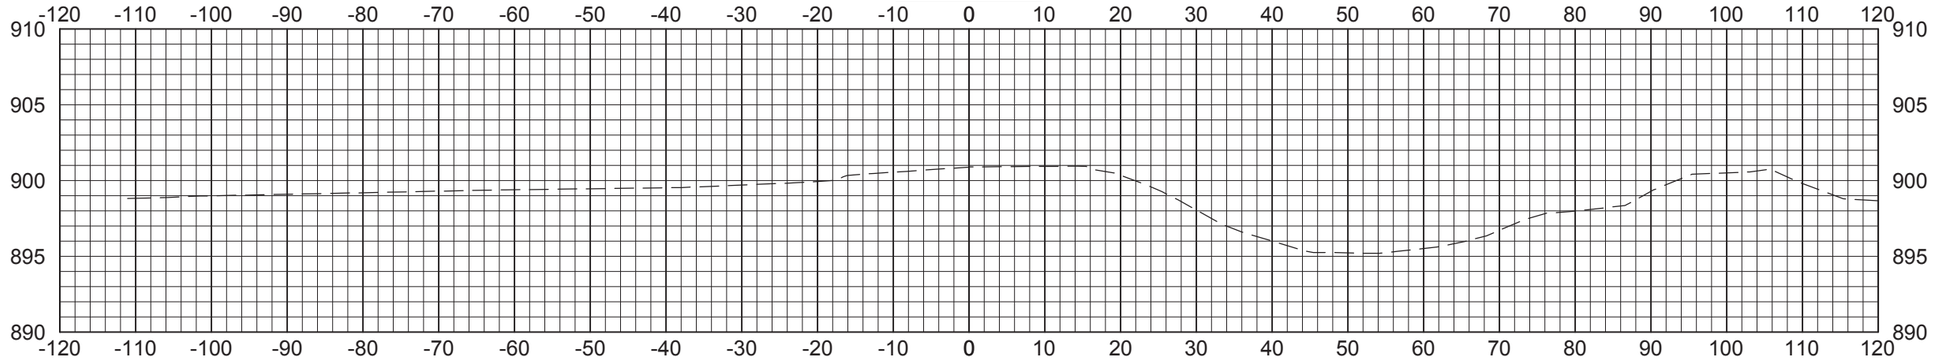

70+50.00

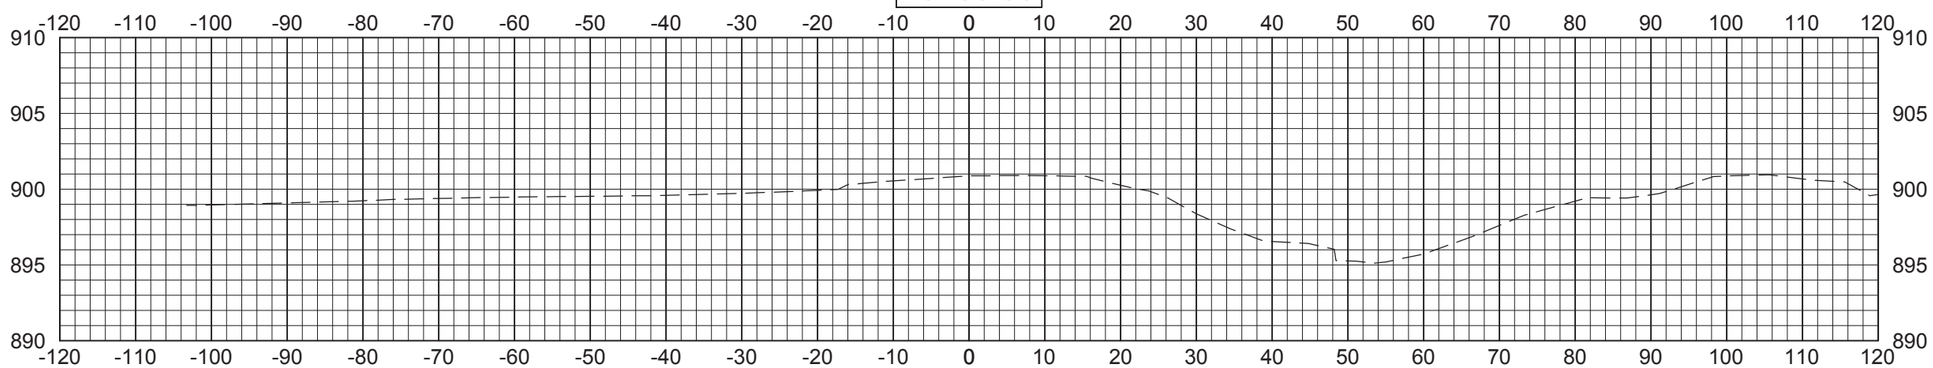

70+00.00

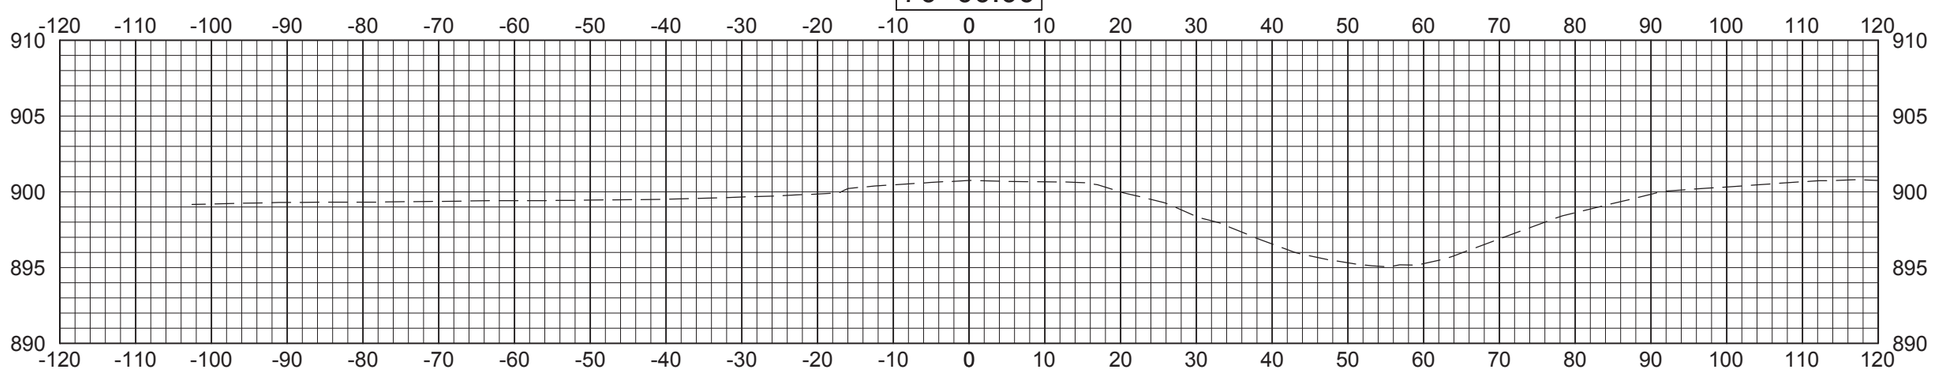

Apex Engineering Group	STATE	PROJECT NO.	SECTION NO.	SHEET NO.
	ND	SU-8-992(036)037	200	4

ALL ELEVATIONS ARE BASED ON THE VERTICAL DATUM OF NGVD 29 (UNLESS NOTED OTHERWISE)

72+50.00

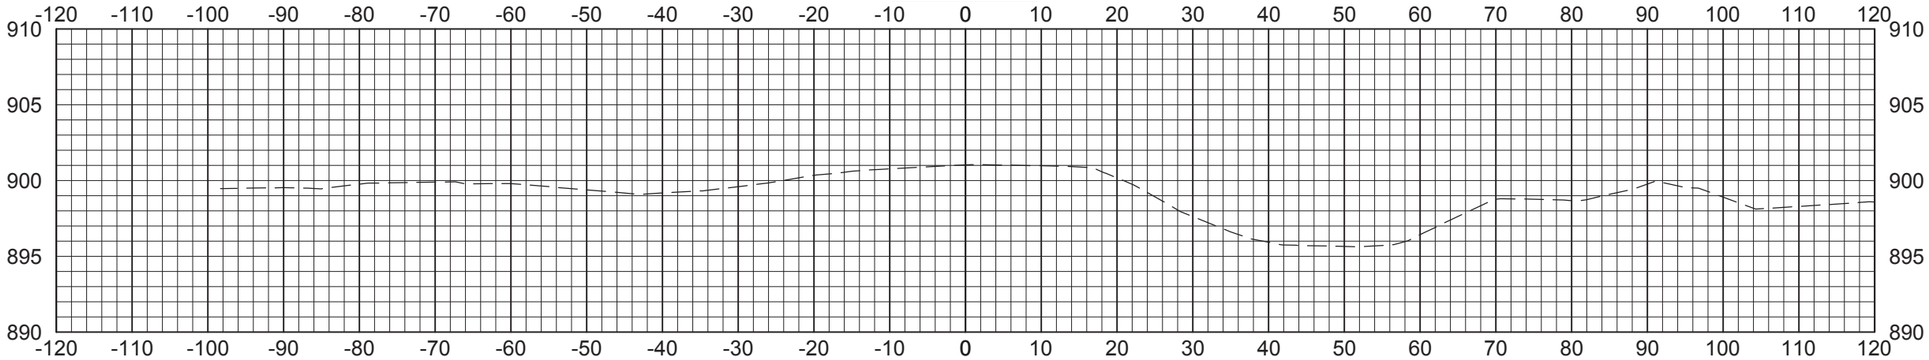

72+00.00

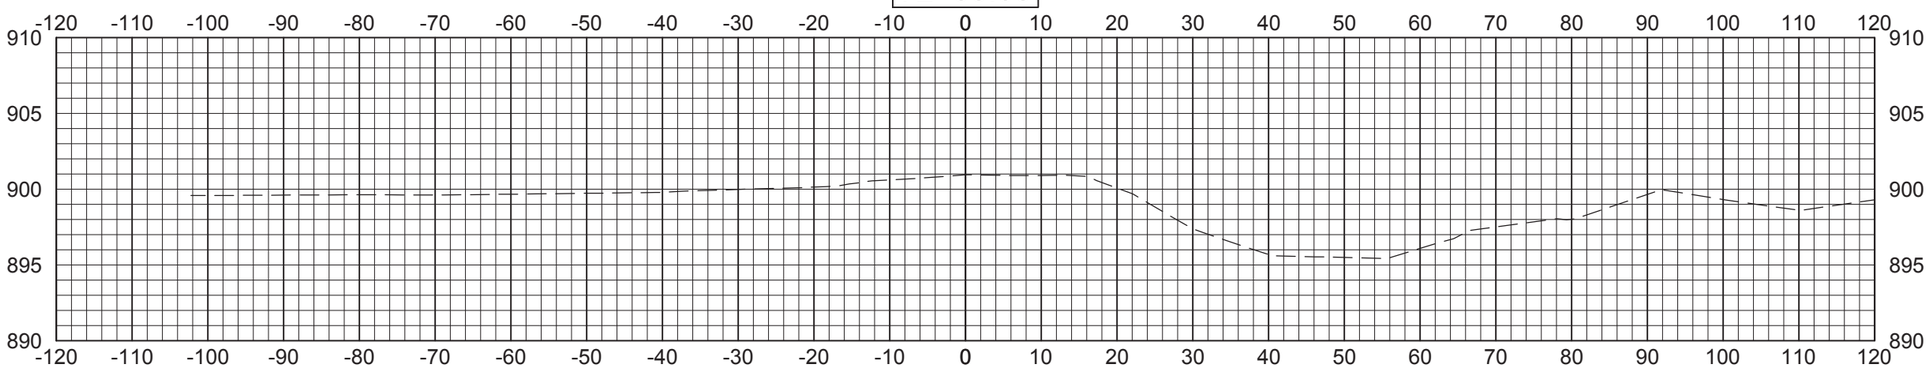

71+50.00

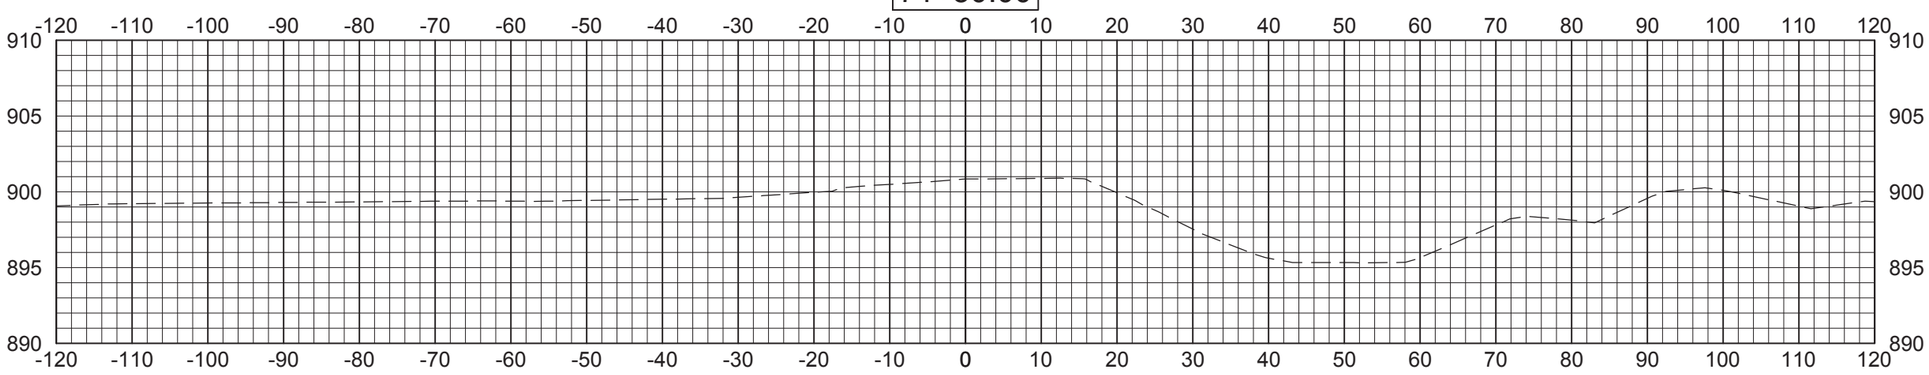

Apex Engineering Group	STATE	PROJECT NO.	SECTION NO.	SHEET NO.
	ND	SU-8-992(036)037	200	5

ALL ELEVATIONS ARE BASED ON THE VERTICAL DATUM OF NGVD 29 (UNLESS NOTED OTHERWISE)

74+00.00

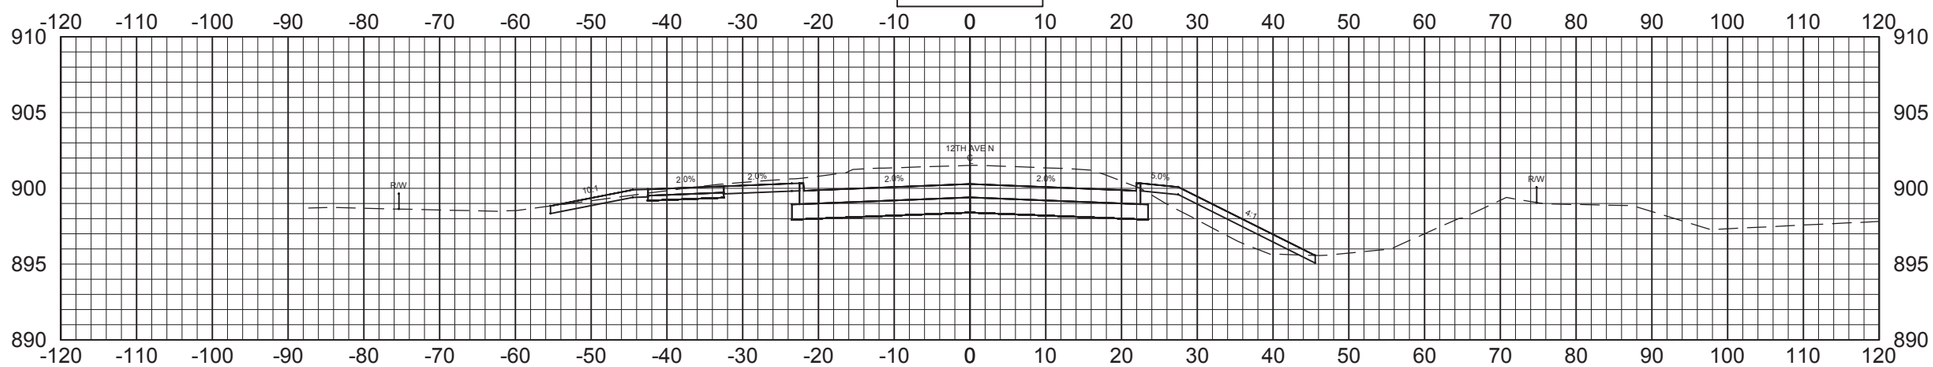

73+50.00

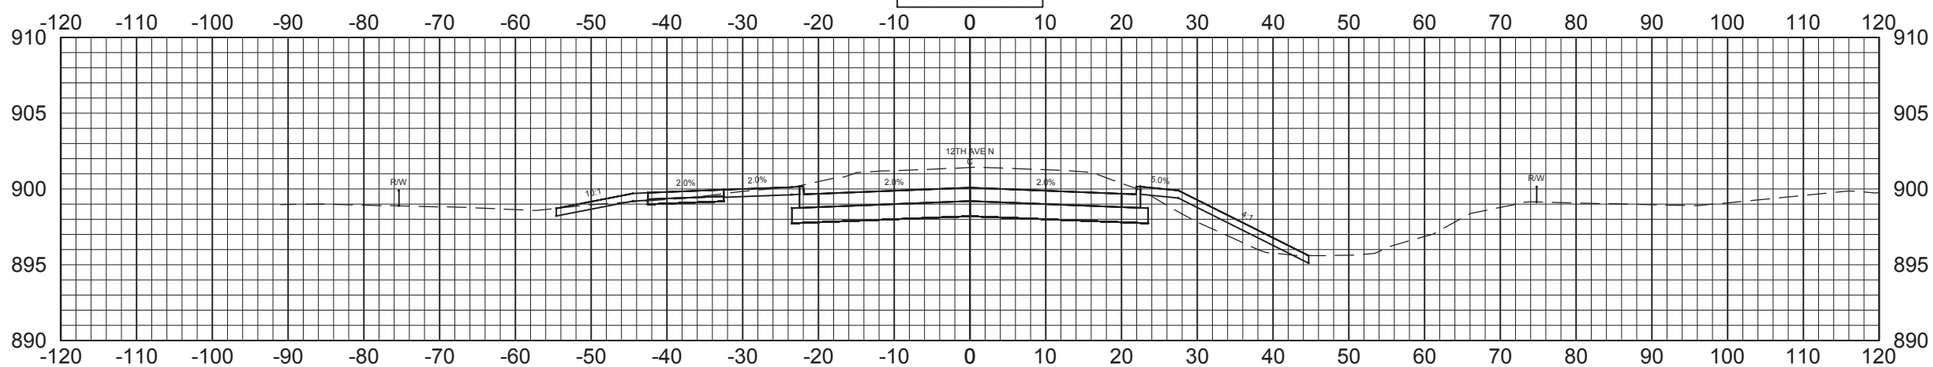

73+01.00

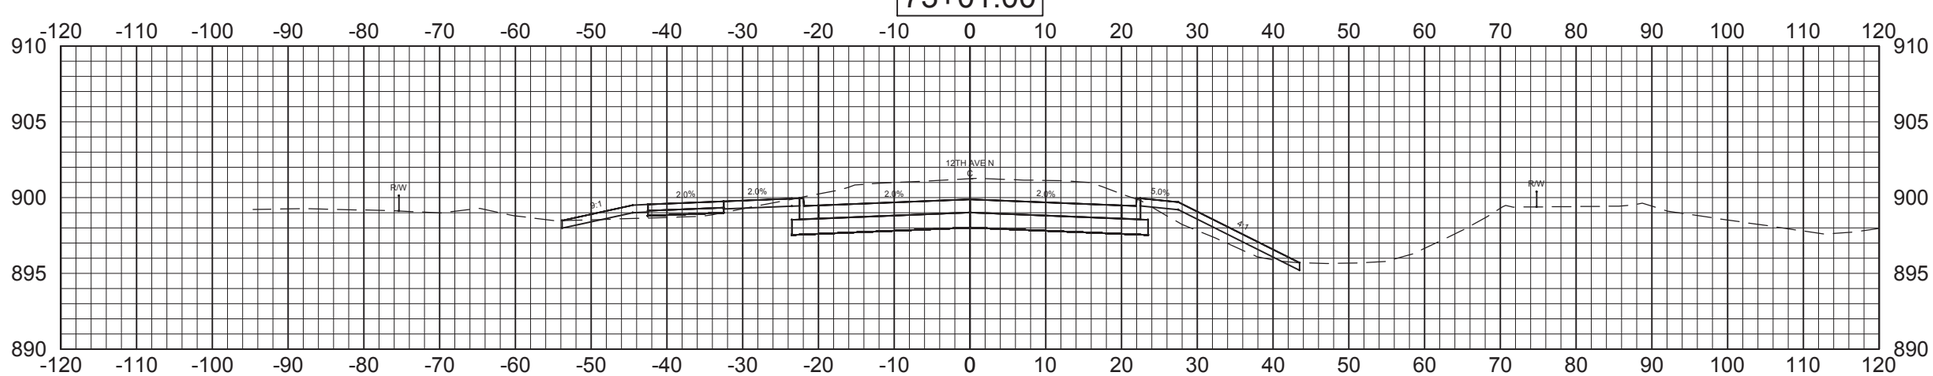

Apex Engineering Group	STATE	PROJECT NO.	SECTION NO.	SHEET NO.
	ND	SU-8-992(036)037	200	6

ALL ELEVATIONS ARE BASED ON THE VERTICAL DATUM OF NGVD 29 (UNLESS NOTED OTHERWISE)

75+50.00

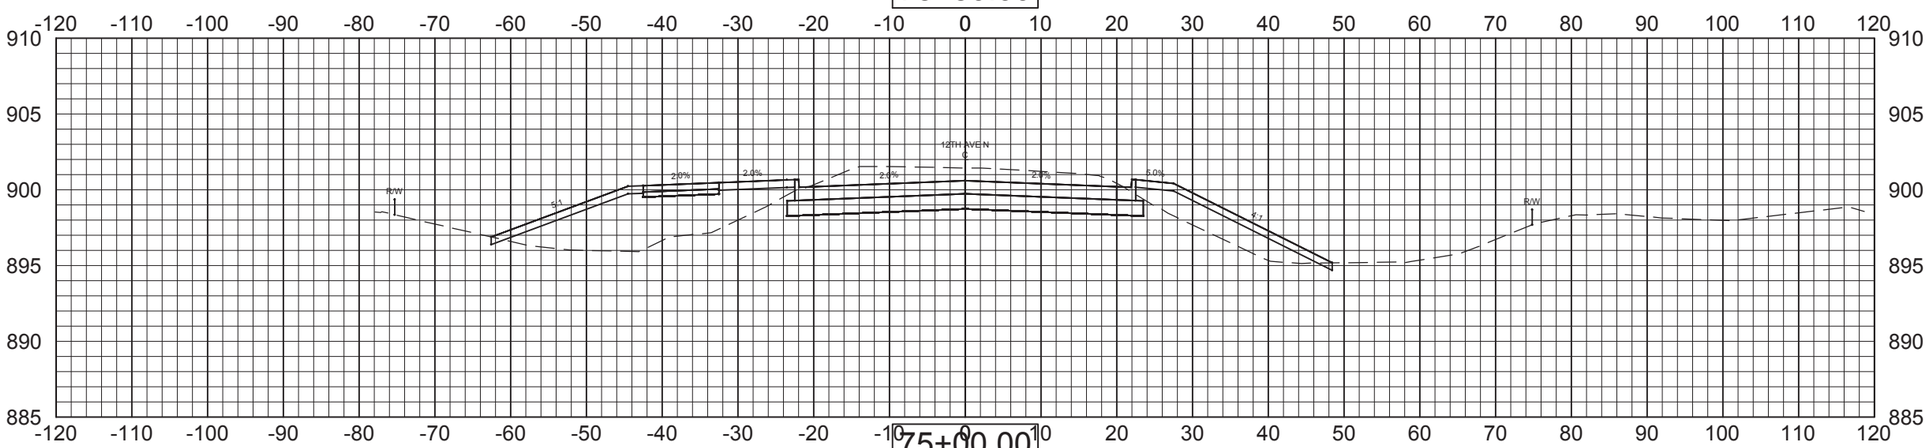

75+00.00

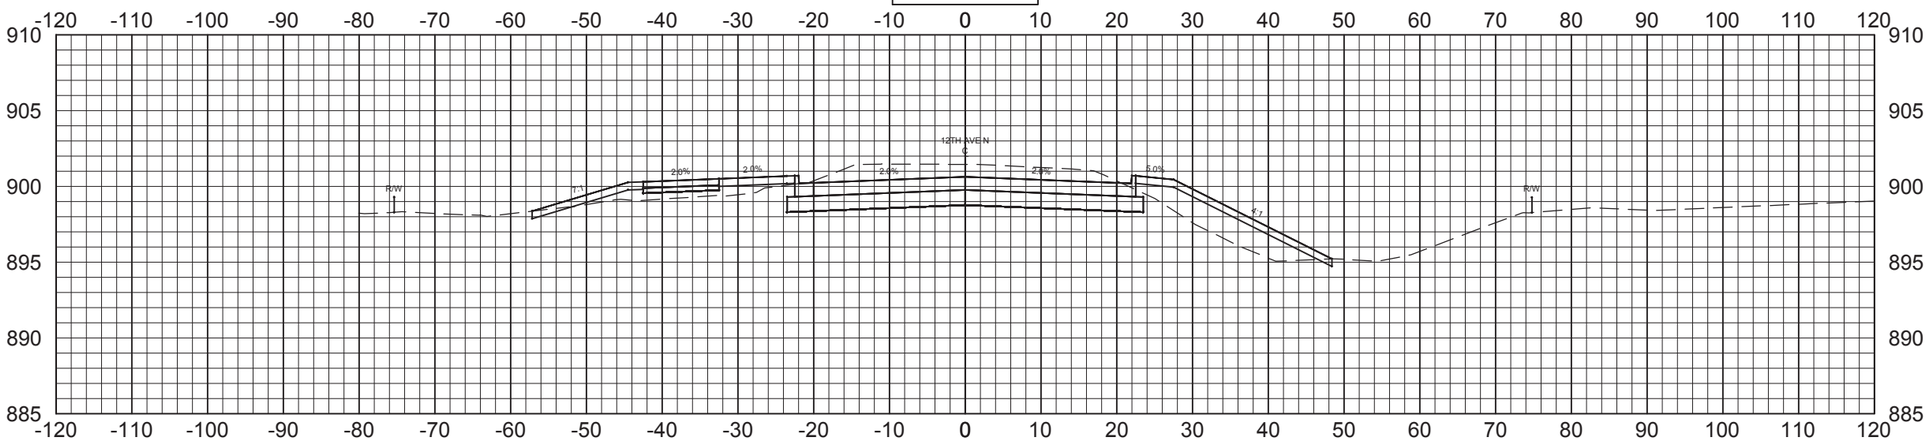

74+50.00

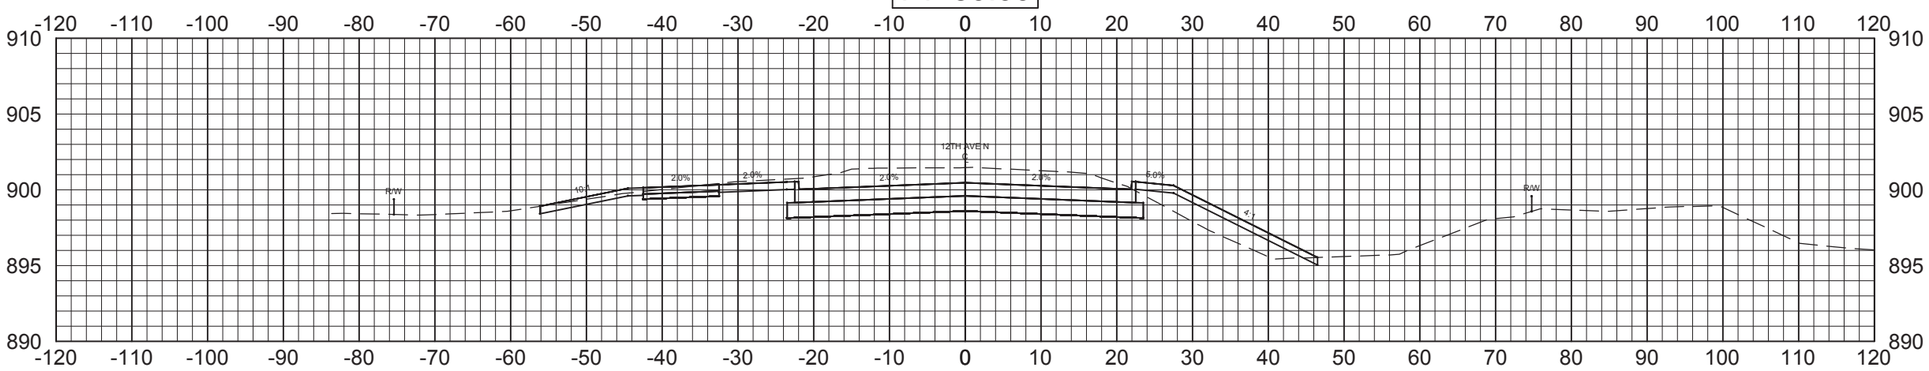

Apex Engineering Group	STATE	PROJECT NO.	SECTION NO.	SHEET NO.
	ND	SU-8-992(036)037	200	7

ALL ELEVATIONS ARE BASED ON THE VERTICAL DATUM OF NGVD 29 (UNLESS NOTED OTHERWISE)

76+50.00

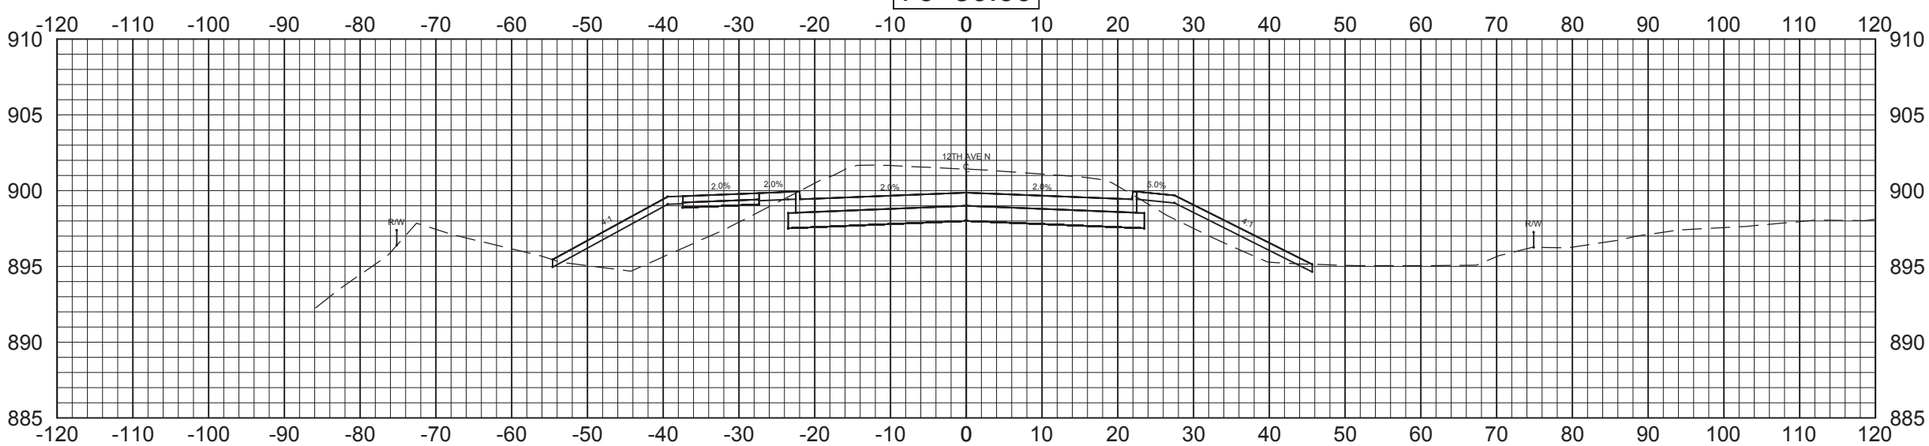

76+00.00

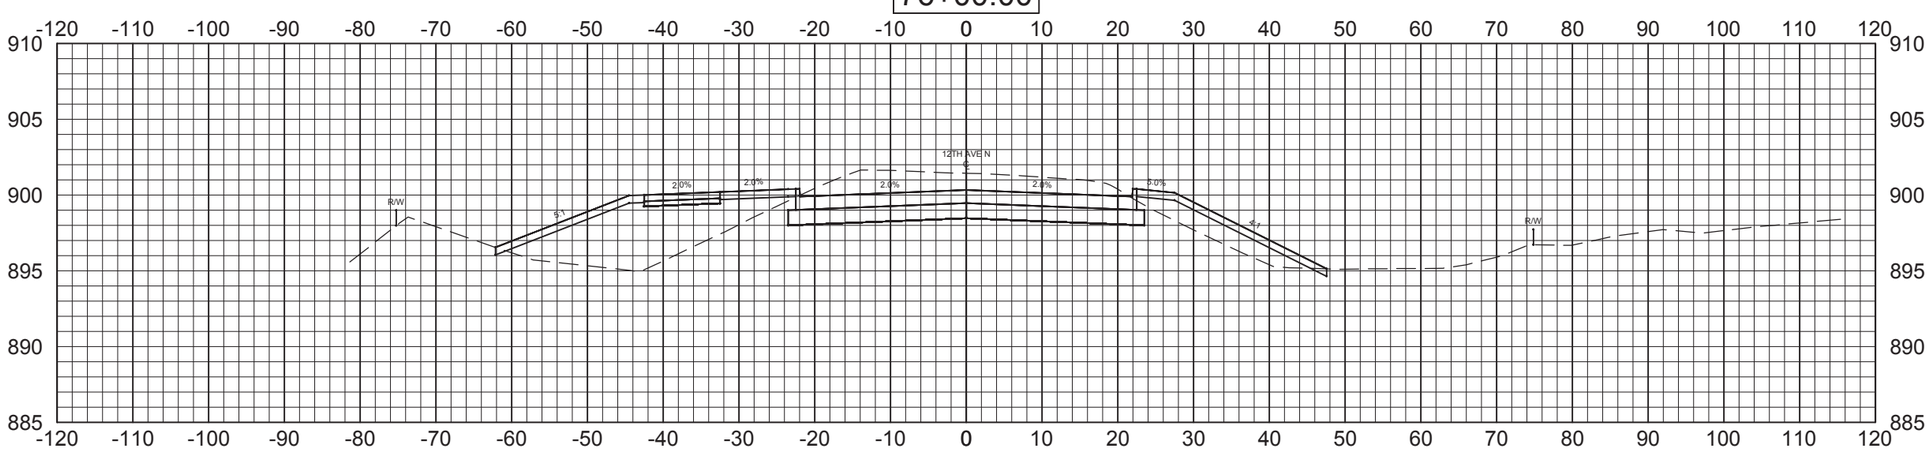

Apex Engineering Group	STATE	PROJECT NO.	SECTION NO.	SHEET NO.
	ND	SU-8-992(036)037	200	8

ALL ELEVATIONS ARE BASED ON THE VERTICAL DATUM OF NGVD 29 (UNLESS NOTED OTHERWISE)

77+50.00

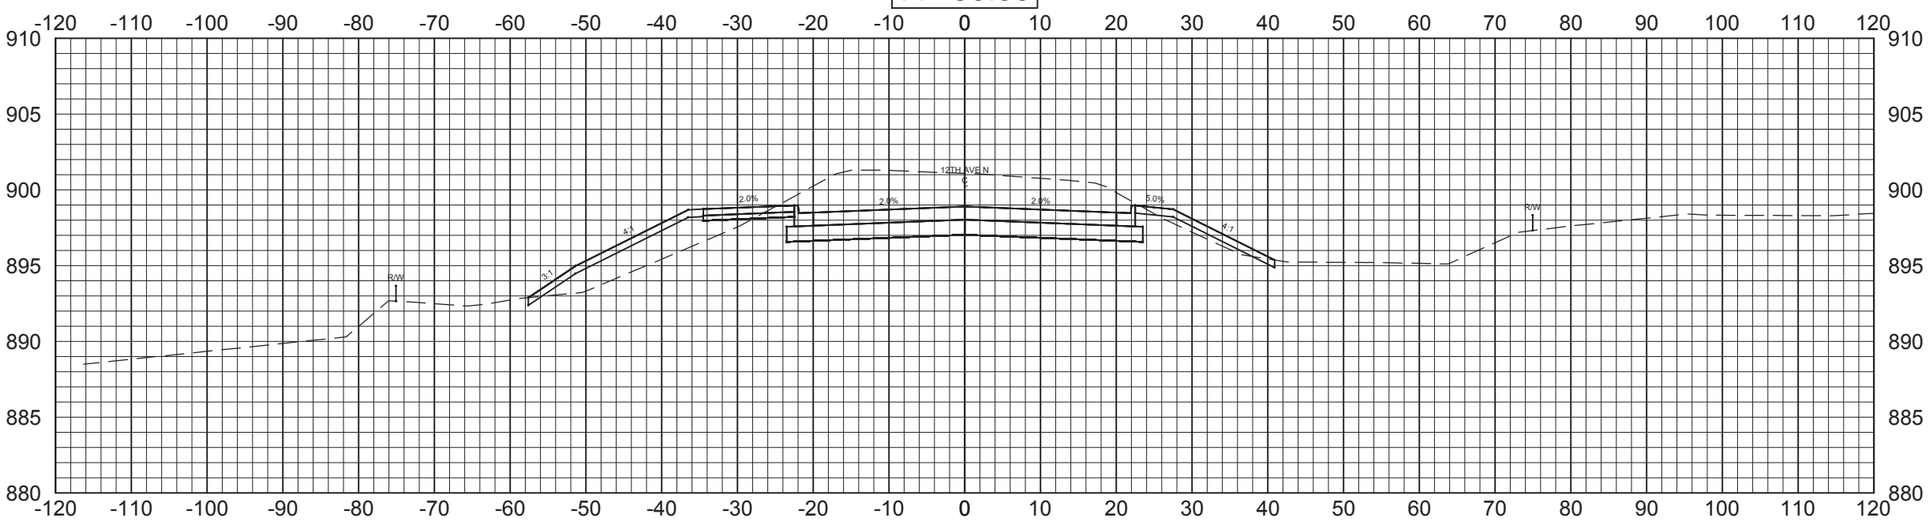

77+00.00

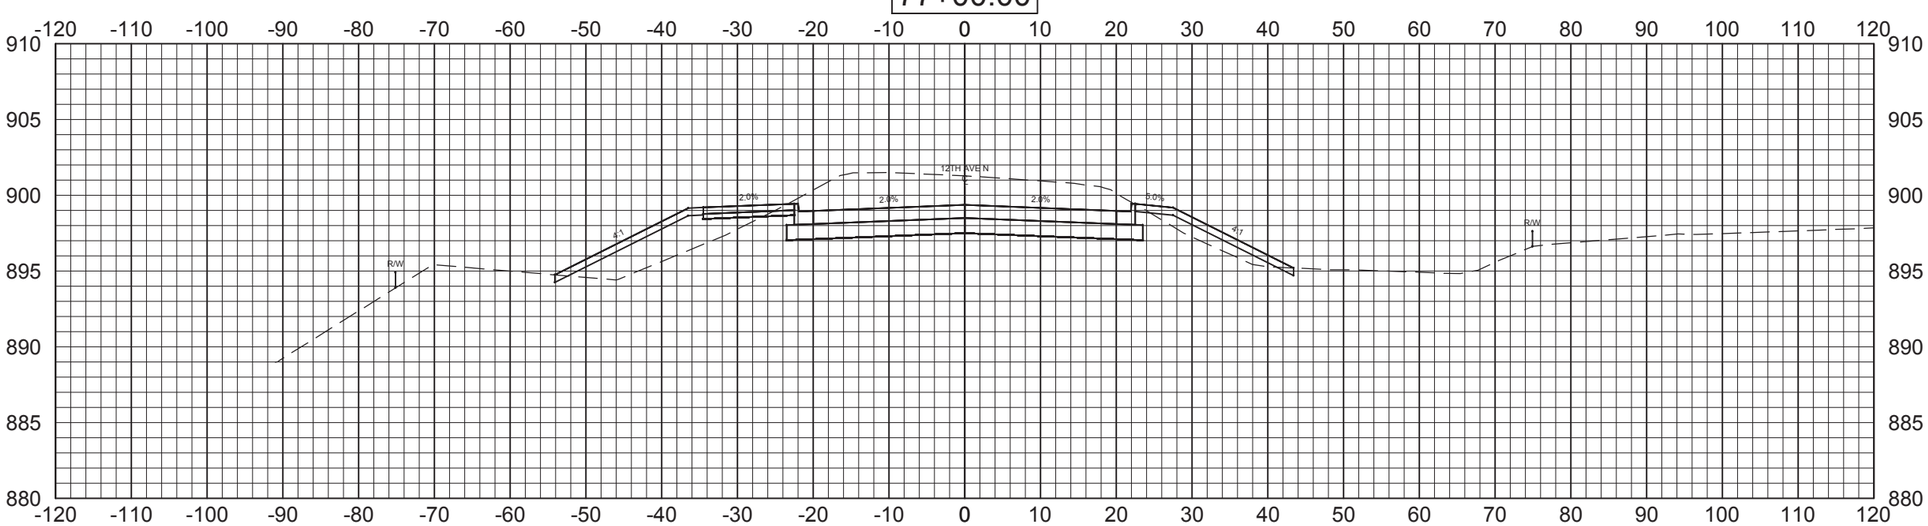

Apex Engineering Group	STATE	PROJECT NO.	SECTION NO.	SHEET NO.
	ND	SU-8-992(036)037	200	9

ALL ELEVATIONS ARE BASED ON THE VERTICAL DATUM OF NGVD 29 (UNLESS NOTED OTHERWISE)

78+50.00

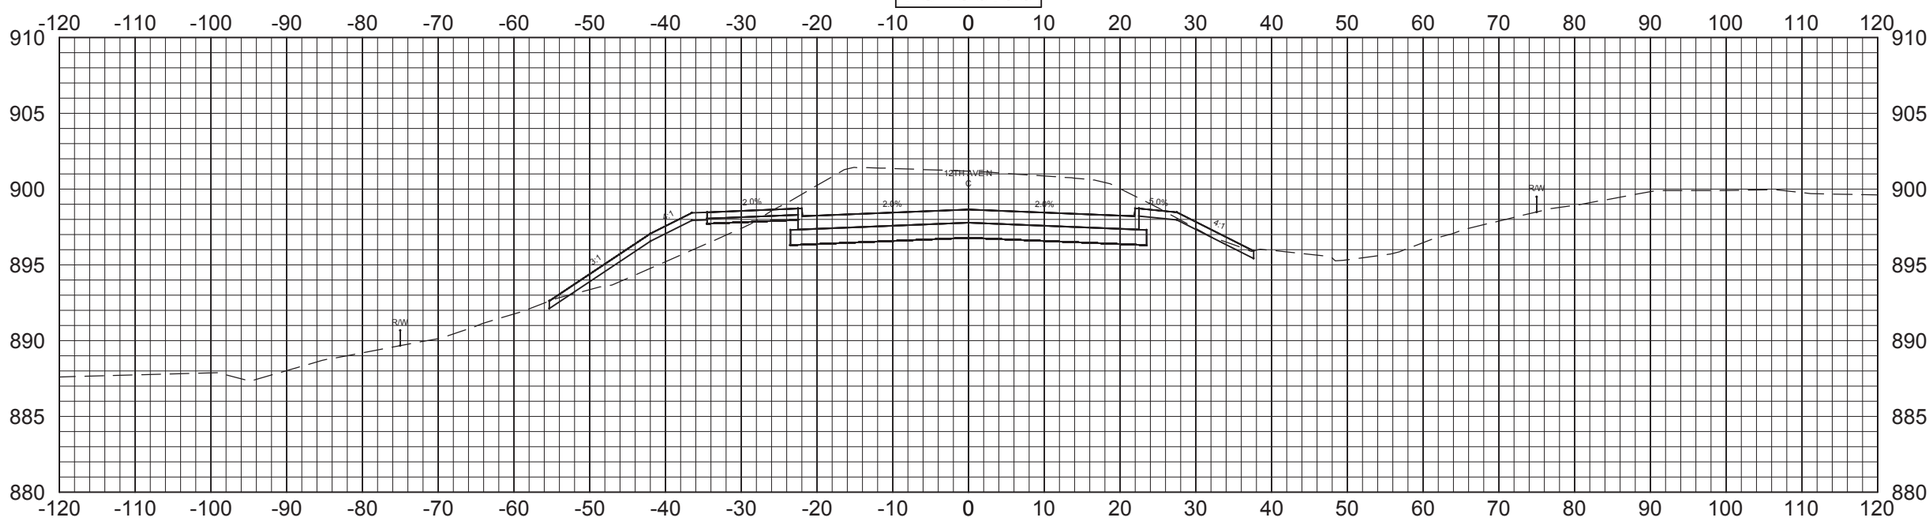

78+00.00

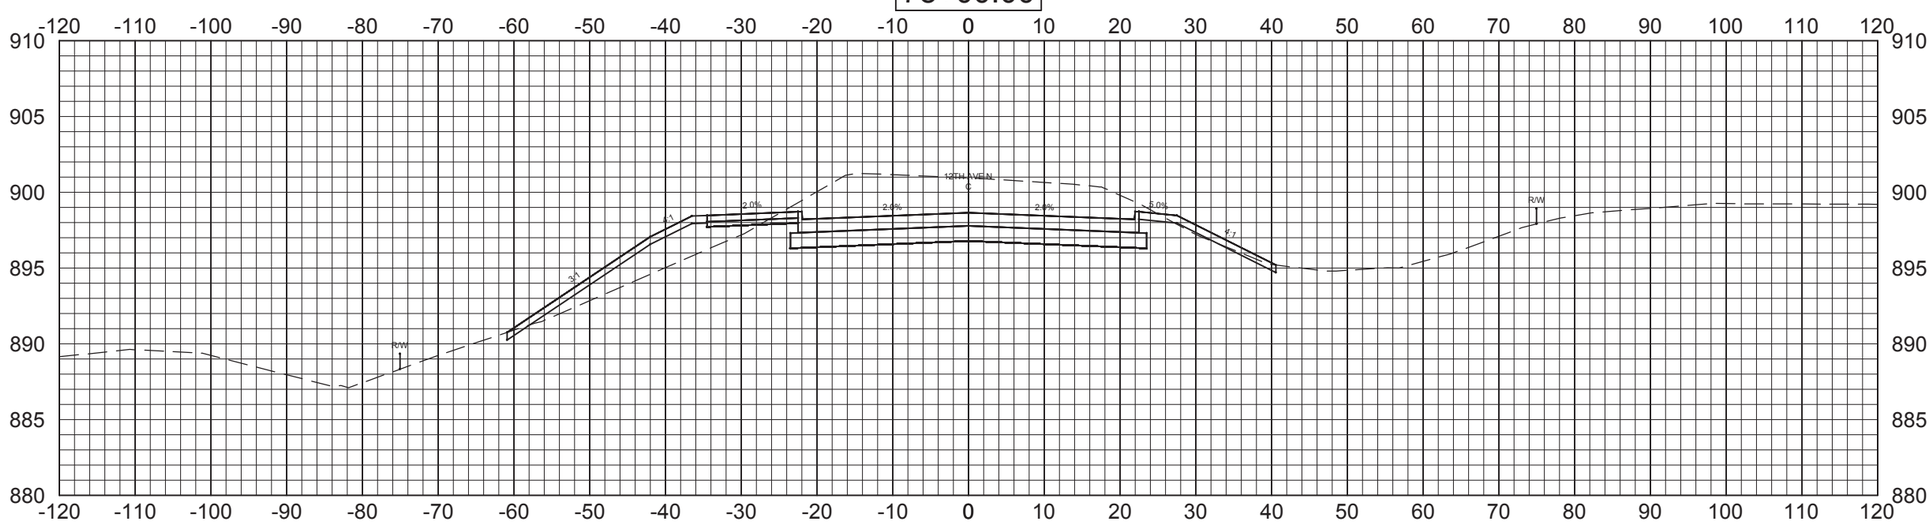

Apex Engineering Group	STATE	PROJECT NO.	SECTION NO.	SHEET NO.
	ND	SU-8-992(036)037	200	10

ALL ELEVATIONS ARE BASED ON THE VERTICAL DATUM OF NGVD 29 (UNLESS NOTED OTHERWISE)

79+50.00

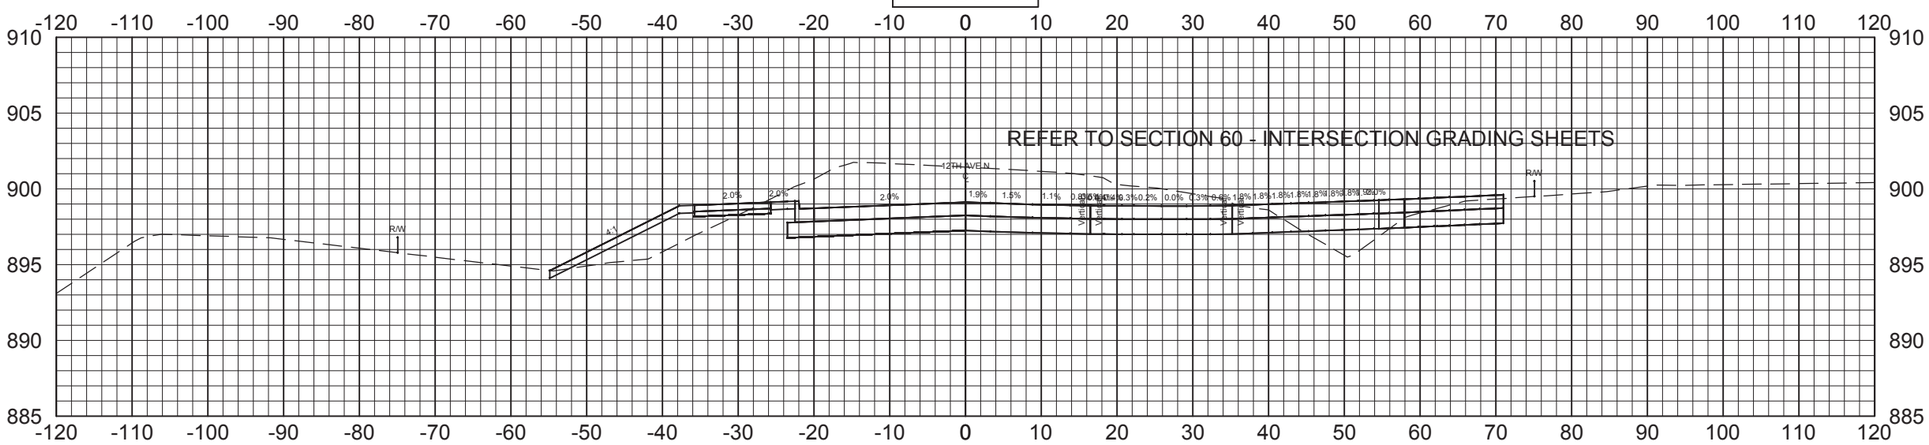

79+00.00

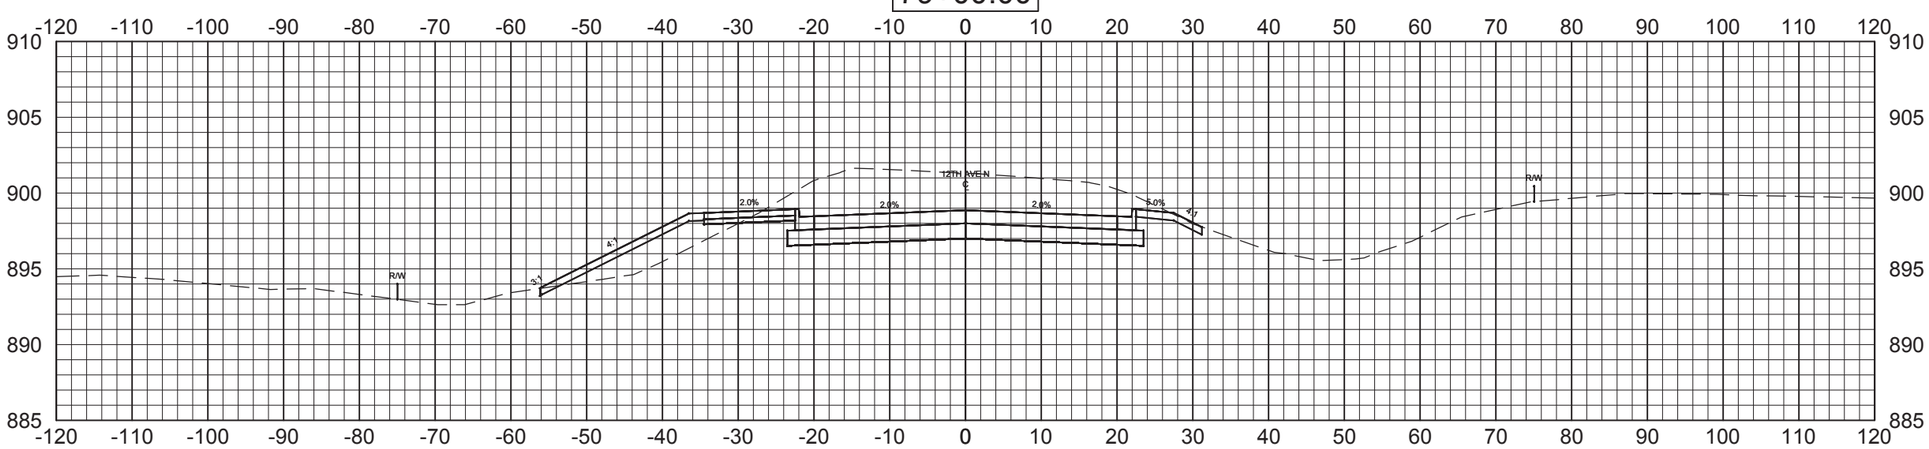

Apex Engineering Group	STATE	PROJECT NO.	SECTION NO.	SHEET NO.
	ND	SU-8-992(036)037	200	11

ALL ELEVATIONS ARE BASED ON THE VERTICAL DATUM OF NGVD 29 (UNLESS NOTED OTHERWISE)

80+50.00

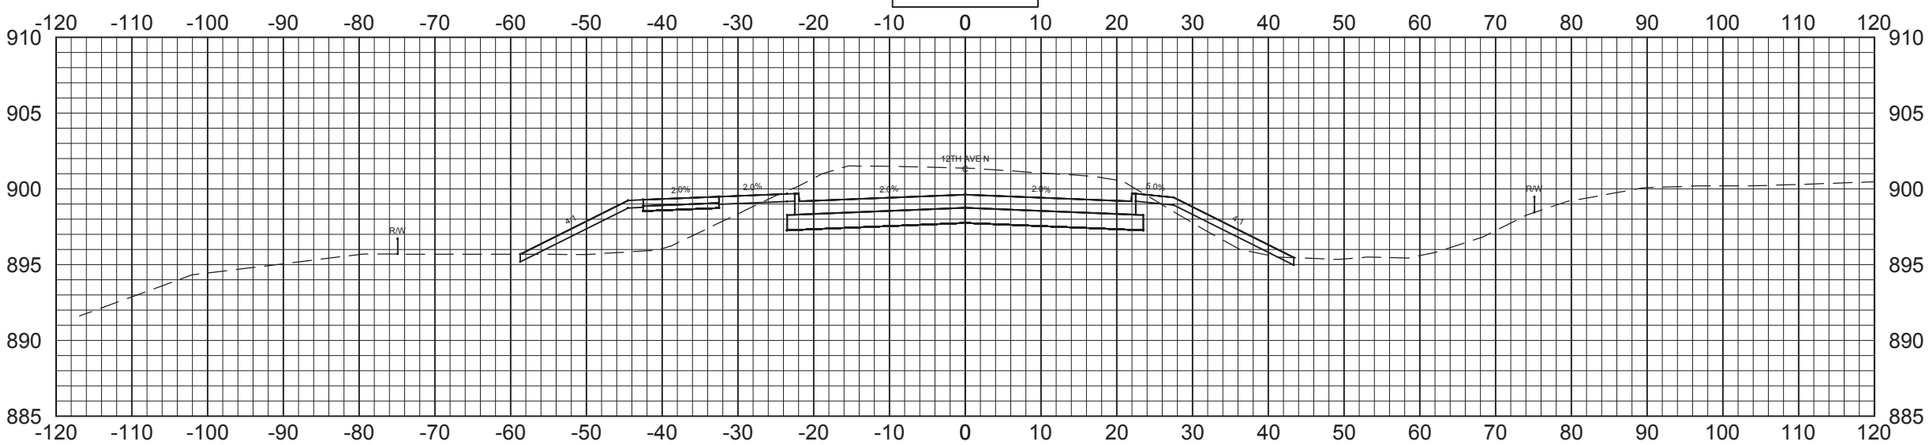

80+00.00

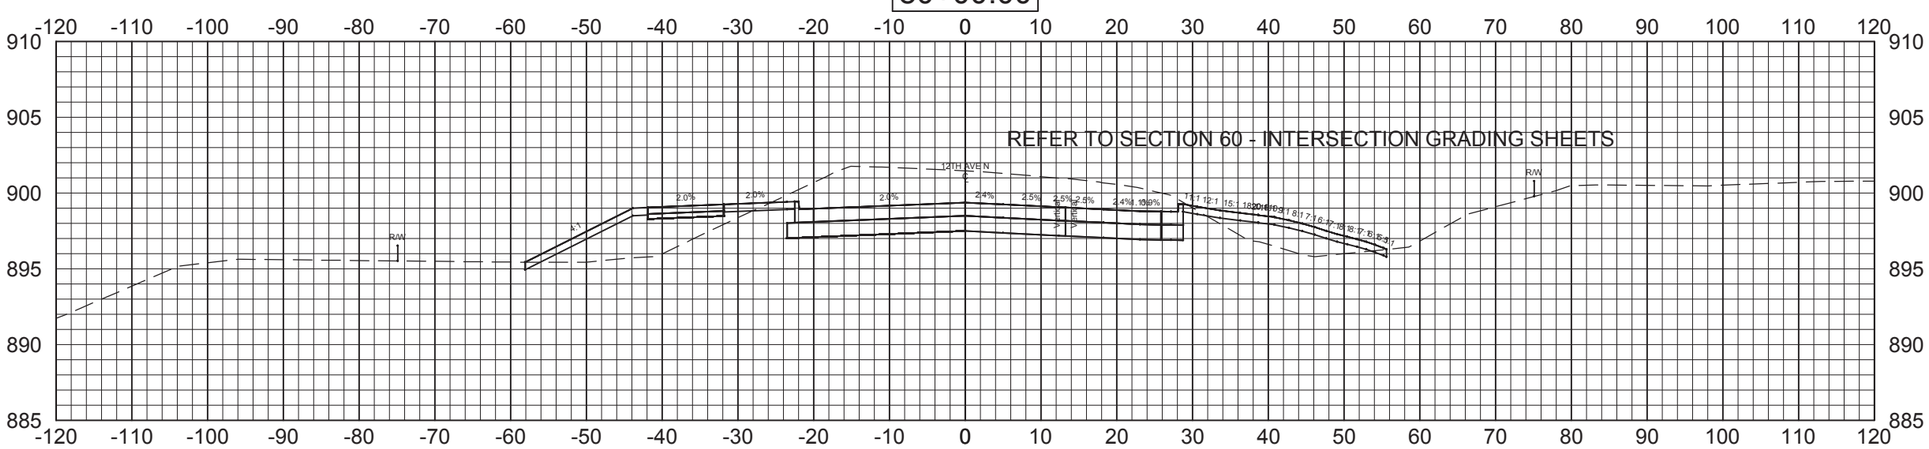

Apex Engineering Group	STATE	PROJECT NO.	SECTION NO.	SHEET NO.
	ND	SU-8-992(036)037	200	12

ALL ELEVATIONS ARE BASED ON THE VERTICAL DATUM OF NGVD 29 (UNLESS NOTED OTHERWISE)

81+50.00

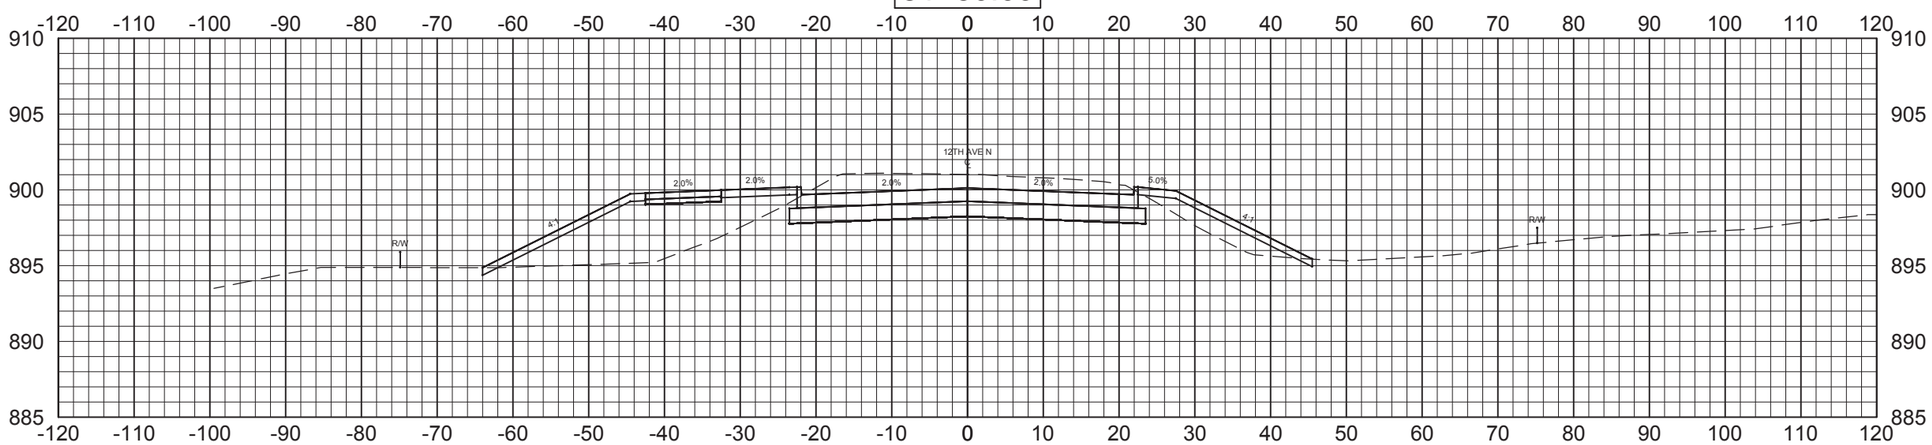

81+00.00

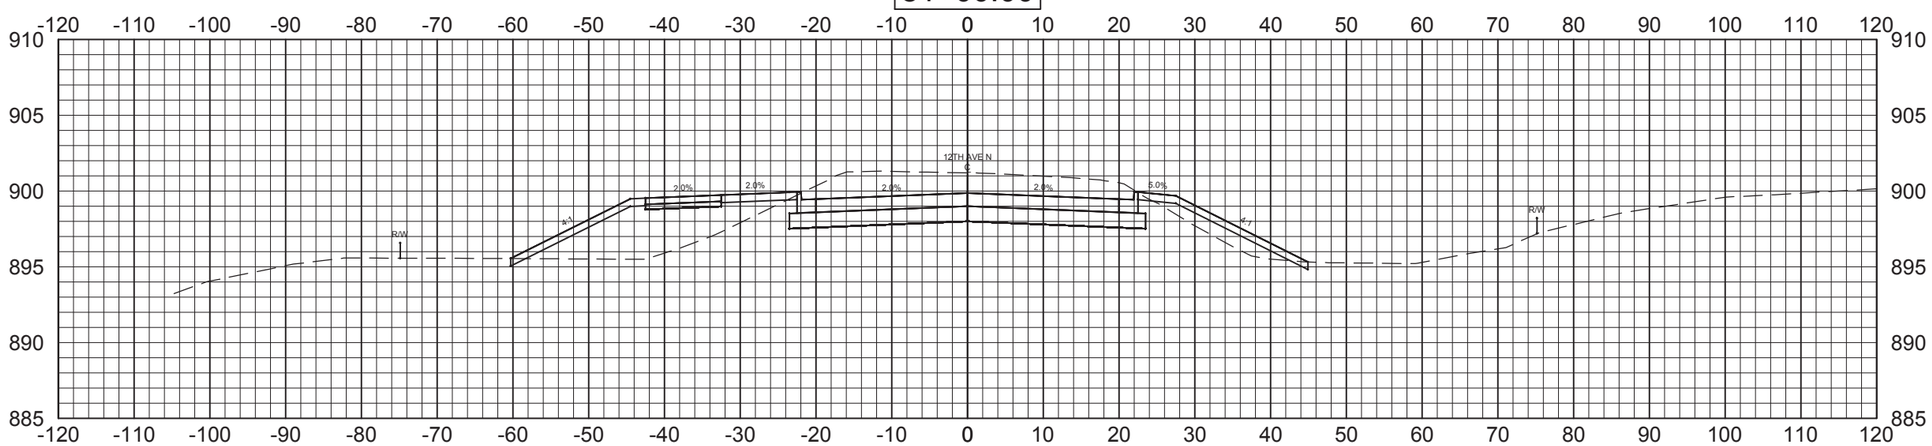

Apex Engineering Group	STATE	PROJECT NO.	SECTION NO.	SHEET NO.
	ND	SU-8-992(036)037	200	13

ALL ELEVATIONS ARE BASED ON THE VERTICAL DATUM OF NGVD 29 (UNLESS NOTED OTHERWISE)

82+50.00

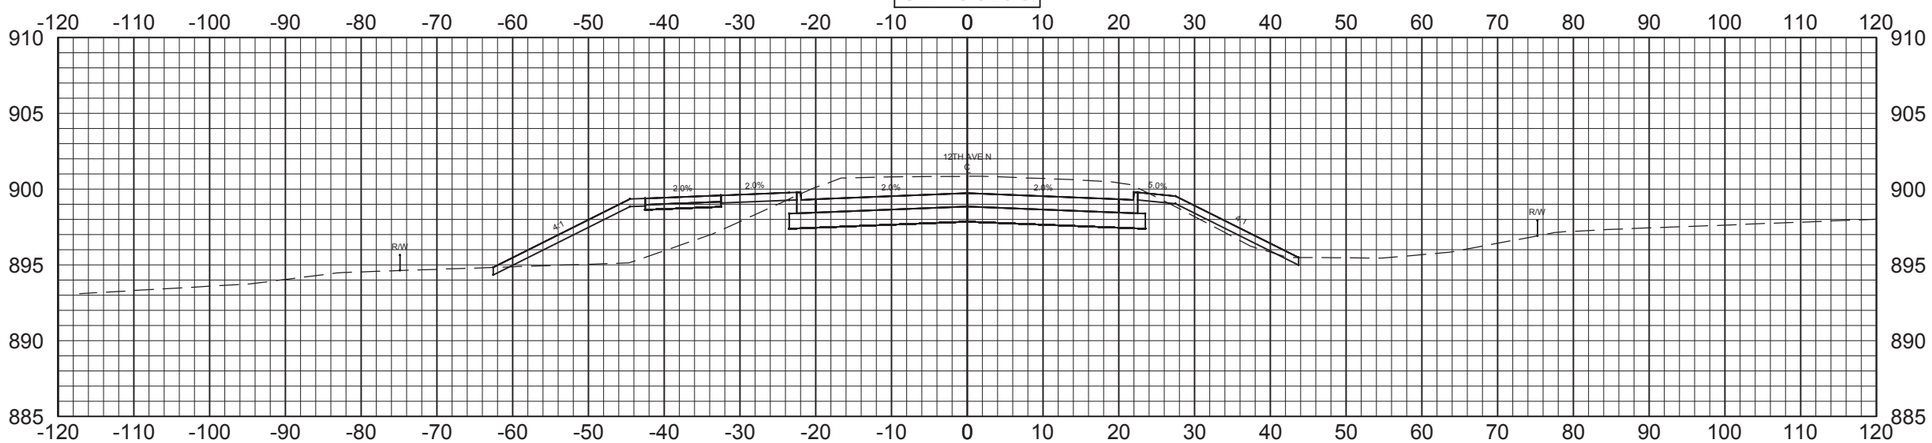

82+00.00

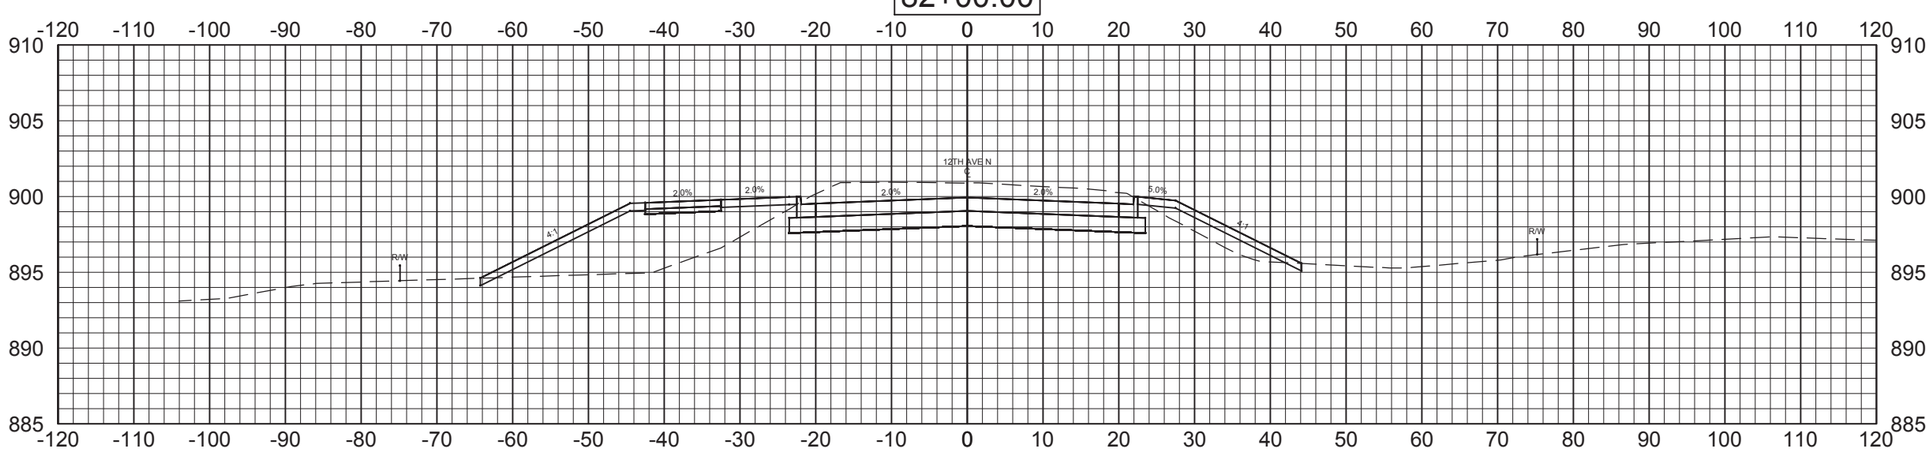

Apex Engineering Group	STATE	PROJECT NO.	SECTION NO.	SHEET NO.
	ND	SU-8-992(036)037	200	14

ALL ELEVATIONS ARE BASED ON THE VERTICAL DATUM OF NGVD 29 (UNLESS NOTED OTHERWISE)

83+50.00

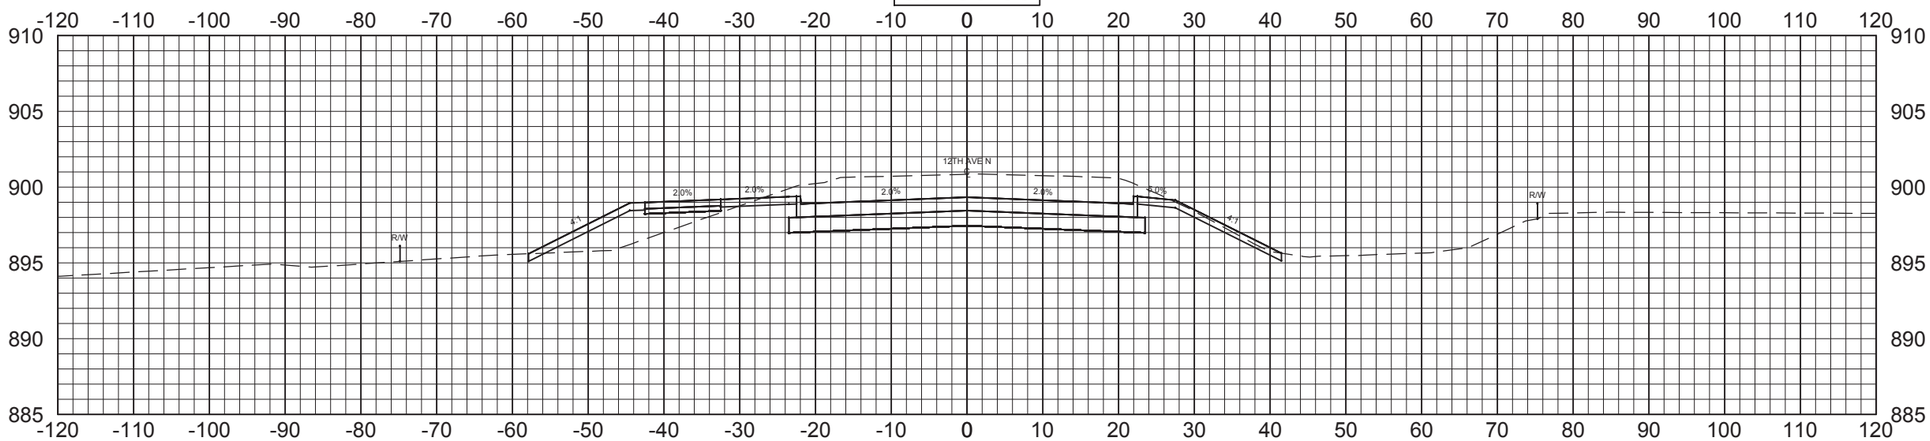

83+00.00

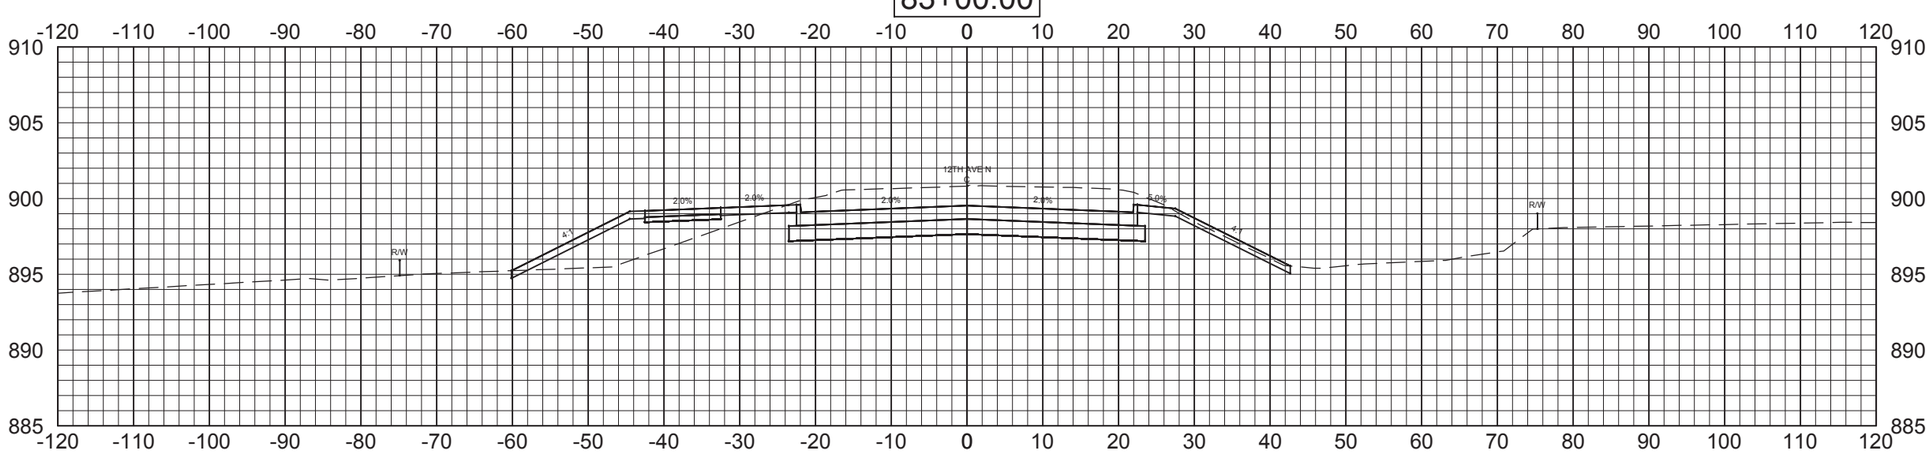

Apex Engineering Group	STATE	PROJECT NO.	SECTION NO.	SHEET NO.
	ND	SU-8-992(036)037	200	15

ALL ELEVATIONS ARE BASED ON THE VERTICAL DATUM OF NGVD 29 (UNLESS NOTED OTHERWISE)

85+00.00

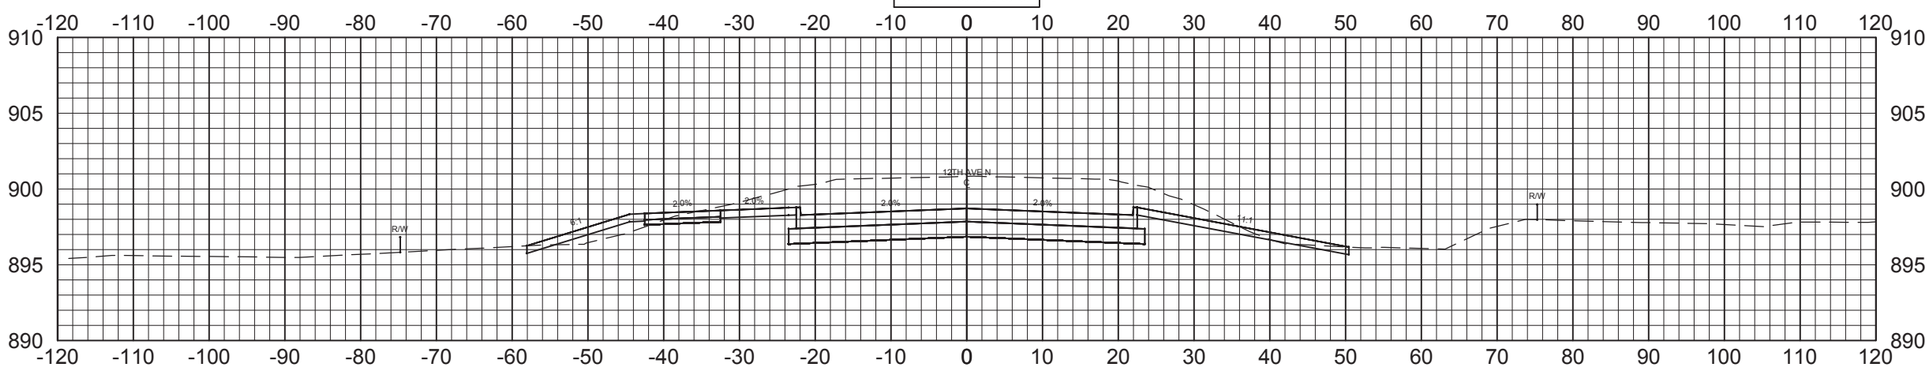

84+50.00

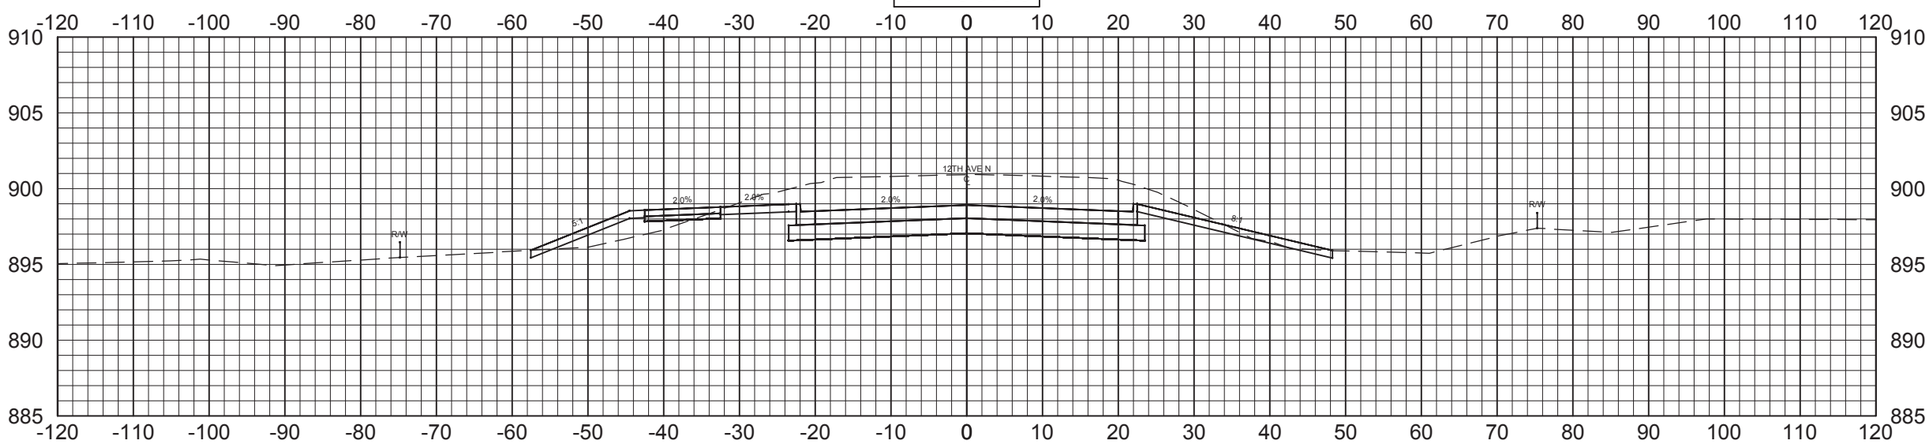

84+00.00

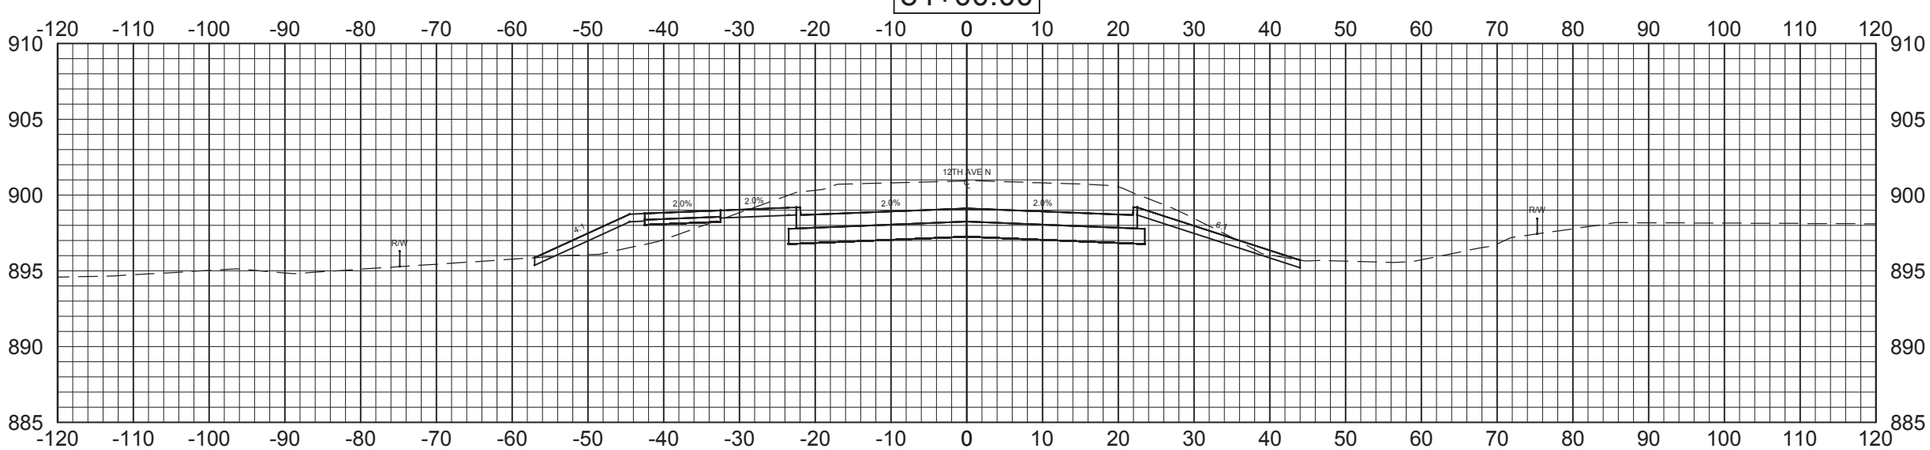

Apex Engineering Group	STATE	PROJECT NO.	SECTION NO.	SHEET NO.
	ND	SU-8-992(036)037	200	16

ALL ELEVATIONS ARE BASED ON THE VERTICAL DATUM OF NGVD 29 (UNLESS NOTED OTHERWISE)

86+50.00

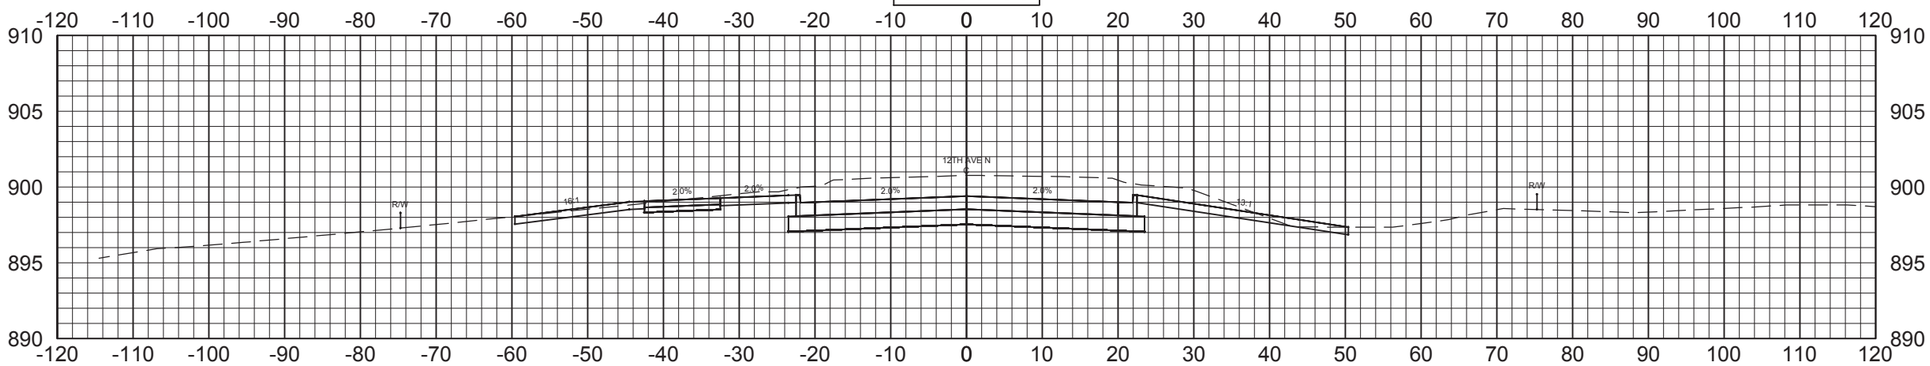

86+00.00

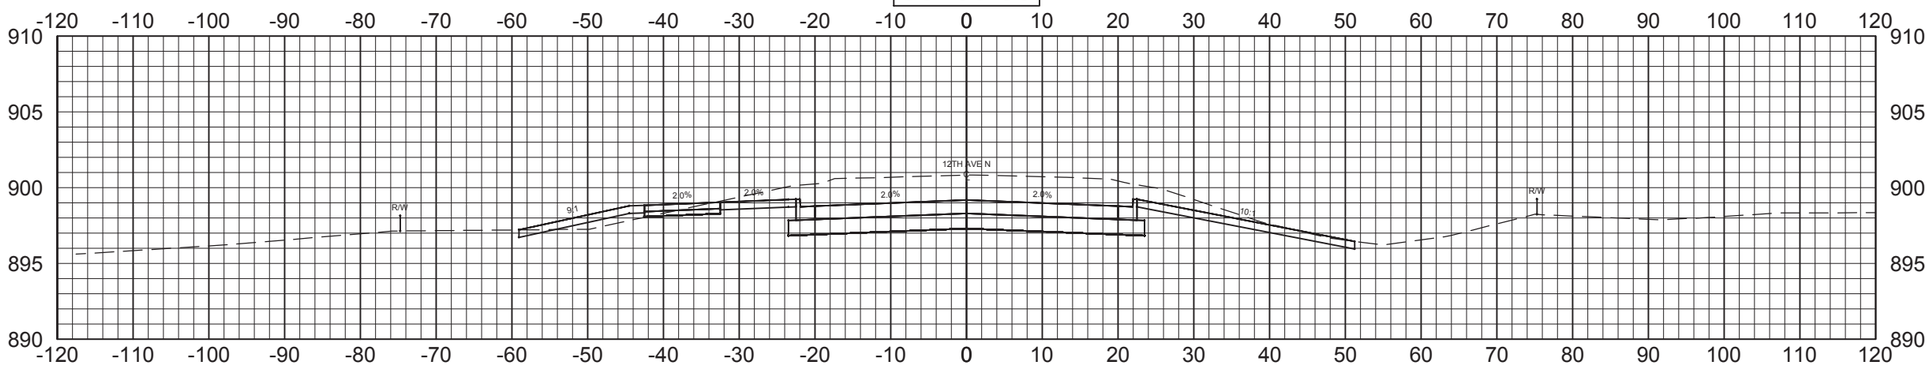

85+50.00

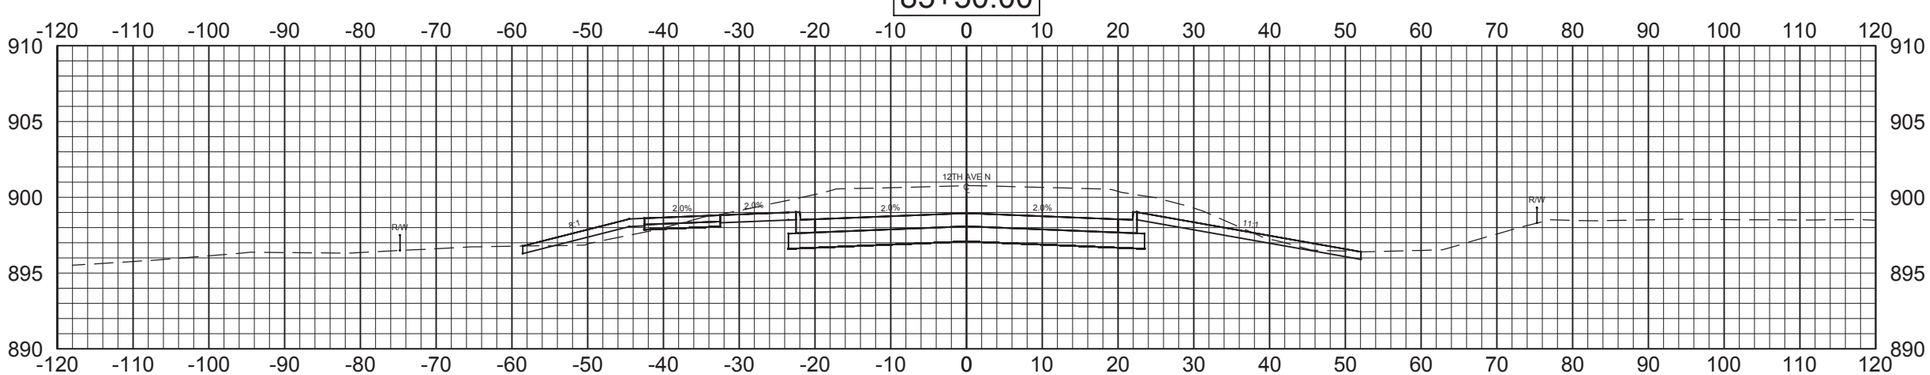

Apex Engineering Group	STATE	PROJECT NO.	SECTION NO.	SHEET NO.
	ND	SU-8-992(036)037	200	17

ALL ELEVATIONS ARE BASED ON THE VERTICAL DATUM OF NGVD 29 (UNLESS NOTED OTHERWISE)

87+50.00

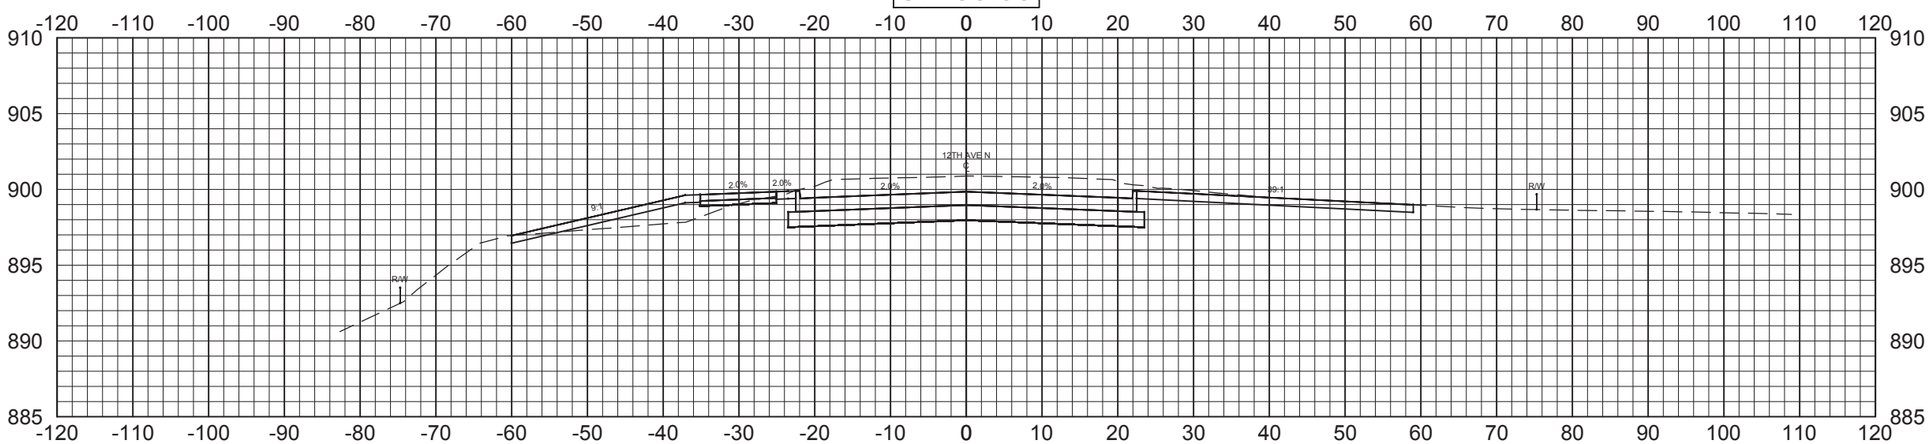

87+00.00

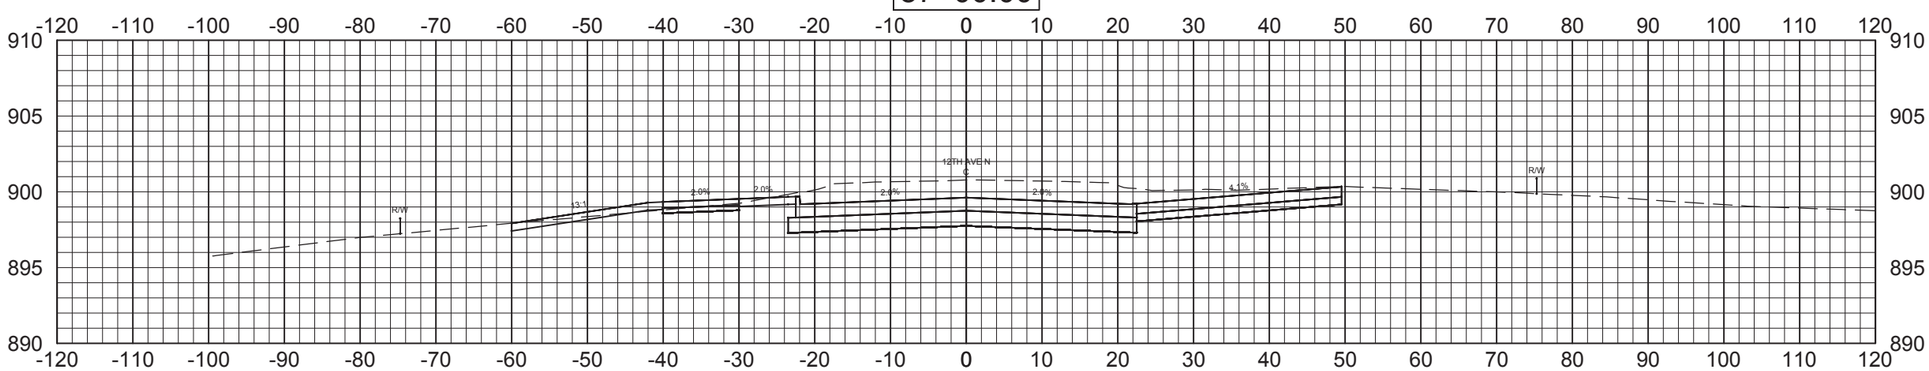

Apex Engineering Group	STATE	PROJECT NO.	SECTION NO.	SHEET NO.
	ND	SU-8-992(036)037	200	18

ALL ELEVATIONS ARE BASED ON THE VERTICAL DATUM OF NGVD 29 (UNLESS NOTED OTHERWISE)

88+50.00

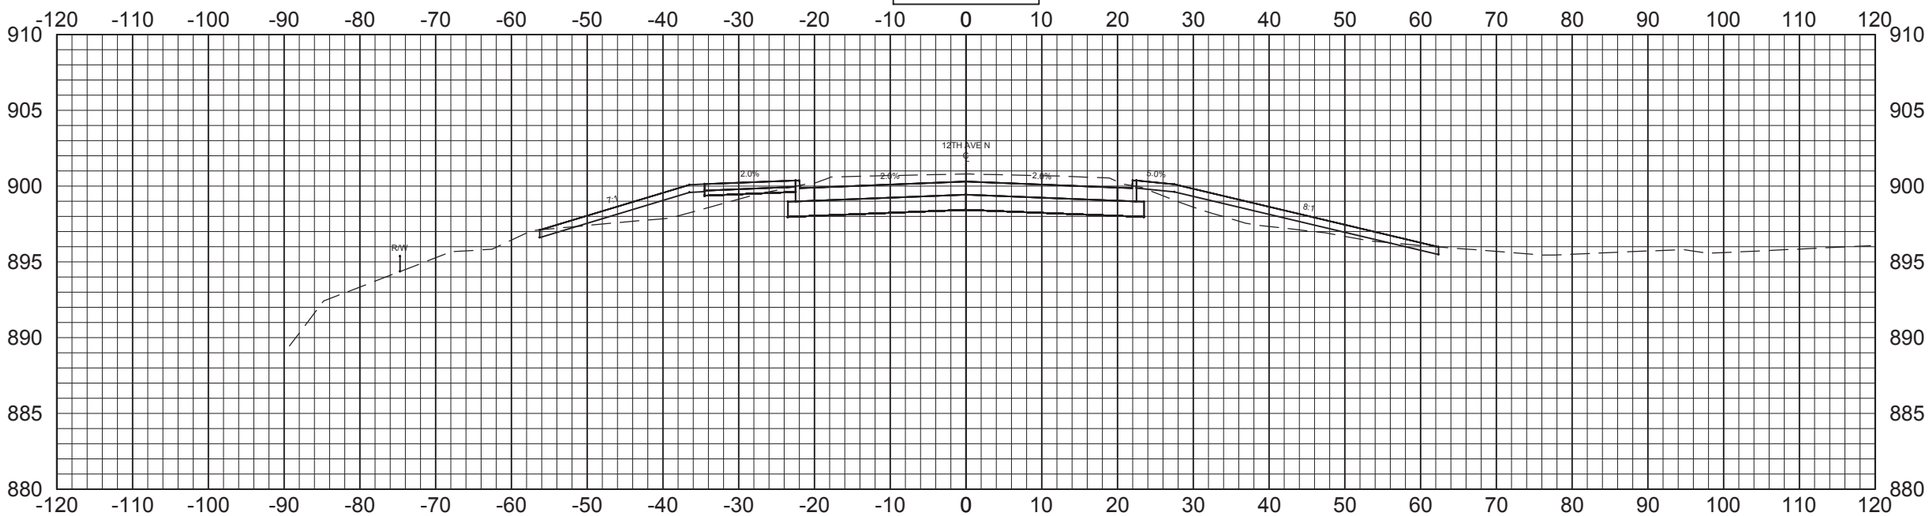

88+00.00

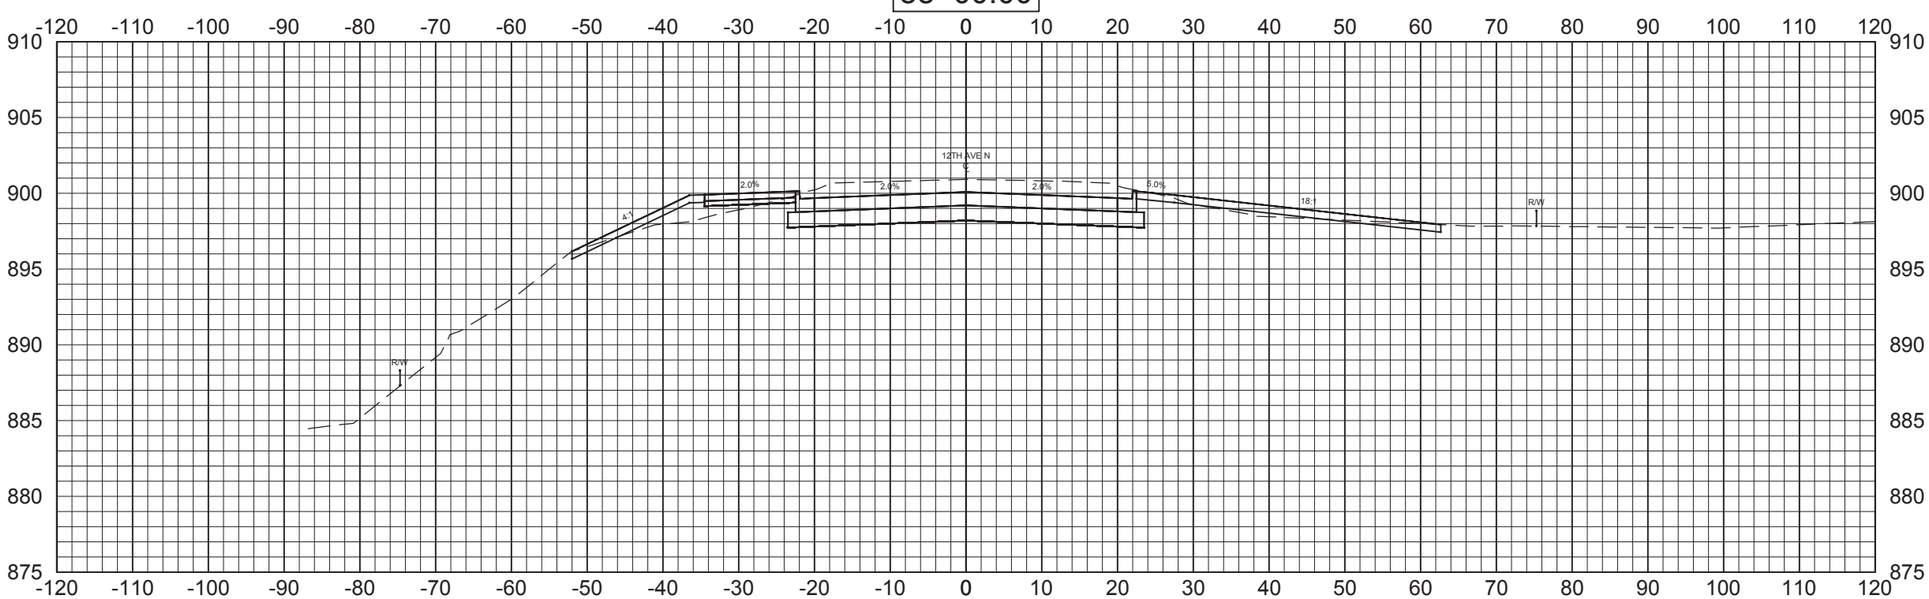

Apex Engineering Group	STATE	PROJECT NO.	SECTION NO.	SHEET NO.
	ND	SU-8-992(036)037	200	19

ALL ELEVATIONS ARE BASED ON THE VERTICAL DATUM OF NGVD 29 (UNLESS NOTED OTHERWISE)

89+50.00

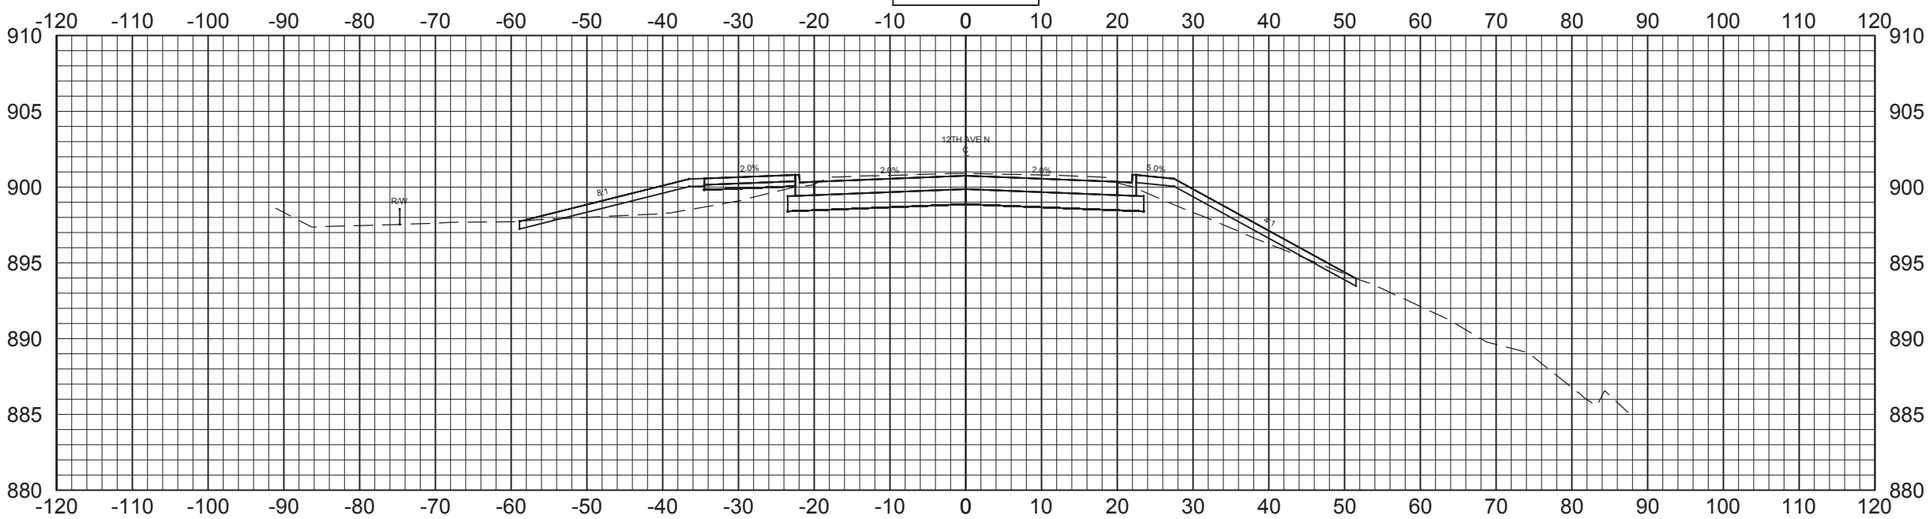

89+00.00

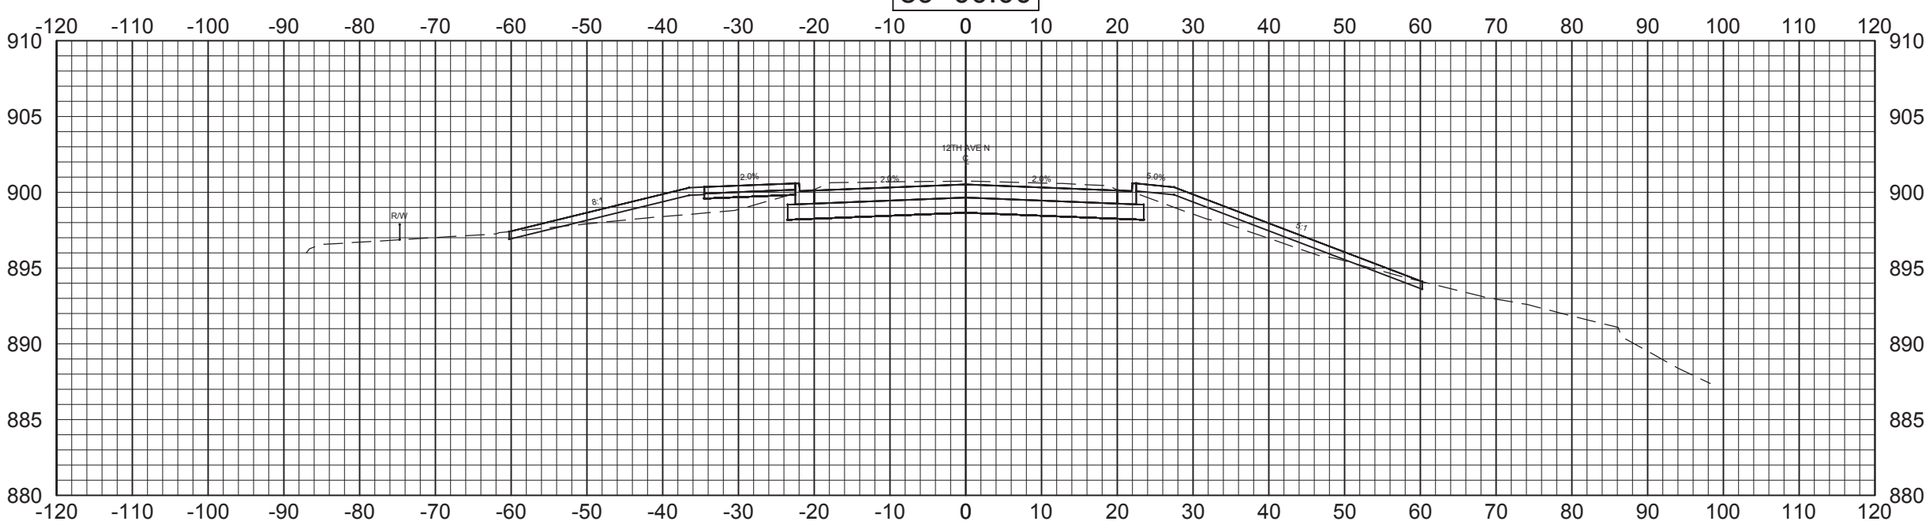

Apex Engineering Group	STATE	PROJECT NO.	SECTION NO.	SHEET NO.
	ND	SU-8-992(036)037	200	20

ALL ELEVATIONS ARE BASED ON THE VERTICAL DATUM OF NGVD 29 (UNLESS NOTED OTHERWISE)

91+00.00

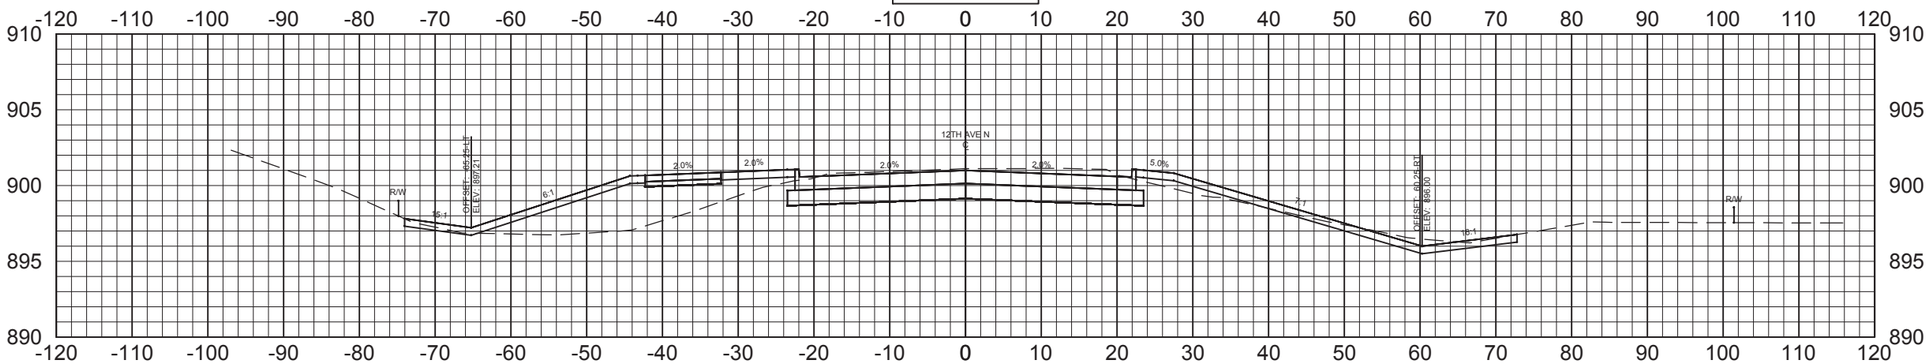

90+50.00

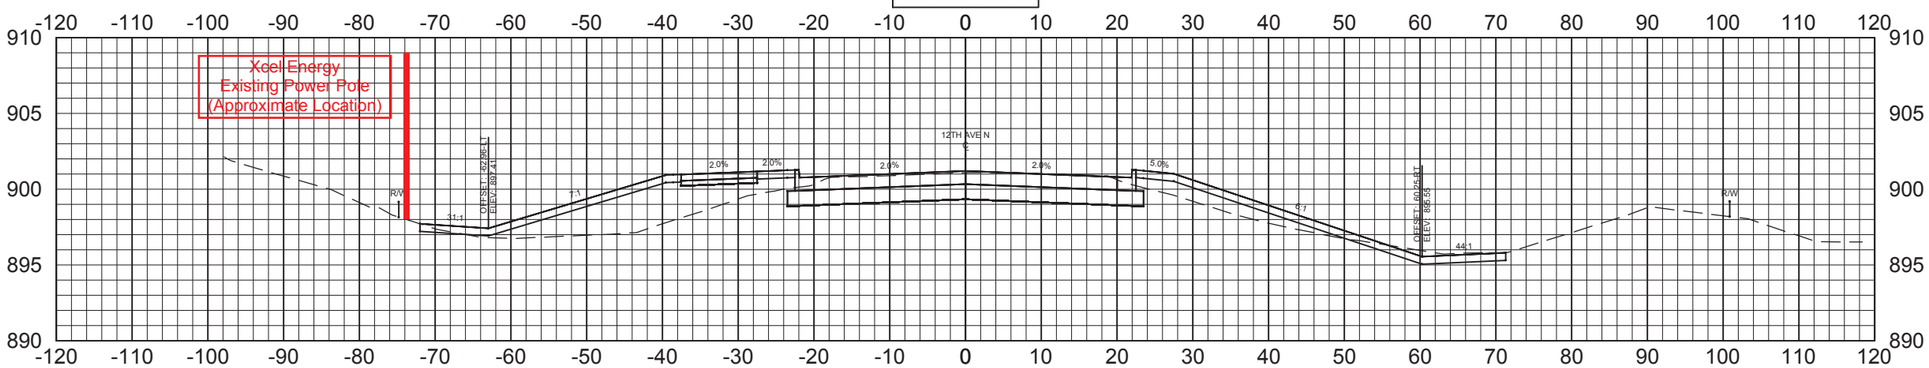

90+00.00

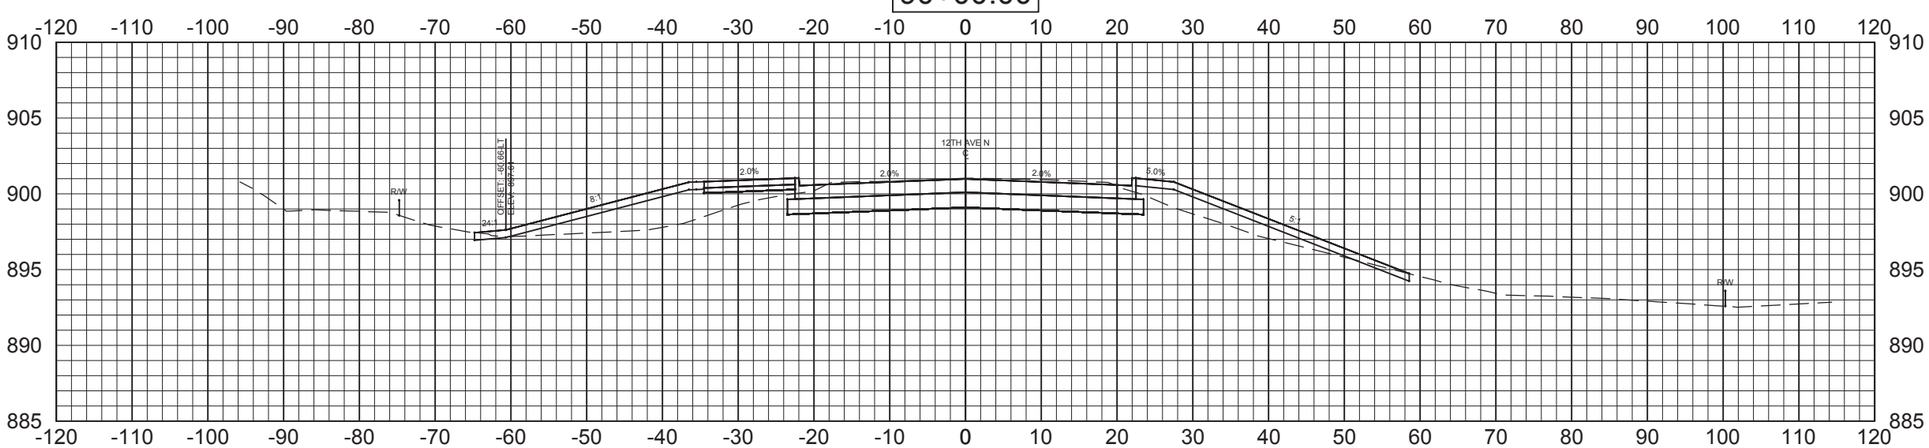

Apex Engineering Group	STATE	PROJECT NO.	SECTION NO.	SHEET NO.
	ND	SU-8-992(036)037	200	21

ALL ELEVATIONS ARE BASED ON THE VERTICAL DATUM OF NGVD 29 (UNLESS NOTED OTHERWISE)

92+43.07

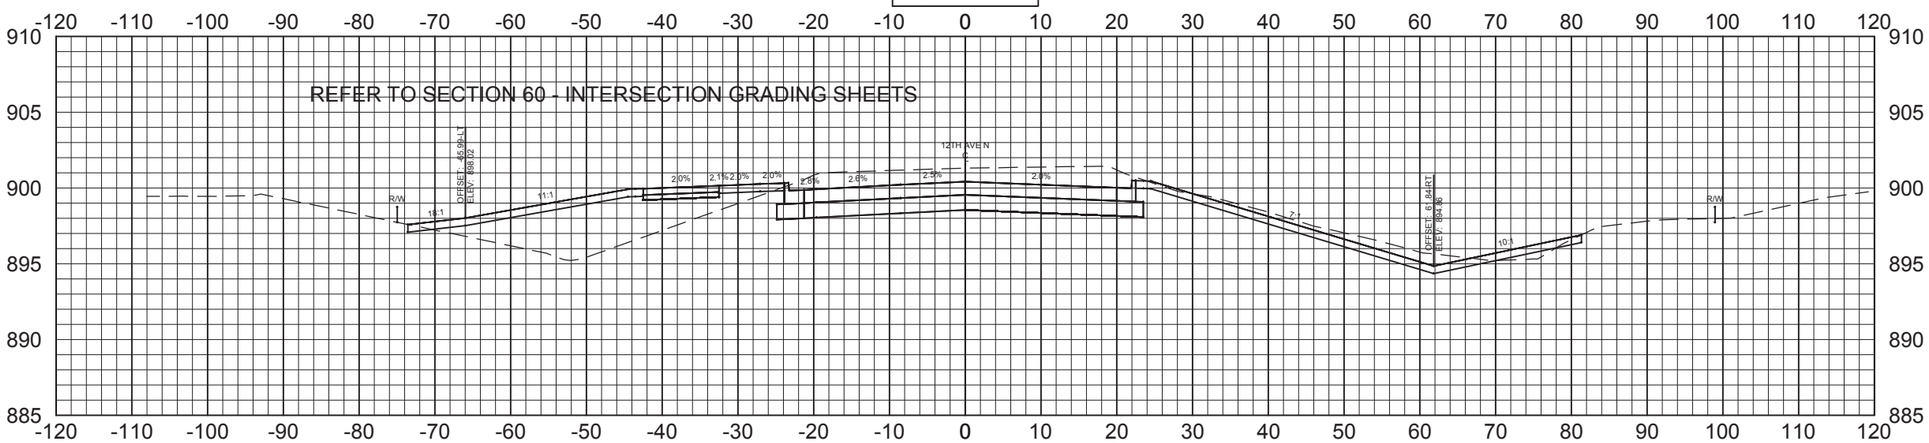

92+00.00

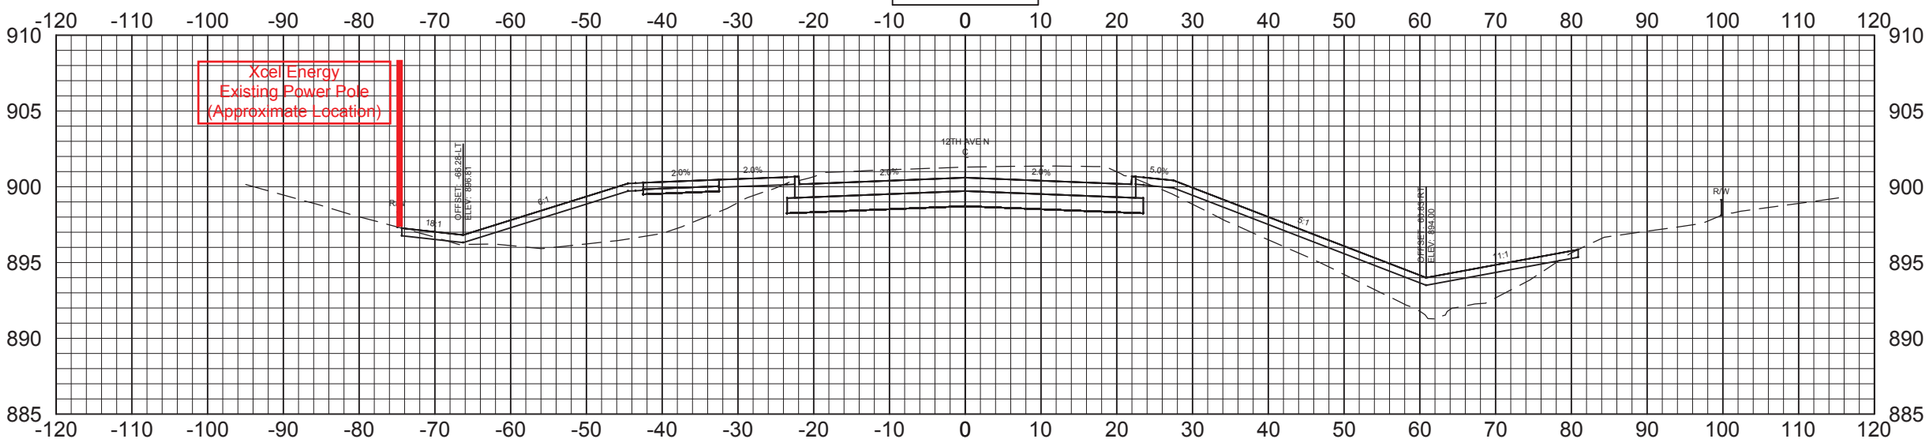

91+50.00

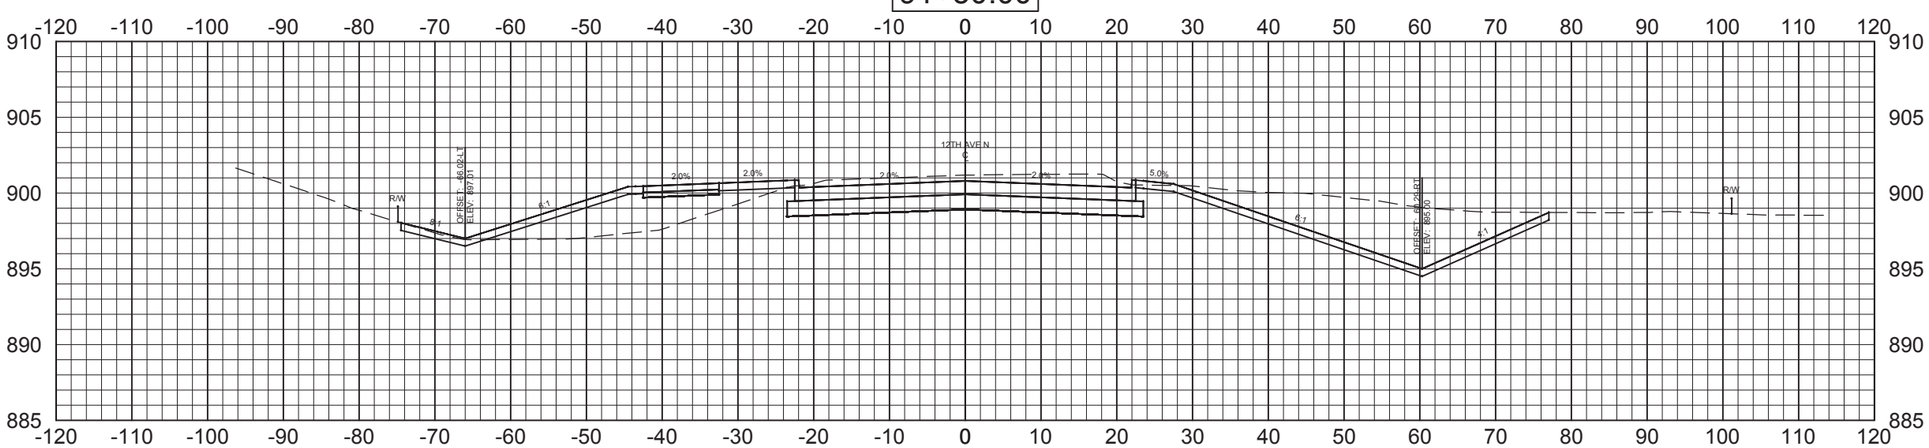

Apex Engineering Group	STATE	PROJECT NO.	SECTION NO.	SHEET NO.
	ND	SU-8-992(036)037	200	22

ALL ELEVATIONS ARE BASED ON THE VERTICAL DATUM OF NGVD 29 (UNLESS NOTED OTHERWISE)

94+00.00

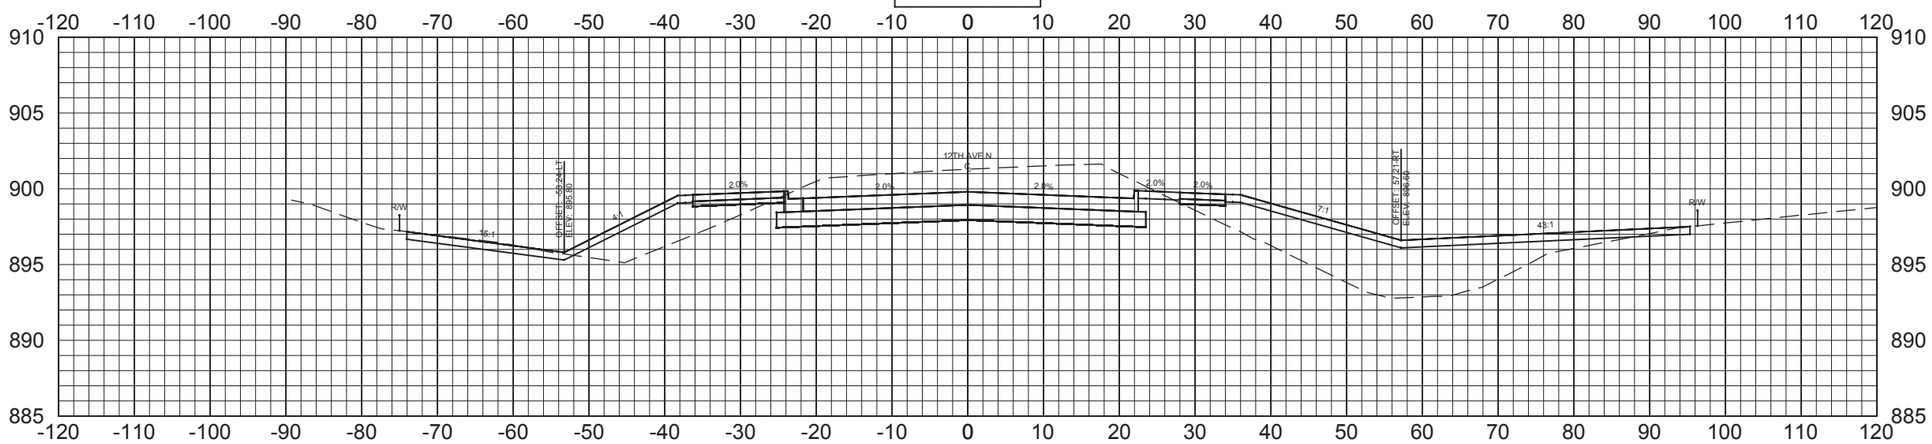

93+50.00

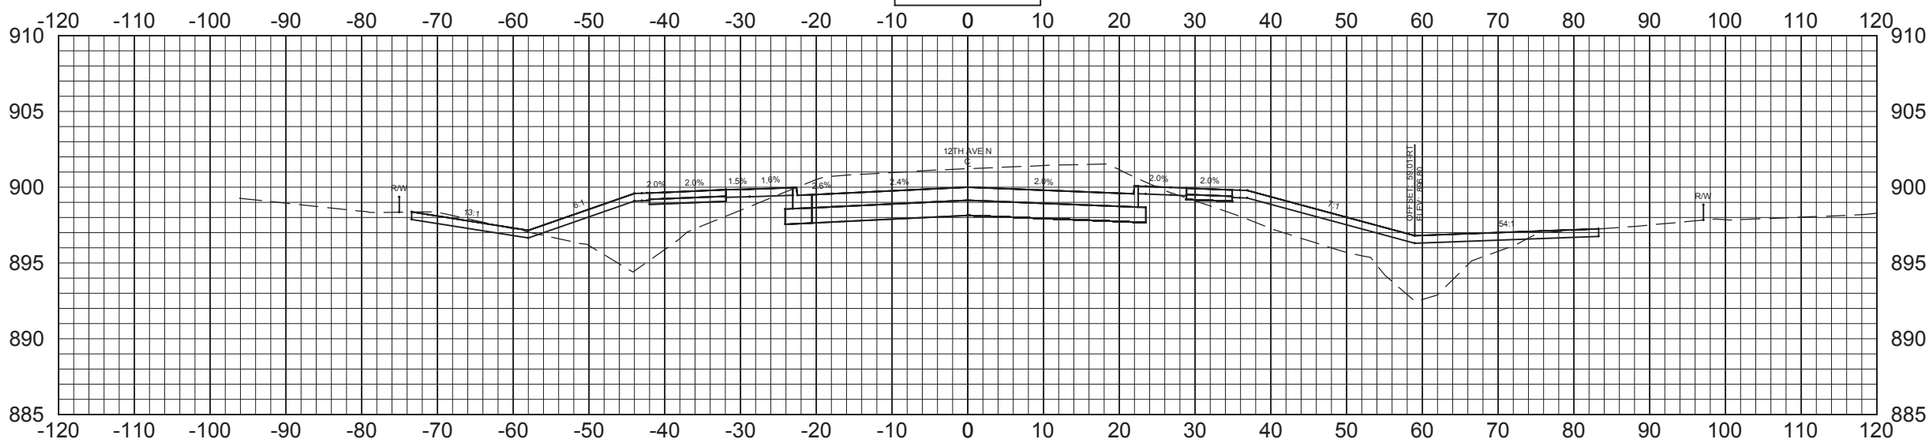

93+00.00

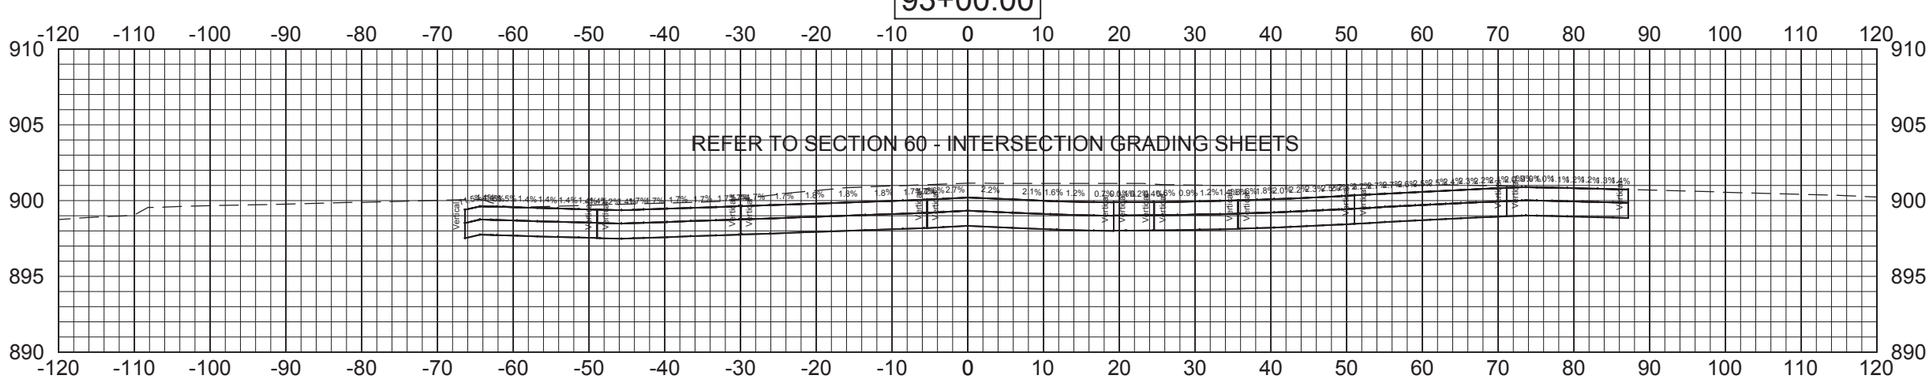

Apex Engineering Group	STATE	PROJECT NO.	SECTION NO.	SHEET NO.
	ND	SU-8-992(036)037	200	23

ALL ELEVATIONS ARE BASED ON THE VERTICAL DATUM OF NGVD 29 (UNLESS NOTED OTHERWISE)

95+00.00

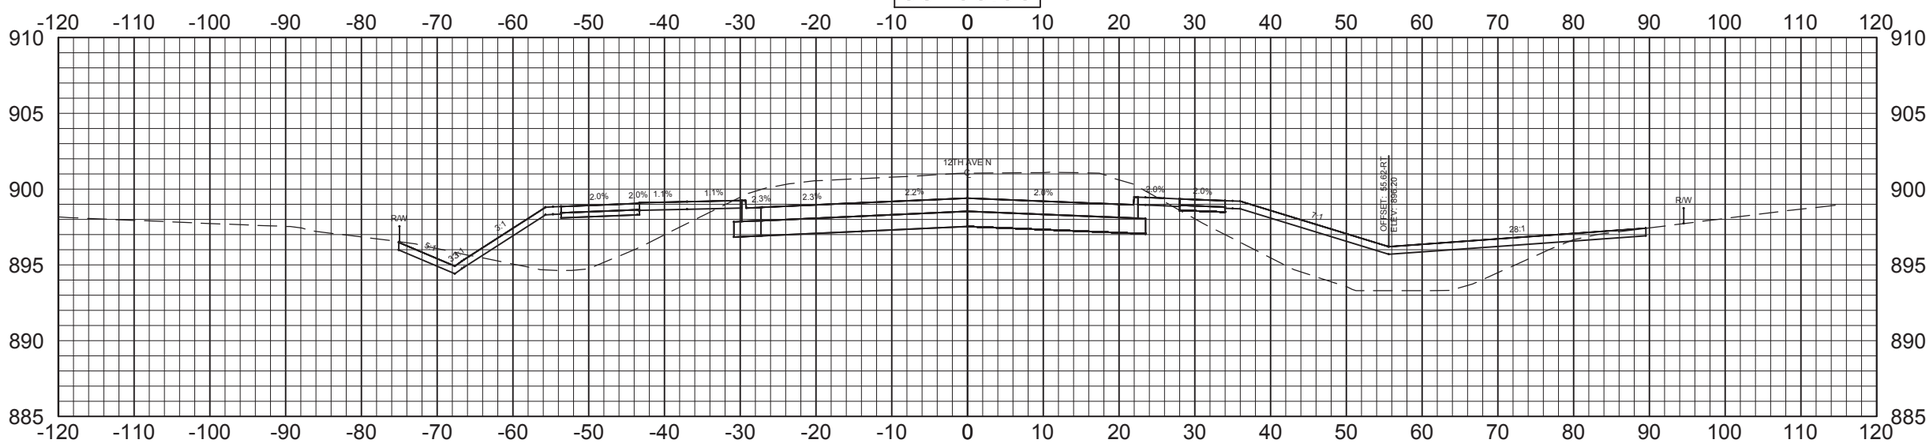

94+50.00

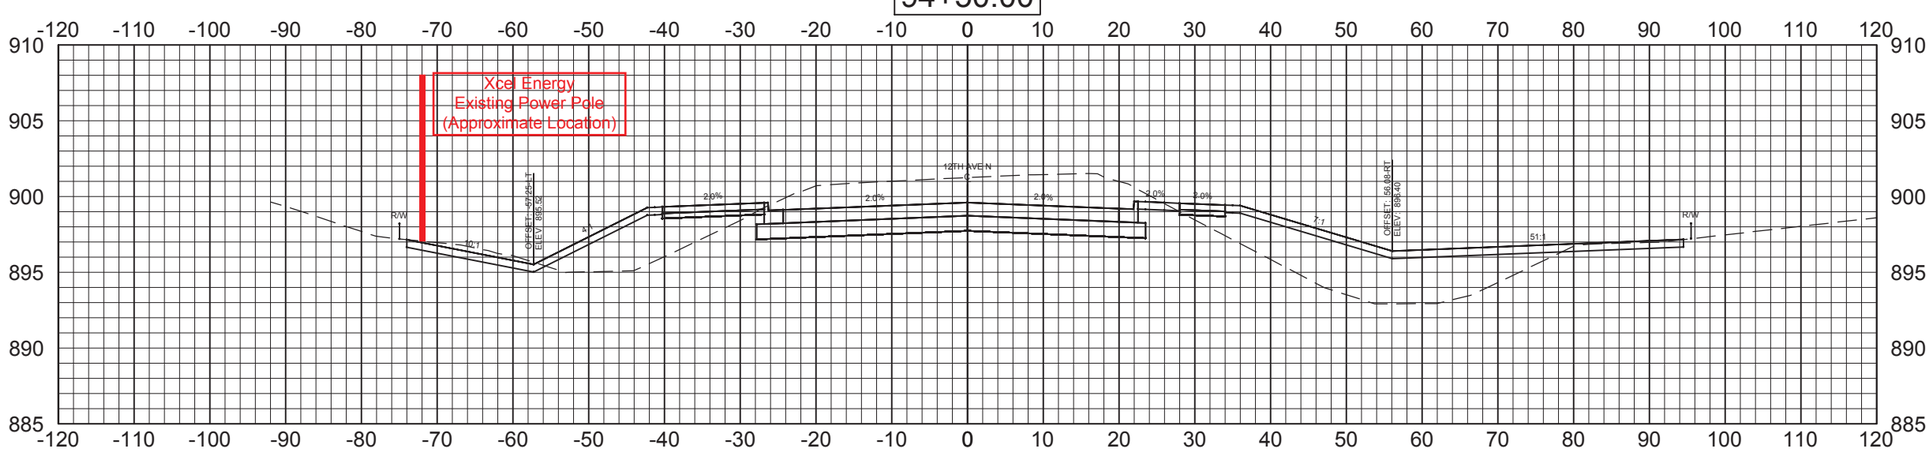

Apex Engineering Group	STATE	PROJECT NO.	SECTION NO.	SHEET NO.
	ND	SU-8-992(036)037	200	24

ALL ELEVATIONS ARE BASED ON THE VERTICAL DATUM OF NGVD 29 (UNLESS NOTED OTHERWISE)

96+00.00

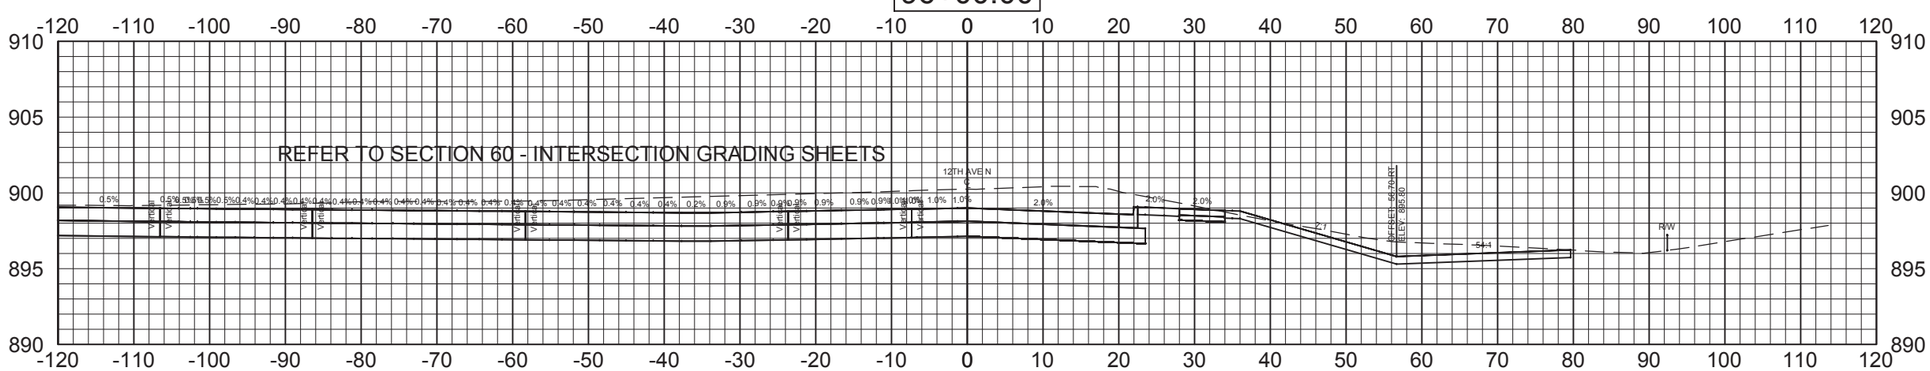

95+50.00

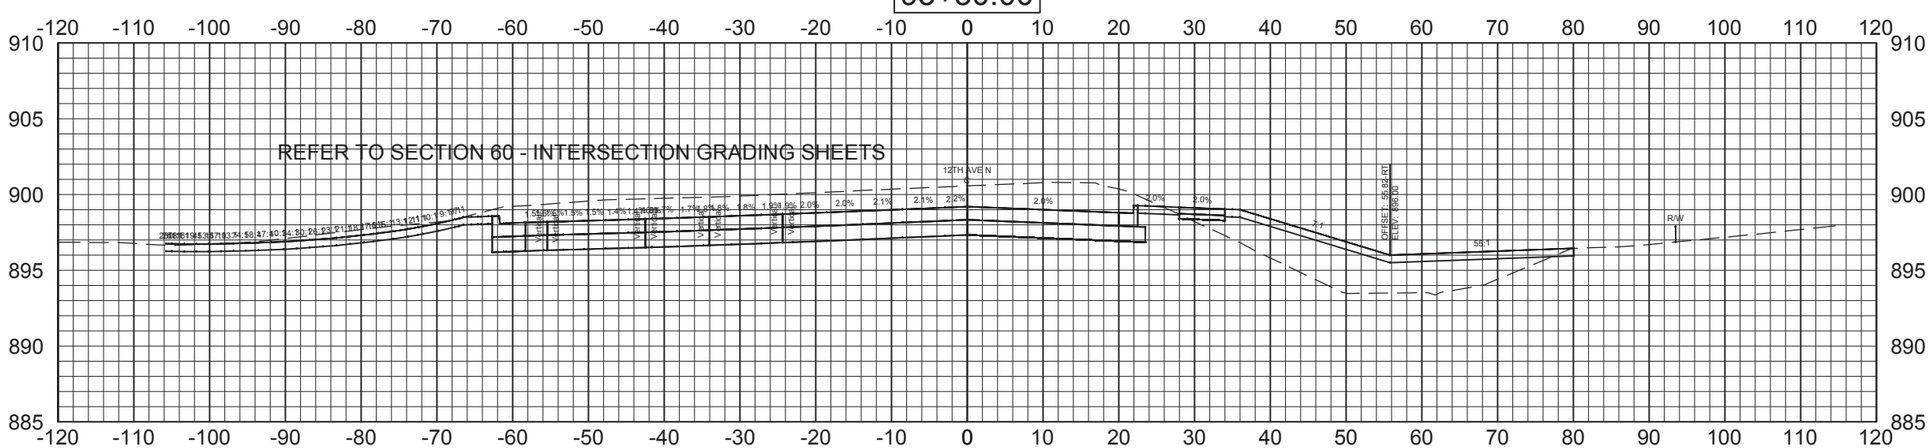

Apex Engineering Group	STATE	PROJECT NO.	SECTION NO.	SHEET NO.
	ND	SU-8-992(036)037	200	25

ALL ELEVATIONS ARE BASED ON THE VERTICAL DATUM OF NGVD 29 (UNLESS NOTED OTHERWISE)

97+00.00

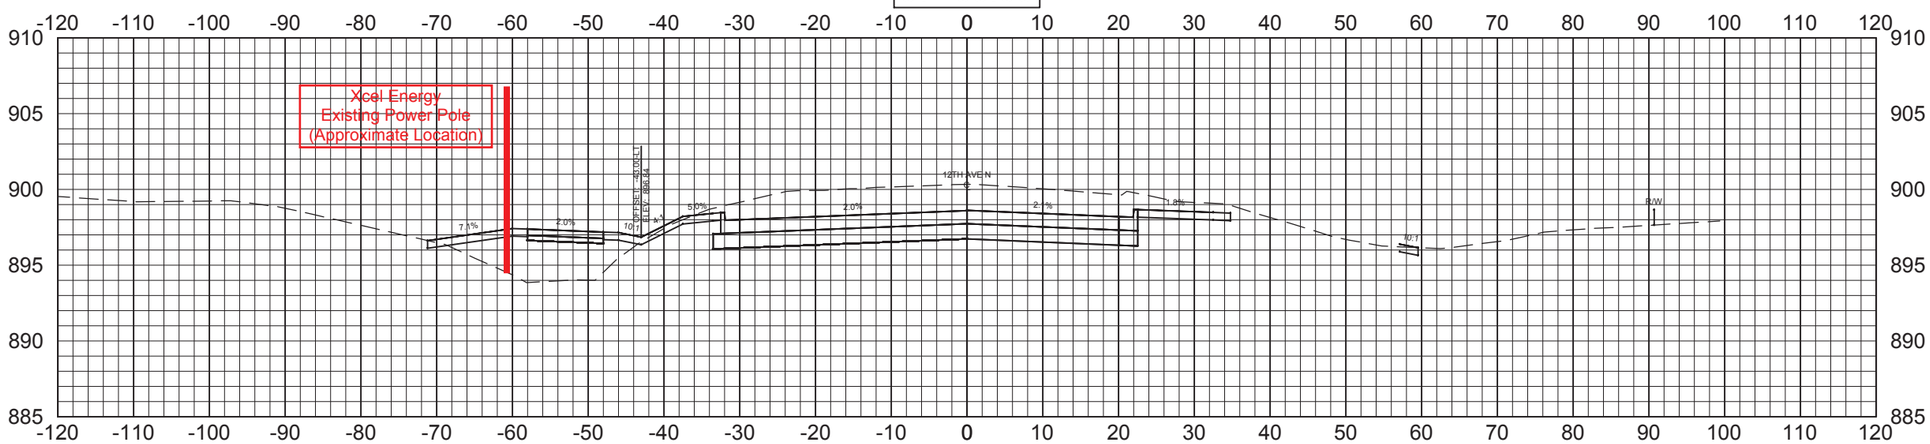

96+50.00

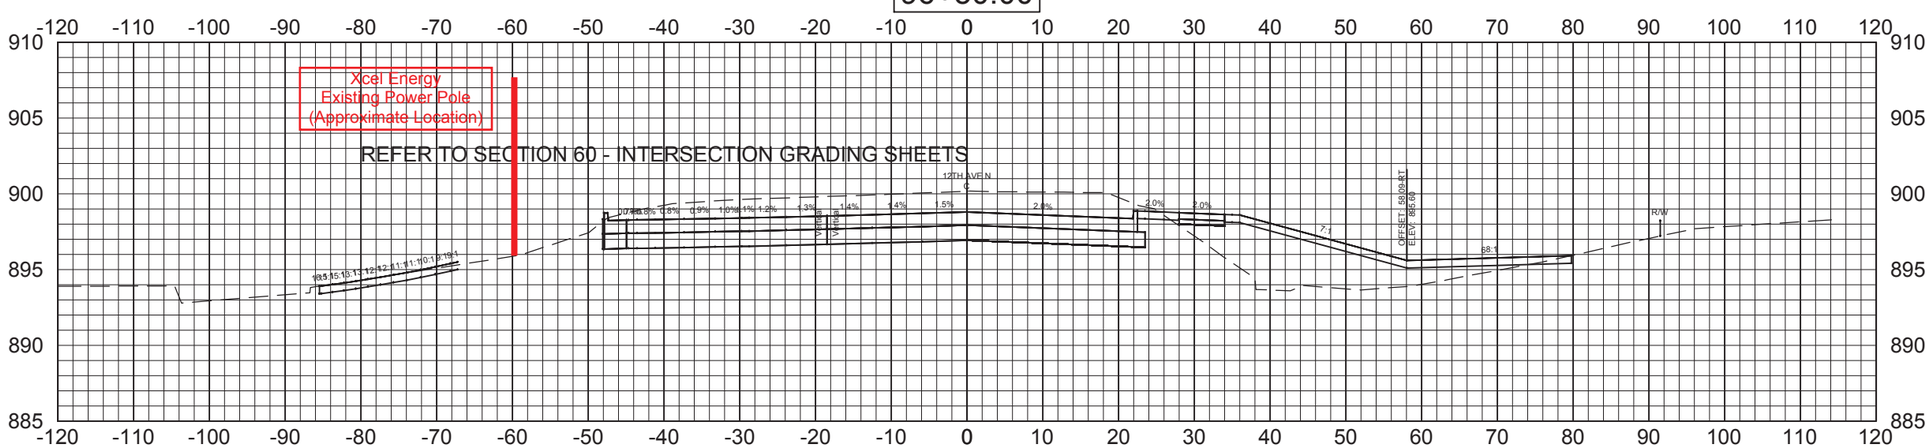

Apex Engineering Group	STATE	PROJECT NO.	SECTION NO.	SHEET NO.
	ND	SU-8-992(036)037	200	26

ALL ELEVATIONS ARE BASED ON THE VERTICAL DATUM OF NGVD 29 (UNLESS NOTED OTHERWISE)

98+00.00

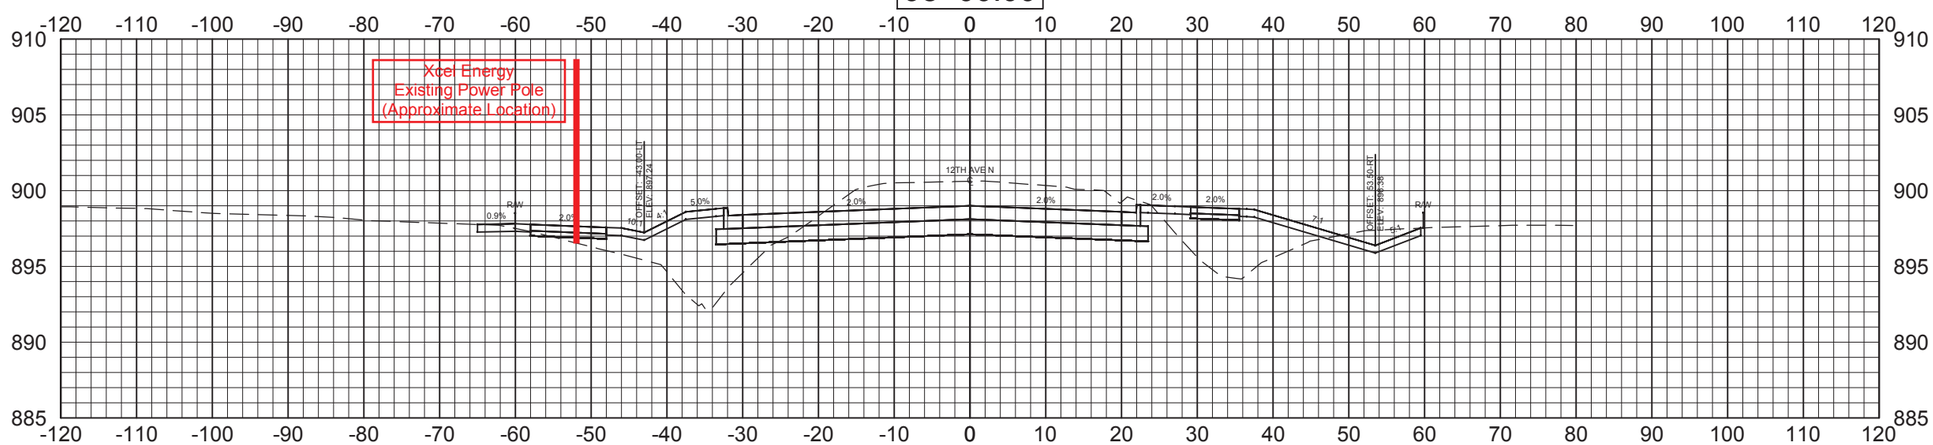

97+50.00

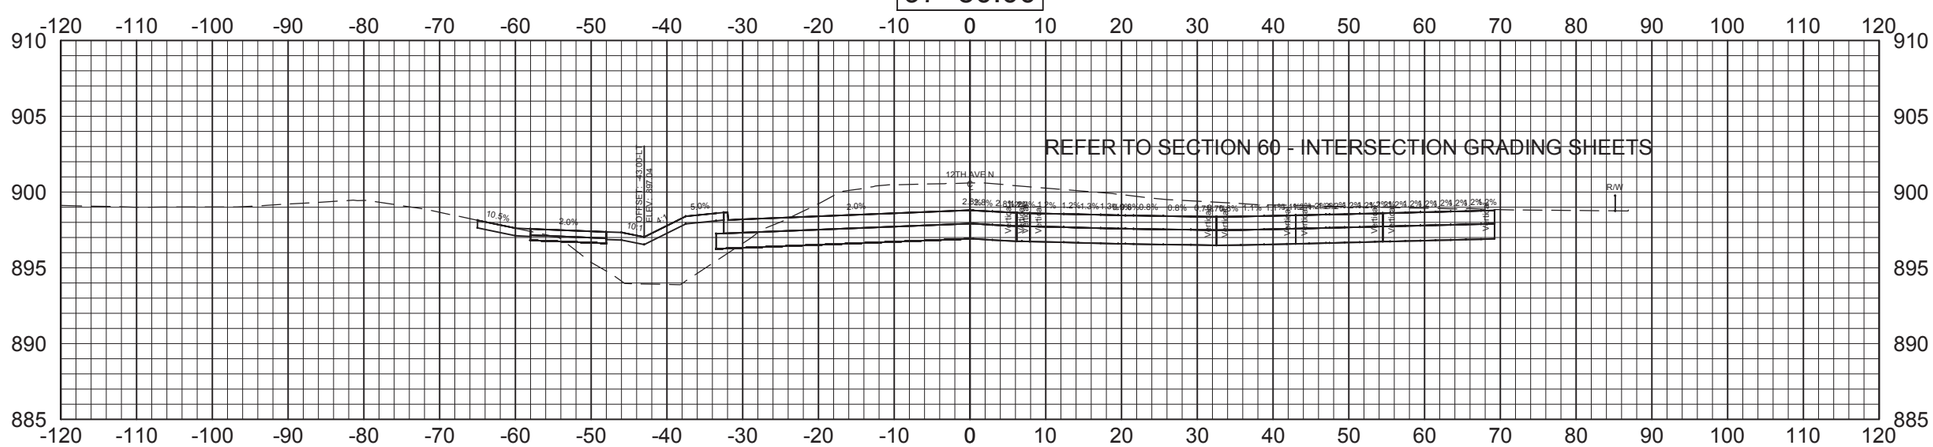

Apex Engineering Group	STATE	PROJECT NO.	SECTION NO.	SHEET NO.
	ND	SU-8-992(036)037	200	27

ALL ELEVATIONS ARE BASED ON THE VERTICAL DATUM OF NGVD 29 (UNLESS NOTED OTHERWISE)

99+00.00

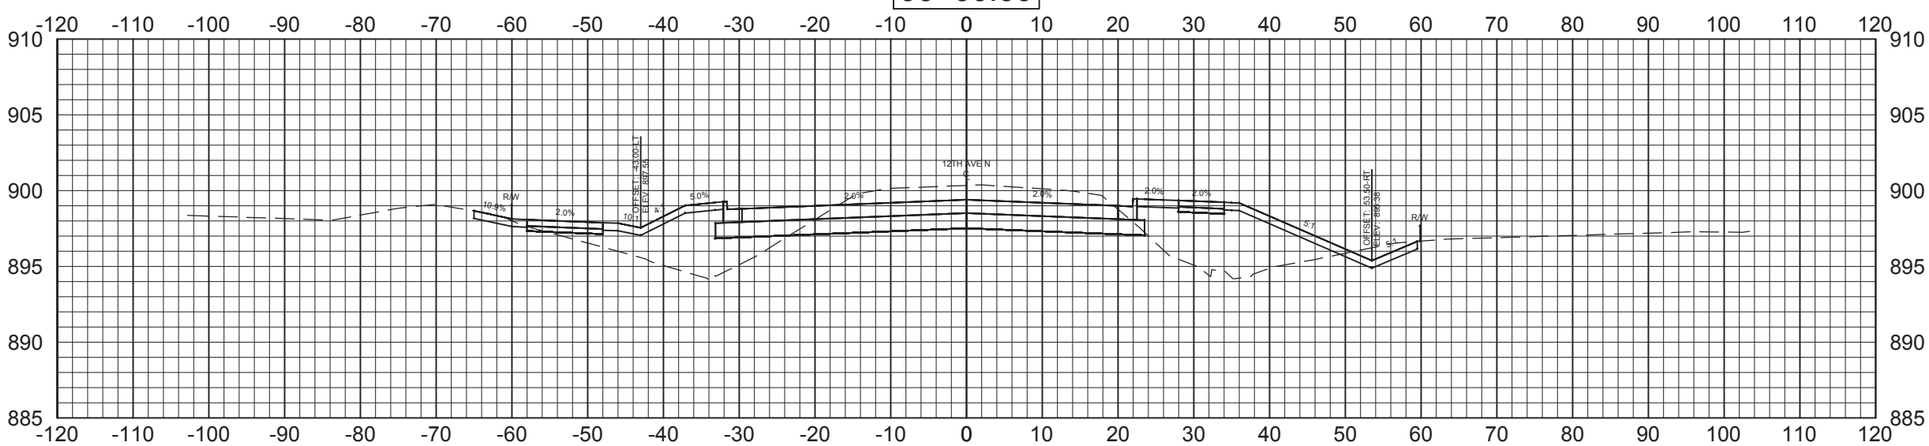

98+50.00

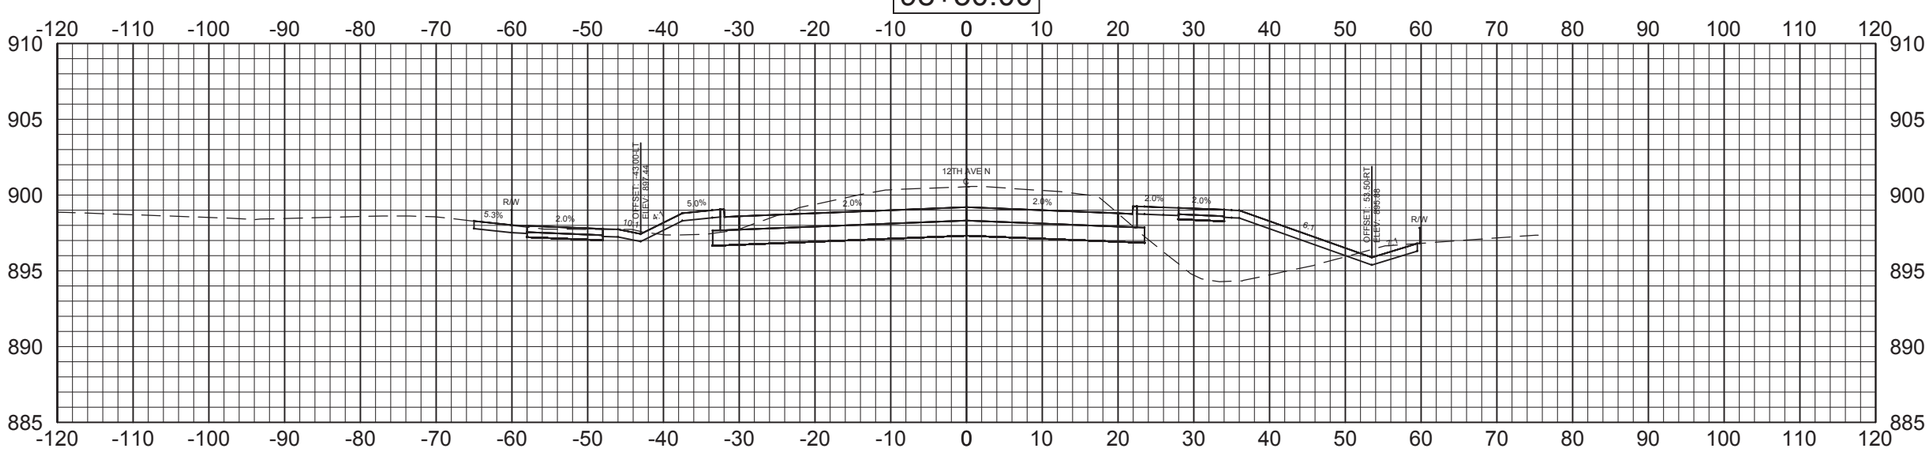

STATE	PROJECT NO.	SECTION NO.	SHEET NO.
ND	100 150 SU-8-992(036)037	200	28

ALL ELEVATIONS ARE BASED ON THE VERTICAL DATUM OF NGVD 29 (UNLESS NOTED OTHERWISE)

100+50.00

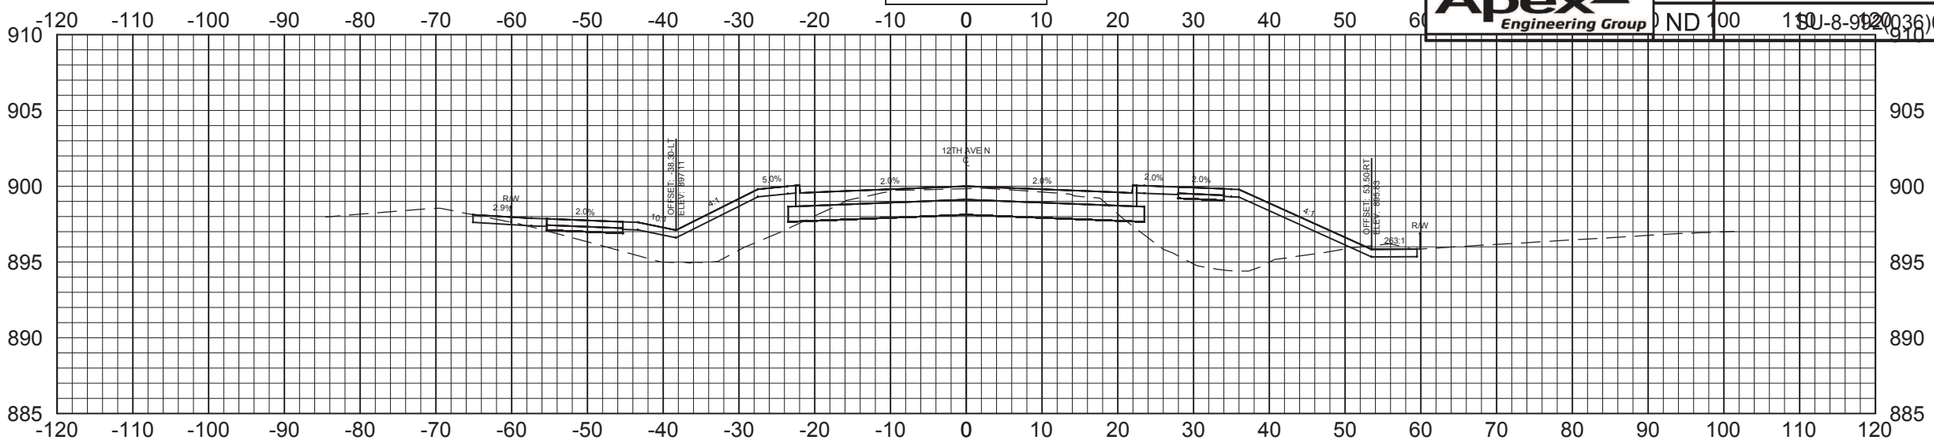

100+00.00

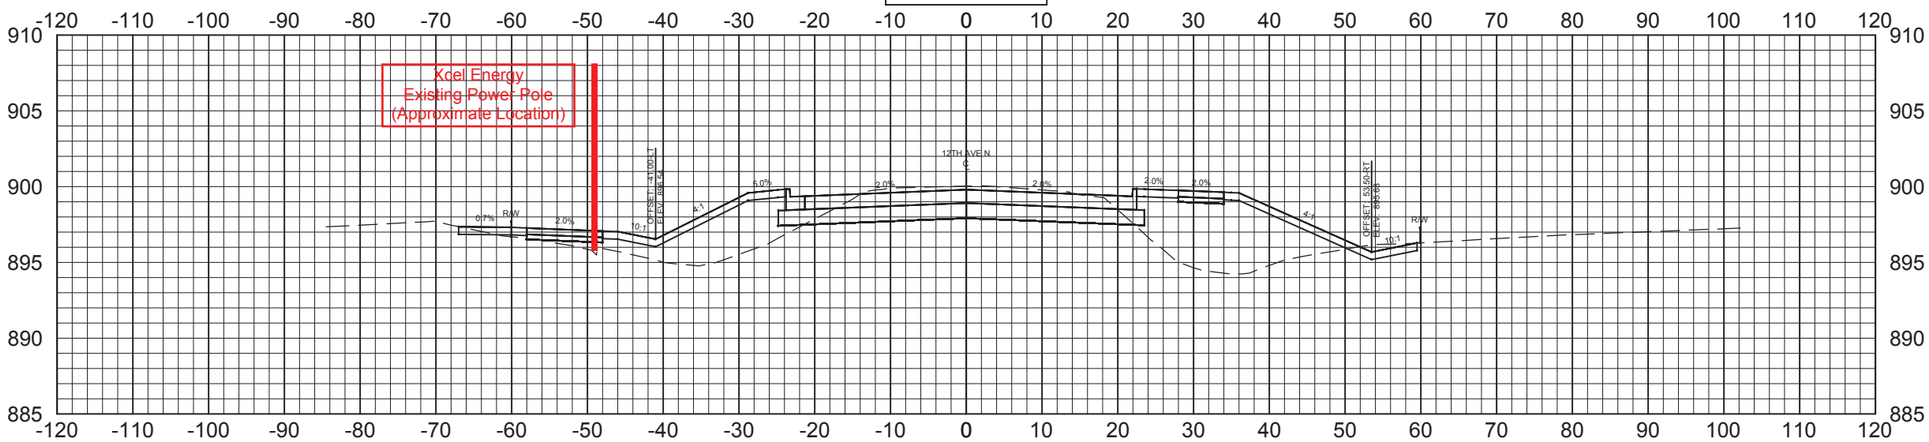

99+50.00

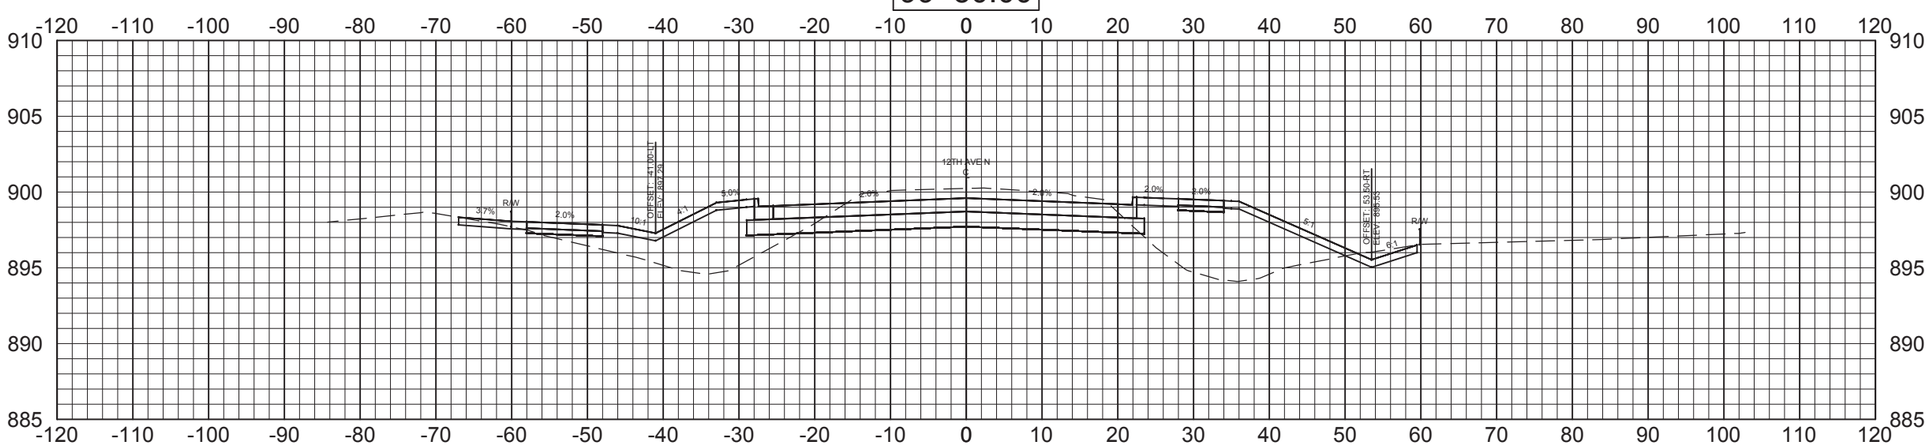

Apex Engineering Group	STATE	PROJECT NO.	SECTION NO.	SHEET NO.
	ND	SU-8-992(036)037	200	29

ALL ELEVATIONS ARE BASED ON THE VERTICAL DATUM OF NGVD 29 (UNLESS NOTED OTHERWISE)

102+00.00

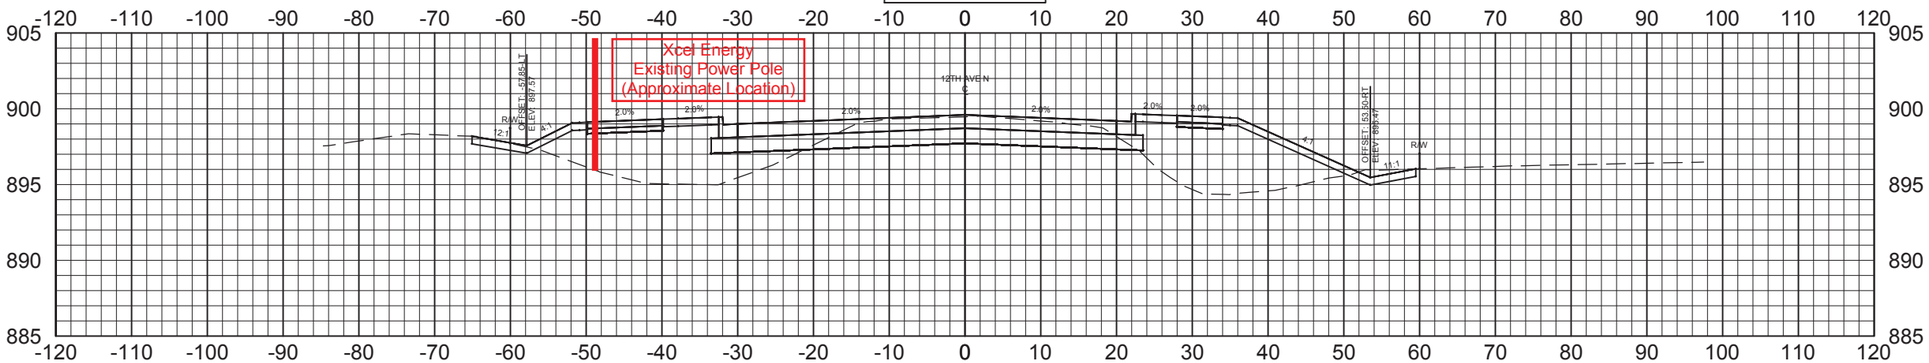

101+50.00

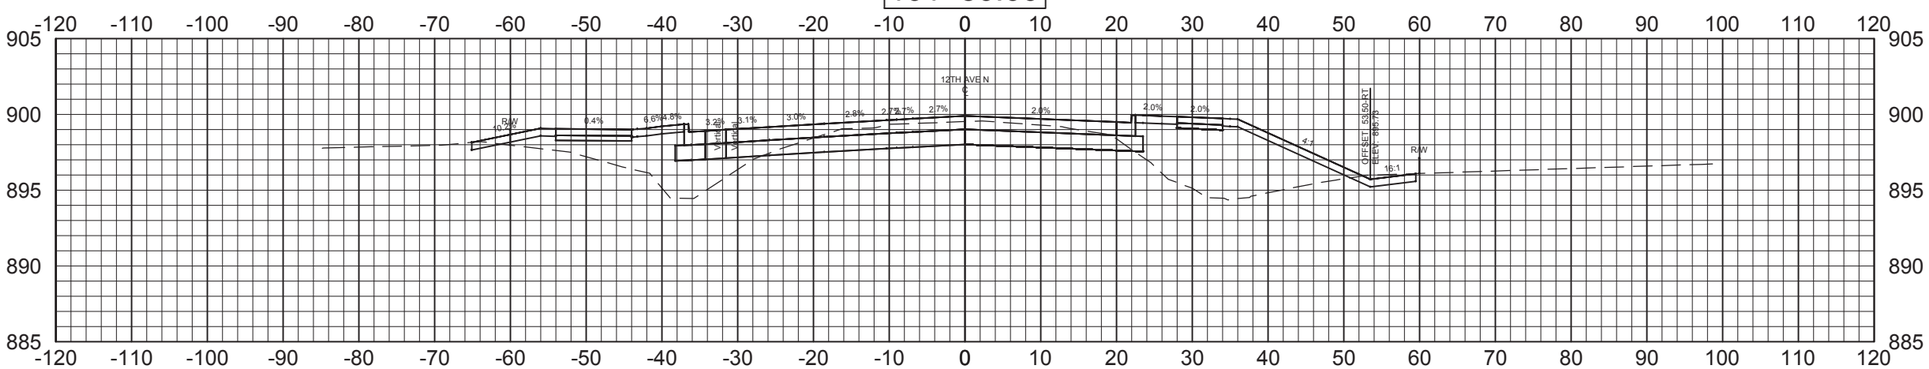

101+00.00

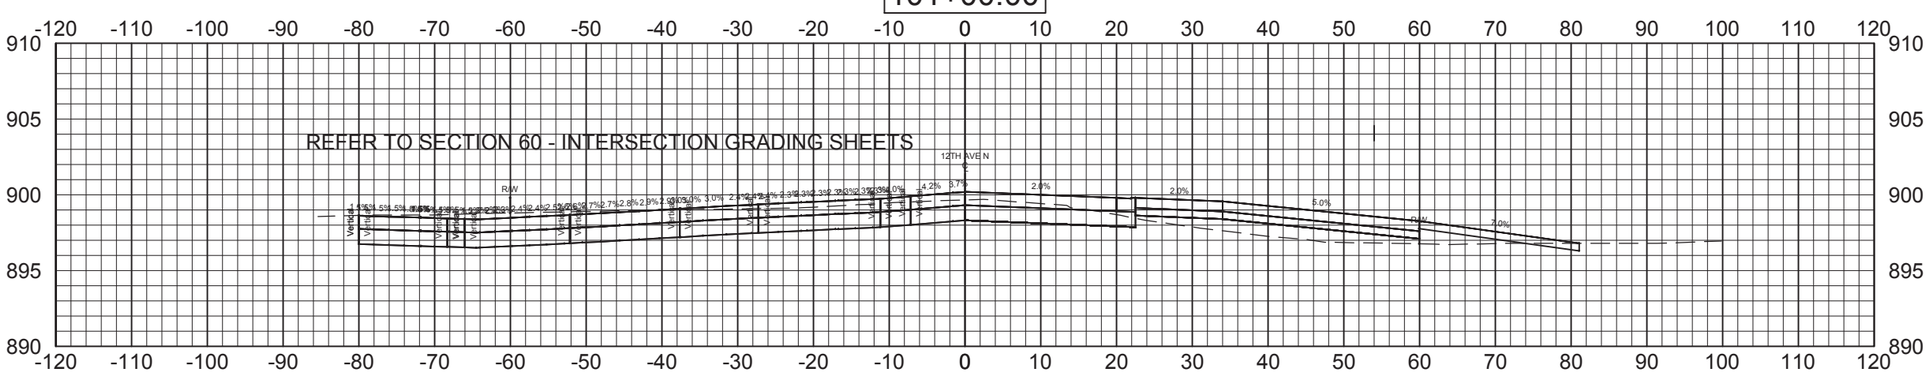

Apex Engineering Group	STATE	PROJECT NO.	SECTION NO.	SHEET NO.
	ND	SU-8-992(036)037	200	30

ALL ELEVATIONS ARE BASED ON THE VERTICAL DATUM OF NGVD 29 (UNLESS NOTED OTHERWISE)

103+50.00

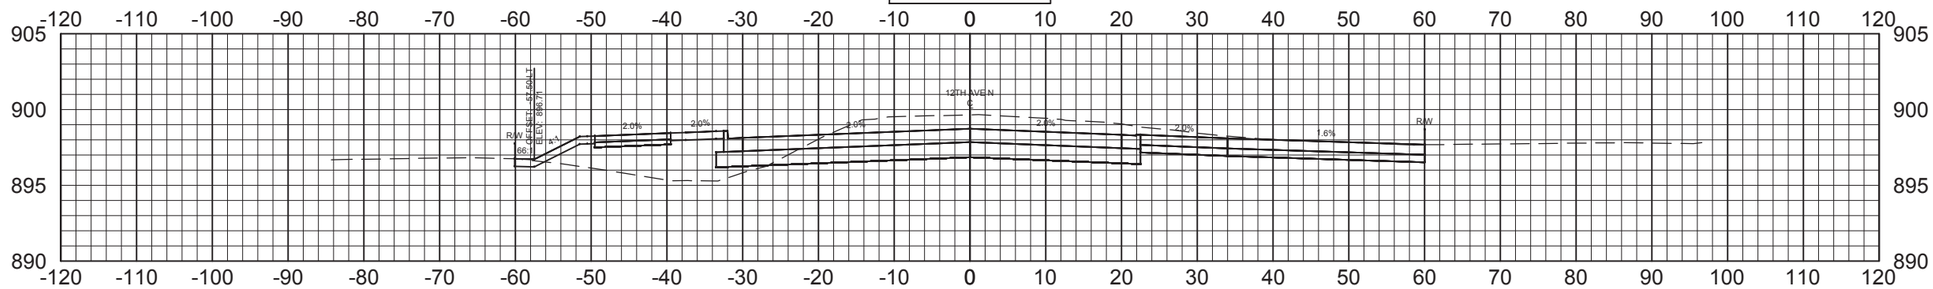

103+00.00

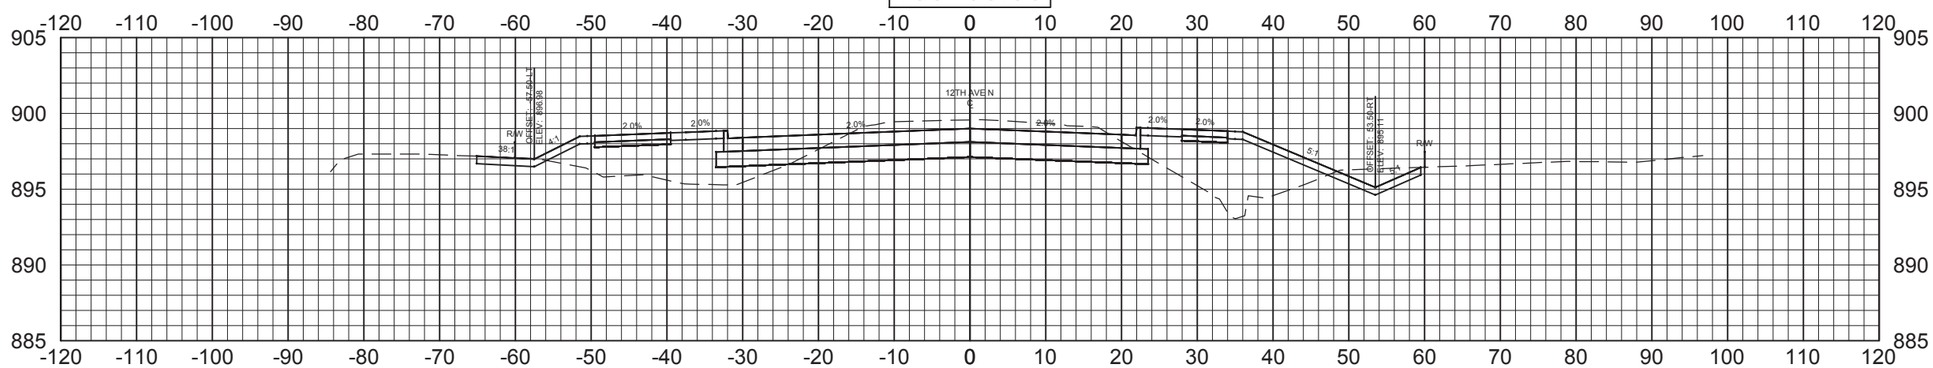

102+50.00

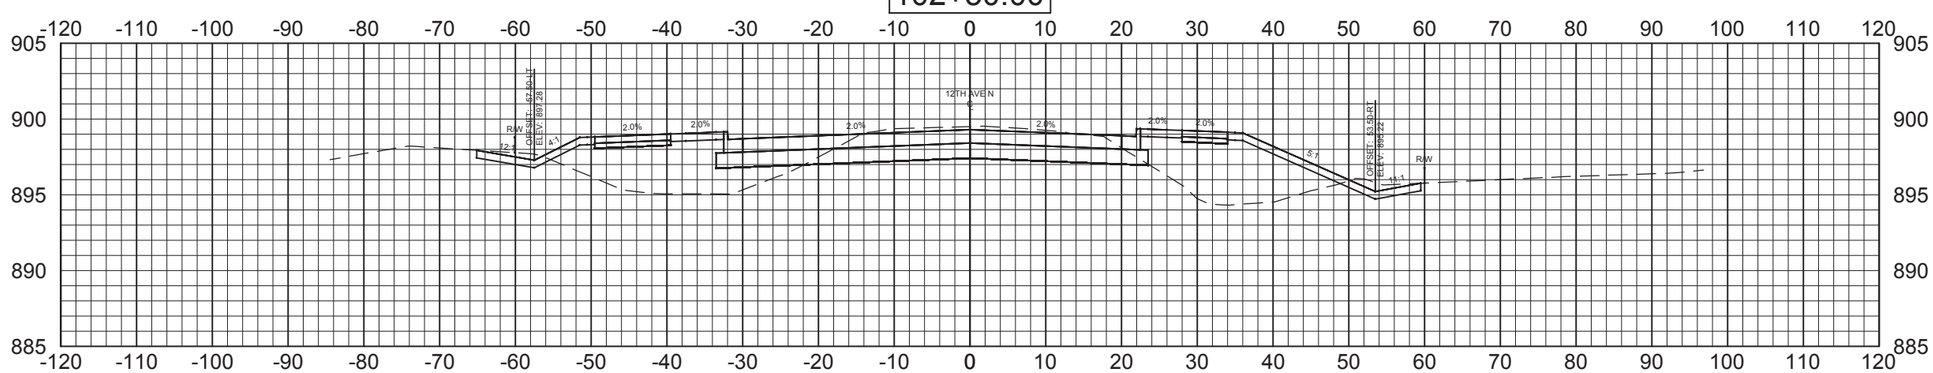

Apex Engineering Group	STATE	PROJECT NO.	SECTION NO.	SHEET NO.
	ND	SU-8-992(036)037	200	31

ALL ELEVATIONS ARE BASED ON THE VERTICAL DATUM OF NGVD 29 (UNLESS NOTED OTHERWISE)

105+00.00

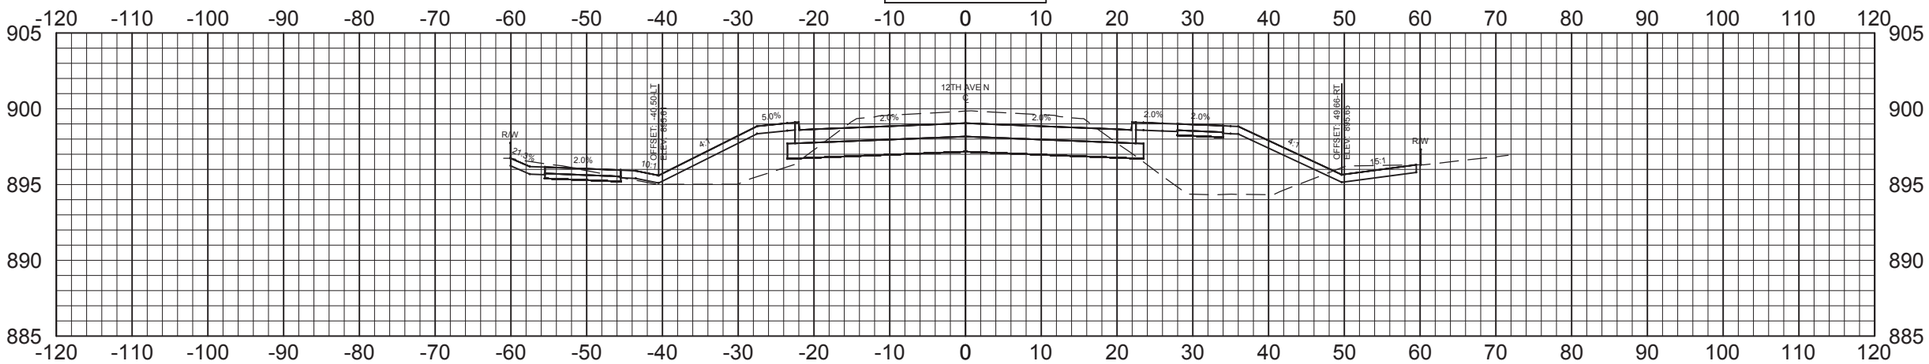

104+50.00

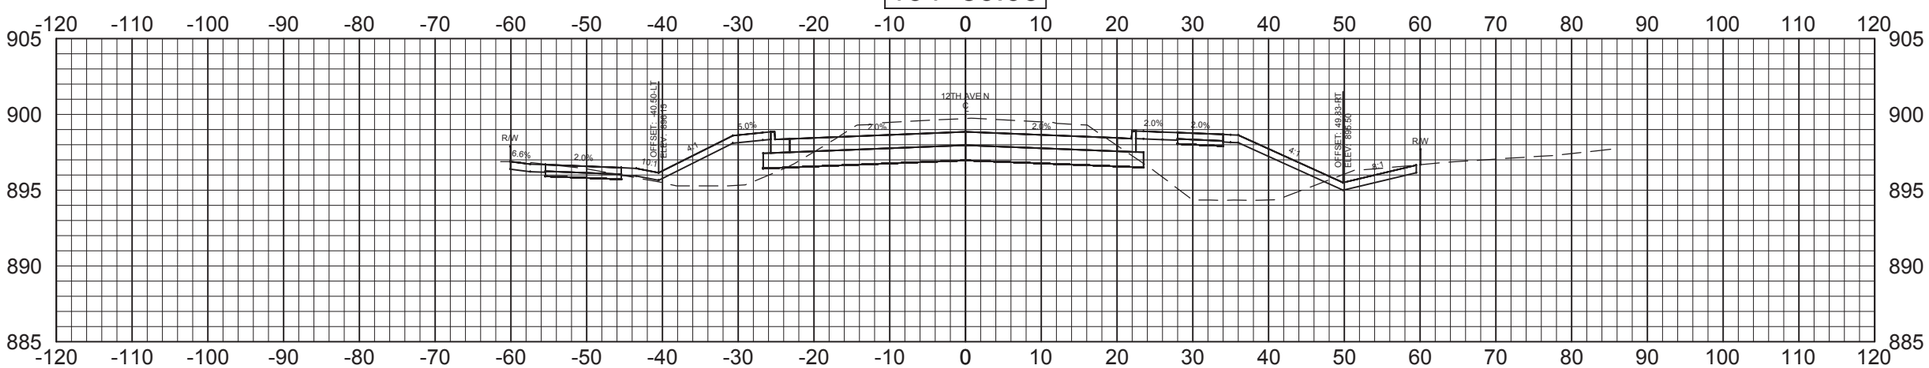

104+00.00

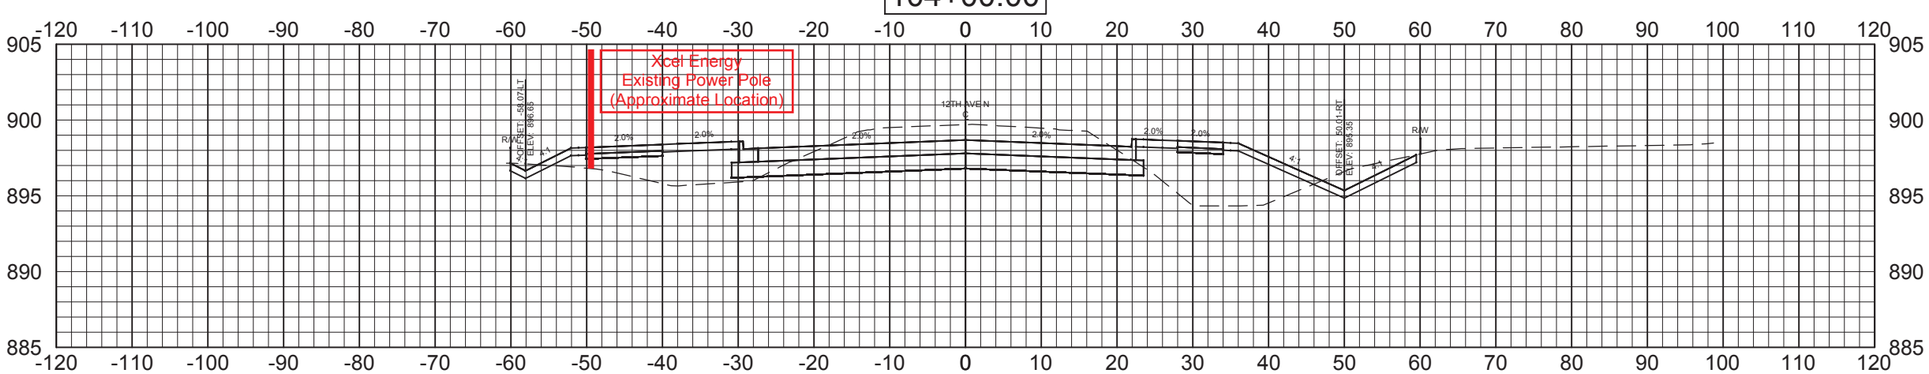

Apex Engineering Group	STATE	PROJECT NO.	SECTION NO.	SHEET NO.
	ND	SU-8-992(036)037	200	32

ALL ELEVATIONS ARE BASED ON THE VERTICAL DATUM OF NGVD 29 (UNLESS NOTED OTHERWISE)

106+50.00

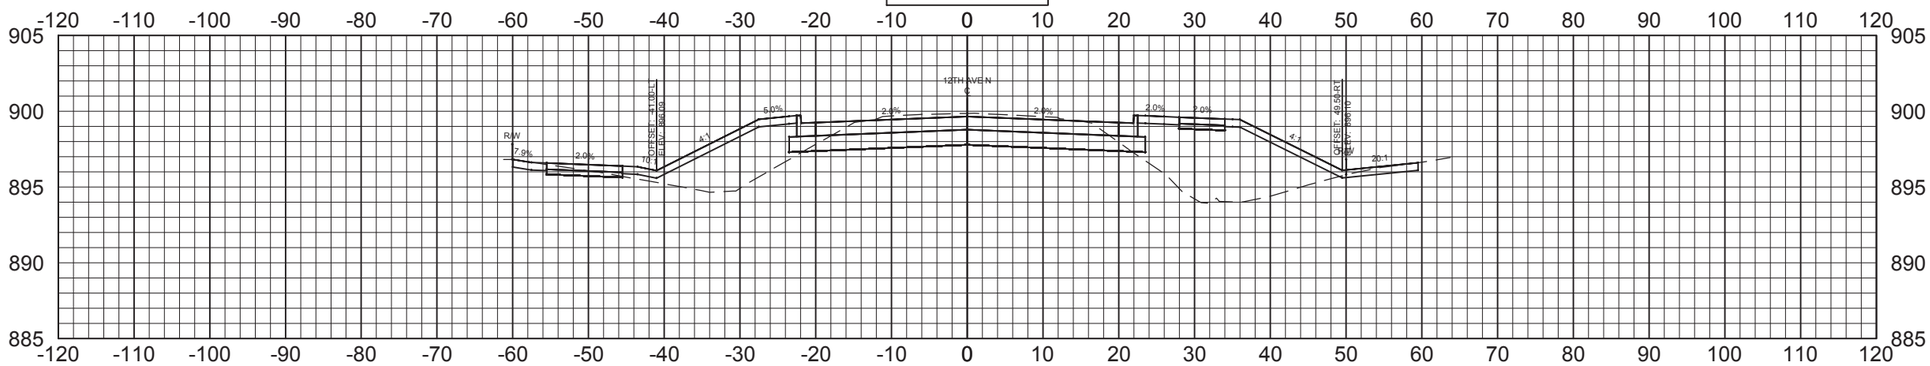

106+00.00

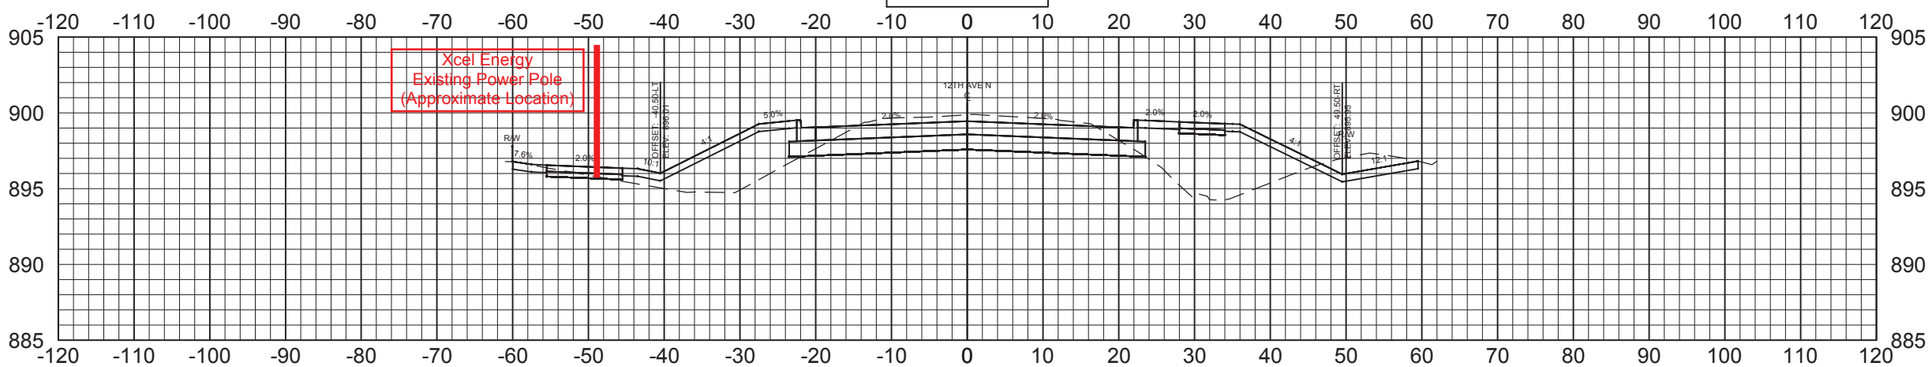

105+50.00

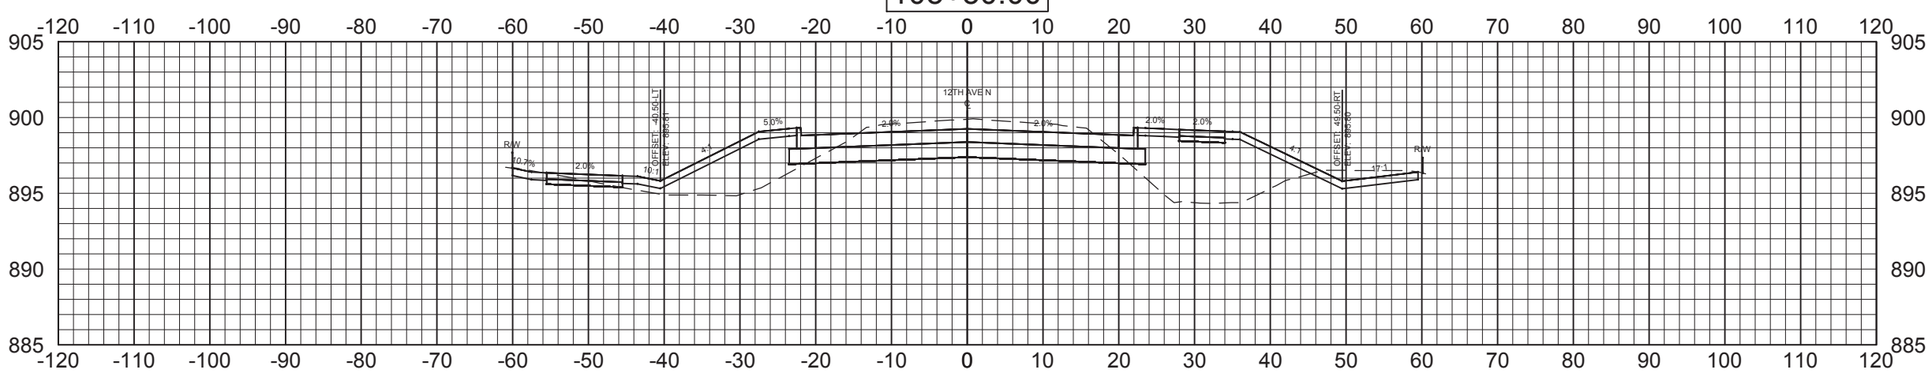

Apex Engineering Group	STATE	PROJECT NO.	SECTION NO.	SHEET NO.
	ND	SU-8-992(036)037	200	33

ALL ELEVATIONS ARE BASED ON THE VERTICAL DATUM OF NGVD 29 (UNLESS NOTED OTHERWISE)

108+00.00

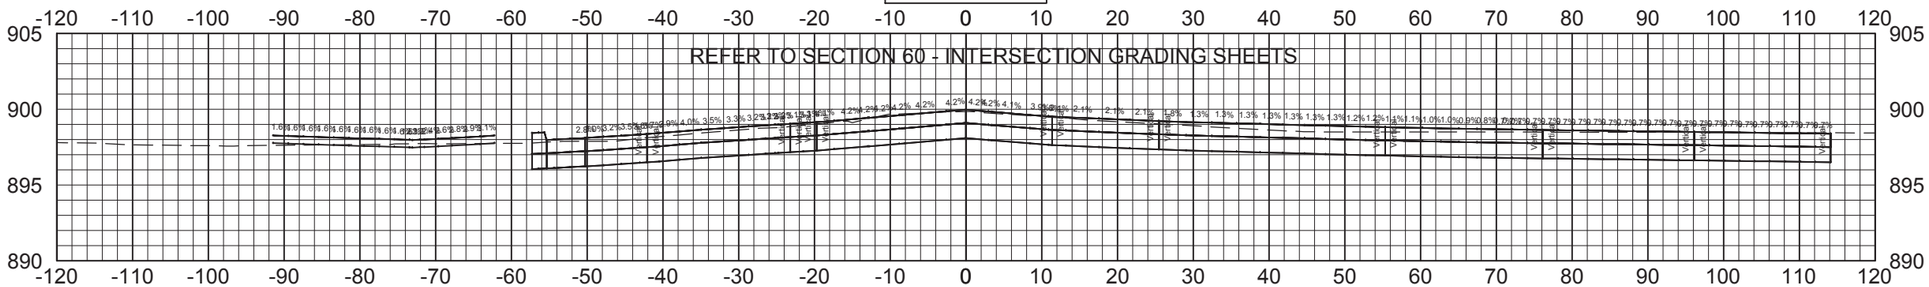

107+50.00

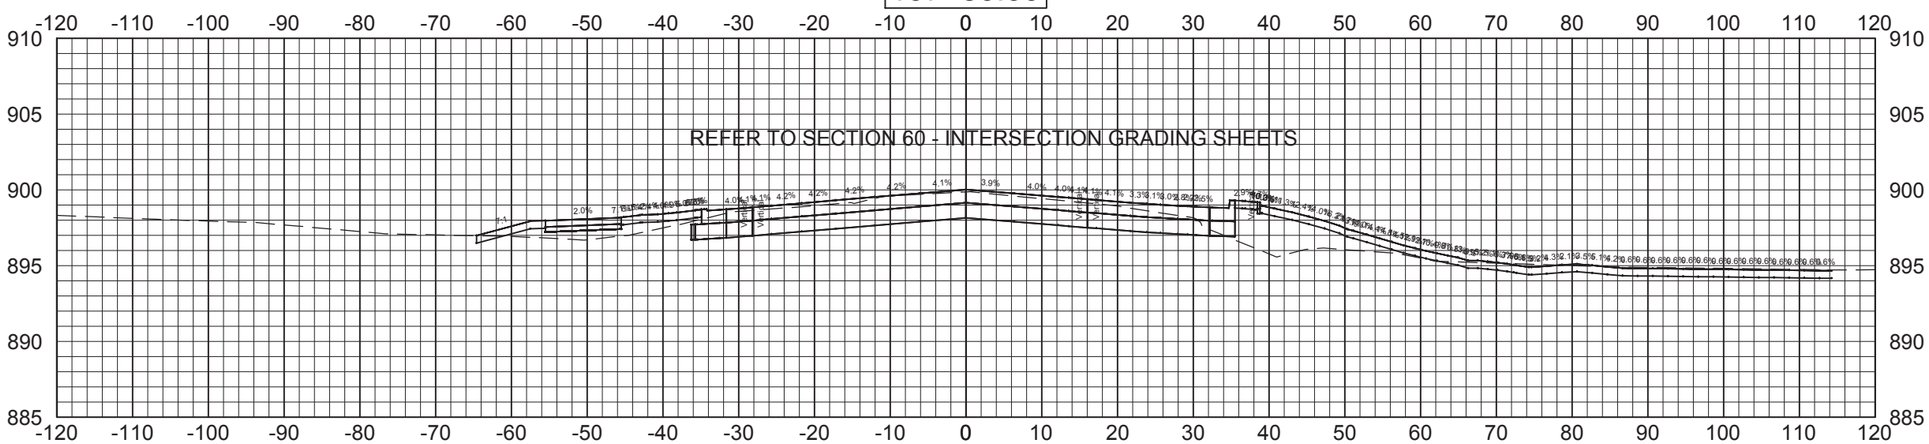

107+00.00

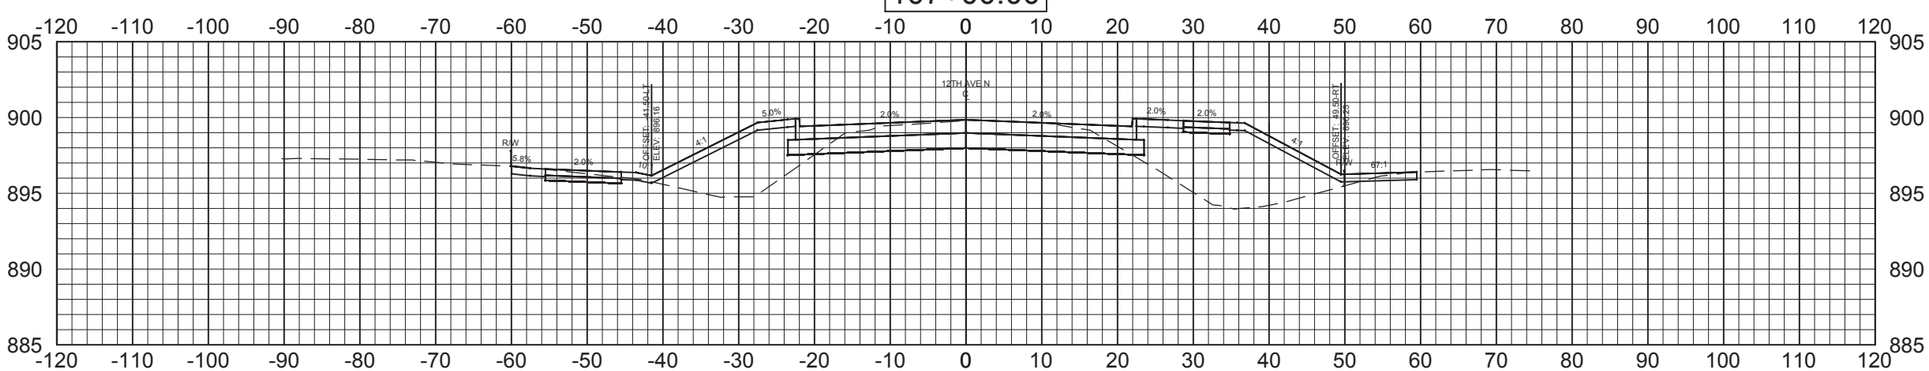

Apex Engineering Group	STATE	PROJECT NO.	SECTION NO.	SHEET NO.
	ND	SU-8-992(036)037	200	34

ALL ELEVATIONS ARE BASED ON THE VERTICAL DATUM OF NGVD 29 (UNLESS NOTED OTHERWISE)

109+50.00

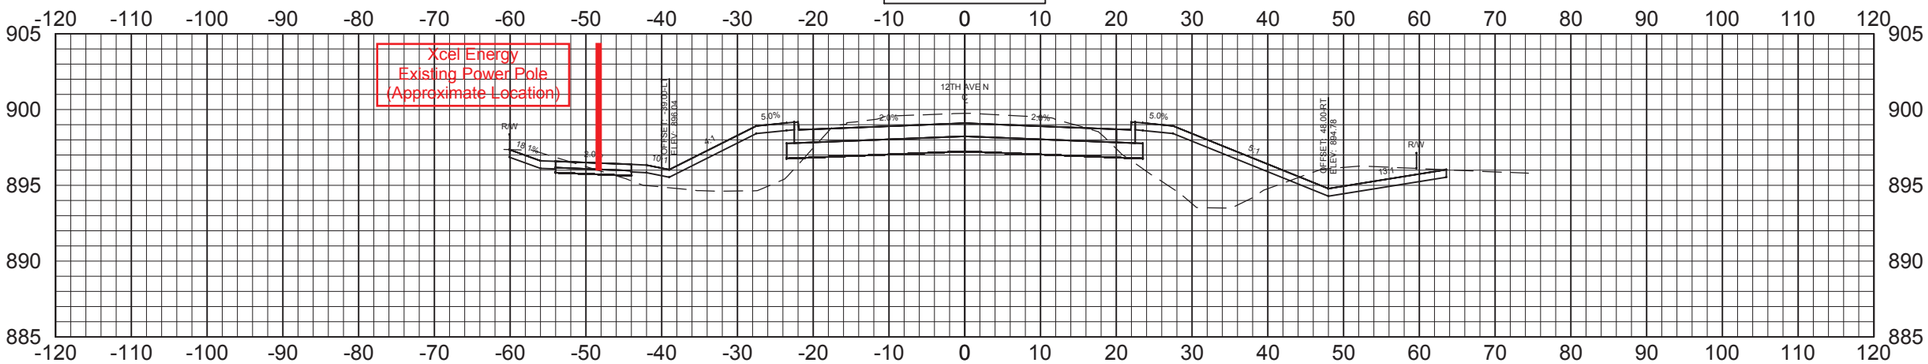

109+00.00

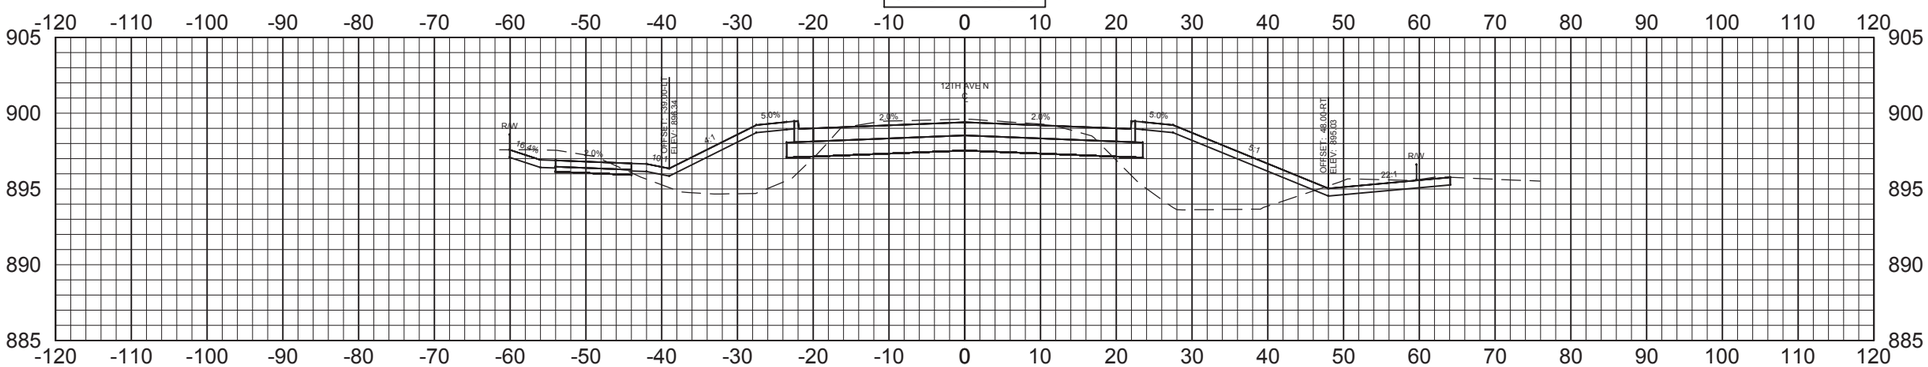

108+50.00

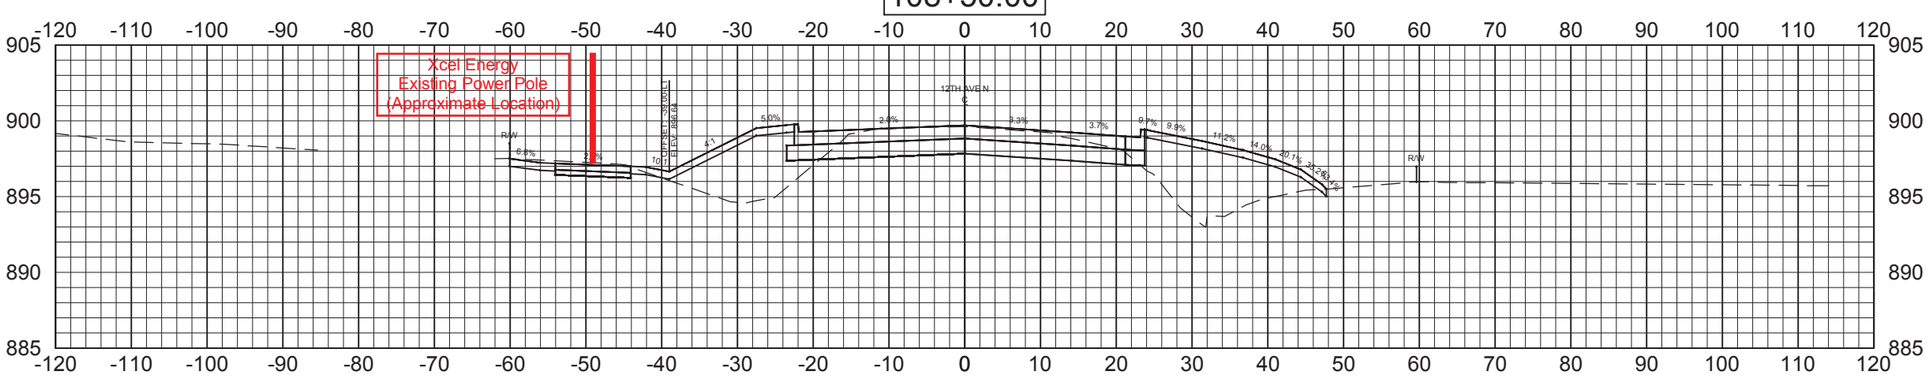

Apex Engineering Group	STATE	PROJECT NO.	SECTION NO.	SHEET NO.
	ND	SU-8-992(036)037	200	35

ALL ELEVATIONS ARE BASED ON THE VERTICAL DATUM OF NGVD 29 (UNLESS NOTED OTHERWISE)

111+00.00

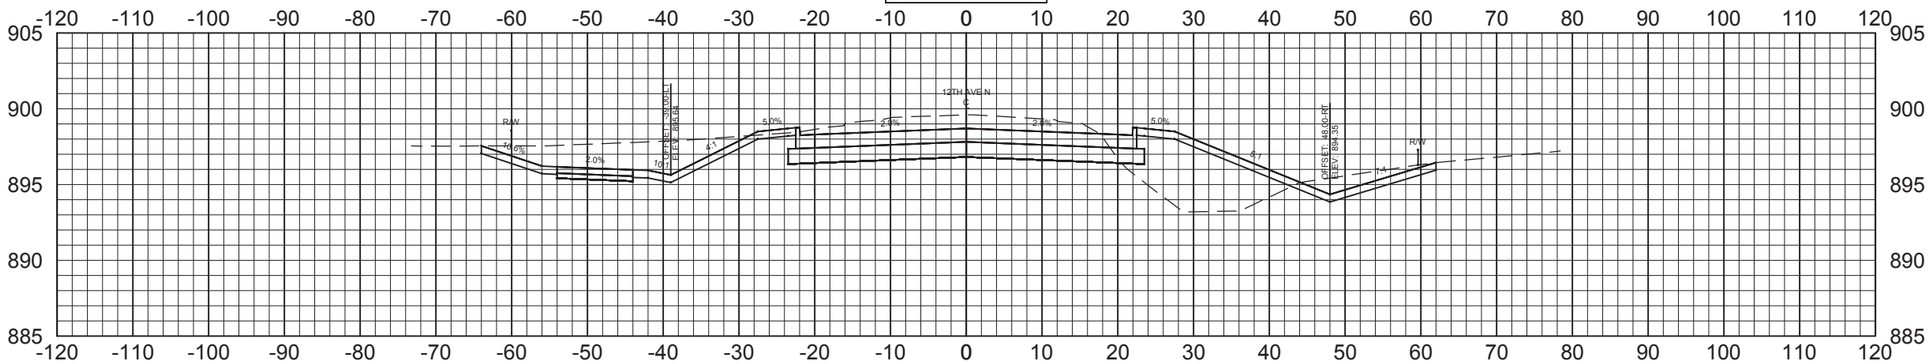

110+50.00

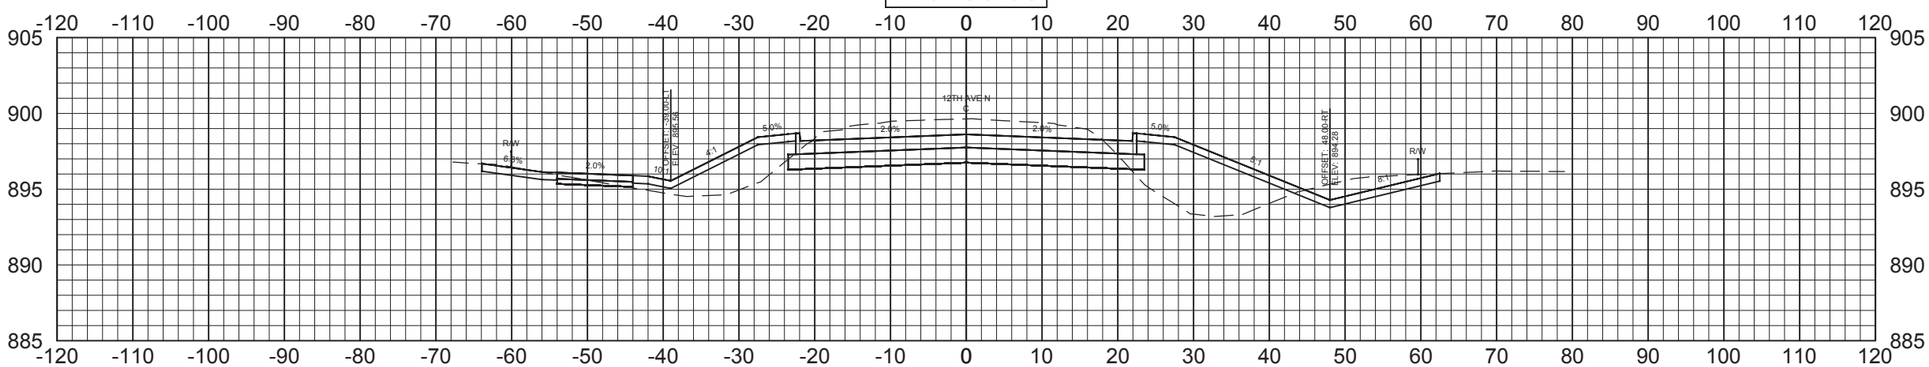

110+00.00

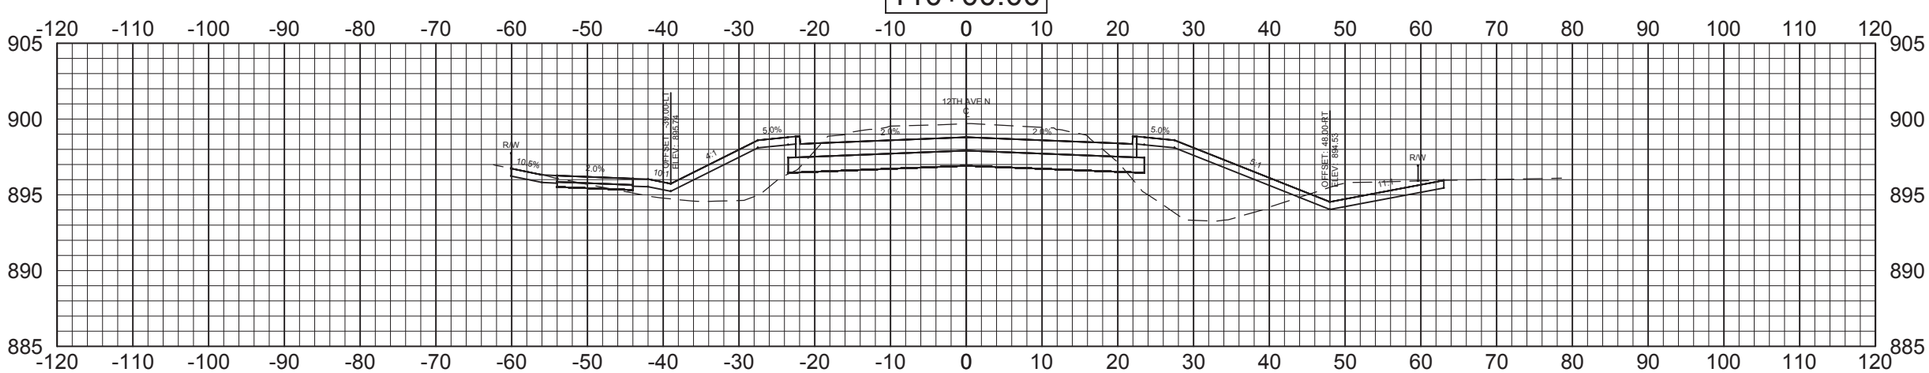

Apex Engineering Group	STATE	PROJECT NO.	SECTION NO.	SHEET NO.
	ND	SU-8-992(036)037	200	36

ALL ELEVATIONS ARE BASED ON THE VERTICAL DATUM OF NGVD 29 (UNLESS NOTED OTHERWISE)

112+50.00

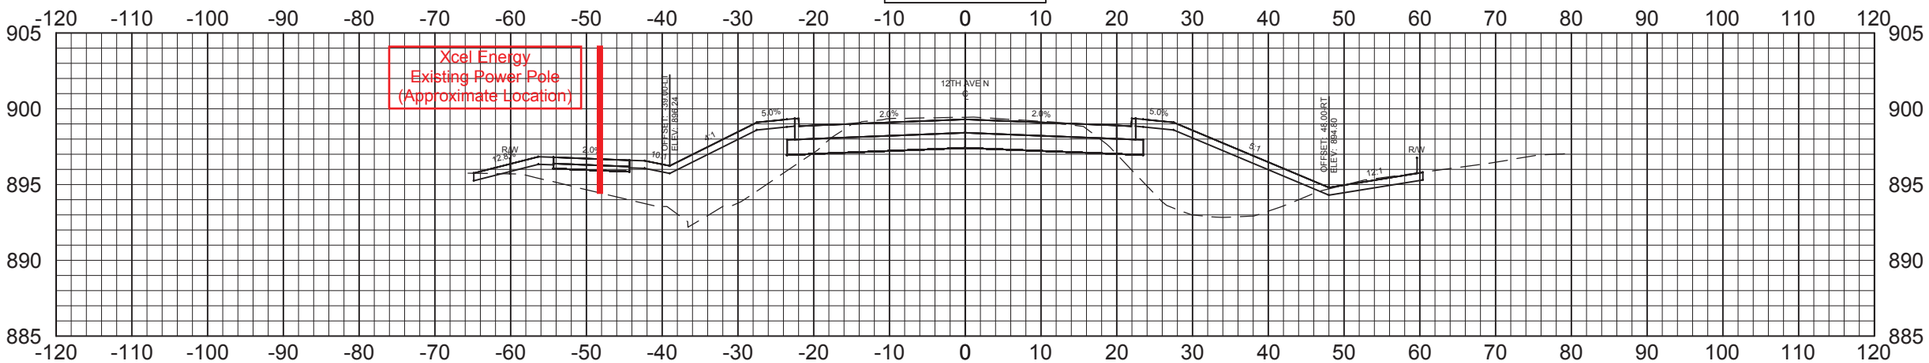

112+00.00

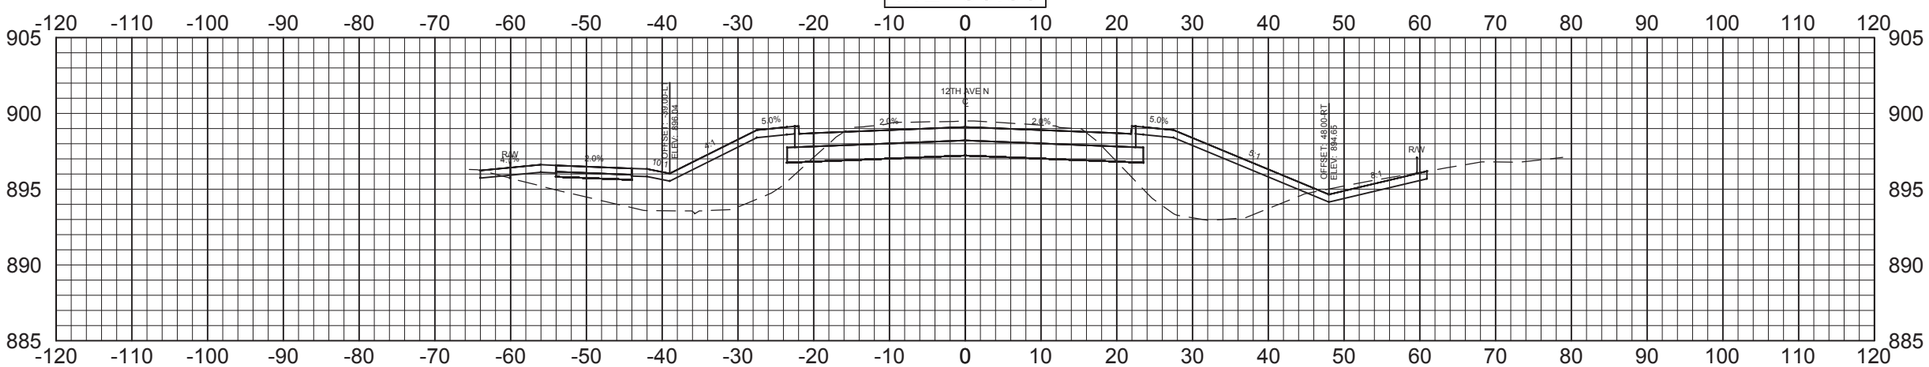

111+50.00

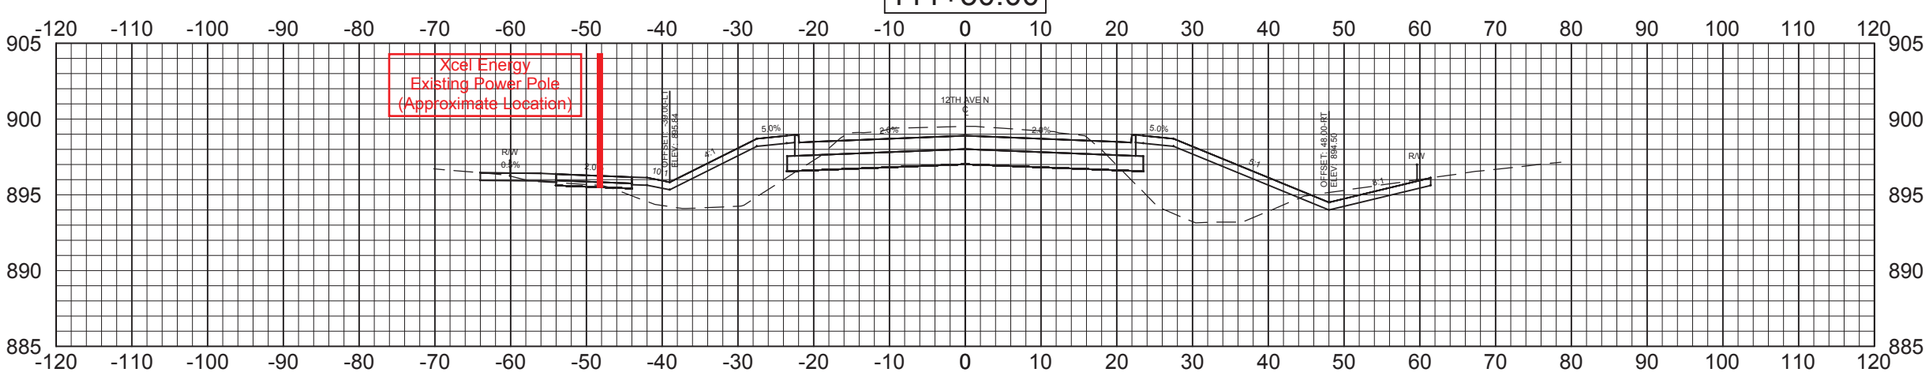

Apex Engineering Group	STATE	PROJECT NO.	SECTION NO.	SHEET NO.
	ND	SU-8-992(036)037	200	37

ALL ELEVATIONS ARE BASED ON THE VERTICAL DATUM OF NGVD 29 (UNLESS NOTED OTHERWISE)

114+00.00

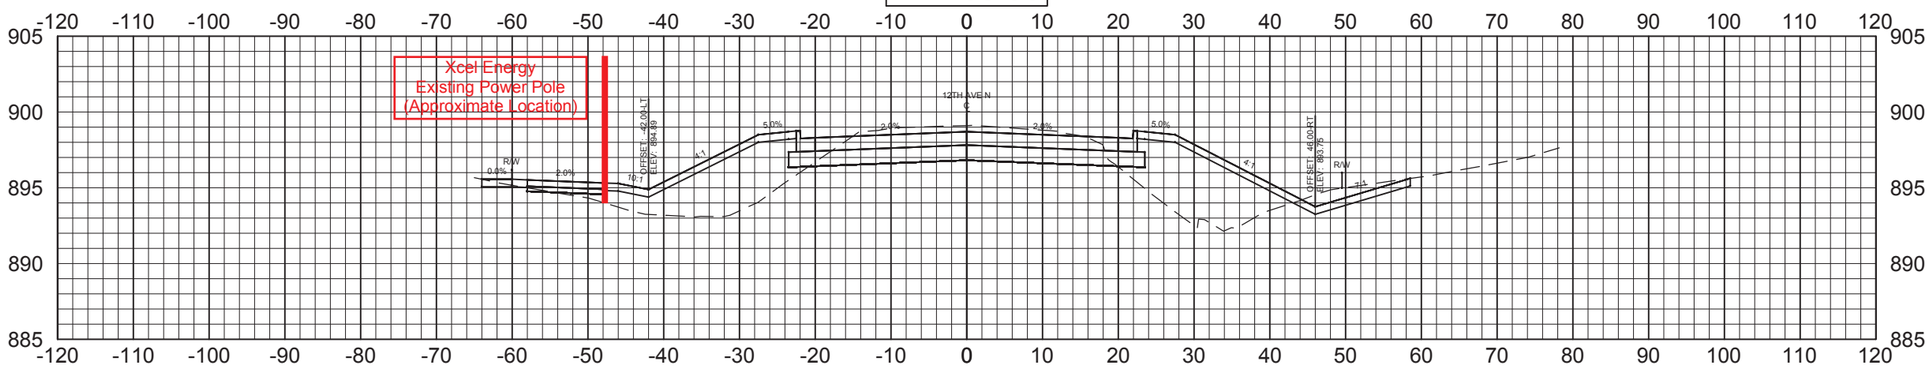

113+47.95

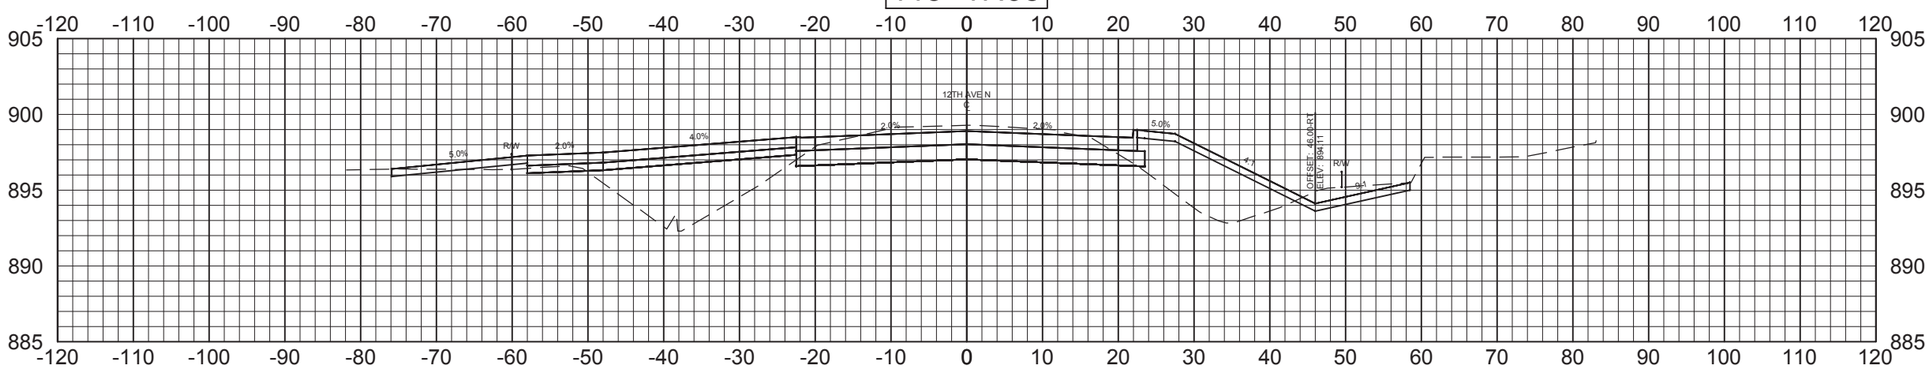

113+00.00

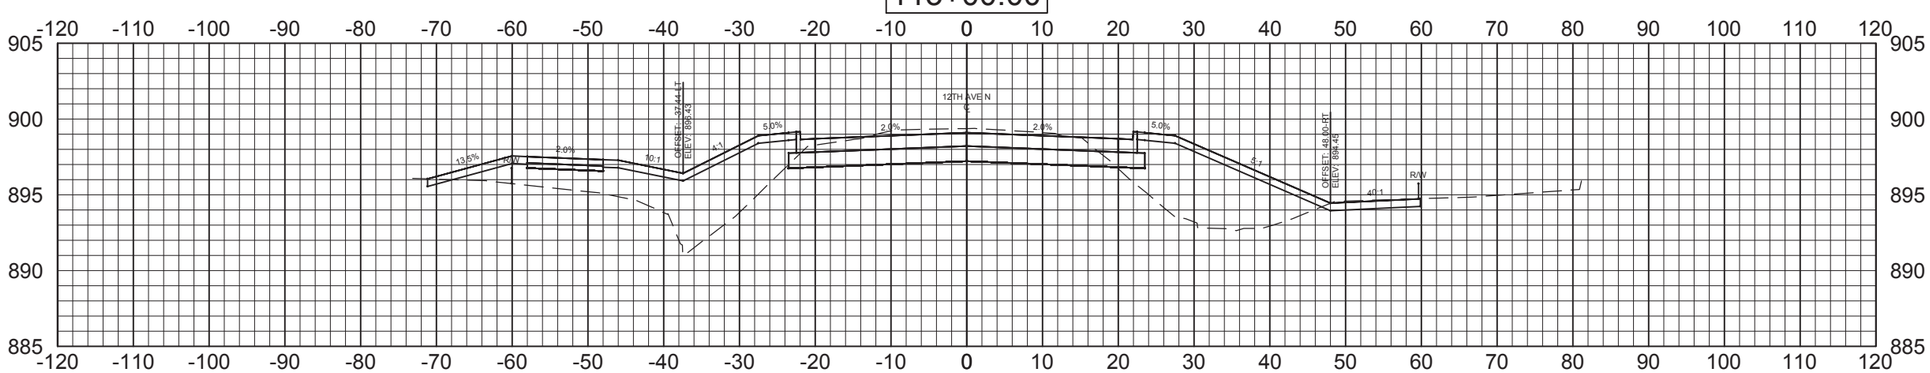

Apex Engineering Group	STATE	PROJECT NO.	SECTION NO.	SHEET NO.
	ND	SU-8-992(036)037	200	38

ALL ELEVATIONS ARE BASED ON THE VERTICAL DATUM OF NGVD 29 (UNLESS NOTED OTHERWISE)

115+00.00

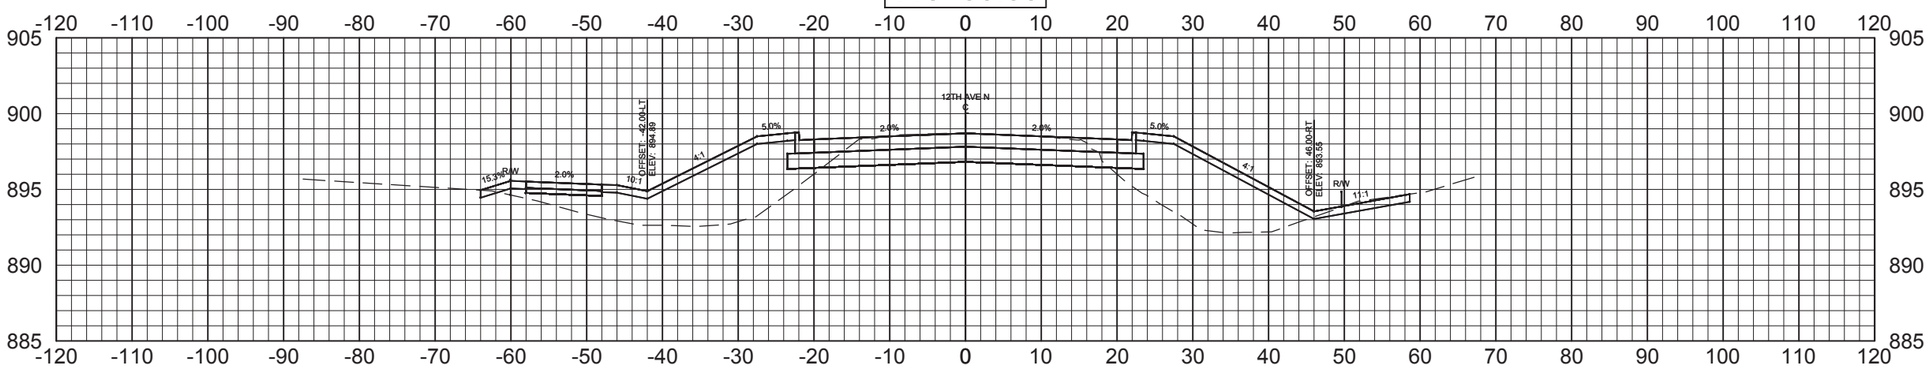

114+50.00

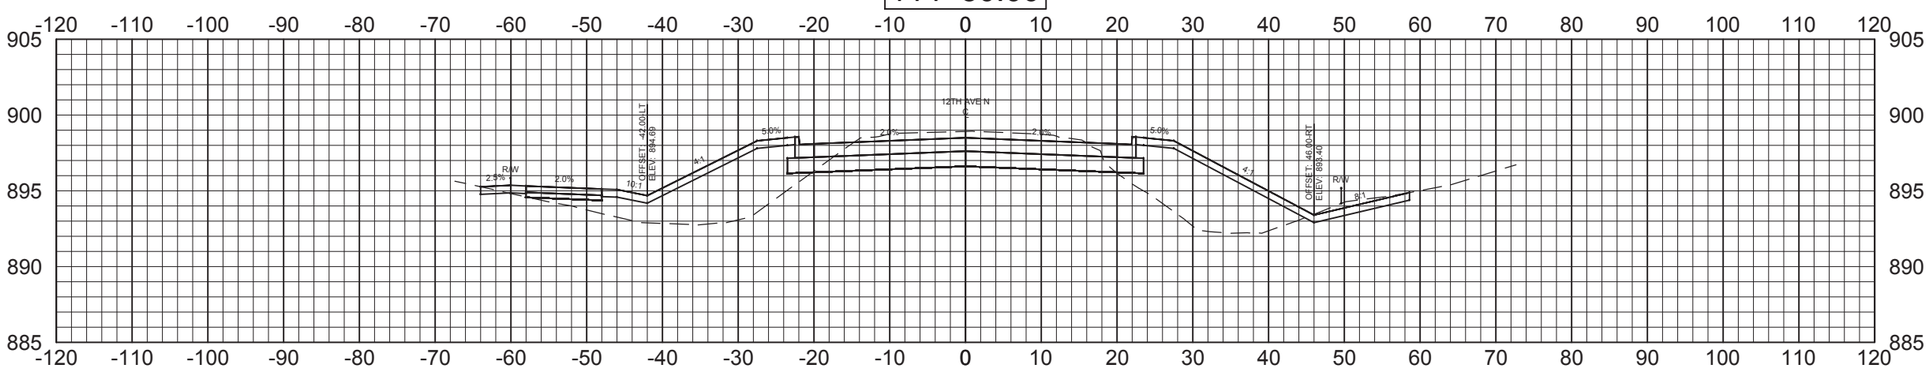

Apex Engineering Group	STATE	PROJECT NO.	SECTION NO.	SHEET NO.
	ND	SU-8-992(036)037	200	39

ALL ELEVATIONS ARE BASED ON THE VERTICAL DATUM OF NGVD 29 (UNLESS NOTED OTHERWISE)

116+50.00

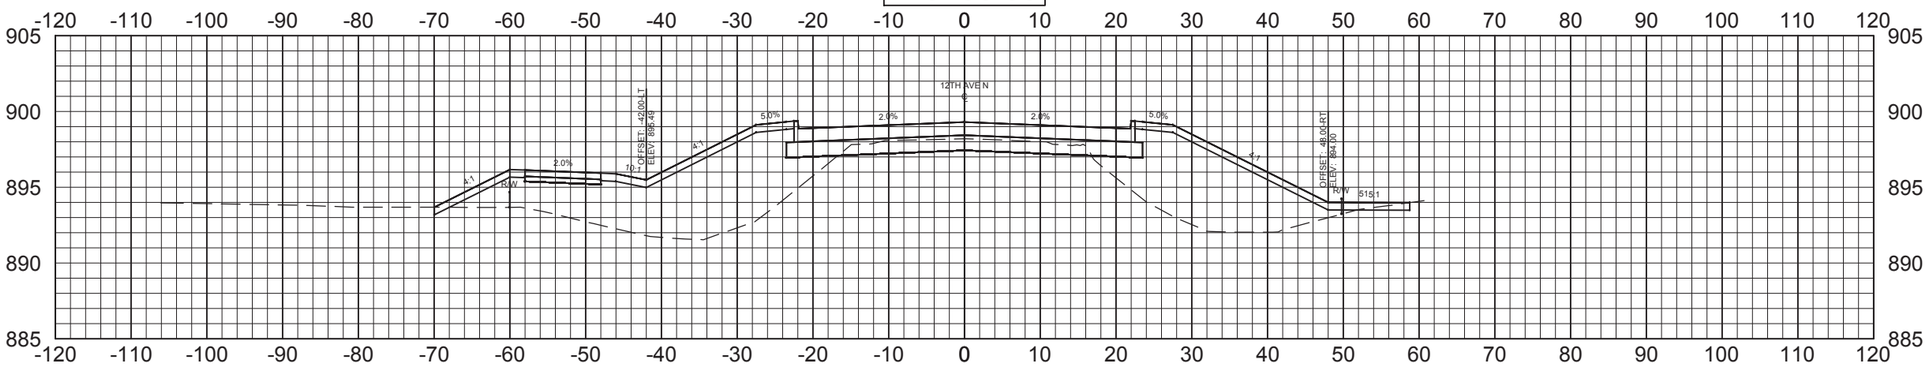

116+00.00

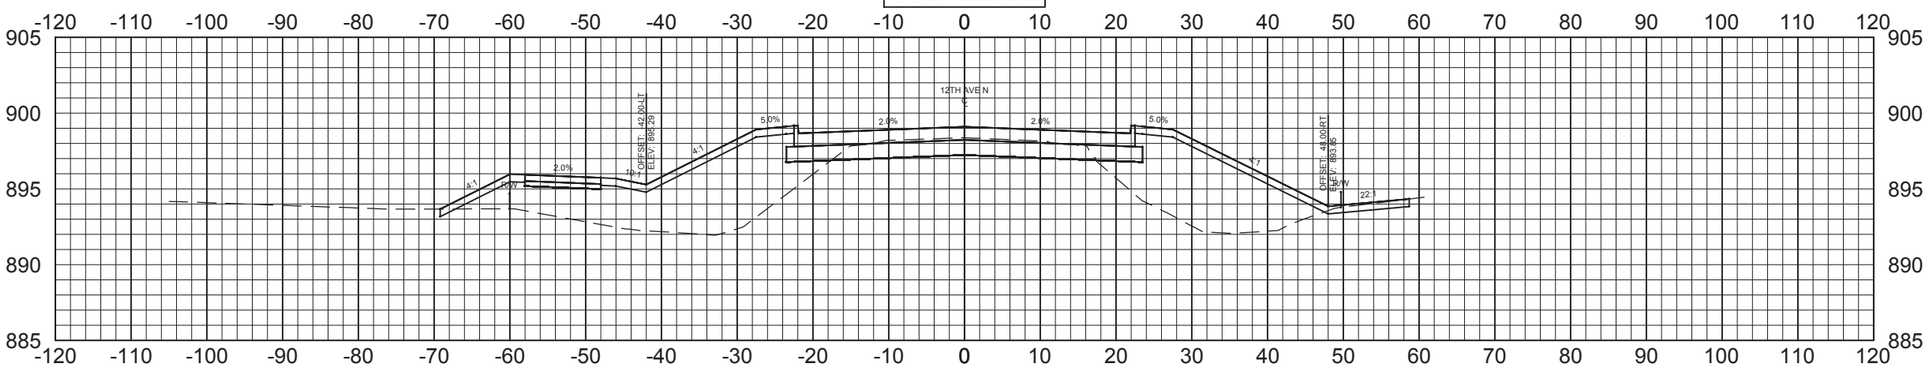

115+50.00

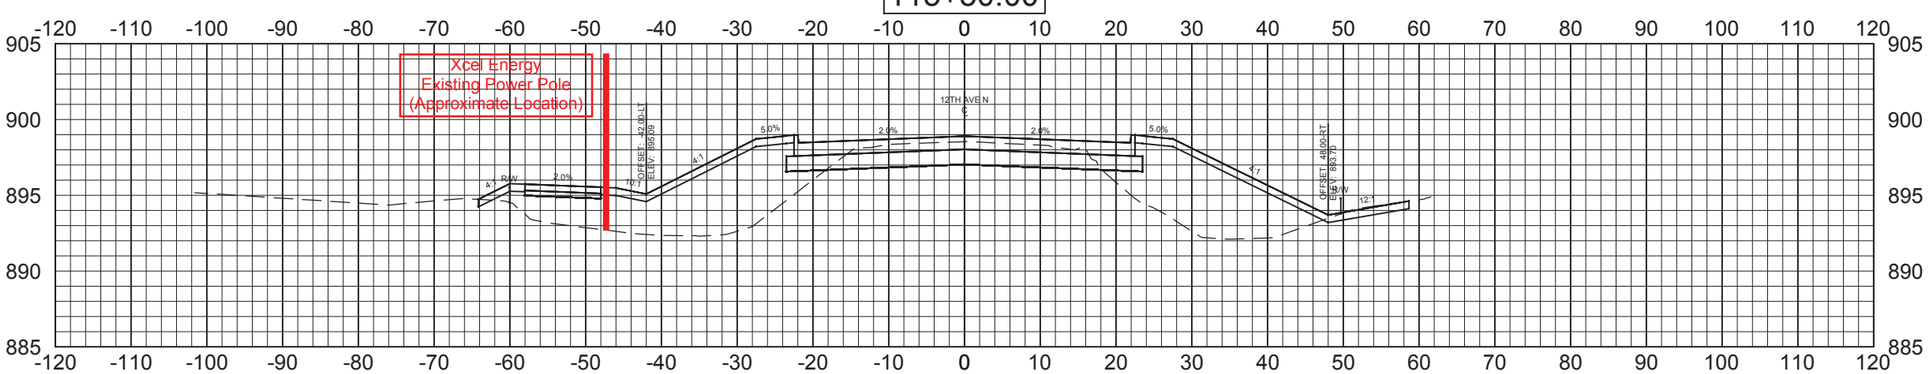

Apex Engineering Group	STATE	PROJECT NO.	SECTION NO.	SHEET NO.
	ND	SU-8-992(036)037	200	40

ALL ELEVATIONS ARE BASED ON THE VERTICAL DATUM OF NGVD 29 (UNLESS NOTED OTHERWISE)

117+50.00

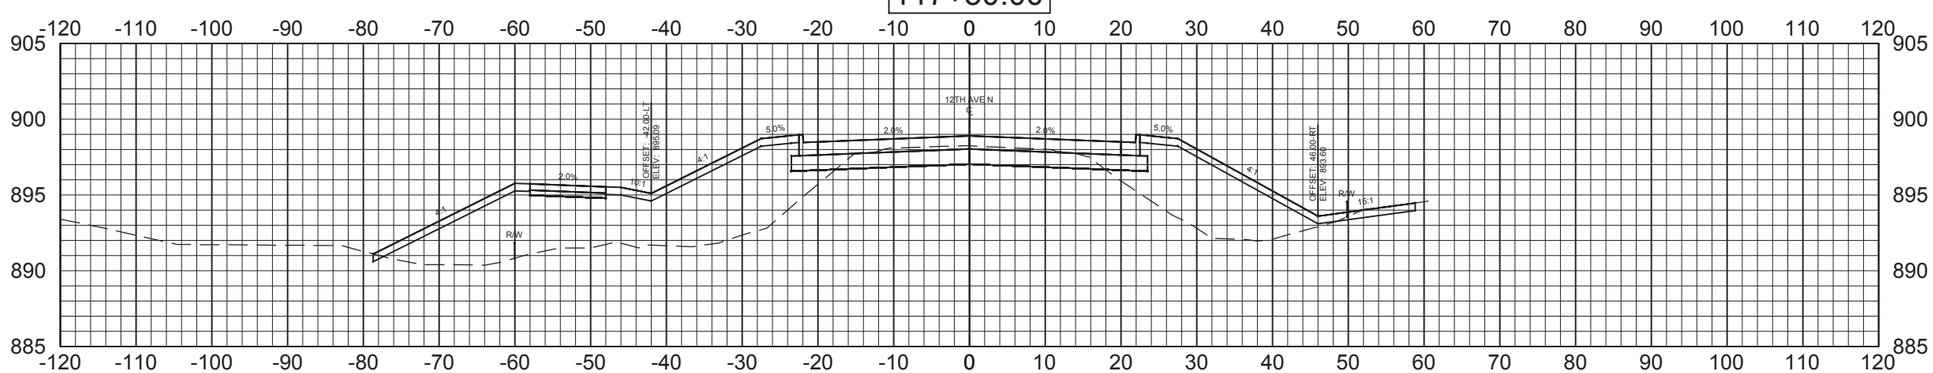

117+00.00

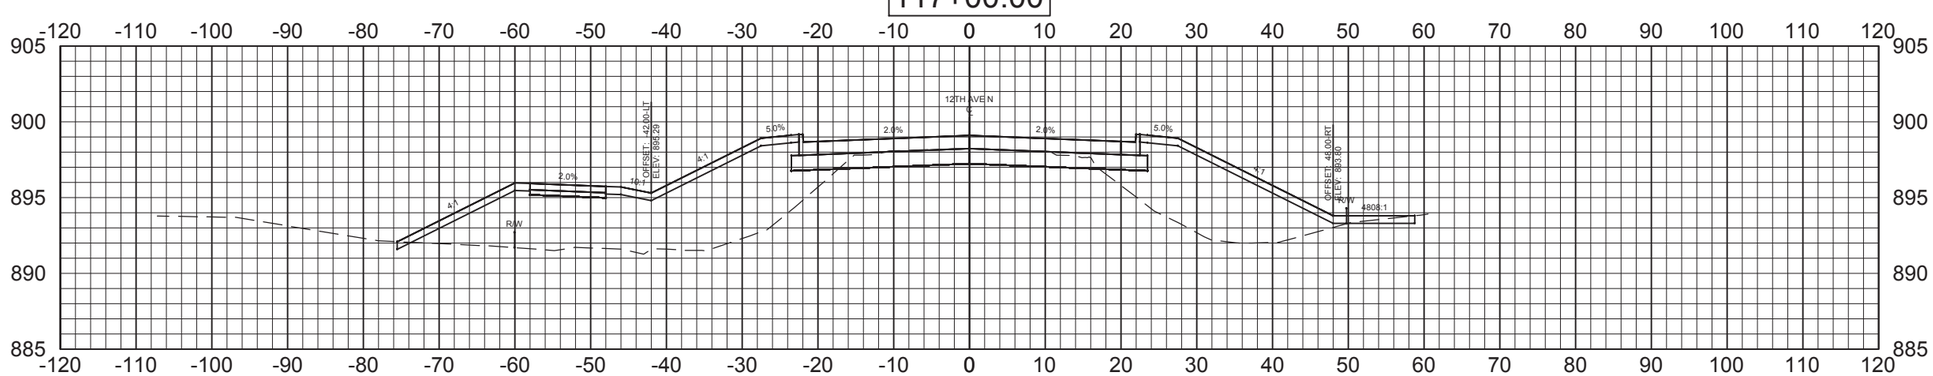

Apex Engineering Group	STATE	PROJECT NO.	SECTION NO.	SHEET NO.
	ND	SU-8-992(036)037	200	41

ALL ELEVATIONS ARE BASED ON THE VERTICAL DATUM OF NGVD 29 (UNLESS NOTED OTHERWISE)

118+50.00

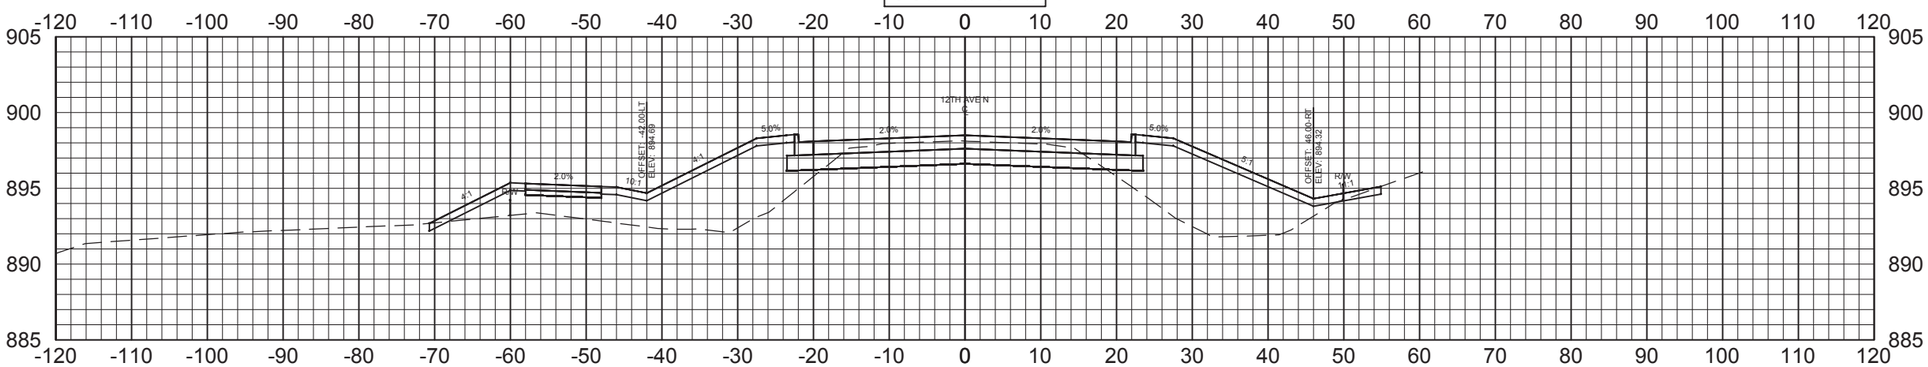

118+00.00

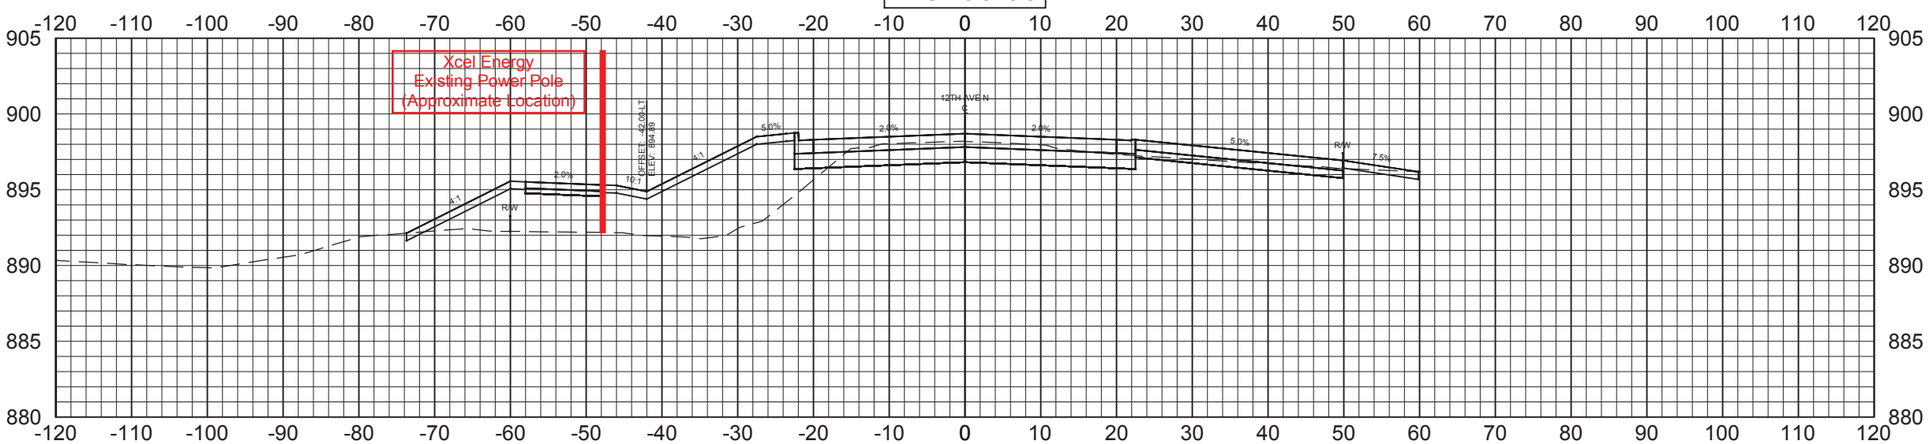

Apex Engineering Group	STATE	PROJECT NO.	SECTION NO.	SHEET NO.
	ND	SU-8-992(036)037	200	42

ALL ELEVATIONS ARE BASED ON THE VERTICAL DATUM OF NGVD 29 (UNLESS NOTED OTHERWISE)

120+02.27

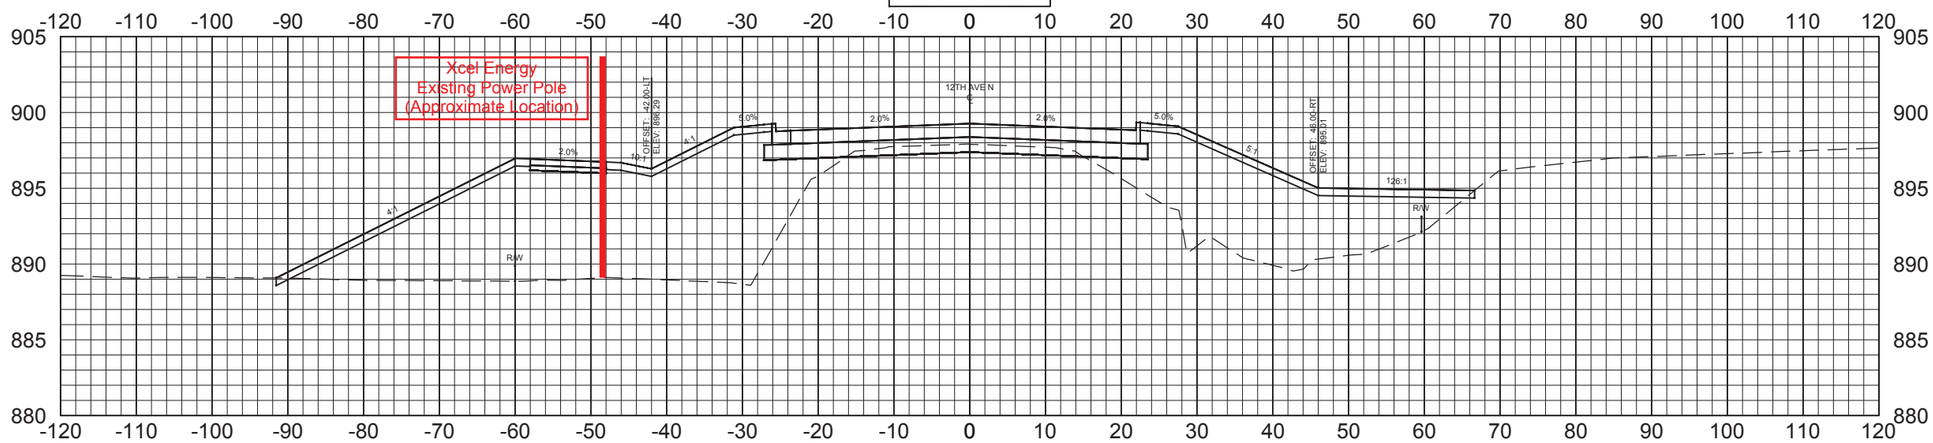

119+50.00

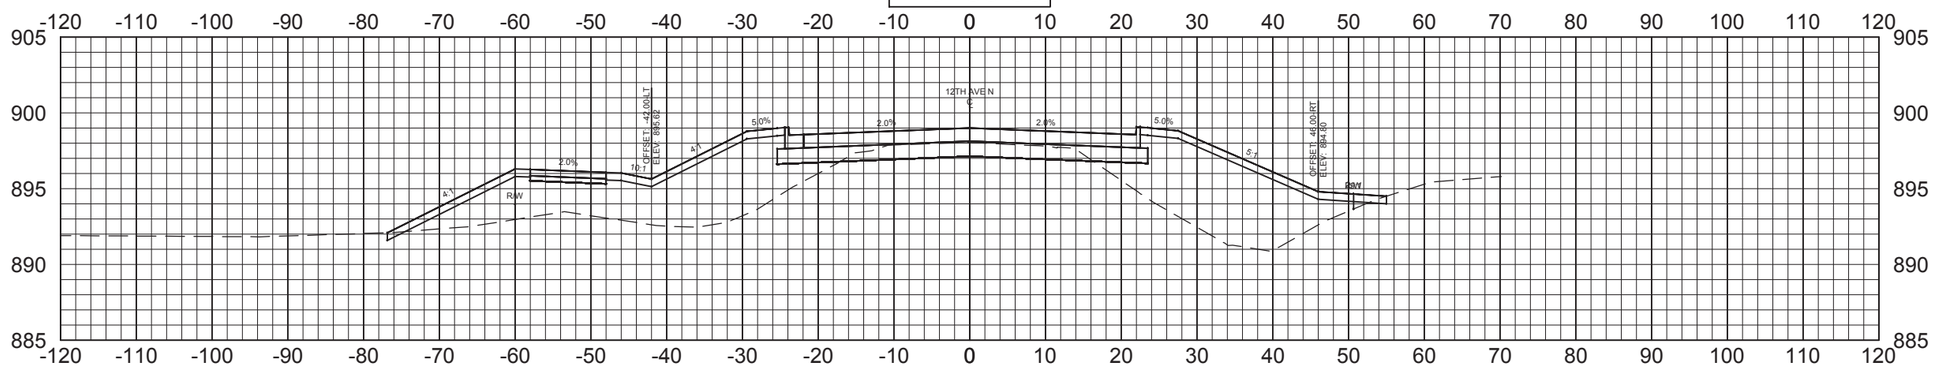

119+00.00

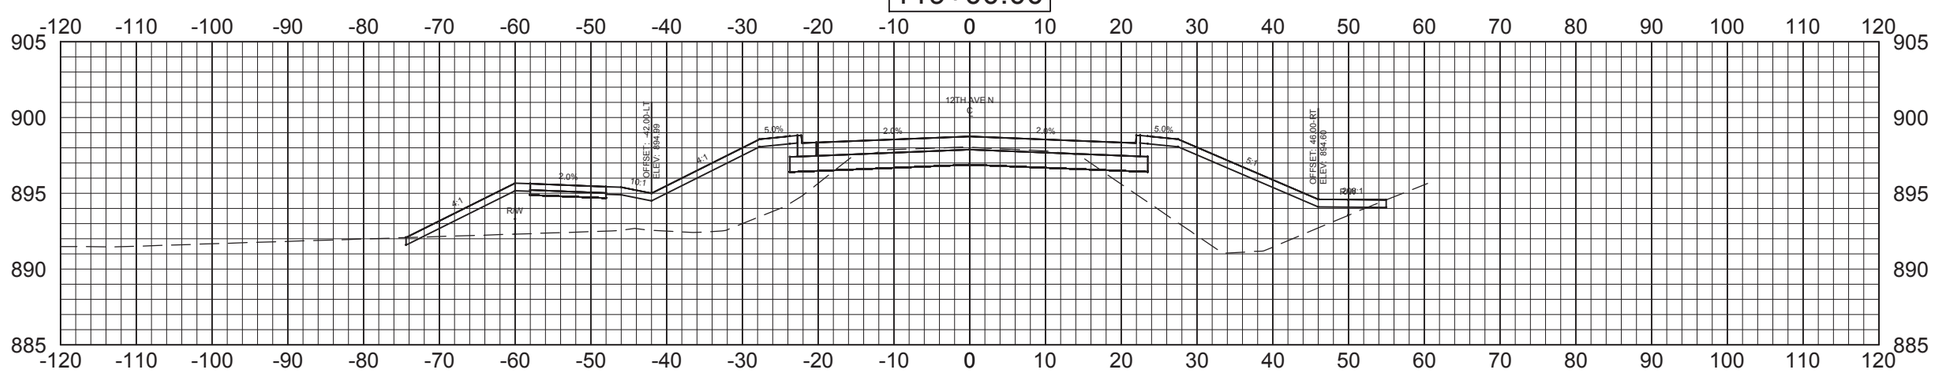

Apex Engineering Group	STATE	PROJECT NO.	SECTION NO.	SHEET NO.
	ND	SU-8-992(036)037	200	43

ALL ELEVATIONS ARE BASED ON THE VERTICAL DATUM OF NGVD 29 (UNLESS NOTED OTHERWISE)

121+50.00

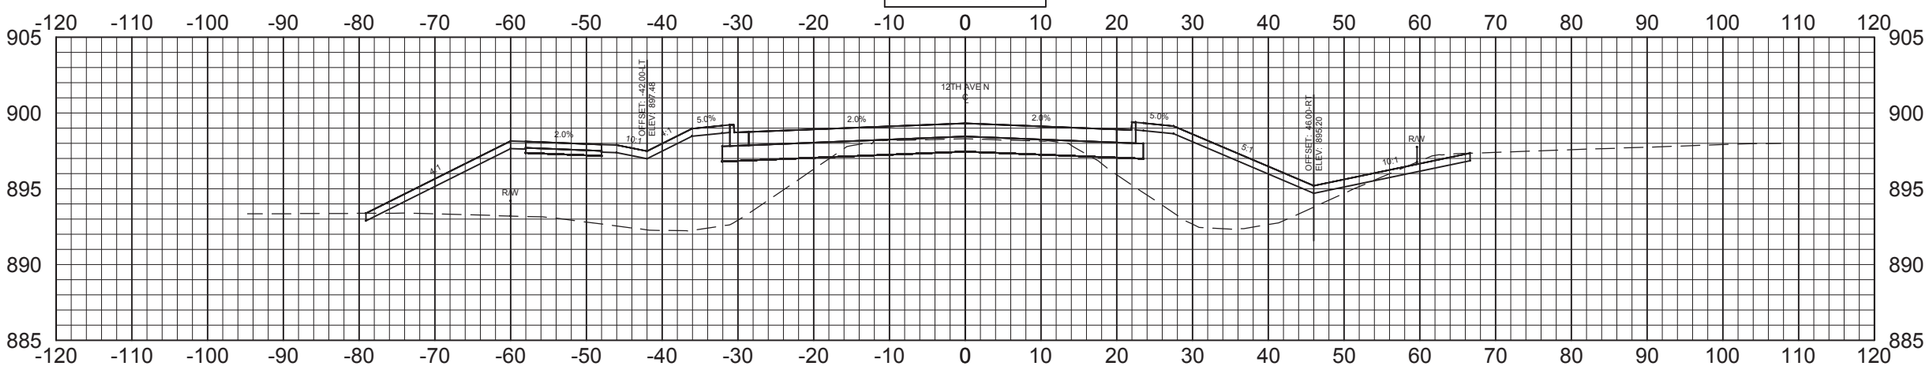

121+00.00

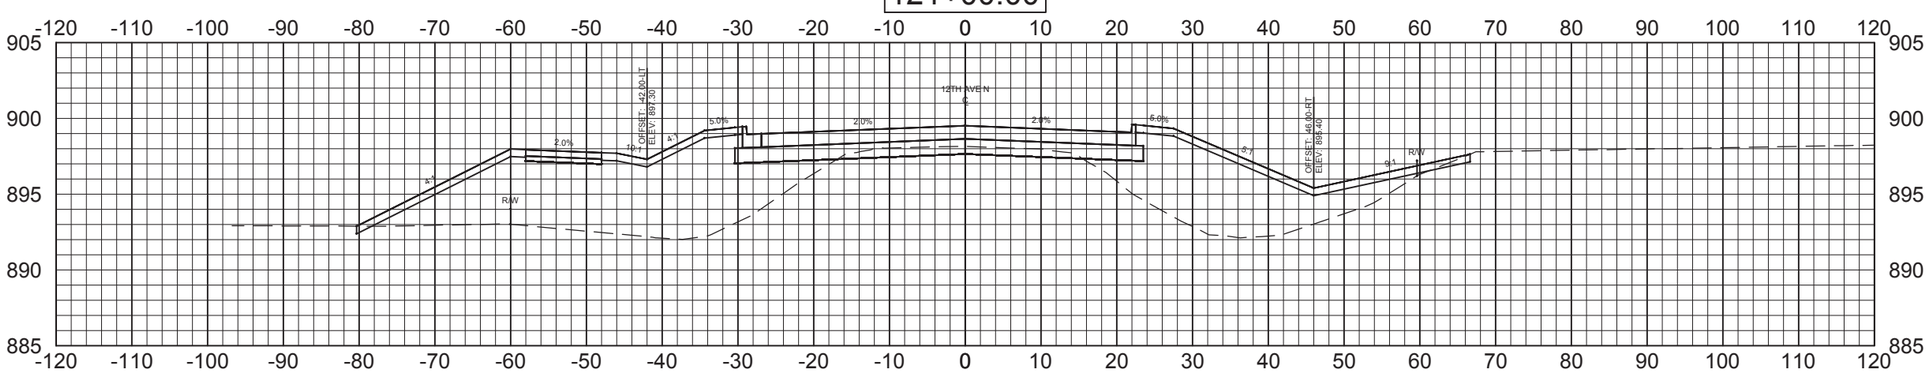

120+50.00

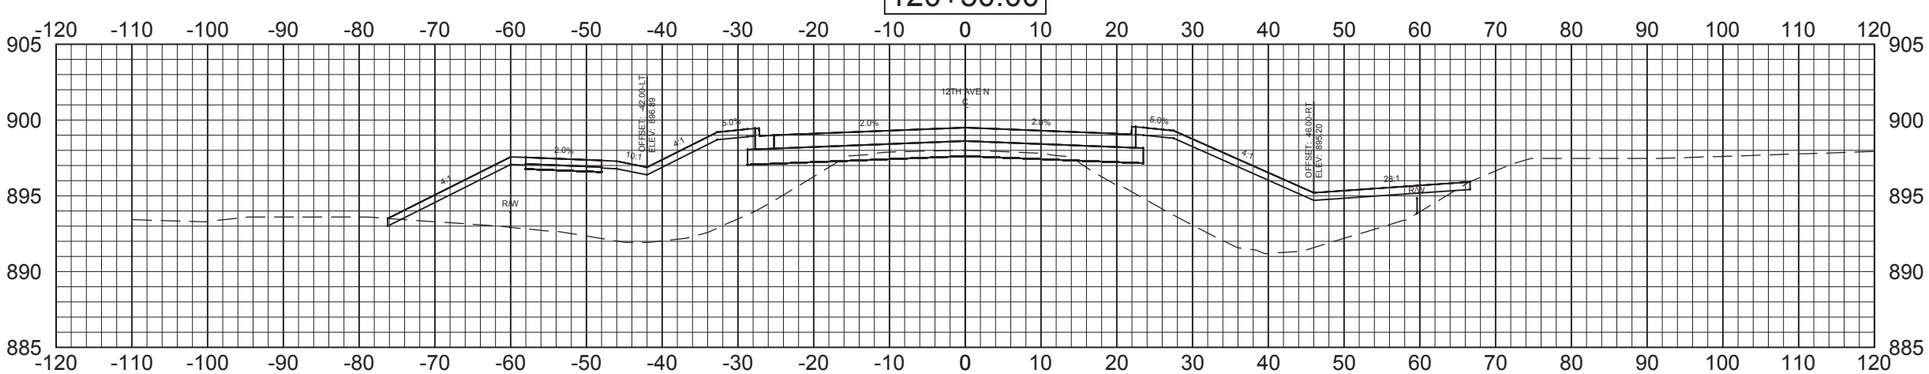

Apex Engineering Group	STATE	PROJECT NO.	SECTION NO.	SHEET NO.
	ND	SU-8-992(036)037	200	44

ALL ELEVATIONS ARE BASED ON THE VERTICAL DATUM OF NGVD 29 (UNLESS NOTED OTHERWISE)

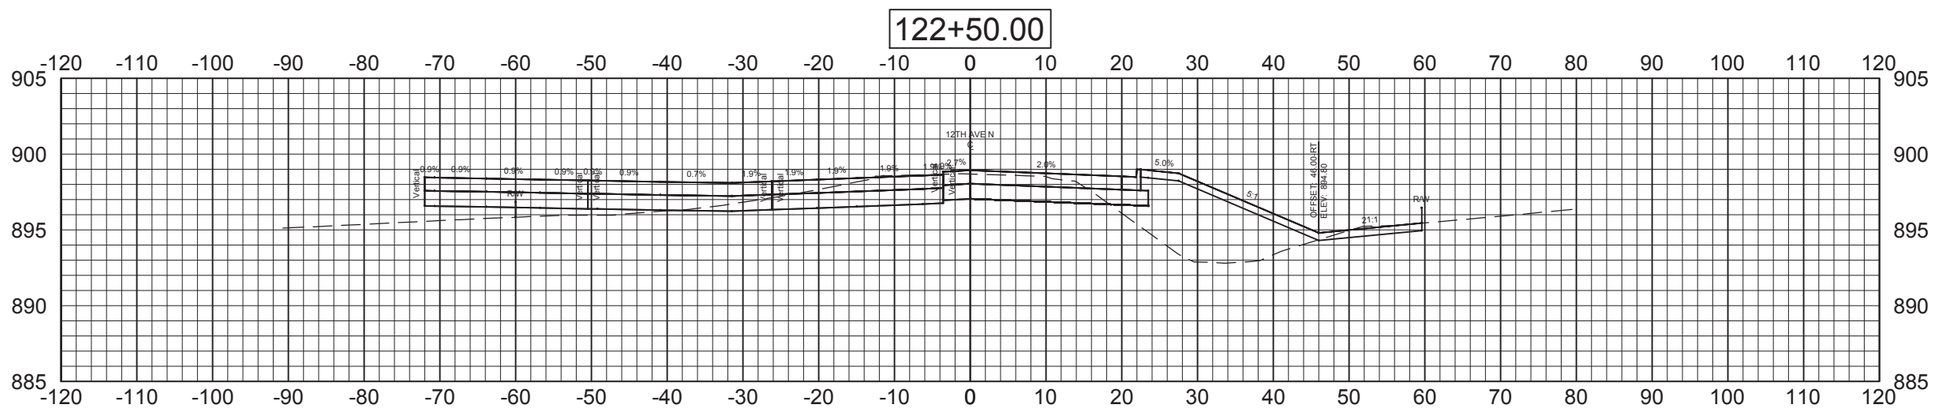

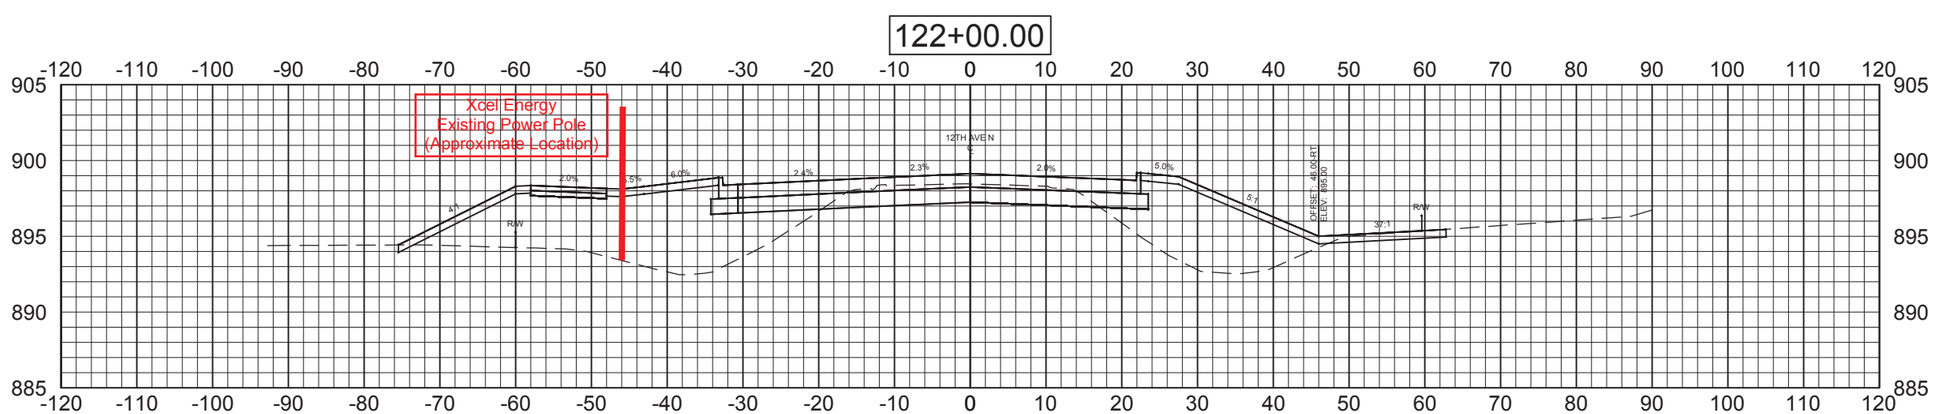

Apex Engineering Group	STATE	PROJECT NO.	SECTION NO.	SHEET NO.
	ND	SU-8-992(036)037	200	45

ALL ELEVATIONS ARE BASED ON THE VERTICAL DATUM OF NGVD 29 (UNLESS NOTED OTHERWISE)

123+50.00

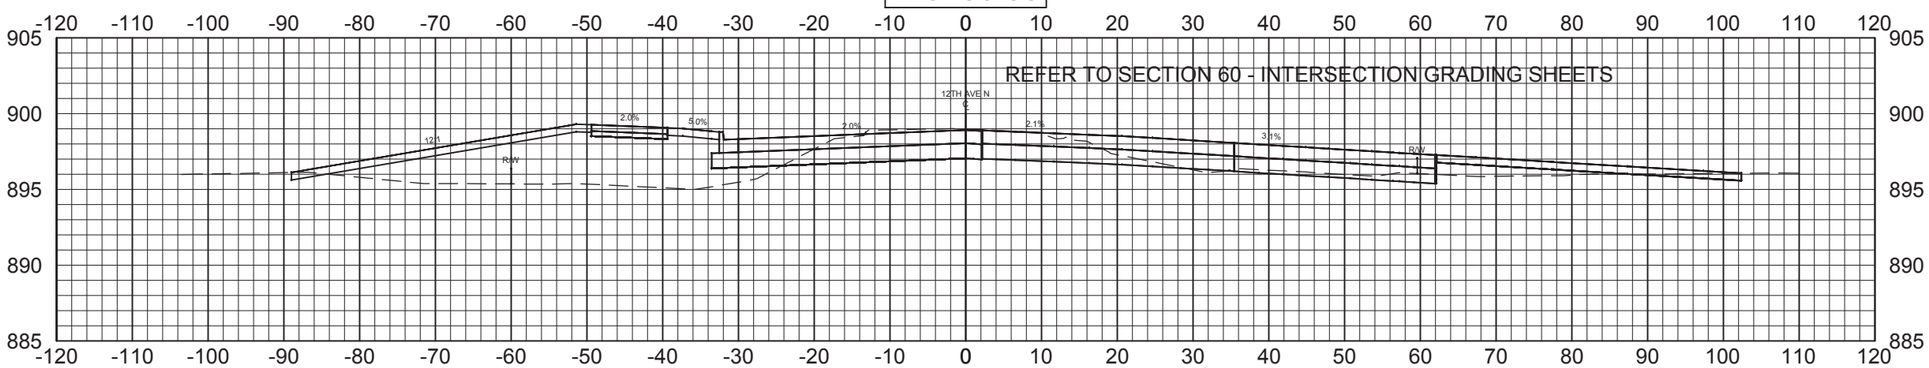

123+00.00

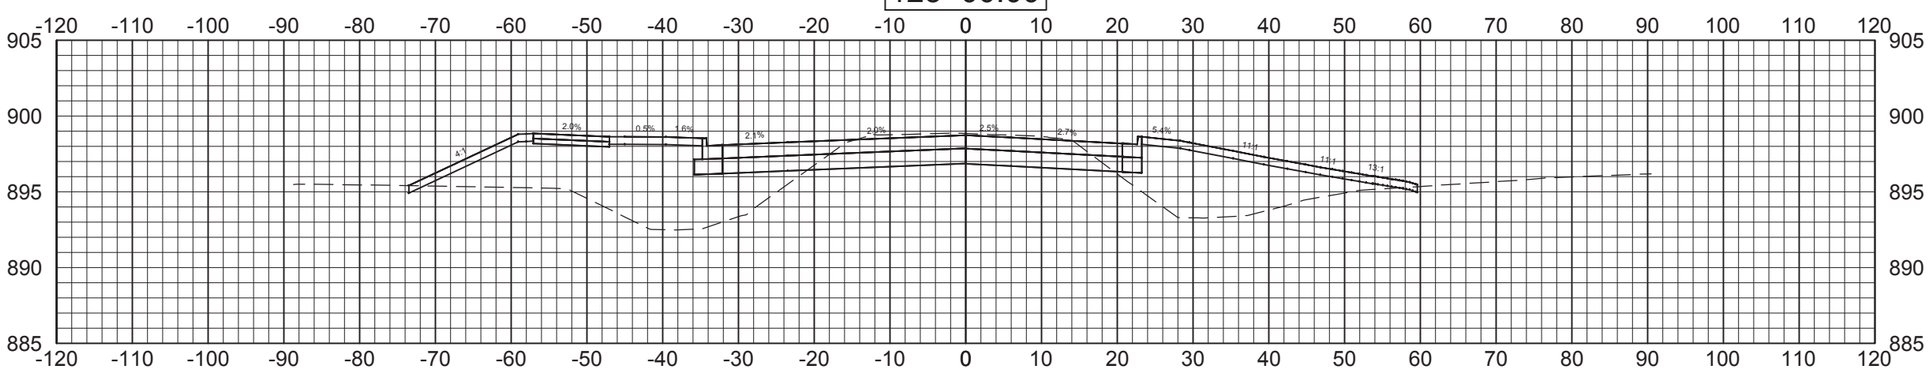

Apex Engineering Group	STATE	PROJECT NO.	SECTION NO.	SHEET NO.
	ND	SU-8-992(036)037	200	46

ALL ELEVATIONS ARE BASED ON THE VERTICAL DATUM OF NGVD 29 (UNLESS NOTED OTHERWISE)

124+27.84

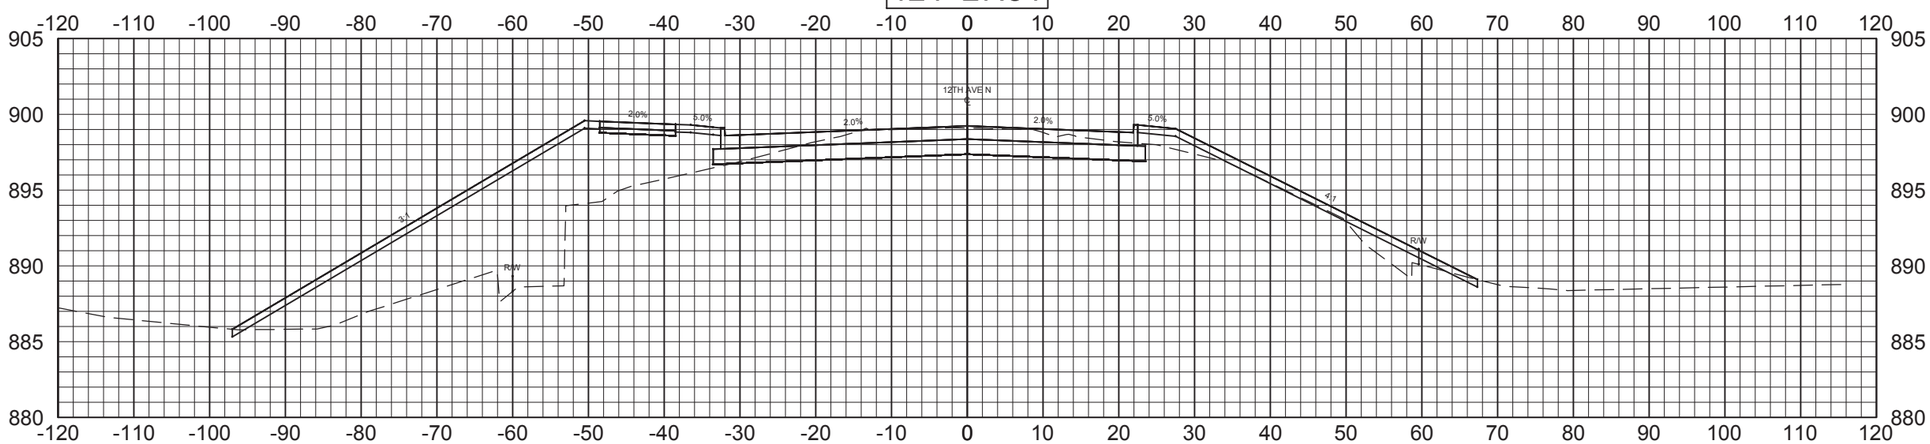

124+00.00

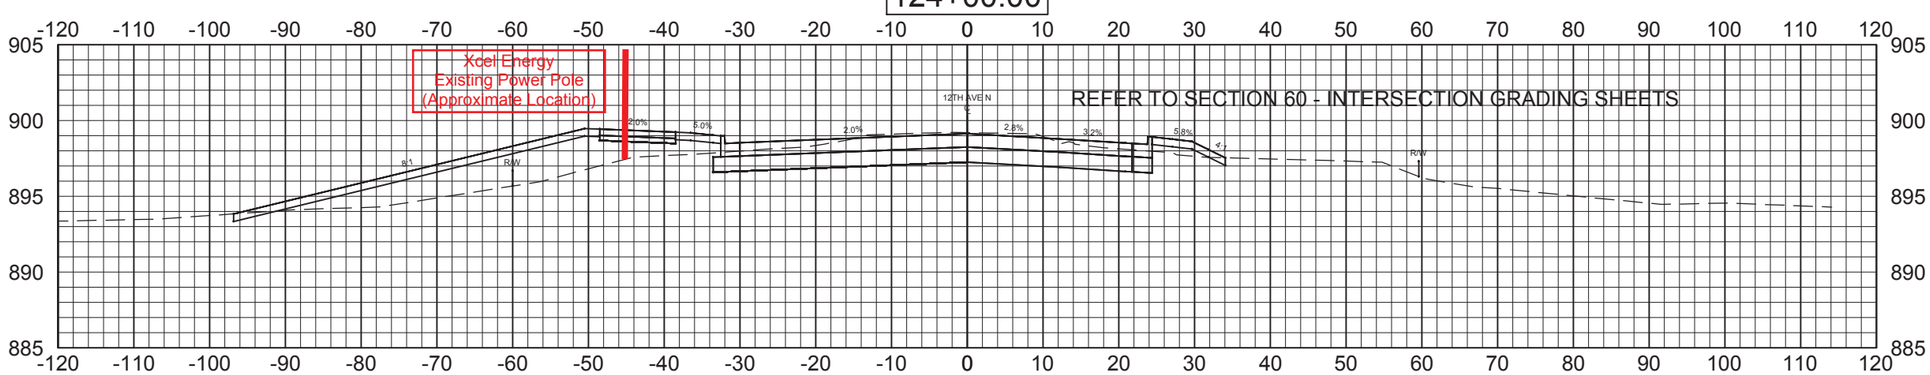

Apex Engineering Group	STATE	PROJECT NO.	SECTION NO.	SHEET NO.
	ND	SU-8-992(036)037	200	47

ALL ELEVATIONS ARE BASED ON THE VERTICAL DATUM OF NGVD 29 (UNLESS NOTED OTHERWISE)

124+50.00

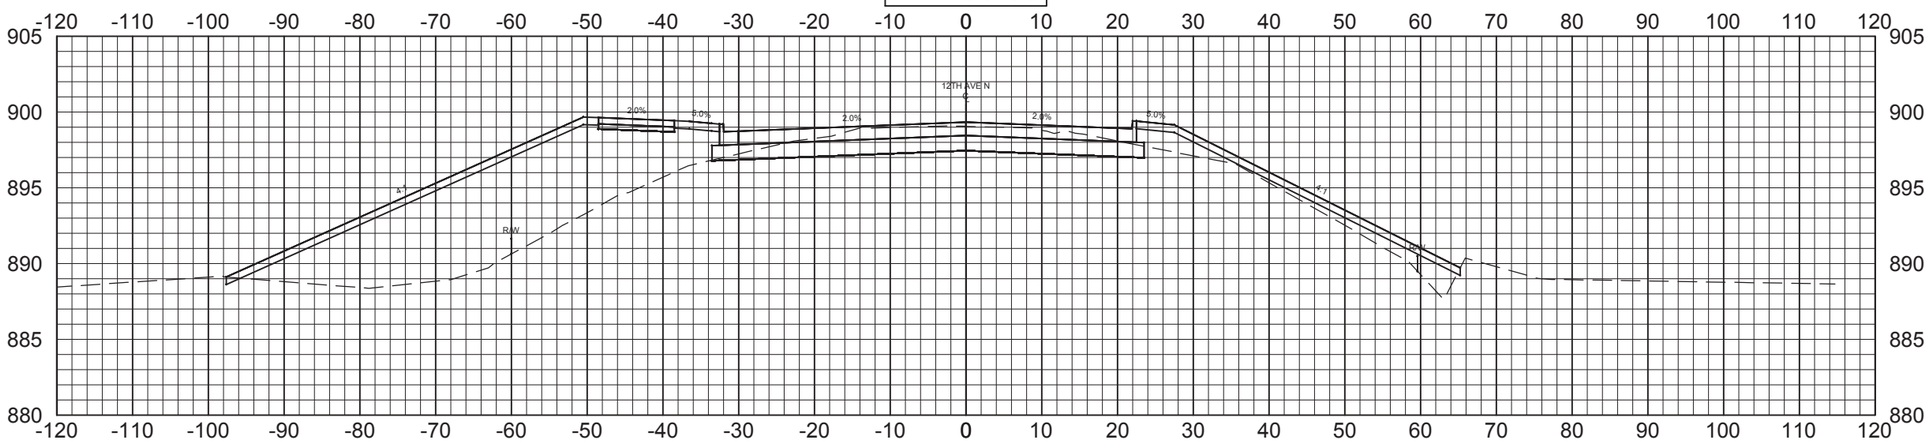

124+42.09

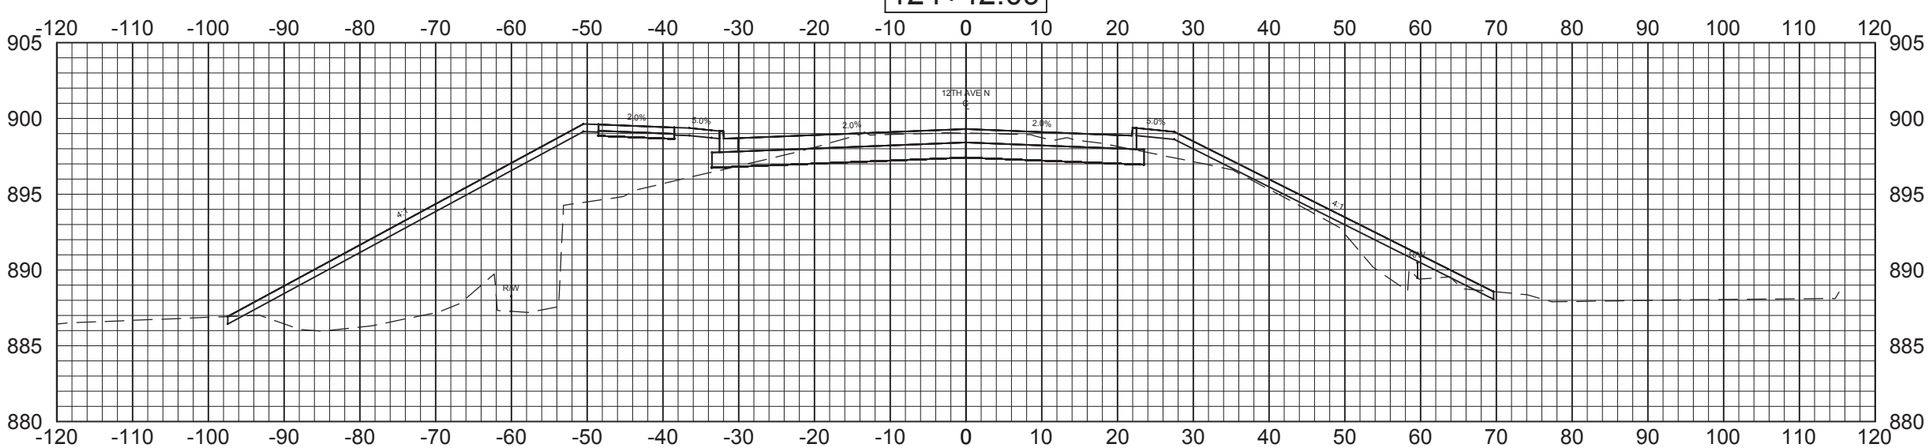

Apex Engineering Group	STATE	PROJECT NO.	SECTION NO.	SHEET NO.
	ND	SU-8-992(036)037	200	48

ALL ELEVATIONS ARE BASED ON THE VERTICAL DATUM OF NGVD 29 (UNLESS NOTED OTHERWISE)

125+50.00

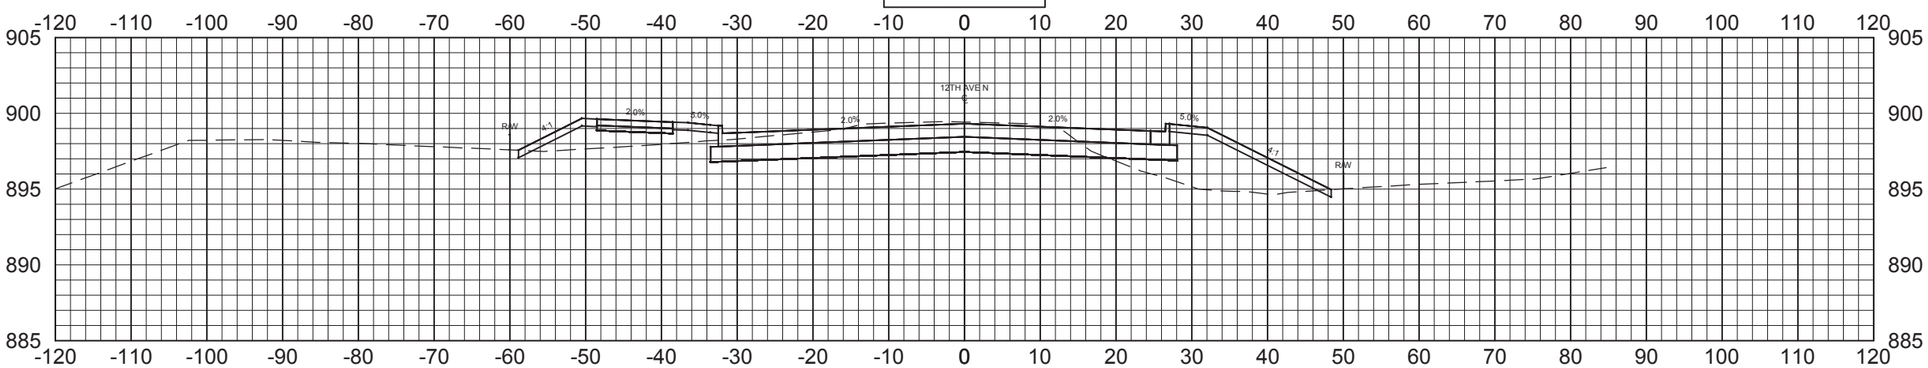

125+00.00

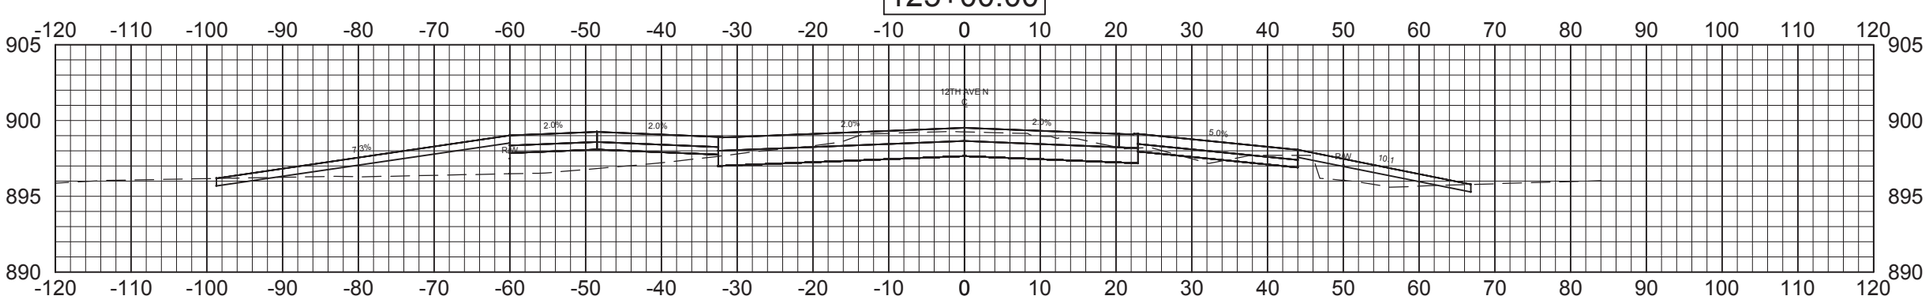

Apex Engineering Group	STATE	PROJECT NO.	SECTION NO.	SHEET NO.
	ND	SU-8-992(036)037	200	49

ALL ELEVATIONS ARE BASED ON THE VERTICAL DATUM OF NGVD 29 (UNLESS NOTED OTHERWISE)

126+50.00

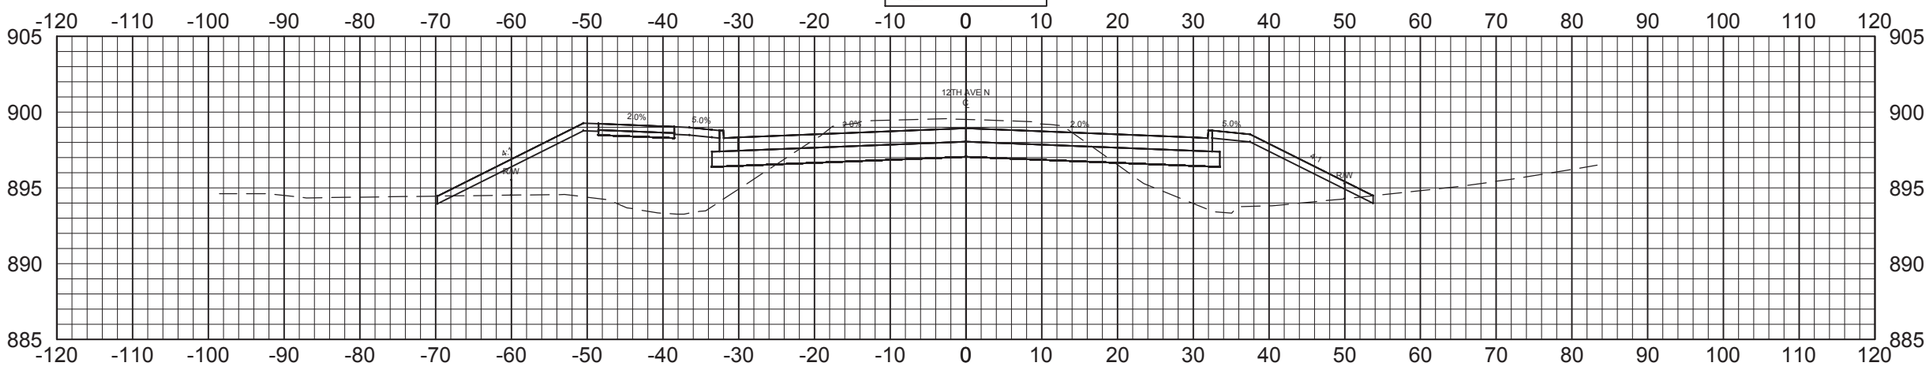

126+00.00

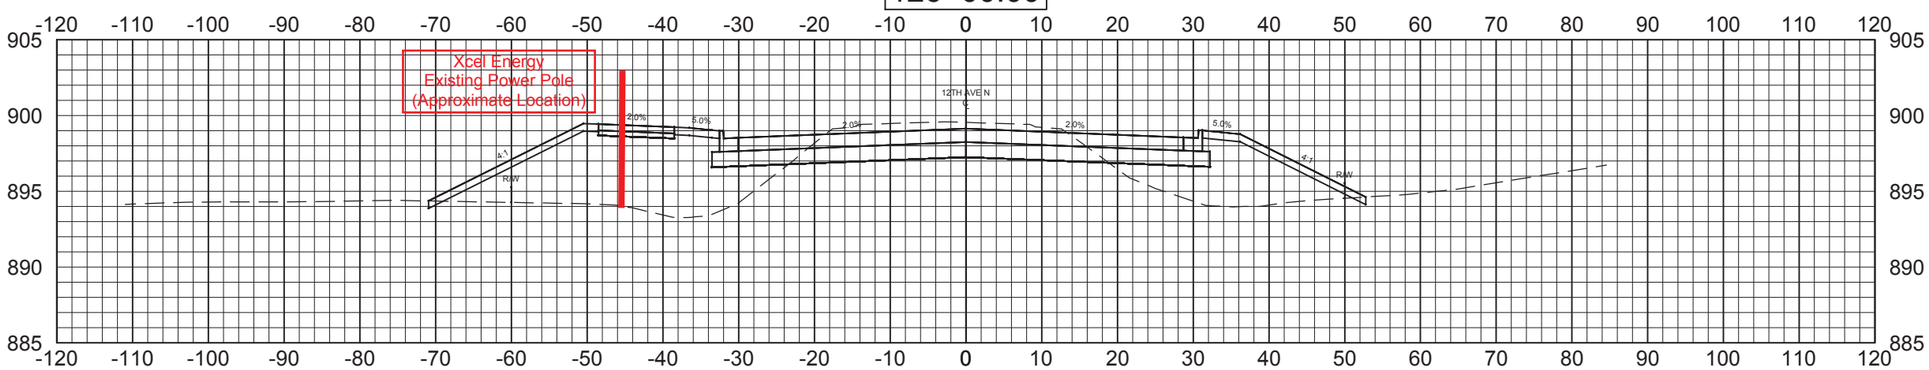

Apex Engineering Group	STATE	PROJECT NO.	SECTION NO.	SHEET NO.
	ND	SU-8-992(036)037	200	50

ALL ELEVATIONS ARE BASED ON THE VERTICAL DATUM OF NGVD 29 (UNLESS NOTED OTHERWISE)

127+50.00

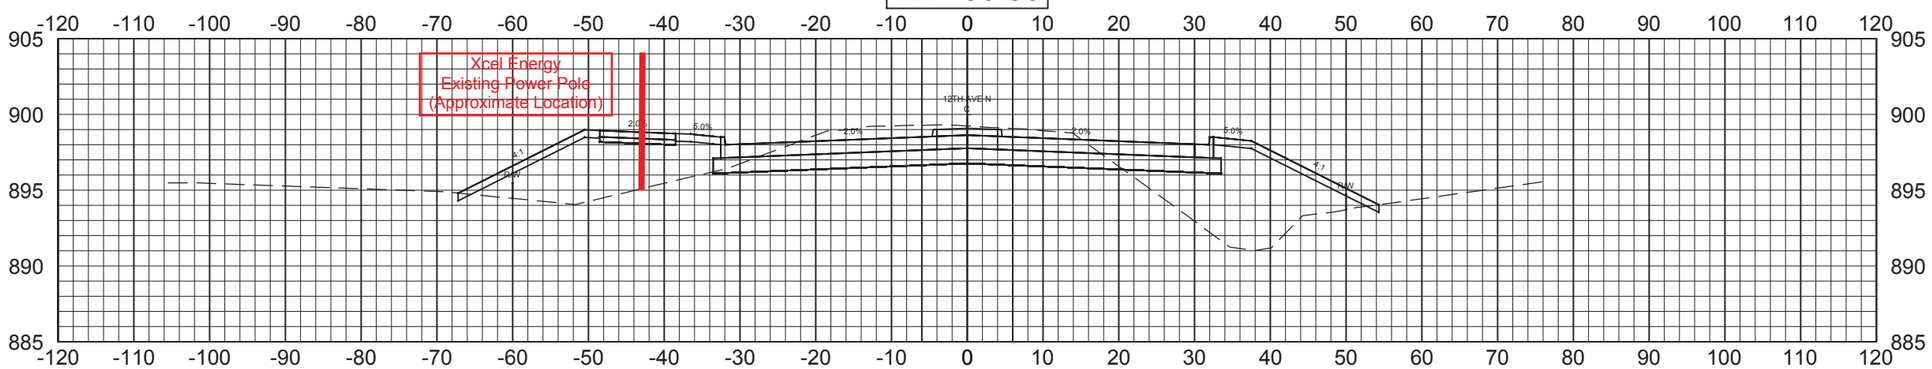

127+00.00

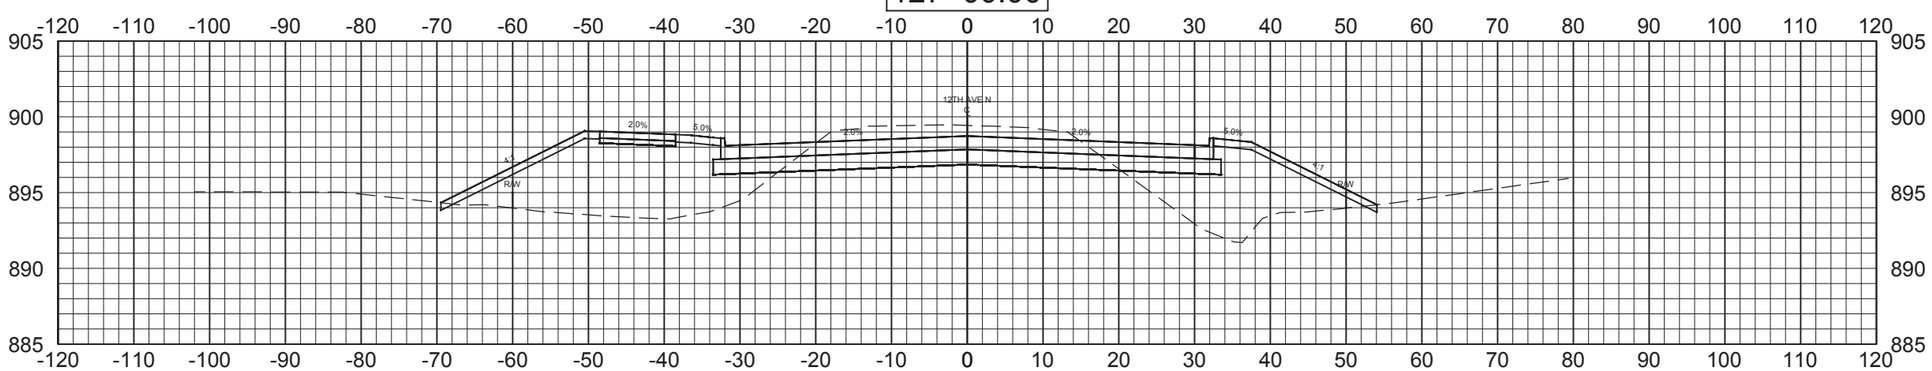

Apex Engineering Group	STATE	PROJECT NO.	SECTION NO.	SHEET NO.
	ND	SU-8-992(036)037	200	51

ALL ELEVATIONS ARE BASED ON THE VERTICAL DATUM OF NGVD 29 (UNLESS NOTED OTHERWISE)

128+50.00

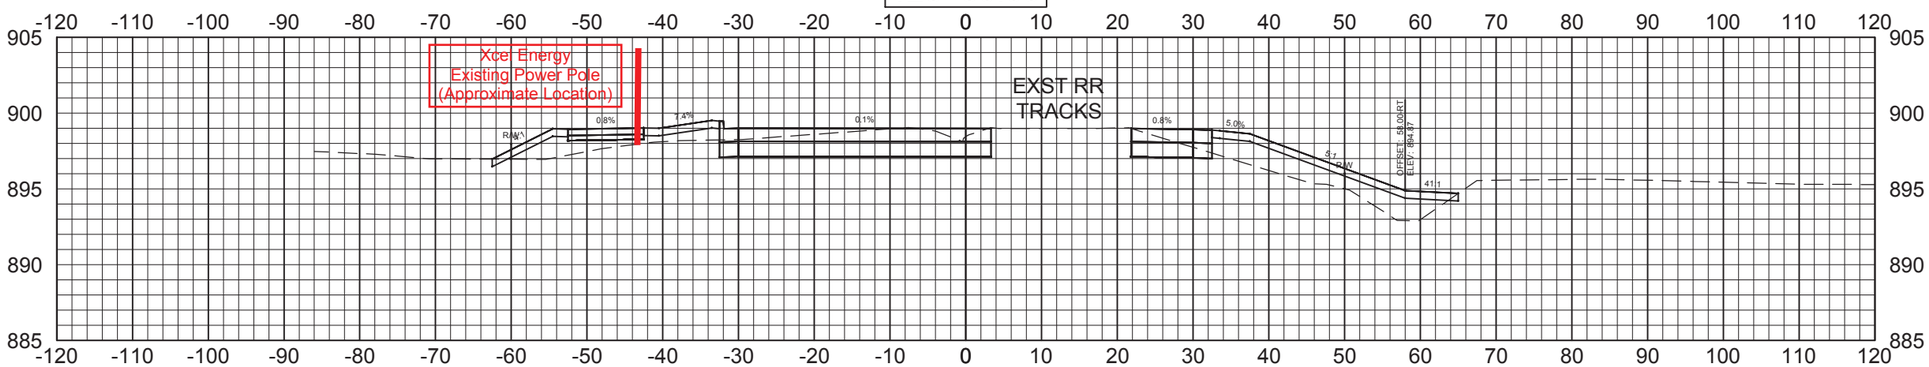

128+00.00

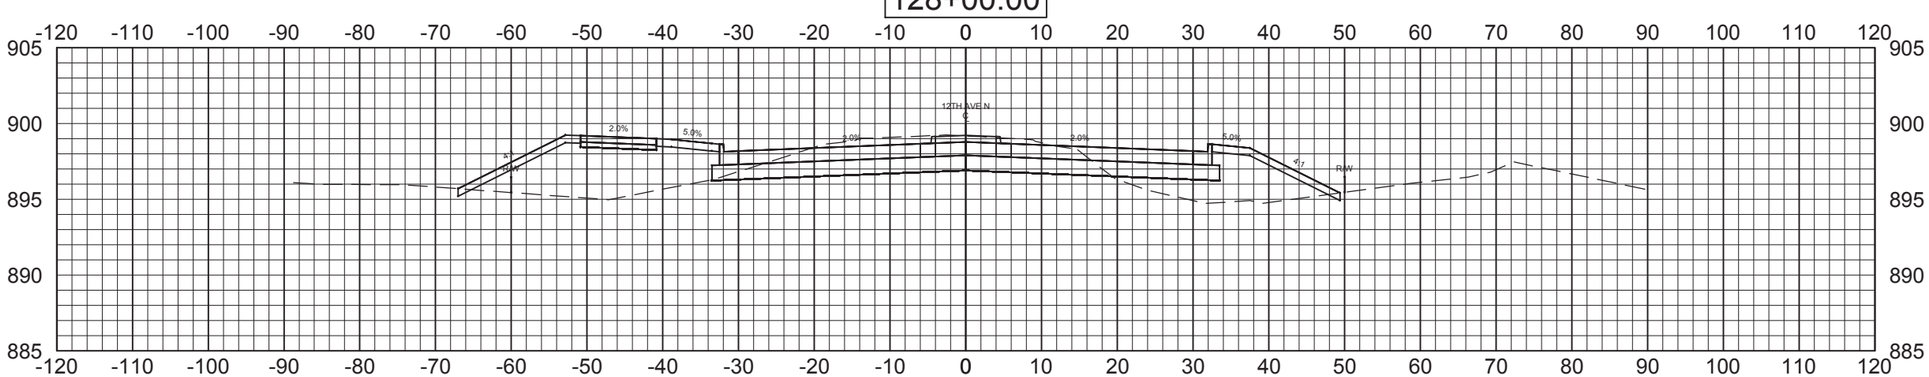

Apex Engineering Group	STATE	PROJECT NO.	SECTION NO.	SHEET NO.
	ND	SU-8-992(036)037	200	52

ALL ELEVATIONS ARE BASED ON THE VERTICAL DATUM OF NGVD 29 (UNLESS NOTED OTHERWISE)

130+00.00

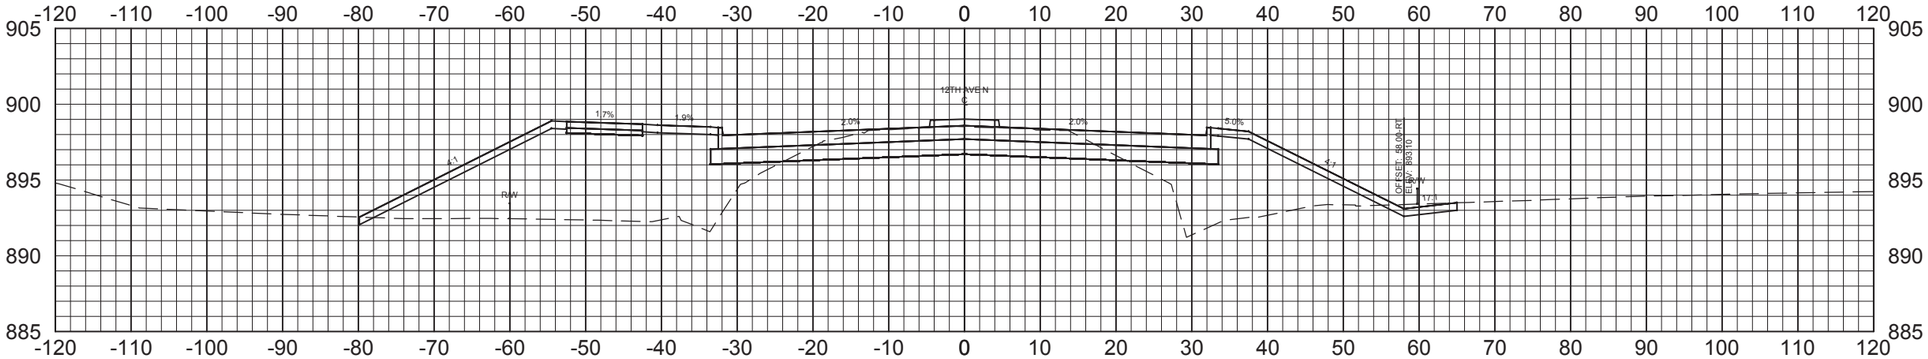

129+50.00

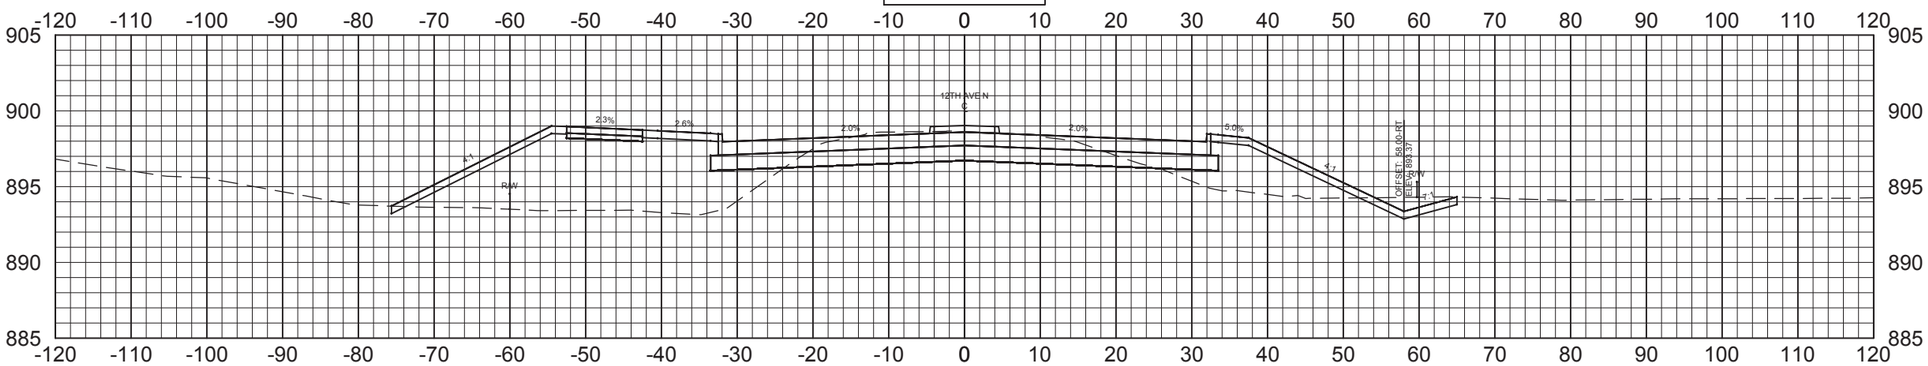

129+00.00

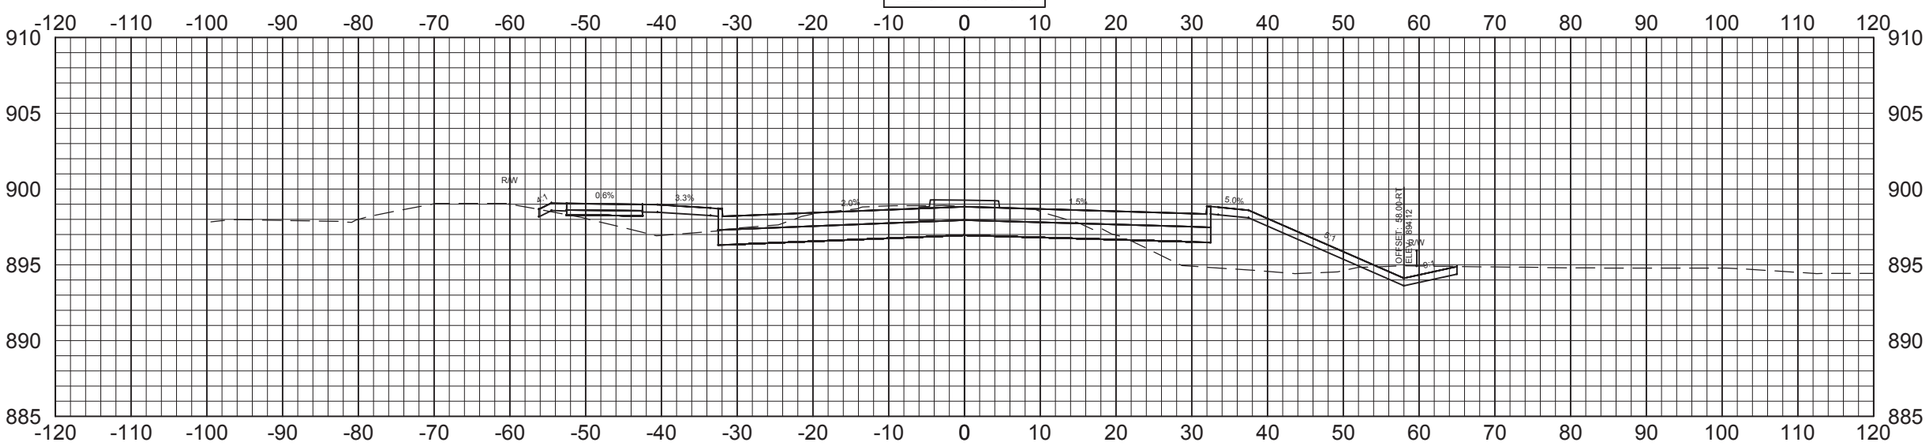

Apex Engineering Group	STATE	PROJECT NO.	SECTION NO.	SHEET NO.
	ND	SU-8-992(036)037	200	53

ALL ELEVATIONS ARE BASED ON THE VERTICAL DATUM OF NGVD 29 (UNLESS NOTED OTHERWISE)

131+50.00

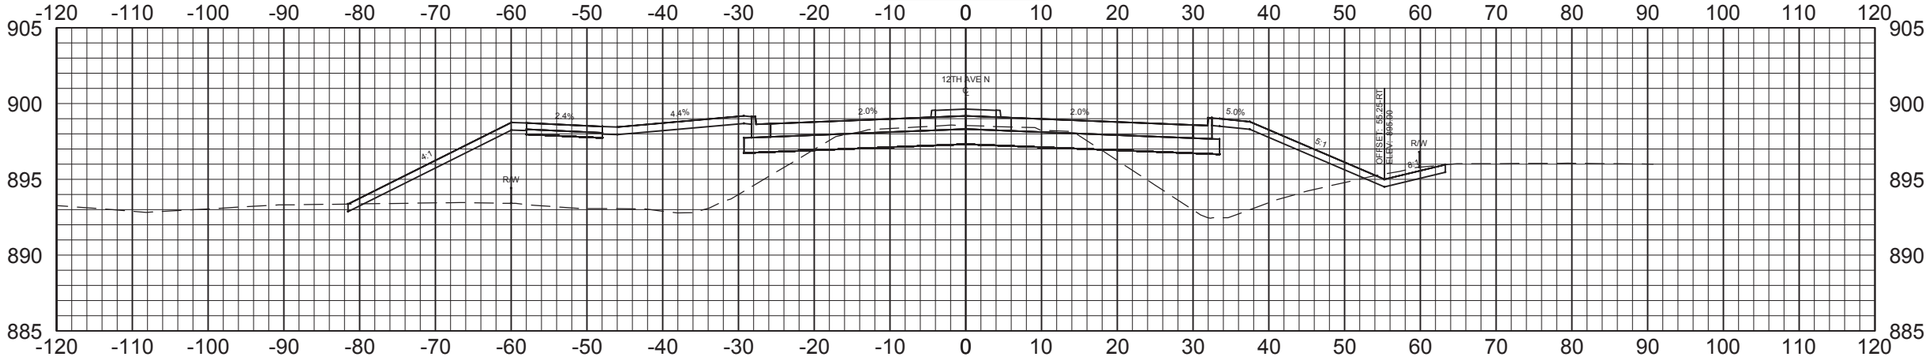

131+00.00

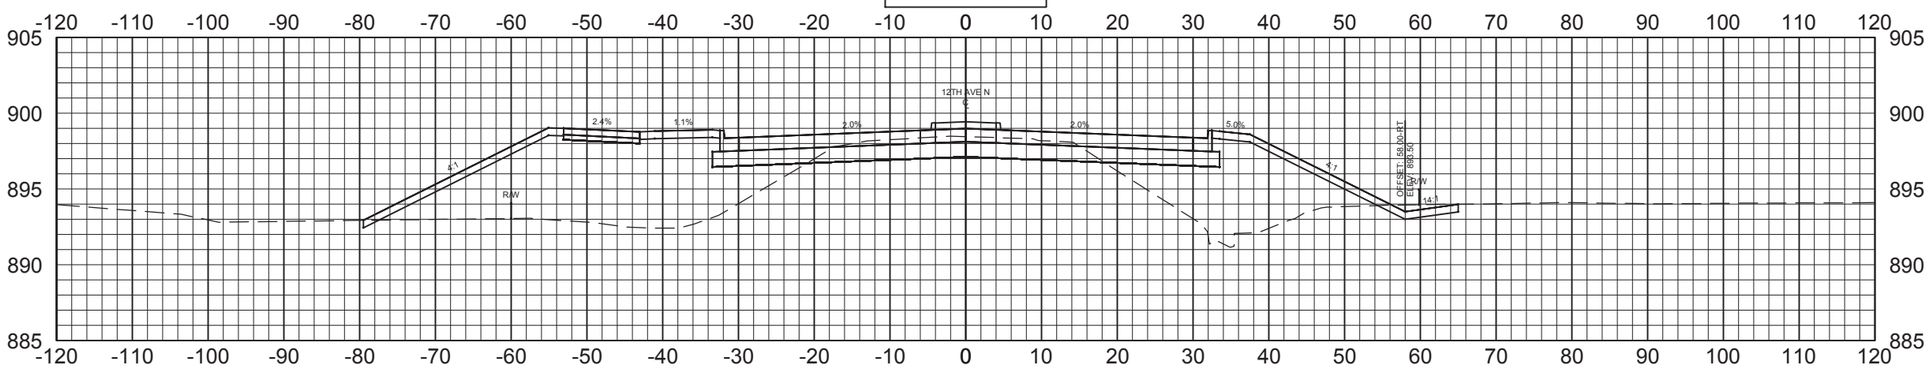

130+50.00

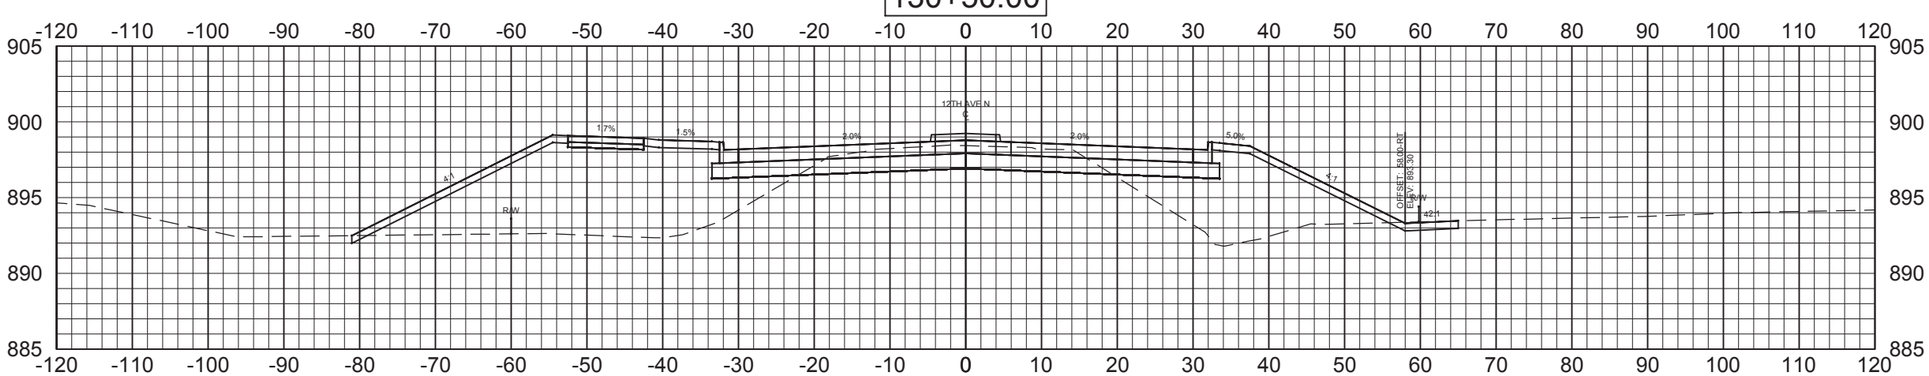

Apex Engineering Group	STATE	PROJECT NO.	SECTION NO.	SHEET NO.
	ND	SU-8-992(036)037	200	54

ALL ELEVATIONS ARE BASED ON THE VERTICAL DATUM OF NGVD 29 (UNLESS NOTED OTHERWISE)

133+00.00

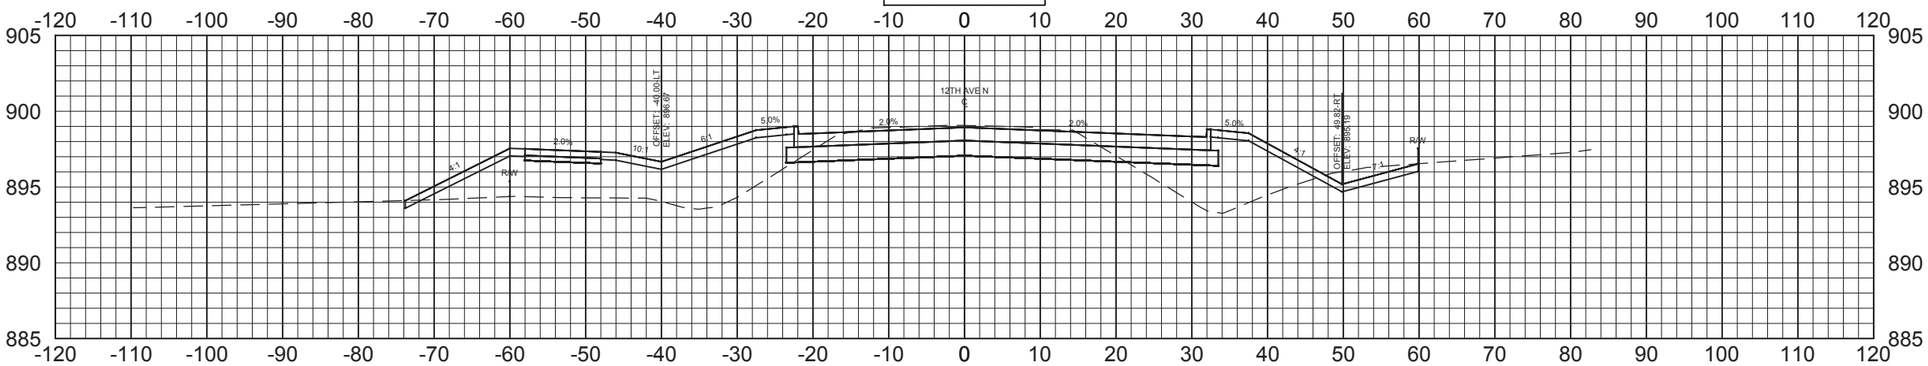

132+50.00

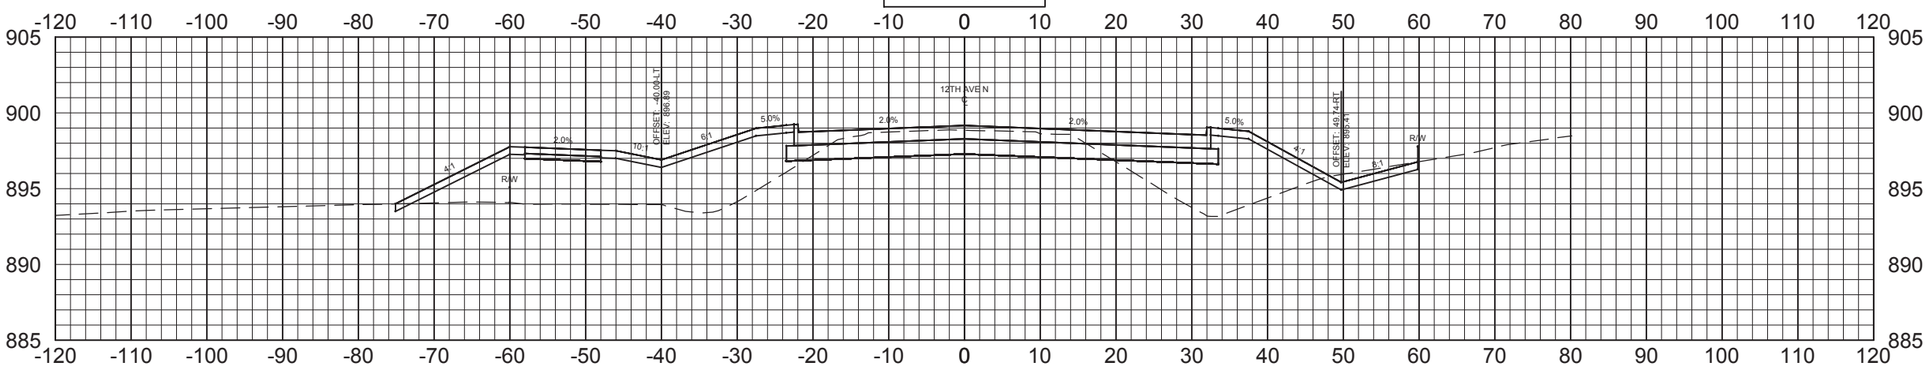

132+00.00

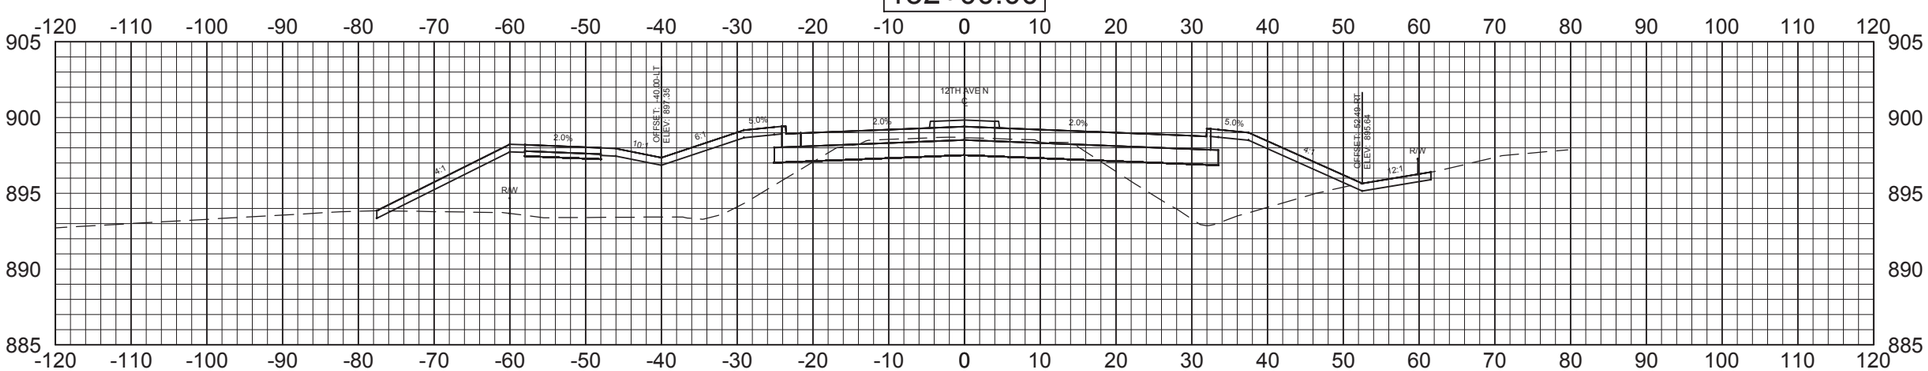

Apex Engineering Group	STATE	PROJECT NO.	SECTION NO.	SHEET NO.
	ND	SU-8-992(036)037	200	55

ALL ELEVATIONS ARE BASED ON THE VERTICAL DATUM OF NGVD 29 (UNLESS NOTED OTHERWISE)

134+50.00

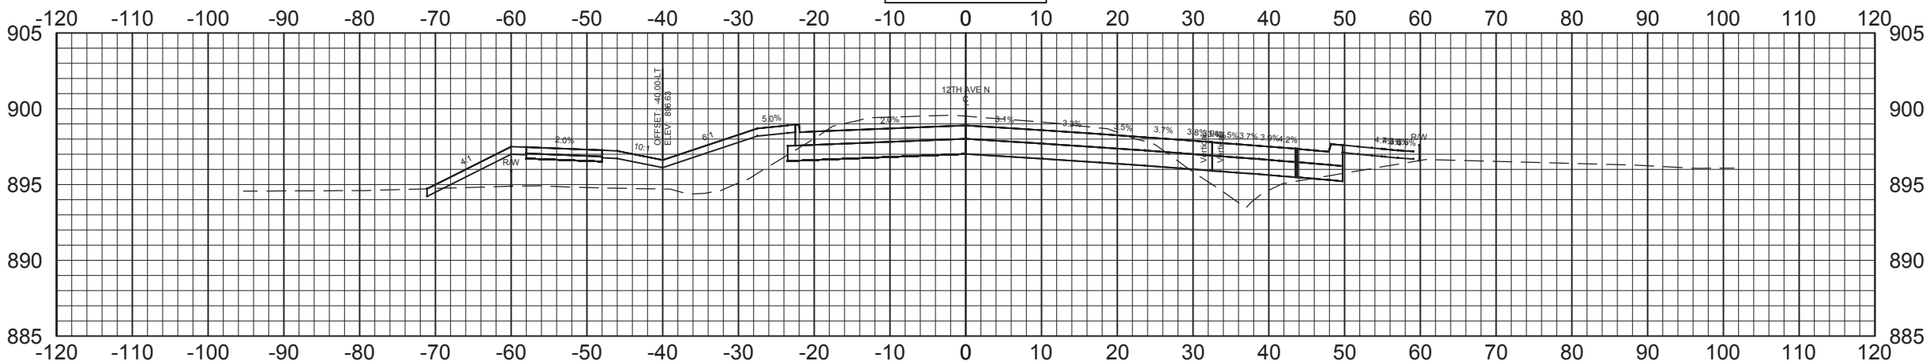

134+00.00

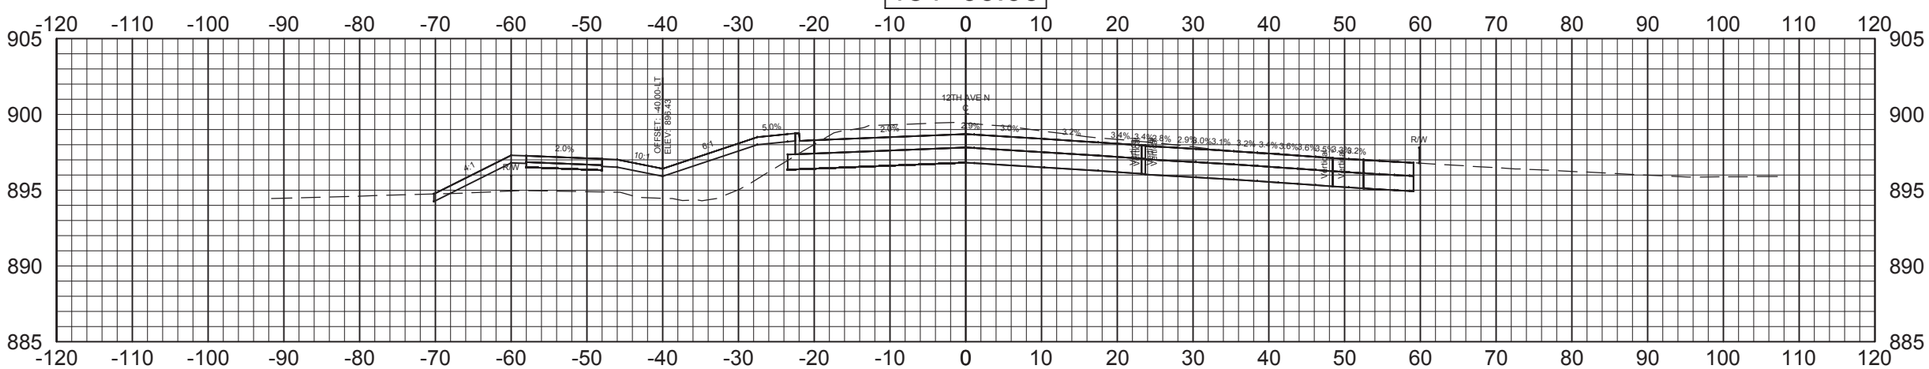

133+50.00

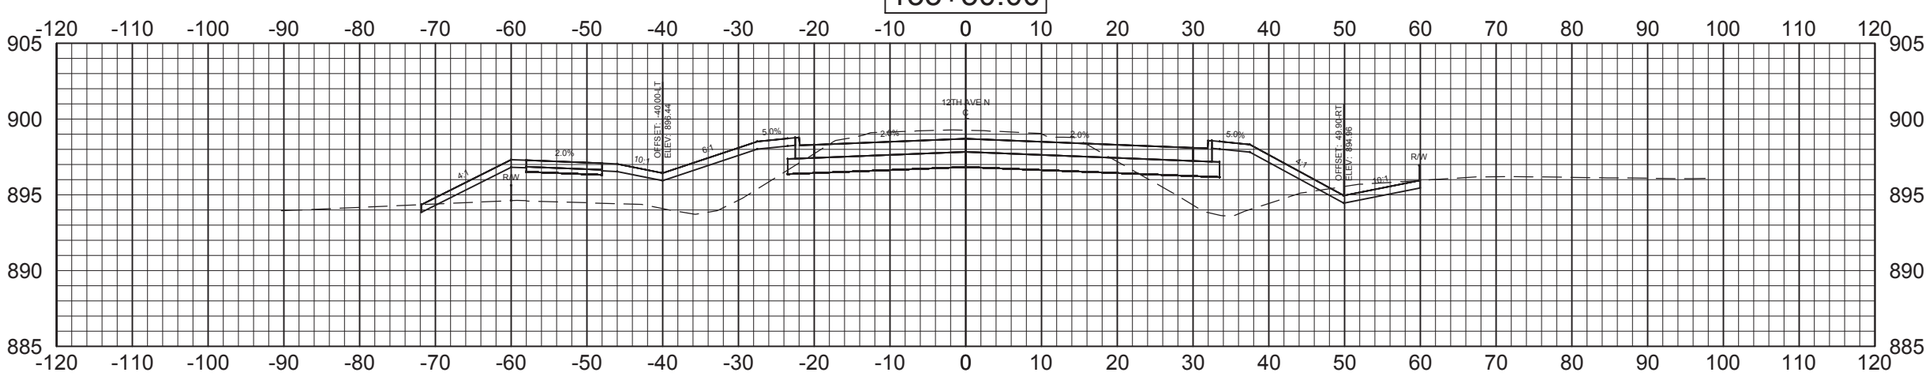

Apex Engineering Group	STATE	PROJECT NO.	SECTION NO.	SHEET NO.
	ND	SU-8-992(036)037	200	56

ALL ELEVATIONS ARE BASED ON THE VERTICAL DATUM OF NGVD 29 (UNLESS NOTED OTHERWISE)

136+00.00

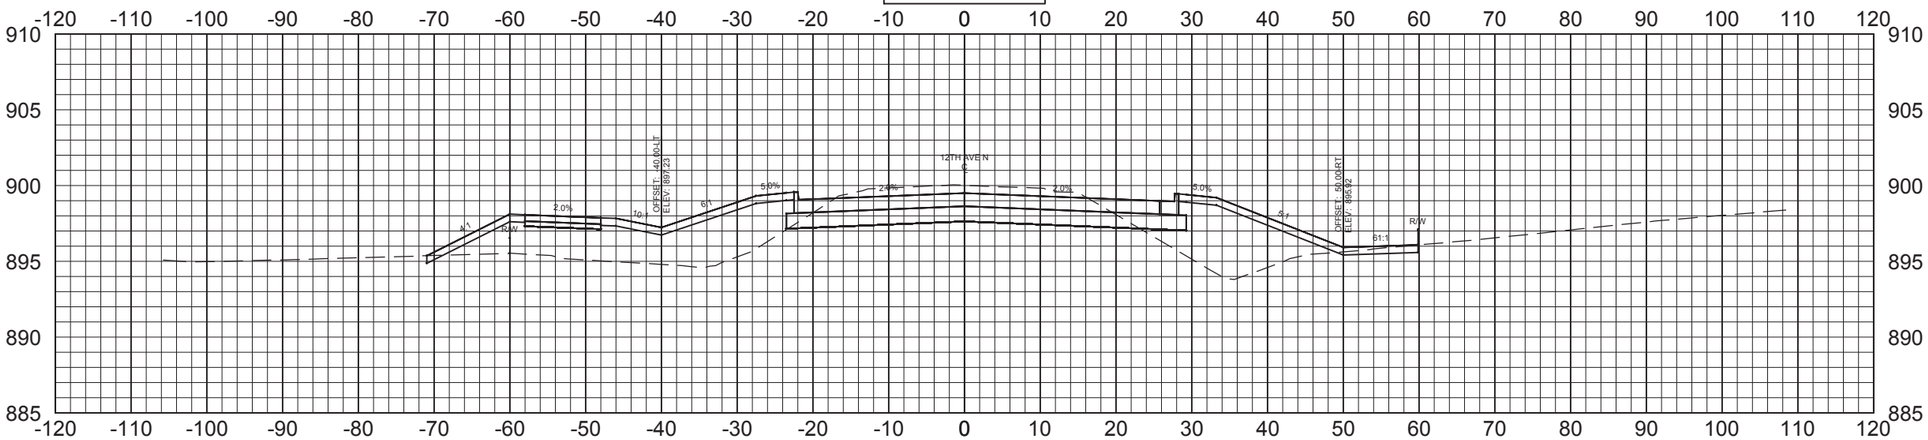

135+50.00

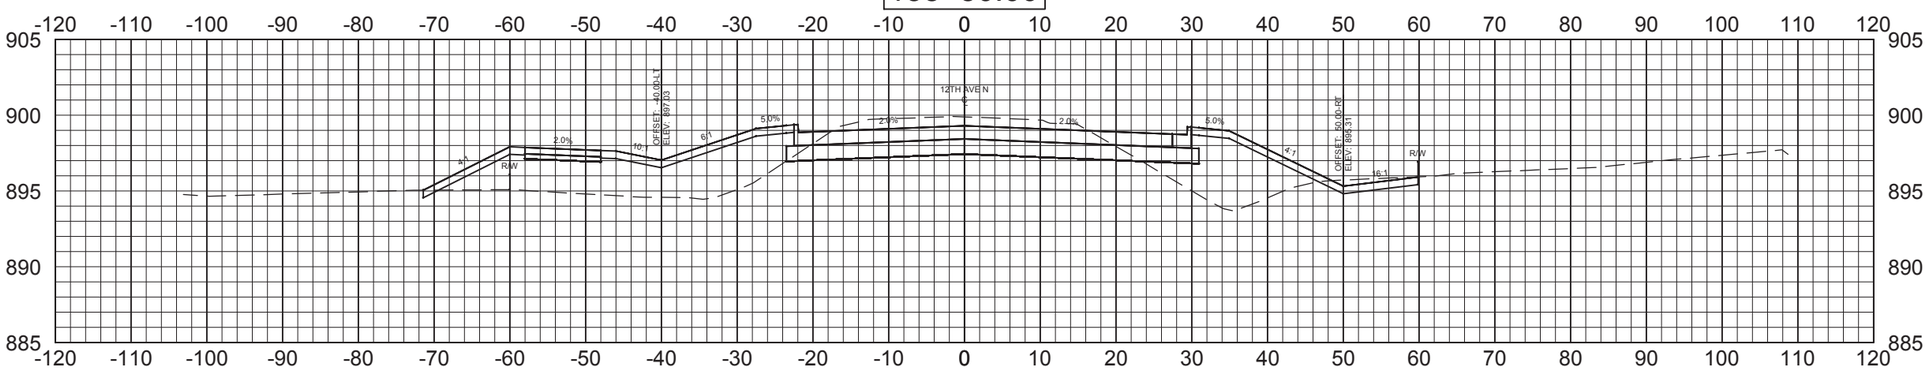

135+00.00

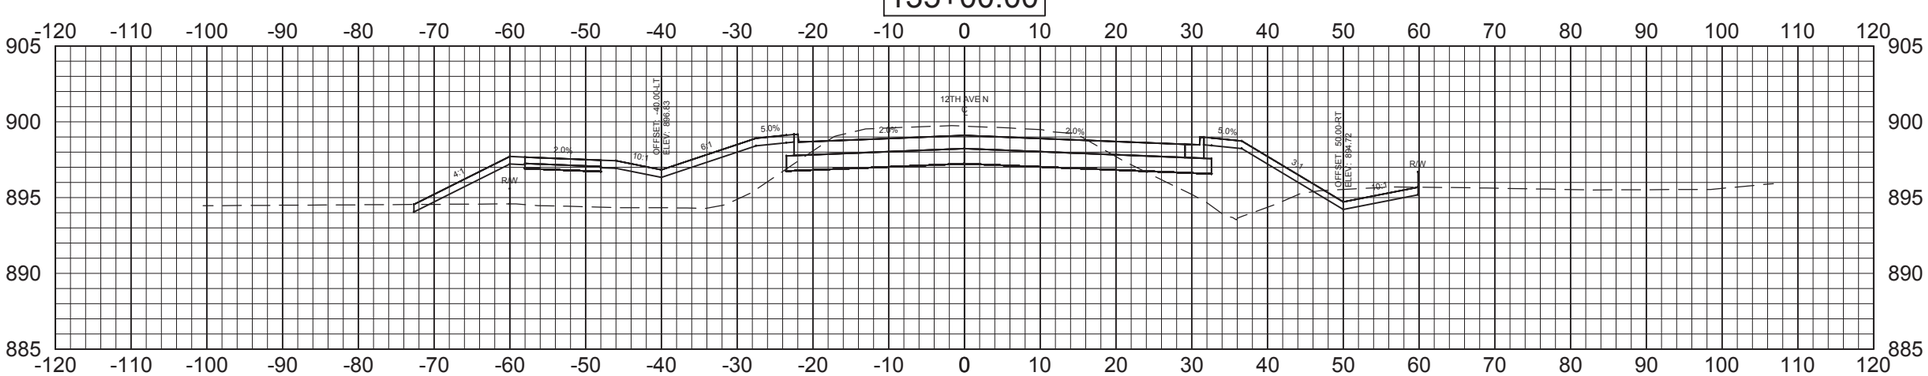

Apex Engineering Group	STATE	PROJECT NO.	SECTION NO.	SHEET NO.
	ND	SU-8-992(036)037	200	57

ALL ELEVATIONS ARE BASED ON THE VERTICAL DATUM OF NGVD 29 (UNLESS NOTED OTHERWISE)

137+00.00

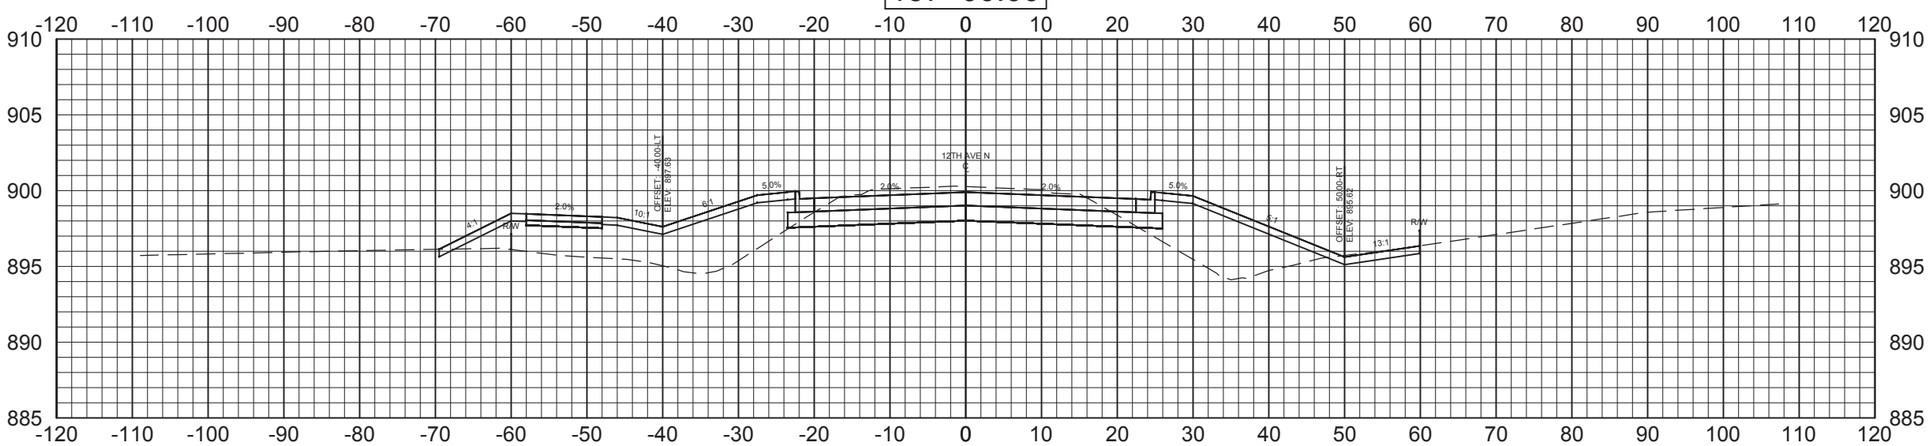

136+50.00

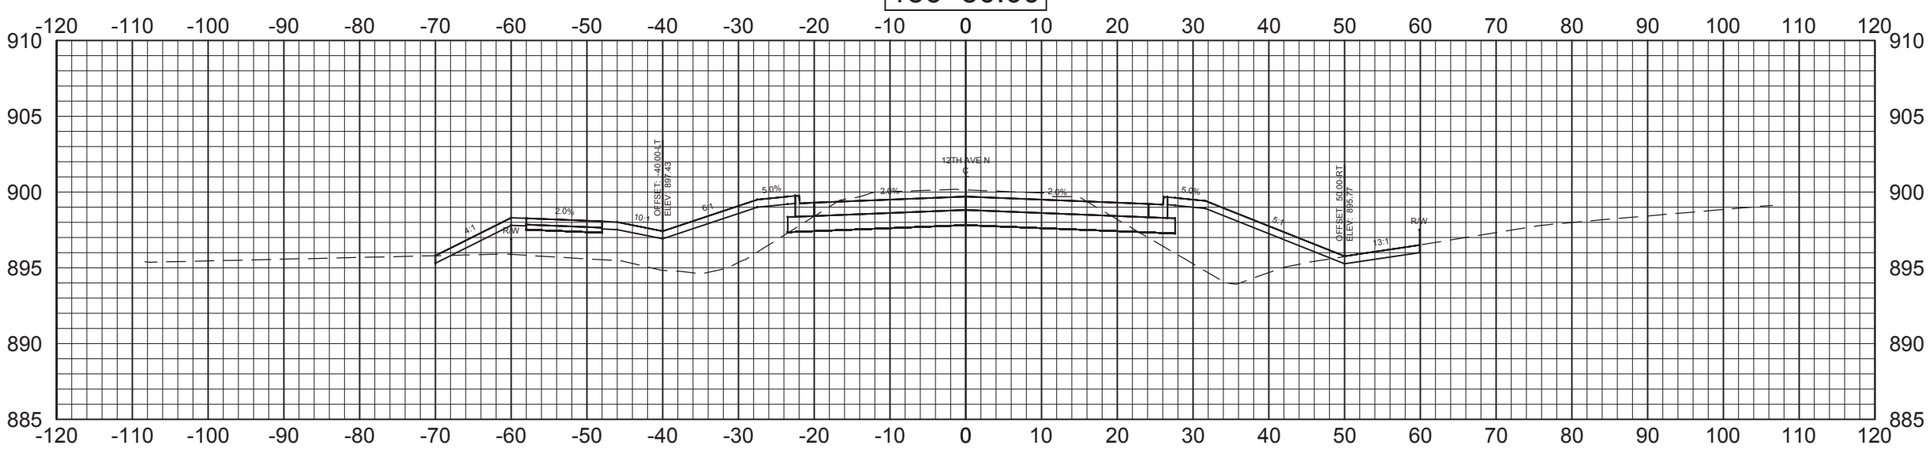

Apex Engineering Group	STATE	PROJECT NO.	SECTION NO.	SHEET NO.
	ND	SU-8-992(036)037	200	58

ALL ELEVATIONS ARE BASED ON THE VERTICAL DATUM OF NGVD 29 (UNLESS NOTED OTHERWISE)

138+00.00

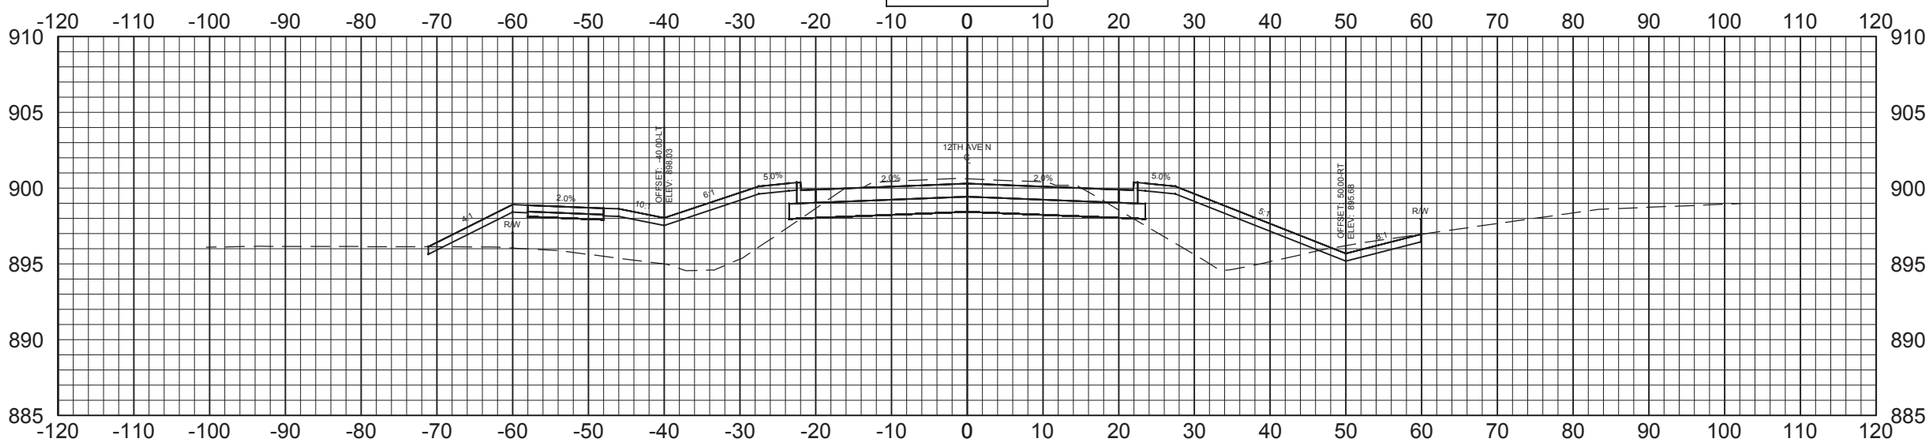

137+50.00

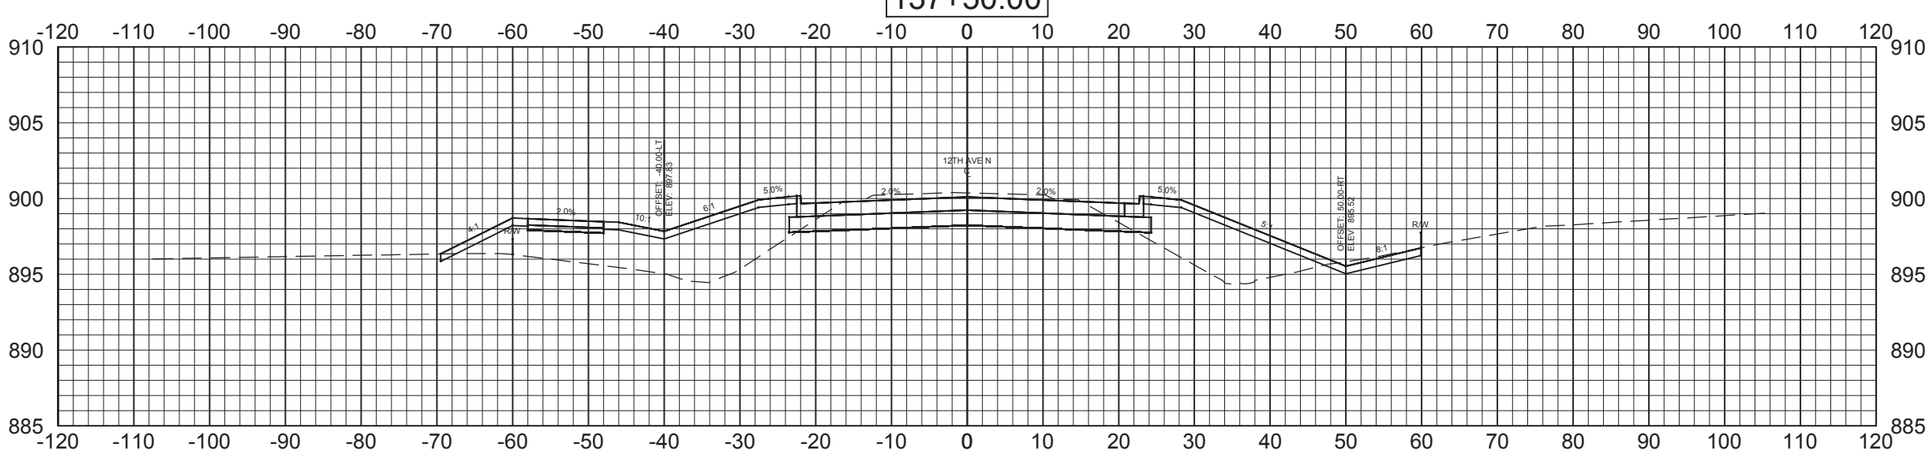

Apex Engineering Group	STATE	PROJECT NO.	SECTION NO.	SHEET NO.
	ND	SU-8-992(036)037	200	59

ALL ELEVATIONS ARE BASED ON THE VERTICAL DATUM OF NGVD 29 (UNLESS NOTED OTHERWISE)

139+00.00

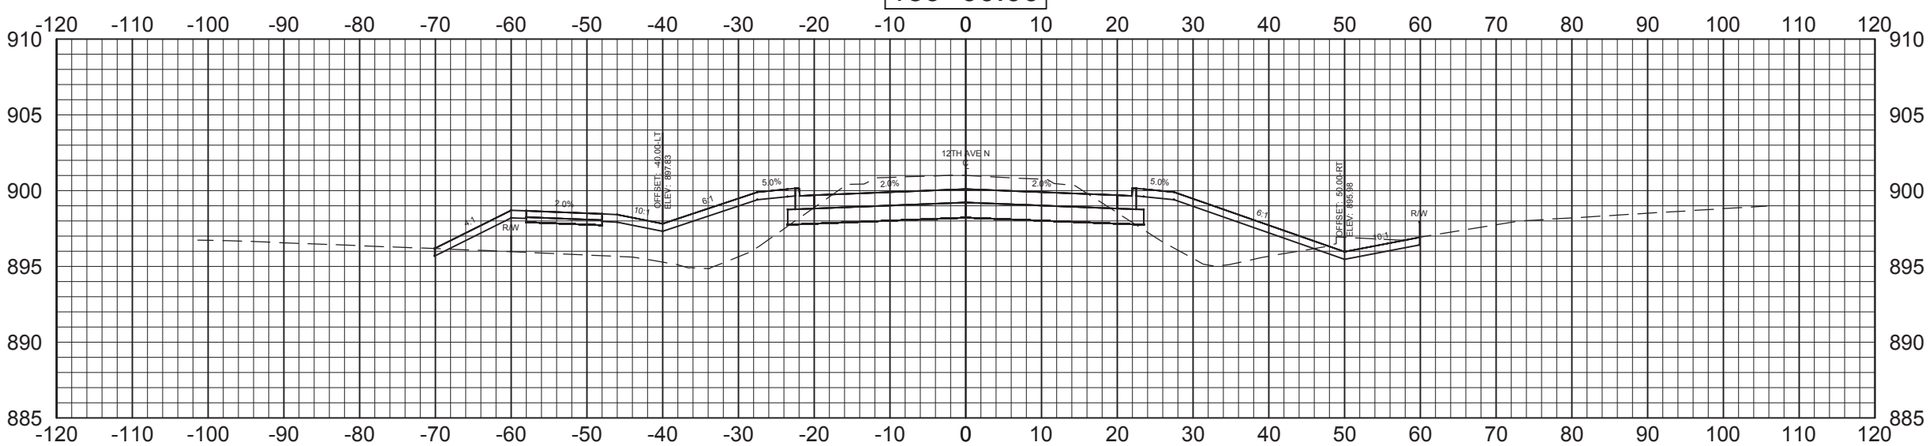

138+50.00

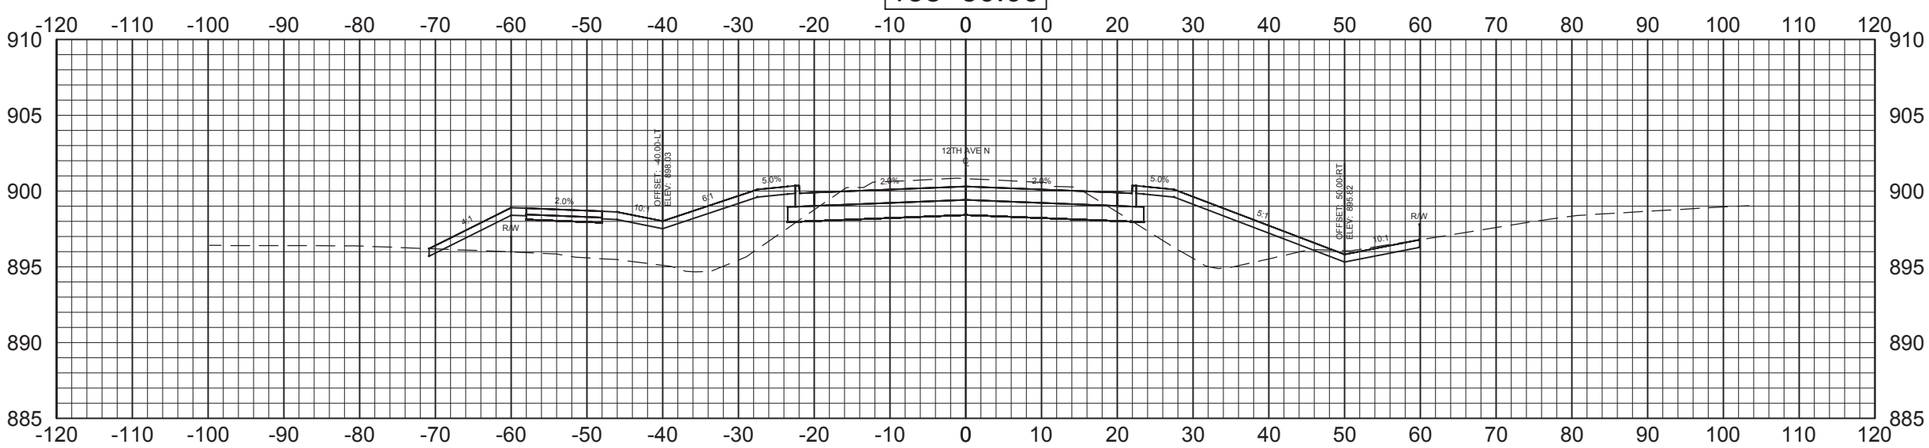

Apex Engineering Group	STATE	PROJECT NO.	SECTION NO.	SHEET NO.
	ND	SU-8-992(036)037	200	60

ALL ELEVATIONS ARE BASED ON THE VERTICAL DATUM OF NGVD 29 (UNLESS NOTED OTHERWISE)

140+00.00

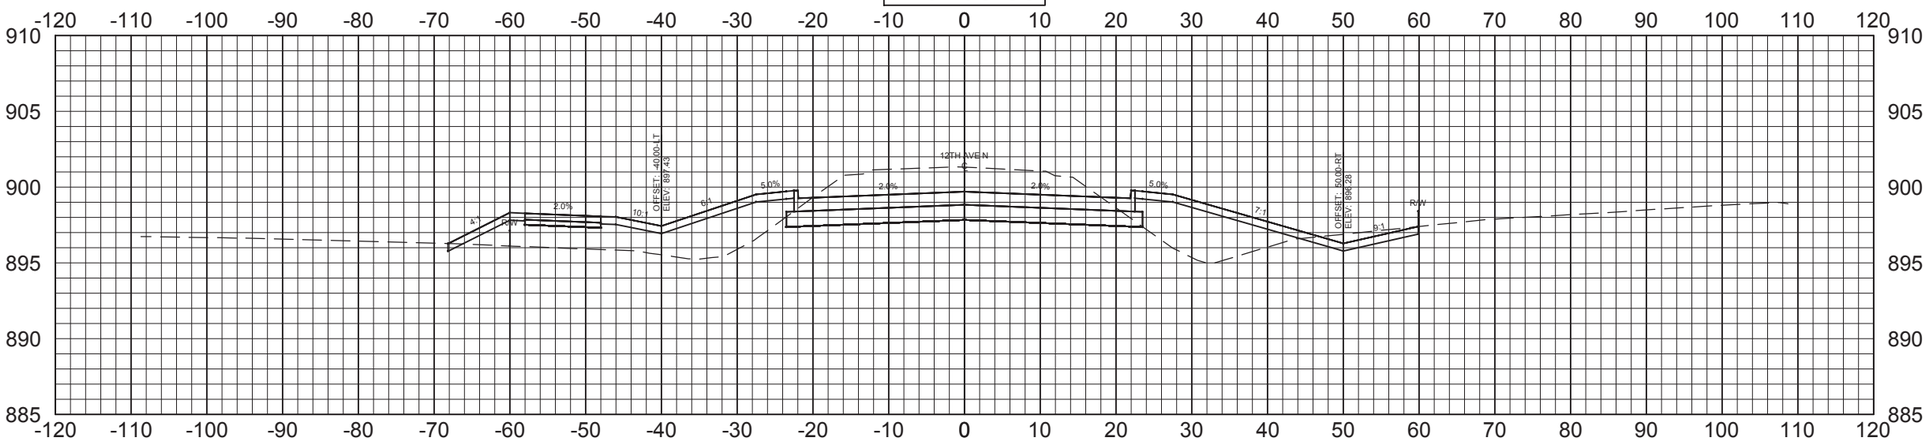

139+50.00

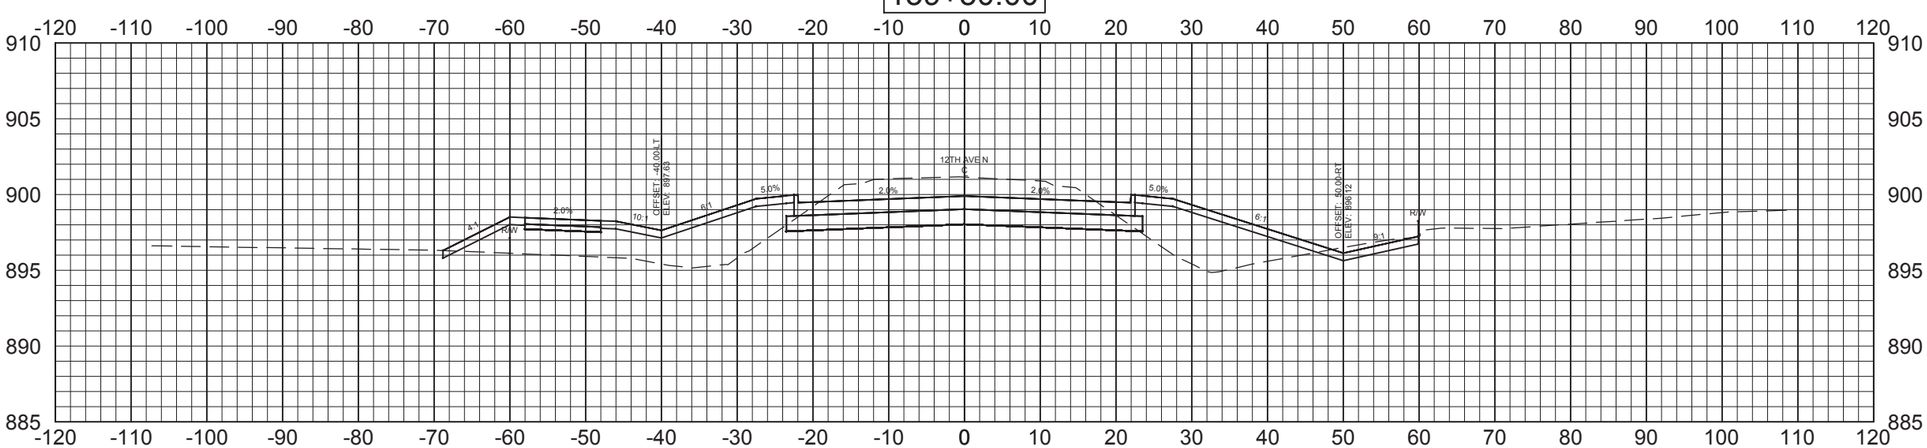

Apex Engineering Group	STATE	PROJECT NO.	SECTION NO.	SHEET NO.
	ND	SU-8-992(036)037	200	61

ALL ELEVATIONS ARE BASED ON THE VERTICAL DATUM OF NGVD 29 (UNLESS NOTED OTHERWISE)

141+50.00

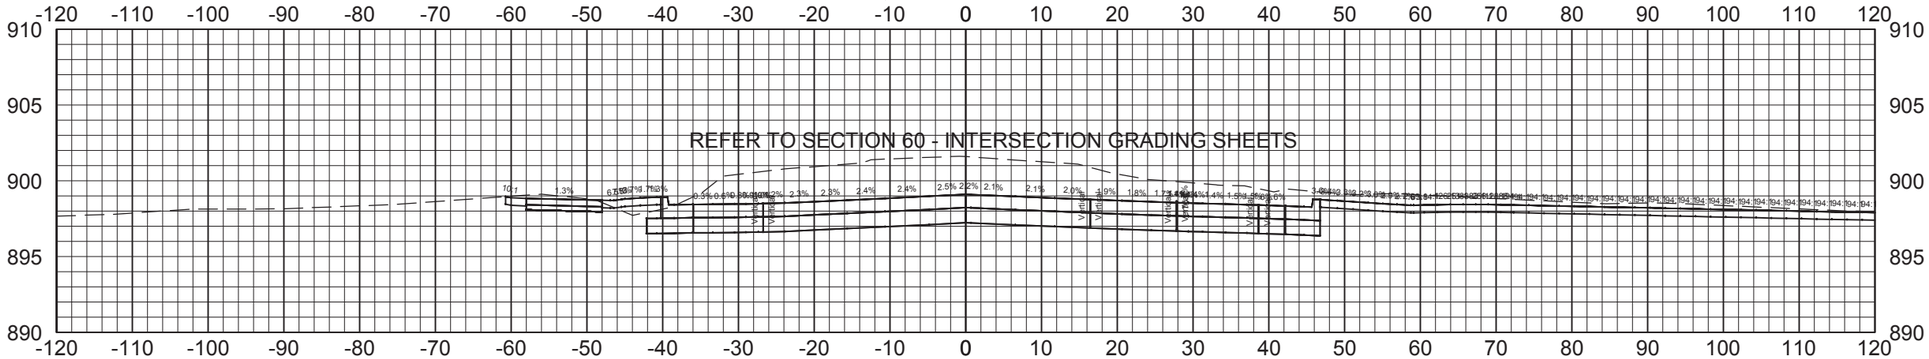

141+00.00

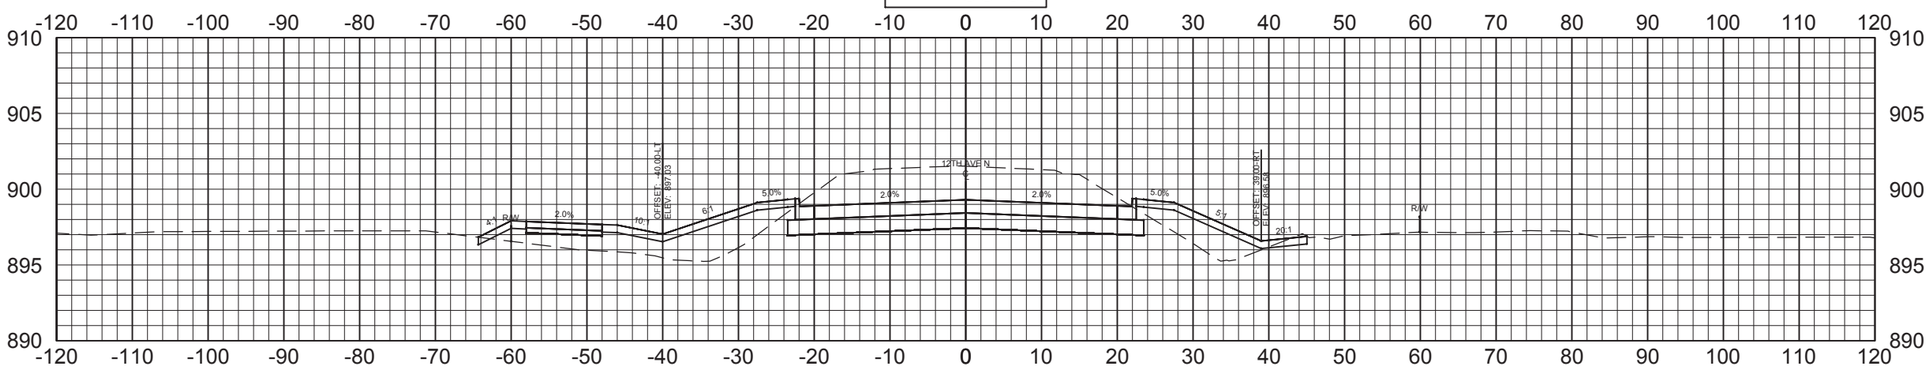

140+50.00

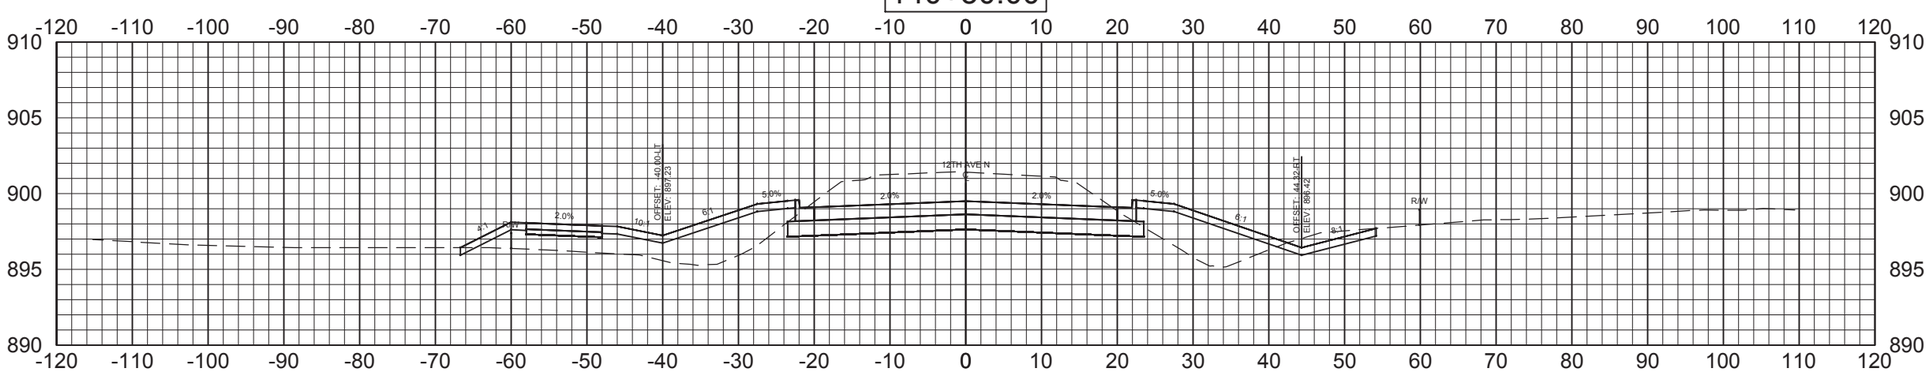

Apex Engineering Group	STATE	PROJECT NO.	SECTION NO.	SHEET NO.
	ND	SU-8-992(036)037	200	62

ALL ELEVATIONS ARE BASED ON THE VERTICAL DATUM OF NGVD 29 (UNLESS NOTED OTHERWISE)

143+00.00

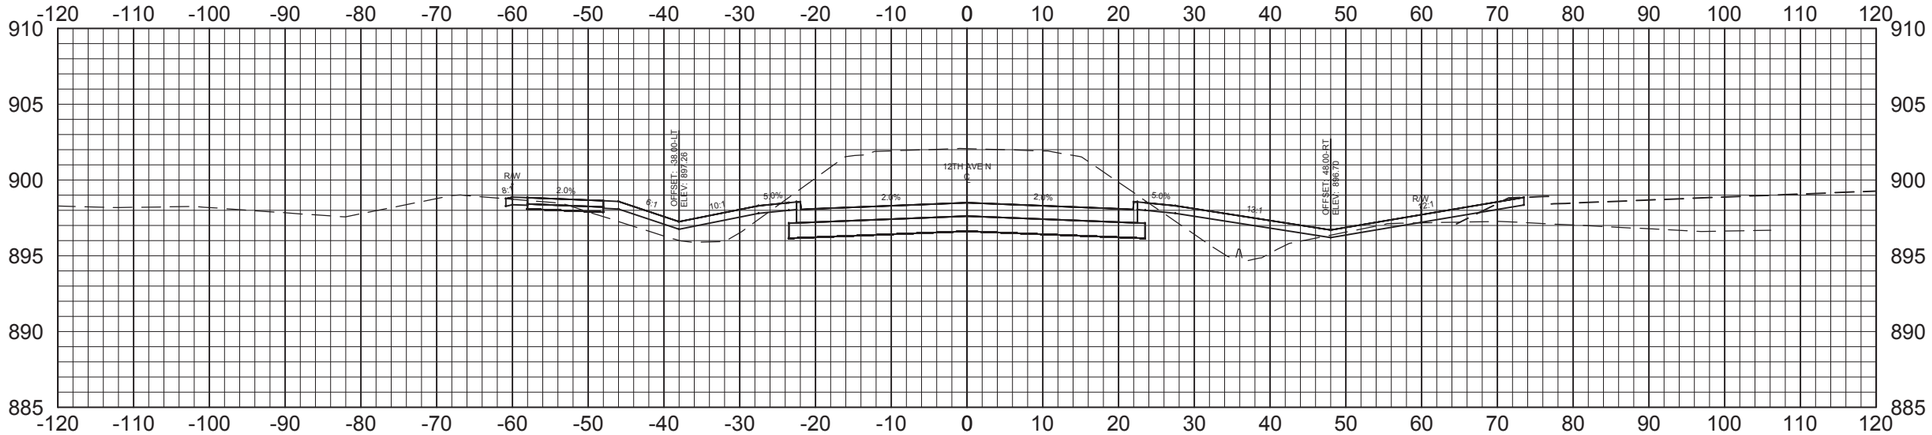

142+50.00

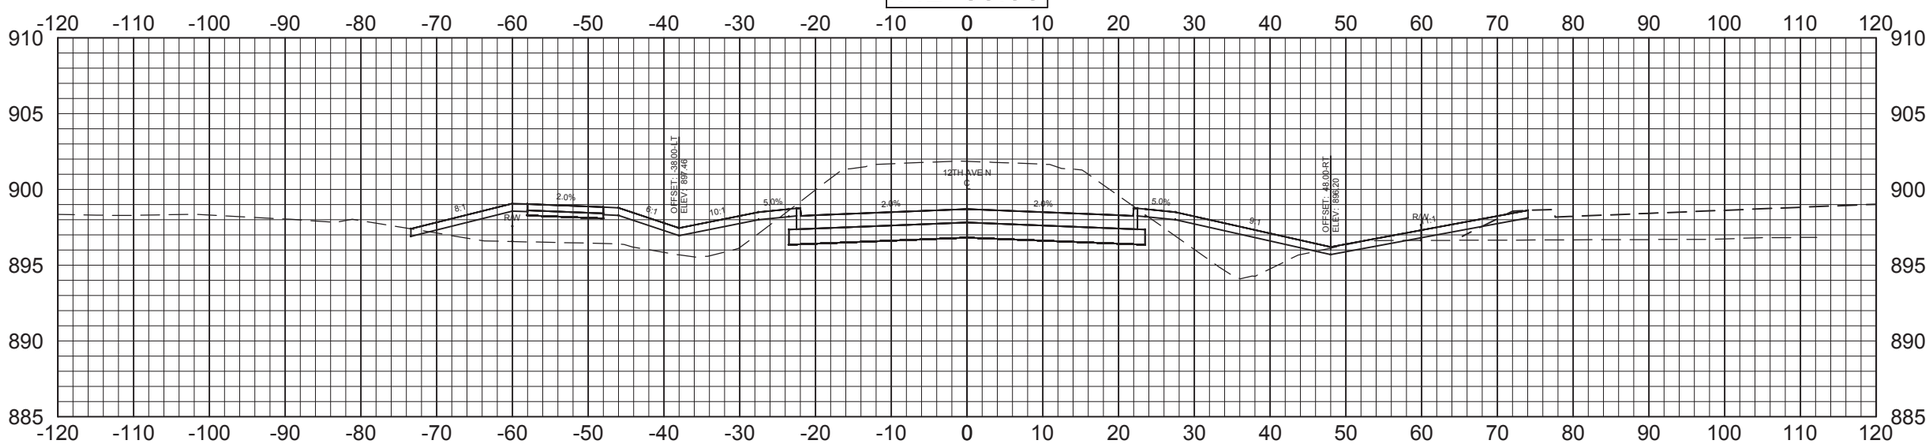

142+00.00

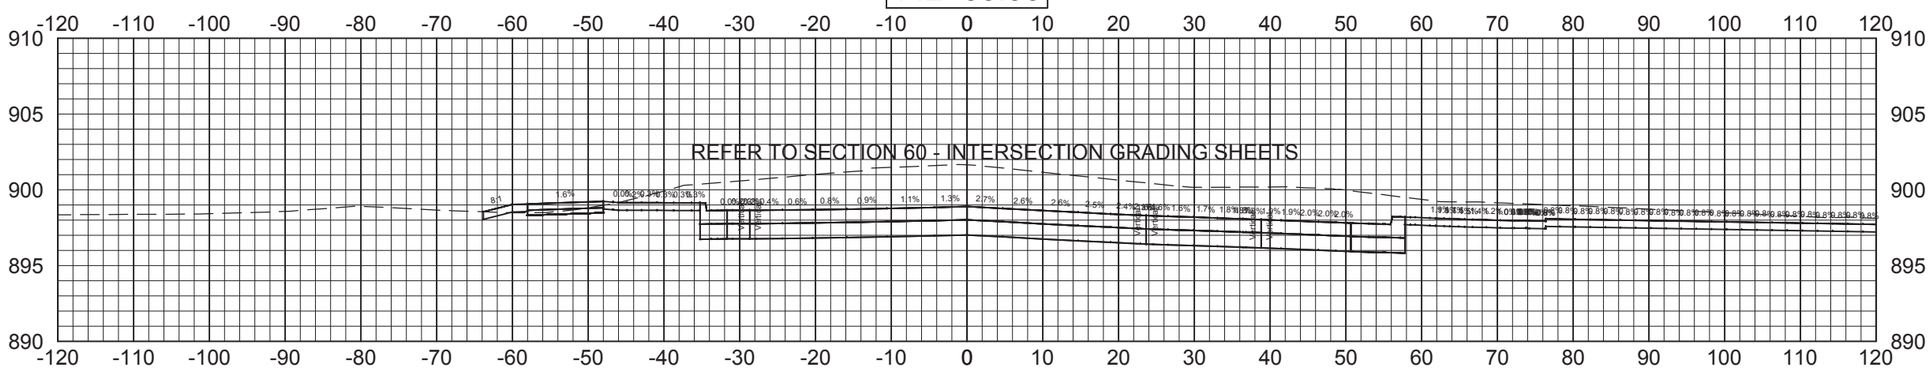

Apex Engineering Group	STATE	PROJECT NO.	SECTION NO.	SHEET NO.
	ND	SU-8-992(036)037	200	63

ALL ELEVATIONS ARE BASED ON THE VERTICAL DATUM OF NGVD 29 (UNLESS NOTED OTHERWISE)

144+50.00

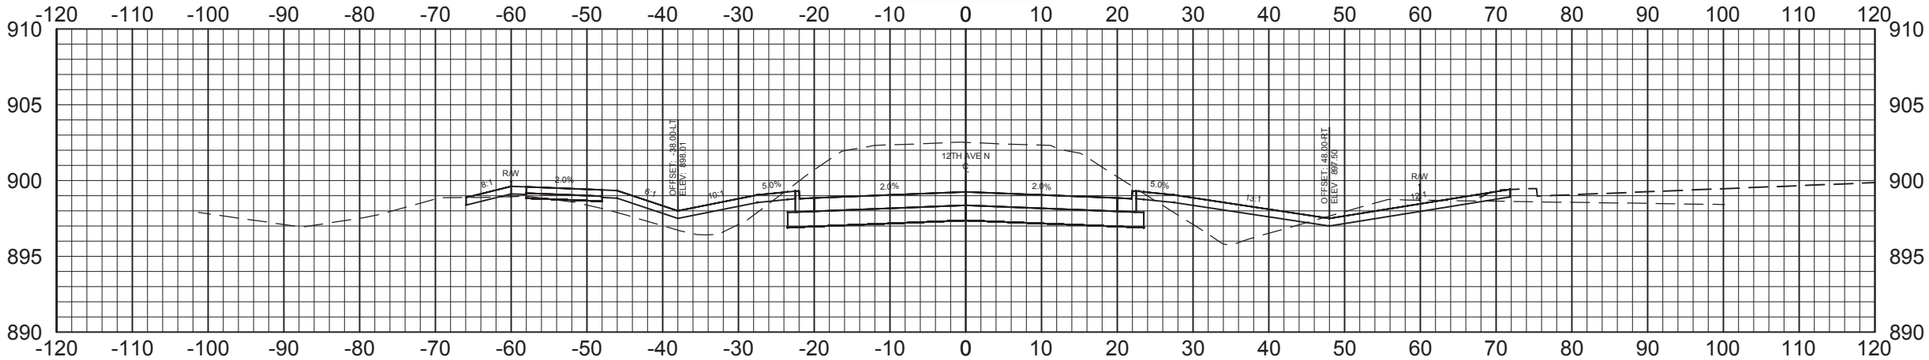

144+00.00

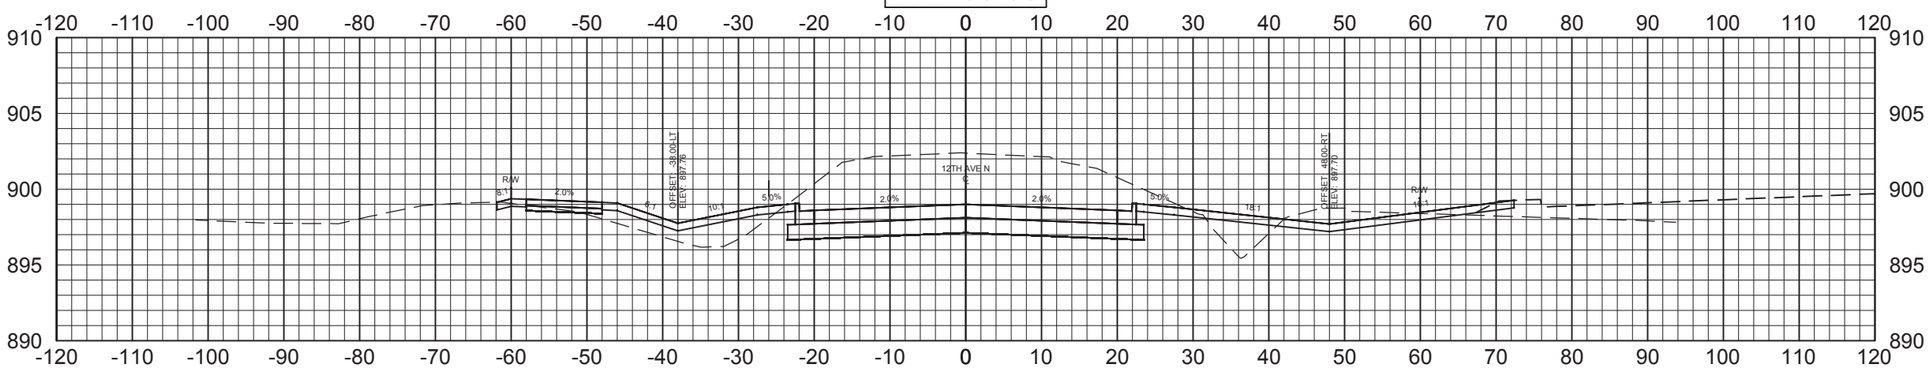

143+50.00

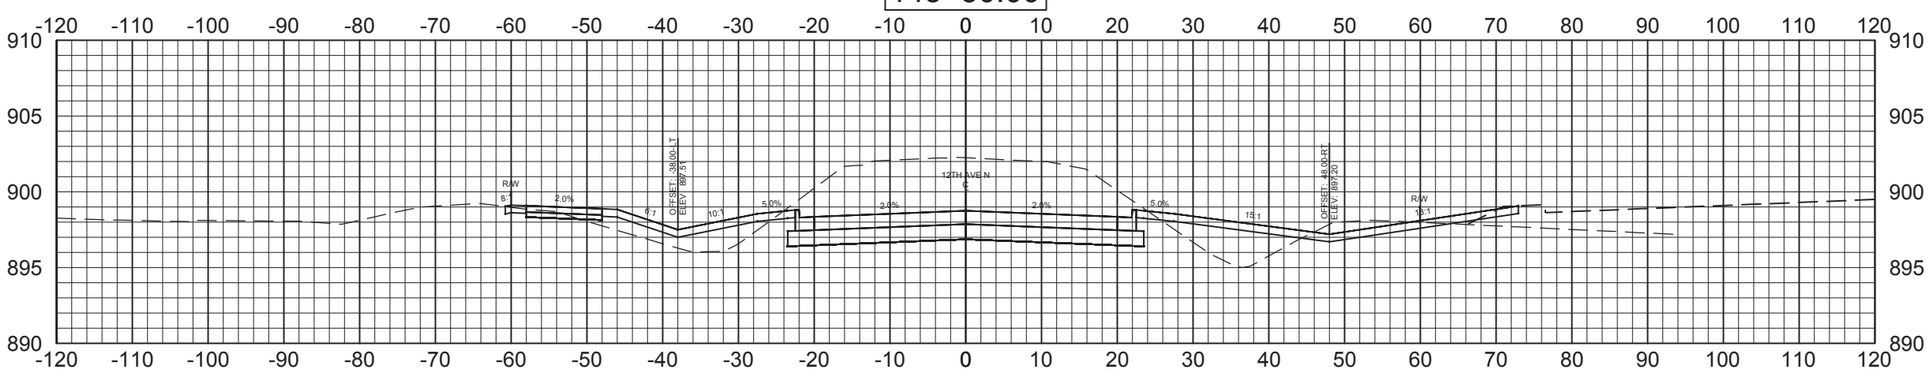

Apex Engineering Group	STATE	PROJECT NO.	SECTION NO.	SHEET NO.
	ND	SU-8-992(036)037	200	64

ALL ELEVATIONS ARE BASED ON THE VERTICAL DATUM OF NGVD 29 (UNLESS NOTED OTHERWISE)

146+00.00

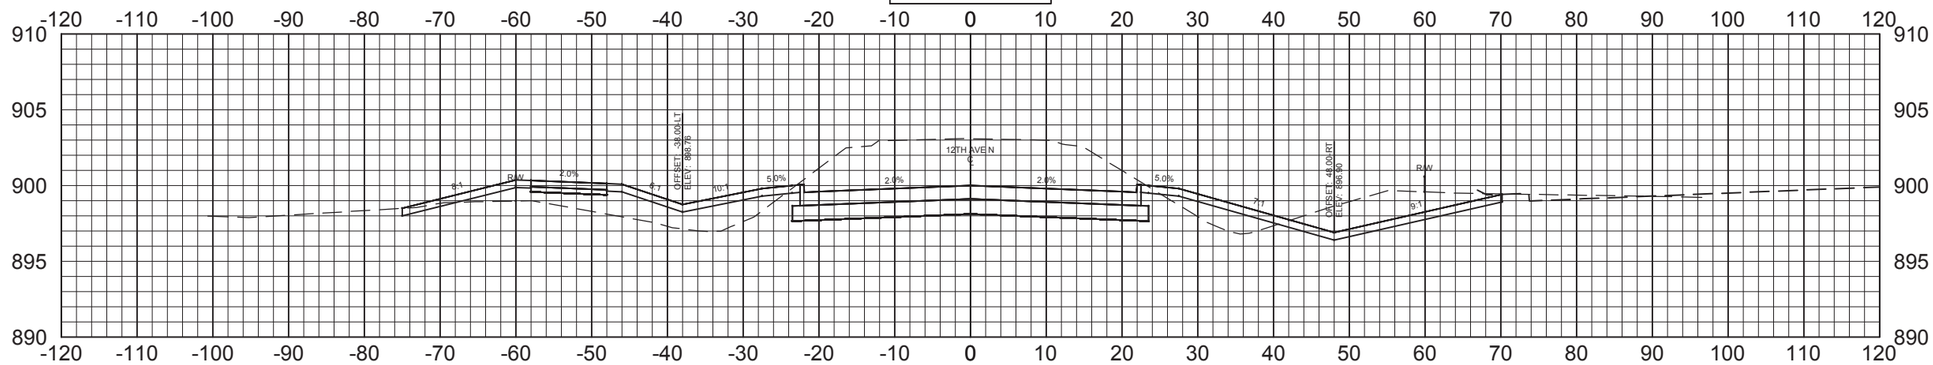

145+50.00

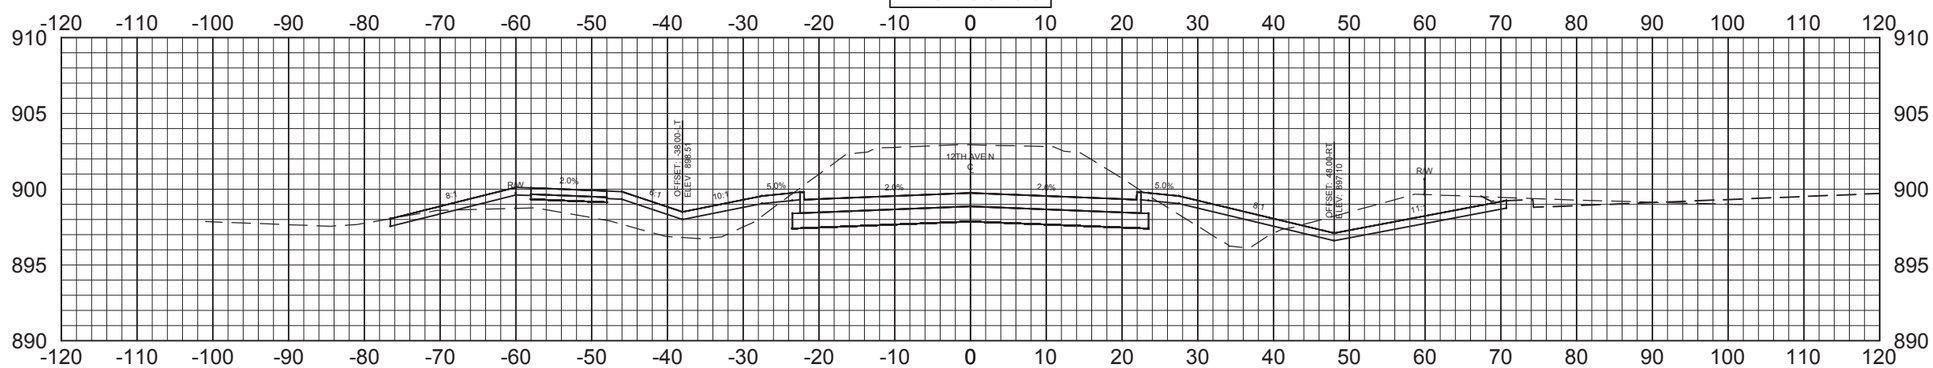

145+00.00

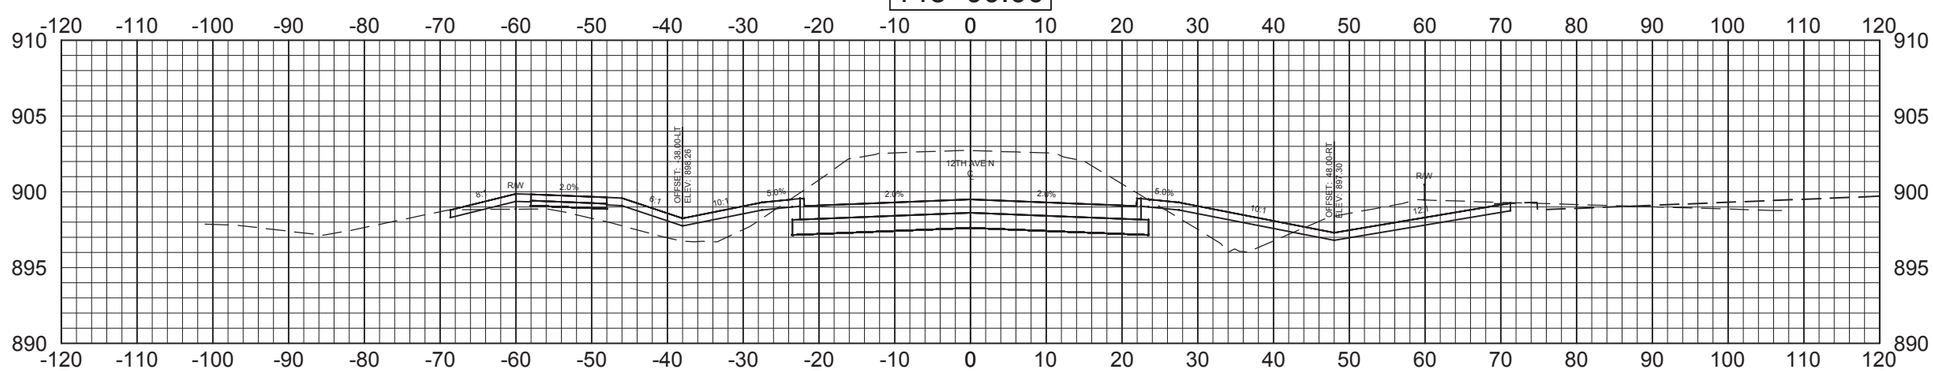

Apex Engineering Group	STATE	PROJECT NO.	SECTION NO.	SHEET NO.
	ND	SU-8-992(036)037	200	65

ALL ELEVATIONS ARE BASED ON THE VERTICAL DATUM OF NGVD 29 (UNLESS NOTED OTHERWISE)

147+50.00

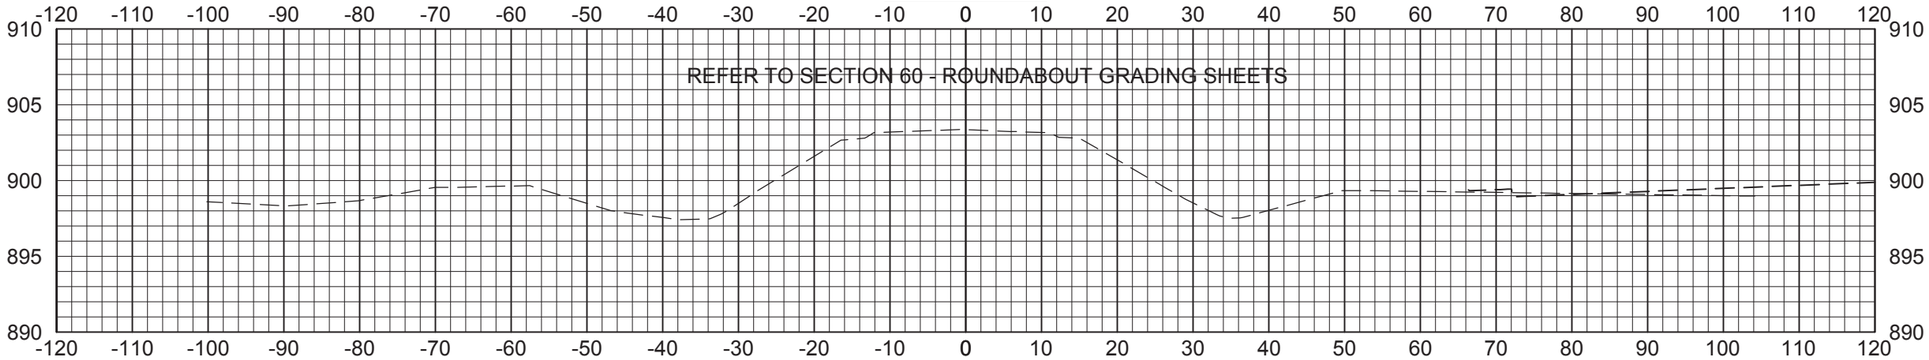

146+72.79

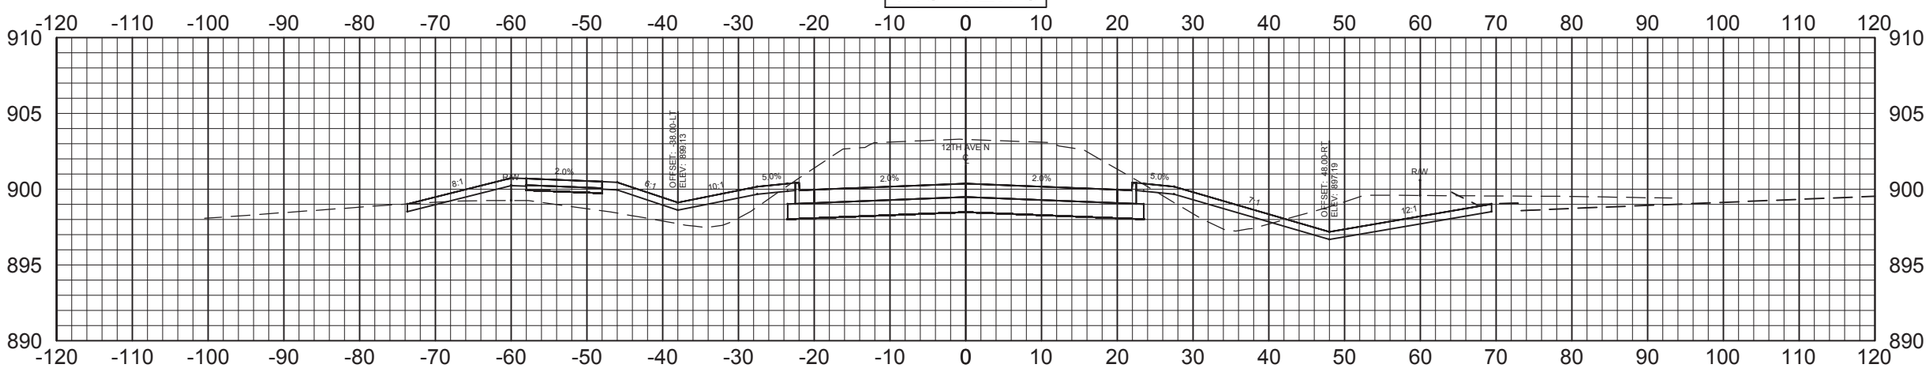

146+50.00

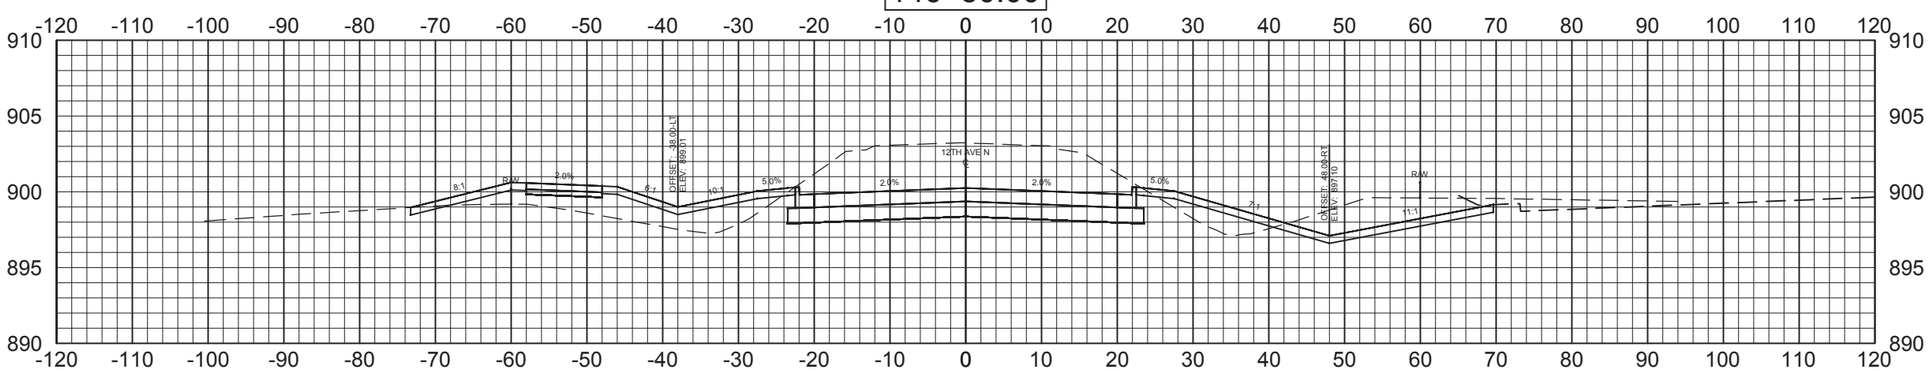

Apex Engineering Group	STATE	PROJECT NO.	SECTION NO.	SHEET NO.
	ND	SU-8-992(036)037	200	66

ALL ELEVATIONS ARE BASED ON THE VERTICAL DATUM OF NGVD 29 (UNLESS NOTED OTHERWISE)

149+00.00

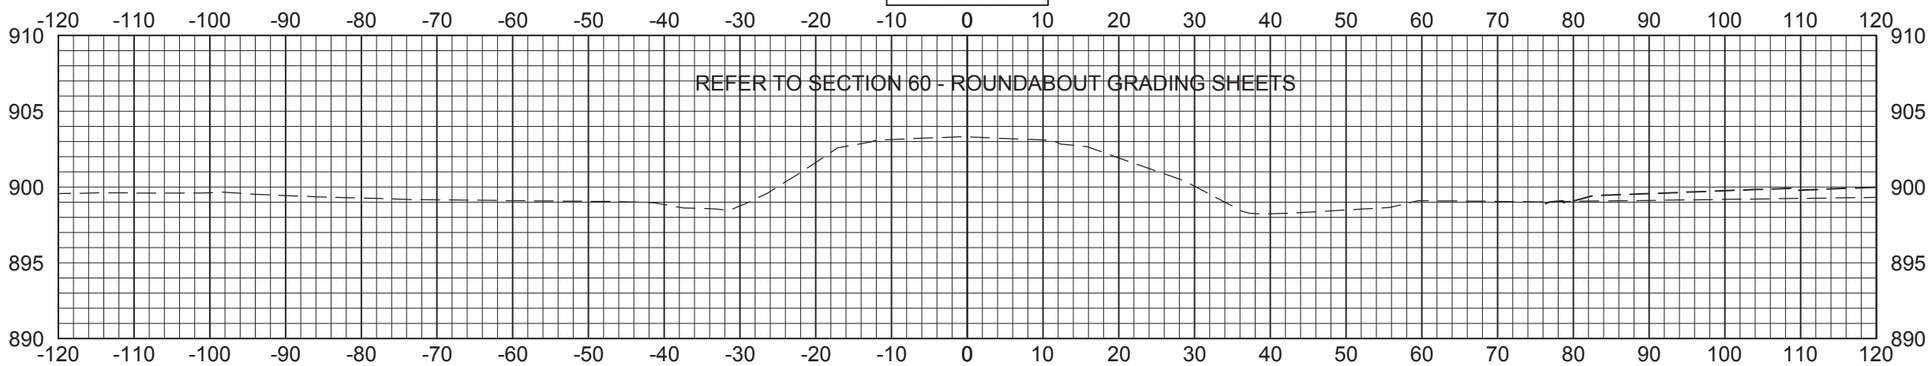

148+50.00

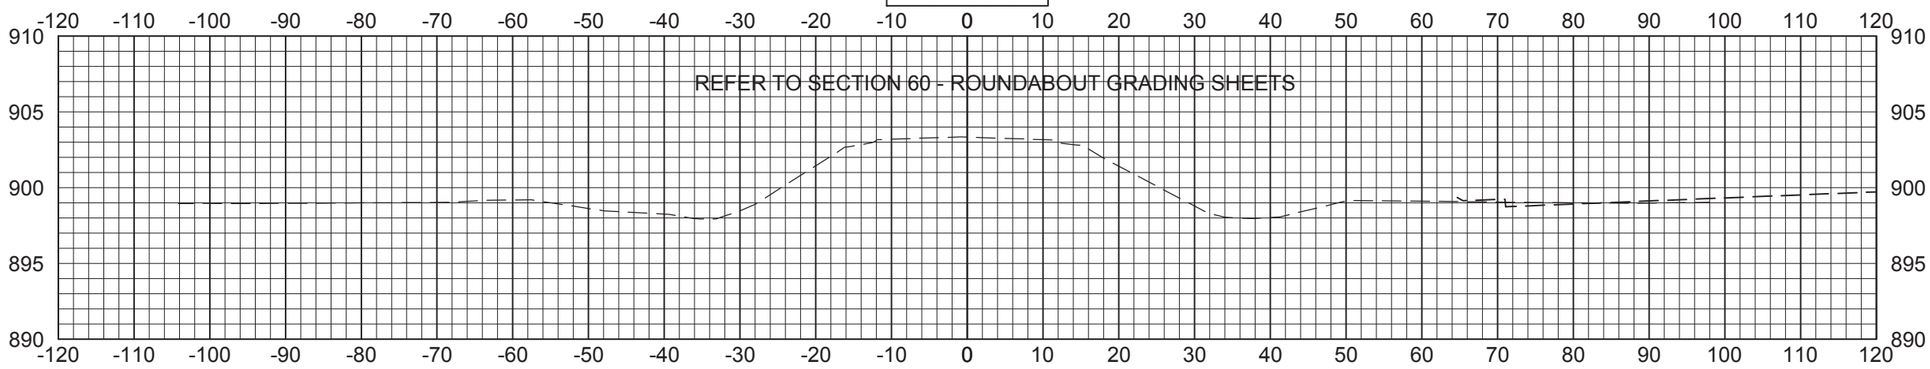

148+00.00

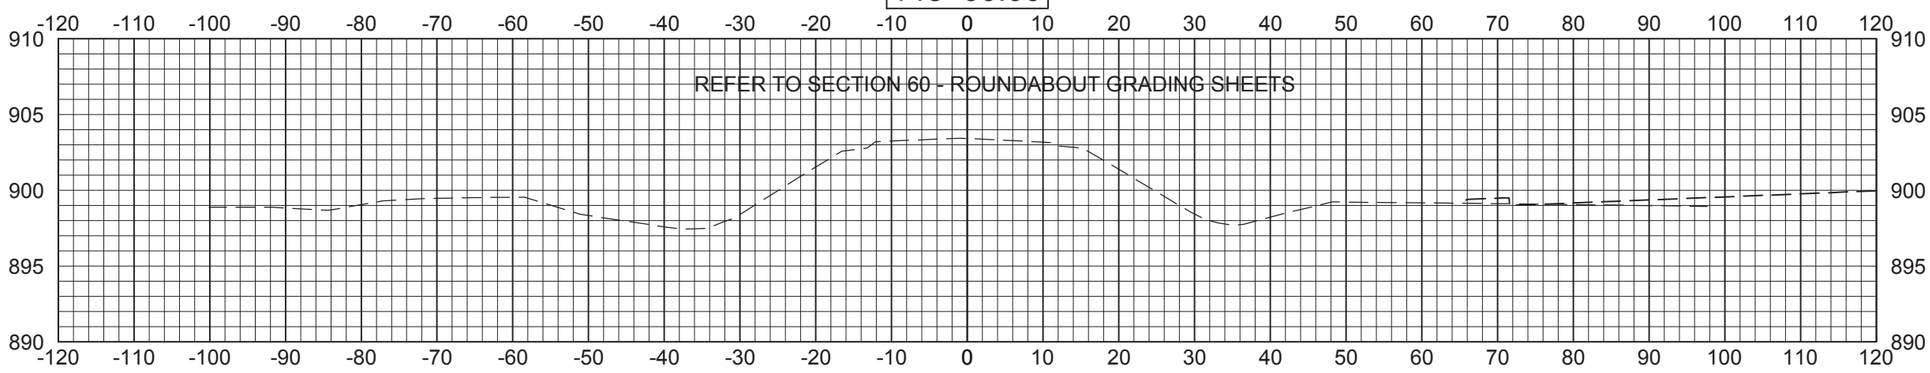

Apex Engineering Group	STATE	PROJECT NO.	SECTION NO.	SHEET NO.
	ND	SU-8-992(036)037	200	67

ALL ELEVATIONS ARE BASED ON THE VERTICAL DATUM OF NGVD 29 (UNLESS NOTED OTHERWISE)

150+50.00

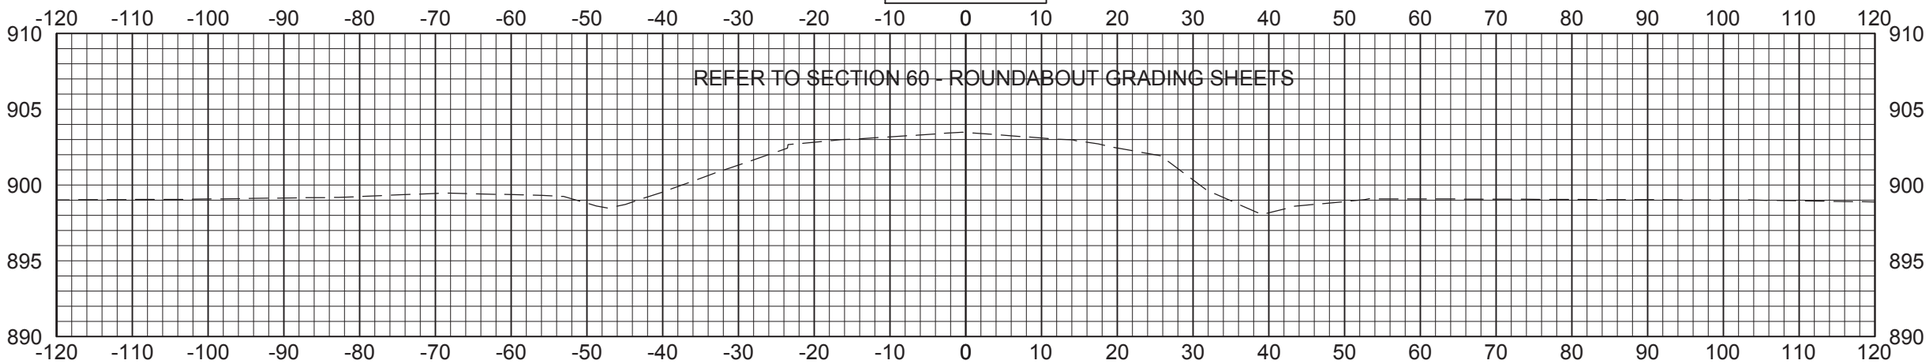

150+00.00

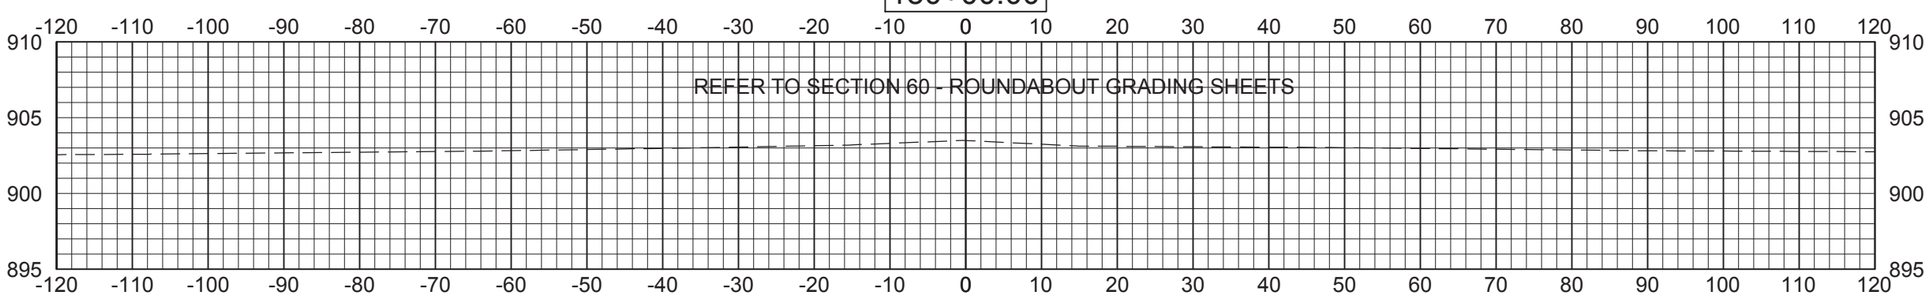

149+50.00

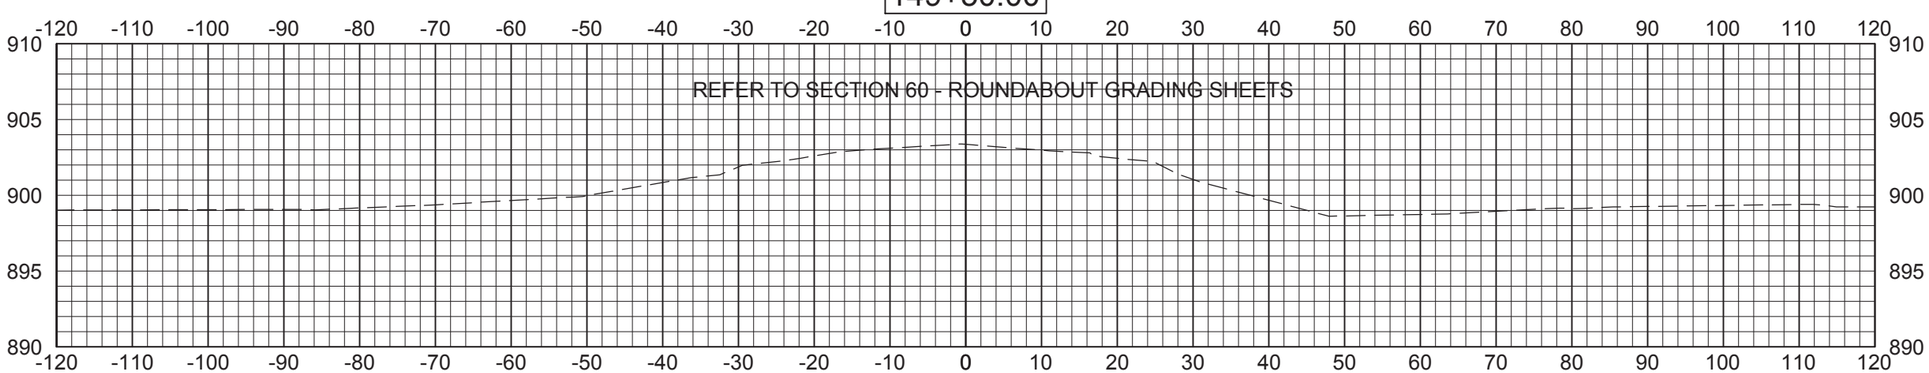

Apex Engineering Group	STATE	PROJECT NO.	SECTION NO.	SHEET NO.
	ND	SU-8-992(036)037	200	68

ALL ELEVATIONS ARE BASED ON THE VERTICAL DATUM OF NGVD 29 (UNLESS NOTED OTHERWISE)

152+00.00

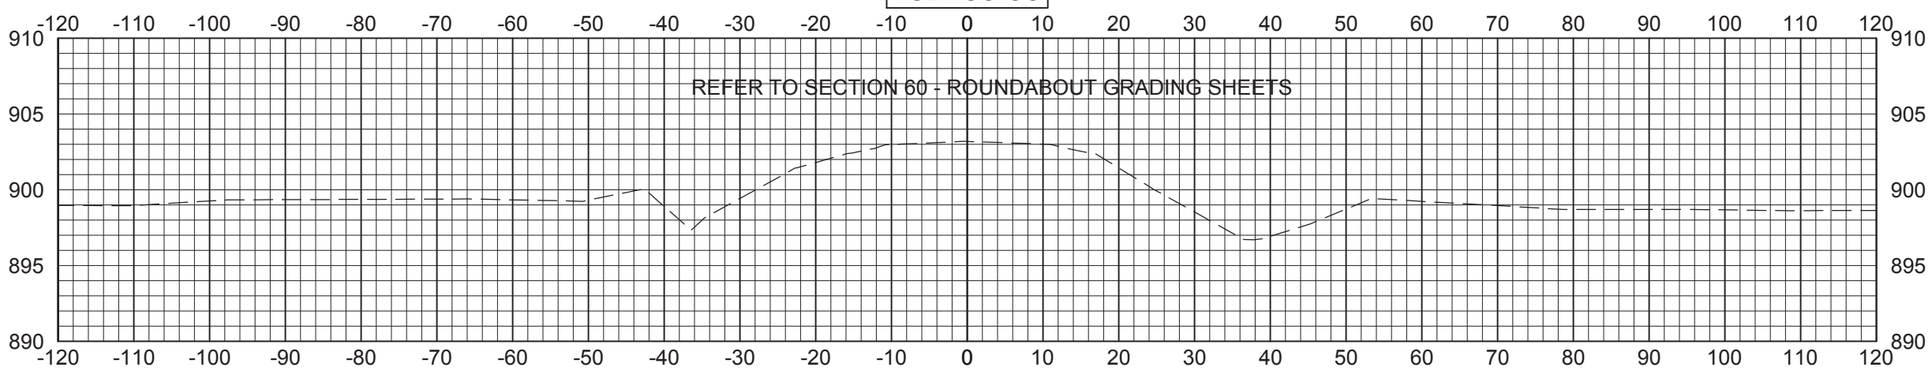

151+50.00

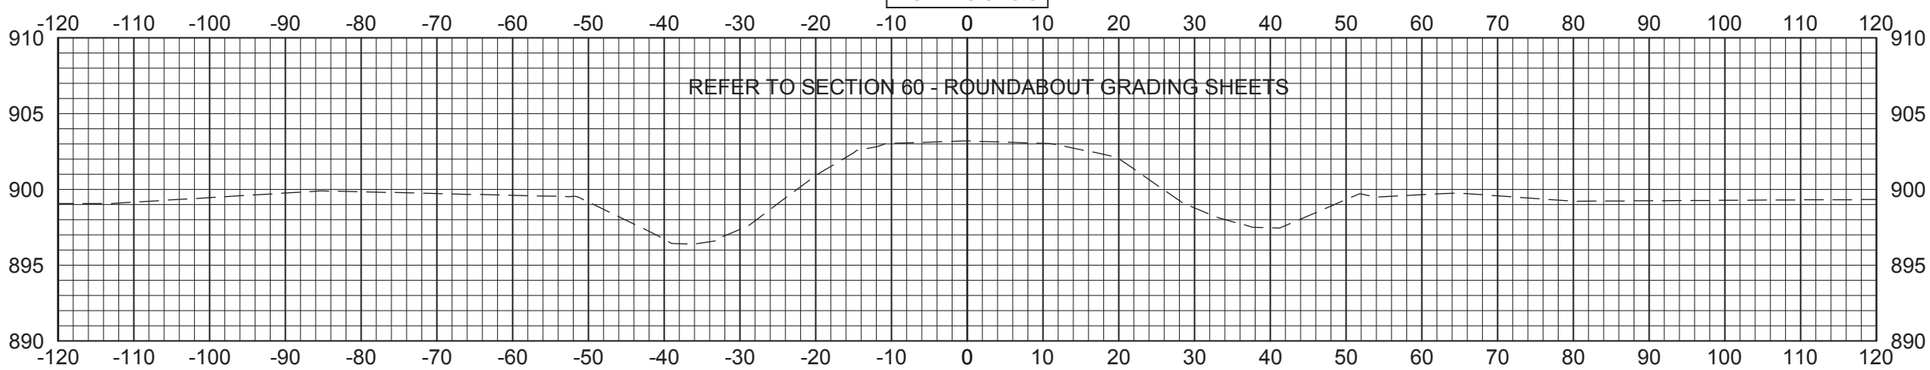

151+00.00

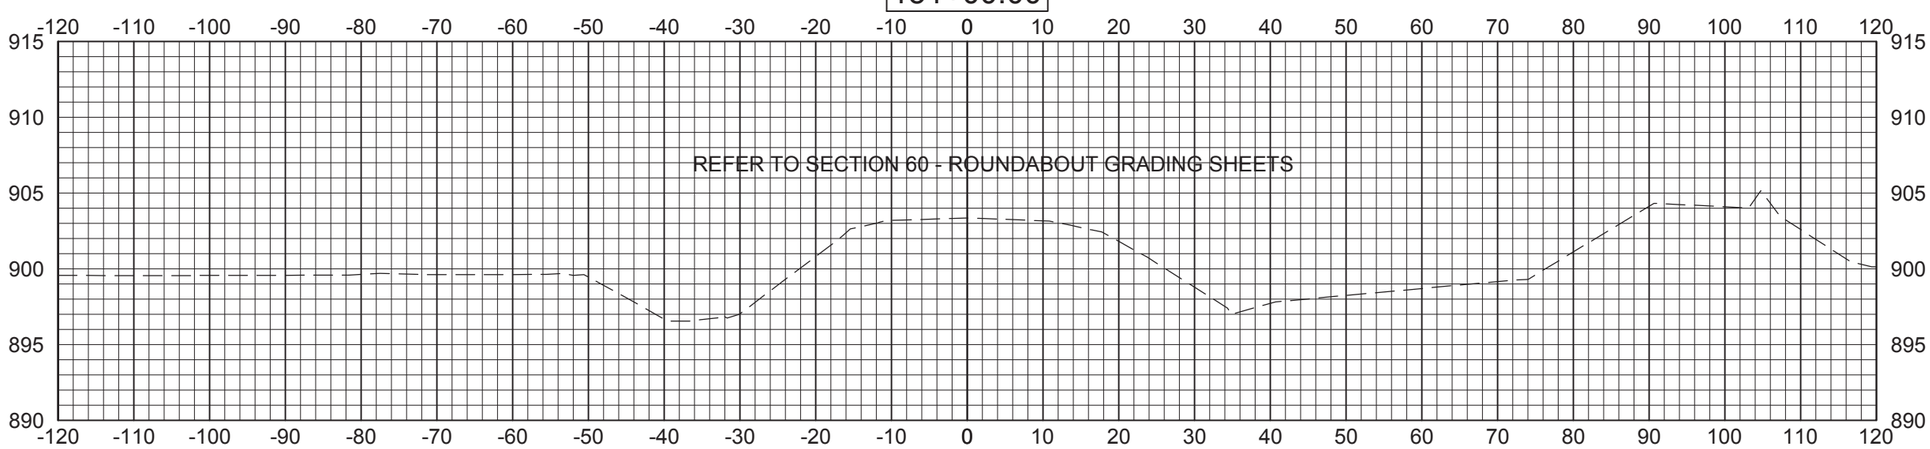

Apex Engineering Group	STATE	PROJECT NO.	SECTION NO.	SHEET NO.
	ND	SU-8-992(036)037	200	69

ALL ELEVATIONS ARE BASED ON THE VERTICAL DATUM OF NGVD 29 (UNLESS NOTED OTHERWISE)

153+75.02

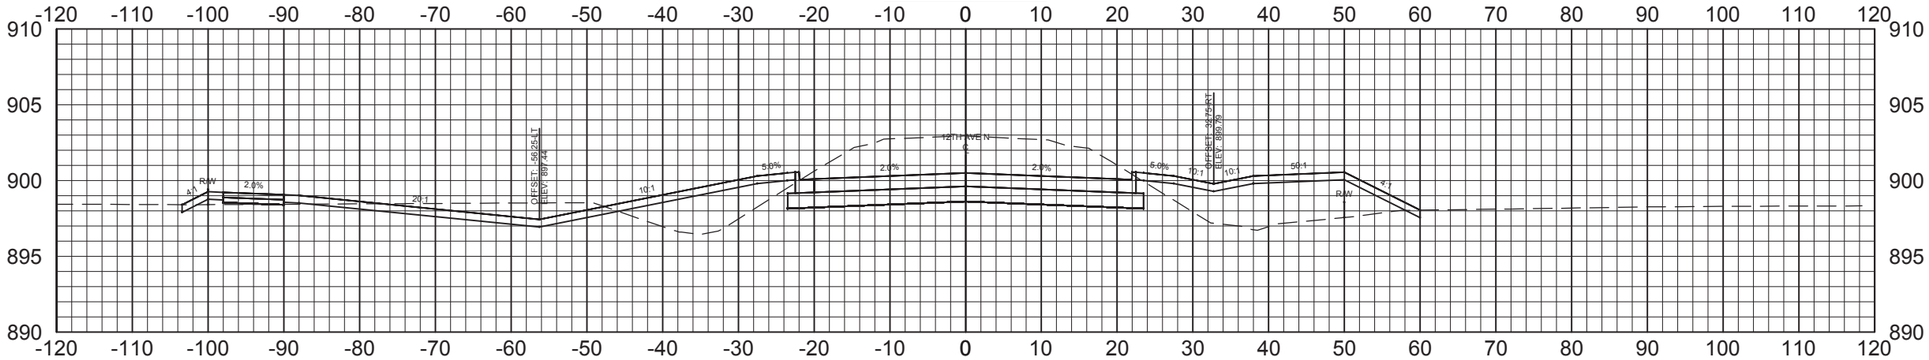

153+00.00

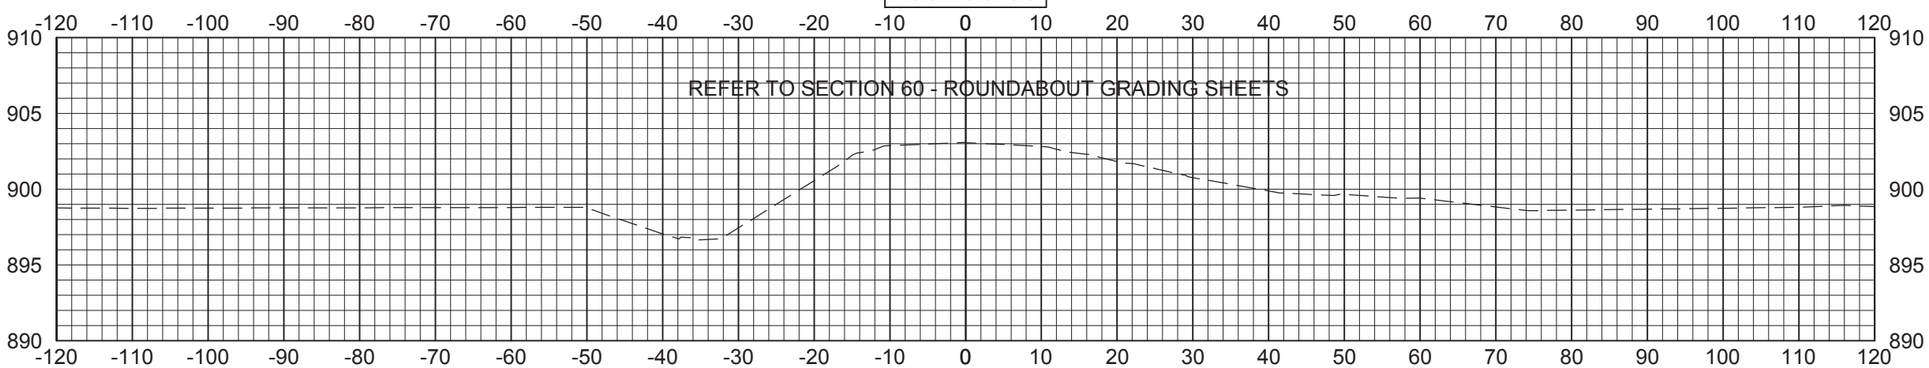

152+50.00

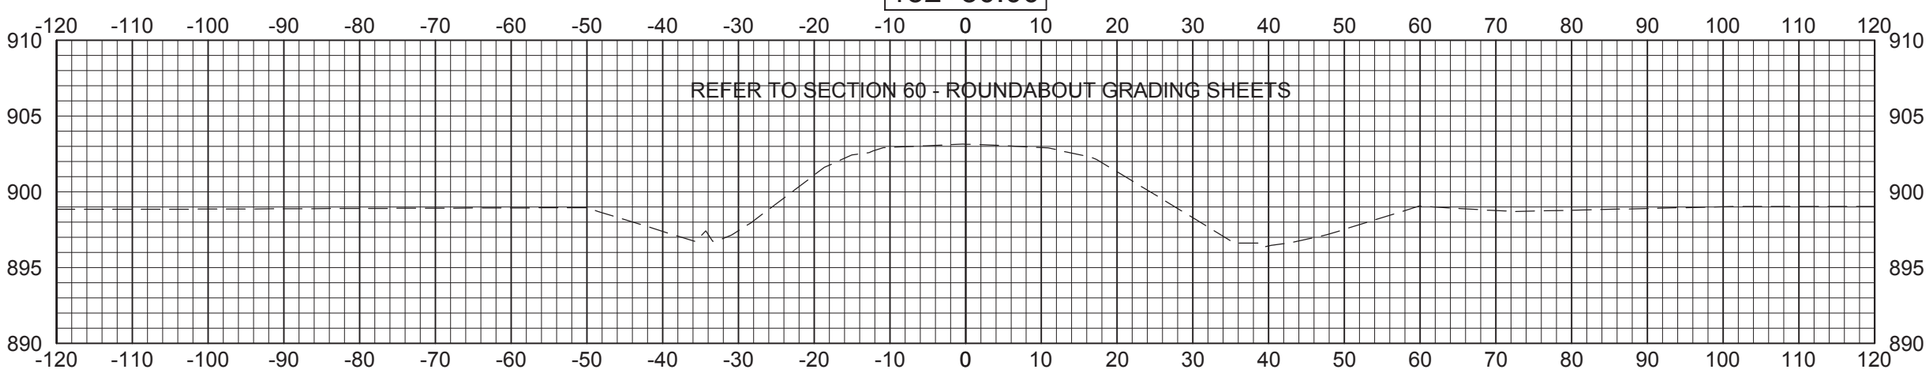

Apex Engineering Group	STATE	PROJECT NO.	SECTION NO.	SHEET NO.
	ND	SU-8-992(036)037	200	70

ALL ELEVATIONS ARE BASED ON THE VERTICAL DATUM OF NGVD 29 (UNLESS NOTED OTHERWISE)

155+00.00

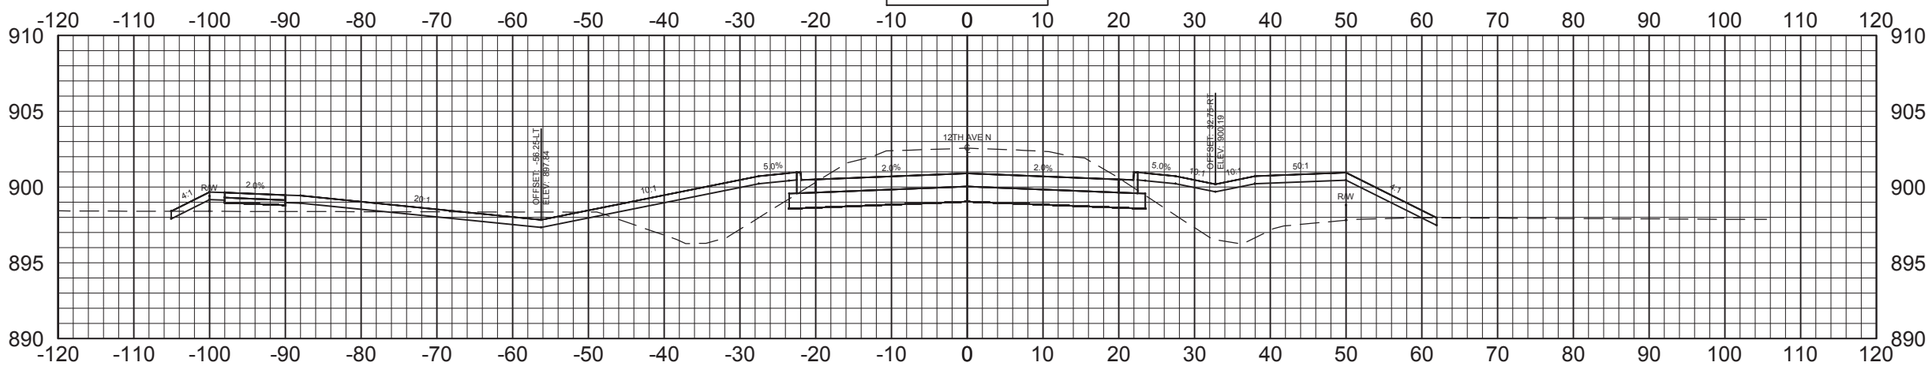

154+50.00

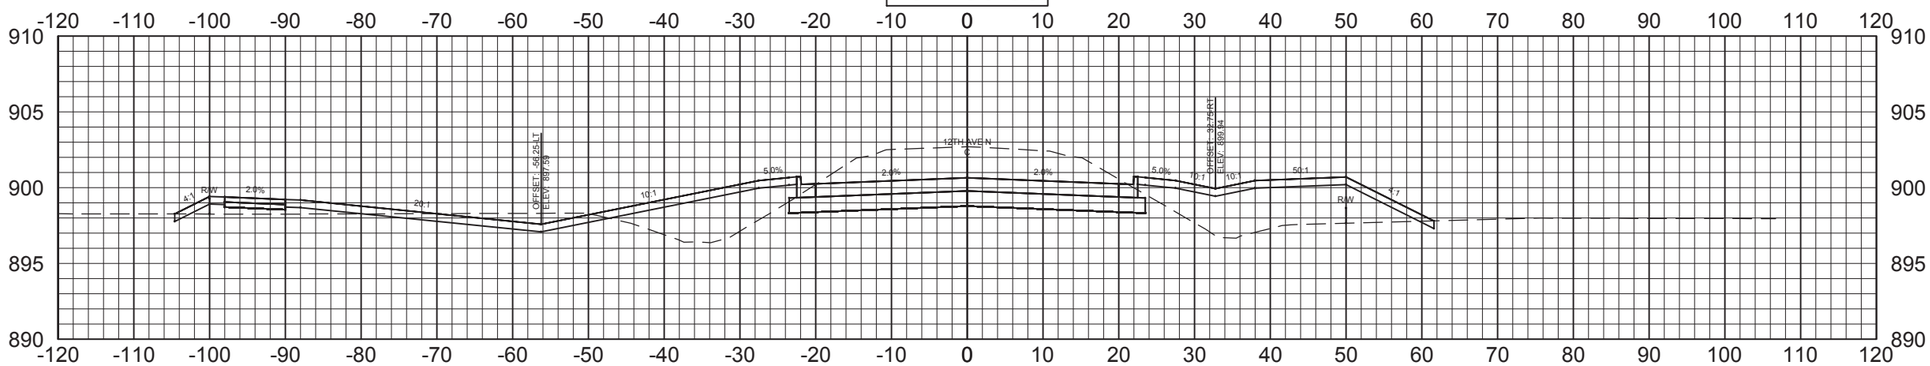

154+00.00

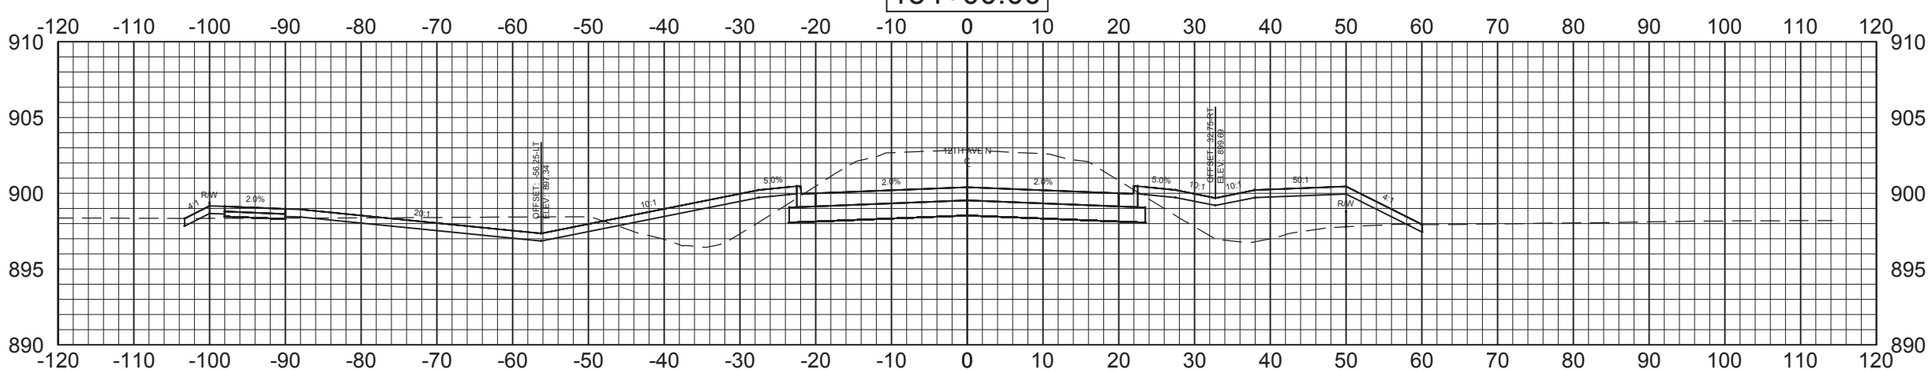

Apex Engineering Group	STATE	PROJECT NO.	SECTION NO.	SHEET NO.
	ND	SU-8-992(036)037	200	71

ALL ELEVATIONS ARE BASED ON THE VERTICAL DATUM OF NGVD 29 (UNLESS NOTED OTHERWISE)

156+50.00

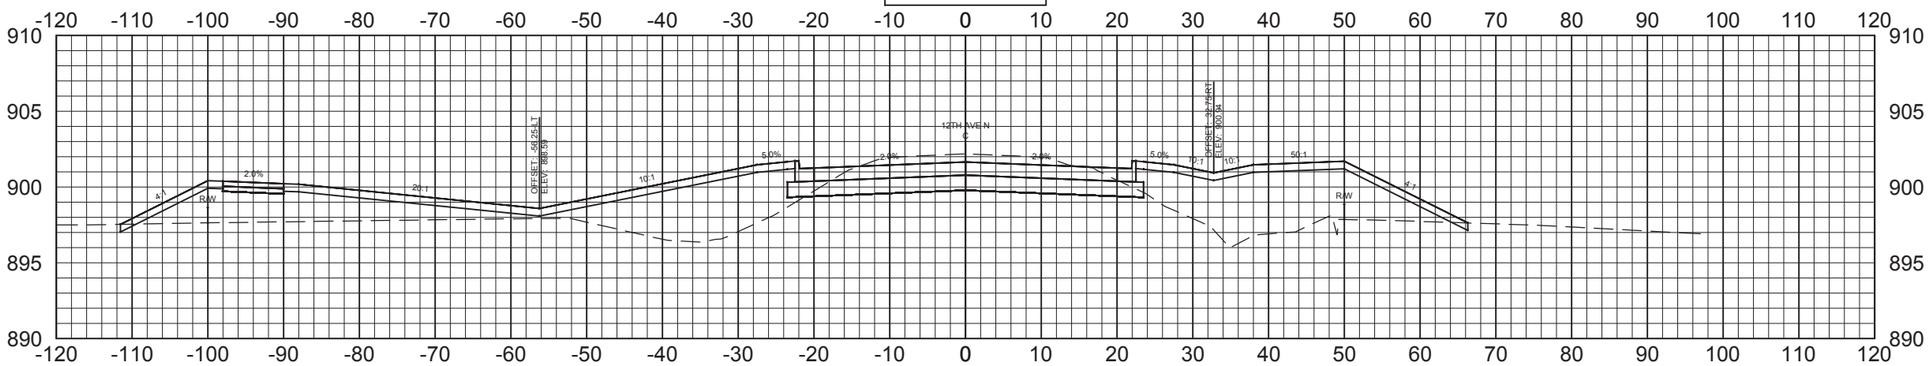

156+00.00

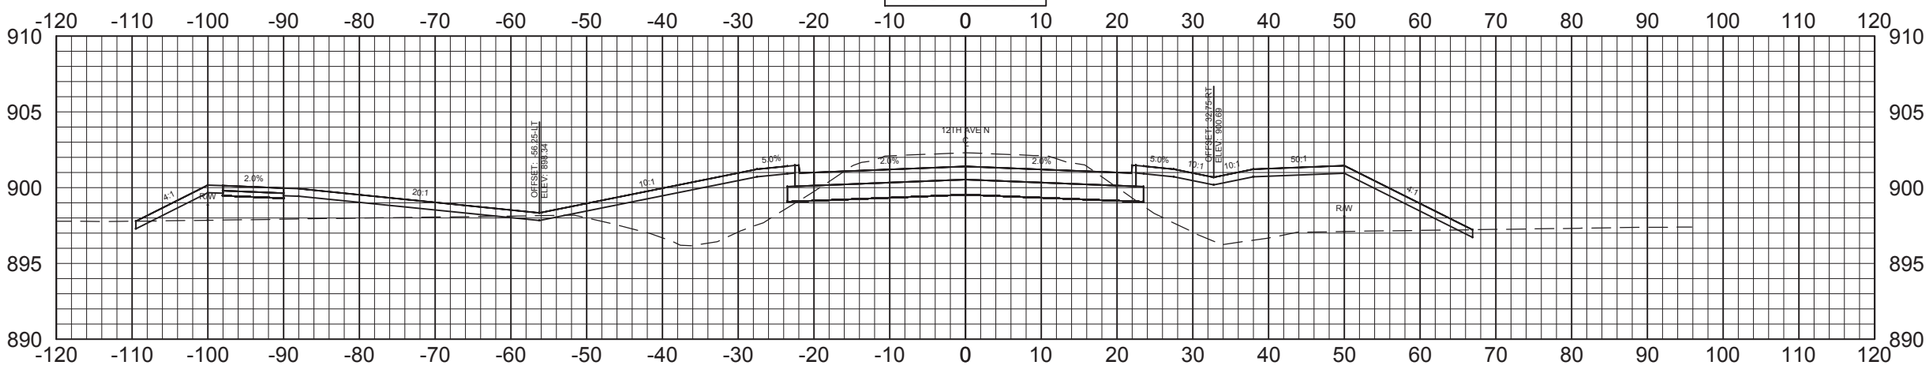

155+50.00

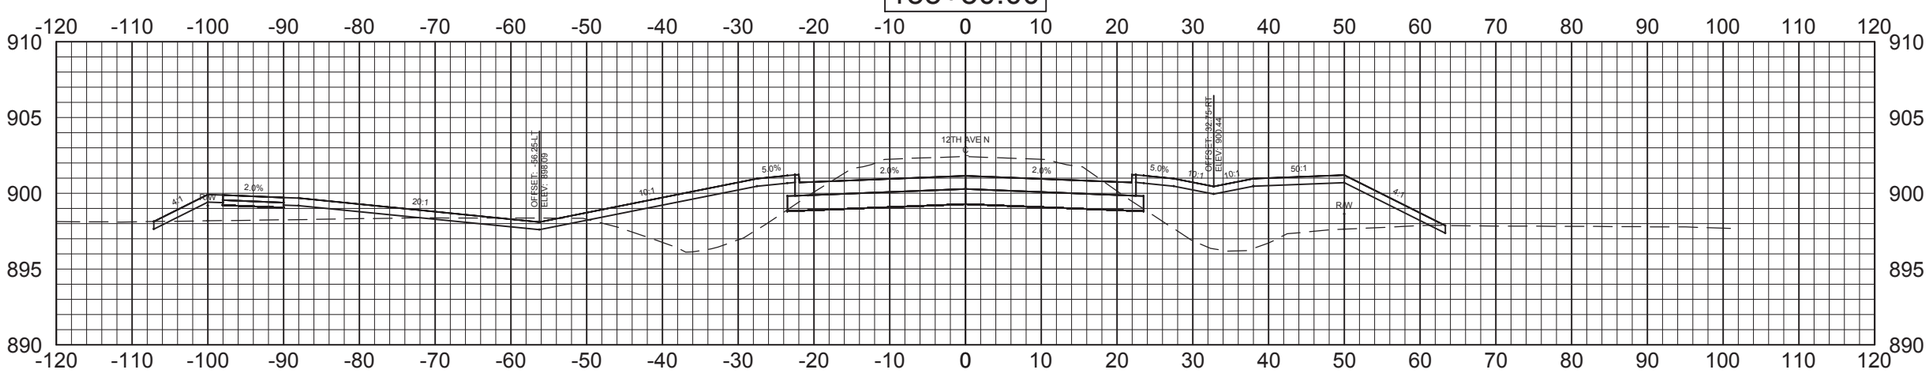

Apex Engineering Group	STATE	PROJECT NO.	SECTION NO.	SHEET NO.
	ND	SU-8-992(036)037	200	72

ALL ELEVATIONS ARE BASED ON THE VERTICAL DATUM OF NGVD 29 (UNLESS NOTED OTHERWISE)

158+00.00

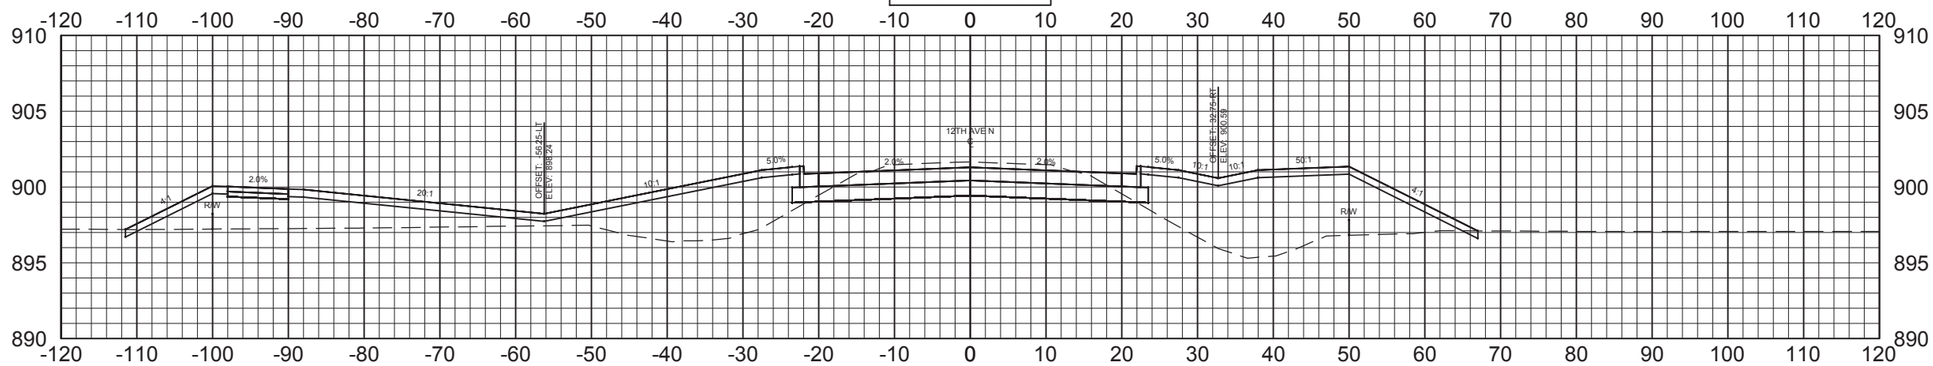

157+50.00

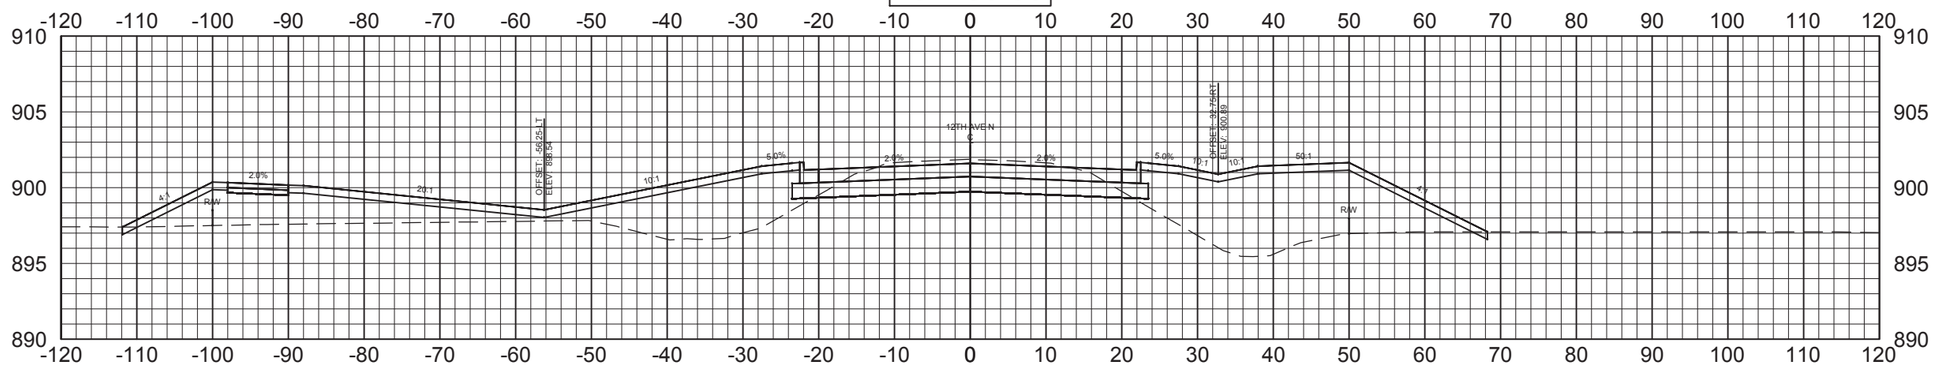

157+00.00

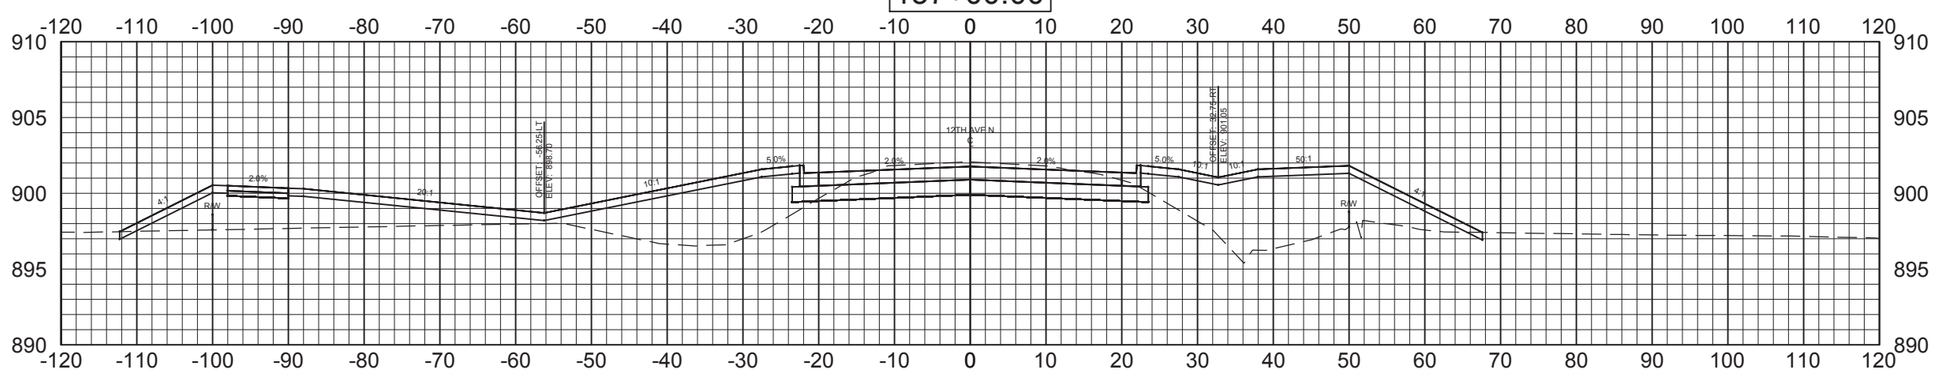

Apex Engineering Group	STATE	PROJECT NO.	SECTION NO.	SHEET NO.
	ND	SU-8-992(036)037	200	73

ALL ELEVATIONS ARE BASED ON THE VERTICAL DATUM OF NGVD 29 (UNLESS NOTED OTHERWISE)

159+50.00

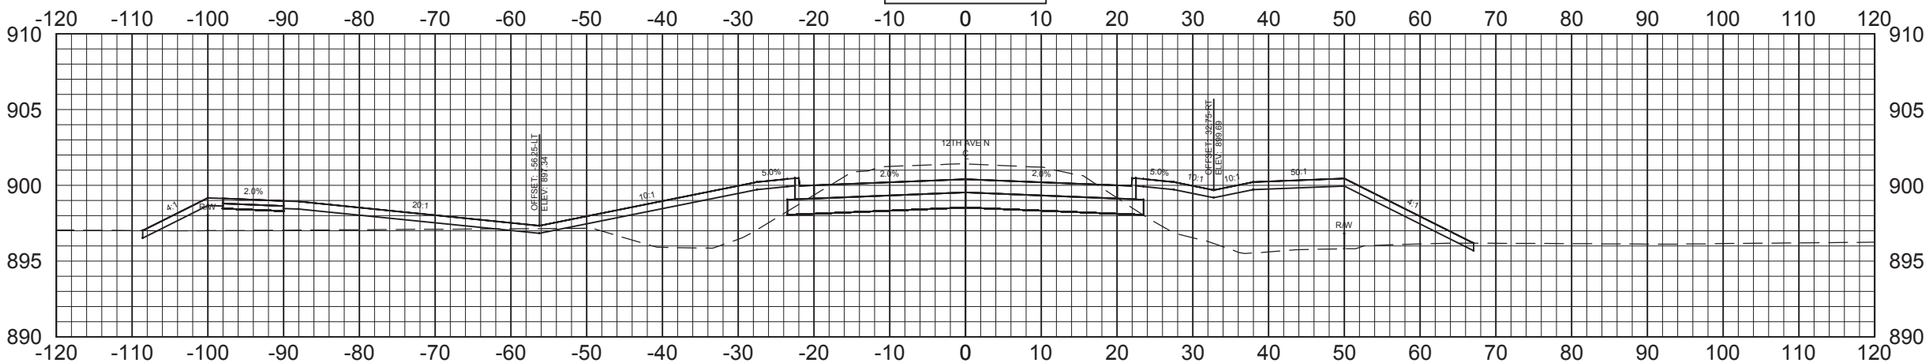

159+00.00

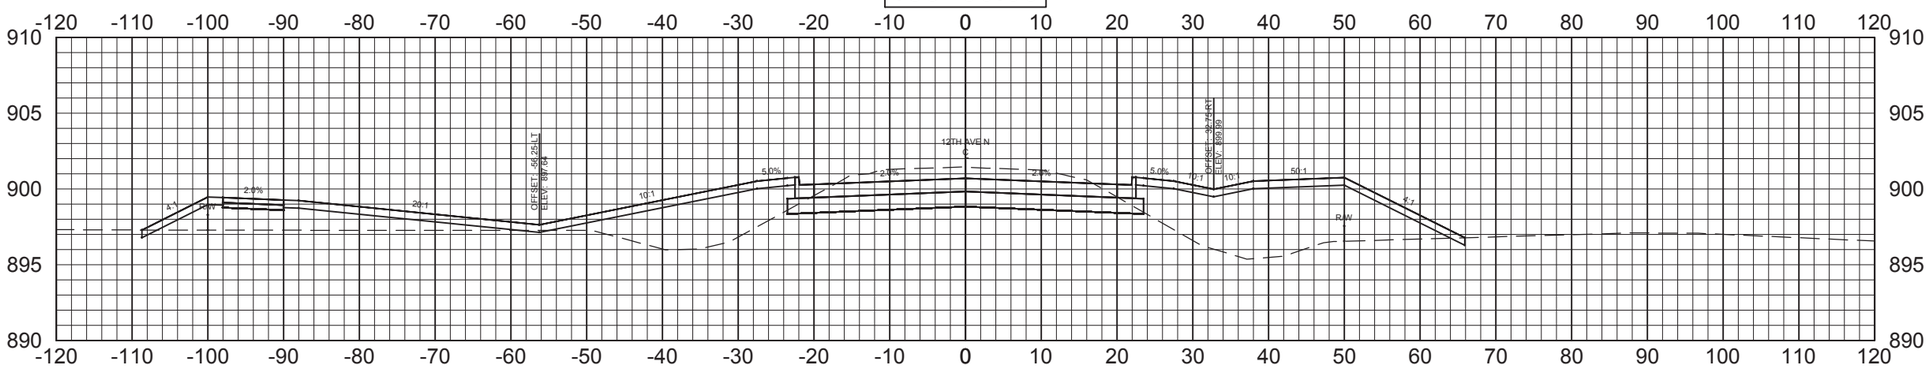

158+50.00

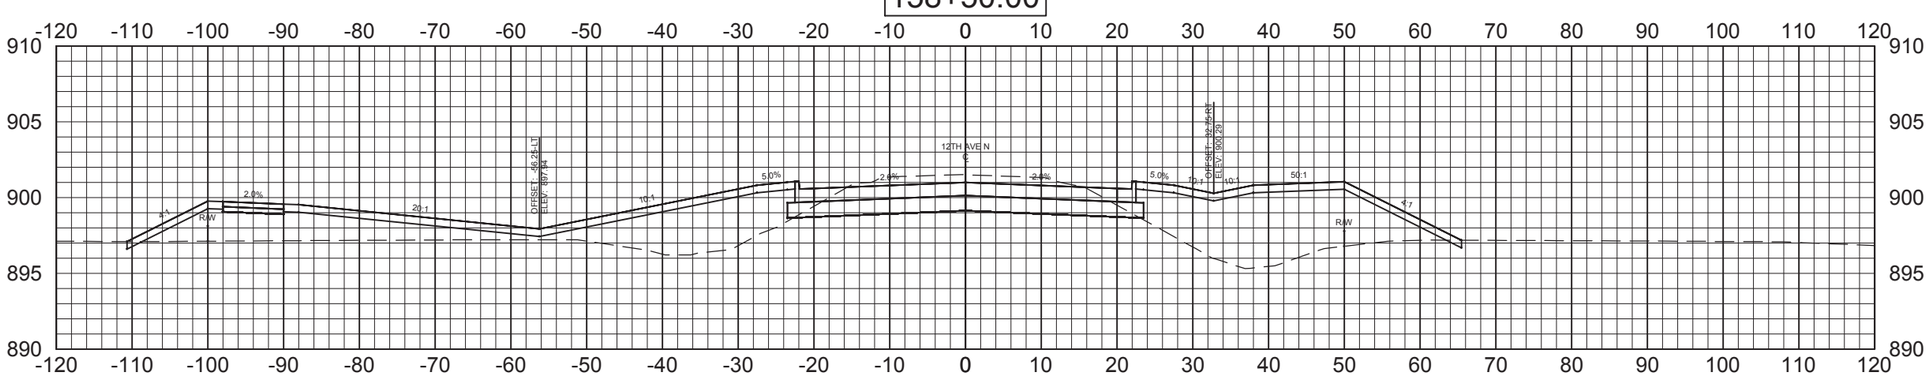

Apex Engineering Group	STATE	PROJECT NO.	SECTION NO.	SHEET NO.
	ND	SU-8-992(036)037	200	74

ALL ELEVATIONS ARE BASED ON THE VERTICAL DATUM OF NGVD 29 (UNLESS NOTED OTHERWISE)

161+00.00

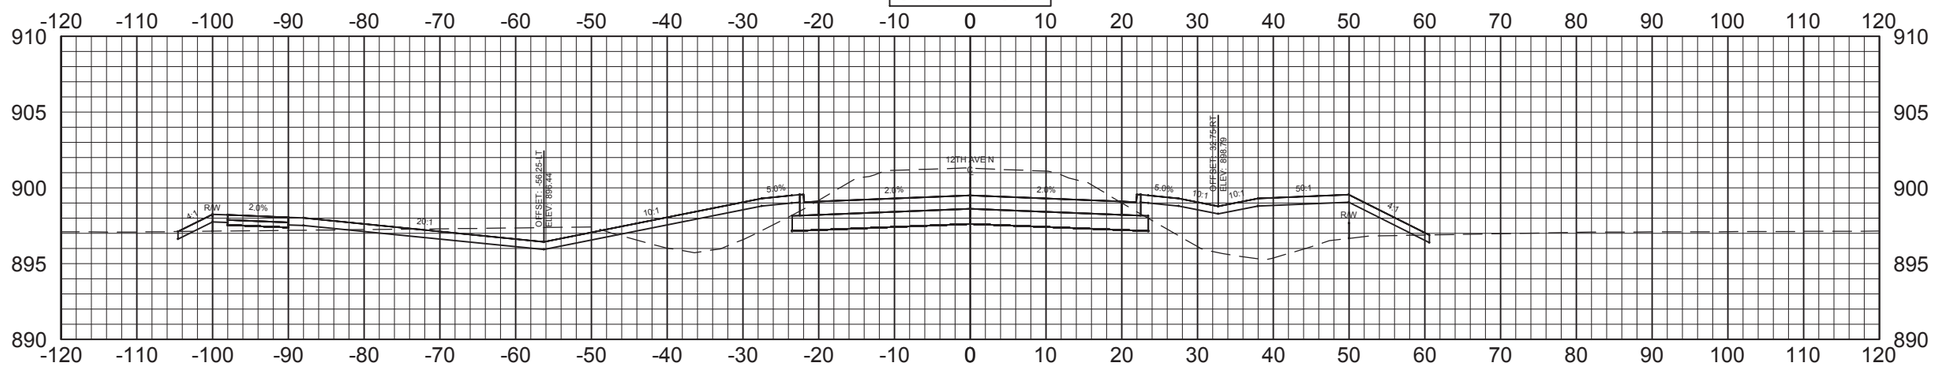

160+50.00

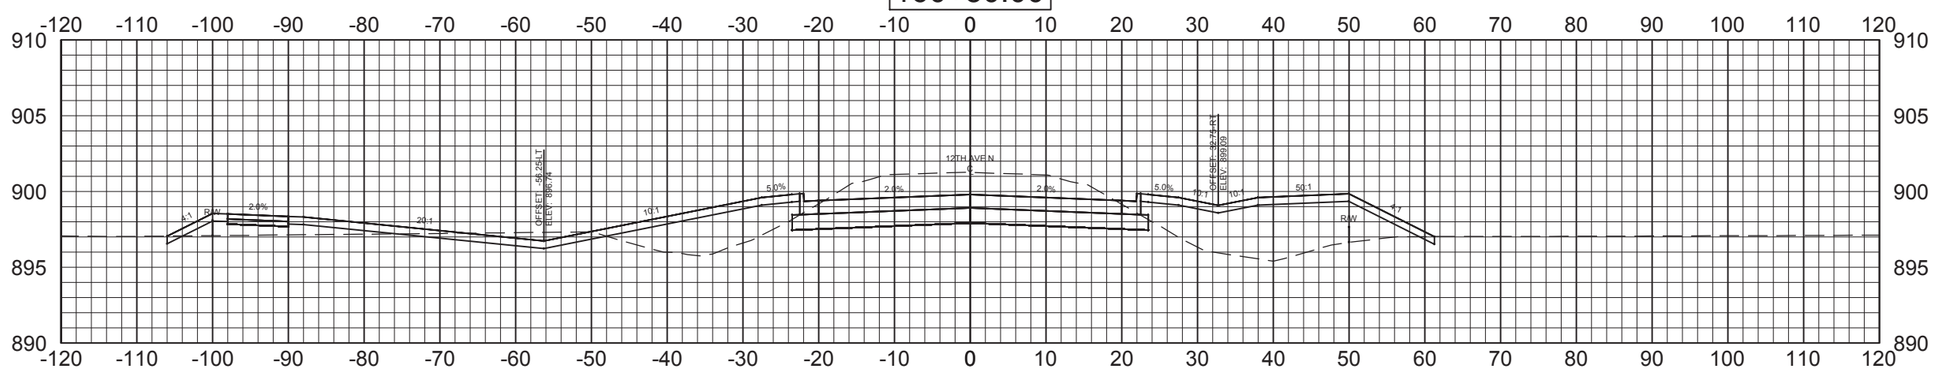

160+00.00

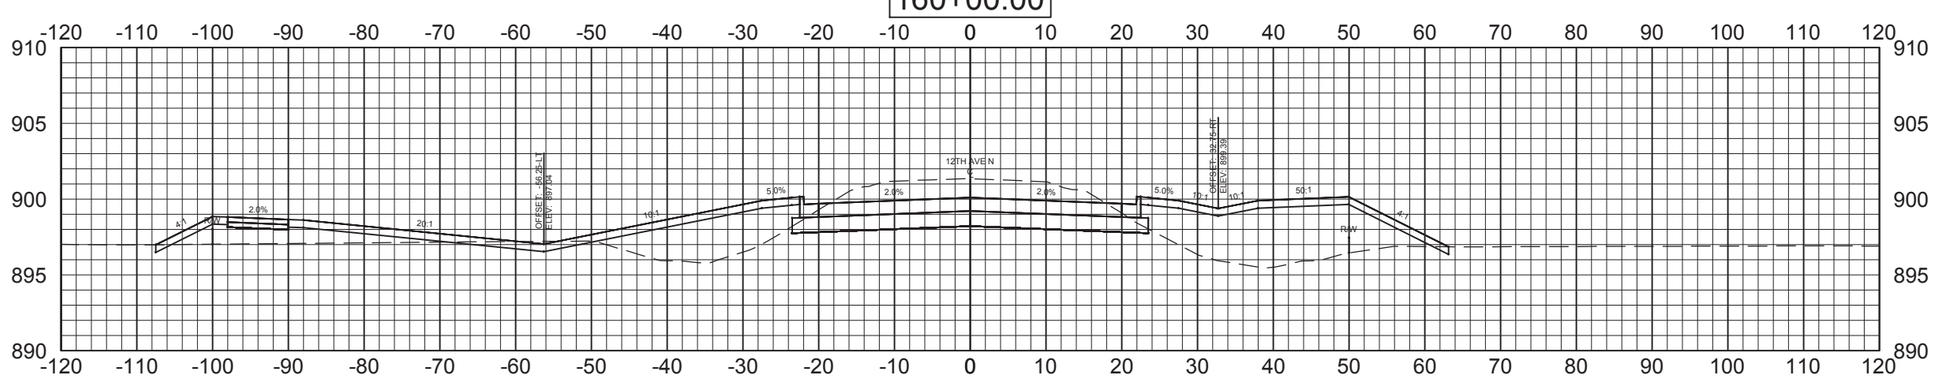

Apex Engineering Group	STATE	PROJECT NO.	SECTION NO.	SHEET NO.
	ND	SU-8-992(036)037	200	75

ALL ELEVATIONS ARE BASED ON THE VERTICAL DATUM OF NGVD 29 (UNLESS NOTED OTHERWISE)

162+50.00

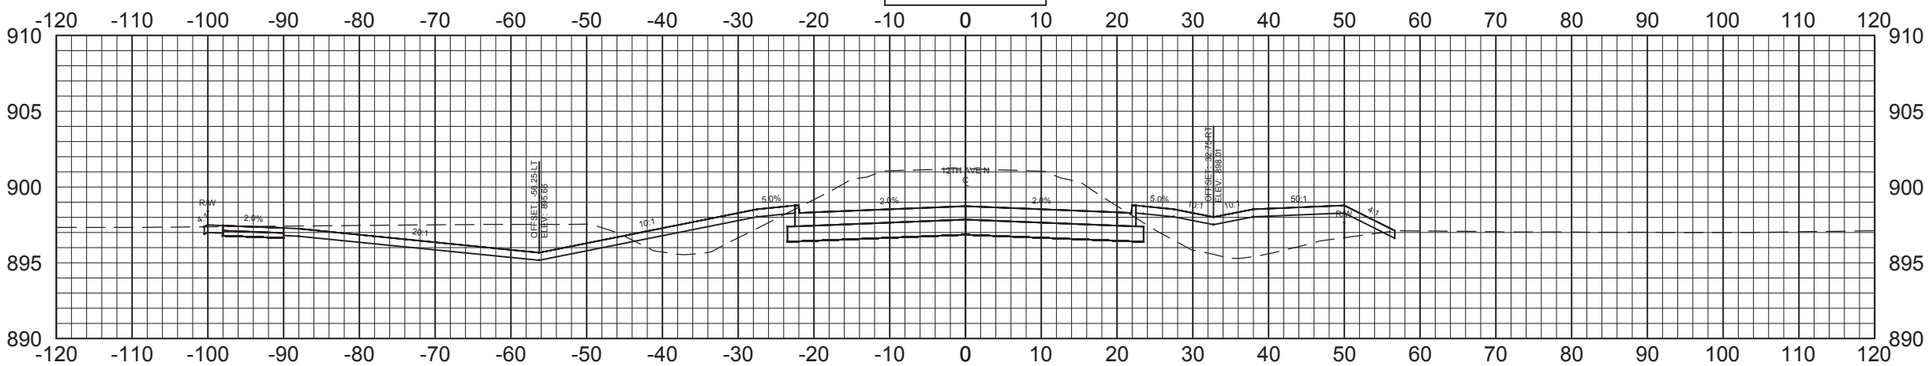

162+00.00

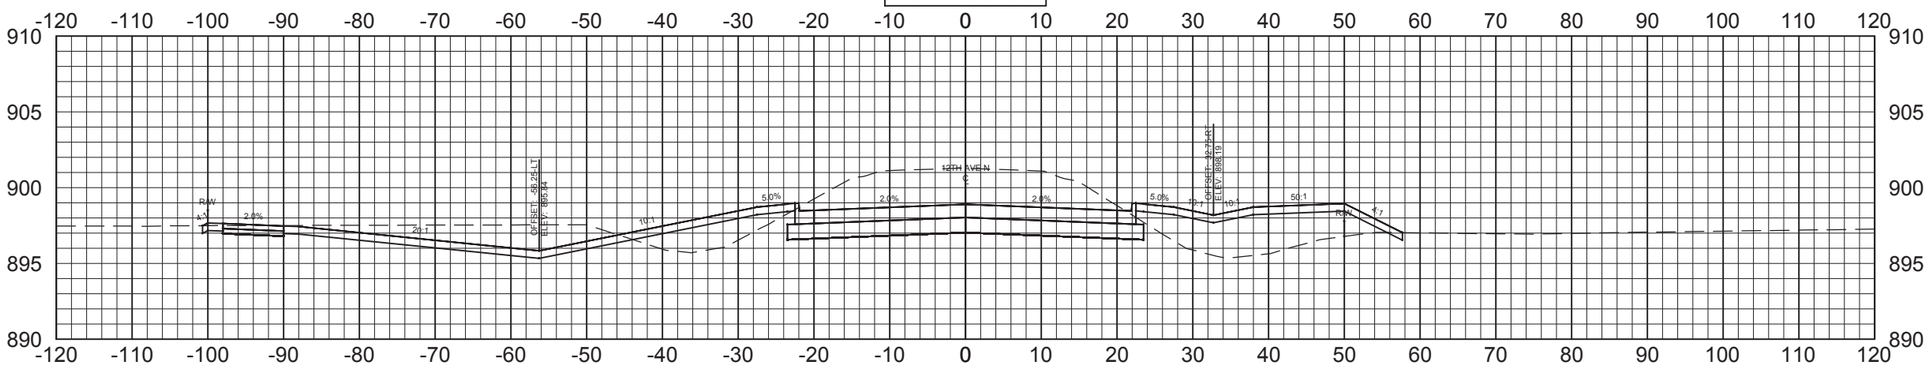

161+50.00

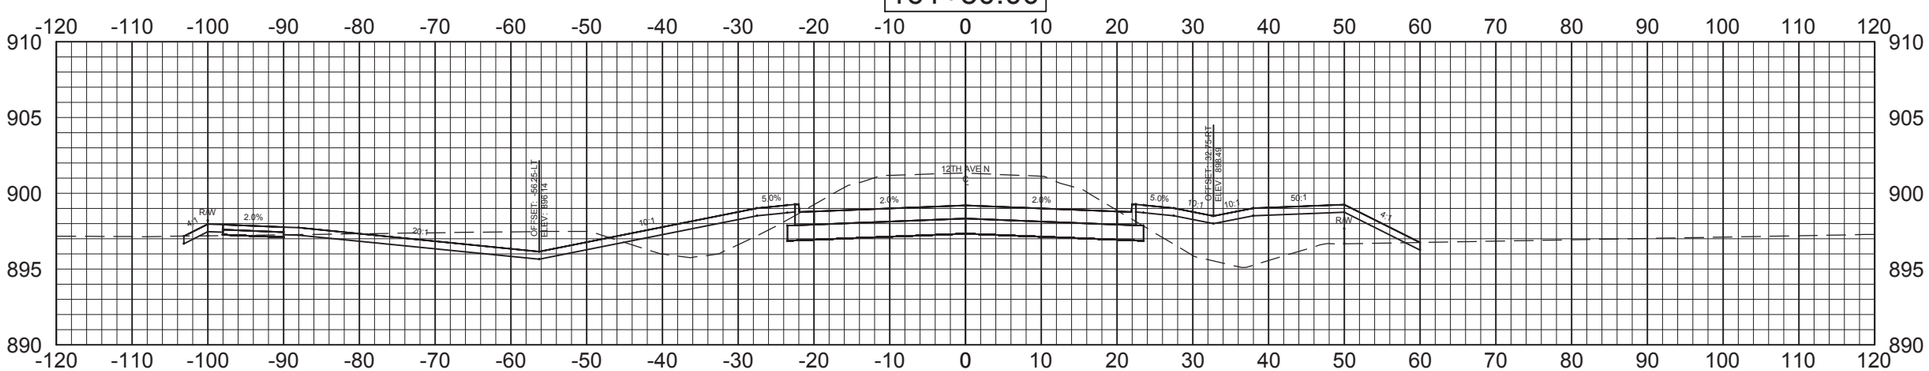

Apex Engineering Group	STATE	PROJECT NO.	SECTION NO.	SHEET NO.
	ND	SU-8-992(036)037	200	76

ALL ELEVATIONS ARE BASED ON THE VERTICAL DATUM OF NGVD 29 (UNLESS NOTED OTHERWISE)

164+00.00

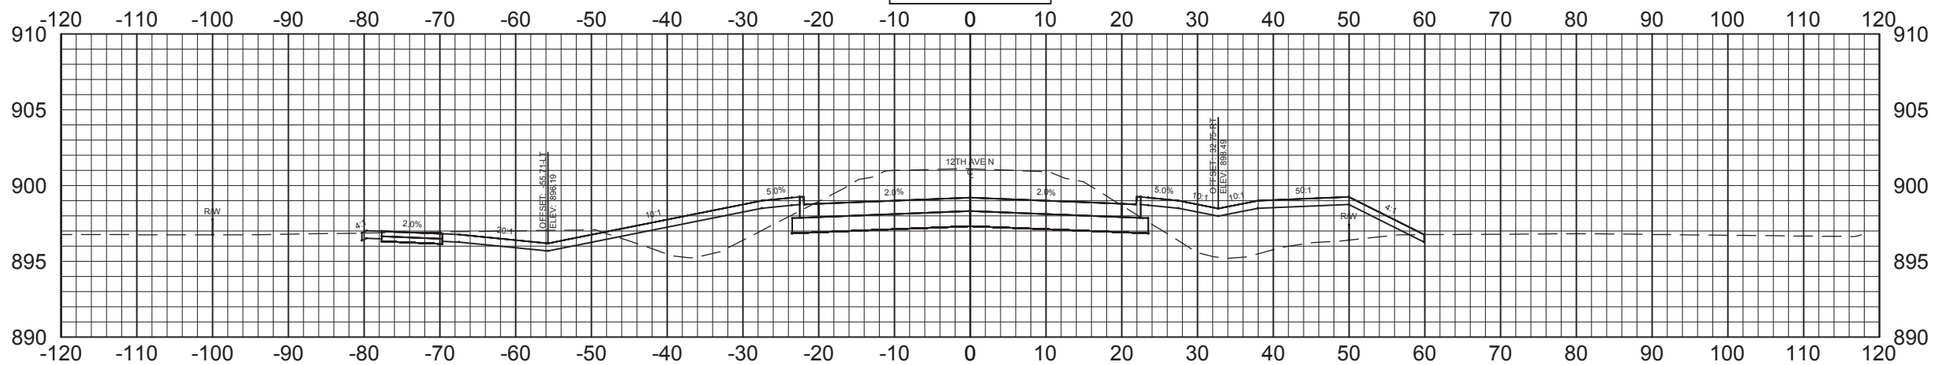

163+50.00

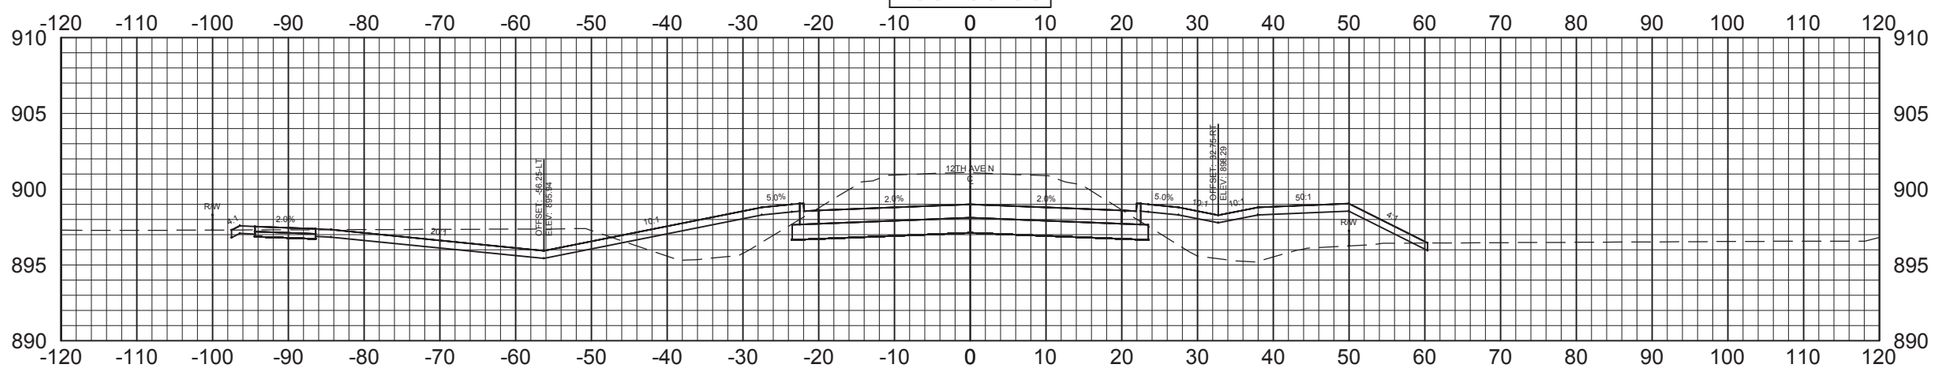

163+00.00

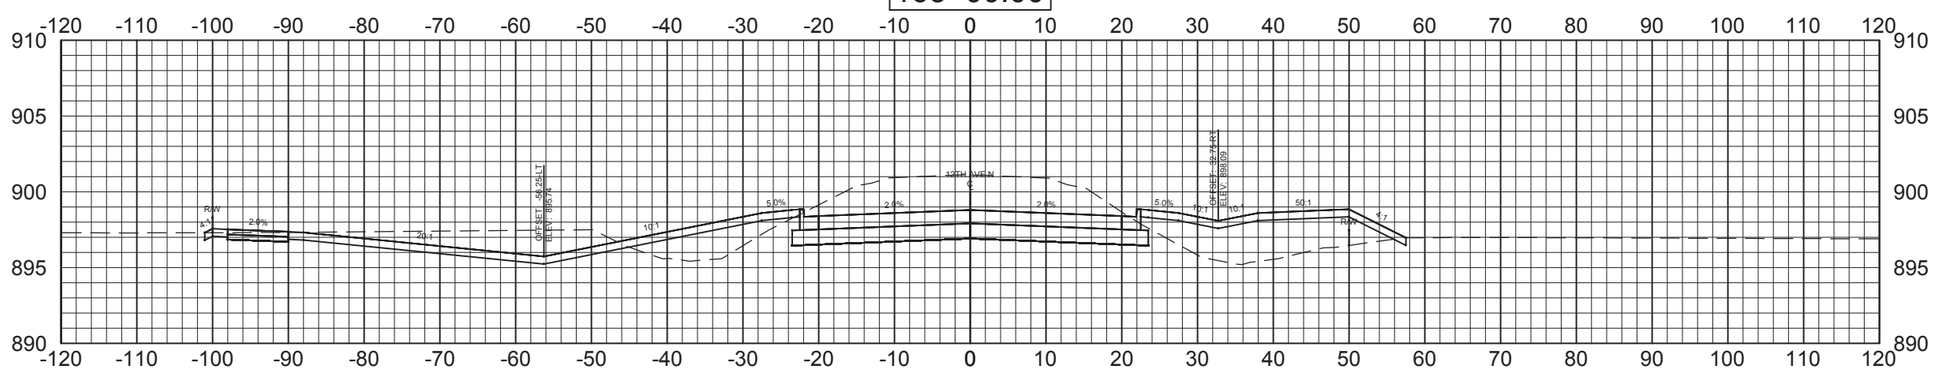

Apex Engineering Group	STATE	PROJECT NO.	SECTION NO.	SHEET NO.
	ND	SU-8-992(036)037	200	77

ALL ELEVATIONS ARE BASED ON THE VERTICAL DATUM OF NGVD 29 (UNLESS NOTED OTHERWISE)

165+50.00

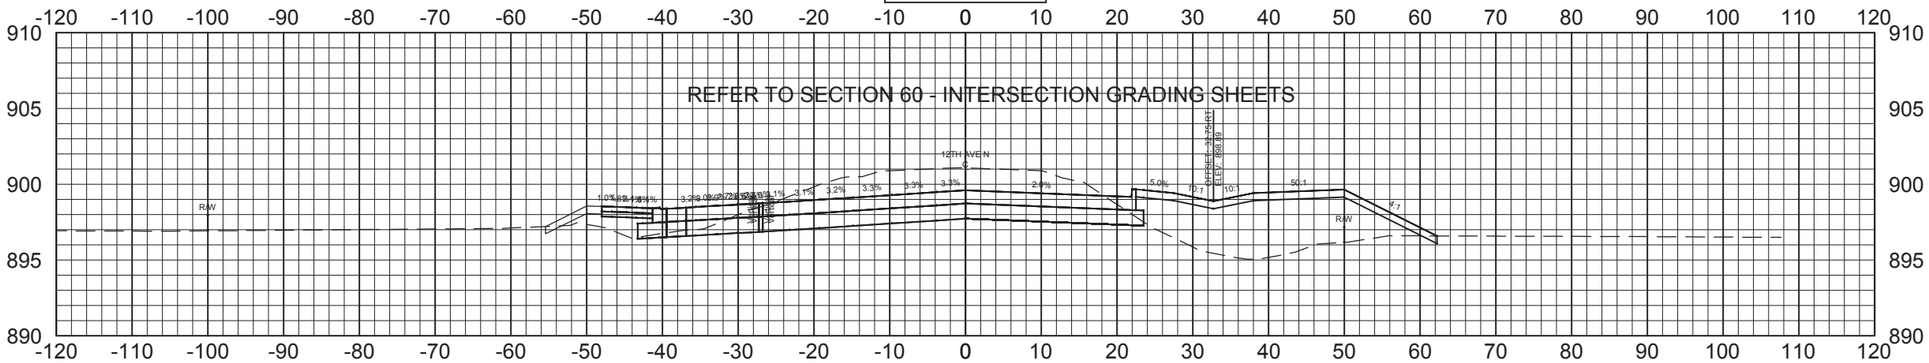

165+00.00

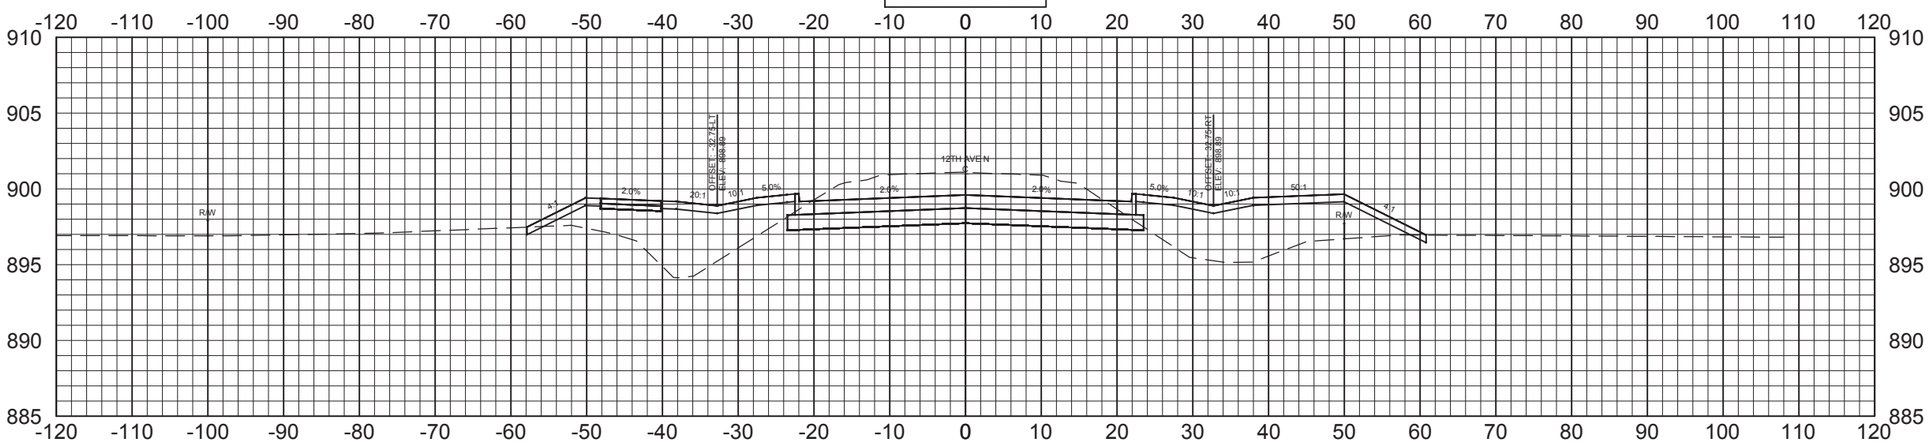

164+50.00

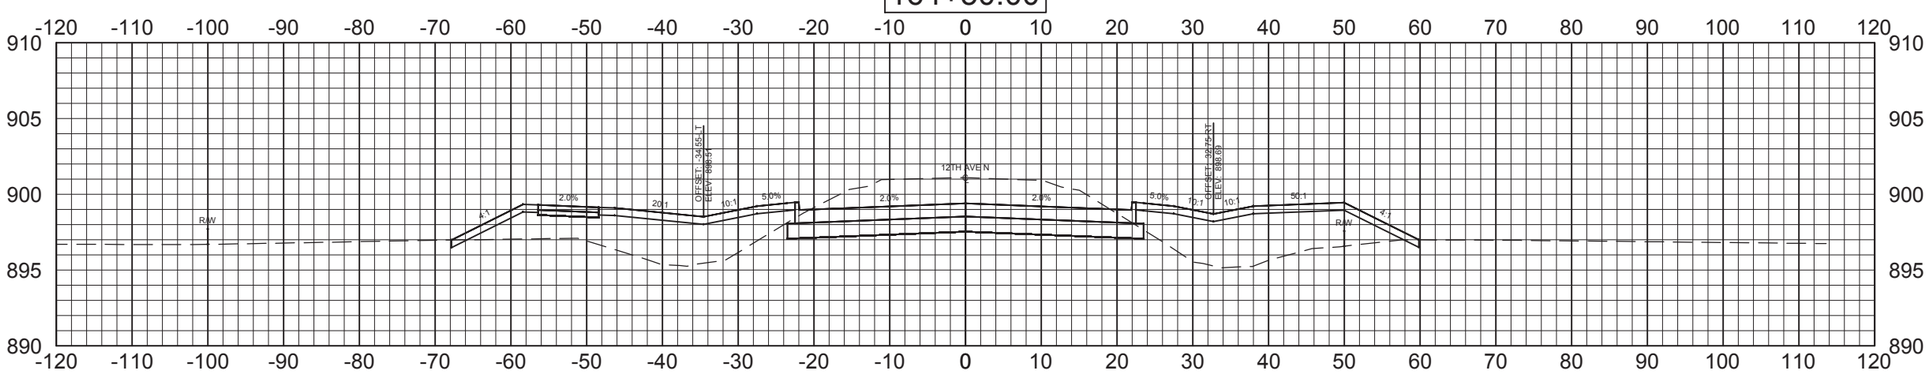

Apex Engineering Group	STATE	PROJECT NO.	SECTION NO.	SHEET NO.
	ND	SU-8-992(036)037	200	78

ALL ELEVATIONS ARE BASED ON THE VERTICAL DATUM OF NGVD 29 (UNLESS NOTED OTHERWISE)

166+50.00

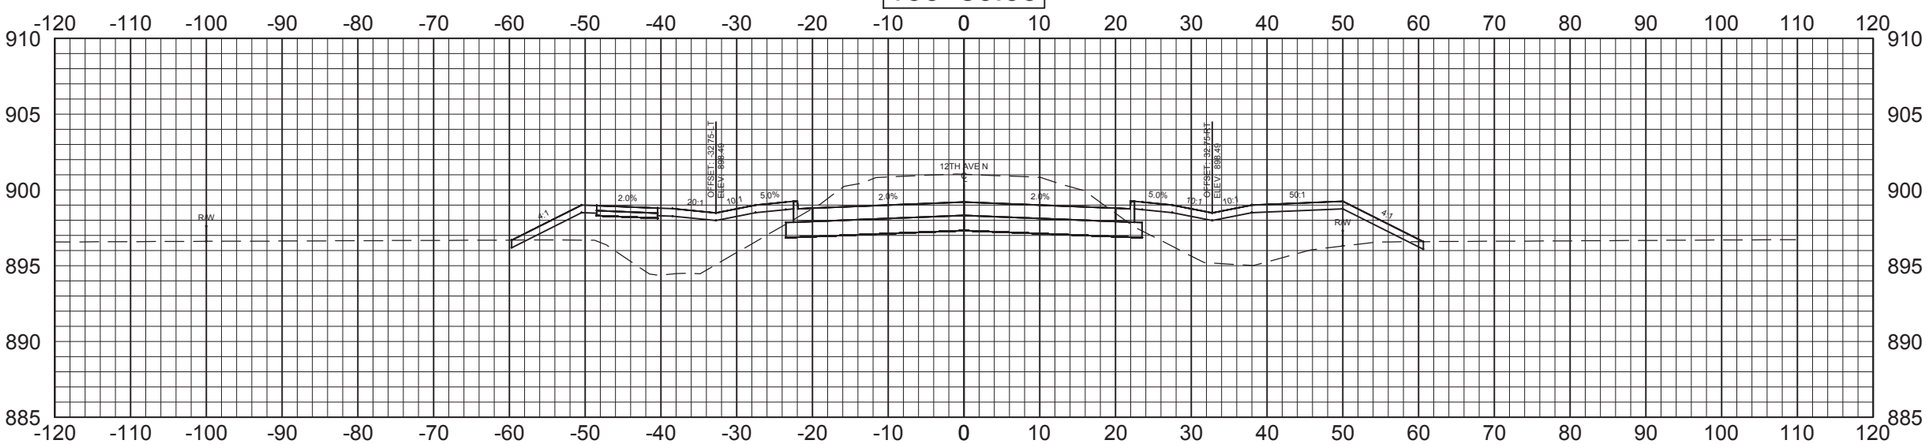

166+00.00

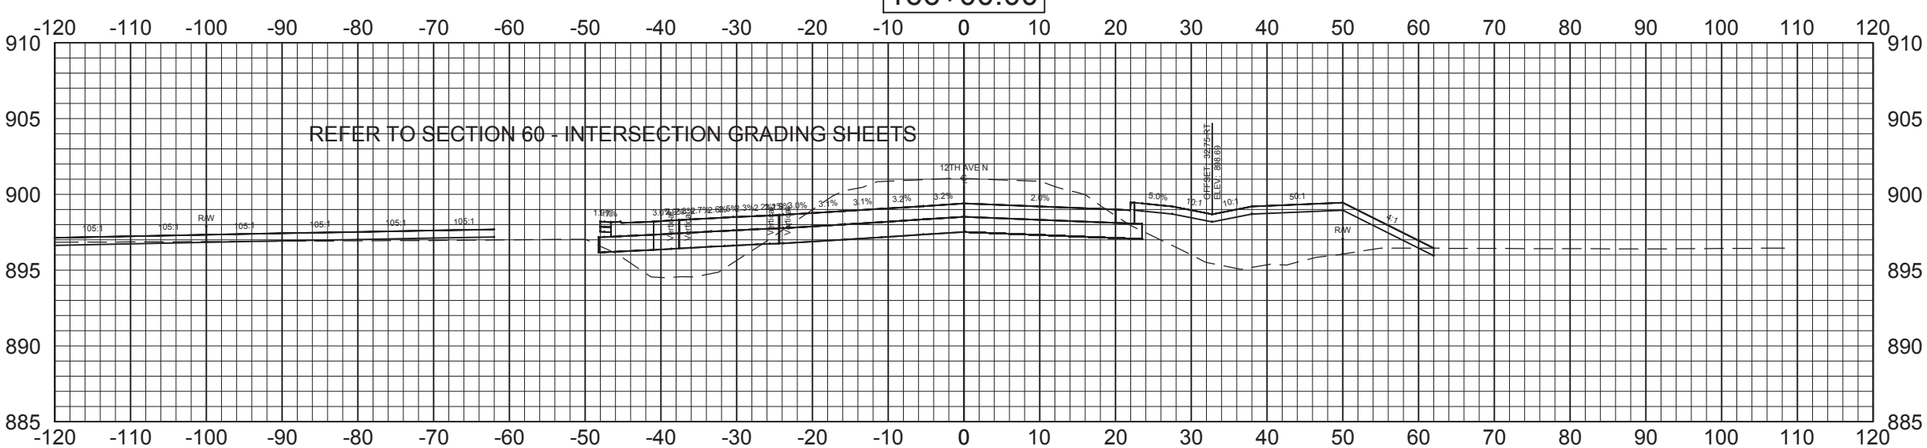

Apex Engineering Group	STATE	PROJECT NO.	SECTION NO.	SHEET NO.
	ND	SU-8-992(036)037	200	79

ALL ELEVATIONS ARE BASED ON THE VERTICAL DATUM OF NGVD 29 (UNLESS NOTED OTHERWISE)

167+50.00

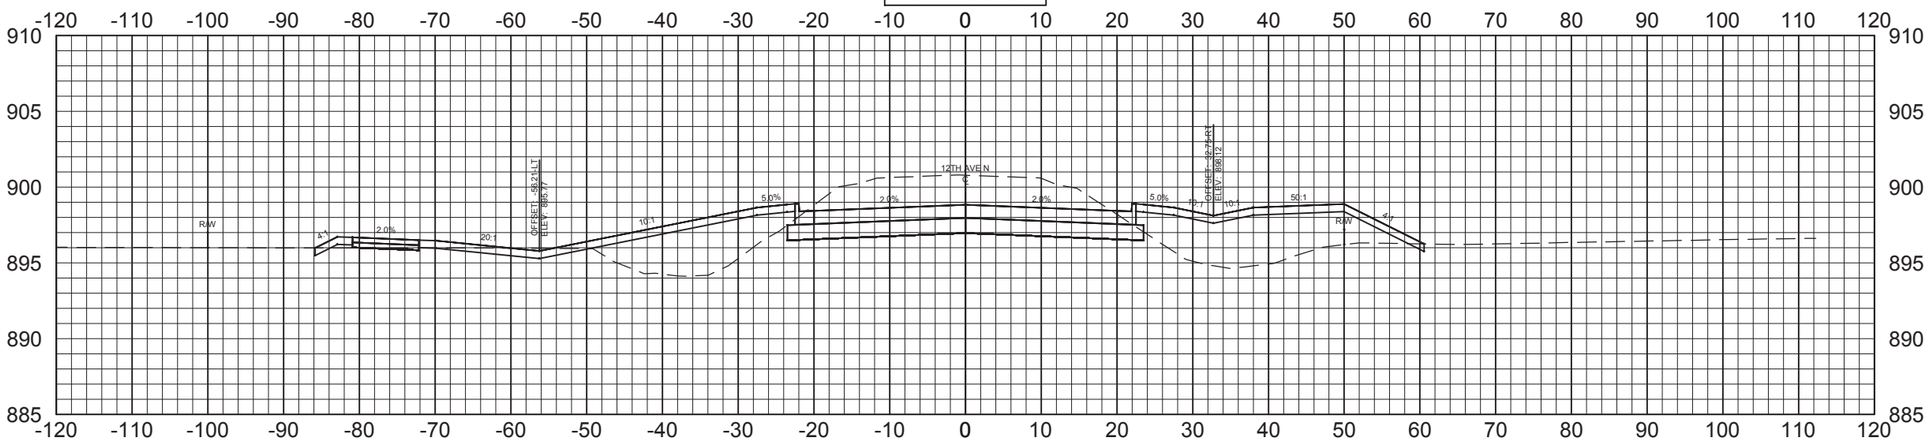

167+00.00

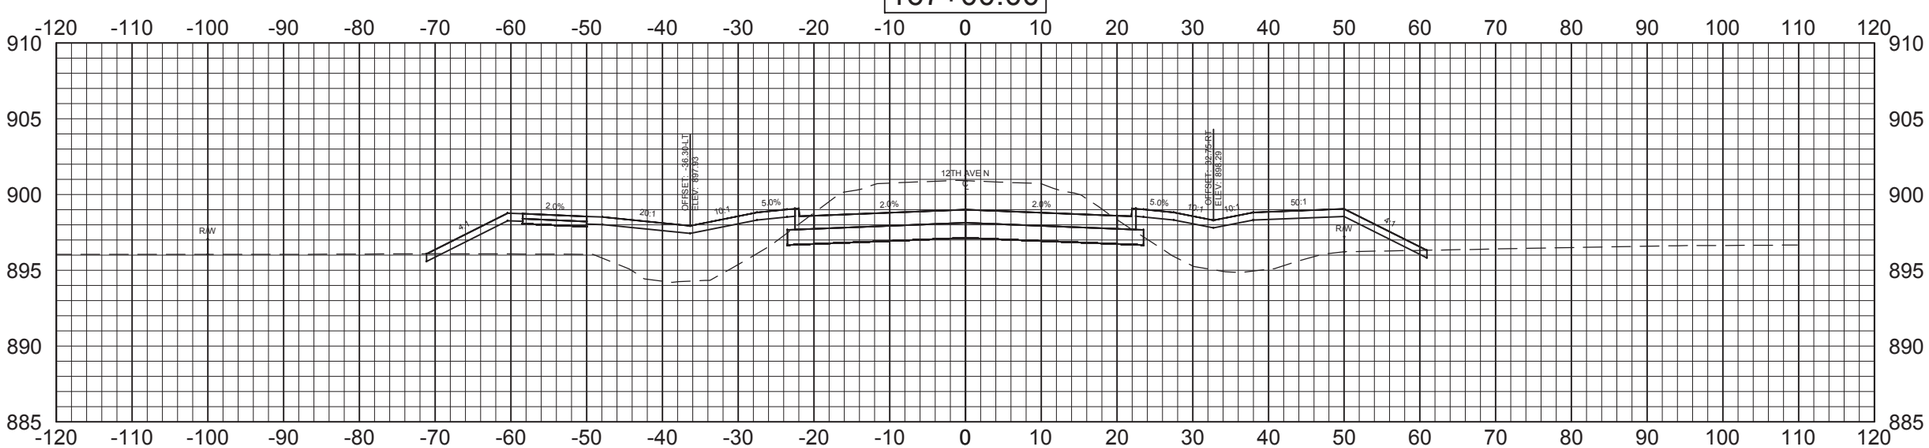

Apex Engineering Group	STATE	PROJECT NO.	SECTION NO.	SHEET NO.
	ND	SU-8-992(036)037	200	80

ALL ELEVATIONS ARE BASED ON THE VERTICAL DATUM OF NGVD 29 (UNLESS NOTED OTHERWISE)

168+50.00

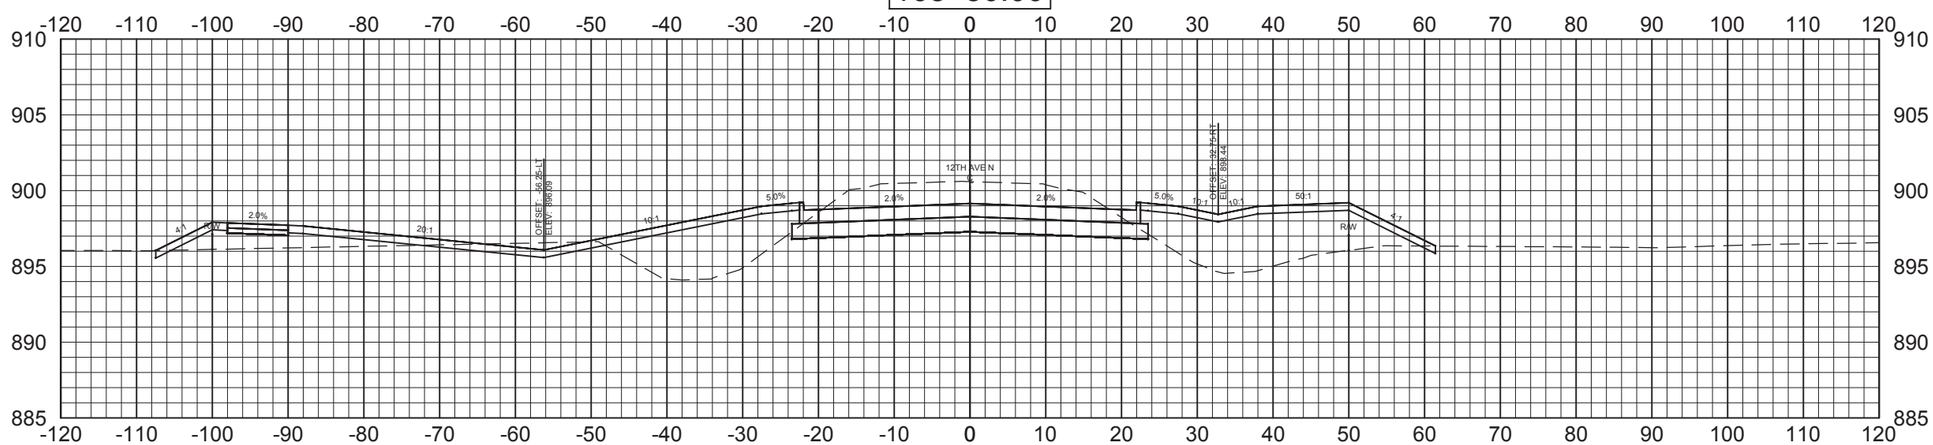

168+00.00

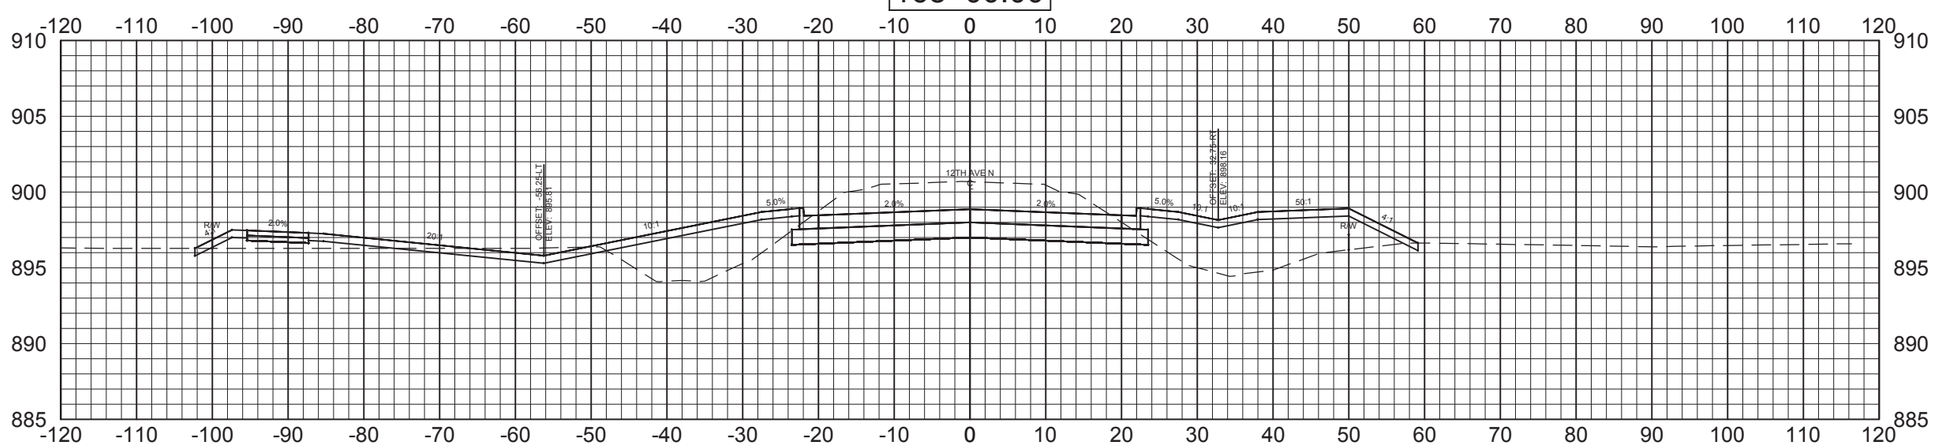

Apex Engineering Group	STATE	PROJECT NO.	SECTION NO.	SHEET NO.
	ND	SU-8-992(036)037	200	81

ALL ELEVATIONS ARE BASED ON THE VERTICAL DATUM OF NGVD 29 (UNLESS NOTED OTHERWISE)

169+50.00

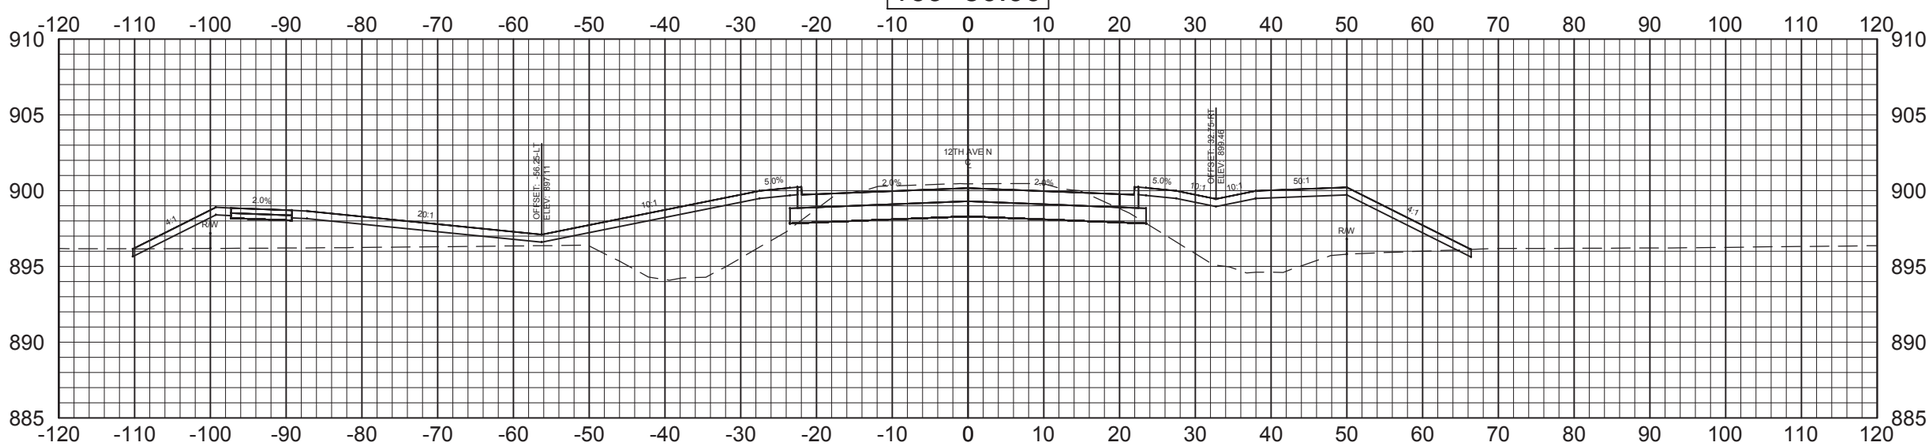

169+00.00

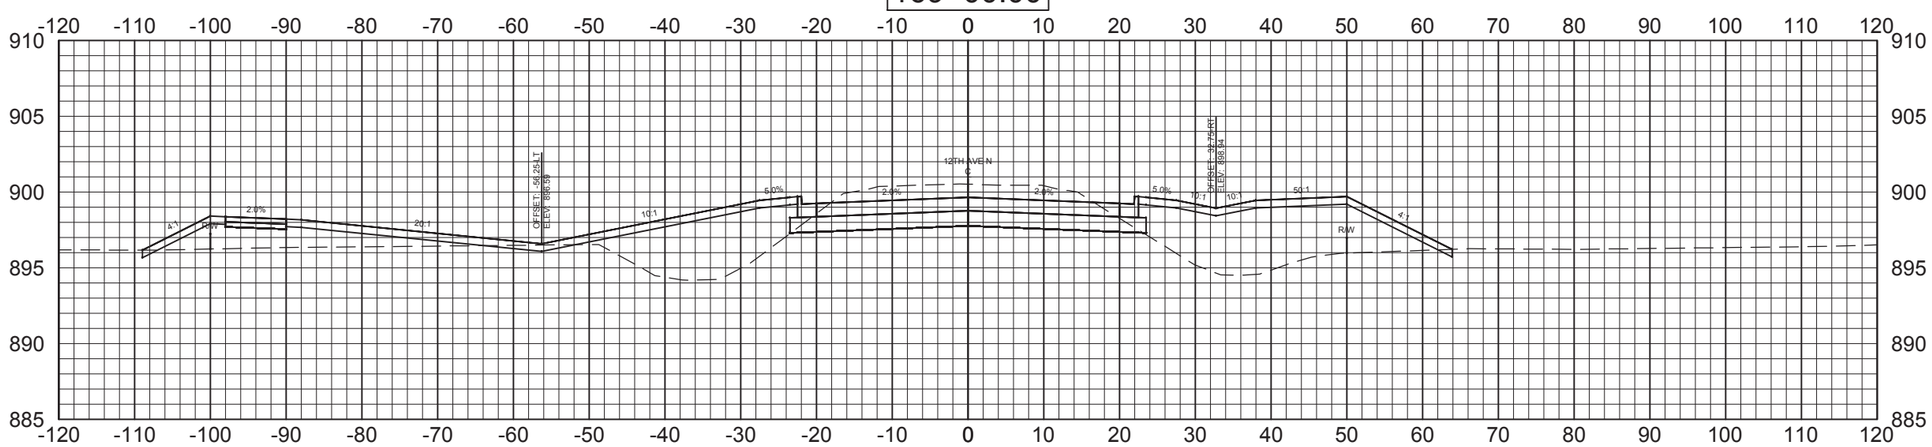

Apex Engineering Group	STATE	PROJECT NO.	SECTION NO.	SHEET NO.
	ND	SU-8-992(036)037	200	82

ALL ELEVATIONS ARE BASED ON THE VERTICAL DATUM OF NGVD 29 (UNLESS NOTED OTHERWISE)

158+00.00

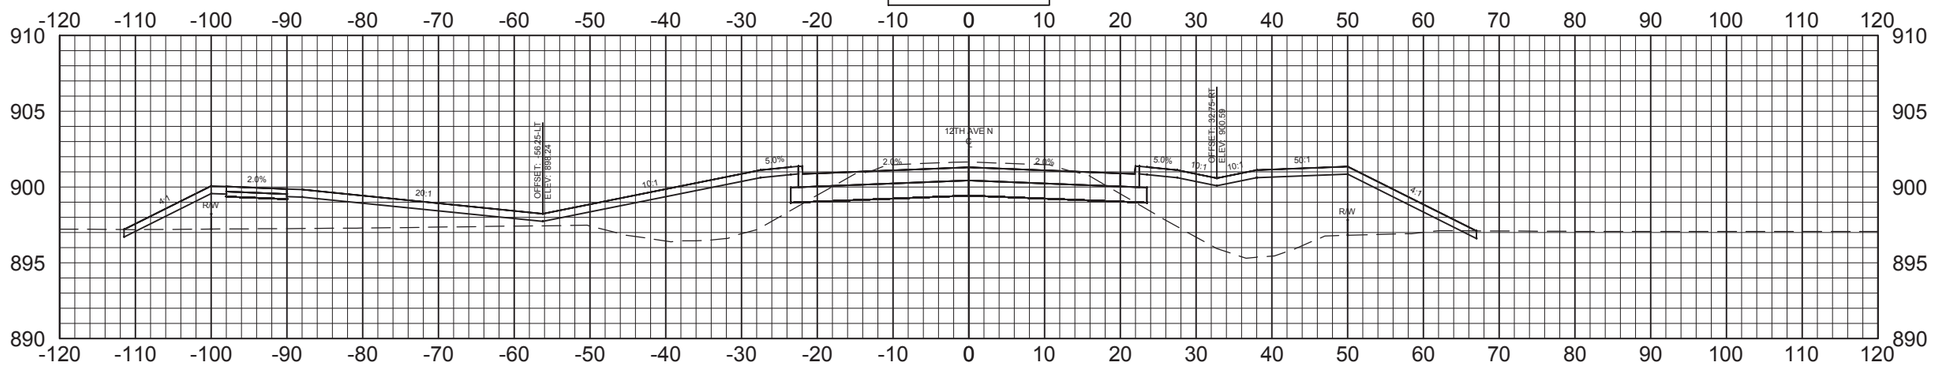

157+50.00

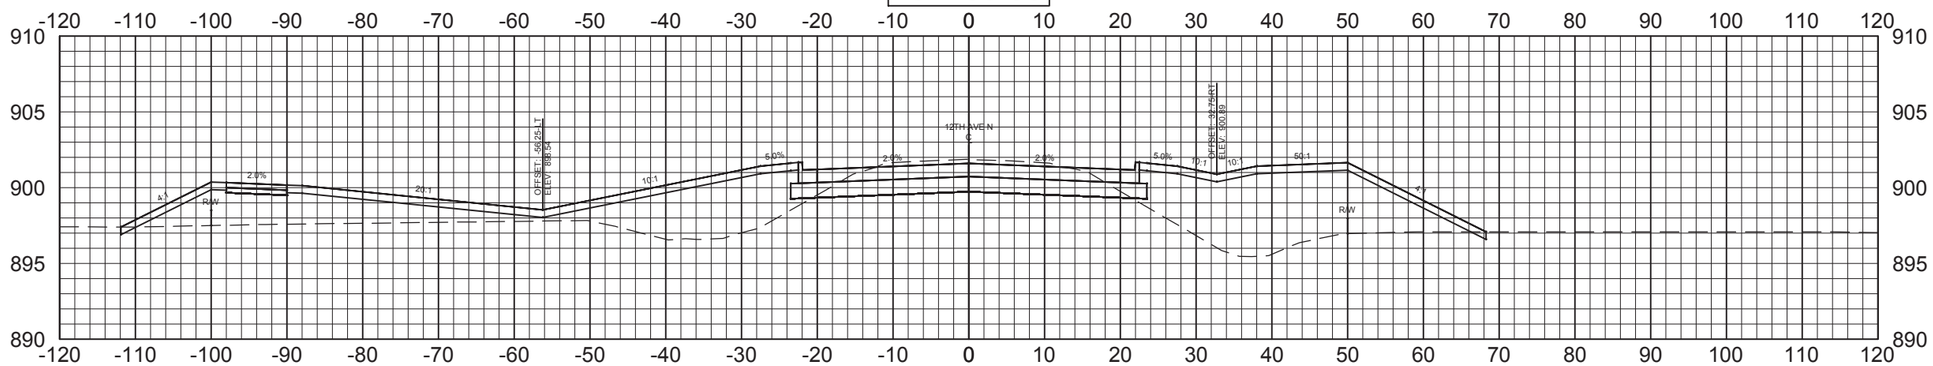

157+00.00

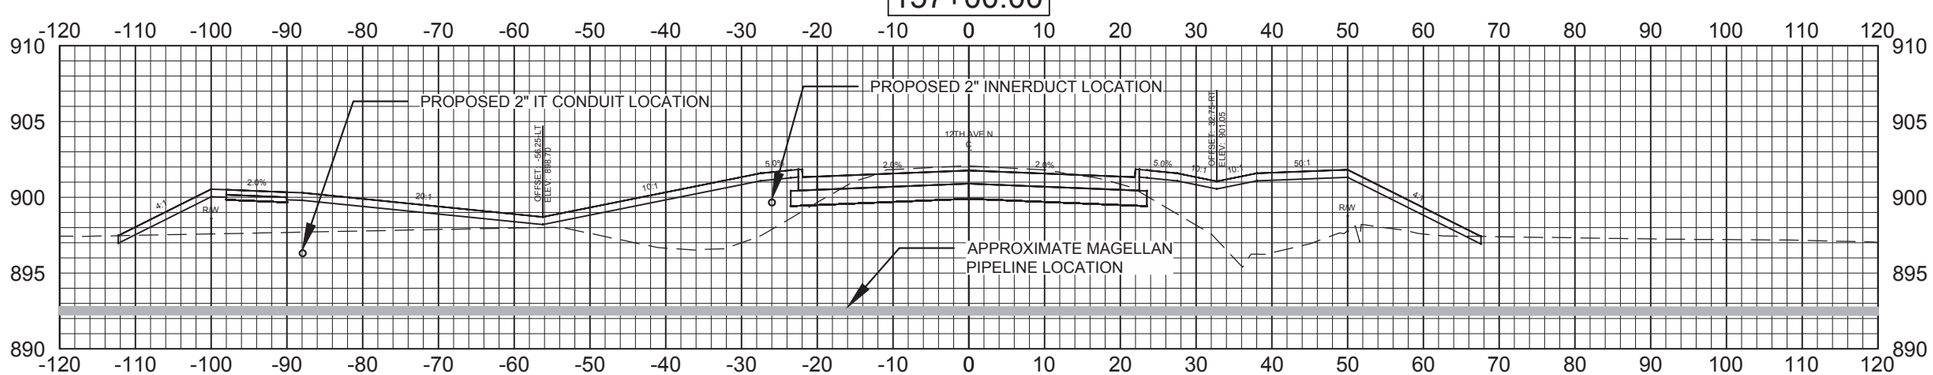

Apex Engineering Group	STATE	PROJECT NO.	SECTION NO.	SHEET NO.
	ND	SU-8-992(036)037	200	83

ALL ELEVATIONS ARE BASED ON THE VERTICAL DATUM OF NGVD 29 (UNLESS NOTED OTHERWISE)

171+50.00

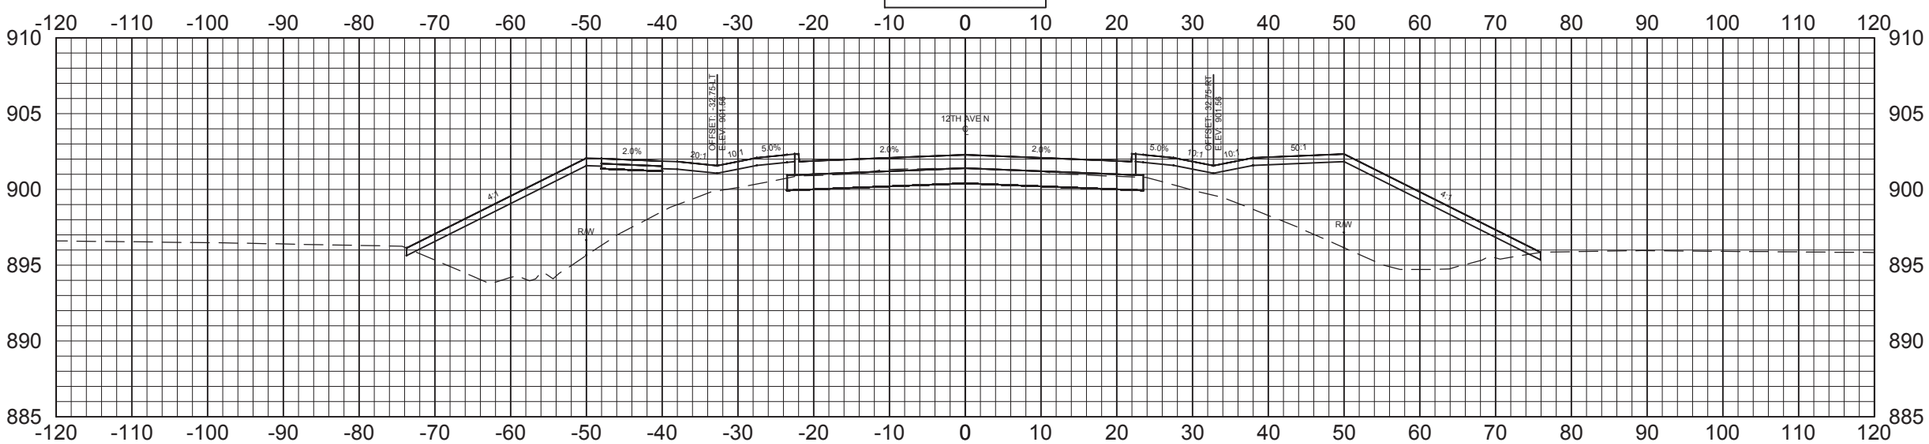

171+00.00

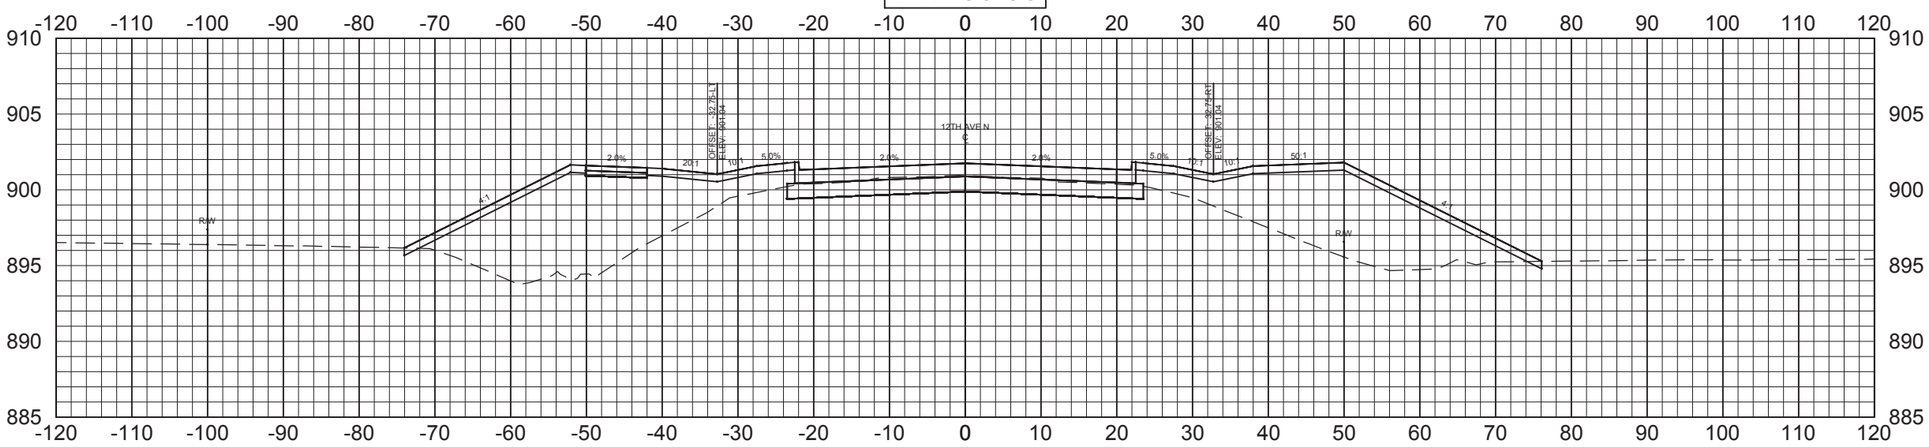

Apex Engineering Group	STATE	PROJECT NO.	SECTION NO.	SHEET NO.
	ND	SU-8-992(036)037	200	84

ALL ELEVATIONS ARE BASED ON THE VERTICAL DATUM OF NGVD 29 (UNLESS NOTED OTHERWISE)

172+50.00

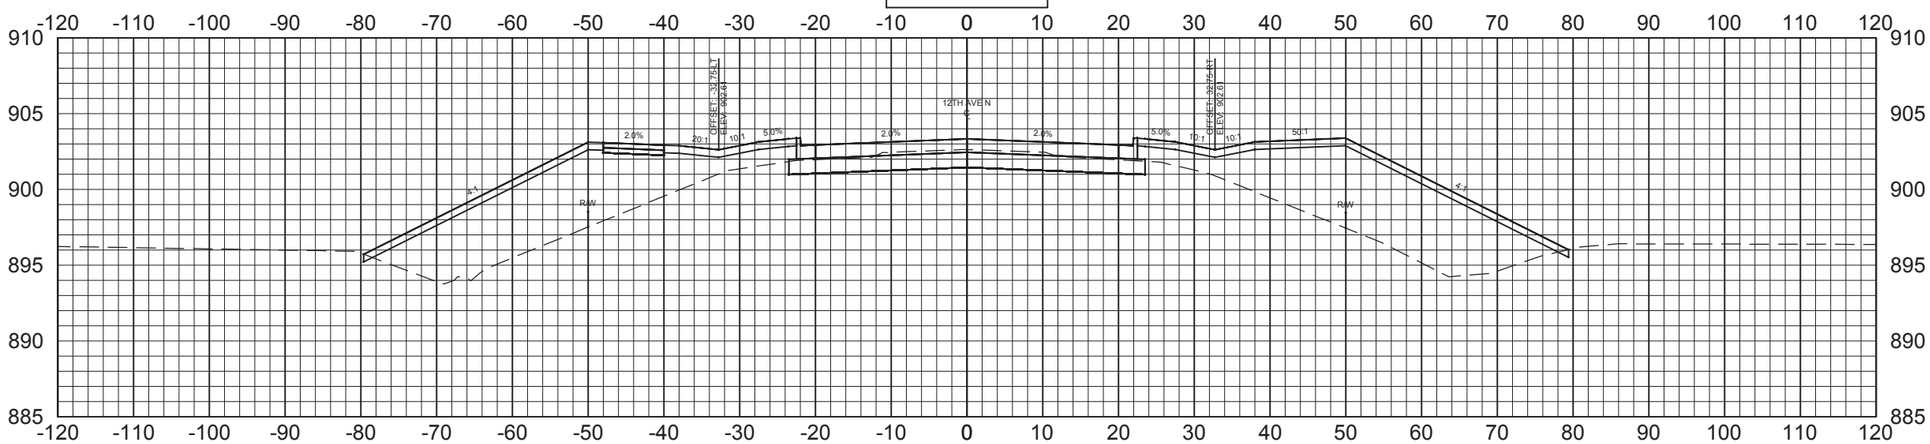

172+00.00

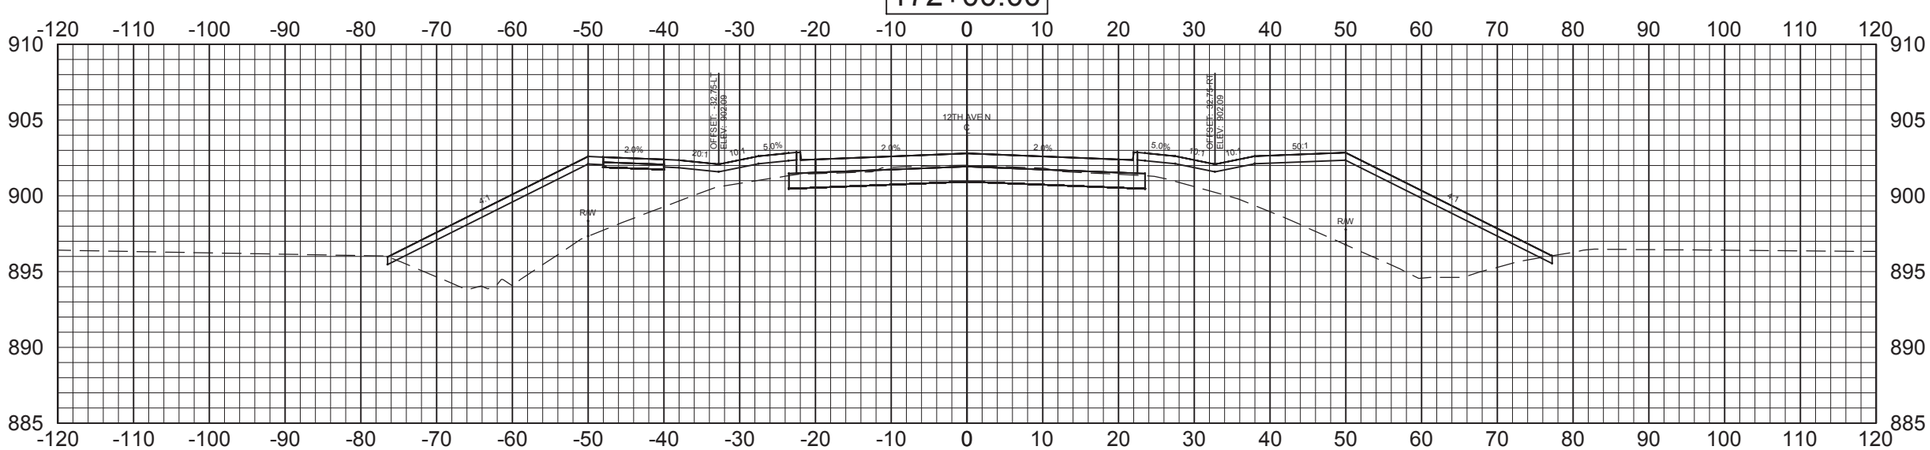

Apex Engineering Group	STATE	PROJECT NO.	SECTION NO.	SHEET NO.
	ND	SU-8-992(036)037	200	85

ALL ELEVATIONS ARE BASED ON THE VERTICAL DATUM OF NGVD 29 (UNLESS NOTED OTHERWISE)

173+50.00

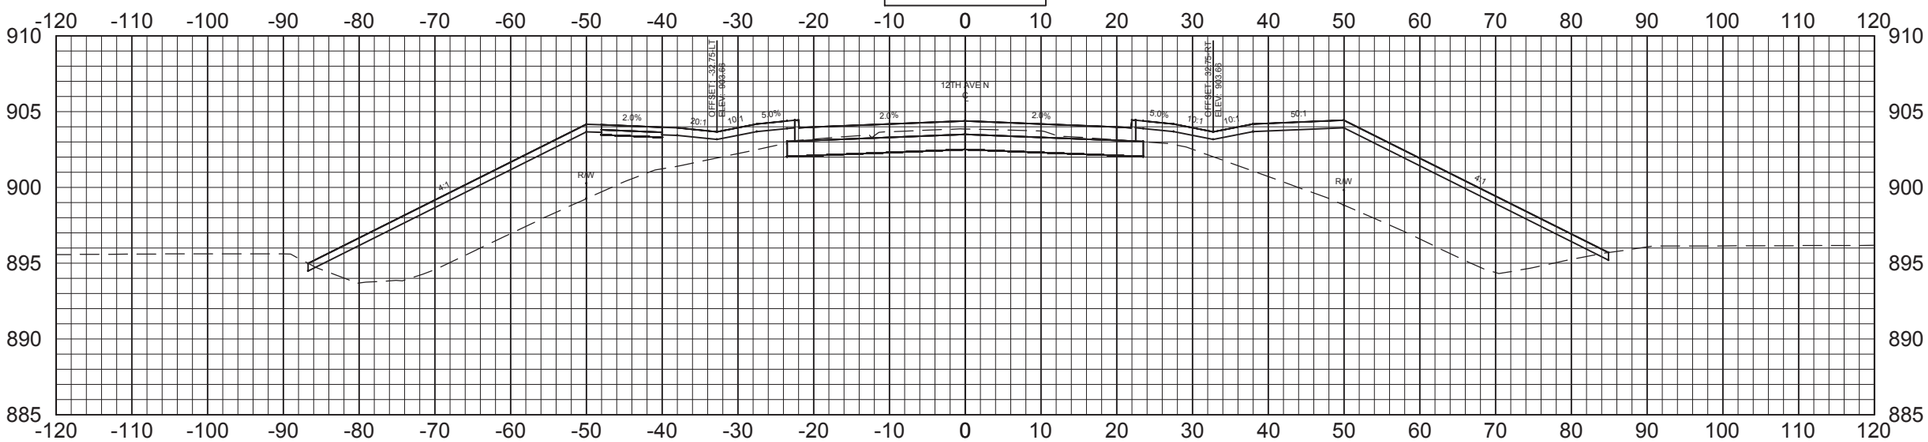

173+00.00

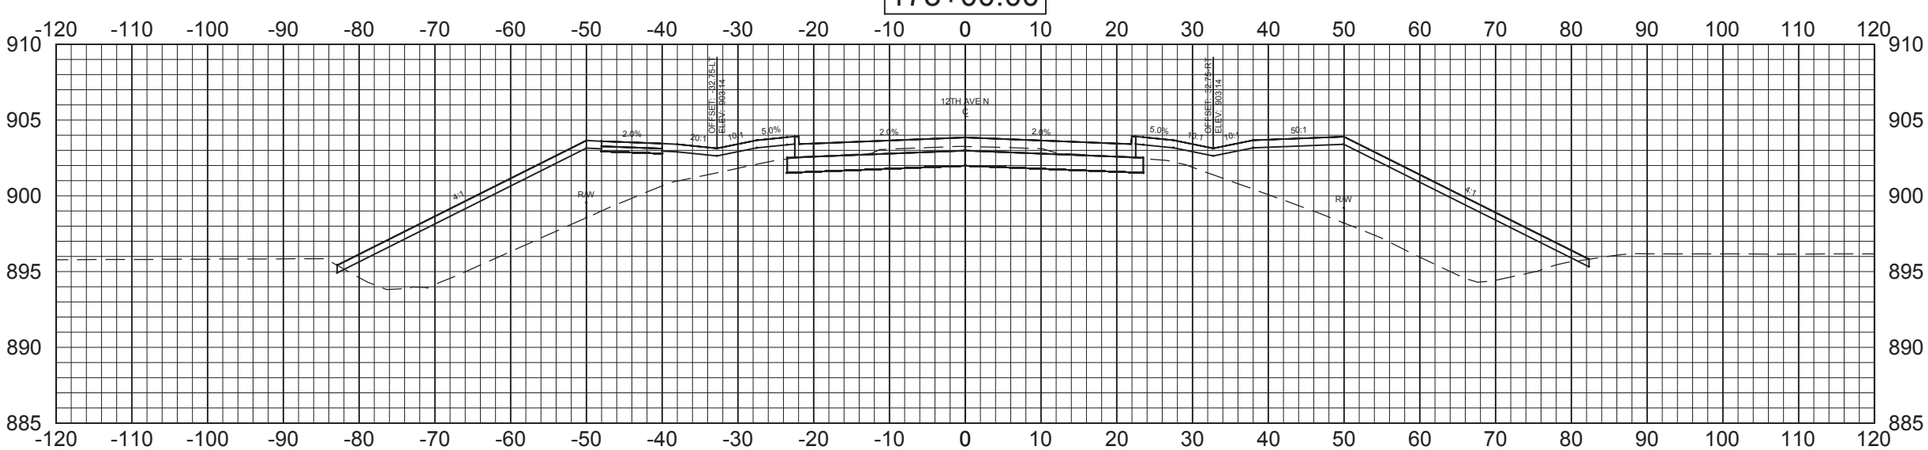

Apex Engineering Group	STATE	PROJECT NO.	SECTION NO.	SHEET NO.
	ND	SU-8-992(036)037	200	86

ALL ELEVATIONS ARE BASED ON THE VERTICAL DATUM OF NGVD 29 (UNLESS NOTED OTHERWISE)

174+50.00

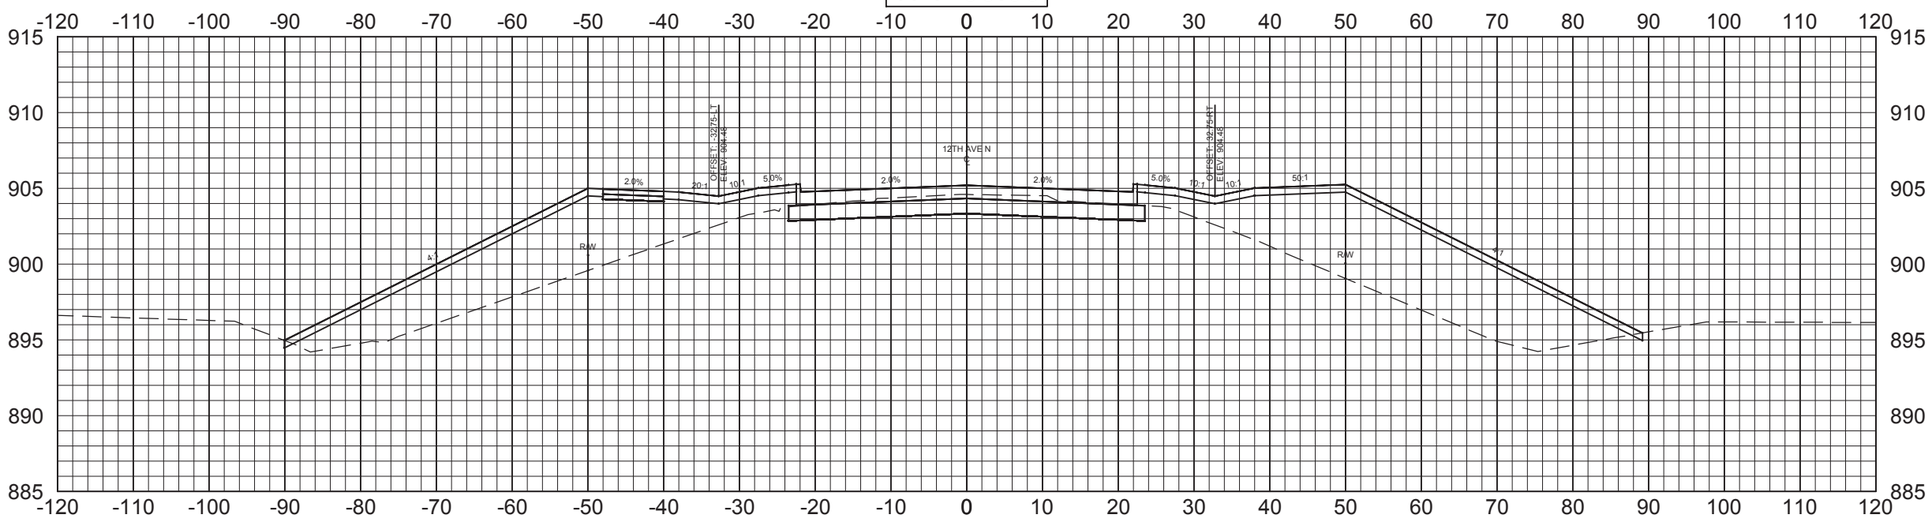

174+00.00

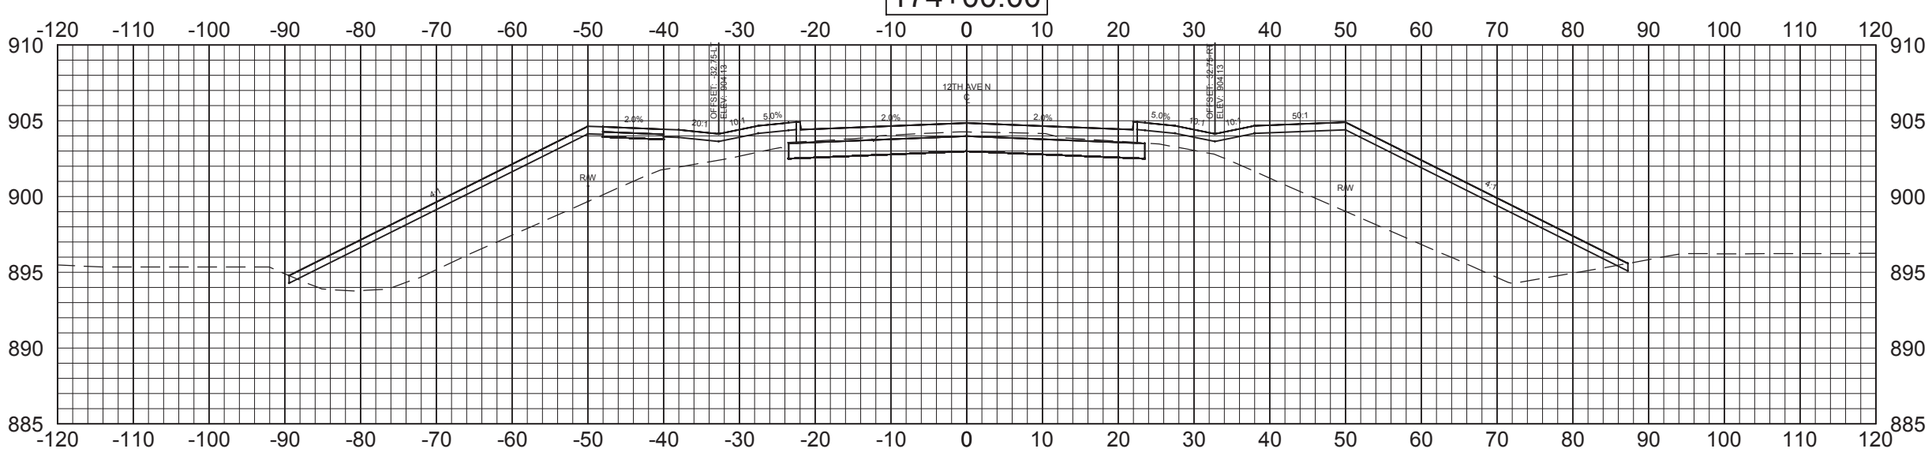

Apex Engineering Group	STATE	PROJECT NO.	SECTION NO.	SHEET NO.
	ND	SU-8-992(036)037	200	87

ALL ELEVATIONS ARE BASED ON THE VERTICAL DATUM OF NGVD 29 (UNLESS NOTED OTHERWISE)

175+50.00

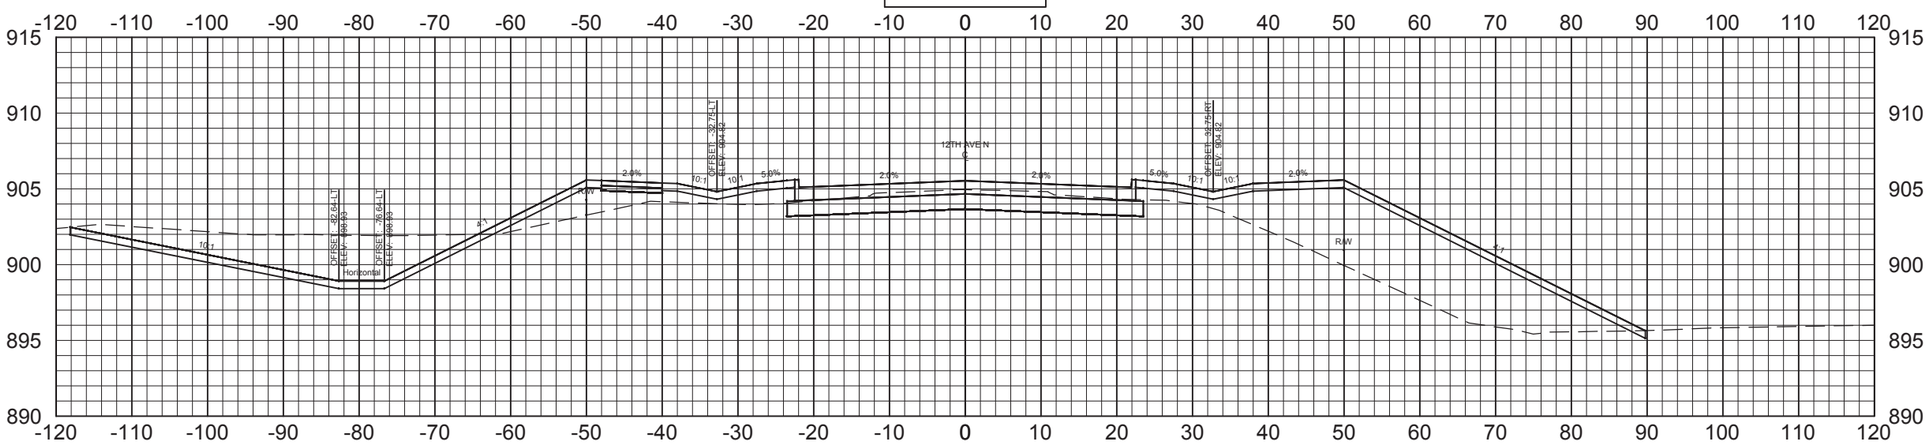

175+00.00

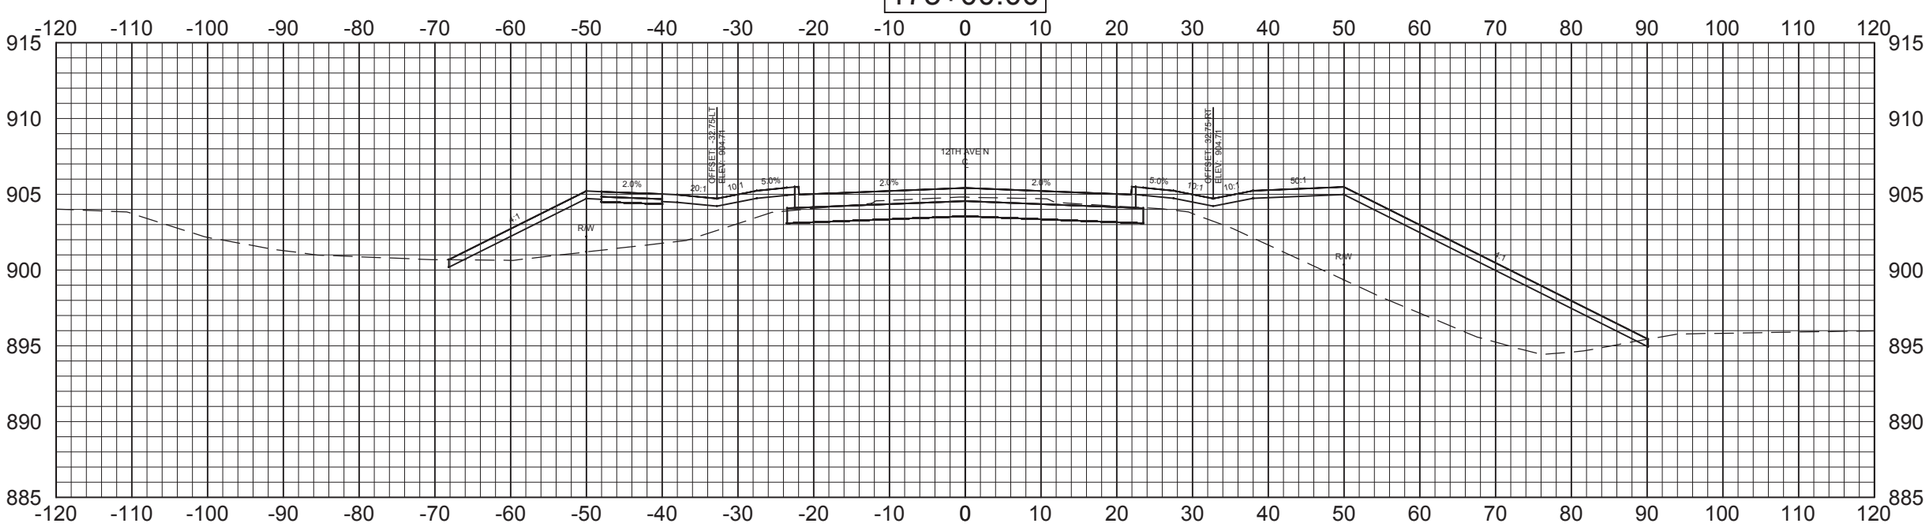

Apex Engineering Group	STATE	PROJECT NO.	SECTION NO.	SHEET NO.
	ND	SU-8-992(036)037	200	88

ALL ELEVATIONS ARE BASED ON THE VERTICAL DATUM OF NGVD 29 (UNLESS NOTED OTHERWISE)

176+50.00

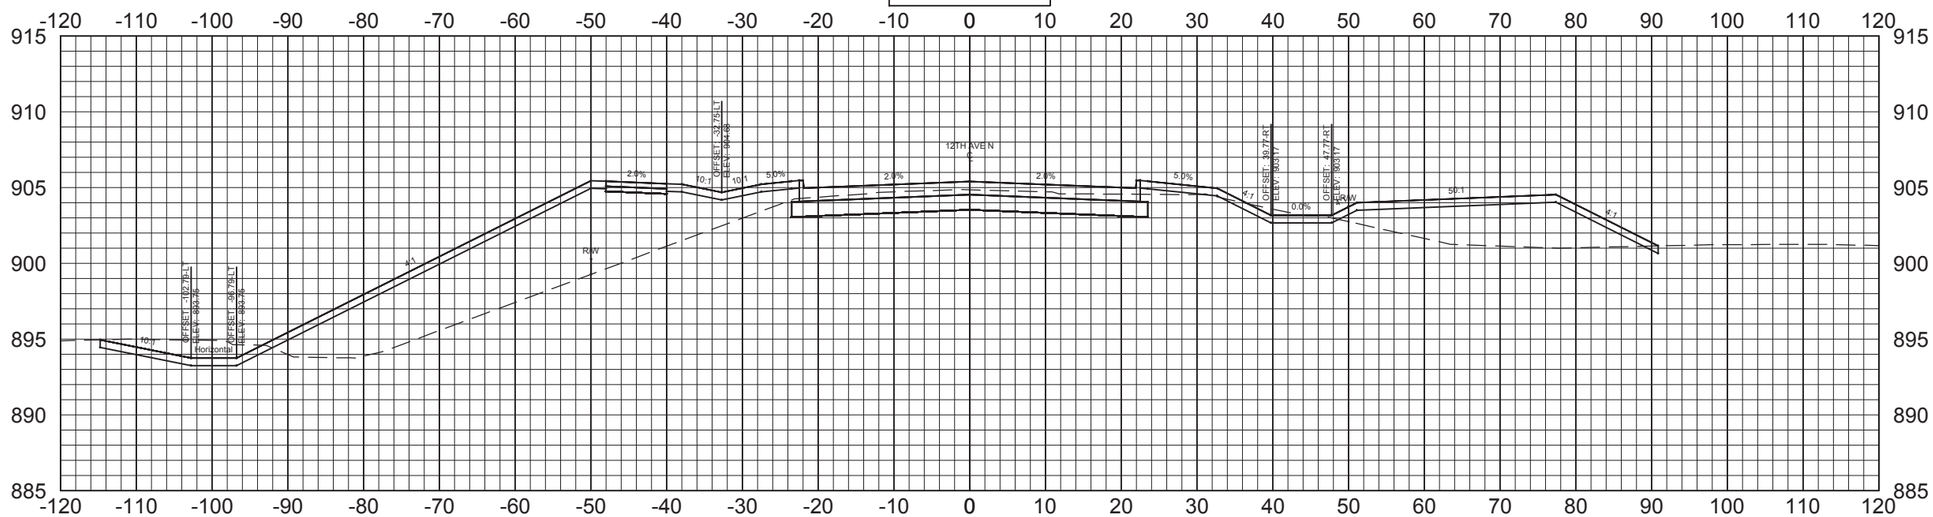

176+00.00

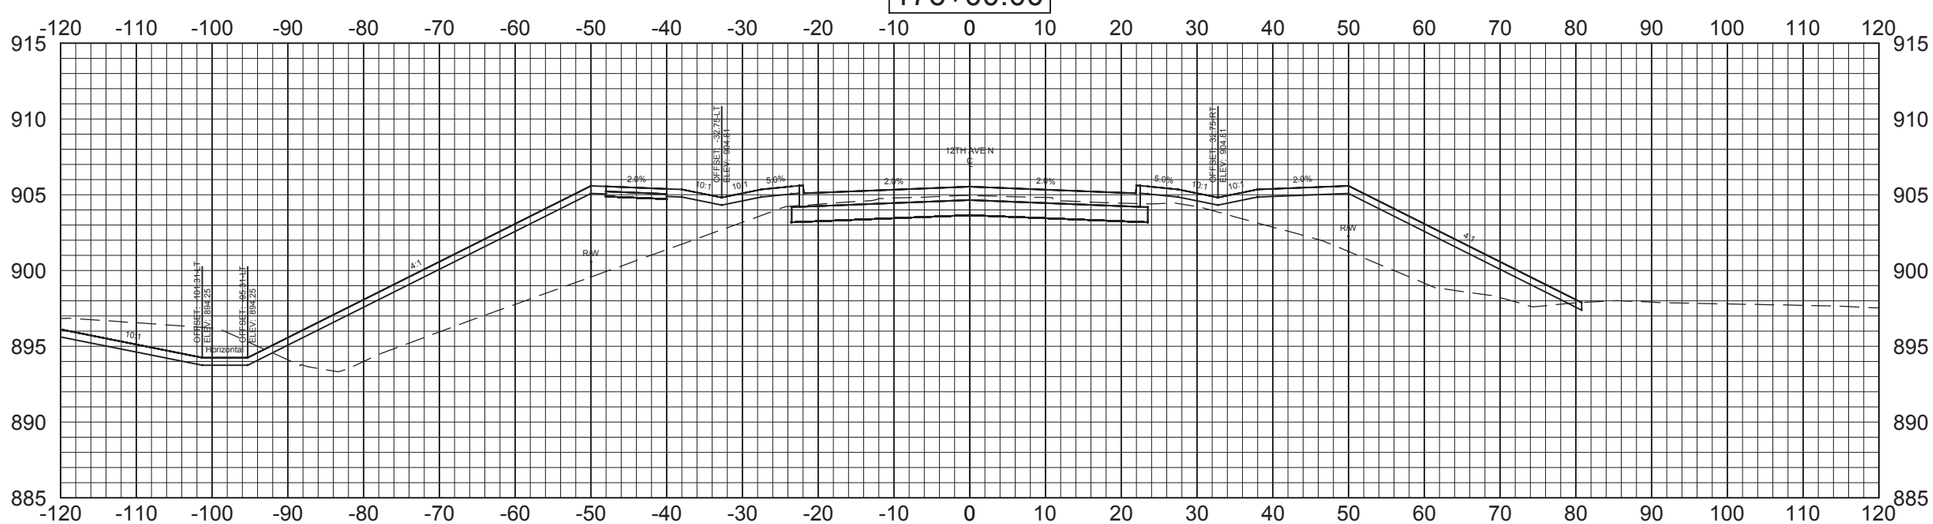

Apex Engineering Group	STATE	PROJECT NO.	SECTION NO.	SHEET NO.
	ND	SU-8-992(036)037	200	89

ALL ELEVATIONS ARE BASED ON THE VERTICAL DATUM OF NGVD 29 (UNLESS NOTED OTHERWISE)

177+50.00

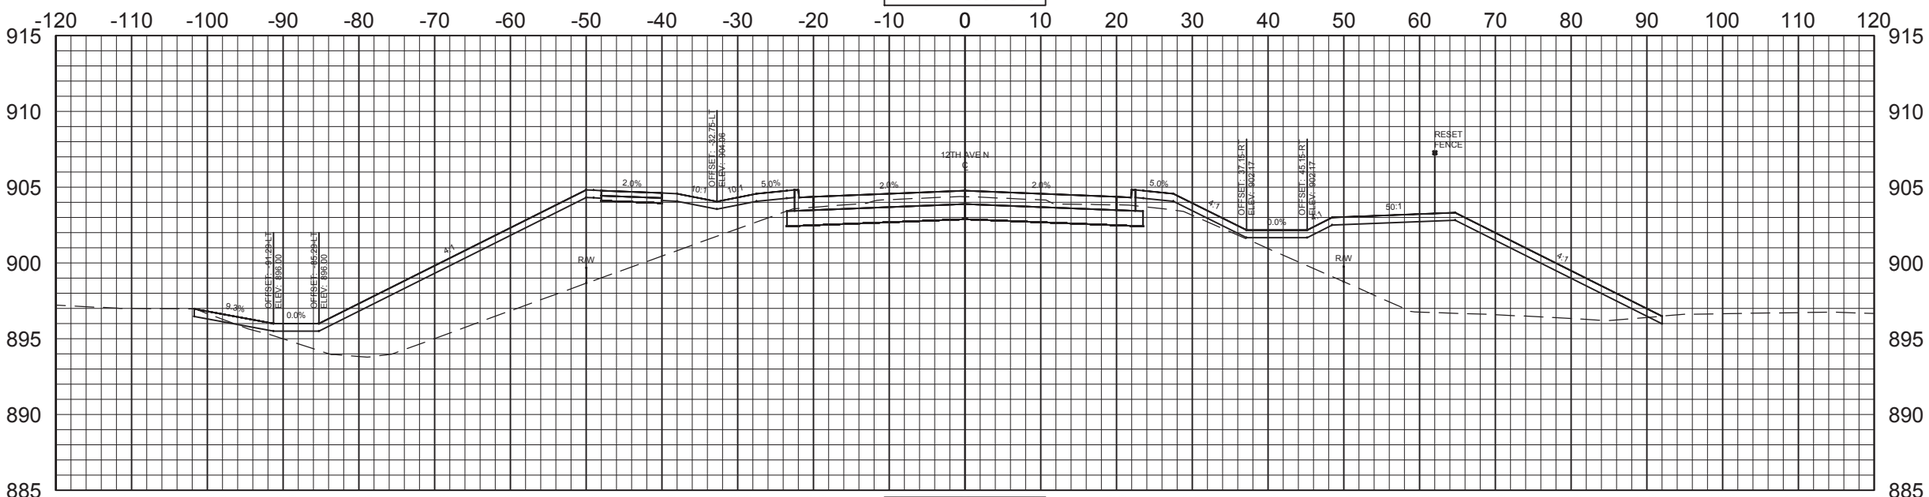

177+00.00

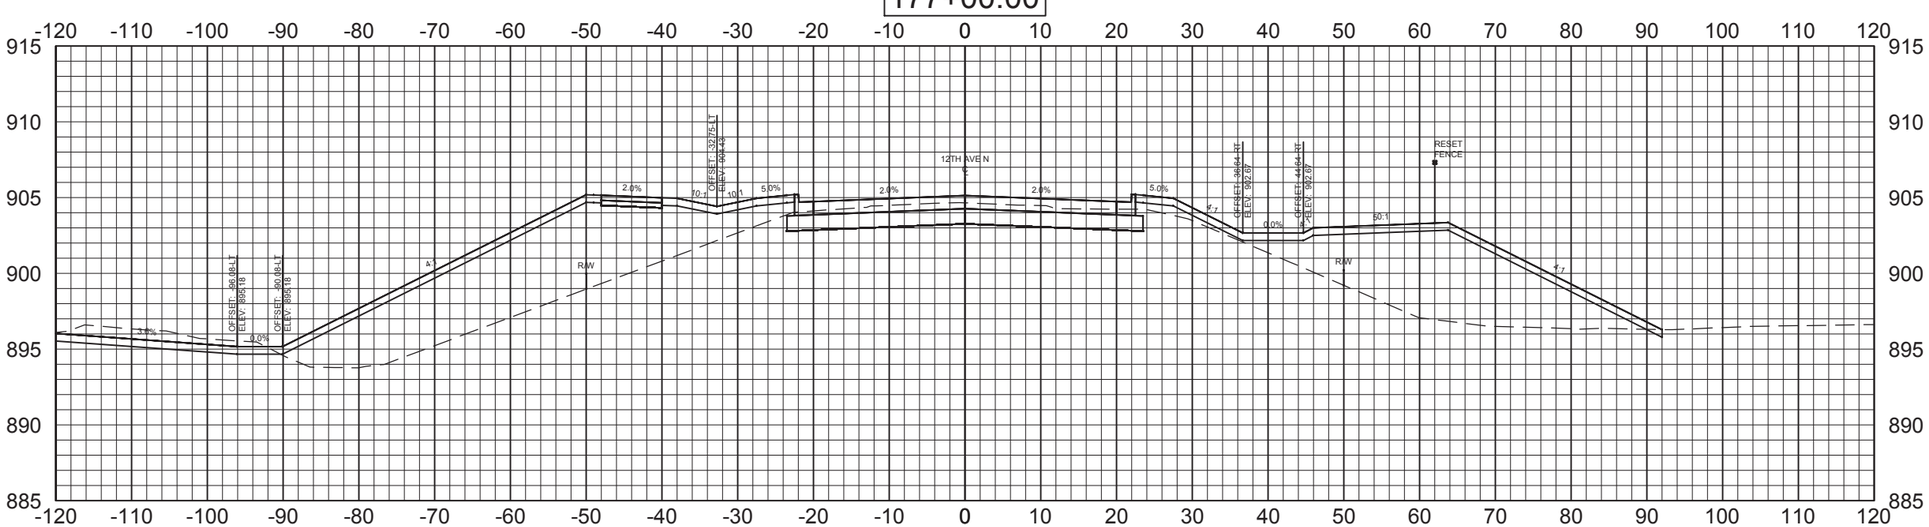

Apex Engineering Group	STATE	PROJECT NO.	SECTION NO.	SHEET NO.
	ND	SU-8-992(036)037	200	90

ALL ELEVATIONS ARE BASED ON THE VERTICAL DATUM OF NGVD 29 (UNLESS NOTED OTHERWISE)

178+50.00

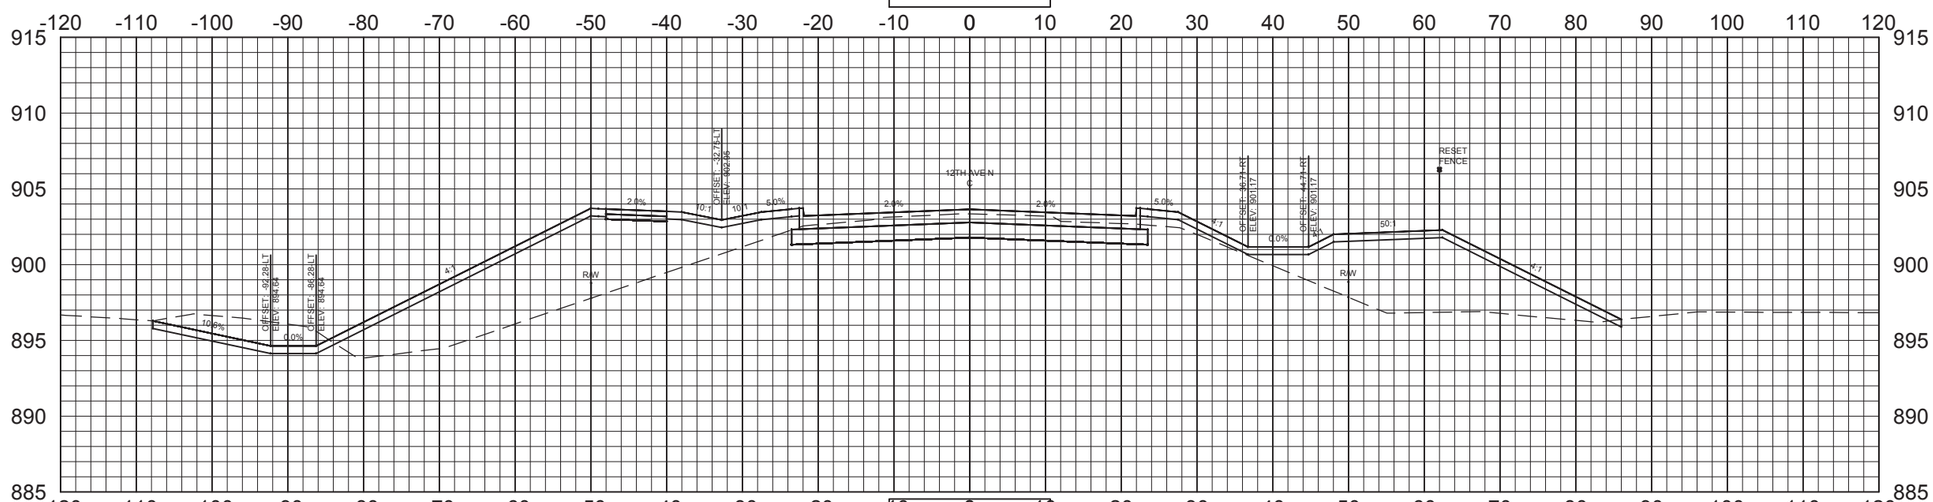

178+00.00

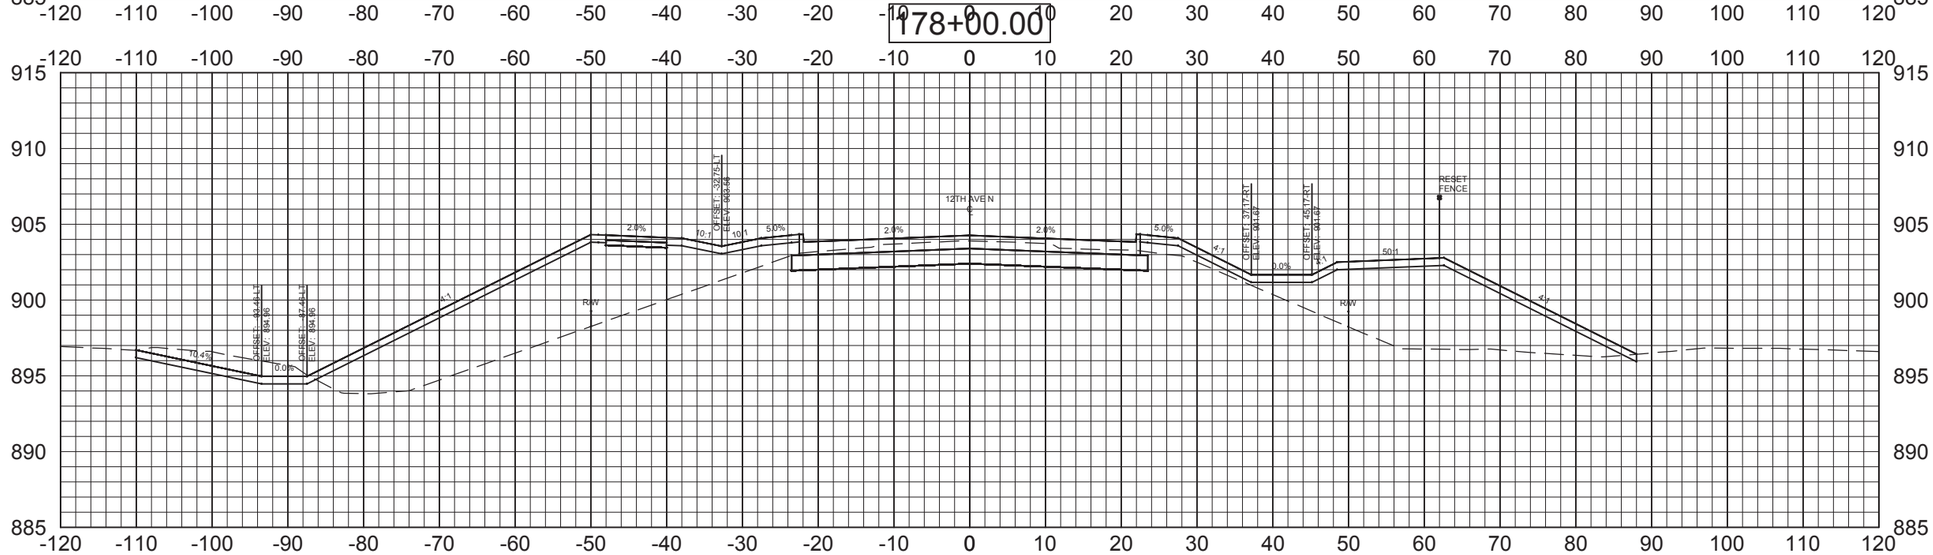

Apex Engineering Group	STATE	PROJECT NO.	SECTION NO.	SHEET NO.
	ND	SU-8-992(036)037	200	91

ALL ELEVATIONS ARE BASED ON THE VERTICAL DATUM OF NGVD 29 (UNLESS NOTED OTHERWISE)

179+50.00

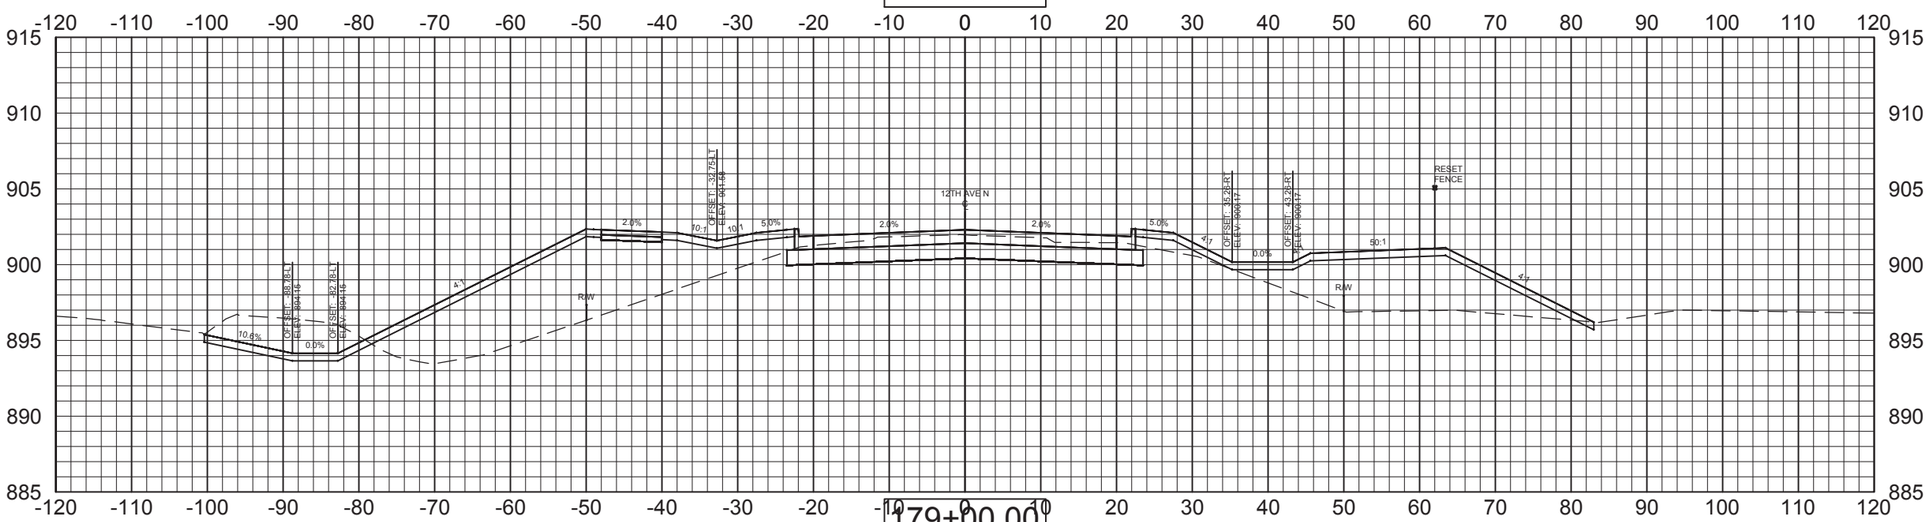

179+00.00

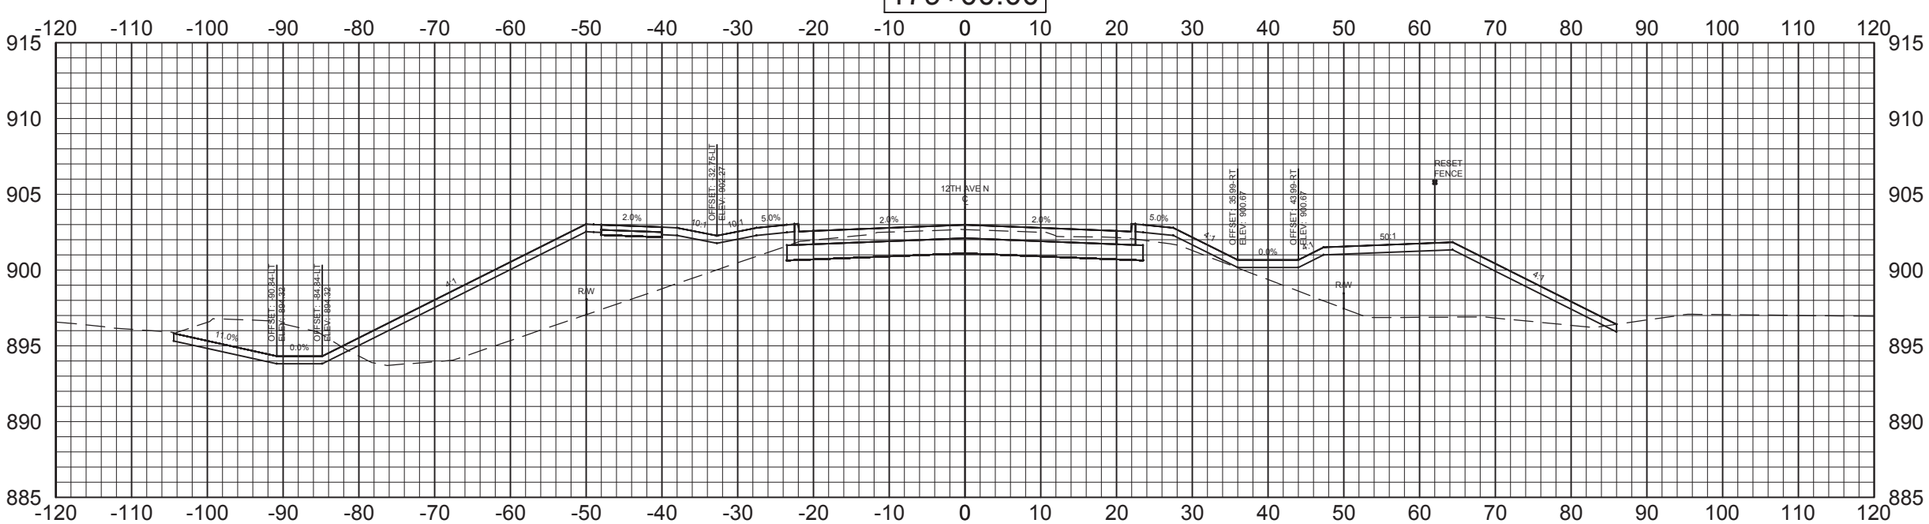

Apex Engineering Group	STATE	PROJECT NO.	SECTION NO.	SHEET NO.
	ND	SU-8-992(036)037	200	92

ALL ELEVATIONS ARE BASED ON THE VERTICAL DATUM OF NGVD 29 (UNLESS NOTED OTHERWISE)

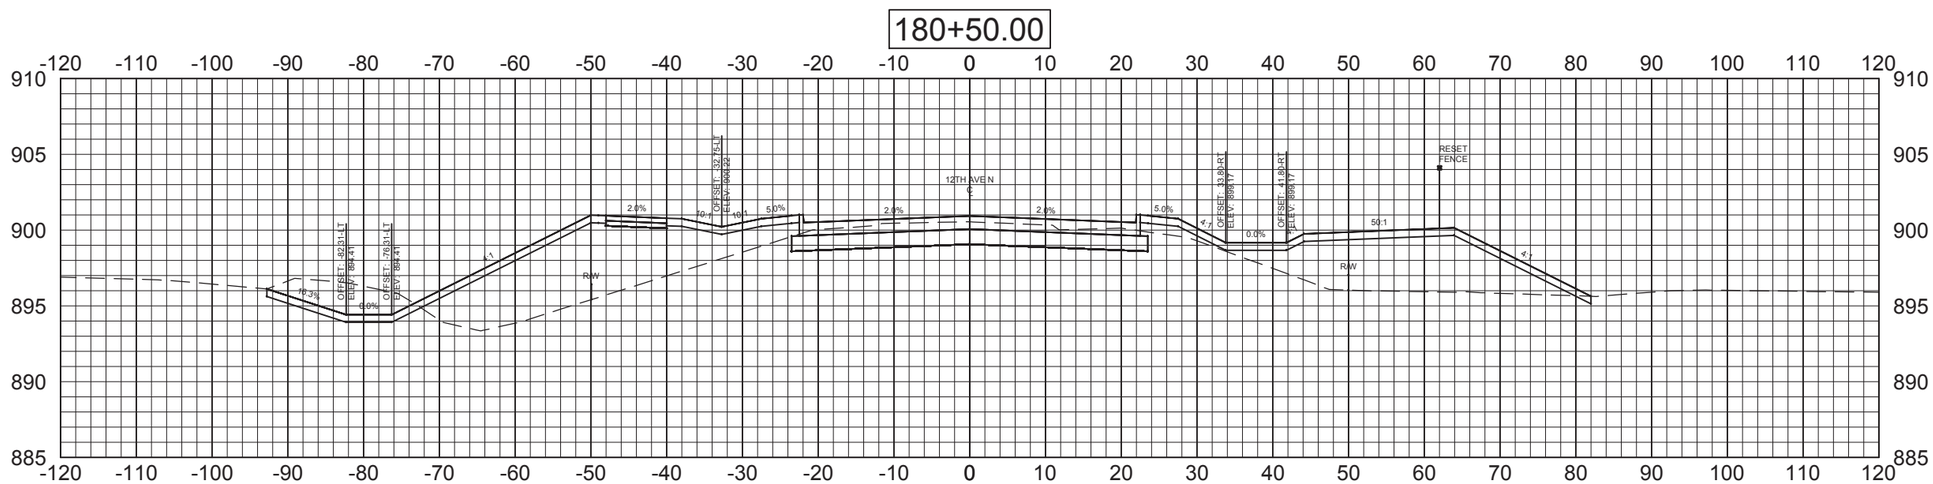

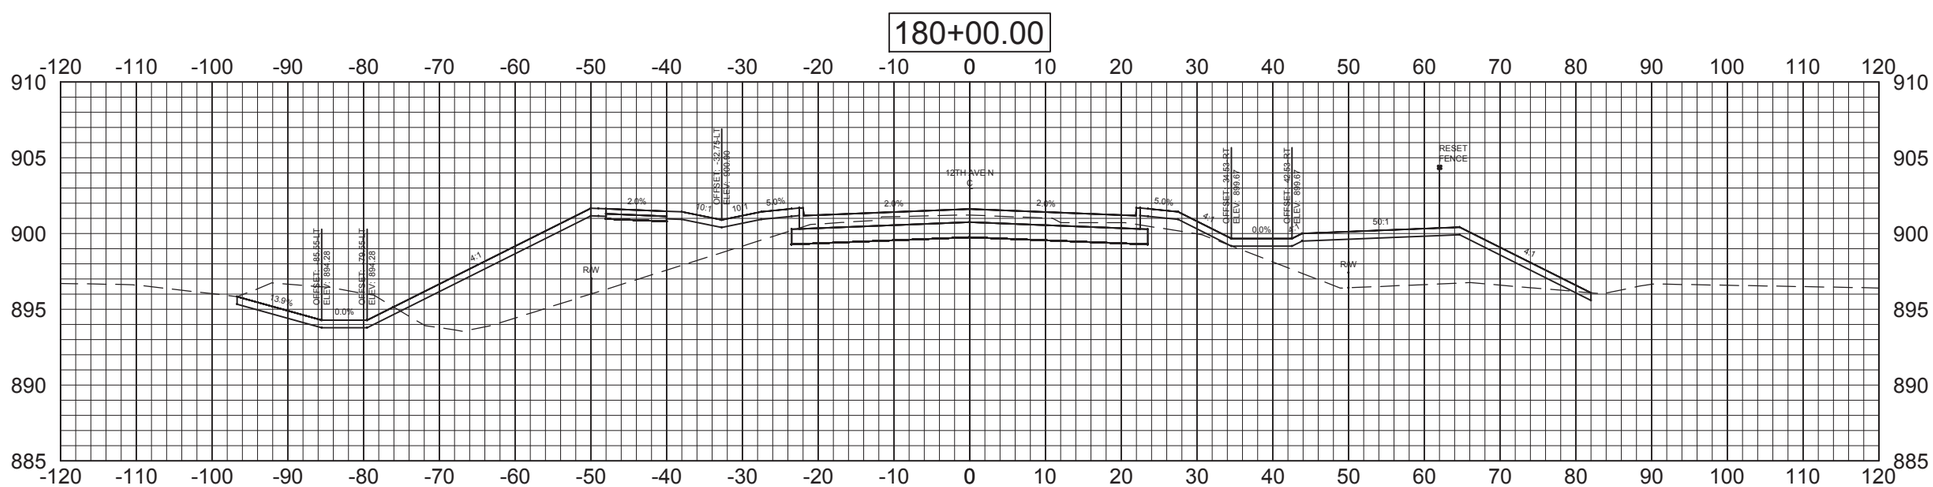

Apex Engineering Group	STATE	PROJECT NO.	SECTION NO.	SHEET NO.
	ND	SU-8-992(036)037	200	93

ALL ELEVATIONS ARE BASED ON THE VERTICAL DATUM OF NGVD 29 (UNLESS NOTED OTHERWISE)

182+00.00

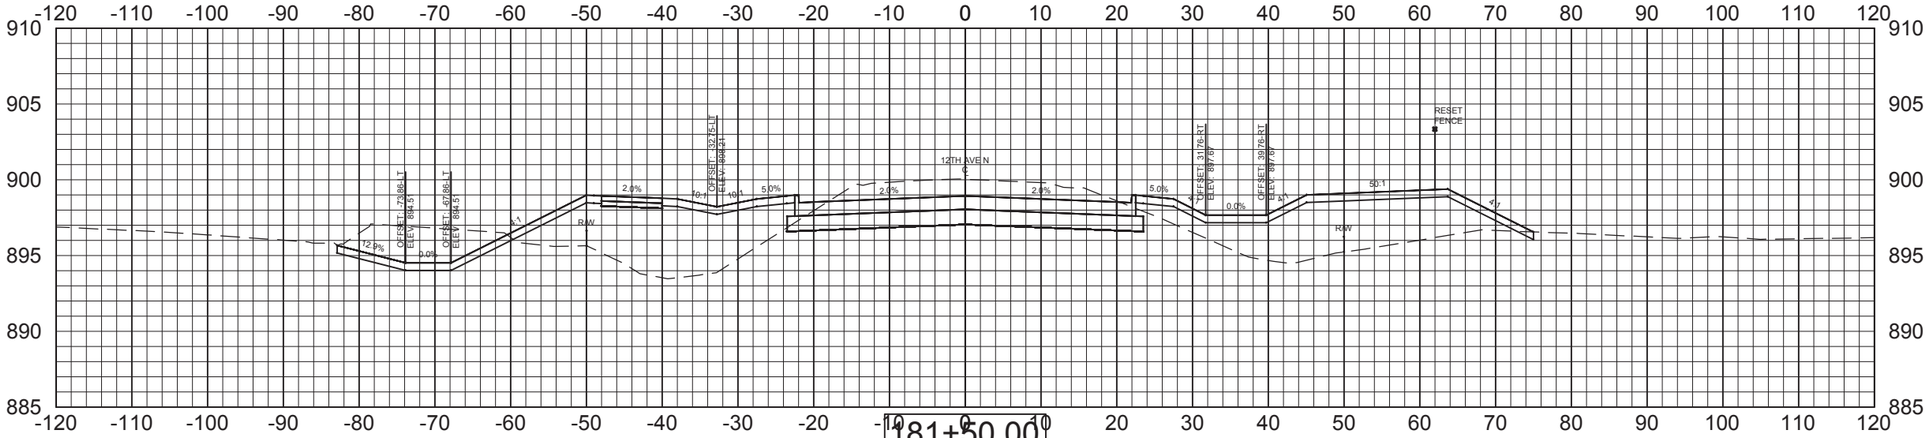

181+50.00

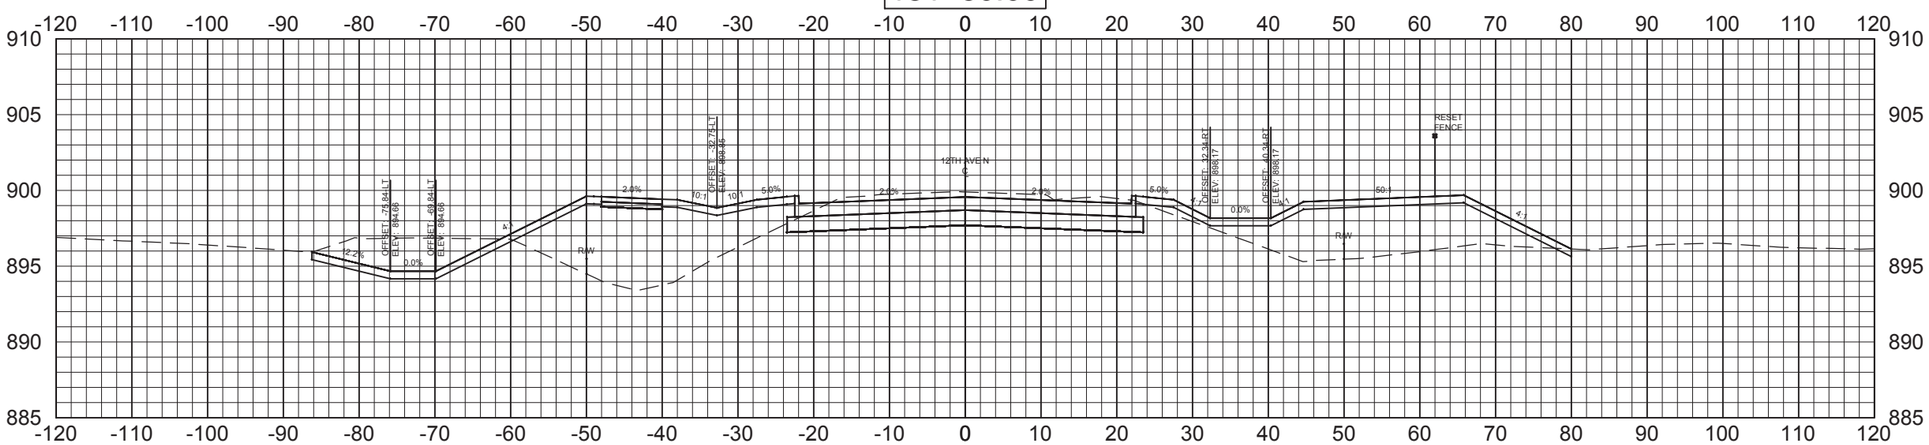

181+00.00

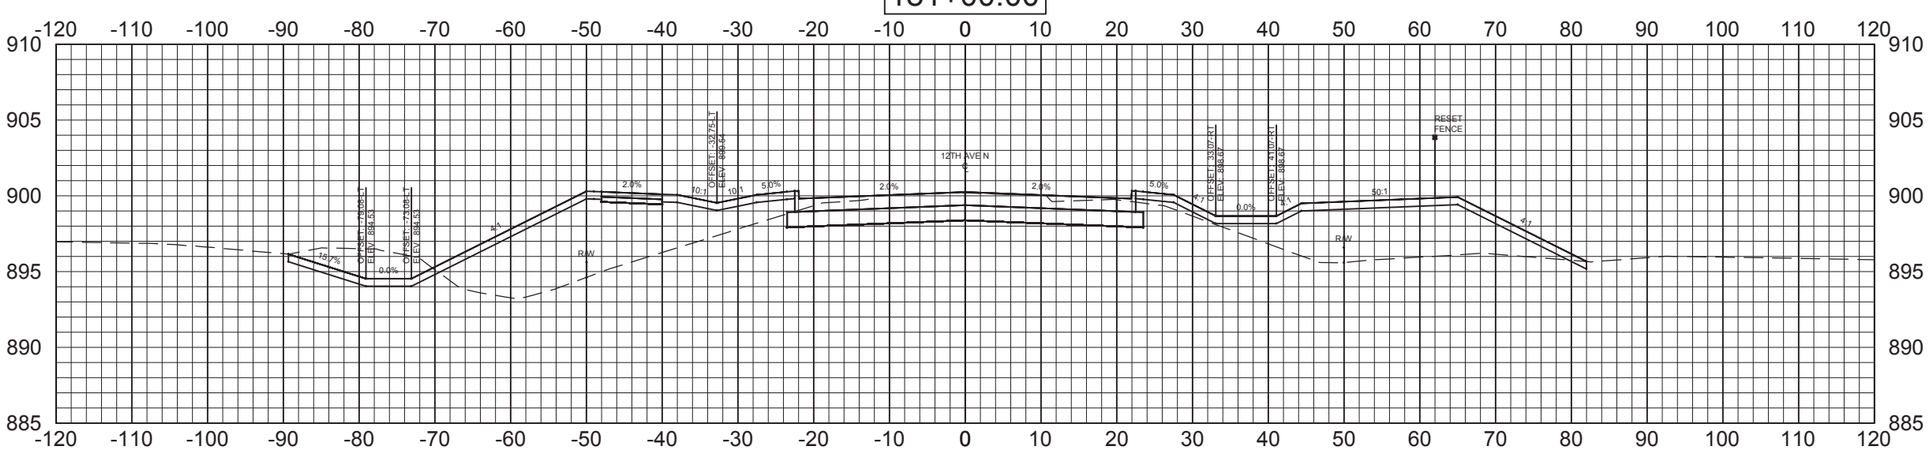

Apex Engineering Group	STATE	PROJECT NO.	SECTION NO.	SHEET NO.
	ND	SU-8-992(036)037	200	94

ALL ELEVATIONS ARE BASED ON THE VERTICAL DATUM OF NGVD 29 (UNLESS NOTED OTHERWISE)

183+00.00

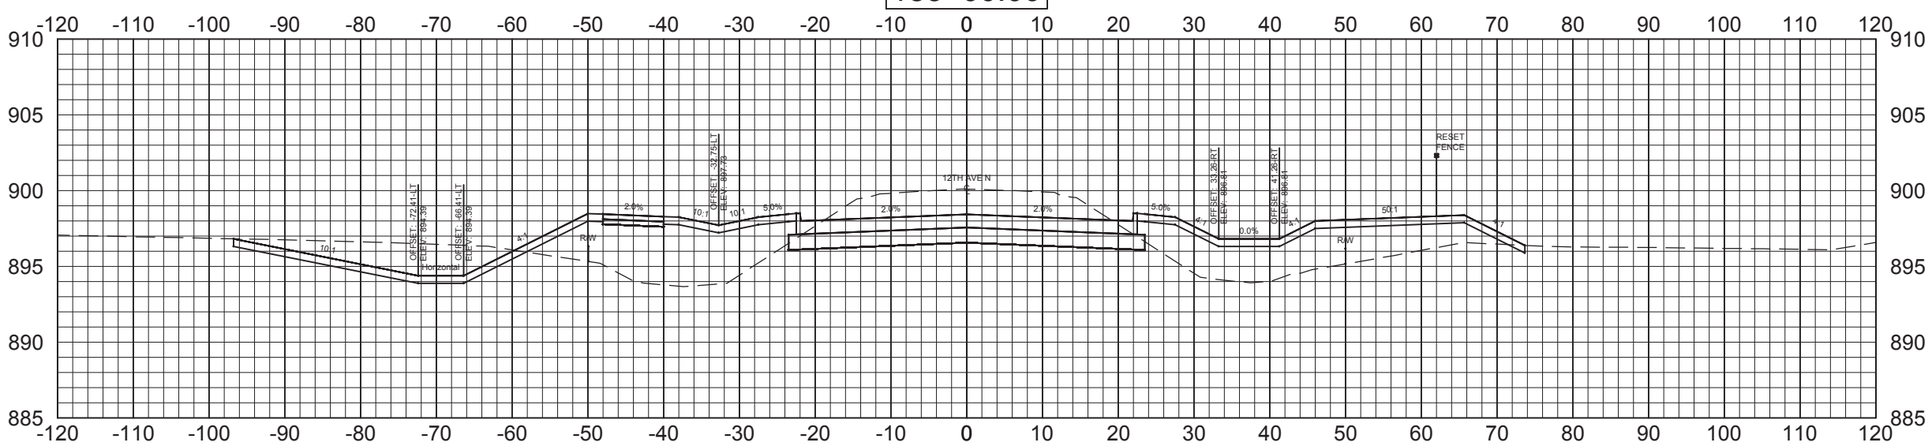

182+50.00

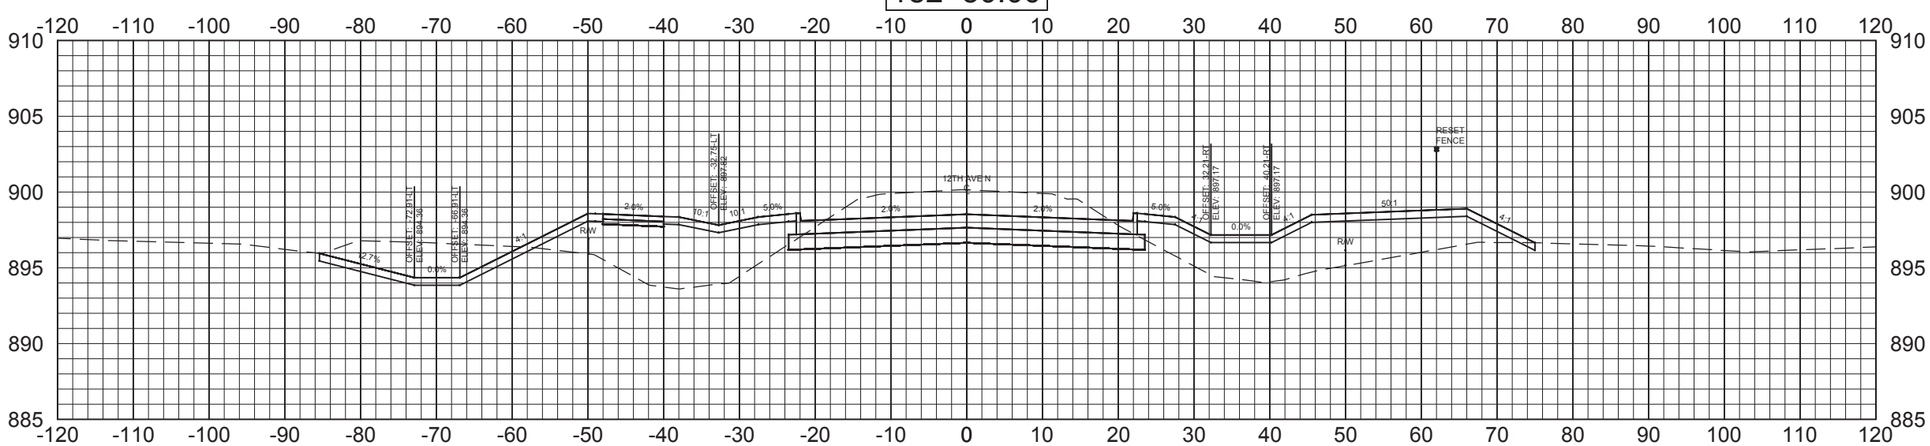

Apex Engineering Group	STATE	PROJECT NO.	SECTION NO.	SHEET NO.
	ND	SU-8-992(036)037	200	95

ALL ELEVATIONS ARE BASED ON THE VERTICAL DATUM OF NGVD 29 (UNLESS NOTED OTHERWISE)

184+00.00

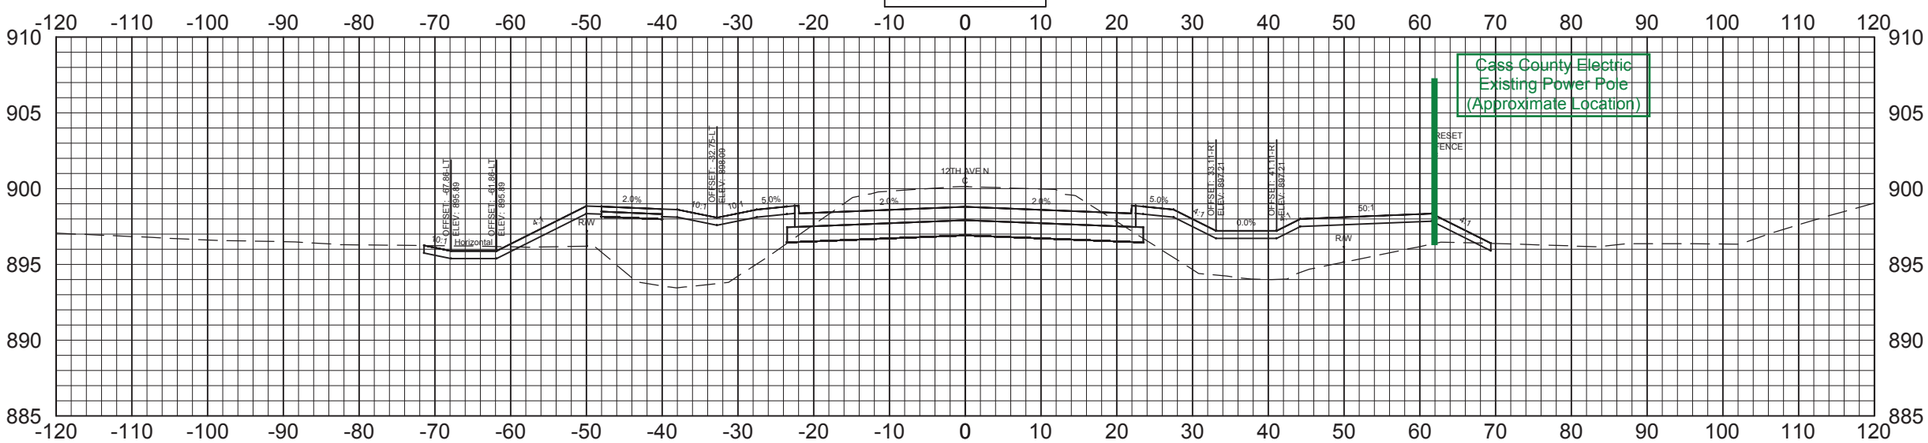

183+50.00

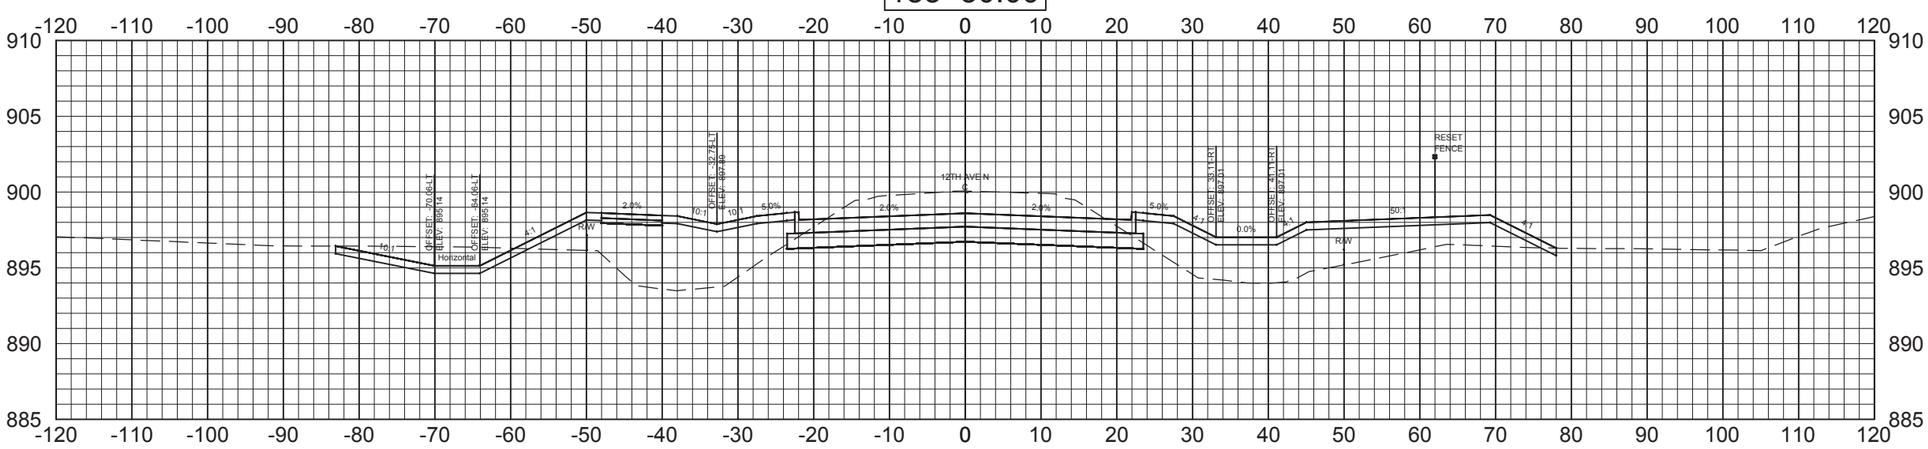

Apex Engineering Group	STATE	PROJECT NO.	SECTION NO.	SHEET NO.
	ND	SU-8-992(036)037	200	96

ALL ELEVATIONS ARE BASED ON THE VERTICAL DATUM OF NGVD 29 (UNLESS NOTED OTHERWISE)

185+00.00

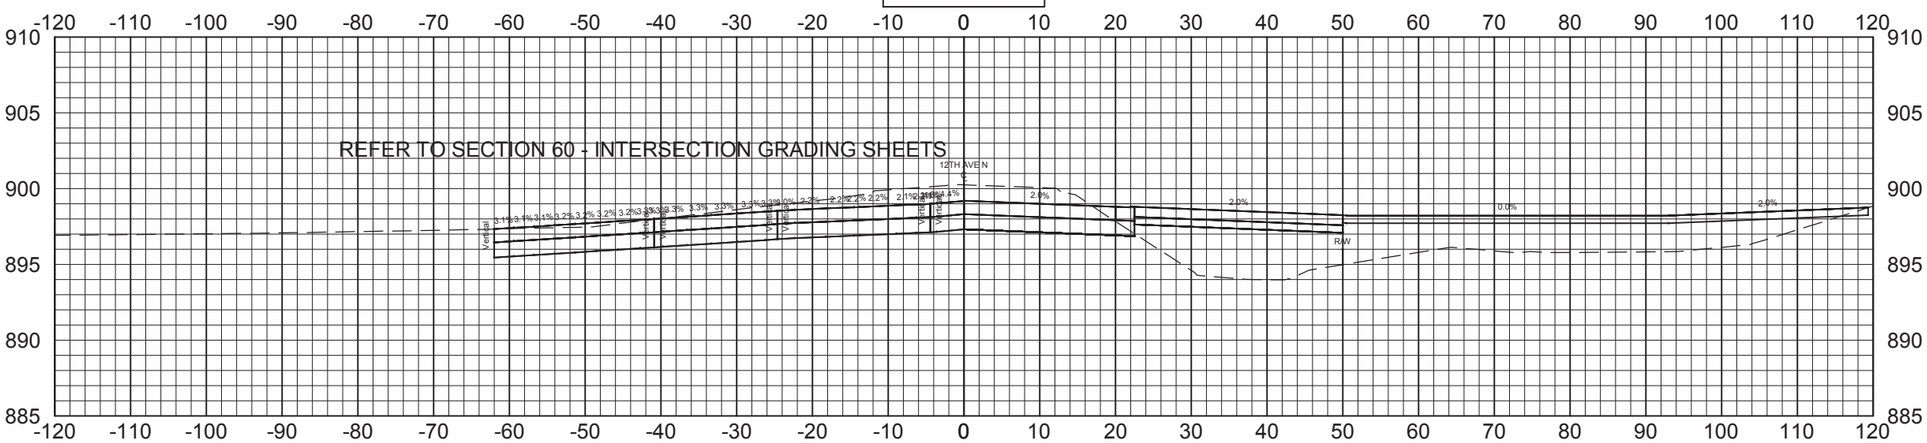

184+50.00

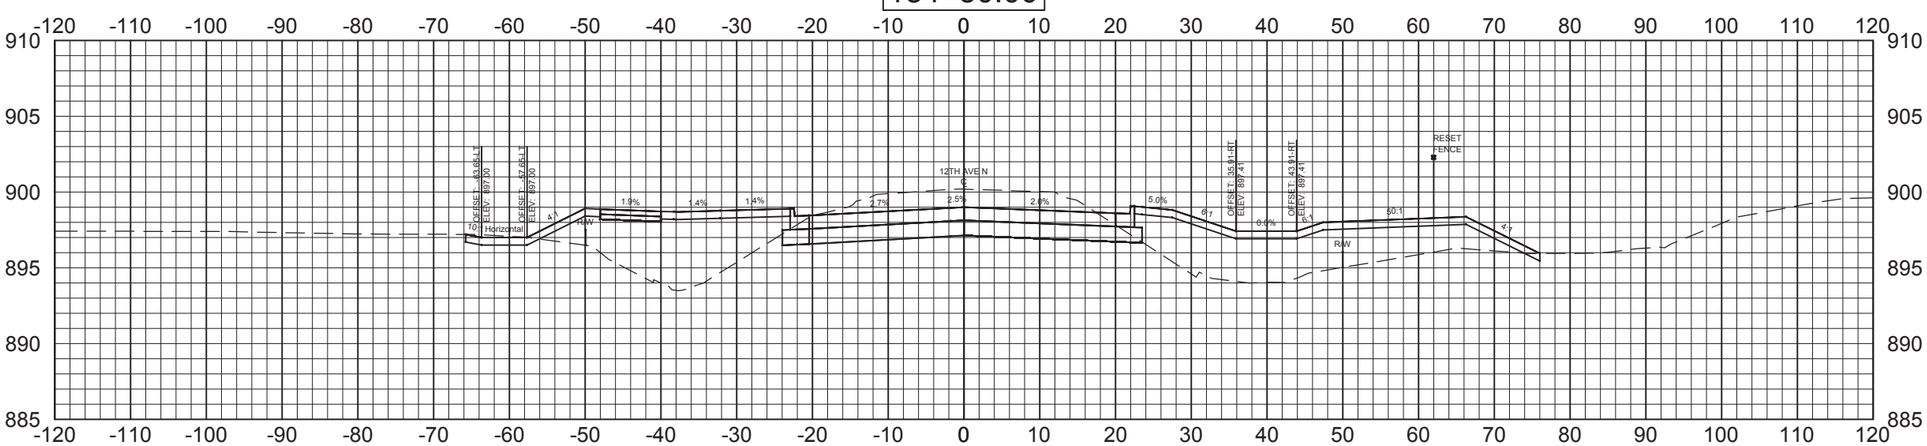

Apex Engineering Group	STATE	PROJECT NO.	SECTION NO.	SHEET NO.
	ND	SU-8-992(036)037	200	97

ALL ELEVATIONS ARE BASED ON THE VERTICAL DATUM OF NGVD 29 (UNLESS NOTED OTHERWISE)

186+00.00

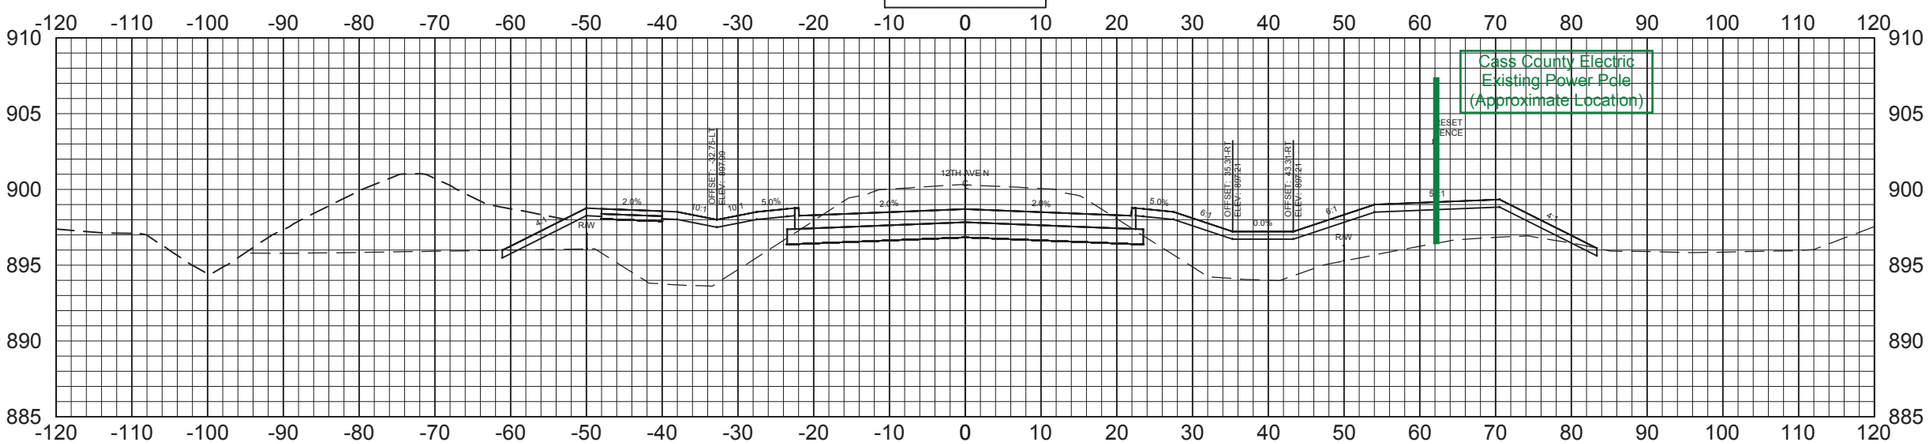

185+50.00

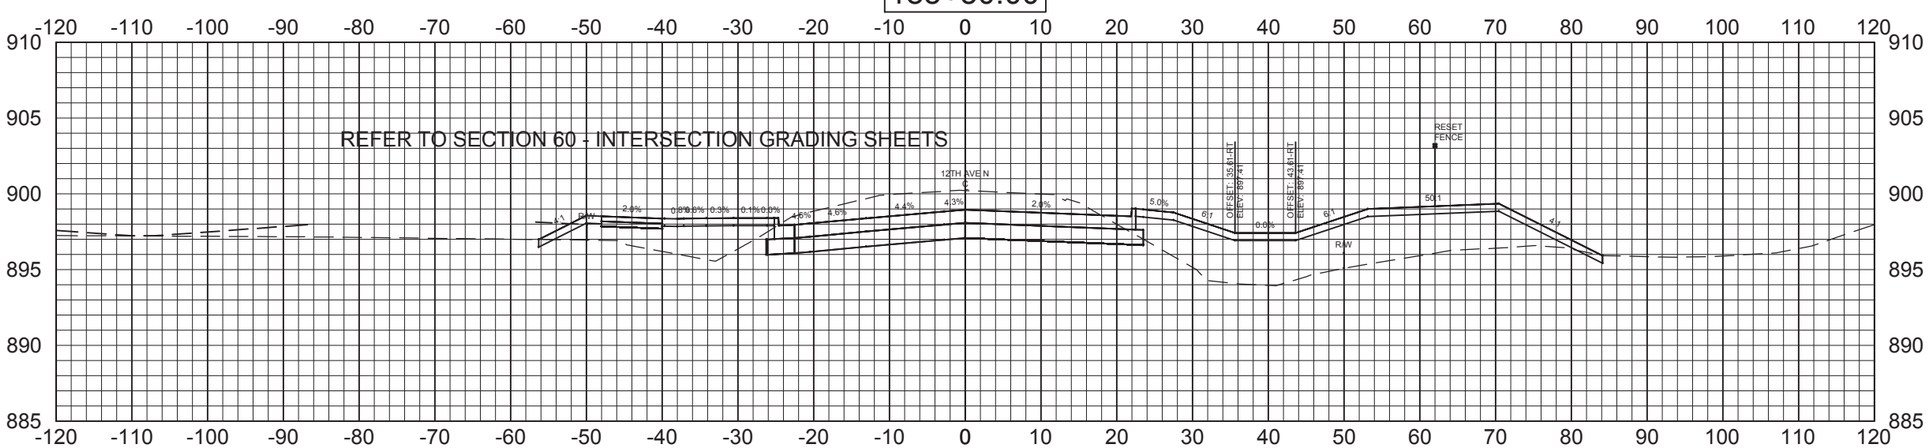

Apex Engineering Group	STATE	PROJECT NO.	SECTION NO.	SHEET NO.
	ND	SU-8-992(036)037	200	98

ALL ELEVATIONS ARE BASED ON THE VERTICAL DATUM OF NGVD 29 (UNLESS NOTED OTHERWISE)

187+50.00

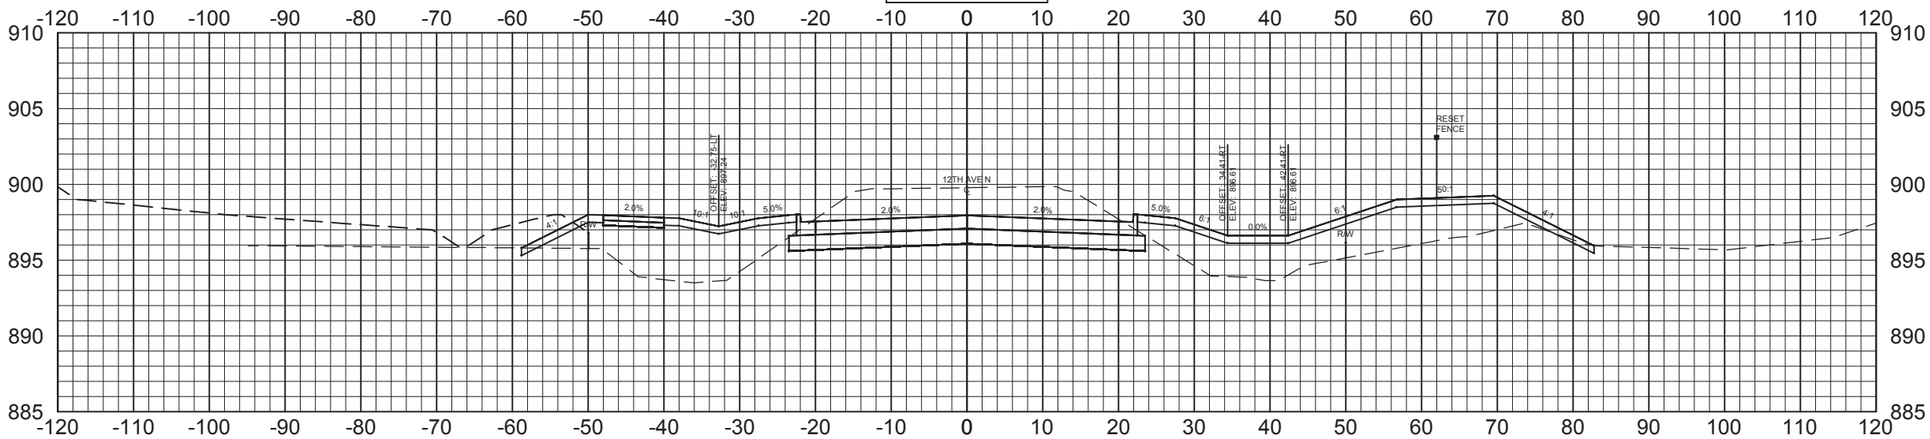

187+00.00

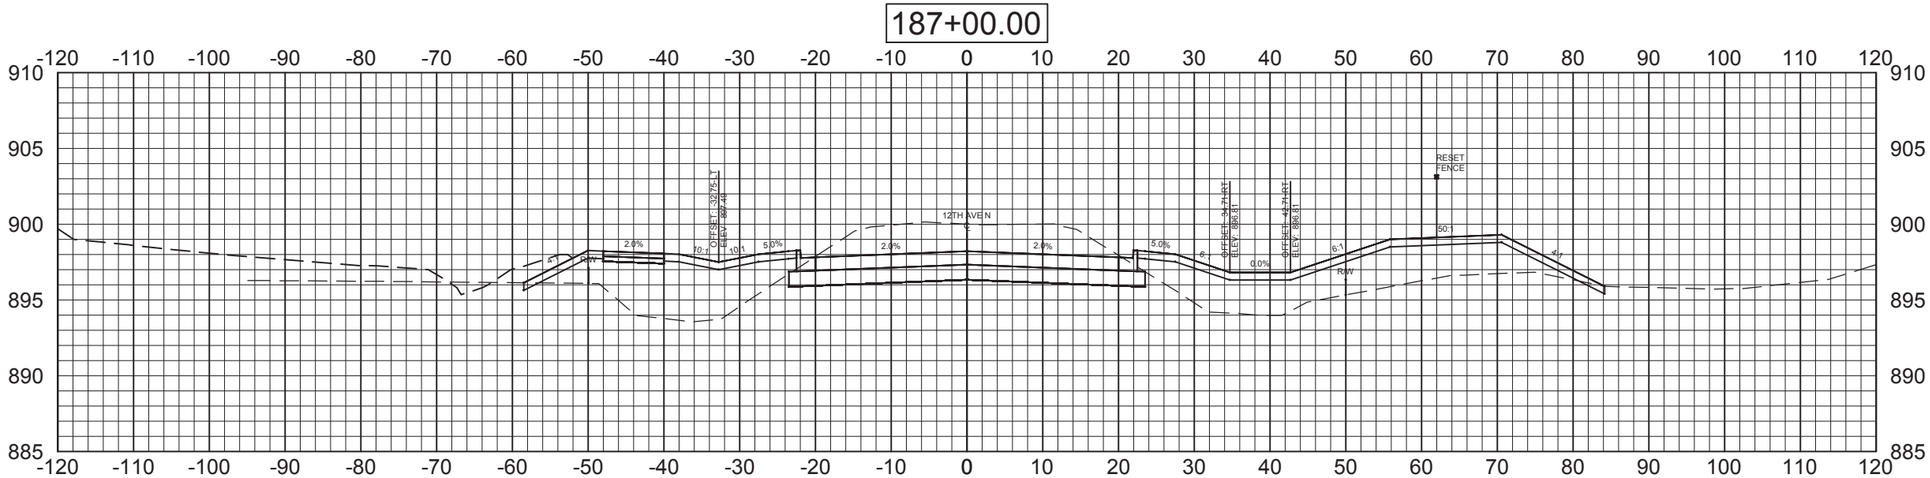

186+50.00

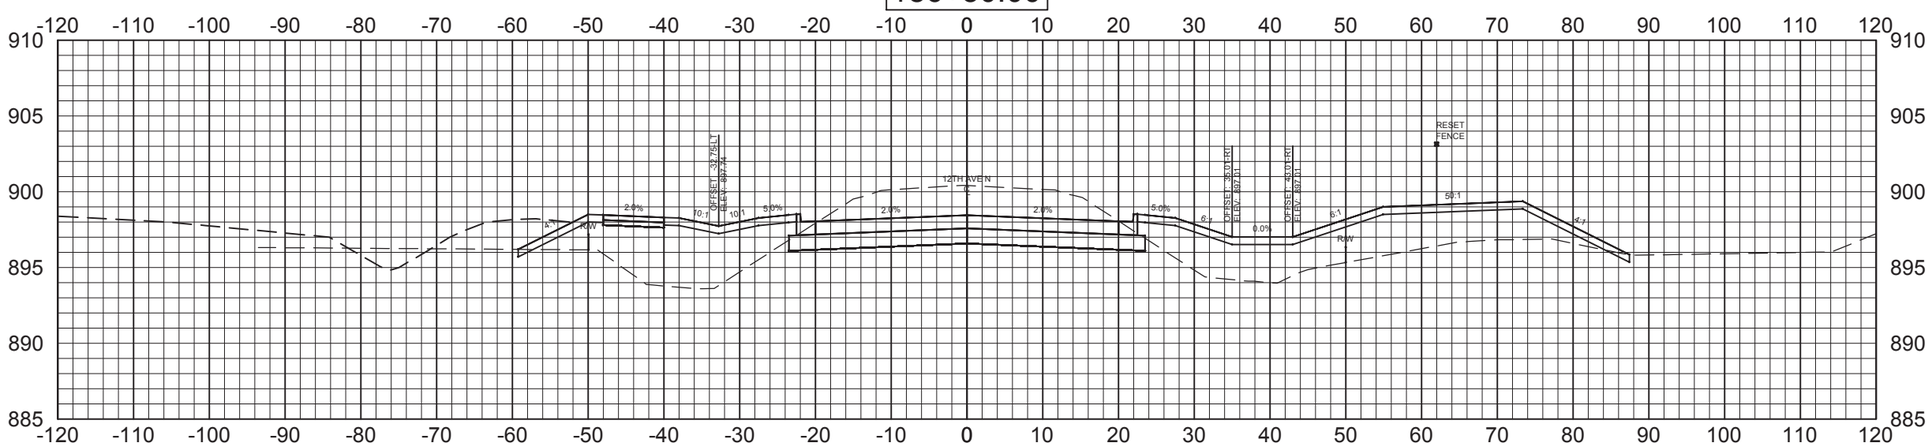

Apex Engineering Group	STATE	PROJECT NO.	SECTION NO.	SHEET NO.
	ND	SU-8-992(036)037	200	99

ALL ELEVATIONS ARE BASED ON THE VERTICAL DATUM OF NGVD 29 (UNLESS NOTED OTHERWISE)

188+50.00

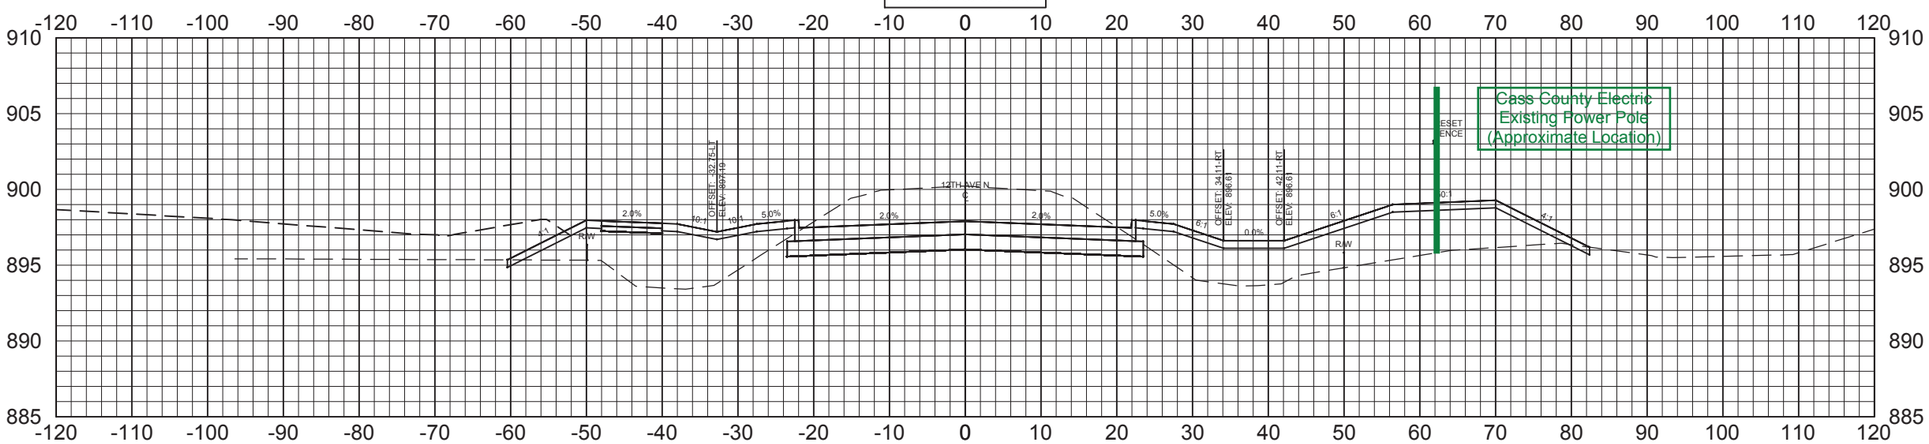

188+00.00

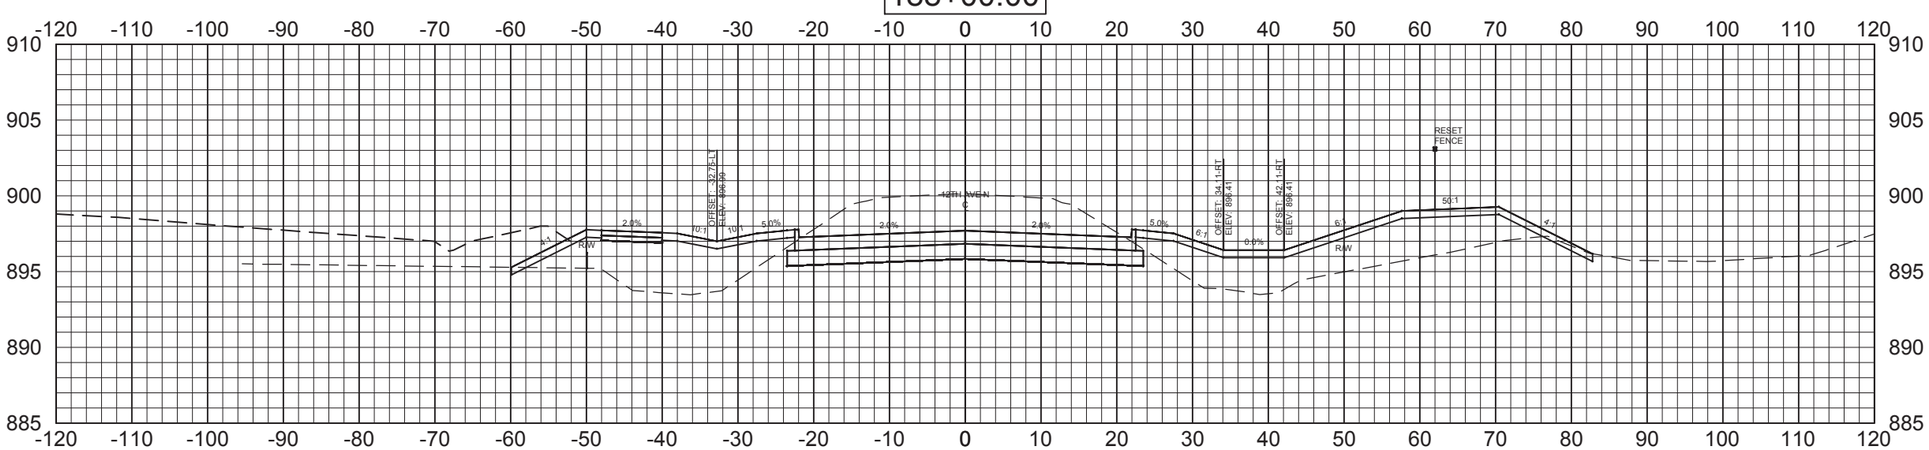

Apex Engineering Group	STATE	PROJECT NO.	SECTION NO.	SHEET NO.
	ND	SU-8-992(036)037	200	100

ALL ELEVATIONS ARE BASED ON THE VERTICAL DATUM OF NGVD 29 (UNLESS NOTED OTHERWISE)

189+50.00

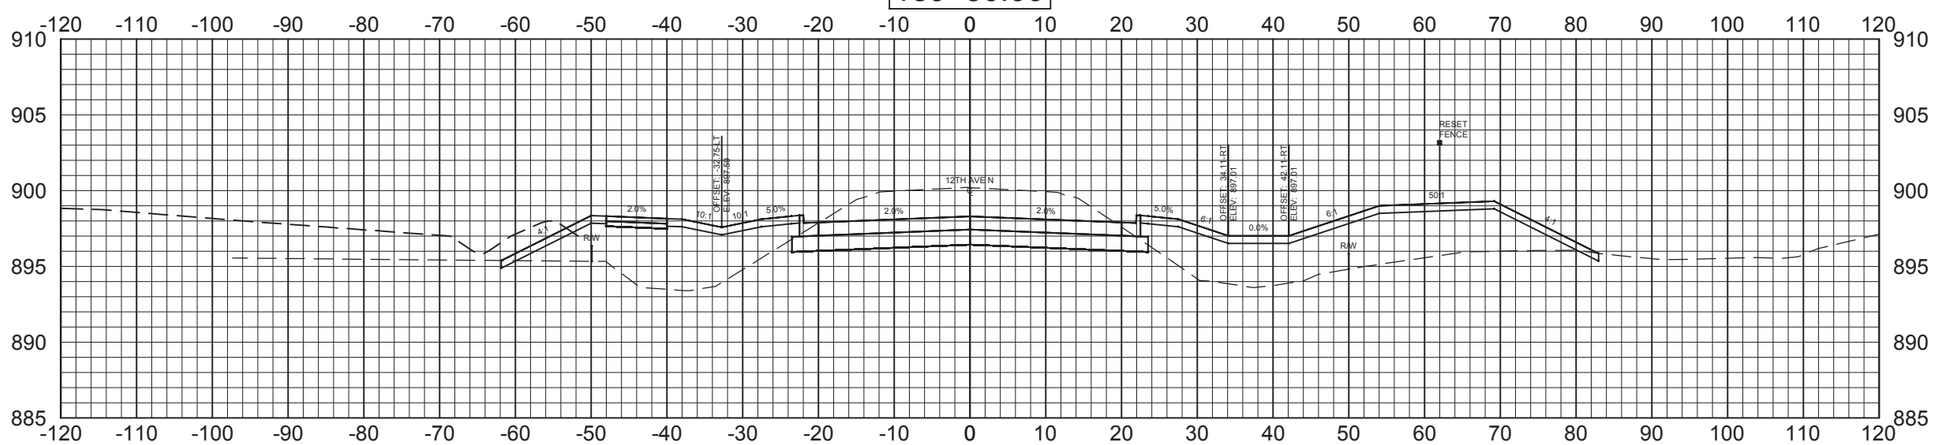

189+00.00

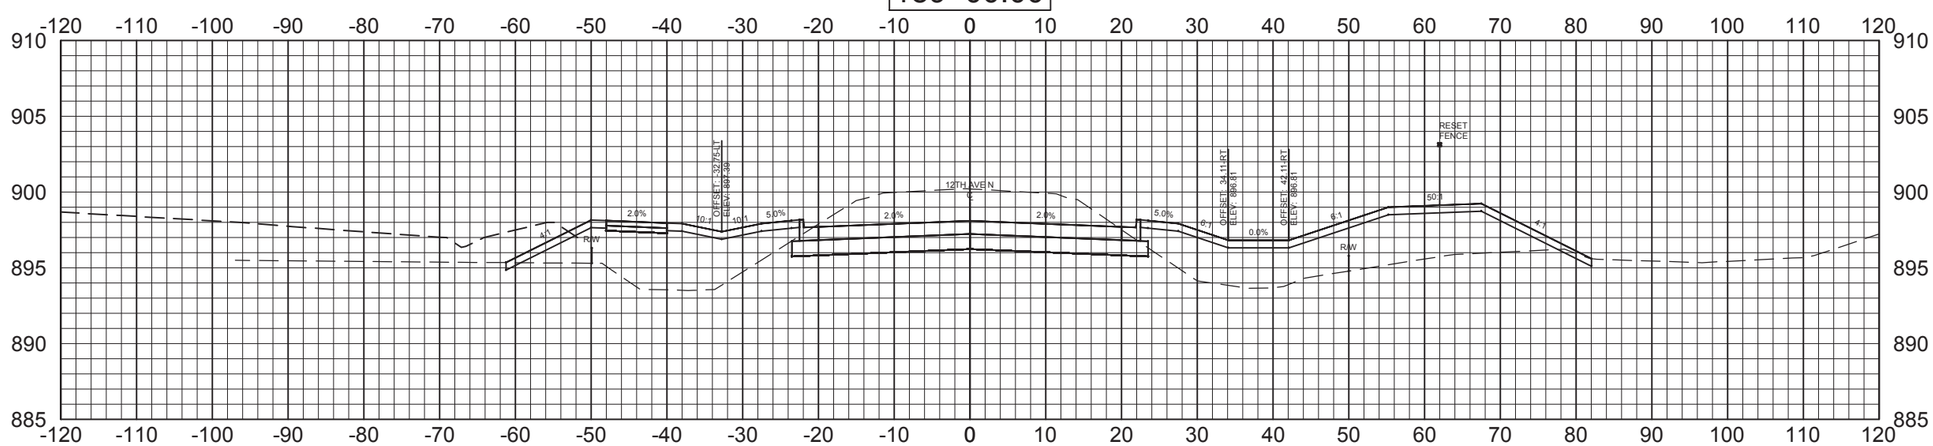

Apex Engineering Group	STATE	PROJECT NO.	SECTION NO.	SHEET NO.
	ND	SU-8-992(036)037	200	101

ALL ELEVATIONS ARE BASED ON THE VERTICAL DATUM OF NGVD 29 (UNLESS NOTED OTHERWISE)

190+50.00

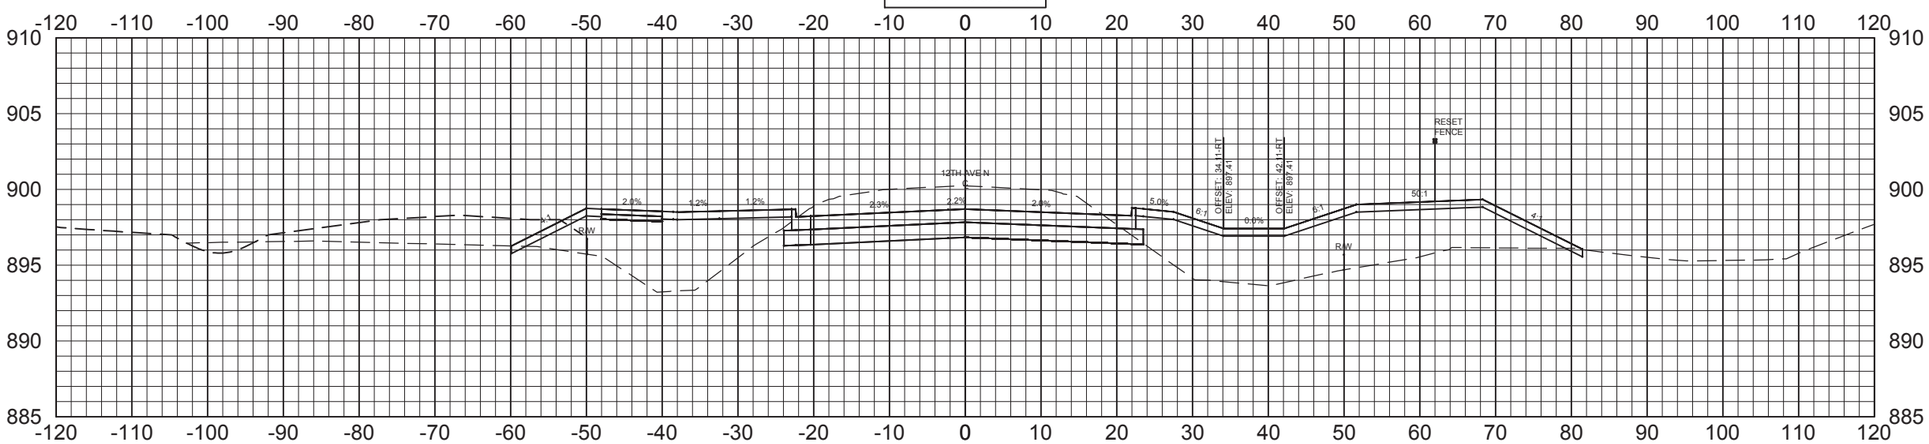

190+00.00

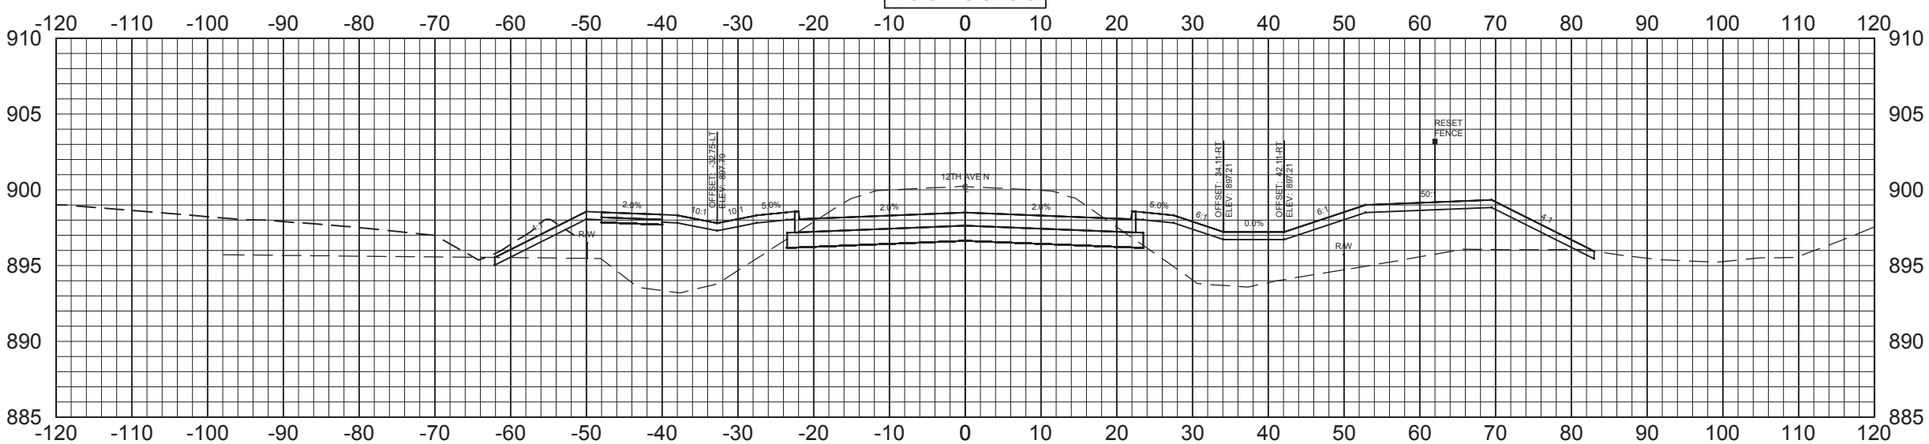

Apex Engineering Group	STATE	PROJECT NO.	SECTION NO.	SHEET NO.
	ND	SU-8-992(036)037	200	102

ALL ELEVATIONS ARE BASED ON THE VERTICAL DATUM OF NGVD 29 (UNLESS NOTED OTHERWISE)

191+50.00

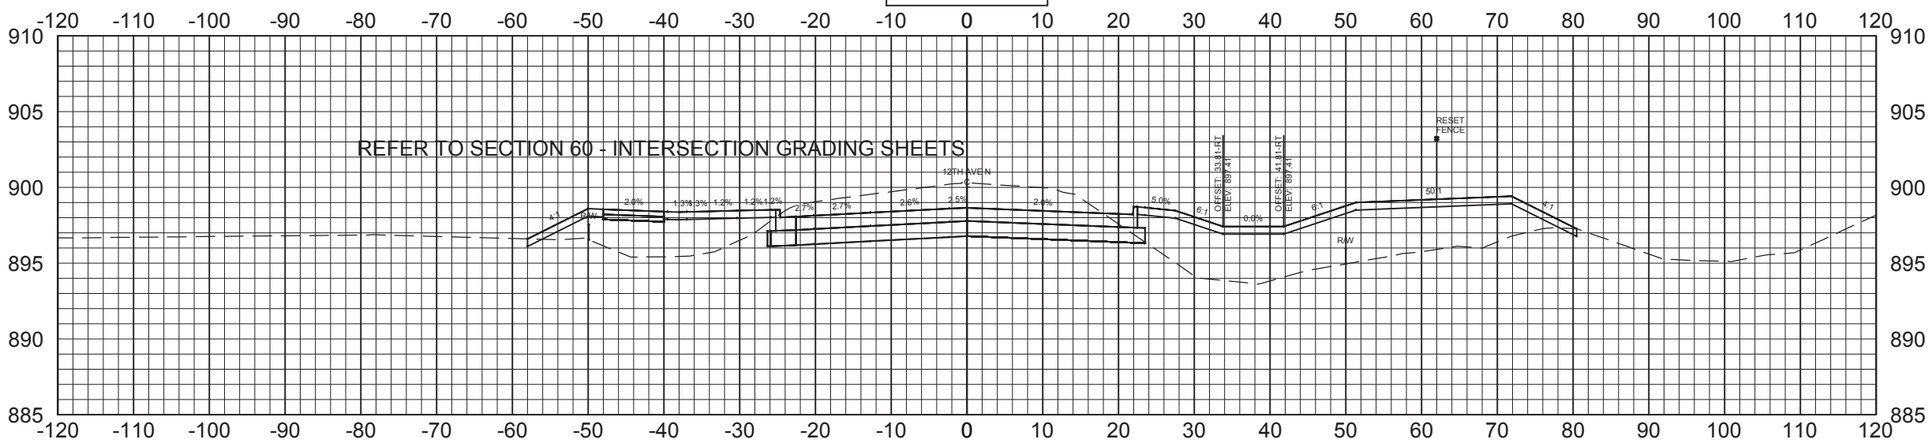

191+00.00

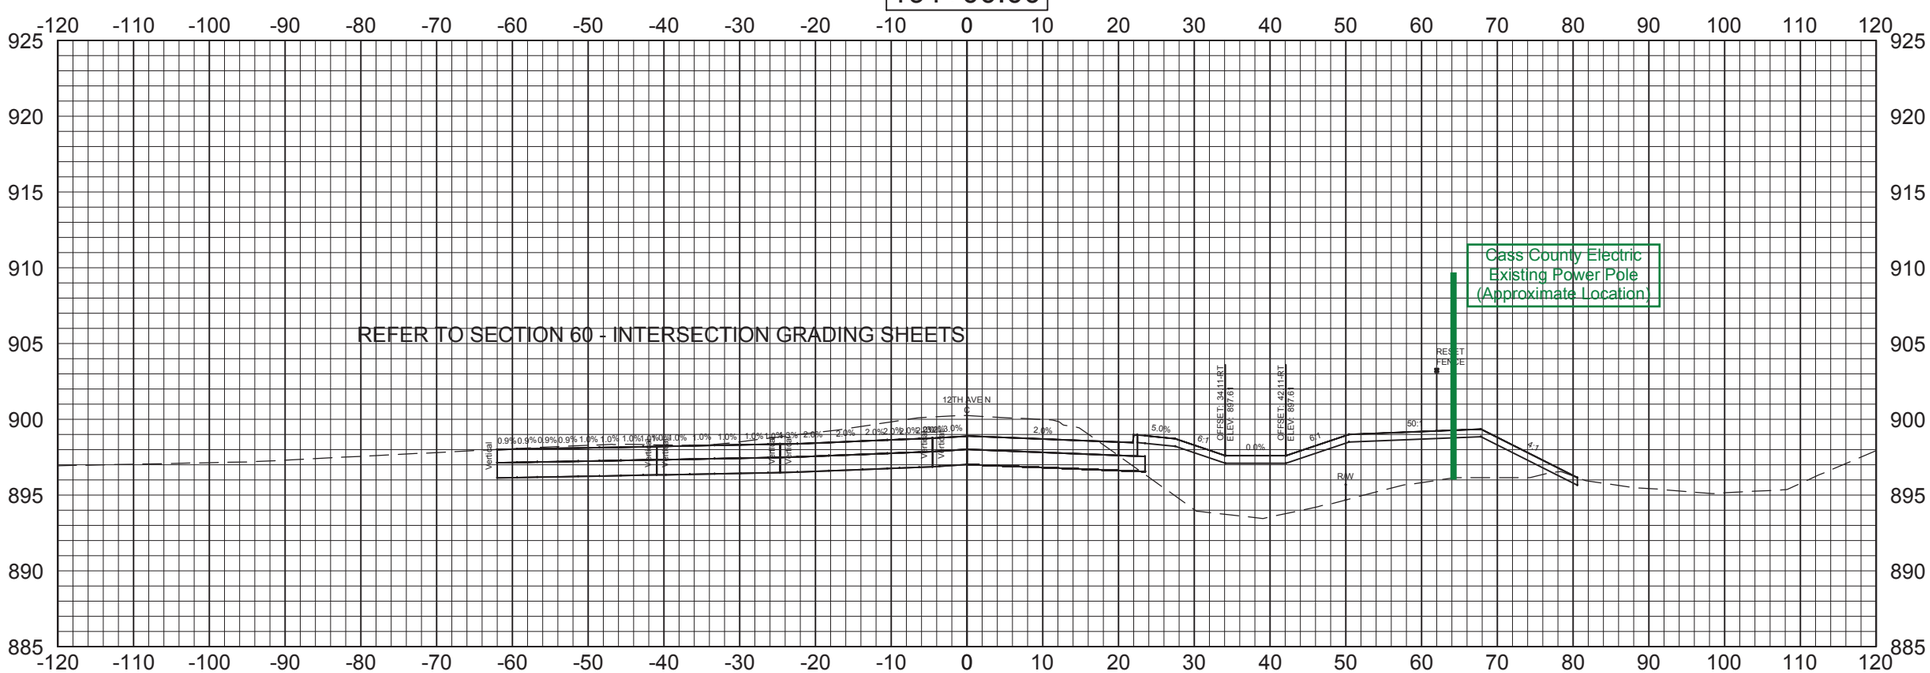

Apex Engineering Group	STATE	PROJECT NO.	SECTION NO.	SHEET NO.
	ND	SU-8-992(036)037	200	103

ALL ELEVATIONS ARE BASED ON THE VERTICAL DATUM OF NGVD 29 (UNLESS NOTED OTHERWISE)

192+50.00

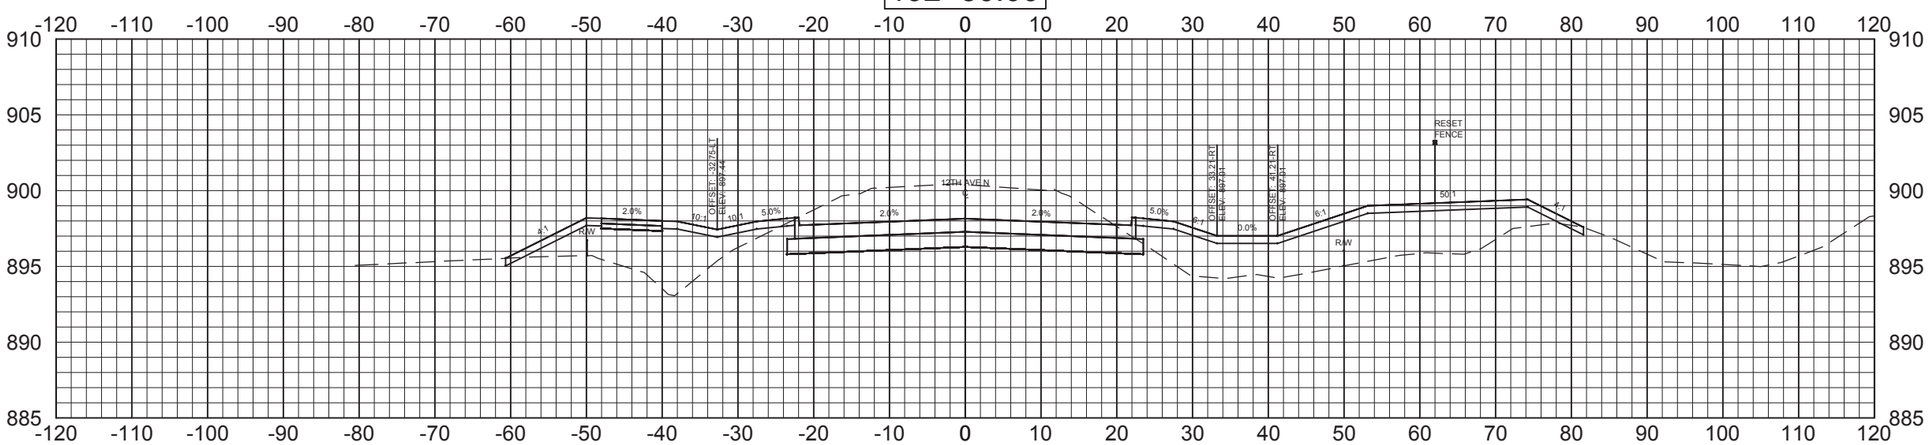

192+00.00

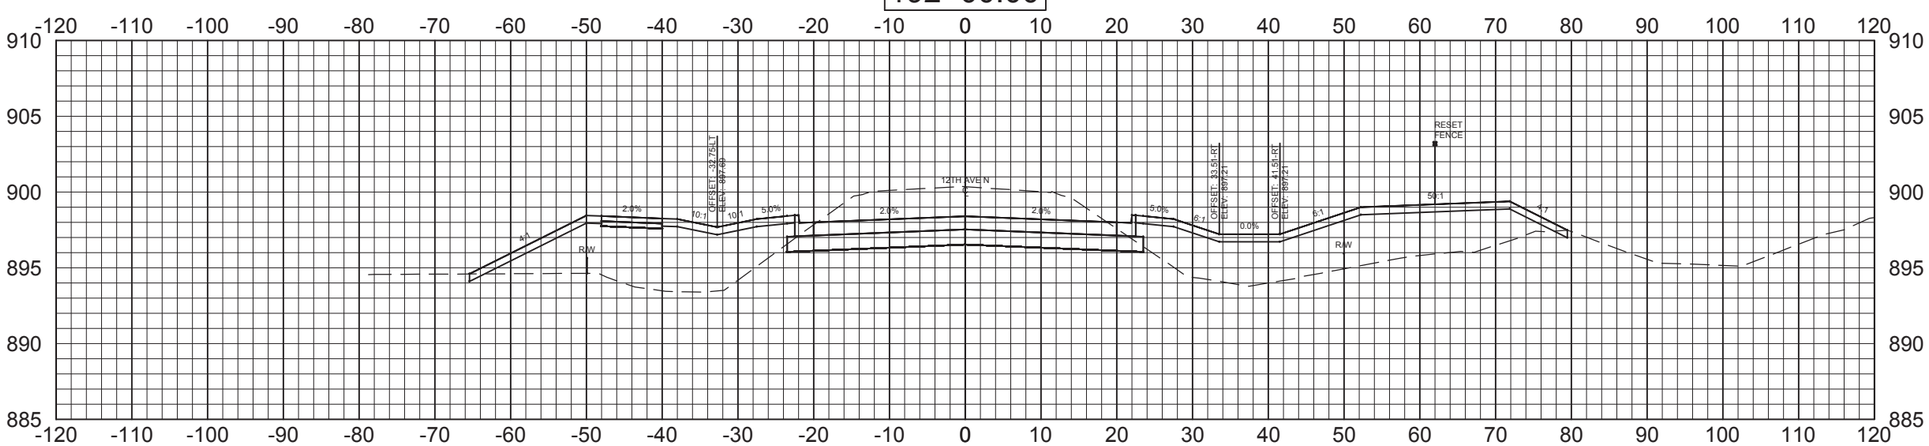

Apex Engineering Group	STATE	PROJECT NO.	SECTION NO.	SHEET NO.
	ND	SU-8-992(036)037	200	104

ALL ELEVATIONS ARE BASED ON THE VERTICAL DATUM OF NGVD 29 (UNLESS NOTED OTHERWISE)

193+50.00

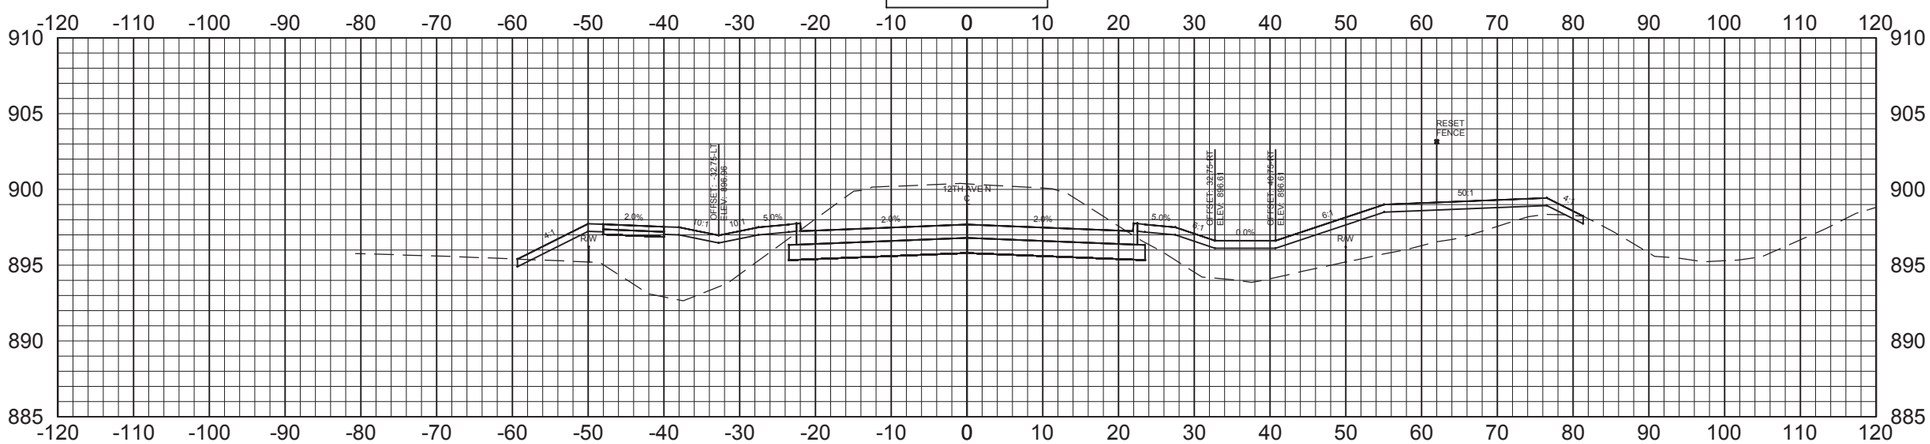

193+00.00

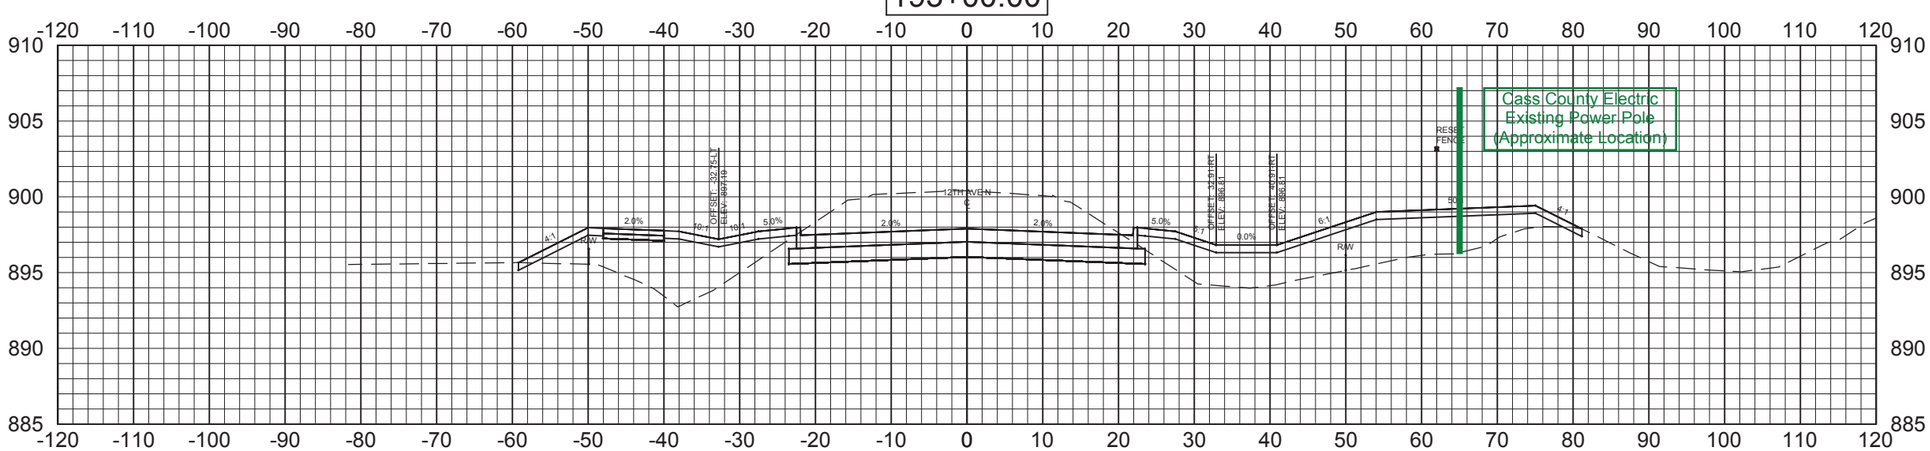

Apex Engineering Group	STATE	PROJECT NO.	SECTION NO.	SHEET NO.
	ND	SU-8-992(036)037	200	105

ALL ELEVATIONS ARE BASED ON THE VERTICAL DATUM OF NGVD 29 (UNLESS NOTED OTHERWISE)

194+50.00

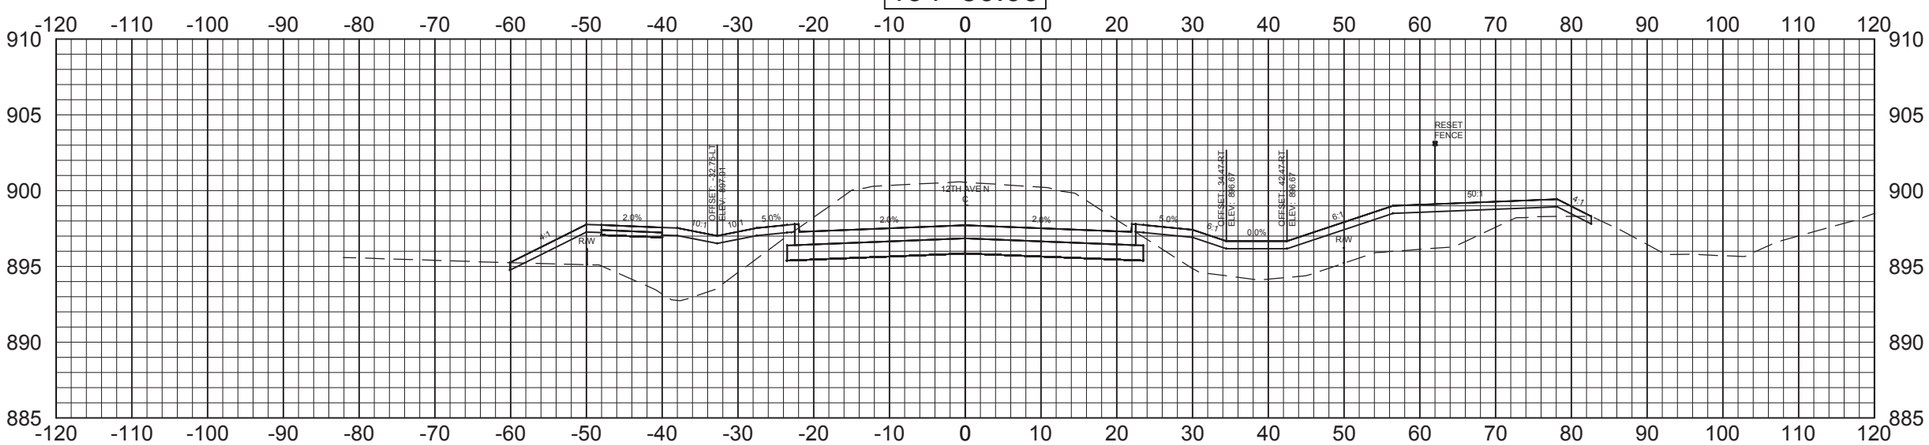

194+00.00

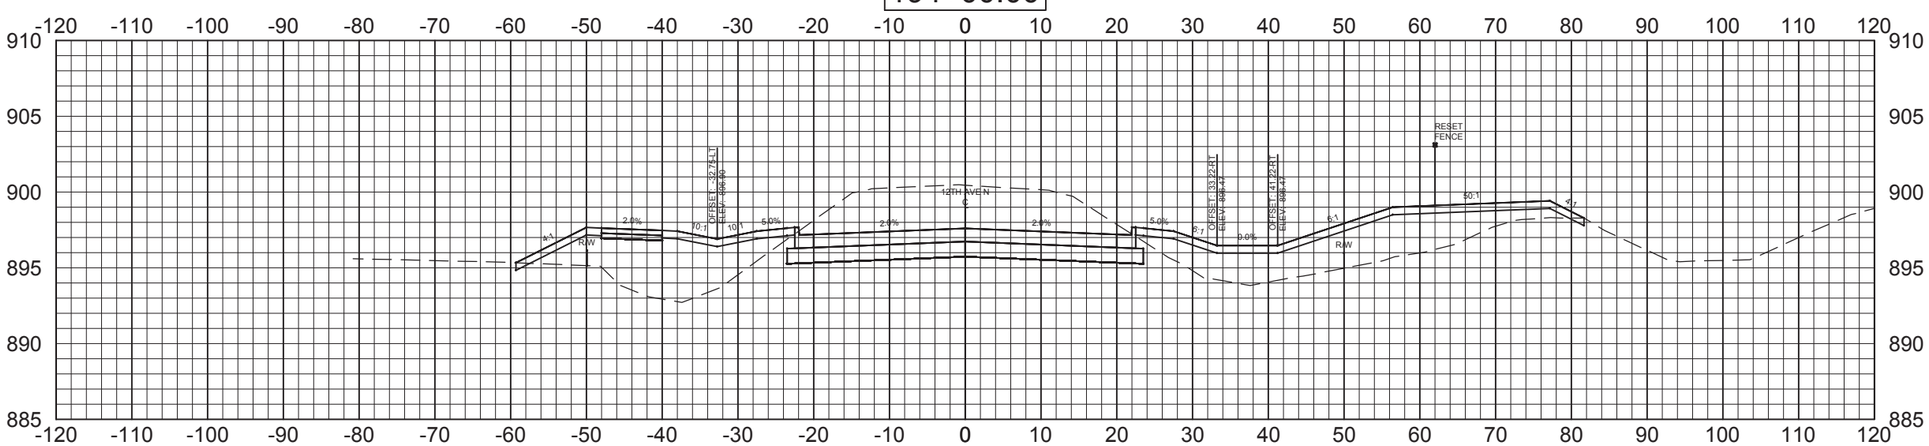

Apex Engineering Group	STATE	PROJECT NO.	SECTION NO.	SHEET NO.
	ND	SU-8-992(036)037	200	106

ALL ELEVATIONS ARE BASED ON THE VERTICAL DATUM OF NGVD 29 (UNLESS NOTED OTHERWISE)

195+50.00

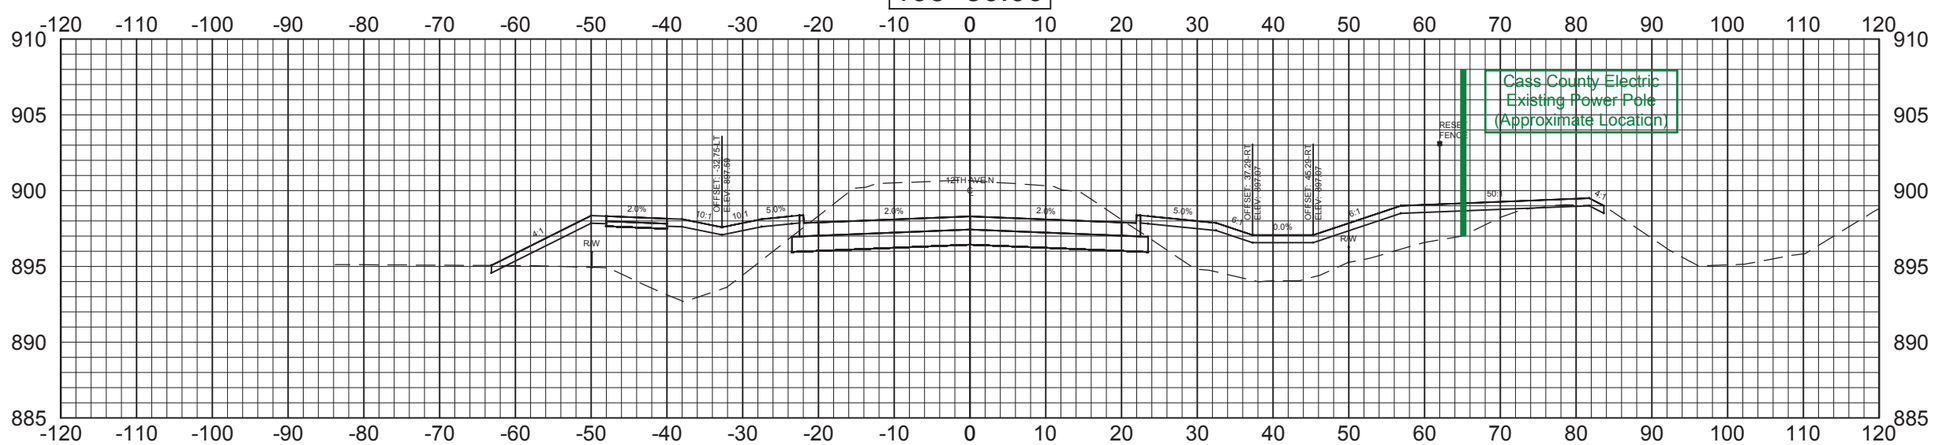

195+00.00

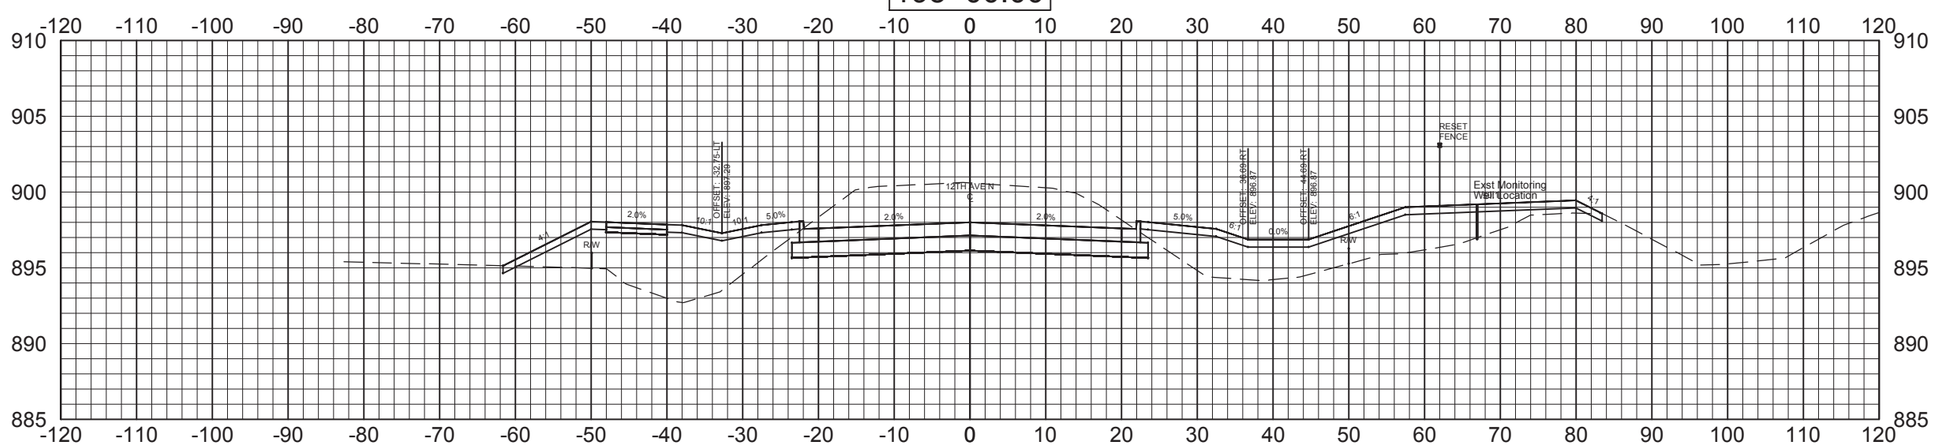

Apex Engineering Group	STATE	PROJECT NO.	SECTION NO.	SHEET NO.
	ND	SU-8-992(036)037	200	107

ALL ELEVATIONS ARE BASED ON THE VERTICAL DATUM OF NGVD 29 (UNLESS NOTED OTHERWISE)

196+50.00

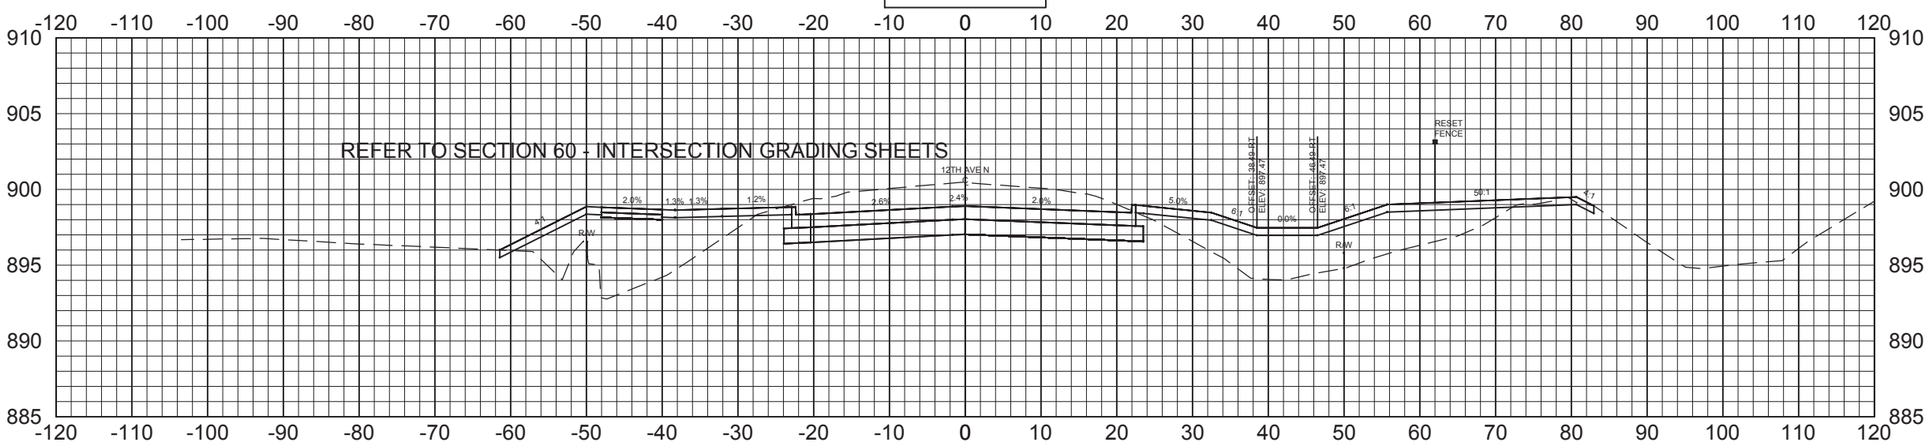

196+00.00

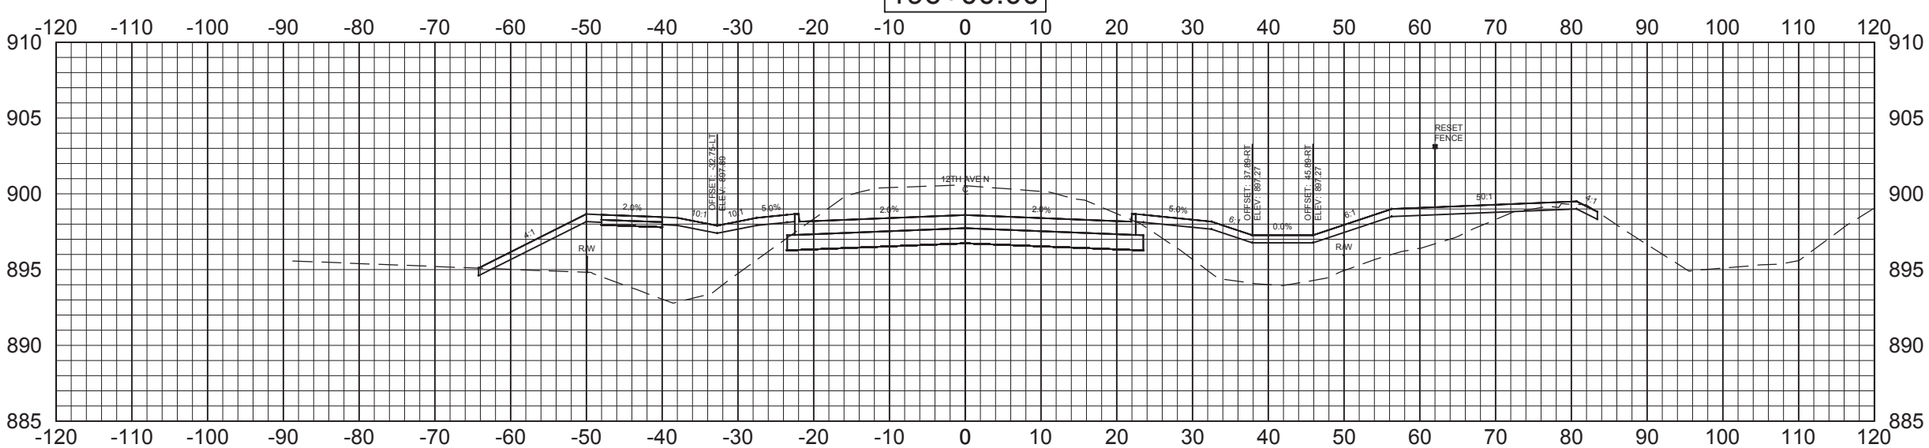

Apex Engineering Group	STATE	PROJECT NO.	SECTION NO.	SHEET NO.
	ND	SU-8-992(036)037	200	108

ALL ELEVATIONS ARE BASED ON THE VERTICAL DATUM OF NGVD 29 (UNLESS NOTED OTHERWISE)

197+50.00

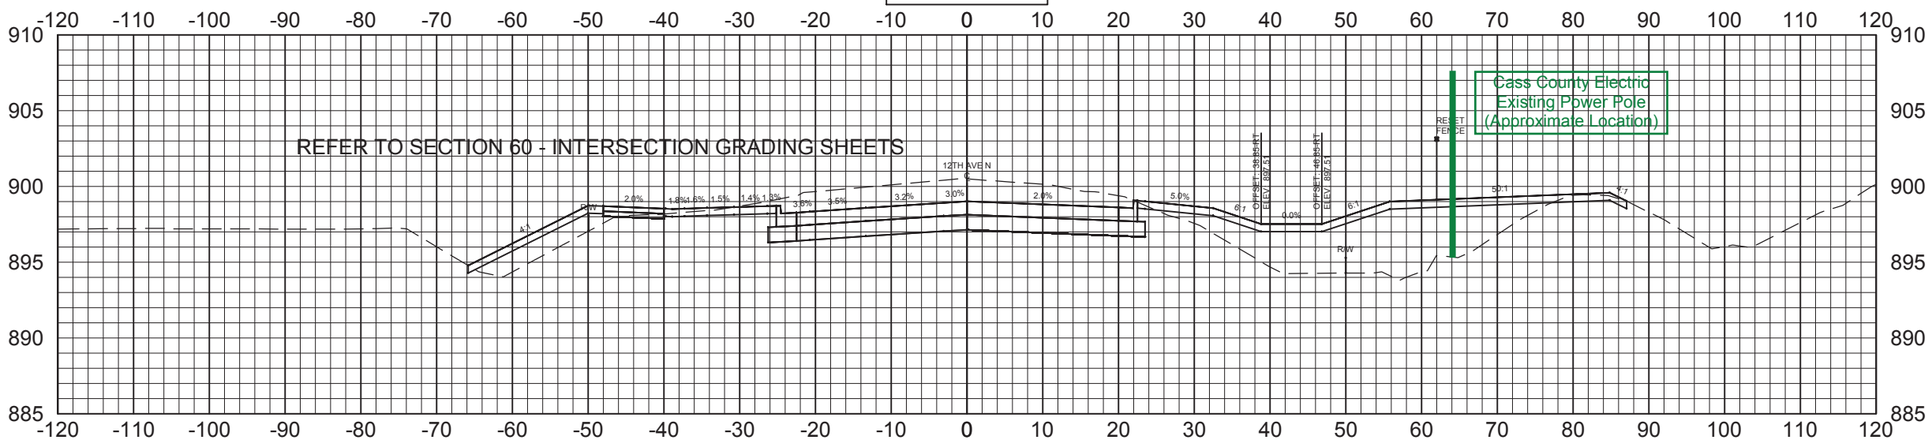

197+00.00

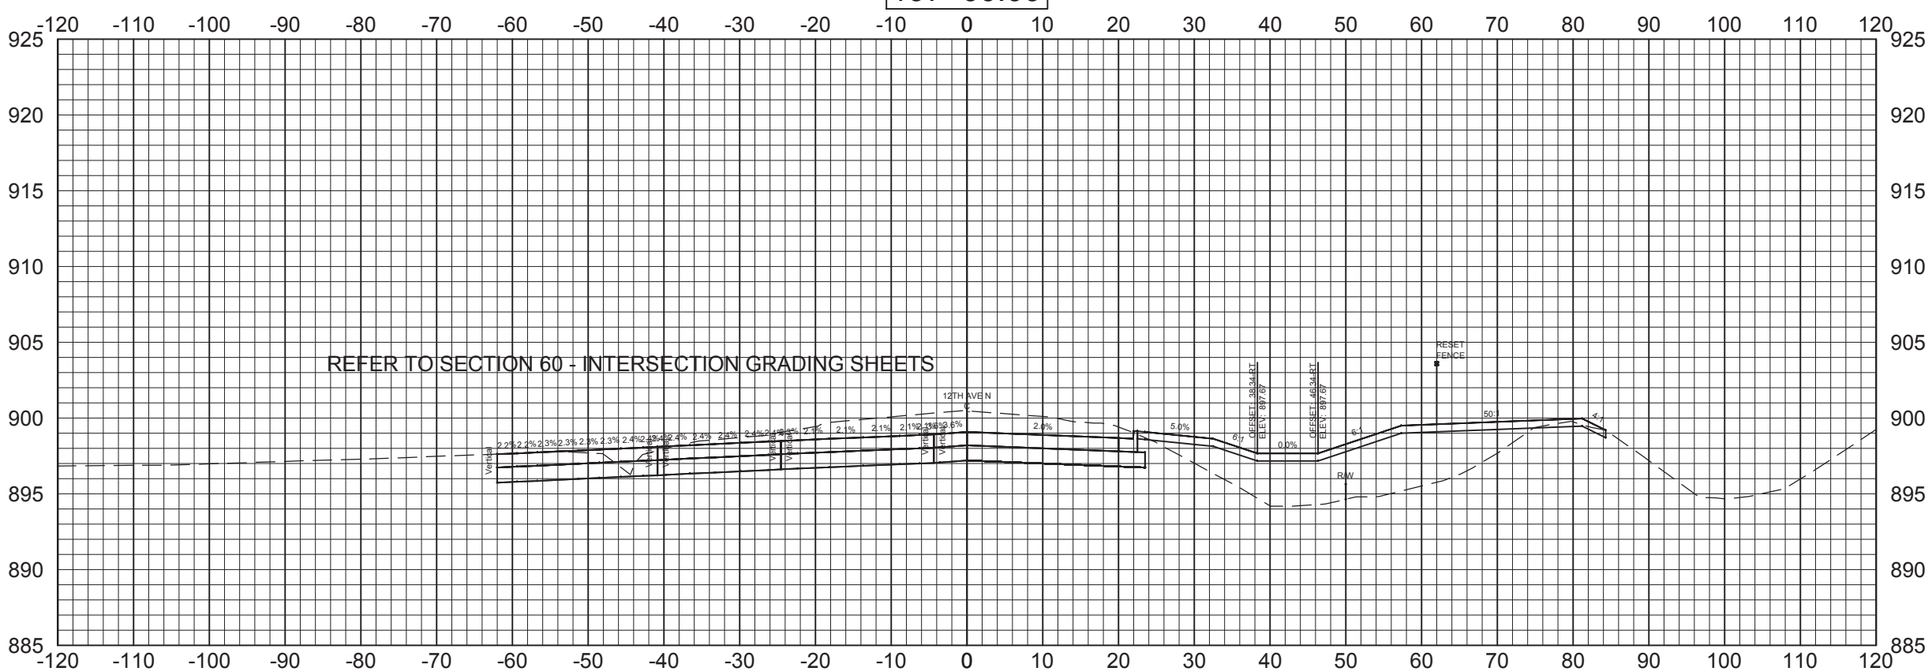

Apex Engineering Group	STATE	PROJECT NO.	SECTION NO.	SHEET NO.
	ND	SU-8-992(036)037	200	109

ALL ELEVATIONS ARE BASED ON THE VERTICAL DATUM OF NGVD 29 (UNLESS NOTED OTHERWISE)

198+50.00

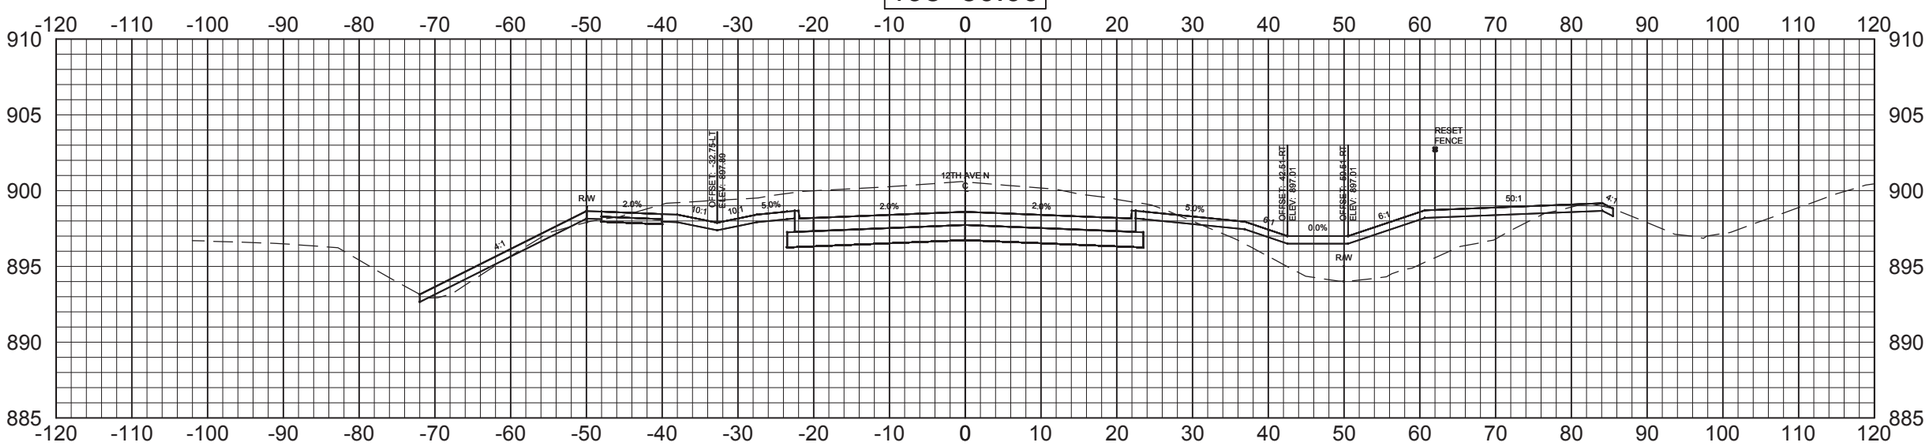

198+00.00

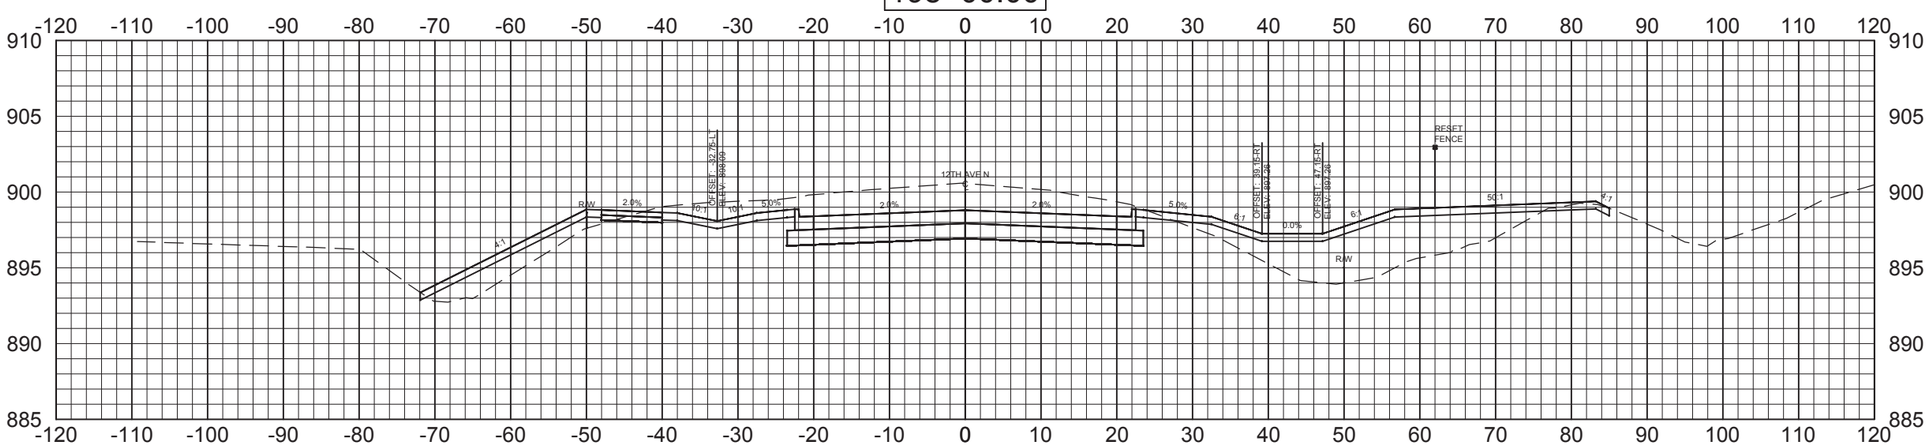

Apex Engineering Group	STATE	PROJECT NO.	SECTION NO.	SHEET NO.
	ND	SU-8-992(036)037	200	110

ALL ELEVATIONS ARE BASED ON THE VERTICAL DATUM OF NGVD 29 (UNLESS NOTED OTHERWISE)

199+50.00

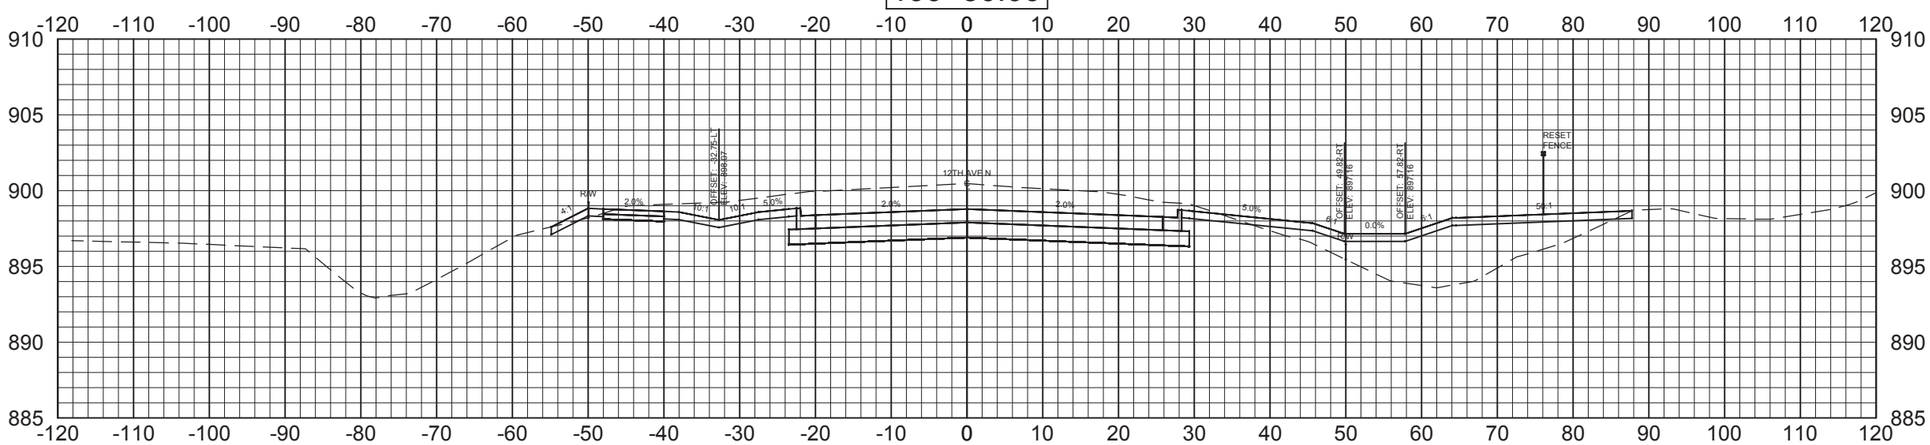

199+00.00

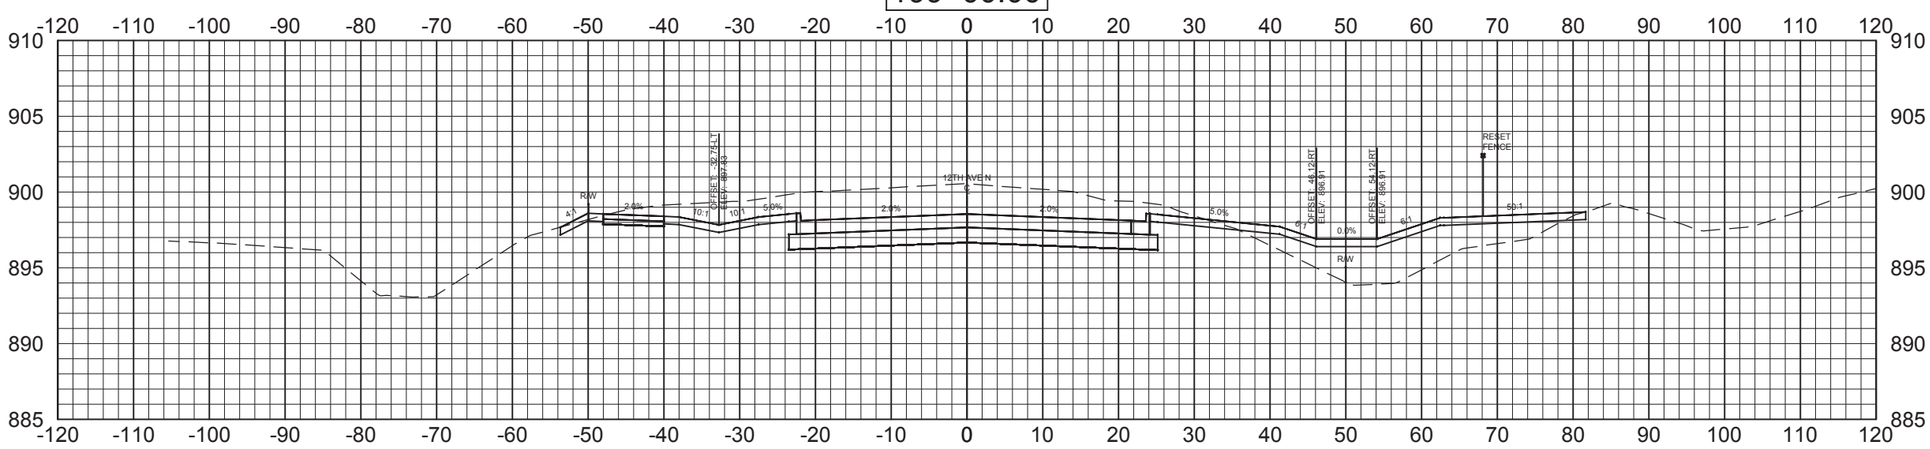

Apex Engineering Group	STATE	PROJECT NO.	SECTION NO.	SHEET NO.
	ND	SU-8-992(036)037	200	111

ALL ELEVATIONS ARE BASED ON THE VERTICAL DATUM OF NGVD 29 (UNLESS NOTED OTHERWISE)

200+50.00

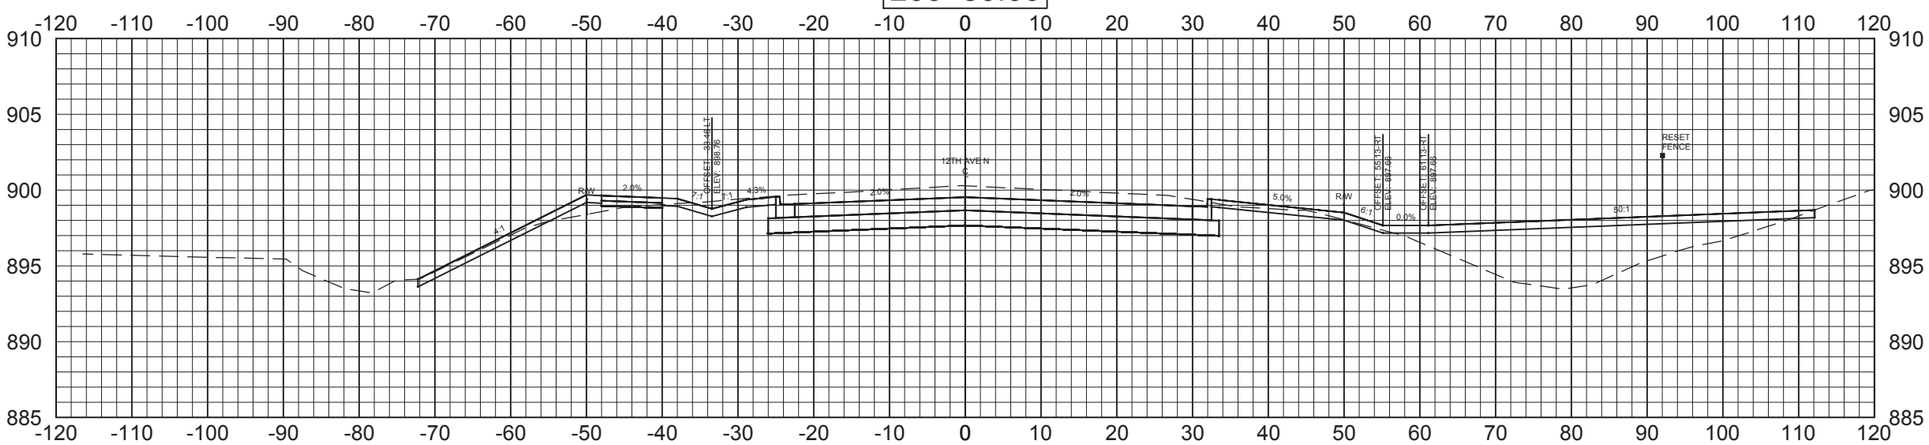

200+00.00

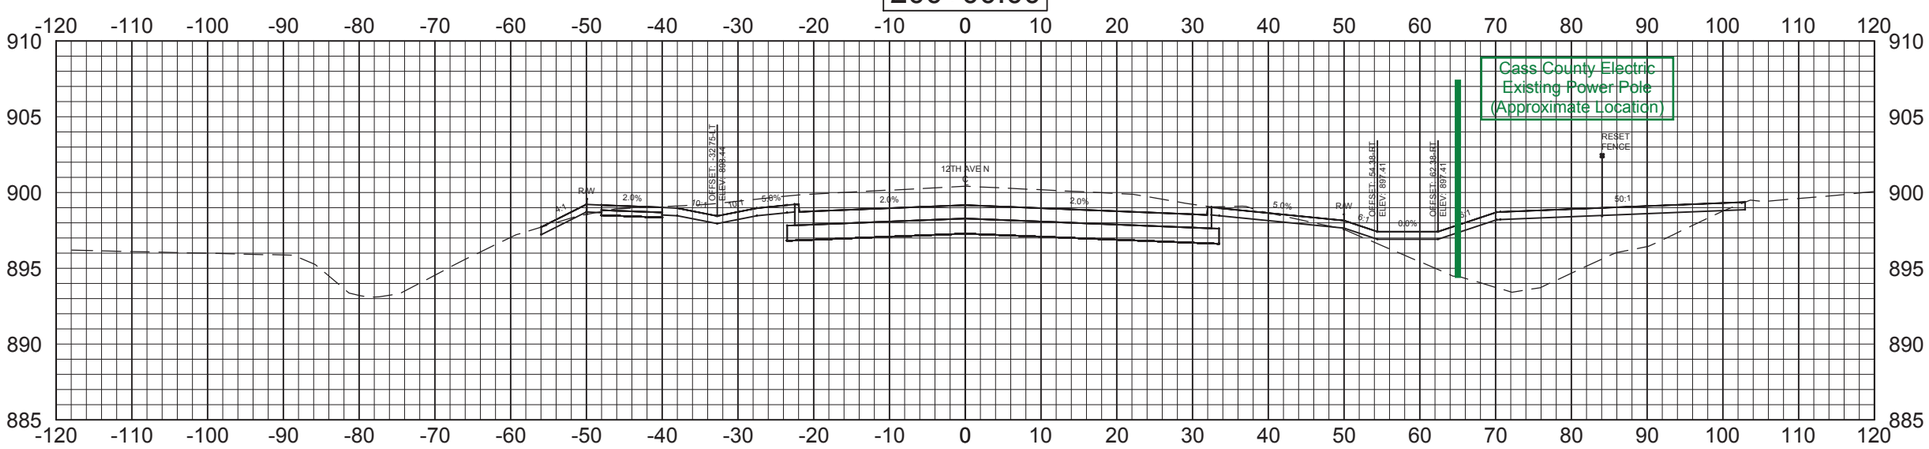

Apex Engineering Group	STATE	PROJECT NO.	SECTION NO.	SHEET NO.
	ND	SU-8-992(036)037	200	112

ALL ELEVATIONS ARE BASED ON THE VERTICAL DATUM OF NGVD 29 (UNLESS NOTED OTHERWISE)

201+50.00

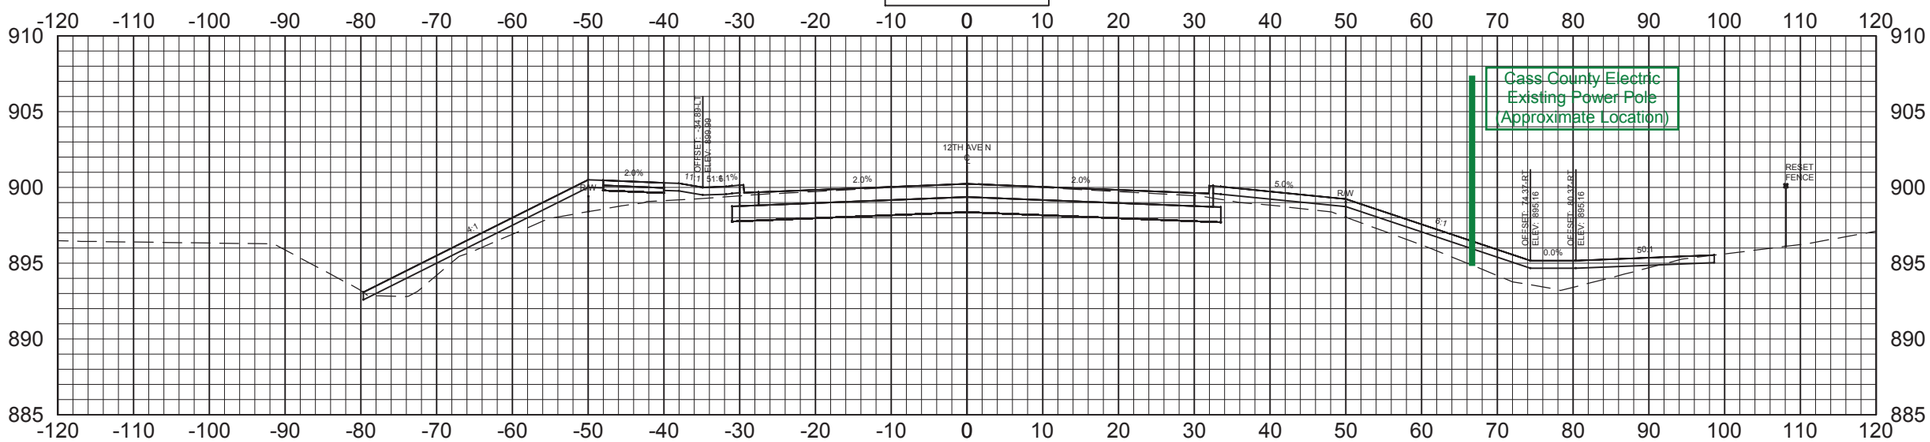

201+00.00

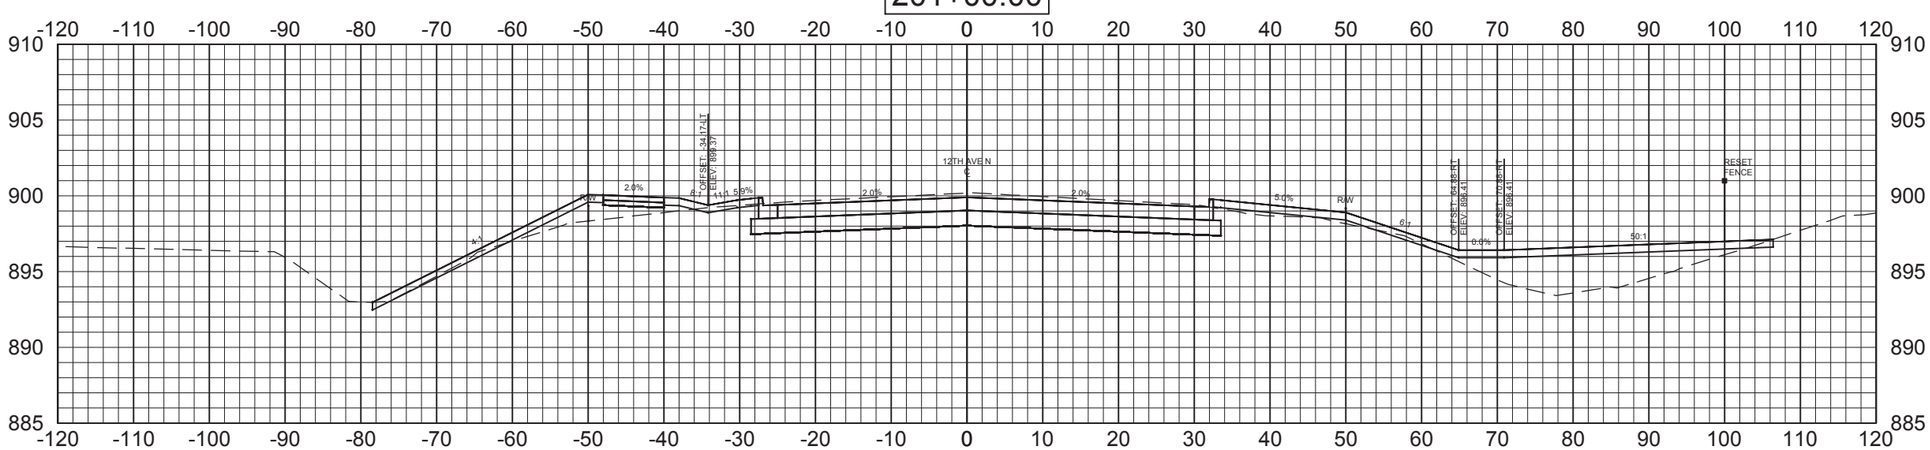

Apex Engineering Group	STATE	PROJECT NO.	SECTION NO.	SHEET NO.
	ND	SU-8-992(036)037	200	113

ALL ELEVATIONS ARE BASED ON THE VERTICAL DATUM OF NGVD 29 (UNLESS NOTED OTHERWISE)

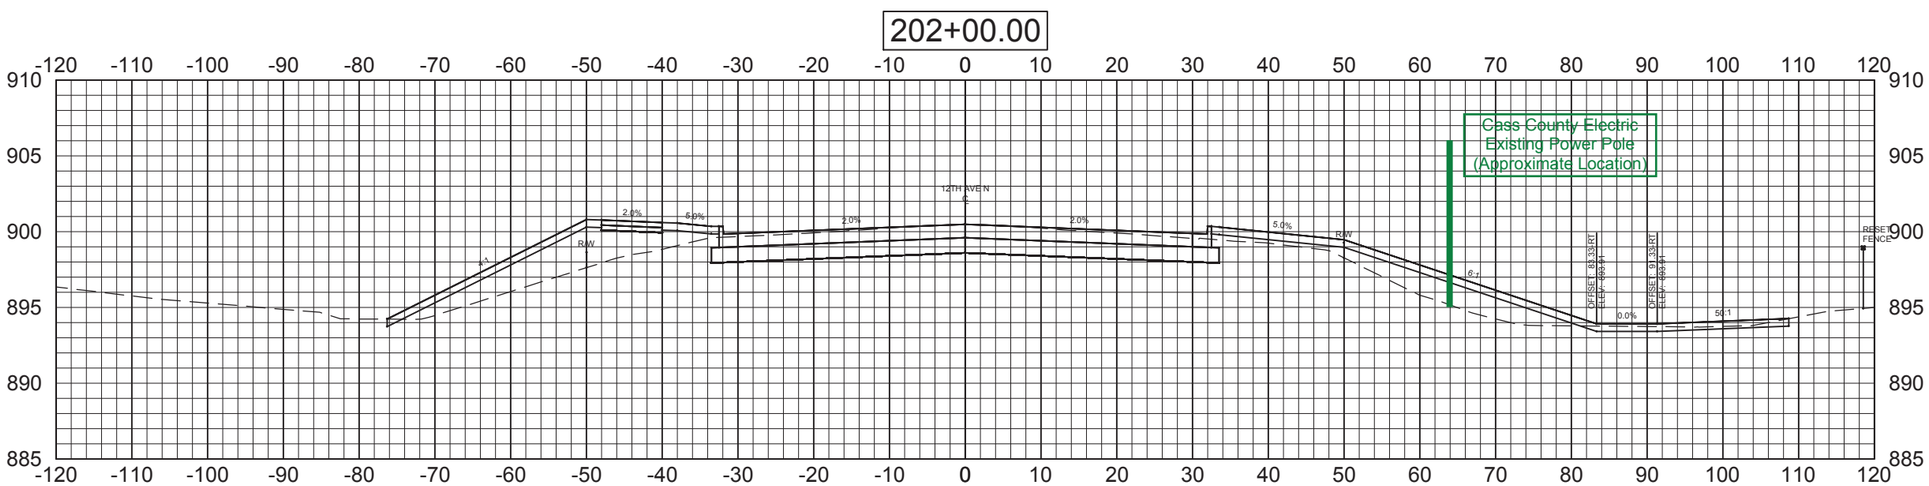

Apex Engineering Group	STATE	PROJECT NO.	SECTION NO.	SHEET NO.
	ND	SU-8-992(036)037	200	114

ALL ELEVATIONS ARE BASED ON THE VERTICAL DATUM OF NGVD 29 (UNLESS NOTED OTHERWISE)

1+50.00

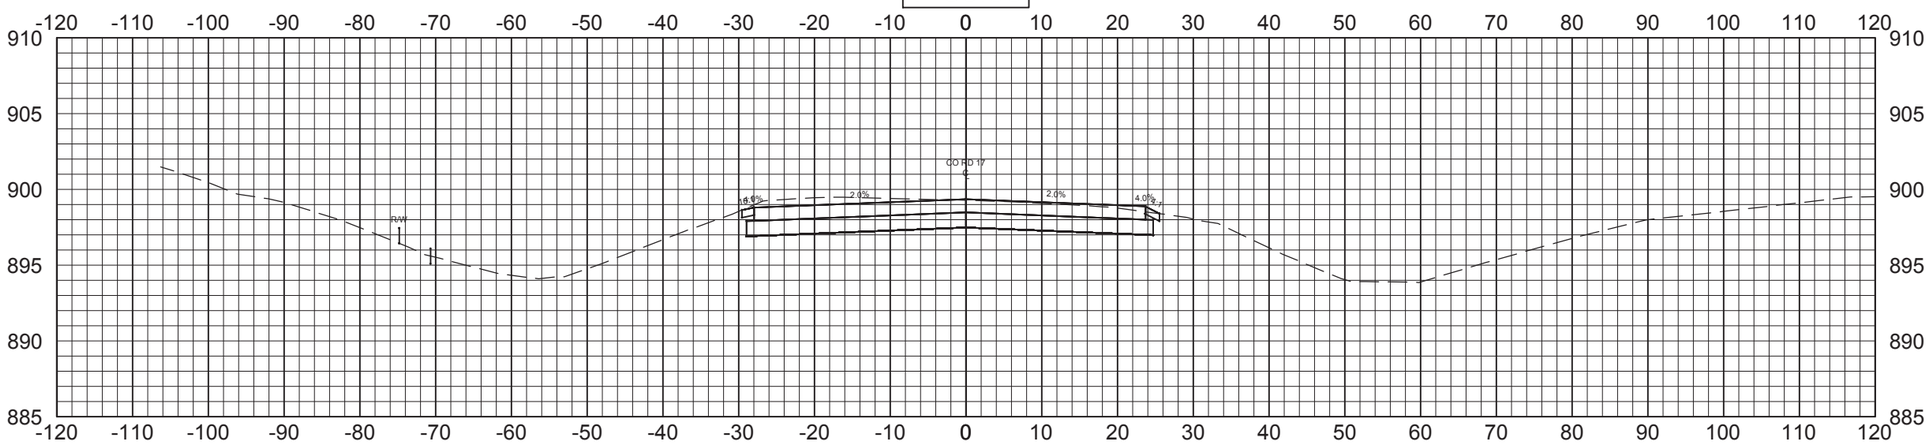

1+00.00

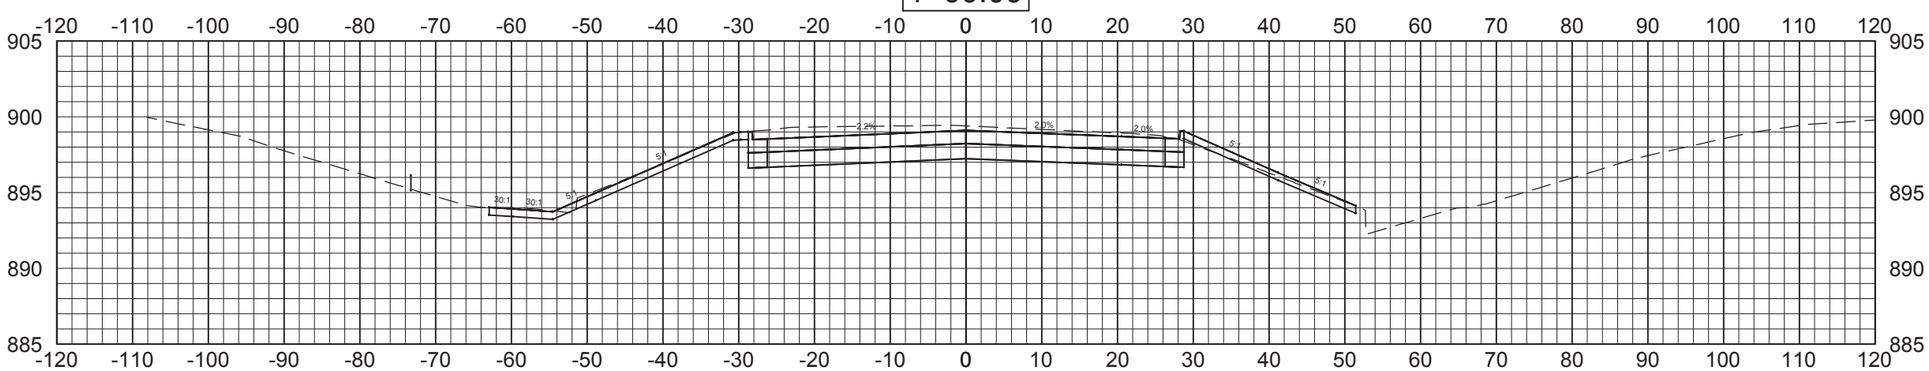

Apex Engineering Group	STATE	PROJECT NO.	SECTION NO.	SHEET NO.
	ND	SU-8-992(036)037	200	115

ALL ELEVATIONS ARE BASED ON THE VERTICAL DATUM OF NGVD 29 (UNLESS NOTED OTHERWISE)

3+00.00

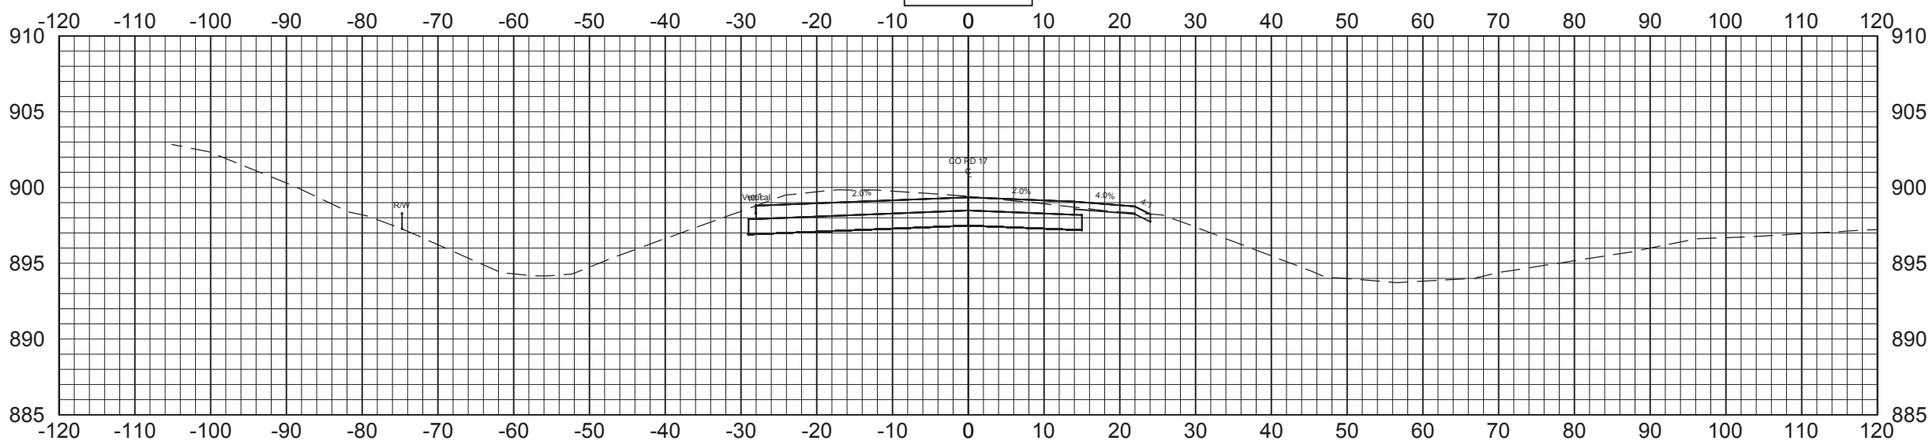

2+50.00

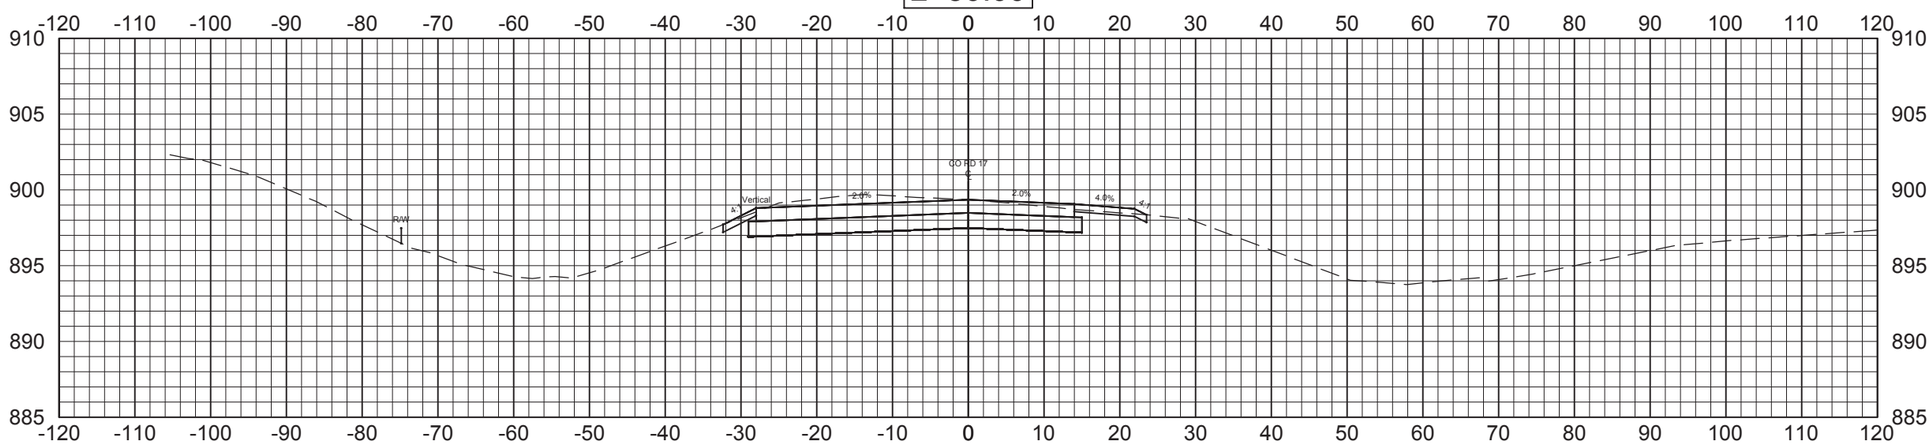

2+00.00

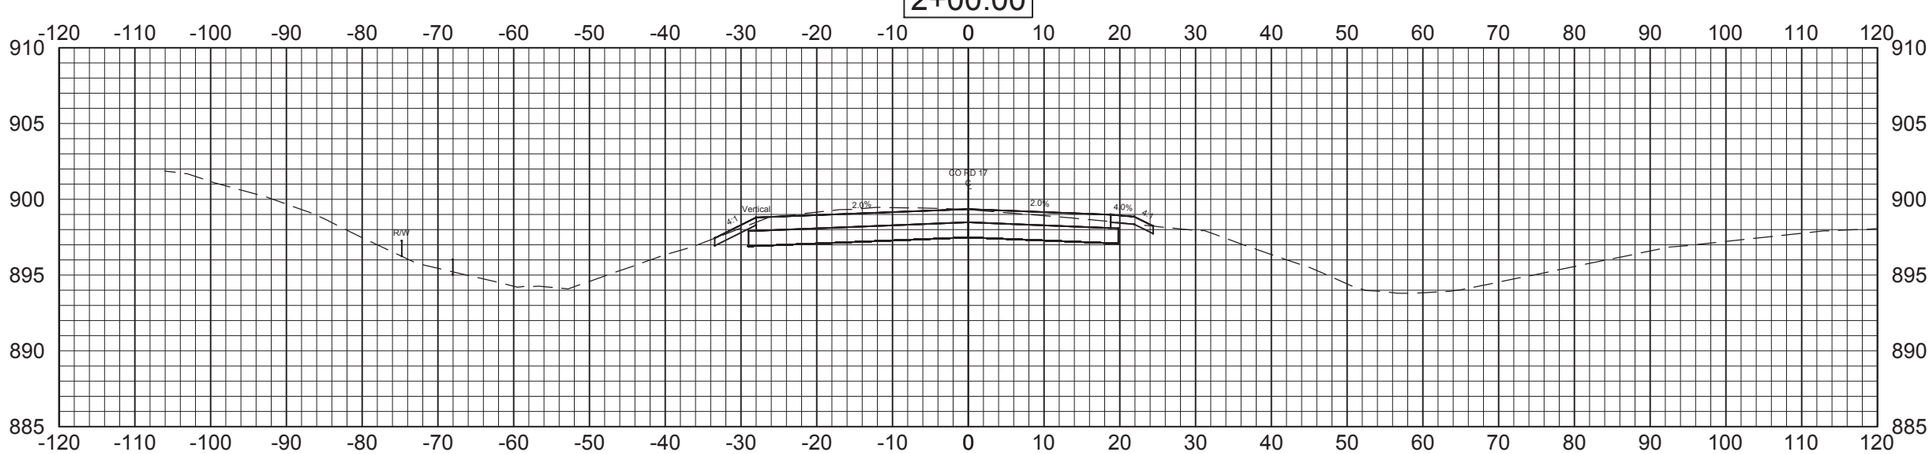

Apex Engineering Group	STATE	PROJECT NO.	SECTION NO.	SHEET NO.
	ND	SU-8-992(036)037	200	116

ALL ELEVATIONS ARE BASED ON THE VERTICAL DATUM OF NGVD 29 (UNLESS NOTED OTHERWISE)

4+50.00

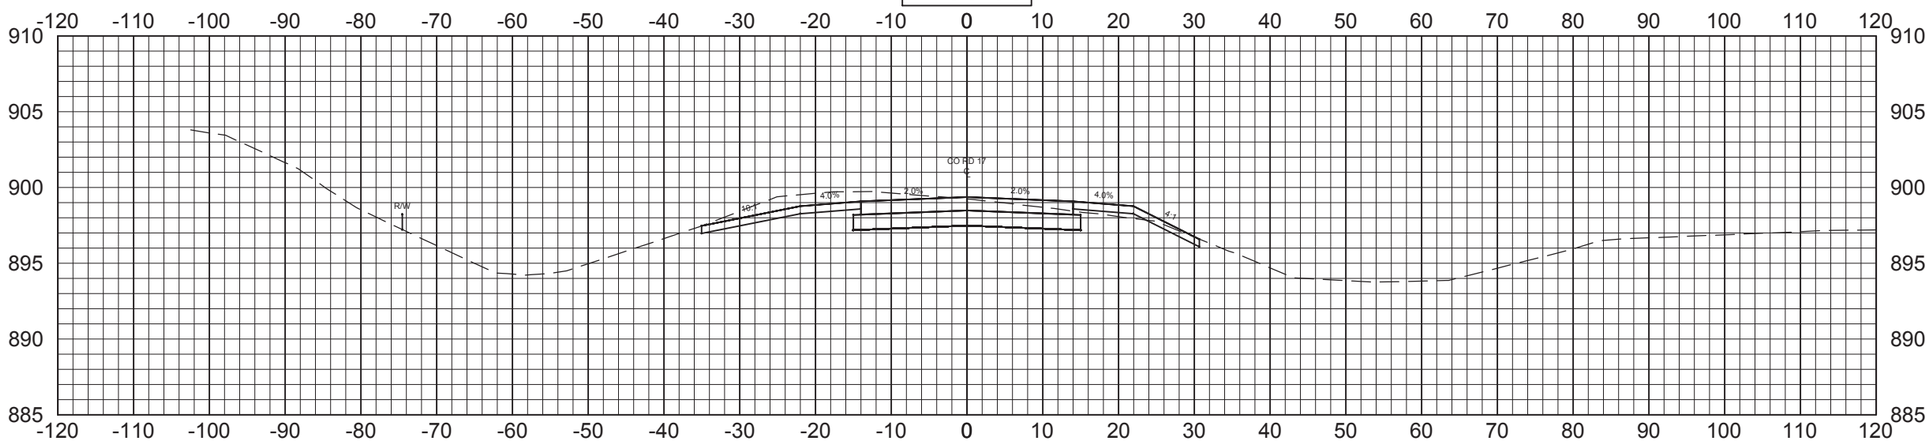

4+00.00

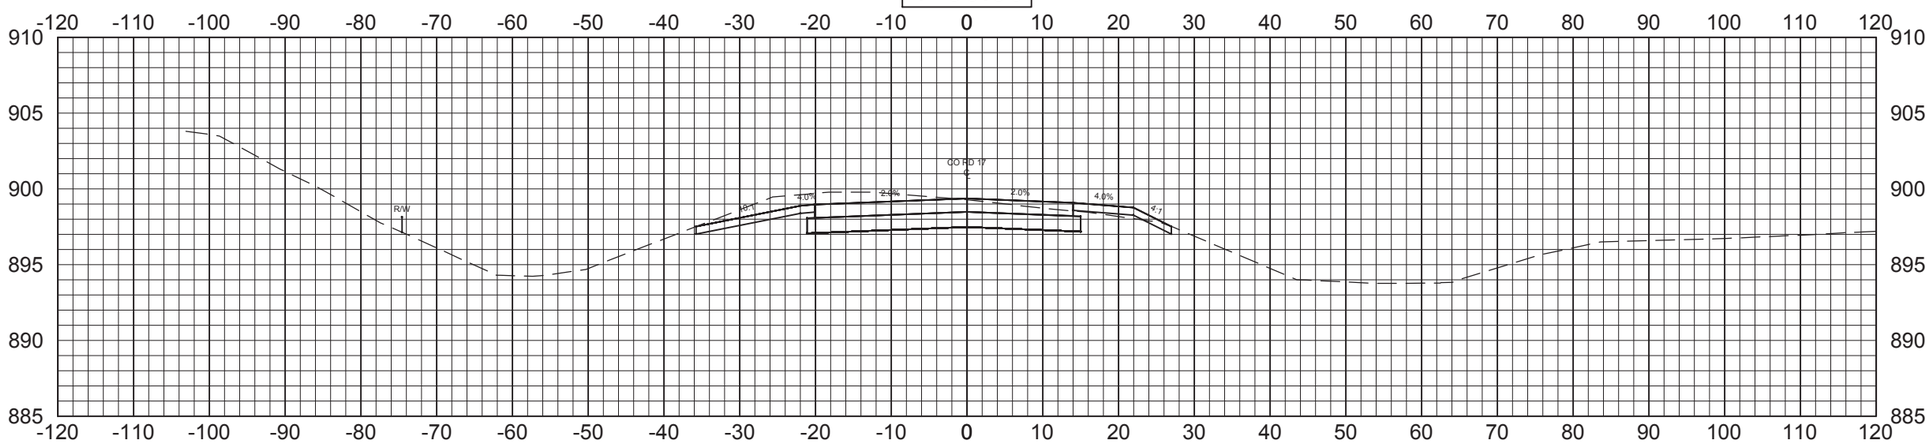

3+50.00

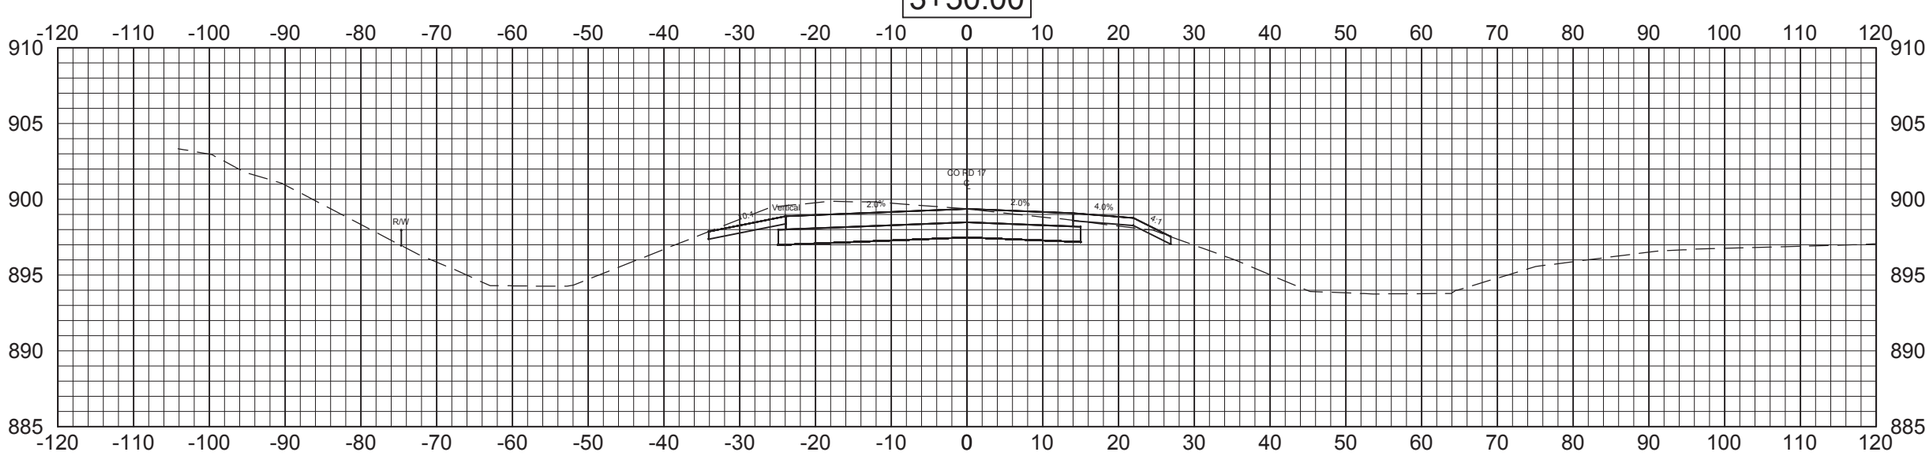

Apex Engineering Group	STATE	PROJECT NO.	SECTION NO.	SHEET NO.
	ND	SU-8-992(036)037	200	117

ALL ELEVATIONS ARE BASED ON THE VERTICAL DATUM OF NGVD 29 (UNLESS NOTED OTHERWISE)

6+00.00

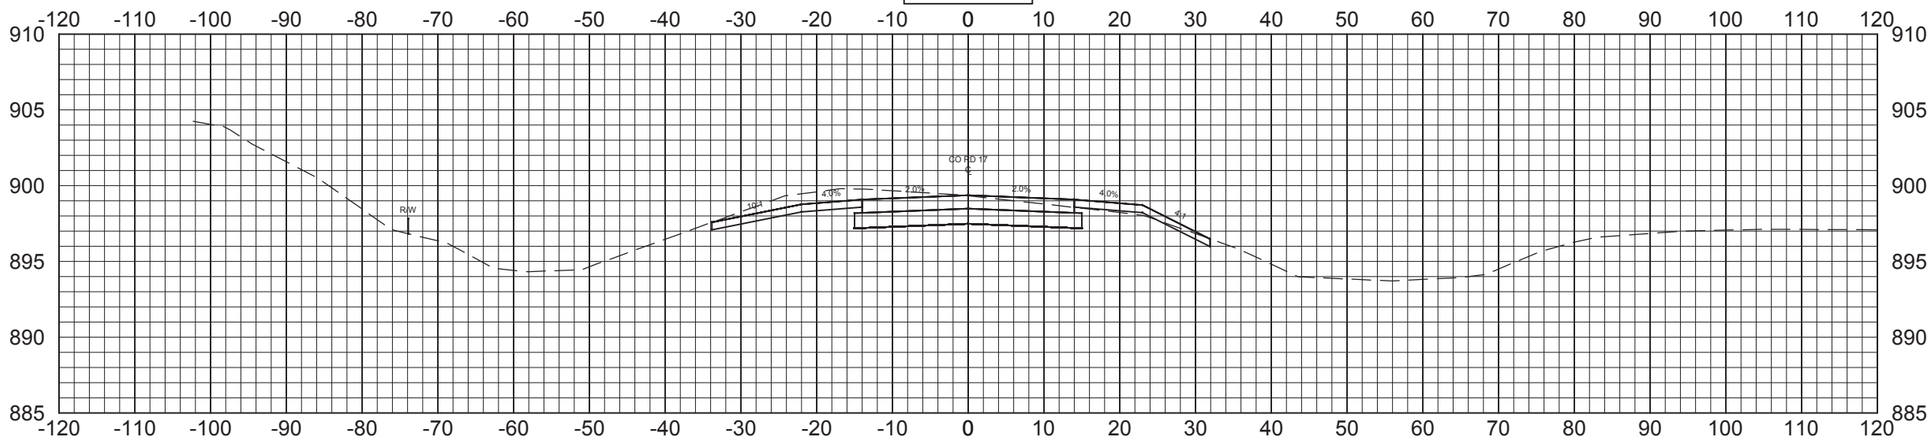

5+50.00

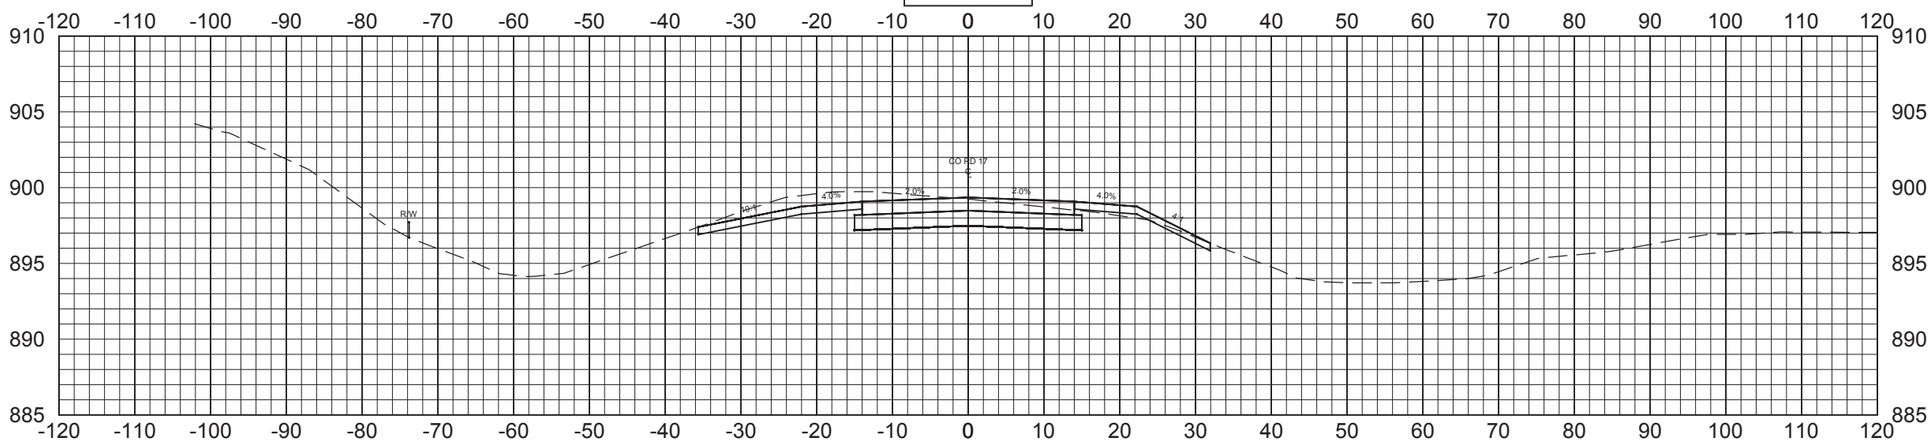

5+00.00

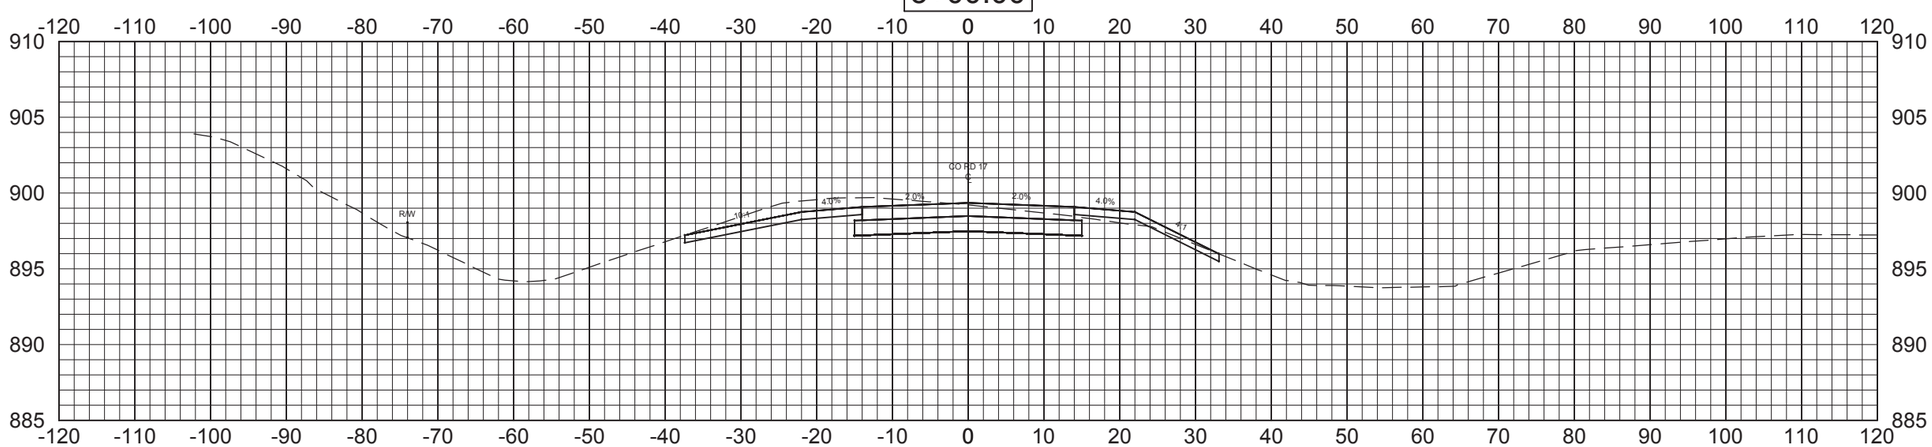

Apex Engineering Group	STATE	PROJECT NO.	SECTION NO.	SHEET NO.
	ND	SU-8-992(036)037	200	118

ALL ELEVATIONS ARE BASED ON THE VERTICAL DATUM OF NGVD 29 (UNLESS NOTED OTHERWISE)

7+50.00

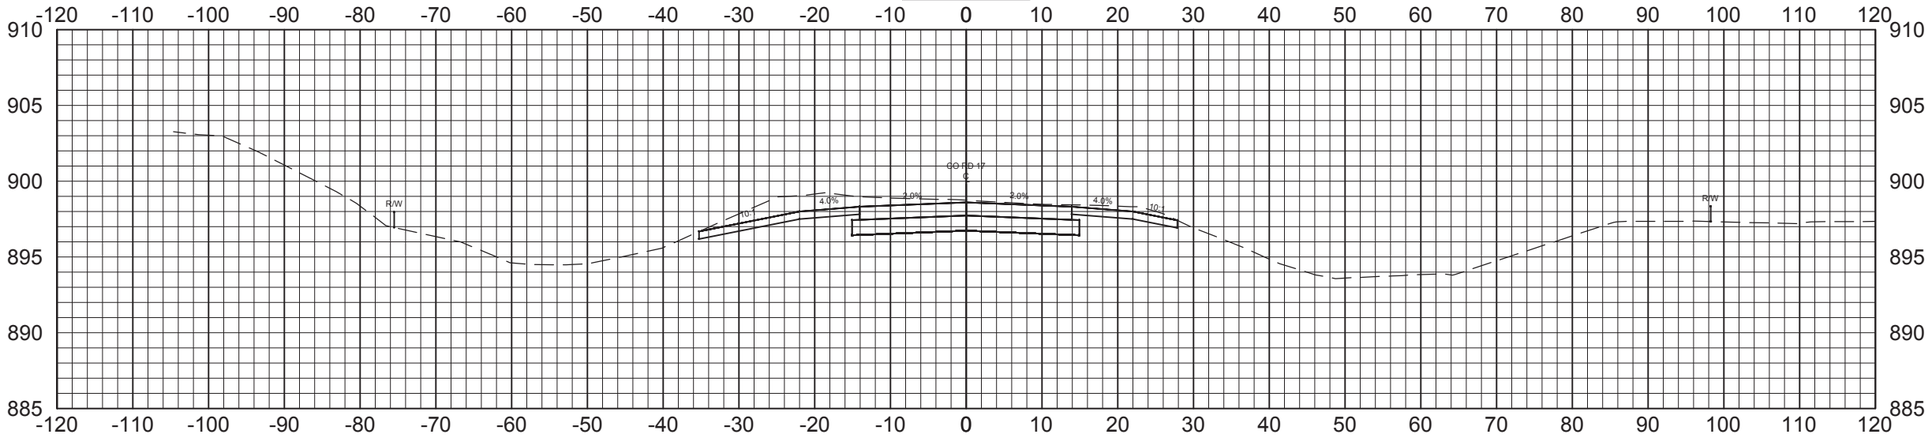

7+00.00

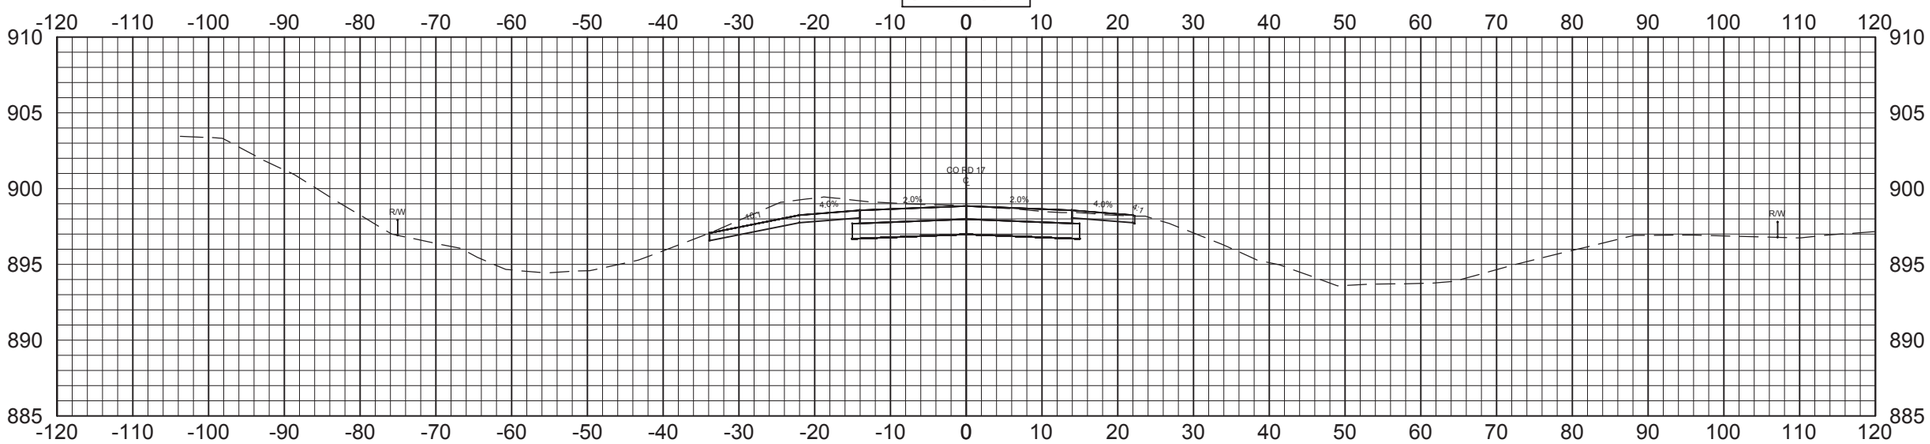

6+50.00

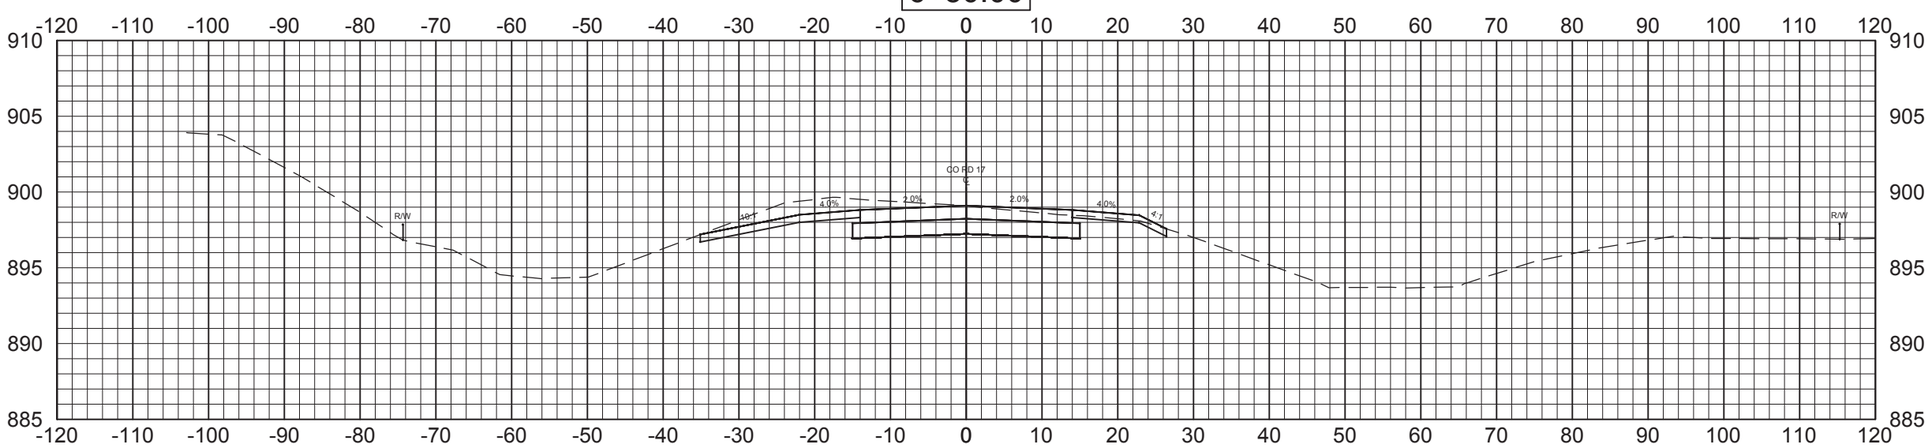

Apex Engineering Group	STATE	PROJECT NO.	SECTION NO.	SHEET NO.
	ND	SU-8-992(036)037	200	119

ALL ELEVATIONS ARE BASED ON THE VERTICAL DATUM OF NGVD 29 (UNLESS NOTED OTHERWISE)

9+00.00

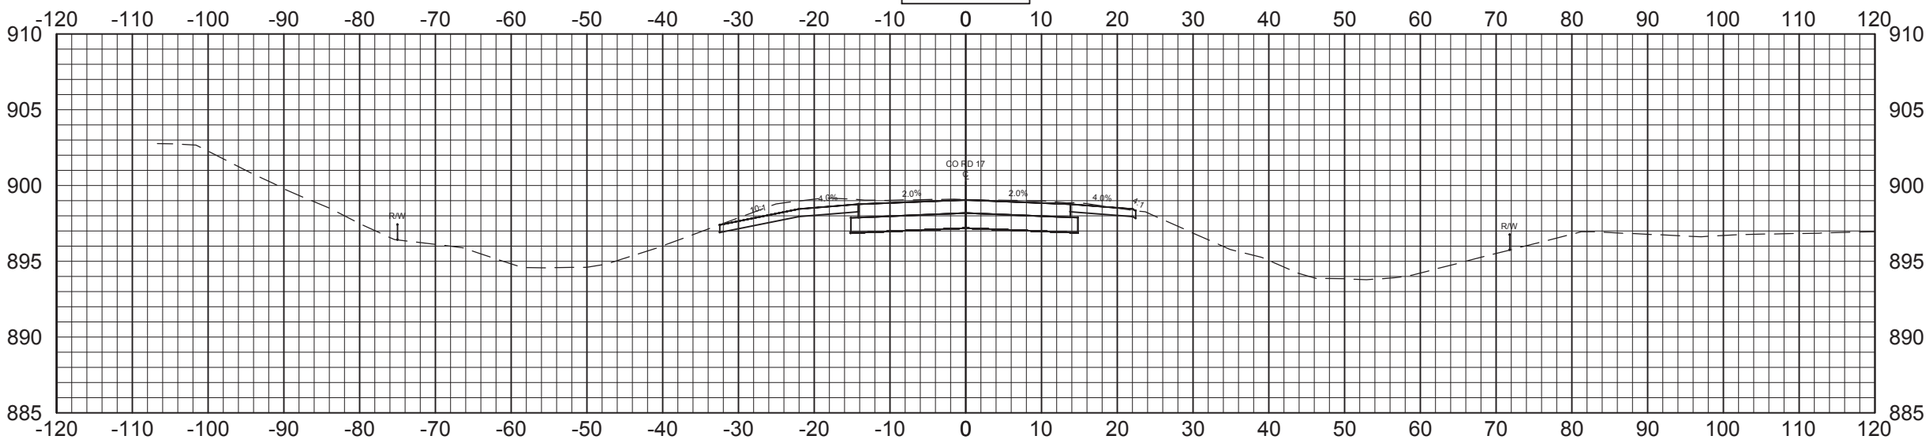

8+50.00

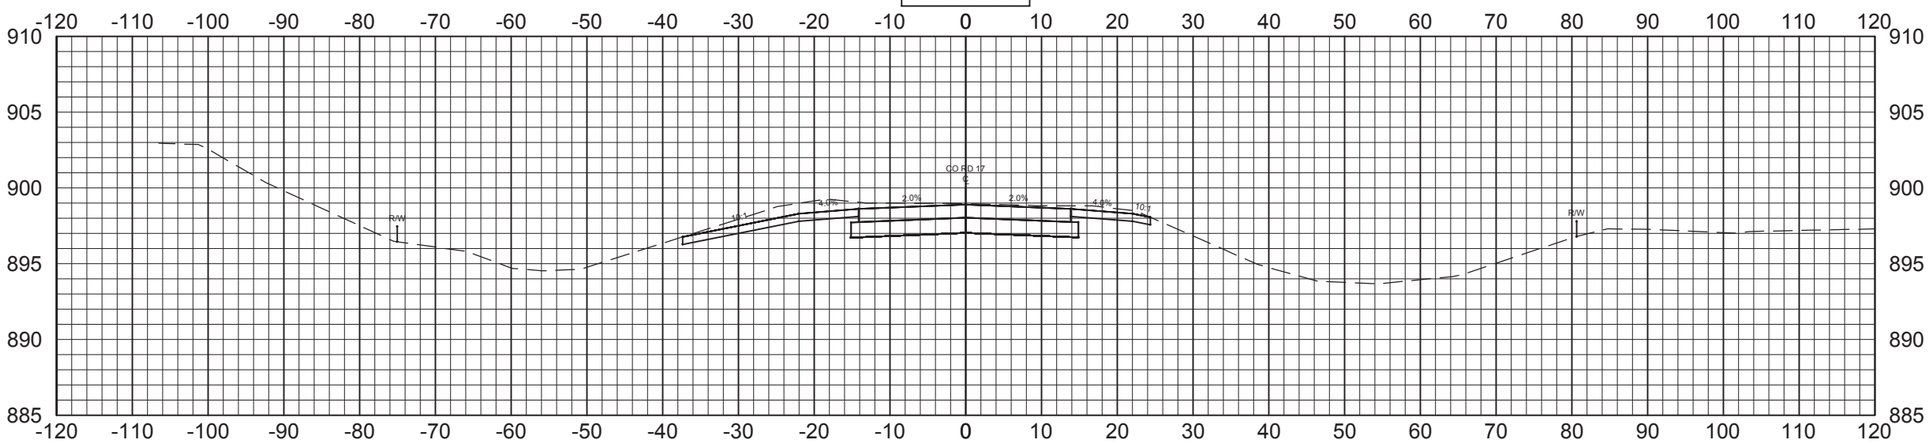

8+00.00

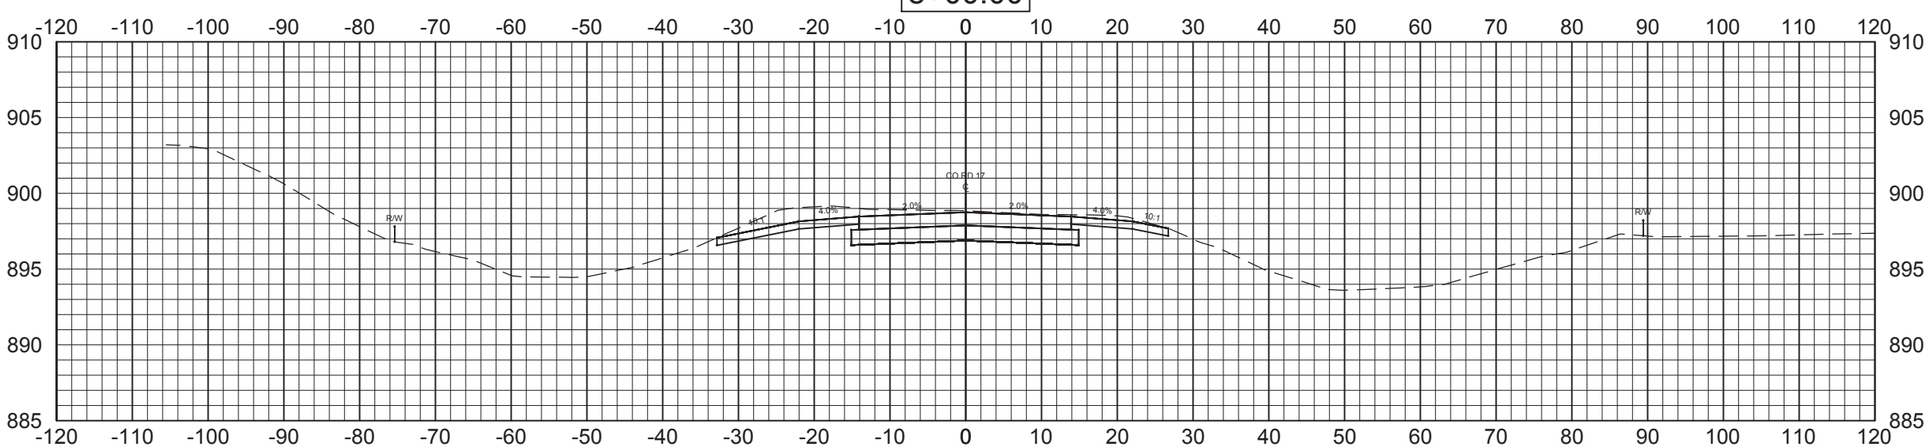

Apex Engineering Group	STATE	PROJECT NO.	SECTION NO.	SHEET NO.
	ND	SU-8-992(036)037	200	120

ALL ELEVATIONS ARE BASED ON THE VERTICAL DATUM OF NGVD 29 (UNLESS NOTED OTHERWISE)

10+50.00

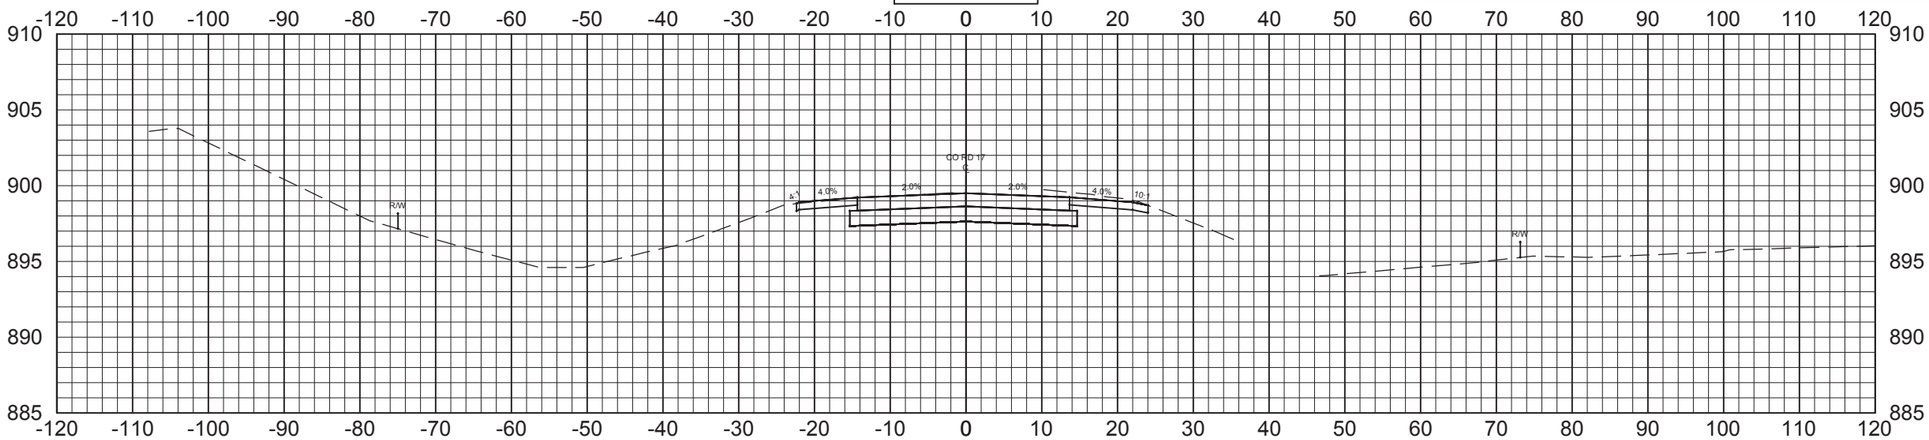

10+00.00

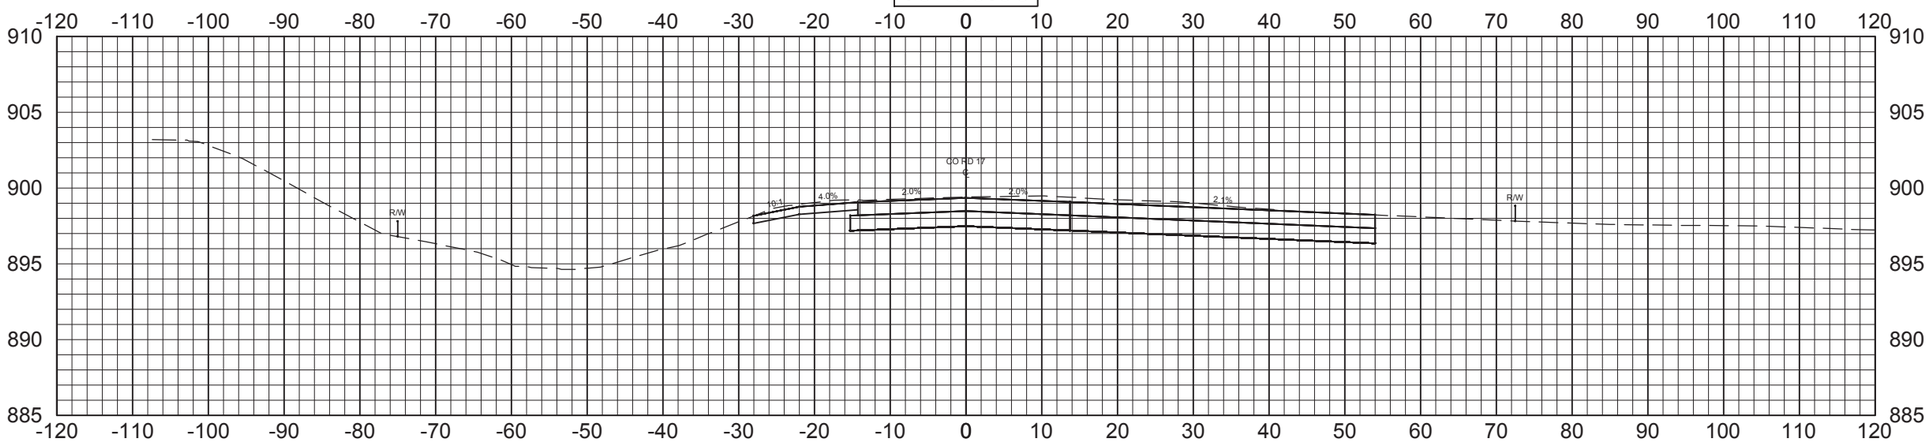

9+50.00

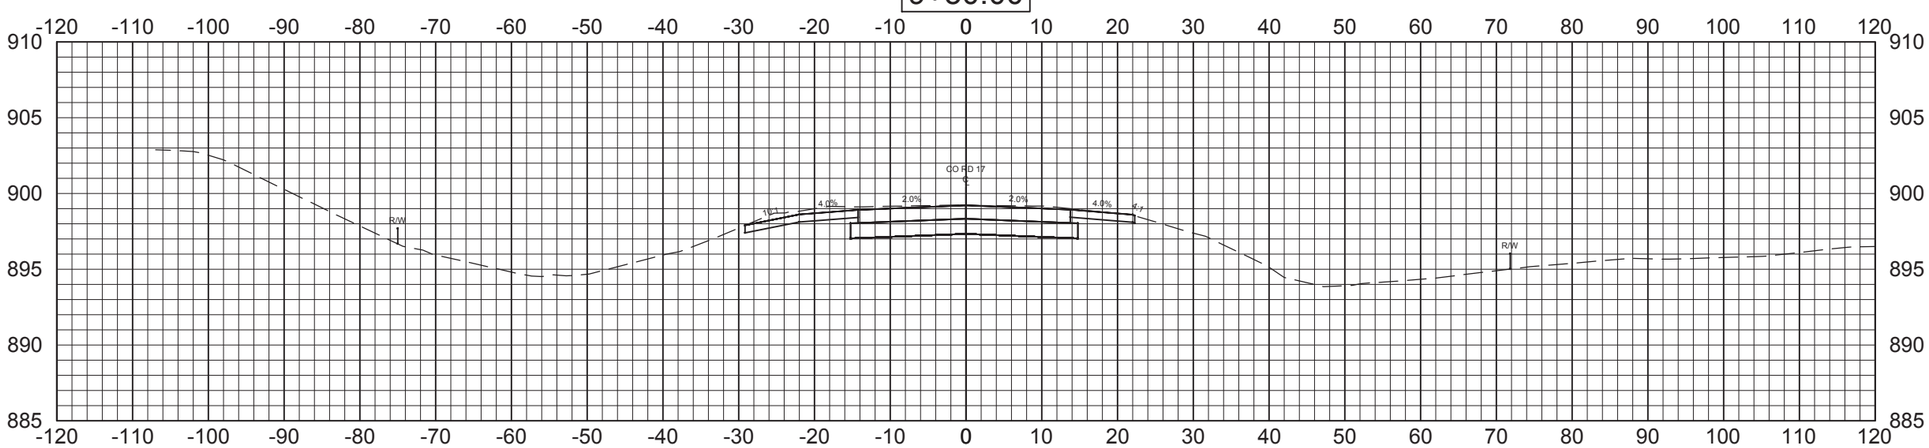

Apex Engineering Group	STATE	PROJECT NO.	SECTION NO.	SHEET NO.
	ND	SU-8-992(036)037	200	121
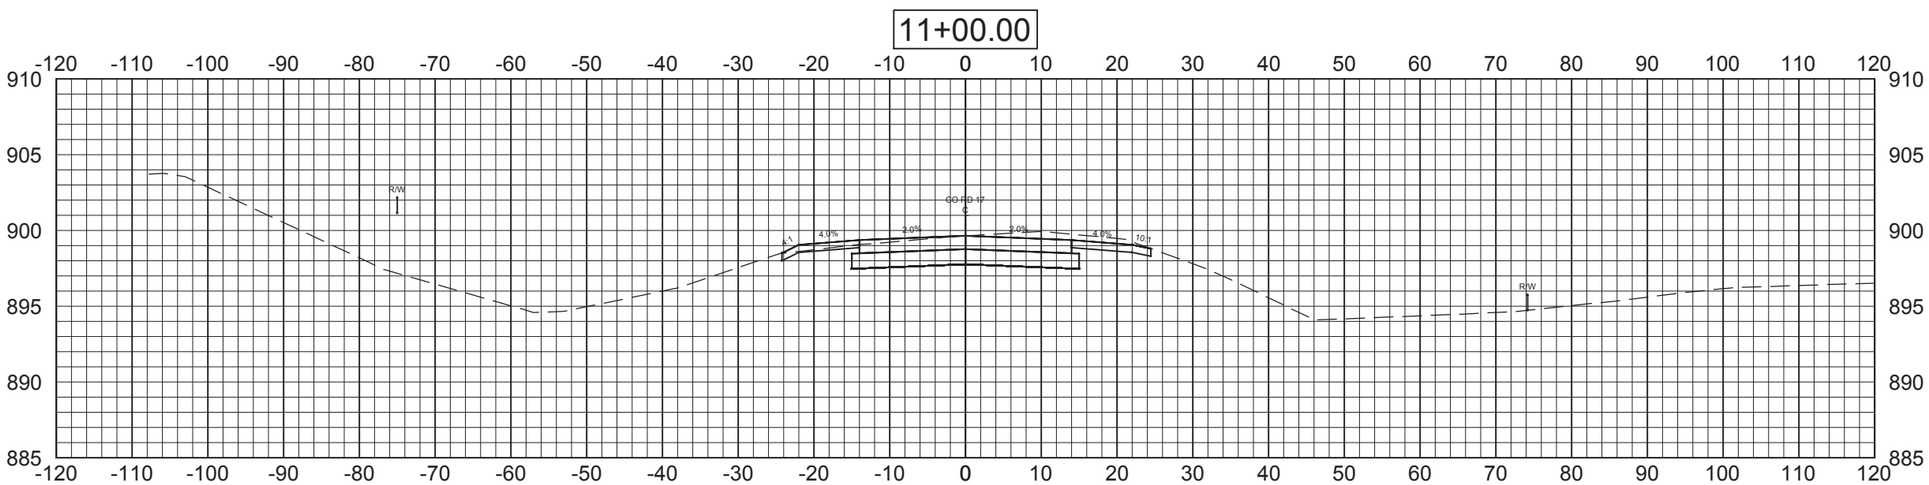
ALL ELEVATIONS ARE BASED ON THE VERTICAL DATUM OF NGVD 29 (UNLESS NOTED OTHERWISE)