ND 200A: Slope Stabilization & Roadway Realignment

STATE	PROJECT NO.	SECTION NO.	SHEET NO.
ND	SNH-1-200(063)916	200	1

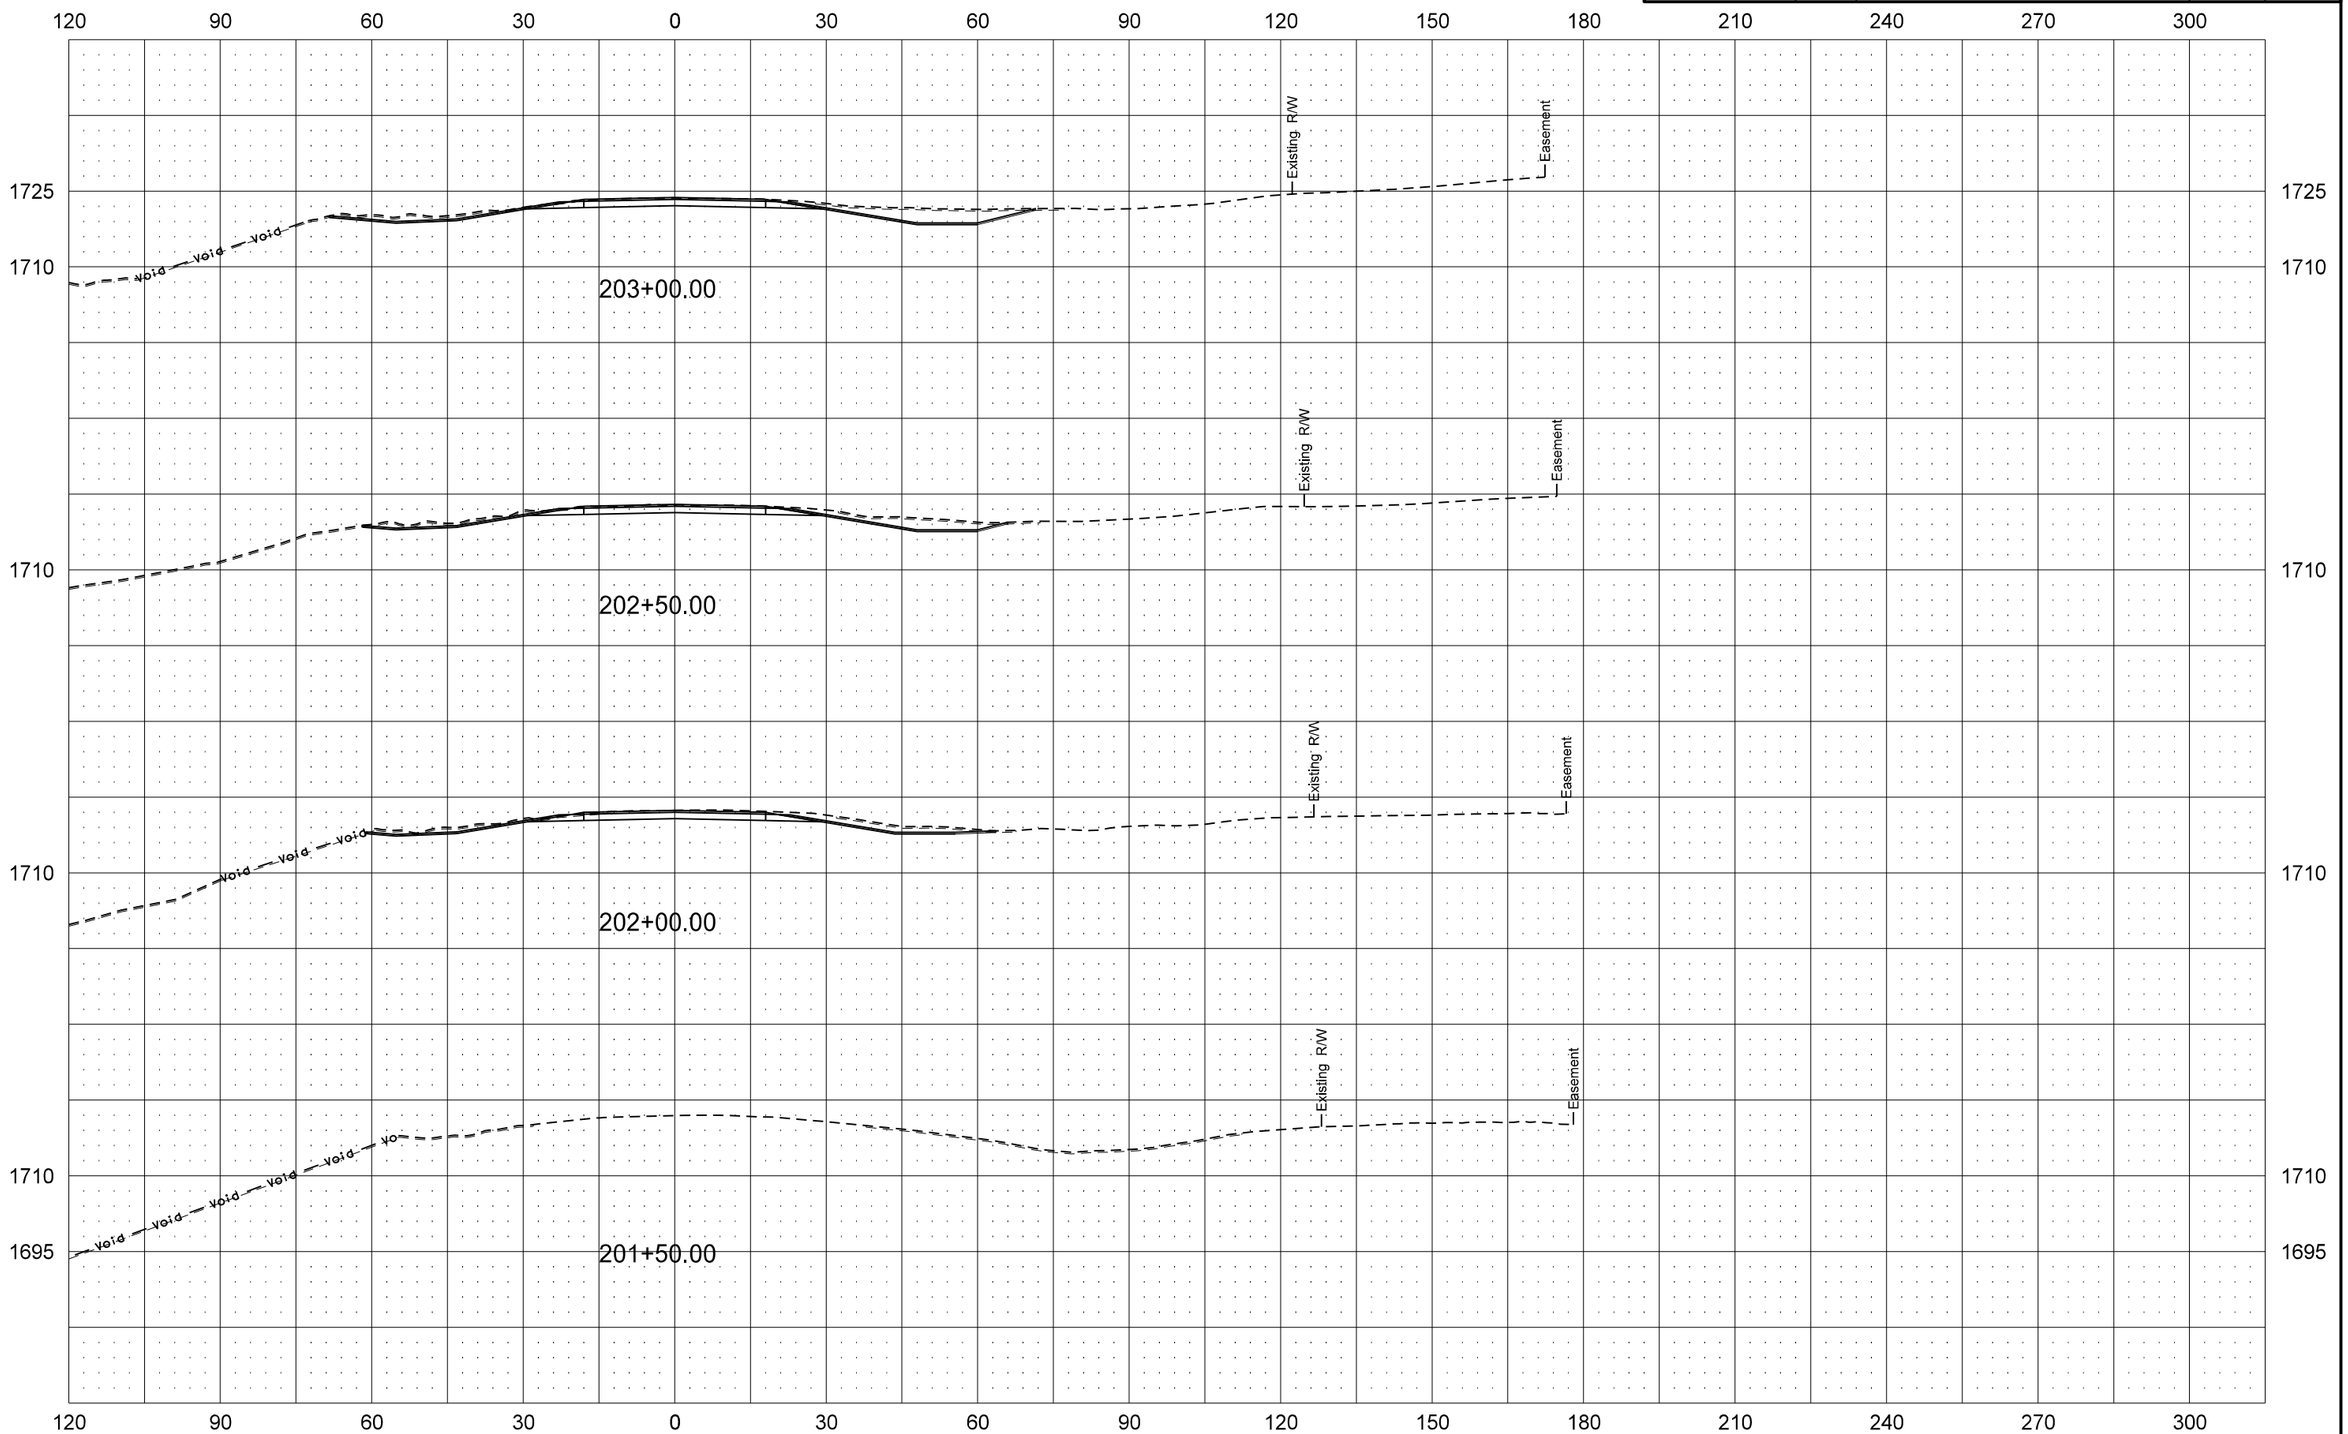

ND 200A: Slope Stabilization & Roadway Realignment

STATE	PROJECT NO.	SECTION NO.	SHEET NO.
ND	SNH-1-200(063)916	200	2

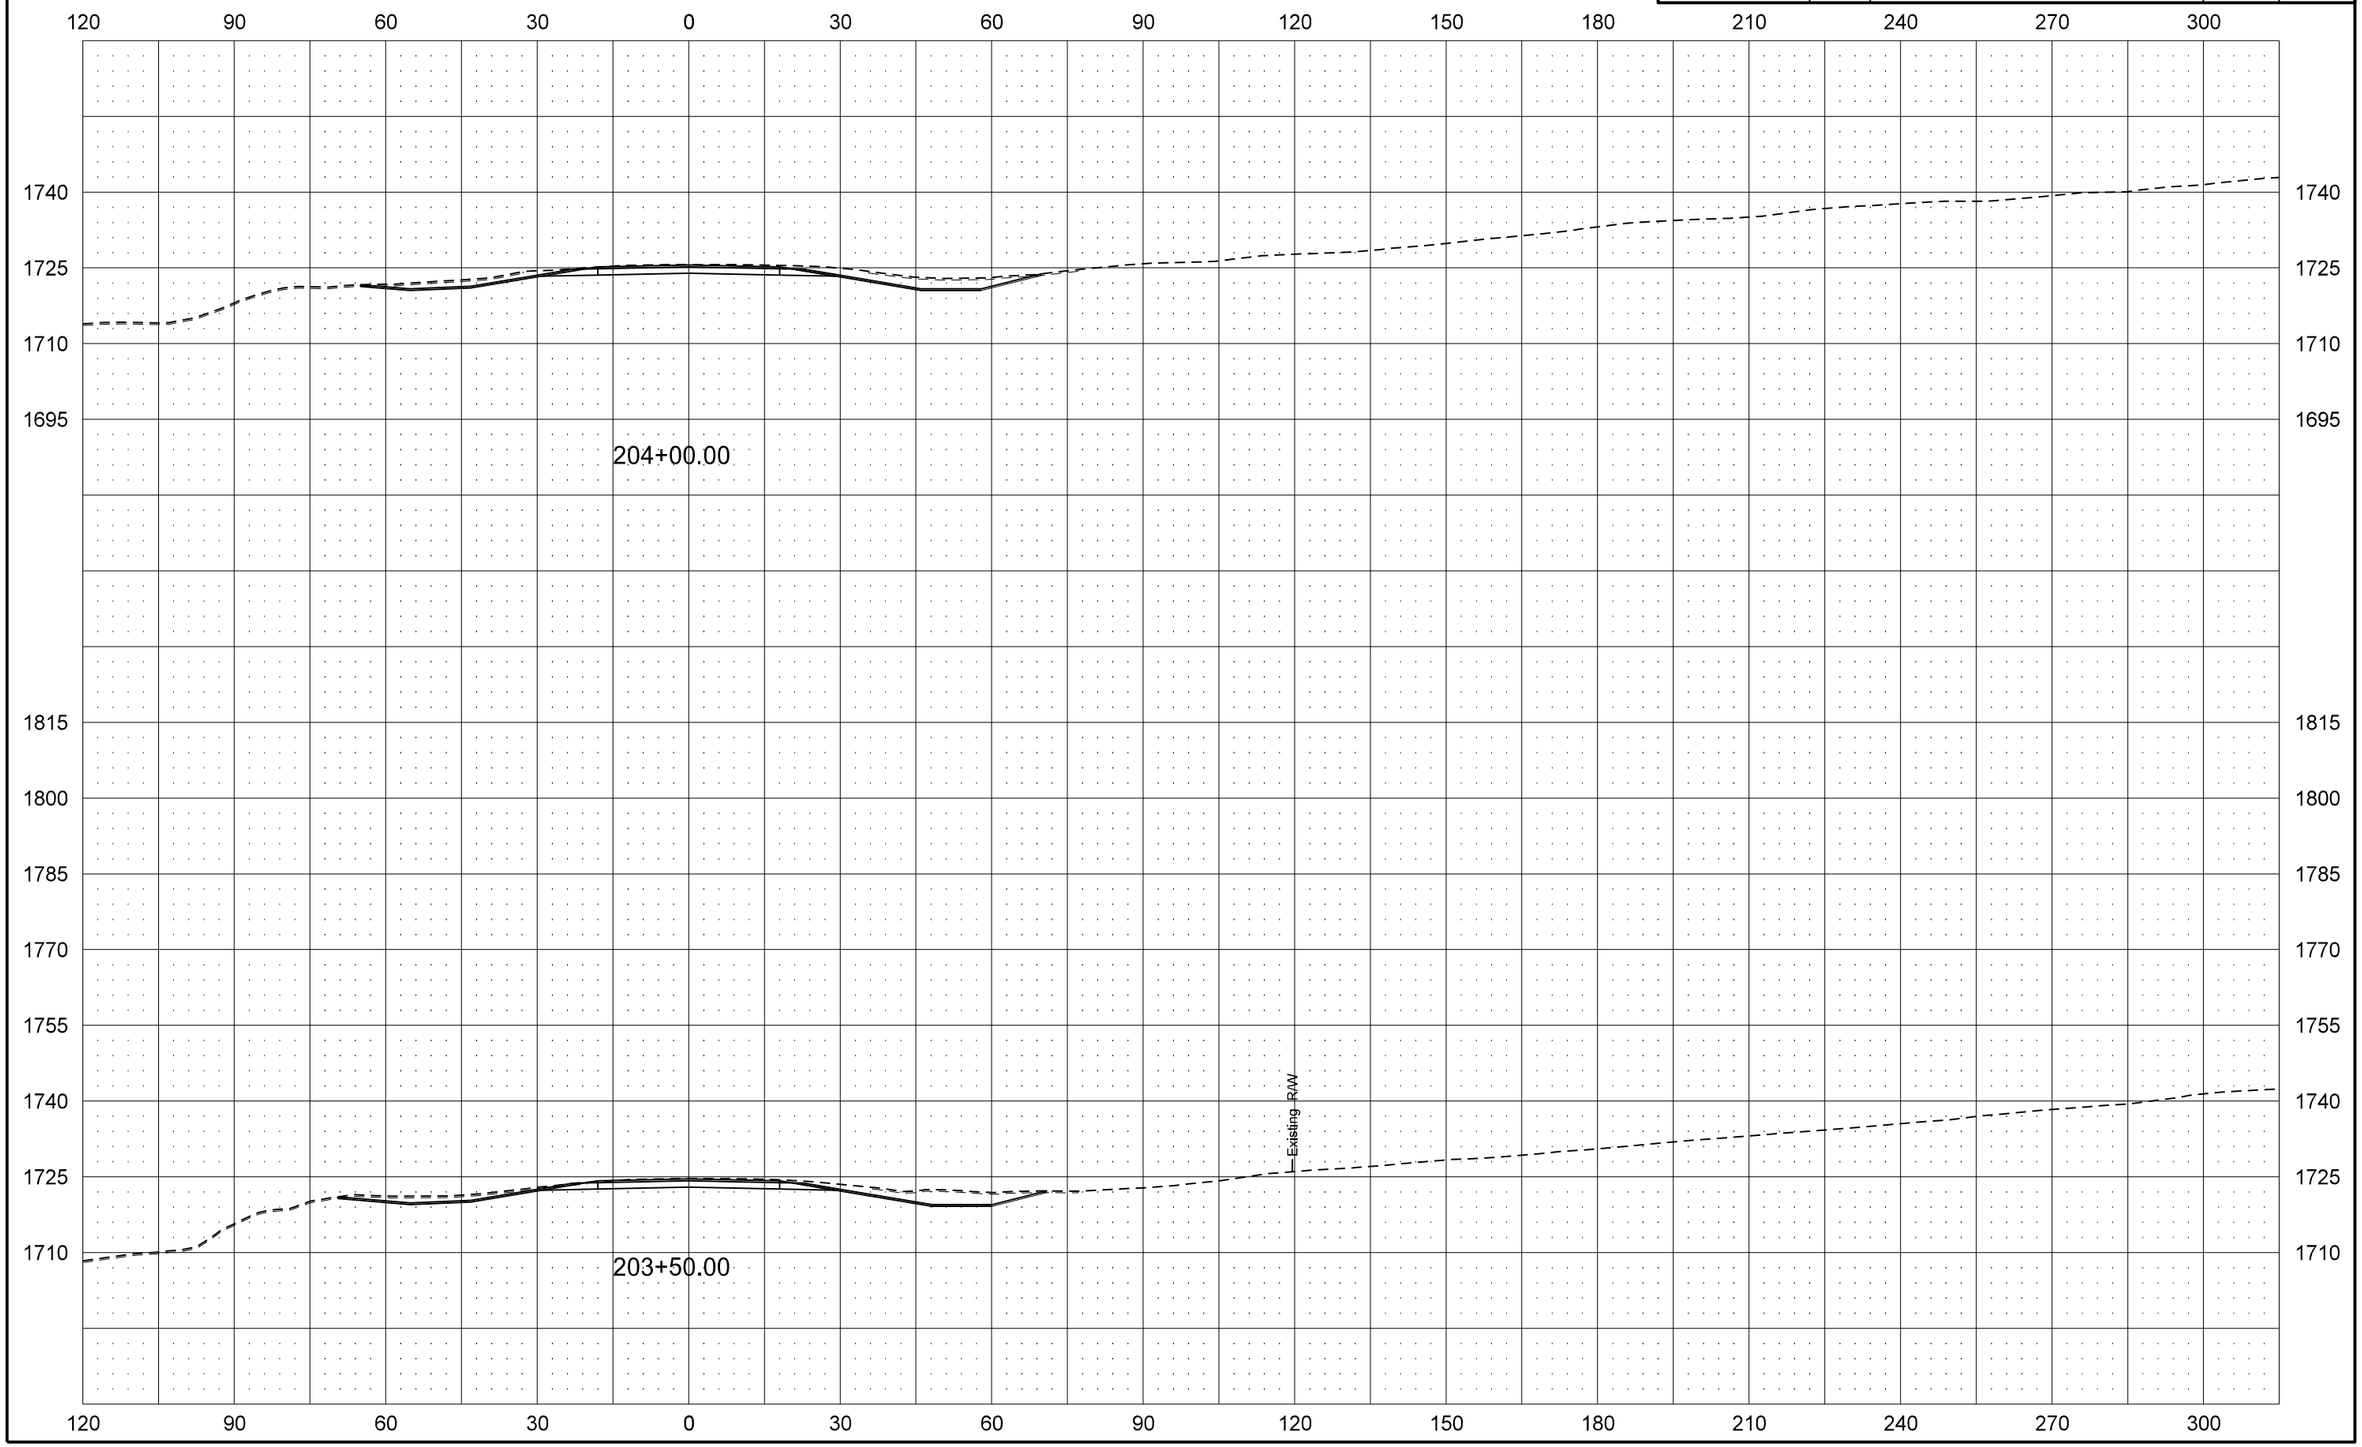

ND 200A: Slope Stabilization & Roadway Realignment

STATE	PROJECT NO.	SECTION NO.	SHEET NO.
ND	SNH-1-200(063)916	200	3

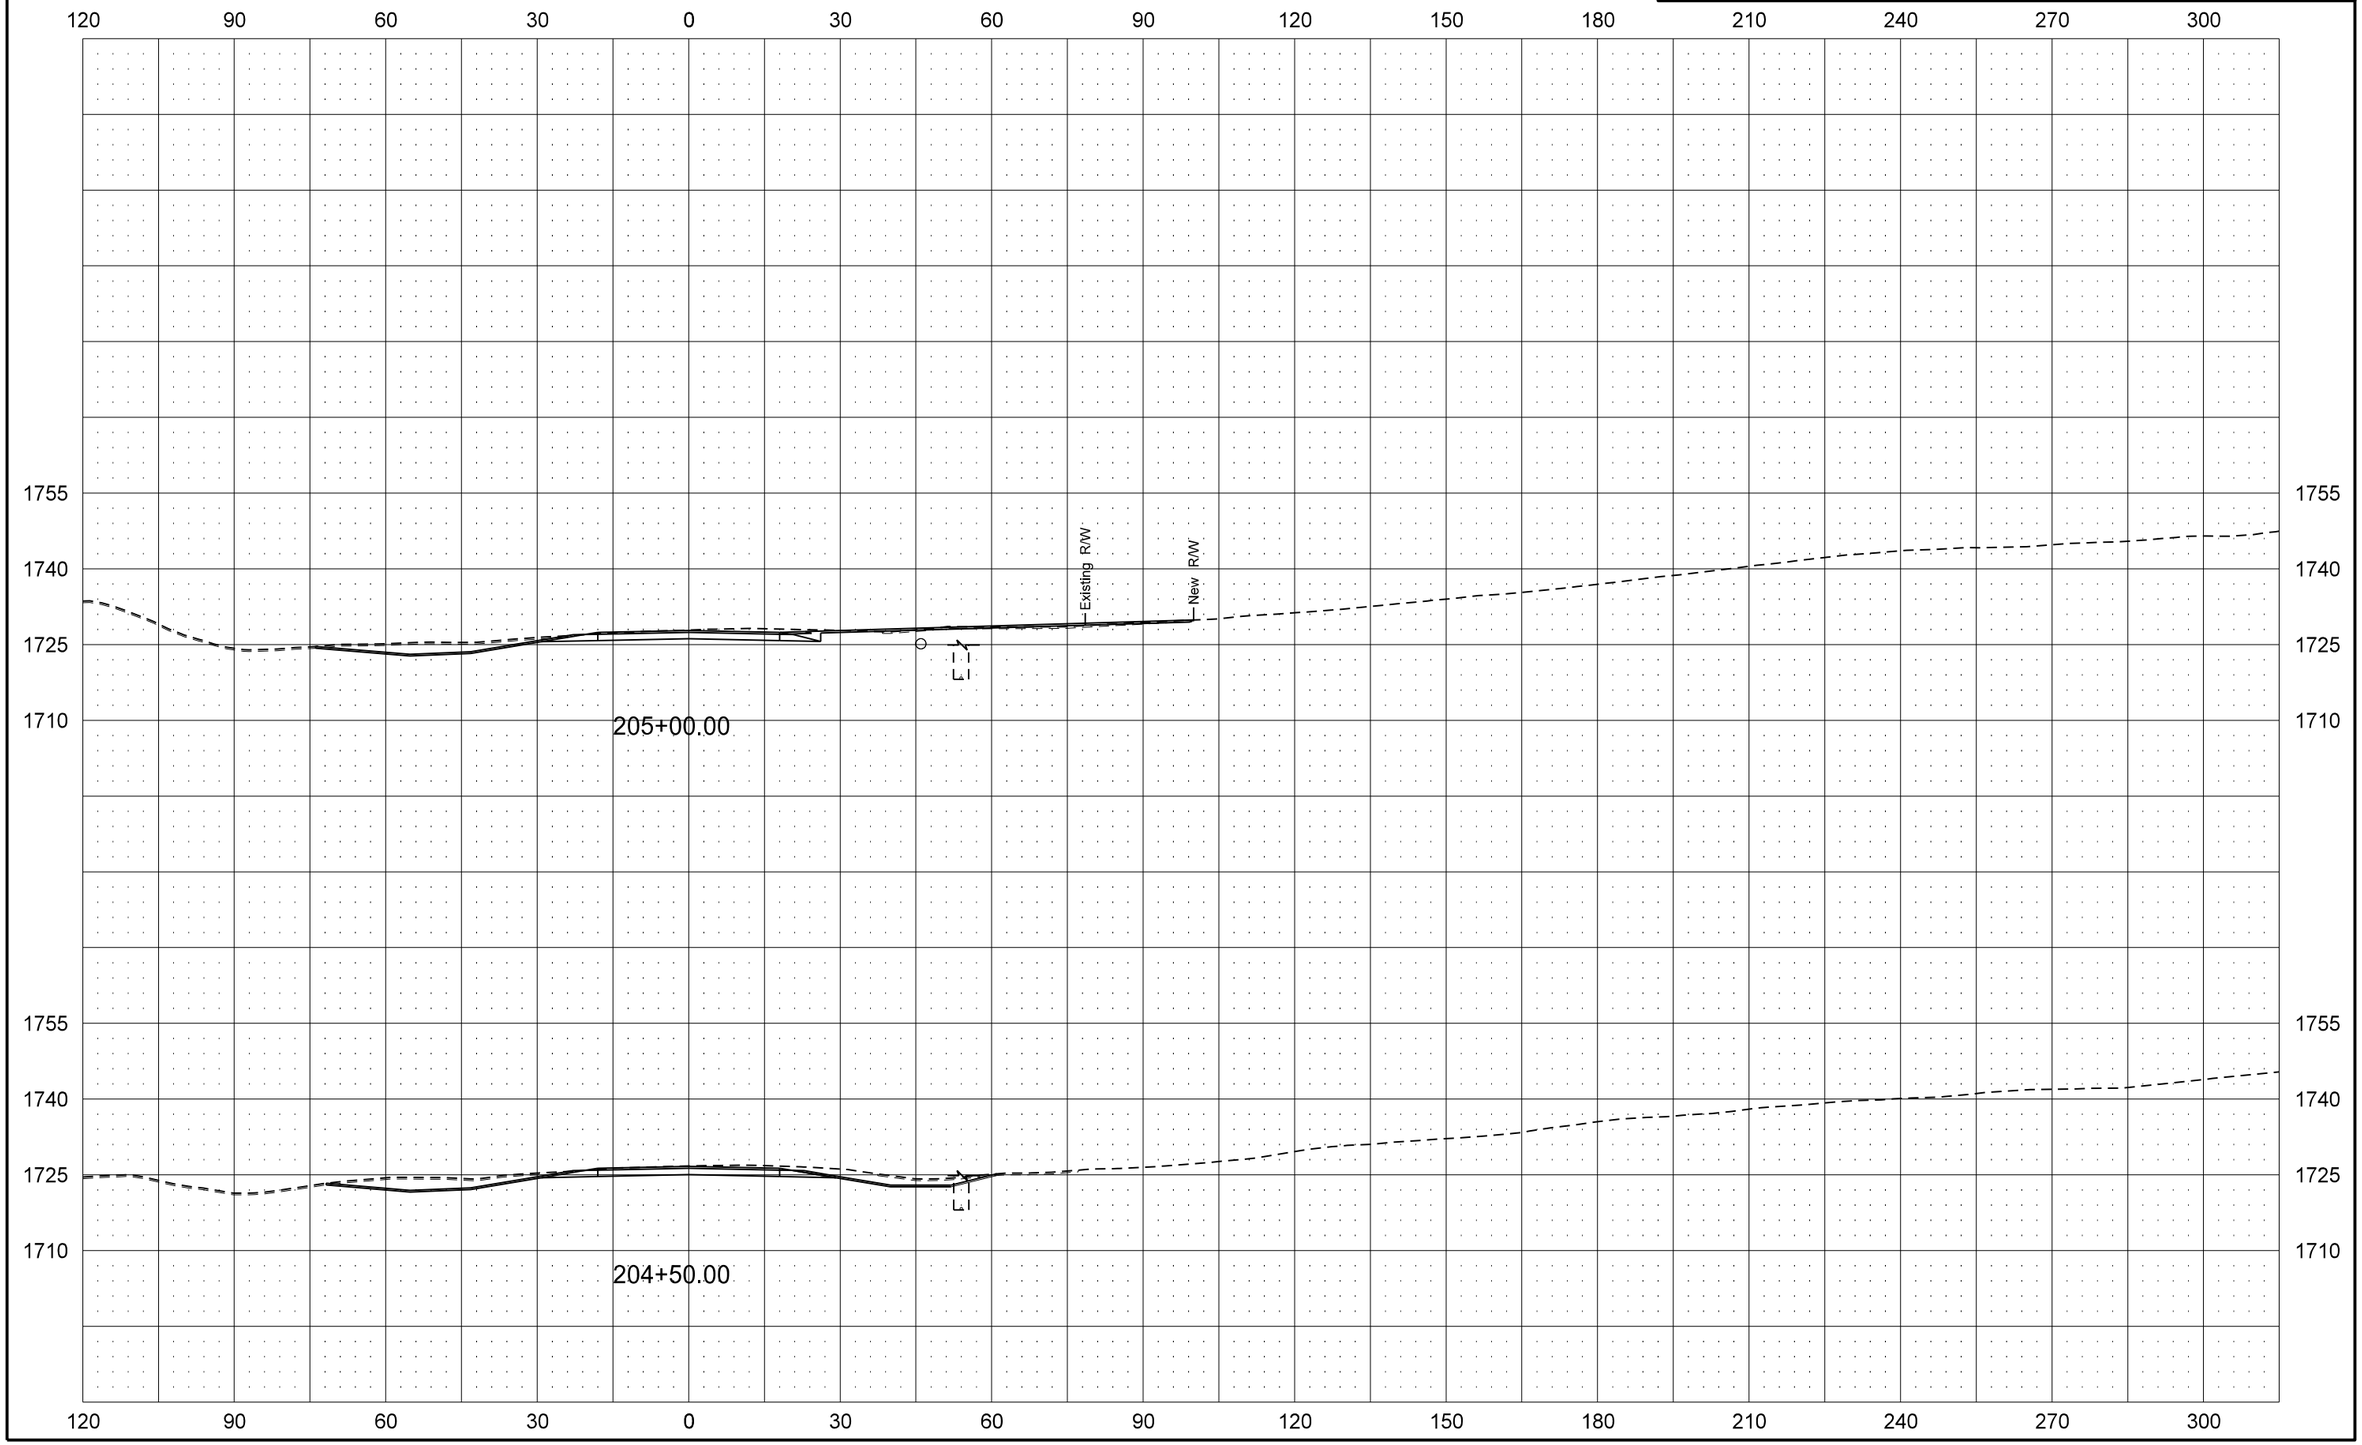

7/31/2015 8:39:11 AM jrensch R:\project\10200916.063\design\Sheets\200XS_001_200A.dgn

ND 200A: Slope Stabilization & Roadway Realignment

STATE	PROJECT NO.	SECTION NO.	SHEET NO.
ND	SNH-1-200(063)916	200	4

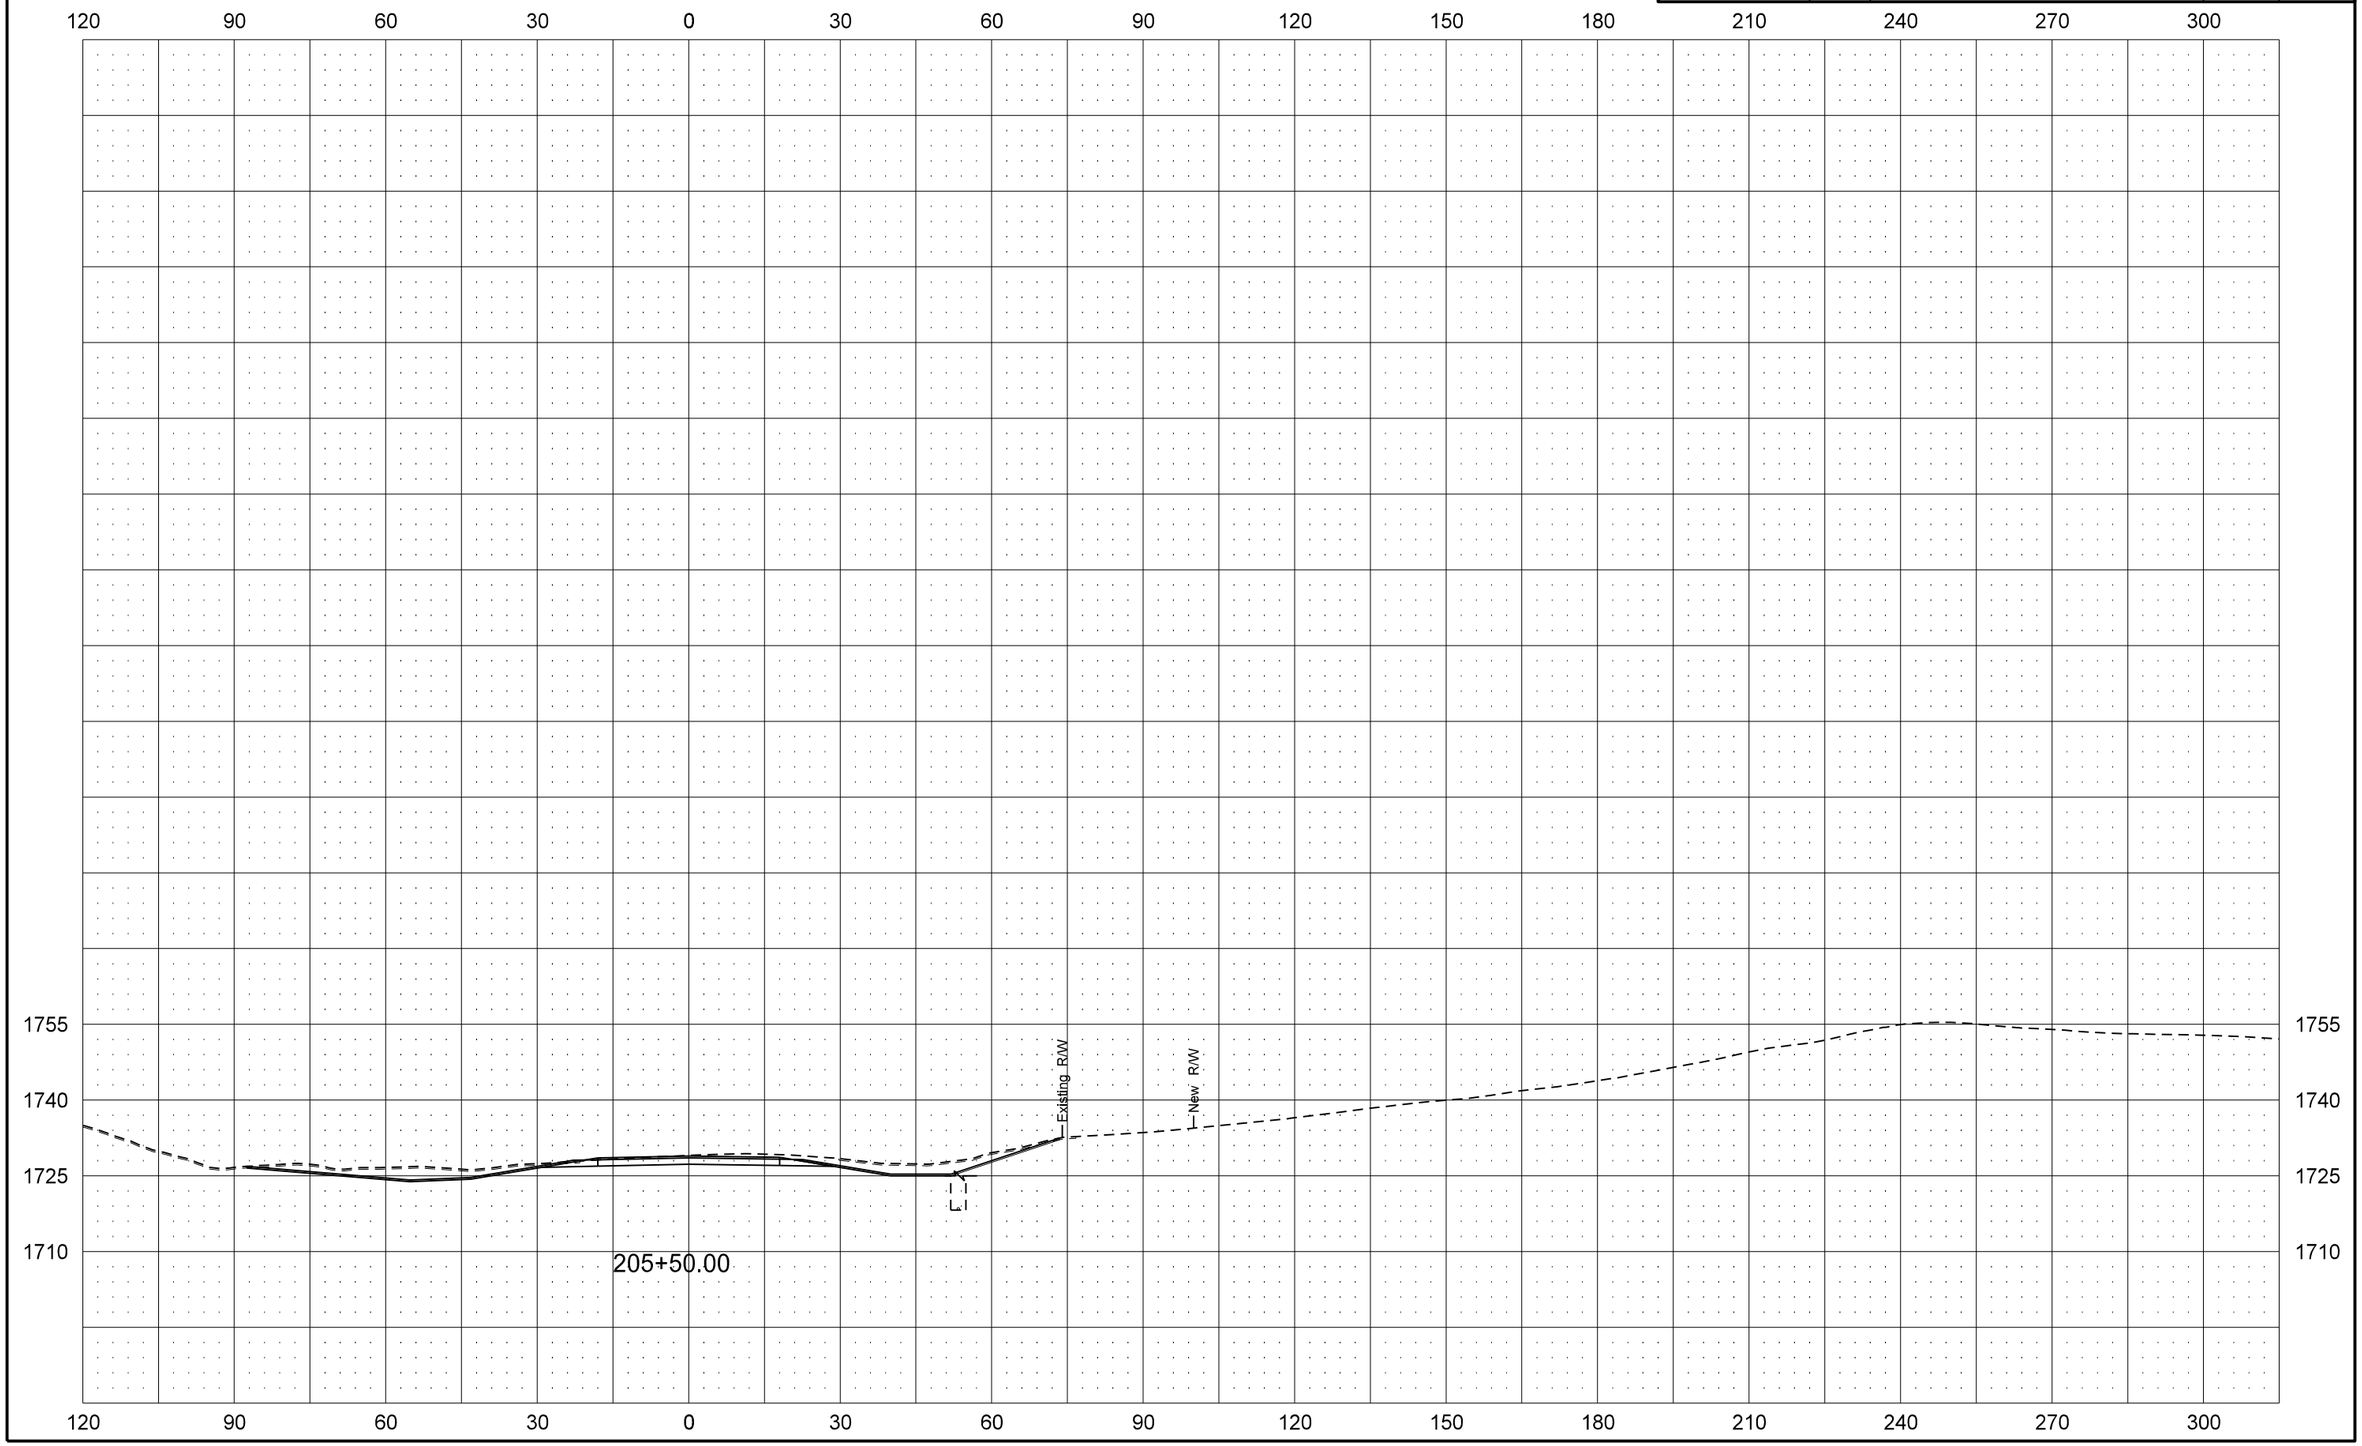

ND 200A: Slope Stabilization & Roadway Realignment

STATE	PROJECT NO.	SECTION NO.	SHEET NO.
ND	SNH-1-200(063)916	200	5

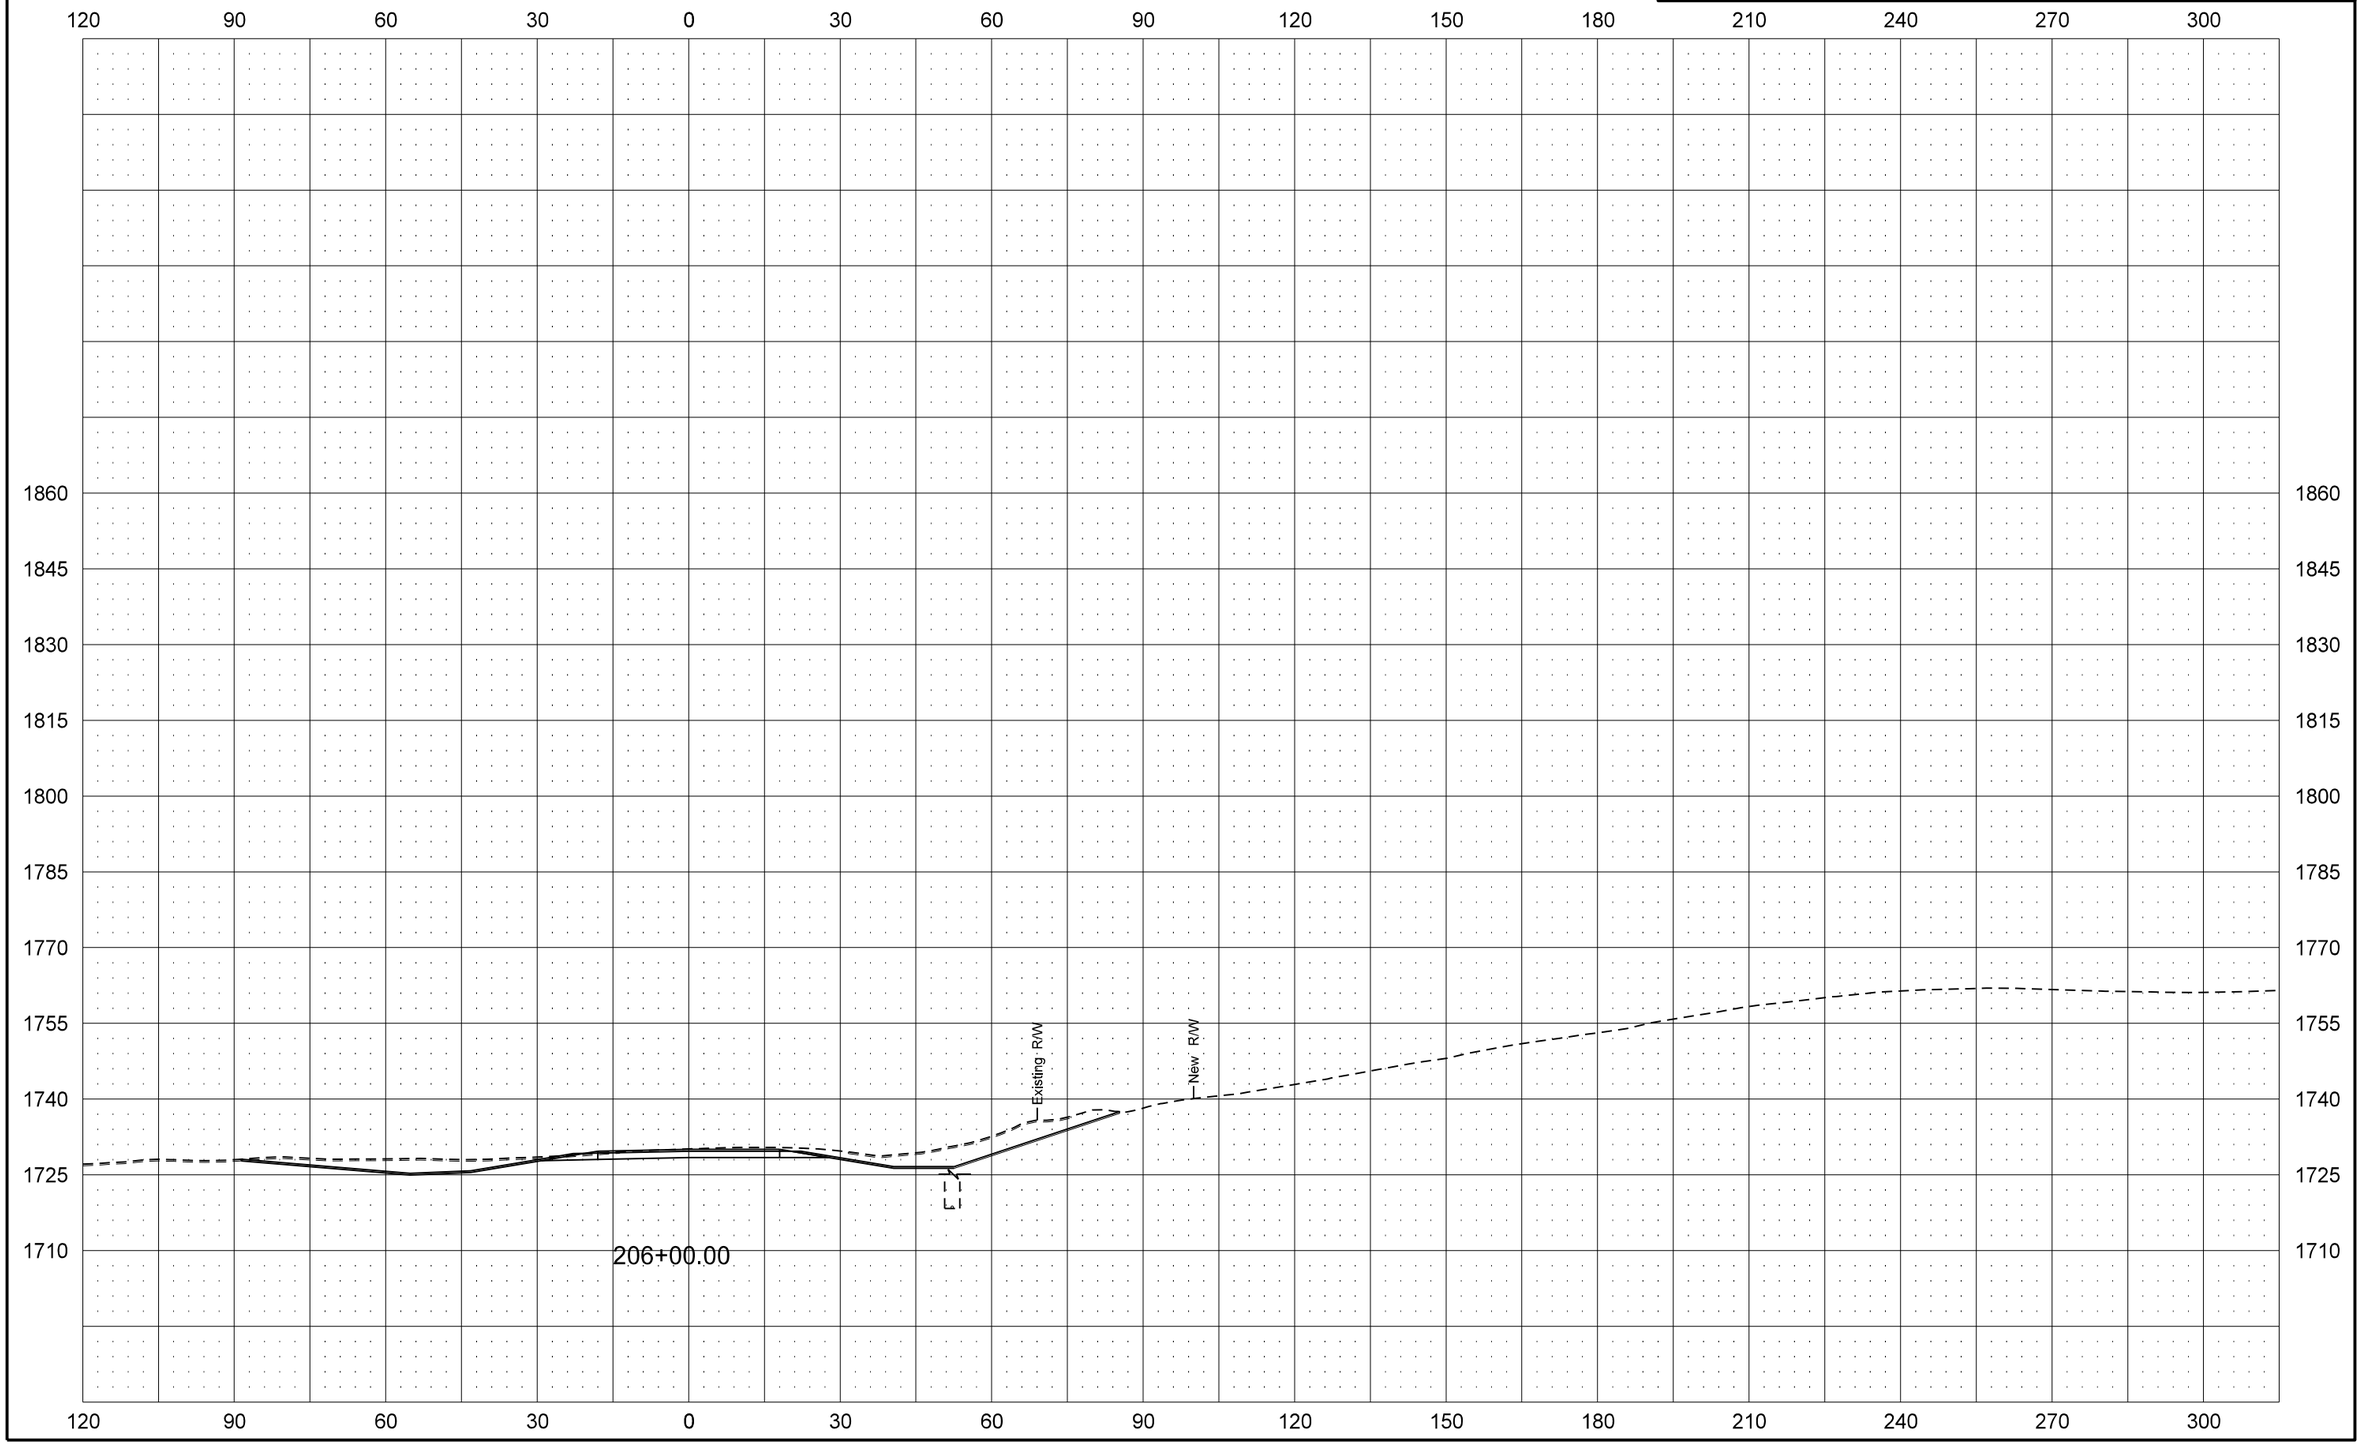

7/31/2015 8:39:13 AM jrensch R:\project\10200916.063\design\Sheets\200XS_001_200A.dgn

ND 200A: Slope Stabilization & Roadway Realignment

STATE	PROJECT NO.	SECTION NO.	SHEET NO.
ND	SNH-1-200(063)916	200	6

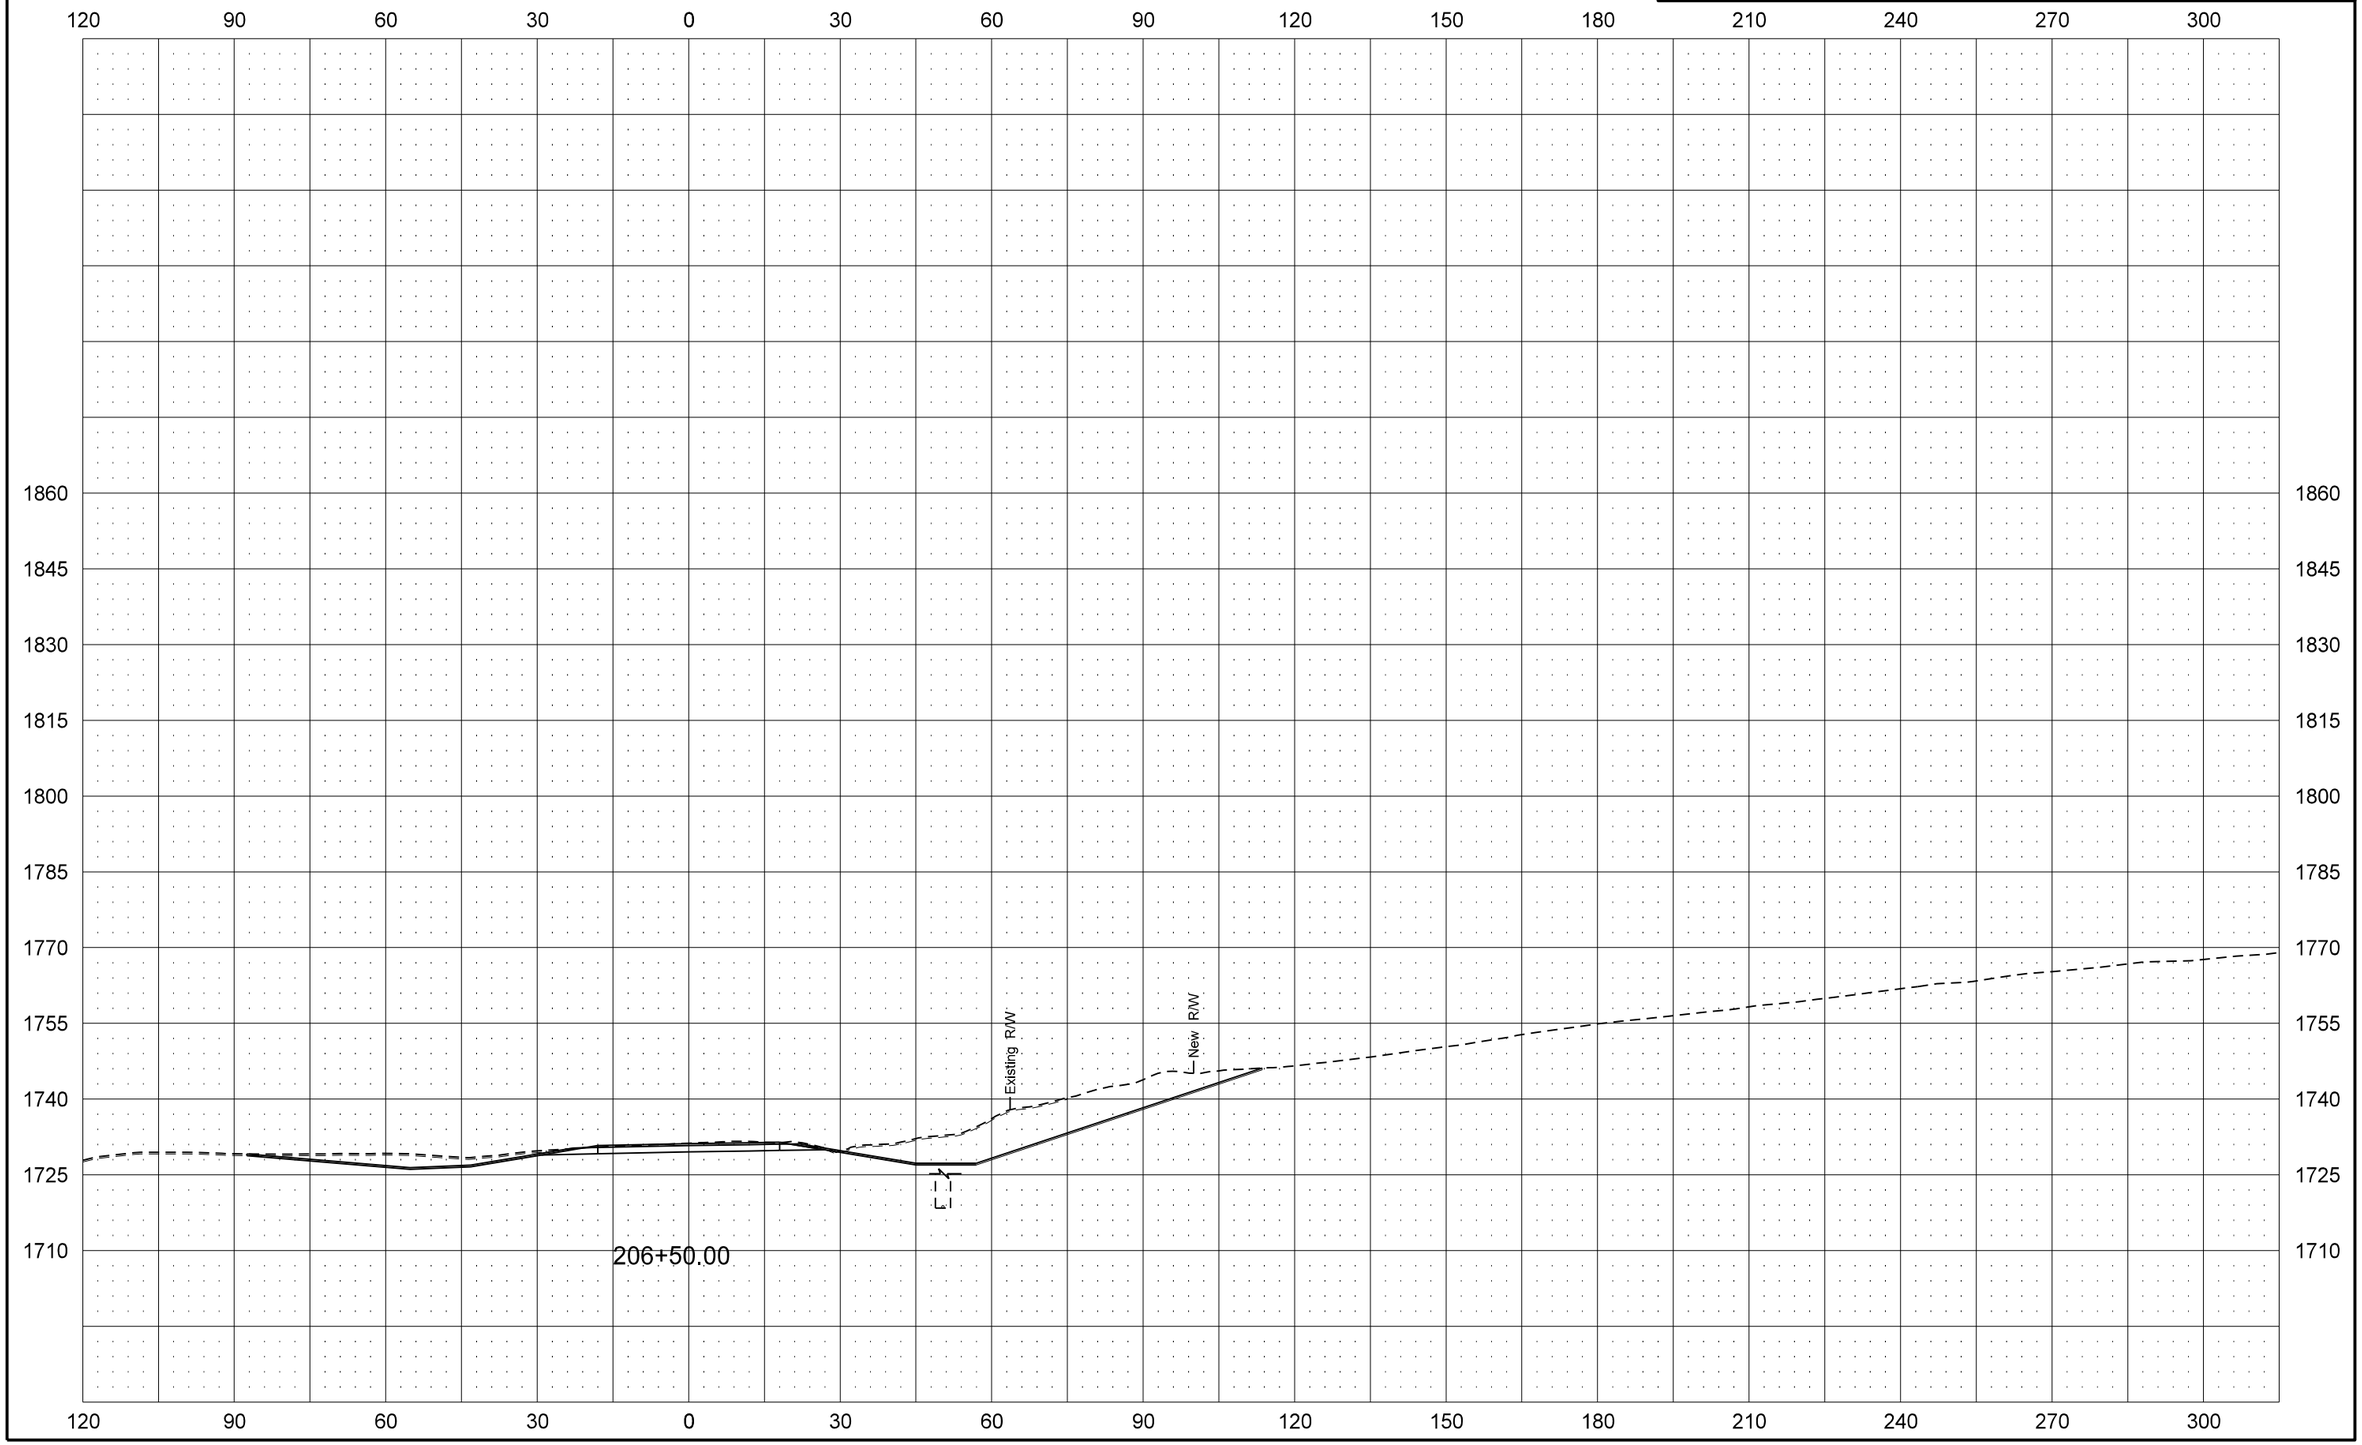

7/31/2015 8:39:13 AM jrensch R:\project\10200916.063\design\Sheets\200XS_001_200A.dgn

ND 200A: Slope Stabilization & Roadway Realignment

STATE	PROJECT NO.	SECTION NO.	SHEET NO.
ND	SNH-1-200(063)916	200	7

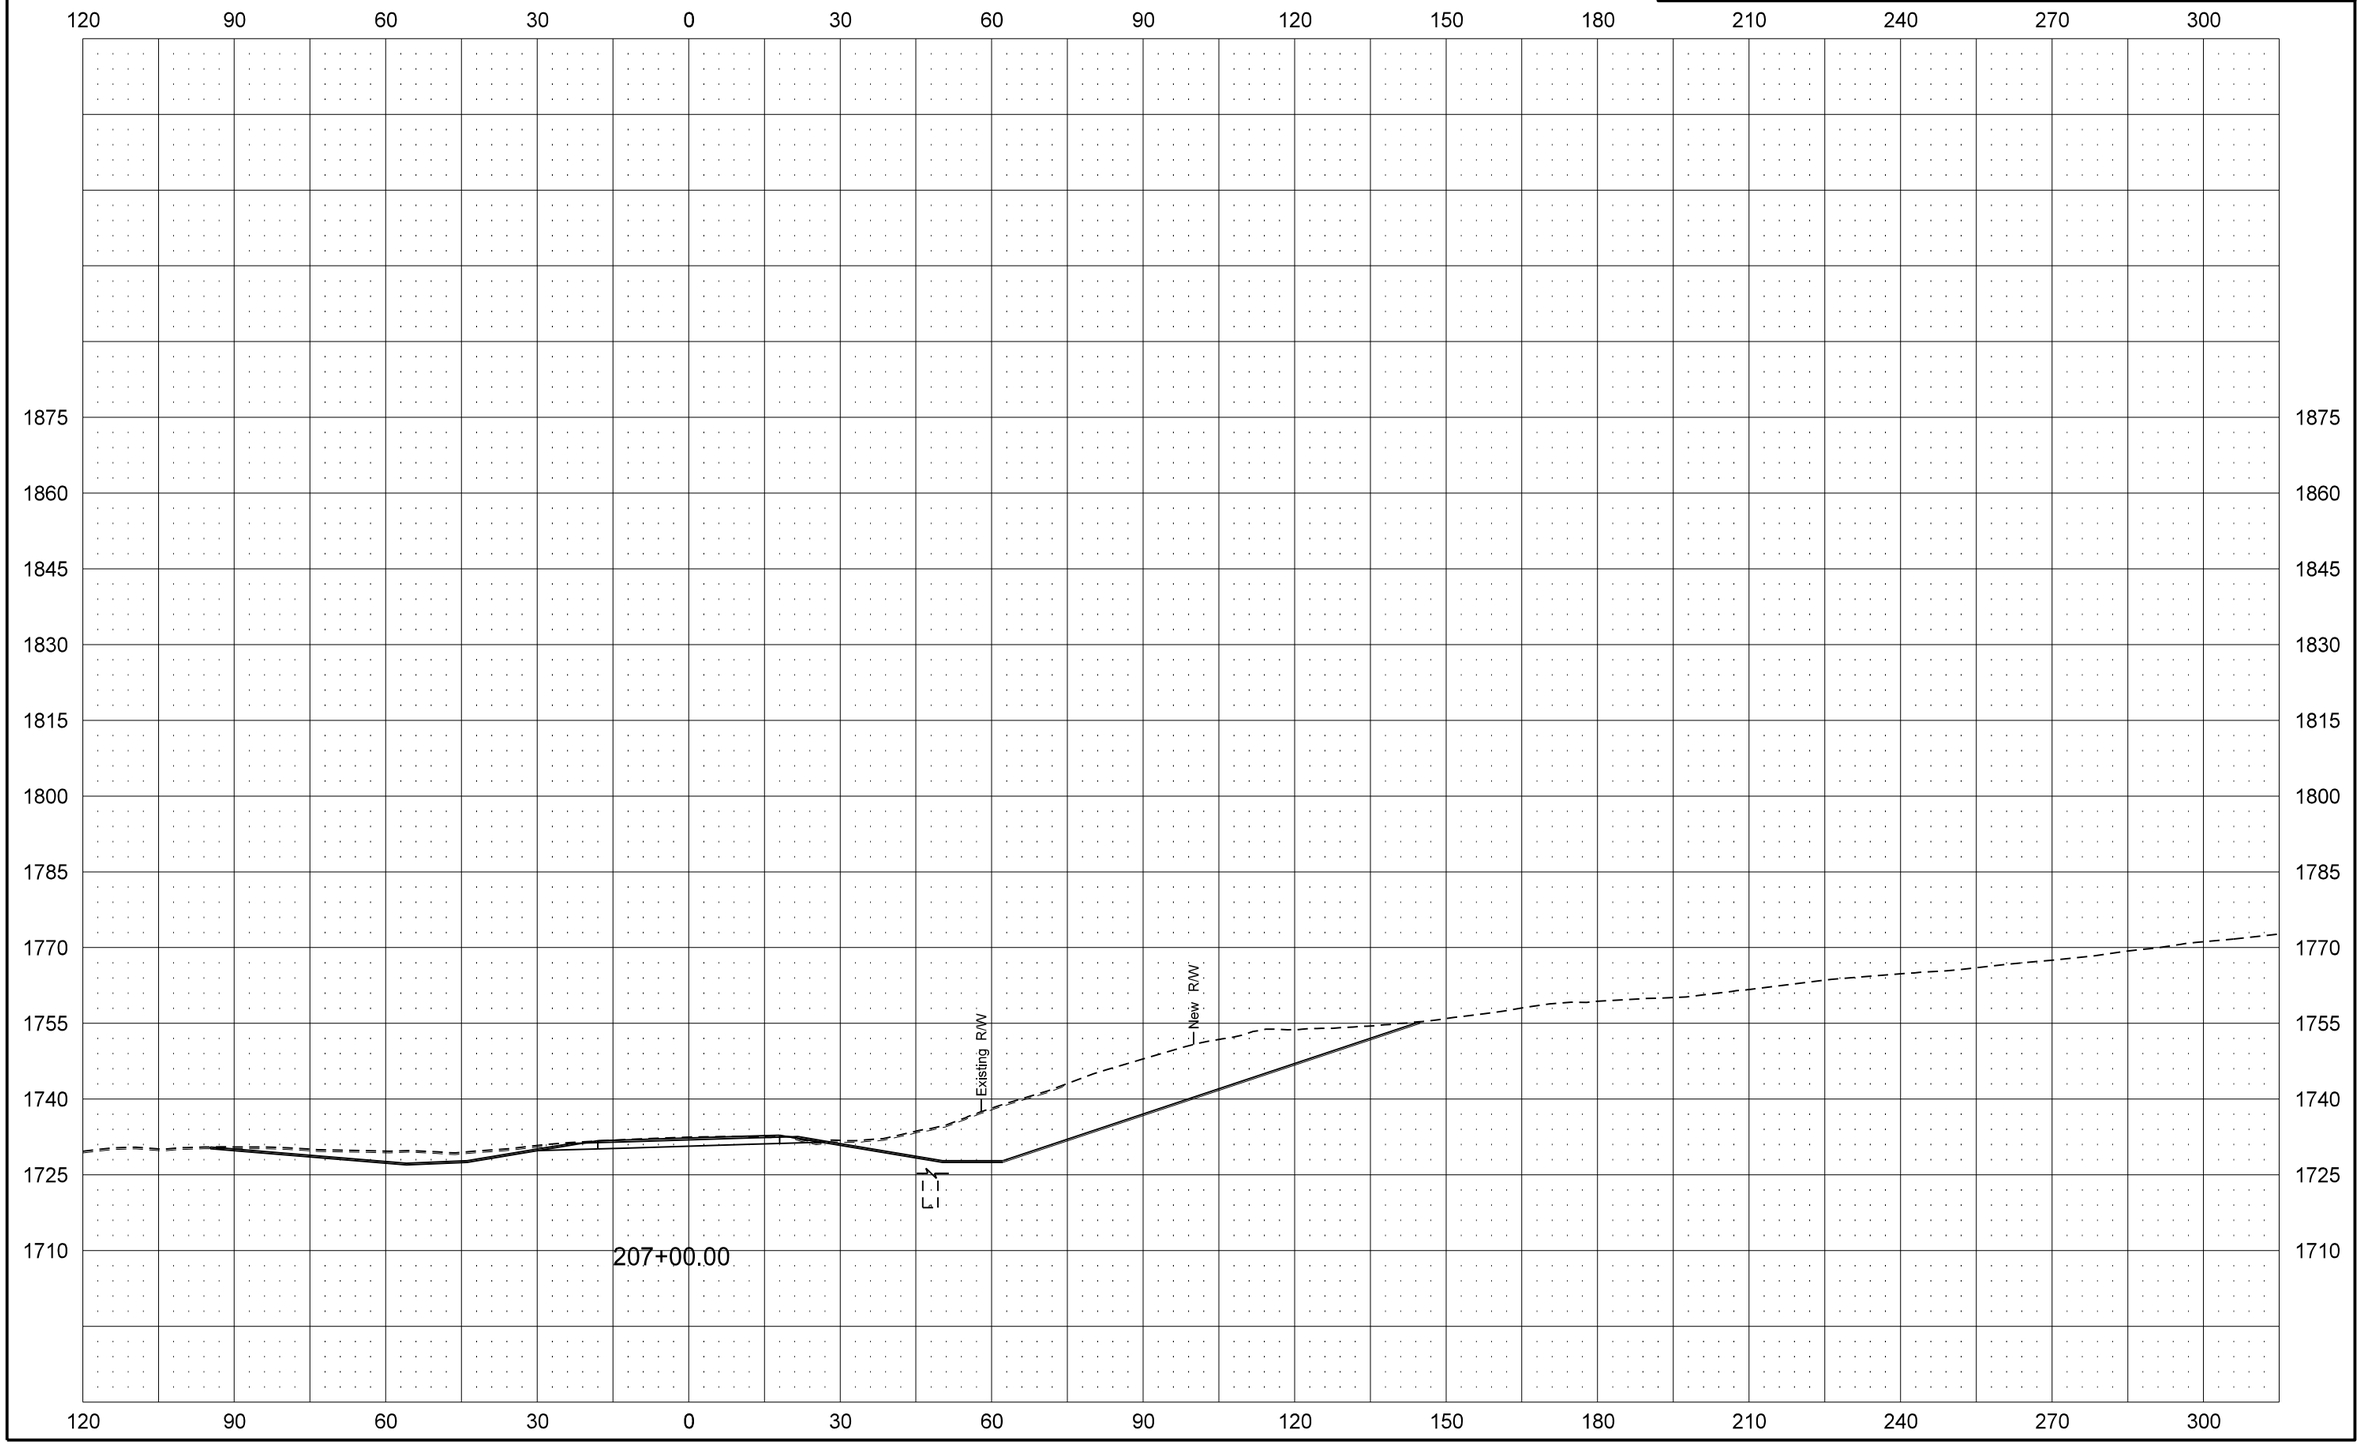

7/31/2015 8:39:14 AM jrensch R:\project\10200916.063\design\Sheets\200XS_001_200A.dgn

ND 200A: Slope Stabilization & Roadway Realignment

STATE	PROJECT NO.	SECTION NO.	SHEET NO.
ND	SNH-1-200(063)916	200	8

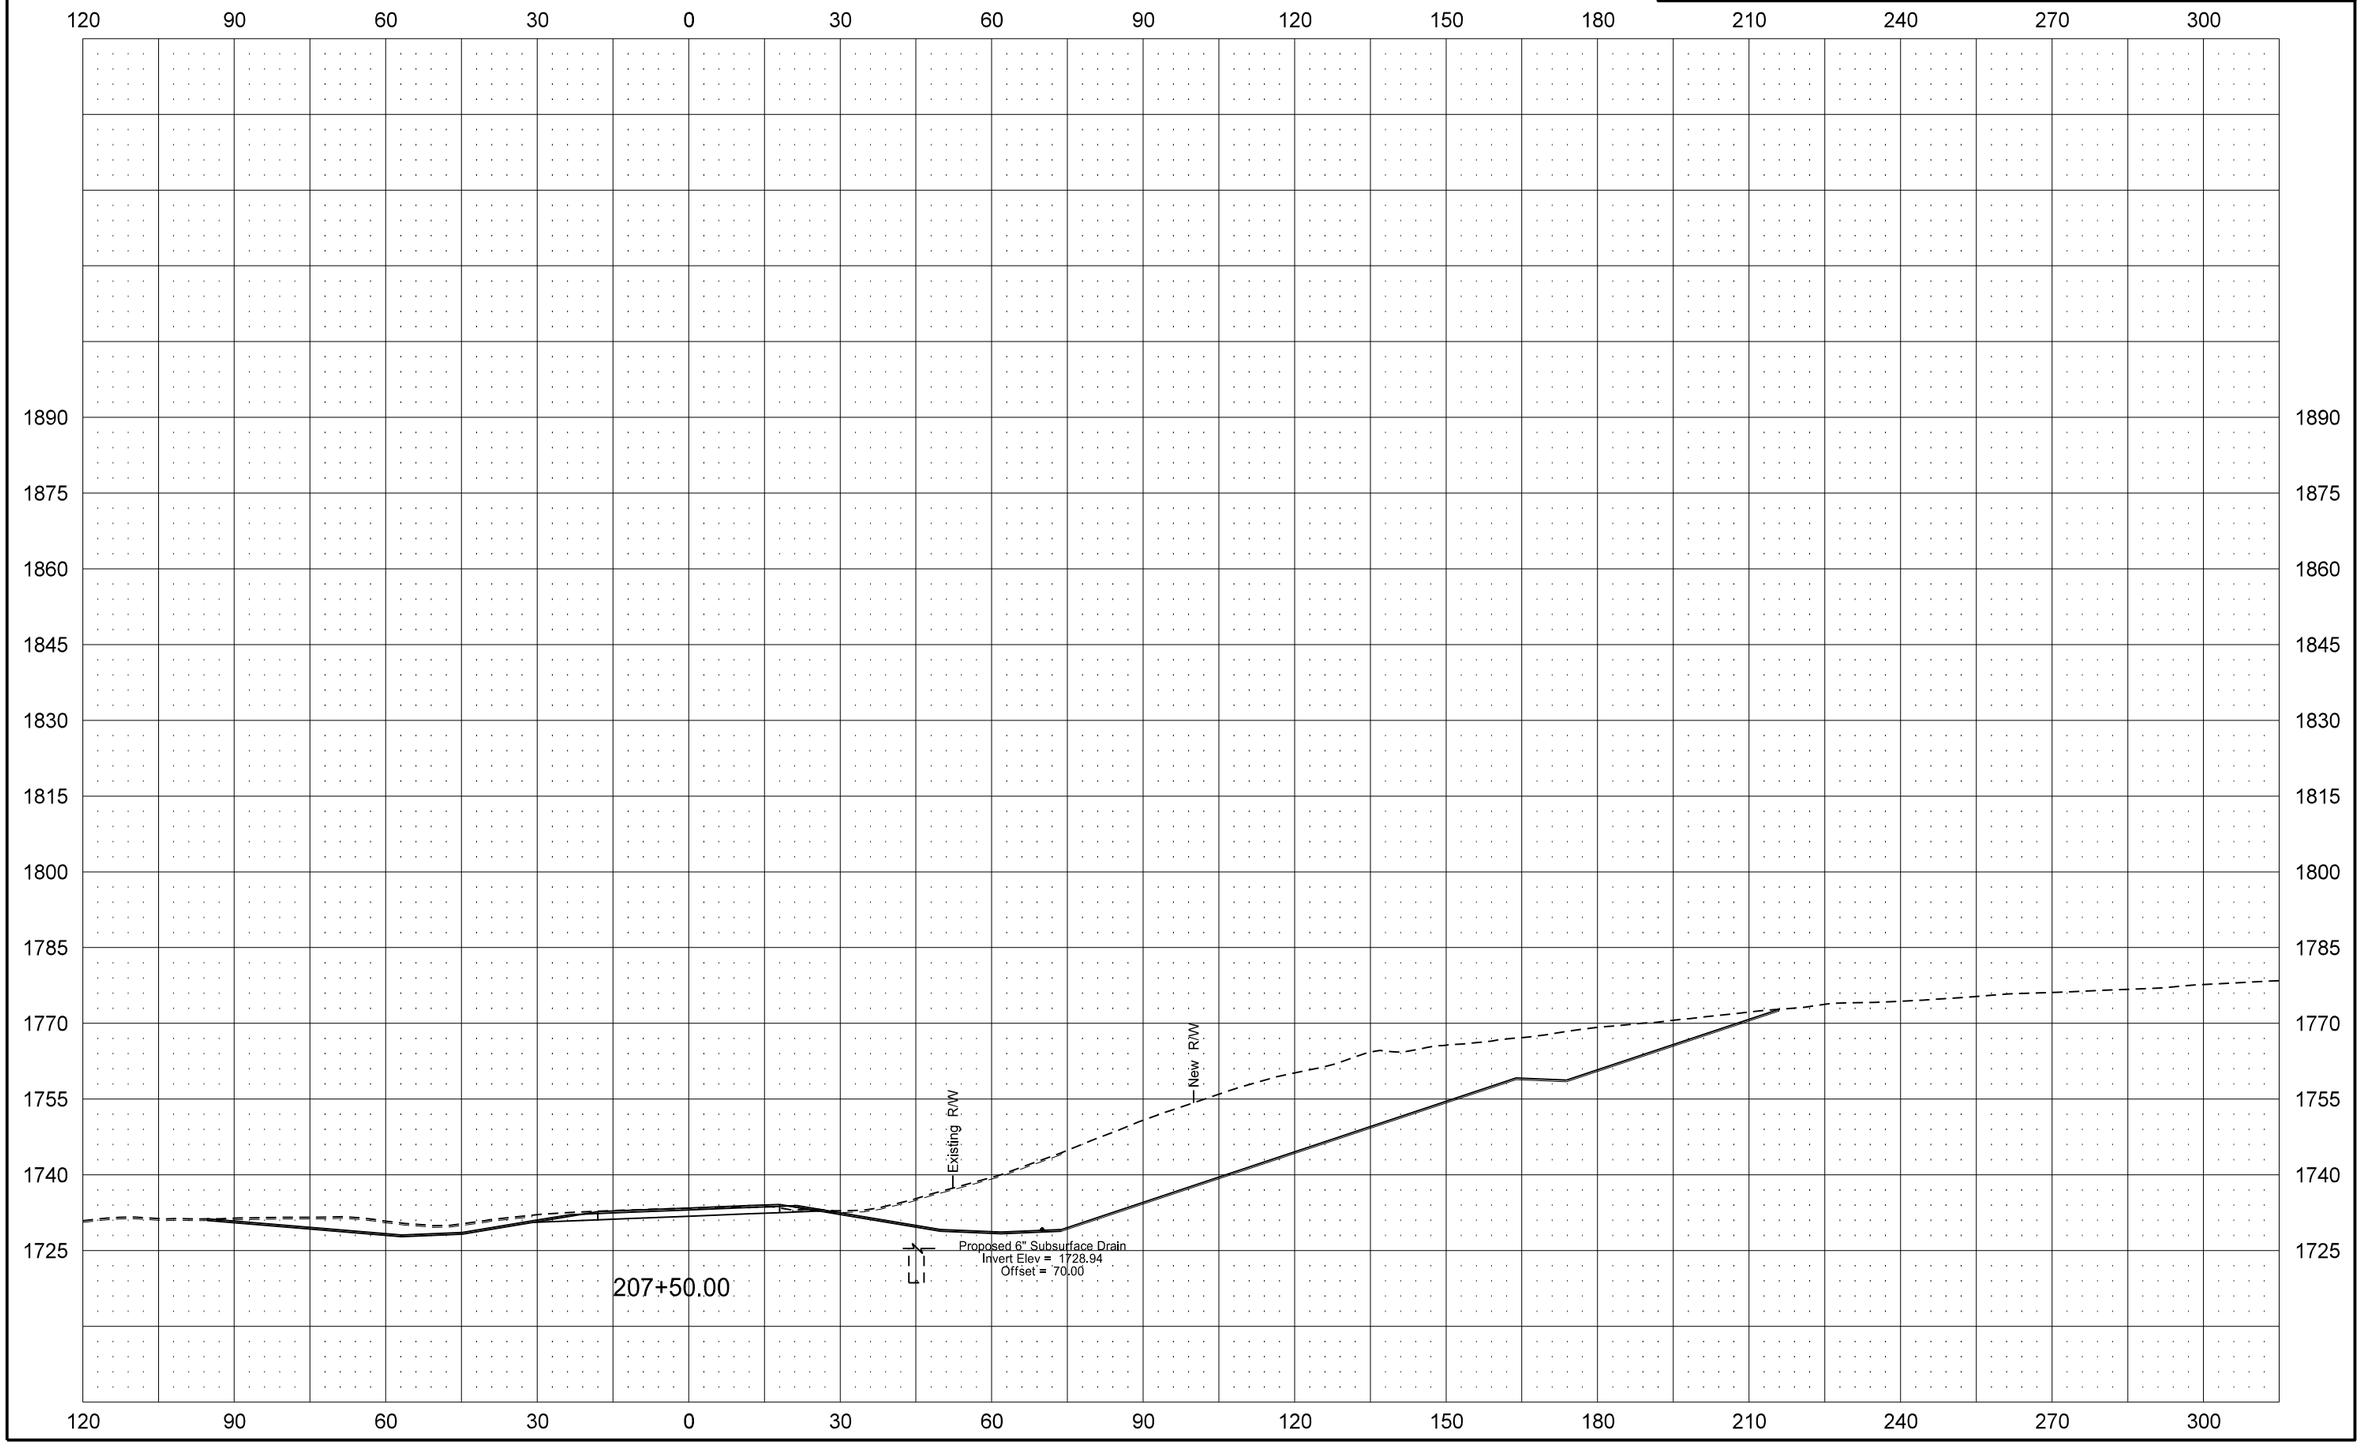

ND 200A: Slope Stabilization & Roadway Realignment

STATE	PROJECT NO.	SECTION NO.	SHEET NO.
ND	SNH-1-200(063)916	200	9

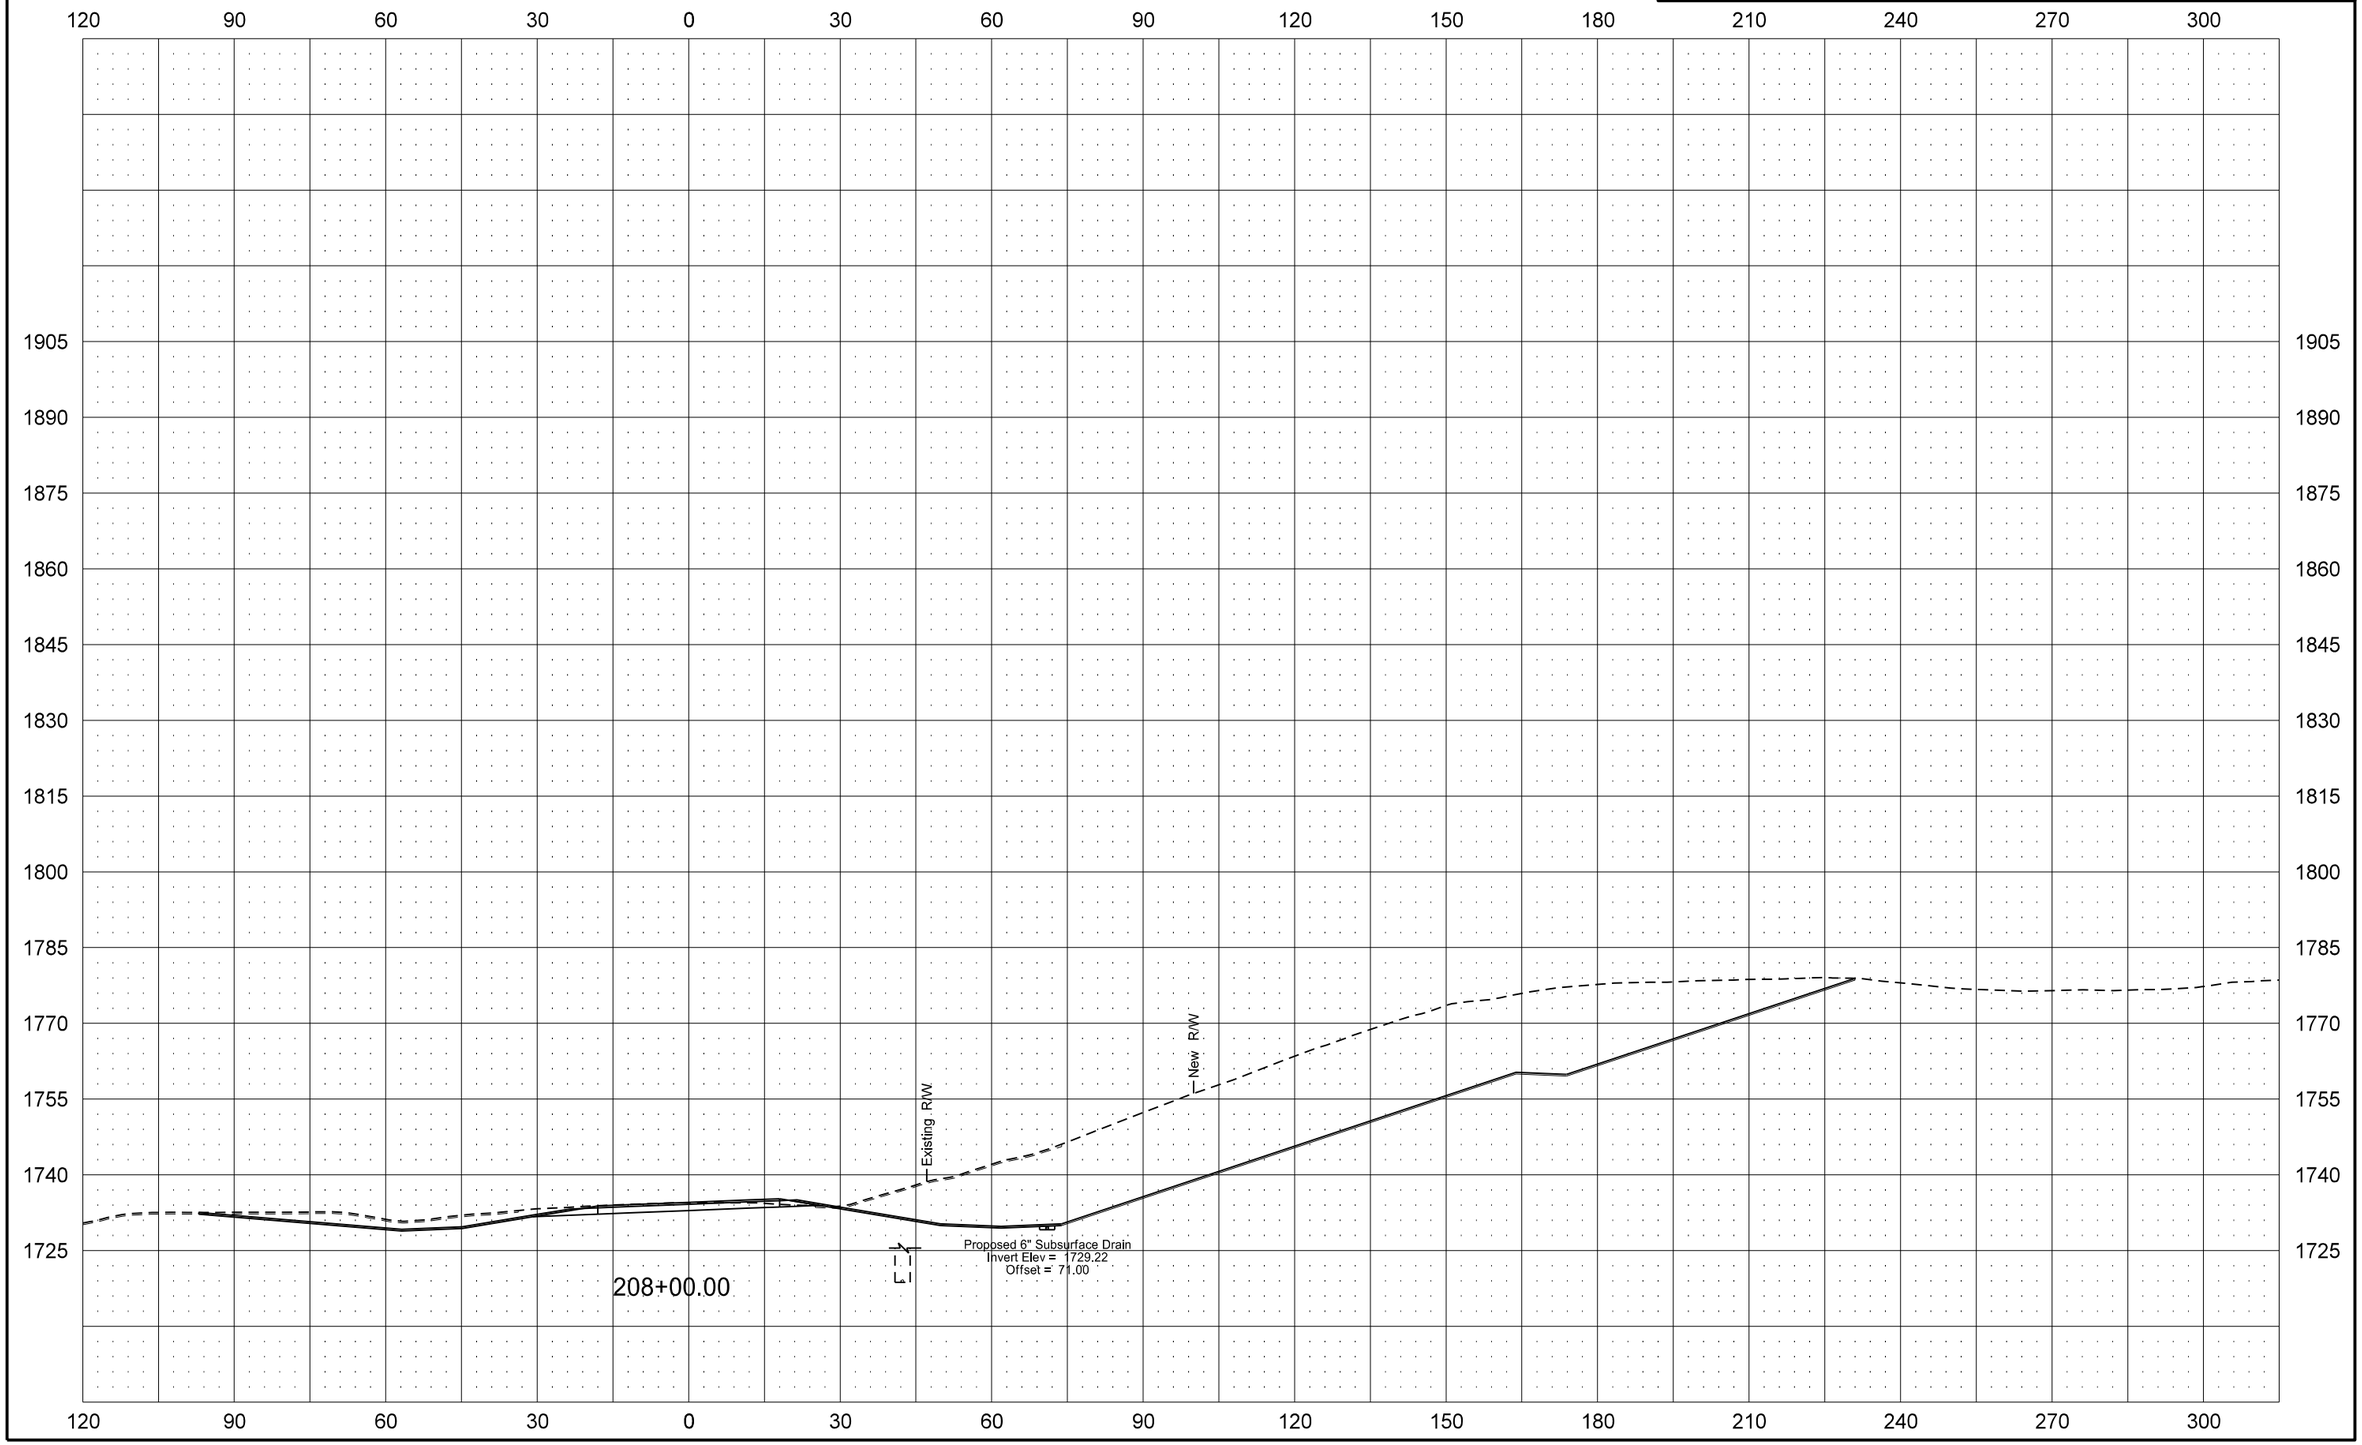

ND 200A: Slope Stabilization & Roadway Realignment

STATE	PROJECT NO.	SECTION NO.	SHEET NO.
ND	SNH-1-200(063)916	200	10

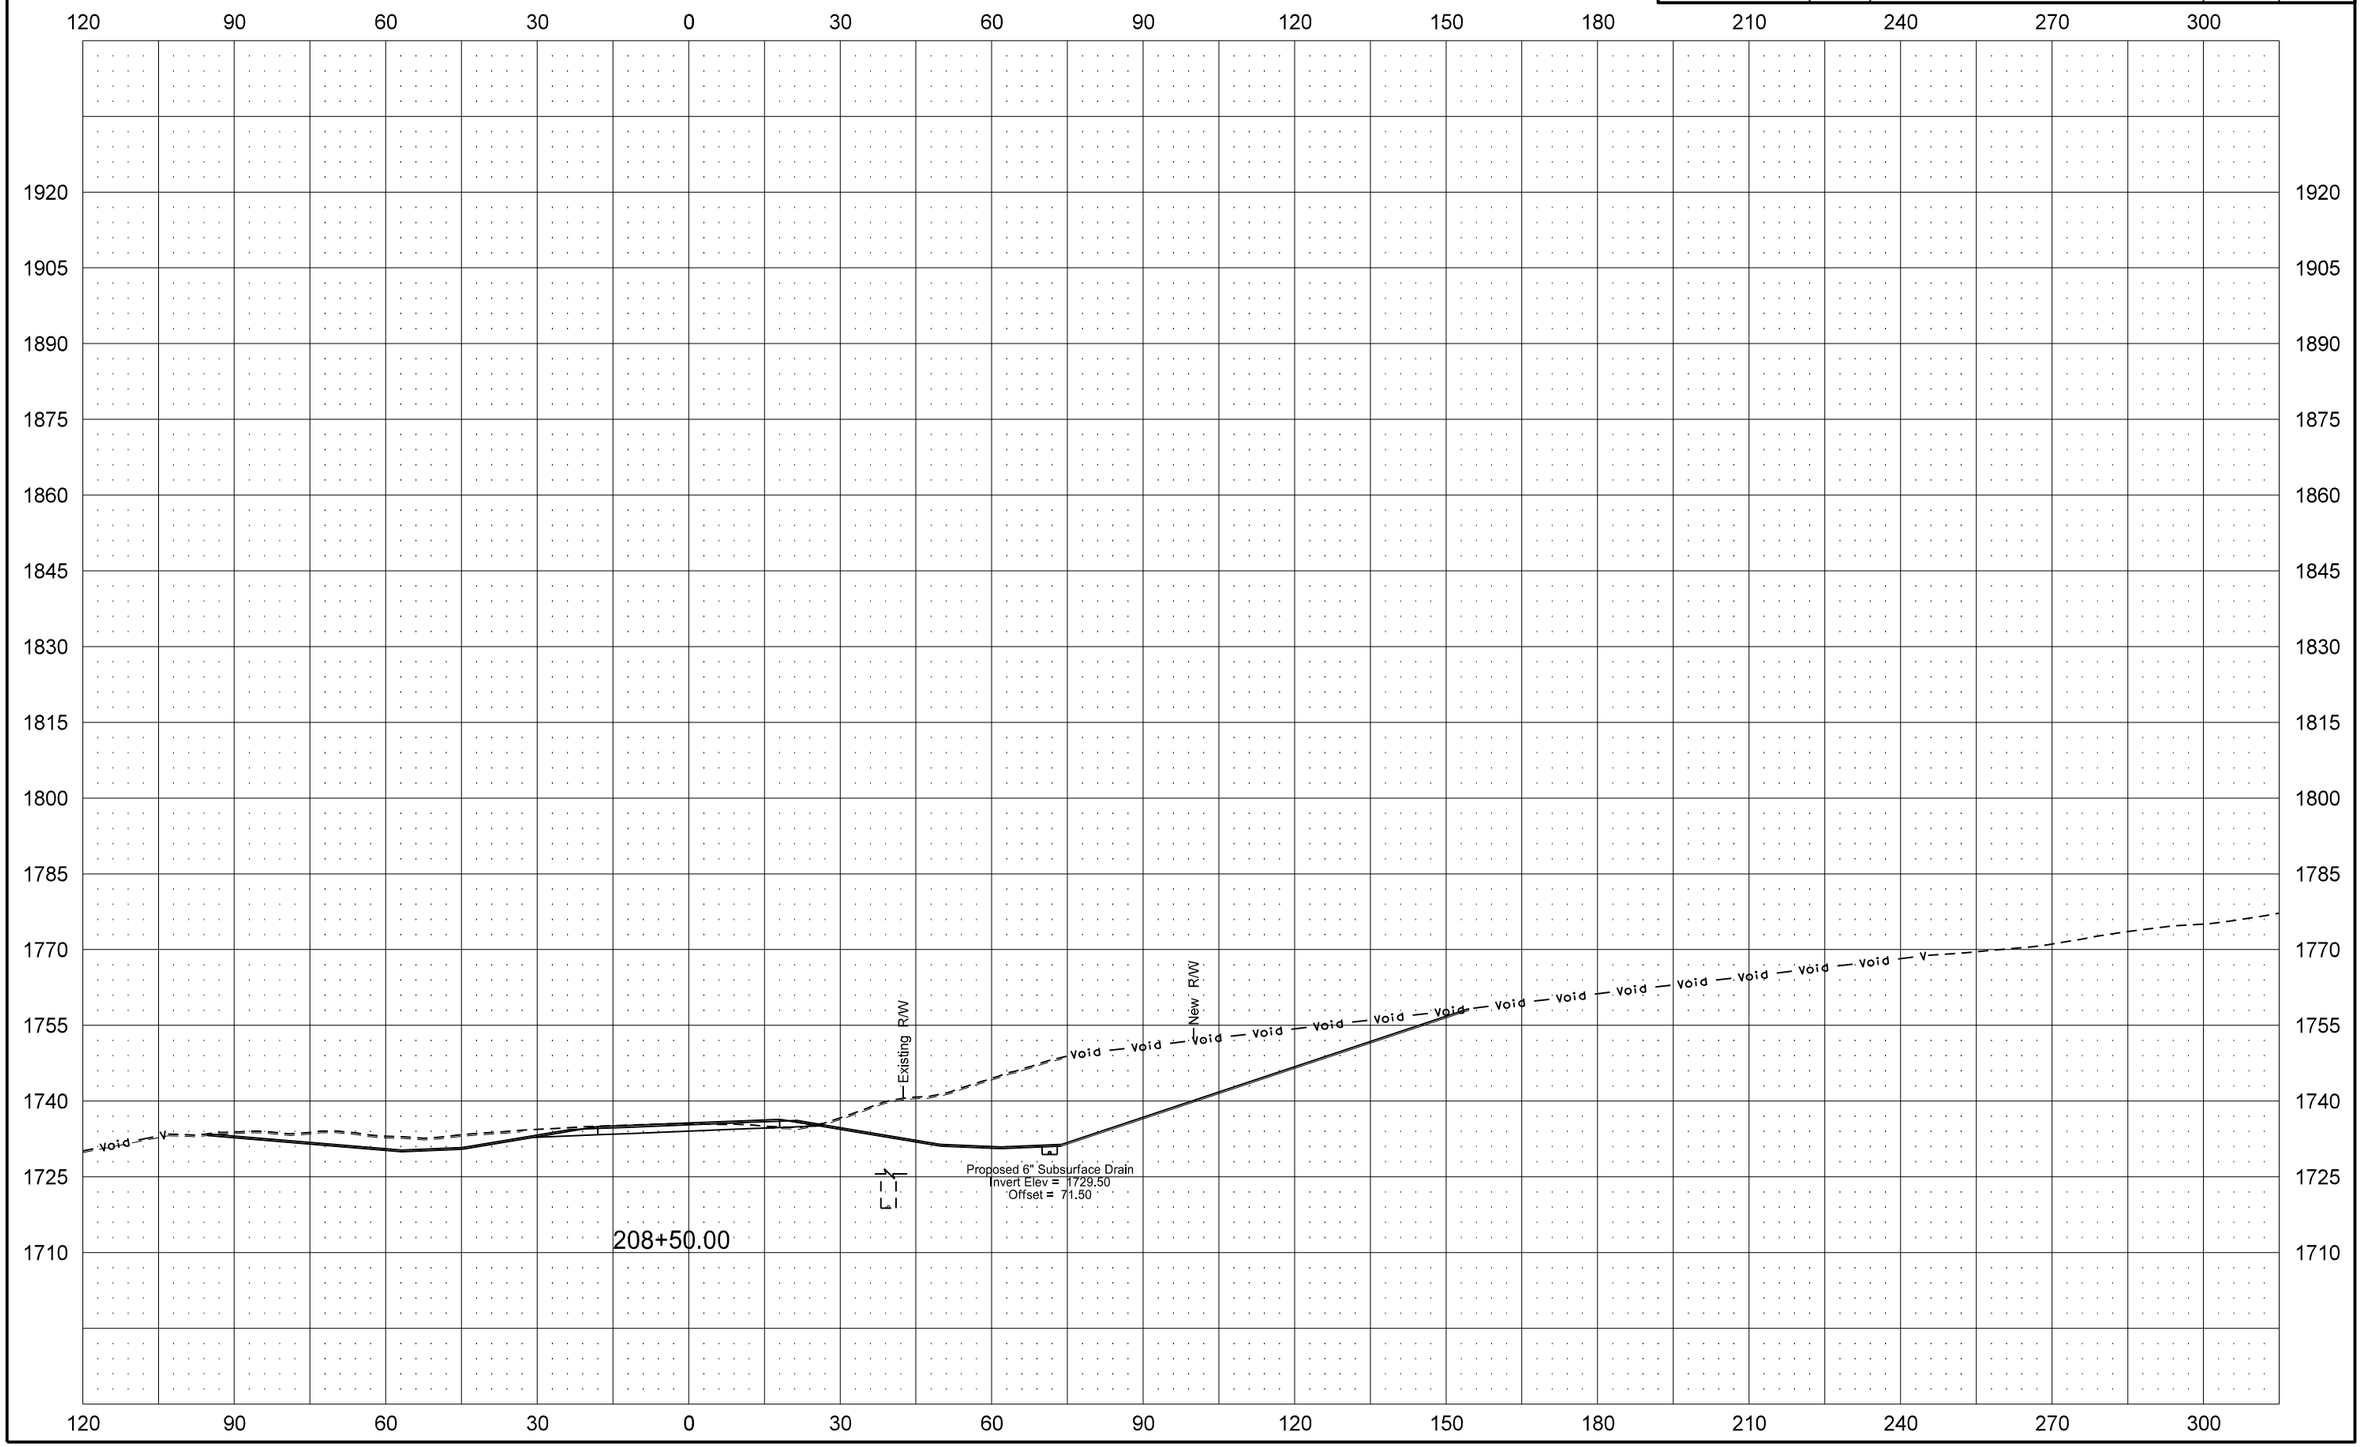

ND 200A: Slope Stabilization & Roadway Realignment

STATE	PROJECT NO.	SECTION NO.	SHEET NO.
ND	SNH-1-200(063)916	200	11

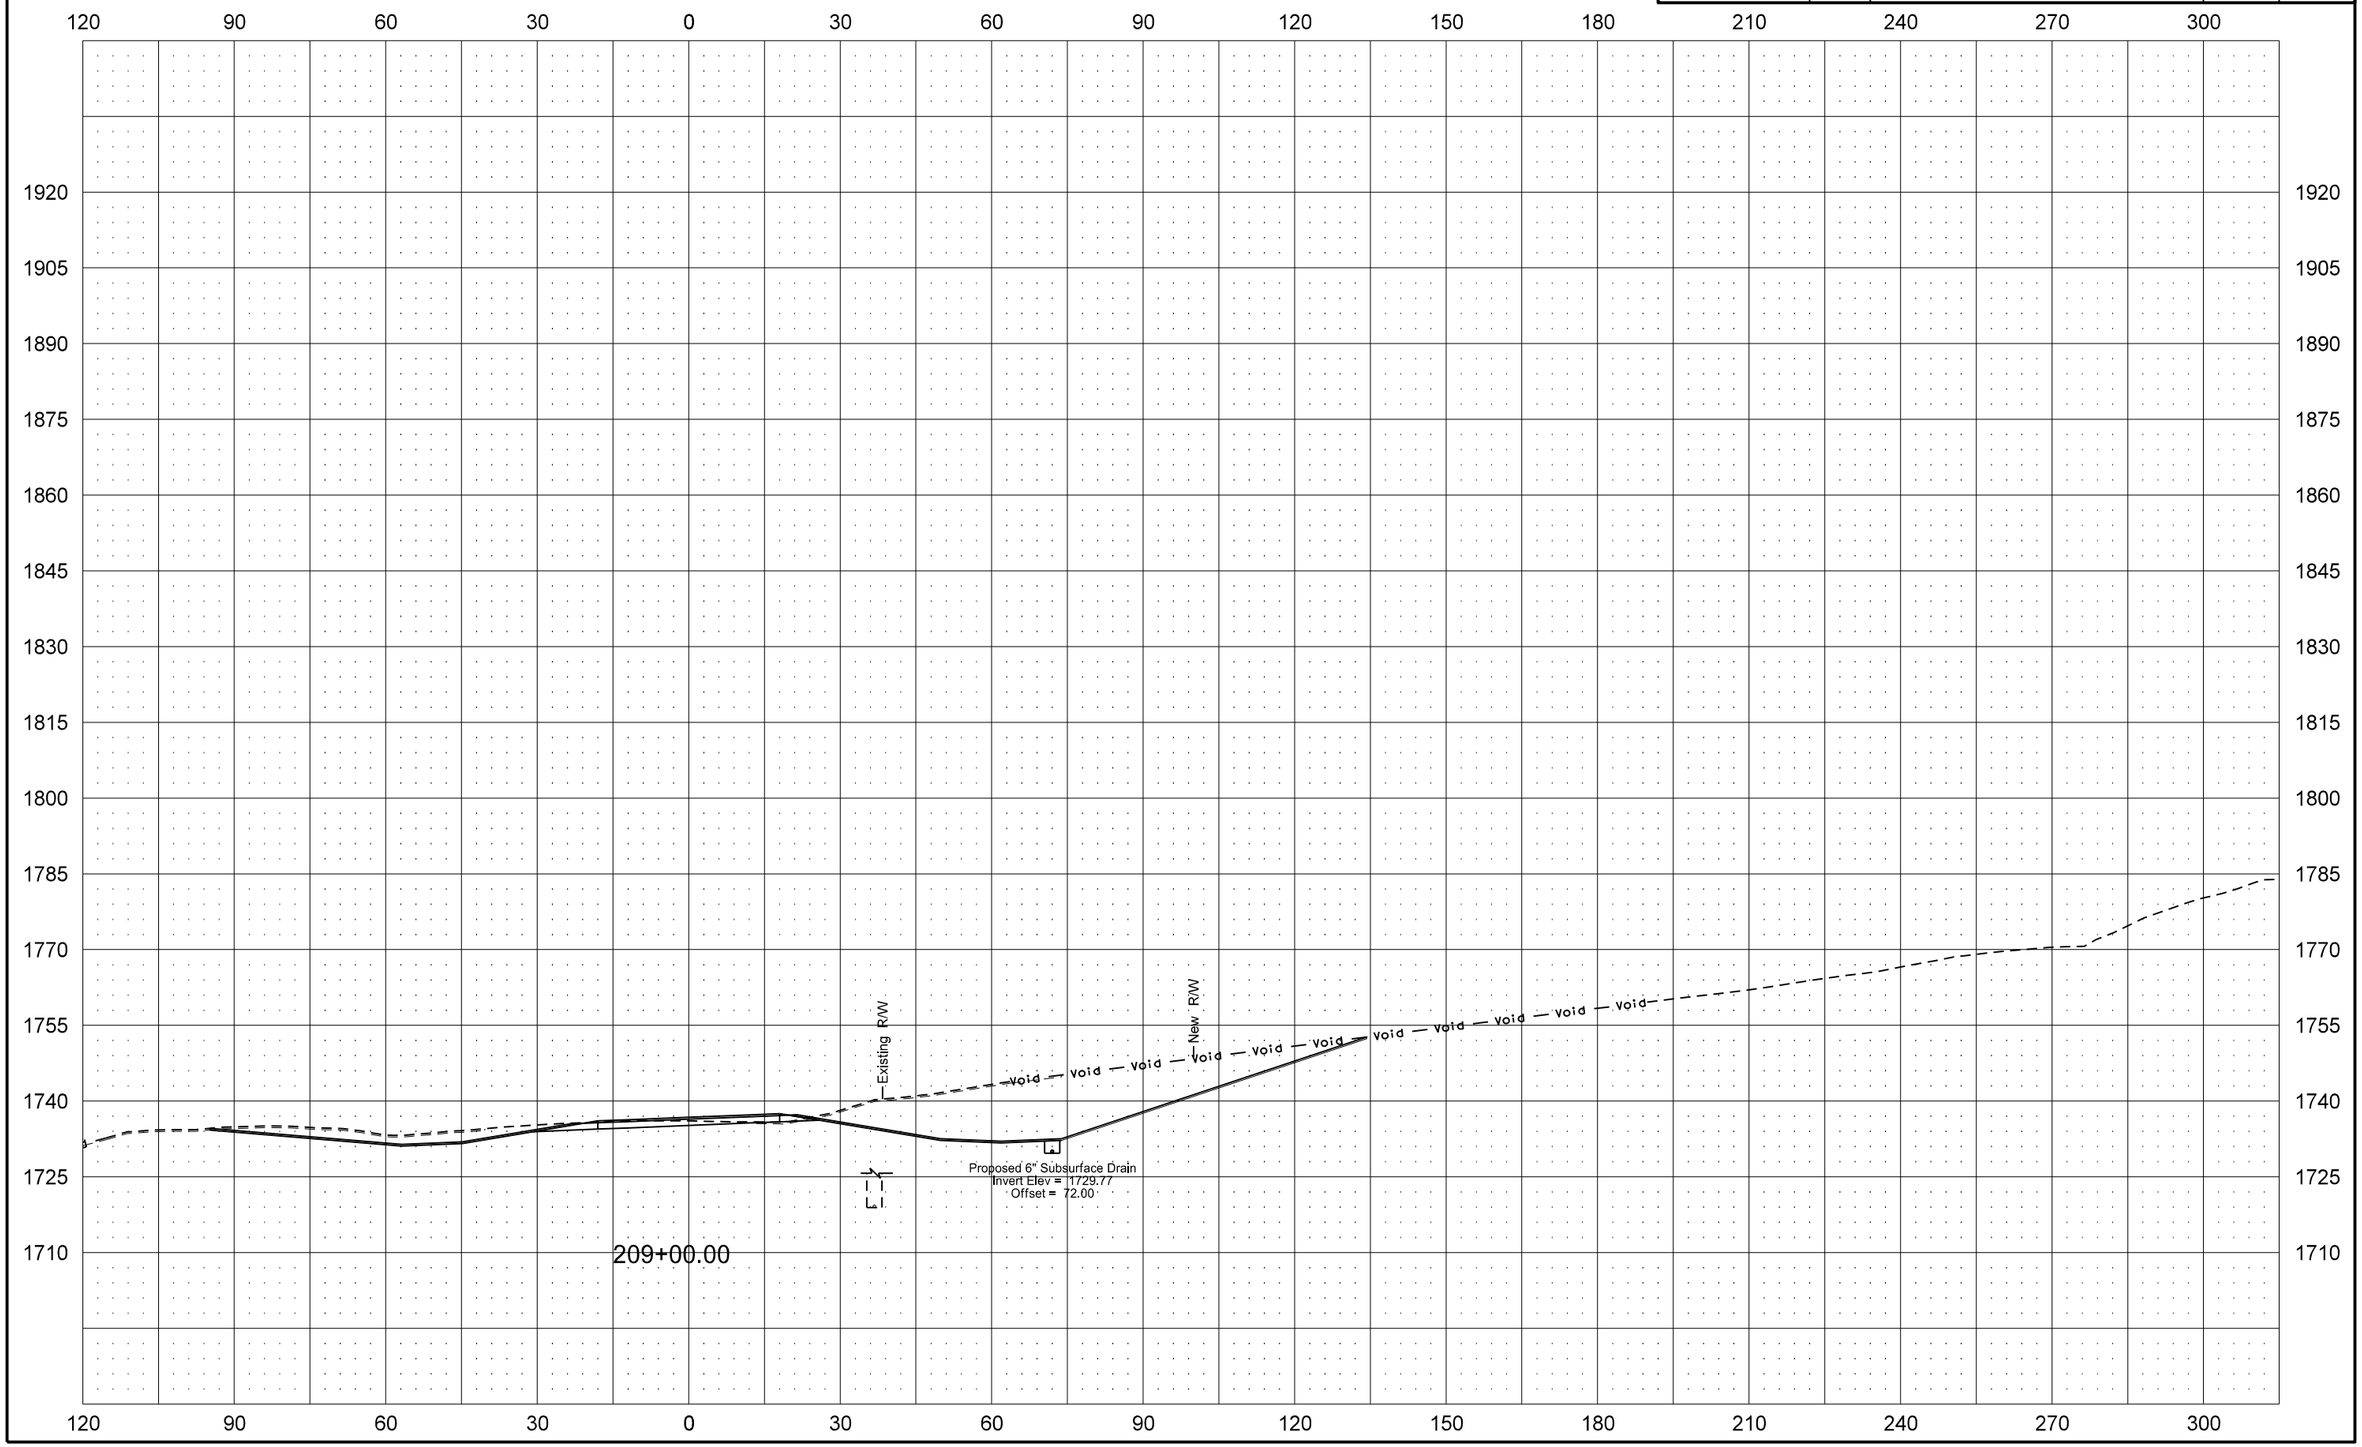

7/31/2015 8:39:17 AM jrensch R:\project\10200916.063\design\Sheets\200XS_001_200A.dgn

ND 200A: Slope Stabilization & Roadway Realignment

STATE	PROJECT NO.	SECTION NO.	SHEET NO.
ND	SNH-1-200(063)916	200	12

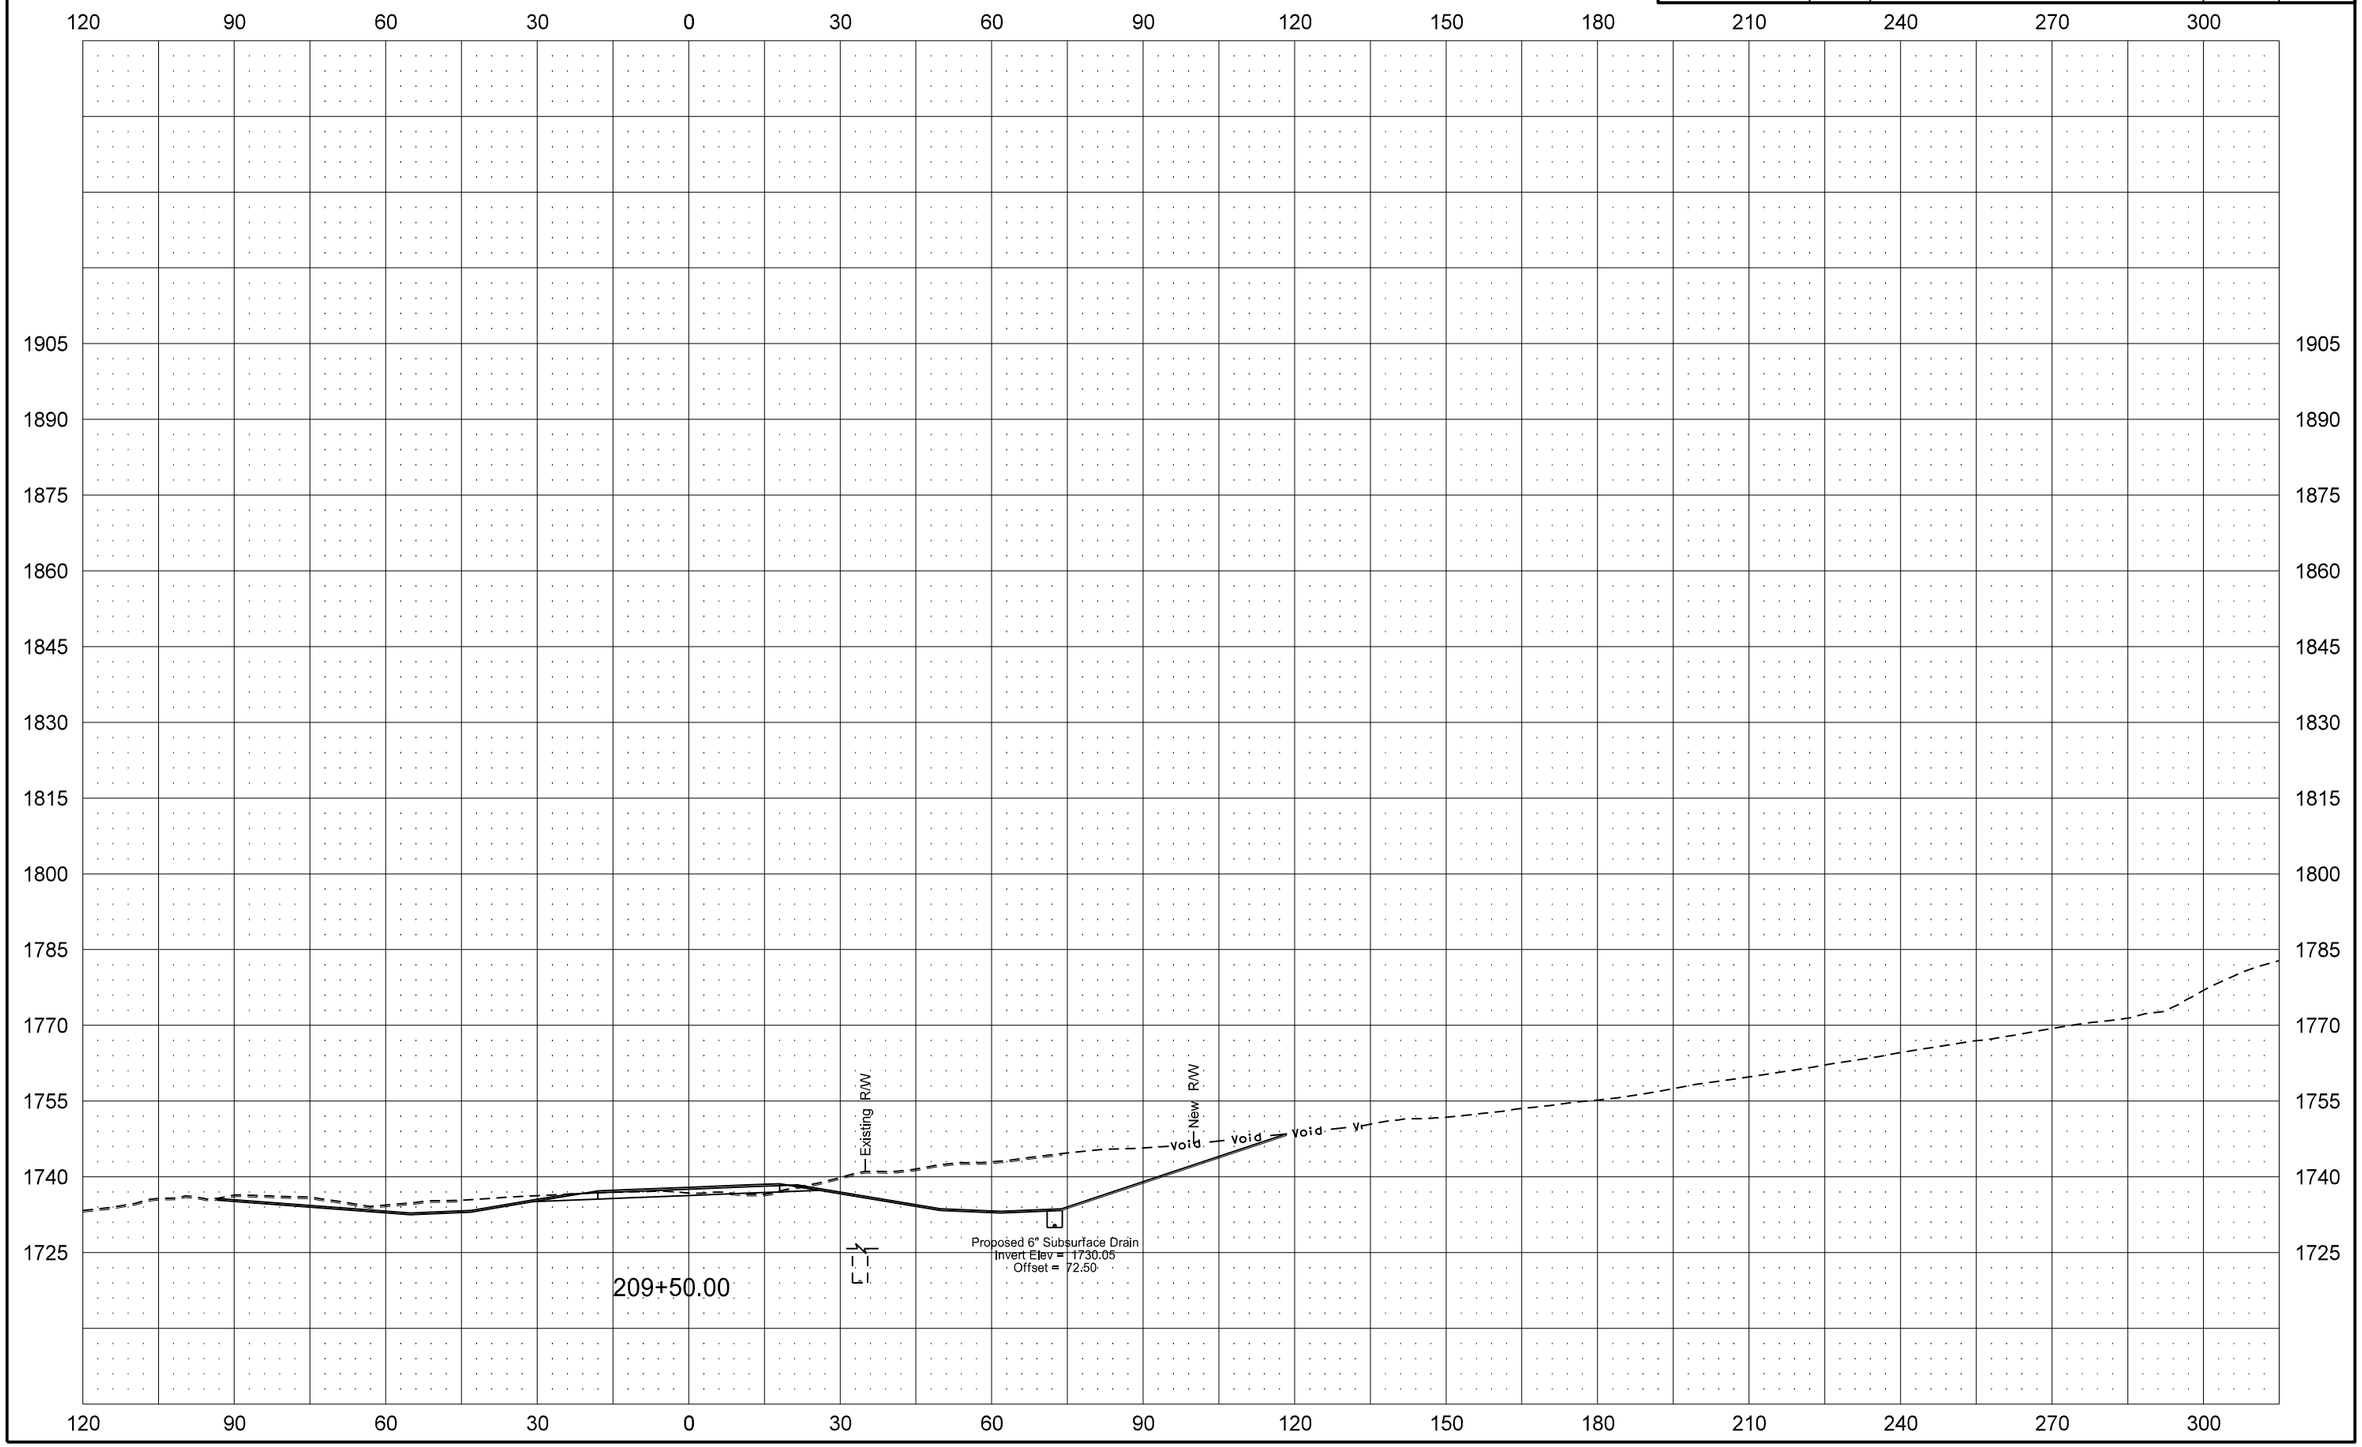

ND 200A: Slope Stabilization & Roadway Realignment

STATE	PROJECT NO.	SECTION NO.	SHEET NO.
ND	SNH-1-200(063)916	200	13

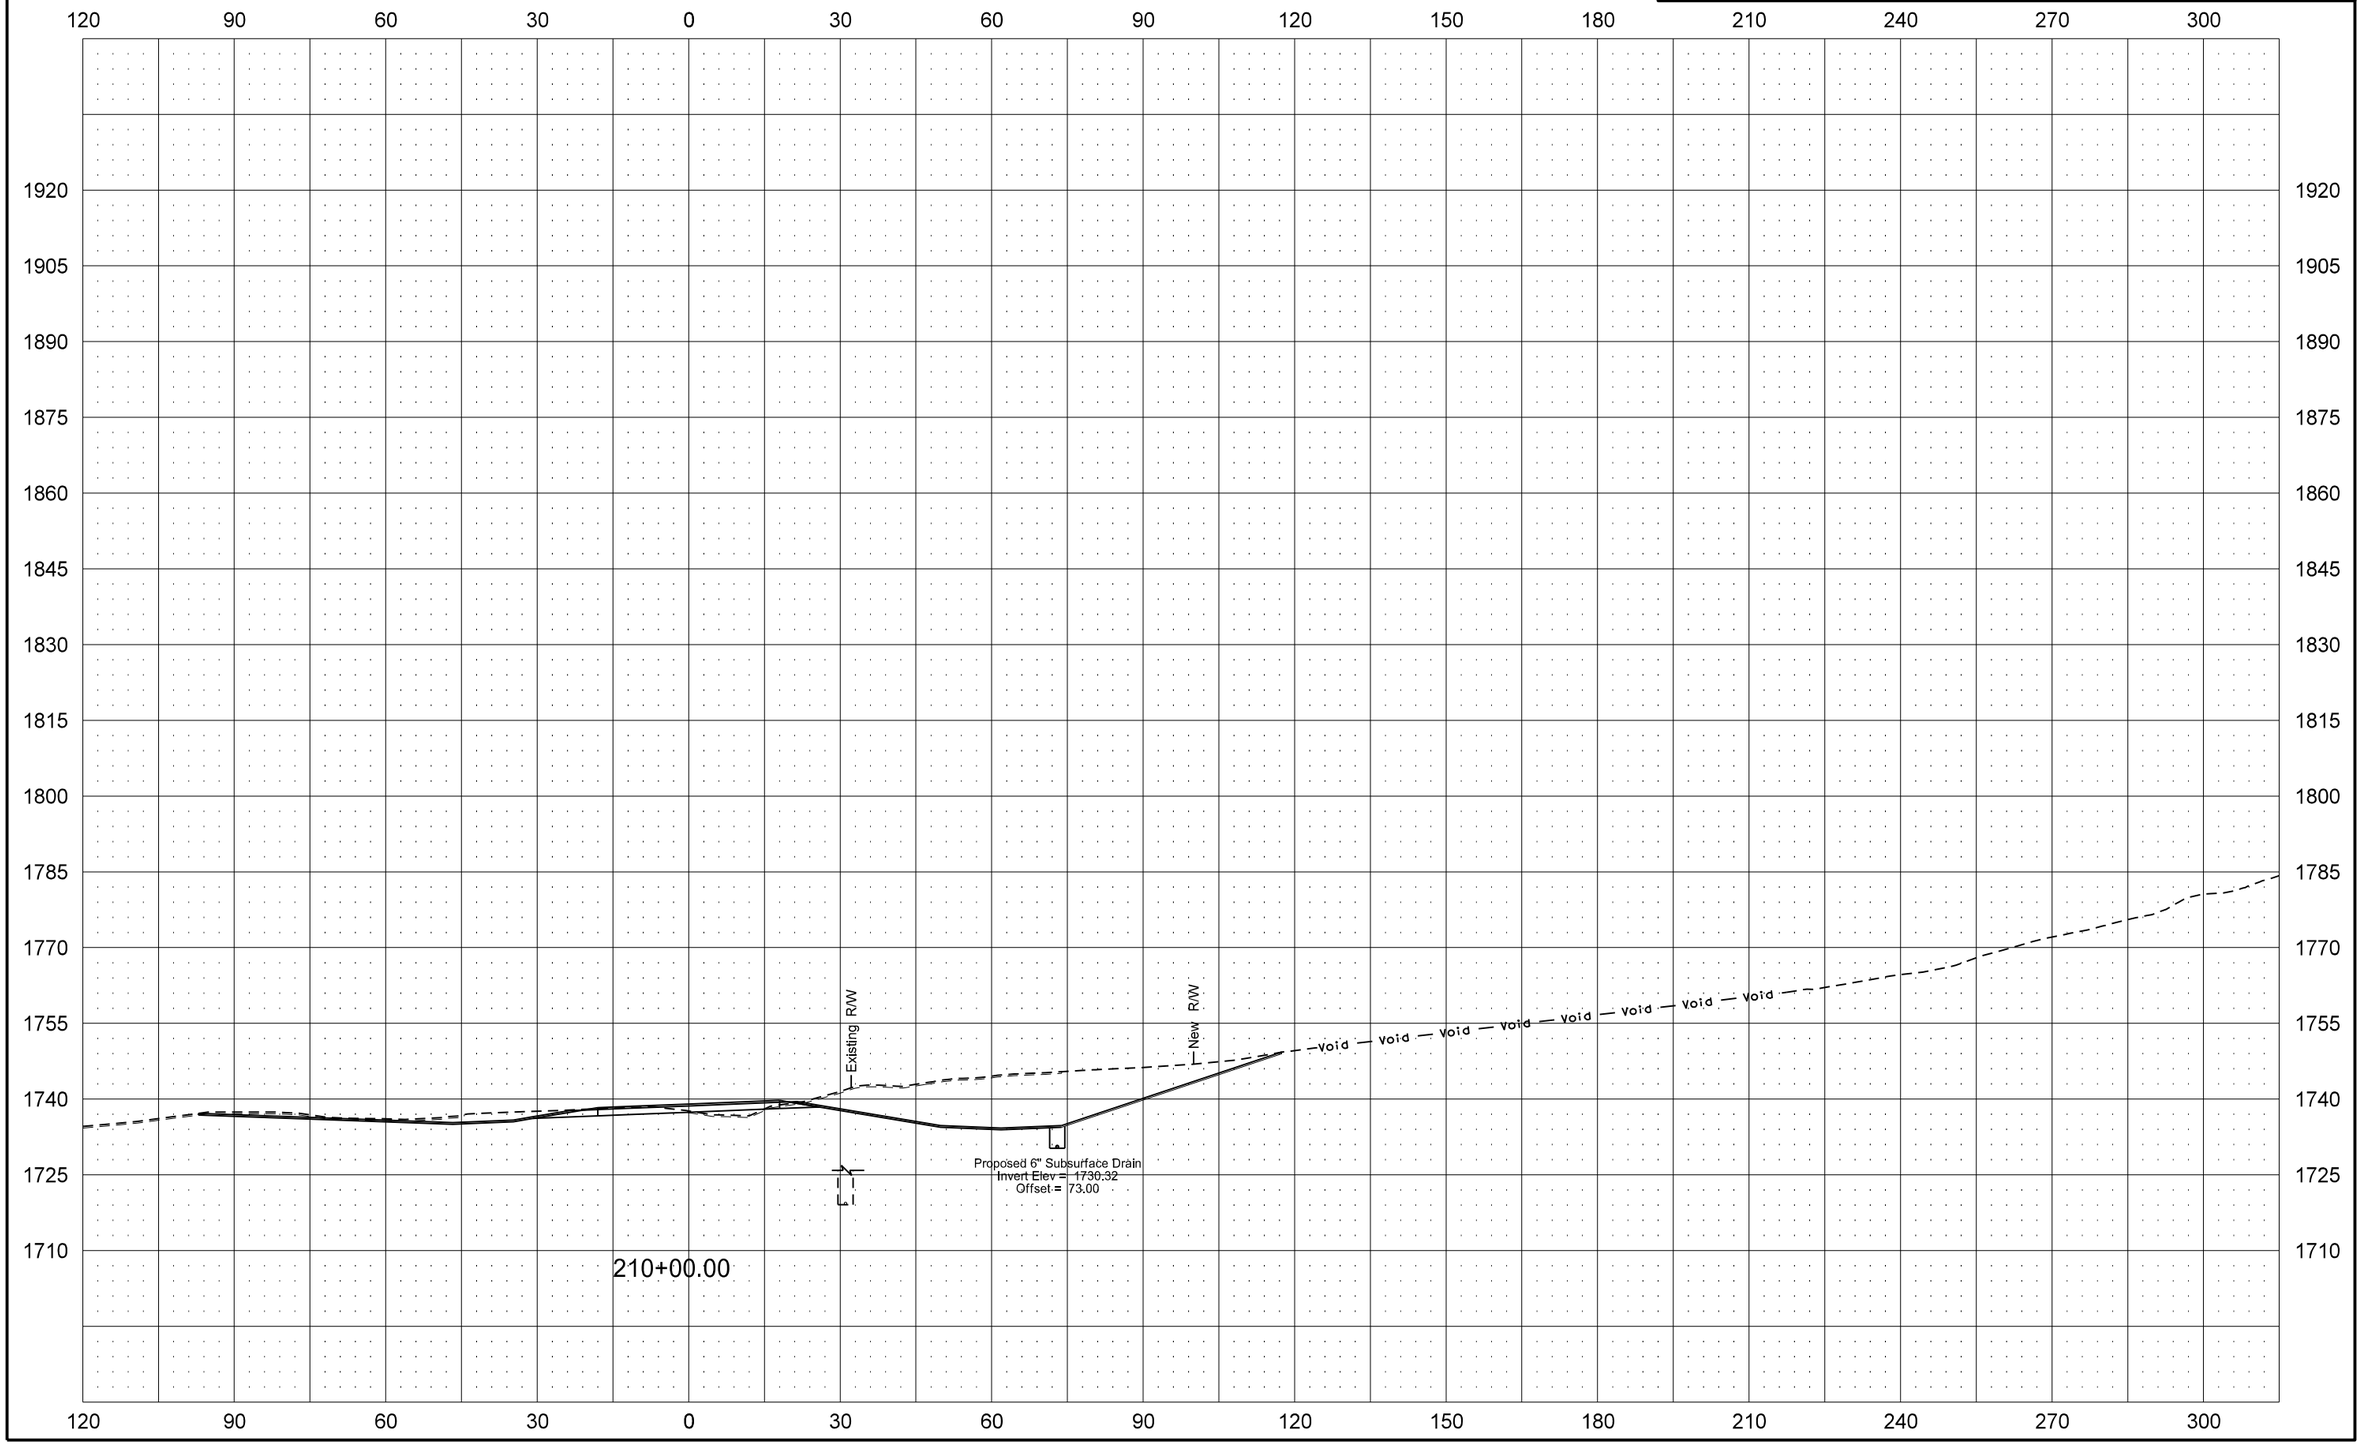

7/31/2015 8:39:19 AM jrensch R:\project\10200916.063\design\Sheets\200XS_001_200A.dgn

ND 200A: Slope Stabilization & Roadway Realignment

STATE	PROJECT NO.	SECTION NO.	SHEET NO.
ND	SNH-1-200(063)916	200	14

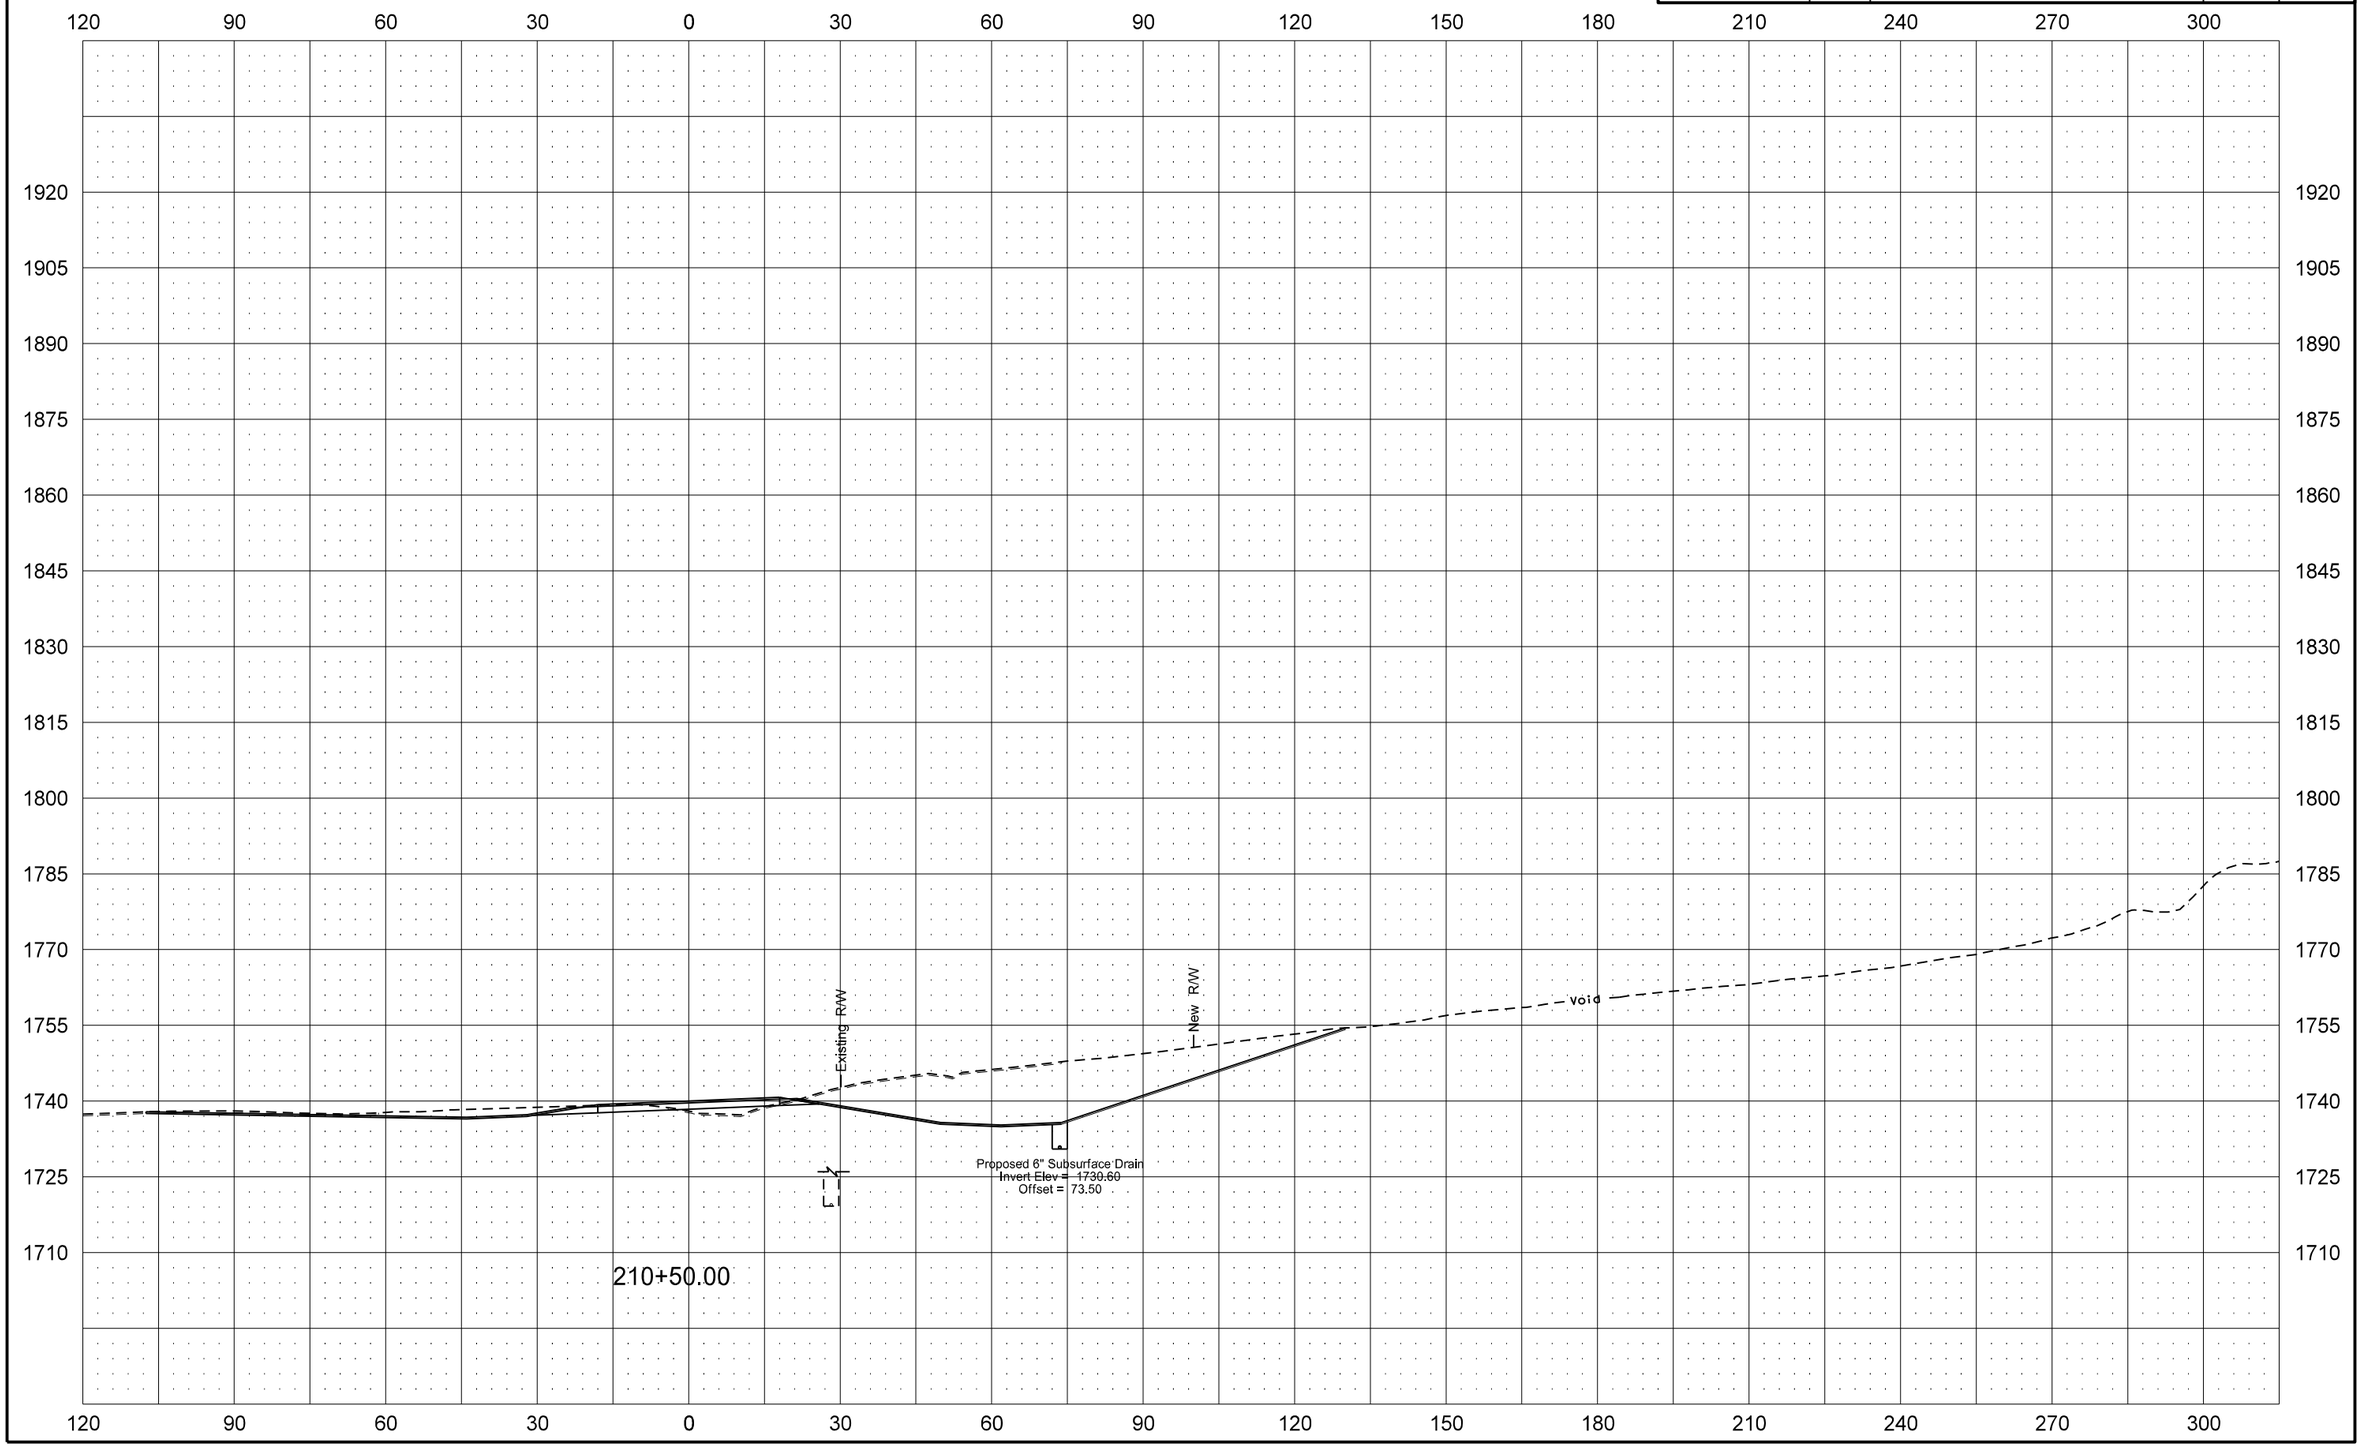

7/31/2015 8:39:19 AM jrensch R:\project\10200916.063\design\Sheets\200XS_001_200A.dgn

ND 200A: Slope Stabilization & Roadway Realignment

STATE	PROJECT NO.	SECTION NO.	SHEET NO.
ND	SNH-1-200(063)916	200	15

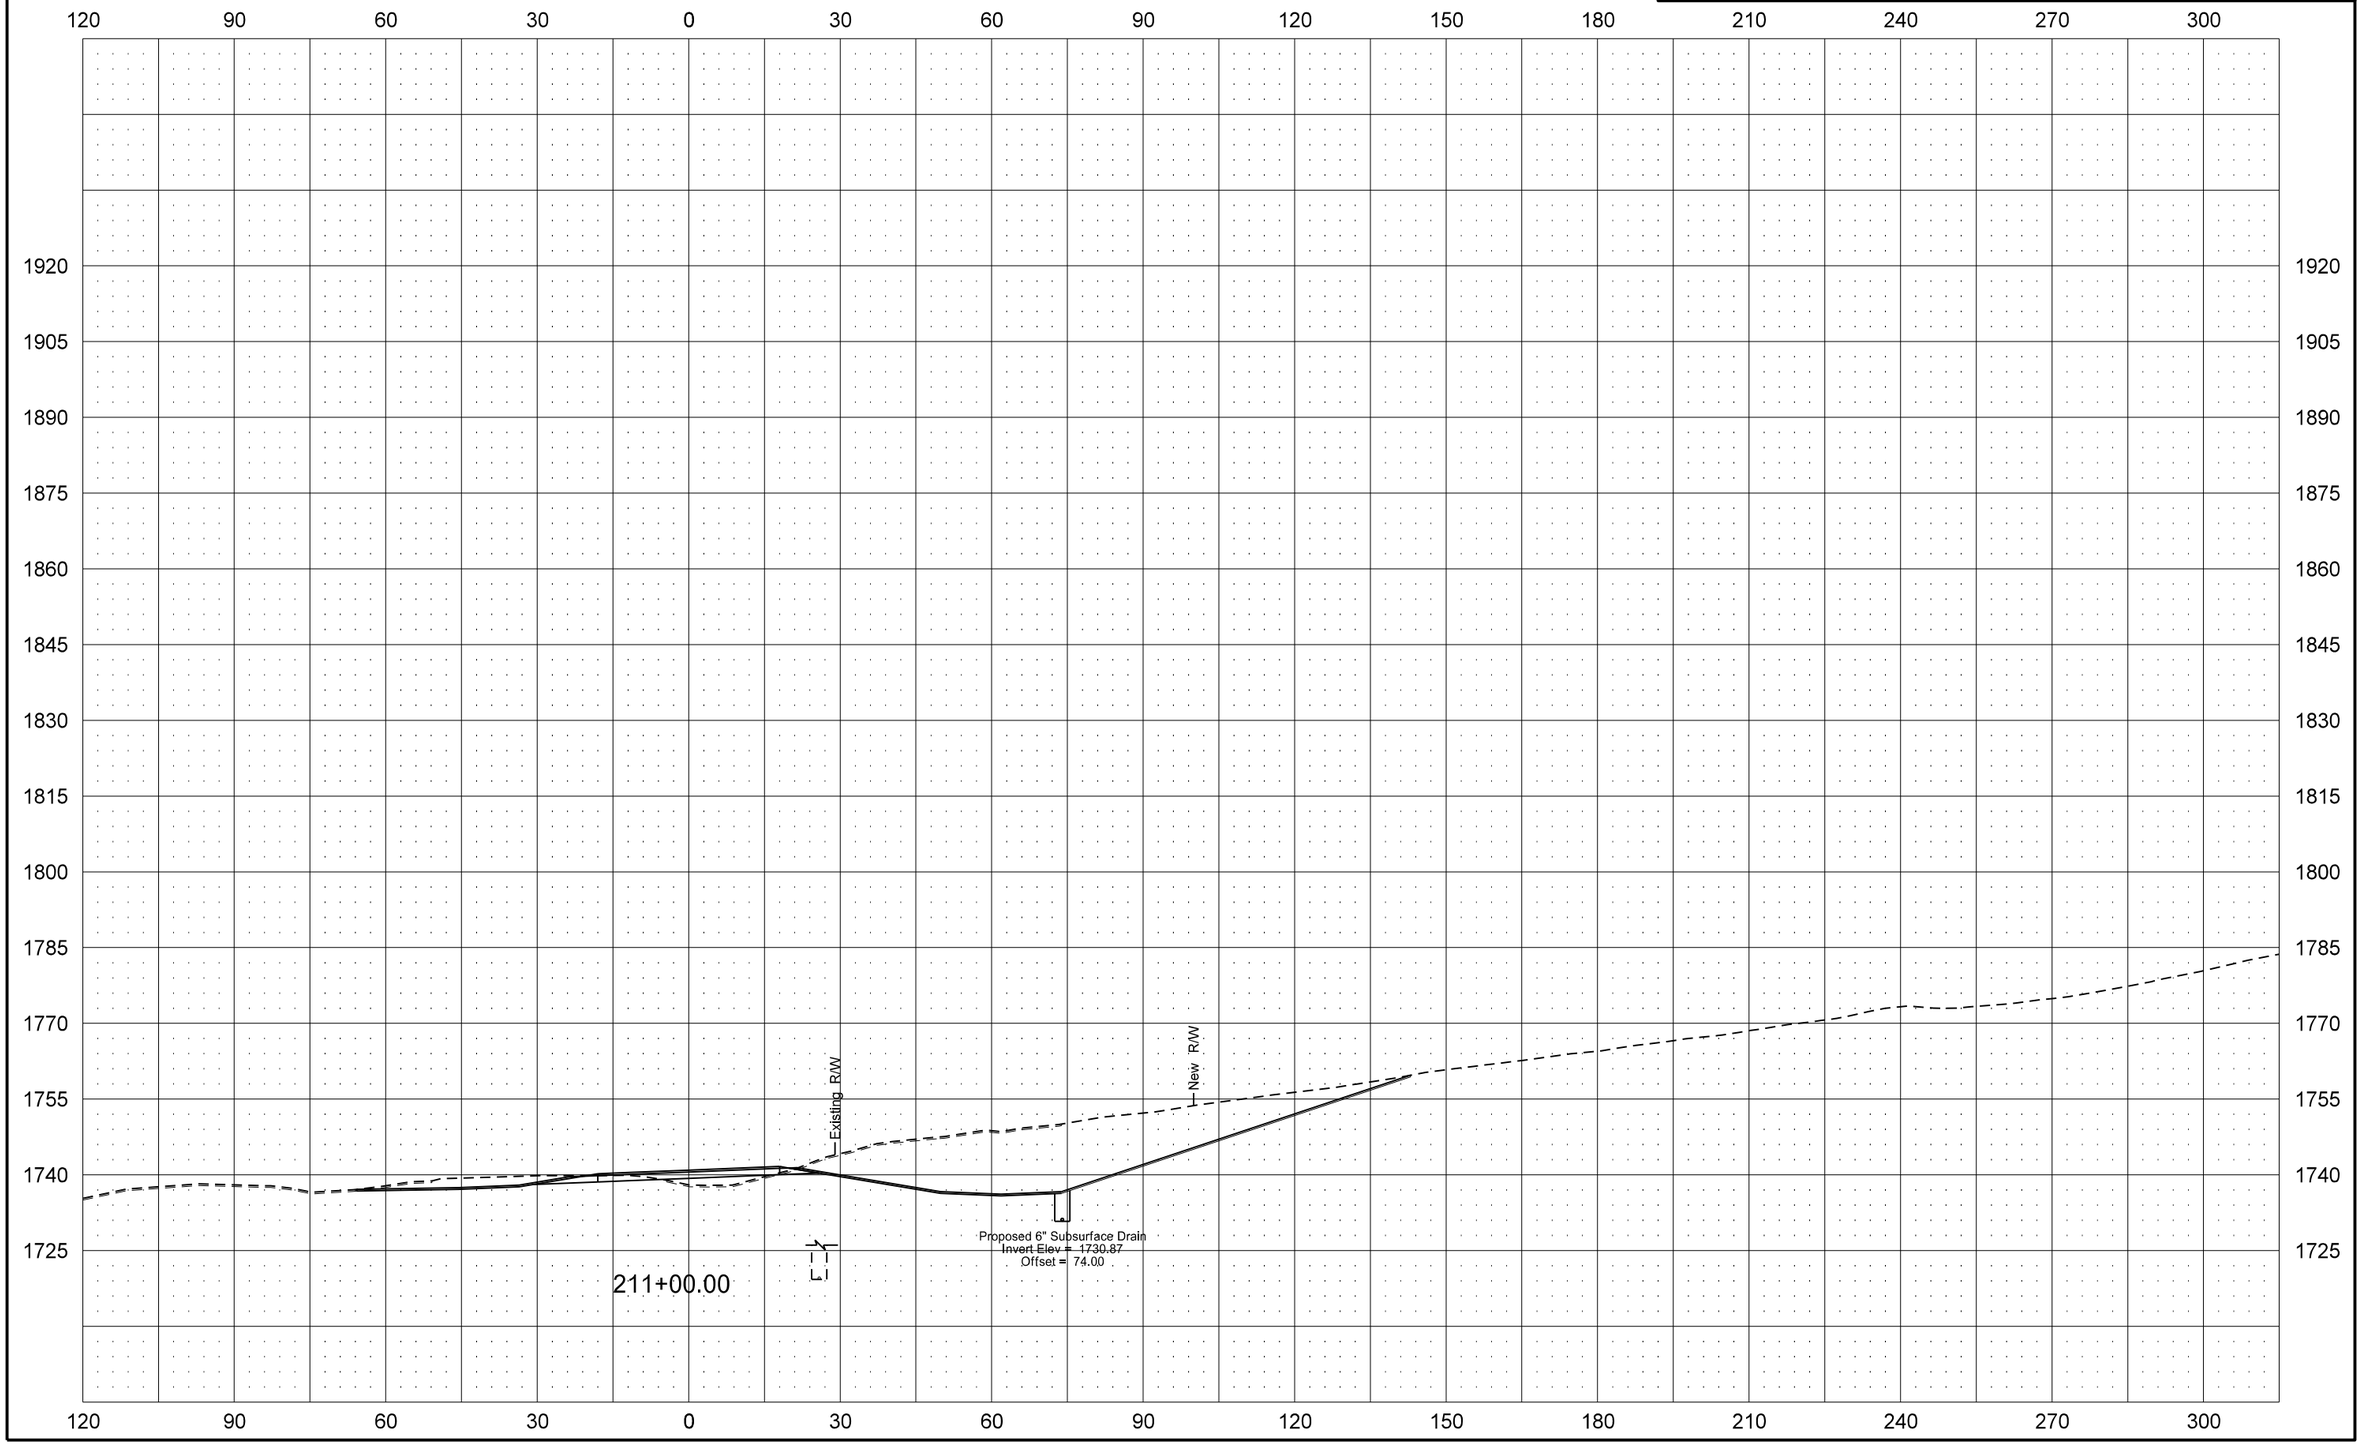

7/31/2015 8:39:20 AM jrensch R:\project\10200916.063\design\Sheets\200XS_001_200A.dgn

ND 200A: Slope Stabilization & Roadway Realignment

STATE	PROJECT NO.	SECTION NO.	SHEET NO.
ND	SNH-1-200(063)916	200	16

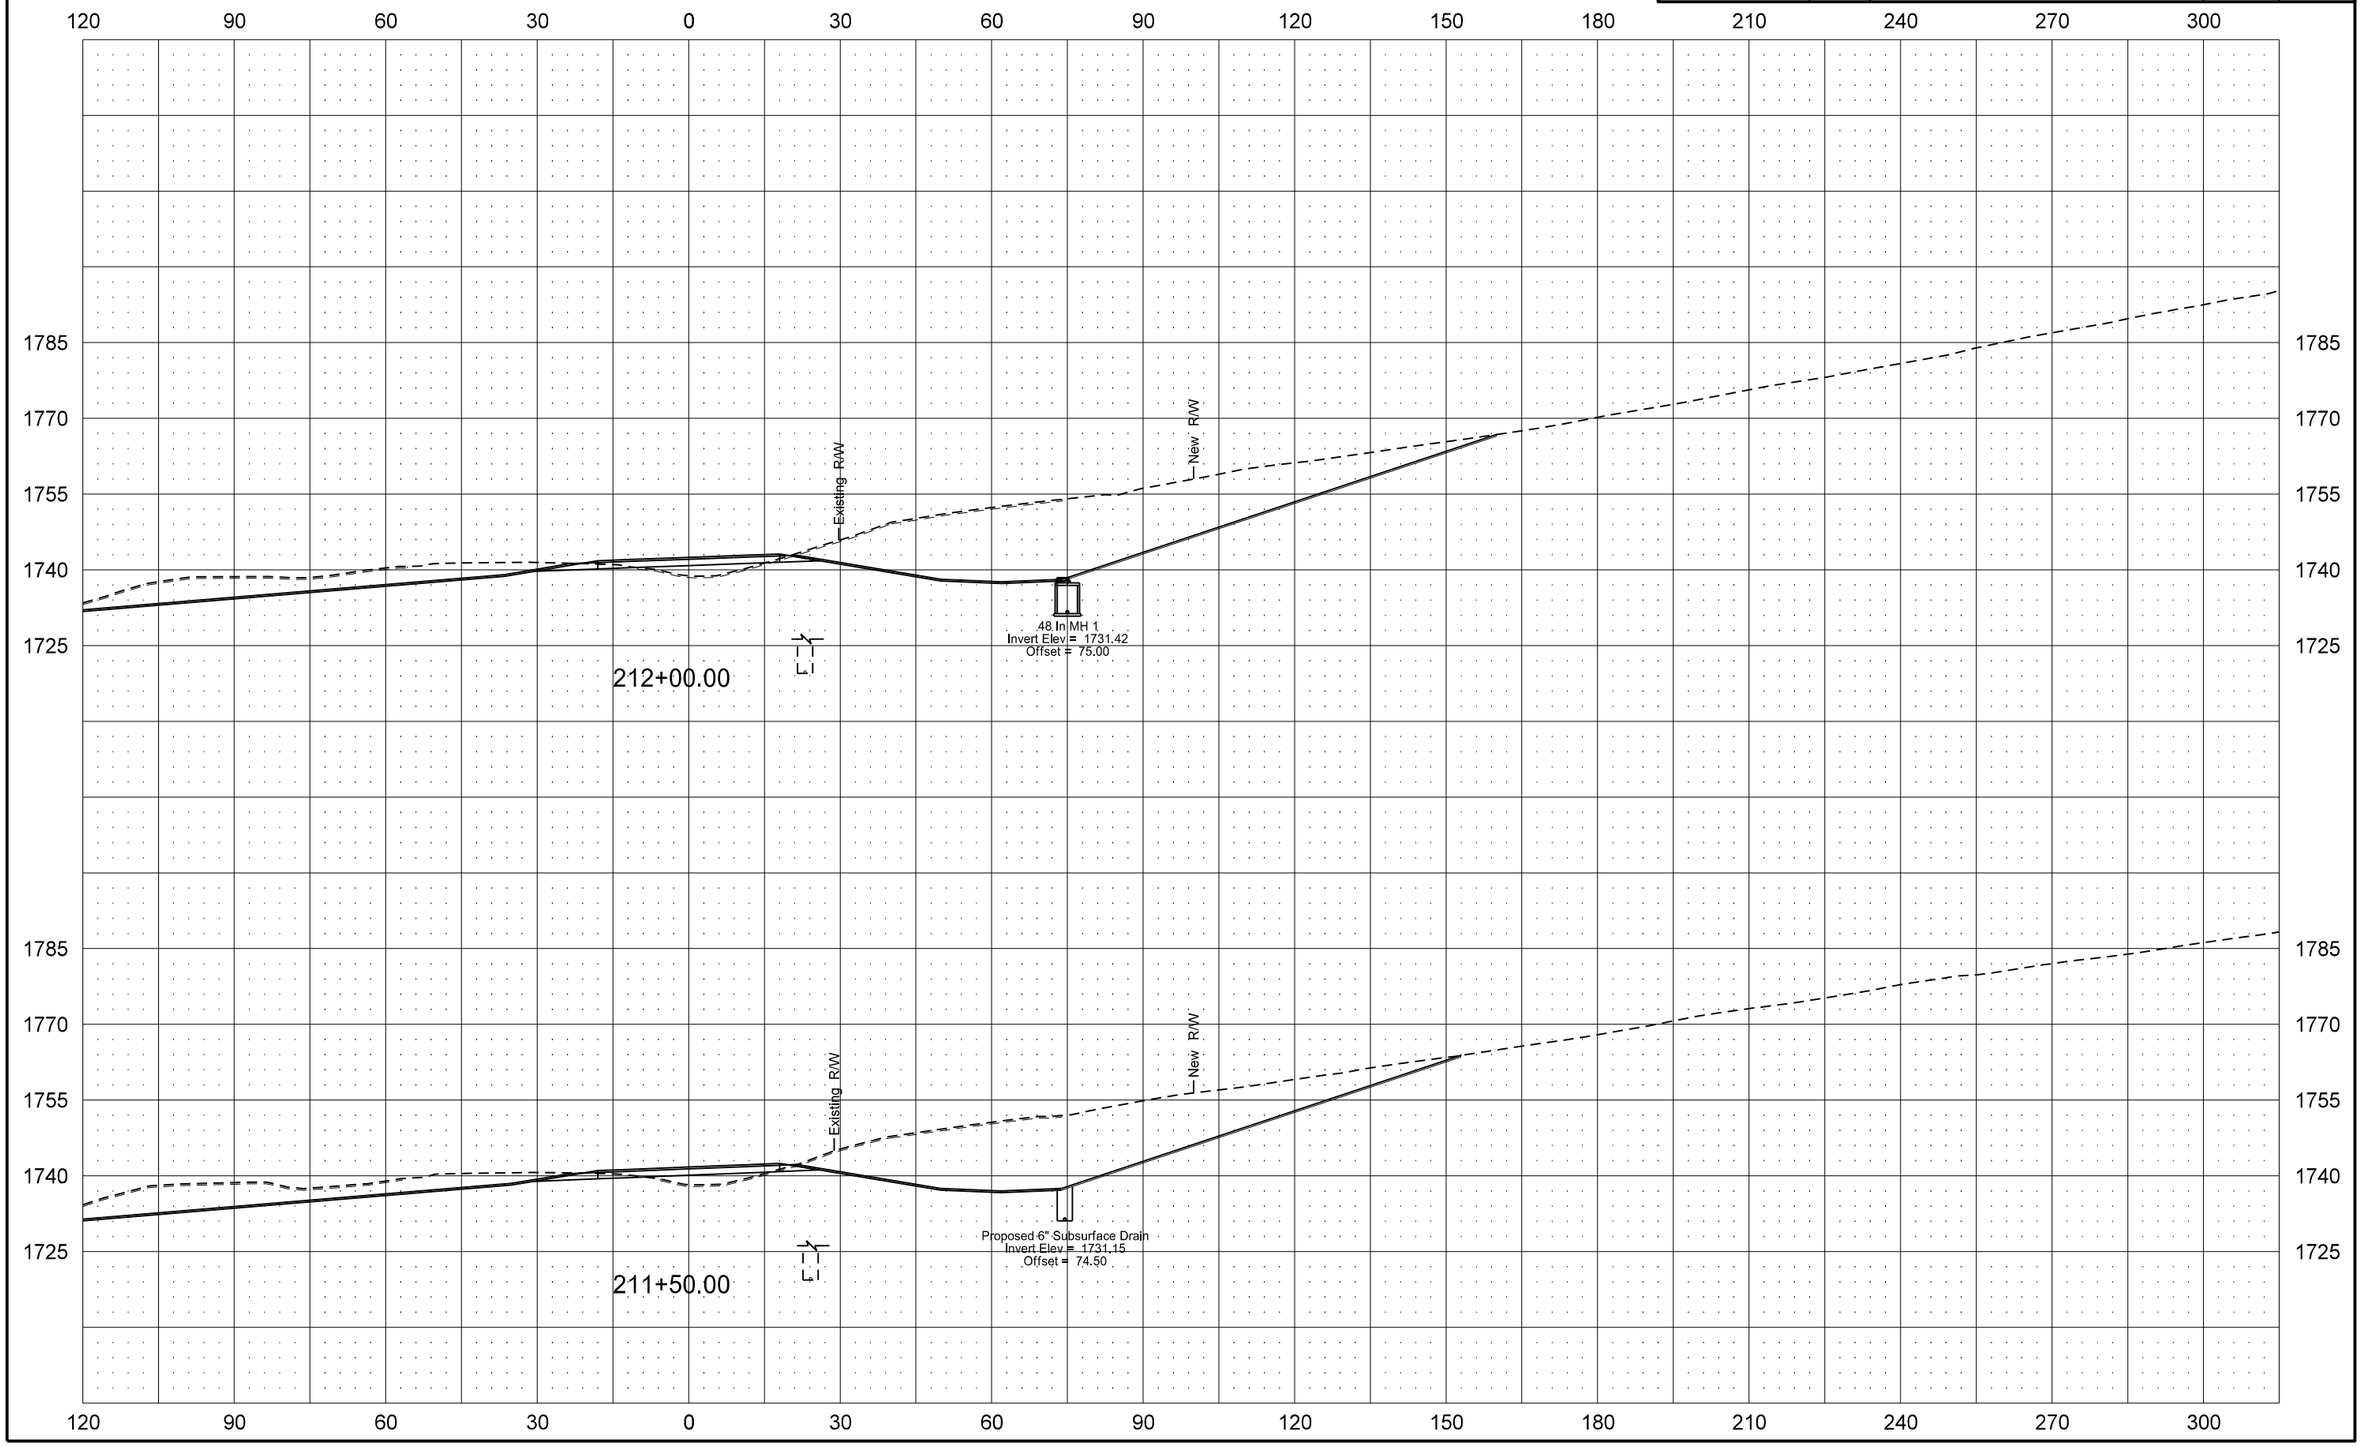

ND 200A: Slope Stabilization & Roadway Realignment

STATE	PROJECT NO.	SECTION NO.	SHEET NO.
ND	SNH-1-200(063)916	200	17

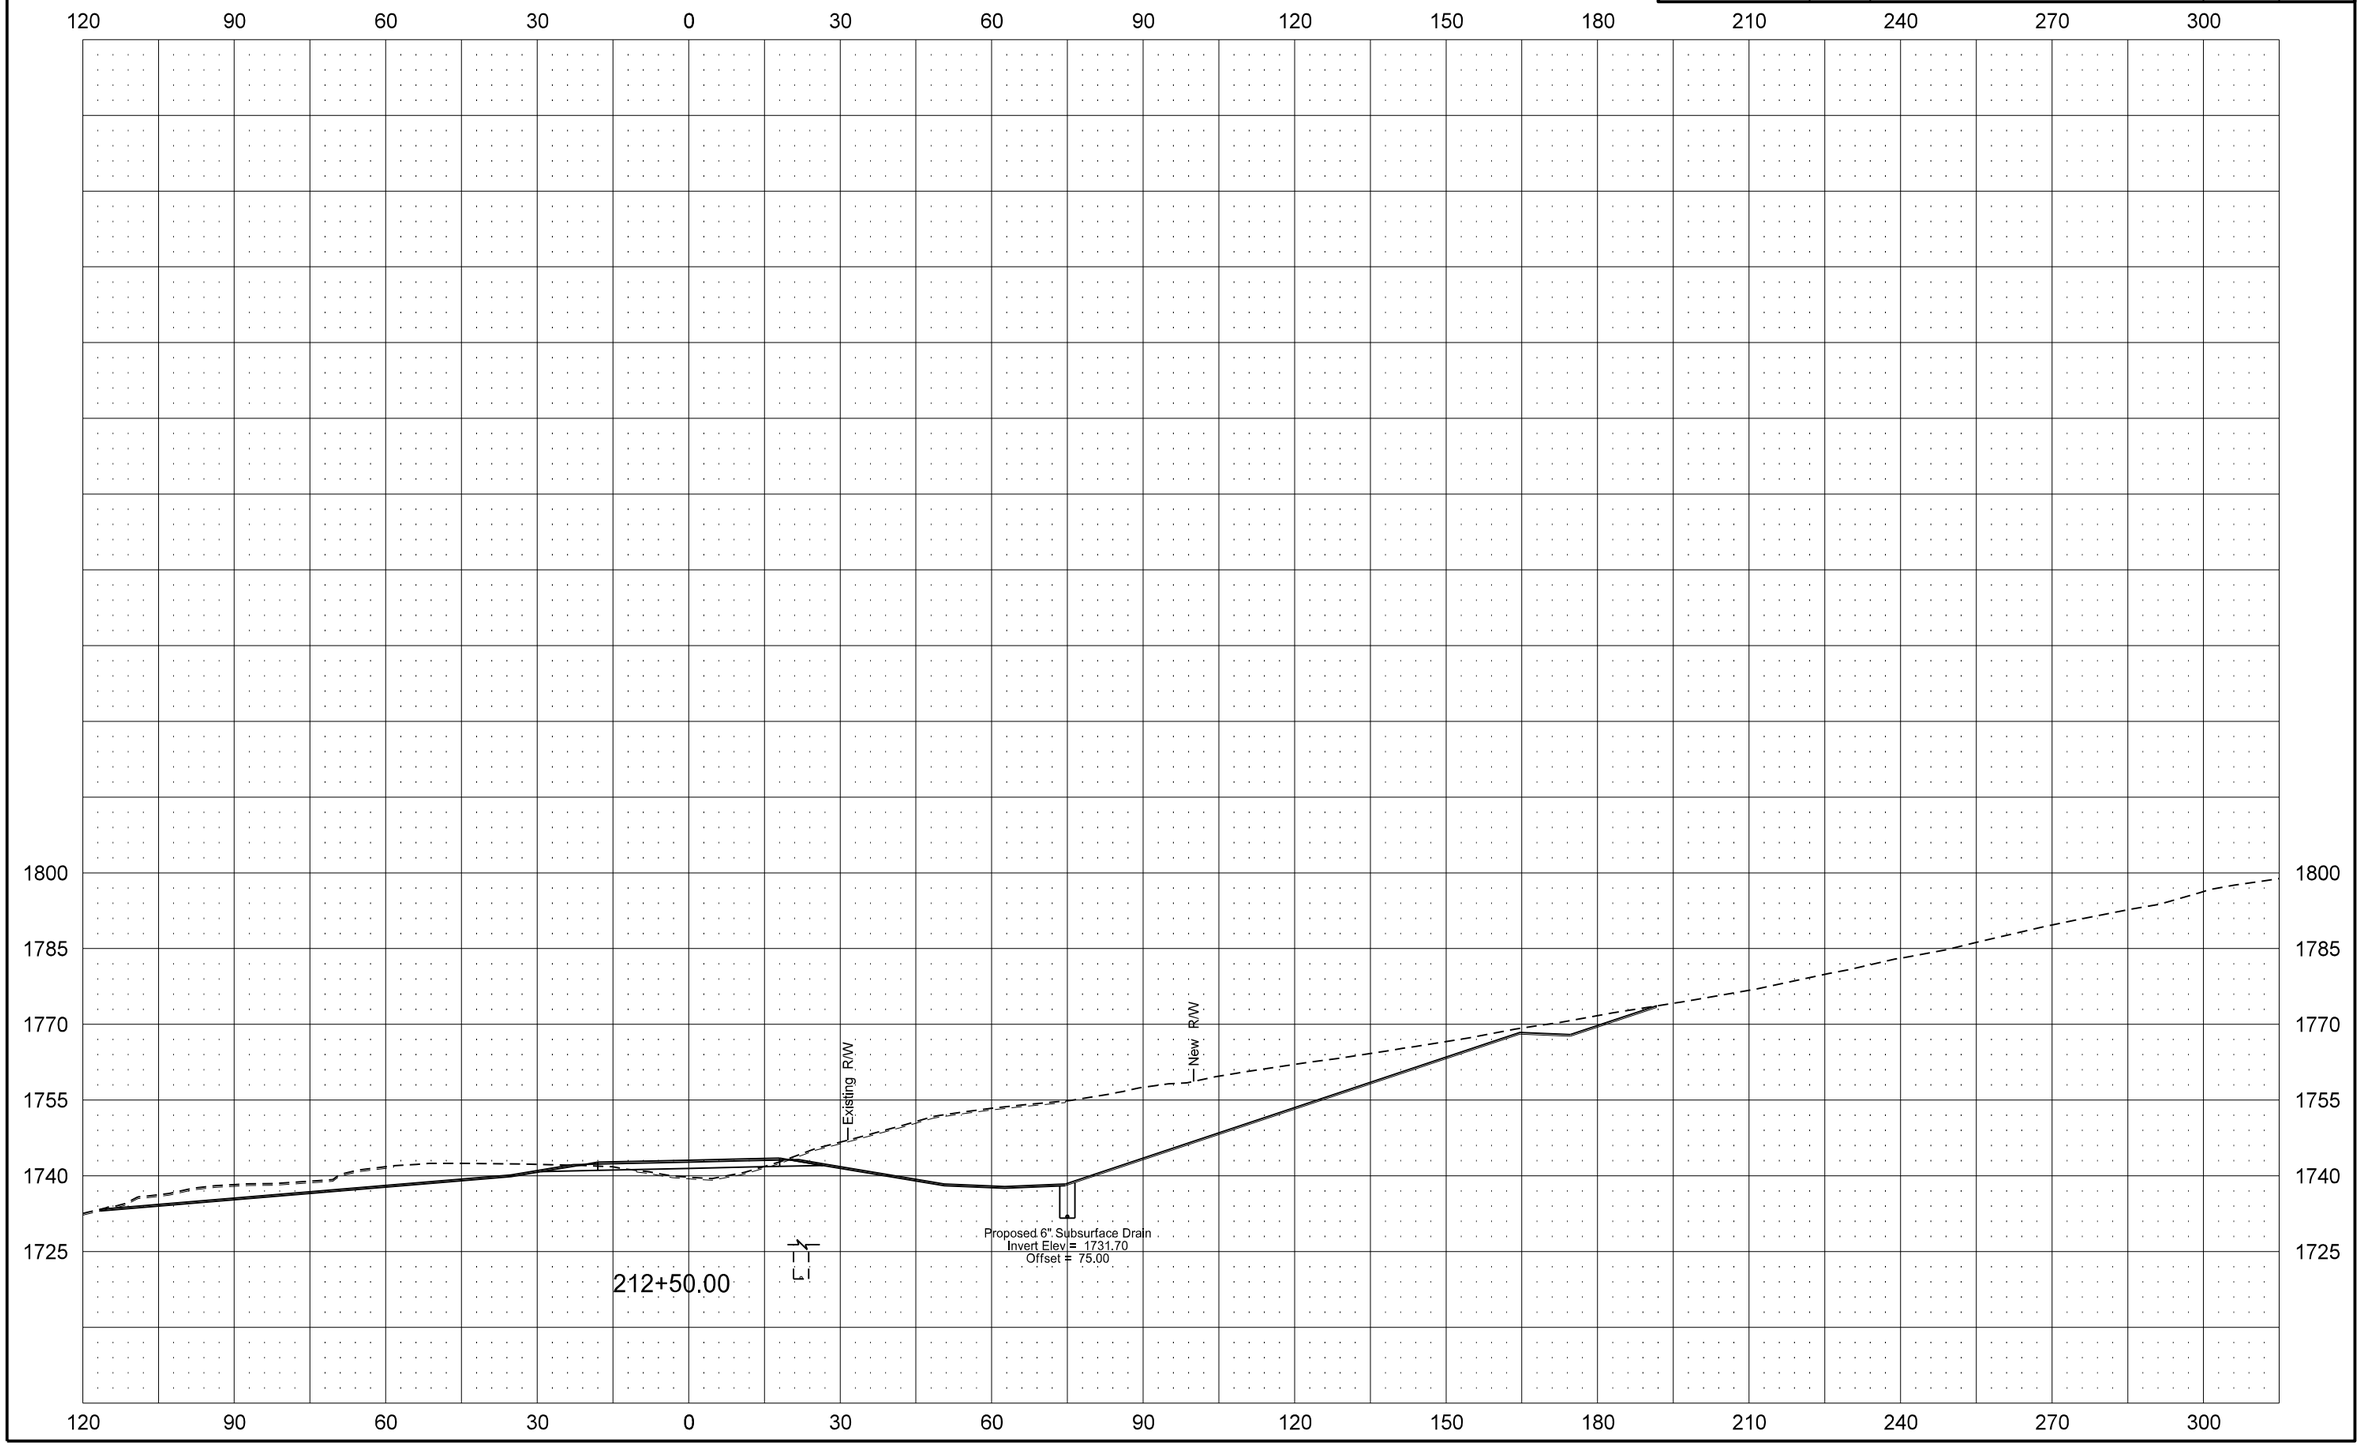

ND 200A: Slope Stabilization & Roadway Realignment

STATE	PROJECT NO.	SECTION NO.	SHEET NO.
ND	SNH-1-200(063)916	200	18

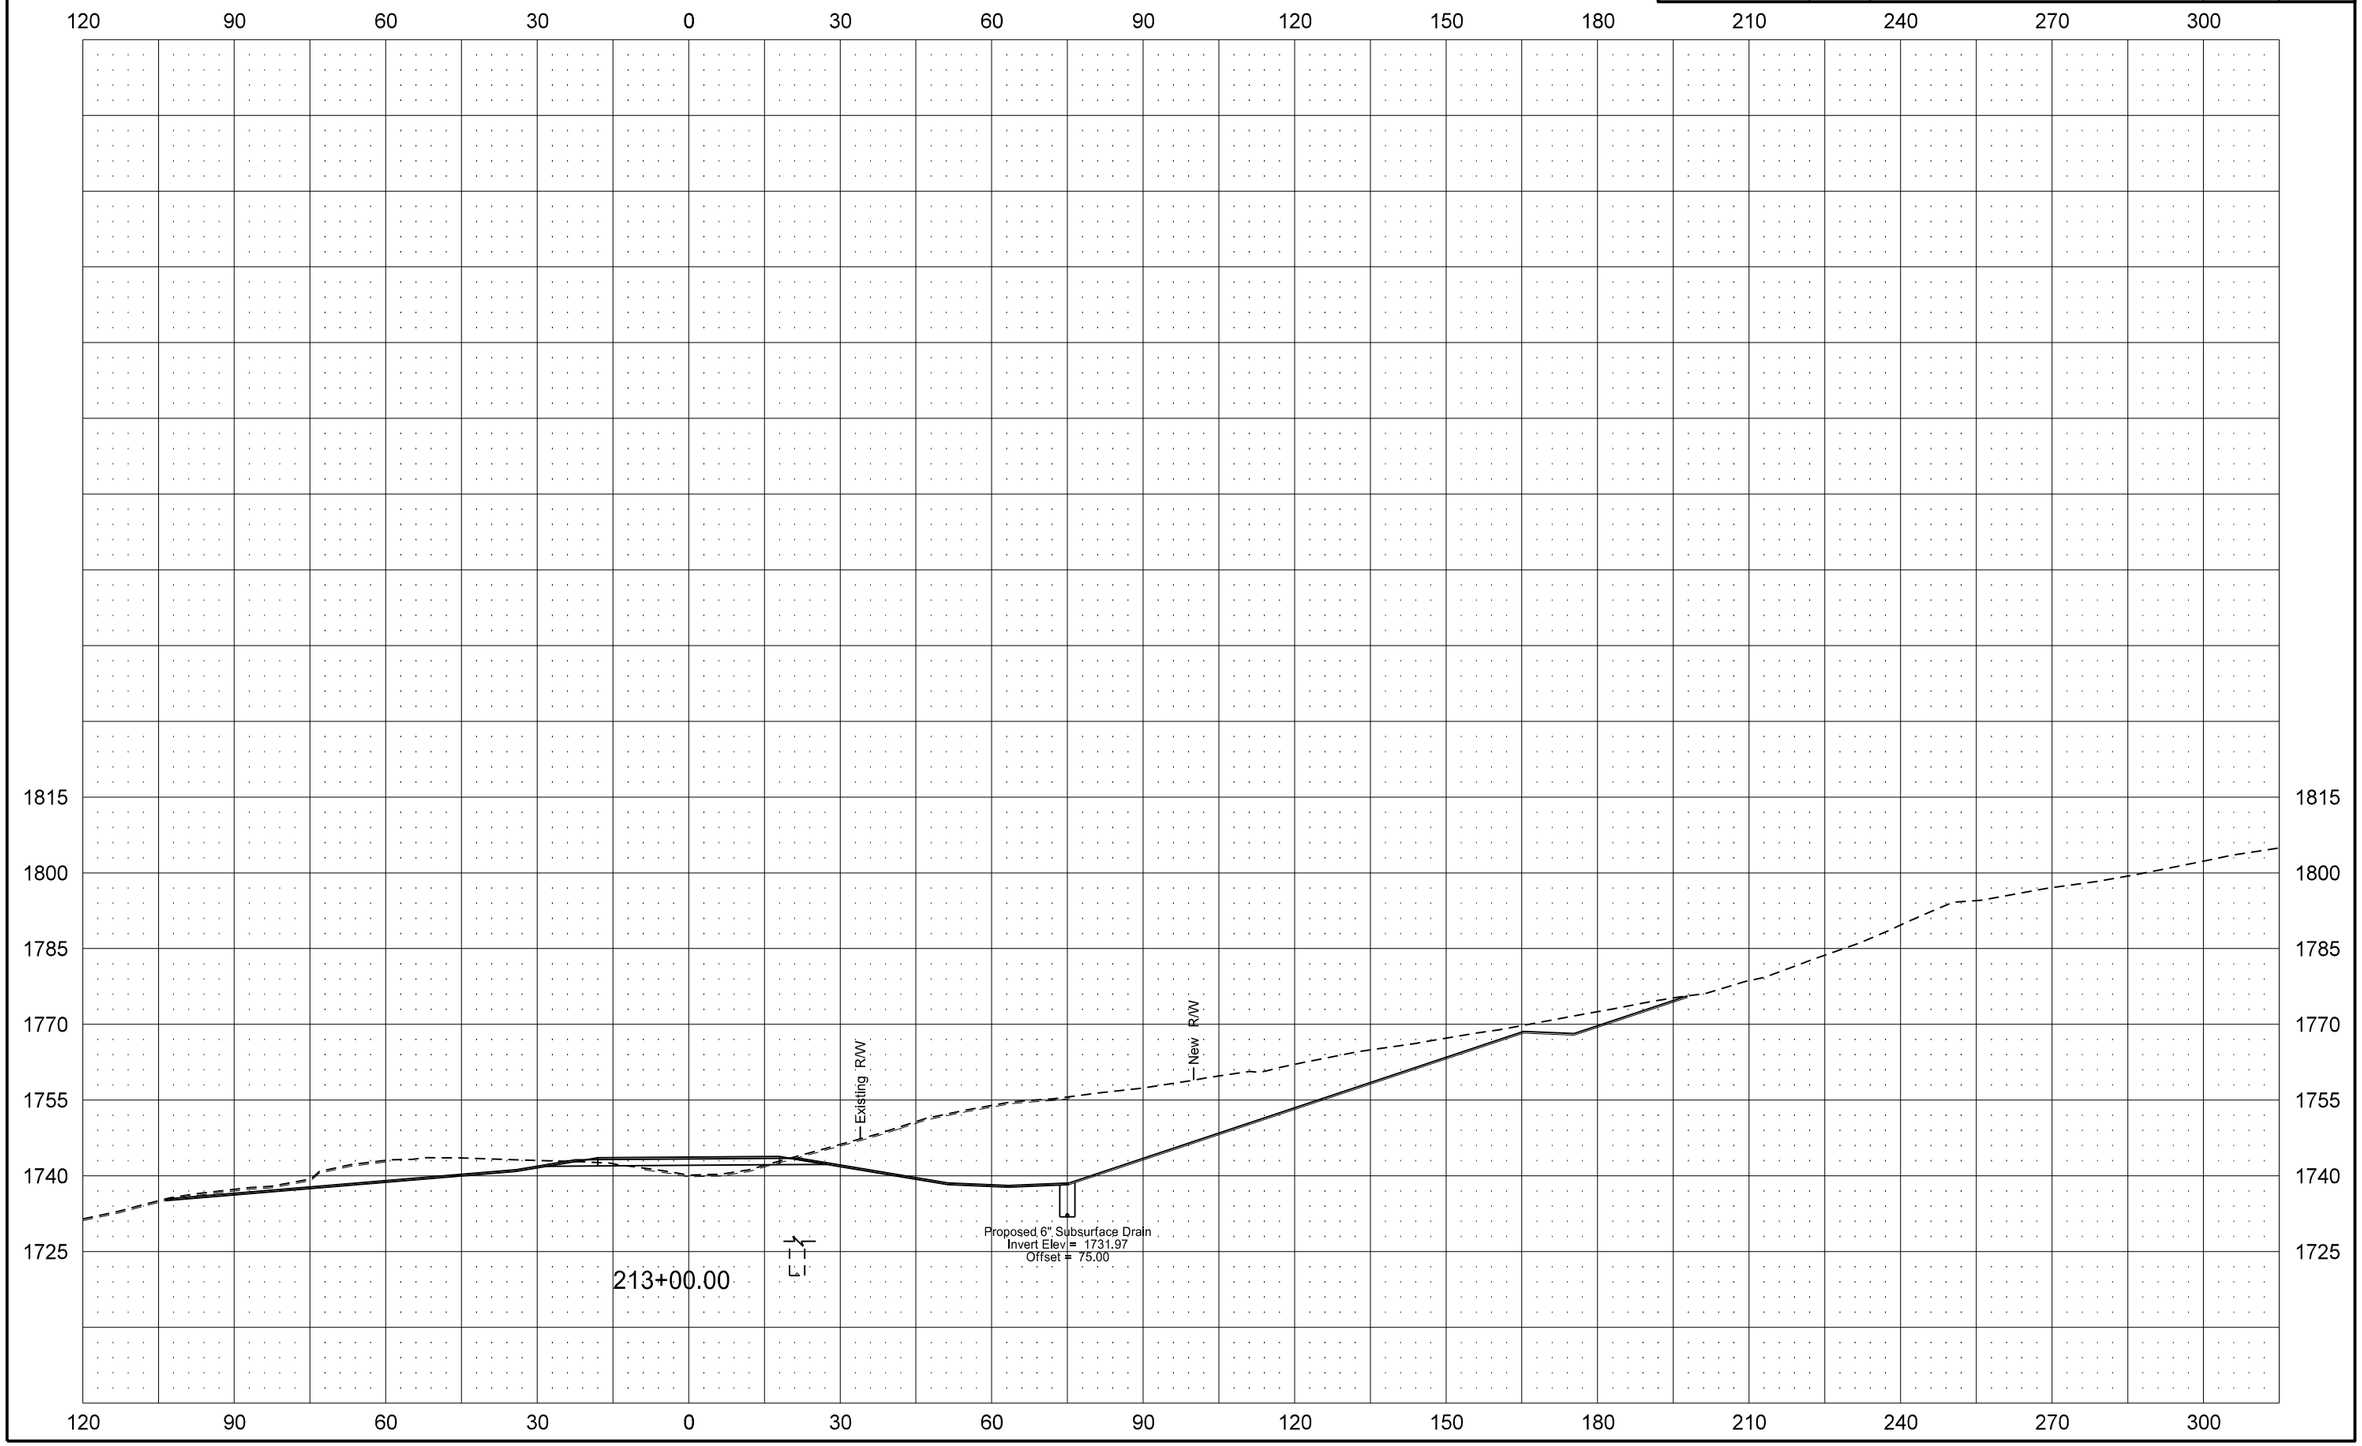

ND 200A: Slope Stabilization & Roadway Realignment

STATE	PROJECT NO.	SECTION NO.	SHEET NO.
ND	SNH-1-200(063)916	200	19

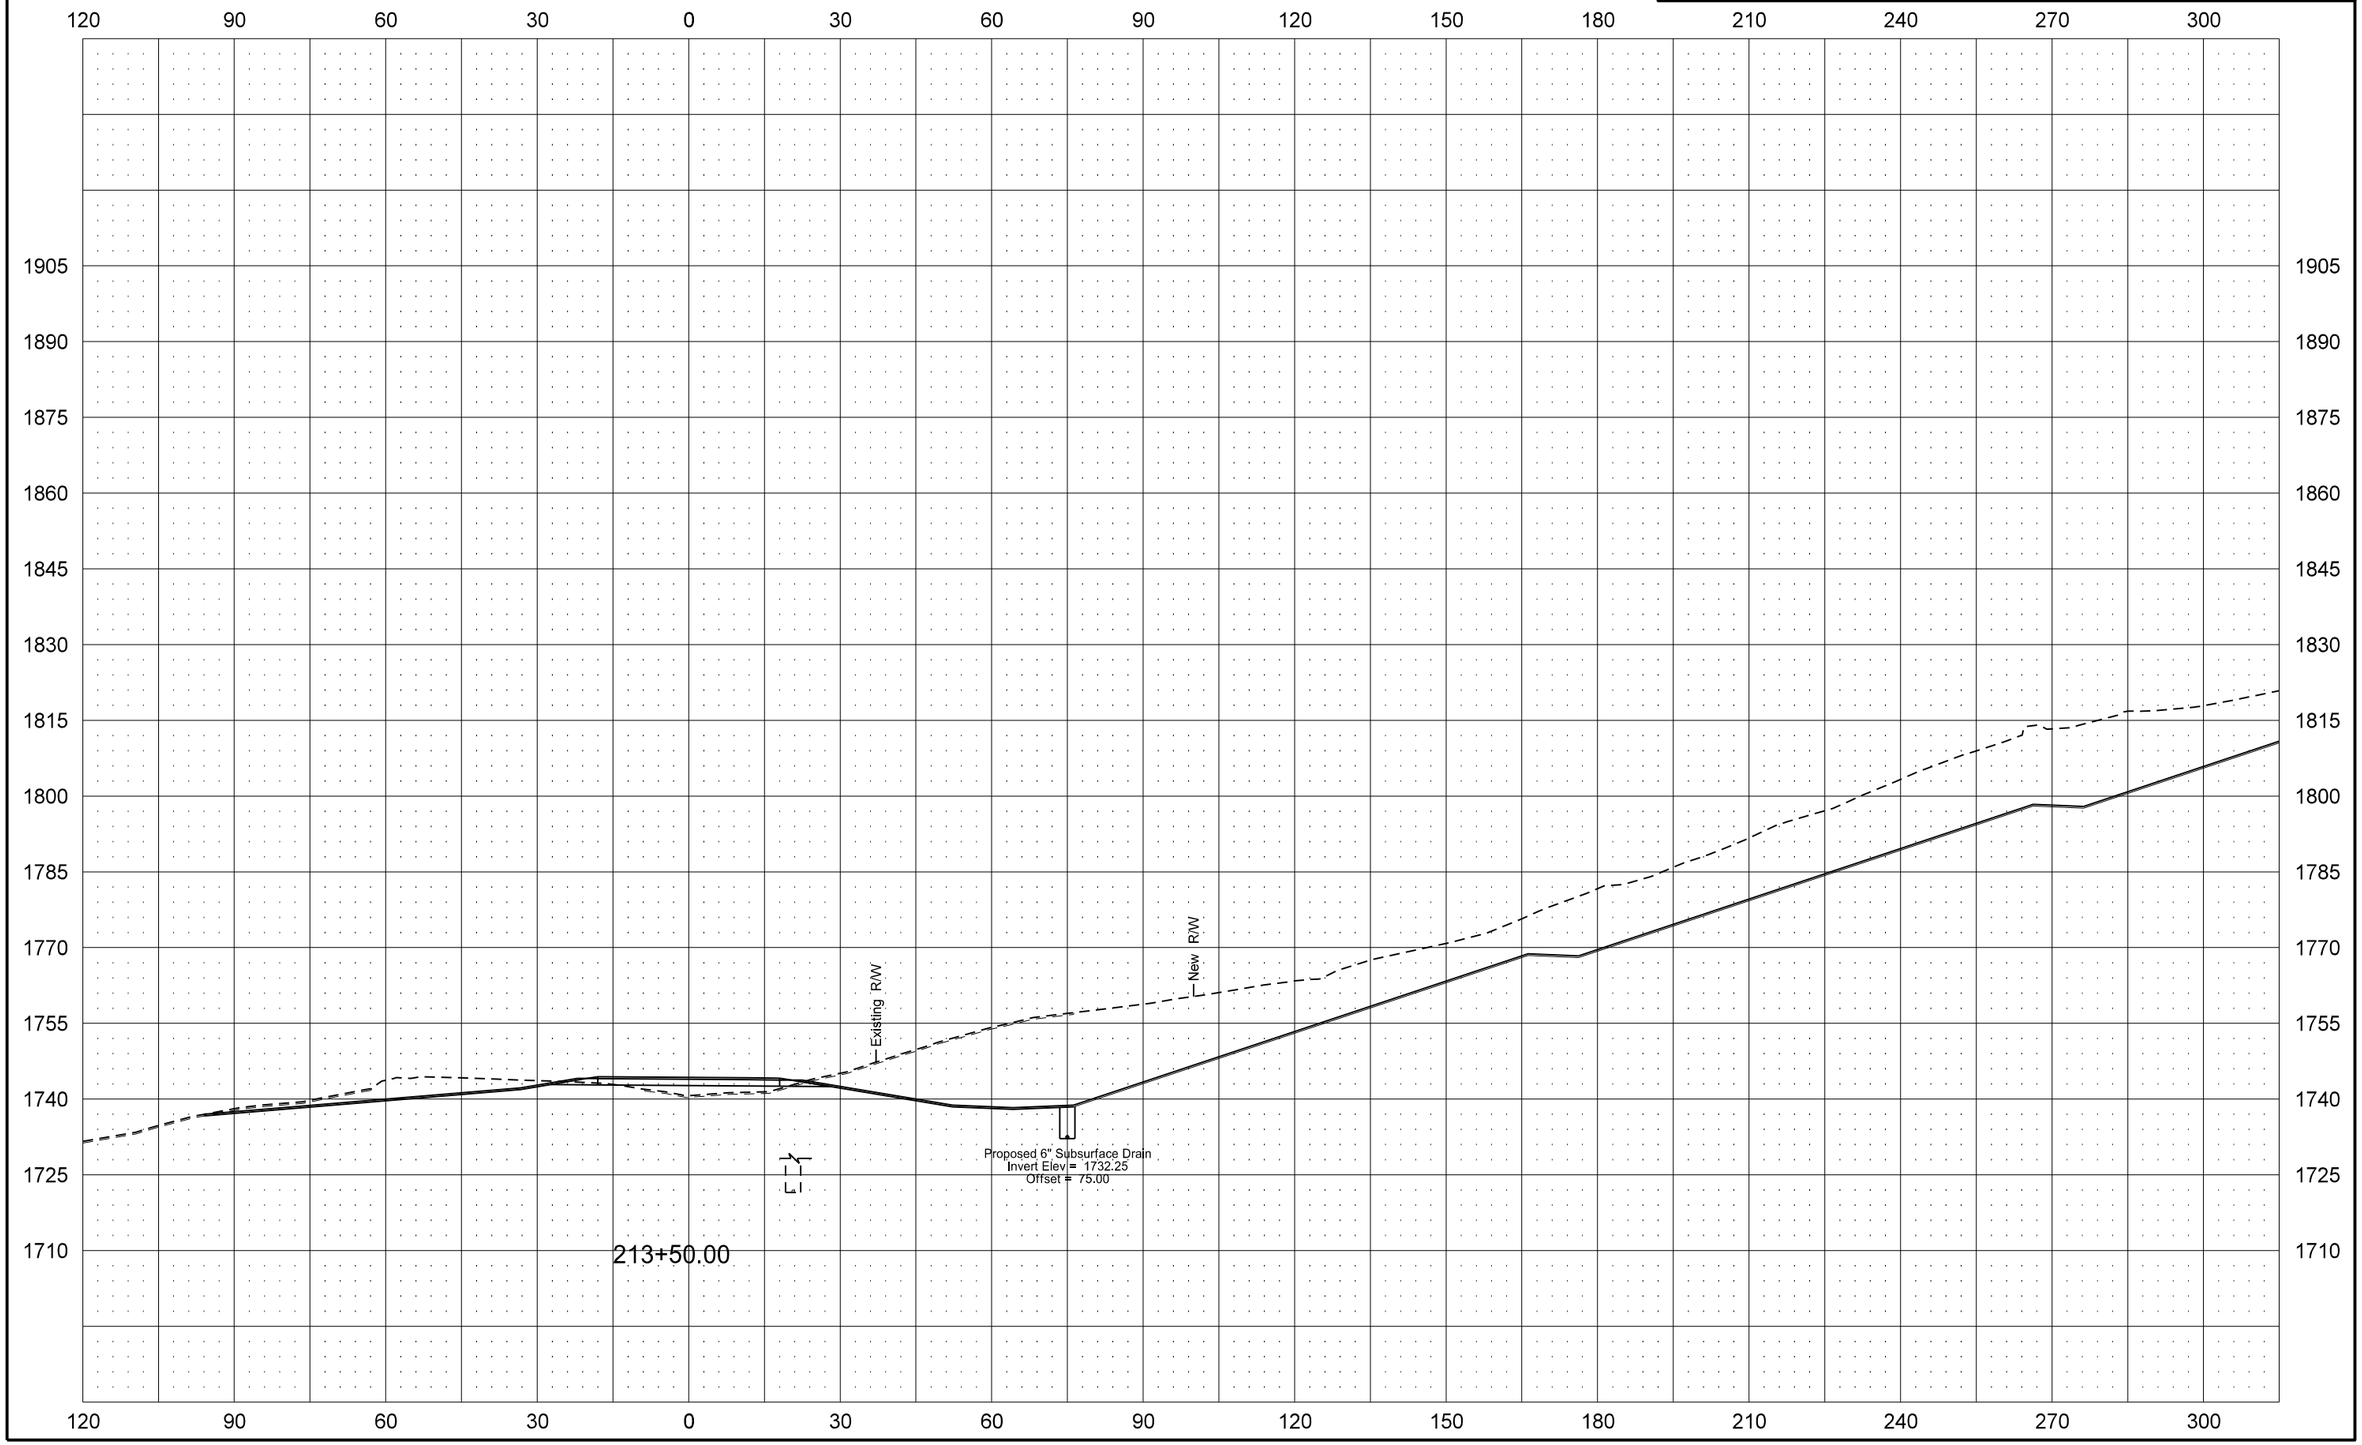

7/31/2015 8:39:23 AM jrensch R:\project\10200916.063\design\Sheets\200XS_001_200A.dgn

ND 200A: Slope Stabilization & Roadway Realignment

STATE	PROJECT NO.	SECTION NO.	SHEET NO.
ND	SNH-1-200(063)916	200	20

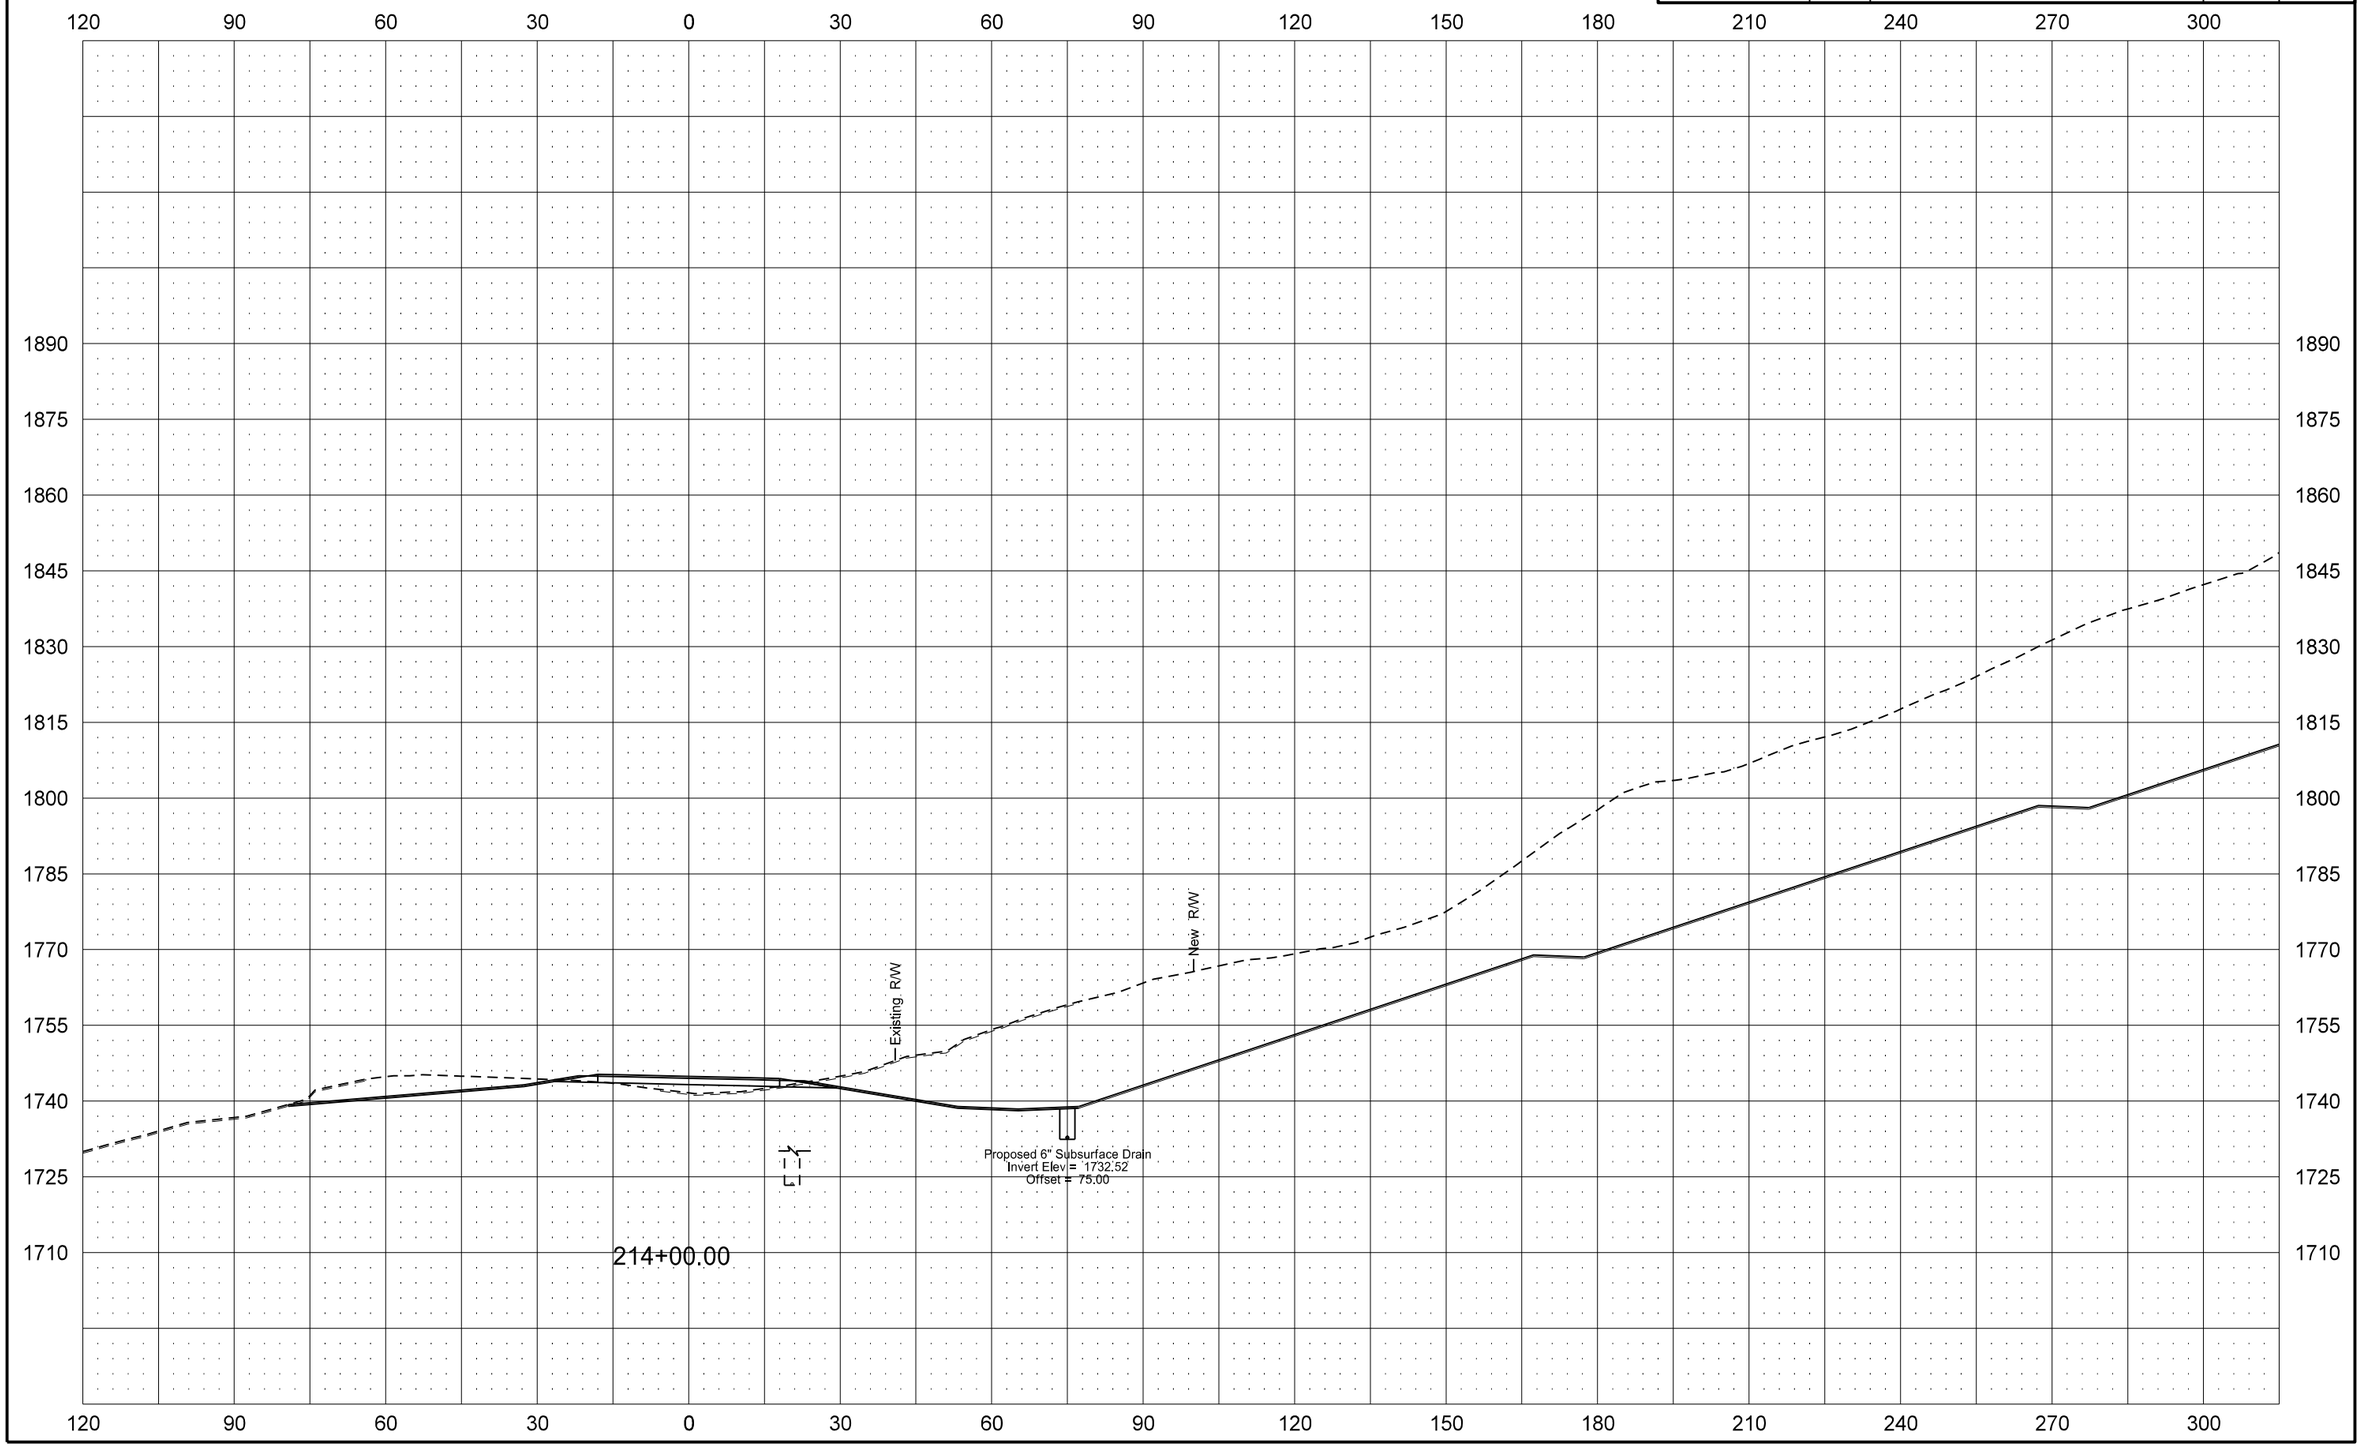

7/31/2015 8:39:24 AM jrensch R:\project\10200916.063\design\Sheets\200XS_001_200A.dgn

ND 200A: Slope Stabilization & Roadway Realignment

STATE	PROJECT NO.	SECTION NO.	SHEET NO.
ND	SNH-1-200(063)916	200	21

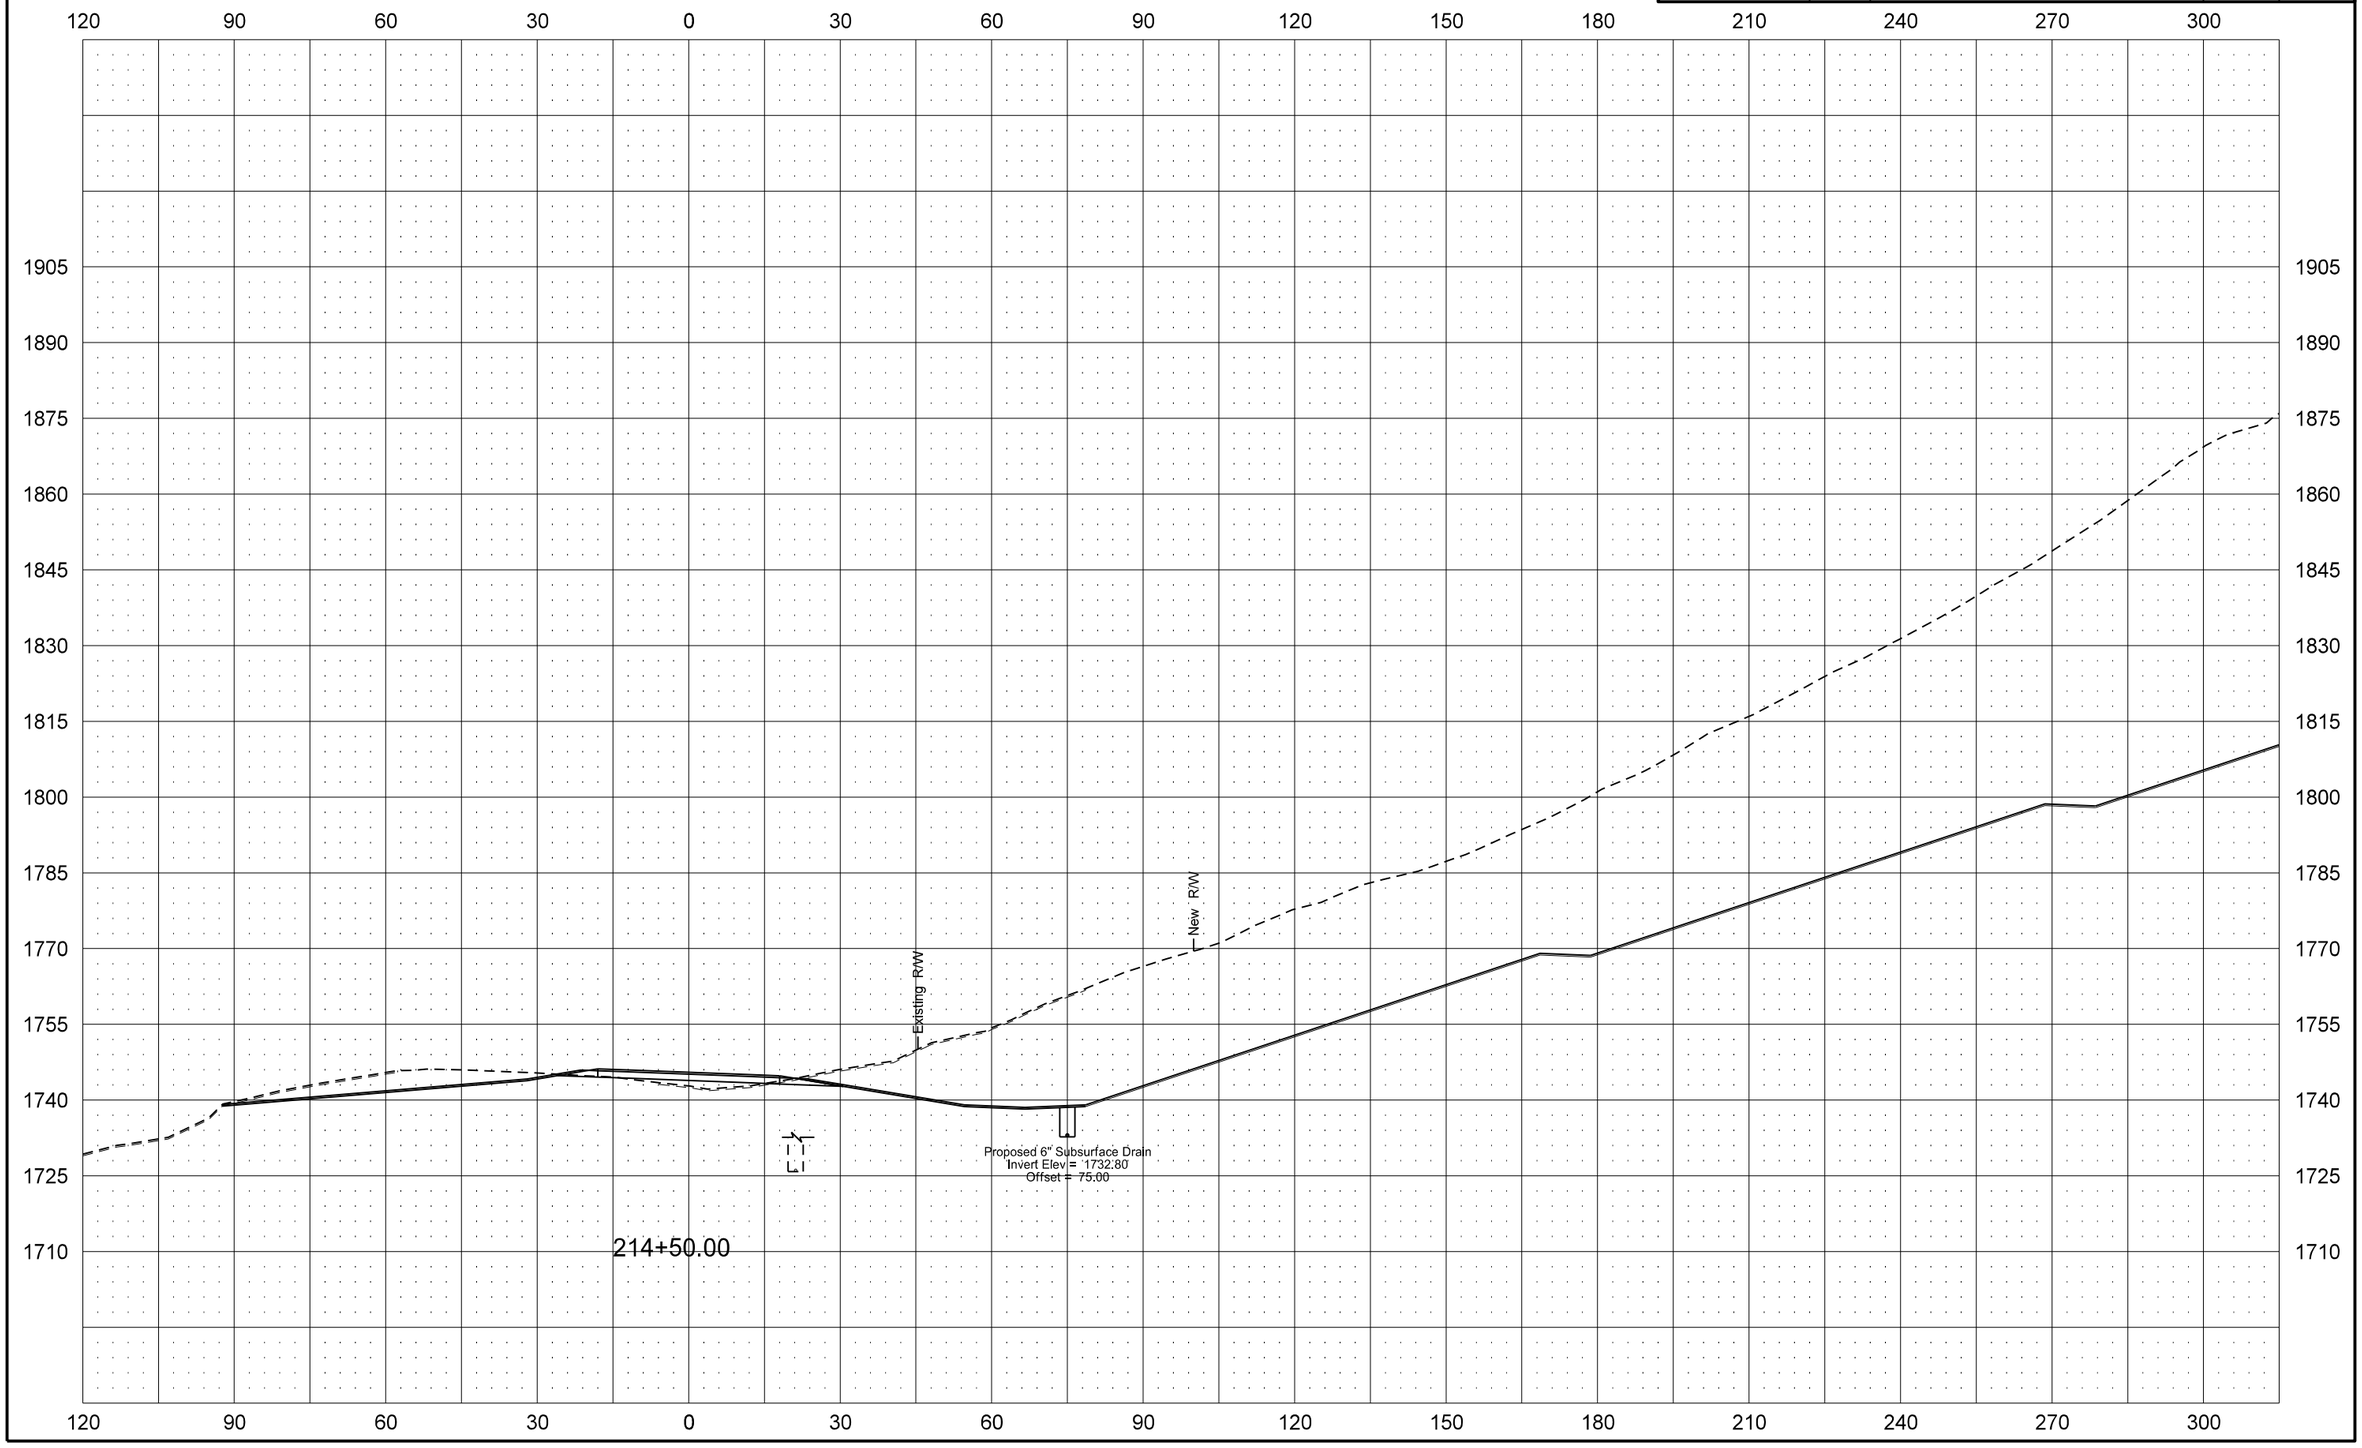

7/31/2015 8:39:24 AM jrensch R:\project\10200916.063\design\Sheets\200XS_001_200A.dgn

ND 200A: Slope Stabilization & Roadway Realignment

STATE	PROJECT NO.	SECTION NO.	SHEET NO.
ND	SNH-1-200(063)916	200	22

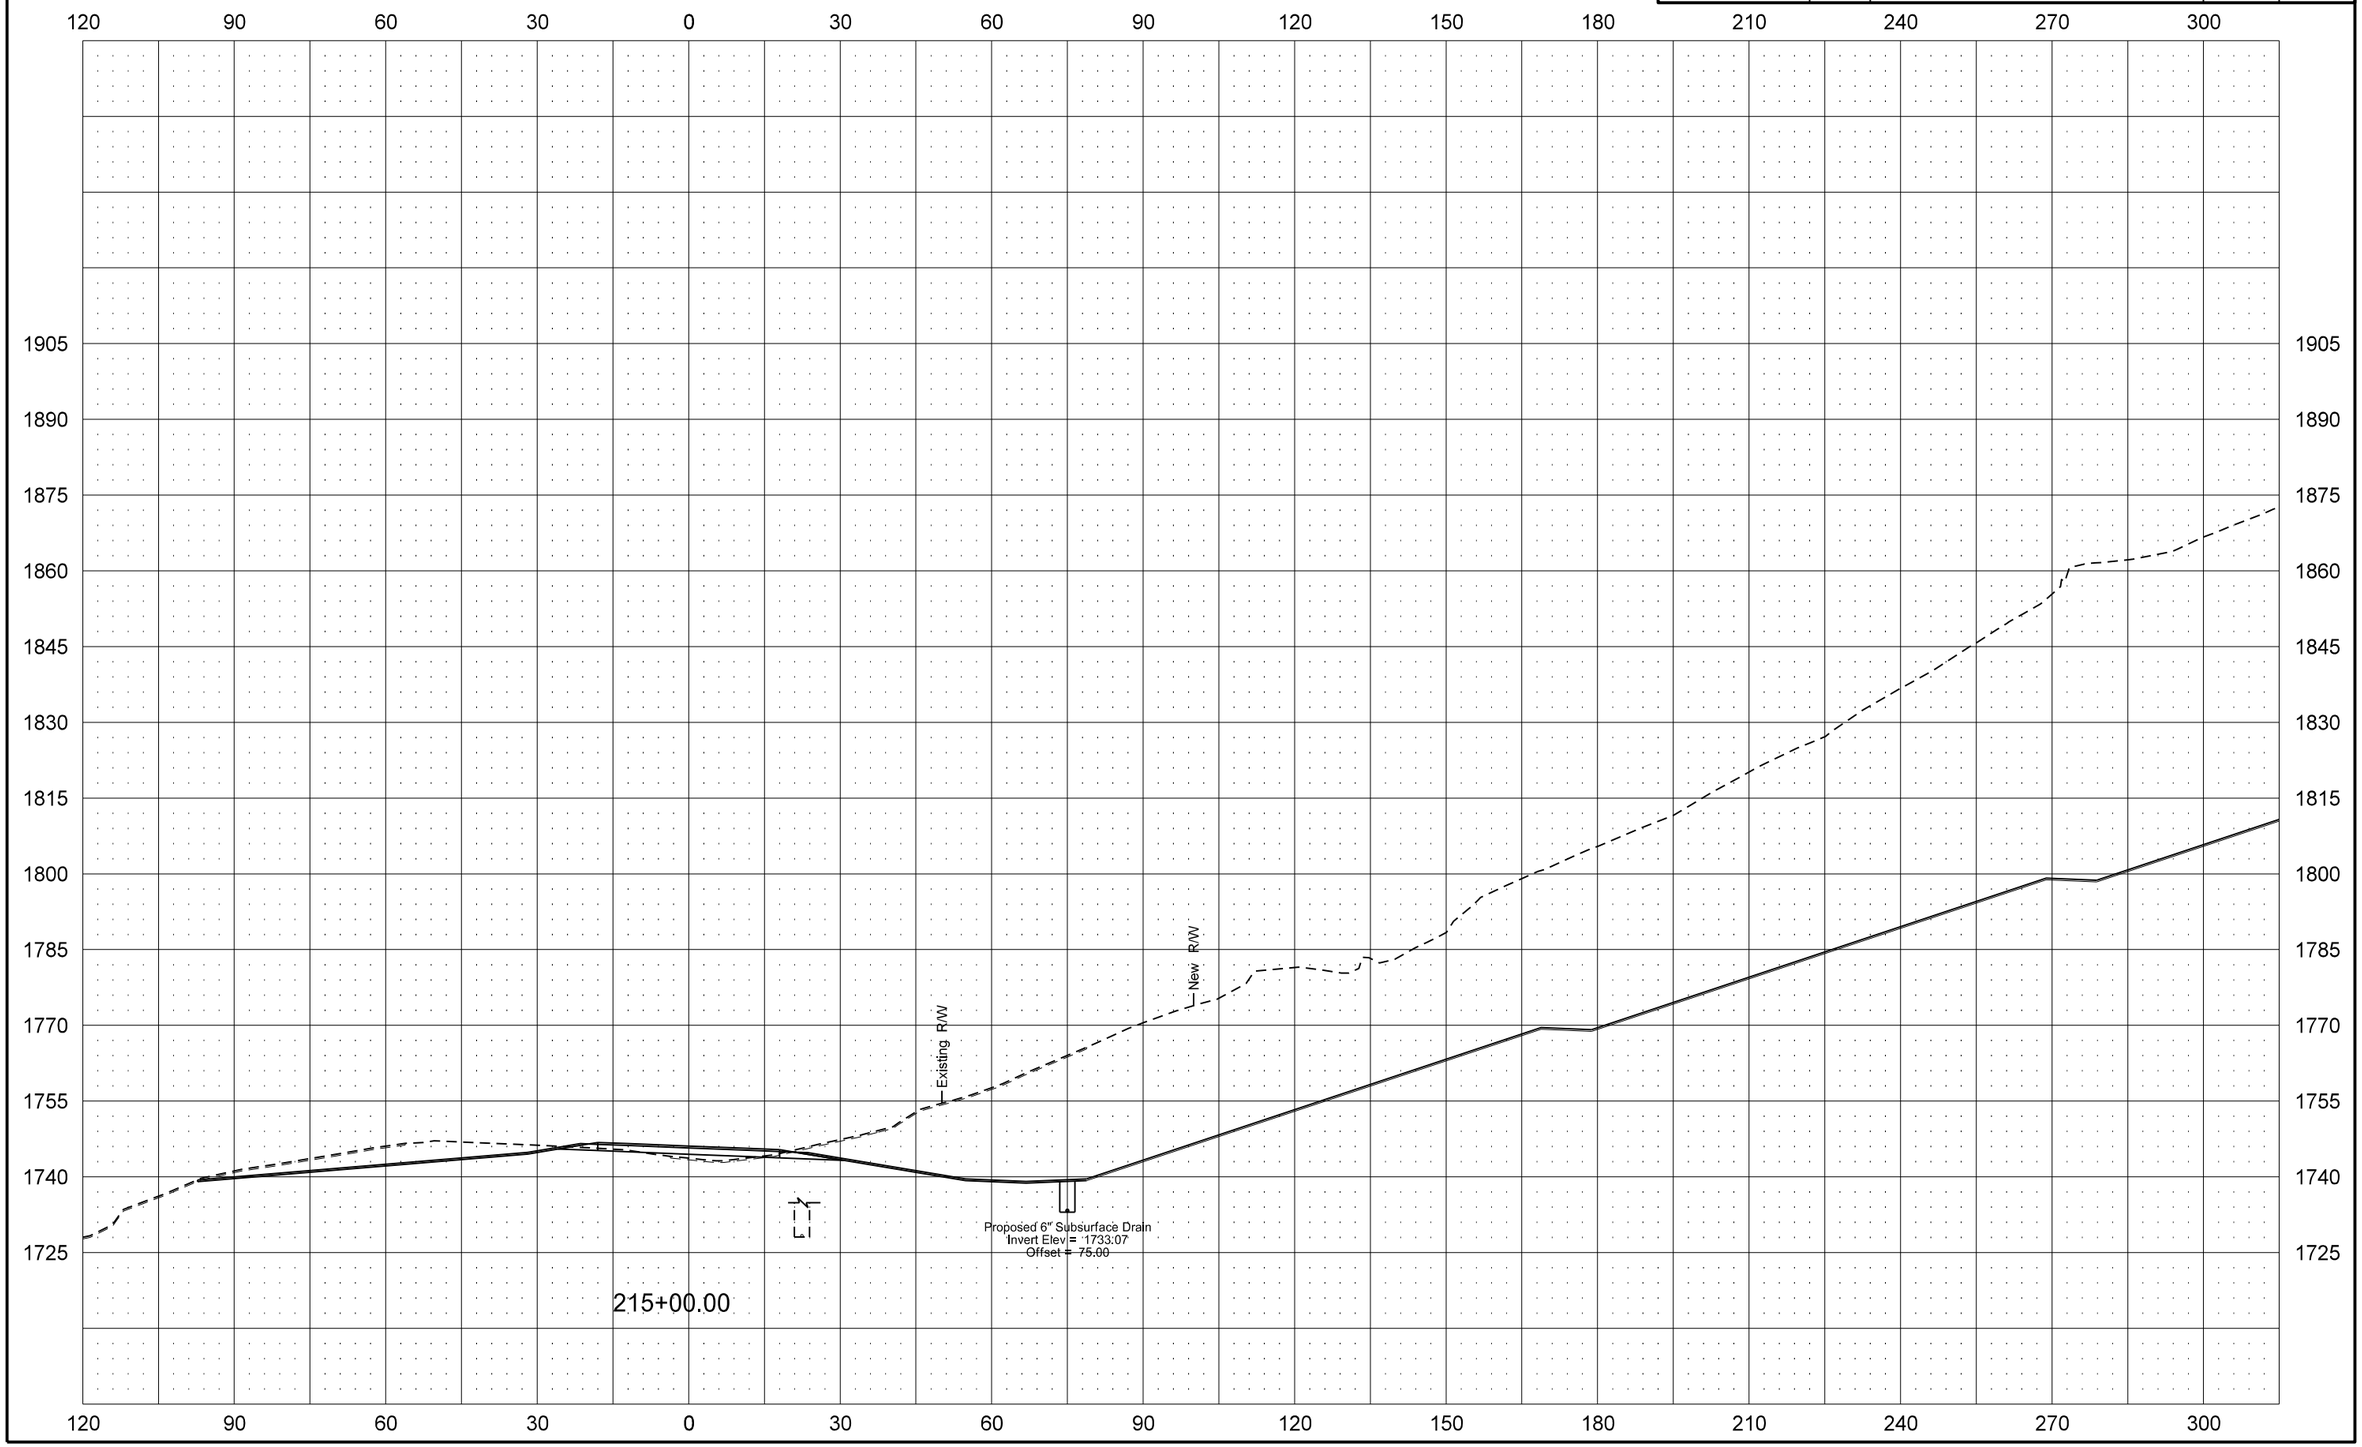

7/31/2015 8:39:25 AM jrensch R:\project\10200916.063\design\Sheets\200XS_001_200A.dgn

ND 200A: Slope Stabilization & Roadway Realignment

STATE	PROJECT NO.	SECTION NO.	SHEET NO.
ND	SNH-1-200(063)916	200	23

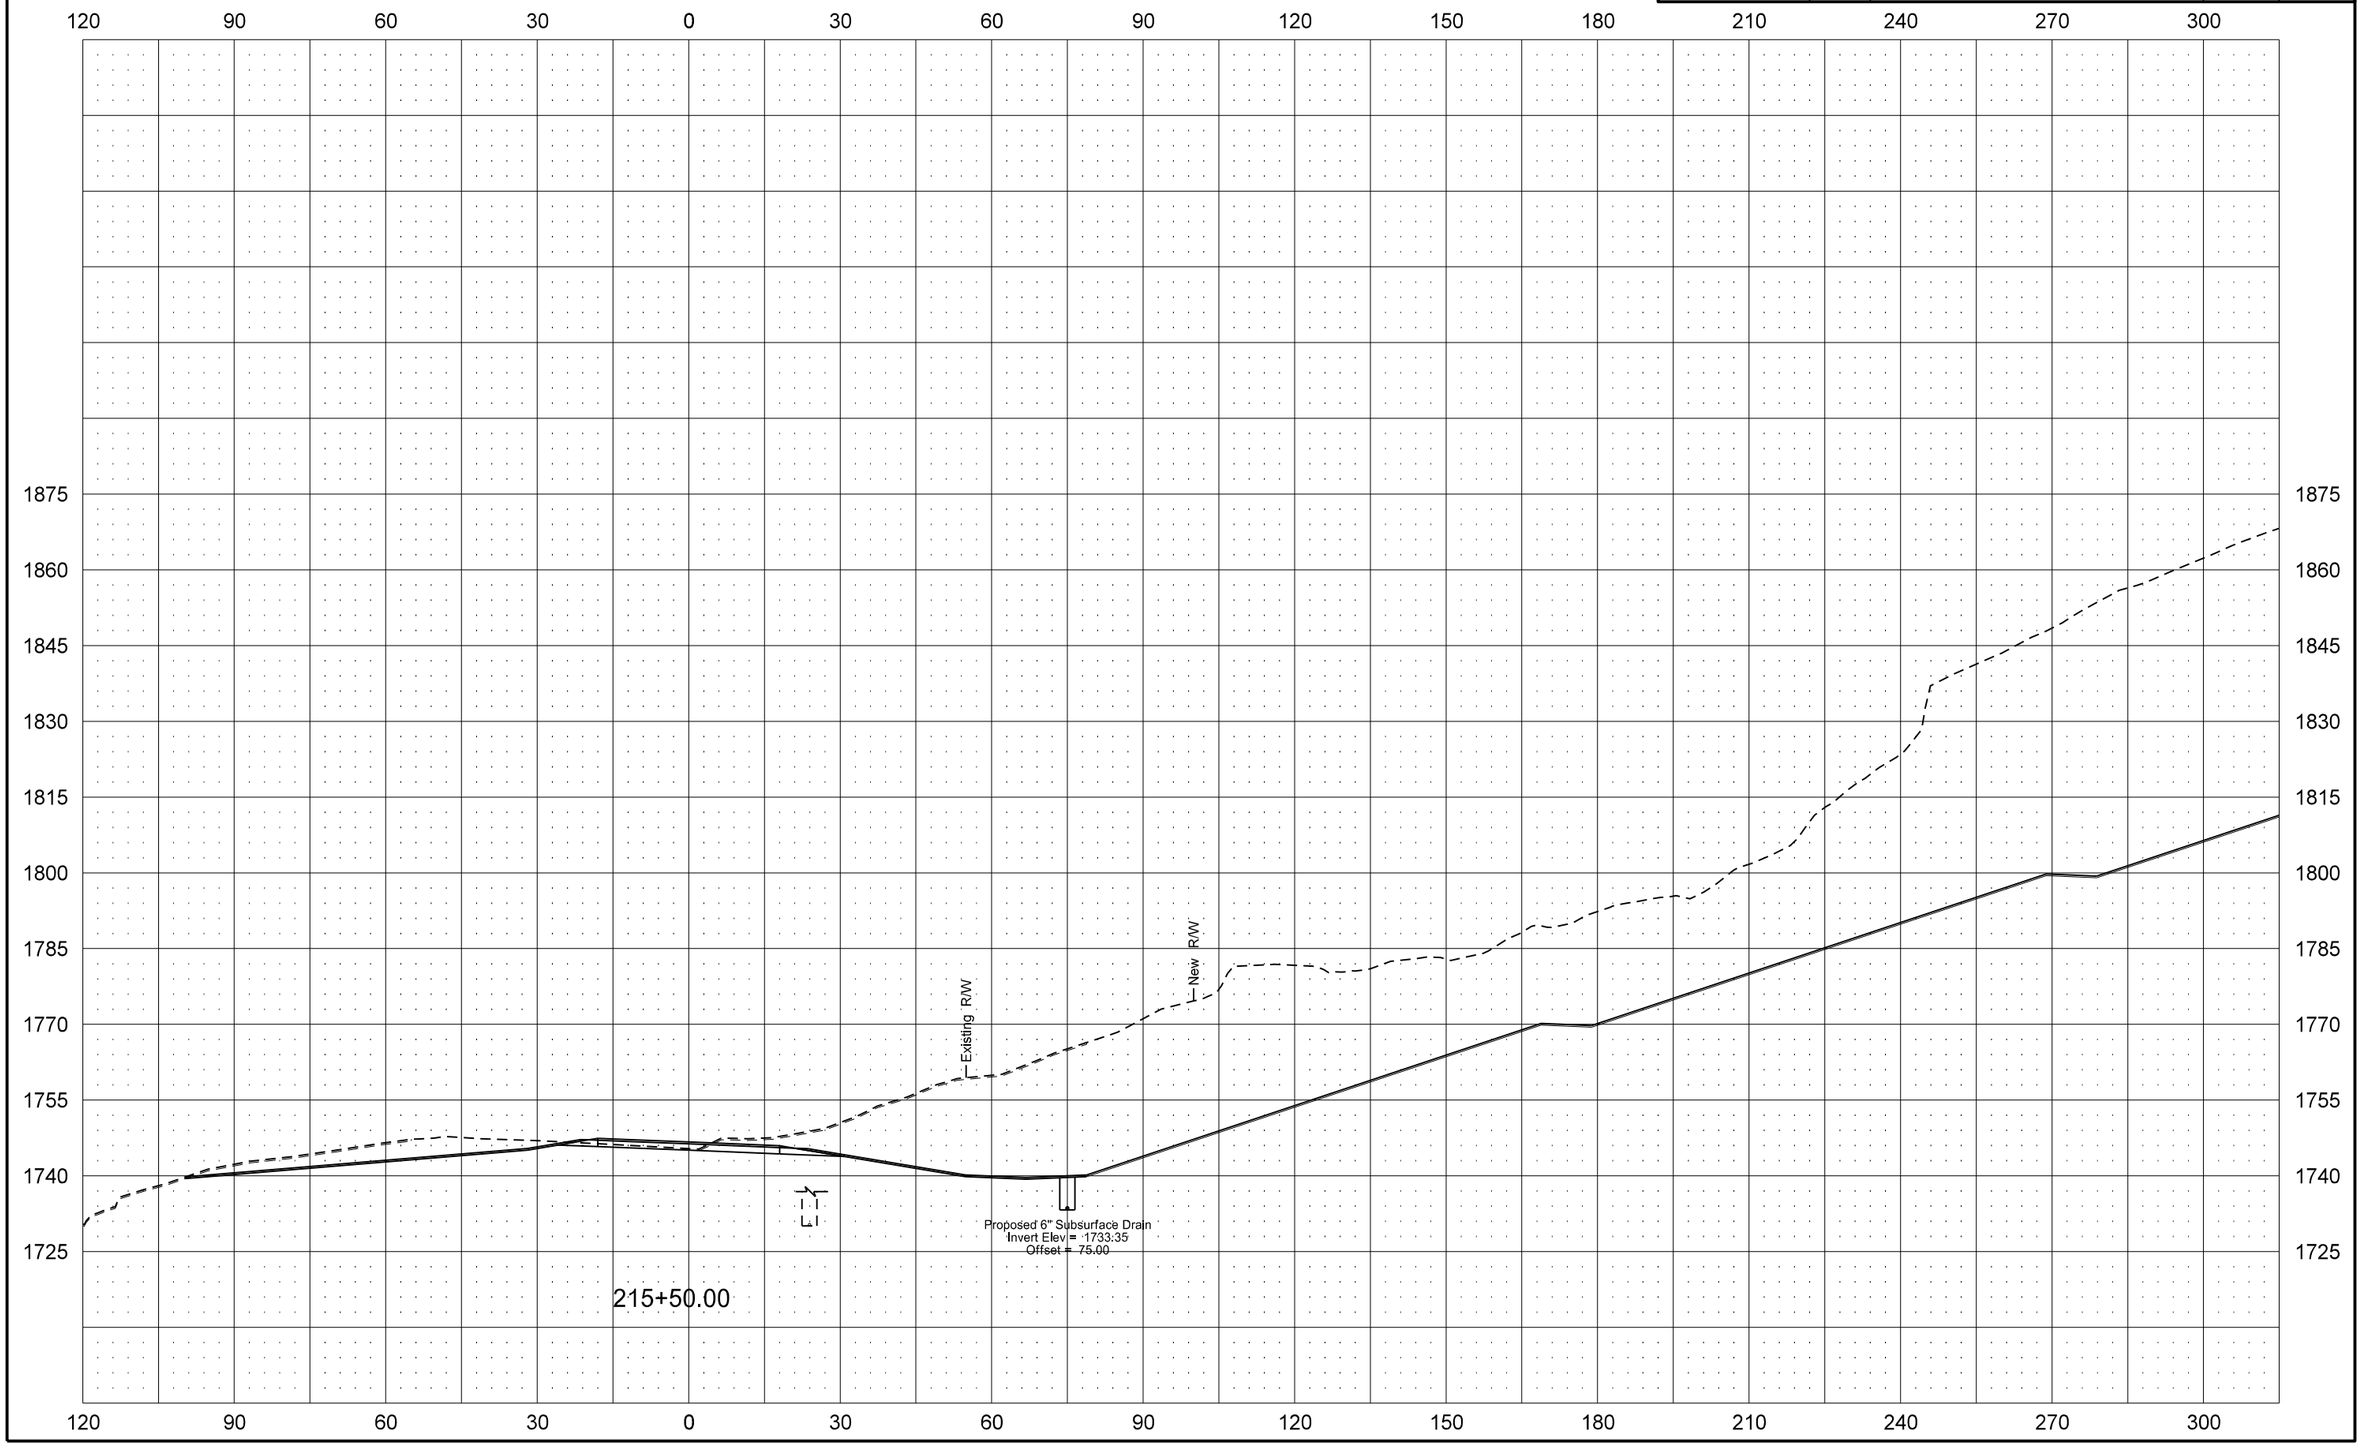

ND 200A: Slope Stabilization & Roadway Realignment

STATE	PROJECT NO.	SECTION NO.	SHEET NO.
ND	SNH-1-200(063)916	200	24

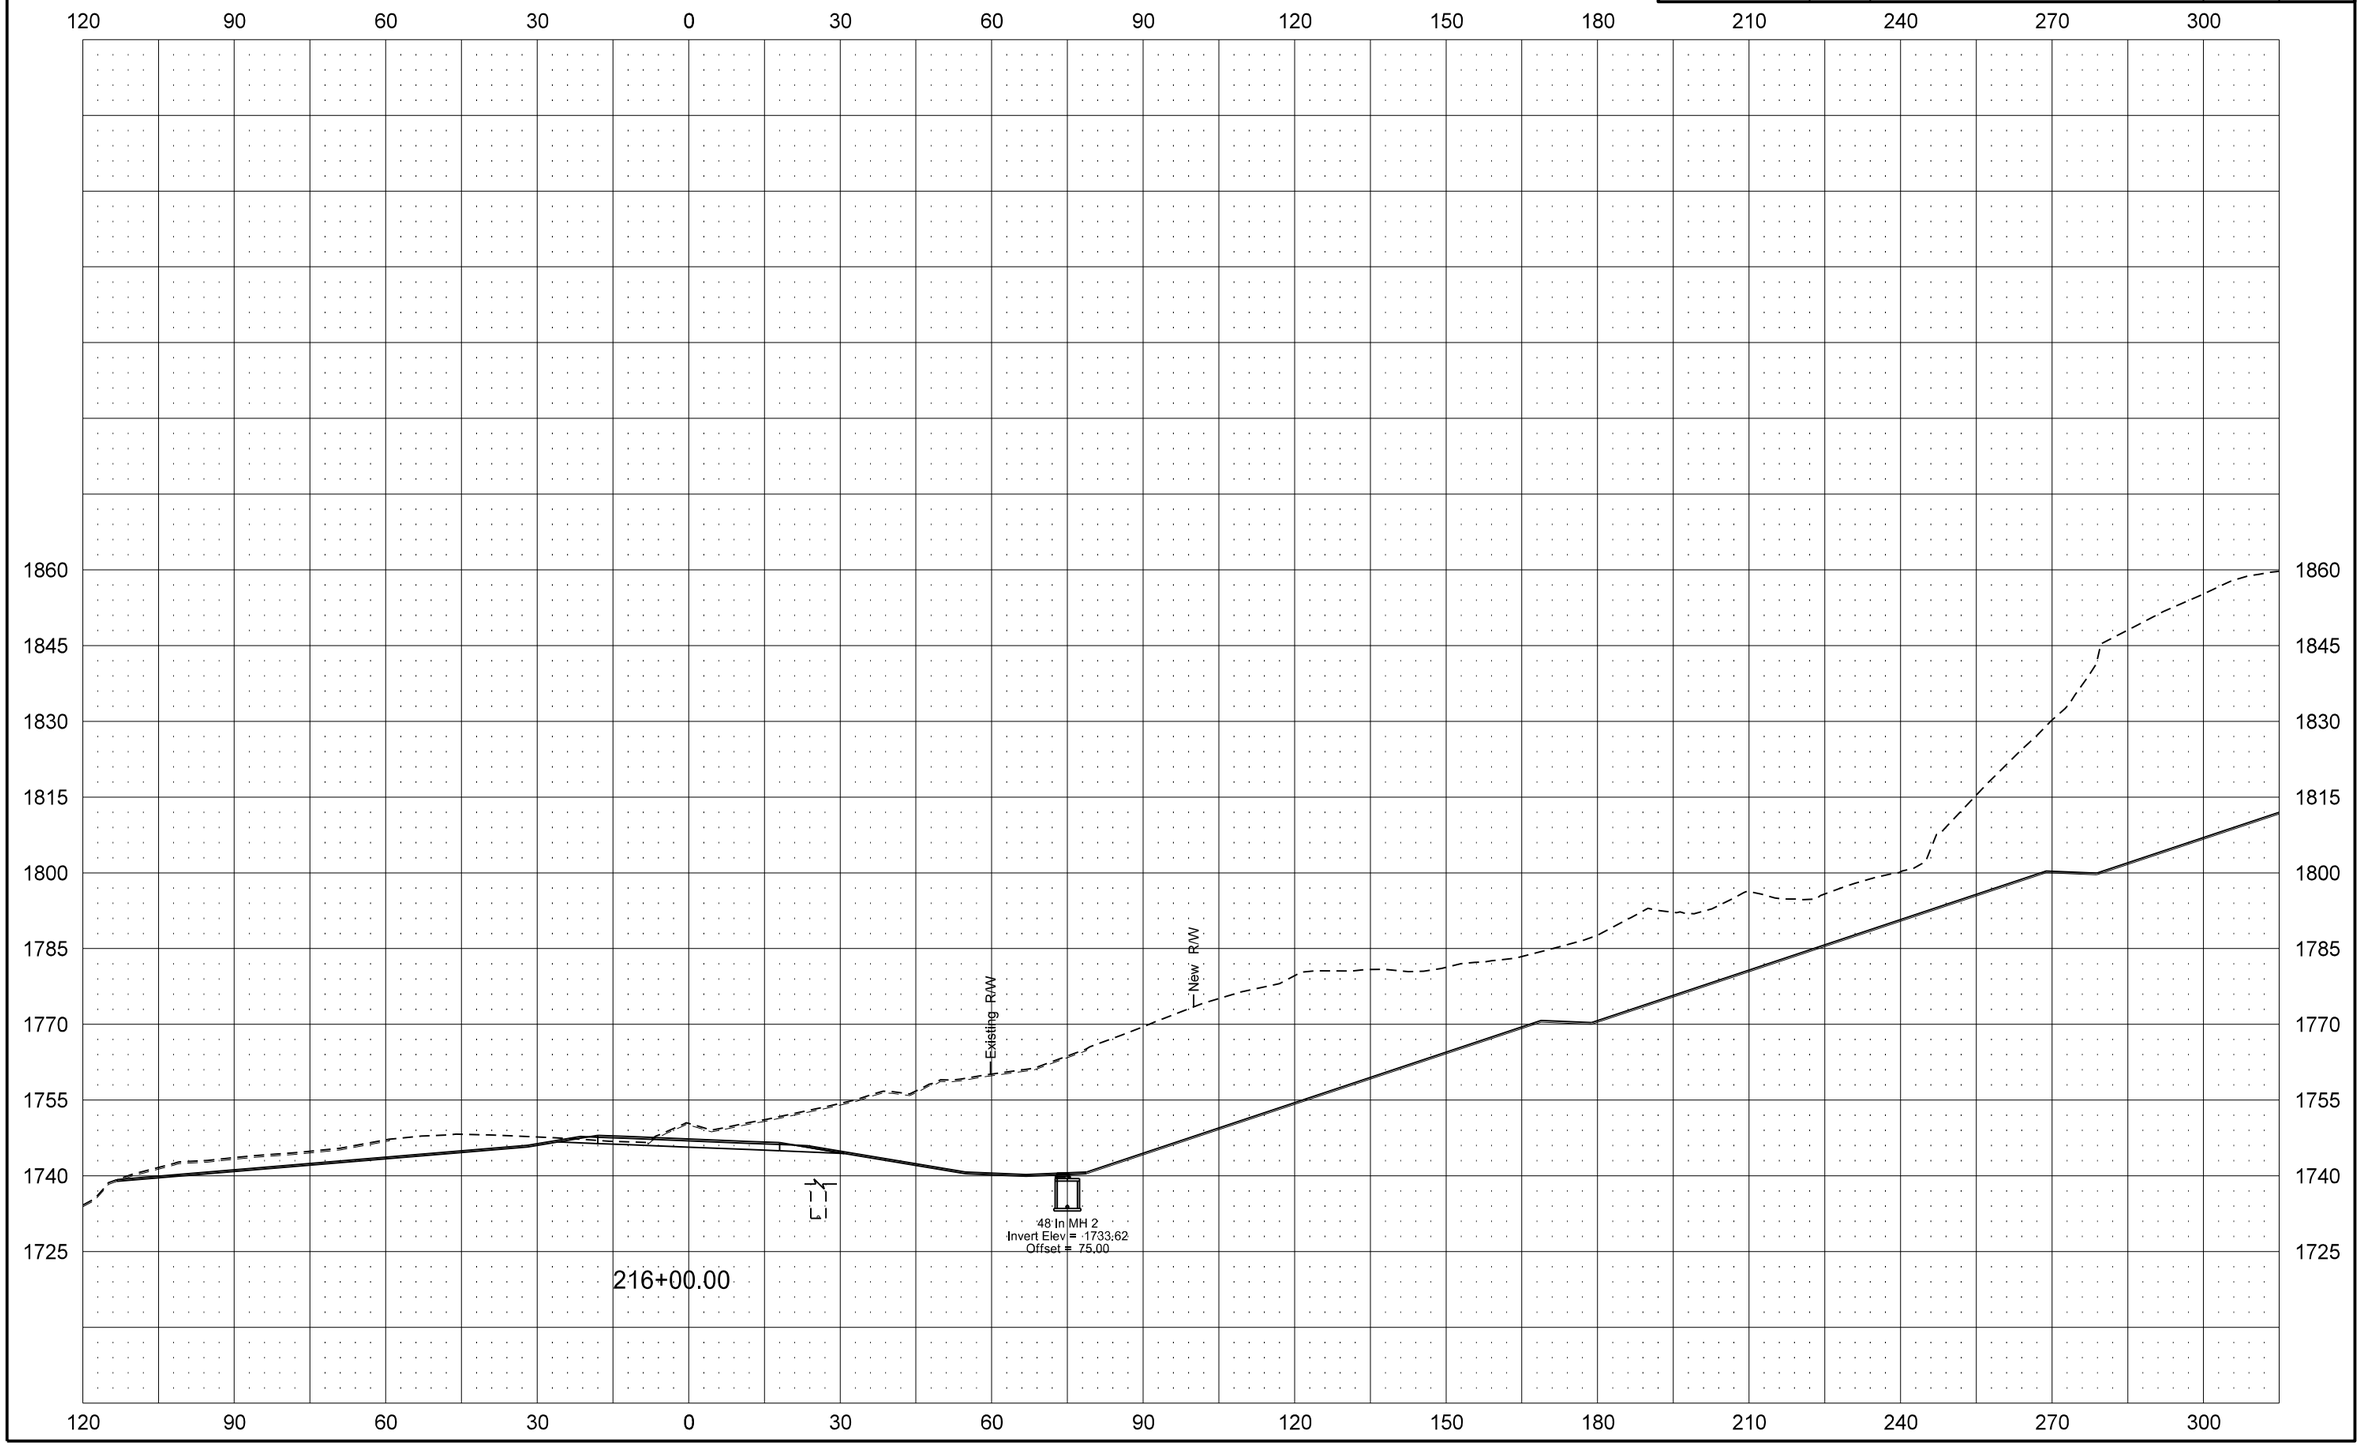

ND 200A: Slope Stabilization & Roadway Realignment

STATE	PROJECT NO.	SECTION NO.	SHEET NO.
ND	SNH-1-200(063)916	200	25

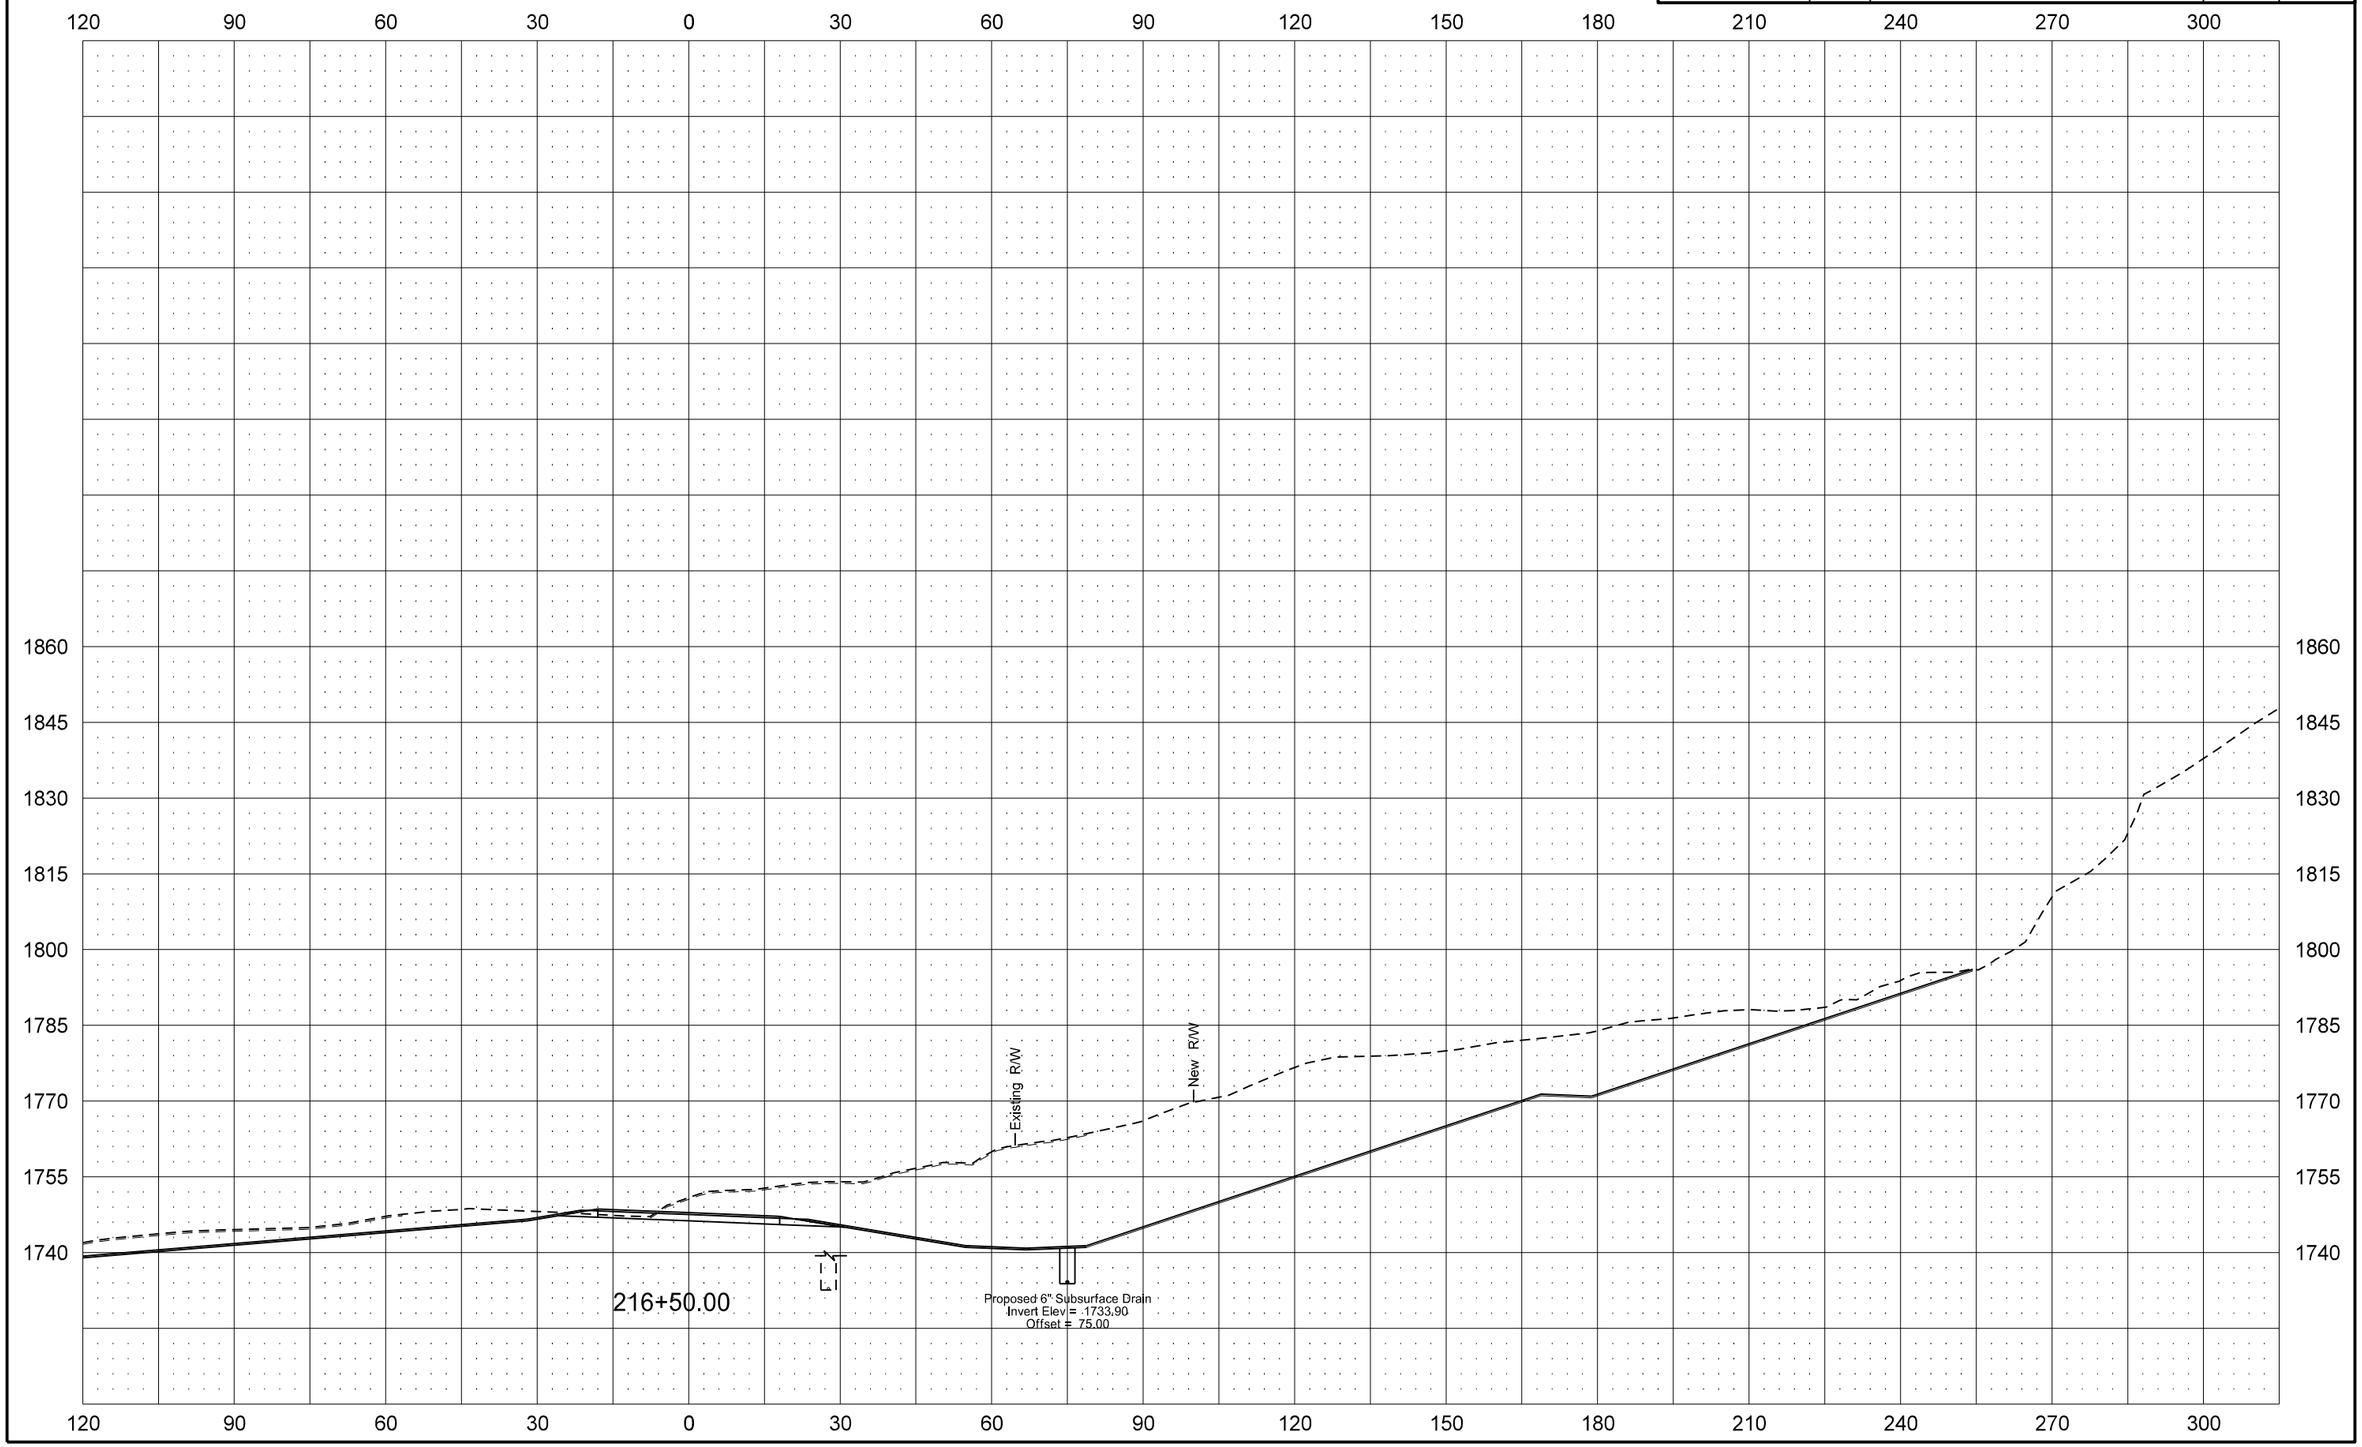

ND 200A: Slope Stabilization & Roadway Realignment

STATE	PROJECT NO.	SECTION NO.	SHEET NO.
ND	SNH-1-200(063)916	200	26

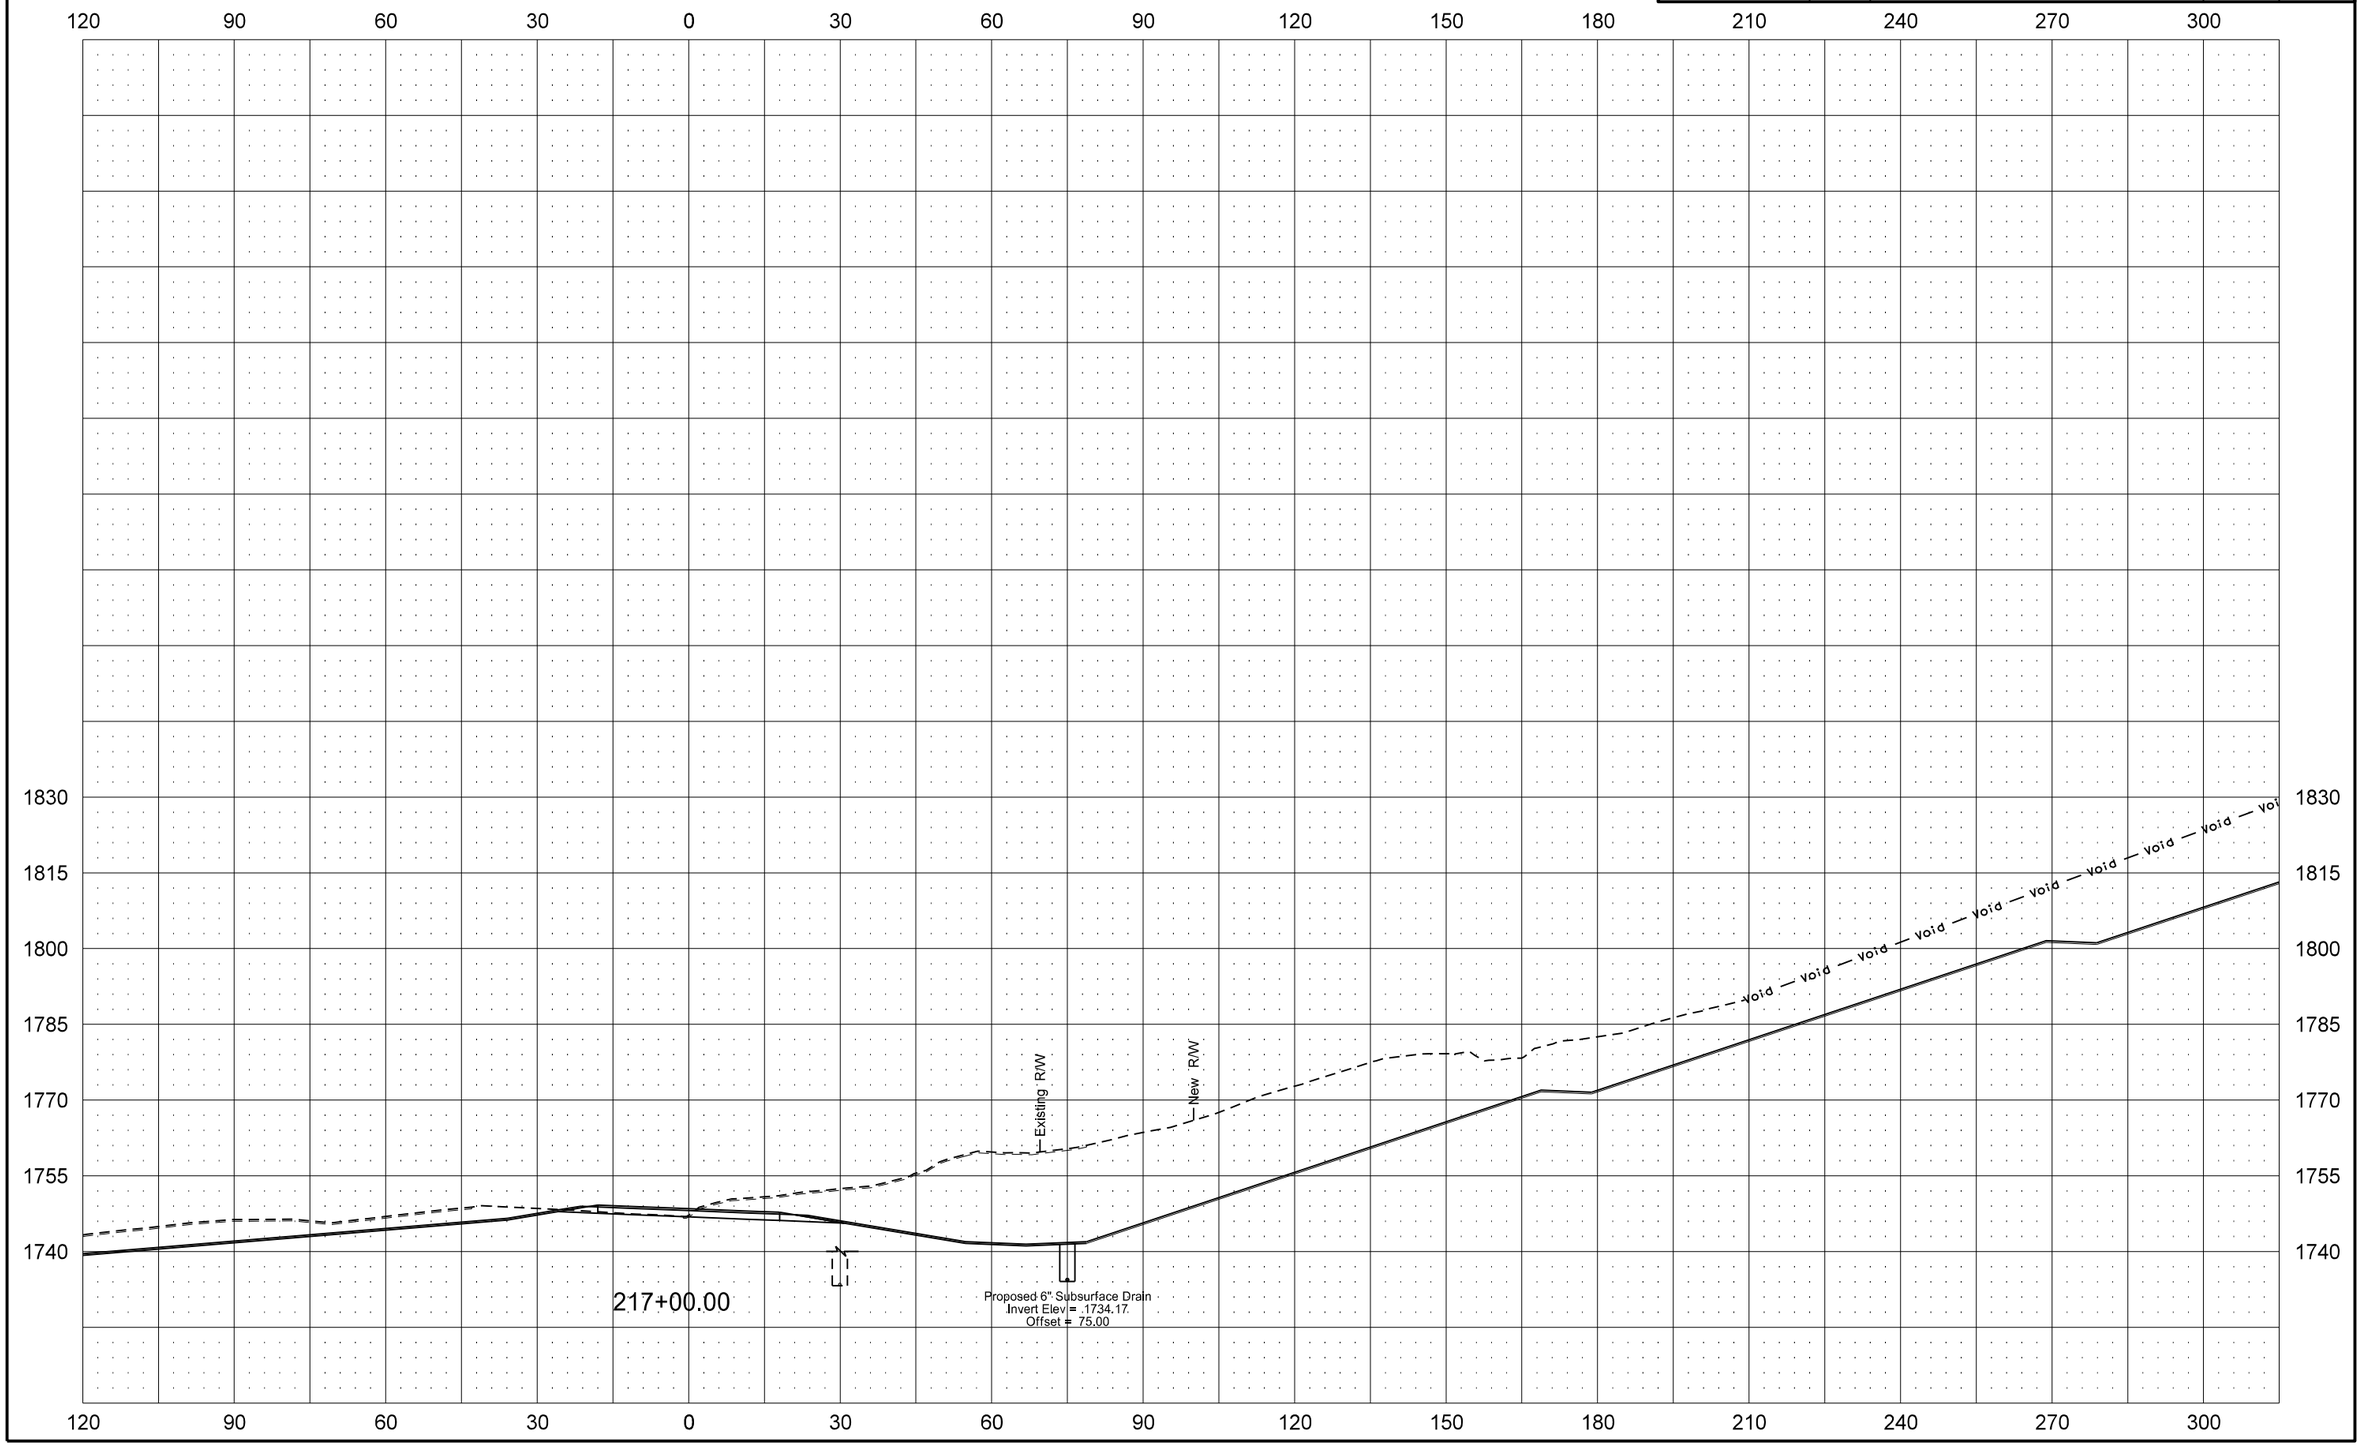

ND 200A: Slope Stabilization & Roadway Realignment

STATE	PROJECT NO.	SECTION NO.	SHEET NO.
ND	SNH-1-200(063)916	200	27

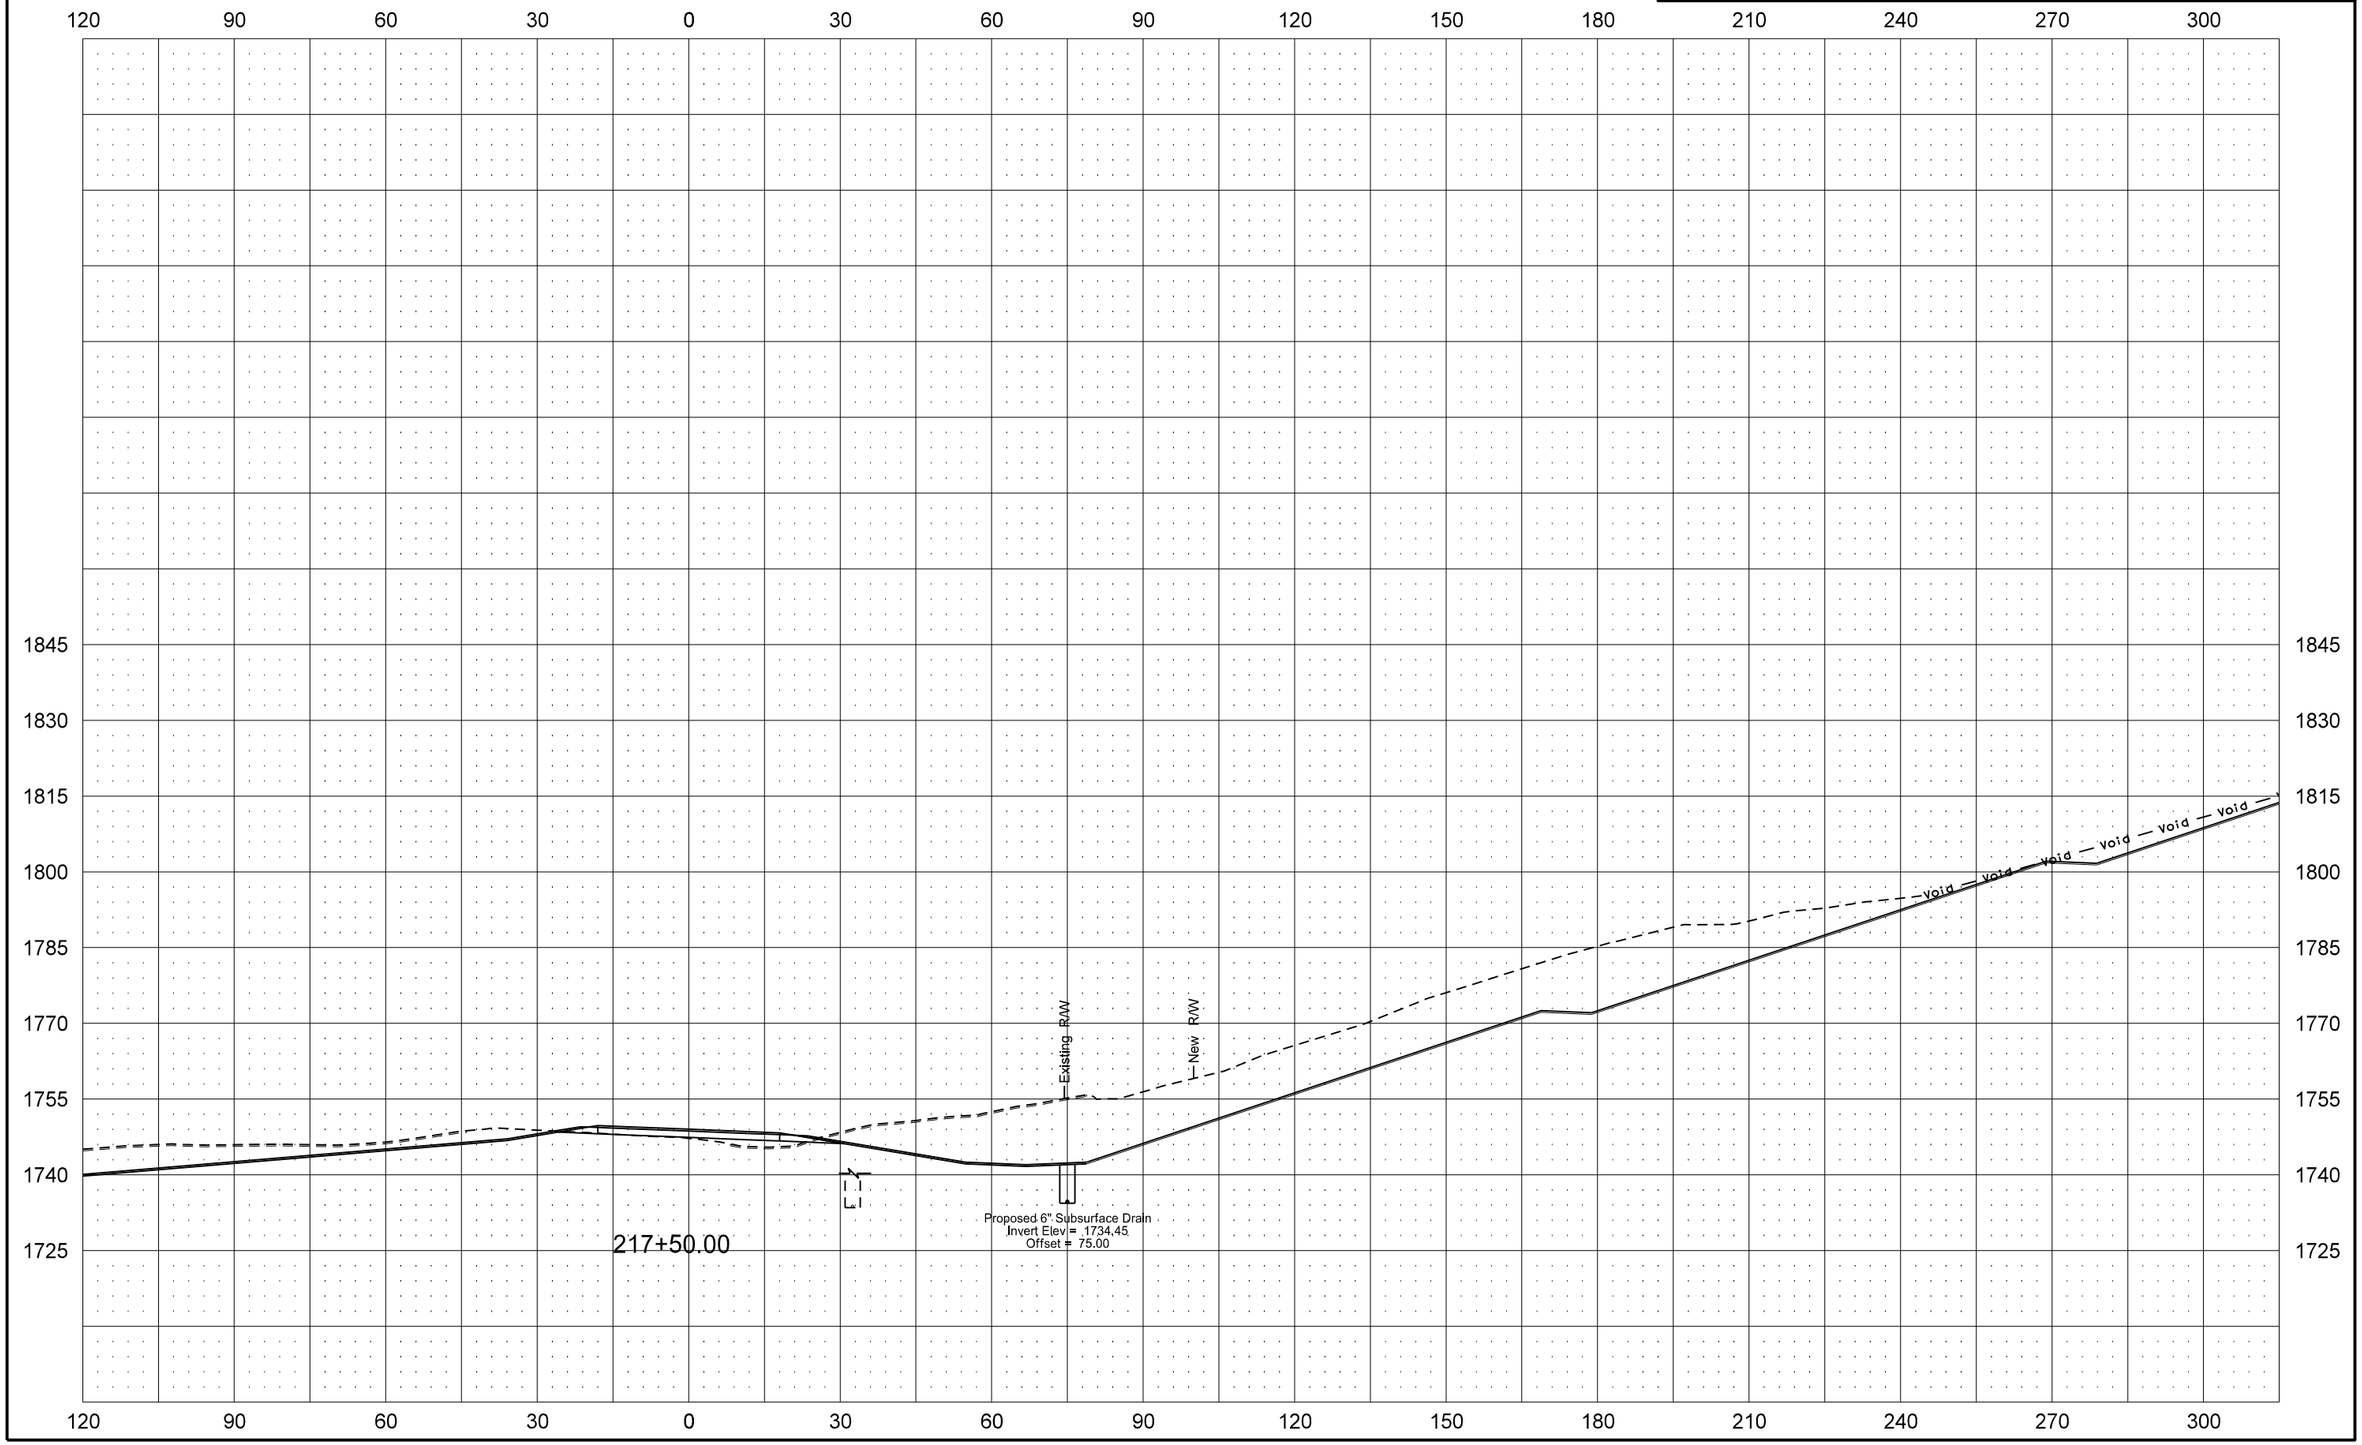

ND 200A: Slope Stabilization & Roadway Realignment

STATE	PROJECT NO.	SECTION NO.	SHEET NO.
ND	SNH-1-200(063)916	200	28

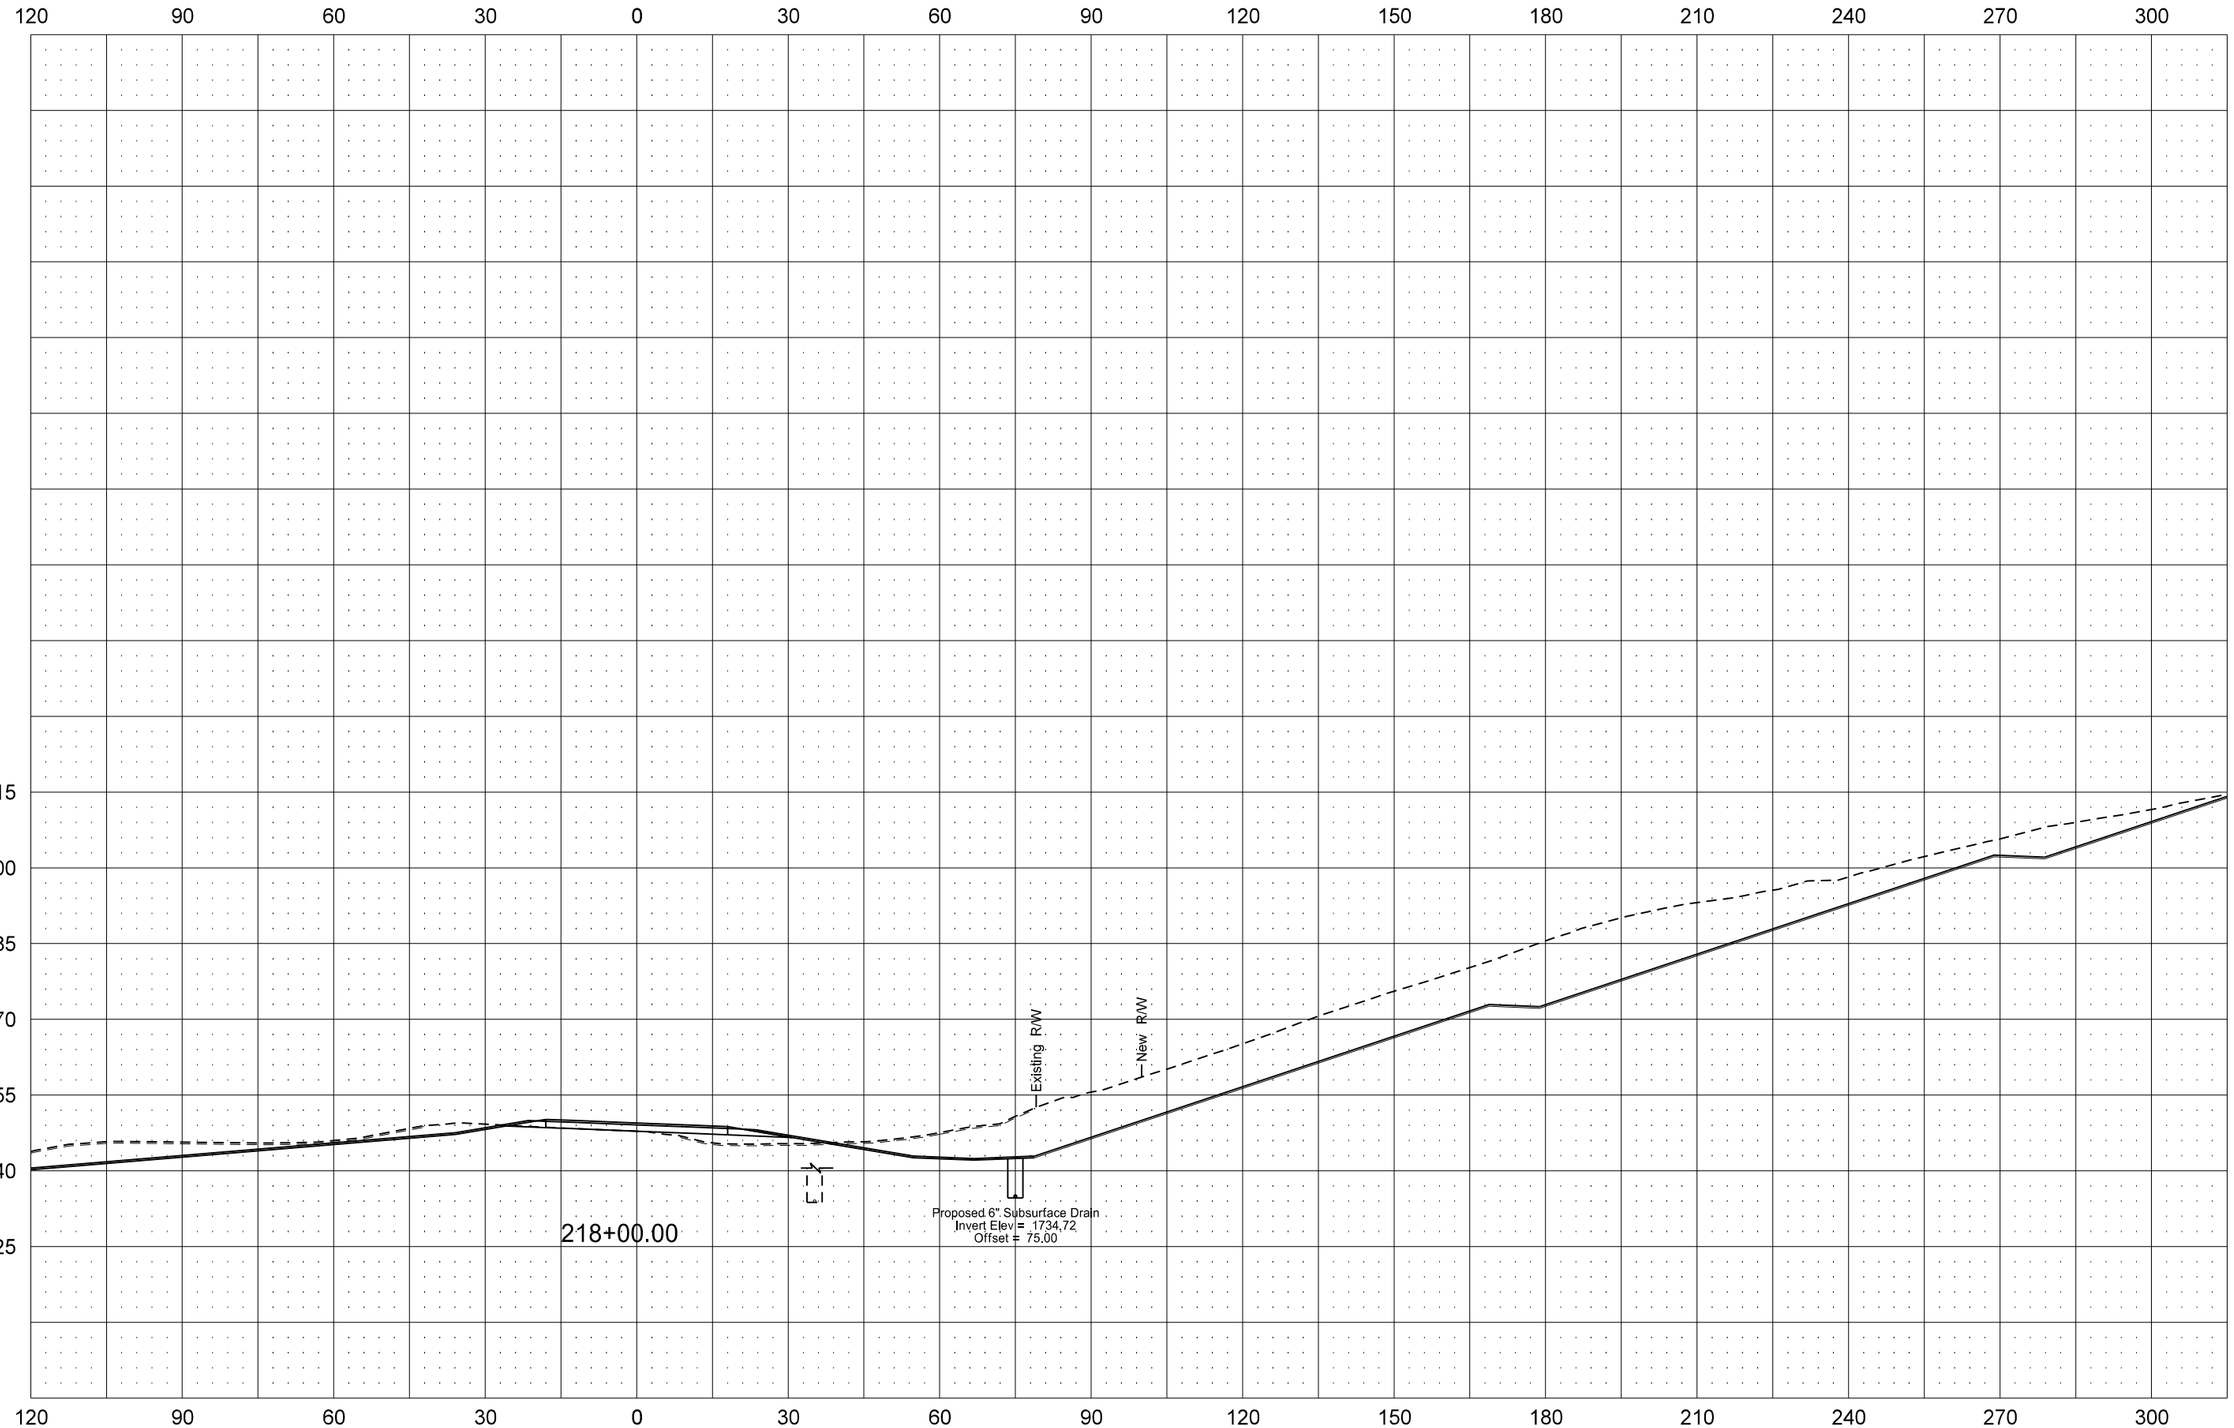

ND 200A: Slope Stabilization & Roadway Realignment

STATE	PROJECT NO.	SECTION NO.	SHEET NO.
ND	SNH-1-200(063)916	200	29

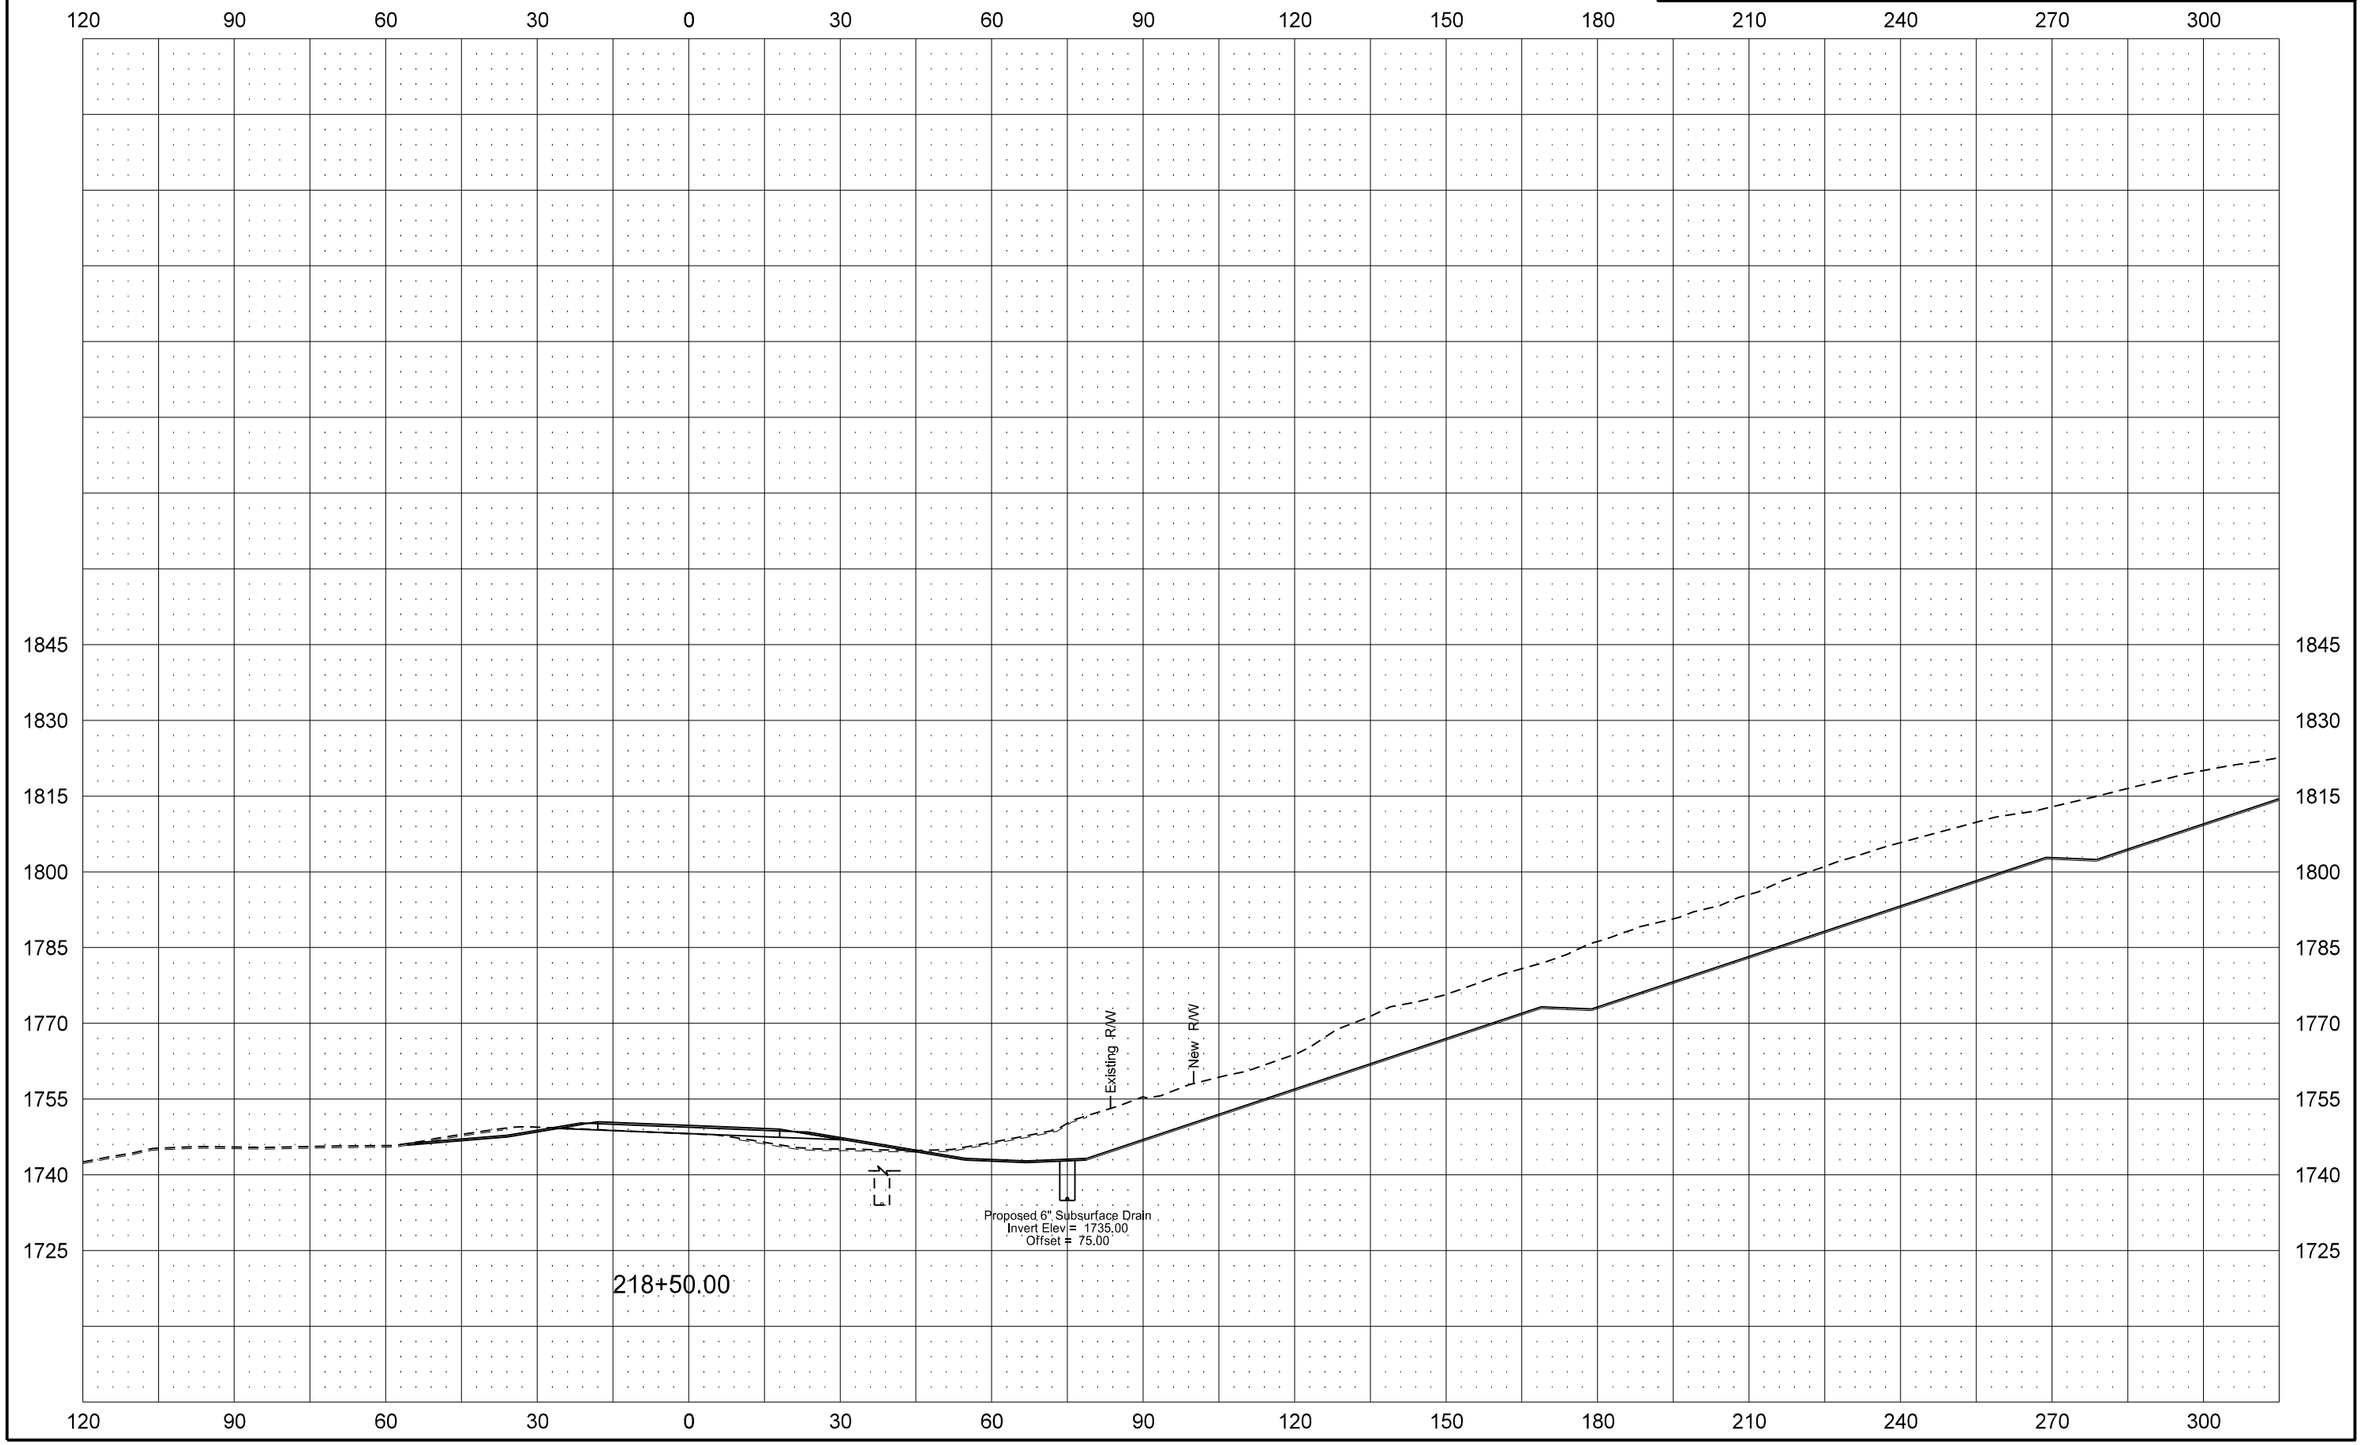

ND 200A: Slope Stabilization & Roadway Realignment

STATE	PROJECT NO.	SECTION NO.	SHEET NO.
ND	SNH-1-200(063)916	200	30

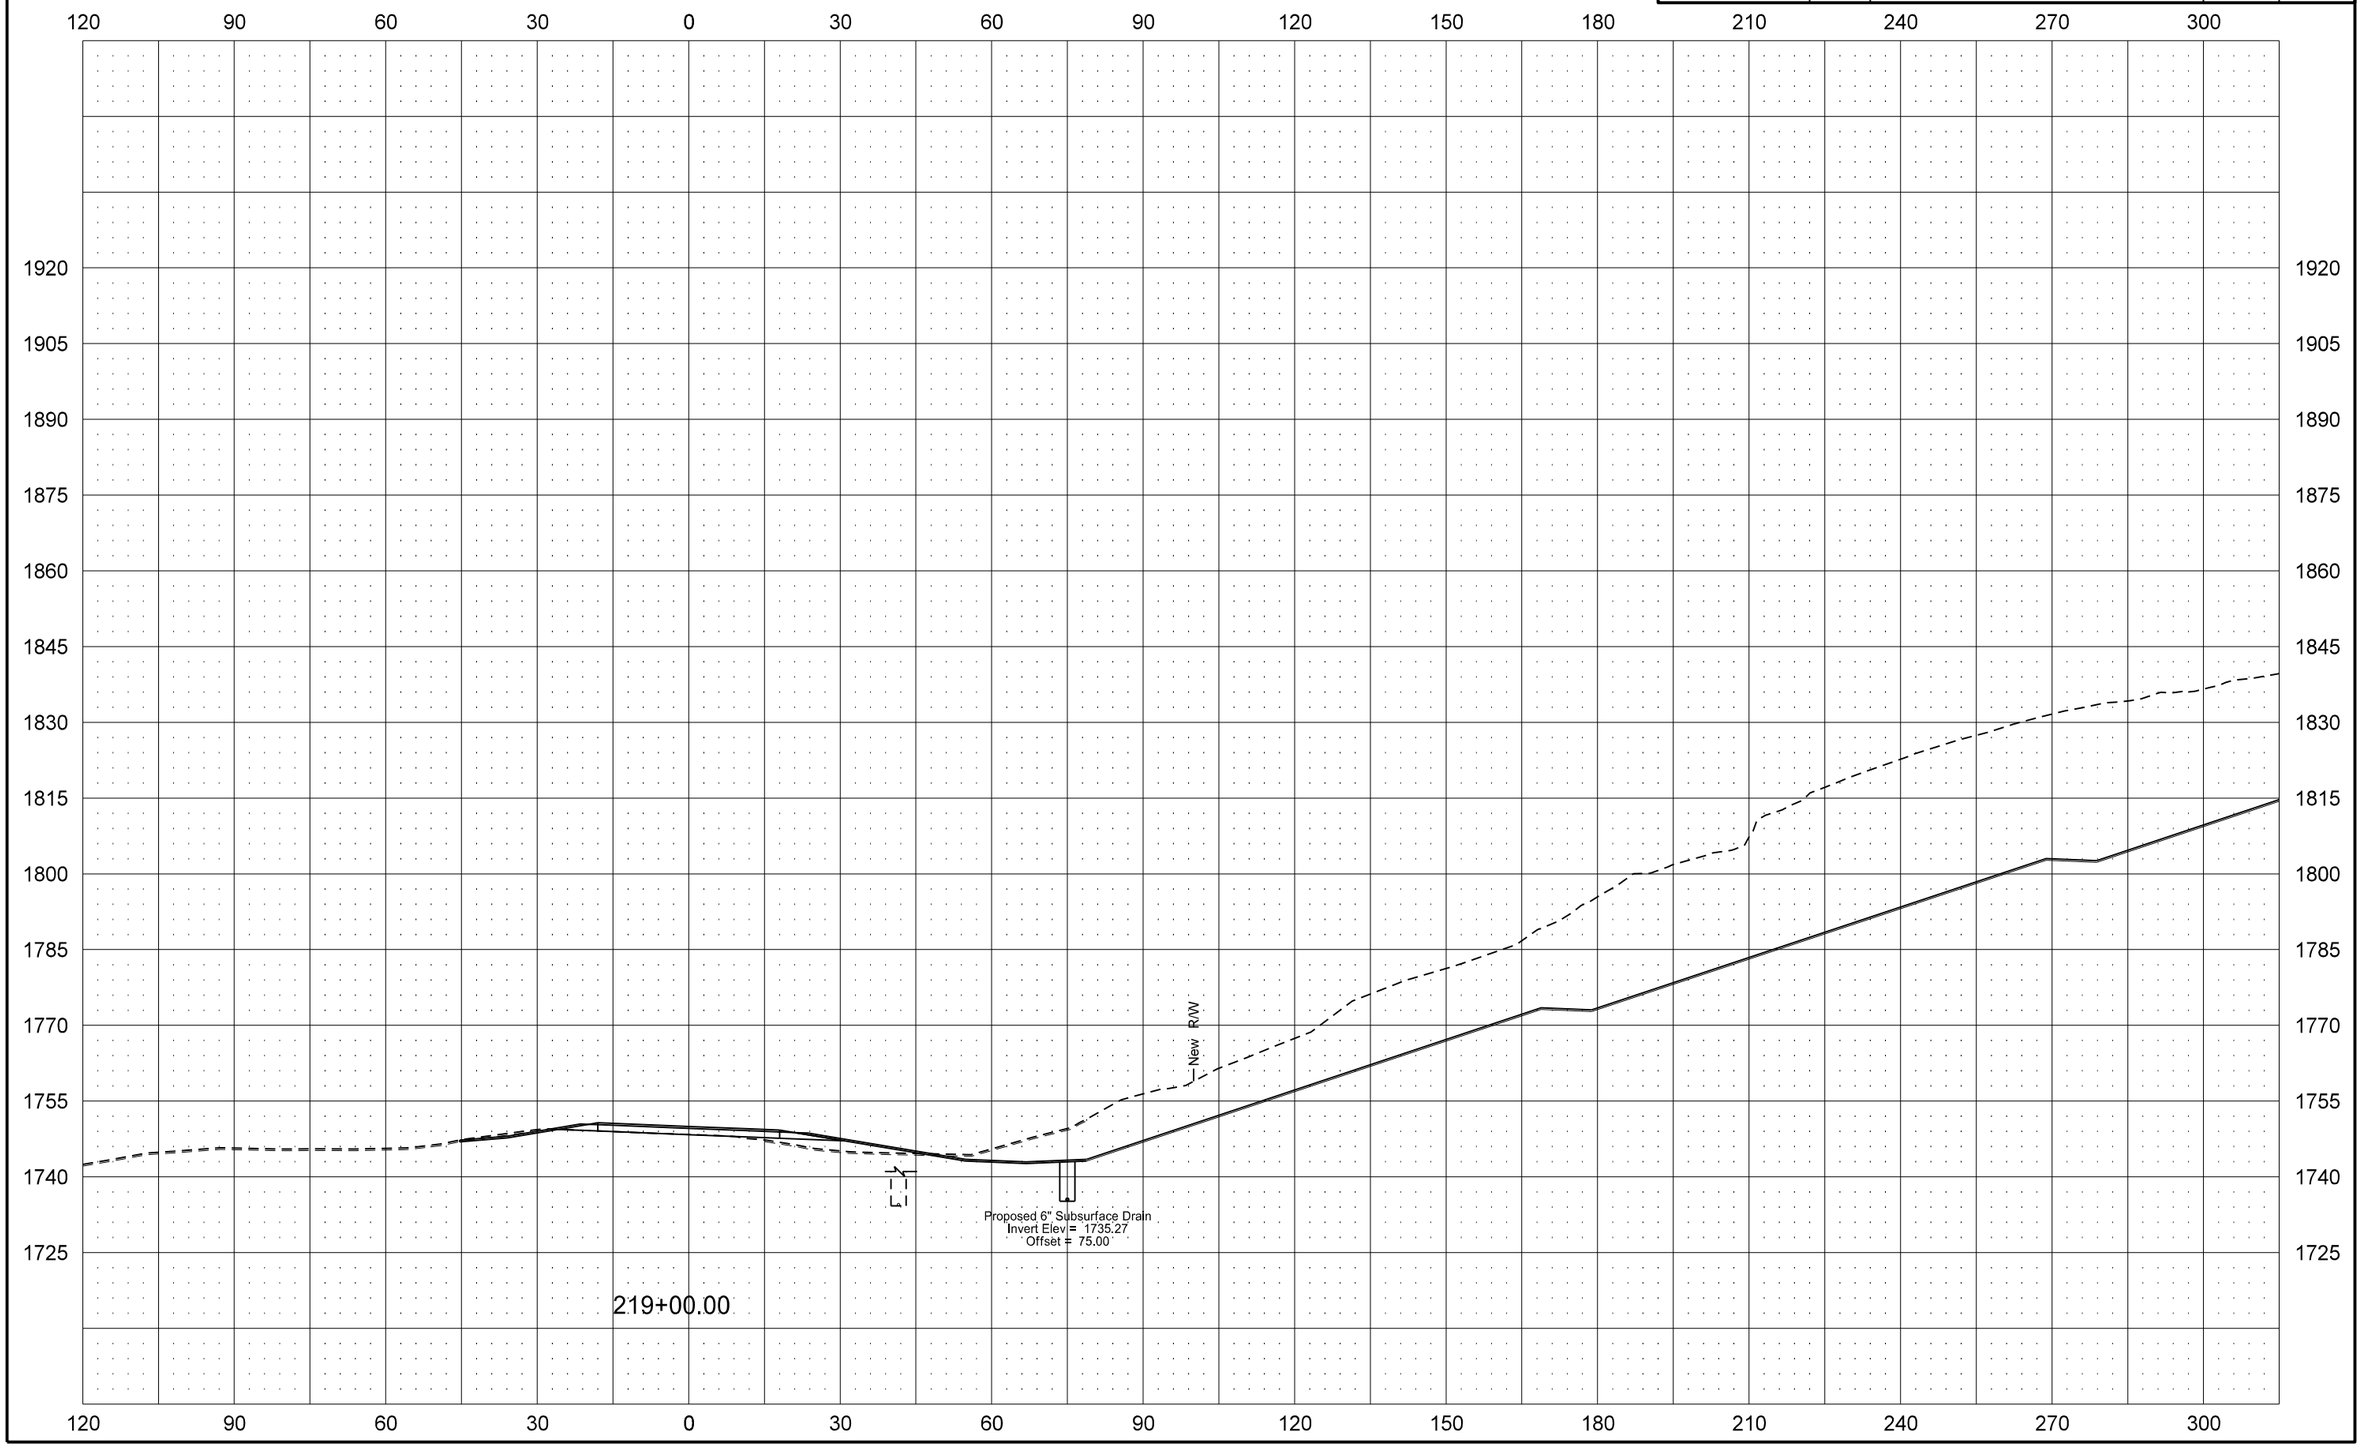

ND 200A: Slope Stabilization & Roadway Realignment

STATE	PROJECT NO.	SECTION NO.	SHEET NO.
ND	SNH-1-200(063)916	200	31

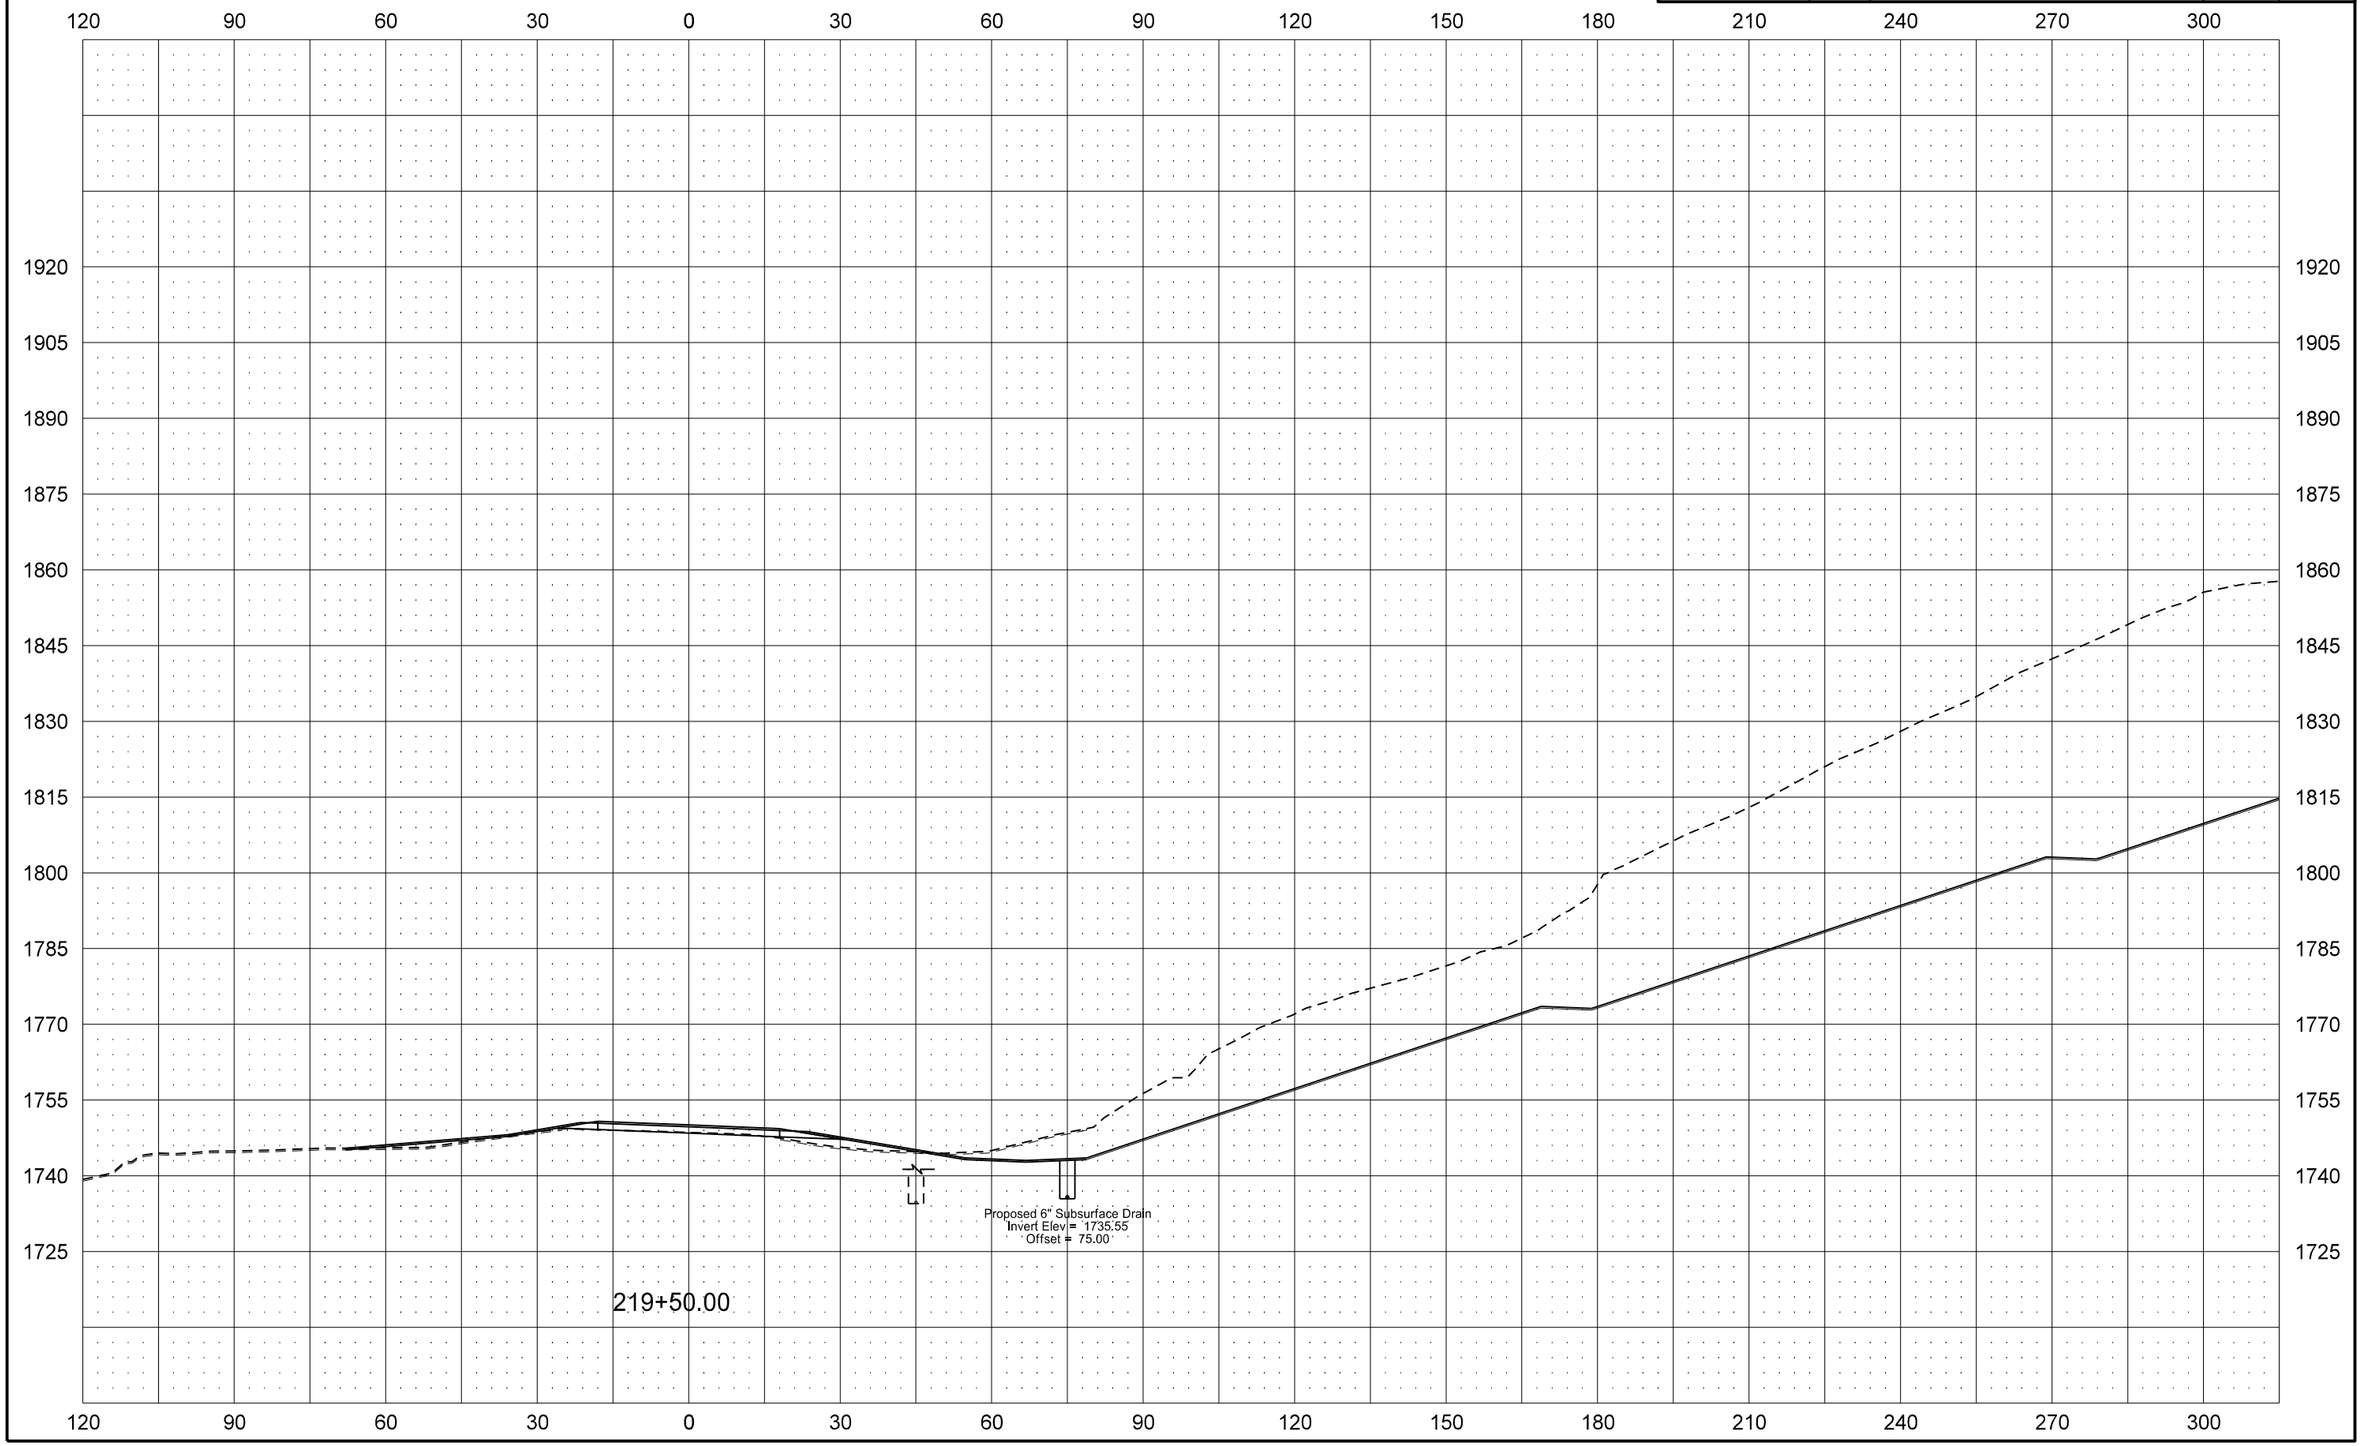

7/31/2015 8:39:32 AM jrensch R:\project\10200916.063\design\Sheets\200XS_001_200A.dgn

ND 200A: Slope Stabilization & Roadway Realignment

STATE	PROJECT NO.	SECTION NO.	SHEET NO.
ND	SNH-1-200(063)916	200	32

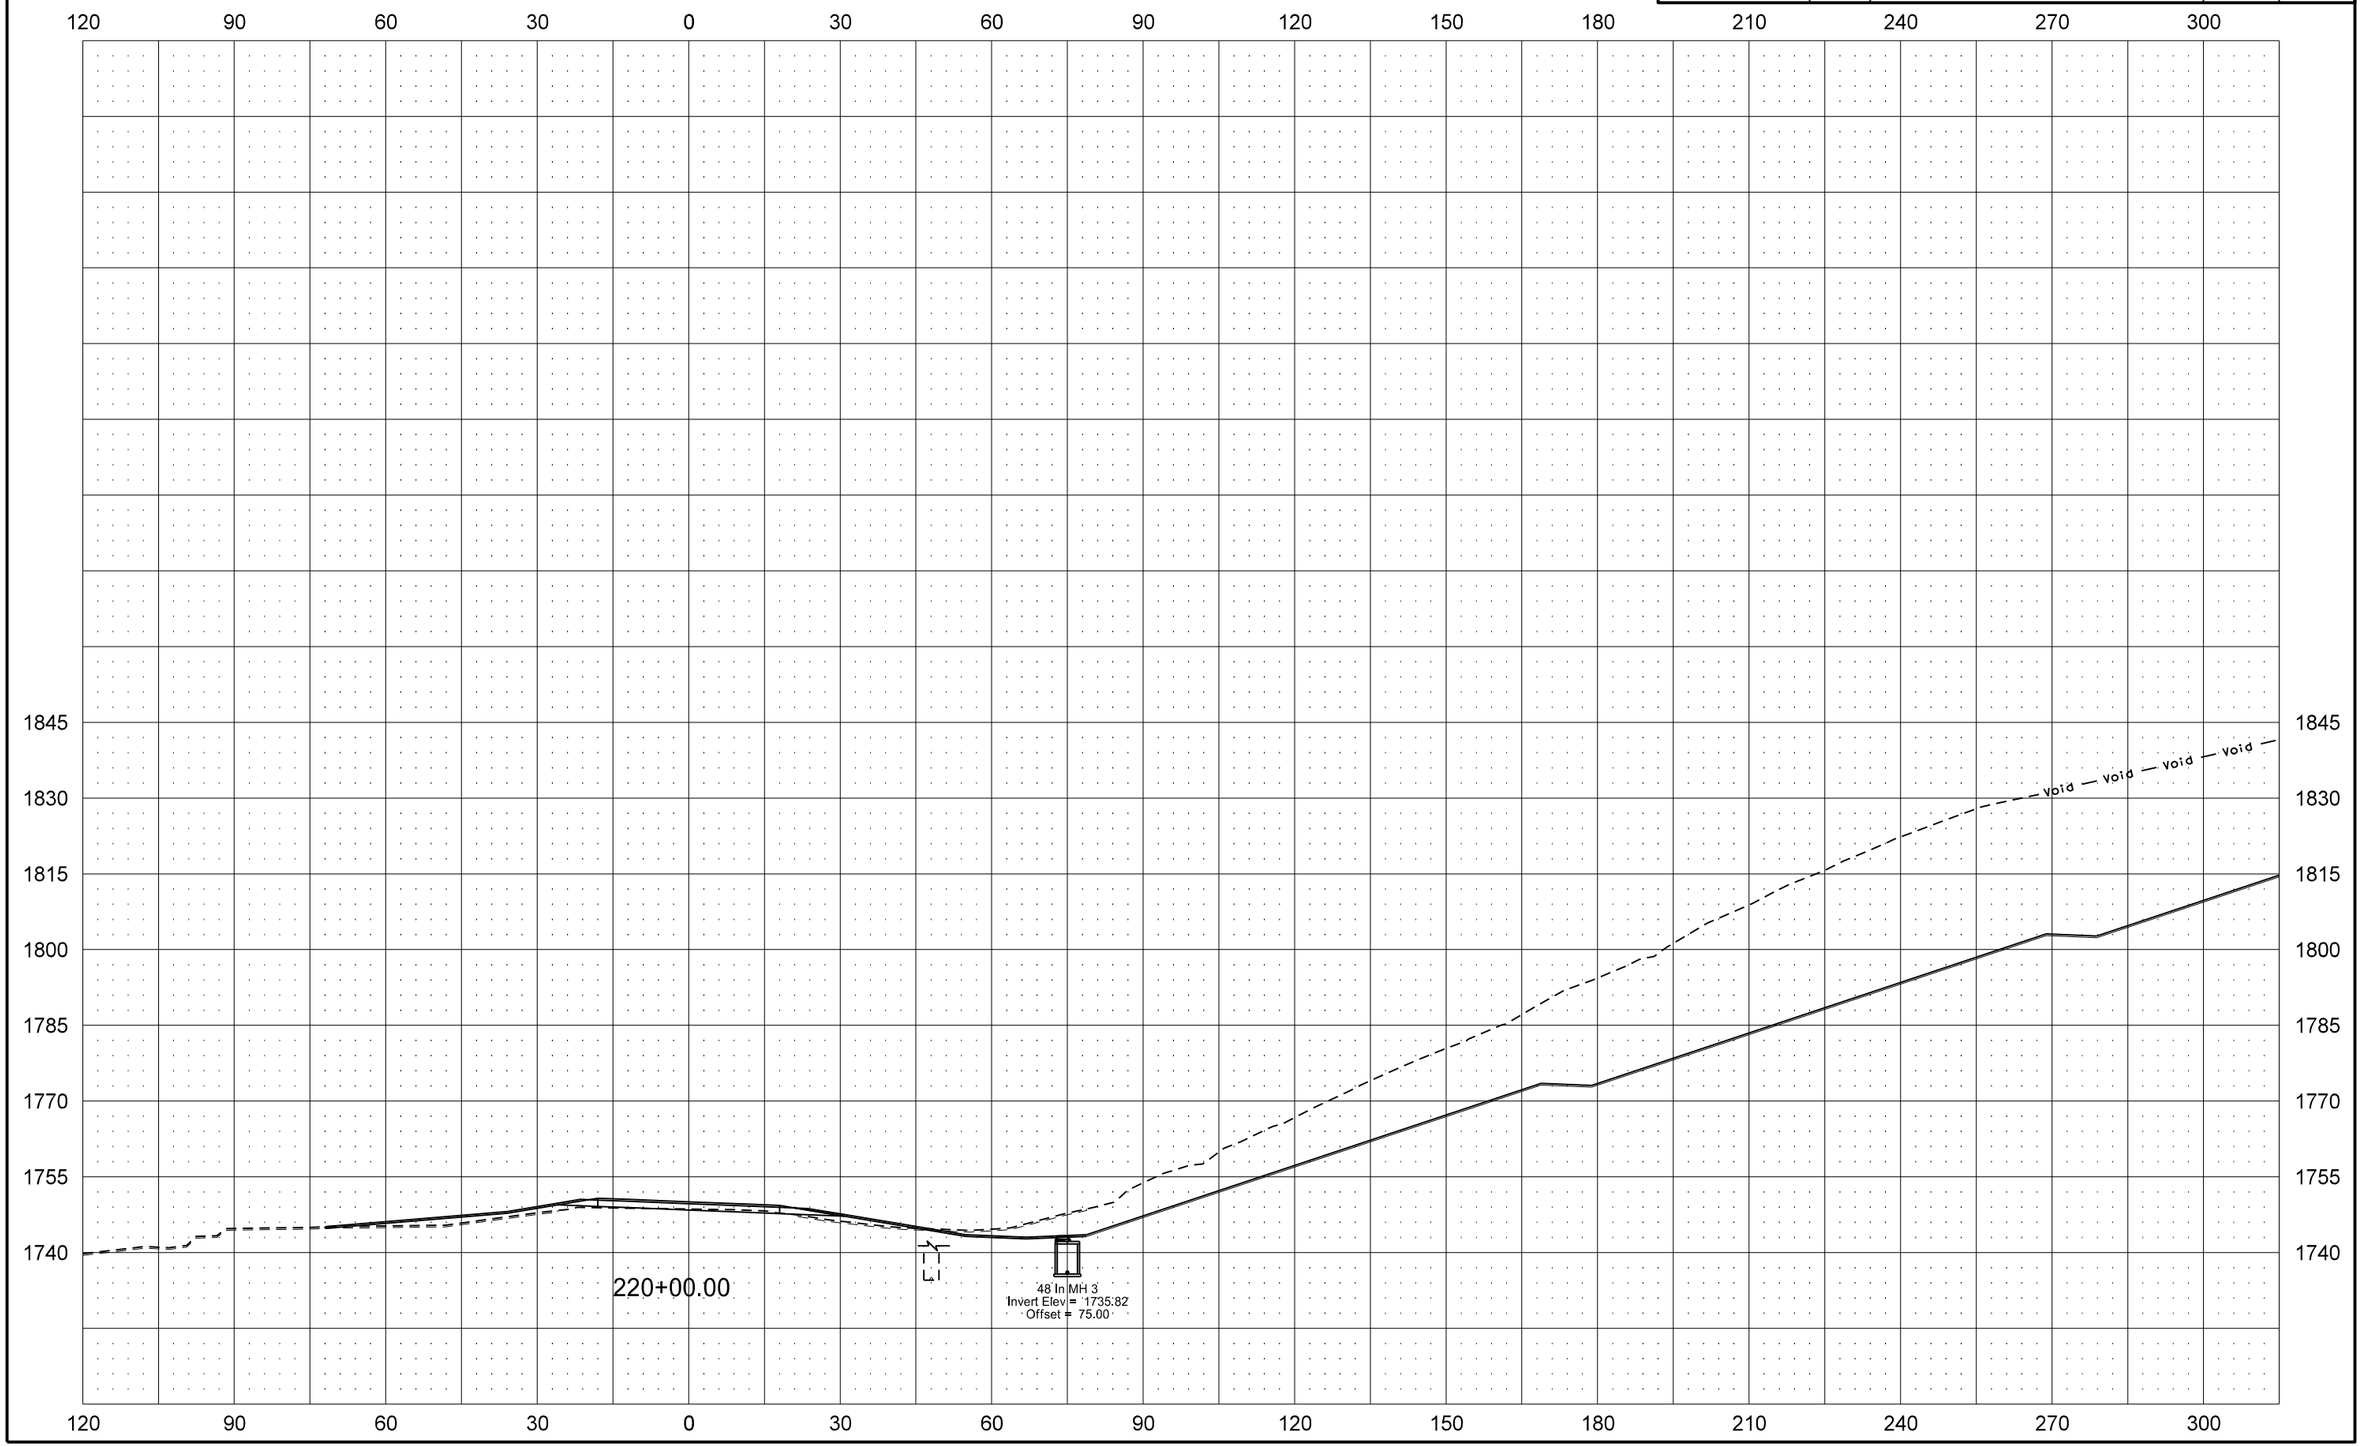

ND 200A: Slope Stabilization & Roadway Realignment

STATE	PROJECT NO.	SECTION NO.	SHEET NO.
ND	SNH-1-200(063)916	200	33

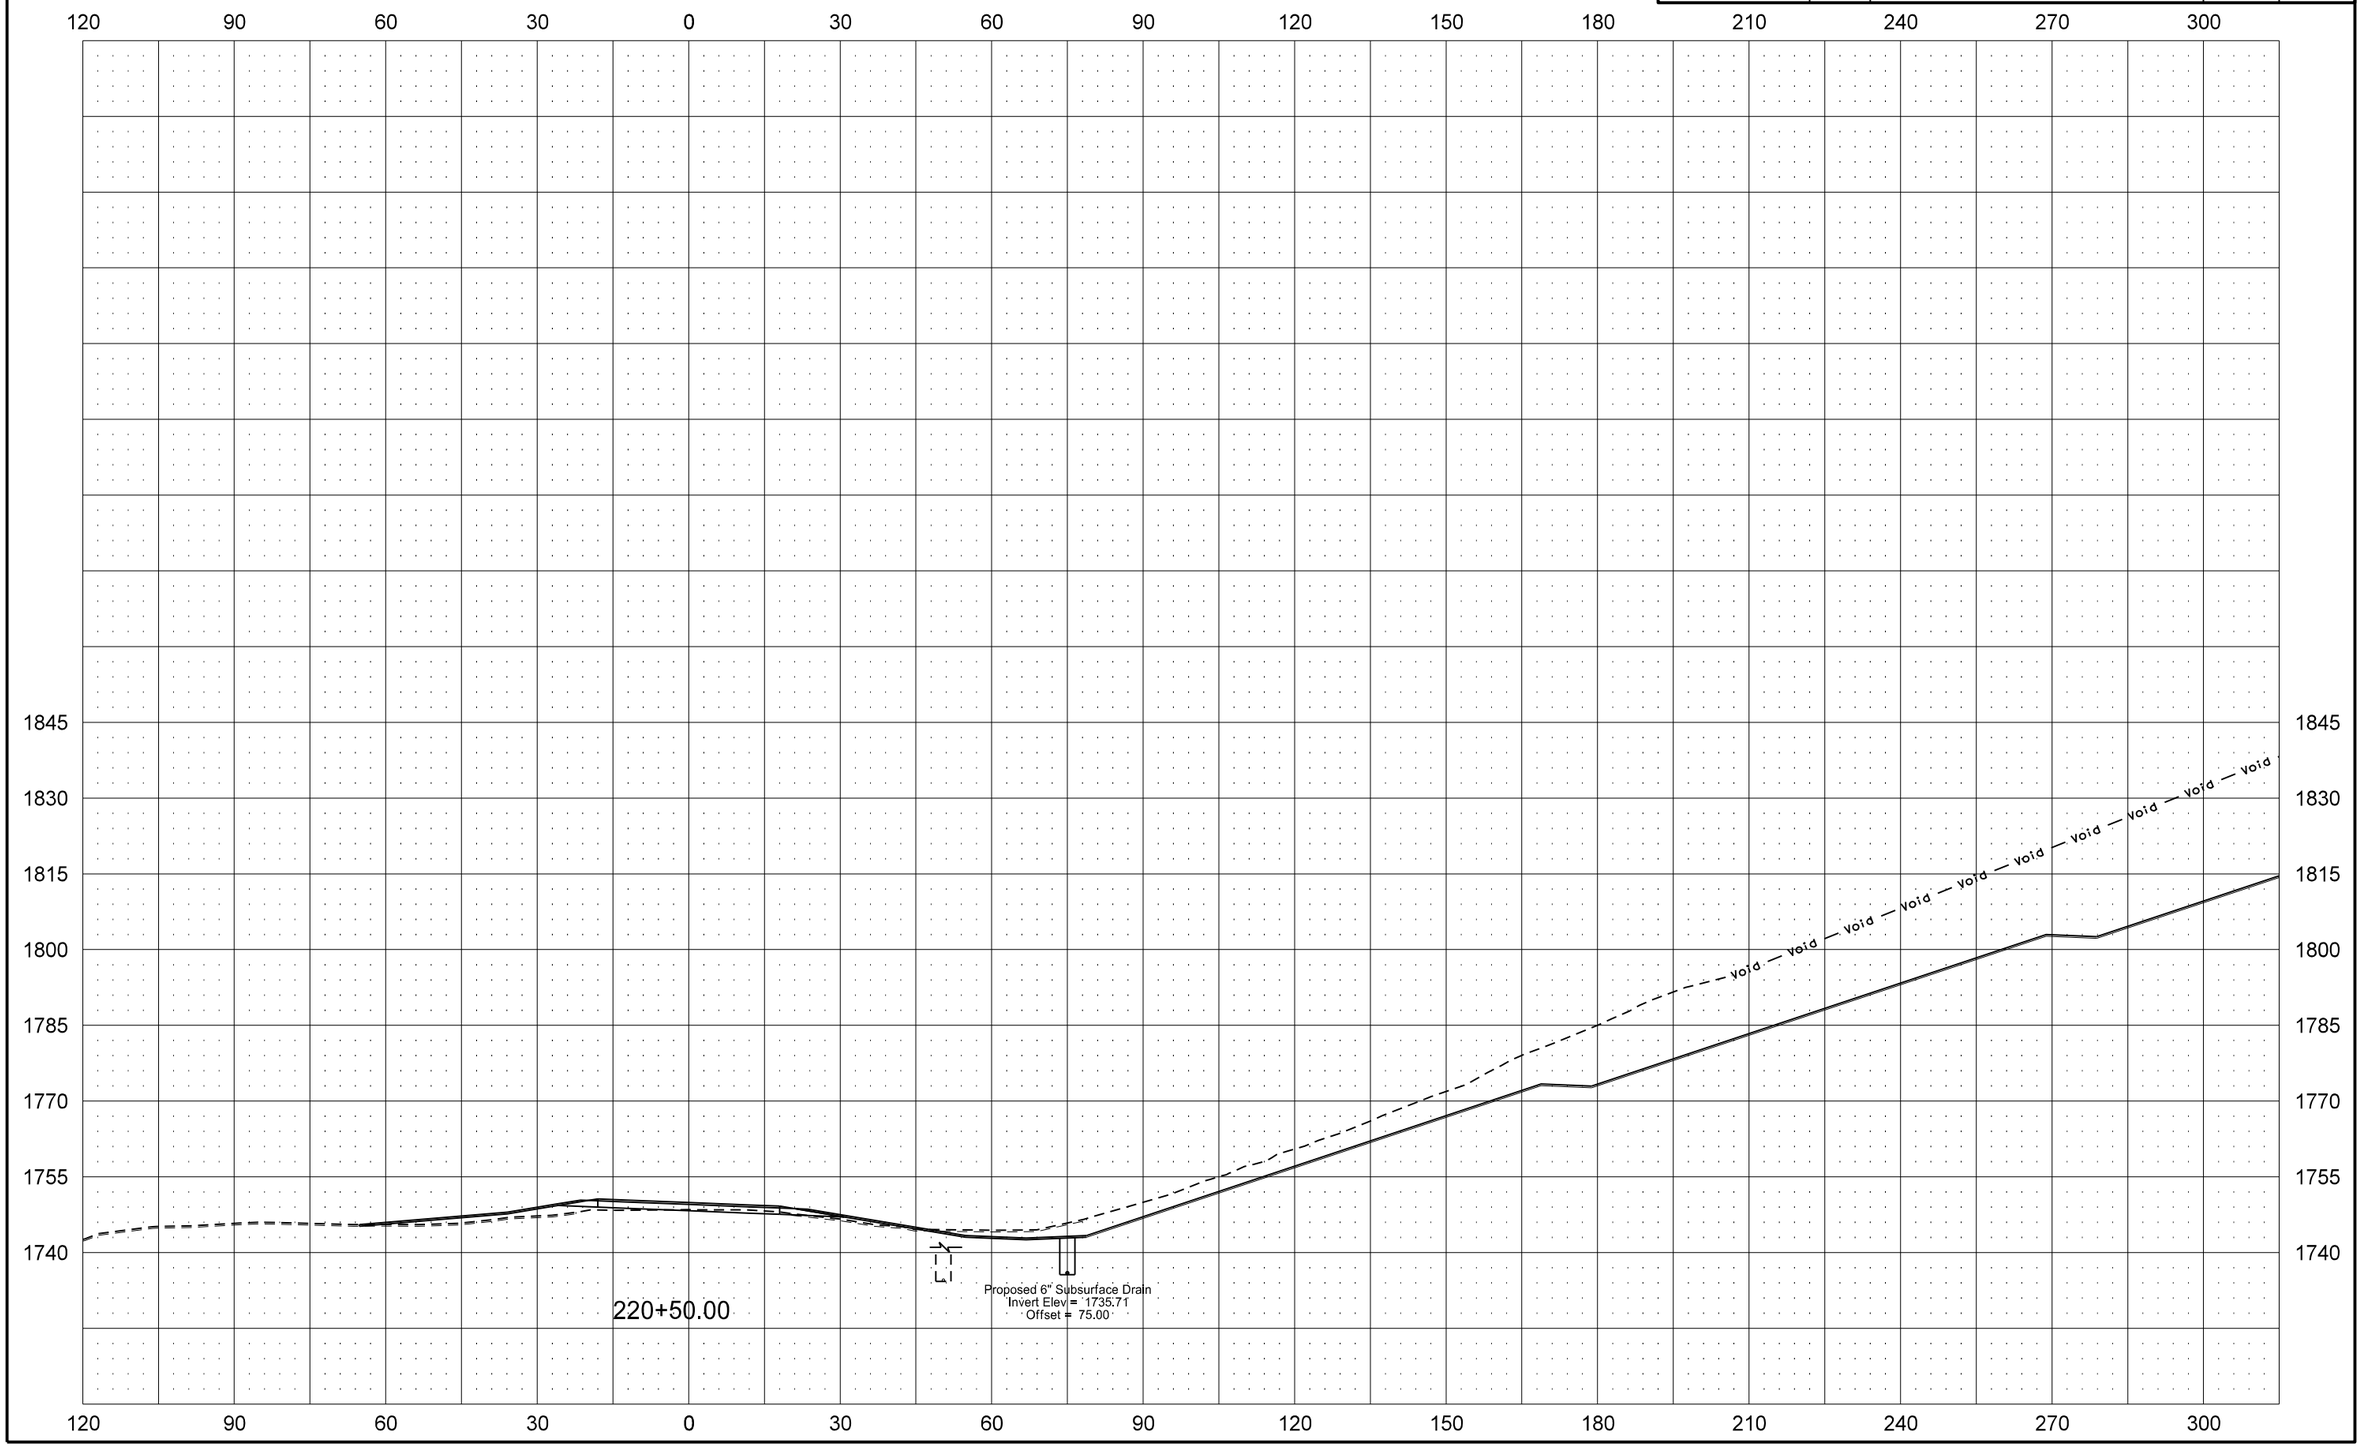

ND 200A: Slope Stabilization & Roadway Realignment

STATE	PROJECT NO.	SECTION NO.	SHEET NO.
ND	SNH-1-200(063)916	200	34

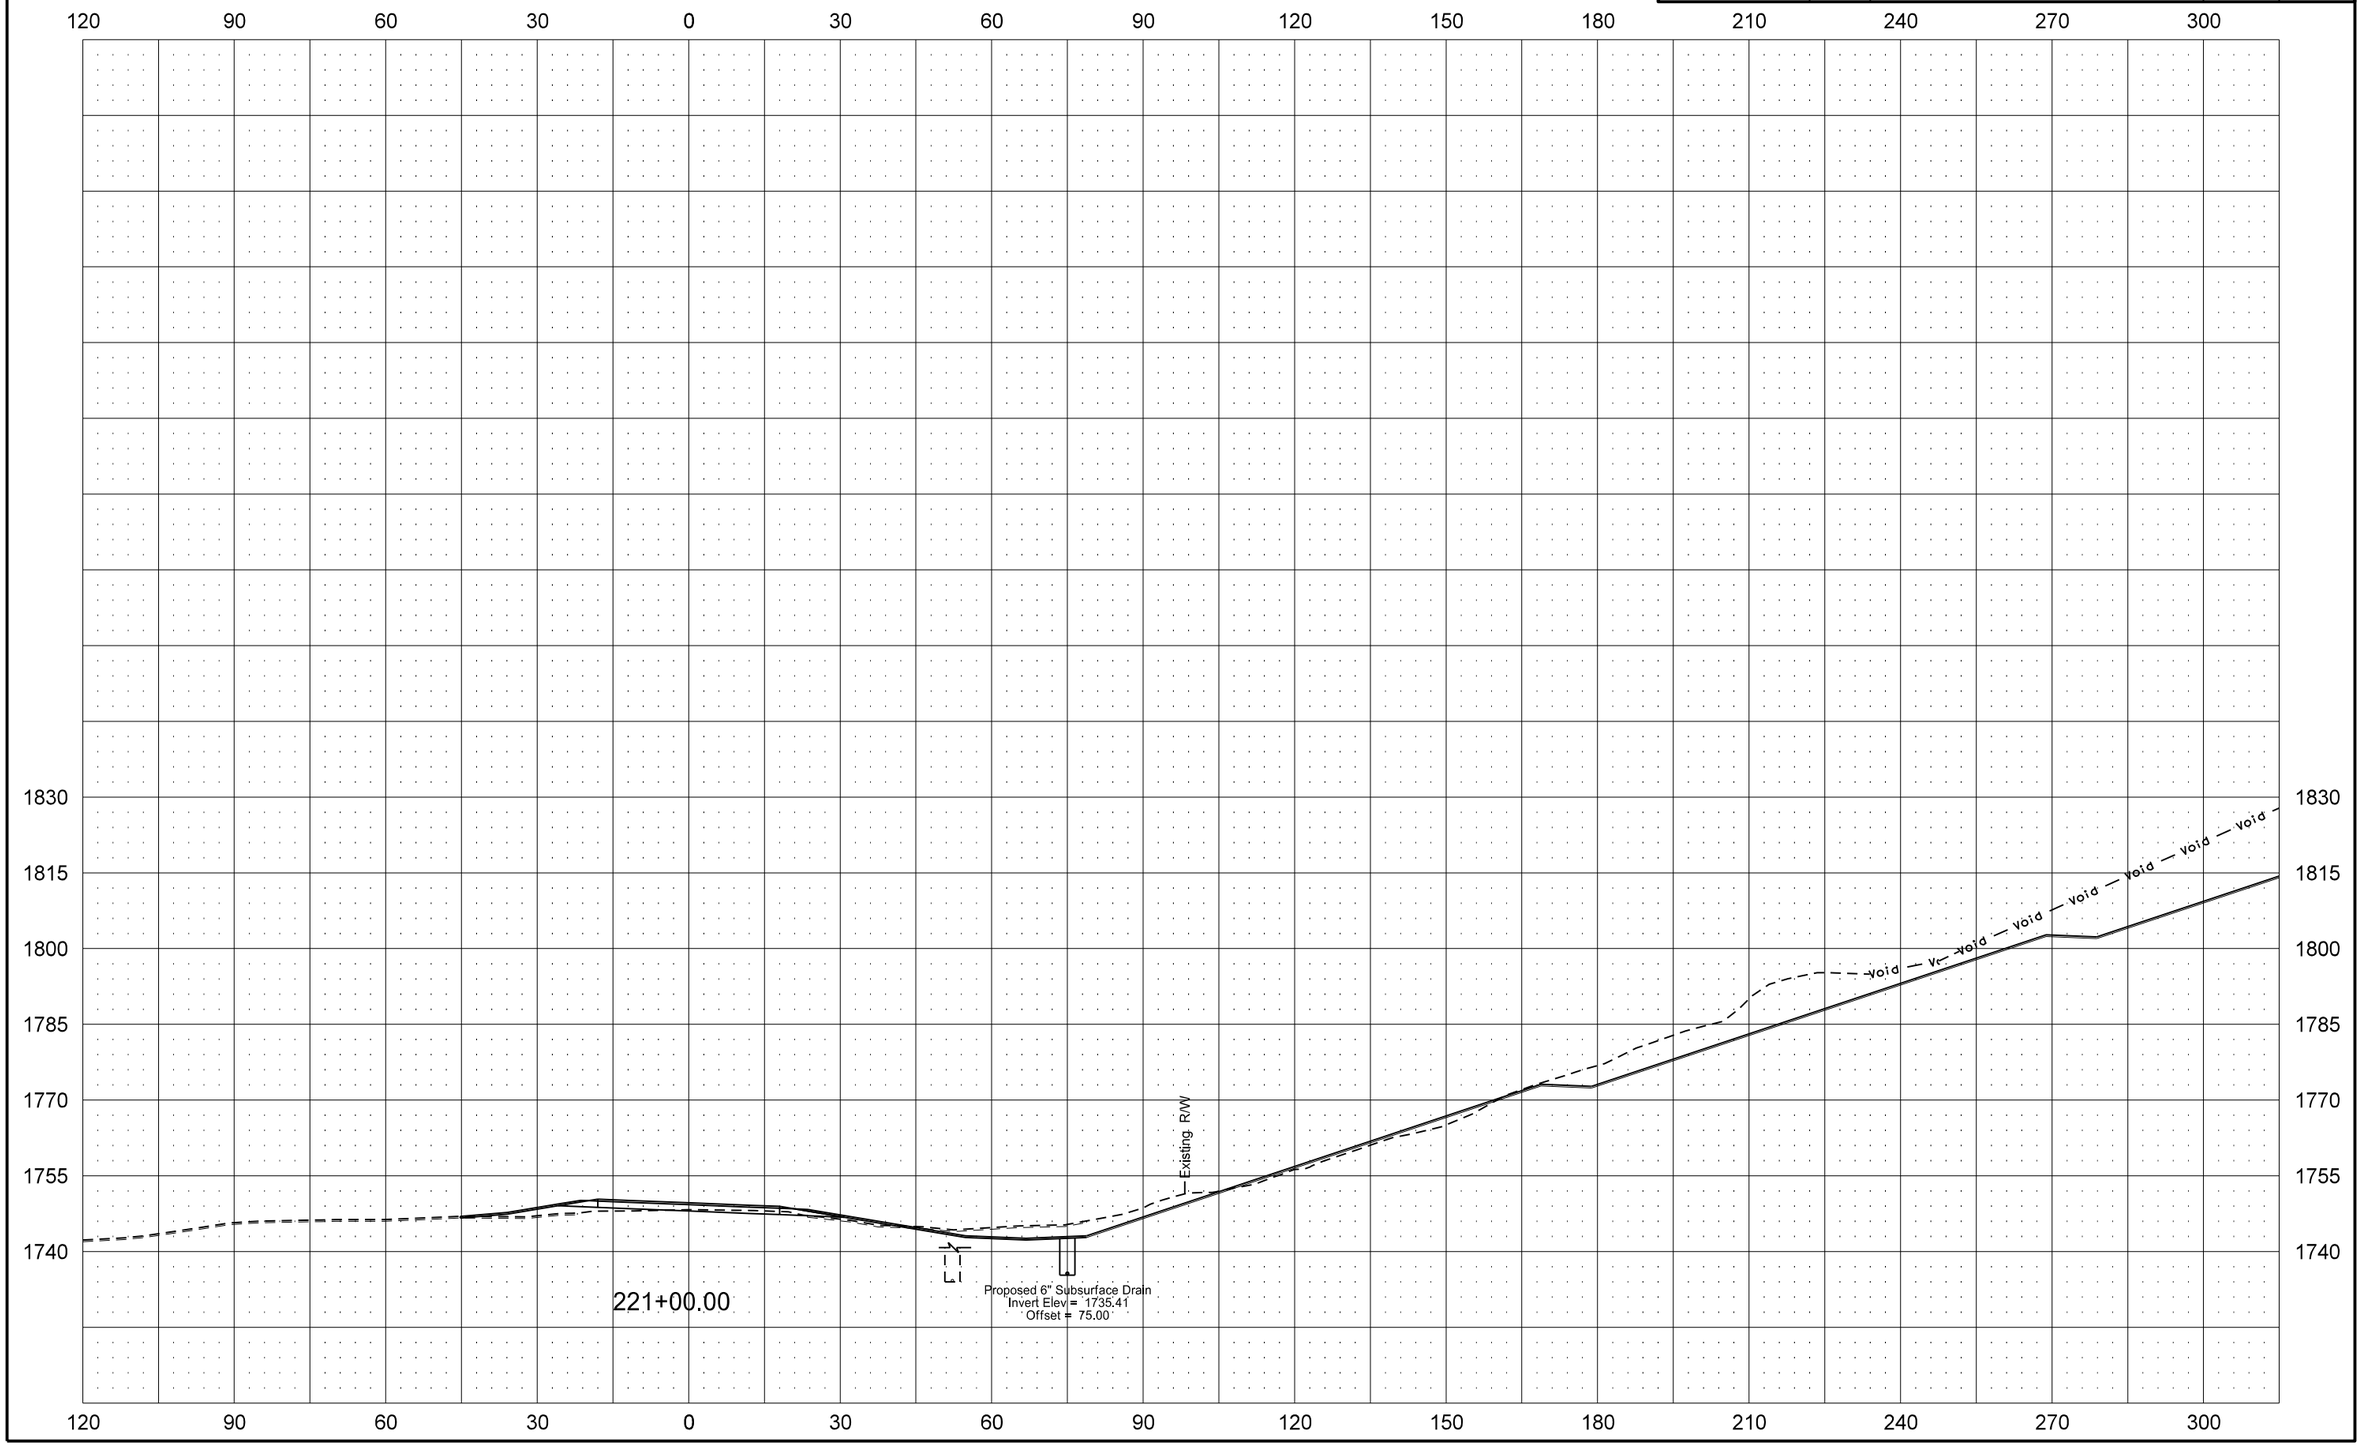

ND 200A: Slope Stabilization & Roadway Realignment

STATE	PROJECT NO.	SECTION NO.	SHEET NO.
ND	SNH-1-200(063)916	200	35

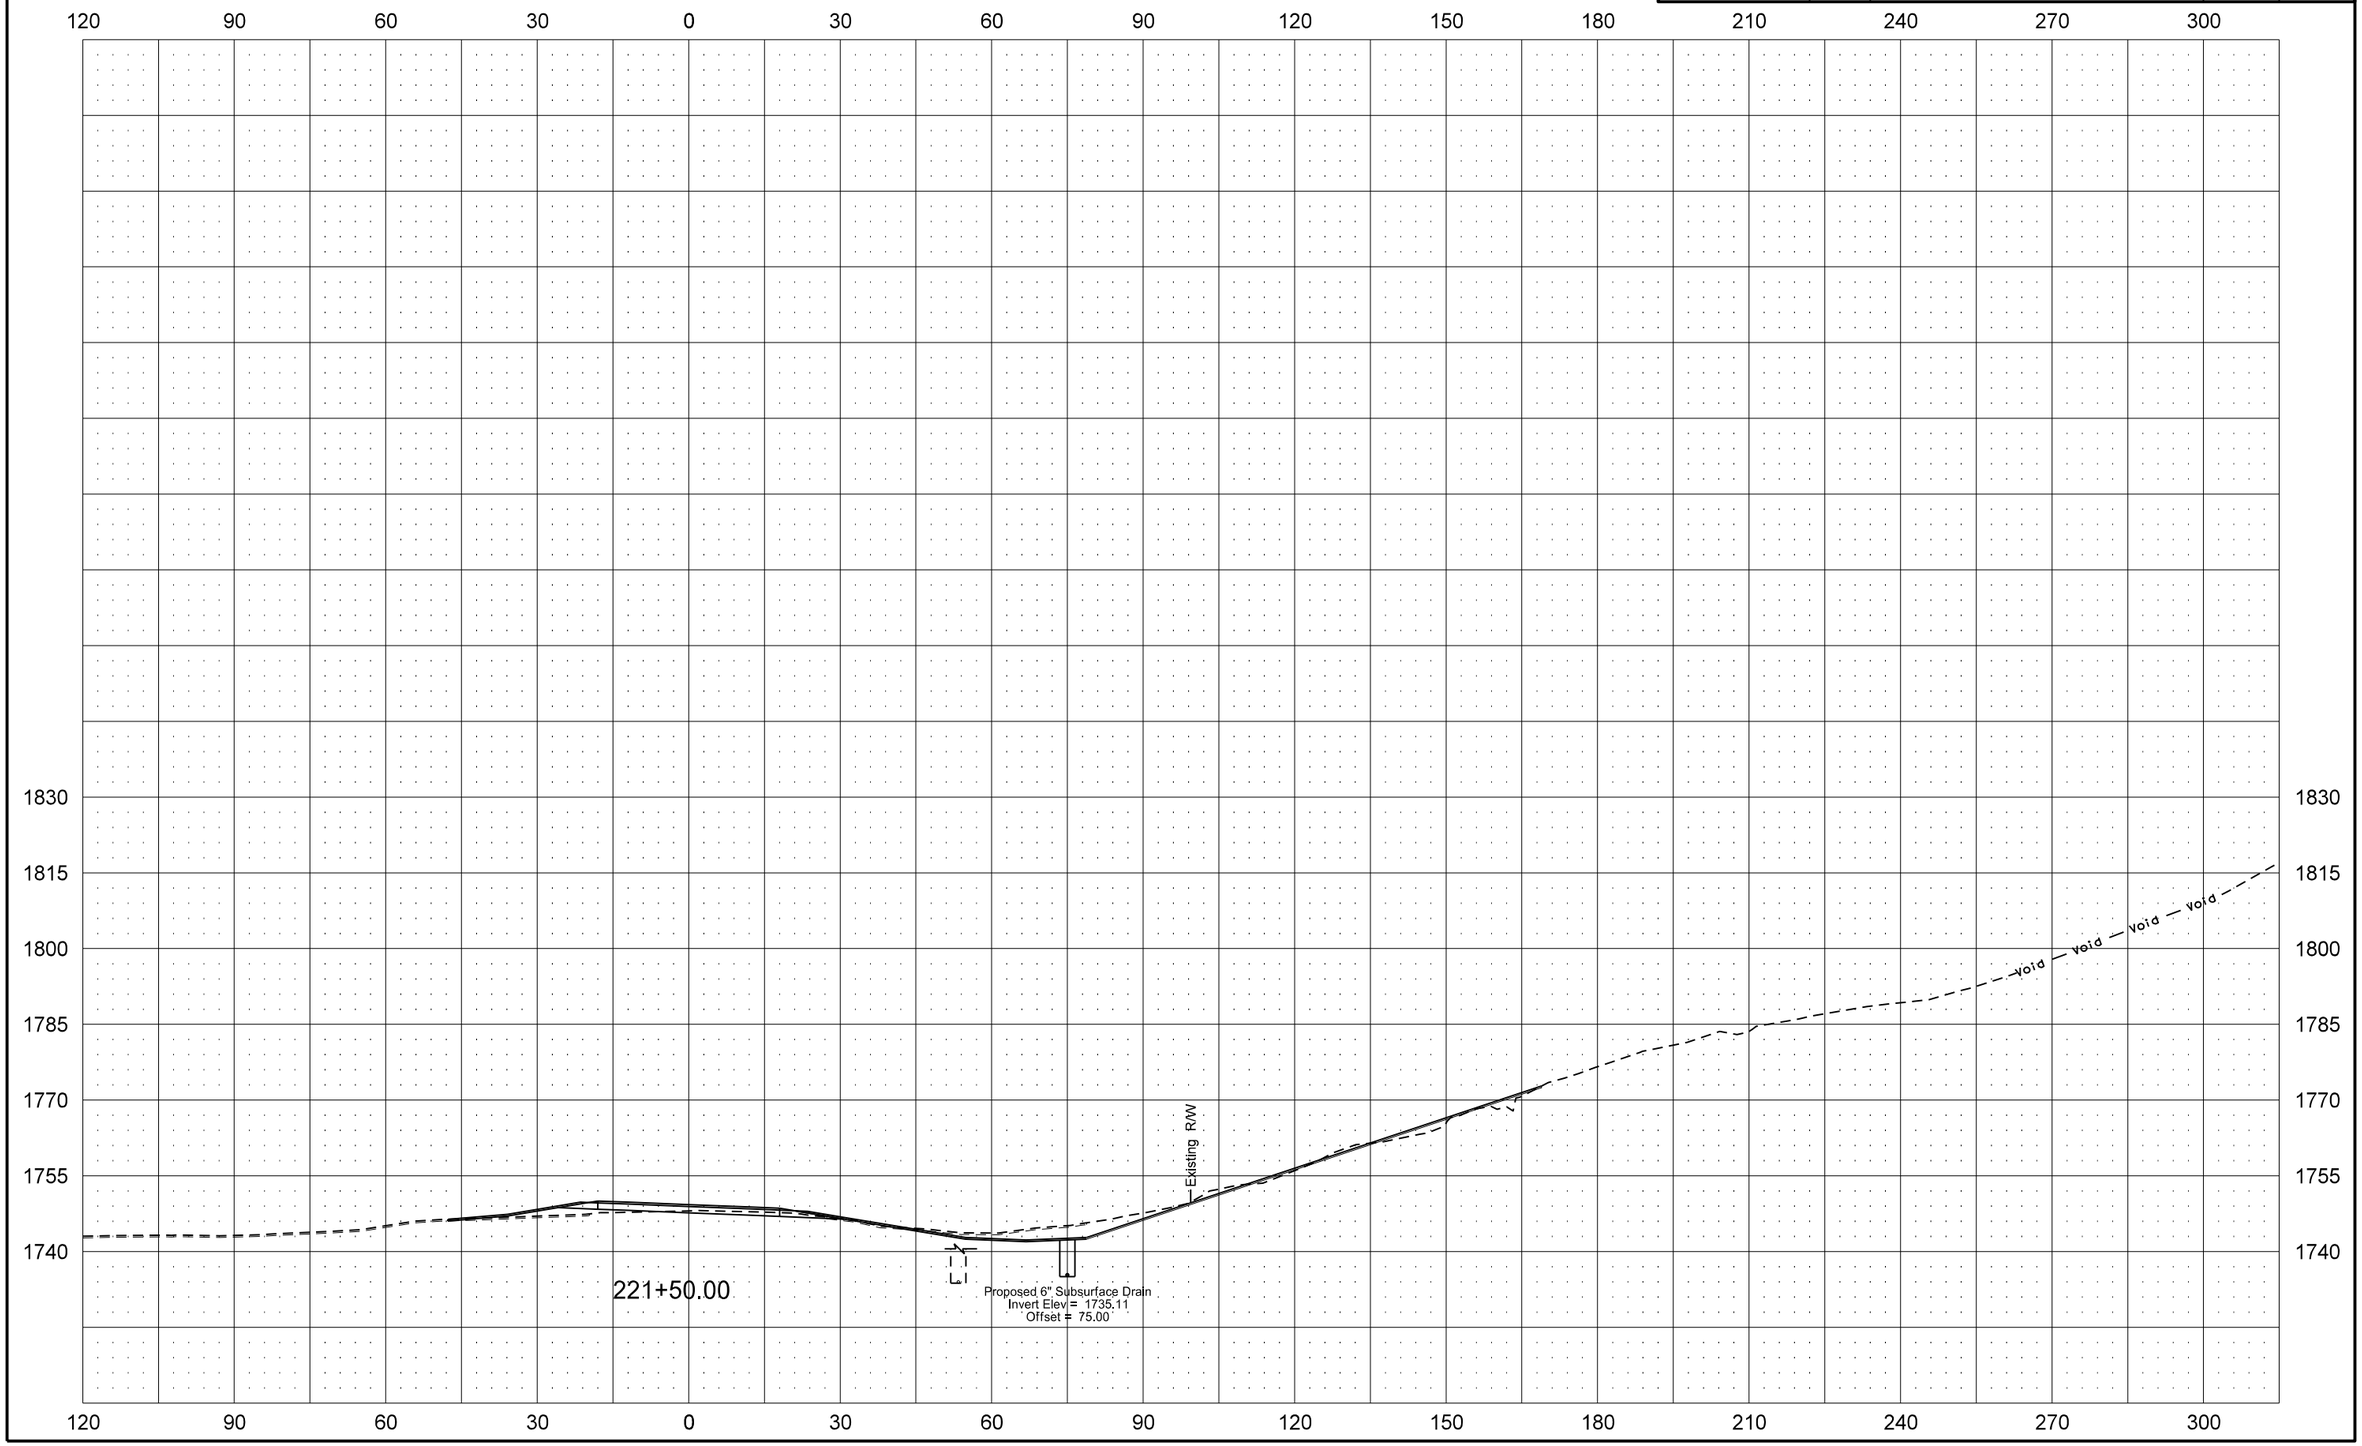

ND 200A: Slope Stabilization & Roadway Realignment

STATE	PROJECT NO.	SECTION NO.	SHEET NO.
ND	SNH-1-200(063)916	200	36

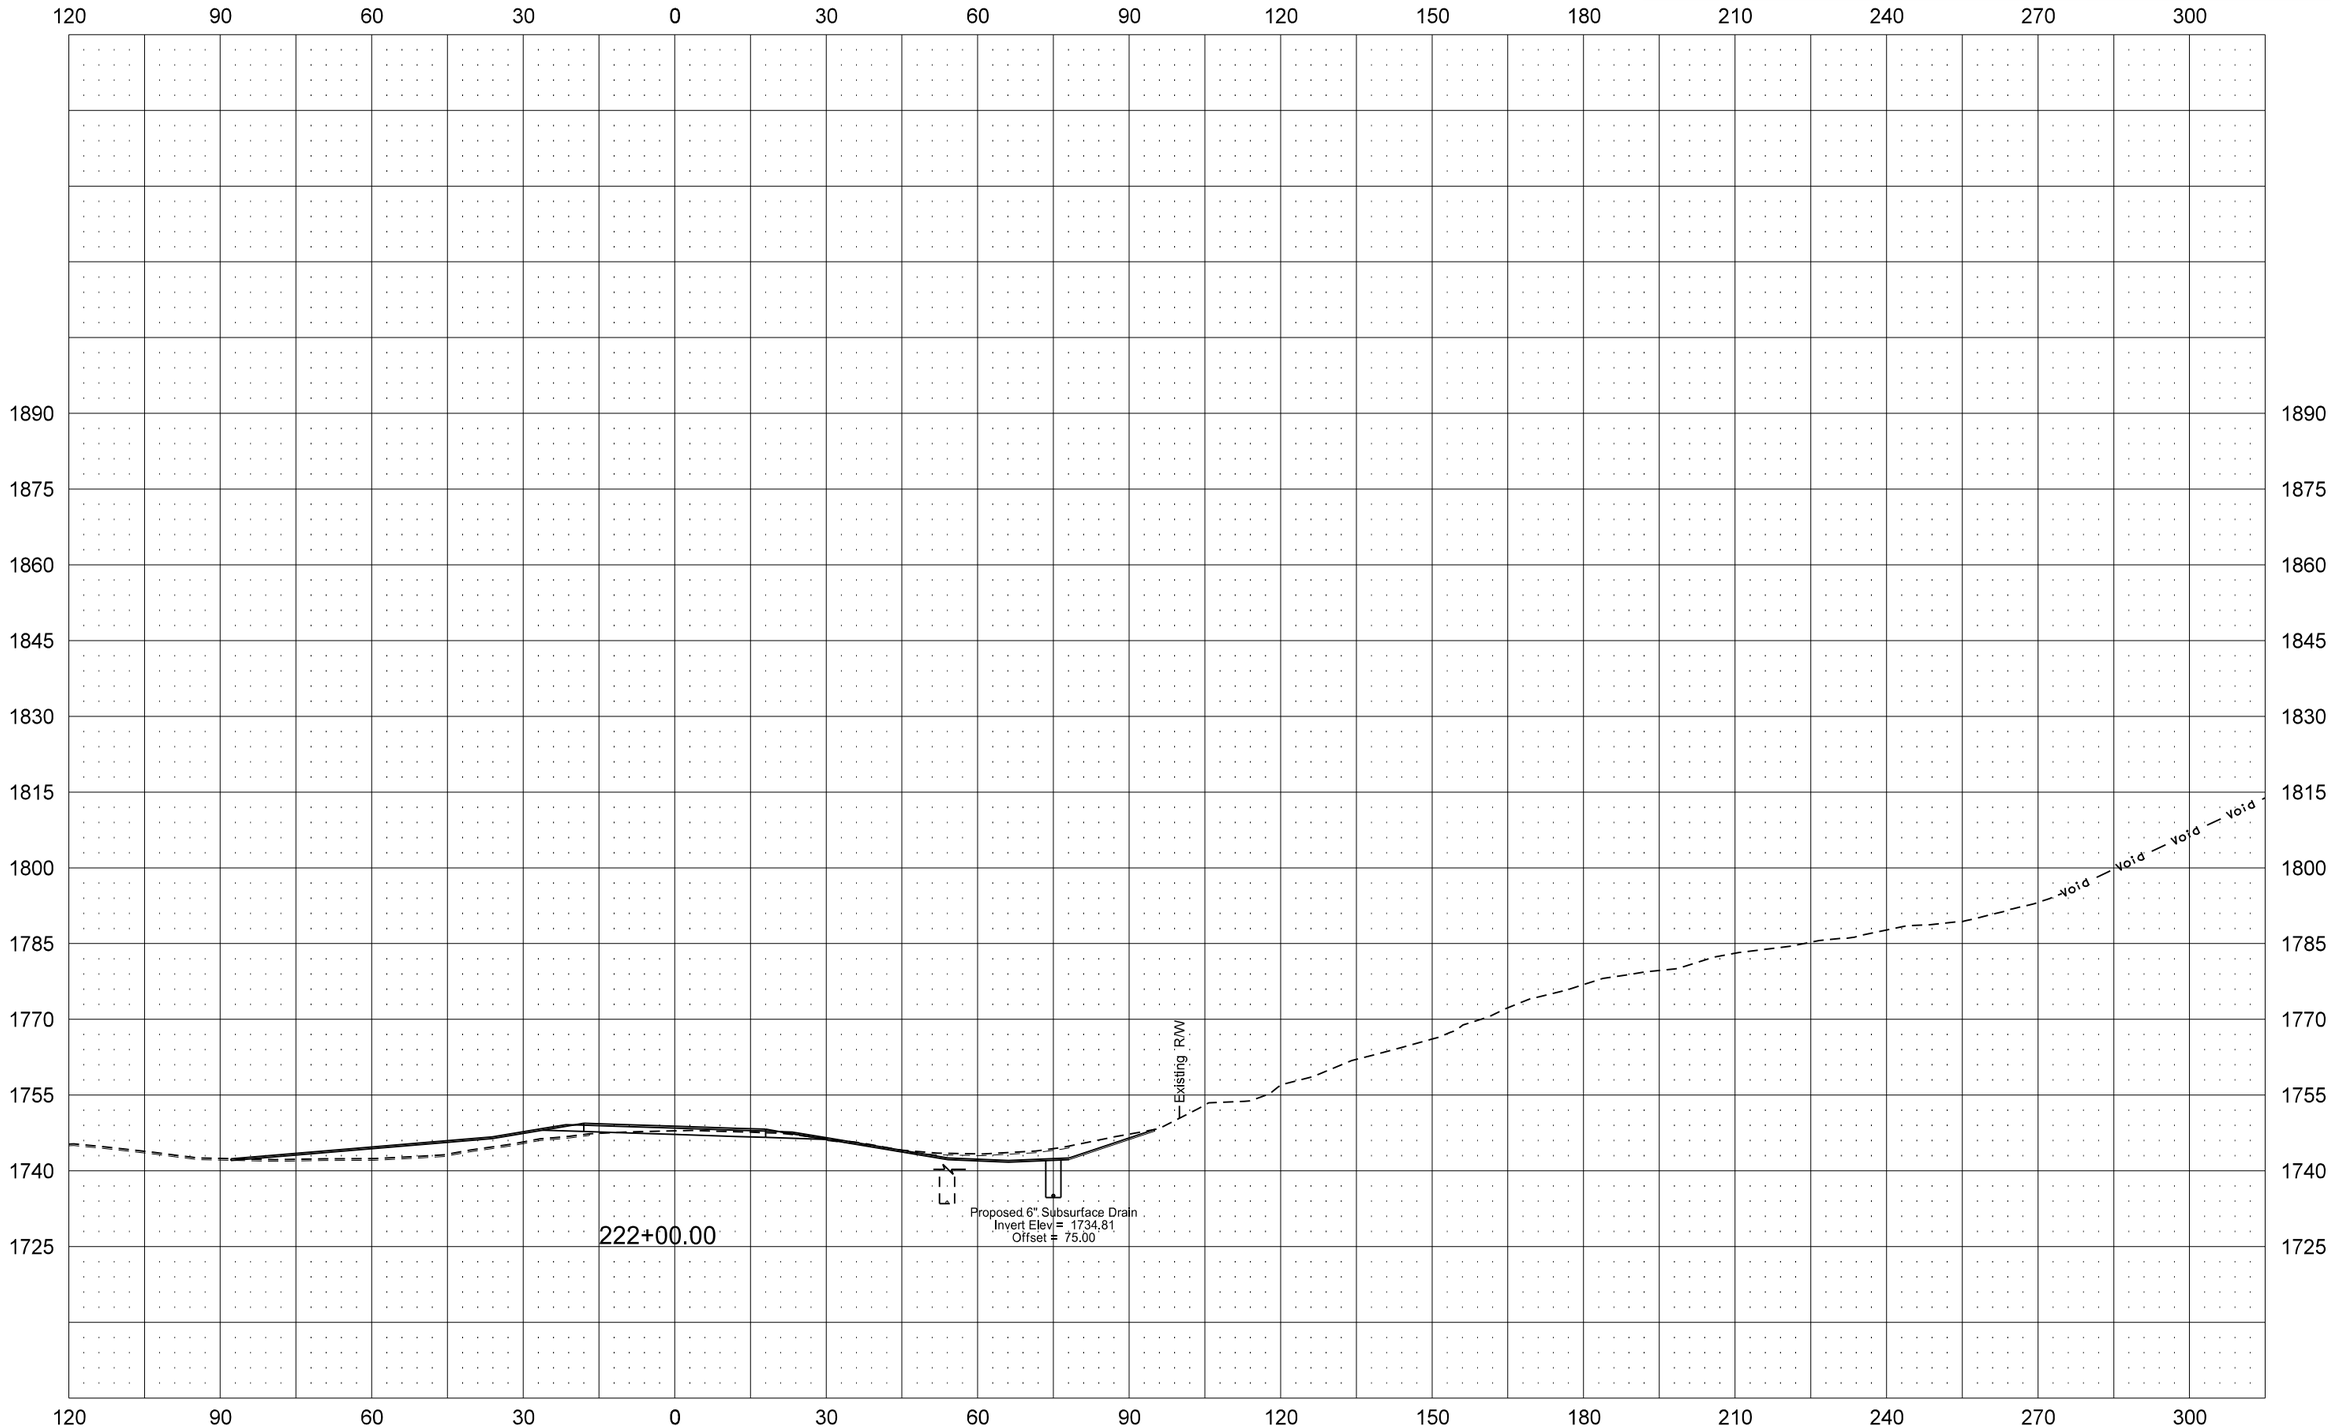

ND 200A: Slope Stabilization & Roadway Realignment

STATE	PROJECT NO.	SECTION NO.	SHEET NO.
ND	SNH-1-200(063)916	200	37

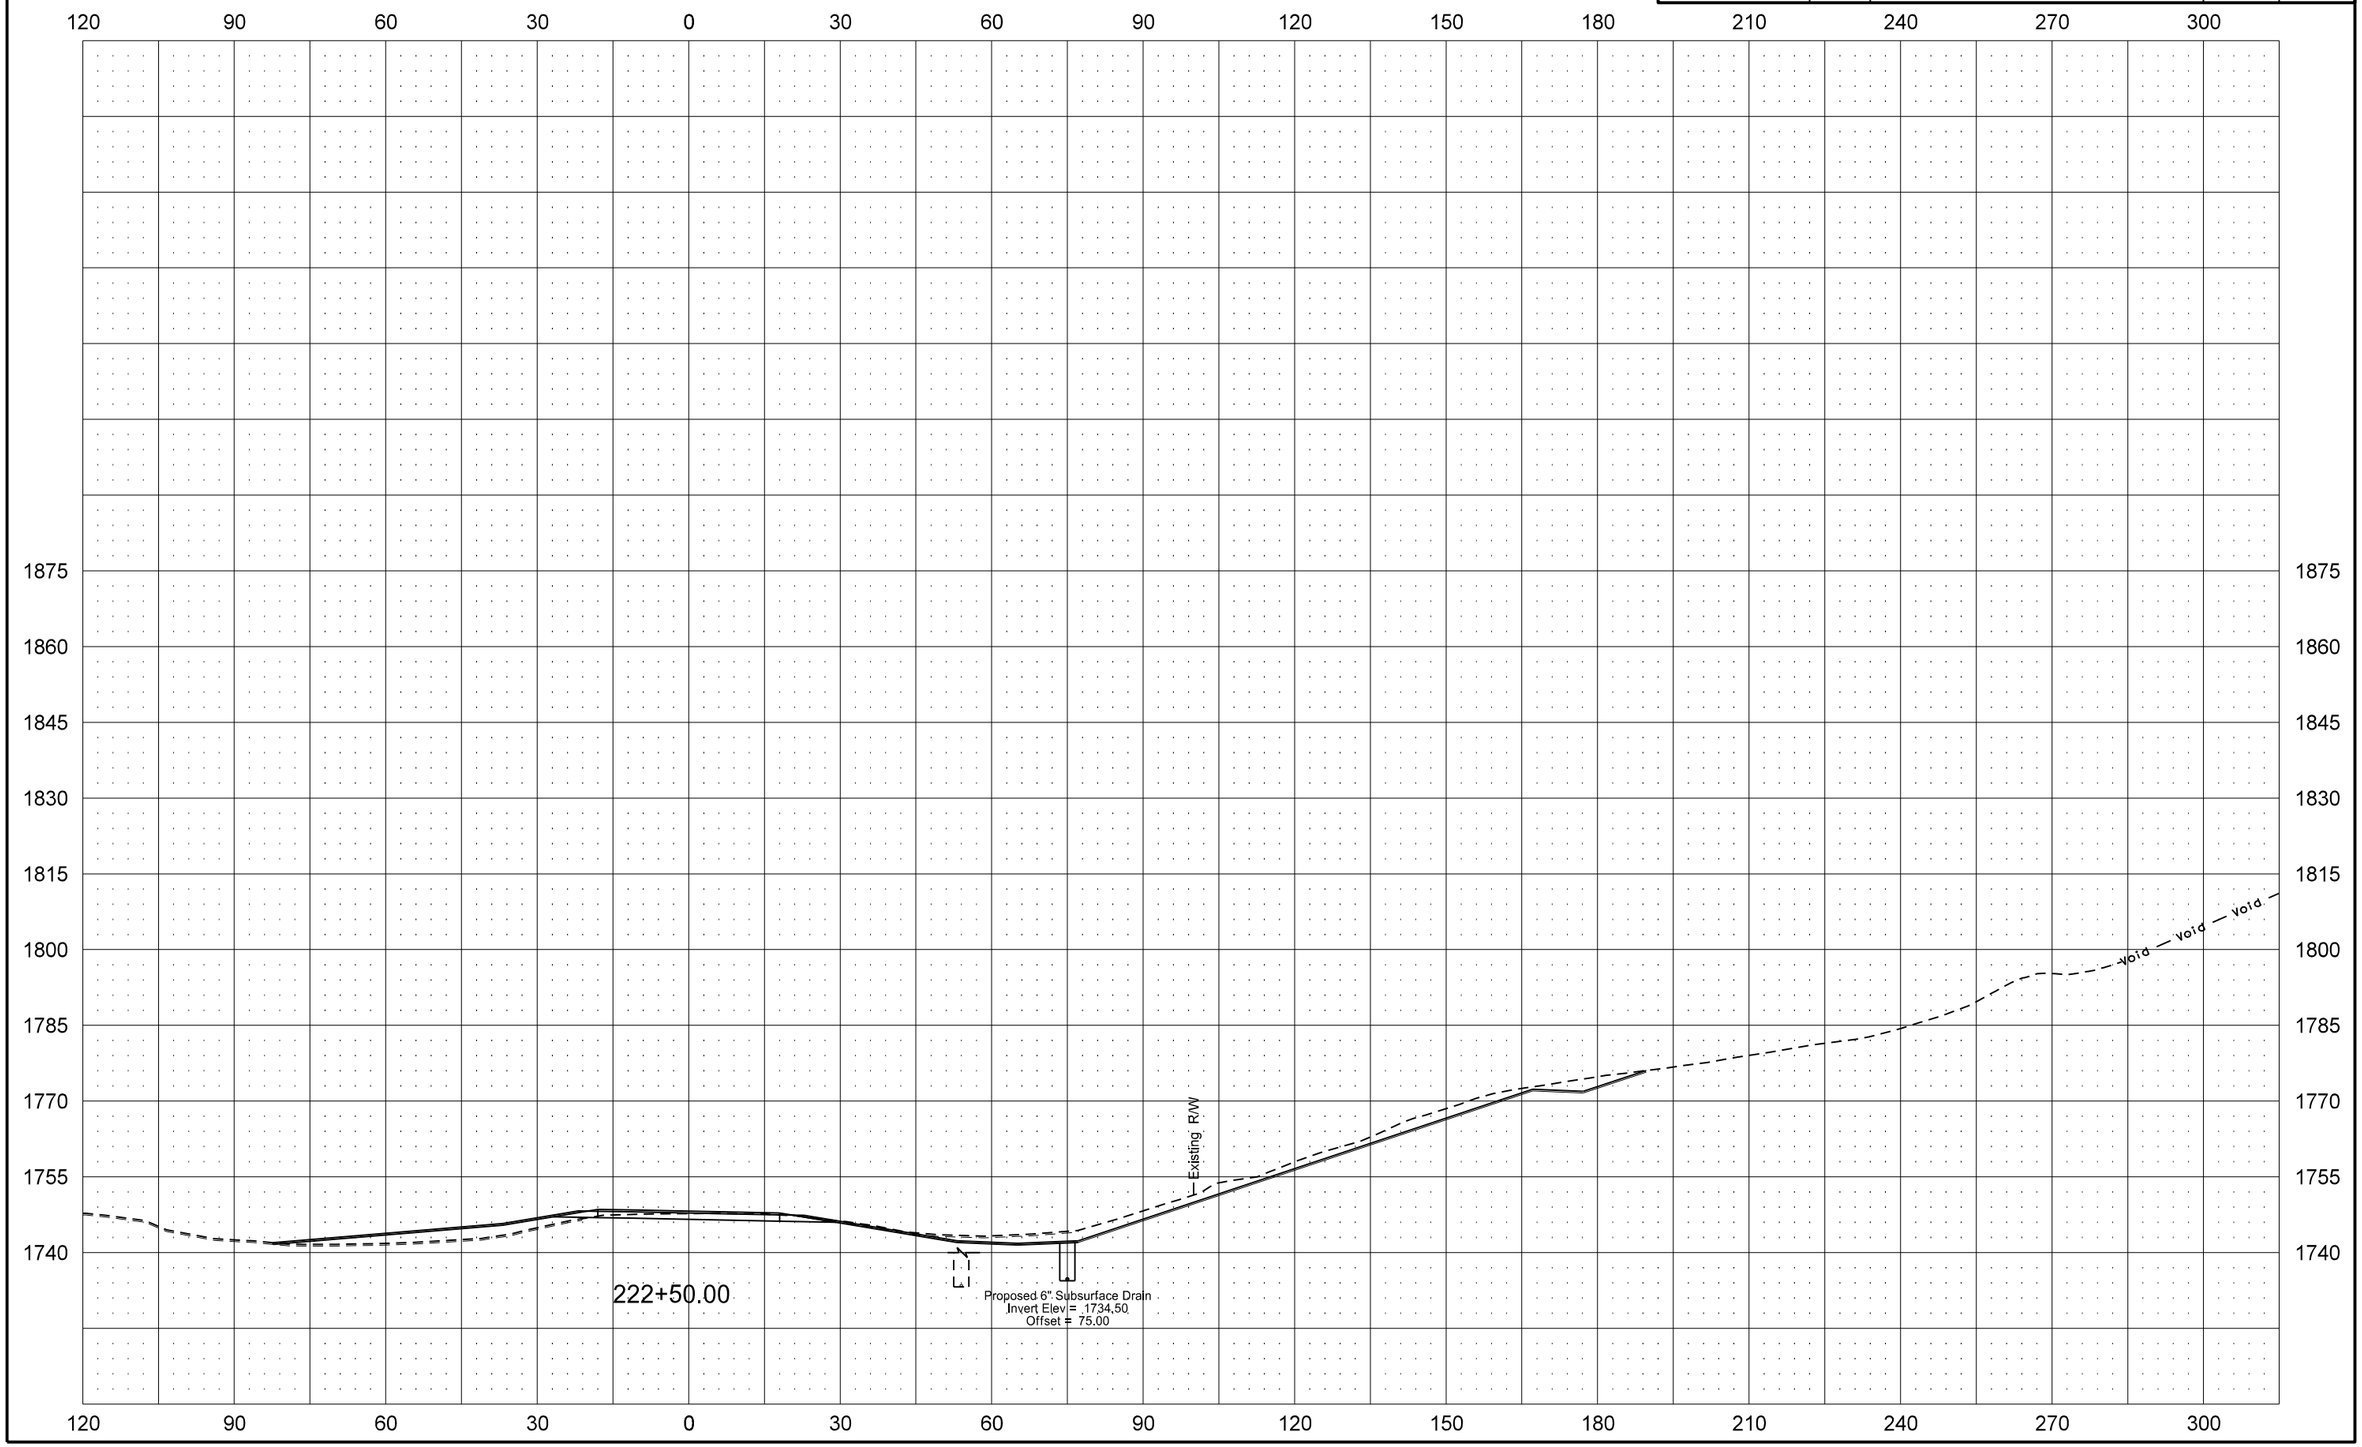

7/31/2015 8:39:36 AM jrensch R:\project\10200916.063\design\Sheets\200XS_001_200A.dgn

ND 200A: Slope Stabilization & Roadway Realignment

STATE	PROJECT NO.	SECTION NO.	SHEET NO.
ND	SNH-1-200(063)916	200	38

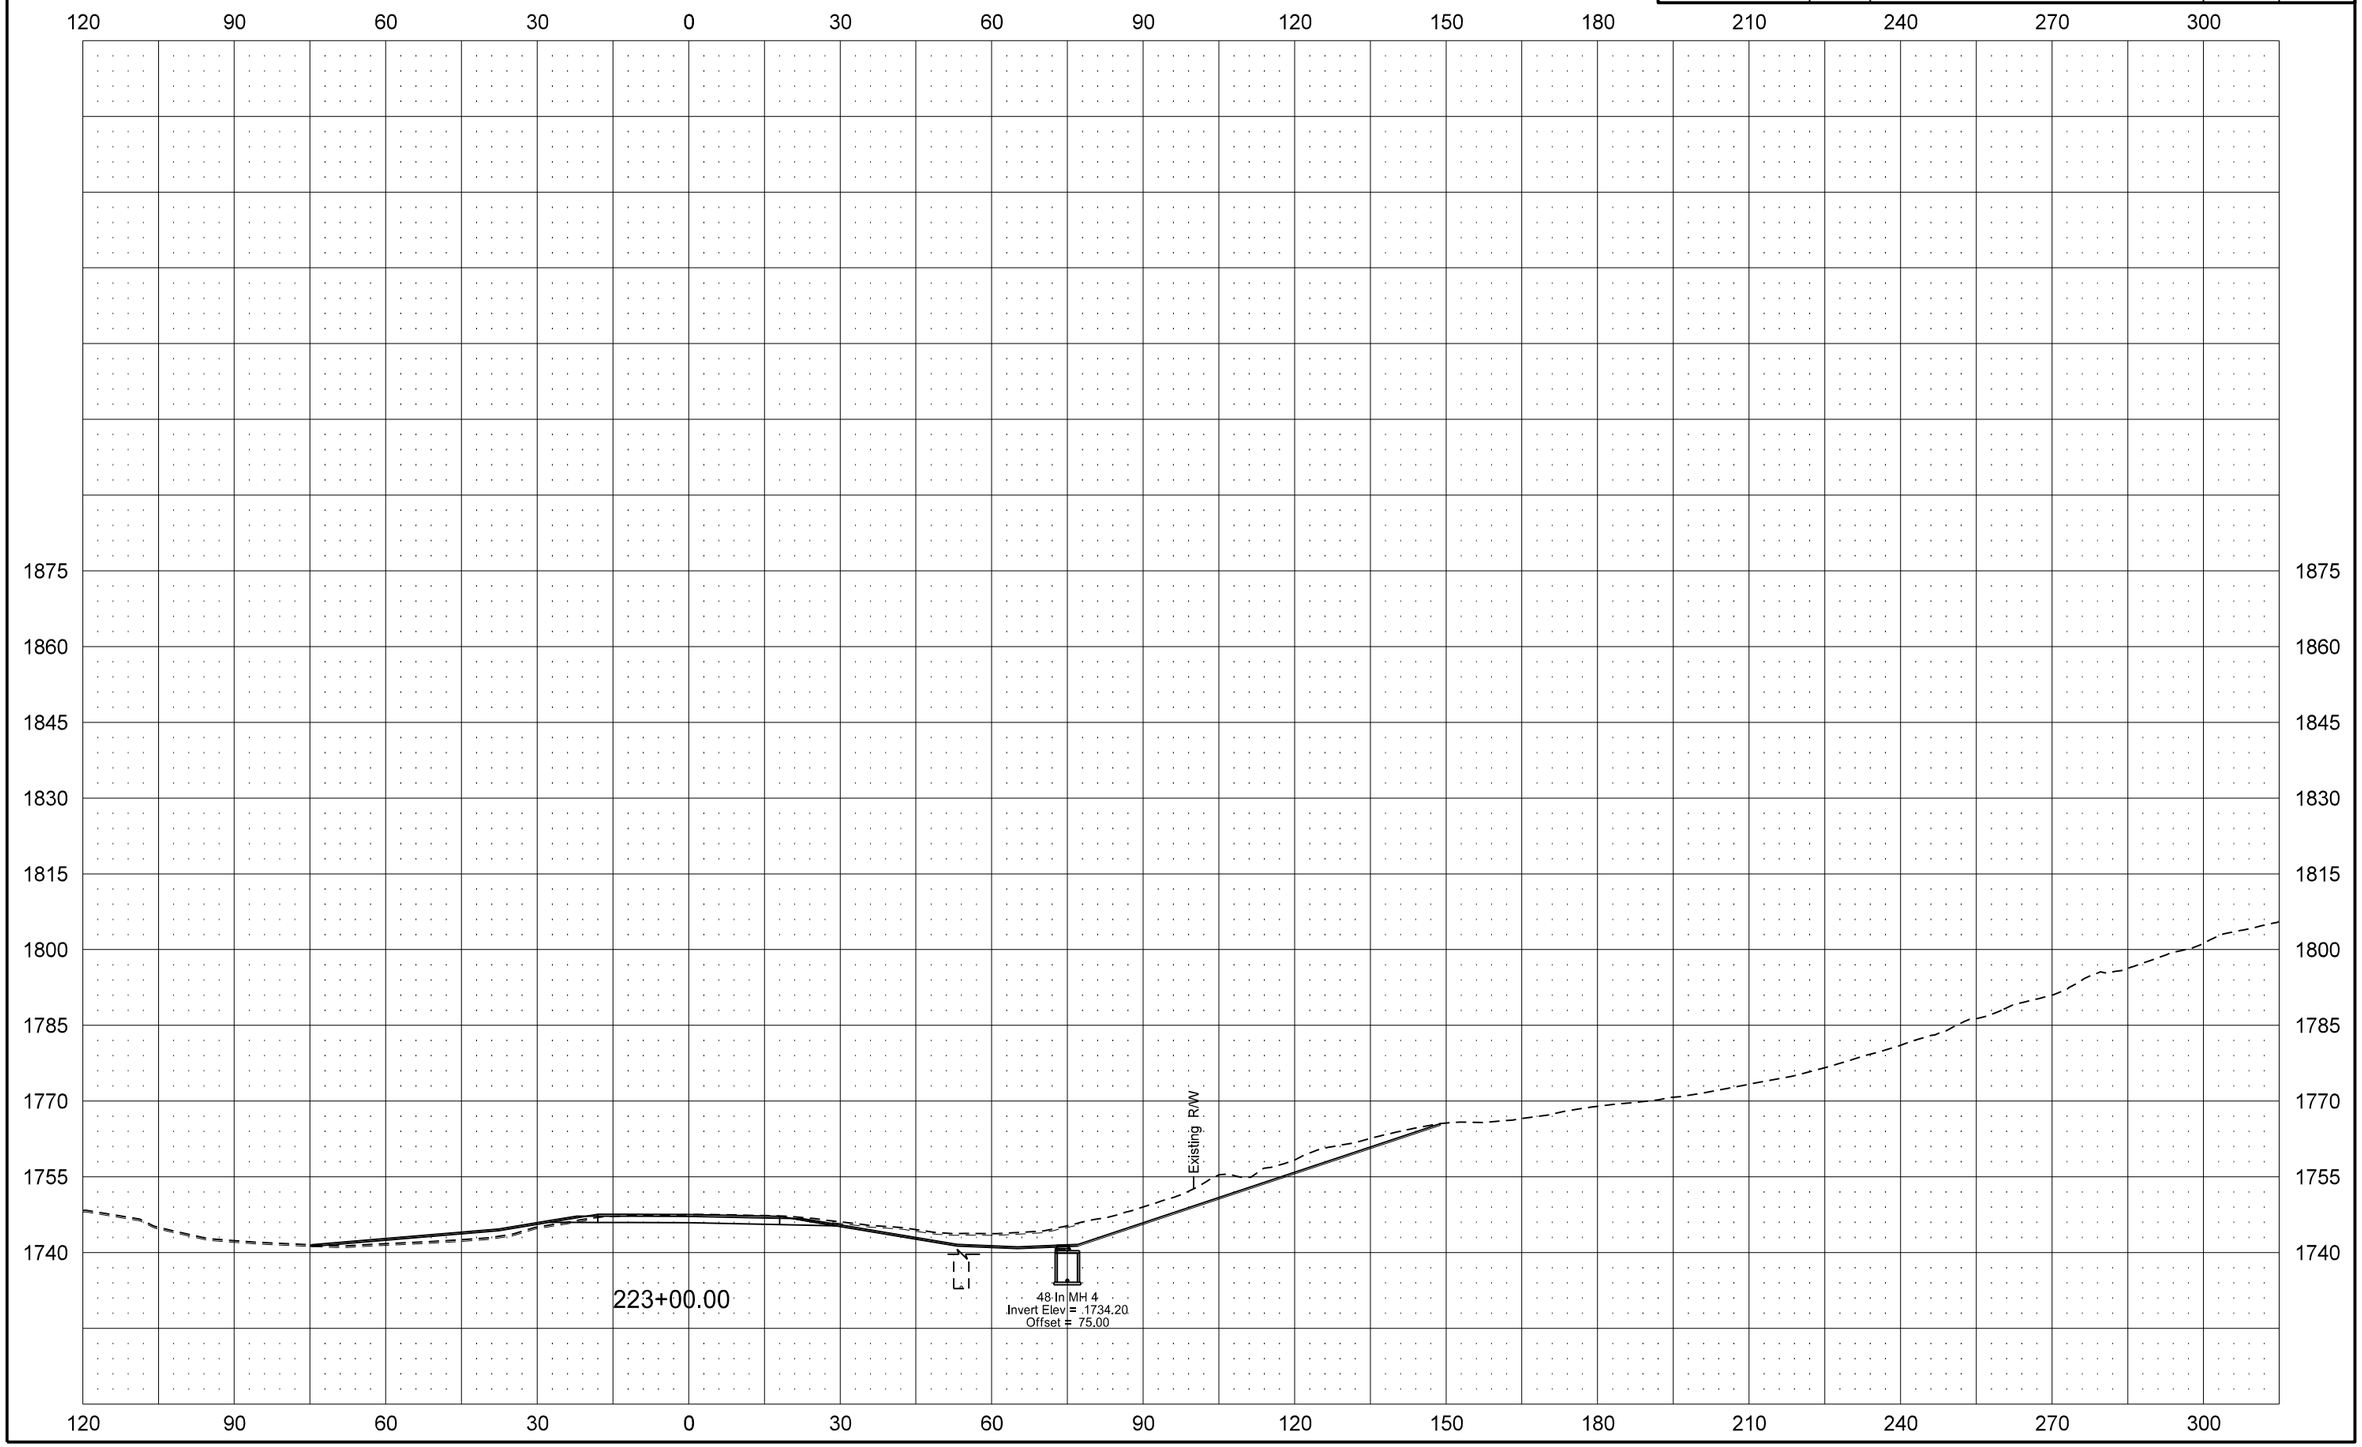

7/31/2015 8:39:37 AM jrensch R:\project\10200916.063\design\Sheets\200XS_001_200A.dgn

ND 200A: Slope Stabilization & Roadway Realignment

STATE	PROJECT NO.	SECTION NO.	SHEET NO.
ND	SNH-1-200(063)916	200	39

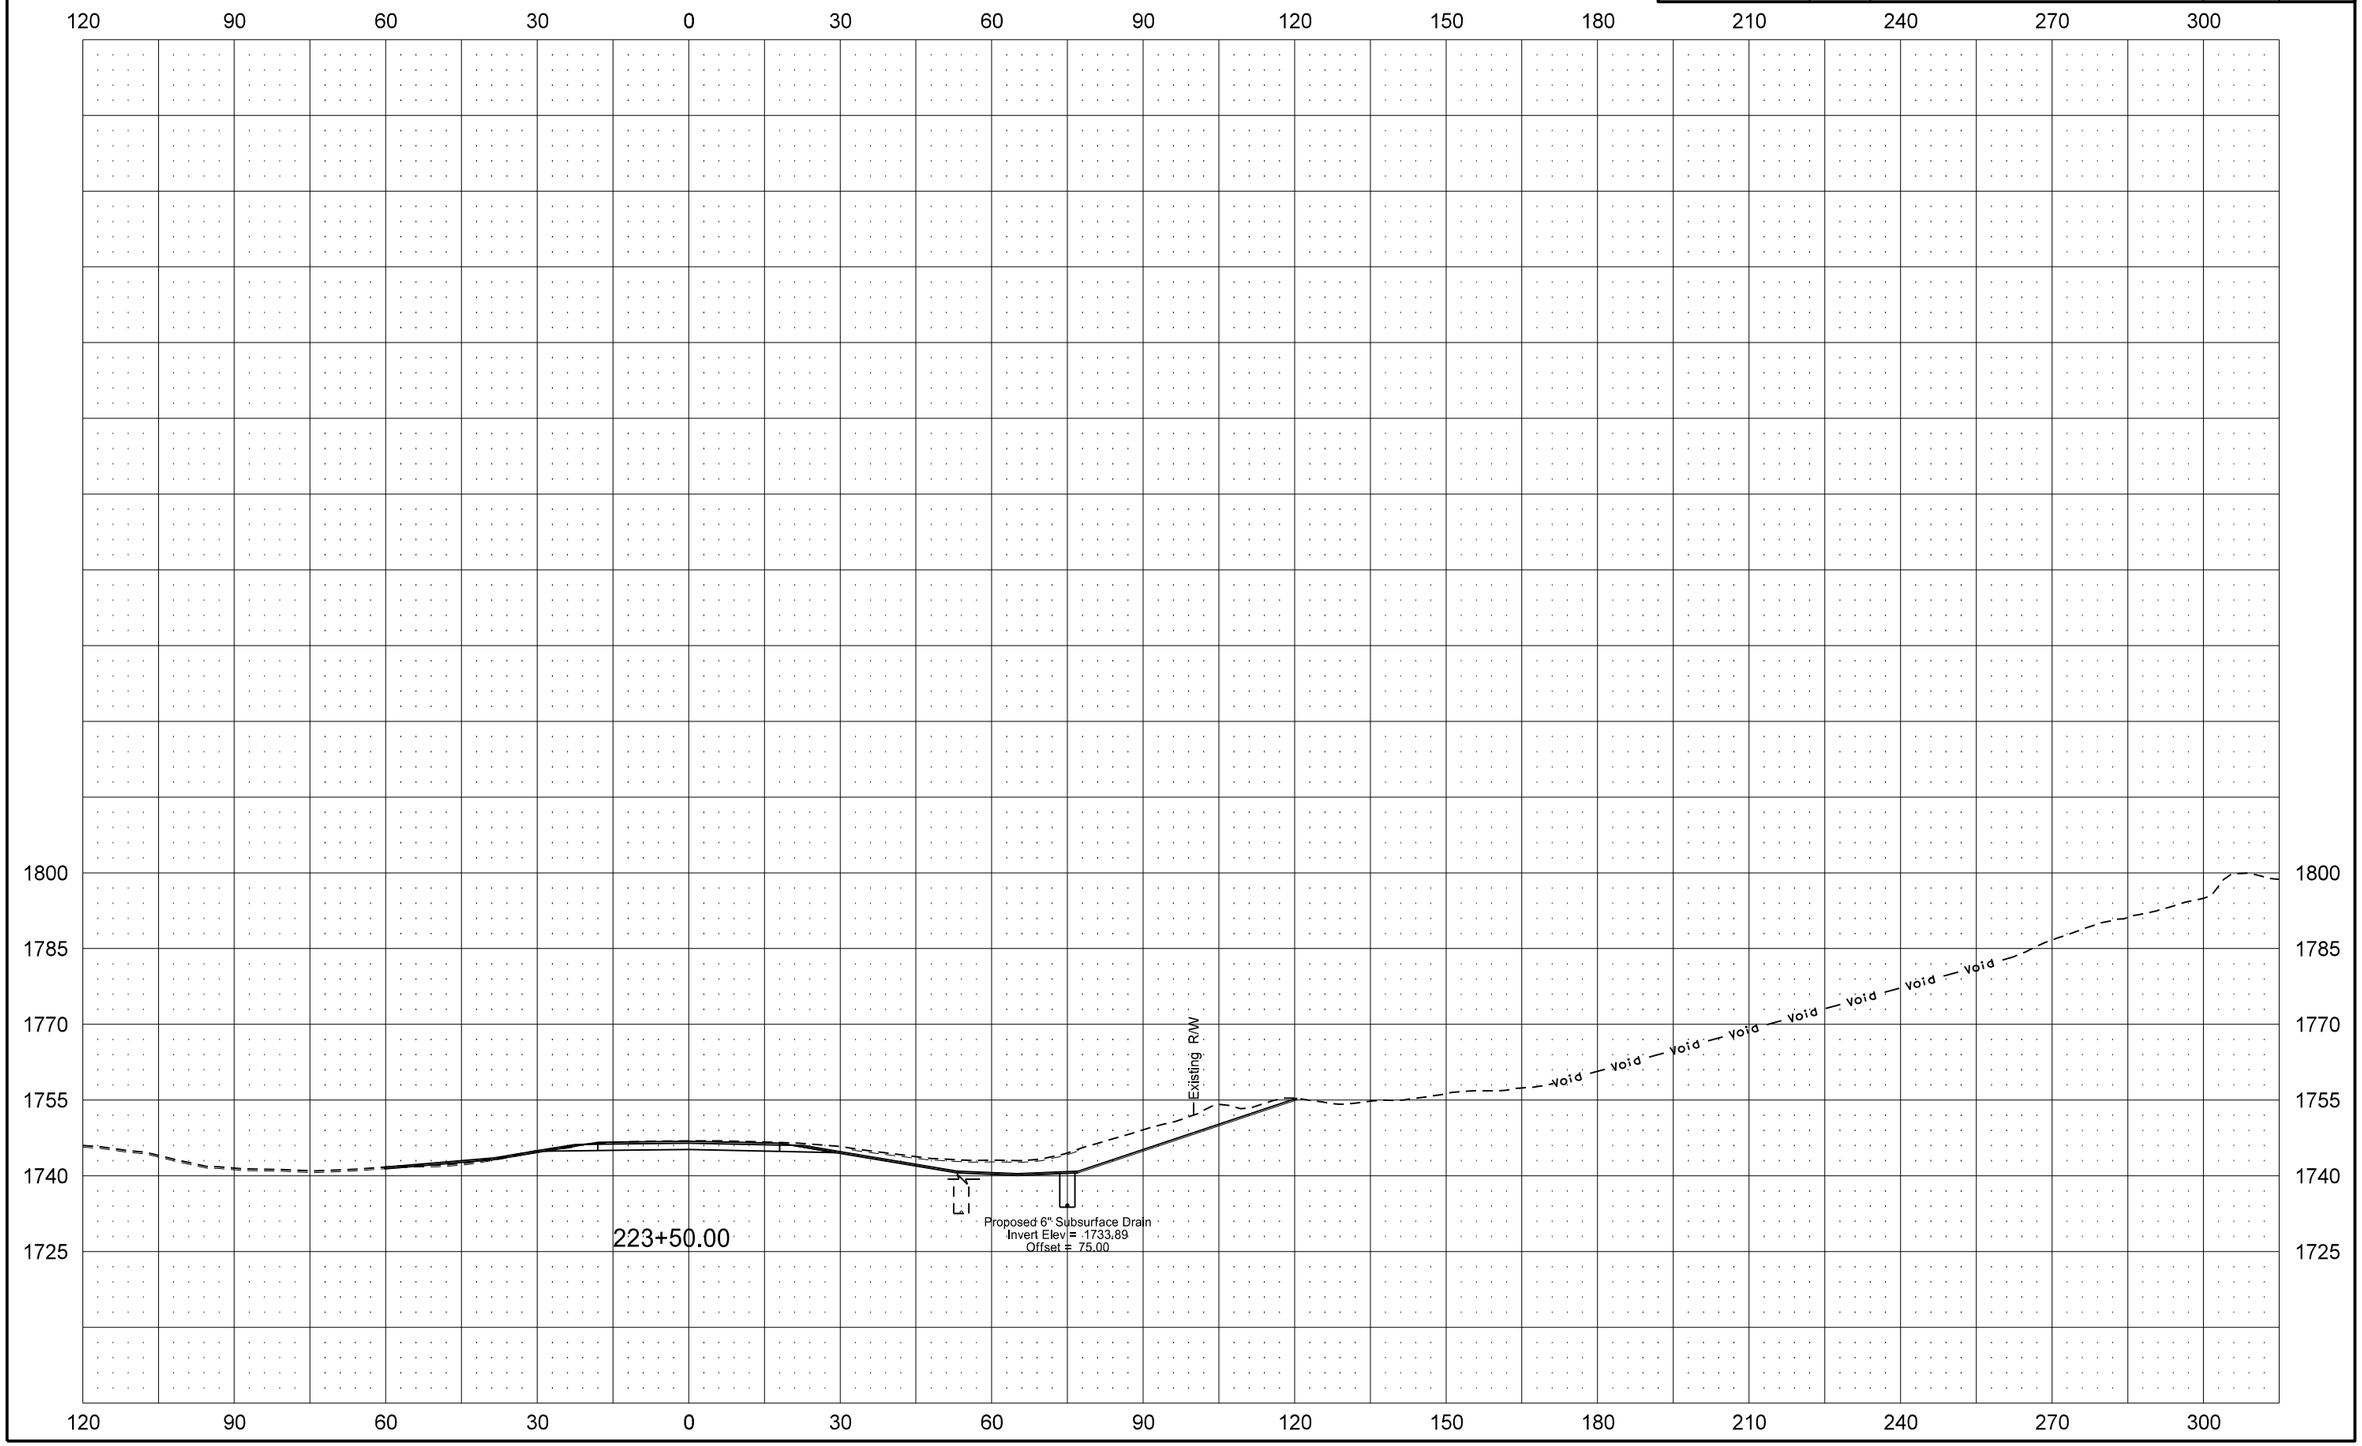

ND 200A: Slope Stabilization & Roadway Realignment

STATE	PROJECT NO.	SECTION NO.	SHEET NO.
ND	SNH-1-200(063)916	200	40

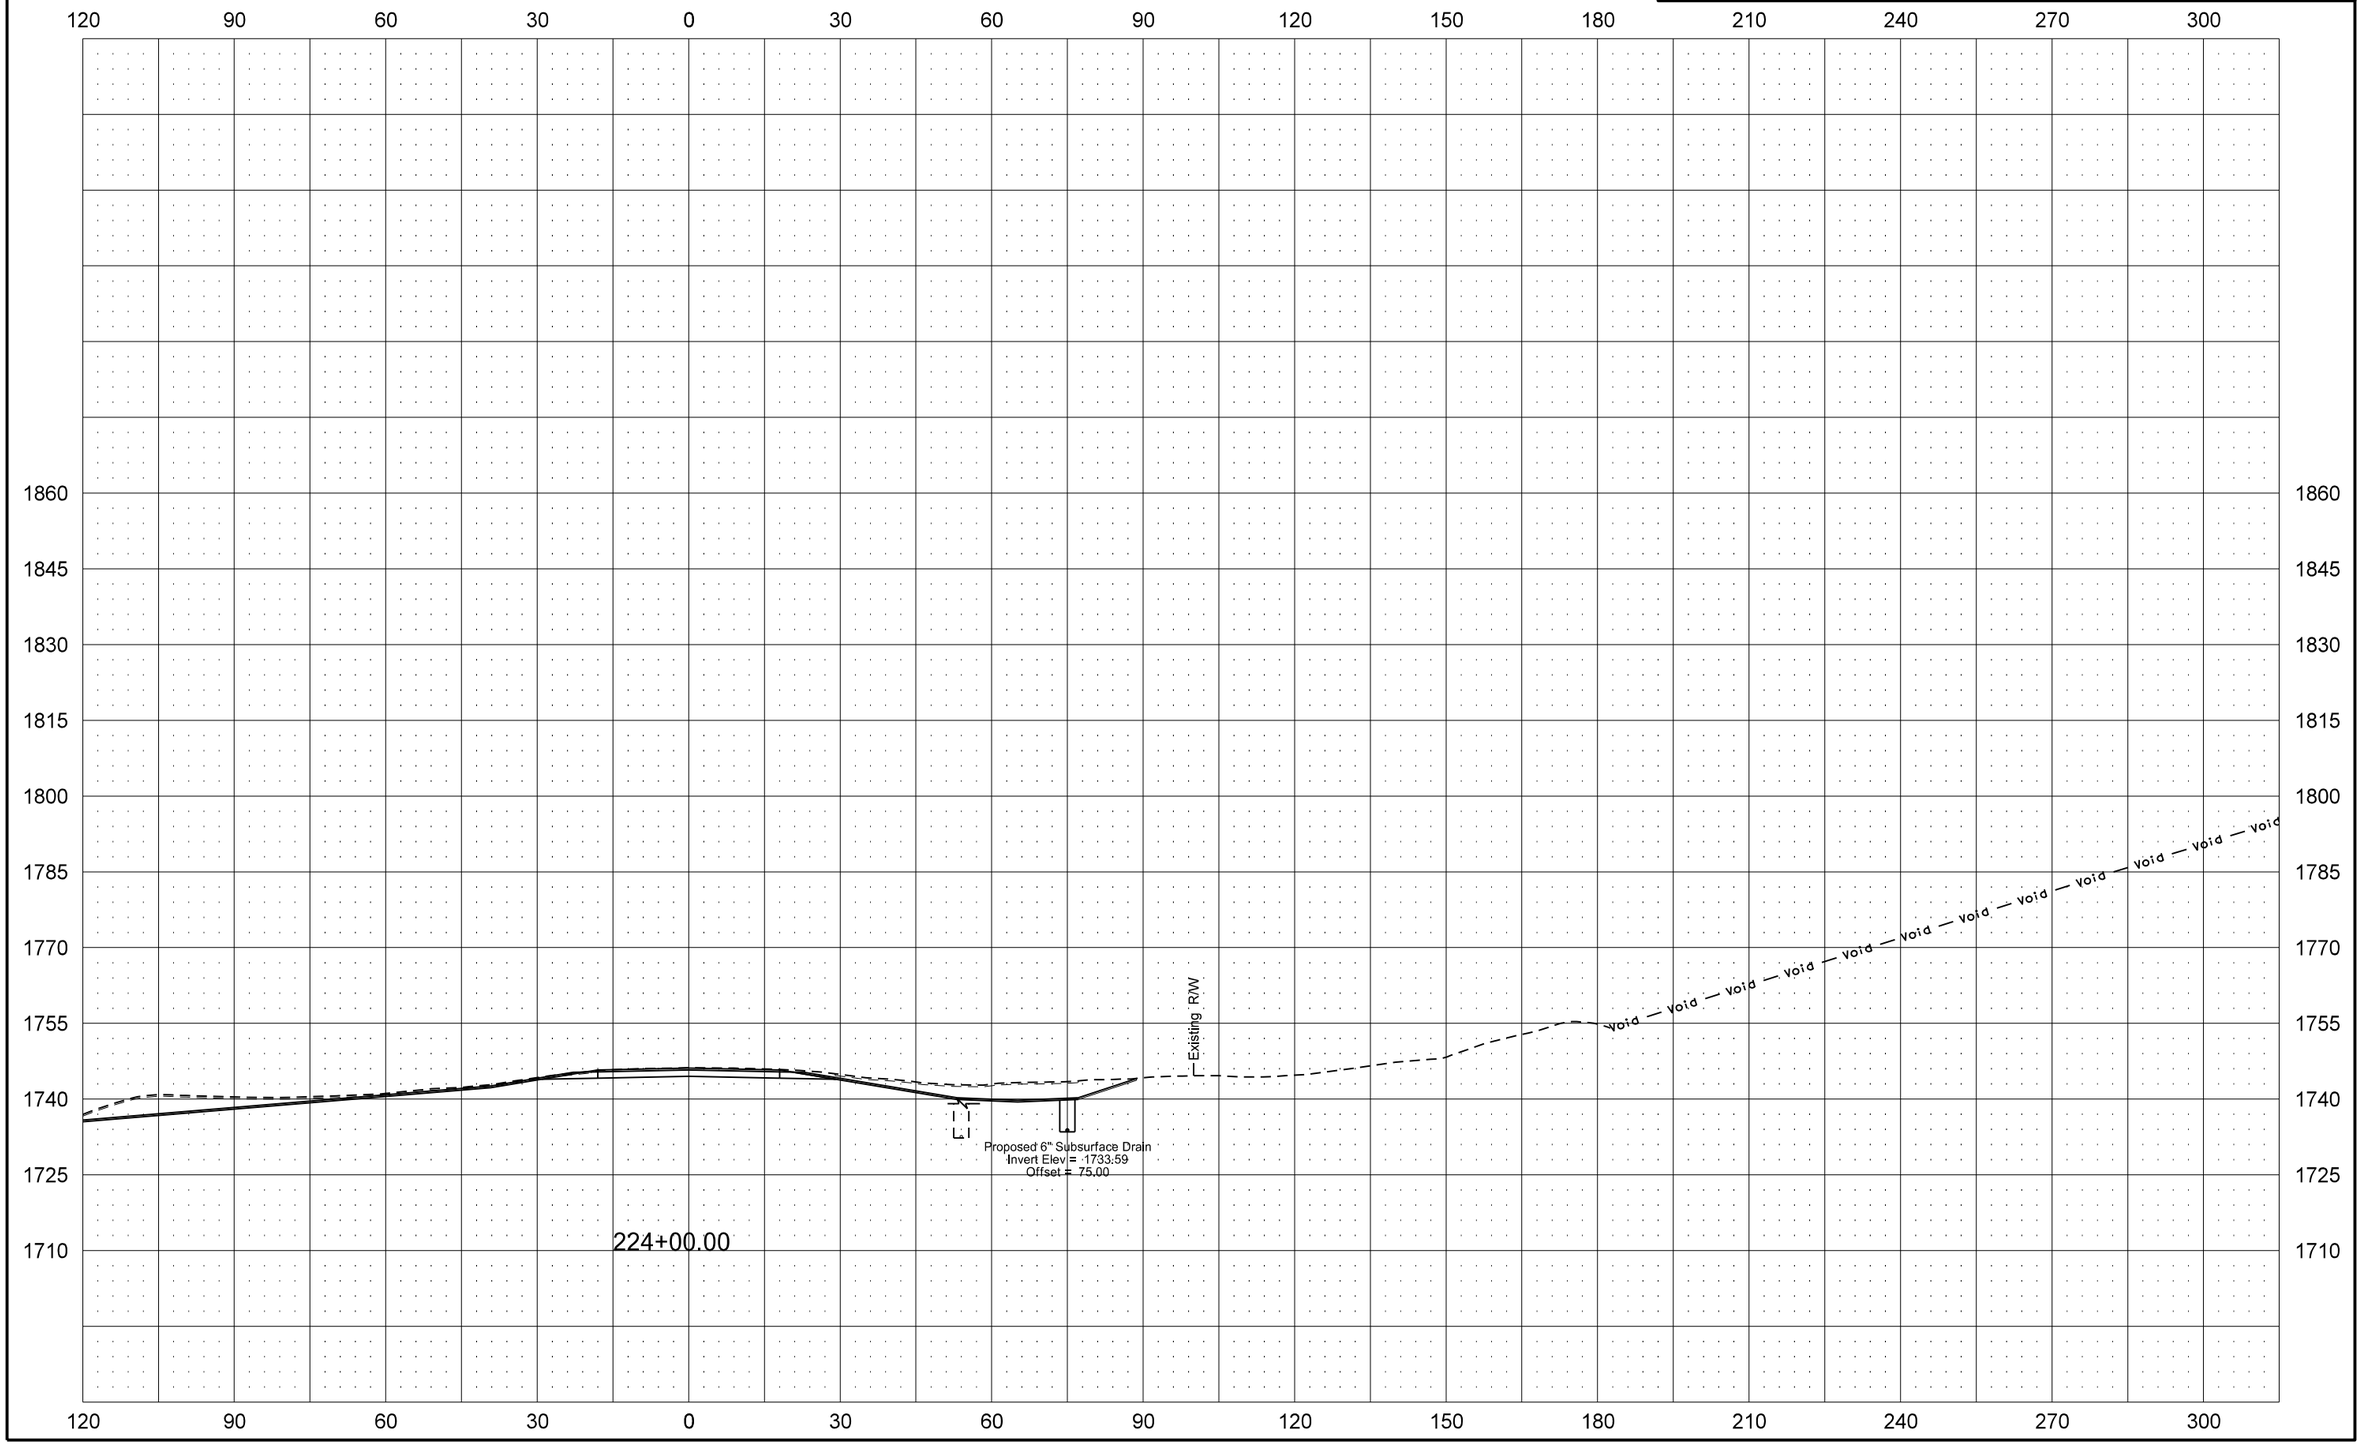

7/31/2015 8:39:38 AM jrensch R:\project\10200916.063\design\Sheets\200XS_001_200A.dgn

ND 200A: Slope Stabilization & Roadway Realignment

STATE	PROJECT NO.	SECTION NO.	SHEET NO.
ND	SNH-1-200(063)916	200	41

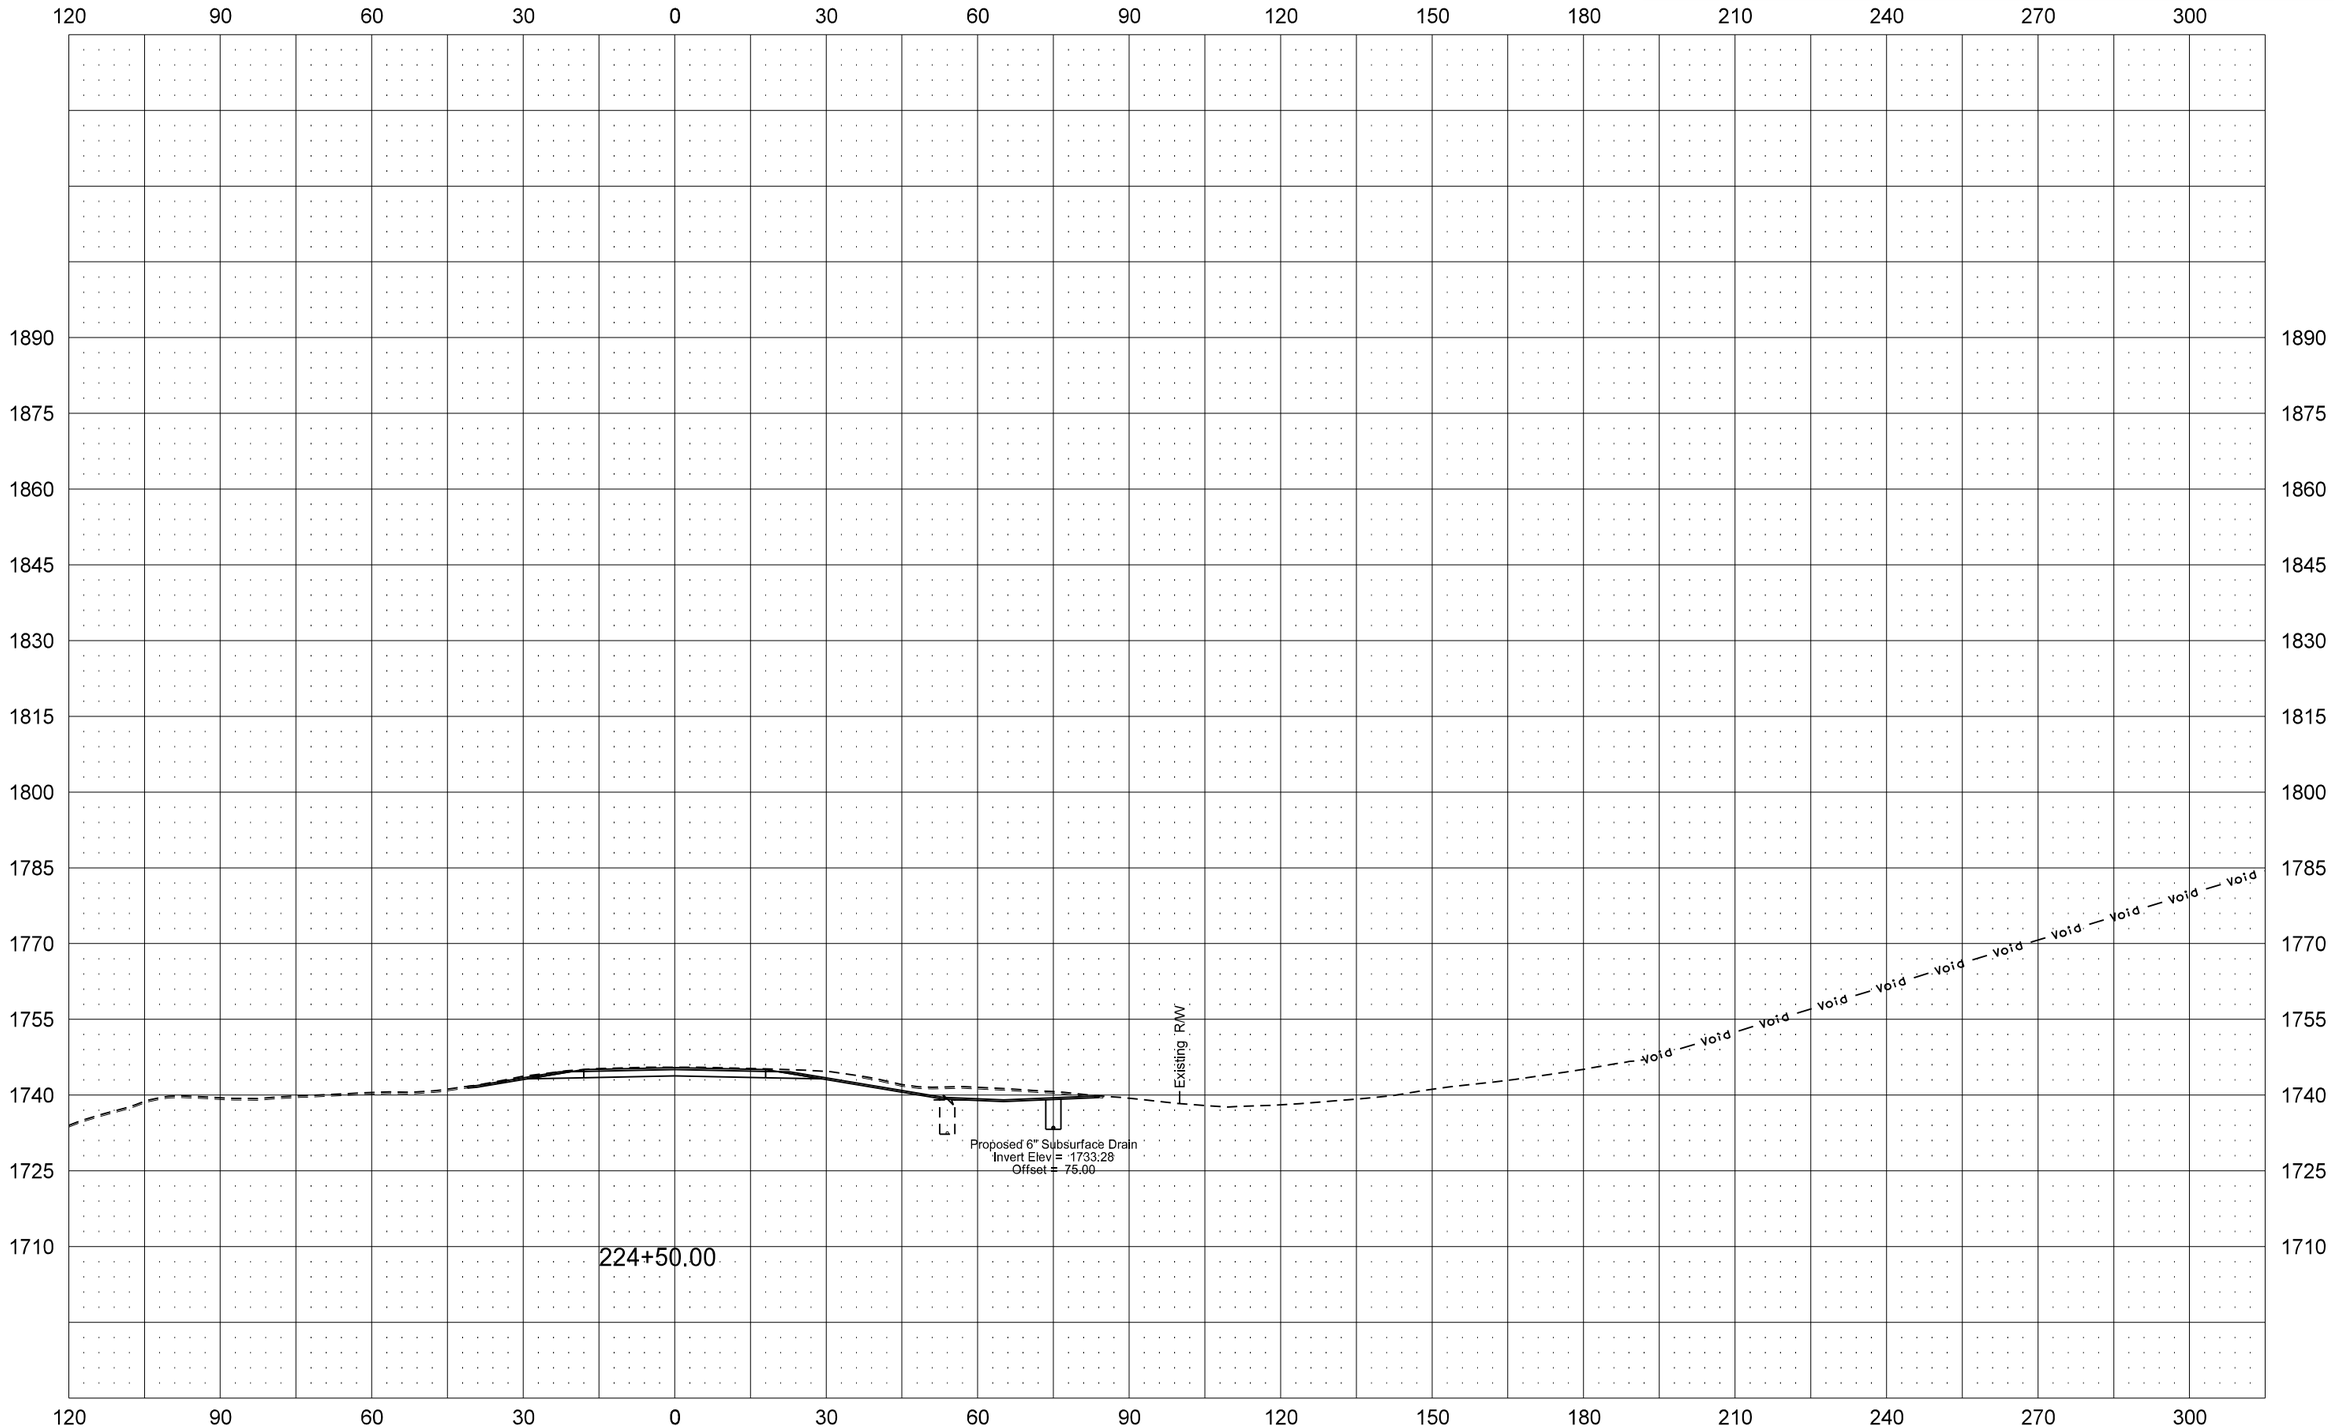

7/31/2015 8:39:39 AM jrensch R:\project\10200916.063\design\Sheets\200XS_001_200A.dgn

ND 200A: Slope Stabilization & Roadway Realignment

STATE	PROJECT NO.	SECTION NO.	SHEET NO.
ND	SNH-1-200(063)916	200	42

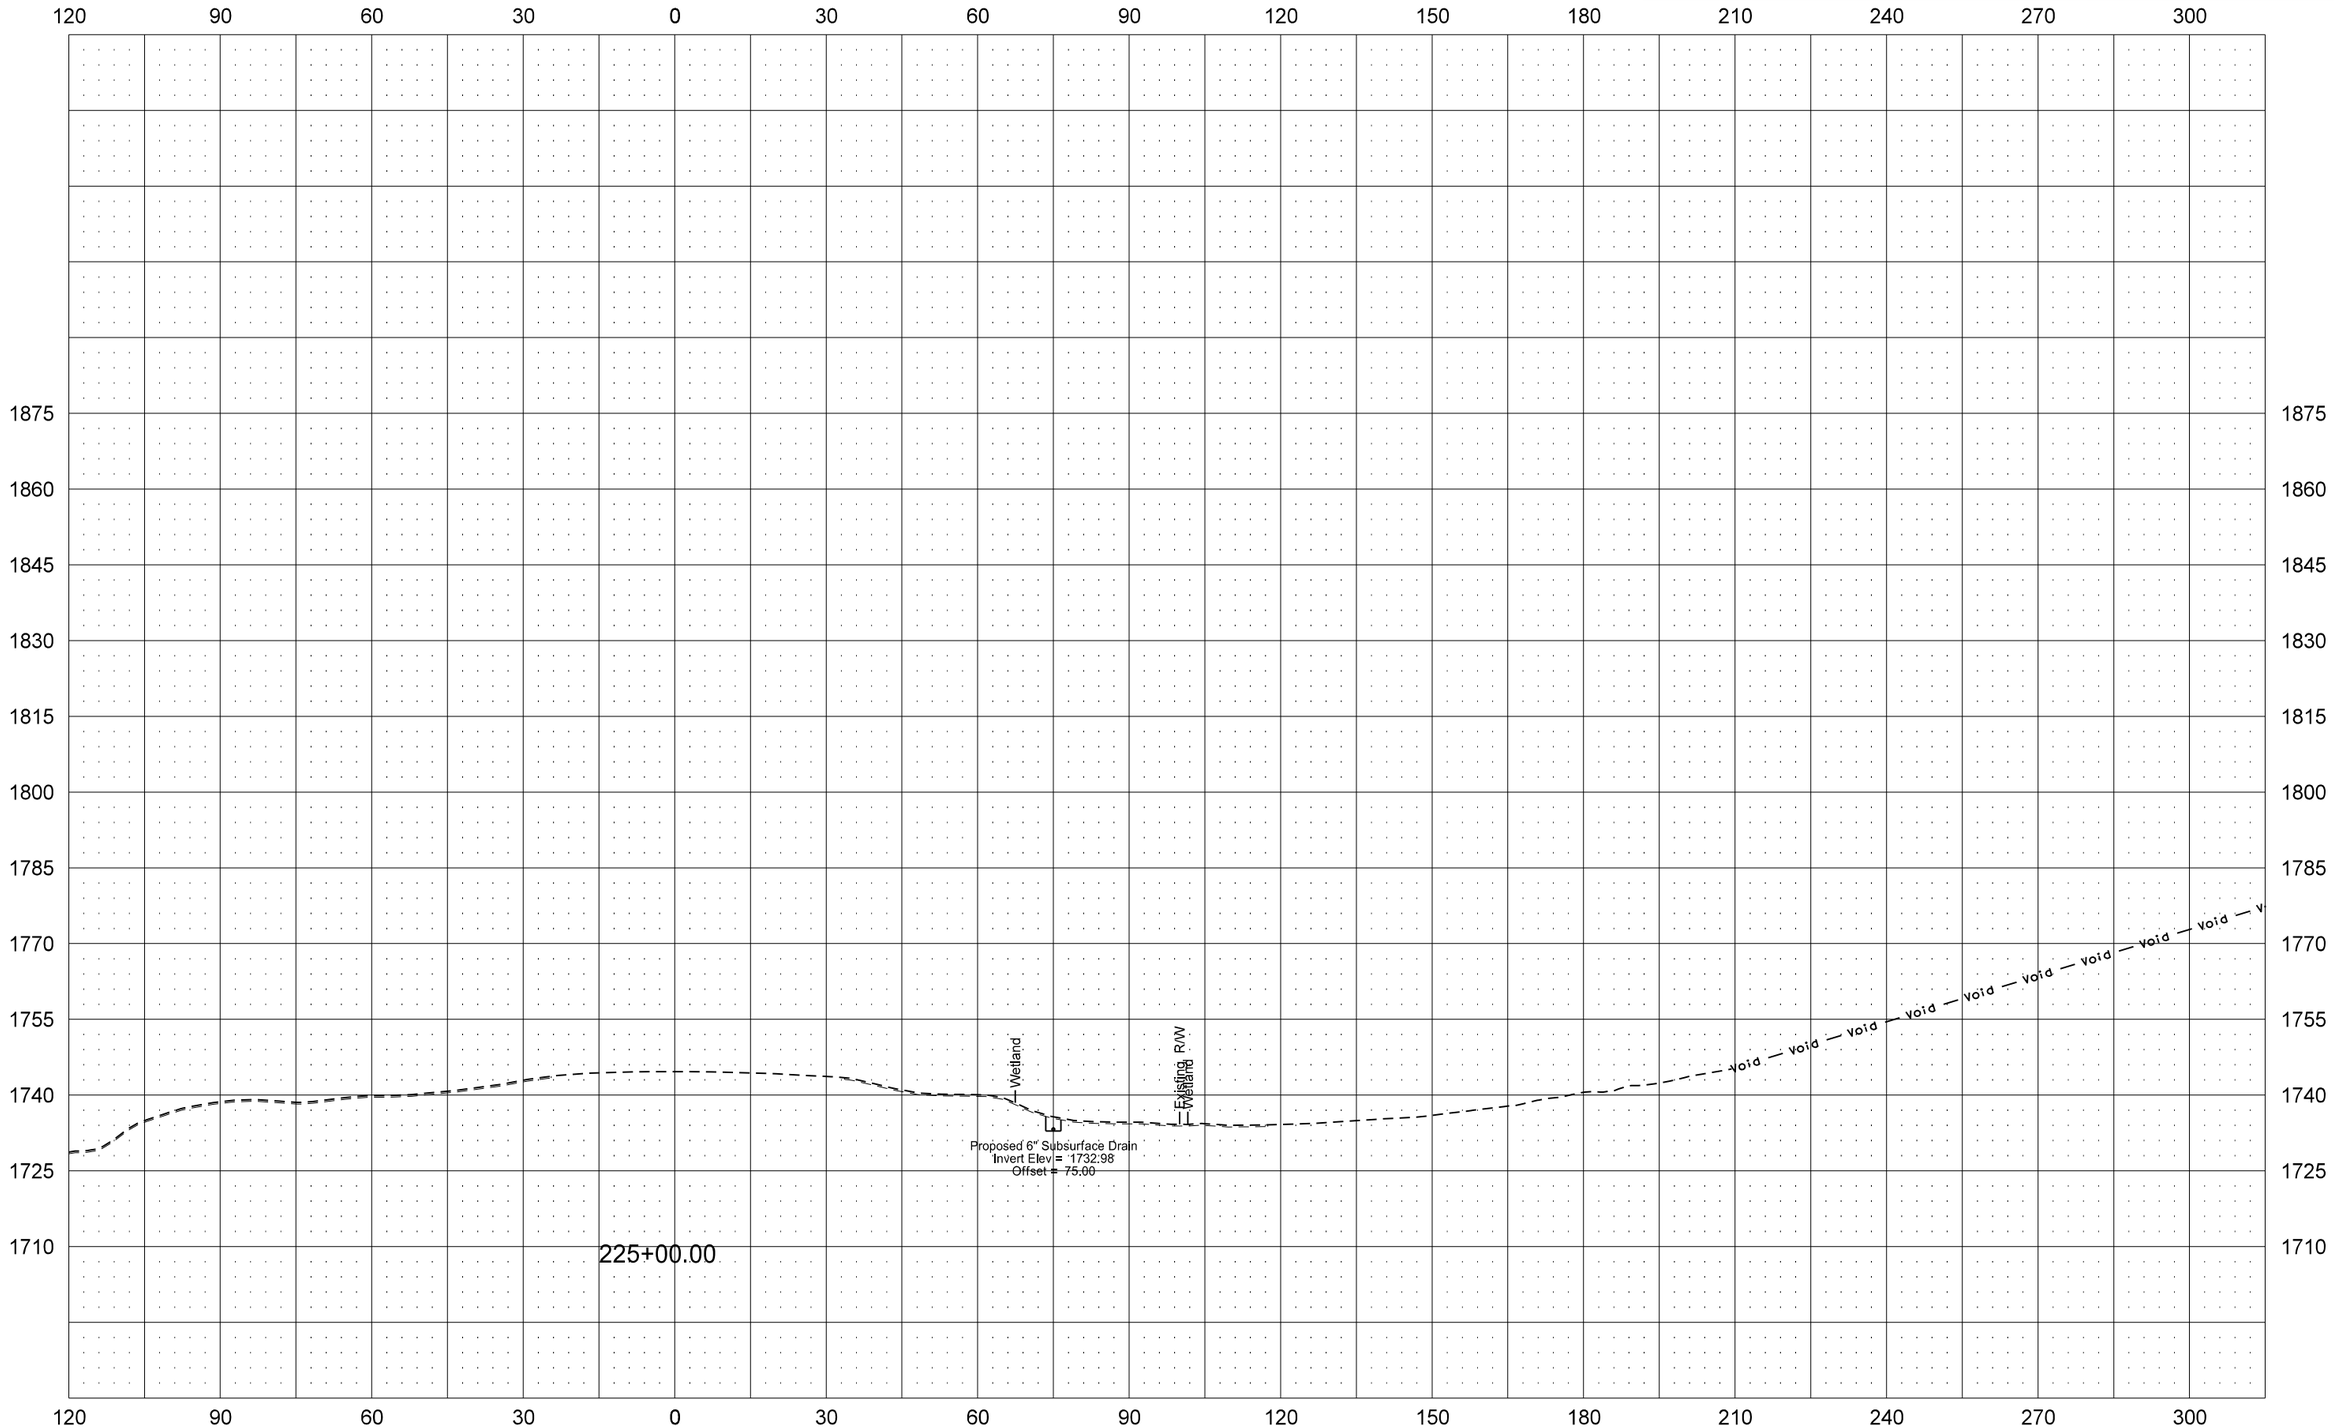

ND 200A: Slope Stabilization & Roadway Realignment

STATE	PROJECT NO.	SECTION NO.	SHEET NO.
ND	SNH-1-200(063)916	200	43

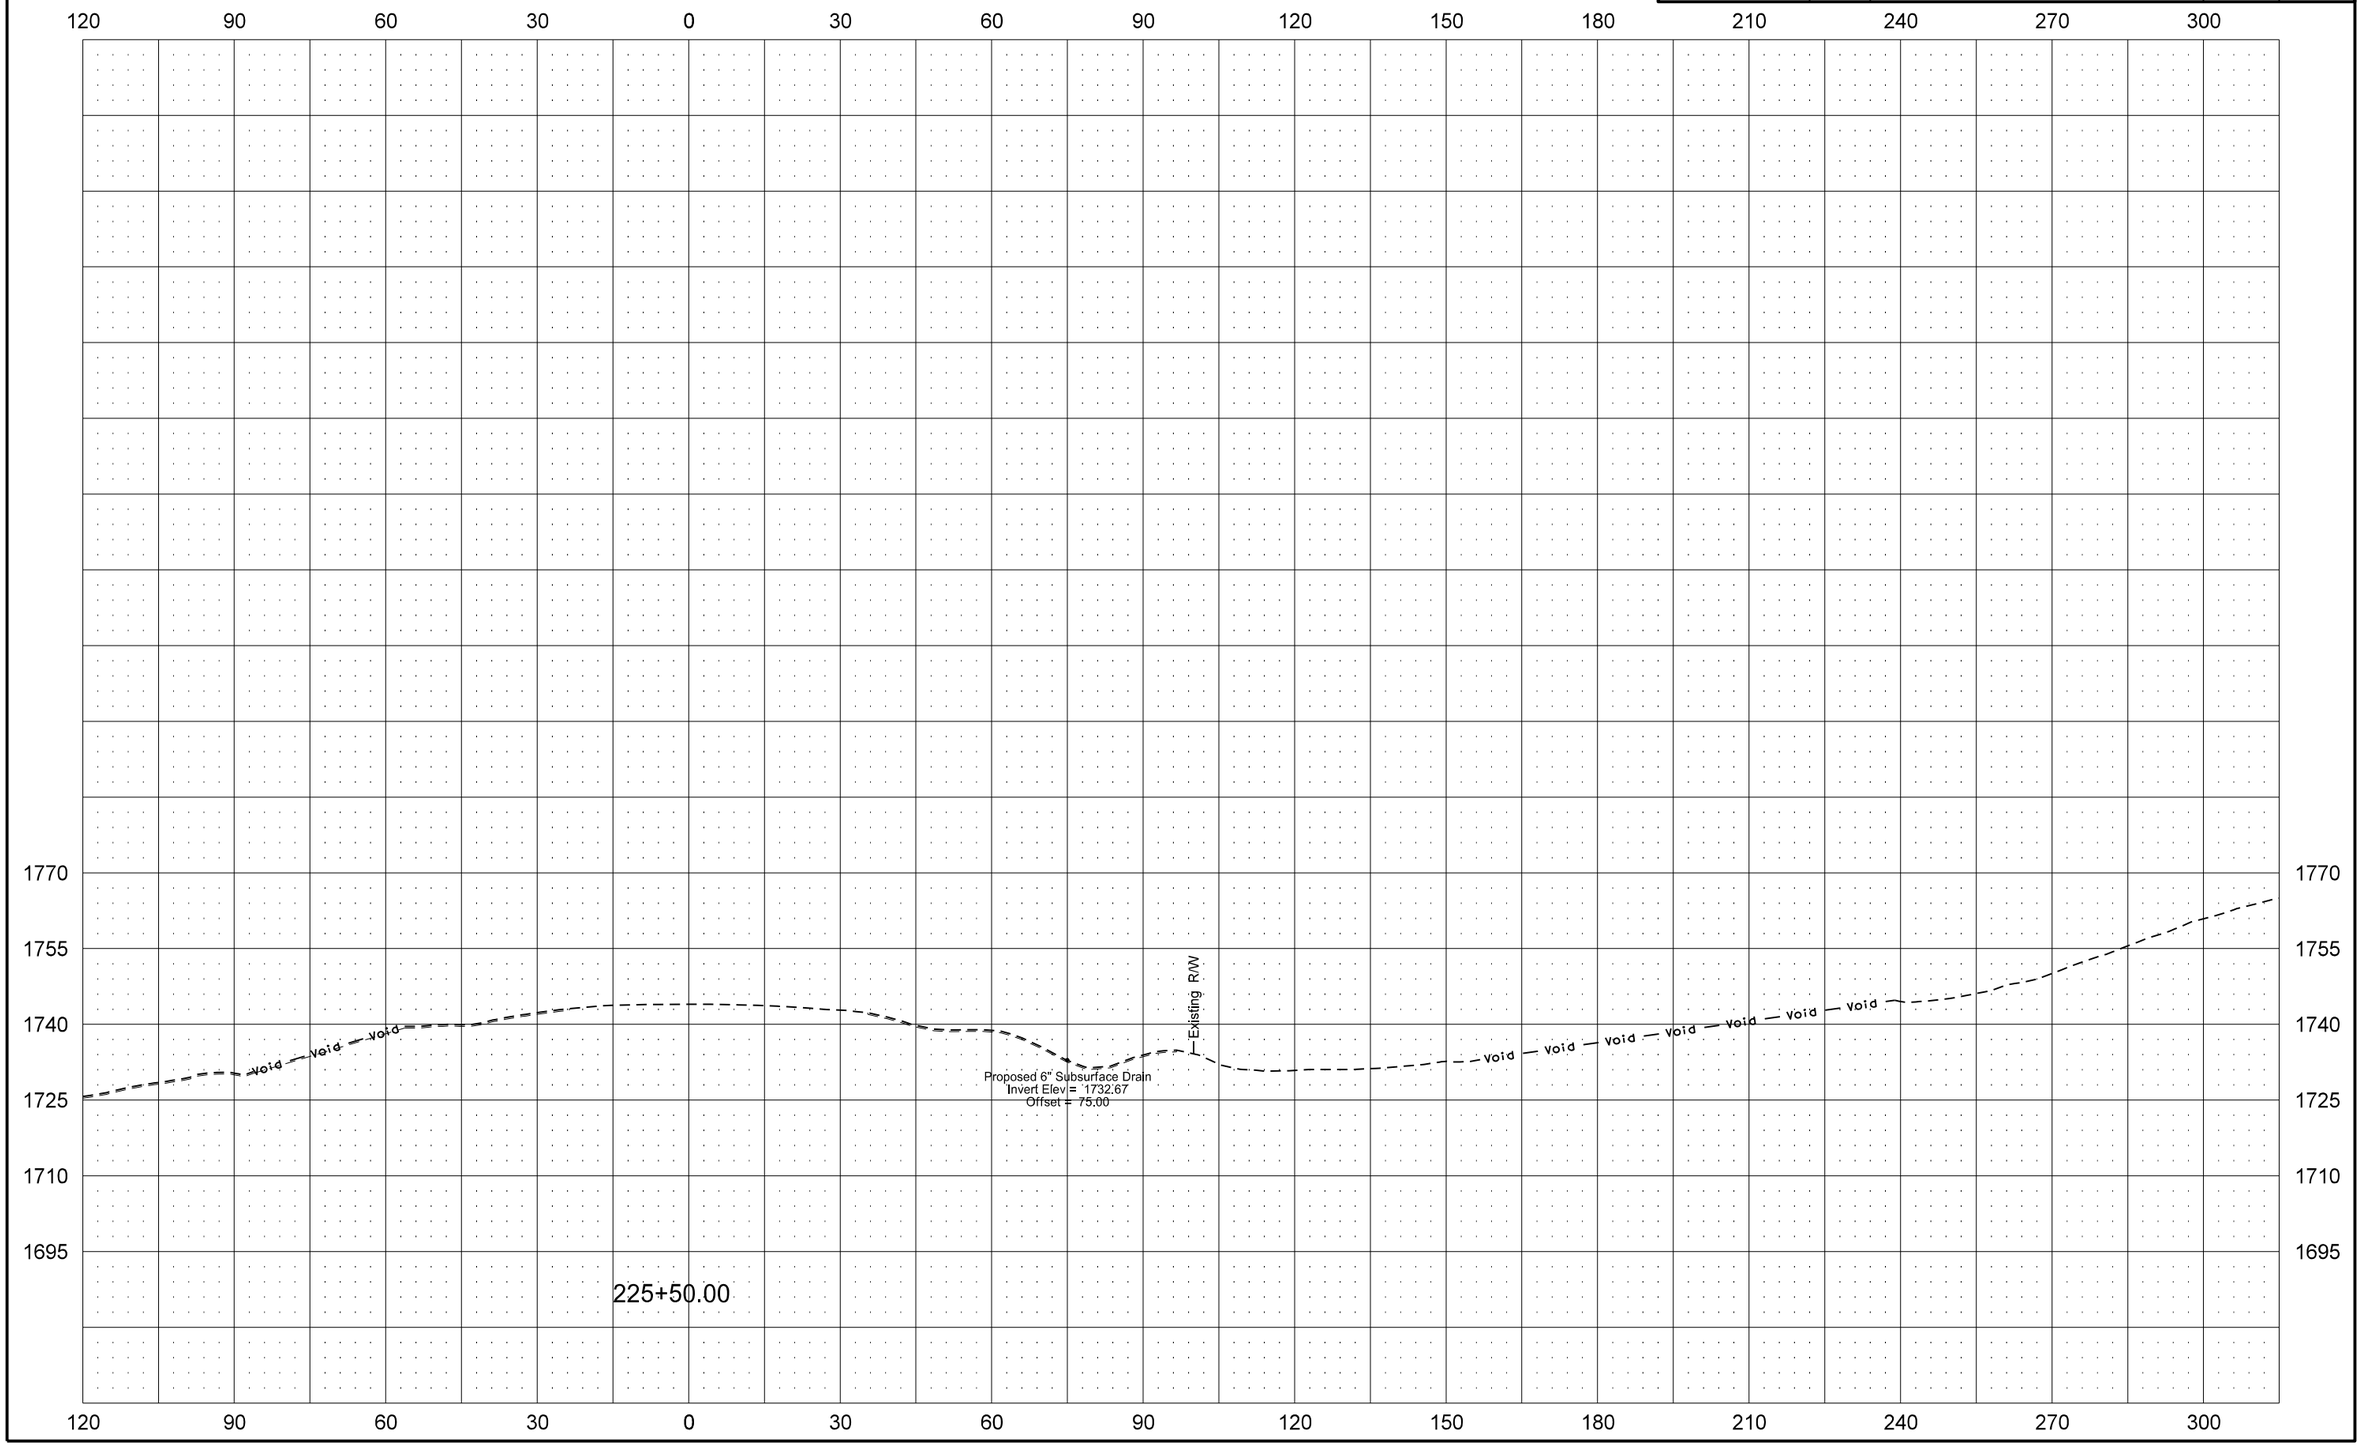

ND 200A: Slope Stabilization & Roadway Realignment
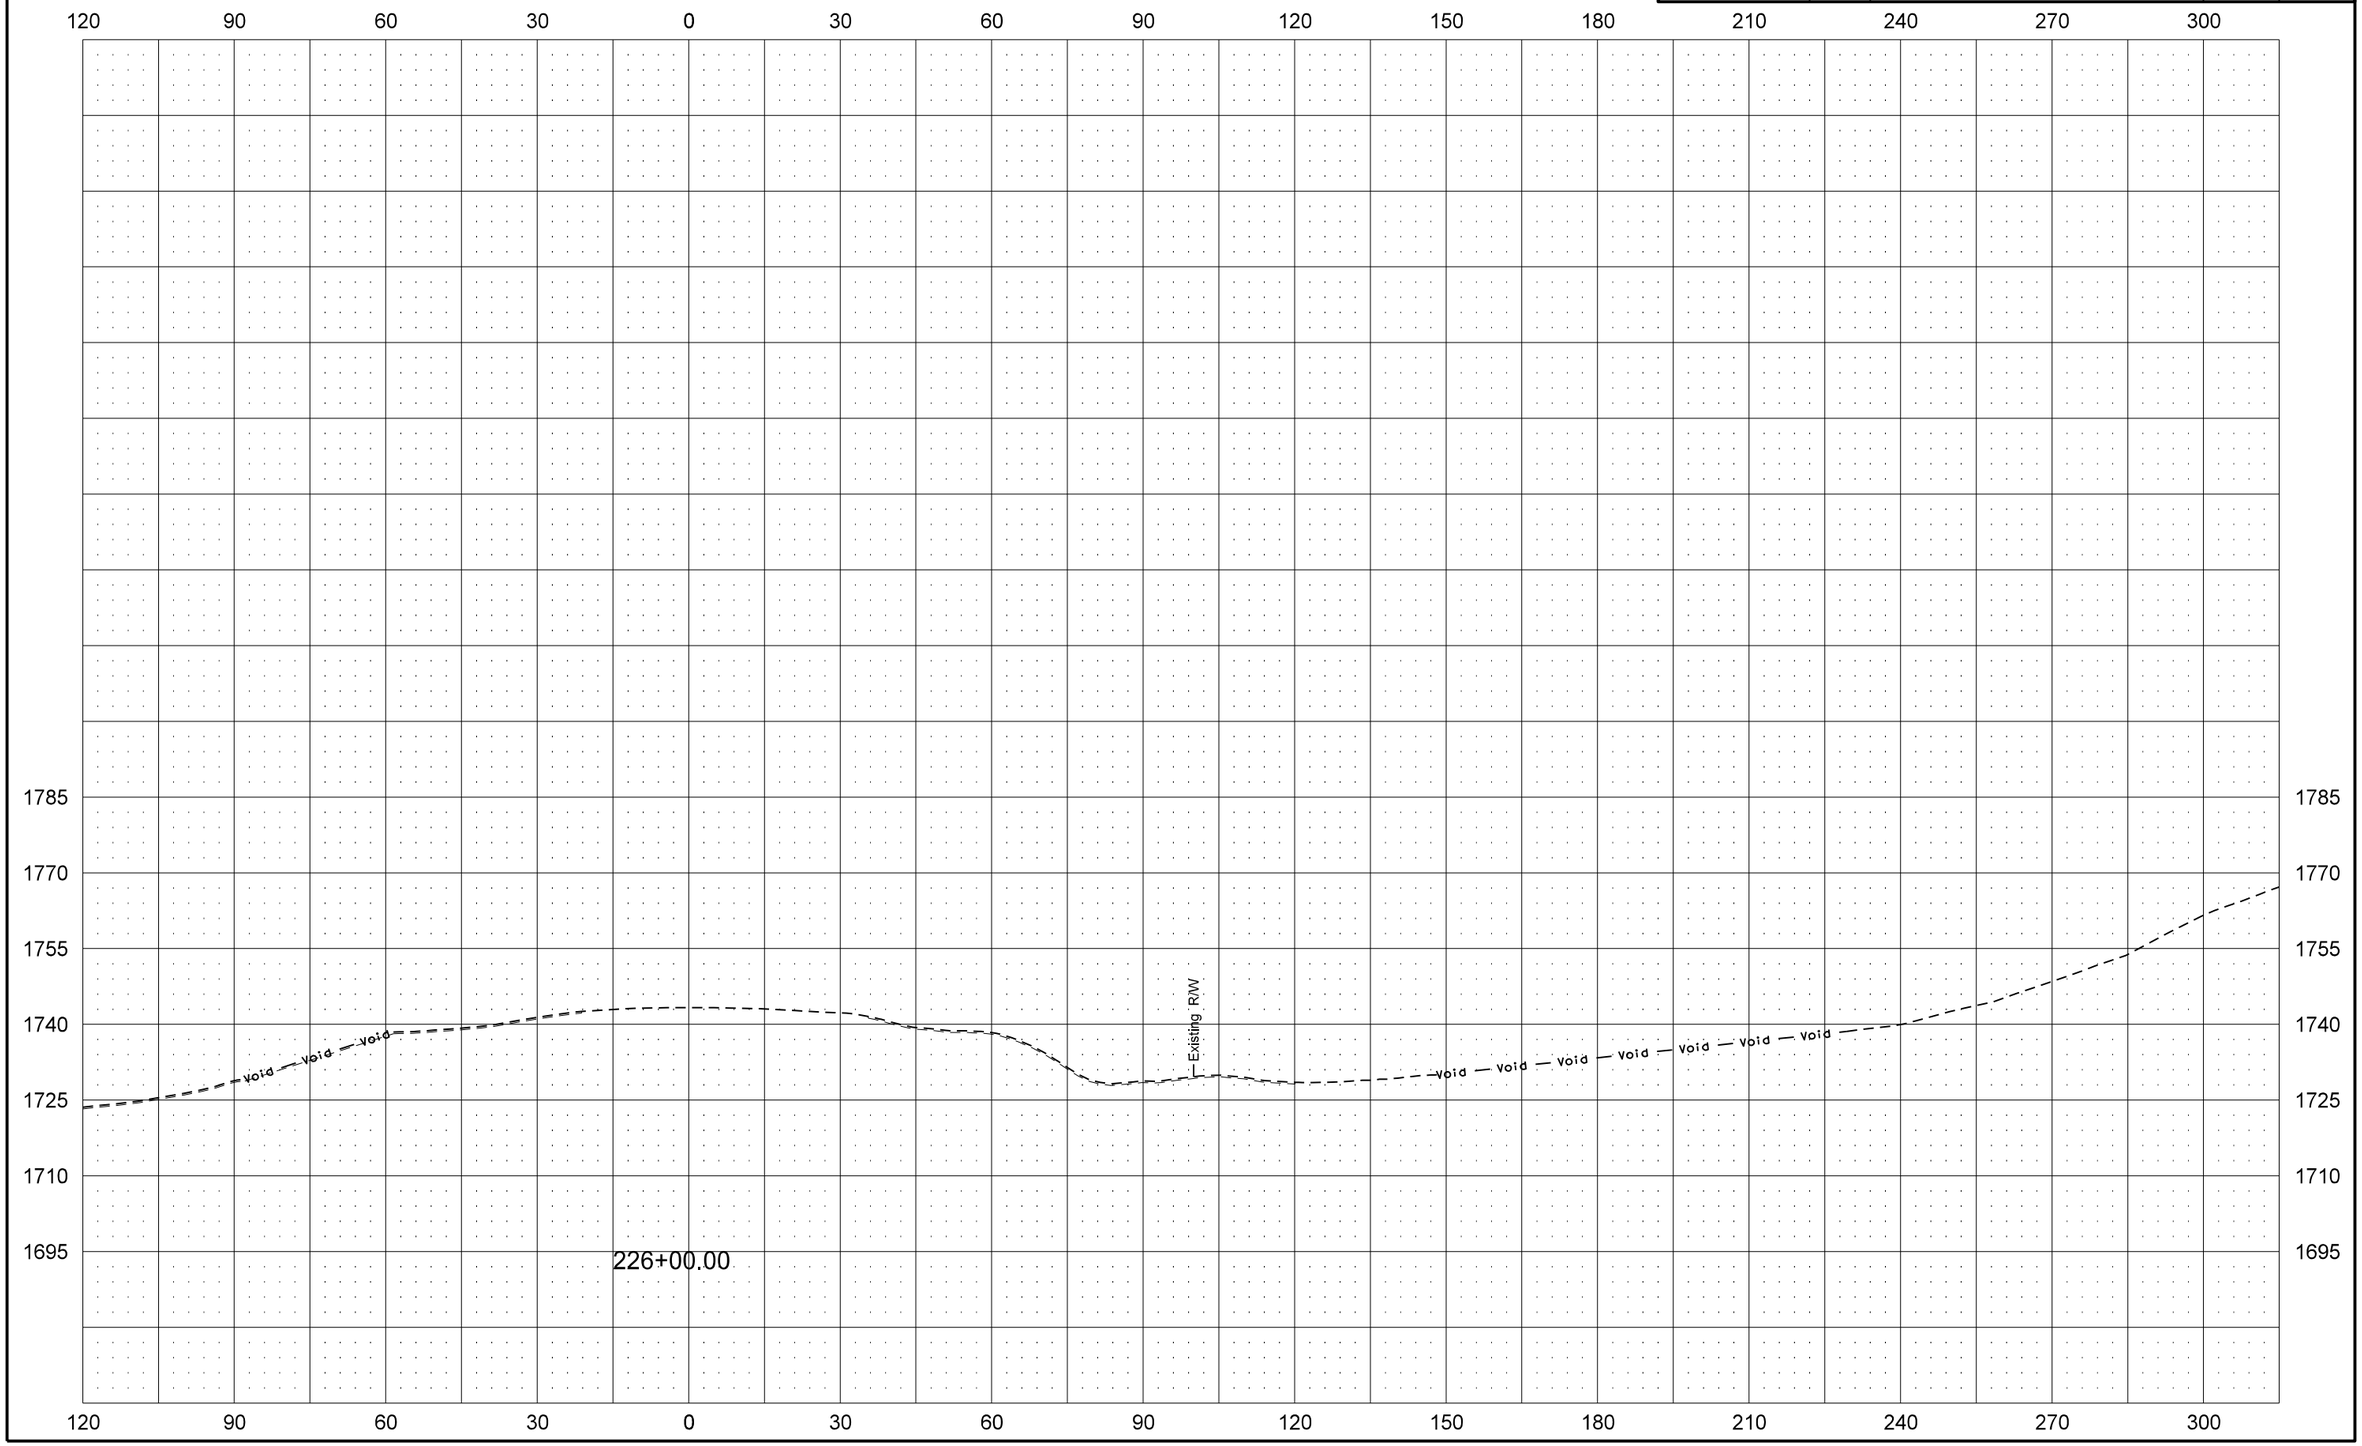
STATE	PROJECT NO.	SECTION NO.	SHEET NO.
ND	SNH-1-200(063)916	200	44