Item #	P&P Sh #	Cross Section Sht #	Approx. Sta. From		Approx. Sta. To	Approx. Qty	Location	Comments	Utility	Type of Facility	Approx. Maximum cut above line	1 State, 2 Utility	Offset	Not/Reimbursable	Estimted Approximate Cost
XCEL1	1	xs3	559+50	to	559+50	1	In Right of Way	Overhead power poleand anchor to be reloated for modified approach	XCEL Energy	Overhead Power		2	Left	Not reimbursable	

Contact information for Utility Facilities with or without Conflicts

Utility Company Name and Address	Contact Name	Phone Number	Email
XCEL Energy - P.O. Box 788, Minot ND 58702	Keith Johnson	701-420-1450	Keith.Johnson@xcelenergy.com

DESIGN DATA				
Traffic	Average Daily			
Current 2012	Pass: 4845	Trucks: 1295	Total: 6140	
Forecast 2032	Pass: 7990	Trucks: 2346	Total: 10336	
Clear Zone Distance: 32		Design Speed: 60		
Minimum Sight Dist. for Stopping: 570		Bridges: None		
Limited Access Control: Yes				
Pavement Design Life 20 (years)				
Design Accumulated One-way flexible ESALs: 423675				

STATE	PROJECT NO.	PCN	SECTION NO.	SHEET NO.
ND	SHE-4-002(112)140	20789	1	1

JOB
NORTH DAKOTA
DEPARTMENT OF TRANSPORTATION

SHE-4-002(112)140

Ward County
19th Ave NW & 65th St NW
Turn Lanes, Pipe Jacking or Boring

GOVERNING SPECIFICATIONS:
2014 Standard Specifications adopted by the North Dakota Department of Transportation and the Supplemental Specifications effective on the date the project is advertised.

PROJECT NUMBER \ DESCRIPTION	NET MILES	GROSS MILES
SHE-4-002(112)140		
19th Ave NW & 65th St NW	0.413	1.497

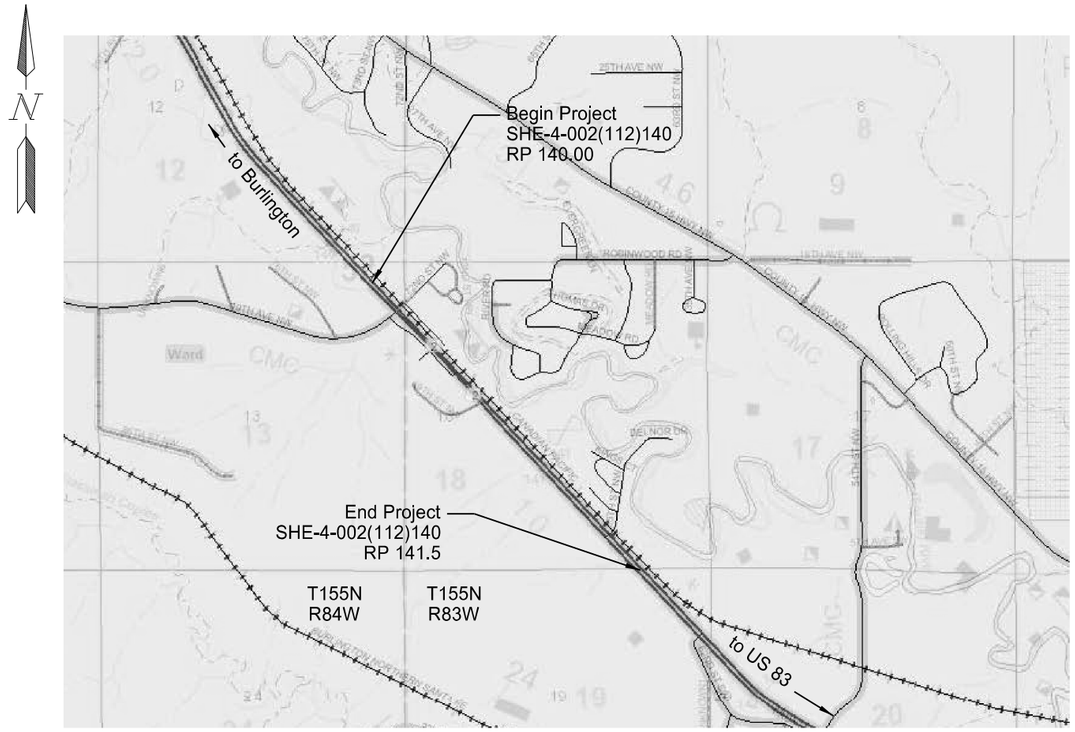

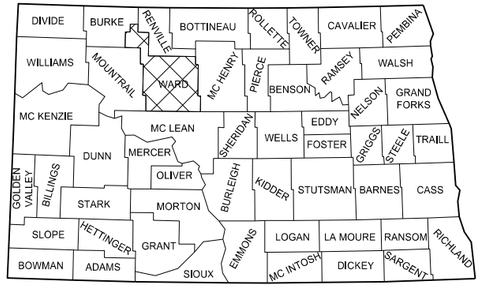

STATE COUNTY MAP

DESIGNERS

_____
_____
_____
_____
_____

APPROVED DATE _____

_____
OFFICE OF PROJECT DEVELOPMENT
ND DEPARTMENT OF TRANSPORTATION

I hereby certify that the attached plans were prepared by me or under my direct supervision and that I am a duly registered professional engineer under the laws of the state of ND.

APPROVED DATE _____

_____
NDDOT Design Division

This document is preliminary and not for construction or implementation purposes.

PRELIMINARY

STATE	PROJECT NO.	SECTION NO.	SHEET NO.
ND	SHE-4-002(112)140	60	1

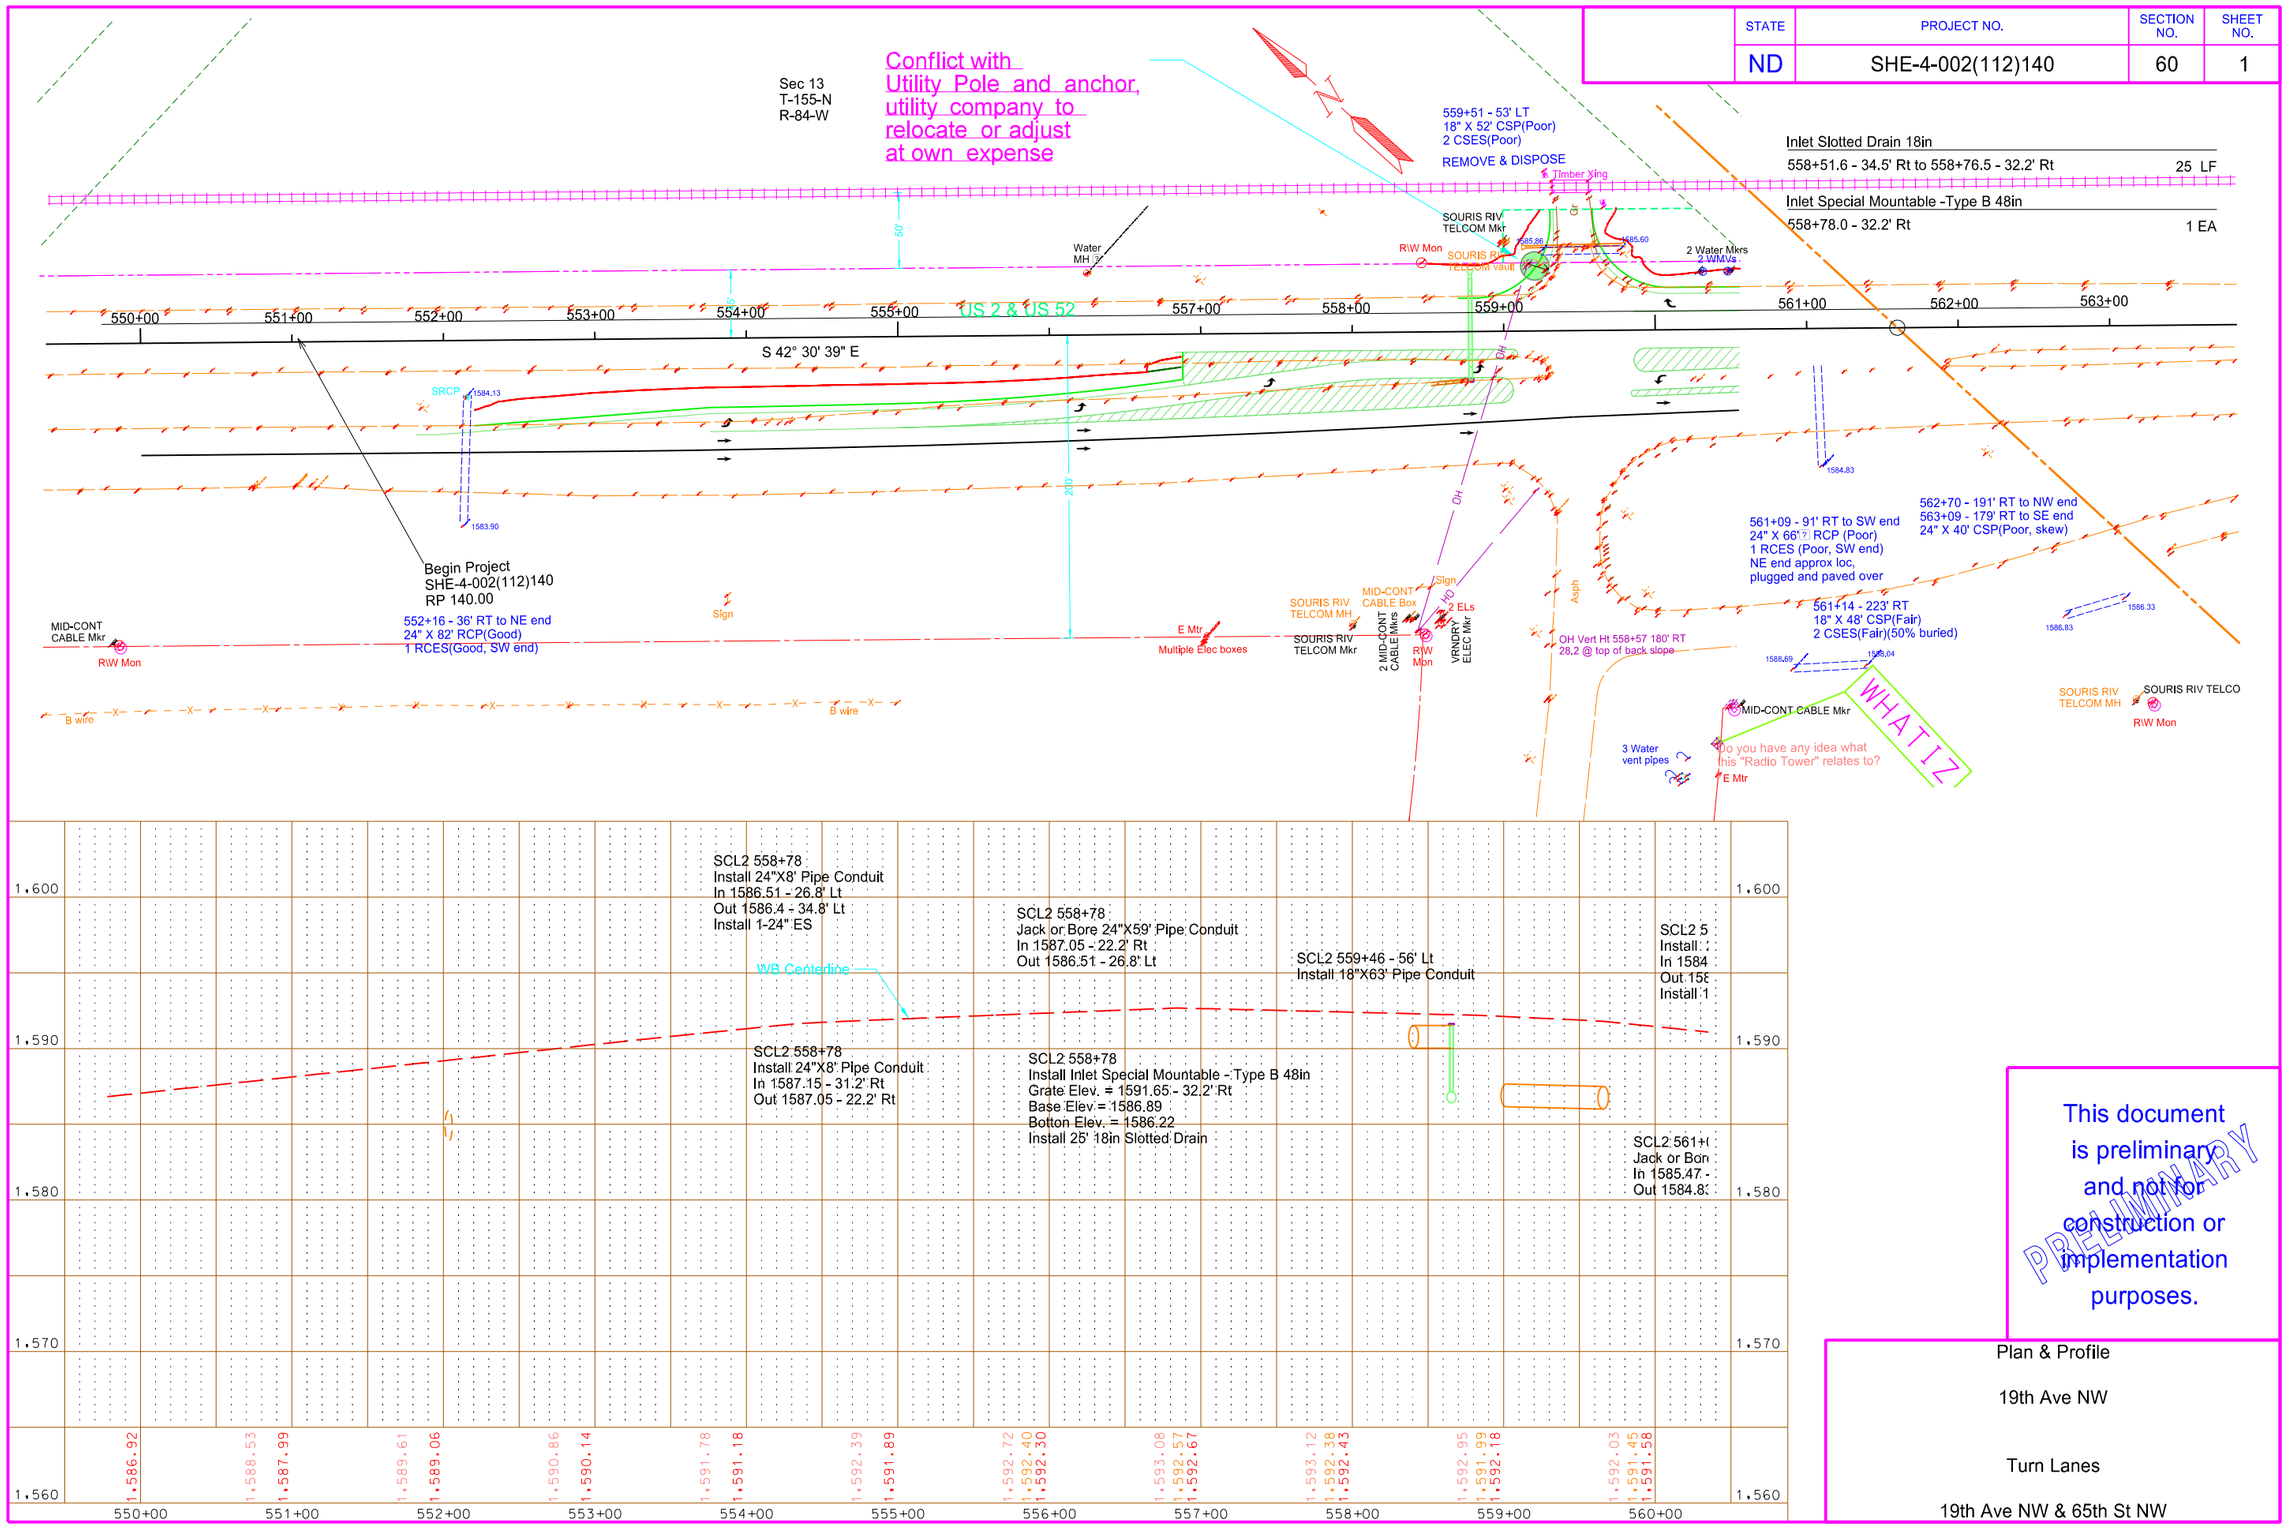

This document is preliminary and not for construction or implementation purposes.

PRELIMINARY

Plan & Profile

19th Ave NW

Turn Lanes

19th Ave NW & 65th St NW

8/31/2015 10:10:08 AM mdockter R:\project\40002140.112\utilities\060PP_001_Plan & Profile.dgn

STATE	PROJECT NO.	SECTION NO.	SHEET NO.
ND	SHE-4-002(112)140	200	xs1

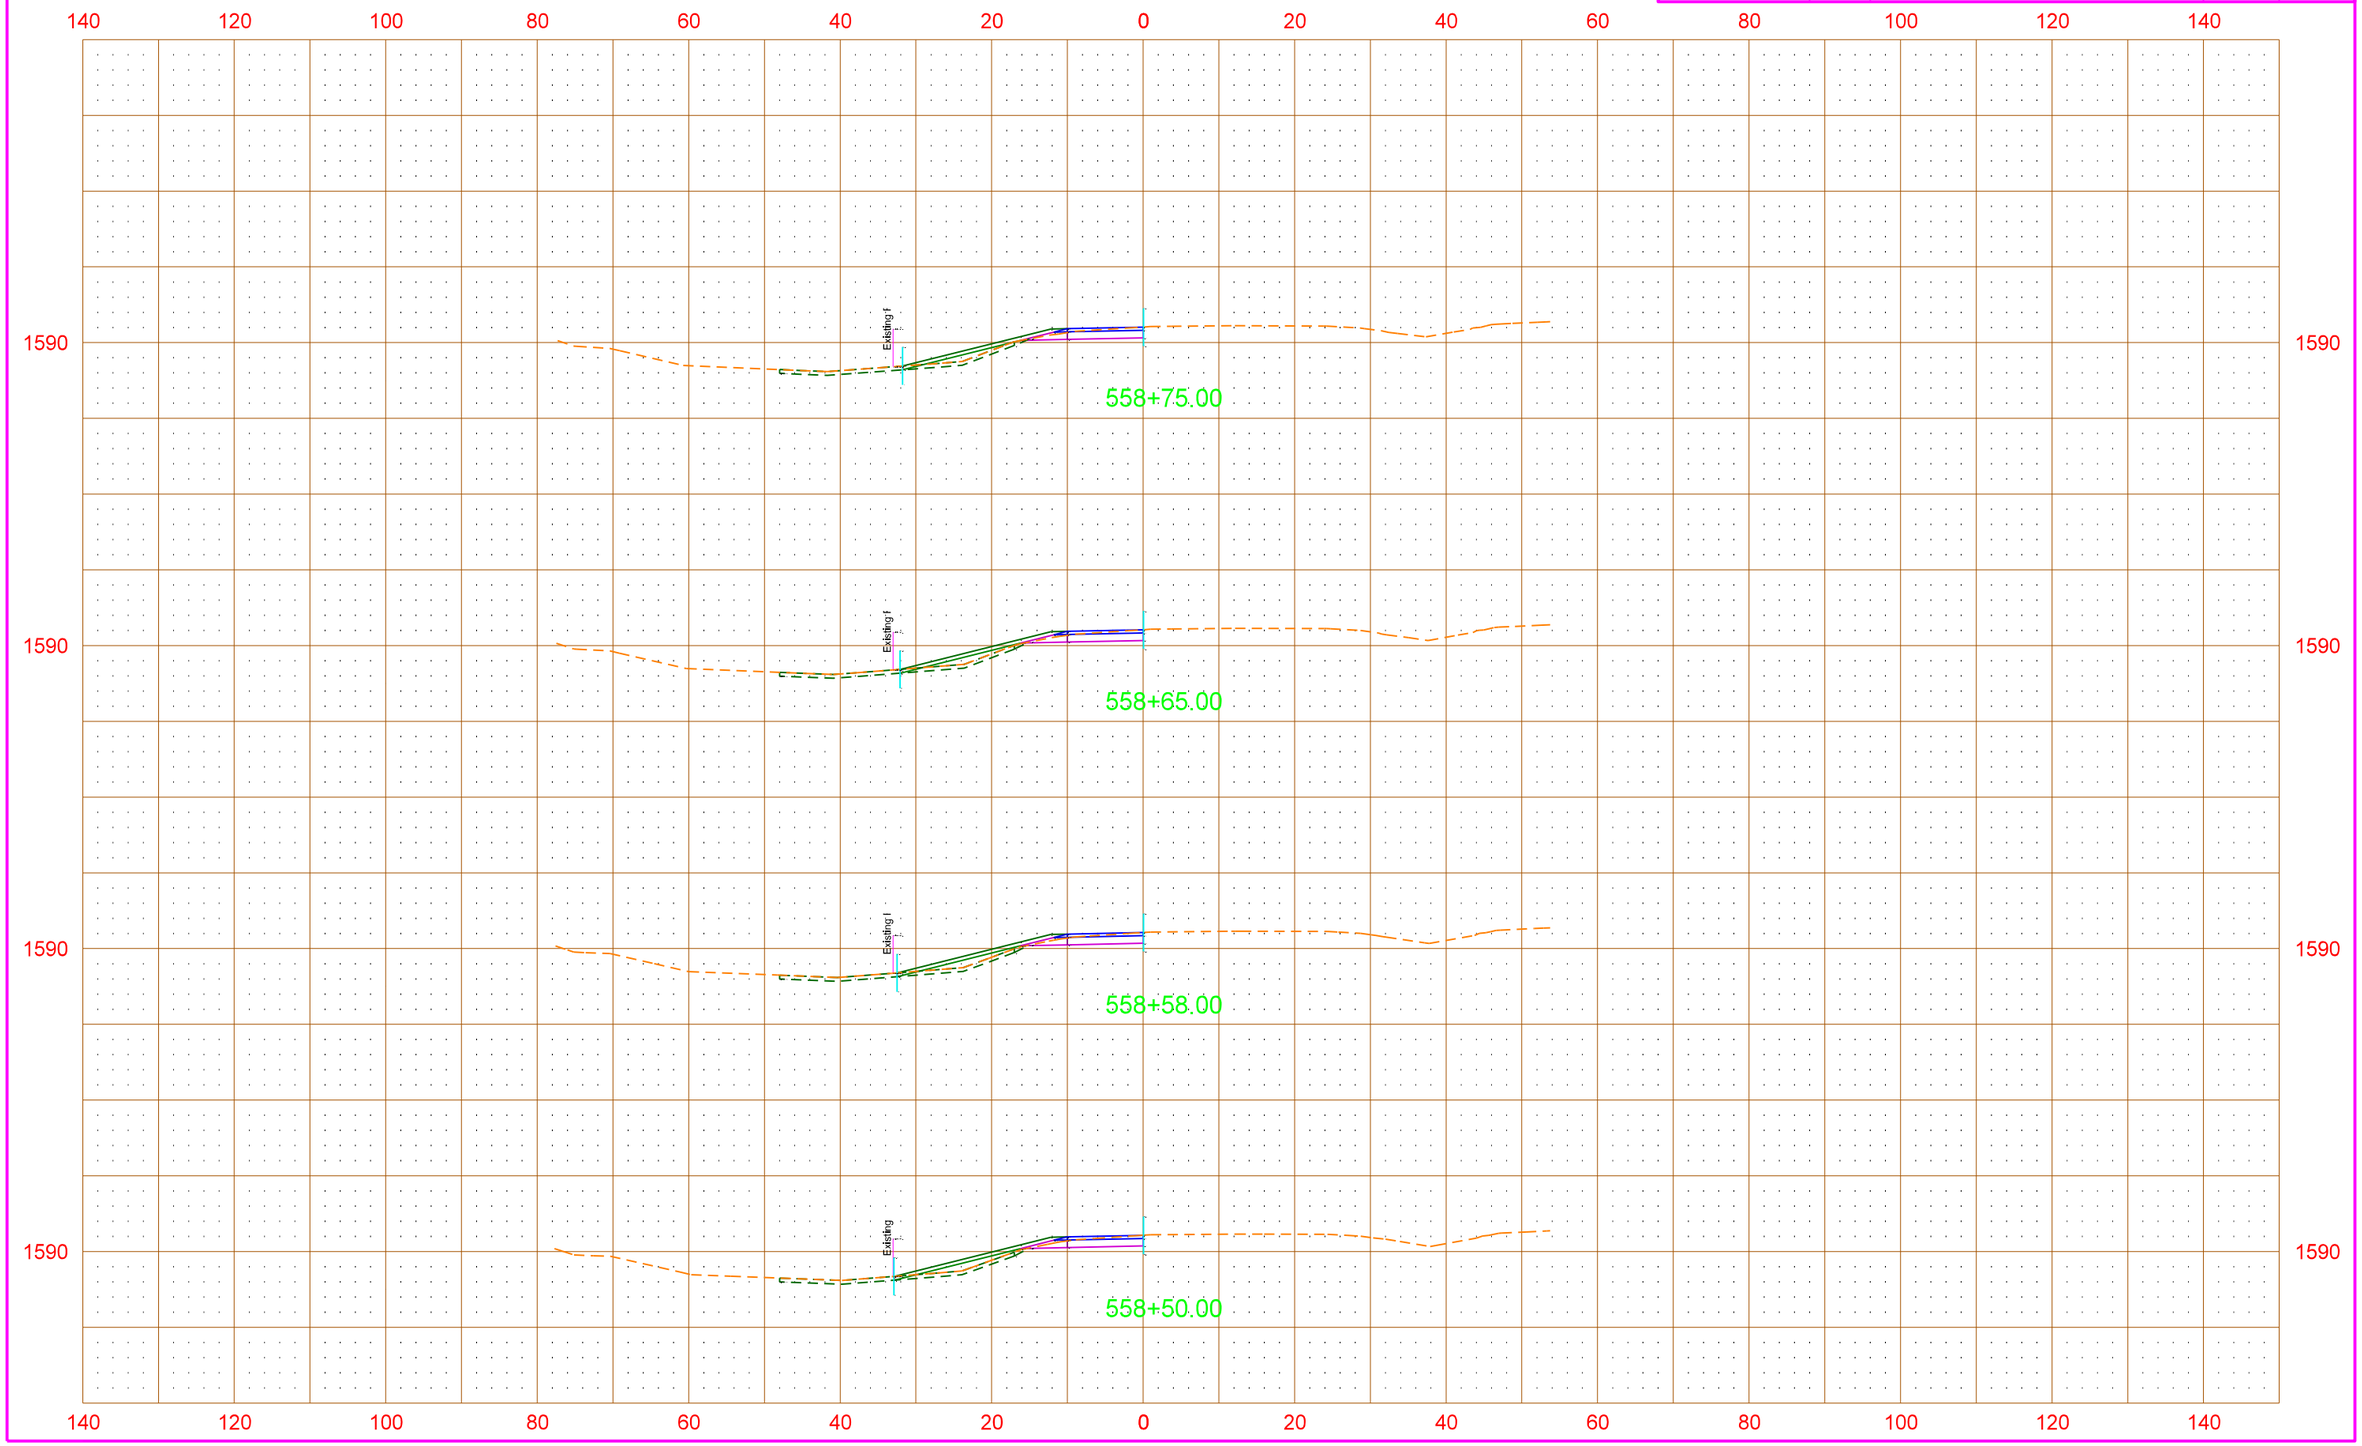

STATE	PROJECT NO.	SECTION NO.	SHEET NO.
ND	SHE-4-002(112)140	200	xs2

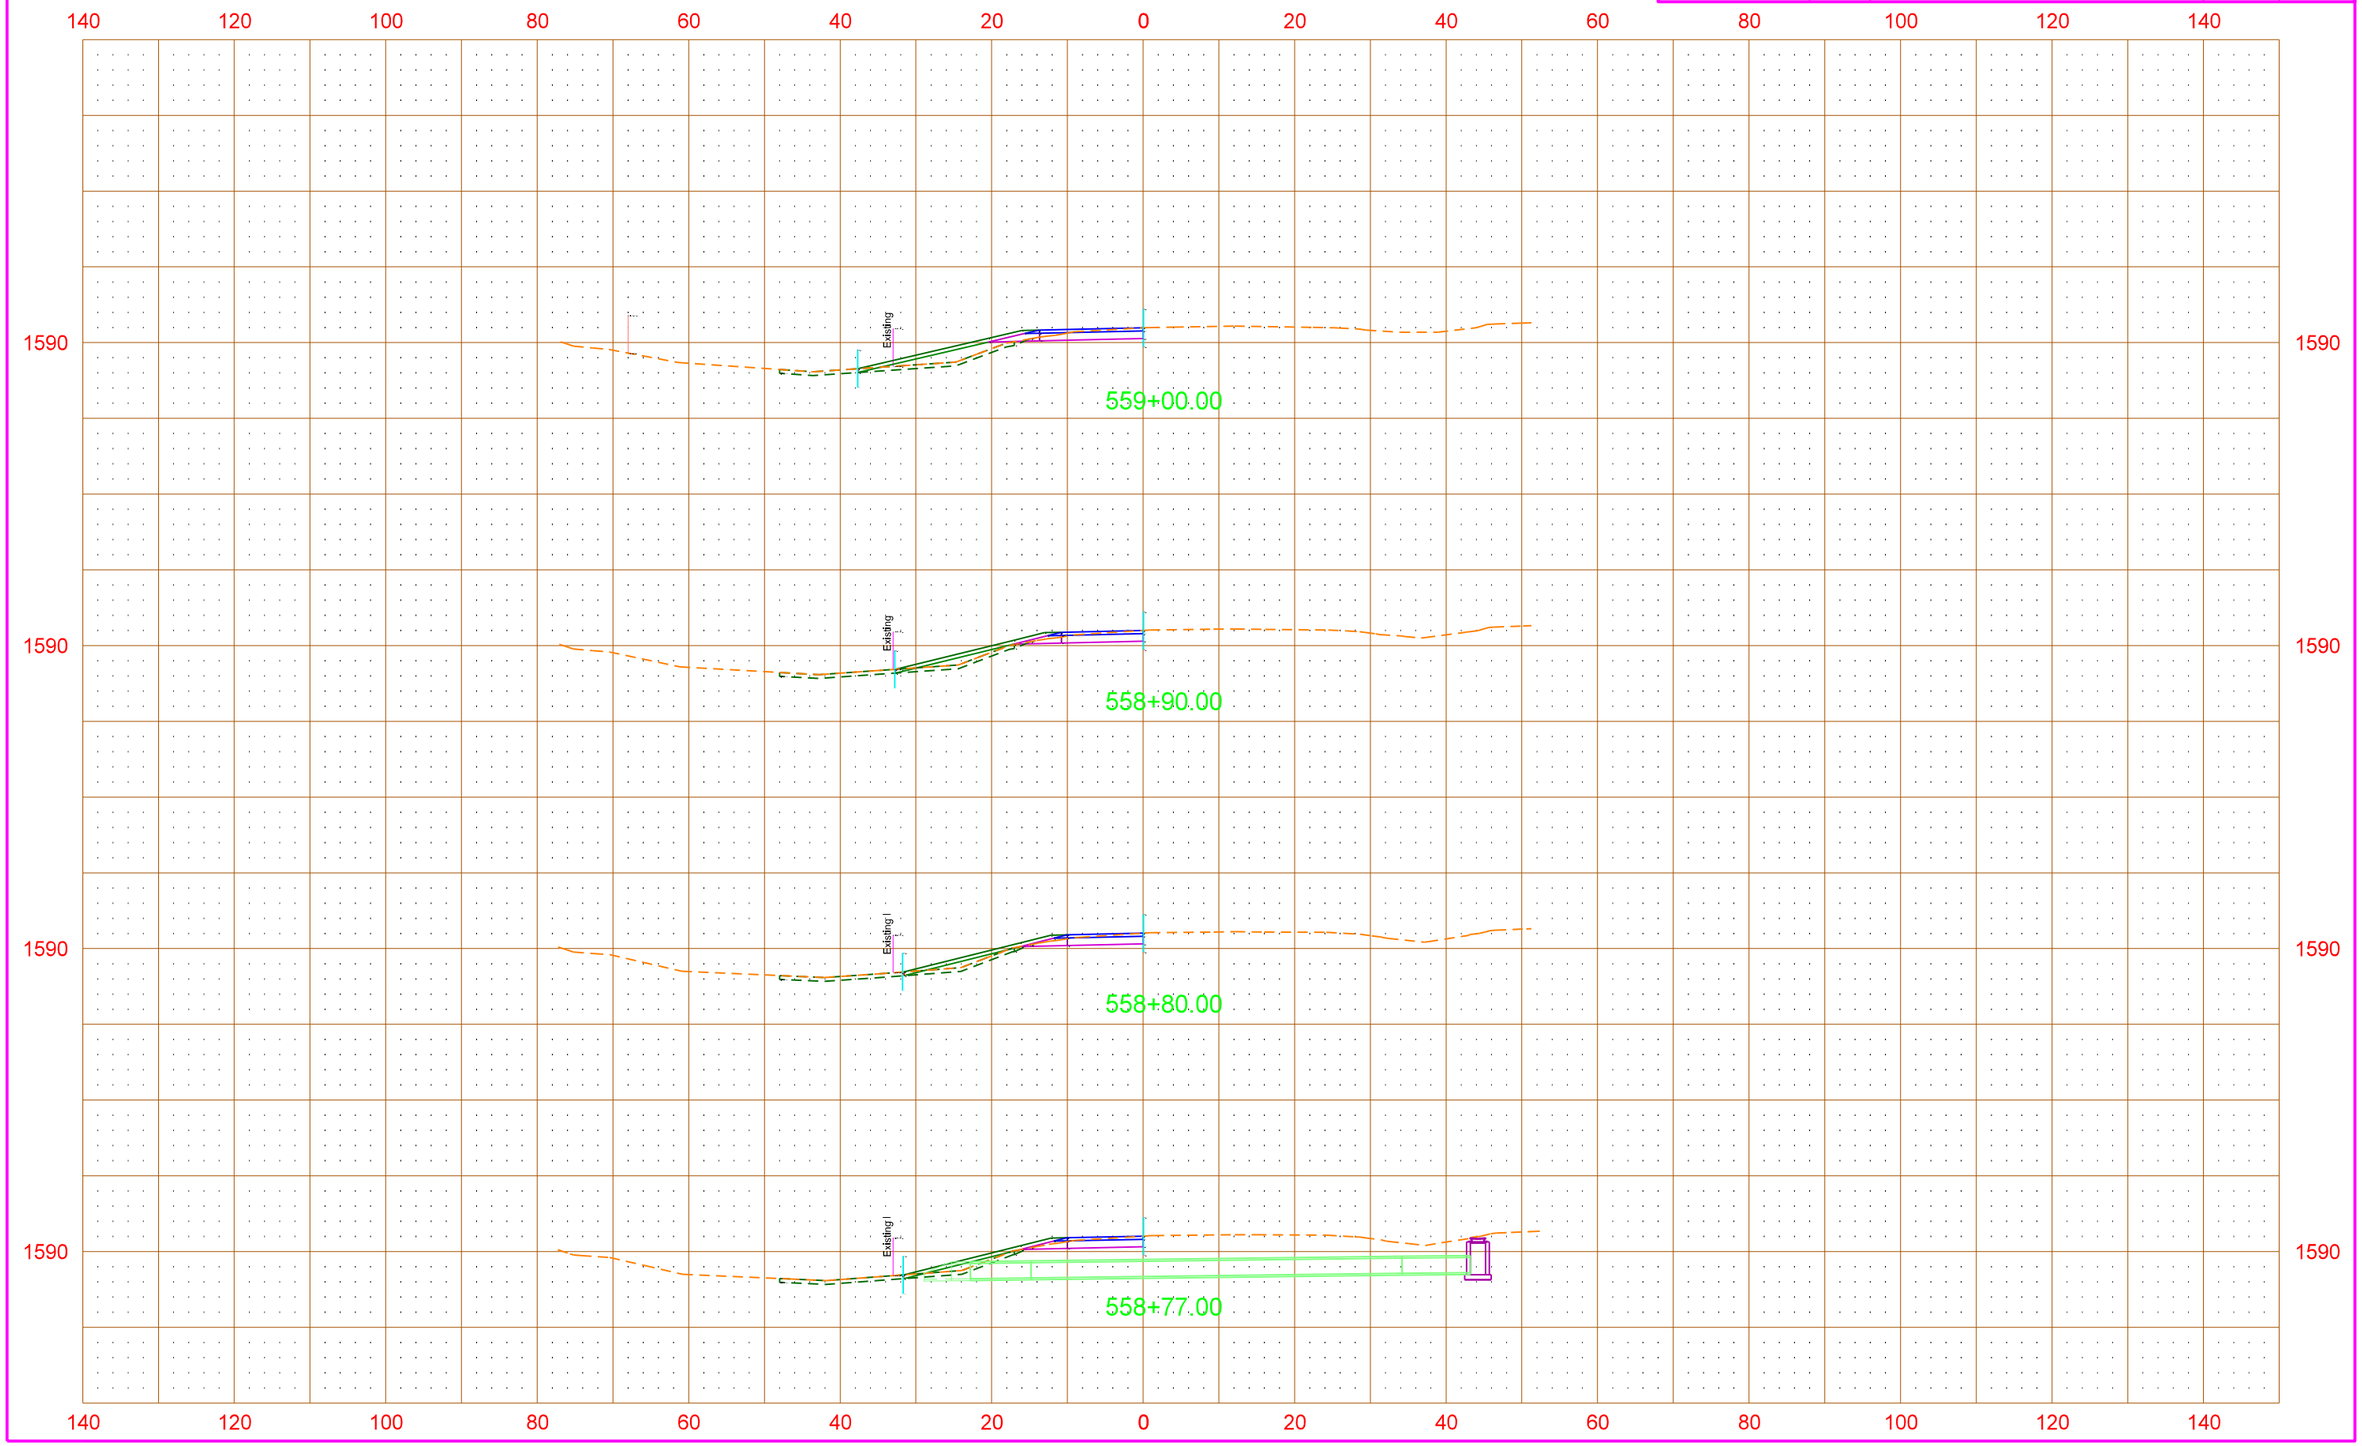

STATE	PROJECT NO.	SECTION NO.	SHEET NO.
ND	SHE-4-002(112)140	200	xs3

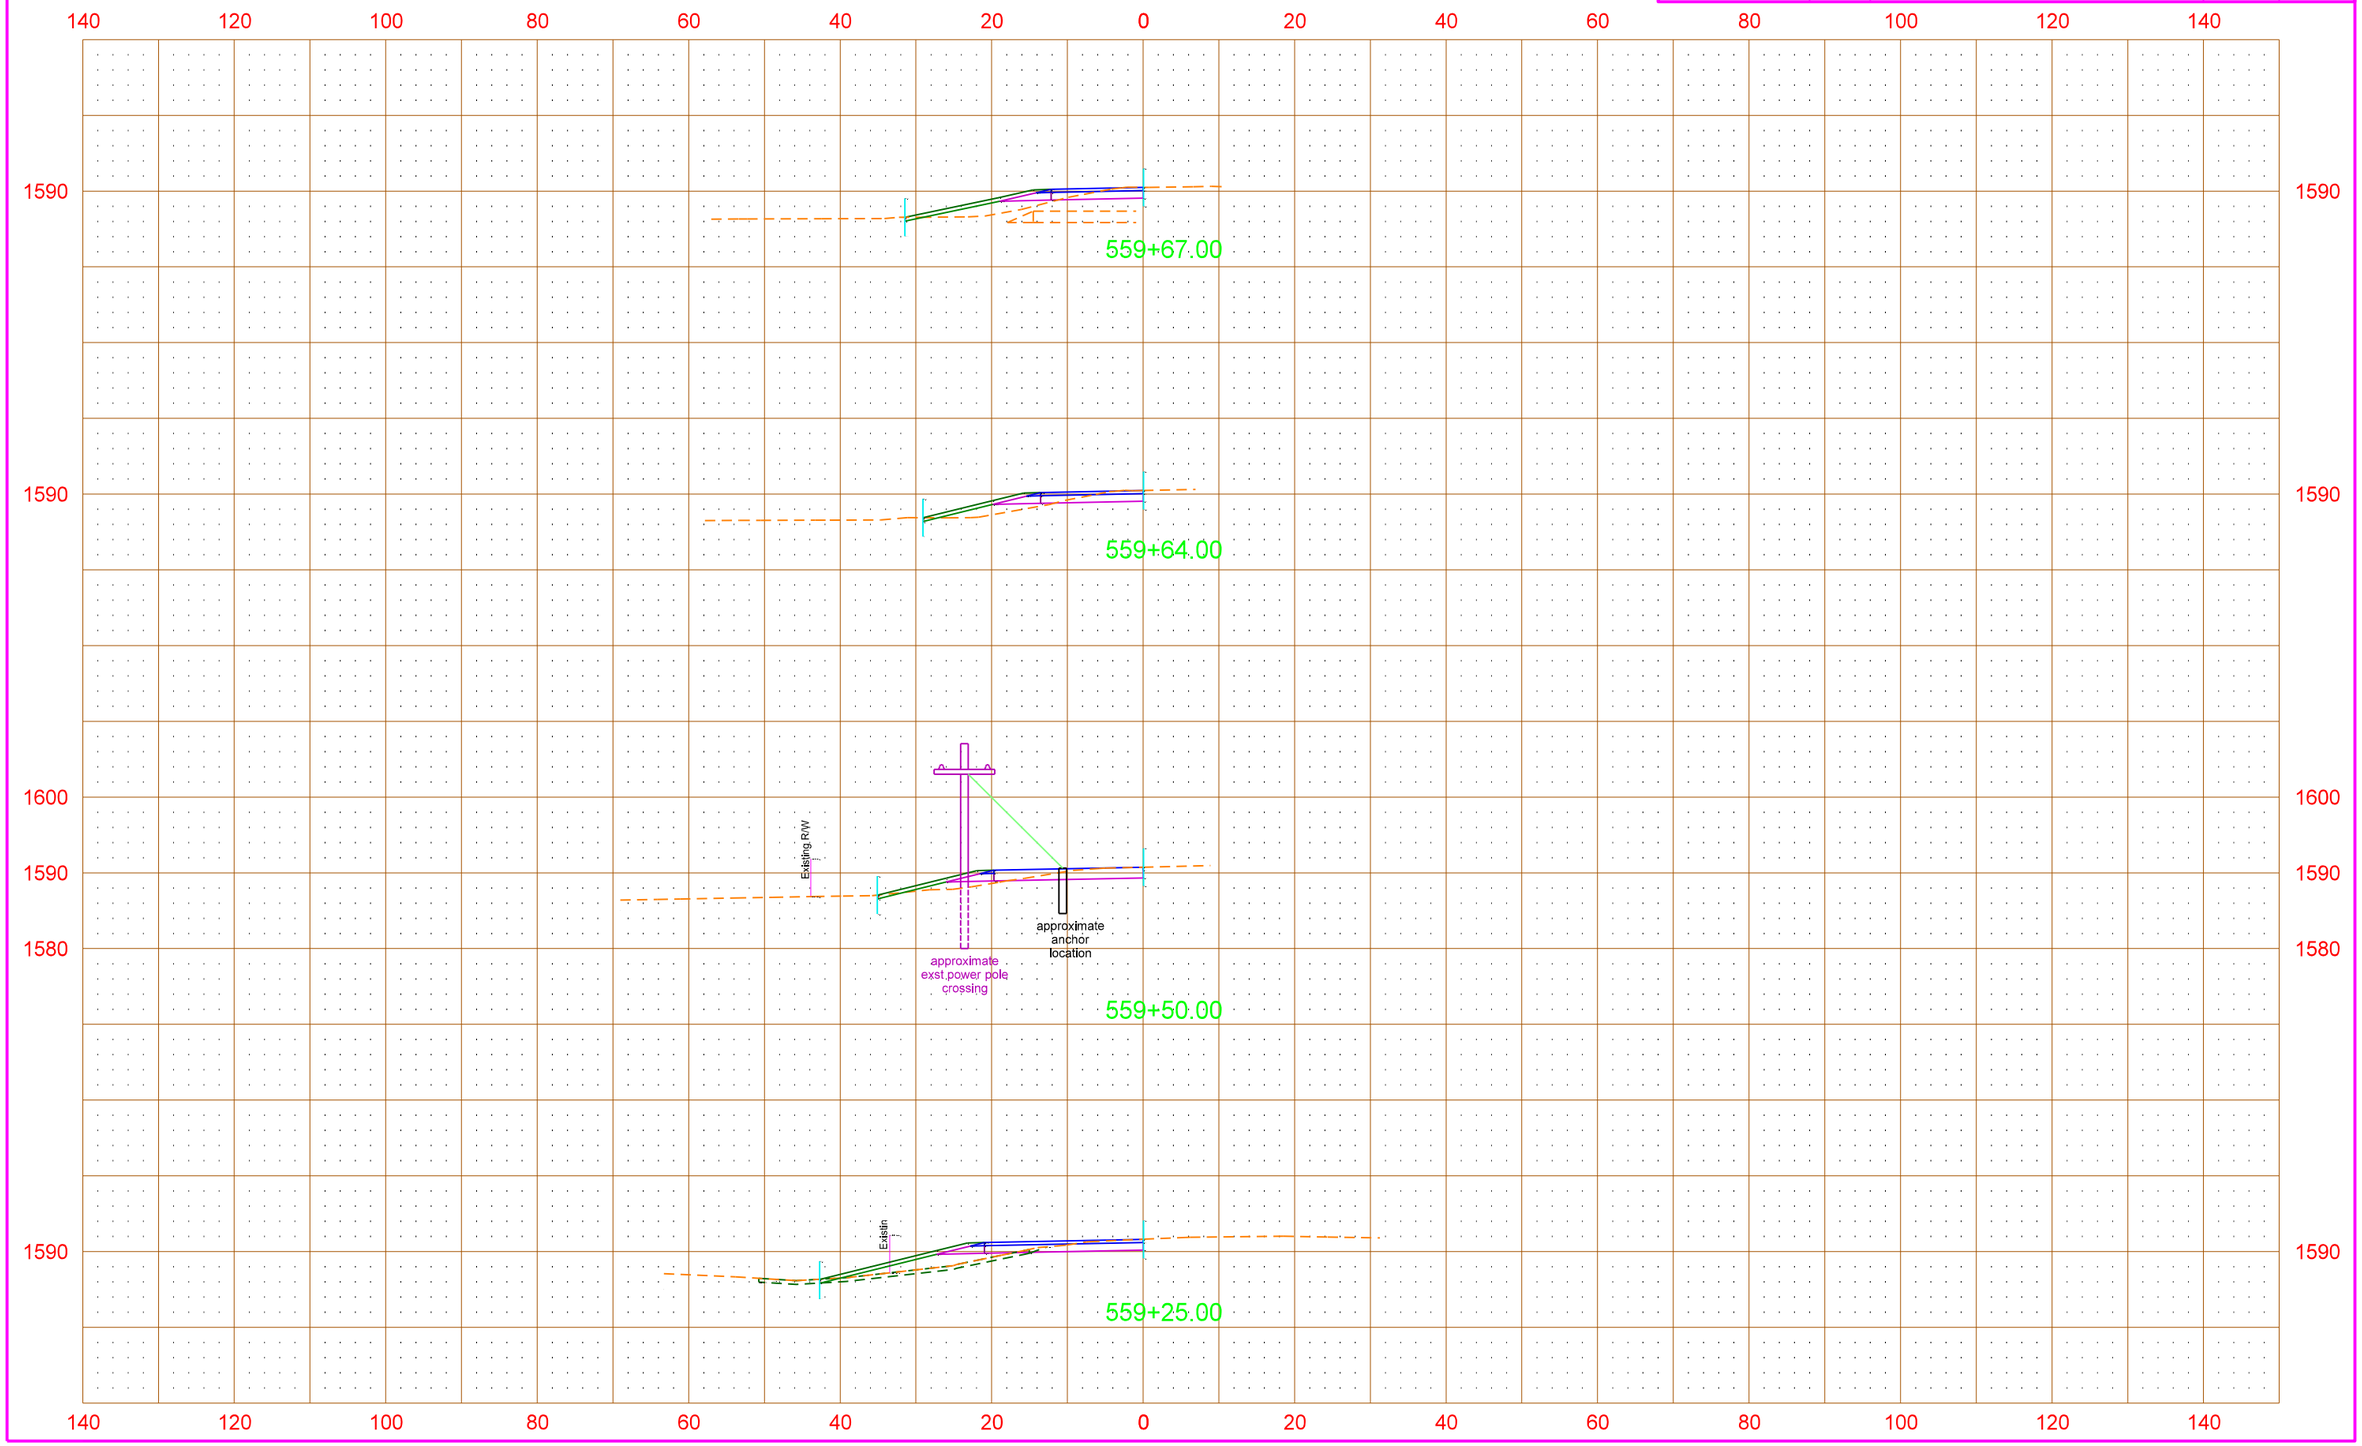

STATE	PROJECT NO.	SECTION NO.	SHEET NO.
ND	SHE-4-002(112)140	200	xs4

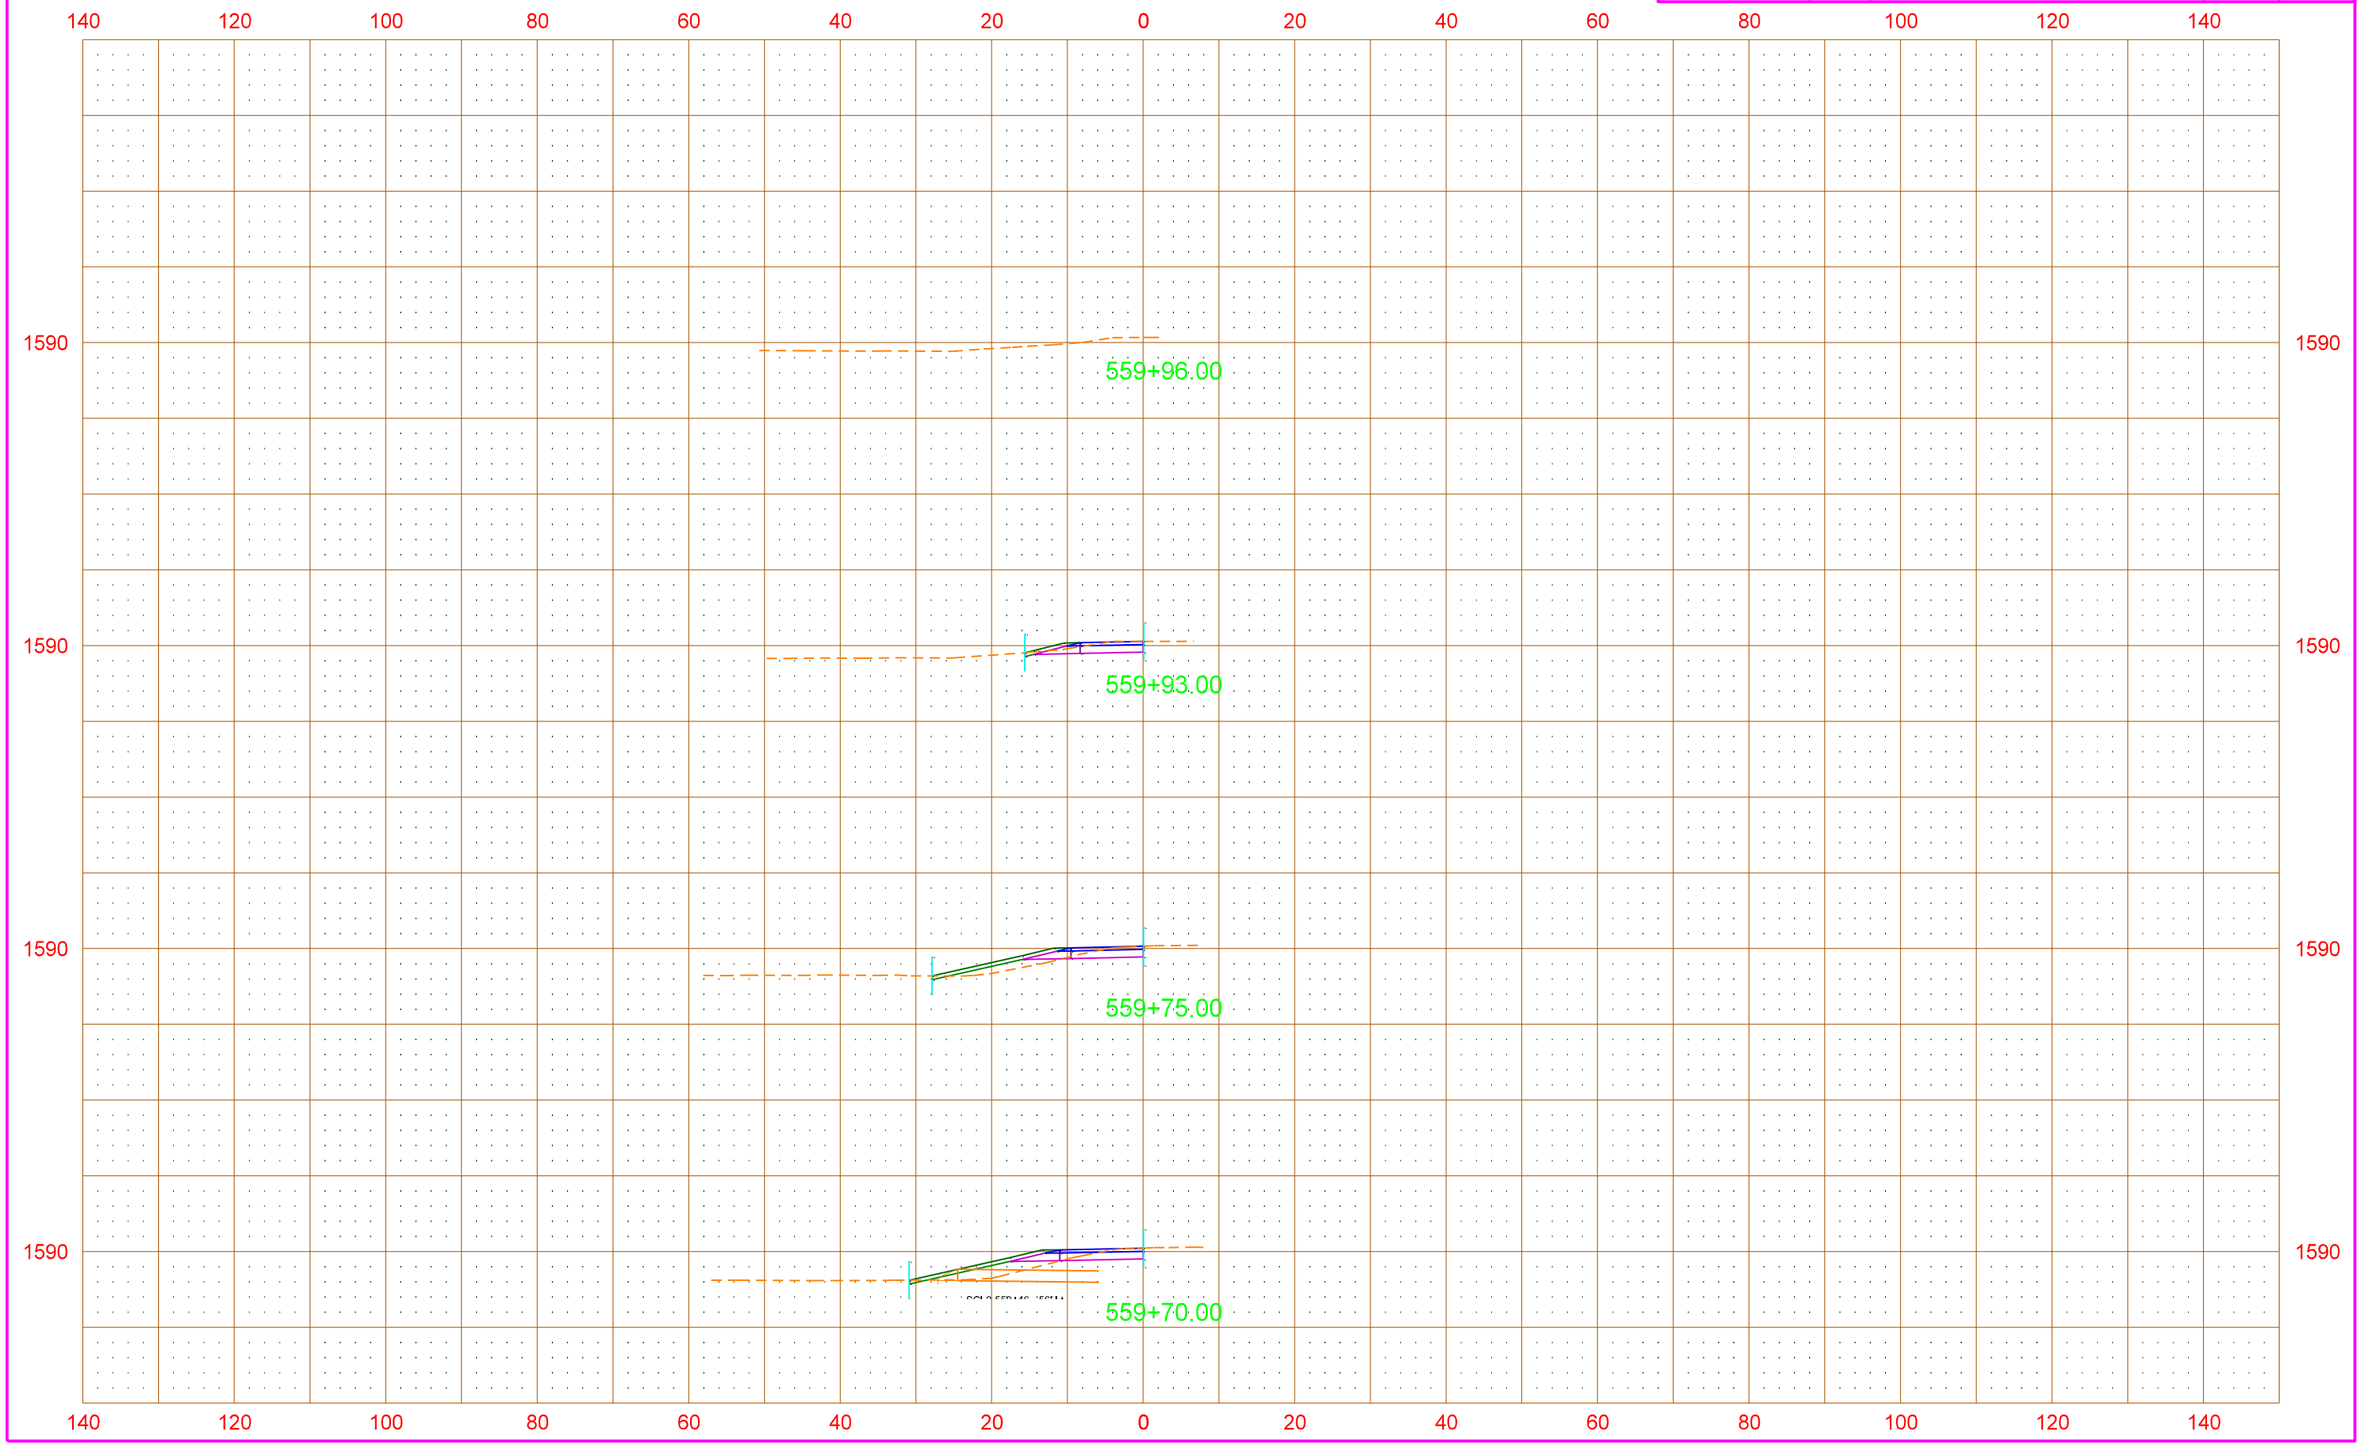

STATE	PROJECT NO.	SECTION NO.	SHEET NO.
ND	SHE-4-002(112)140	200	xs5

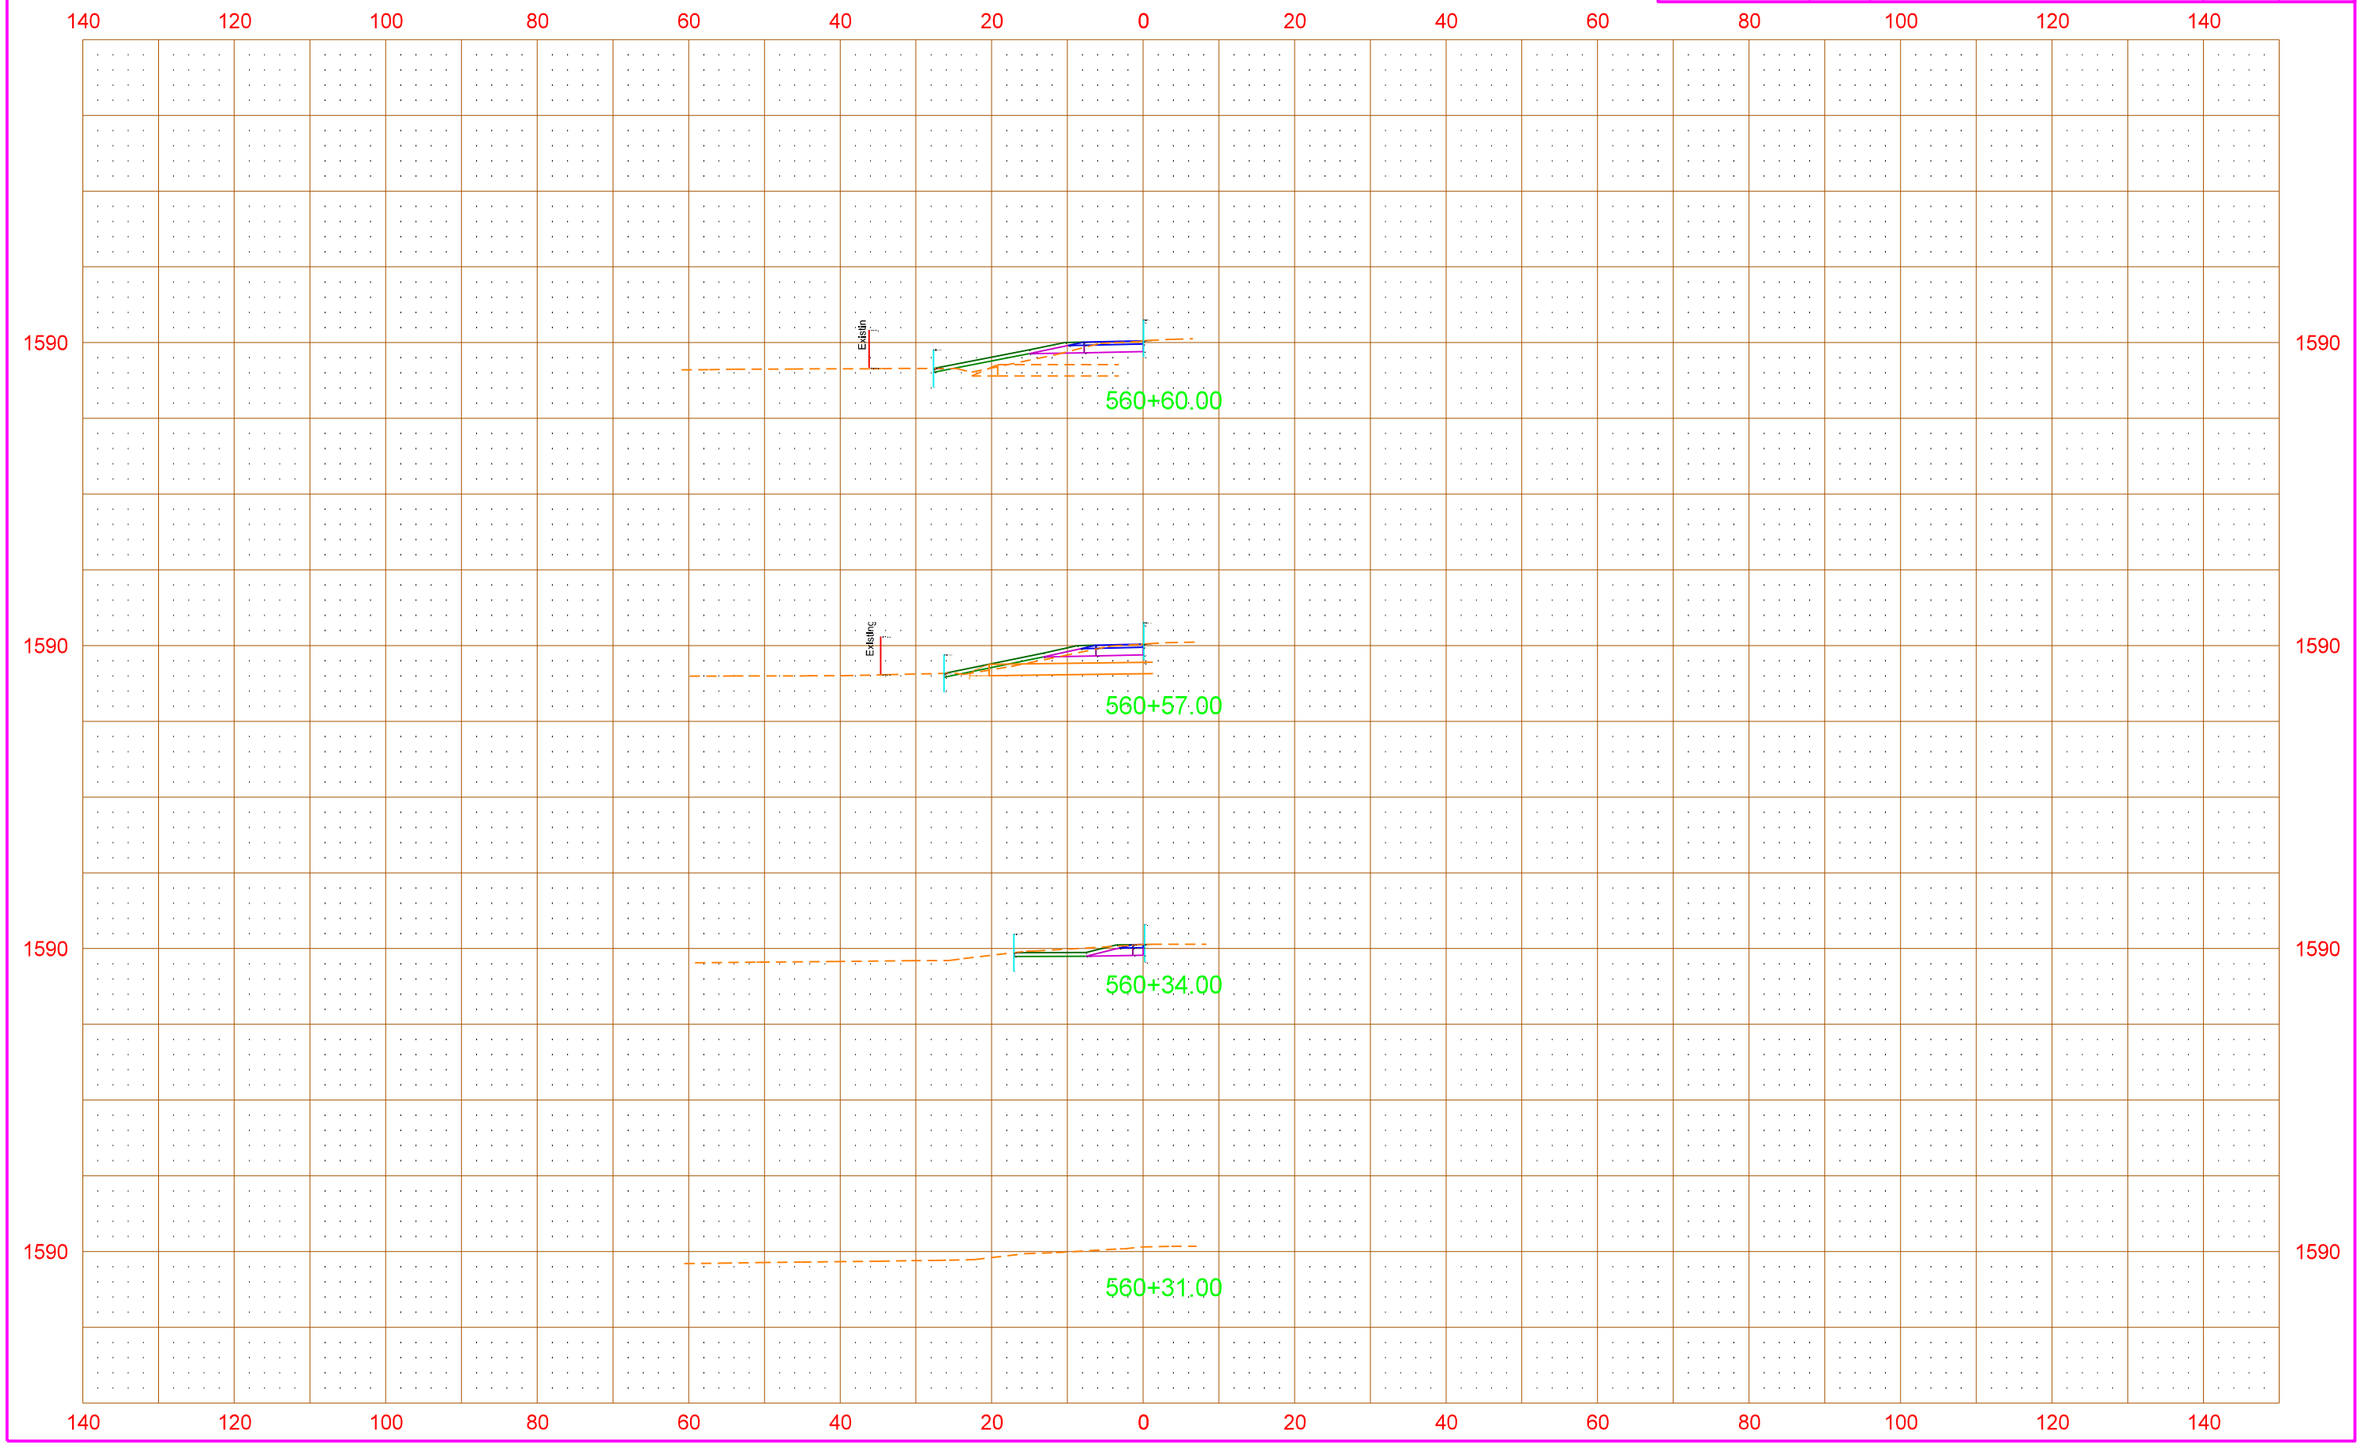

STATE	PROJECT NO.	SECTION NO.	SHEET NO.
ND	SHE-4-002(112)140	200	xs6

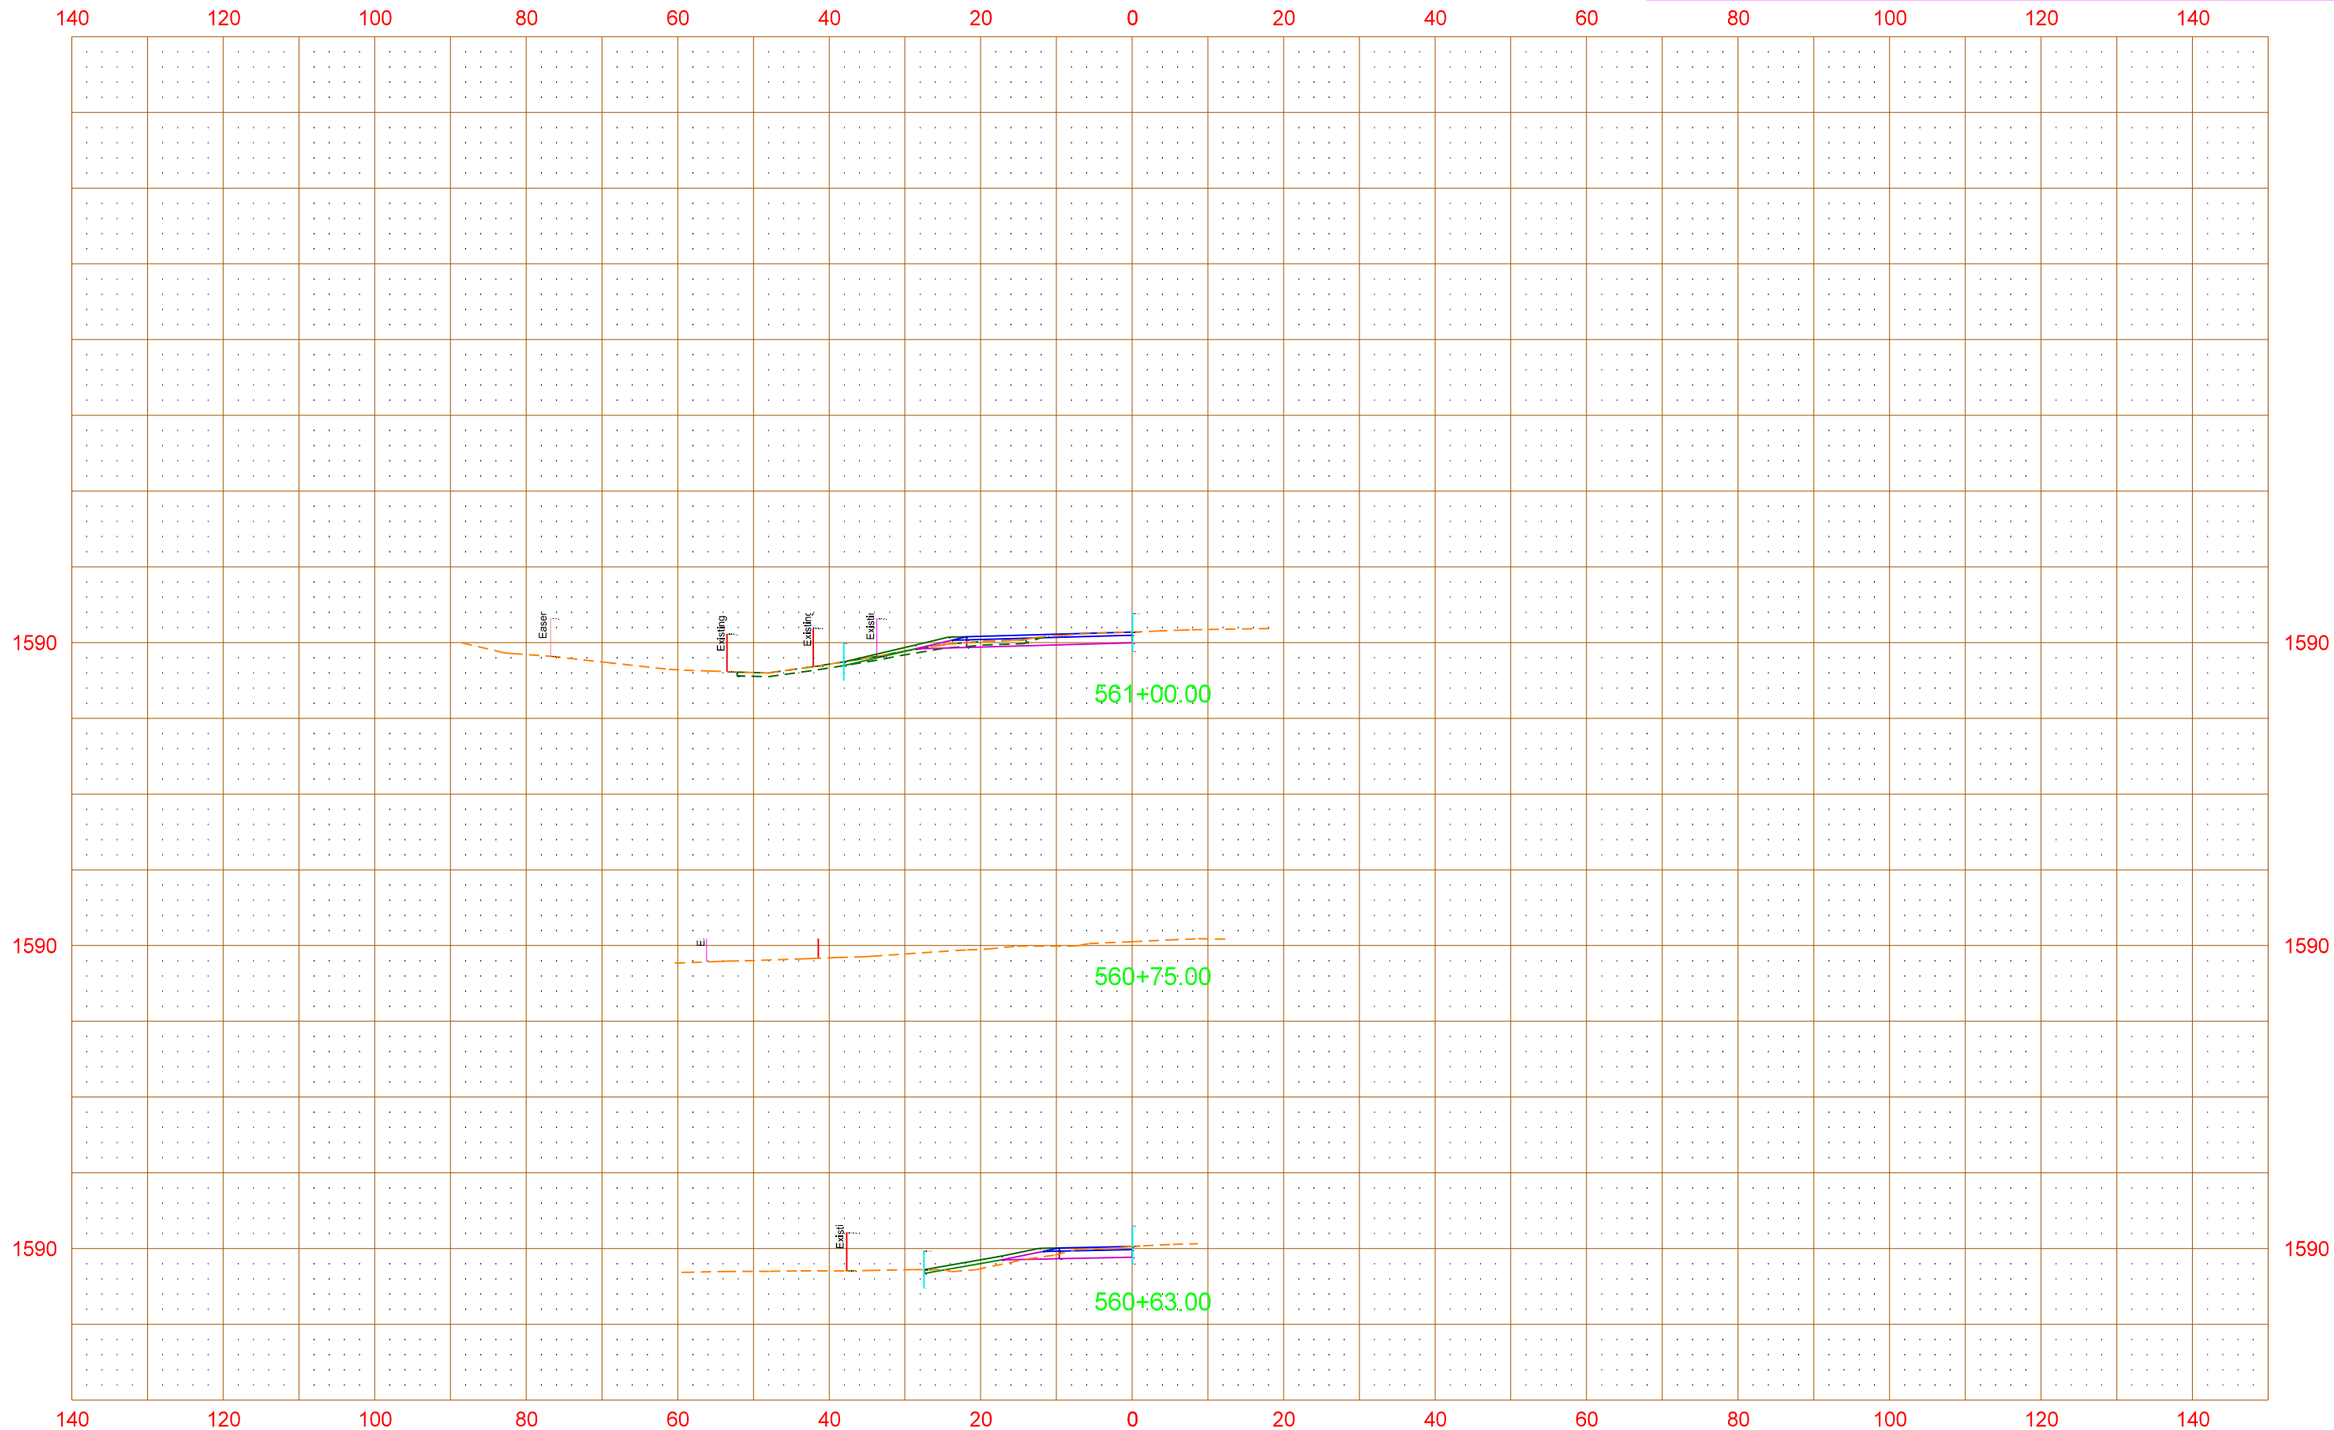

8/31/2015 10:10:13 AM mdockter R:\project\40002140.112\utilities\lxsec utility with new seed.dgn