STATE	PROJECT NO.	SECTION NO.	SHEET NO.
ND	SHE-4-083(124)244	200	1

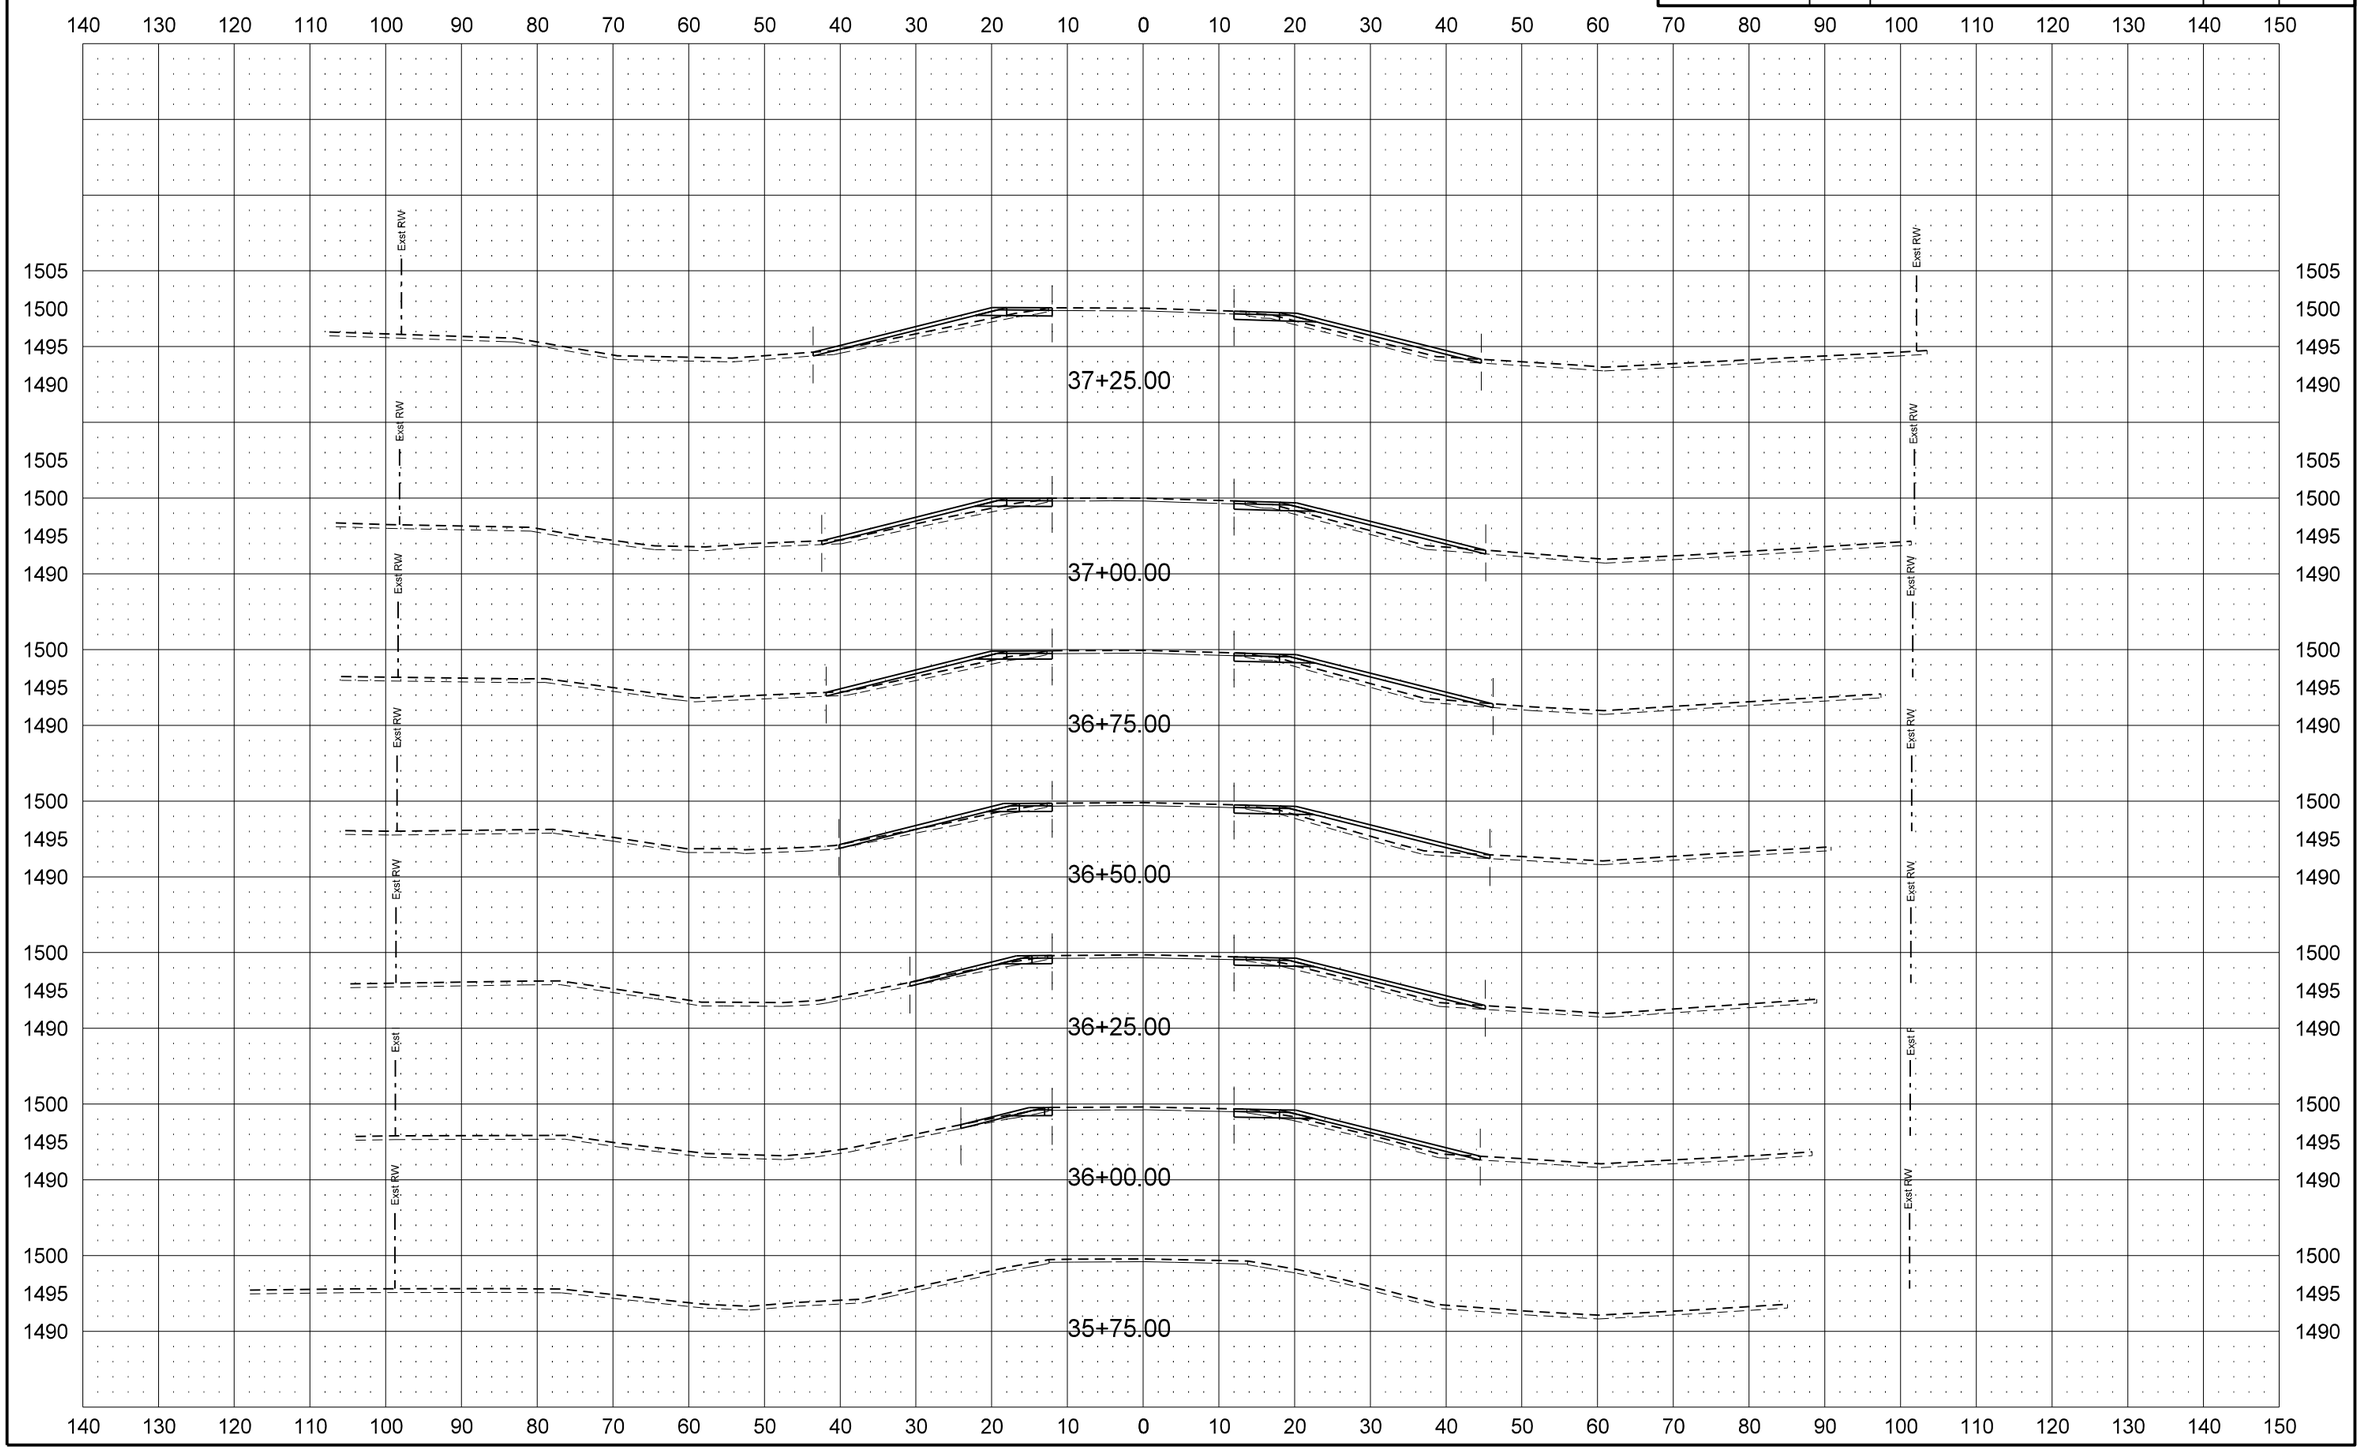

STATE	PROJECT NO.	SECTION NO.	SHEET NO.
ND	SHE-4-083(124)244	200	2

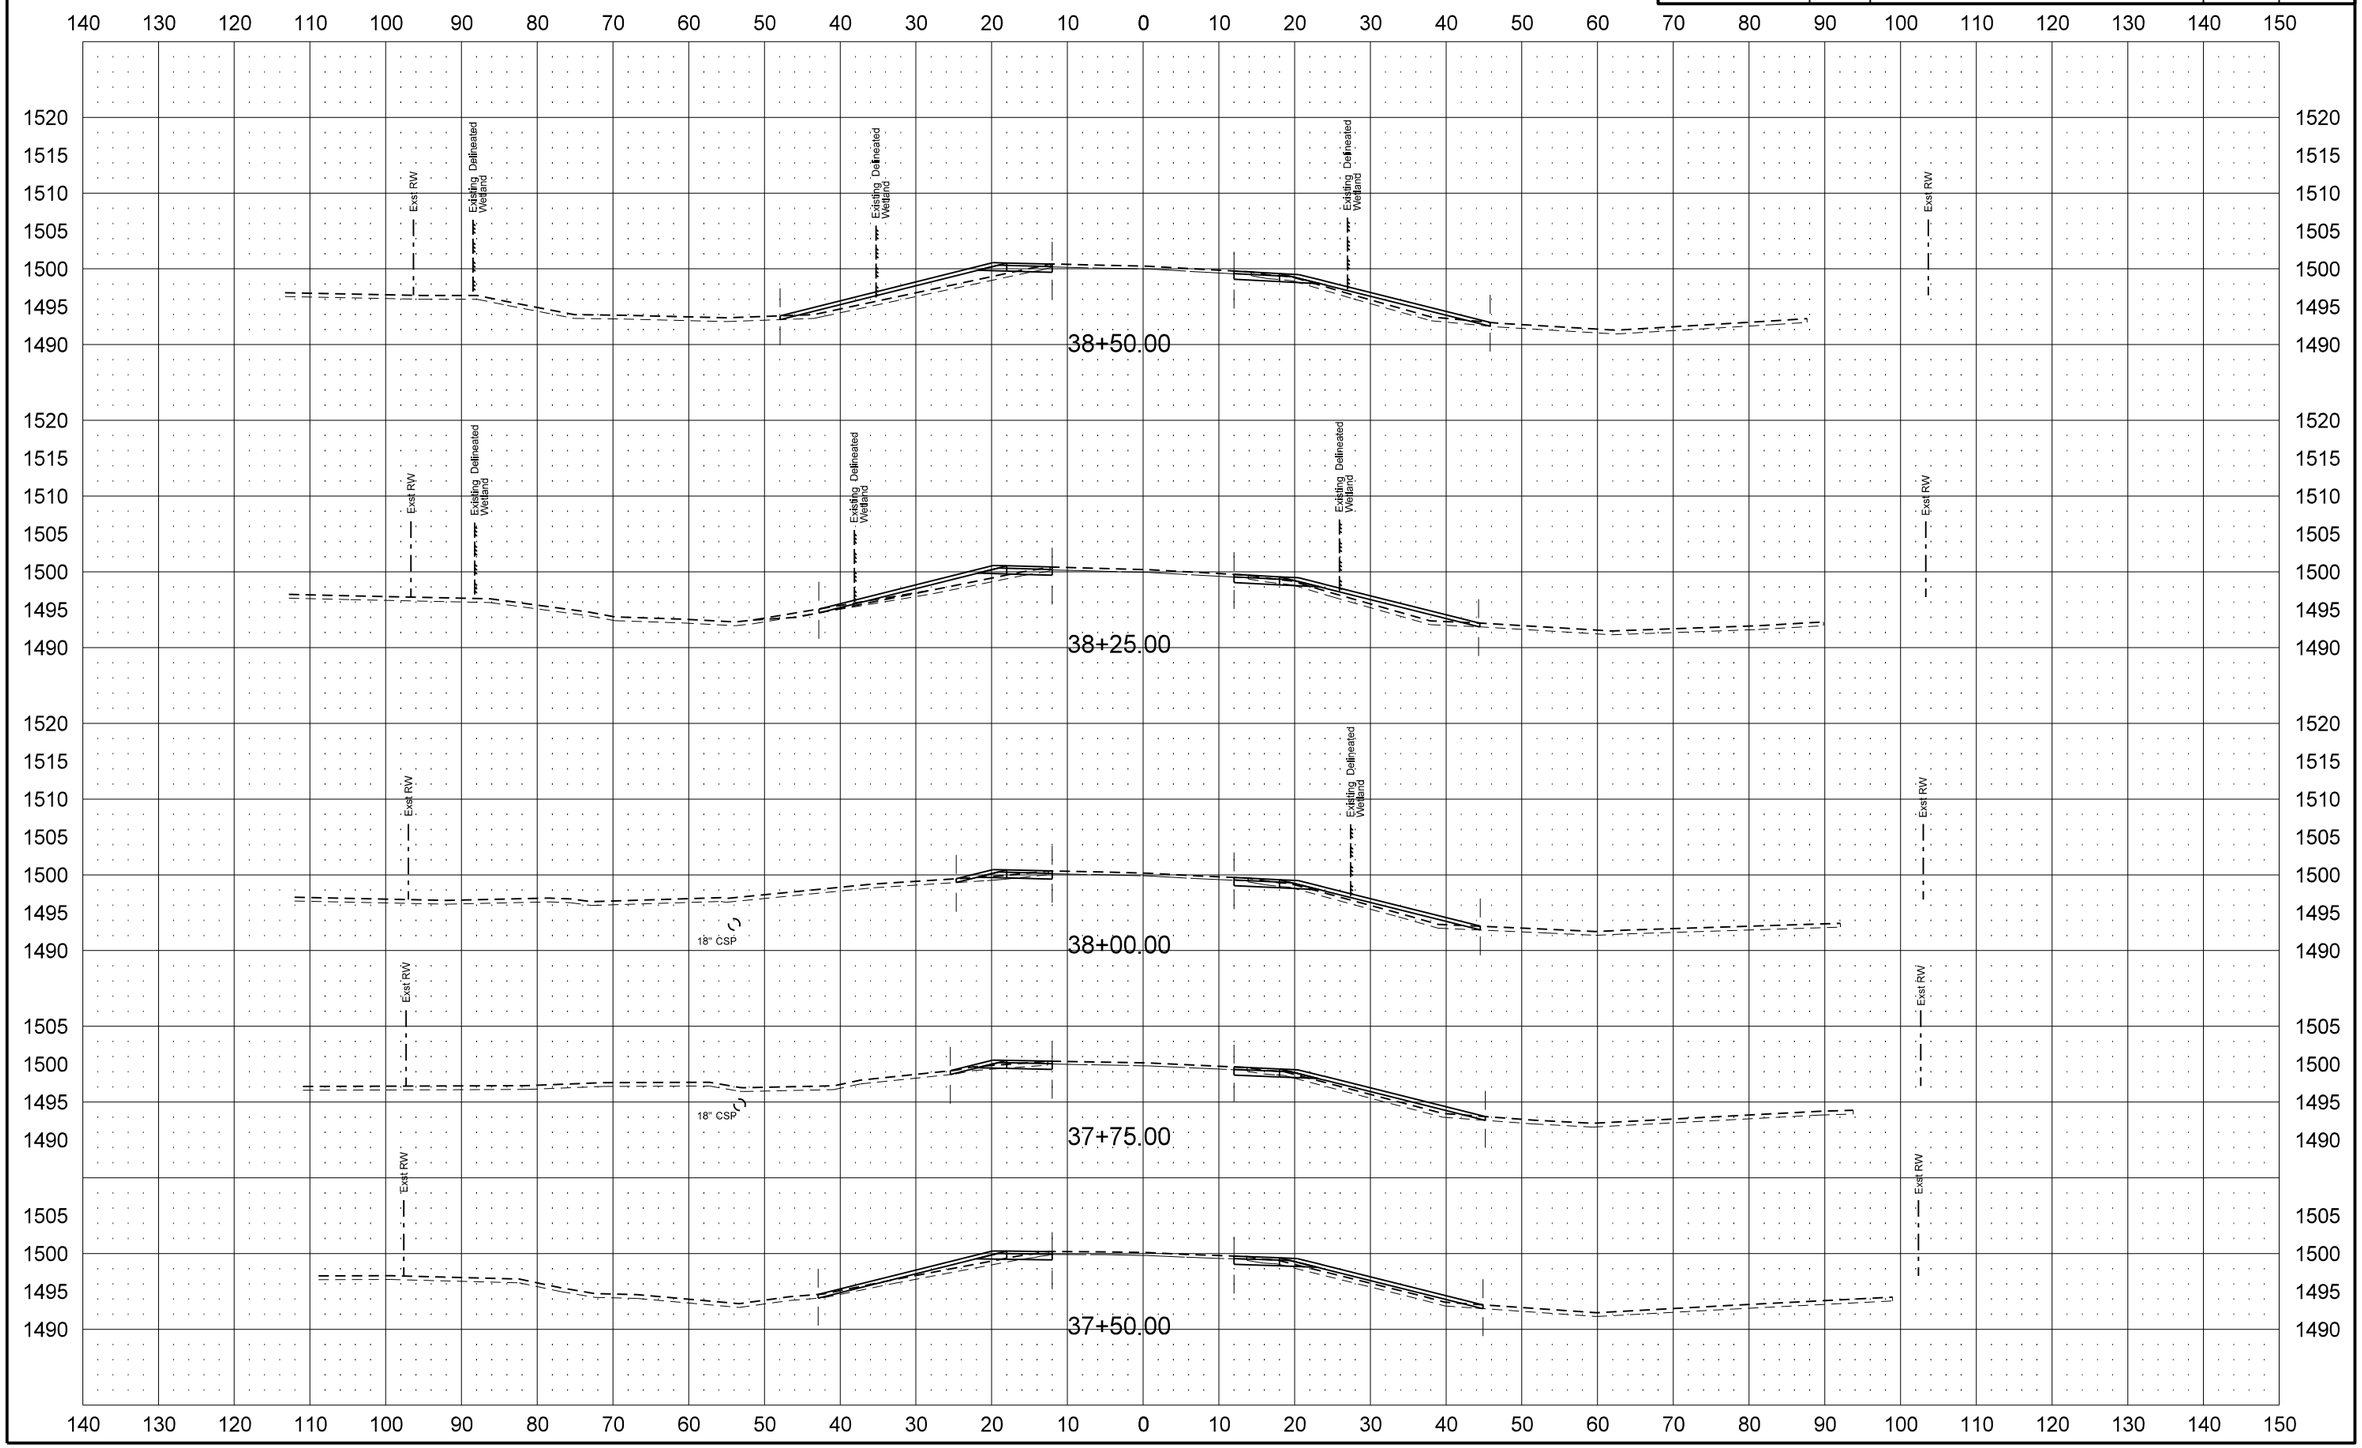

STATE	PROJECT NO.	SECTION NO.	SHEET NO.
ND	SHE-4-083(124)244	200	3

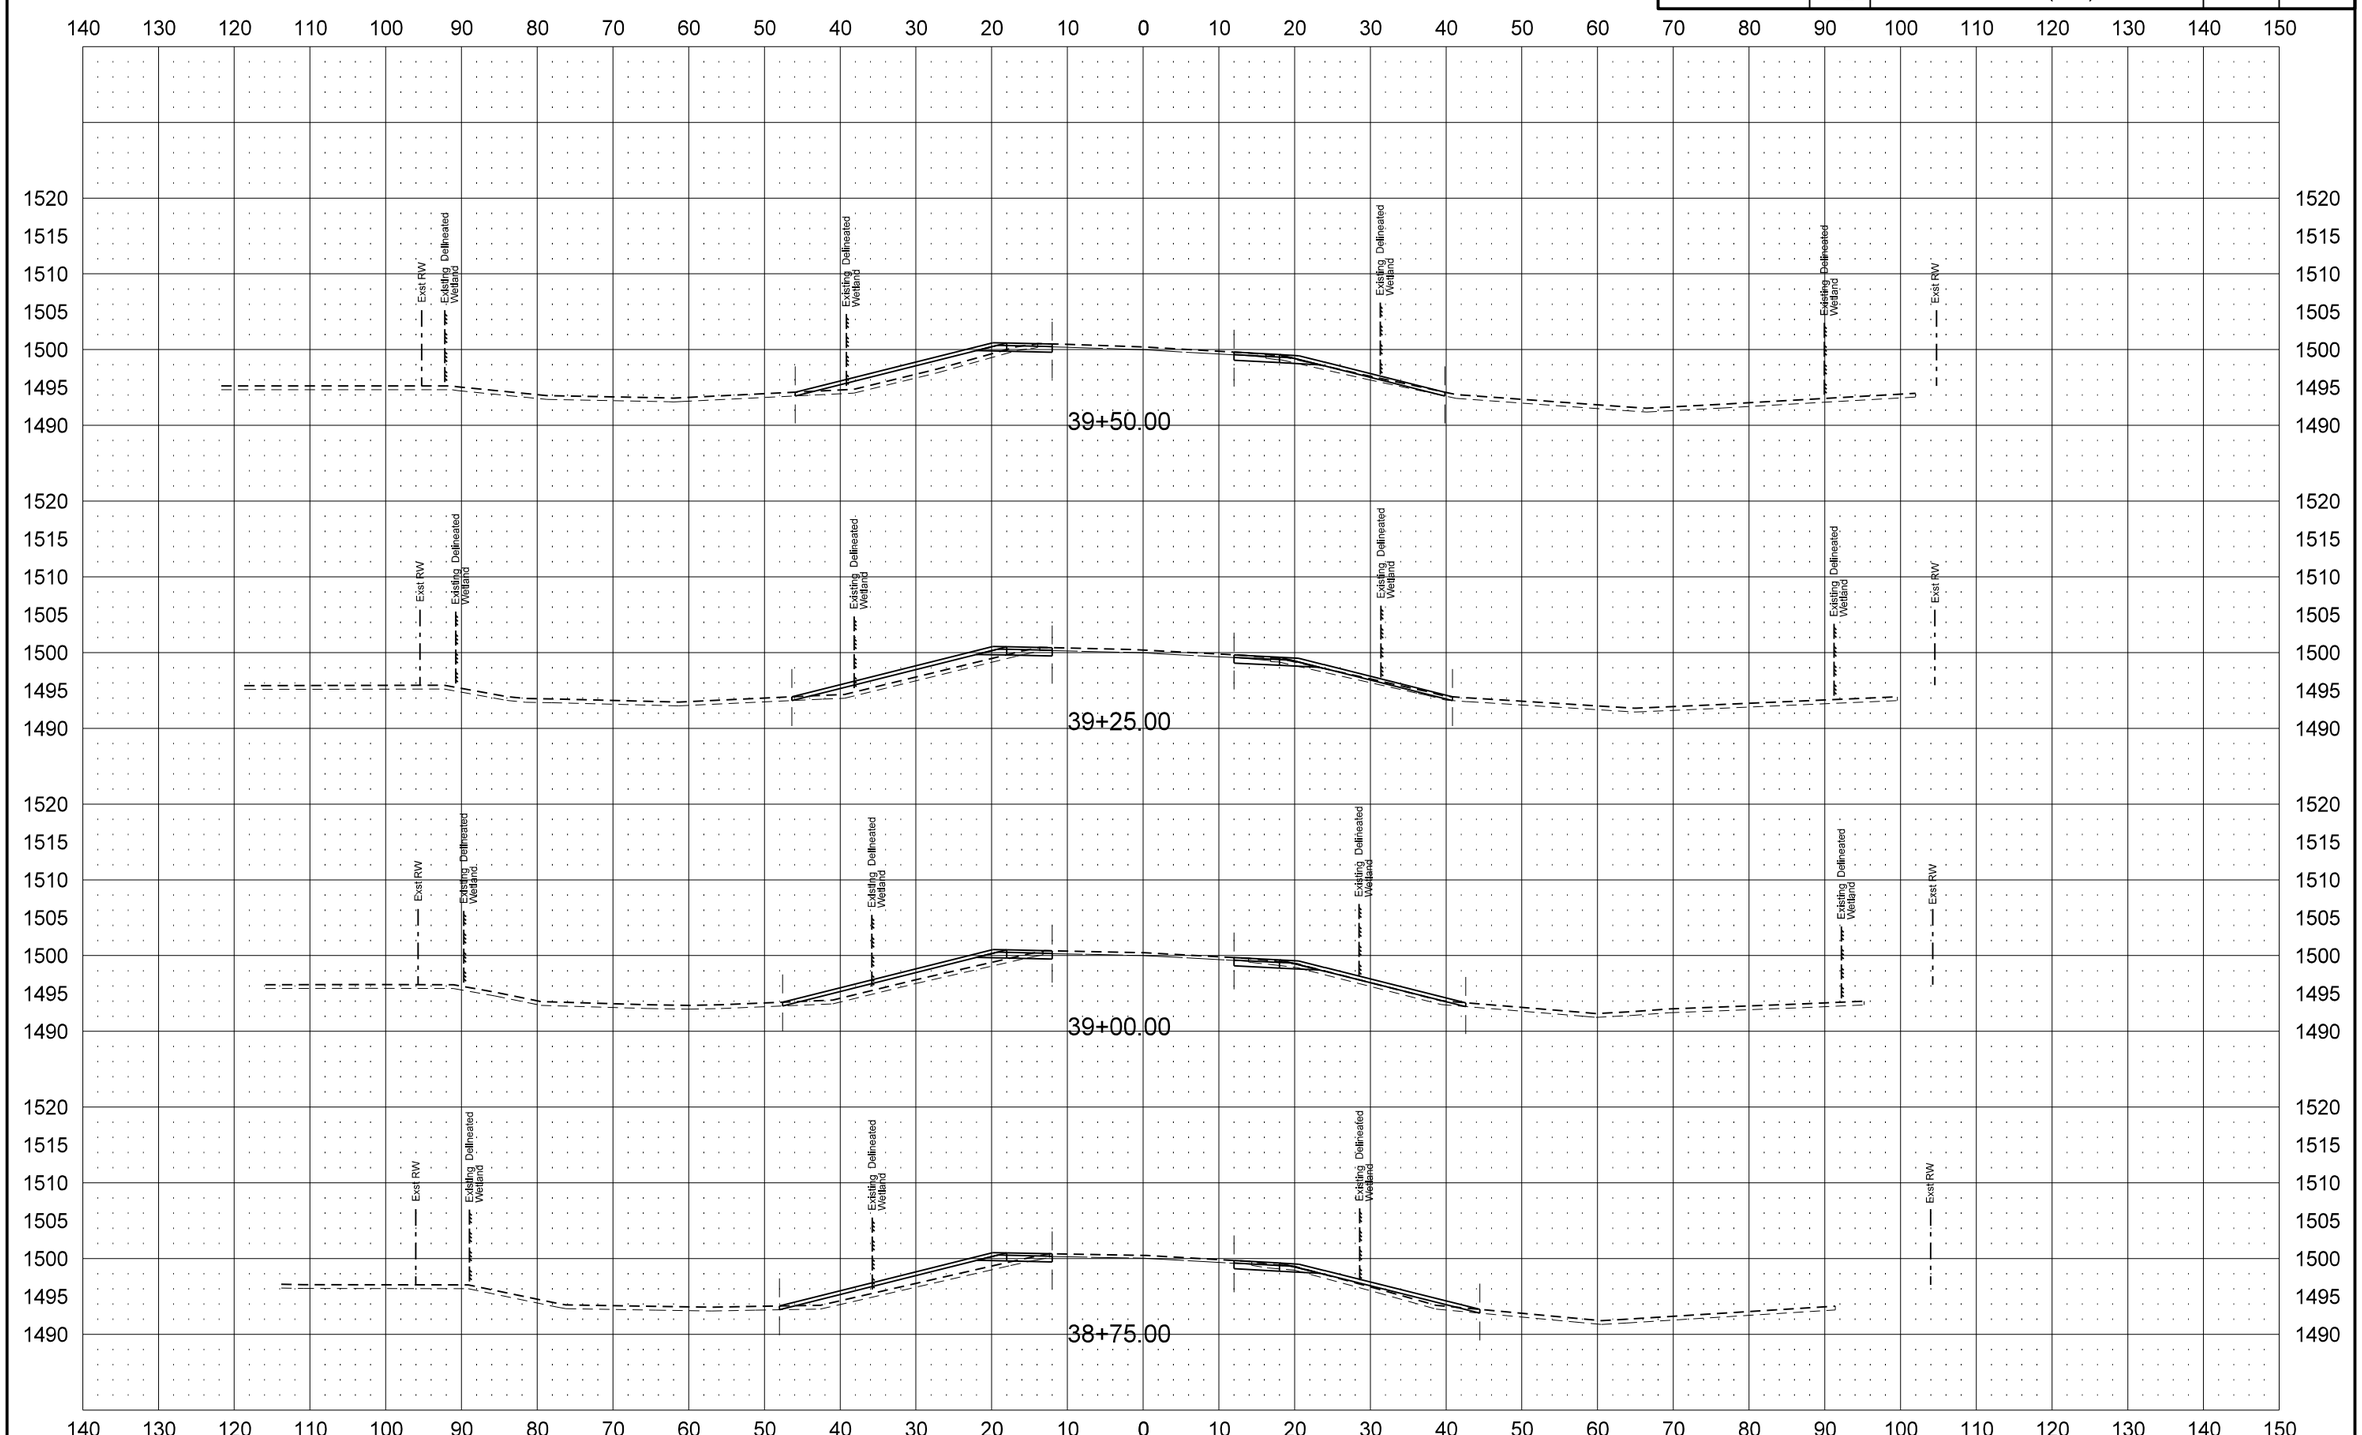

STATE	PROJECT NO.	SECTION NO.	SHEET NO.
ND	SHE-4-083(124)244	200	4

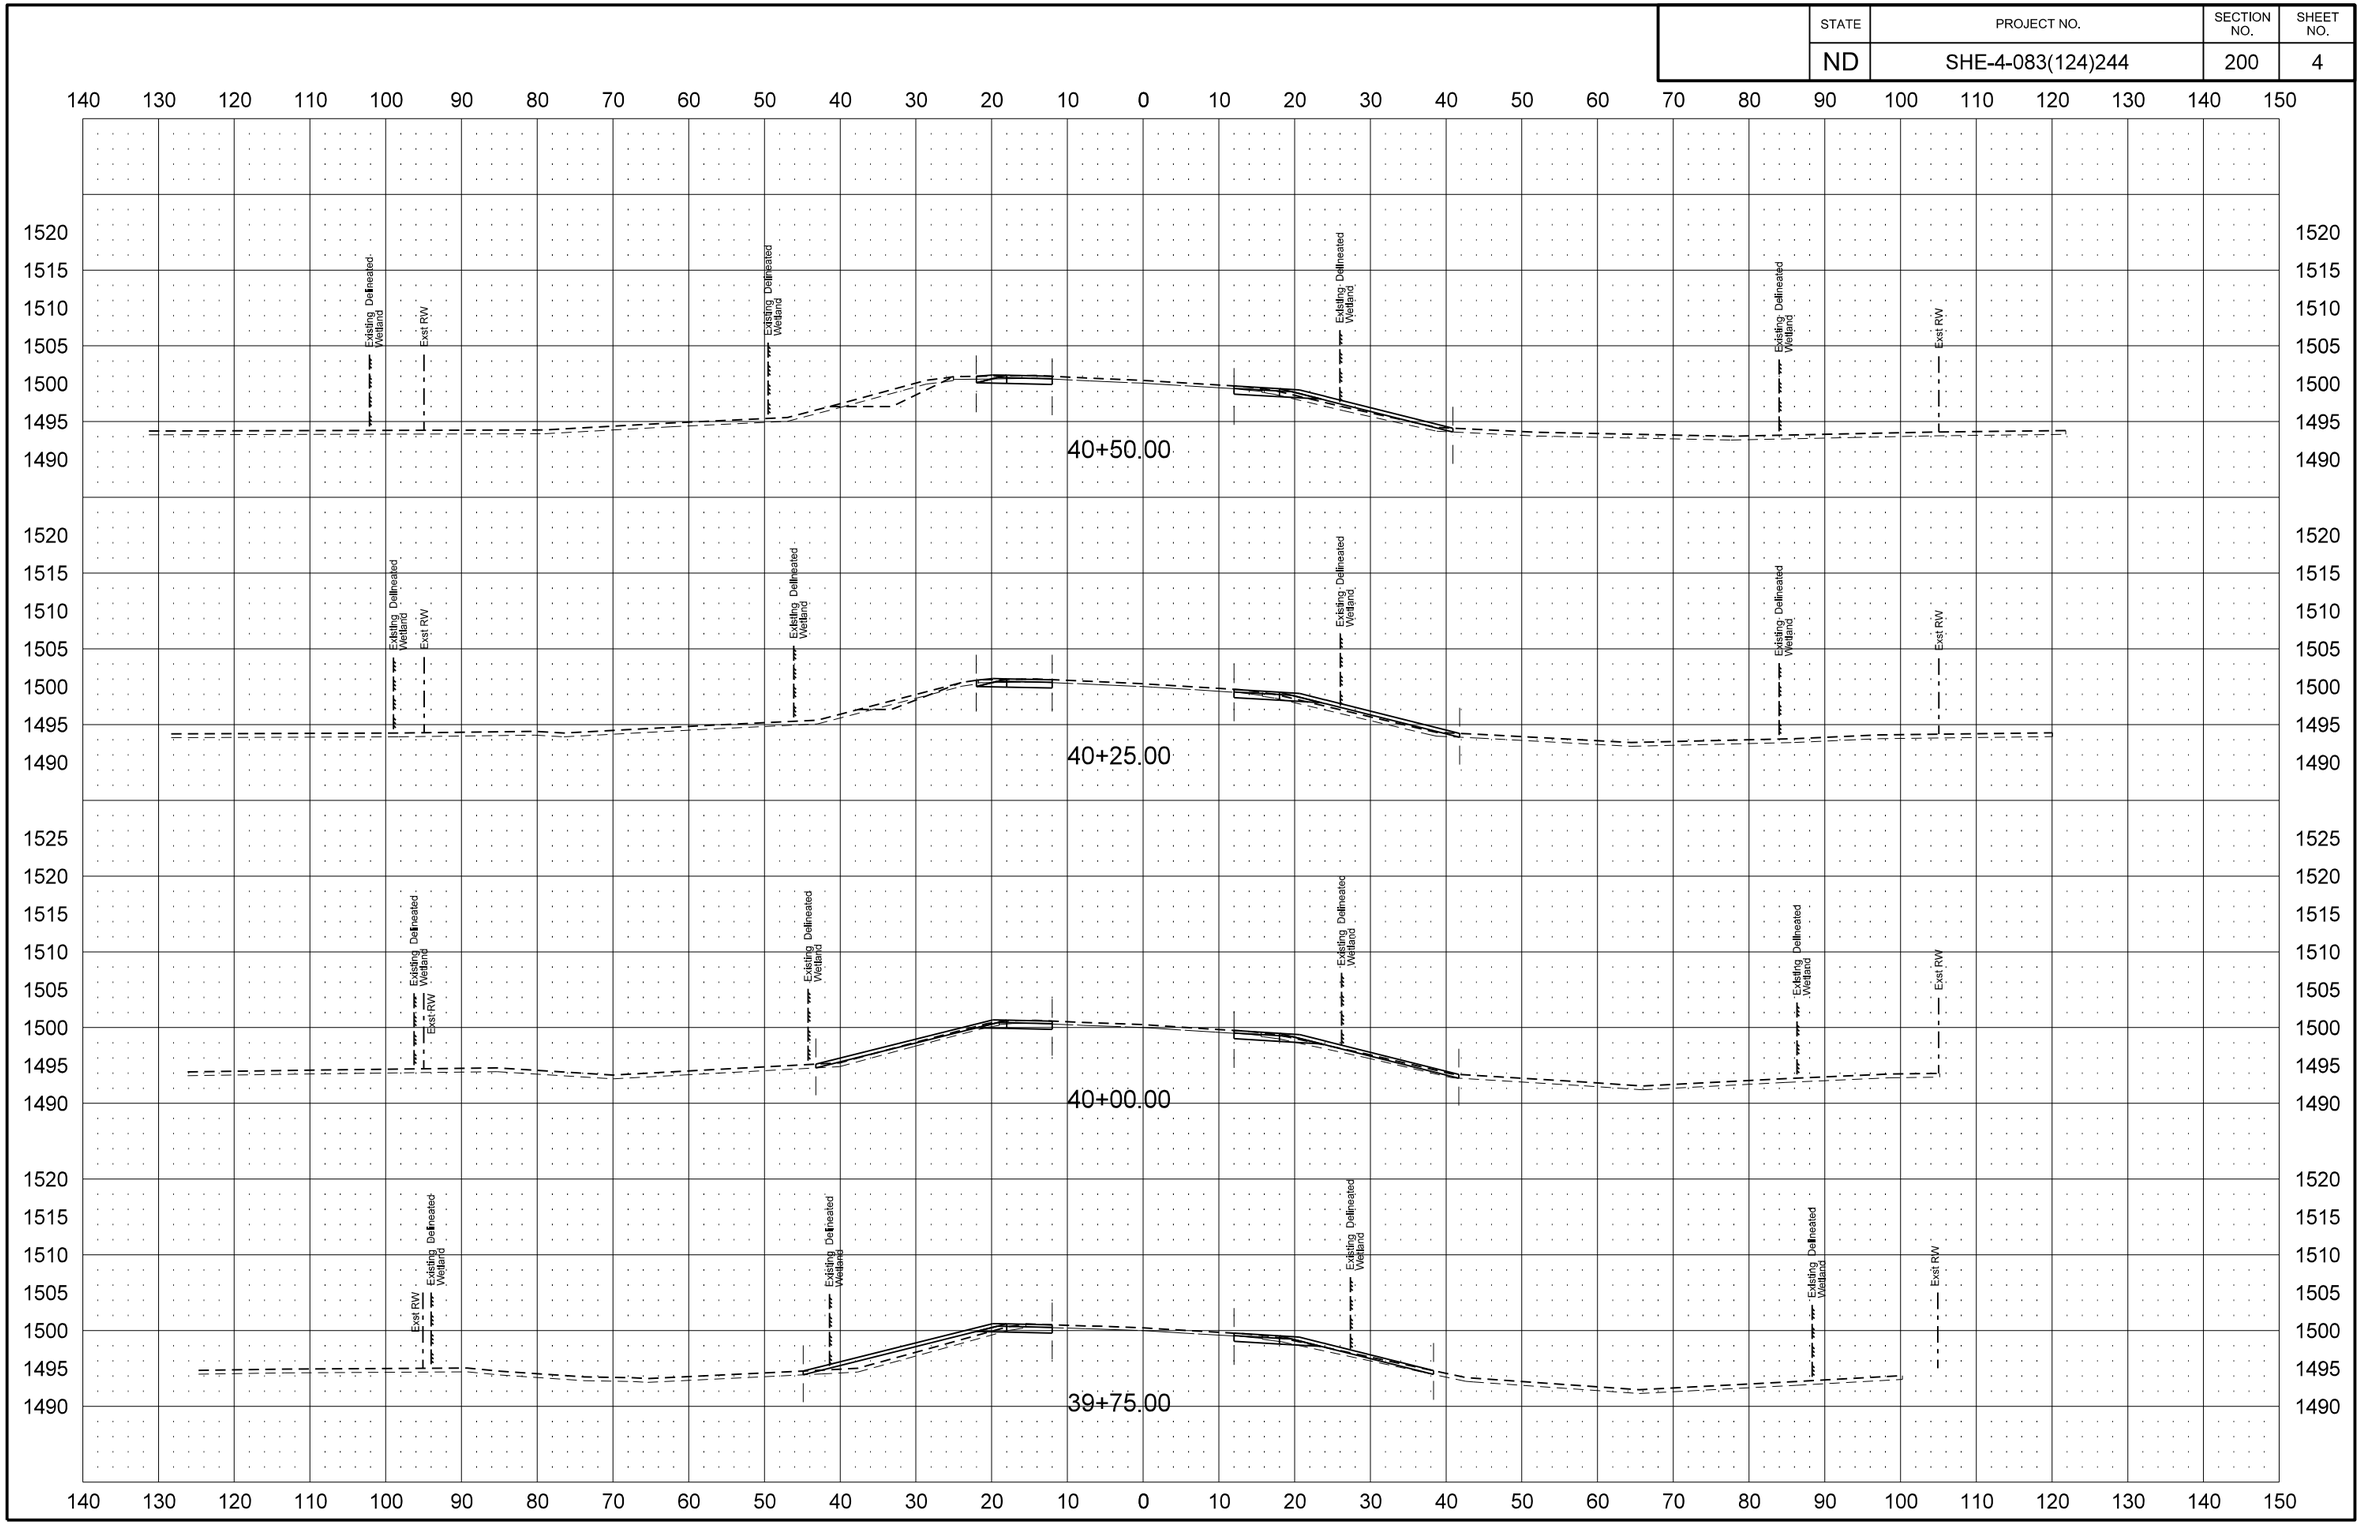

STATE	PROJECT NO.	SECTION NO.	SHEET NO.
ND	SHE-4-083(124)244	200	5

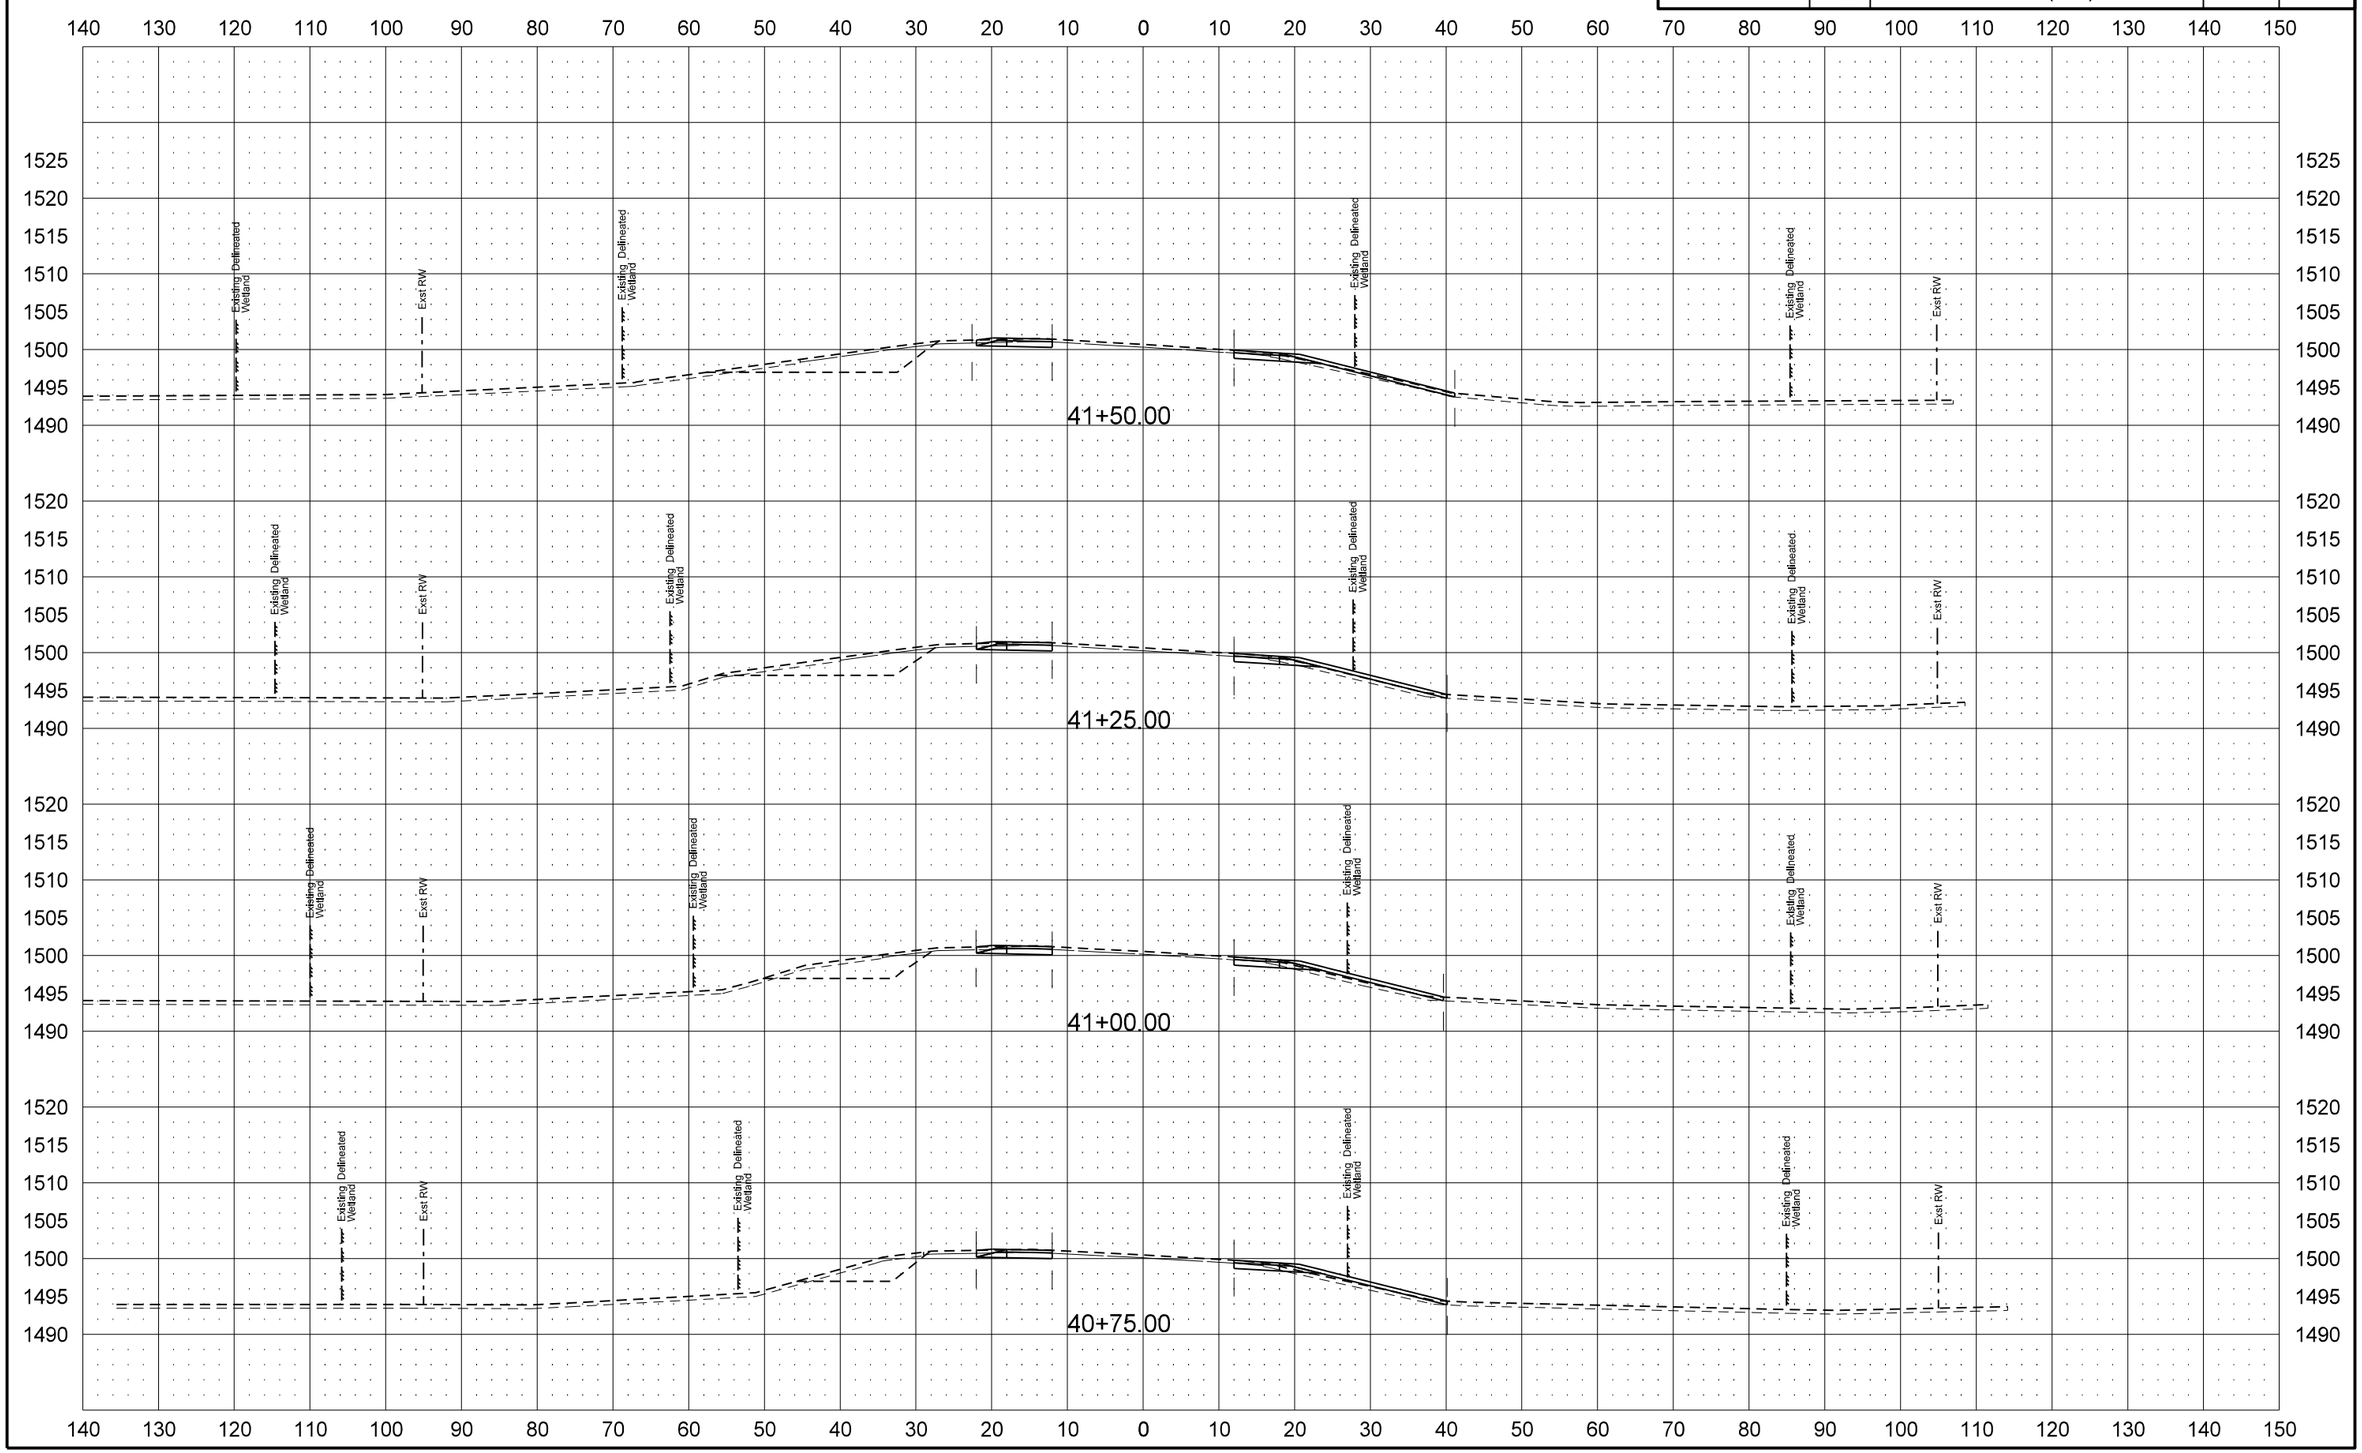

STATE	PROJECT NO.	SECTION NO.	SHEET NO.
ND	SHE-4-083(124)244	200	6

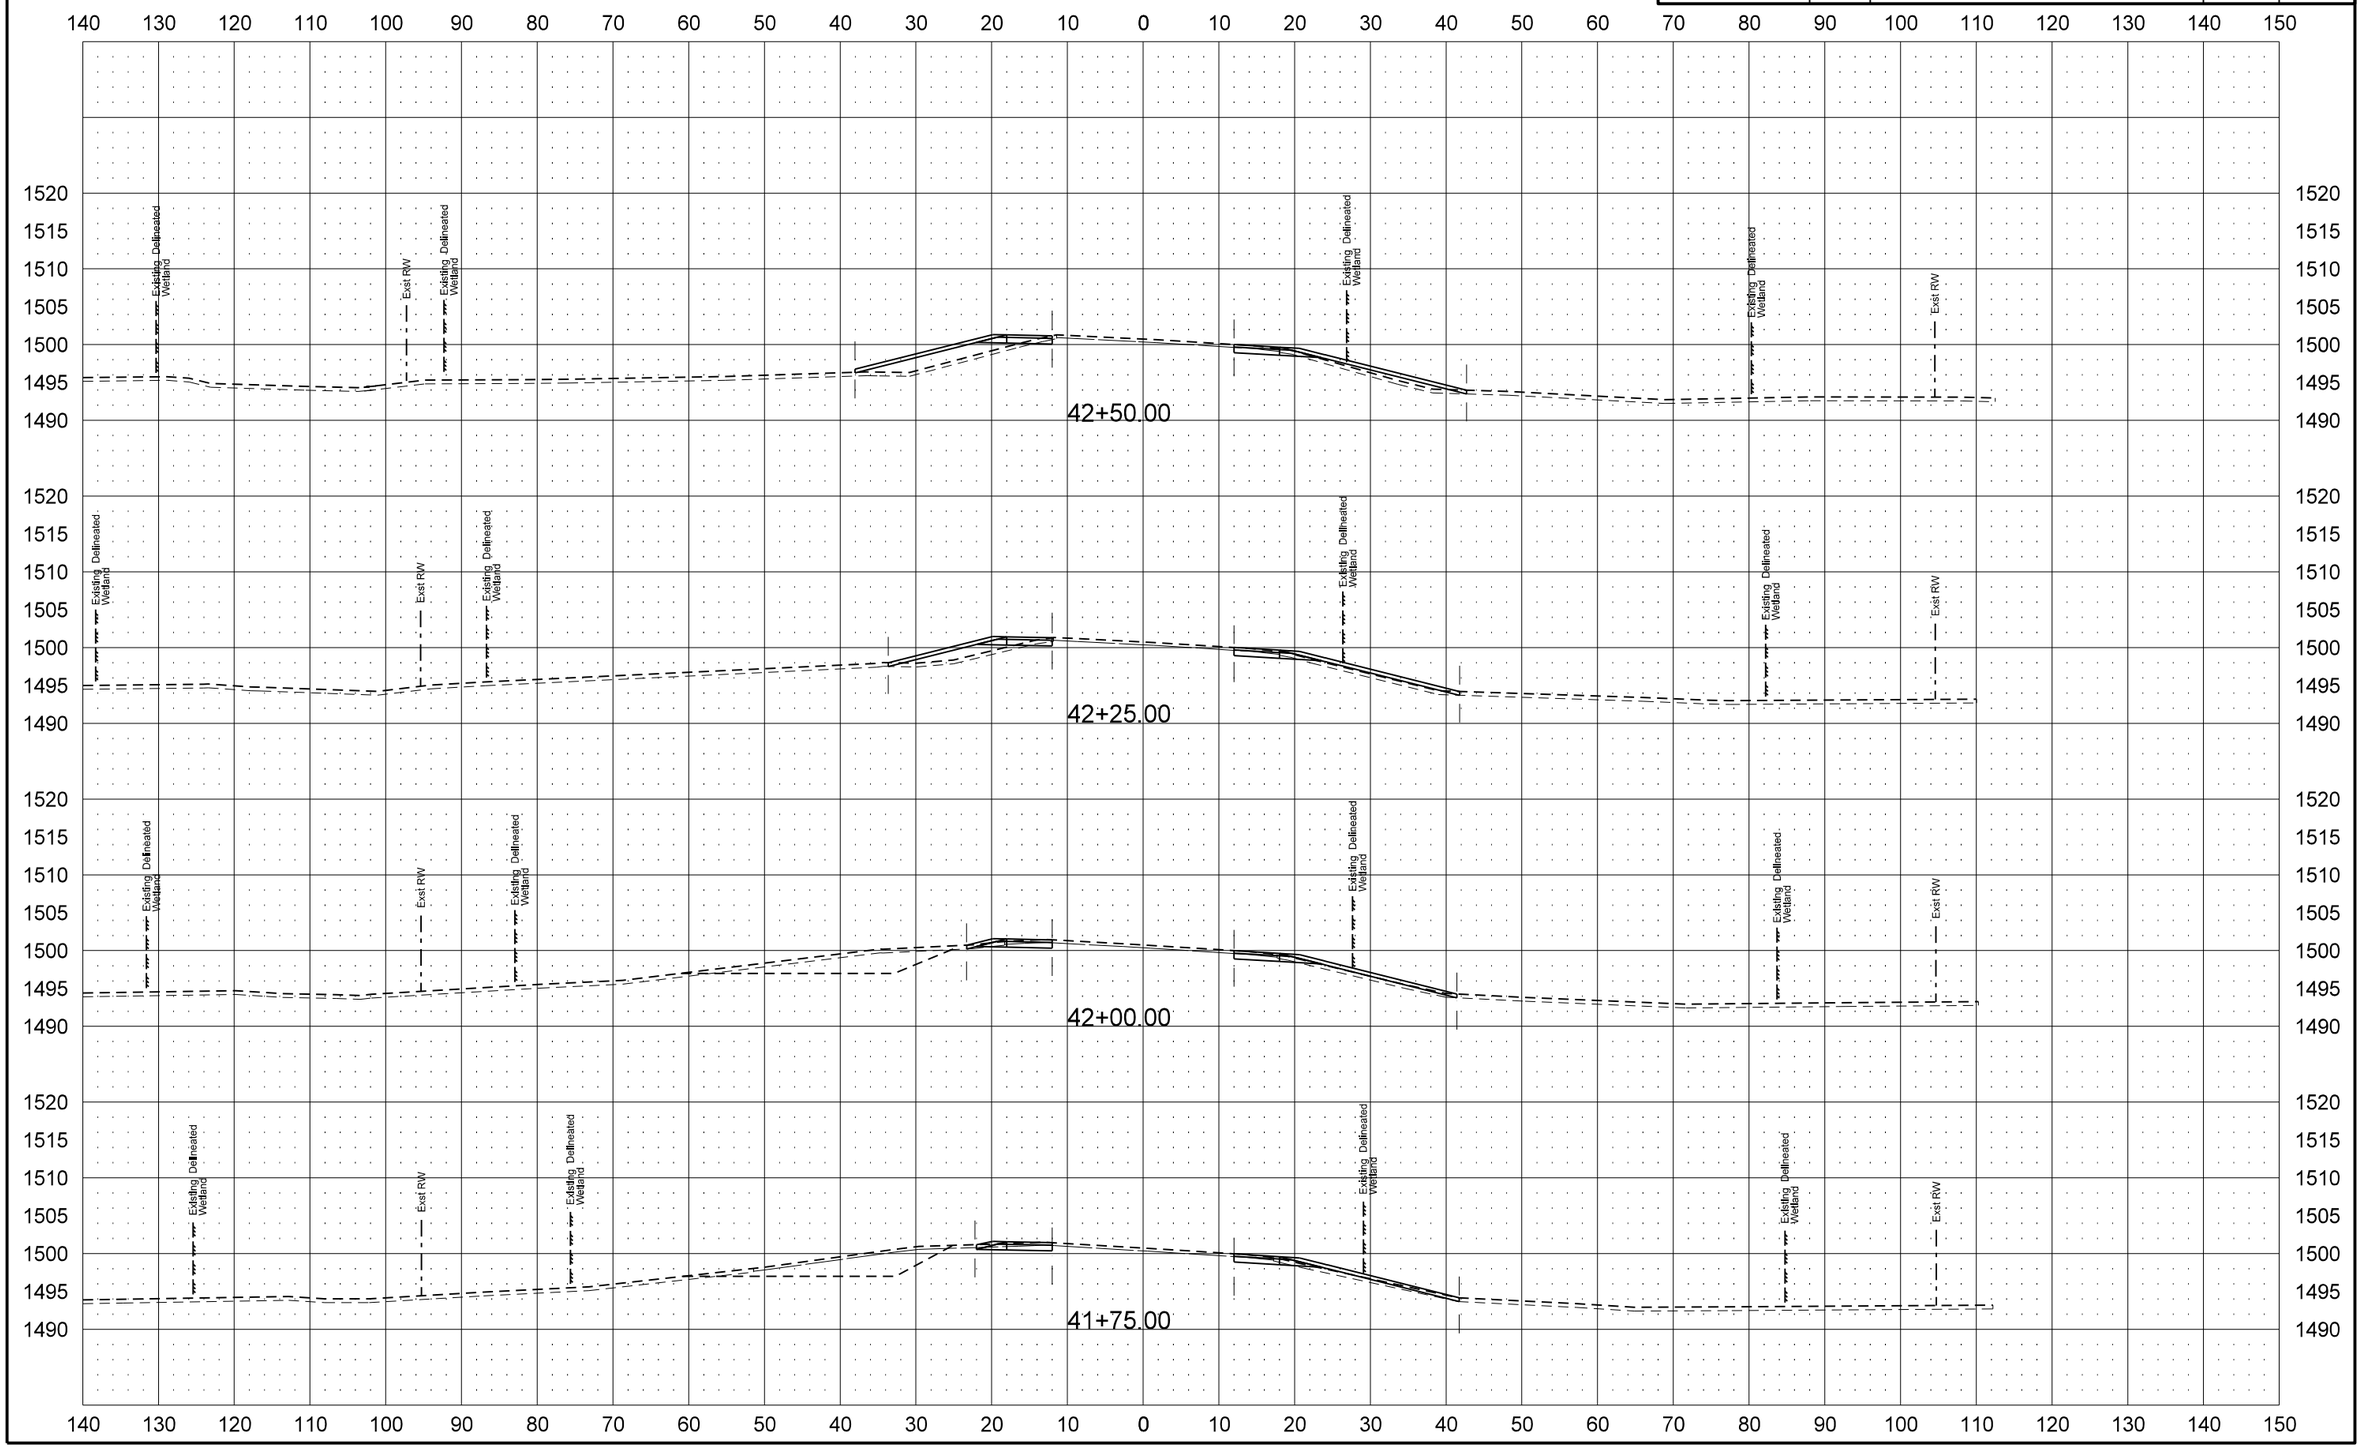

STATE	PROJECT NO.	SECTION NO.	SHEET NO.
ND	SHE-4-083(124)244	200	7

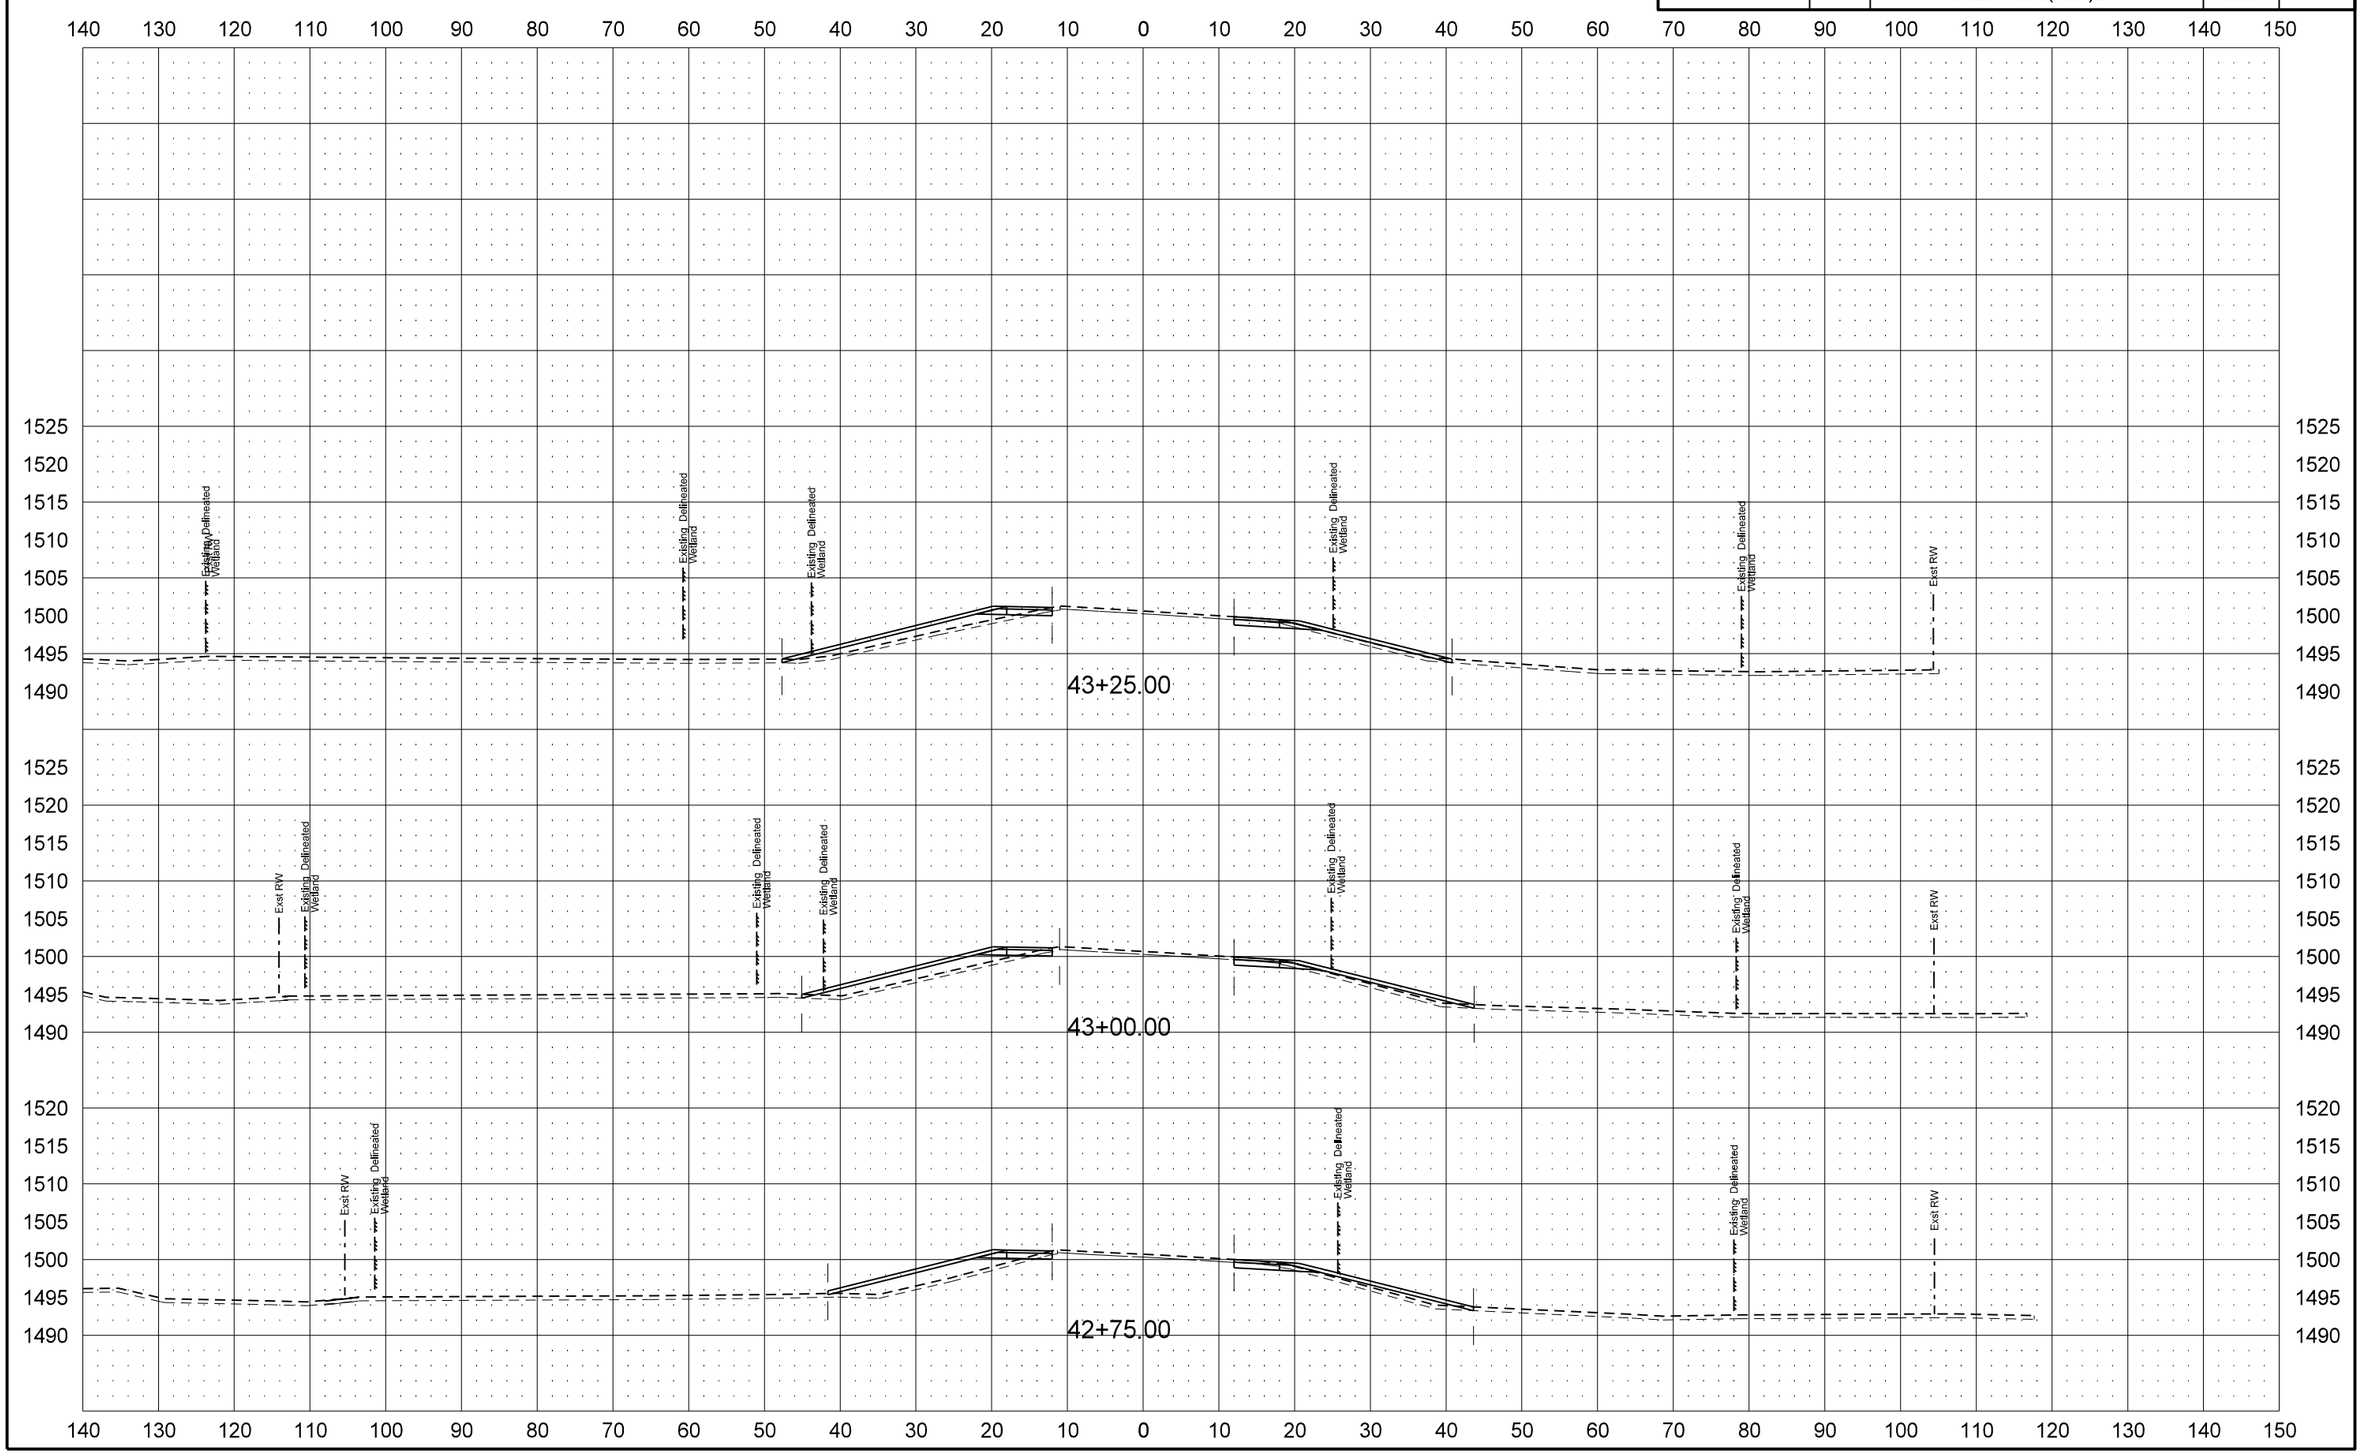

STATE	PROJECT NO.	SECTION NO.	SHEET NO.
ND	SHE-4-083(124)244	200	8

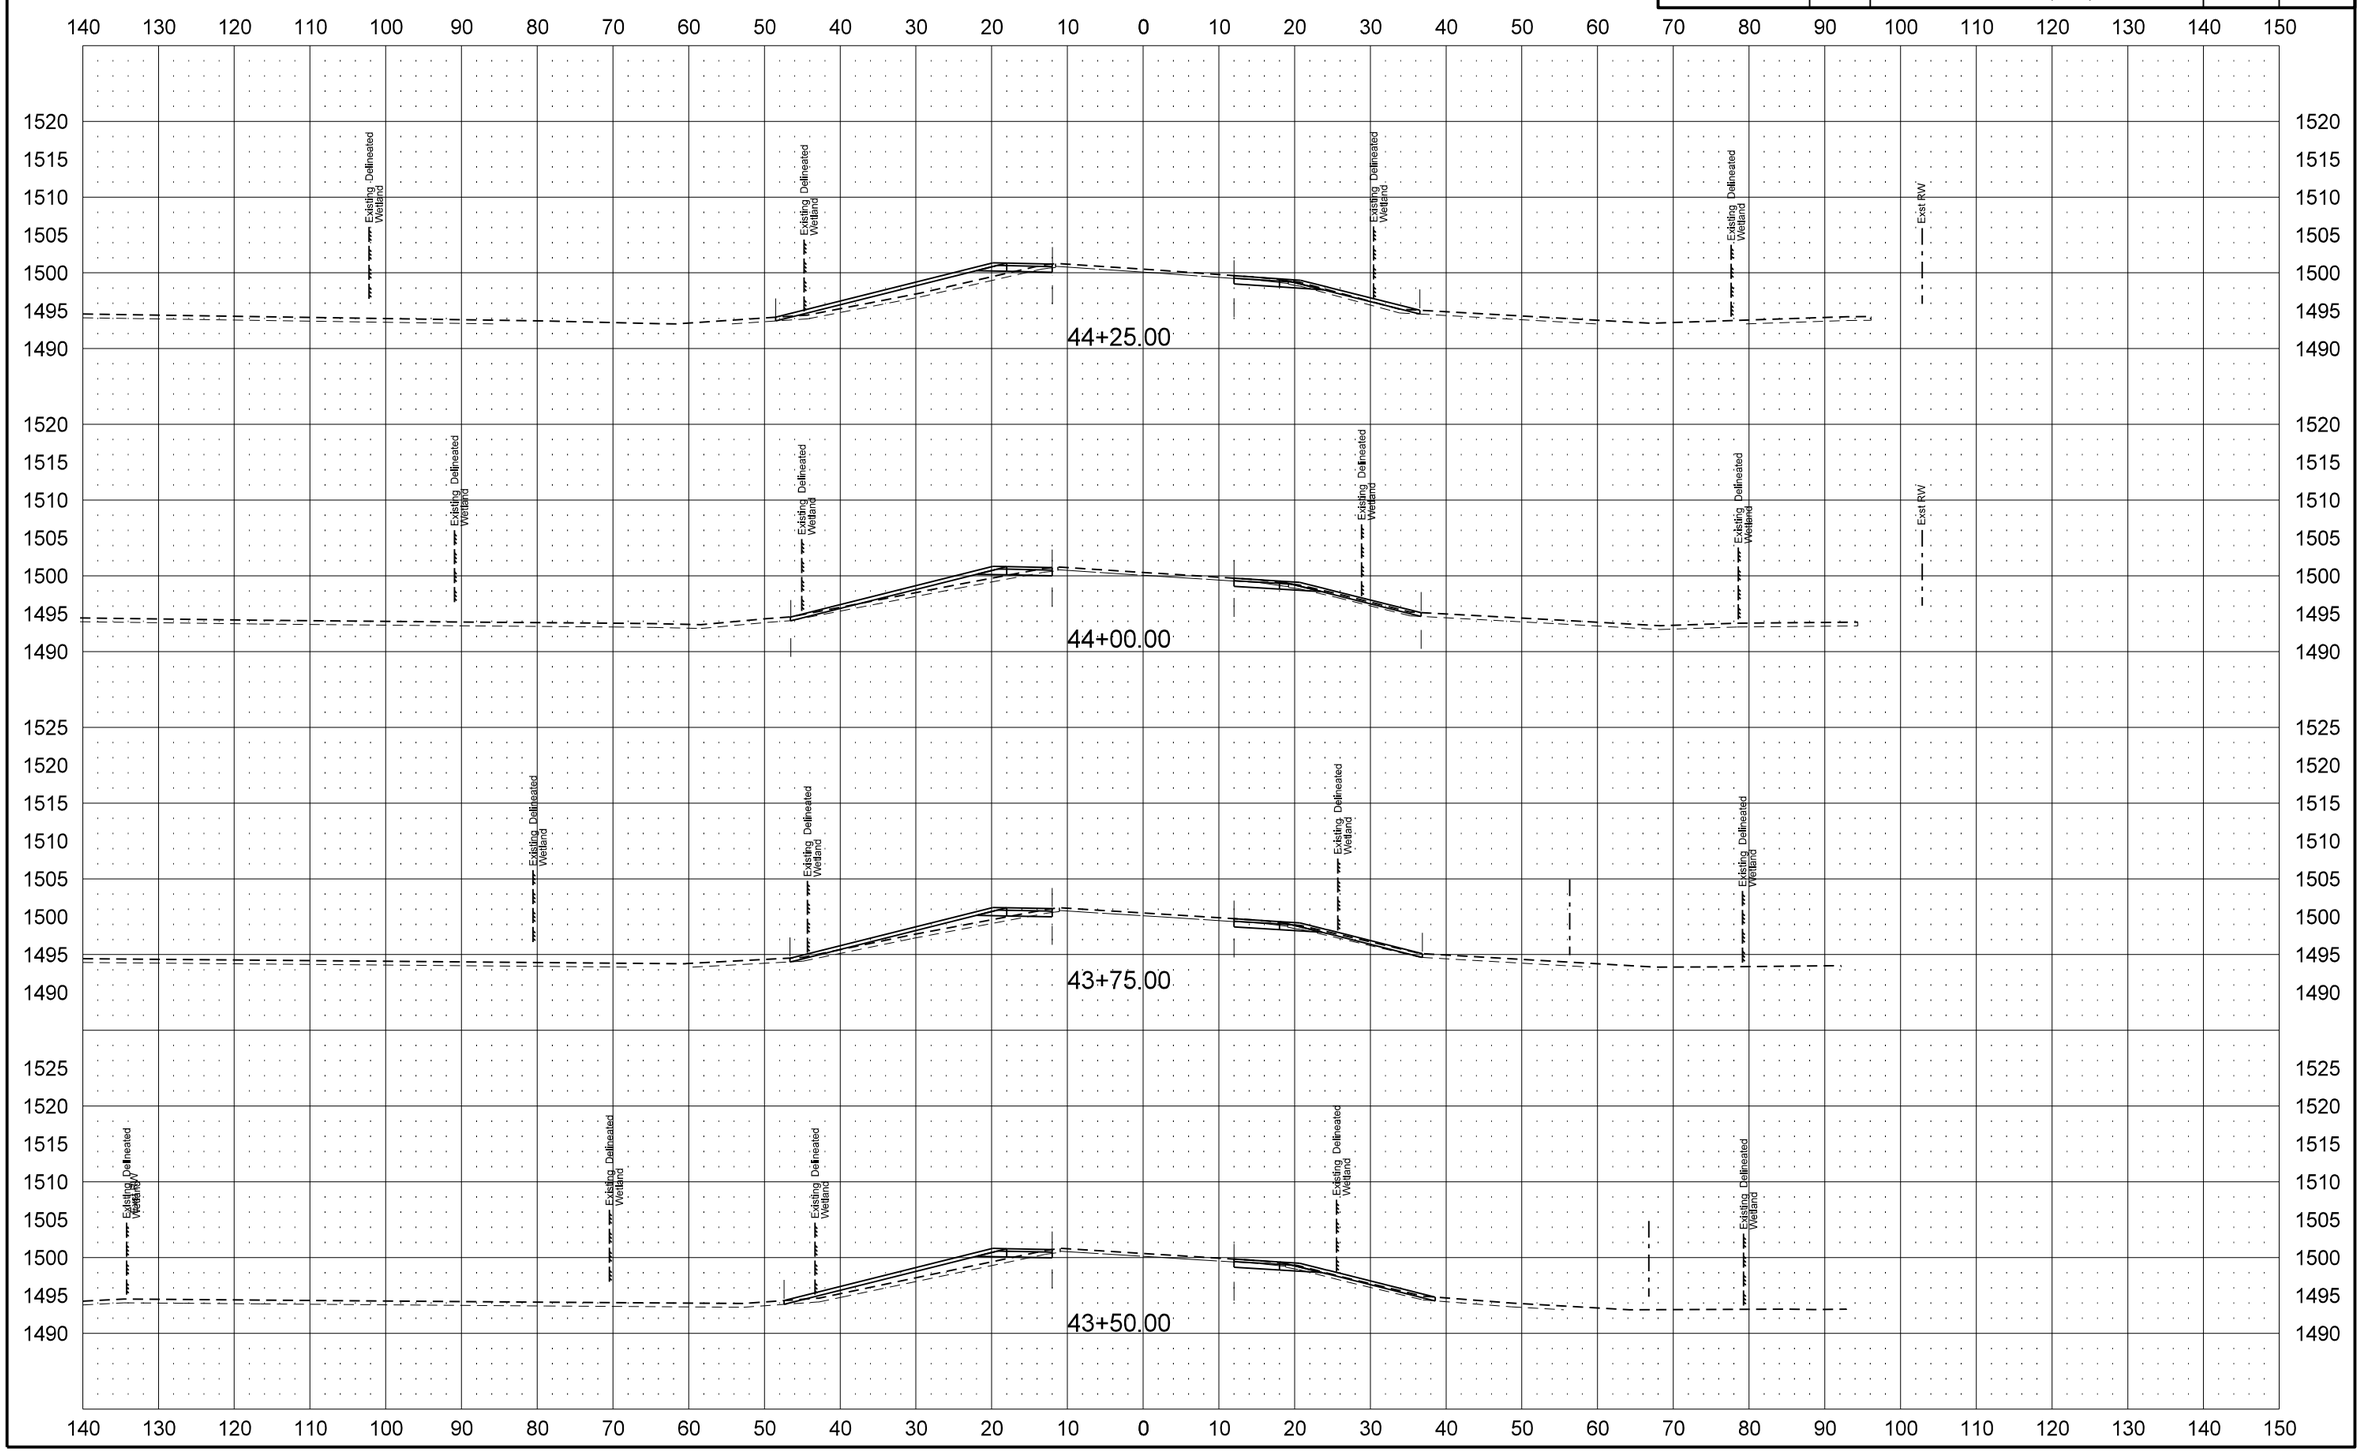

STATE	PROJECT NO.	SECTION NO.	SHEET NO.
ND	SHE-4-083(124)244	200	9

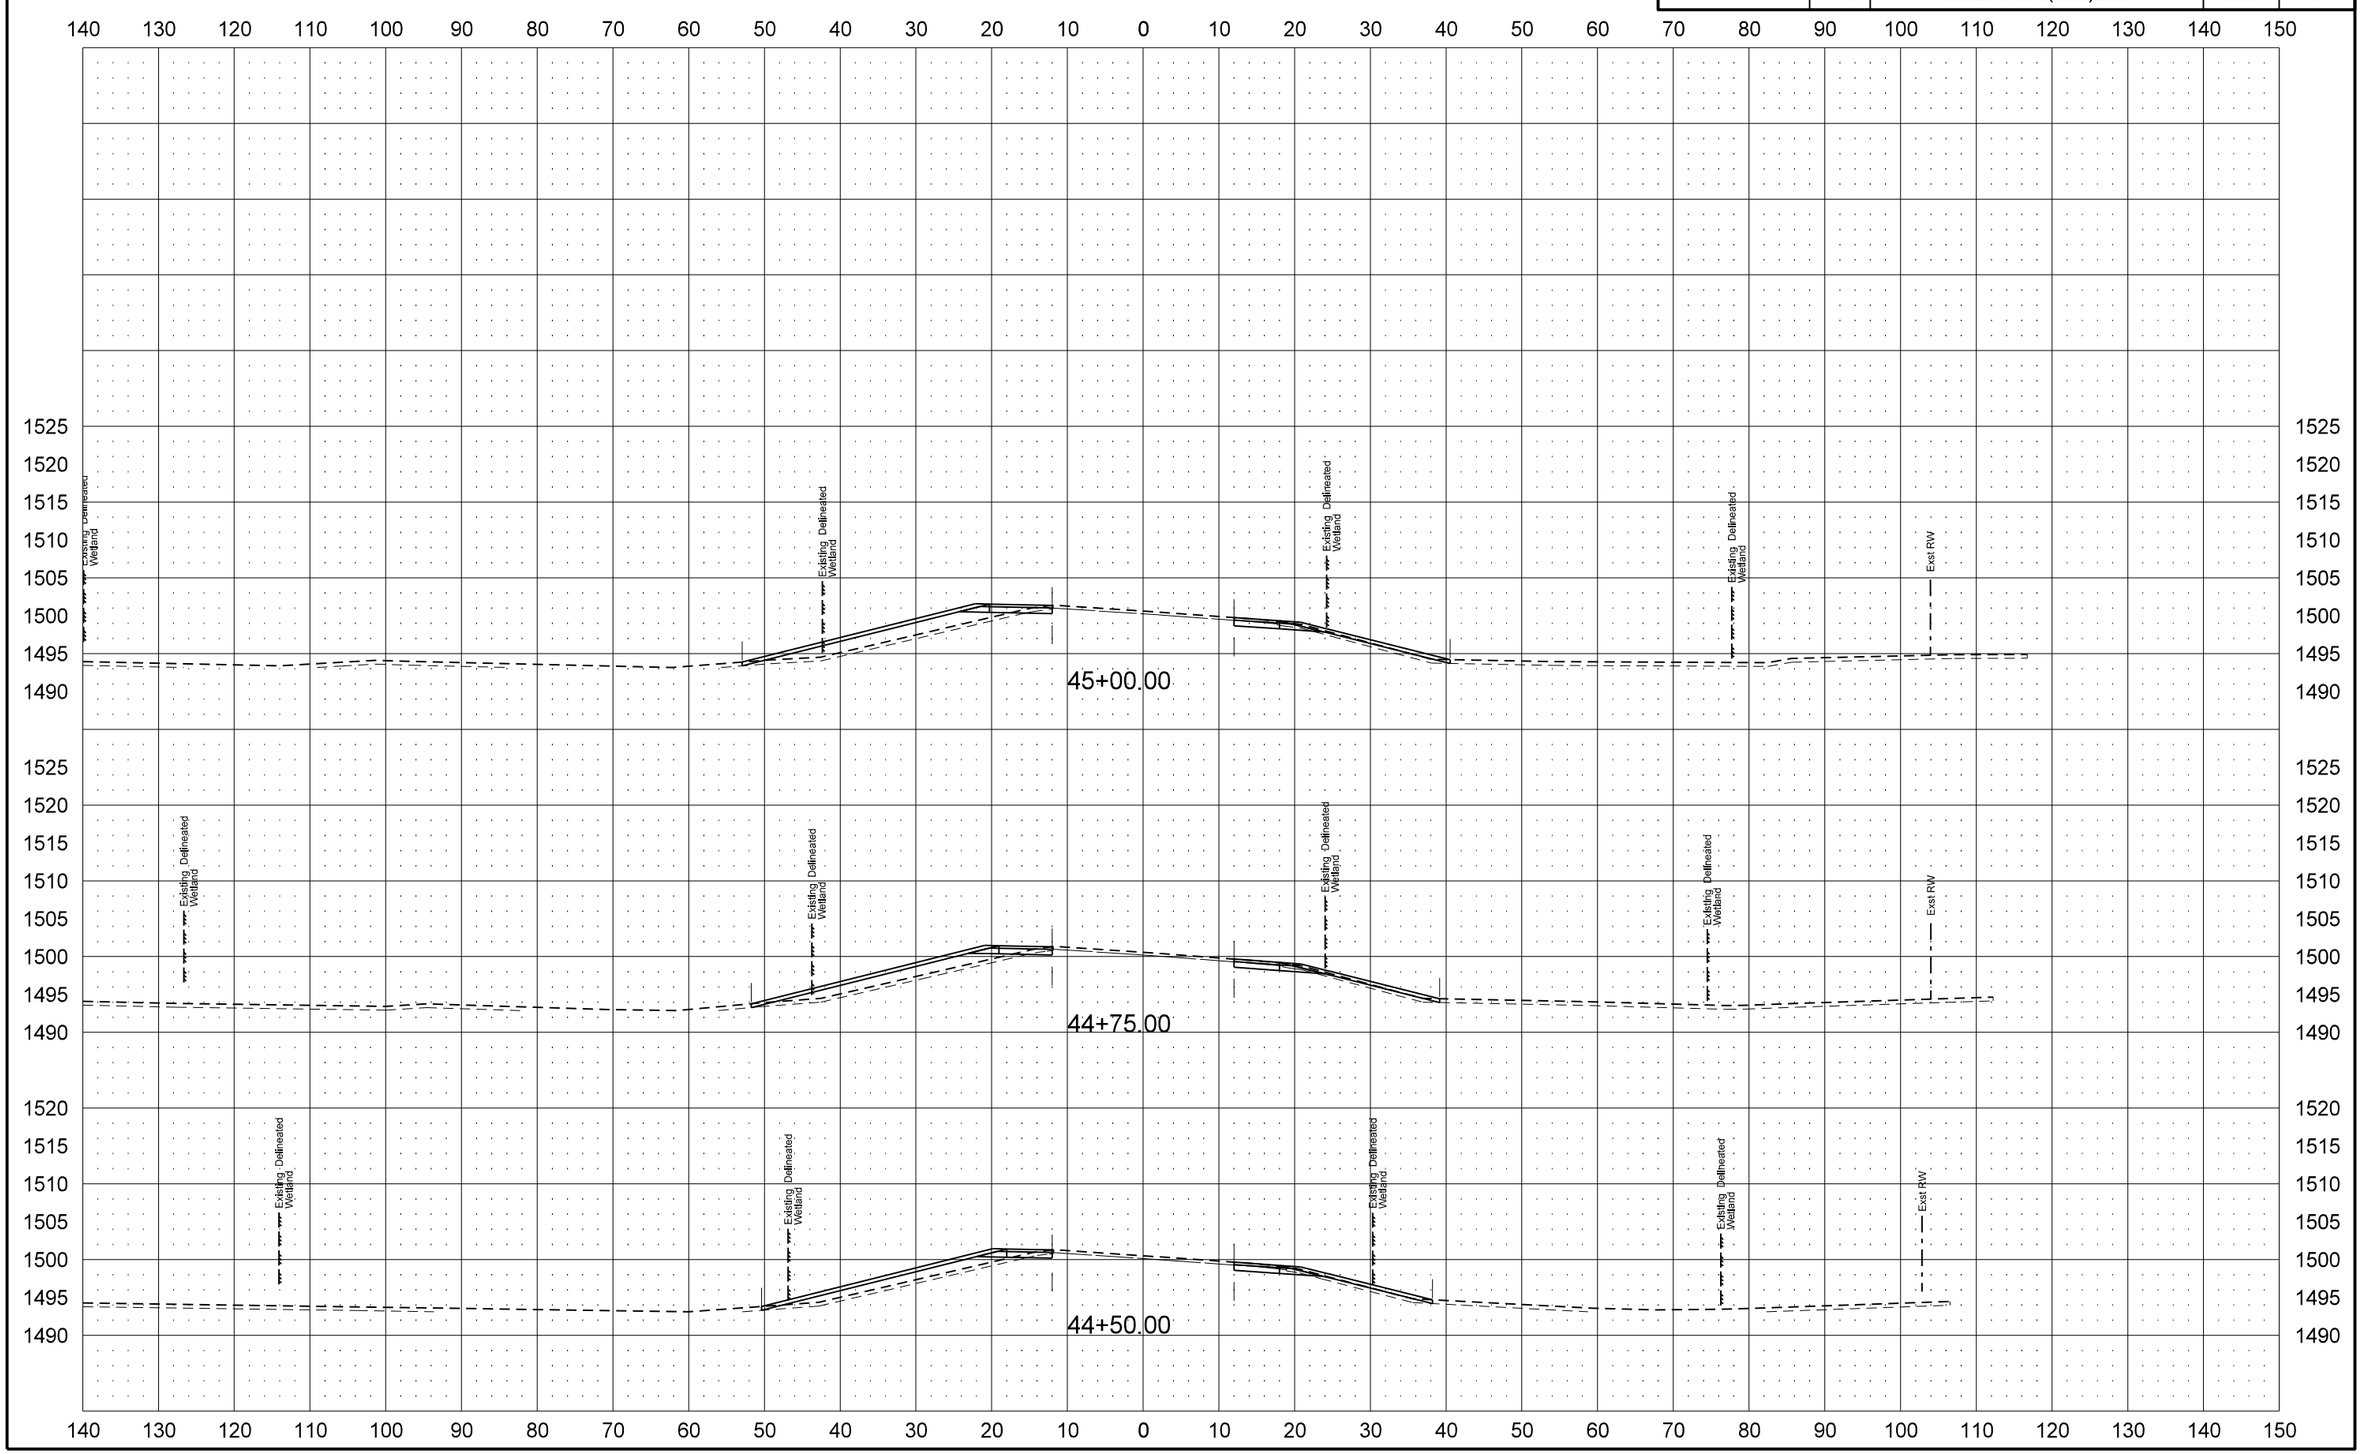

STATE	PROJECT NO.	SECTION NO.	SHEET NO.
ND	SHE-4-083(124)244	200	10

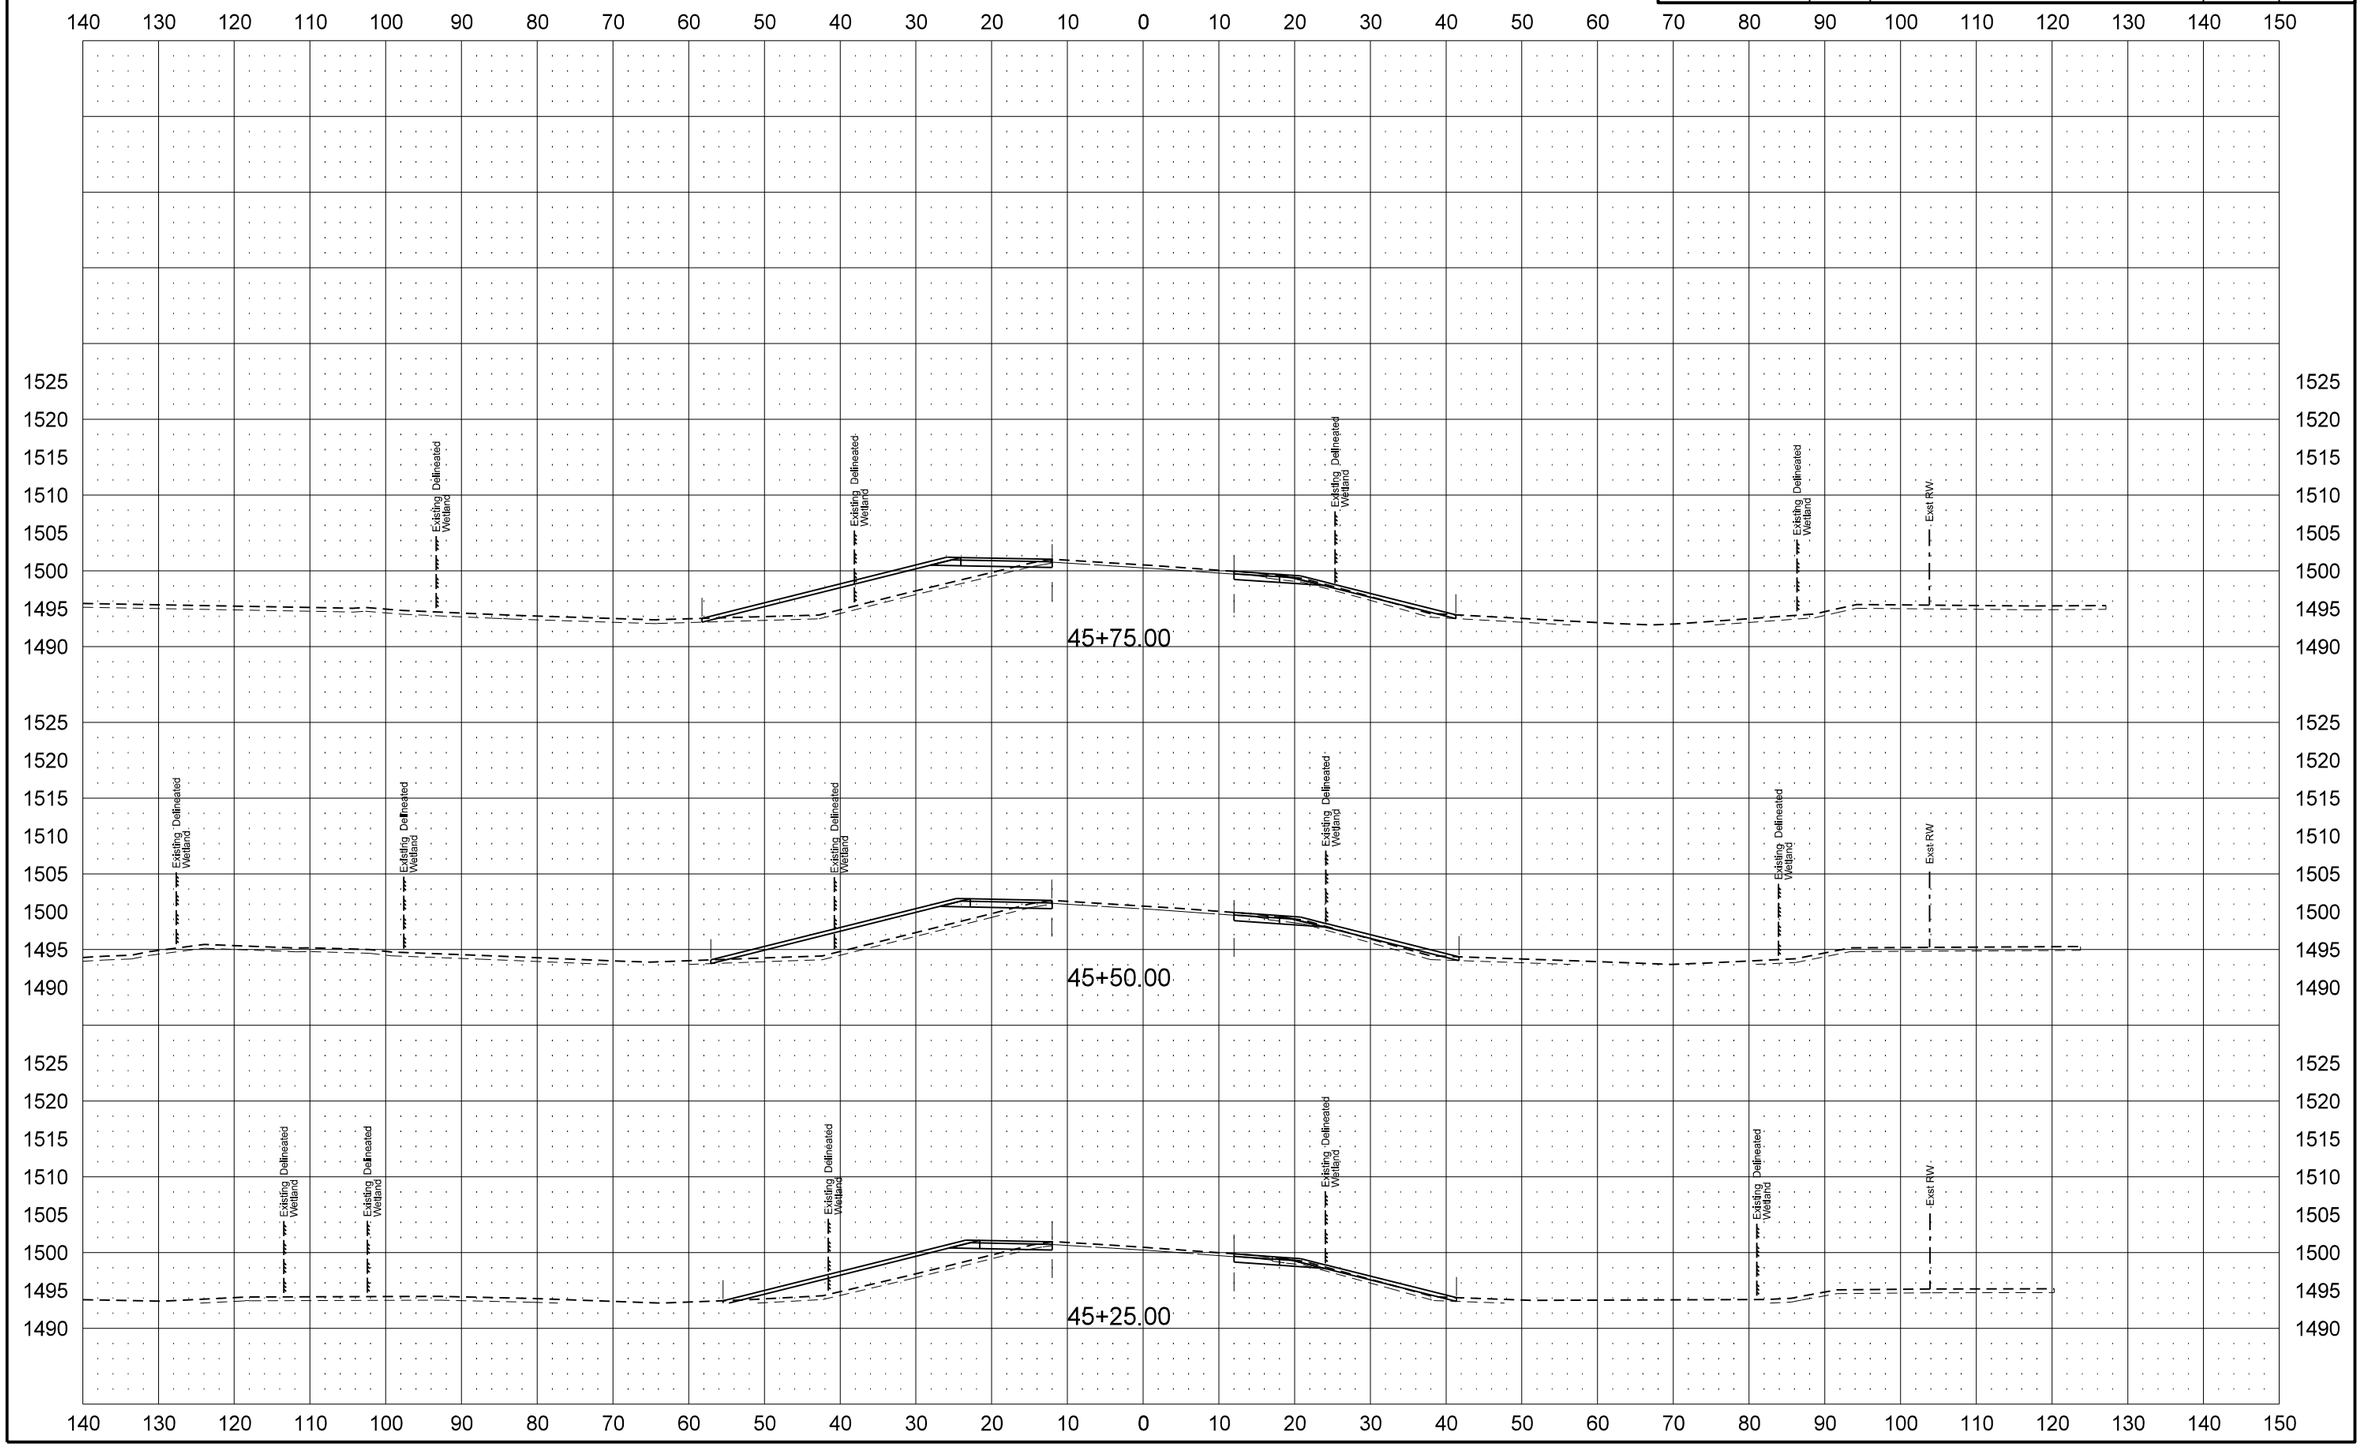

STATE	PROJECT NO.	SECTION NO.	SHEET NO.
ND	SHE-4-083(124)244	200	11

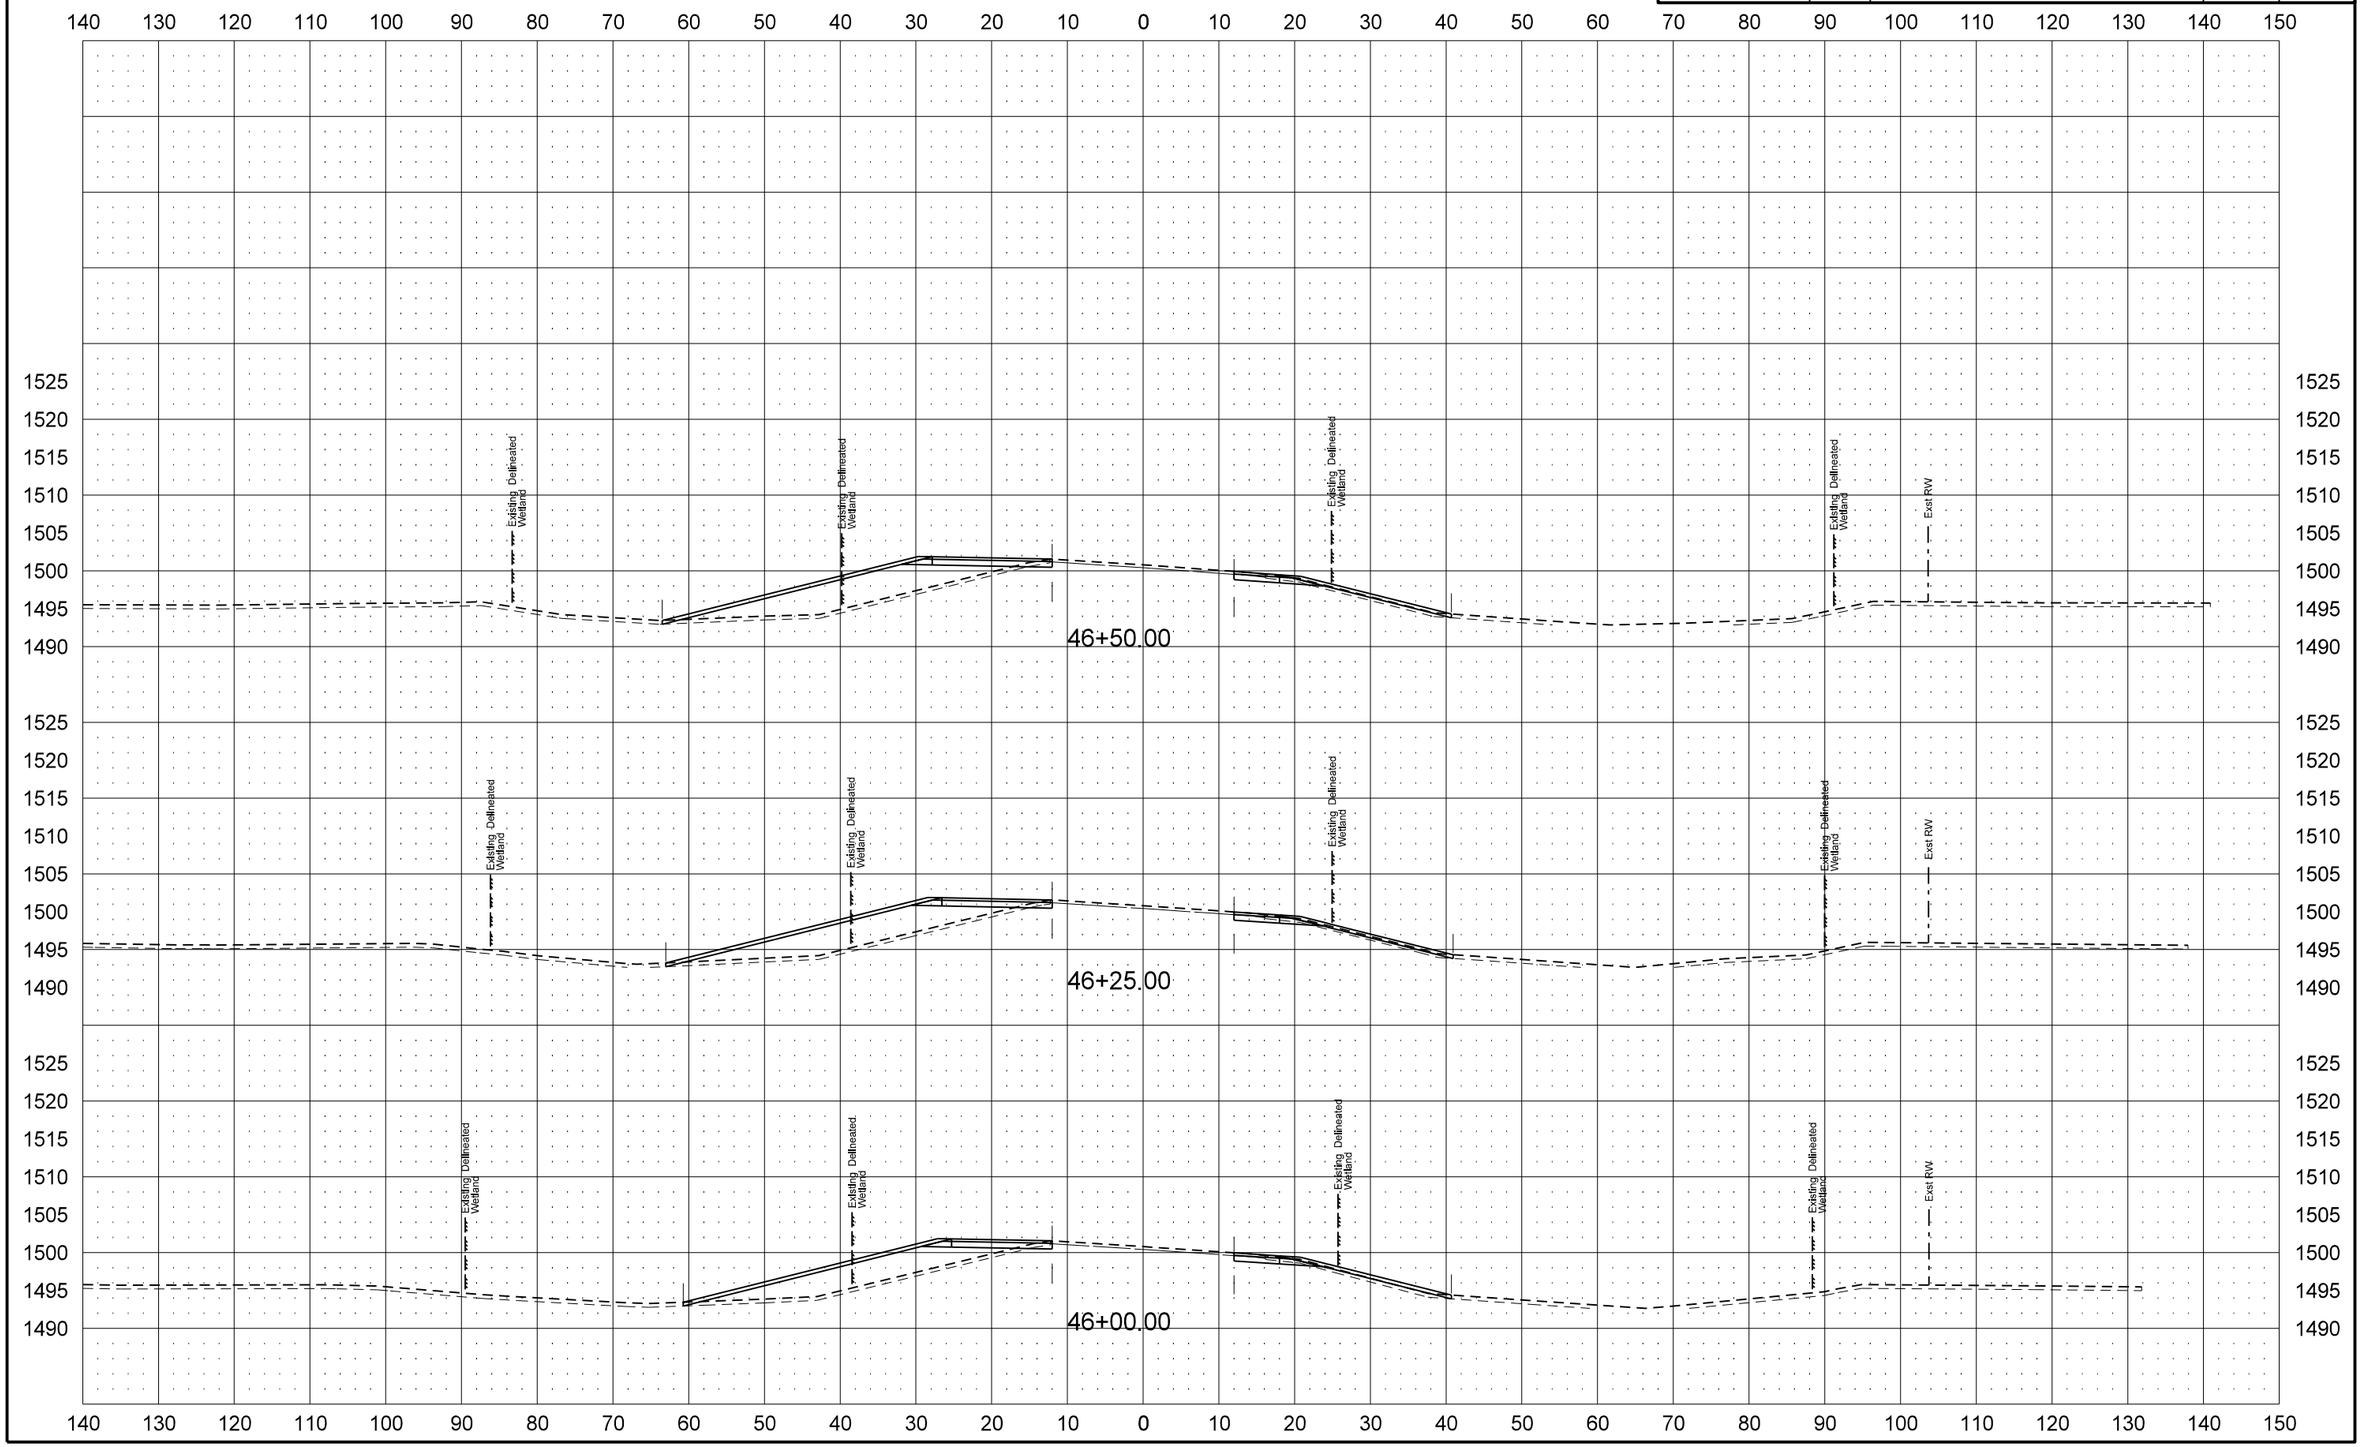

STATE	PROJECT NO.	SECTION NO.	SHEET NO.
ND	SHE-4-083(124)244	200	12

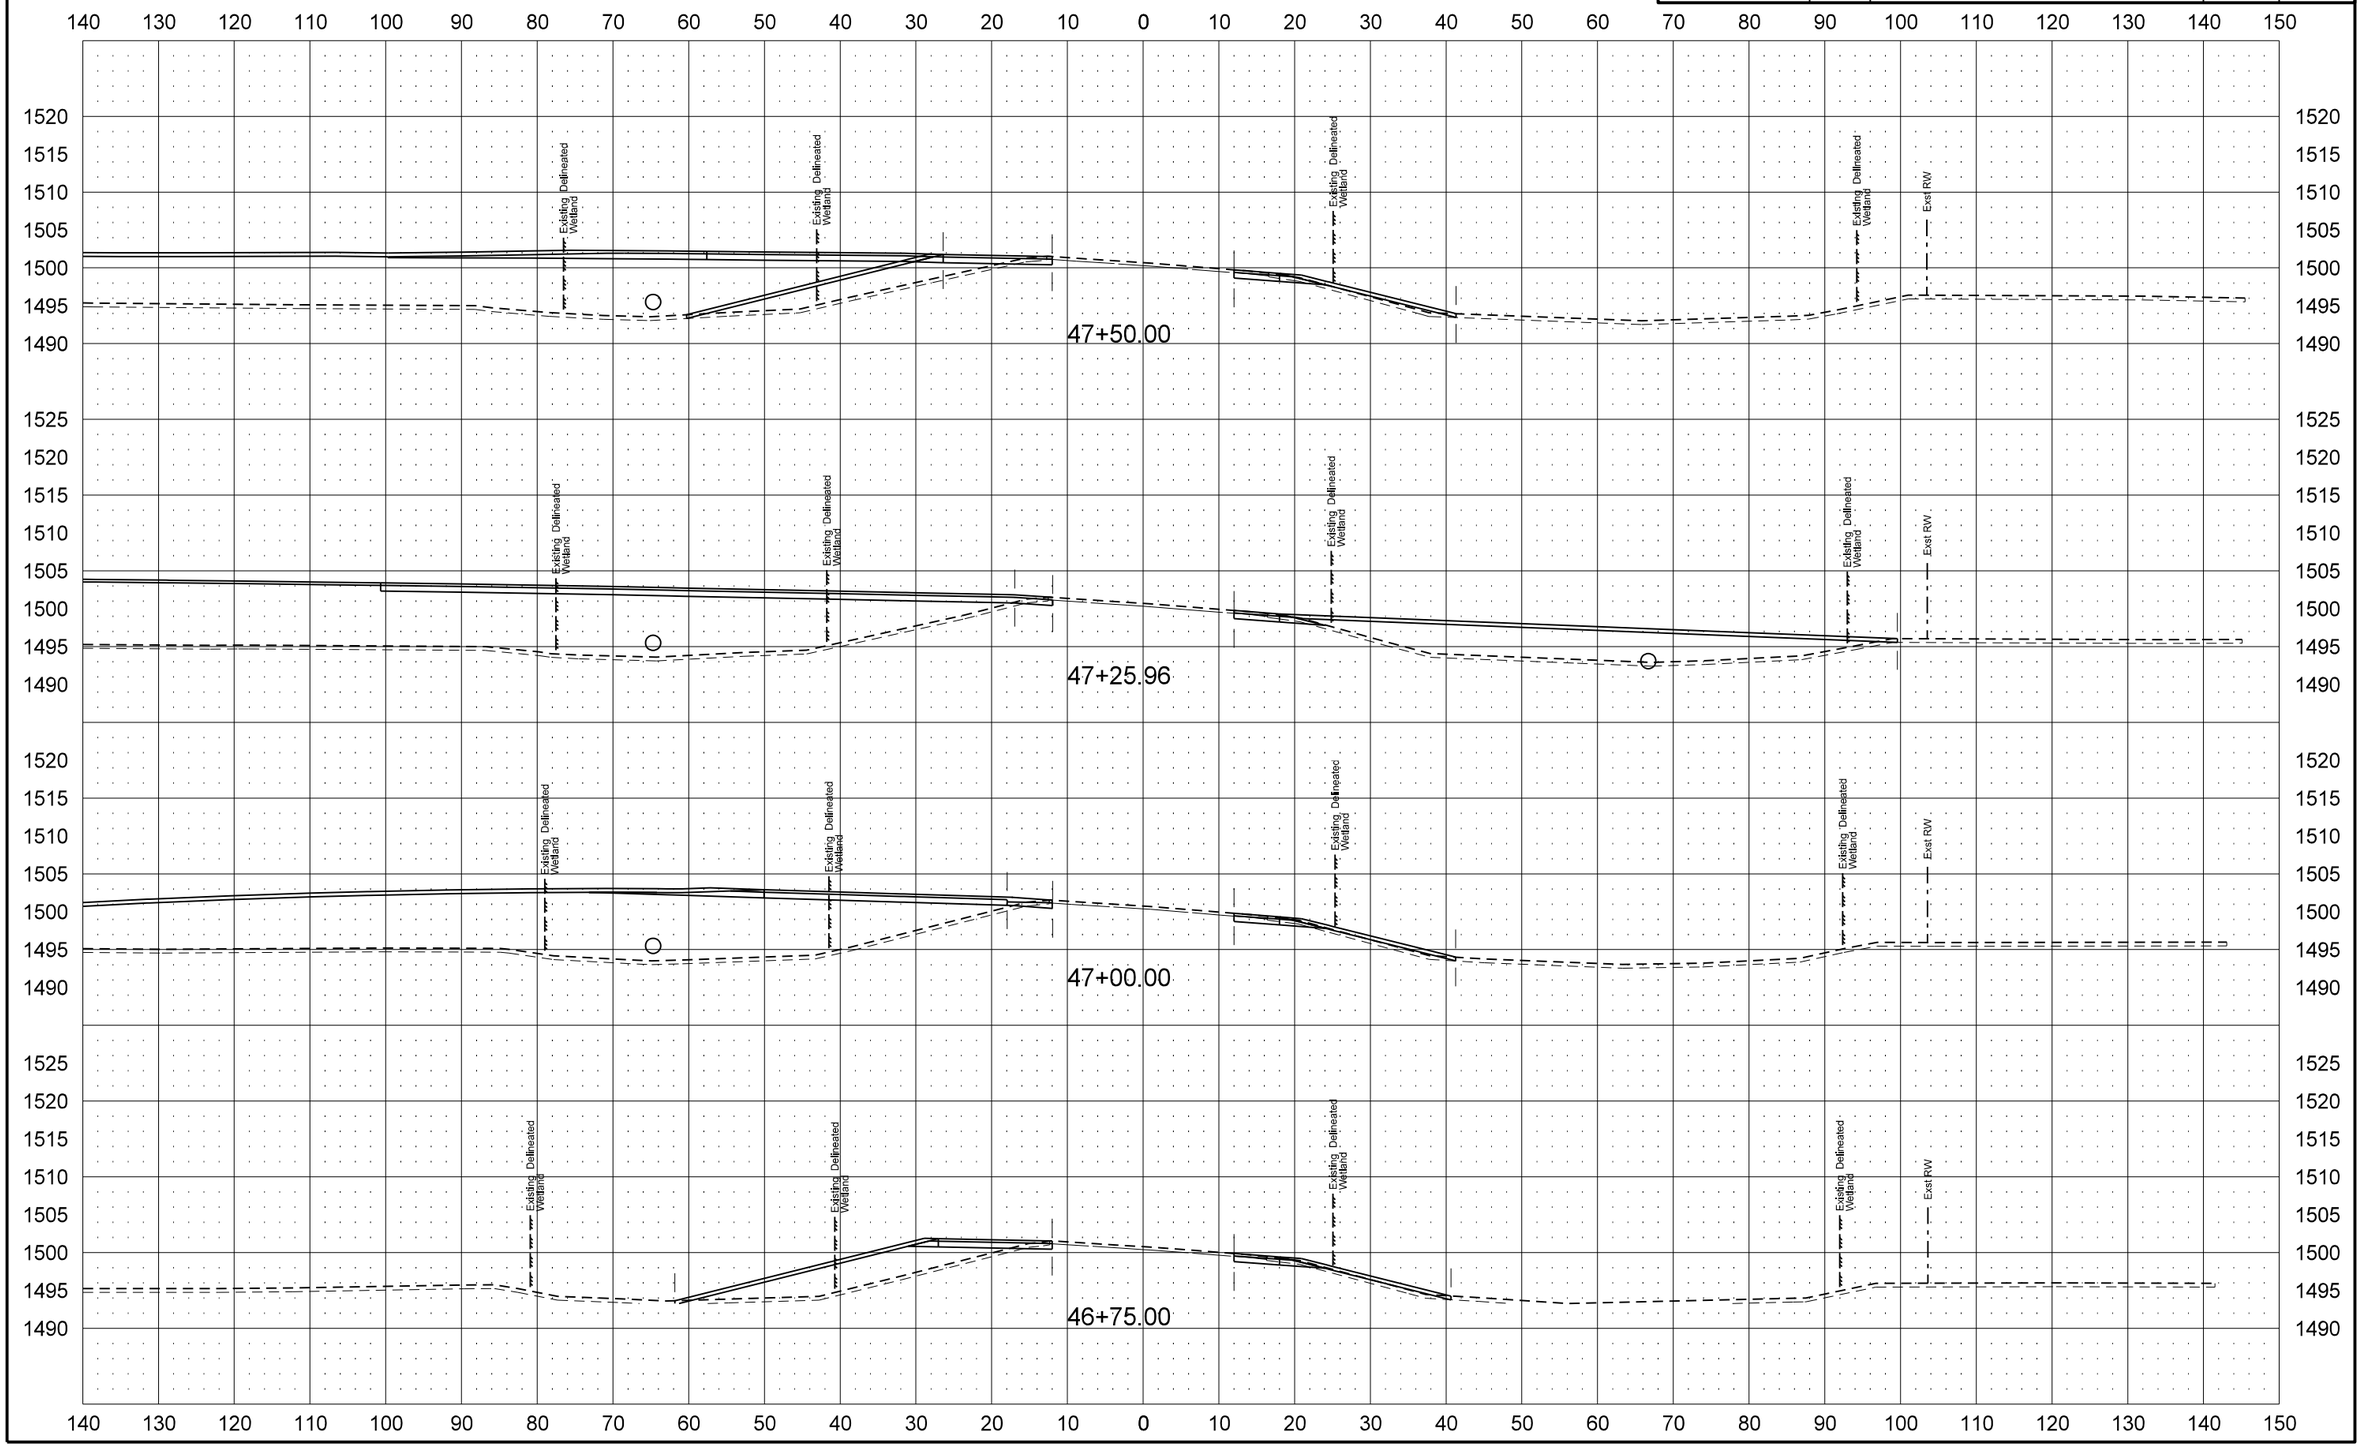

STATE	PROJECT NO.	SECTION NO.	SHEET NO.
ND	SHE-4-083(124)244	200	13

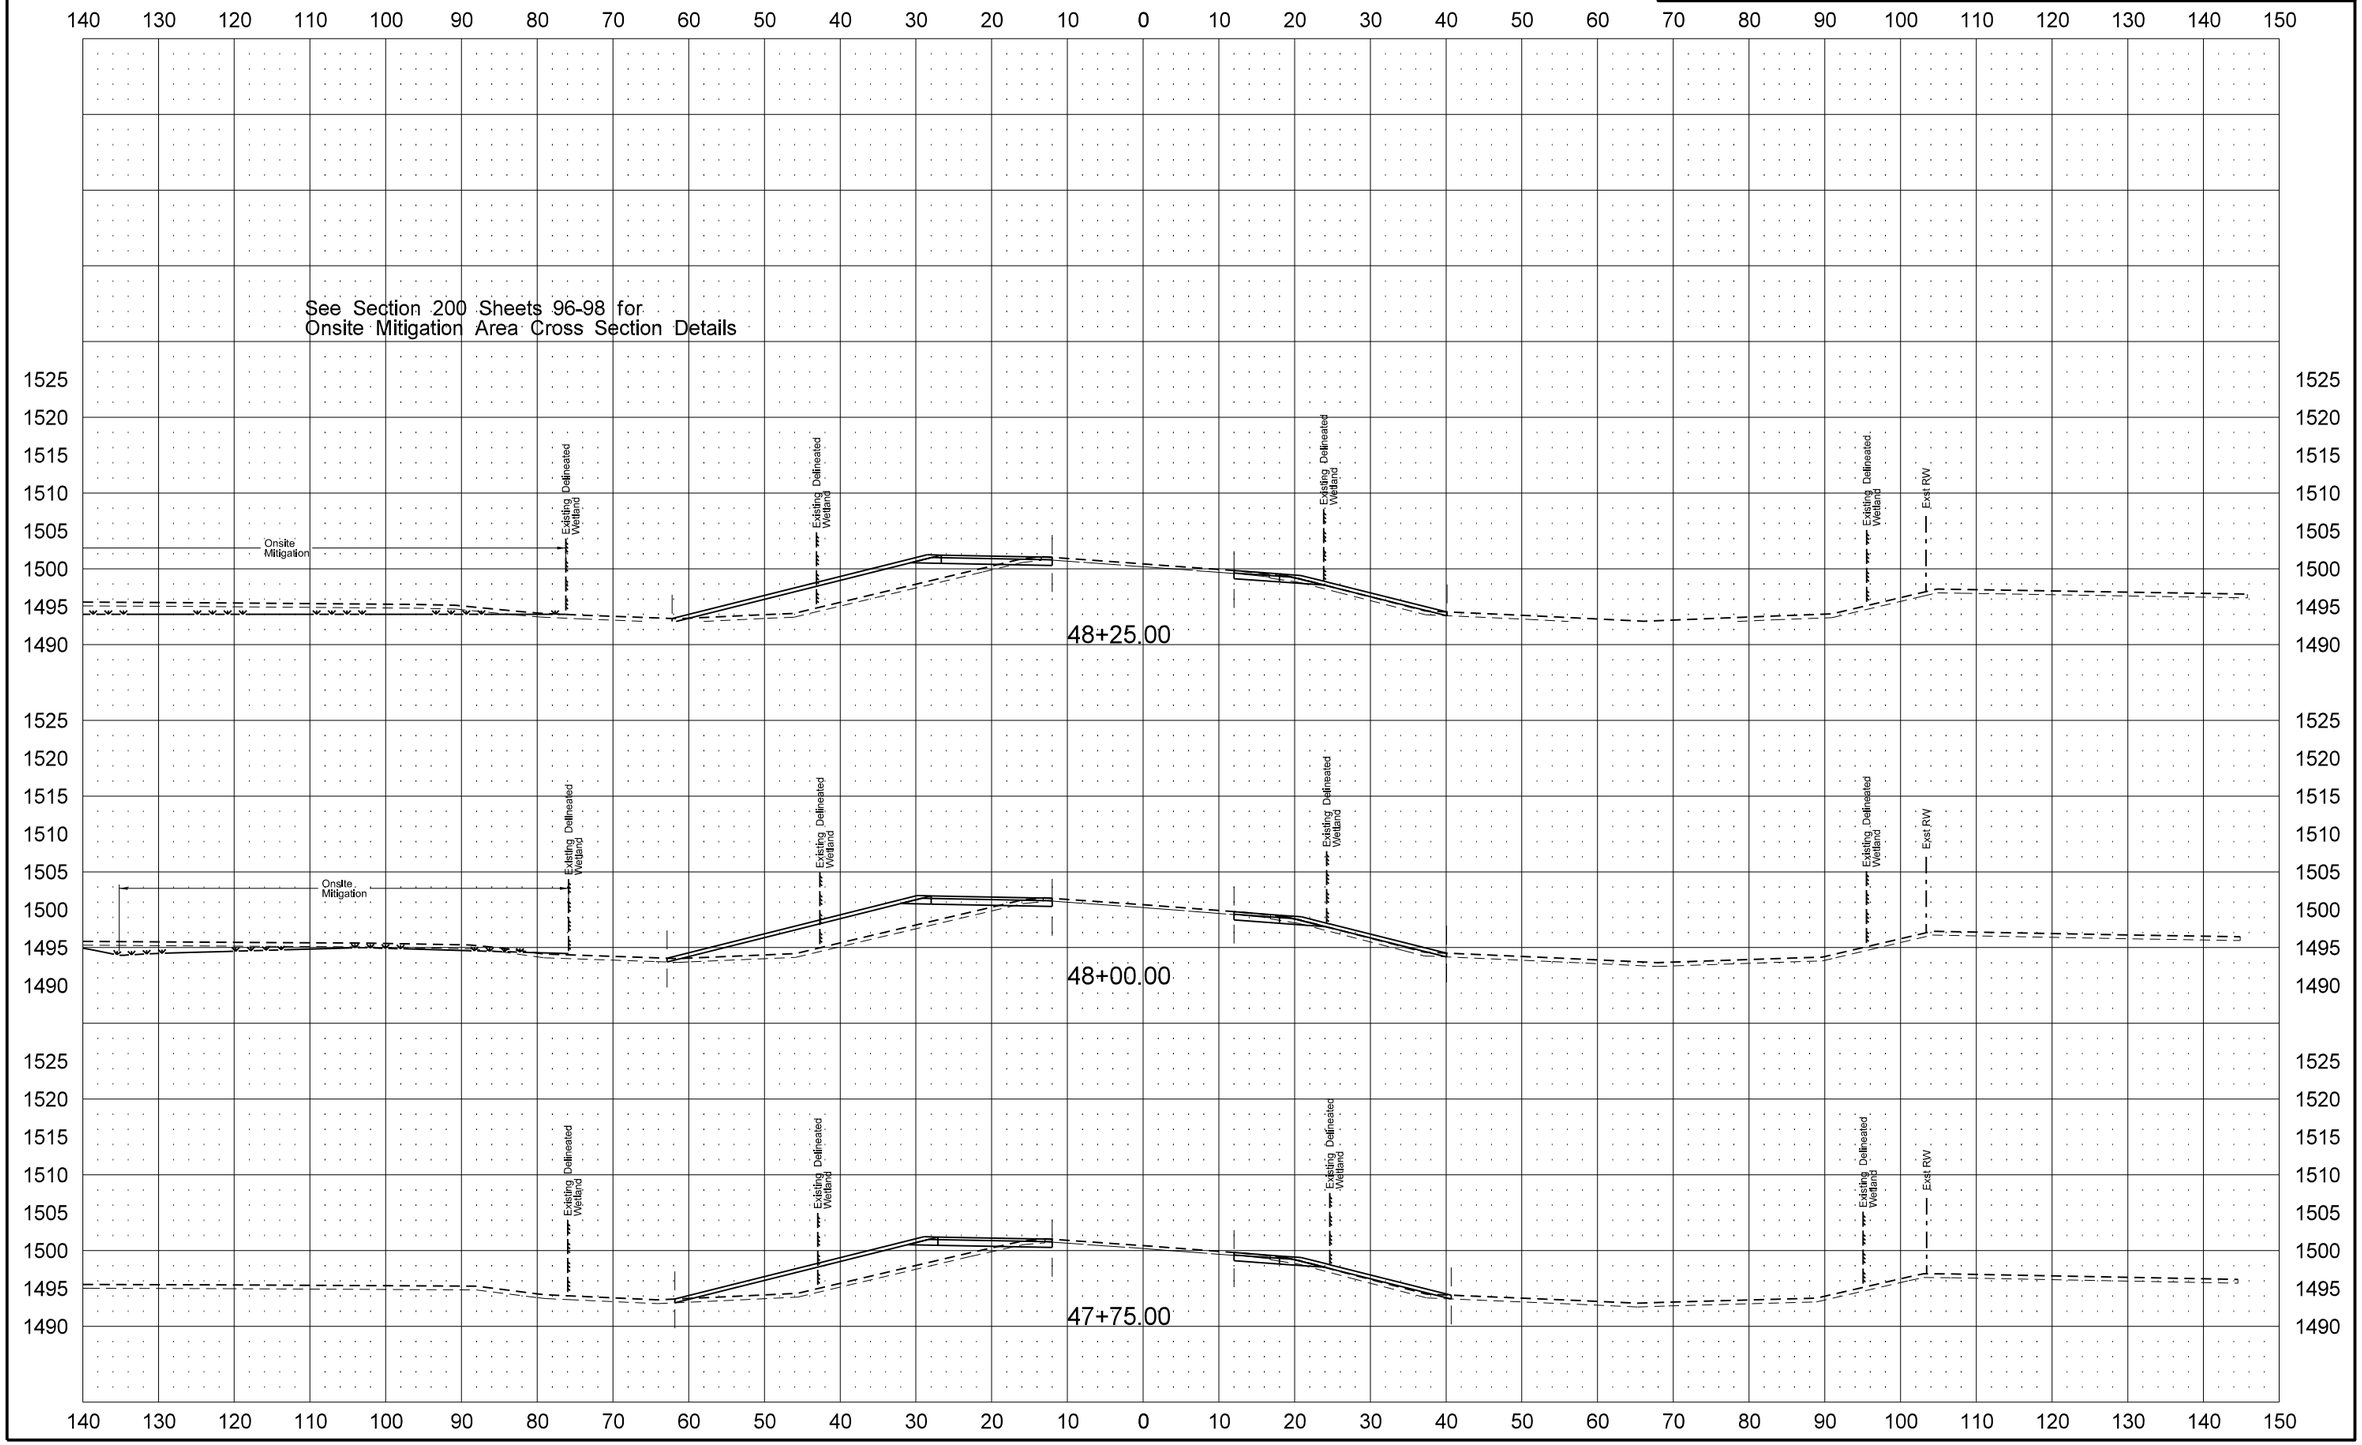

STATE	PROJECT NO.	SECTION NO.	SHEET NO.
ND	SHE-4-083(124)244	200	14

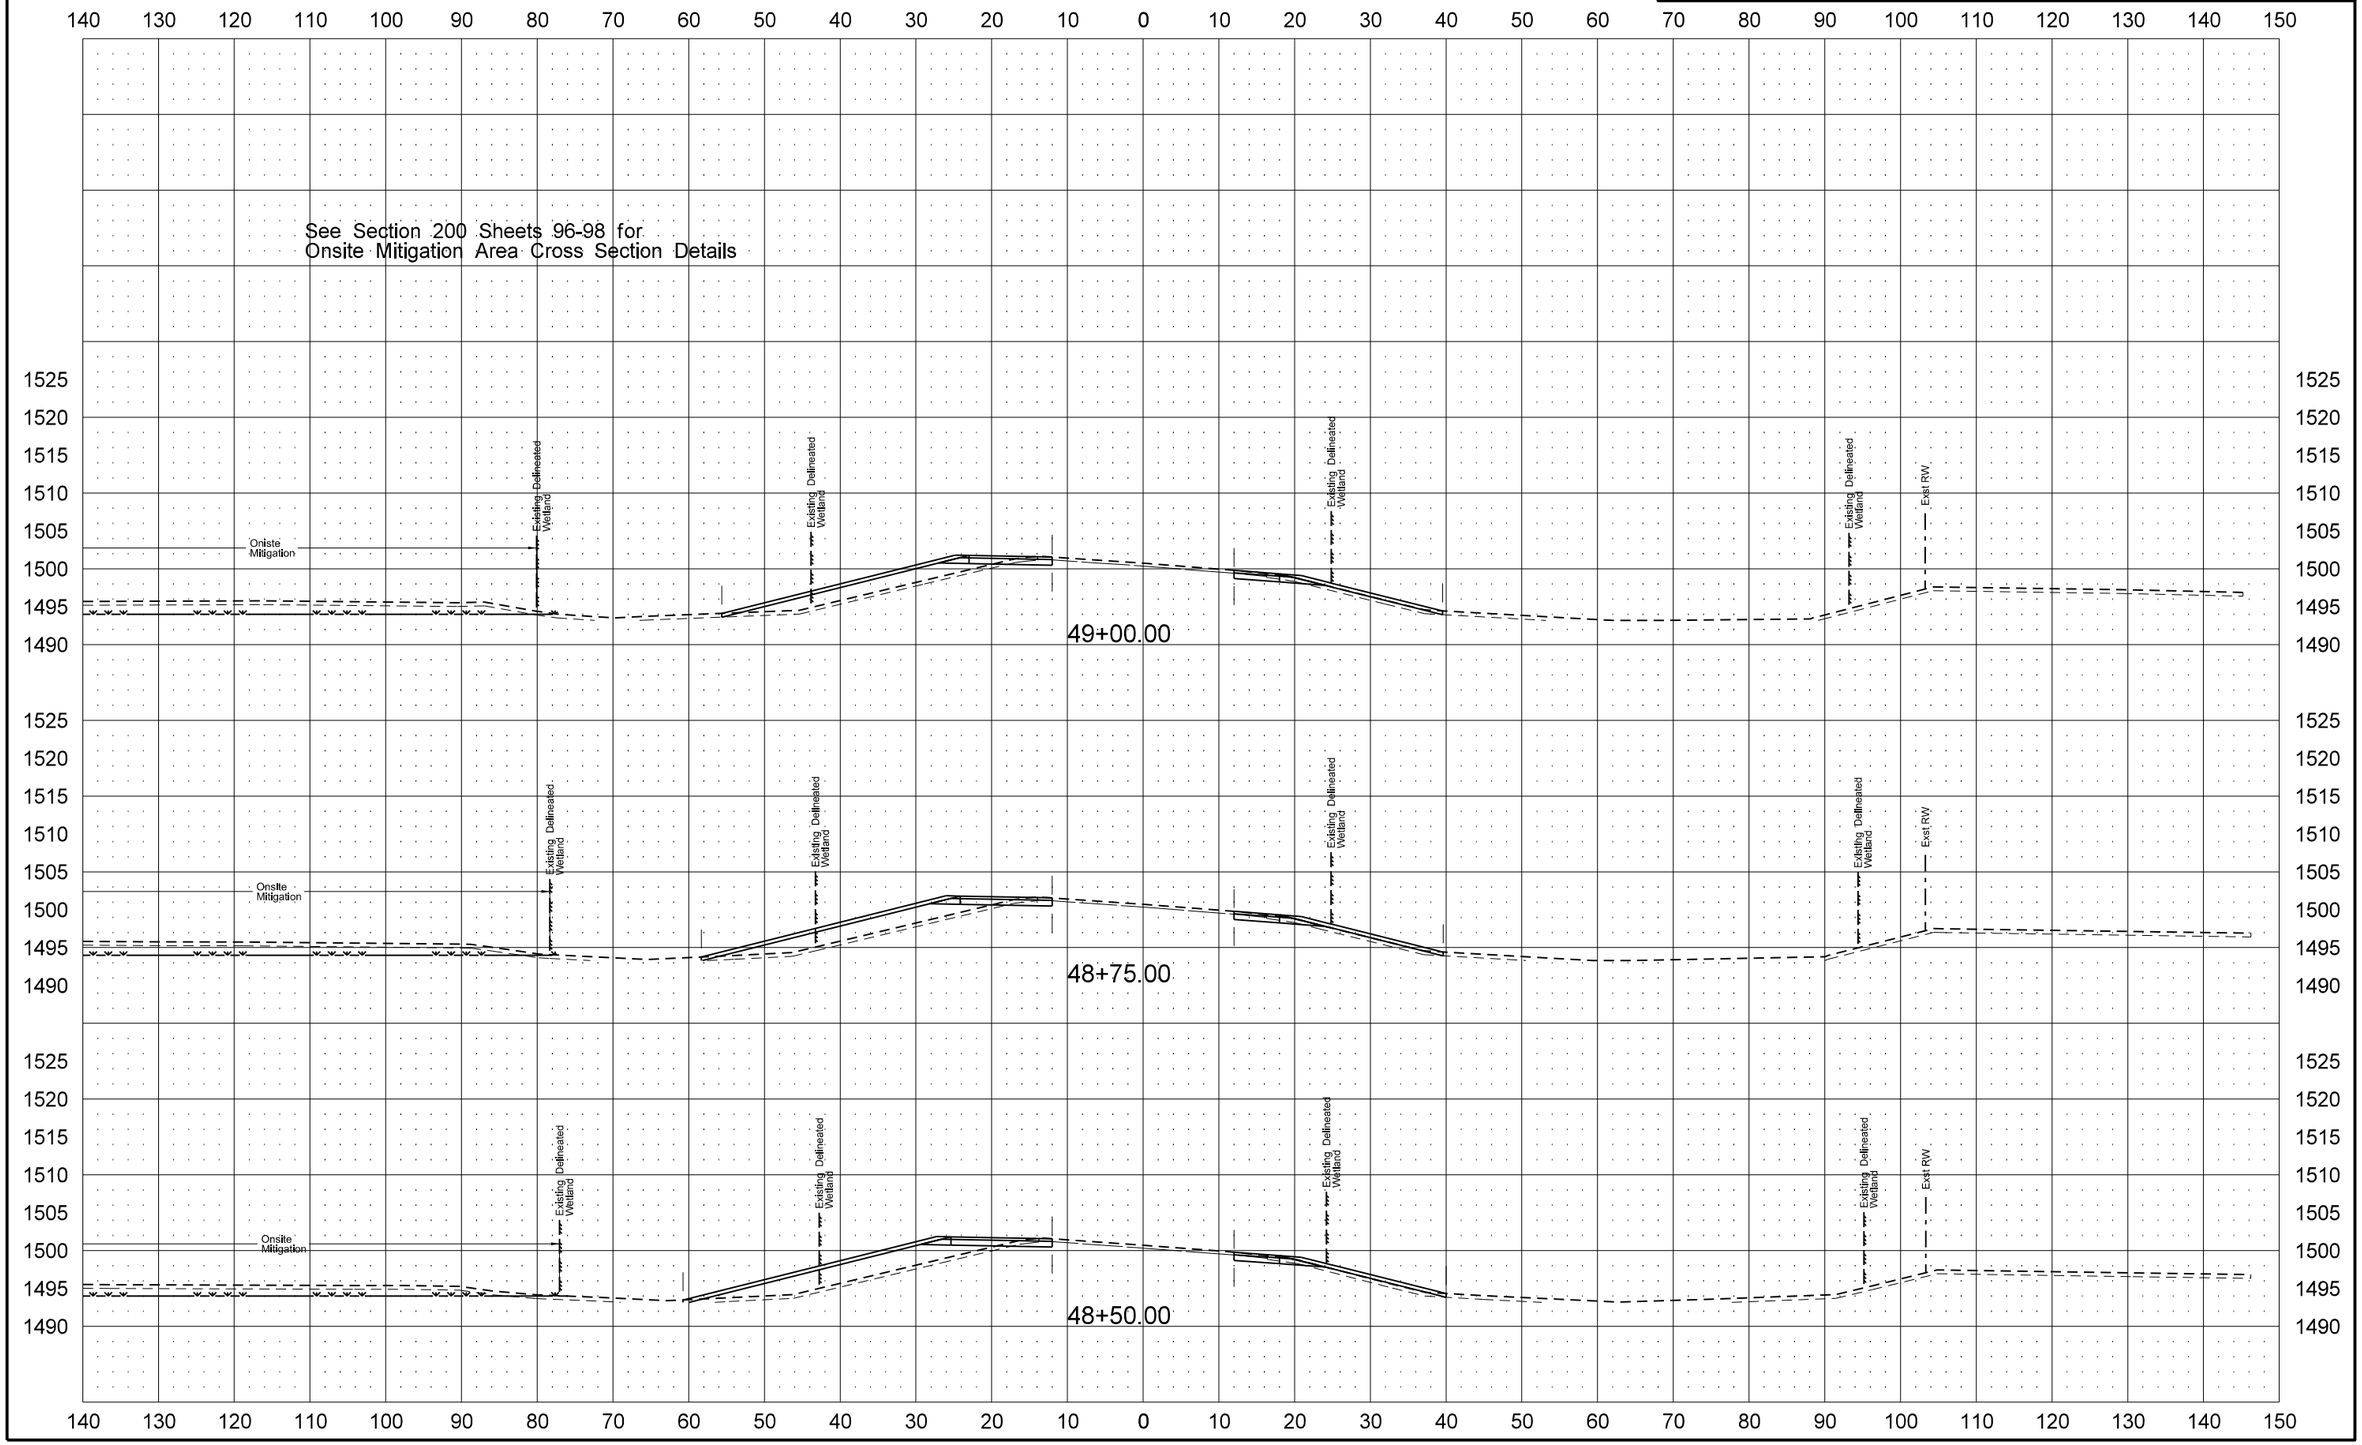

STATE	PROJECT NO.	SECTION NO.	SHEET NO.
ND	SHE-4-083(124)244	200	15

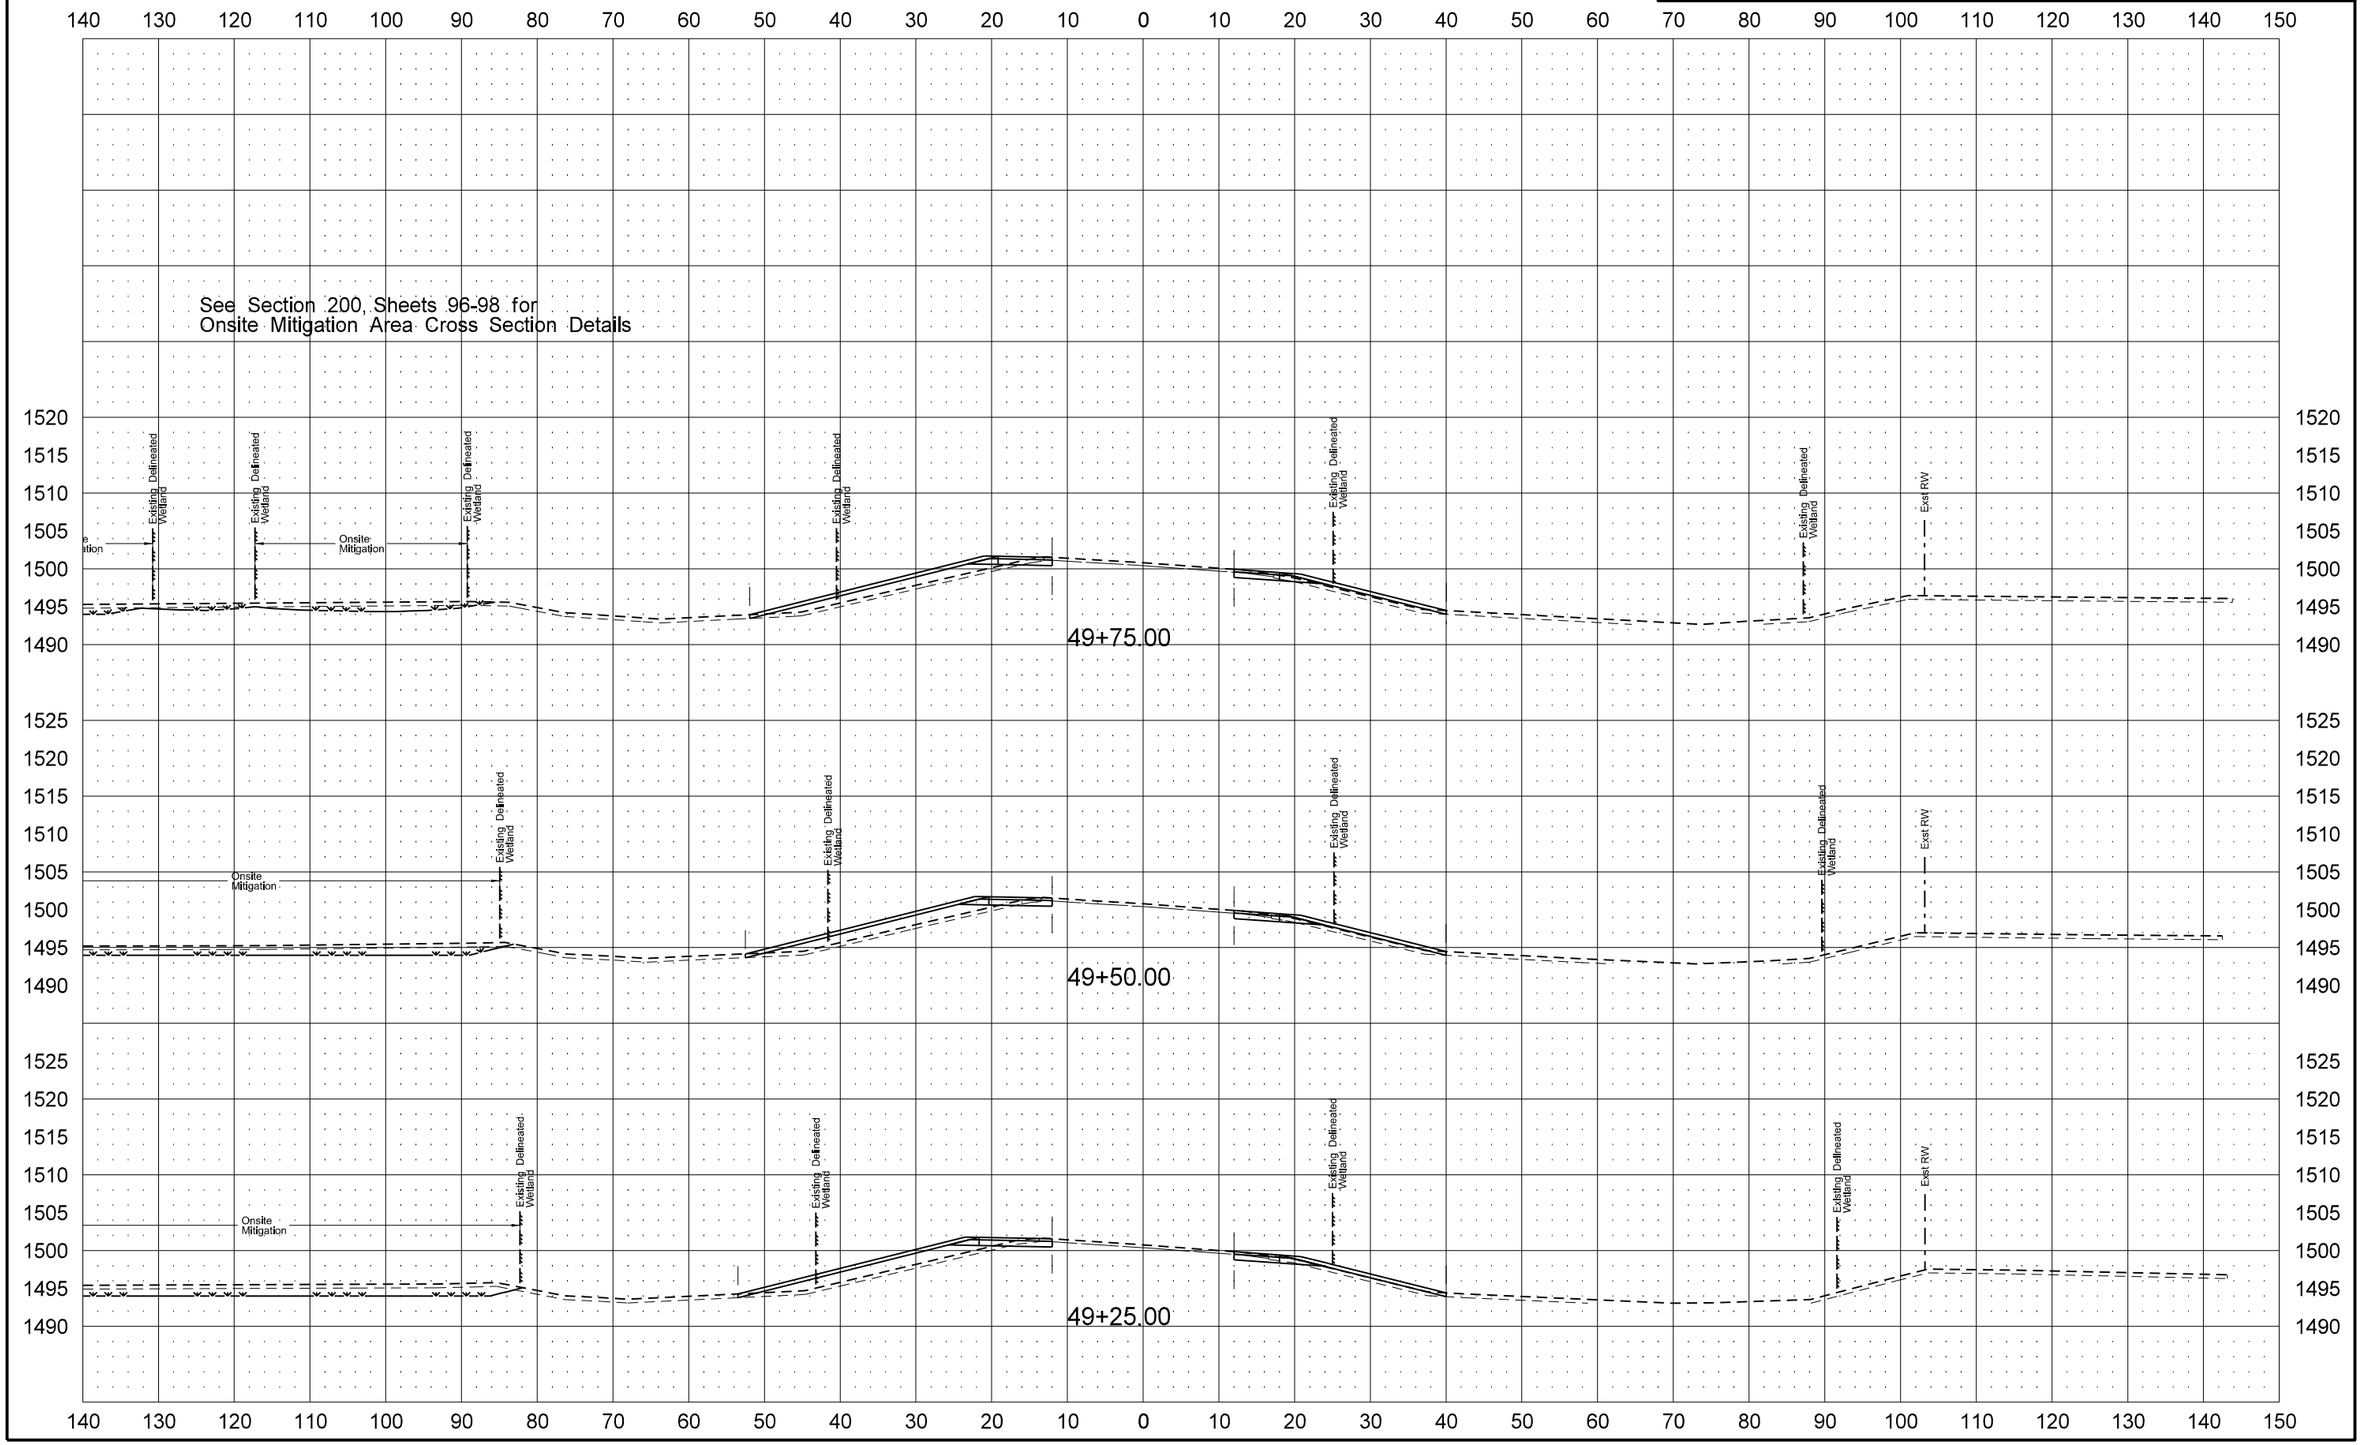

STATE	PROJECT NO.	SECTION NO.	SHEET NO.
ND	SHE-4-083(124)244	200	16

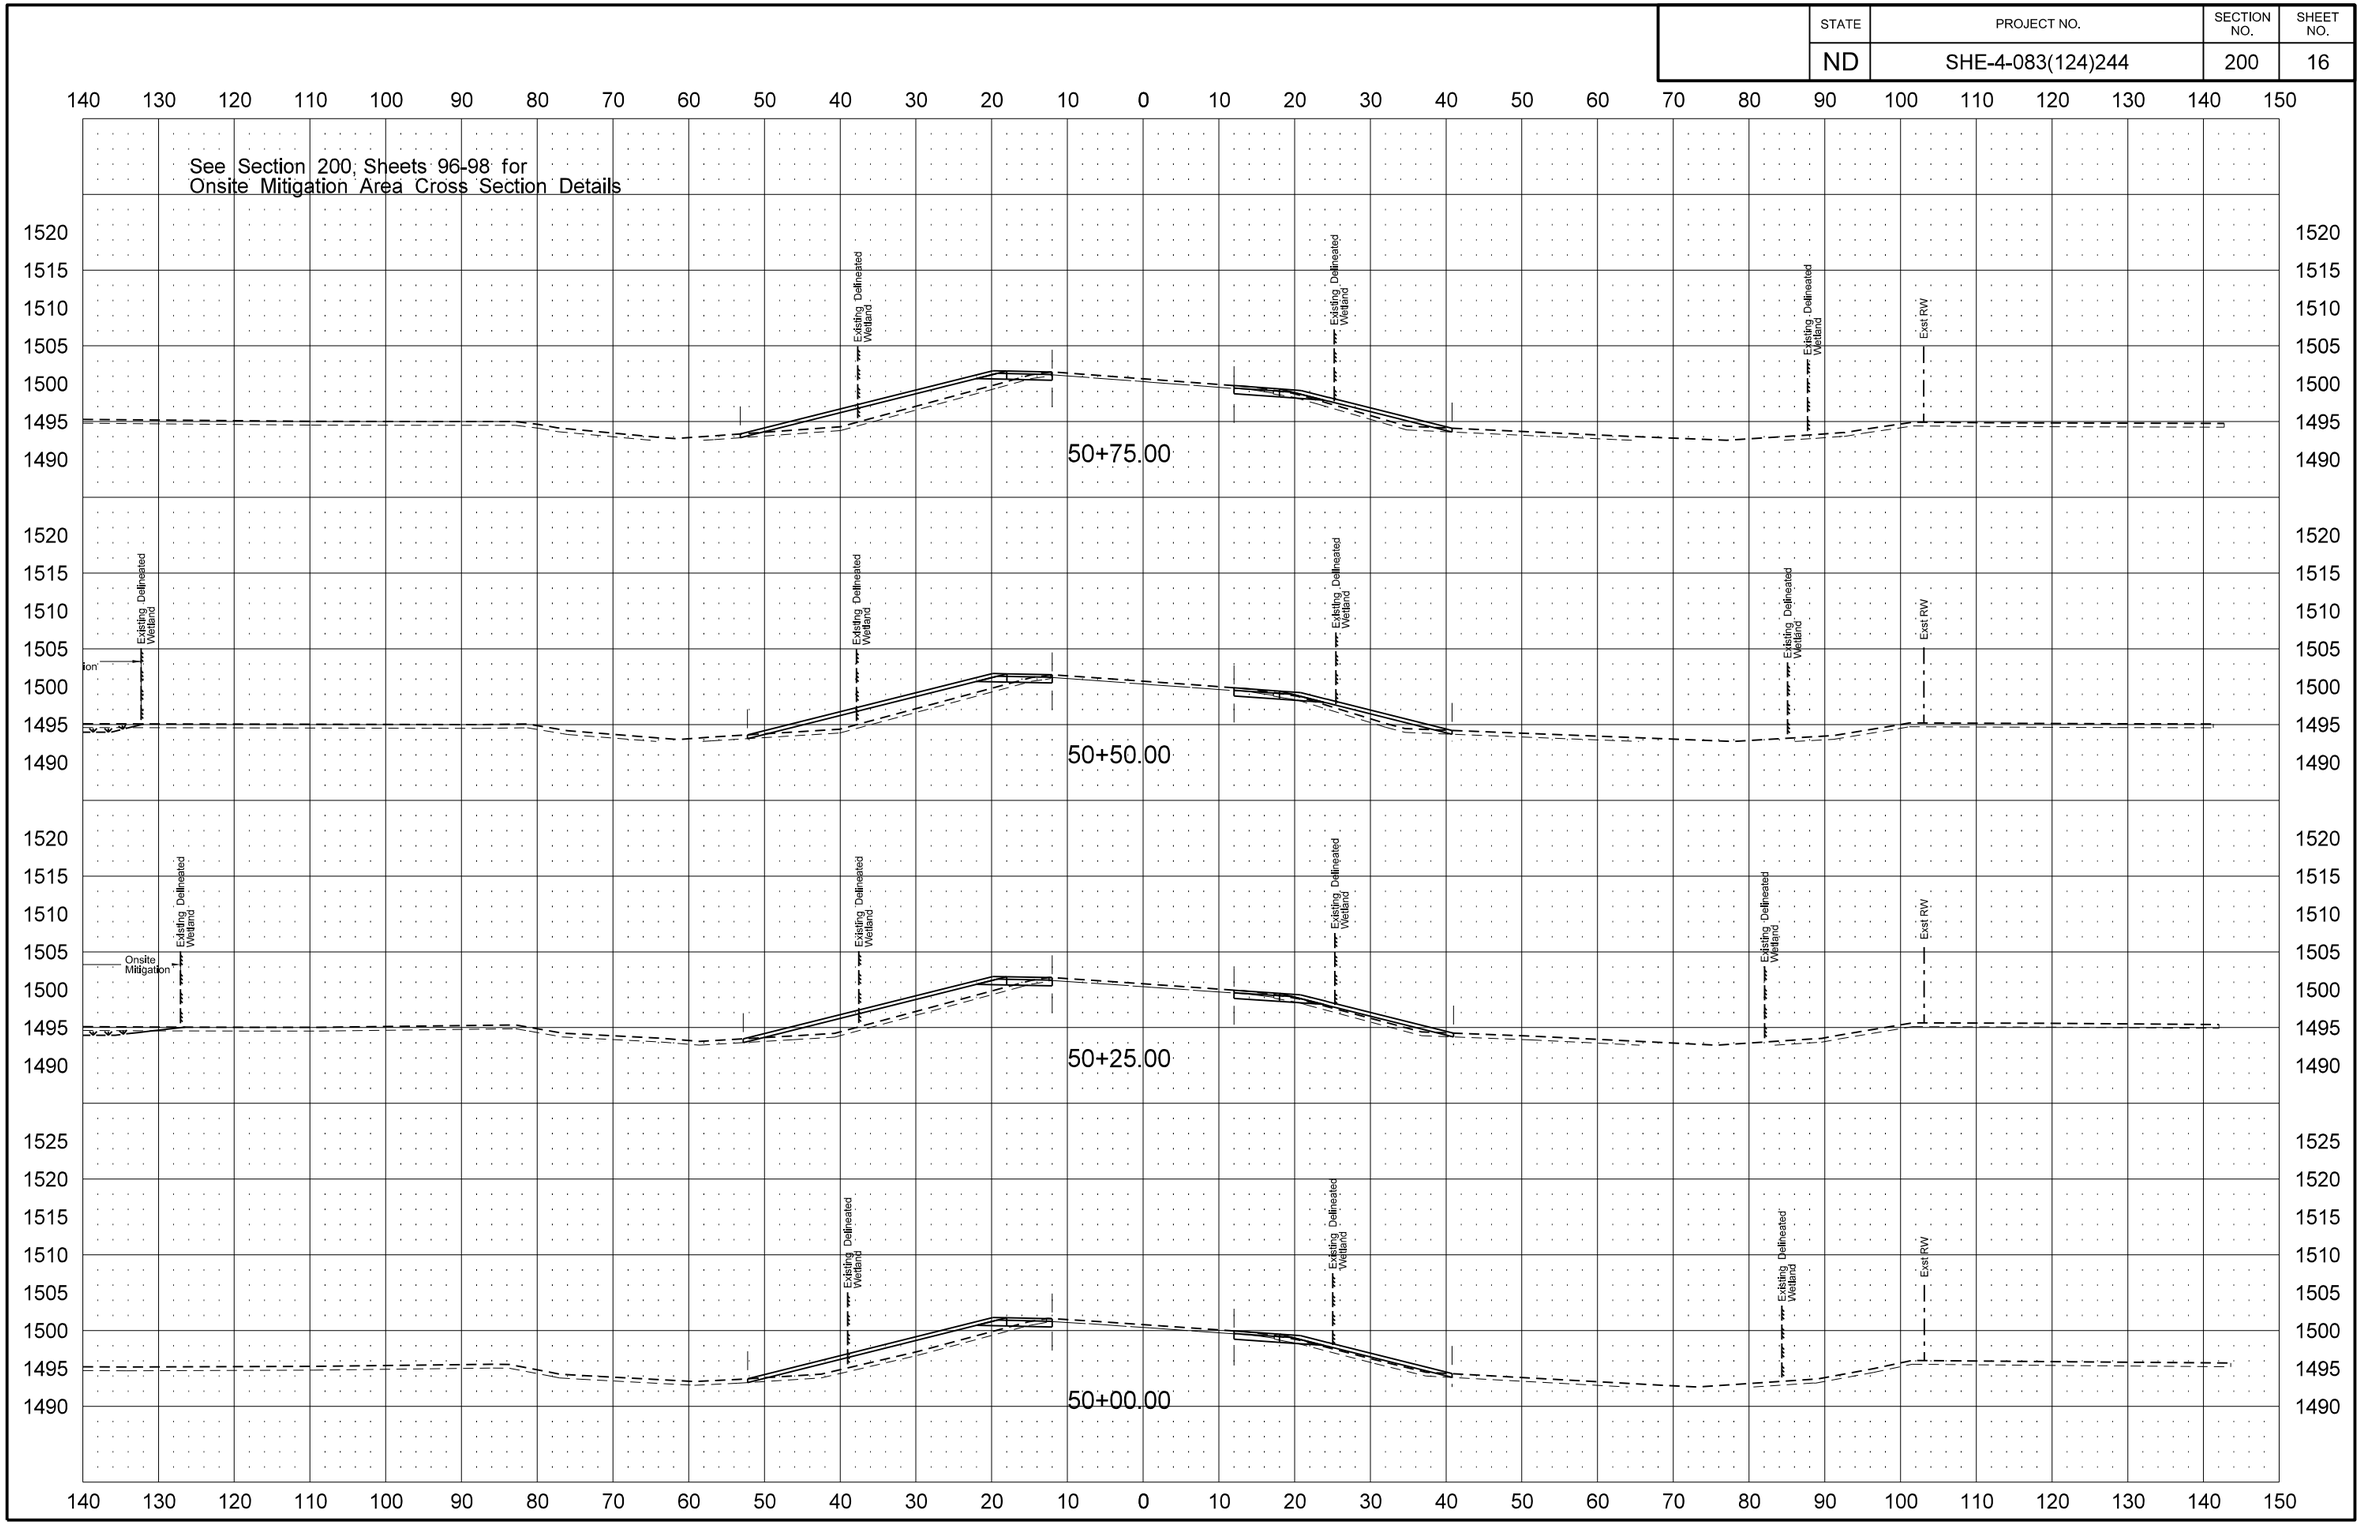

STATE	PROJECT NO.	SECTION NO.	SHEET NO.
ND	SHE-4-083(124)244	200	17

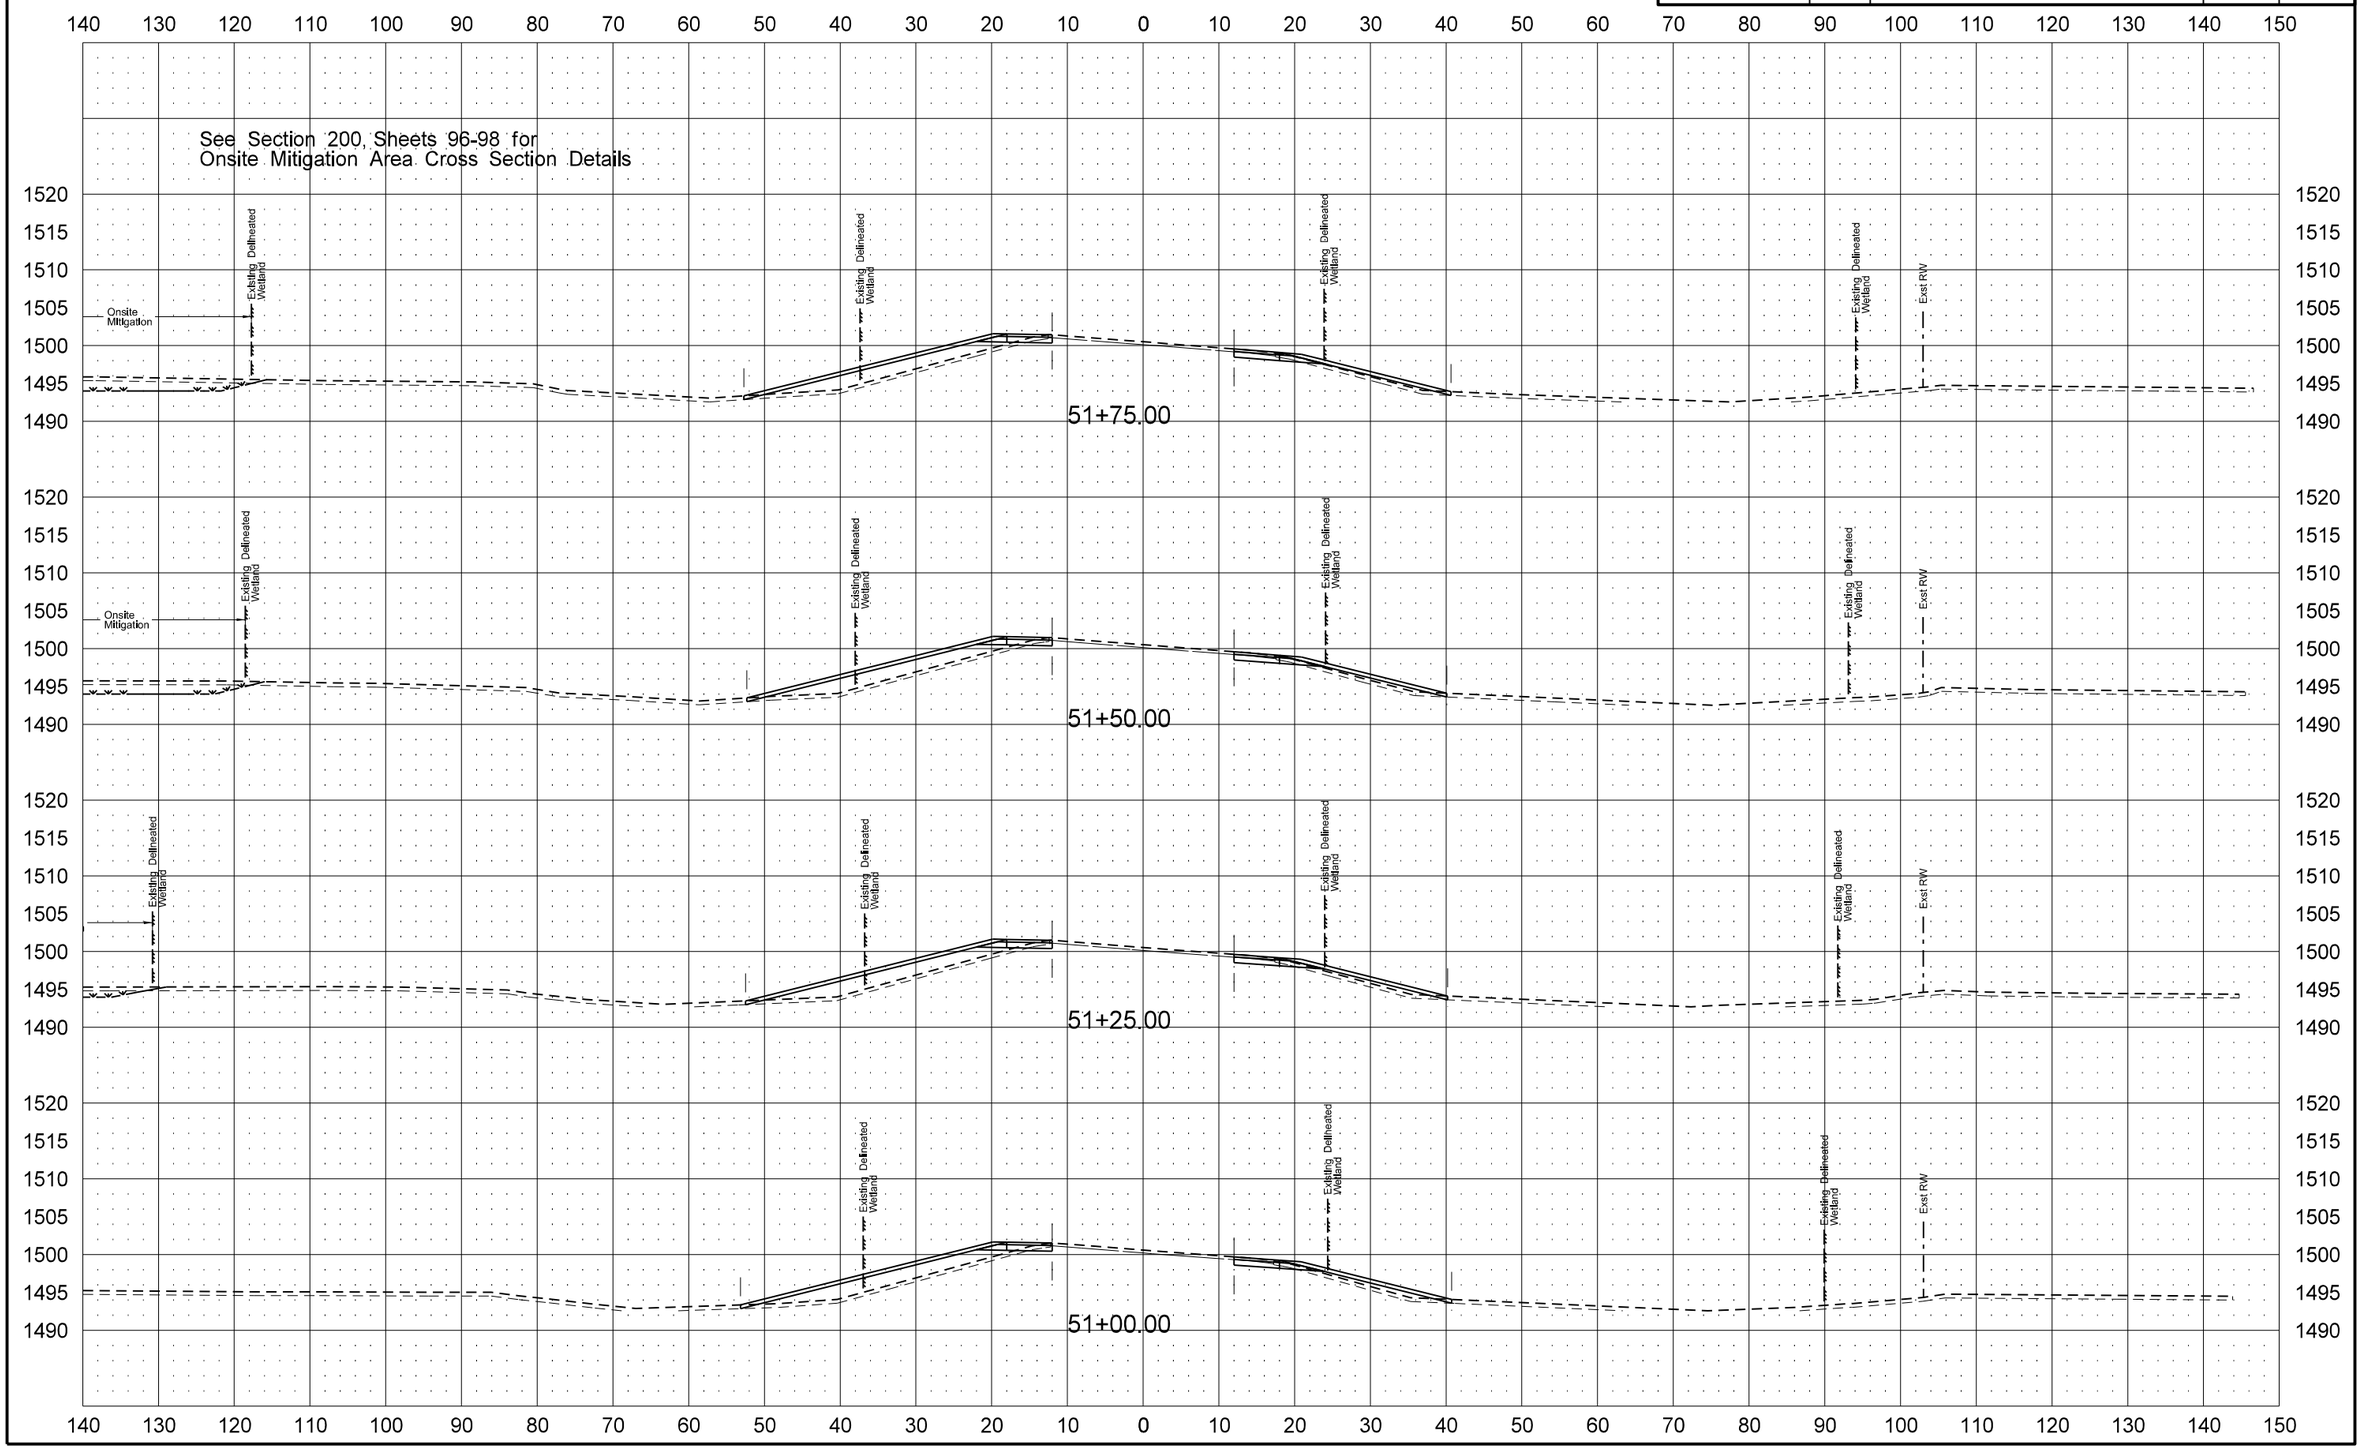

STATE	PROJECT NO.	SECTION NO.	SHEET NO.
ND	SHE-4-083(124)244	200	18

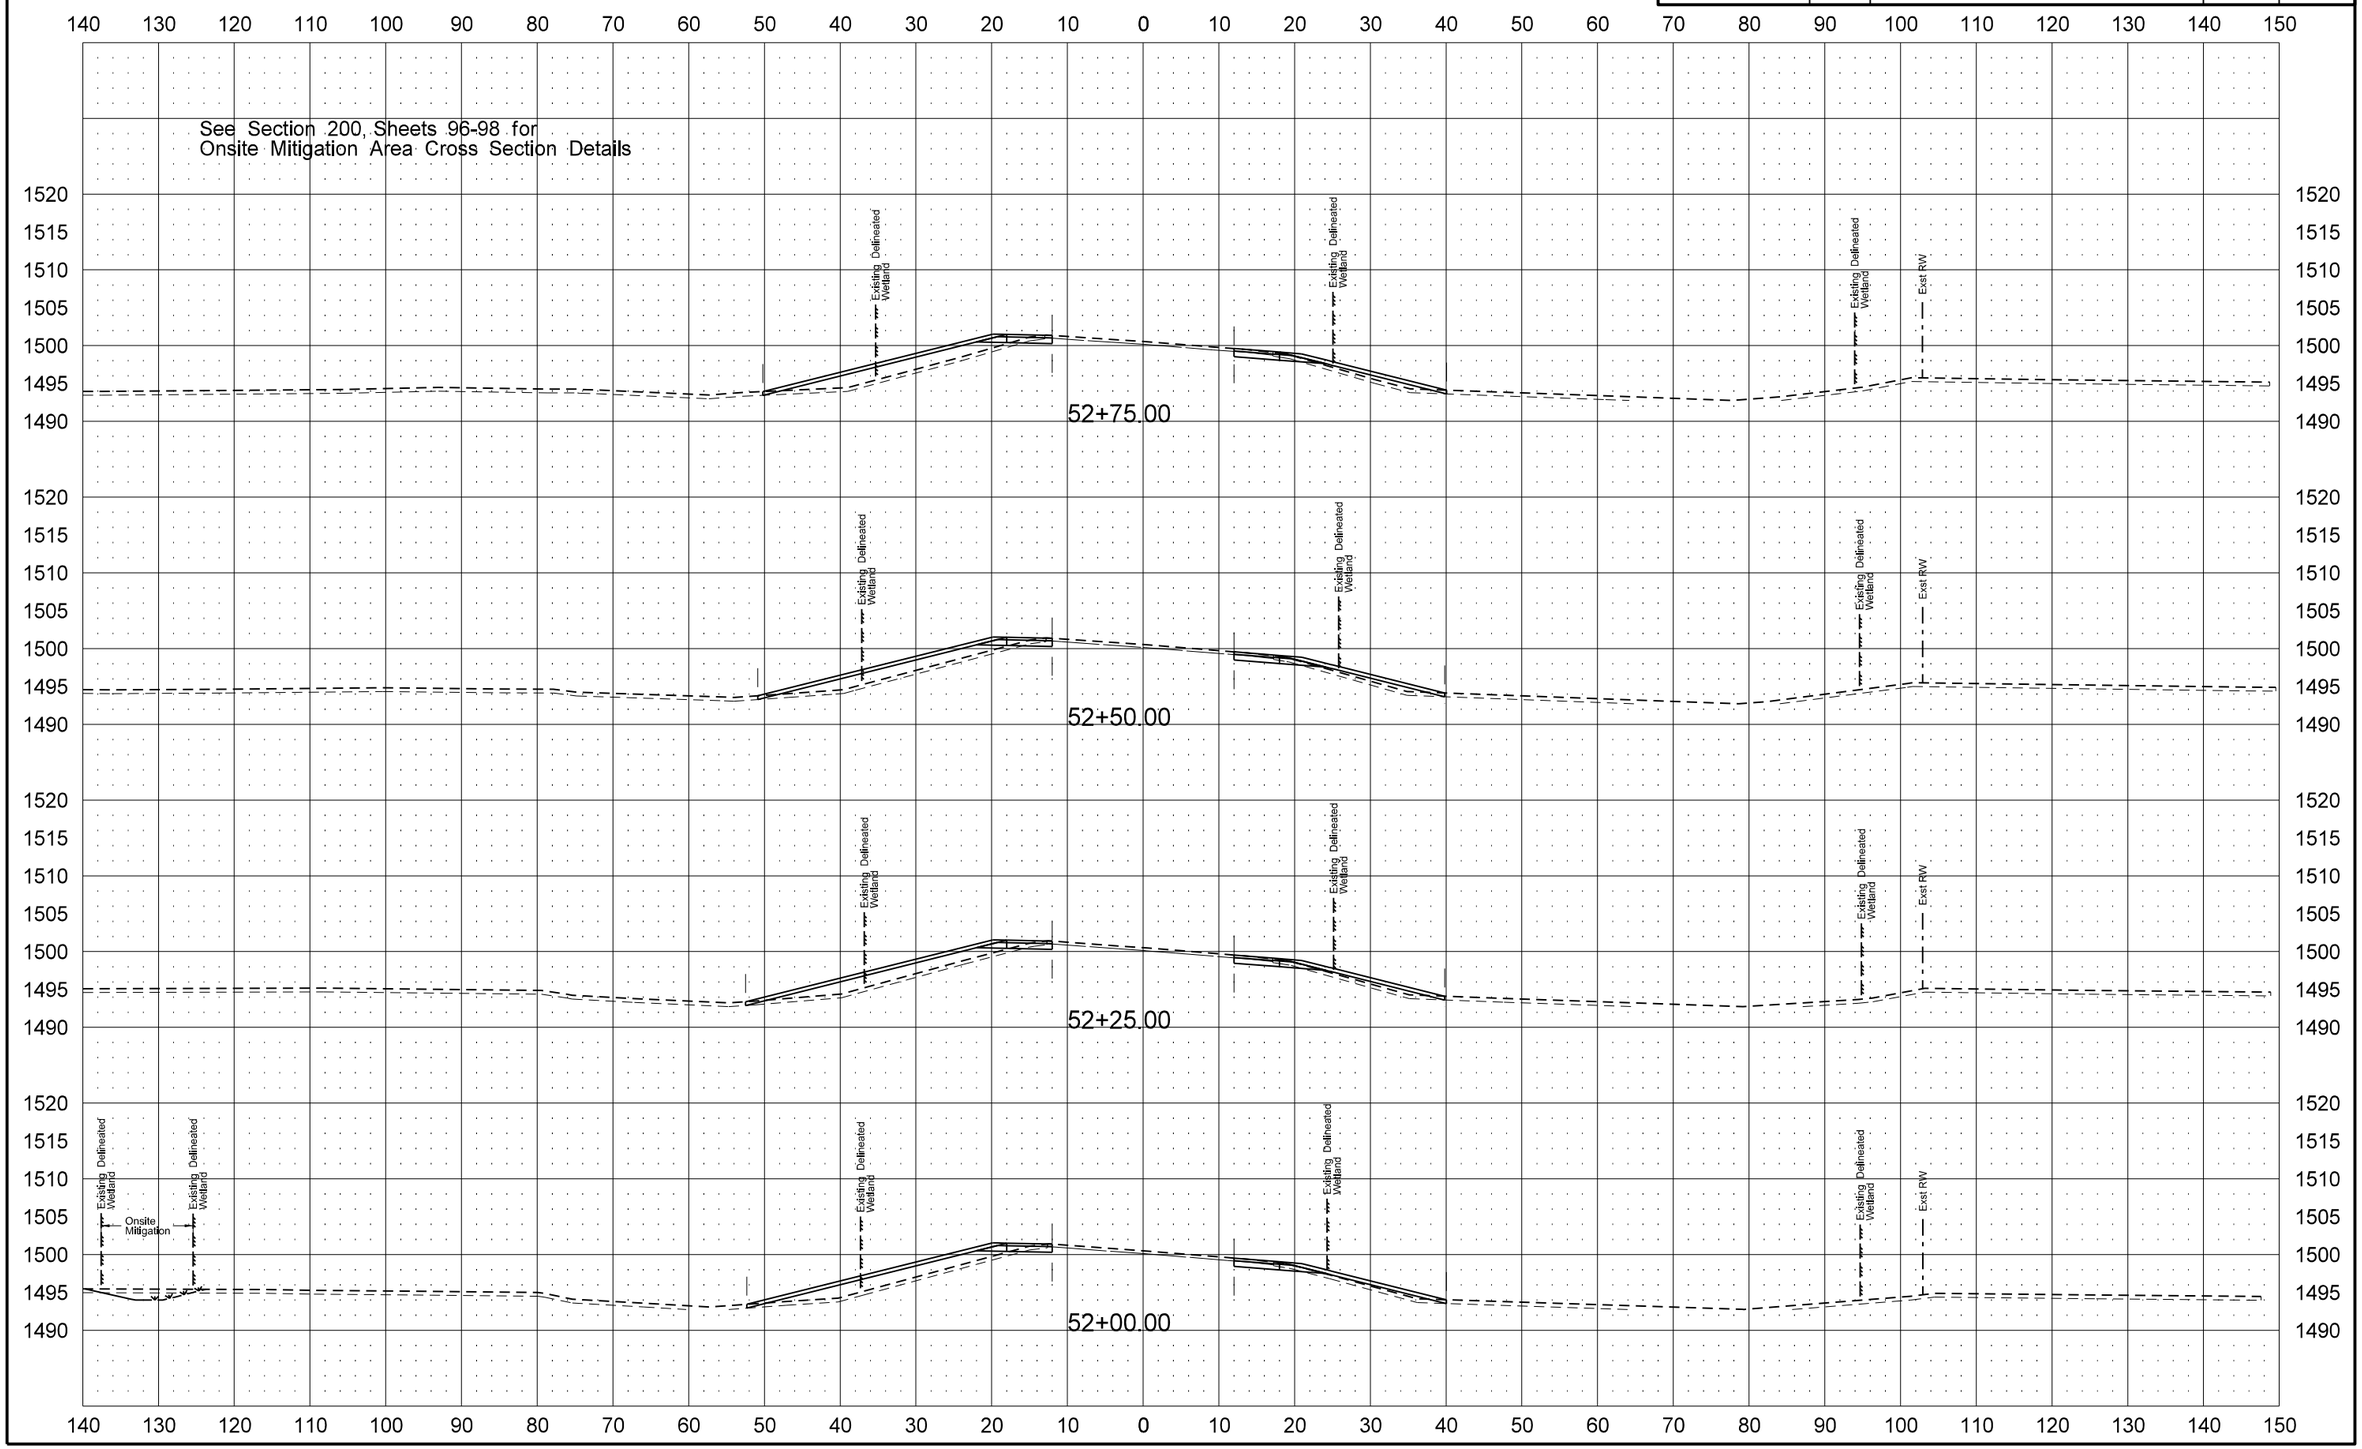

STATE	PROJECT NO.	SECTION NO.	SHEET NO.
ND	SHE-4-083(124)244	200	19

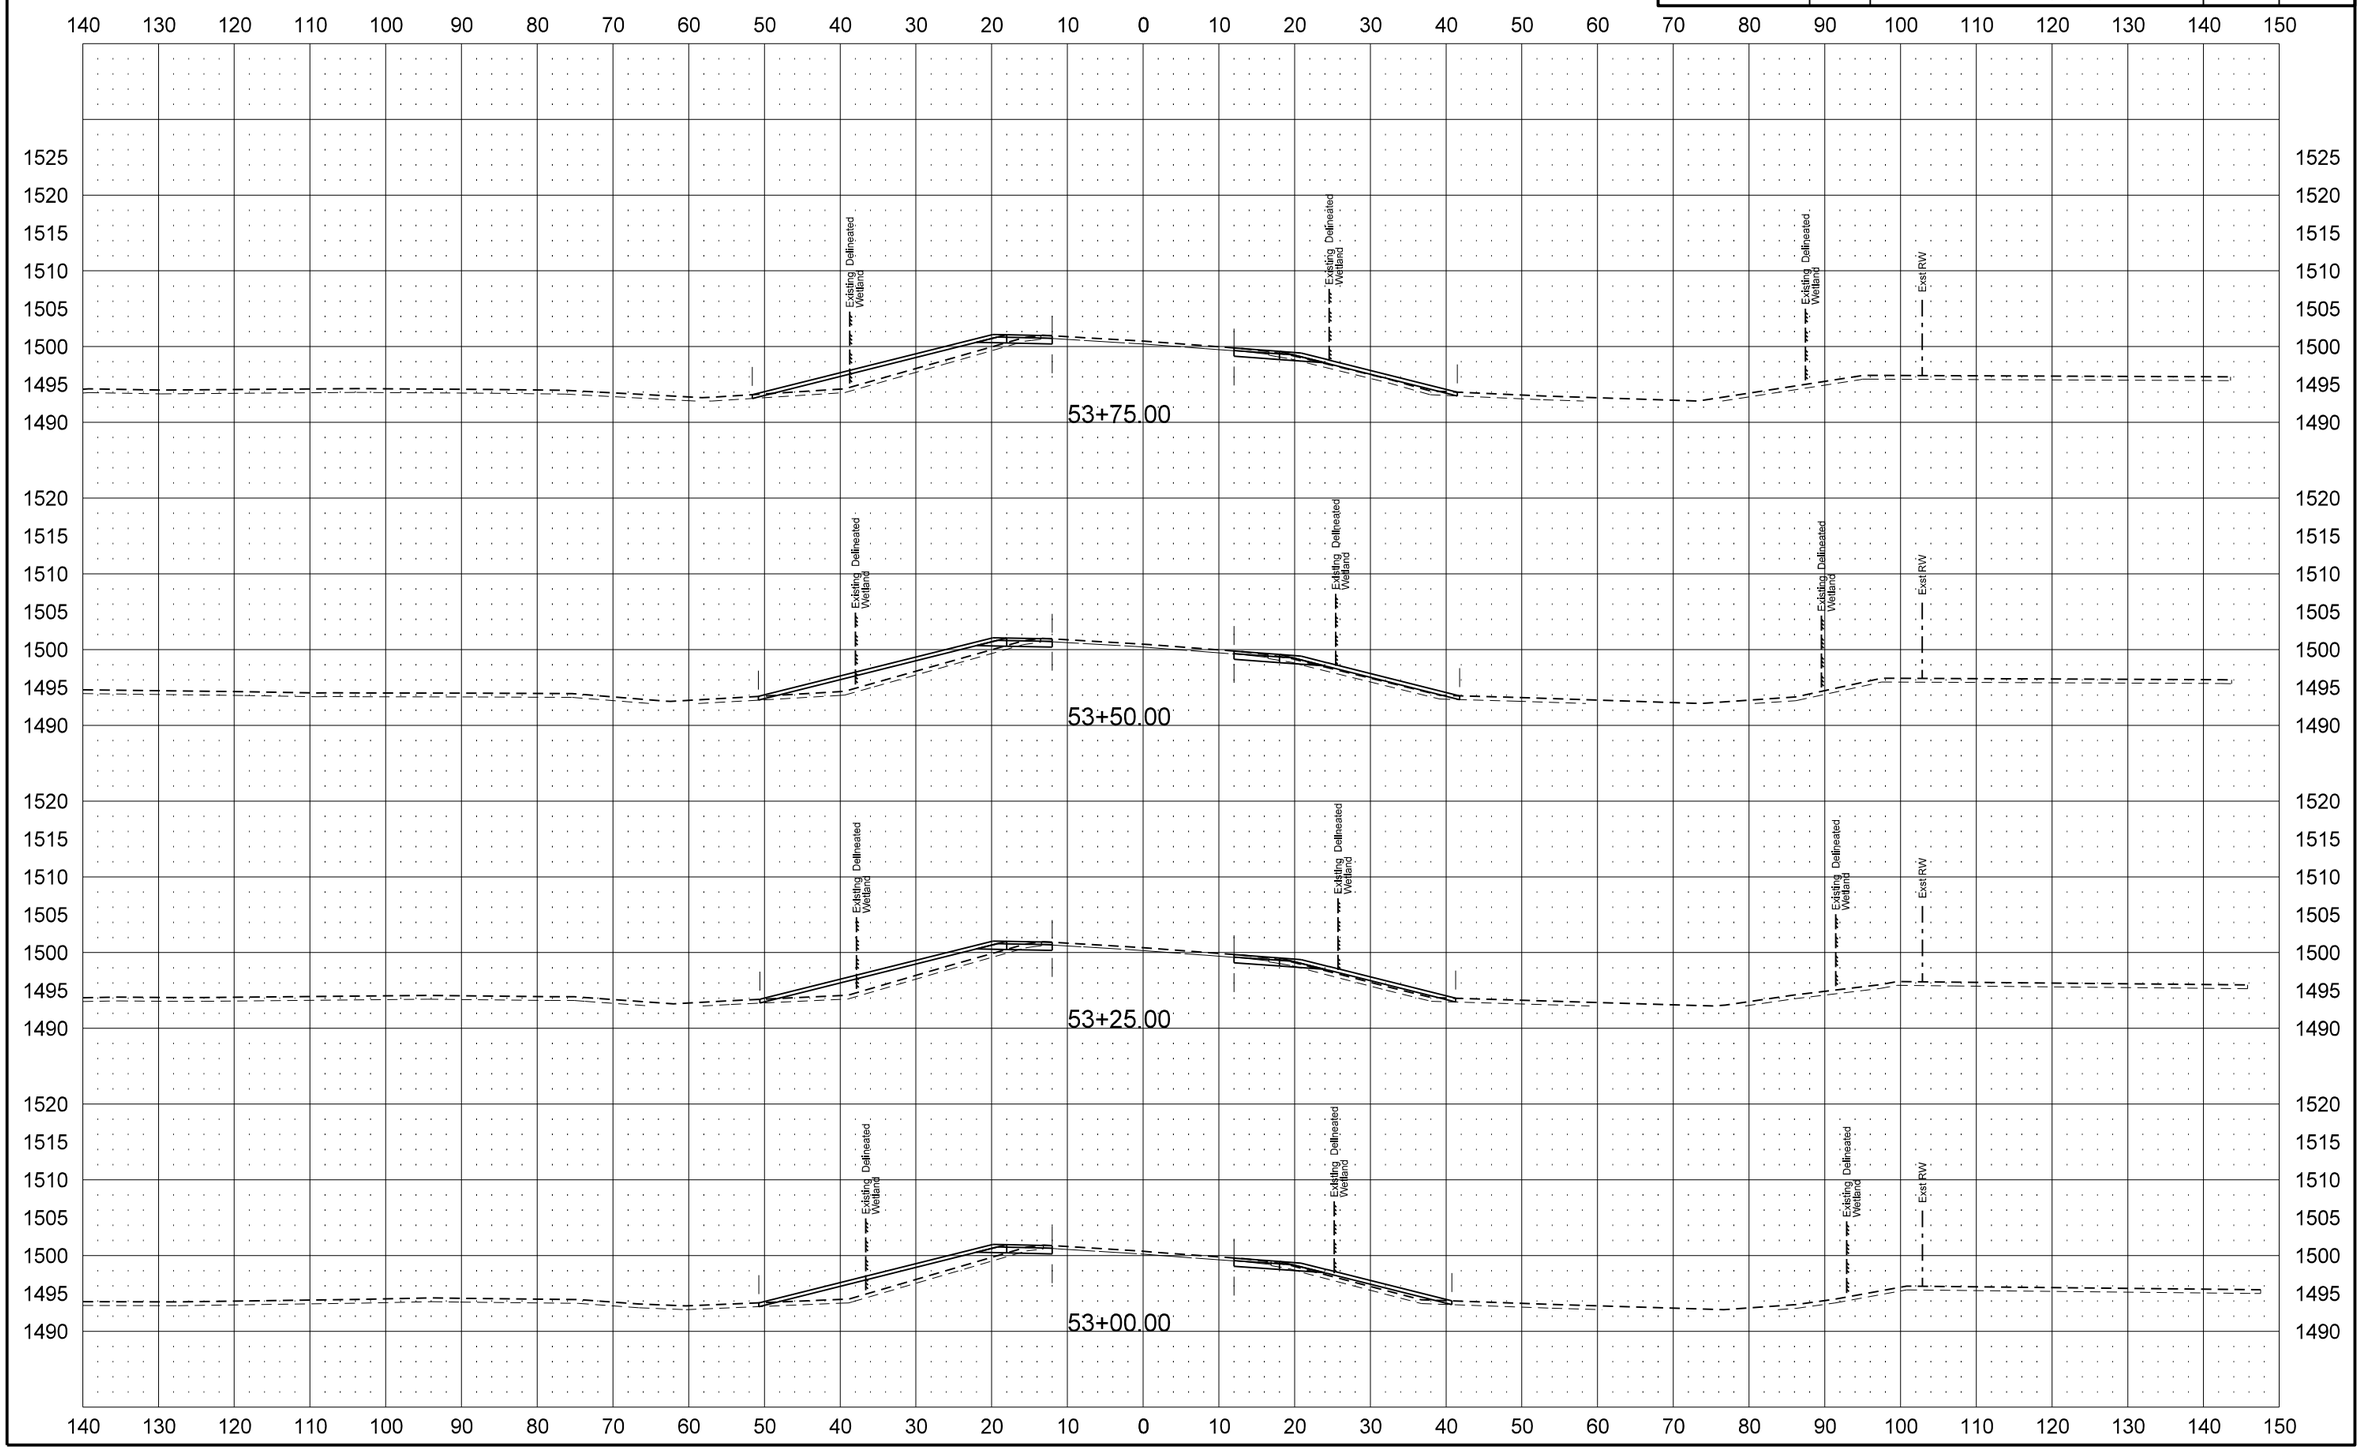

STATE	PROJECT NO.	SECTION NO.	SHEET NO.
ND	SHE-4-083(124)244	200	20

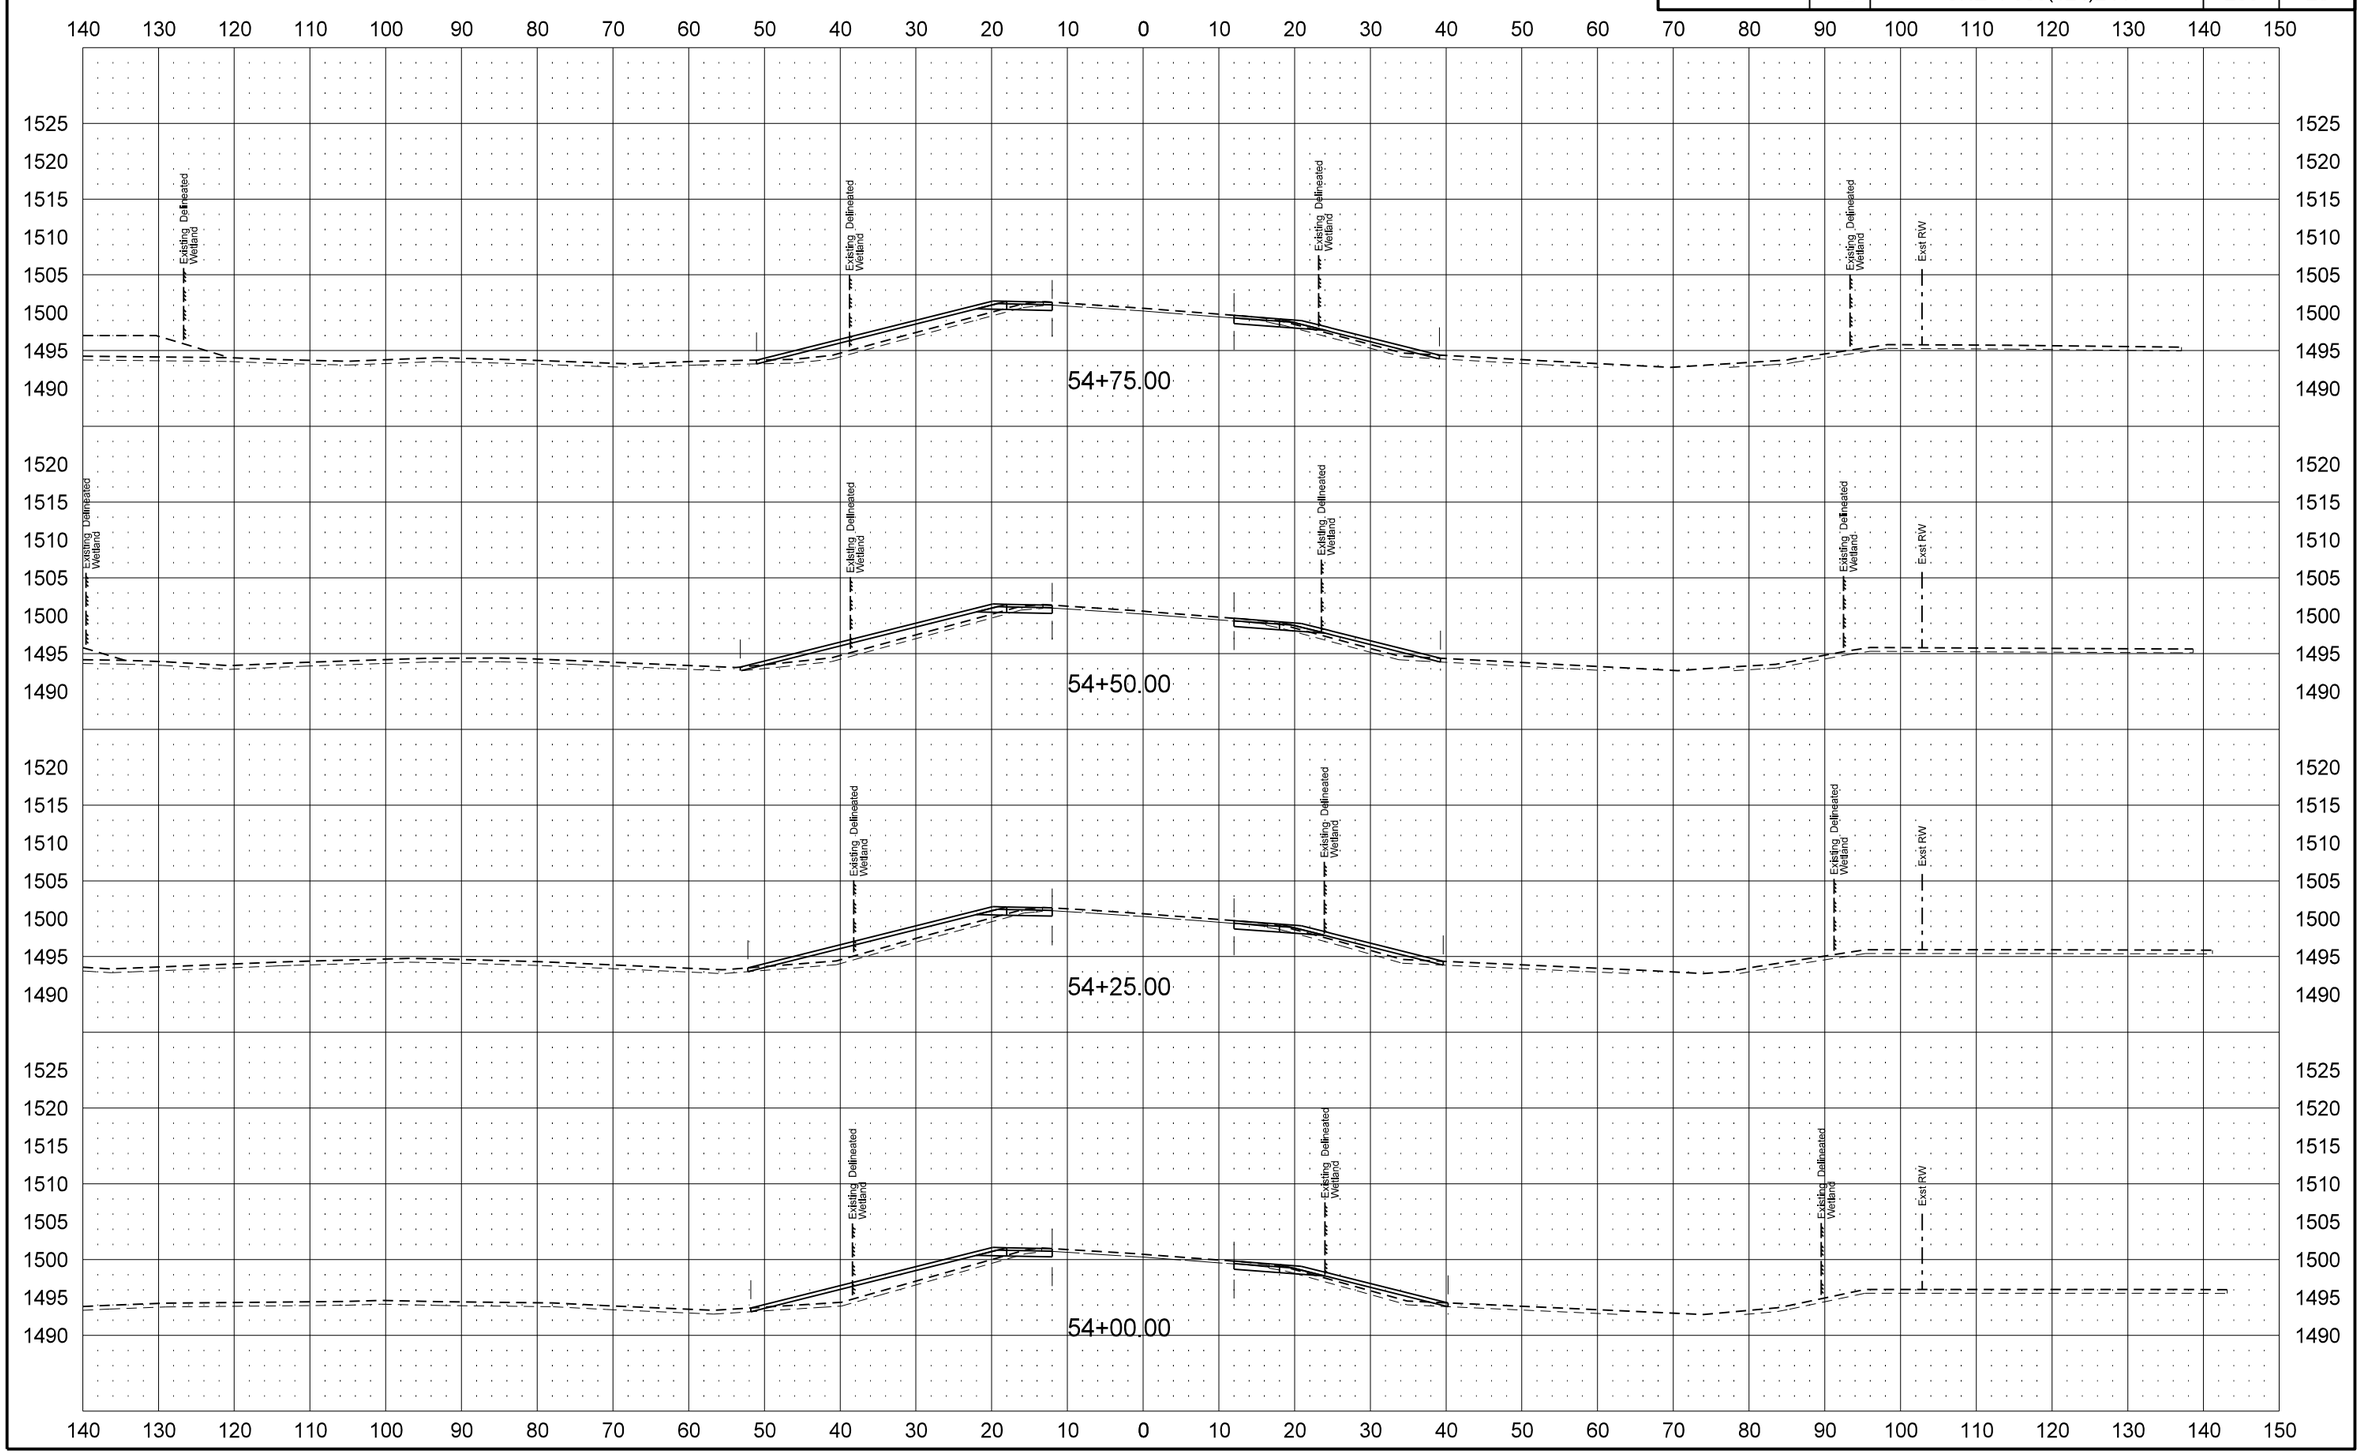

STATE	PROJECT NO.	SECTION NO.	SHEET NO.
ND	SHE-4-083(124)244	200	21

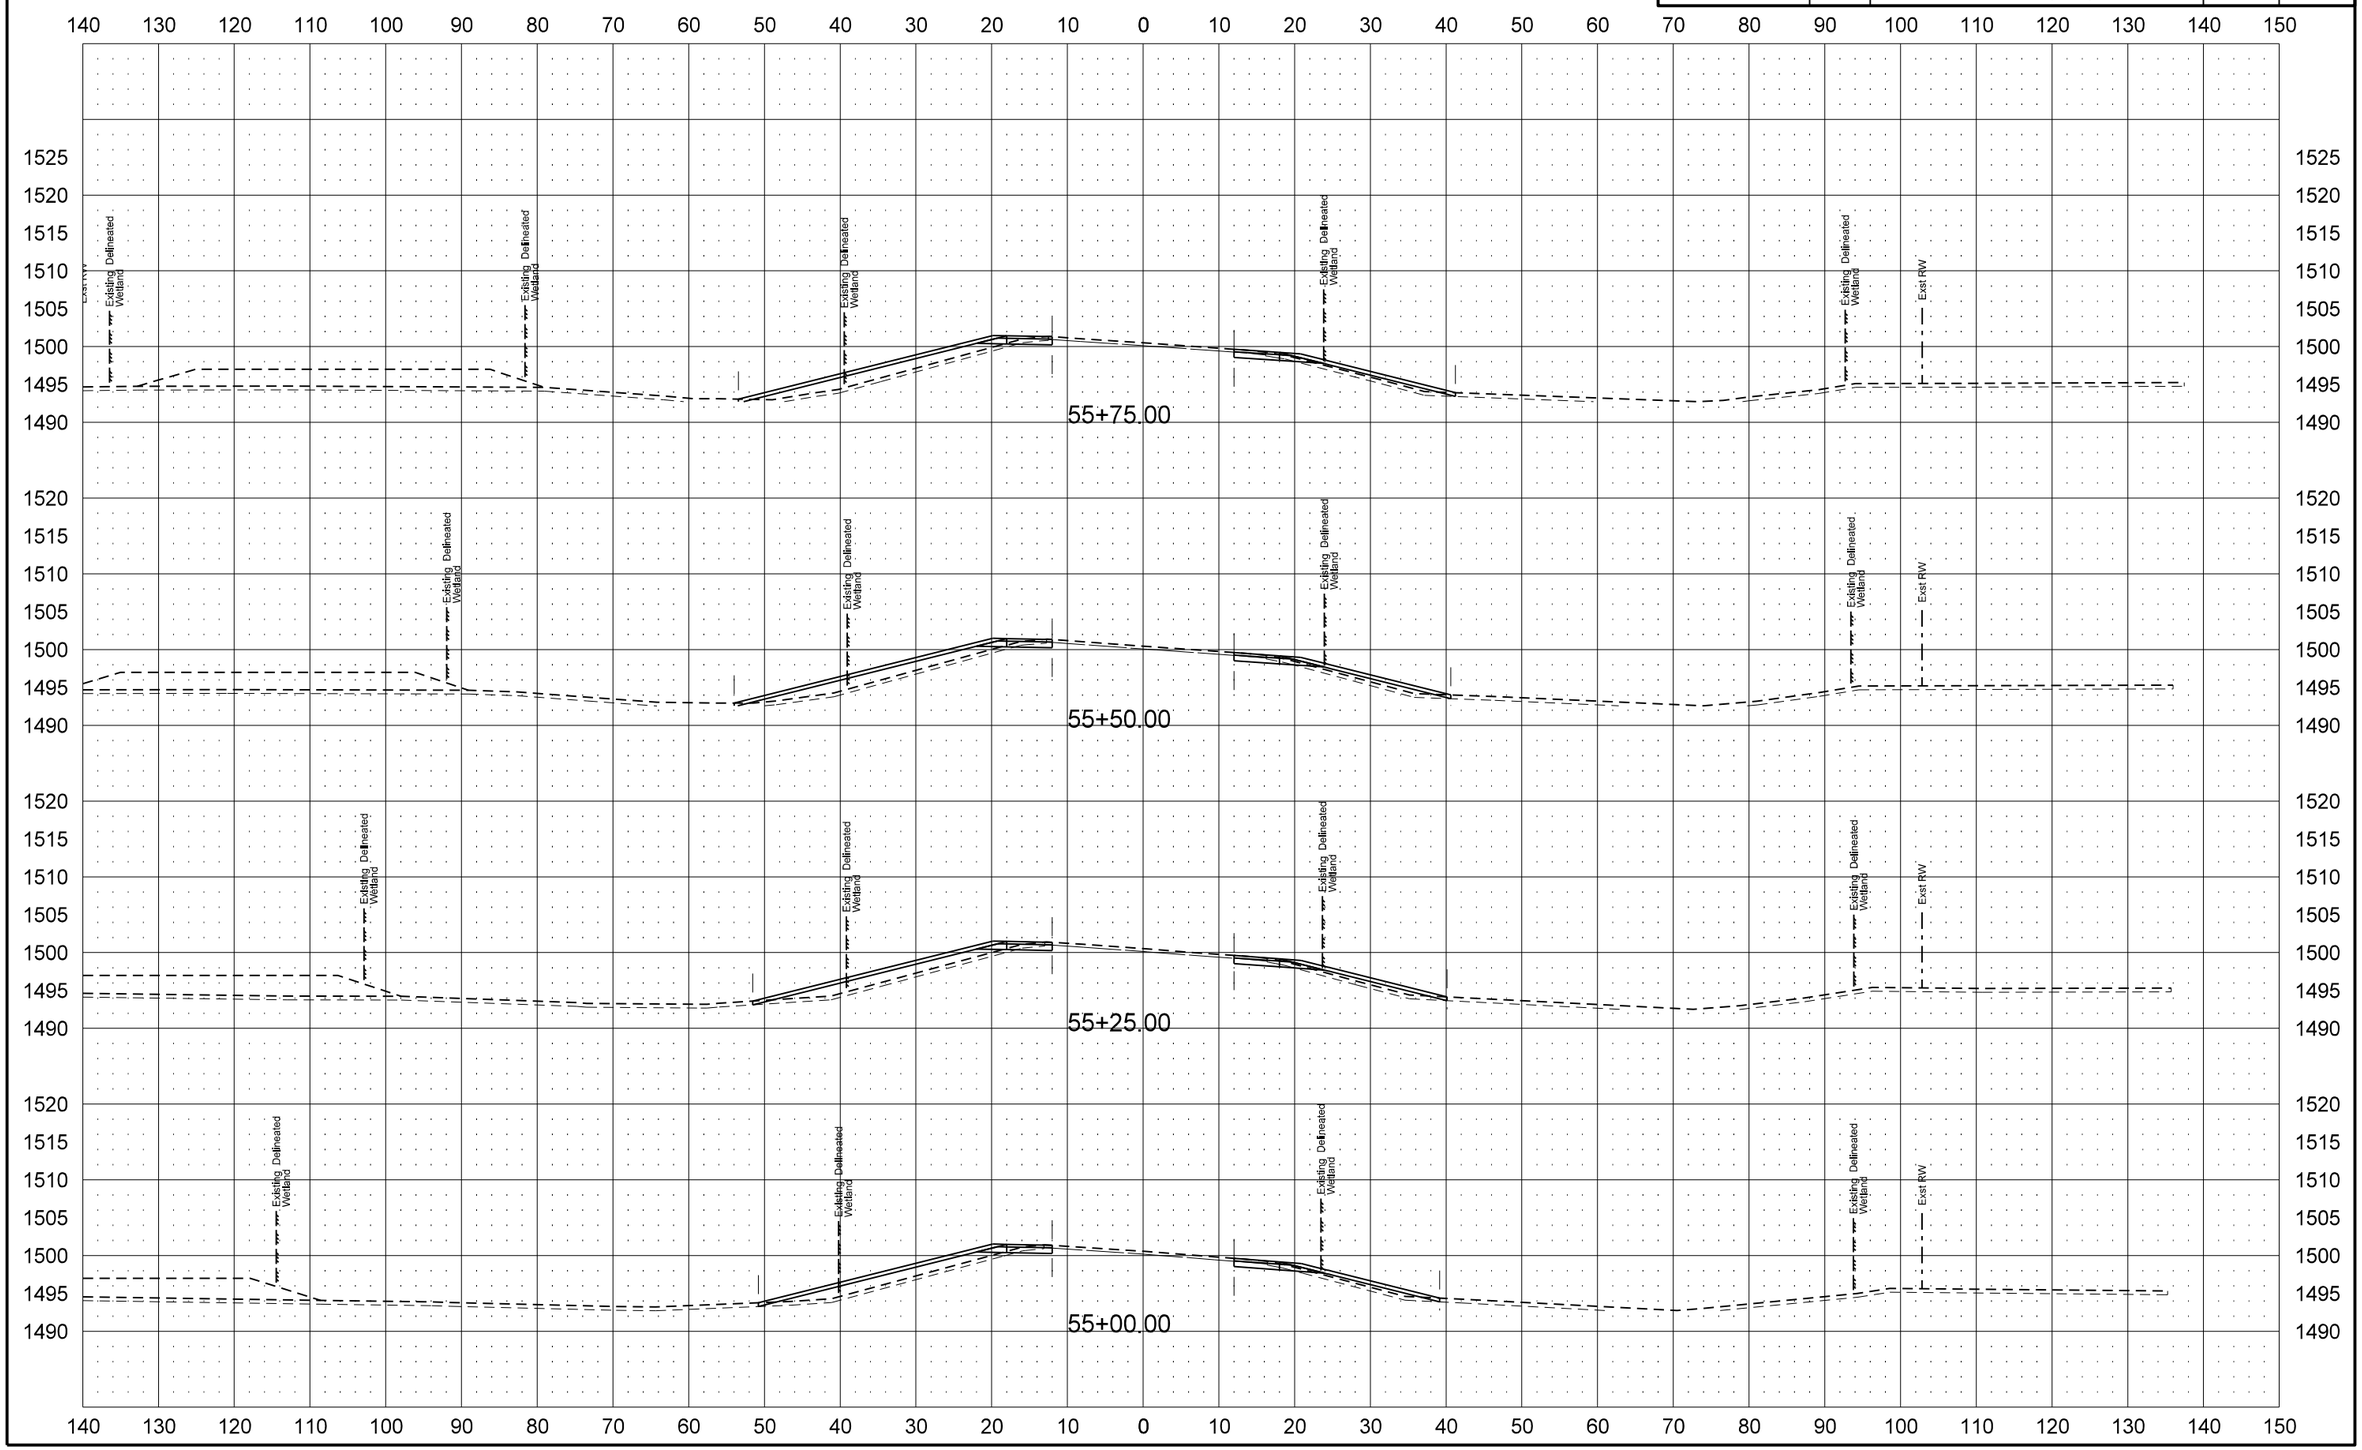

STATE	PROJECT NO.	SECTION NO.	SHEET NO.
ND	SHE-4-083(124)244	200	22

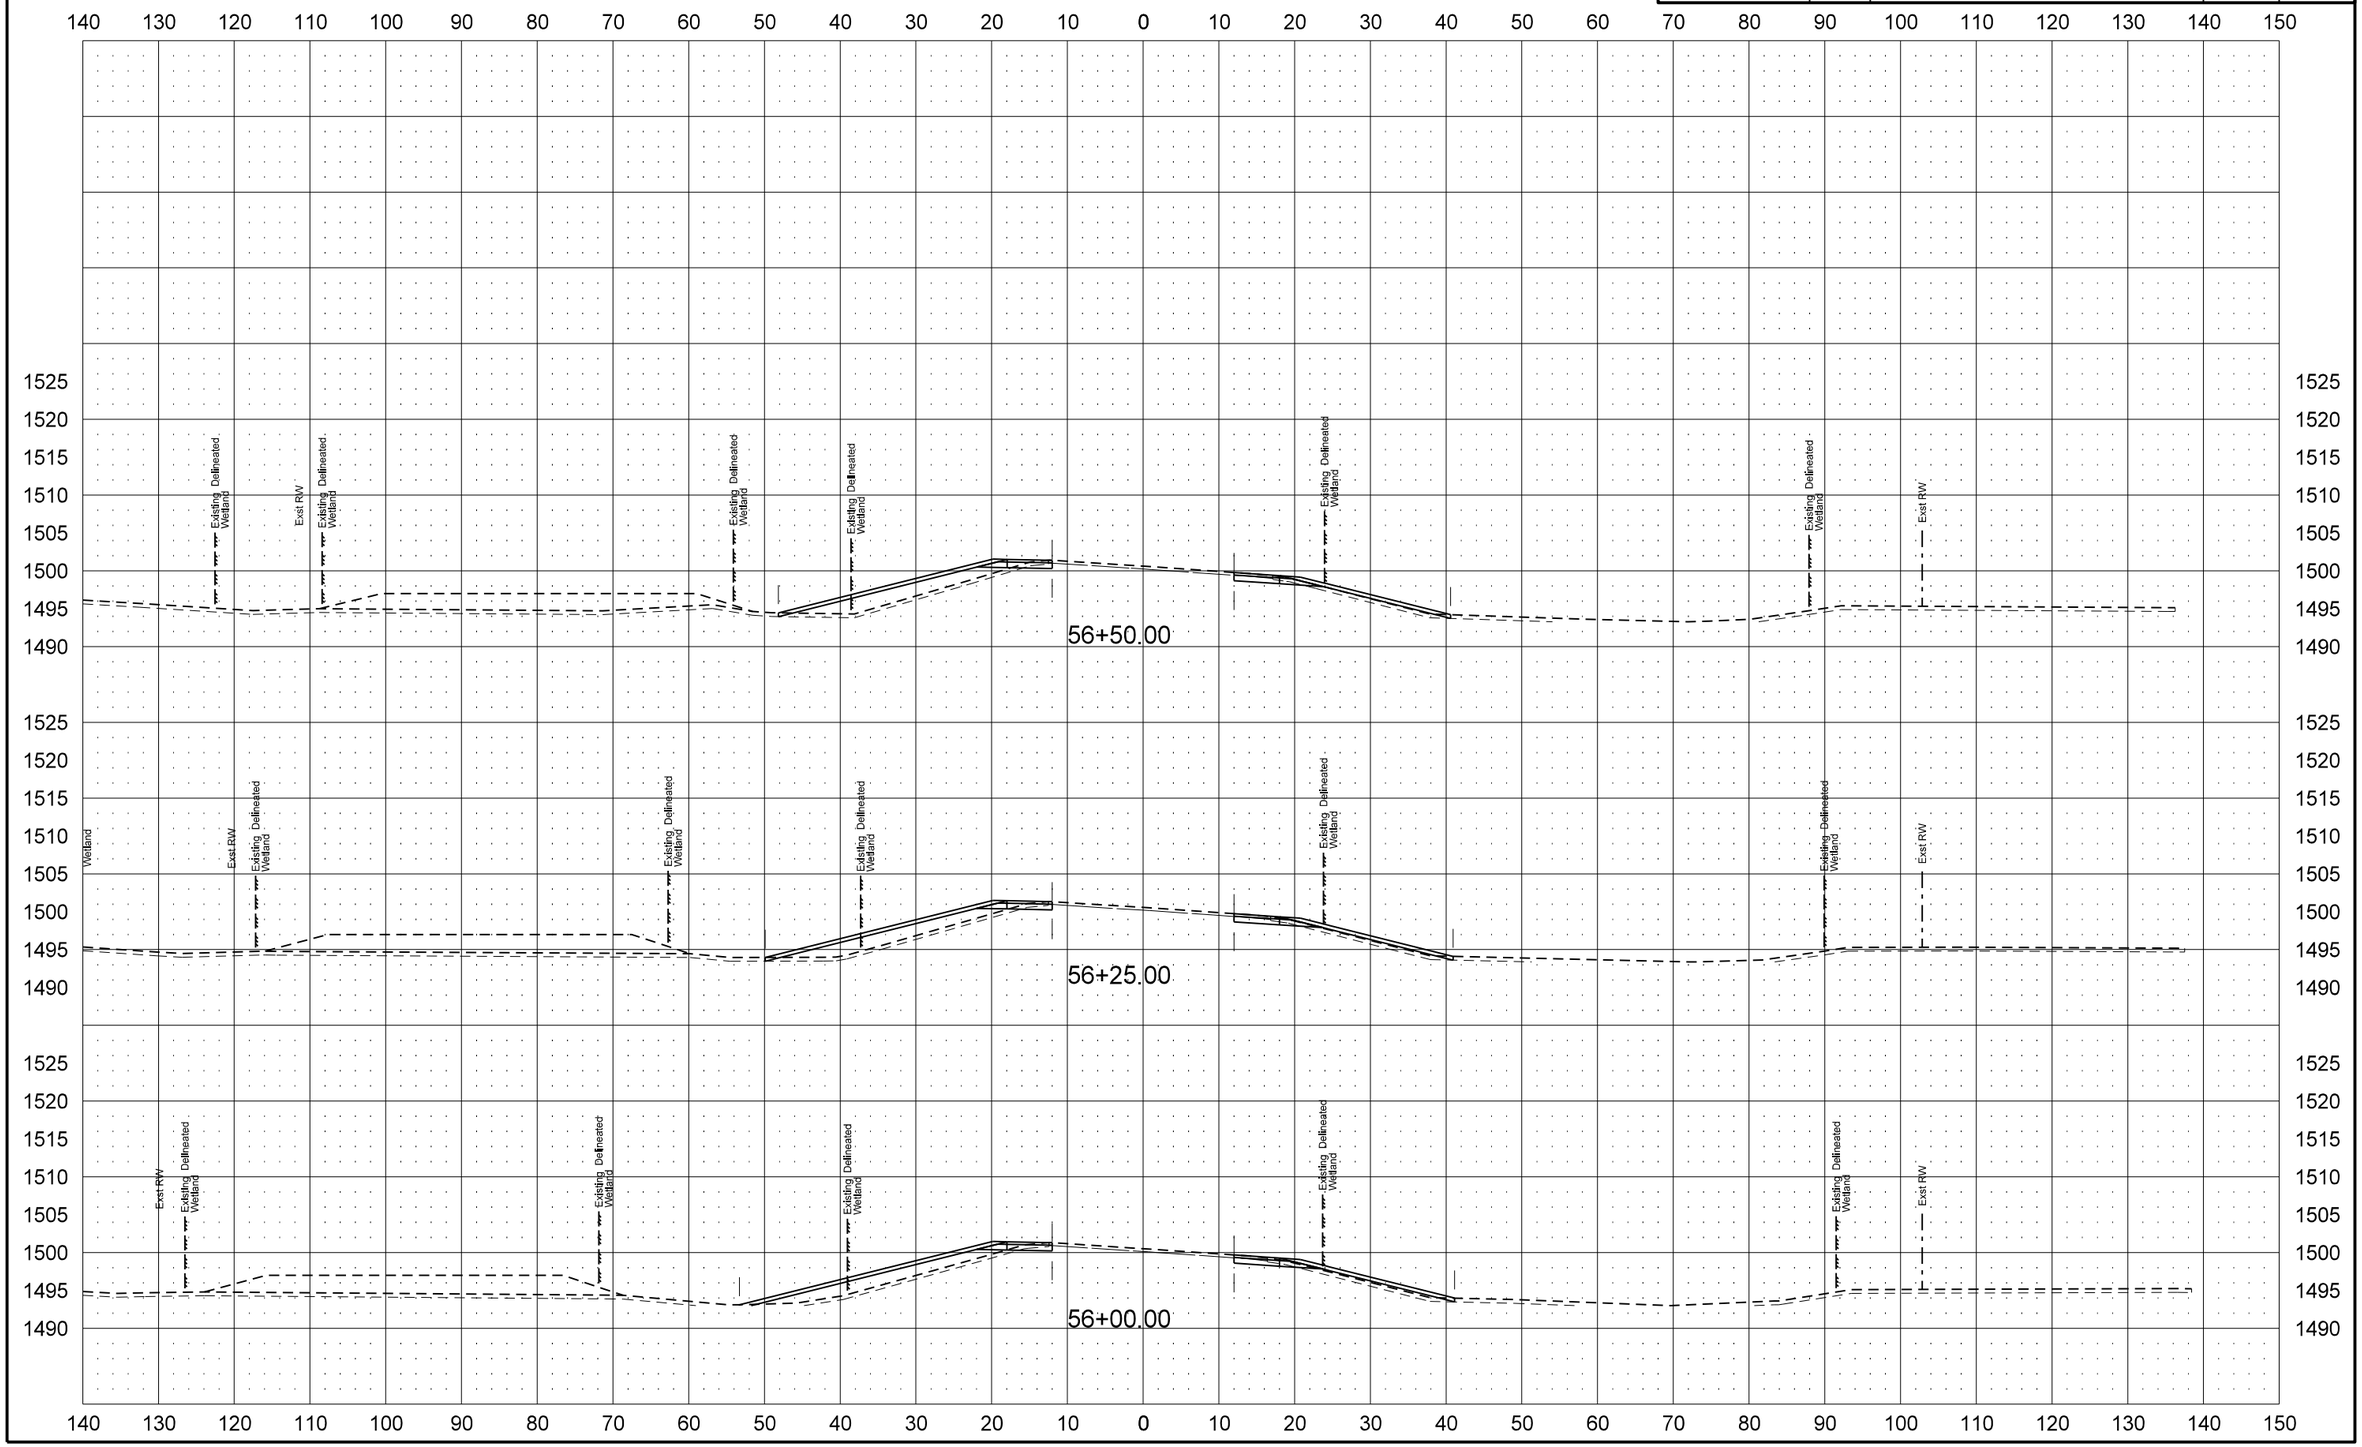

STATE	PROJECT NO.	SECTION NO.	SHEET NO.
ND	SHE-4-083(124)244	200	23

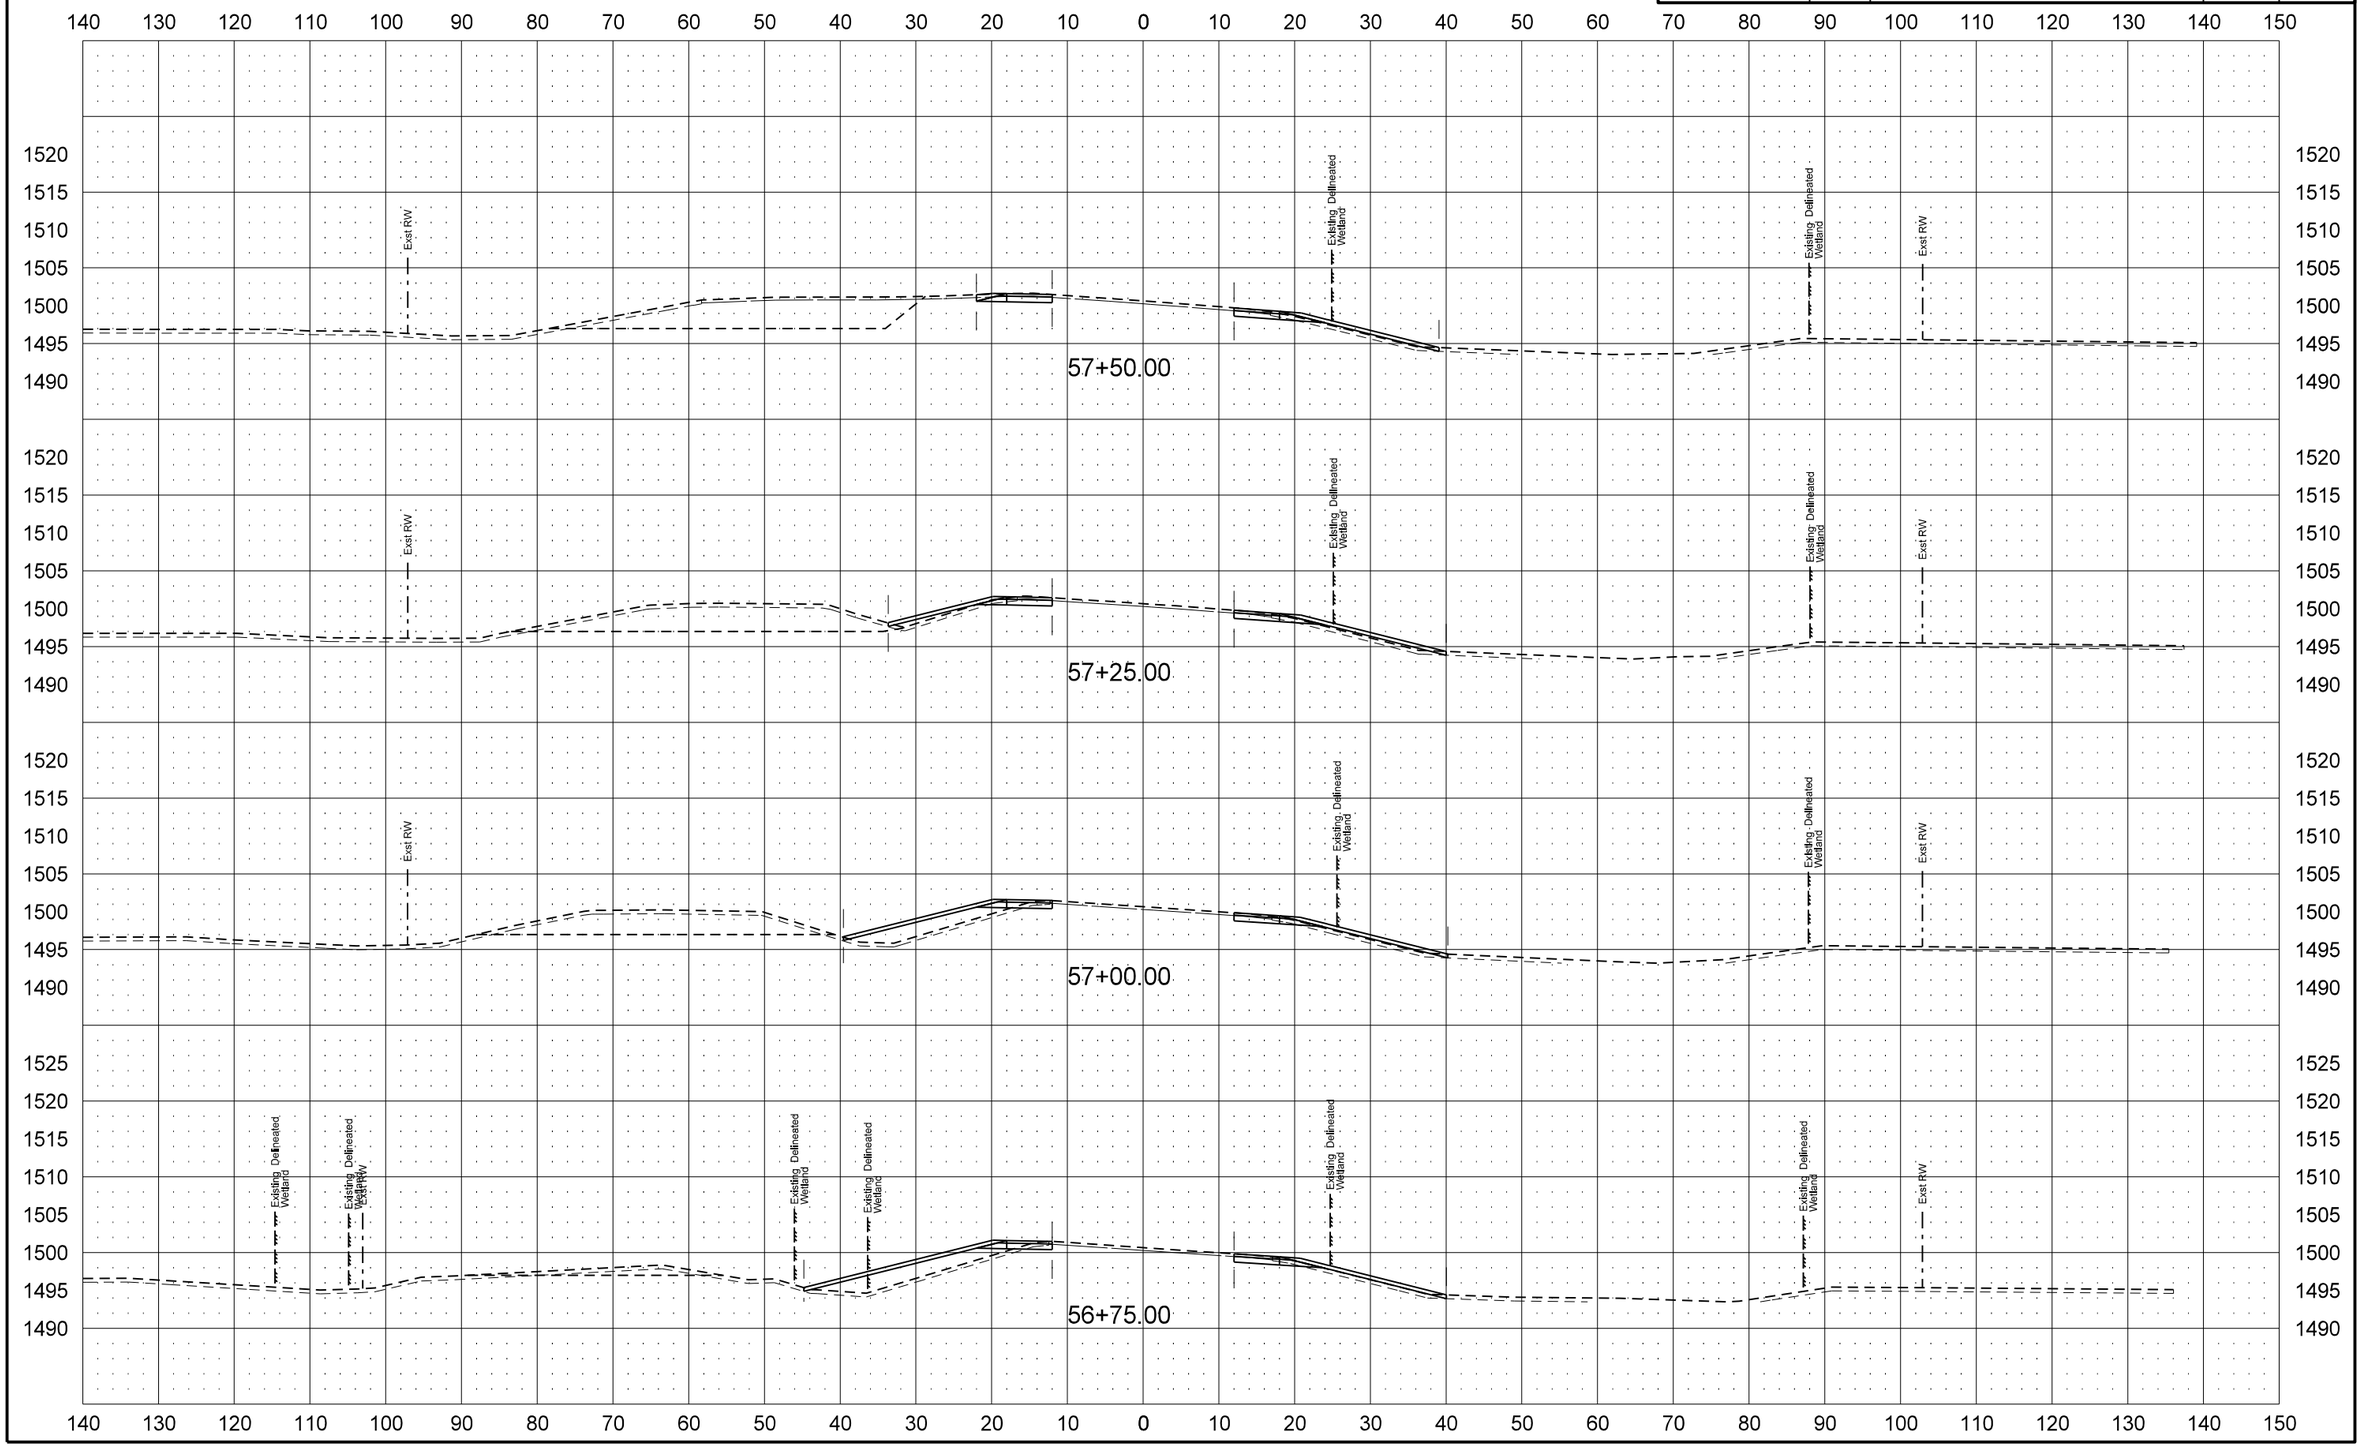

8/31/2015 3:11:28 PM 2910 L:\25031\11-CADD\40083244.124\Consultant\Design\Sheets\200XS_US83N.dgn

STATE	PROJECT NO.	SECTION NO.	SHEET NO.
ND	SHE-4-083(124)244	200	24

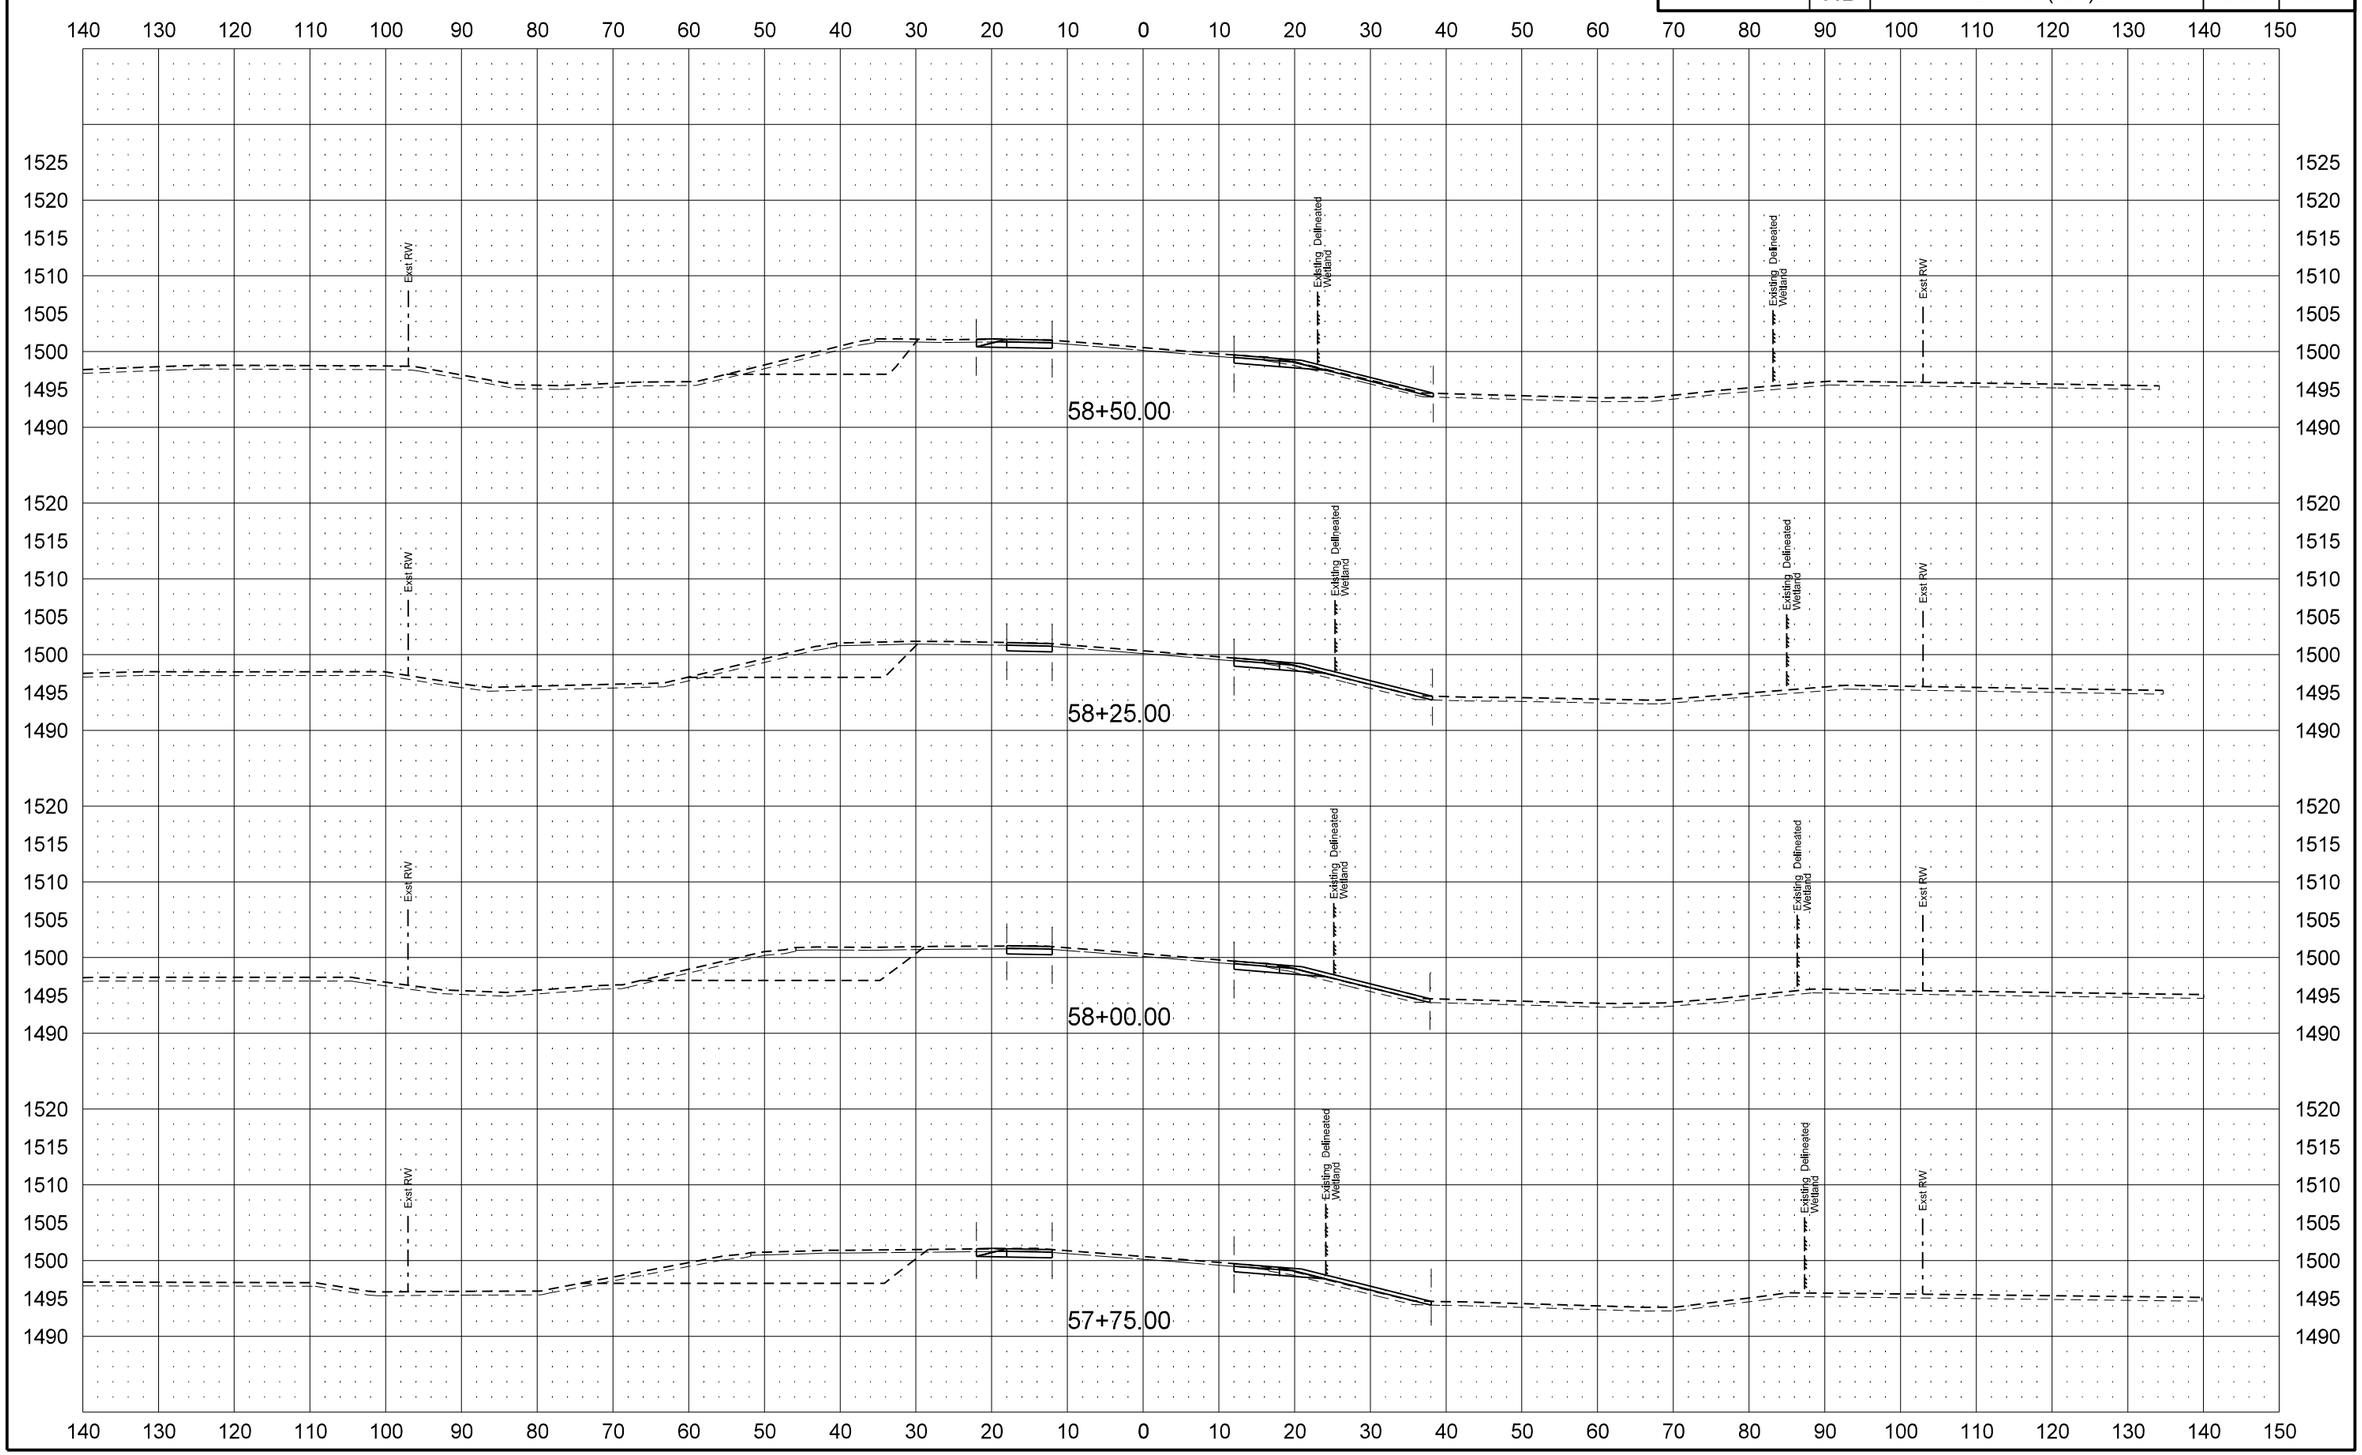

STATE	PROJECT NO.	SECTION NO.	SHEET NO.
ND	SHE-4-083(124)244	200	25

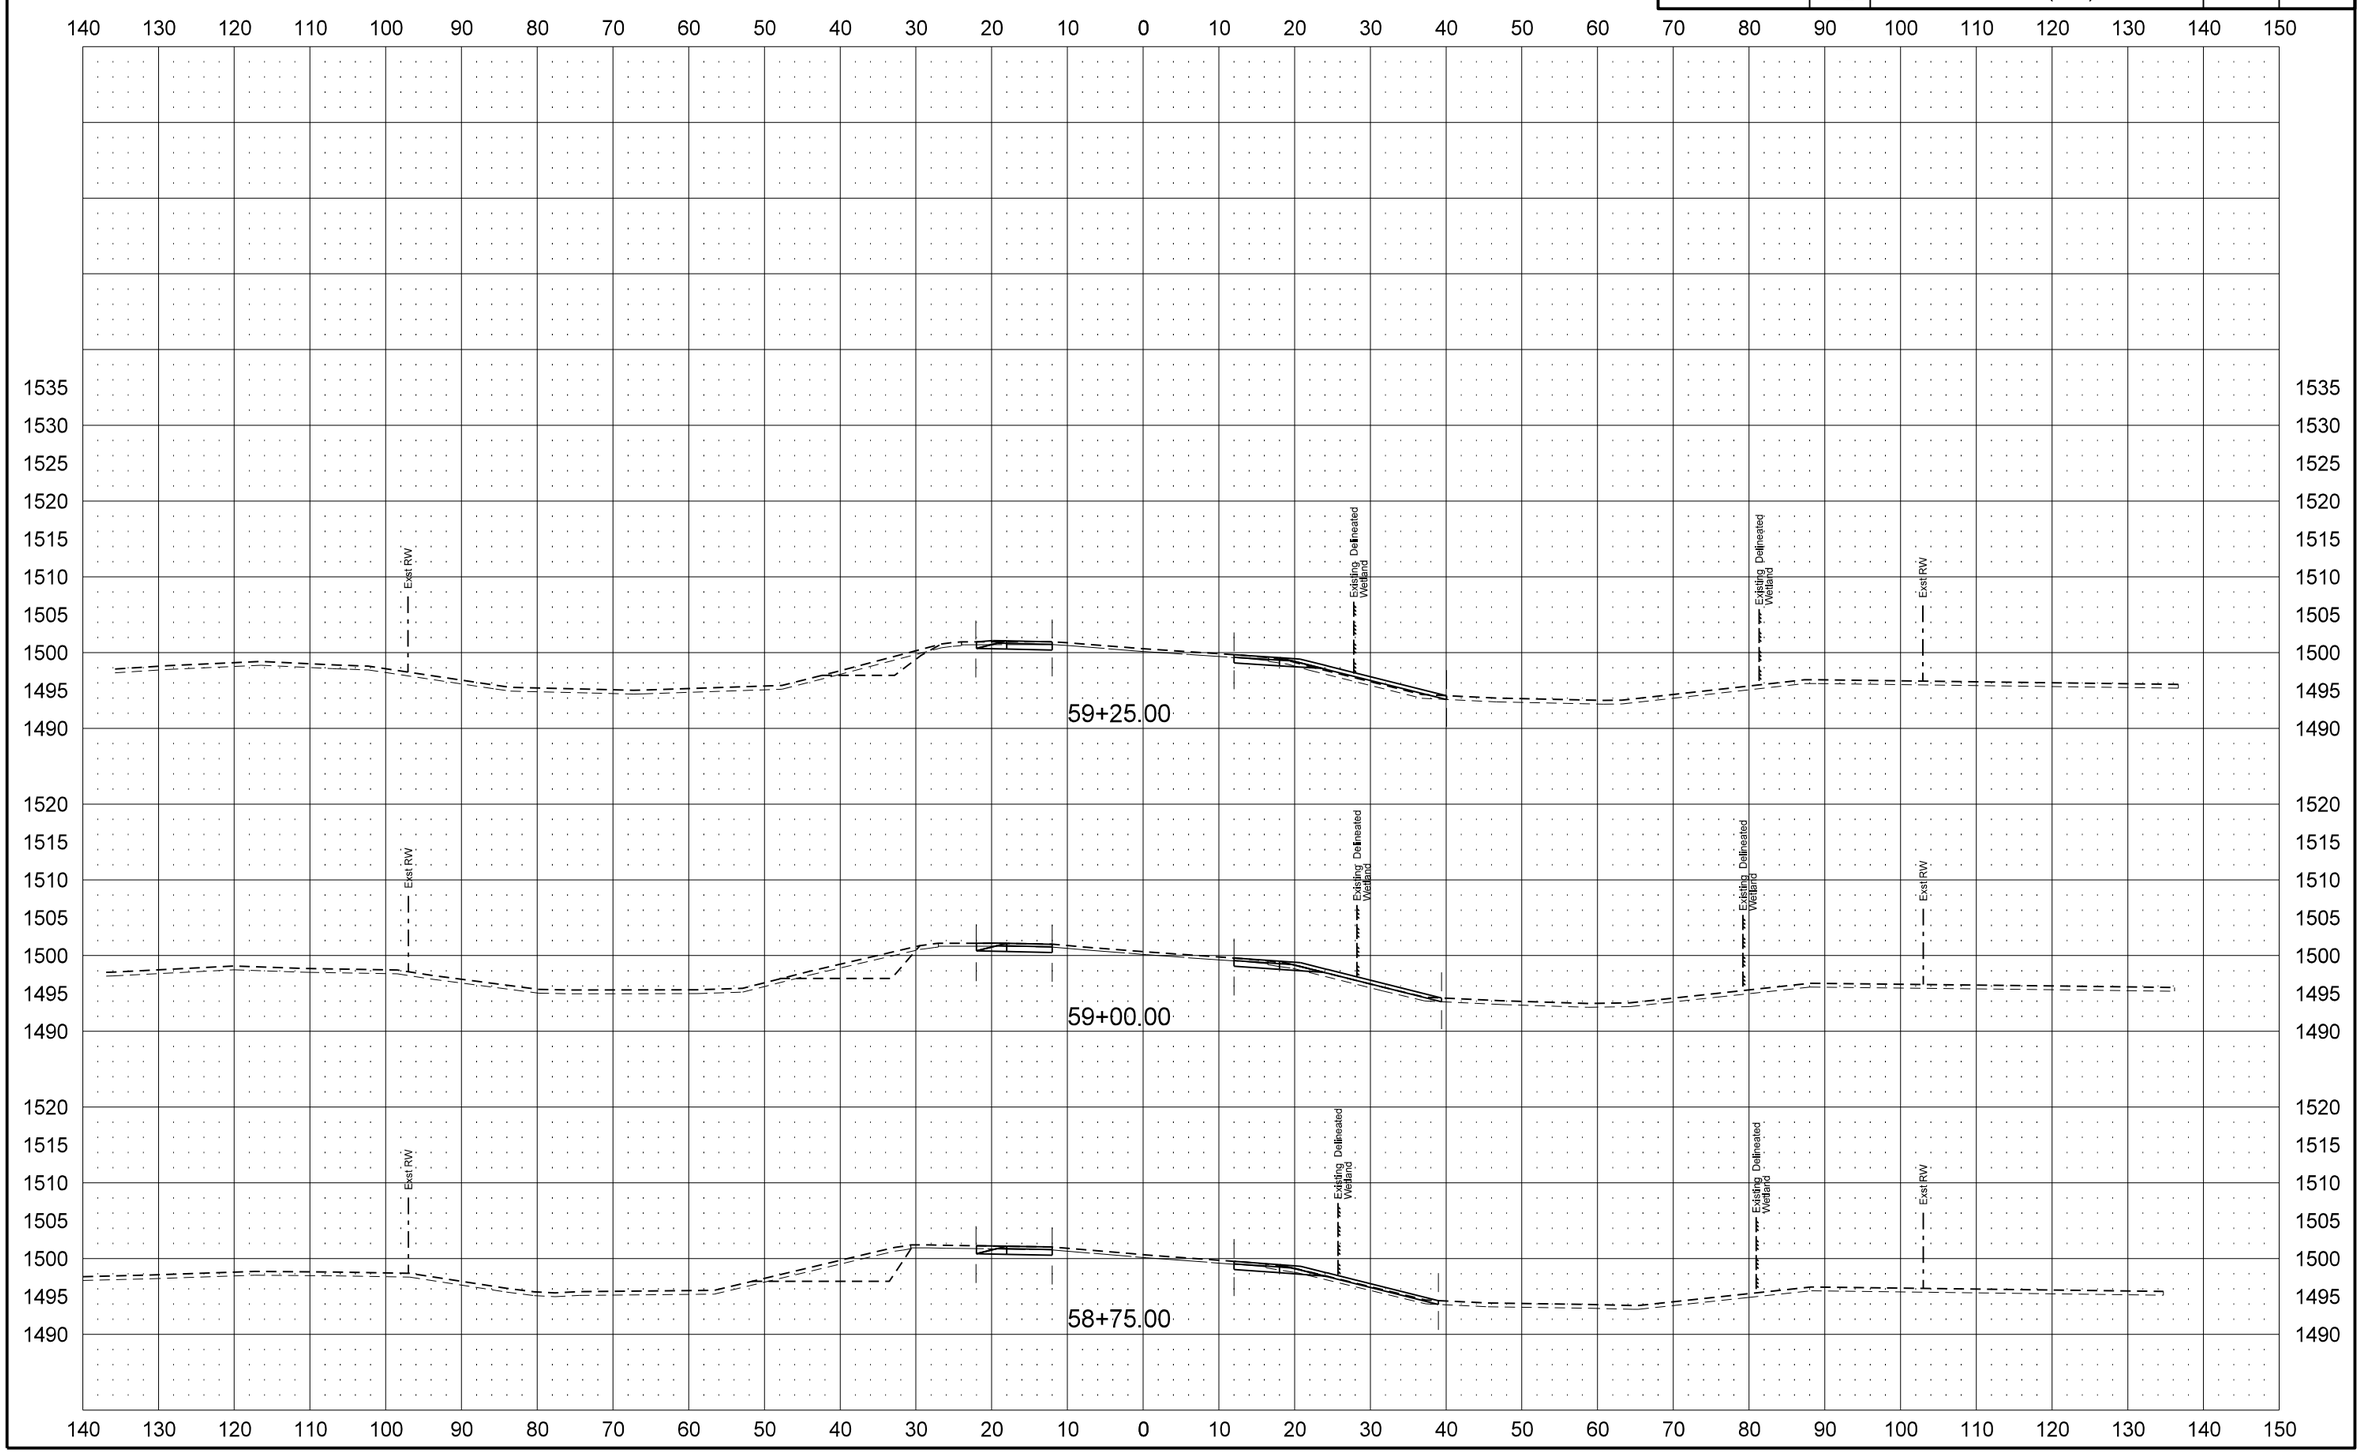

STATE	PROJECT NO.	SECTION NO.	SHEET NO.
ND	SHE-4-083(124)244	200	26

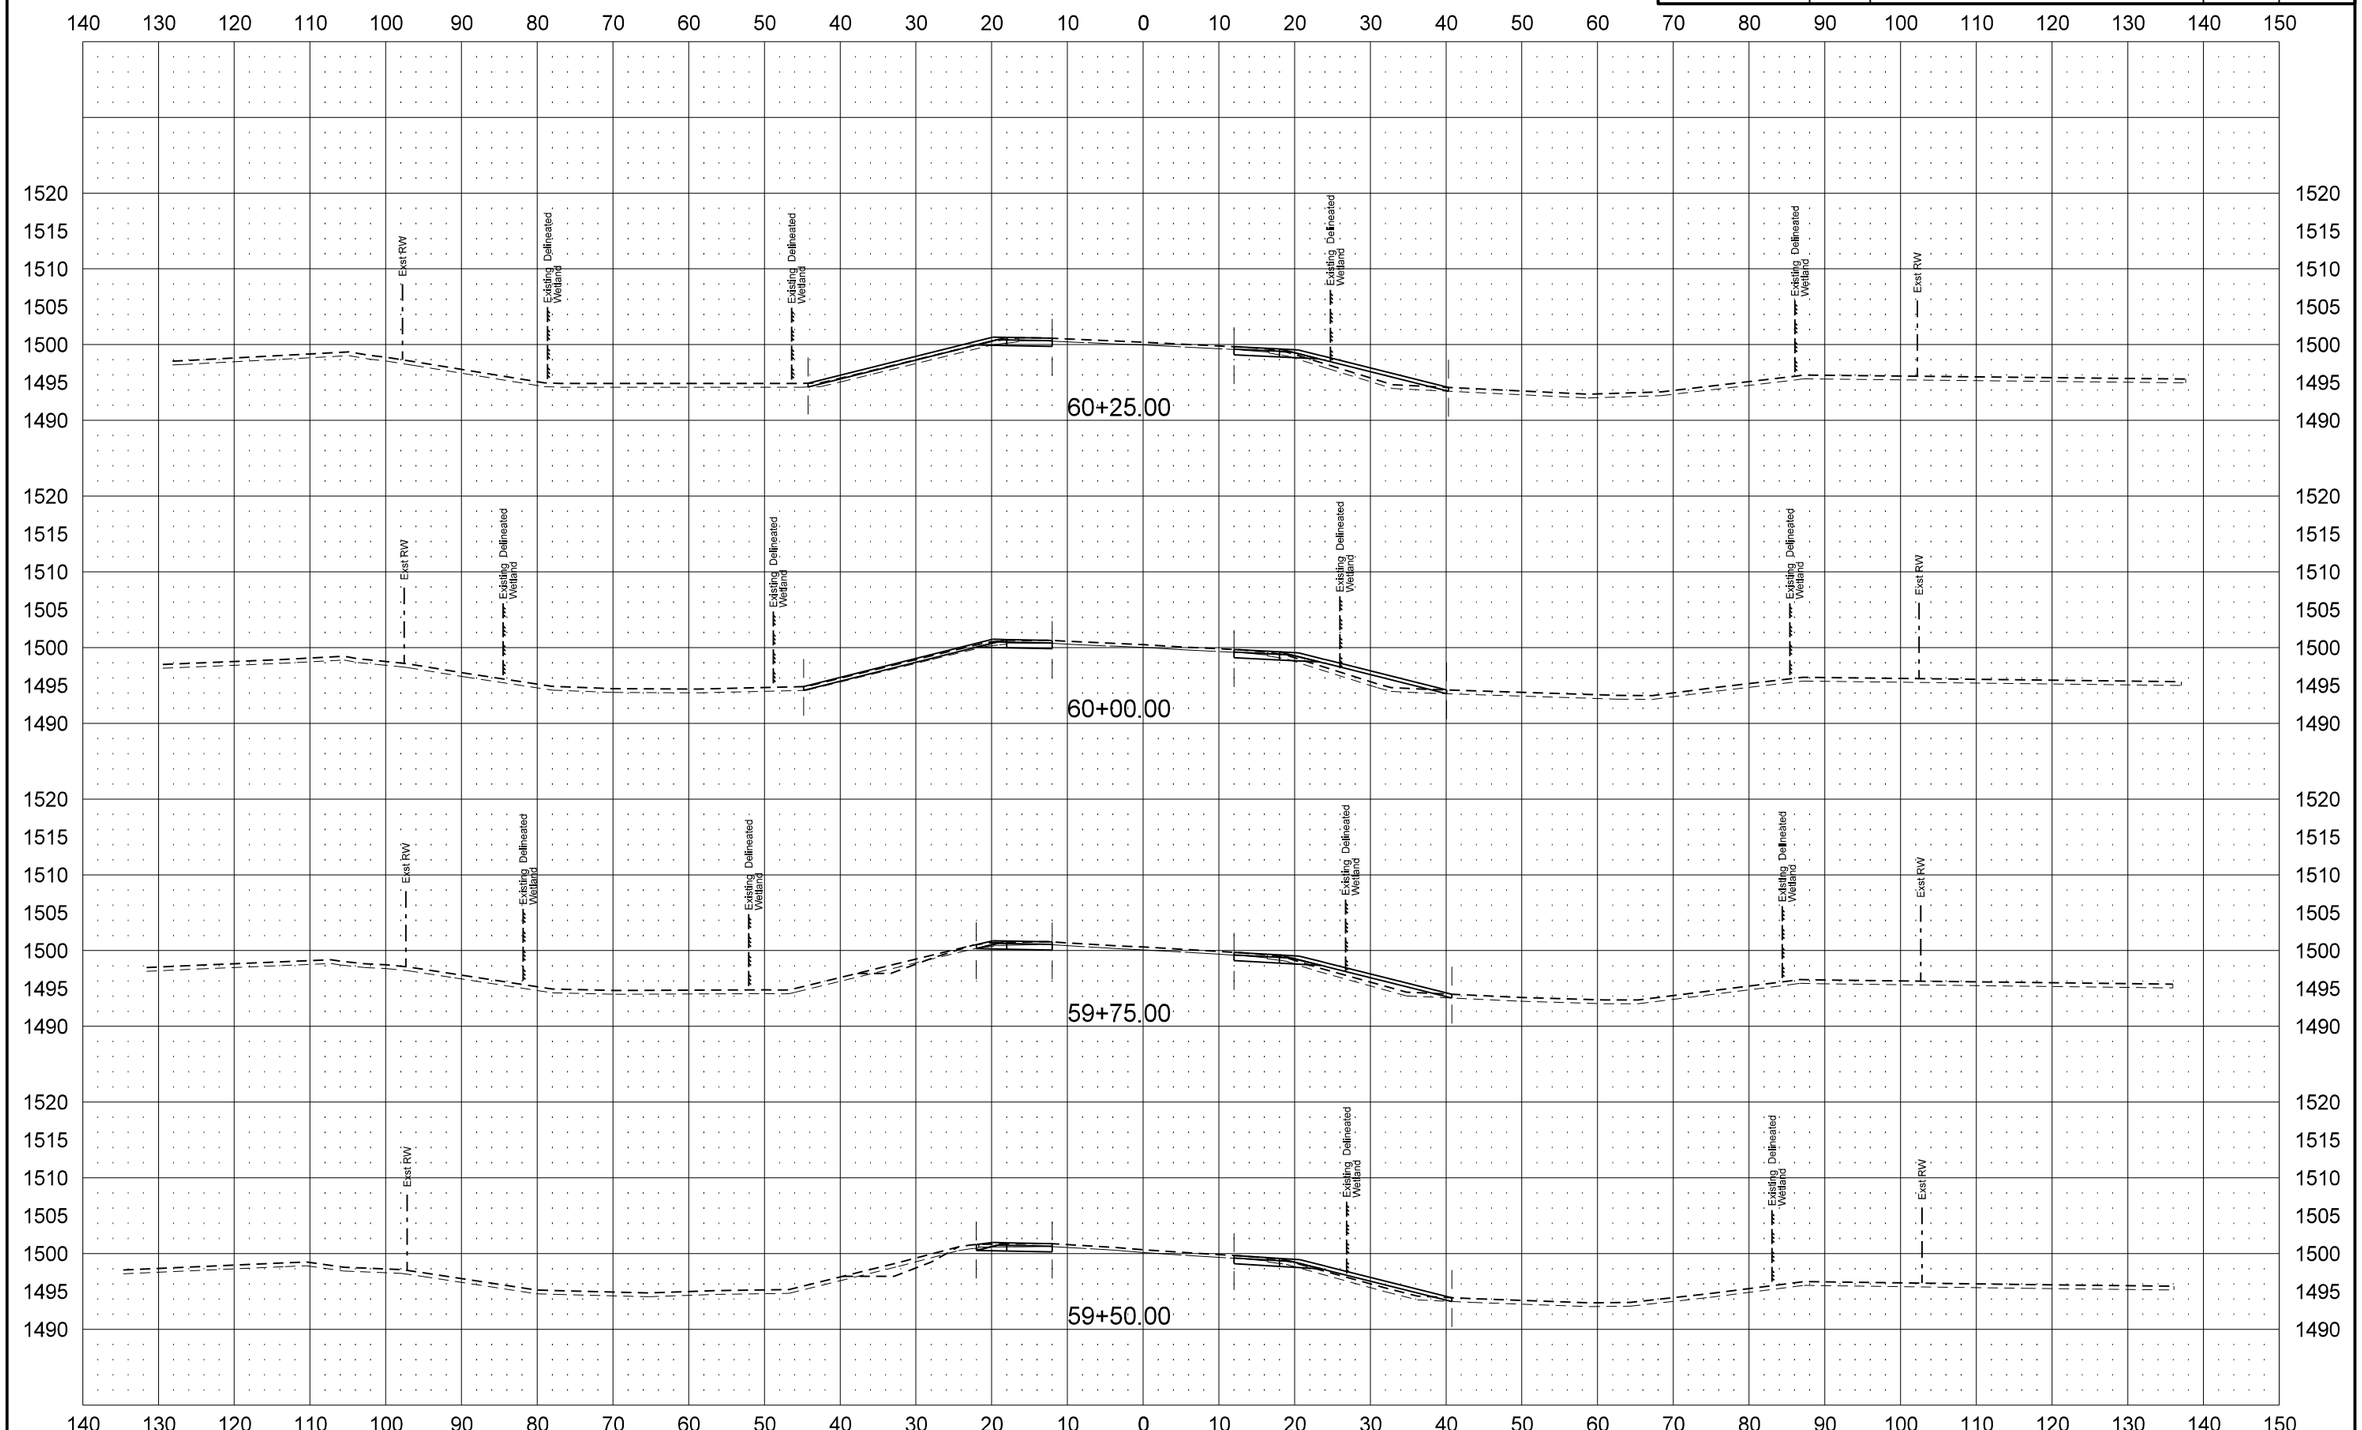

STATE	PROJECT NO.	SECTION NO.	SHEET NO.
ND	SHE-4-083(124)244	200	27

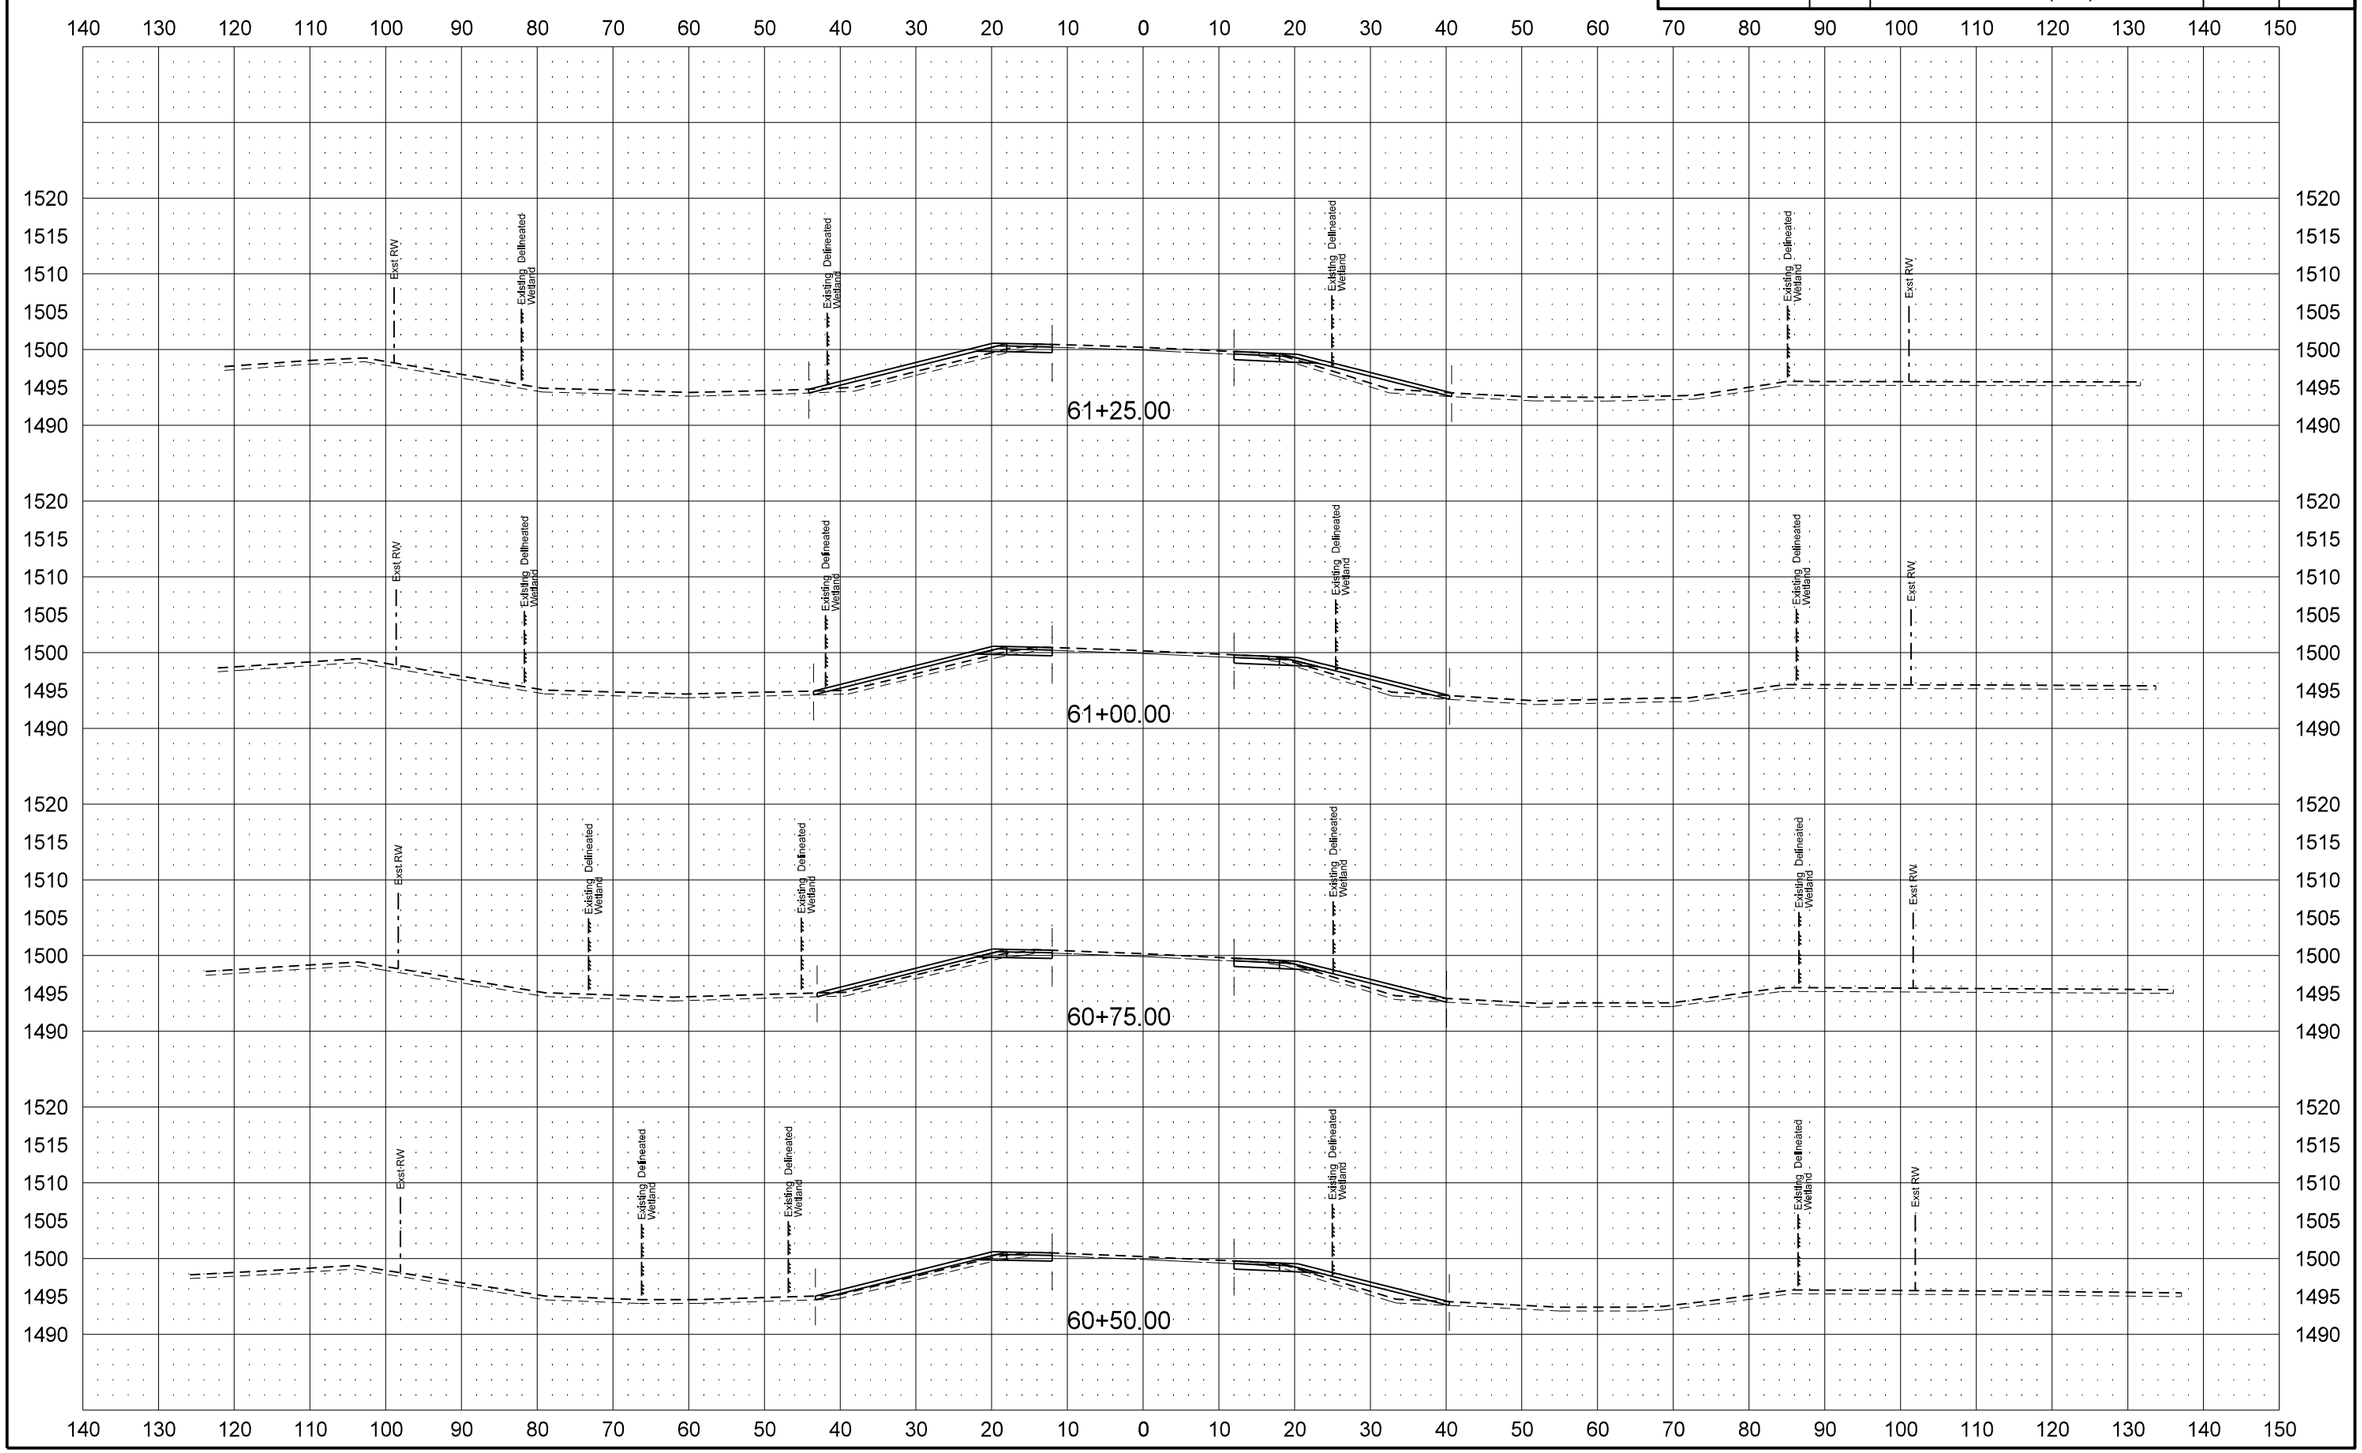

STATE	PROJECT NO.	SECTION NO.	SHEET NO.
ND	SHE-4-083(124)244	200	28

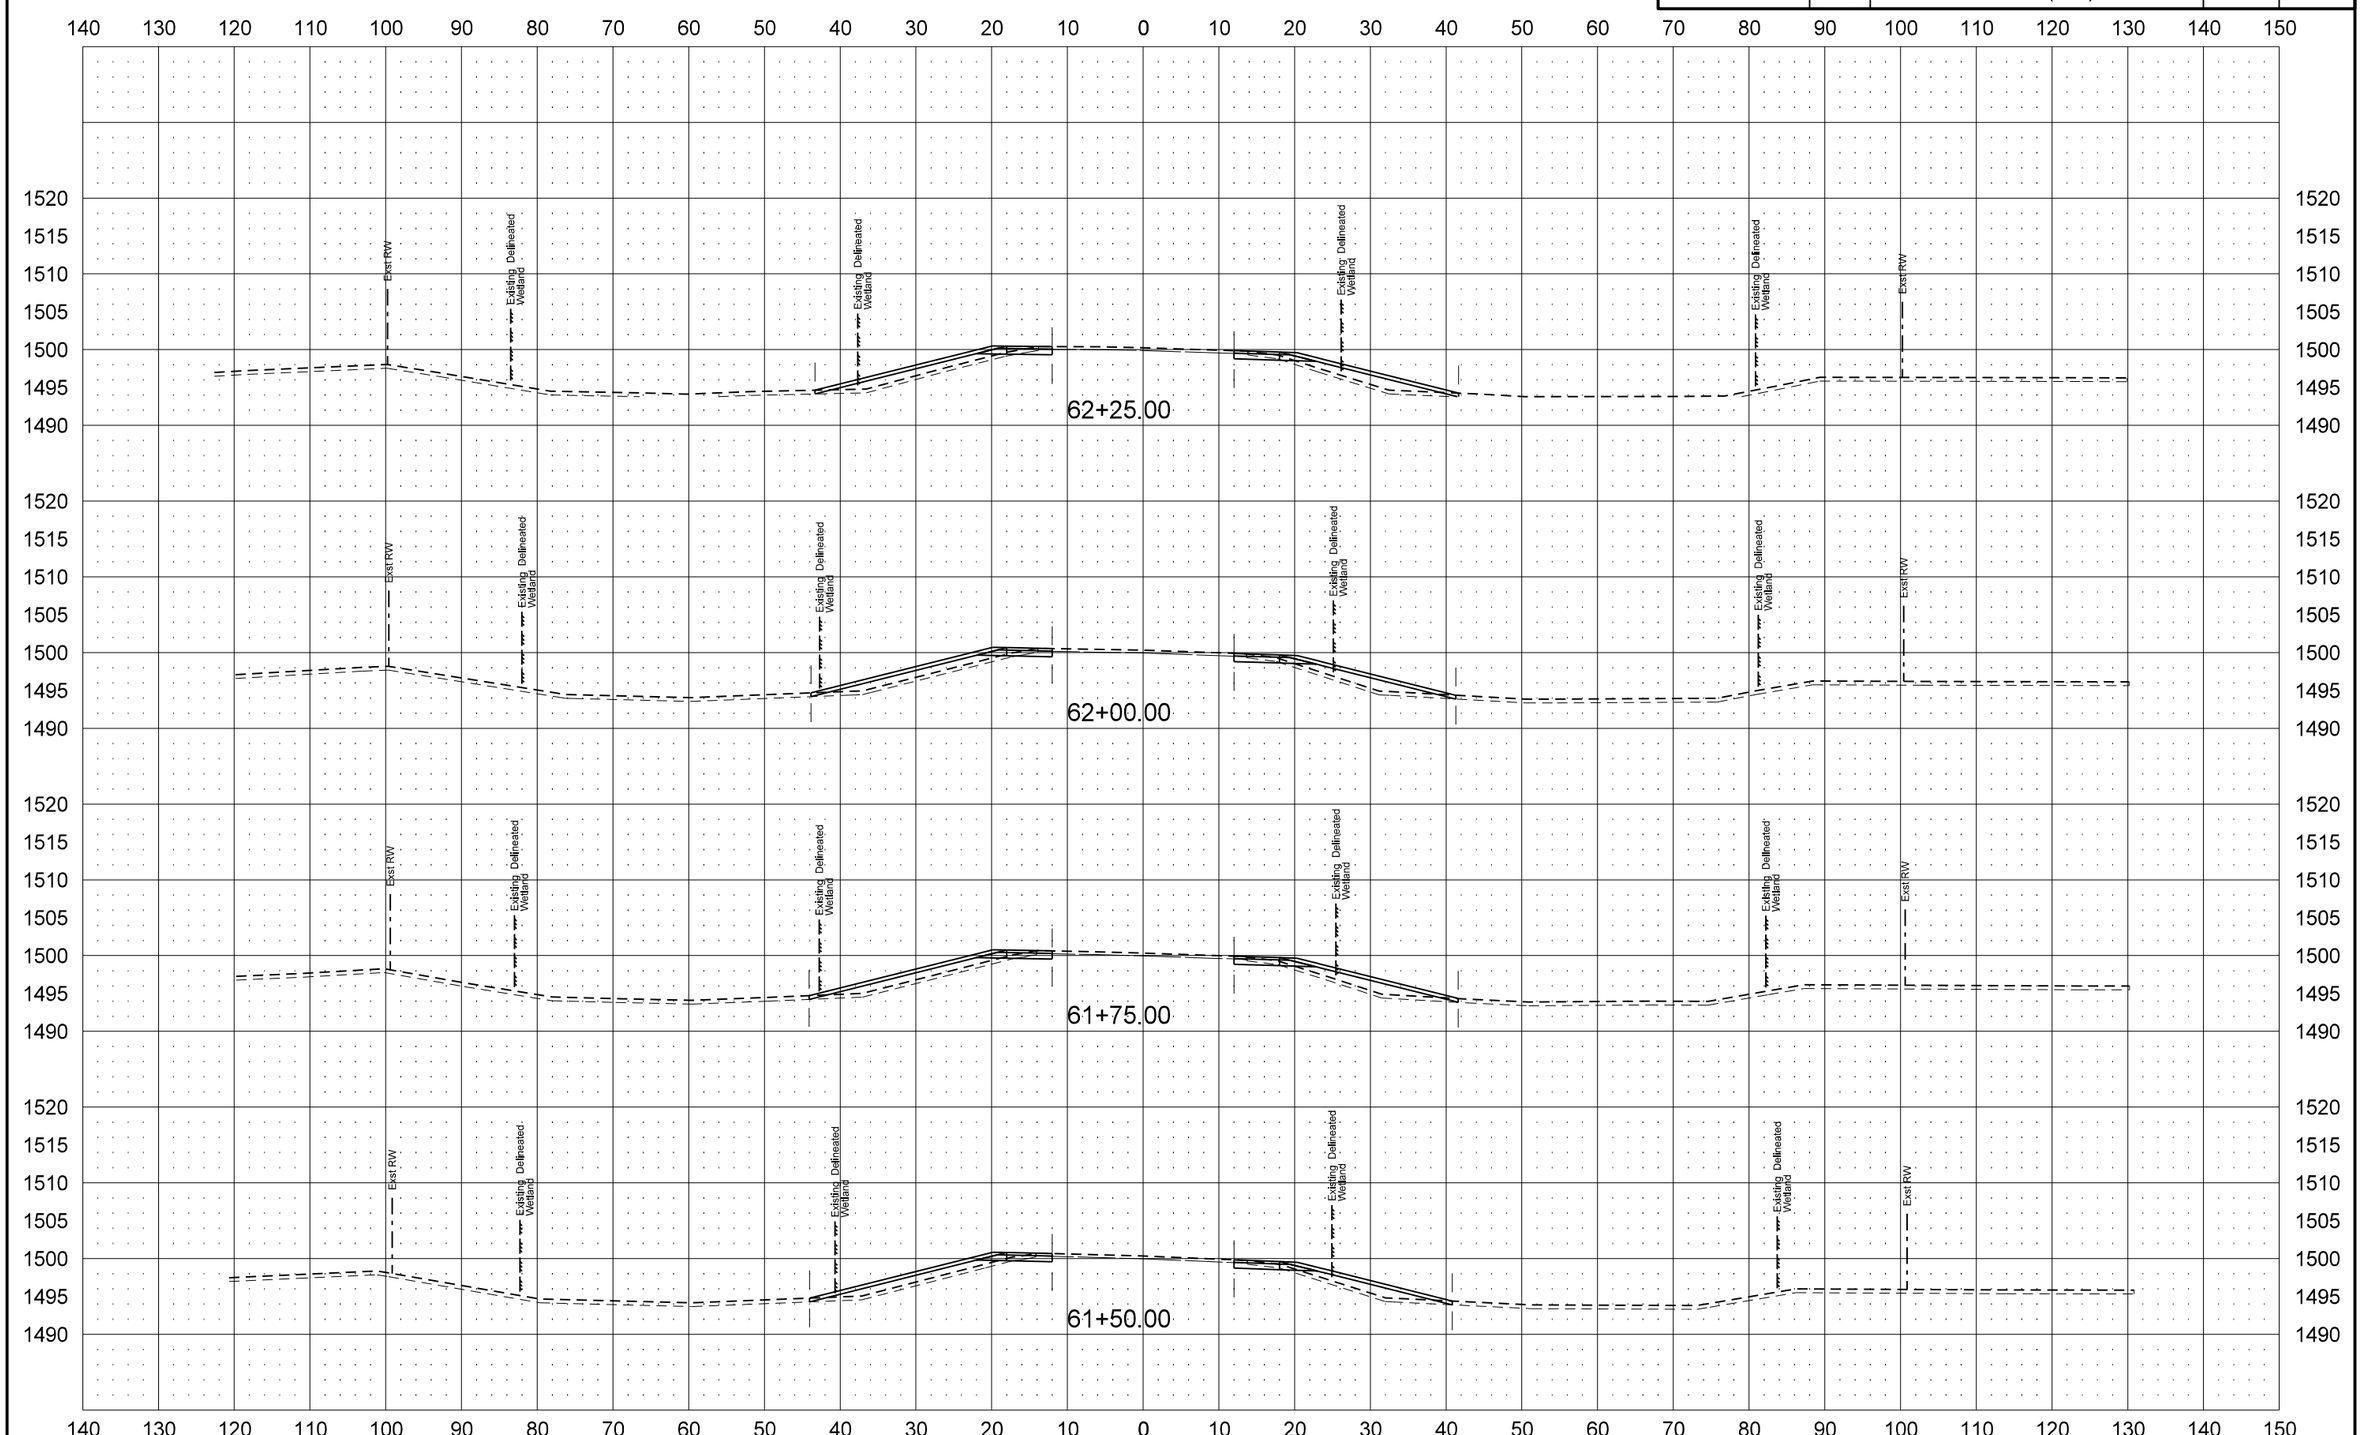

STATE	PROJECT NO.	SECTION NO.	SHEET NO.
ND	SHE-4-083(124)244	200	29

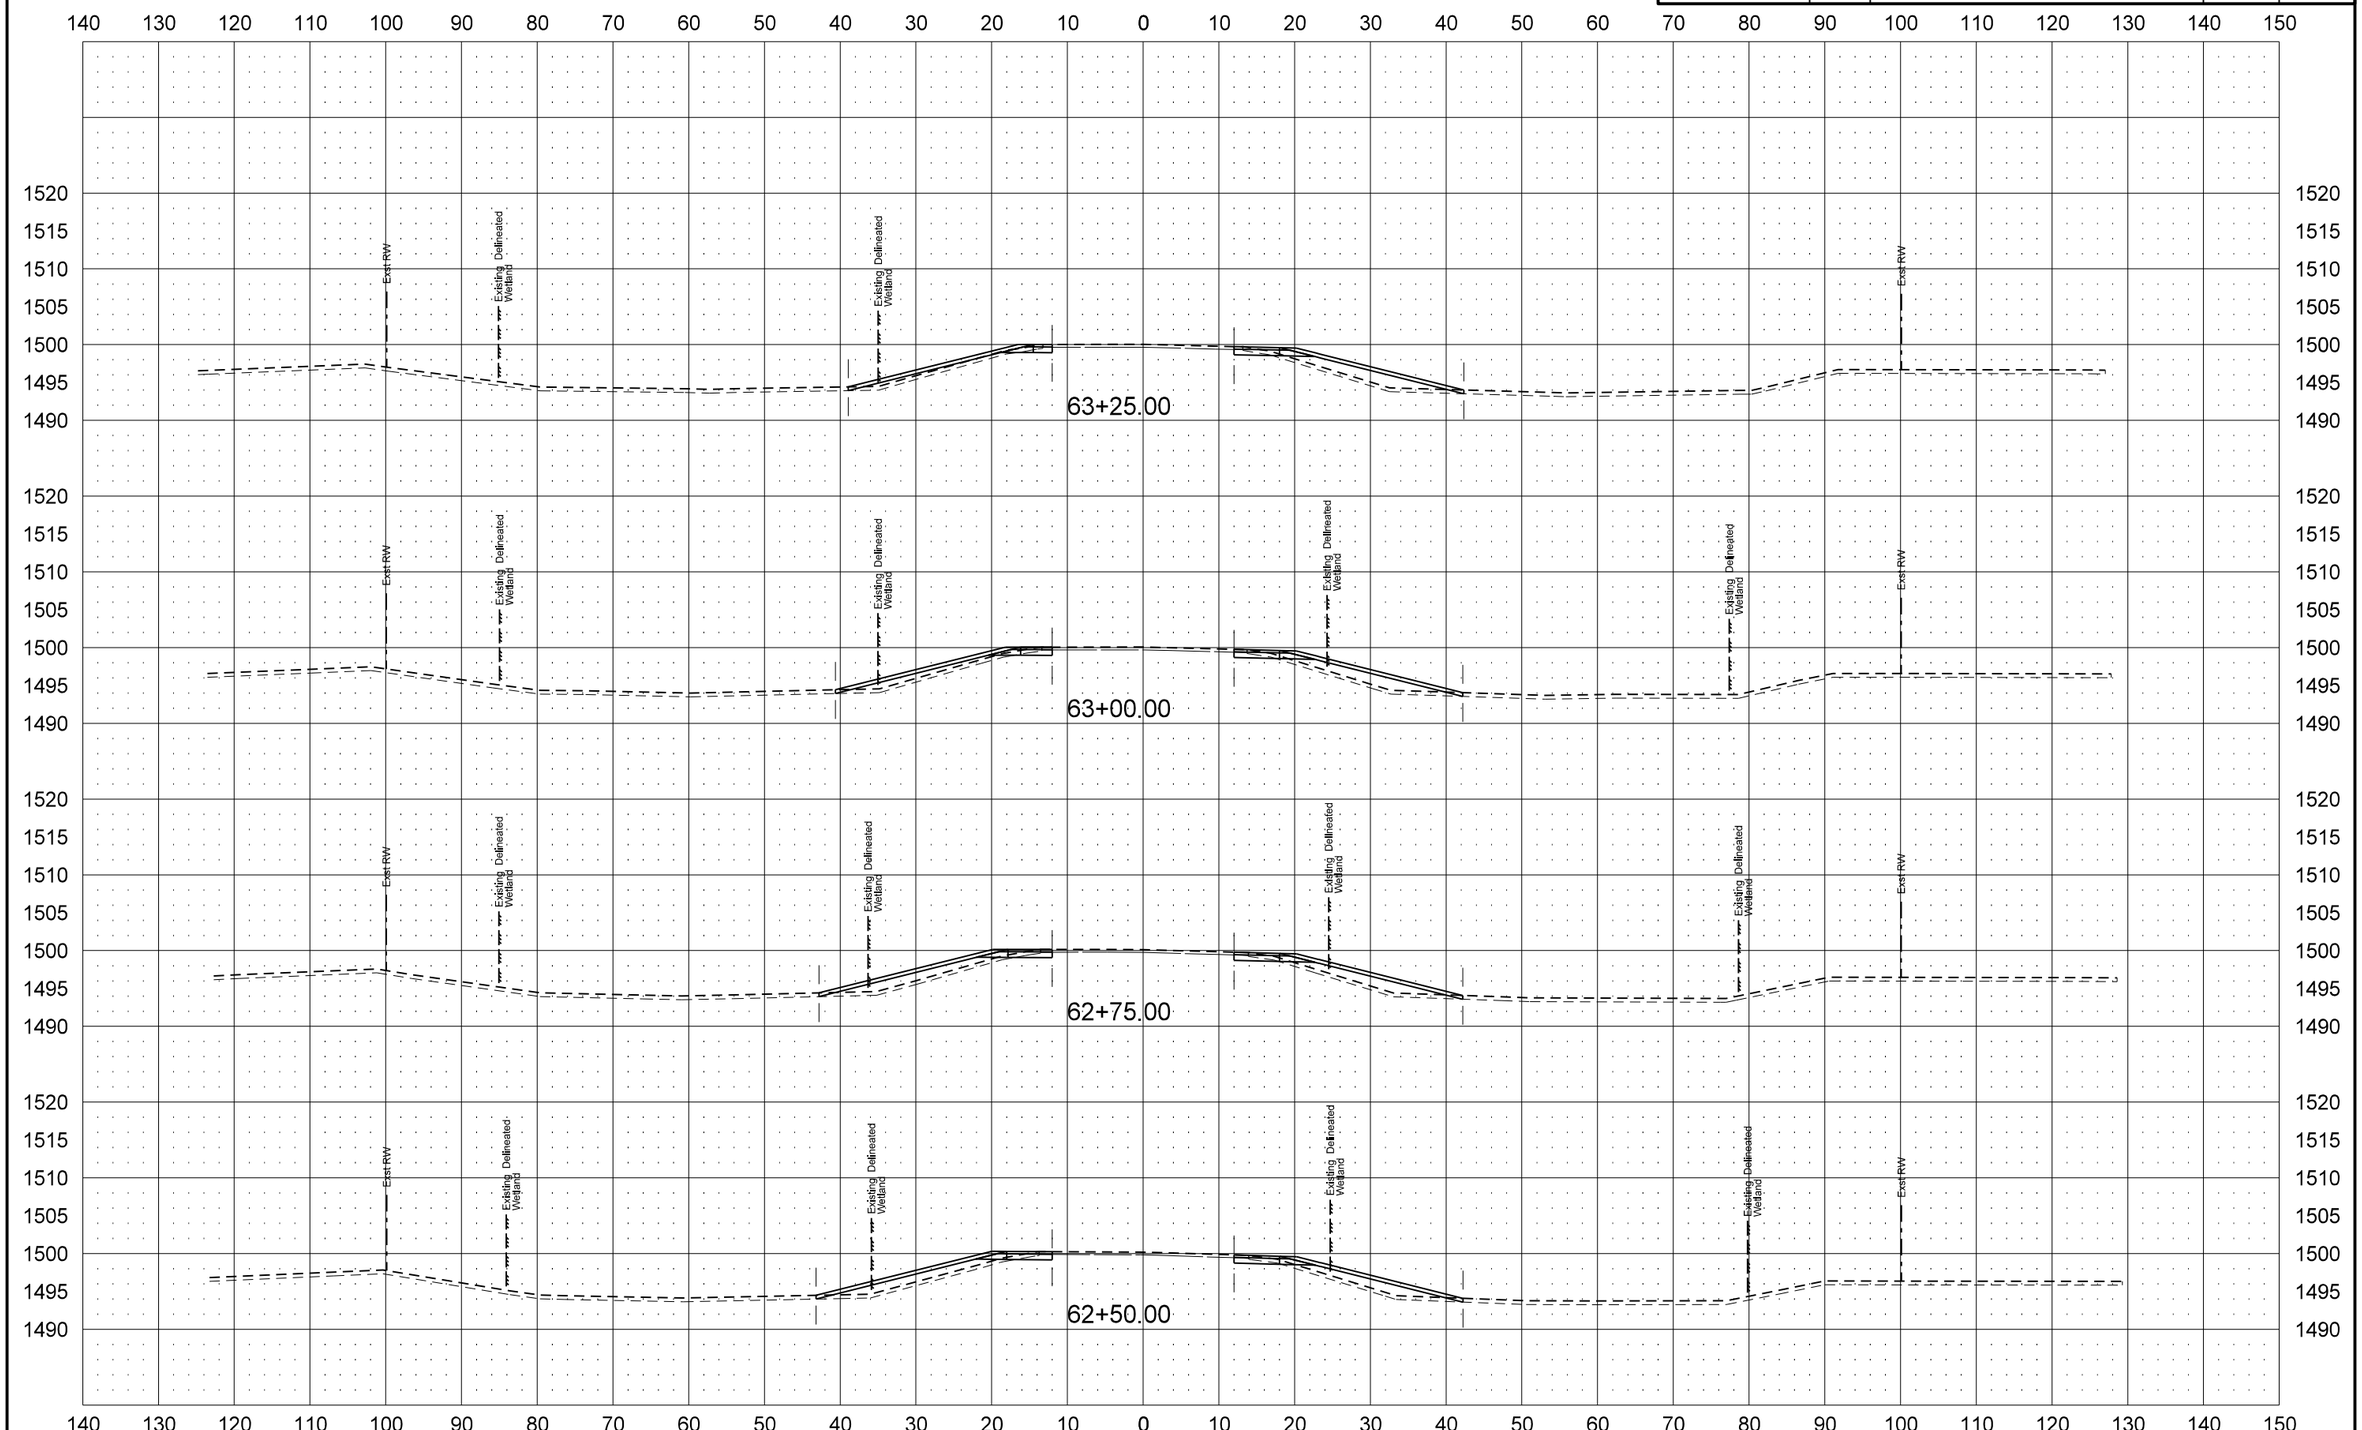

8/31/2015 3:11:37 PM 2910 L:\25031\11-CADD\40083244.124\Consultant\Design\Sheets\200XS_US83N.dgn

STATE	PROJECT NO.	SECTION NO.	SHEET NO.
ND	SHE-4-083(124)244	200	30

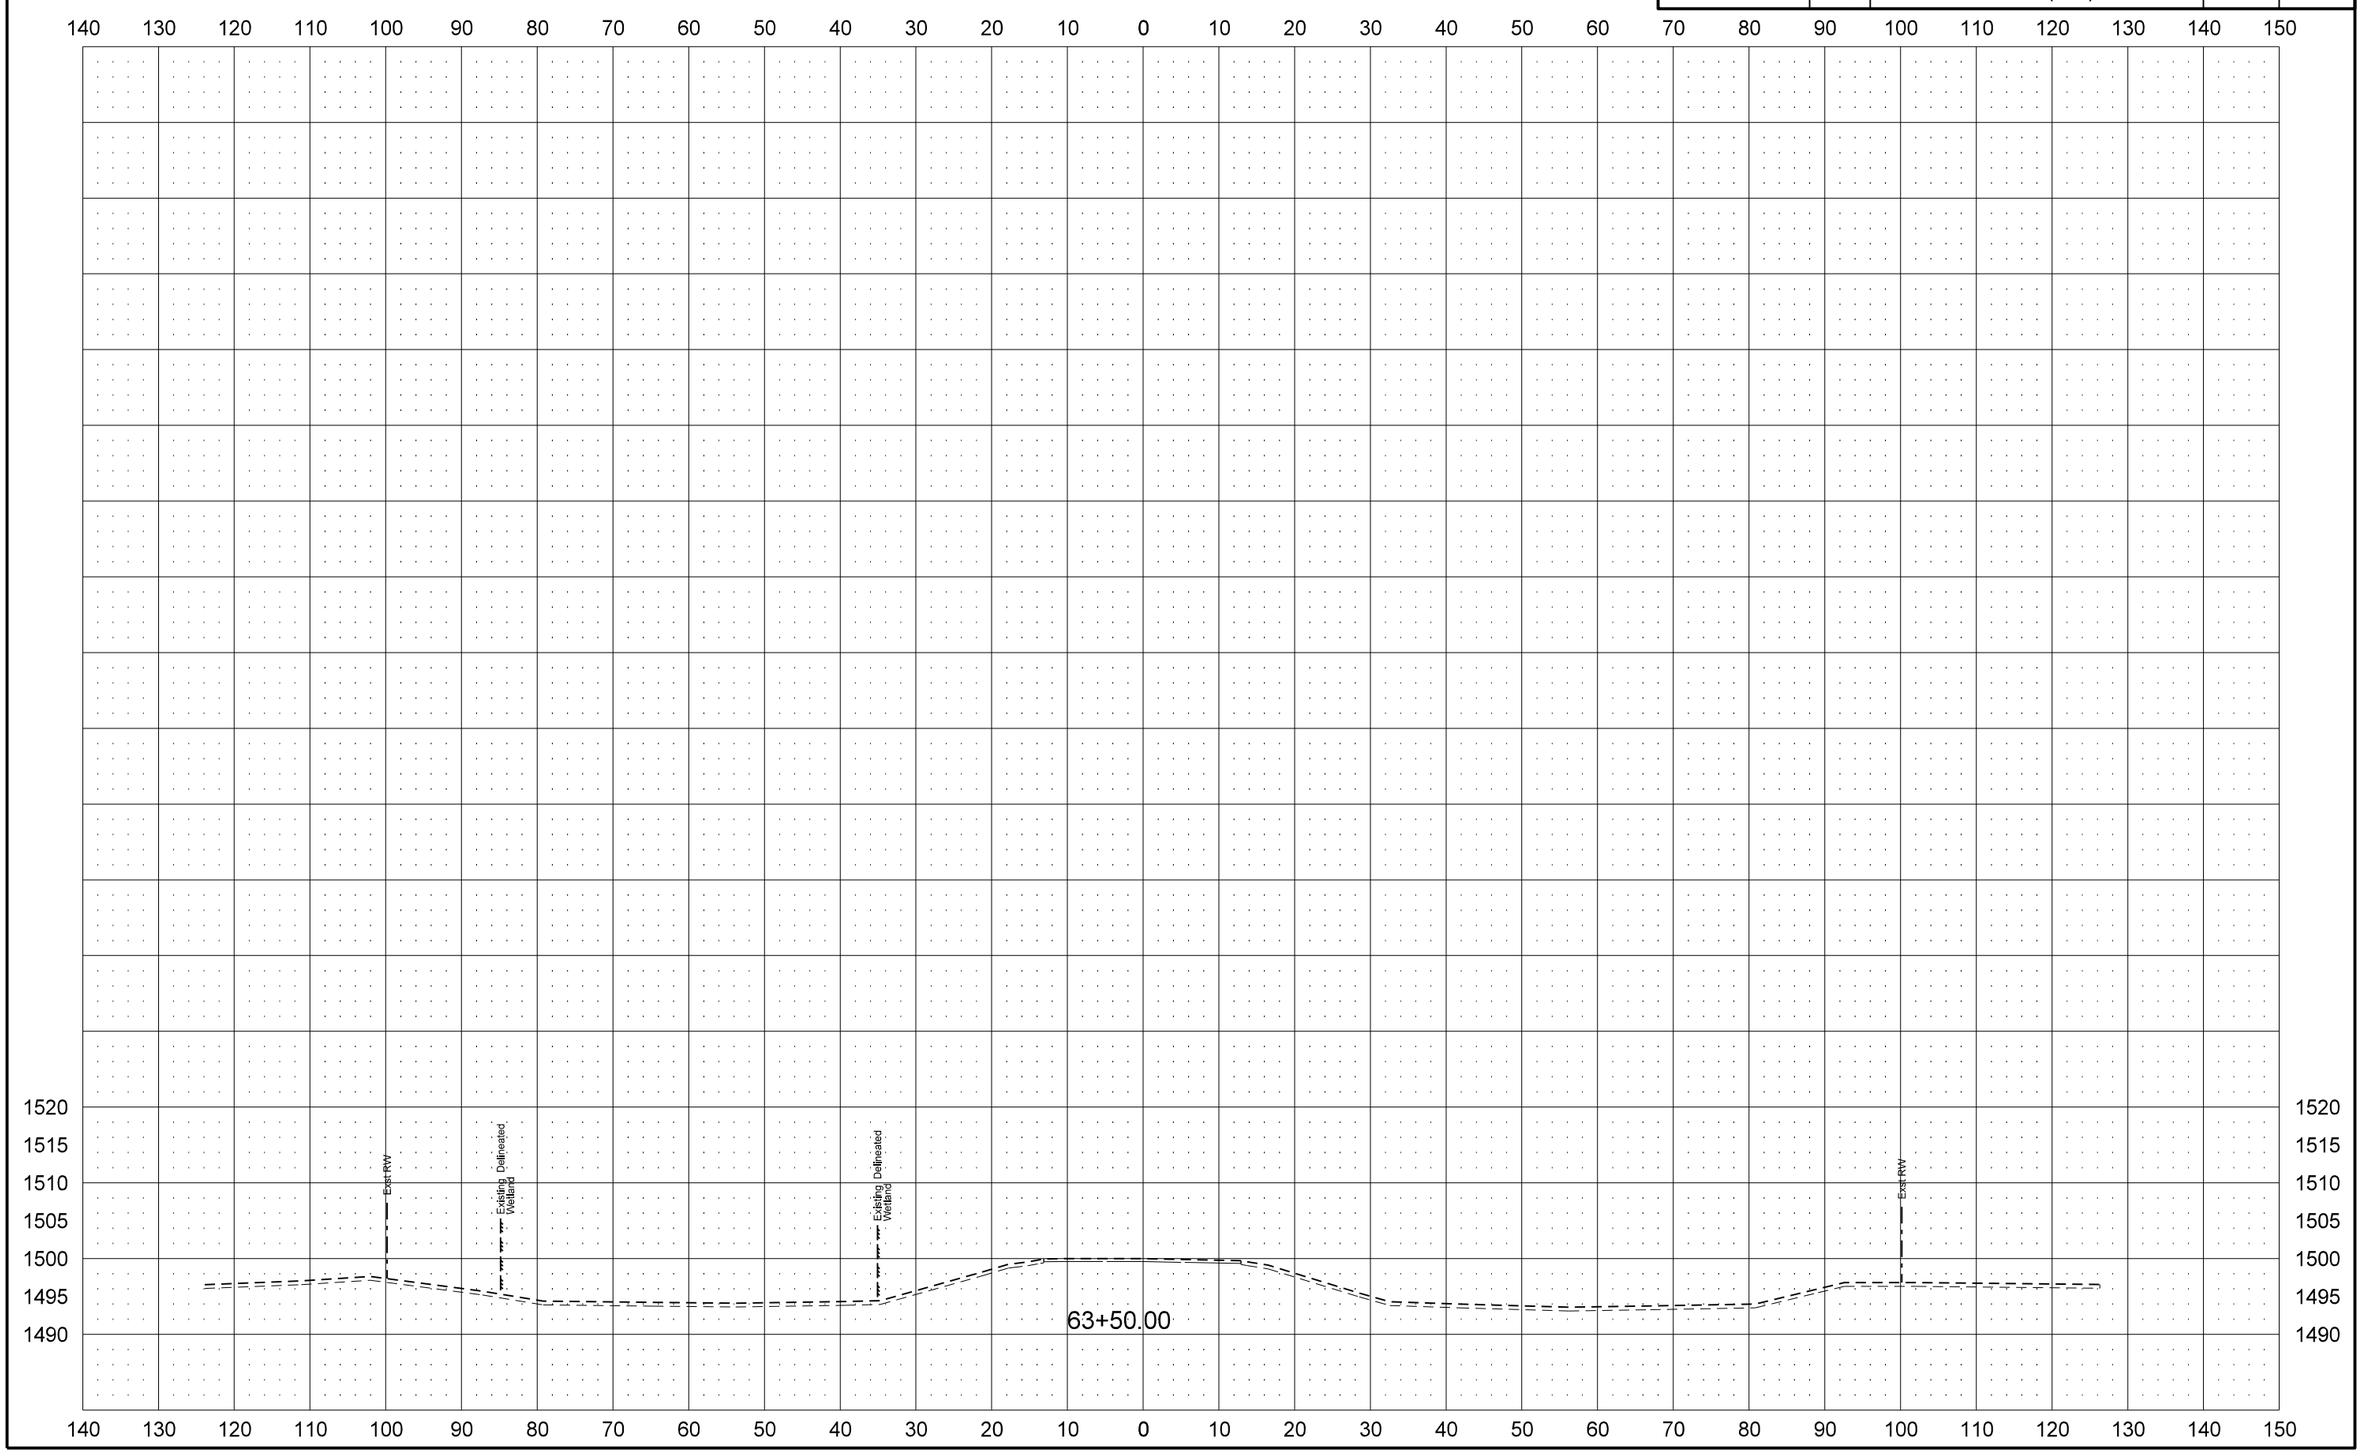

STATE	PROJECT NO.	SECTION NO.	SHEET NO.
ND	SHE-4-083(124)244	200	31

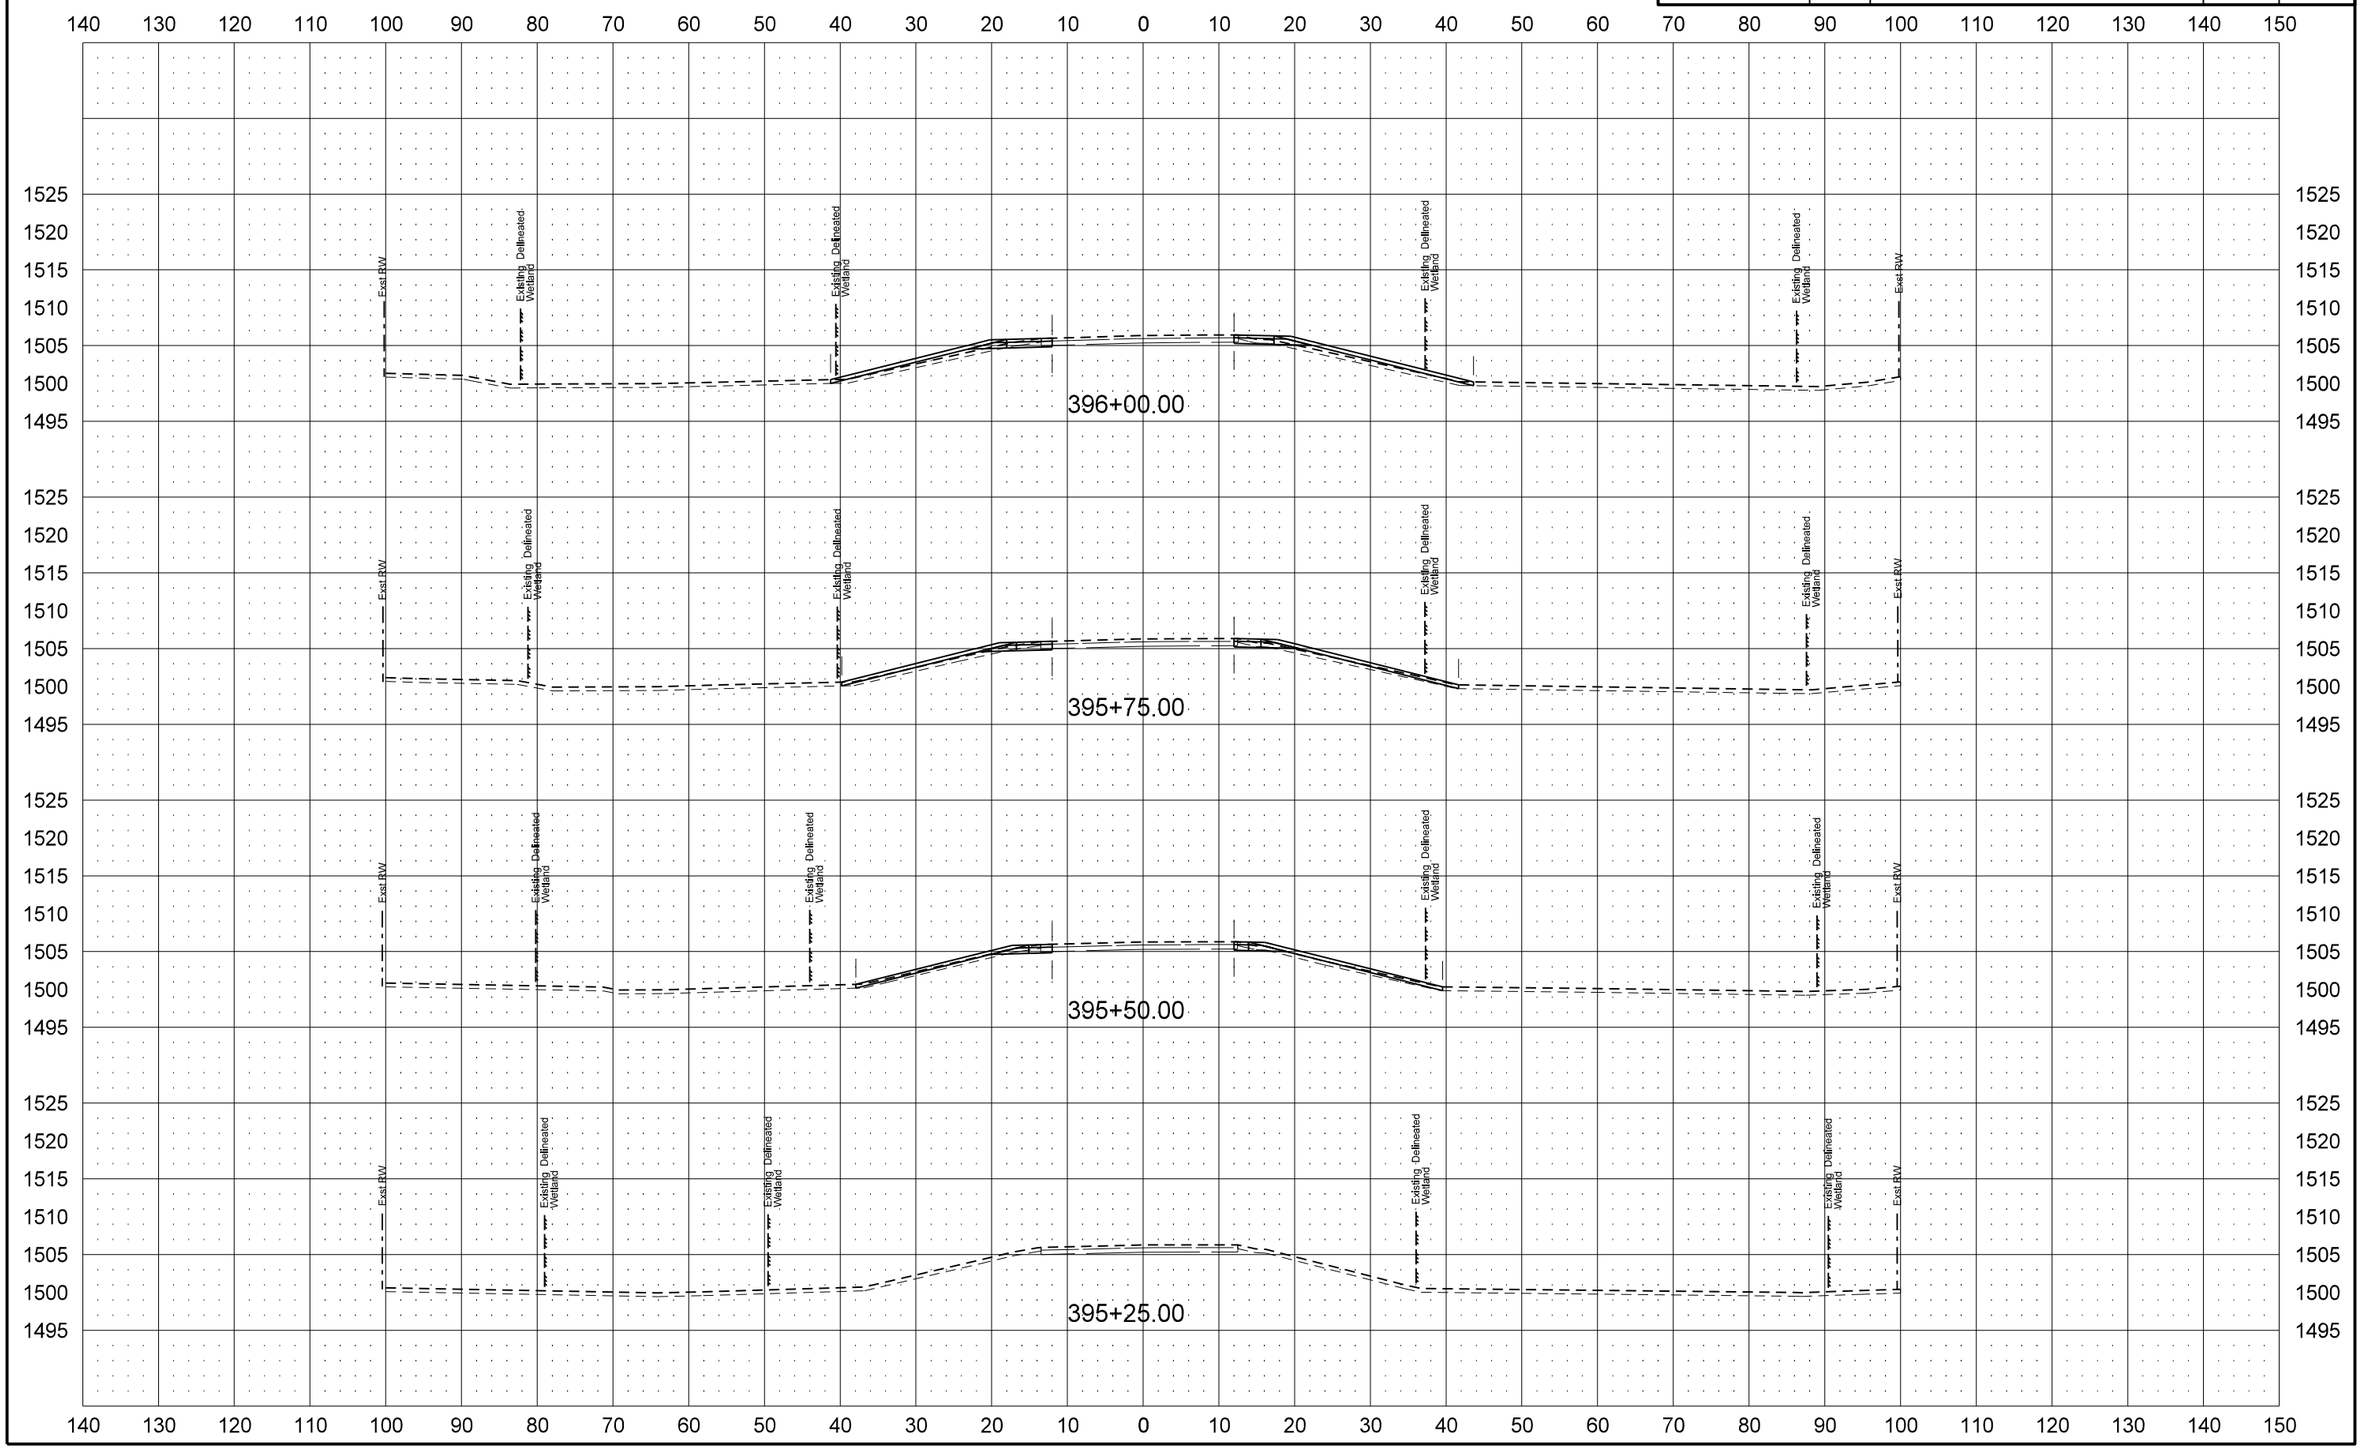

STATE	PROJECT NO.	SECTION NO.	SHEET NO.
ND	SHE-4-083(124)244	200	32

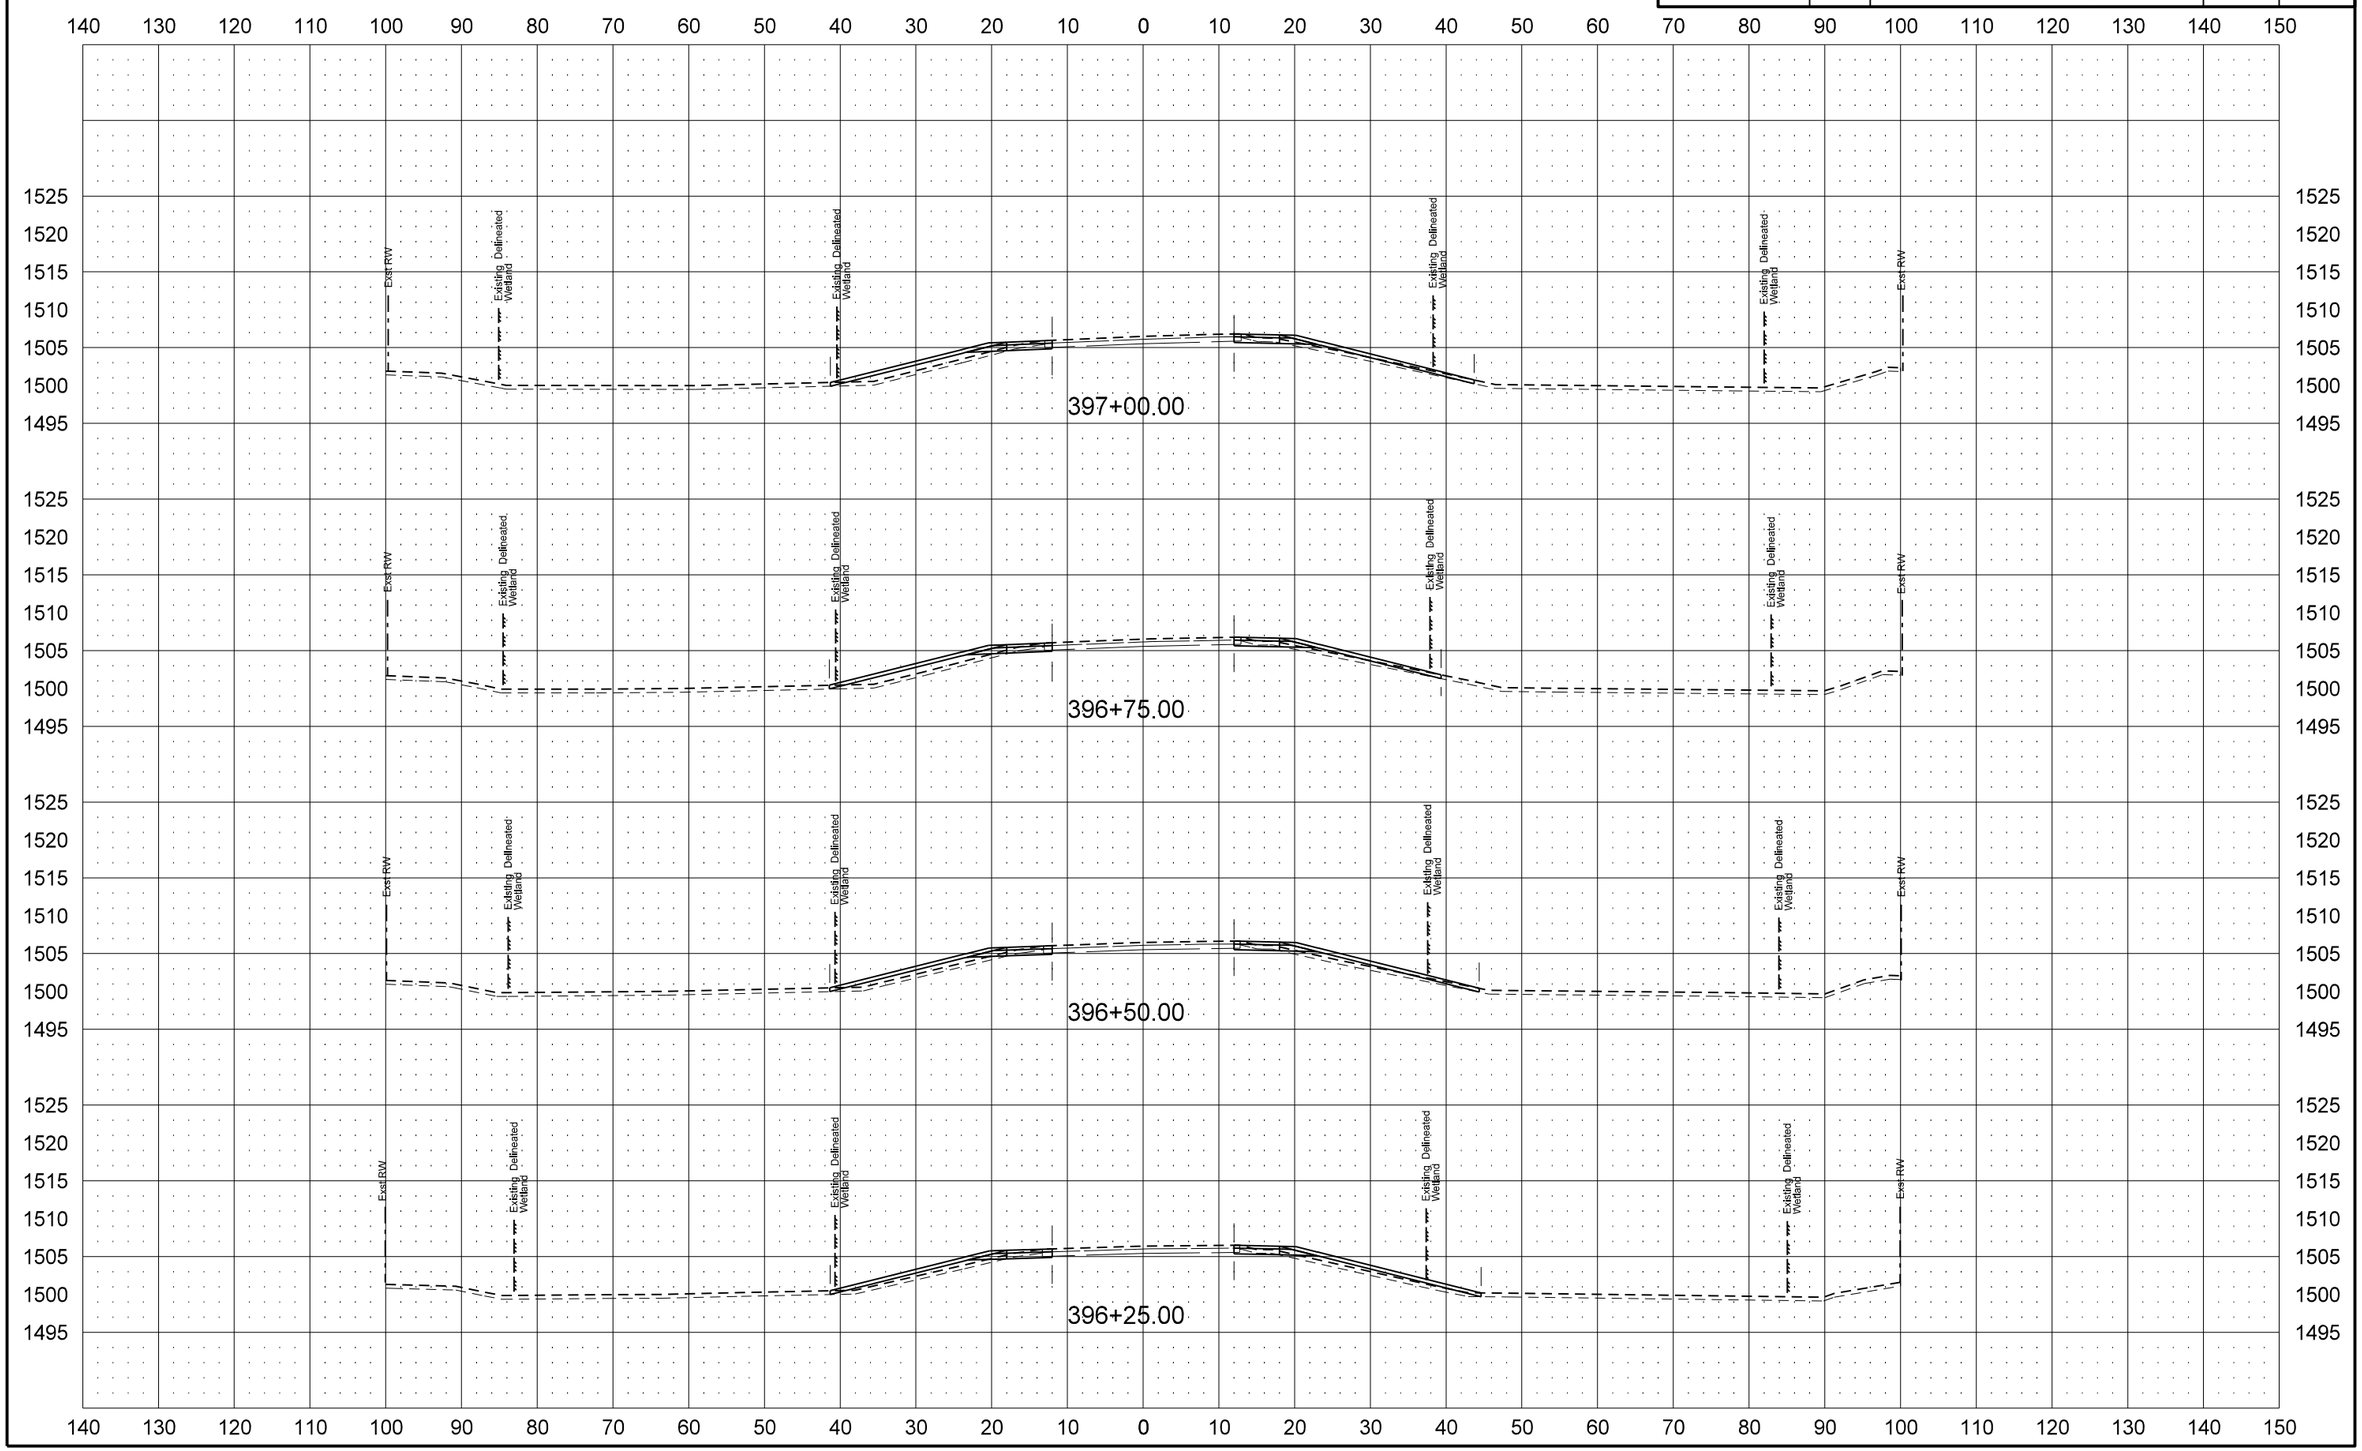

STATE	PROJECT NO.	SECTION NO.	SHEET NO.
ND	SHE-4-083(124)244	200	33

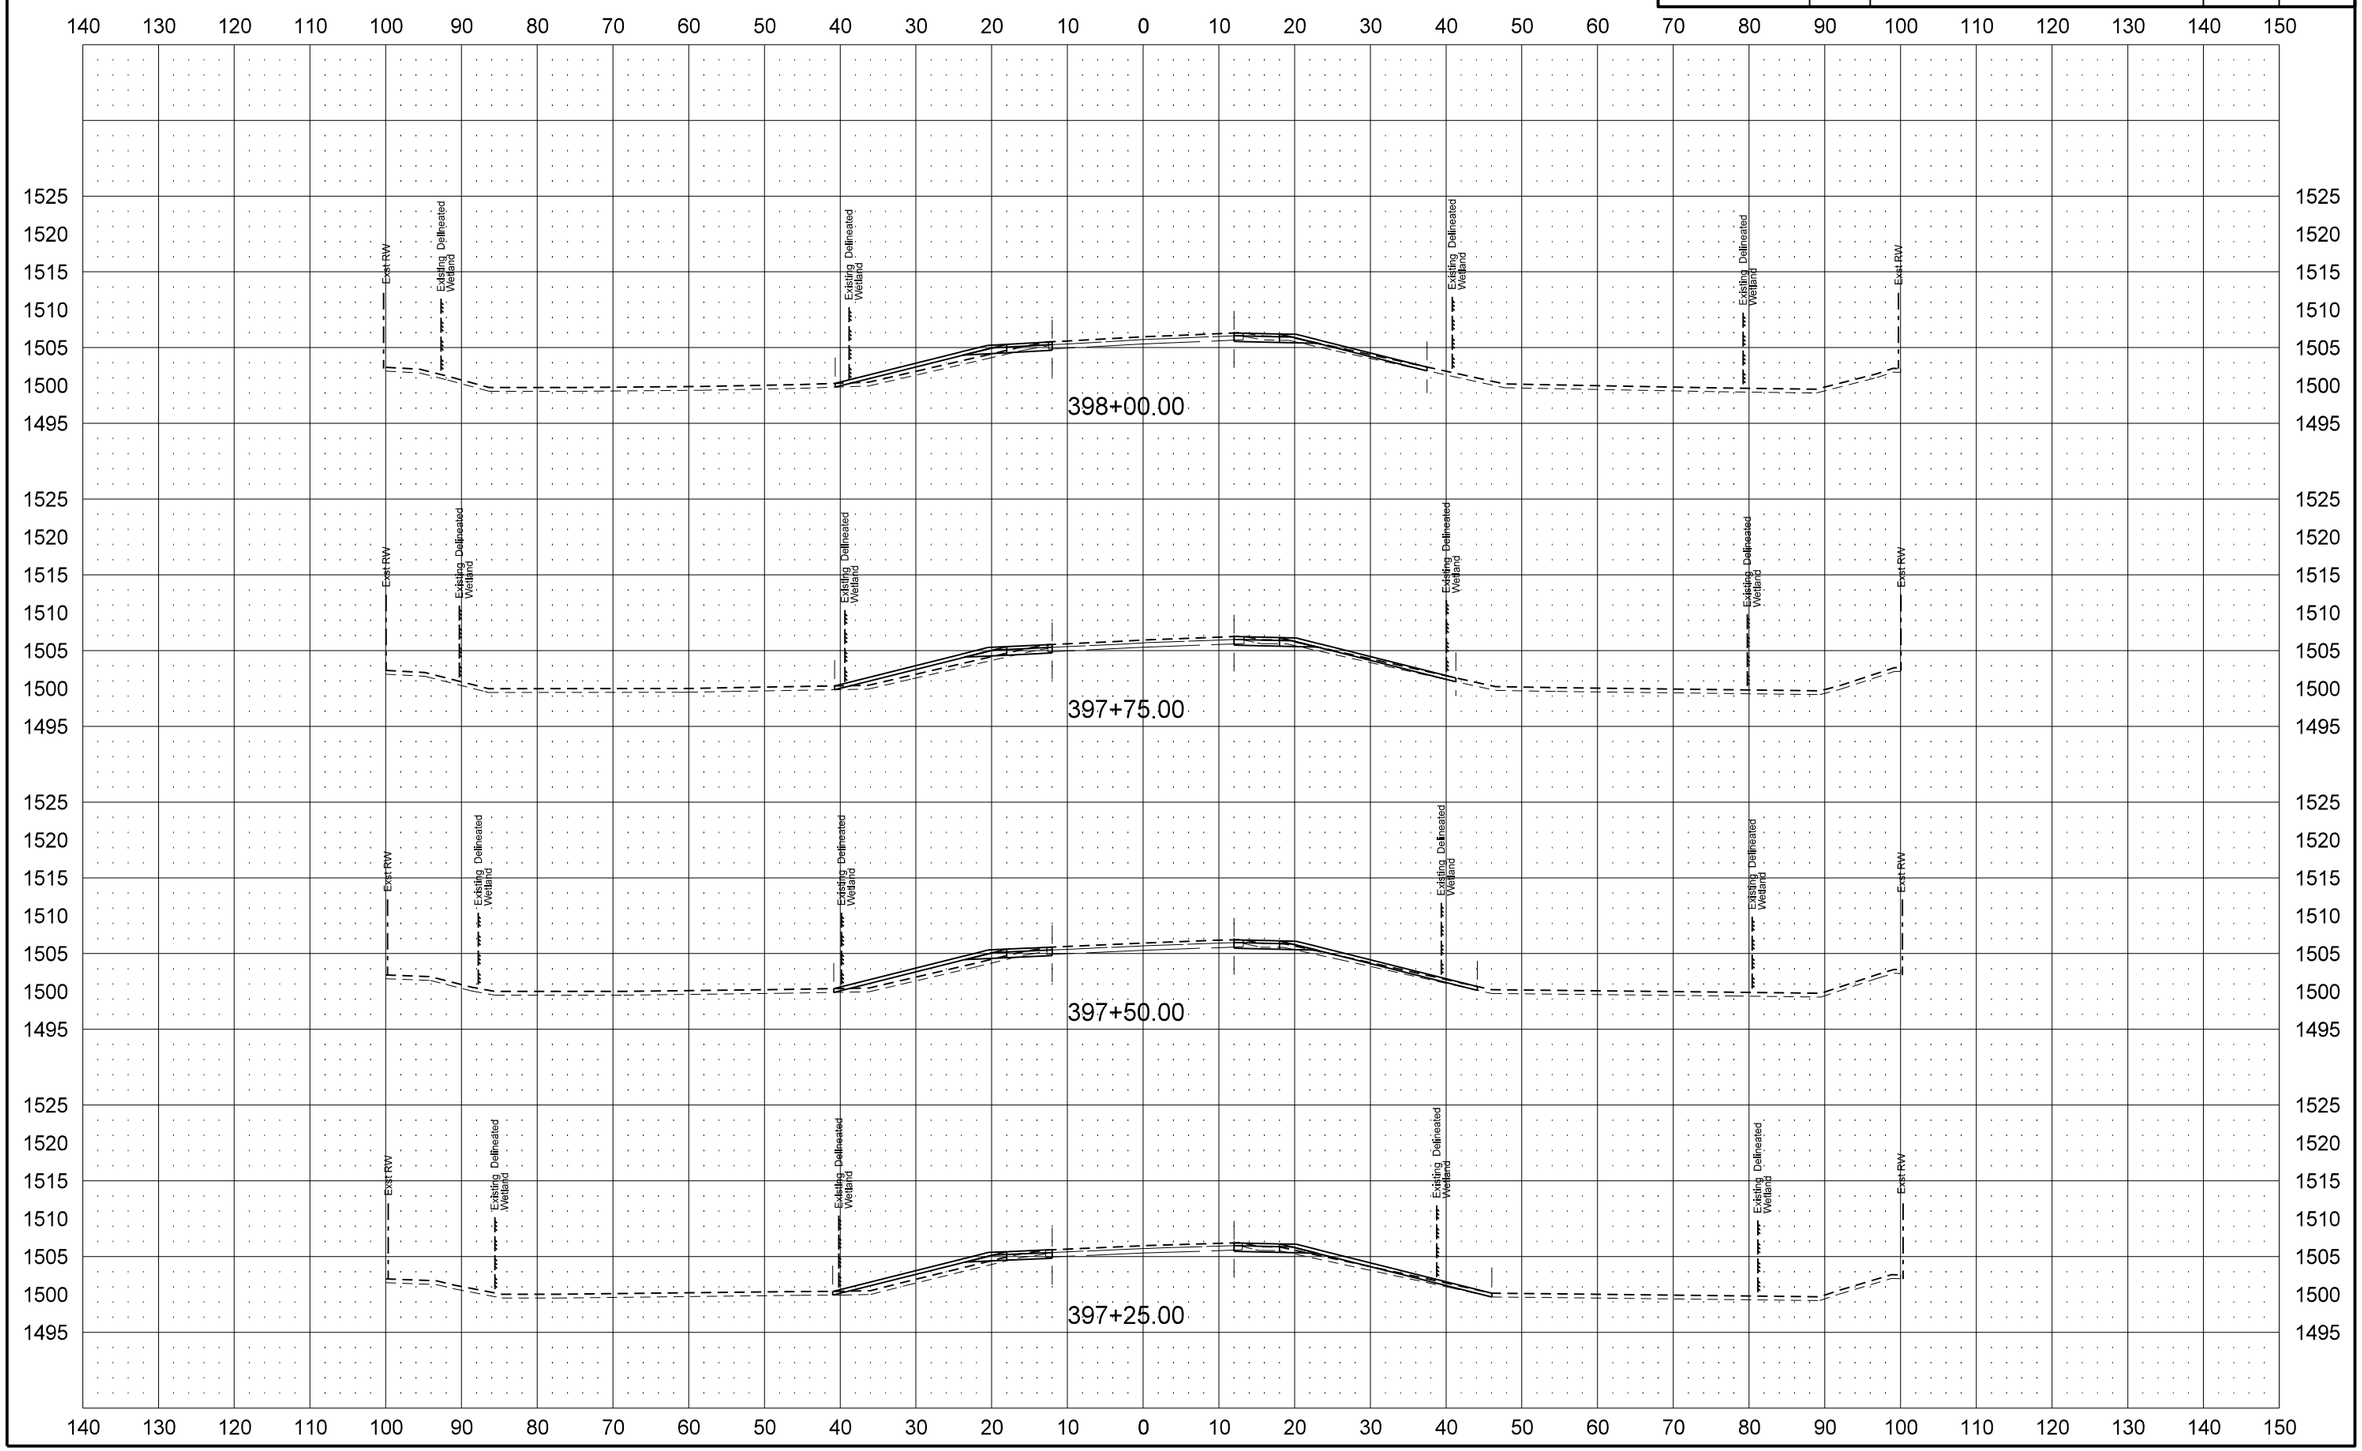

STATE	PROJECT NO.	SECTION NO.	SHEET NO.
ND	SHE-4-083(124)244	200	34

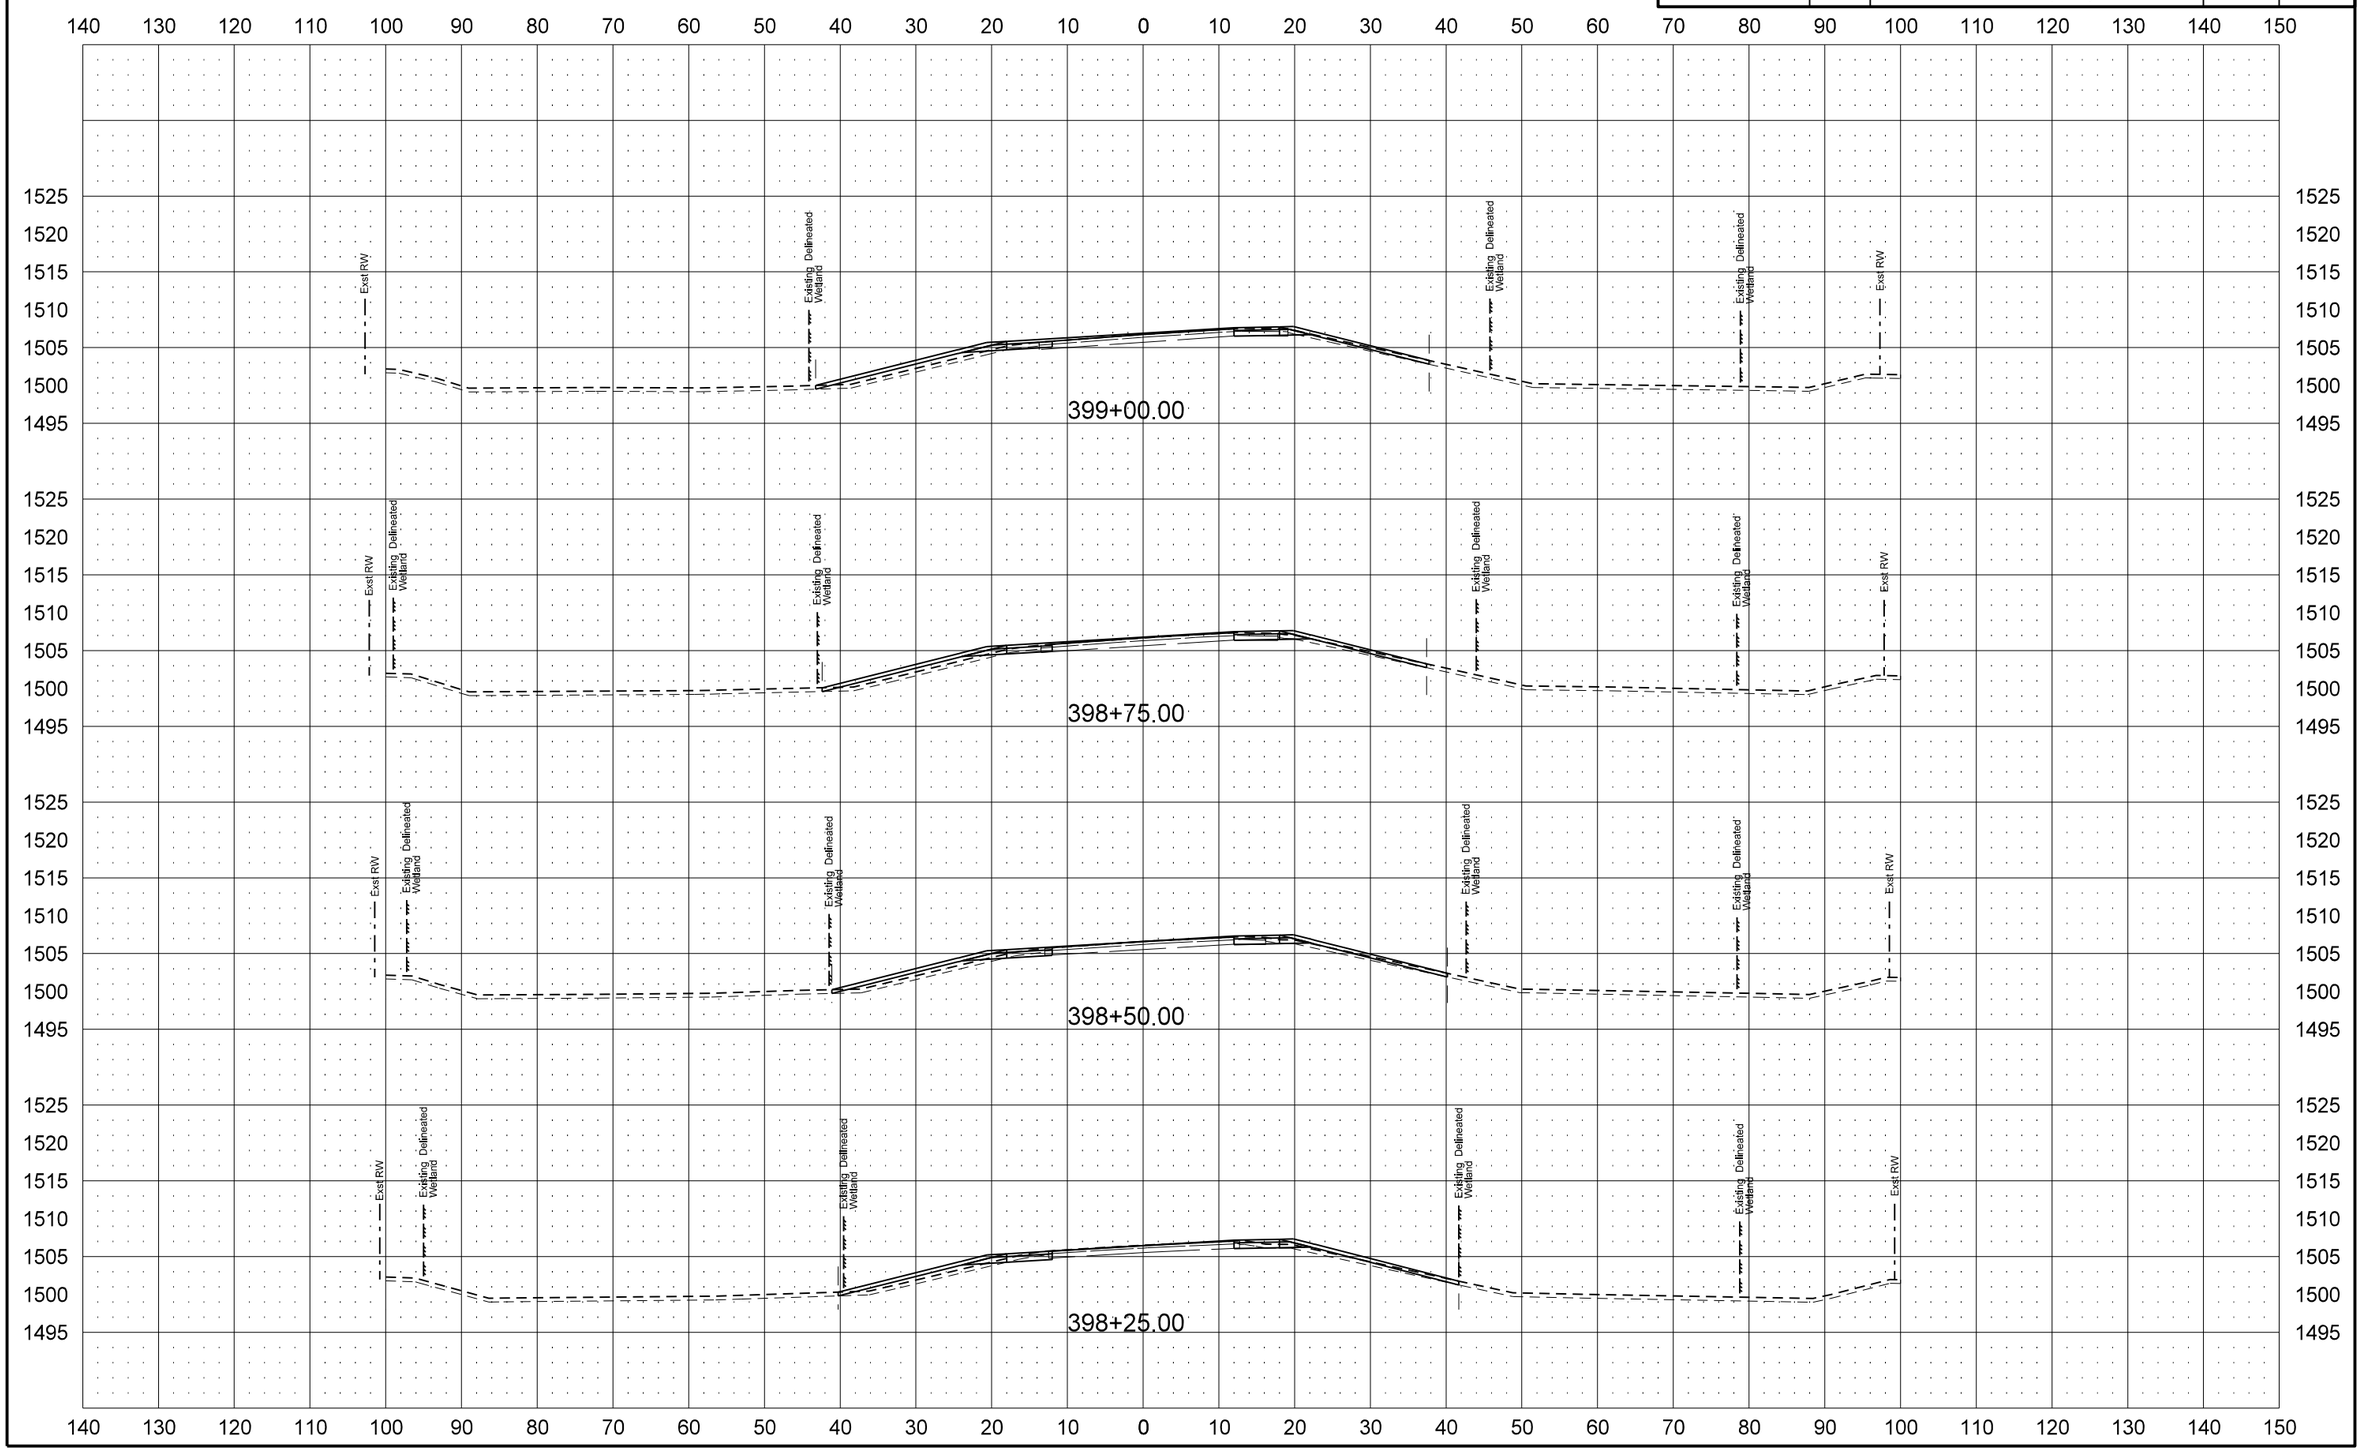

STATE	PROJECT NO.	SECTION NO.	SHEET NO.
ND	SHE-4-083(124)244	200	35

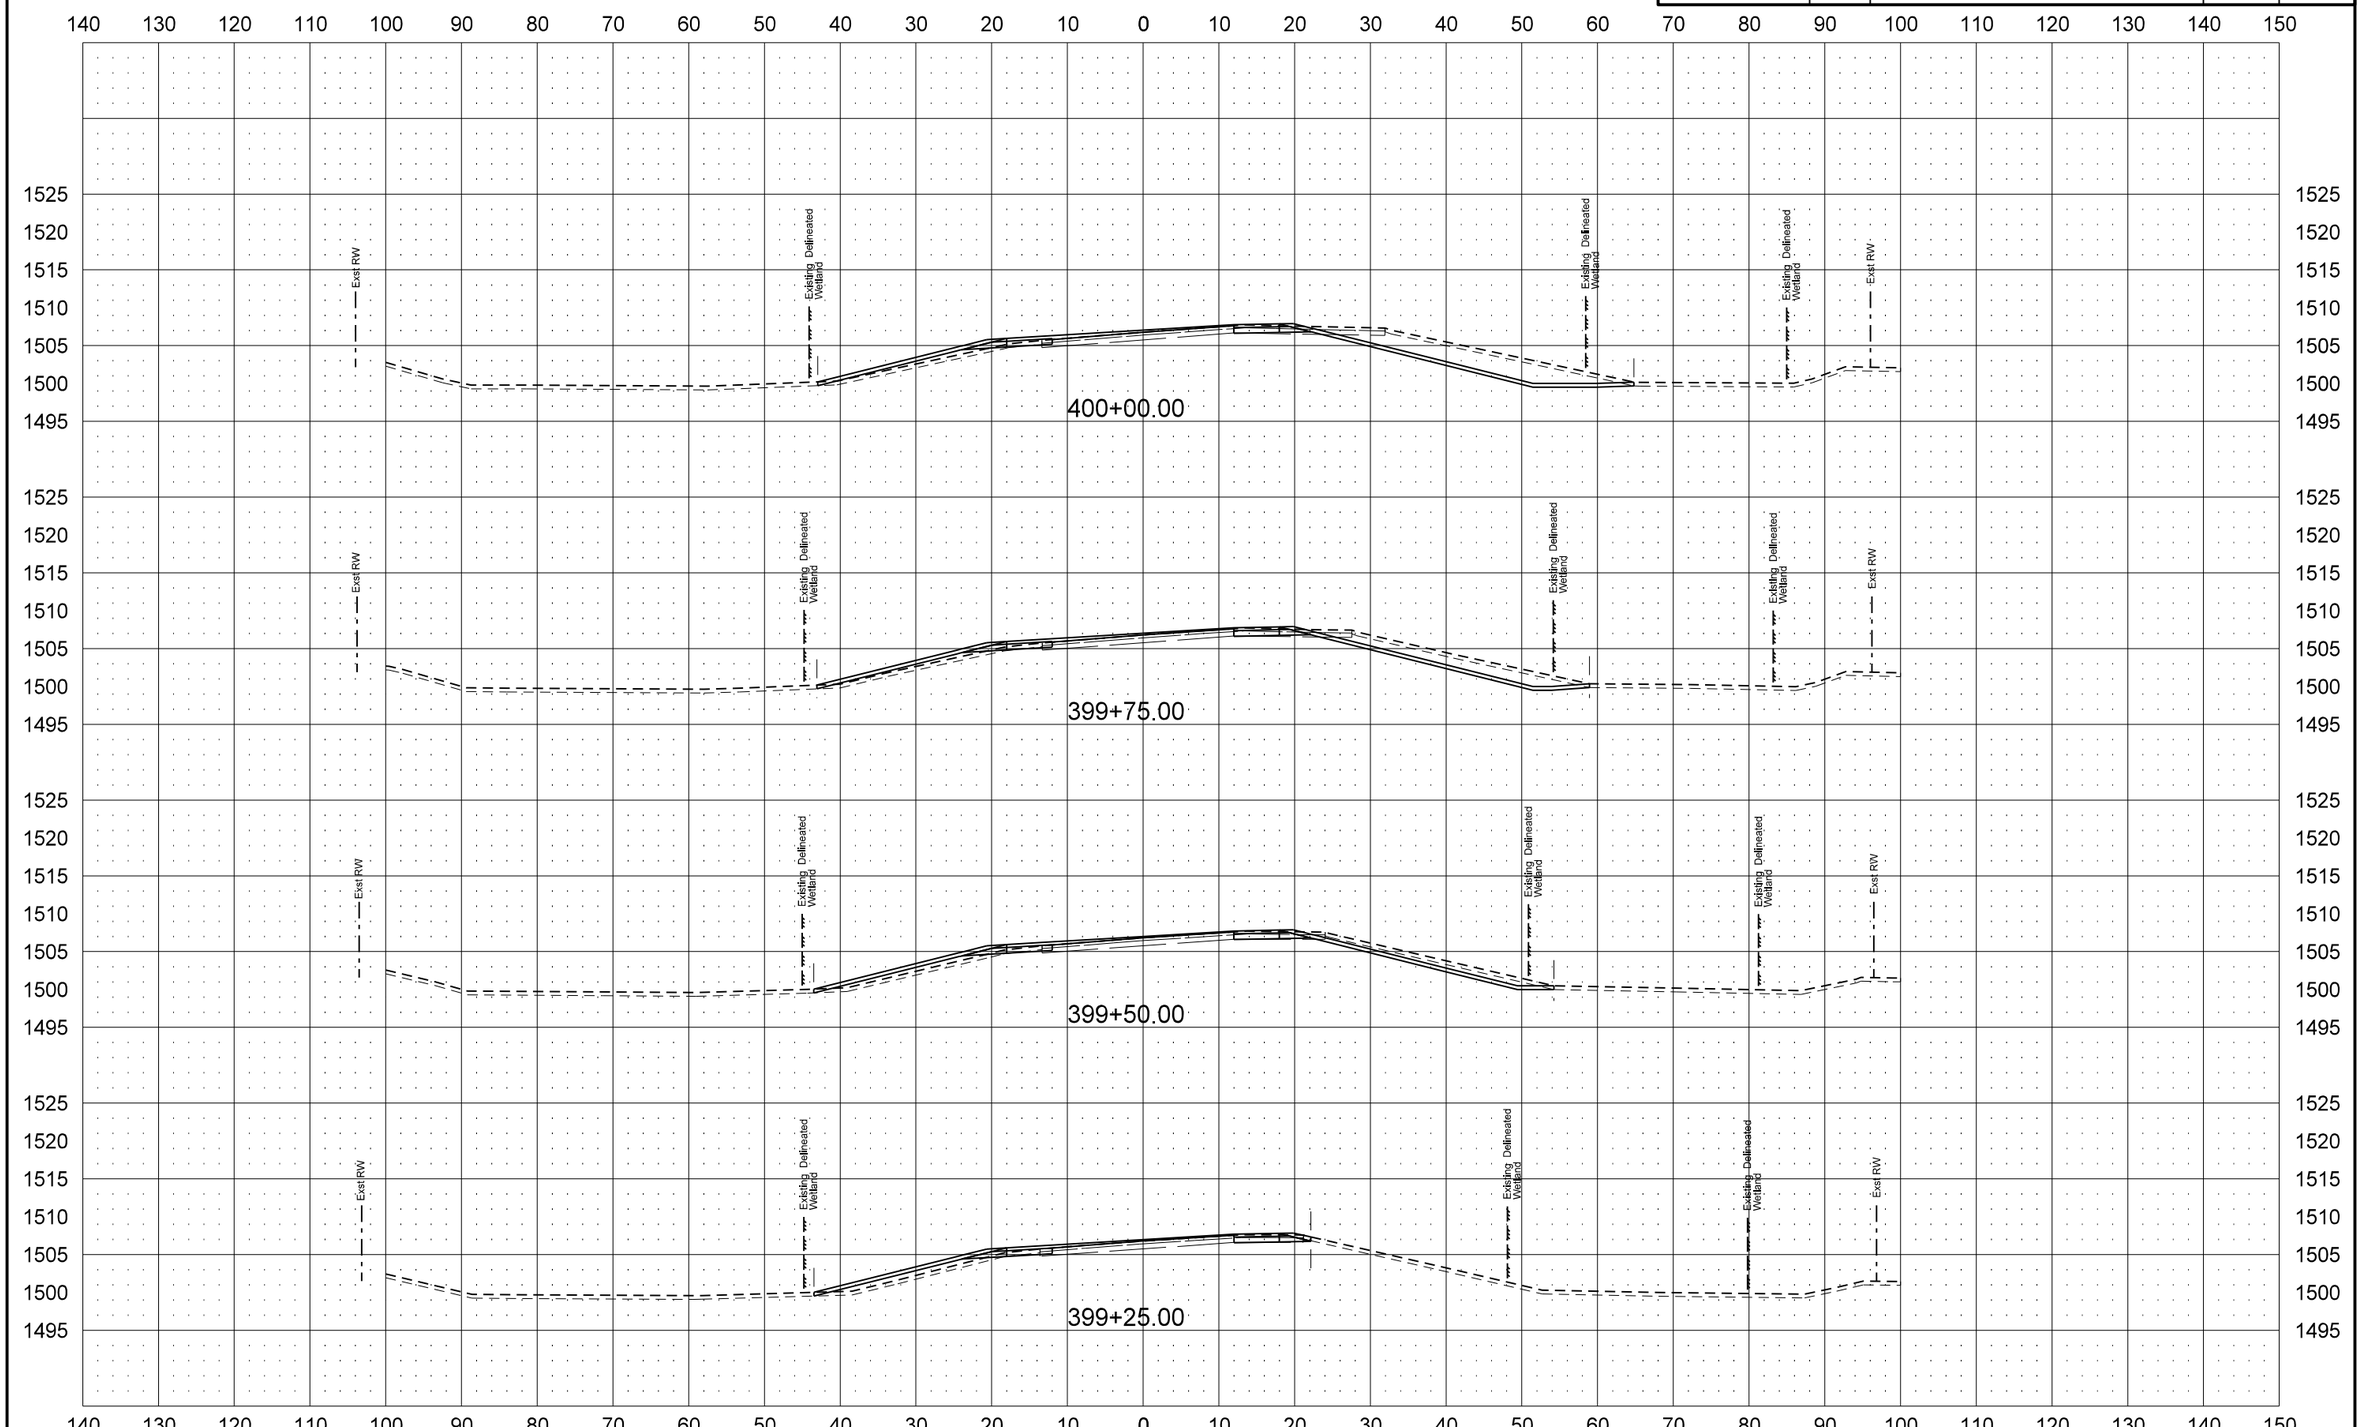

STATE	PROJECT NO.	SECTION NO.	SHEET NO.
ND	SHE-4-083(124)244	200	36

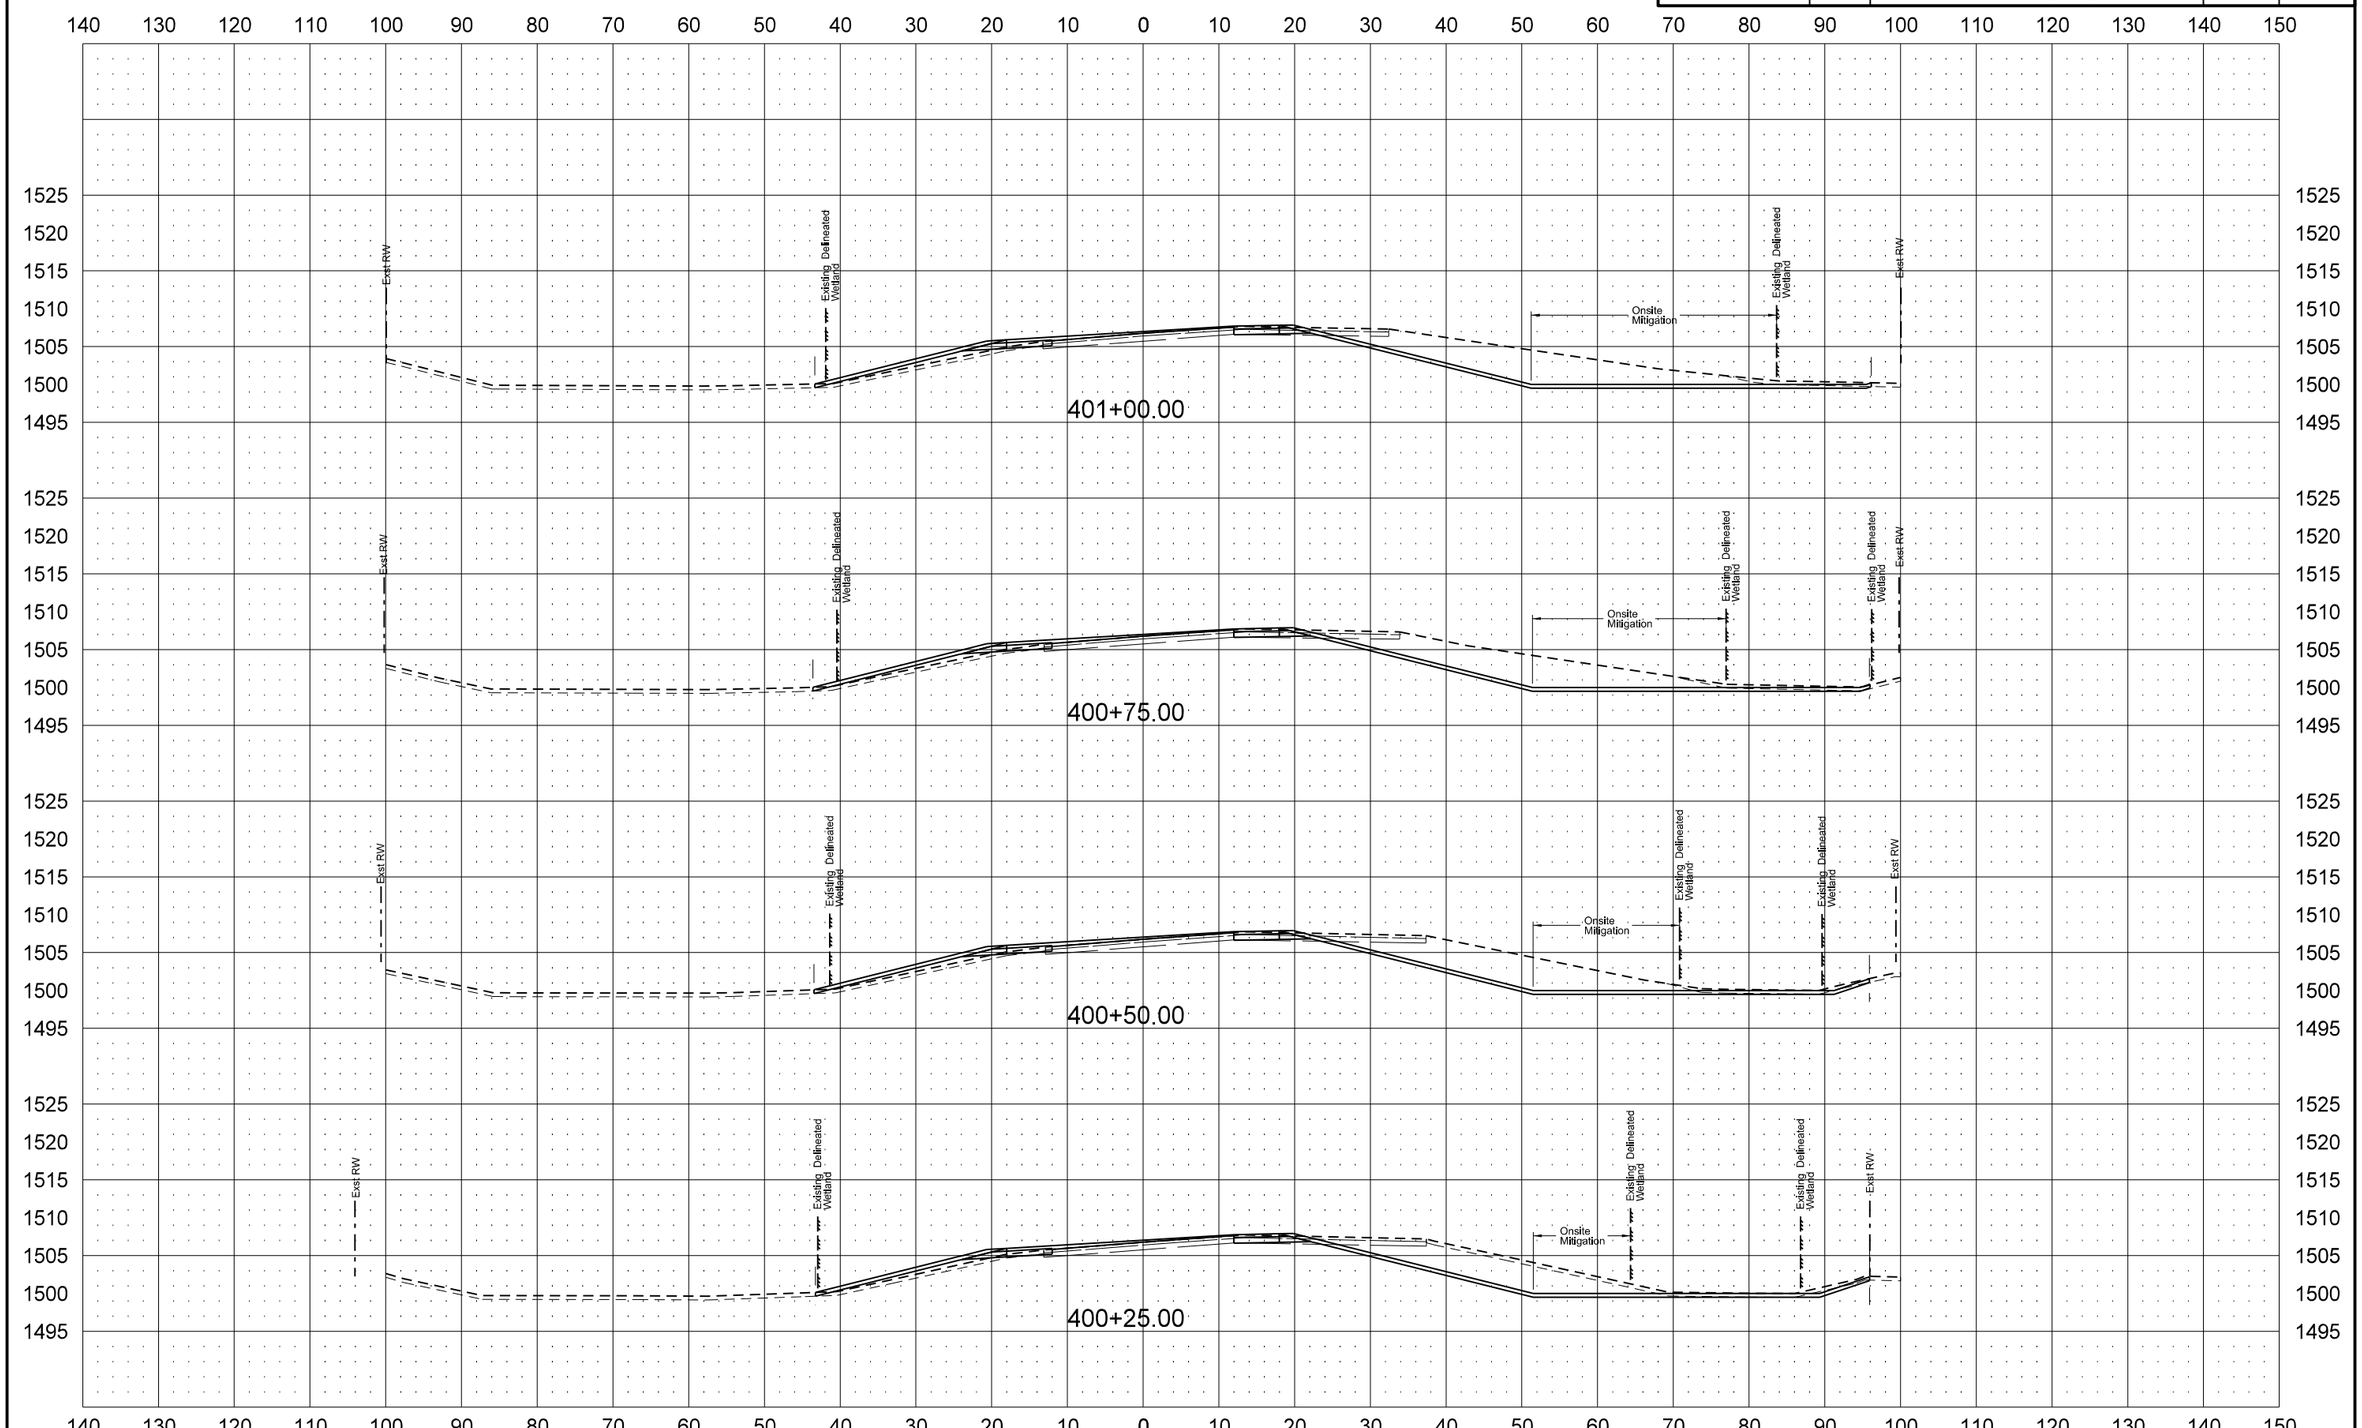

STATE	PROJECT NO.	SECTION NO.	SHEET NO.
ND	SHE-4-083(124)244	200	37

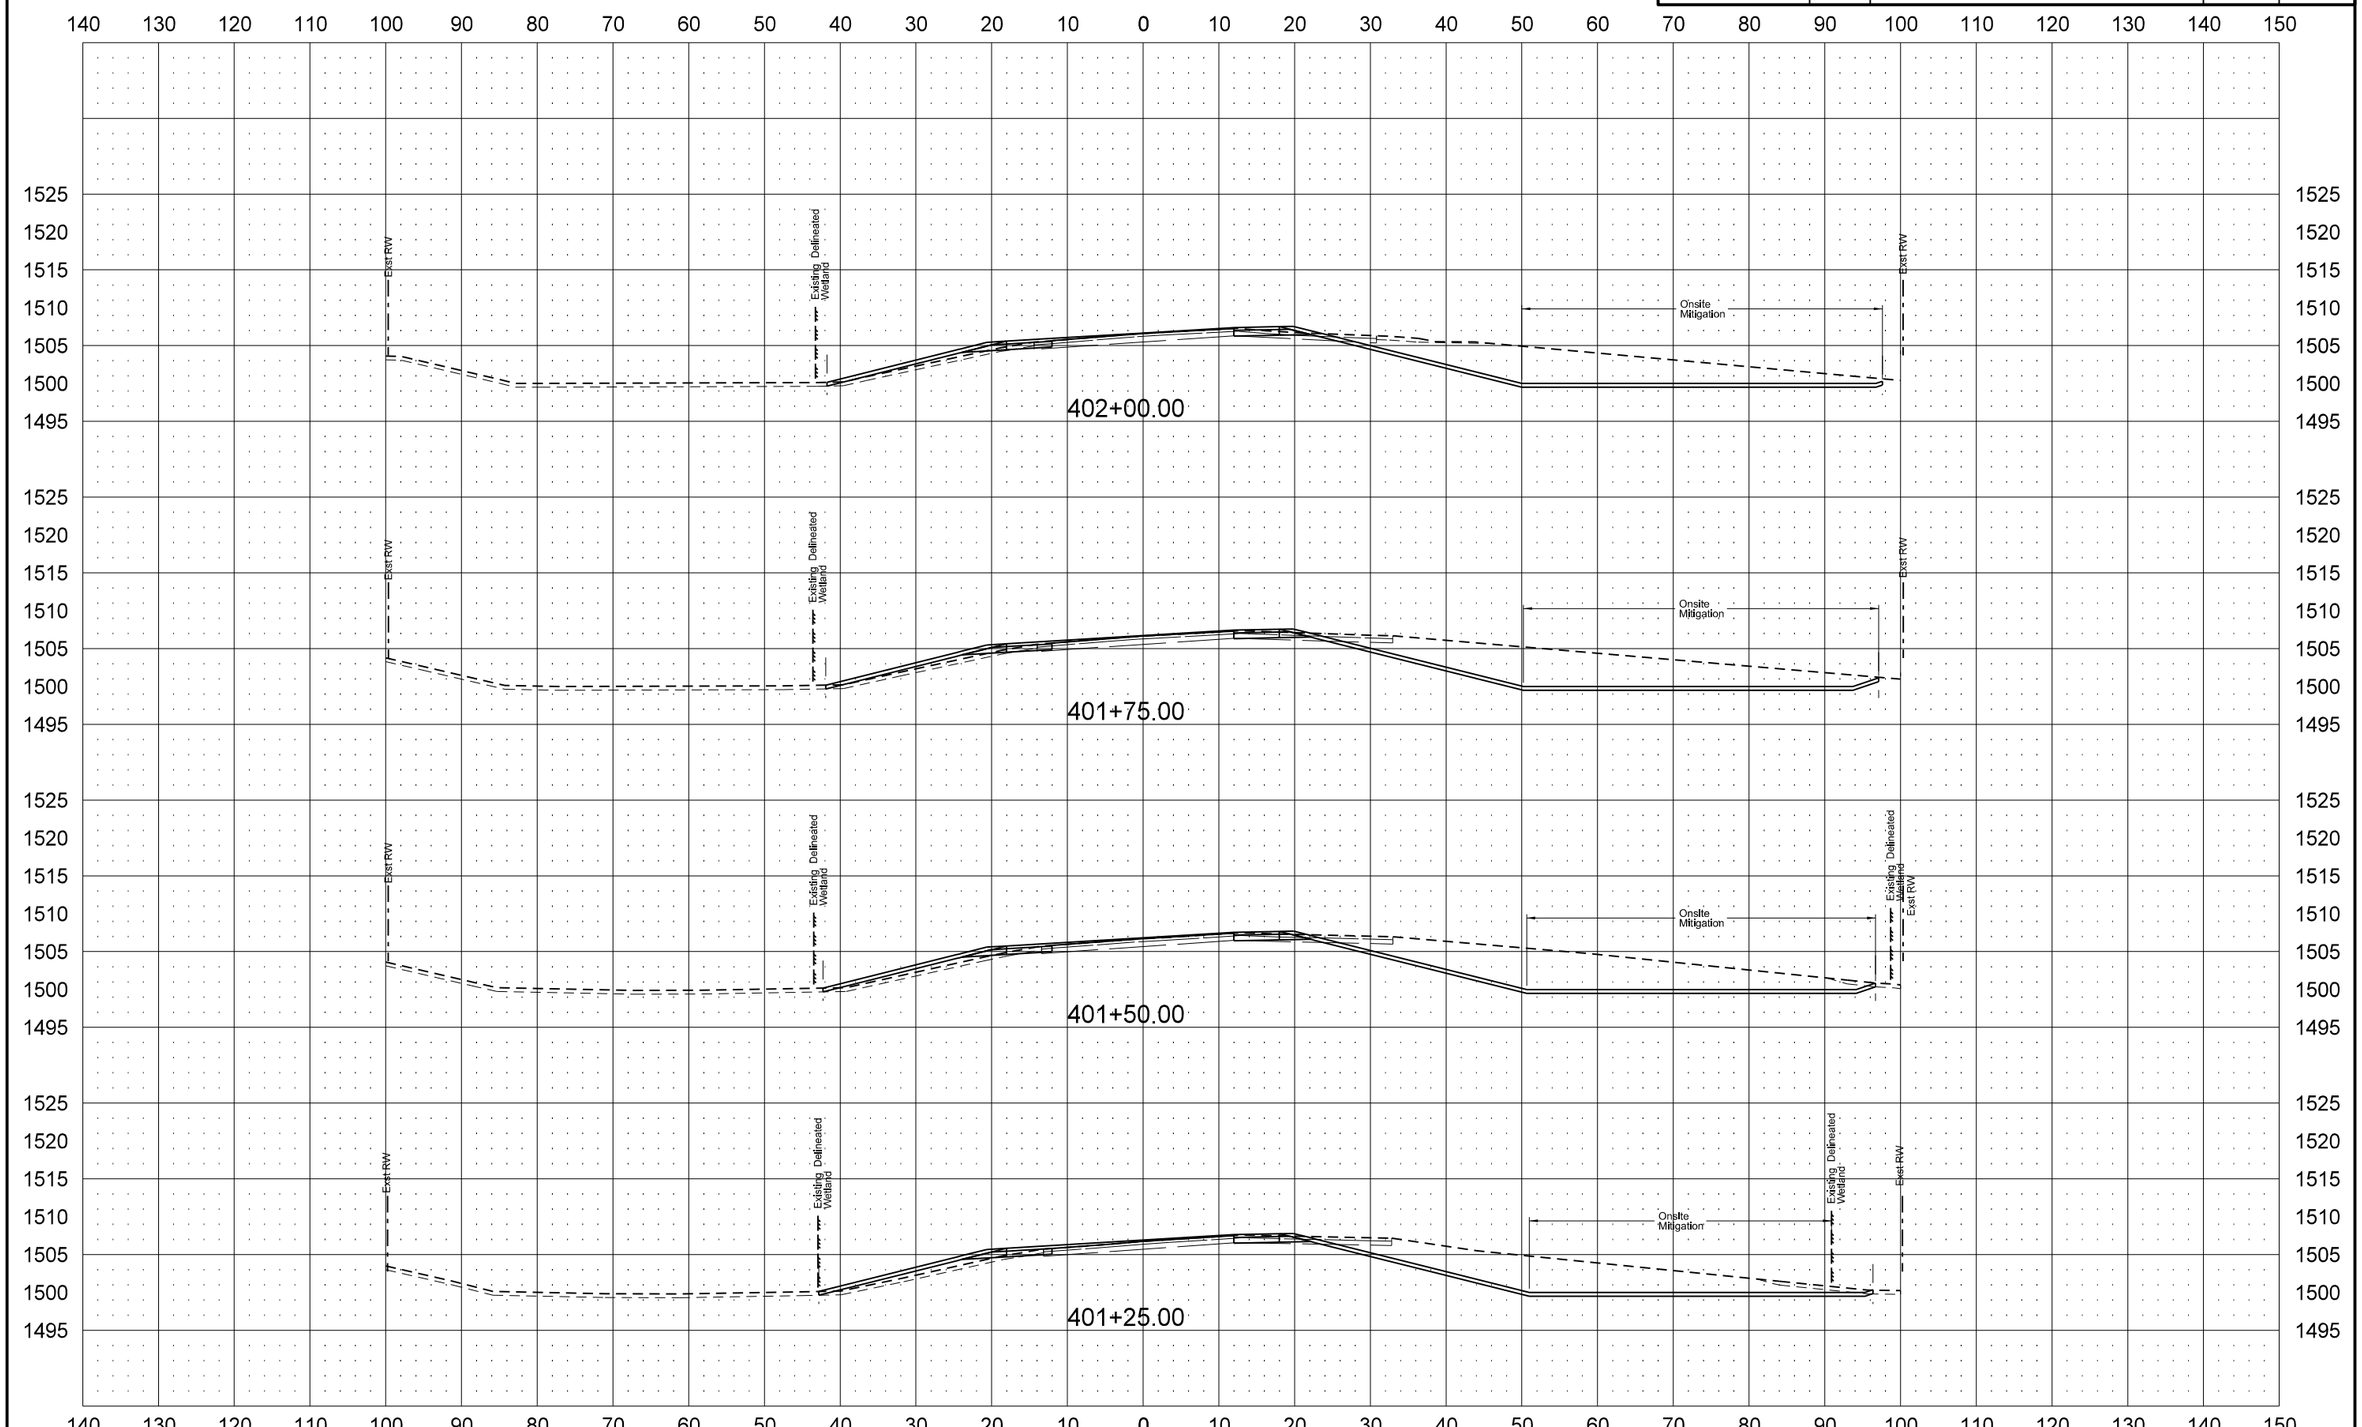

STATE	PROJECT NO.	SECTION NO.	SHEET NO.
ND	SHE-4-083(124)244	200	38

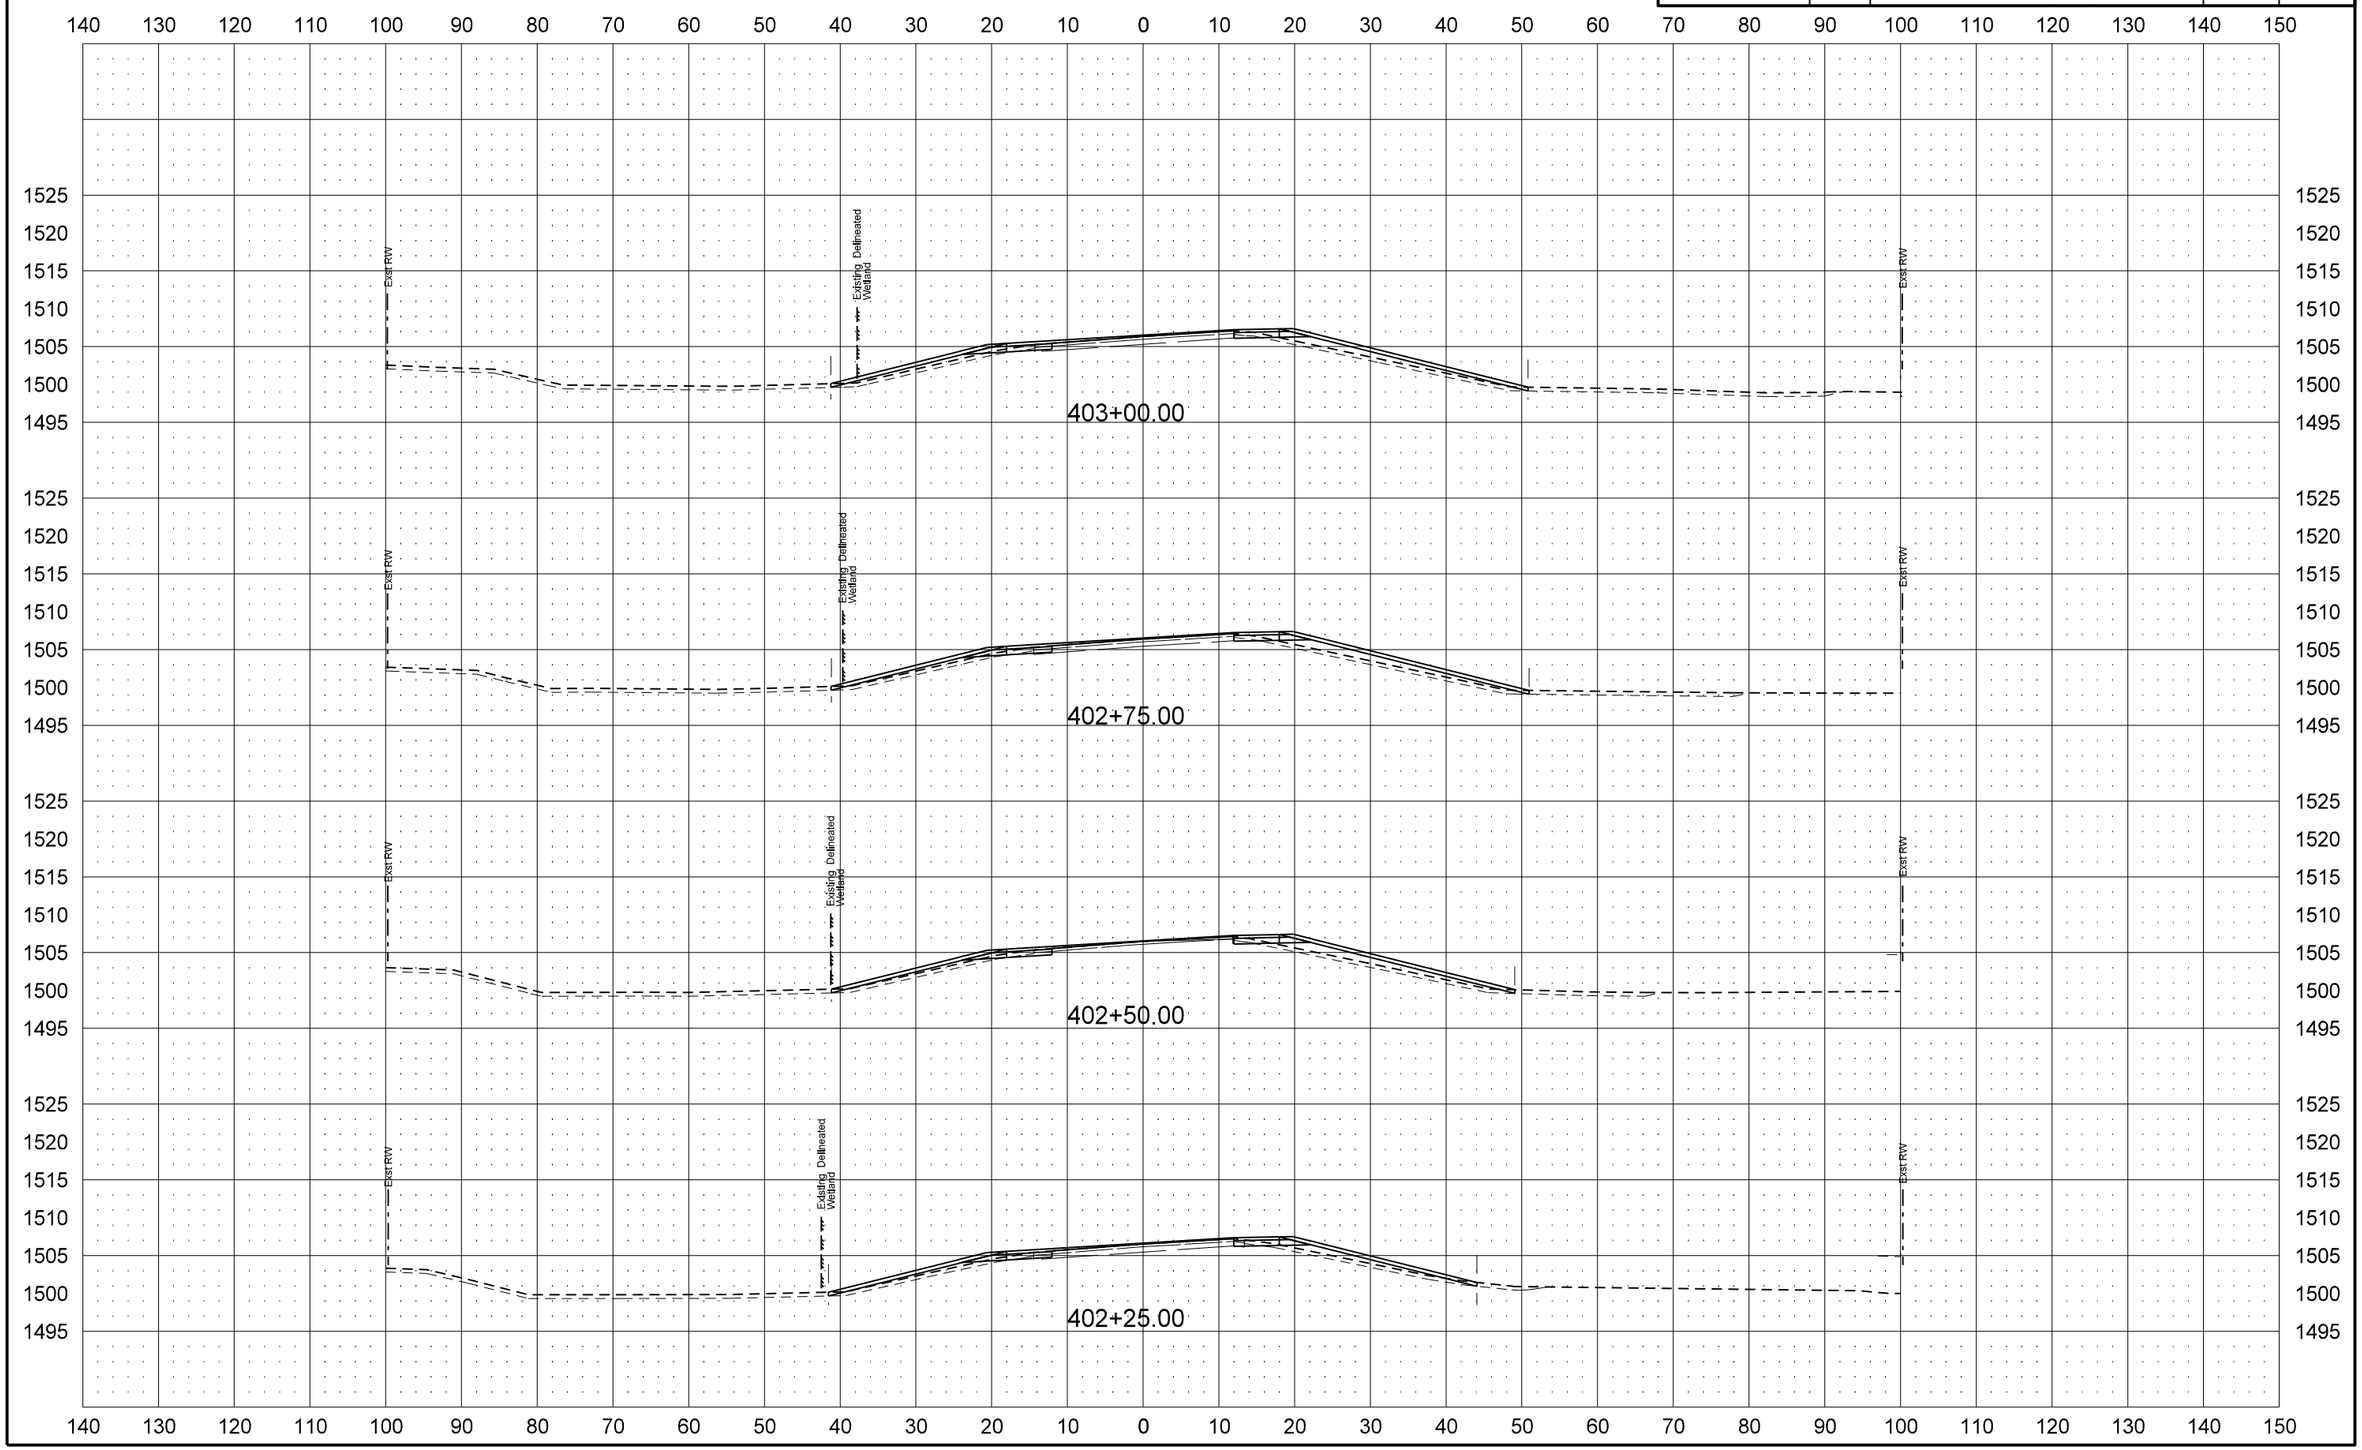

STATE	PROJECT NO.	SECTION NO.	SHEET NO.
ND	SHE-4-083(124)244	200	39

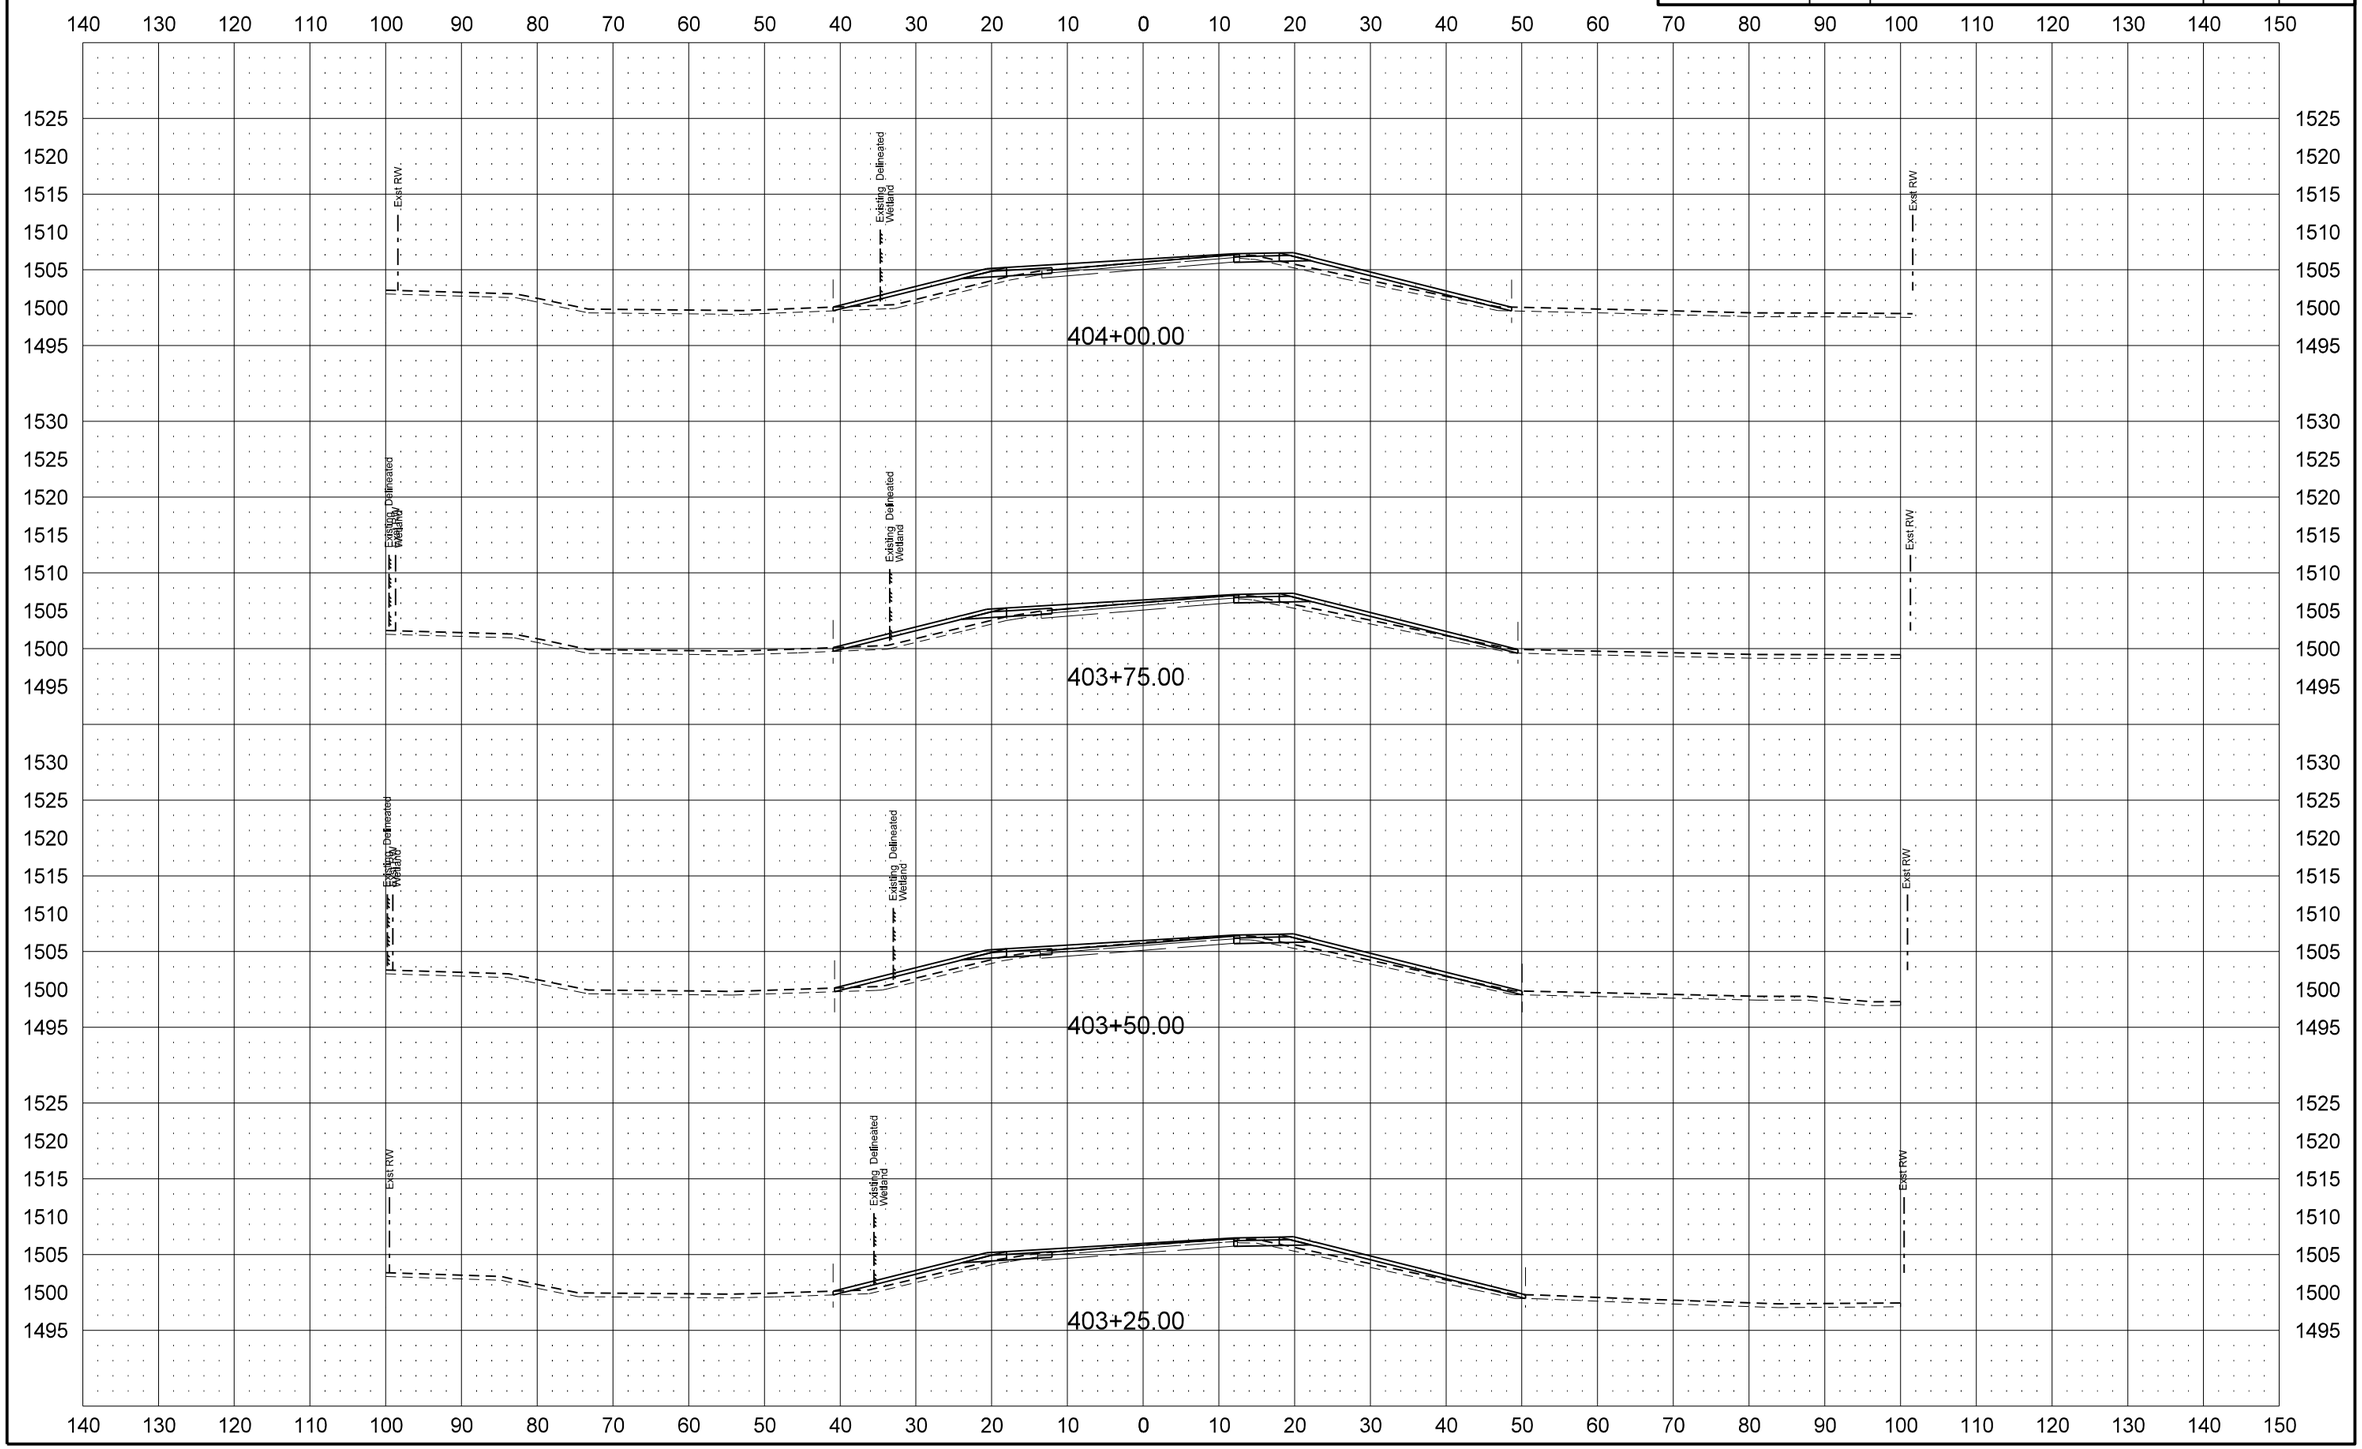

STATE	PROJECT NO.	SECTION NO.	SHEET NO.
ND	SHE-4-083(124)244	200	40

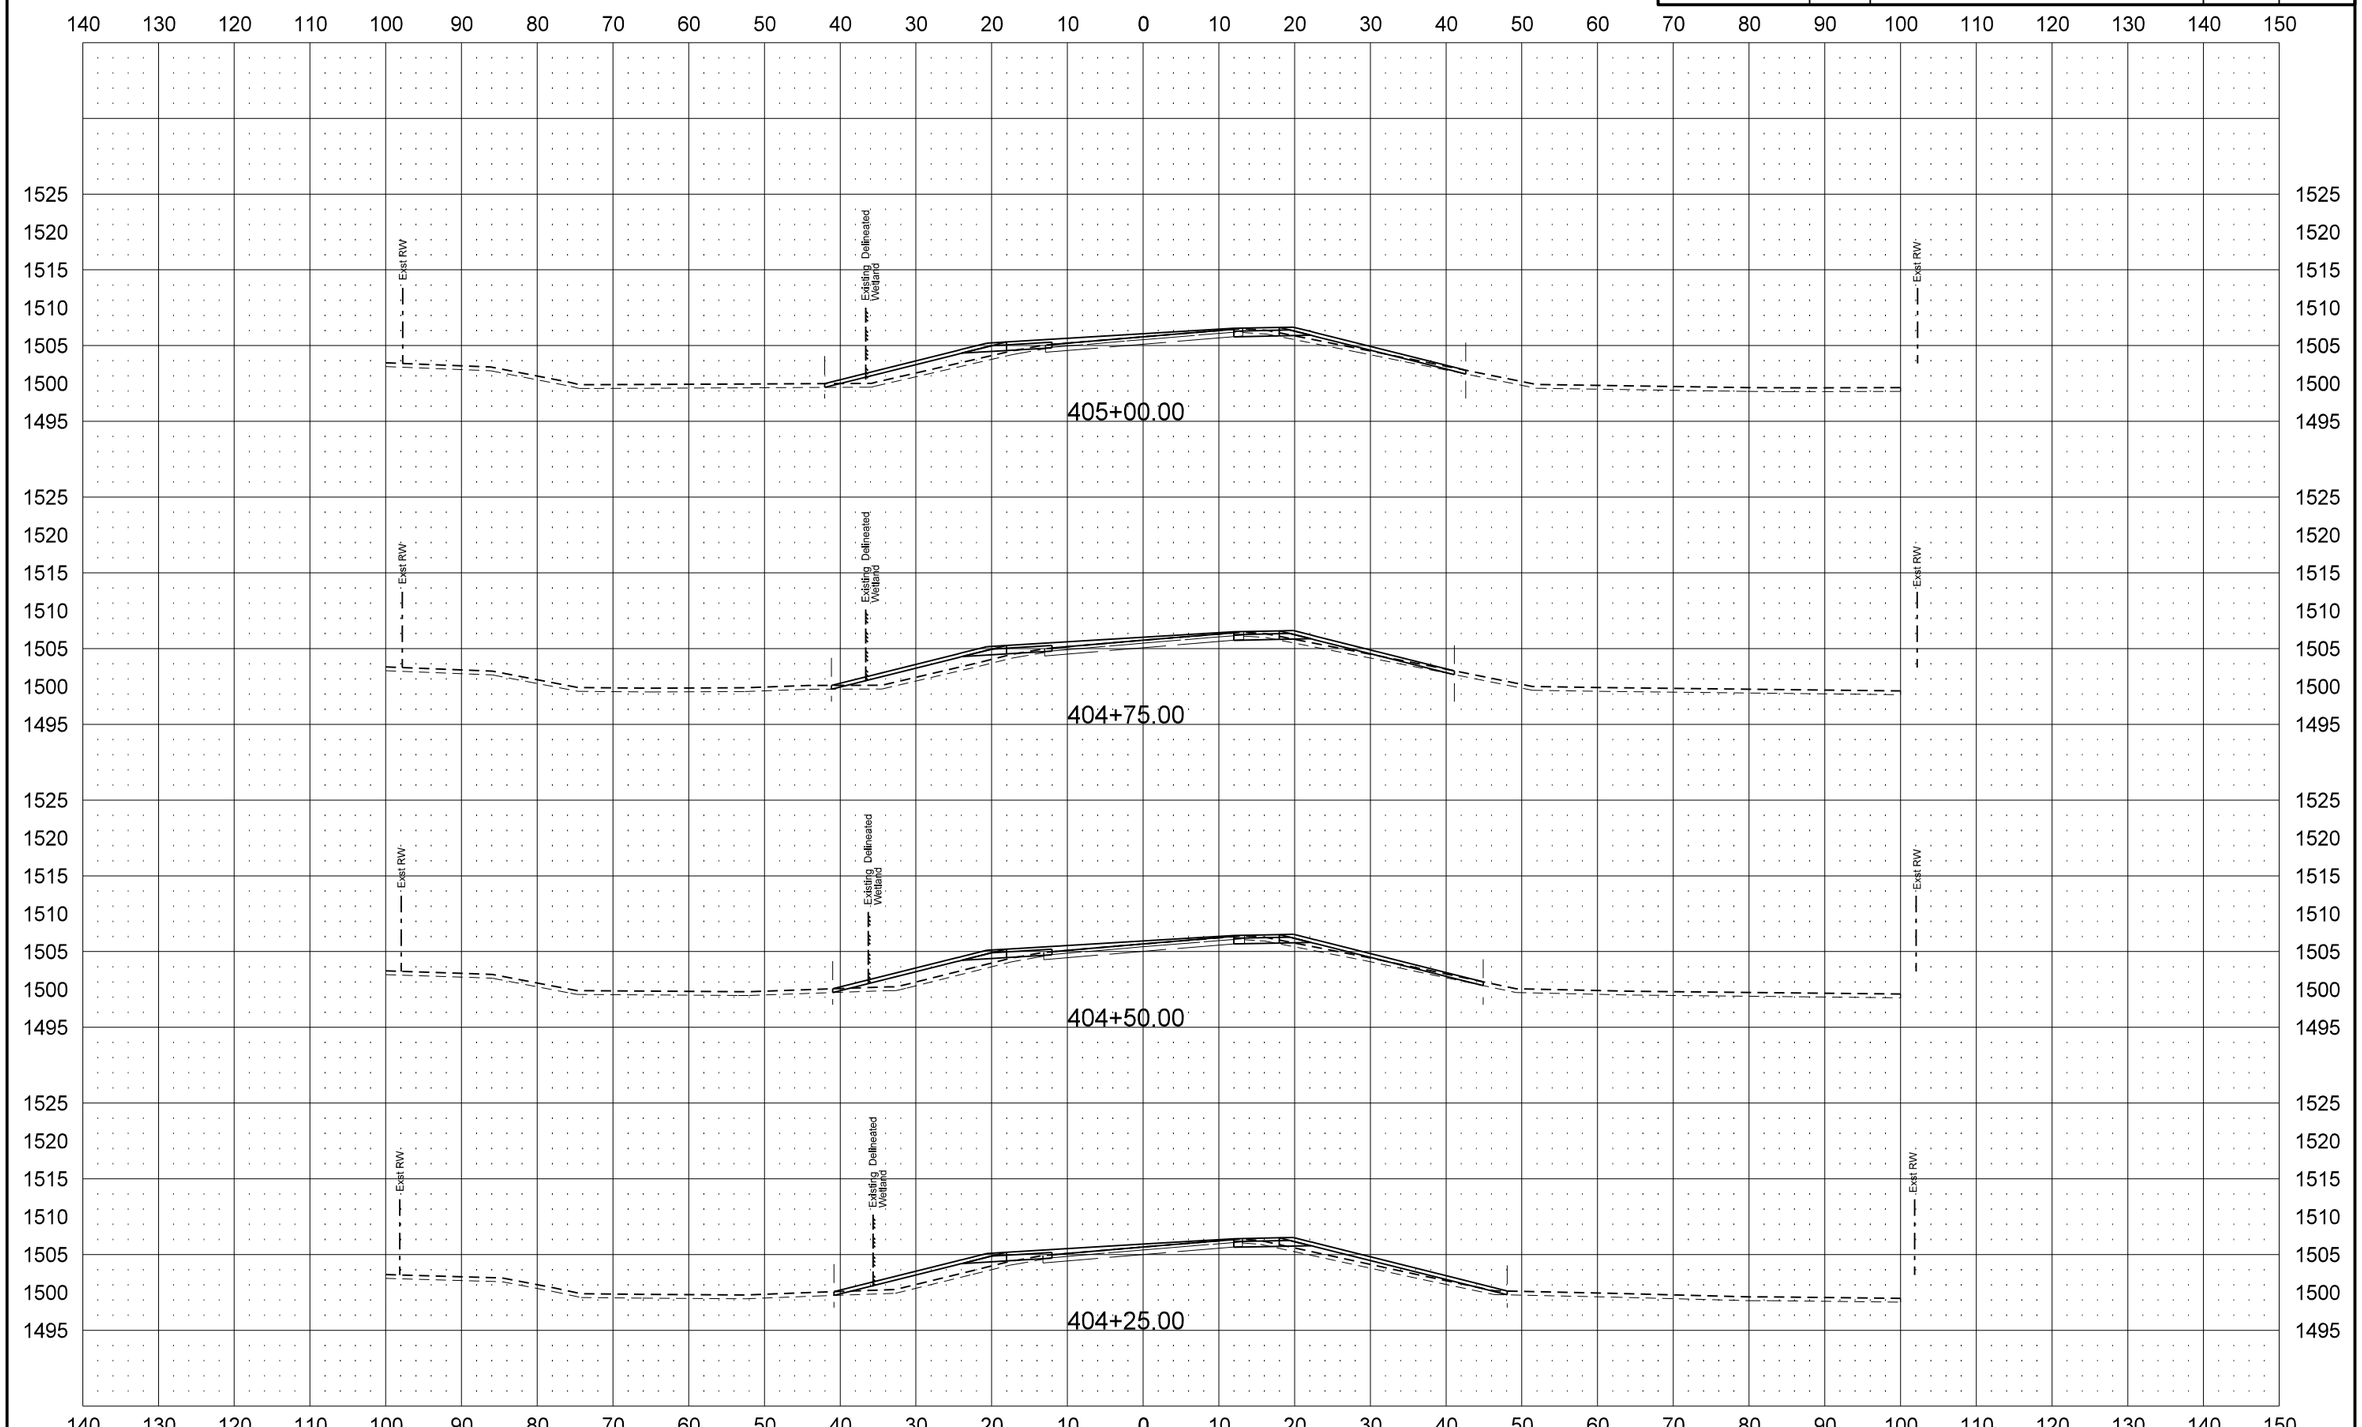

STATE	PROJECT NO.	SECTION NO.	SHEET NO.
ND	SHE-4-083(124)244	200	41

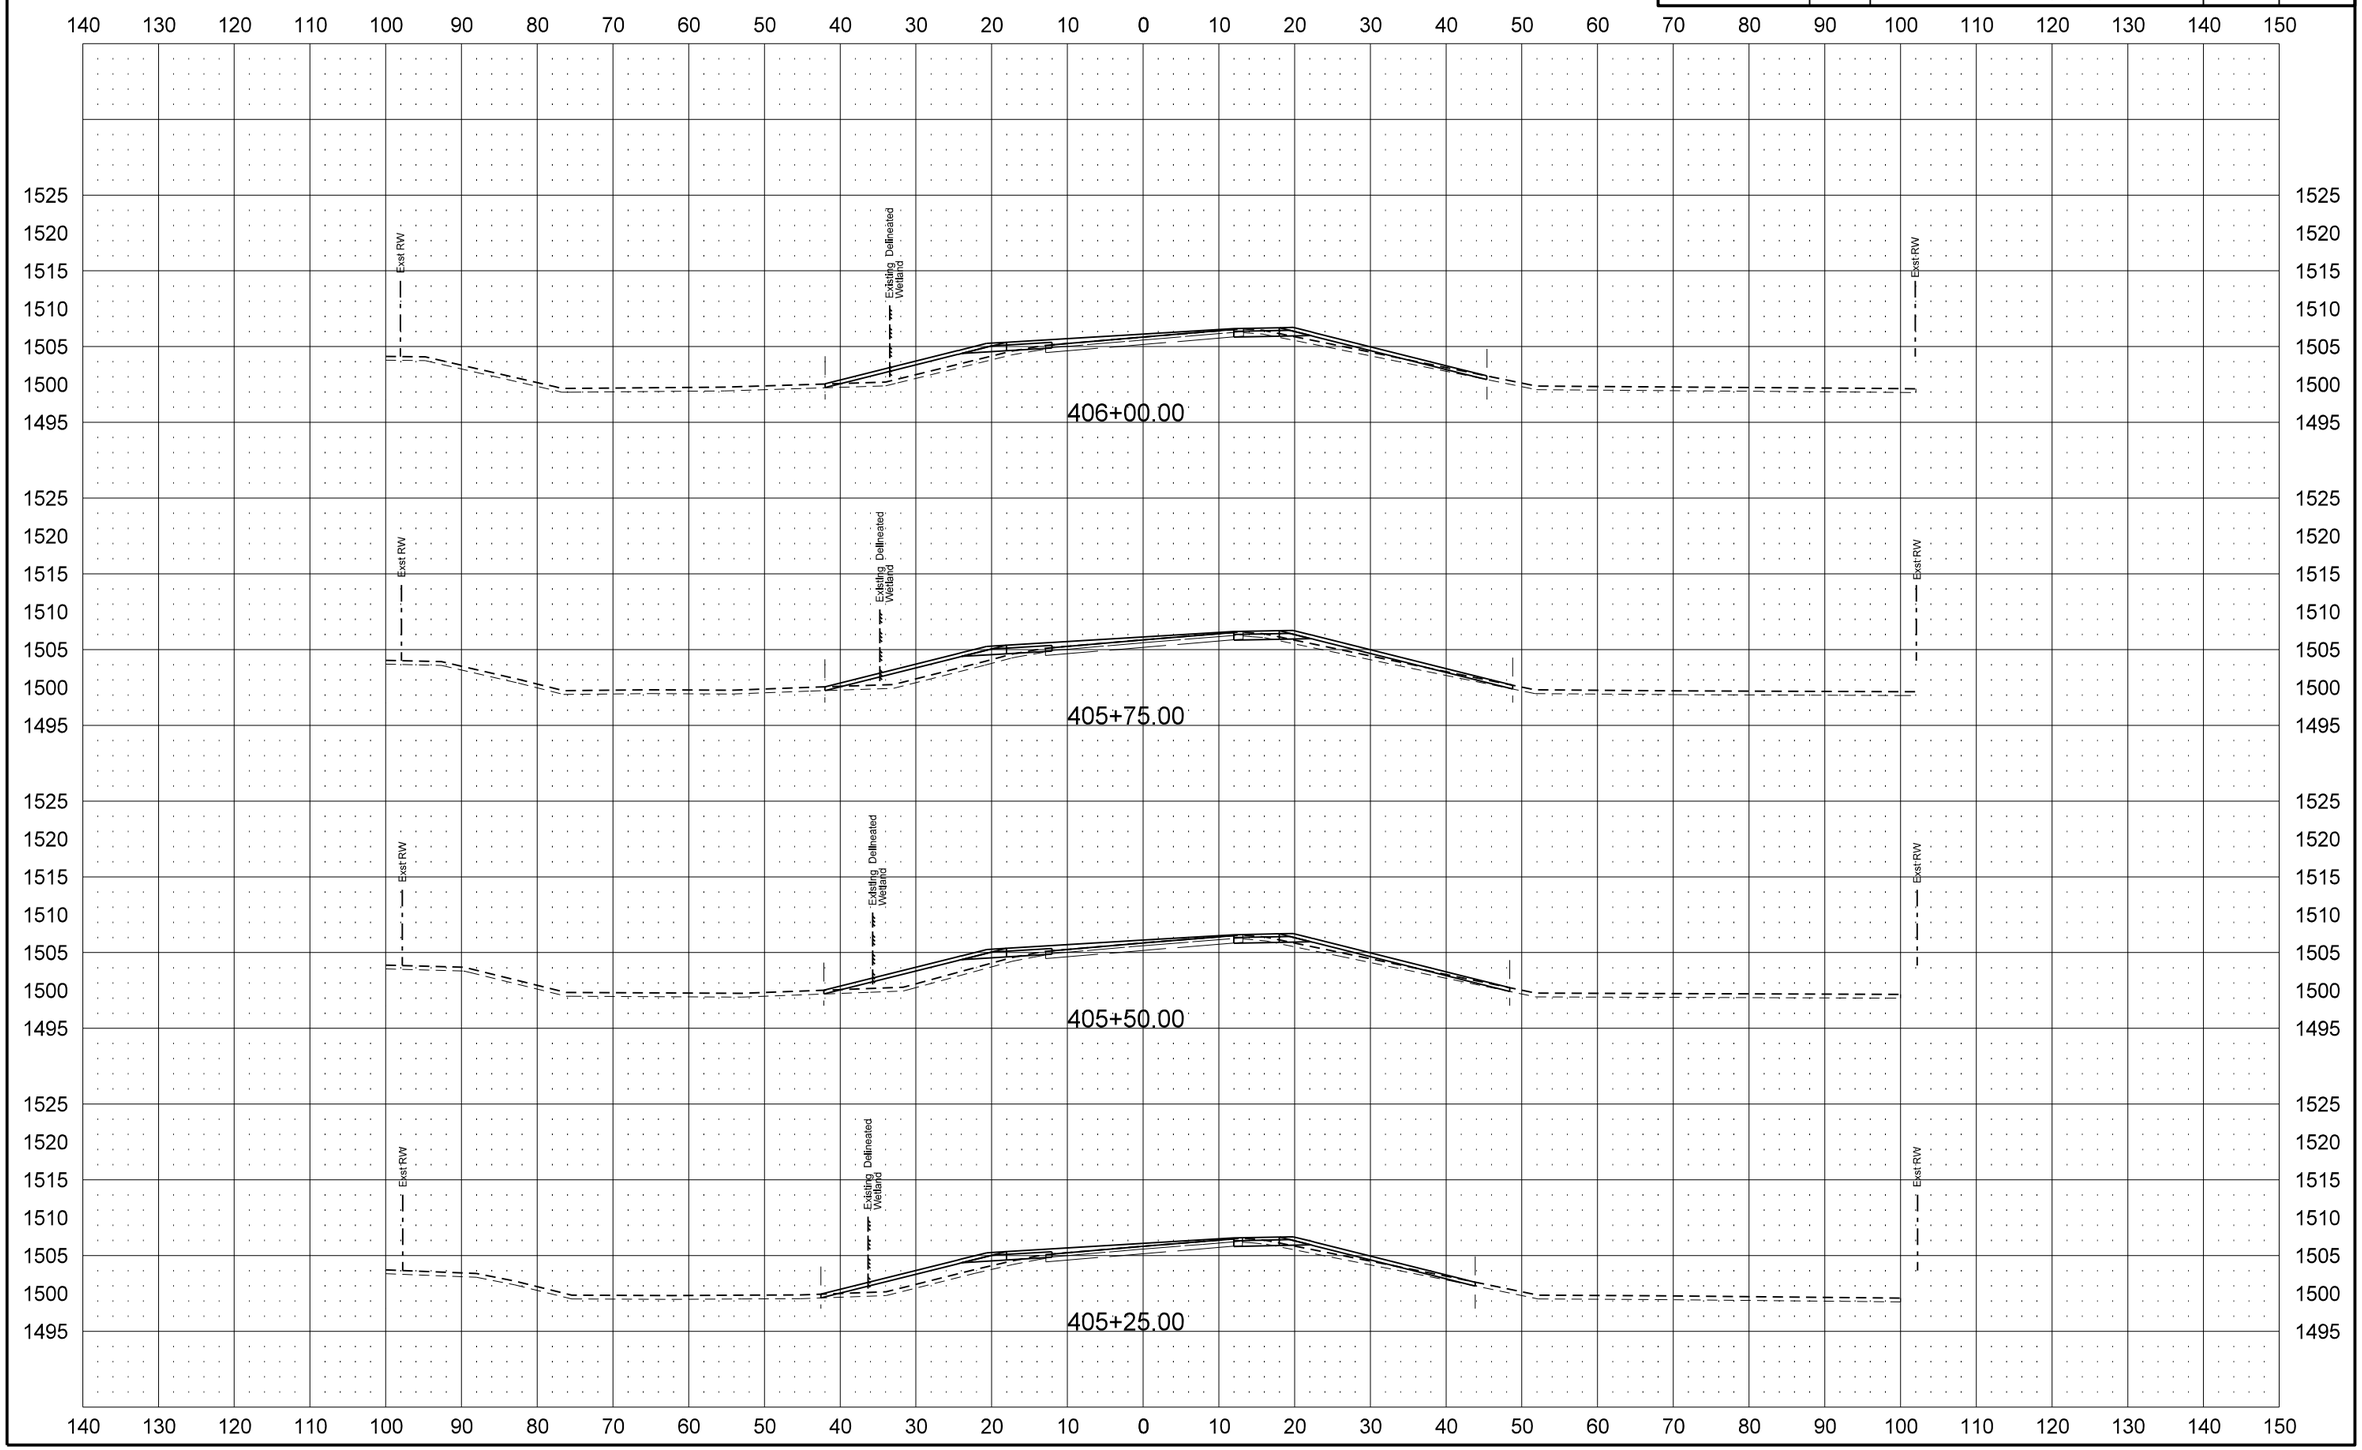

STATE	PROJECT NO.	SECTION NO.	SHEET NO.
ND	SHE-4-083(124)244	200	42

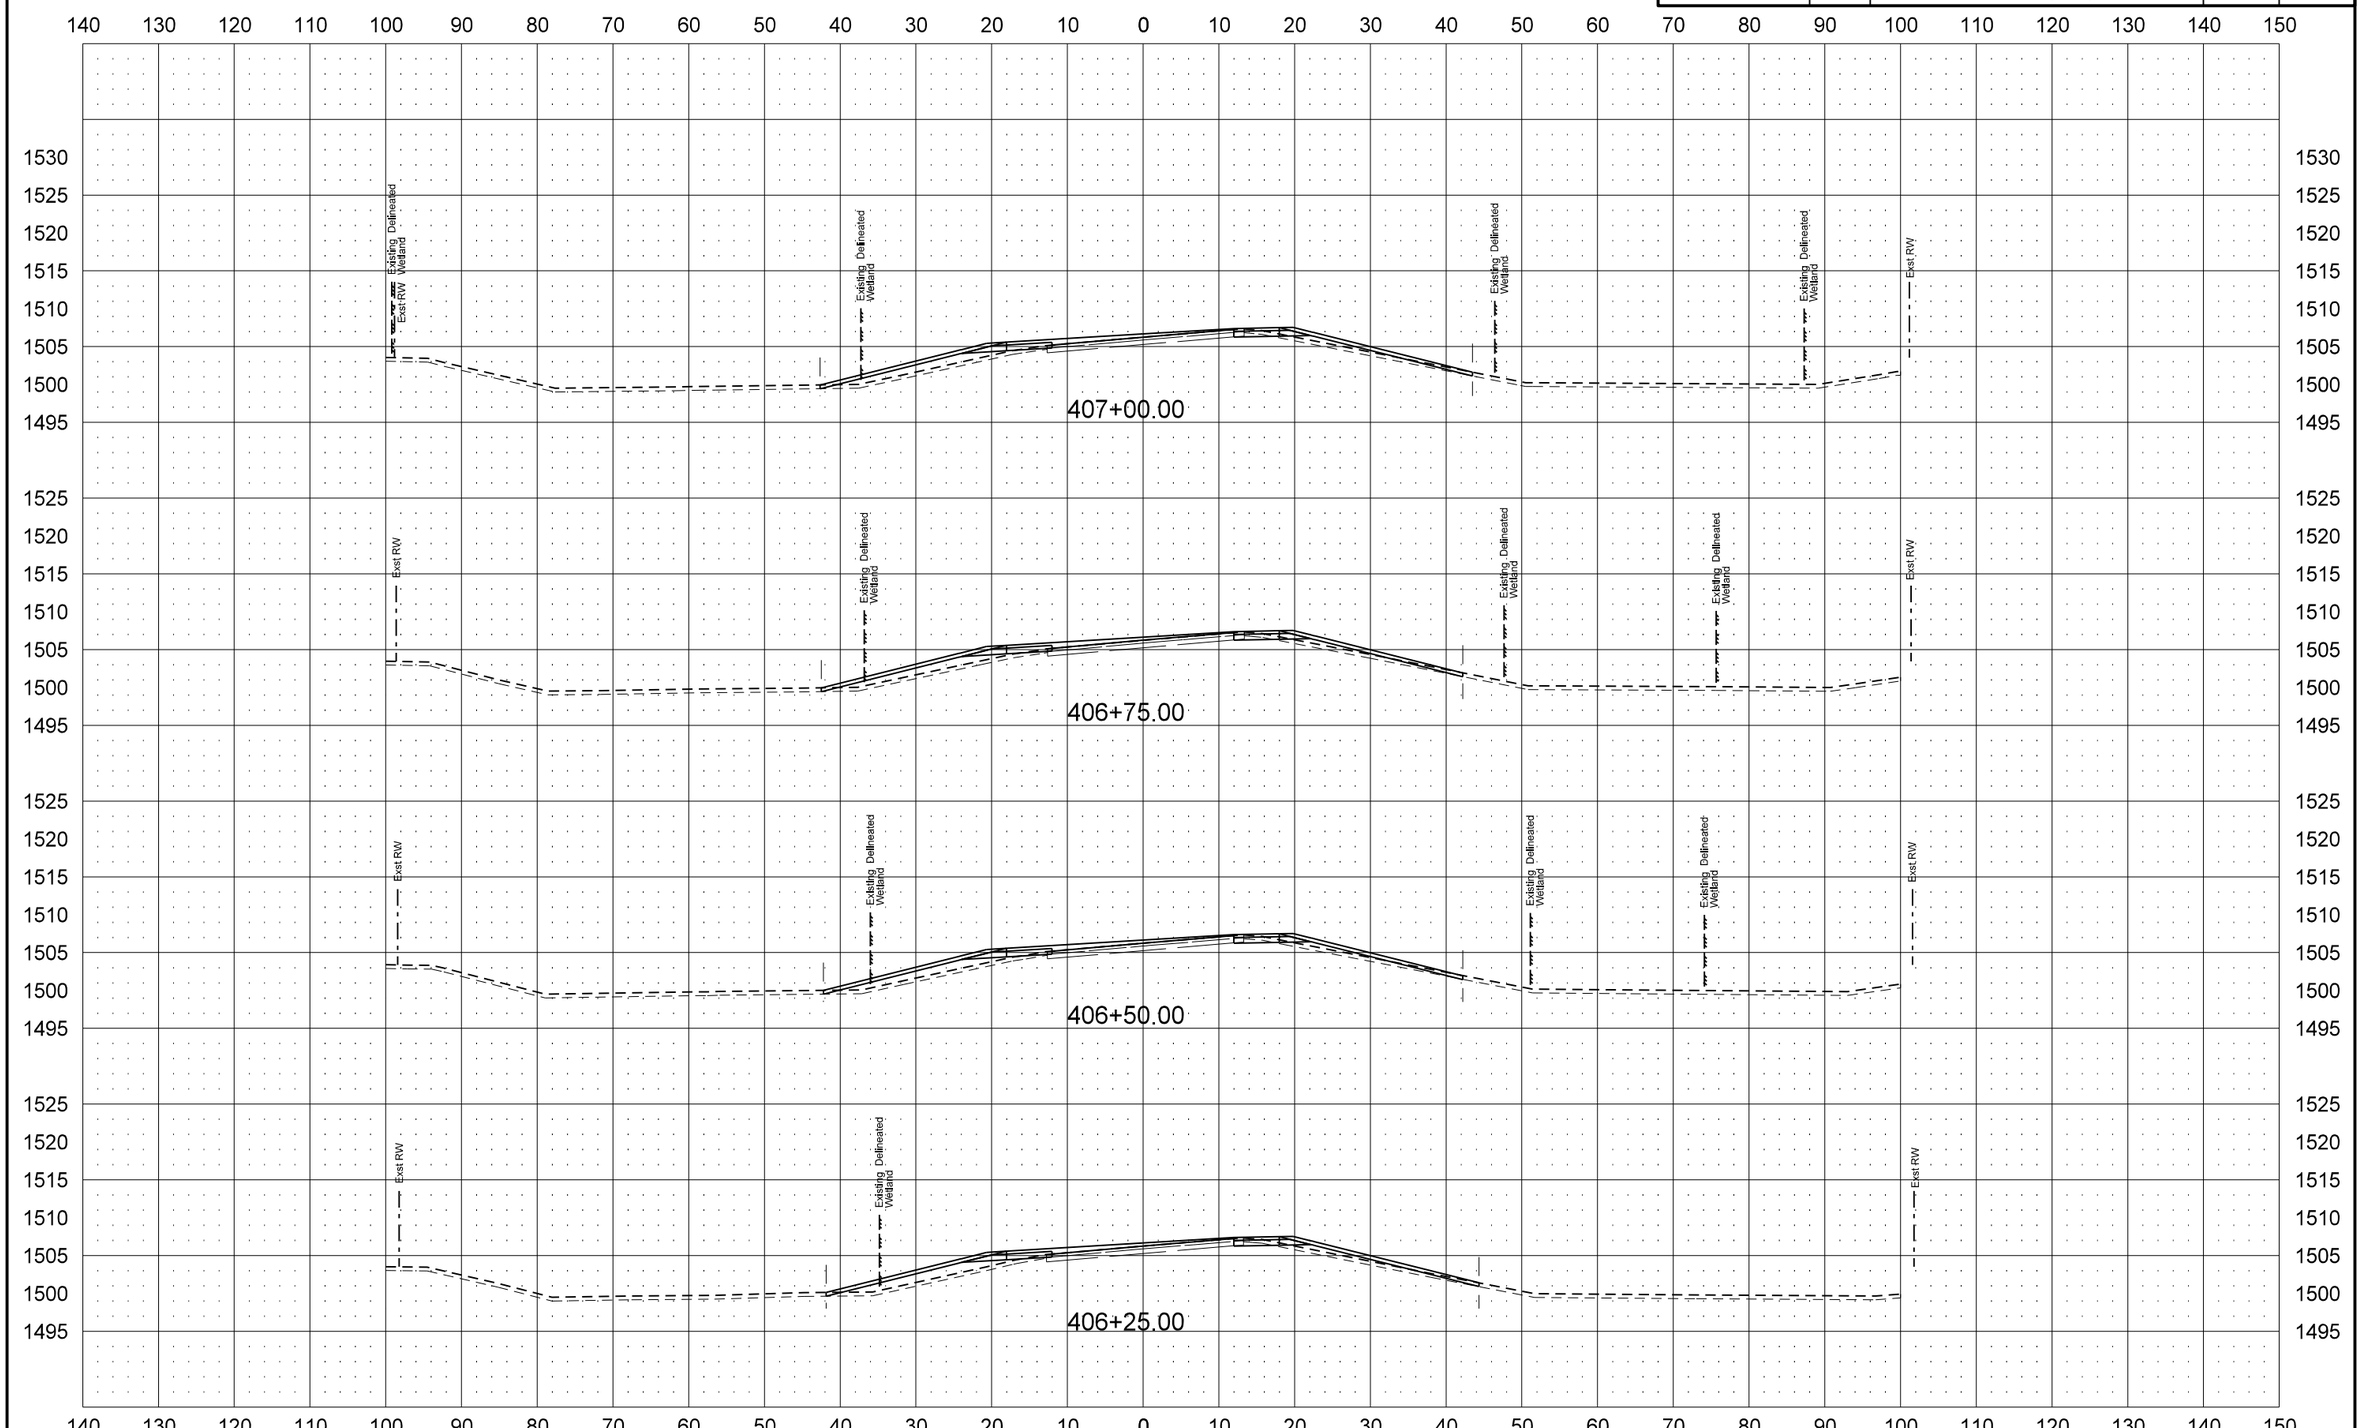

STATE	PROJECT NO.	SECTION NO.	SHEET NO.
ND	SHE-4-083(124)244	200	43

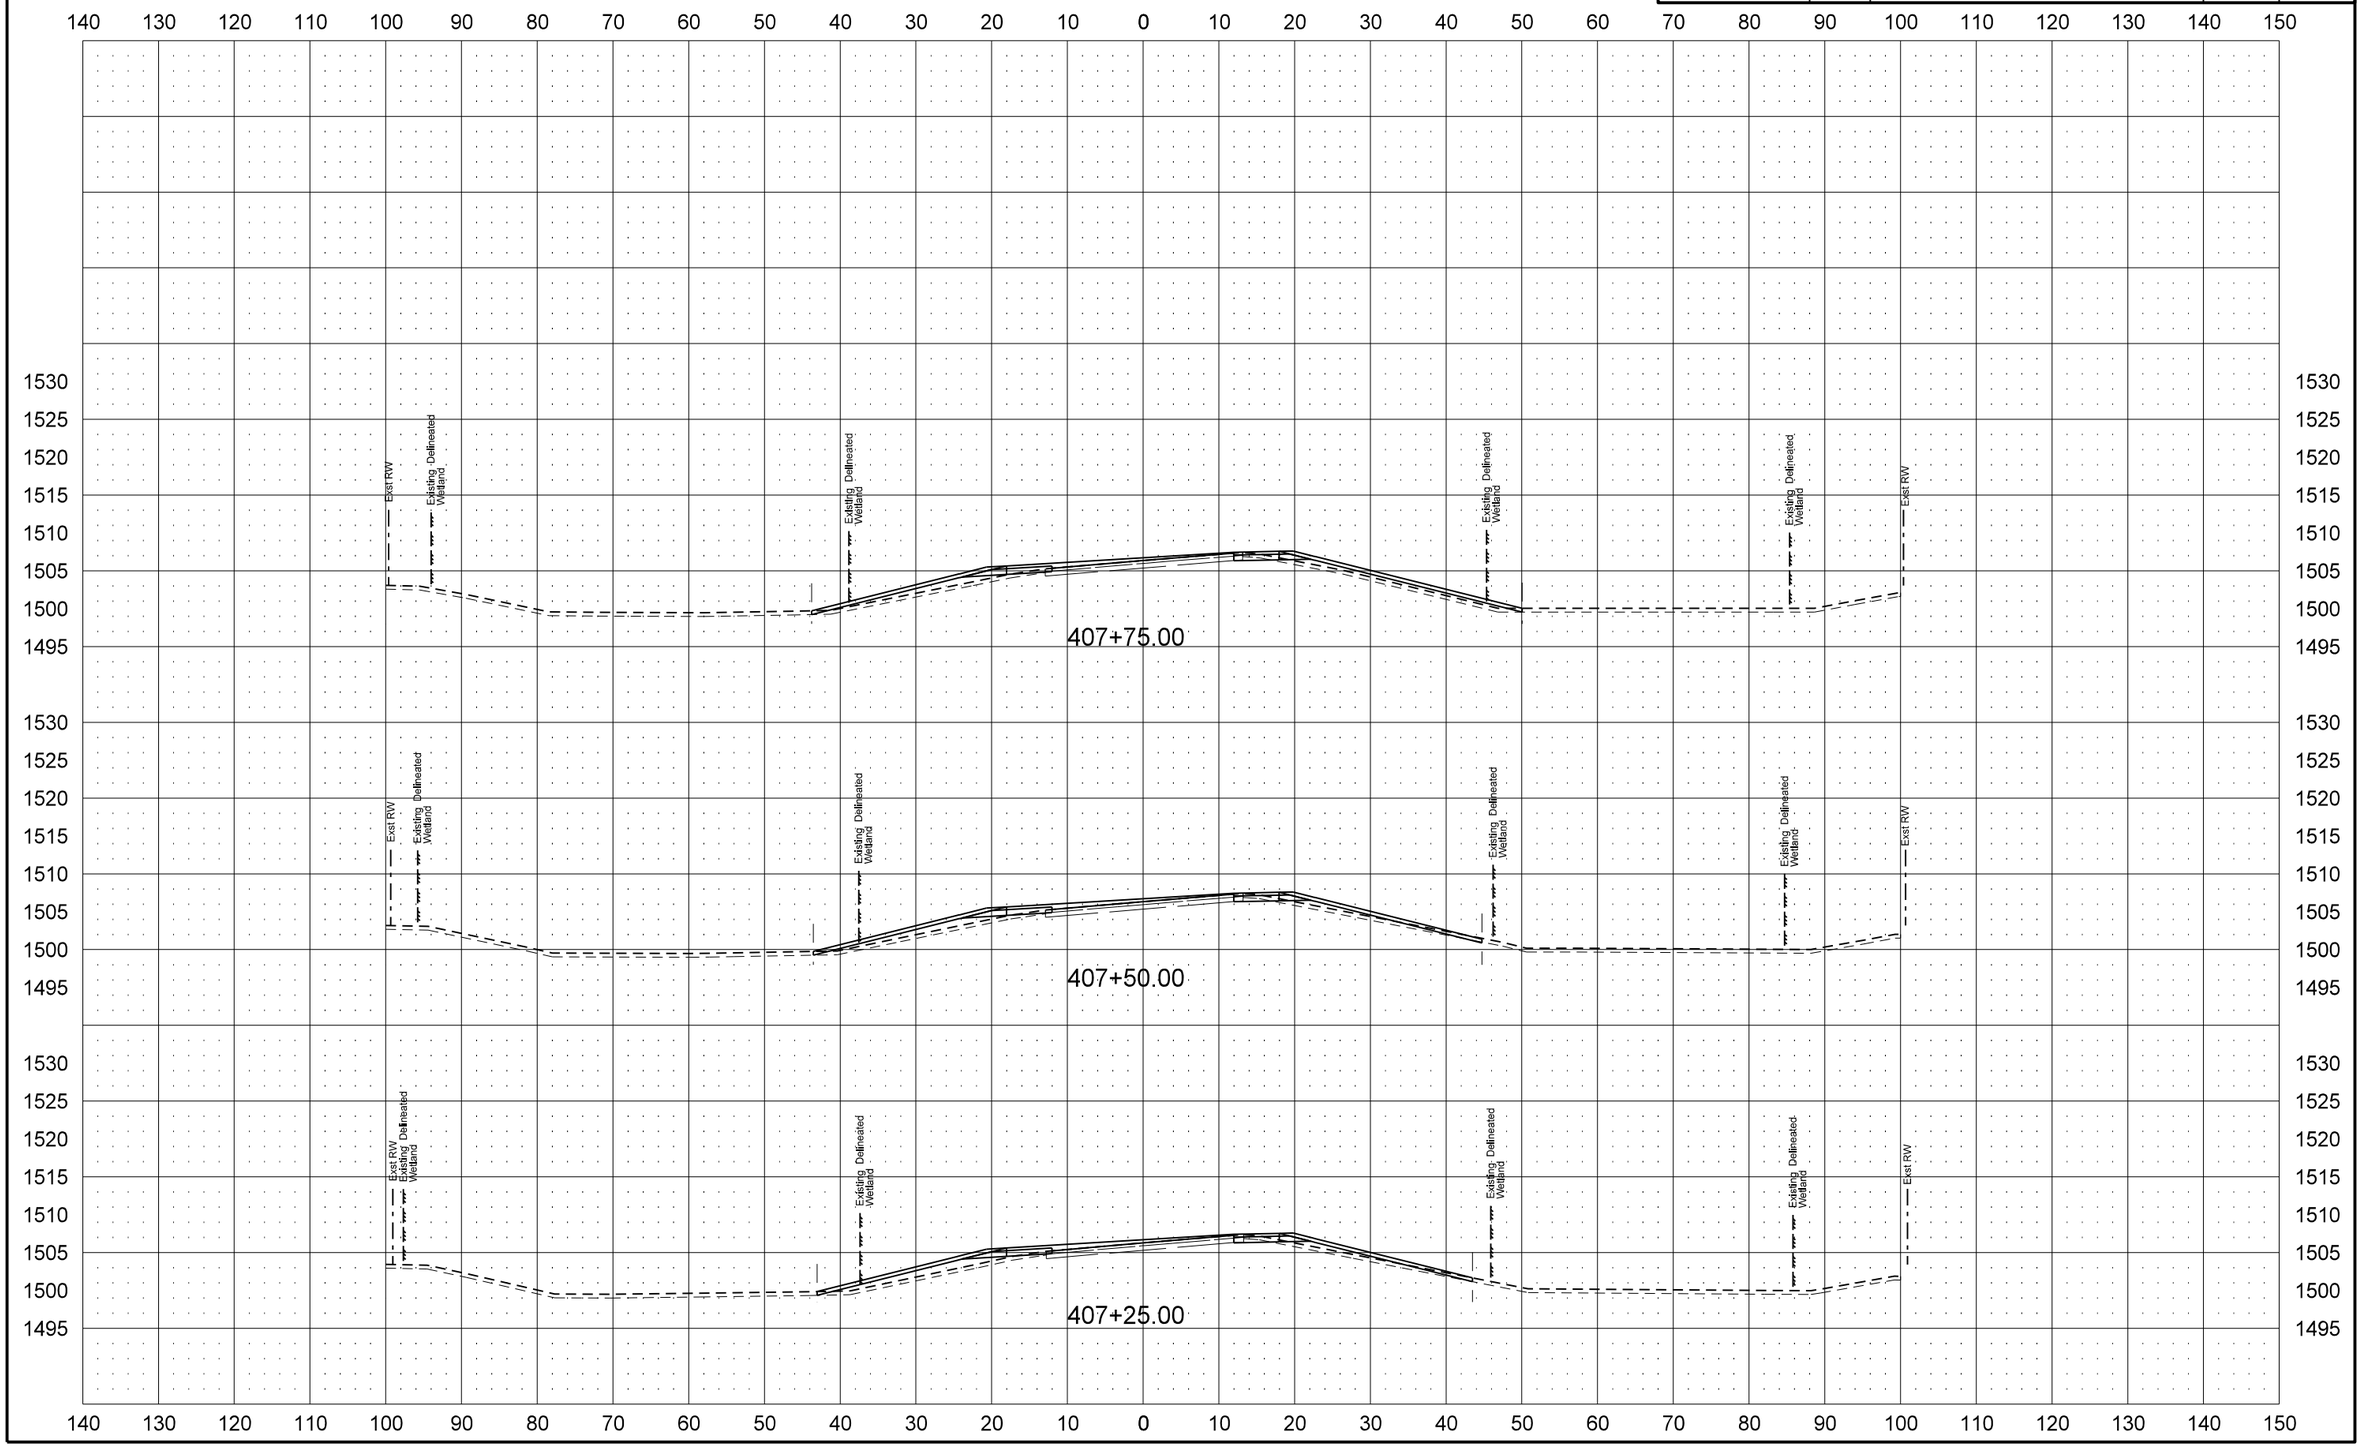

STATE	PROJECT NO.	SECTION NO.	SHEET NO.
ND	SHE-4-083(124)244	200	44

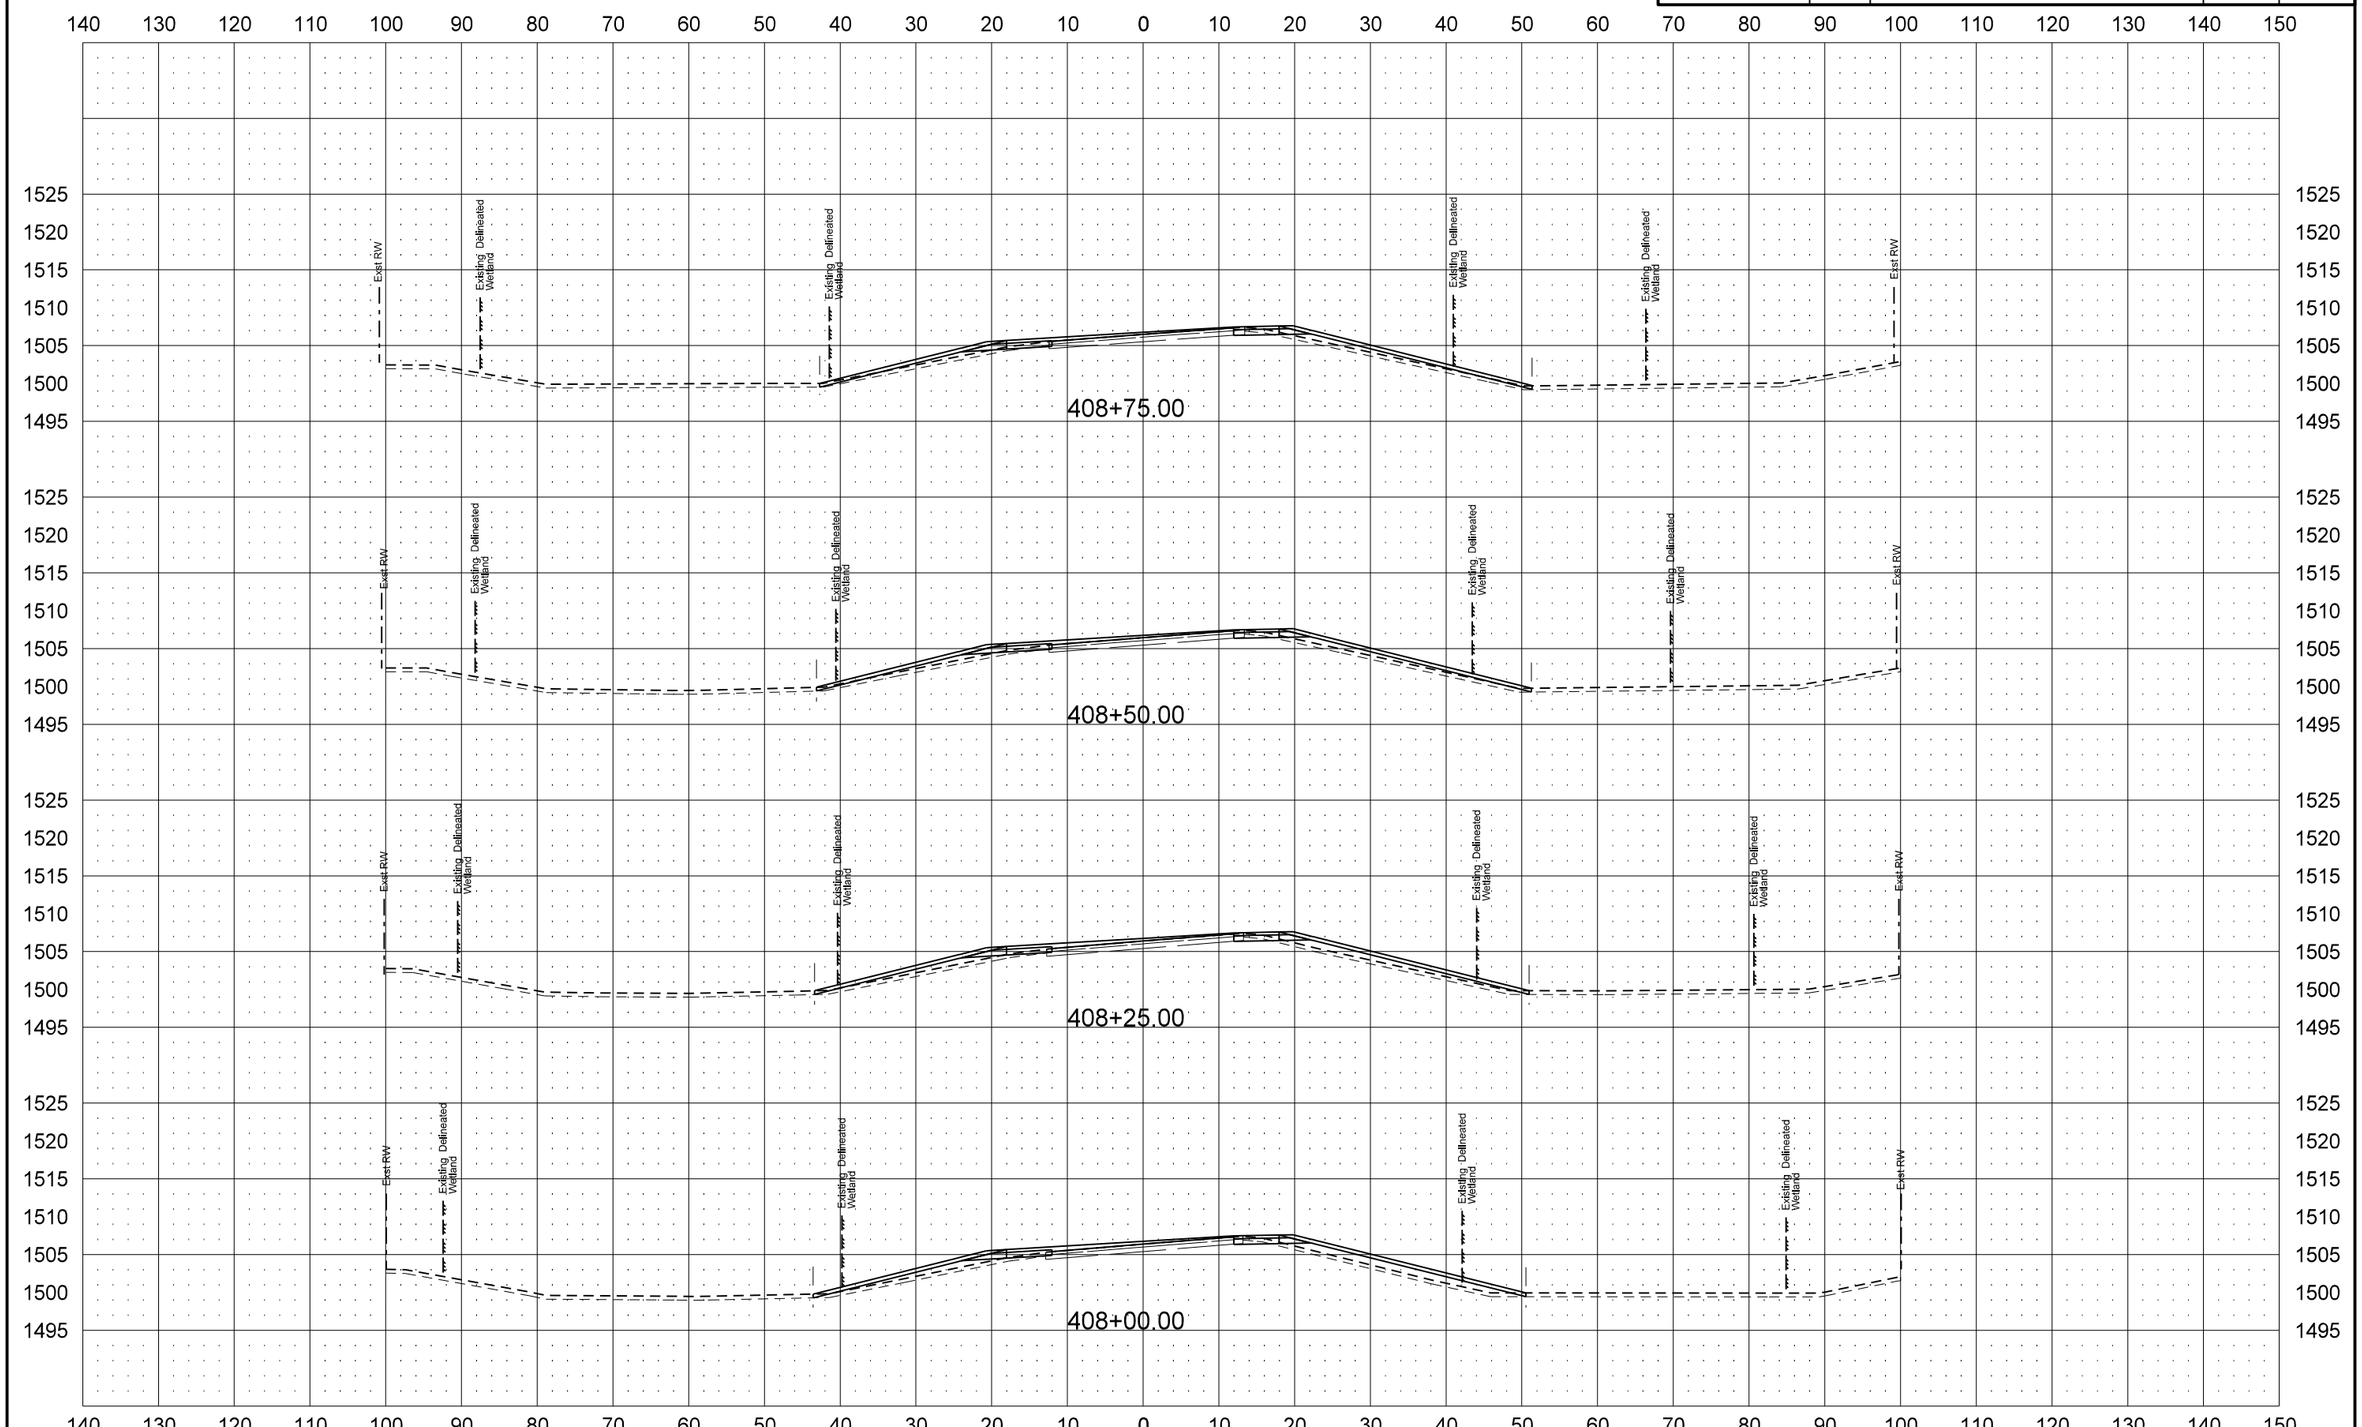

STATE	PROJECT NO.	SECTION NO.	SHEET NO.
ND	SHE-4-083(124)244	200	45

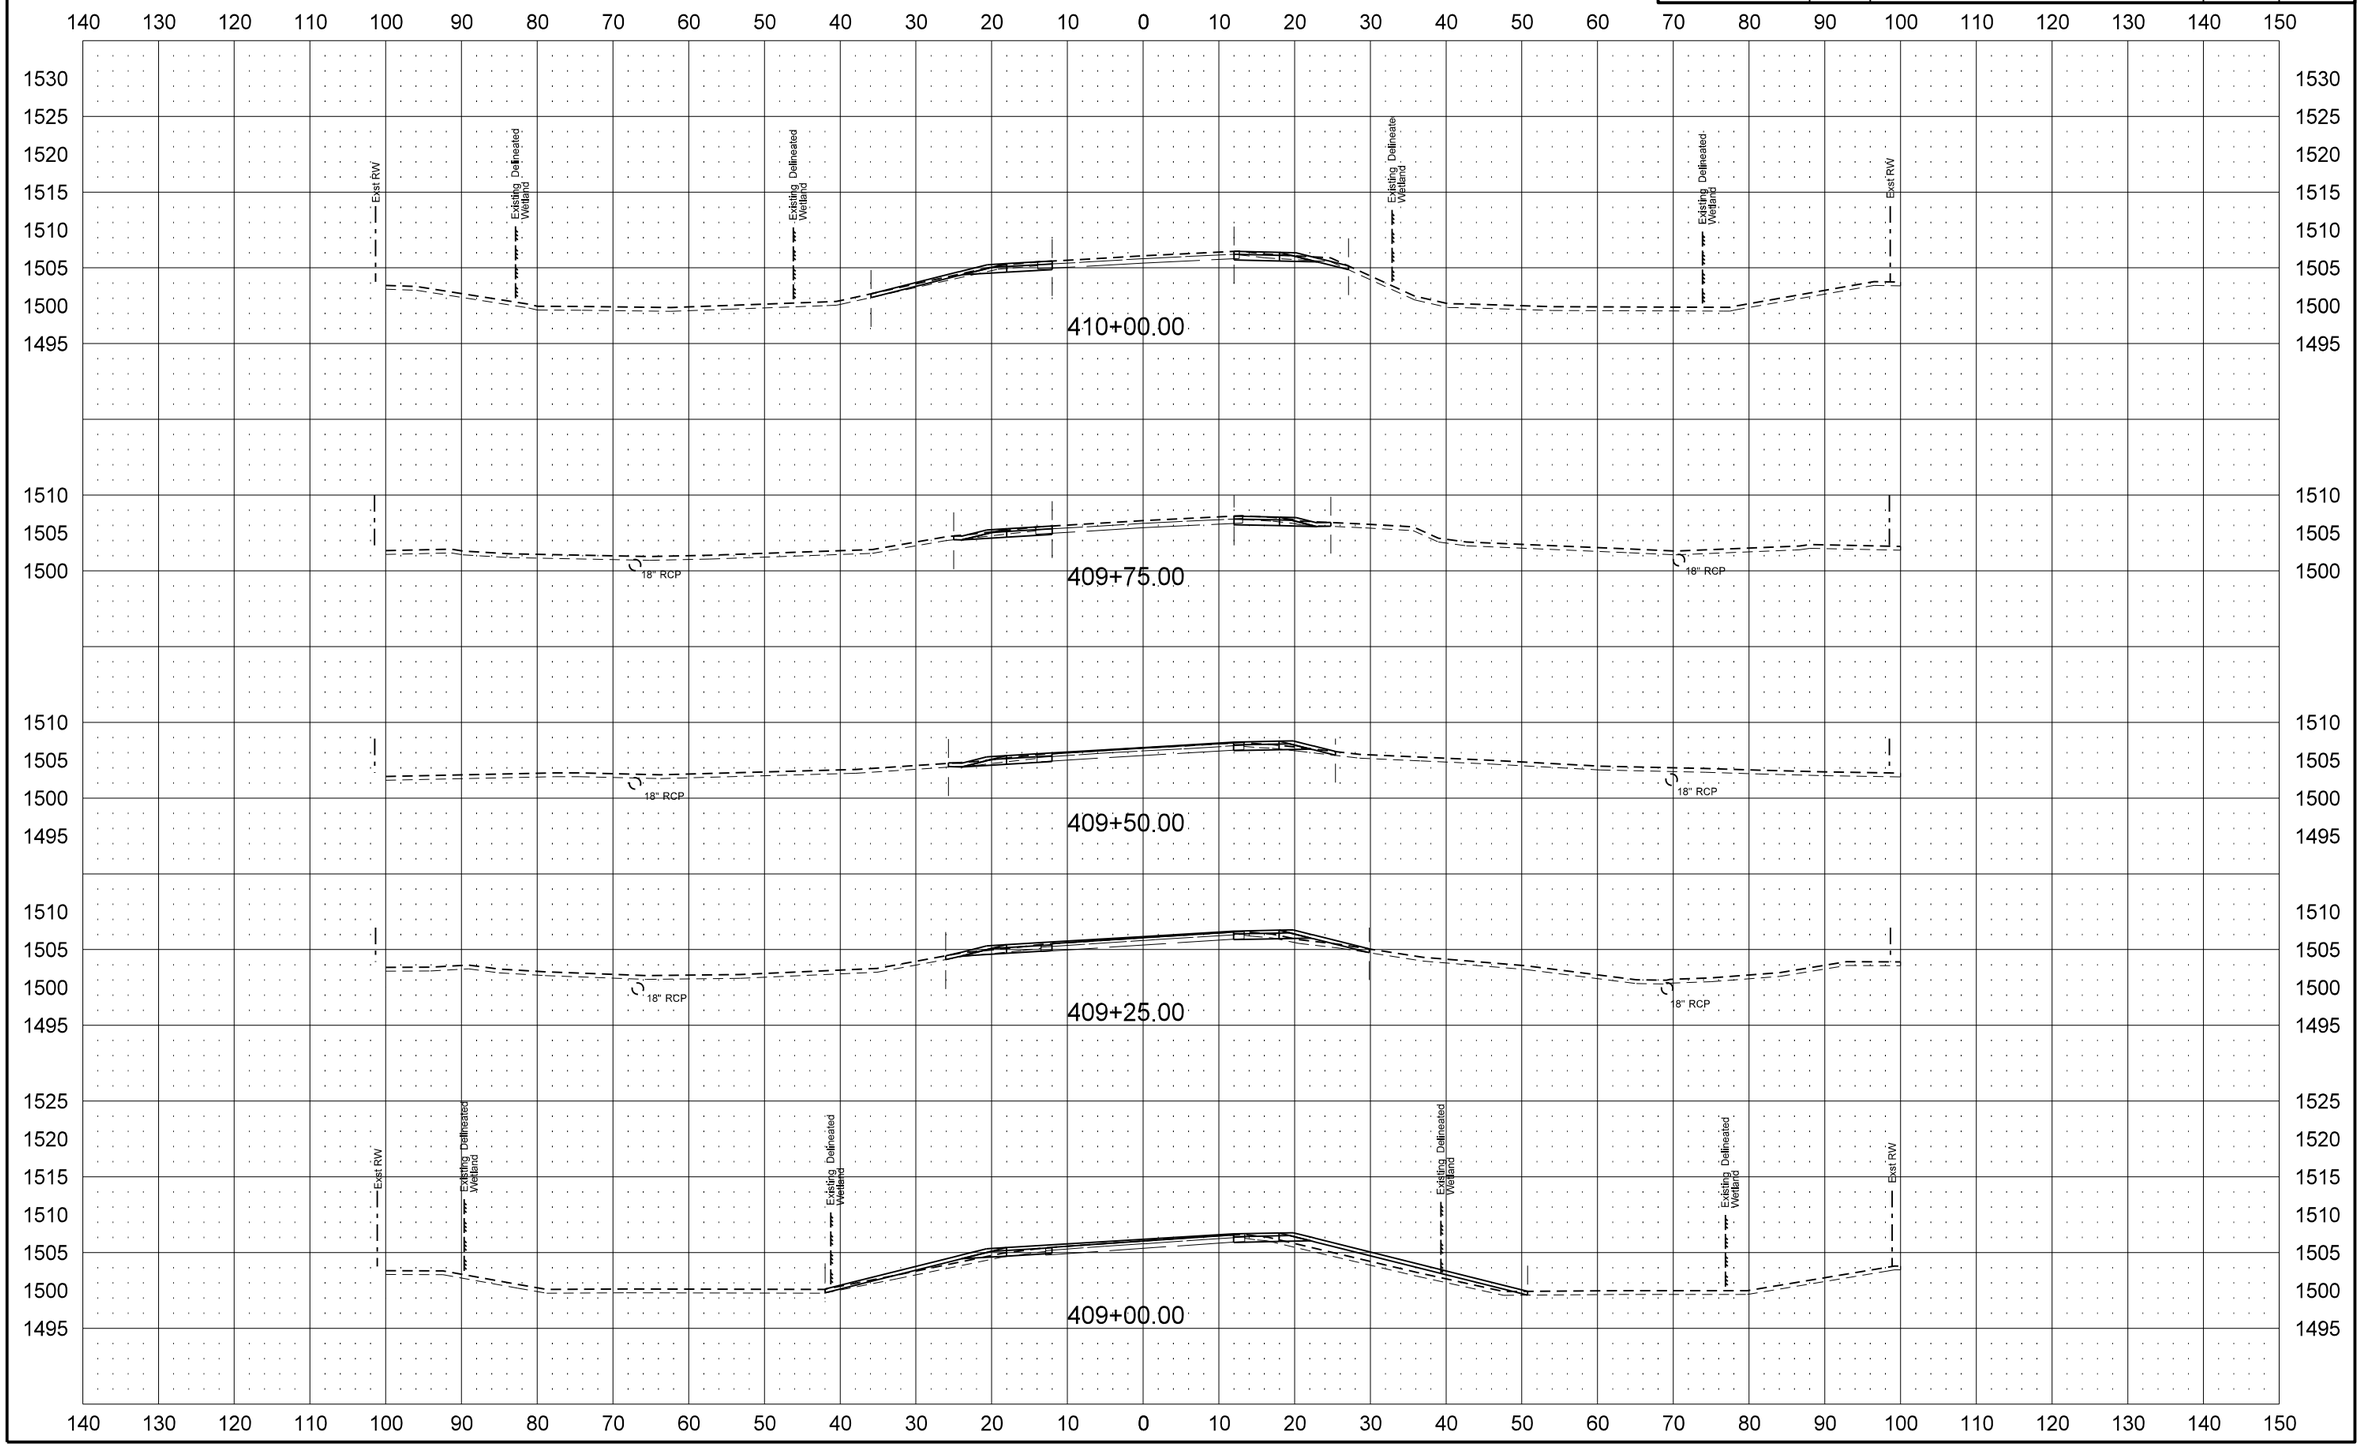

STATE	PROJECT NO.	SECTION NO.	SHEET NO.
ND	SHE-4-083(124)244	200	46

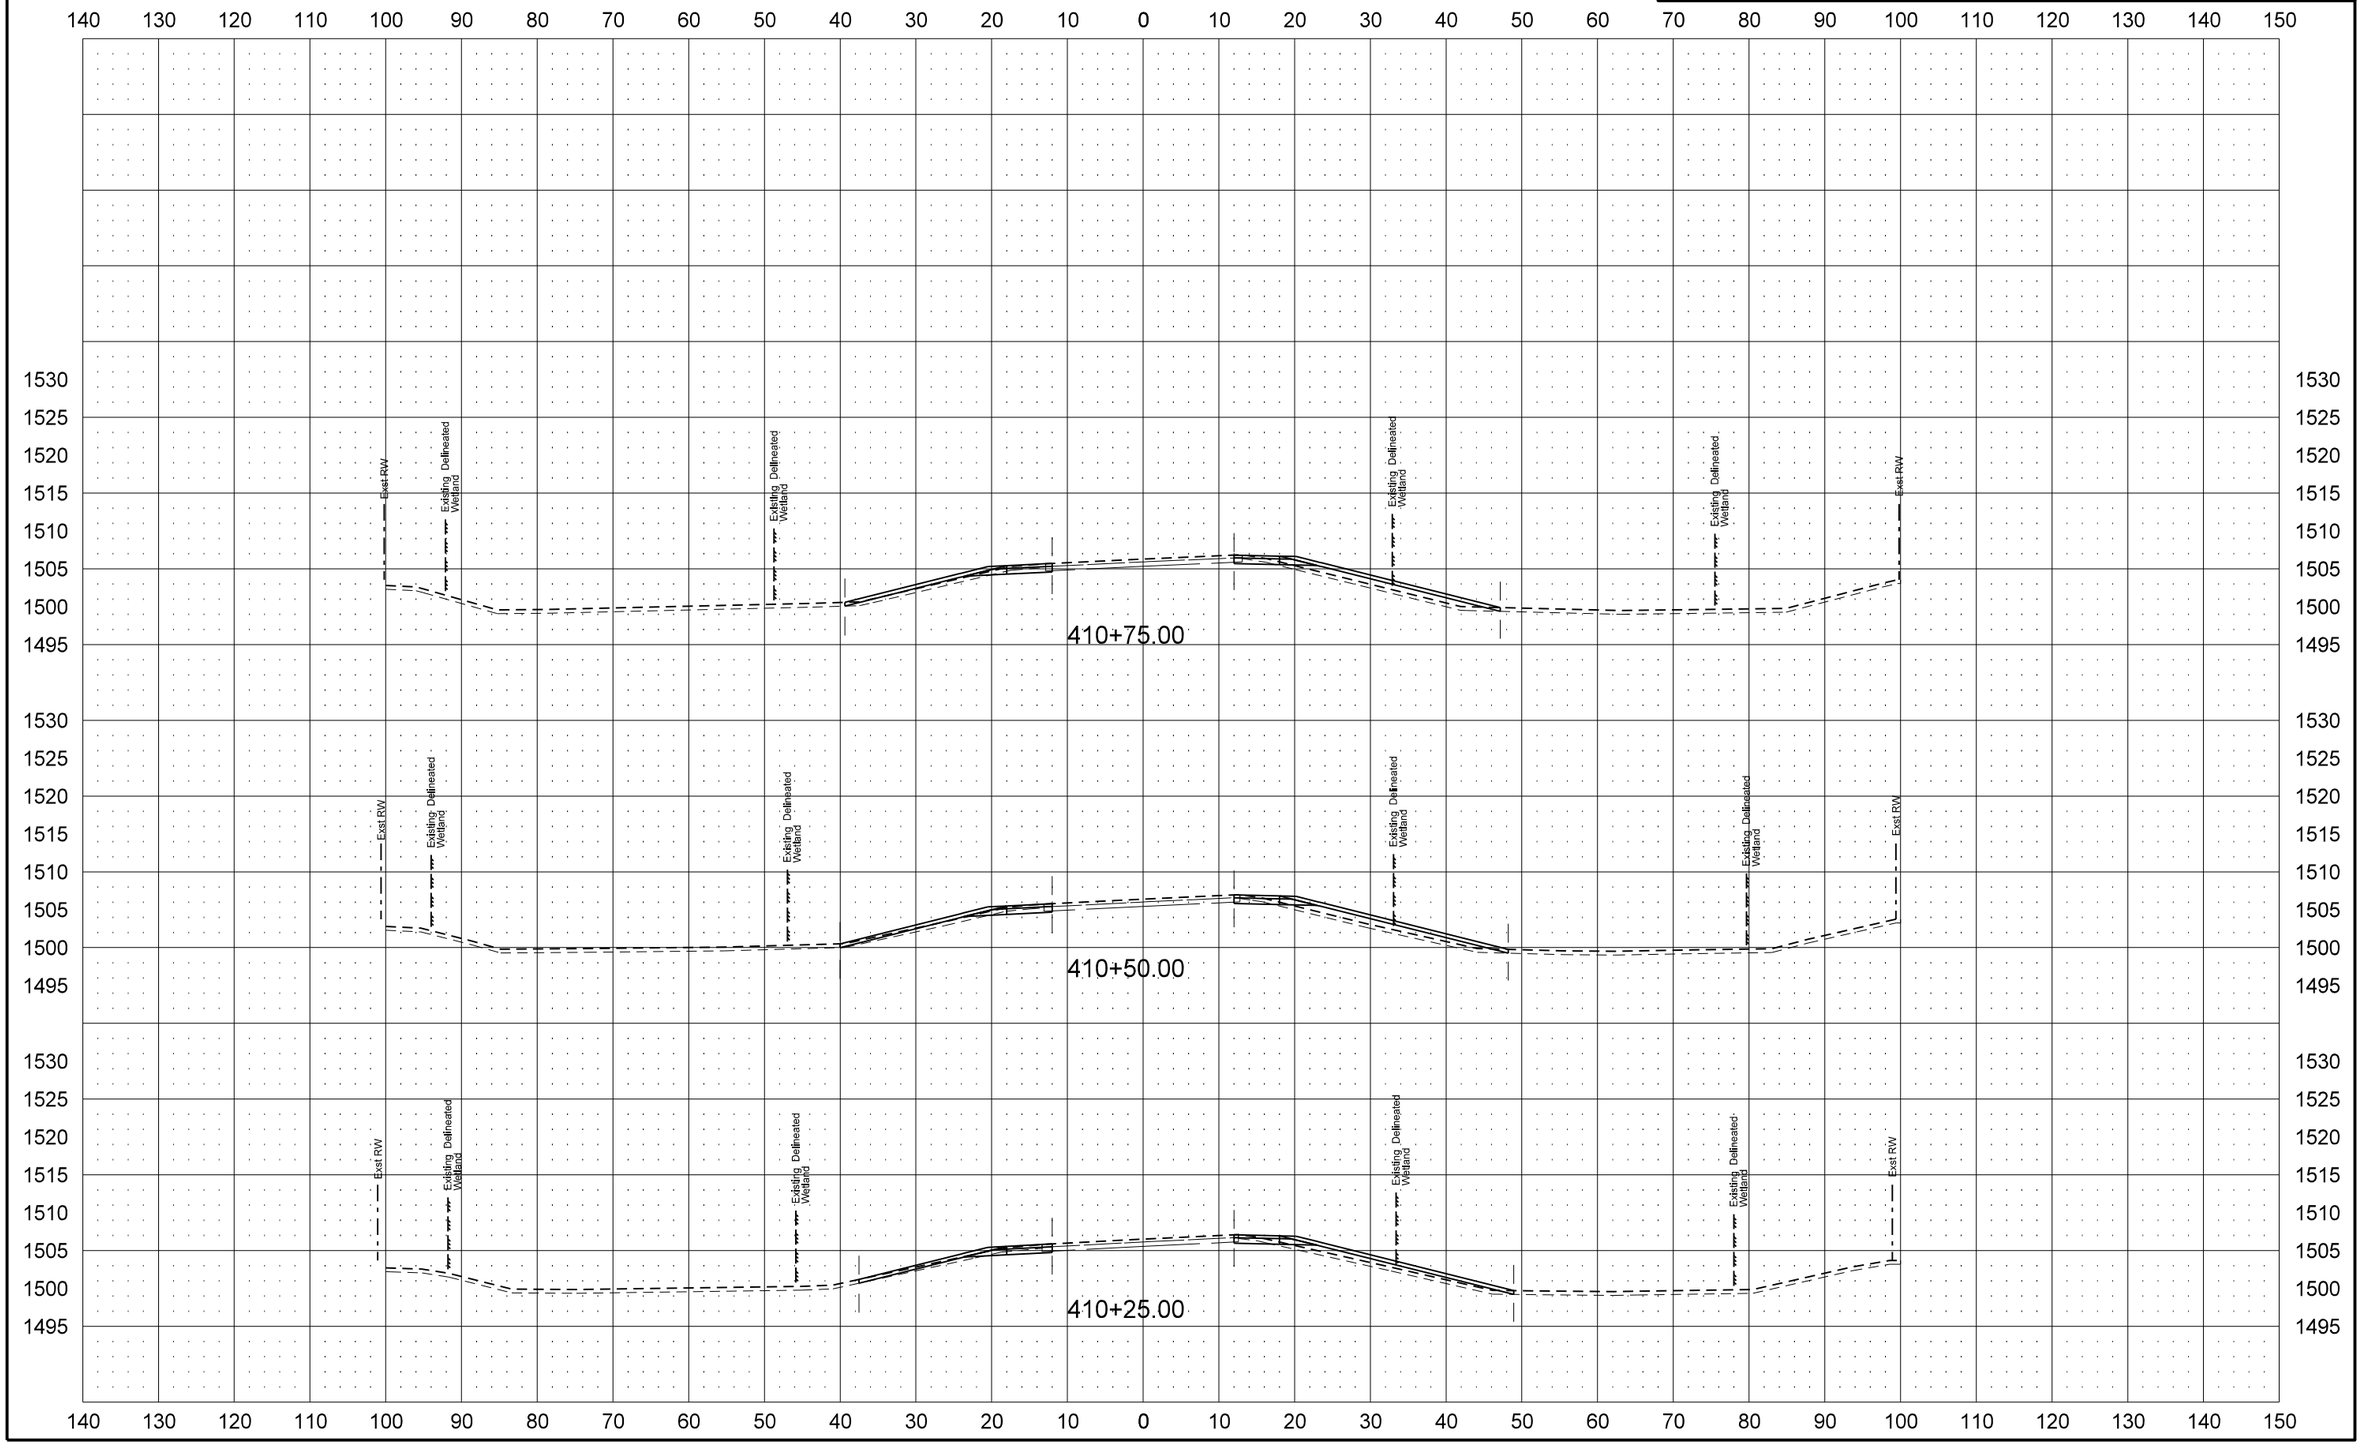

STATE	PROJECT NO.	SECTION NO.	SHEET NO.
ND	SHE-4-083(124)244	200	47

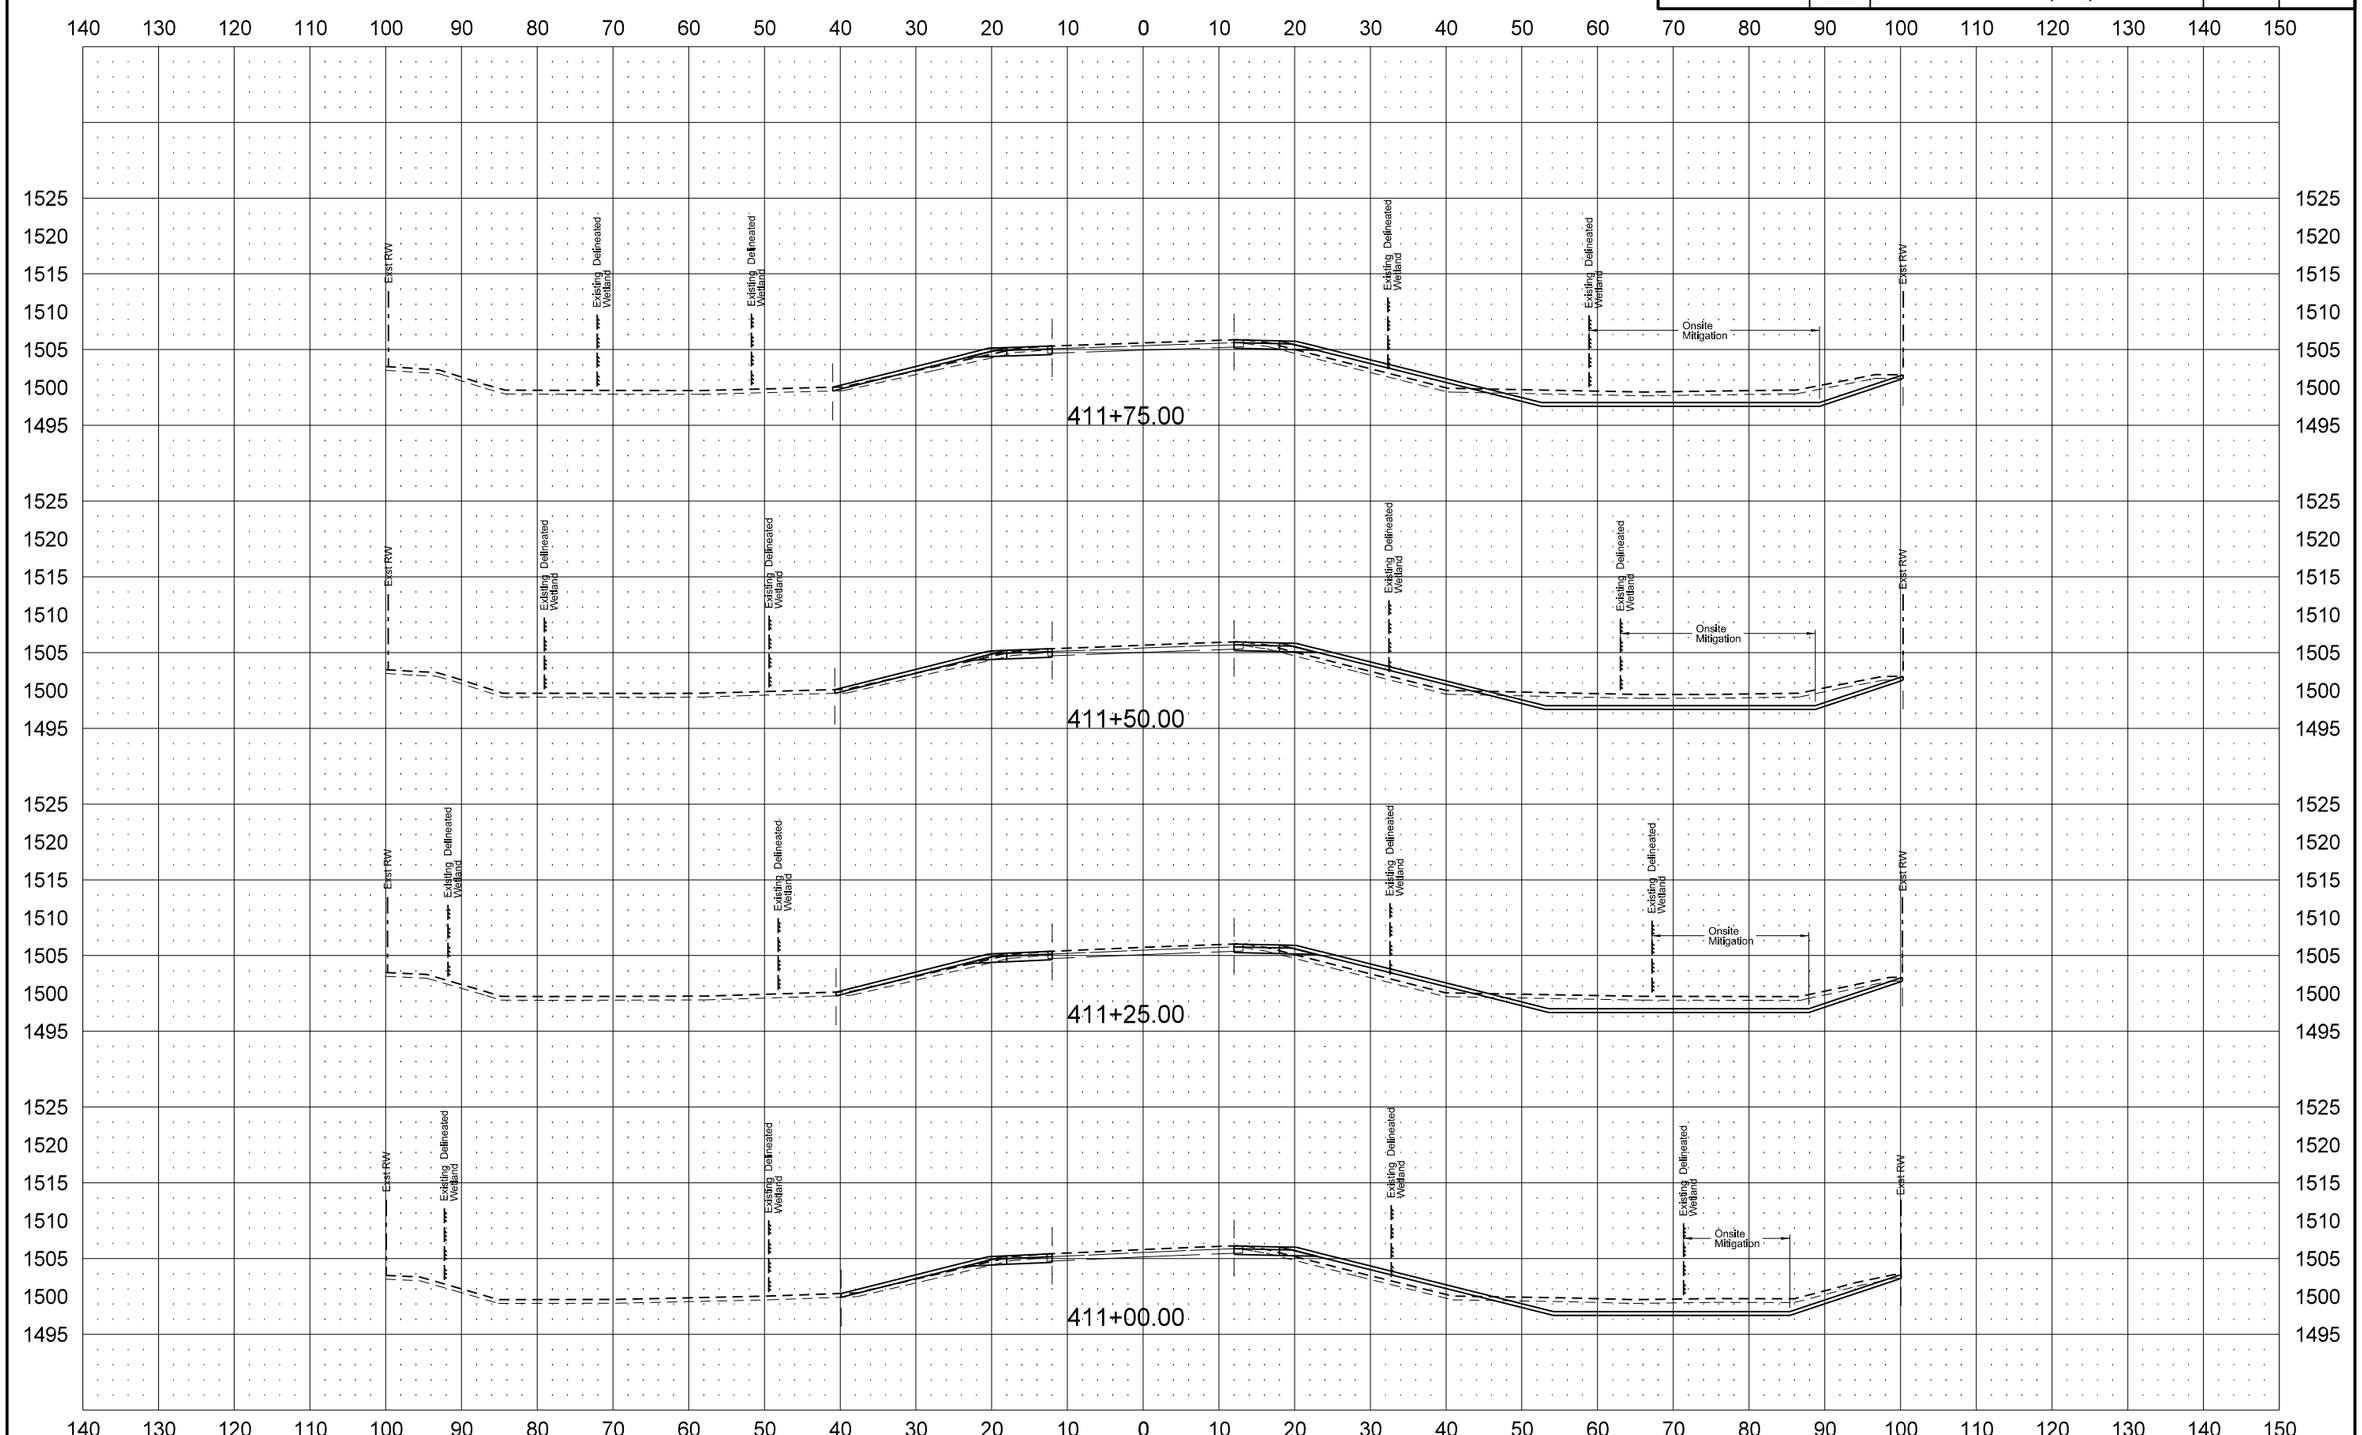

STATE	PROJECT NO.	SECTION NO.	SHEET NO.
ND	SHE-4-083(124)244	200	48

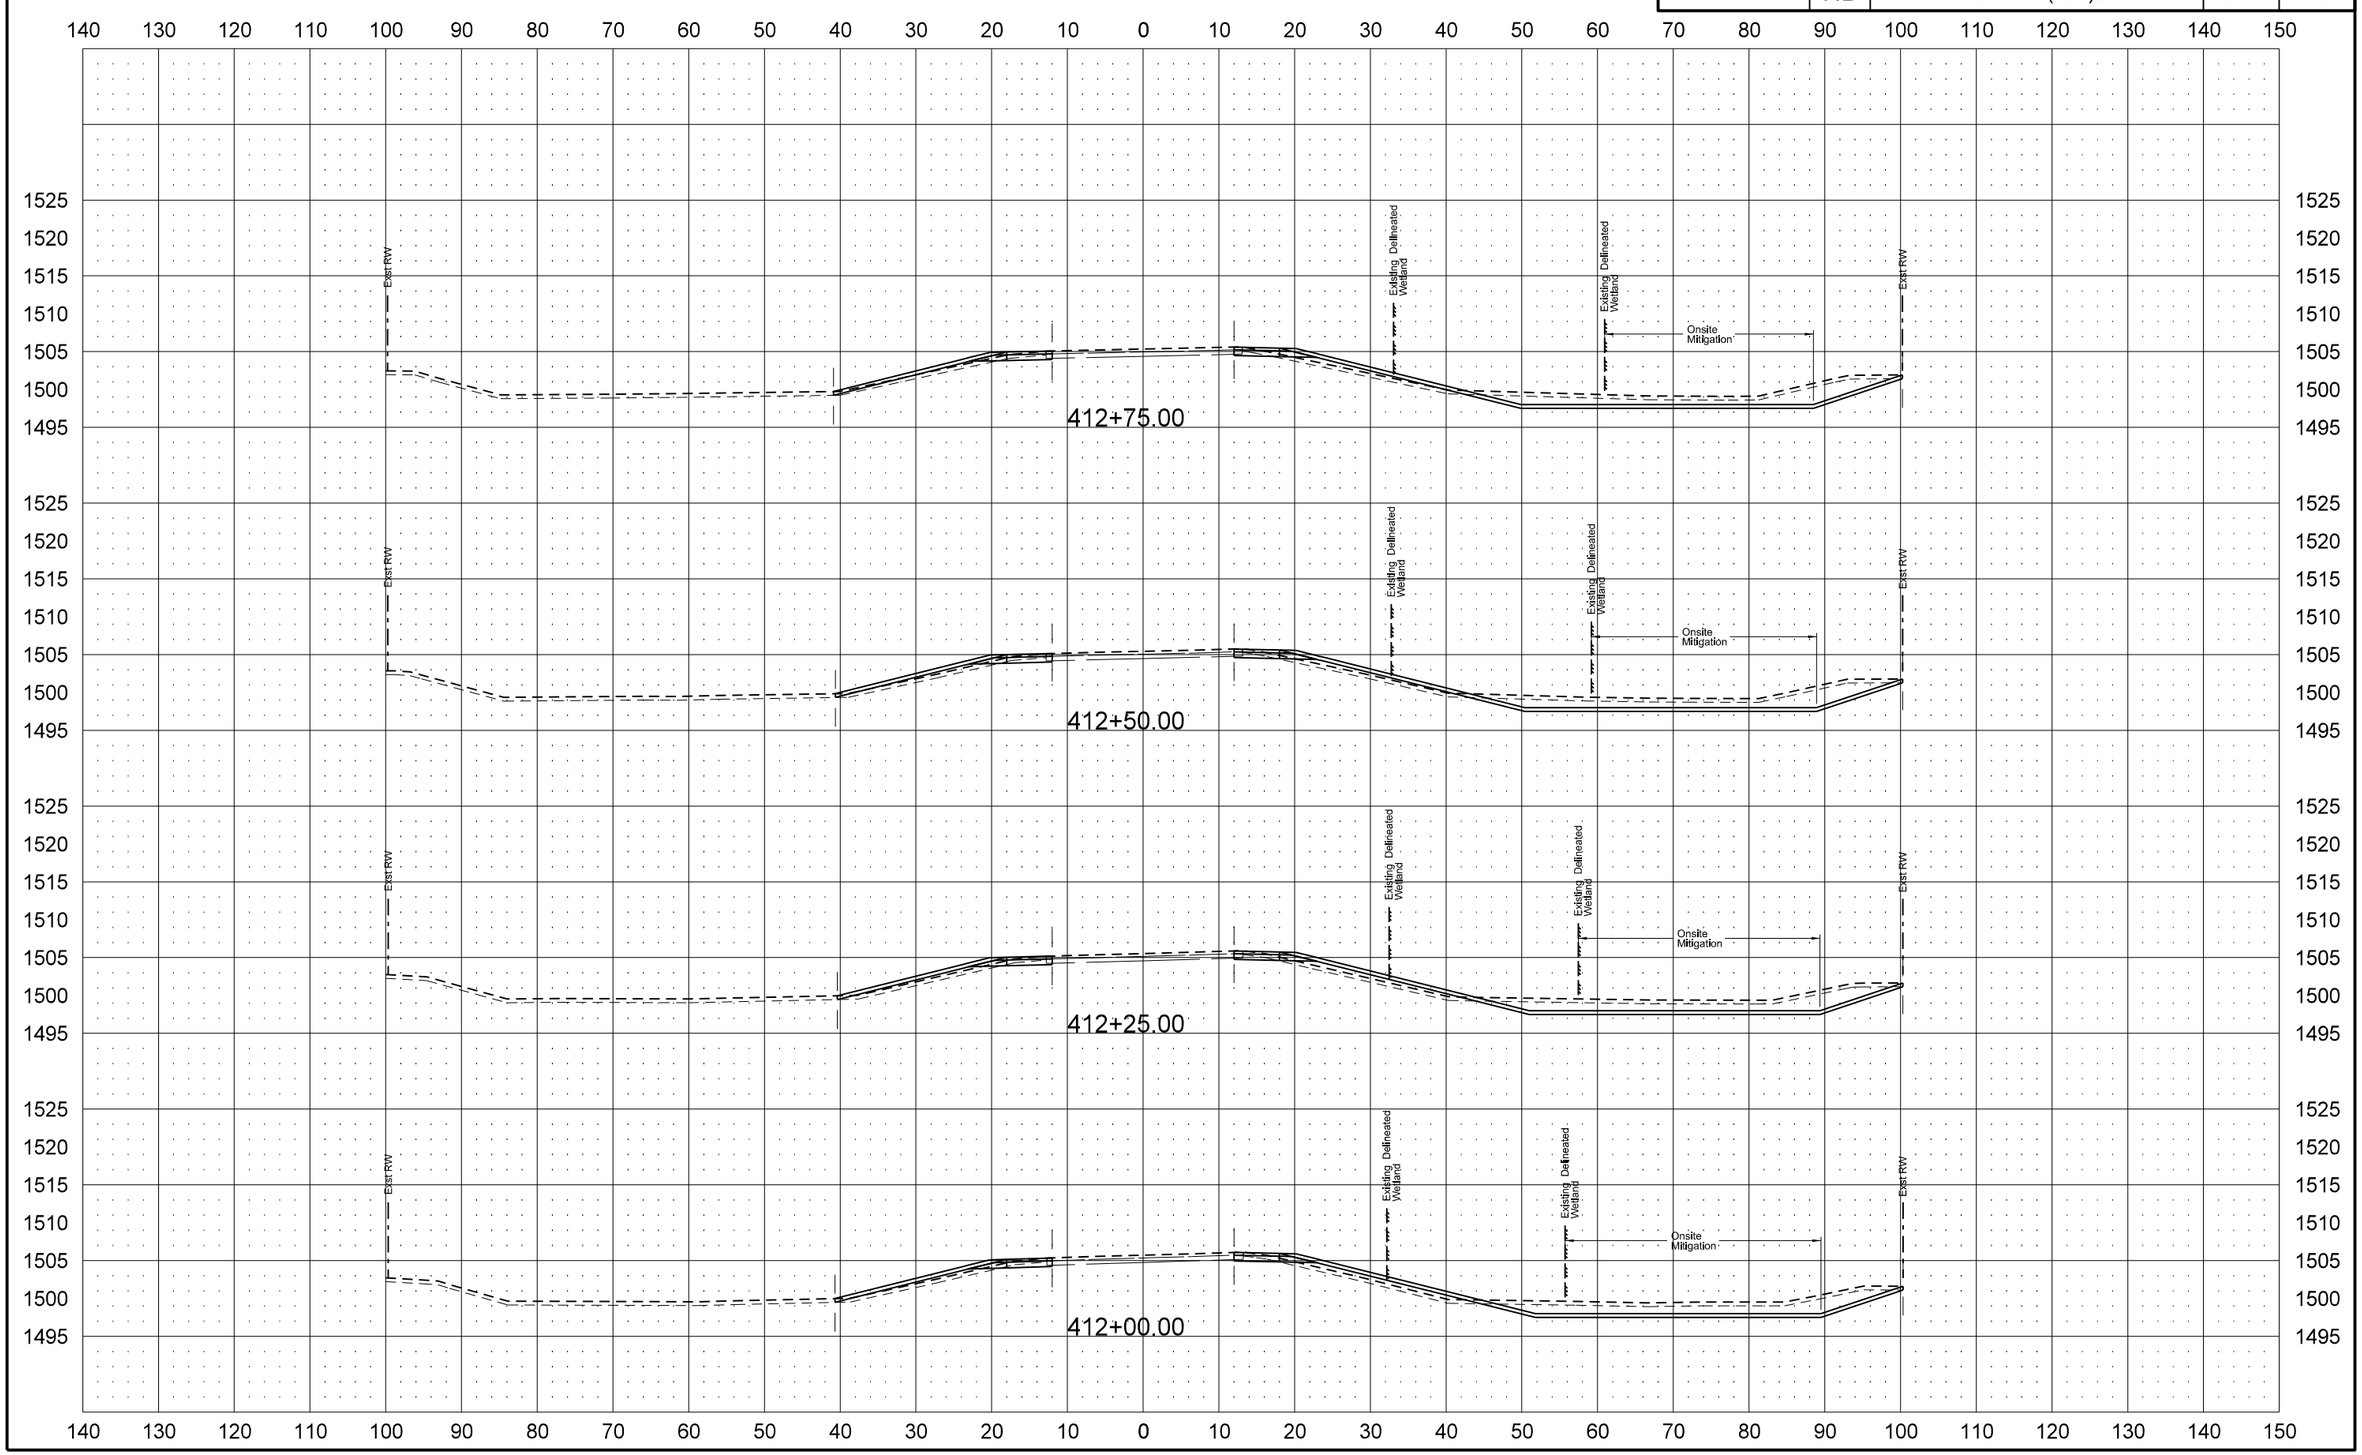

STATE	PROJECT NO.	SECTION NO.	SHEET NO.
ND	SHE-4-083(124)244	200	49

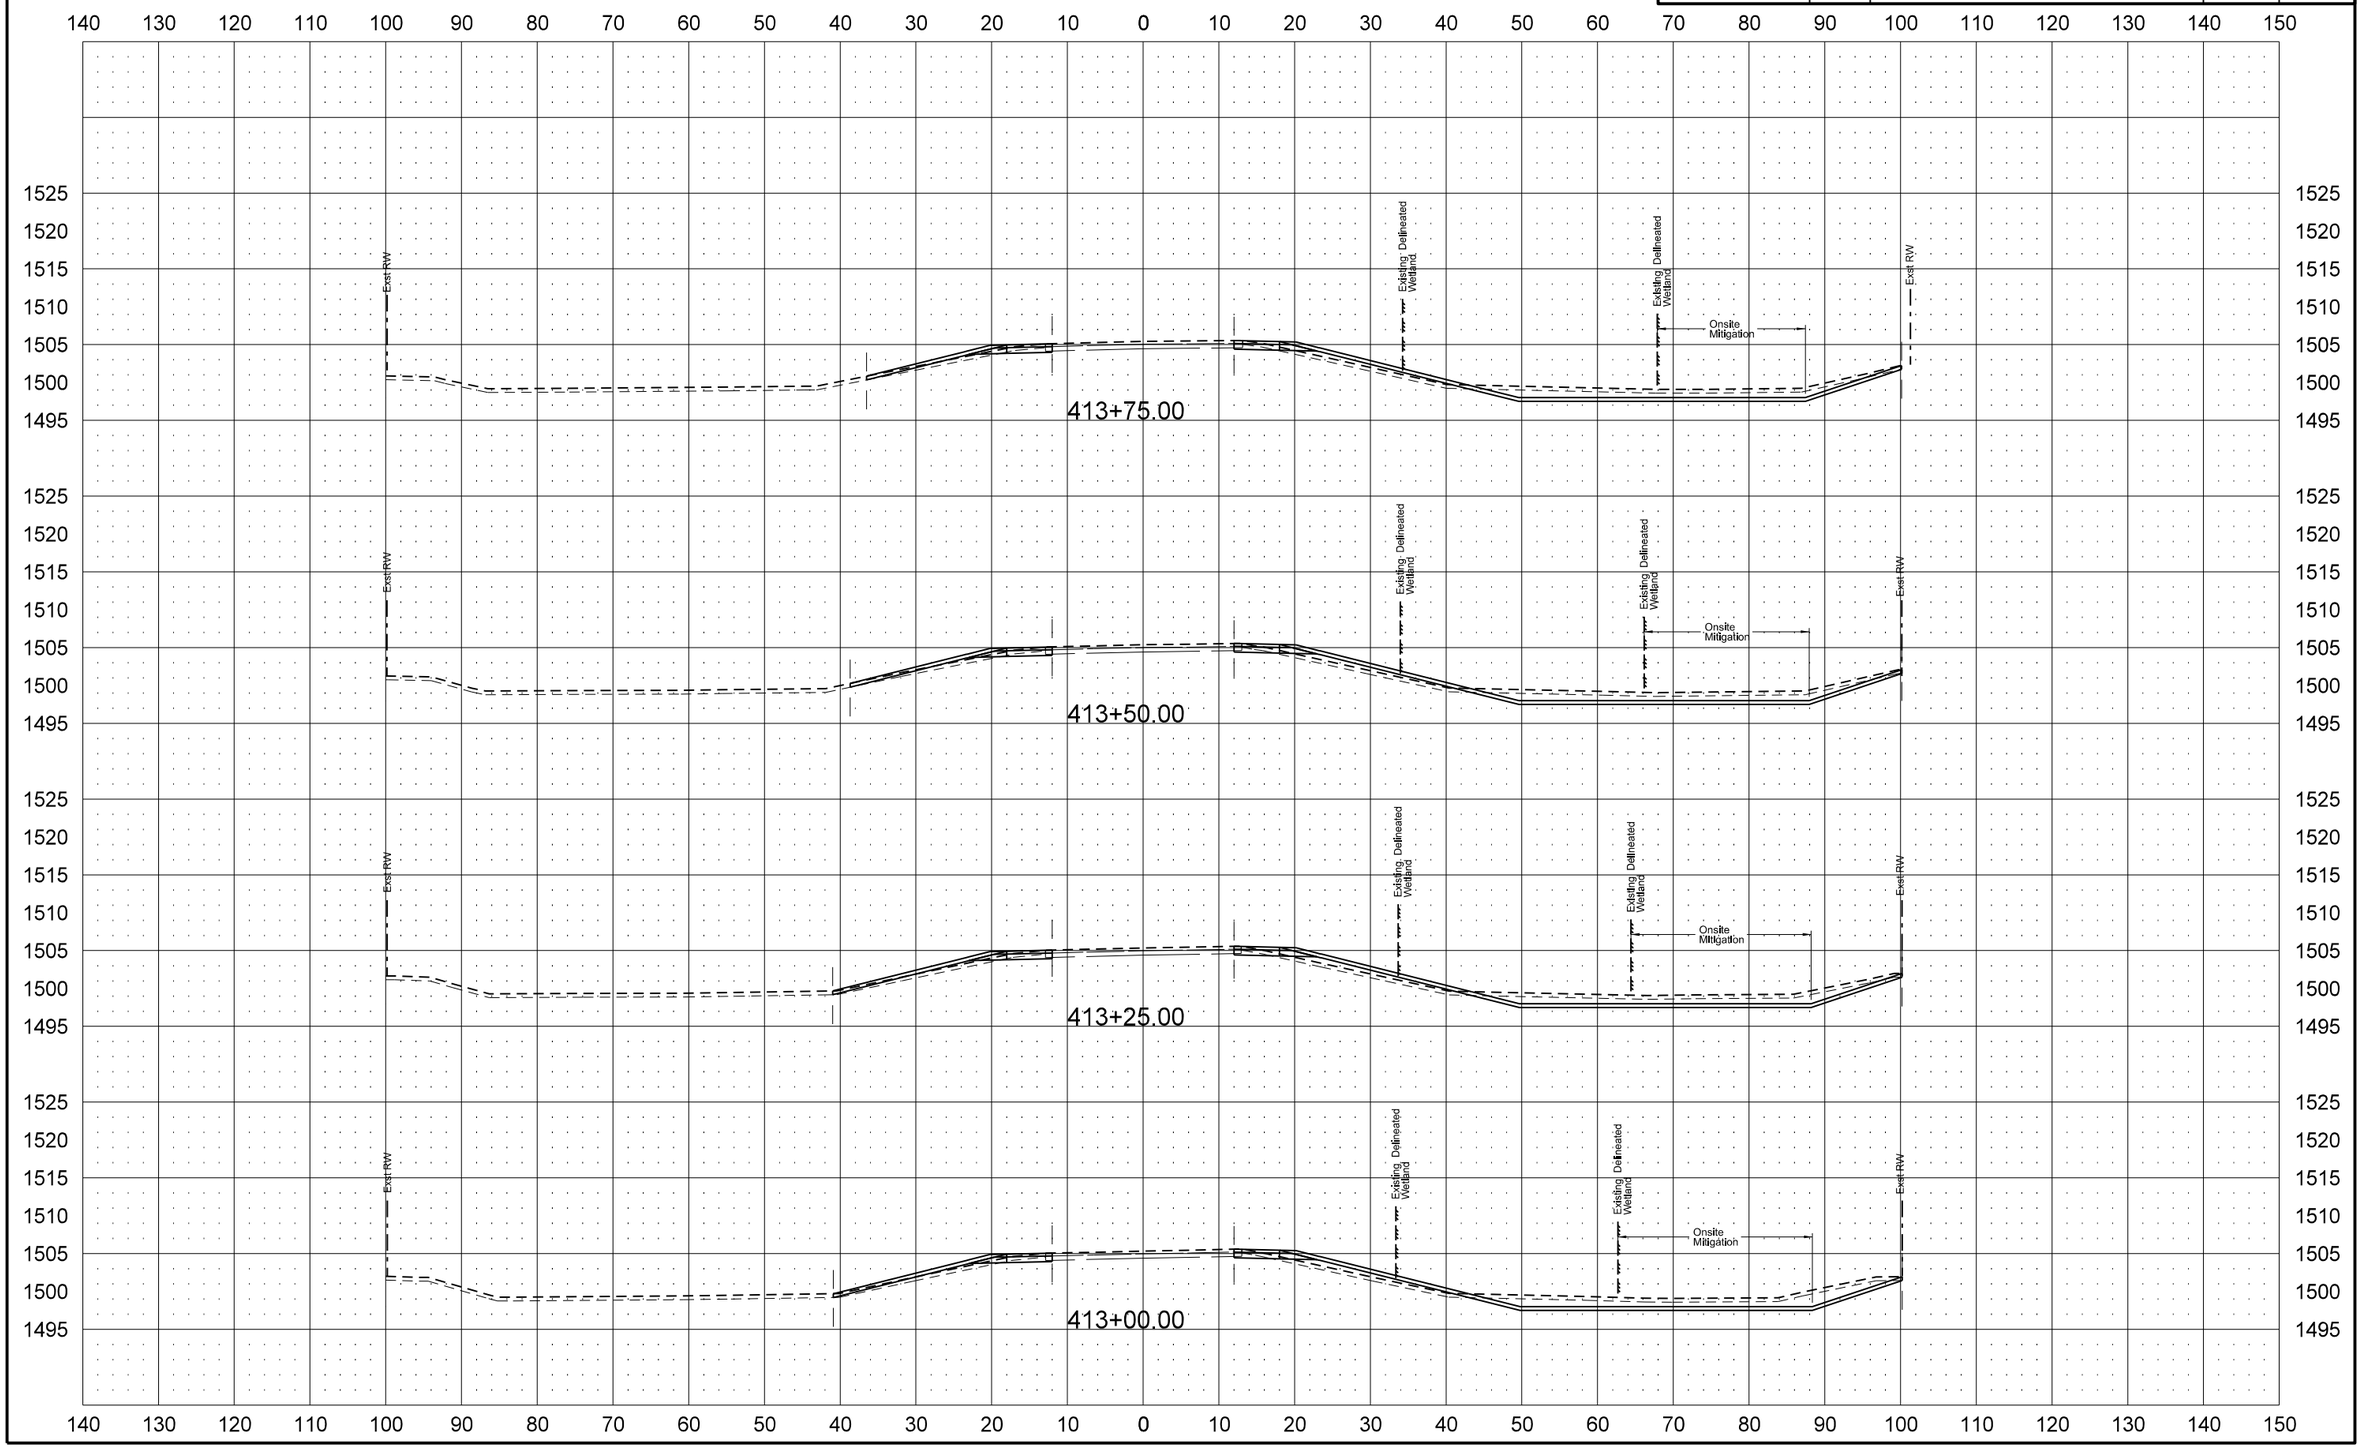

STATE	PROJECT NO.	SECTION NO.	SHEET NO.
ND	SHE-4-083(124)244	200	50

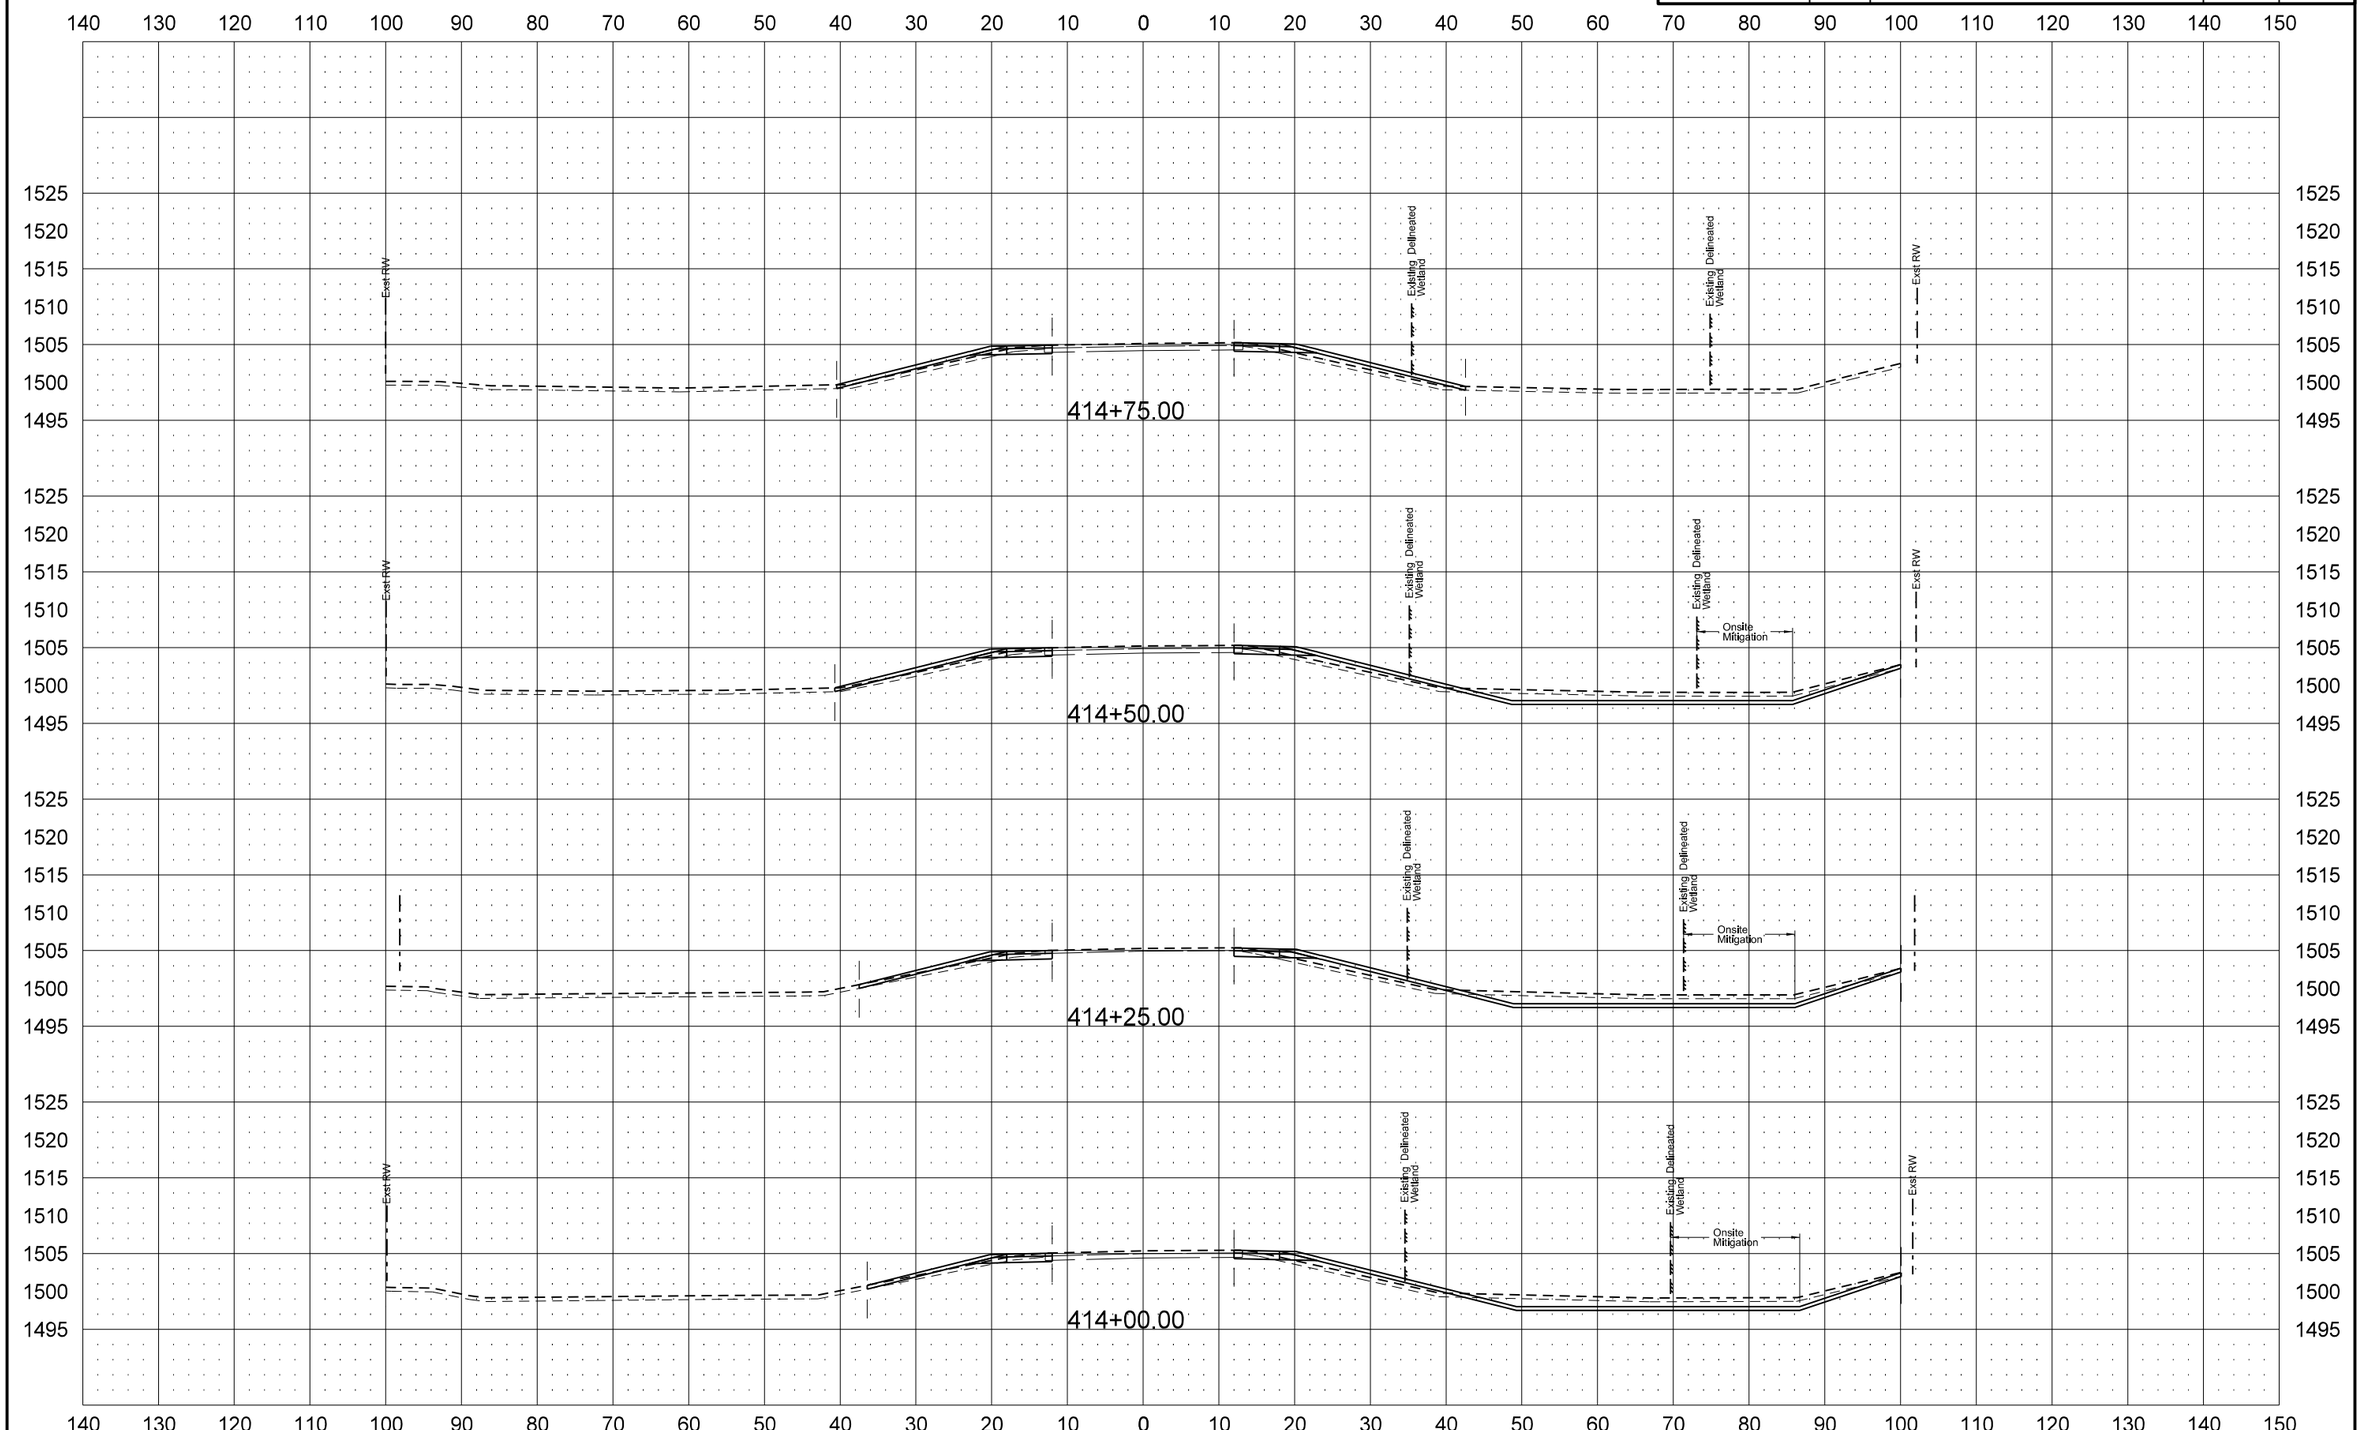

STATE	PROJECT NO.	SECTION NO.	SHEET NO.
ND	SHE-4-083(124)244	200	51

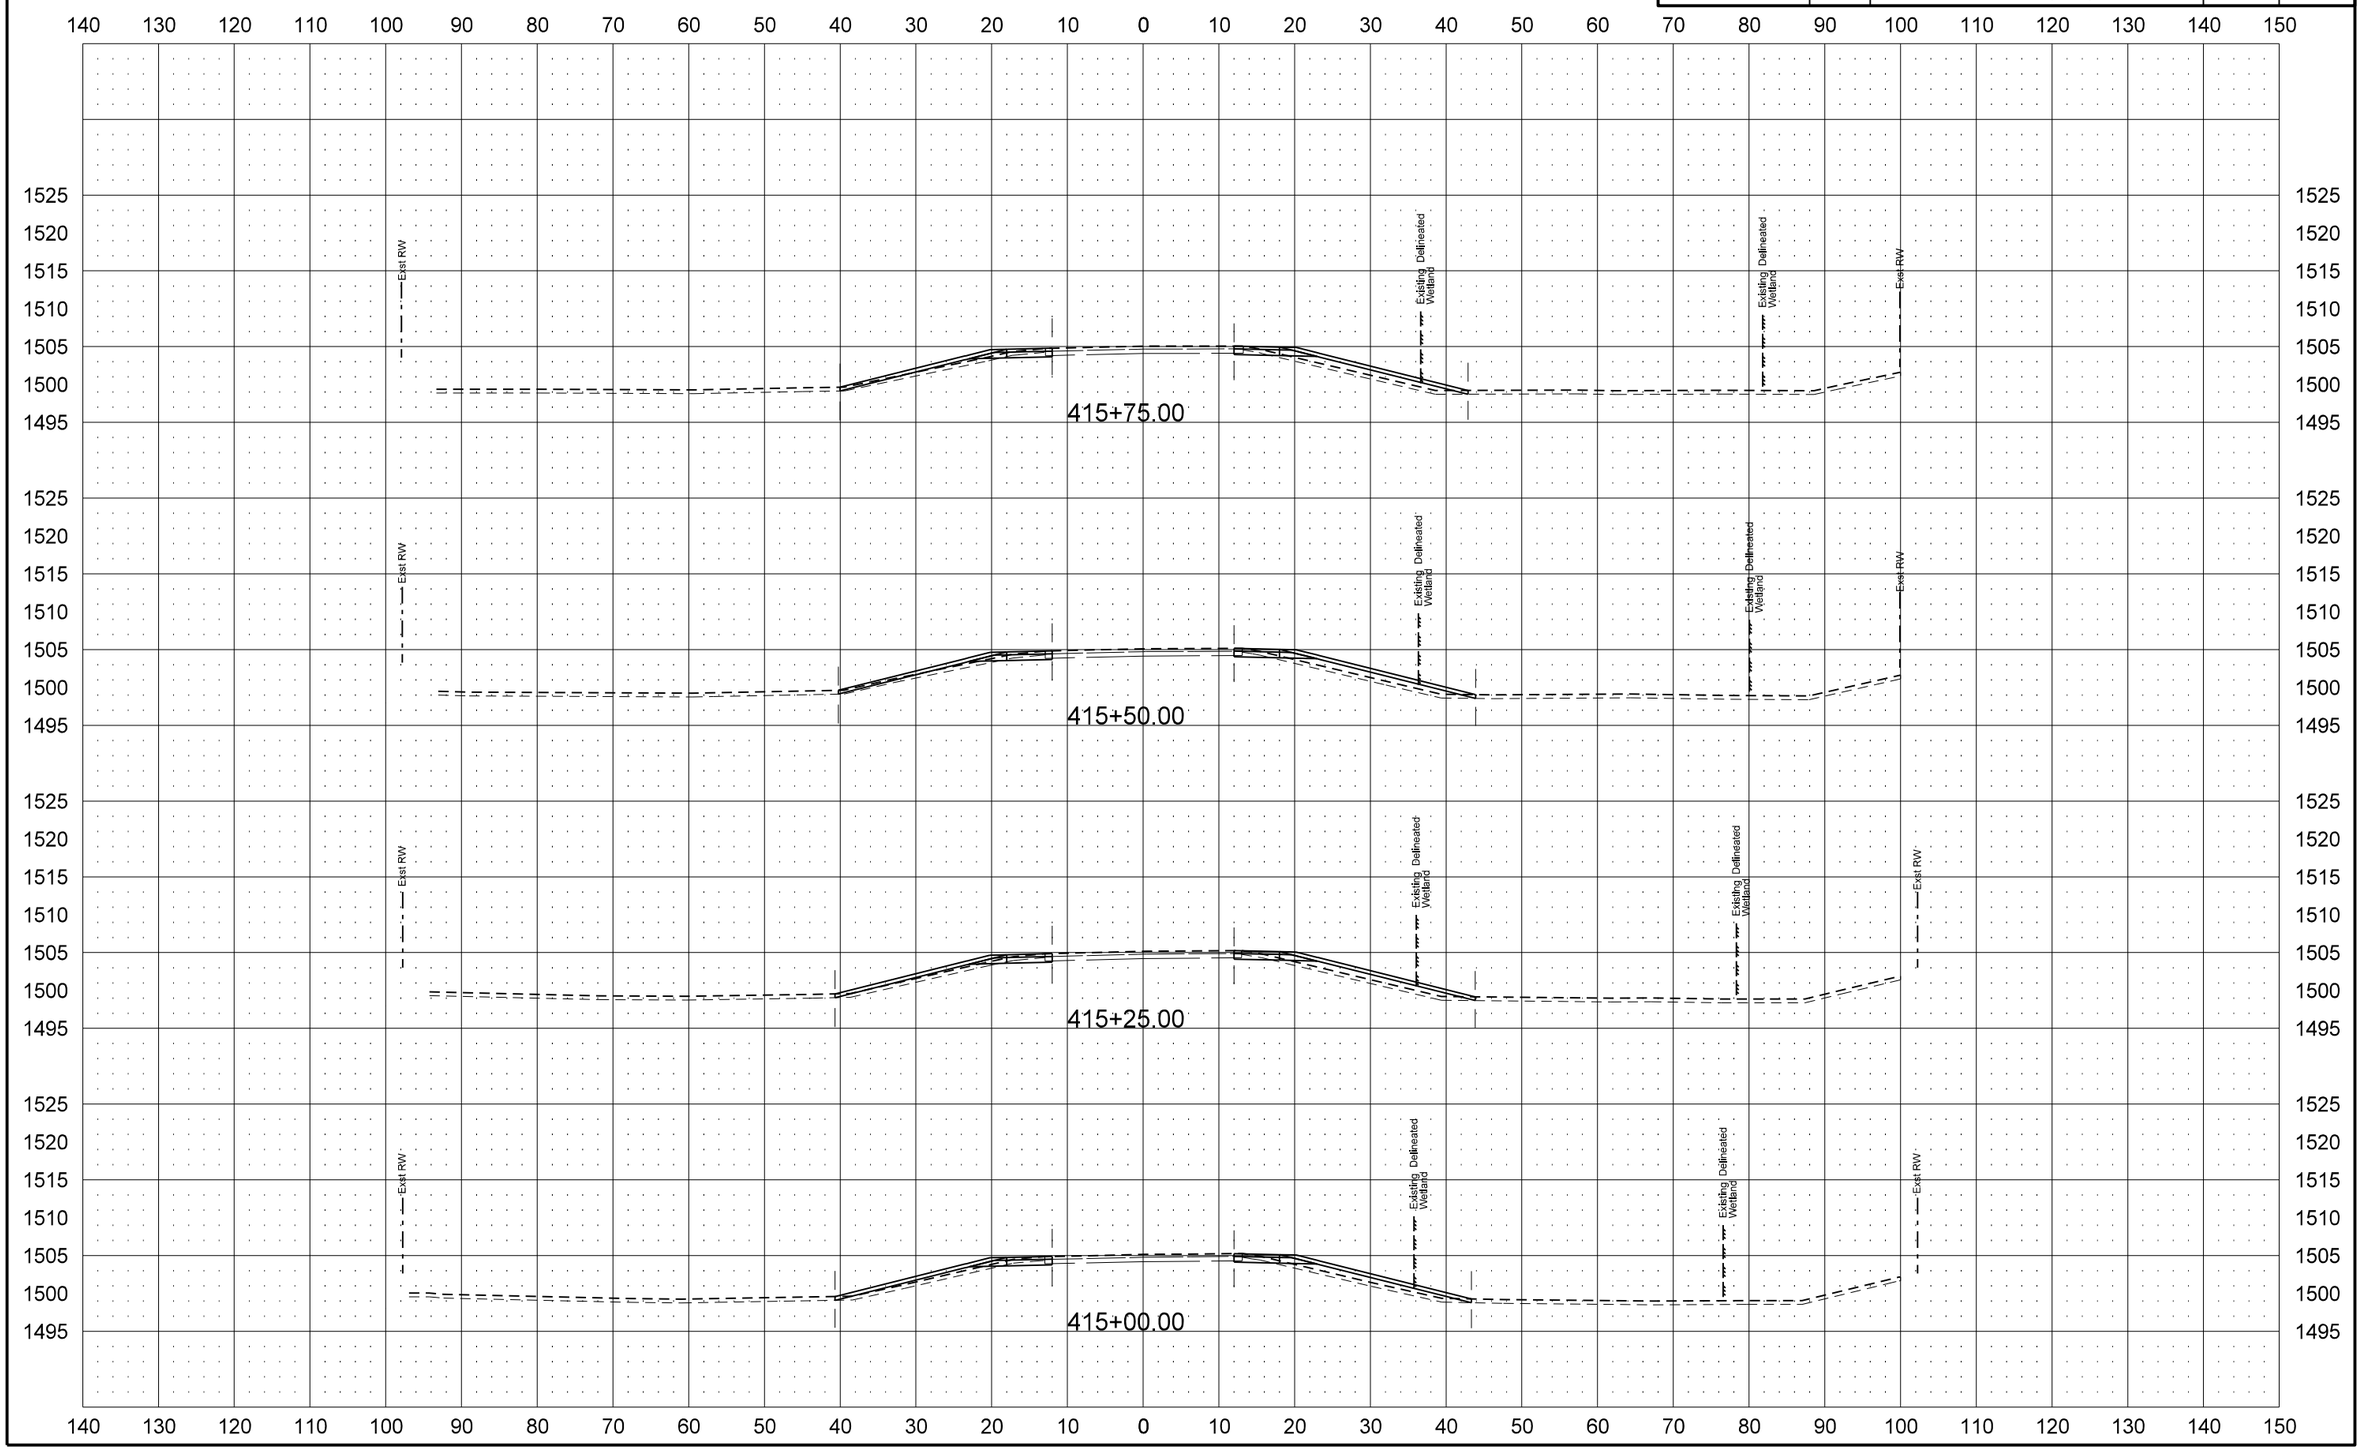

STATE	PROJECT NO.	SECTION NO.	SHEET NO.
ND	SHE-4-083(124)244	200	52

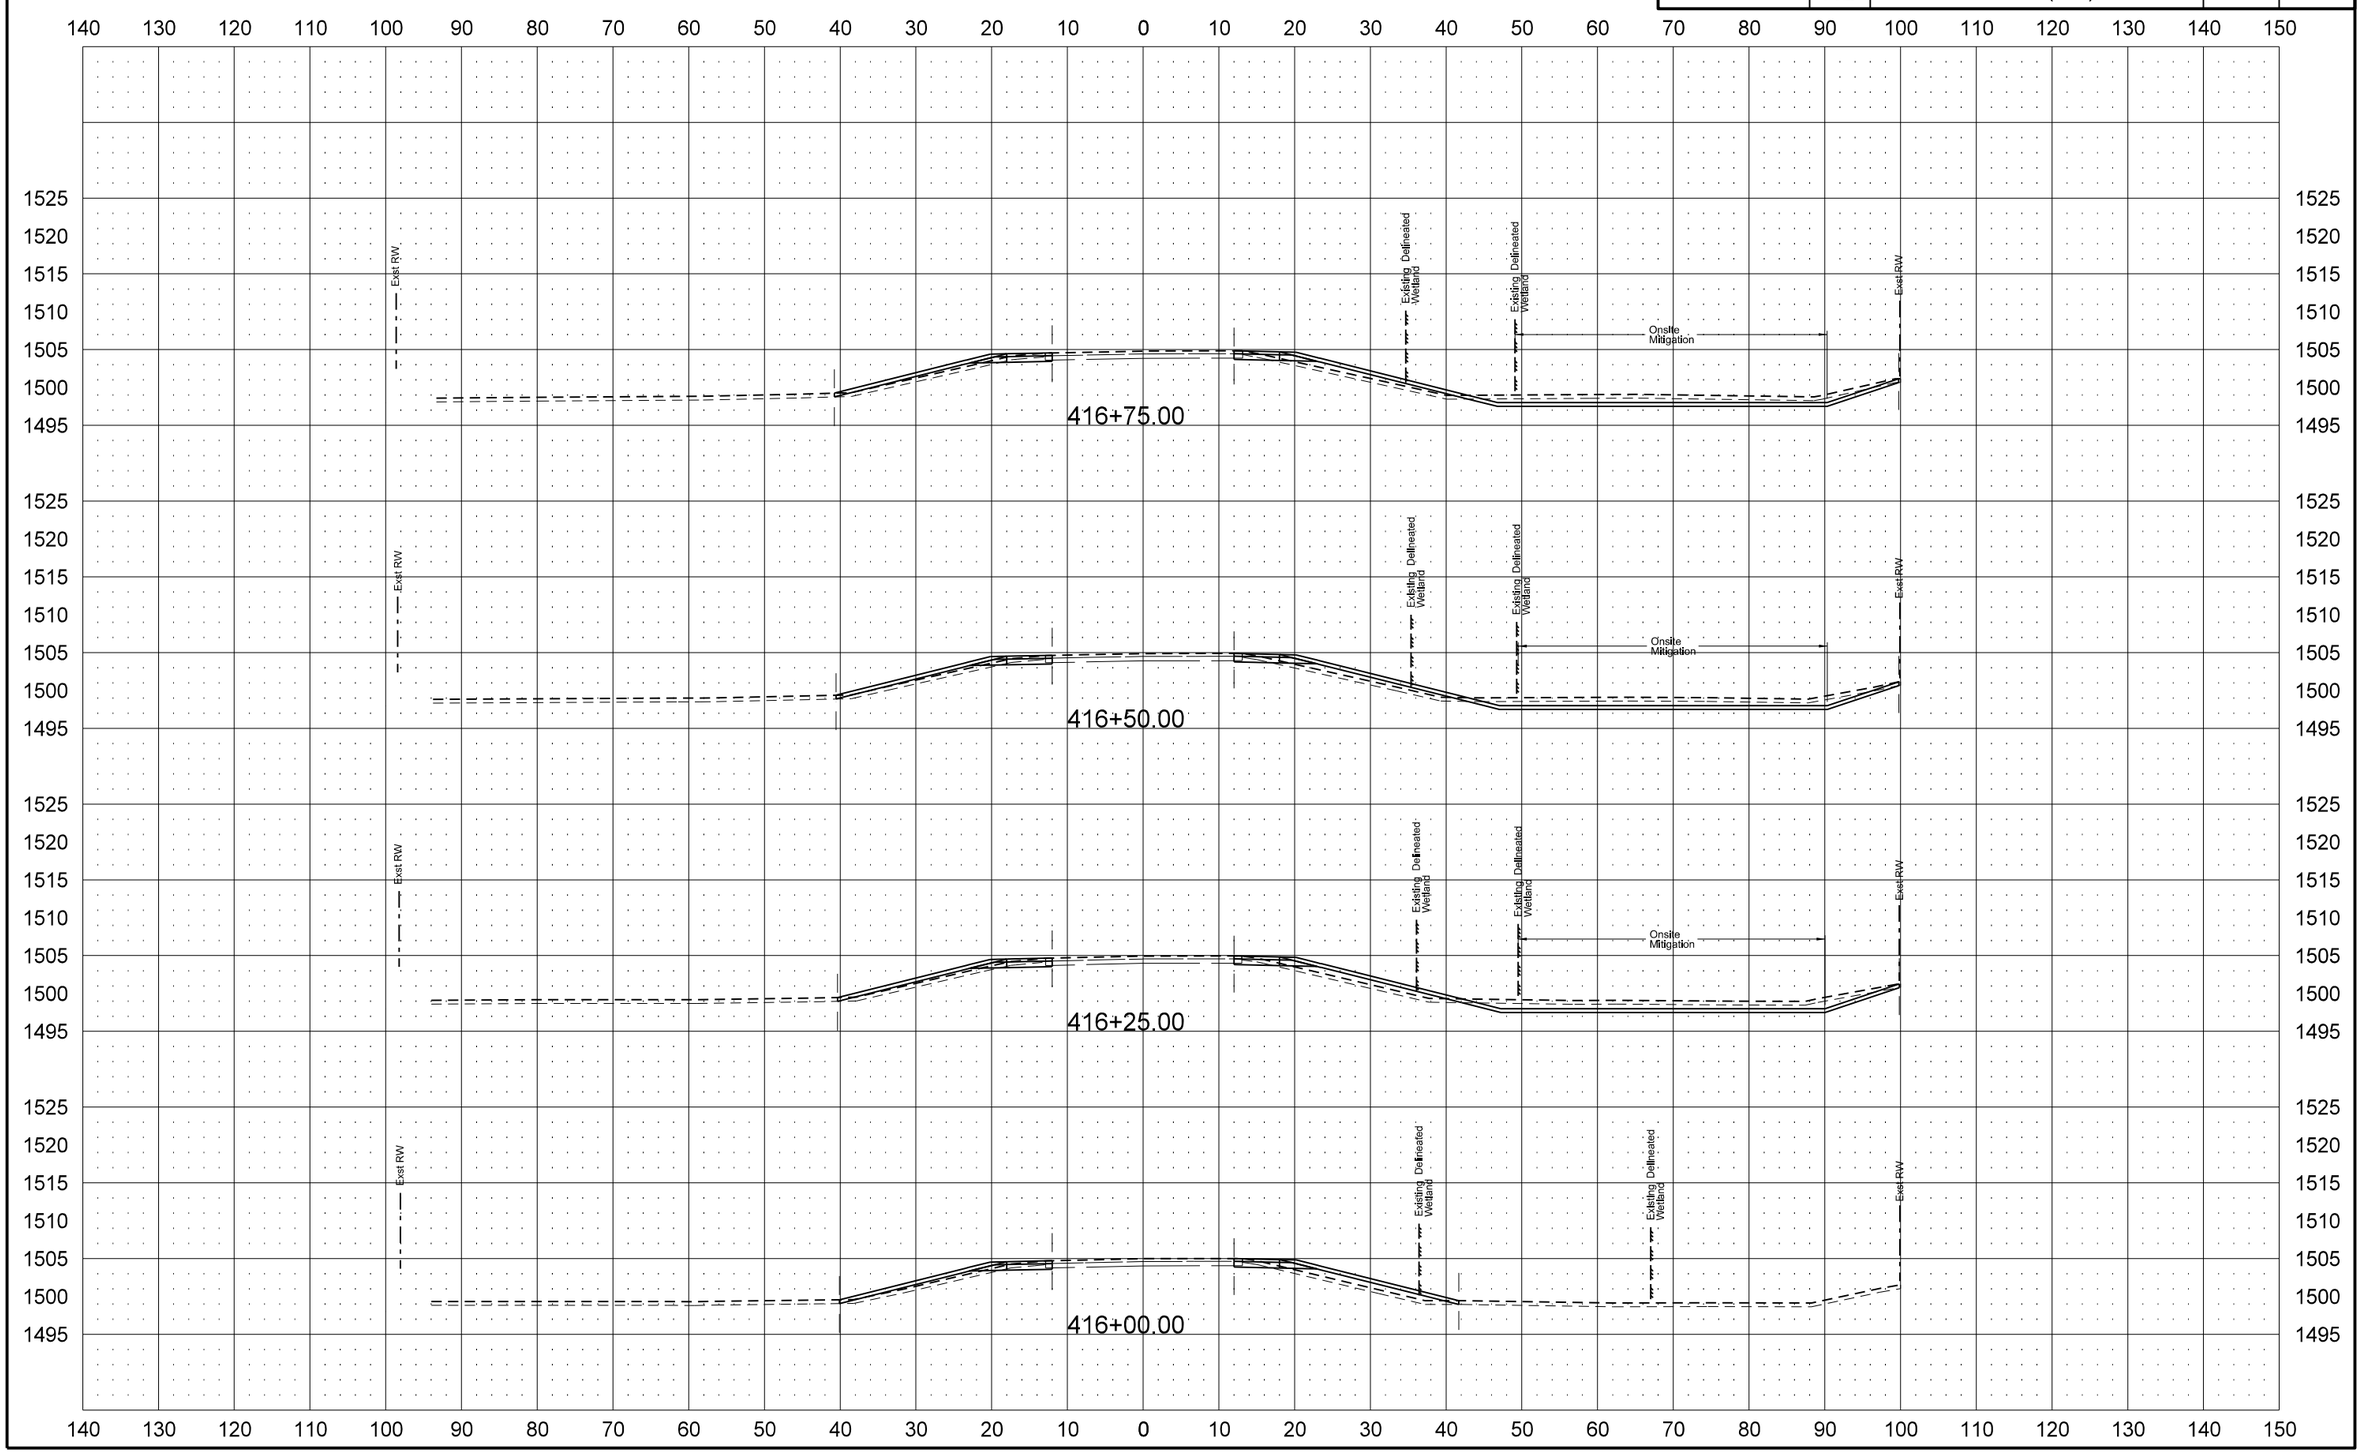

STATE	PROJECT NO.	SECTION NO.	SHEET NO.
ND	SHE-4-083(124)244	200	53

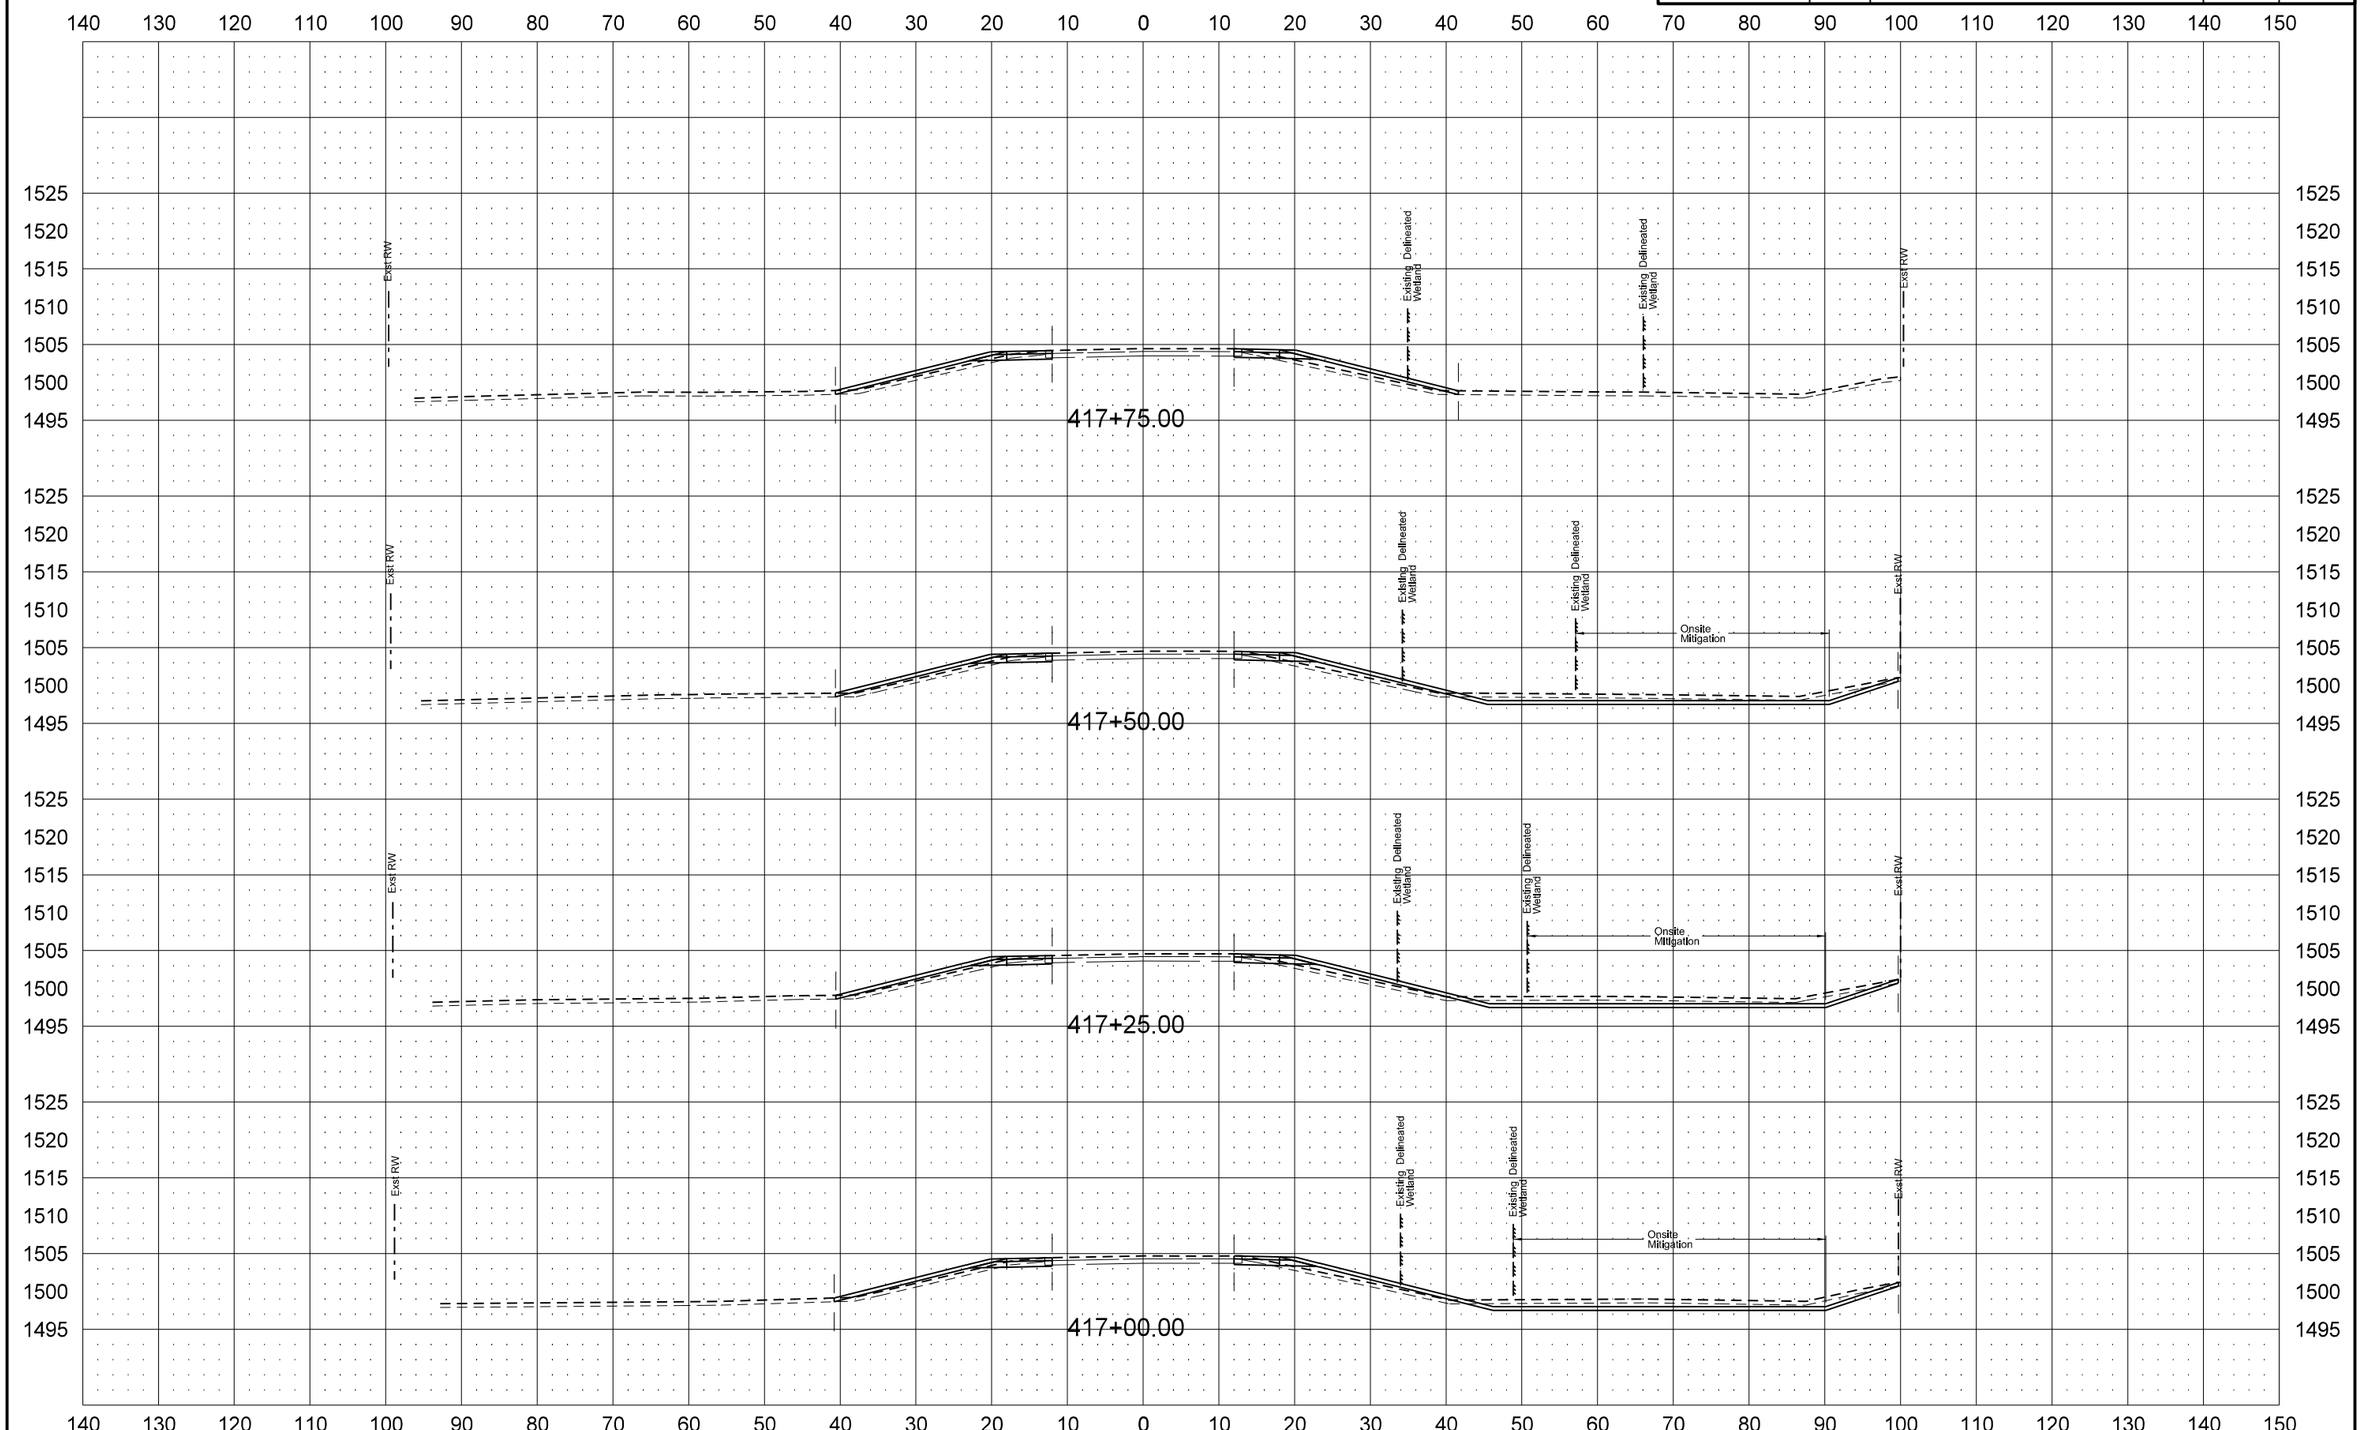

STATE	PROJECT NO.	SECTION NO.	SHEET NO.
ND	SHE-4-083(124)244	200	54

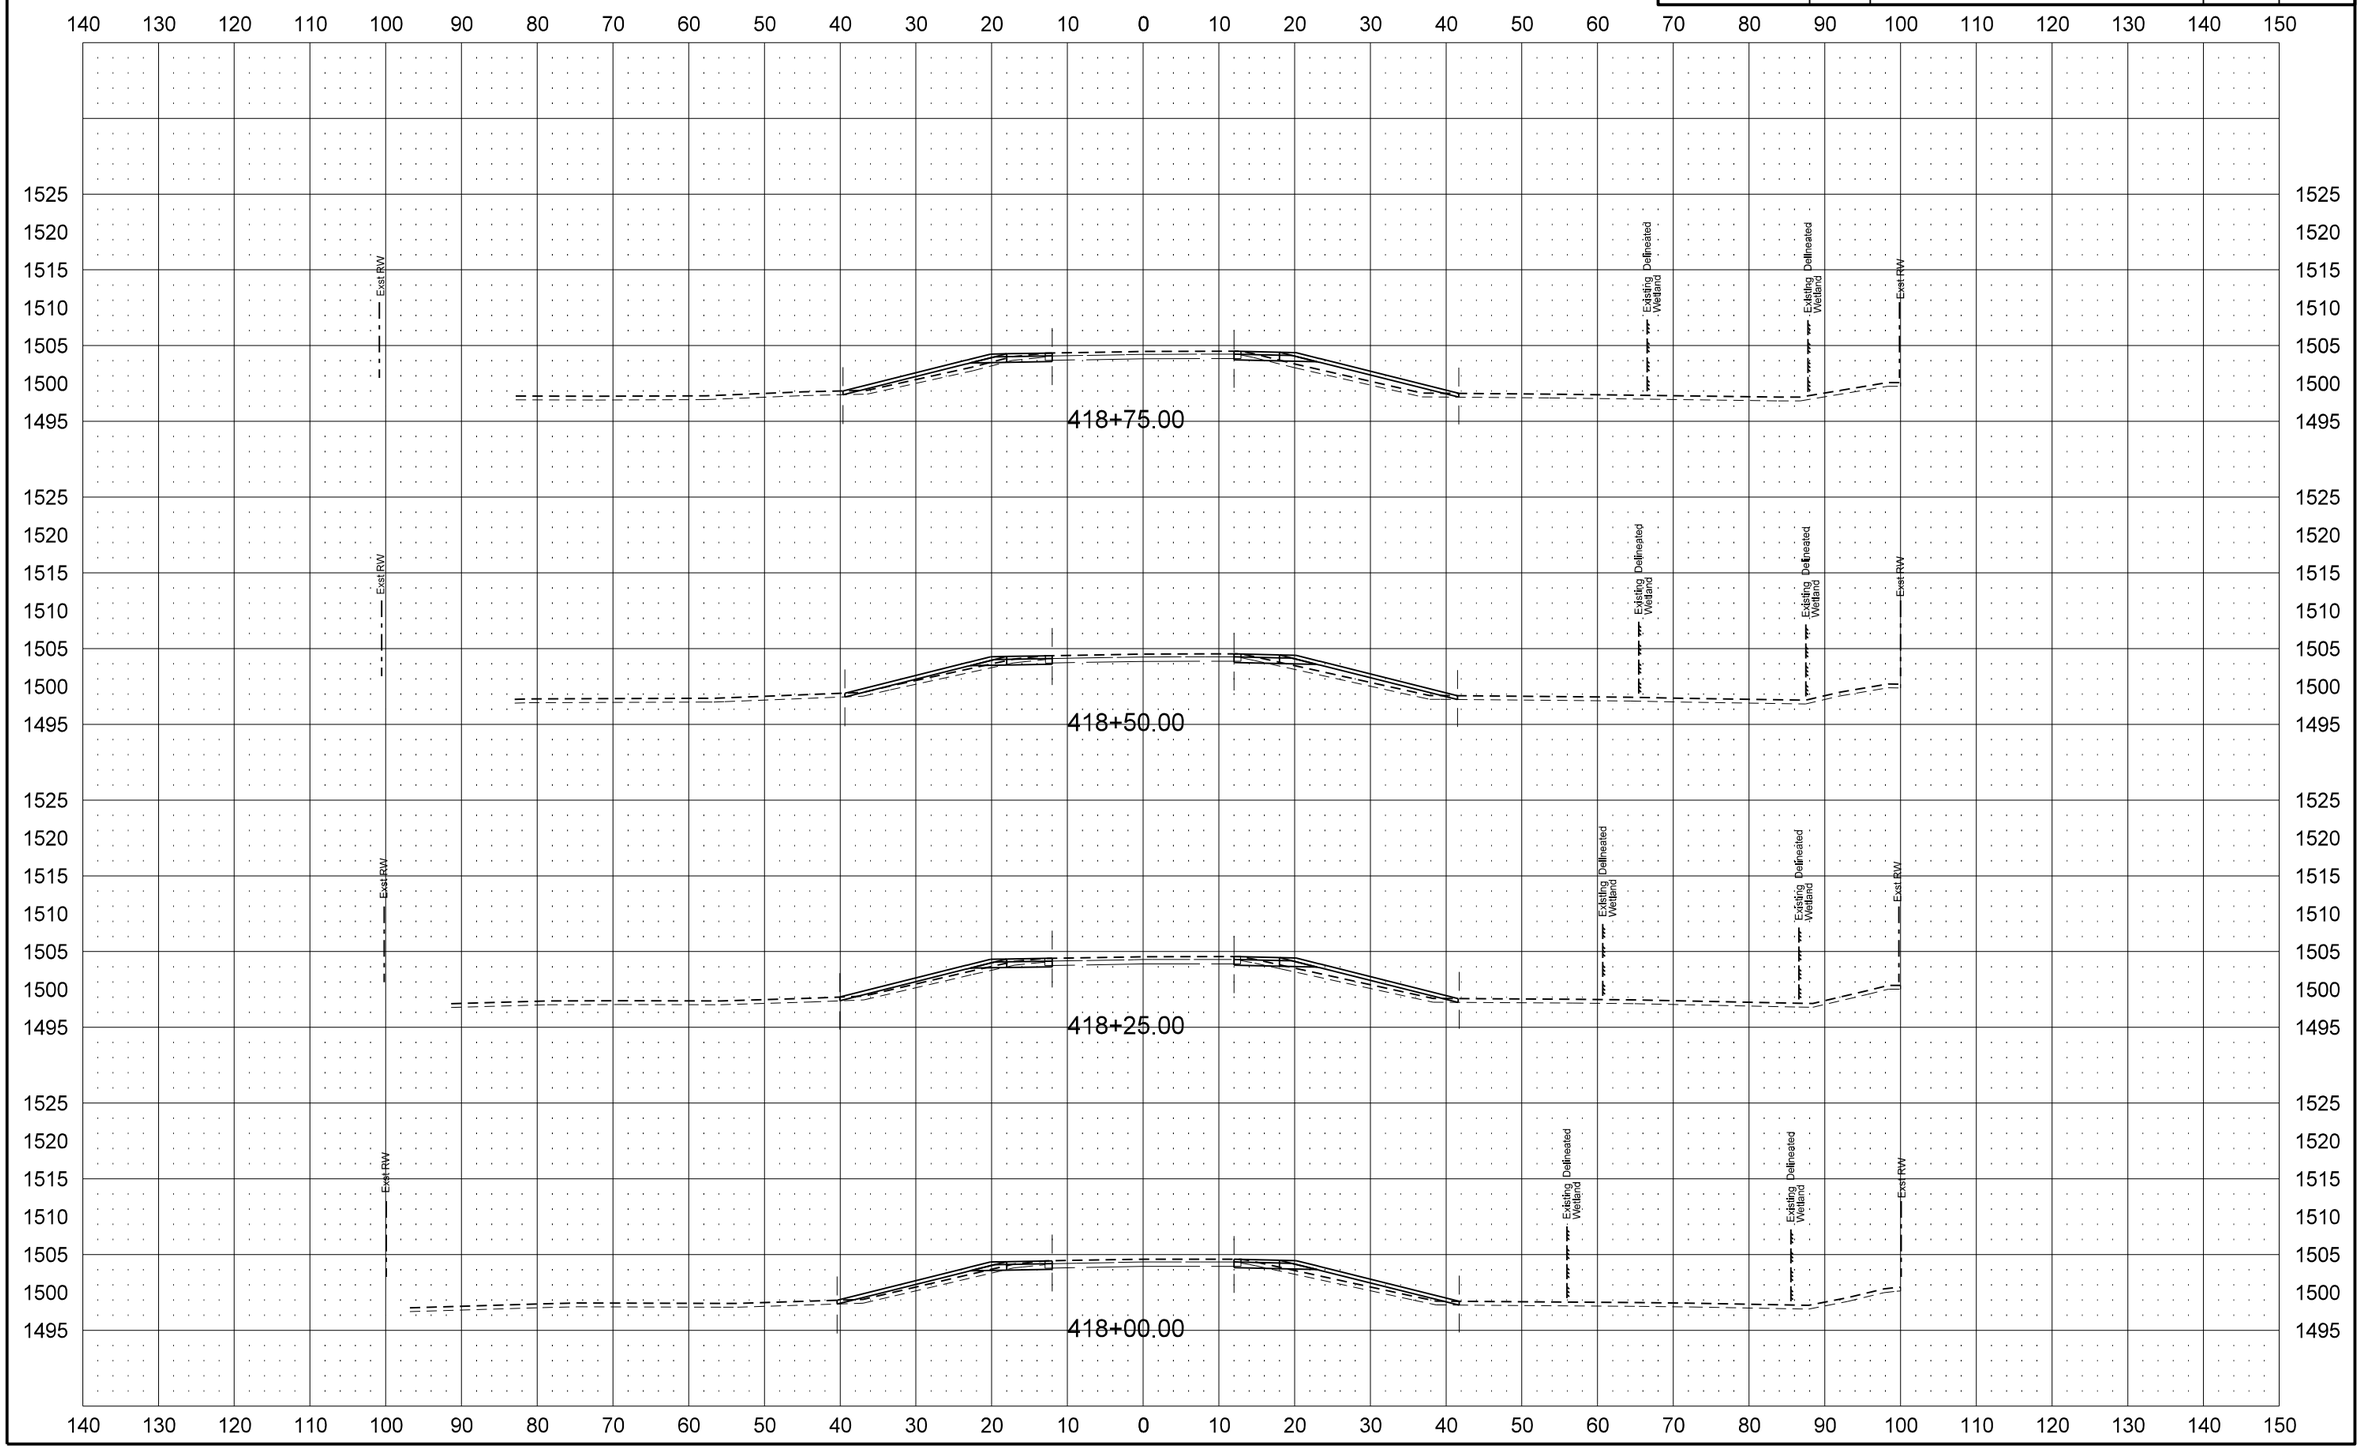

STATE	PROJECT NO.	SECTION NO.	SHEET NO.
ND	SHE-4-083(124)244	200	55

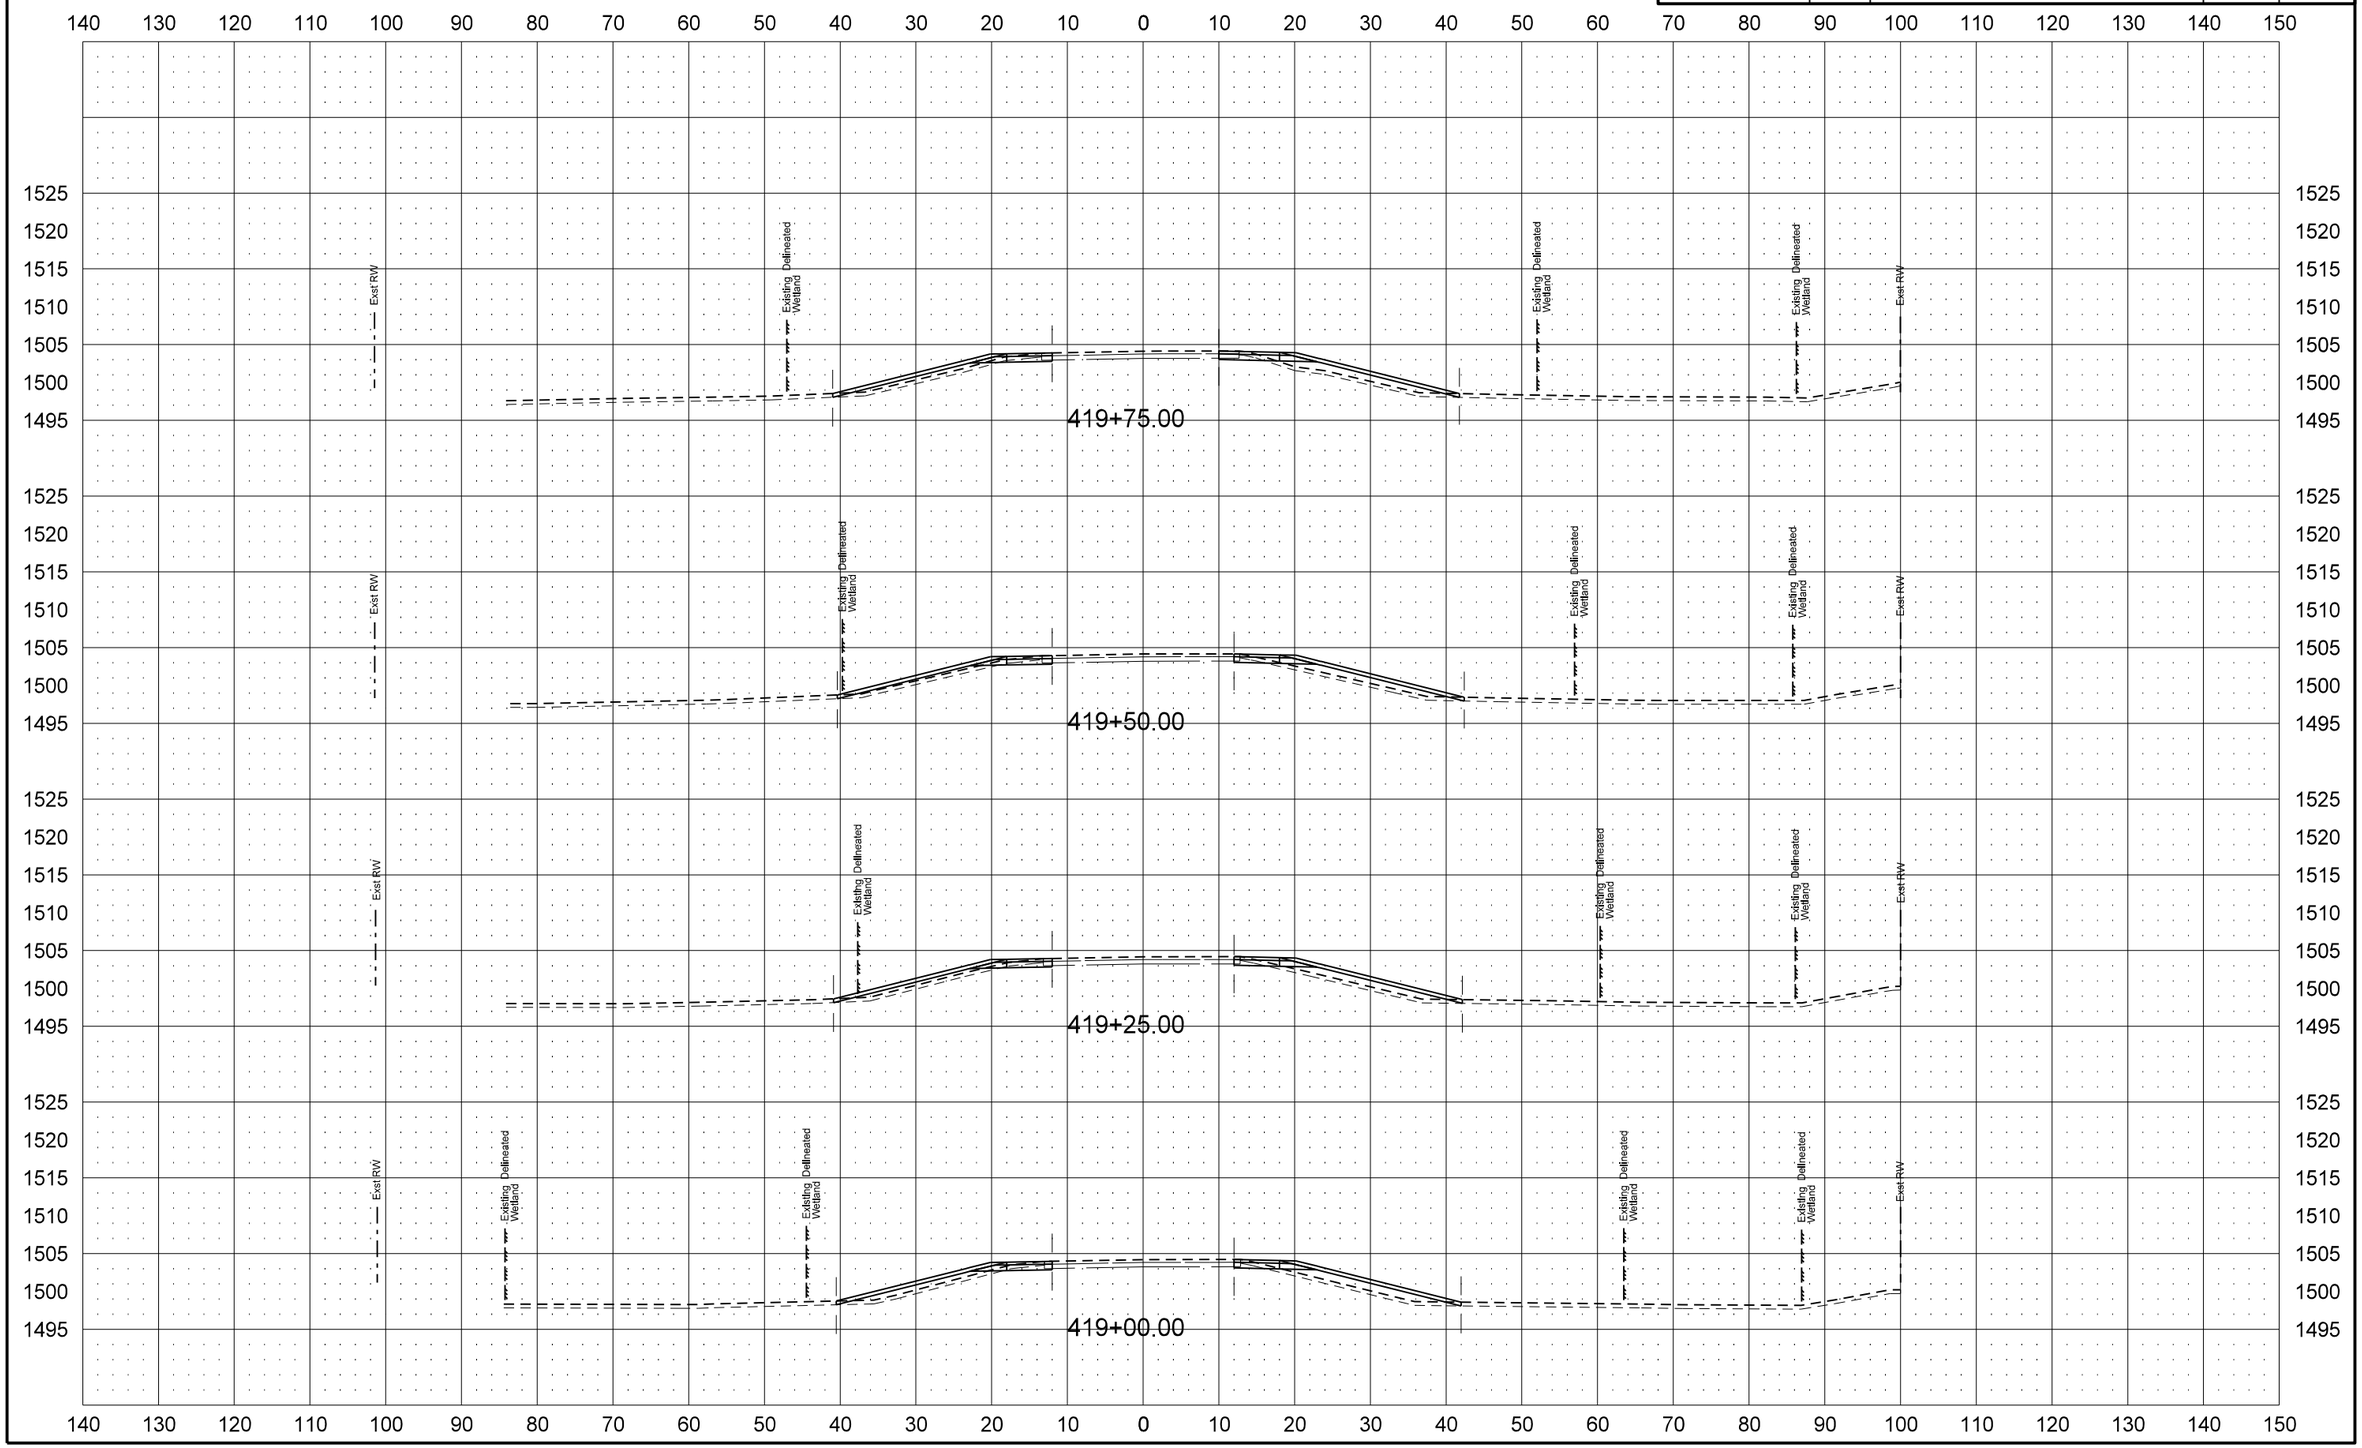

STATE	PROJECT NO.	SECTION NO.	SHEET NO.
ND	SHE-4-083(124)244	200	56

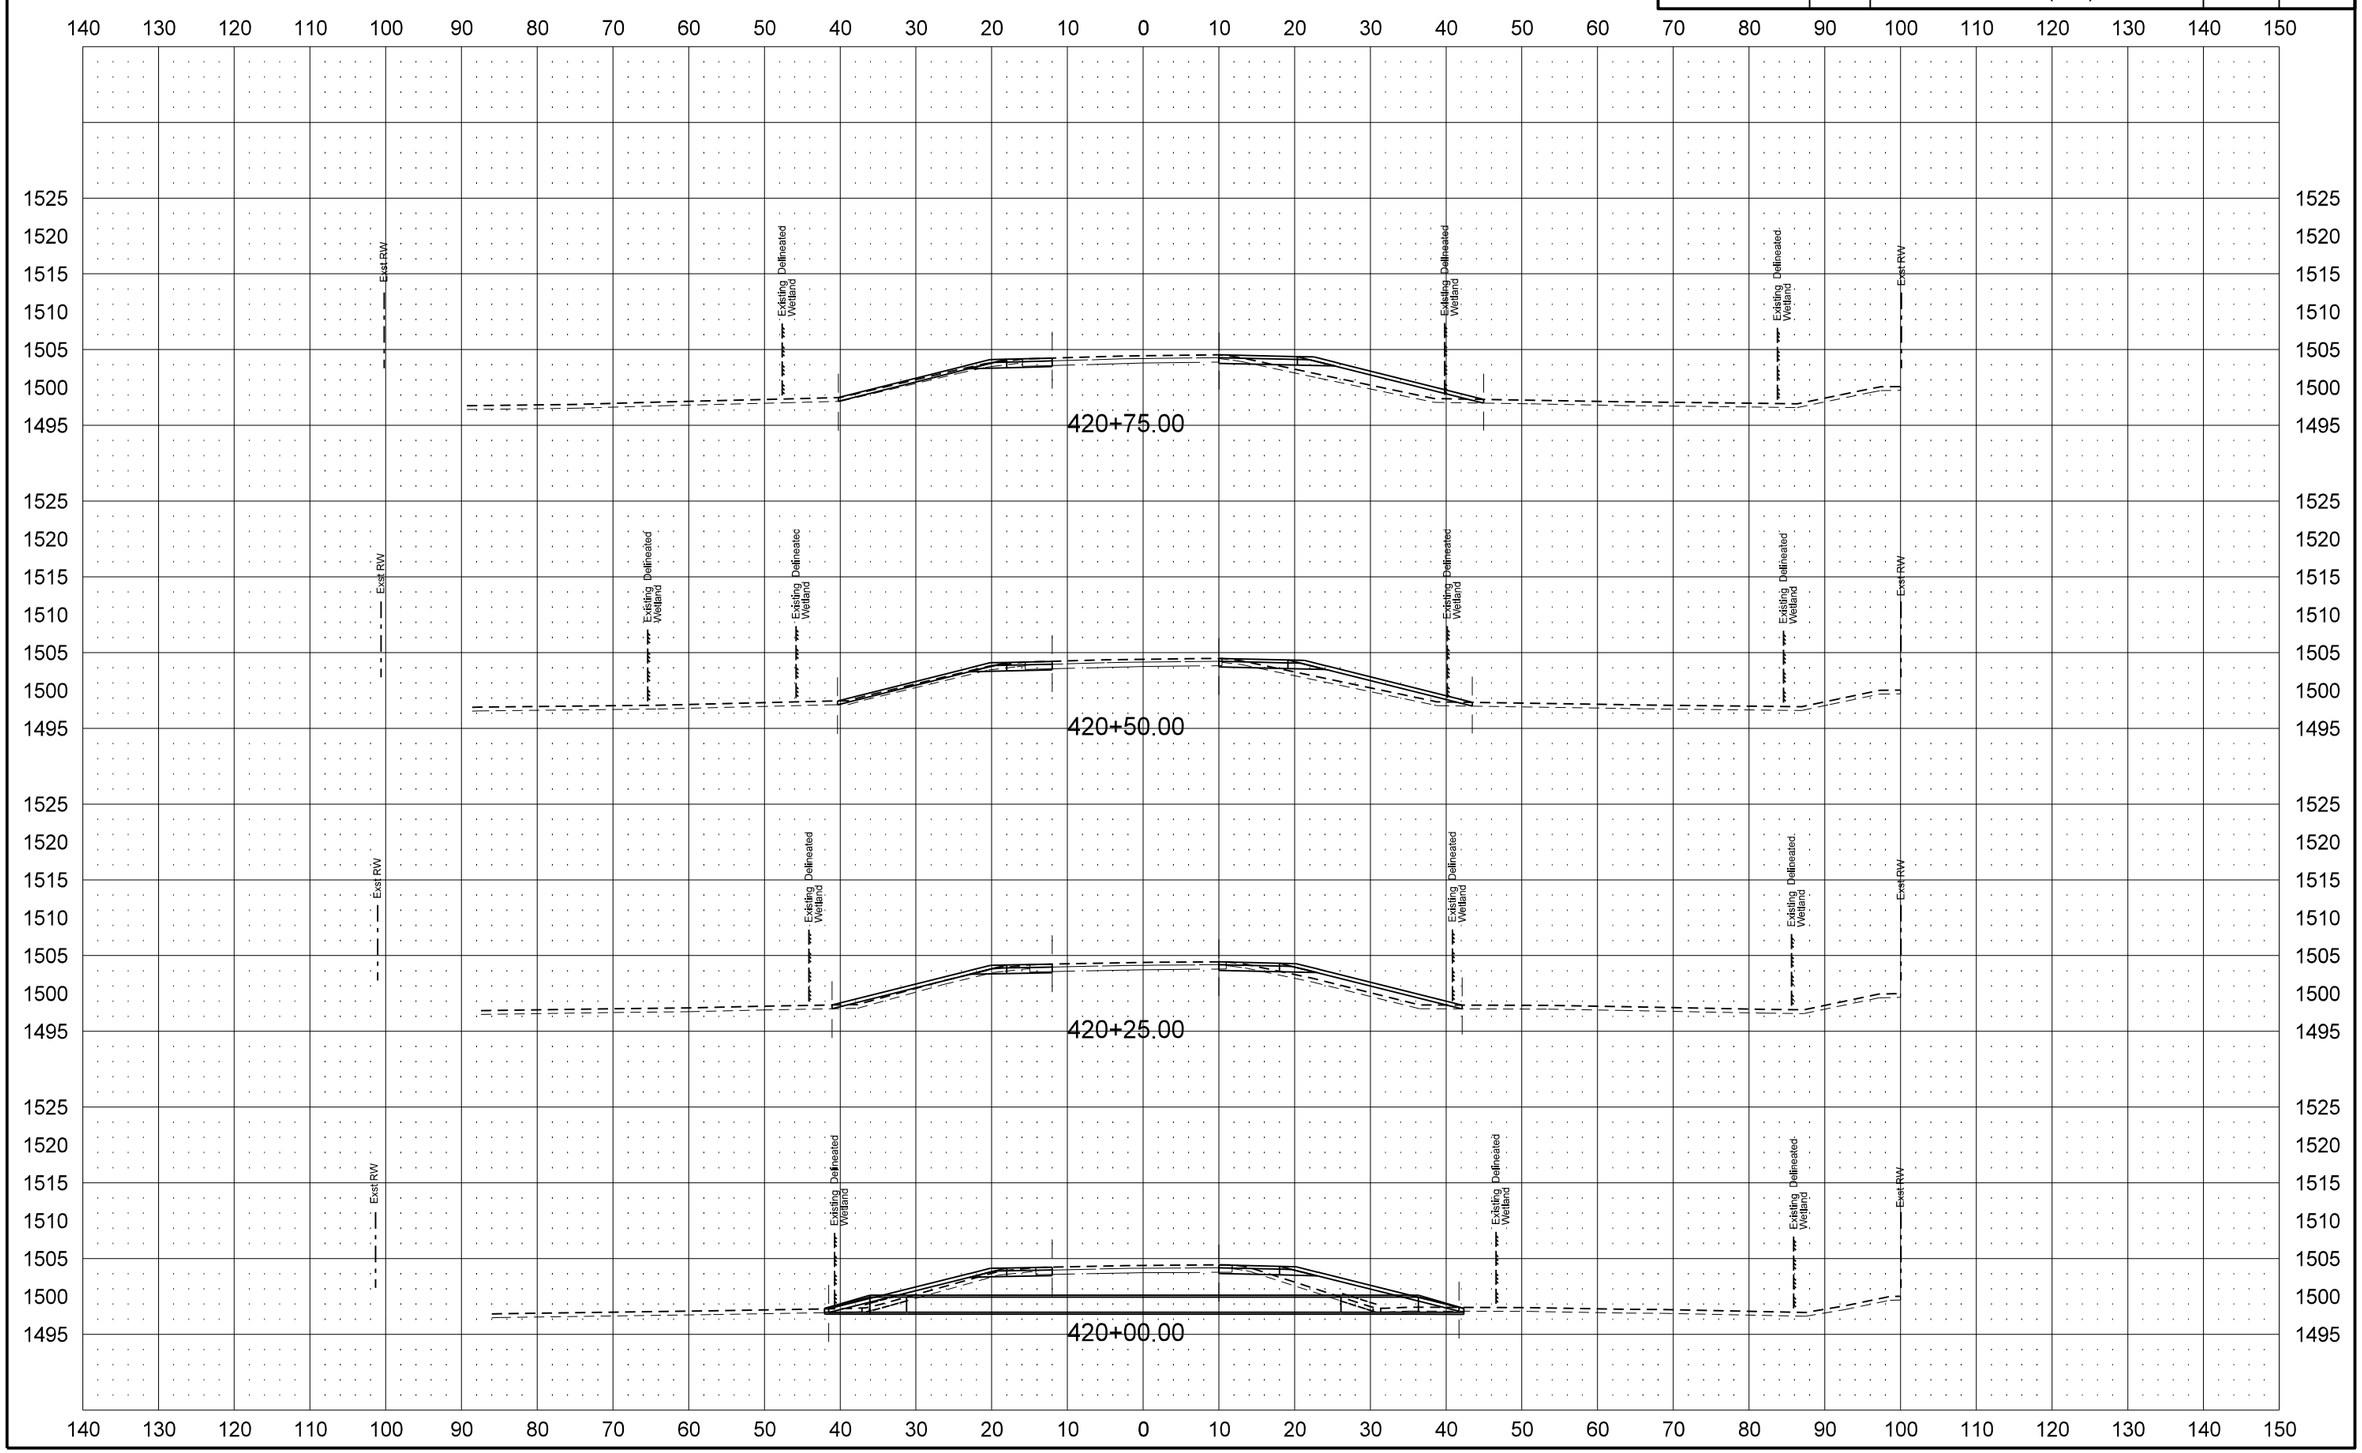

STATE	PROJECT NO.	SECTION NO.	SHEET NO.
ND	SHE-4-083(124)244	200	57

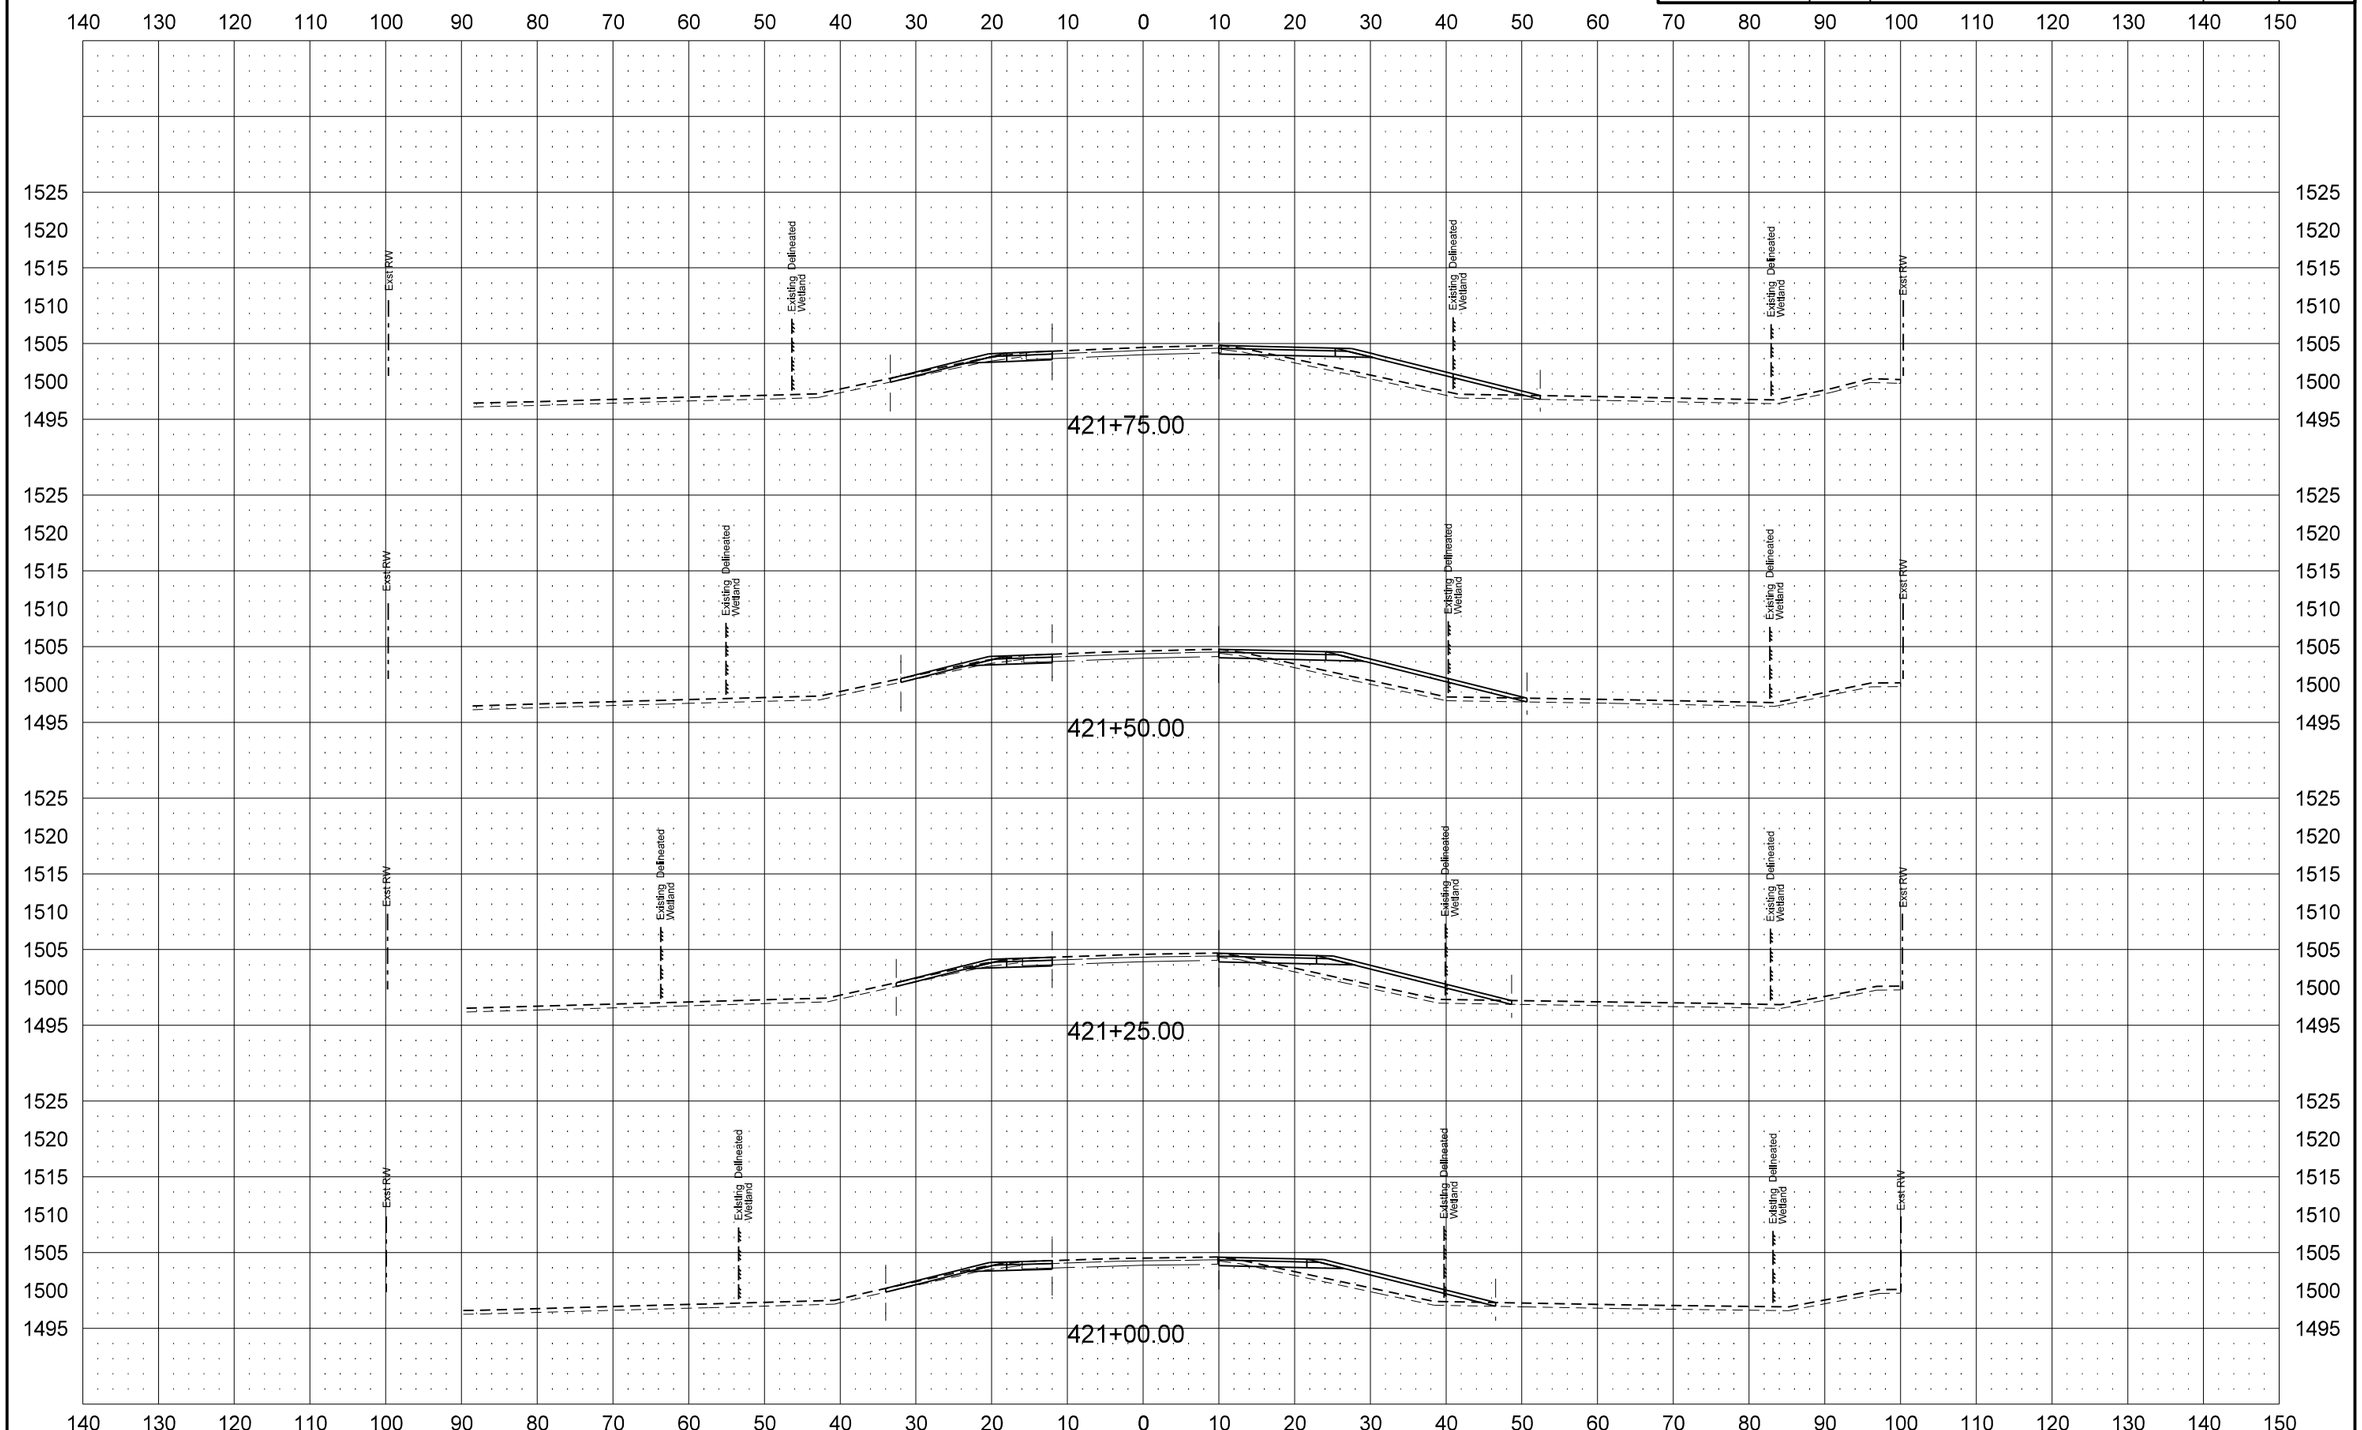

STATE	PROJECT NO.	SECTION NO.	SHEET NO.
ND	SHE-4-083(124)244	200	58

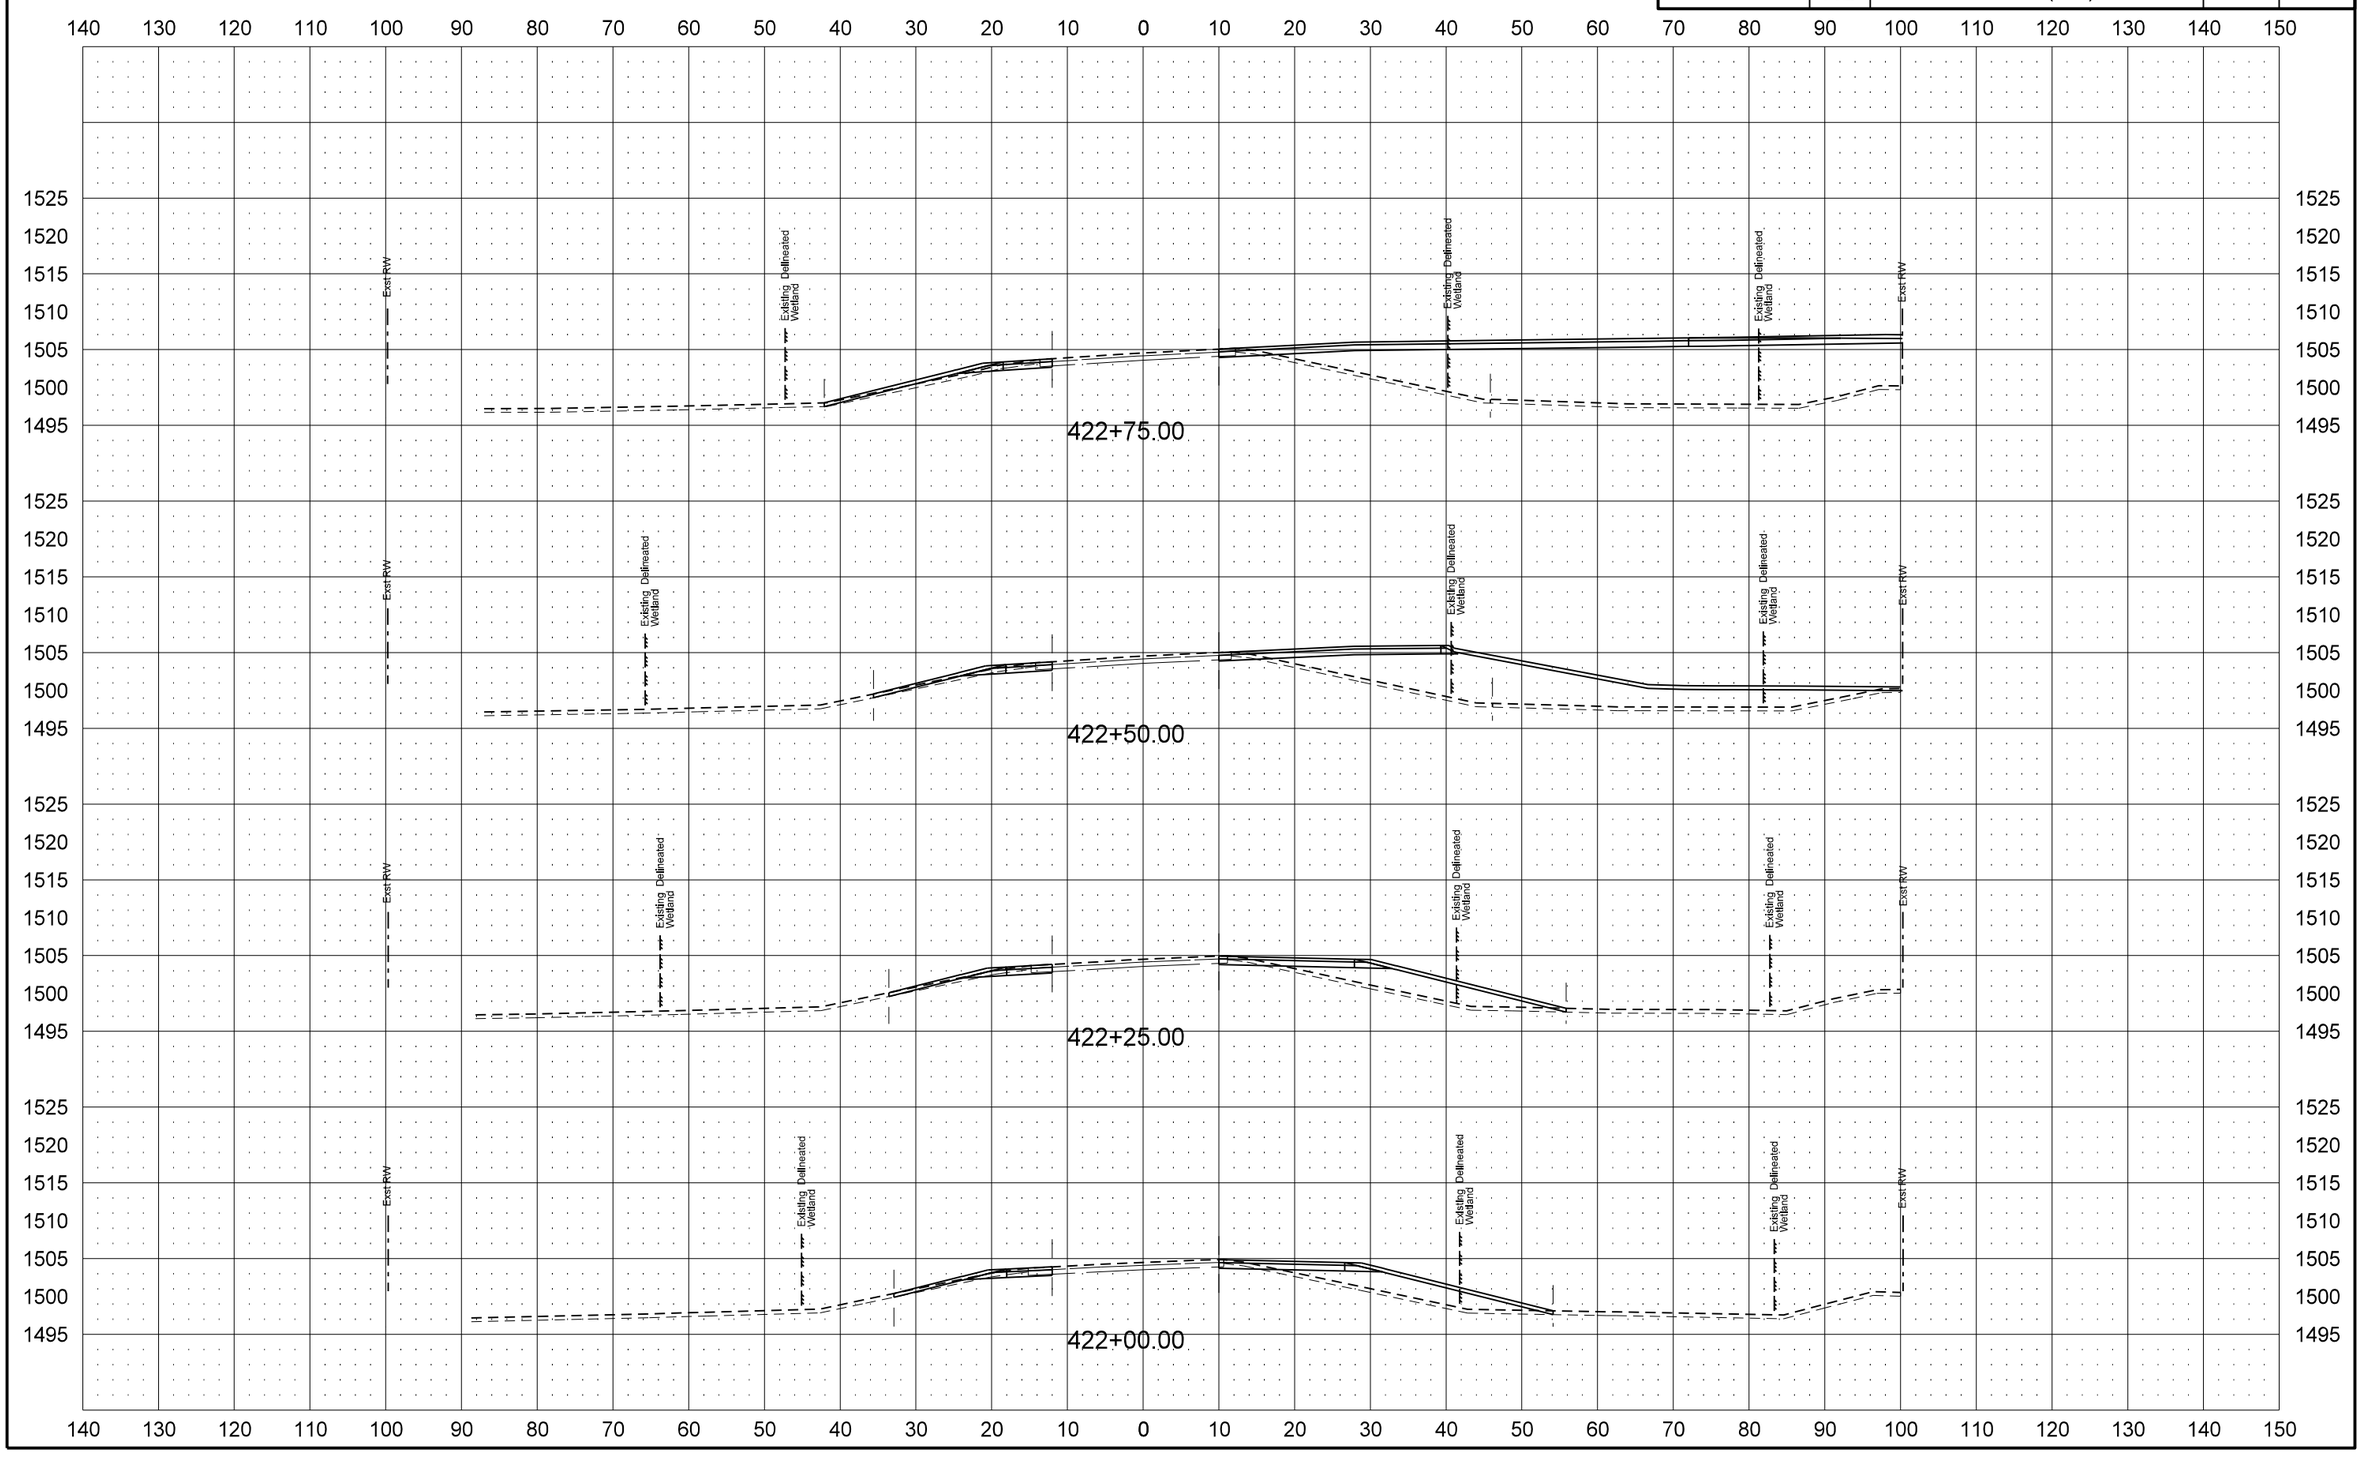

STATE	PROJECT NO.	SECTION NO.	SHEET NO.
ND	SHE-4-083(124)244	200	59

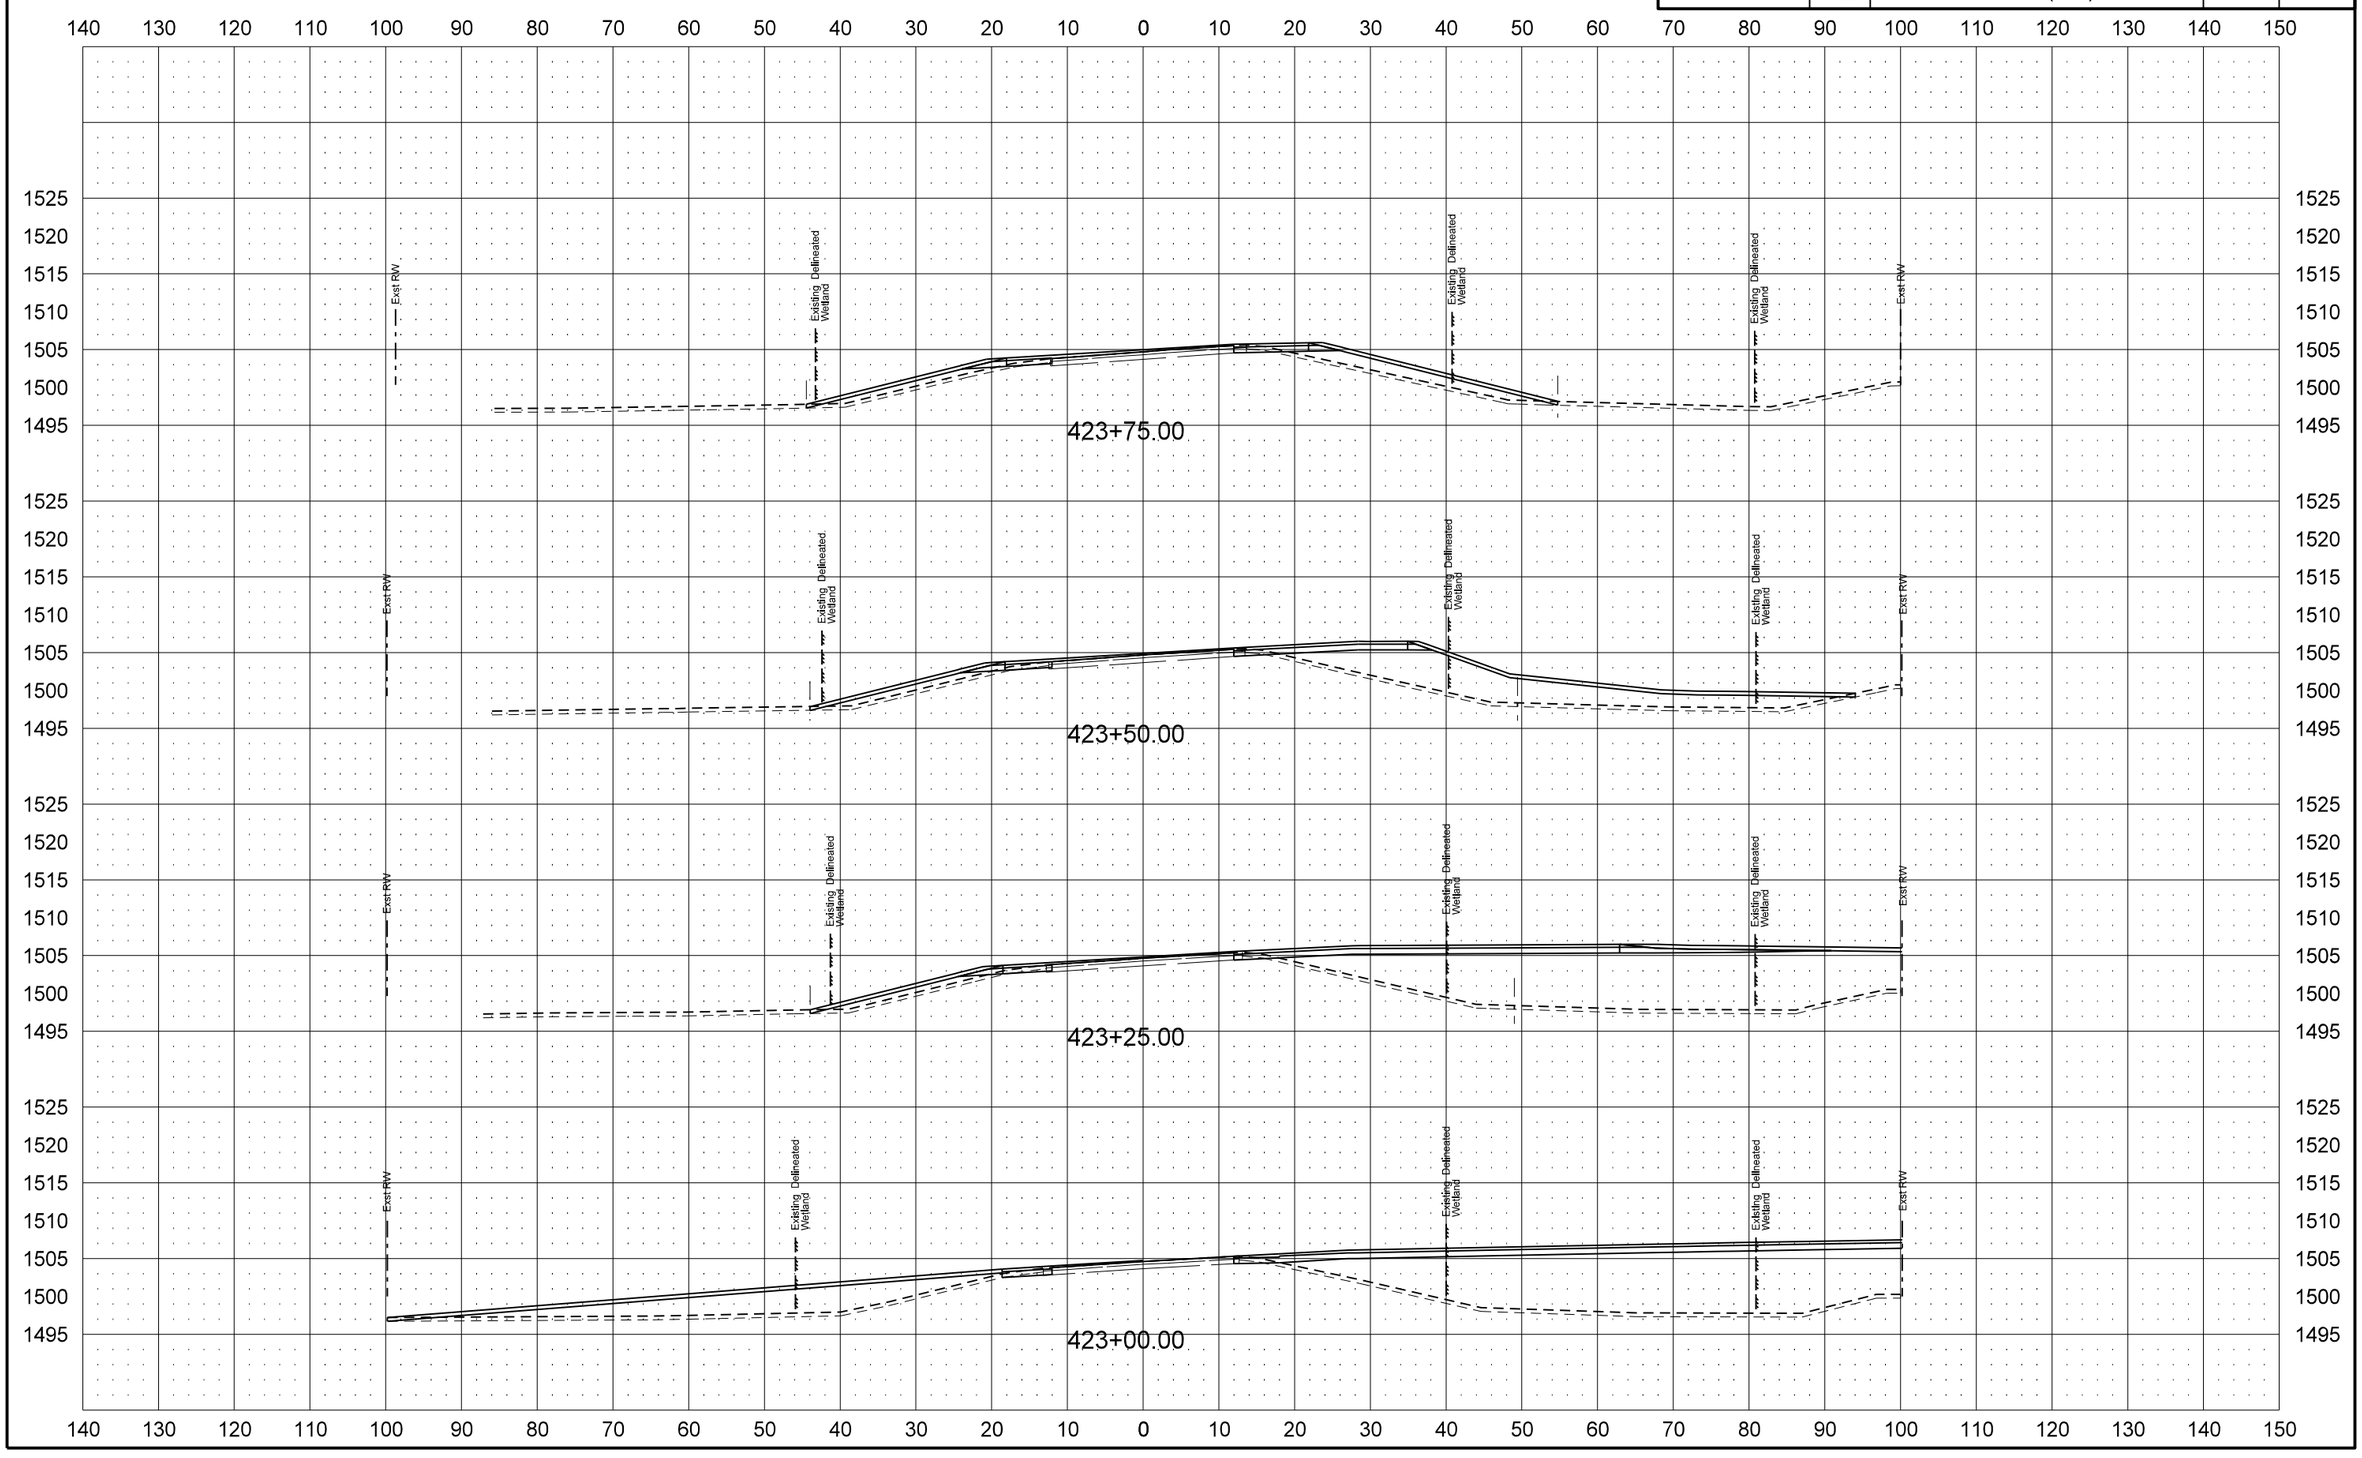

STATE	PROJECT NO.	SECTION NO.	SHEET NO.
ND	SHE-4-083(124)244	200	60

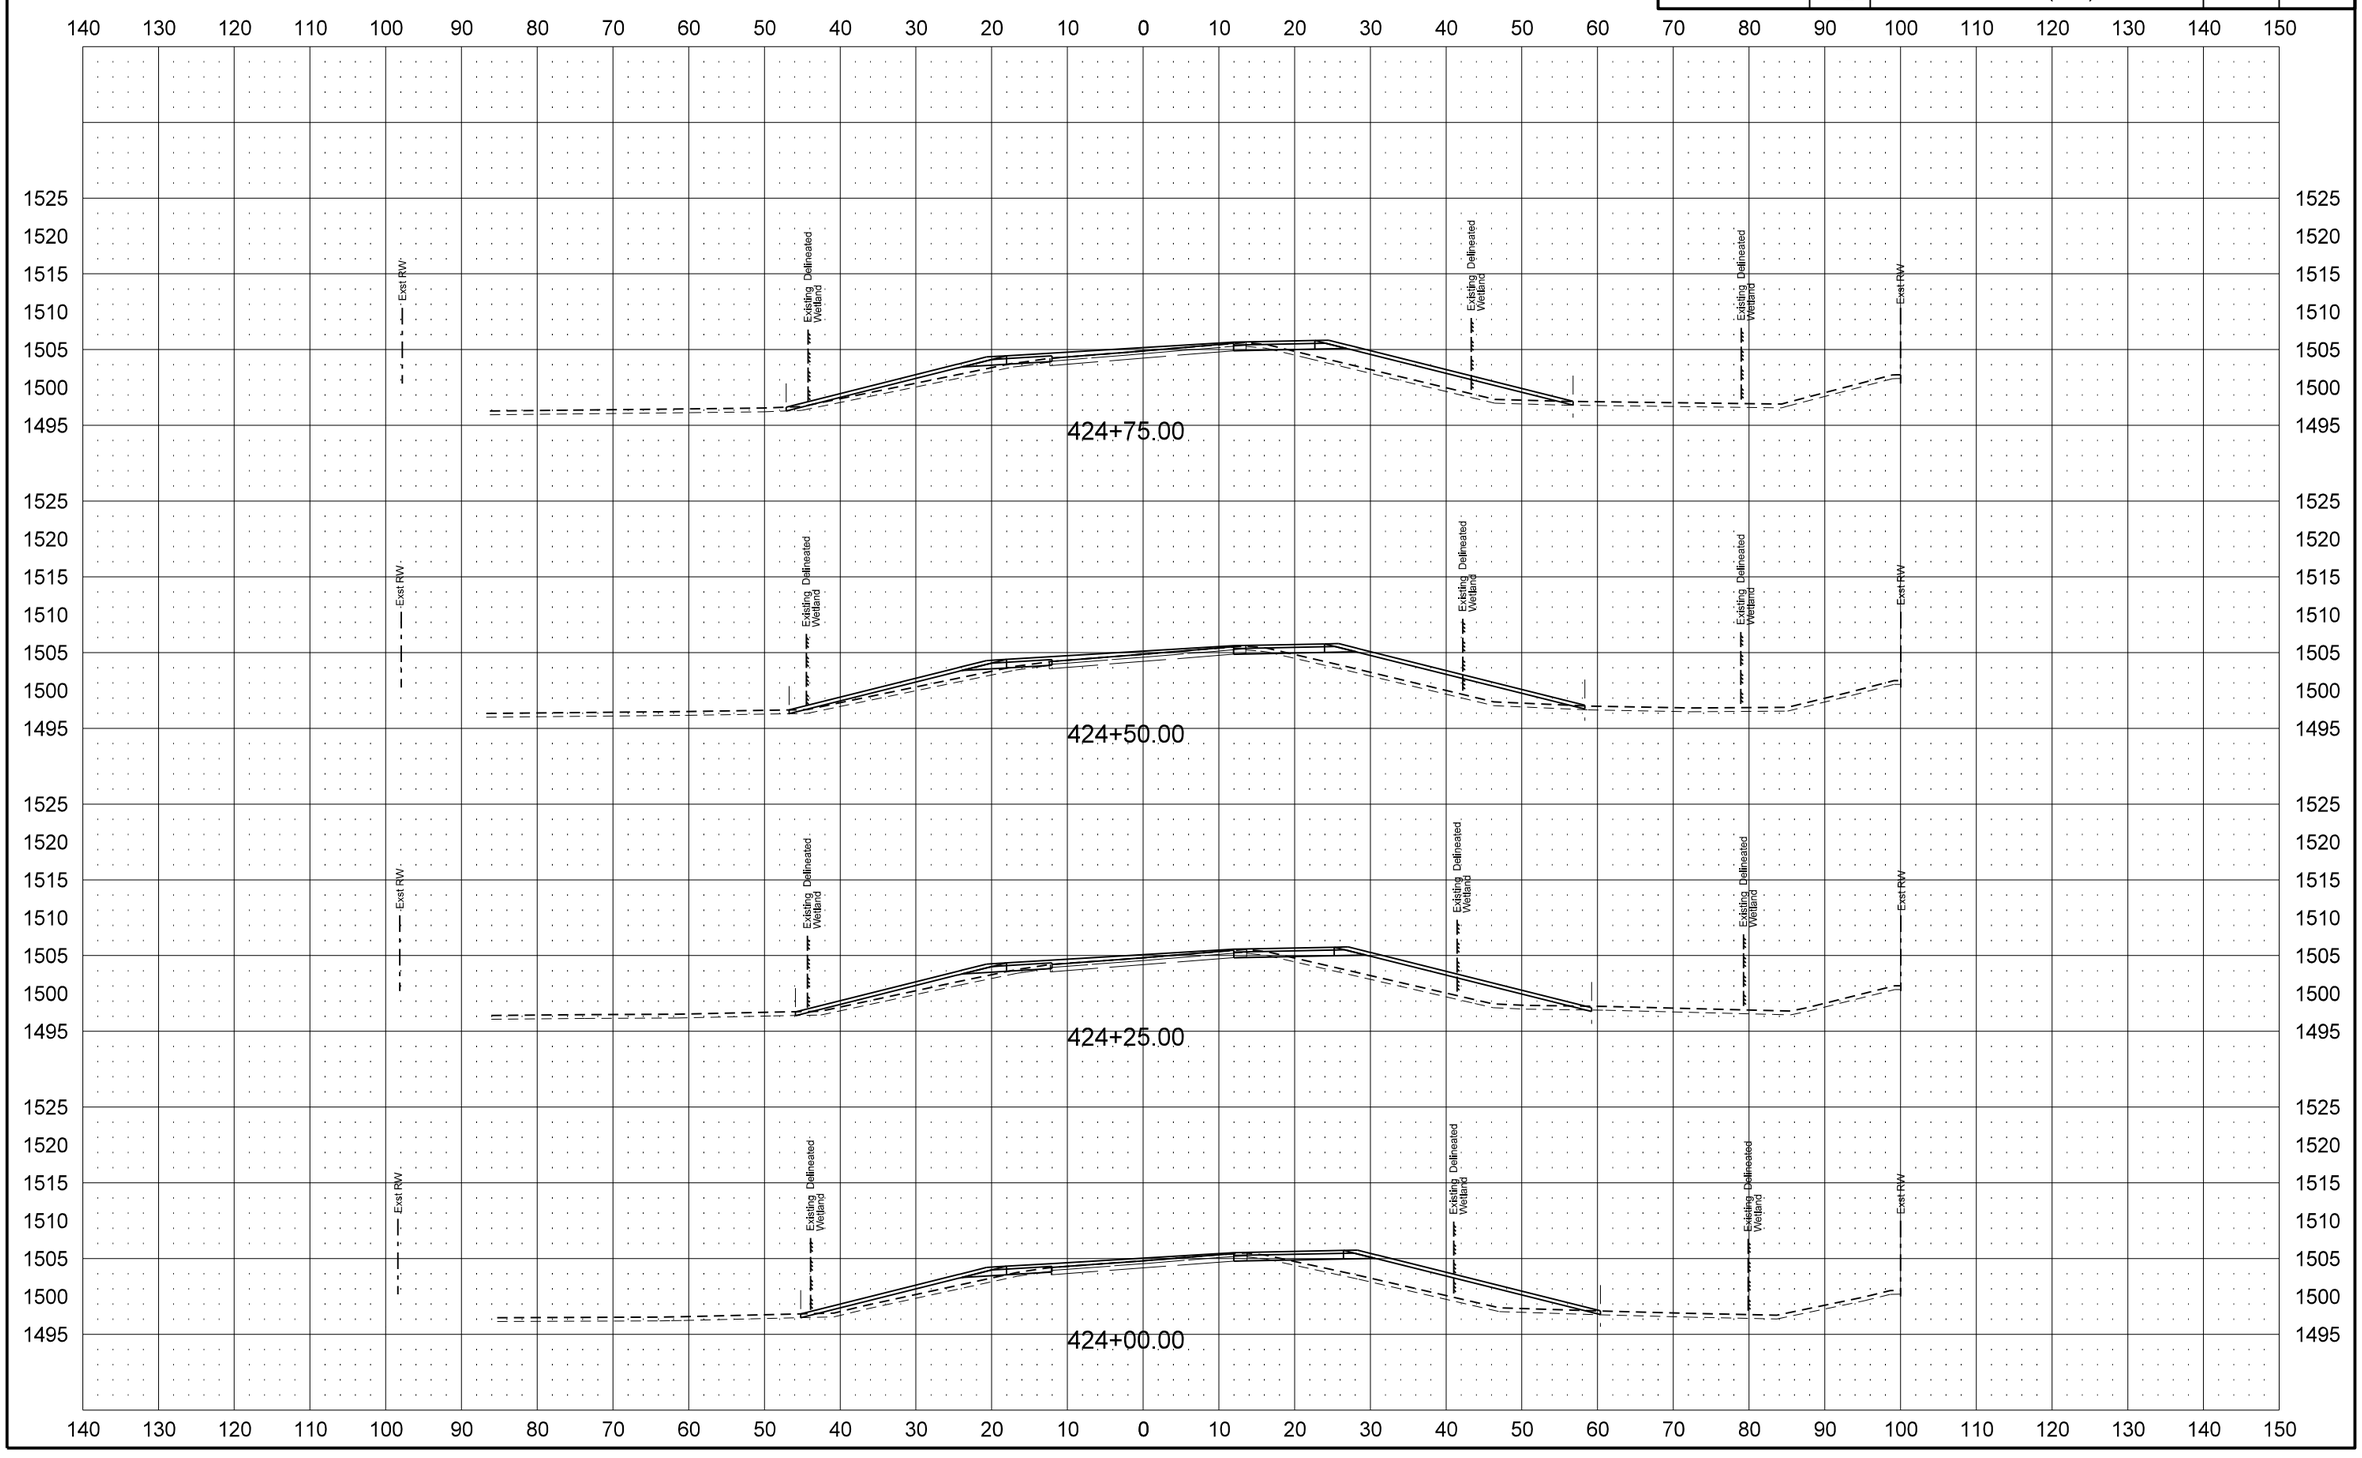

STATE	PROJECT NO.	SECTION NO.	SHEET NO.
ND	SHE-4-083(124)244	200	61

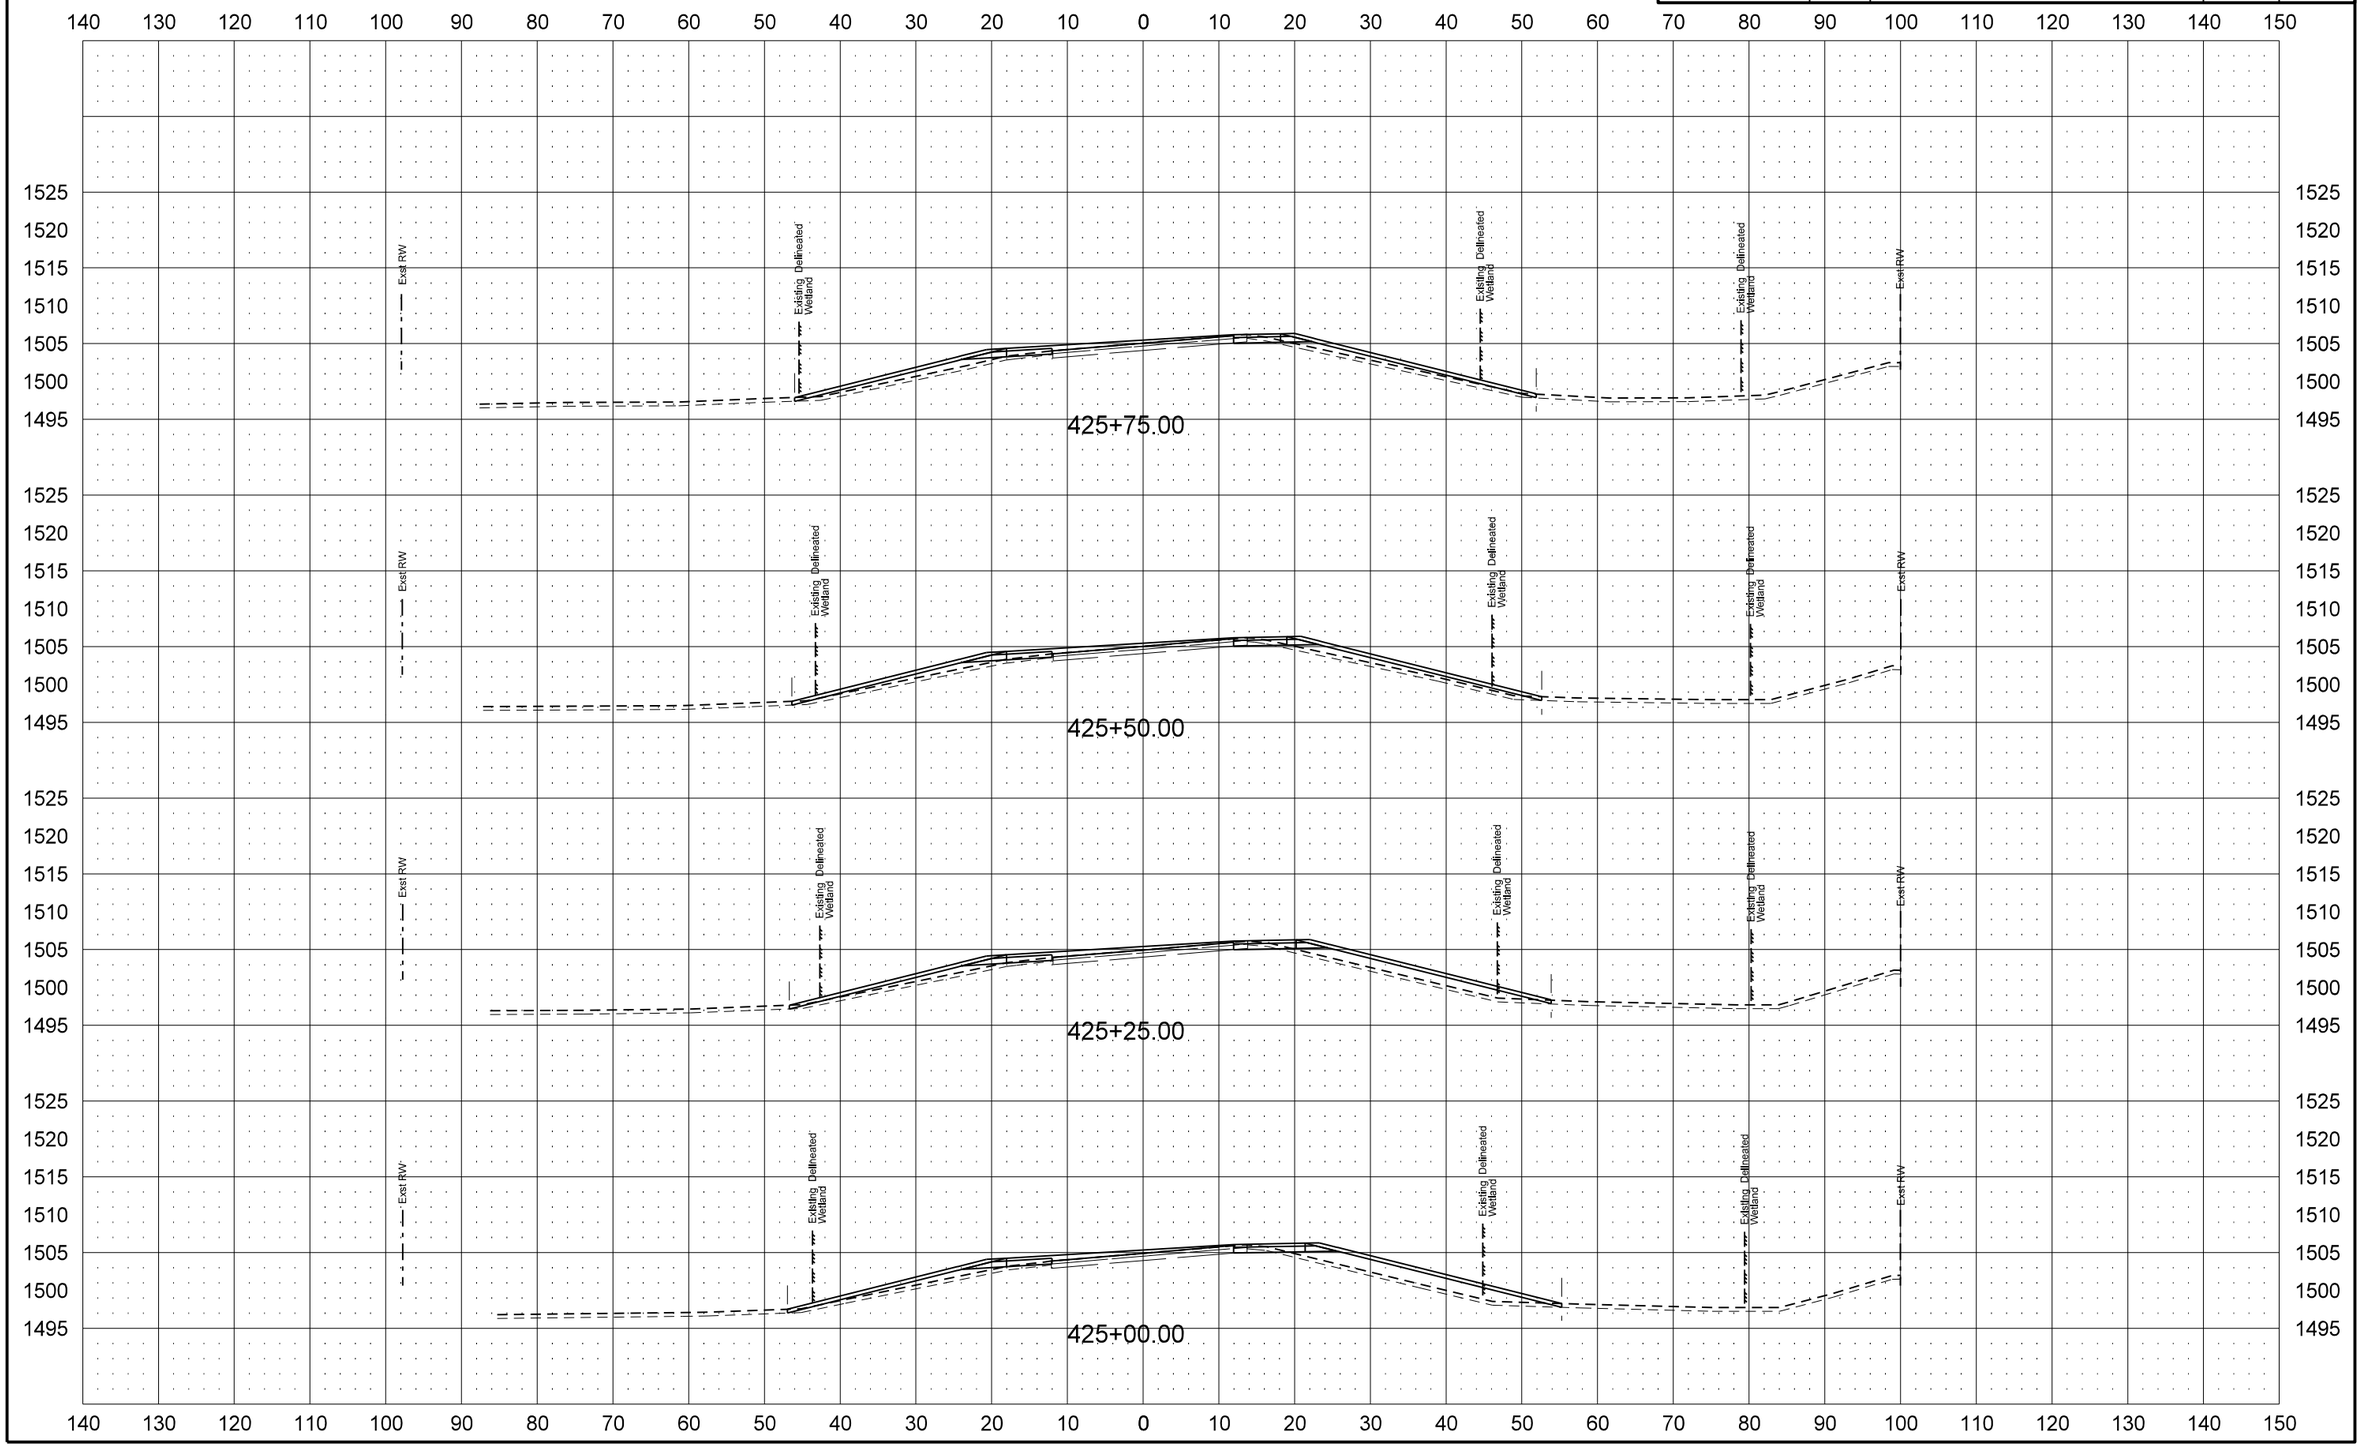

STATE	PROJECT NO.	SECTION NO.	SHEET NO.
ND	SHE-4-083(124)244	200	62

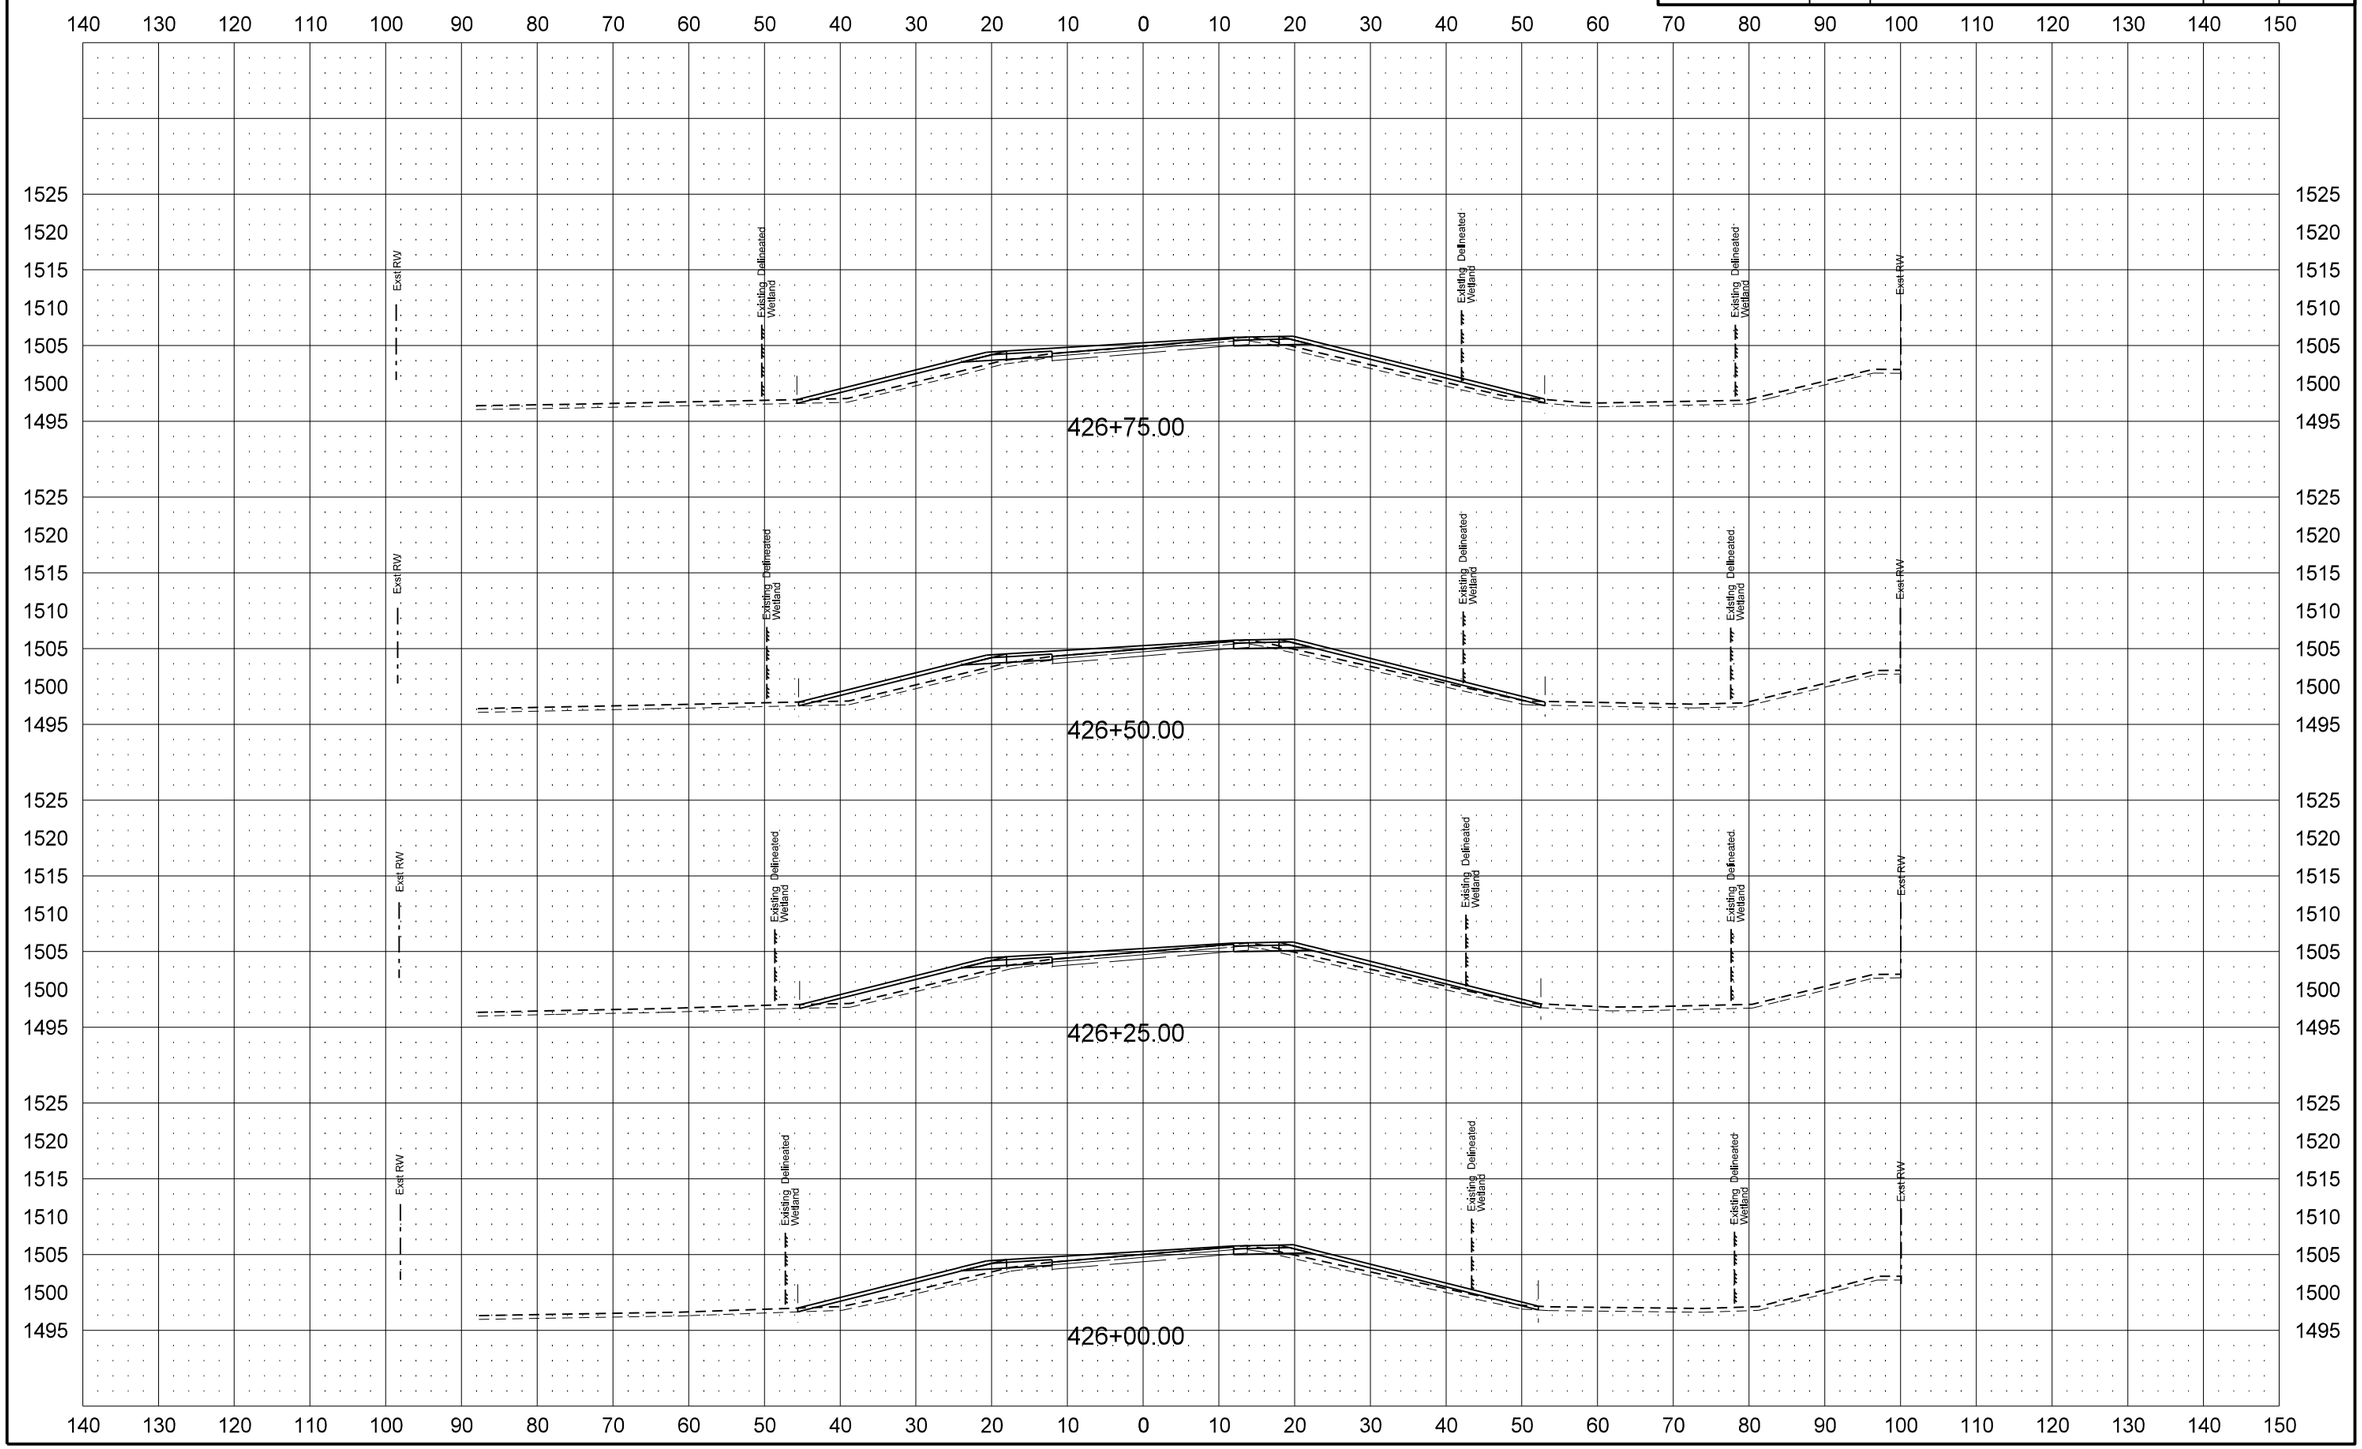

STATE	PROJECT NO.	SECTION NO.	SHEET NO.
ND	SHE-4-083(124)244	200	63

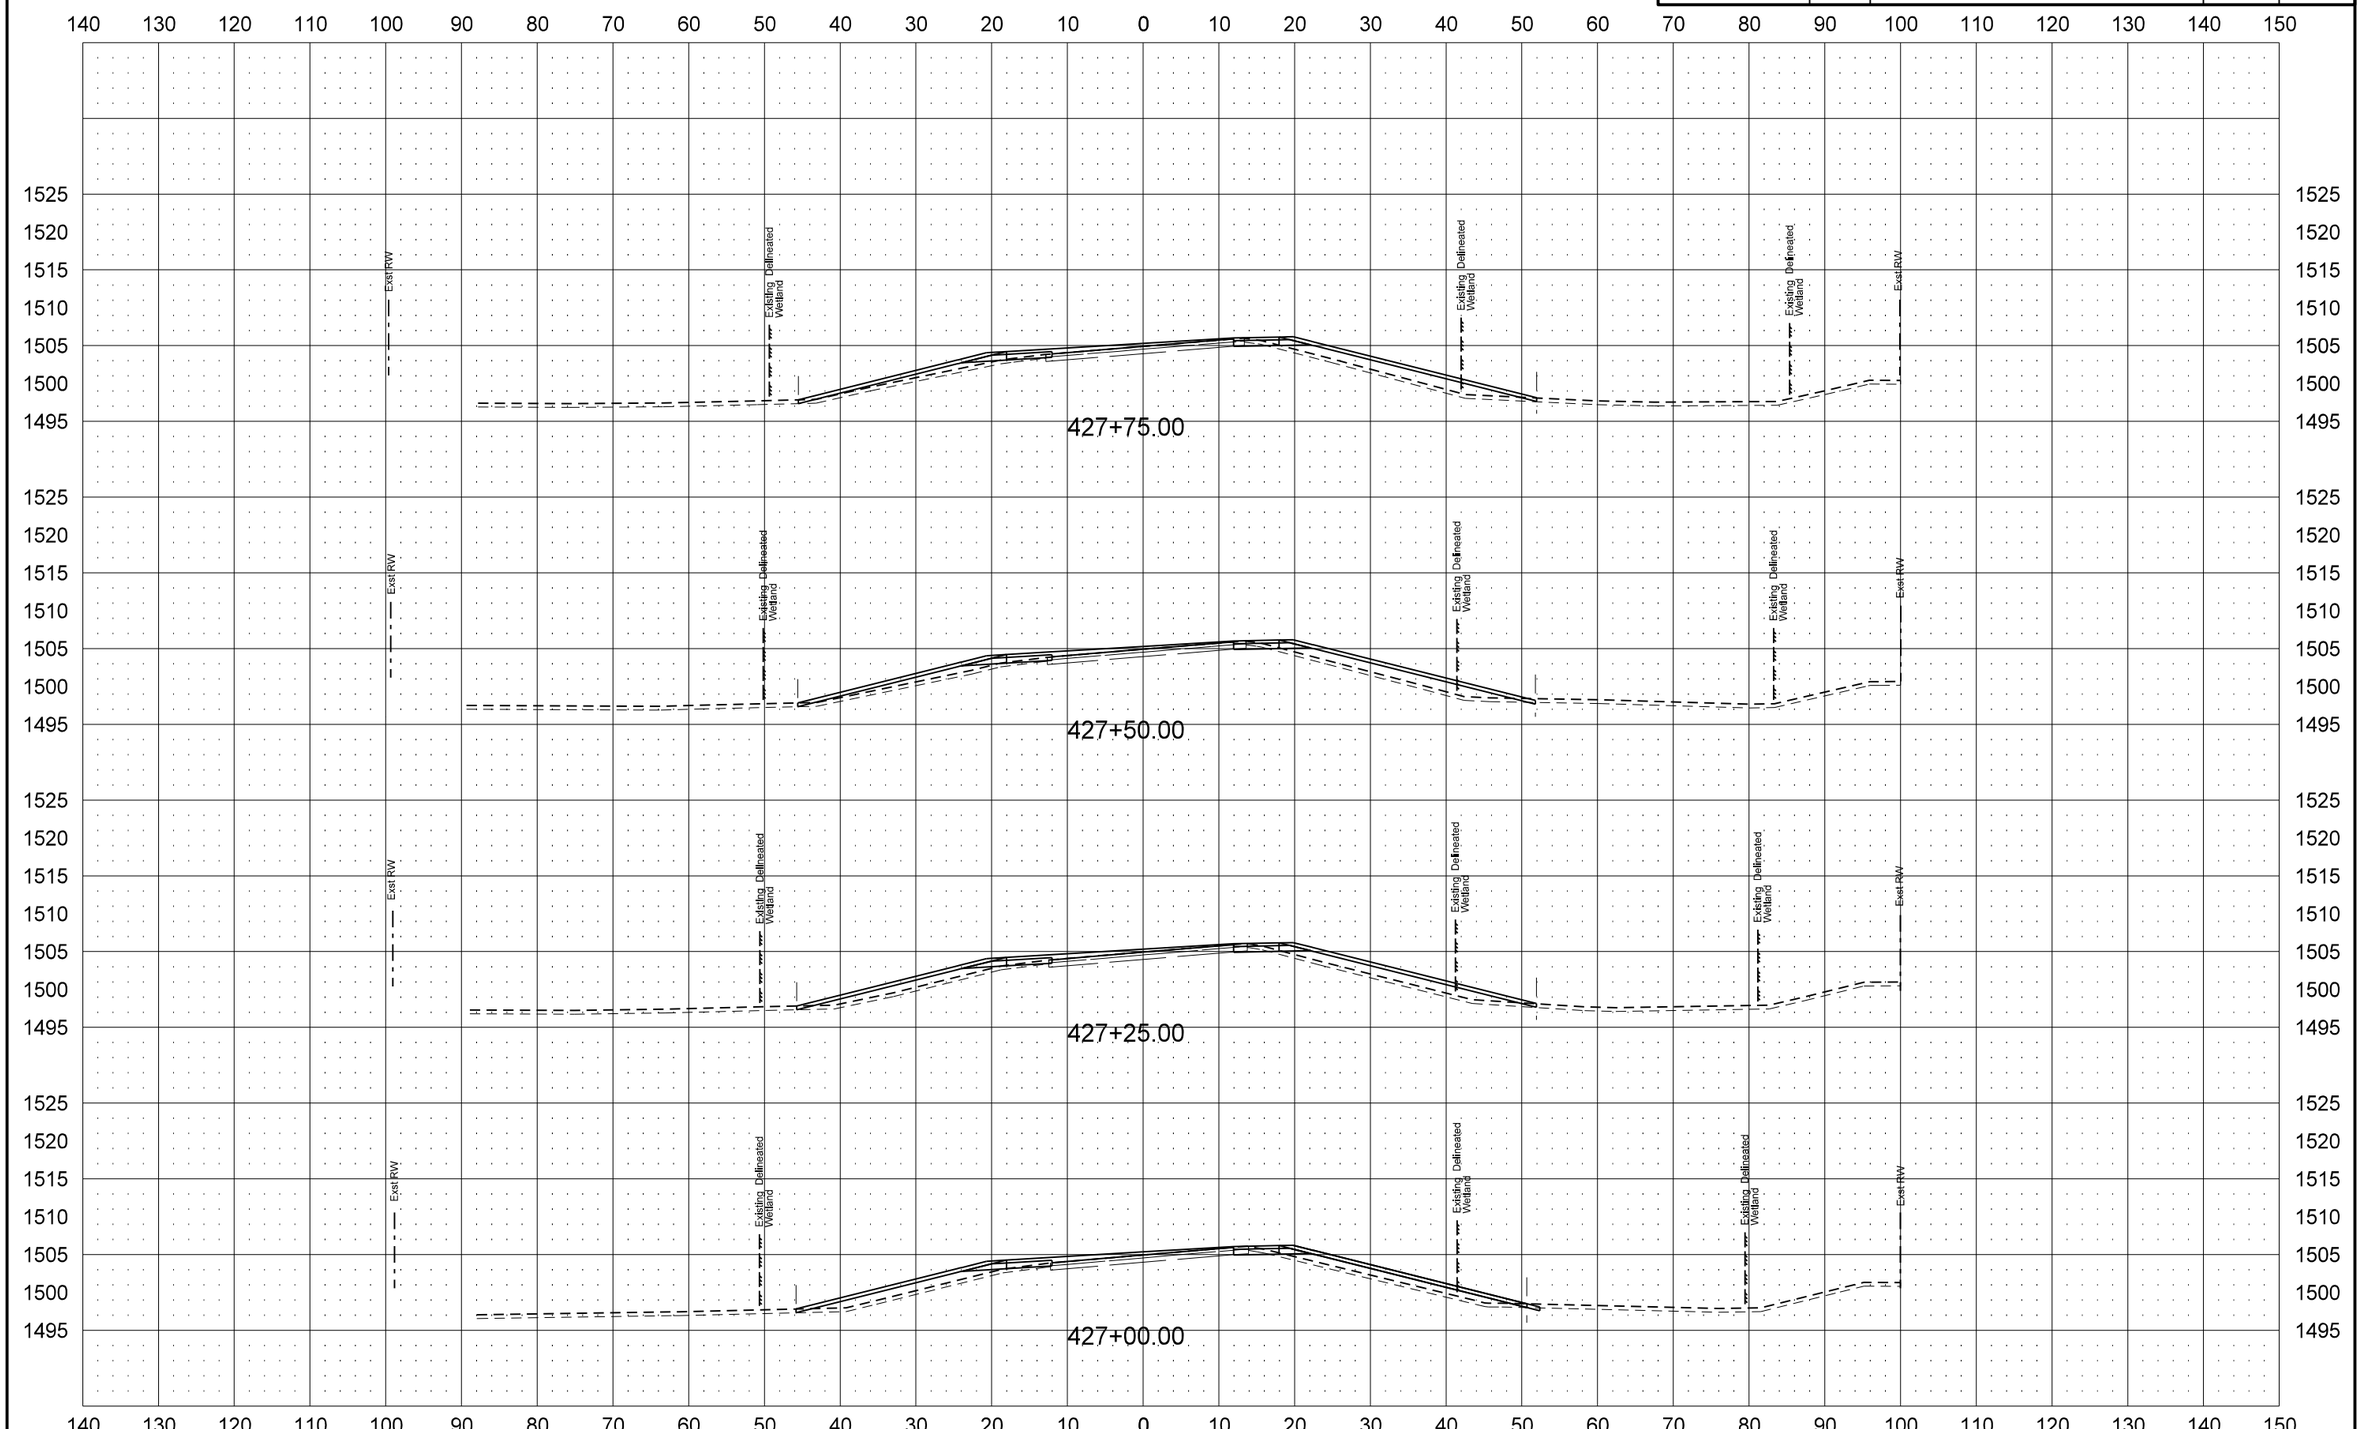

STATE	PROJECT NO.	SECTION NO.	SHEET NO.
ND	SHE-4-083(124)244	200	64

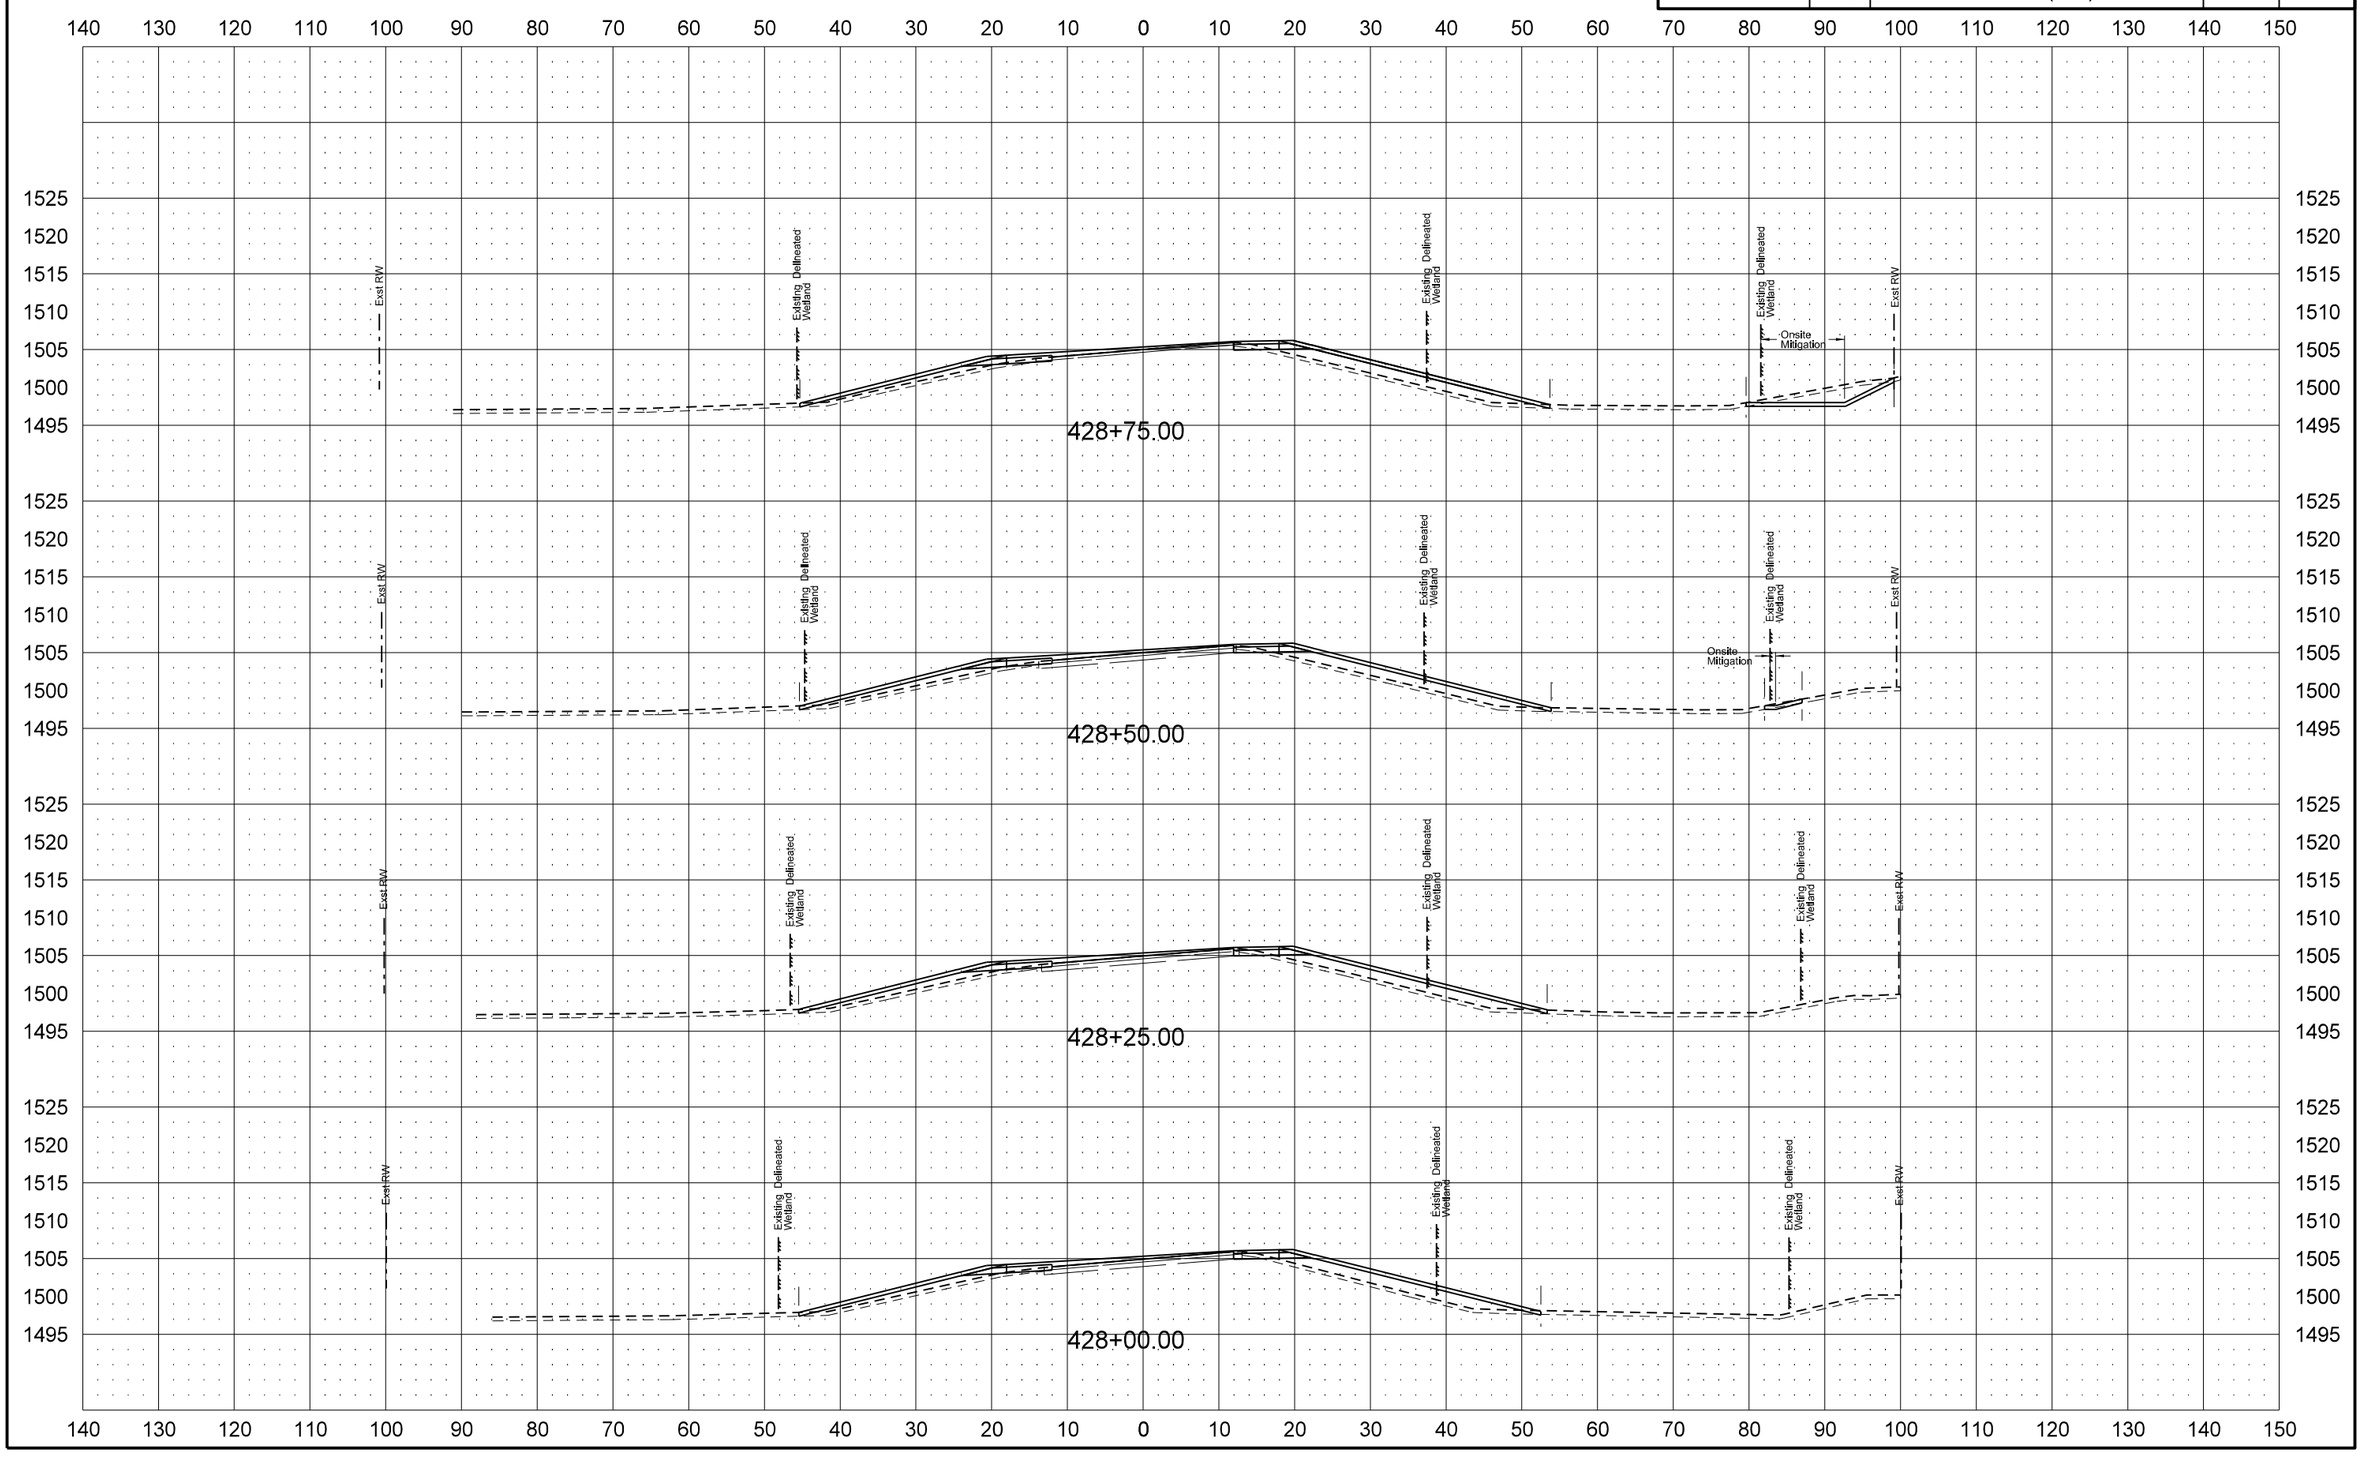

STATE	PROJECT NO.	SECTION NO.	SHEET NO.
ND	SHE-4-083(124)244	200	65

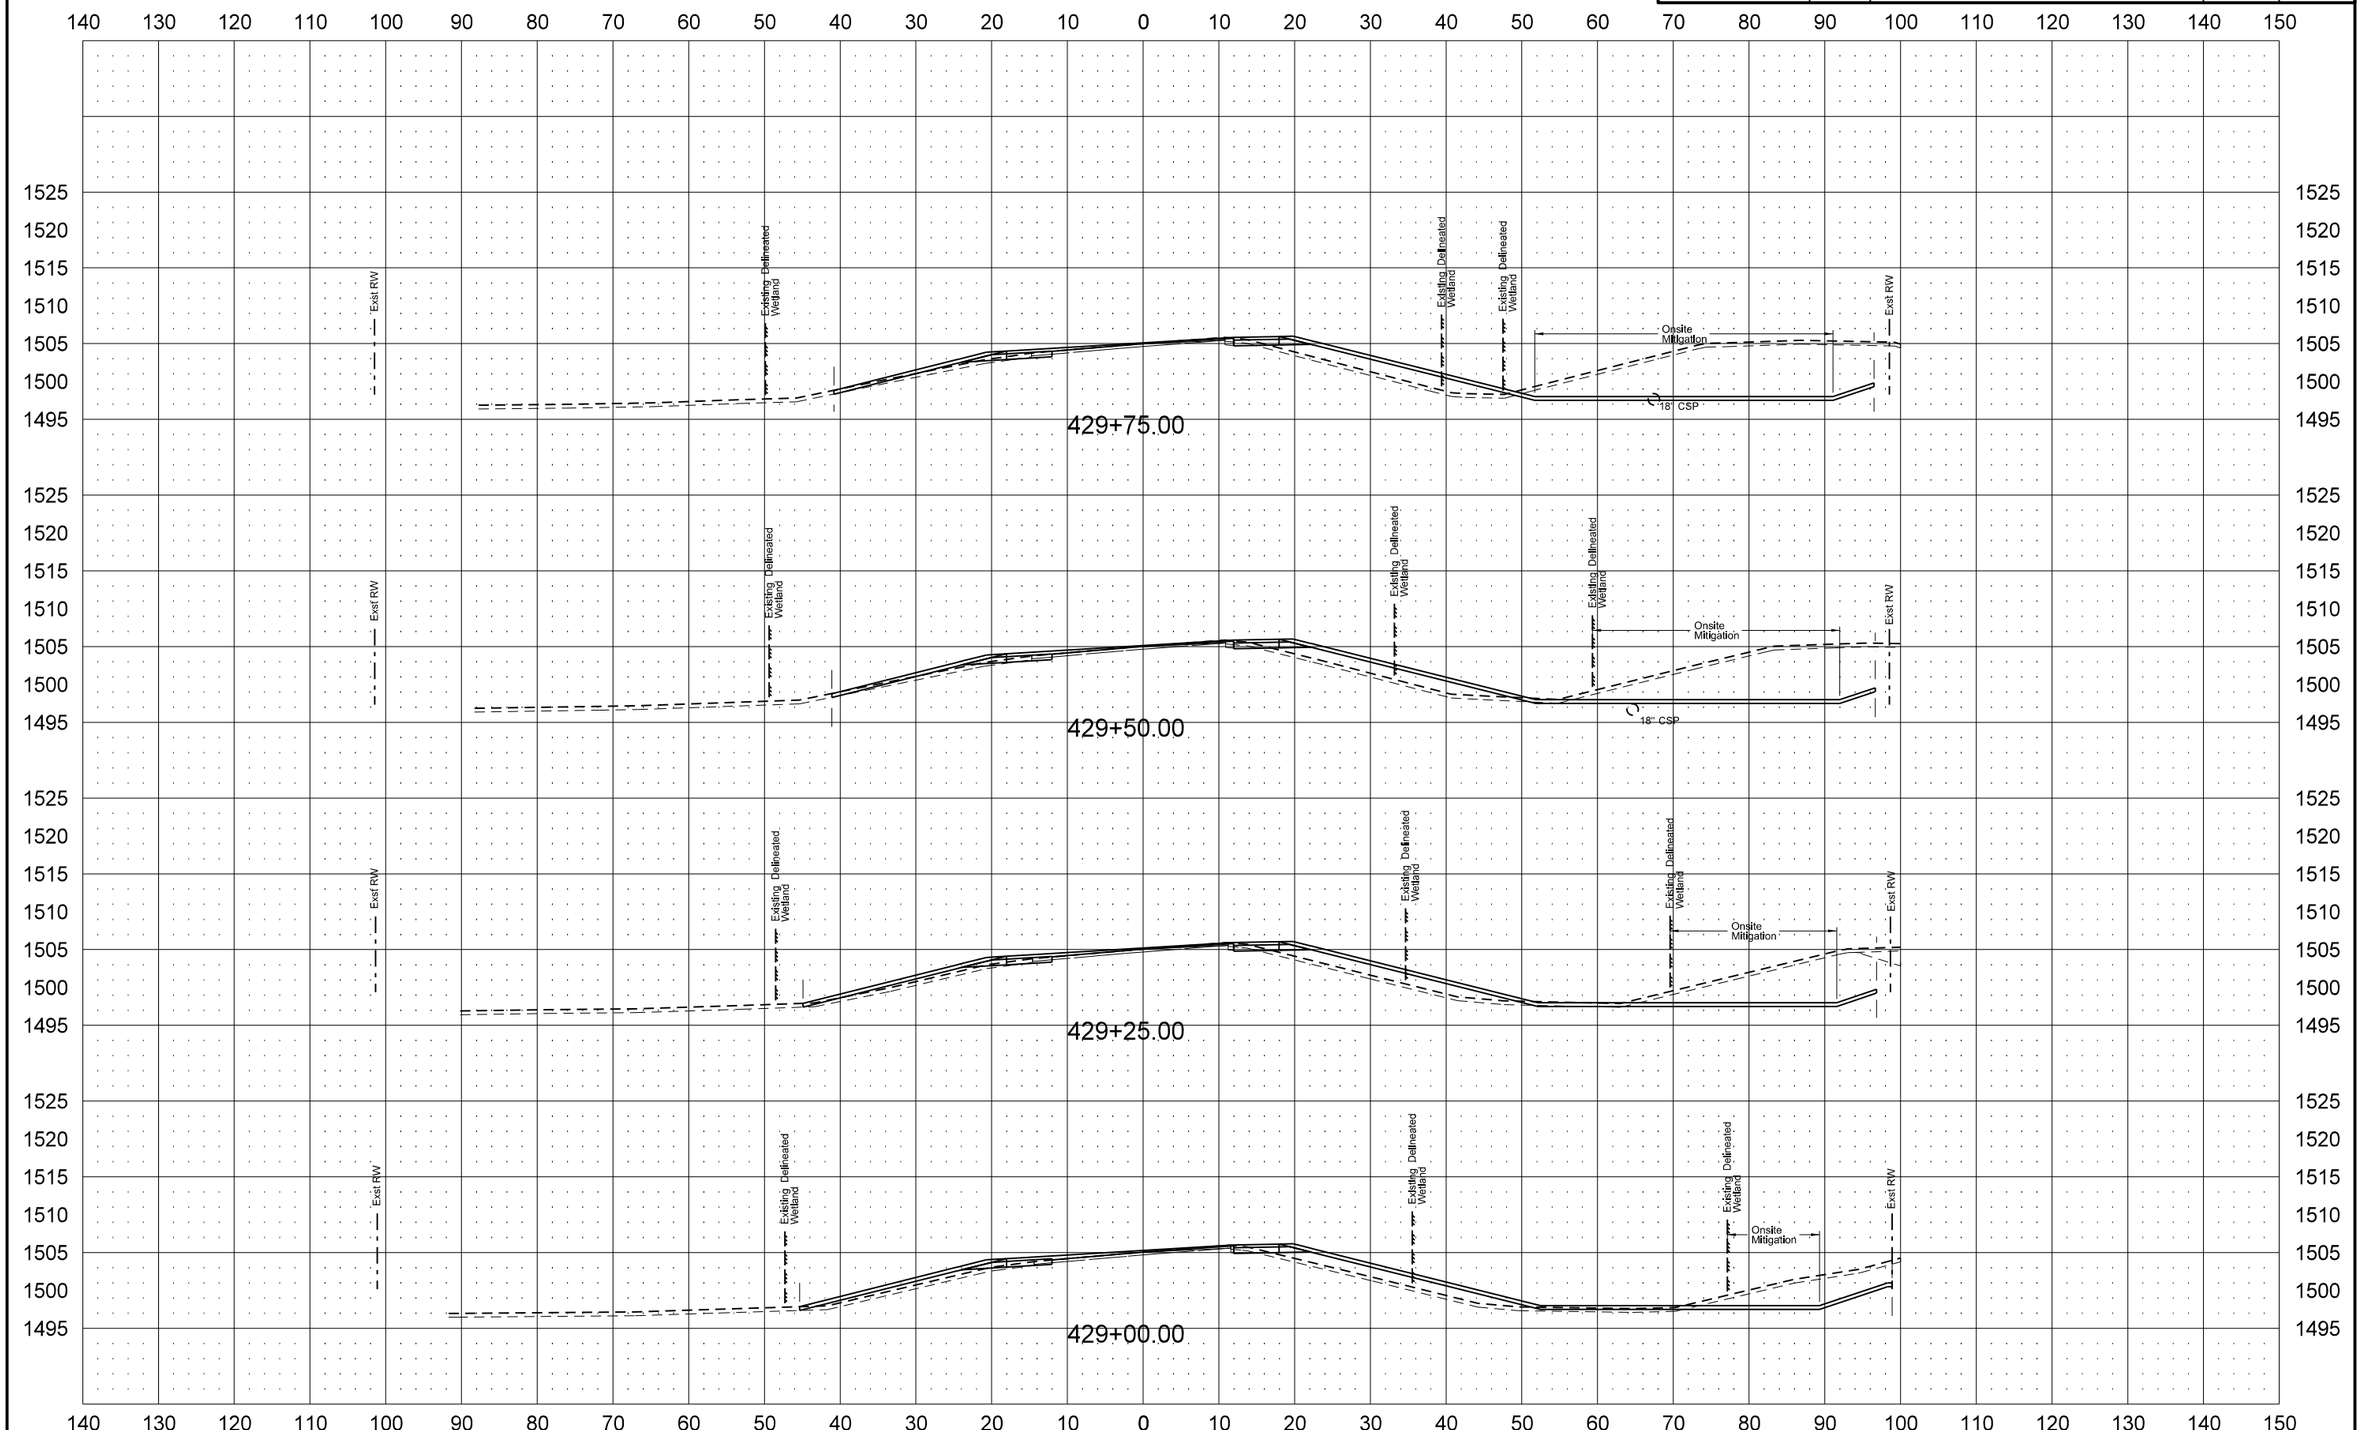

STATE	PROJECT NO.	SECTION NO.	SHEET NO.
ND	SHE-4-083(124)244	200	66

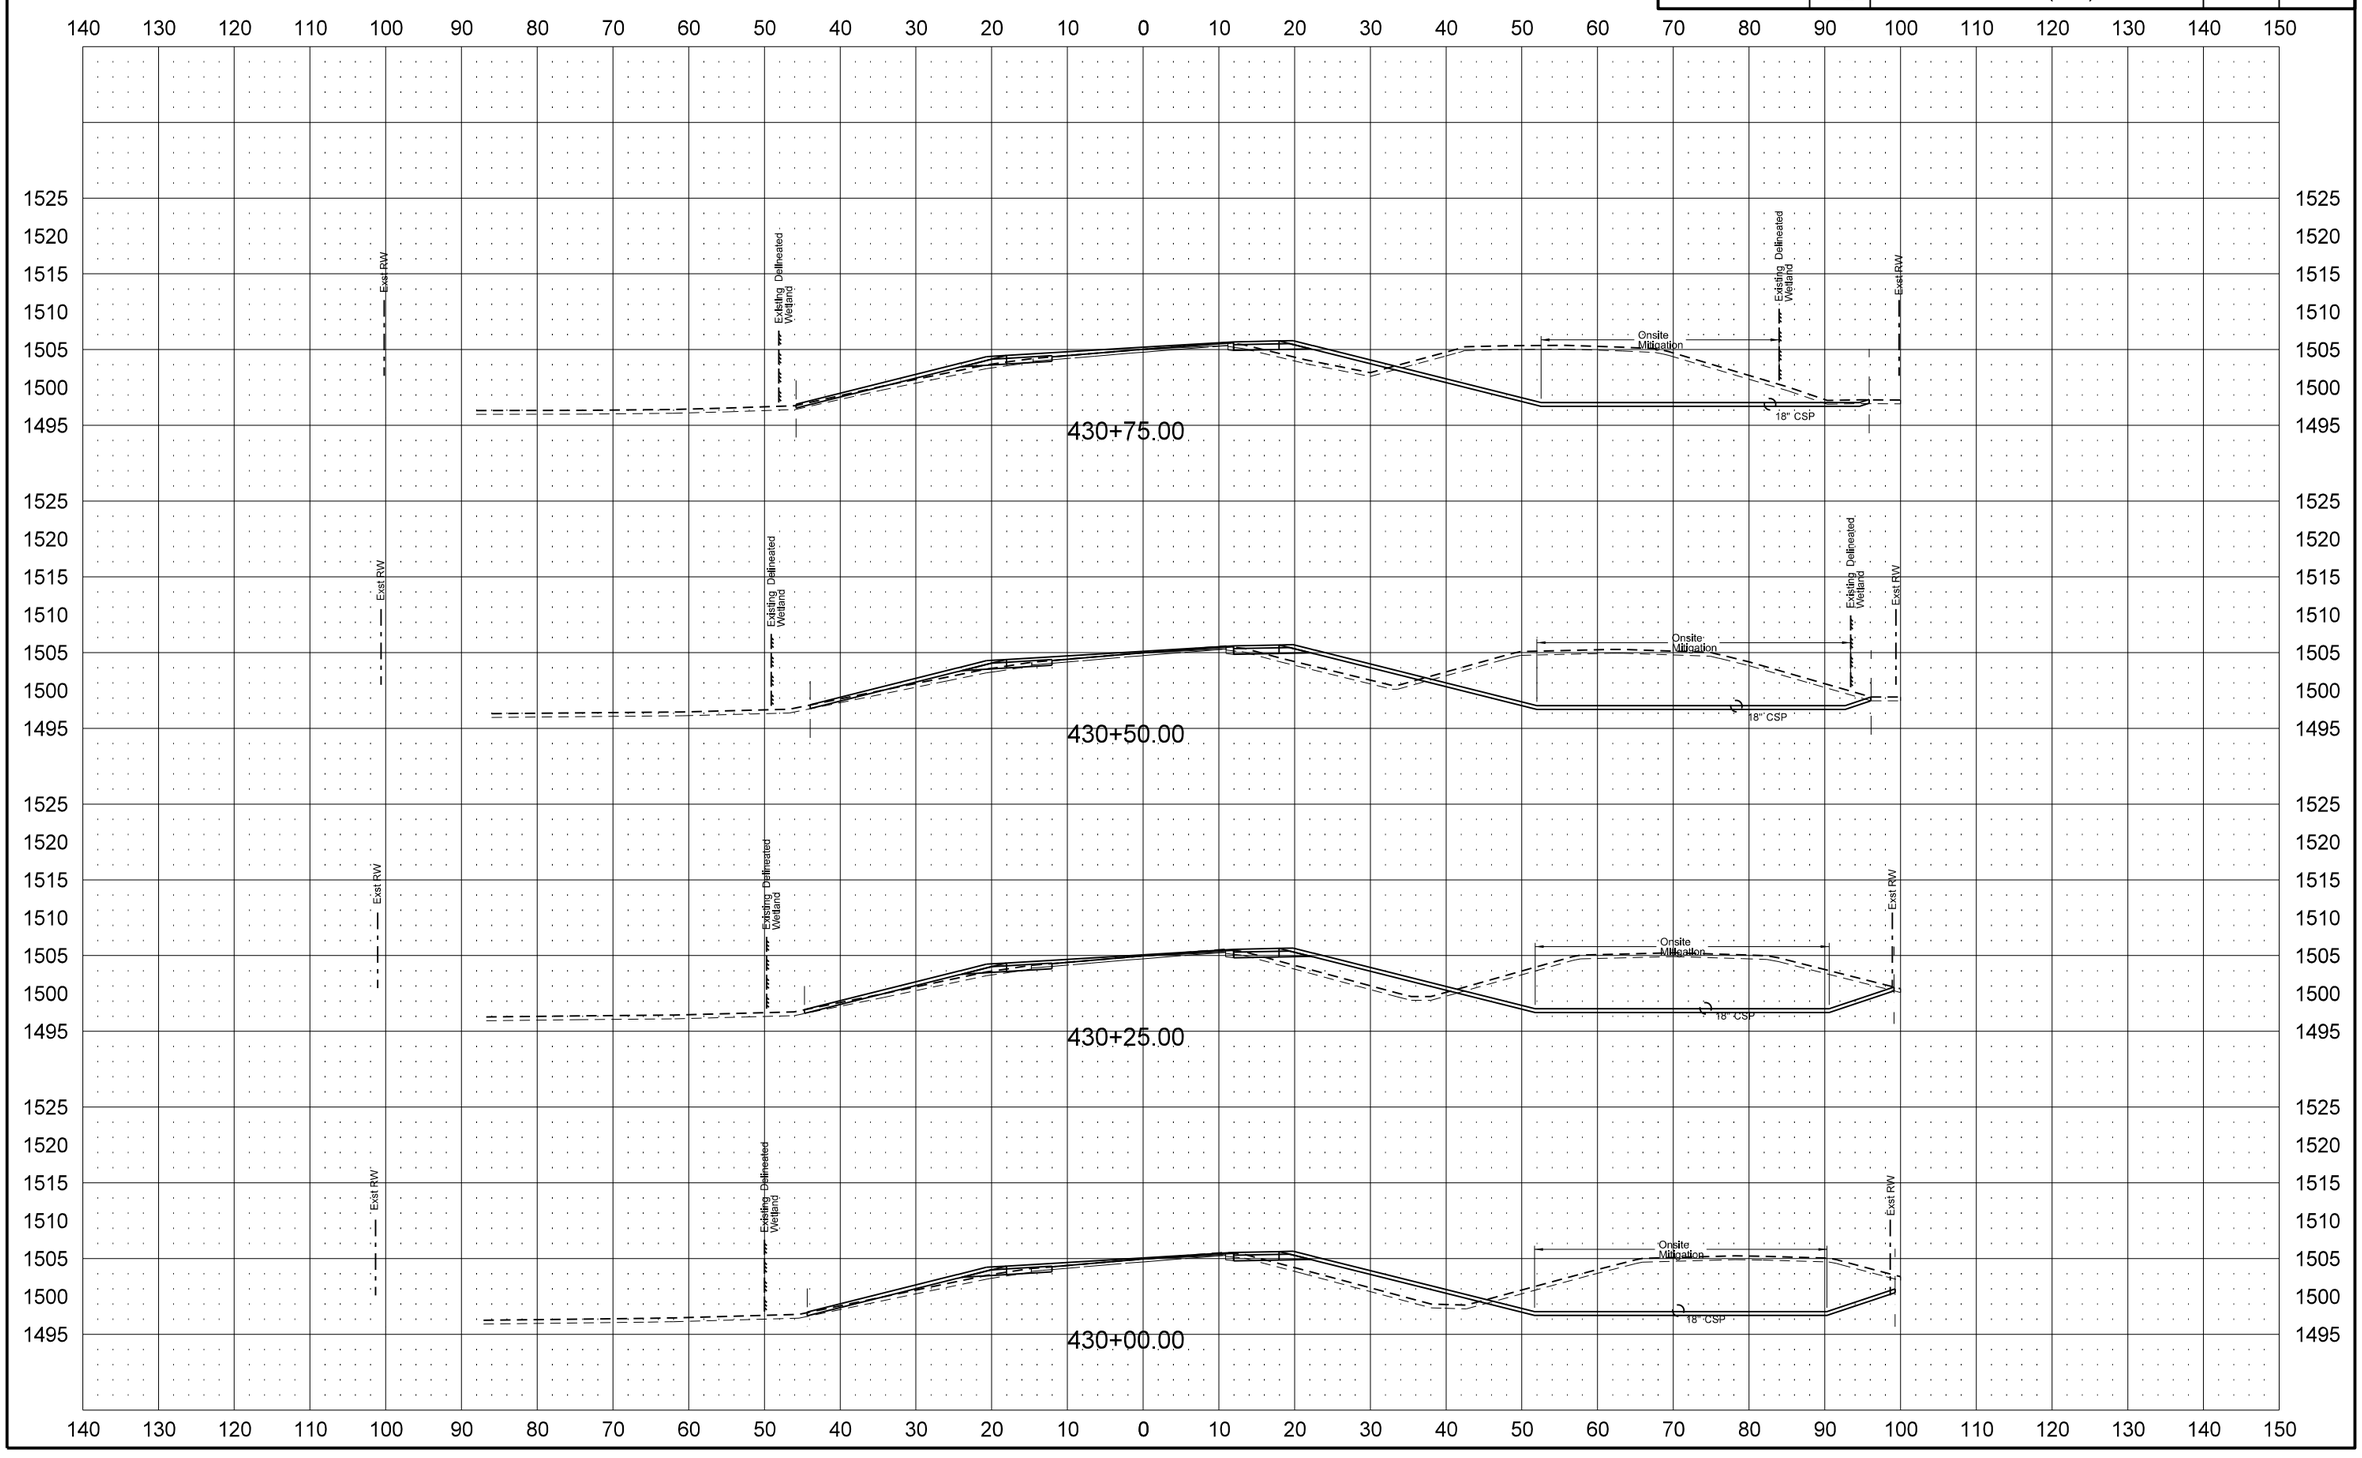

STATE	PROJECT NO.	SECTION NO.	SHEET NO.
ND	SHE-4-083(124)244	200	67

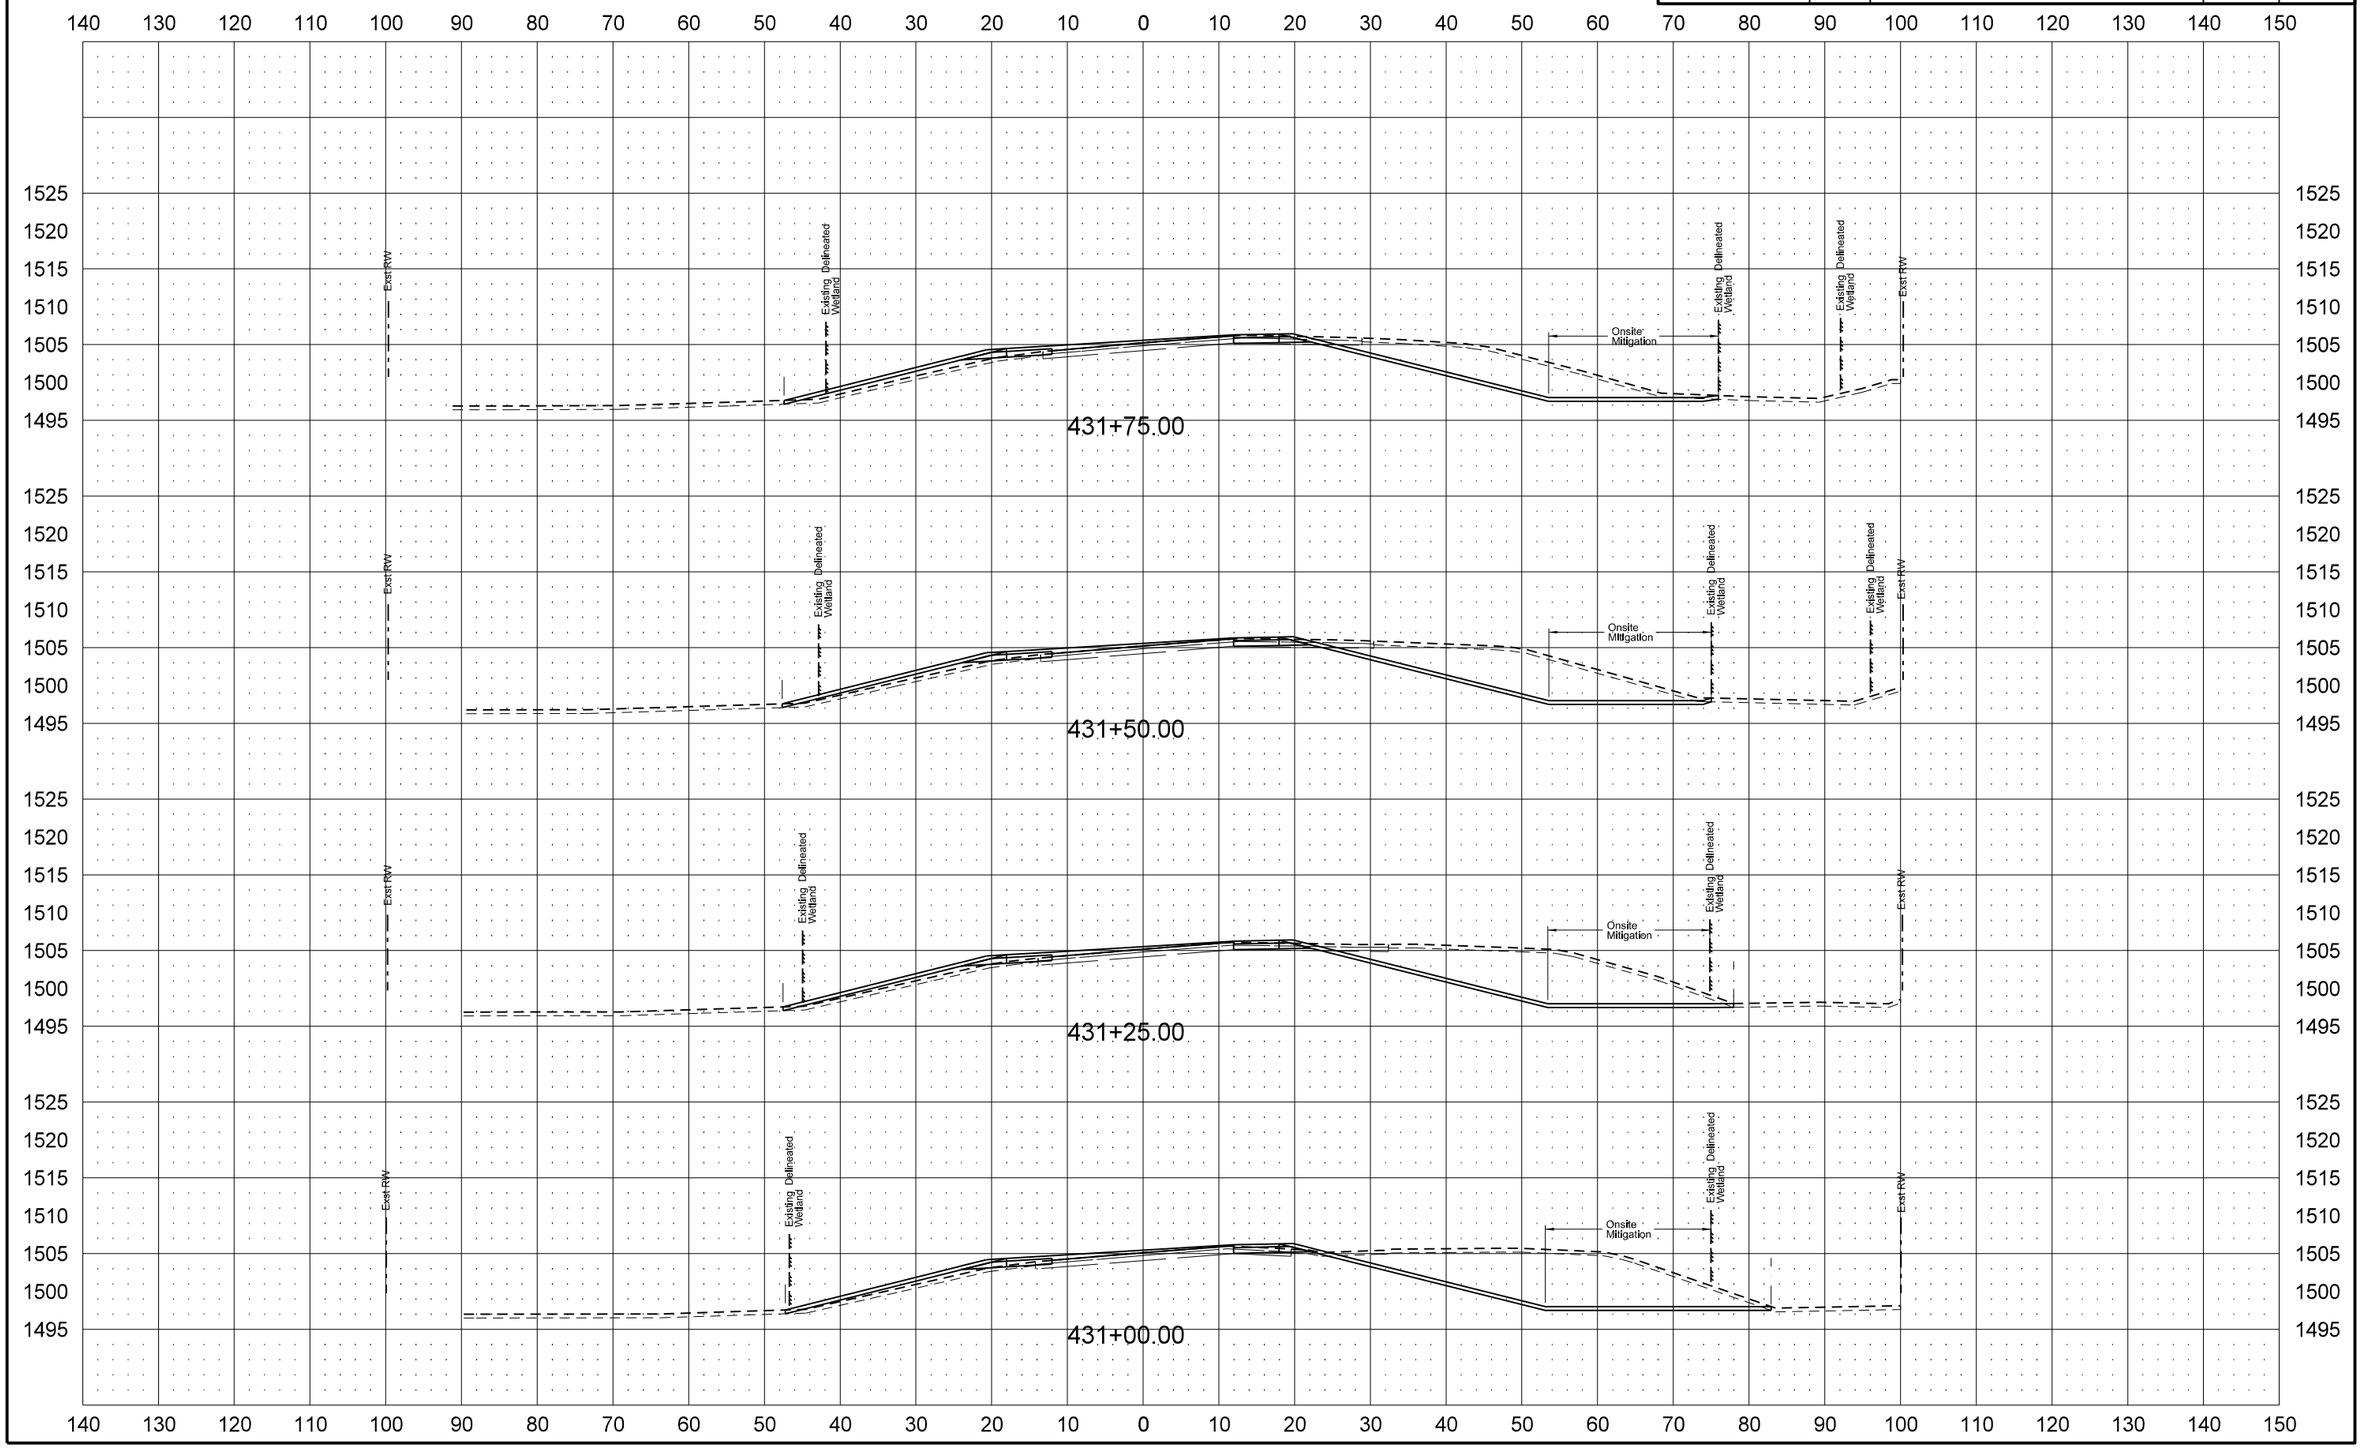

STATE	PROJECT NO.	SECTION NO.	SHEET NO.
ND	SHE-4-083(124)244	200	68

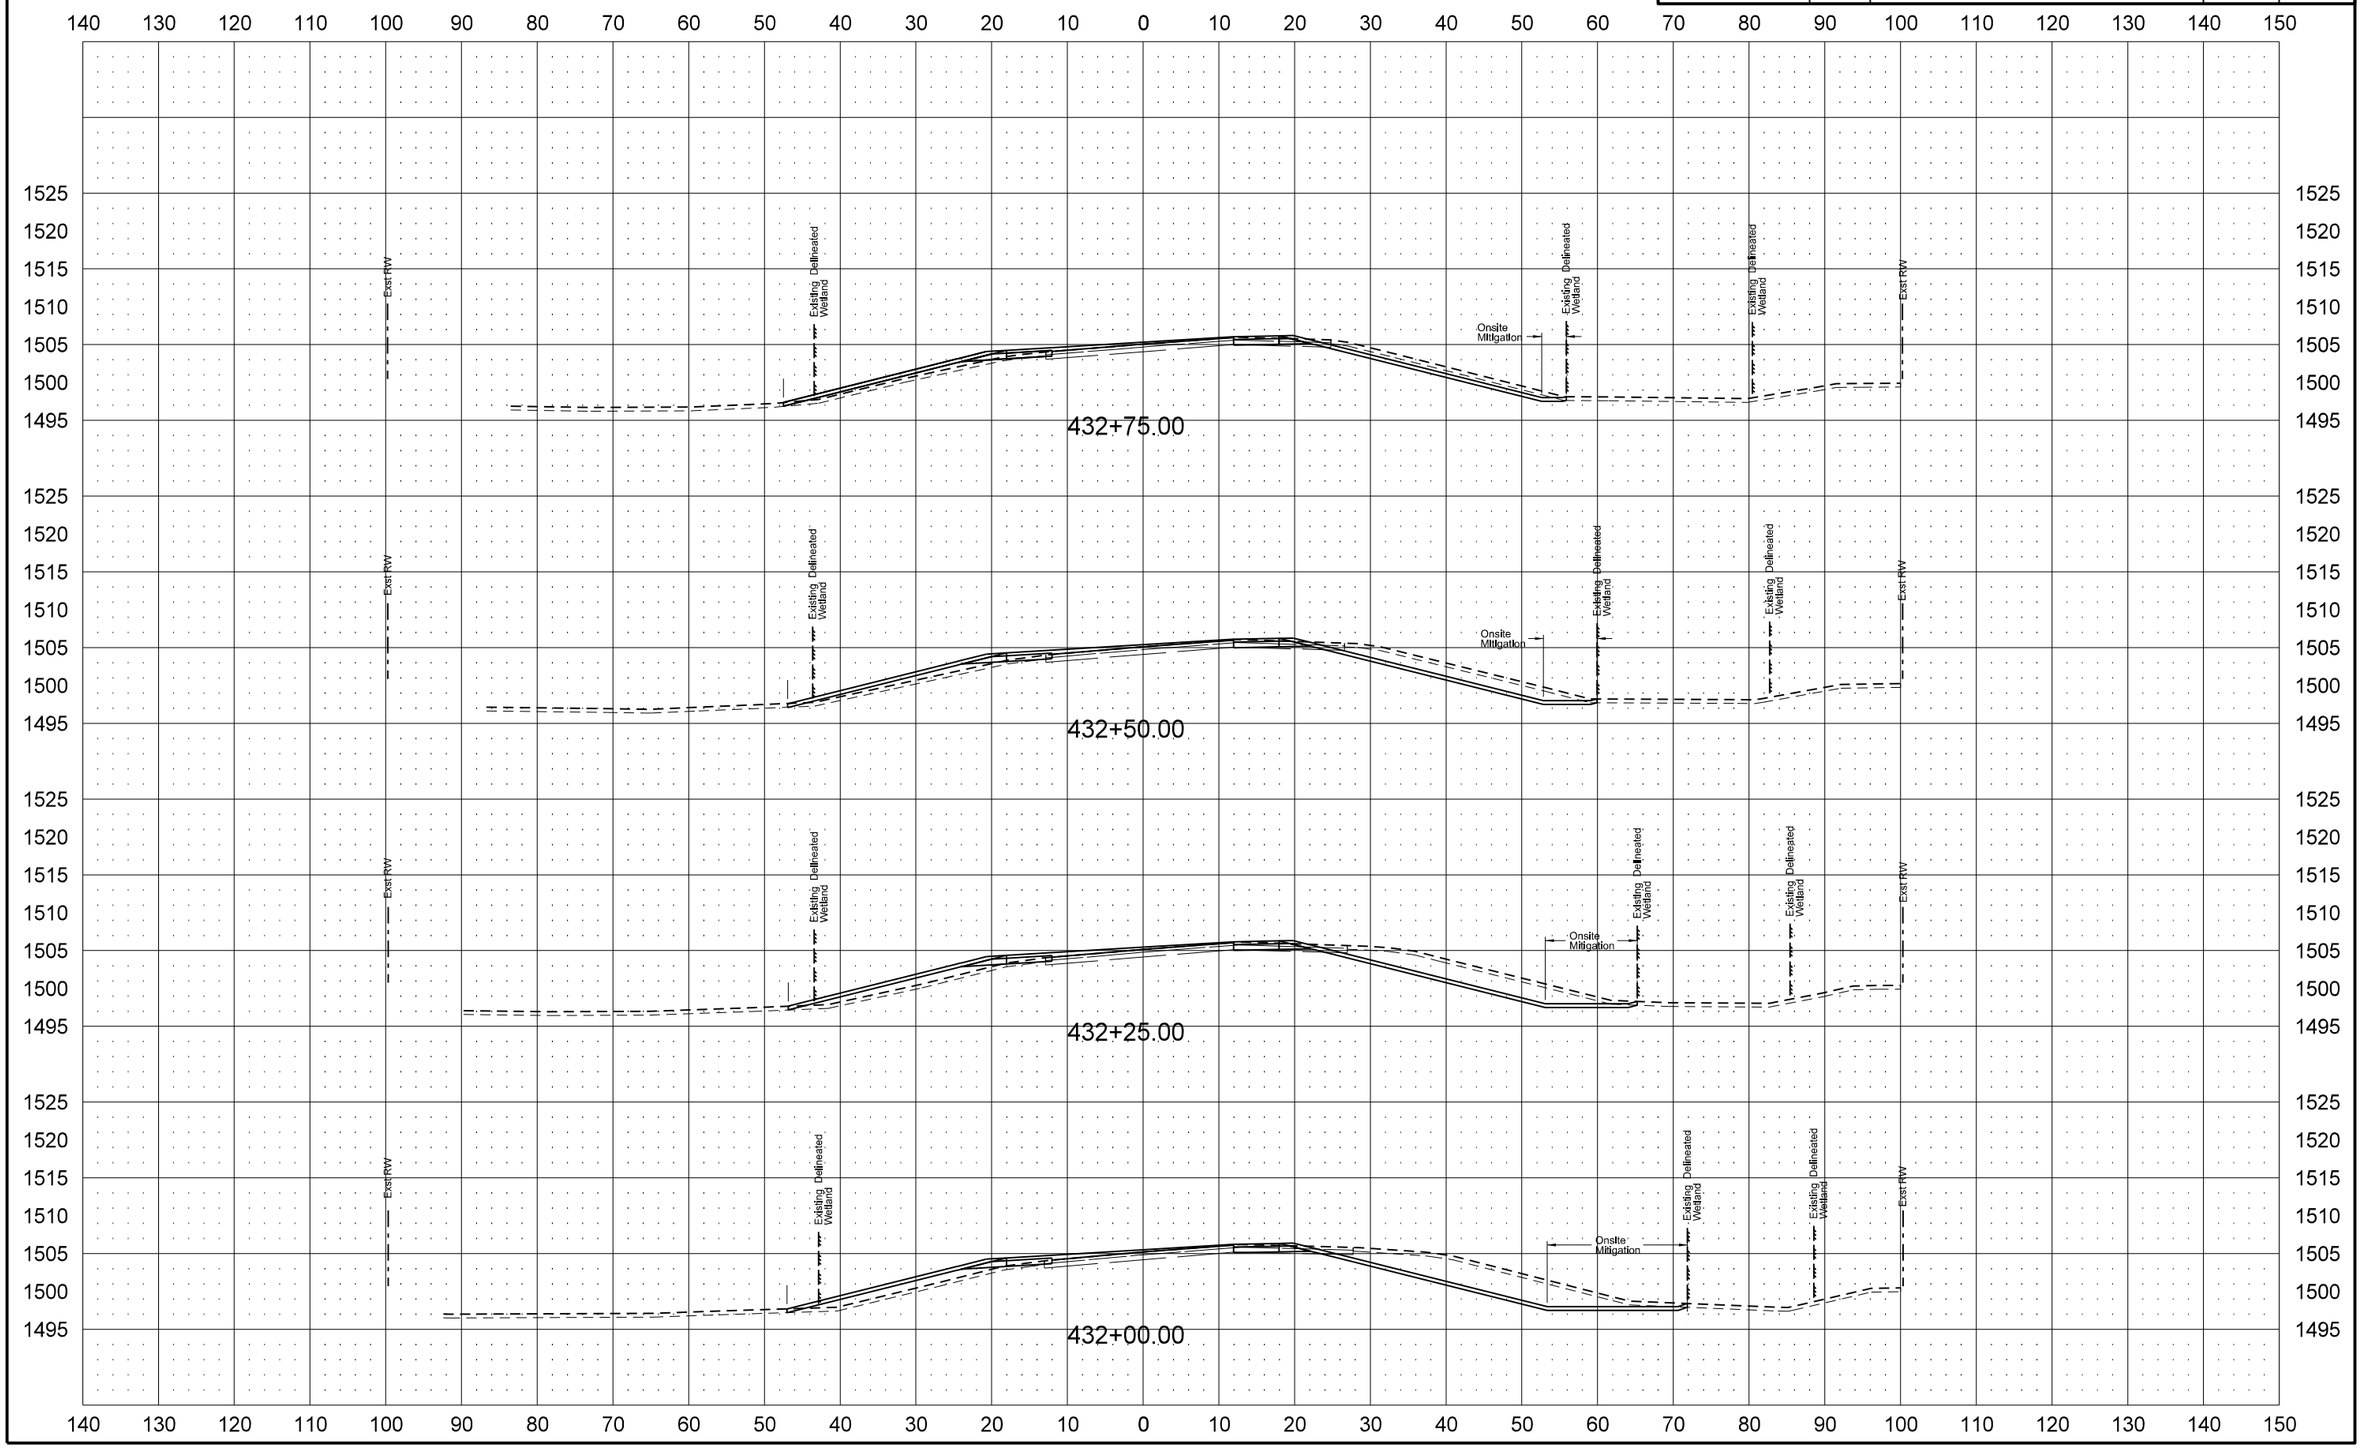

STATE	PROJECT NO.	SECTION NO.	SHEET NO.
ND	SHE-4-083(124)244	200	69

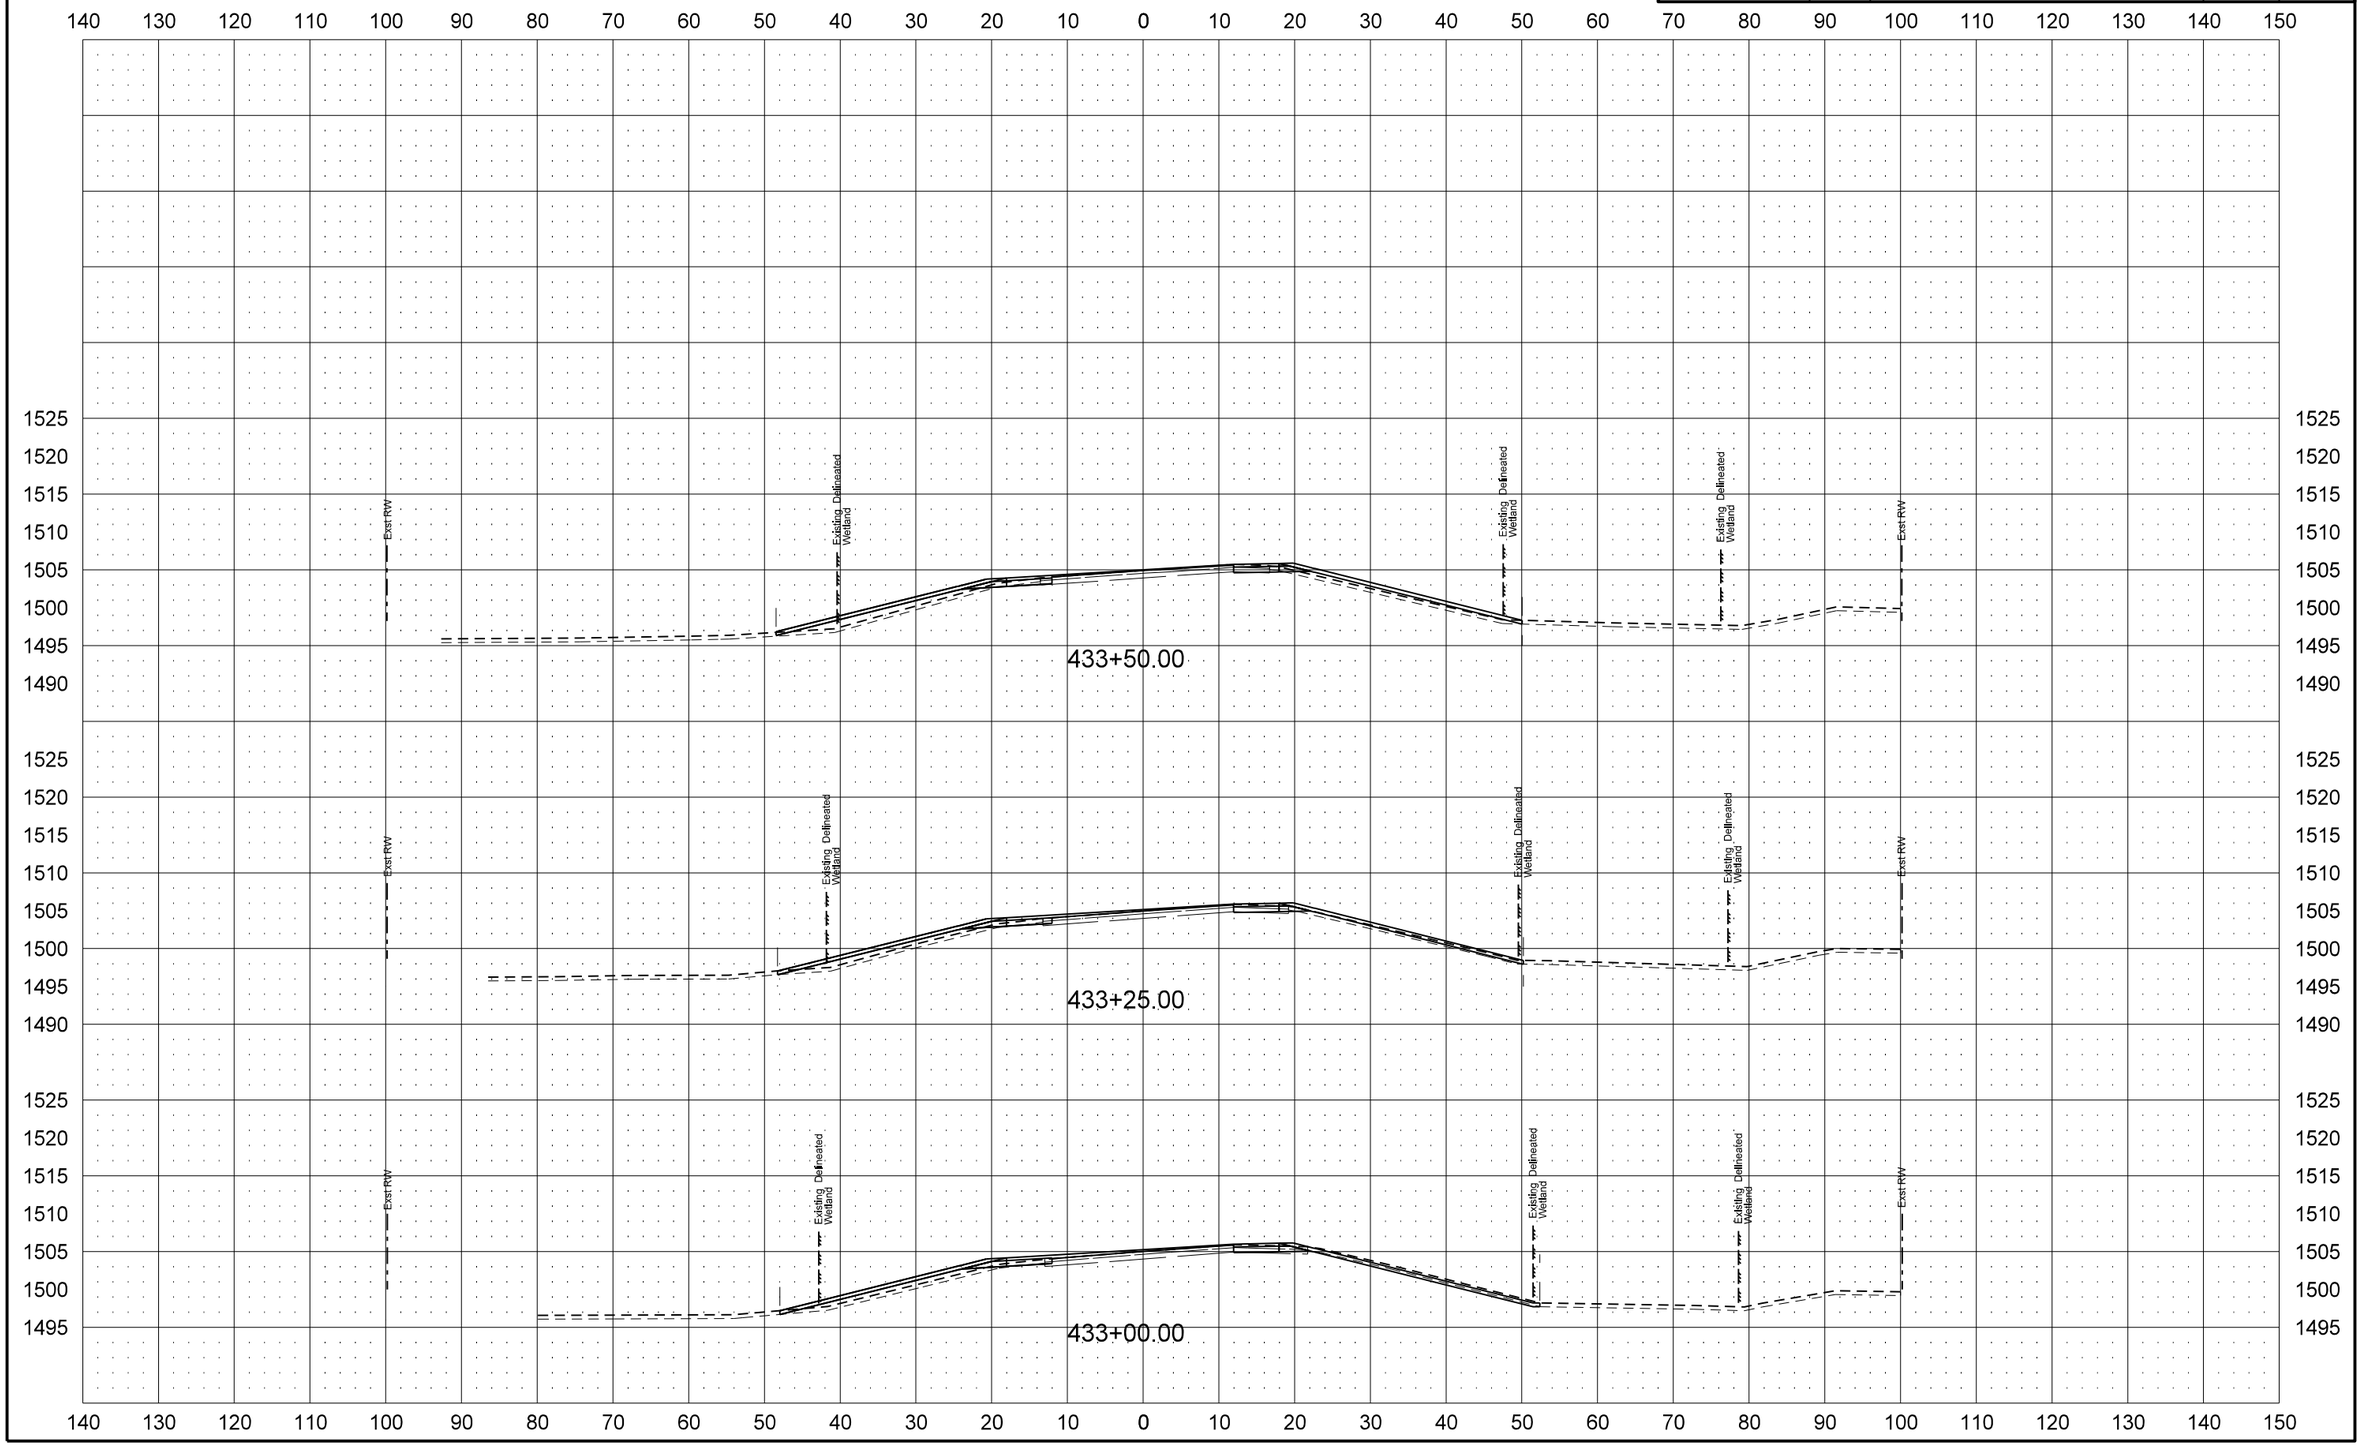

STATE	PROJECT NO.	SECTION NO.	SHEET NO.
ND	SHE-4-083(124)244	200	70

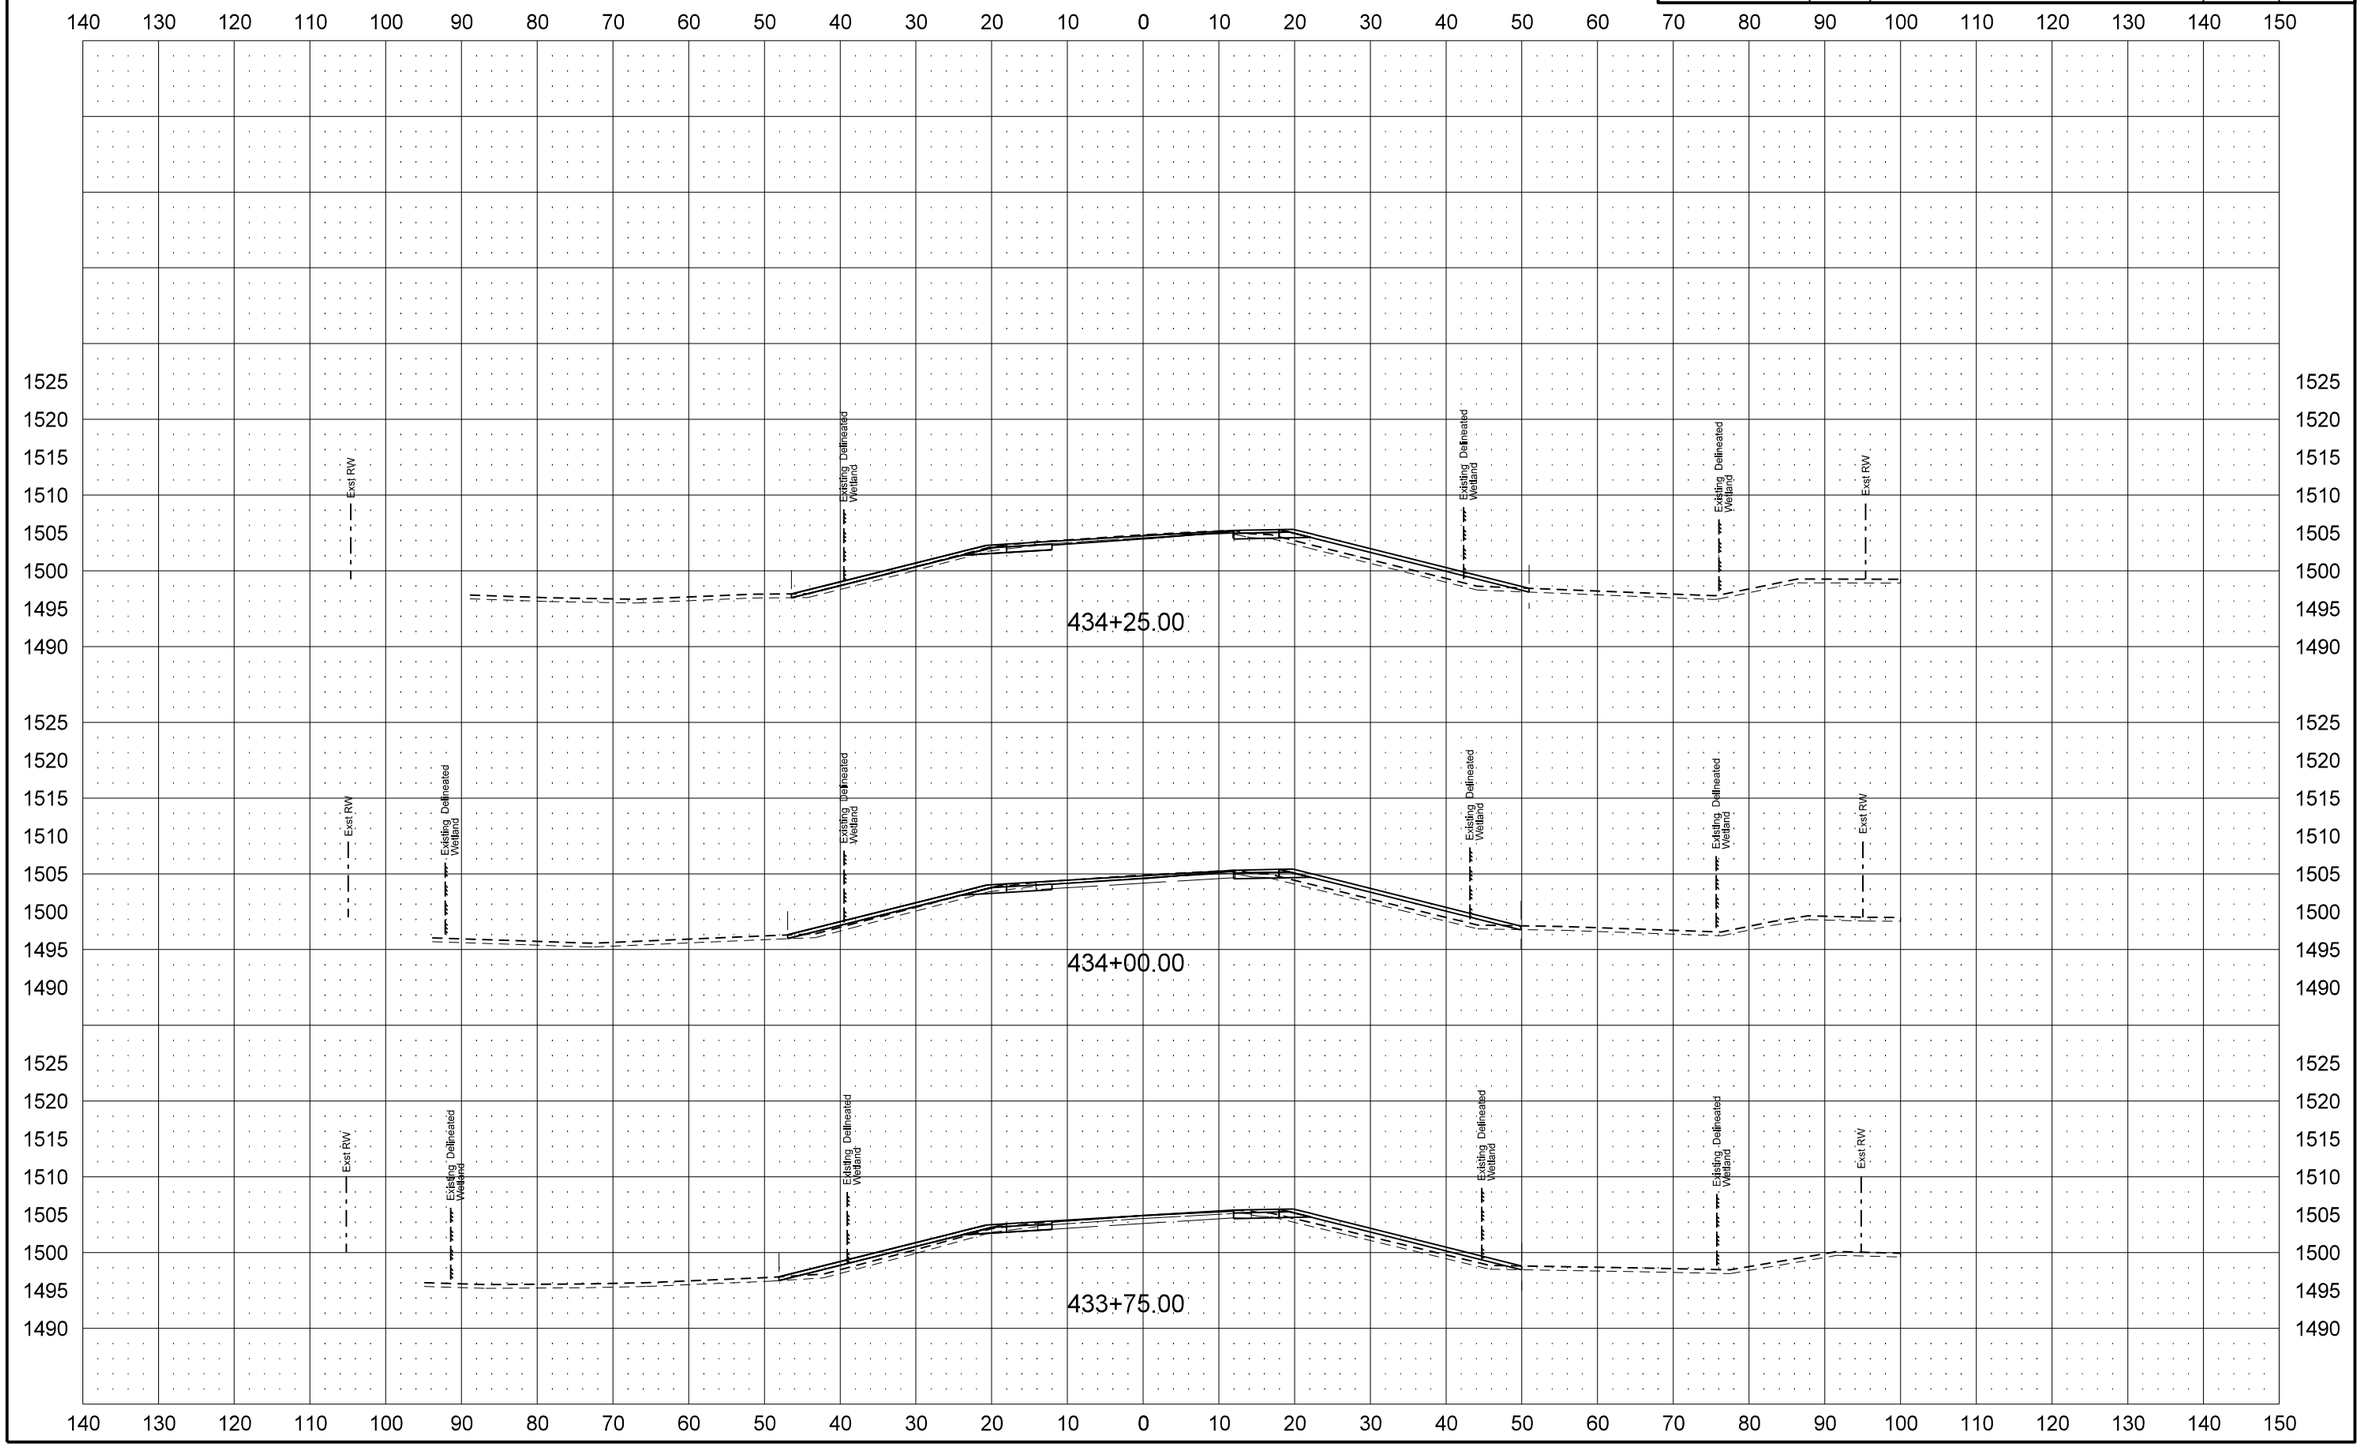

STATE	PROJECT NO.	SECTION NO.	SHEET NO.
ND	SHE-4-083(124)244	200	71

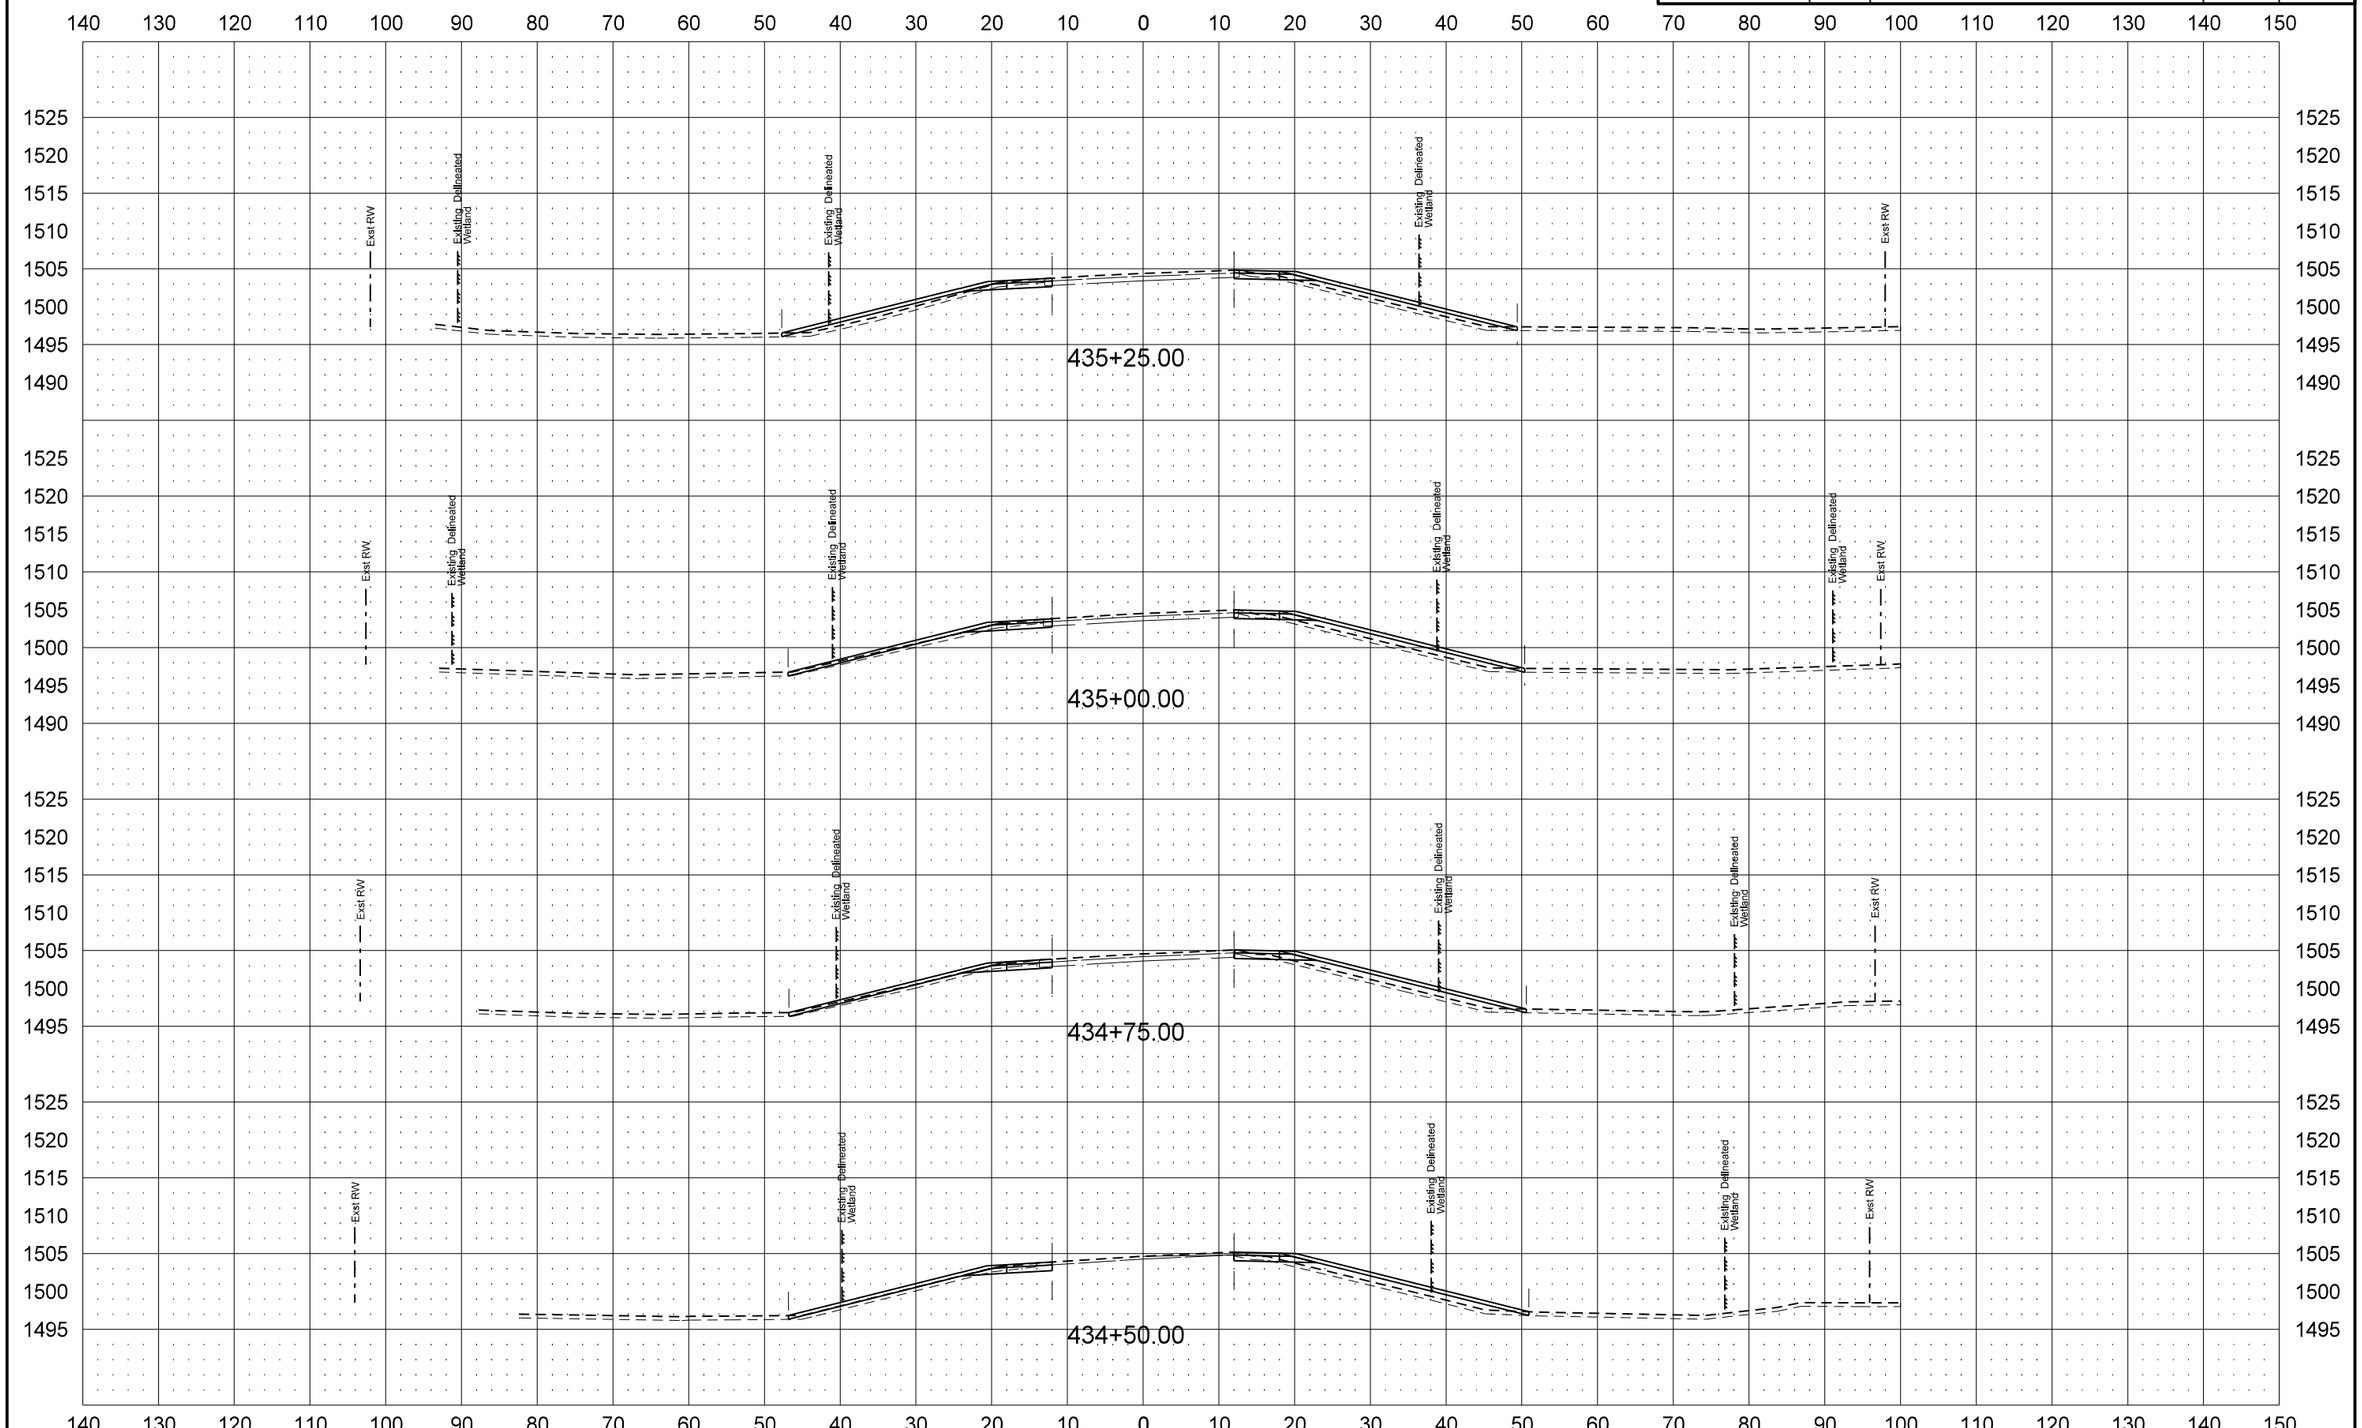

STATE	PROJECT NO.	SECTION NO.	SHEET NO.
ND	SHE-4-083(124)244	200	72

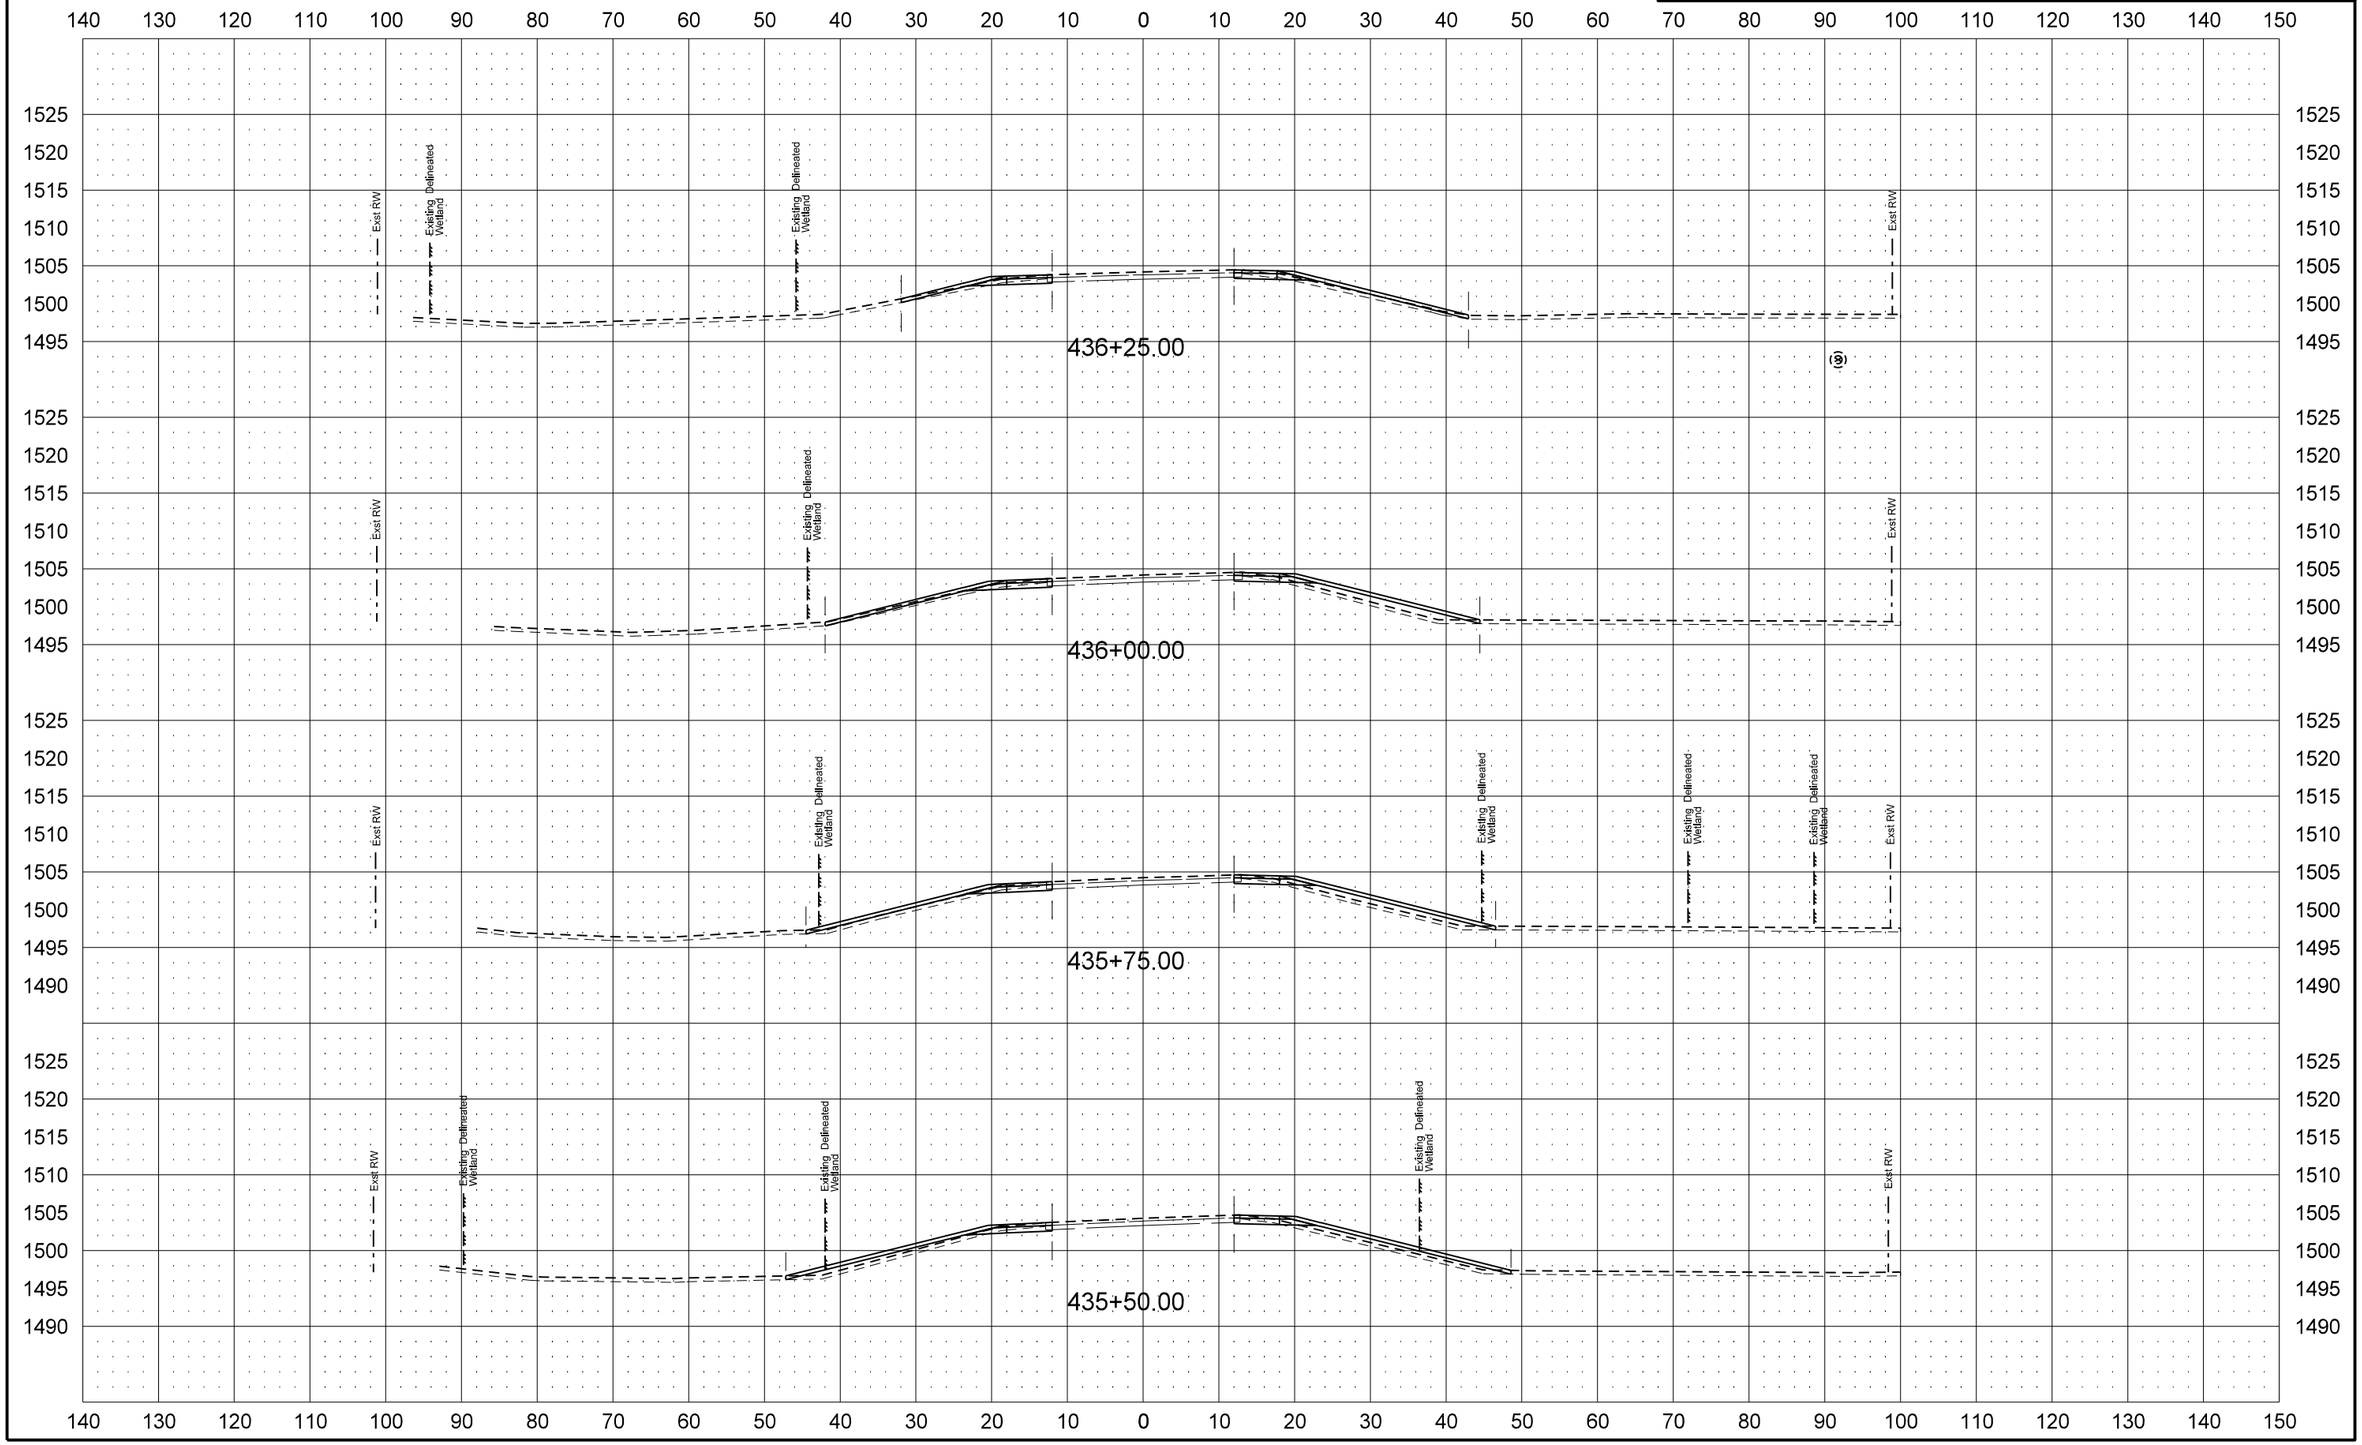

STATE	PROJECT NO.	SECTION NO.	SHEET NO.
ND	SHE-4-083(124)244	200	73

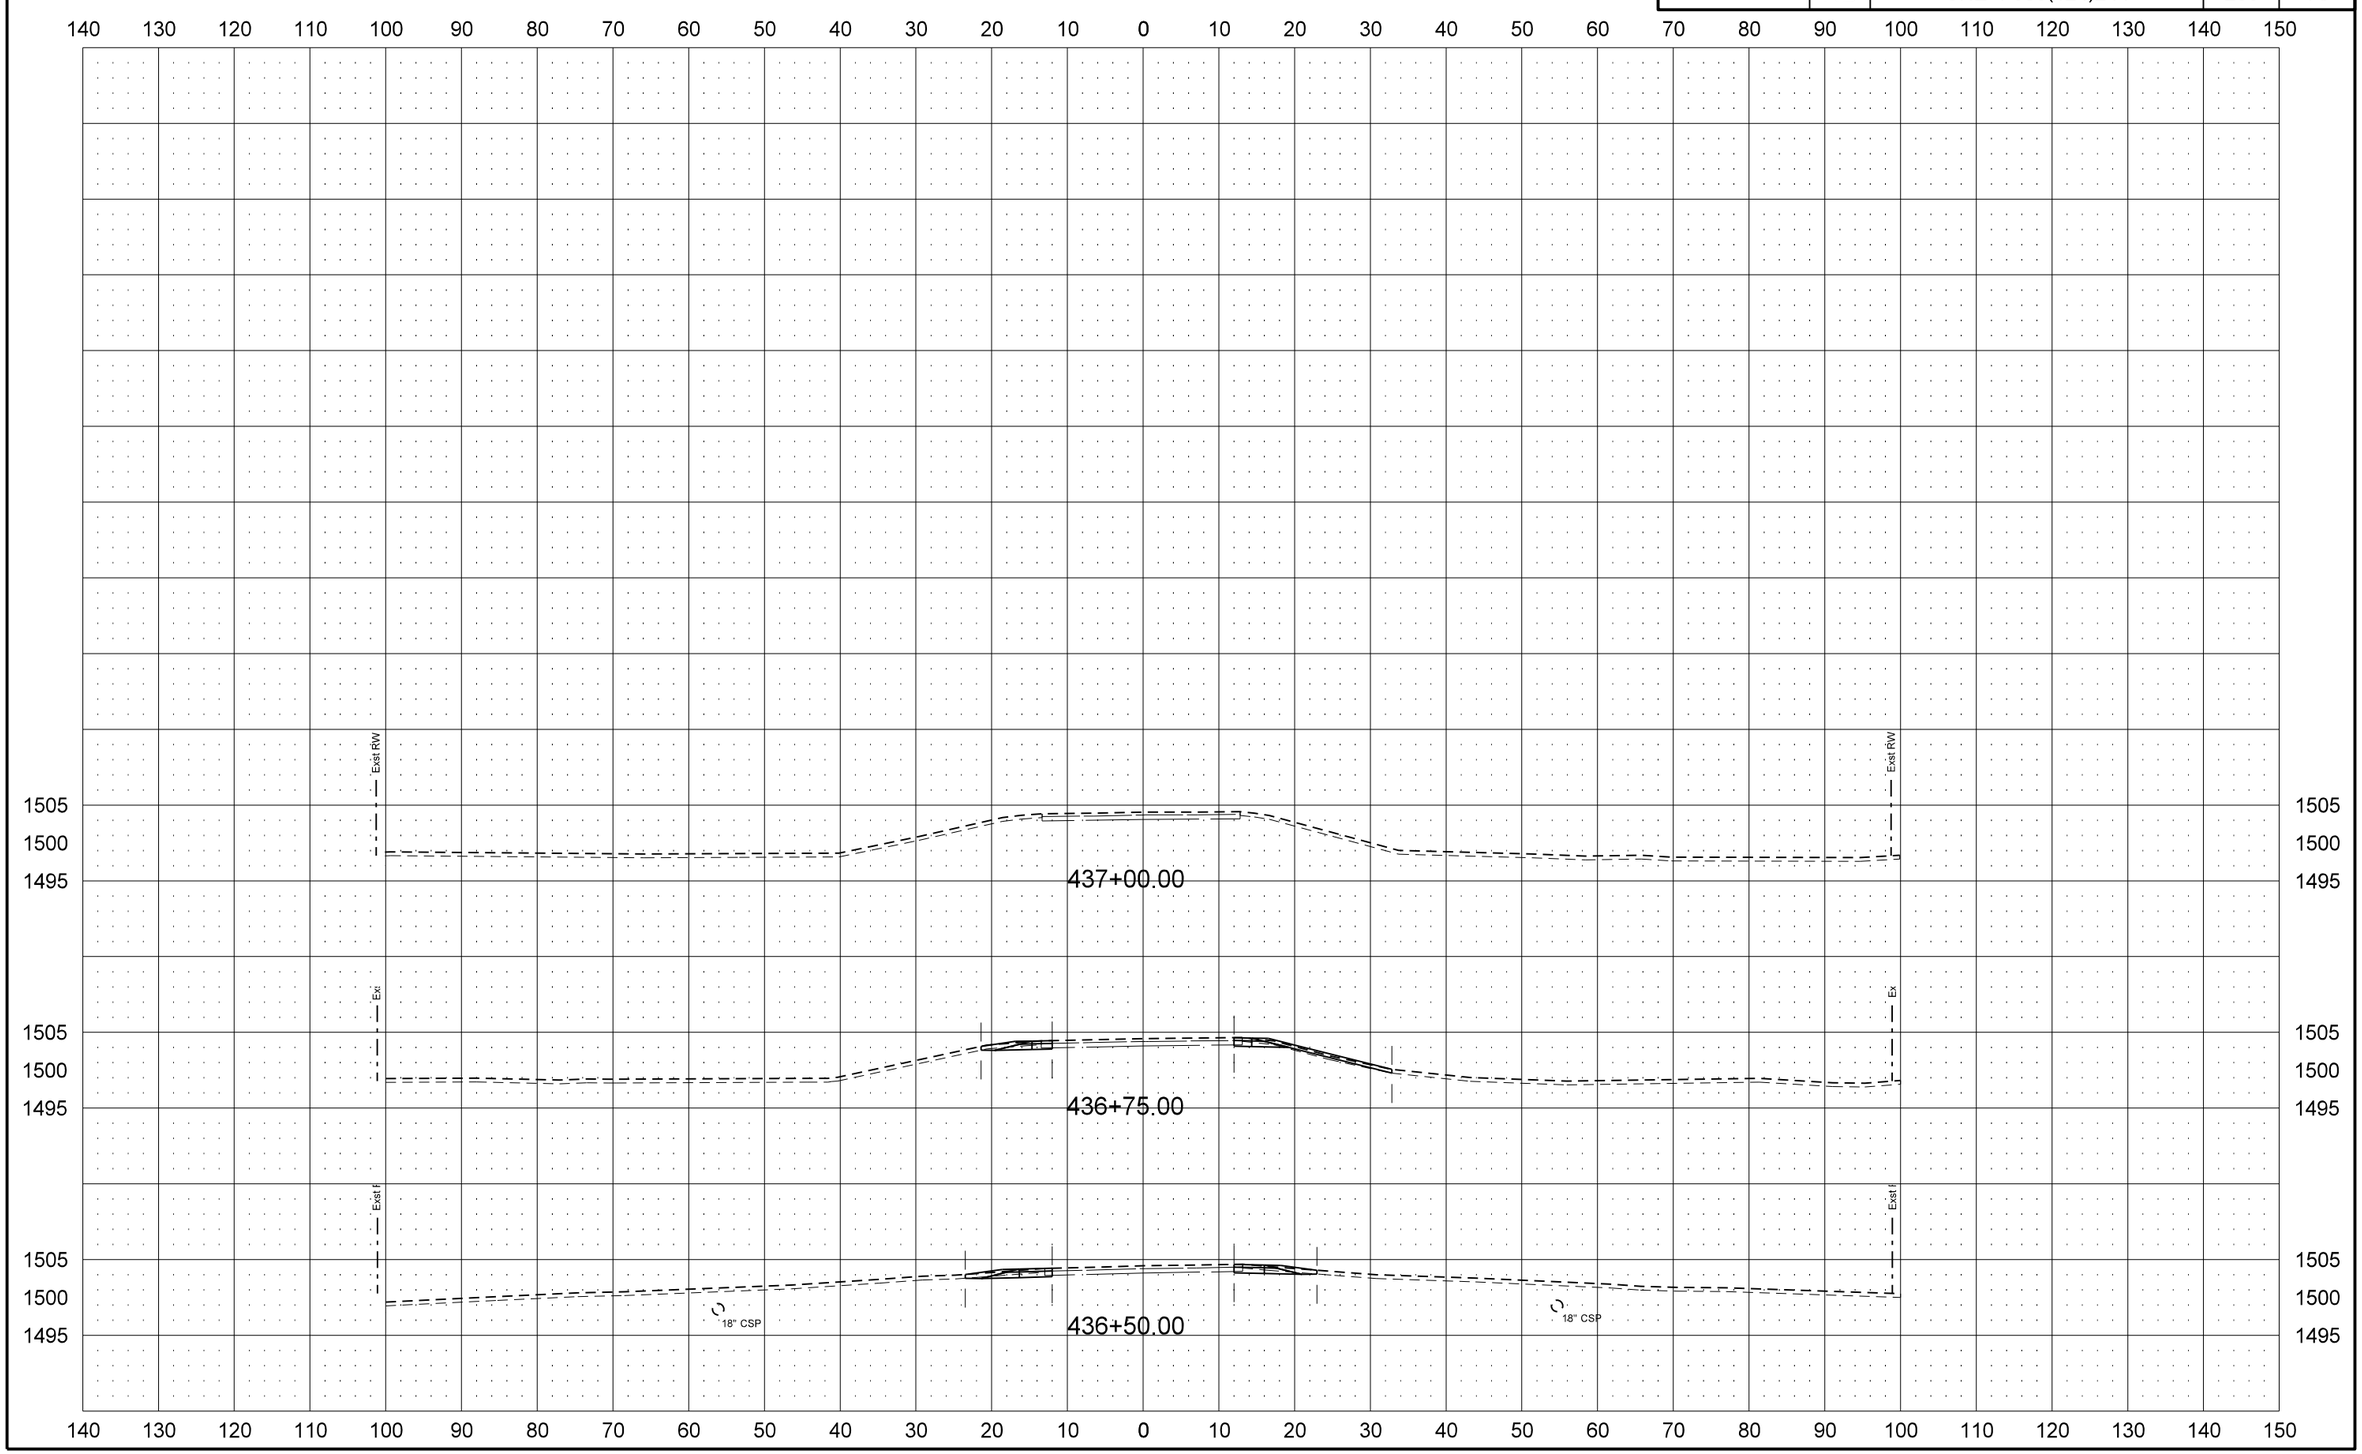

STATE	PROJECT NO.	SECTION NO.	SHEET NO.
ND	SHE-4-083(124)244	200	74

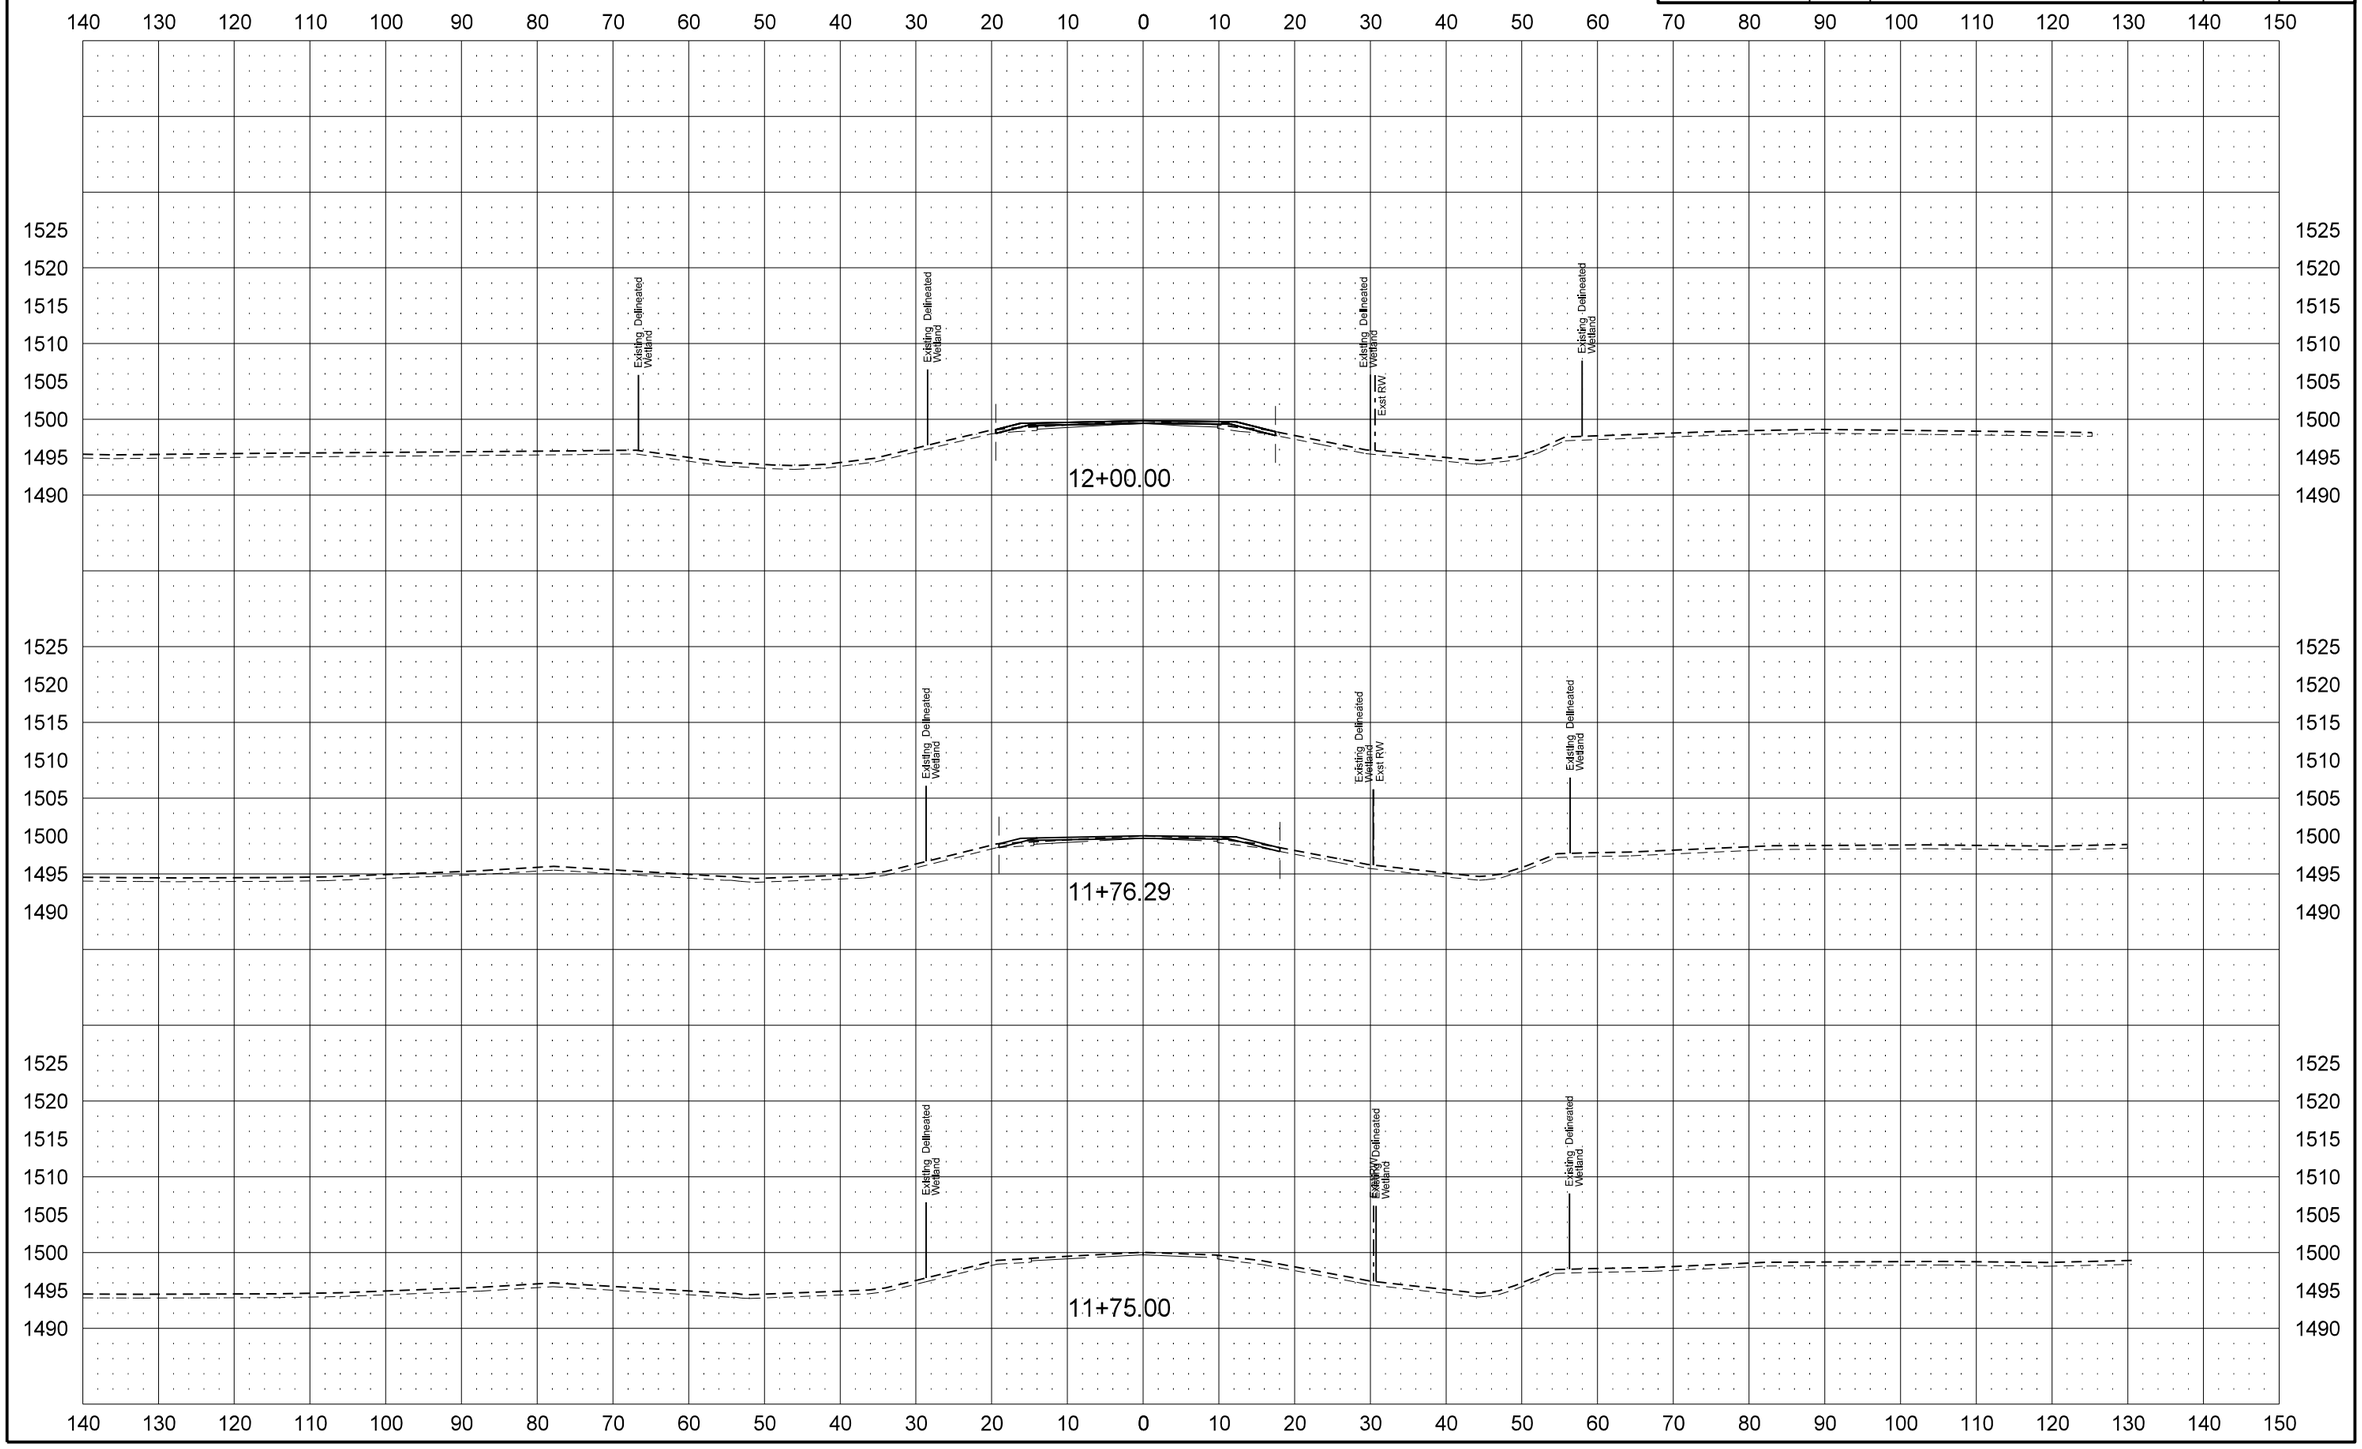

STATE	PROJECT NO.	SECTION NO.	SHEET NO.
ND	SHE-4-083(124)244	200	75

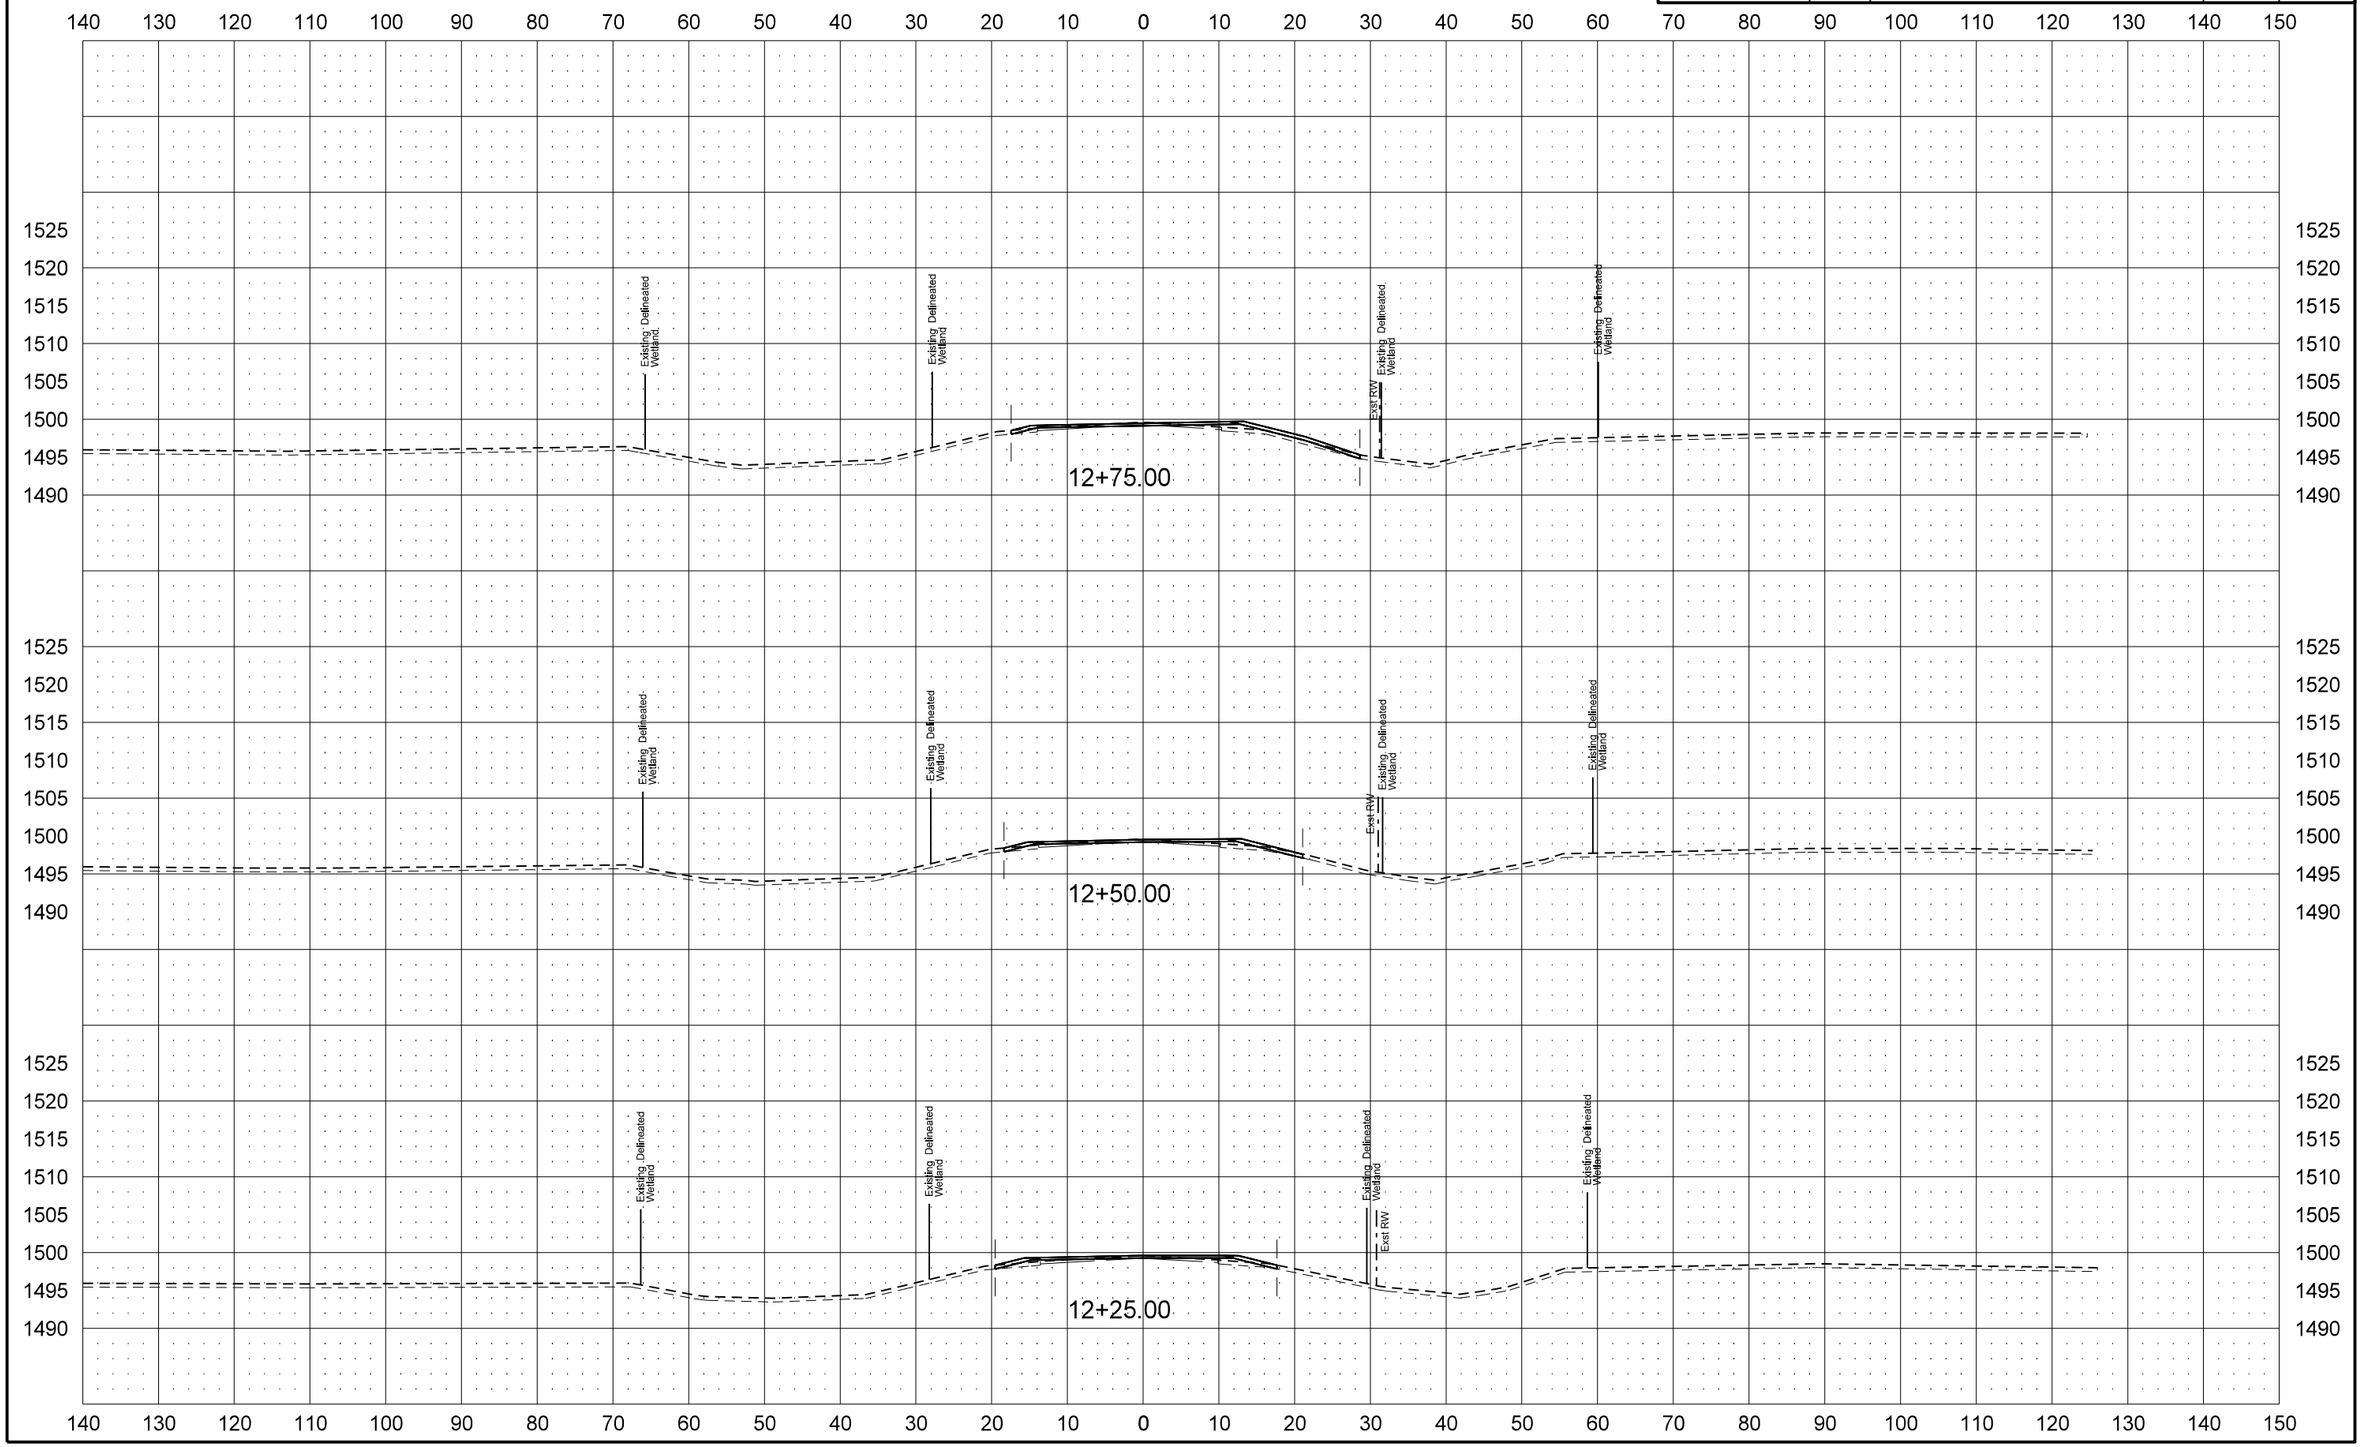

STATE	PROJECT NO.	SECTION NO.	SHEET NO.
ND	SHE-4-083(124)244	200	76

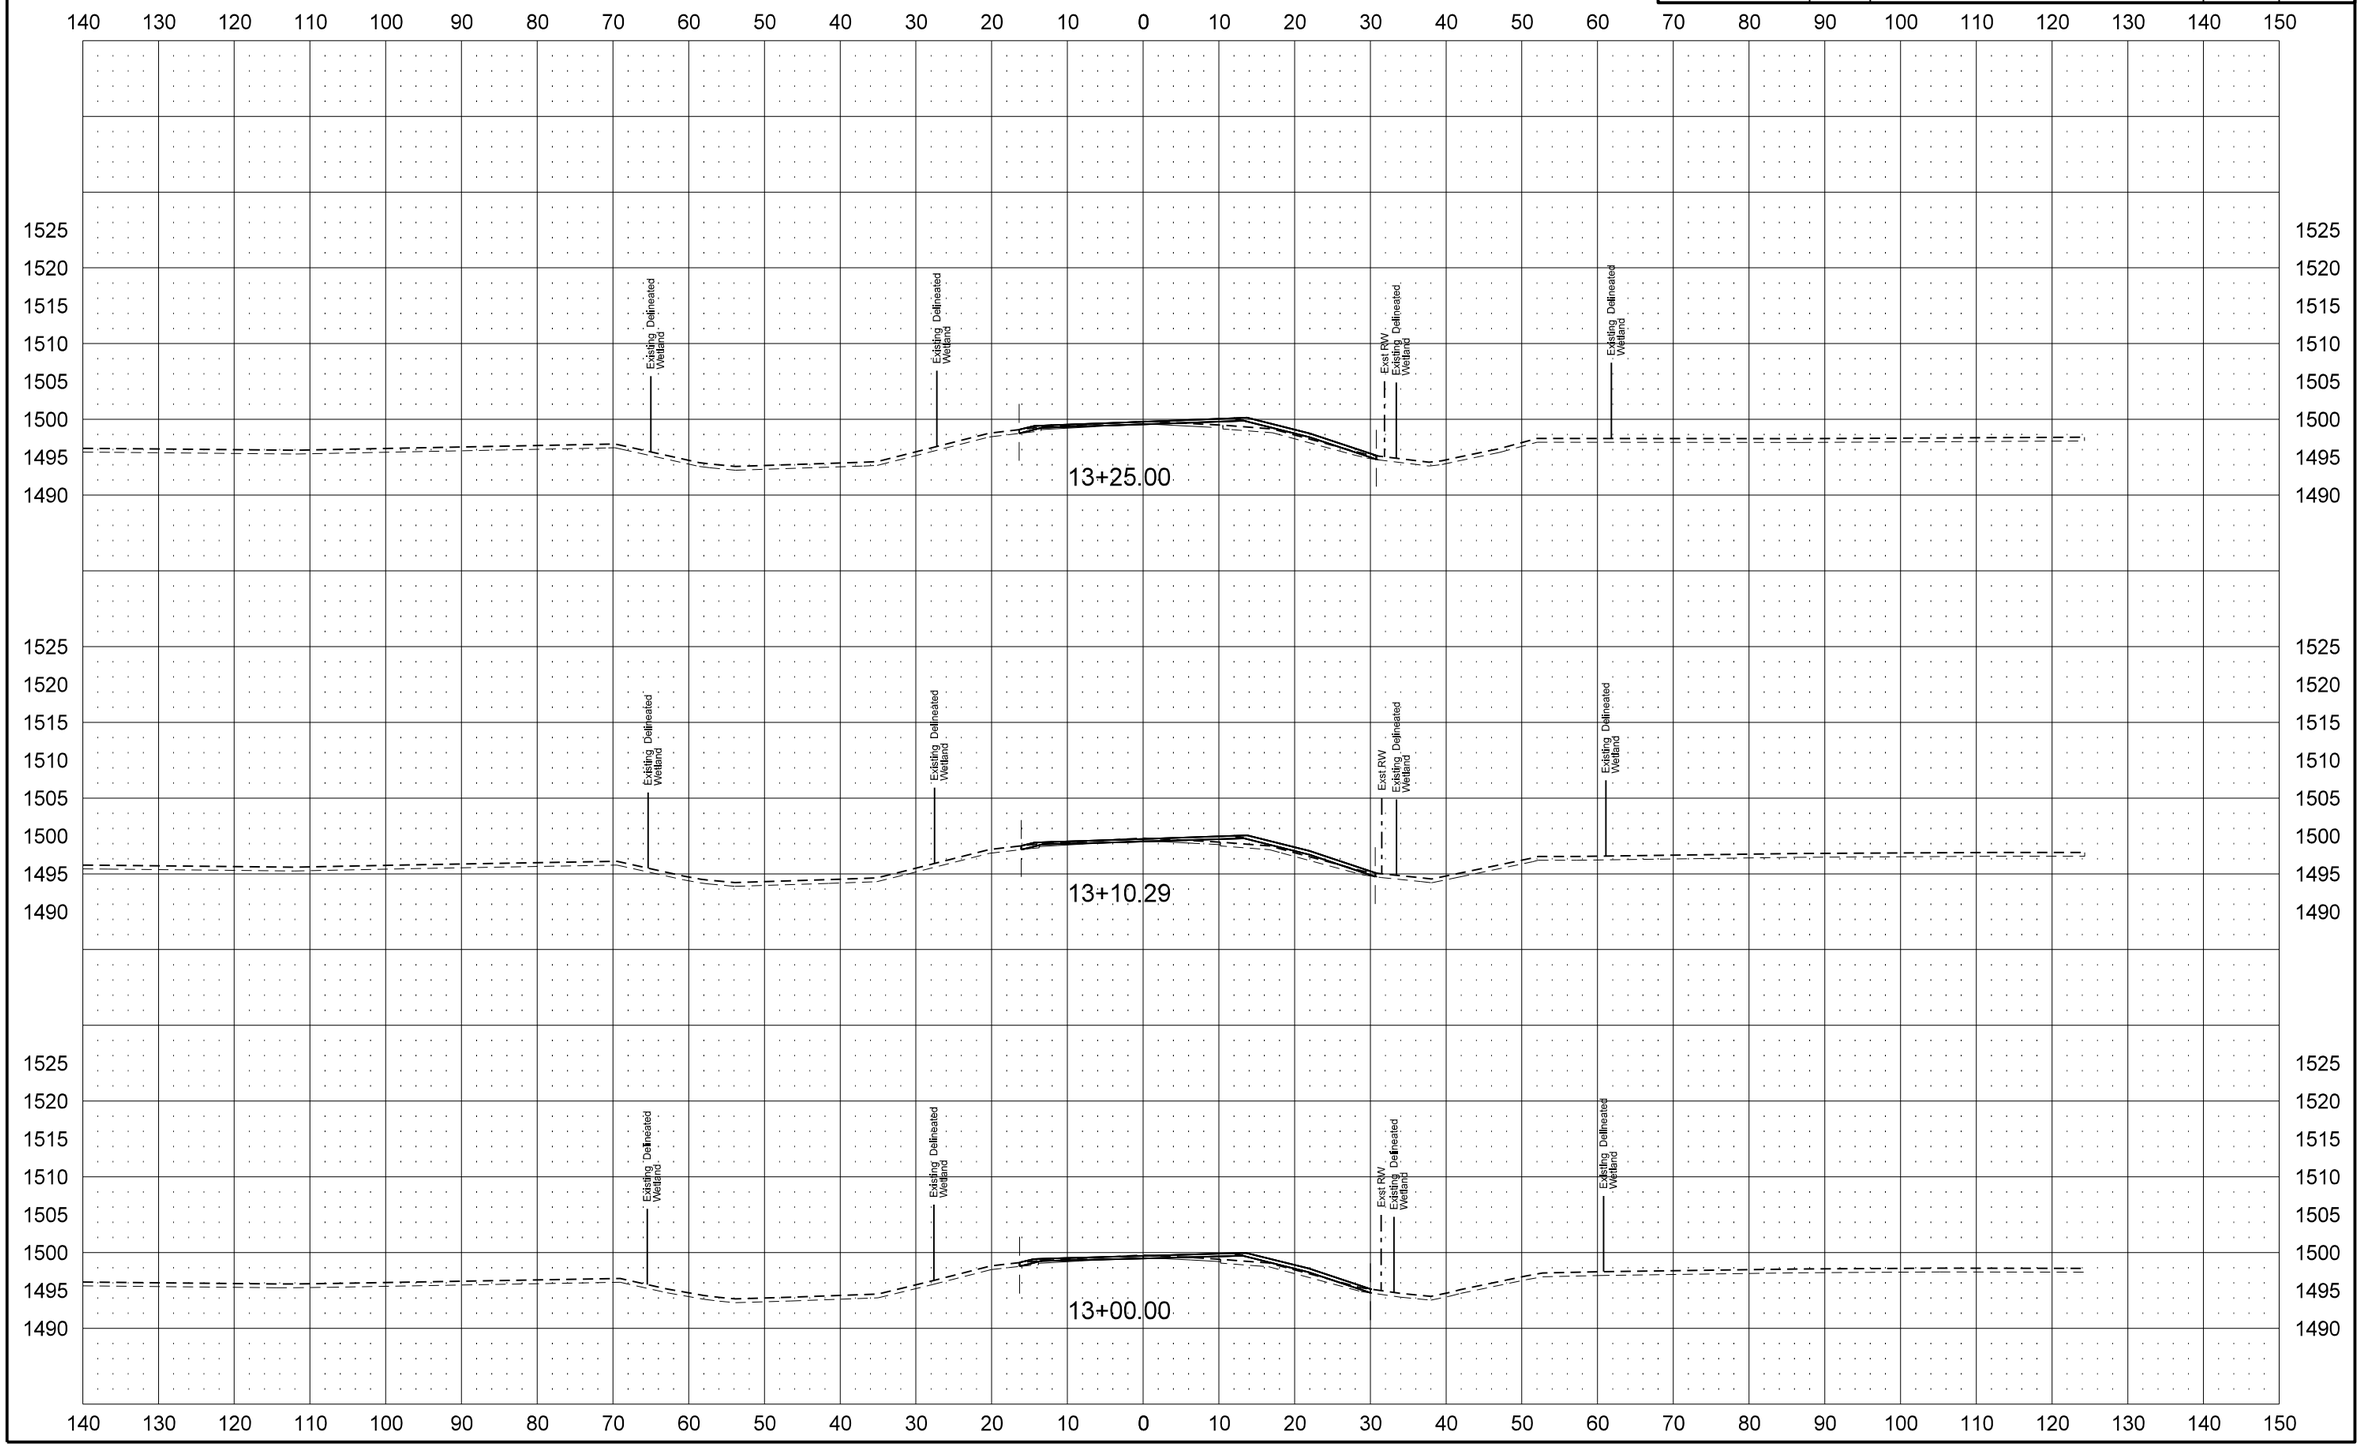

STATE	PROJECT NO.	SECTION NO.	SHEET NO.
ND	SHE-4-083(124)244	200	77

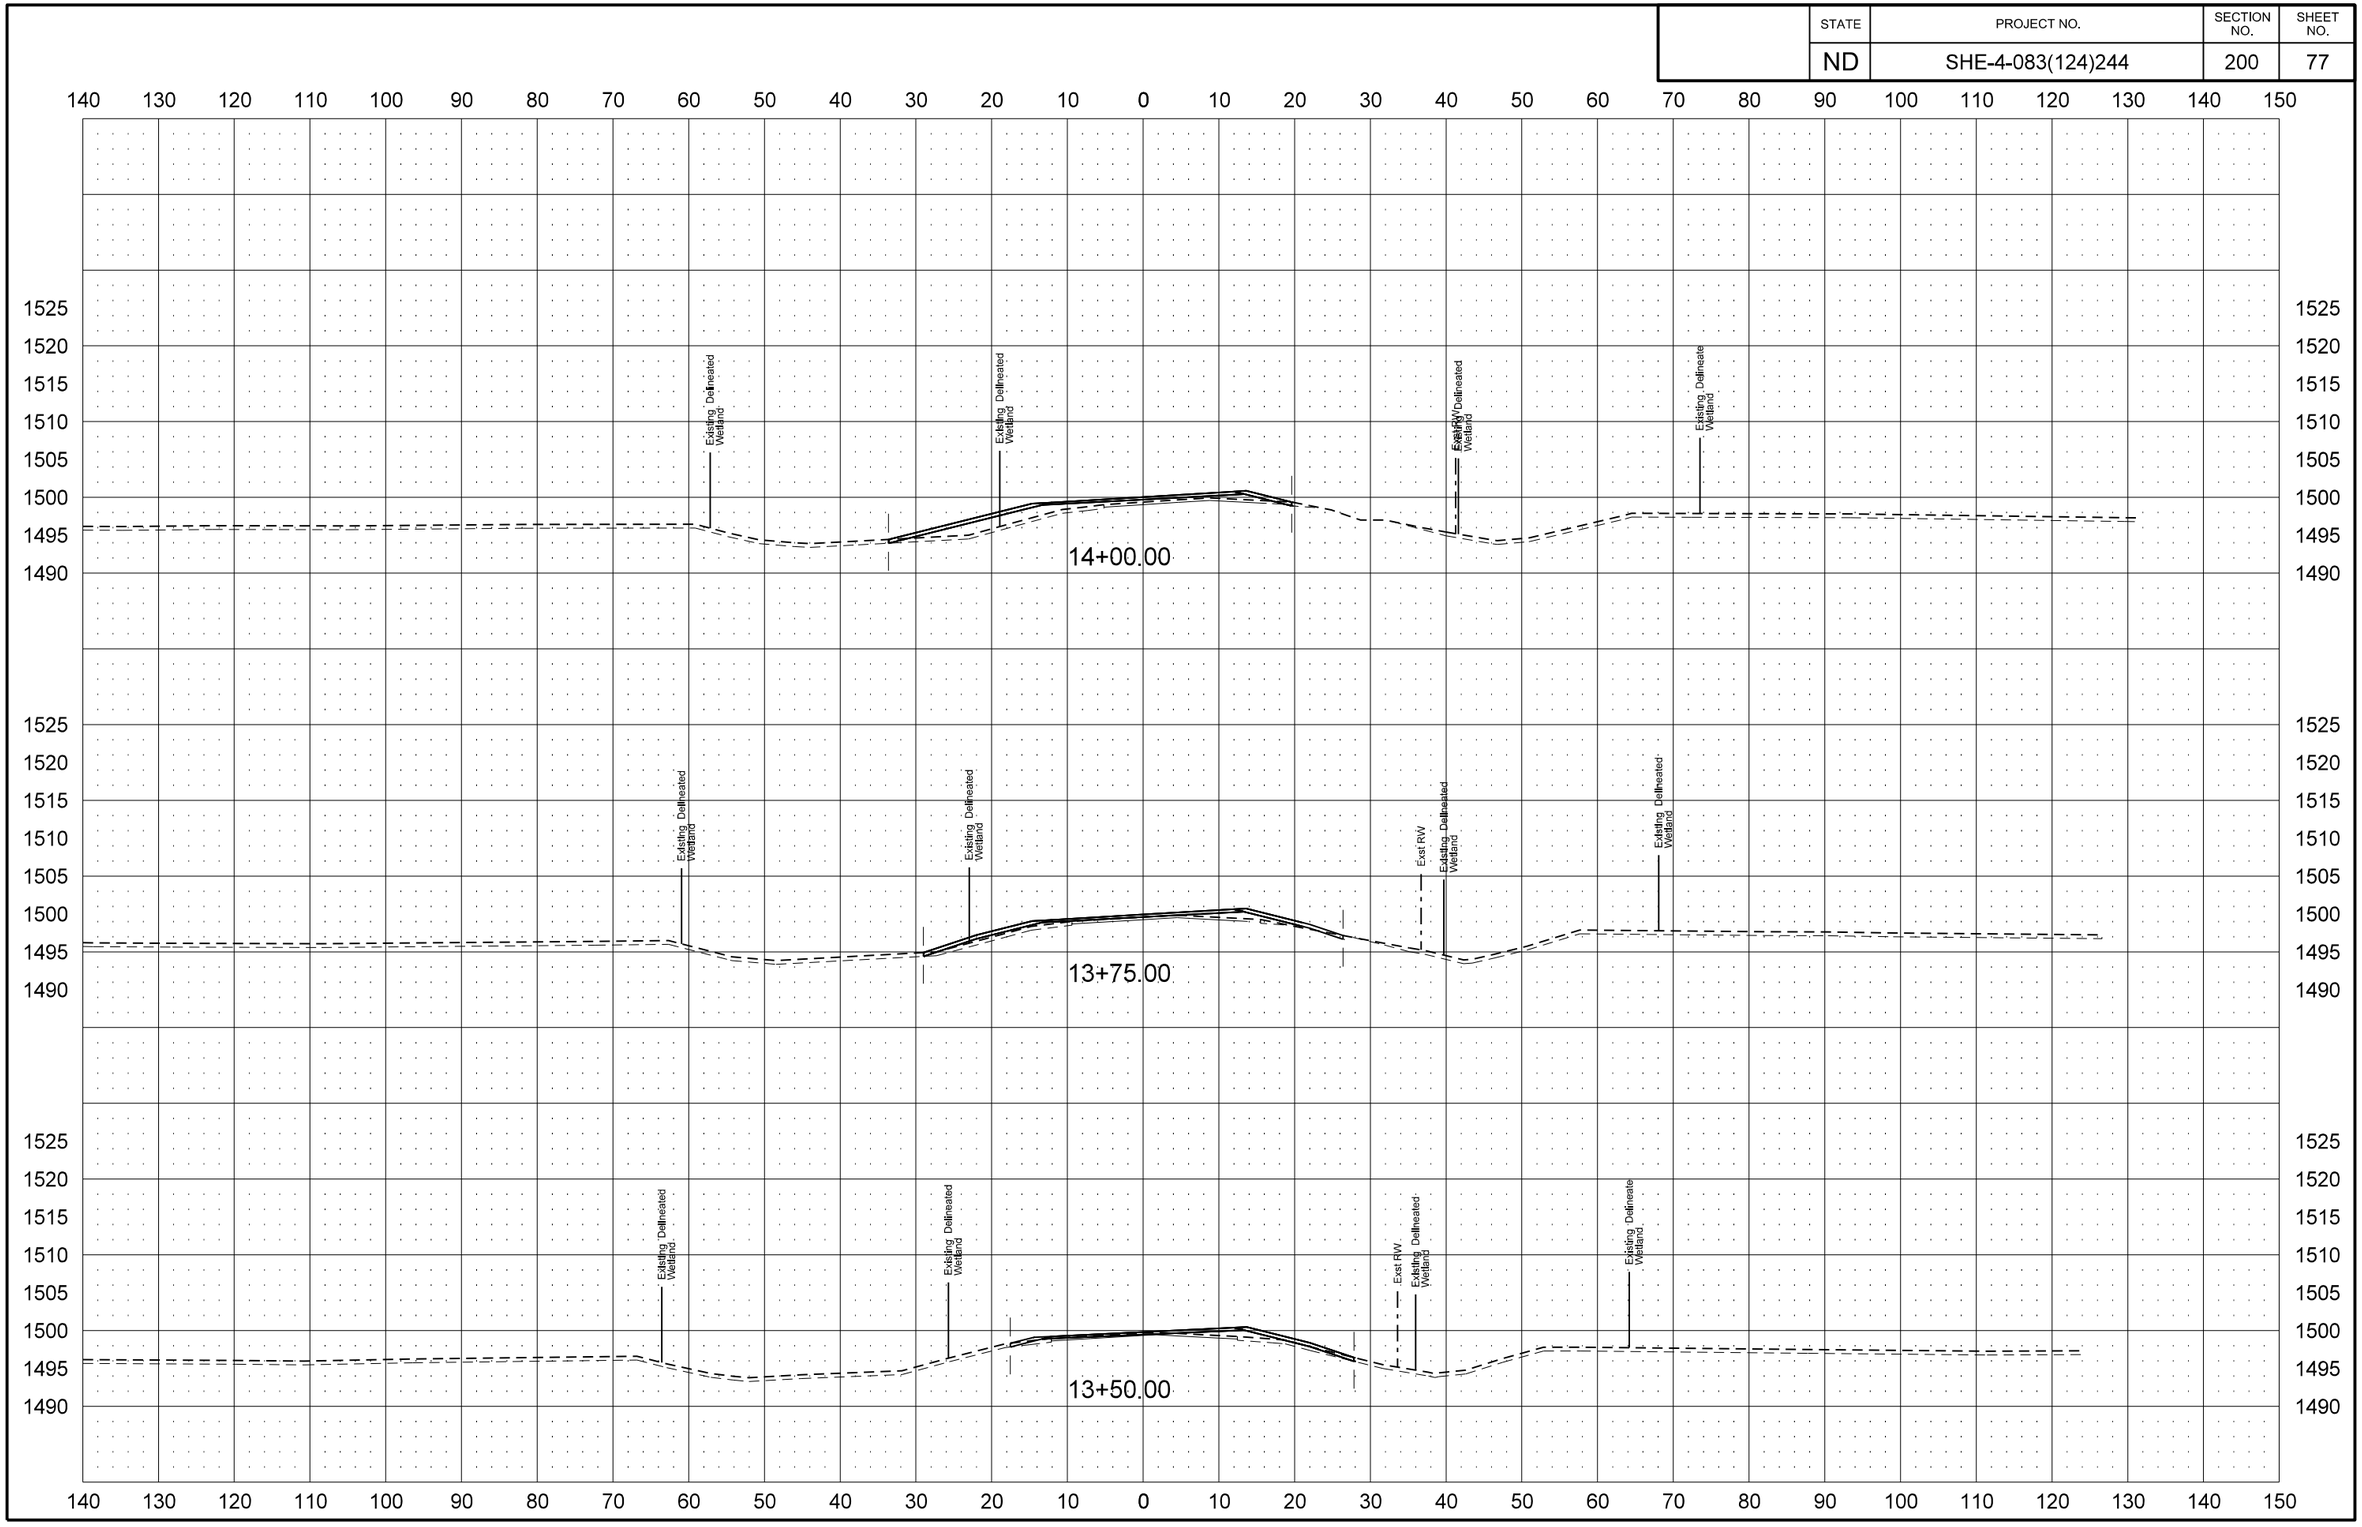

8/31/2015 3:13:16 PM 2910 L:\25031\11-CADD\40083244.124\Consultant\Design\Sheets\200XS_20AVN.dgn

STATE	PROJECT NO.	SECTION NO.	SHEET NO.
ND	SHE-4-083(124)244	200	78

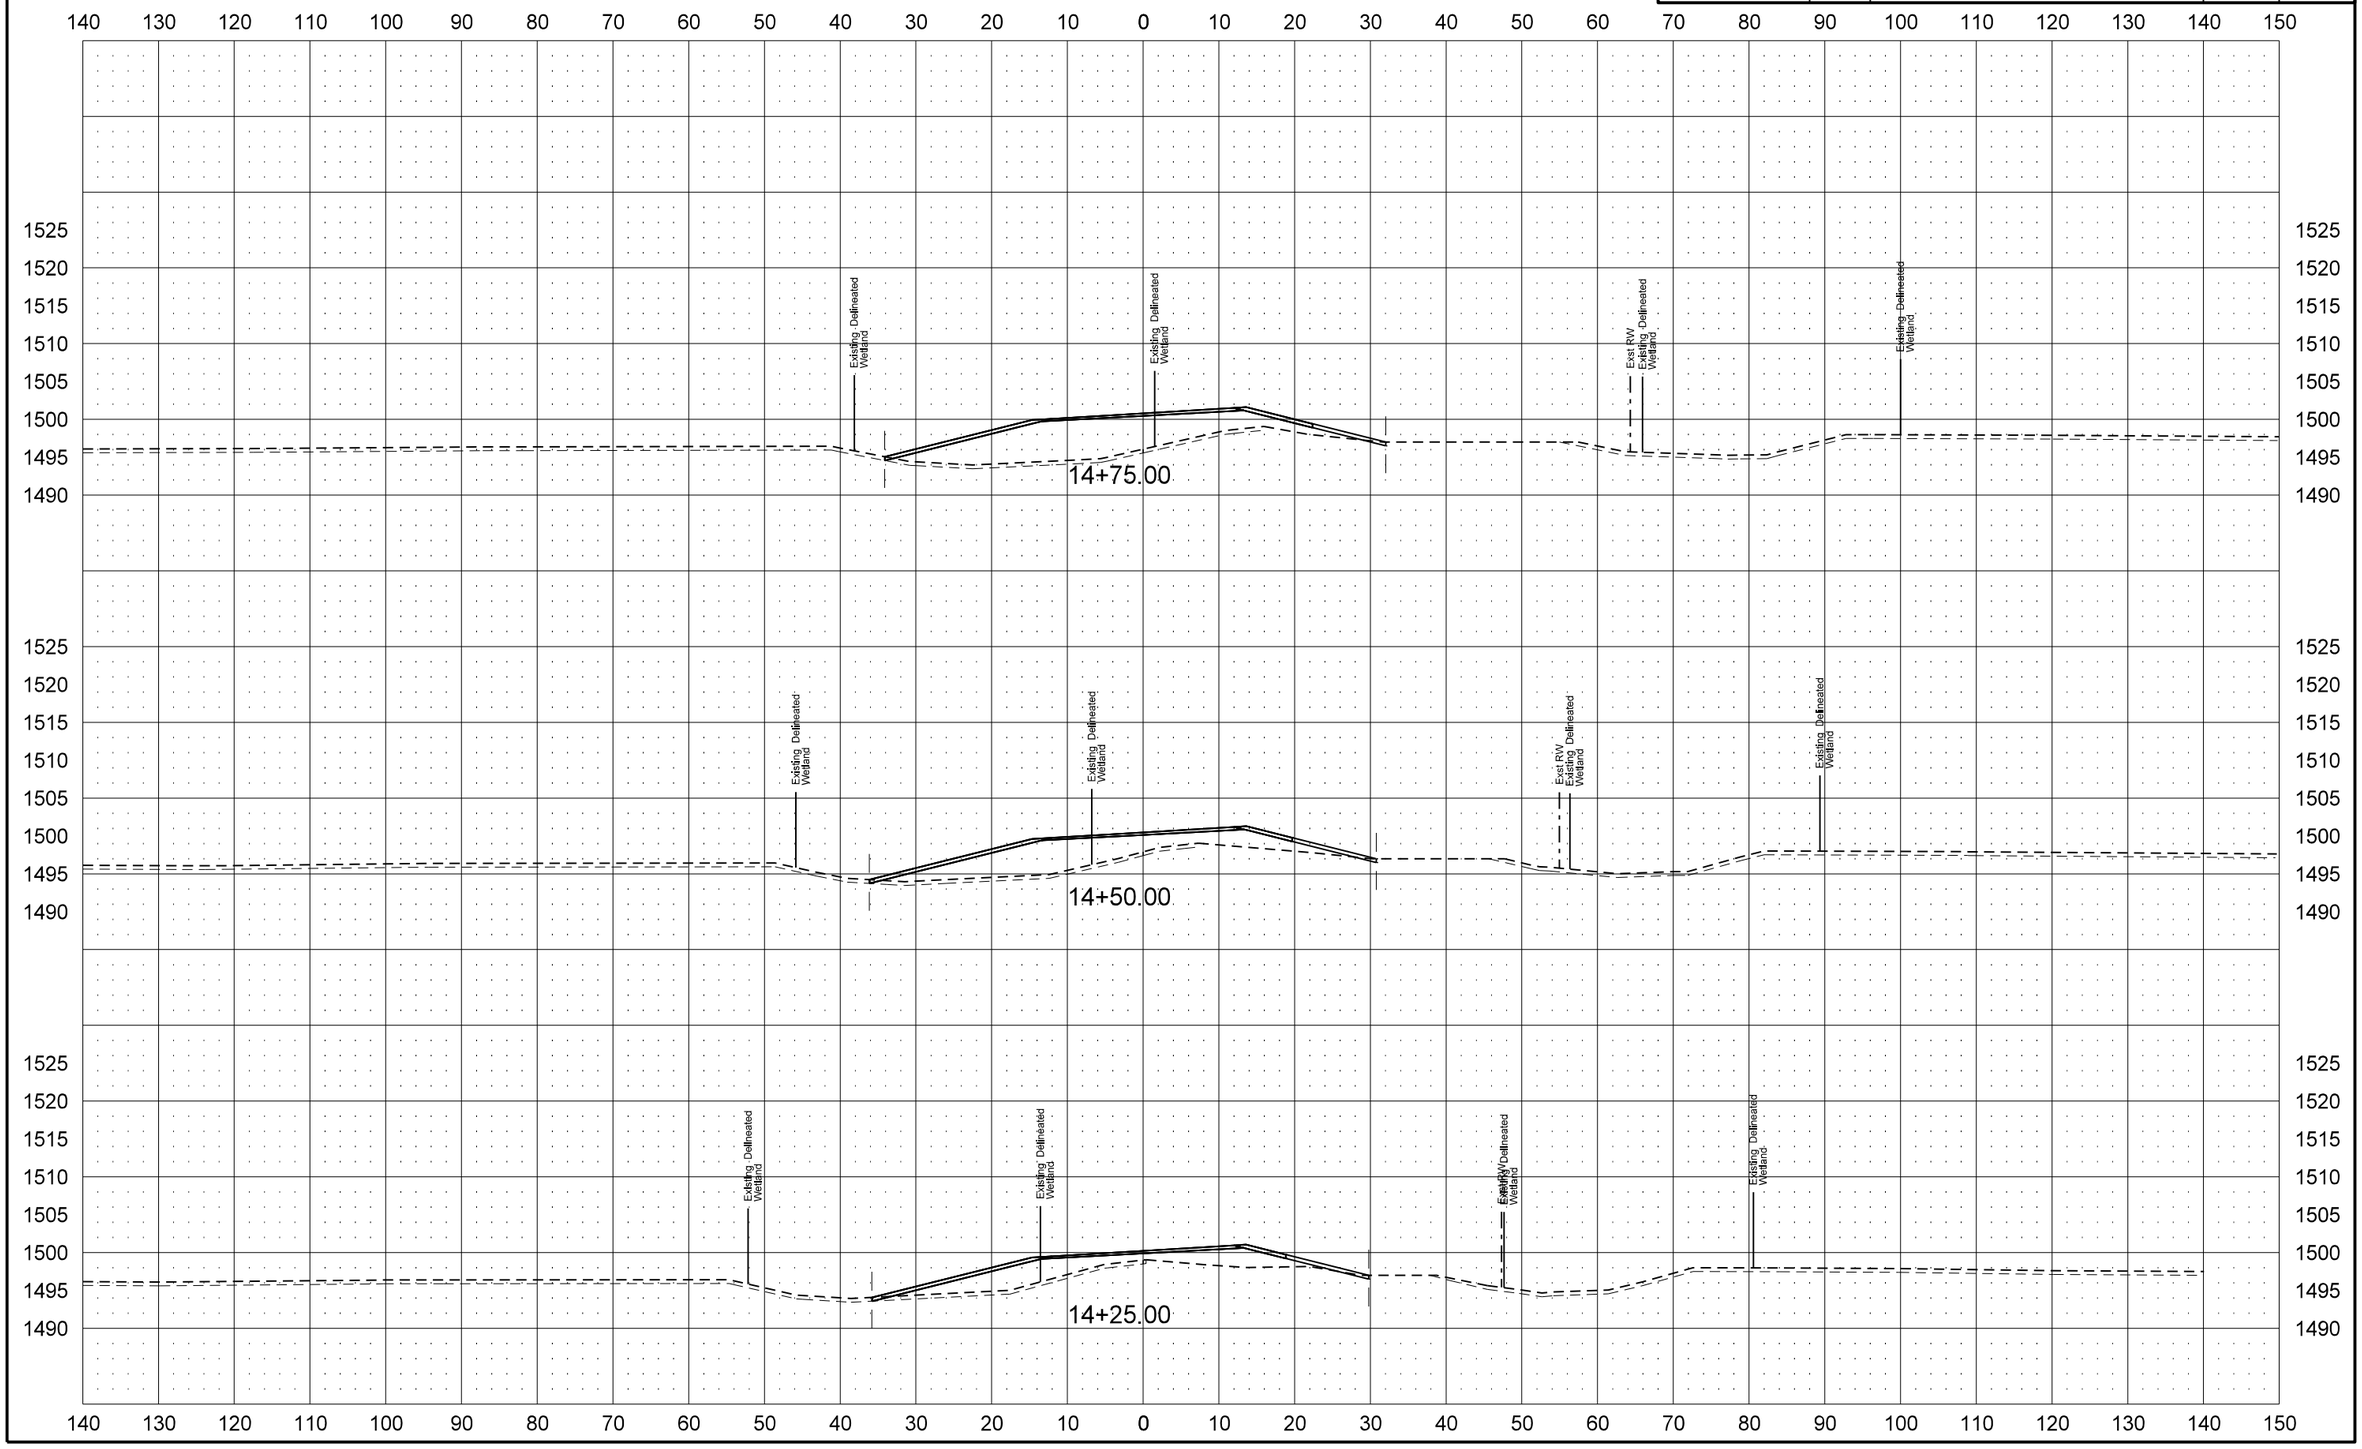

STATE	PROJECT NO.	SECTION NO.	SHEET NO.
ND	SHE-4-083(124)244	200	79

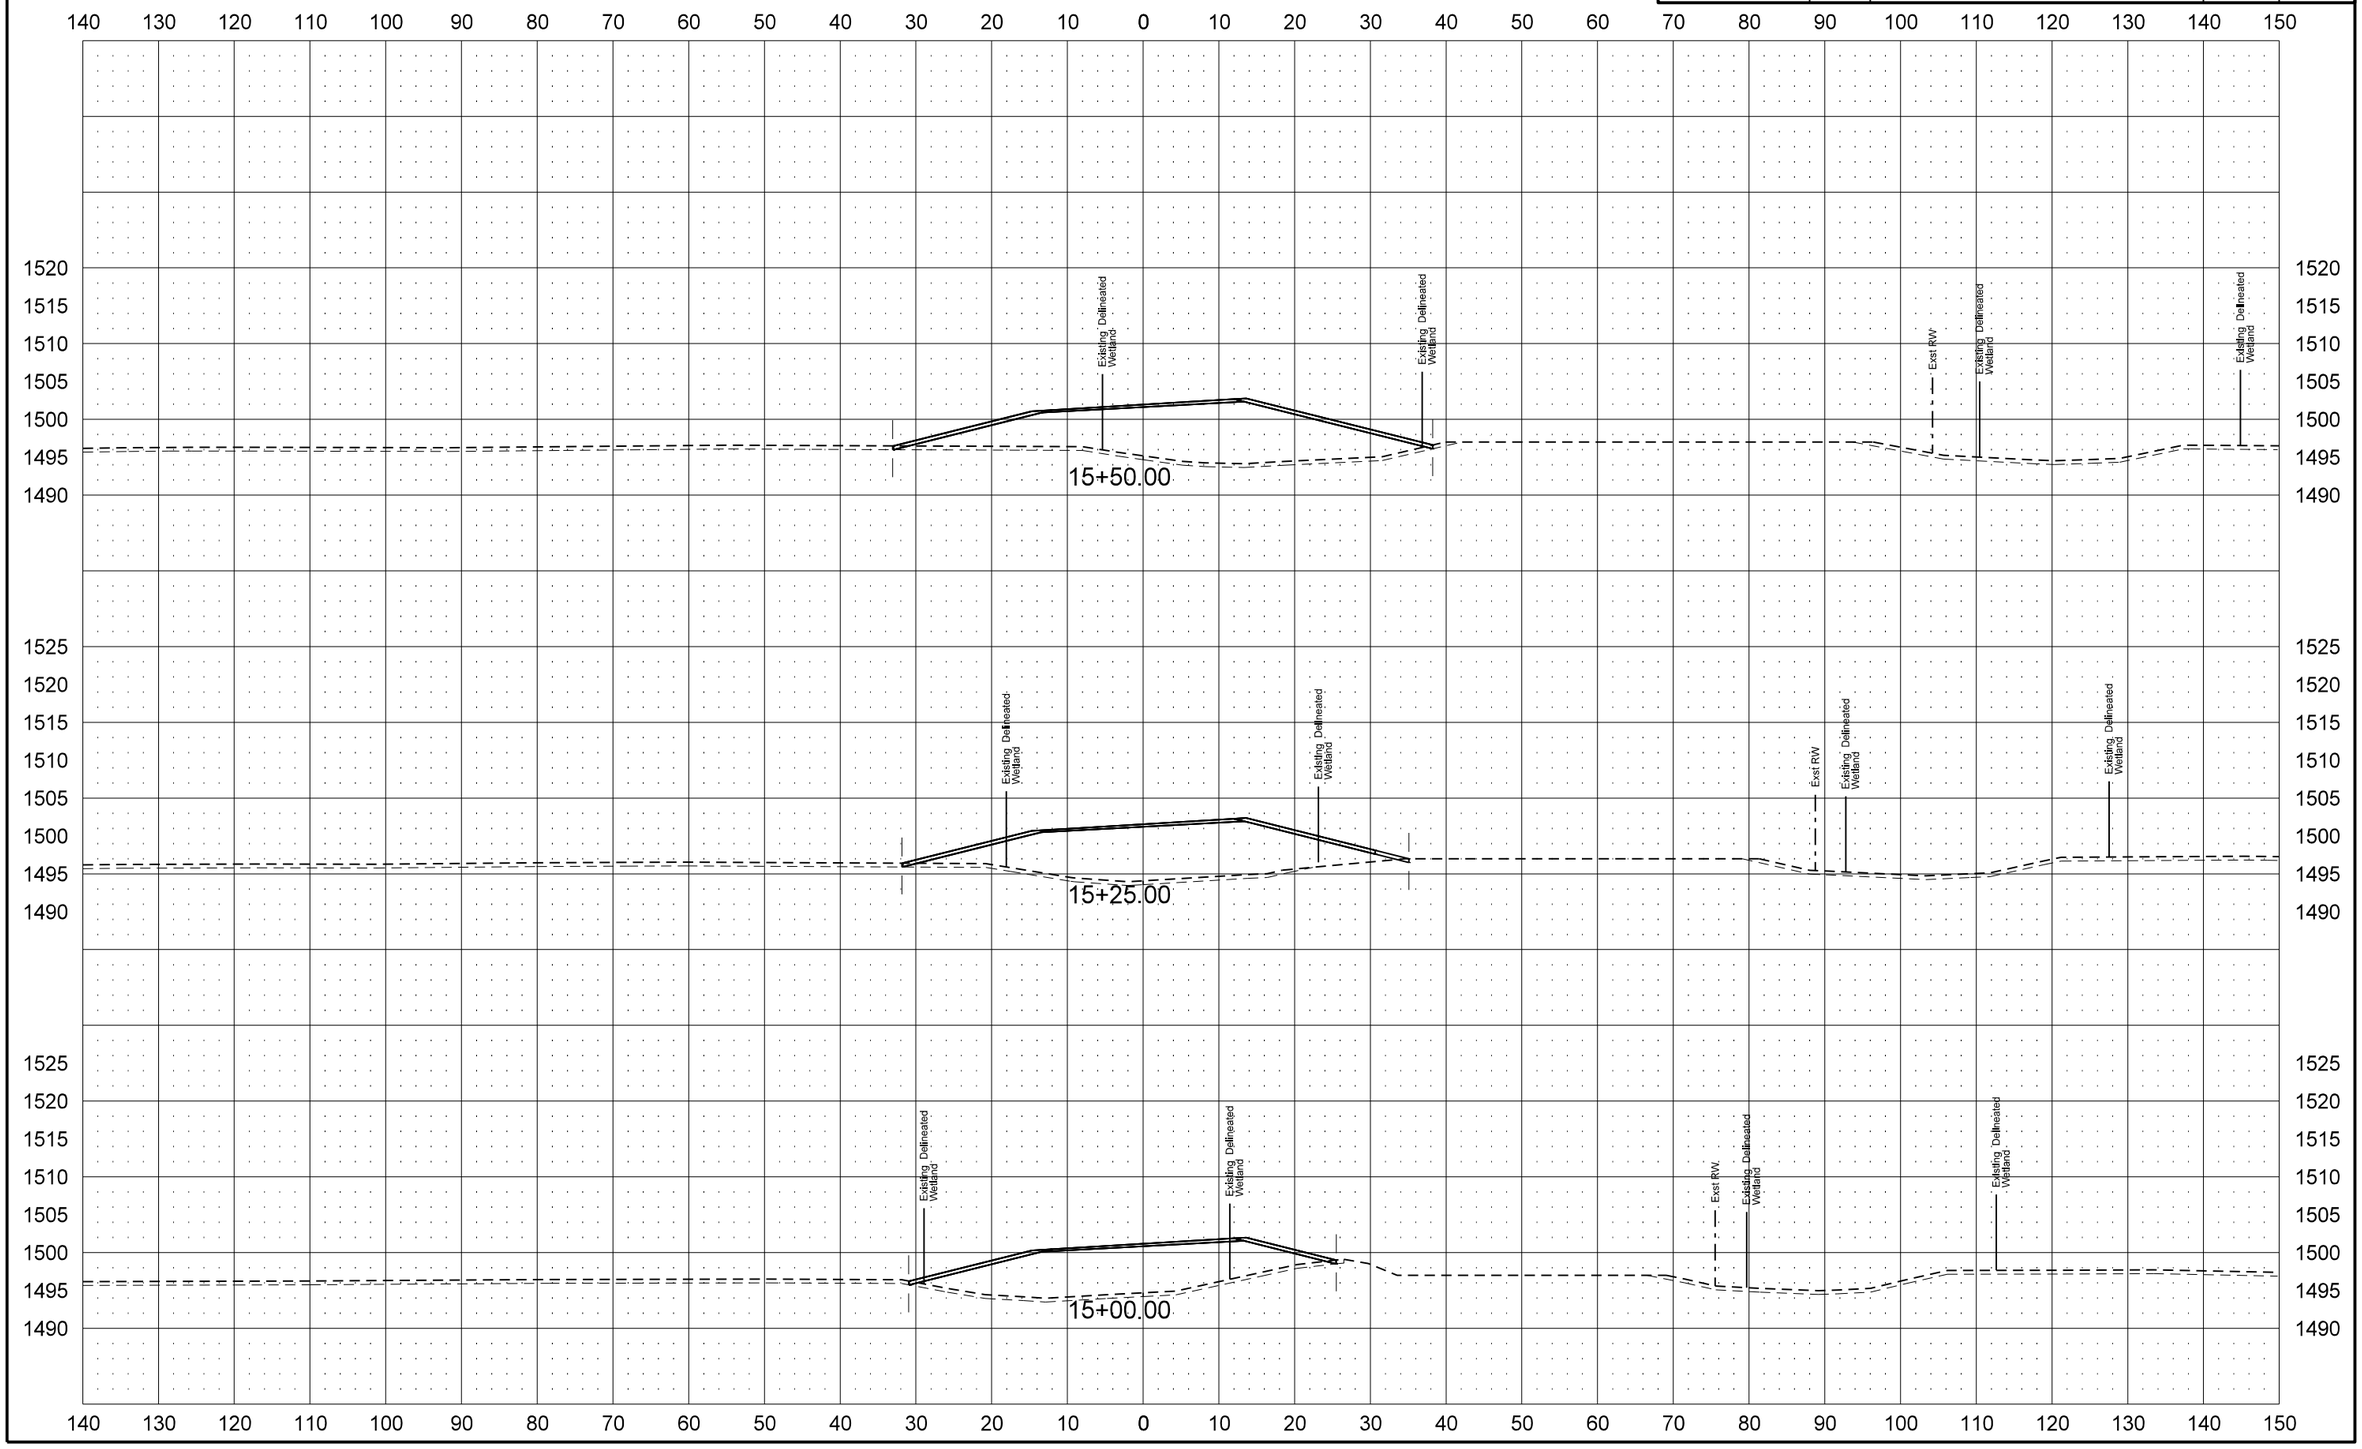

8/31/2015 3:13:18 PM 2910 L:\25031\11-CADD\40083244.124\Consultant\Design\Sheets\200XS_20AVN.dgn

STATE	PROJECT NO.	SECTION NO.	SHEET NO.
ND	SHE-4-083(124)244	200	80

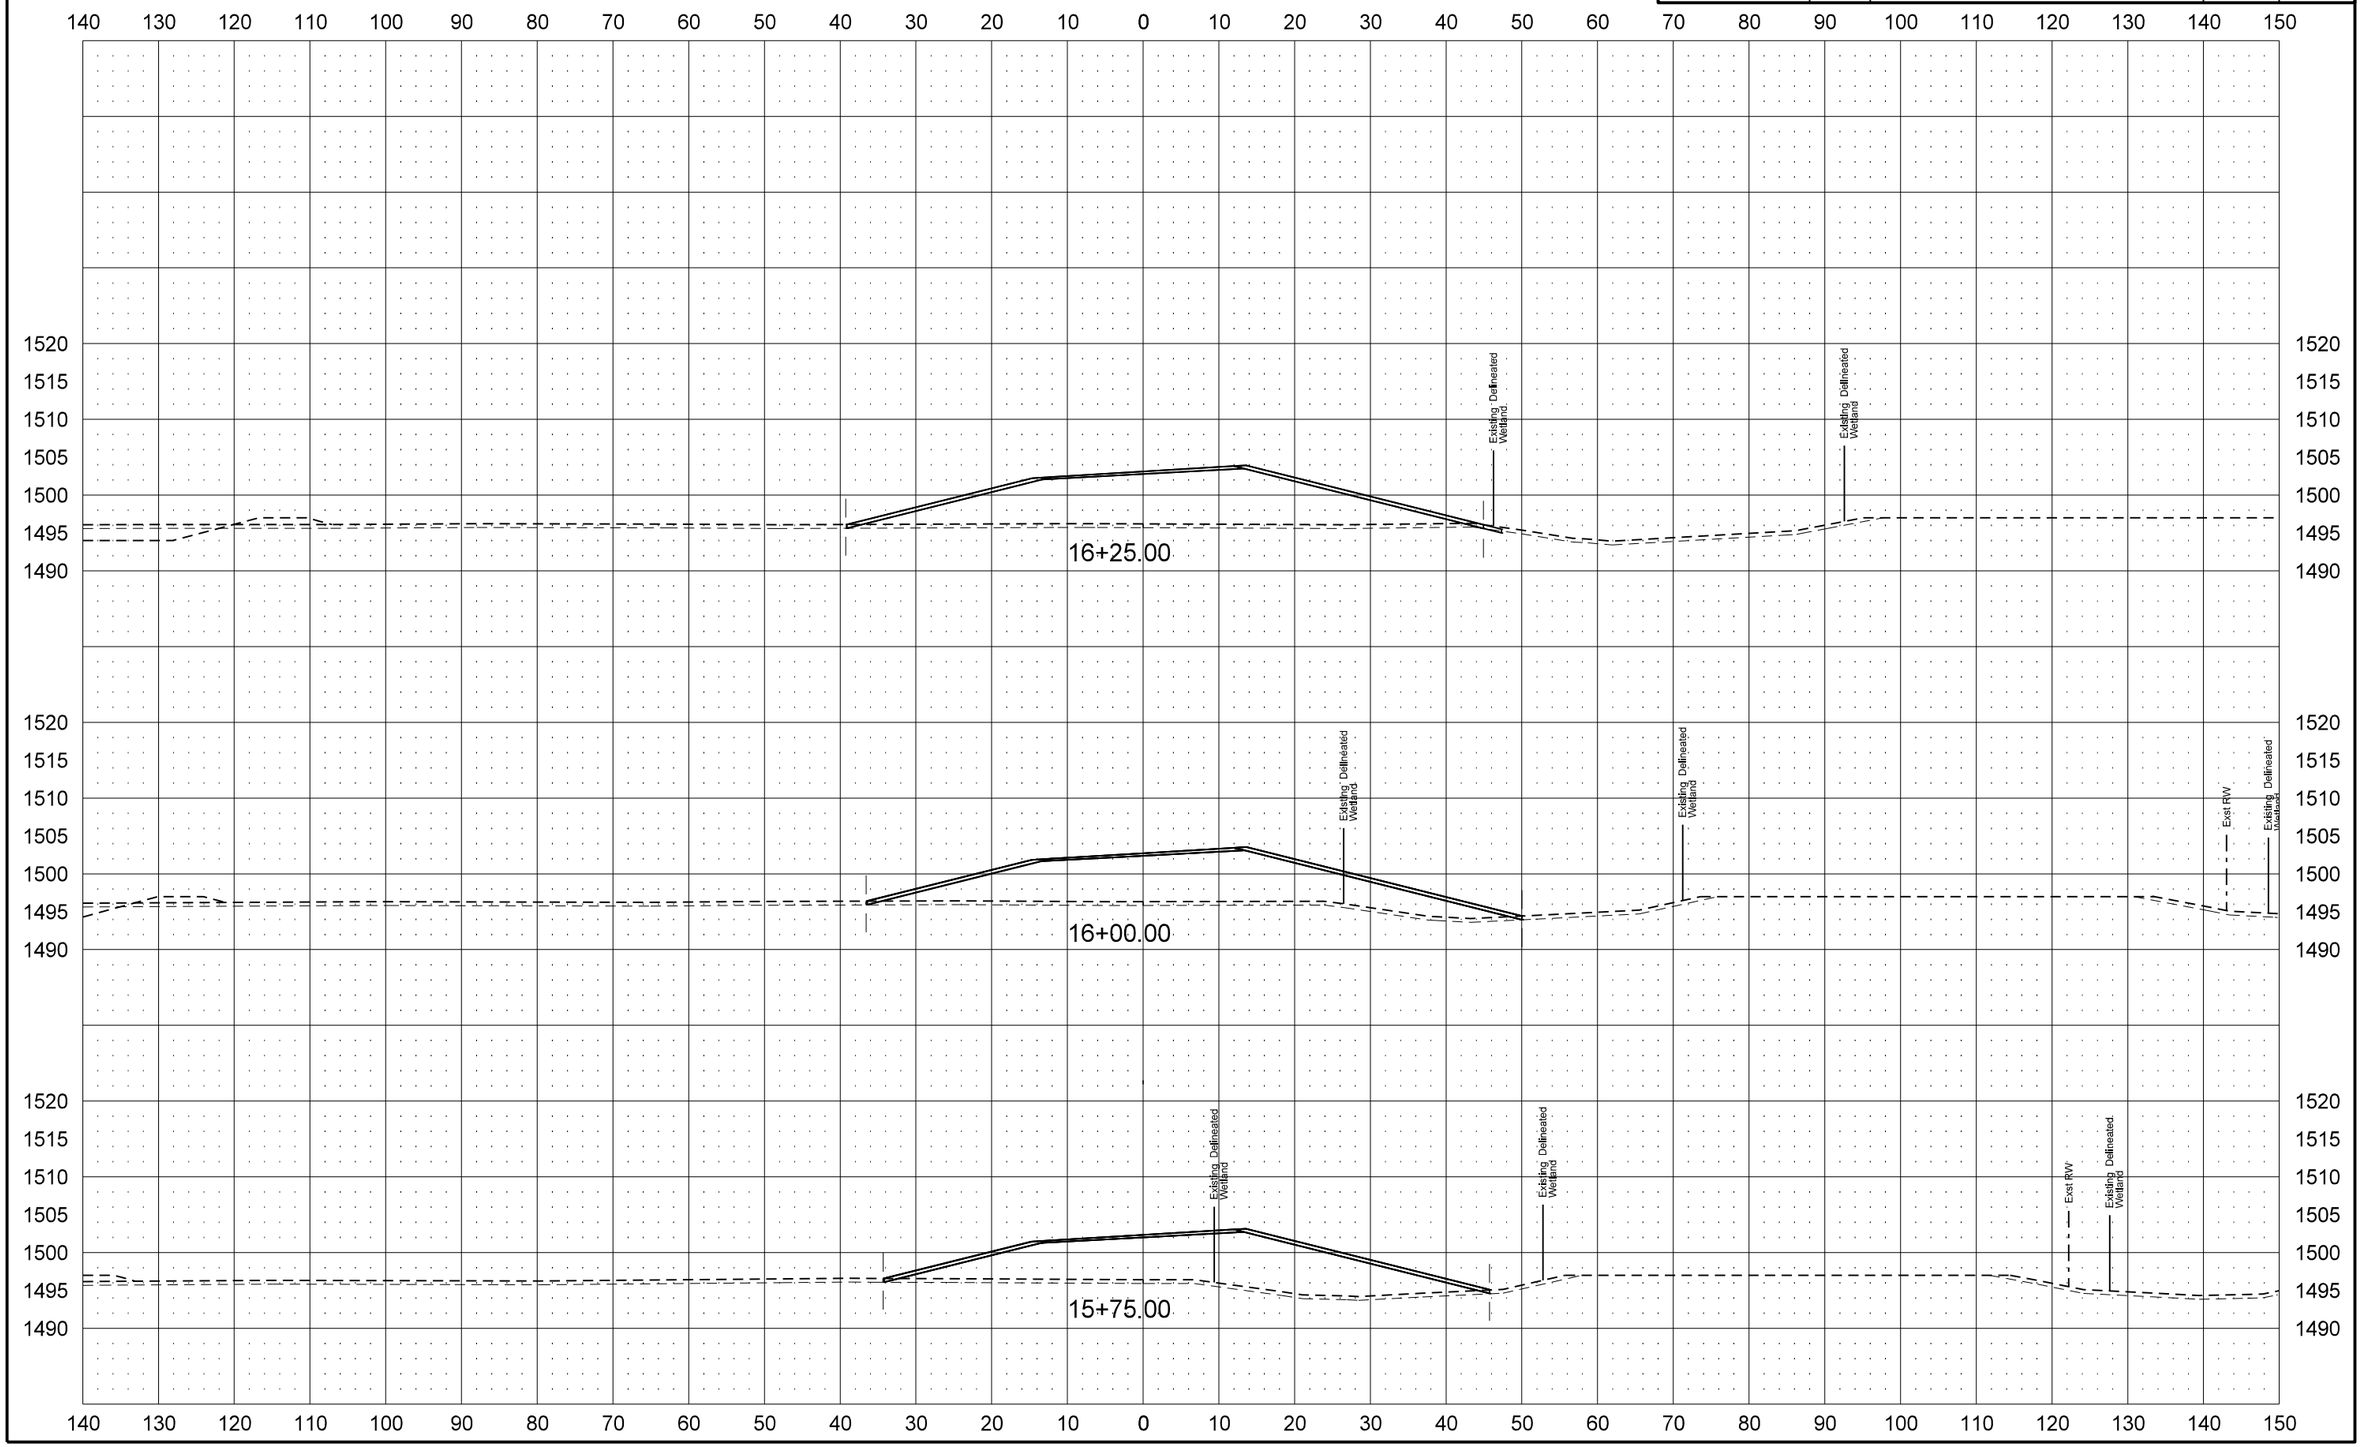

STATE	PROJECT NO.	SECTION NO.	SHEET NO.
ND	SHE-4-083(124)244	200	81

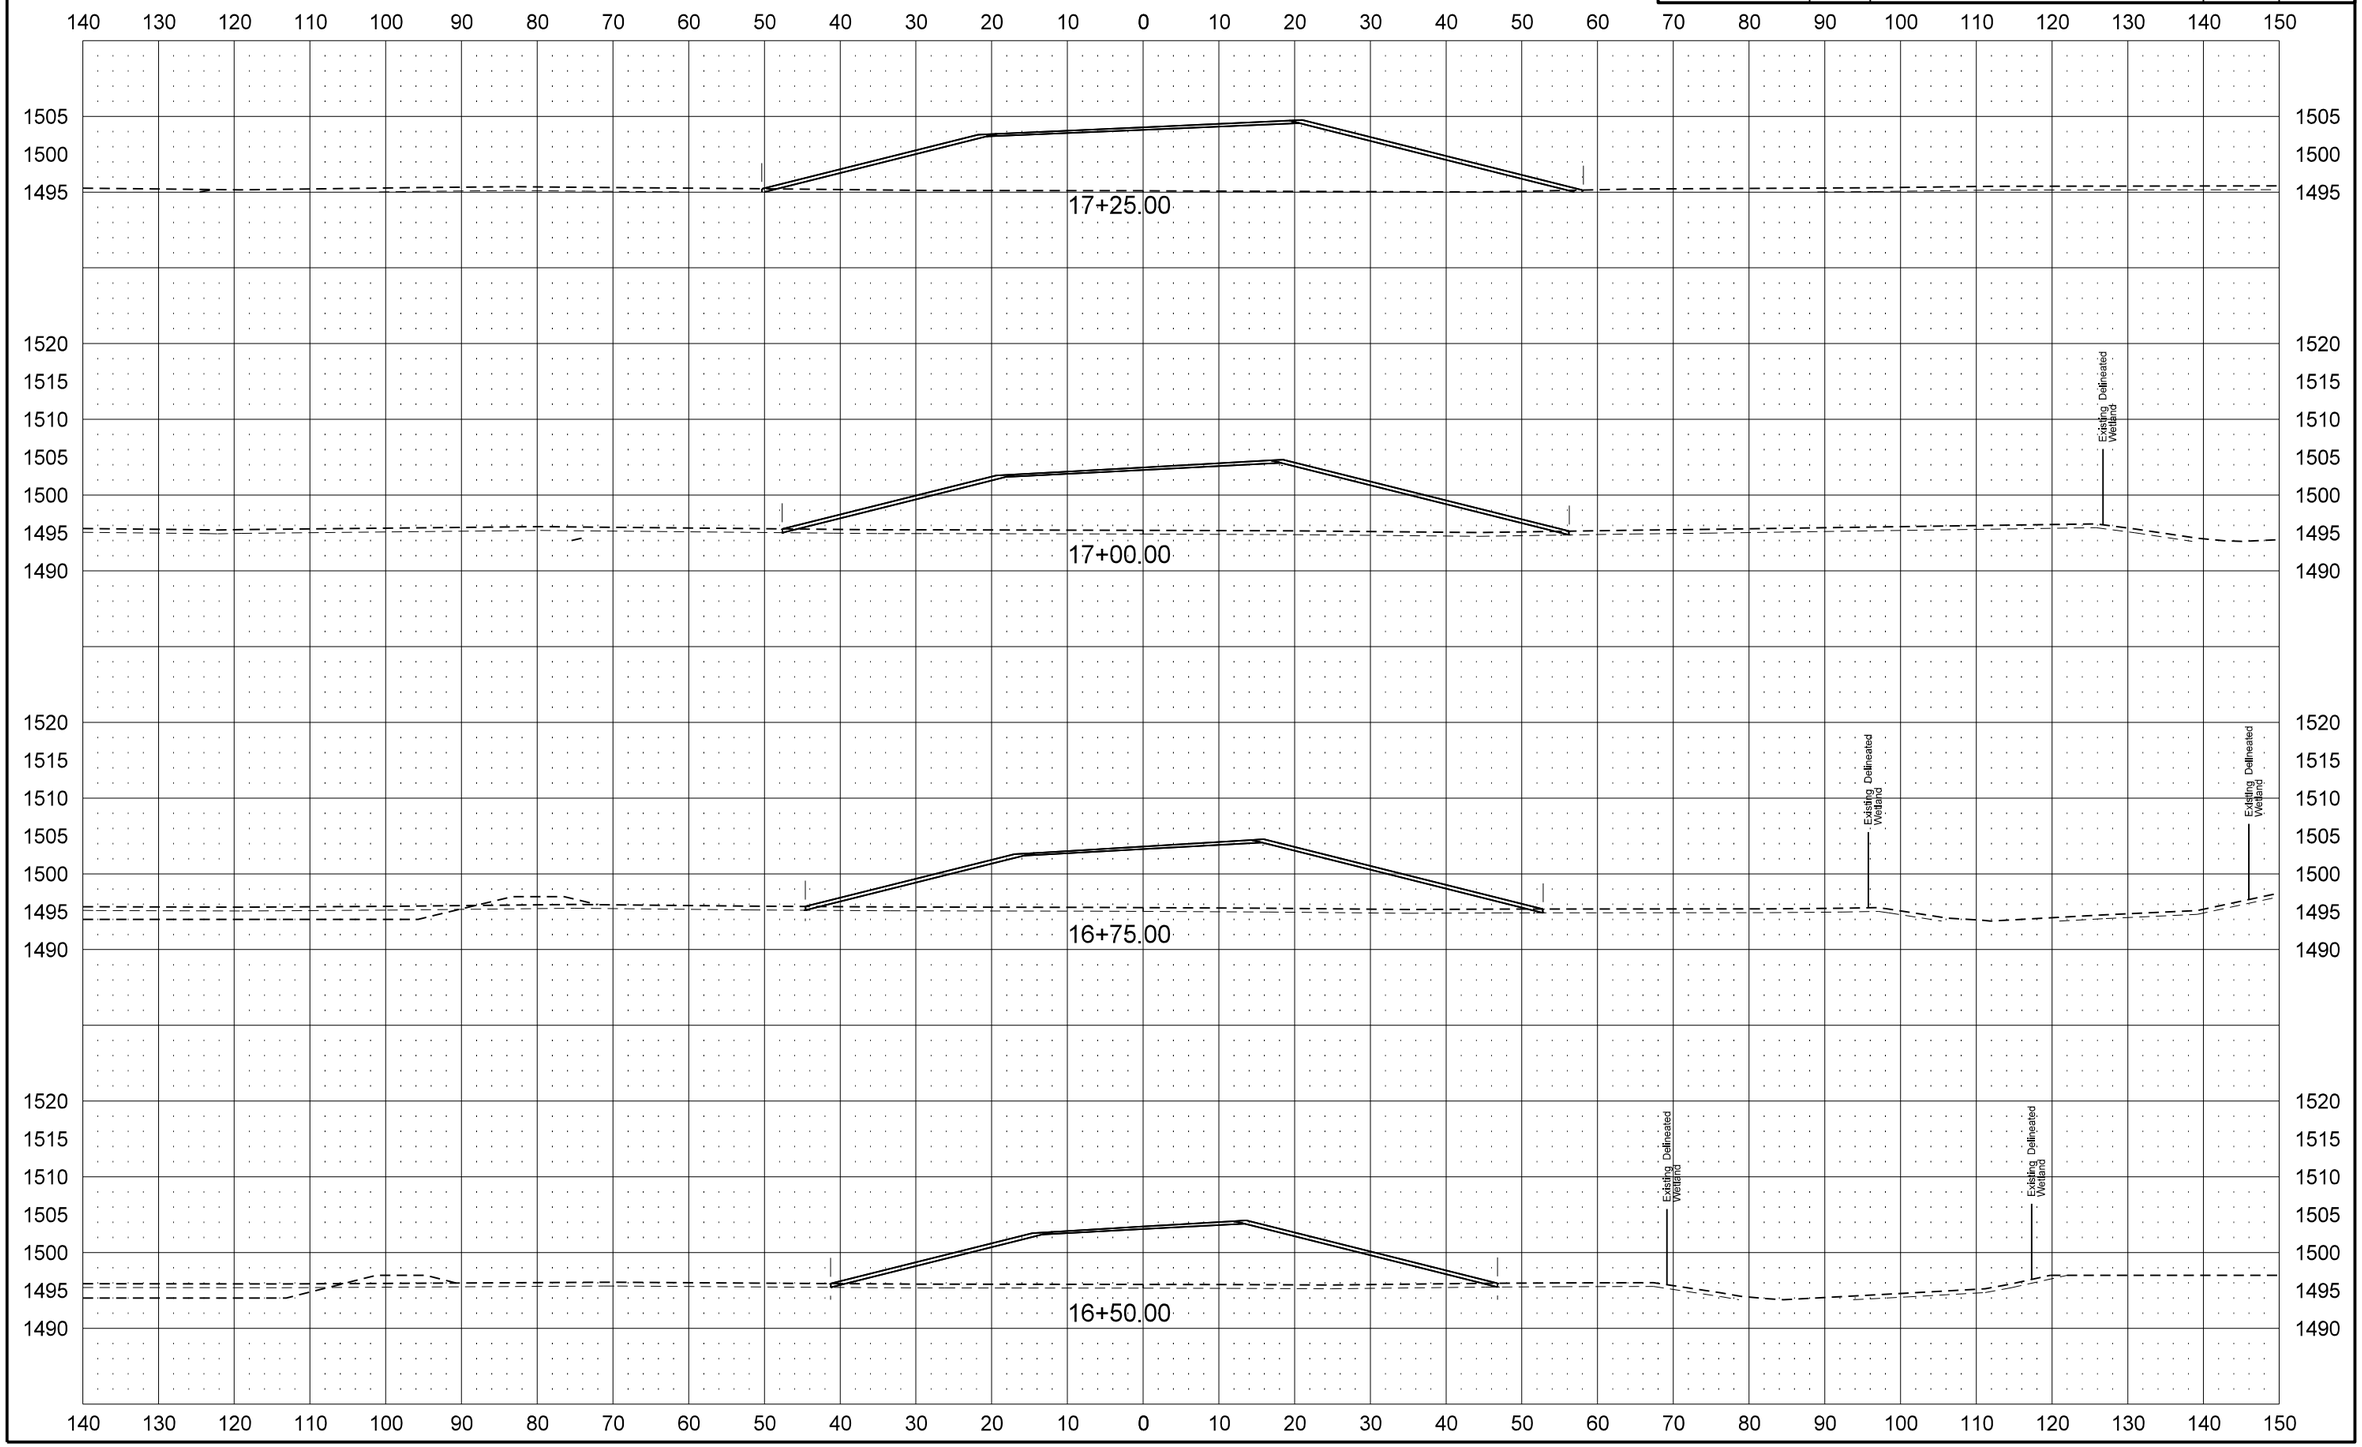

STATE	PROJECT NO.	SECTION NO.	SHEET NO.
ND	SHE-4-083(124)244	200	82

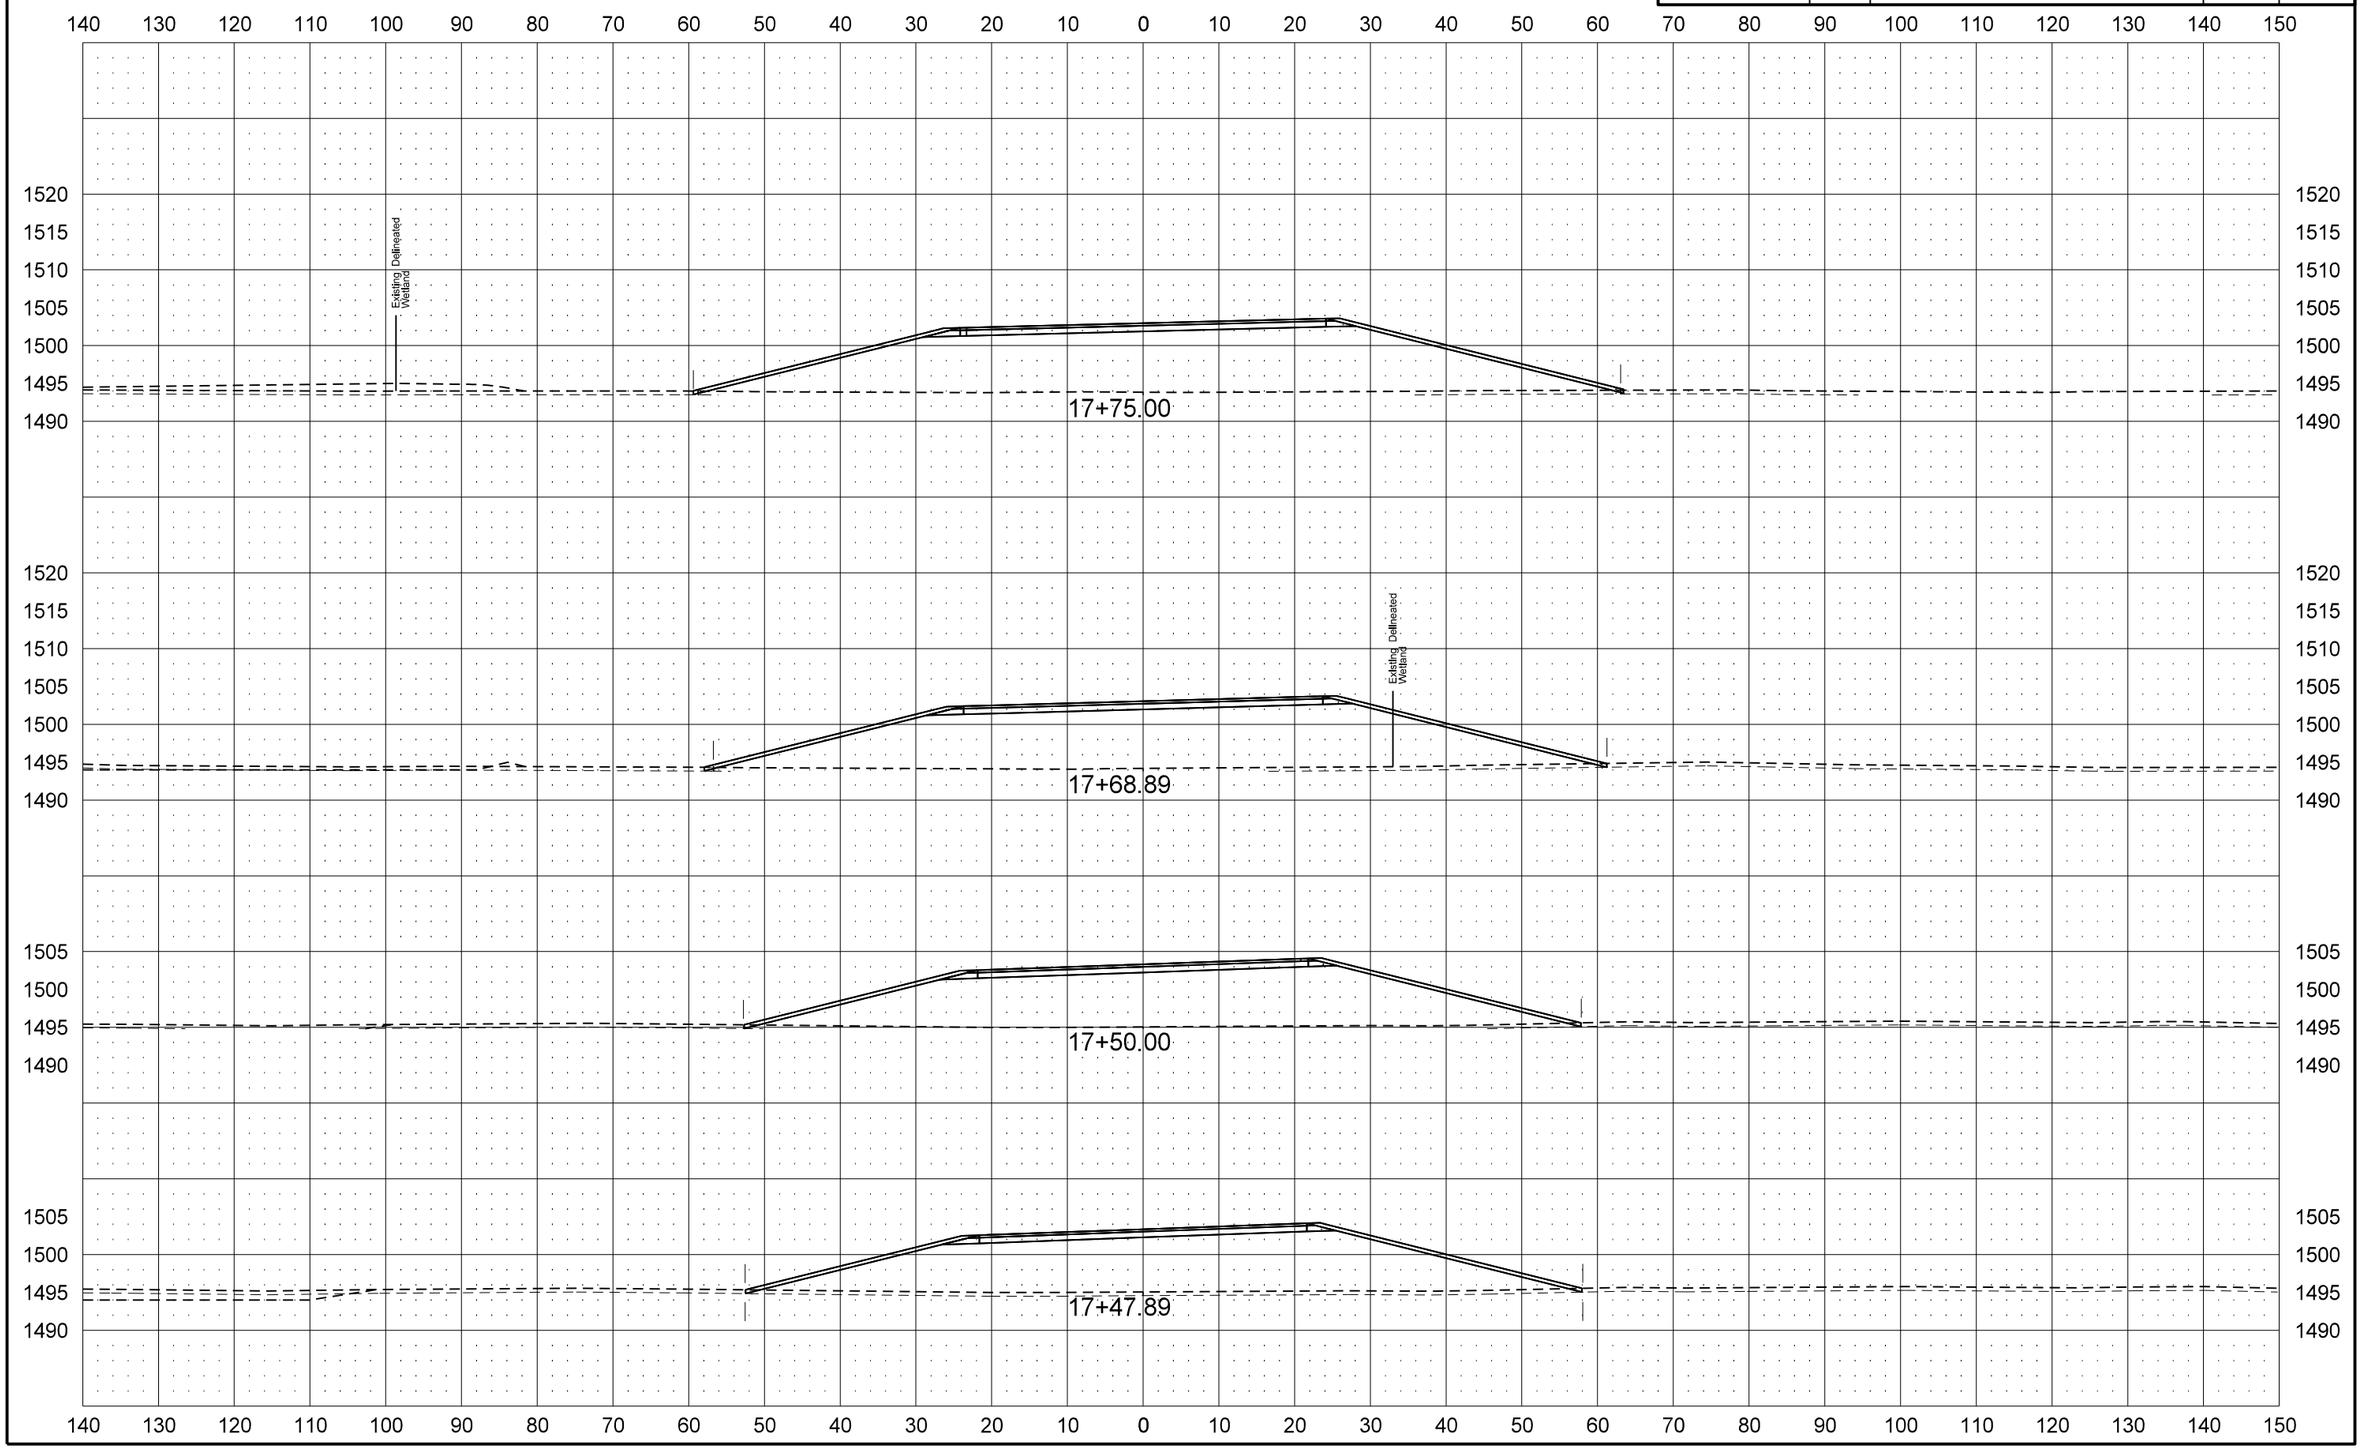

STATE	PROJECT NO.	SECTION NO.	SHEET NO.
ND	SHE-4-083(124)244	200	83

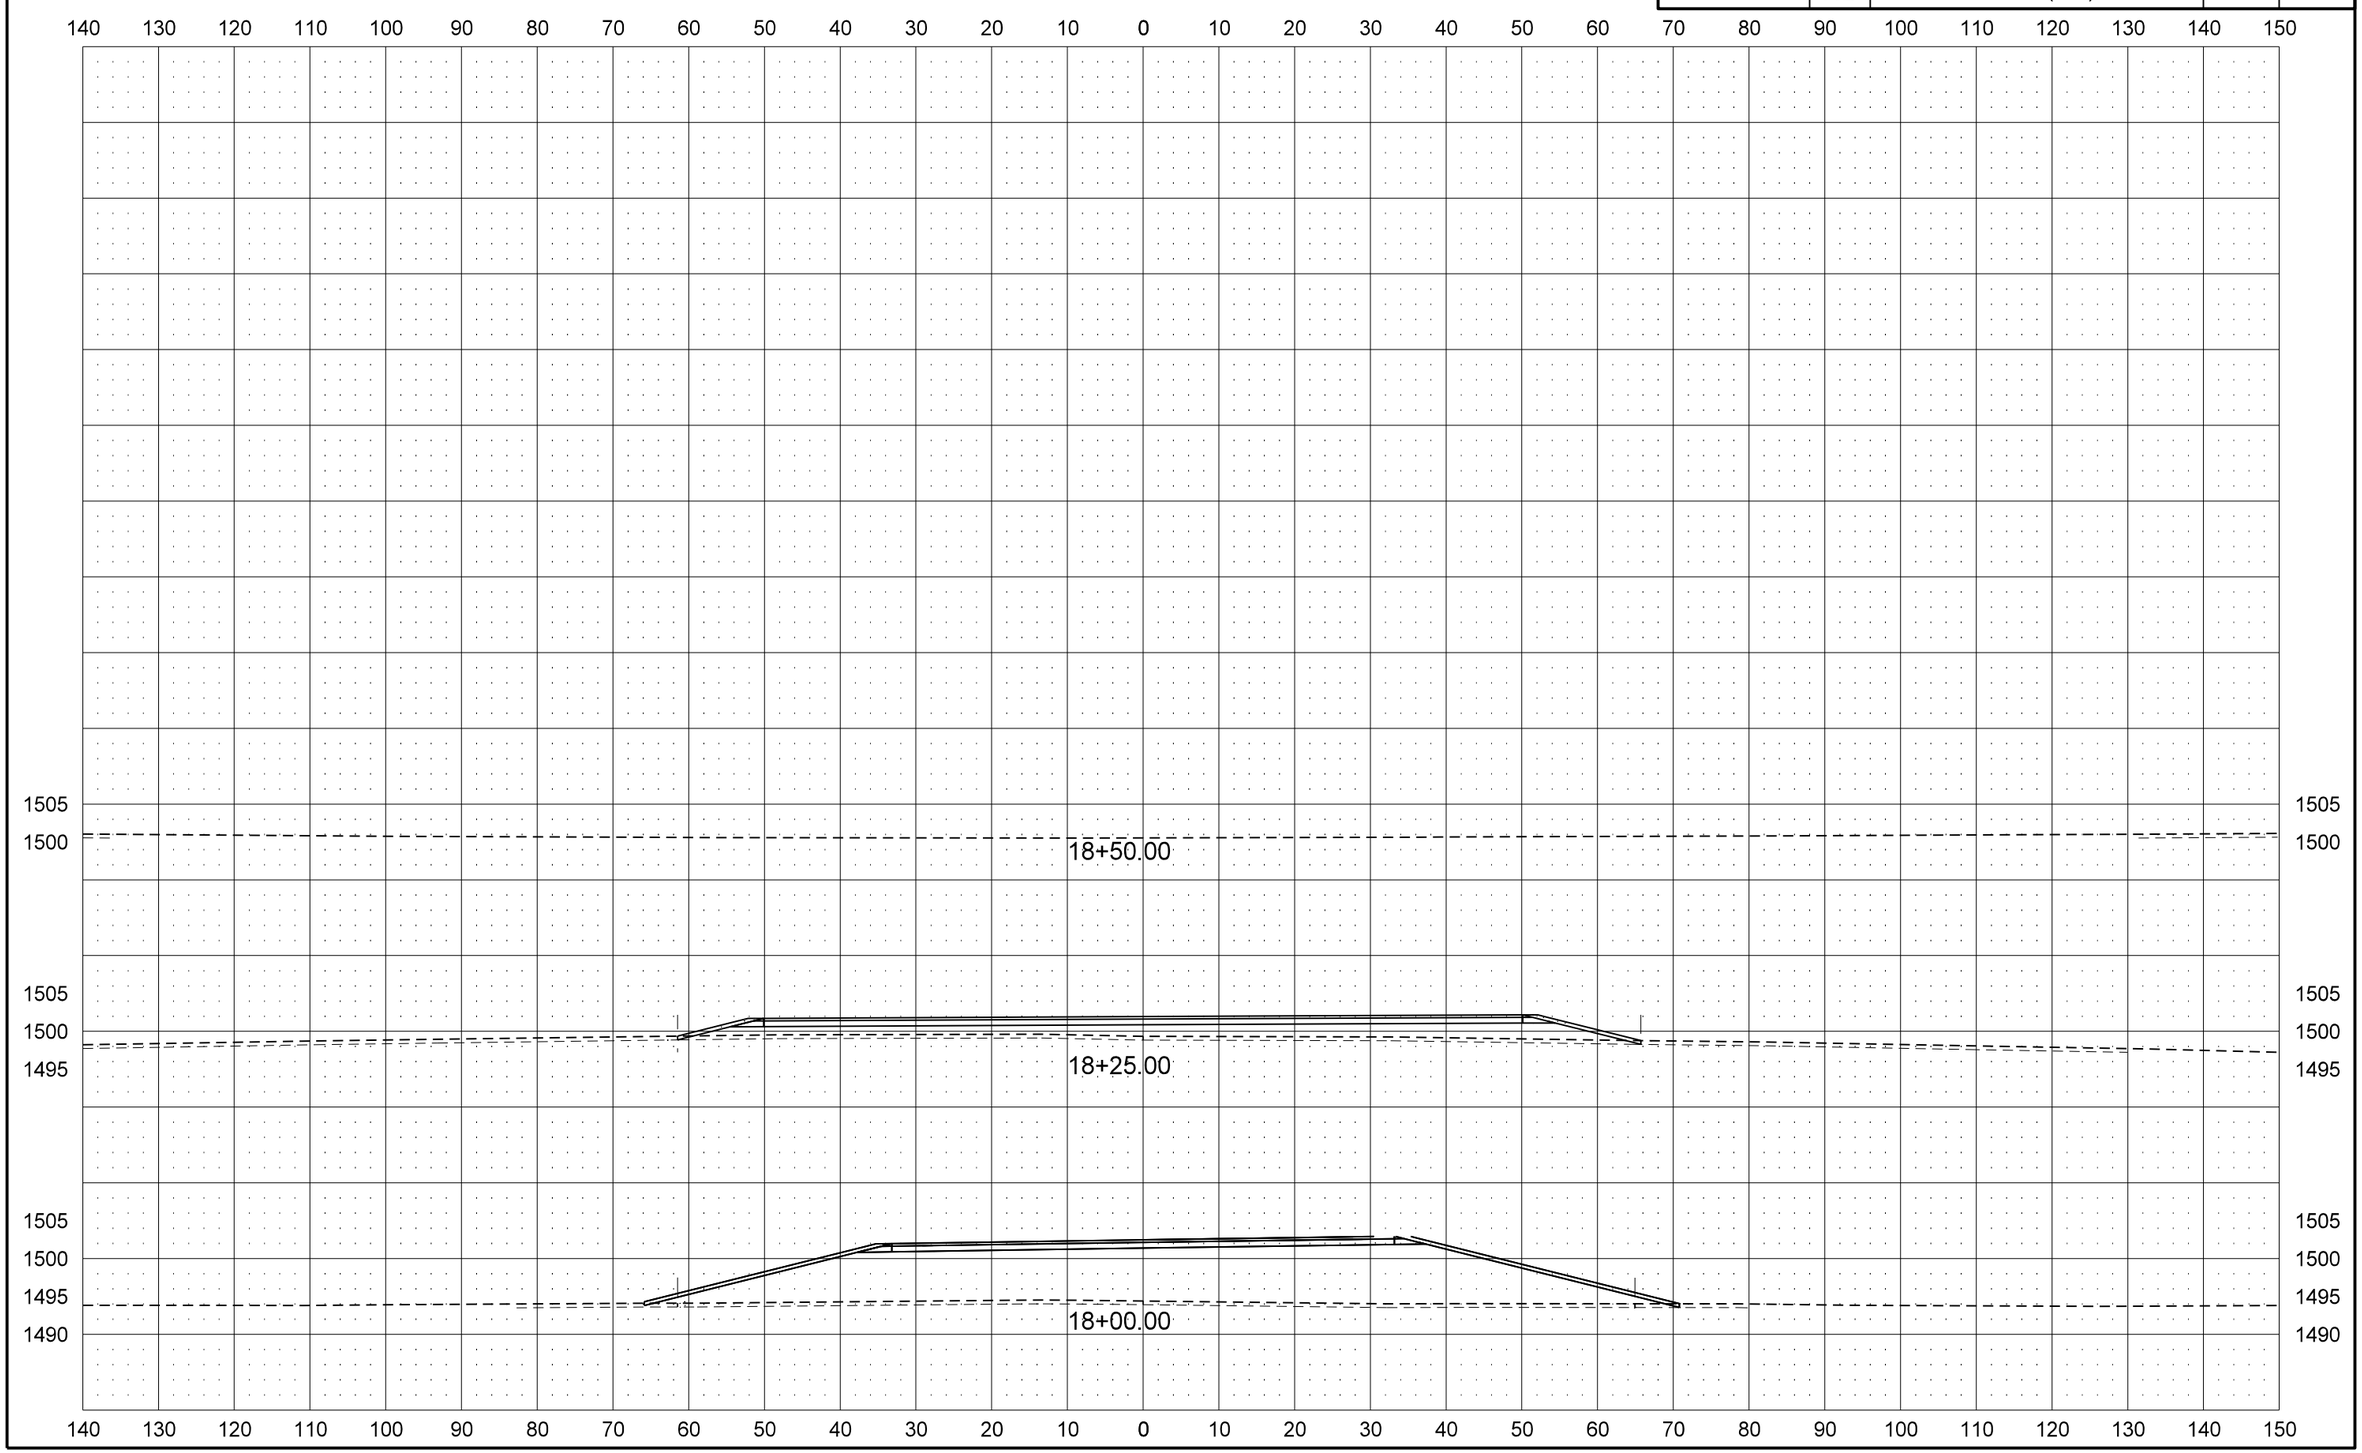

STATE	PROJECT NO.	SECTION NO.	SHEET NO.
ND	SHE-4-083(124)244	200	84

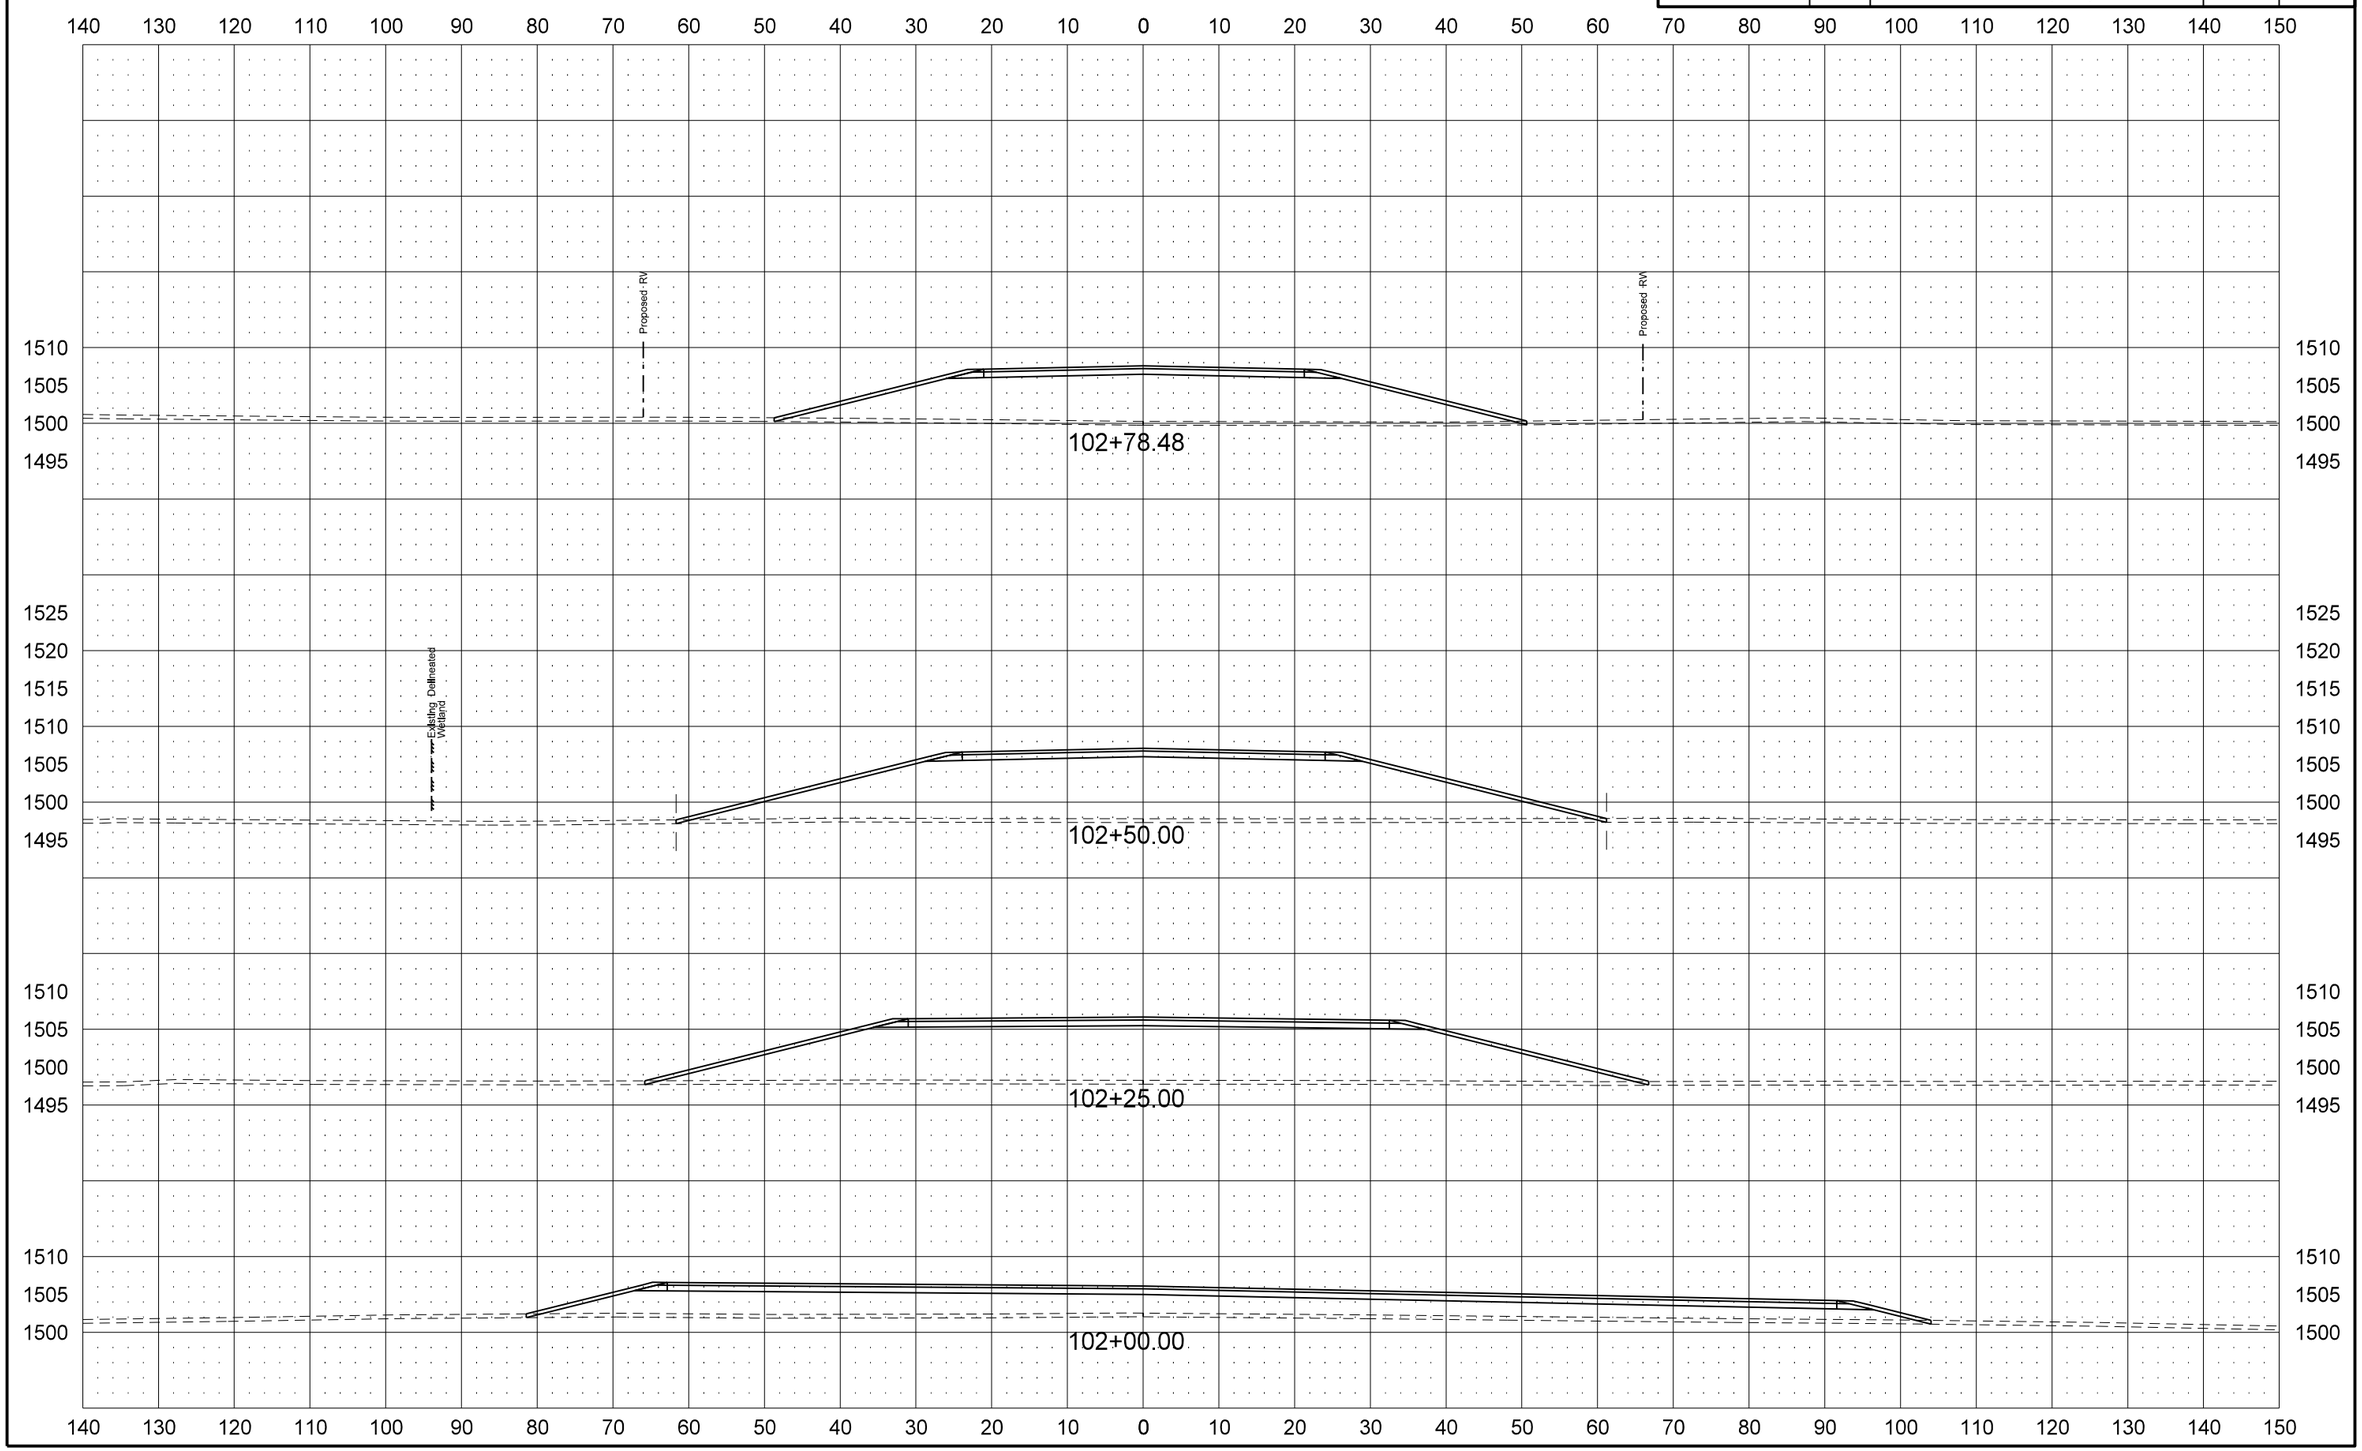

STATE	PROJECT NO.	SECTION NO.	SHEET NO.
ND	SHE-4-083(124)244	200	85

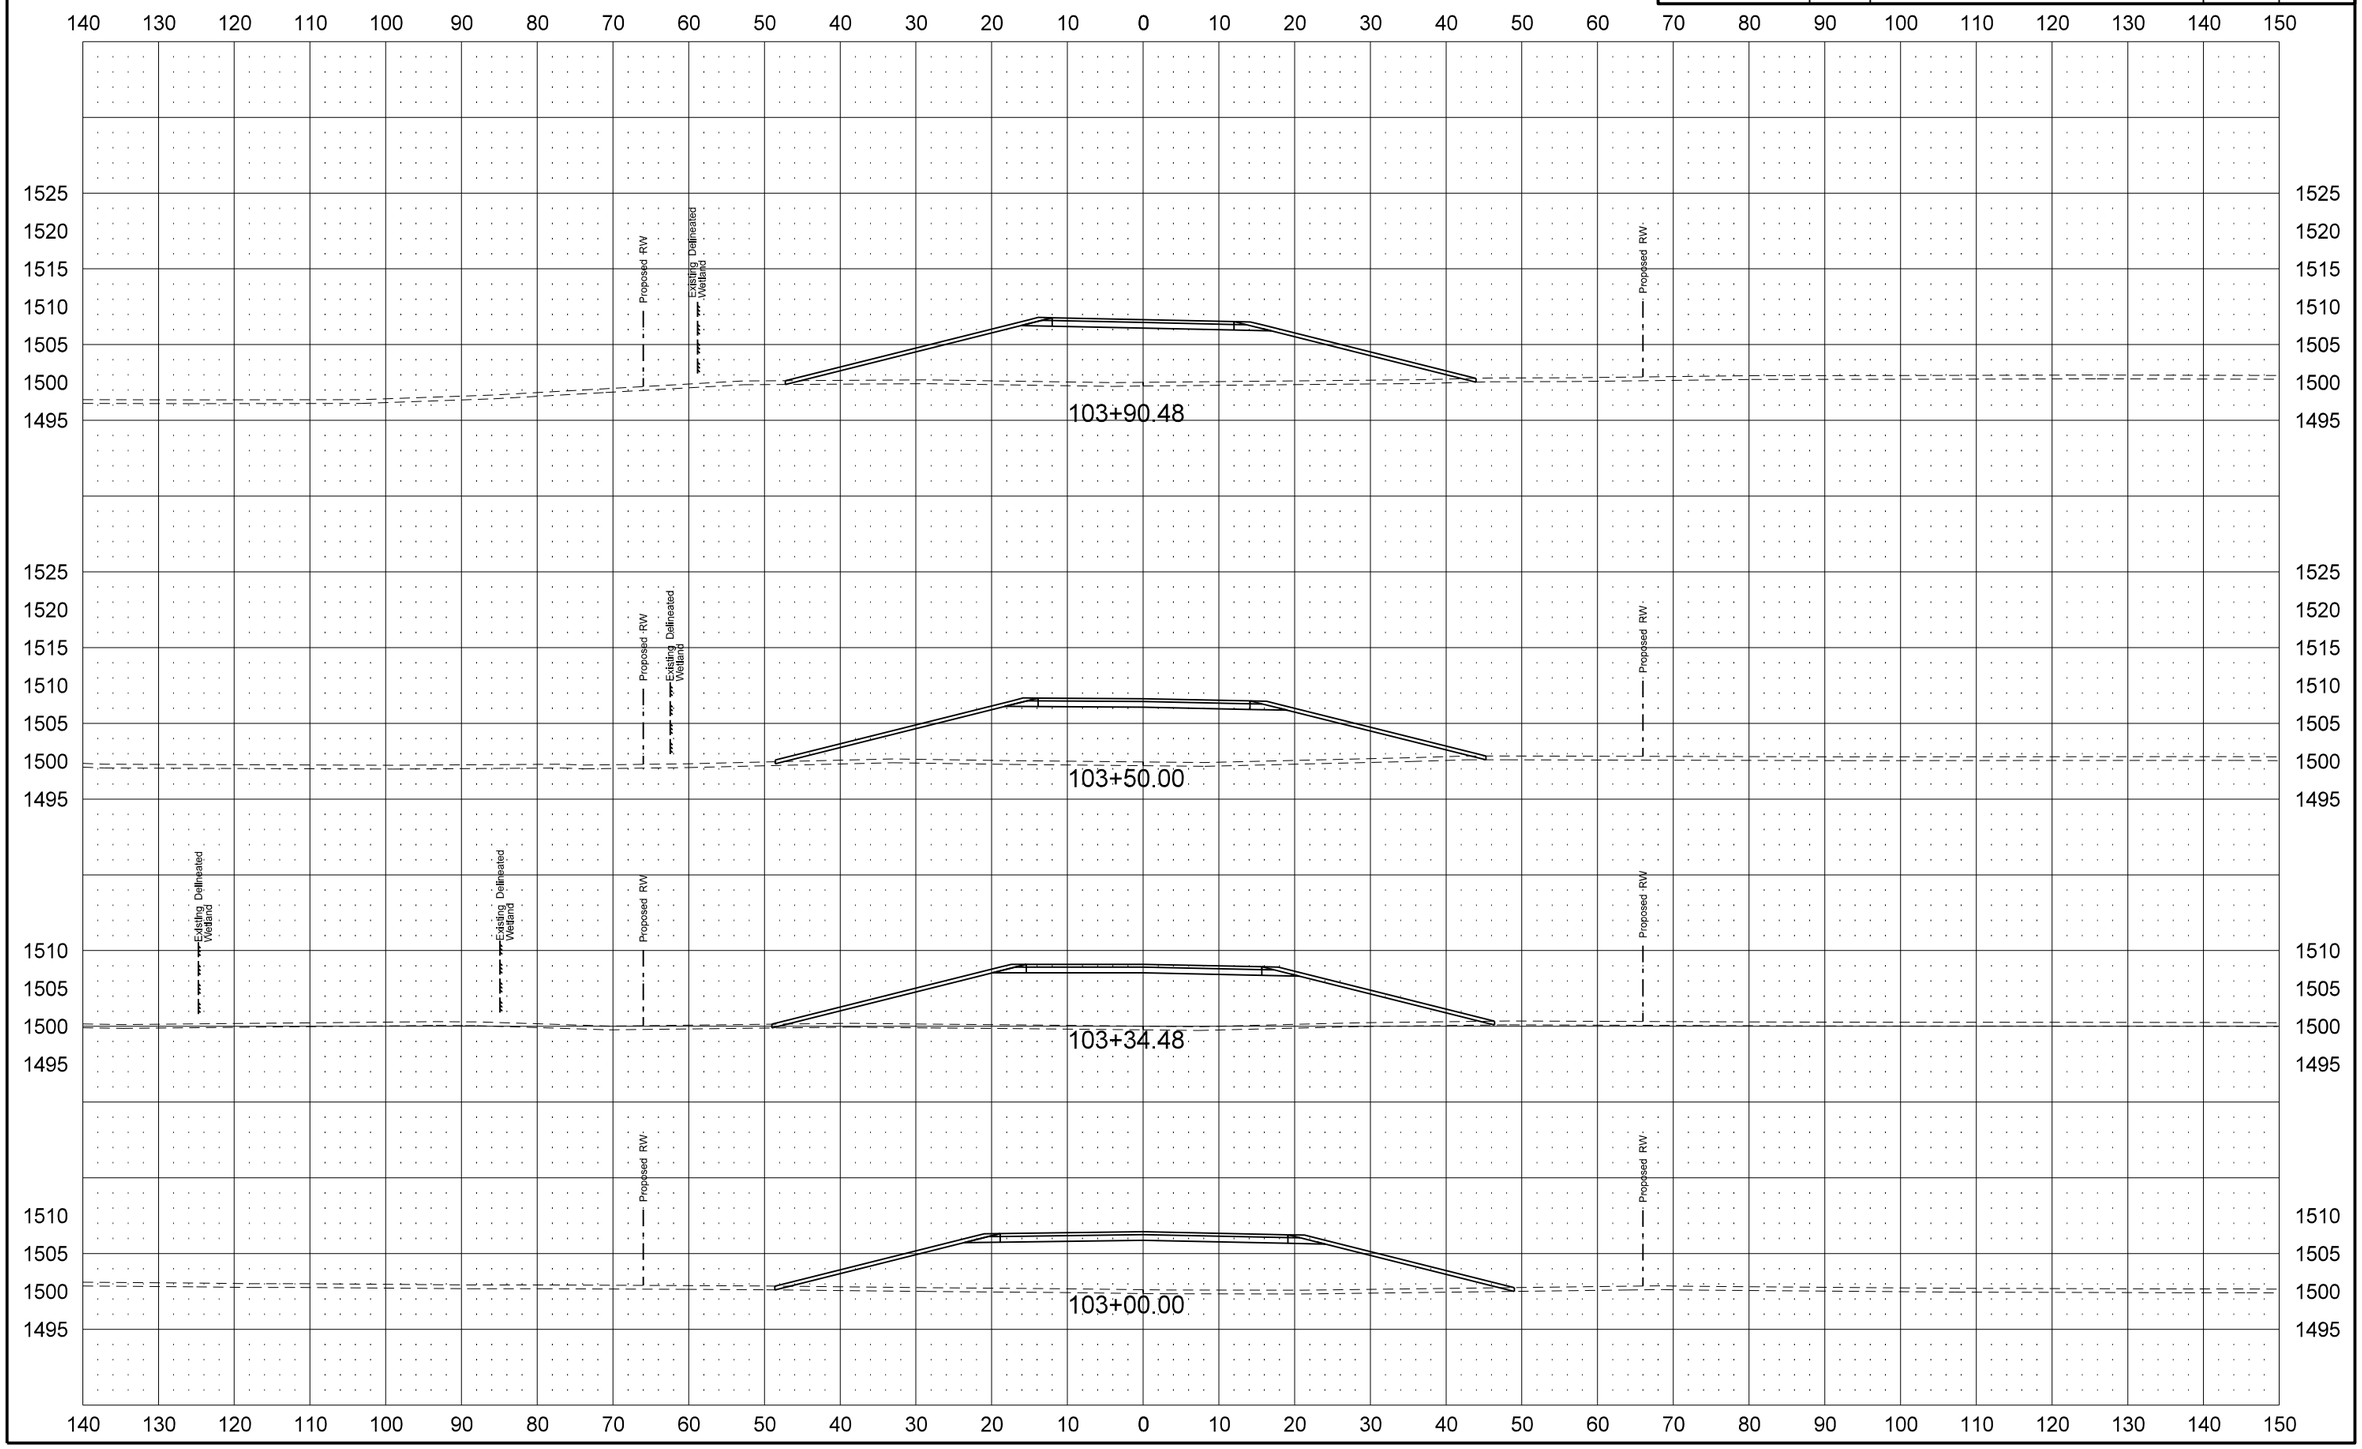

STATE	PROJECT NO.	SECTION NO.	SHEET NO.
ND	SHE-4-083(124)244	200	86

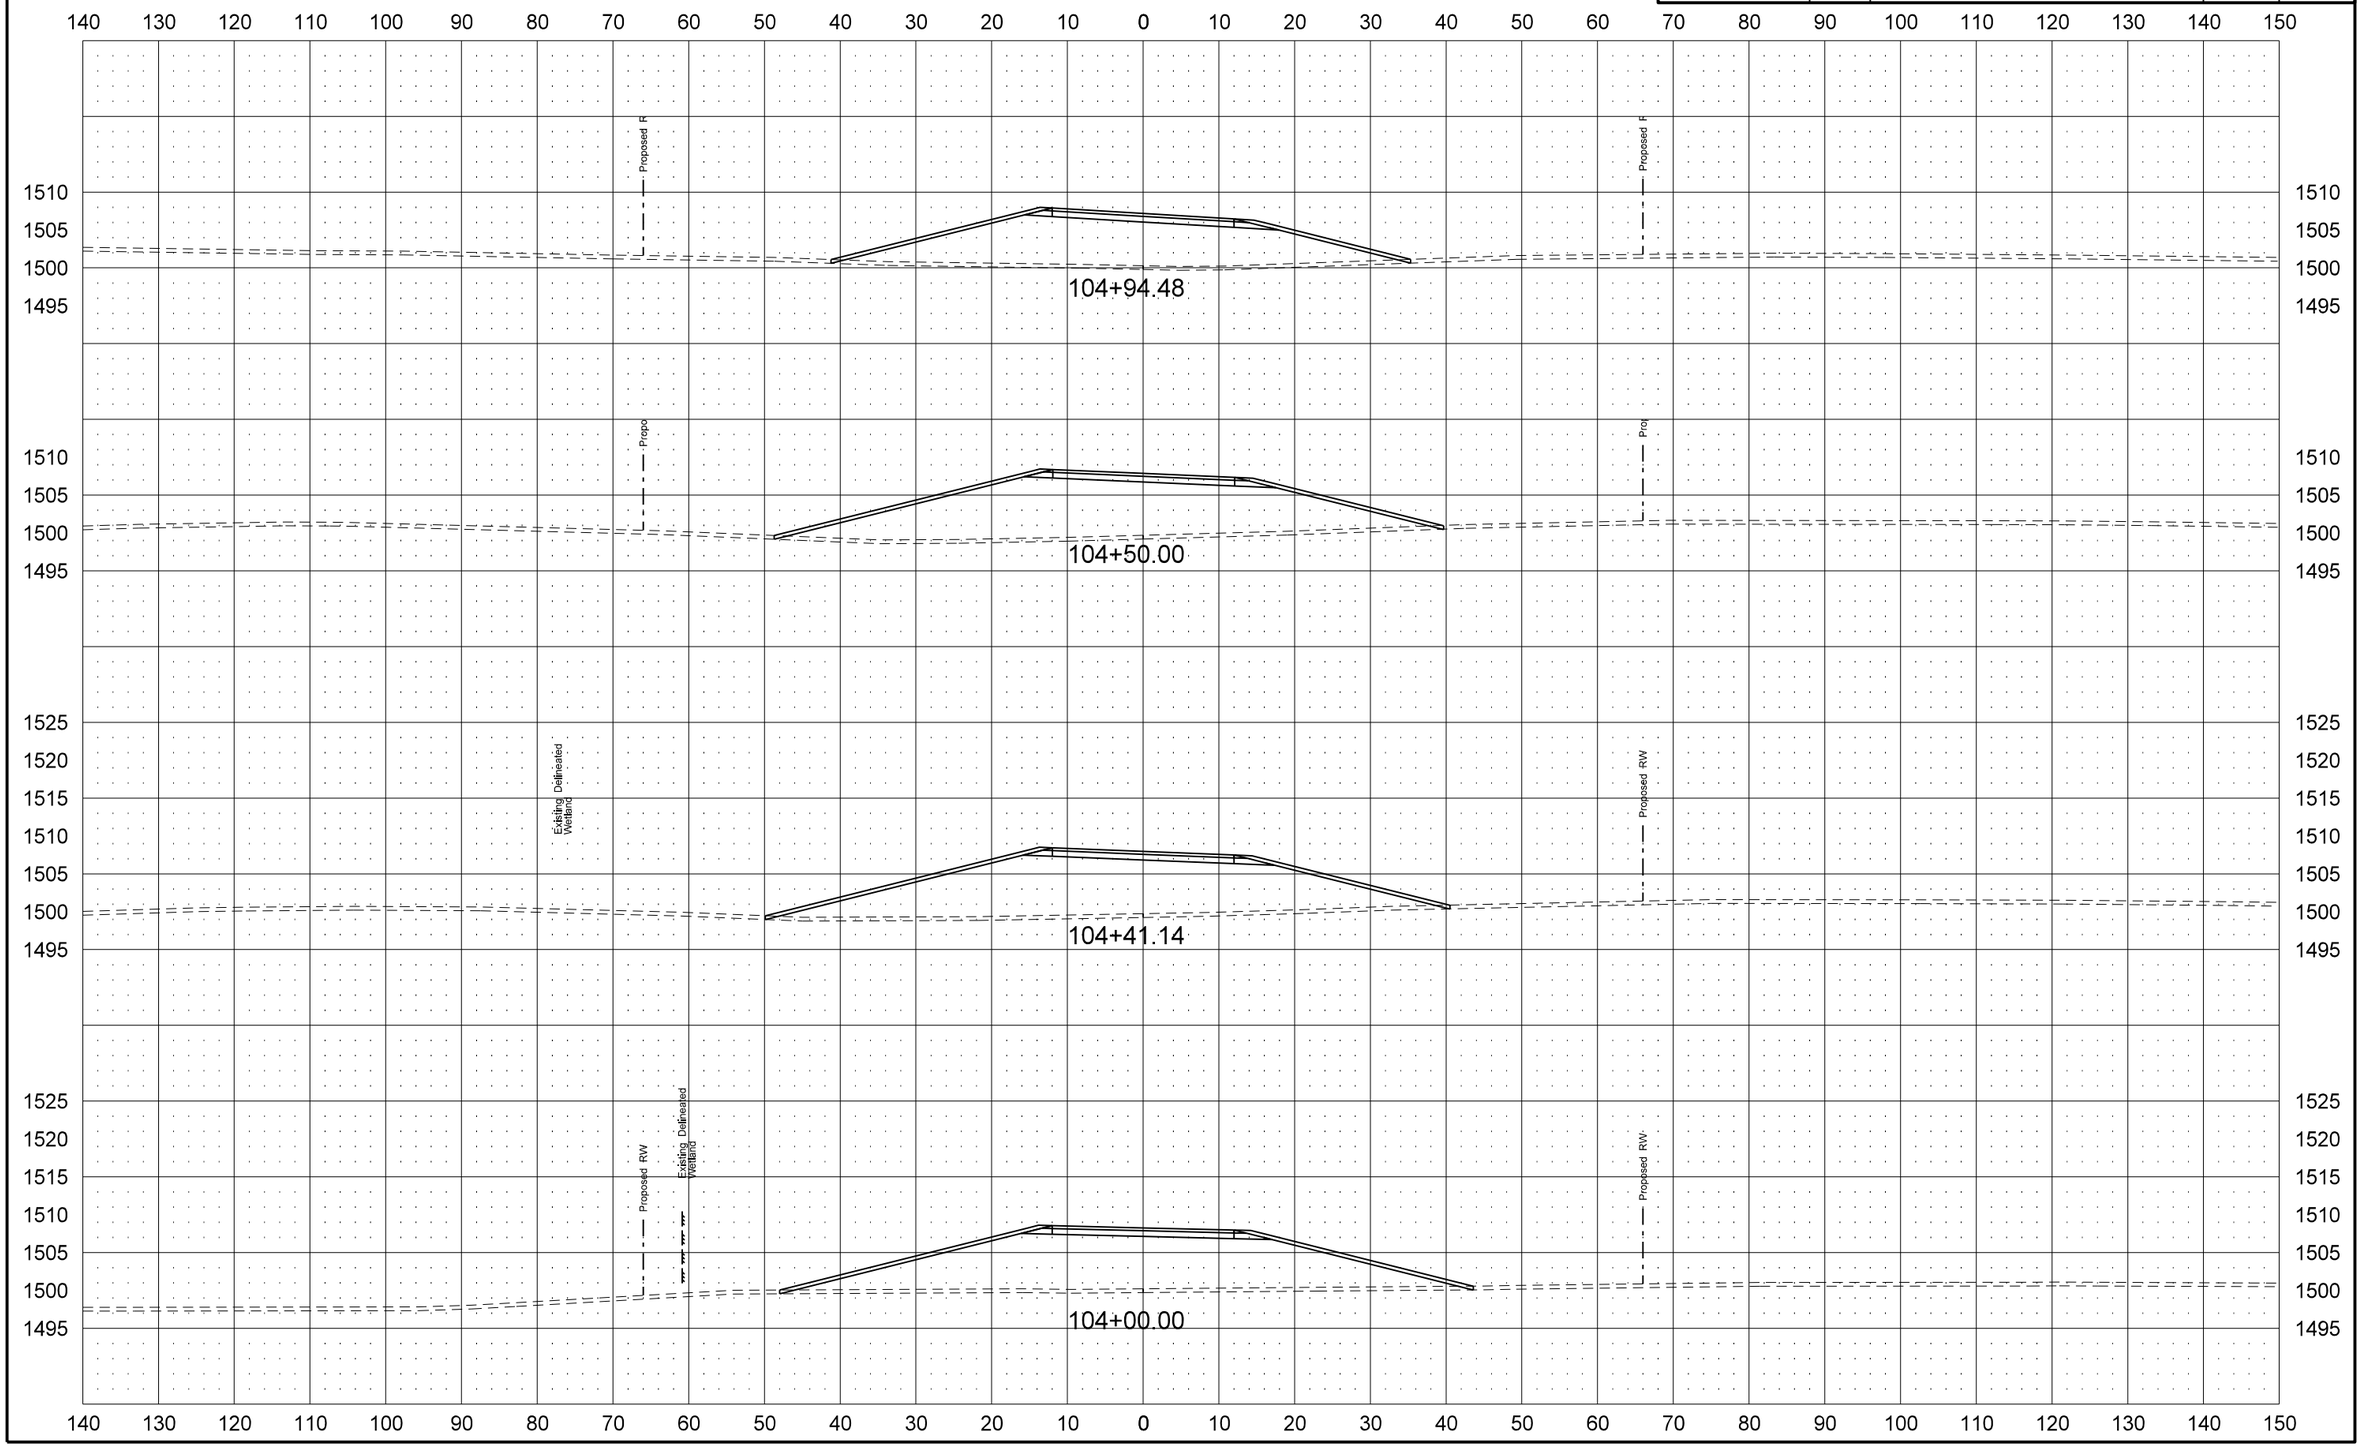

STATE	PROJECT NO.	SECTION NO.	SHEET NO.
ND	SHE-4-083(124)244	200	87

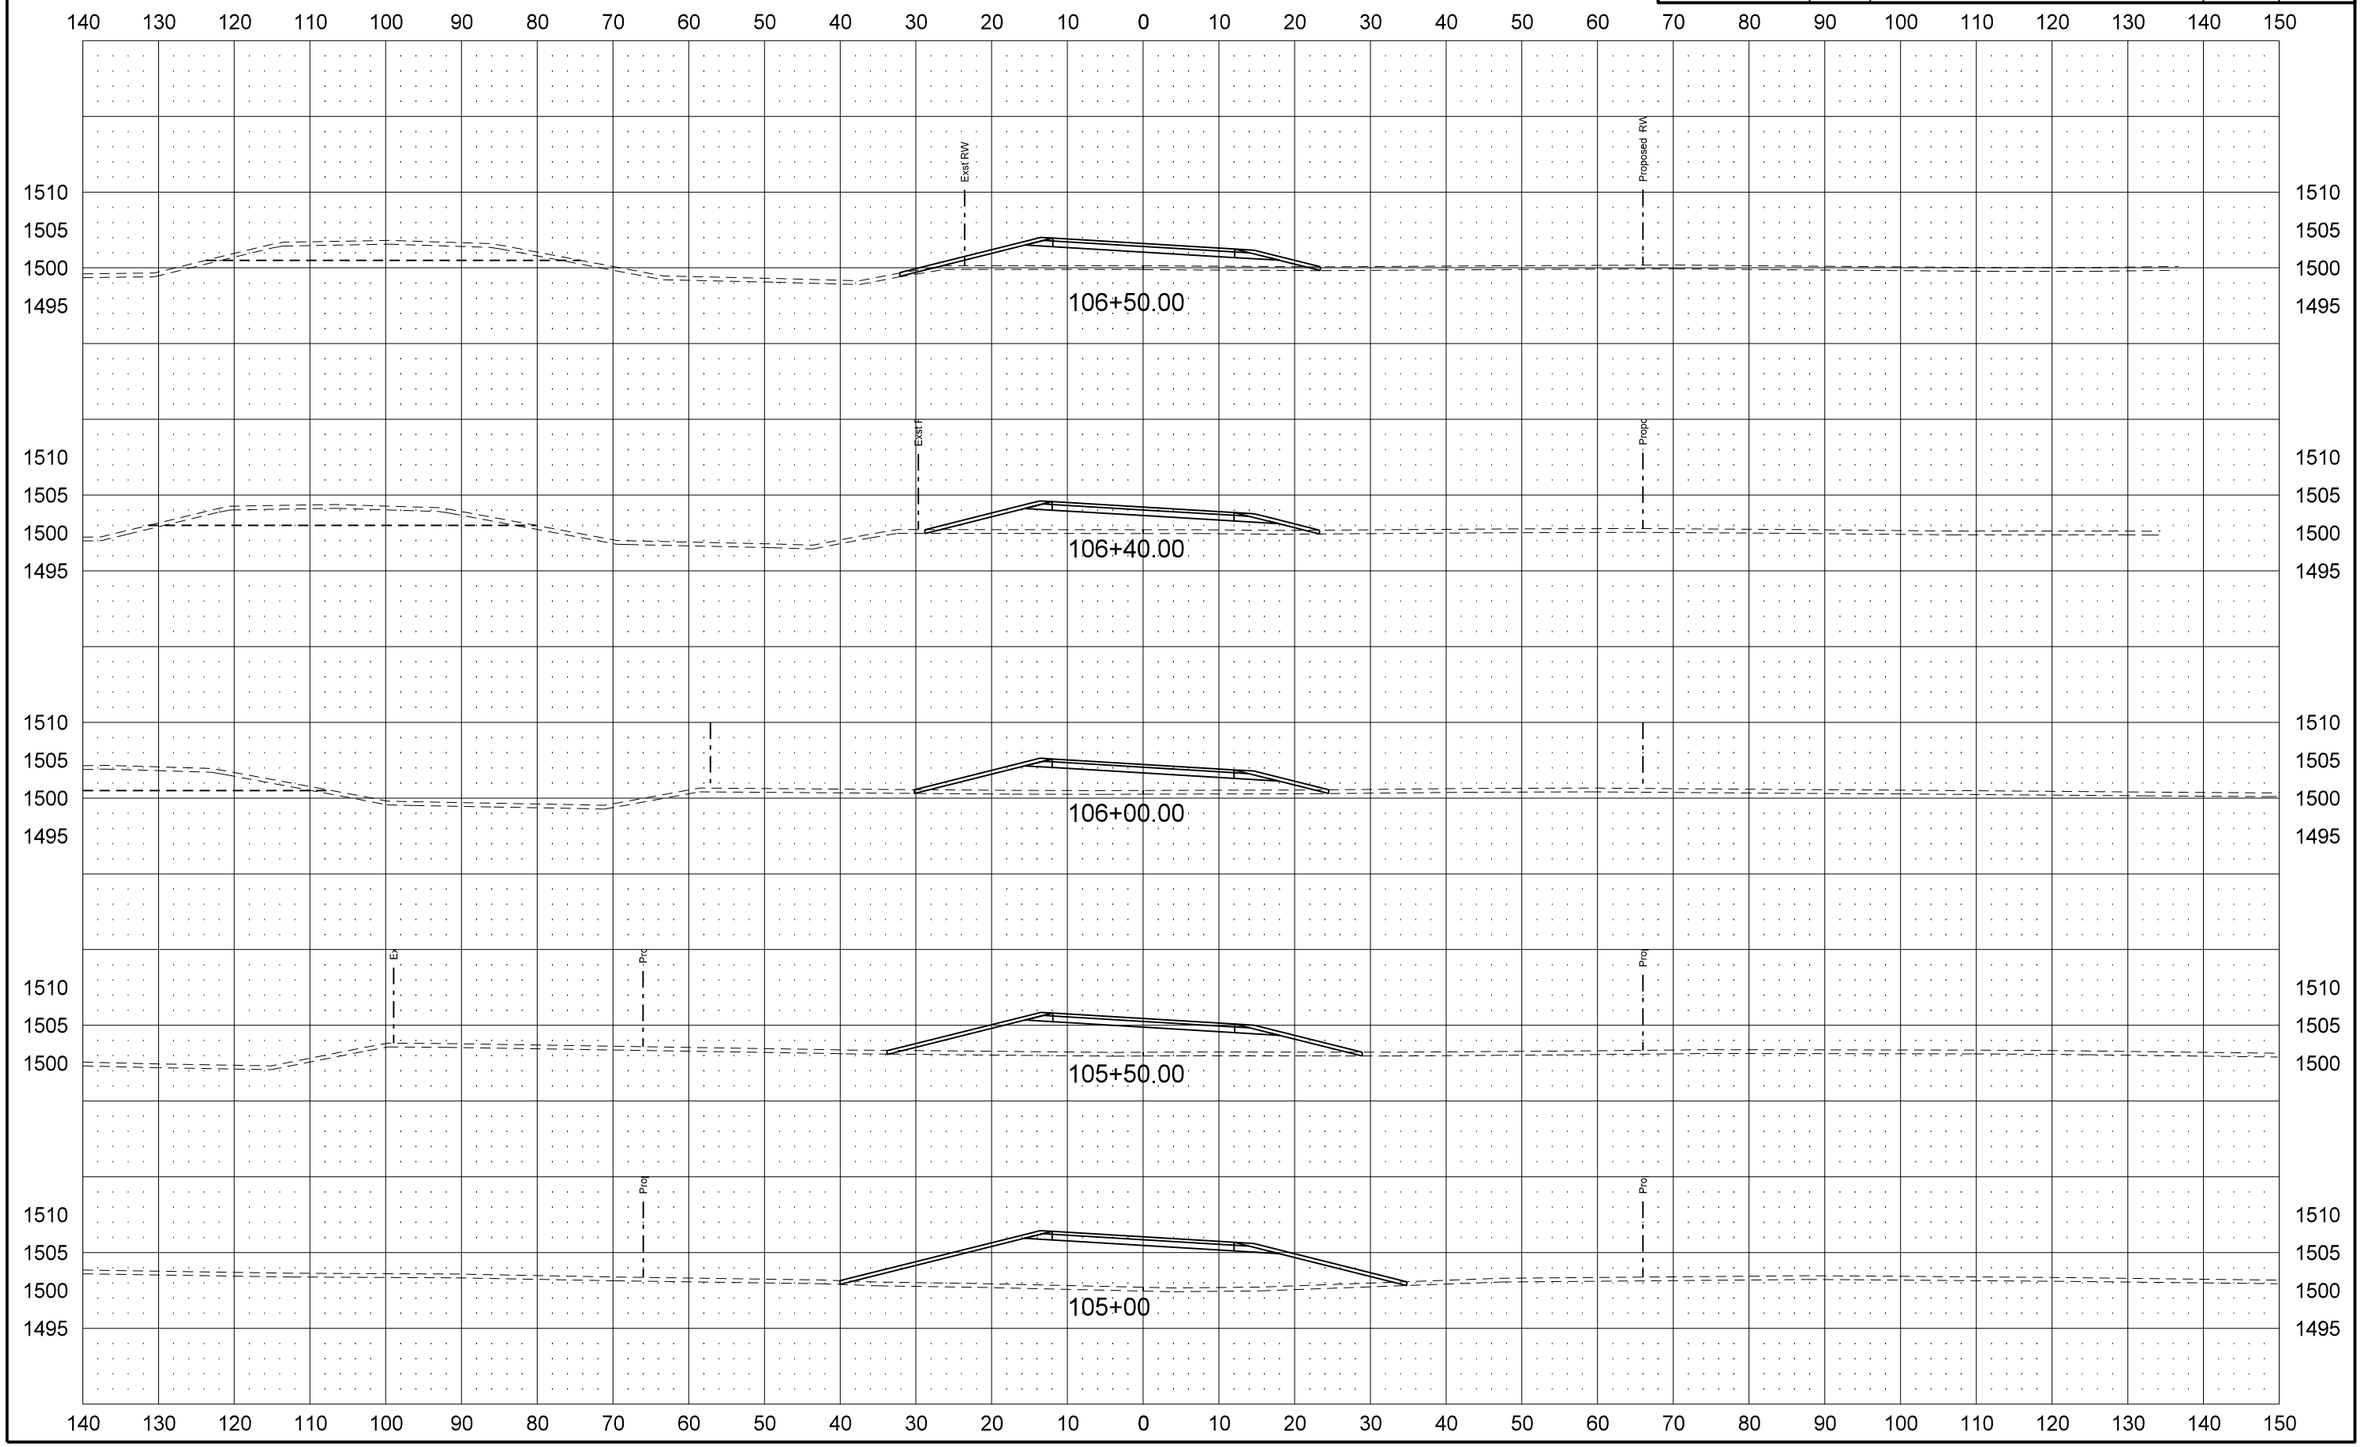

STATE	PROJECT NO.	SECTION NO.	SHEET NO.
ND	SHE-4-083(124)244	200	88

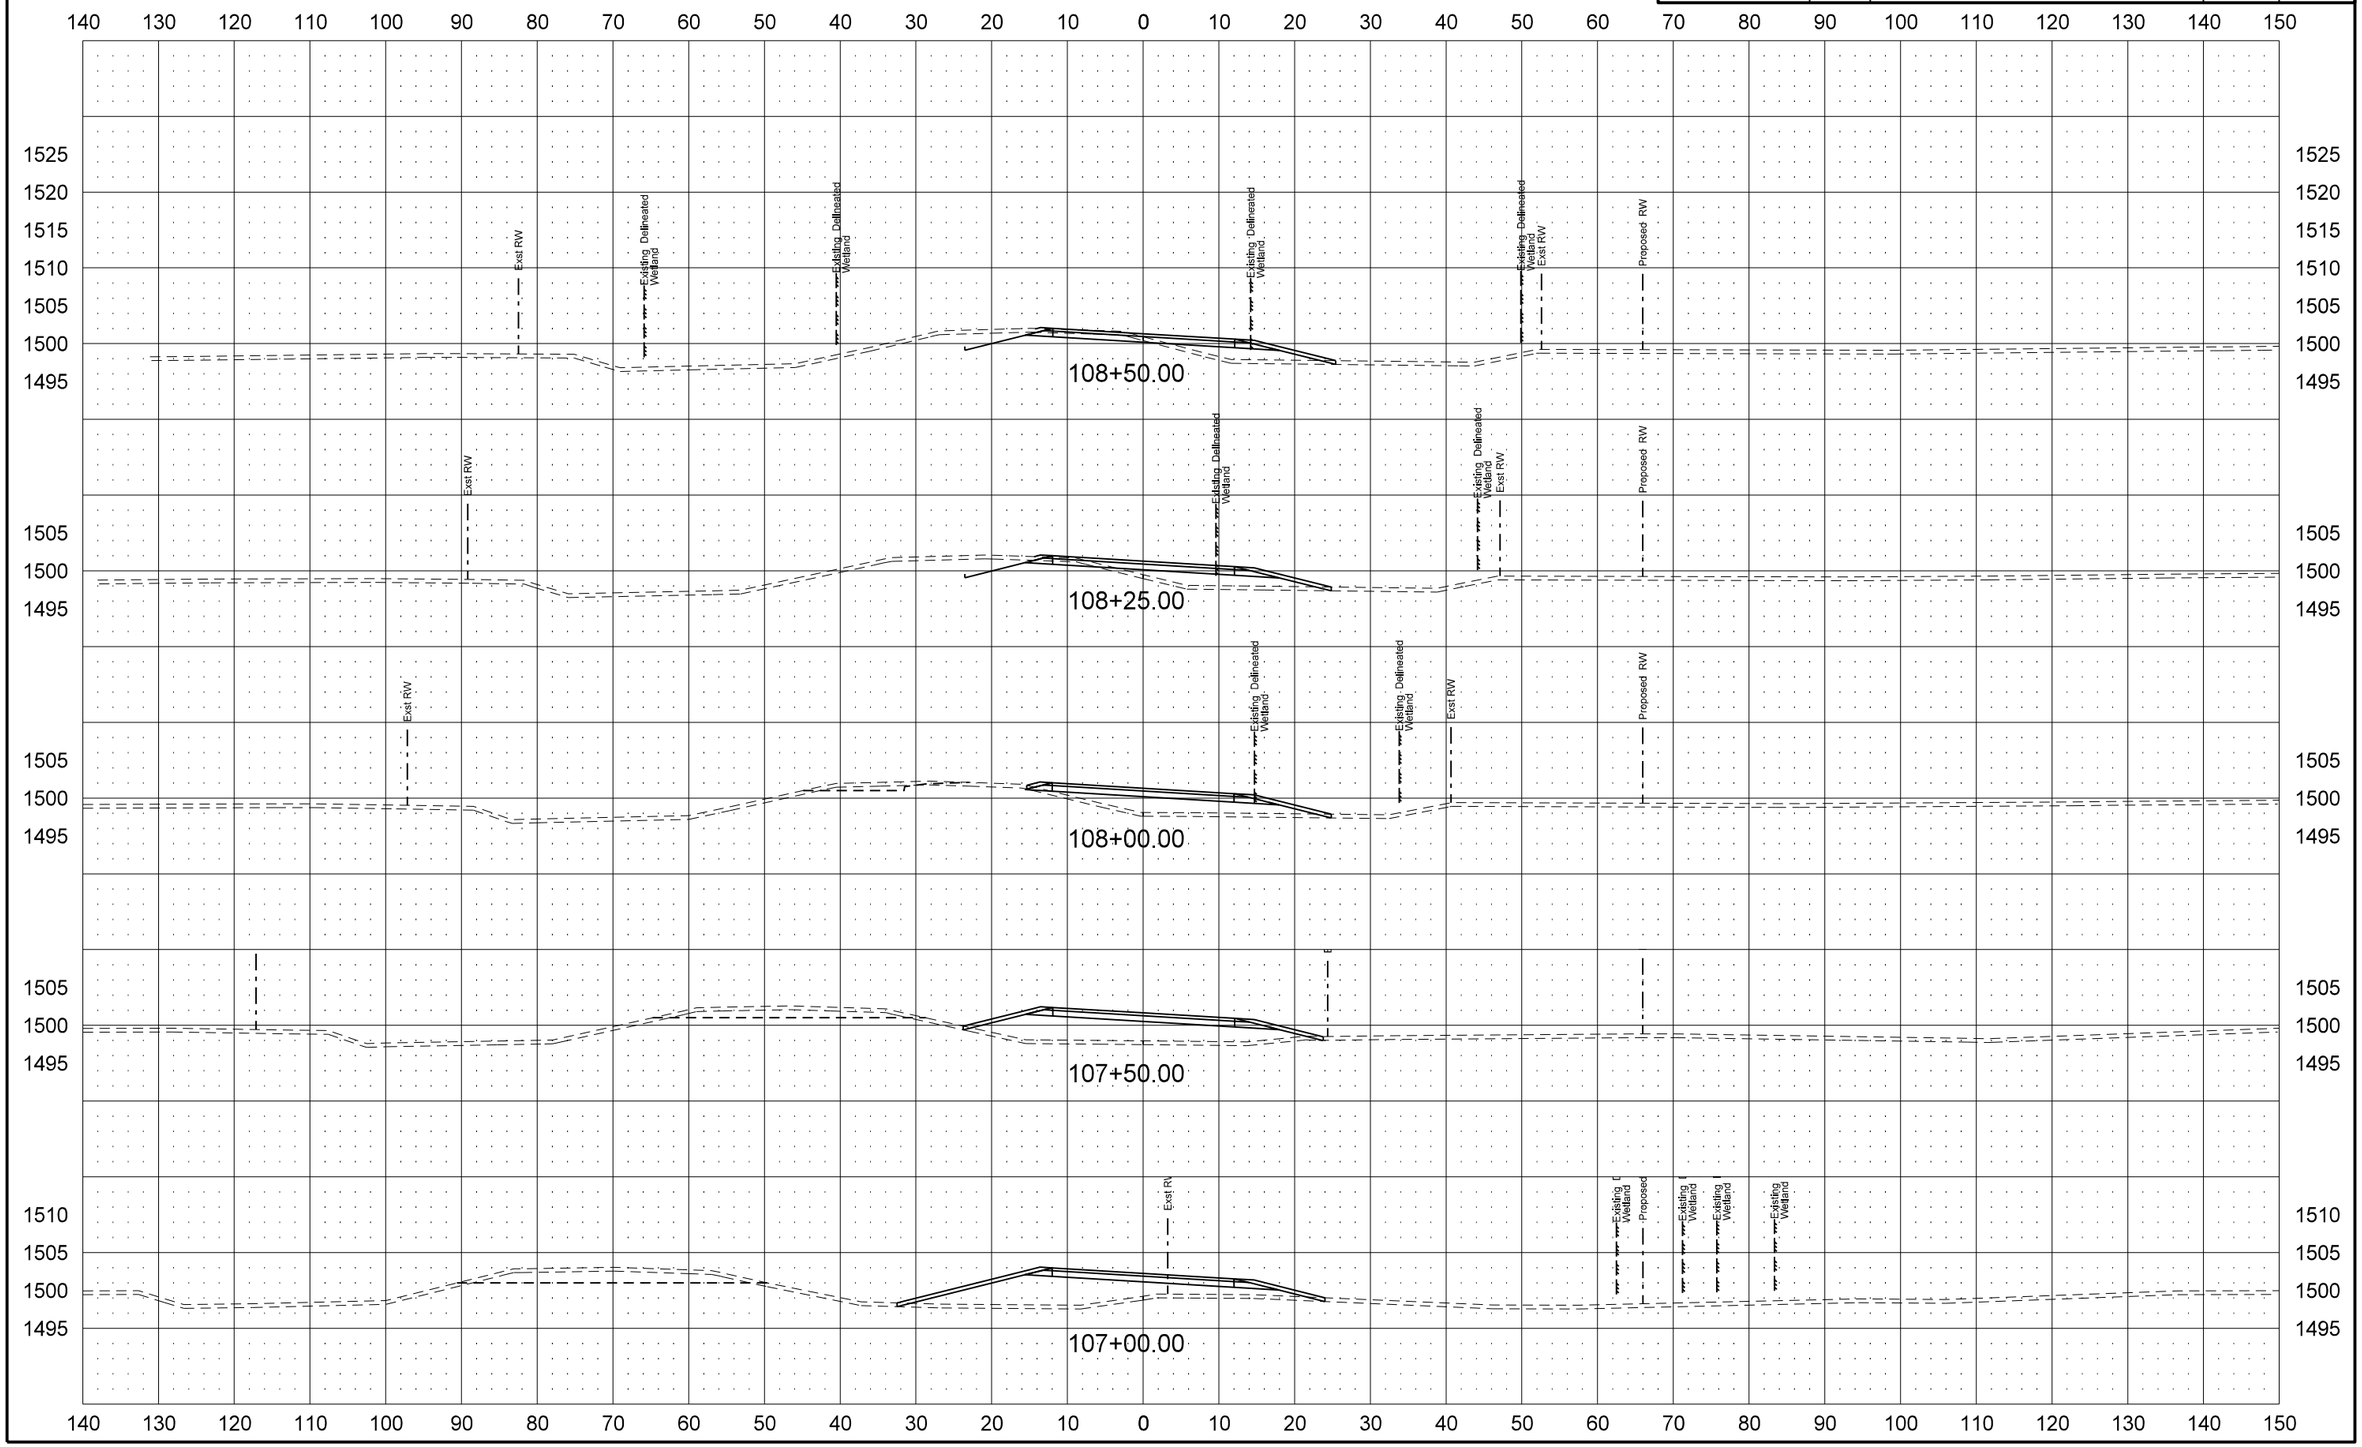

STATE	PROJECT NO.	SECTION NO.	SHEET NO.
ND	SHE-4-083(124)244	200	89

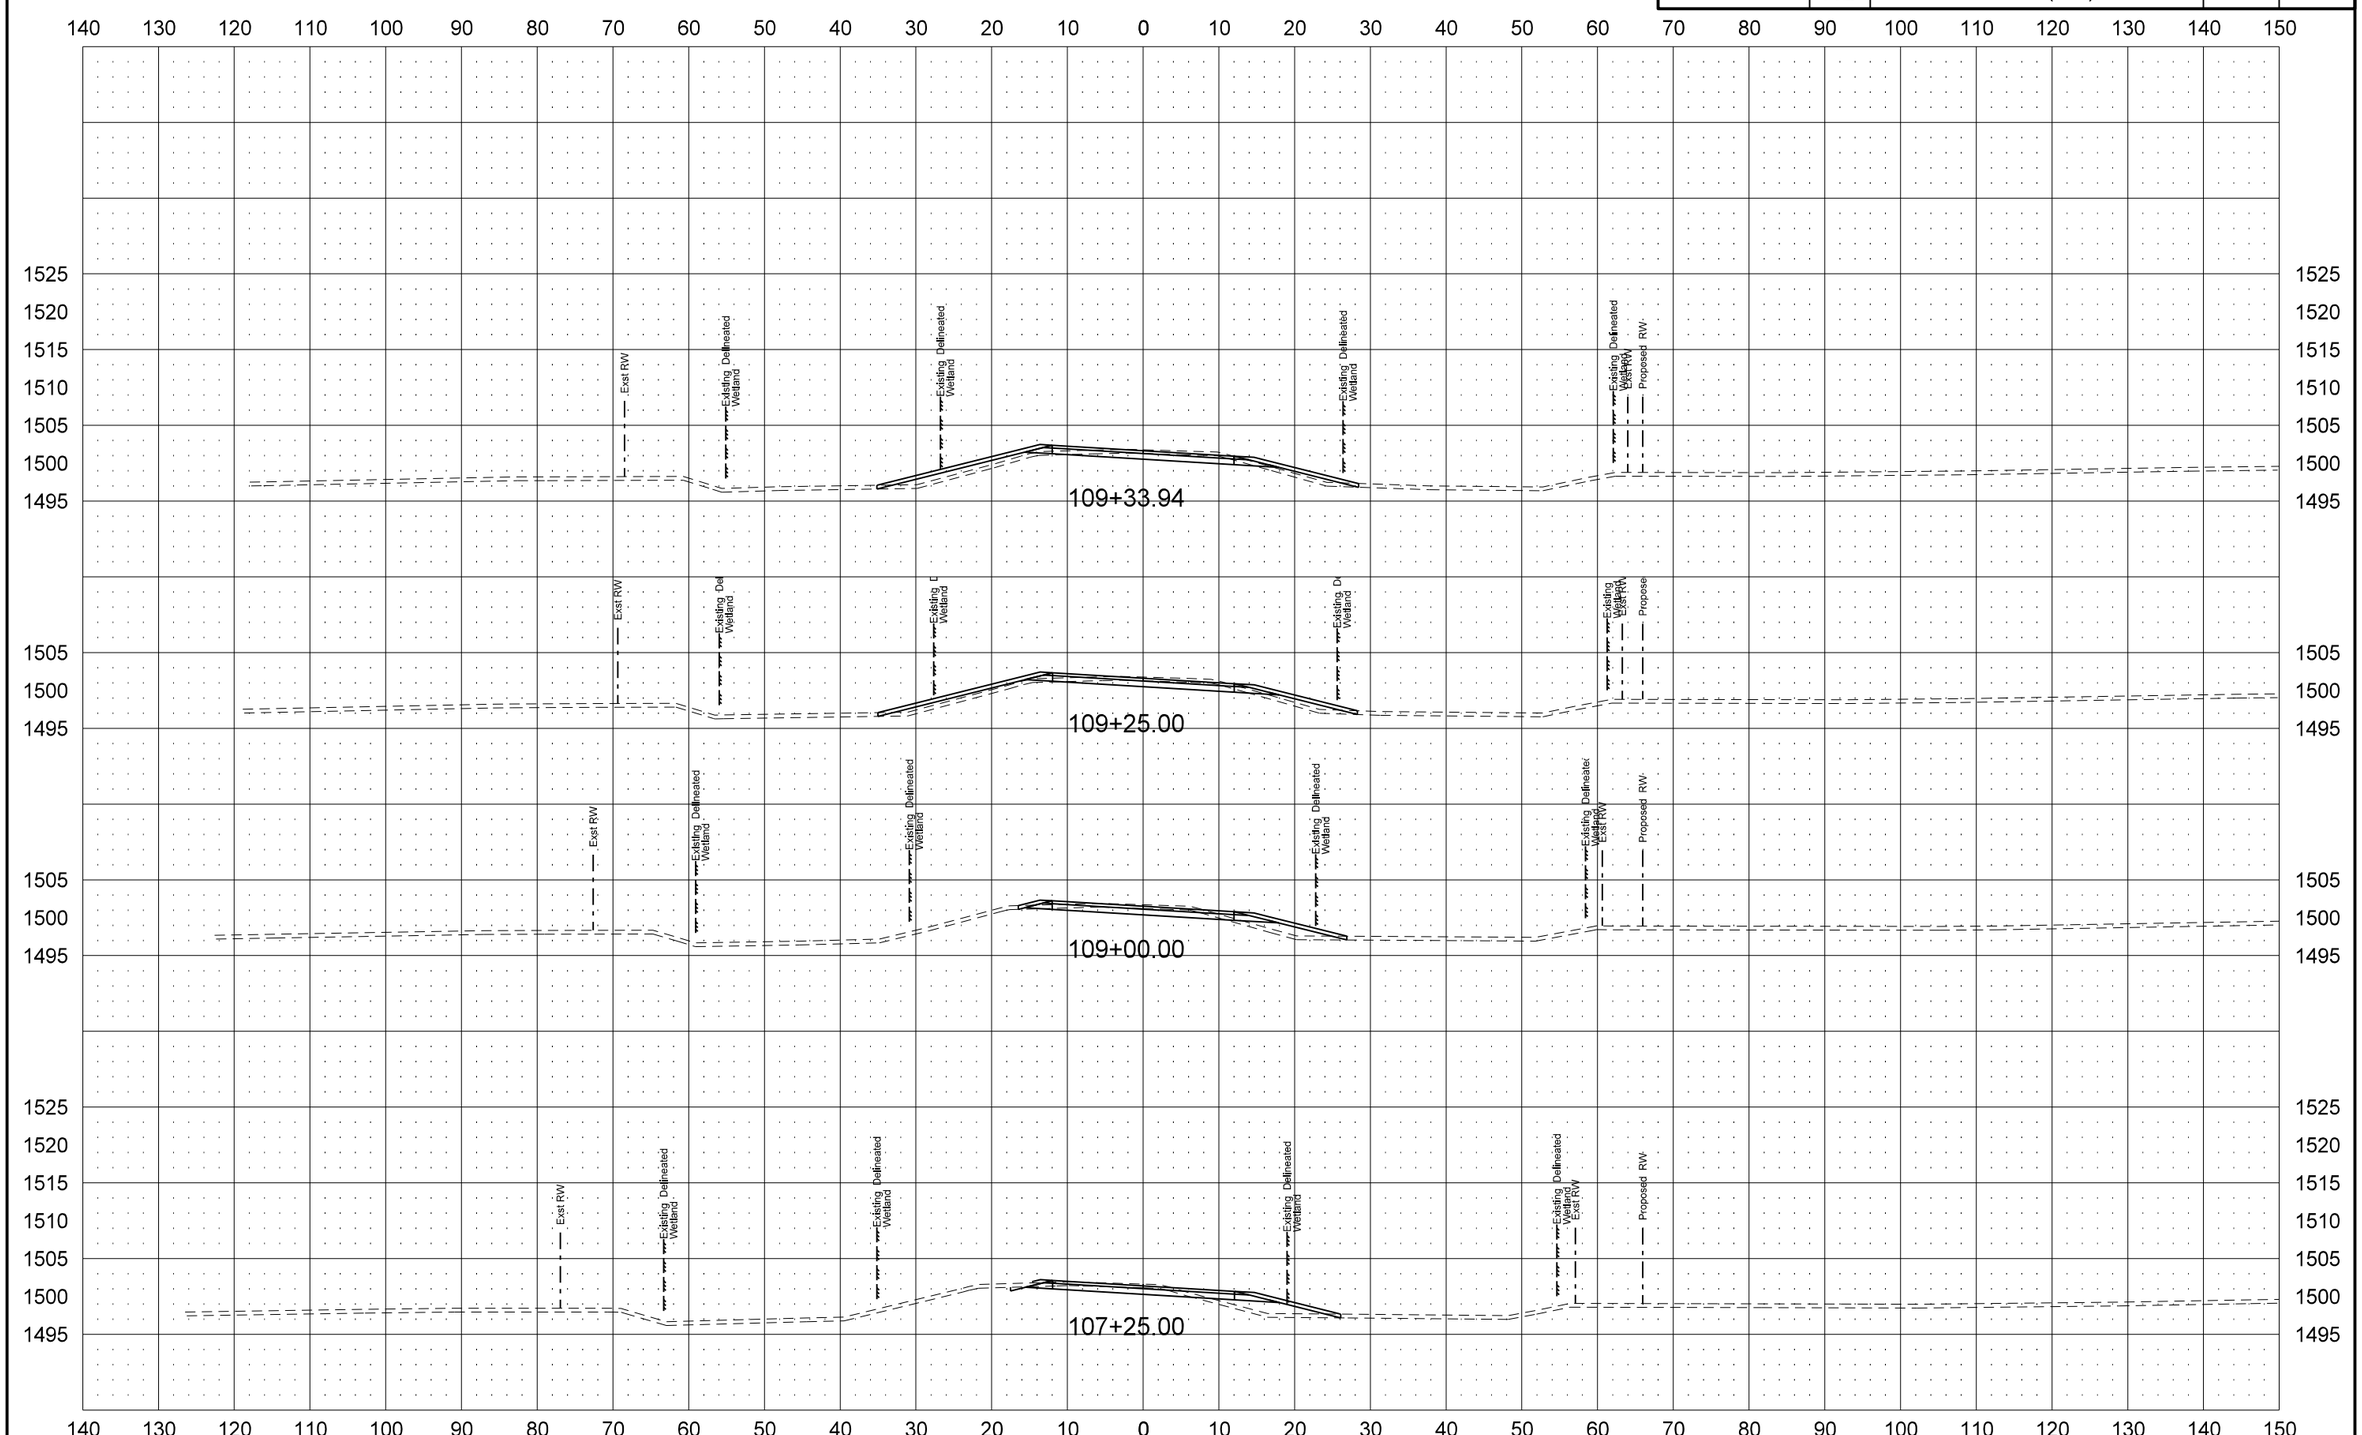

STATE	PROJECT NO.	SECTION NO.	SHEET NO.
ND	SHE-4-083(124)244	200	90

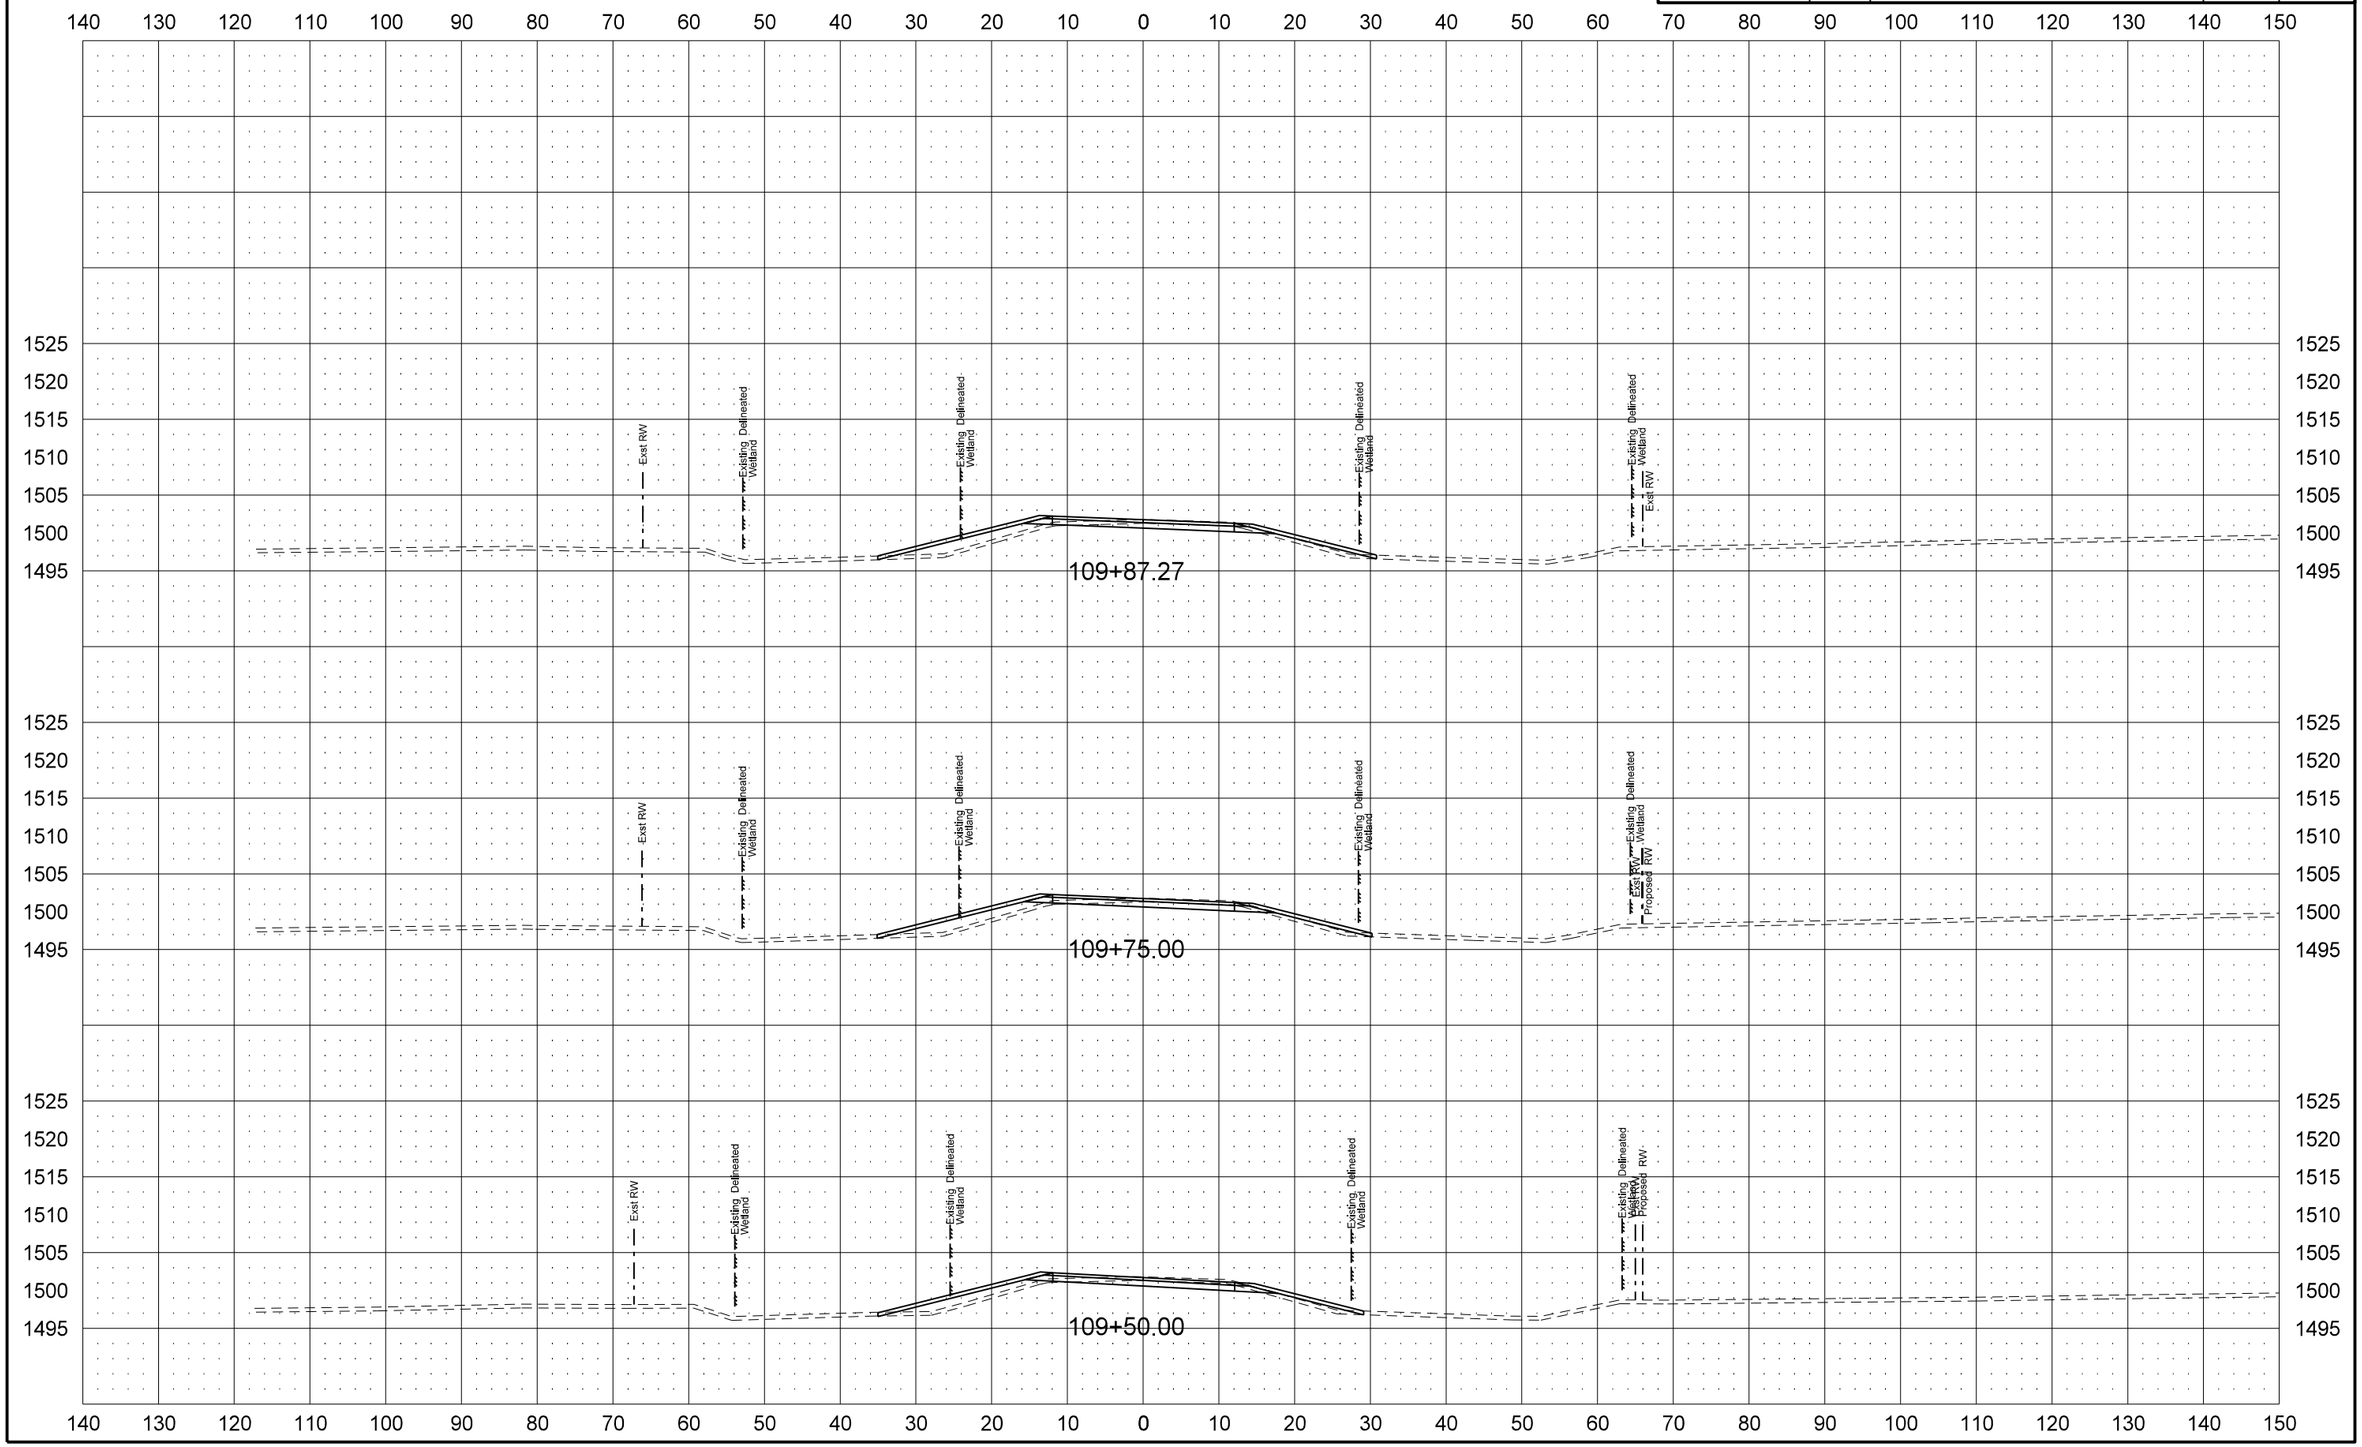

STATE	PROJECT NO.	SECTION NO.	SHEET NO.
ND	SHE-4-083(124)244	200	91

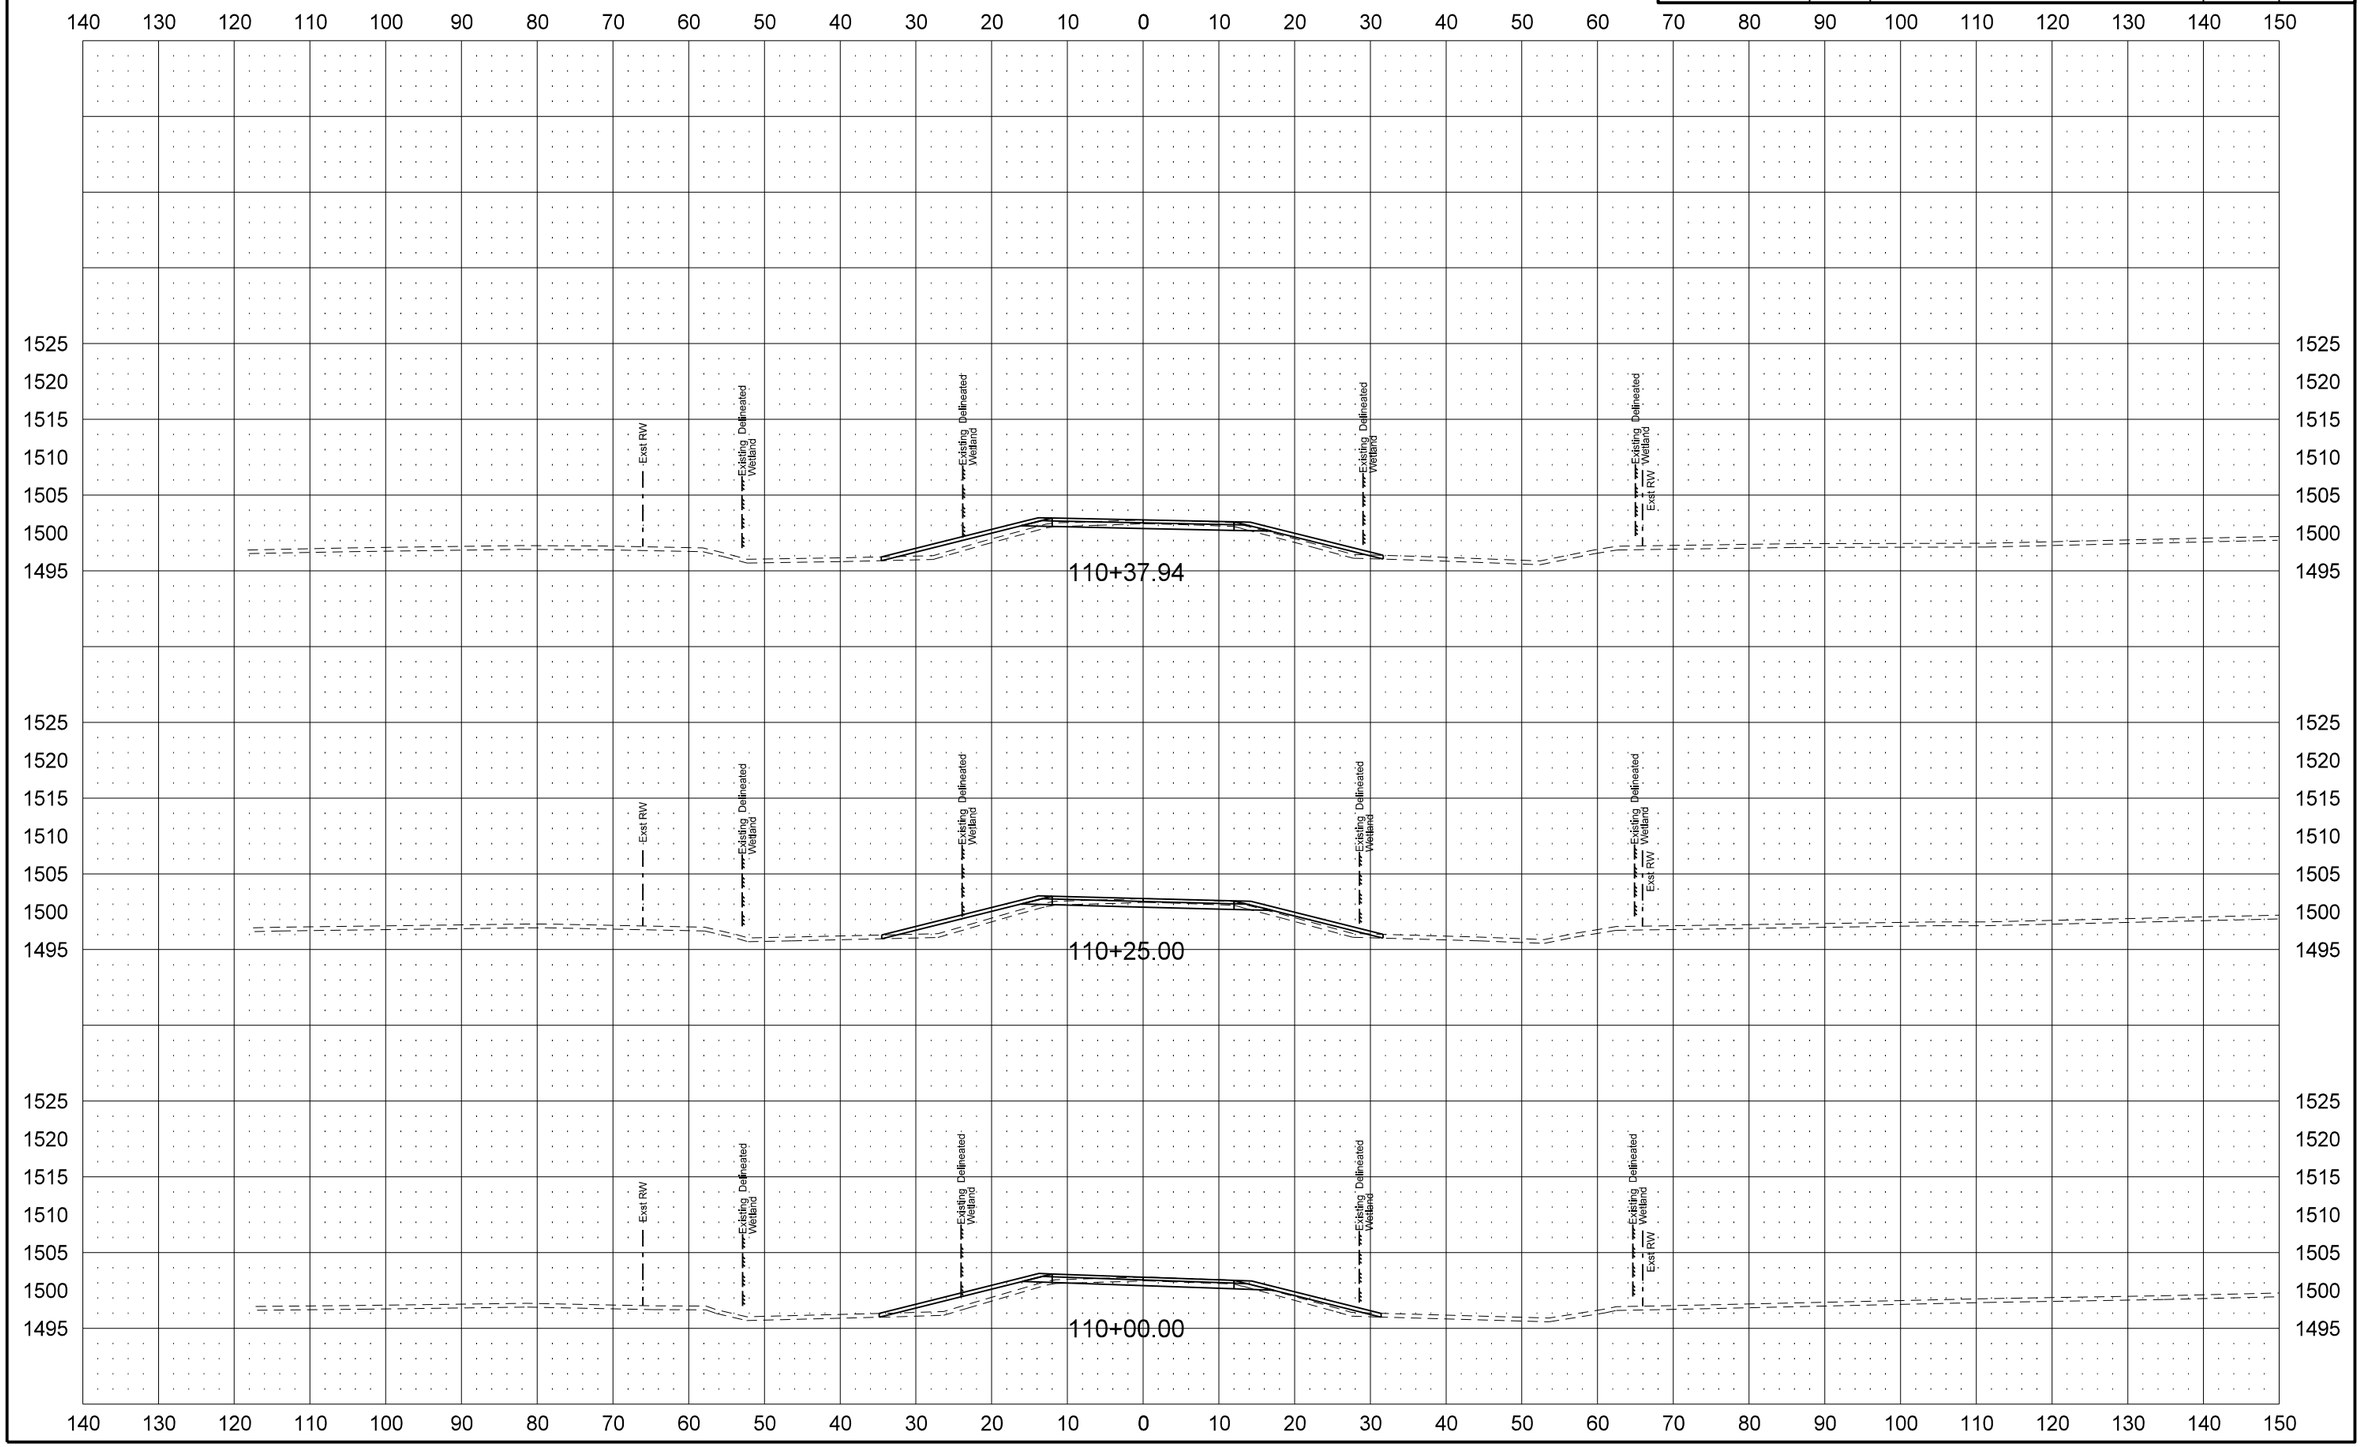

STATE	PROJECT NO.	SECTION NO.	SHEET NO.
ND	SHE-4-083(124)244	200	92

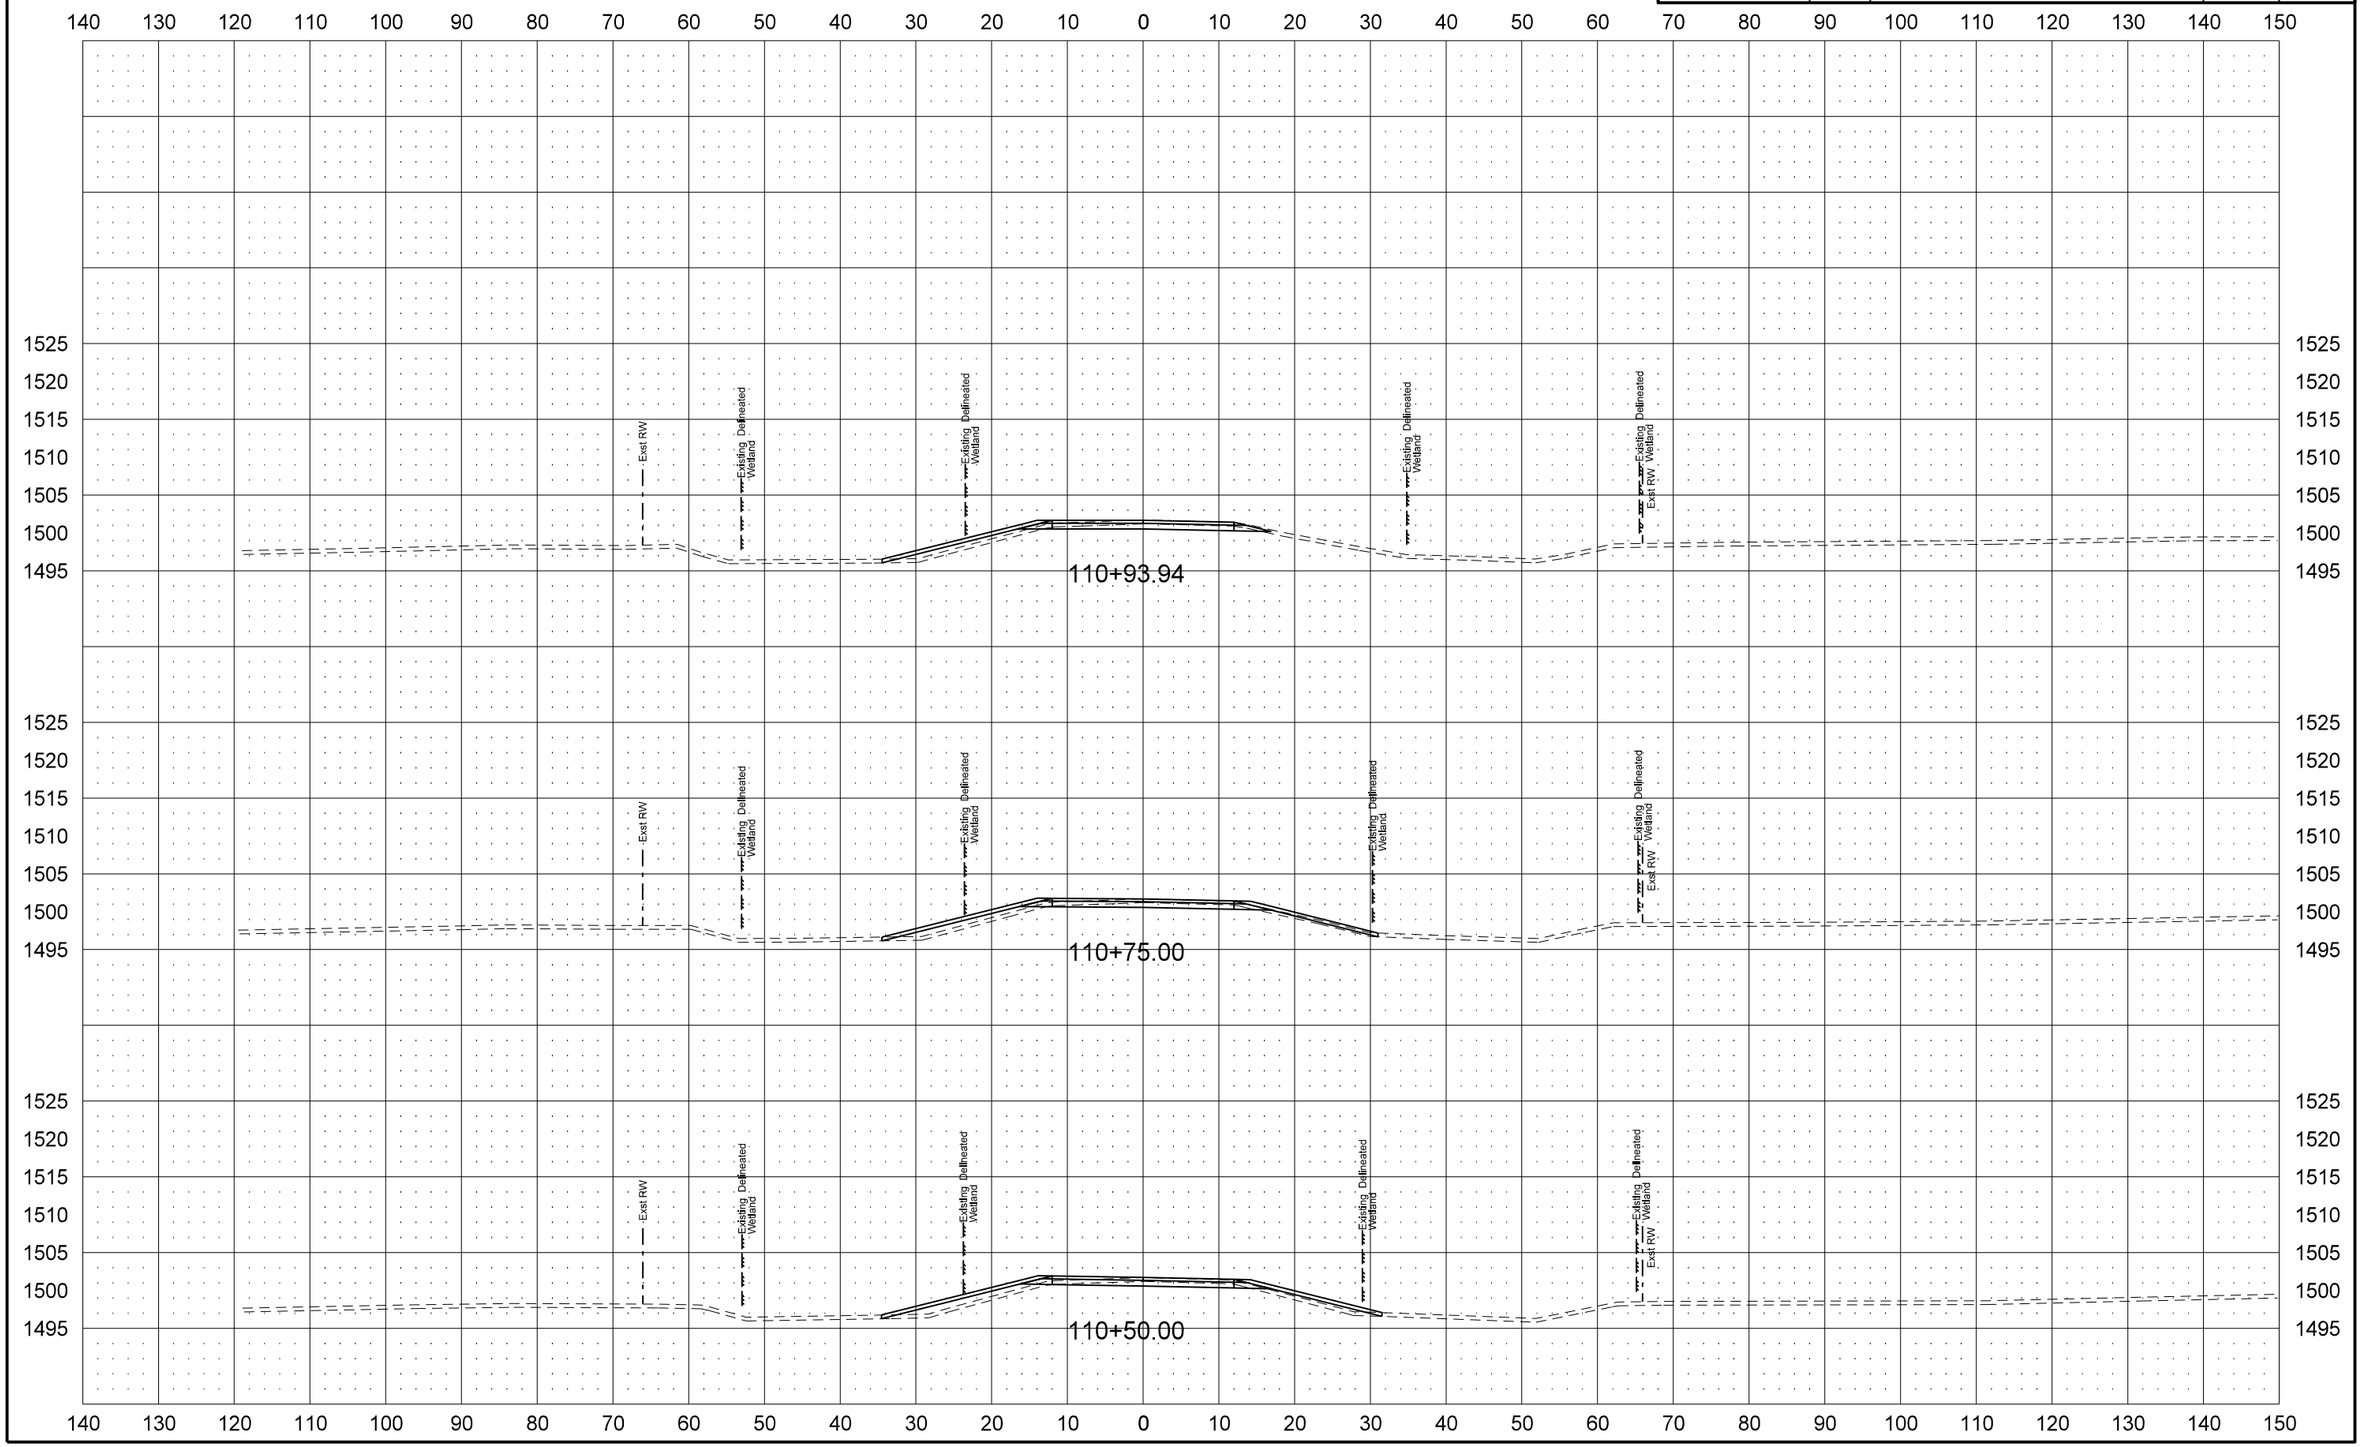

STATE	PROJECT NO.	SECTION NO.	SHEET NO.
ND	SHE-4-083(124)244	200	93

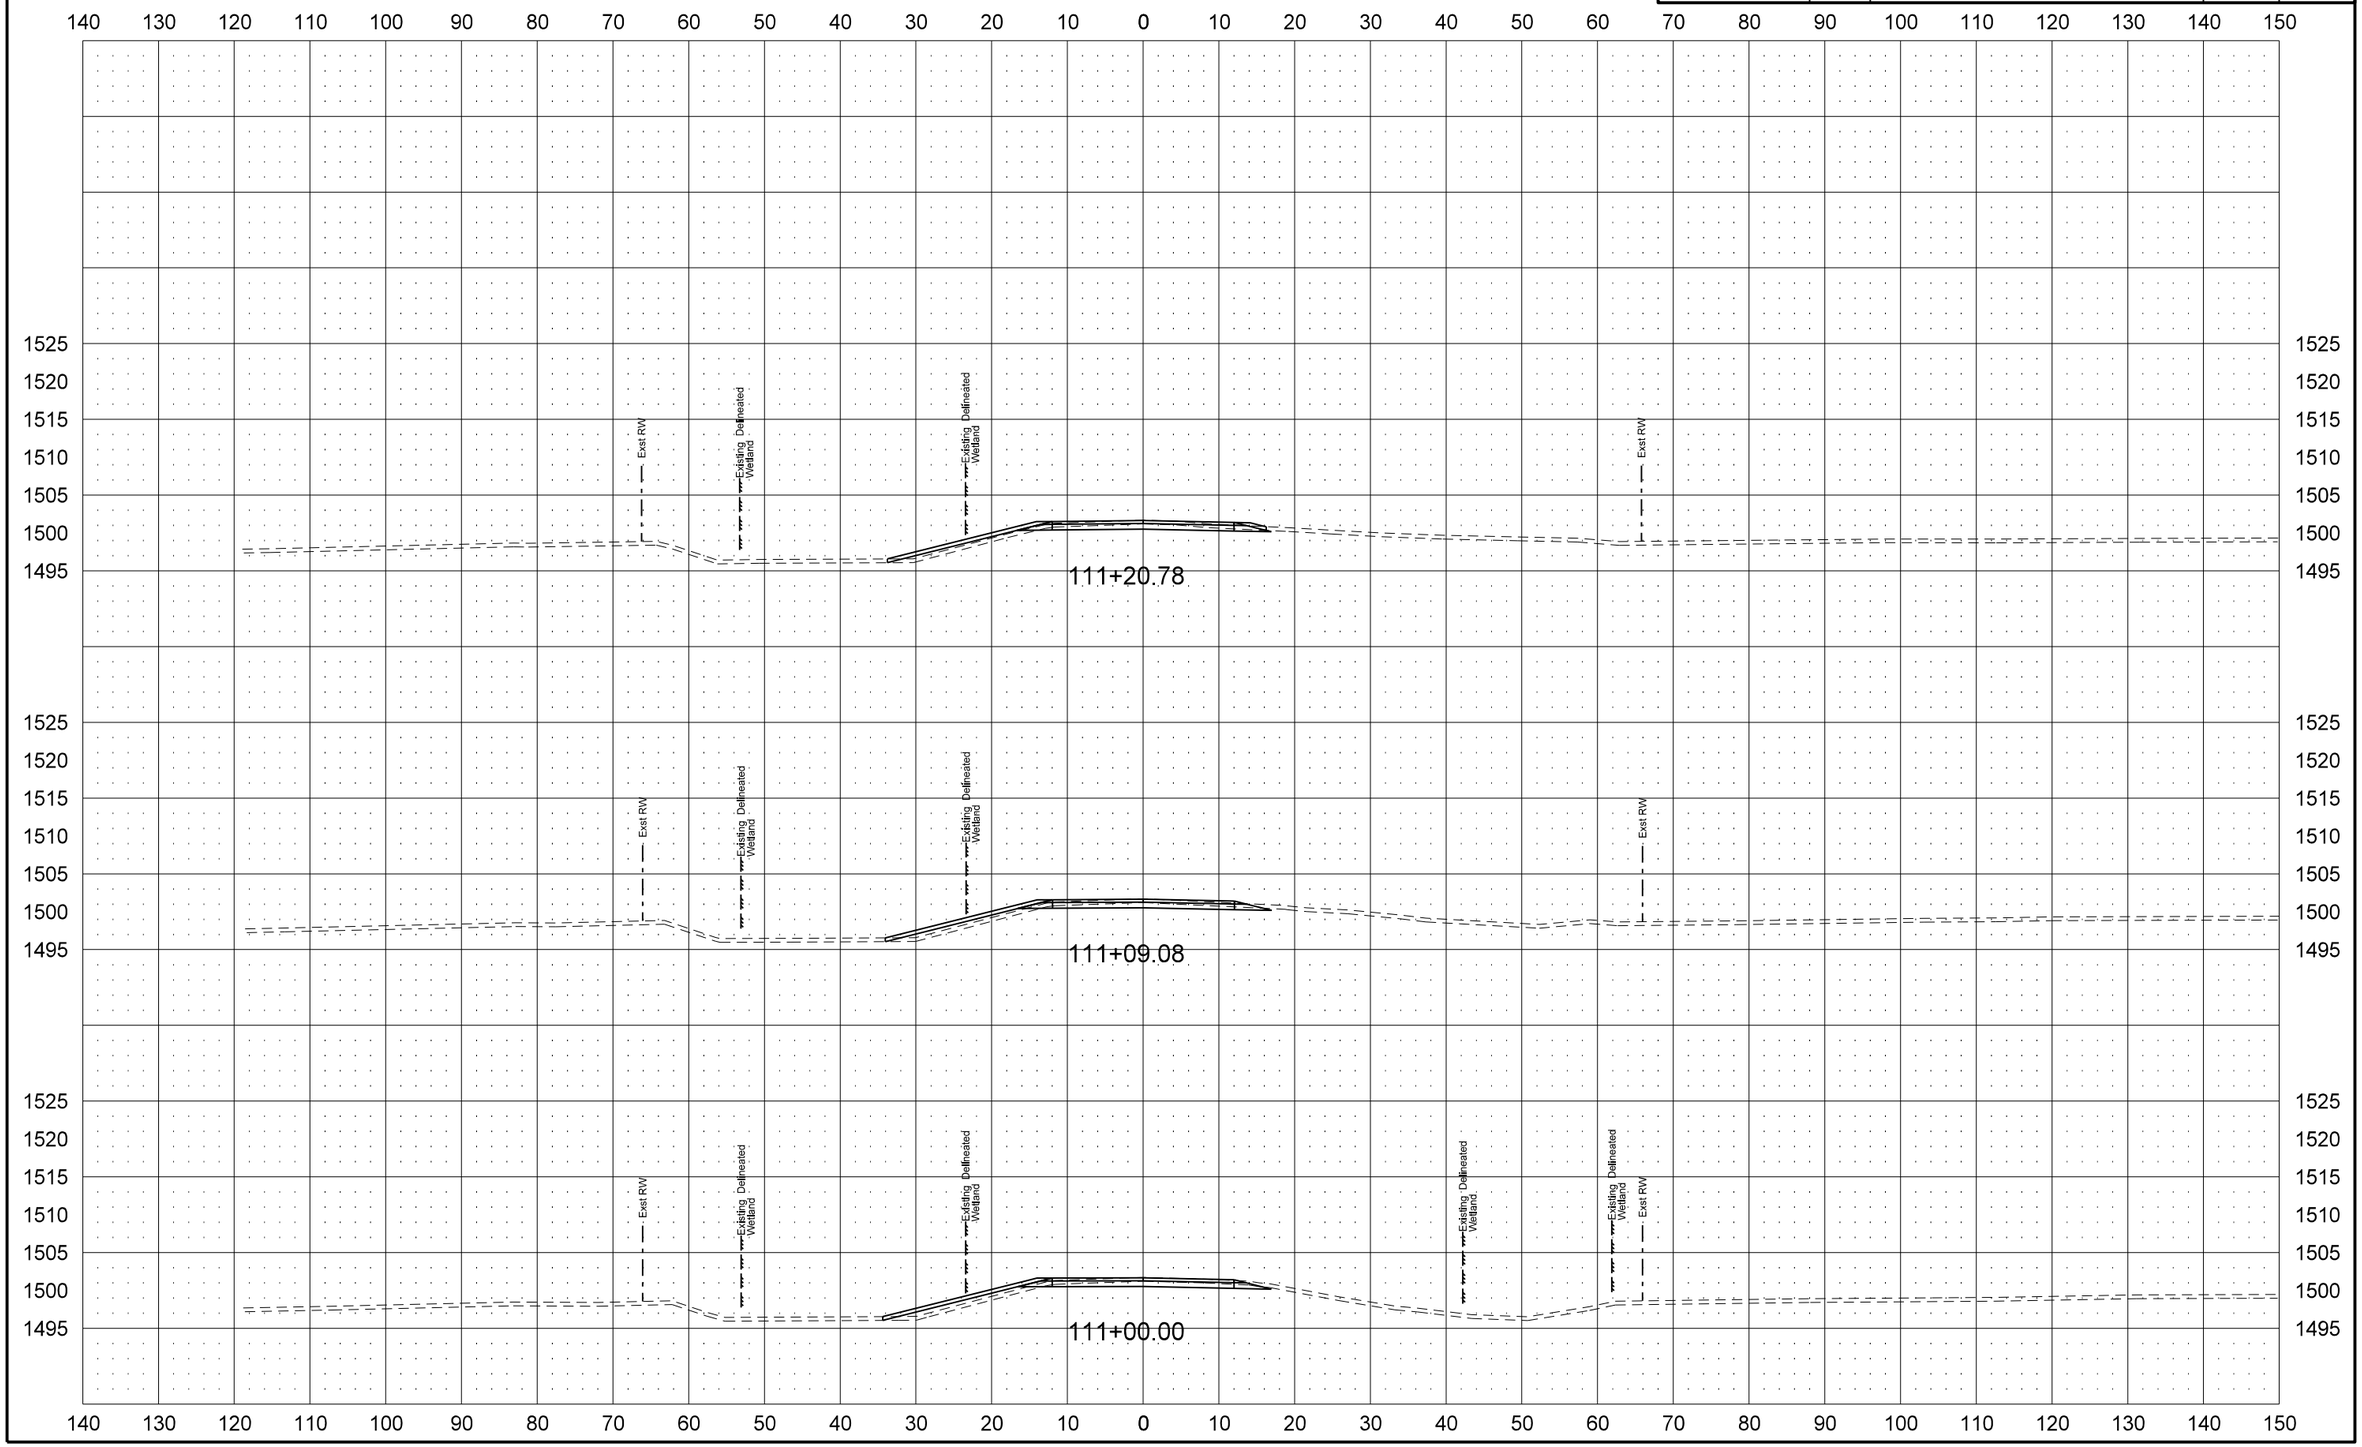

STATE	PROJECT NO.	SECTION NO.	SHEET NO.
ND	SHE-4-083(124)244	200	94

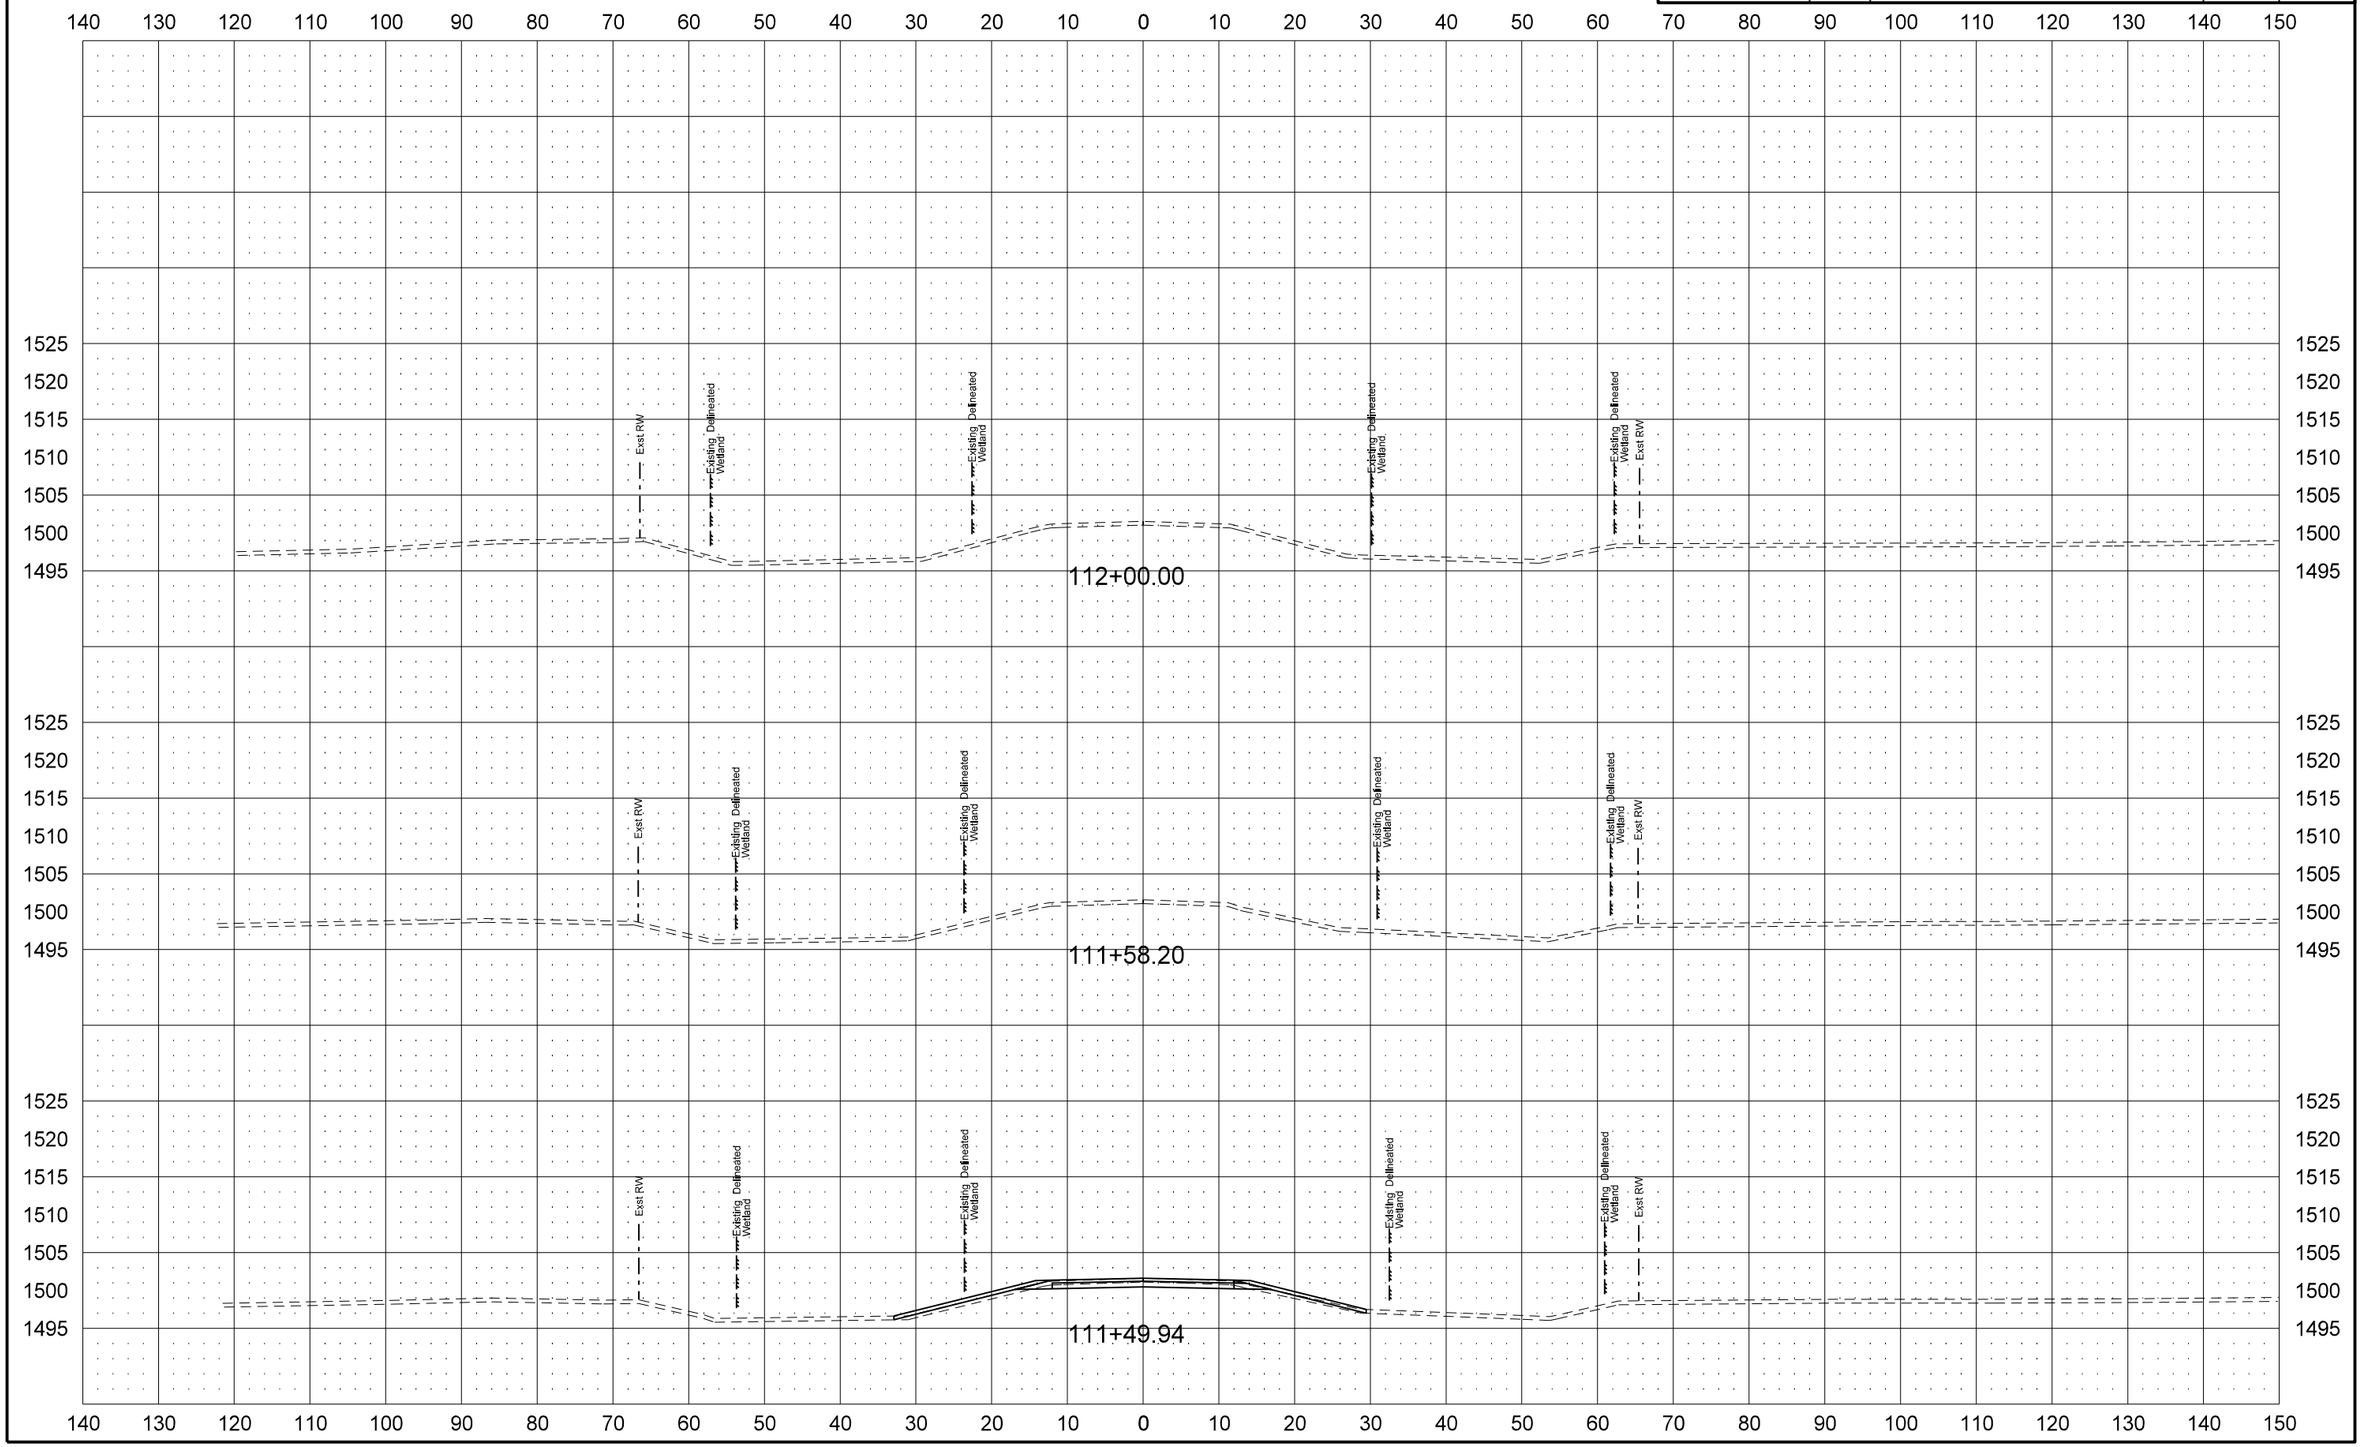

STATE	PROJECT NO.	SECTION NO.	SHEET NO.
ND	SHE-4-083(124)244	200	95

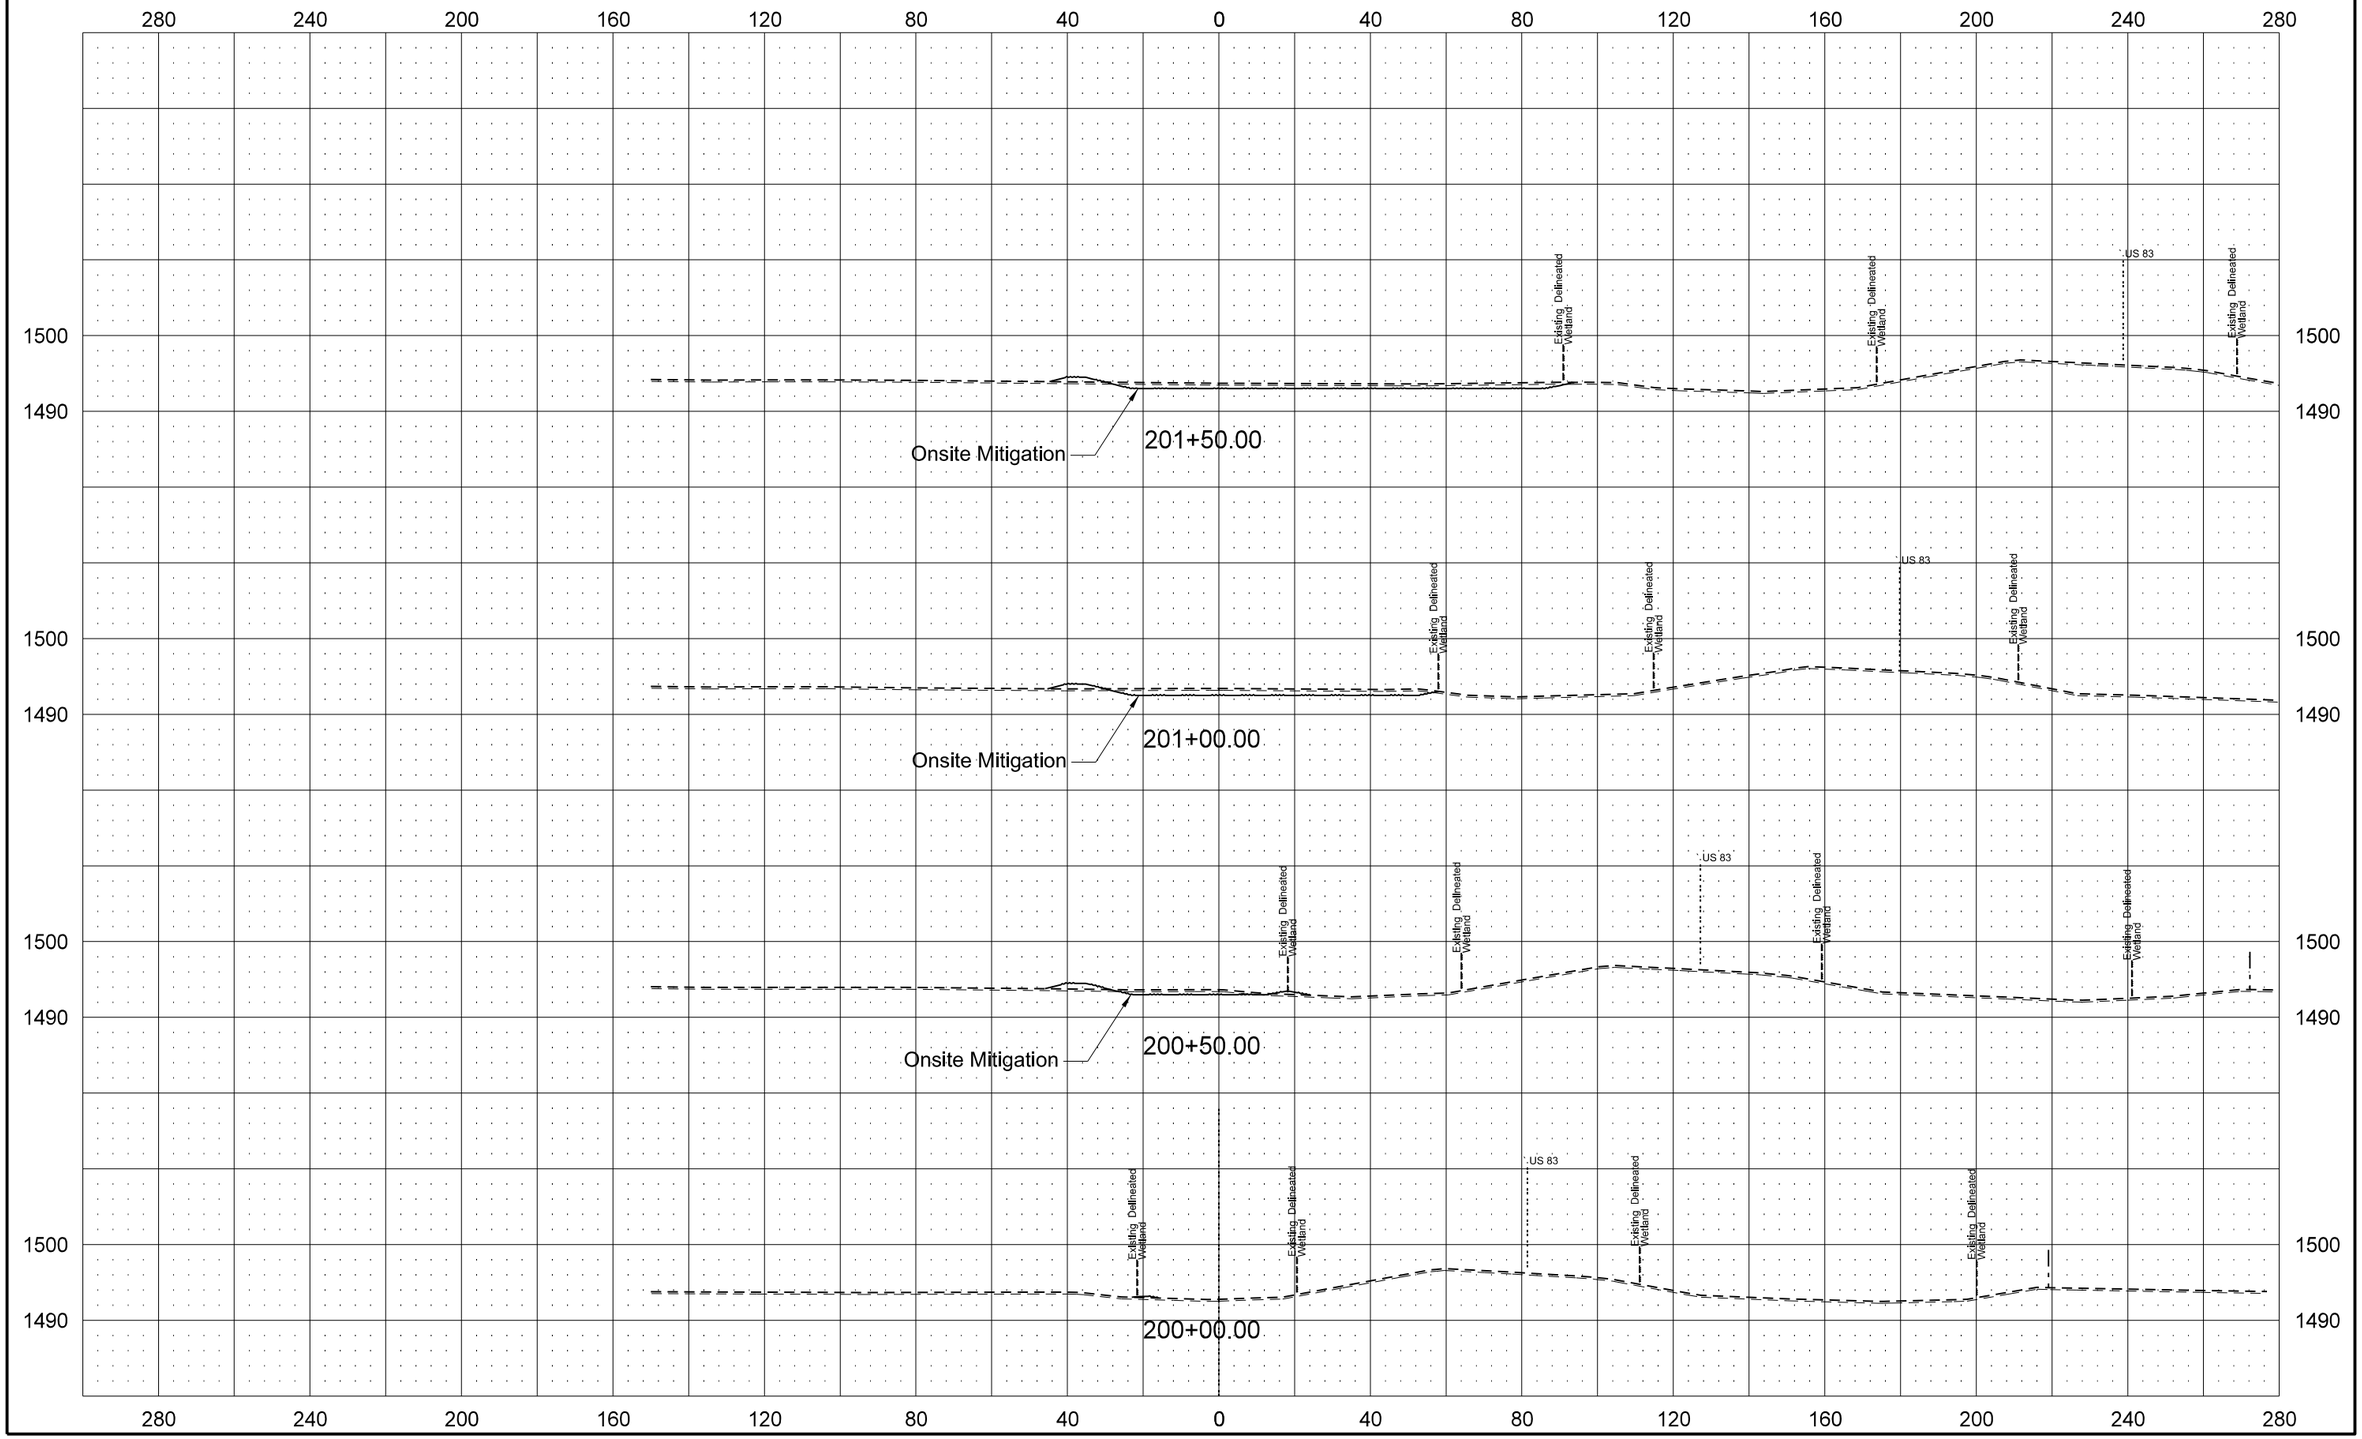

STATE	PROJECT NO.	SECTION NO.	SHEET NO.
ND	SHE-4-083(124)244	200	96

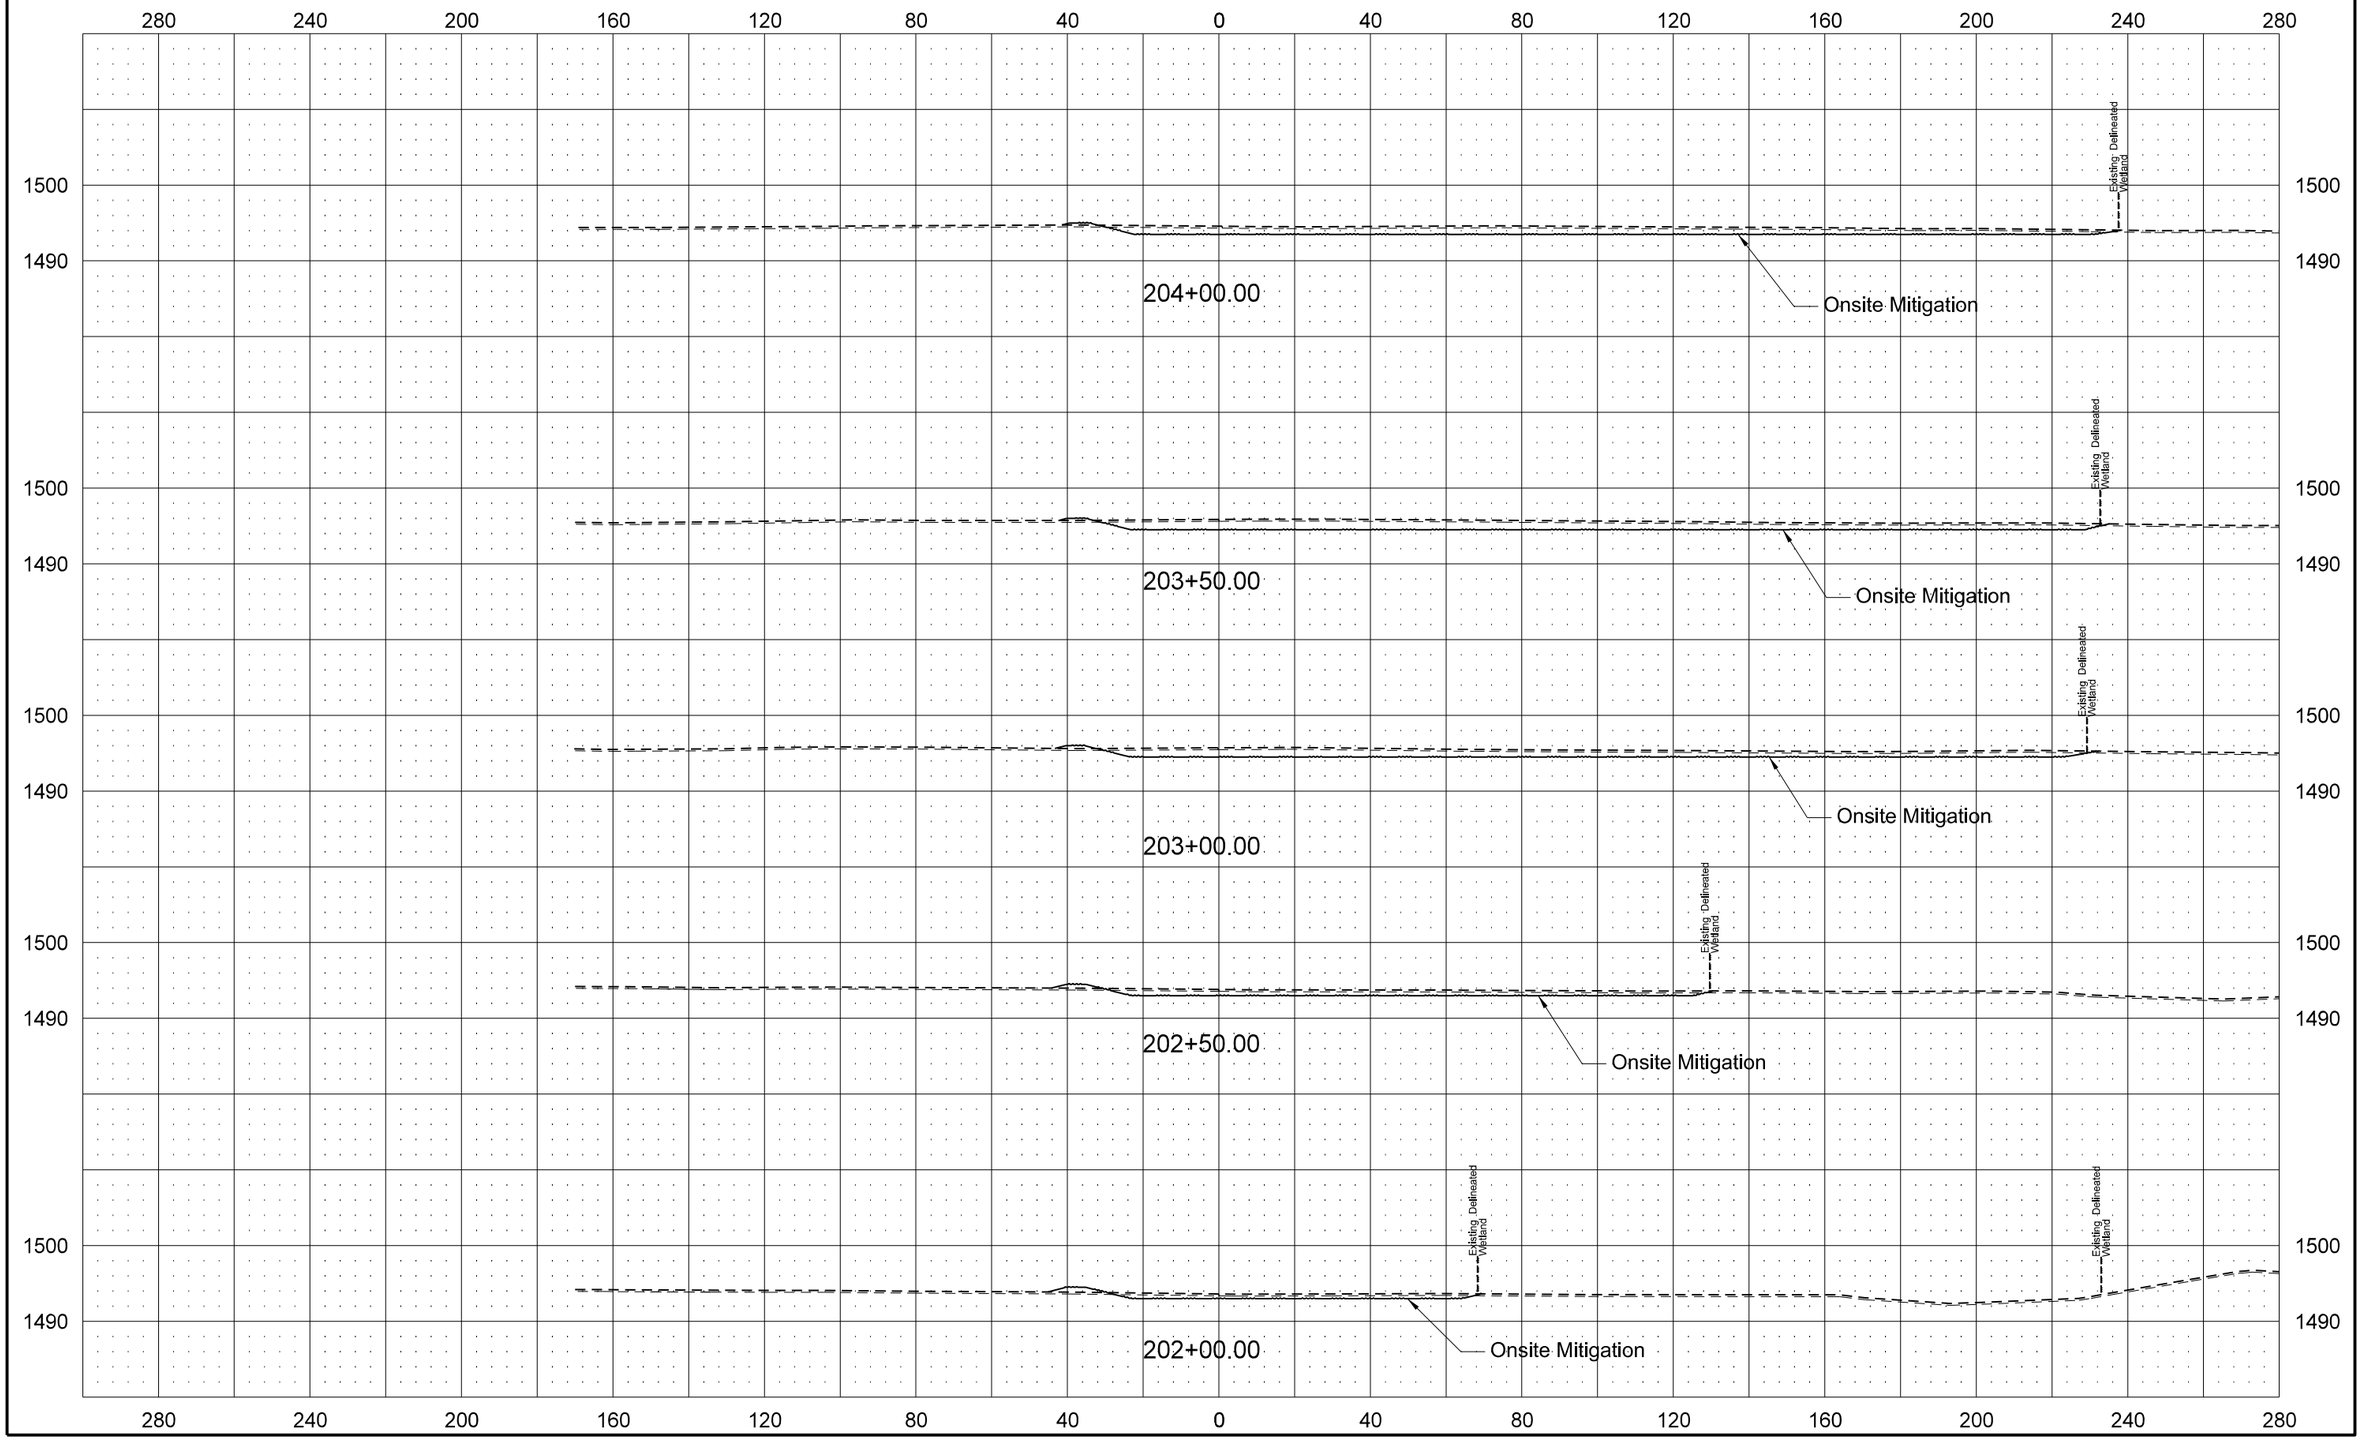
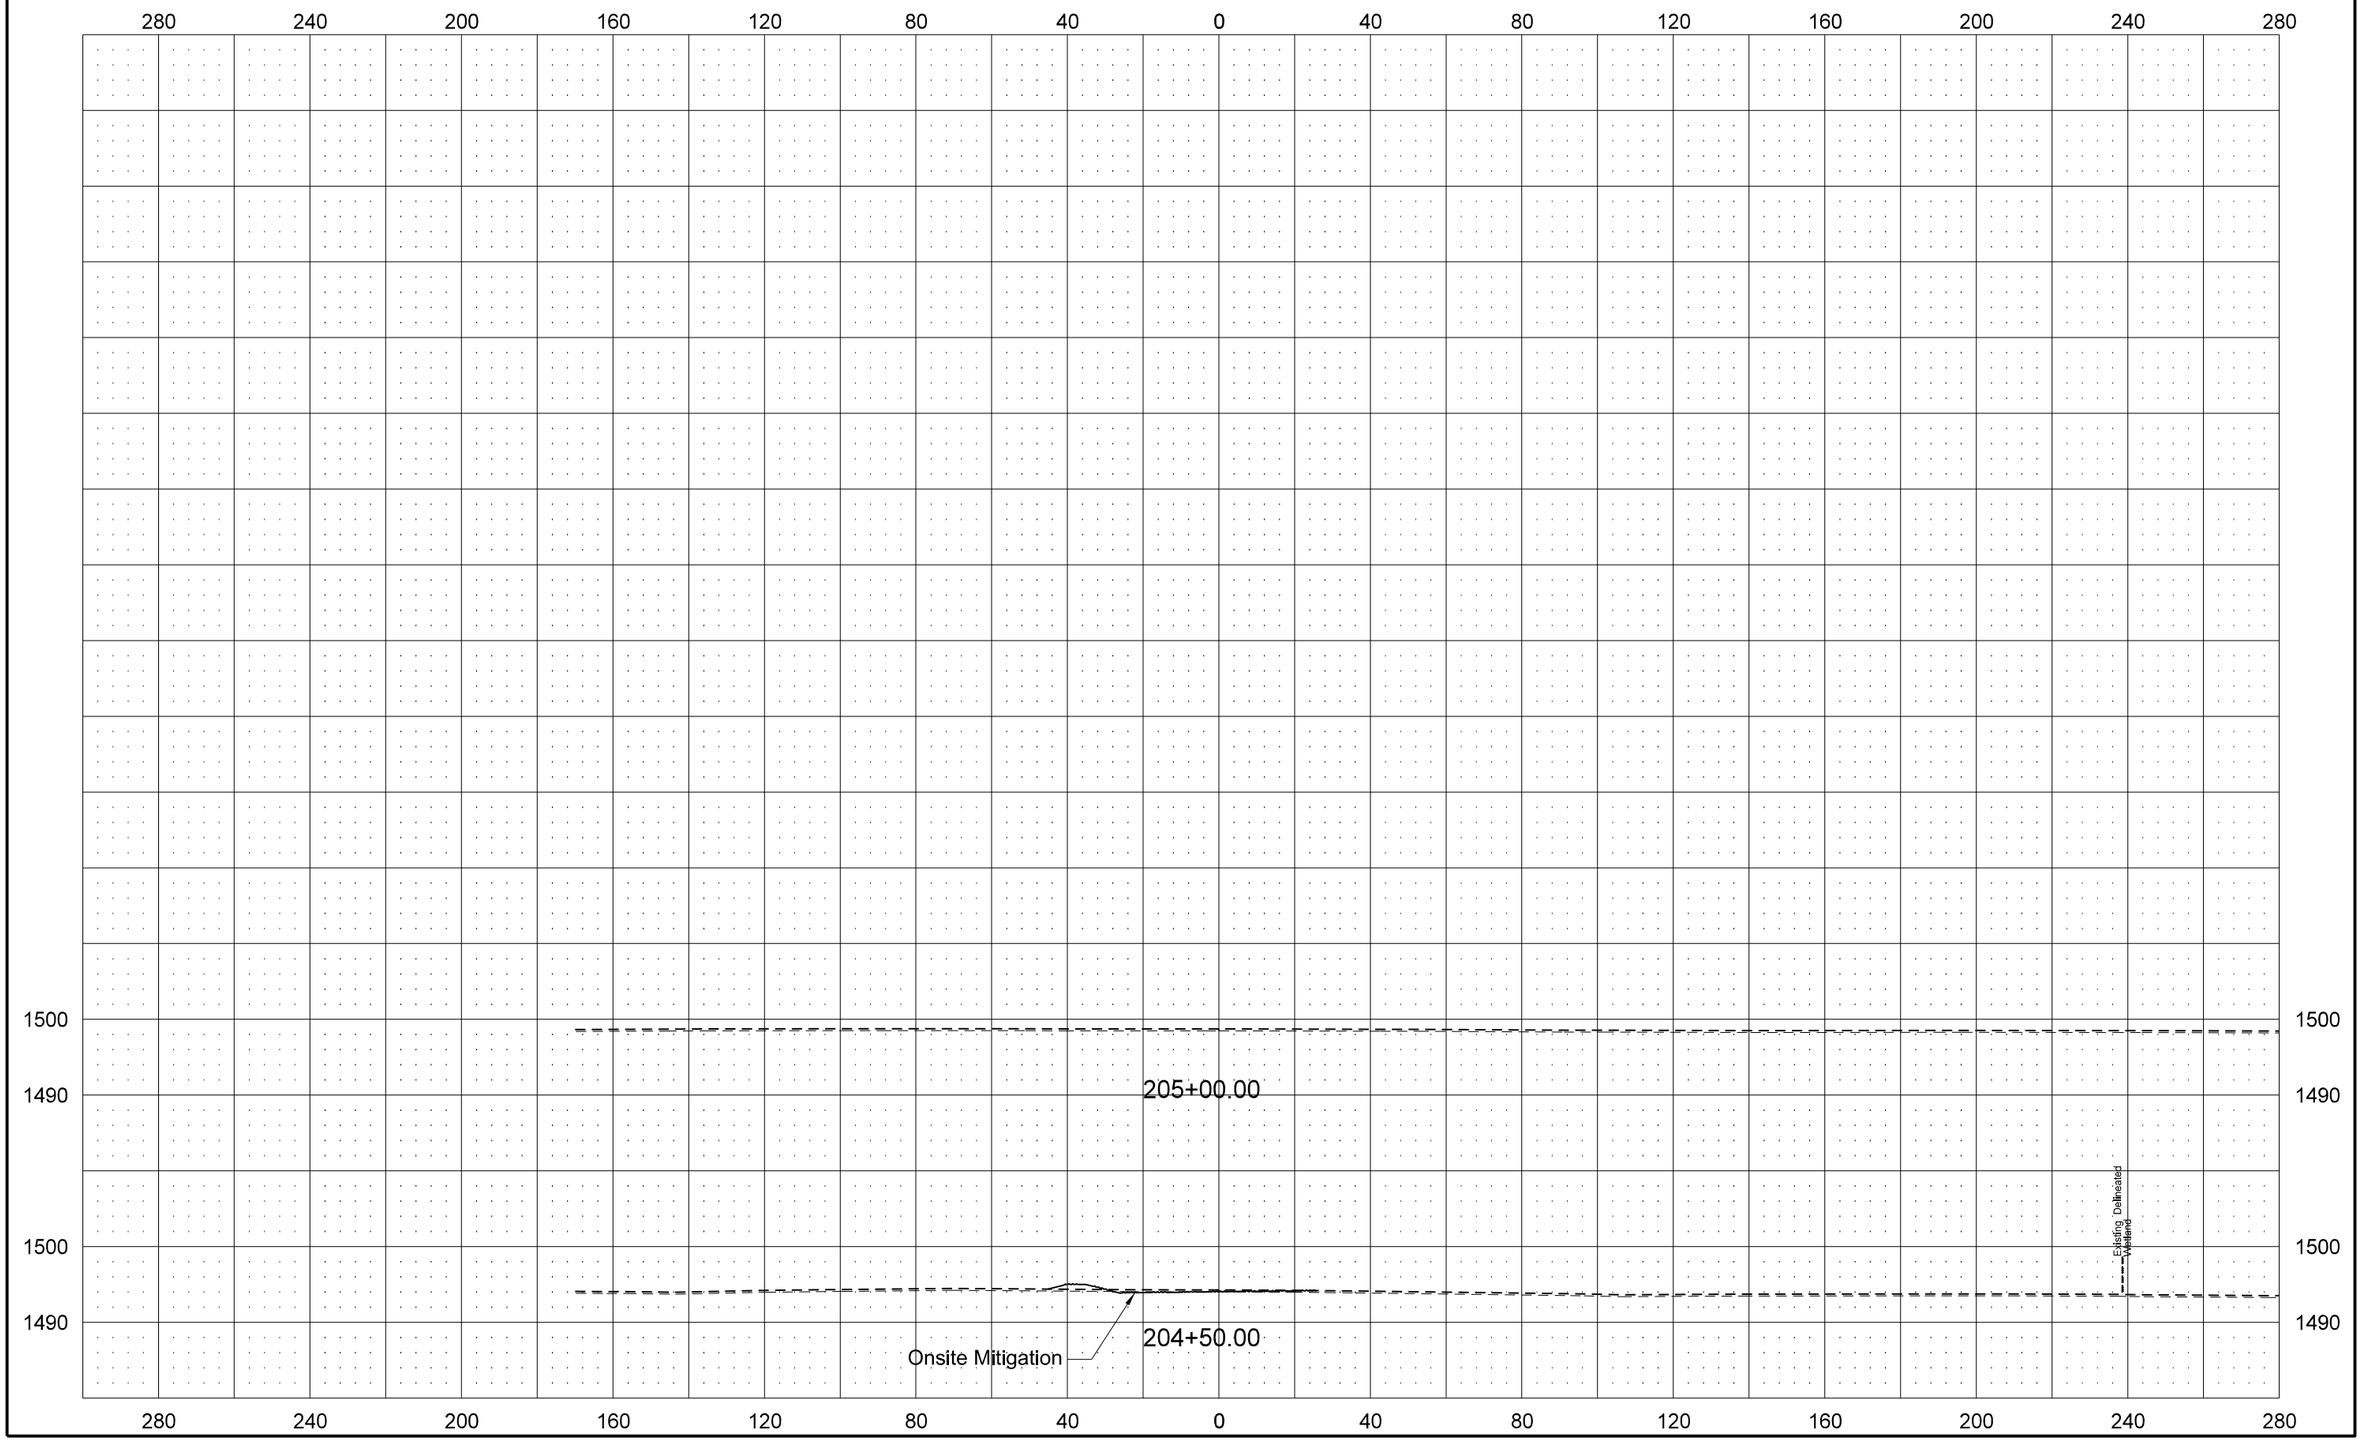
STATE	PROJECT NO.	SECTION NO.	SHEET NO.
ND	SHE-4-083(124)244	200	97