STATE	PROJECT NO.	SECTION NO.	SHEET NO.
ND	SNH-2-013(054)262	200	1

Cross-Sections
ND 13

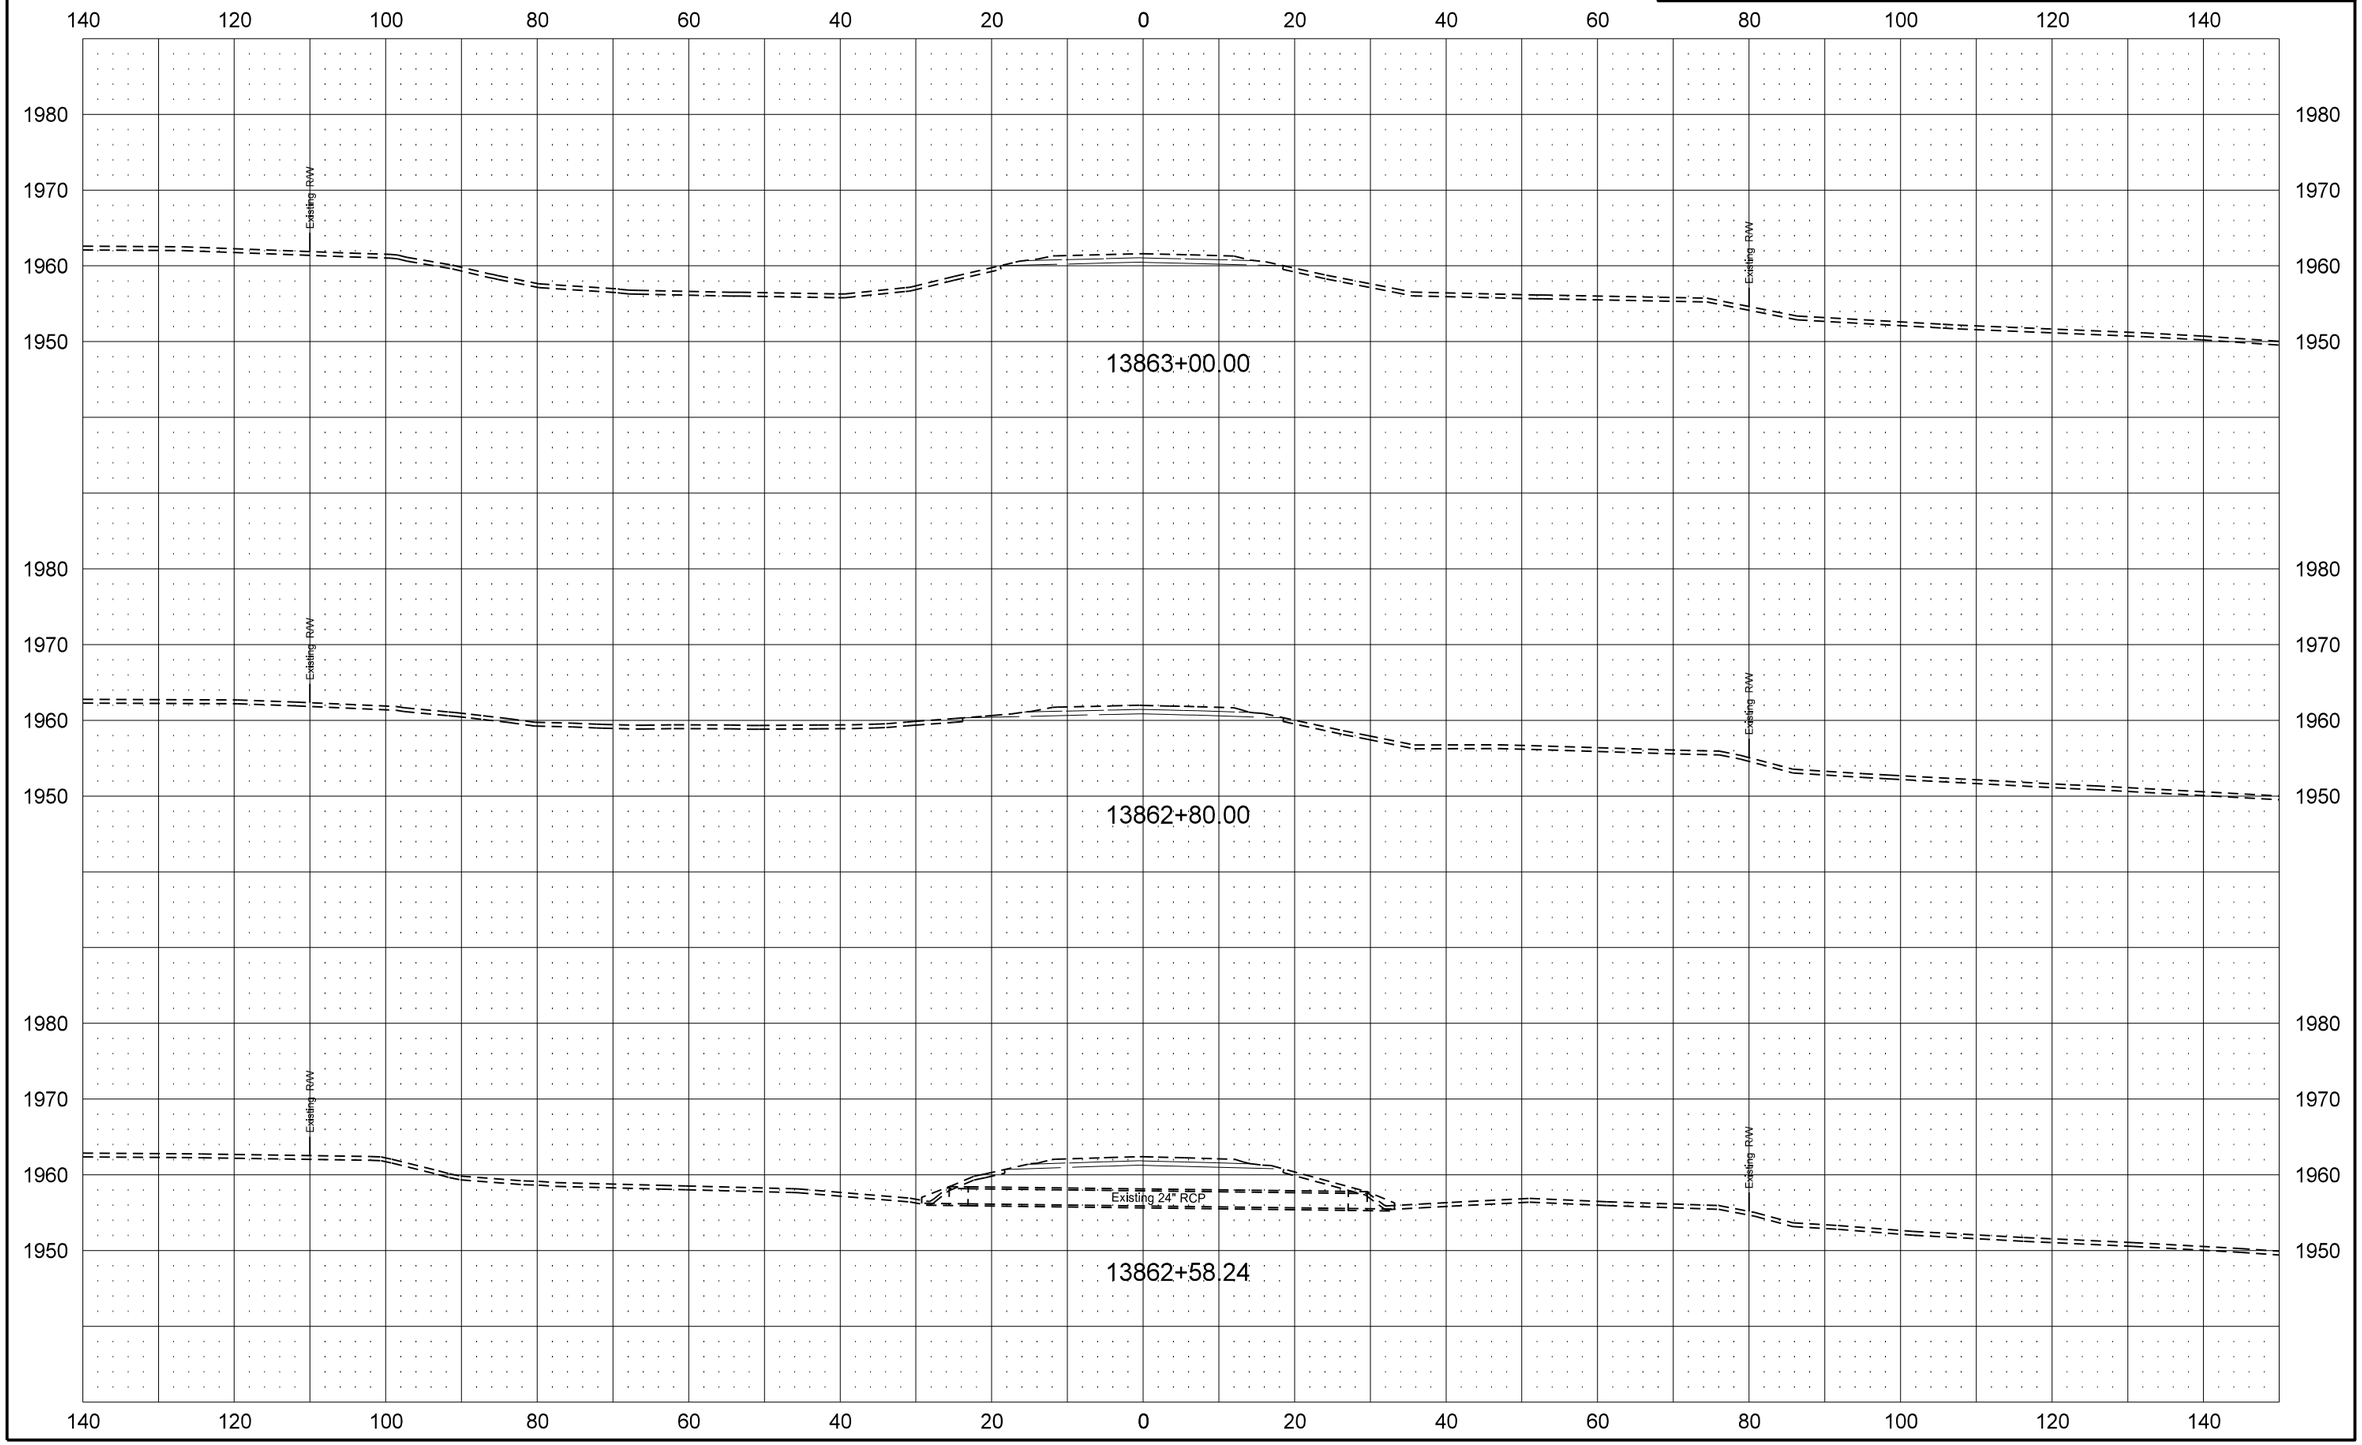

STATE	PROJECT NO.	SECTION NO.	SHEET NO.
ND	SNH-2-013(054)262	200	2

Cross-Sections
ND 13

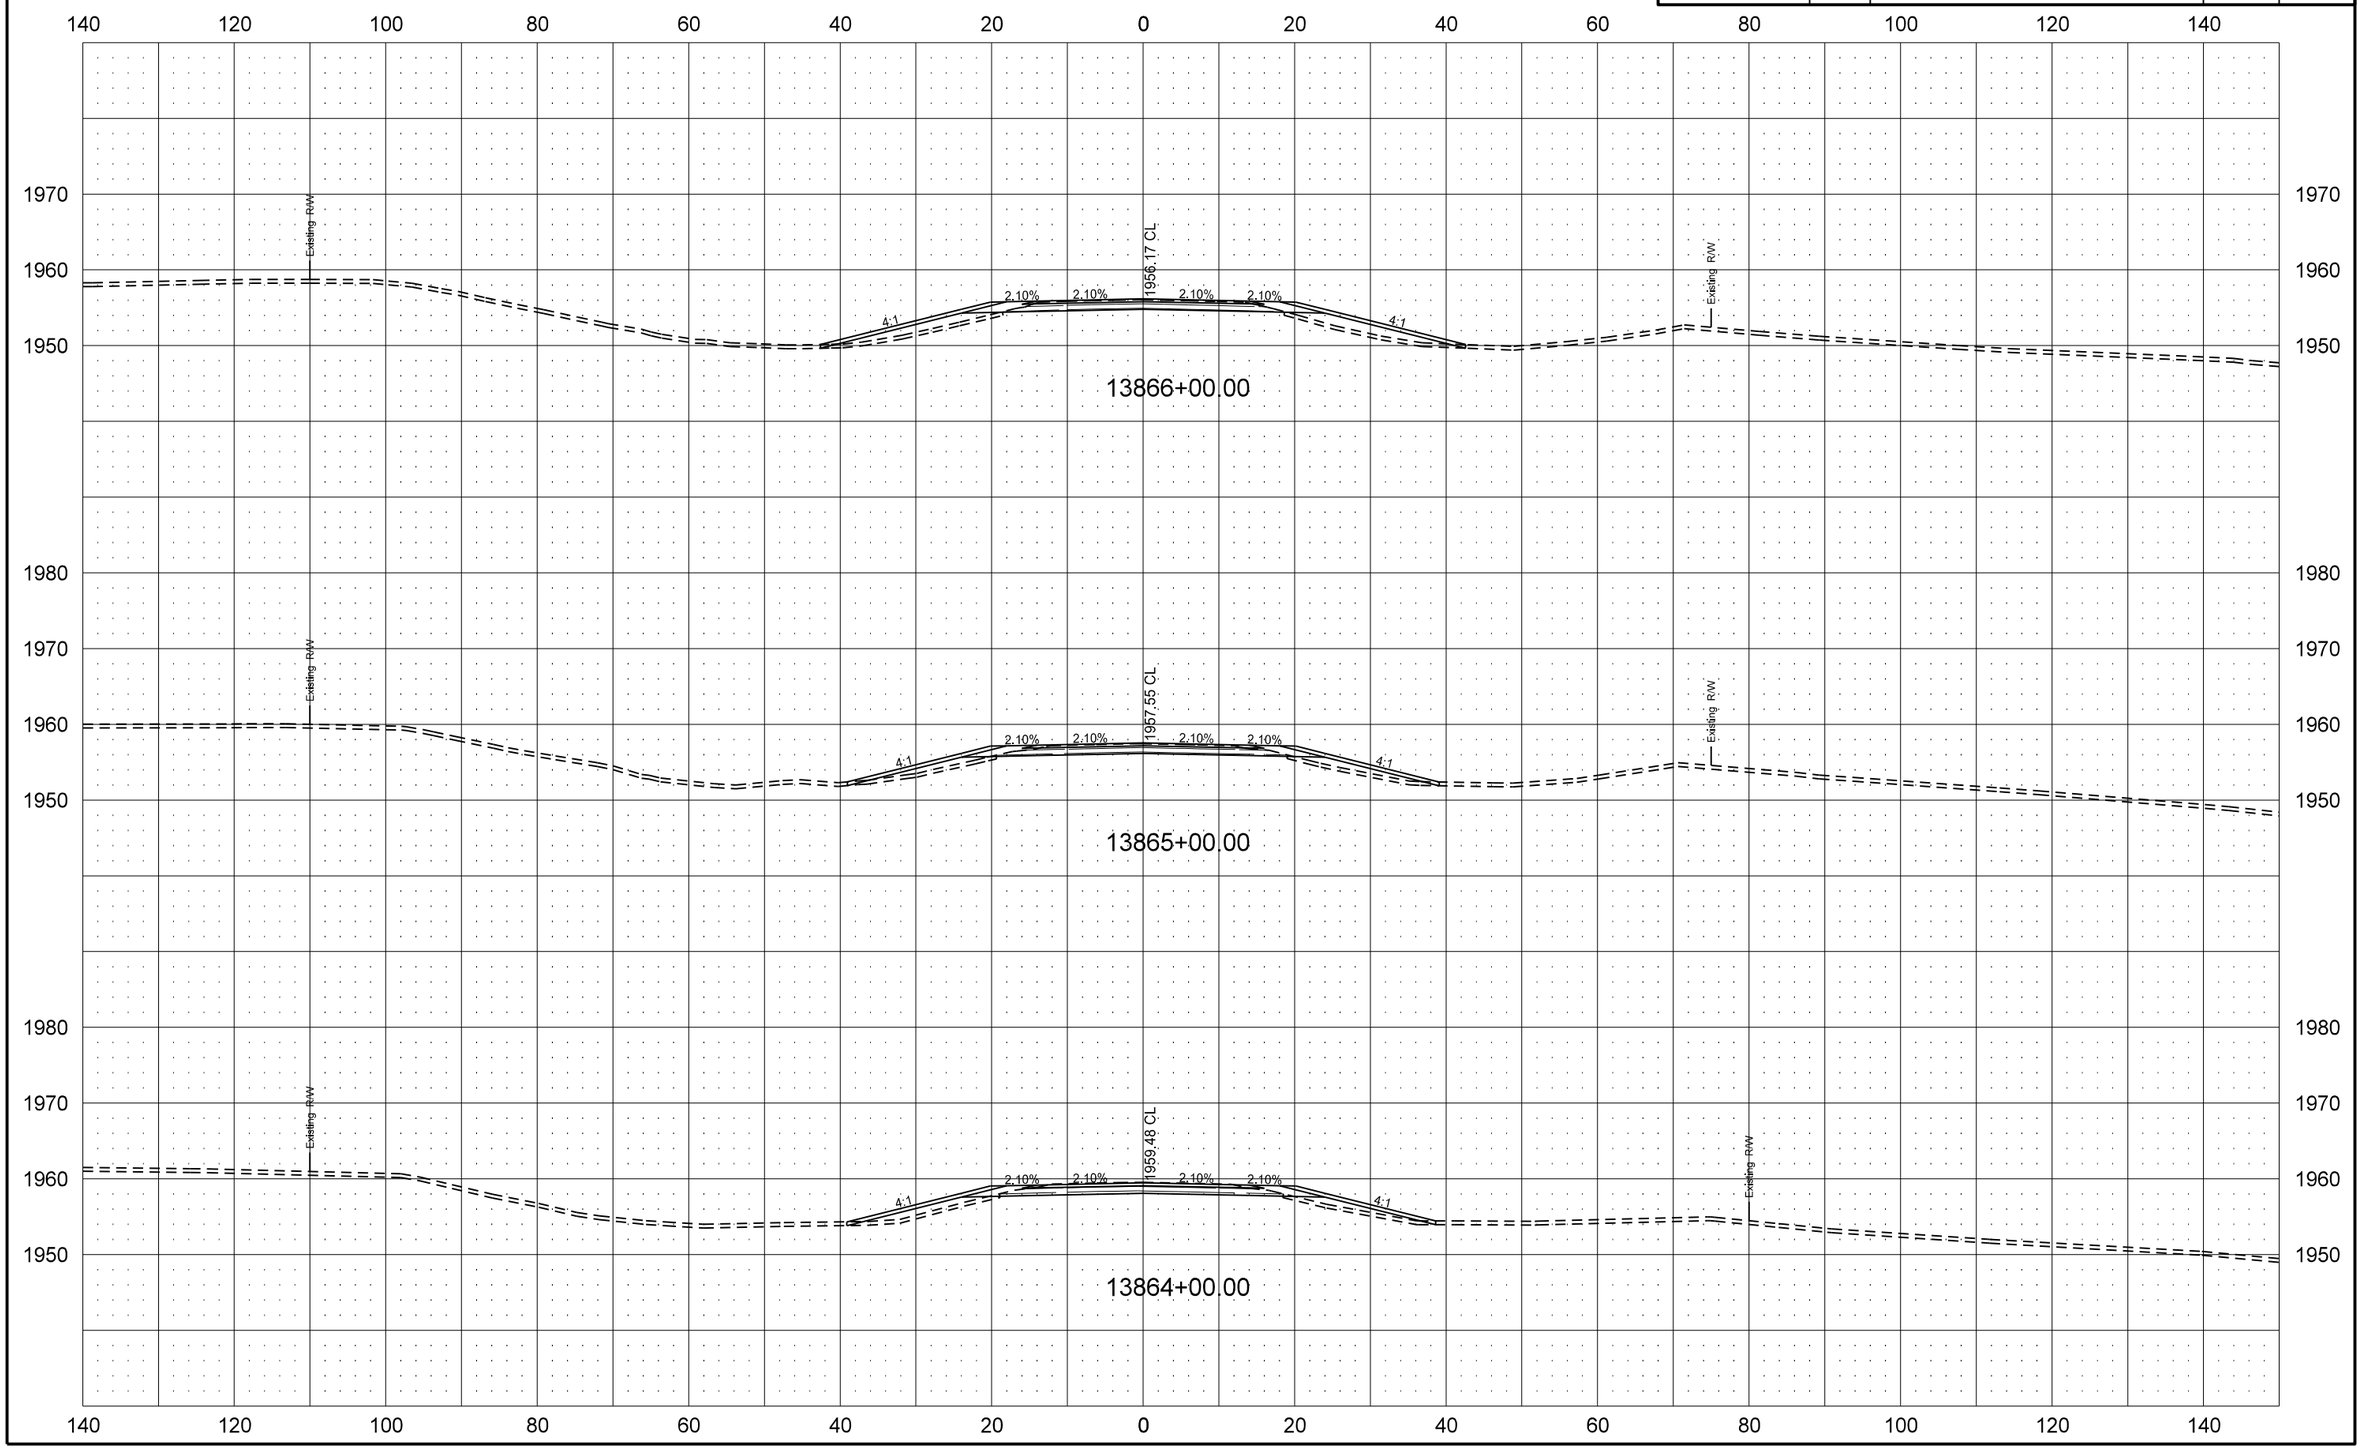

STATE	PROJECT NO.	SECTION NO.	SHEET NO.
ND	SNH-2-013(054)262	200	3

Cross-Sections
ND 13

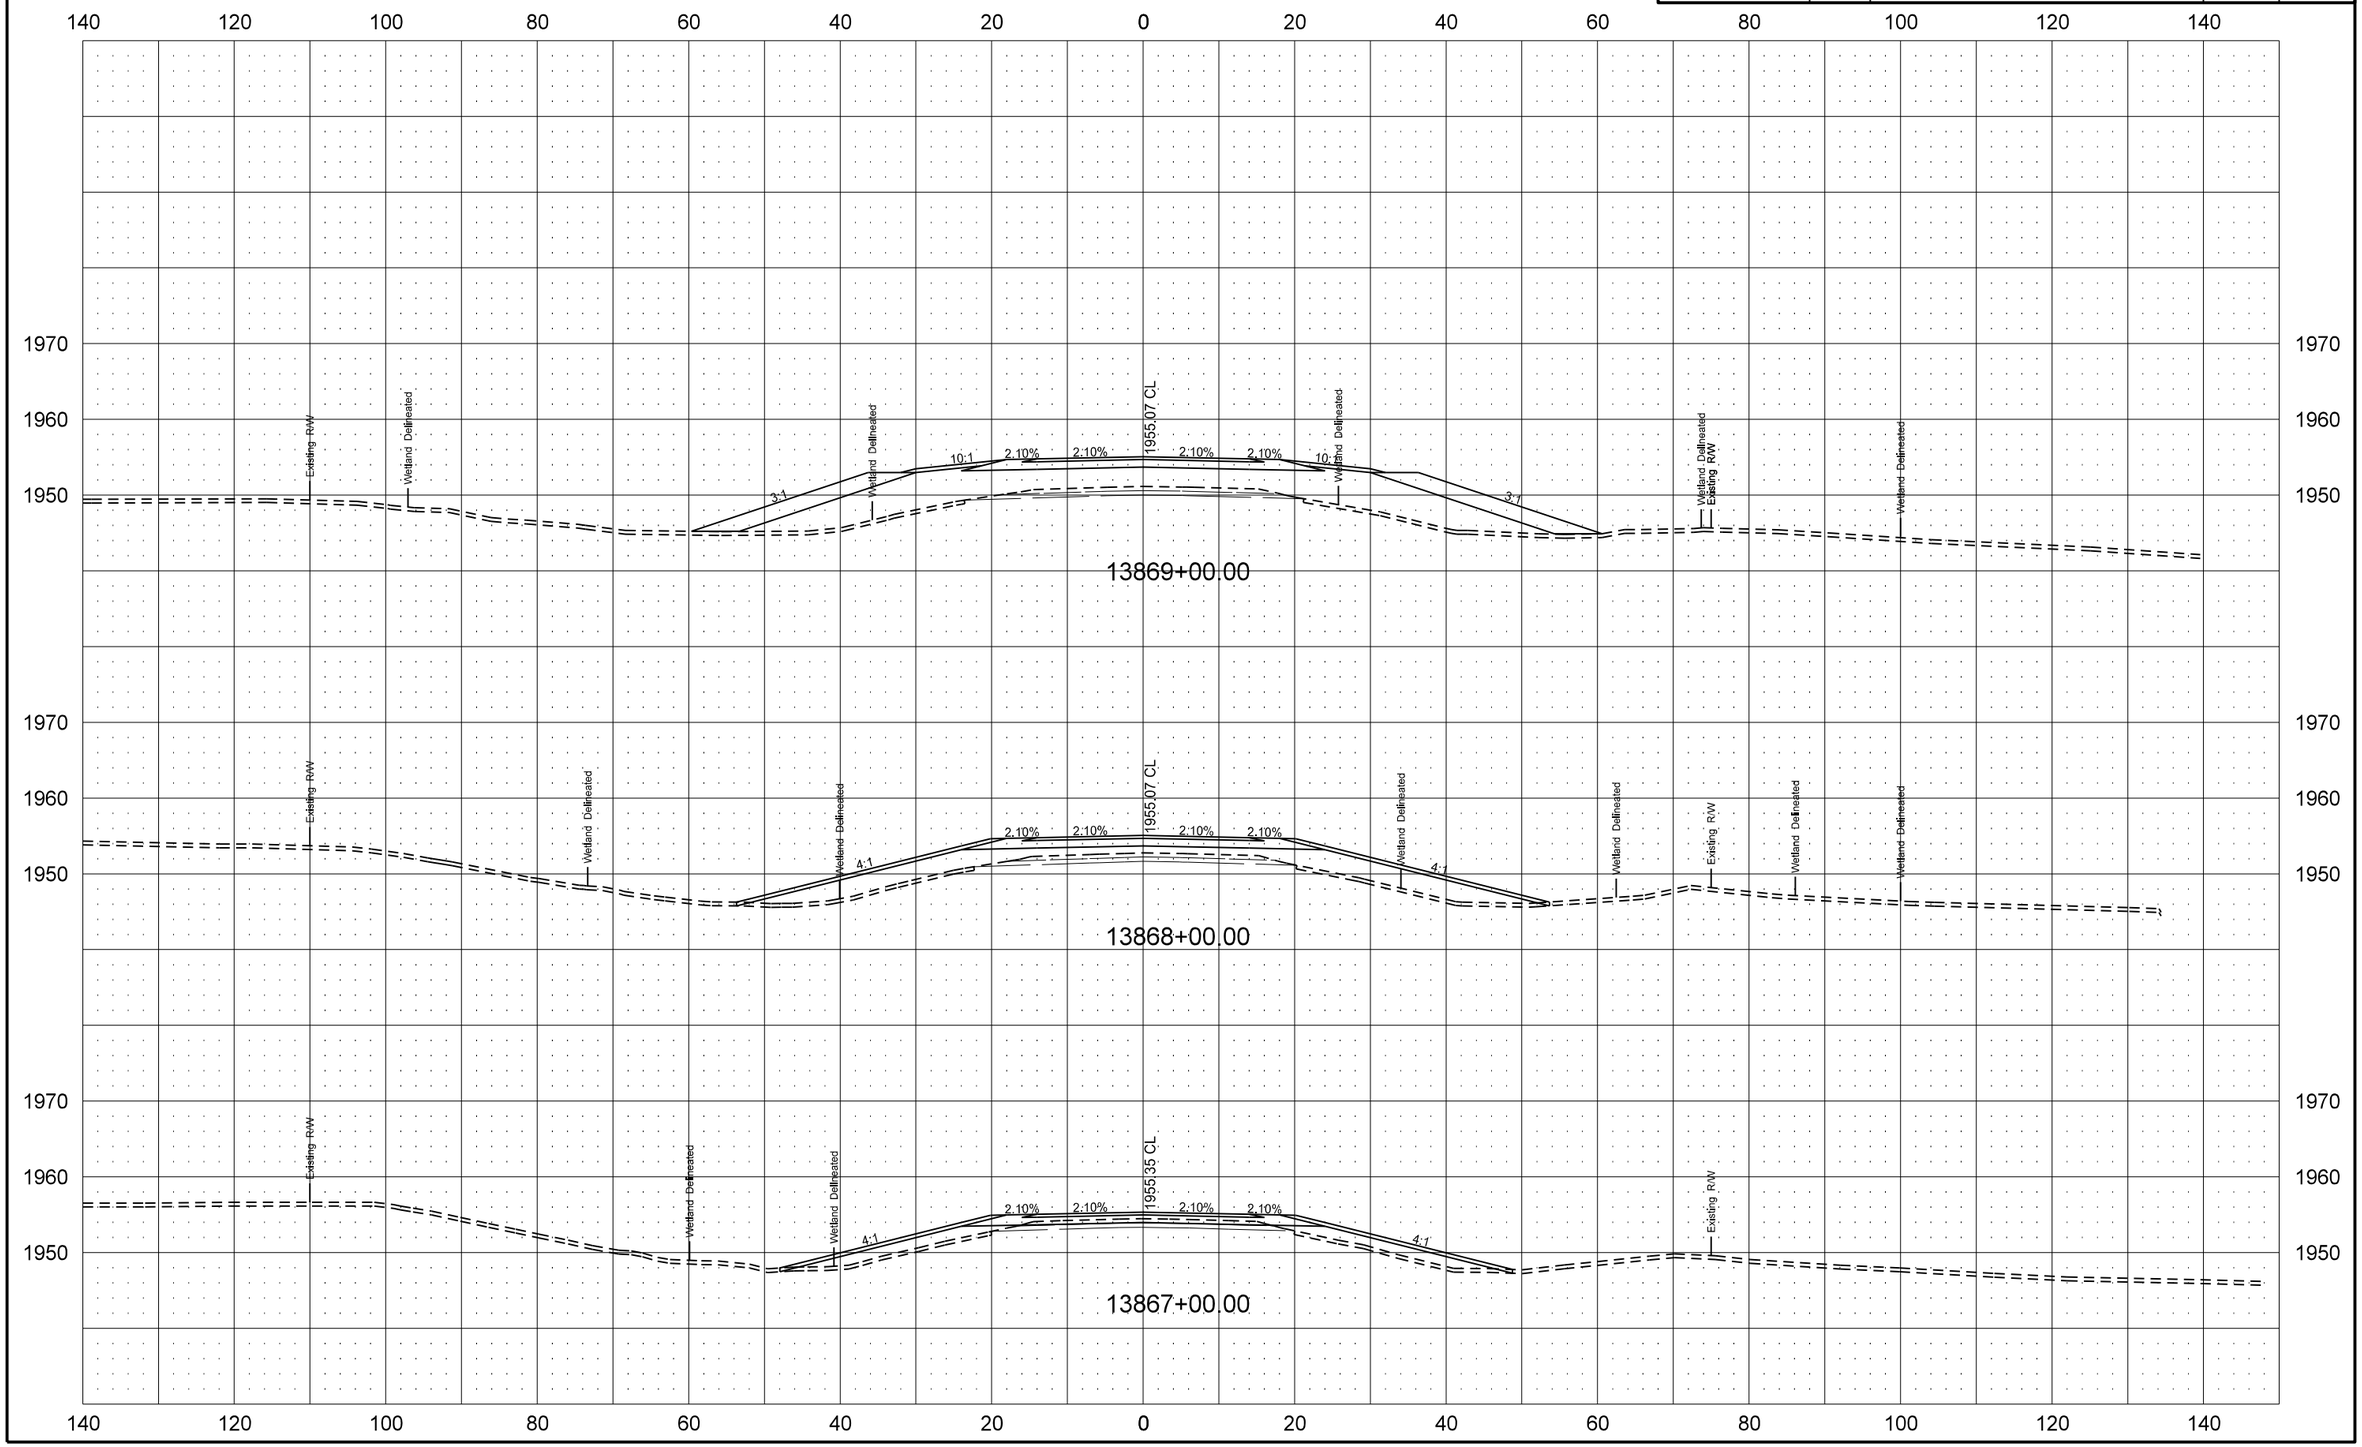

STATE	PROJECT NO.	SECTION NO.	SHEET NO.
ND	SNH-2-013(054)262	200	4

Cross-Sections
ND 13

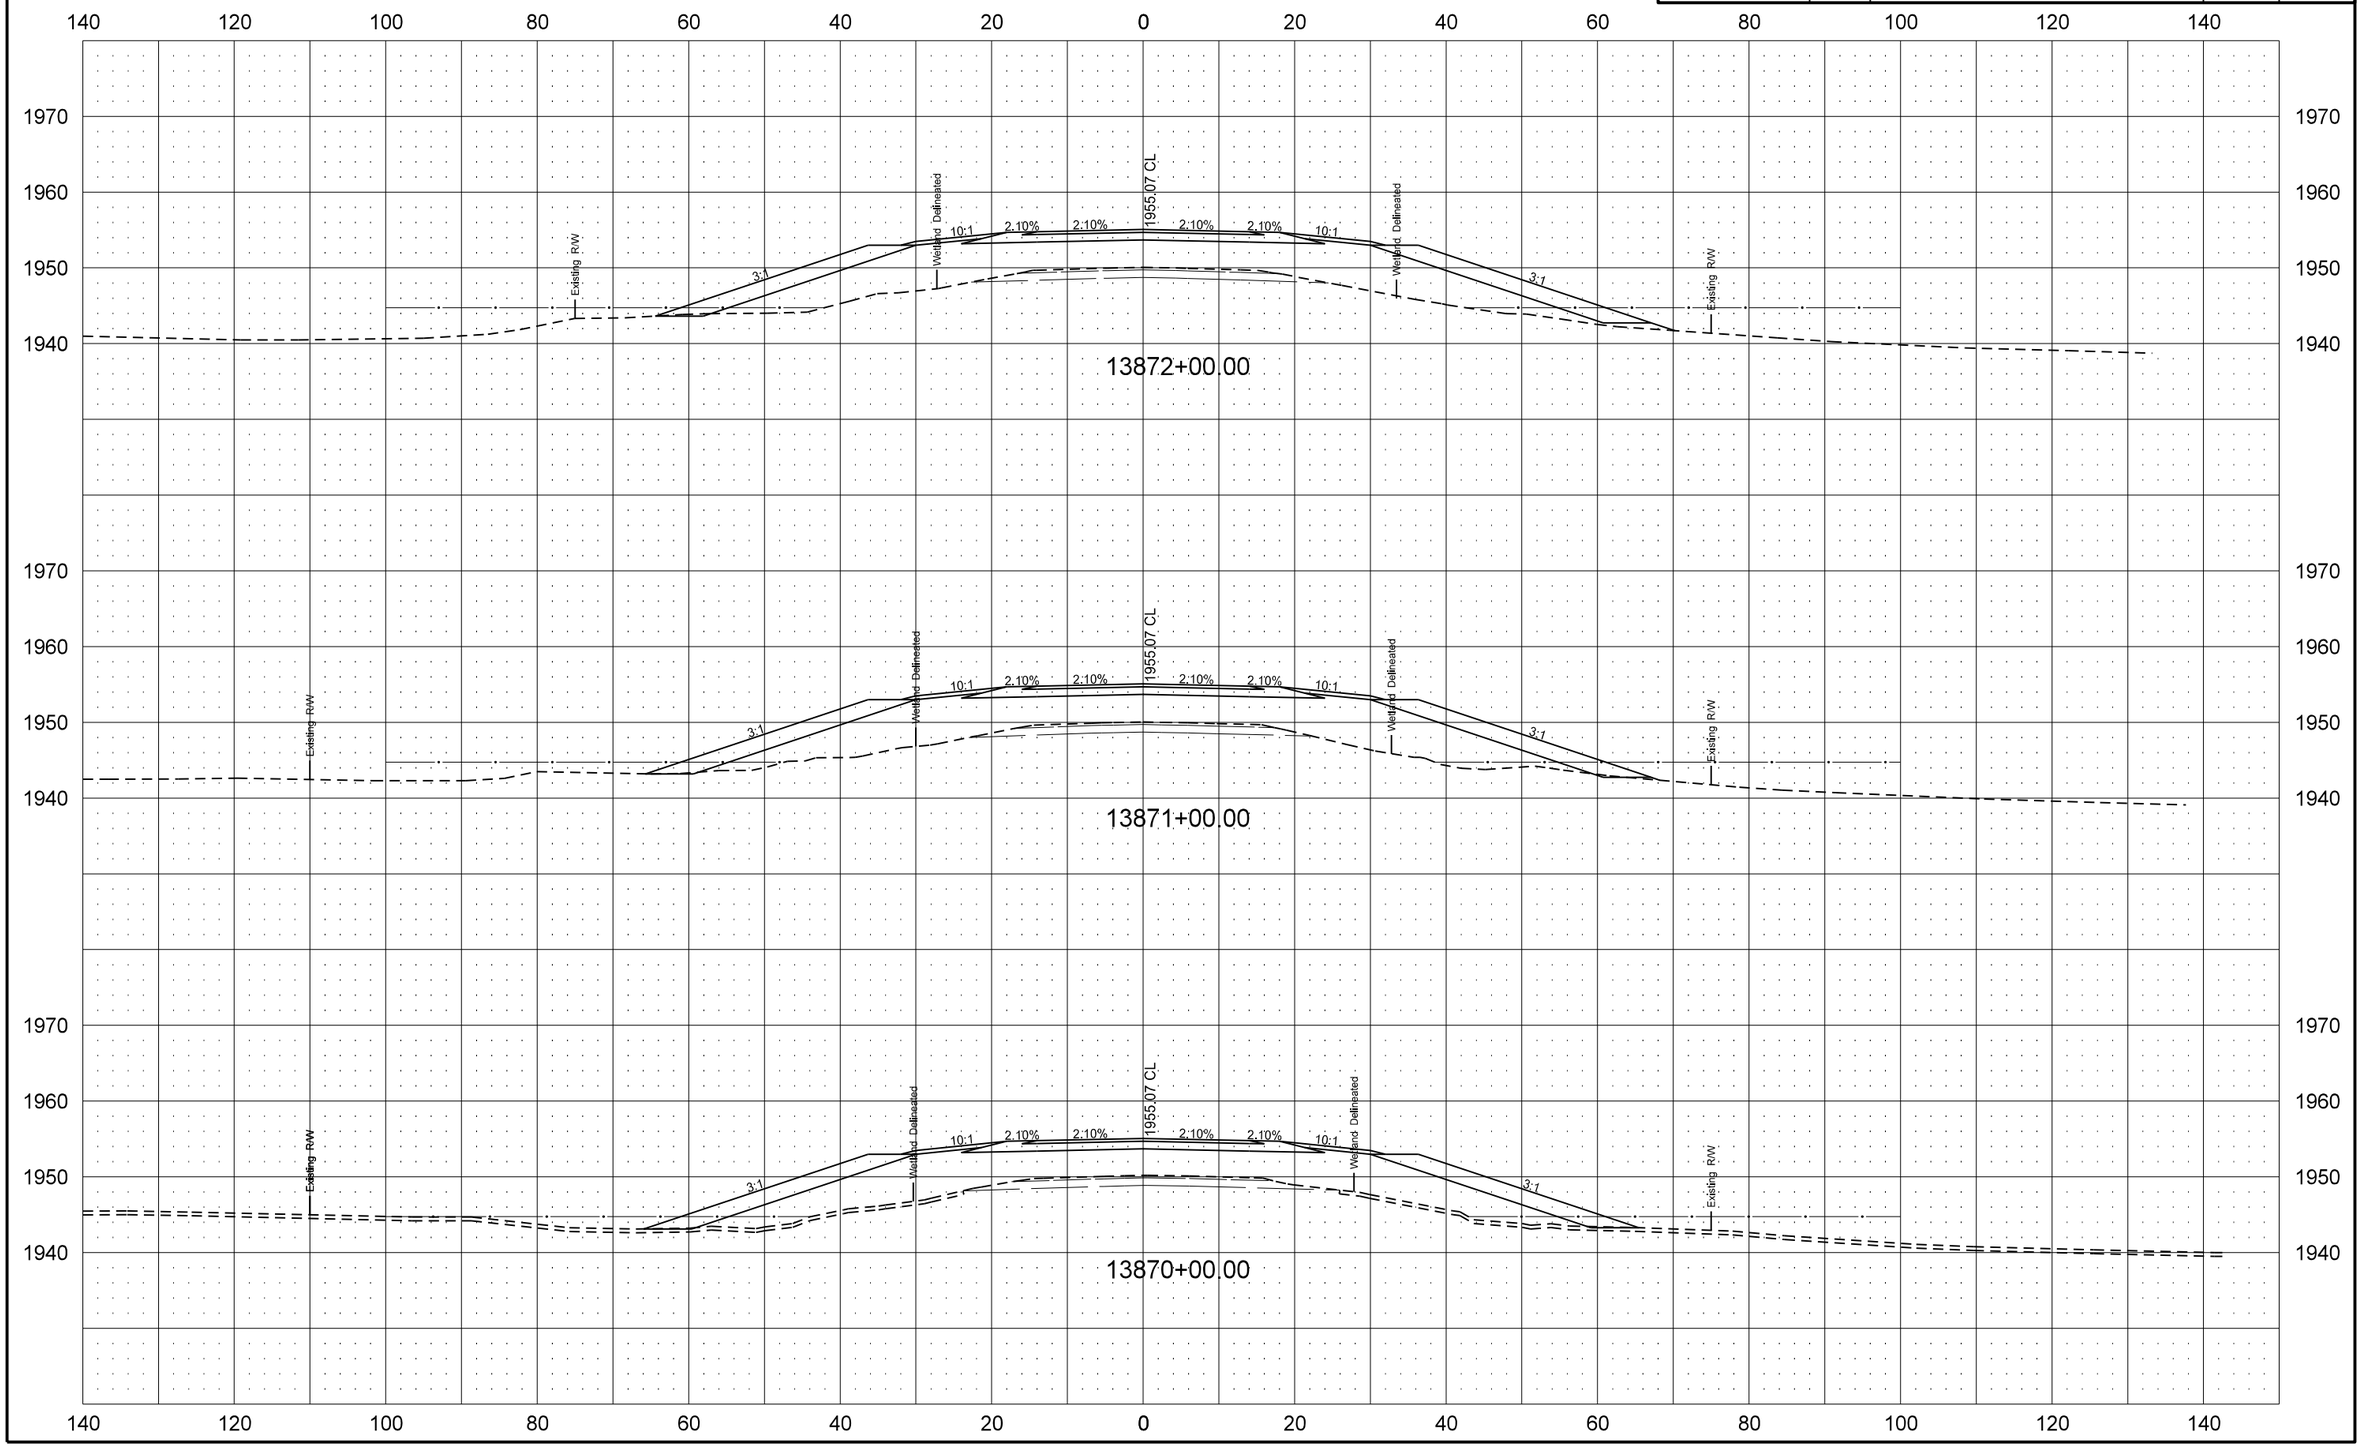

STATE	PROJECT NO.	SECTION NO.	SHEET NO.
ND	SNH-2-013(054)262	200	5

Cross-Sections
ND 13

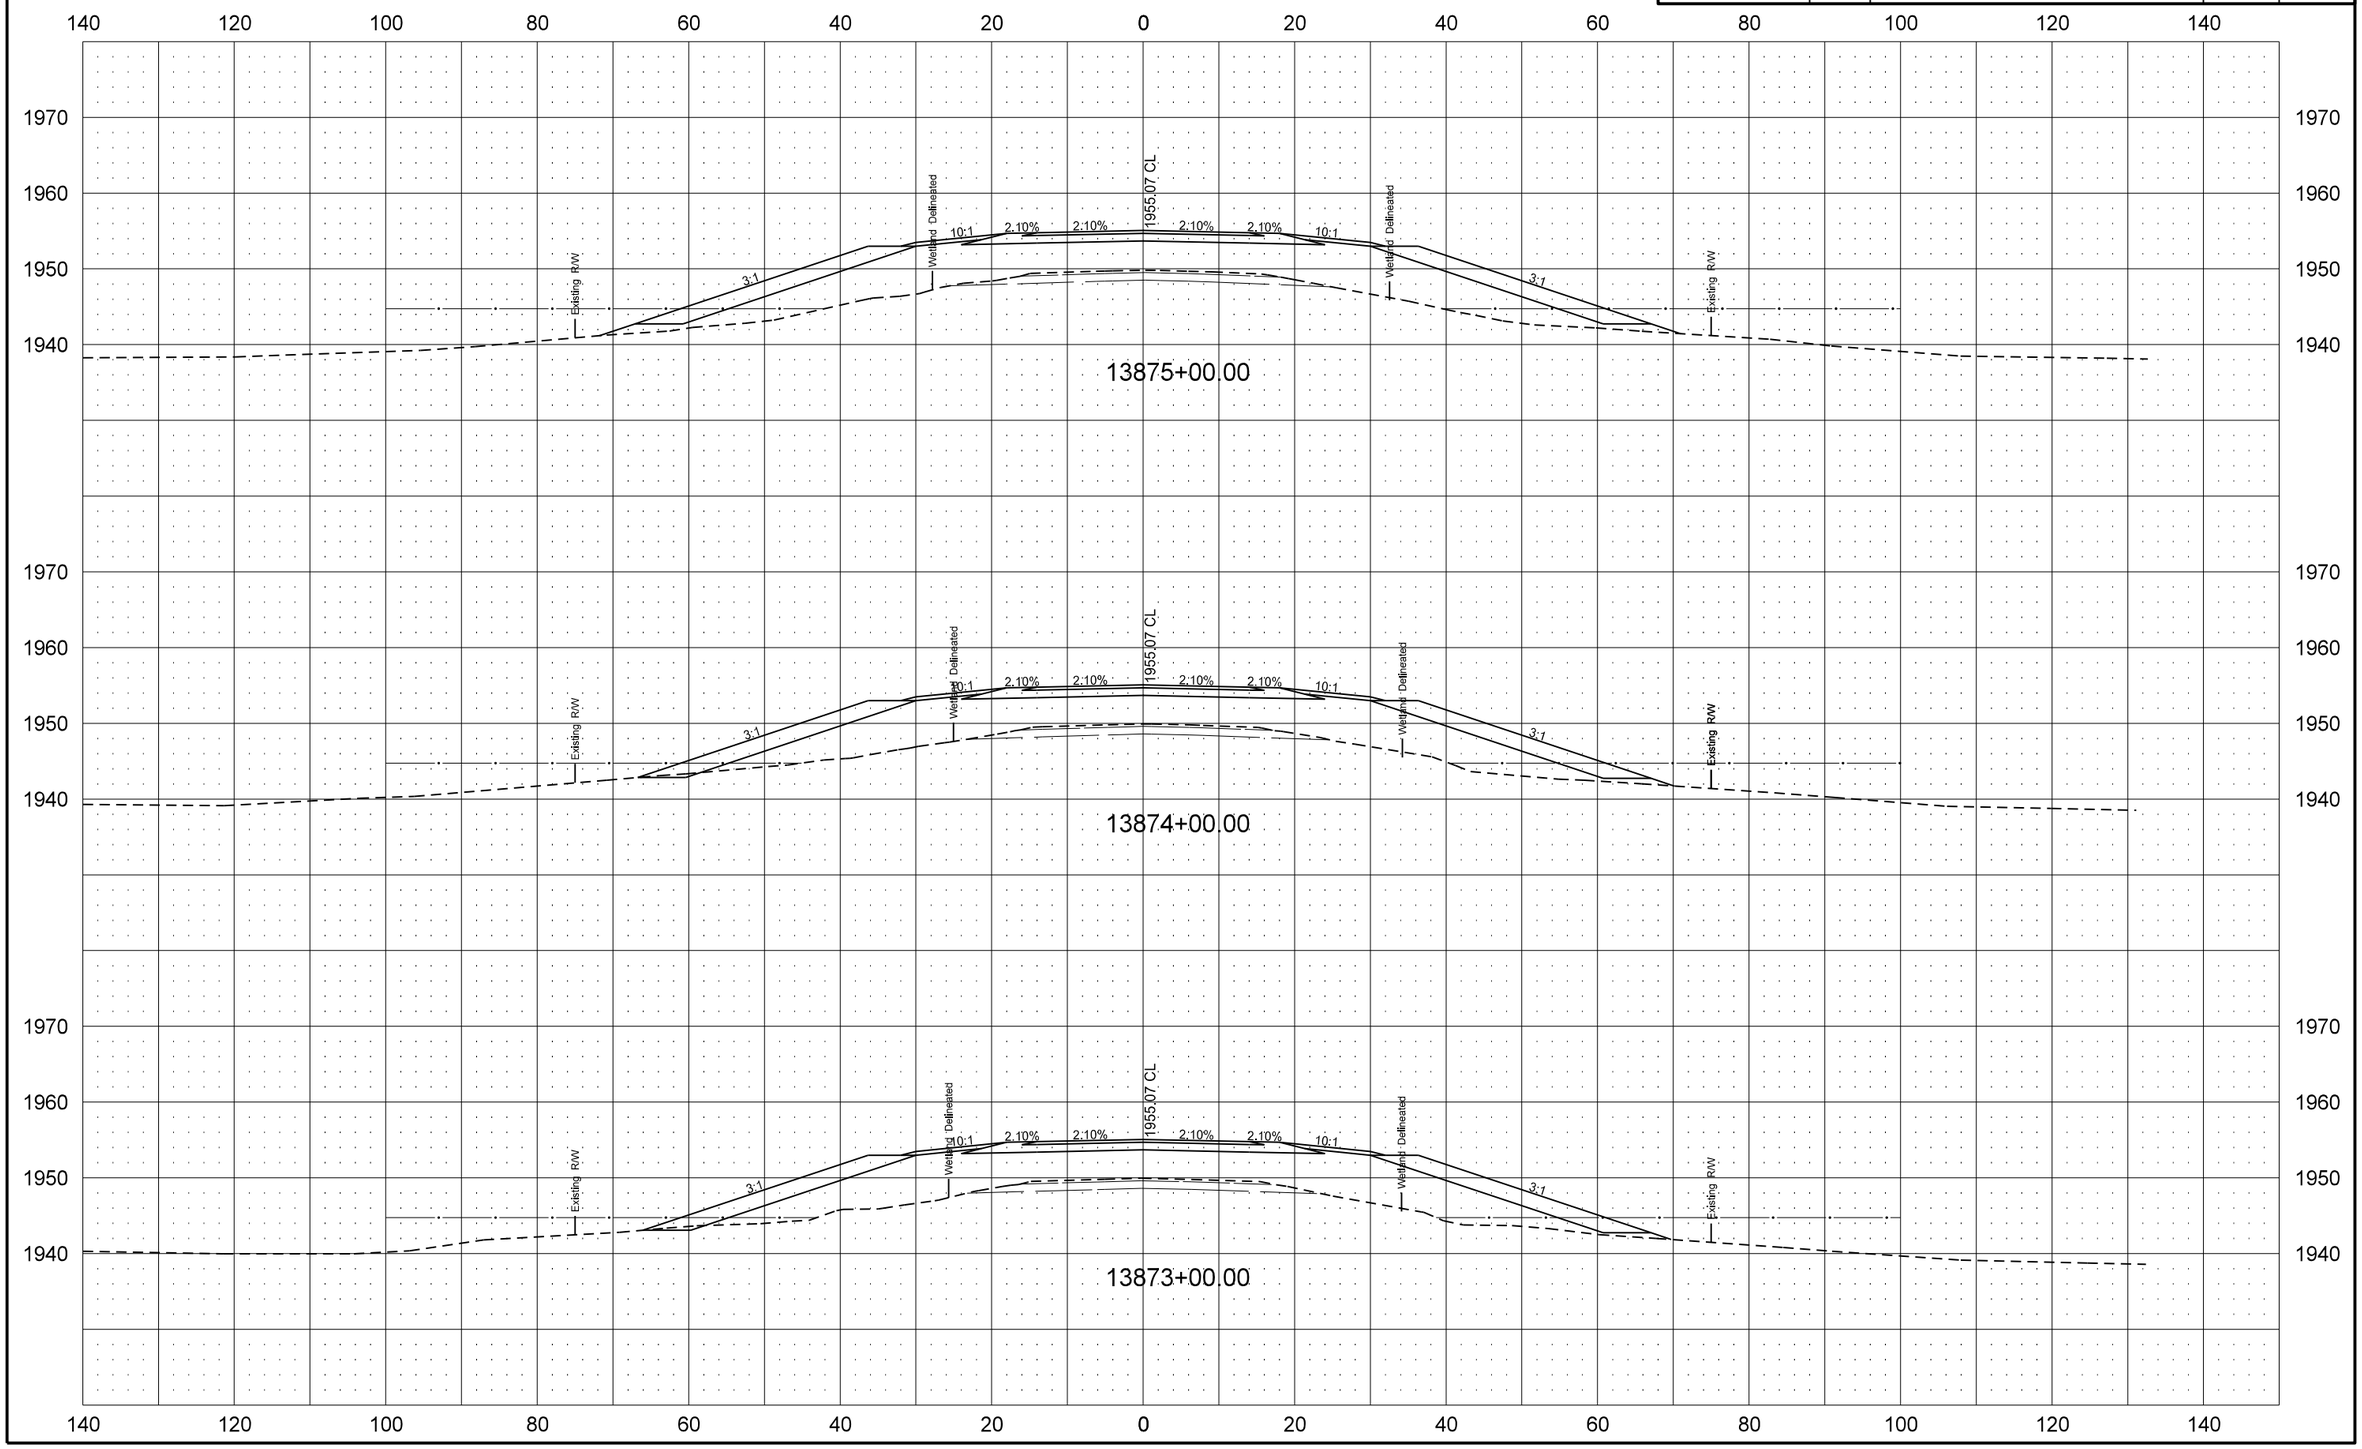

STATE	PROJECT NO.	SECTION NO.	SHEET NO.
ND	SNH-2-013(054)262	200	6

Cross-Sections
ND 13

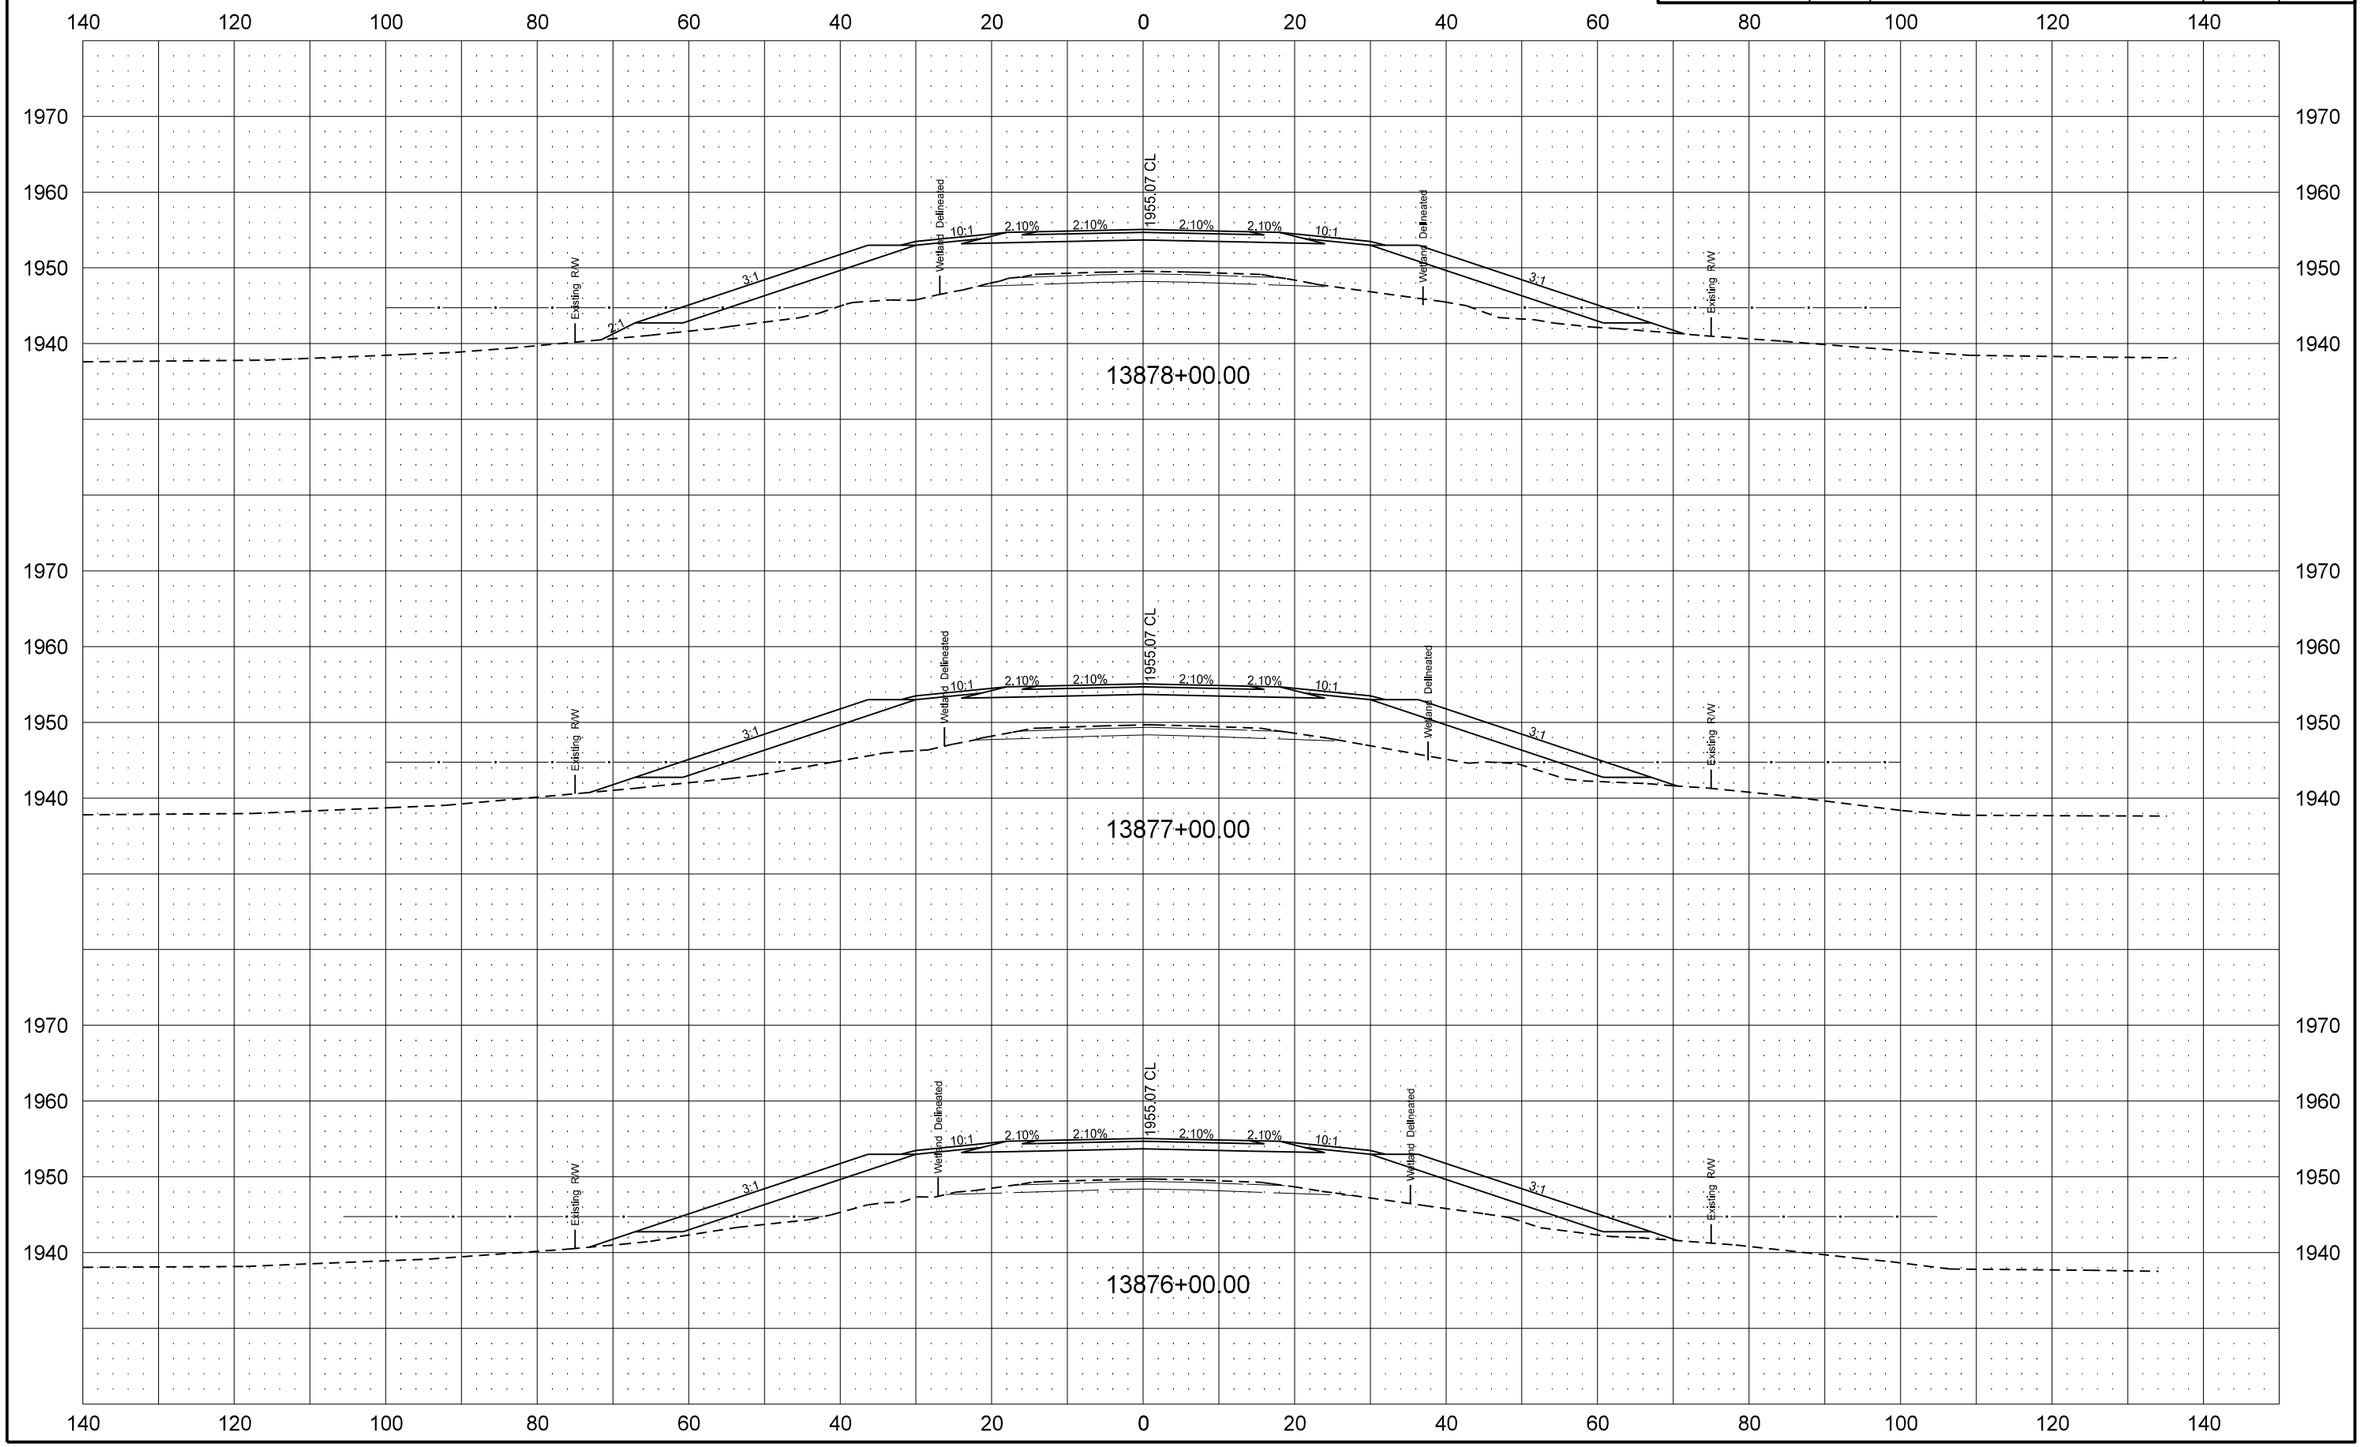

11/19/2015 3:07:20 PM Paul.Sharp R:\Project\20013262.054\Design\Sheets\Section 200_XSection\200XS_001_ND13_20SC.dgn

STATE	PROJECT NO.	SECTION NO.	SHEET NO.
ND	SNH-2-013(054)262	200	7

Cross-Sections
ND 13

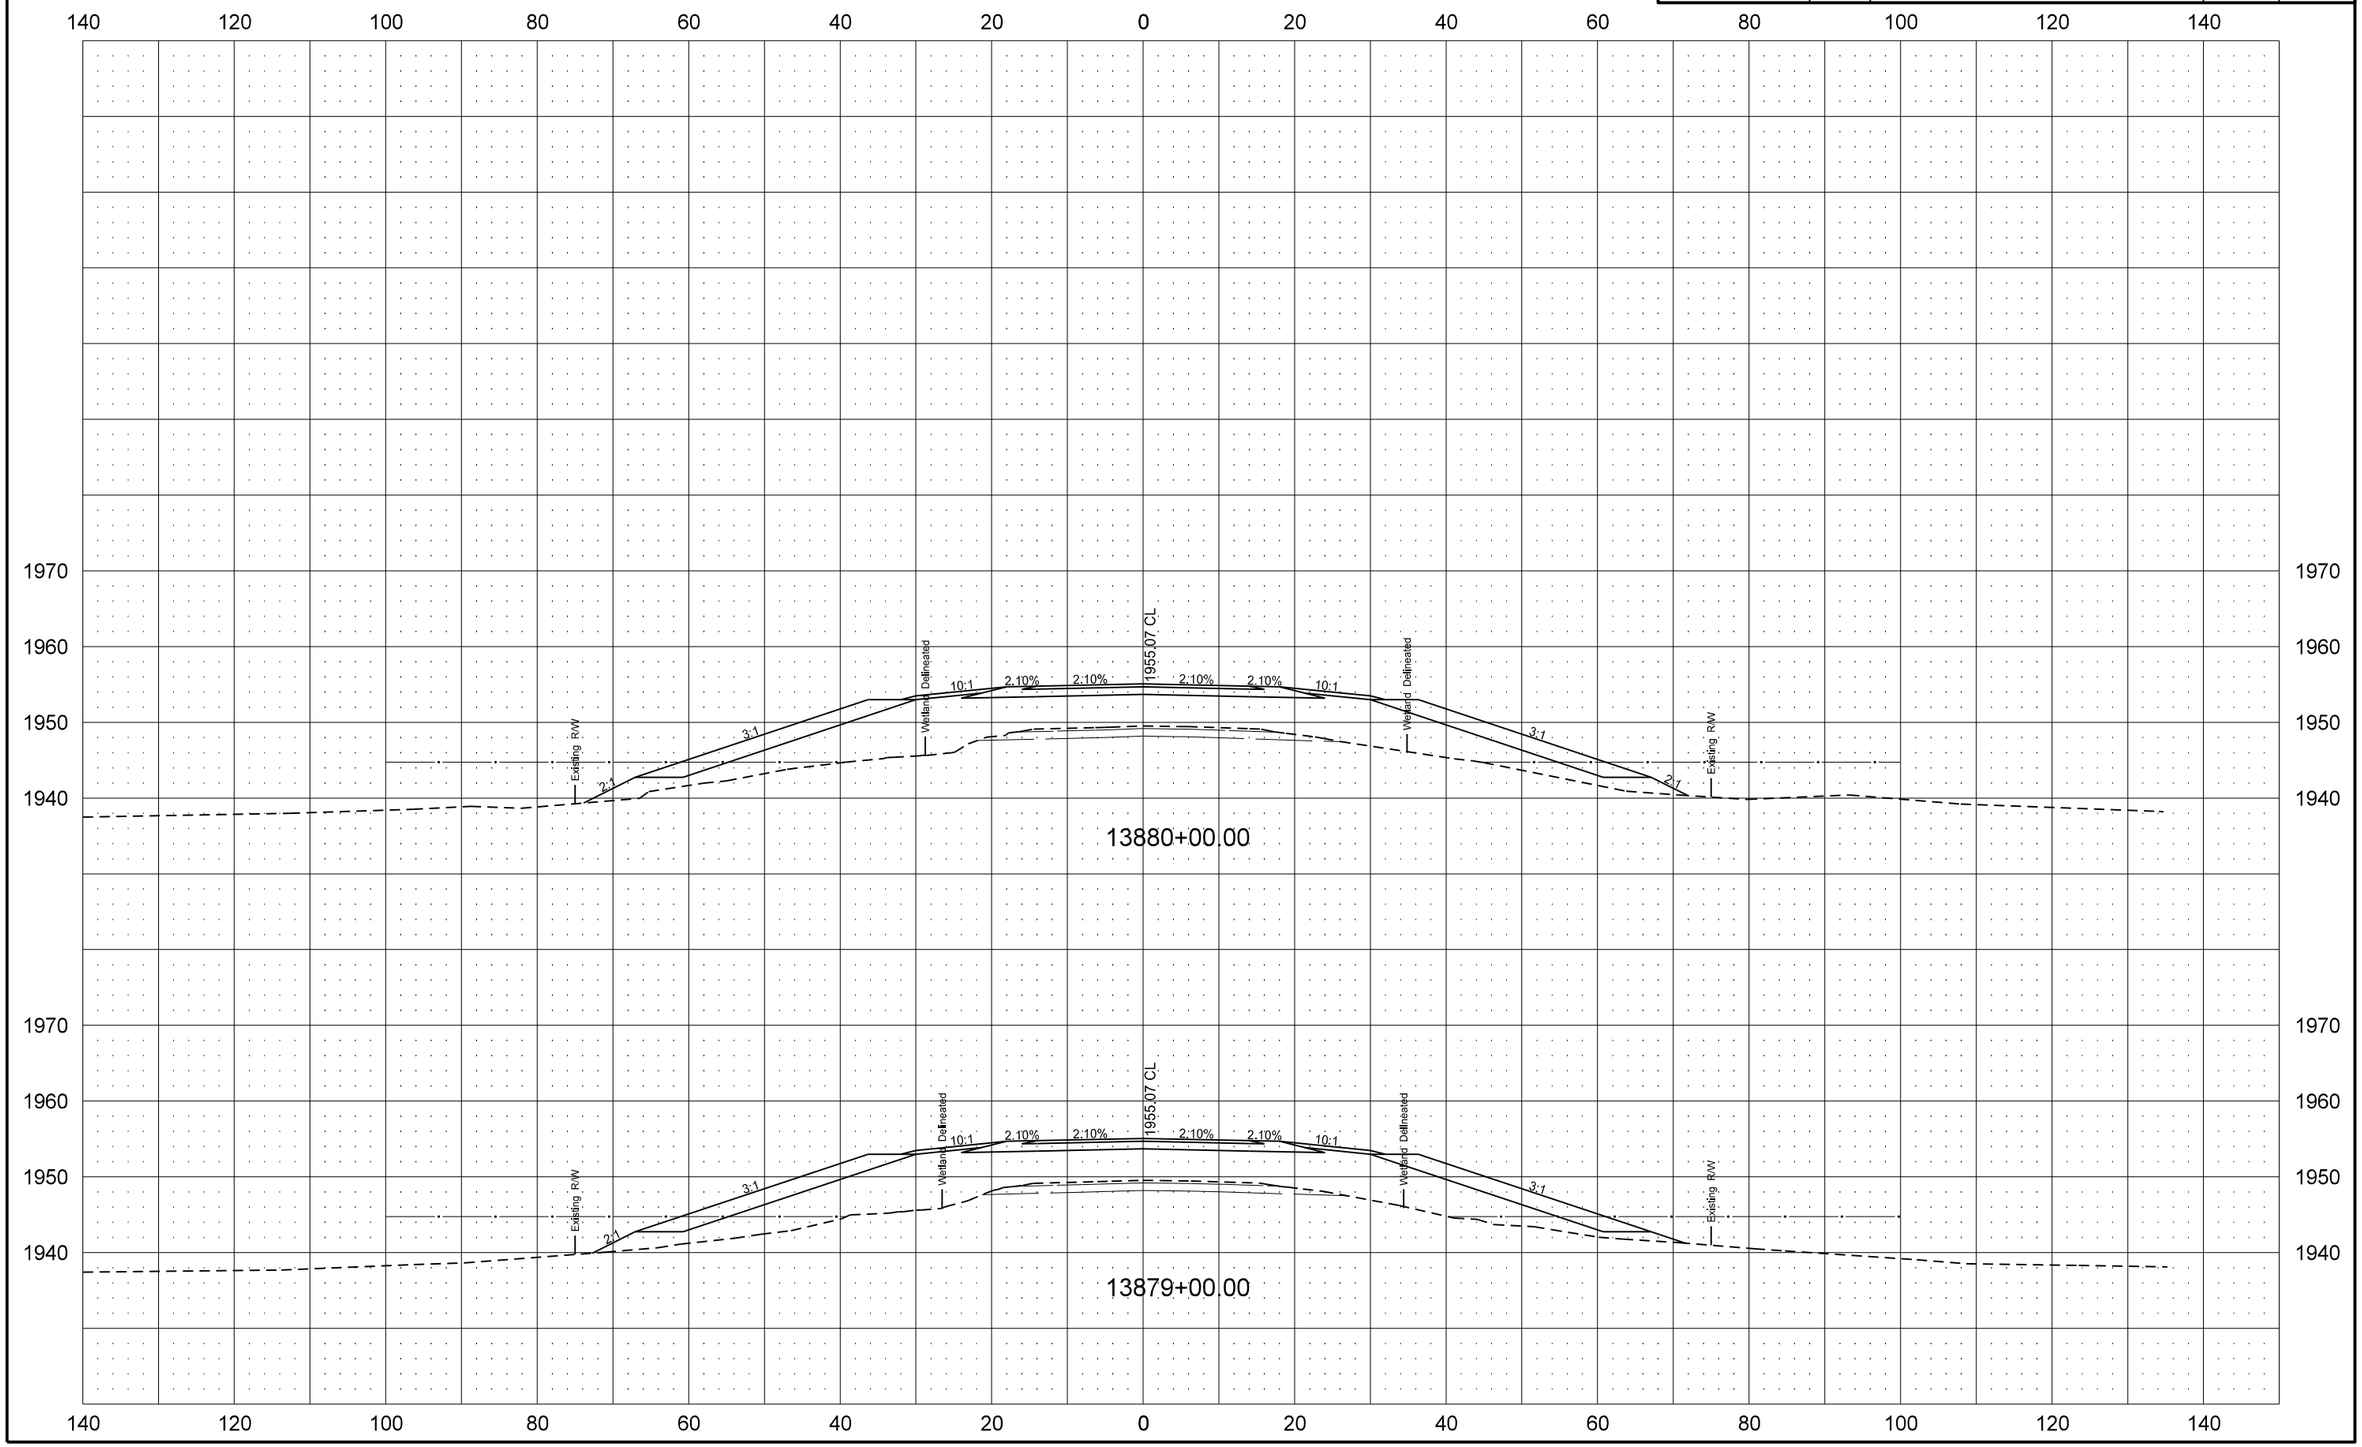

11/19/2015 3:07:21 PM Paul.Sharp R:\Project\20013262.054\Design\Sheets\Section 200_XSection\200XS_001_ND13_20SC.dgn

STATE	PROJECT NO.	SECTION NO.	SHEET NO.
ND	SNH-2-013(054)262	200	8

Cross-Sections
ND 13

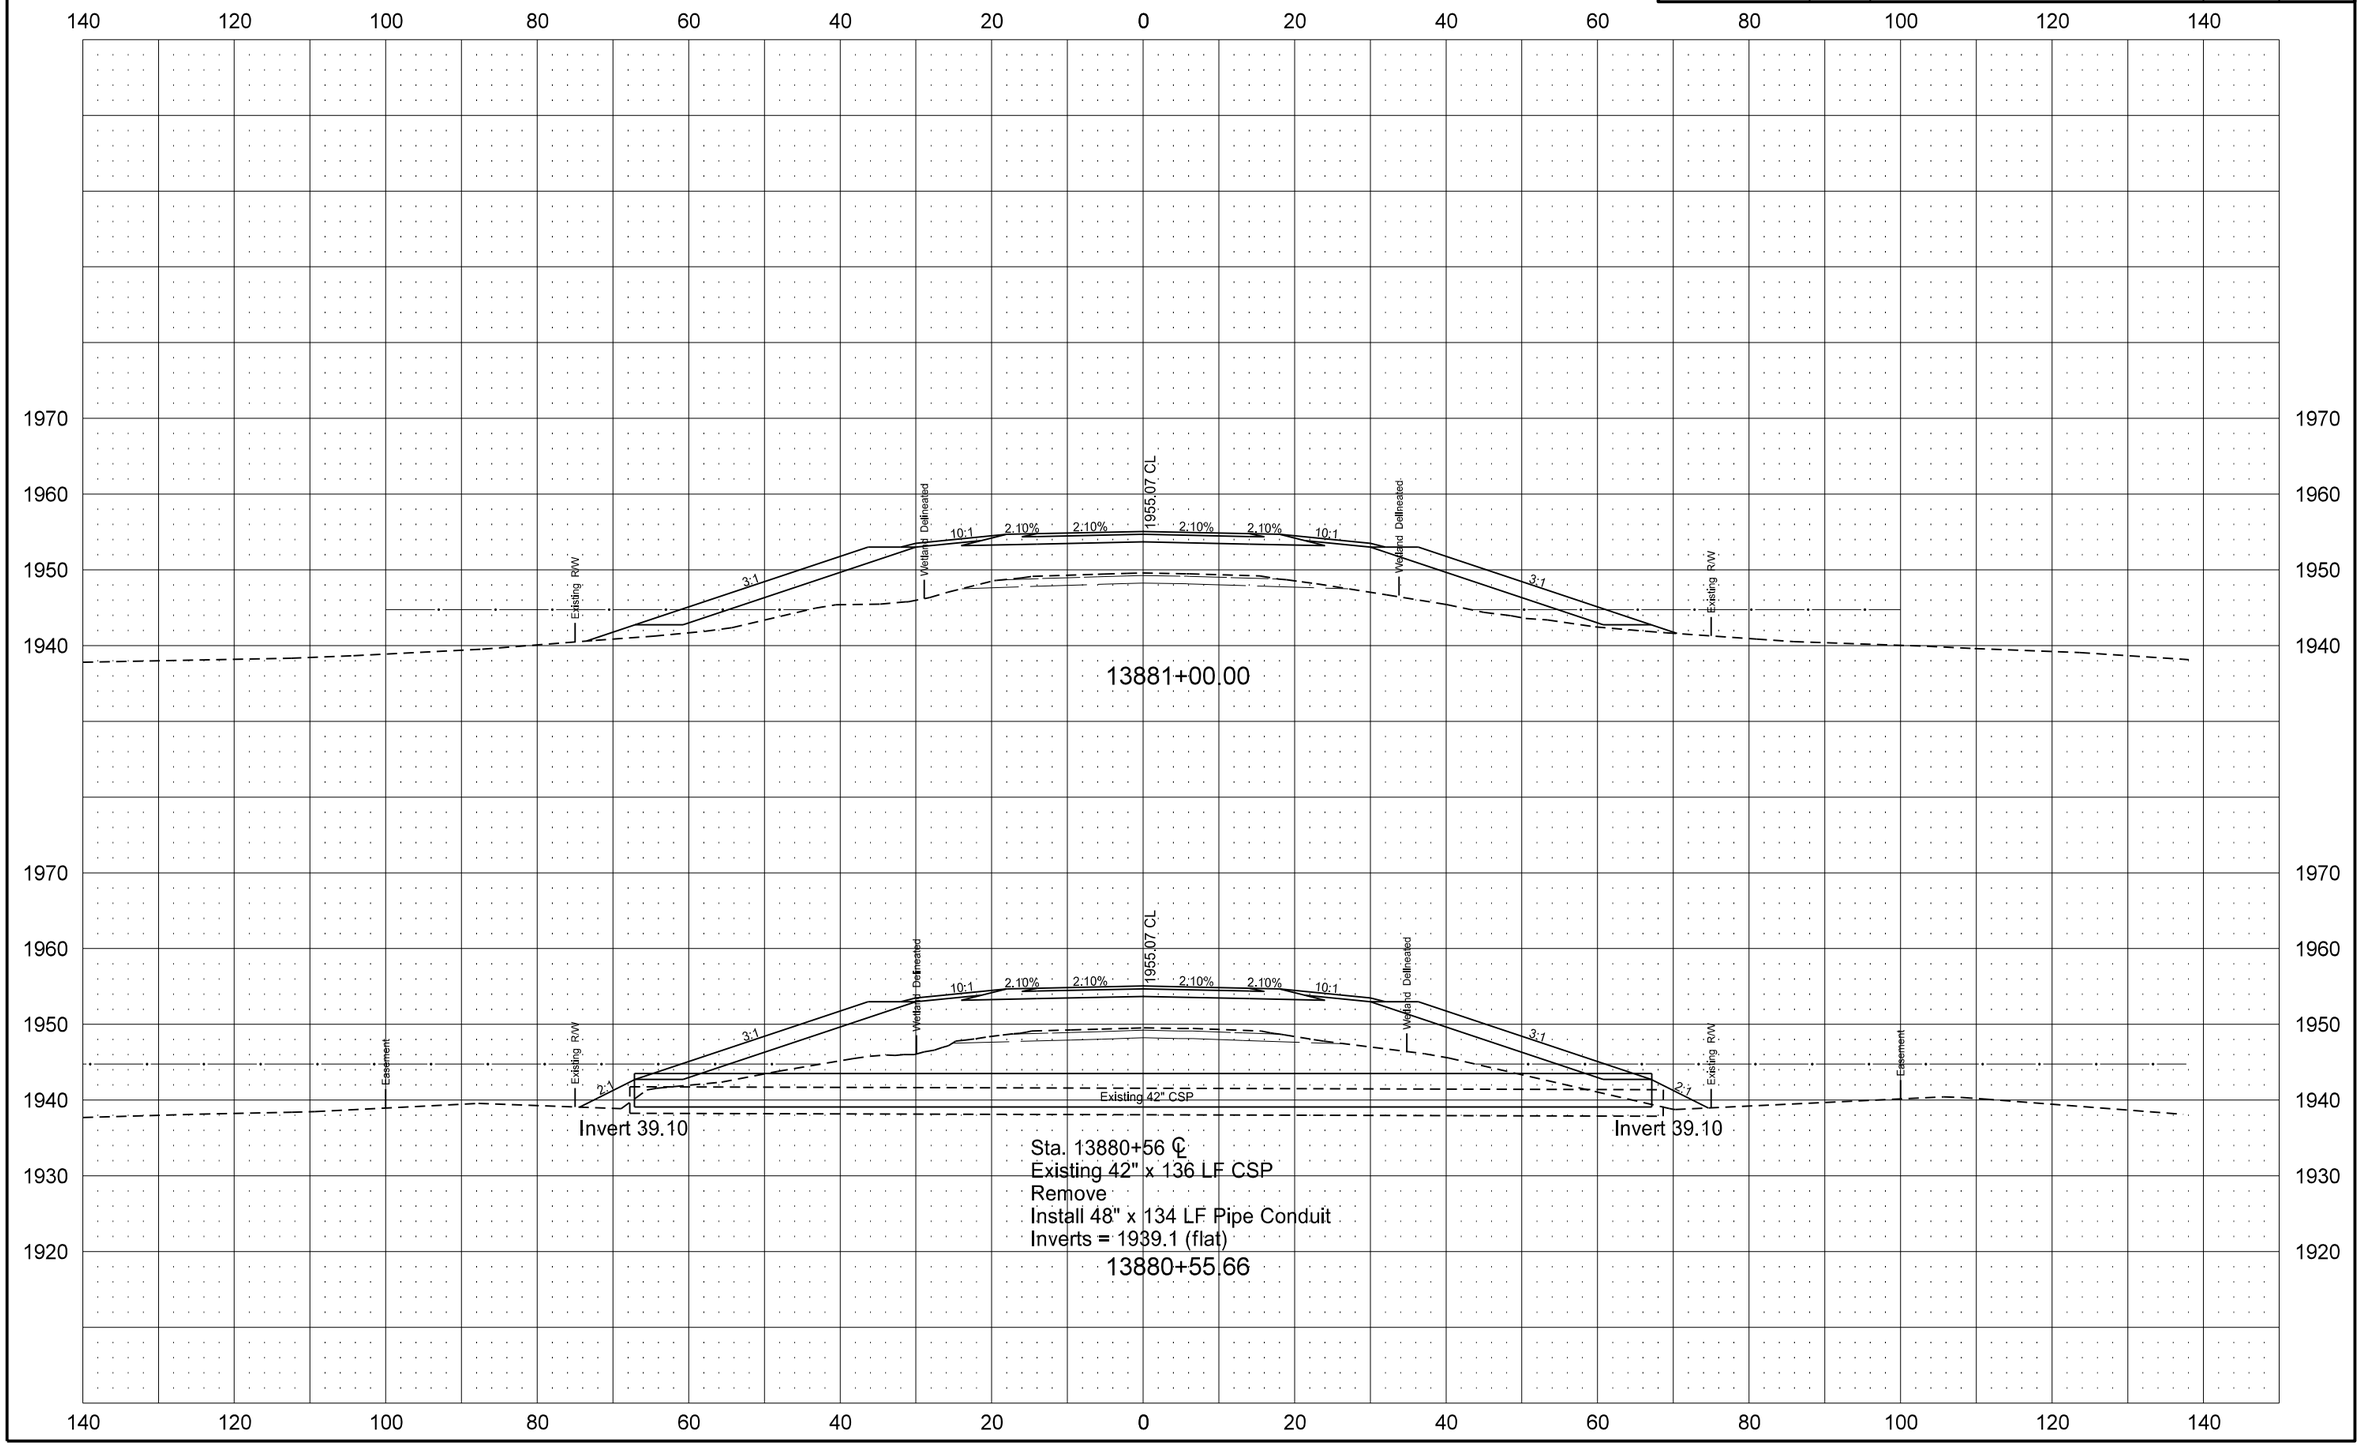

STATE	PROJECT NO.	SECTION NO.	SHEET NO.
ND	SNH-2-013(054)262	200	9

Cross-Sections
ND 13

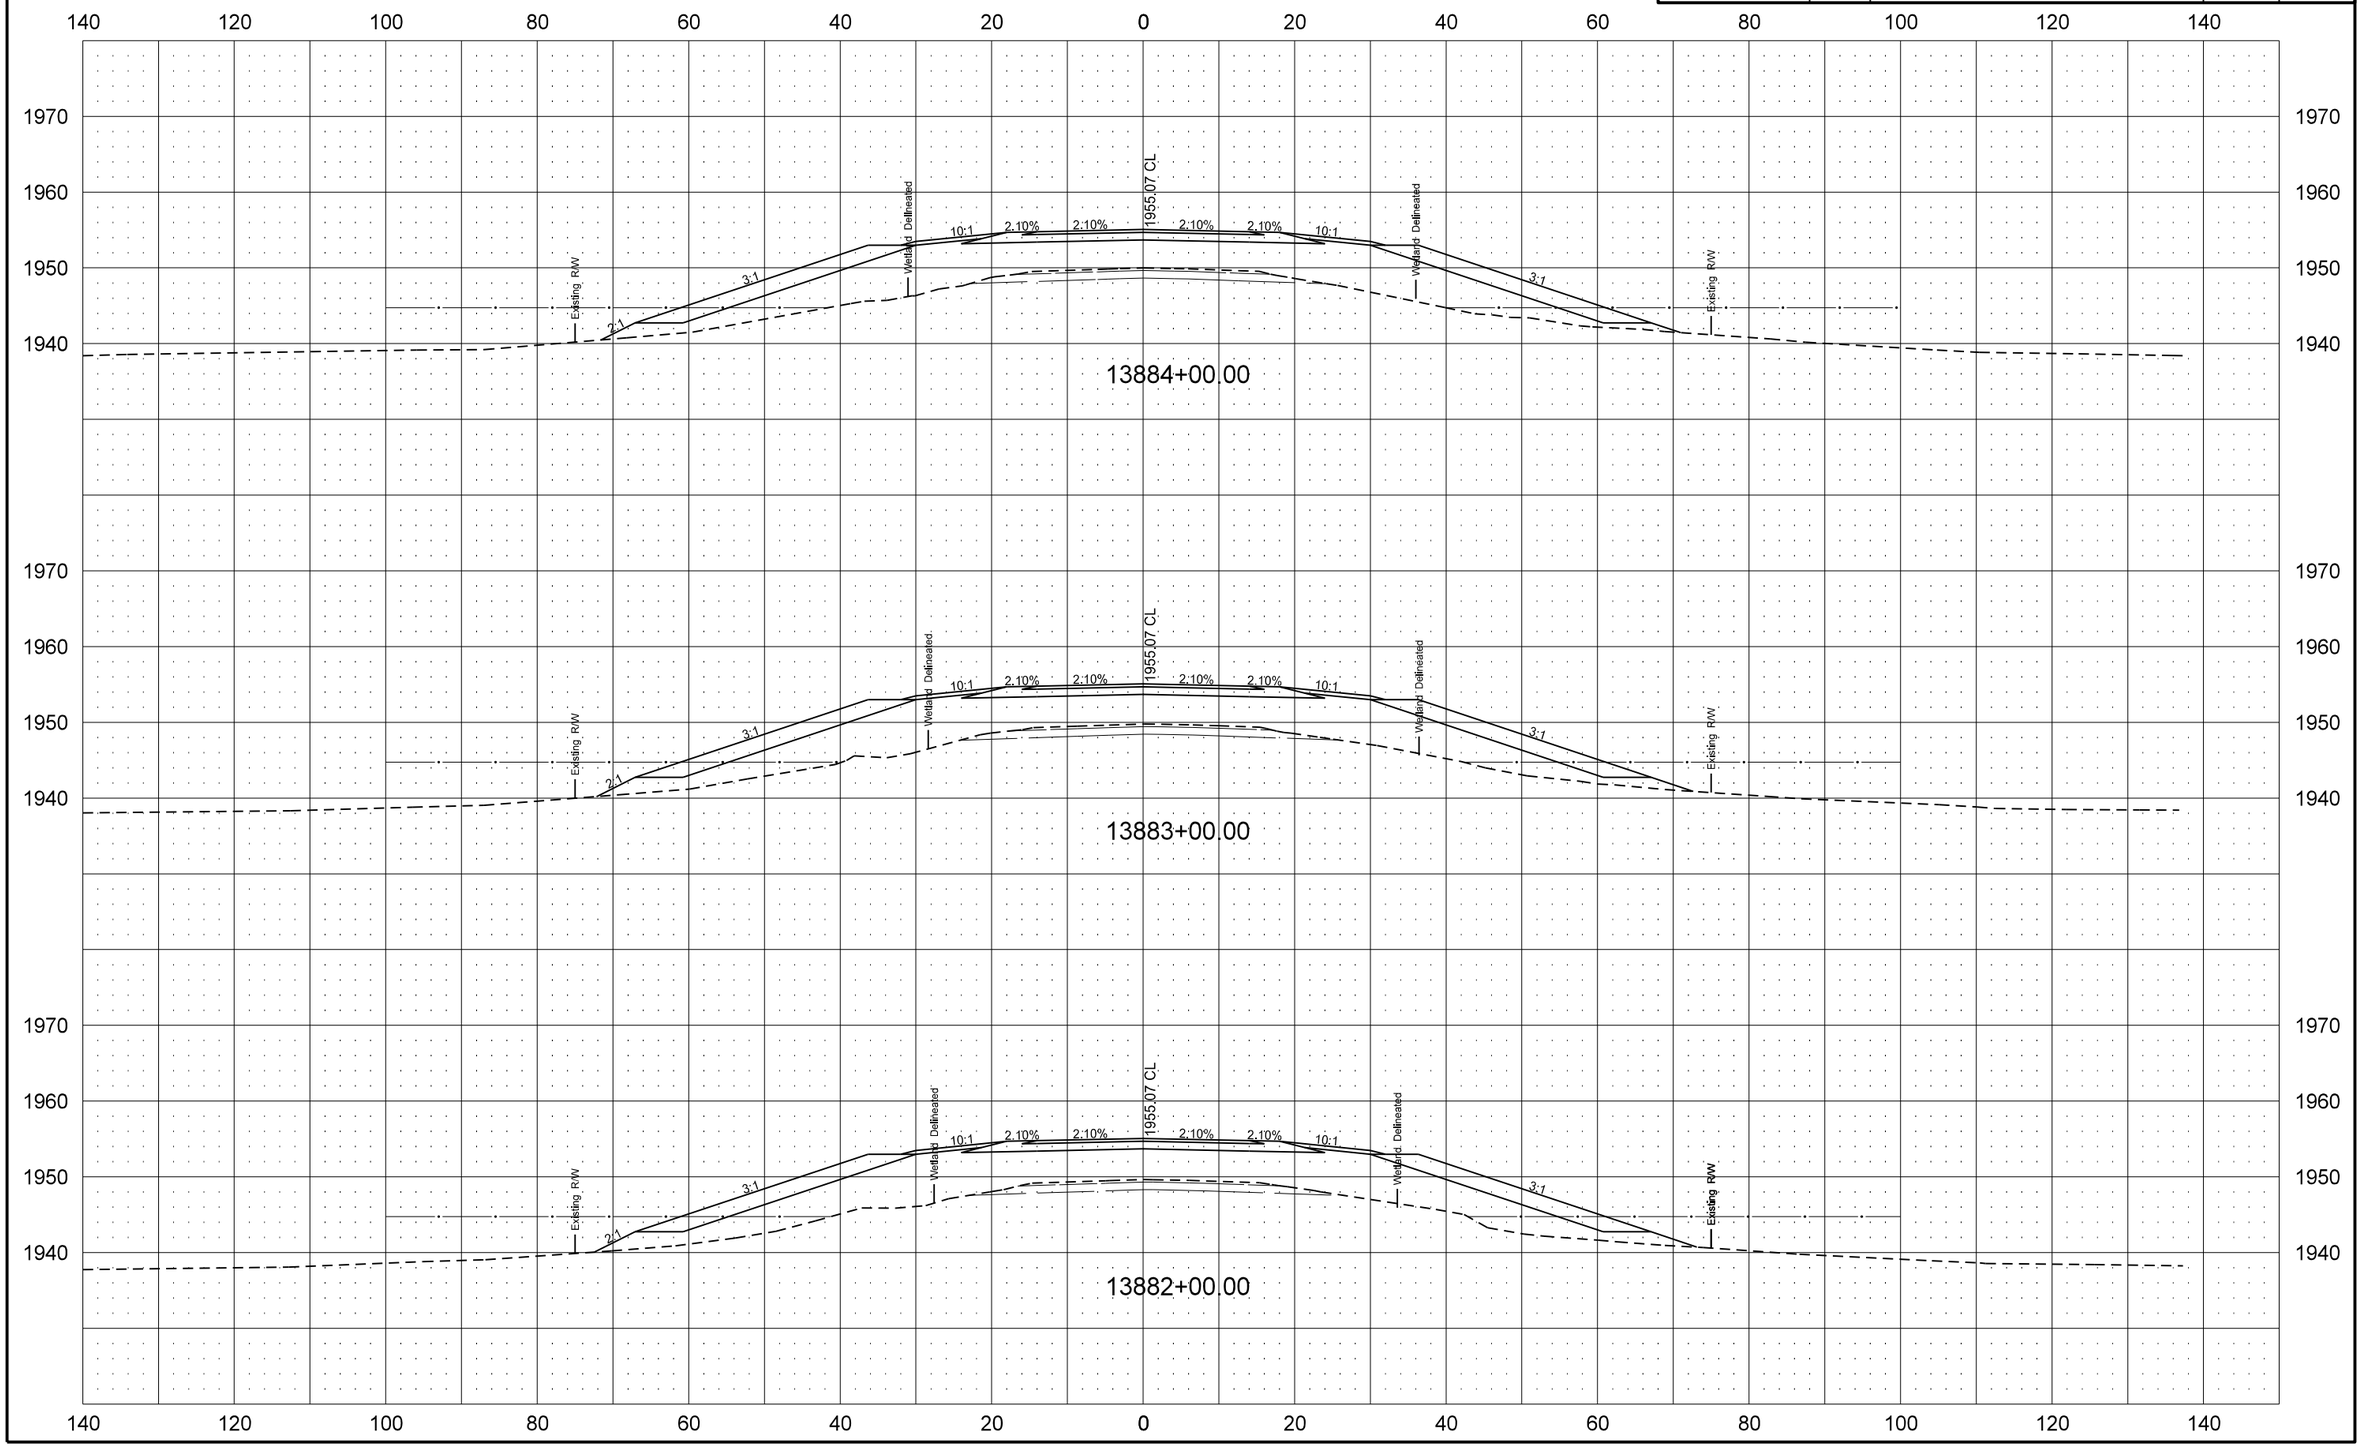

11/19/2015 3:07:24 PM Paul.Sharp R:\Project\20013262.054\Design\Sheets\Section 200_XSection\200XS_001_ND13_20SC.dgn

STATE	PROJECT NO.	SECTION NO.	SHEET NO.
ND	SNH-2-013(054)262	200	10

Cross-Sections
ND 13

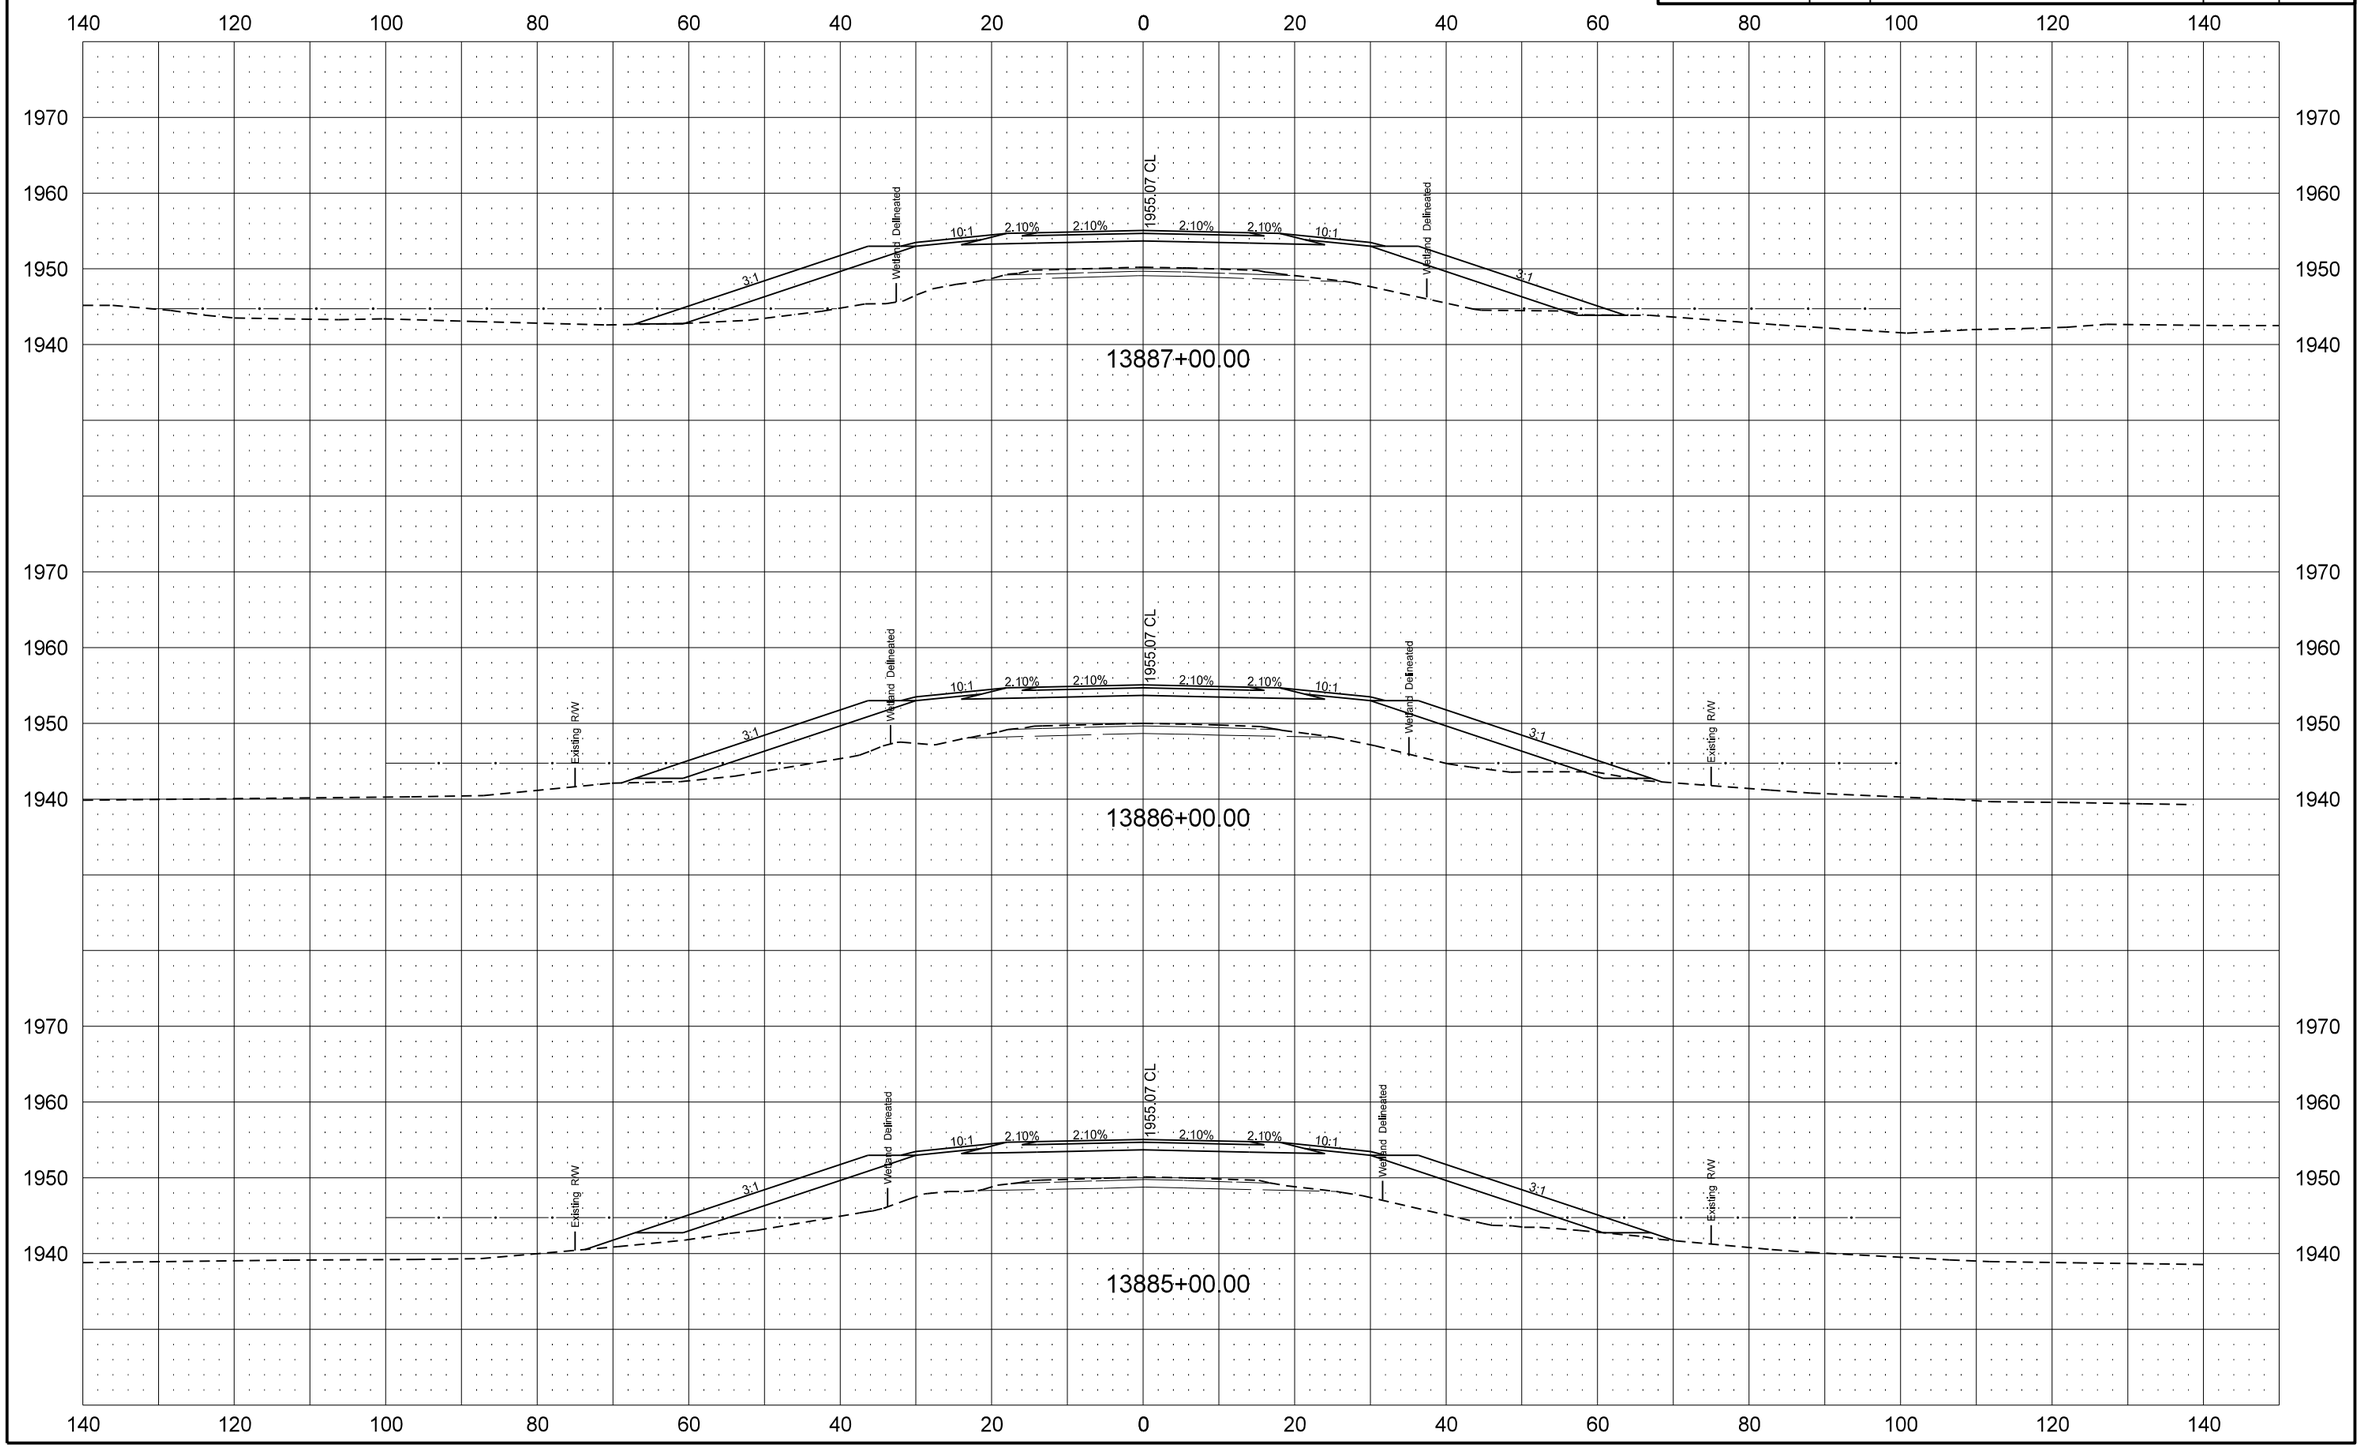

STATE	PROJECT NO.	SECTION NO.	SHEET NO.
ND	SNH-2-013(054)262	200	11

Cross-Sections
ND 13

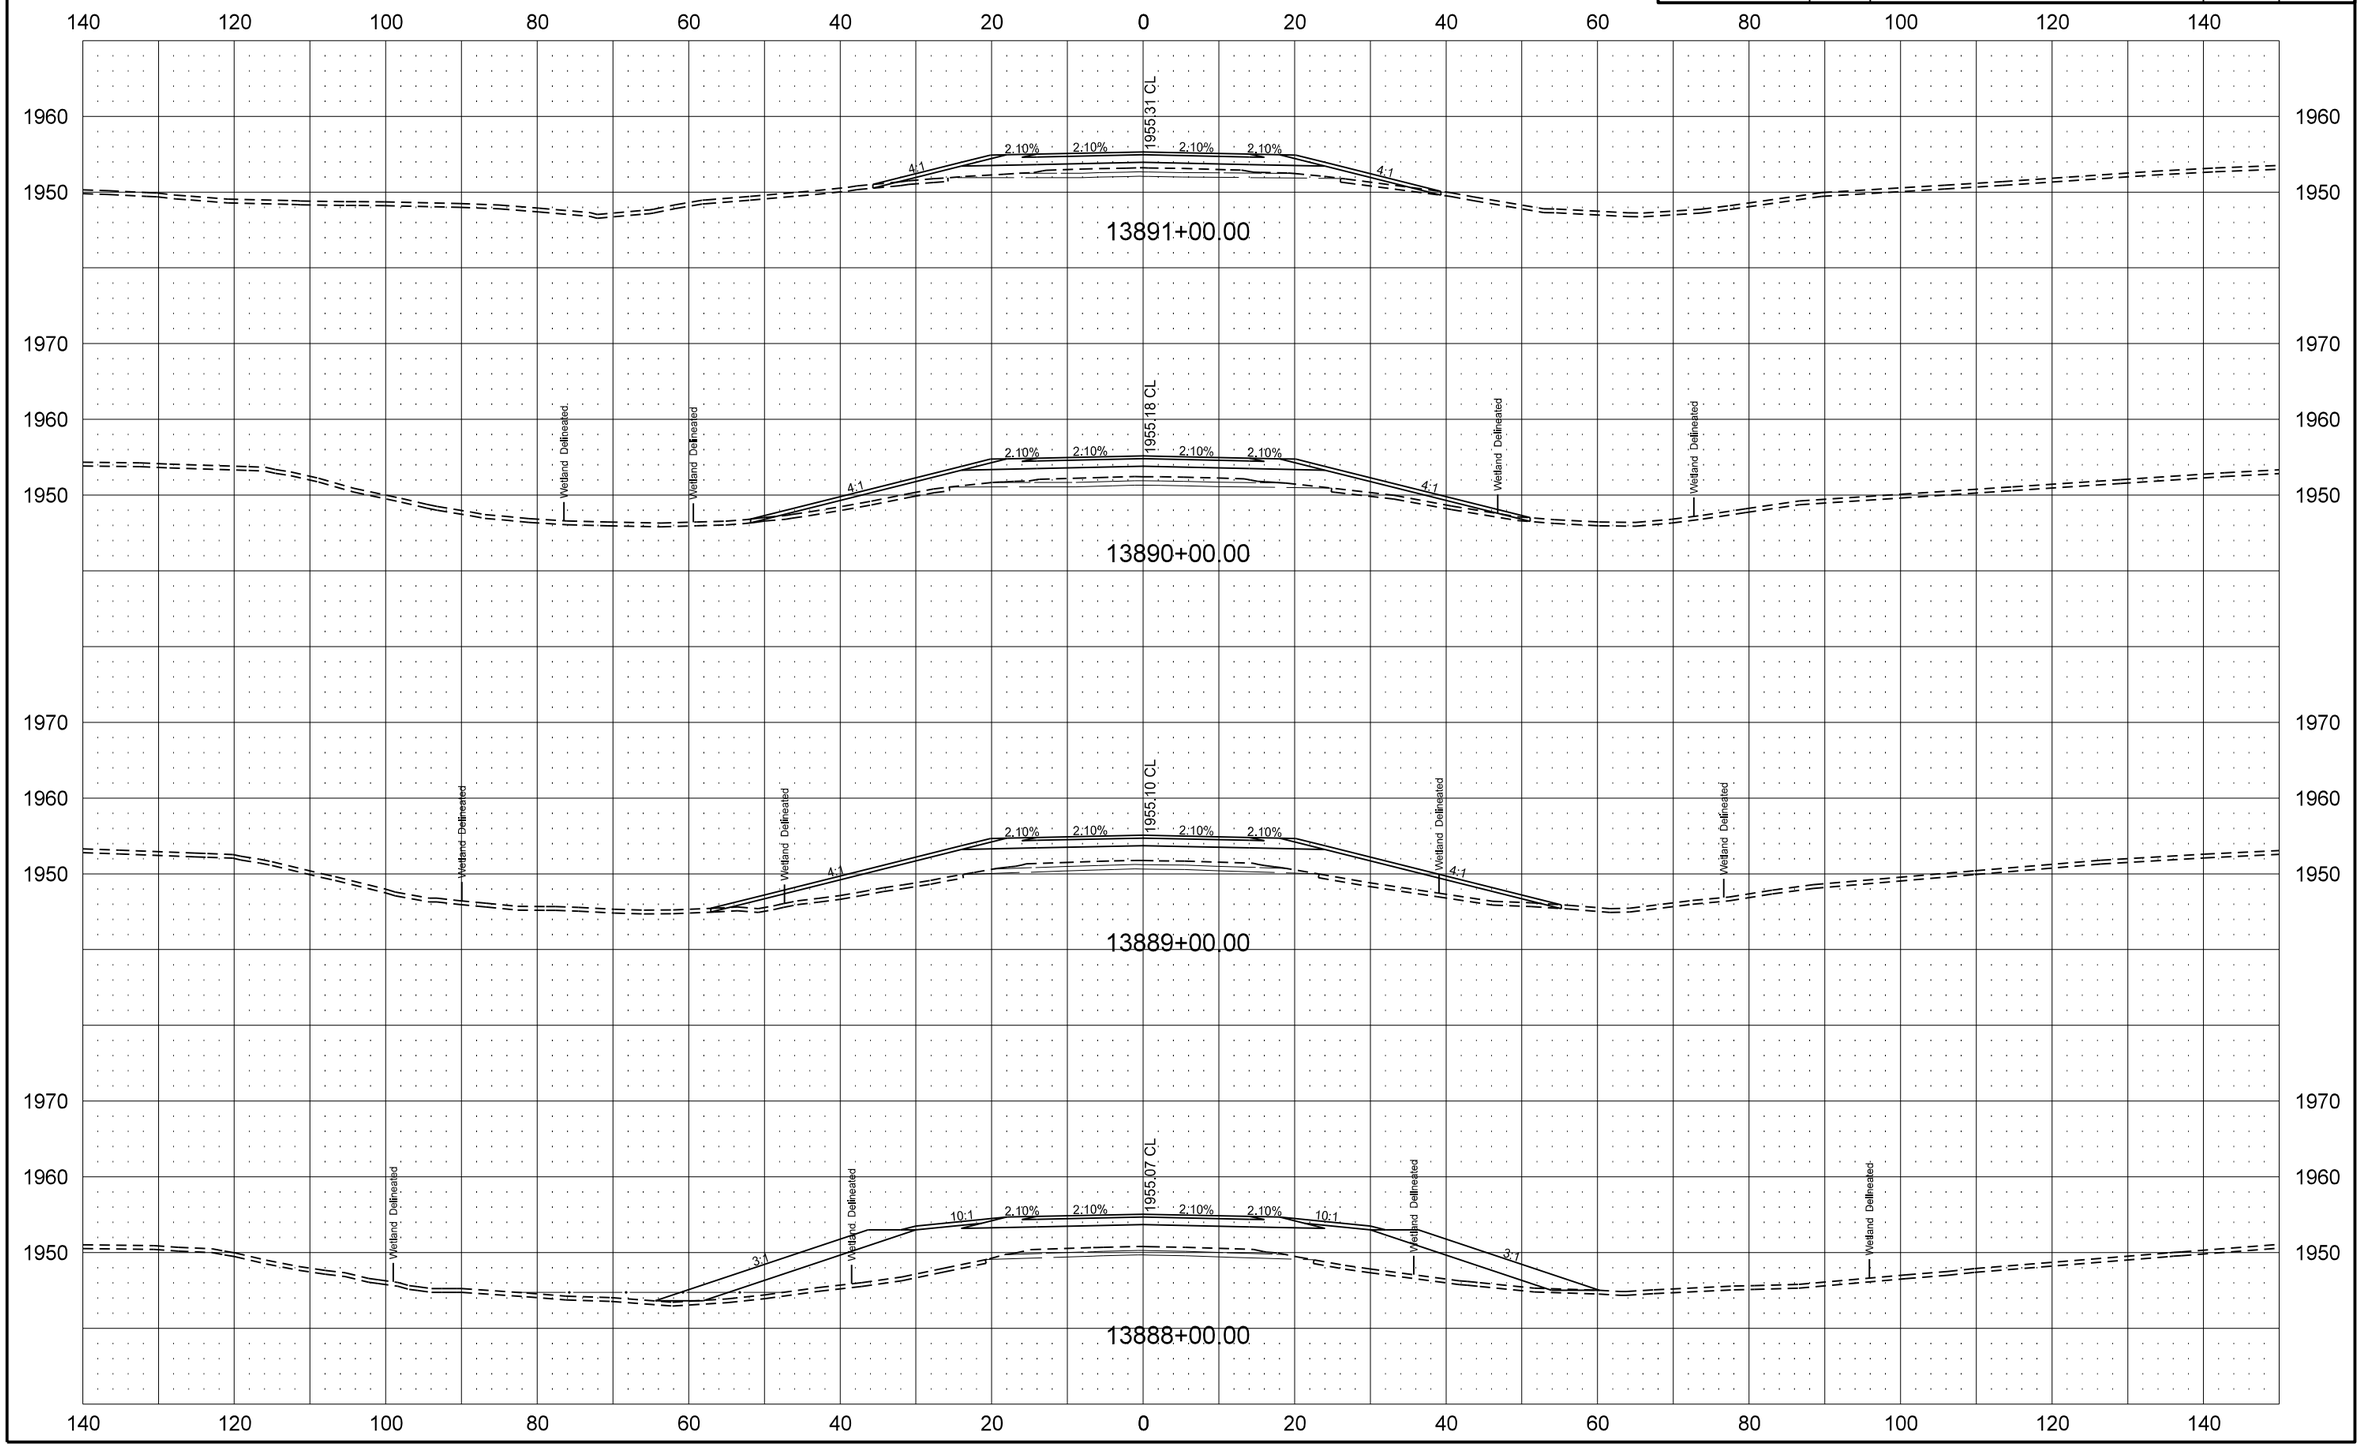

11/19/2015 3:07:26 PM Paul.Sharp R:\Project\20013262.054\Design\Sheets\Section 200_XSection\200XS_001_ND13_20SC.dgn

STATE	PROJECT NO.	SECTION NO.	SHEET NO.
ND	SNH-2-013(054)262	200	12

Cross-Sections
ND 13

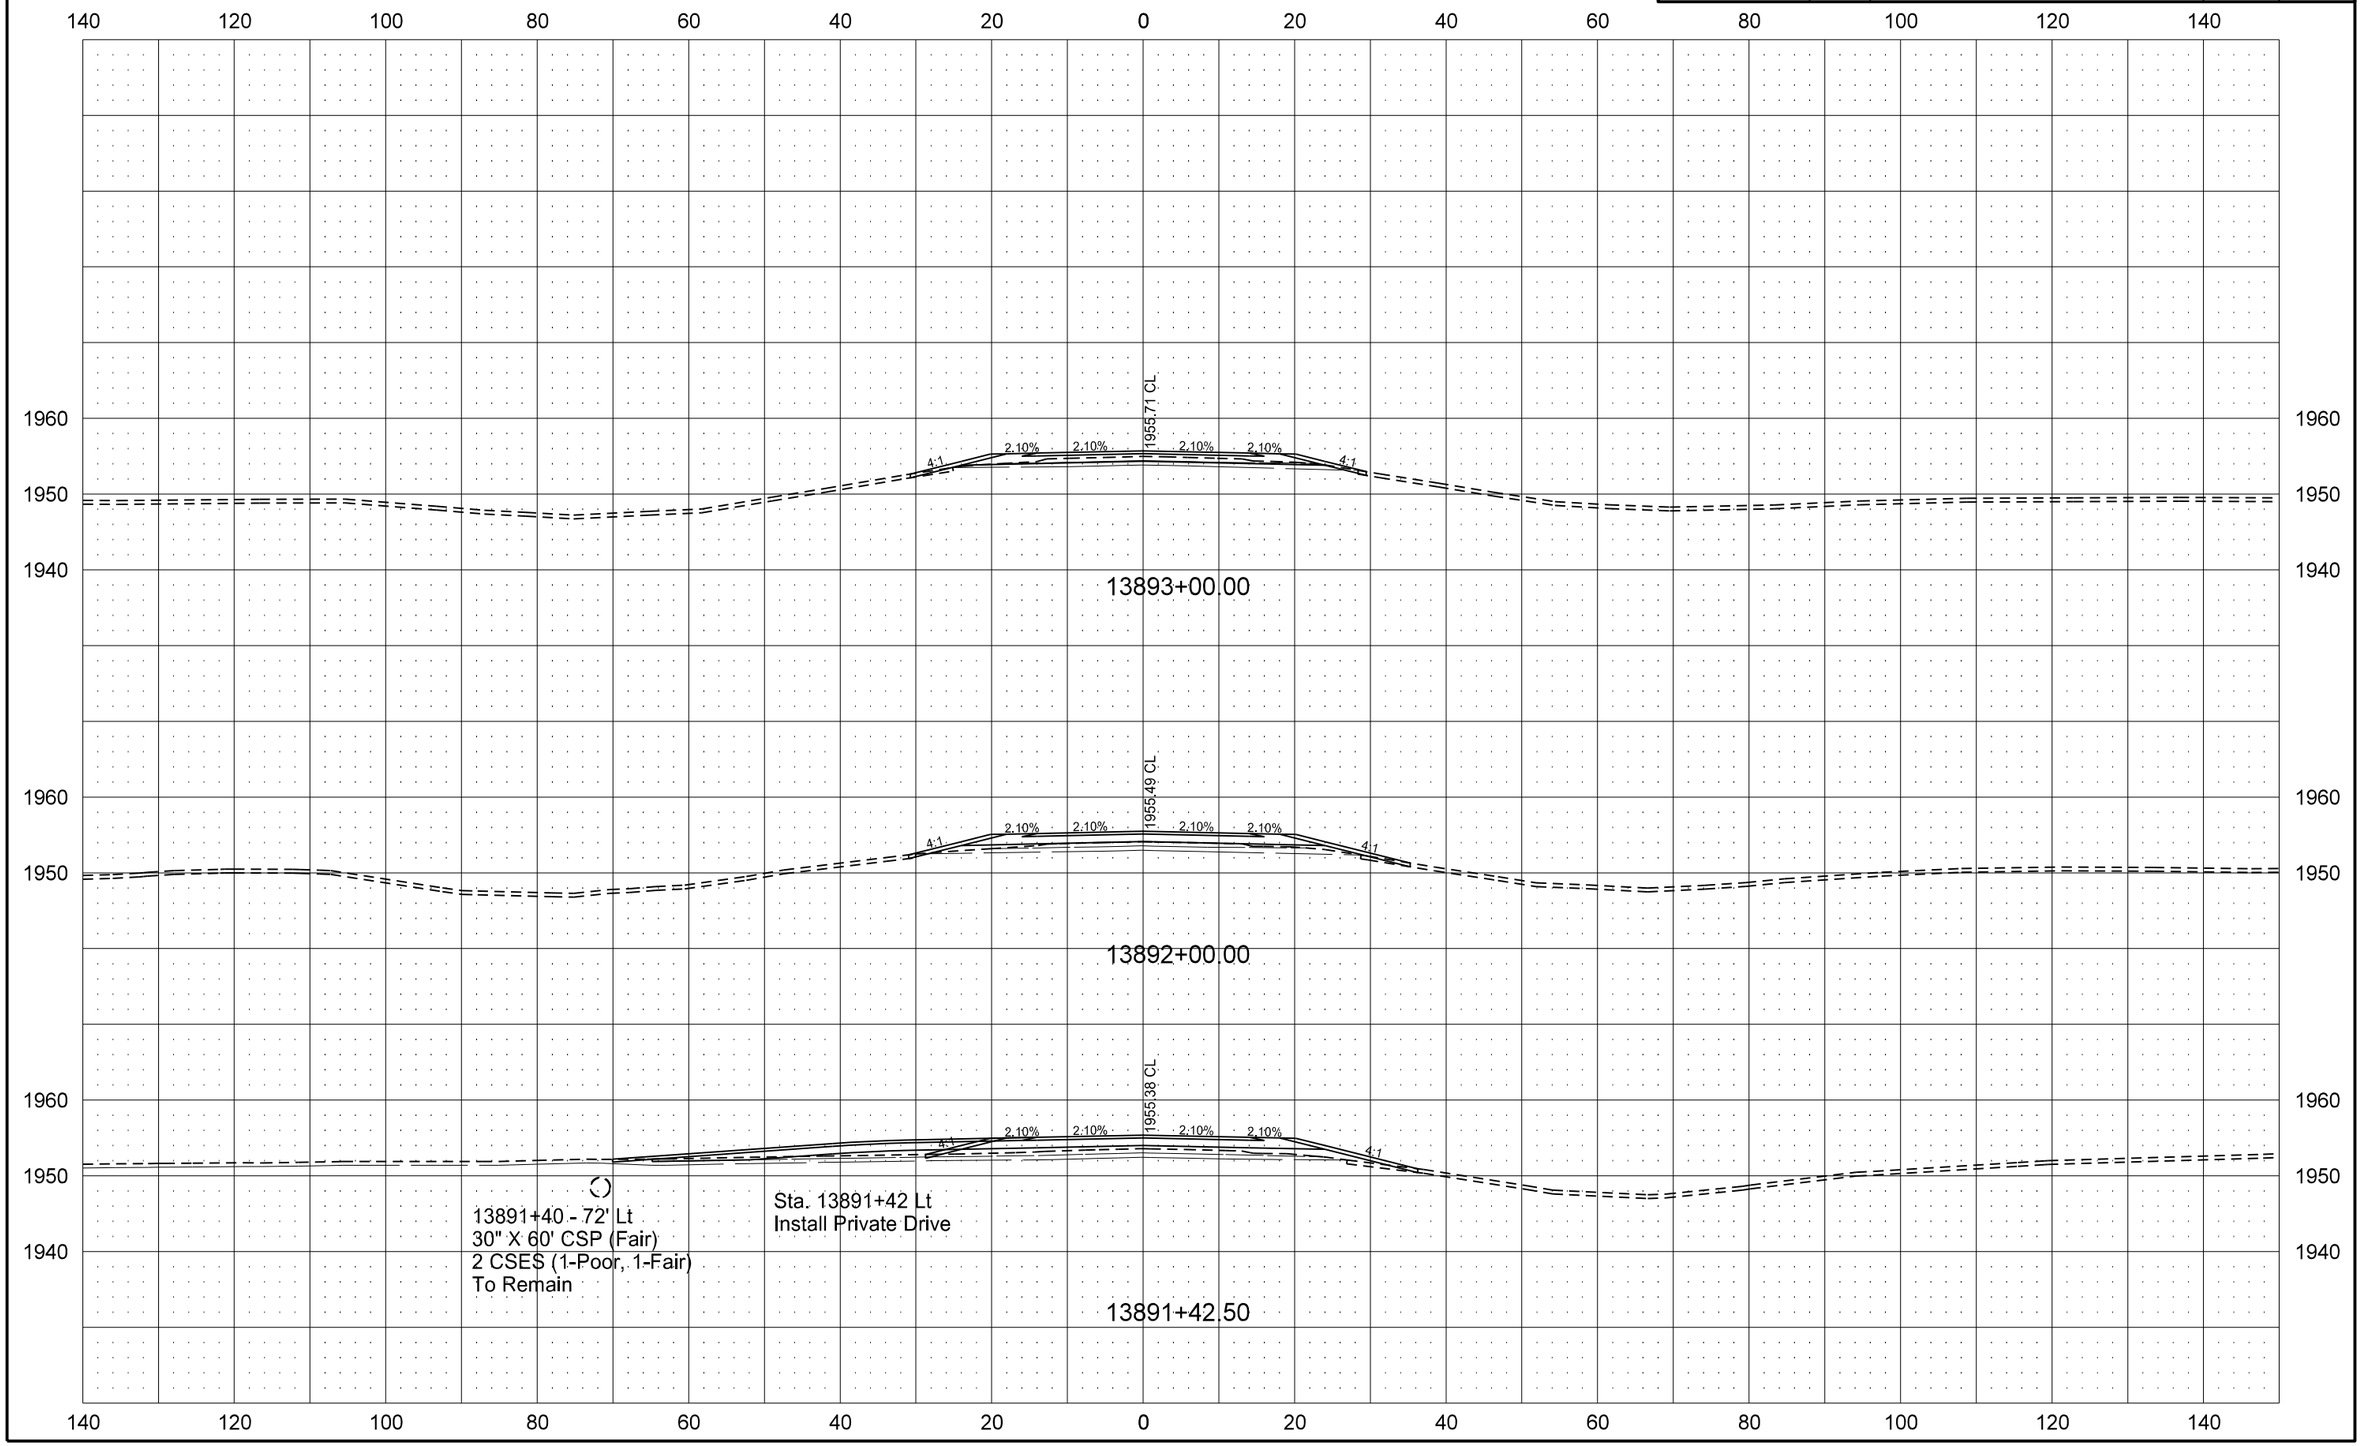

STATE	PROJECT NO.	SECTION NO.	SHEET NO.
ND	SNH-2-013(054)262	200	13

Cross-Sections
ND 13

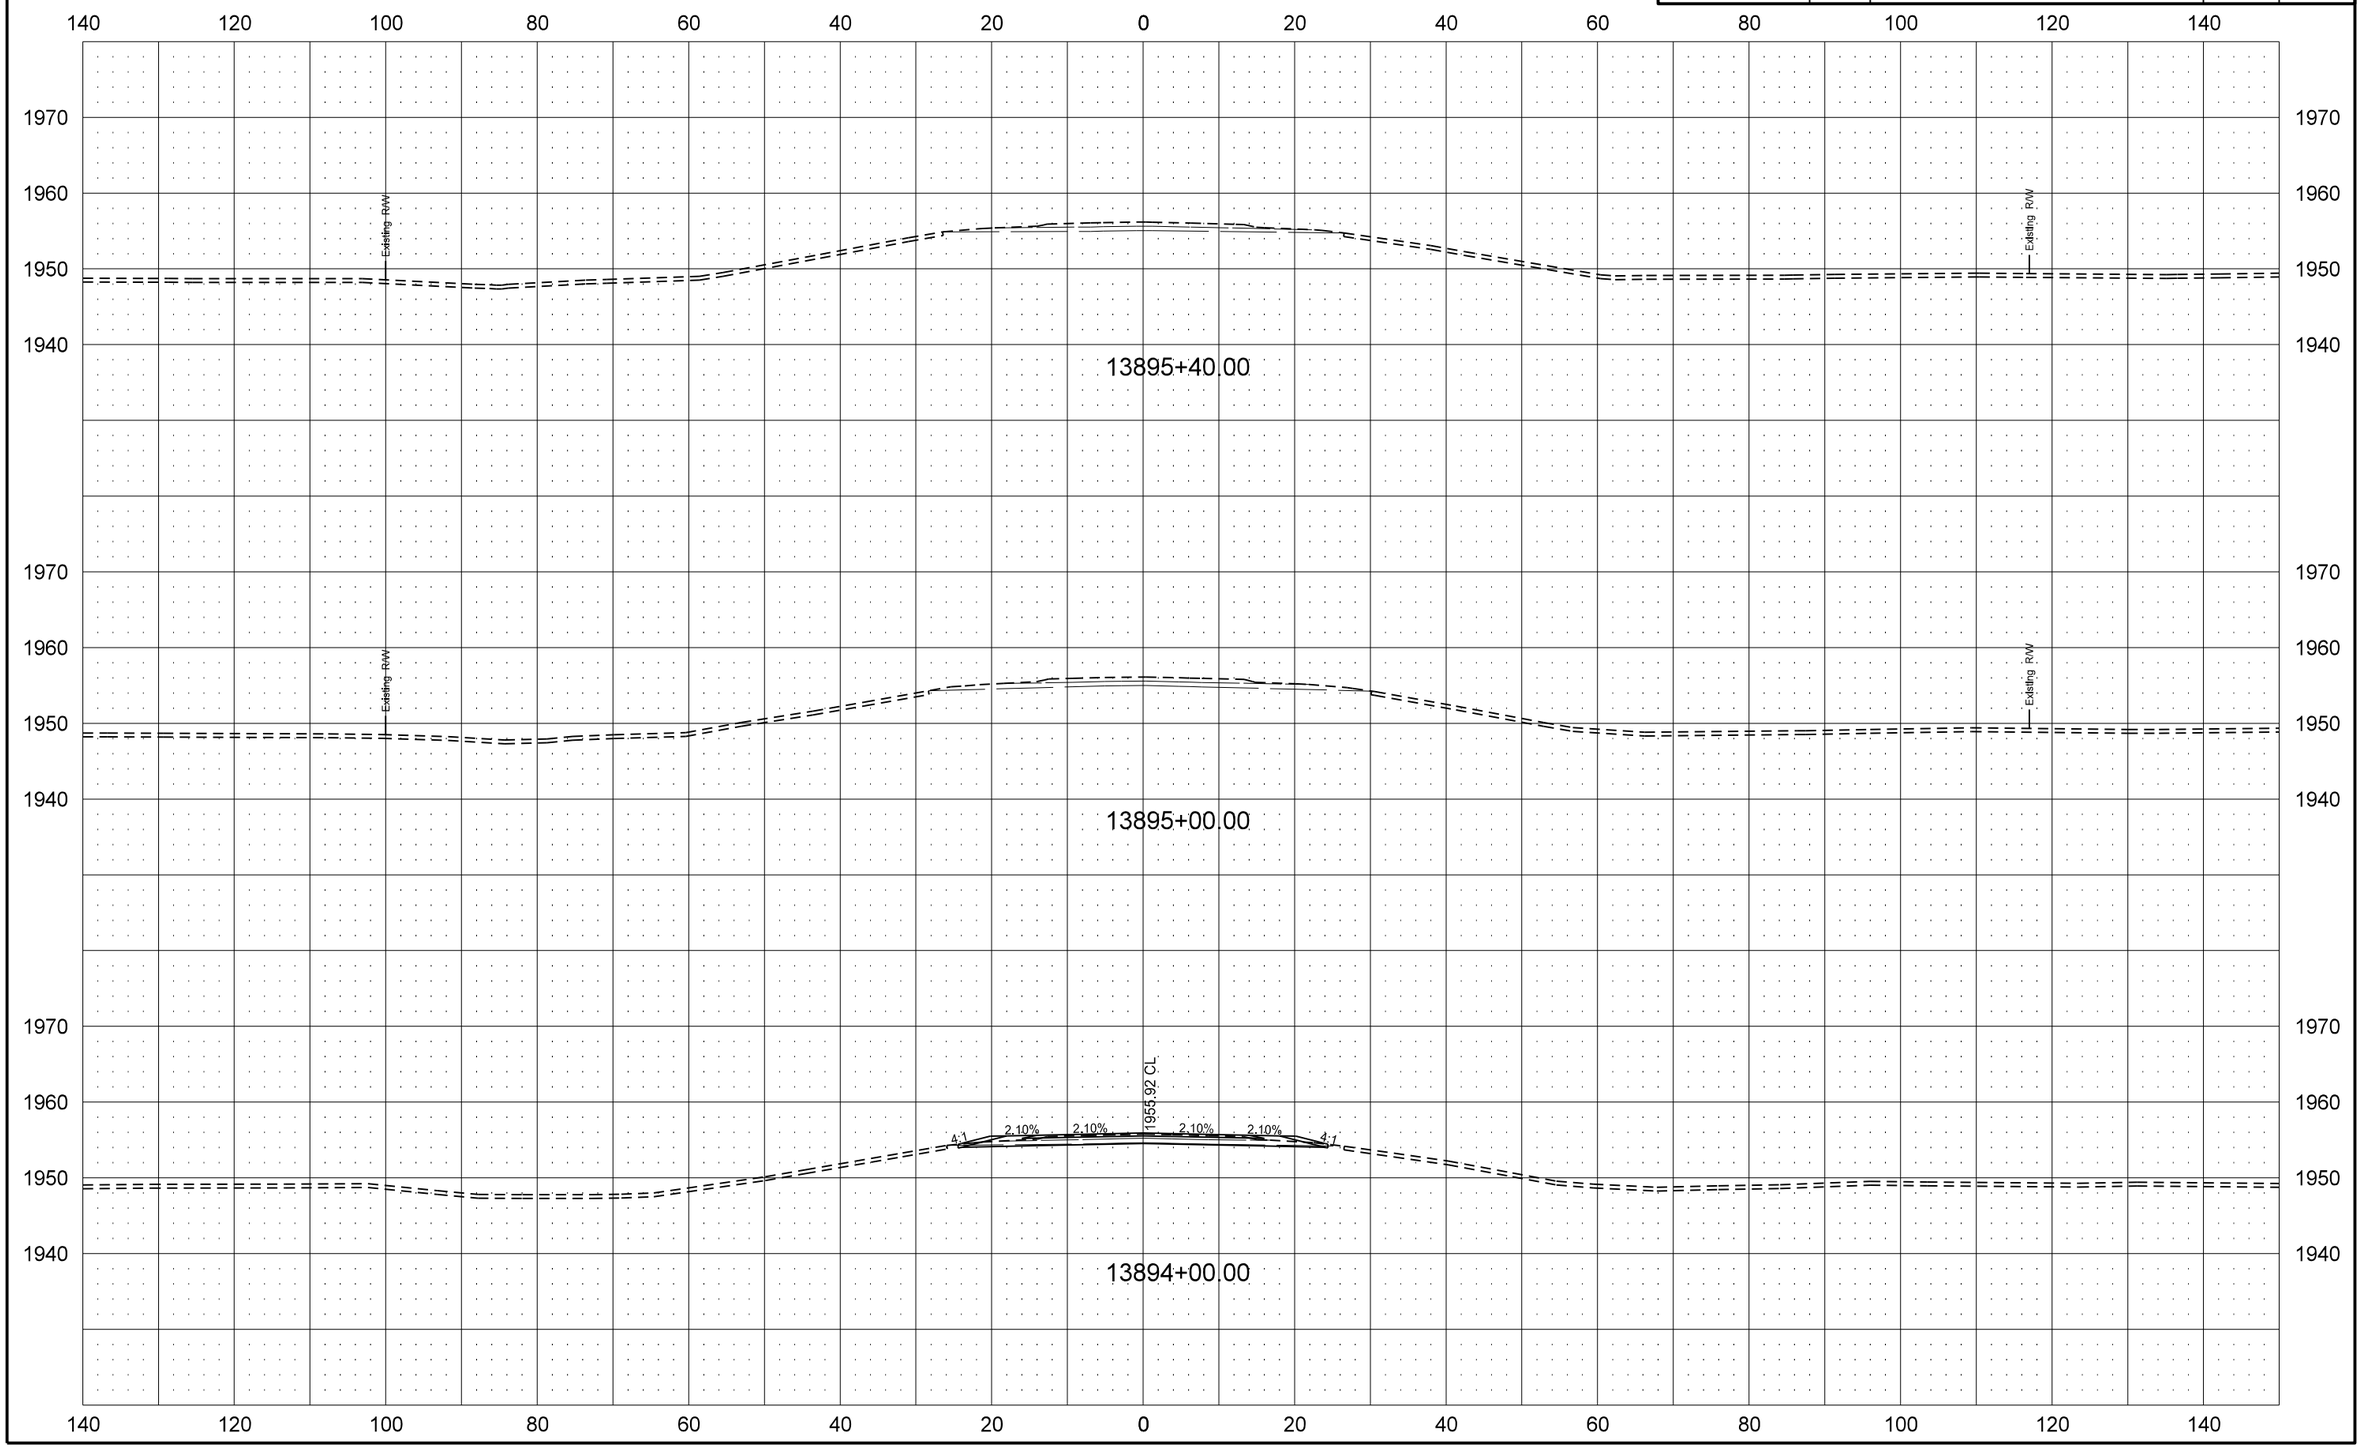

11/19/2015 3:07:28 PM Paul.Sharp R:\Project\20013262.054\Design\Sheets\Section 200_XSection\200XS_001_ND13_20SC.dgn