STATE	PROJECT NO.	SECTION NO.	SHEET NO.
ND	NHU-6-986(105)109	200	1

Columbia Road

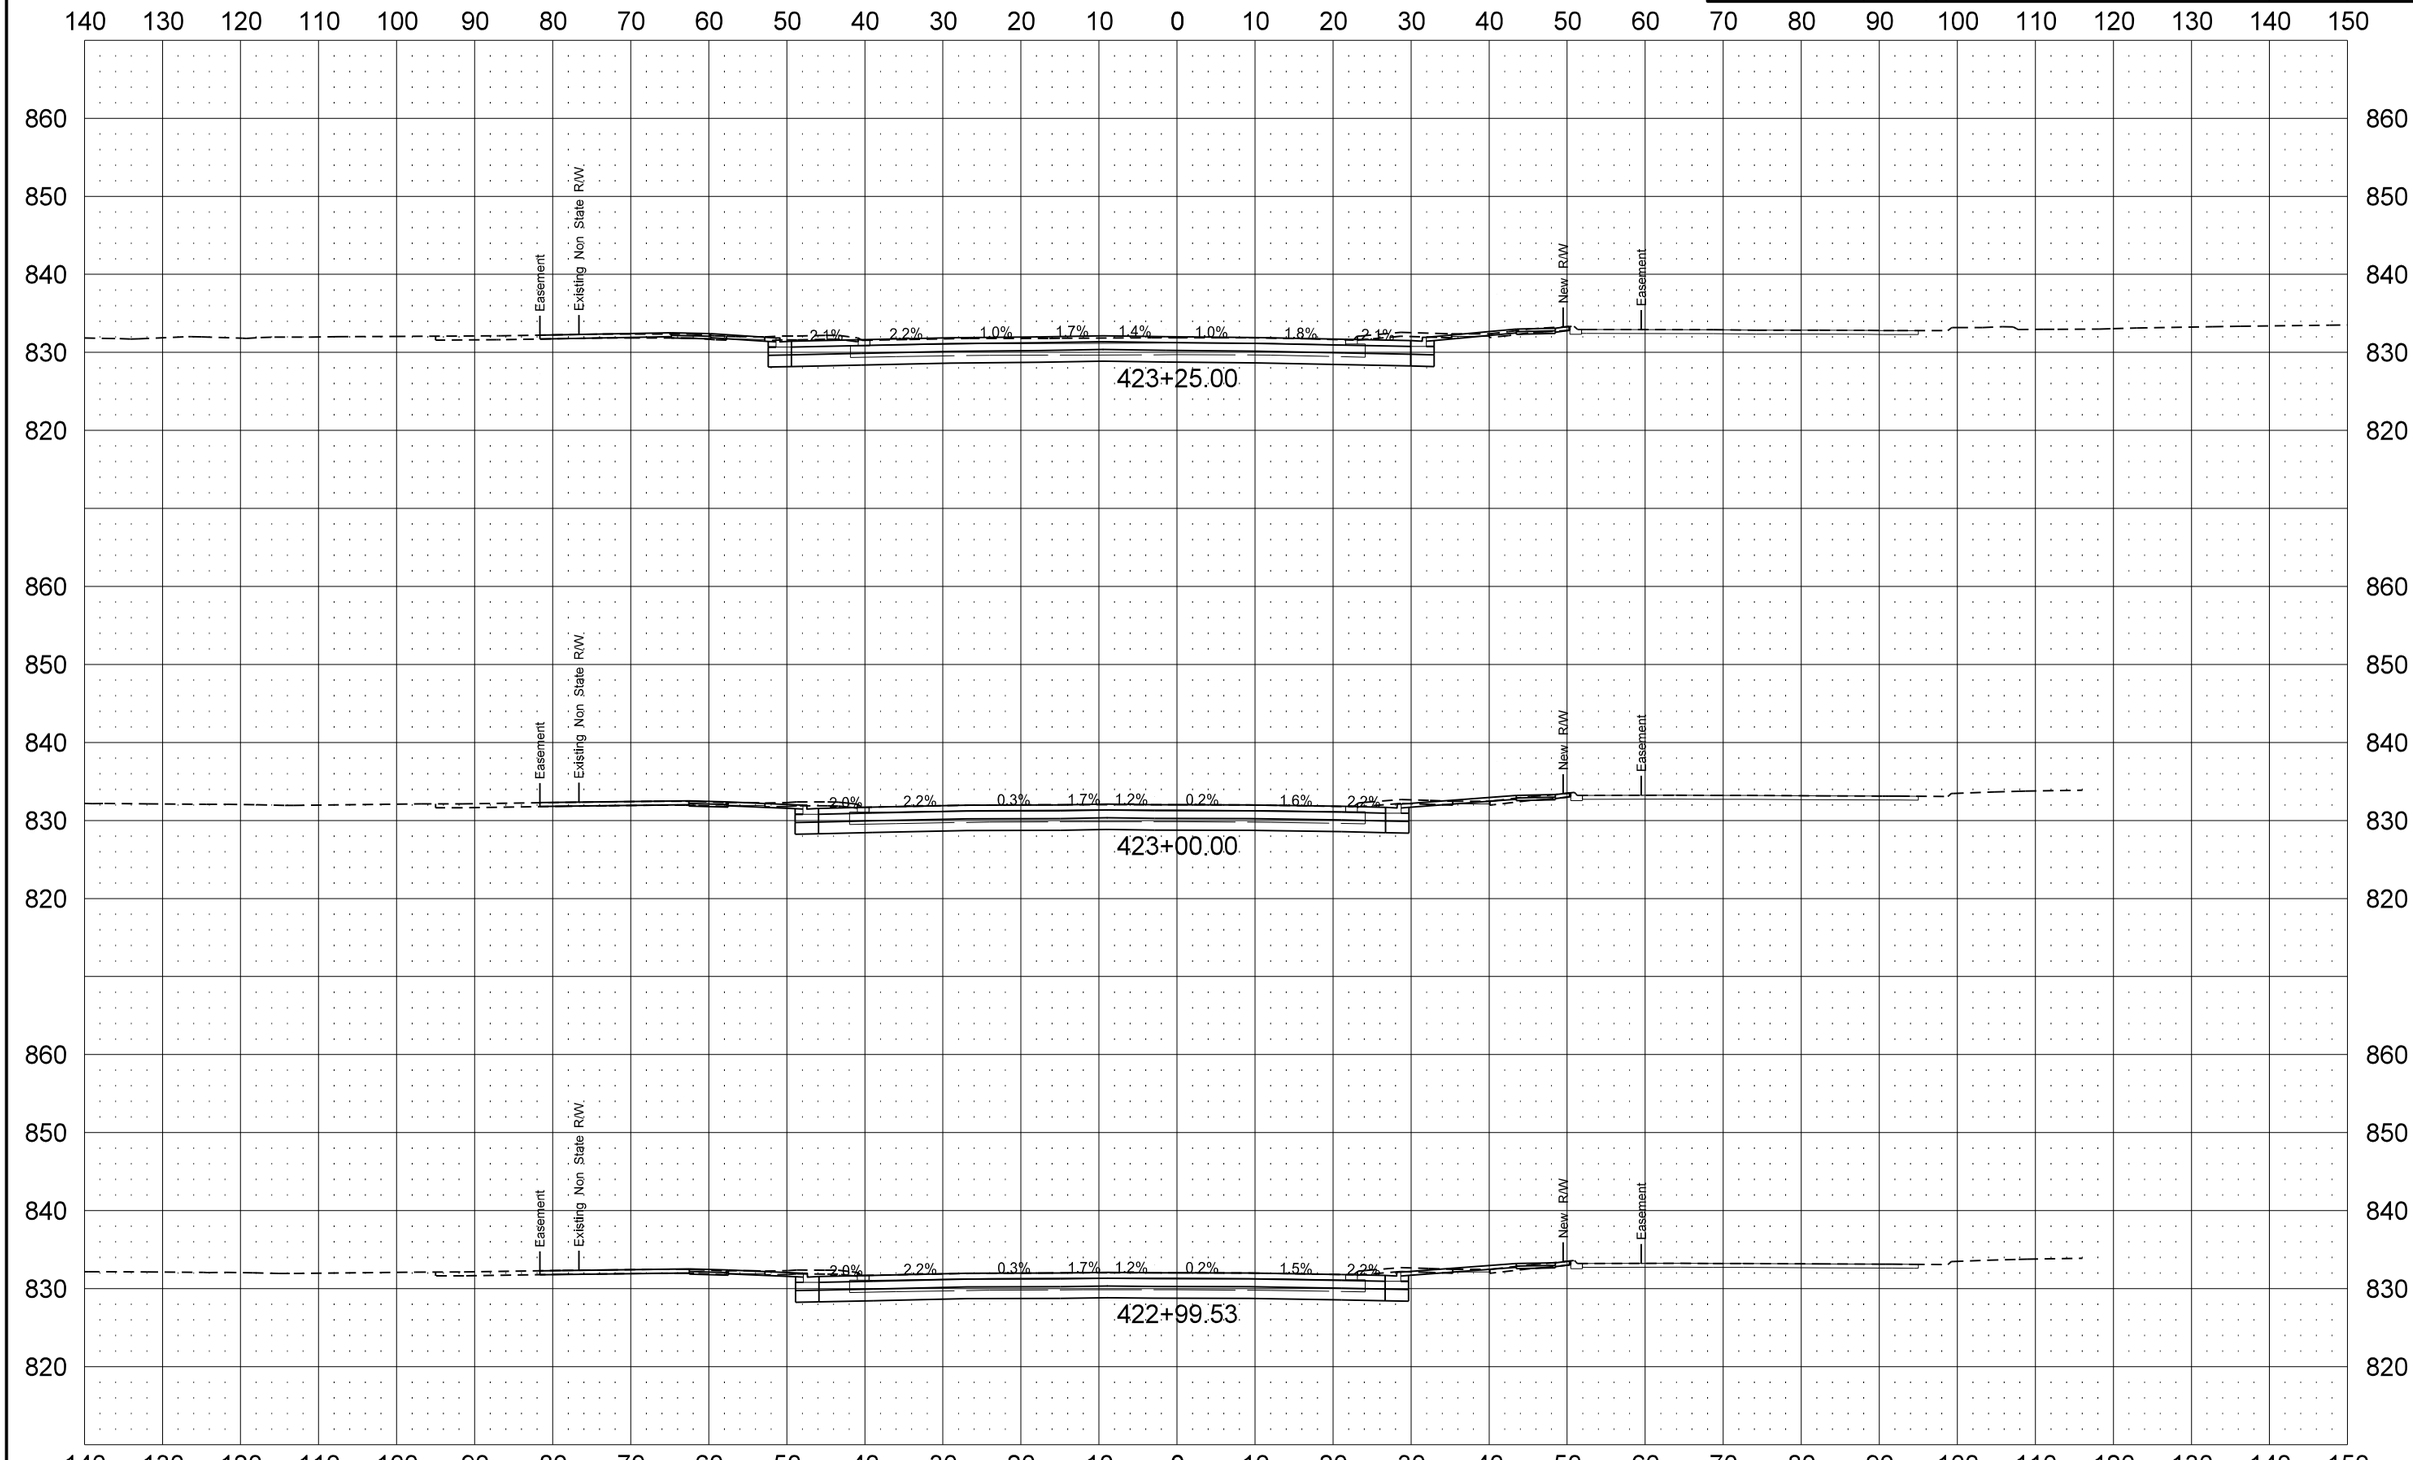

STATE	PROJECT NO.	SECTION NO.	SHEET NO.
ND	NHU-6-986(105)109	200	2

Columbia Road

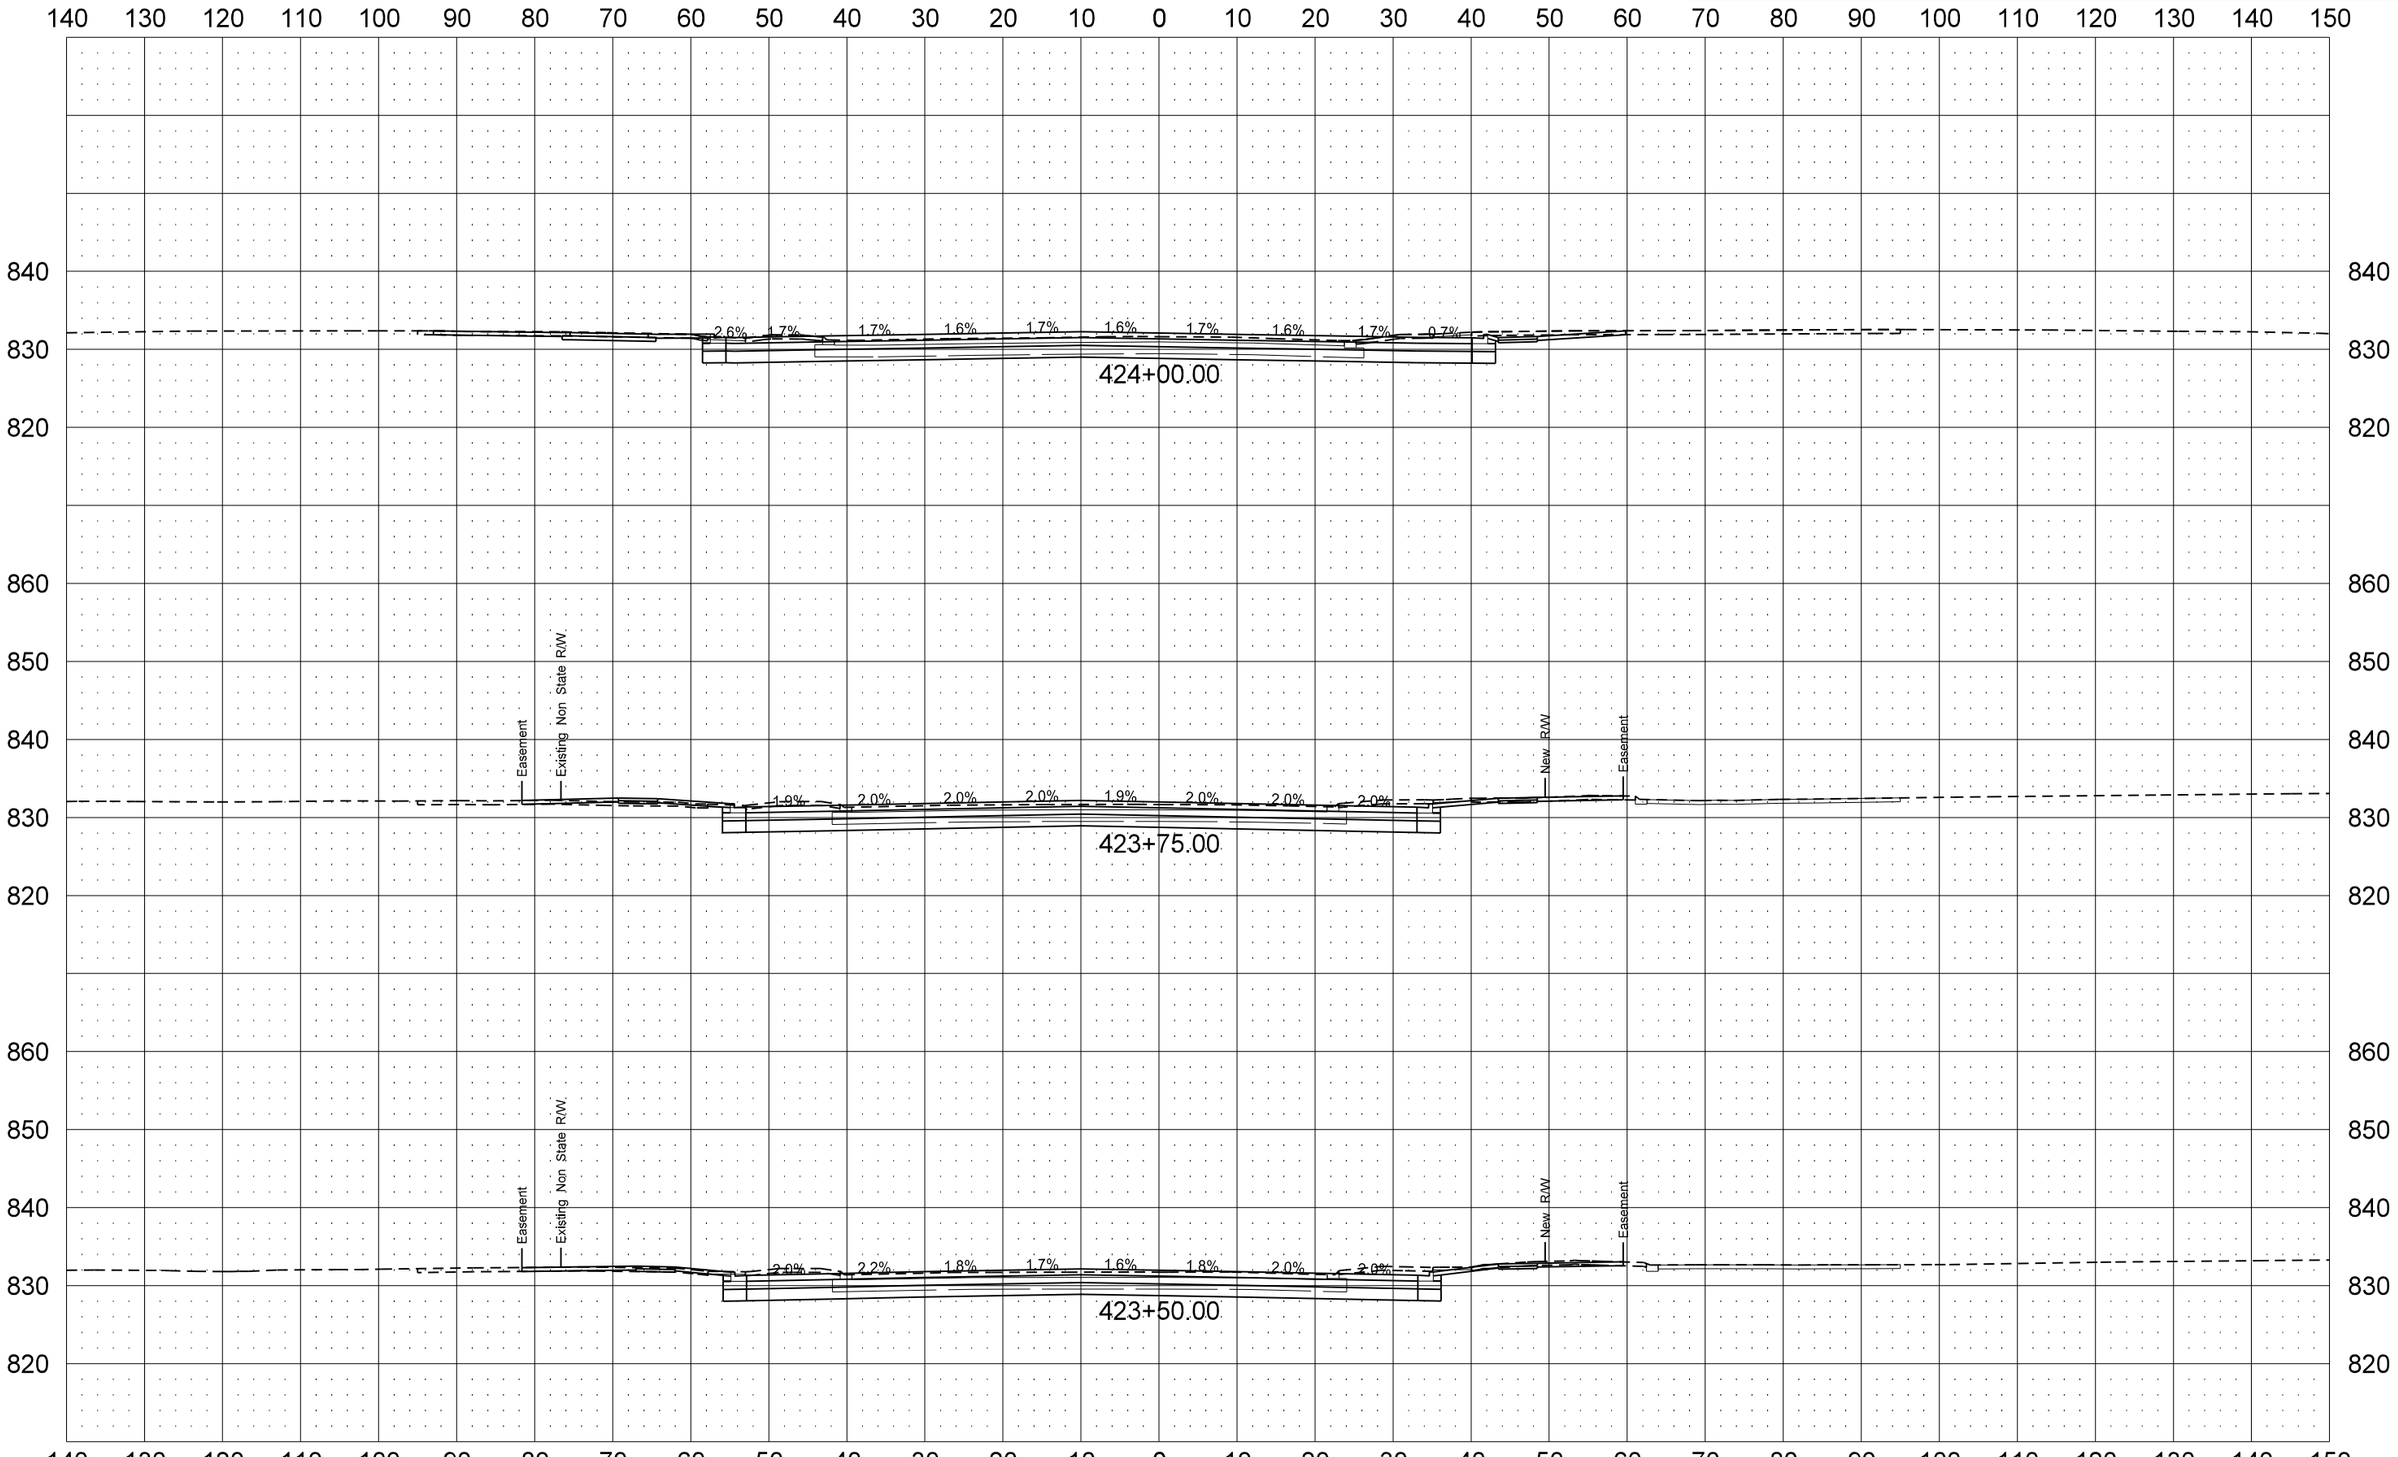

STATE	PROJECT NO.	SECTION NO.	SHEET NO.
ND	NHU-6-986(105)109	200	3

Columbia Road

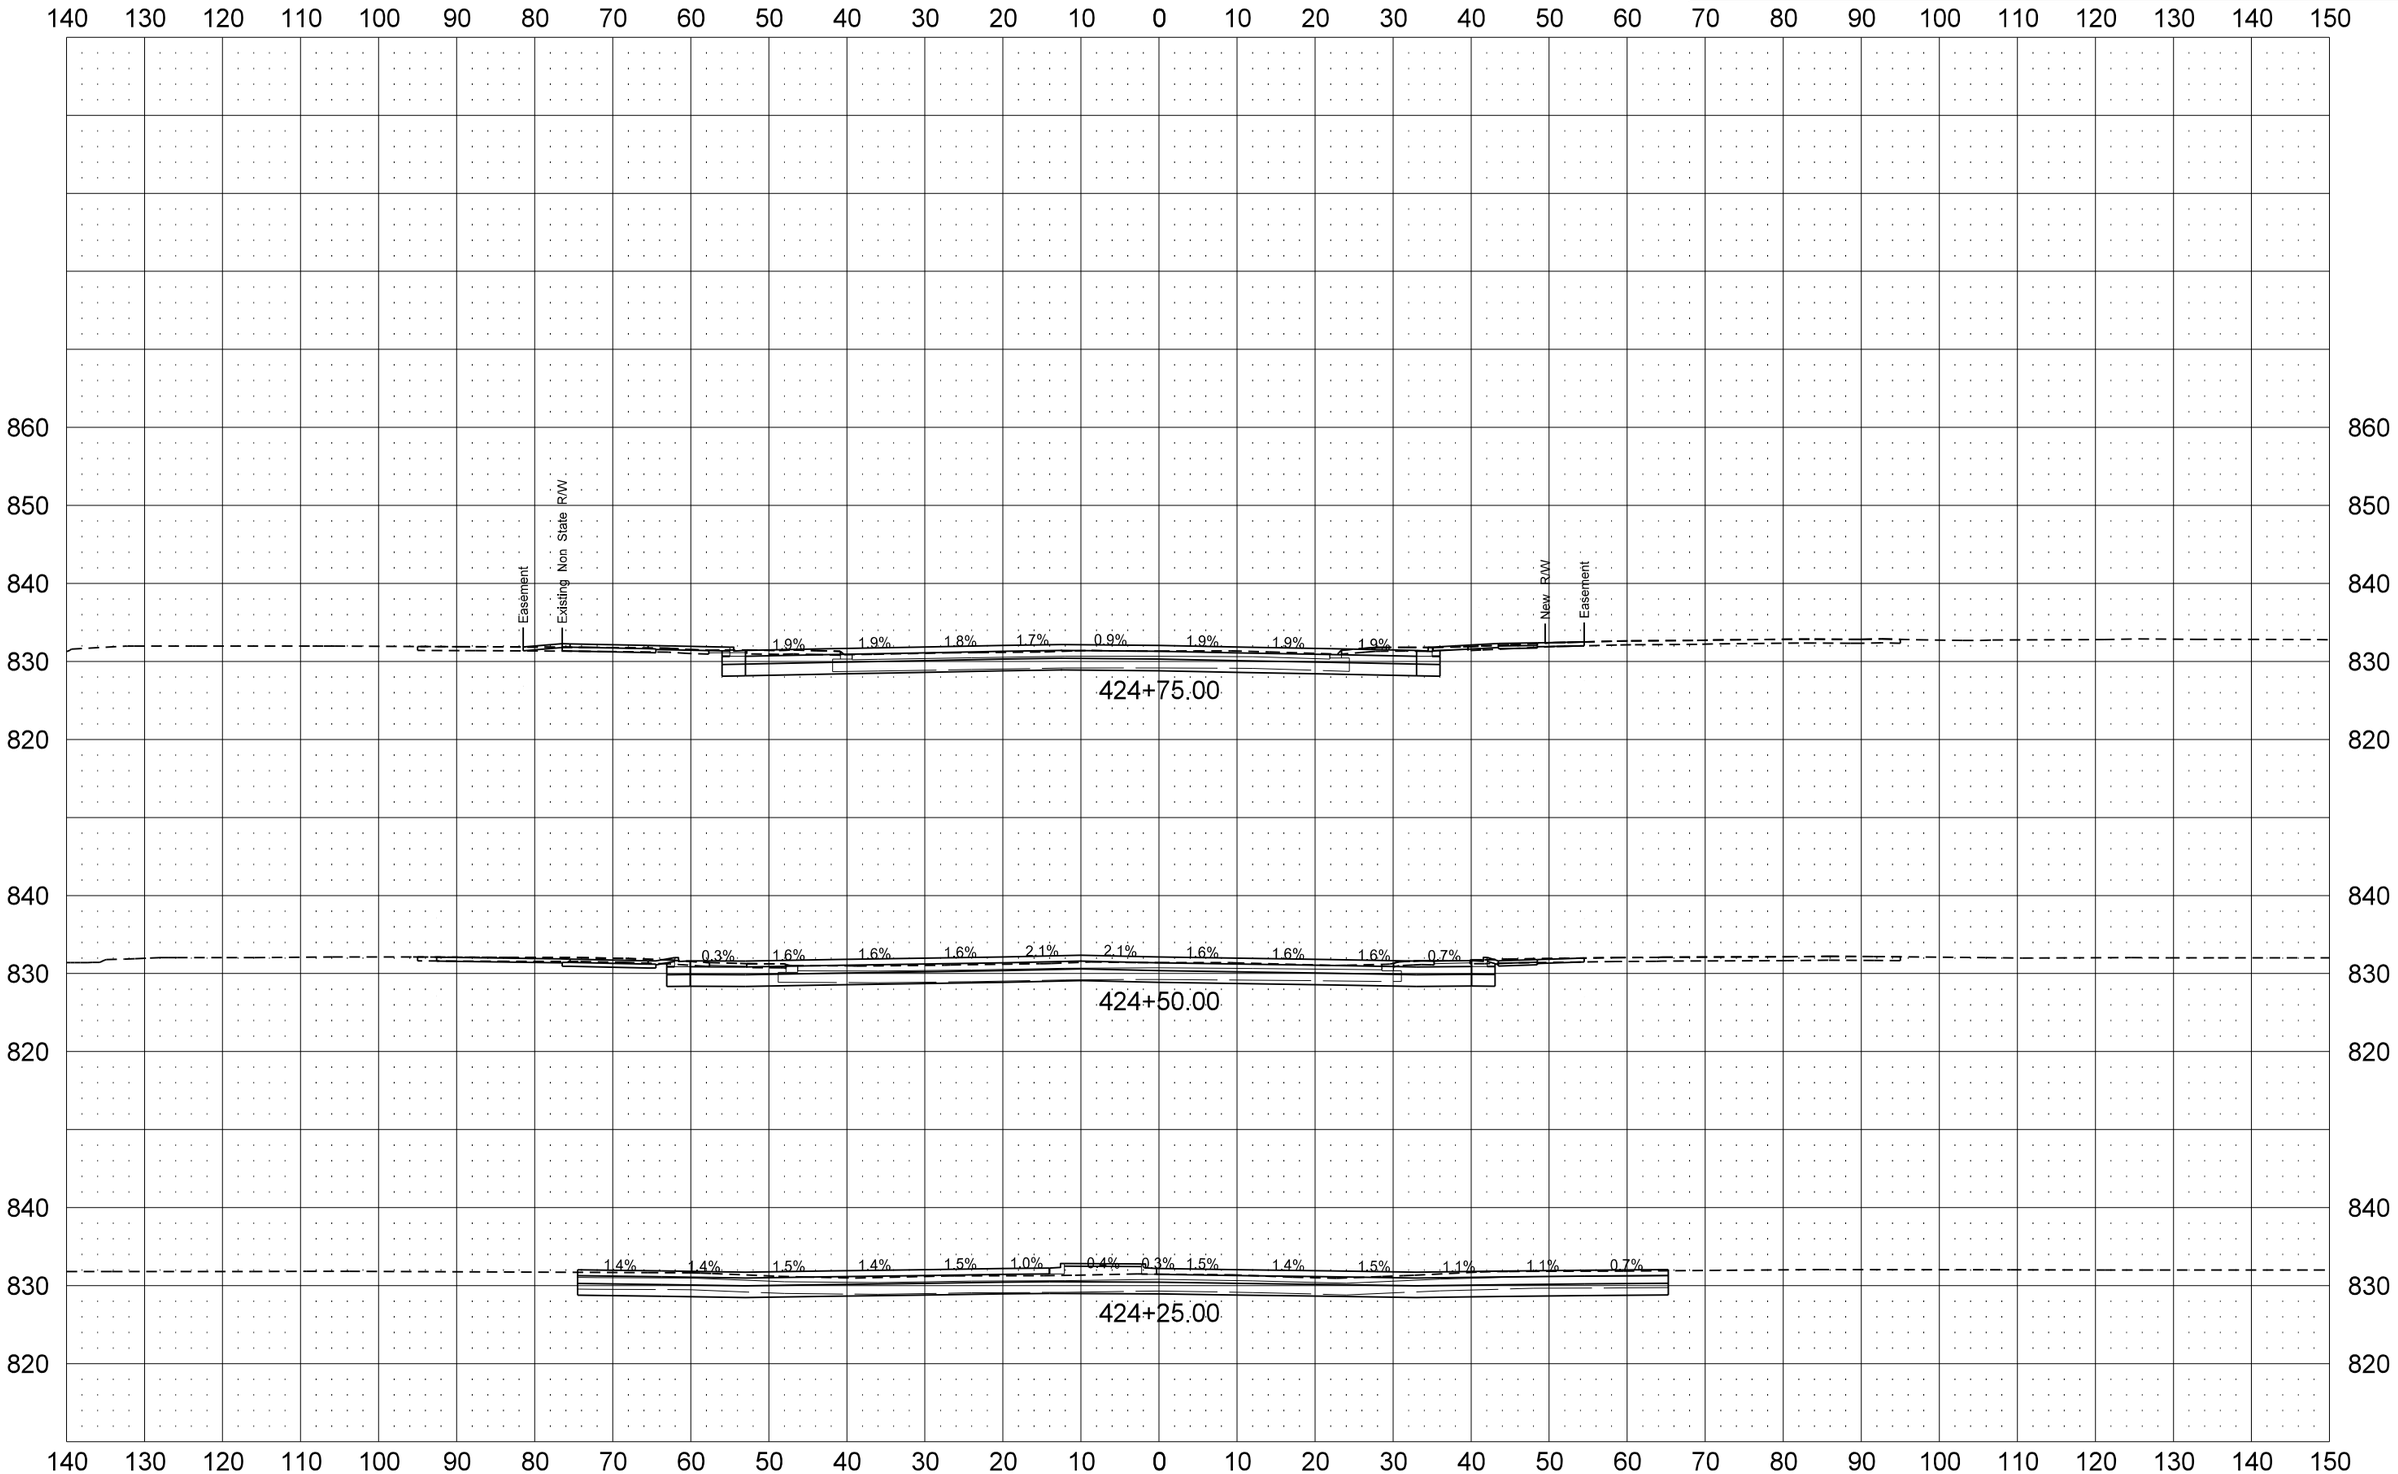

STATE	PROJECT NO.	SECTION NO.	SHEET NO.
ND	NHU-6-986(105)109	200	4

Columbia Road

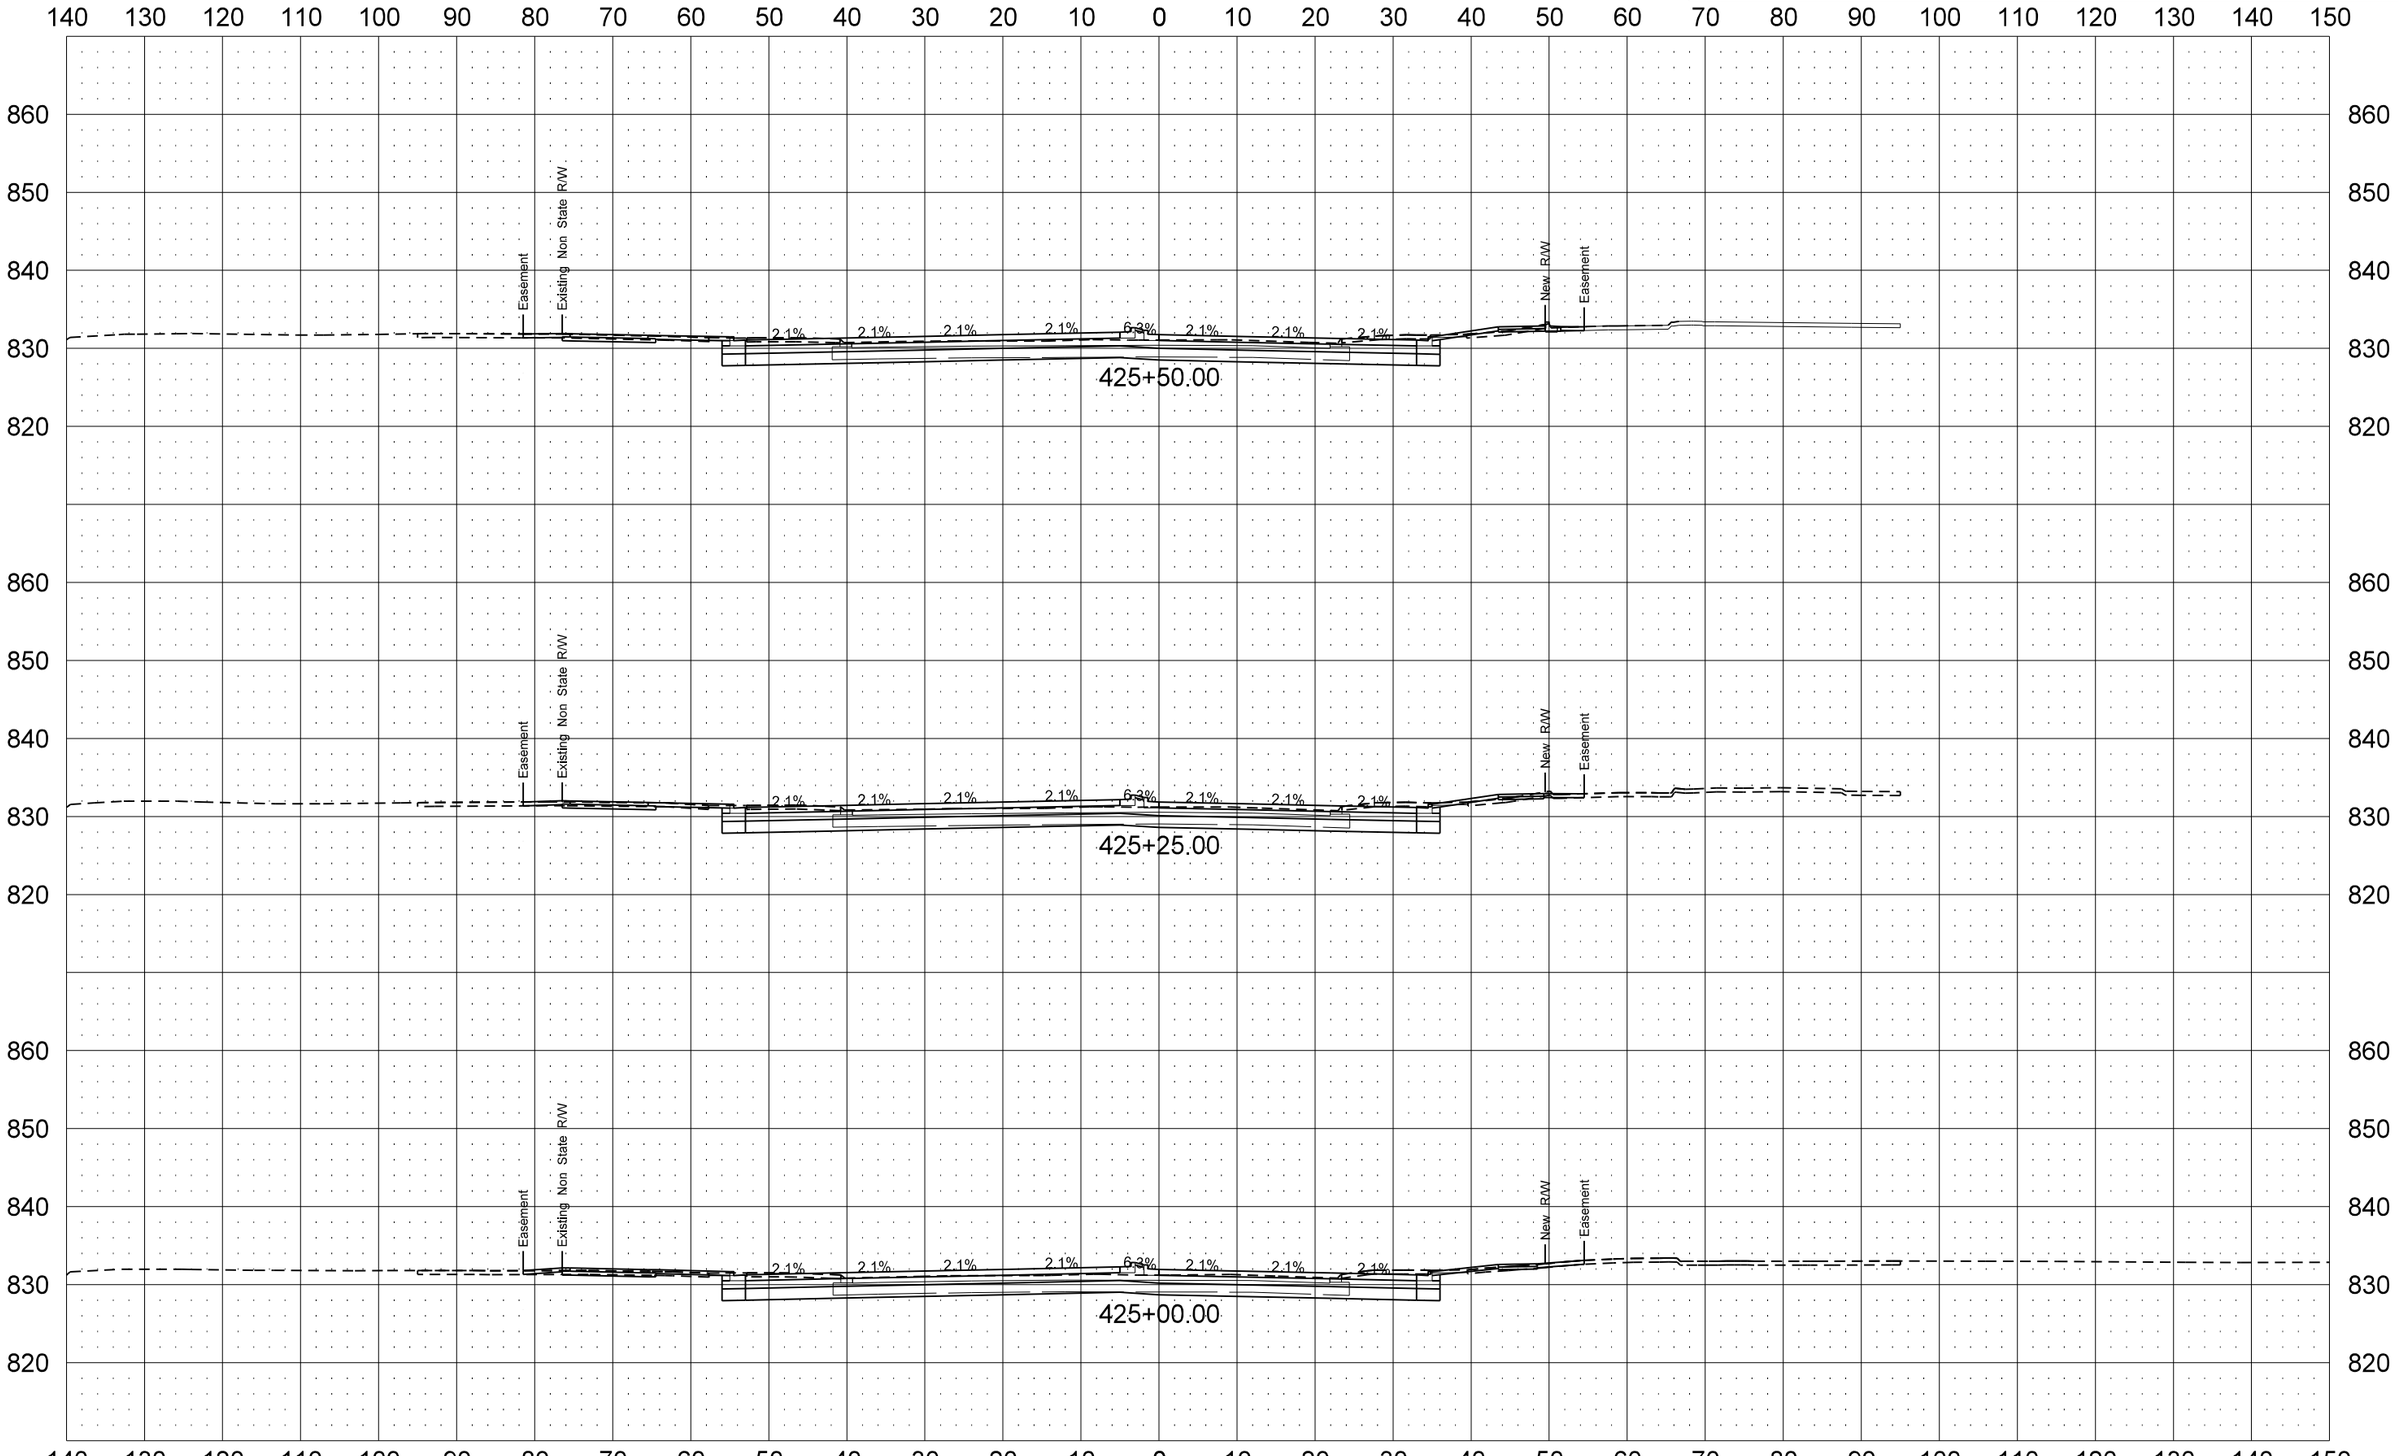

STATE	PROJECT NO.	SECTION NO.	SHEET NO.
ND	NHU-6-986(105)109	200	5

Columbia Road

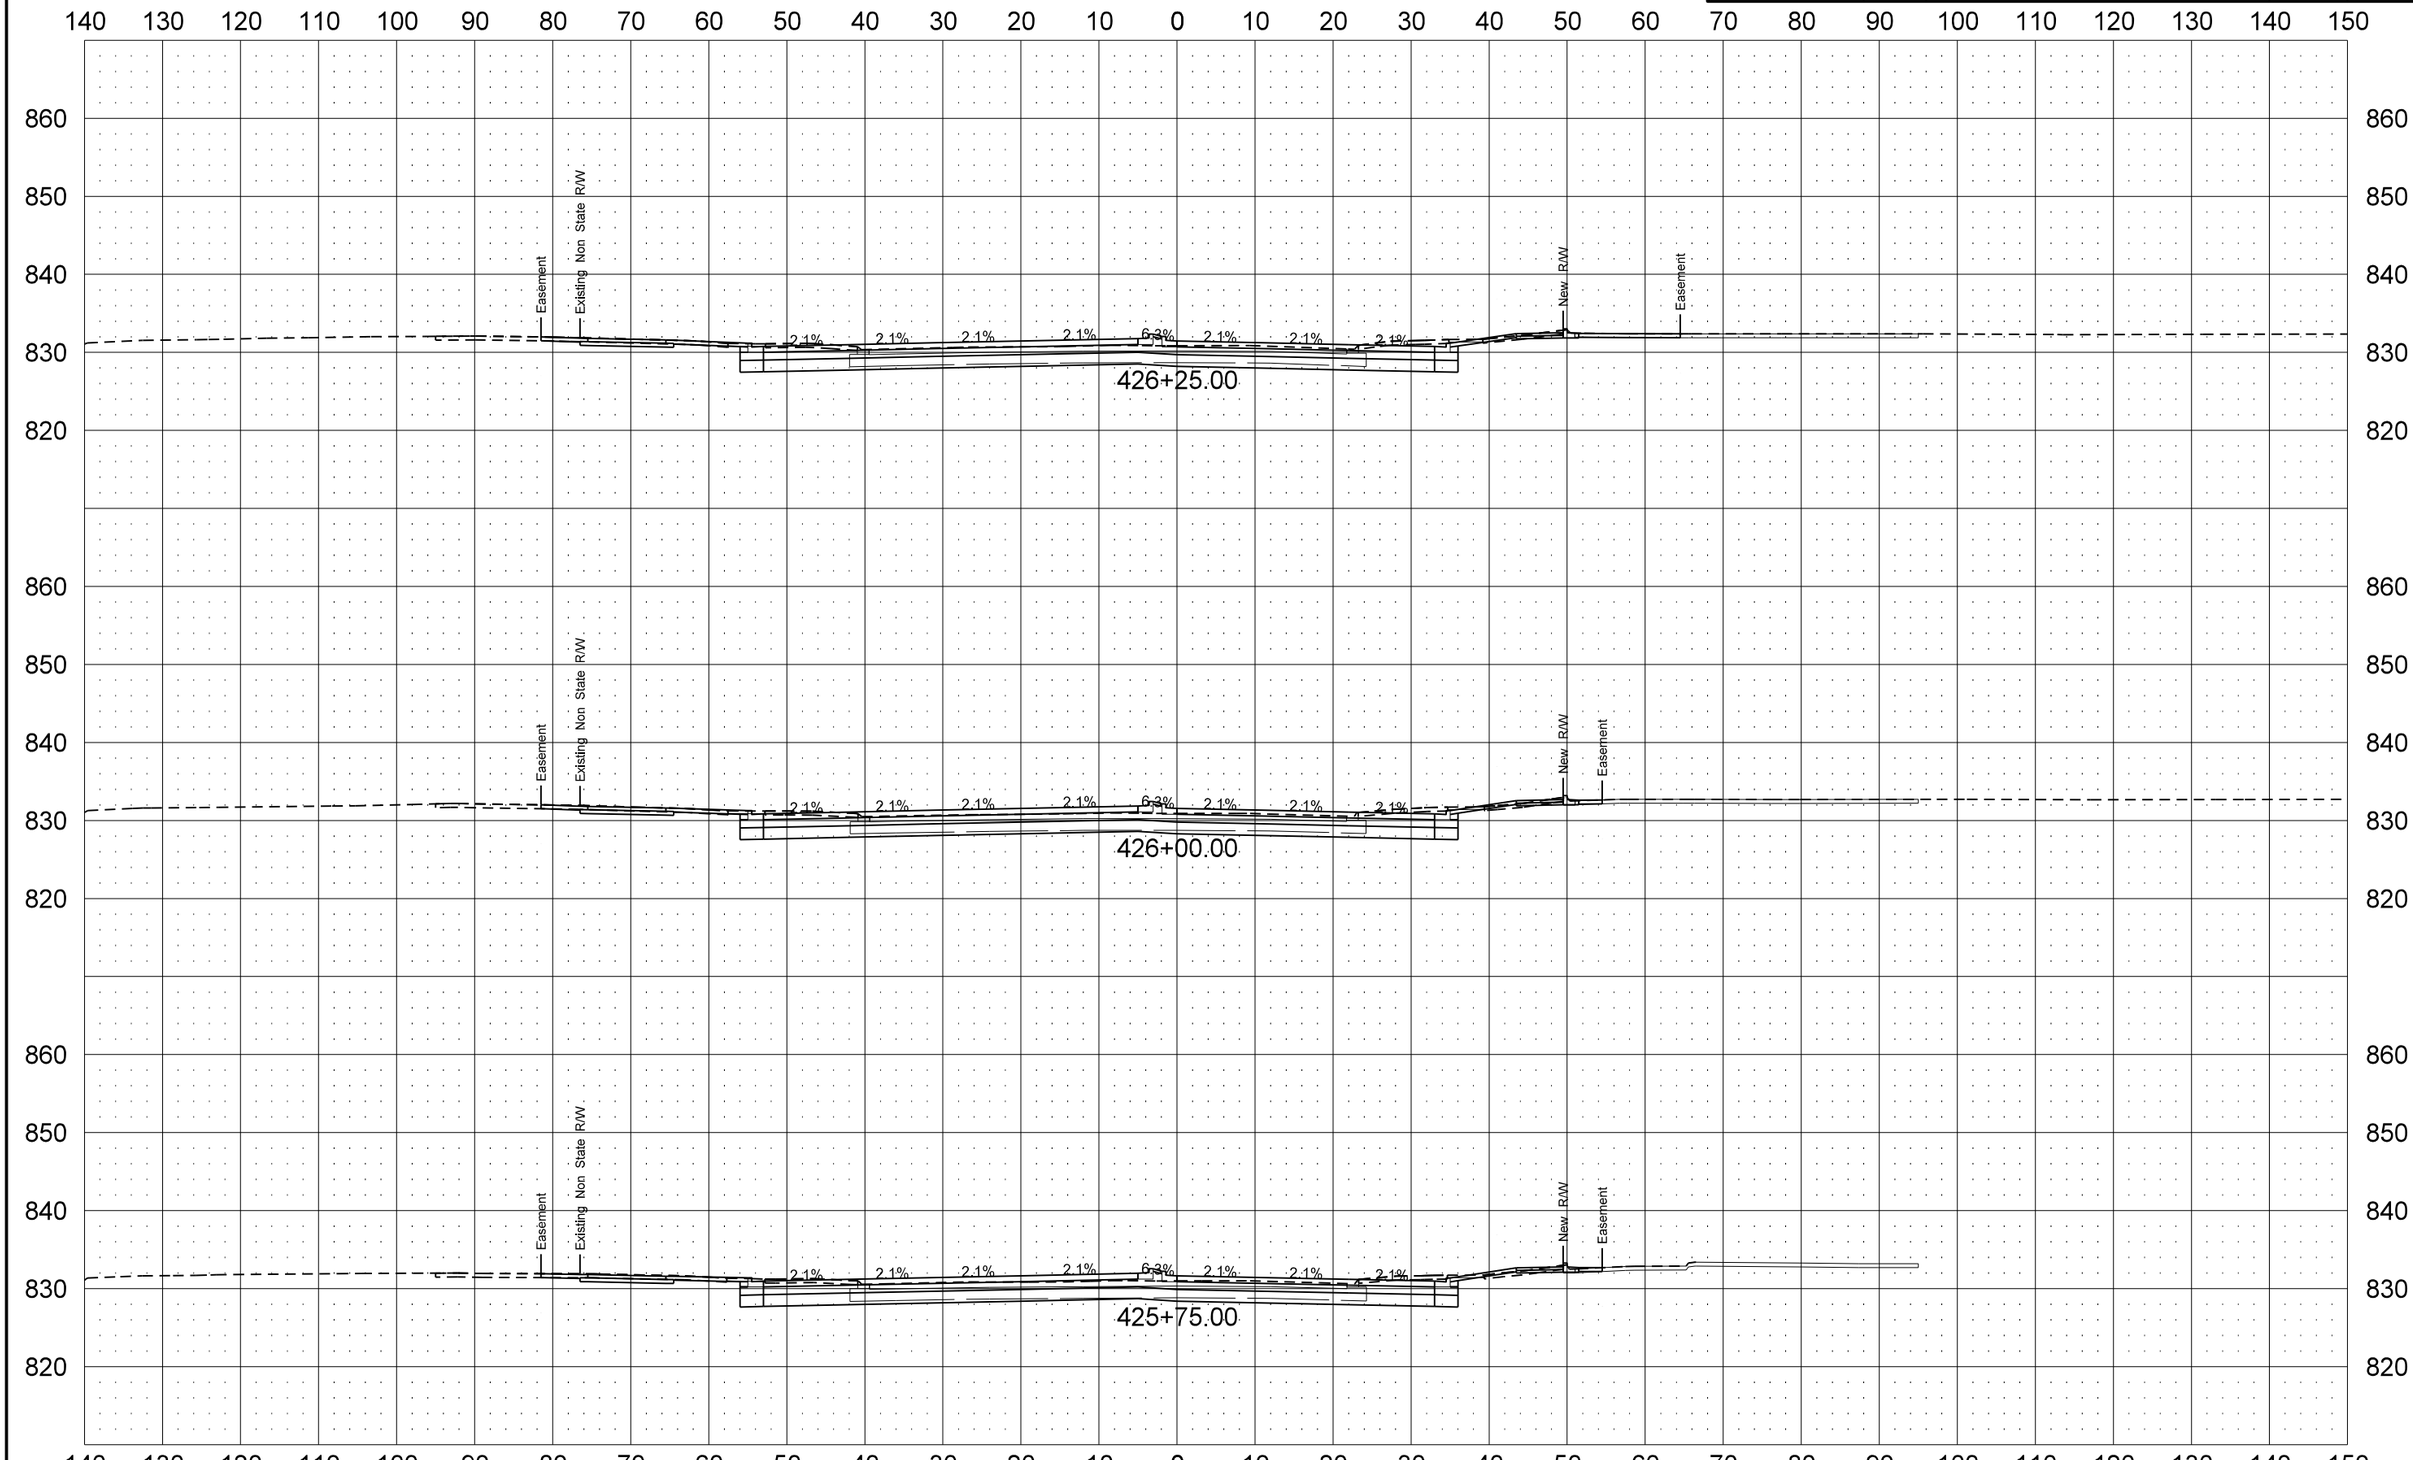

8/15/2014 12:20:52 PM dkieffer I:\Projects\7236\60986109.105\Design\Plan\200XS_Columbia.dgn

STATE	PROJECT NO.	SECTION NO.	SHEET NO.
ND	NHU-6-986(105)109	200	6

Columbia Road

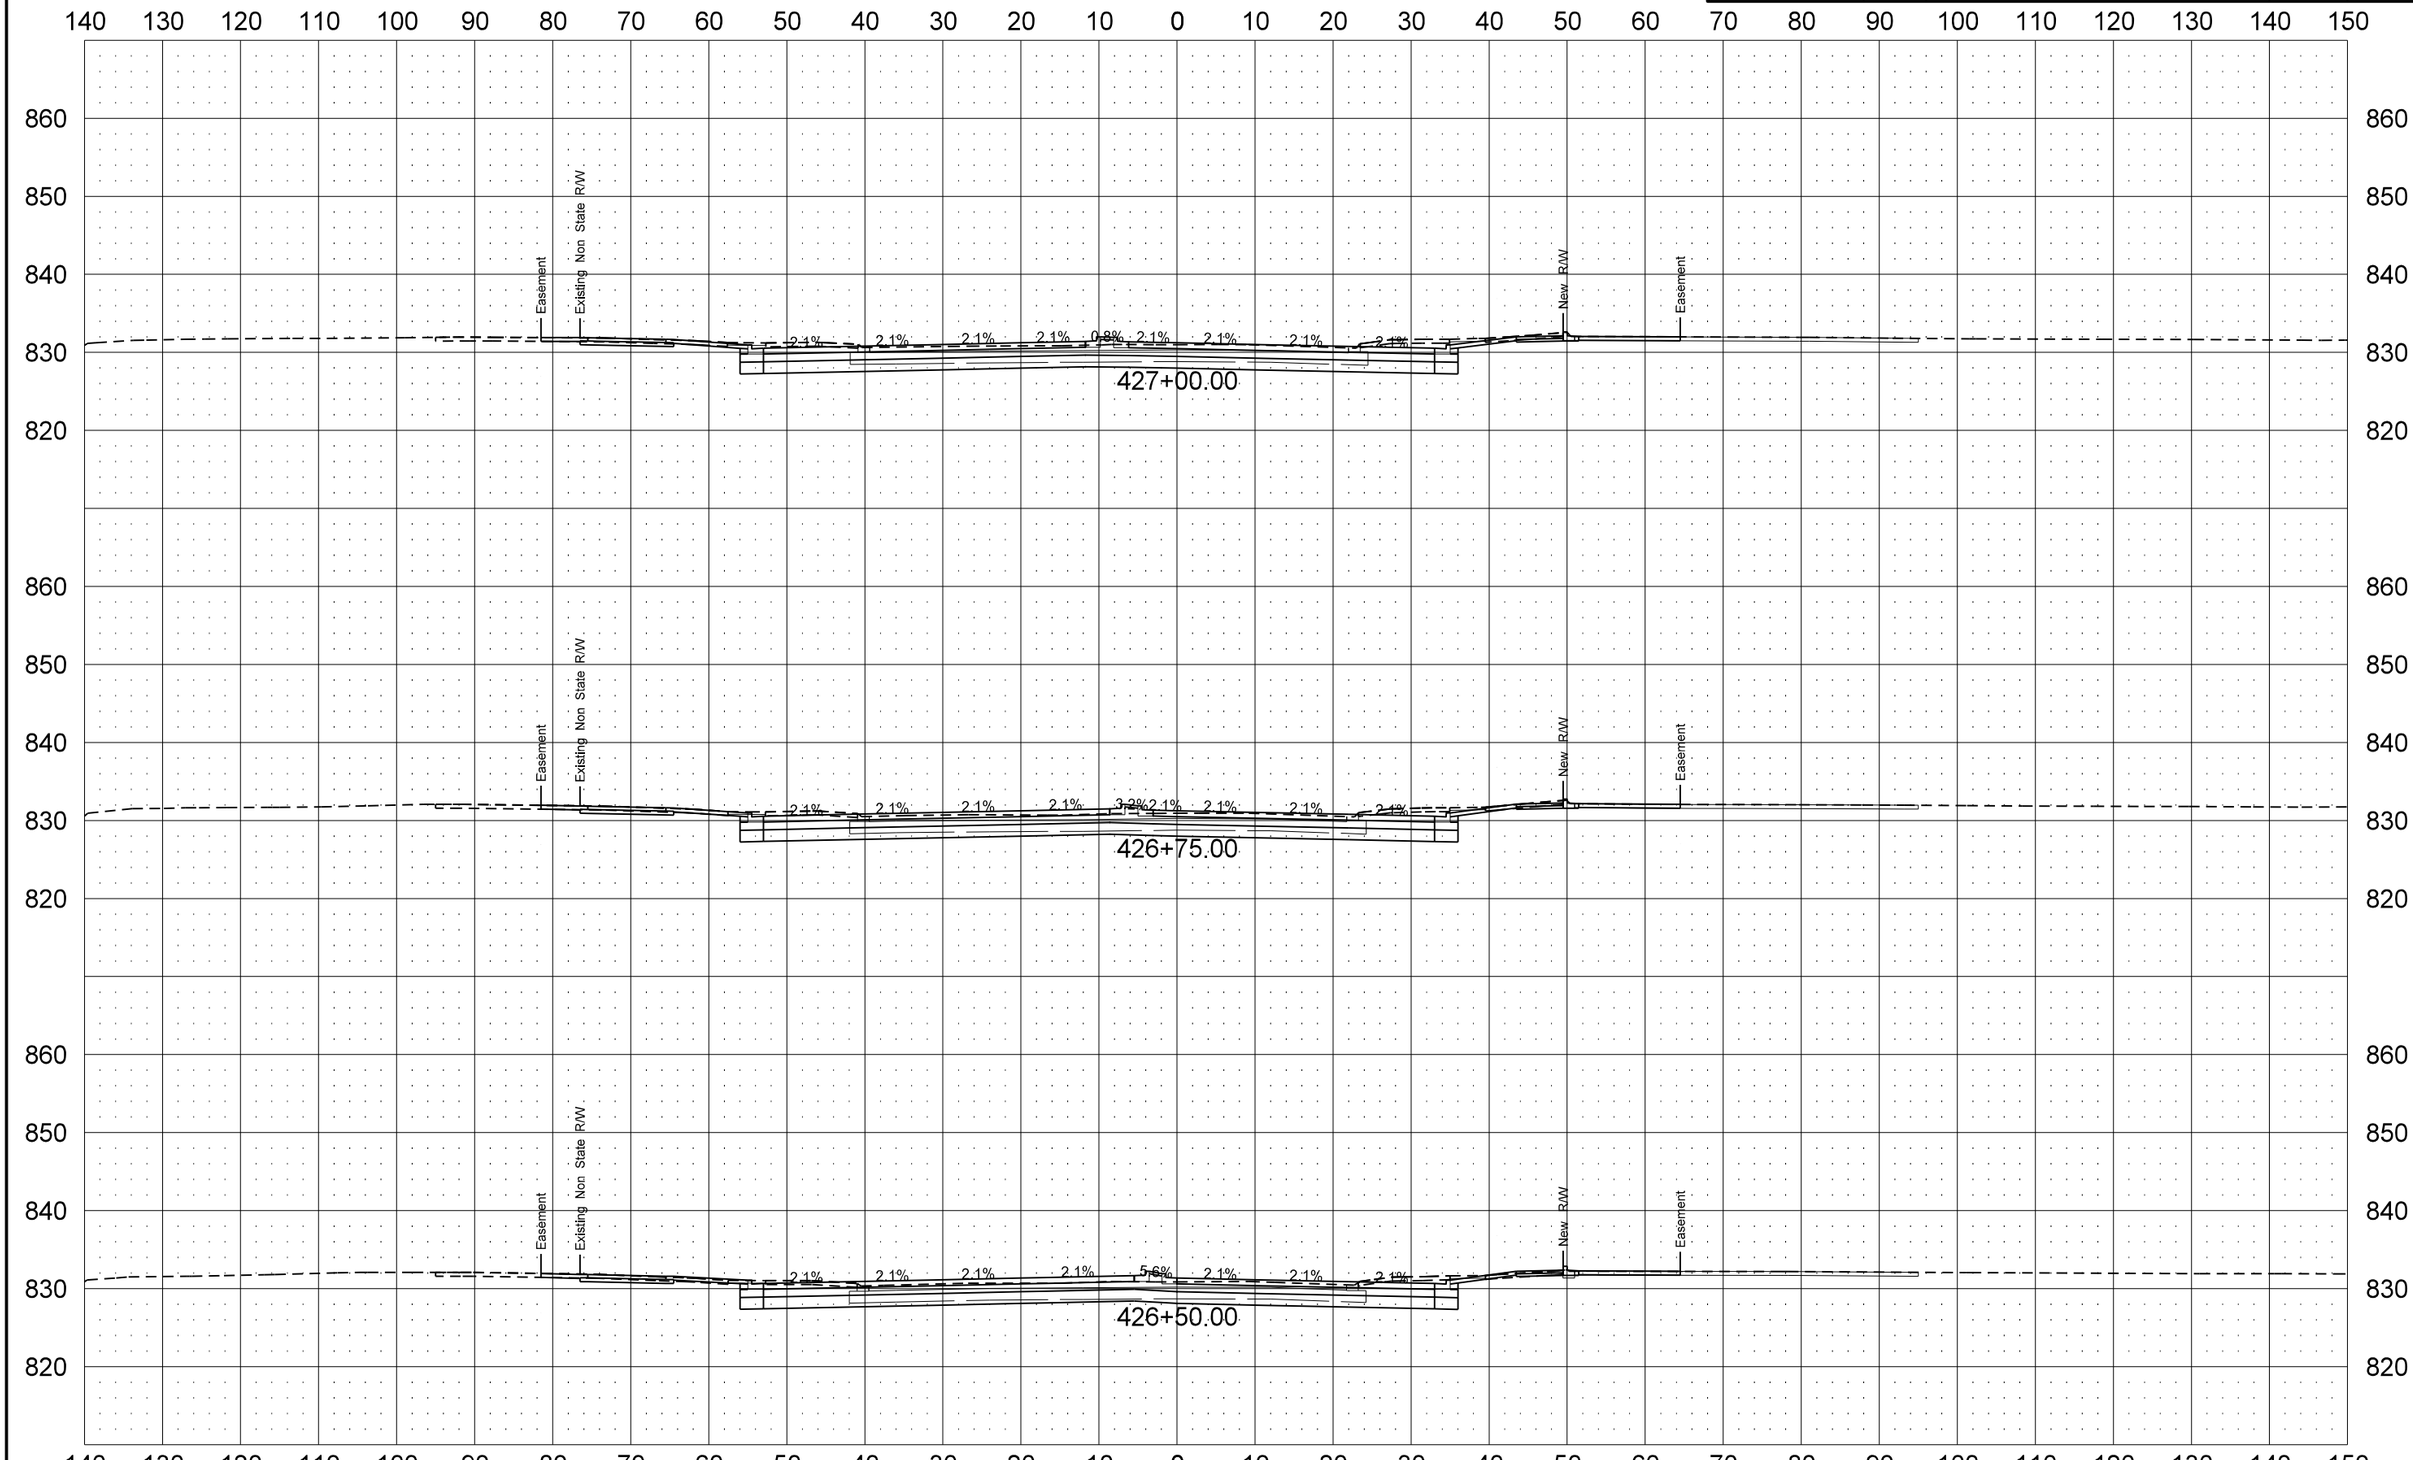

STATE	PROJECT NO.	SECTION NO.	SHEET NO.
ND	NHU-6-986(105)109	200	7

Columbia Road

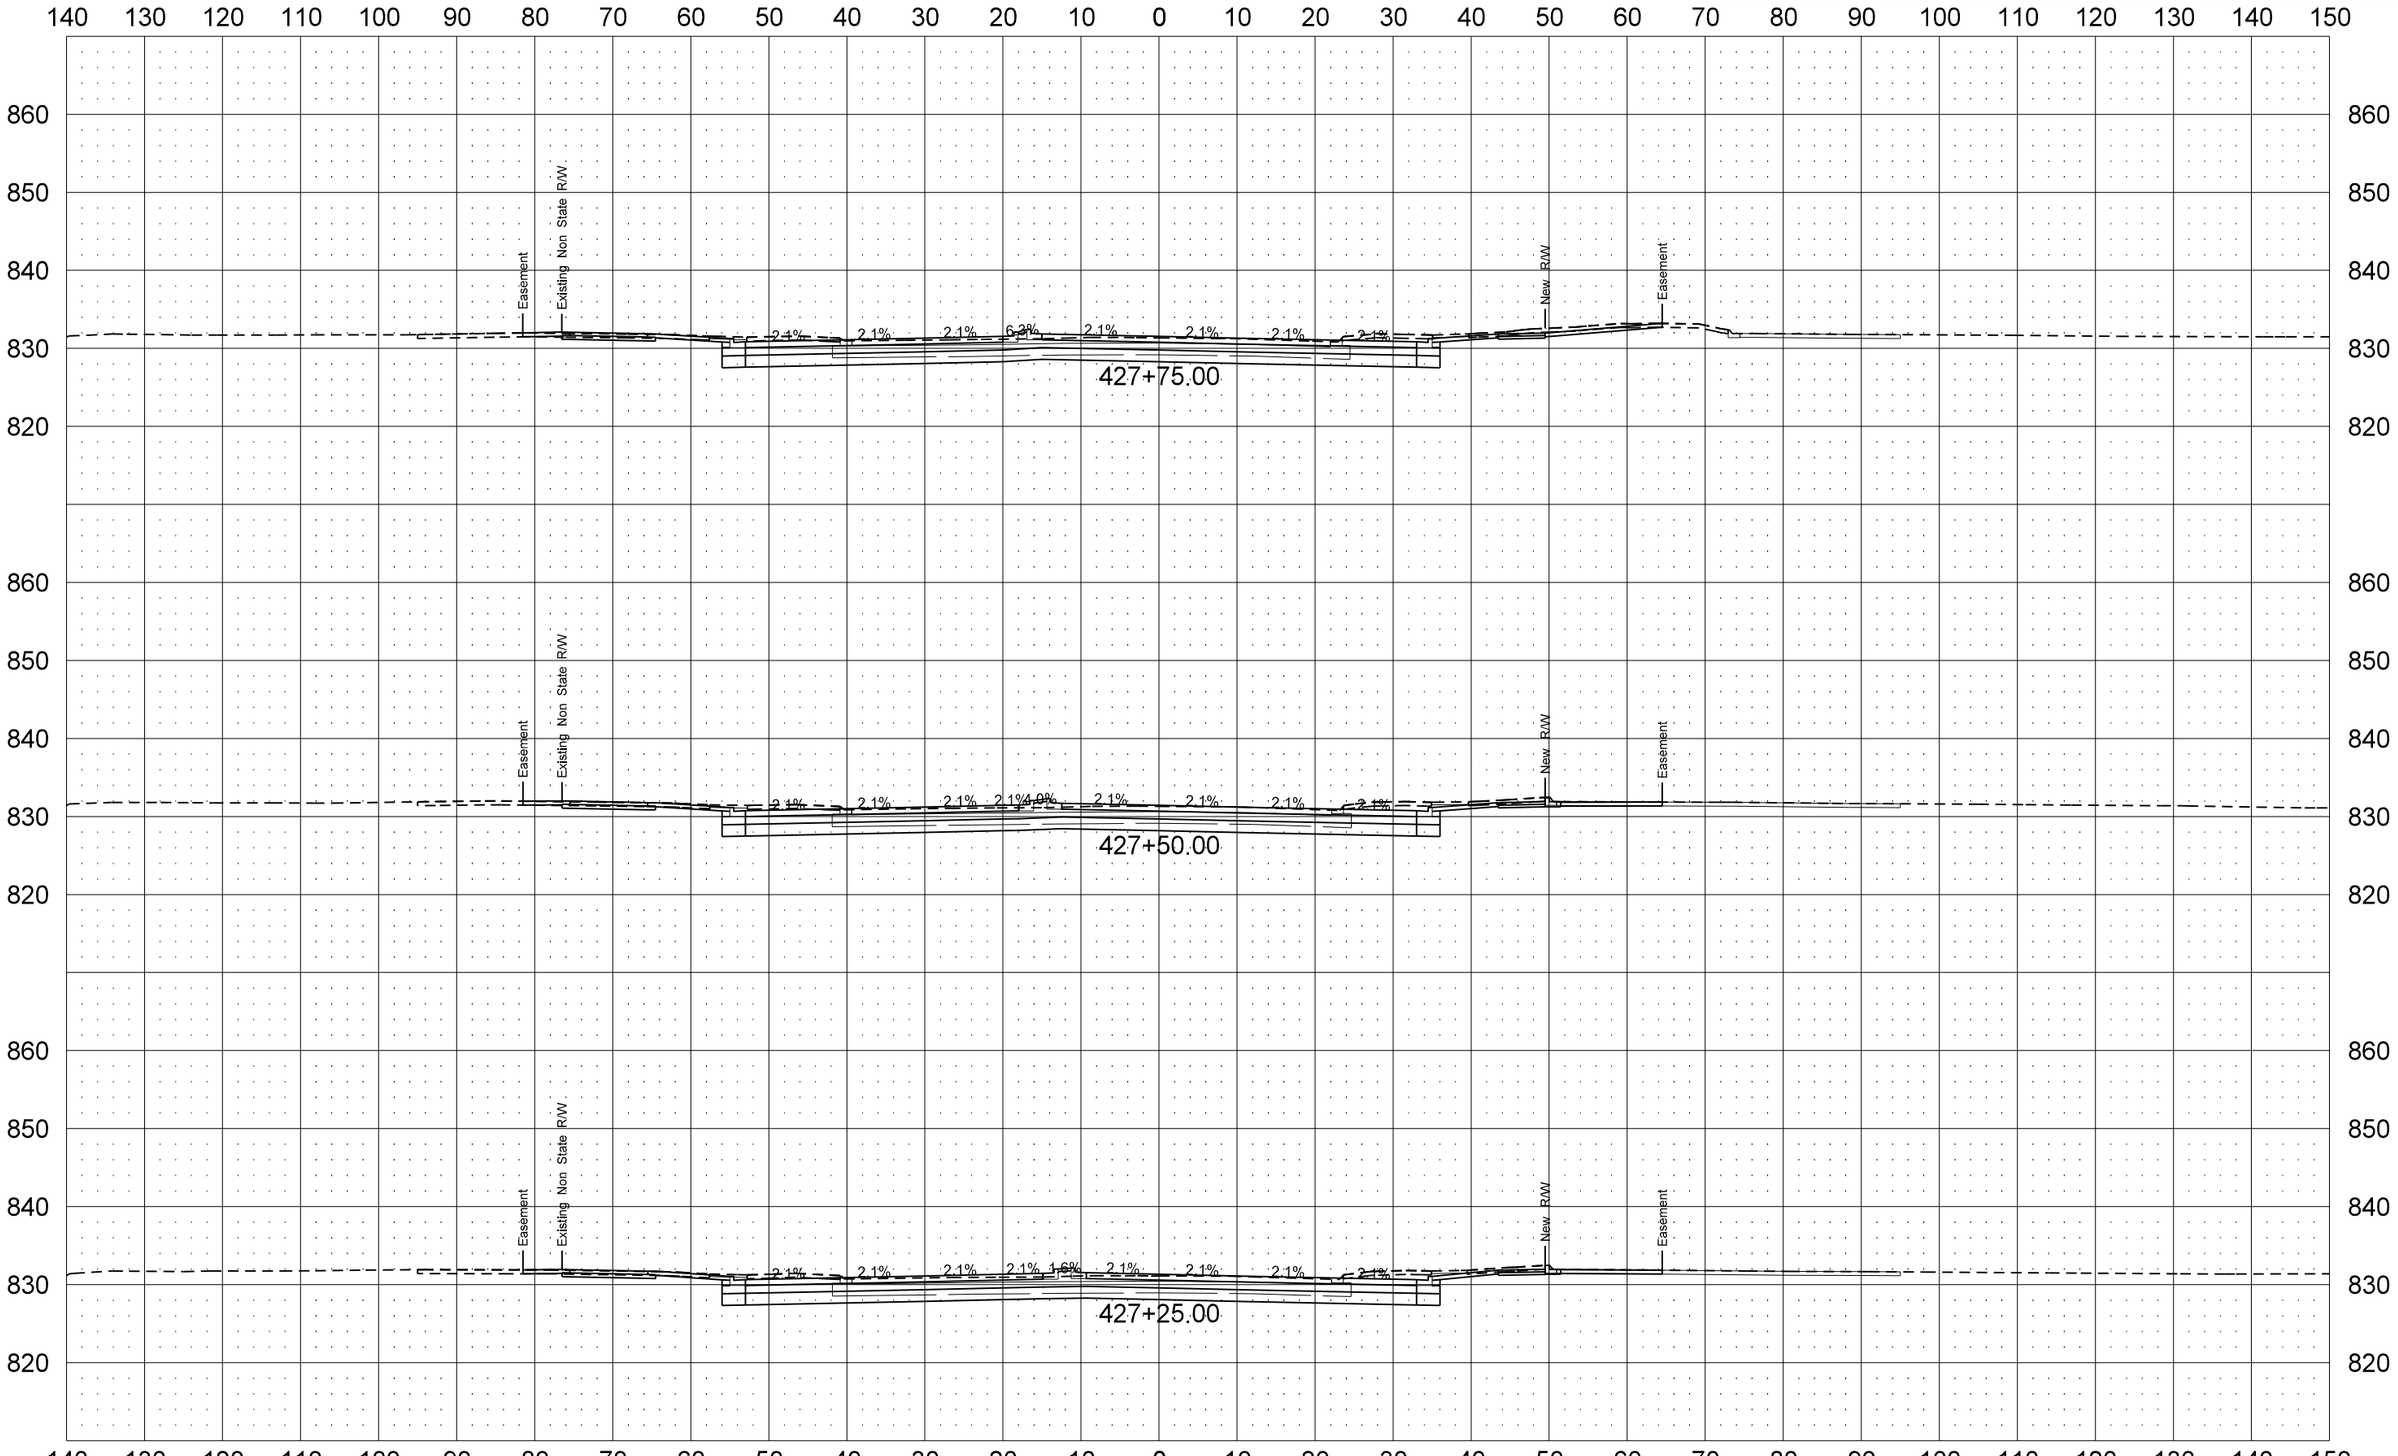

STATE	PROJECT NO.	SECTION NO.	SHEET NO.
ND	NHU-6-986(105)109	200	8

Columbia Road

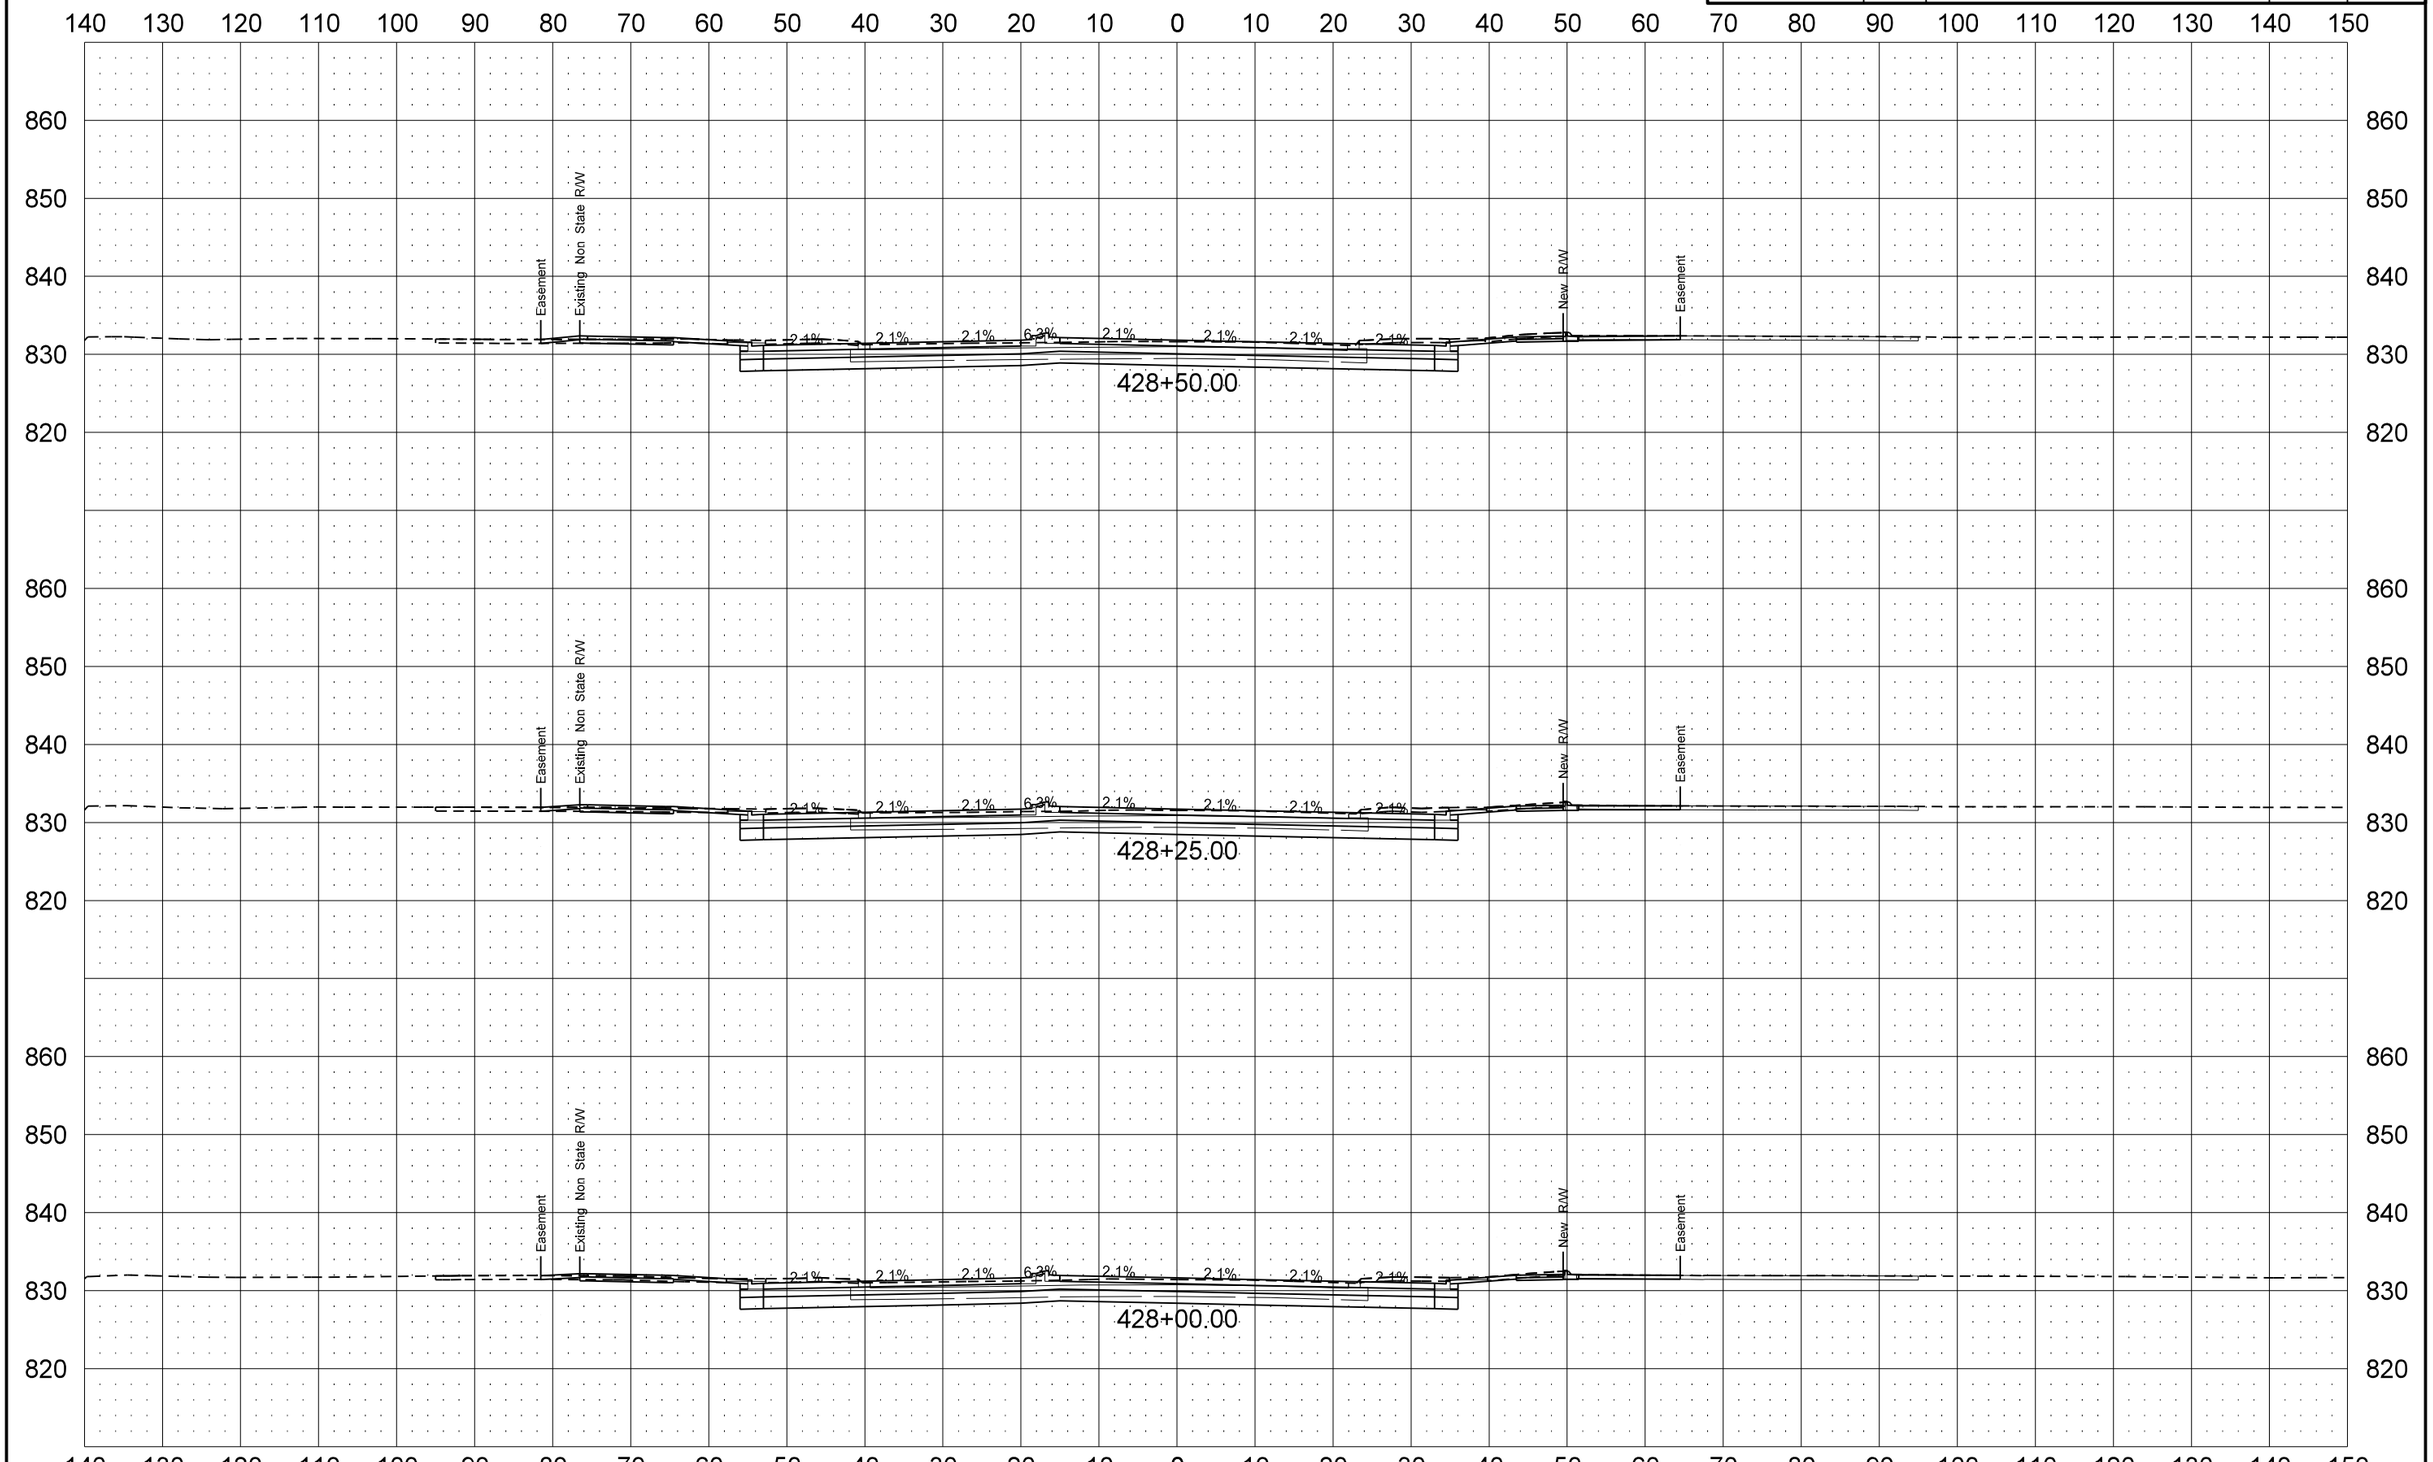

STATE	PROJECT NO.	SECTION NO.	SHEET NO.
ND	NHU-6-986(105)109	200	9

Columbia Road

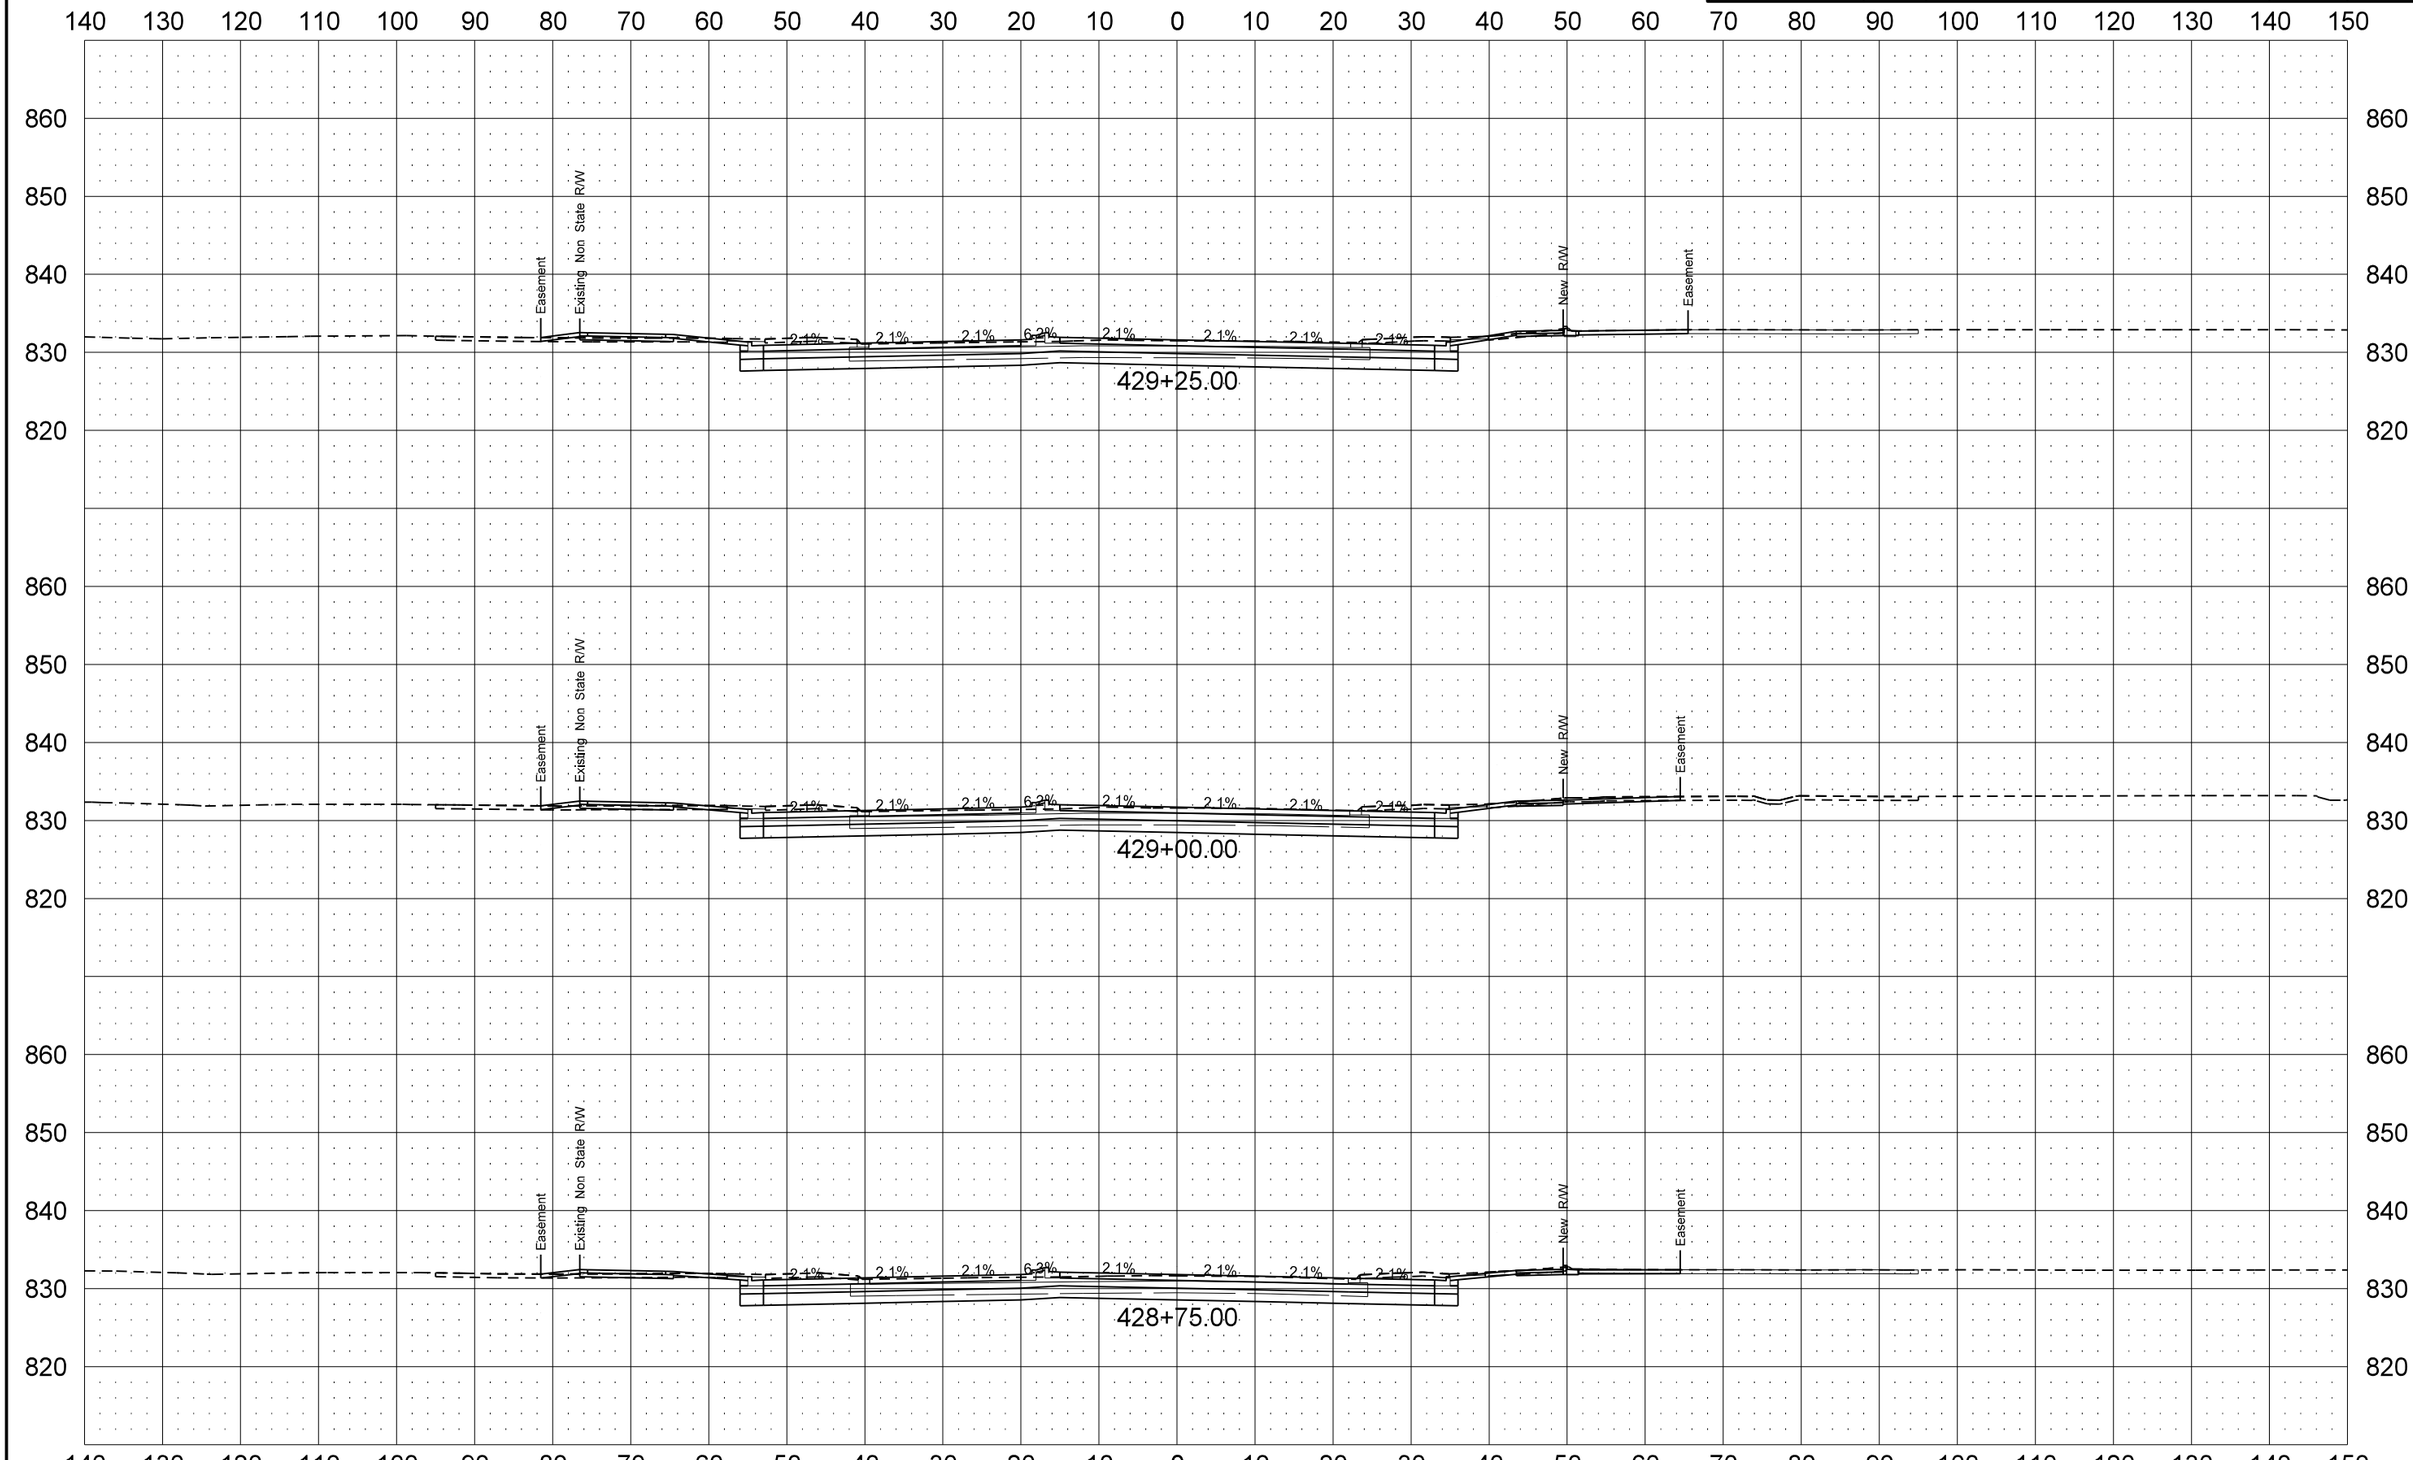

STATE	PROJECT NO.	SECTION NO.	SHEET NO.
ND	NHU-6-986(105)109	200	10

Columbia Road

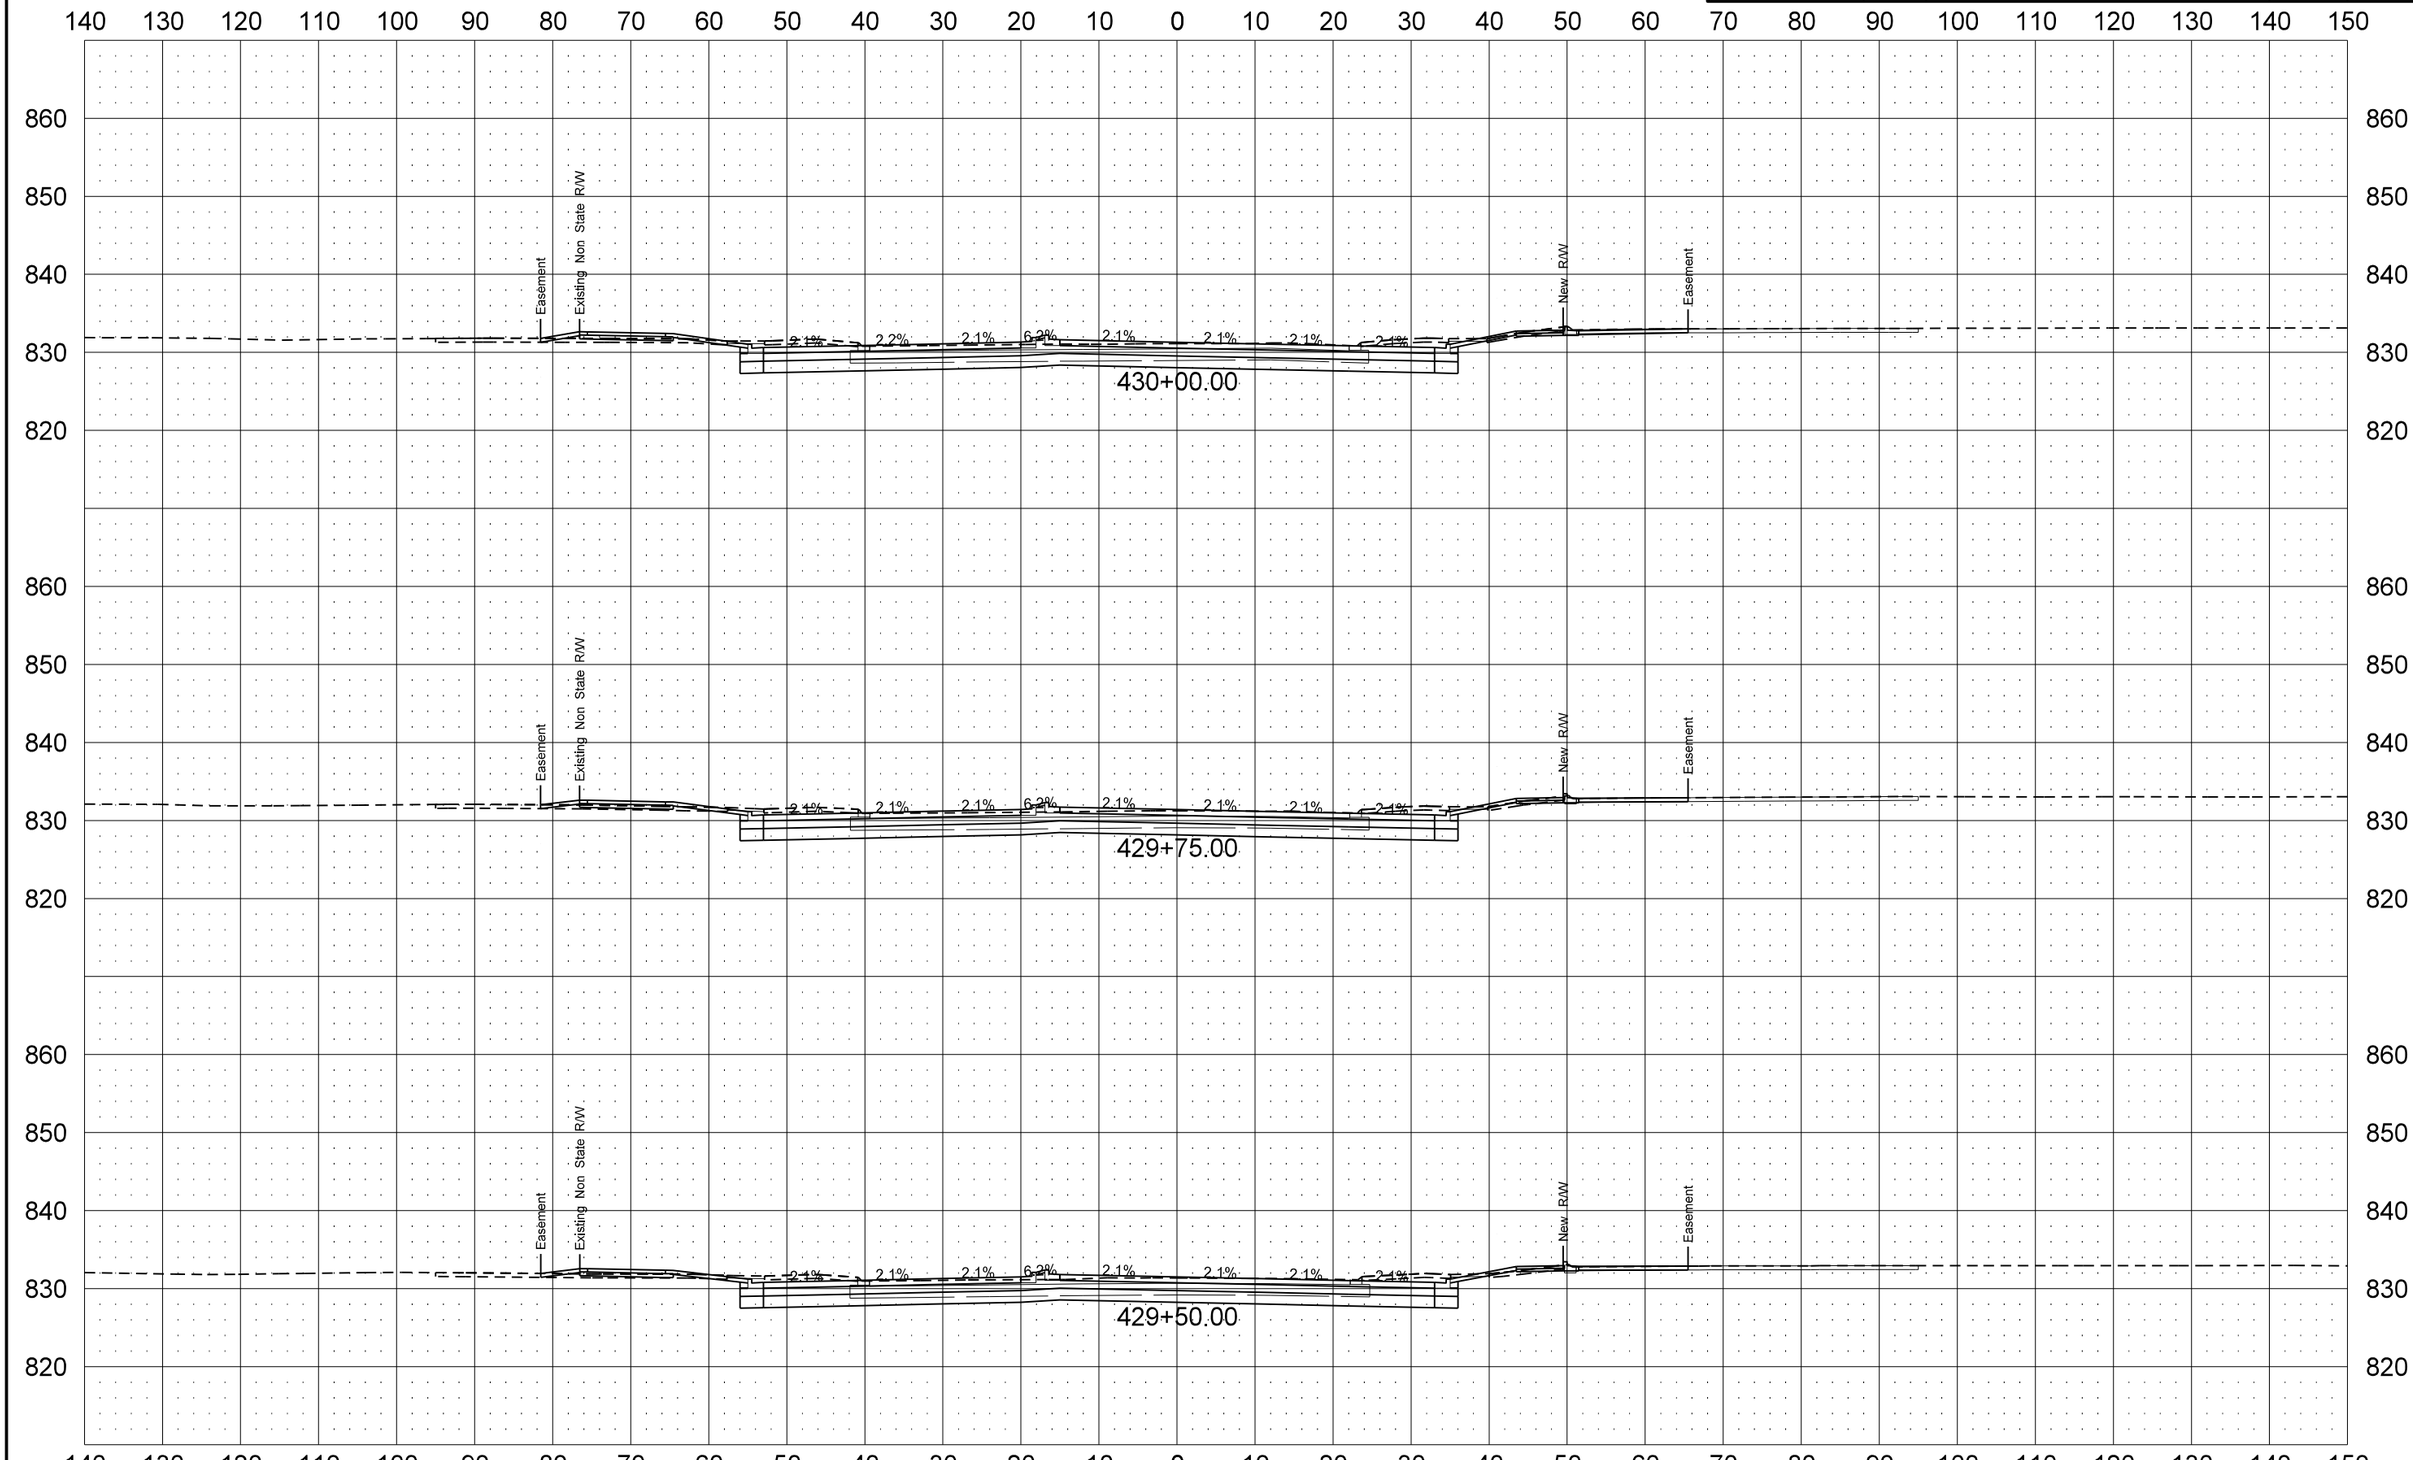

STATE	PROJECT NO.	SECTION NO.	SHEET NO.
ND	NHU-6-986(105)109	200	11

Columbia Road

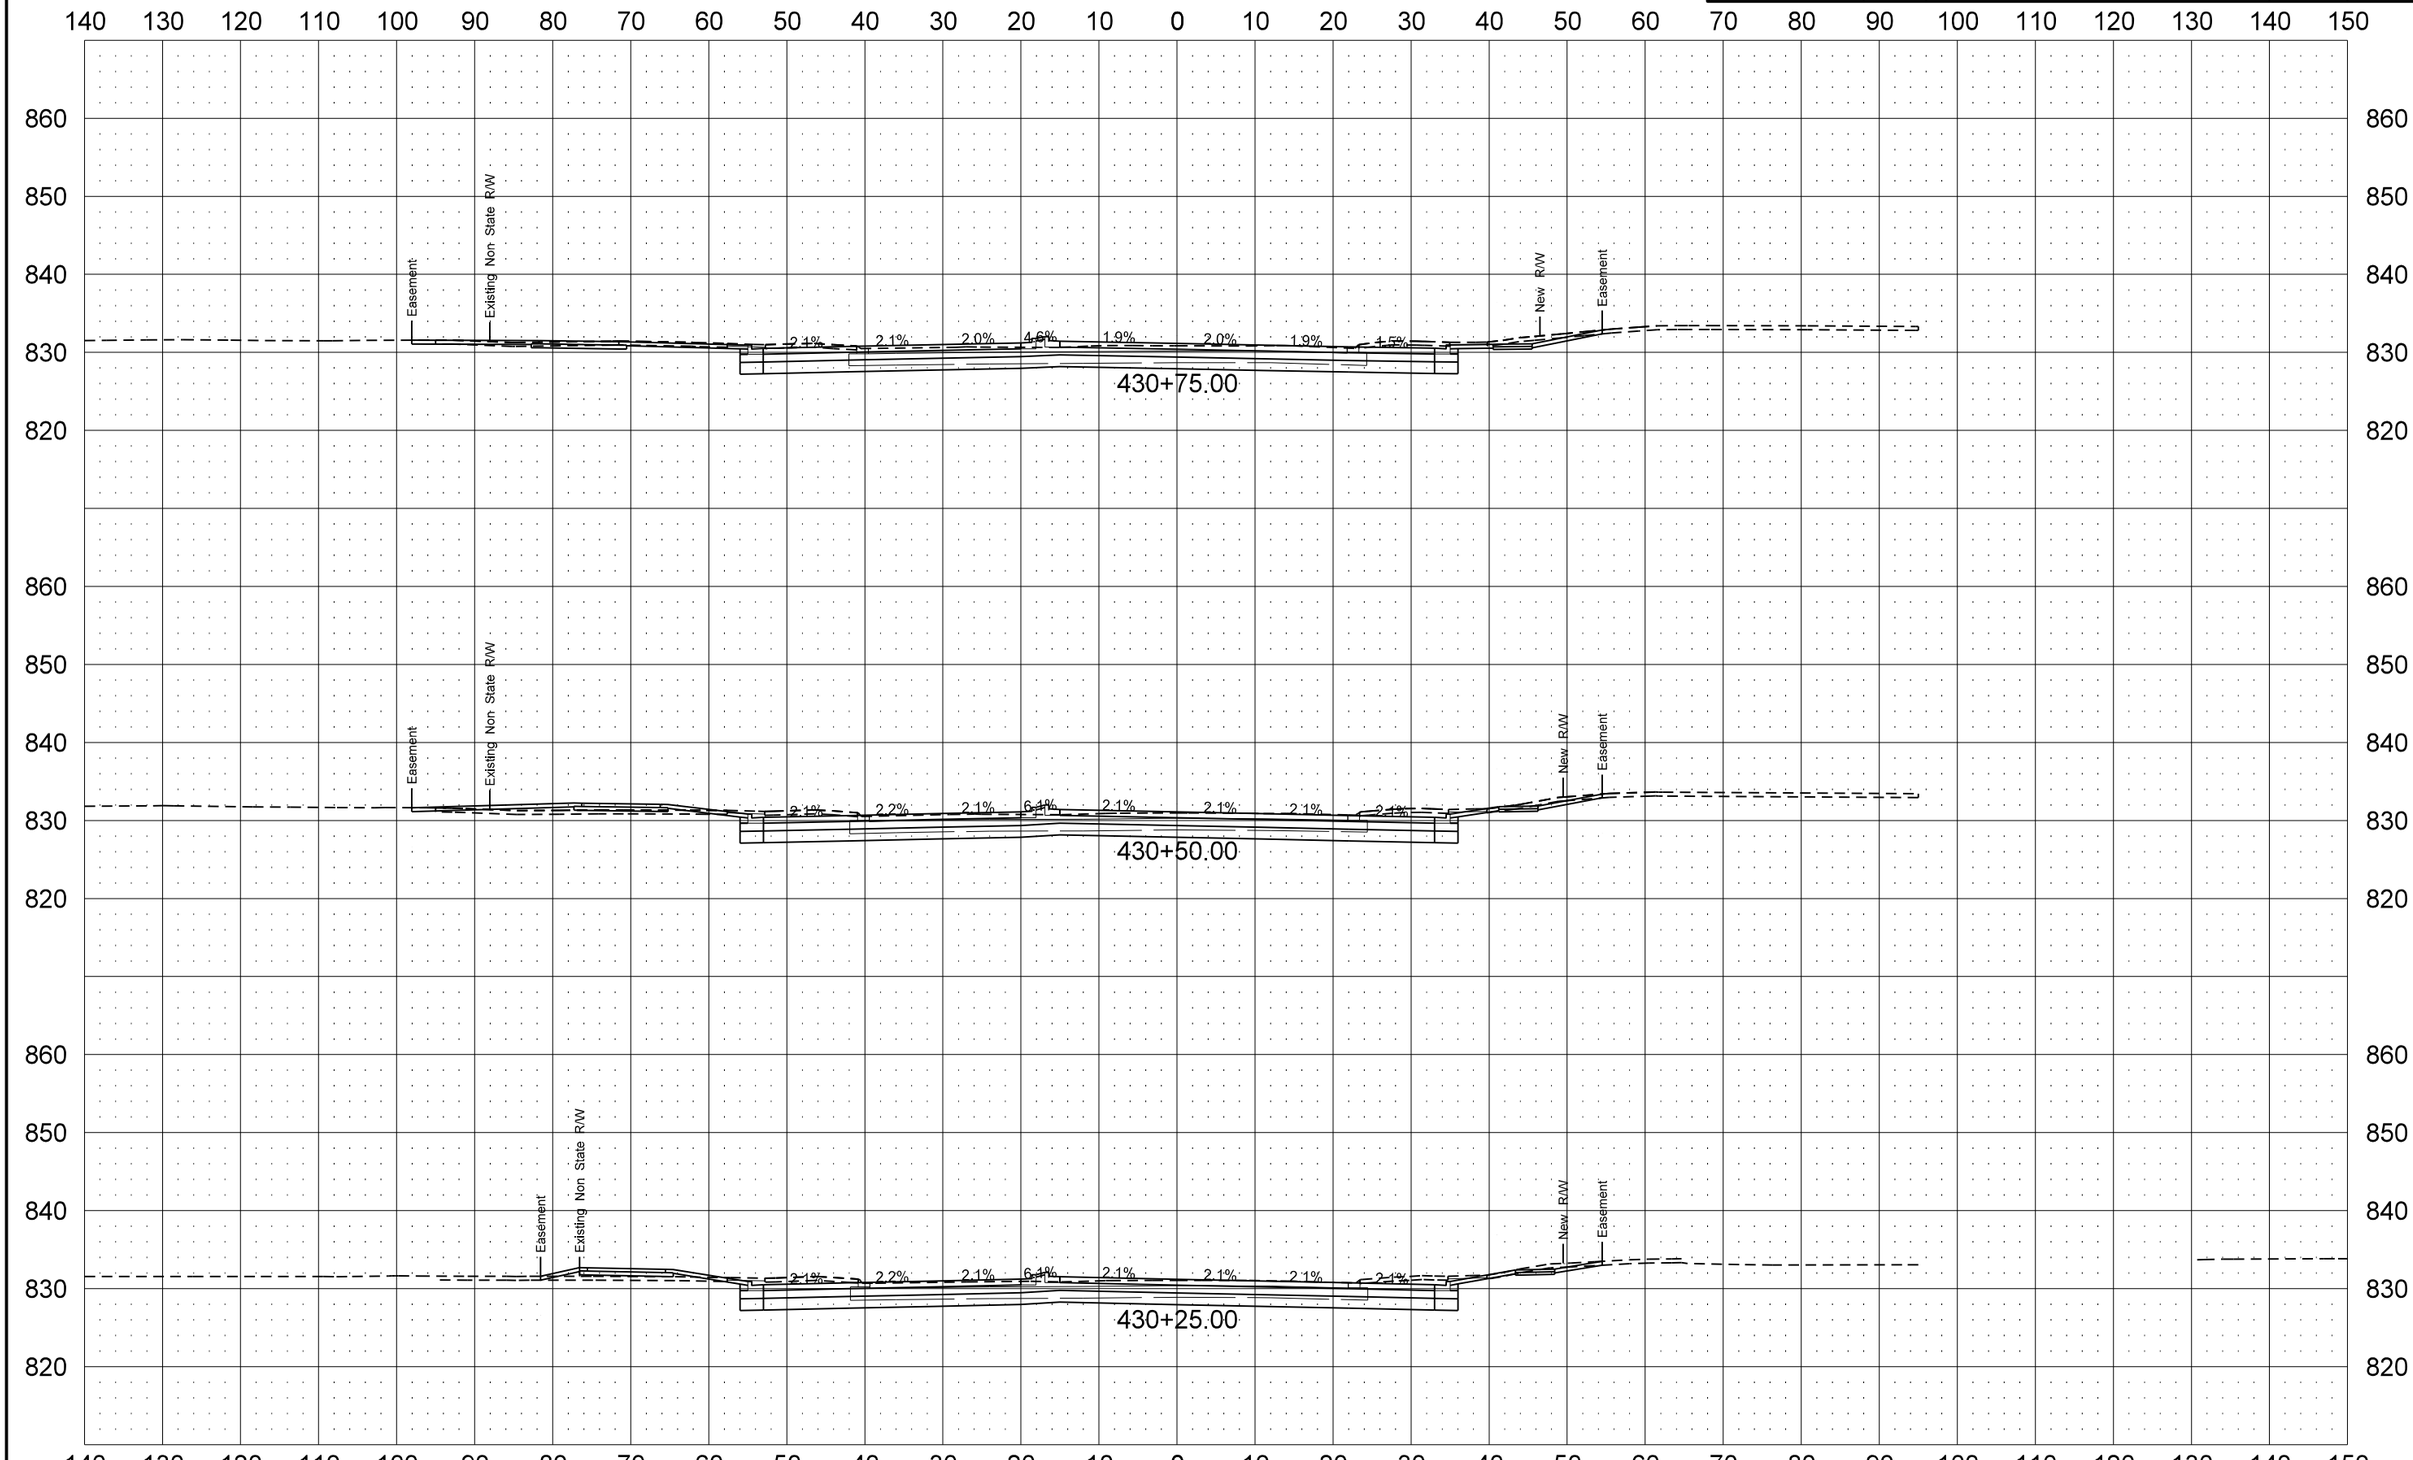

STATE	PROJECT NO.	SECTION NO.	SHEET NO.
ND	NHU-6-986(105)109	200	12

Columbia Road

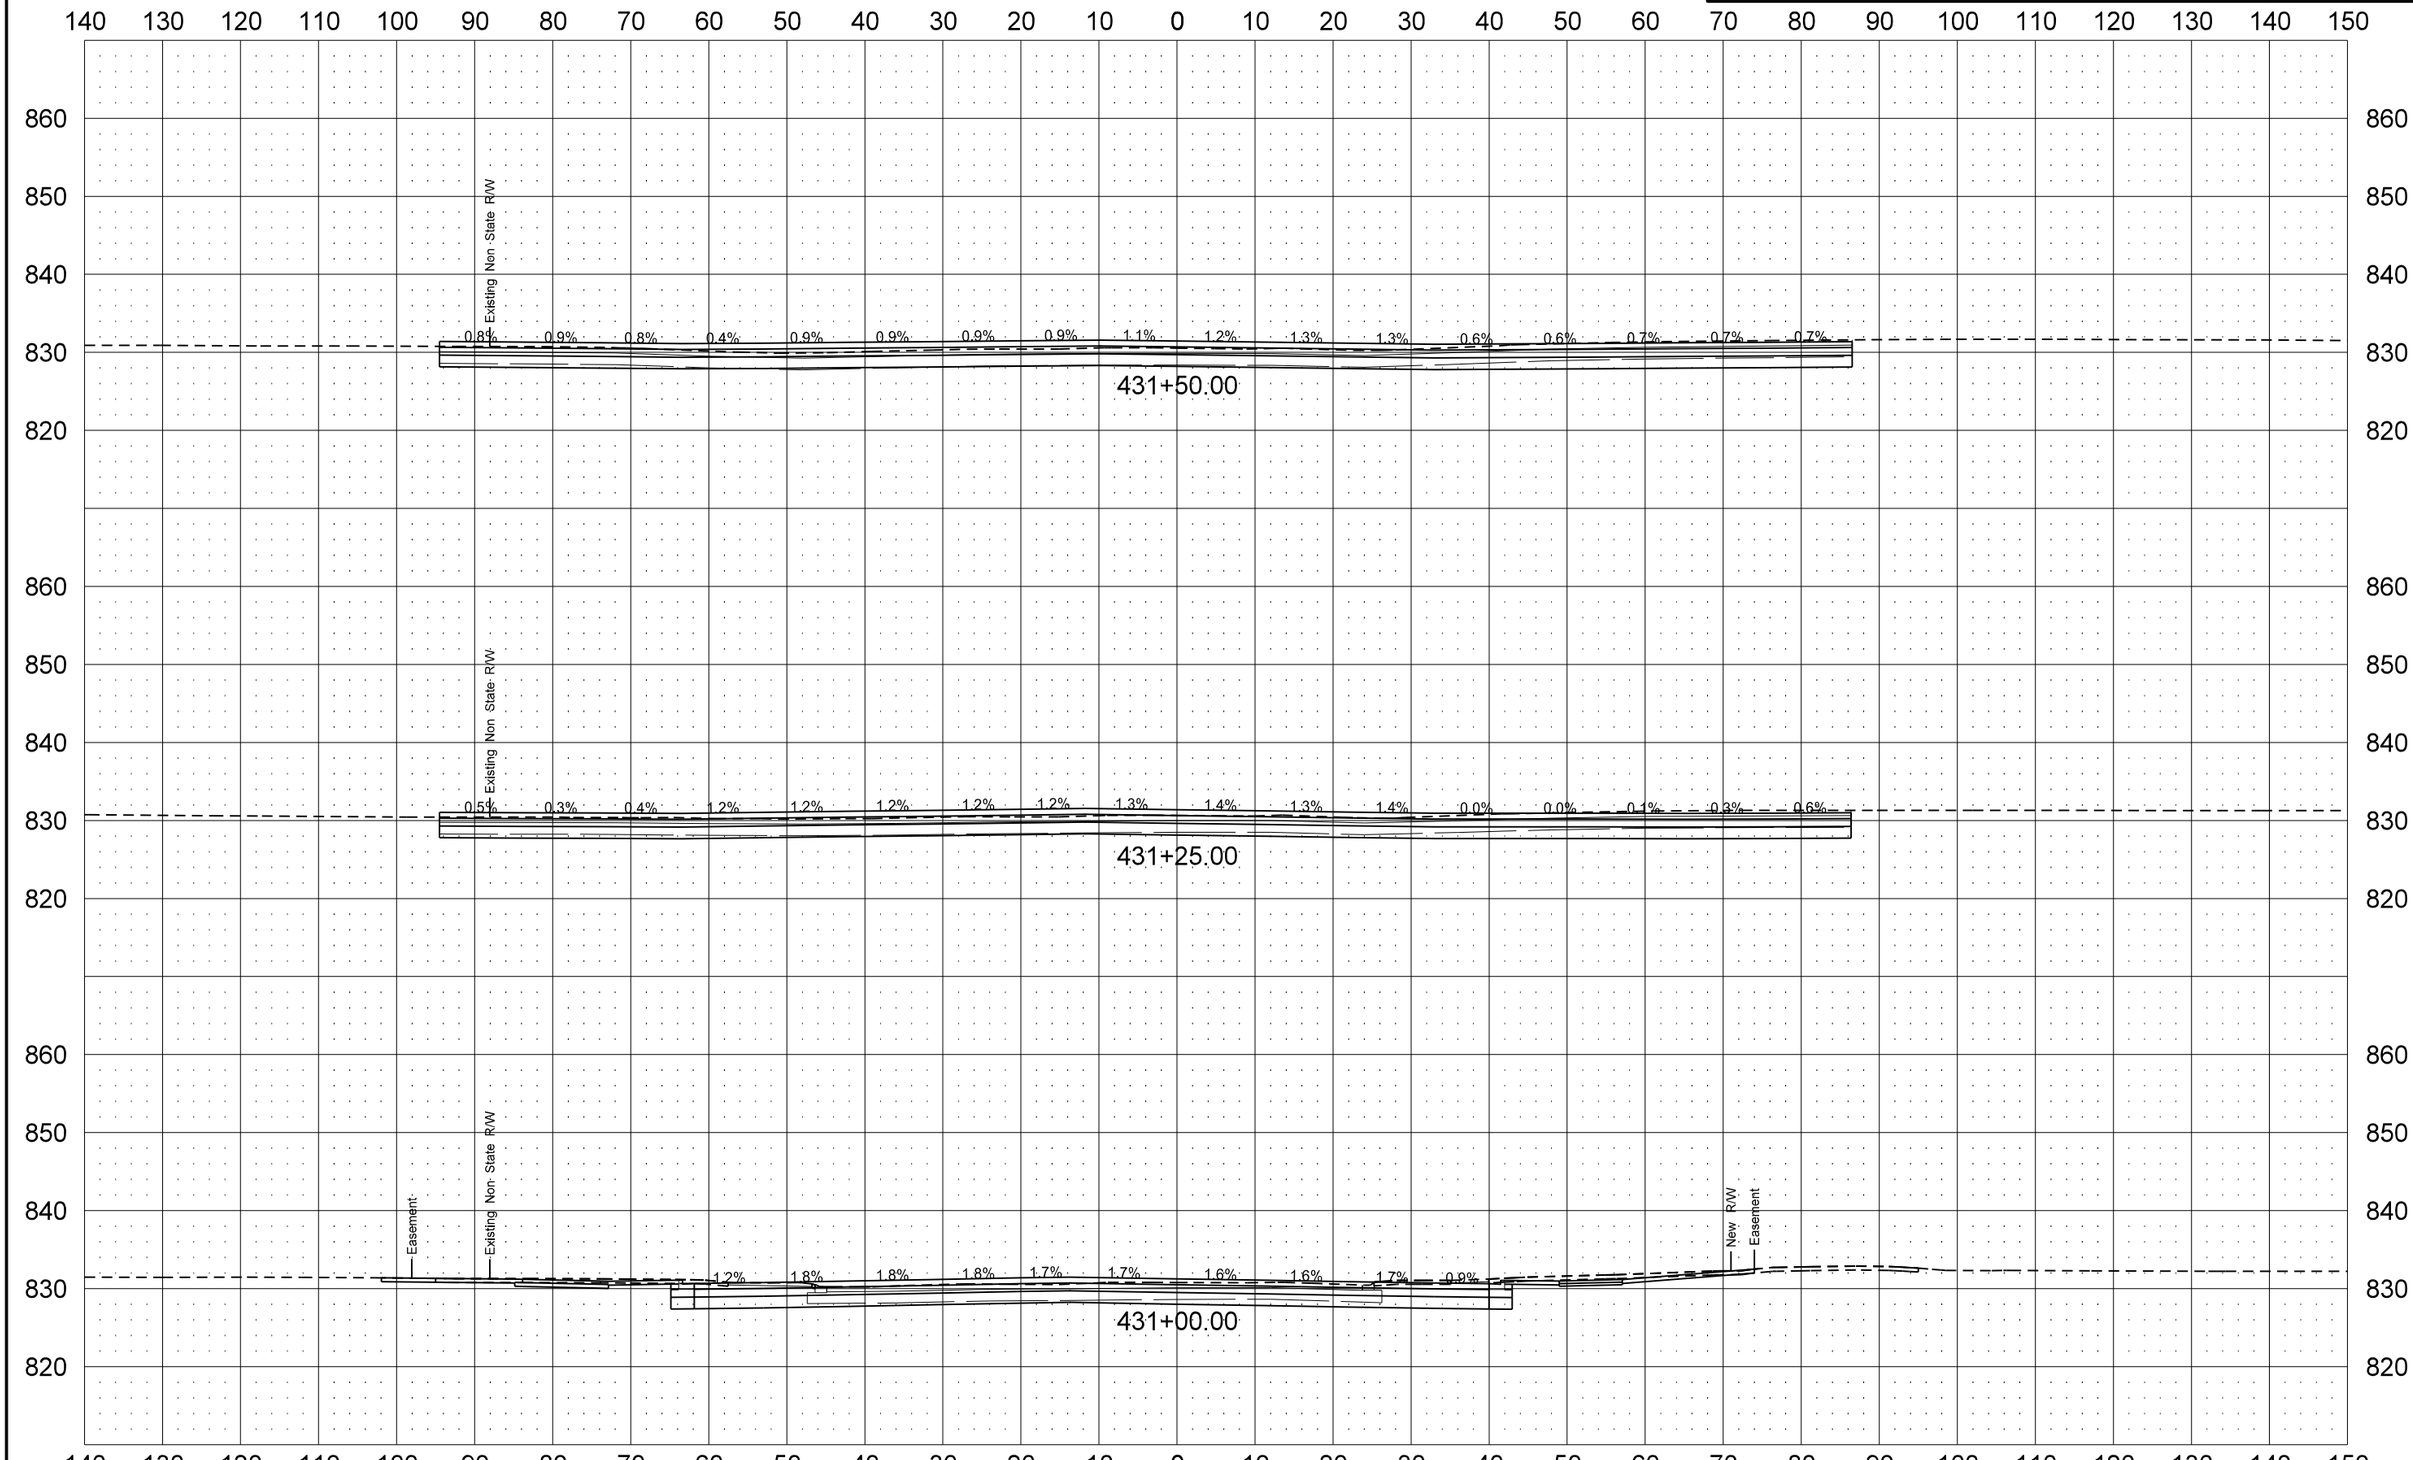

STATE	PROJECT NO.	SECTION NO.	SHEET NO.
ND	NHU-6-986(105)109	200	13

Columbia Road

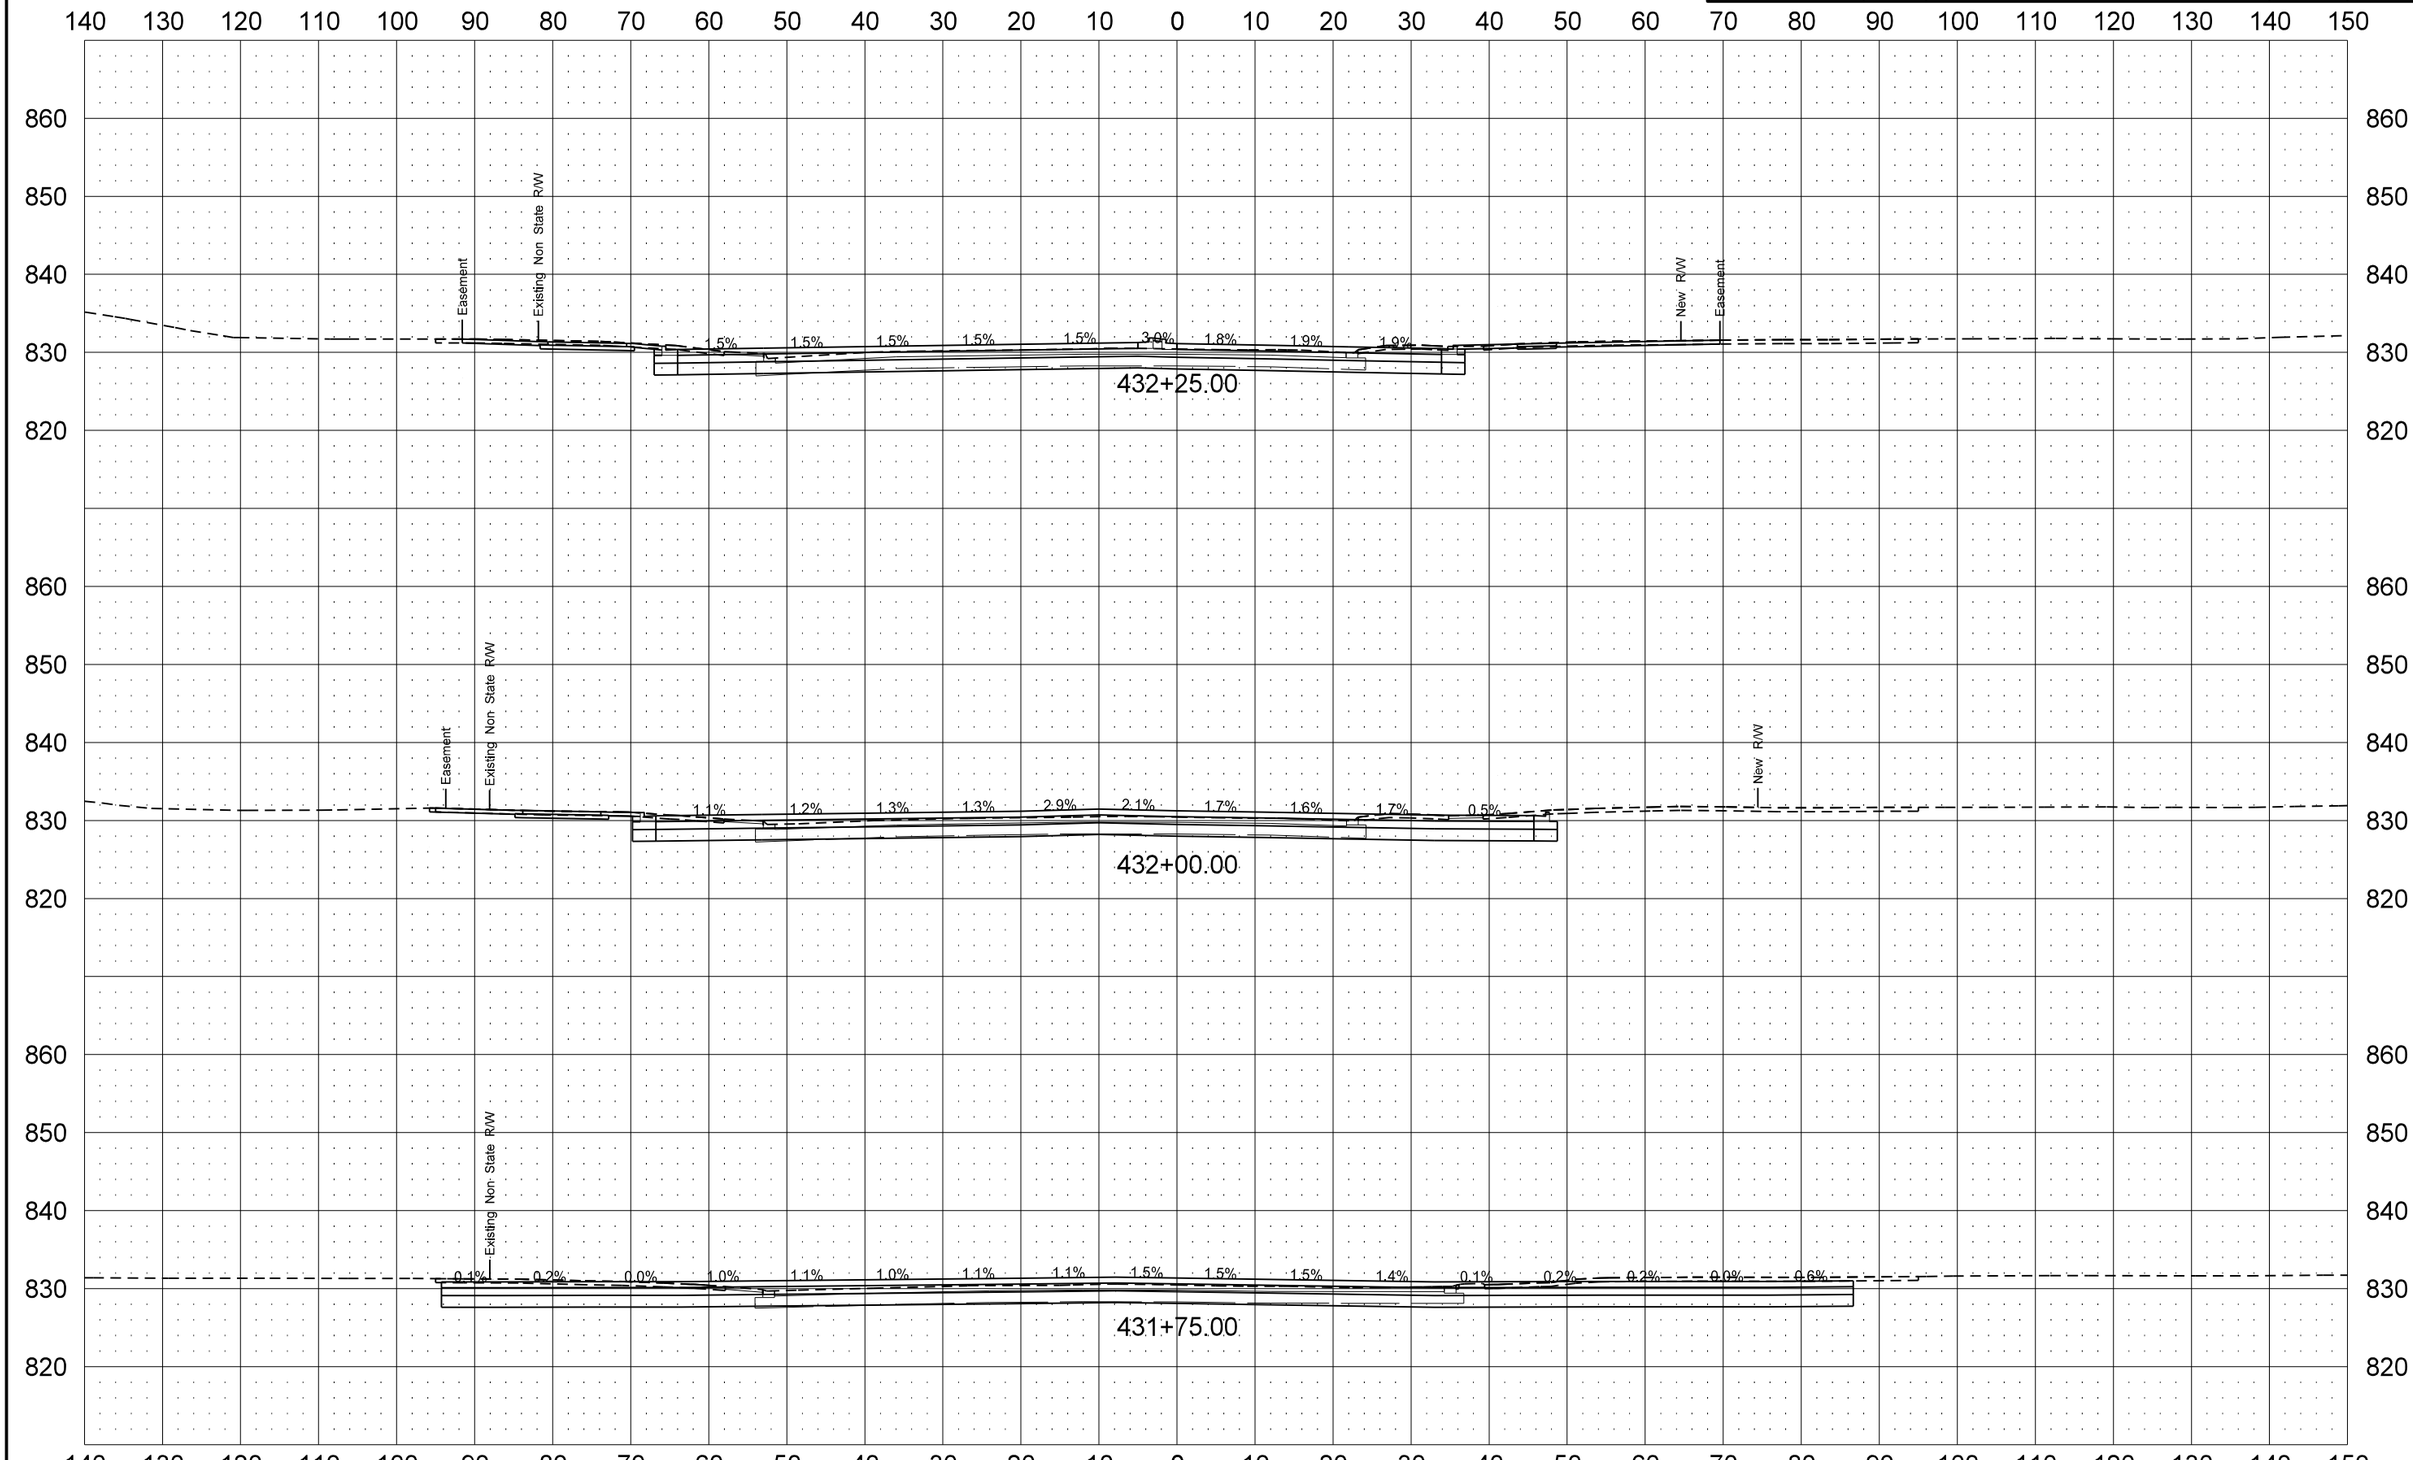

STATE	PROJECT NO.	SECTION NO.	SHEET NO.
ND	NHU-6-986(105)109	200	14

Columbia Road

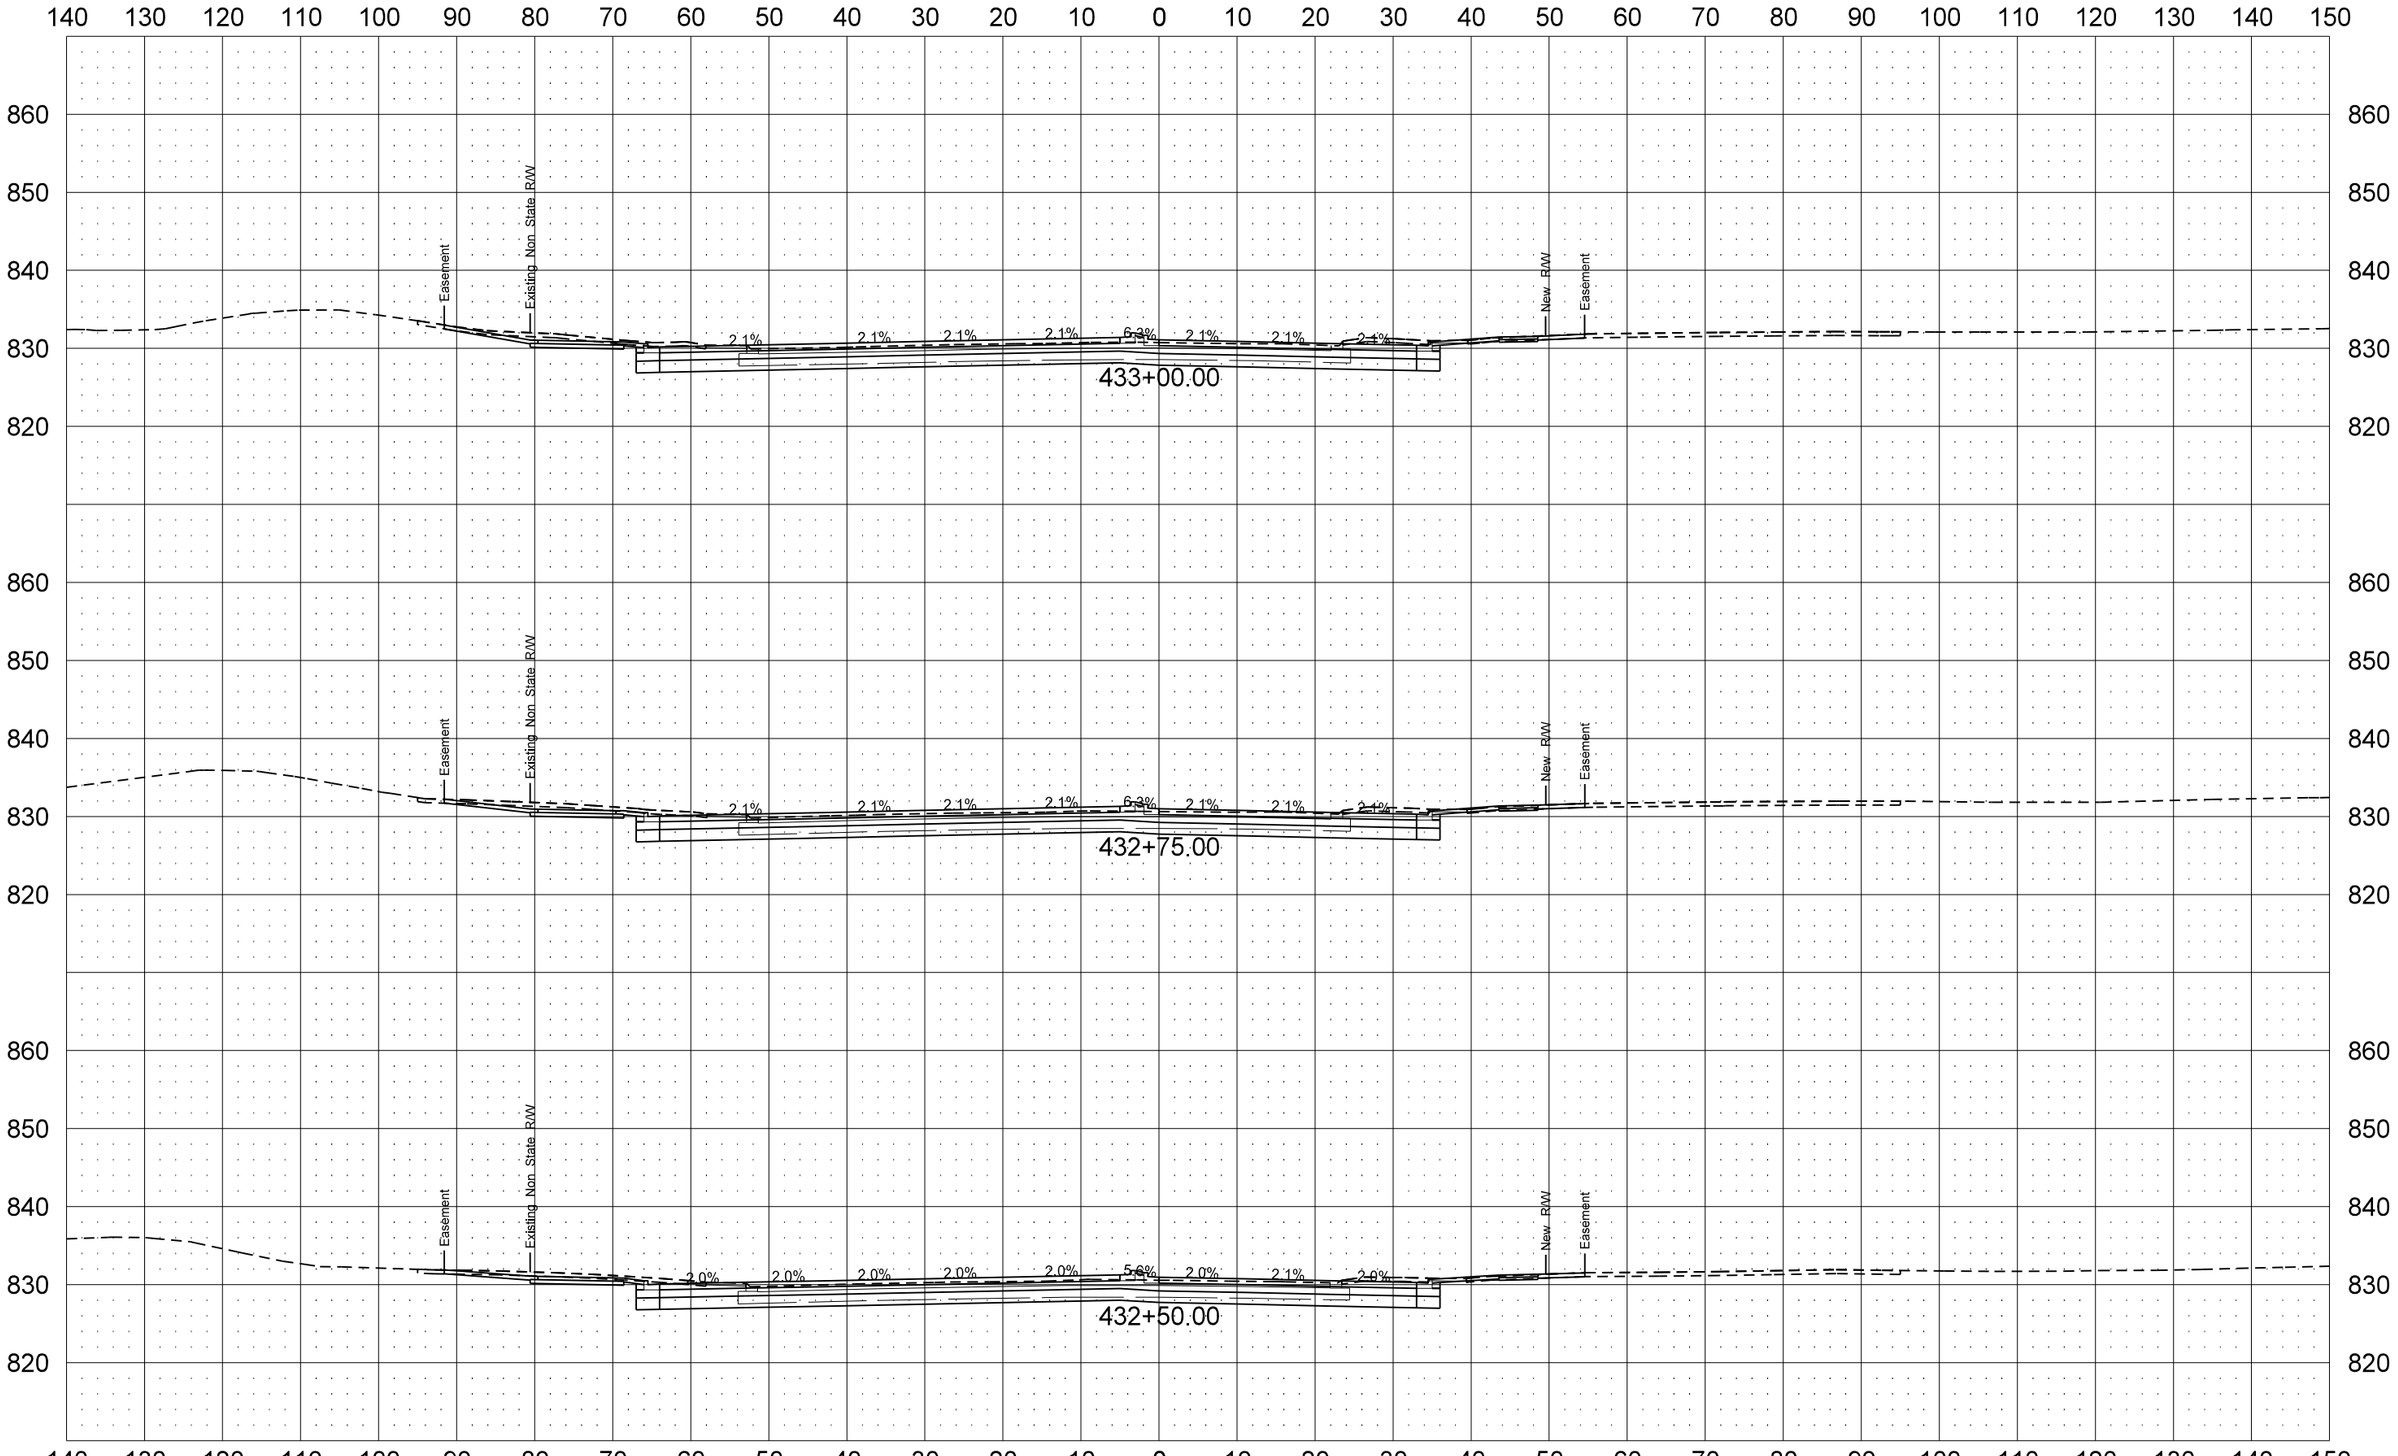

STATE	PROJECT NO.	SECTION NO.	SHEET NO.
ND	NHU-6-986(105)109	200	15

Columbia Road

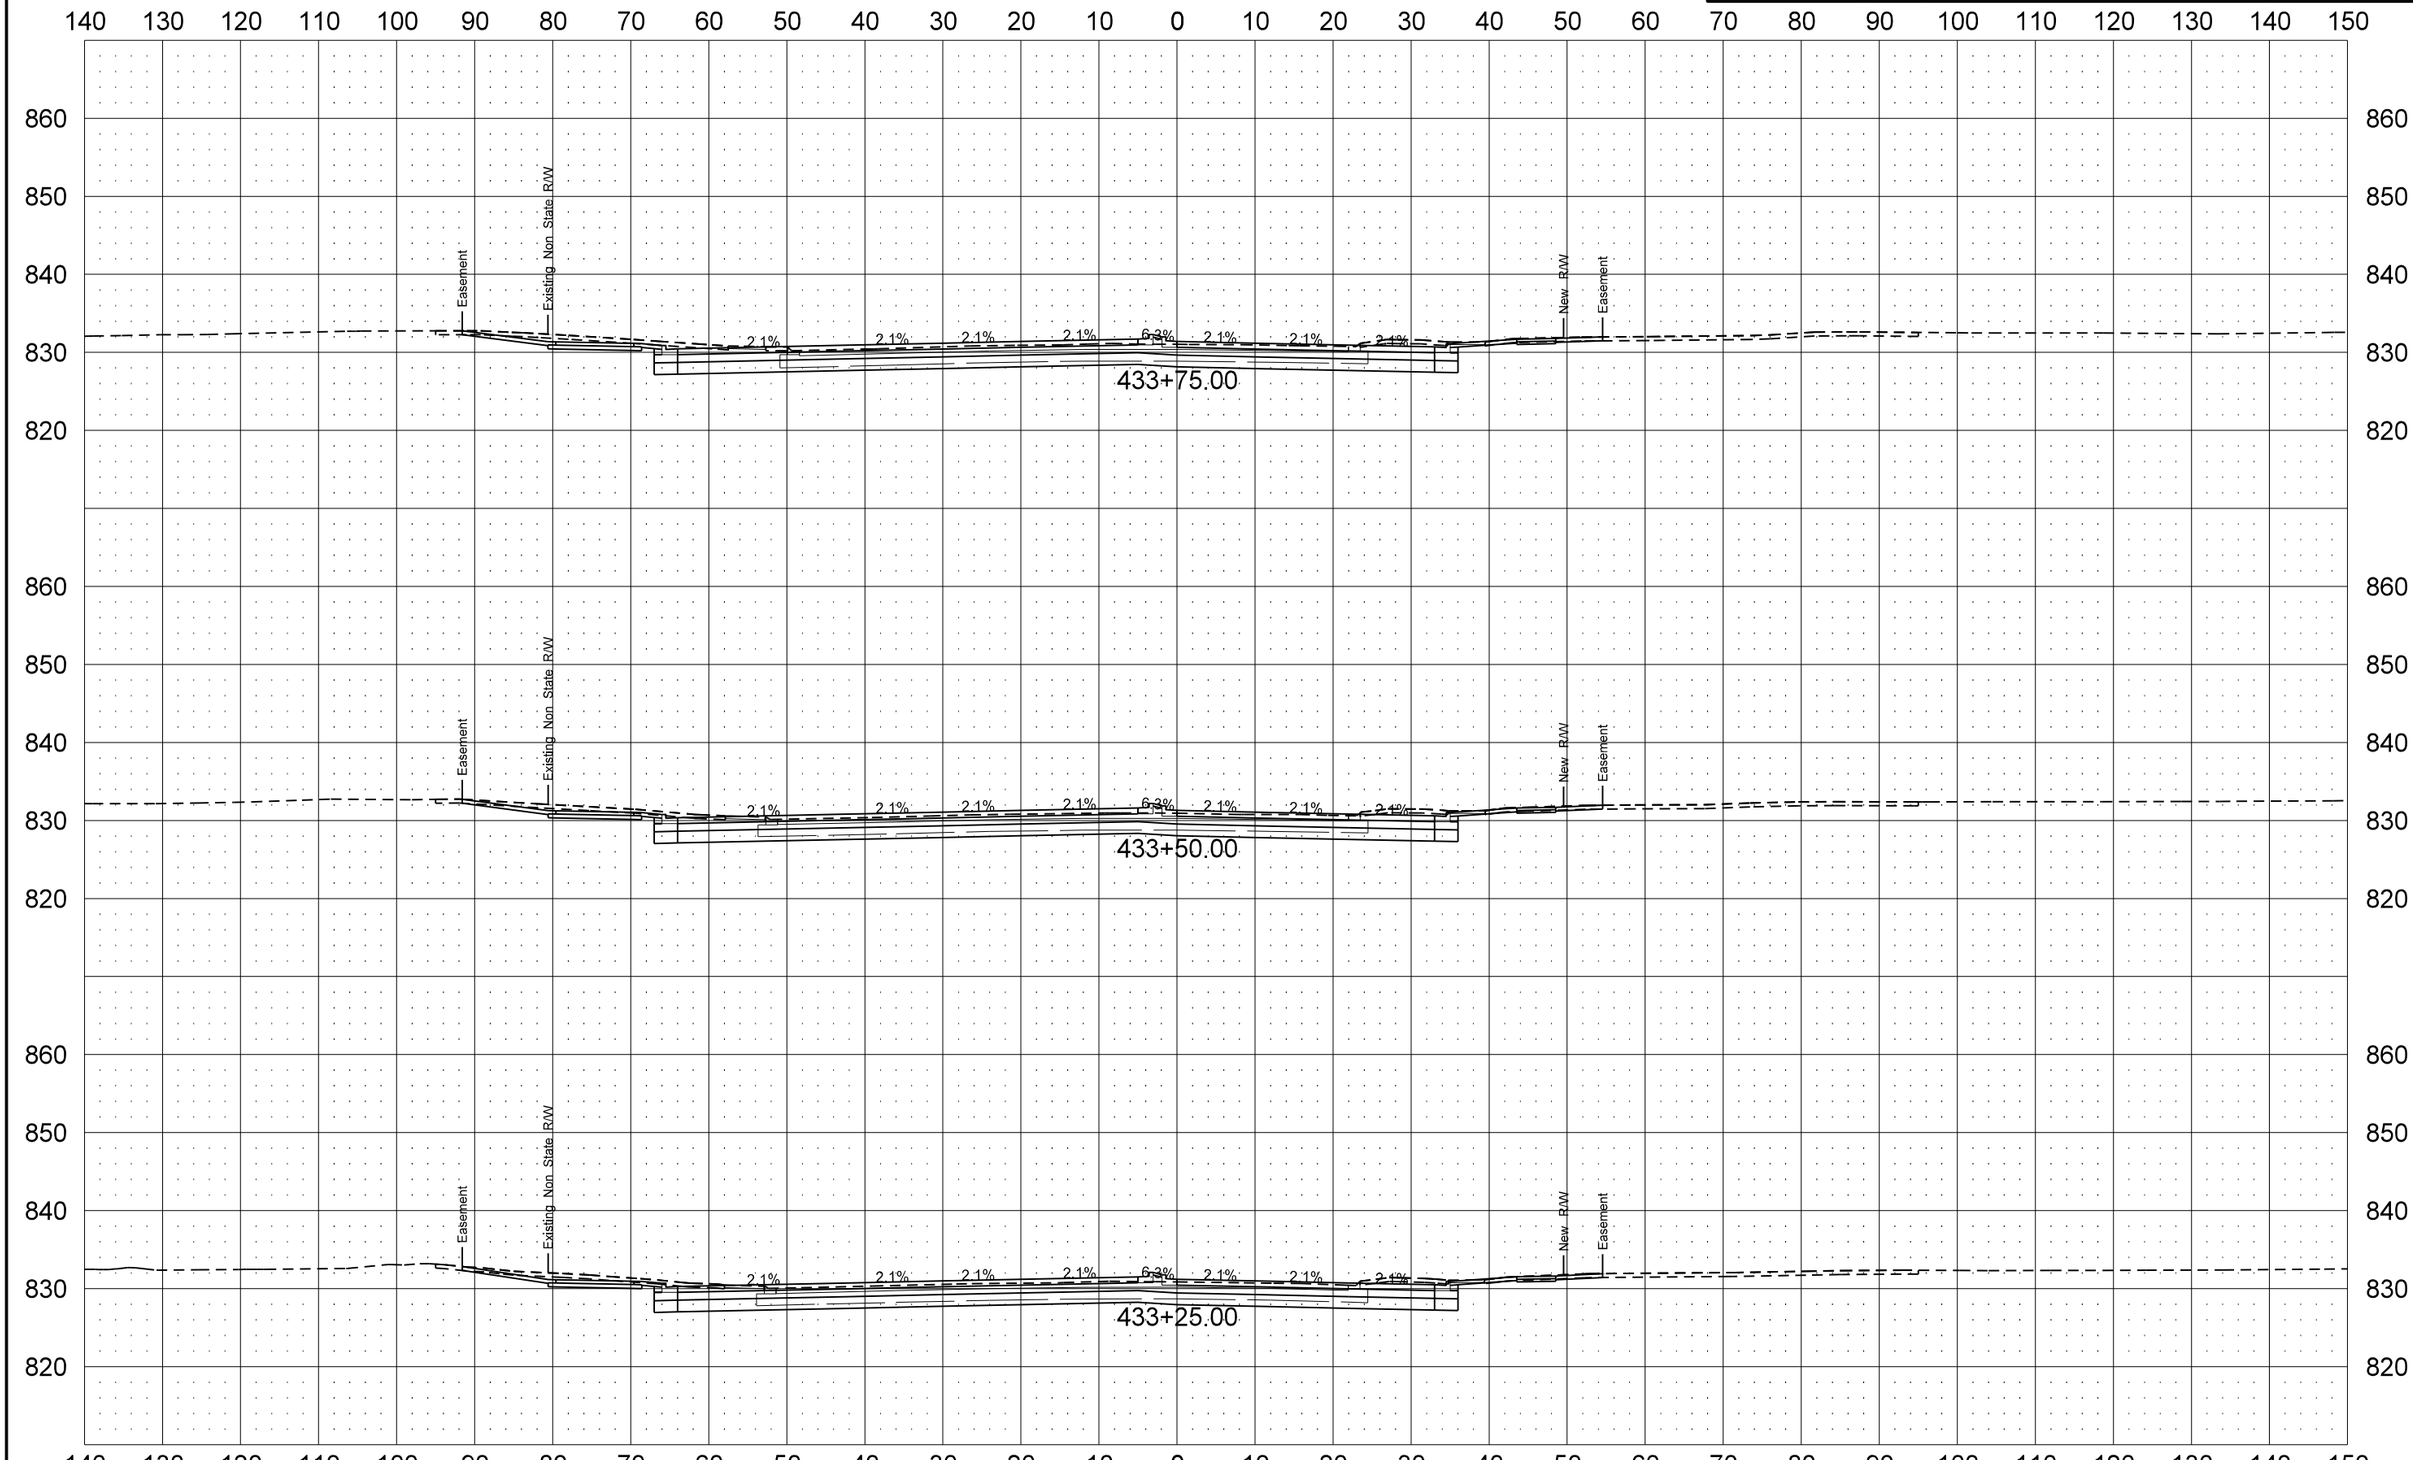

8/15/2014 12:21:04 PM dkieffer I:\Projects\7236\60986109.105\Design\Plan\200XS_Columbia.dgn

STATE	PROJECT NO.	SECTION NO.	SHEET NO.
ND	NHU-6-986(105)109	200	16

Columbia Road

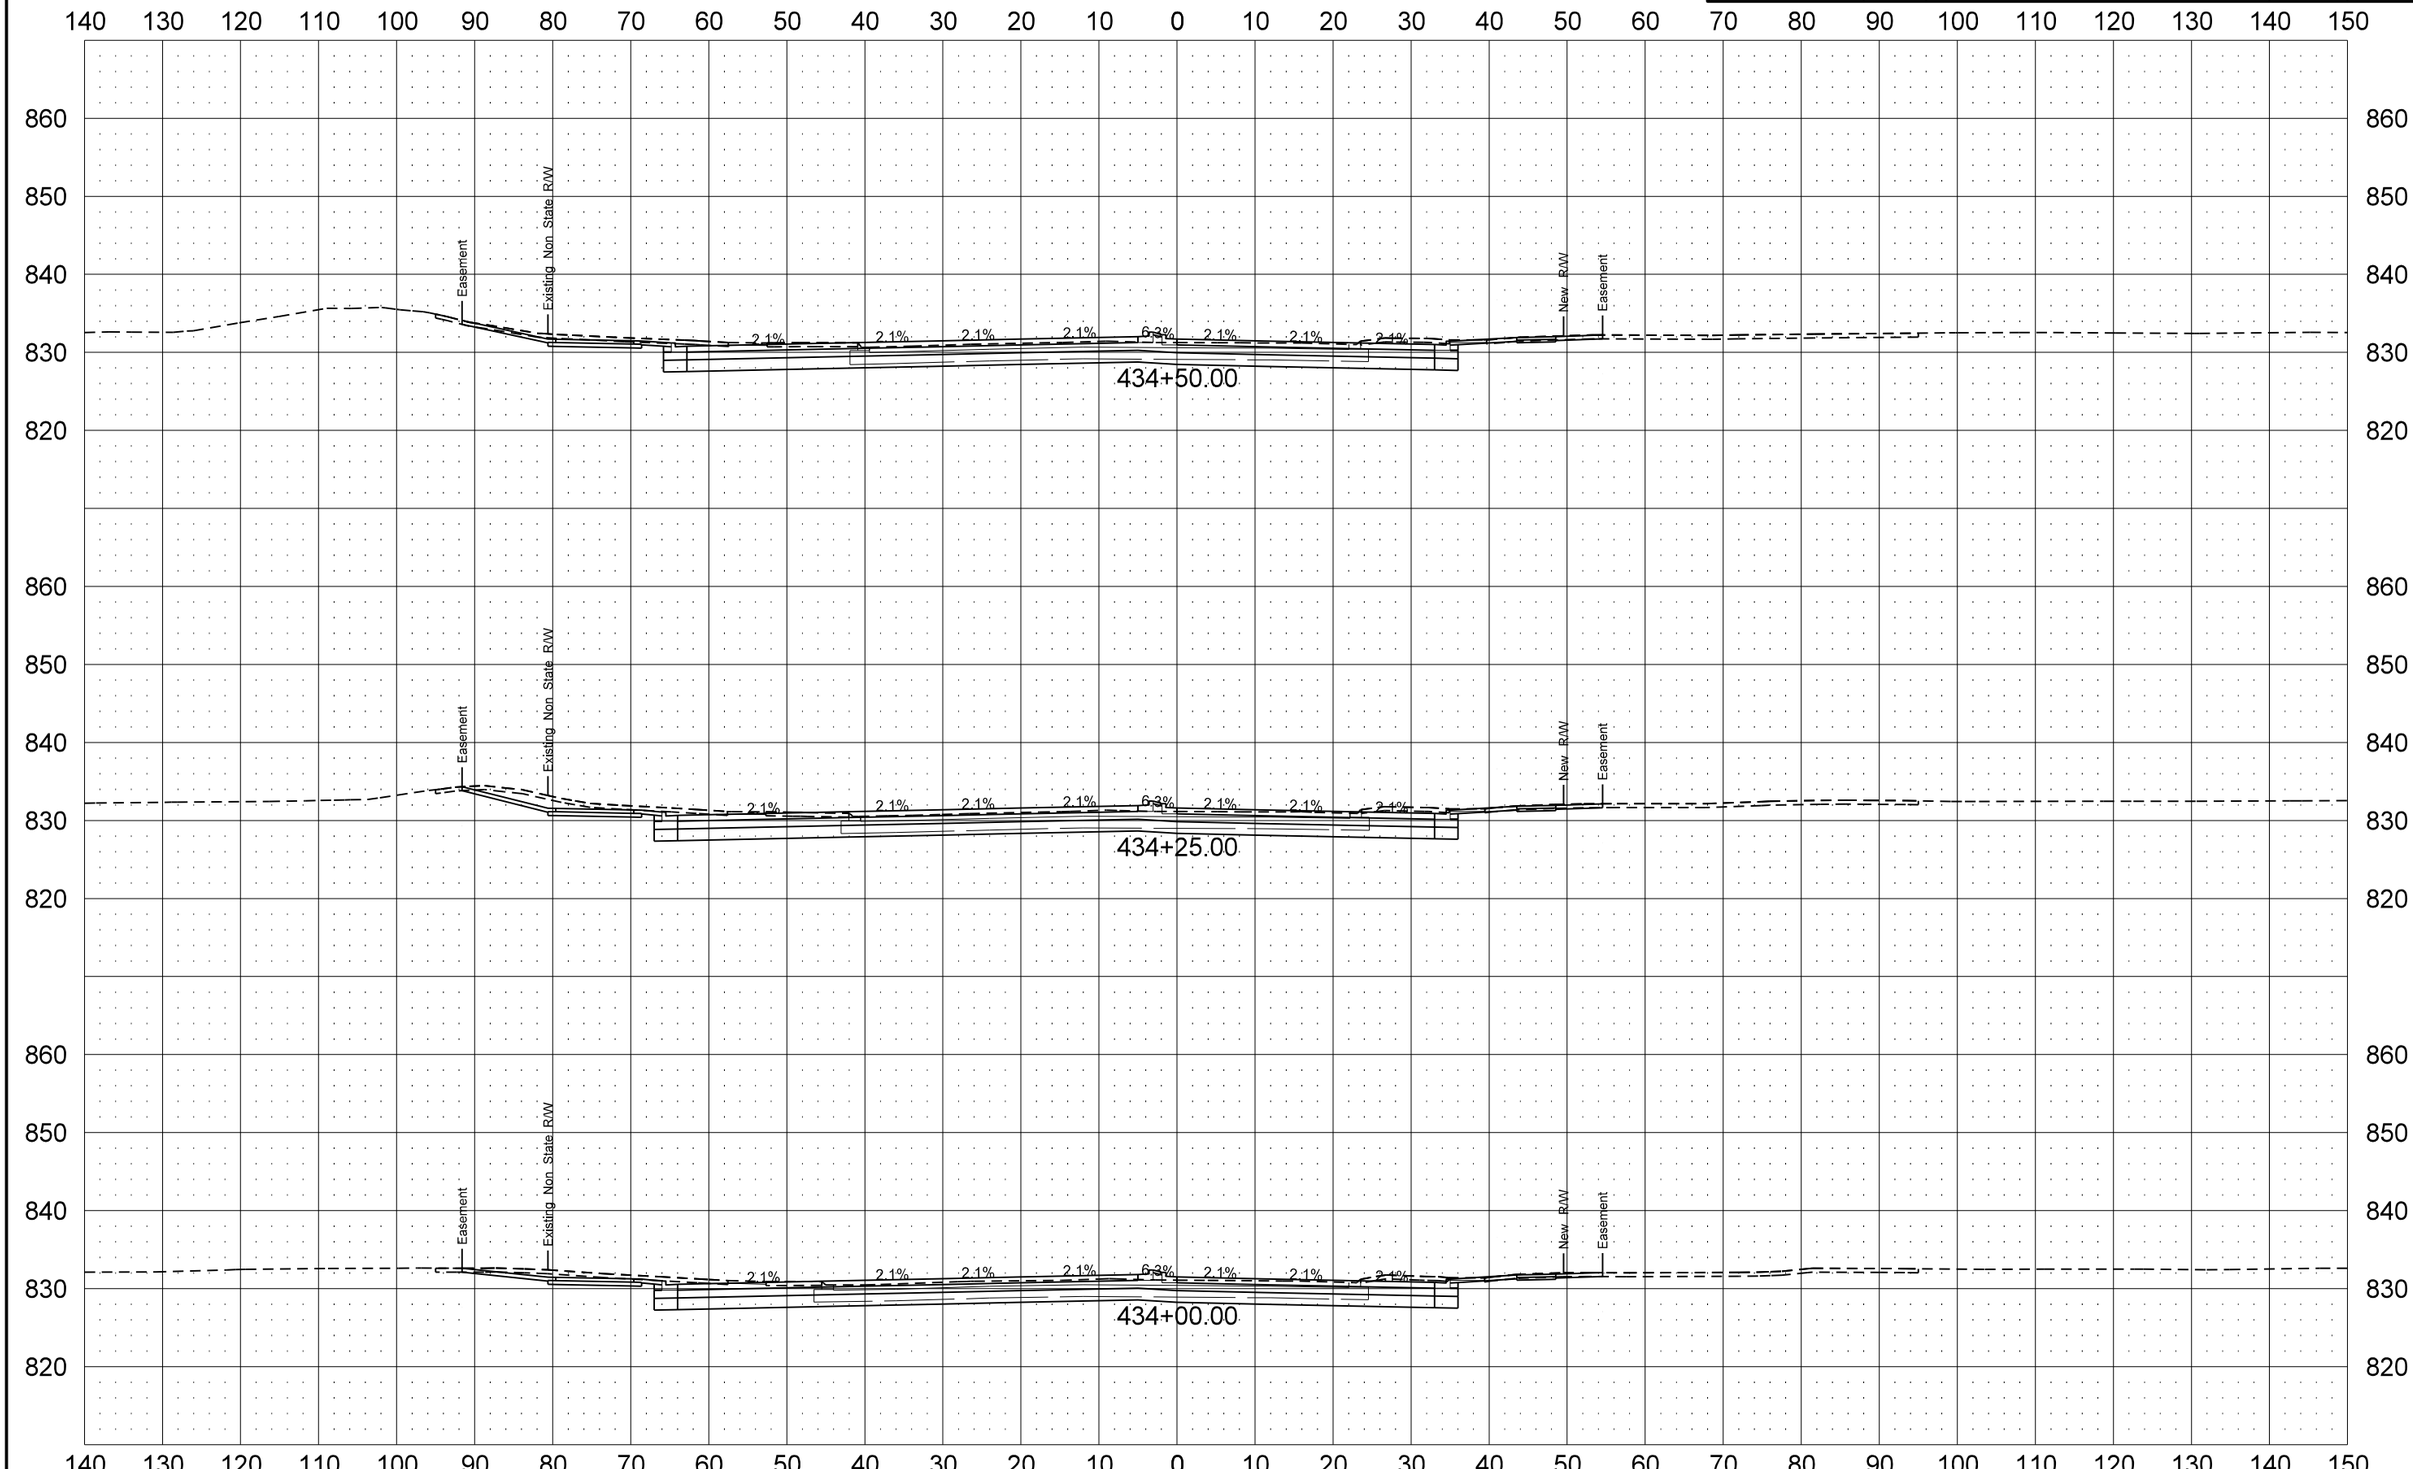

STATE	PROJECT NO.	SECTION NO.	SHEET NO.
ND	NHU-6-986(105)109	200	17

Columbia Road

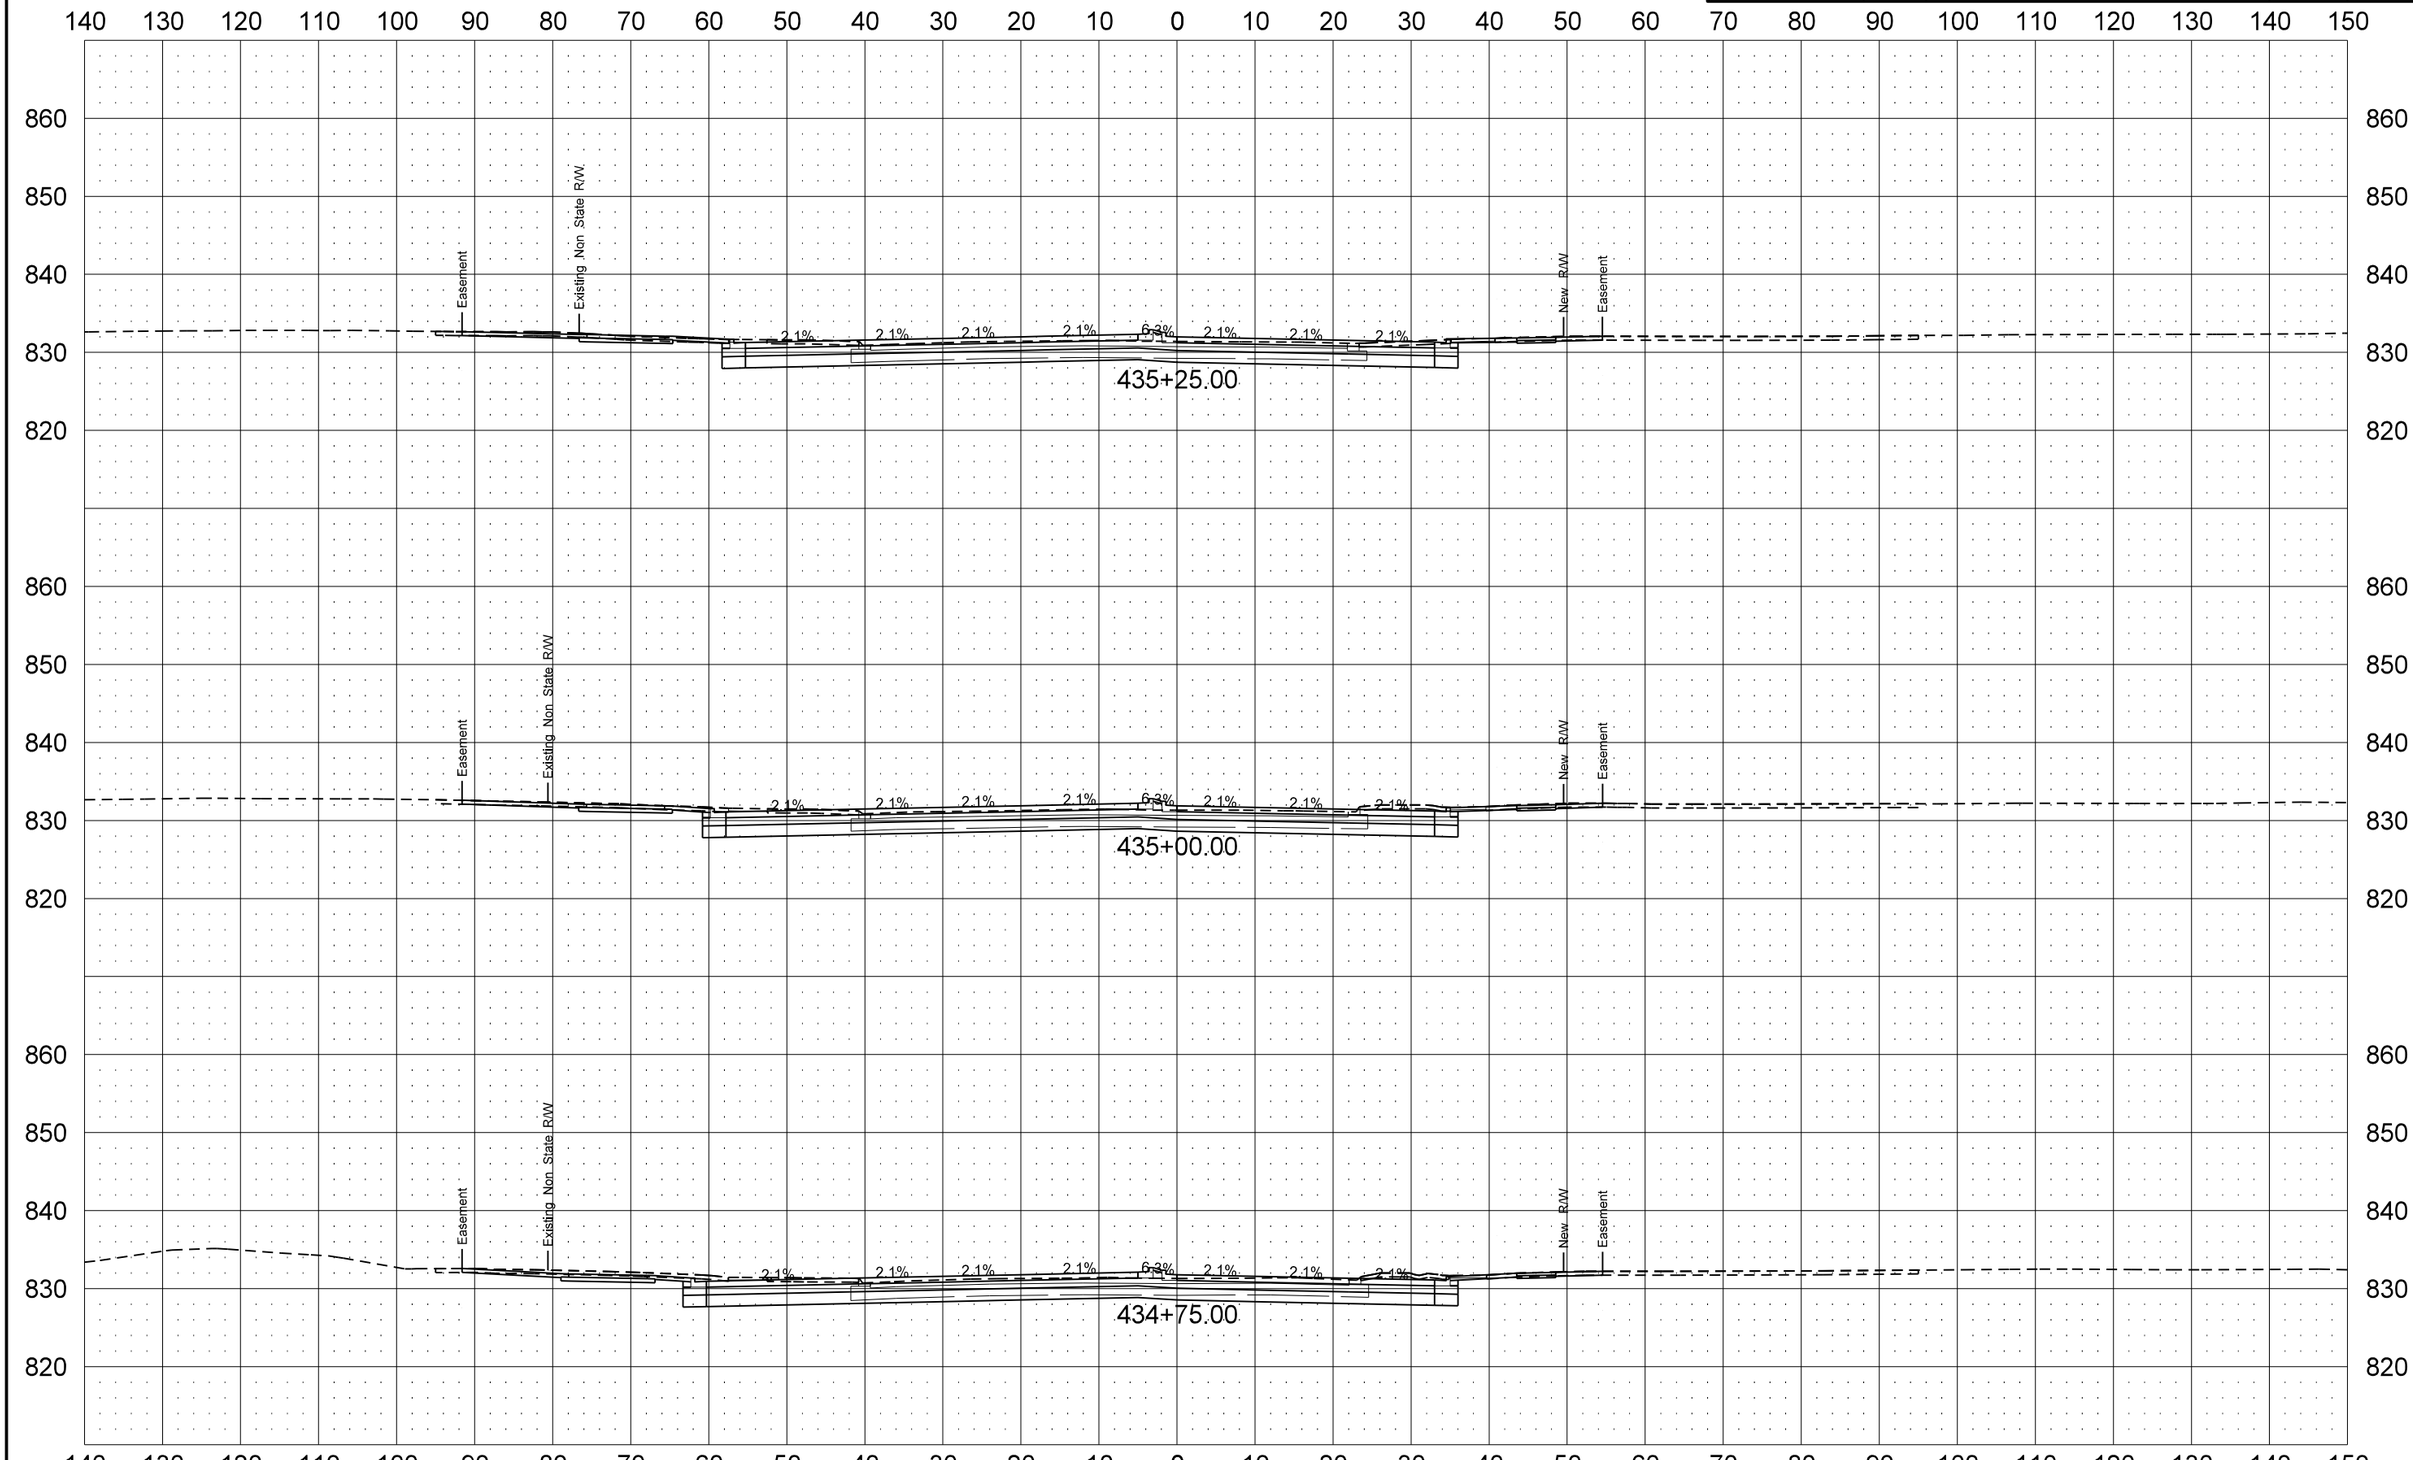

STATE	PROJECT NO.	SECTION NO.	SHEET NO.
ND	NHU-6-986(105)109	200	18

Columbia Road

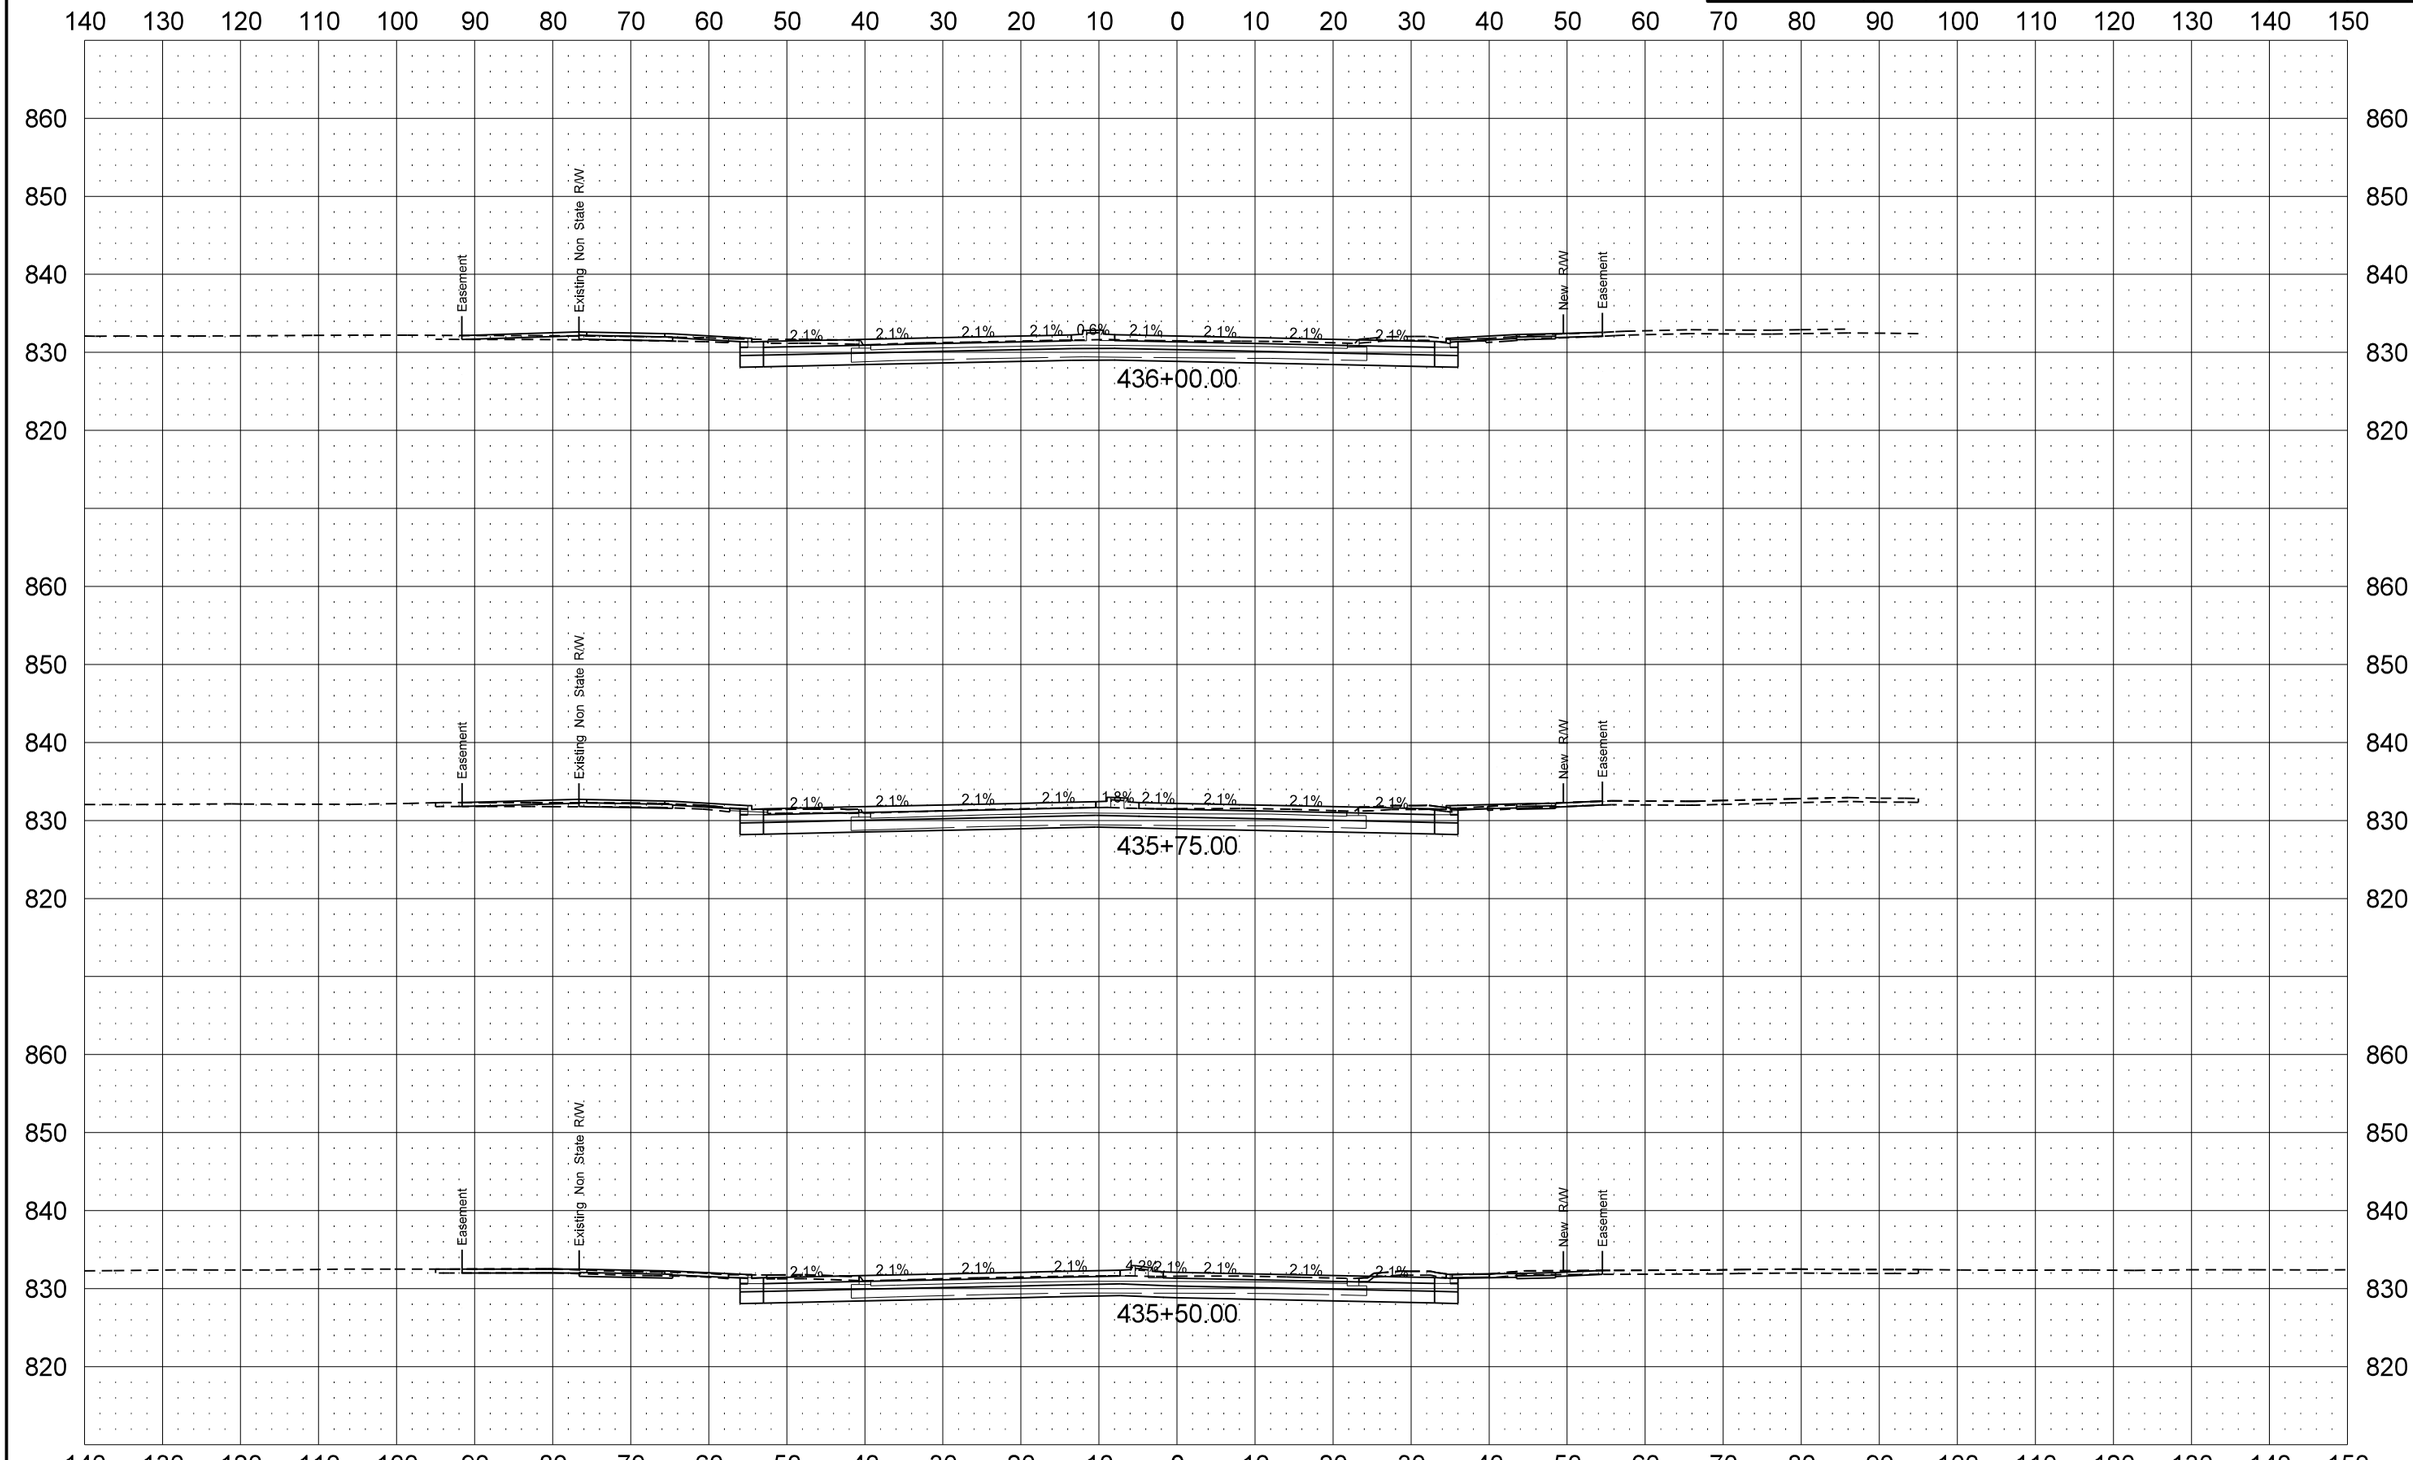

STATE	PROJECT NO.	SECTION NO.	SHEET NO.
ND	NHU-6-986(105)109	200	19

Columbia Road

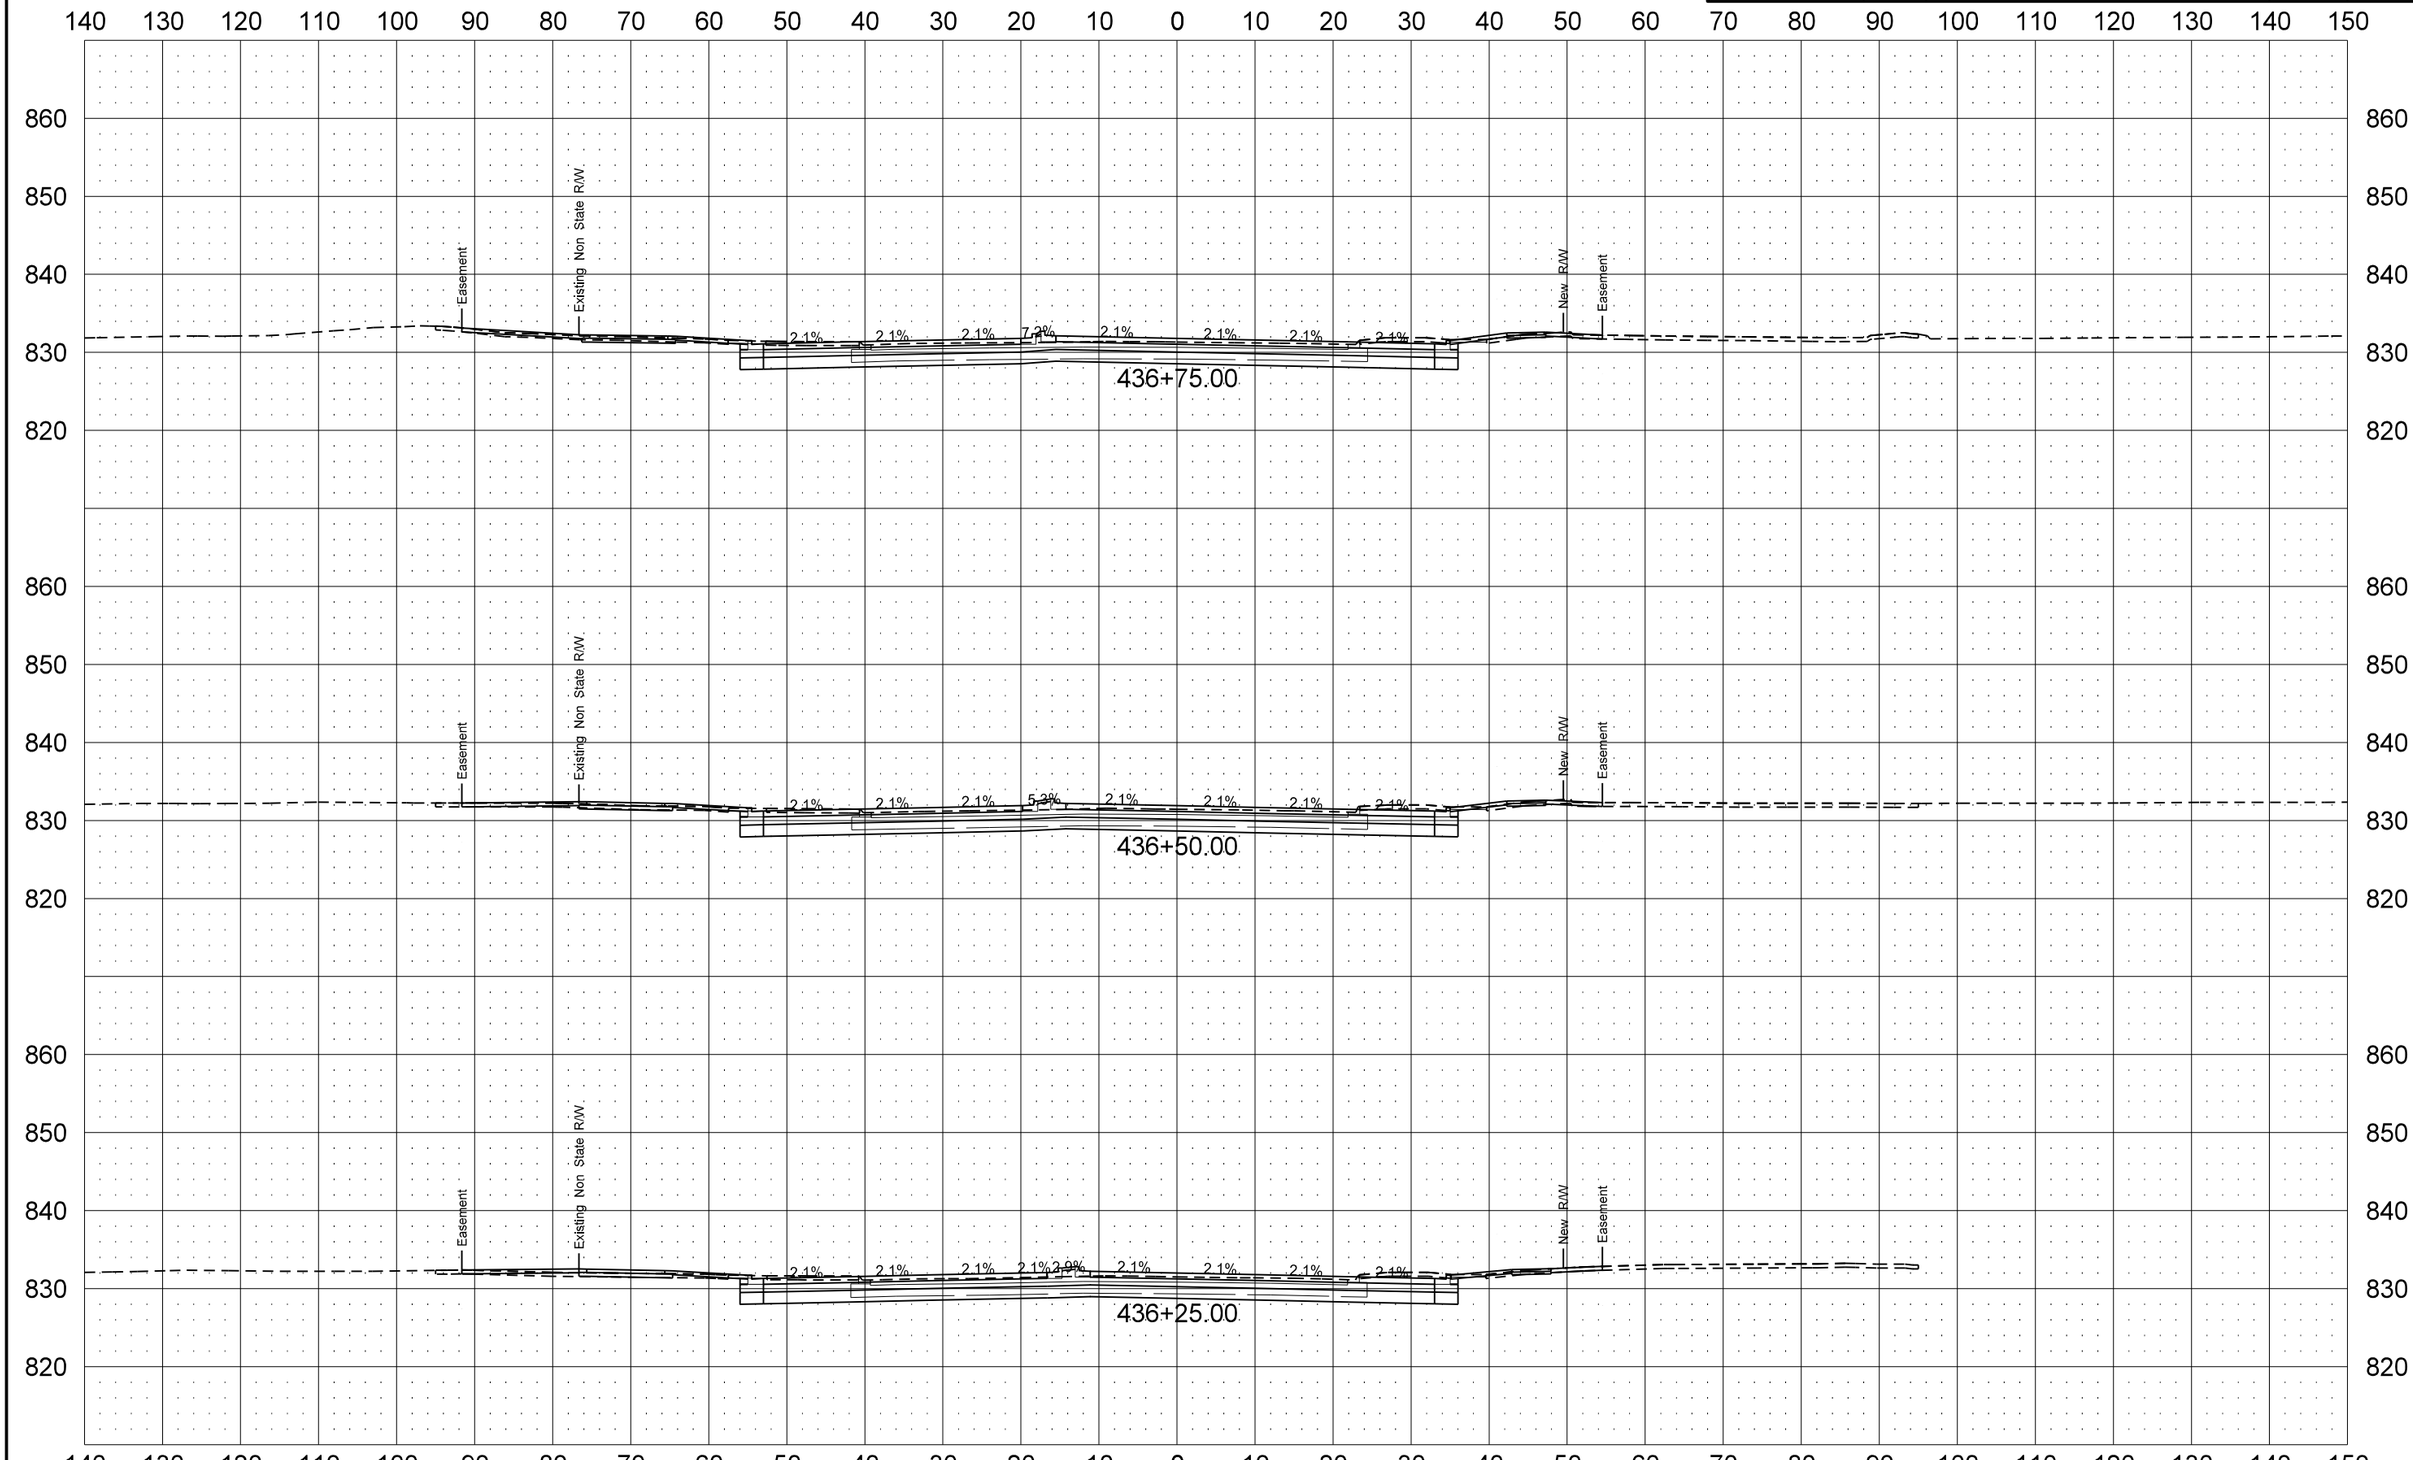

8/15/2014 12:21:09 PM dkieffer I:\Projects\7236\60986109.105\Design\Plan\200XS_Columbia.dgn

STATE	PROJECT NO.	SECTION NO.	SHEET NO.
ND	NHU-6-986(105)109	200	20

Columbia Road

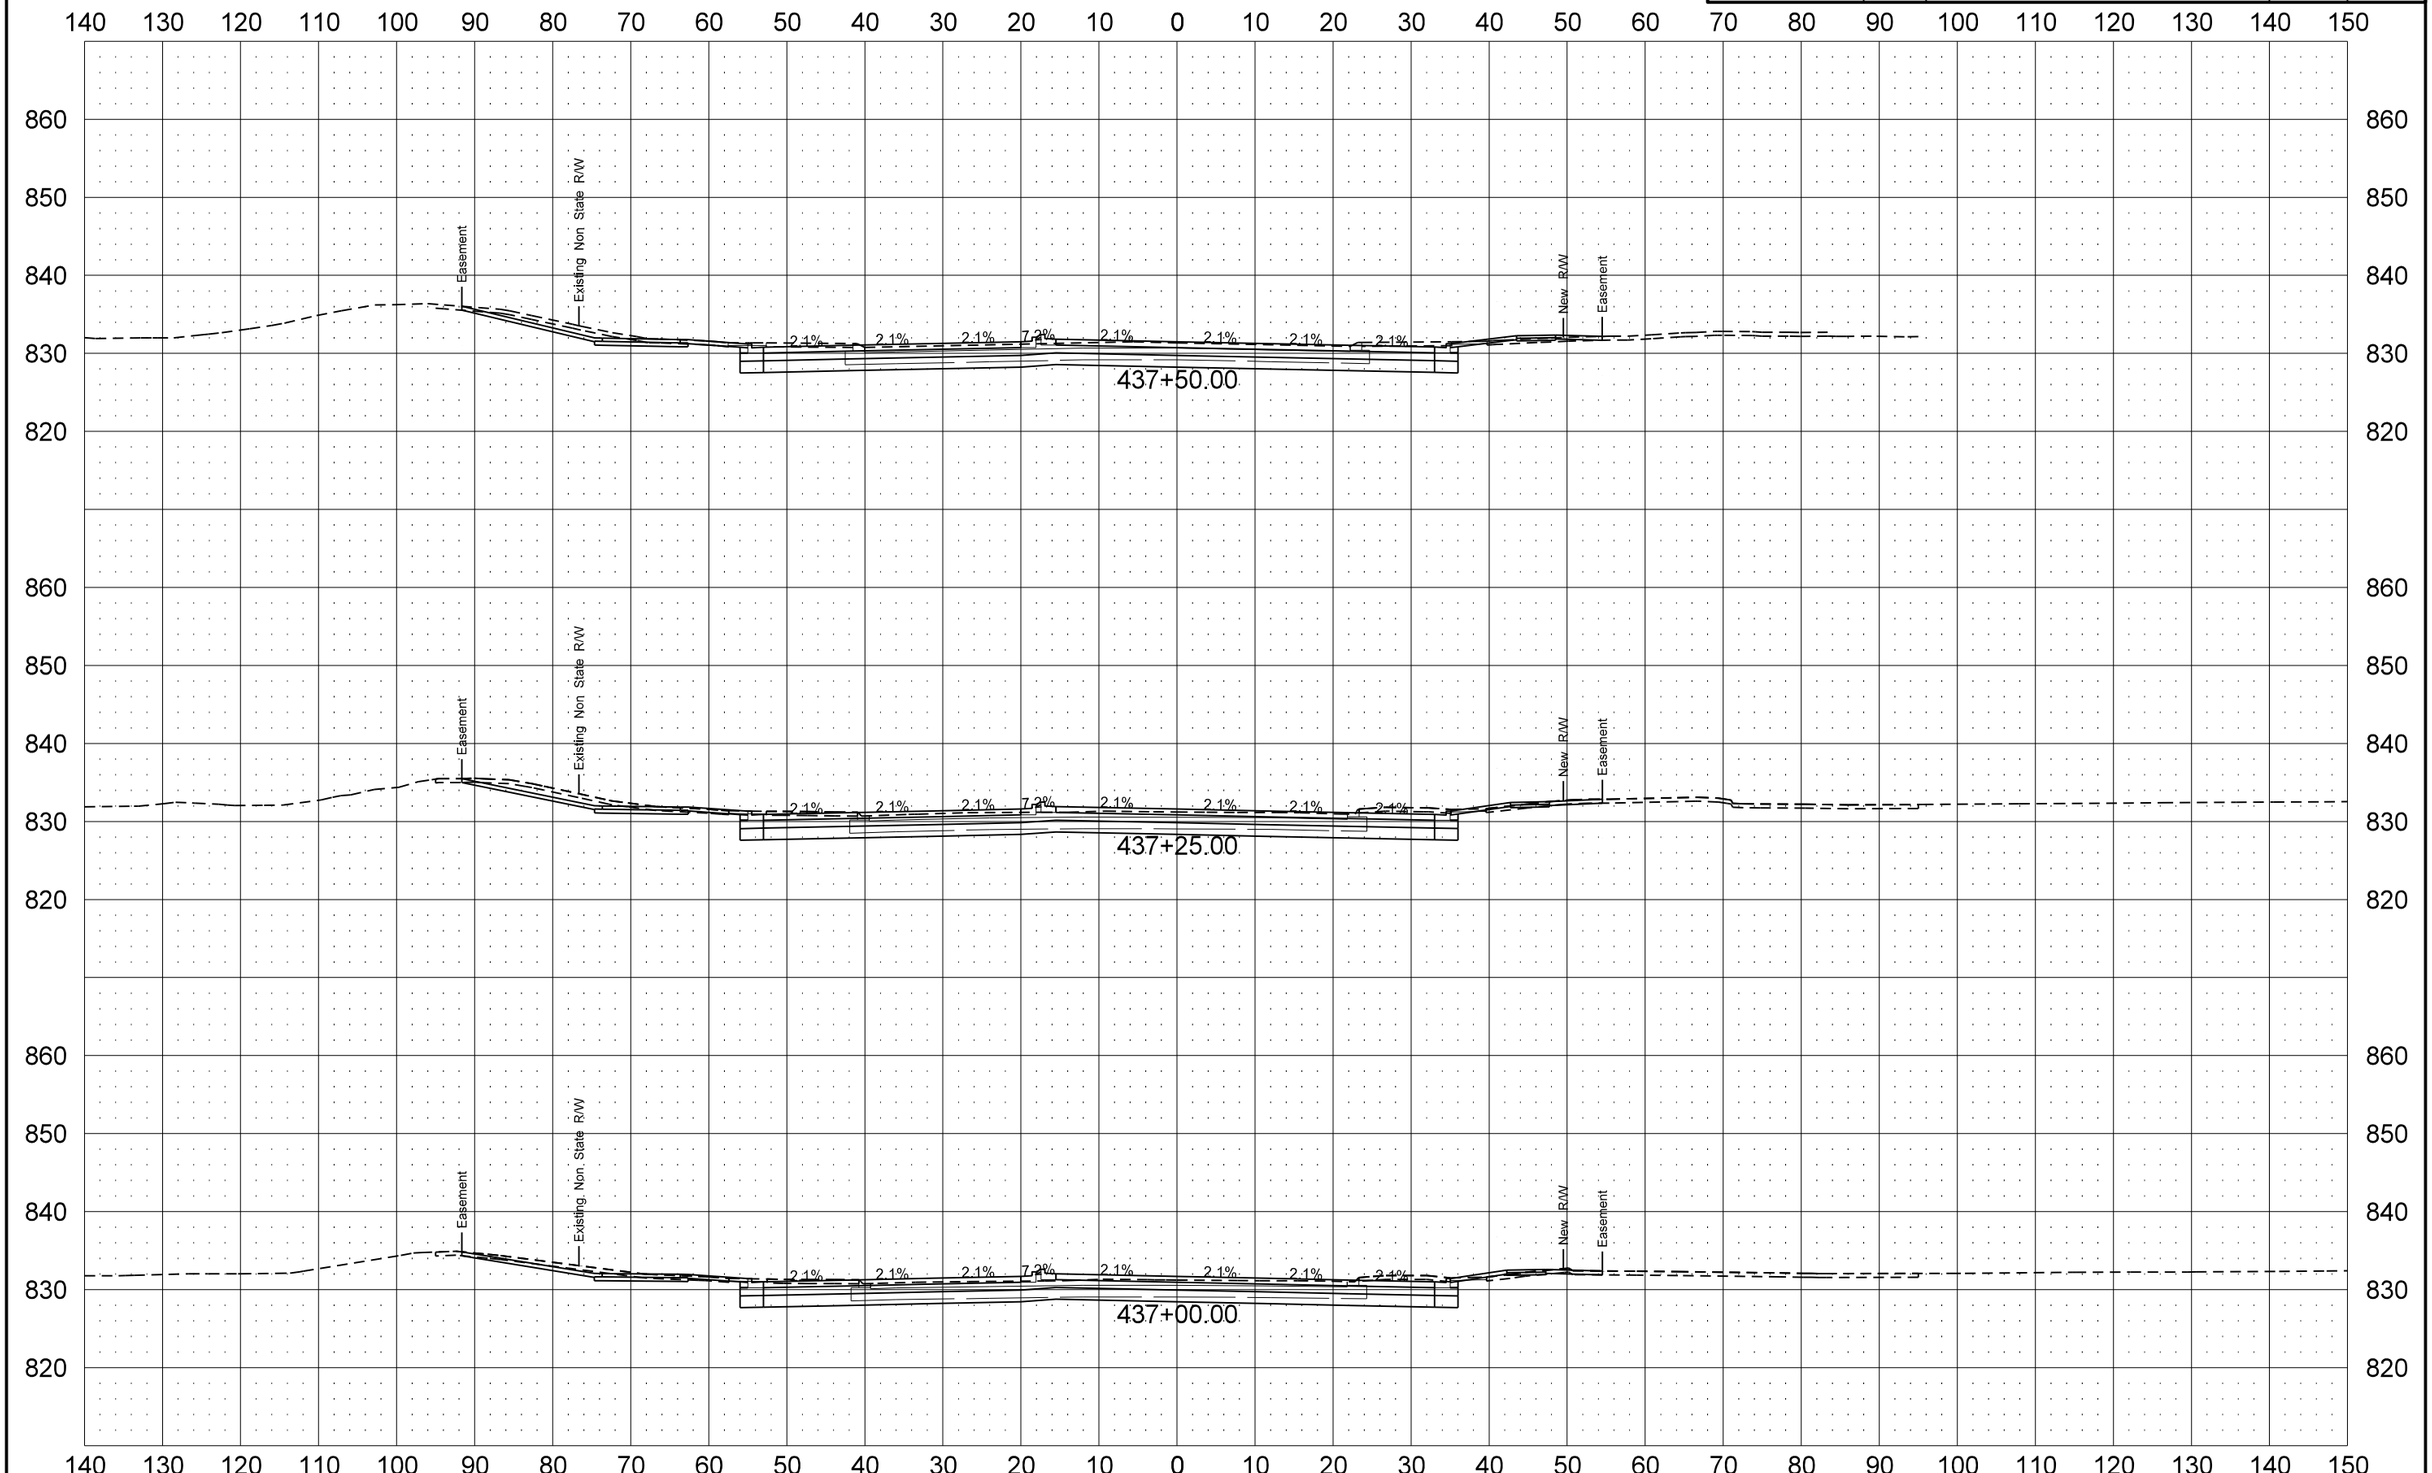

STATE	PROJECT NO.	SECTION NO.	SHEET NO.
ND	NHU-6-986(105)109	200	21

Columbia Road

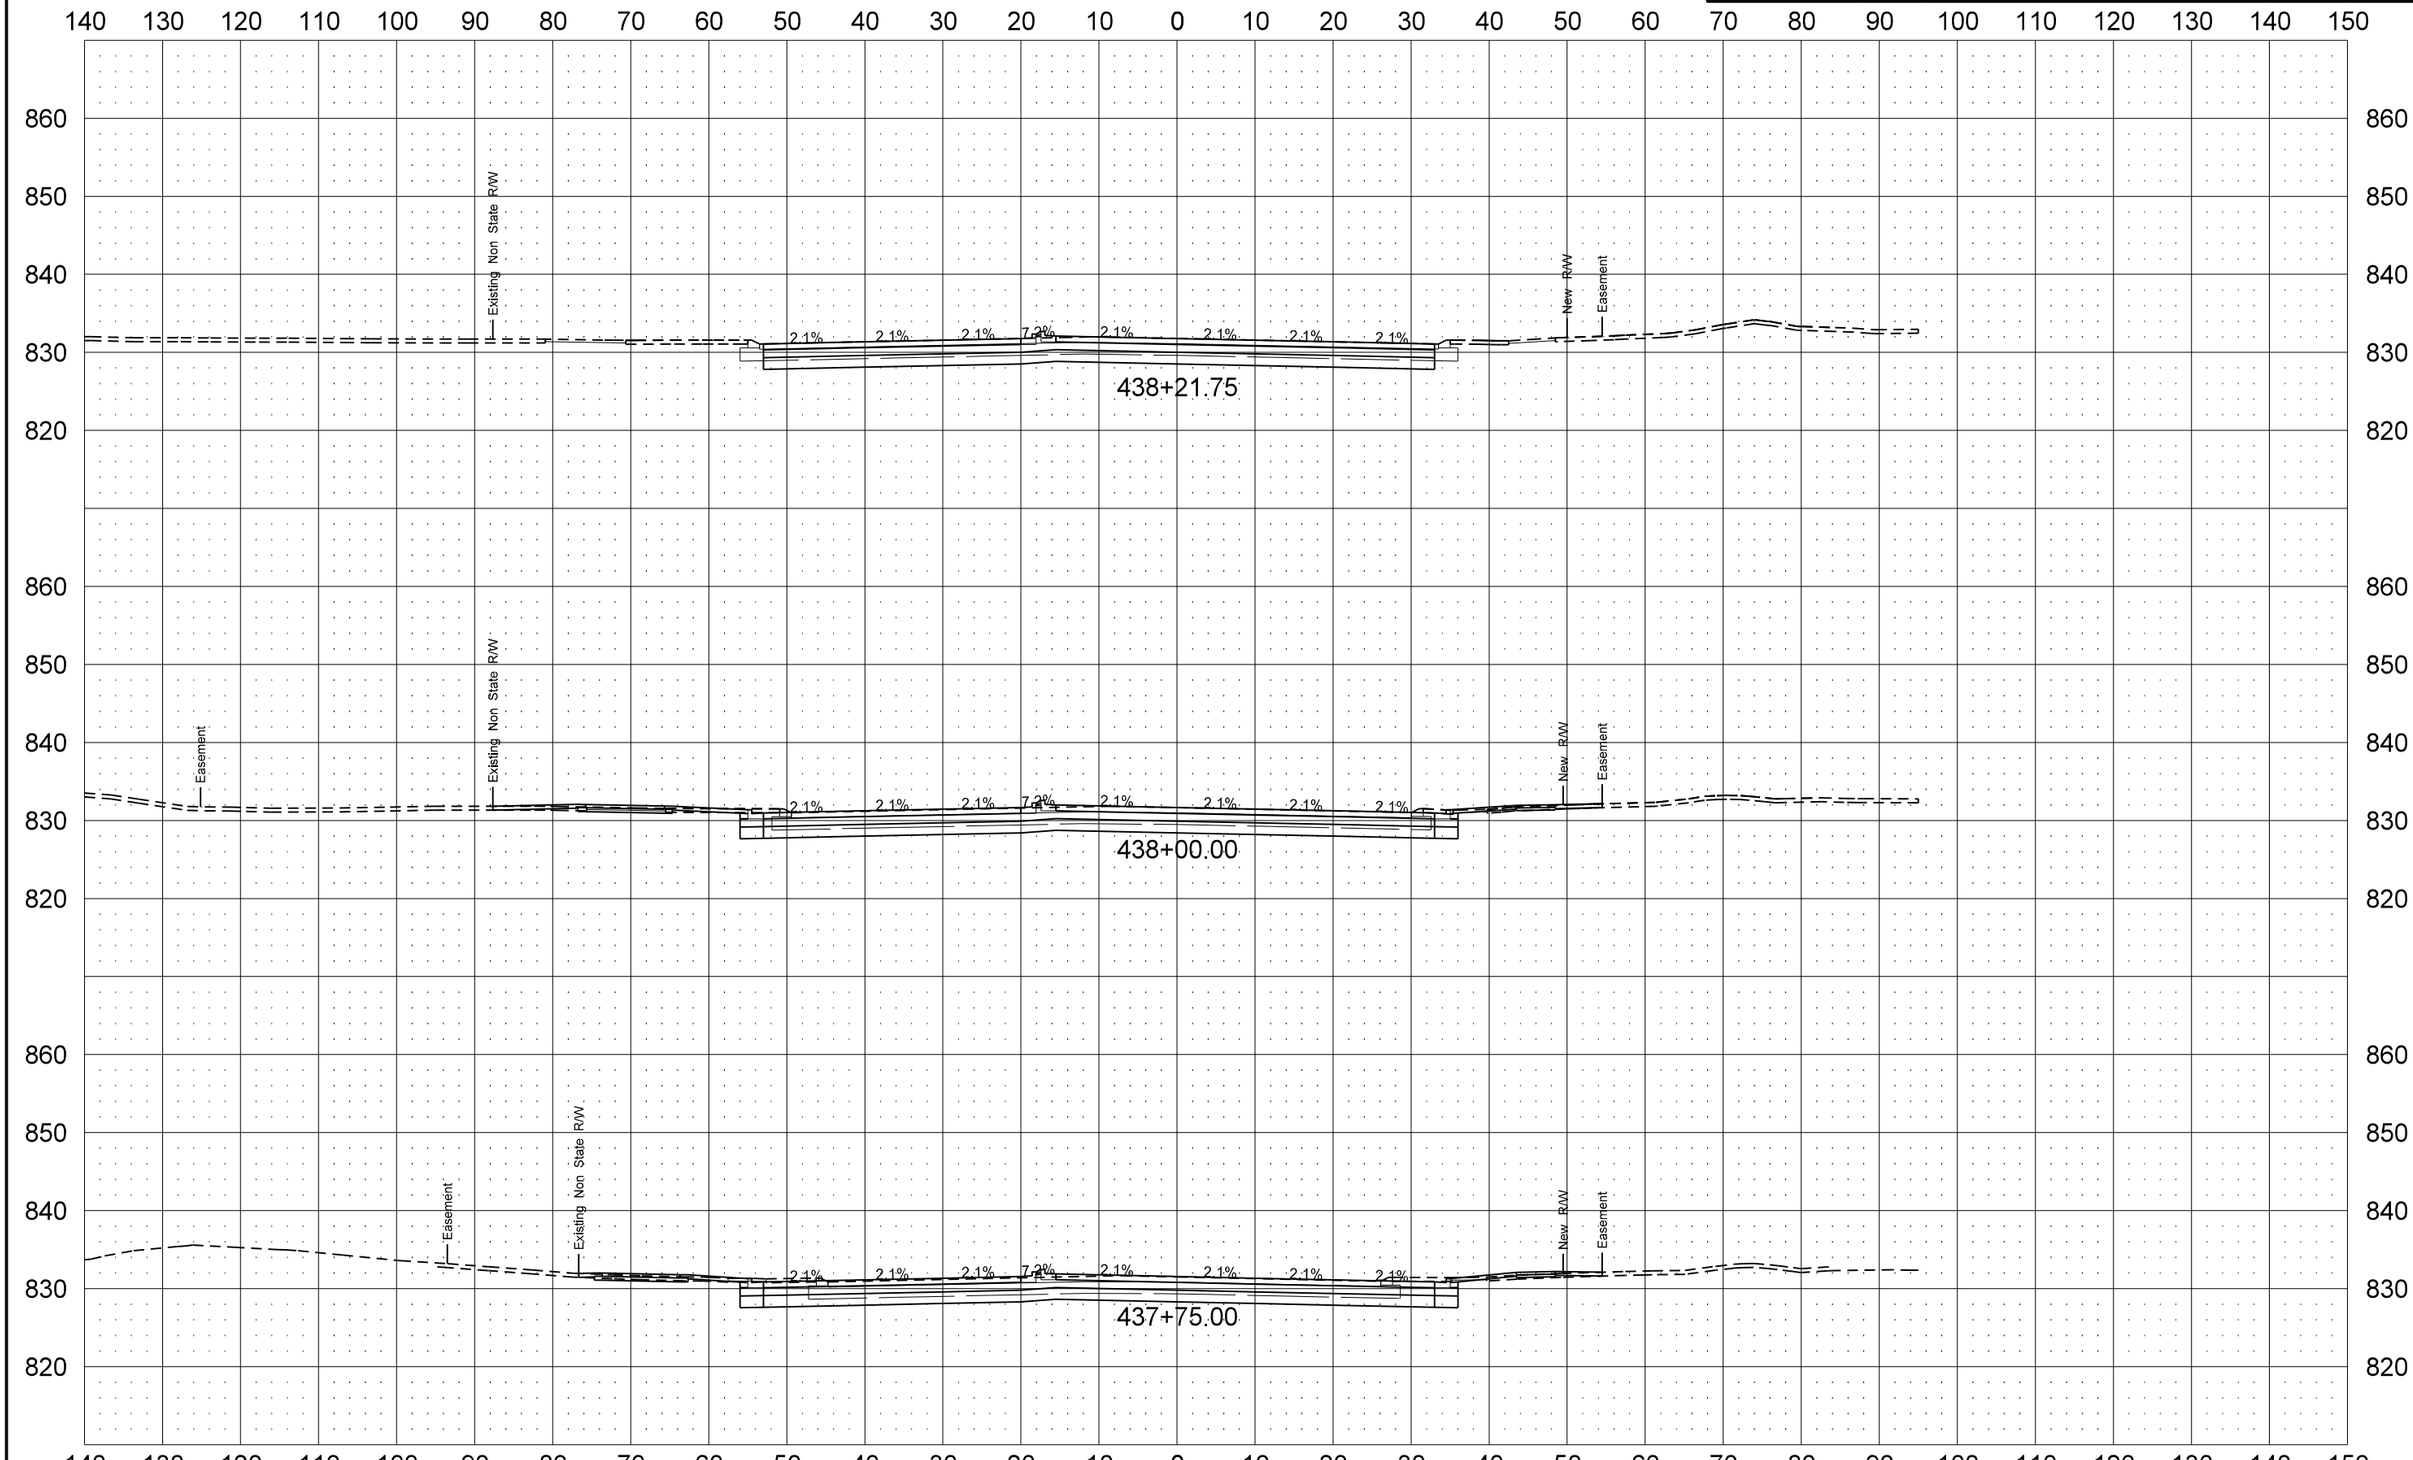

STATE	PROJECT NO.	SECTION NO.	SHEET NO.
ND	NHU-6-986(105)109	200	22

14th Ave S West Approach

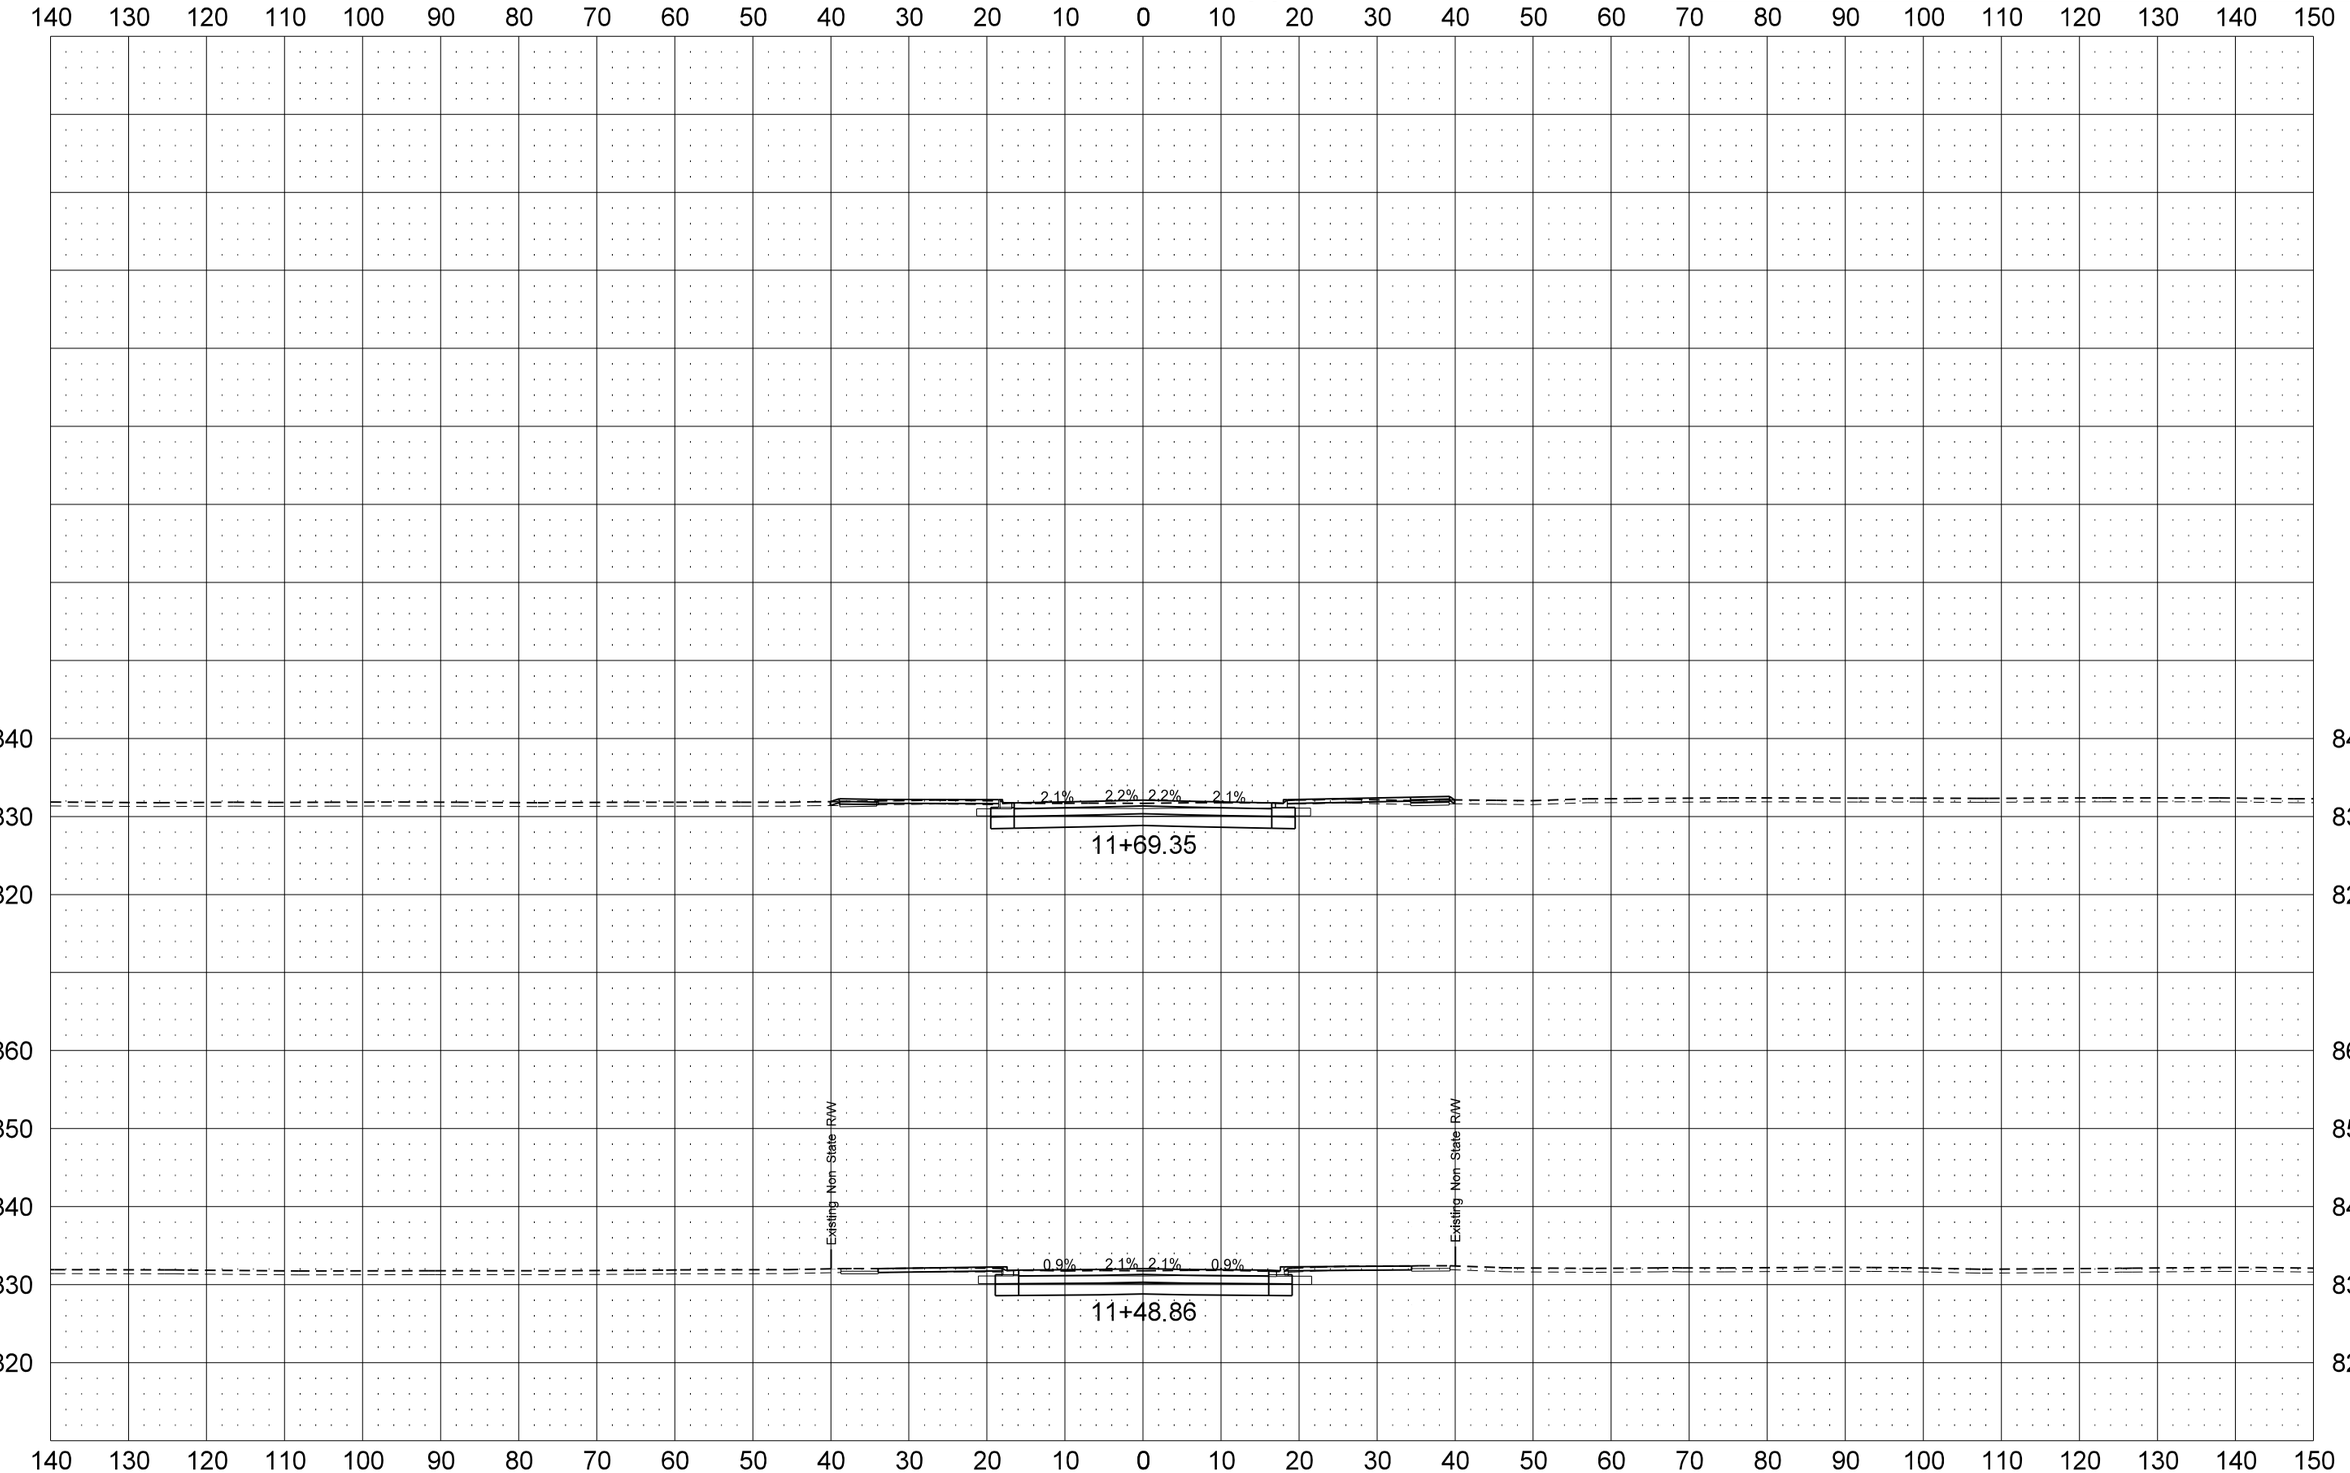

STATE	PROJECT NO.	SECTION NO.	SHEET NO.
ND	NHU-6-986(105)109	200	23

14th Ave S East Approach

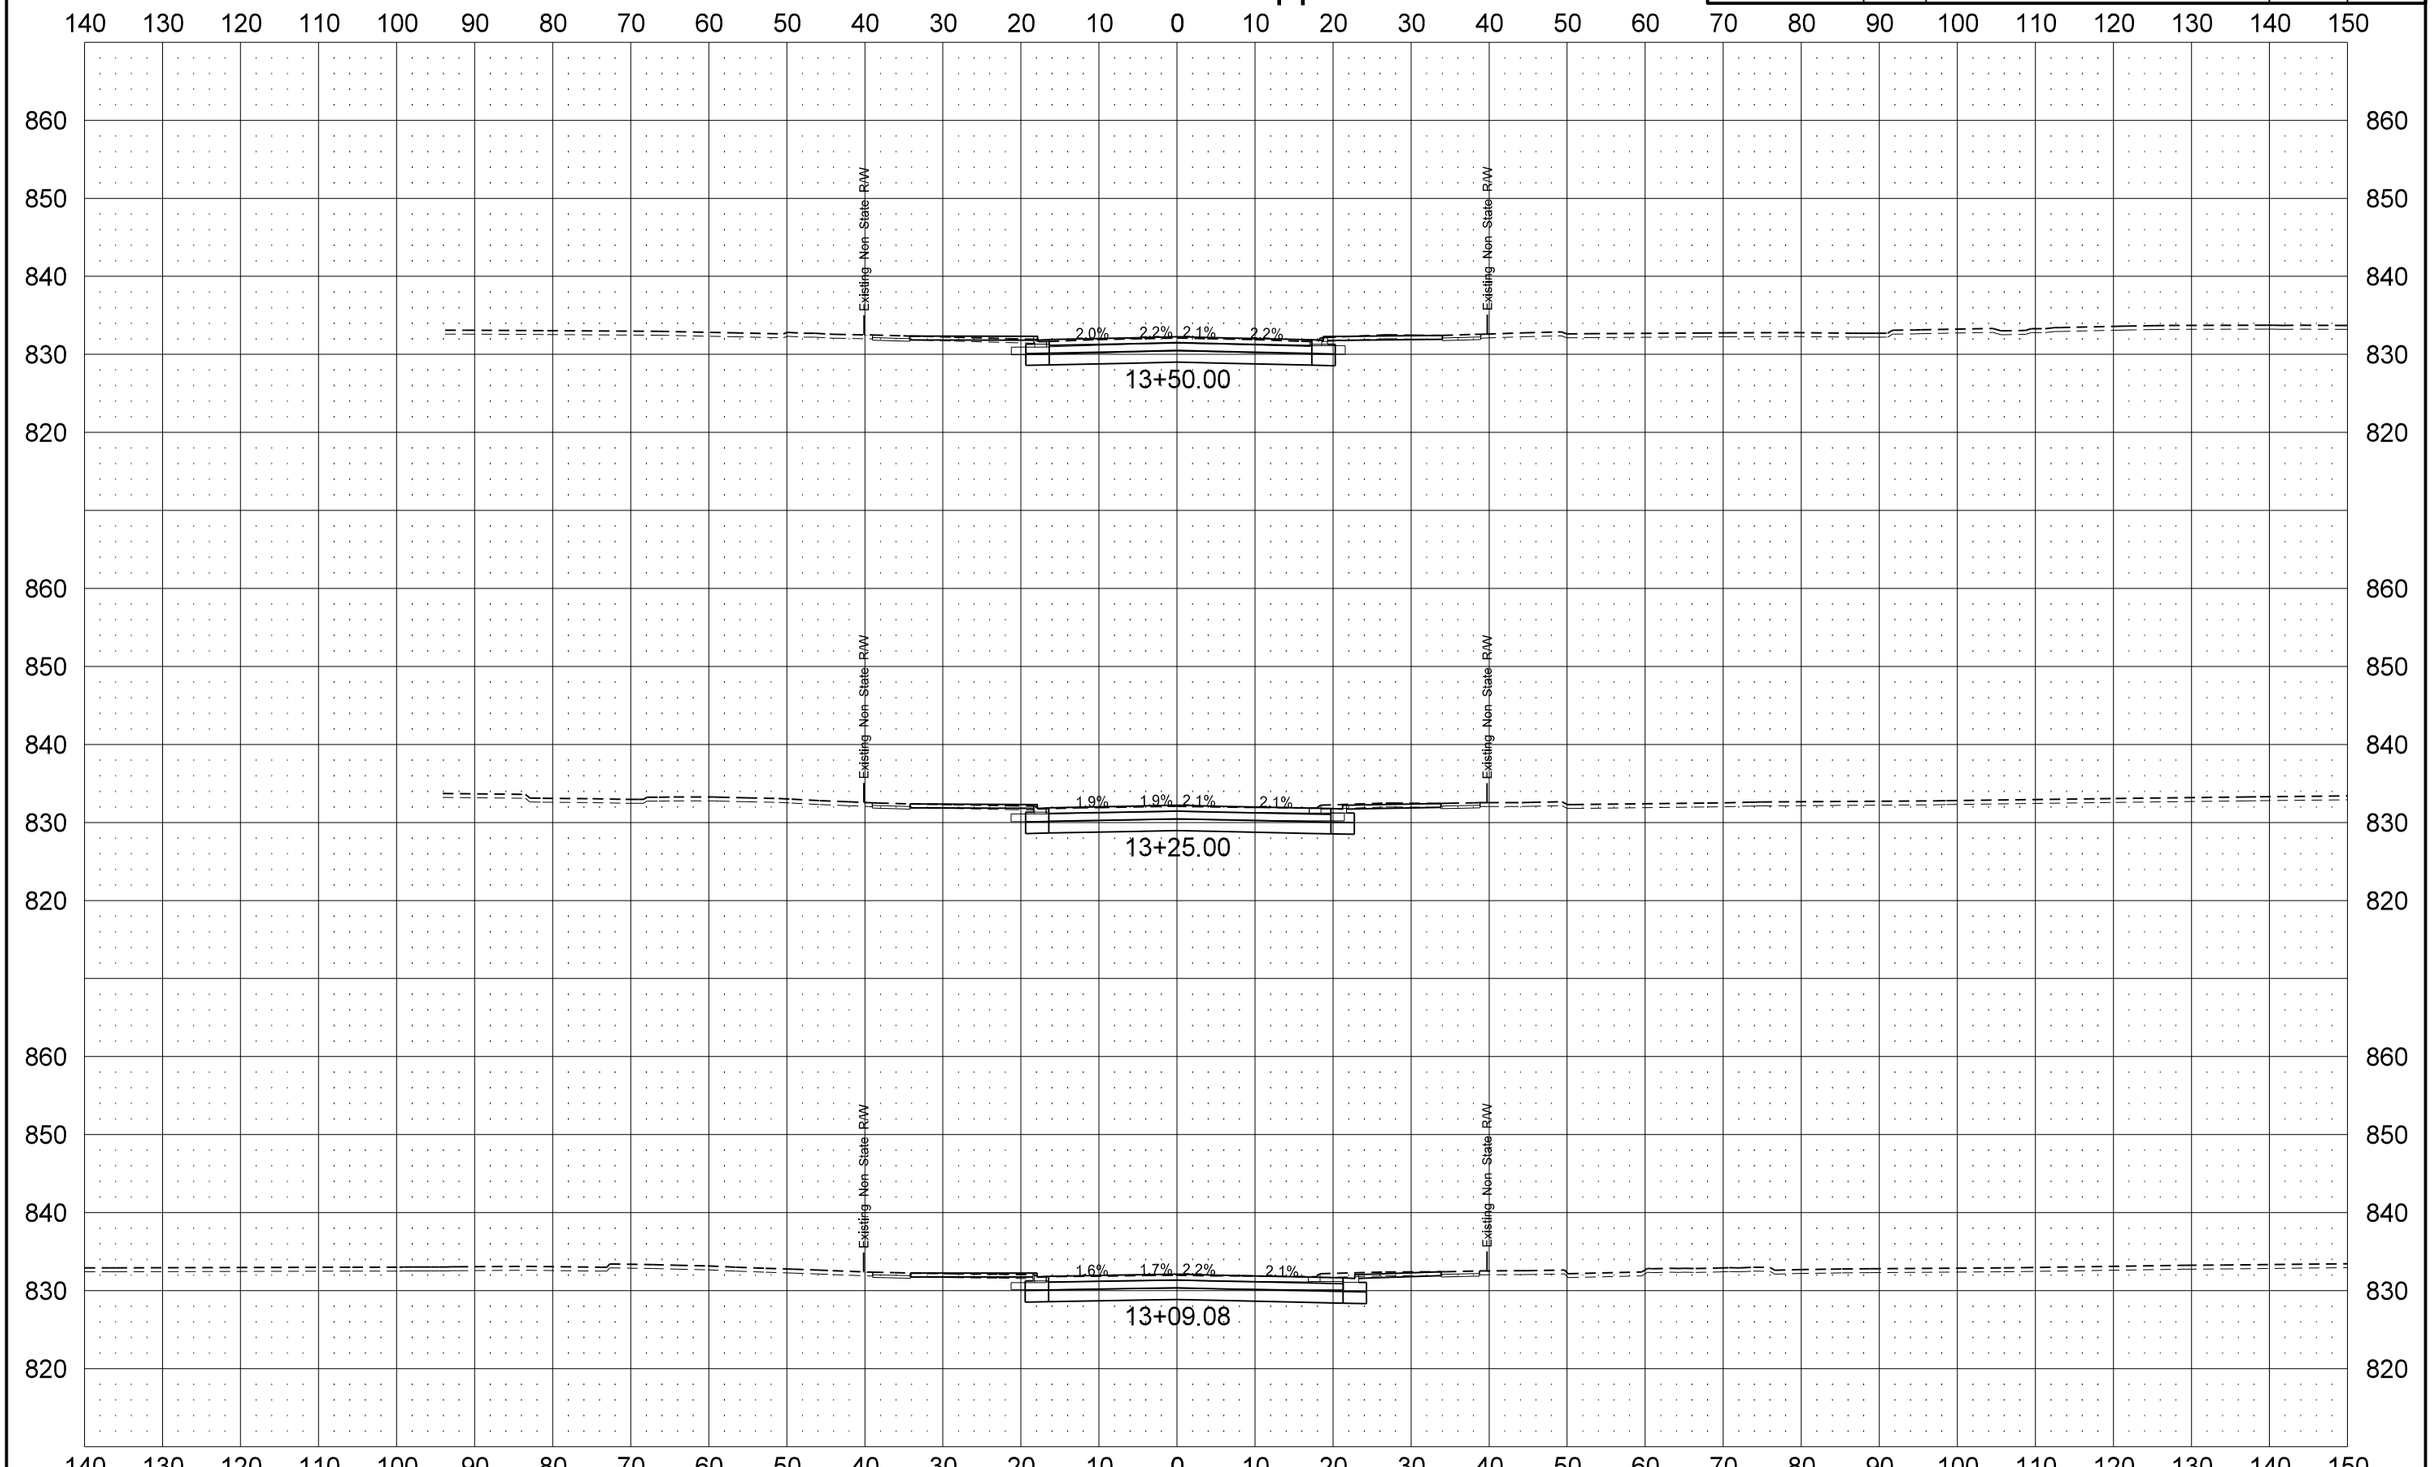

STATE	PROJECT NO.	SECTION NO.	SHEET NO.
ND	NHU-6-986(105)109	200	24

14th Ave S East Approach

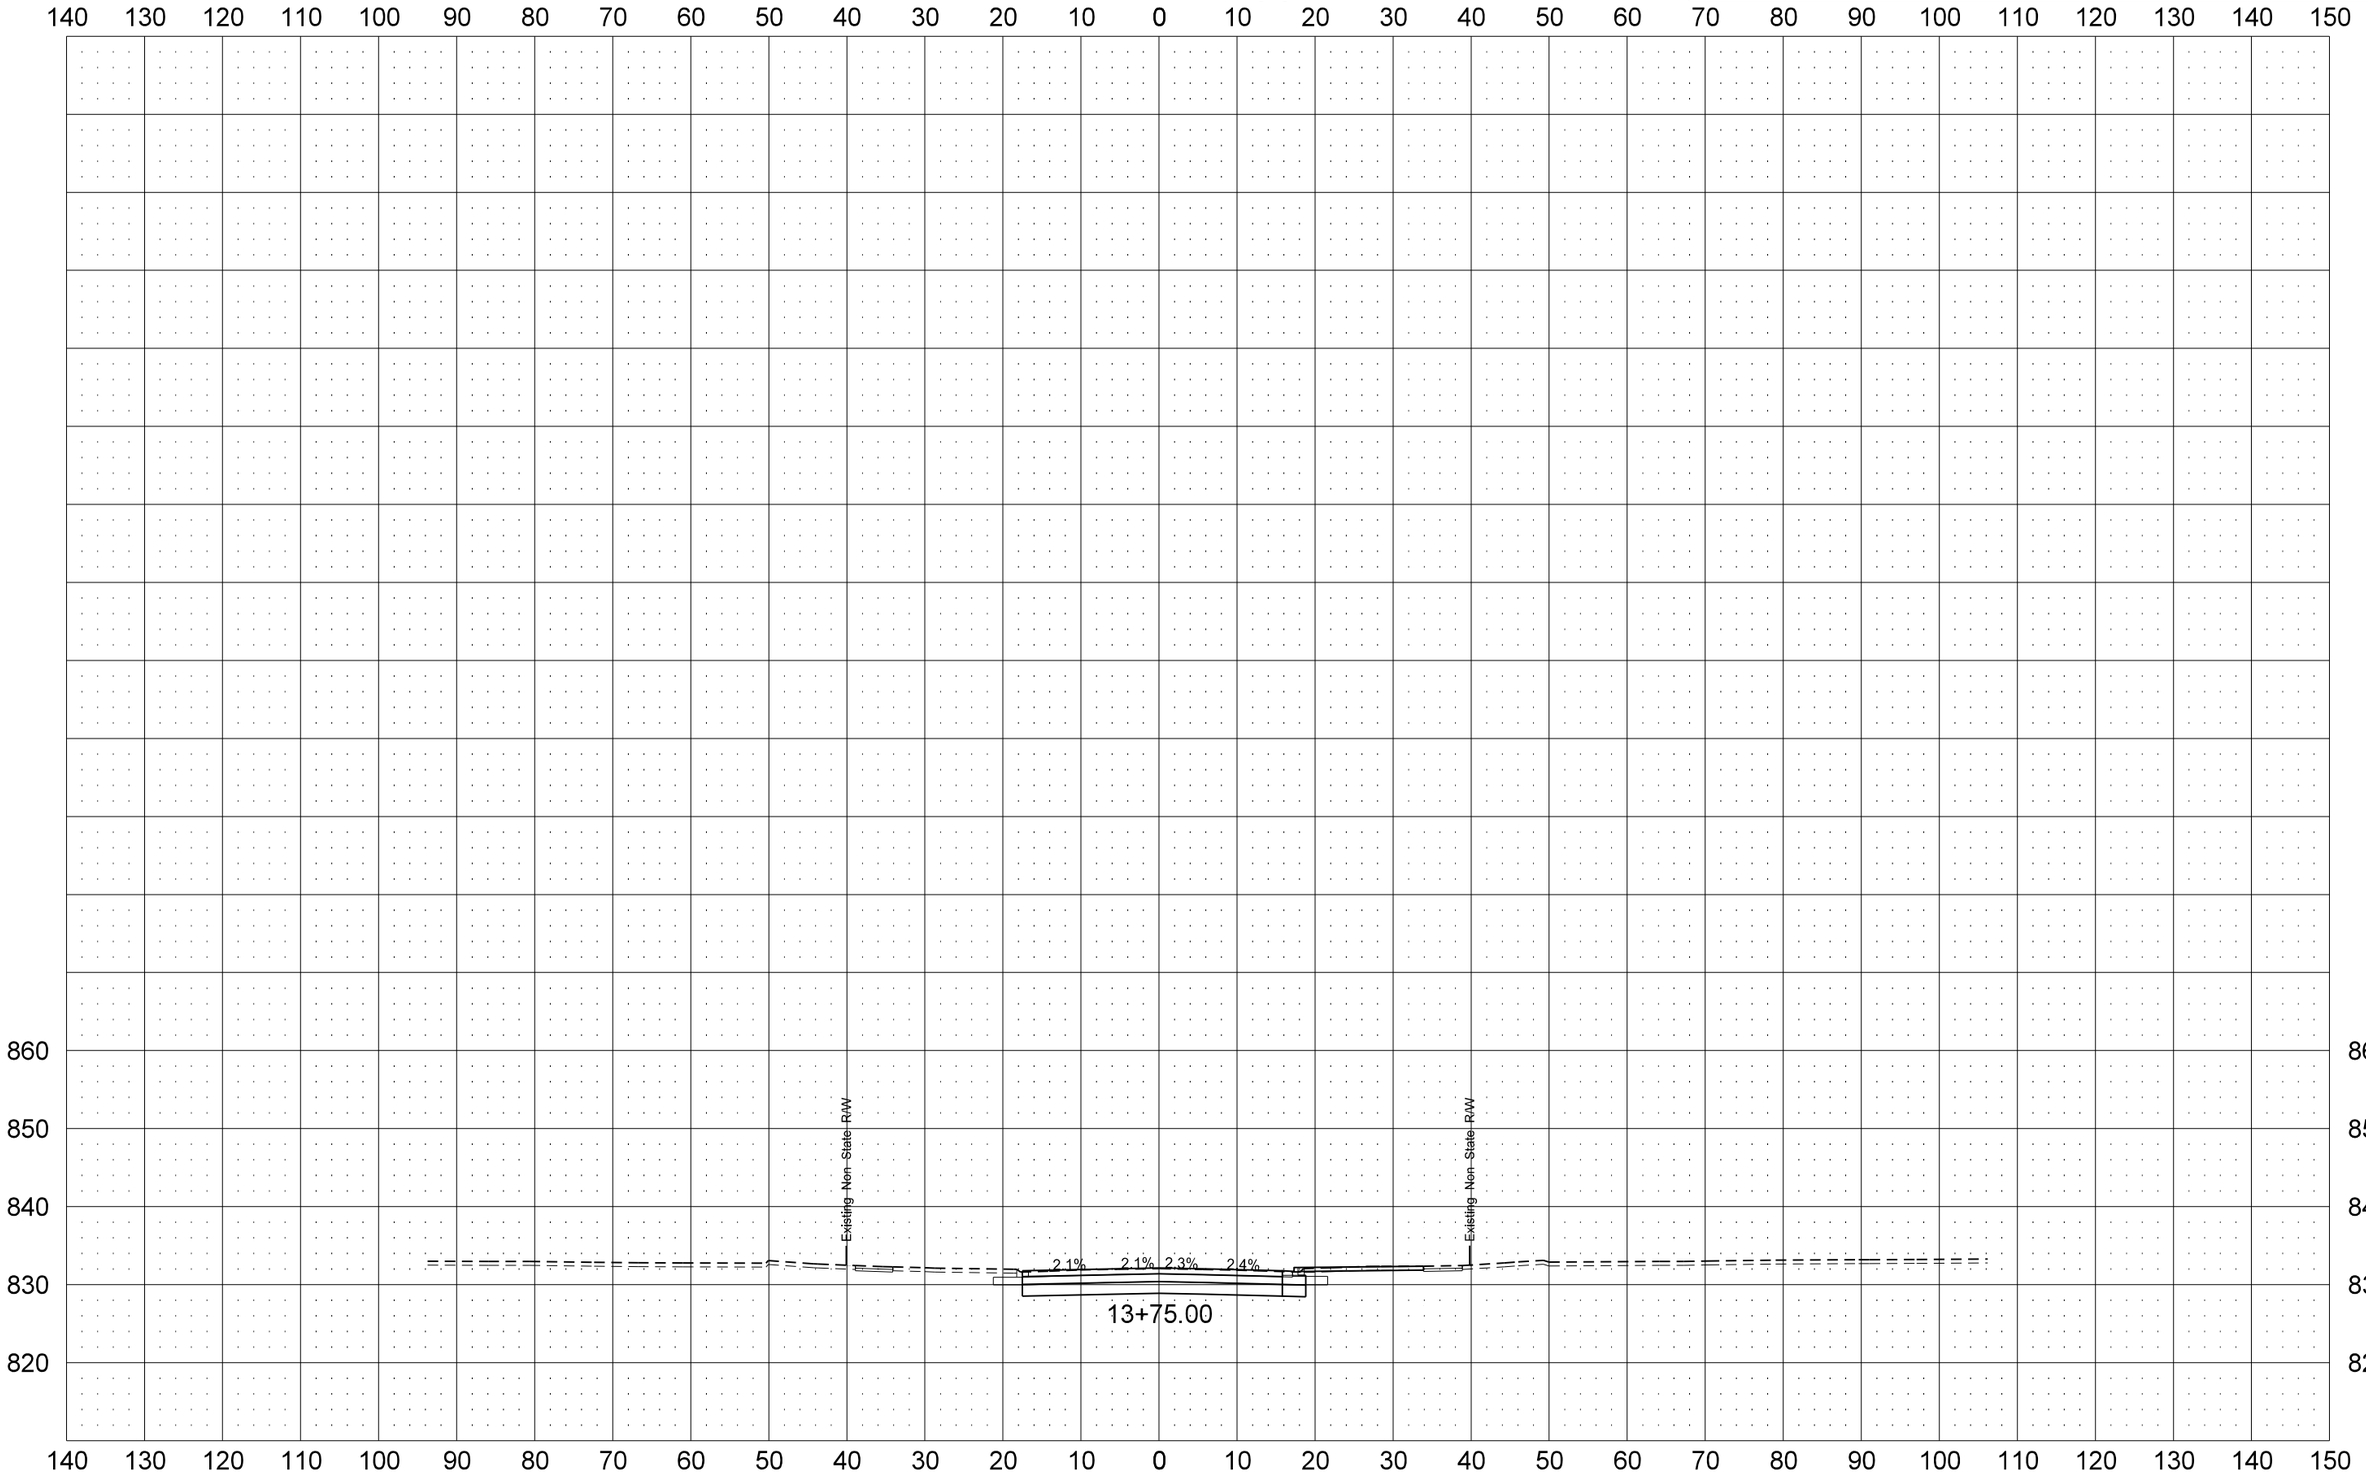

8/15/2014 12:21:16 PM dkieffer I:\Projects\7236\60986109.105\Design\Plan\200XS_14th_Ave_S_East_Approach.dgn

STATE	PROJECT NO.	SECTION NO.	SHEET NO.
ND	NHU-6-986(105)109	200	25

13th Ave S West Approach

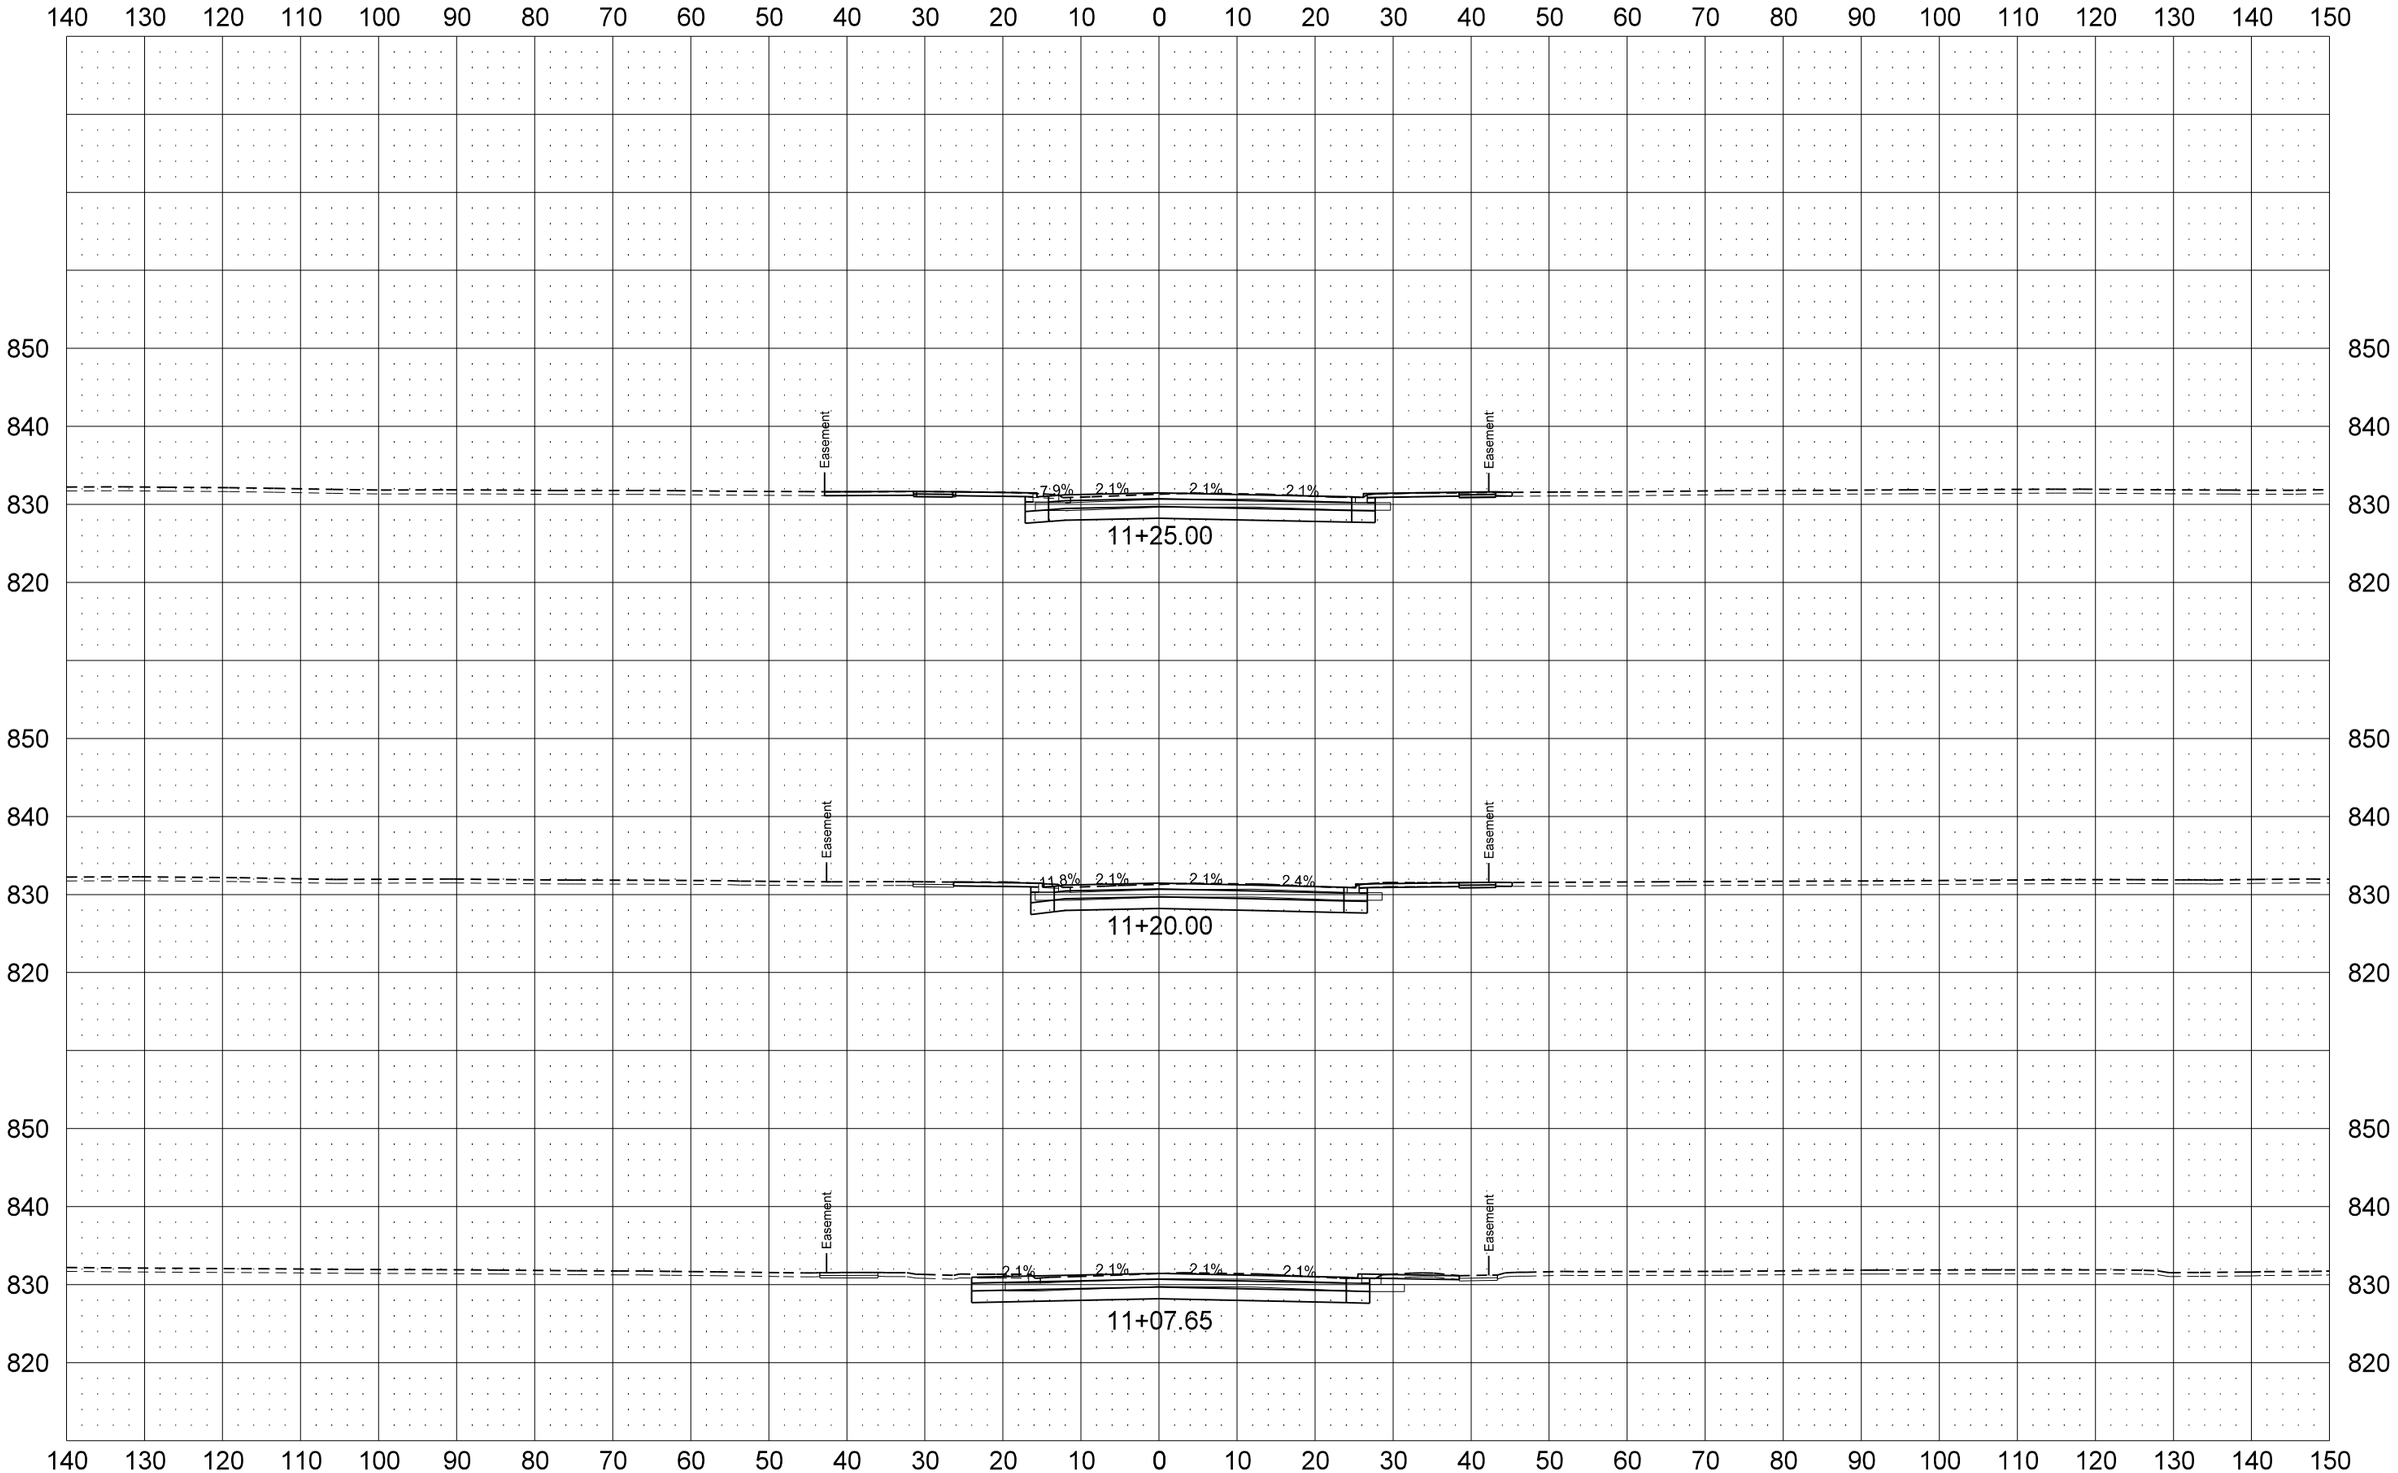

STATE	PROJECT NO.	SECTION NO.	SHEET NO.
ND	NHU-6-986(105)109	200	26

13th Ave S West Approach

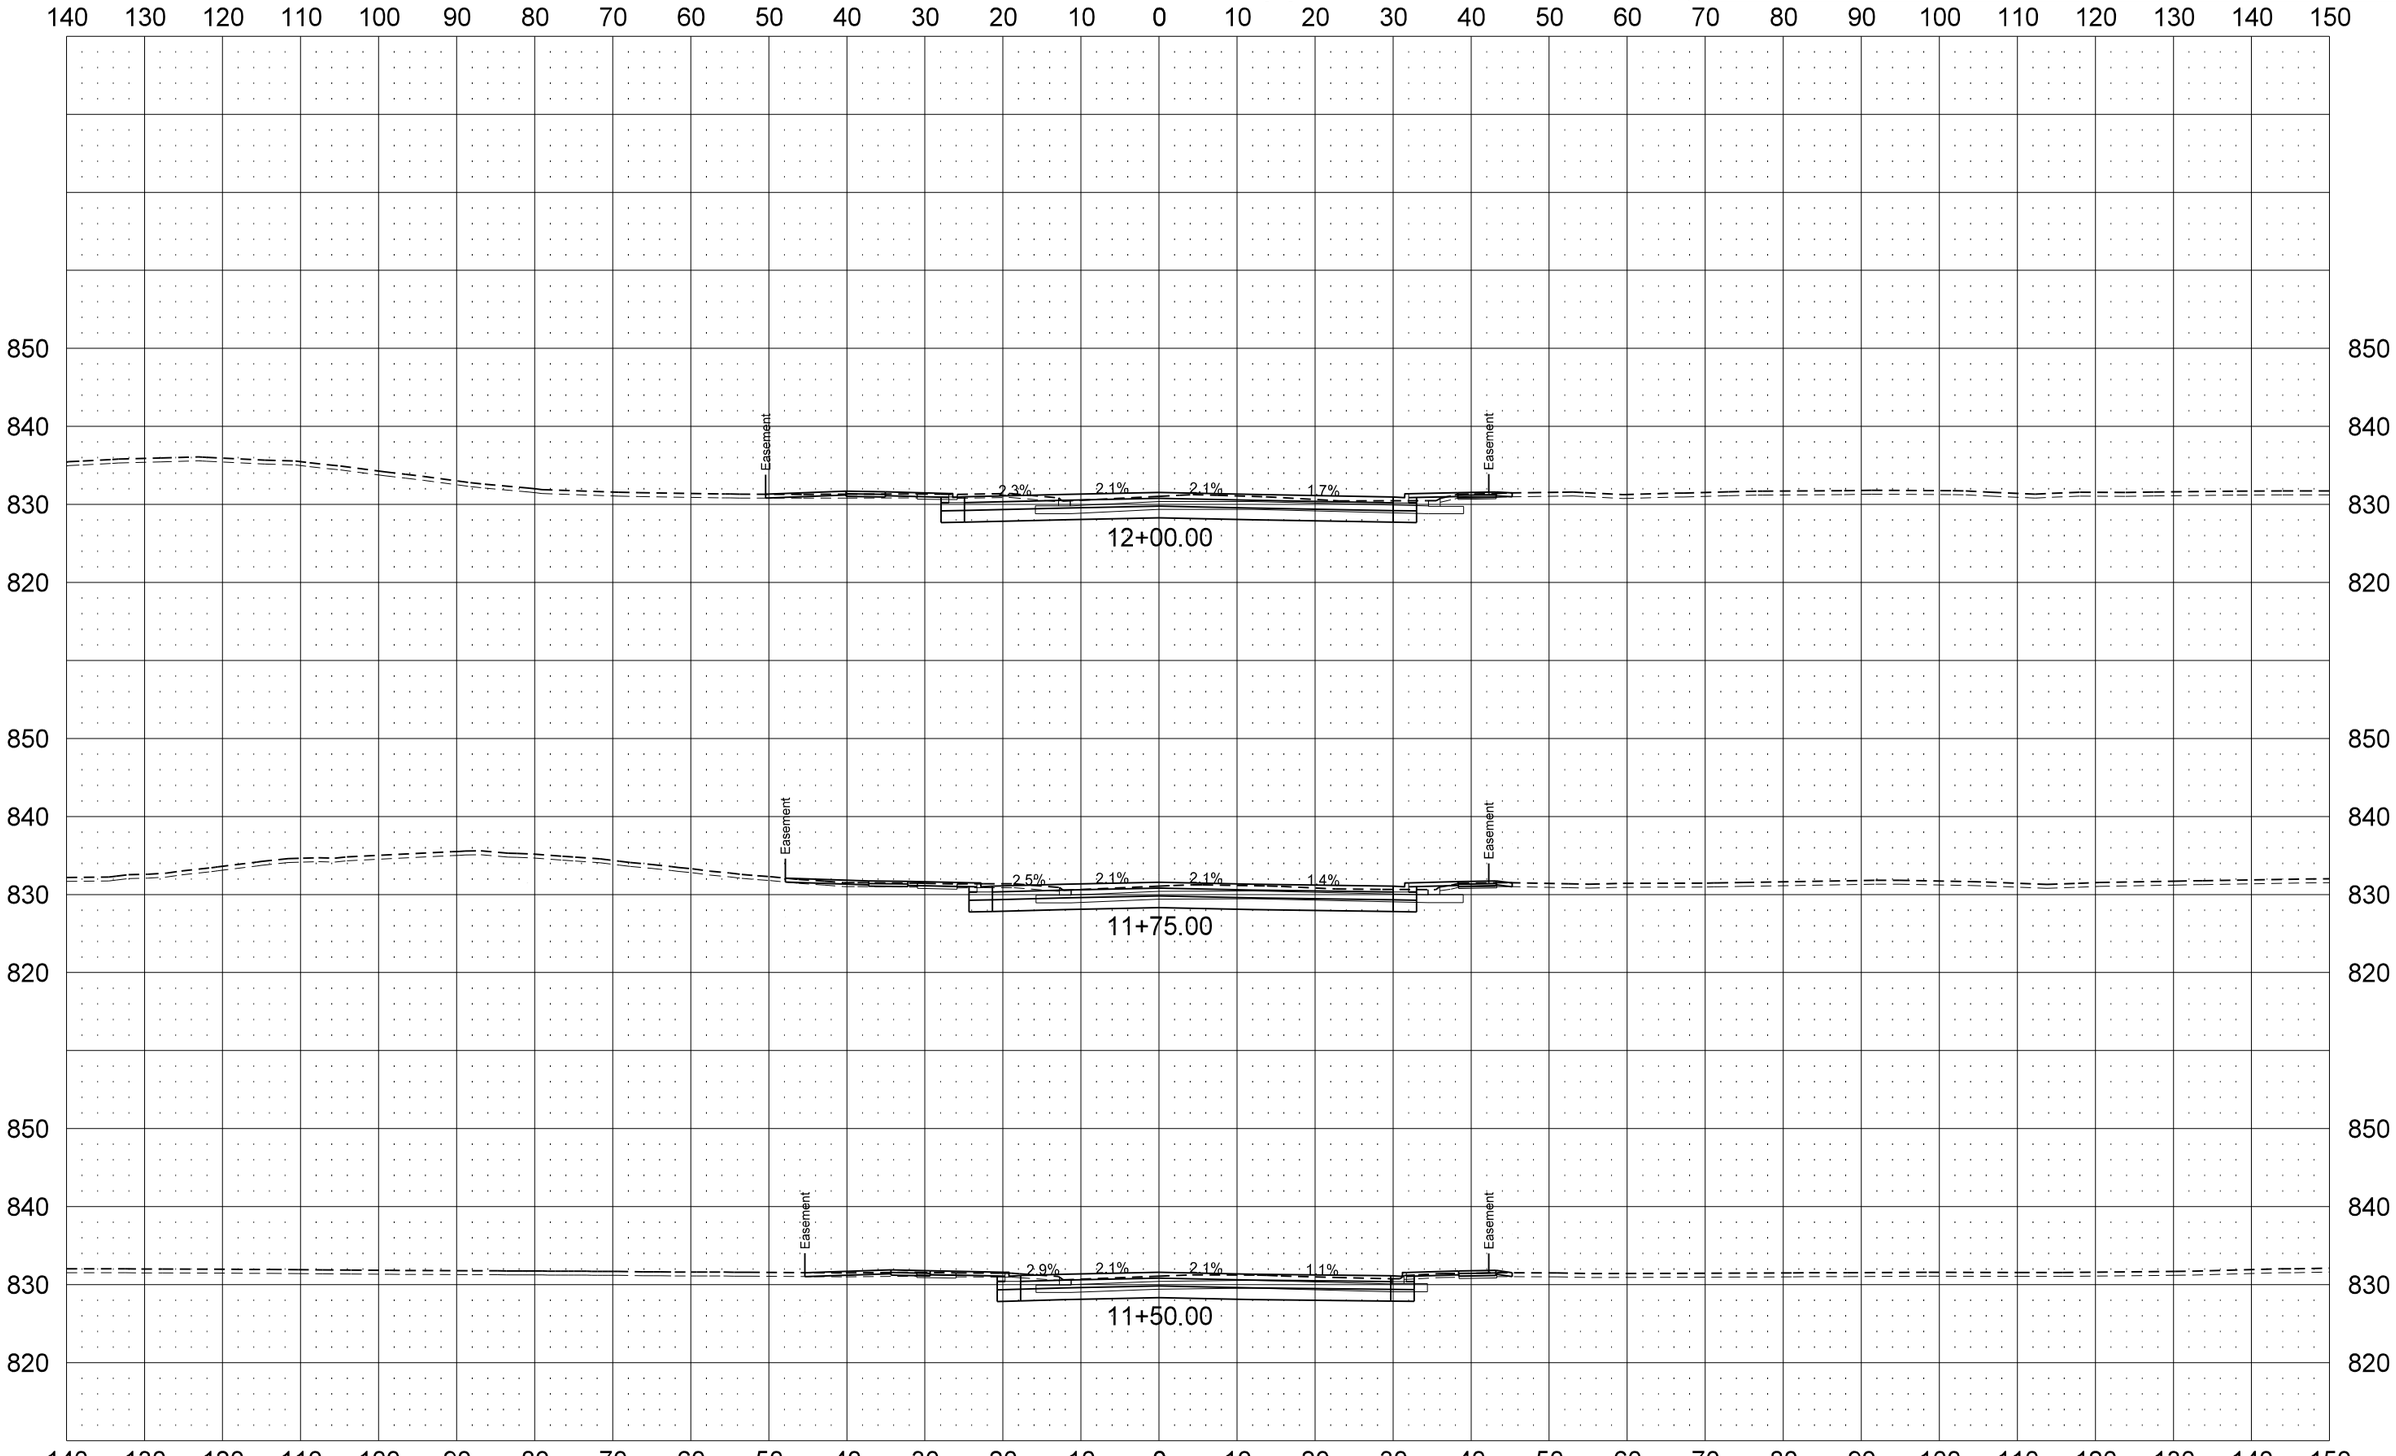

STATE	PROJECT NO.	SECTION NO.	SHEET NO.
ND	NHU-6-986(105)109	200	27

13th Ave S West Approach

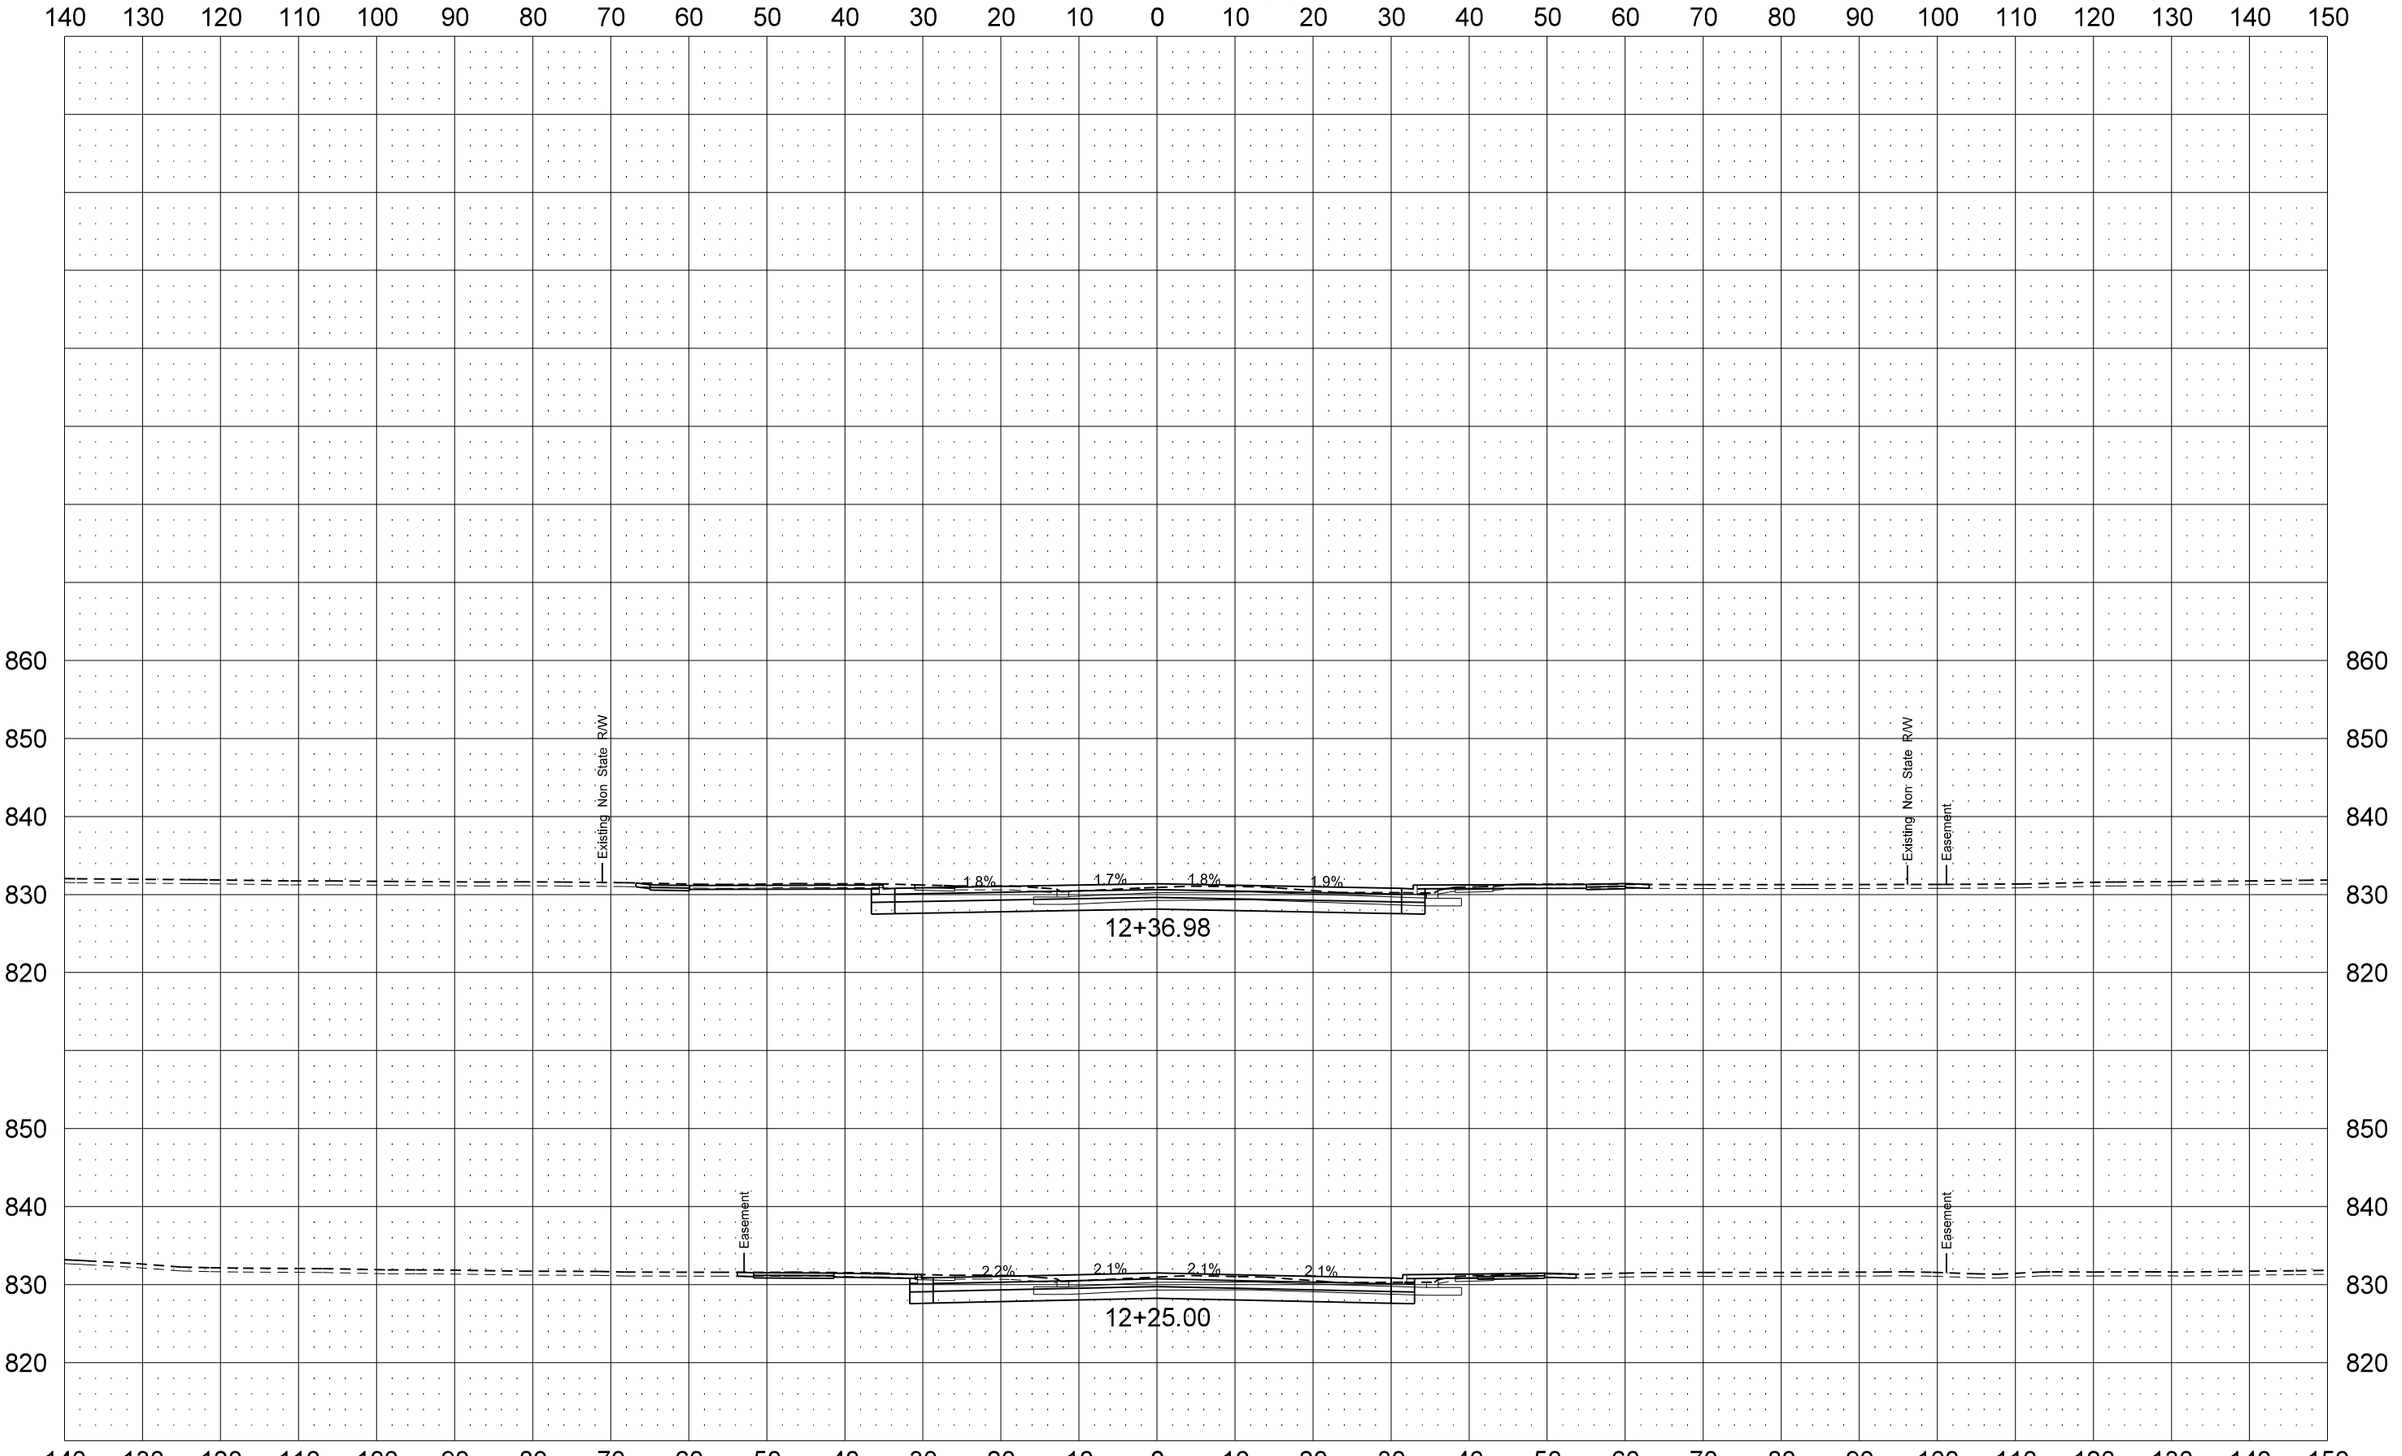

STATE	PROJECT NO.	SECTION NO.	SHEET NO.
ND	NHU-6-986(105)109	200	28

13th Ave S East Approach

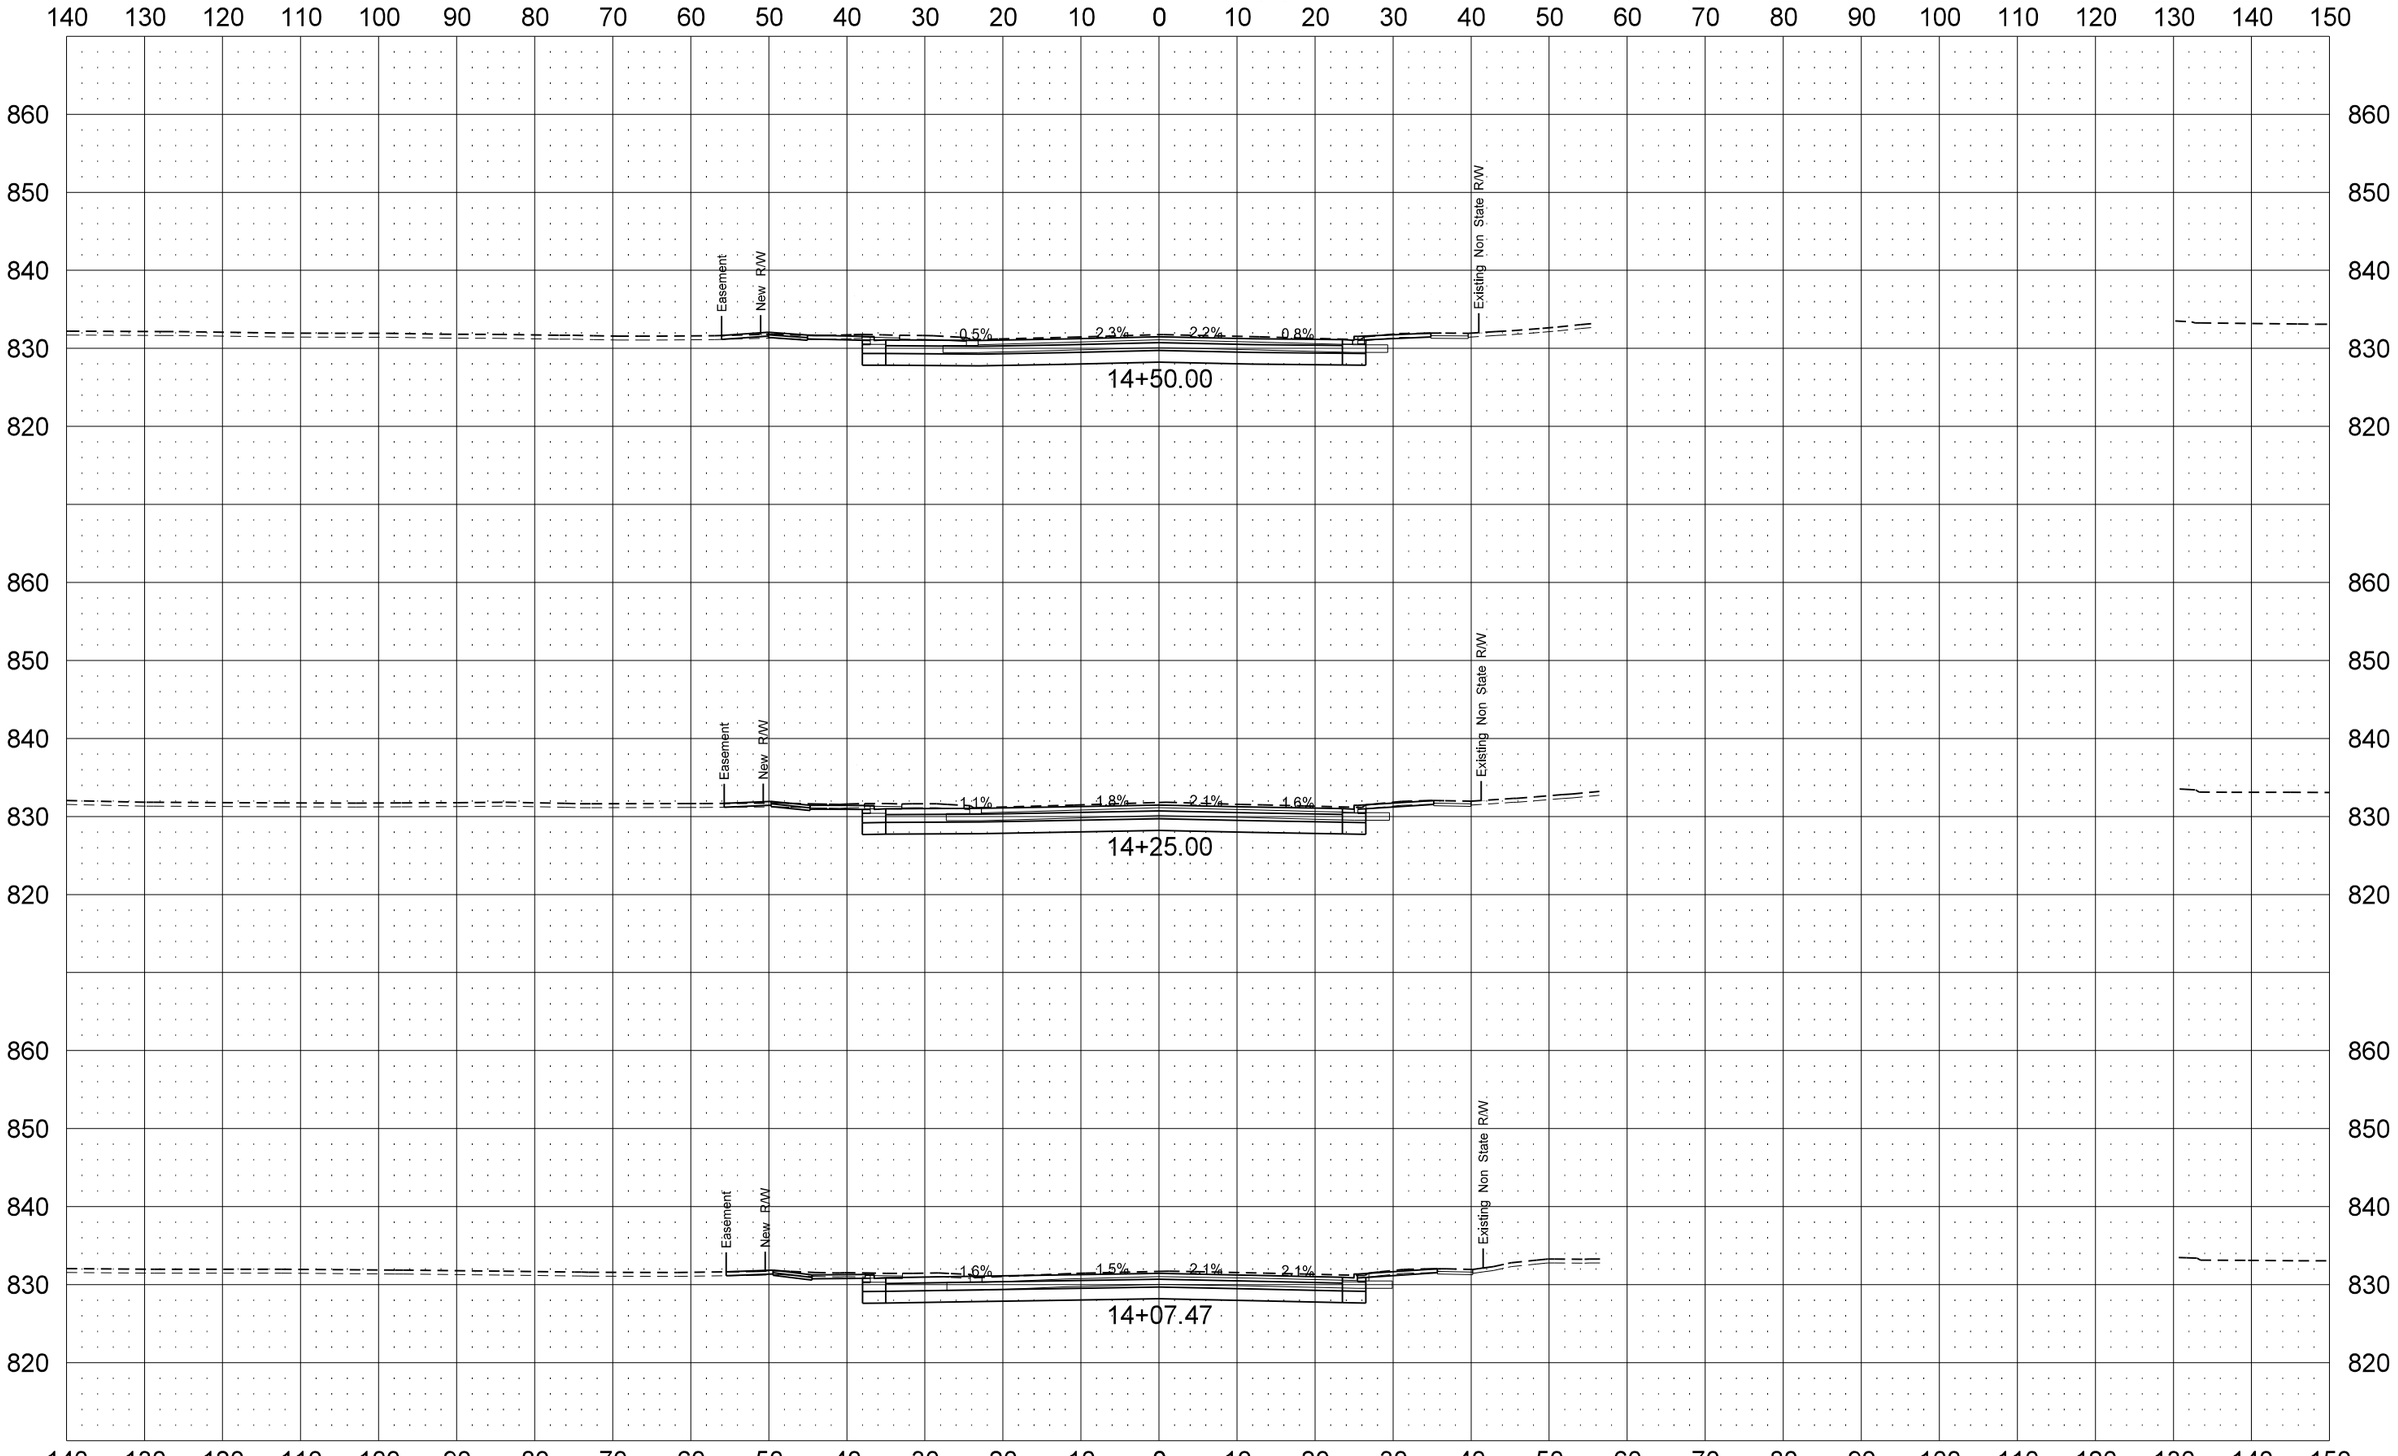

8/15/2014 12:21:20 PM dkieffer I:\Projects\7236\60986109.105\Design\Plan\200XS_13th_Ave_S_East_Approach.dgn

STATE	PROJECT NO.	SECTION NO.	SHEET NO.
ND	NHU-6-986(105)109	200	29

13th Ave S East Approach

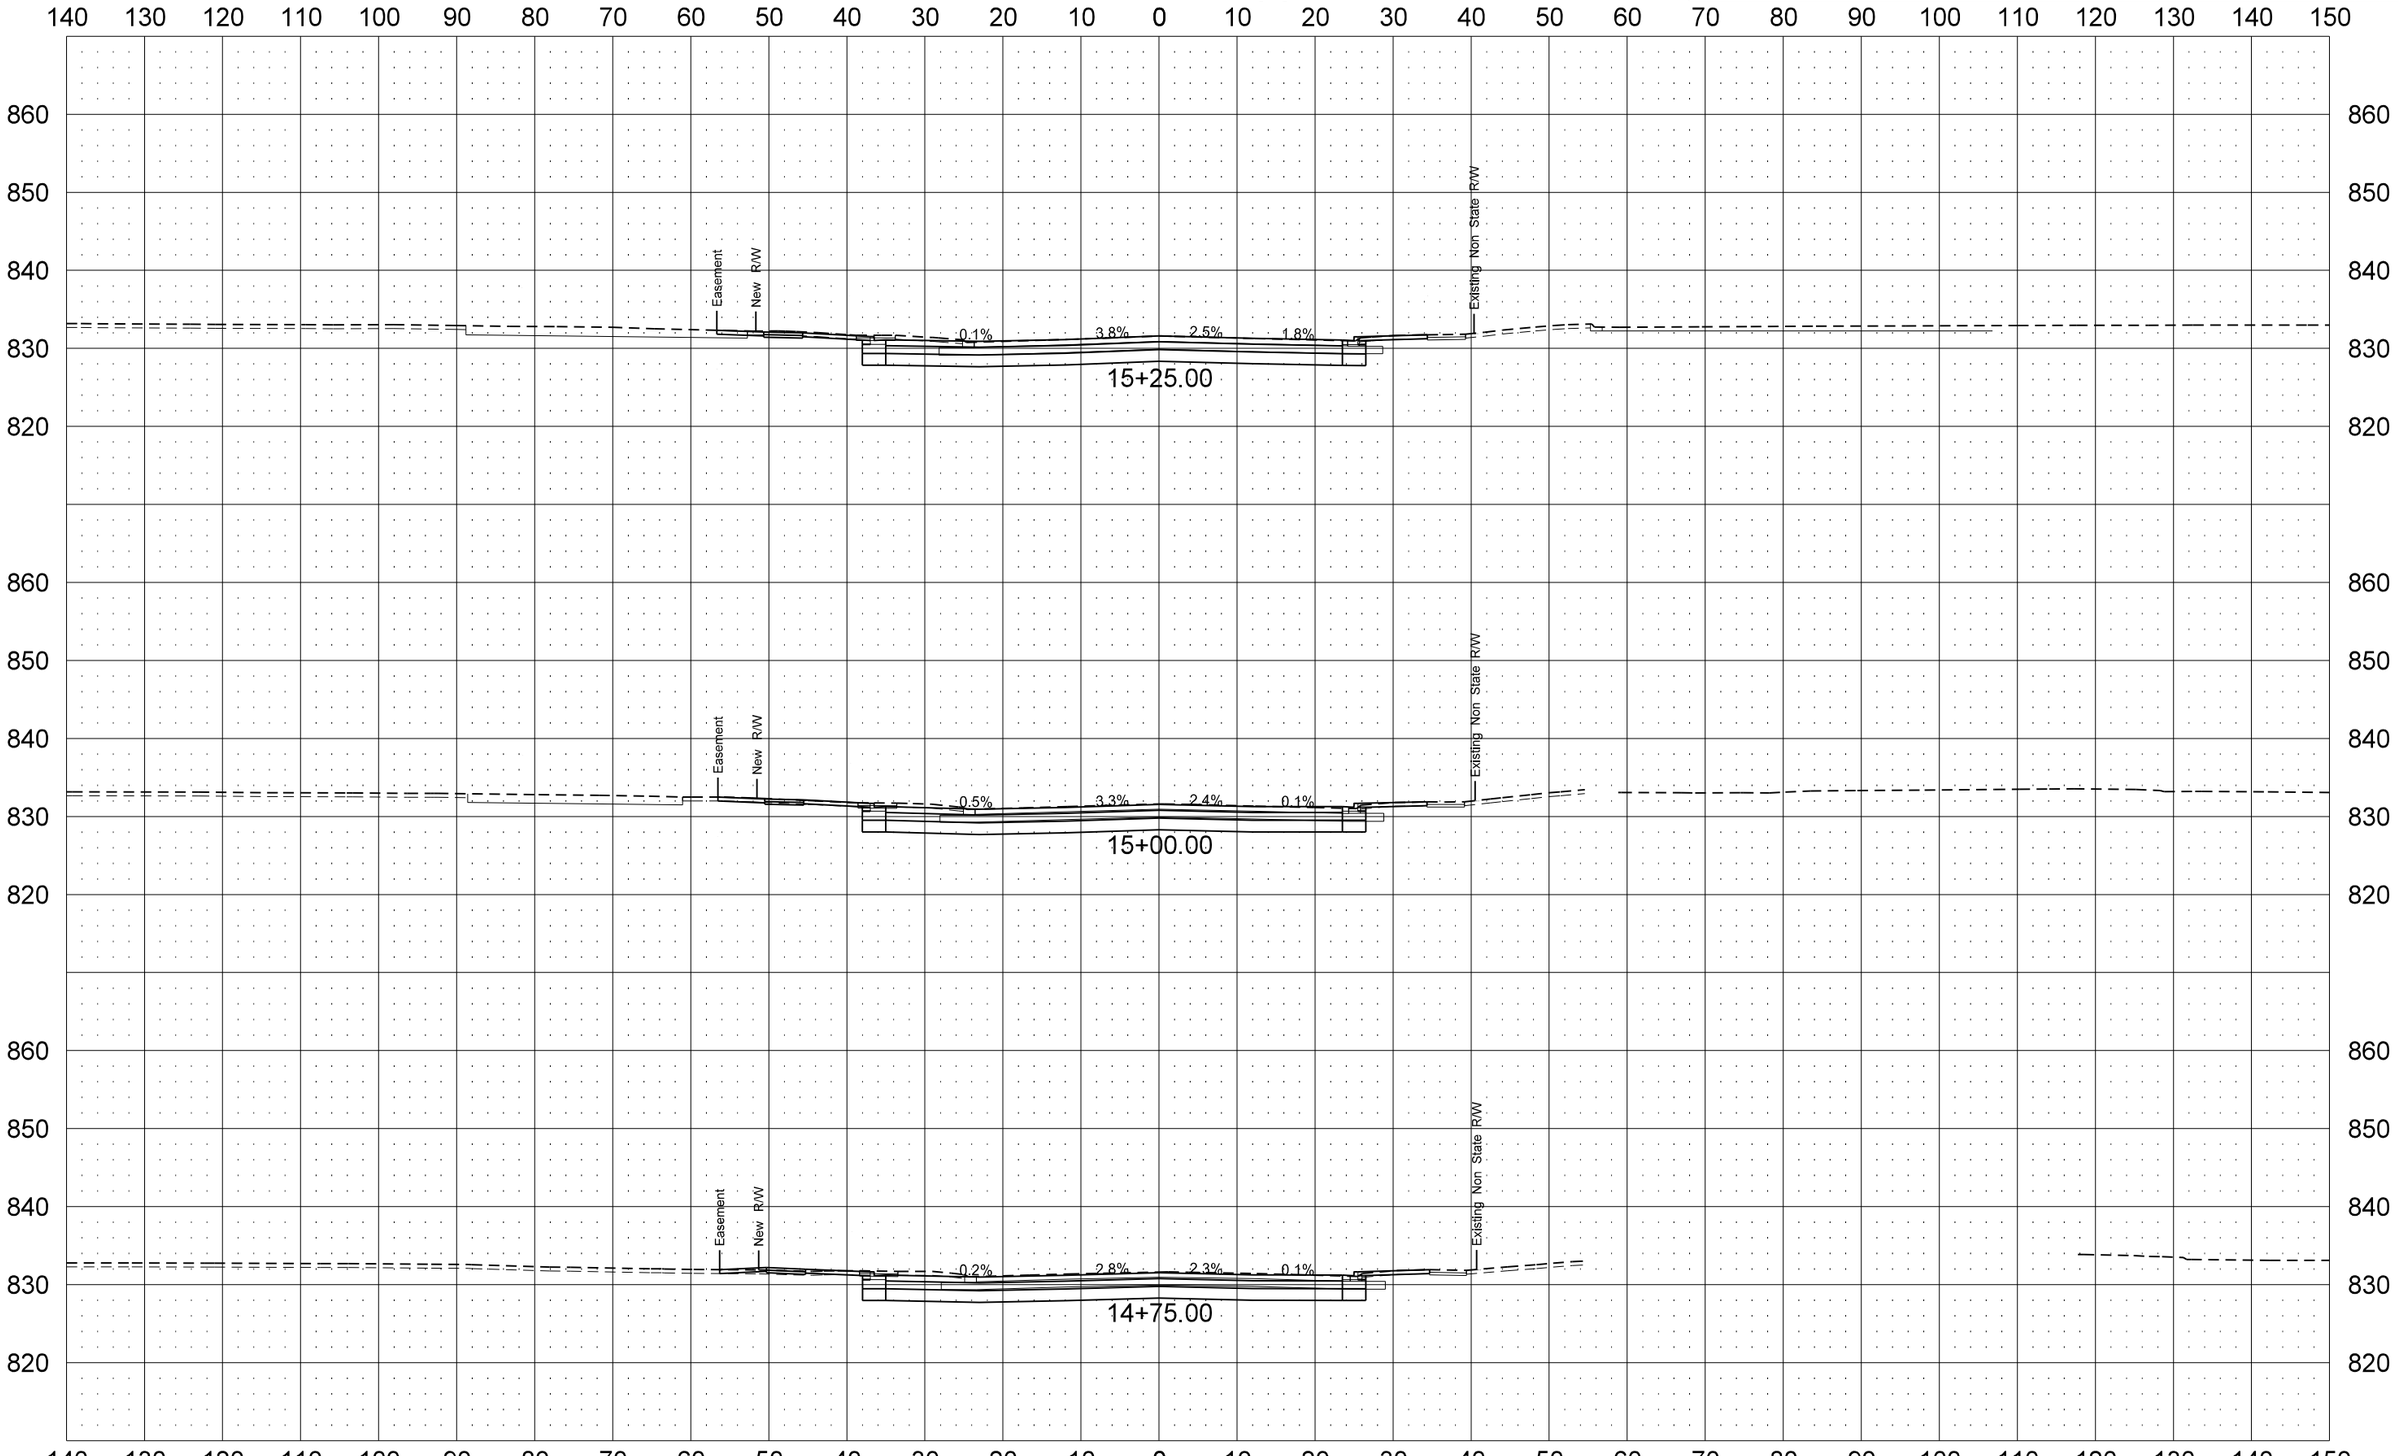

8/15/2014 12:21:21 PM dkieffer I:\Projects\7236\60986109.105\Design\Plan\200XS_13th_Ave_S_East_Approach.dgn

STATE	PROJECT NO.	SECTION NO.	SHEET NO.
ND	NHU-6-986(105)109	200	30

13th Ave S East Approach

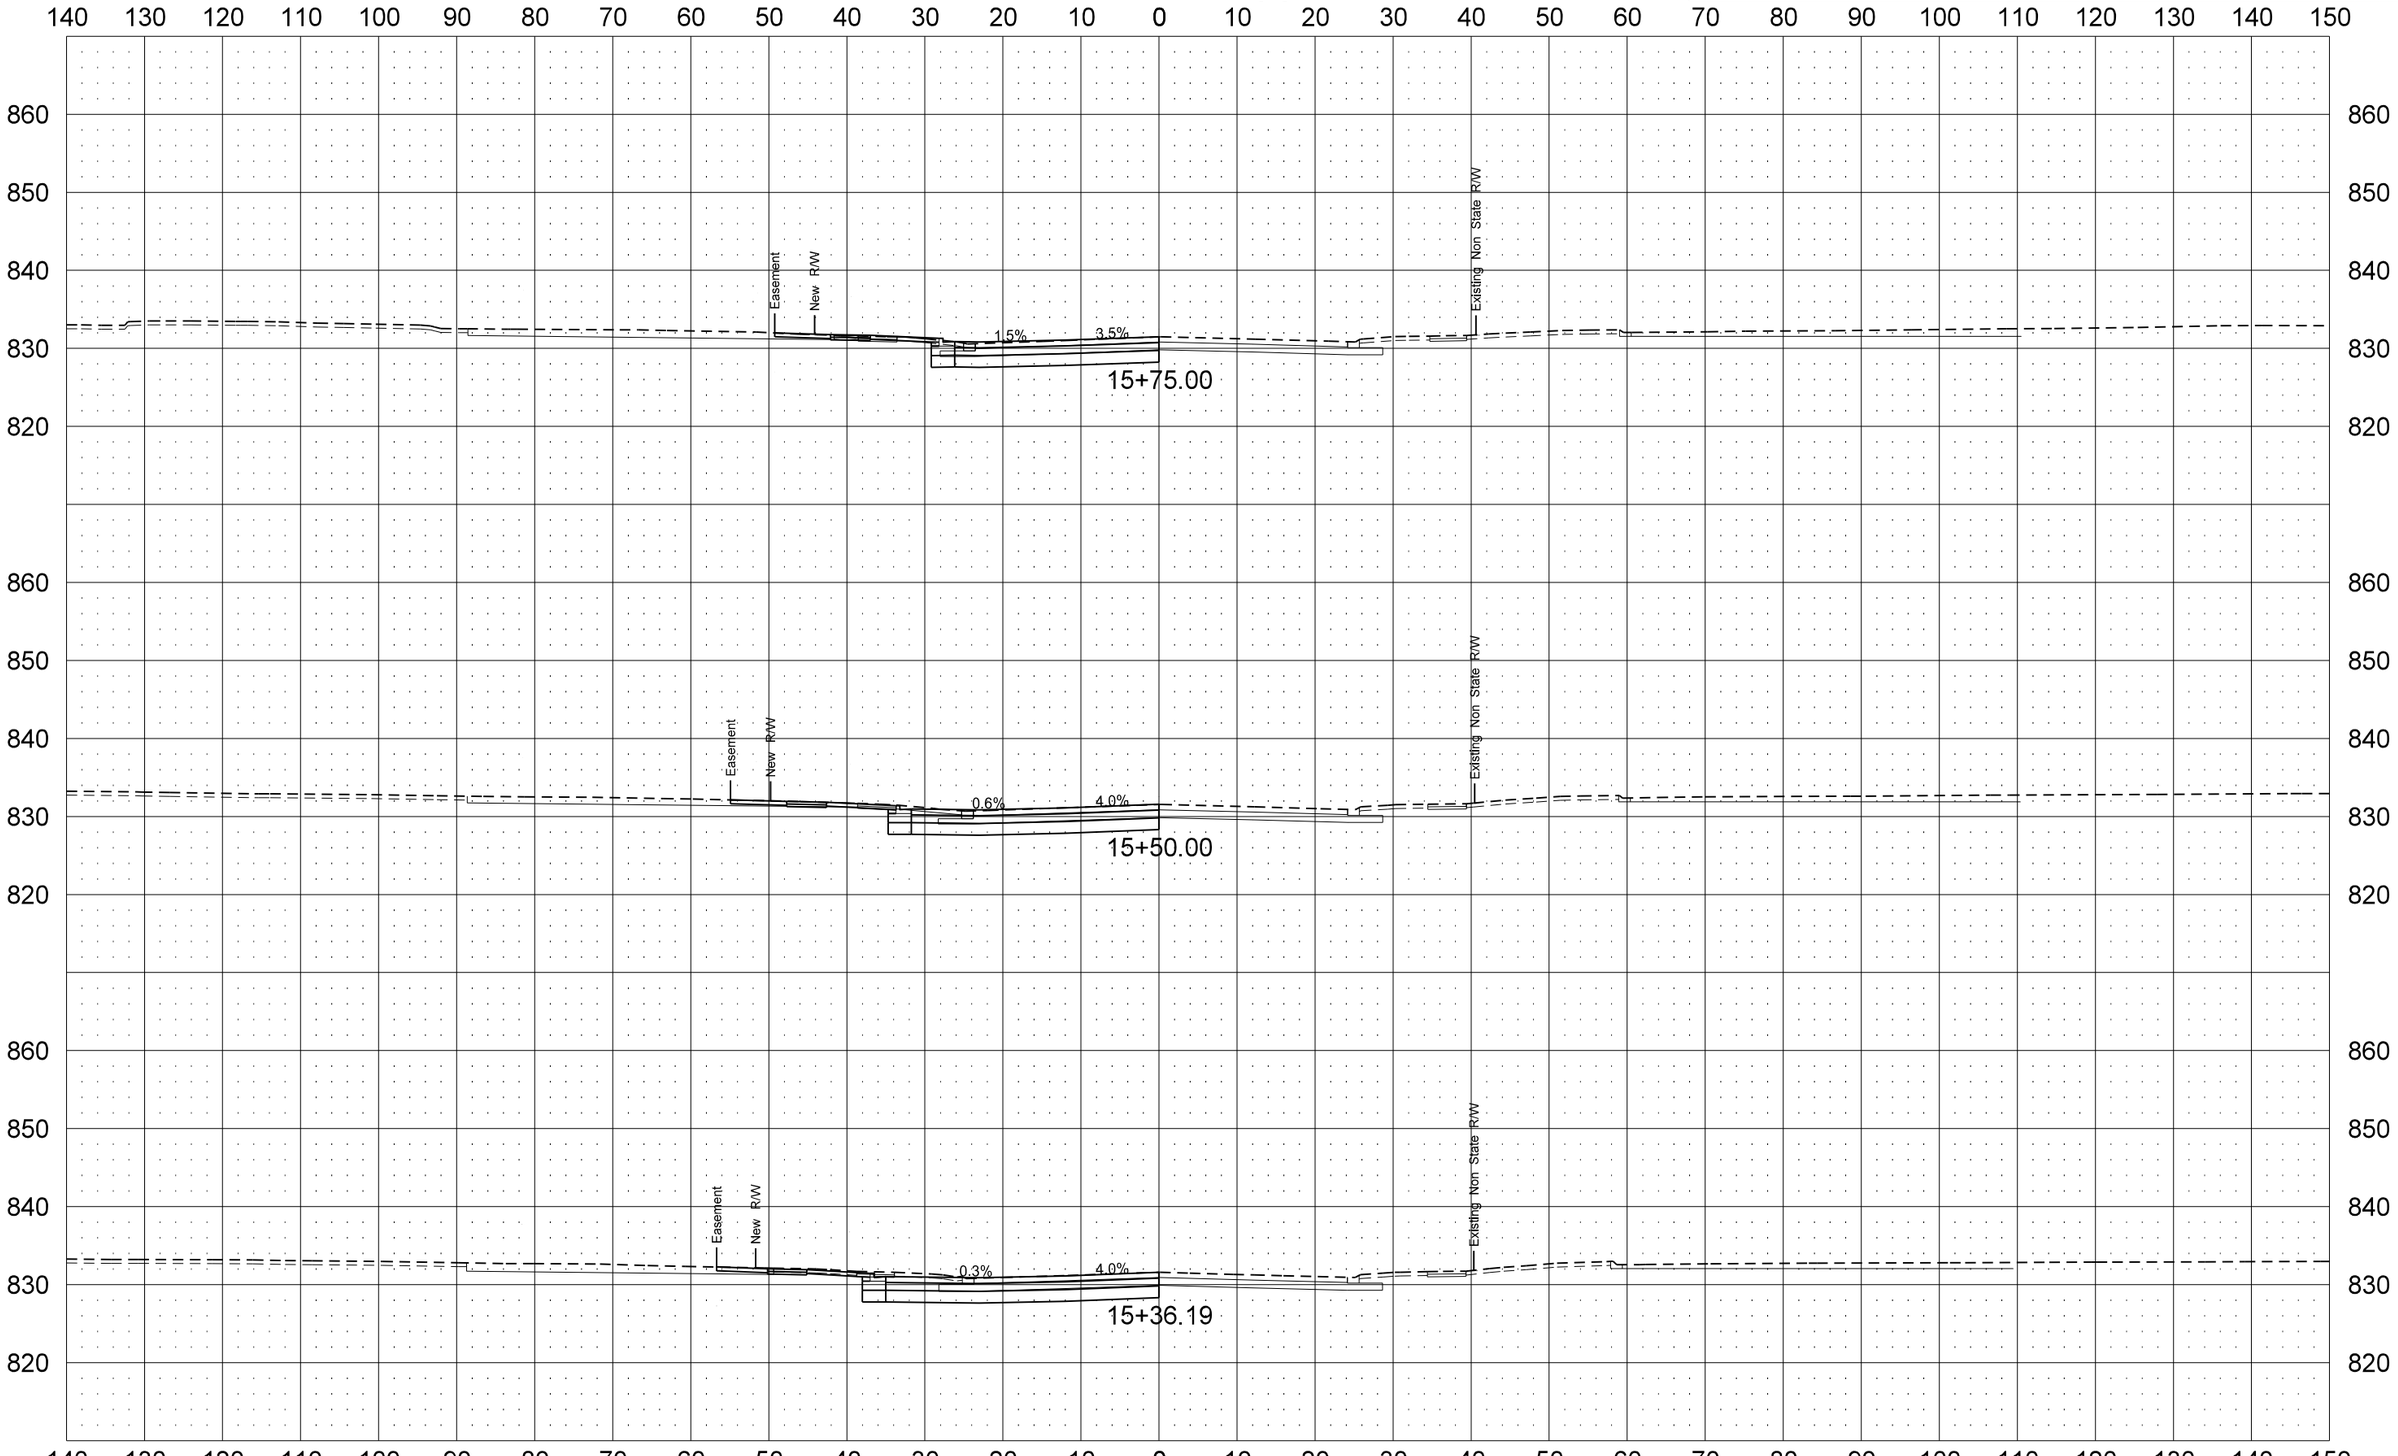

8/15/2014 12:21:22 PM dkieffer I:\Projects\7236\60986109.105\Design\Plan\200XS_13th_Ave_S_East_Approach.dgn

STATE	PROJECT NO.	SECTION NO.	SHEET NO.
ND	NHU-6-986(105)109	200	31
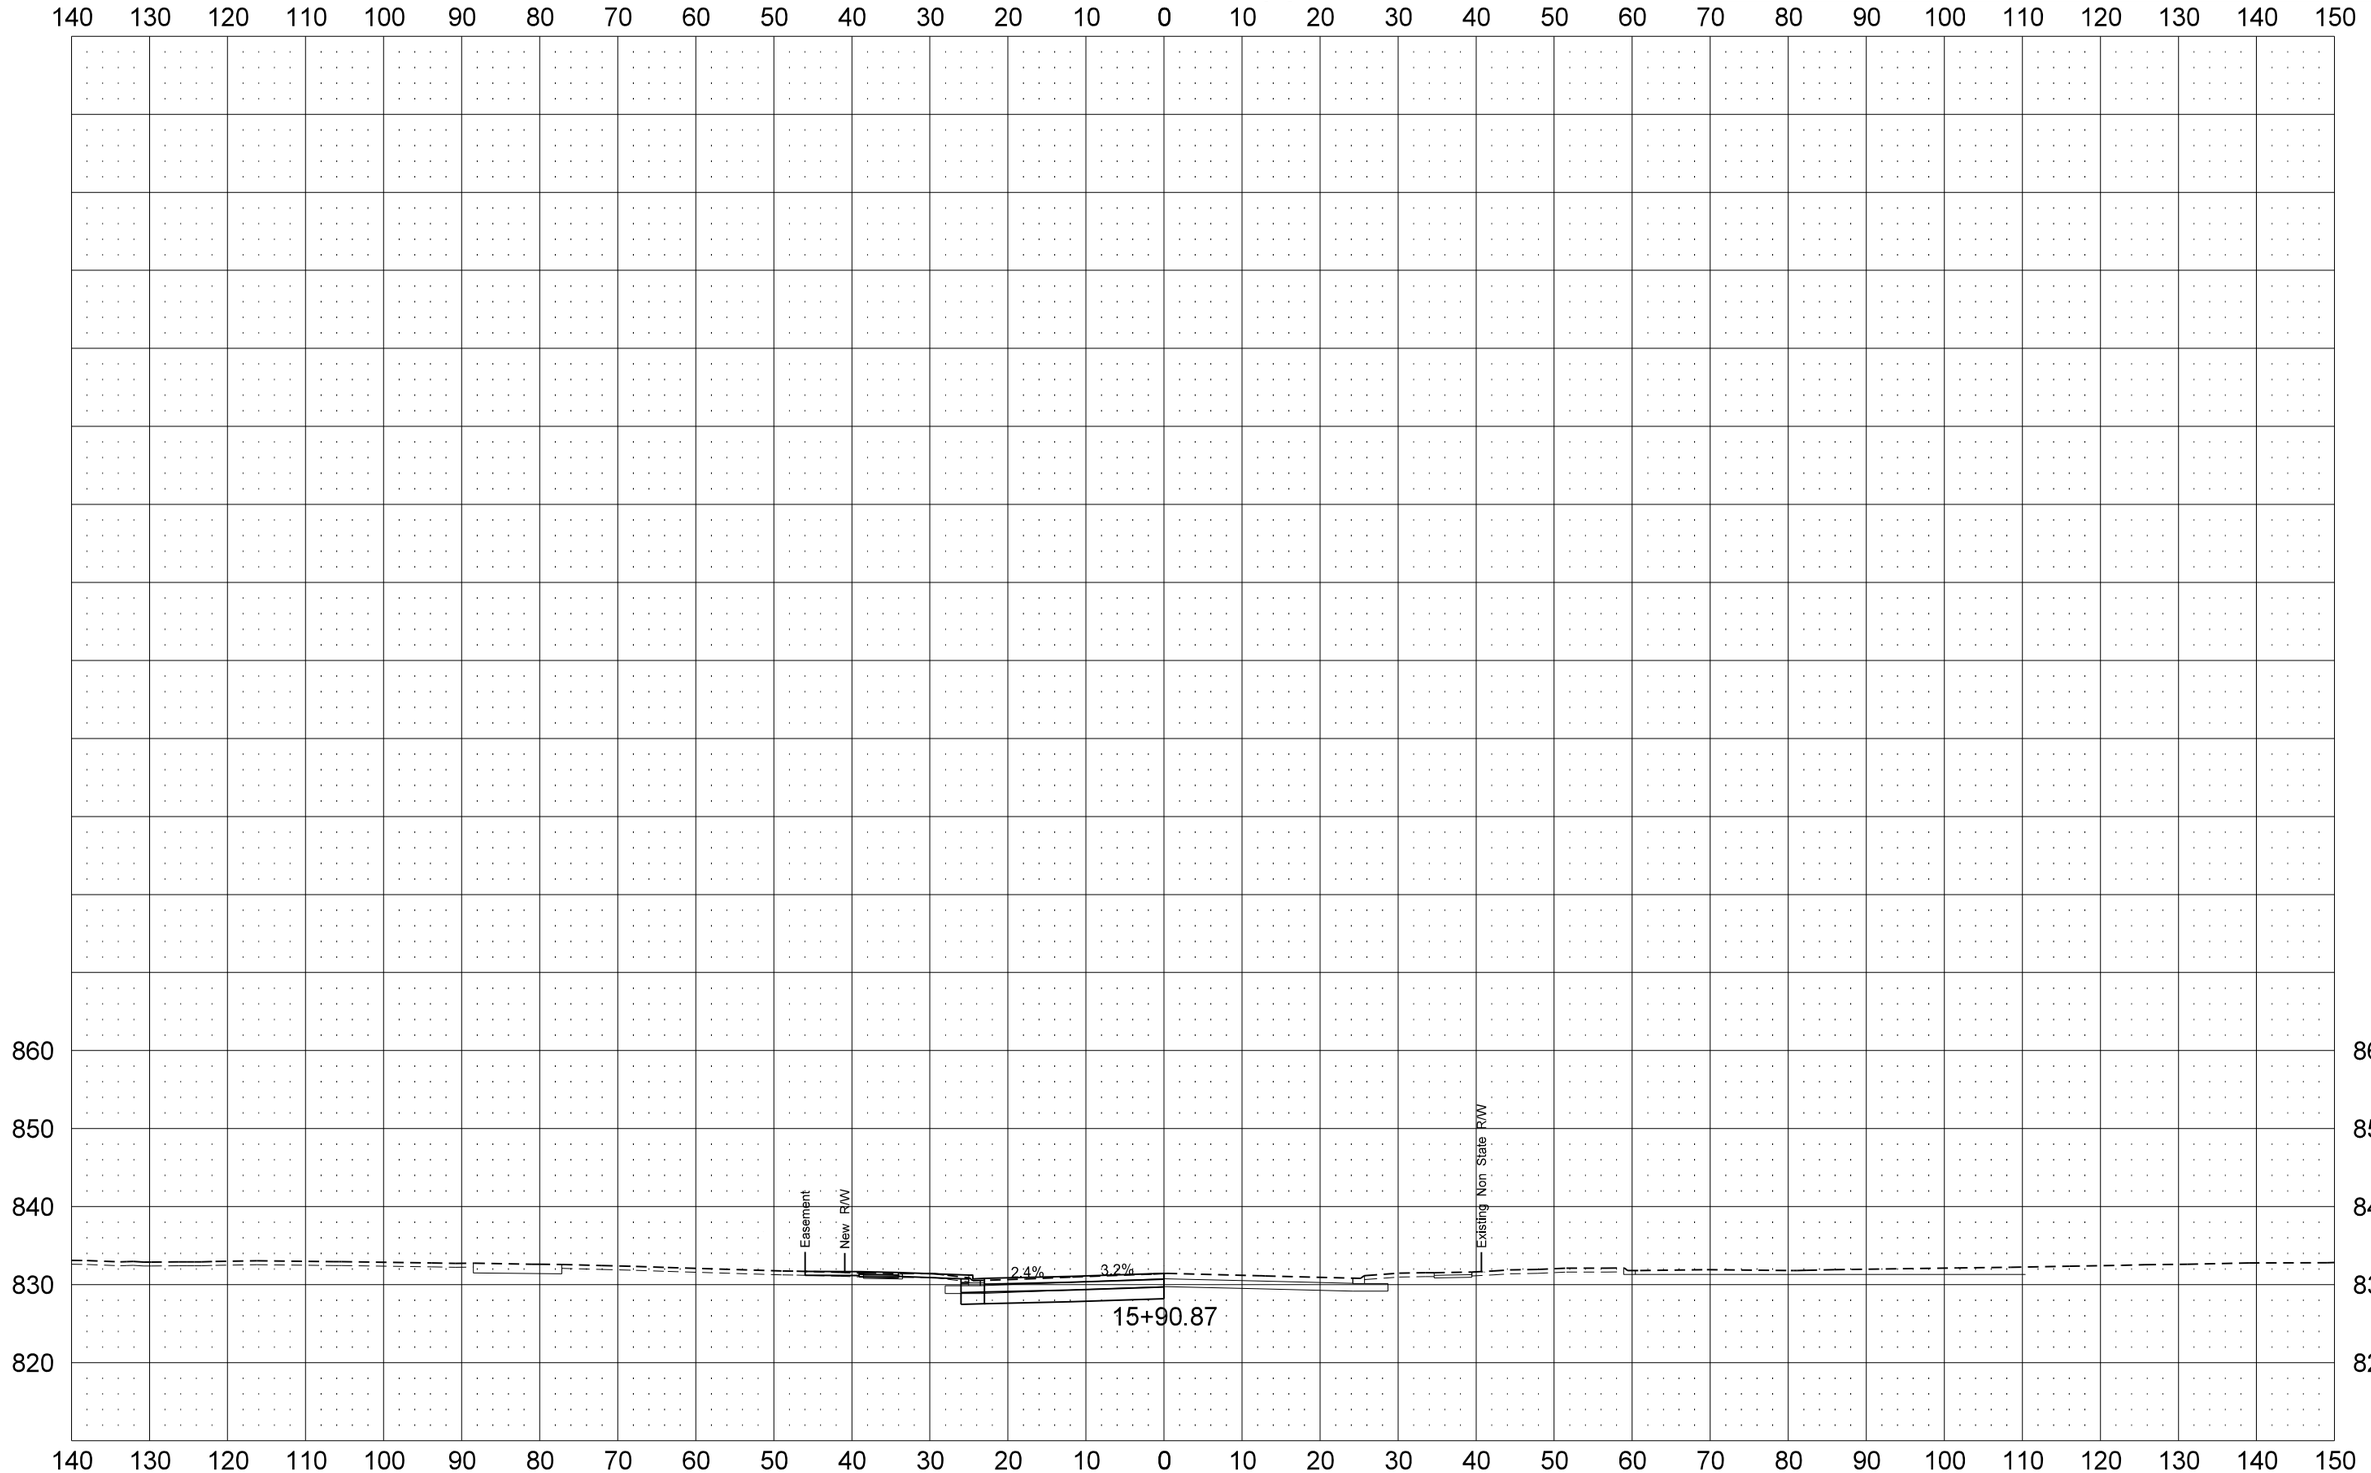
13th Ave S East Approach