STATE	PROJECT NO.	SECTION NO.	SHEET NO.
ND	SOIB-7-023(027)051	200	1

ND 23 South Leg

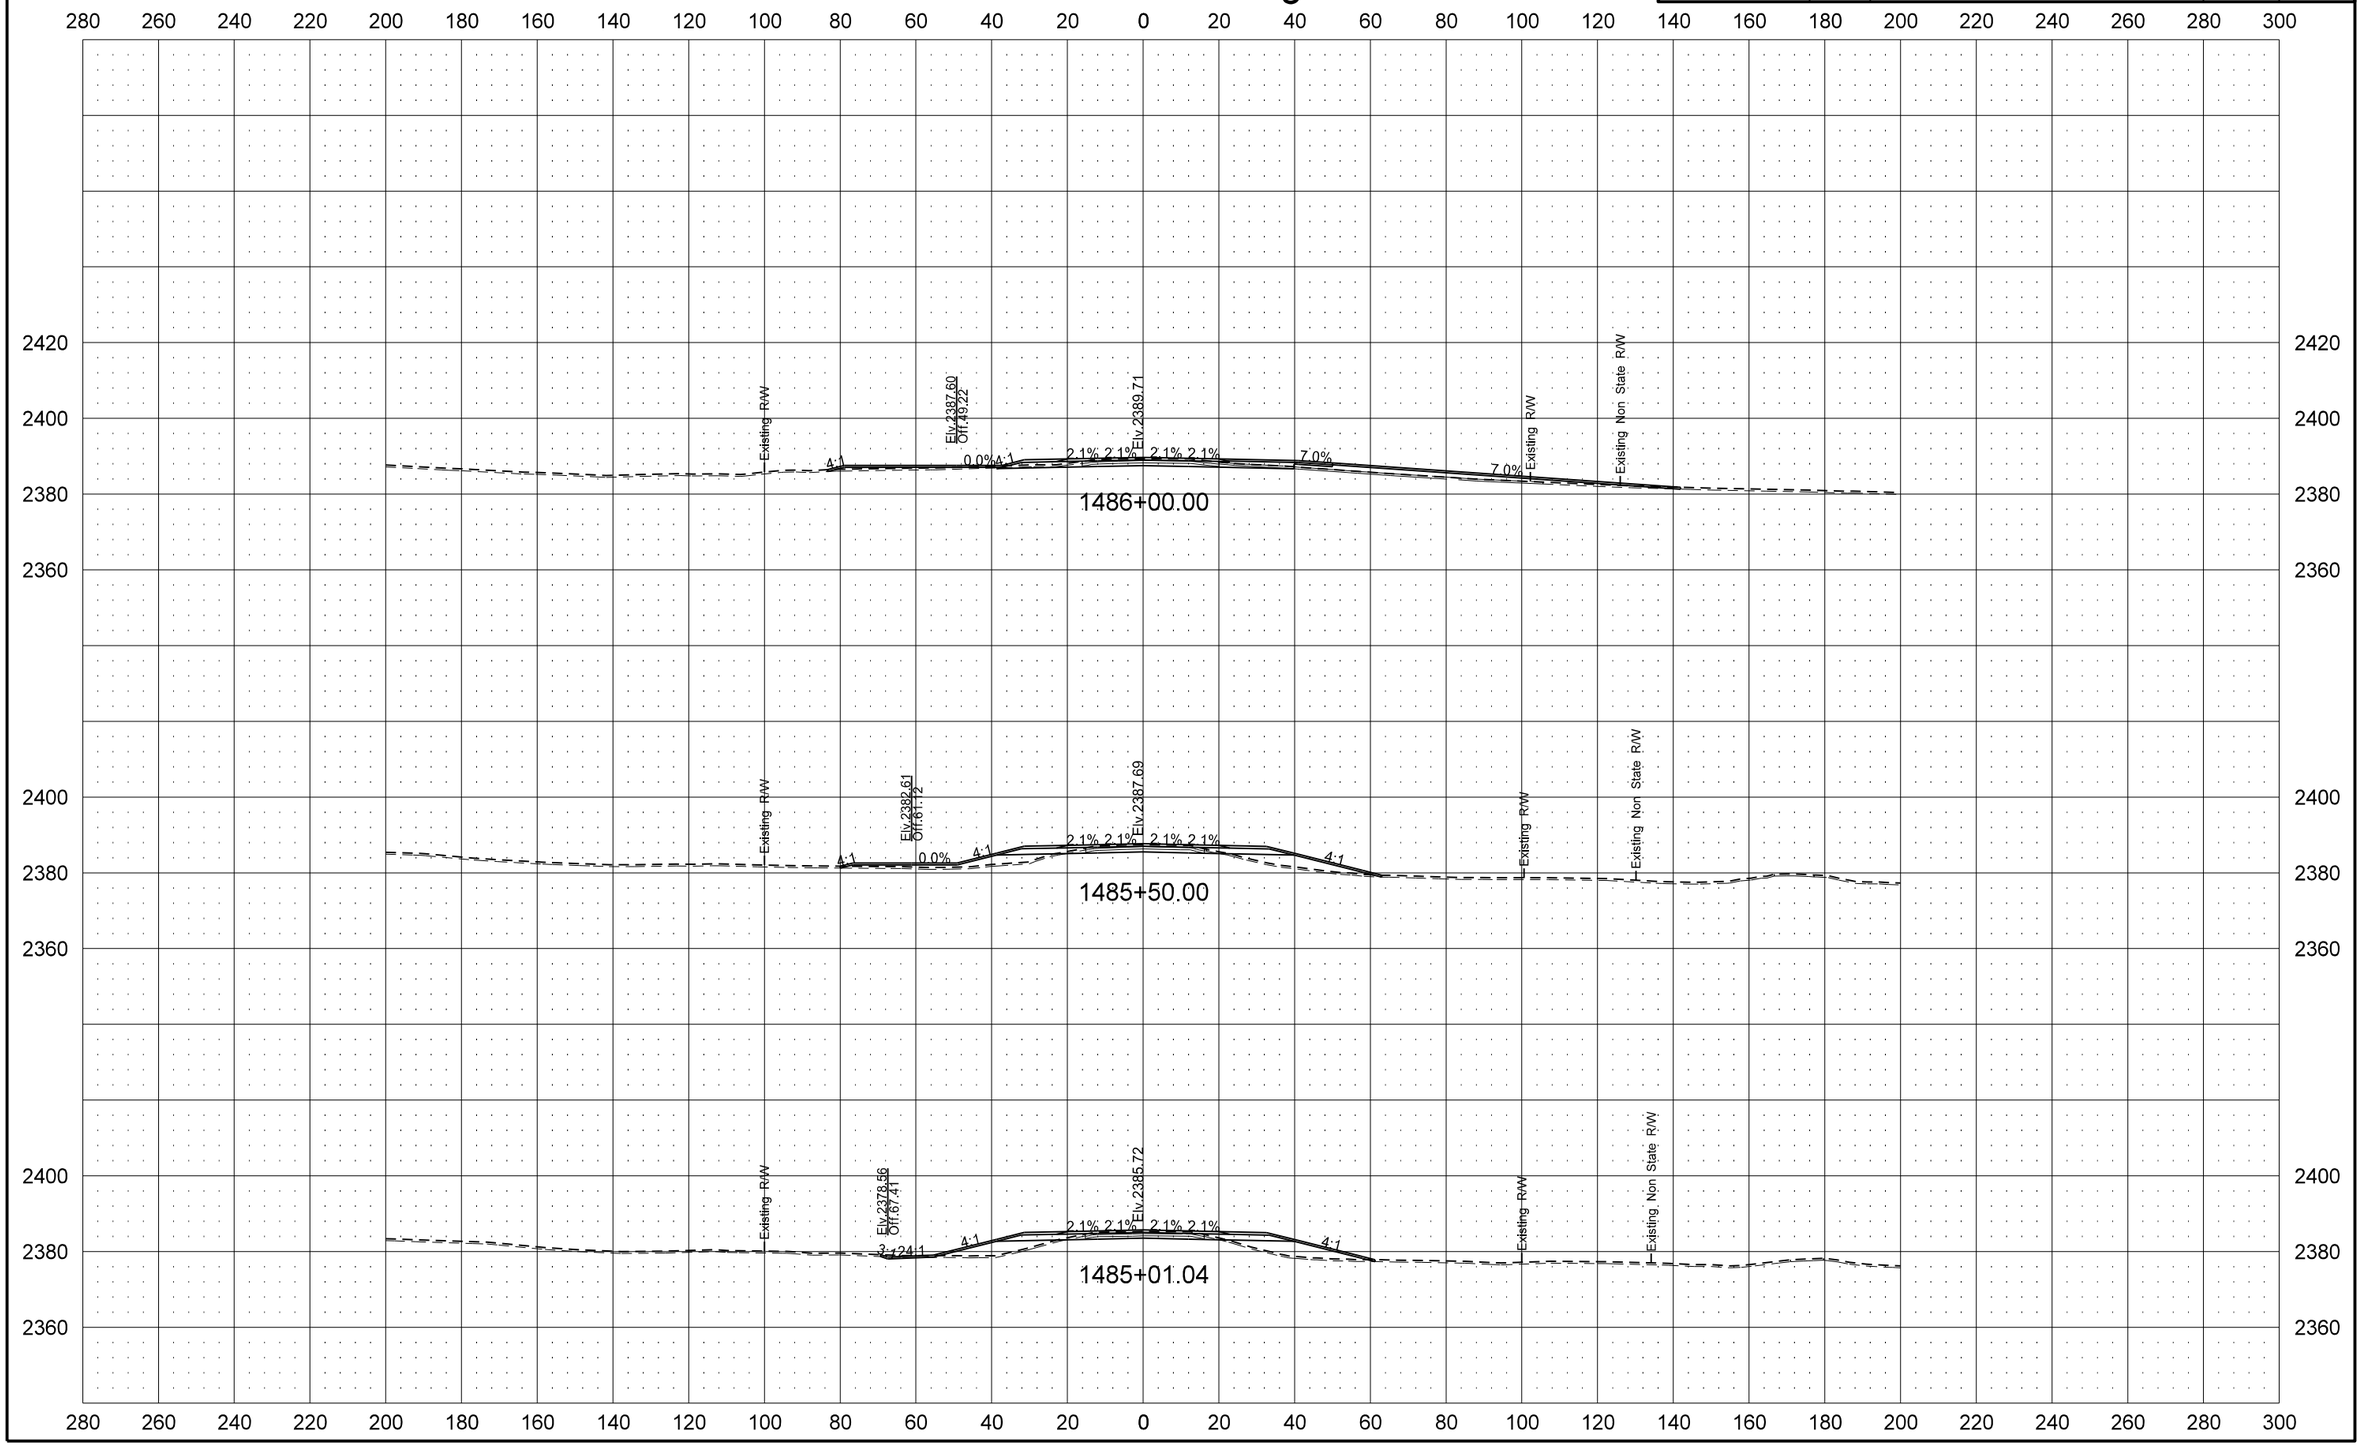

STATE	PROJECT NO.	SECTION NO.	SHEET NO.
ND	SOIB-7-023(027)051	200	2

ND 23 South Leg

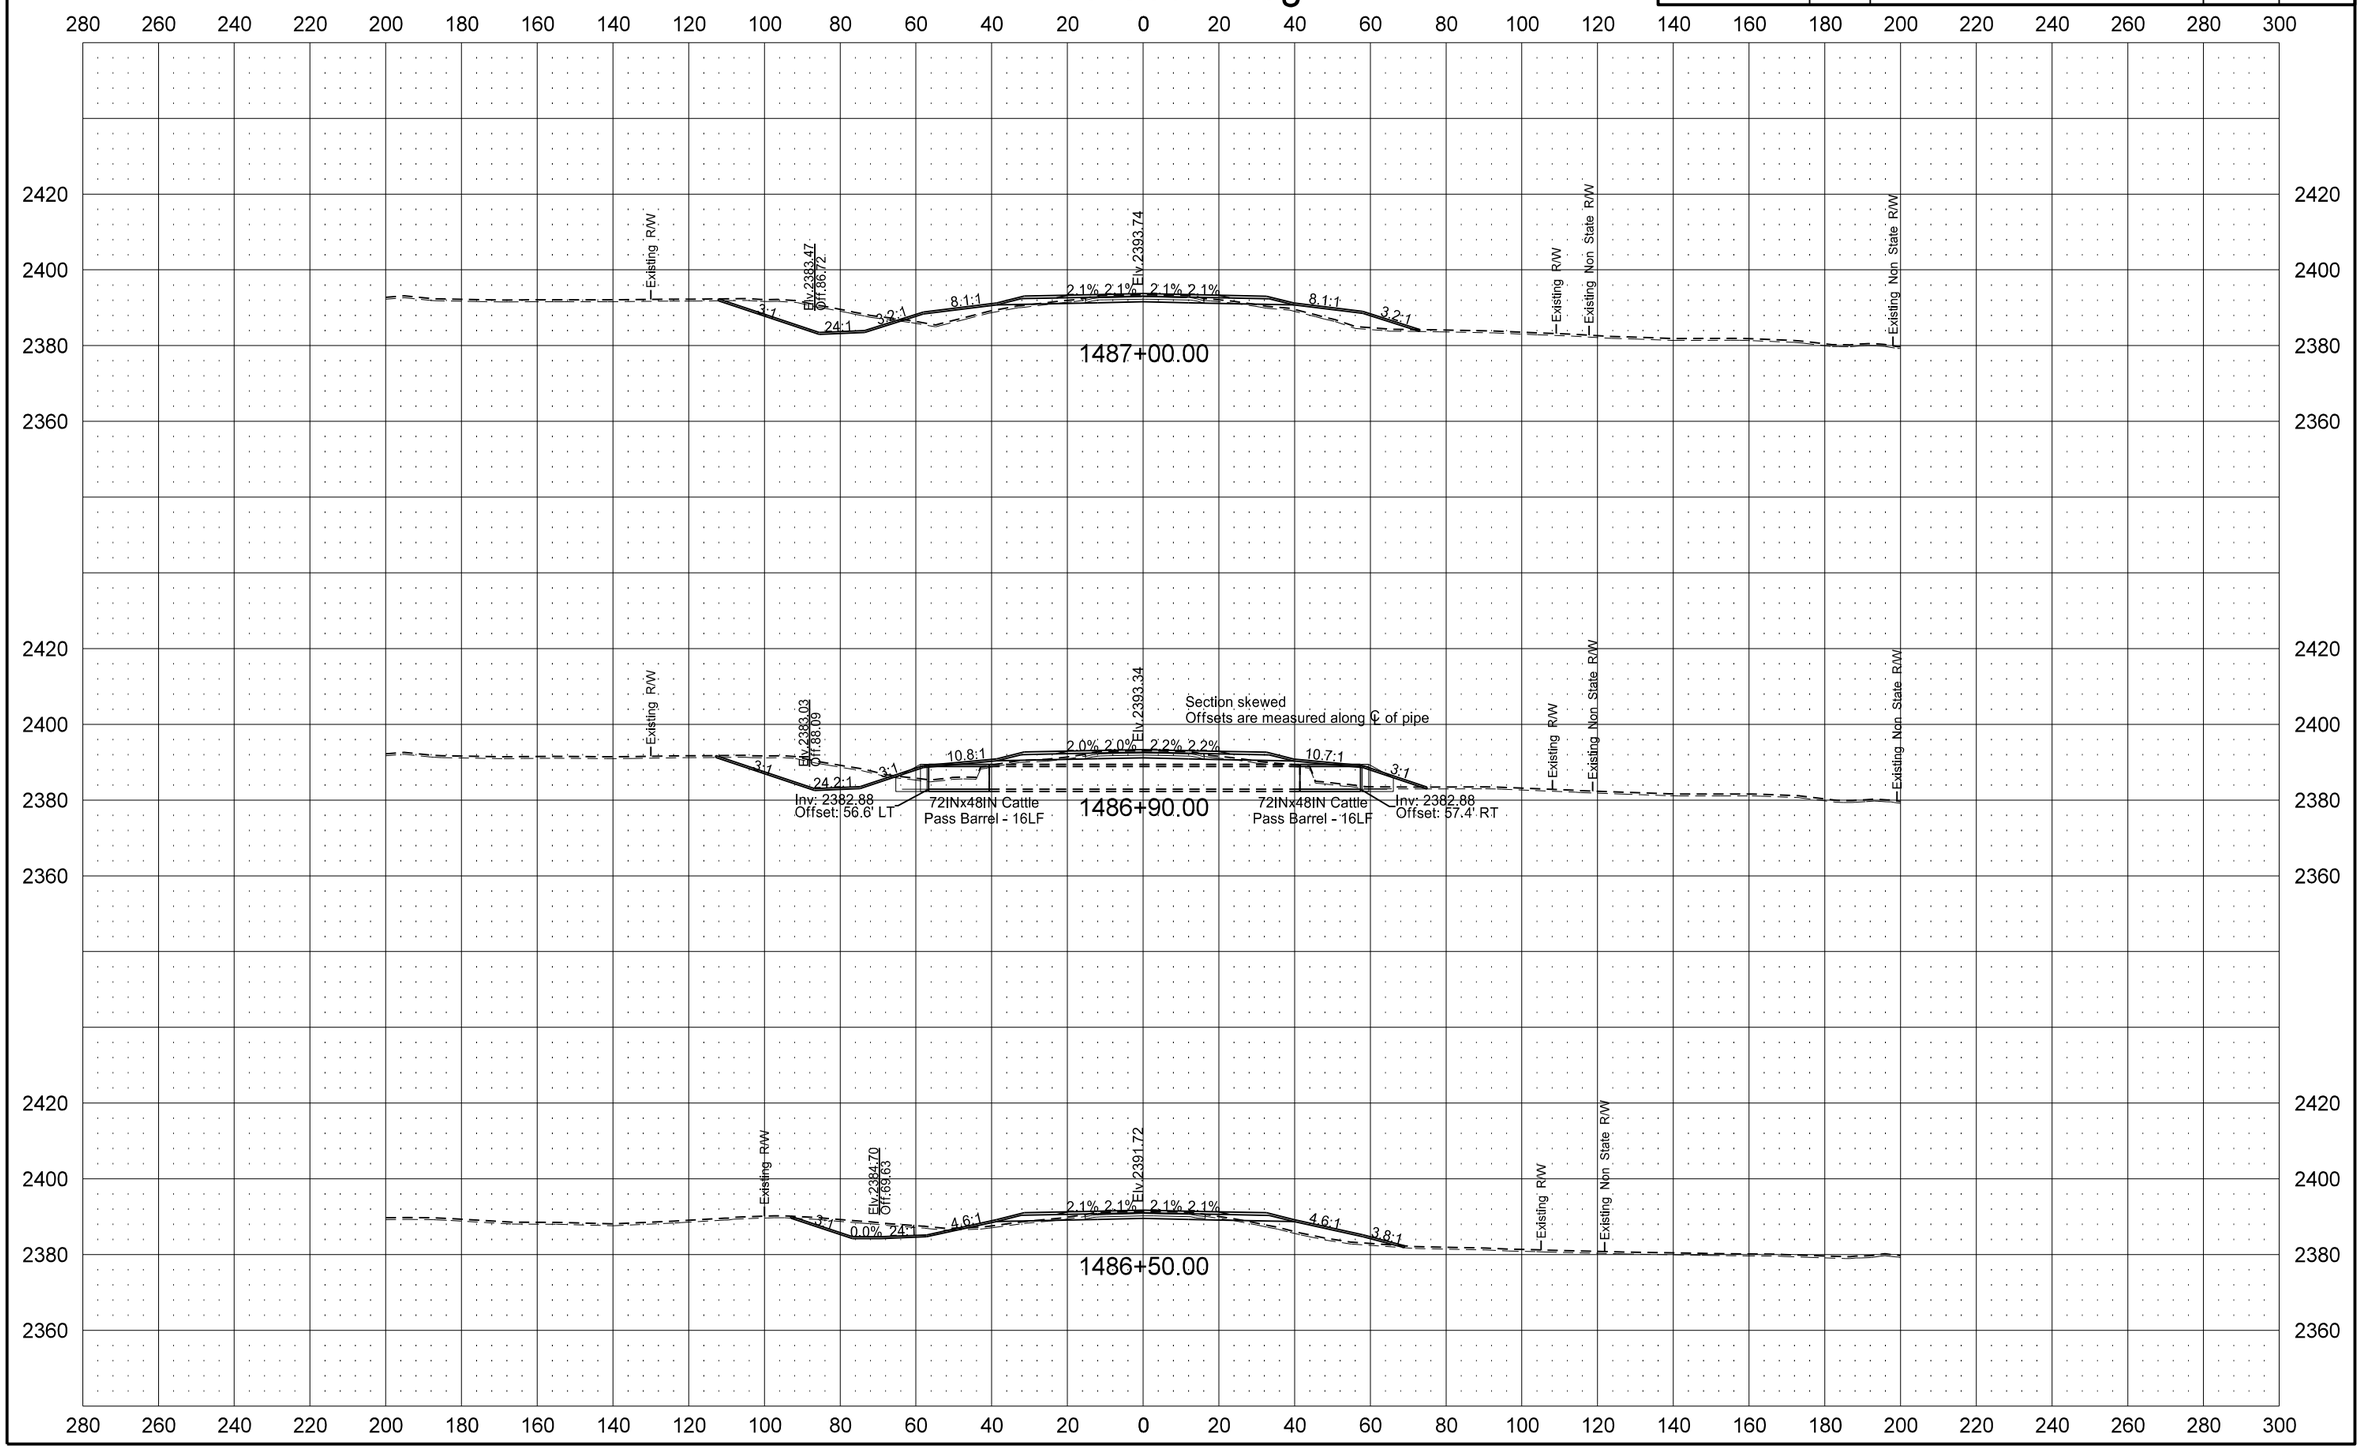

12/1/2015 4:55:27 PM cgillespie I:\Projects\7751\70023027.051\Design\Plan\200XS_001_SOUTHLEG.dgn

STATE	PROJECT NO.	SECTION NO.	SHEET NO.
ND	SOIB-7-023(027)051	200	3

ND 23 South Leg

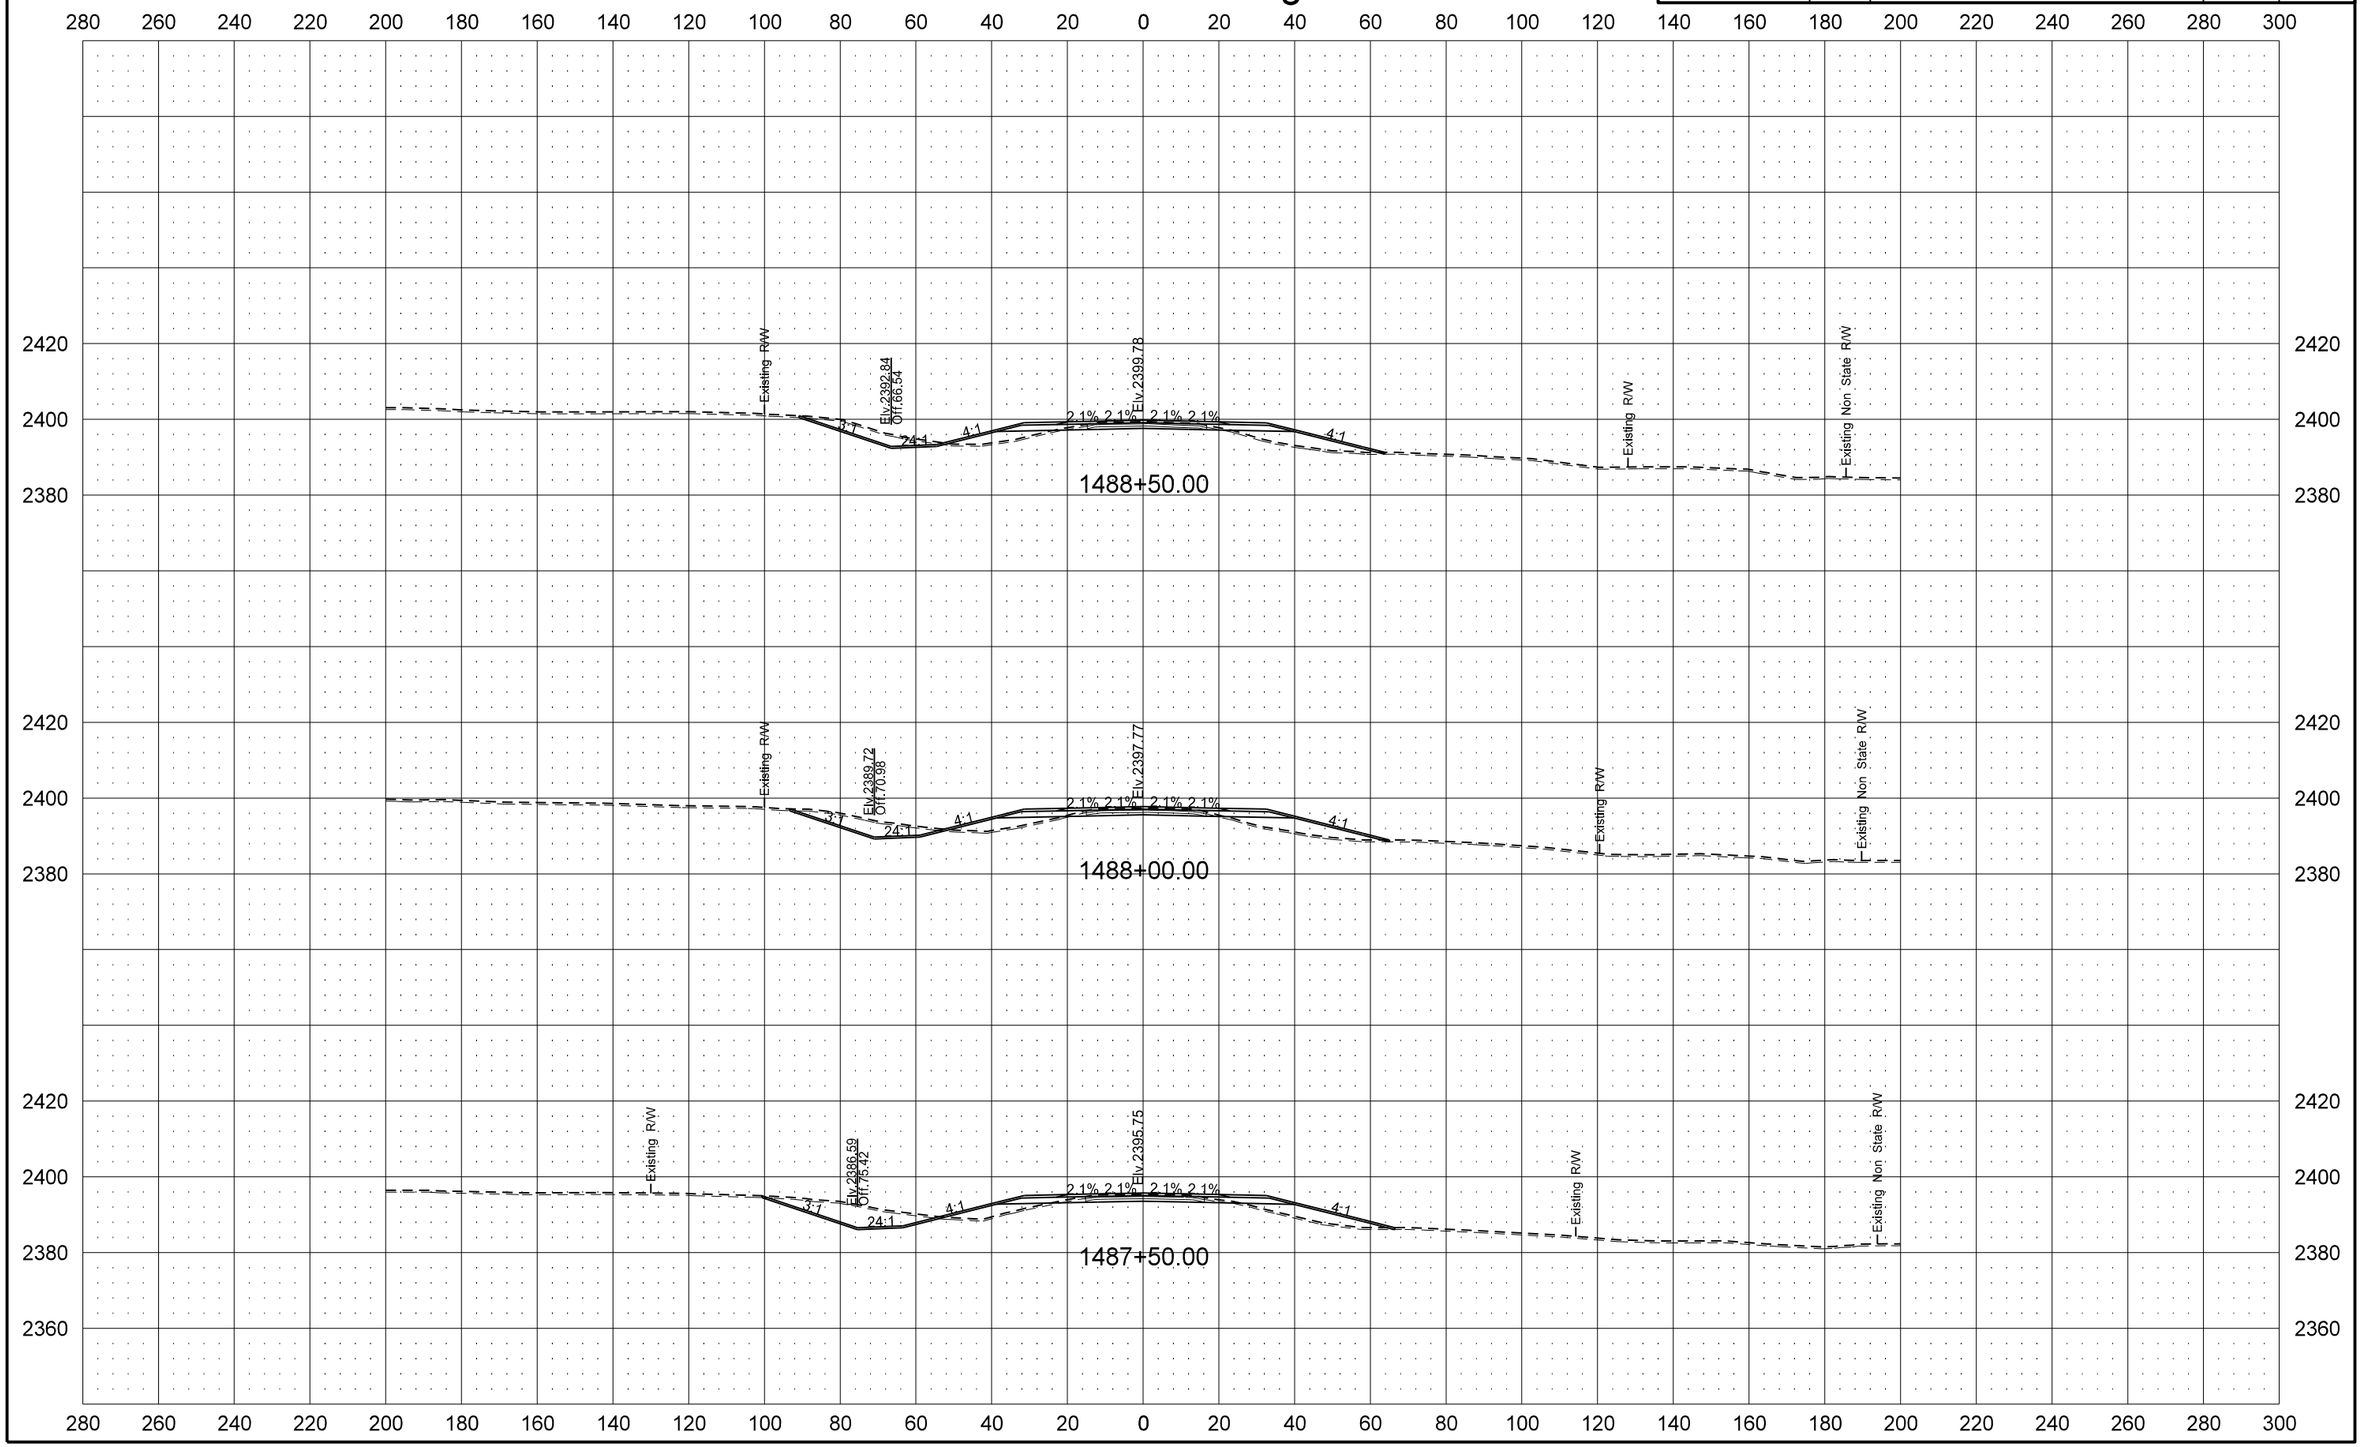

STATE	PROJECT NO.	SECTION NO.	SHEET NO.
ND	SOIB-7-023(027)051	200	4

ND 23 South Leg

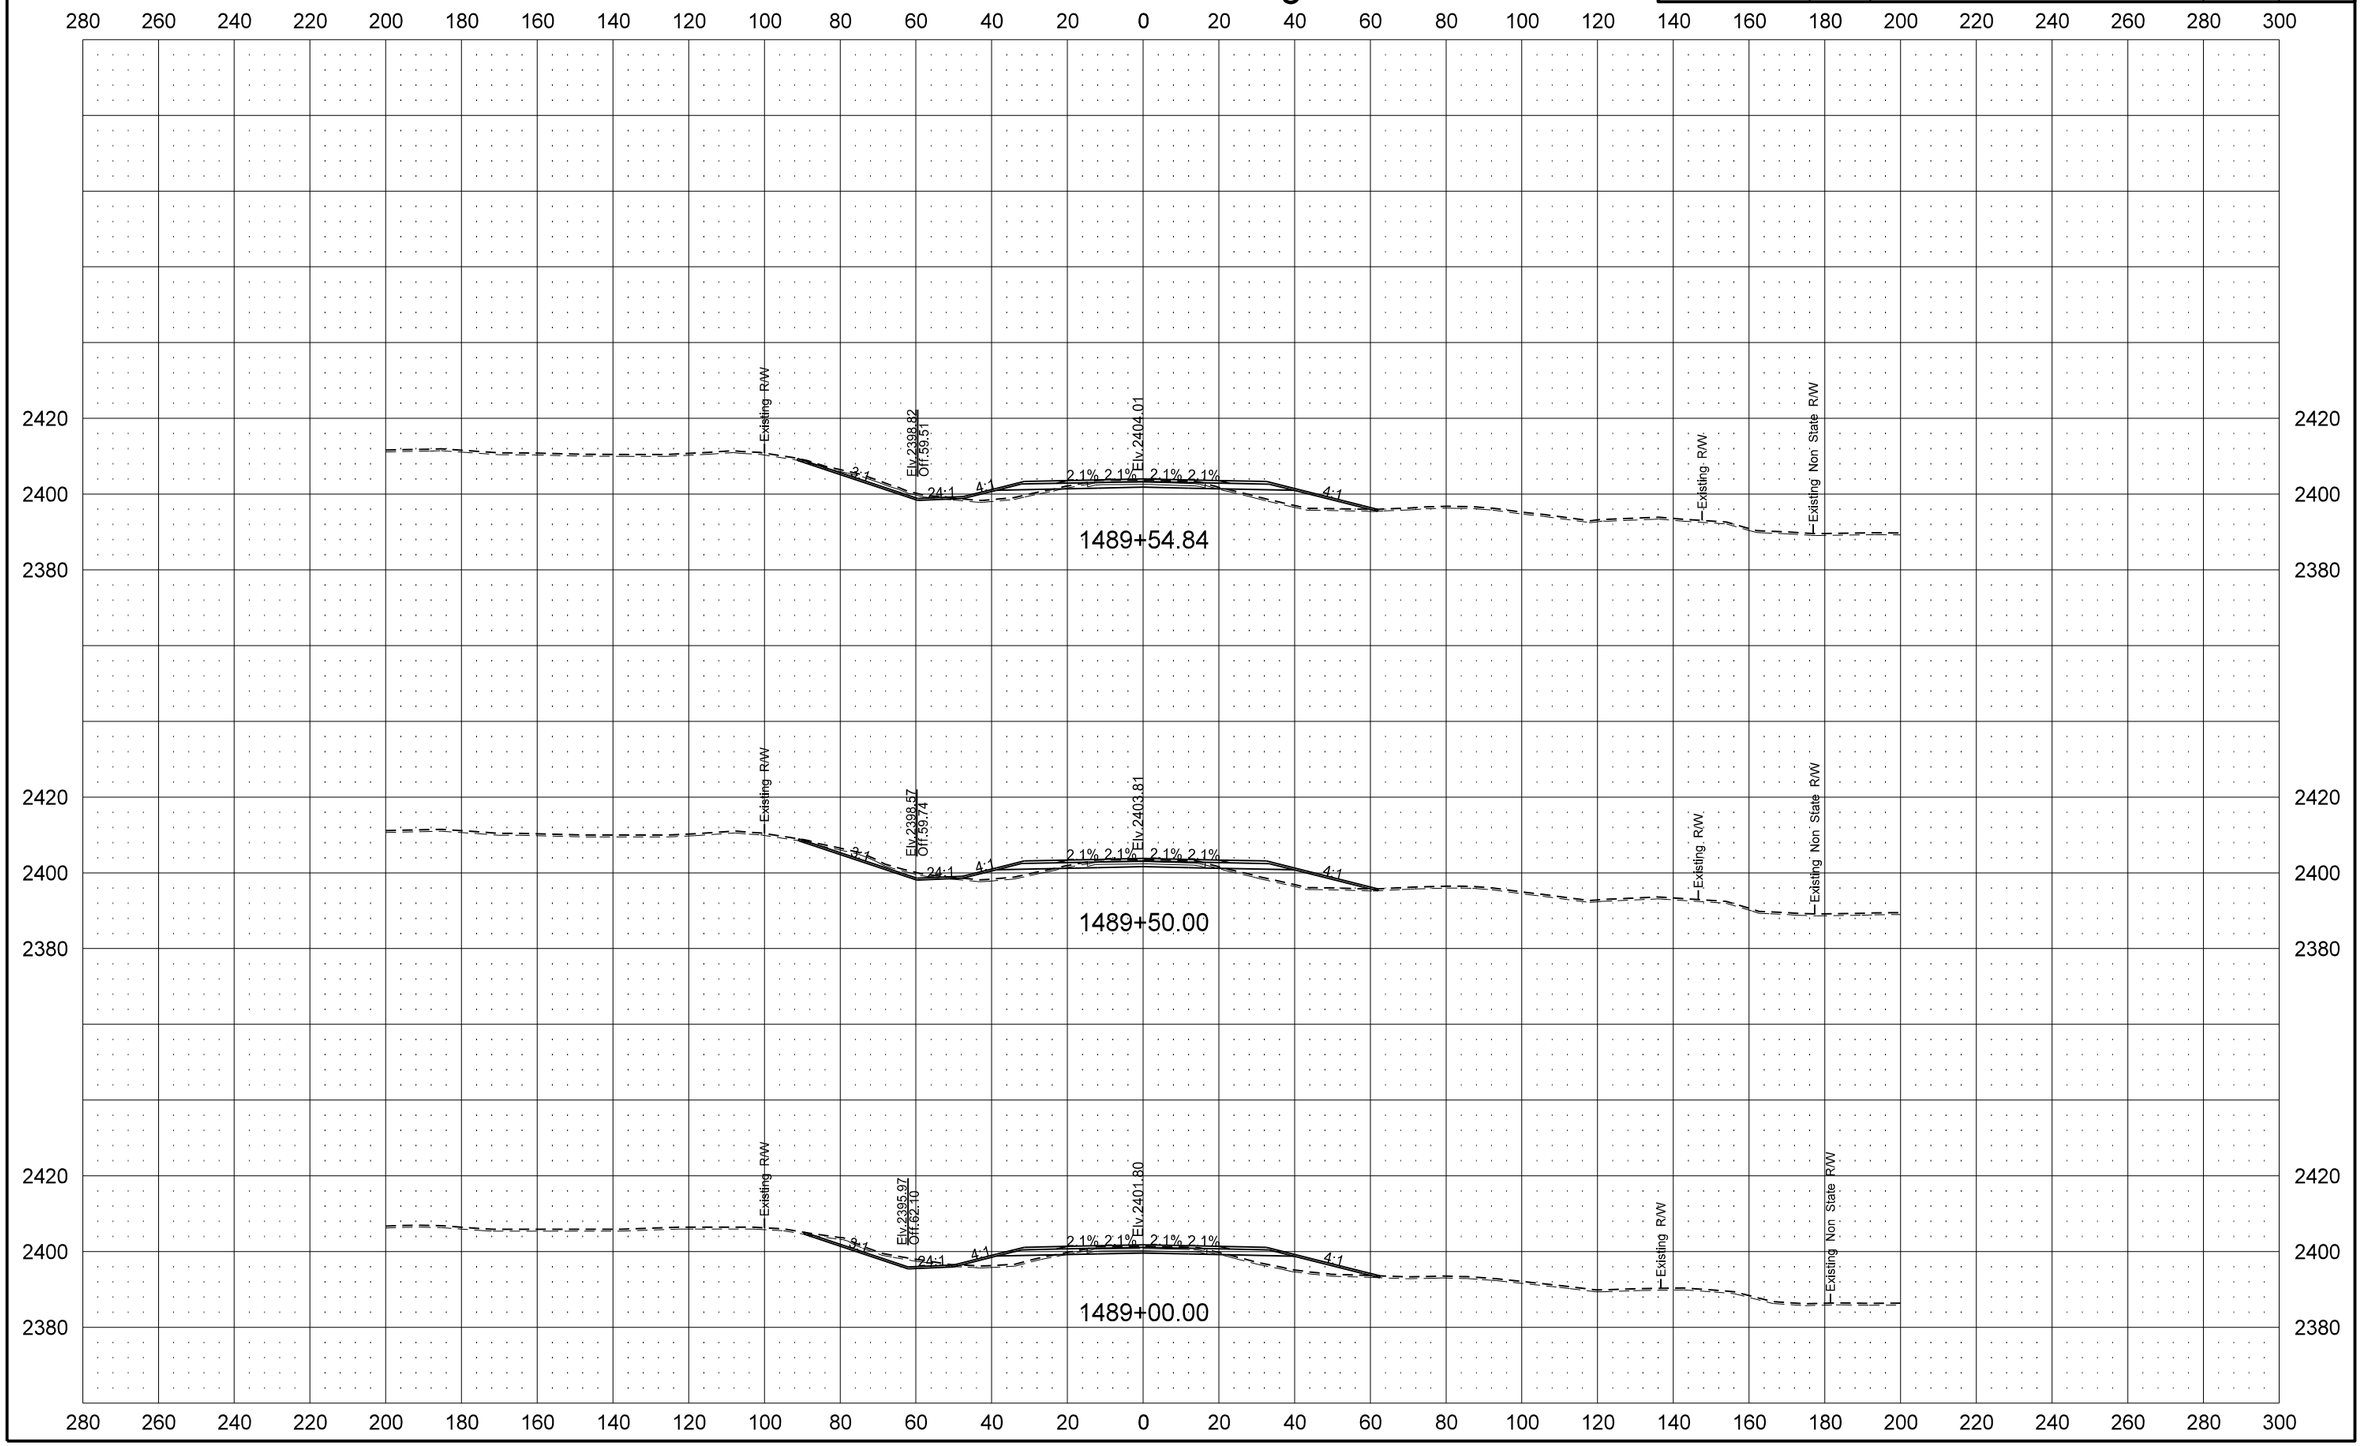

STATE	PROJECT NO.	SECTION NO.	SHEET NO.
ND	SOIB-7-023(027)051	200	5

ND 23 South Leg

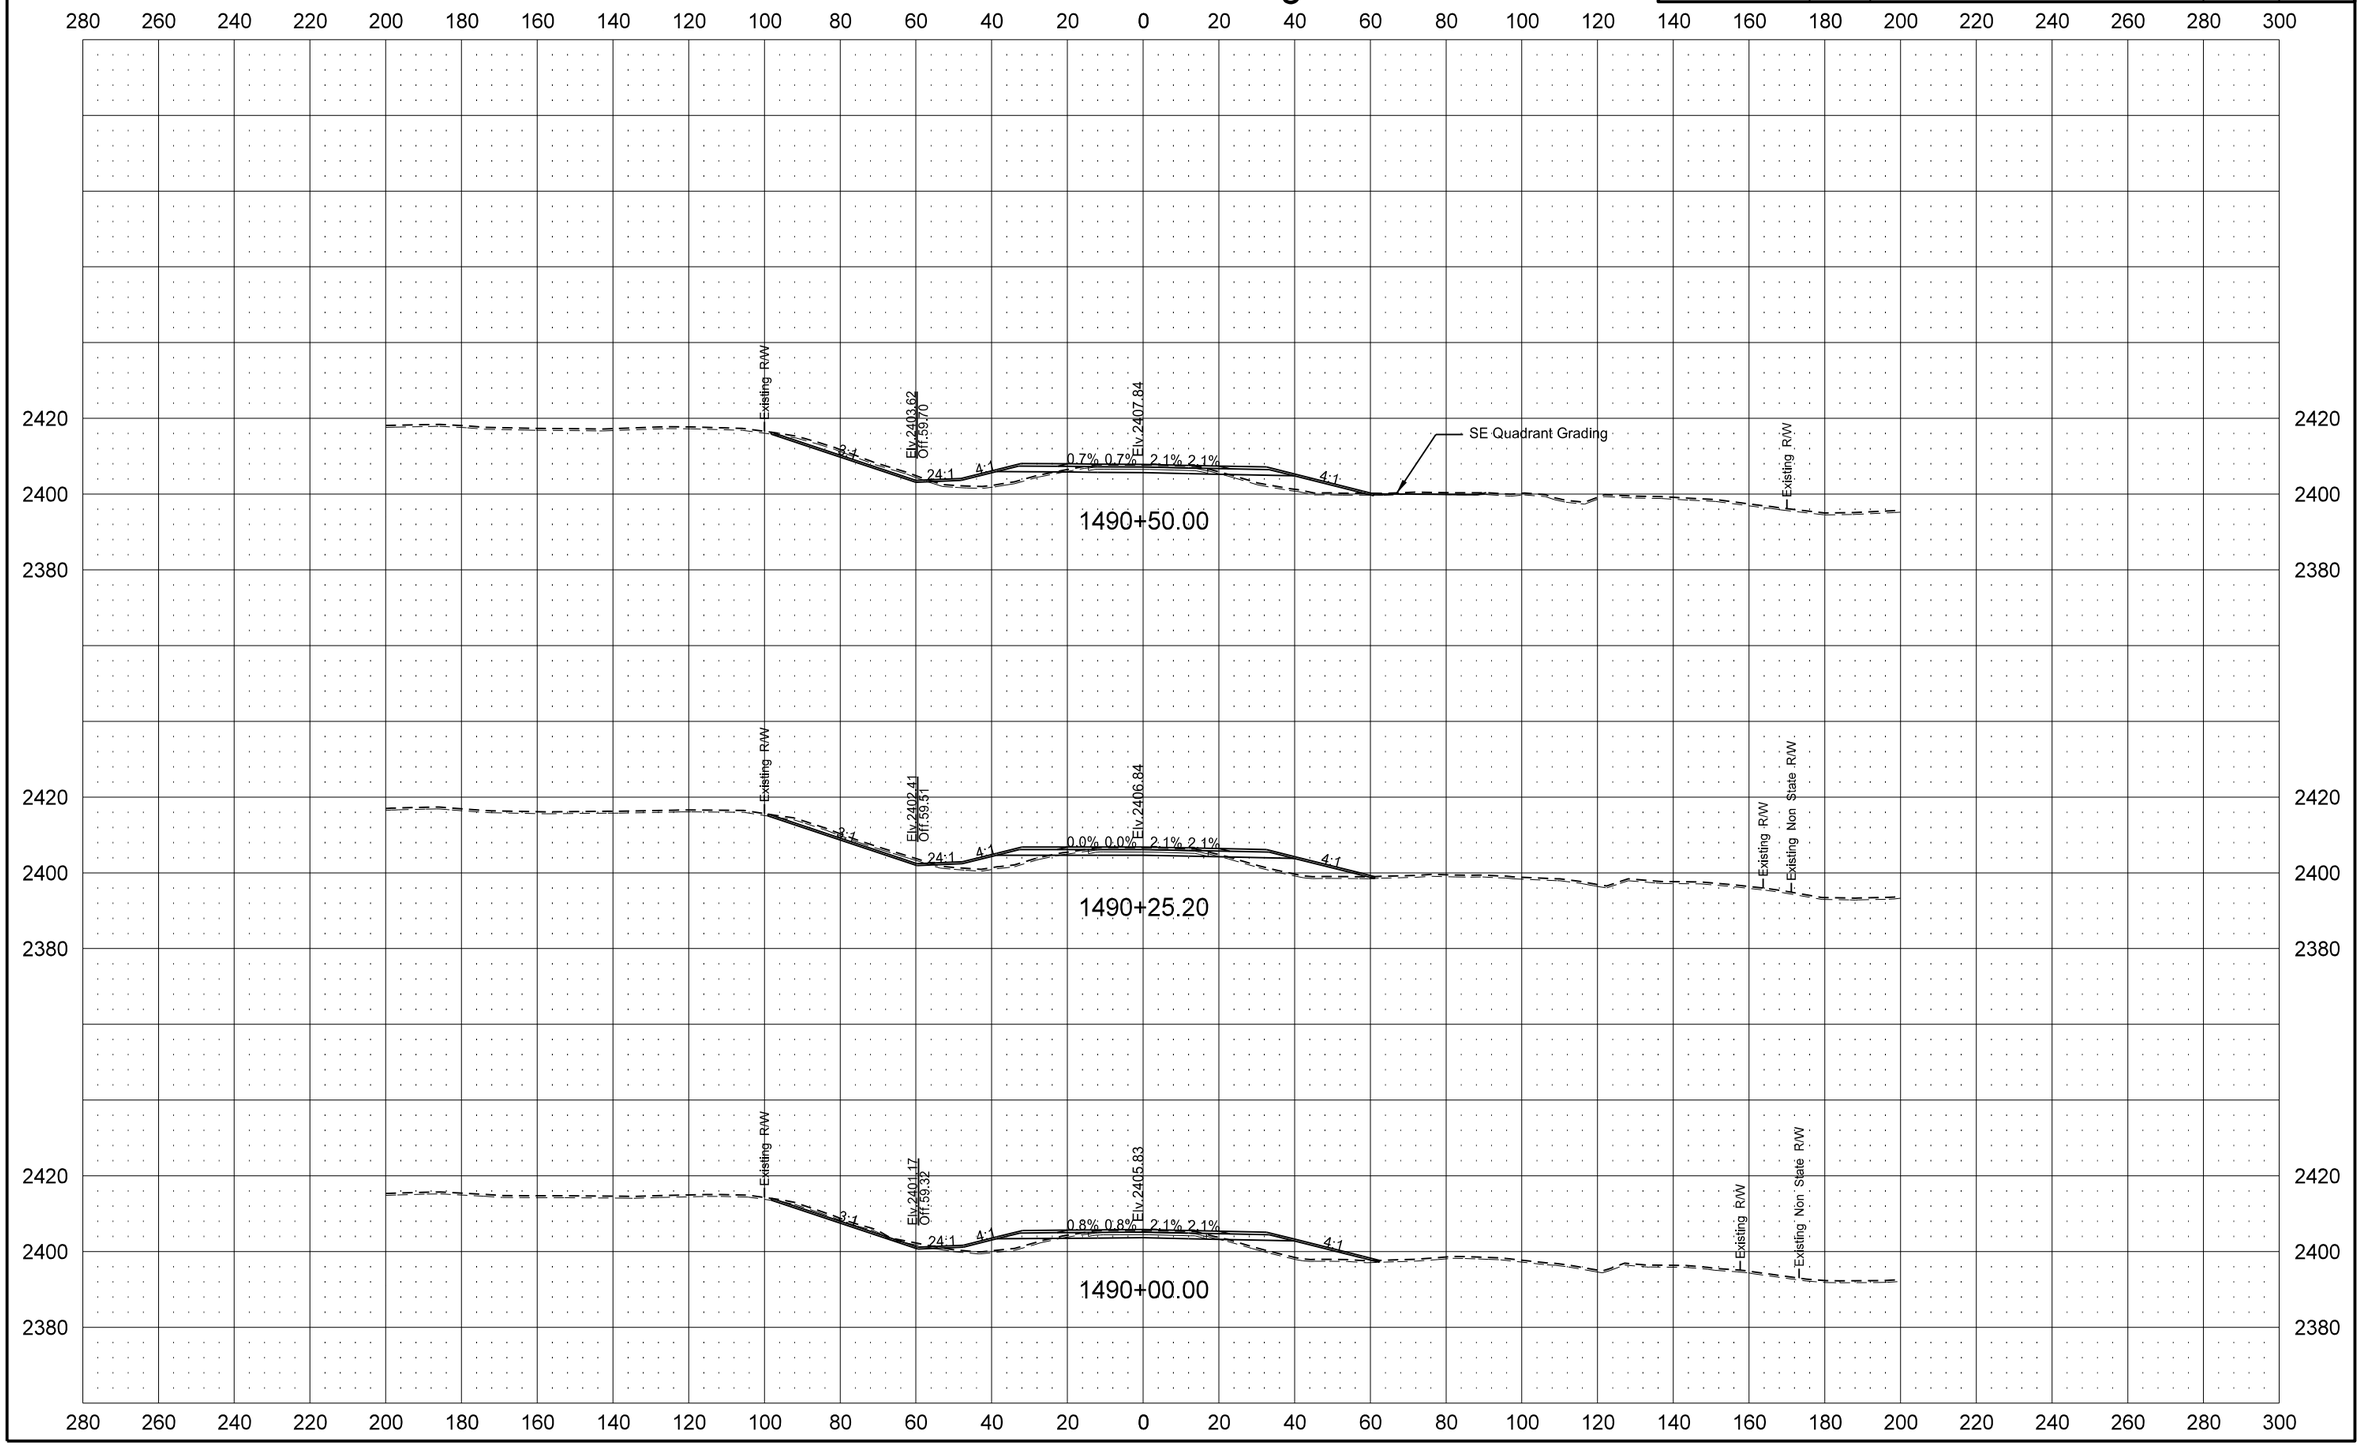

STATE	PROJECT NO.	SECTION NO.	SHEET NO.
ND	SOIB-7-023(027)051	200	6

ND 23 South Leg

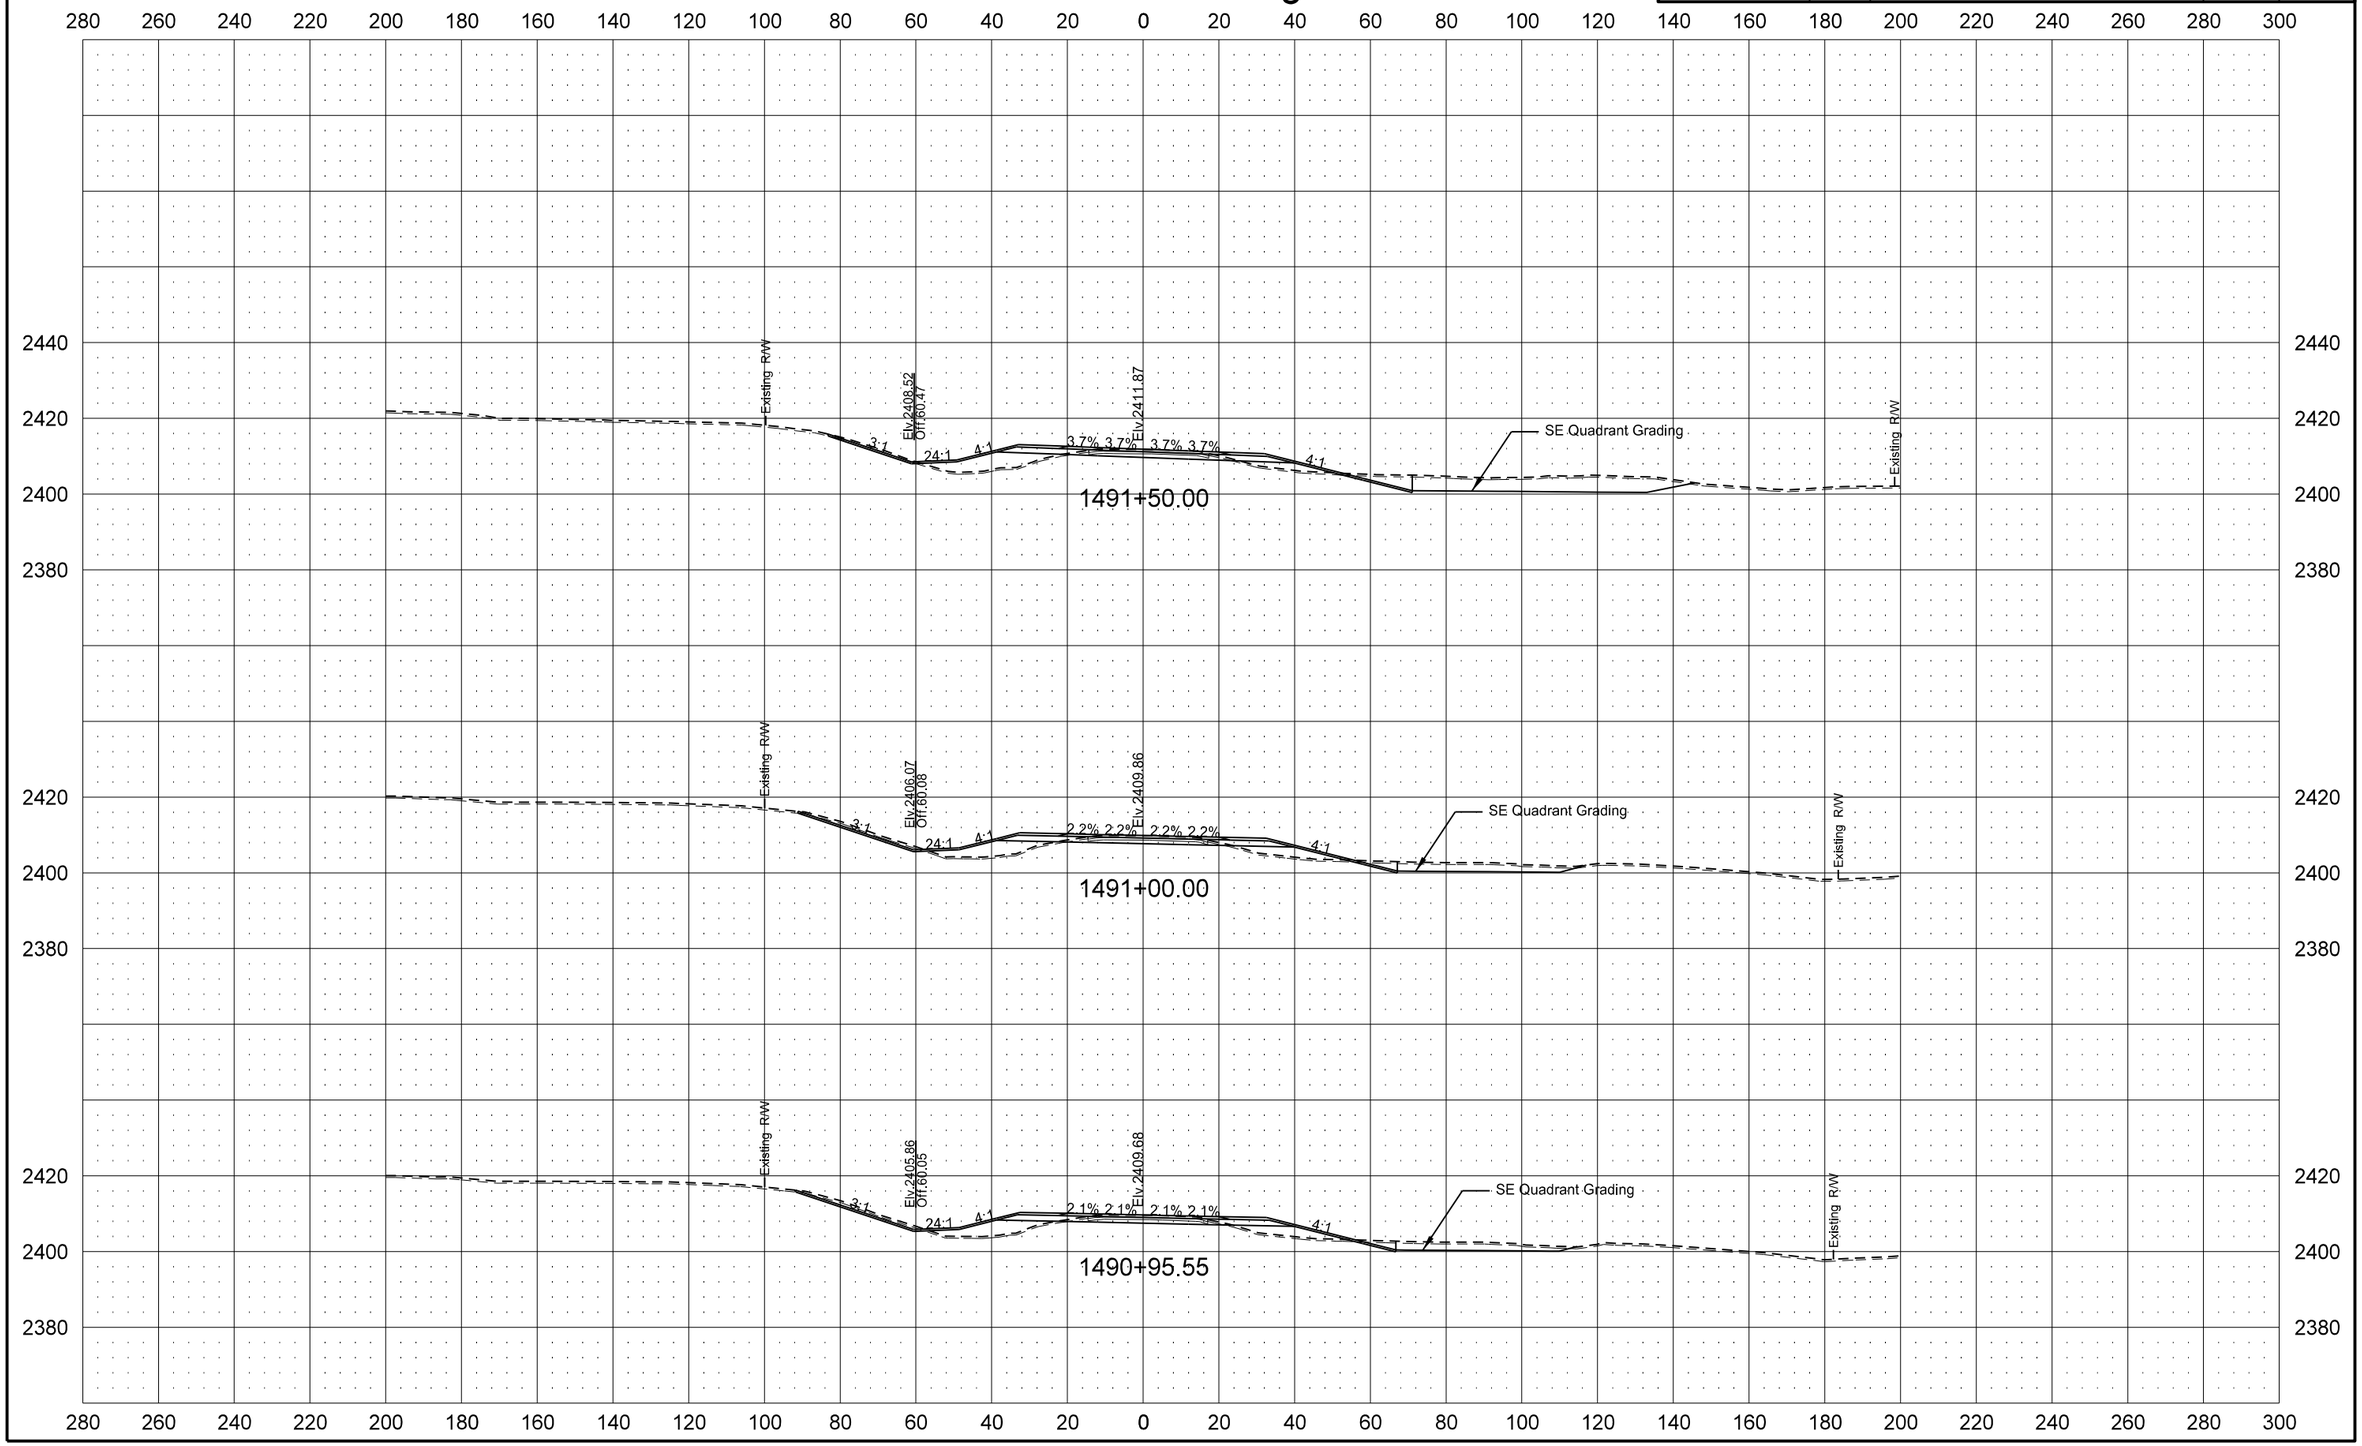

12/1/2015 4:55:32 PM cgillespie I:\Projects\7751\70023027.051\Design\Plan\200XS_001_SOUTHLEG.dgn

STATE	PROJECT NO.	SECTION NO.	SHEET NO.
ND	SOIB-7-023(027)051	200	7

ND 23 South Leg

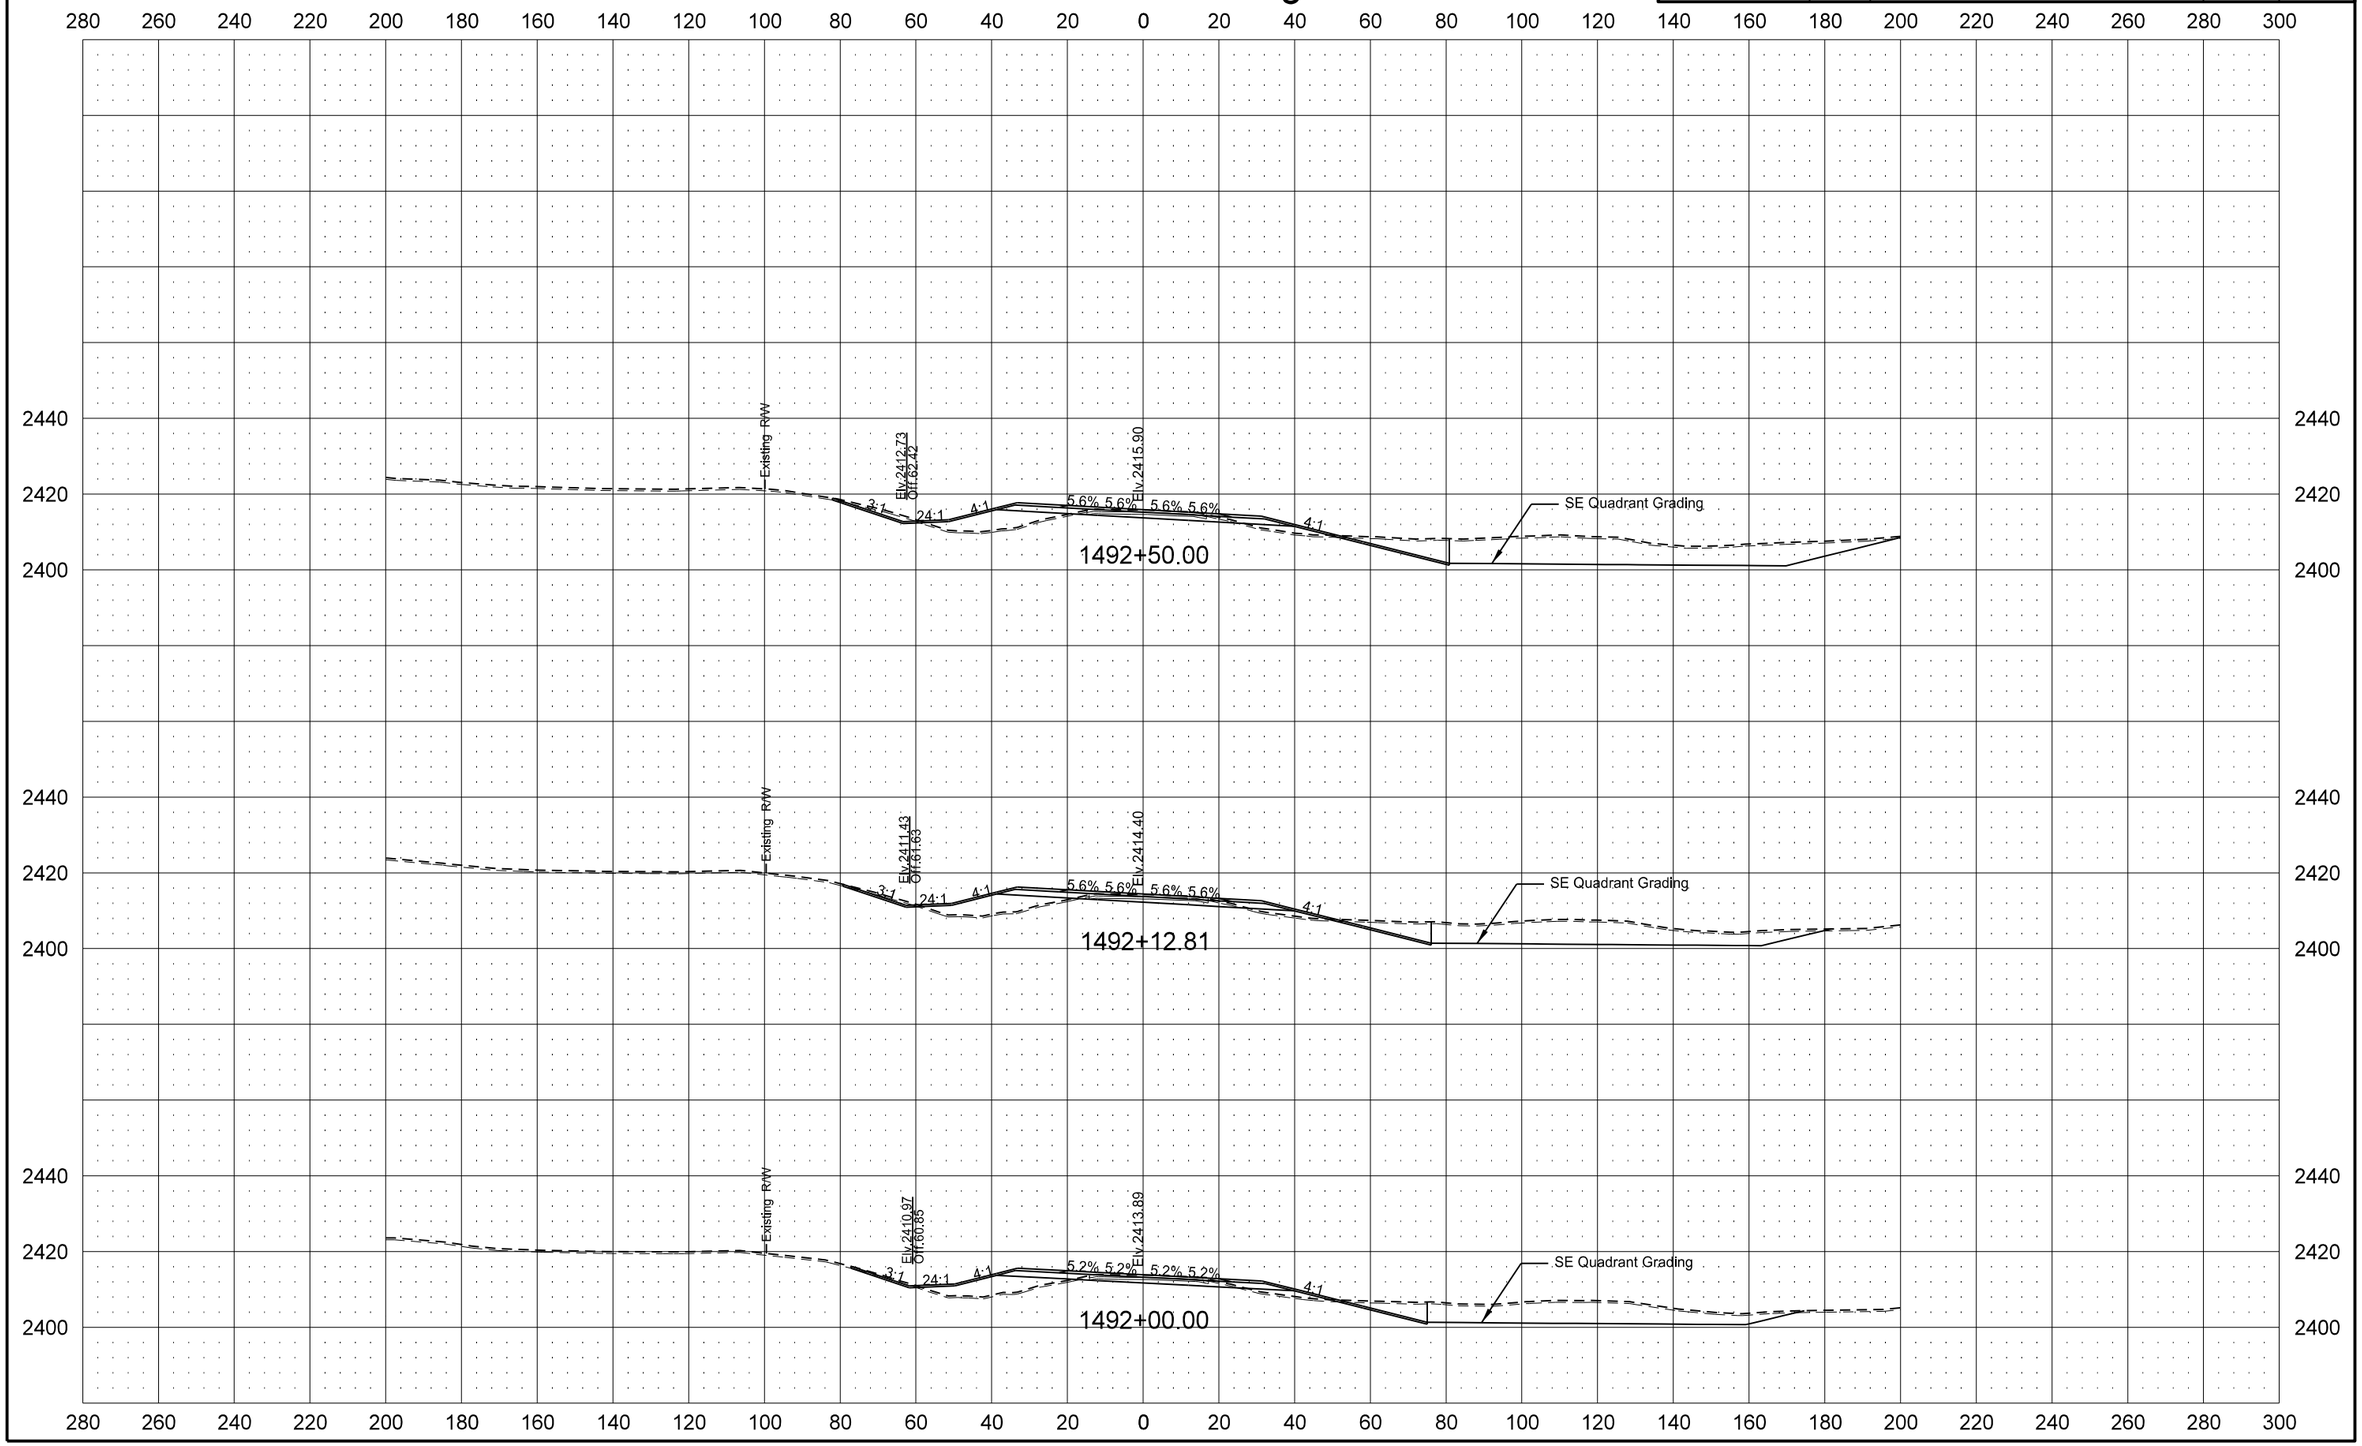

12/1/2015 4:55:33 PM cgillespie I:\Projects\7751\70023027.051\Design\Plan\200XS_001_SOUTHLEG.dgn

STATE	PROJECT NO.	SECTION NO.	SHEET NO.
ND	SOIB-7-023(027)051	200	8

ND 23 South Leg

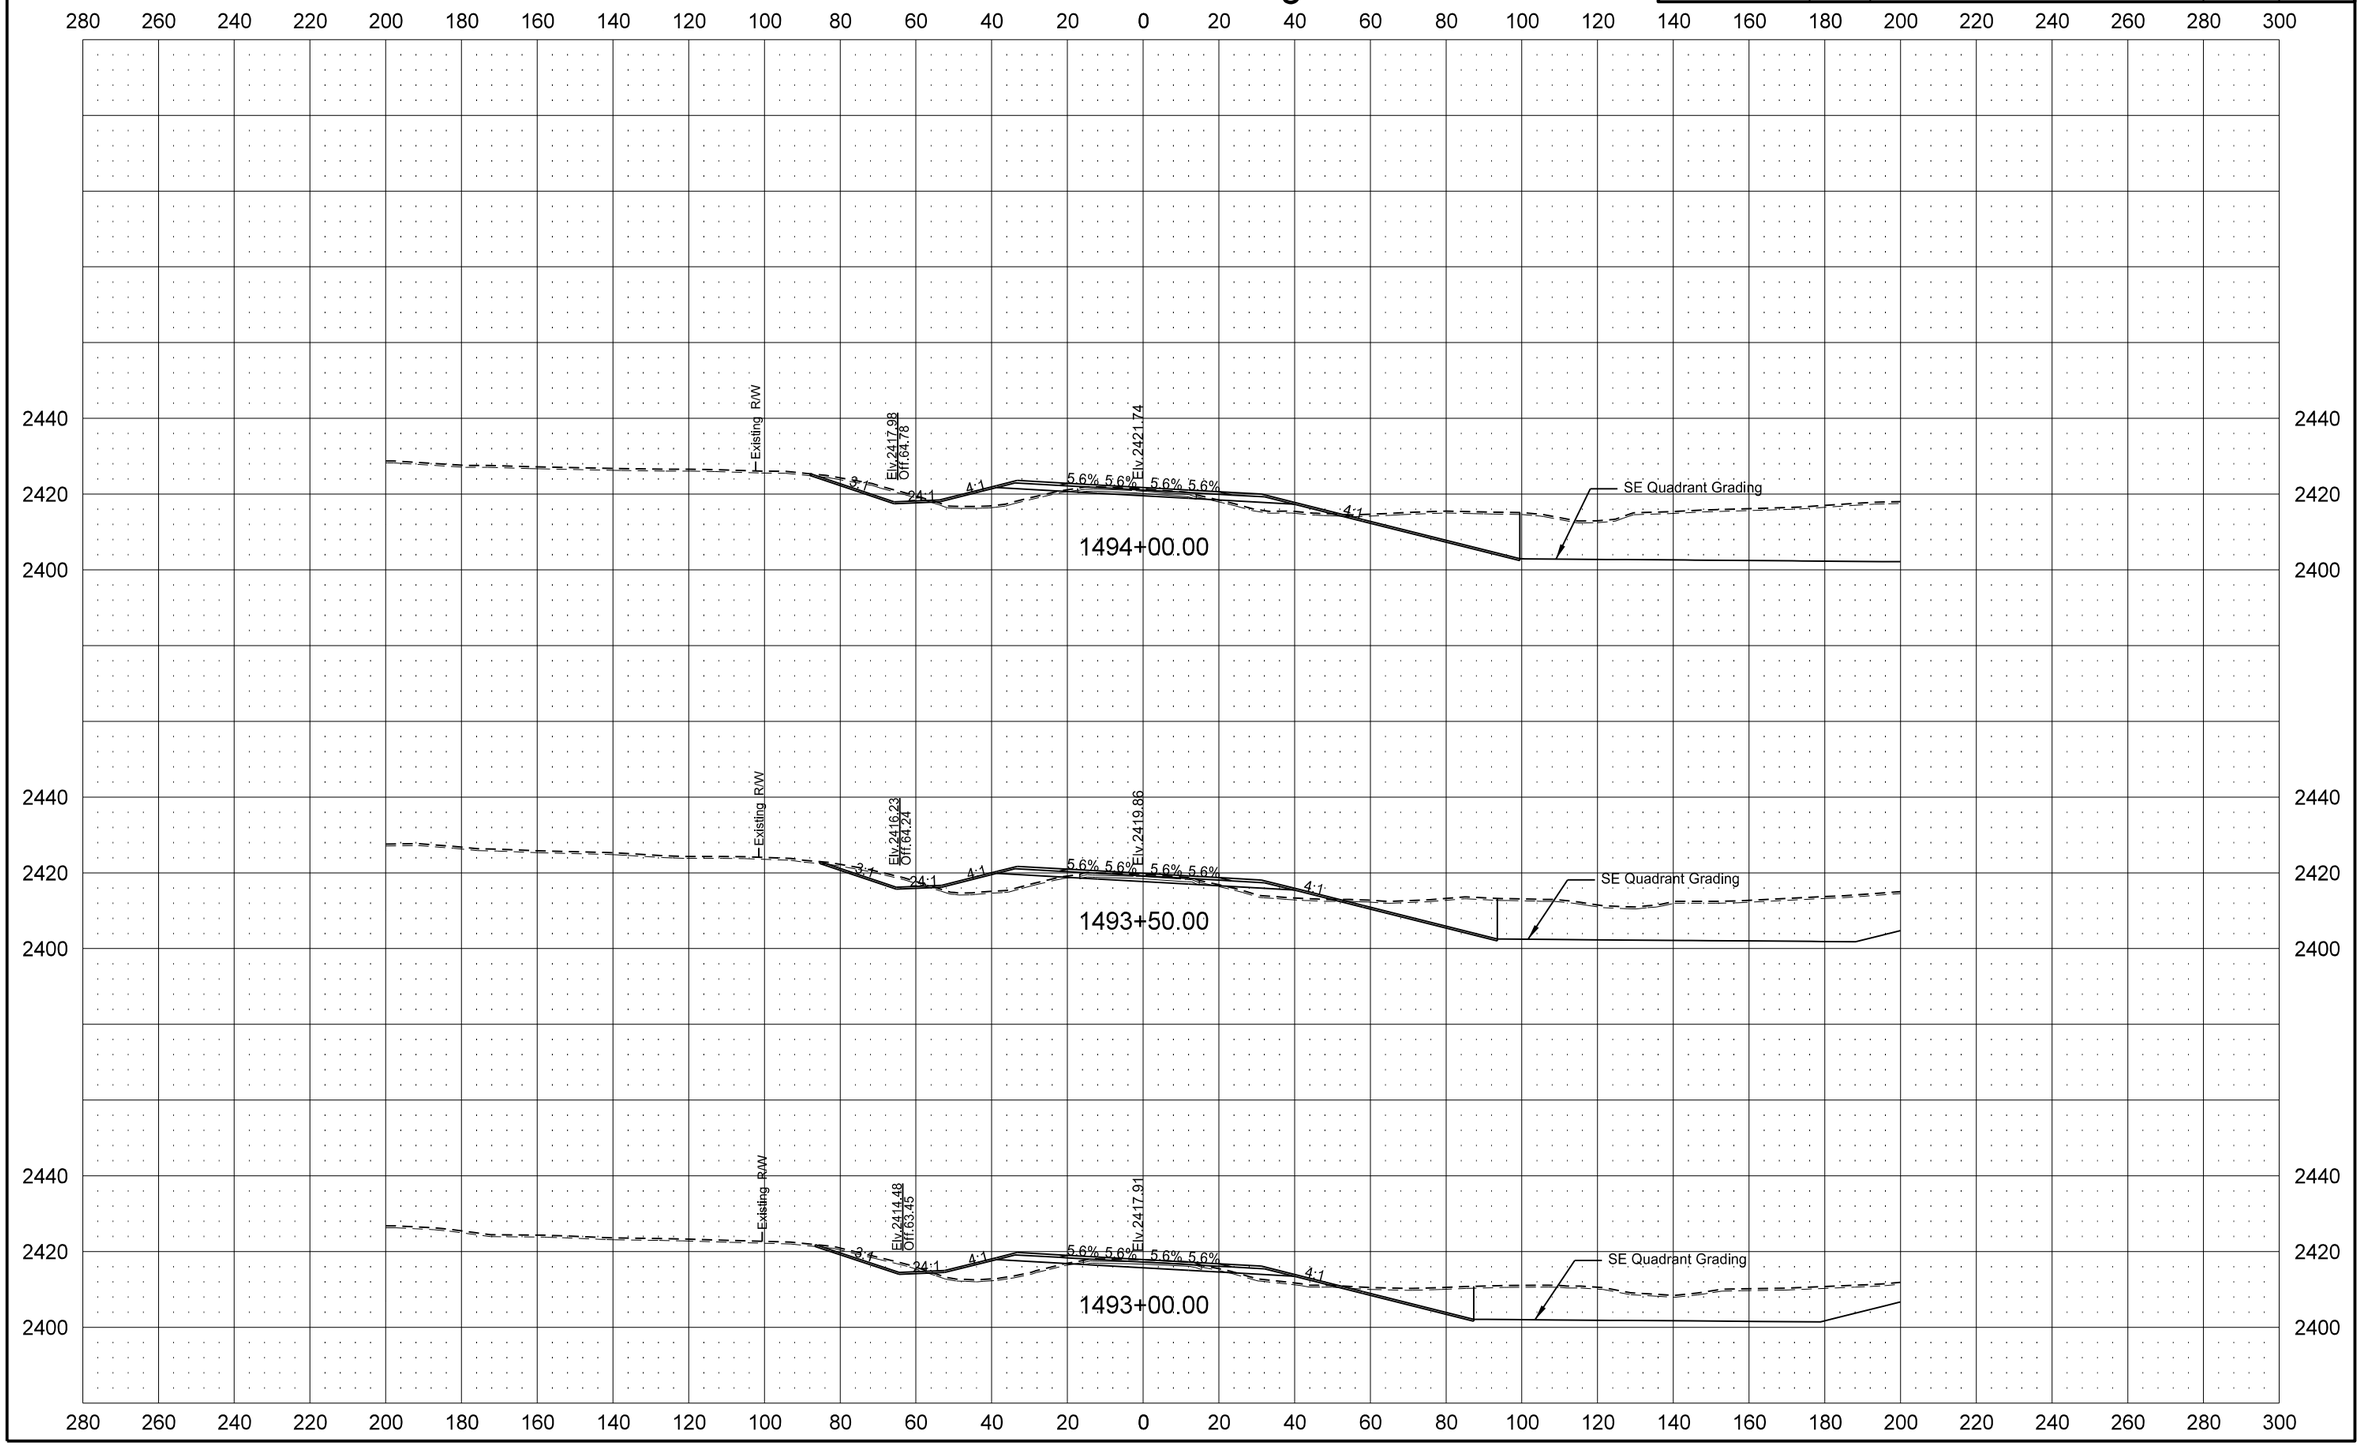

STATE	PROJECT NO.	SECTION NO.	SHEET NO.
ND	SOIB-7-023(027)051	200	9

ND 23 South Leg

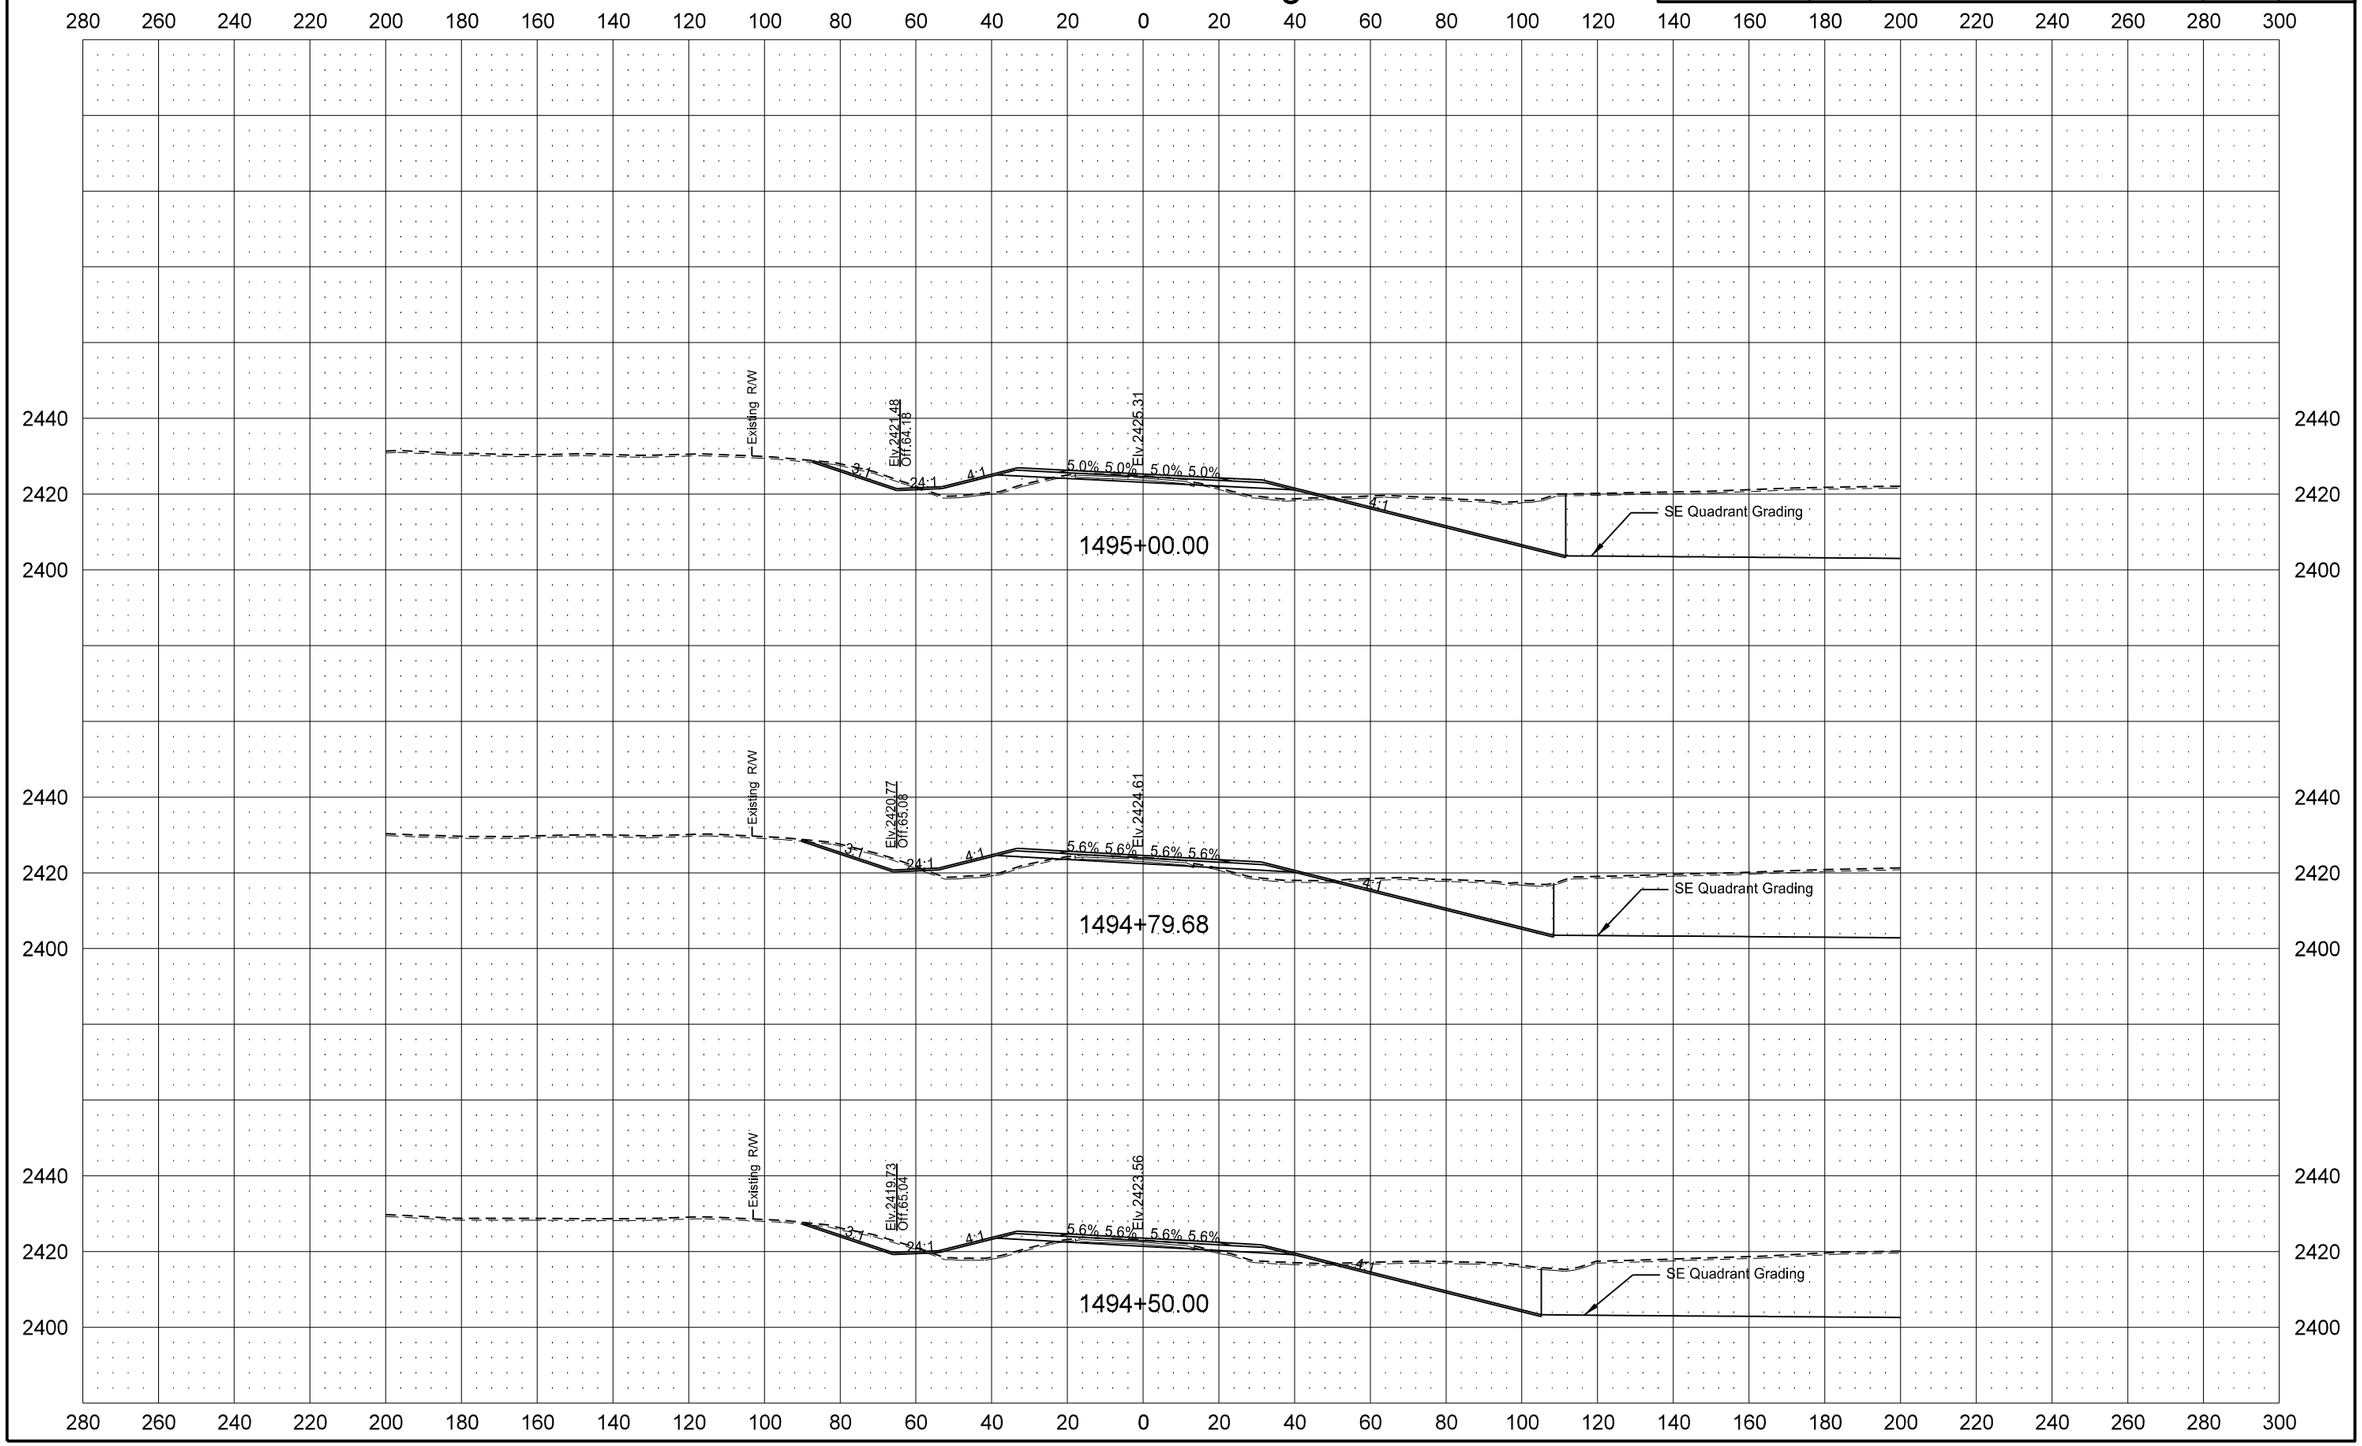

STATE	PROJECT NO.	SECTION NO.	SHEET NO.
ND	SOIB-7-023(027)051	200	10

ND 23 South Leg

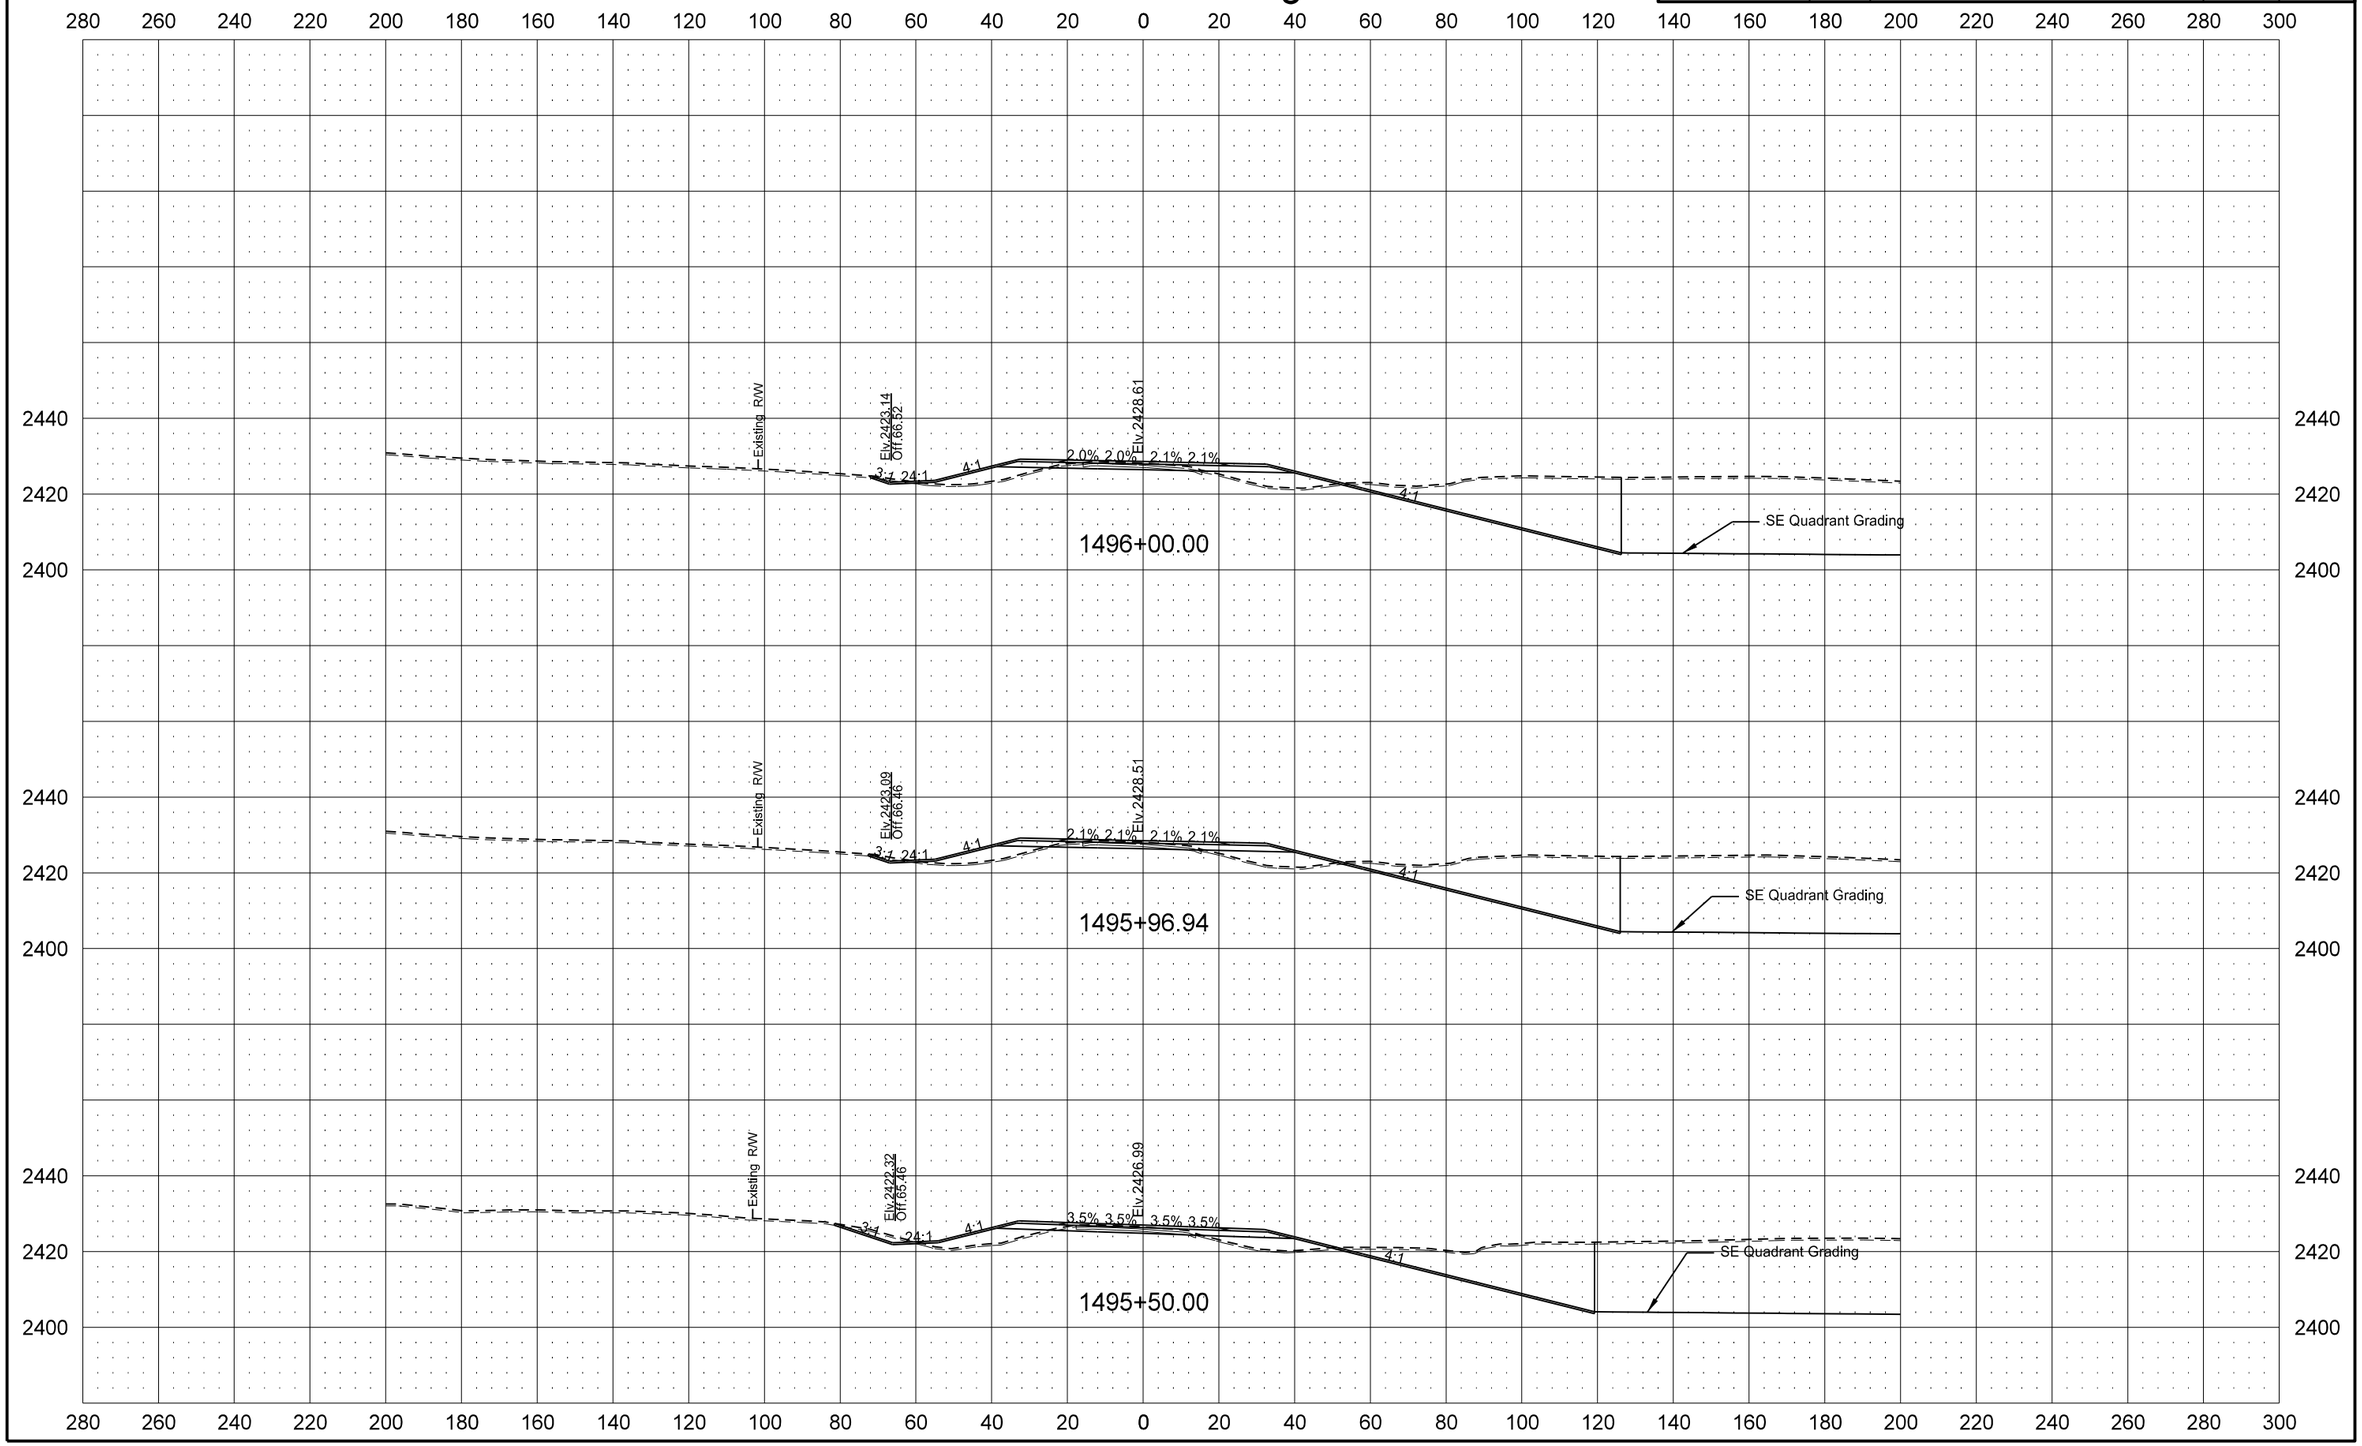

STATE	PROJECT NO.	SECTION NO.	SHEET NO.
ND	SOIB-7-023(027)051	200	11

ND 23 South Leg

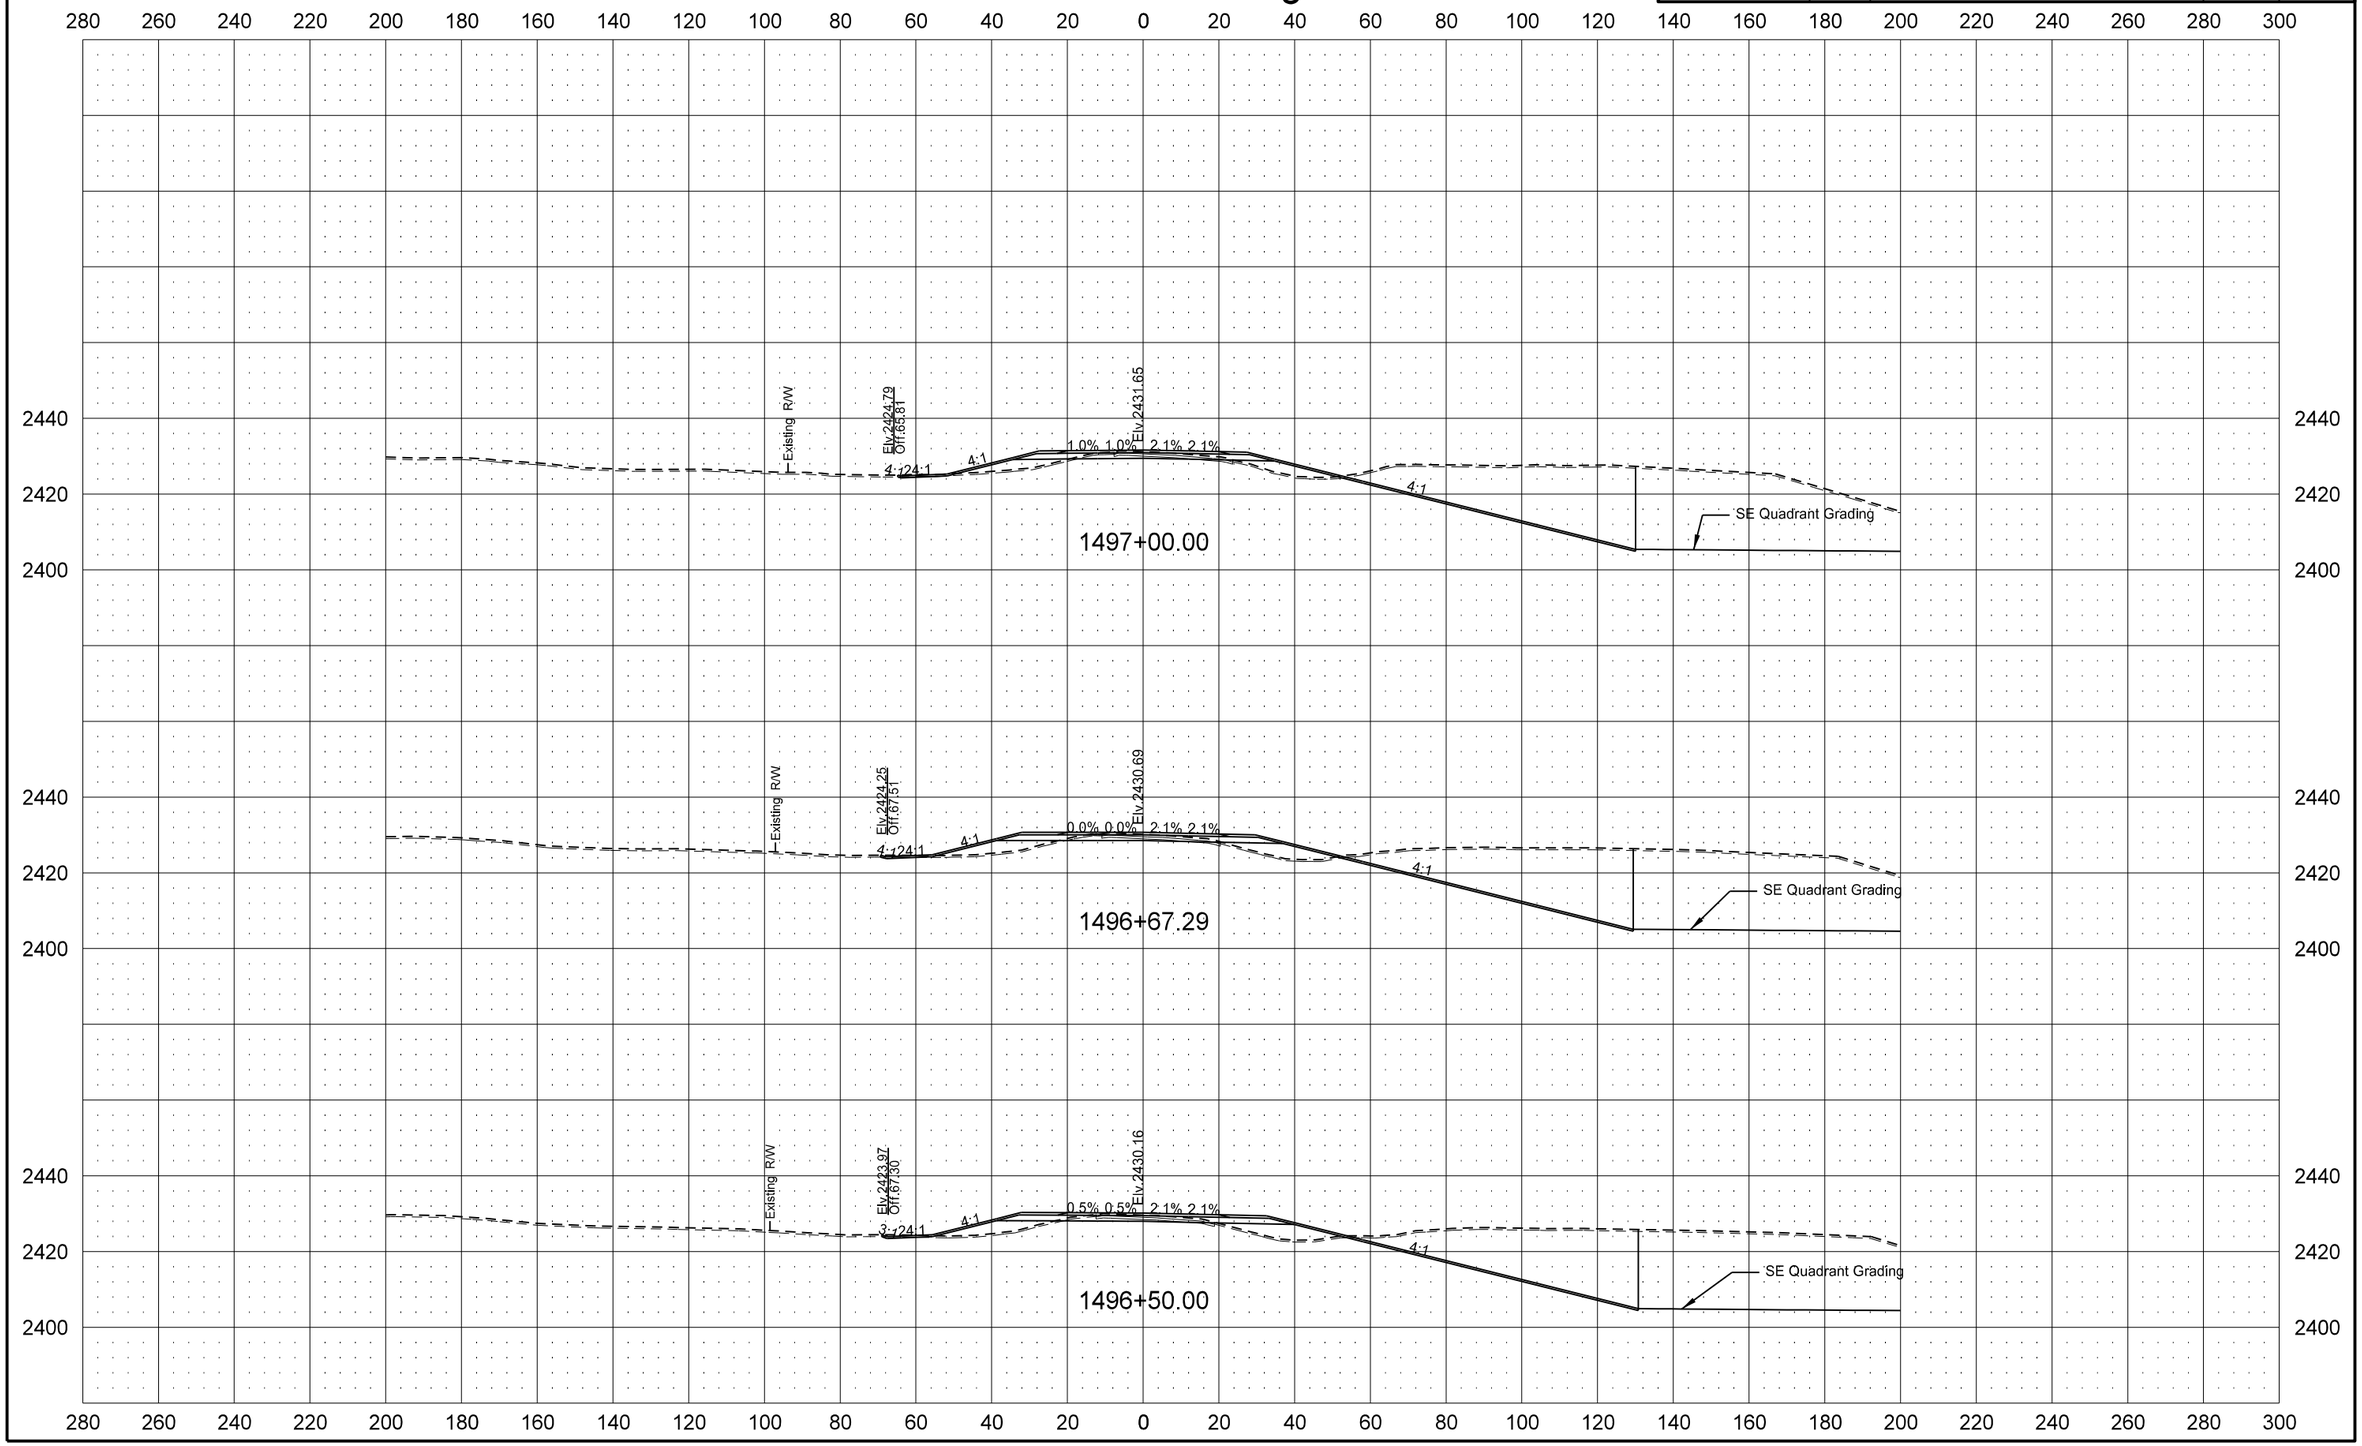

STATE	PROJECT NO.	SECTION NO.	SHEET NO.
ND	SOIB-7-023(027)051	200	12

ND 23 South Leg

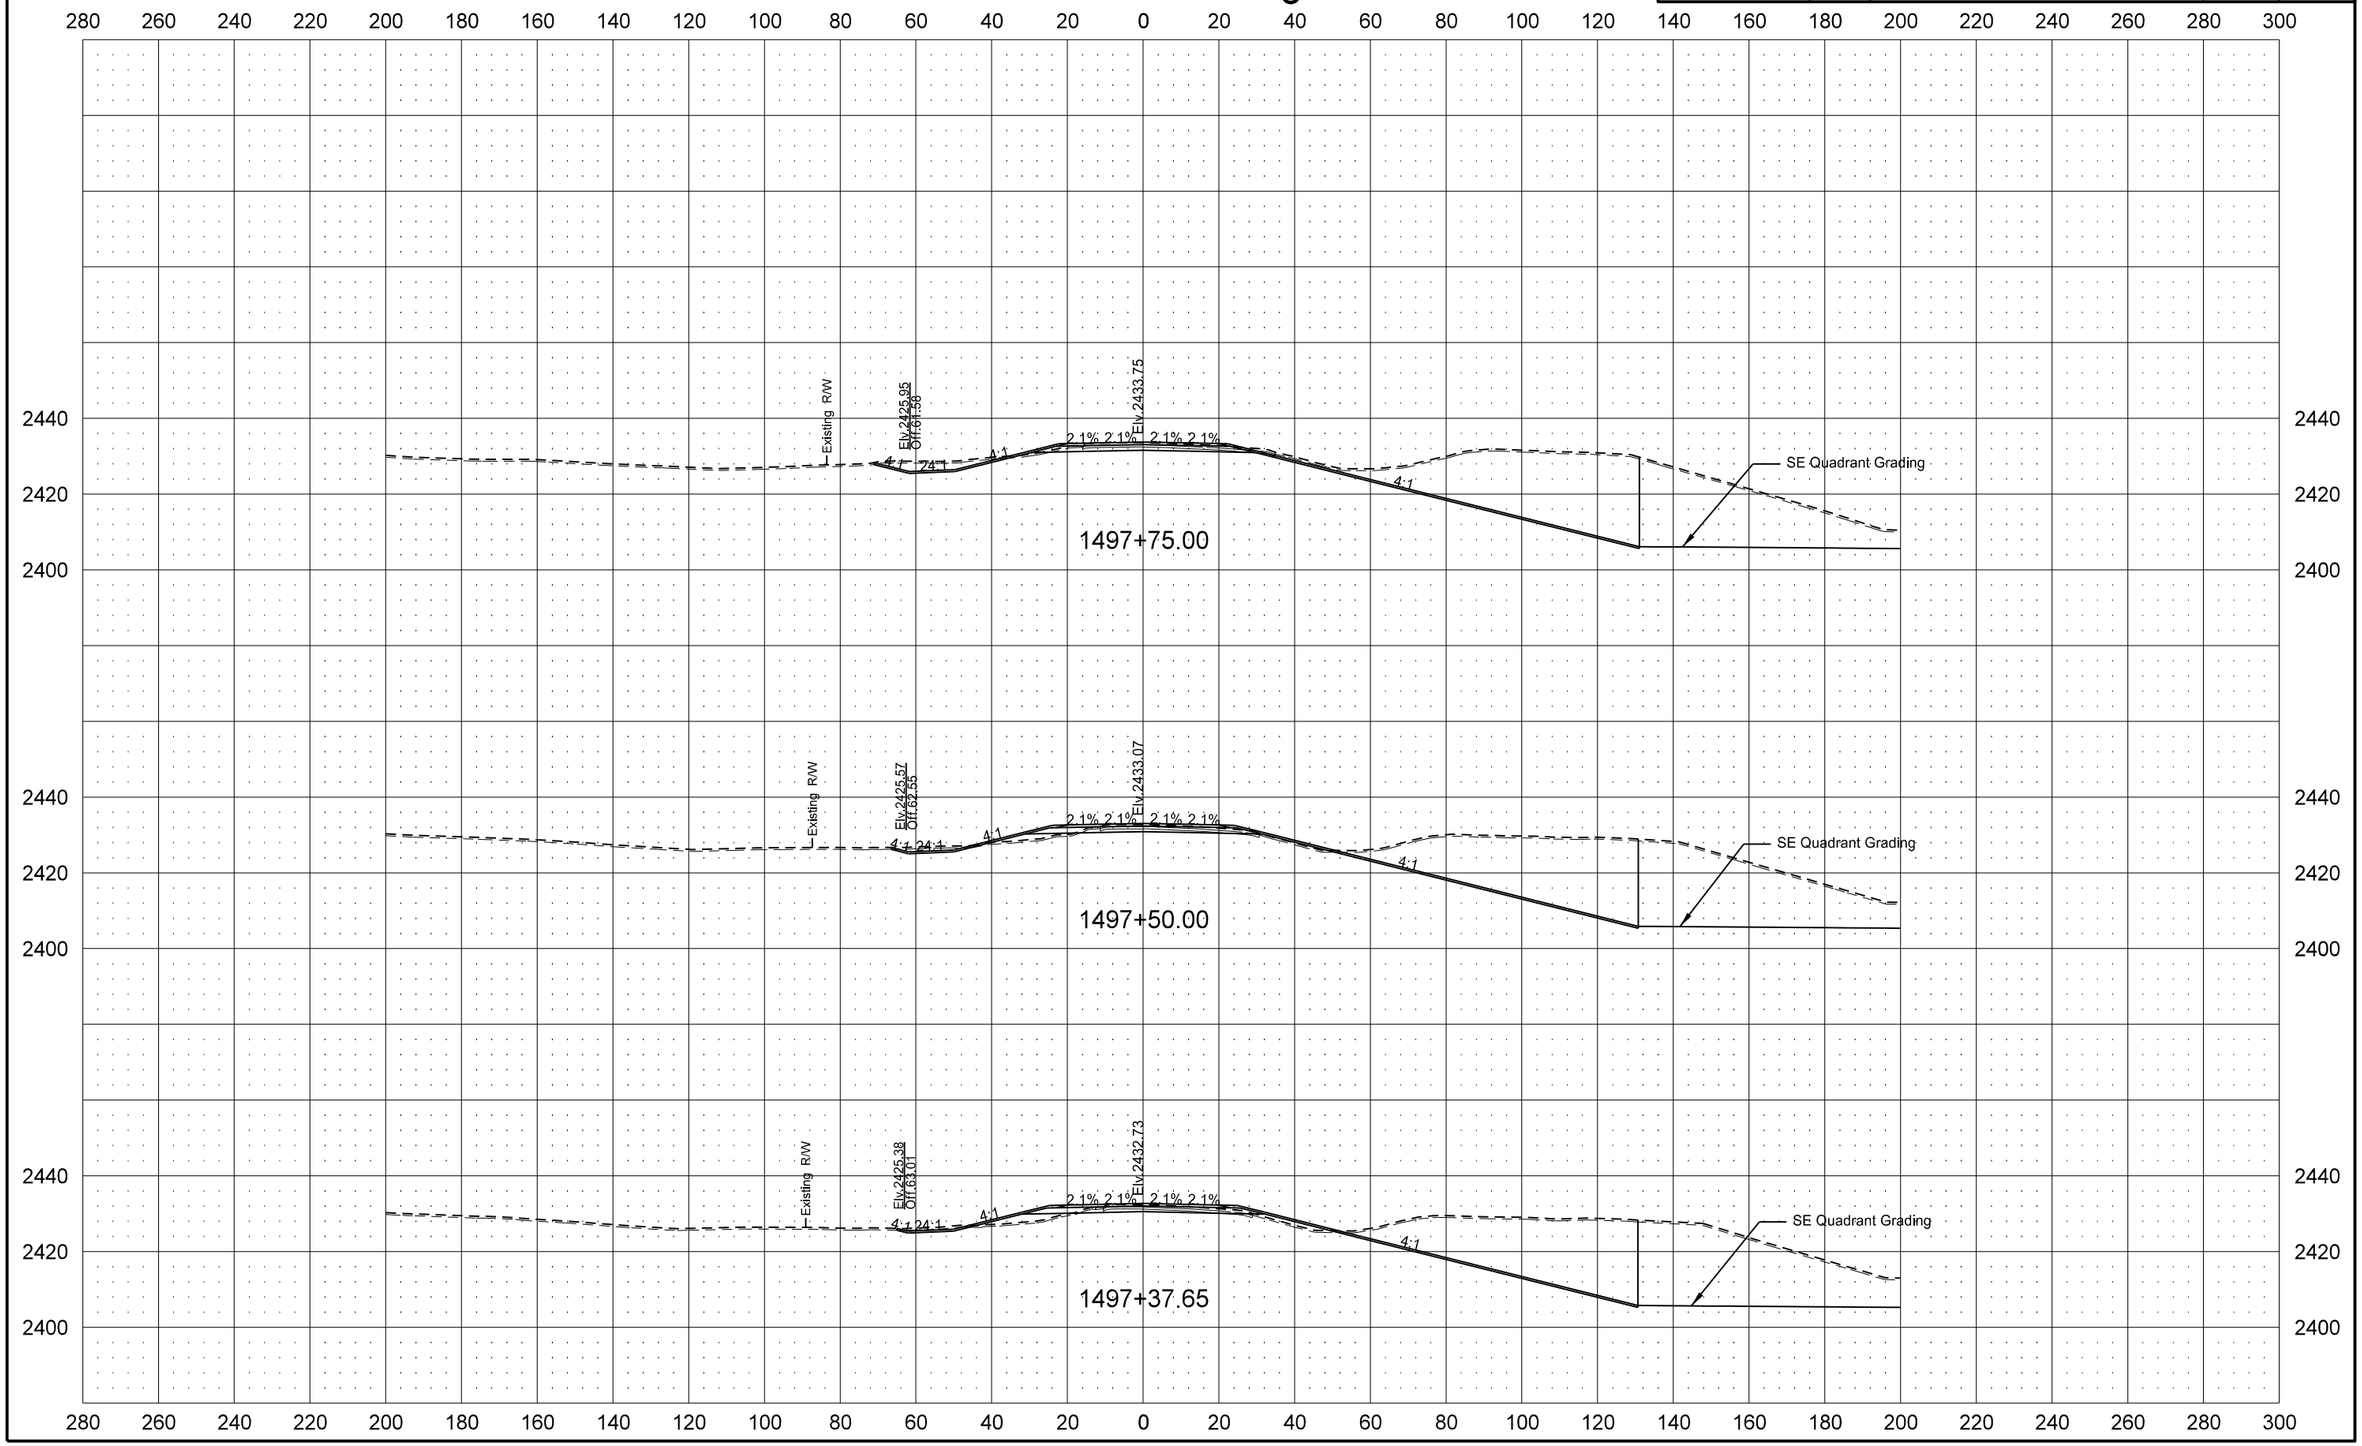

STATE	PROJECT NO.	SECTION NO.	SHEET NO.
ND	SOIB-7-023(027)051	200	13

ND 23 South Leg

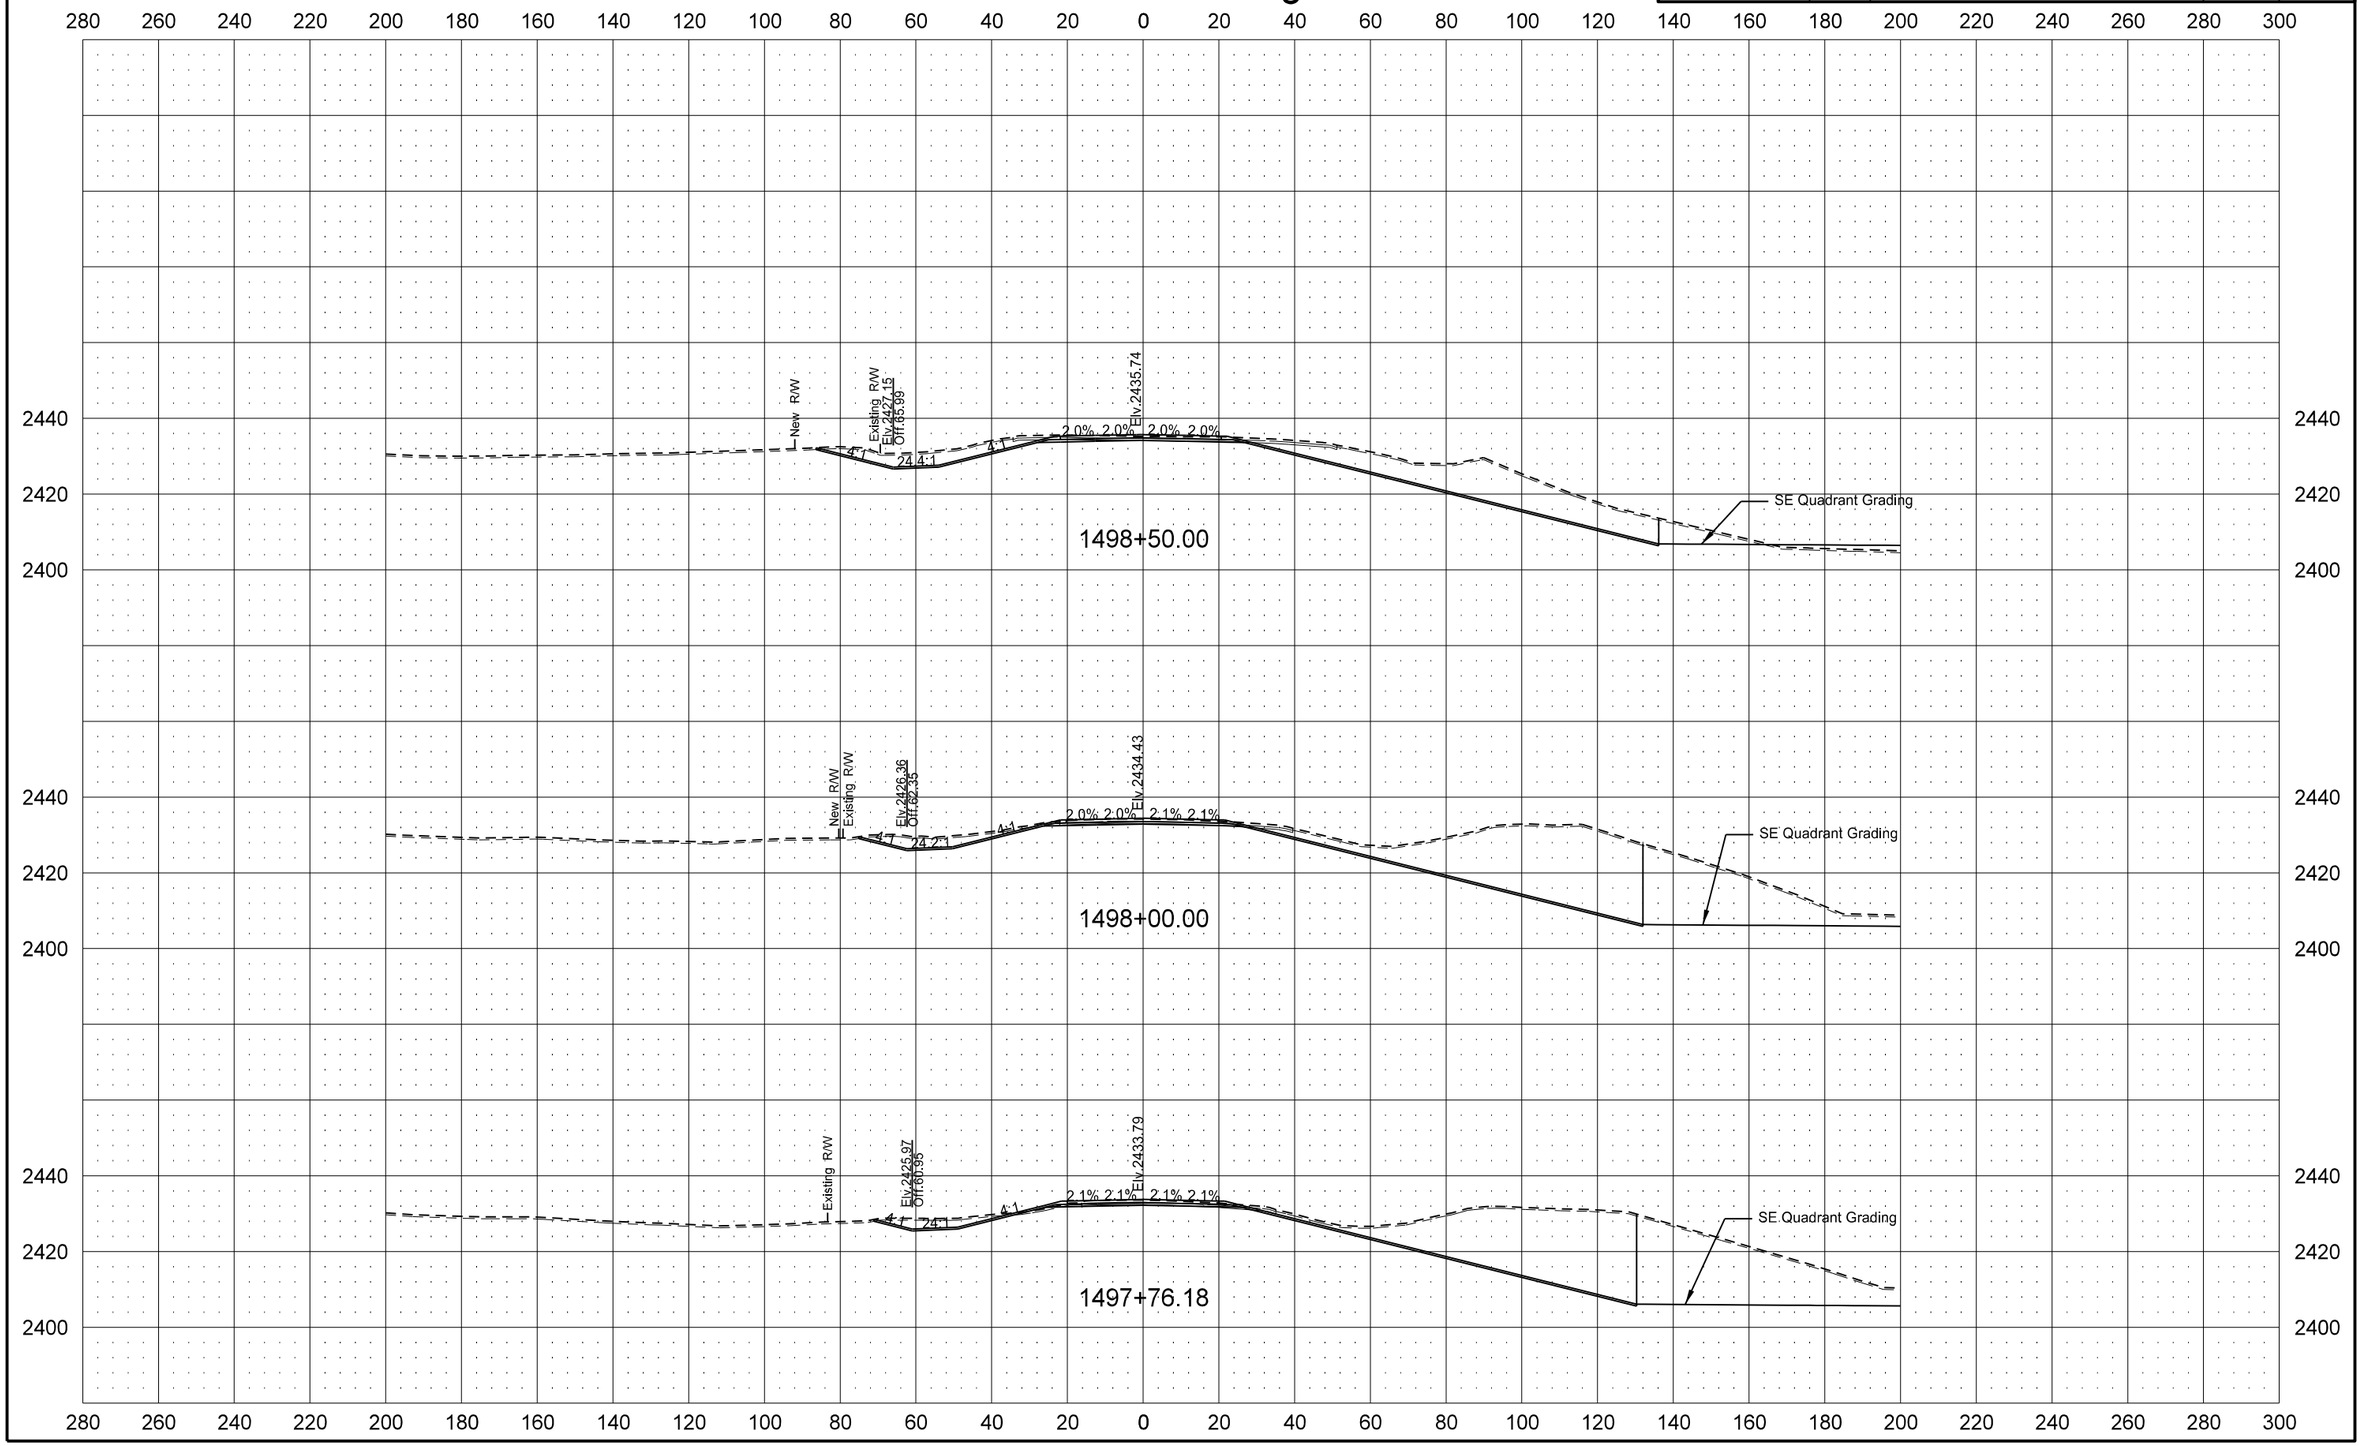

STATE	PROJECT NO.	SECTION NO.	SHEET NO.
ND	SOIB-7-023(027)051	200	14

ND 23 South Leg

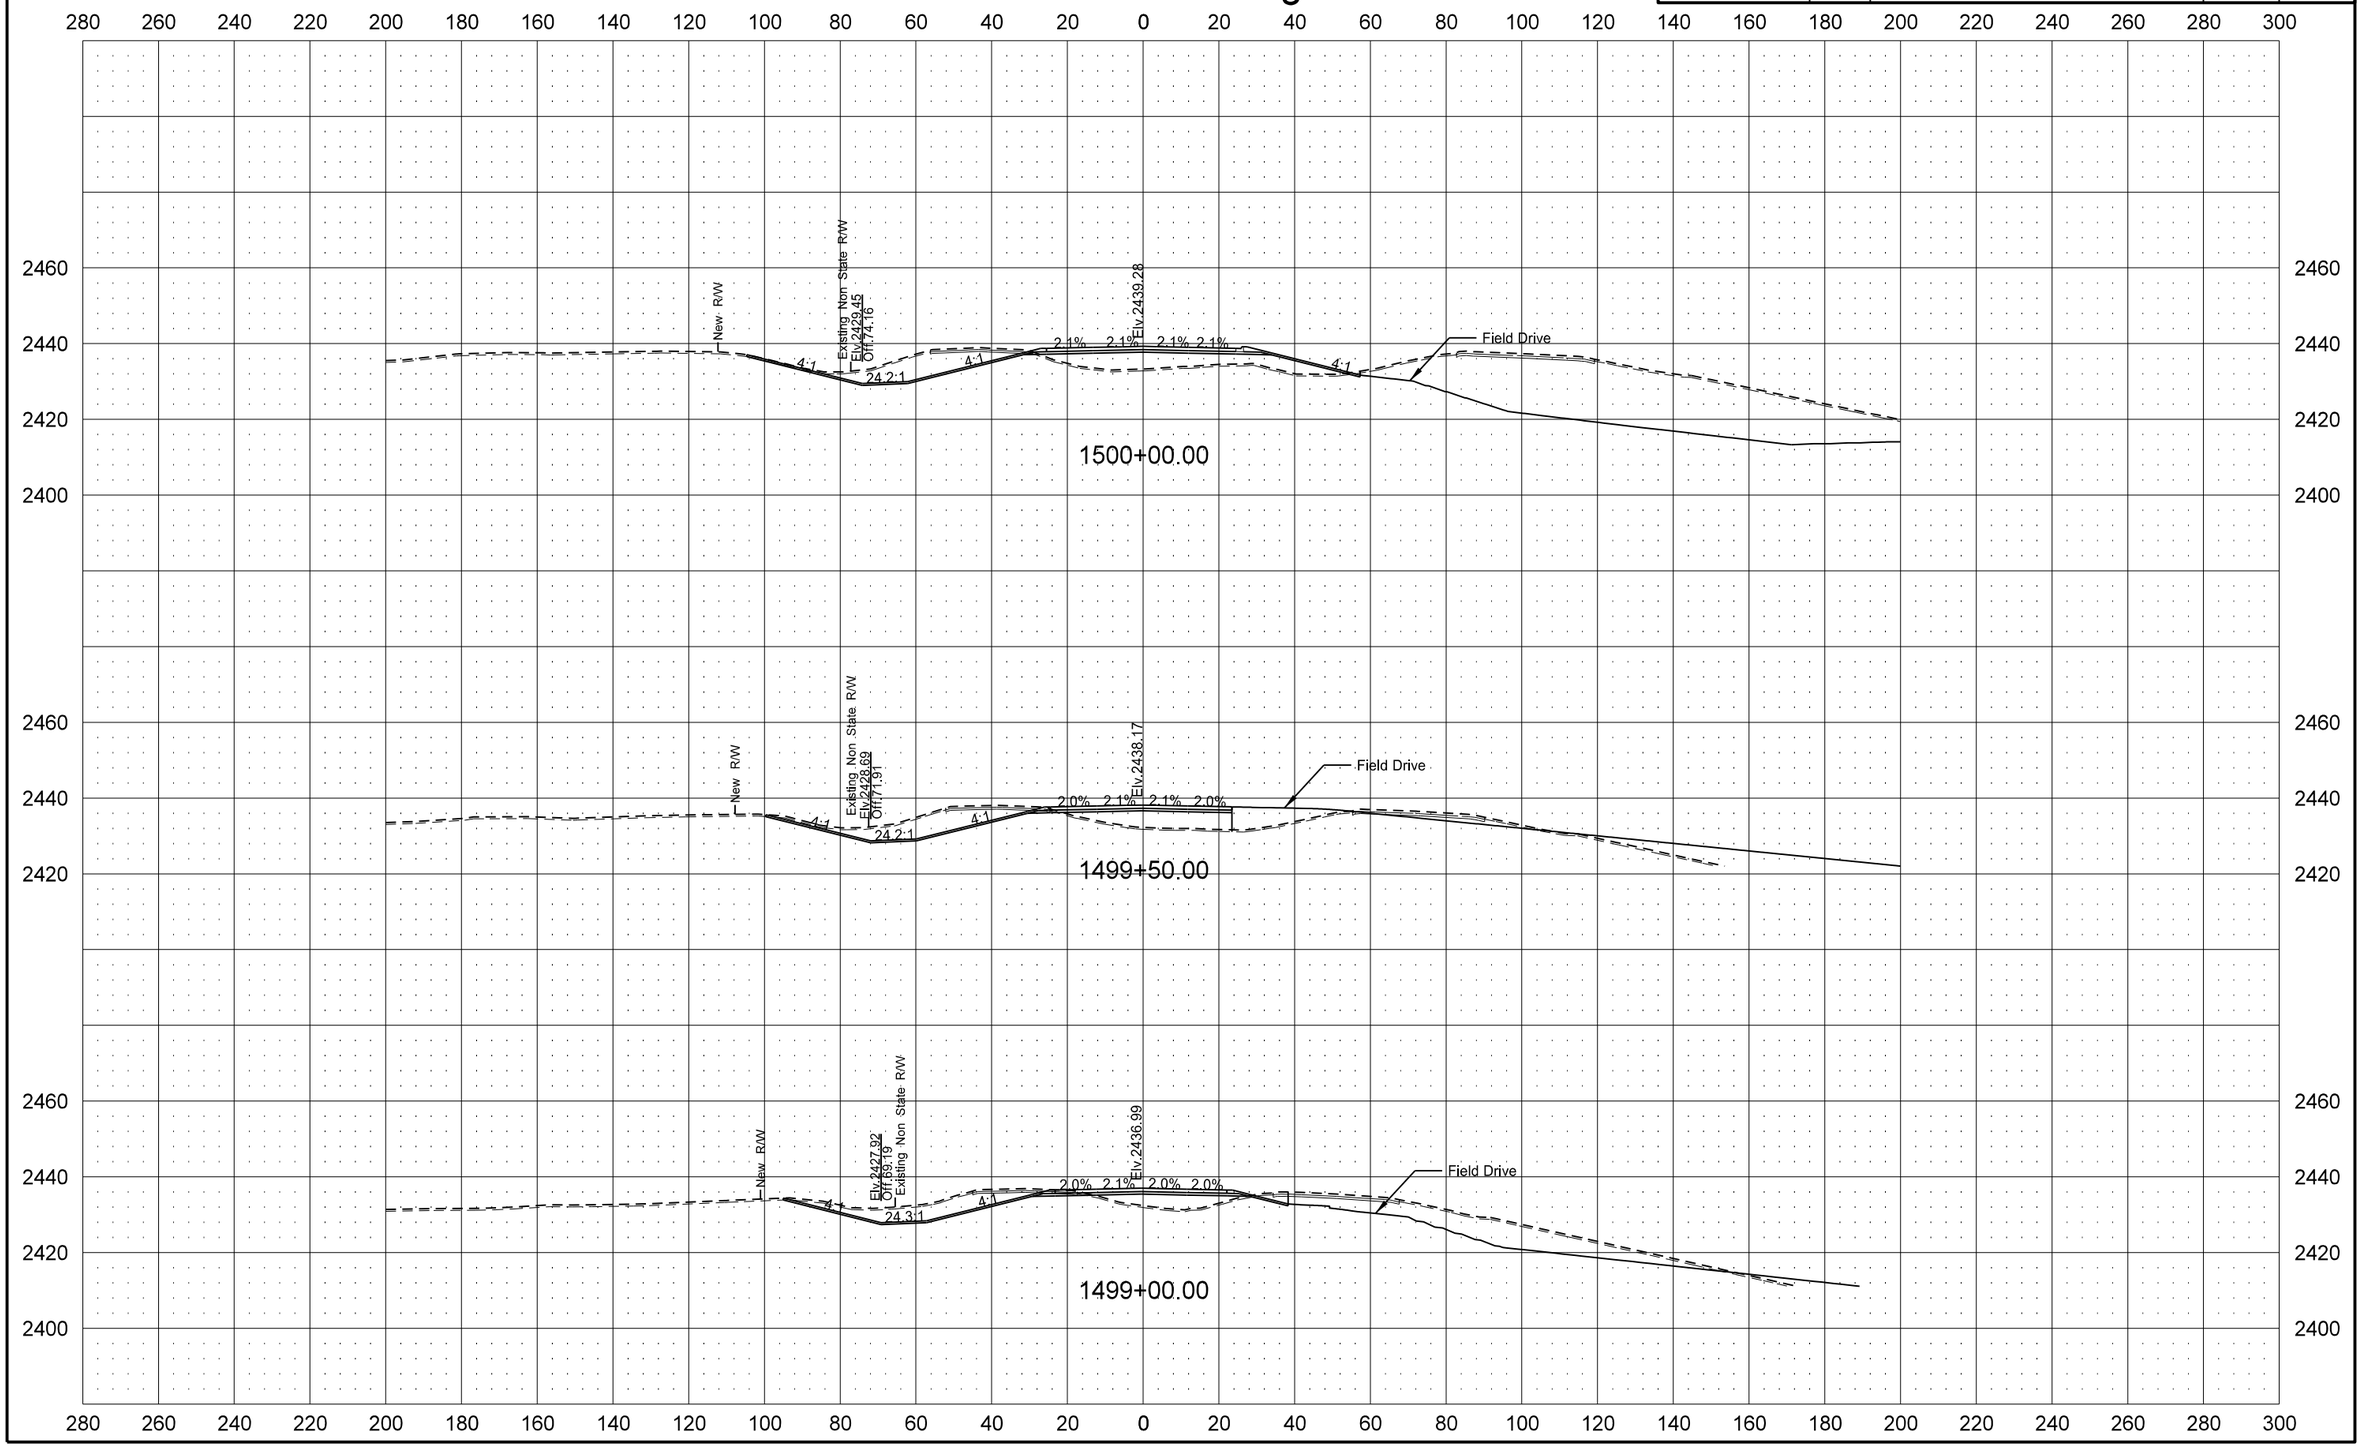

12/1/2015 4:55:41 PM cgillespie I:\Projects\7751\70023027.051\Design\Plan\200XS_001_SOUTHLEG.dgn

STATE	PROJECT NO.	SECTION NO.	SHEET NO.
ND	SOIB-7-023(027)051	200	15

ND 23 South Leg

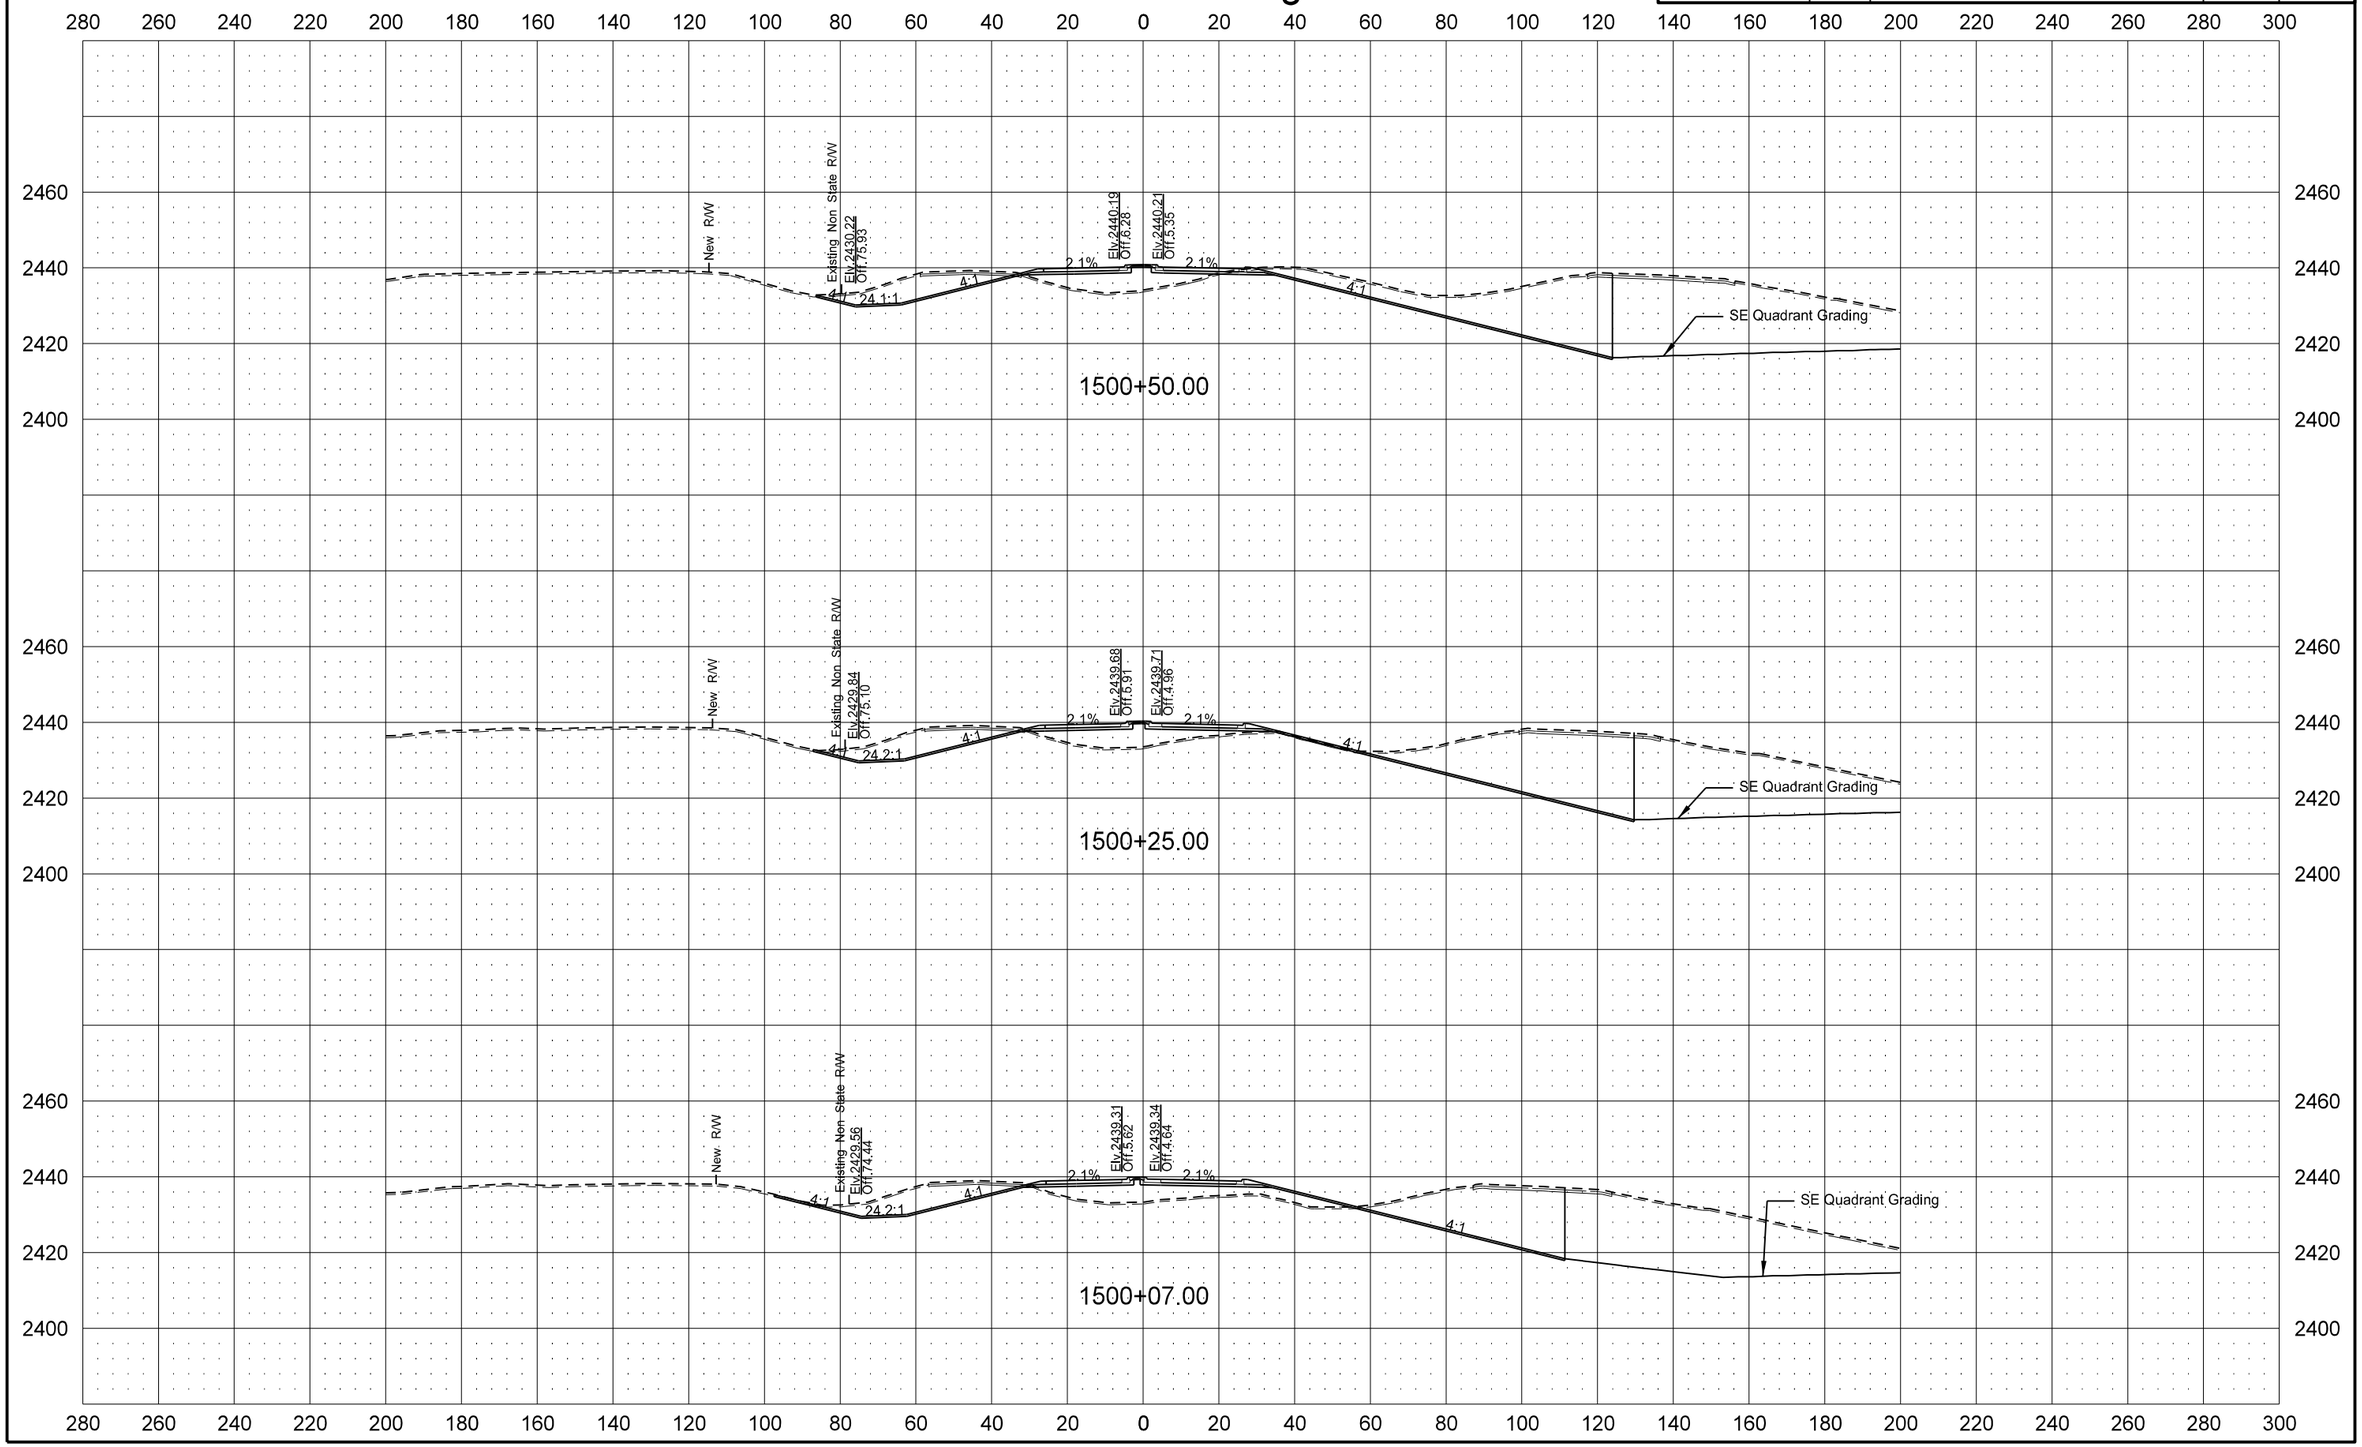

STATE	PROJECT NO.	SECTION NO.	SHEET NO.
ND	SOIB-7-023(027)051	200	16

ND 23 South Leg

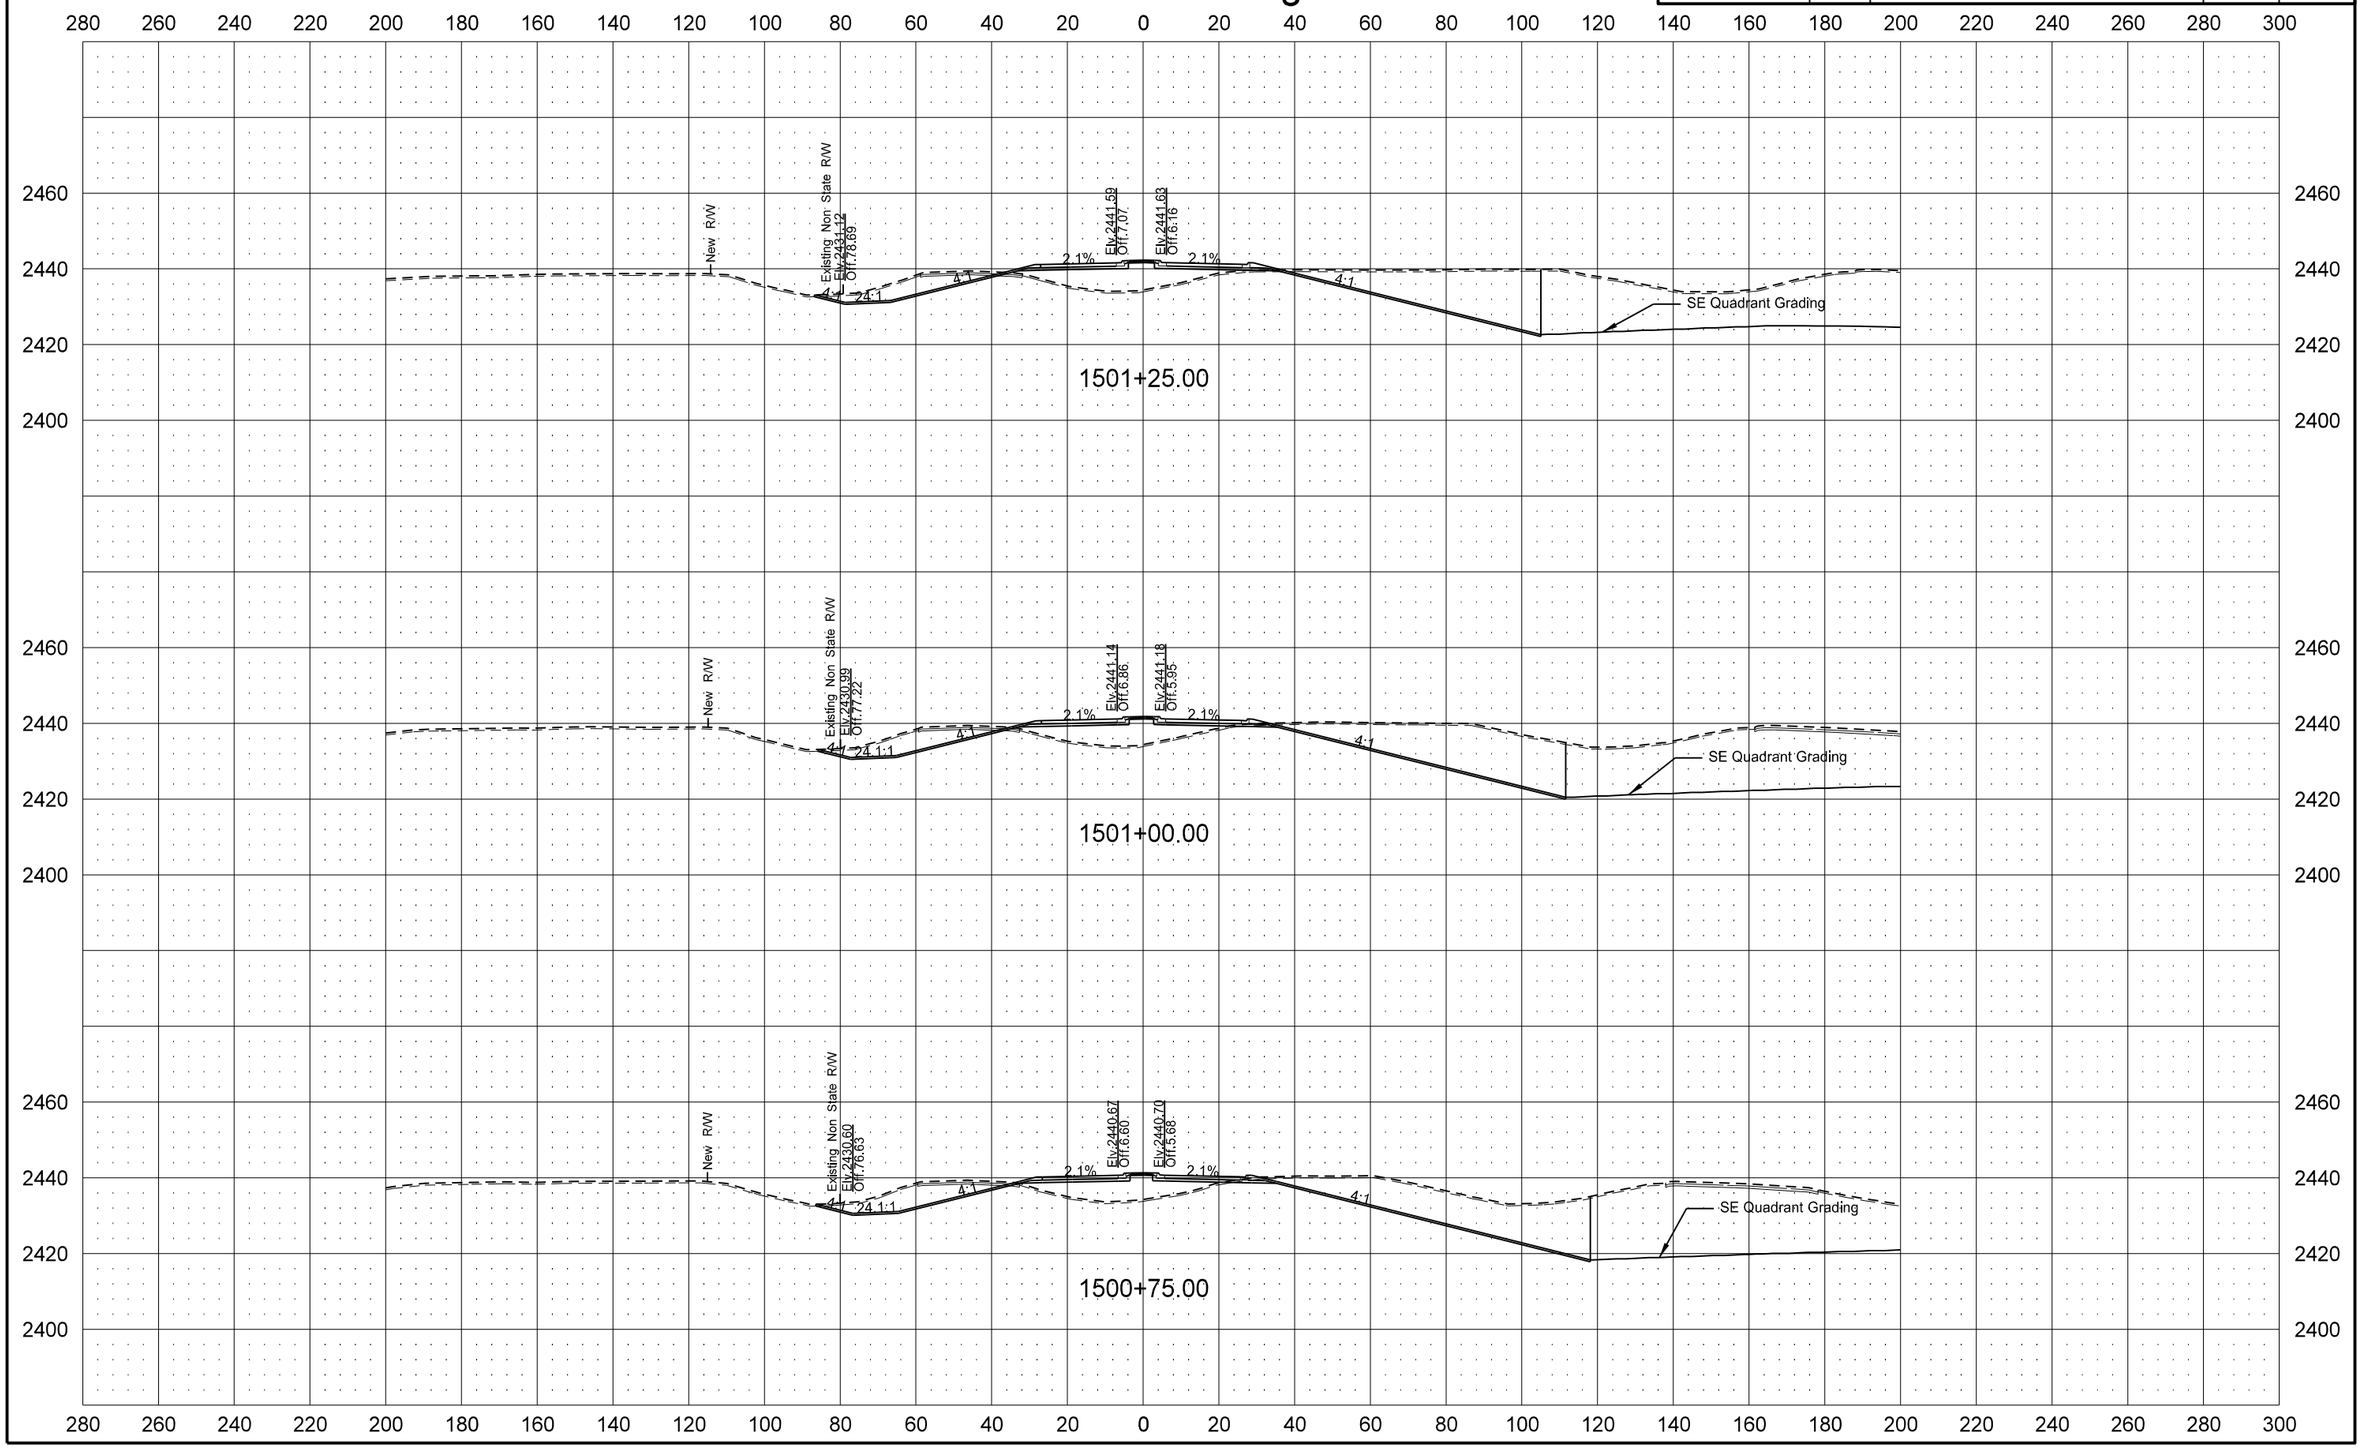

STATE	PROJECT NO.	SECTION NO.	SHEET NO.
ND	SOIB-7-023(027)051	200	17

ND 23 South Leg

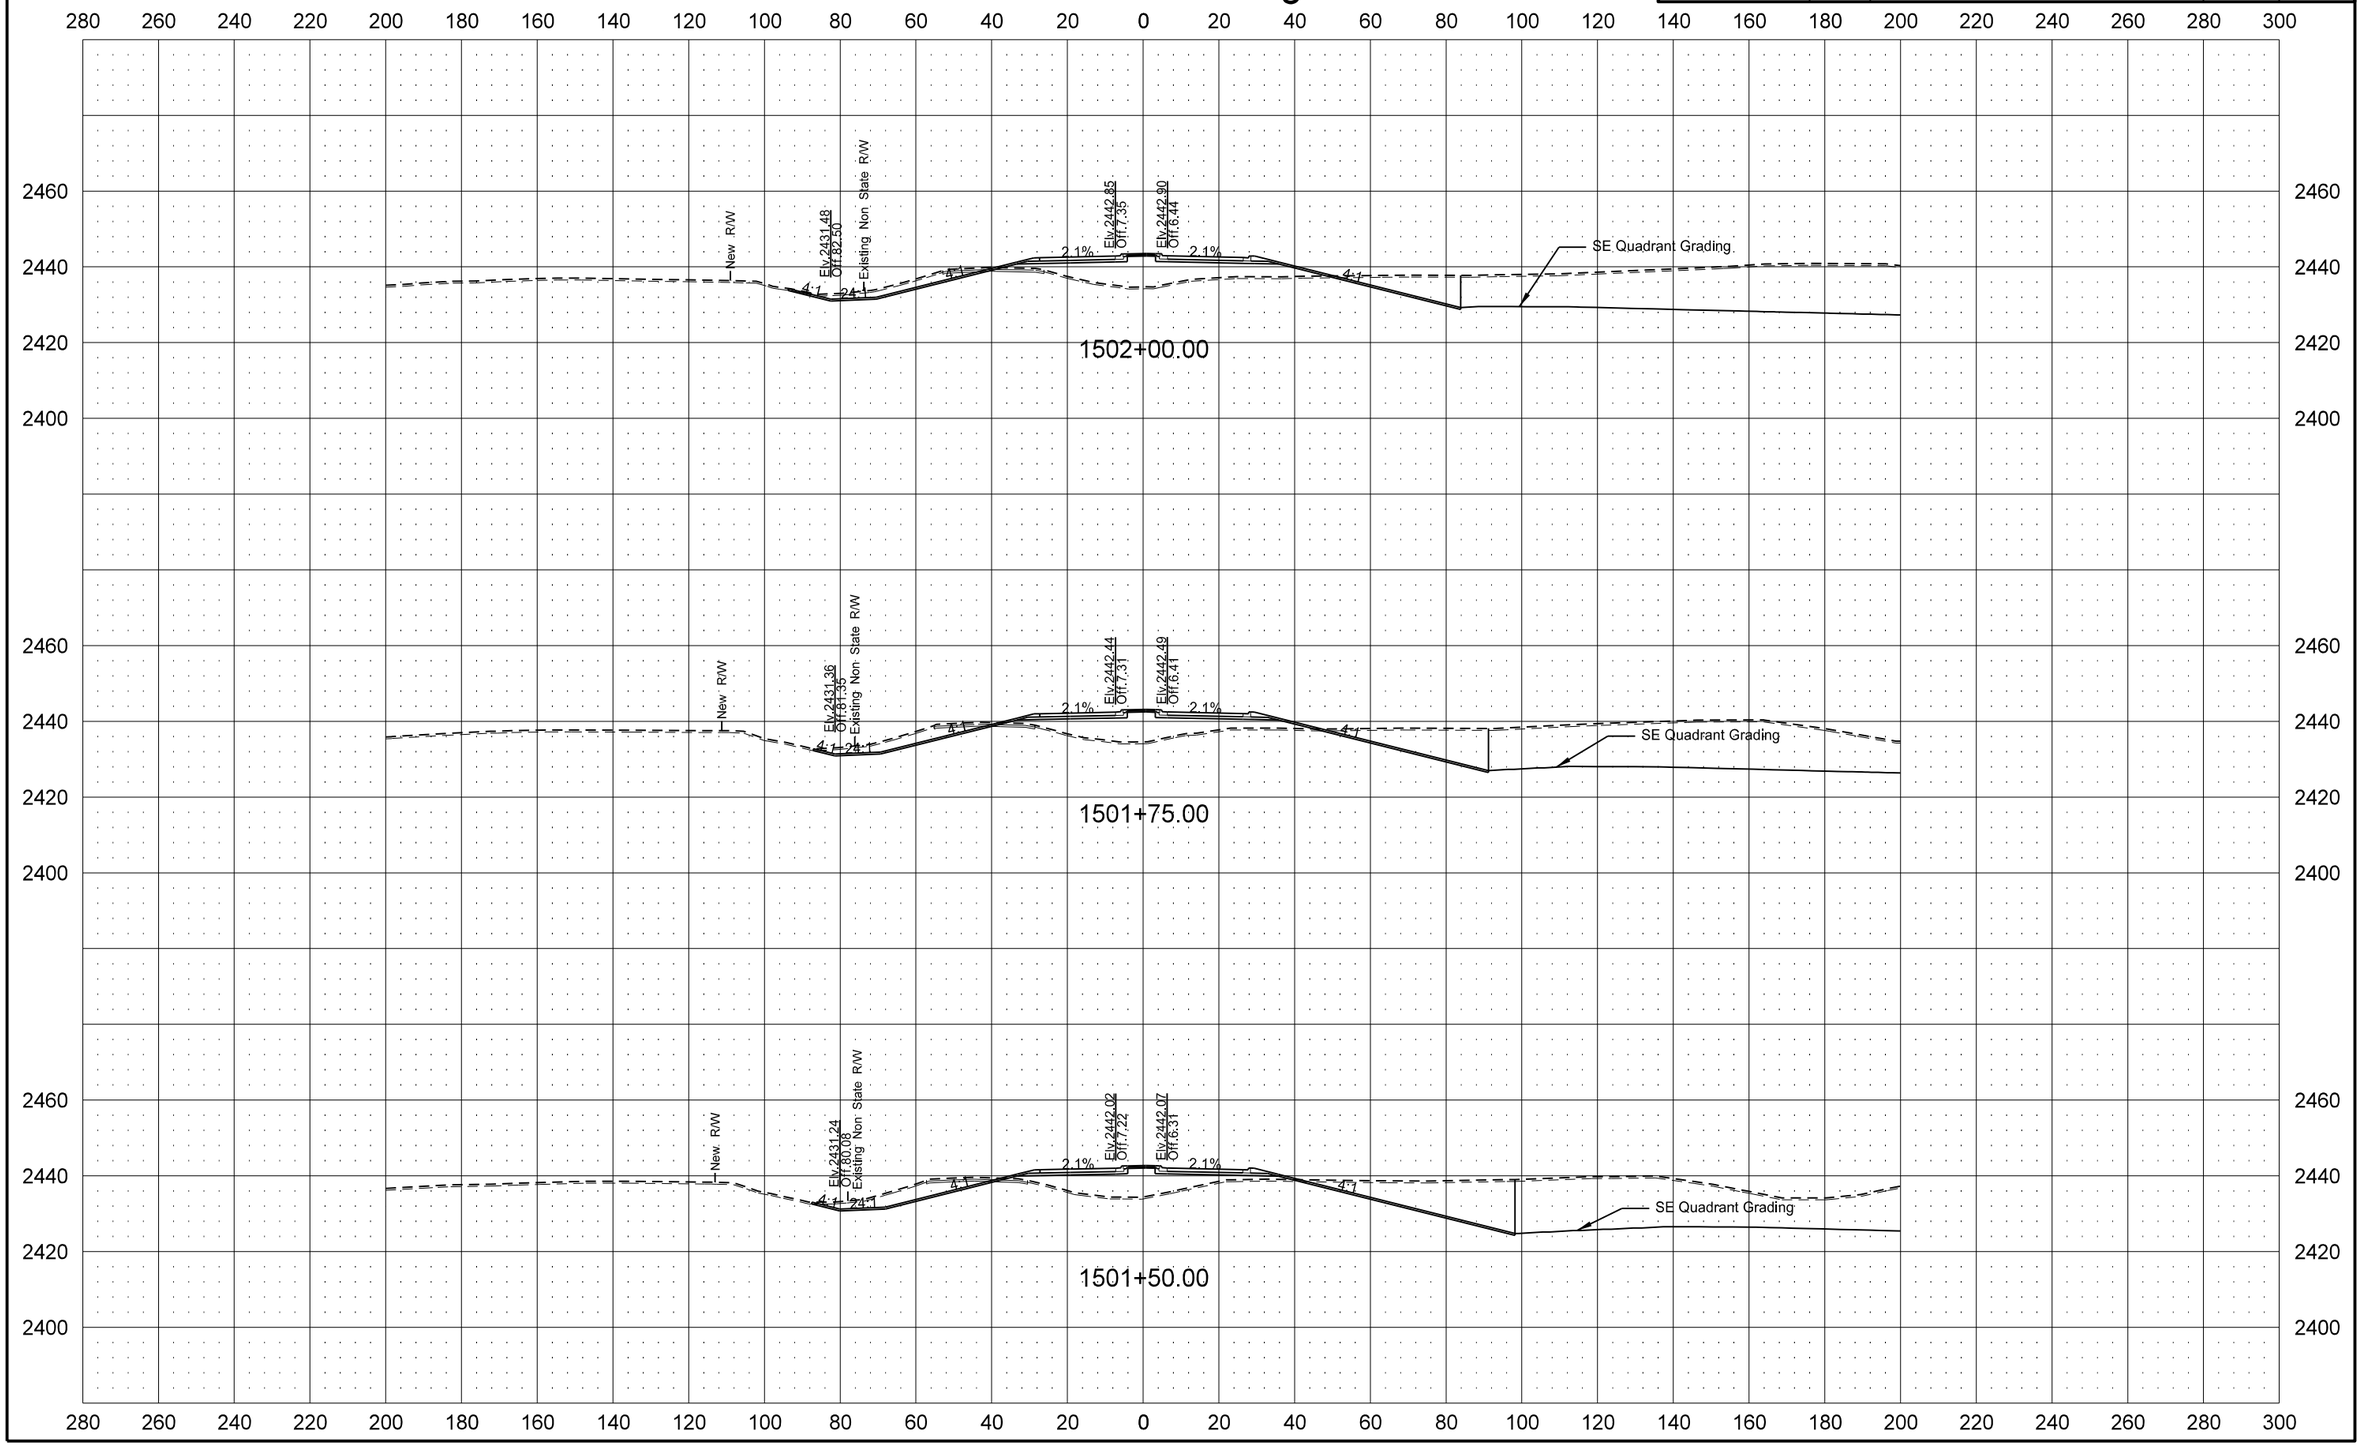

STATE	PROJECT NO.	SECTION NO.	SHEET NO.
ND	SOIB-7-023(027)051	200	18

ND 23 South Leg

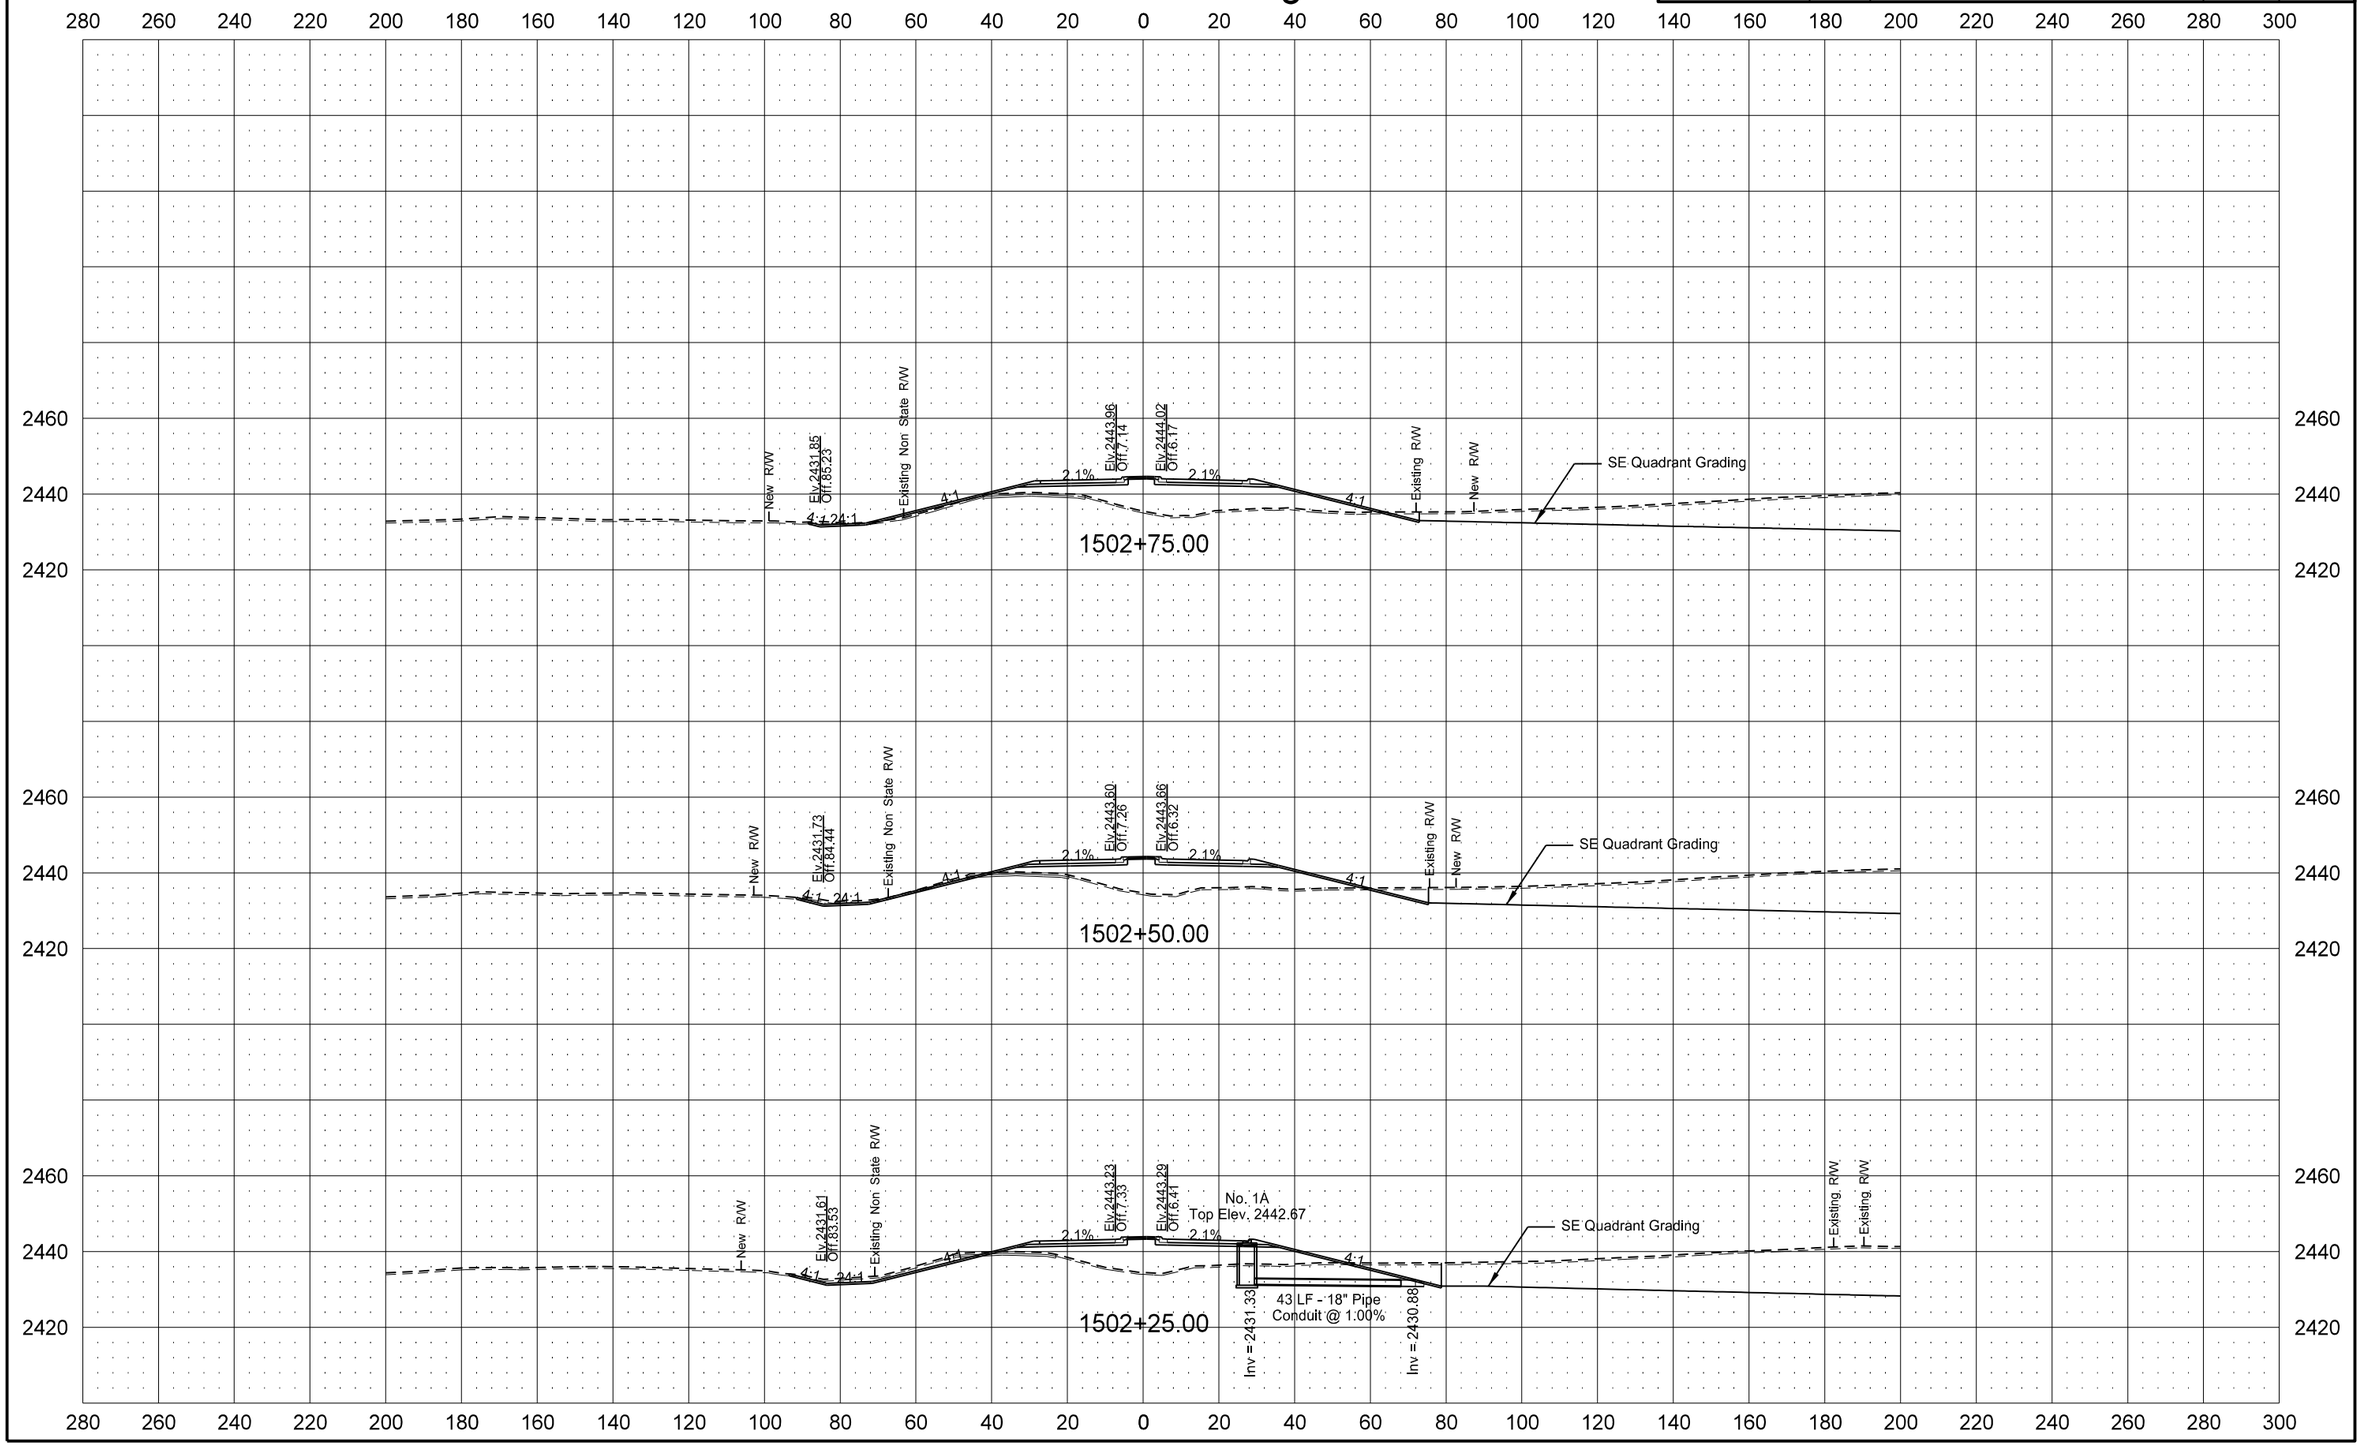

12/1/2015 4:55:45 PM cgillespie I:\Projects\7751\70023027.051\Design\Plan\200XS_001_SOUTHLEG.dgn

STATE	PROJECT NO.	SECTION NO.	SHEET NO.
ND	SOIB-7-023(027)051	200	19

ND 23 South Leg

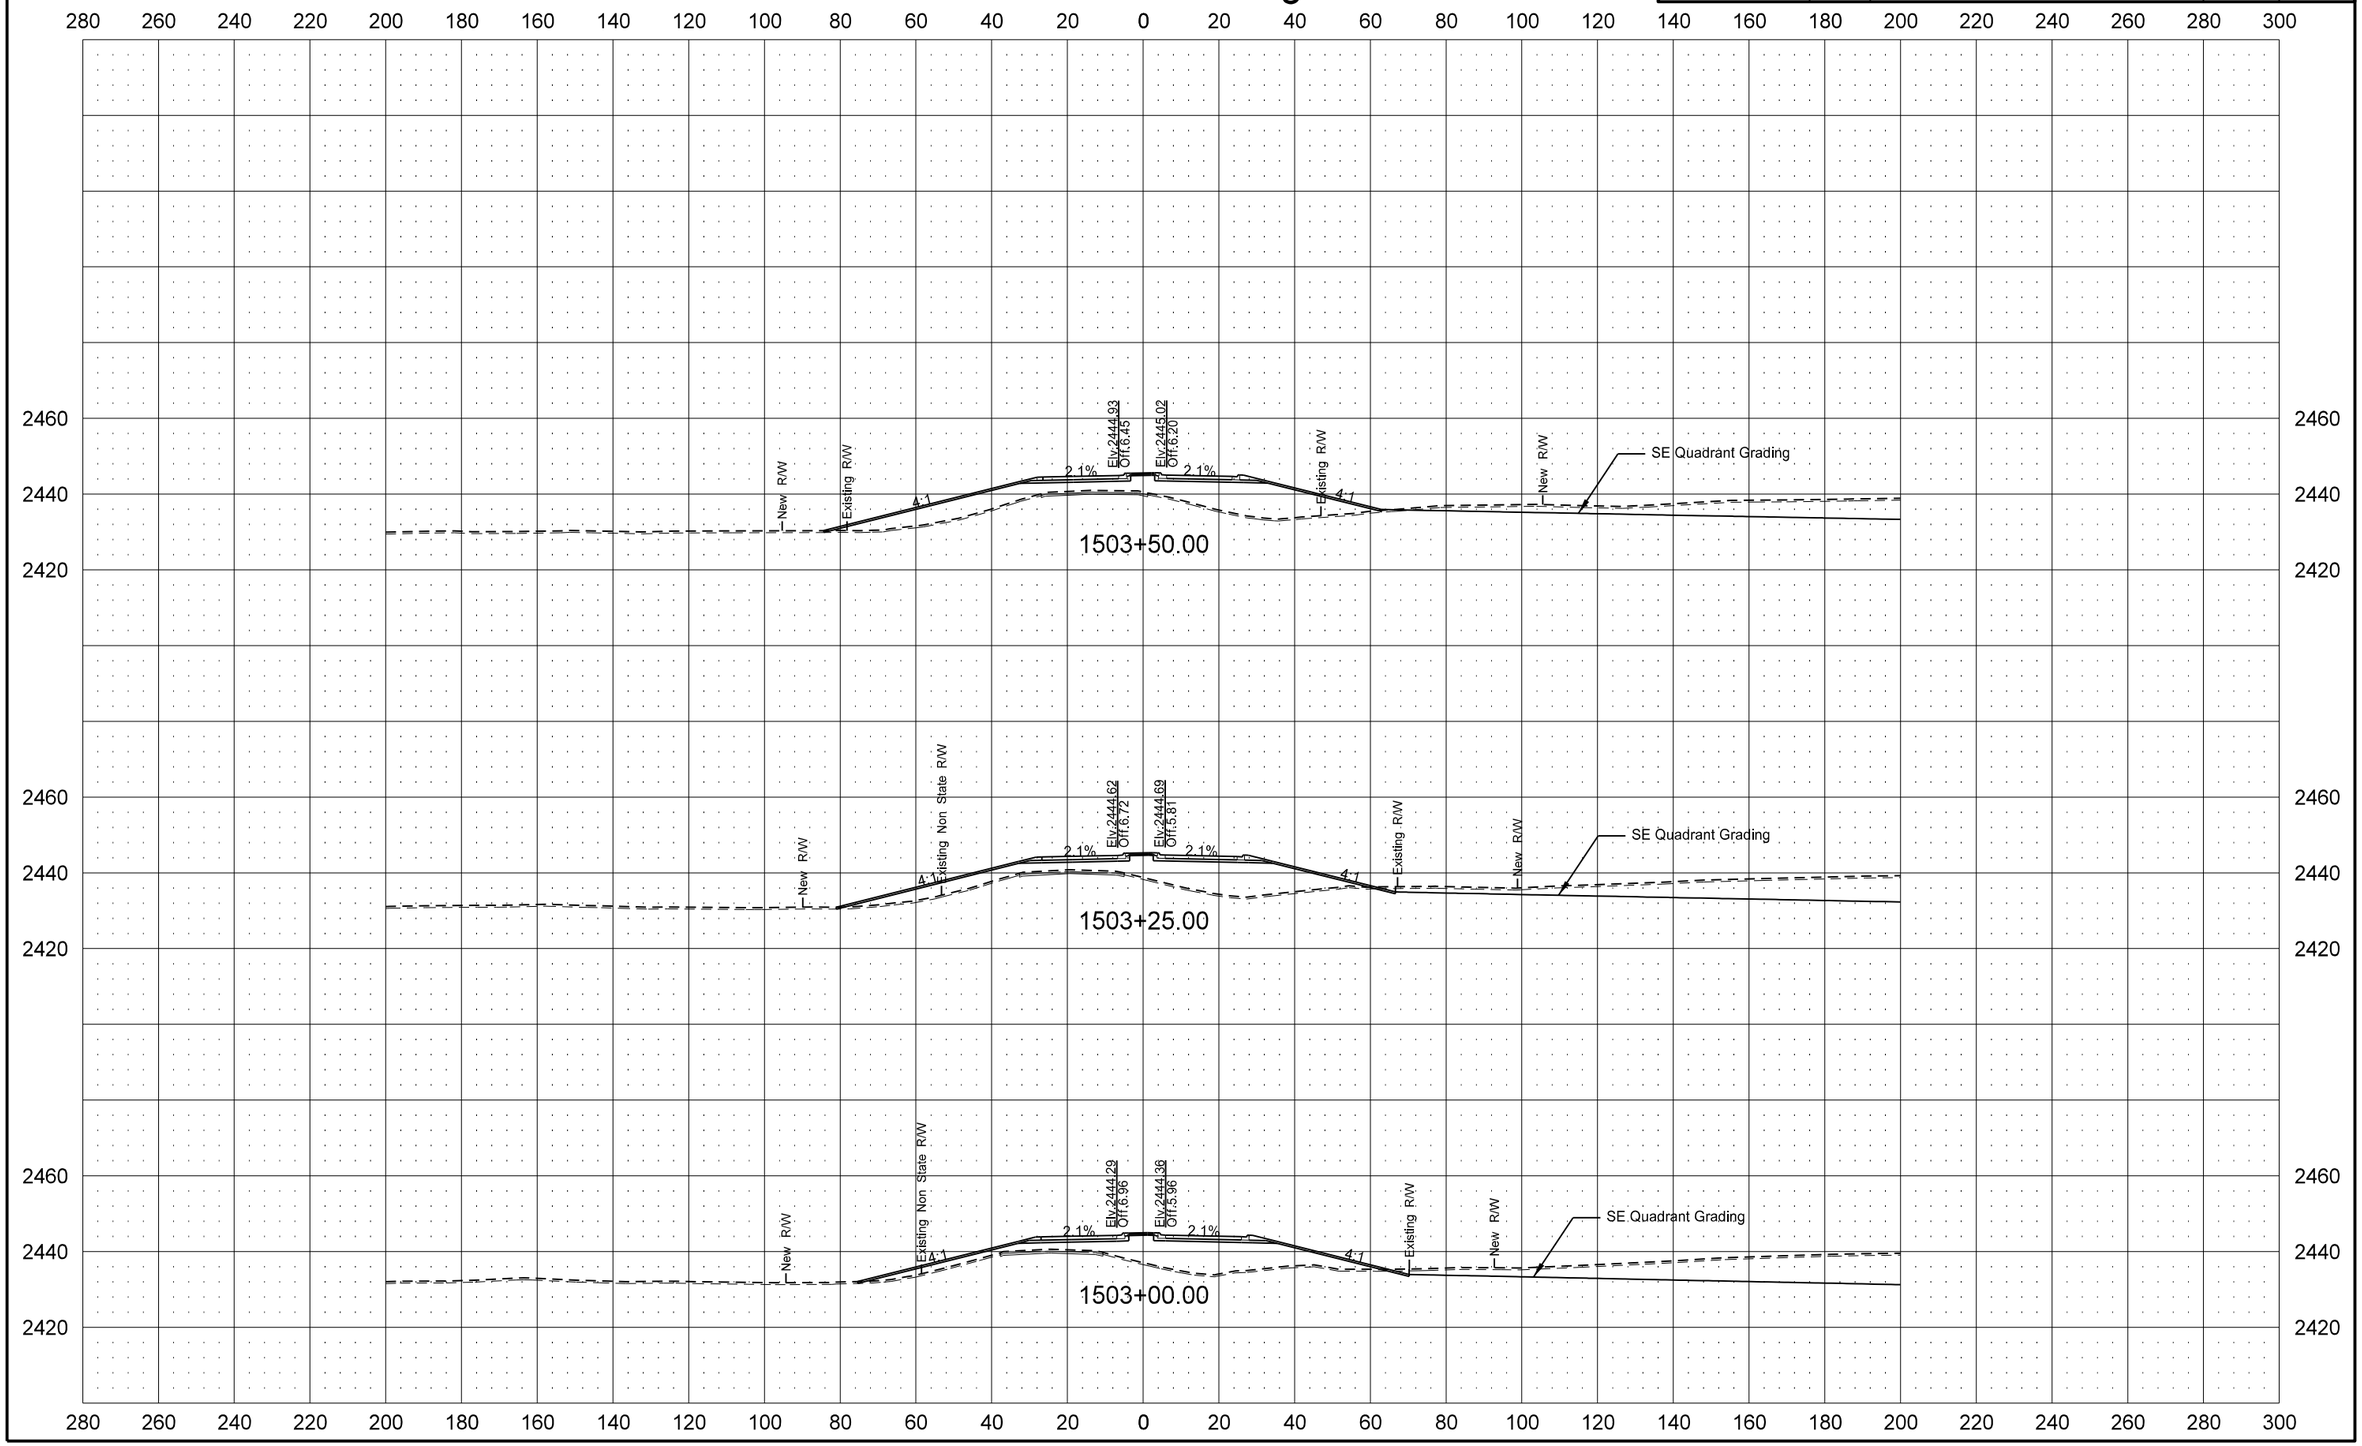

STATE	PROJECT NO.	SECTION NO.	SHEET NO.
ND	SOIB-7-023(027)051	200	20

ND 23 South Leg

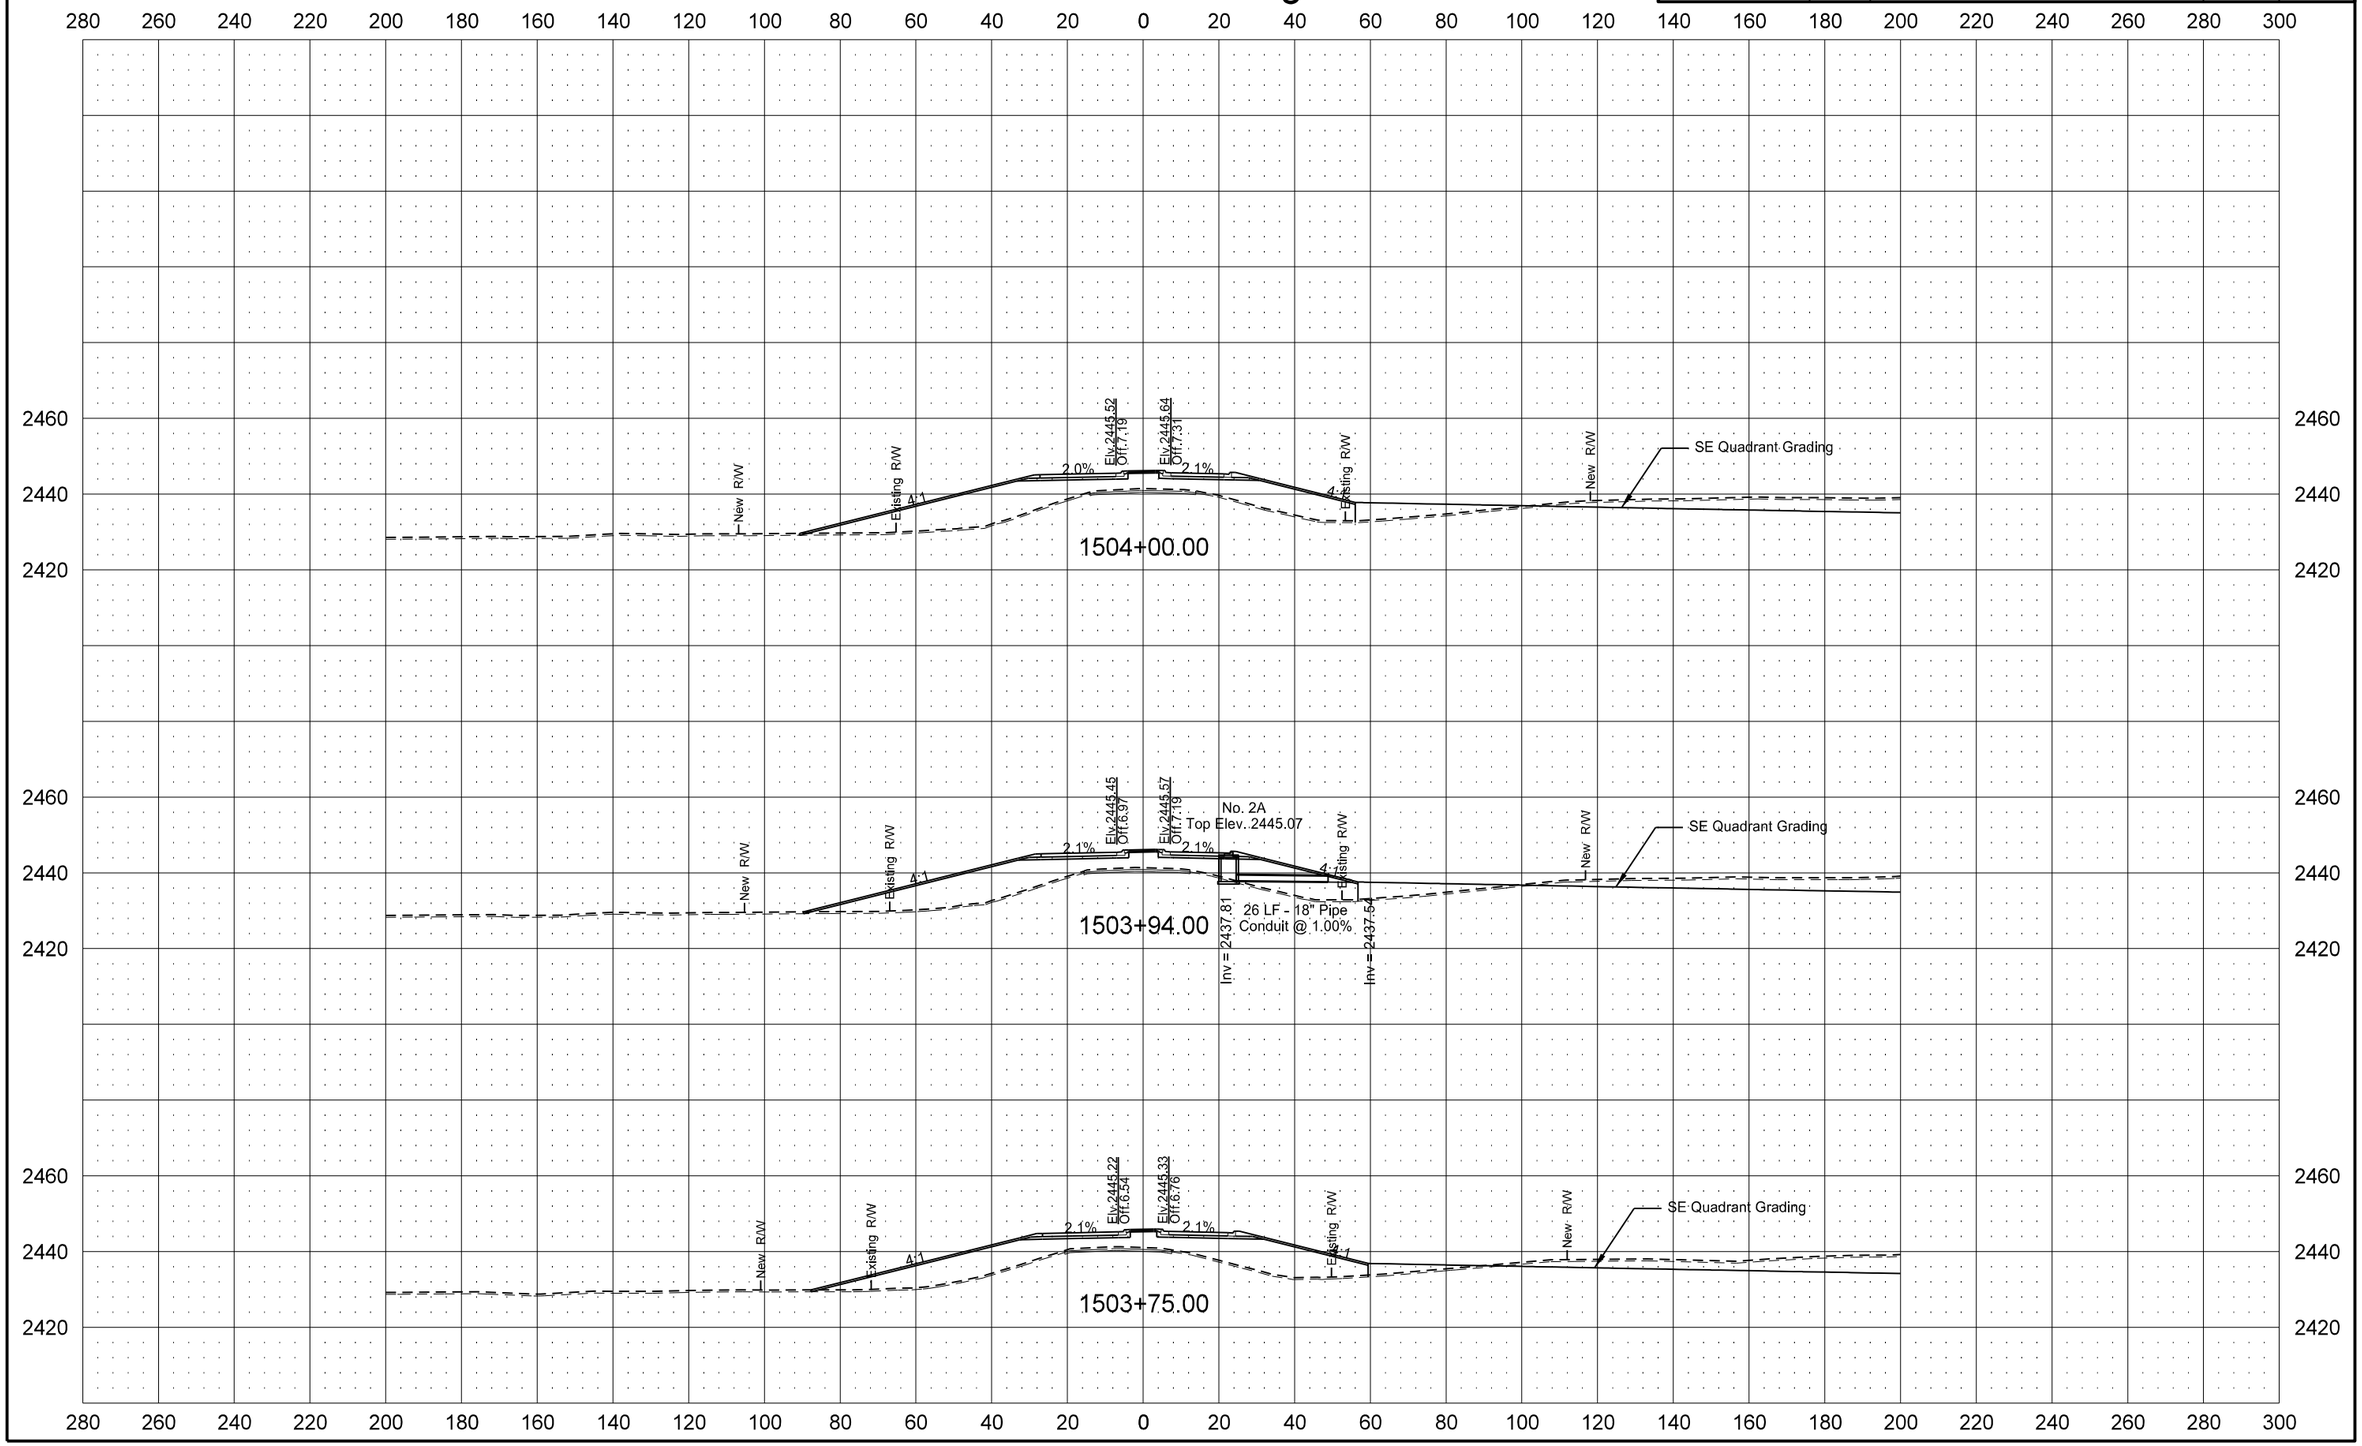

STATE	PROJECT NO.	SECTION NO.	SHEET NO.
ND	SOIB-7-023(027)051	200	21

ND 23 South Leg

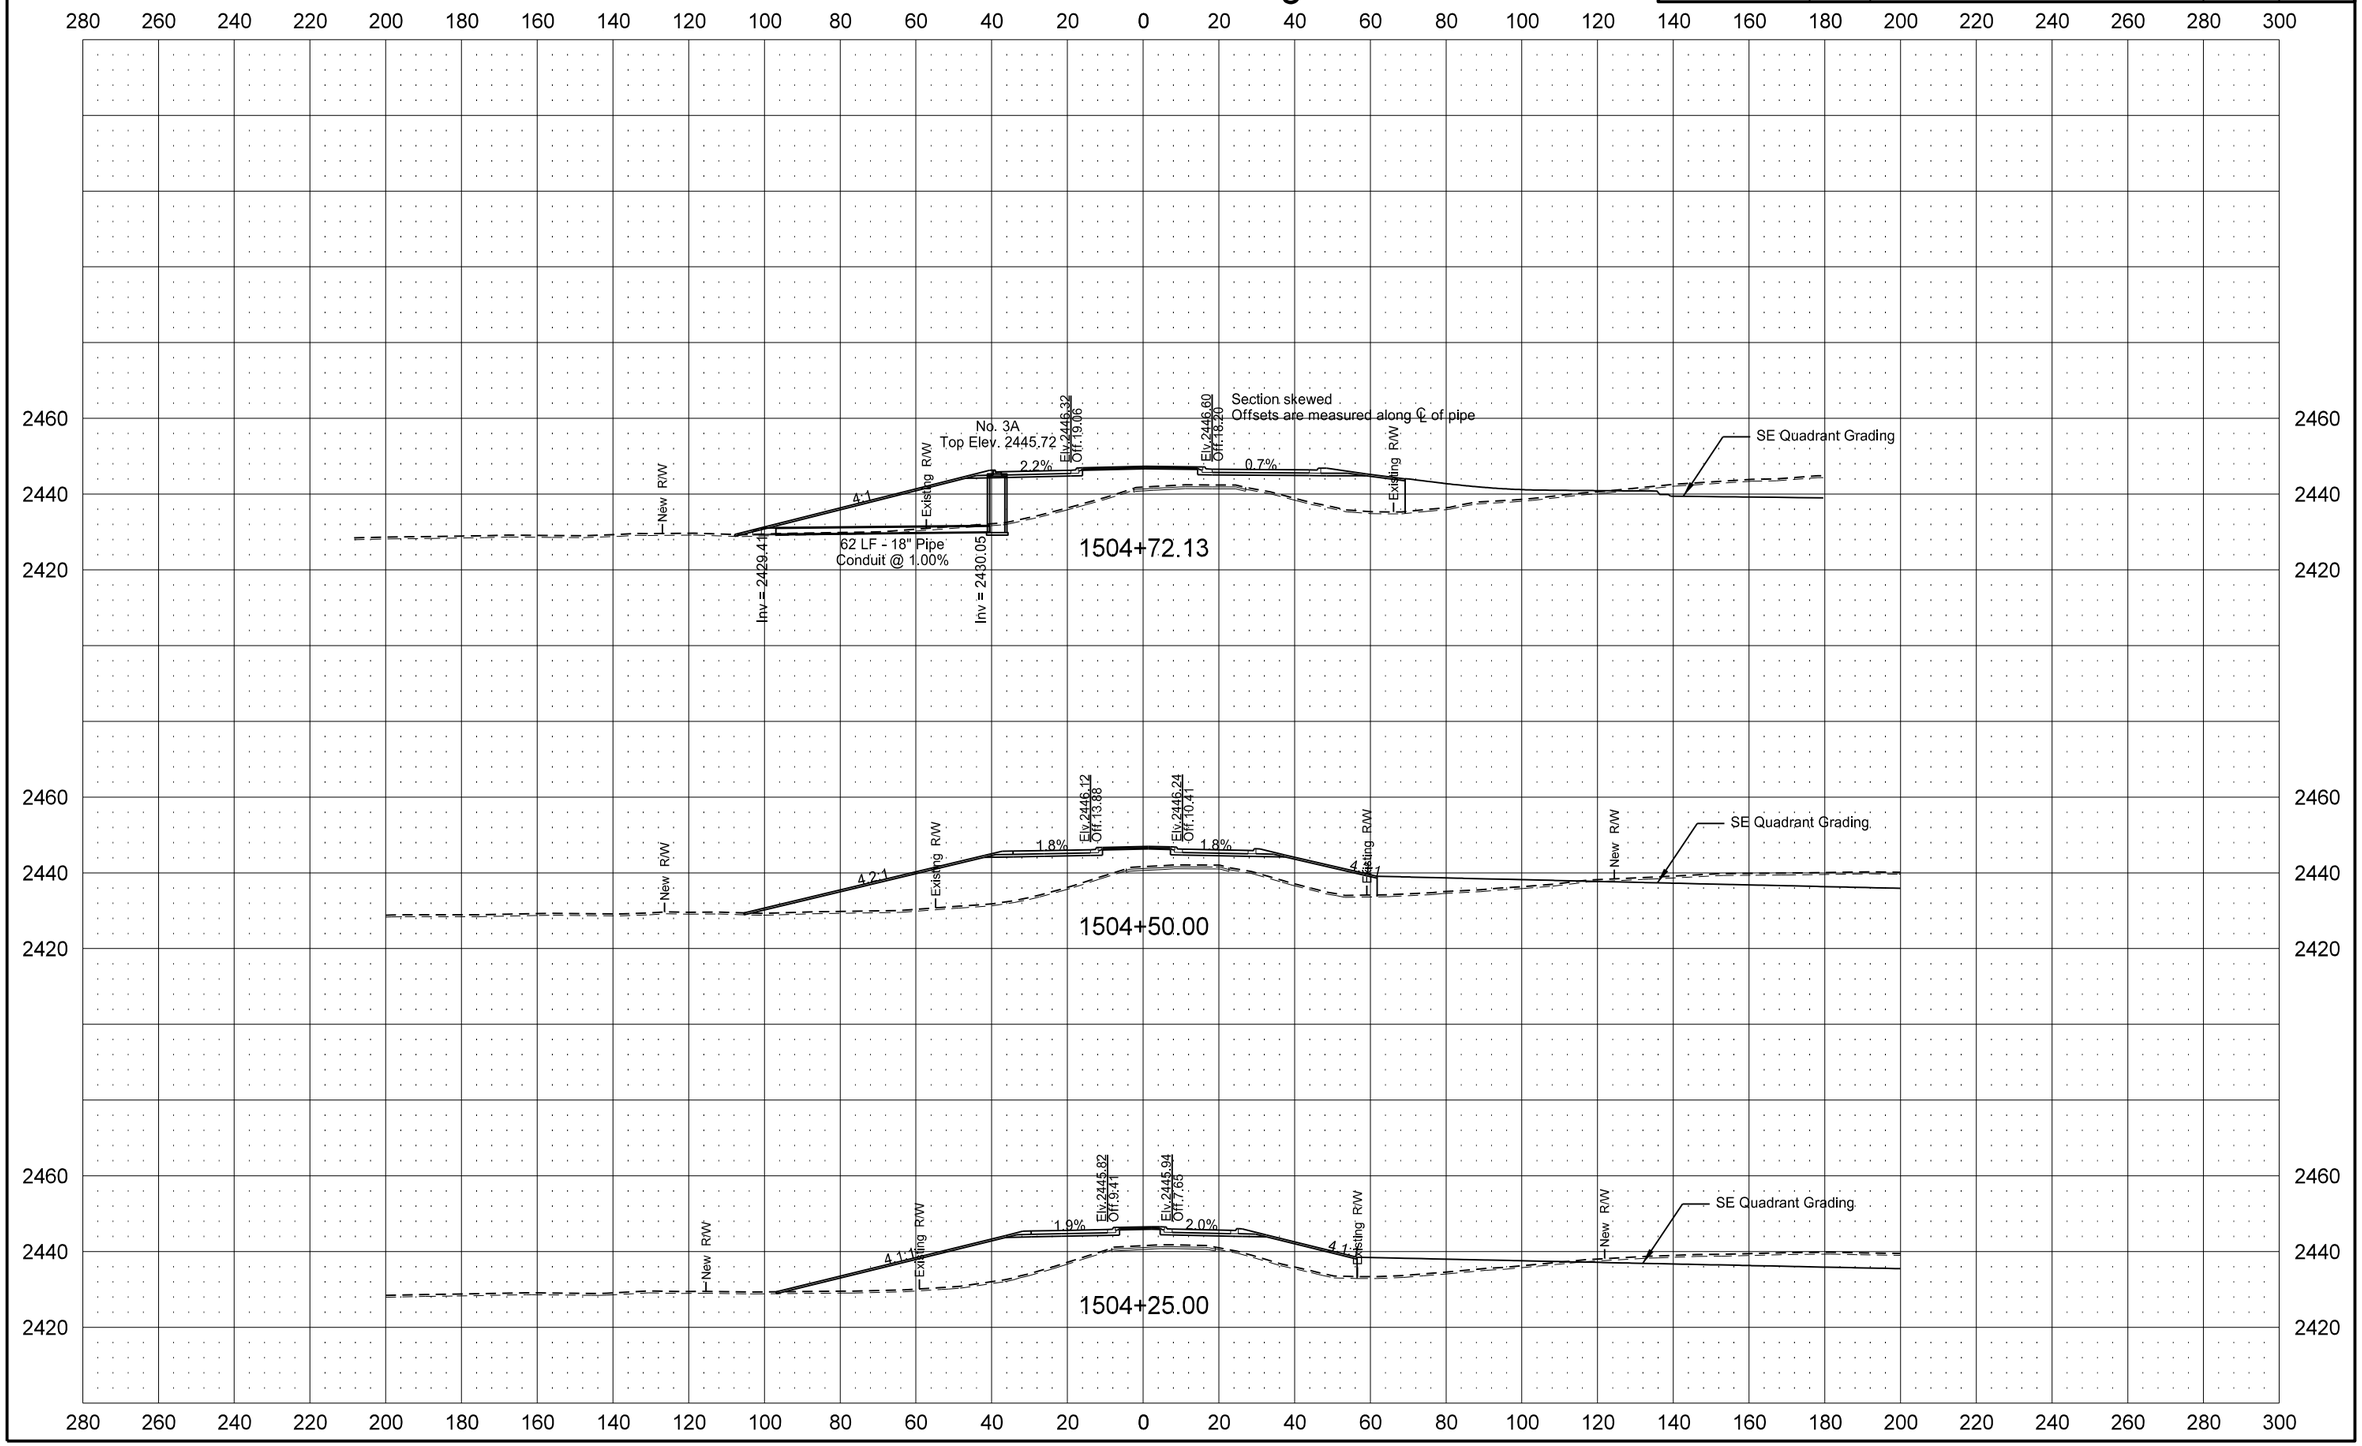

STATE	PROJECT NO.	SECTION NO.	SHEET NO.
ND	SOIB-7-023(027)051	200	22

ND 23 South Leg

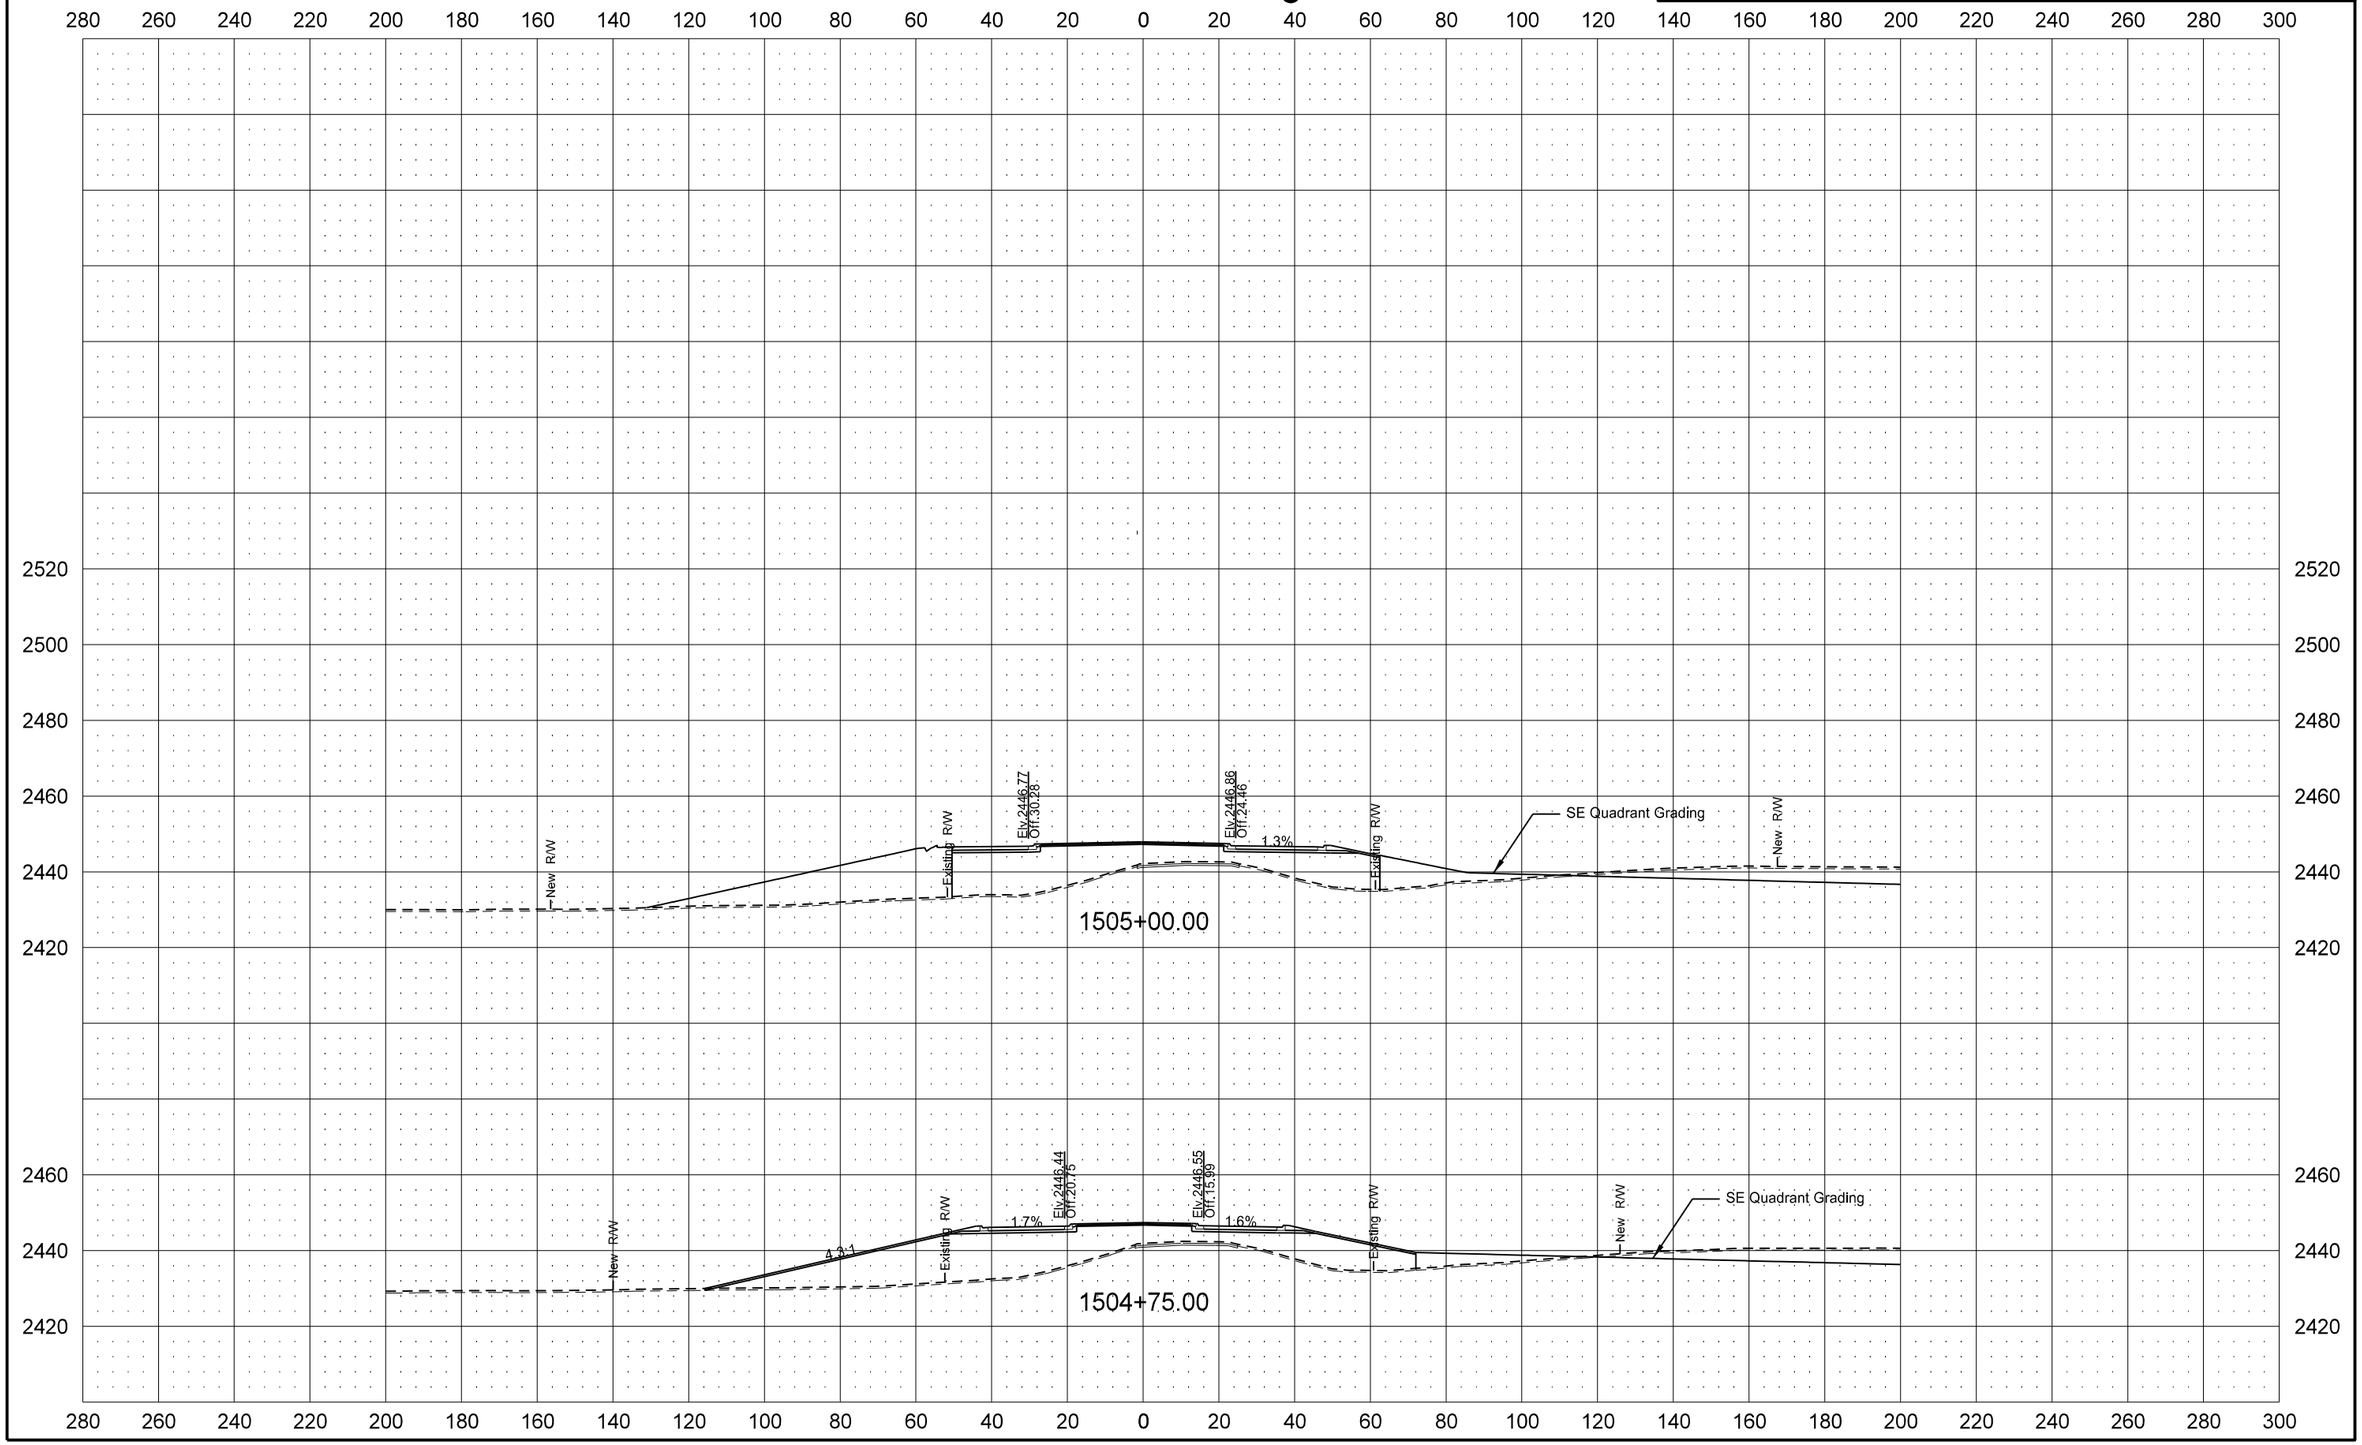

STATE	PROJECT NO.	SECTION NO.	SHEET NO.
ND	SOIB-7-023(027)051	200	23

Field Drive 1499+52 RT South Leg

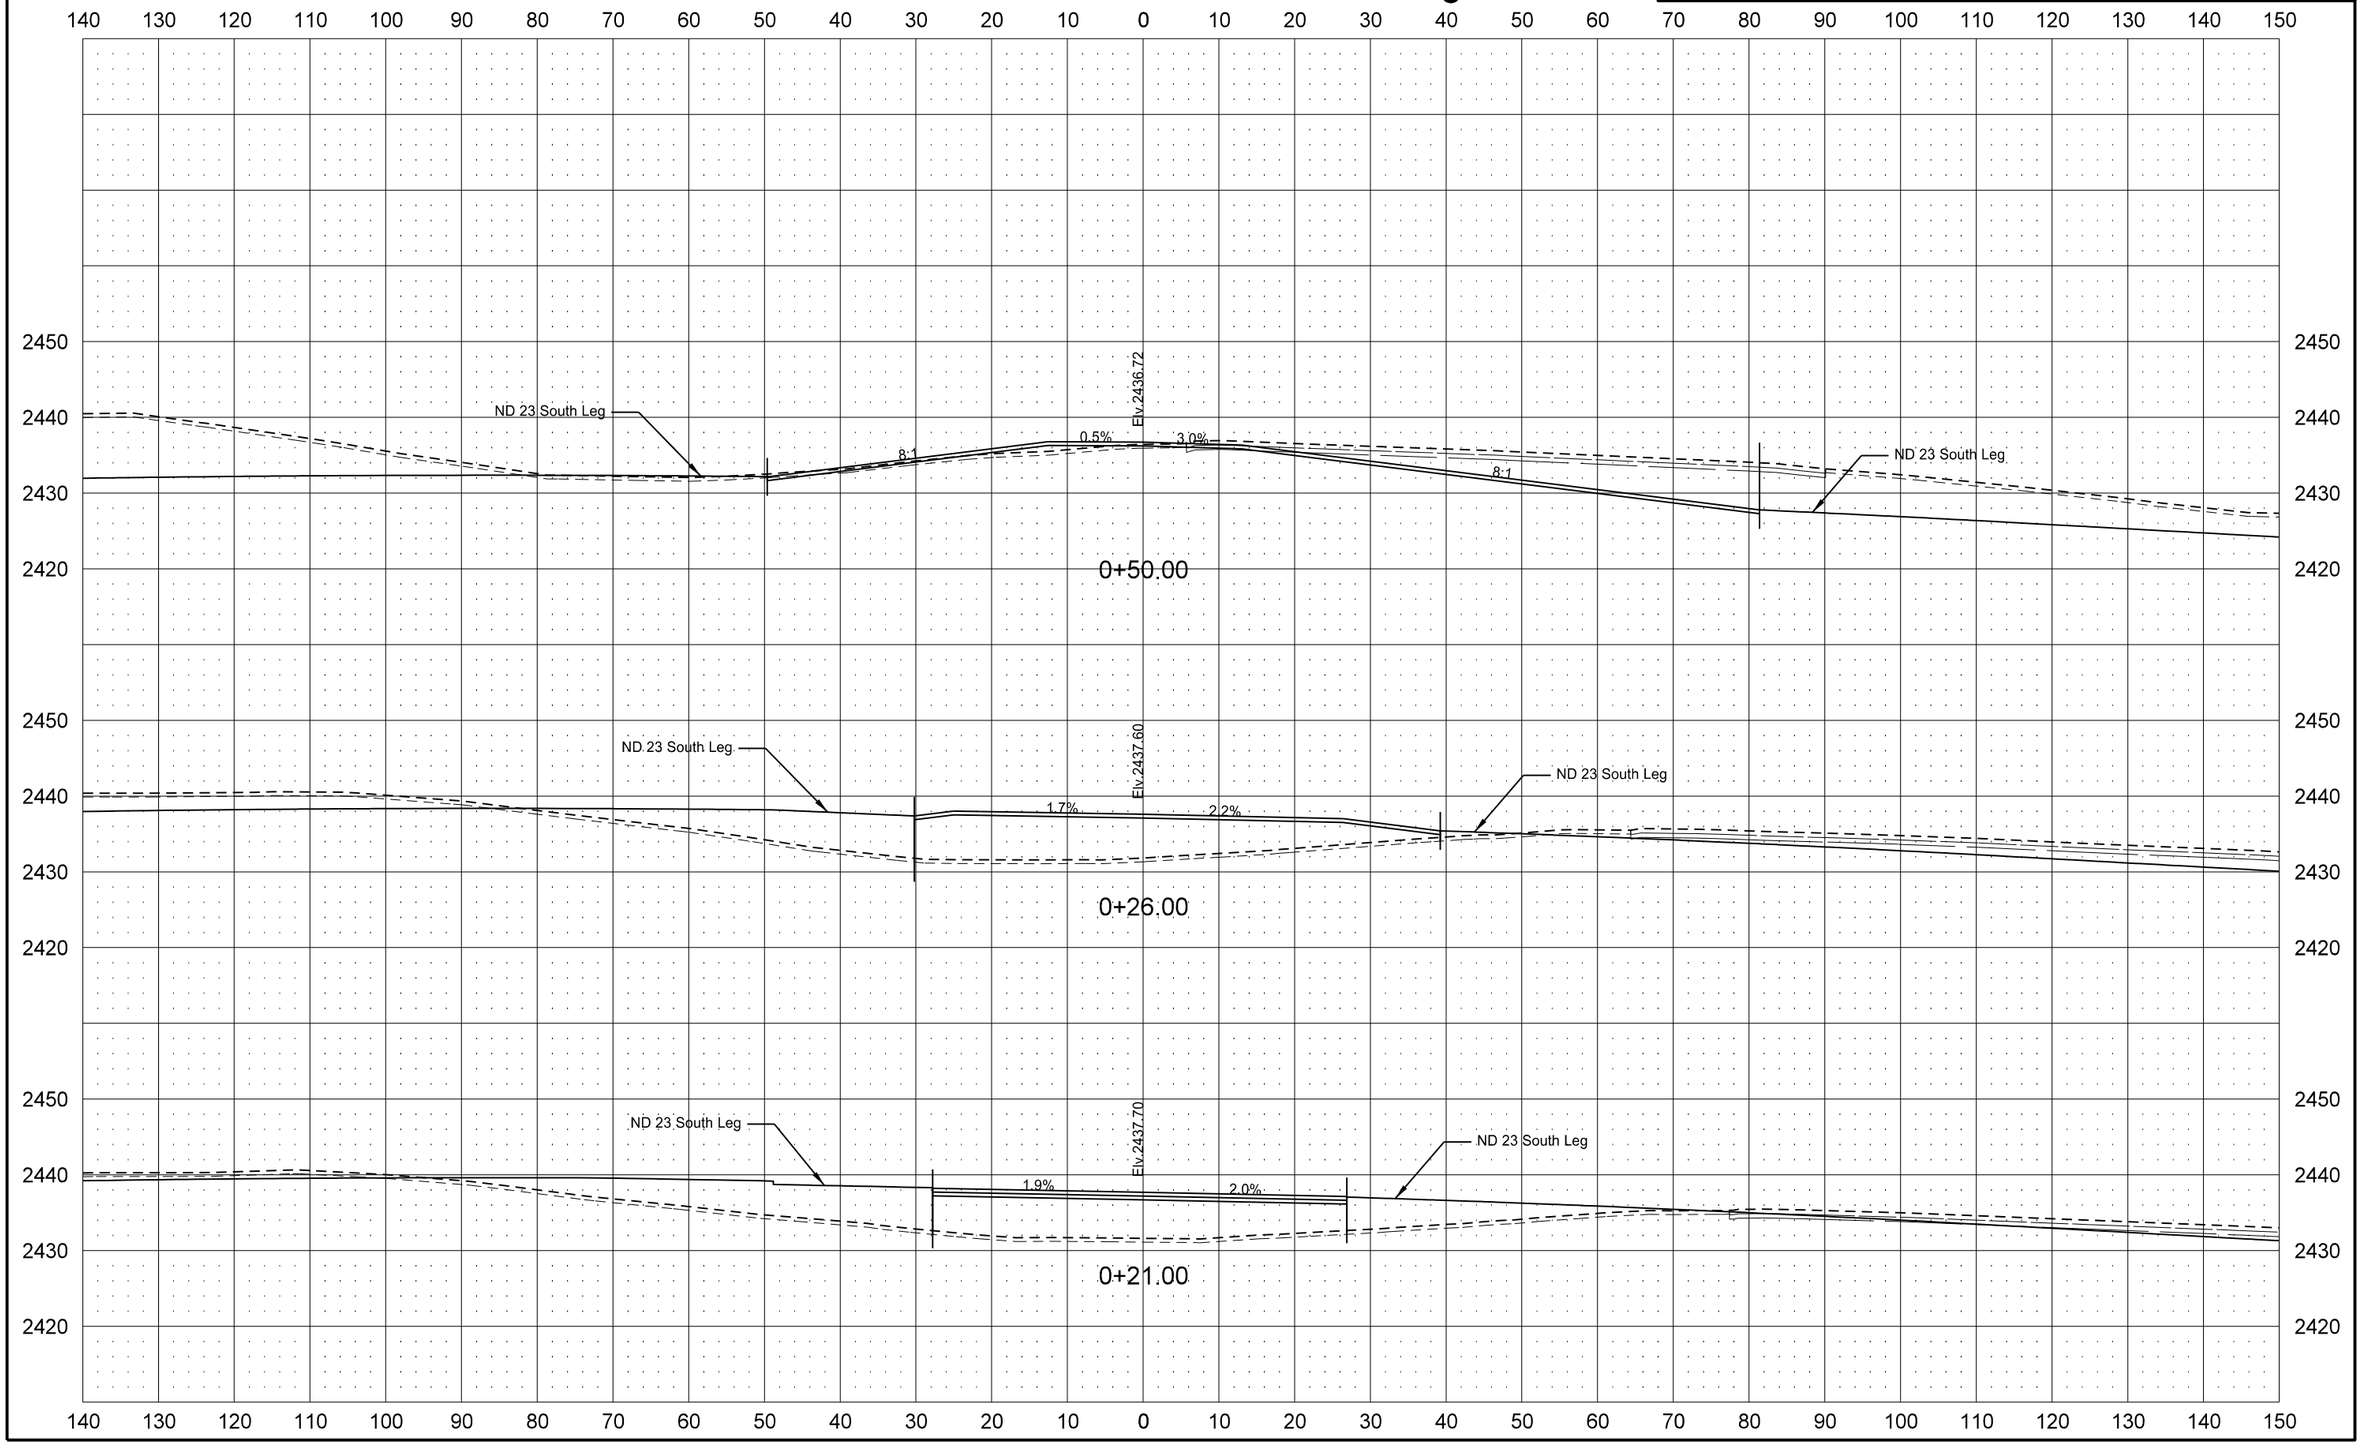

STATE	PROJECT NO.	SECTION NO.	SHEET NO.
ND	SOIB-7-023(027)051	200	24

Field Drive 1499+52 RT South Leg

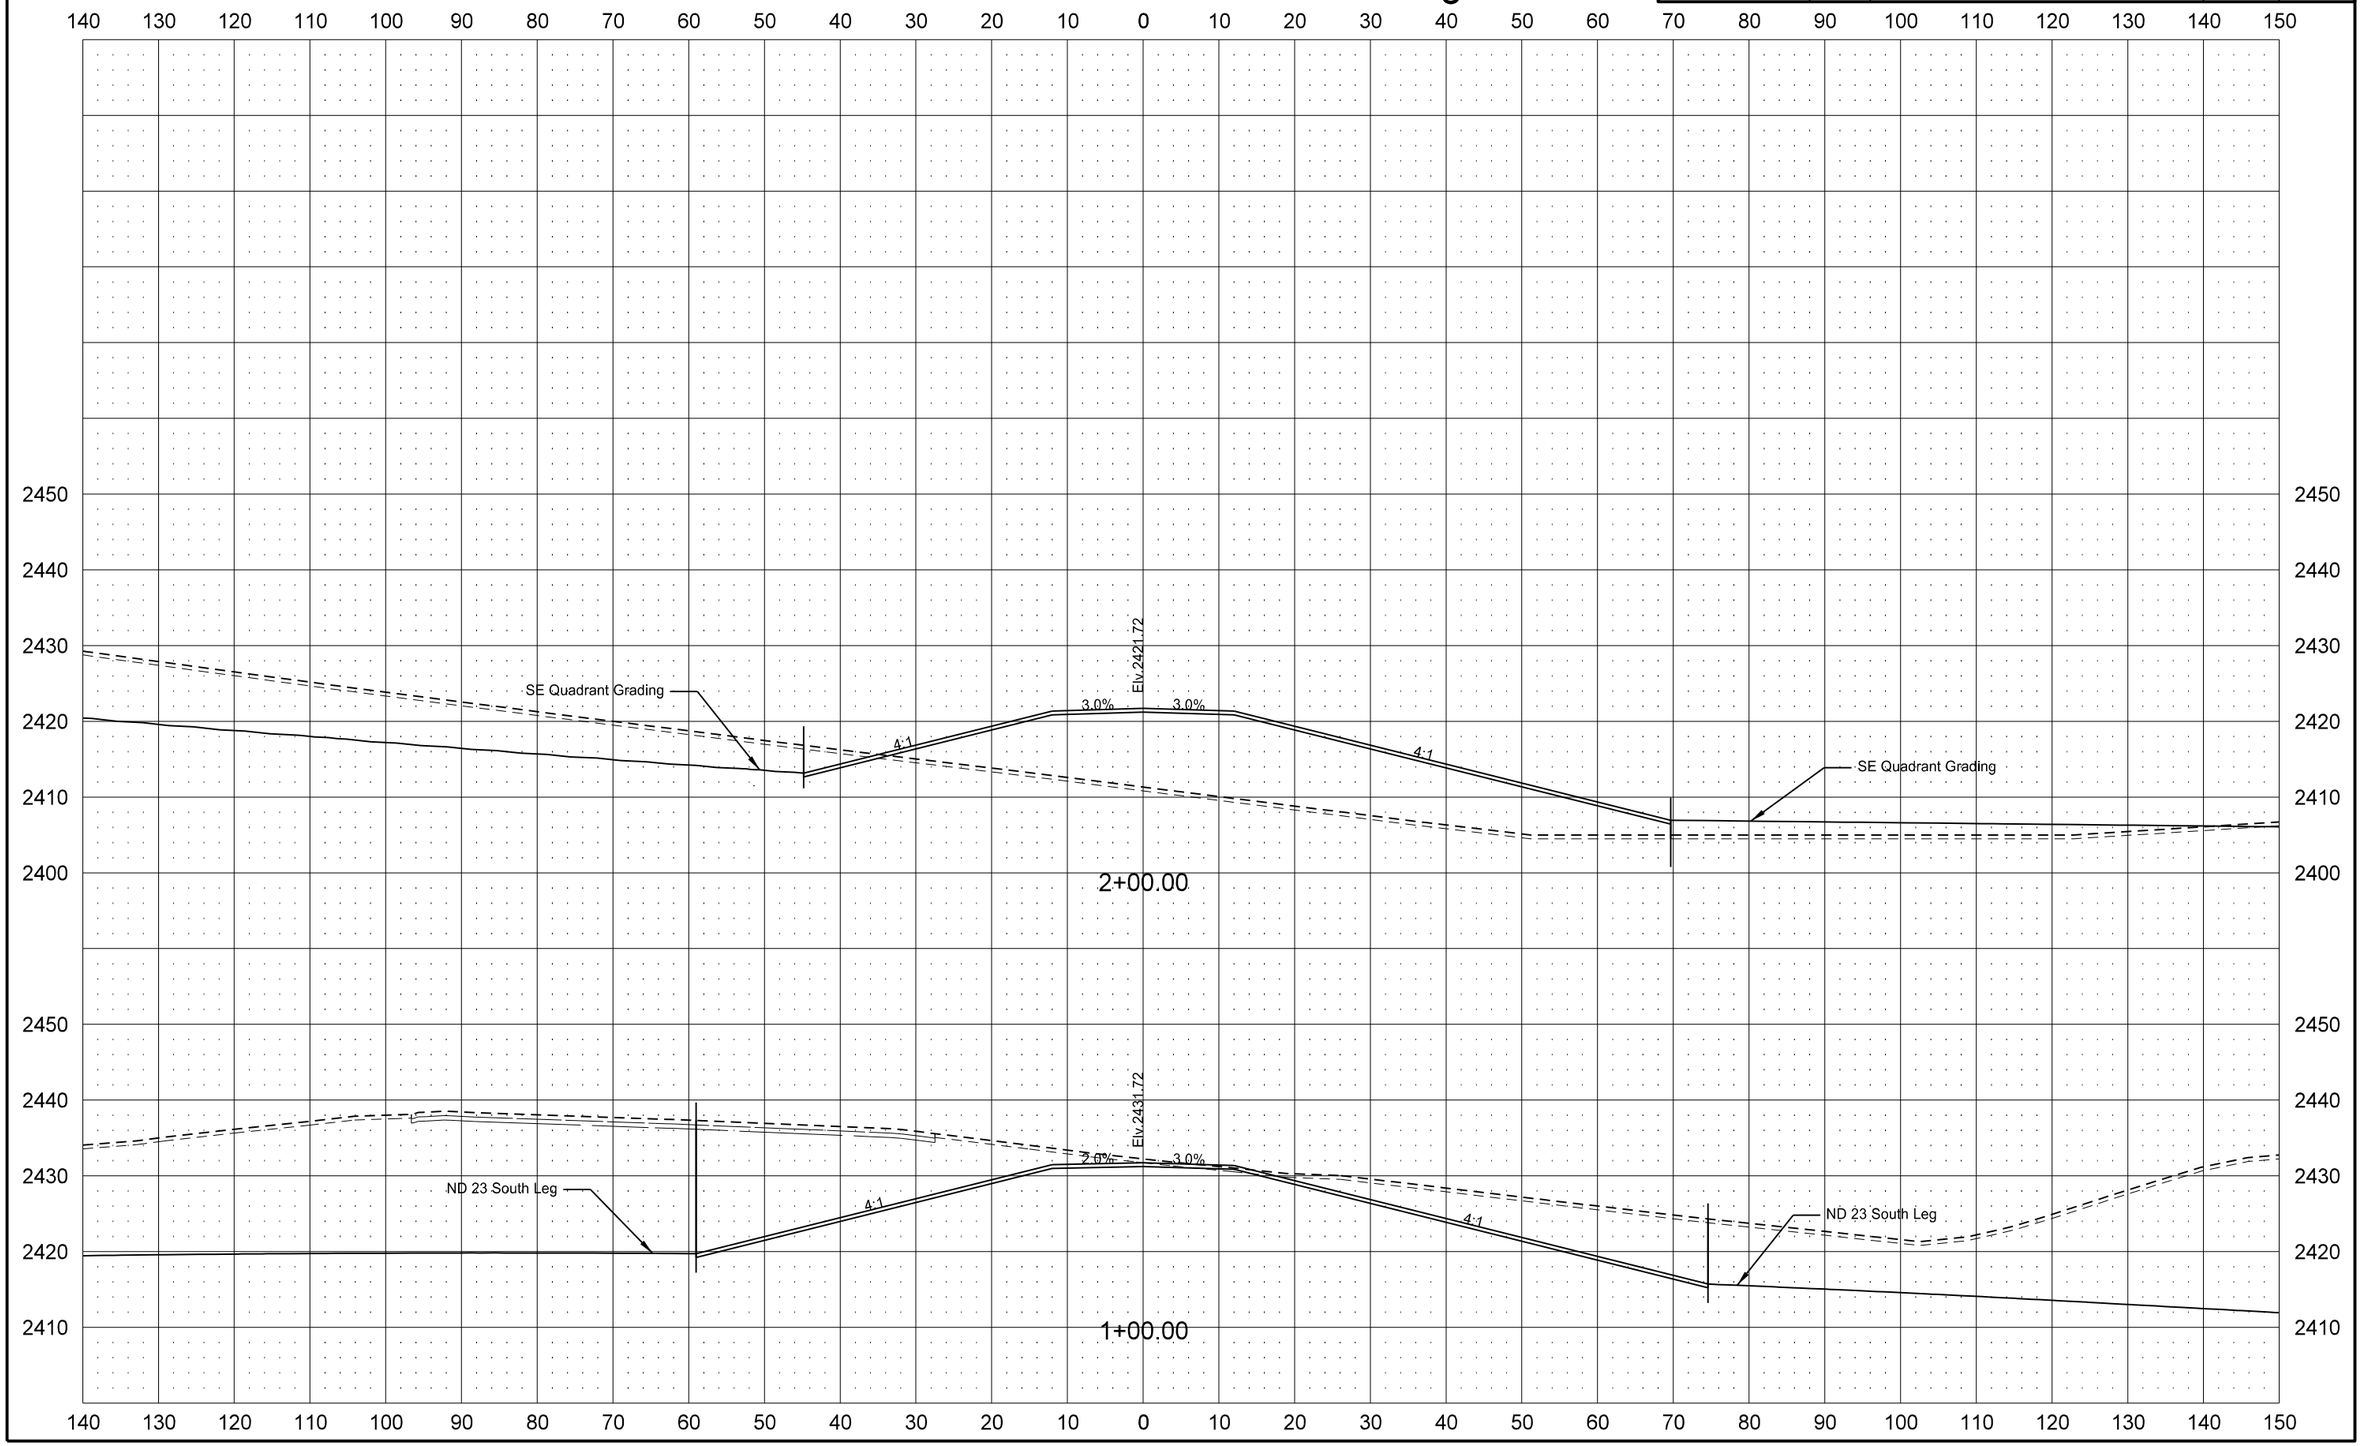

STATE	PROJECT NO.	SECTION NO.	SHEET NO.
ND	SOIB-7-023(027)051	200	25

Field Drive 1499+52 RT South Leg

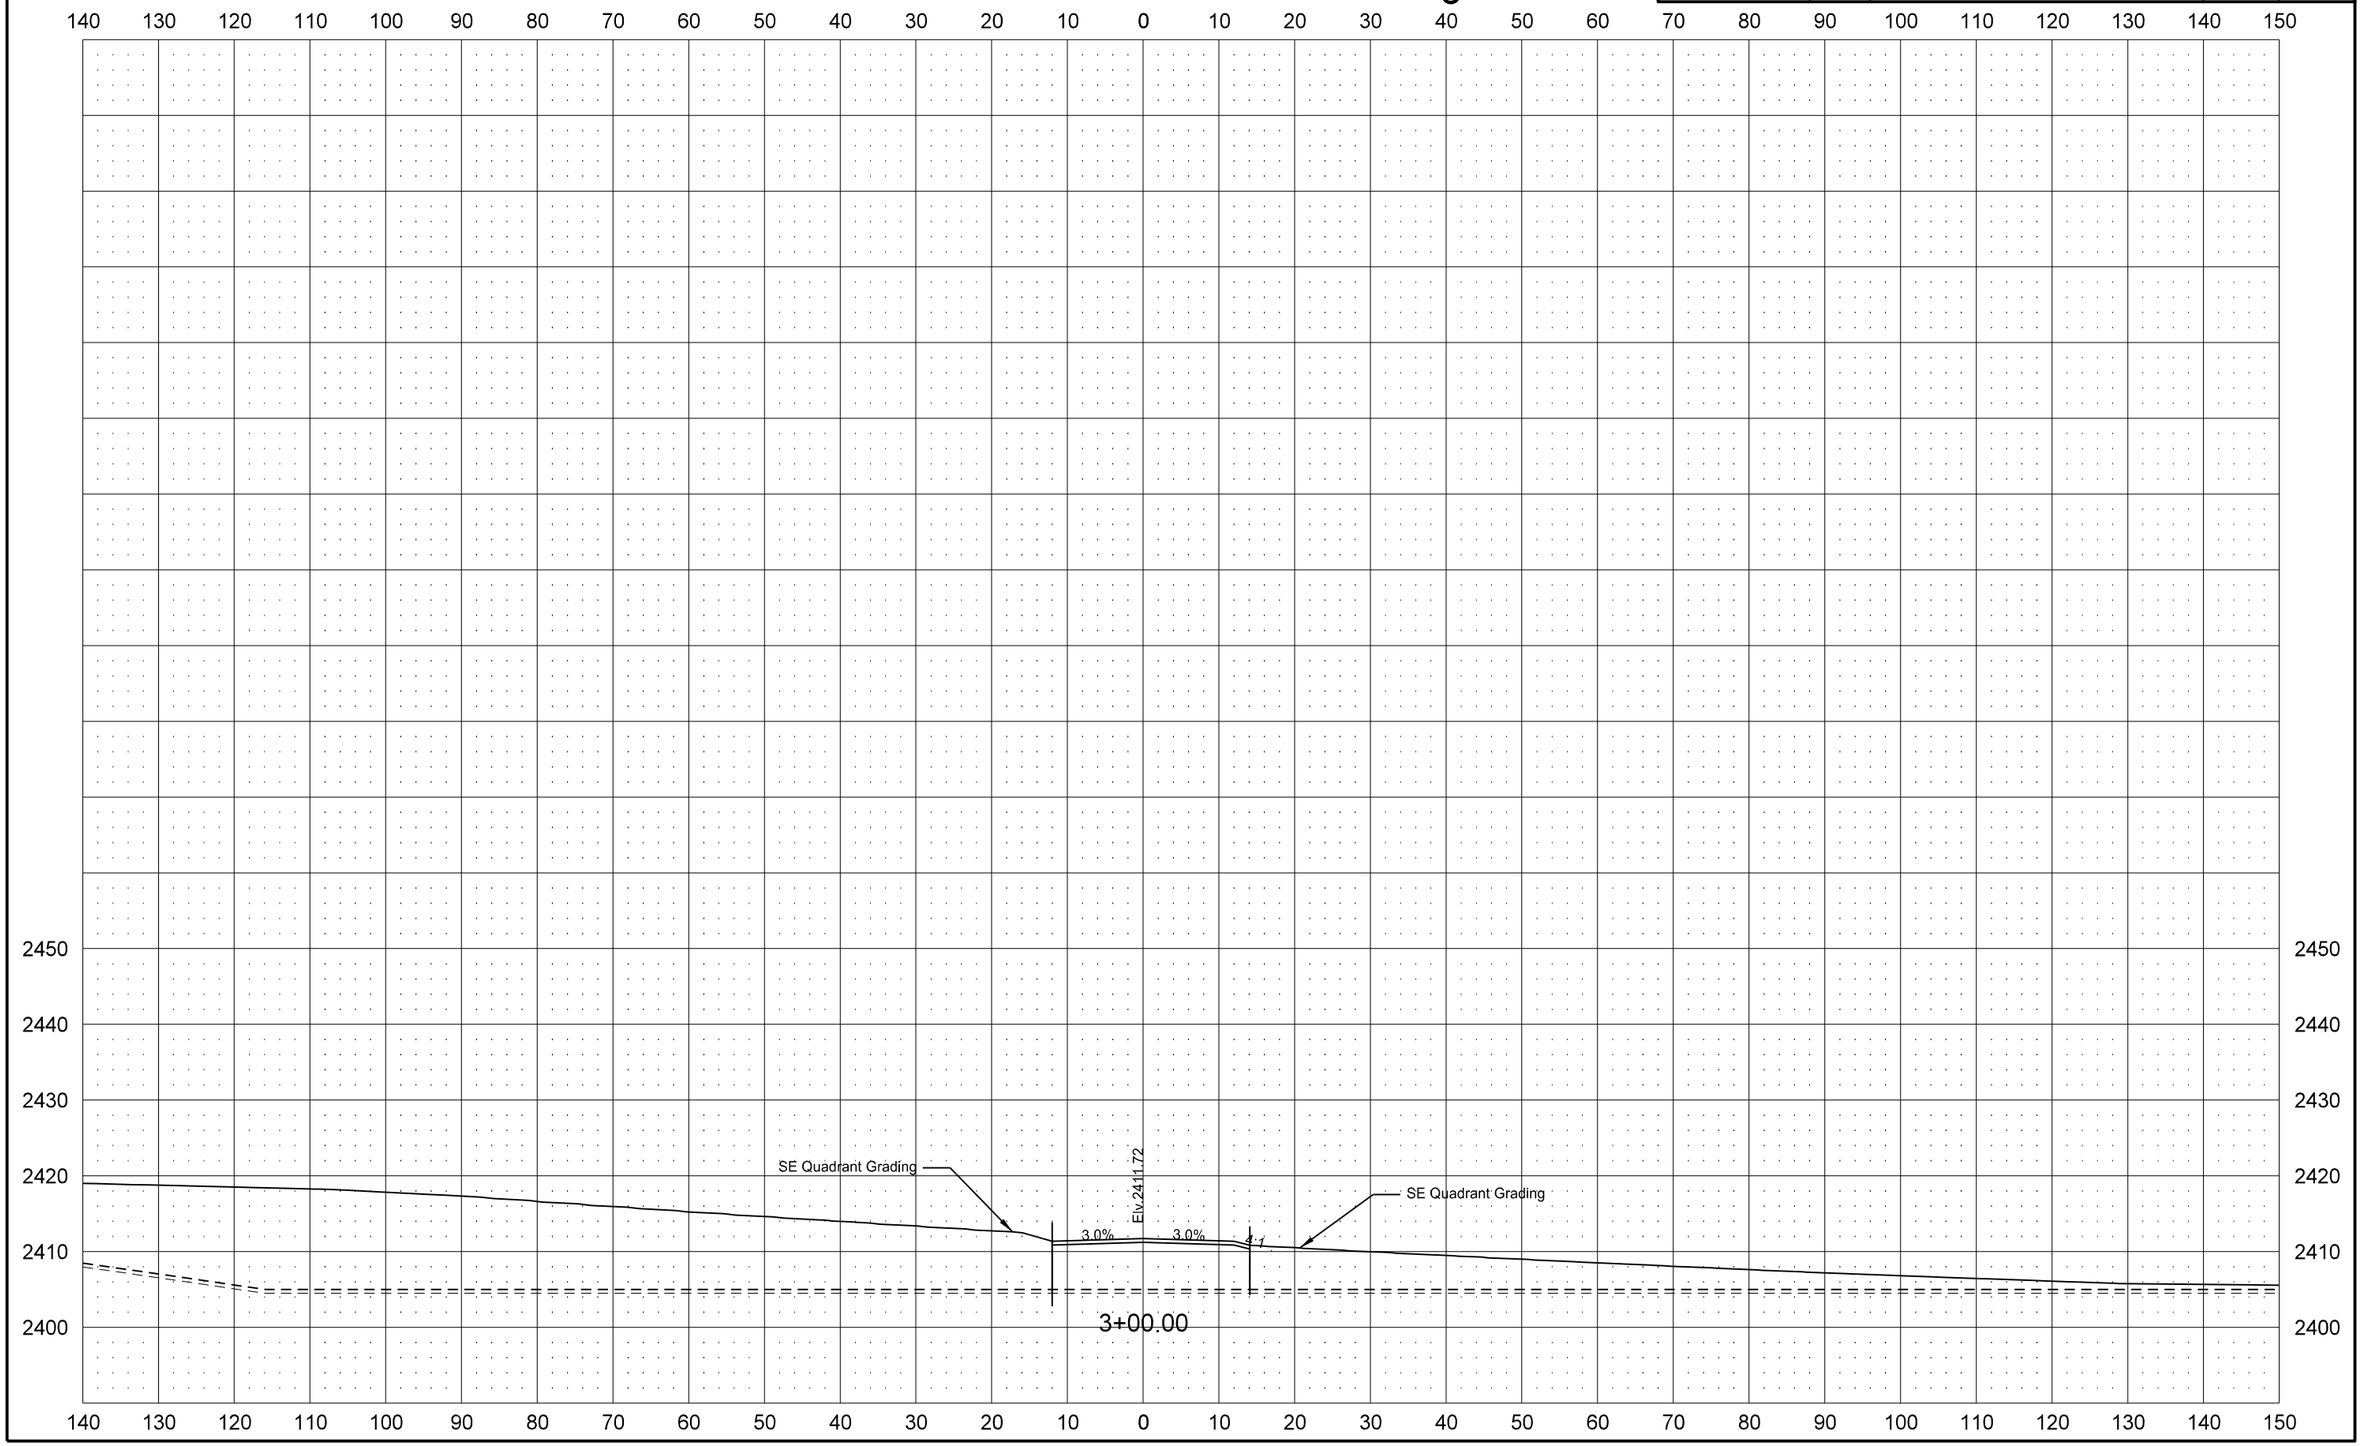

STATE	PROJECT NO.	SECTION NO.	SHEET NO.
ND	SOIB-7-023(027)051	200	26

SE Quadrant Grading

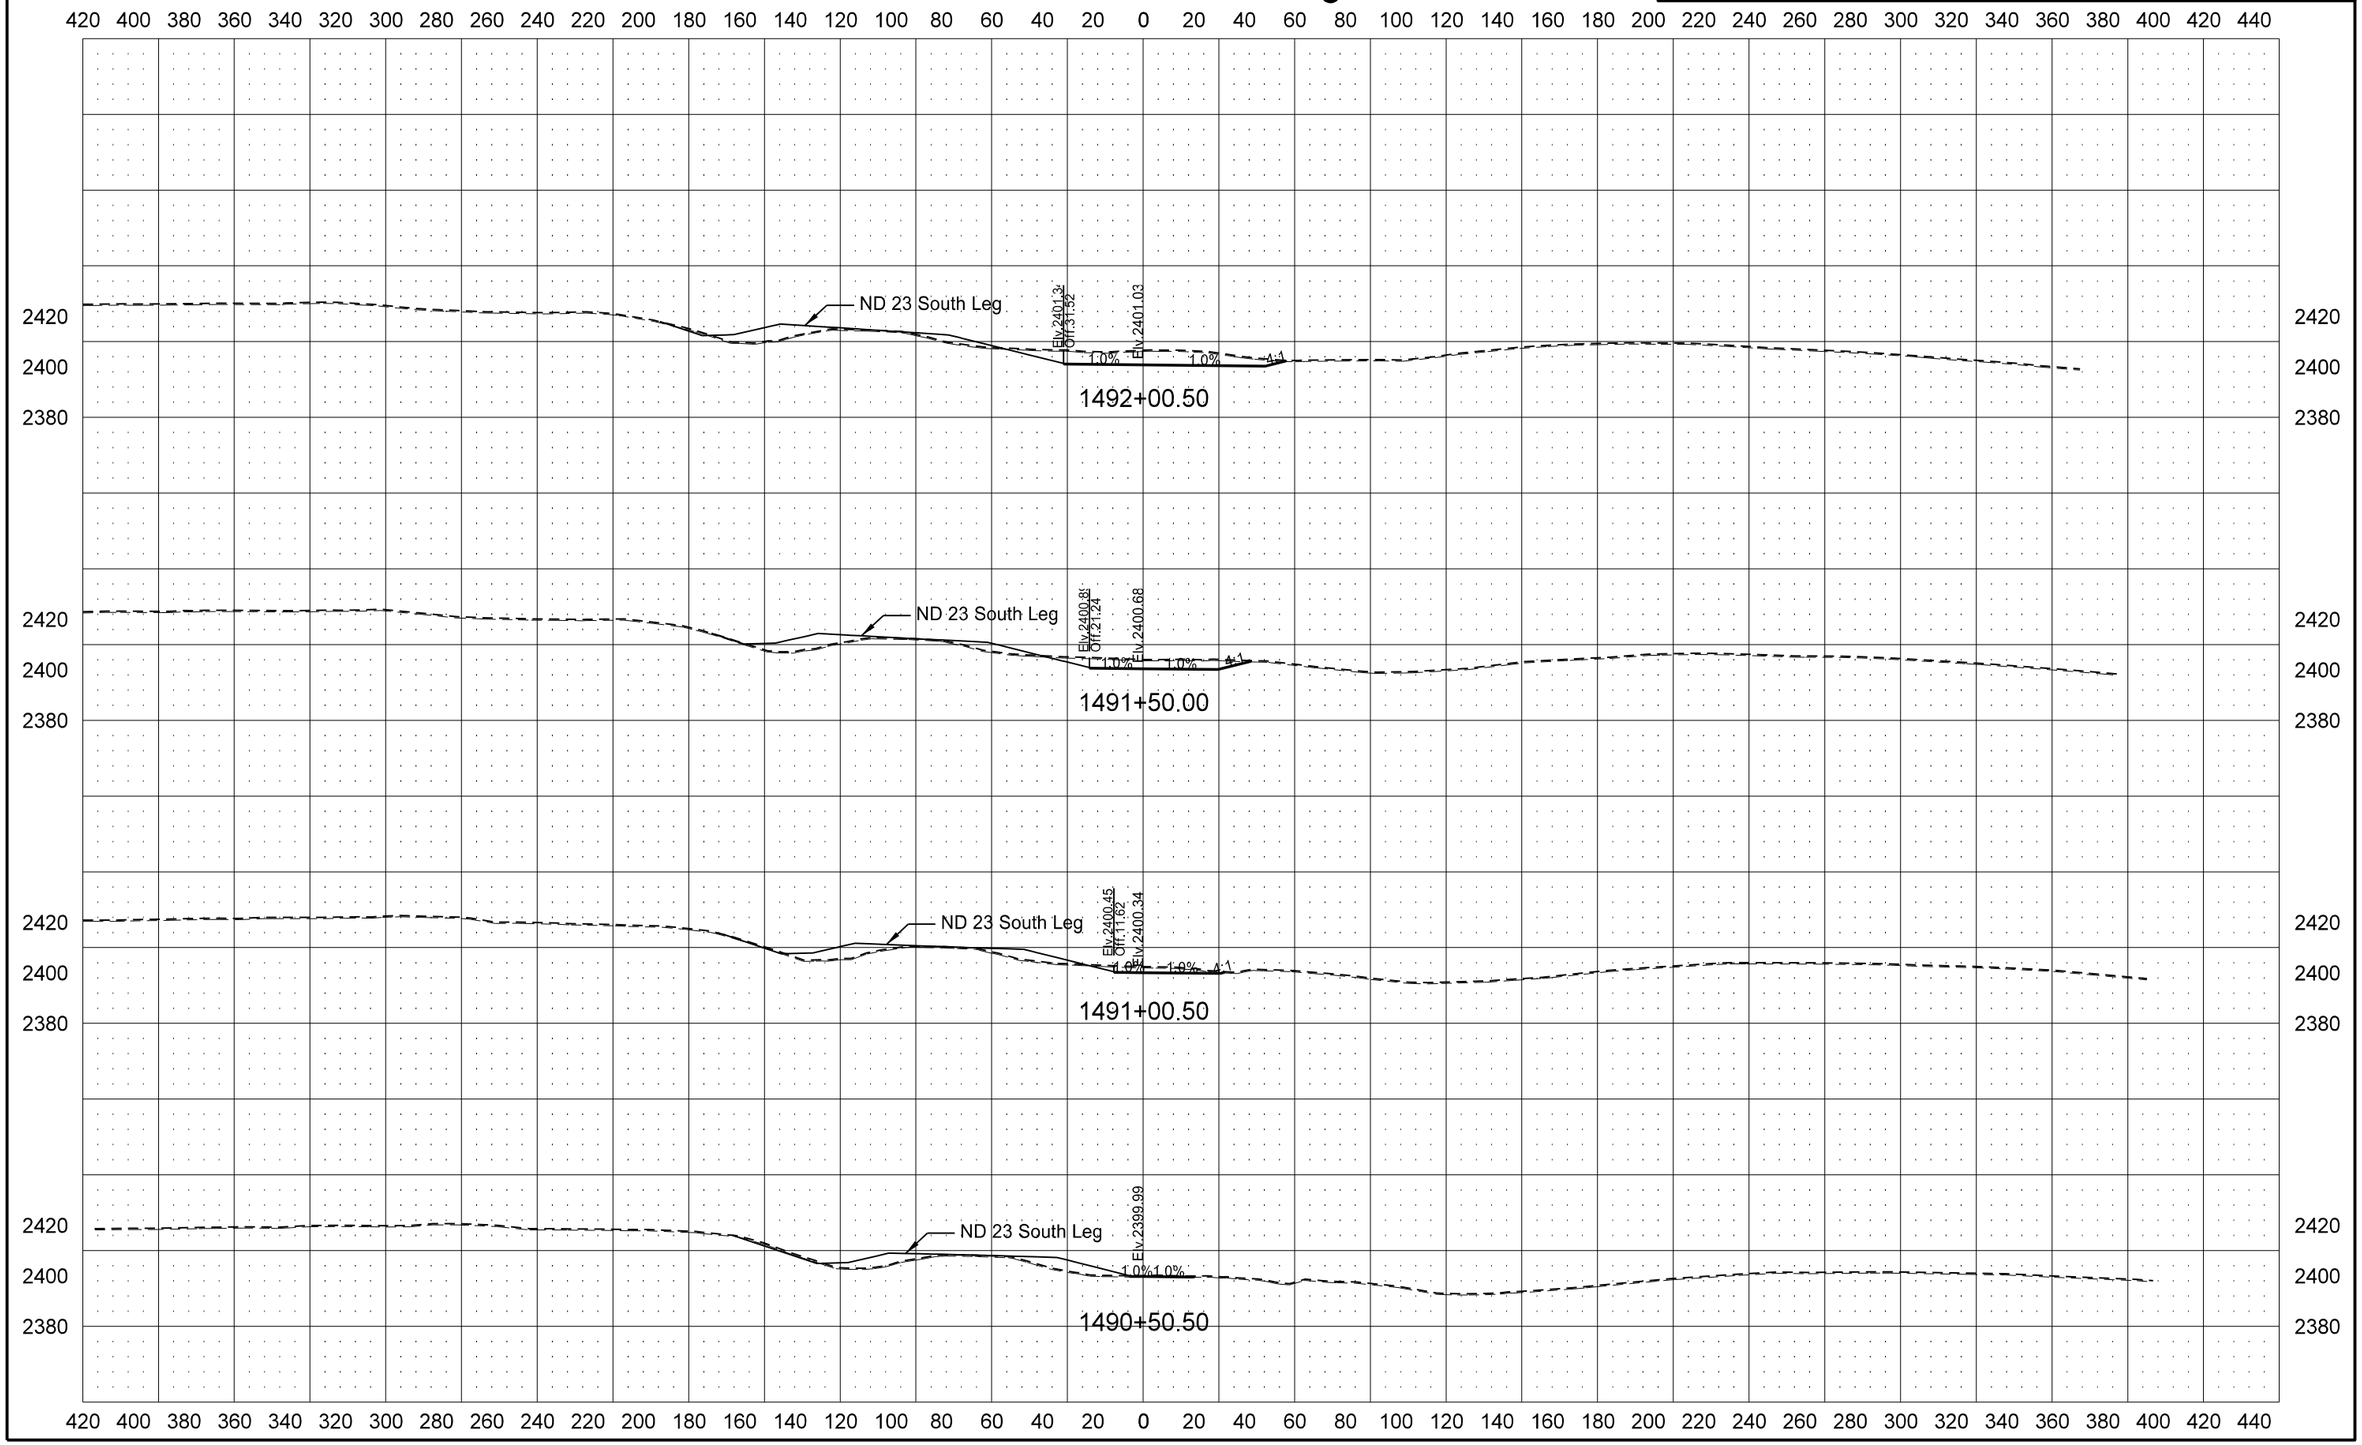

STATE	PROJECT NO.	SECTION NO.	SHEET NO.
ND	SOIB-7-023(027)051	200	27

SE Quadrant Grading

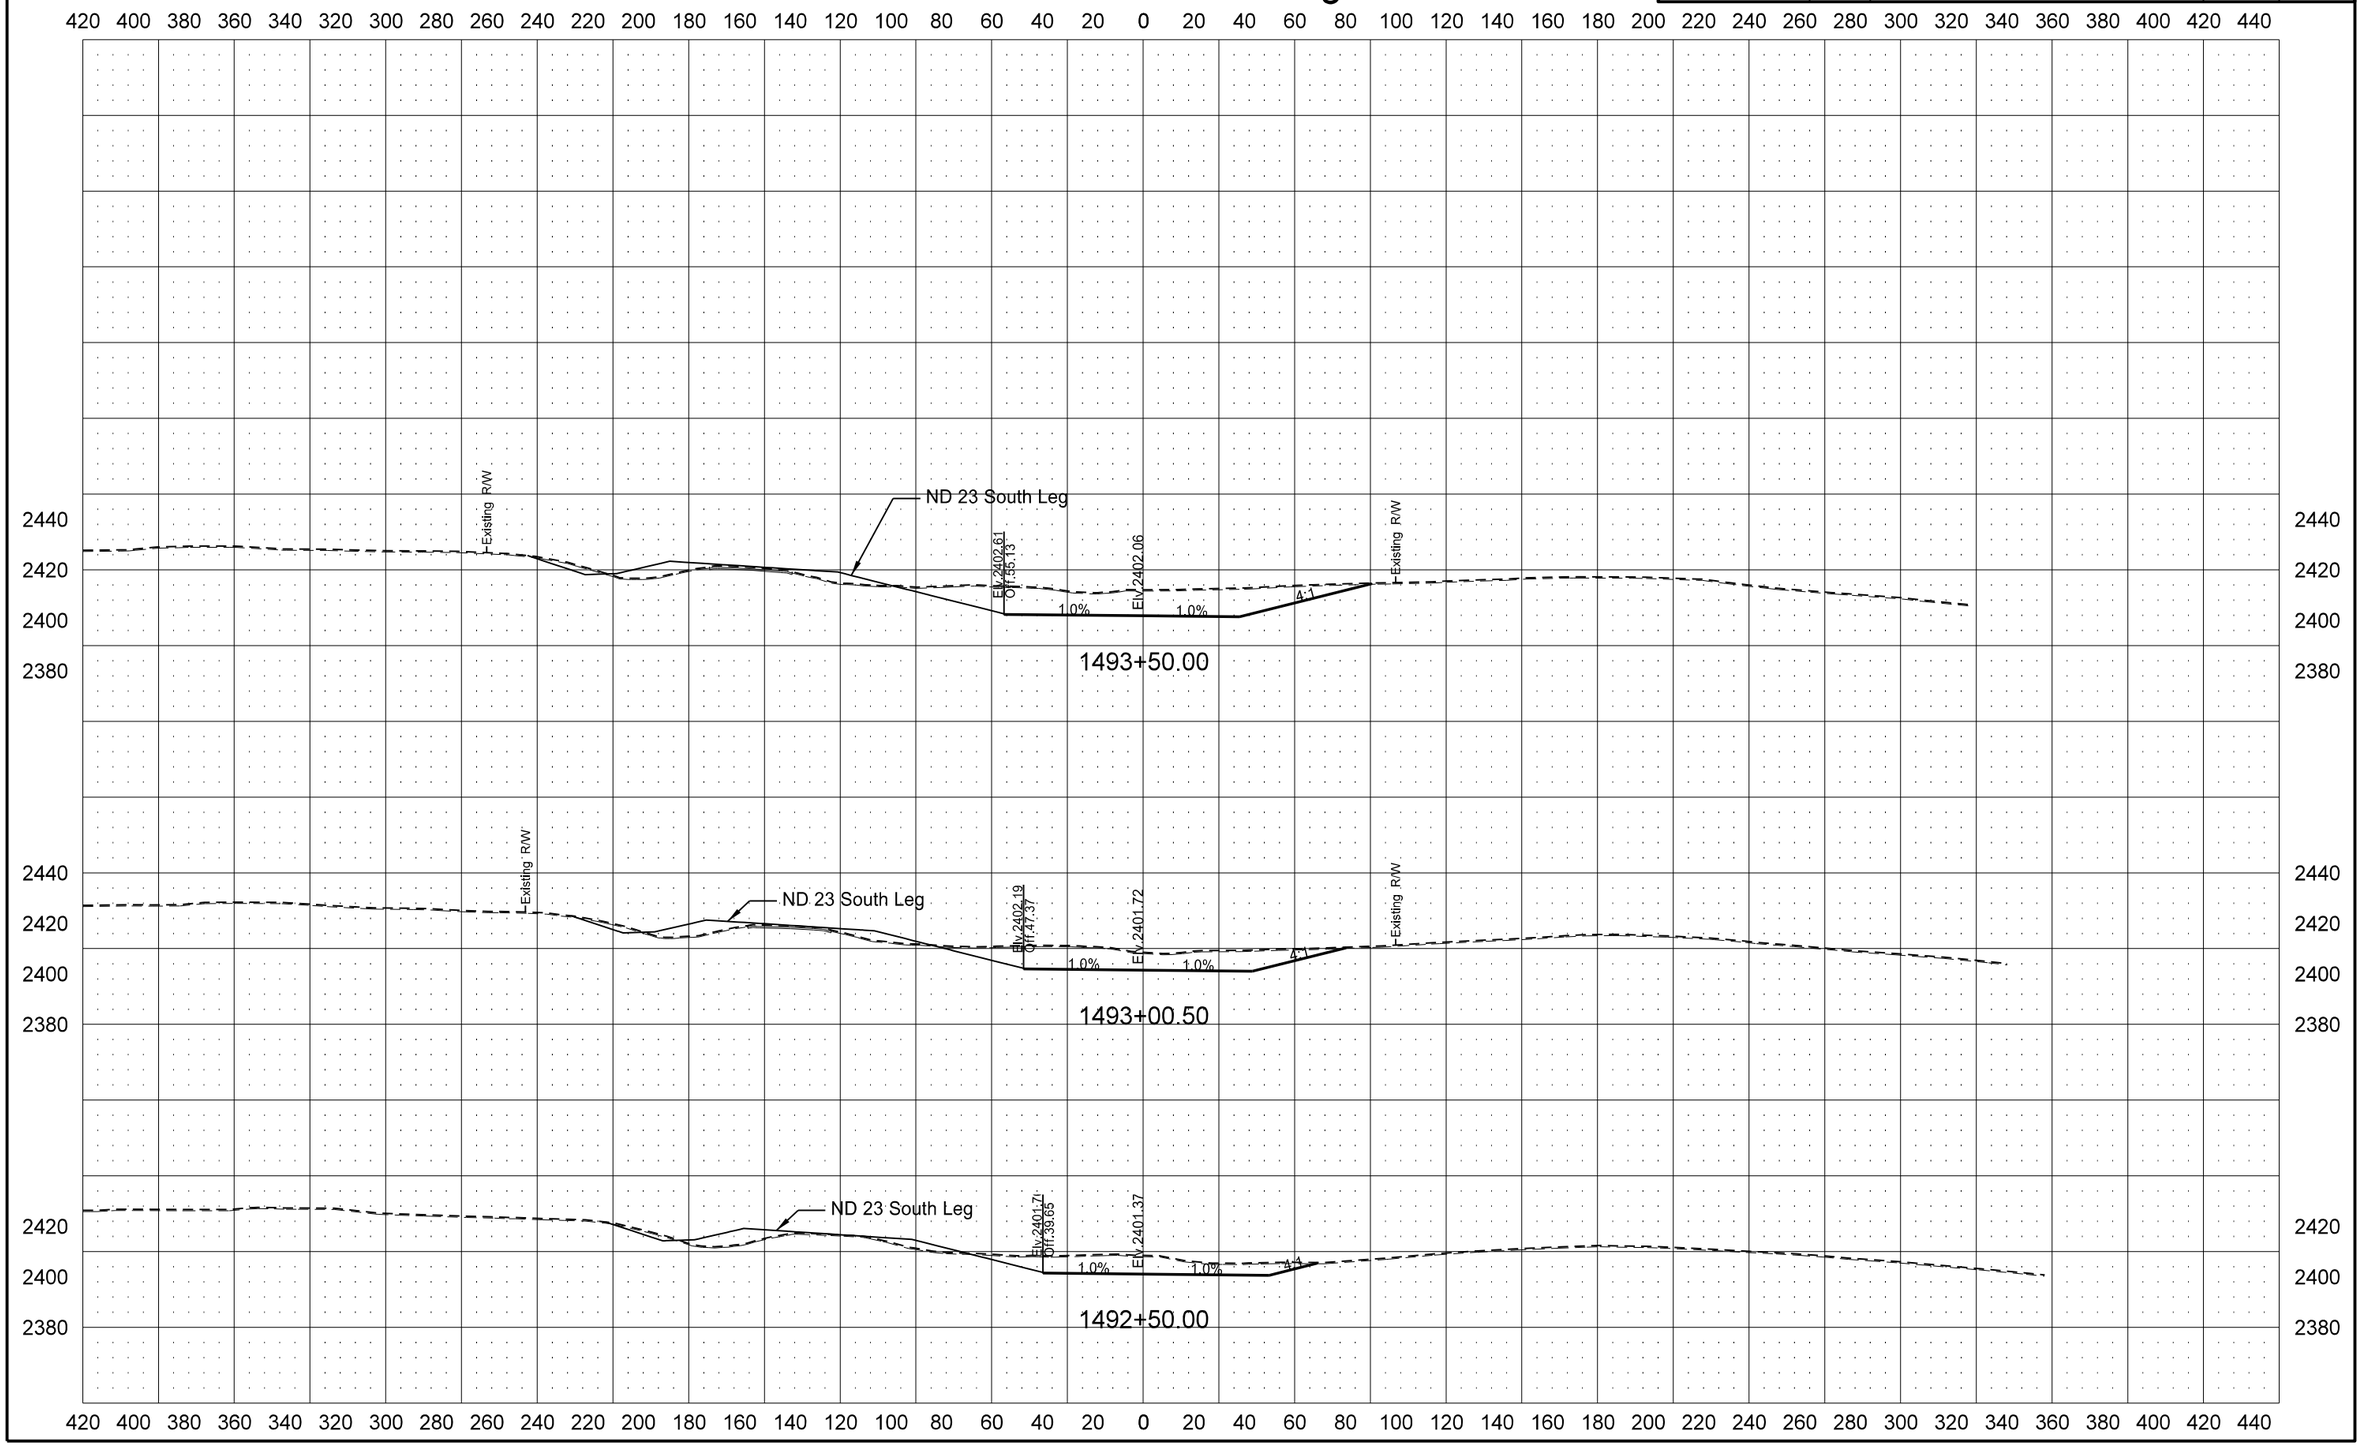

STATE	PROJECT NO.	SECTION NO.	SHEET NO.
ND	SOIB-7-023(027)051	200	28

SE Quadrant Grading

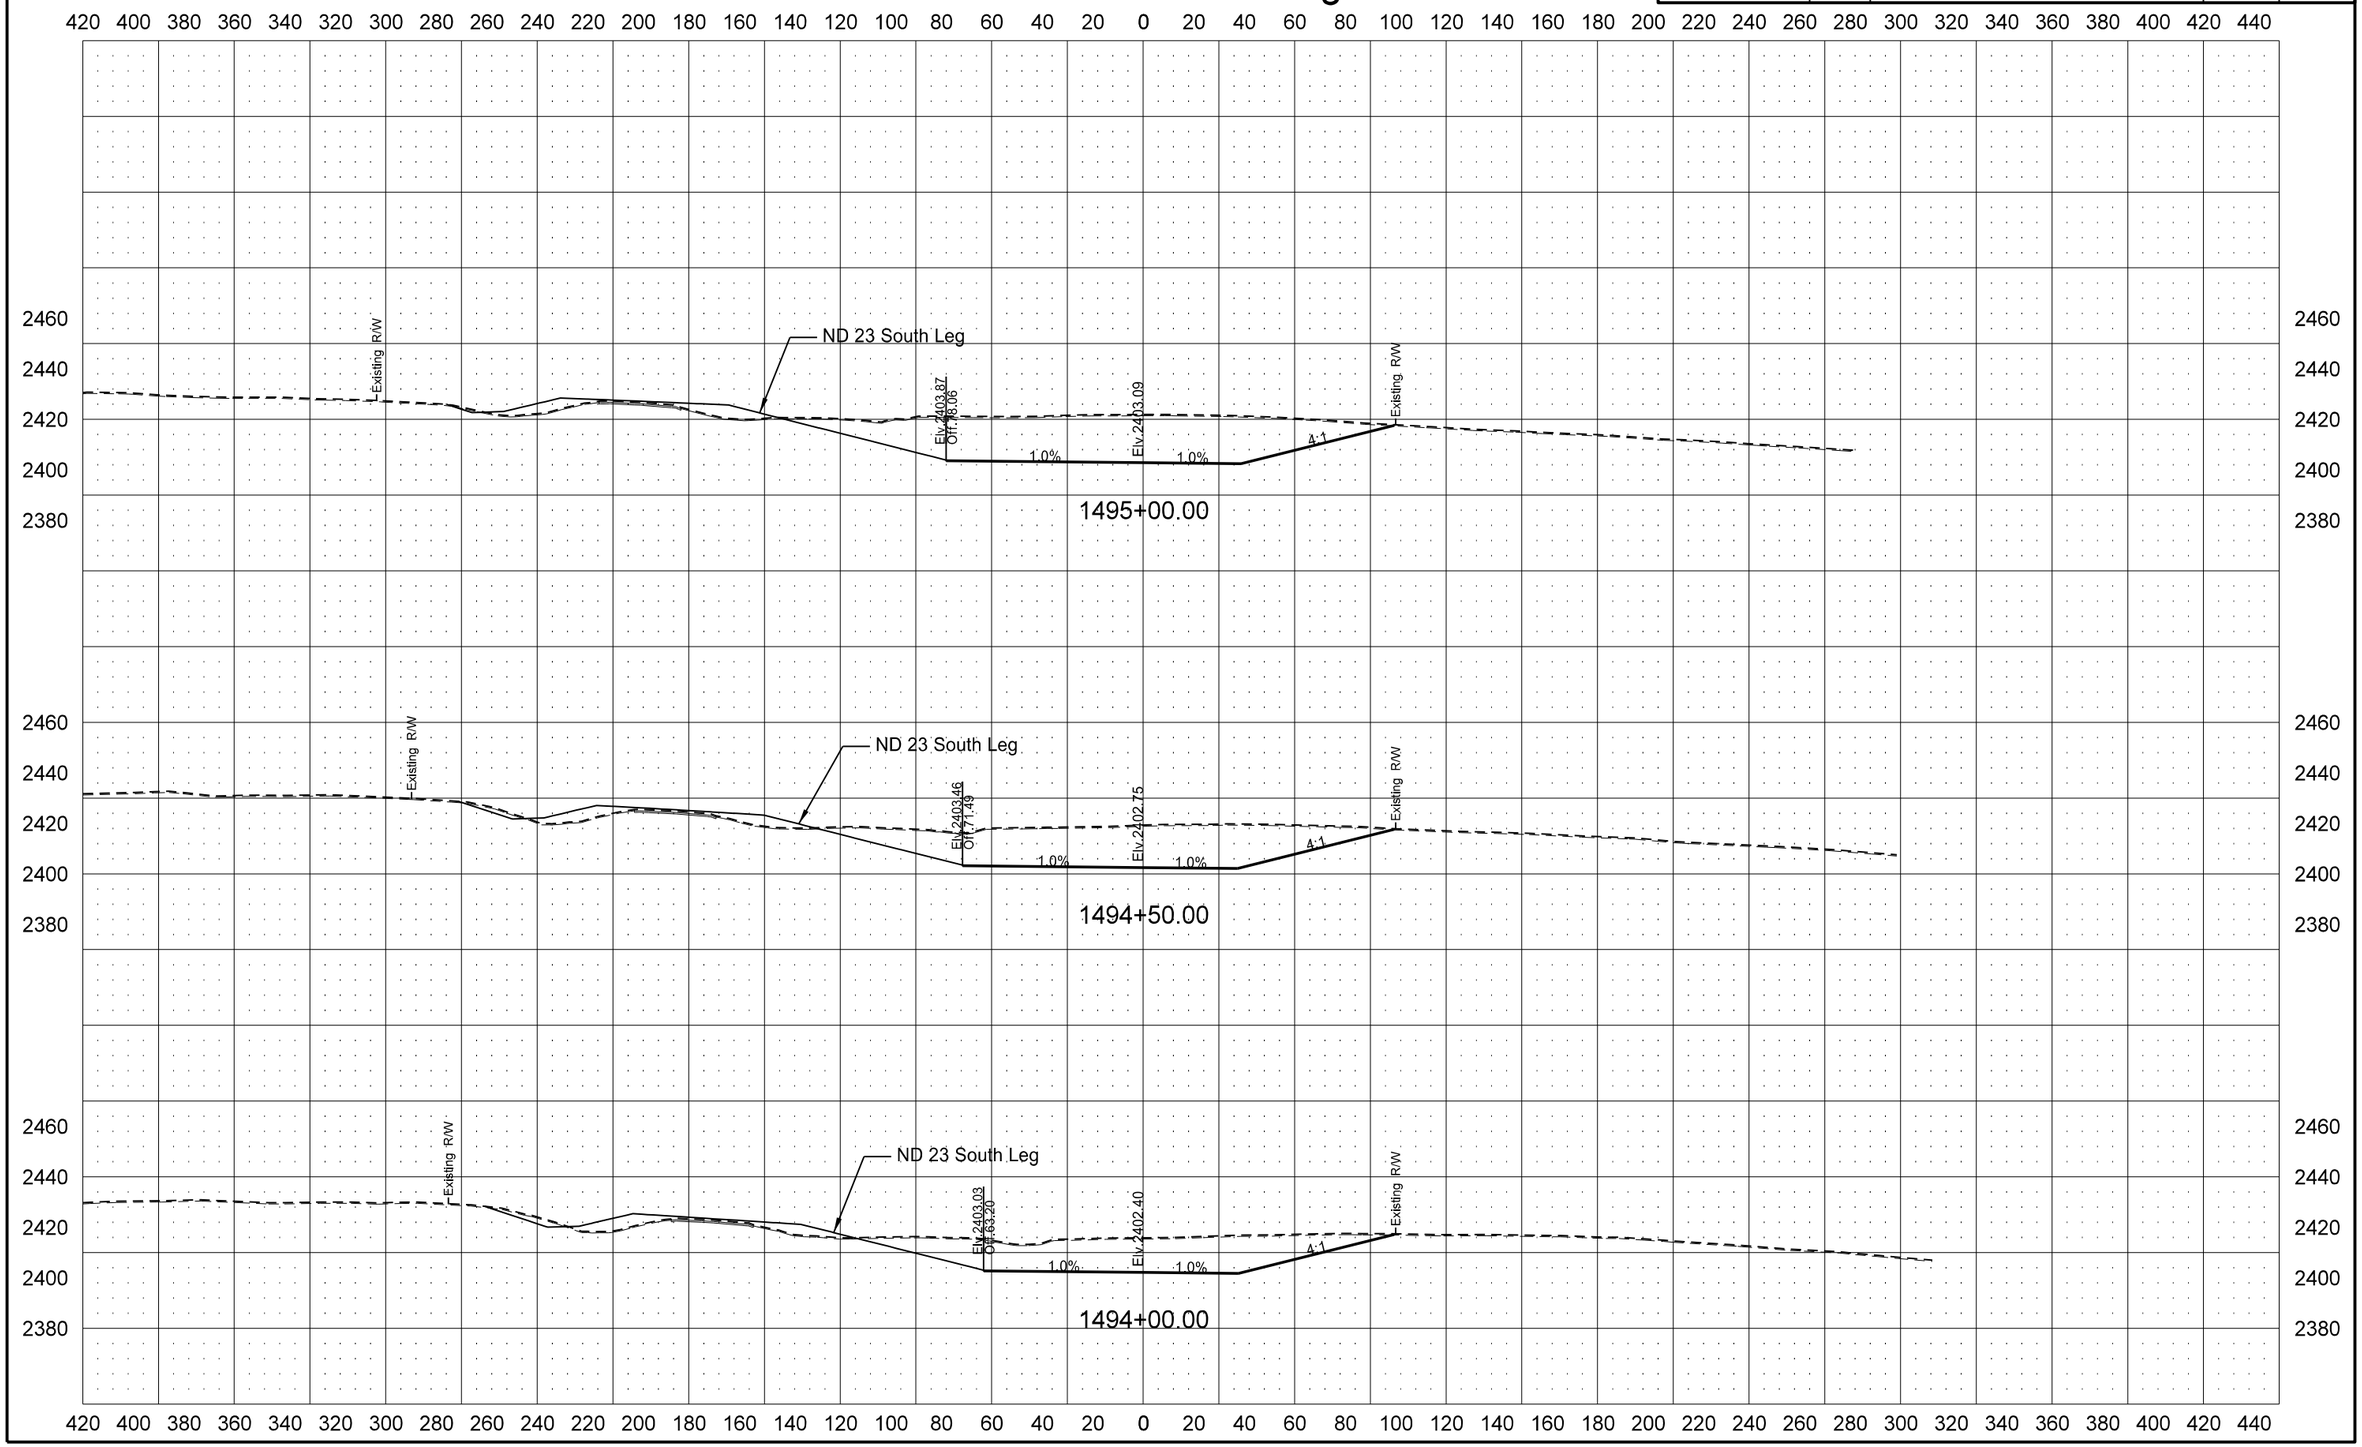

12/1/2015 4:55:55 PM cgillespie I:\Projects\7751\70023027.051\Design\Plan\200XS_003_Keene_Corner_Excavation.dgn

STATE	PROJECT NO.	SECTION NO.	SHEET NO.
ND	SOIB-7-023(027)051	200	29

SE Quadrant Grading

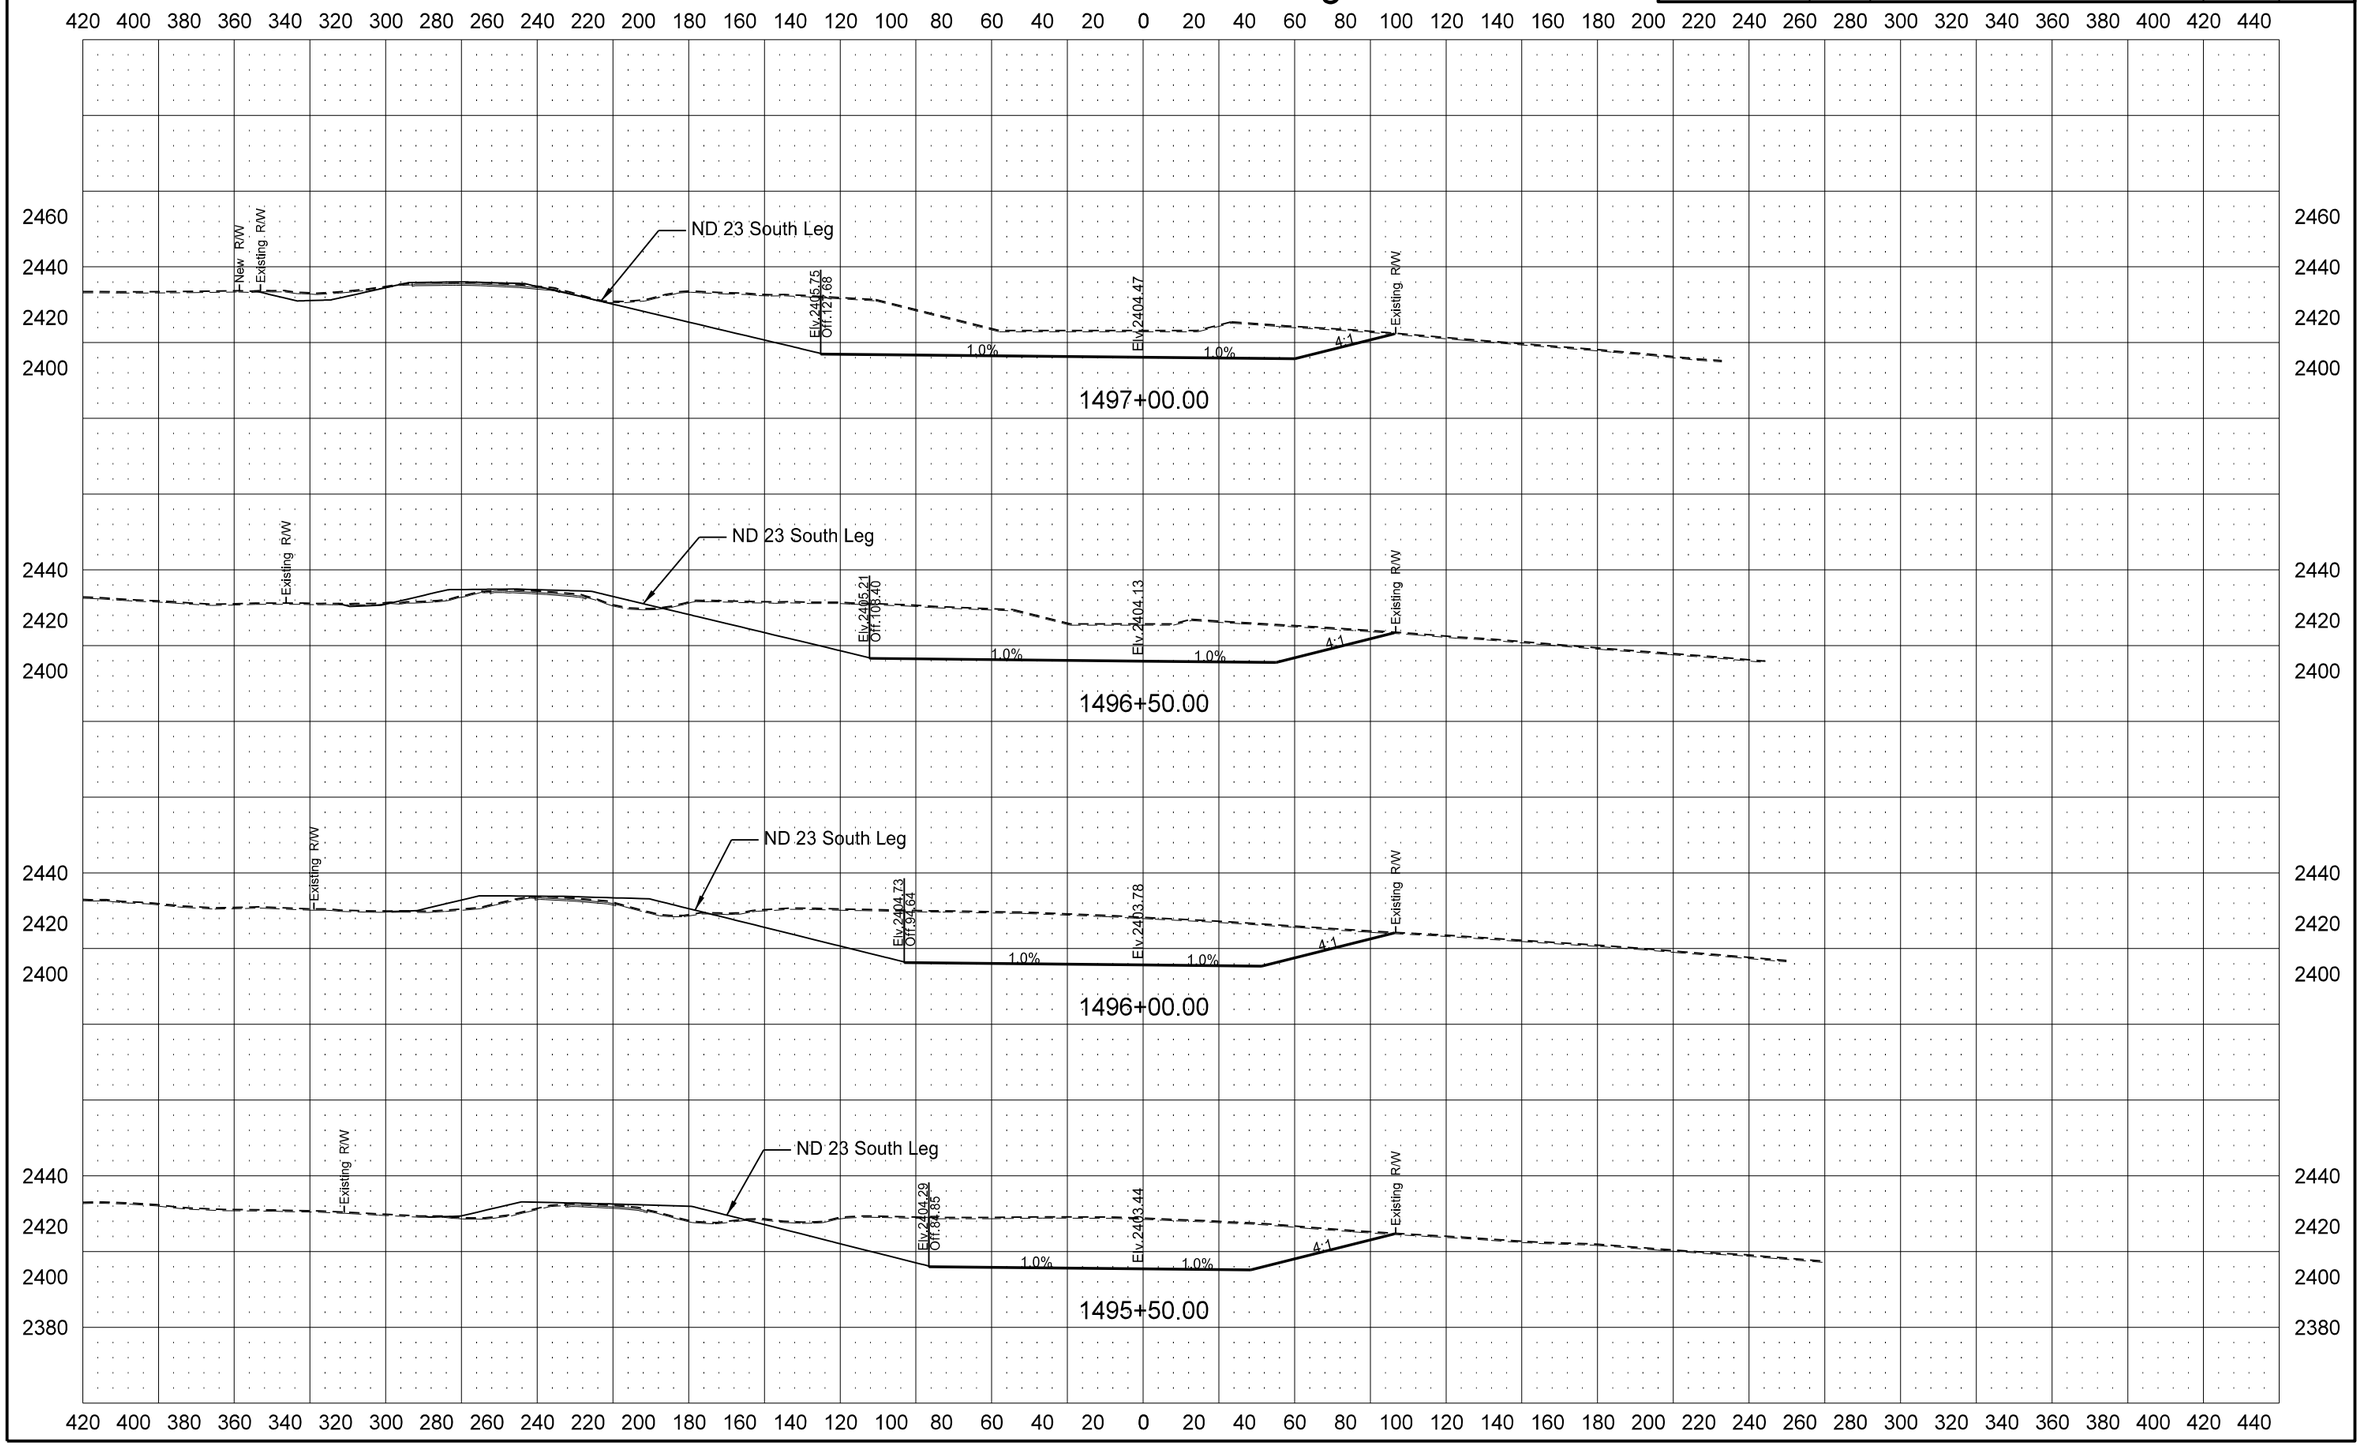

12/1/2015 4:55:56 PM cgillespie I:\Projects\7751\70023027.051\Design\Plan\200XS_003_Keene_Corner_Excavation.dgn

STATE	PROJECT NO.	SECTION NO.	SHEET NO.
ND	SOIB-7-023(027)051	200	30

SE Quadrant Grading

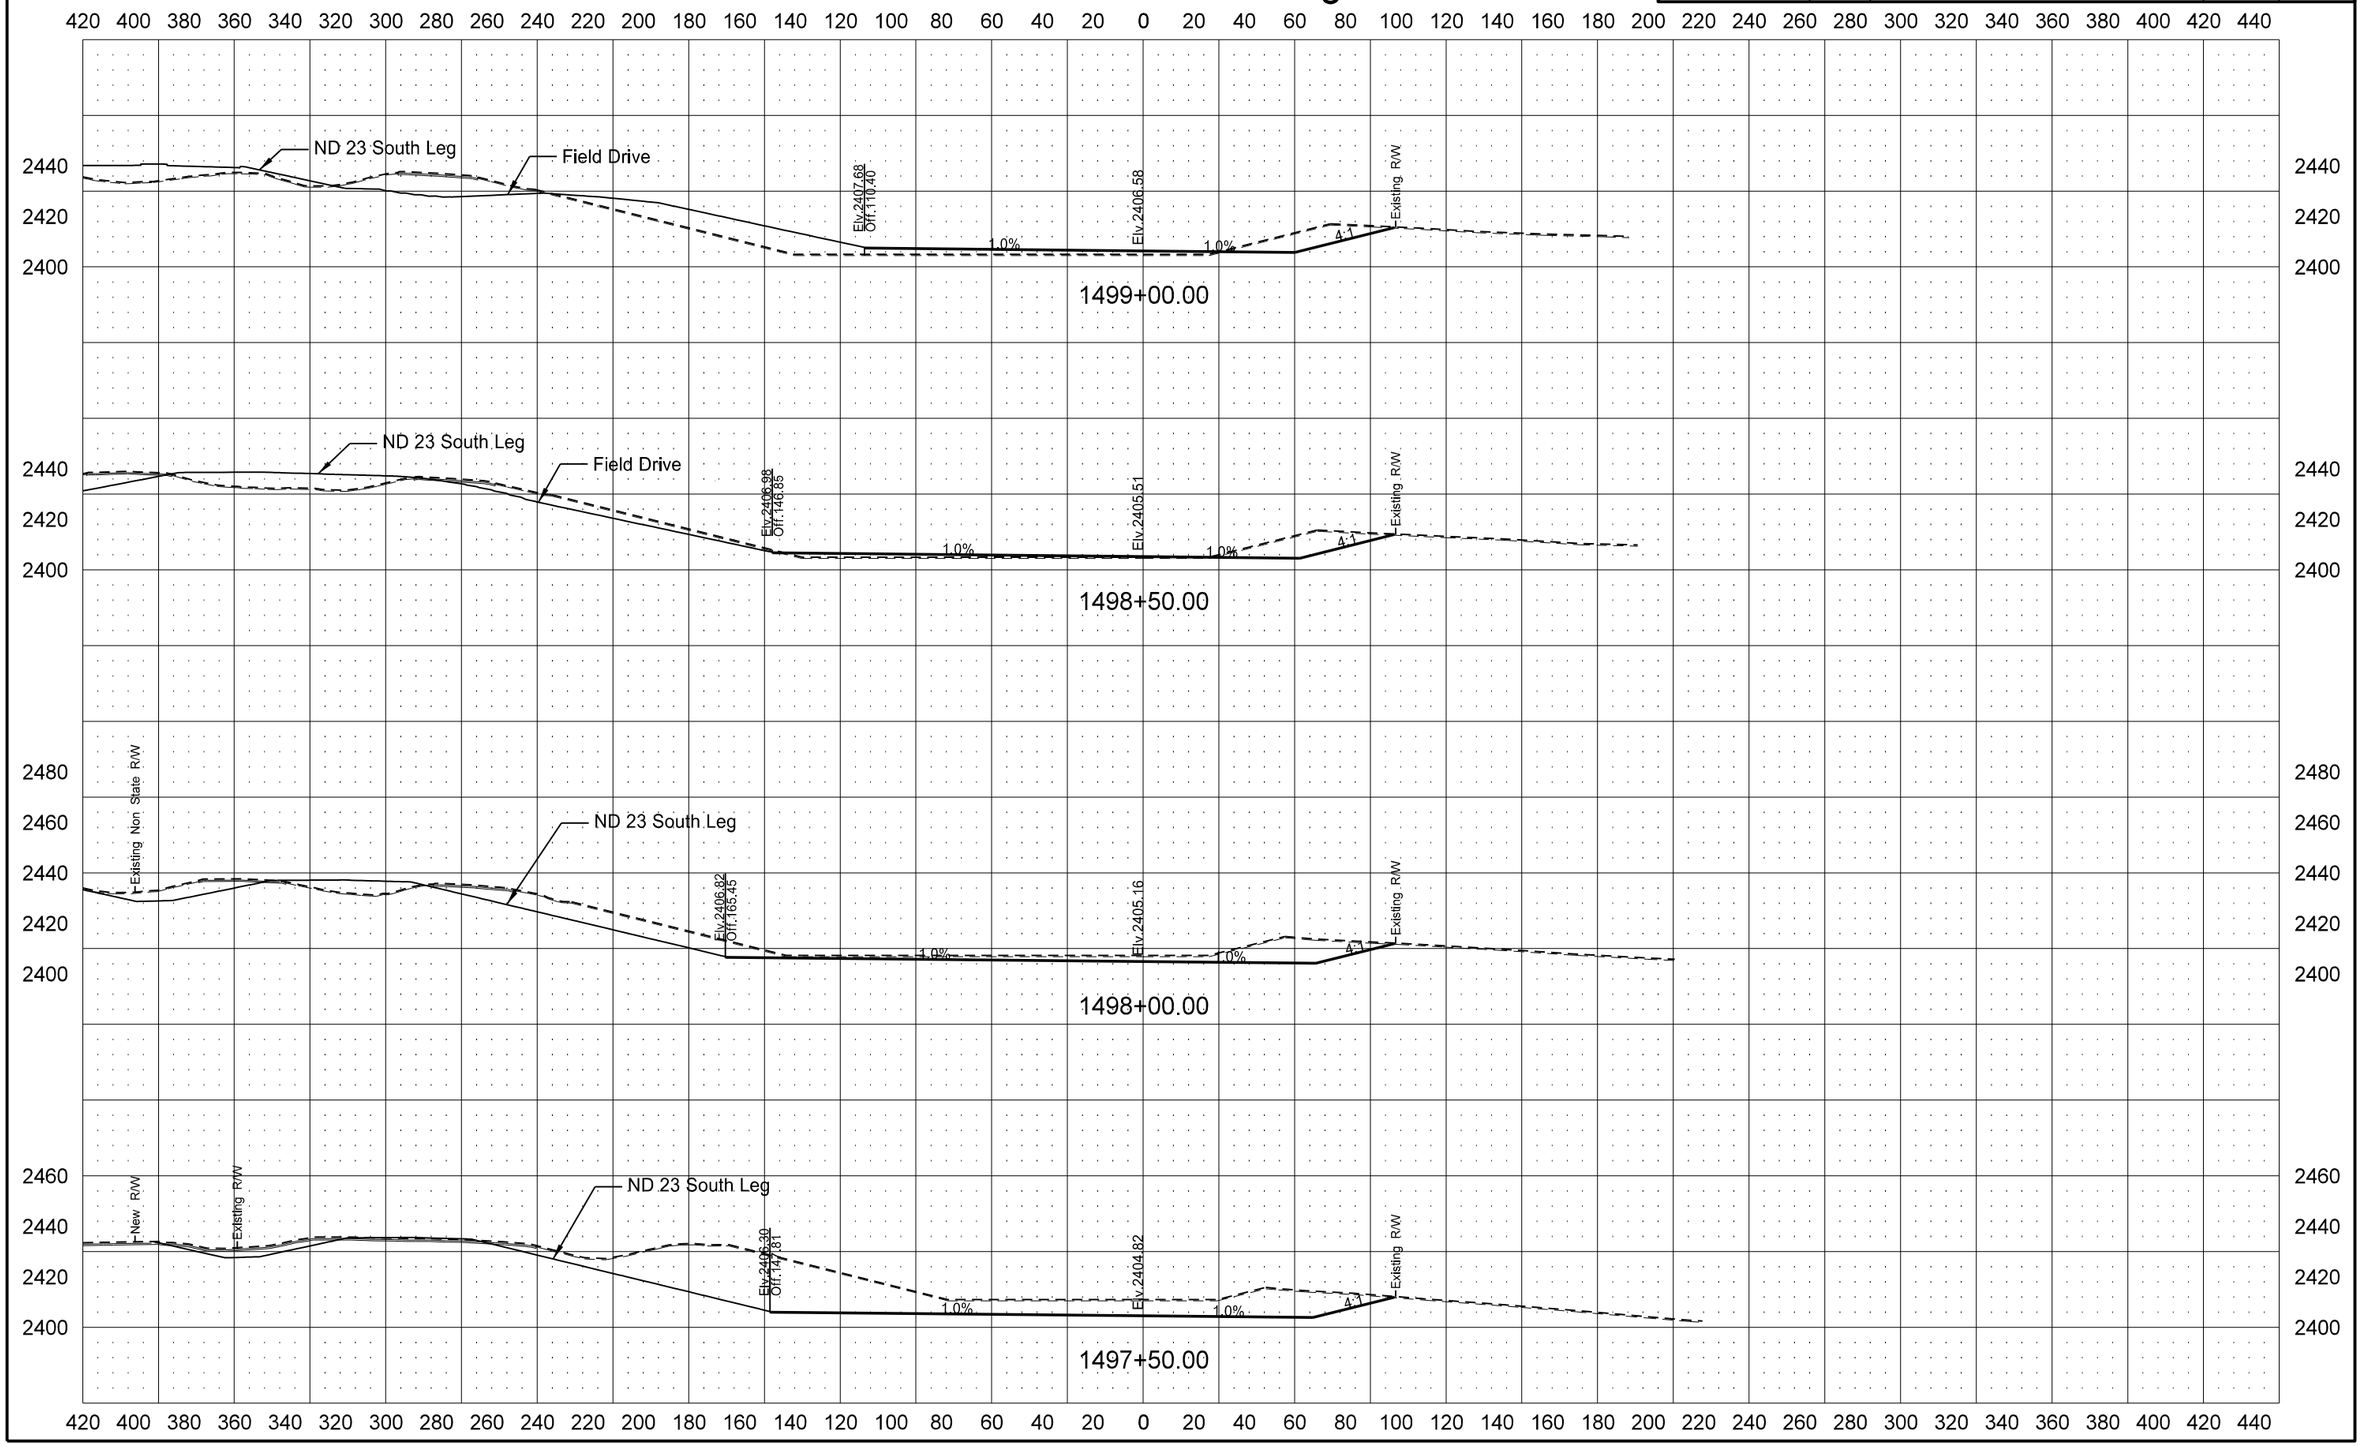

STATE	PROJECT NO.	SECTION NO.	SHEET NO.
ND	SOIB-7-023(027)051	200	31

SE Quadrant Grading

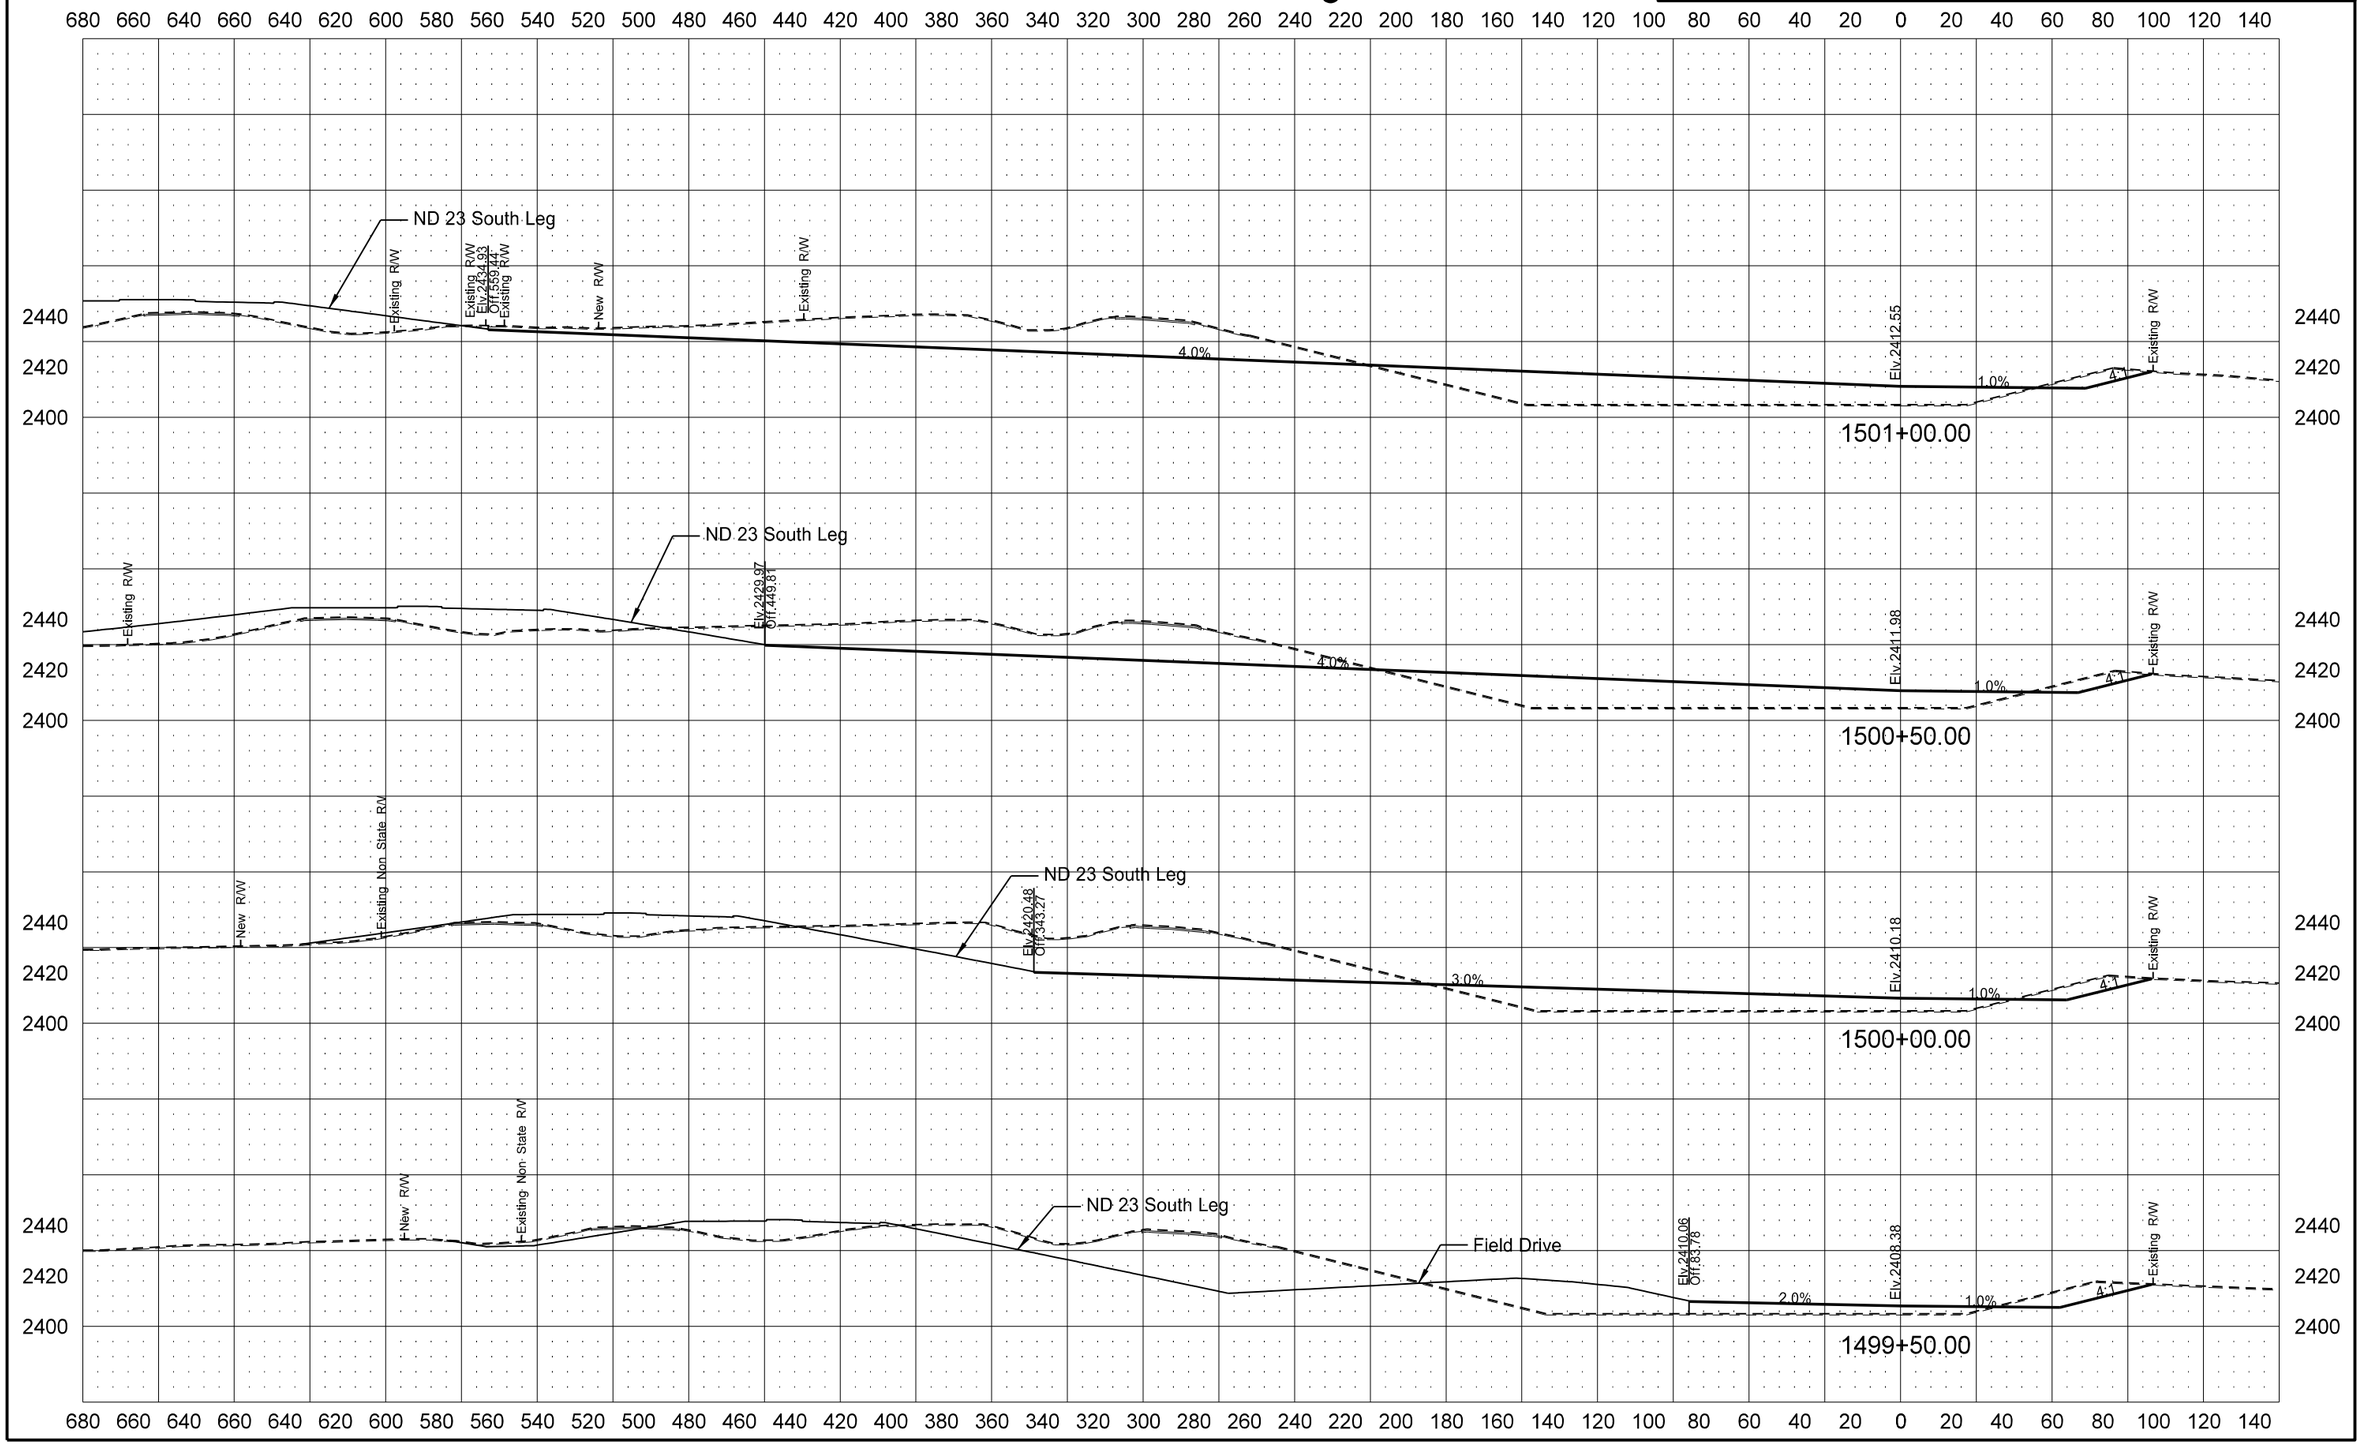

12/1/2015 4:55:58 PM cgillespie I:\Projects\7751\70023027.051\Design\Plan\200XS_003_Keene_Corner_Excavation.dgn

STATE	PROJECT NO.	SECTION NO.	SHEET NO.
ND	SOIB-7-023(027)051	200	32

SE Quadrant Grading

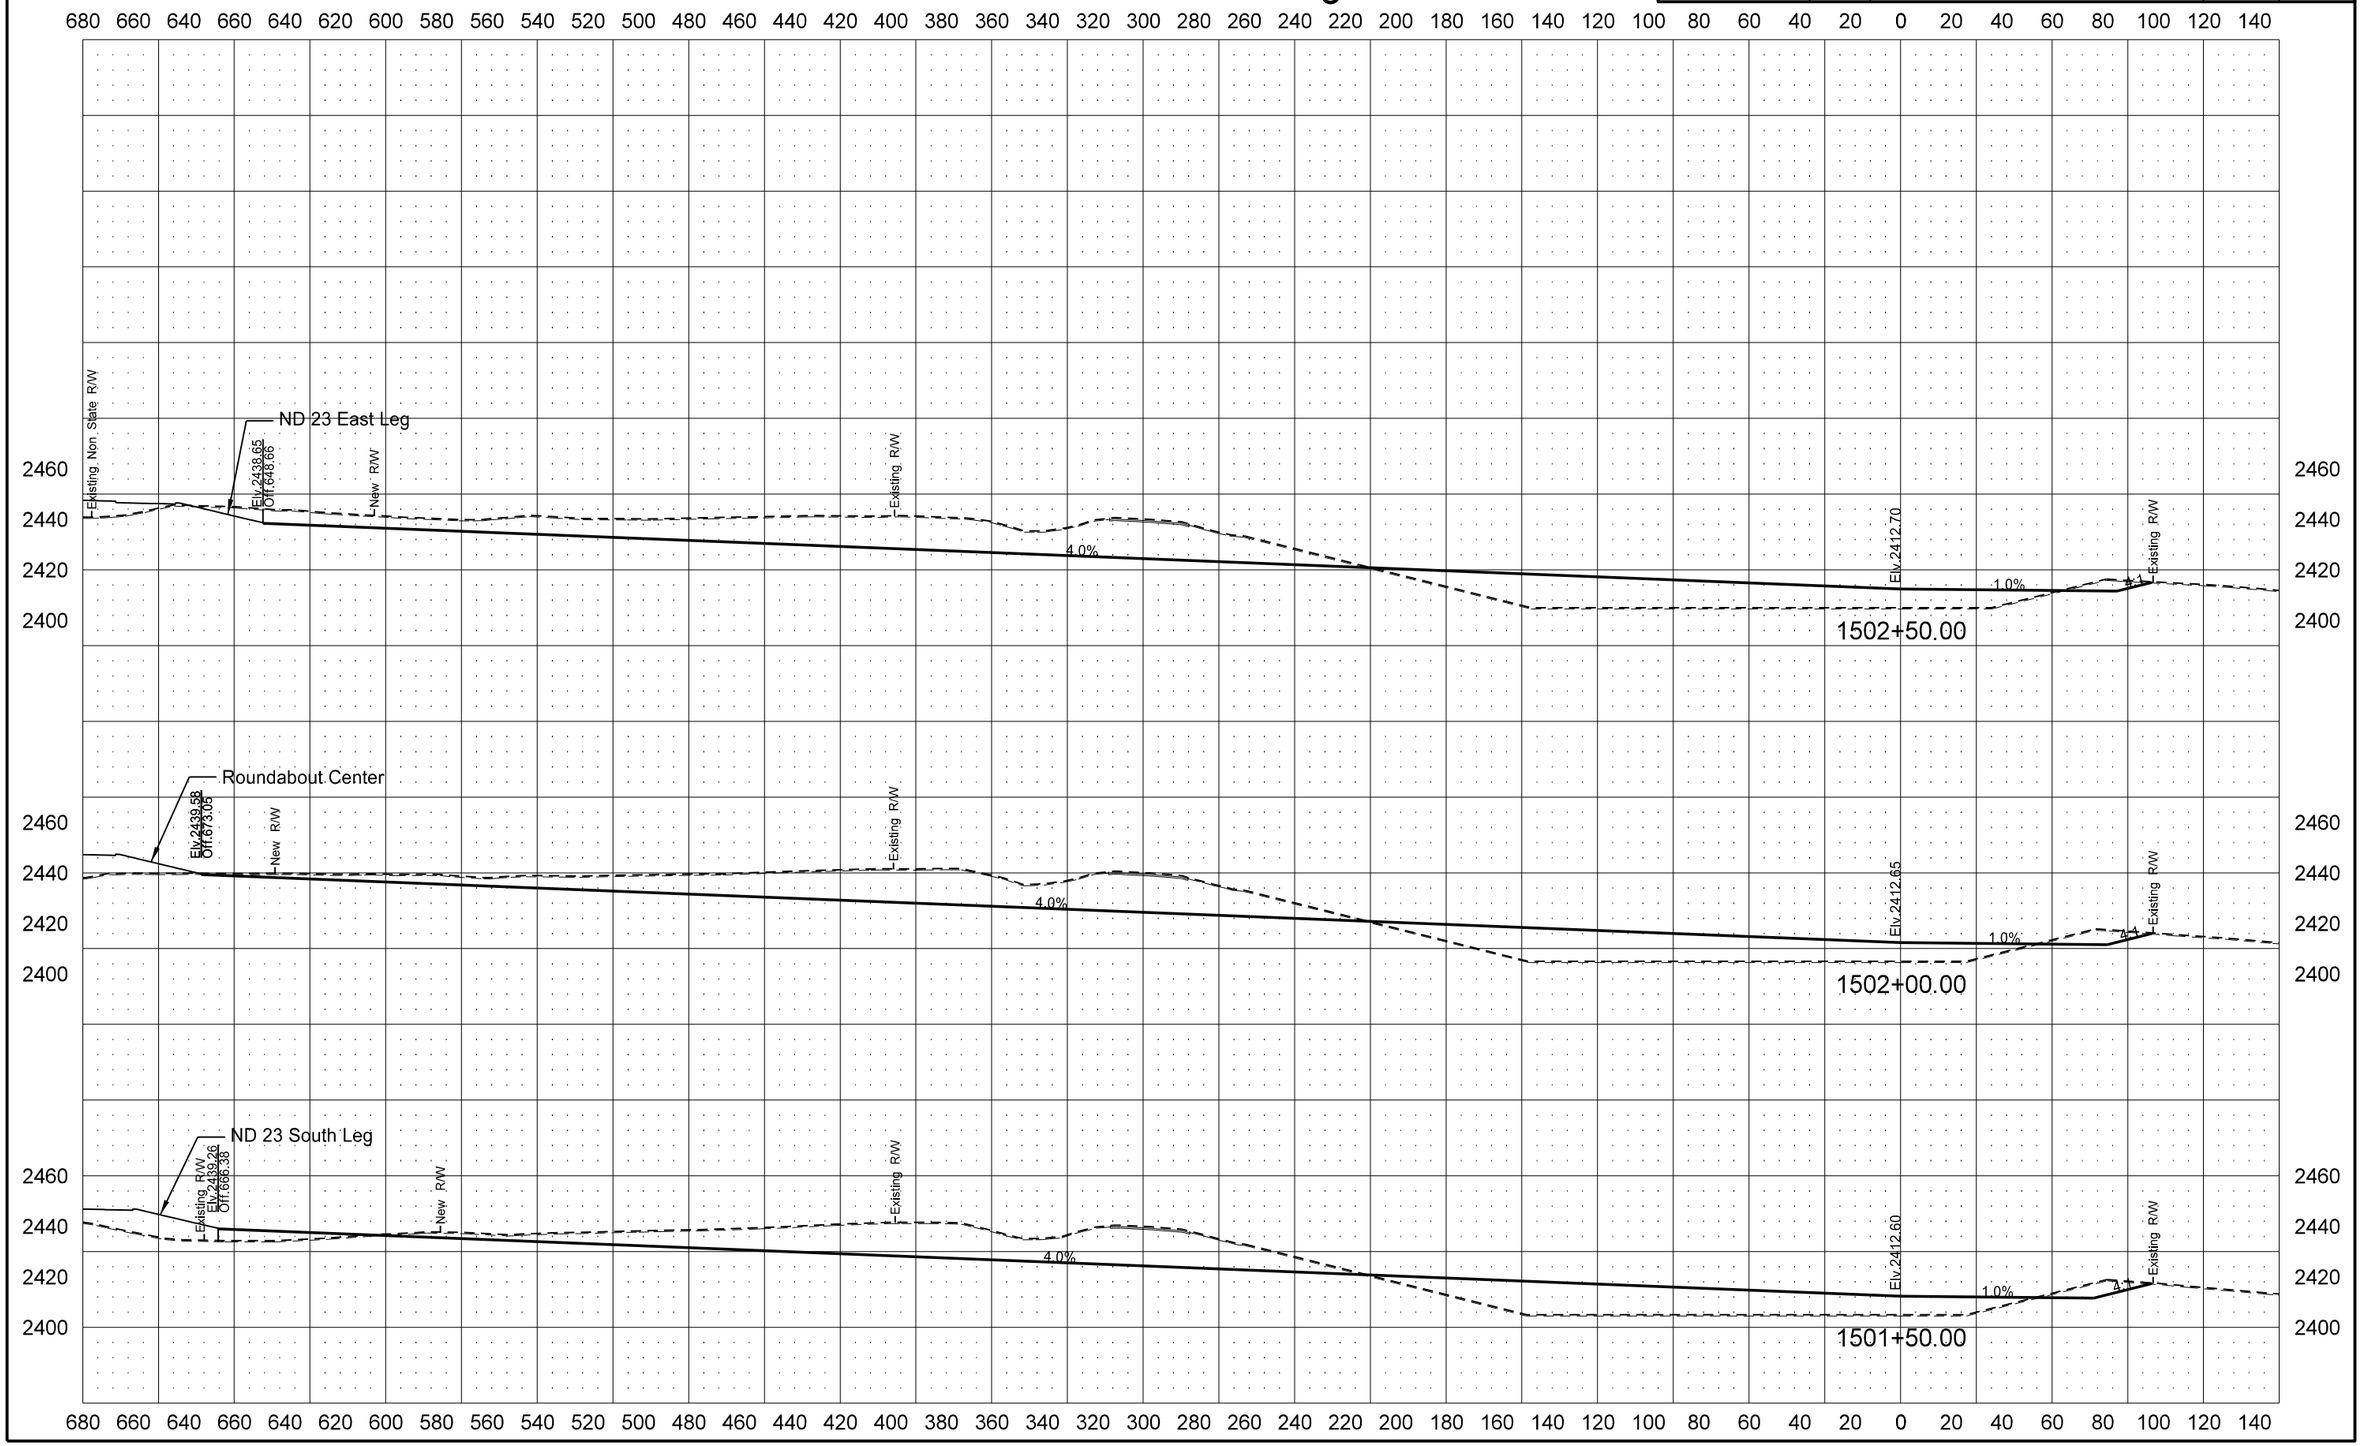

STATE	PROJECT NO.	SECTION NO.	SHEET NO.
ND	SOIB-7-023(027)051	200	33

SE Quadrant Grading

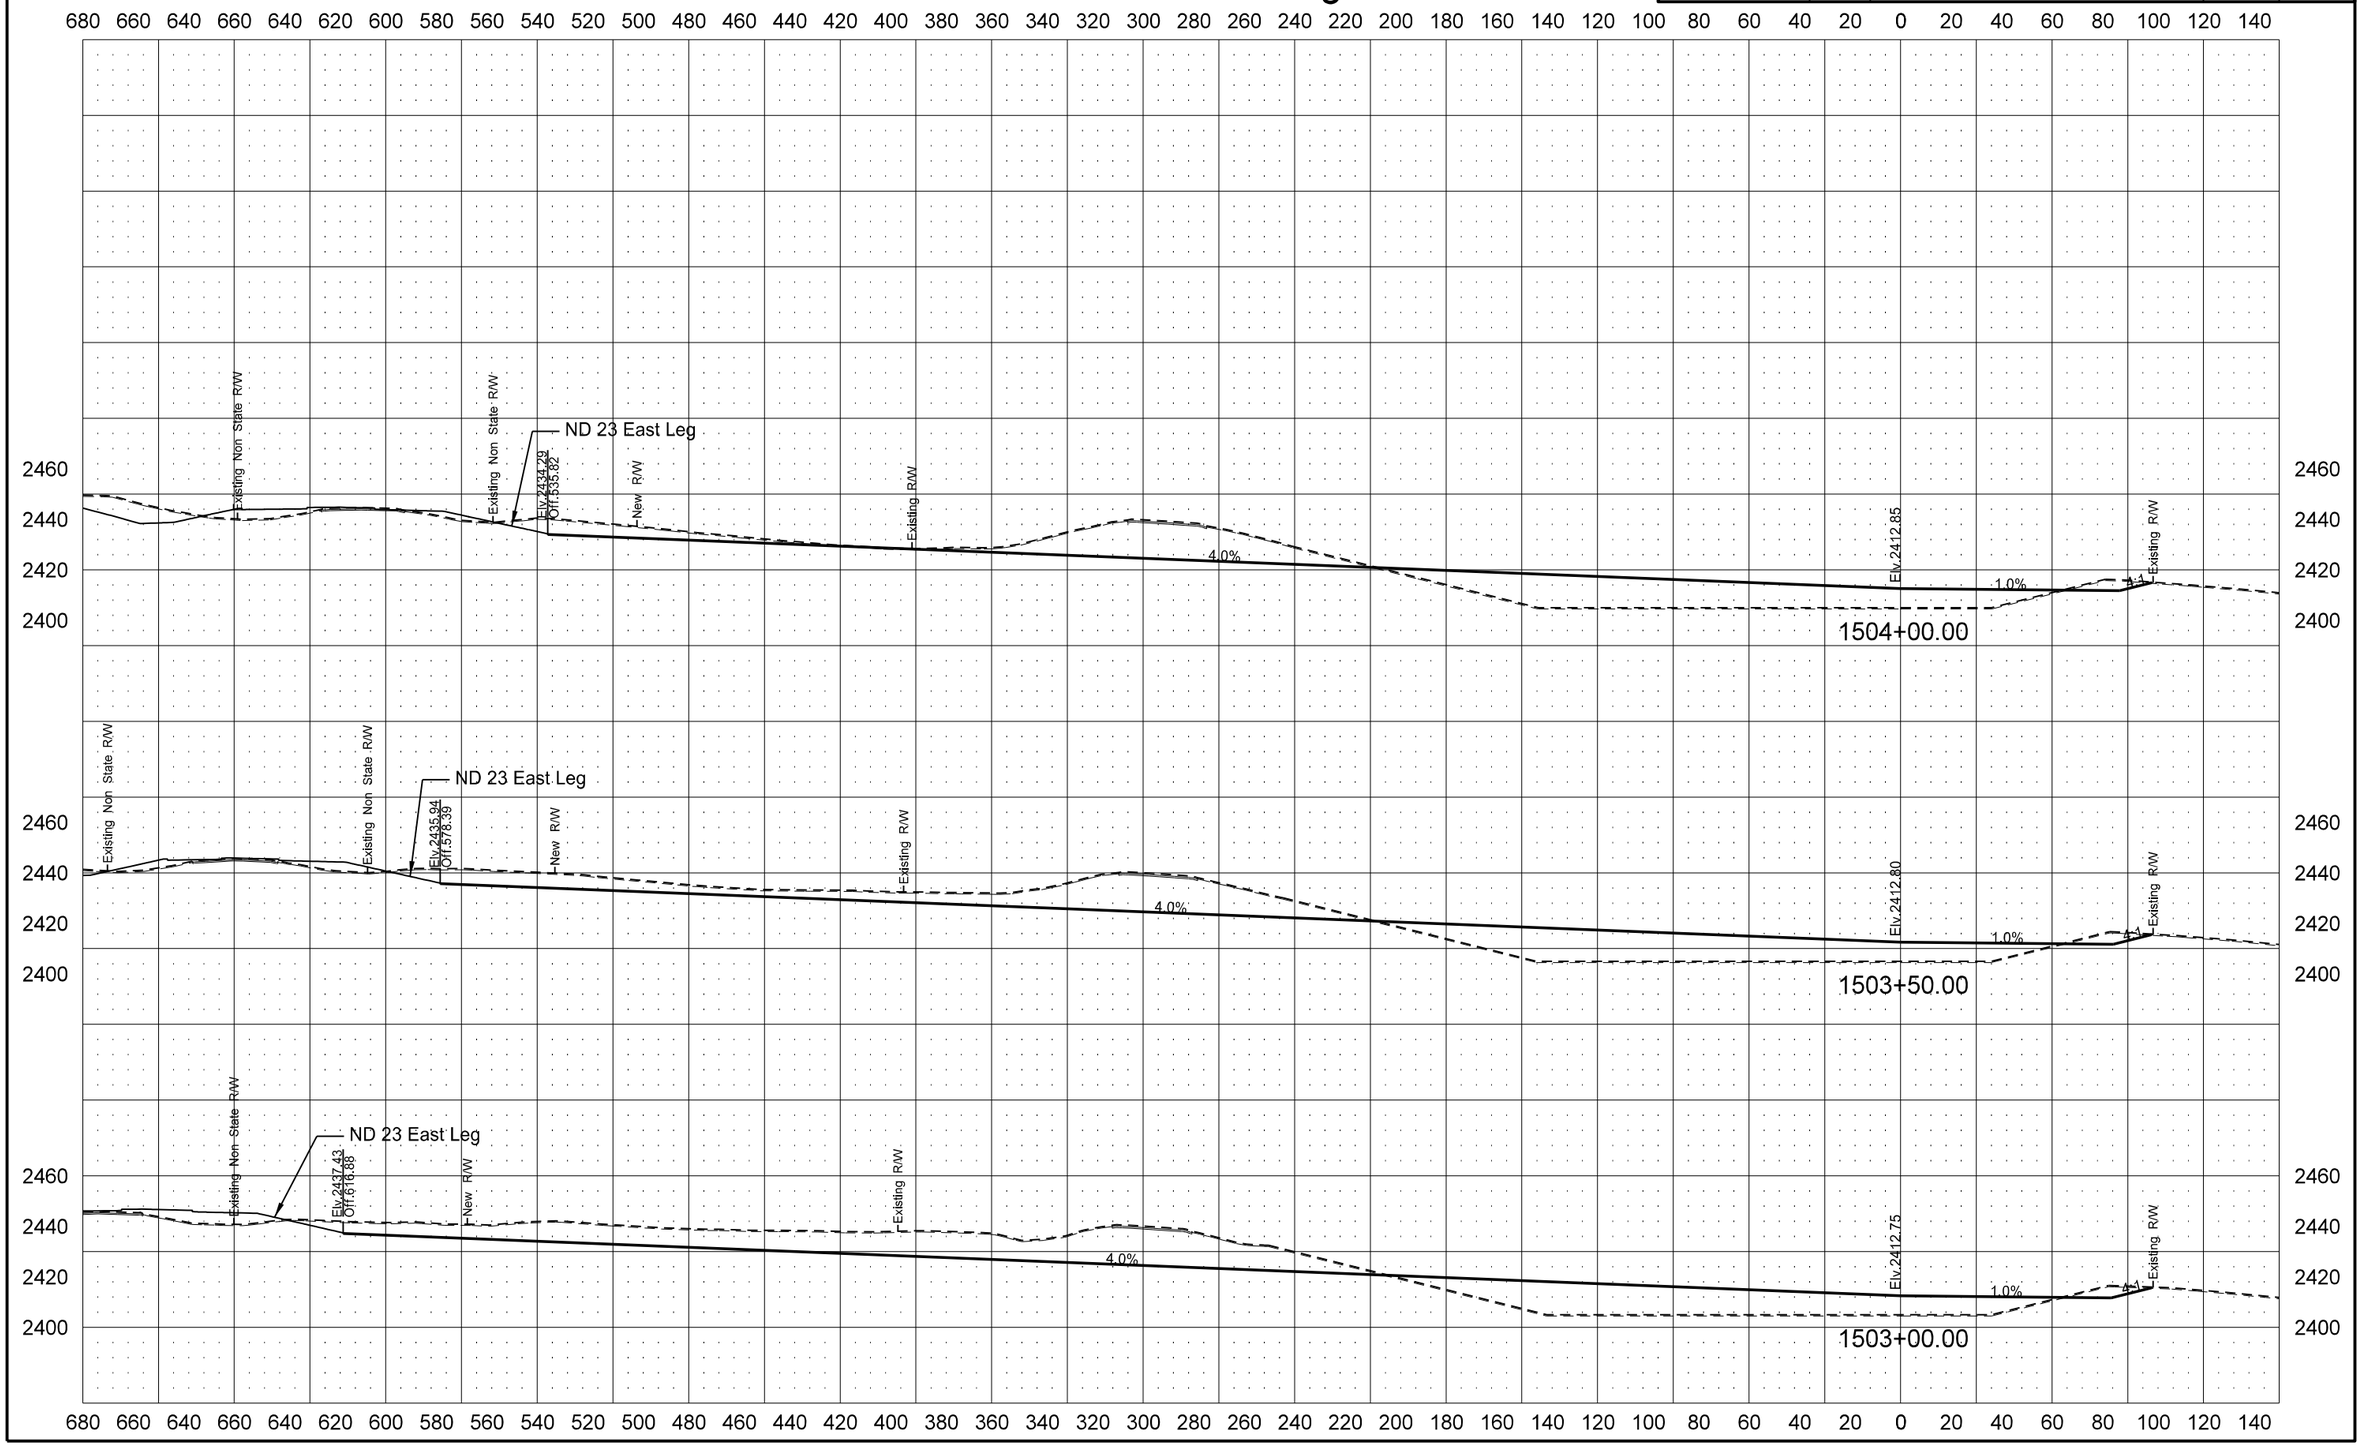

STATE	PROJECT NO.	SECTION NO.	SHEET NO.
ND	SOIB-7-023(027)051	200	34

SE Quadrant Grading

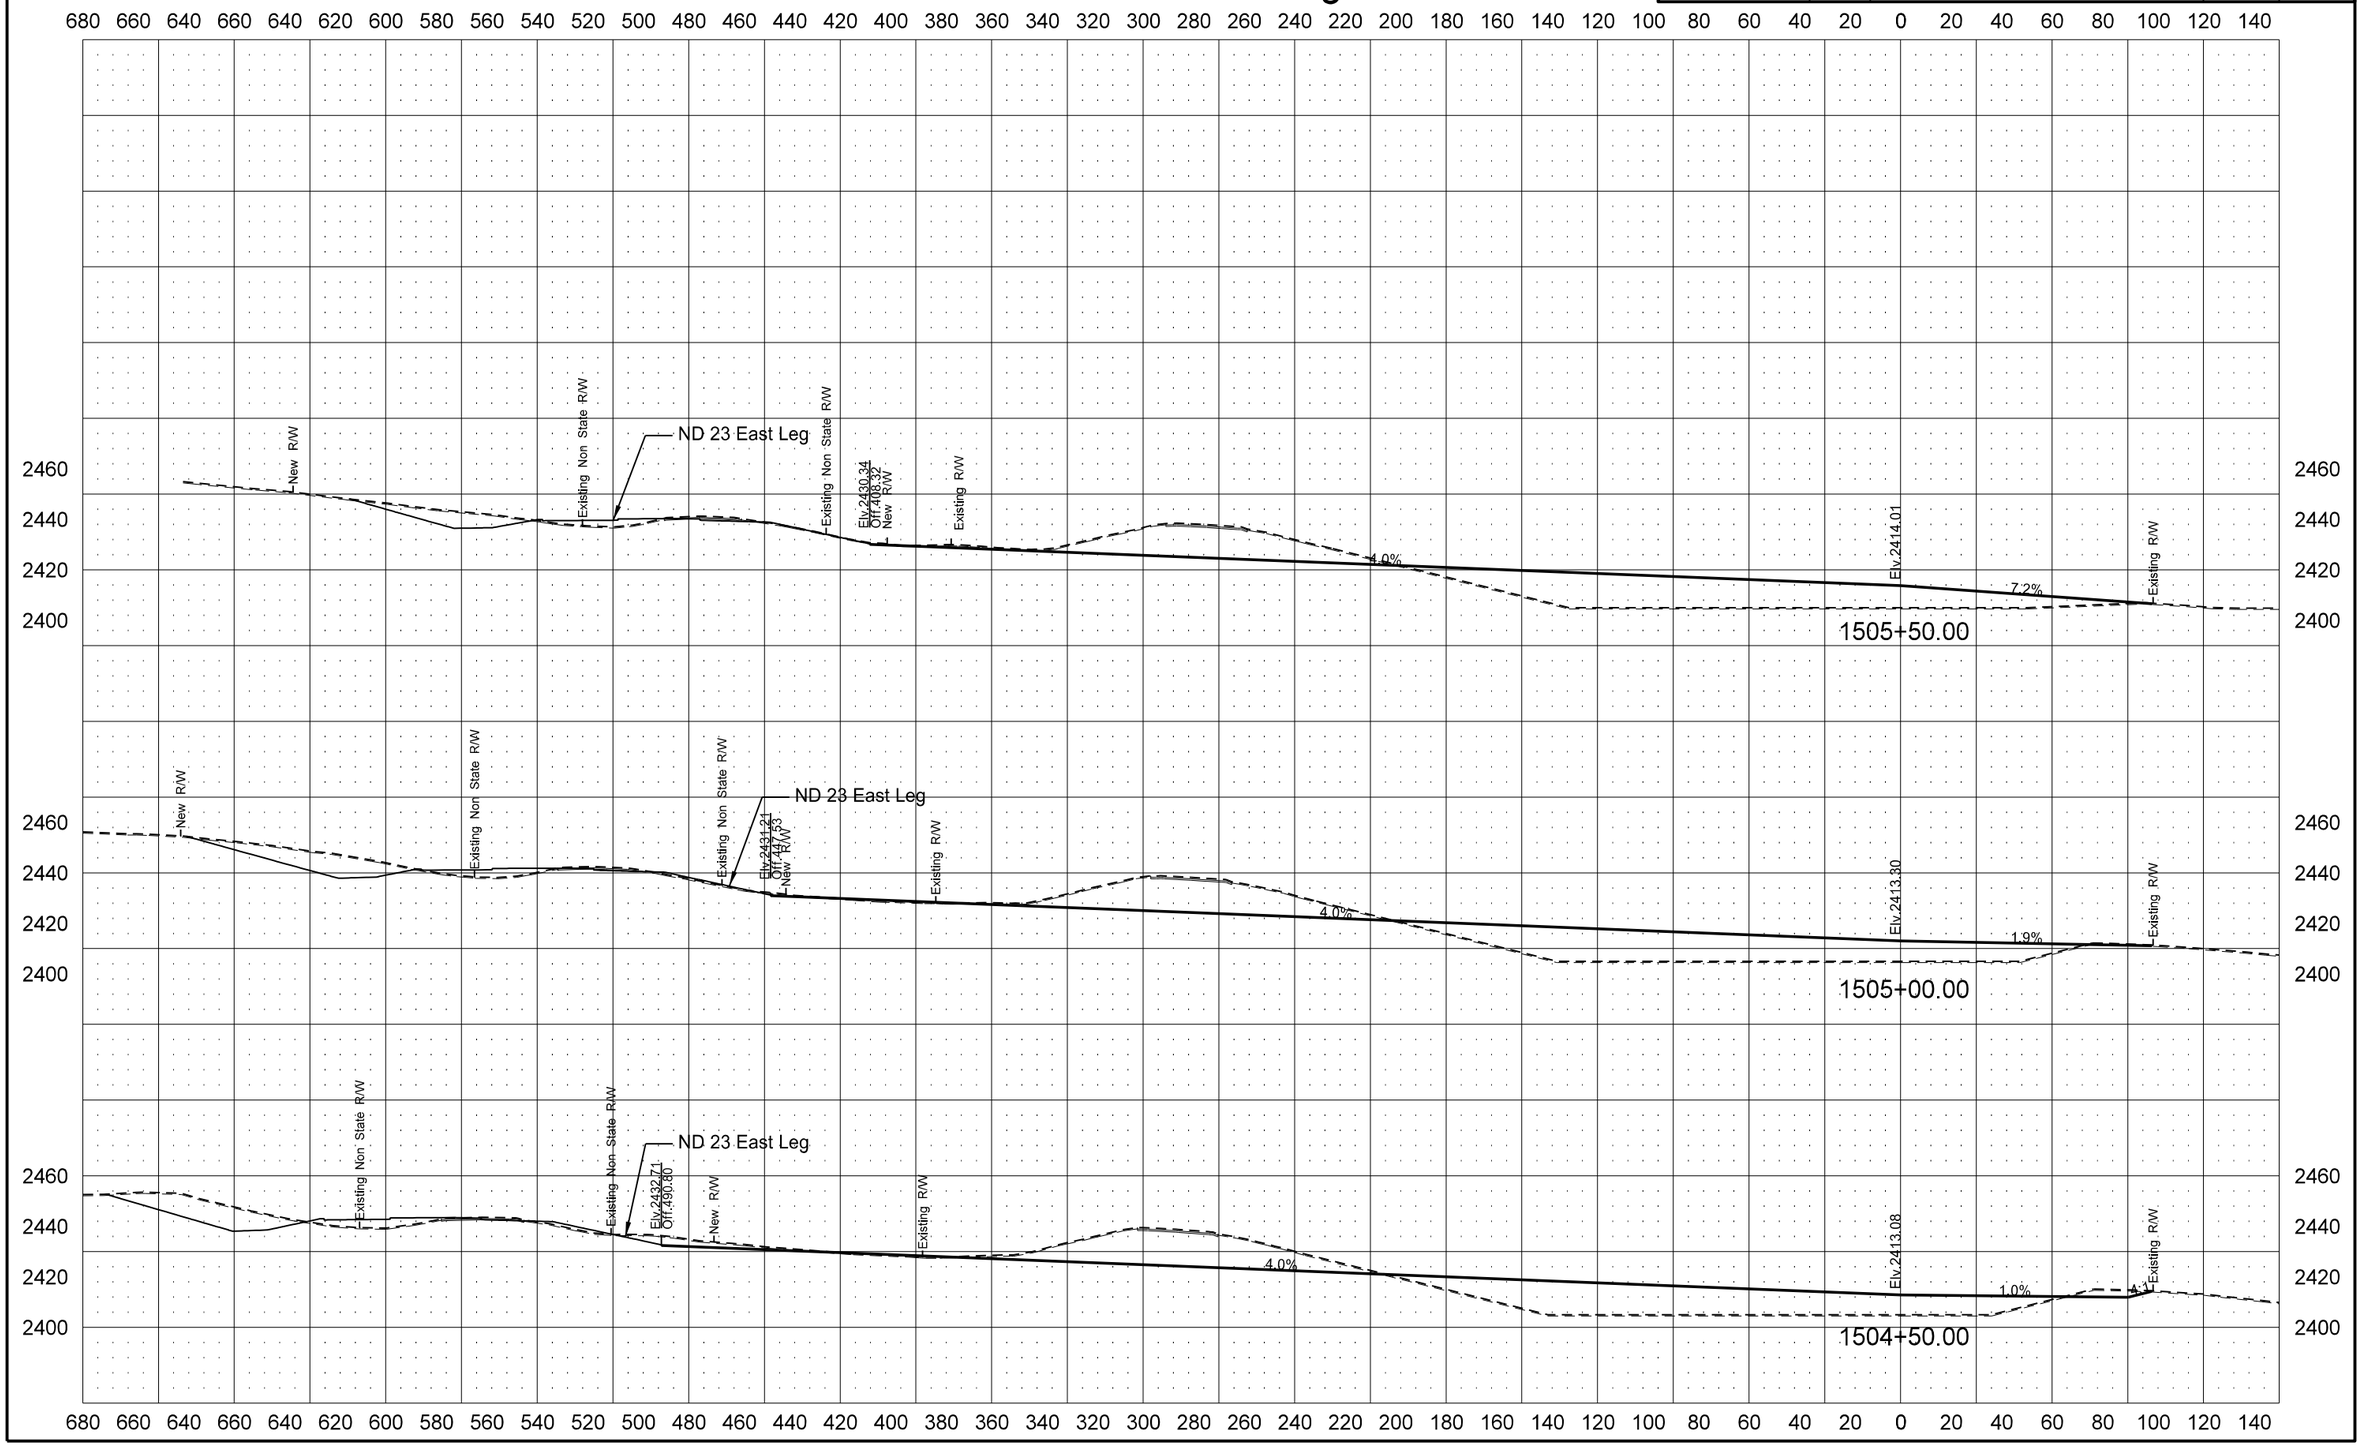

STATE	PROJECT NO.	SECTION NO.	SHEET NO.
ND	SOIB-7-023(027)051	200	35

SE Quadrant Grading

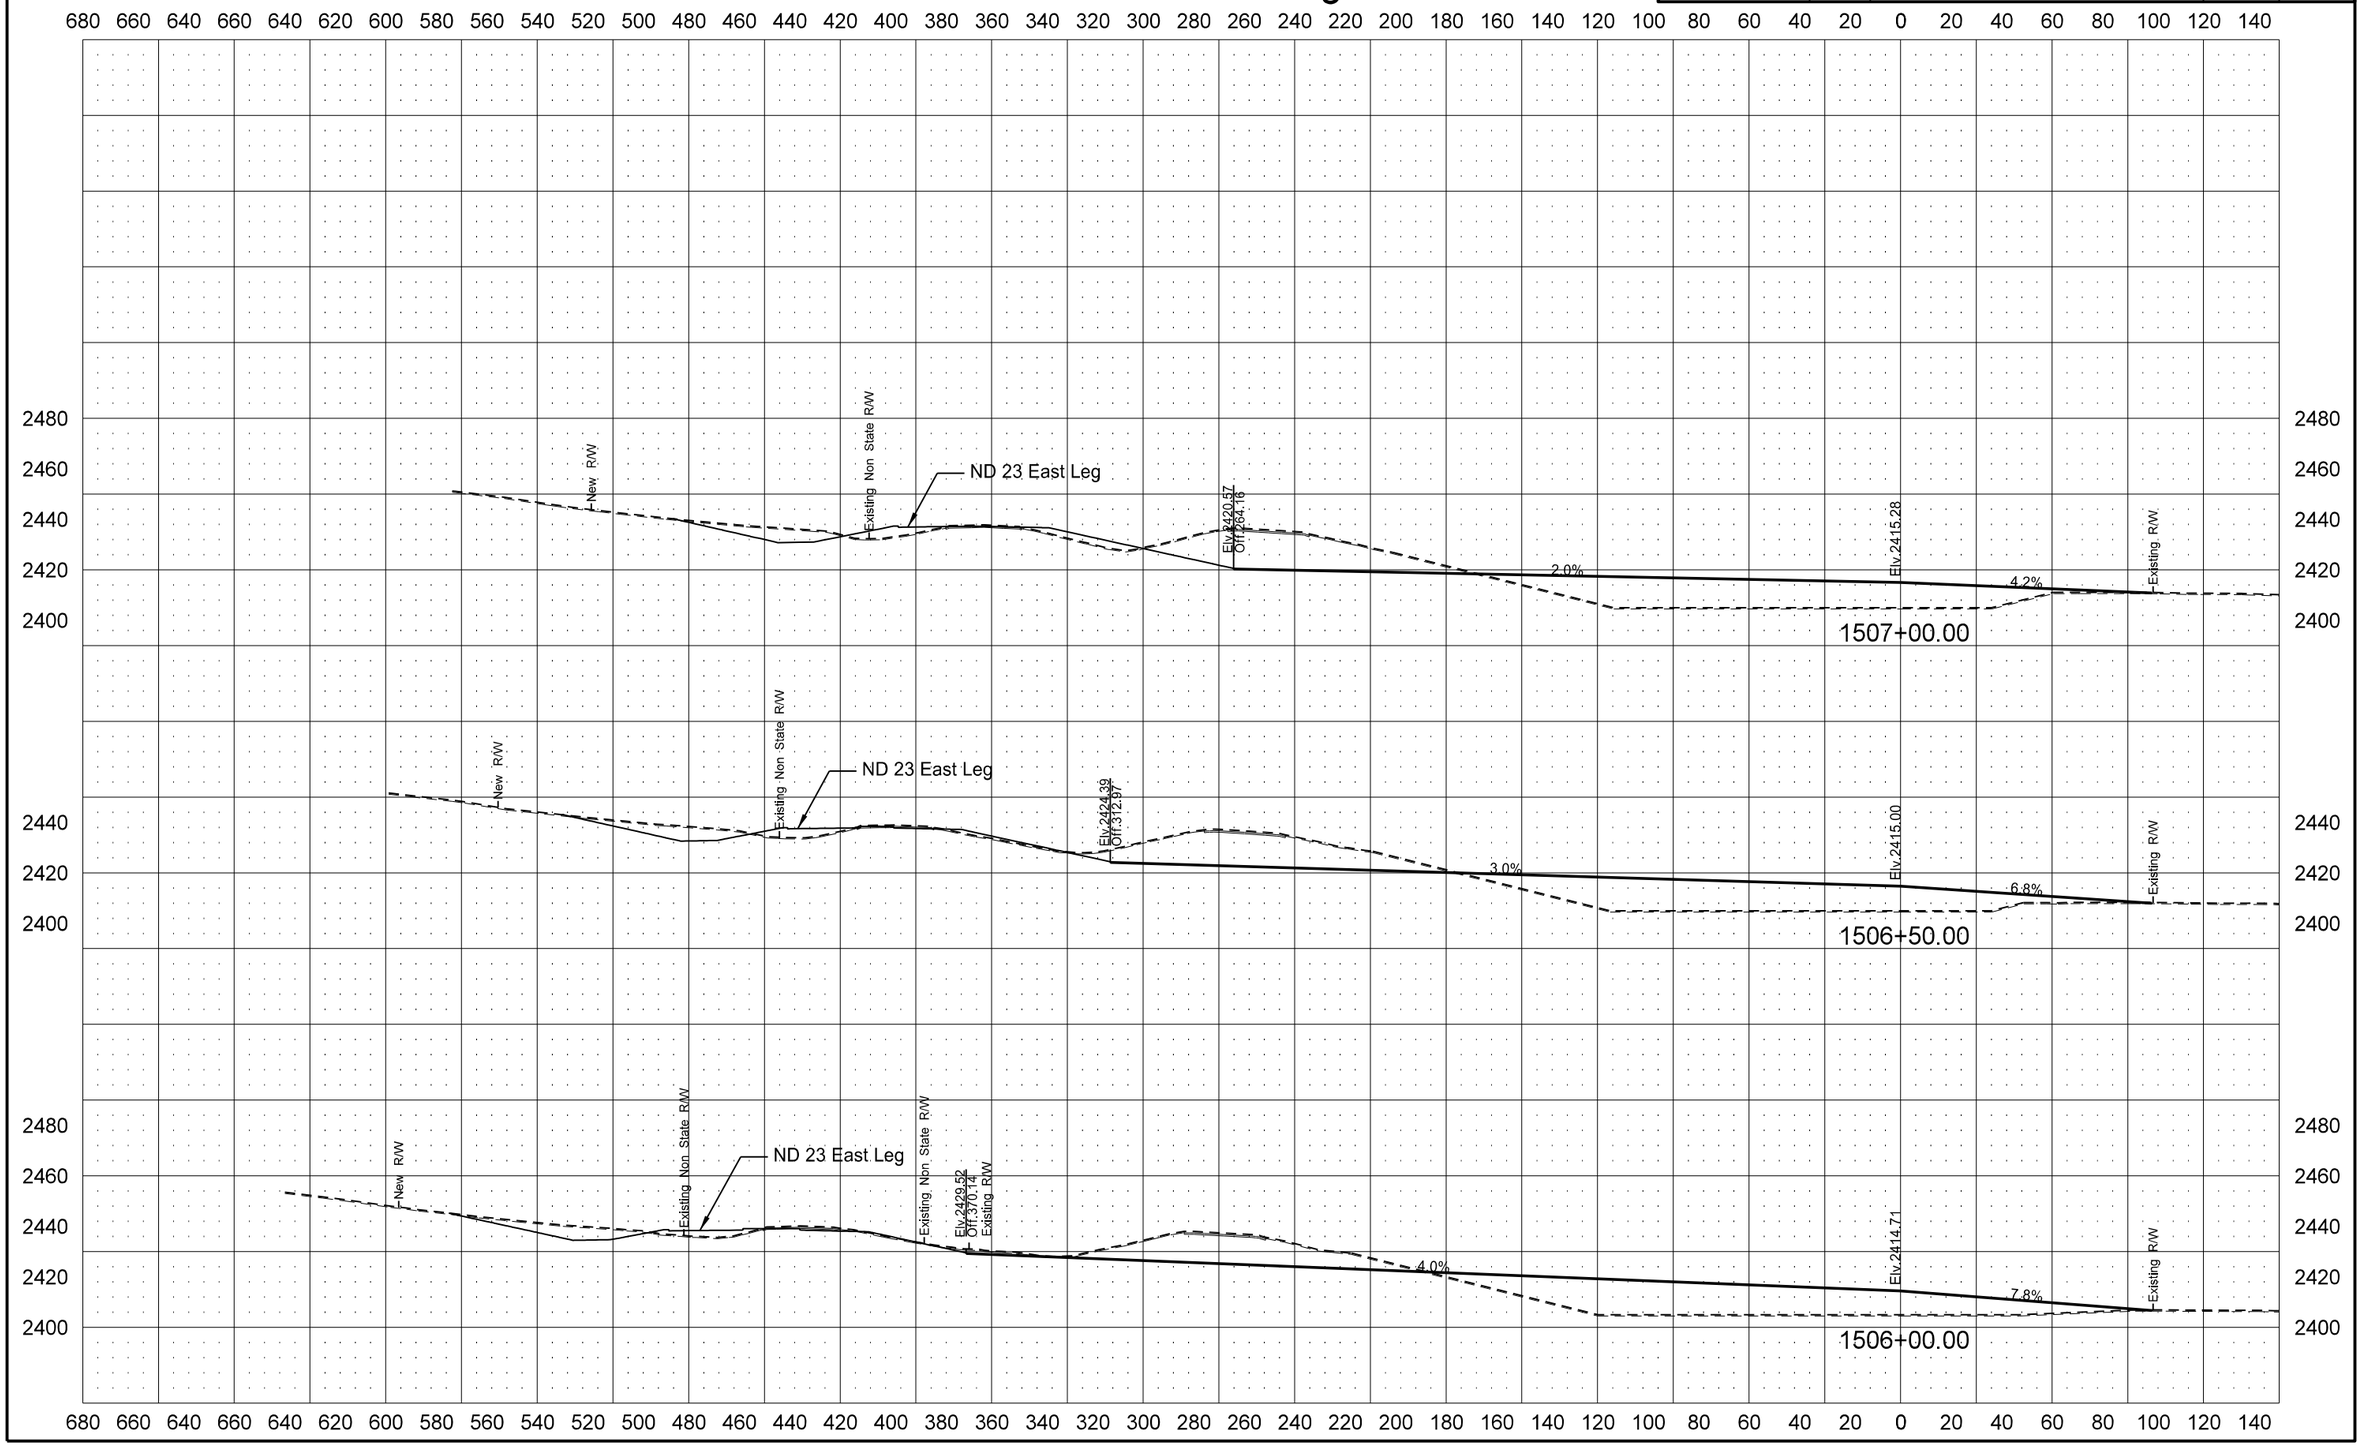

12/1/2015 4:56:01 PM cgillespie I:\Projects\7751\70023027.051\Design\Plan\200XS_003_Keene_Corner_Excavation.dgn

STATE	PROJECT NO.	SECTION NO.	SHEET NO.
ND	SOIB-7-023(027)051	200	36

SE Quadrant Grading

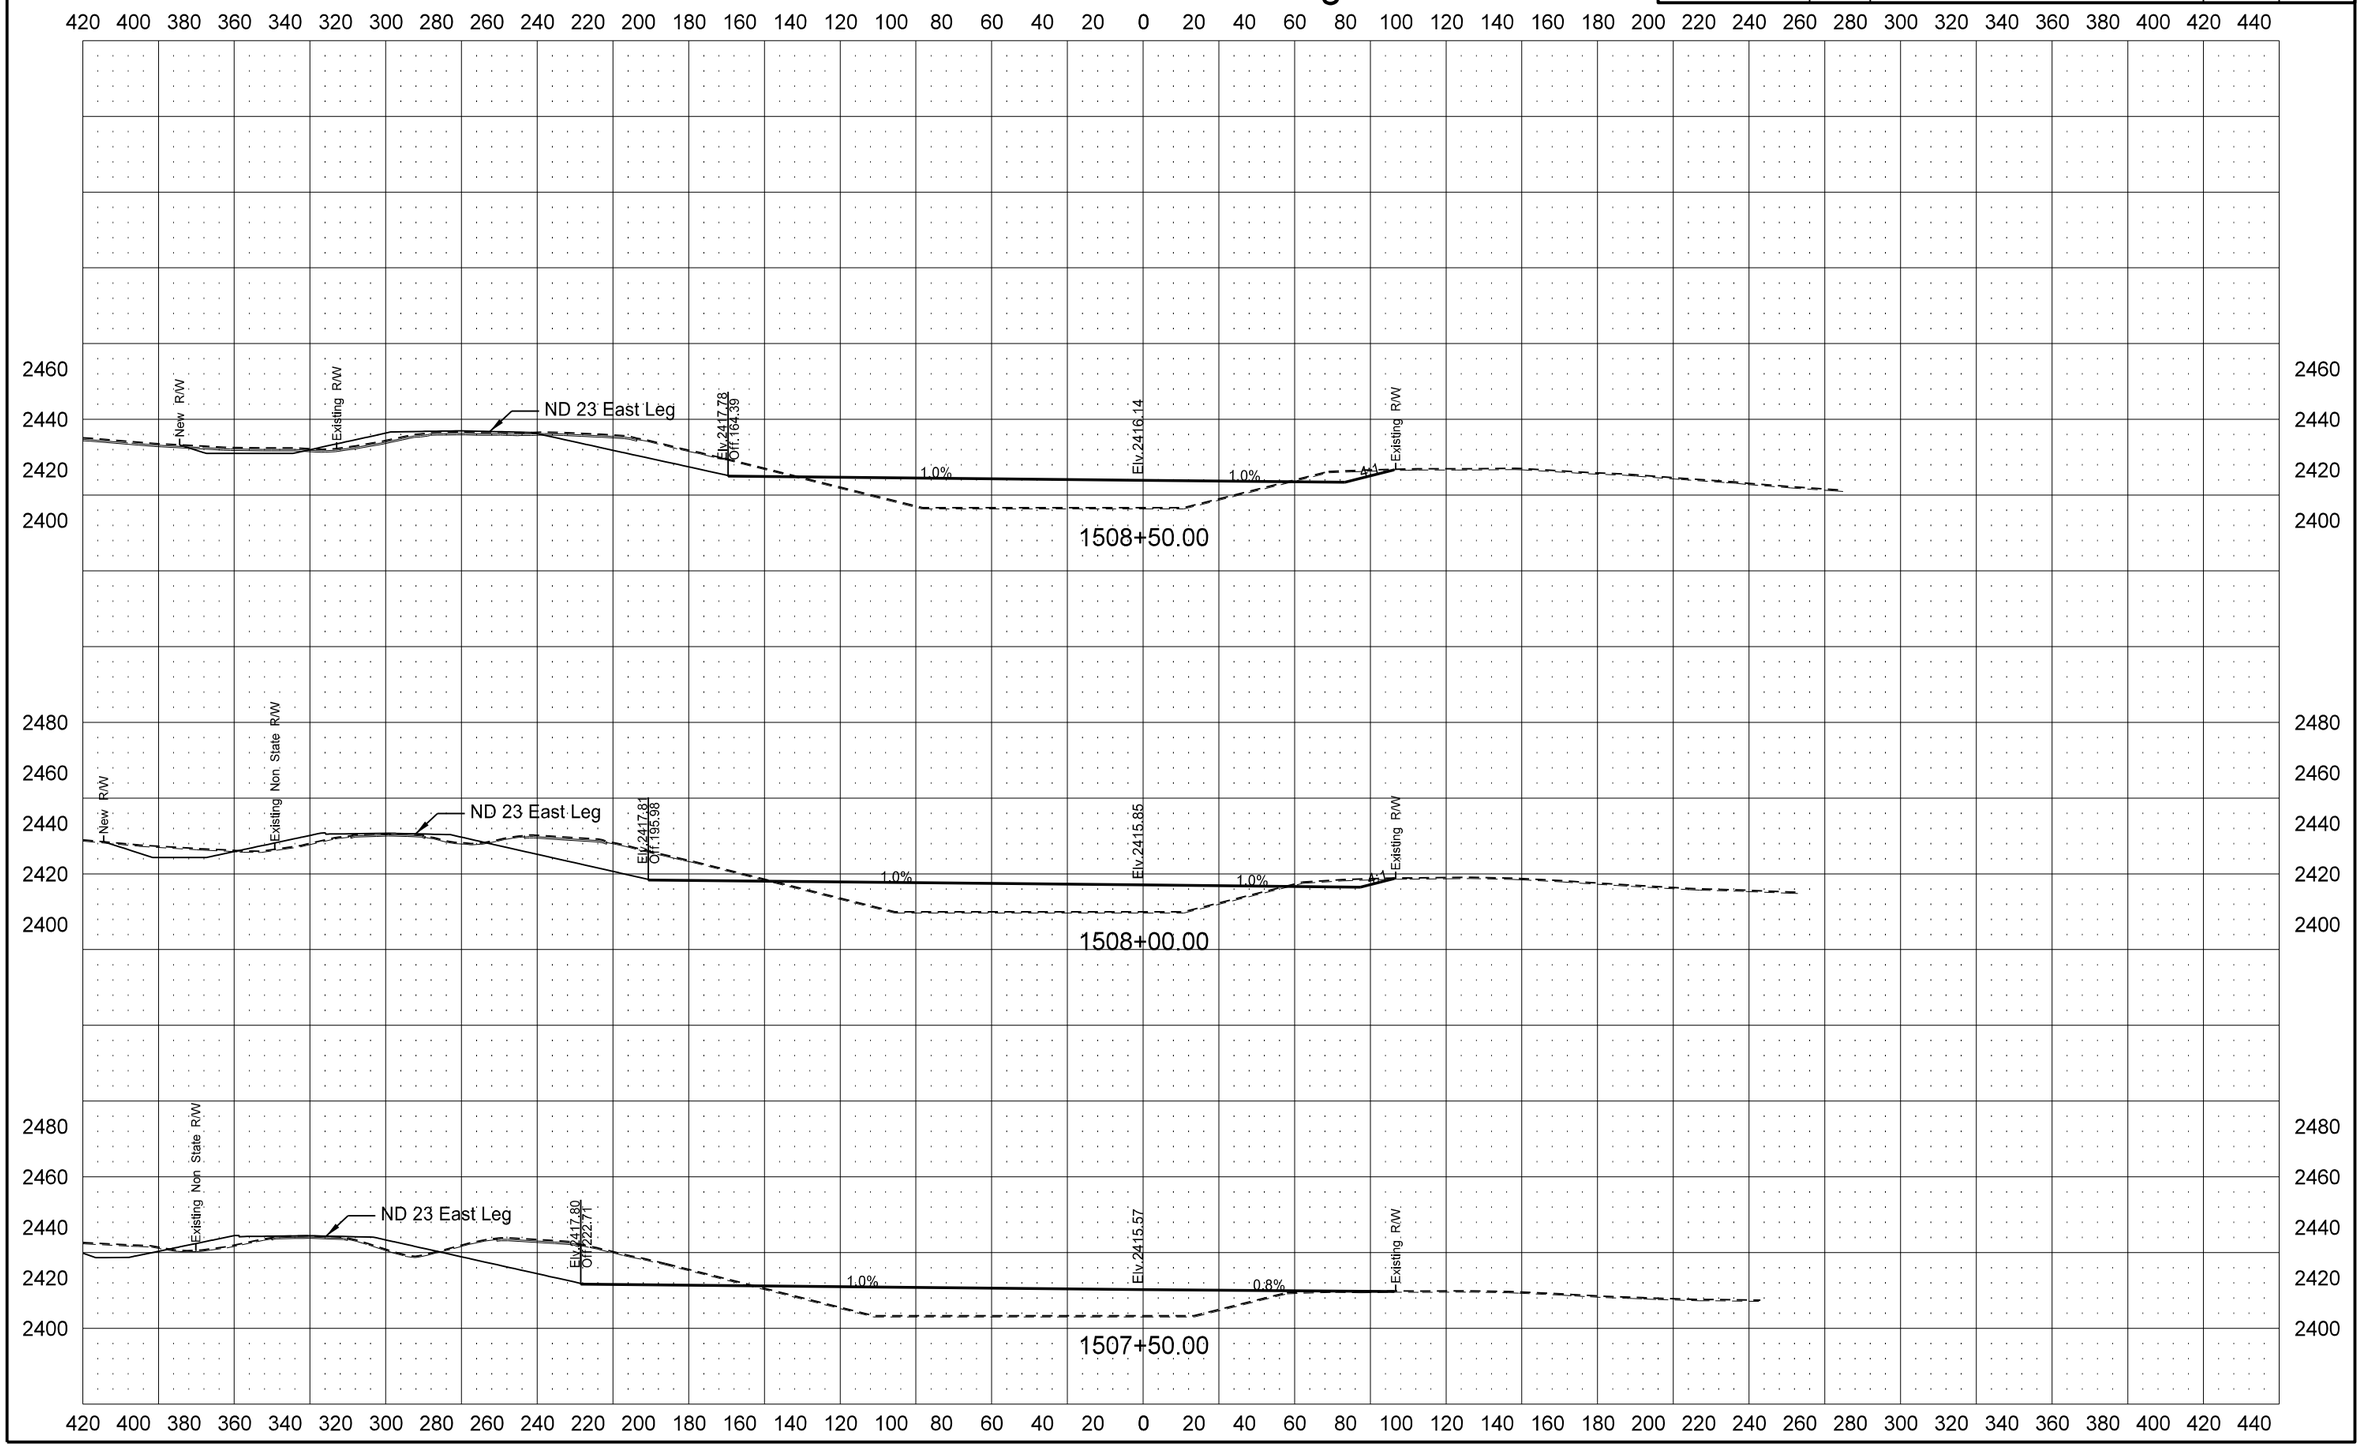

12/1/2015 4:56:02 PM cgillespie I:\Projects\7751\70023027.051\Design\Plan\200XS_003_Keene_Corner_Excavation.dgn

STATE	PROJECT NO.	SECTION NO.	SHEET NO.
ND	SOIB-7-023(027)051	200	37

SE Quadrant Grading

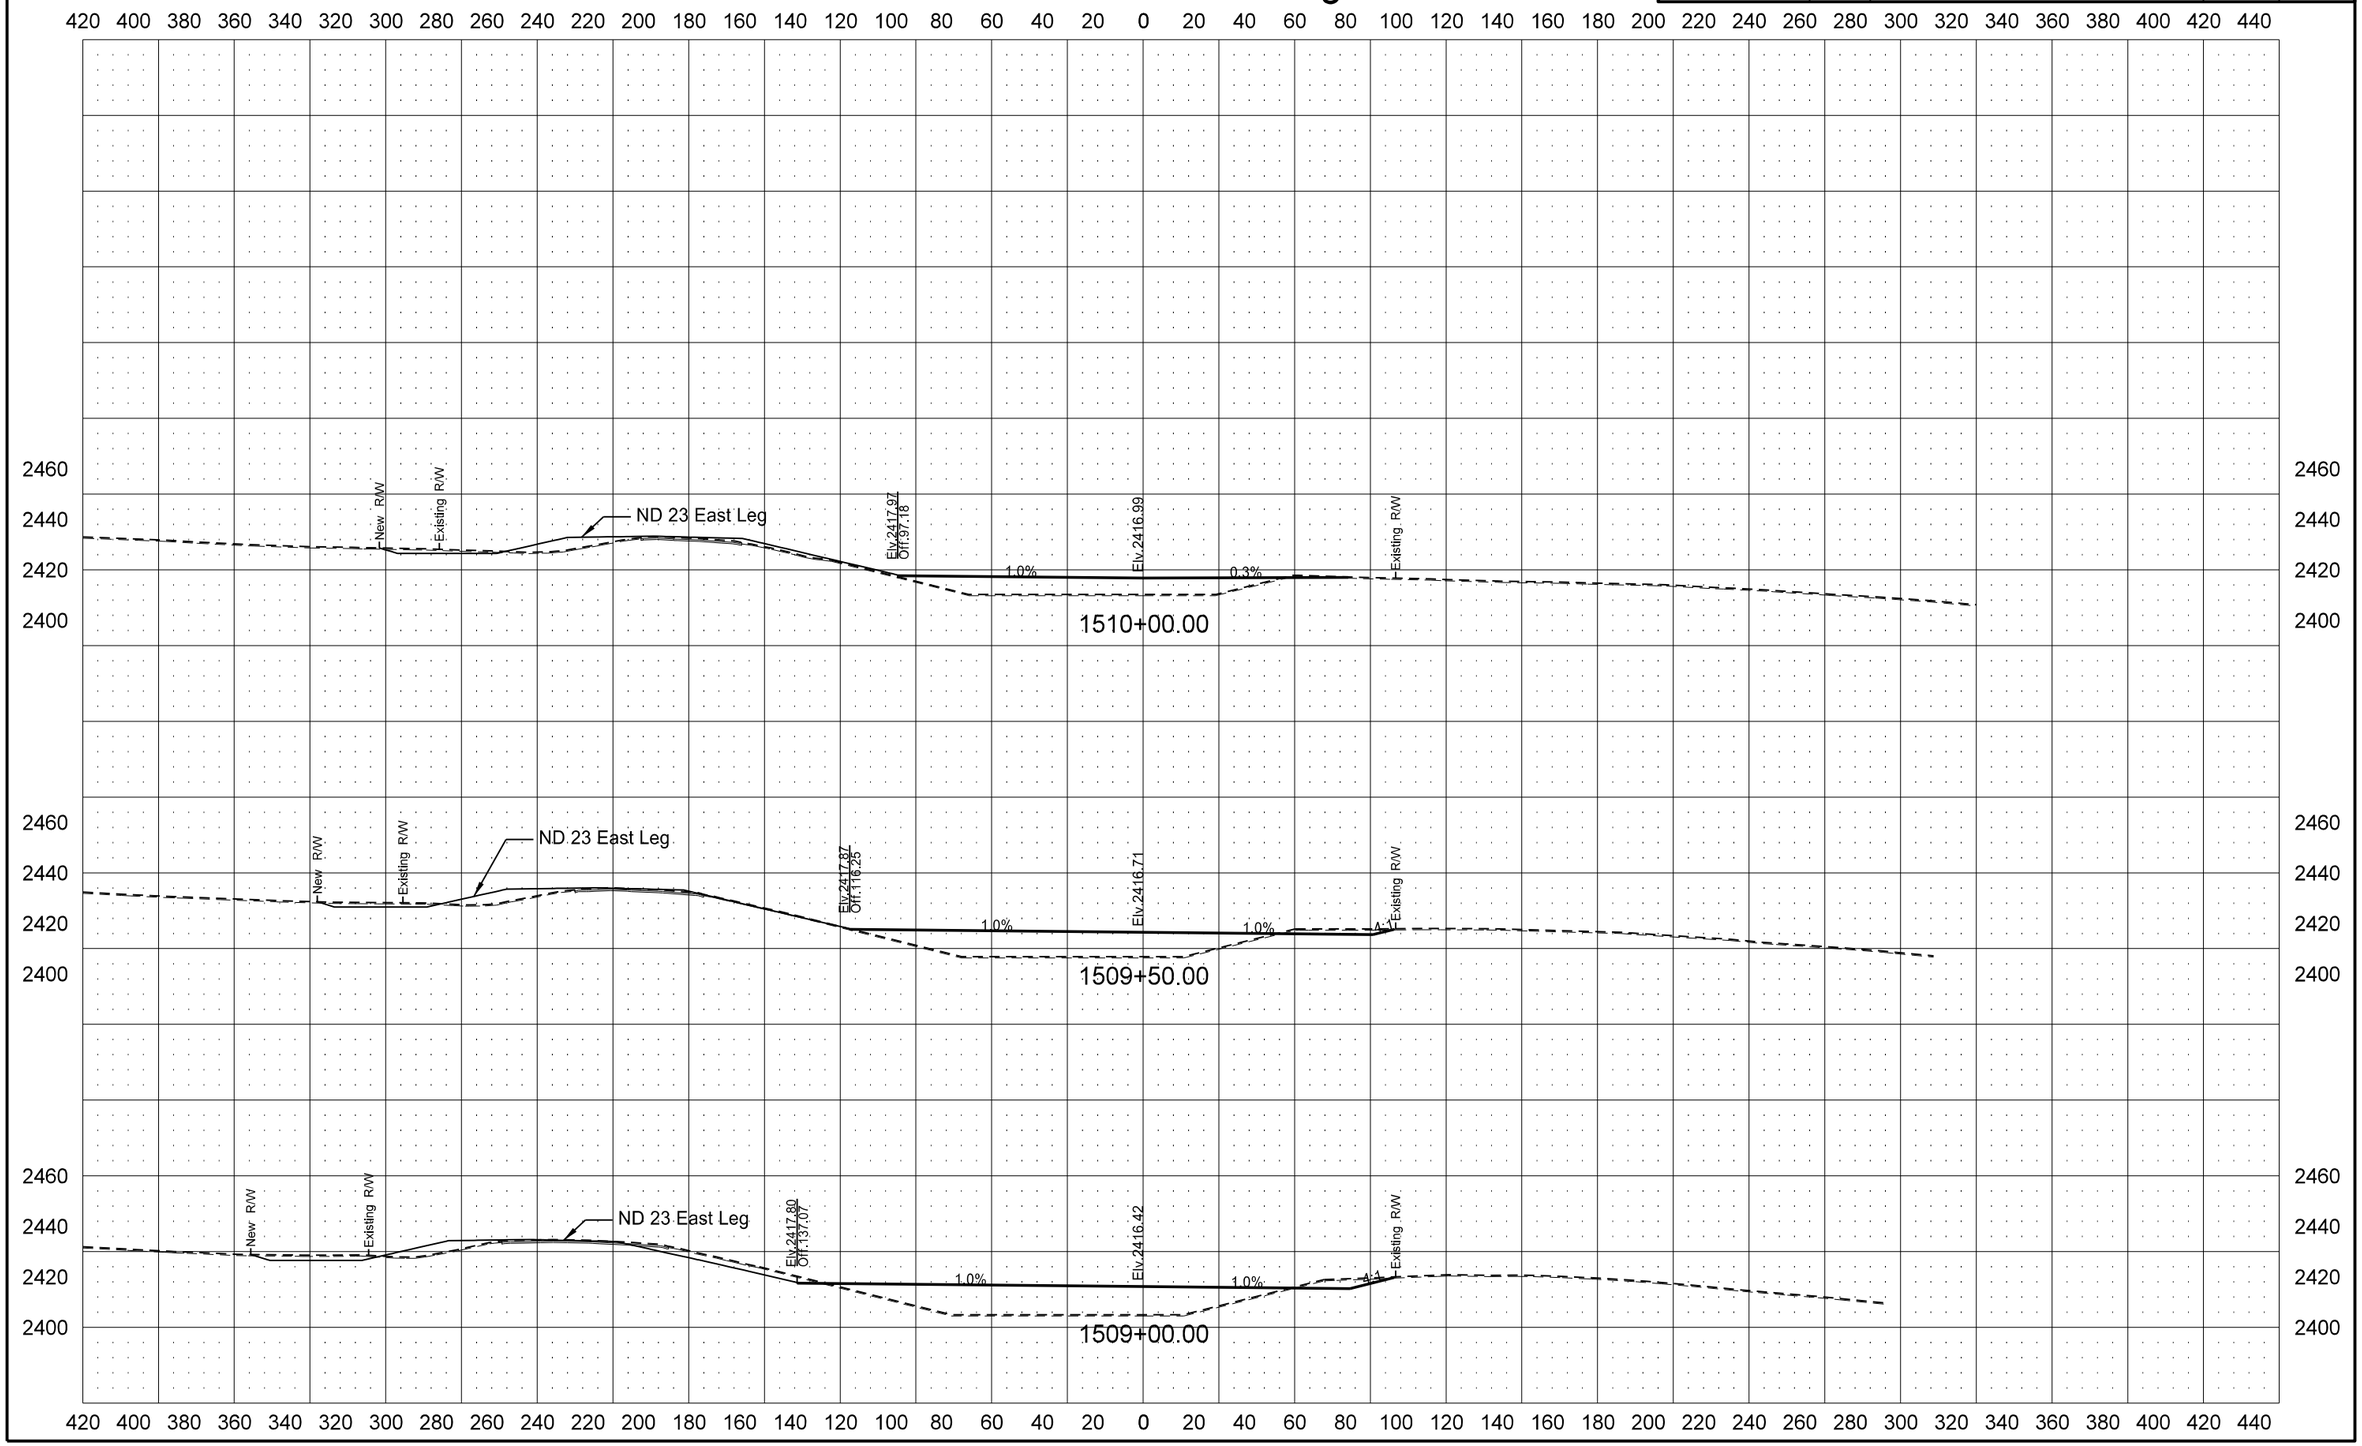

STATE	PROJECT NO.	SECTION NO.	SHEET NO.
ND	SOIB-7-023(027)051	200	38

SE Quadrant Grading

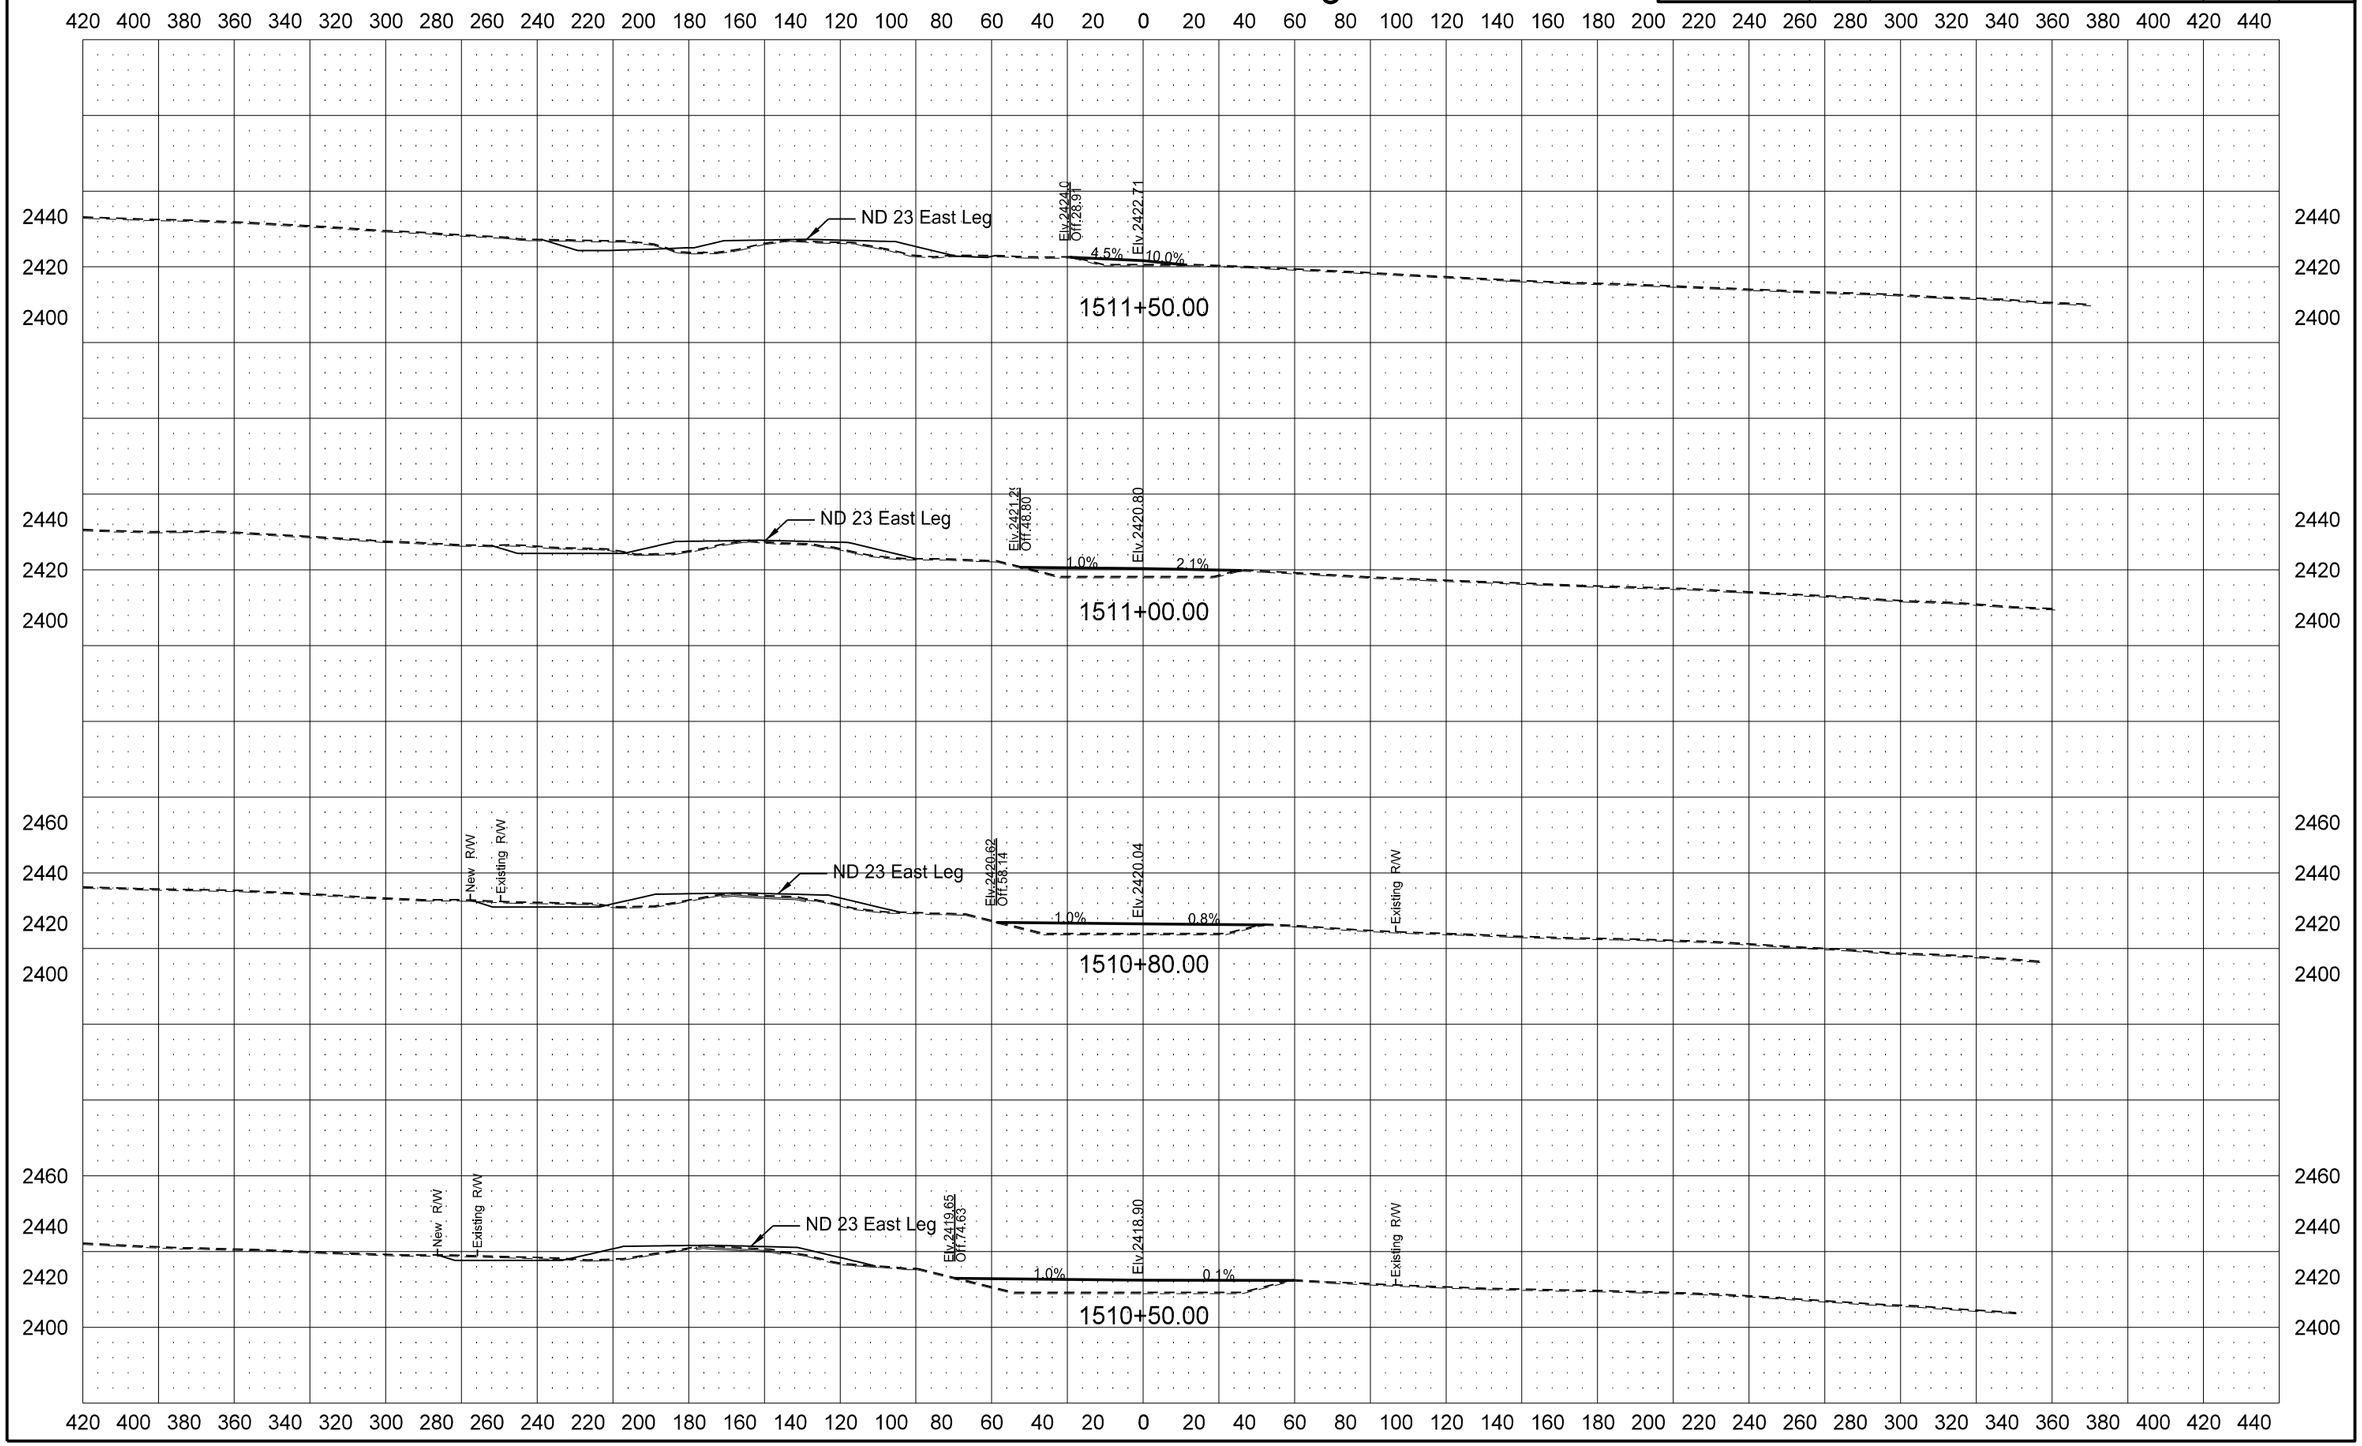

12/1/2015 4:56:04 PM cgillespie I:\Projects\7751\70023027.051\Design\Plan\200XS_003_Keene_Corner_Excavation.dgn

STATE	PROJECT NO.	SECTION NO.	SHEET NO.
ND	SOIB-7-023(027)051	200	39

SE Quadrant Grading

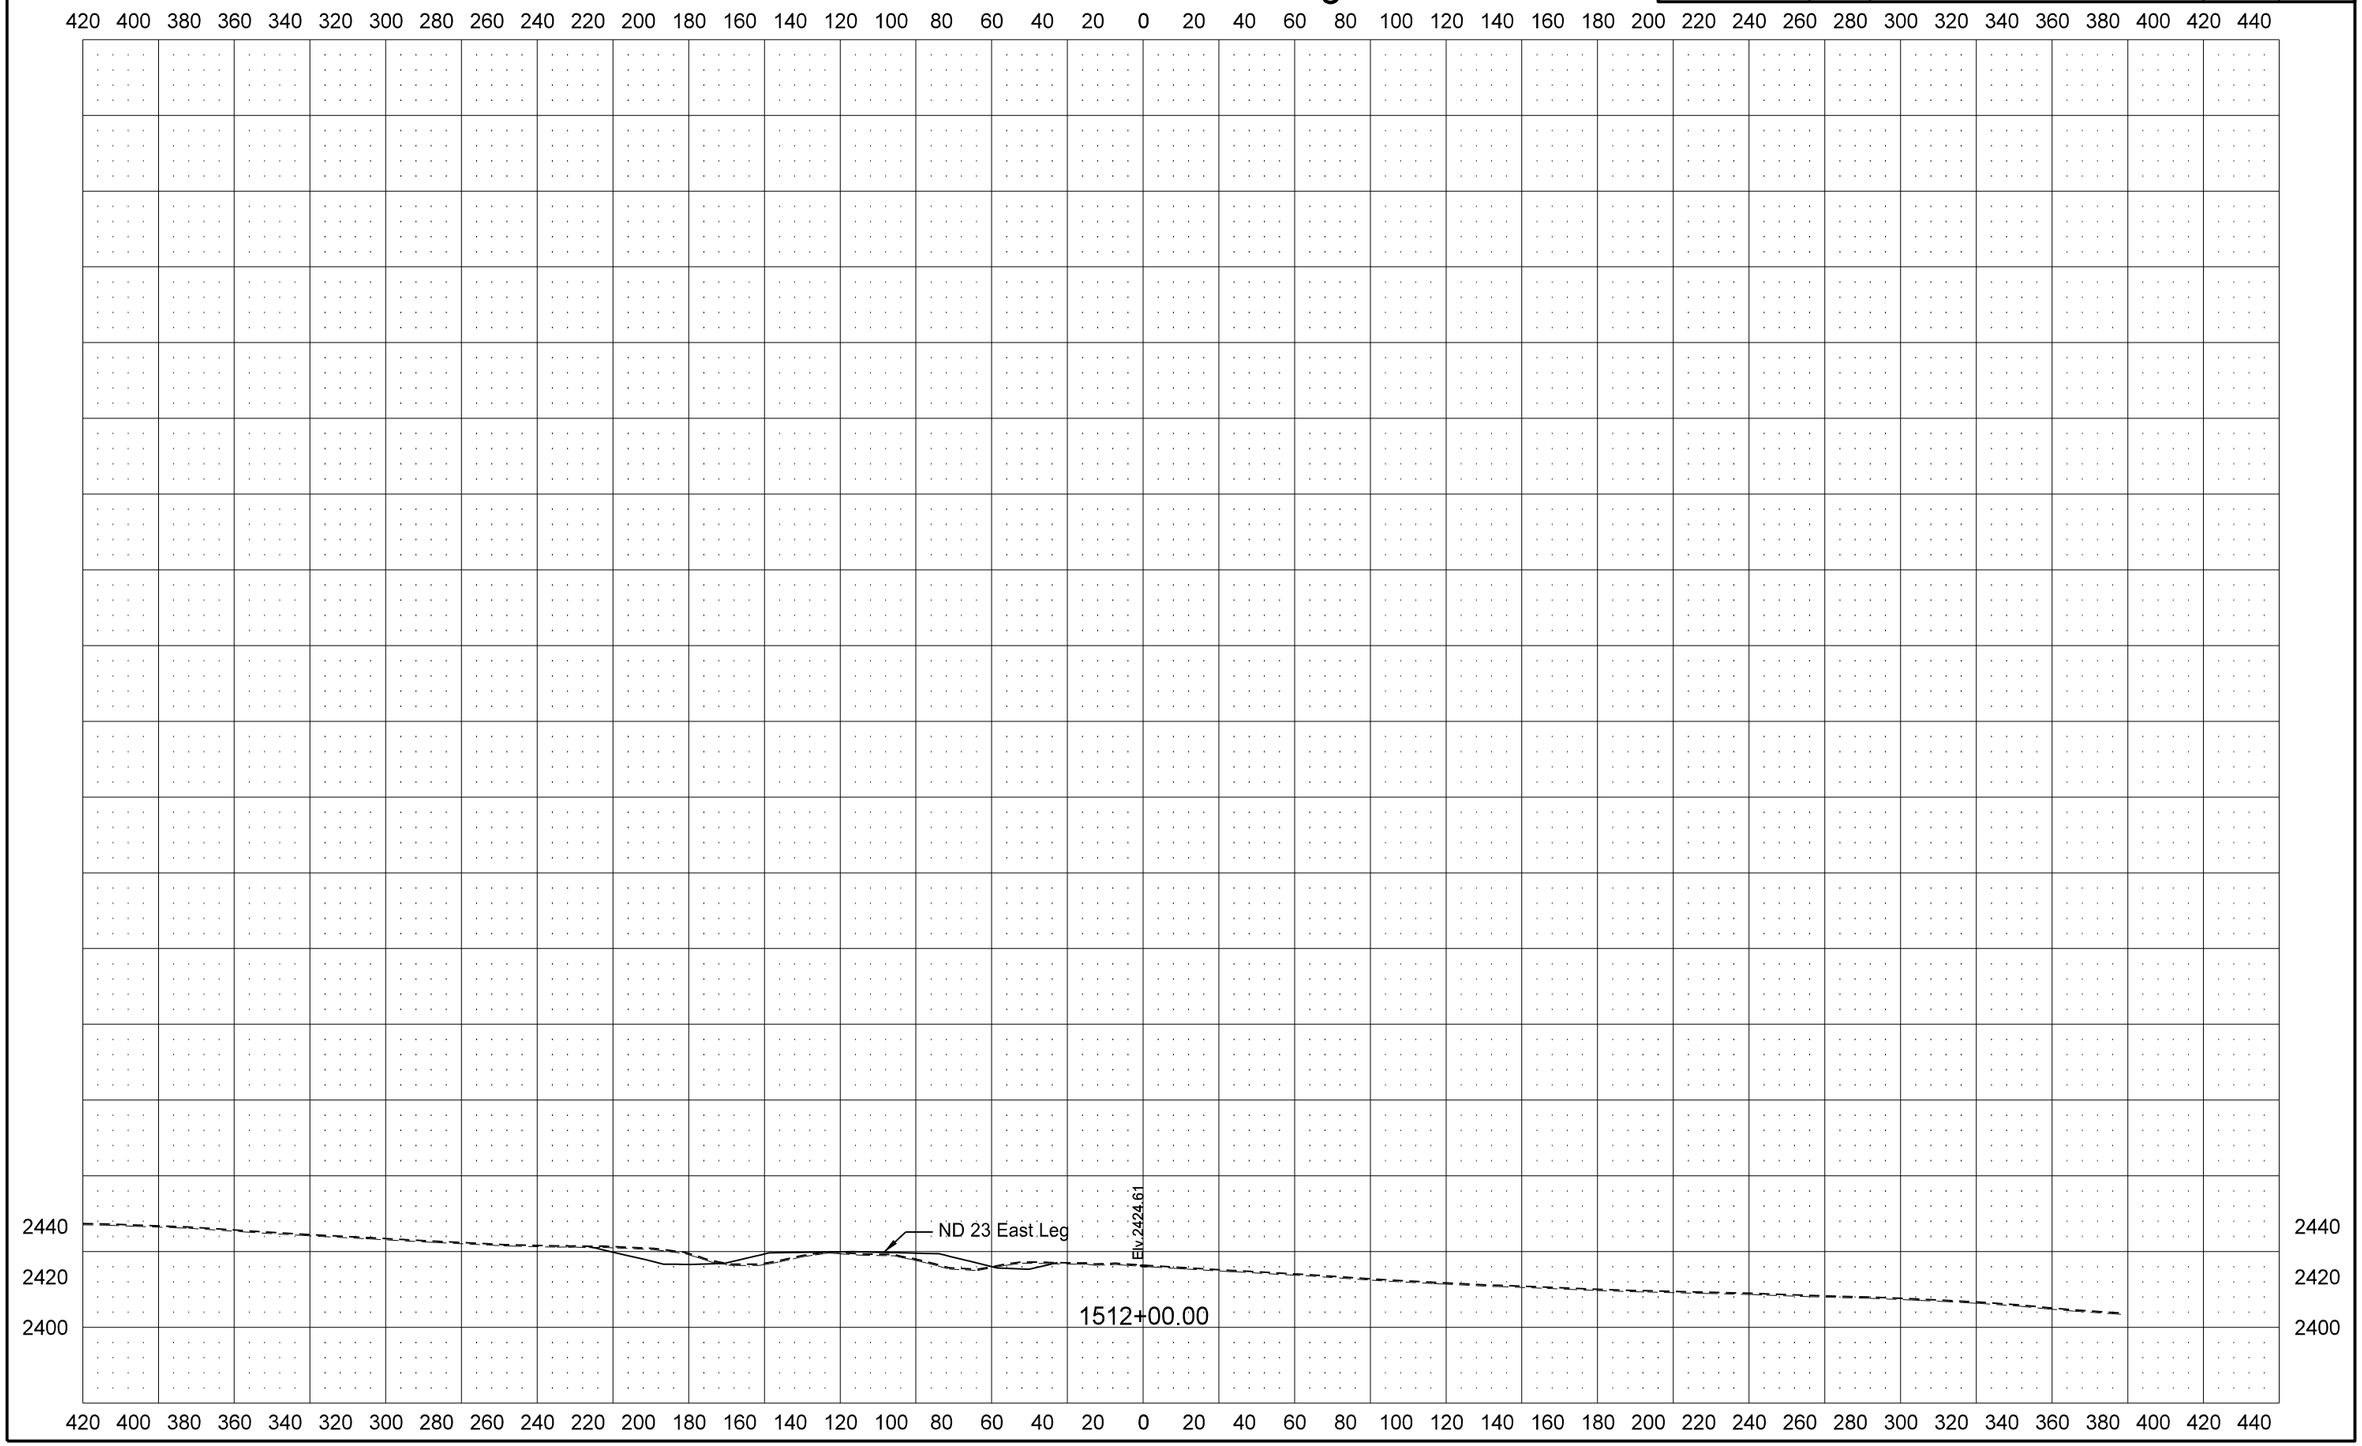

STATE	PROJECT NO.	SECTION NO.	SHEET NO.
ND	SOIB-7-023(027)051	200	40

County Road 10 West Leg

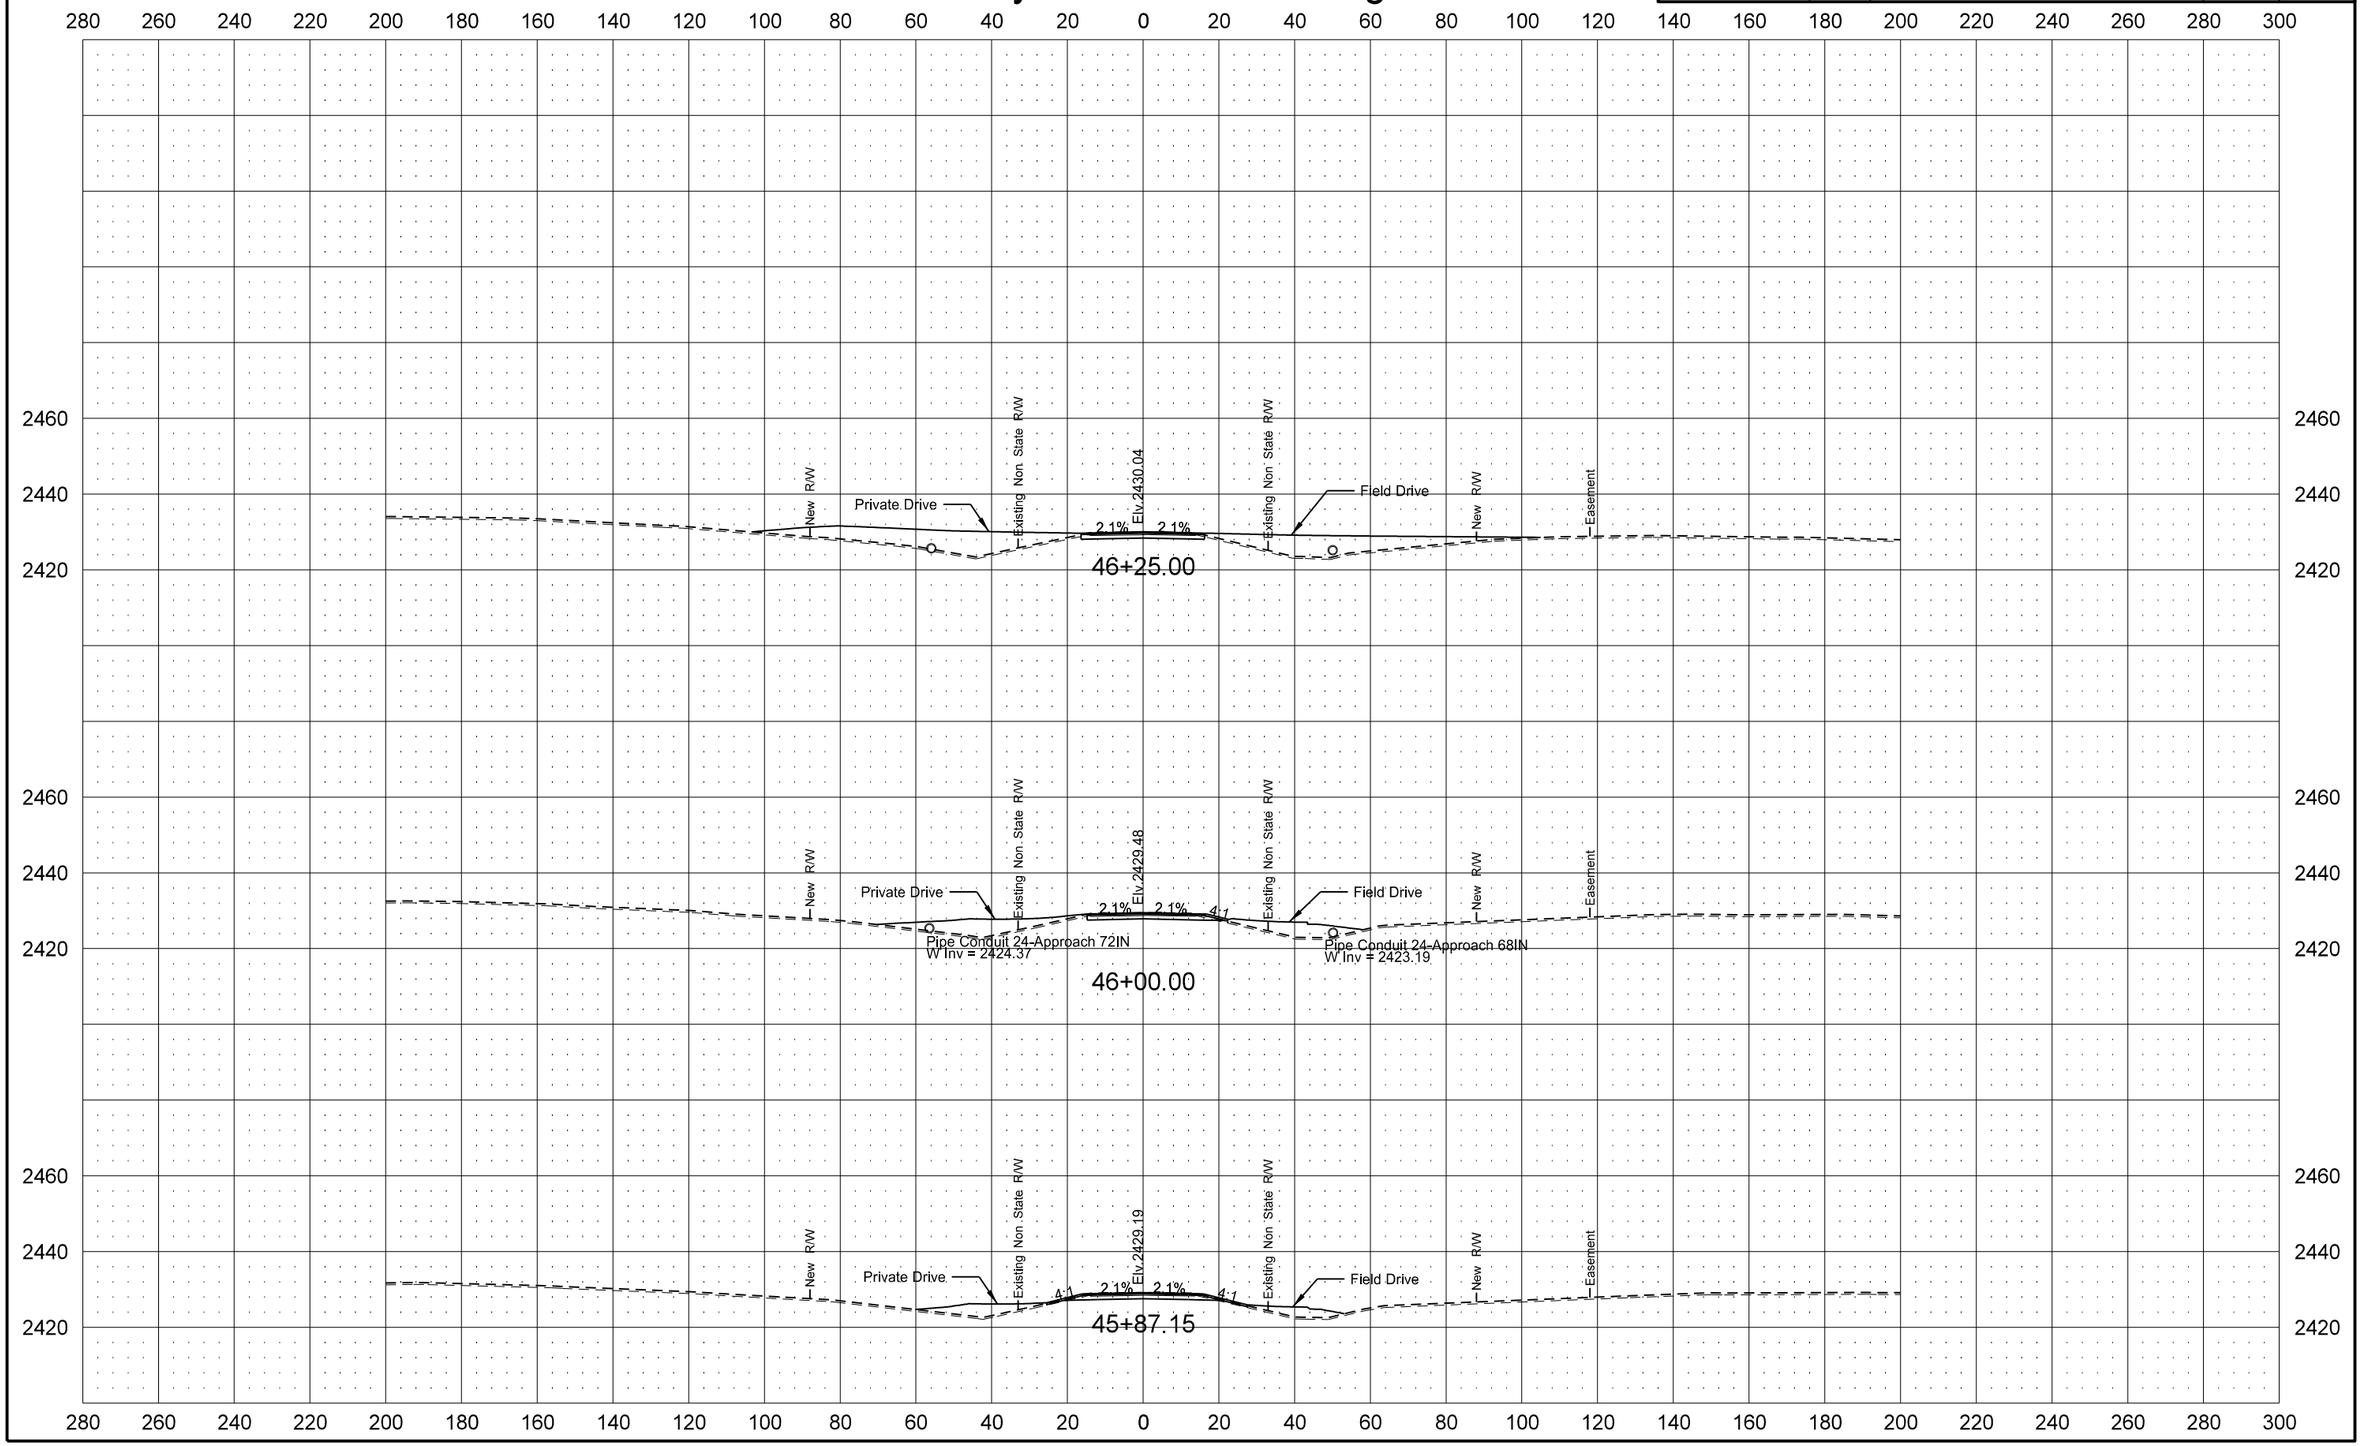

12/1/2015 4:56:06 PM cgillespie I:\Projects\7751\70023027.051\Design\Plan\200XS_004_WESTLEG.dgn

STATE	PROJECT NO.	SECTION NO.	SHEET NO.
ND	SOIB-7-023(027)051	200	41

County Road 10 West Leg

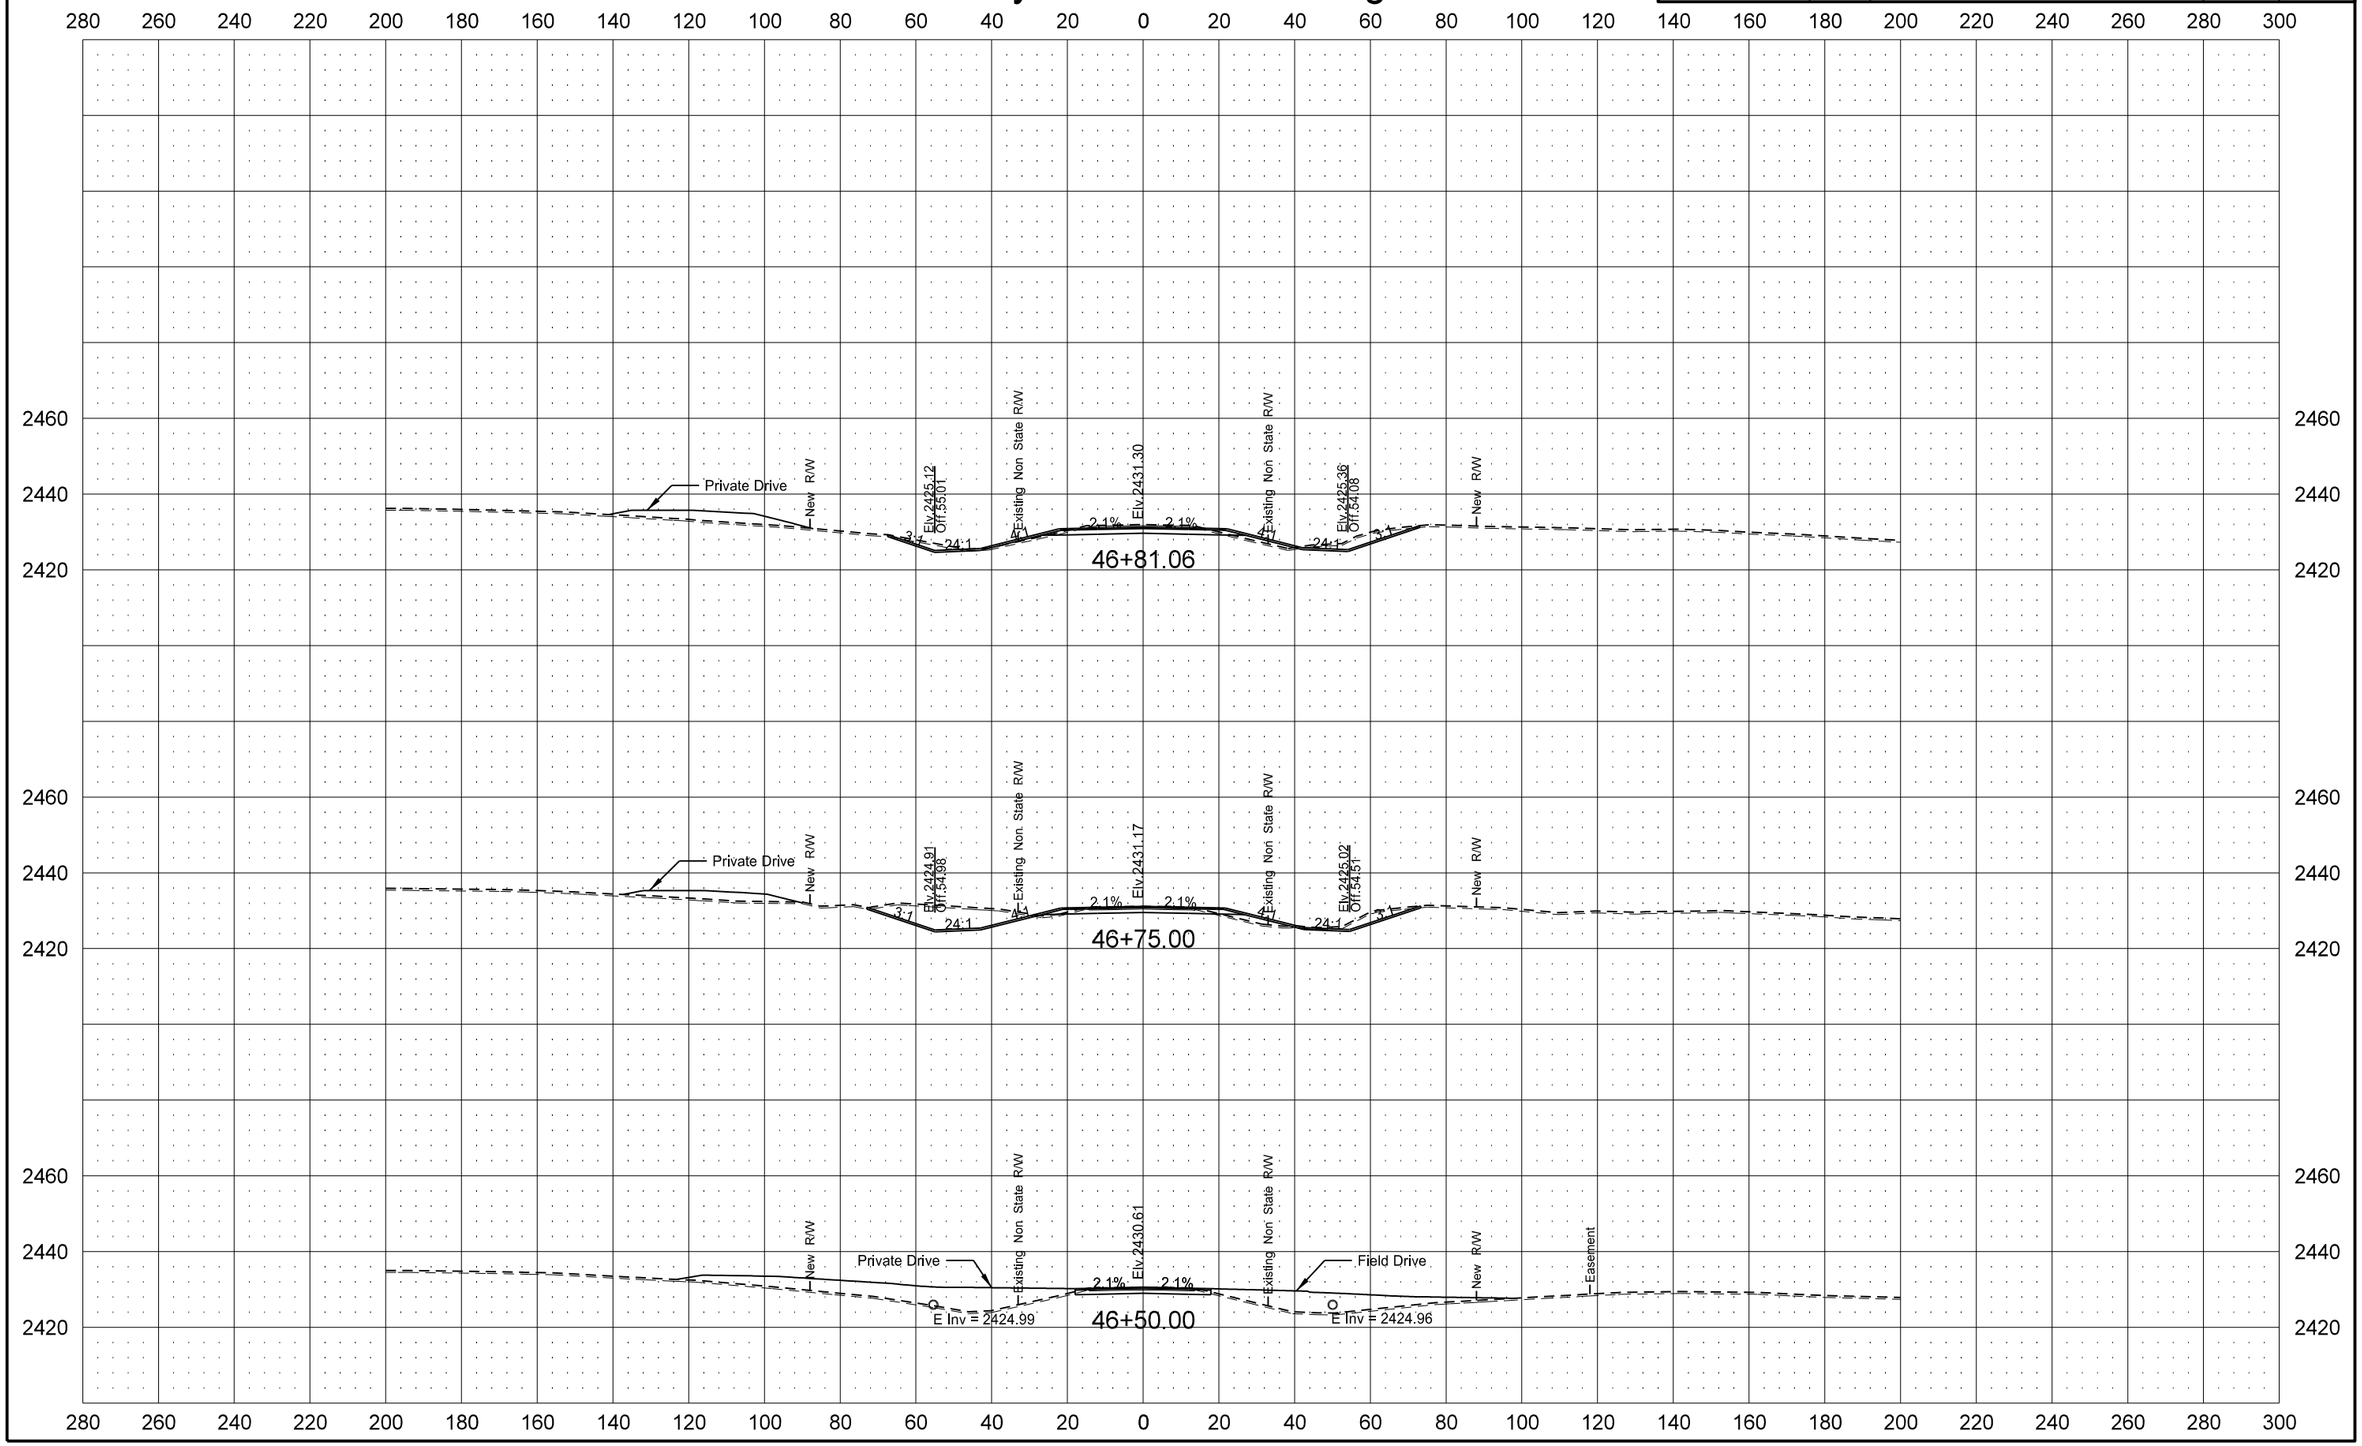

12/1/2015 4:56:07 PM cgillespie I:\Projects\7751\70023027.051\Design\Plan\200XS_004_WESTLEG.dgn

STATE	PROJECT NO.	SECTION NO.	SHEET NO.
ND	SOIB-7-023(027)051	200	42

County Road 10 West Leg

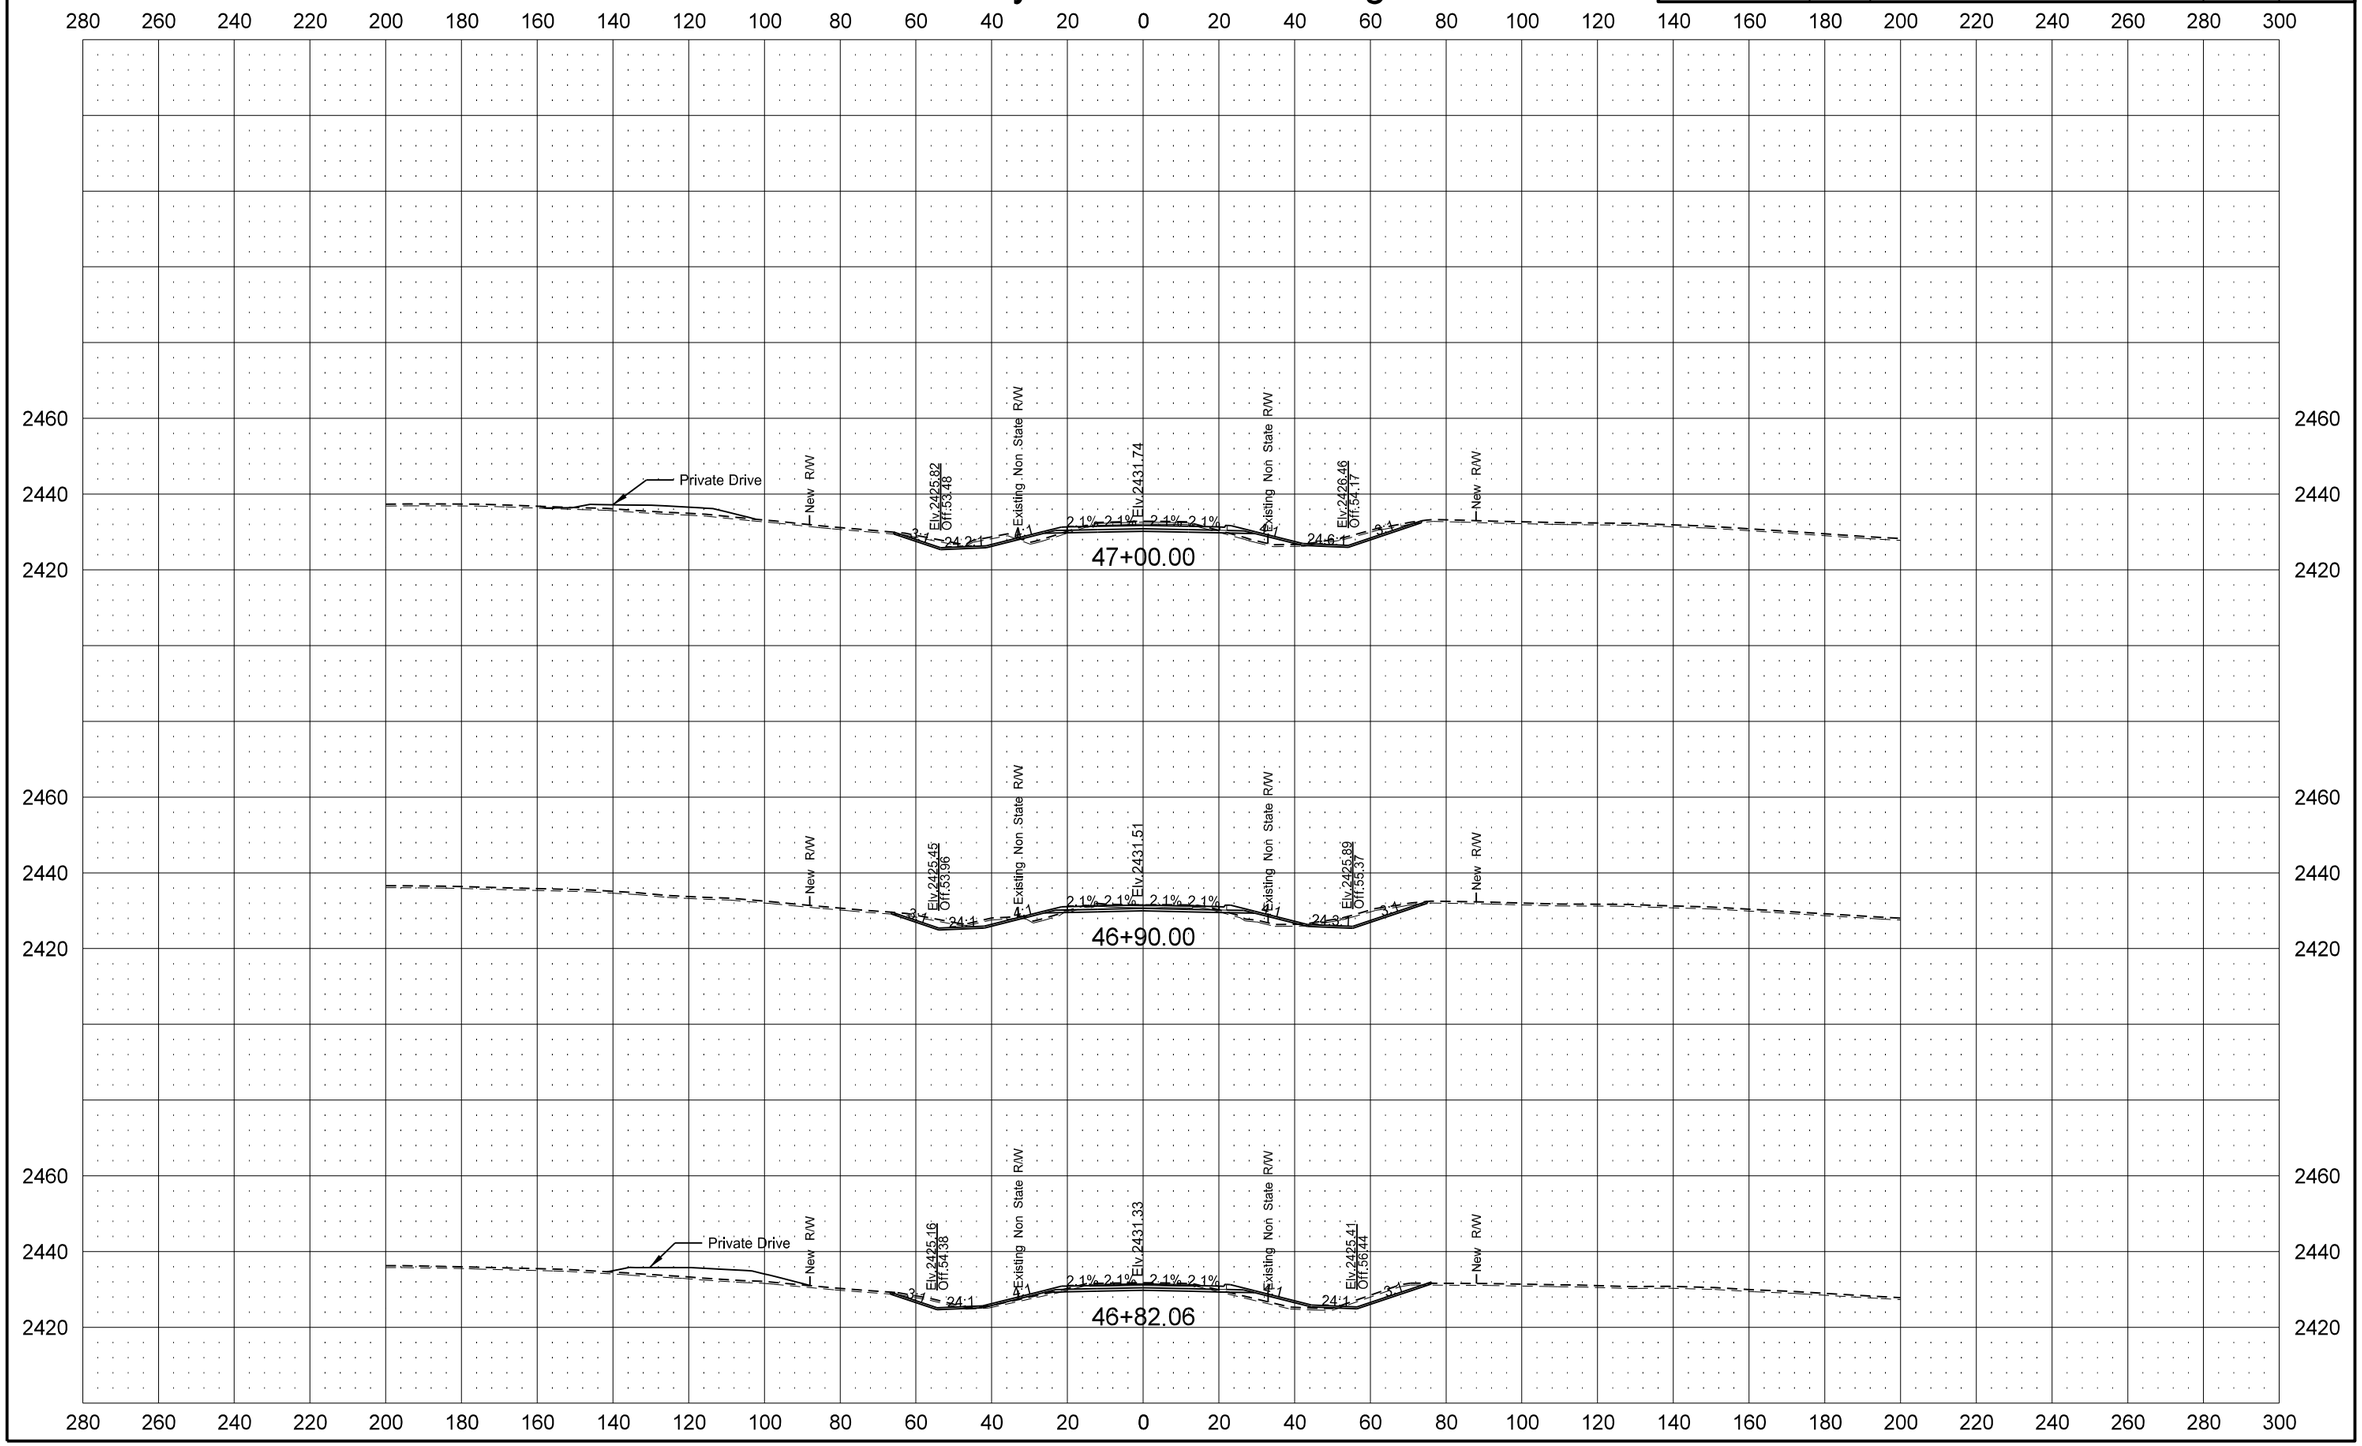

STATE	PROJECT NO.	SECTION NO.	SHEET NO.
ND	SOIB-7-023(027)051	200	43

County Road 10 West Leg

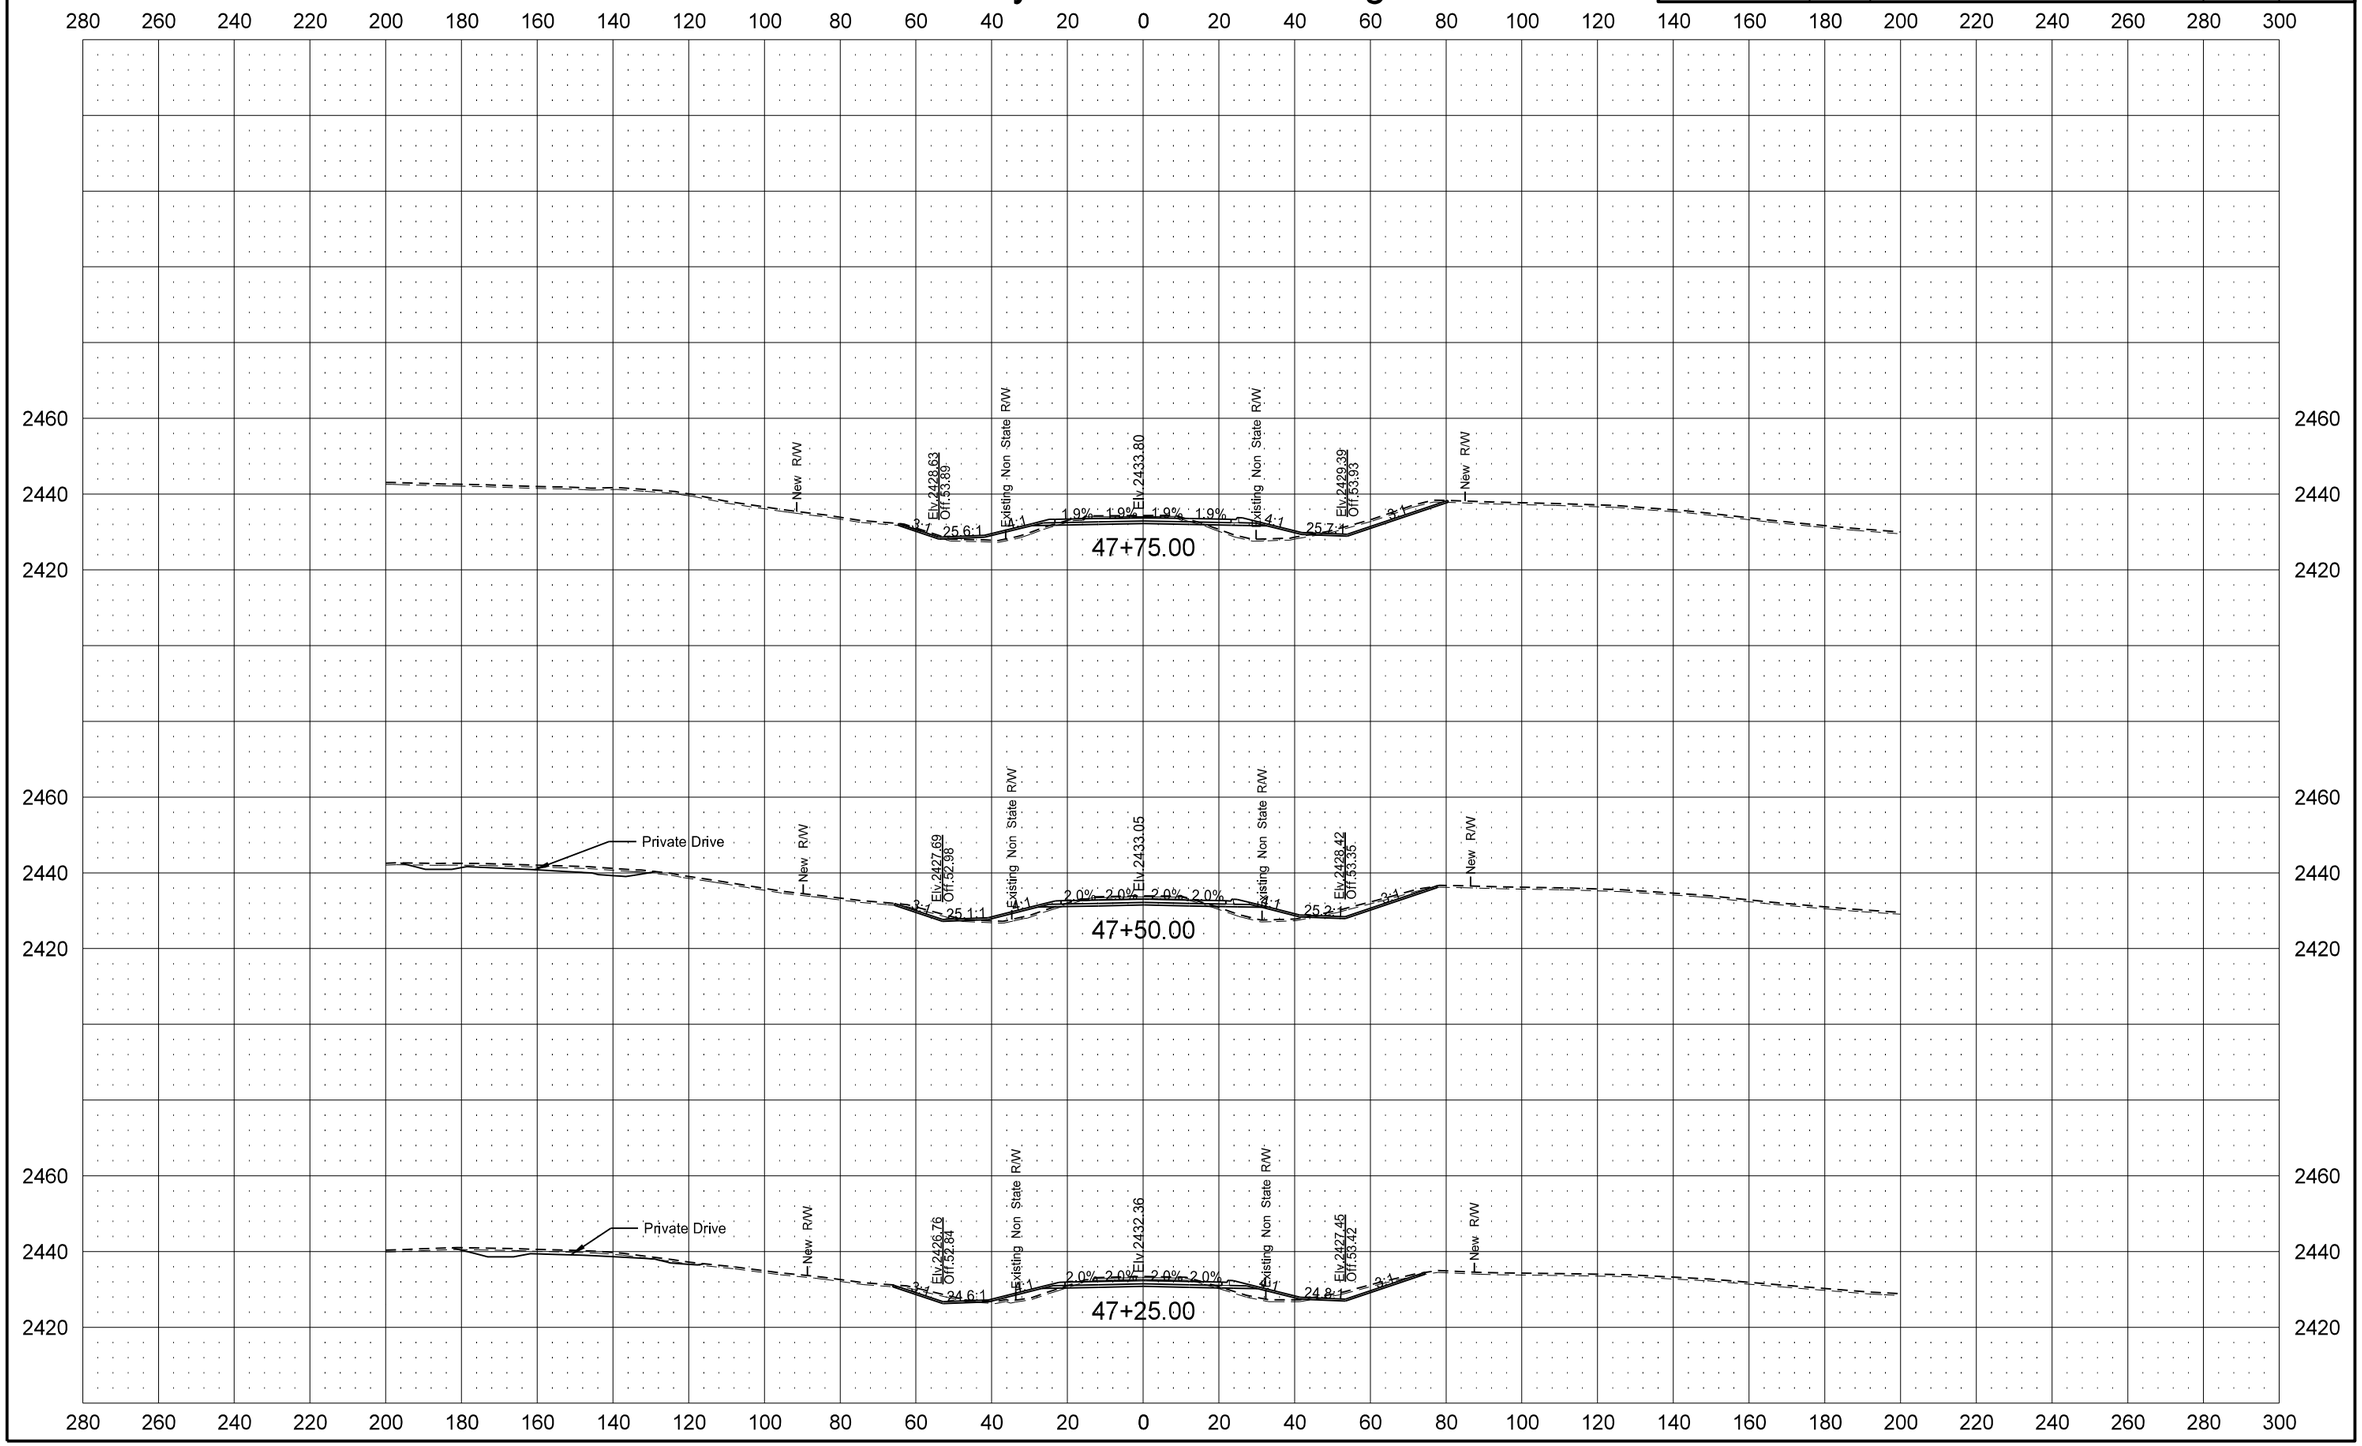

STATE	PROJECT NO.	SECTION NO.	SHEET NO.
ND	SOIB-7-023(027)051	200	44

County Road 10 West Leg

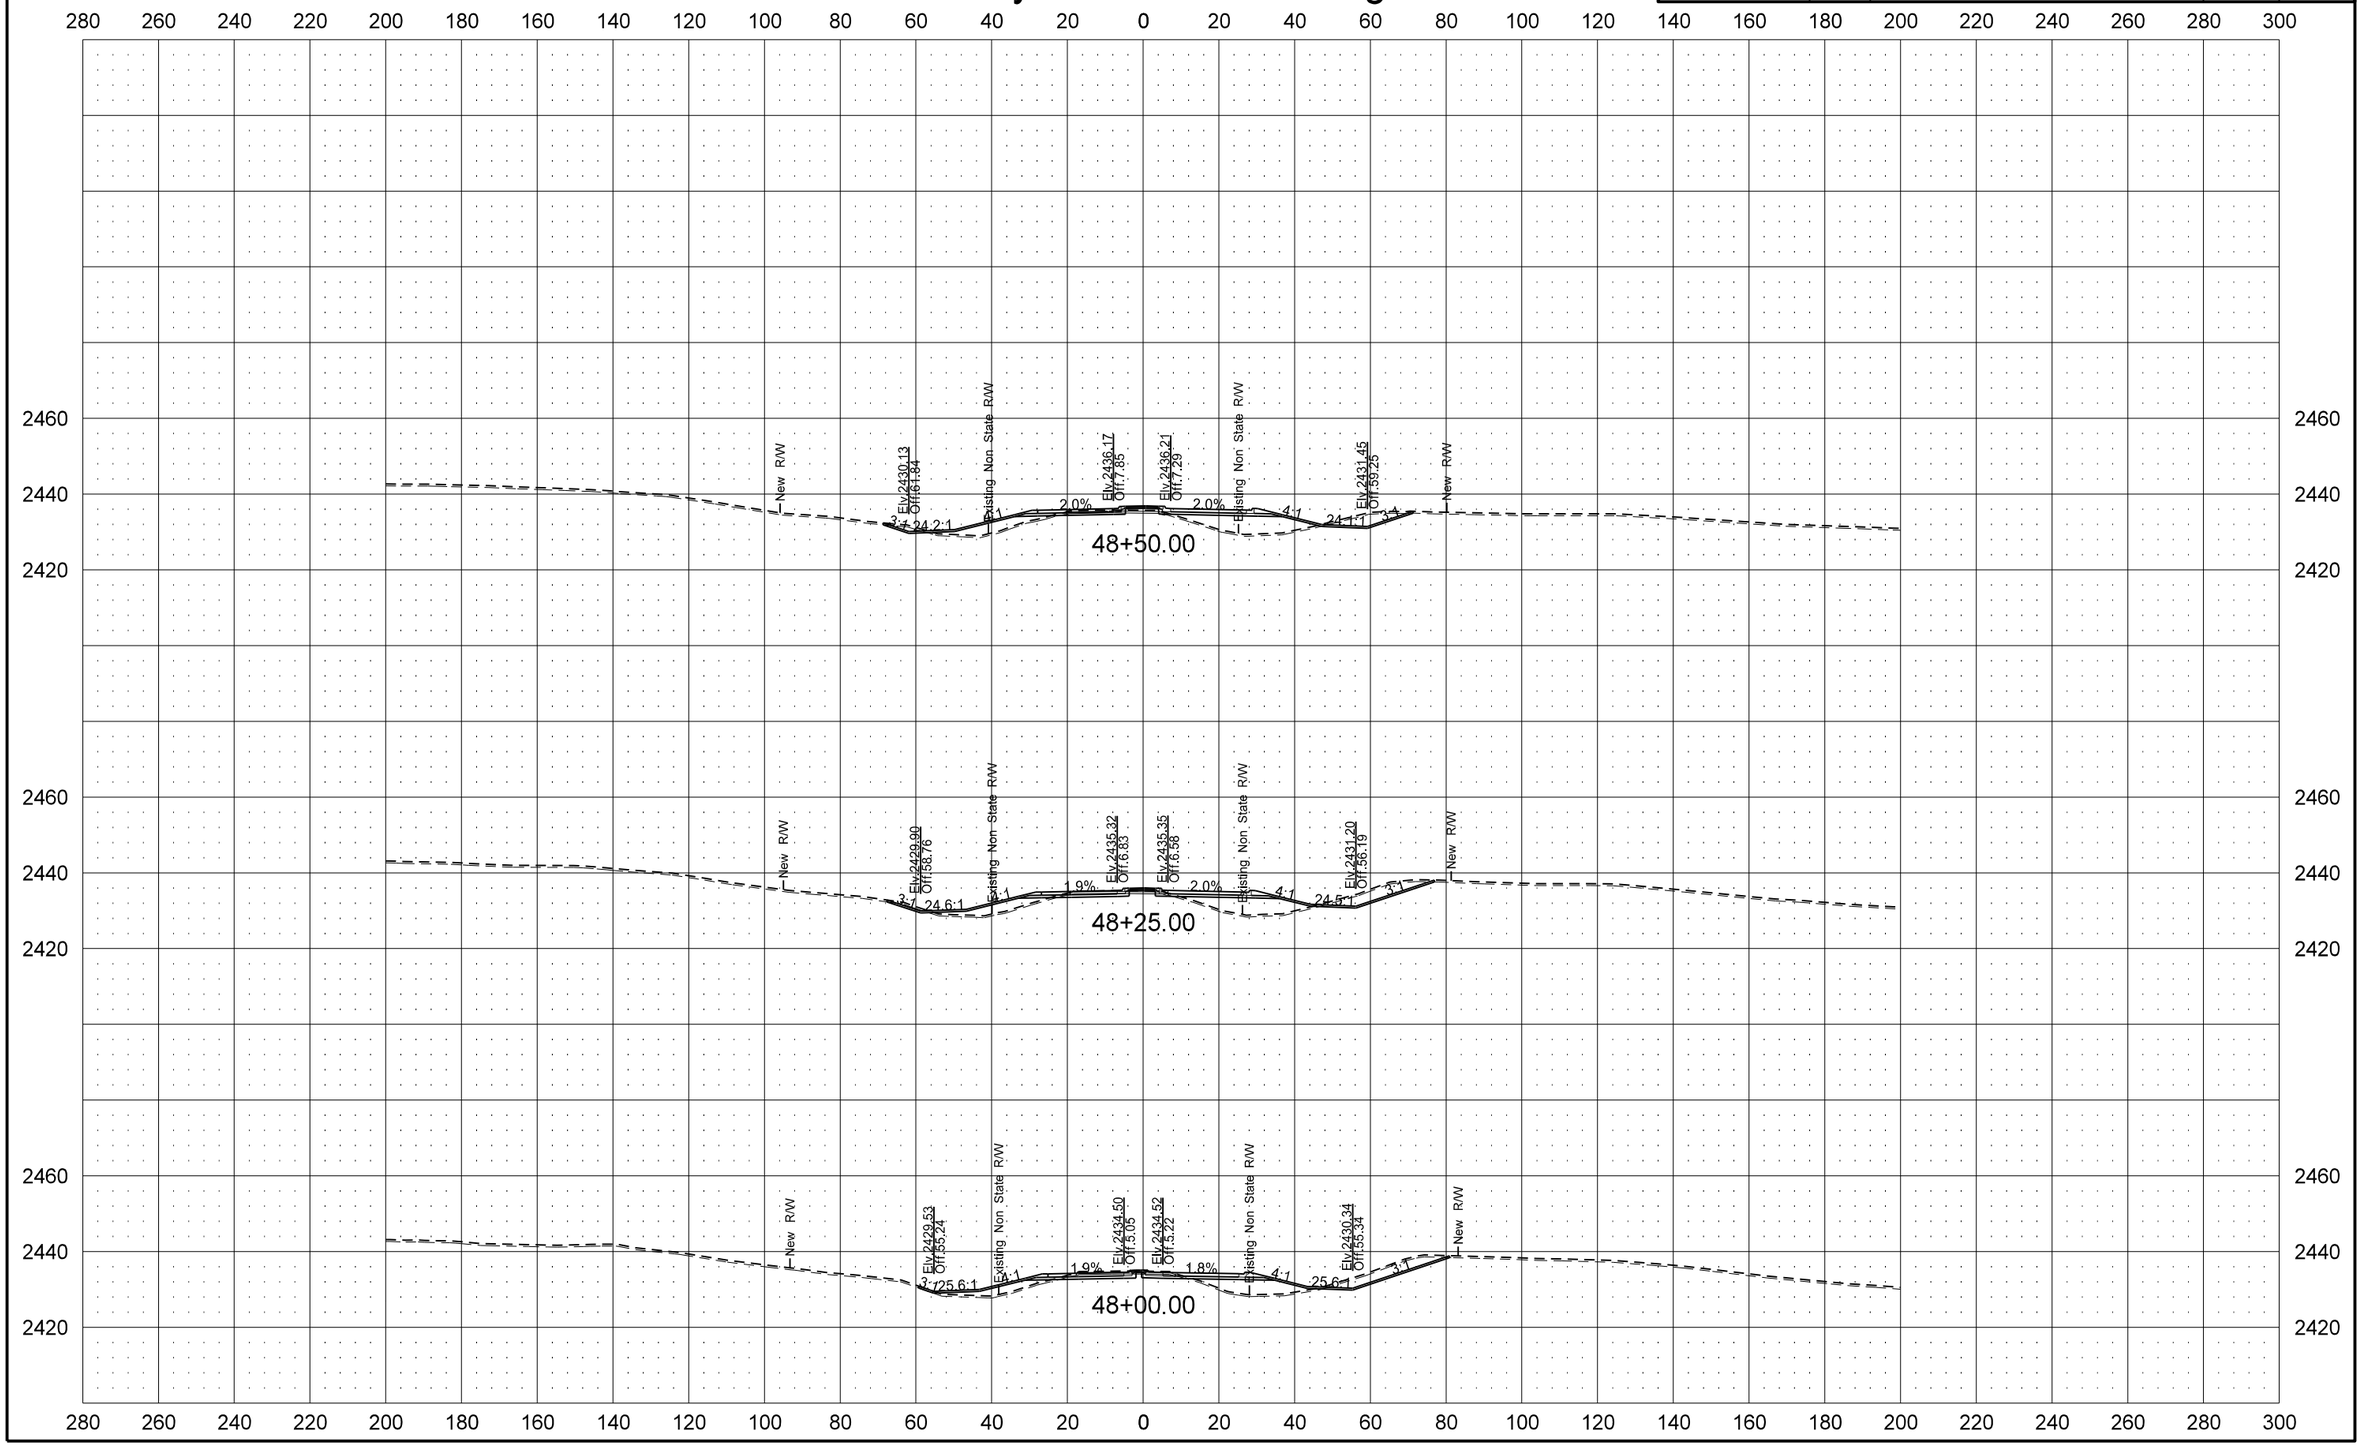

12/1/2015 4:56:09 PM cgillespie I:\Projects\7751\70023027.051\Design\Plan\200XS_004_WESTLEG.dgn

STATE	PROJECT NO.	SECTION NO.	SHEET NO.
ND	SOIB-7-023(027)051	200	45

County Road 10 West Leg

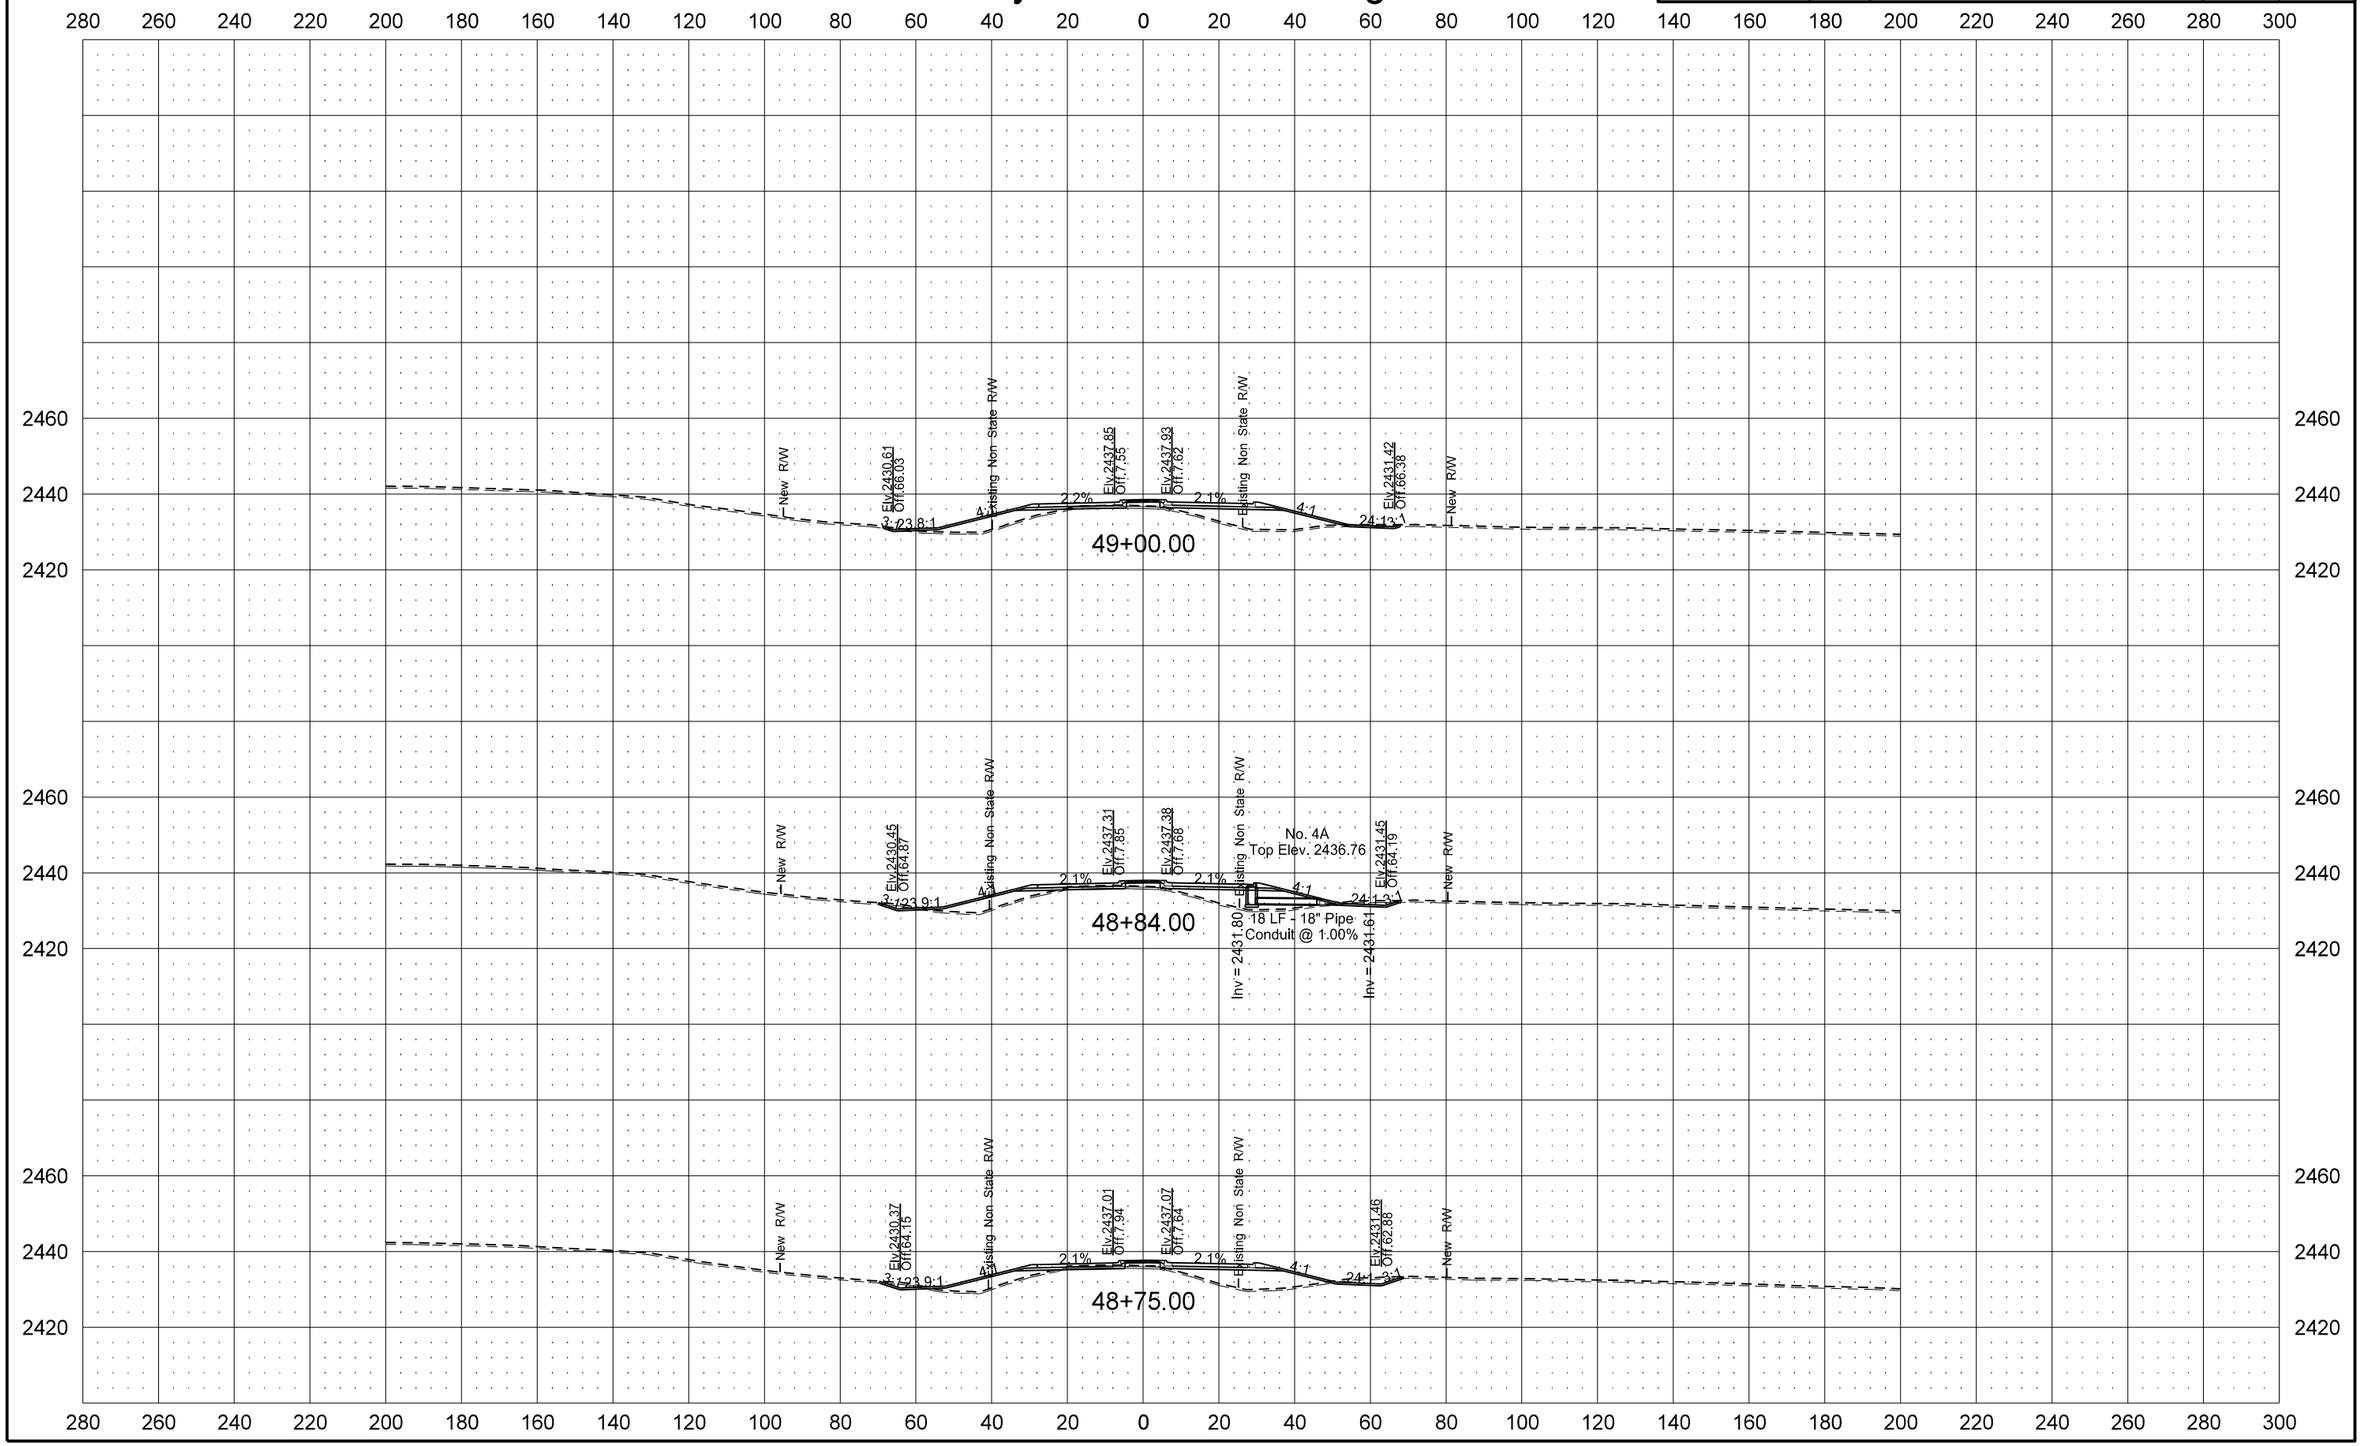

12/1/2015 4:56:10 PM cgillespie I:\Projects\7751\70023027.051\Design\Plan\200XS_004_WESTLEG.dgn

STATE	PROJECT NO.	SECTION NO.	SHEET NO.
ND	SOIB-7-023(027)051	200	46

County Road 10 West Leg

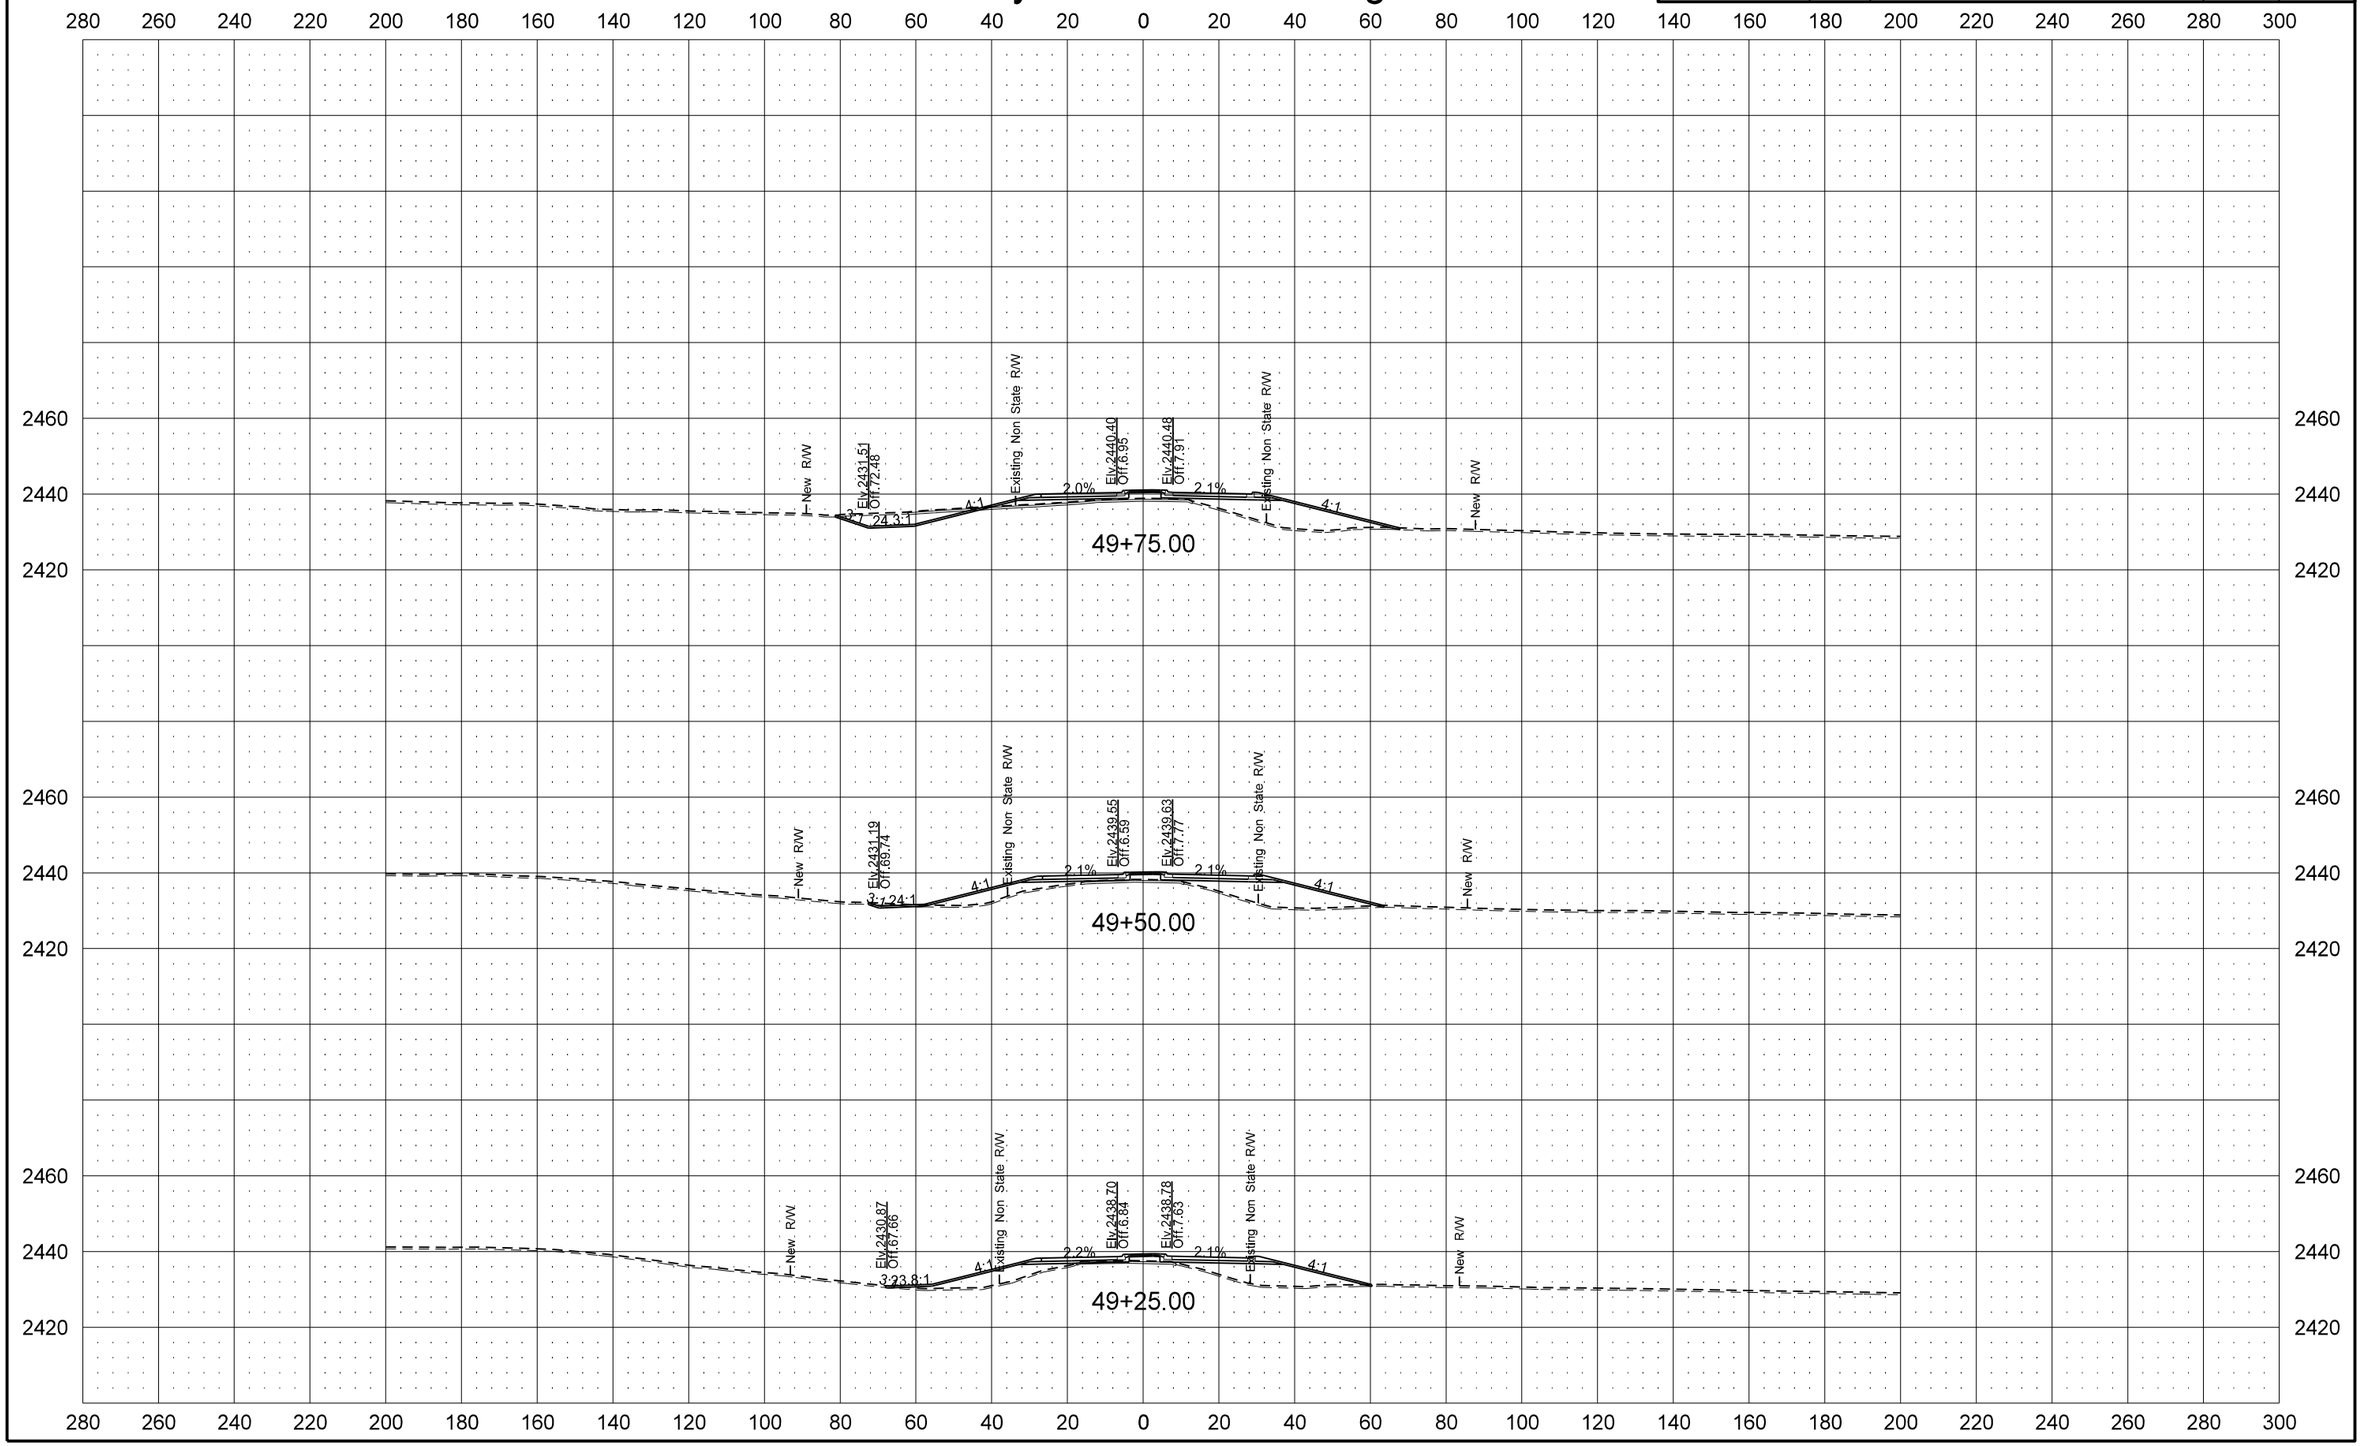

STATE	PROJECT NO.	SECTION NO.	SHEET NO.
ND	SOIB-7-023(027)051	200	47

County Road 10 West Leg

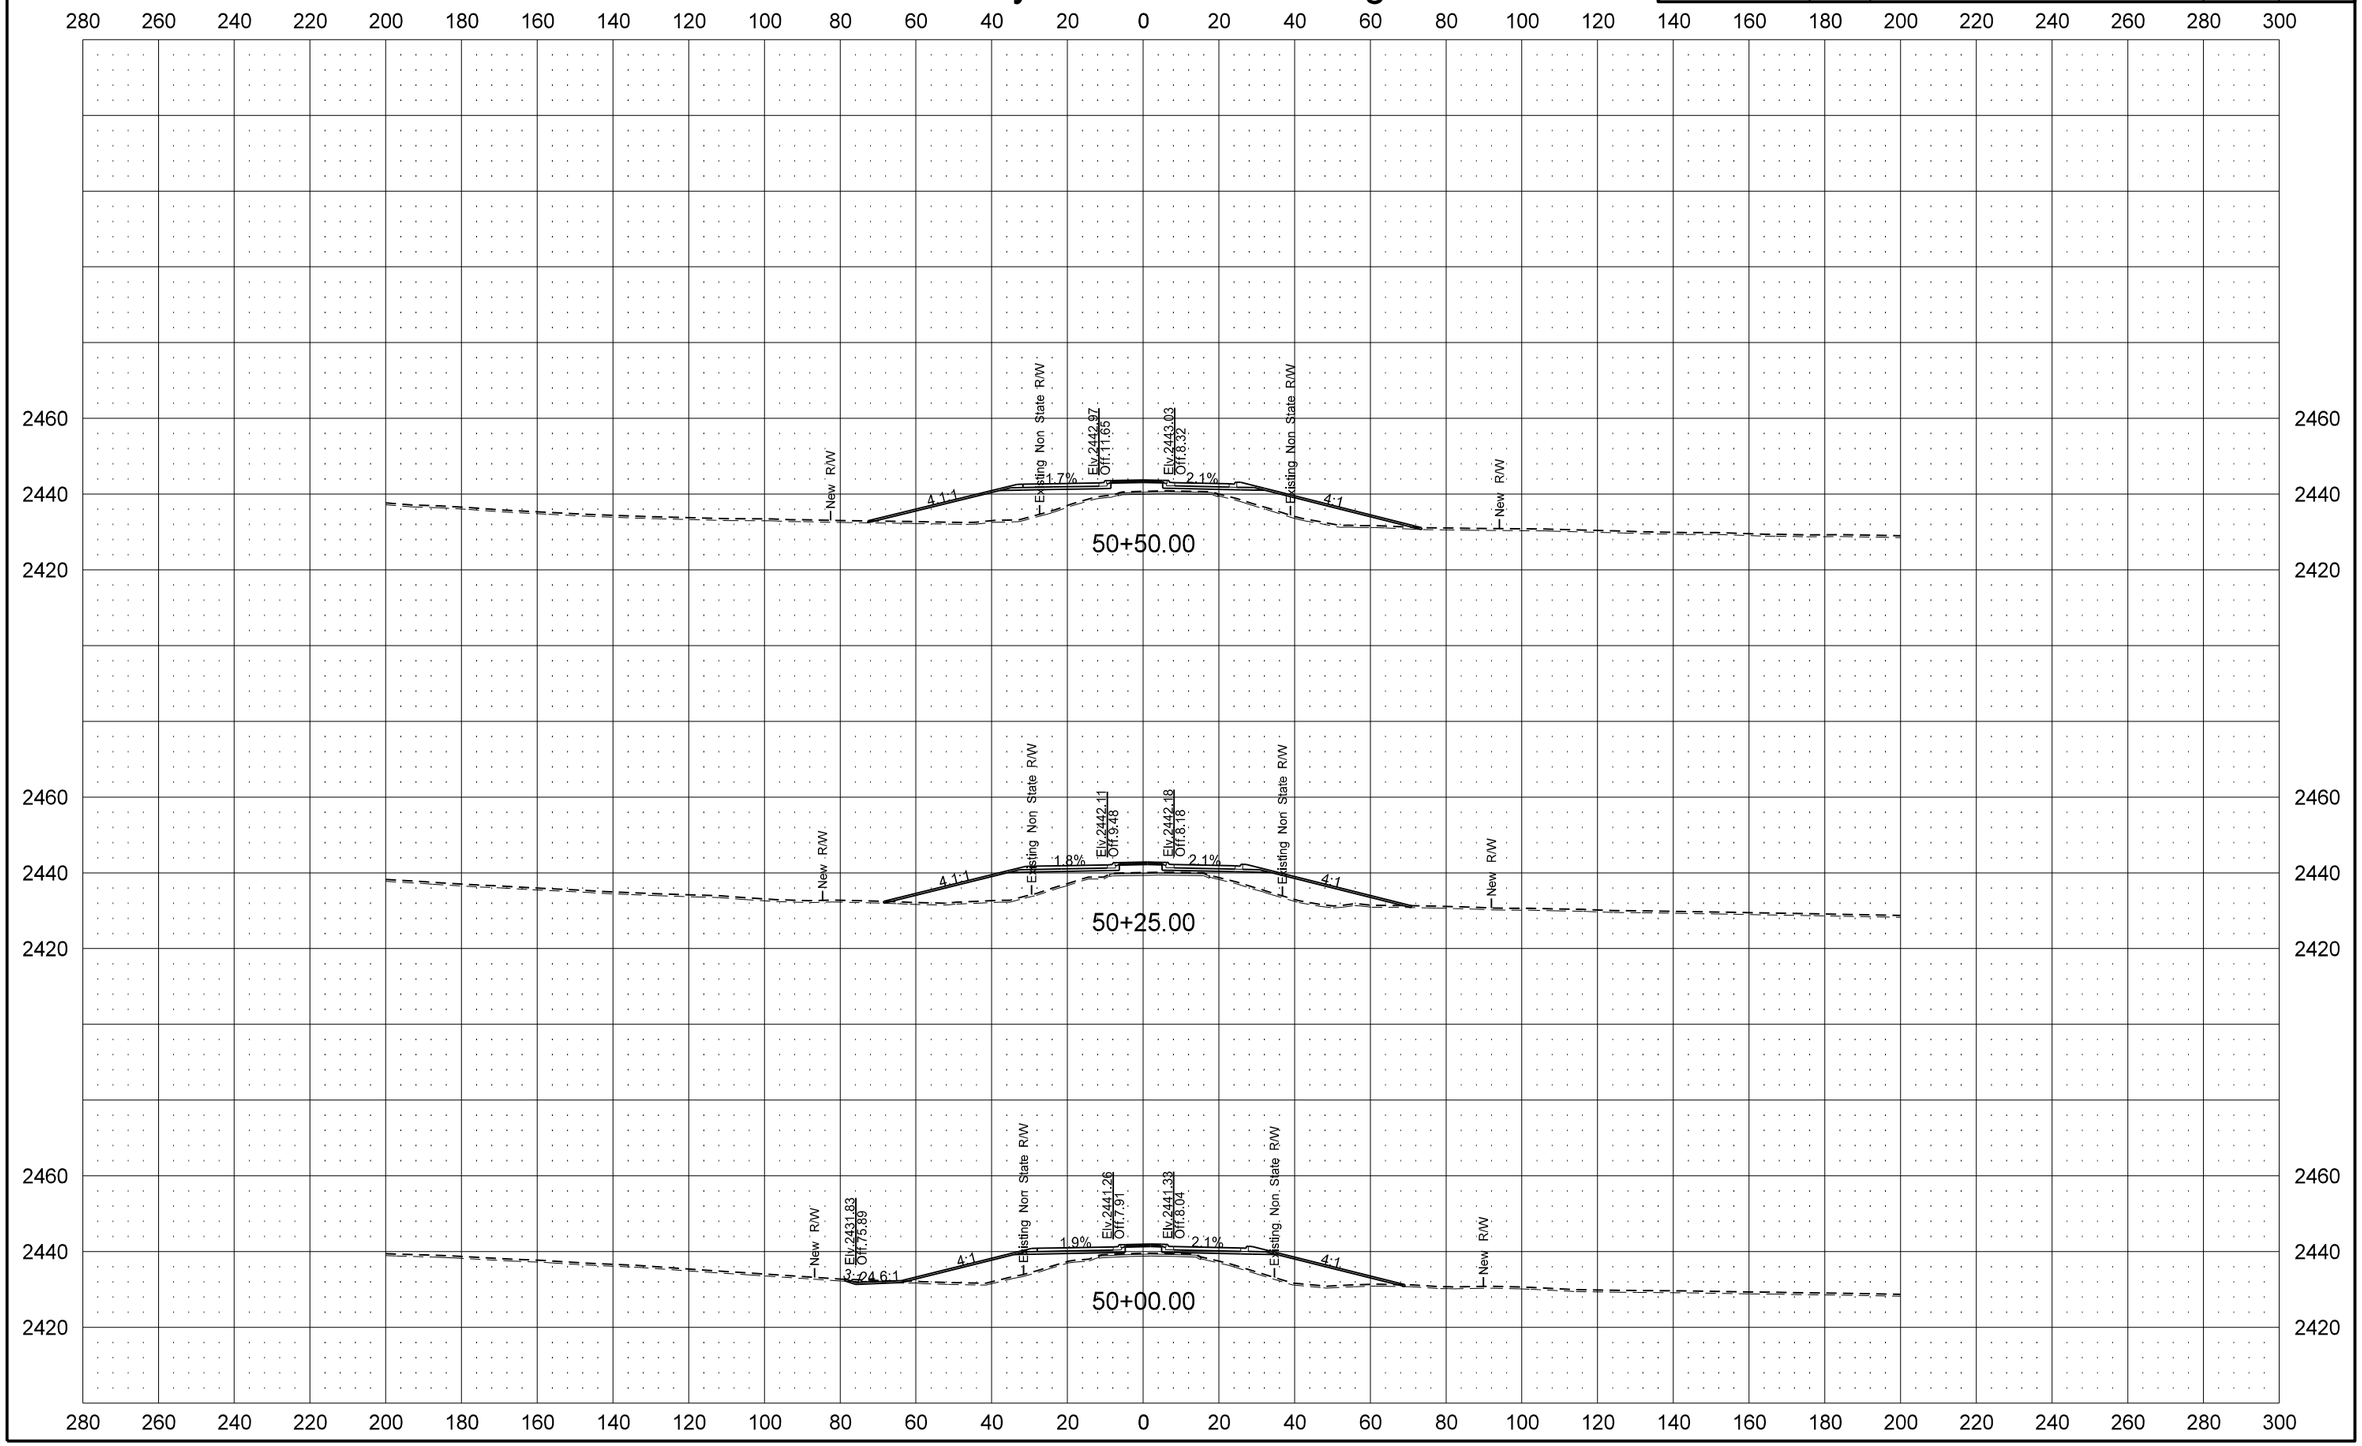

12/1/2015 4:56:12 PM cgillespie I:\Projects\7751\70023027.051\Design\Plan\200XS_004_WESTLEG.dgn

STATE	PROJECT NO.	SECTION NO.	SHEET NO.
ND	SOIB-7-023(027)051	200	48

County Road 10 West Leg

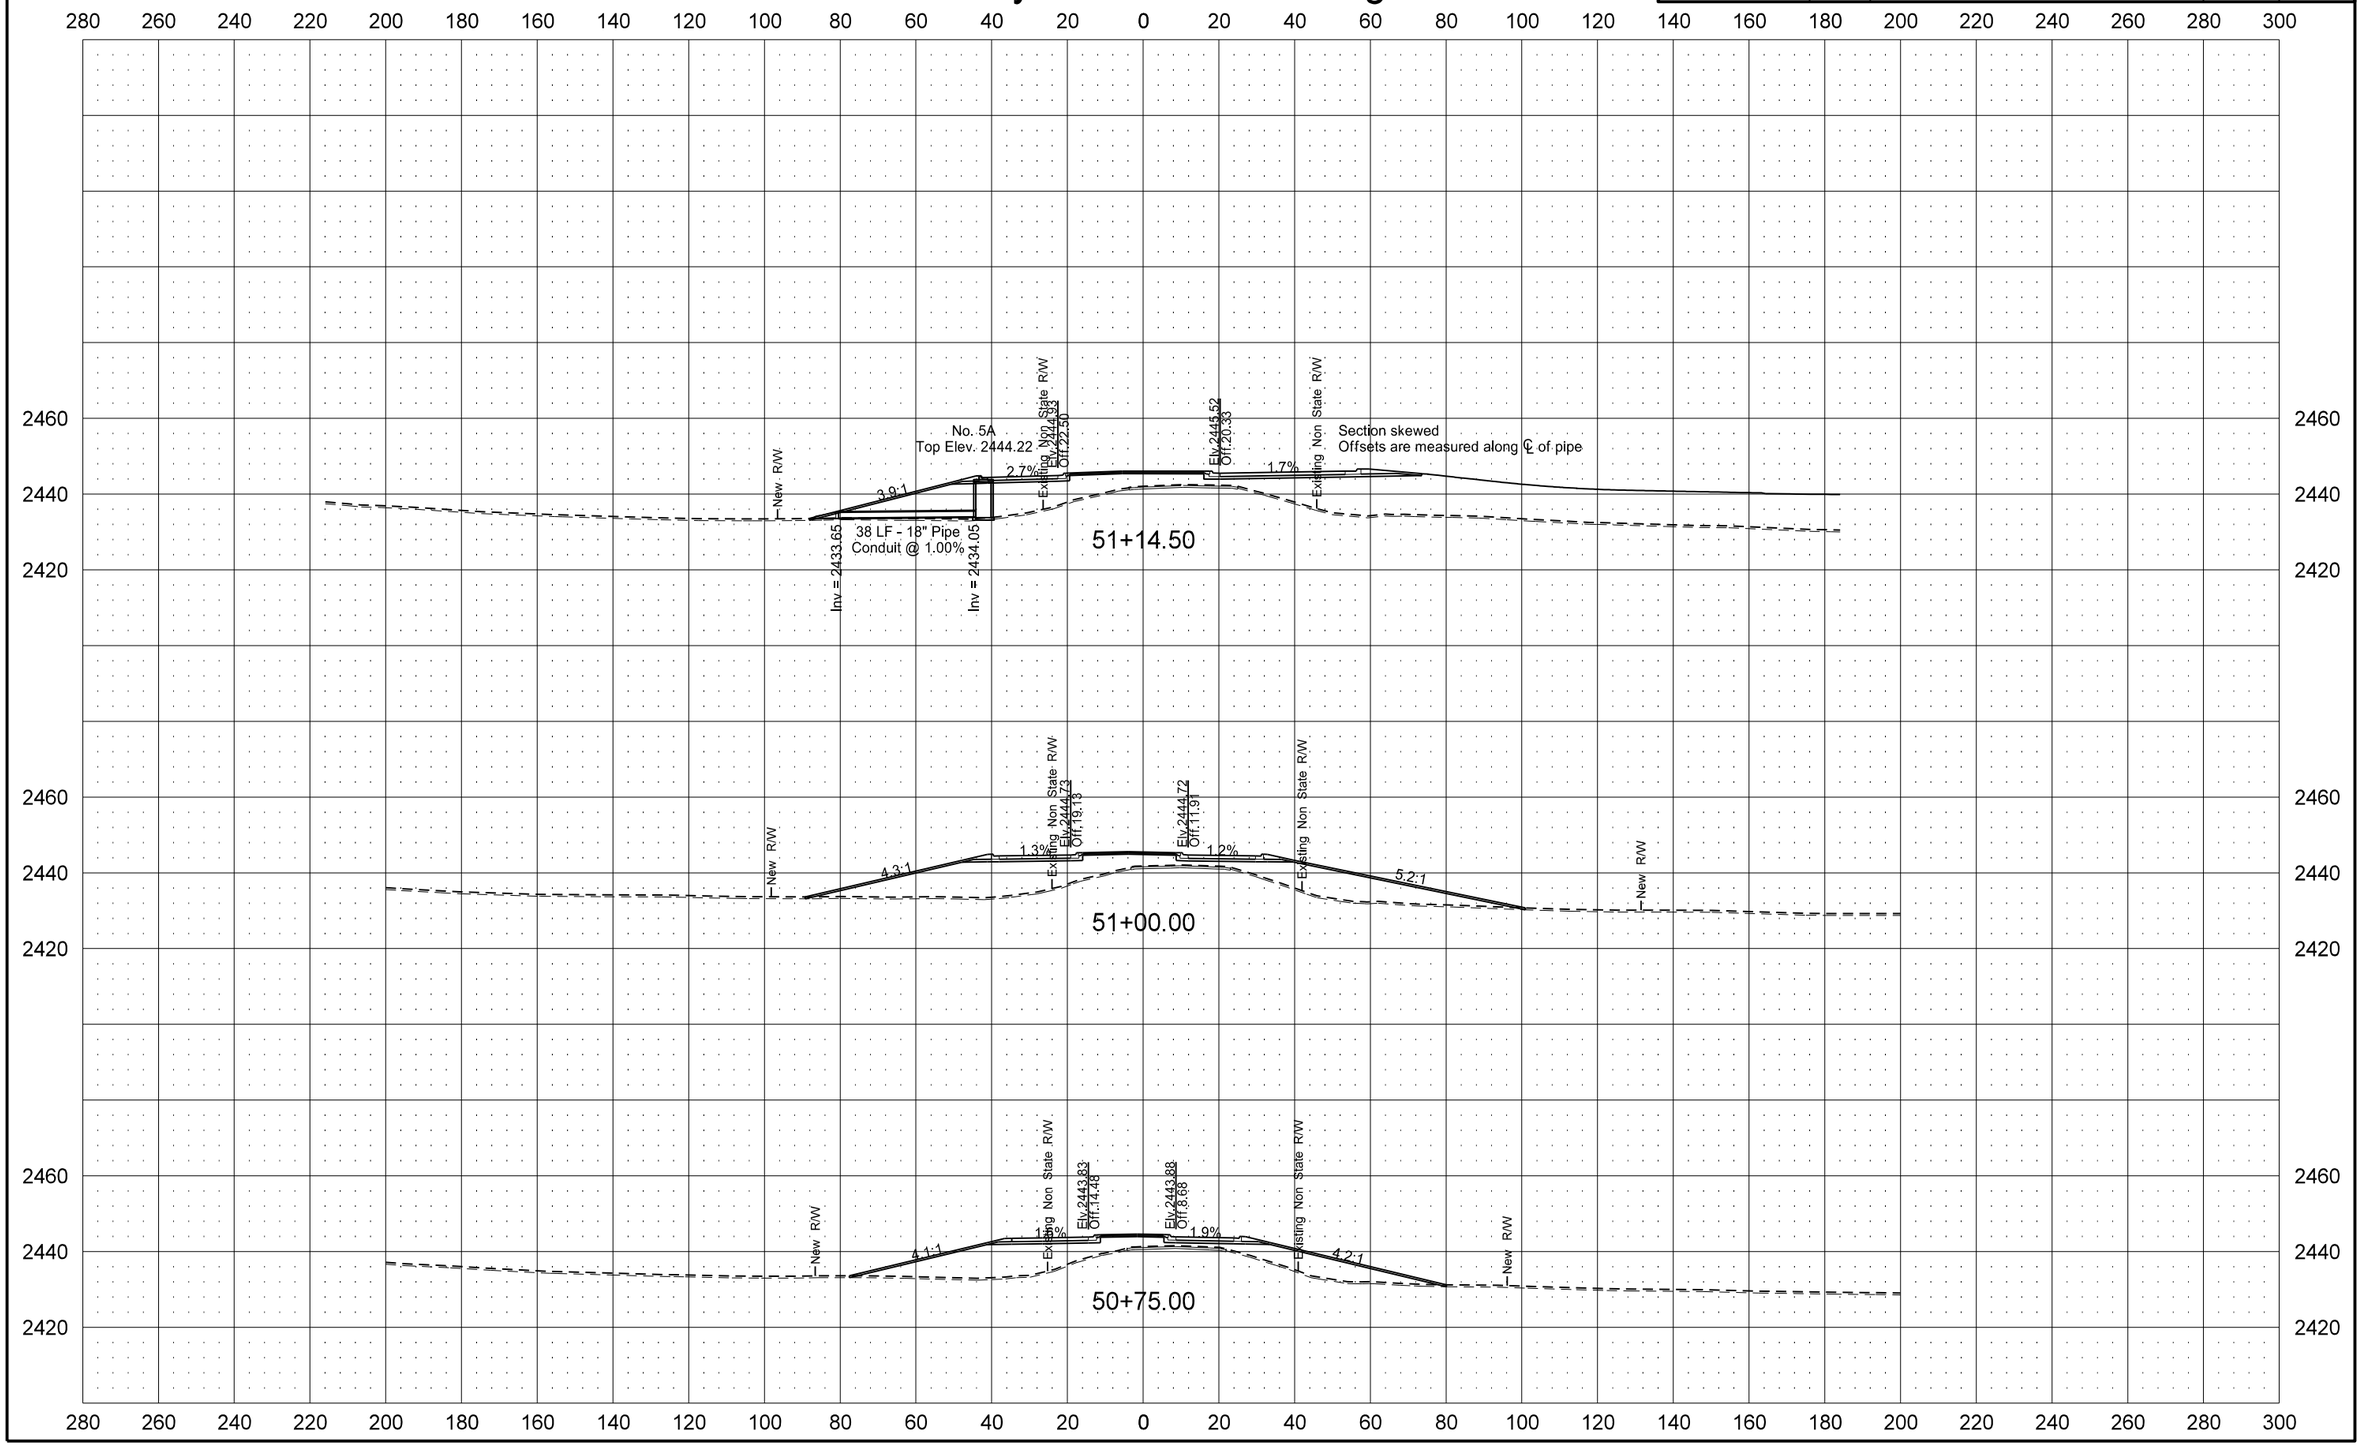

STATE	PROJECT NO.	SECTION NO.	SHEET NO.
ND	SOIB-7-023(027)051	200	49

County Road 10 West Leg

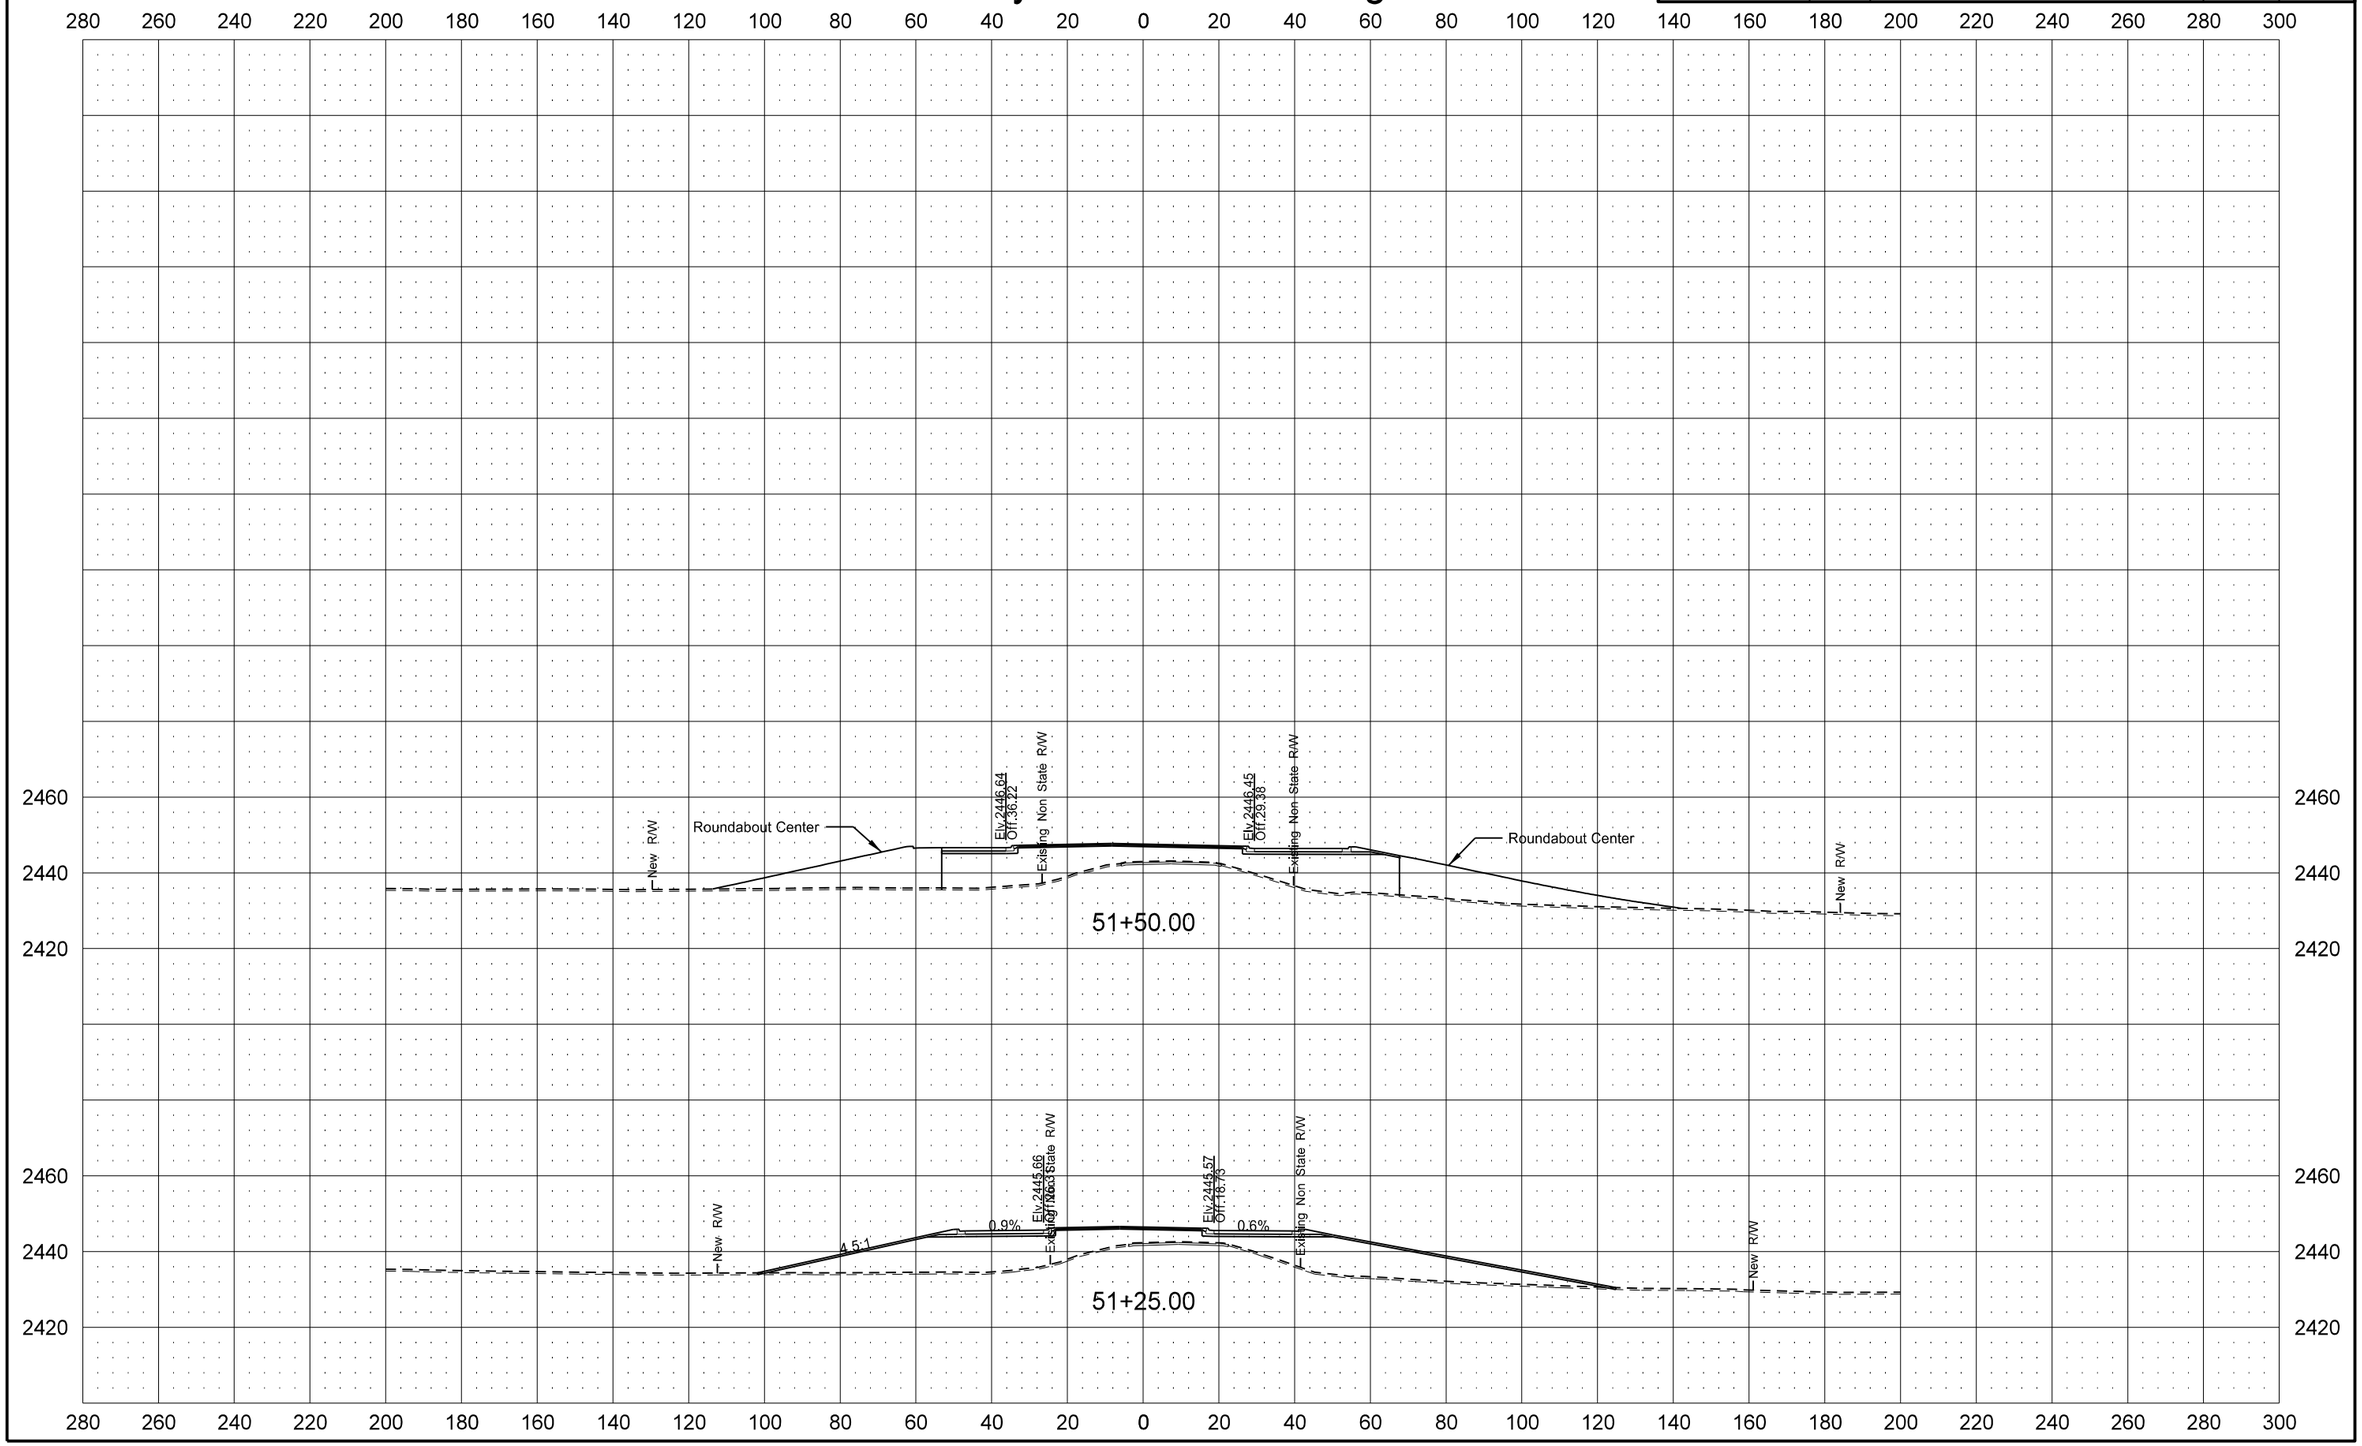

STATE	PROJECT NO.	SECTION NO.	SHEET NO.
ND	SOIB-7-023(027)051	200	50

Private Drive 46+34 LT West Leg

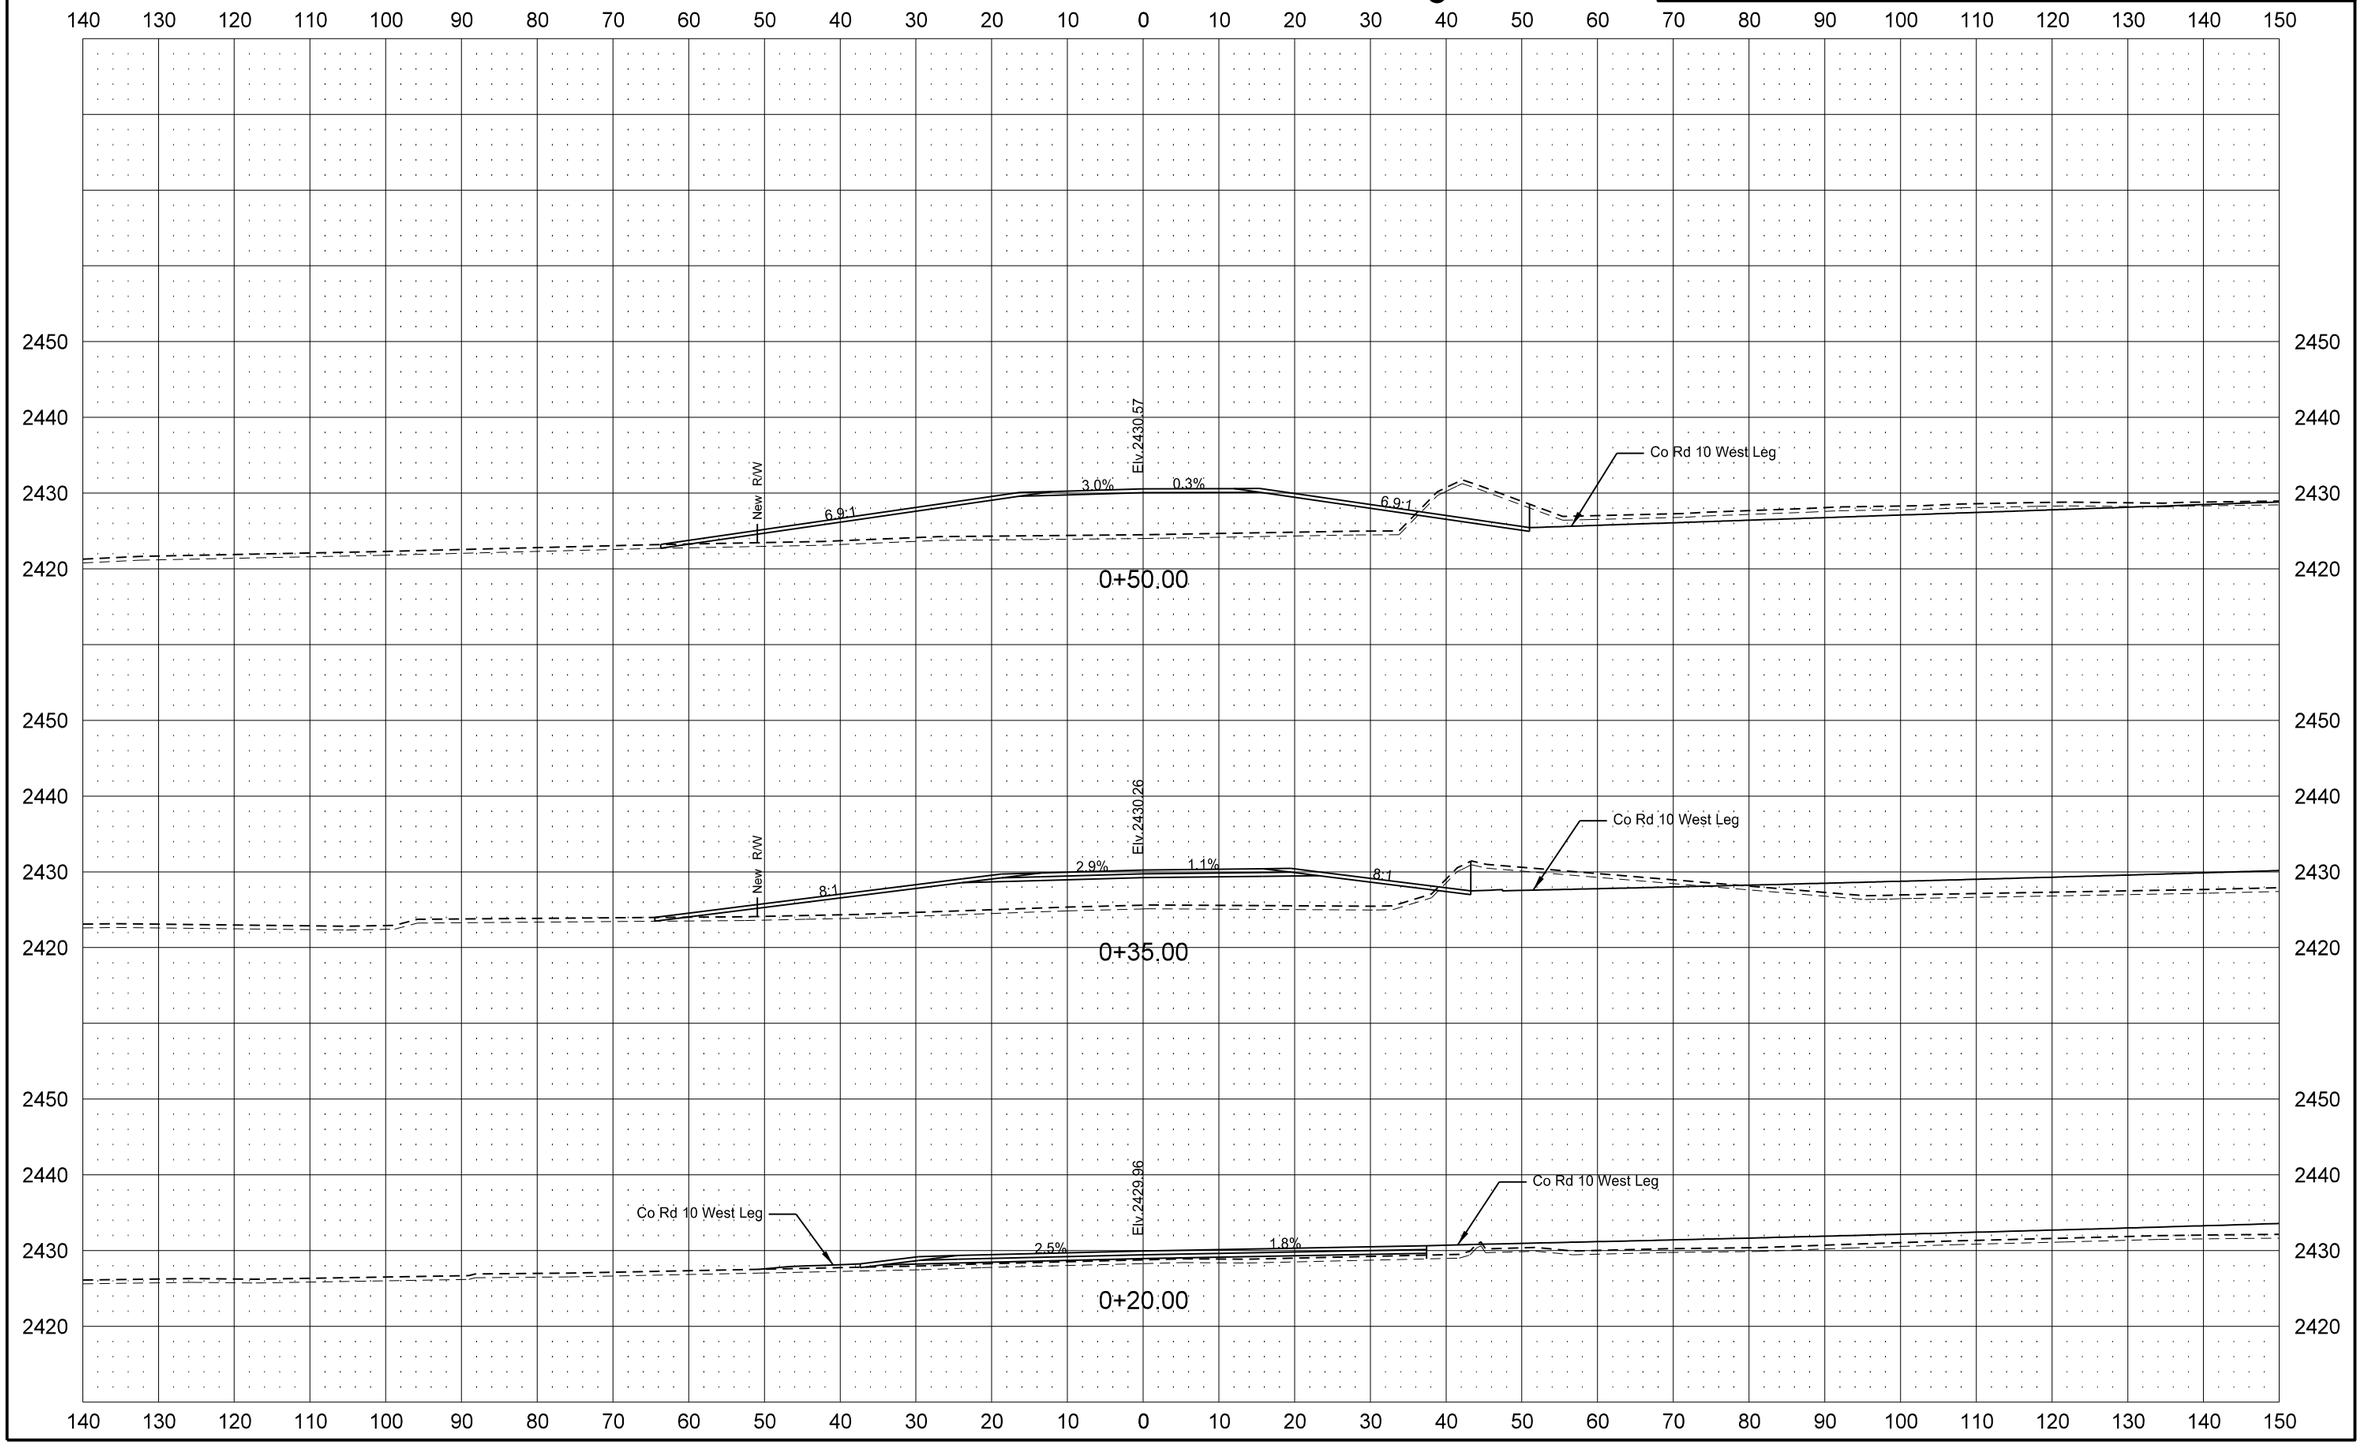

12/1/2015 4:56:15 PM cgillespie I:\Projects\7751\70023027.051\Design\Plan\200XS_005_PD_WEST_LEG.dgn

STATE	PROJECT NO.	SECTION NO.	SHEET NO.
ND	SOIB-7-023(027)051	200	51

Private Drive 46+34 LT West Leg

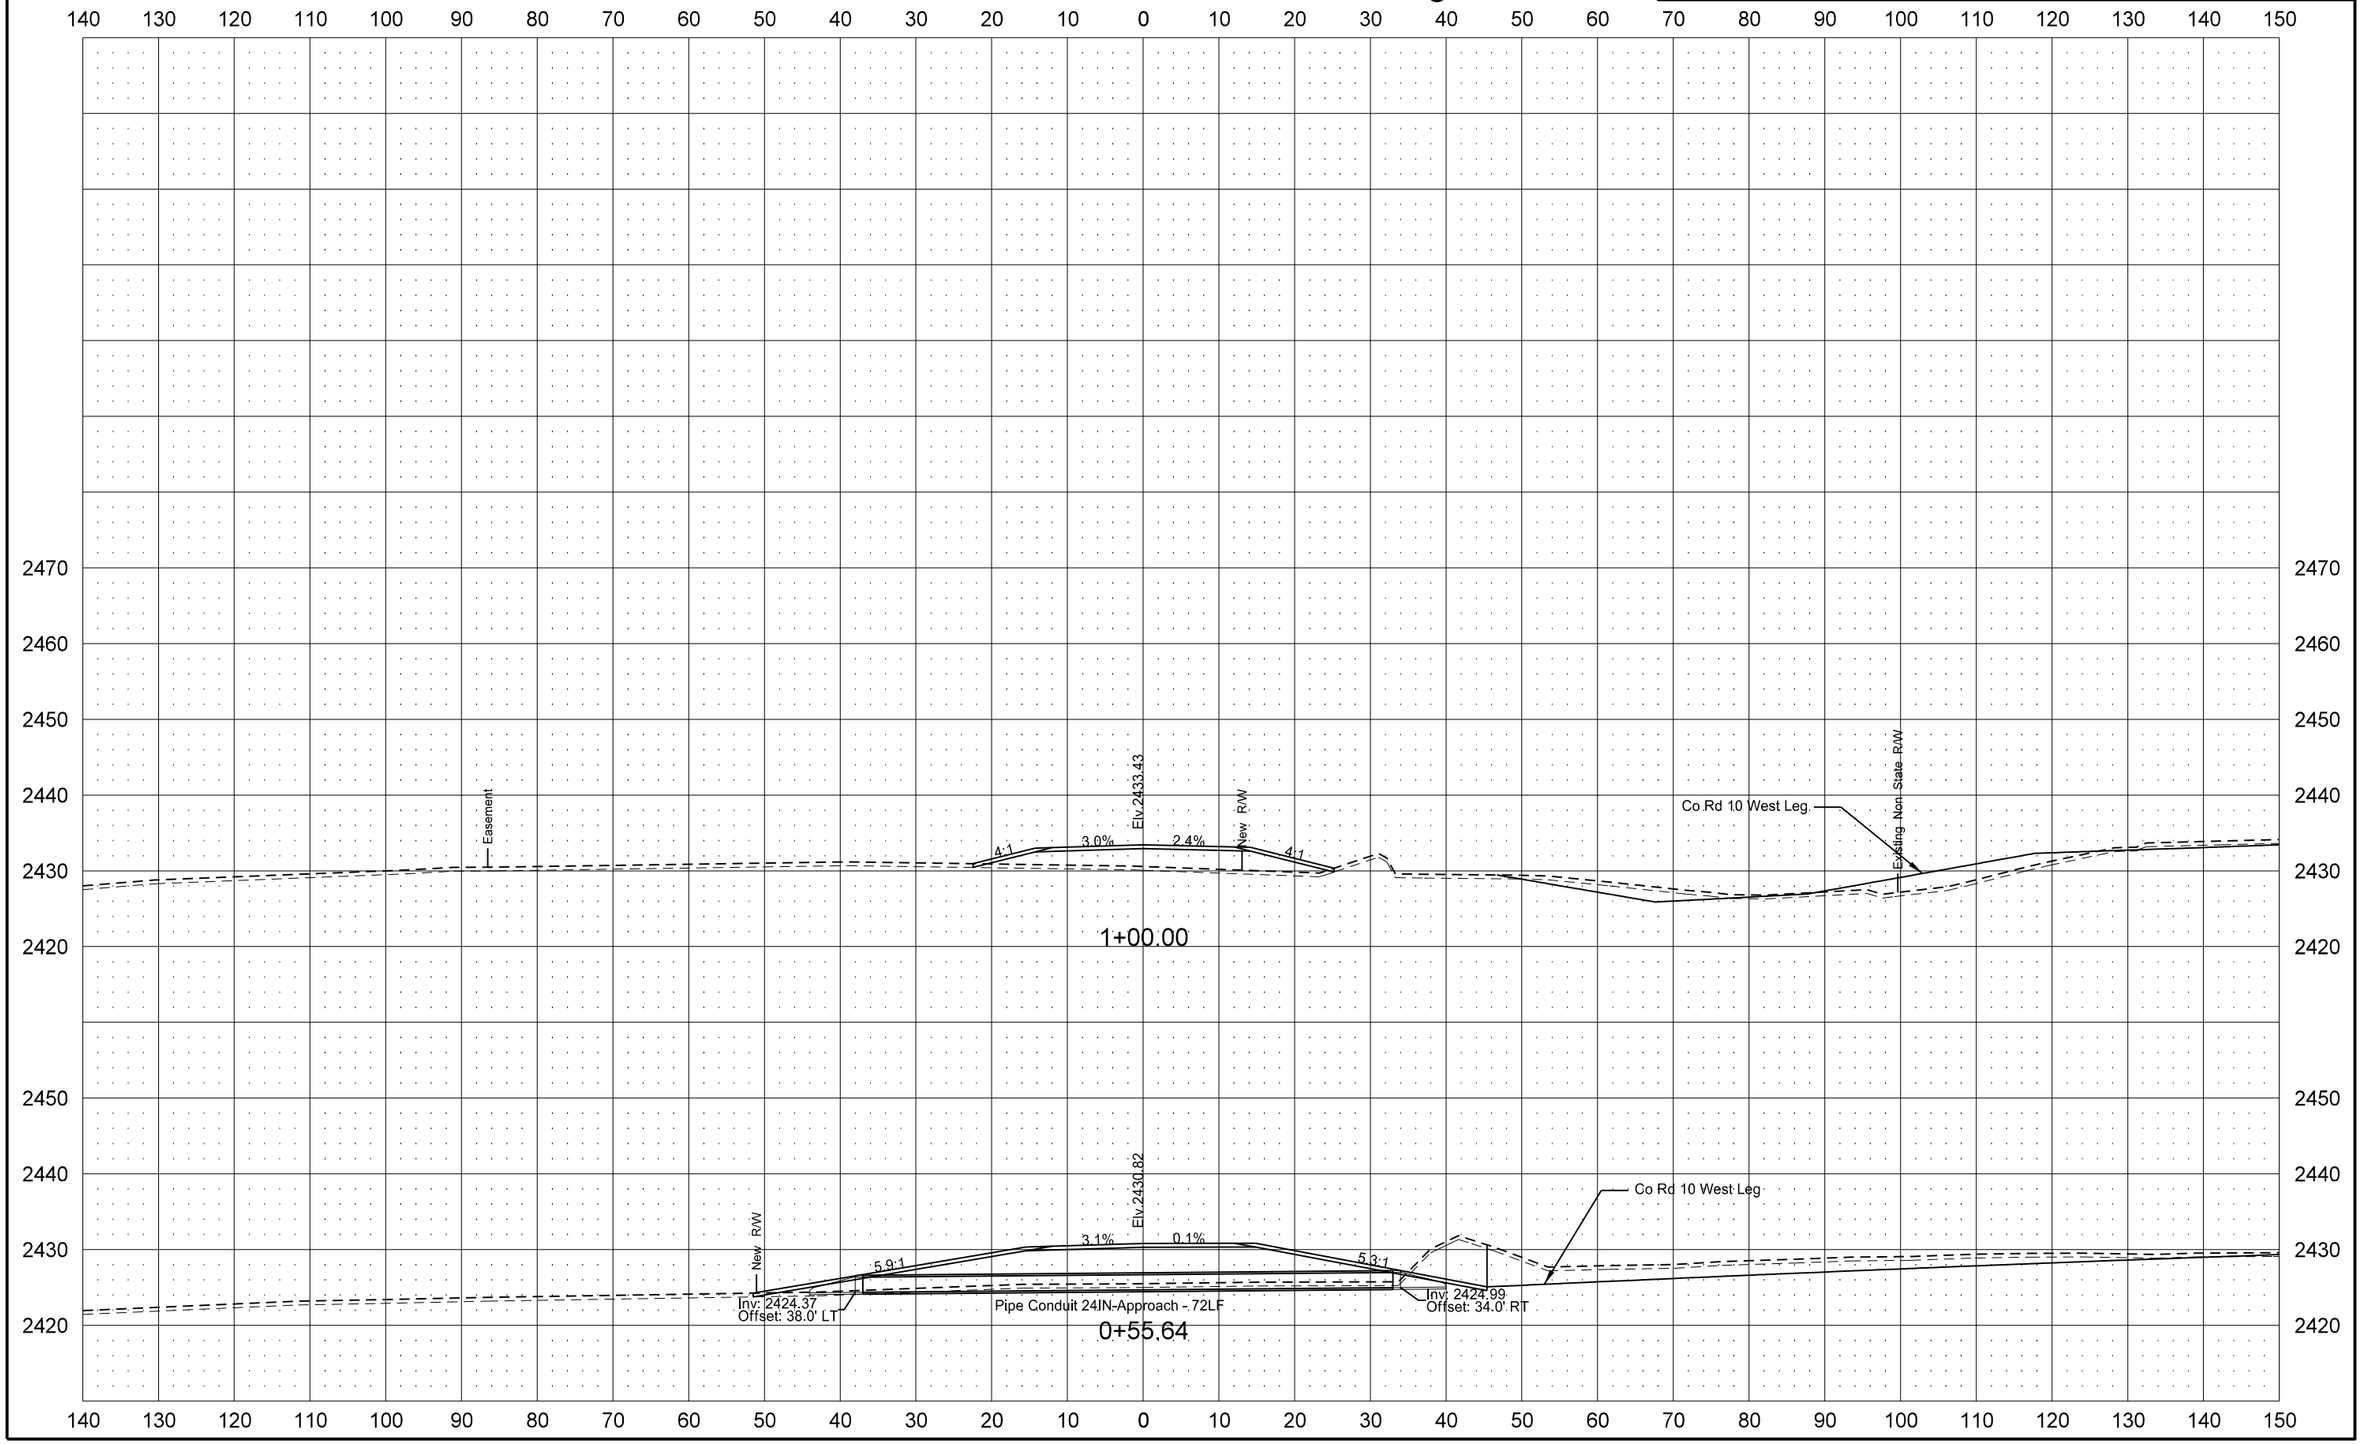

STATE	PROJECT NO.	SECTION NO.	SHEET NO.
ND	SOIB-7-023(027)051	200	52

Private Drive 46+34 LT West Leg

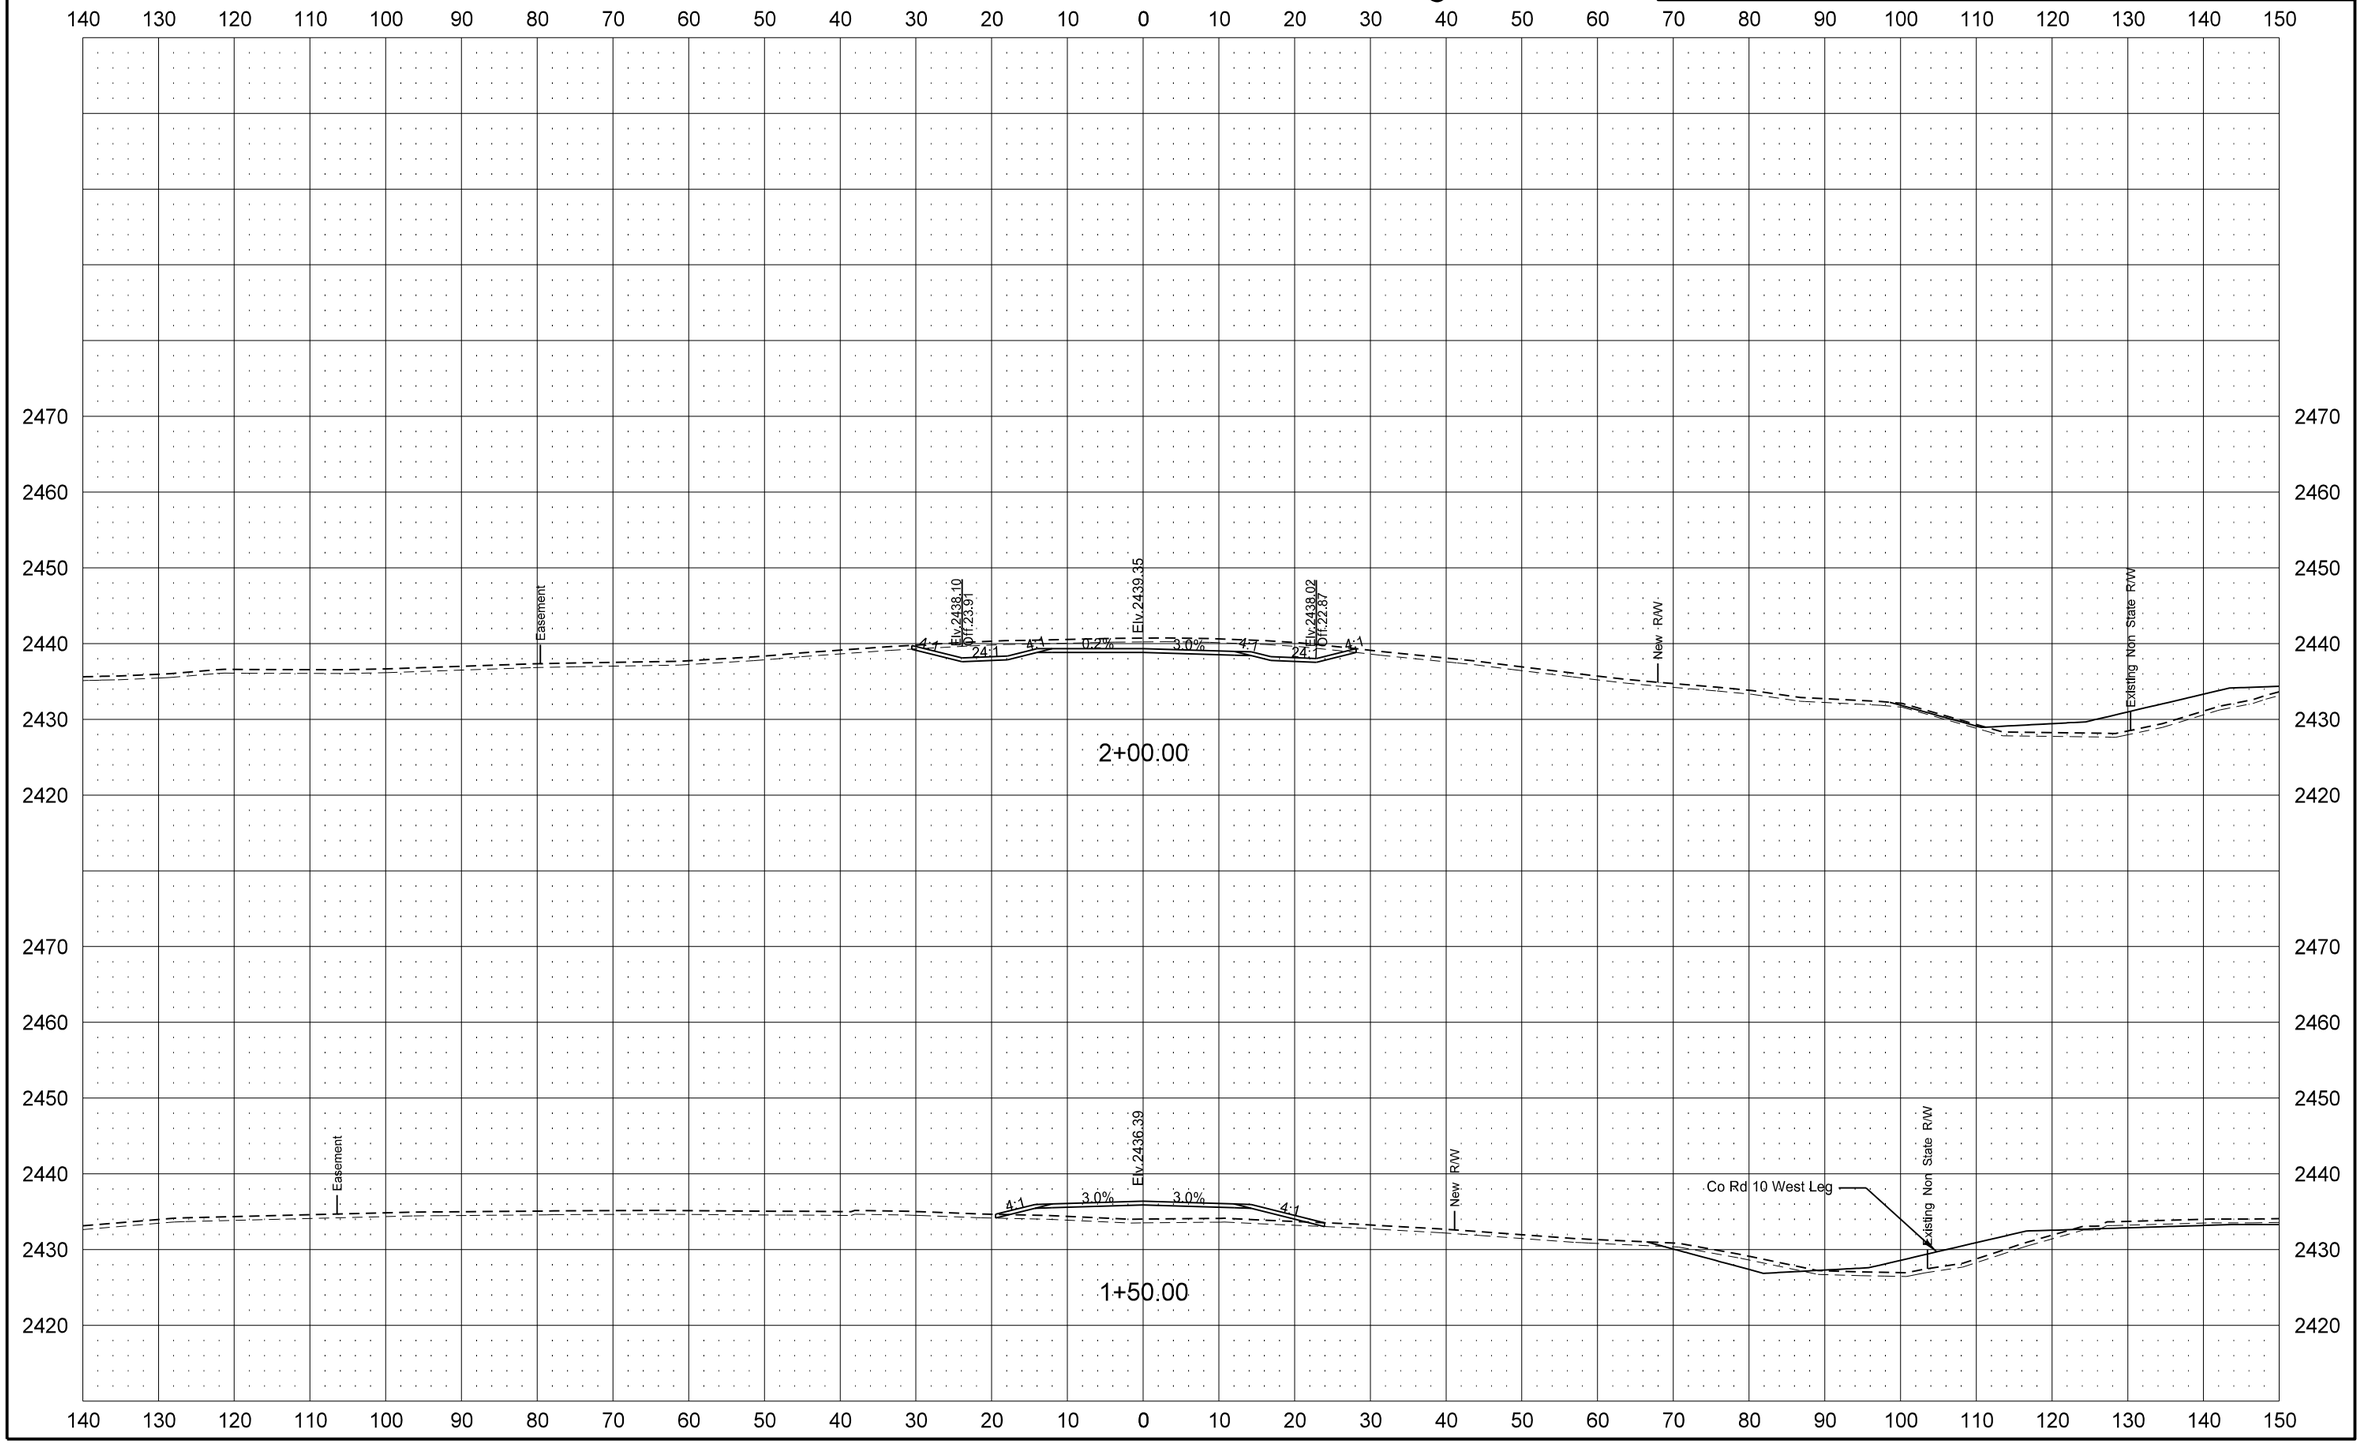

STATE	PROJECT NO.	SECTION NO.	SHEET NO.
ND	SOIB-7-023(027)051	200	53

Private Drive 46+34 LT West Leg

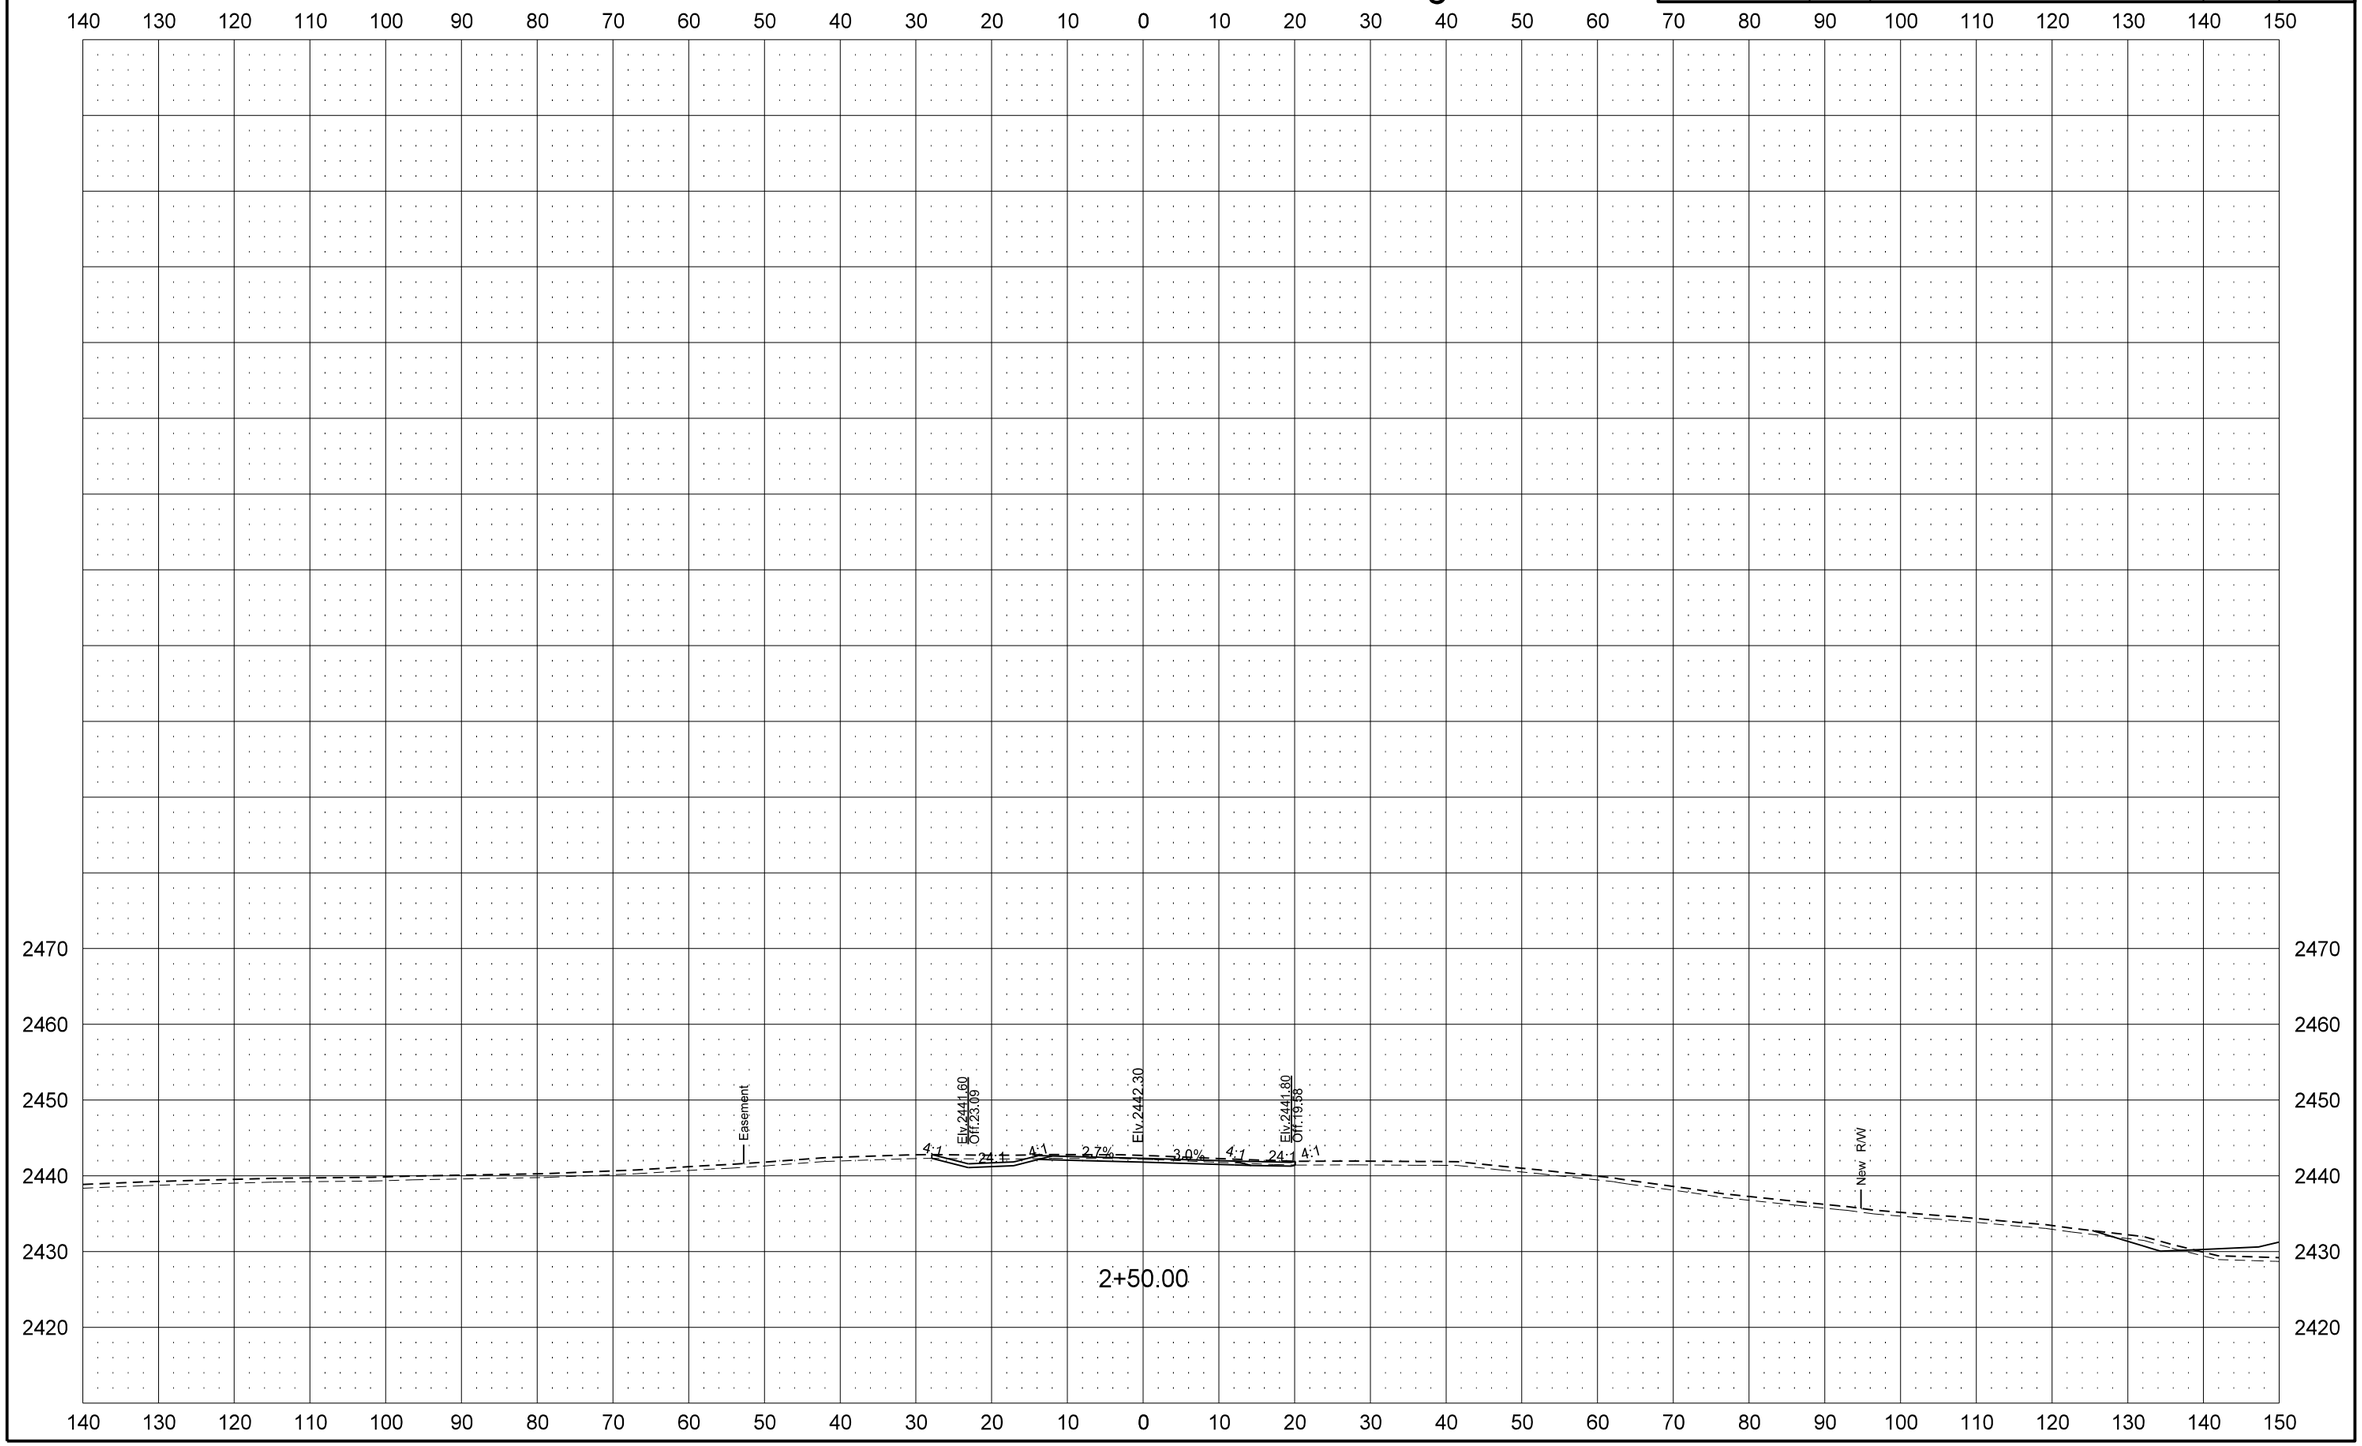

STATE	PROJECT NO.	SECTION NO.	SHEET NO.
ND	SOIB-7-023(027)051	200	54

Field Drive 46+34 RT West Leg

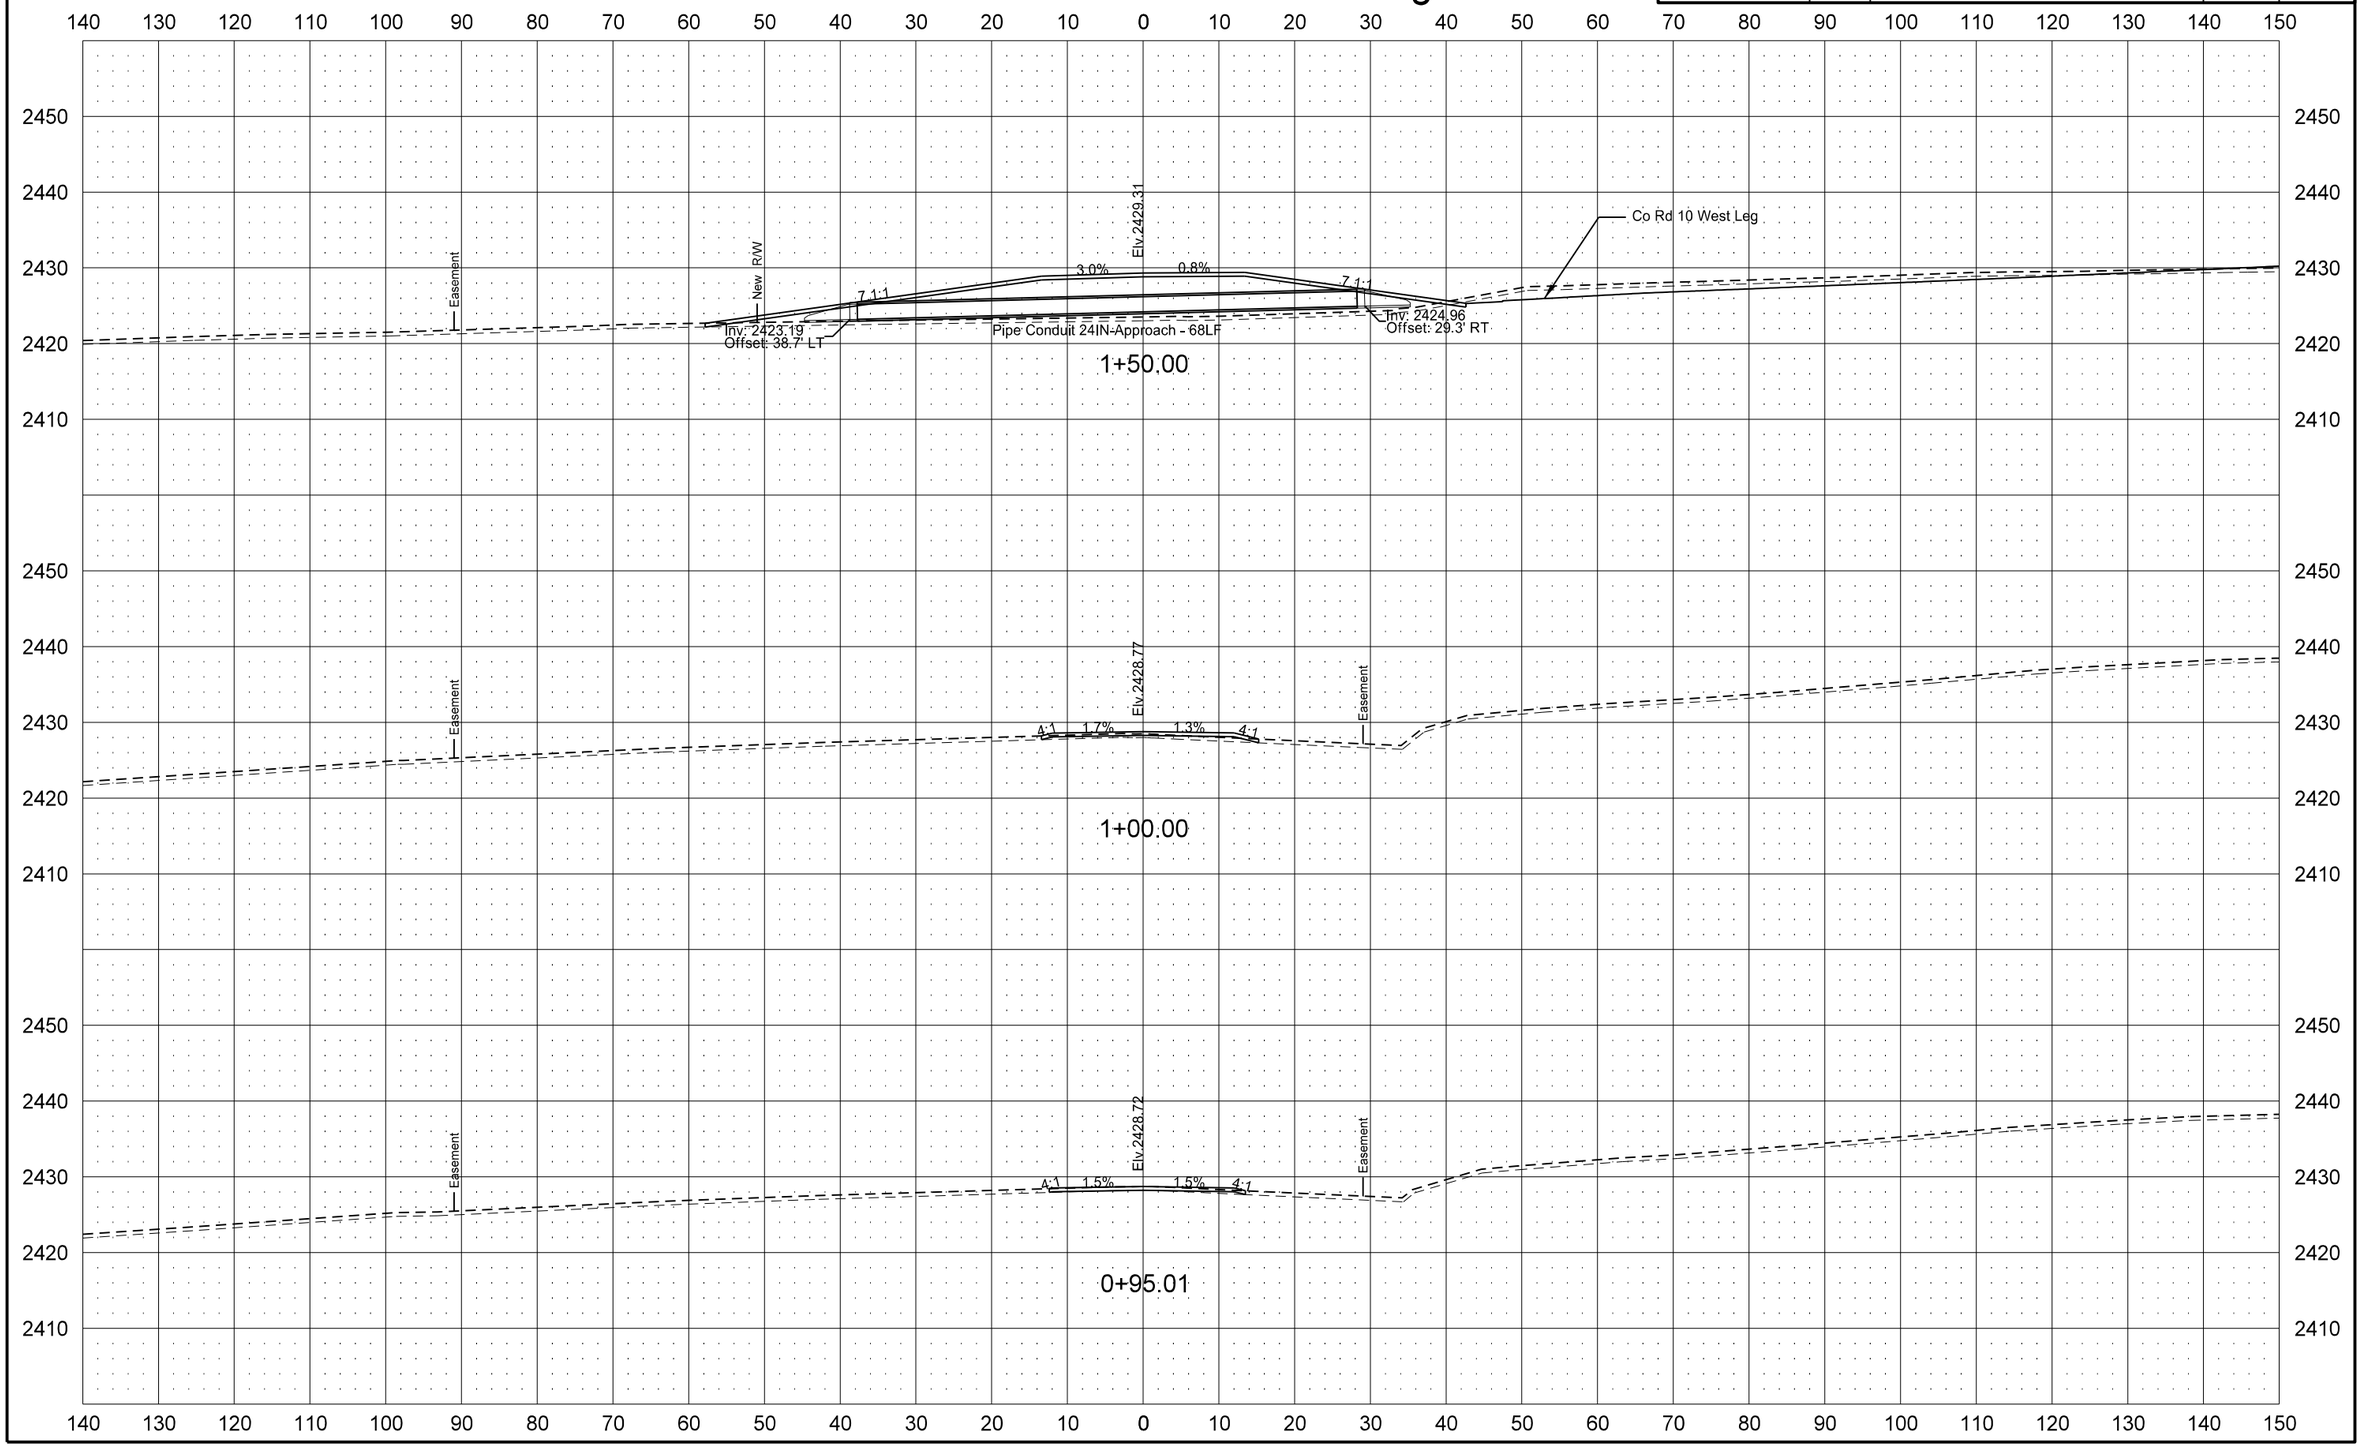

STATE	PROJECT NO.	SECTION NO.	SHEET NO.
ND	SOIB-7-023(027)051	200	55

Field Drive 46+34 RT West Leg

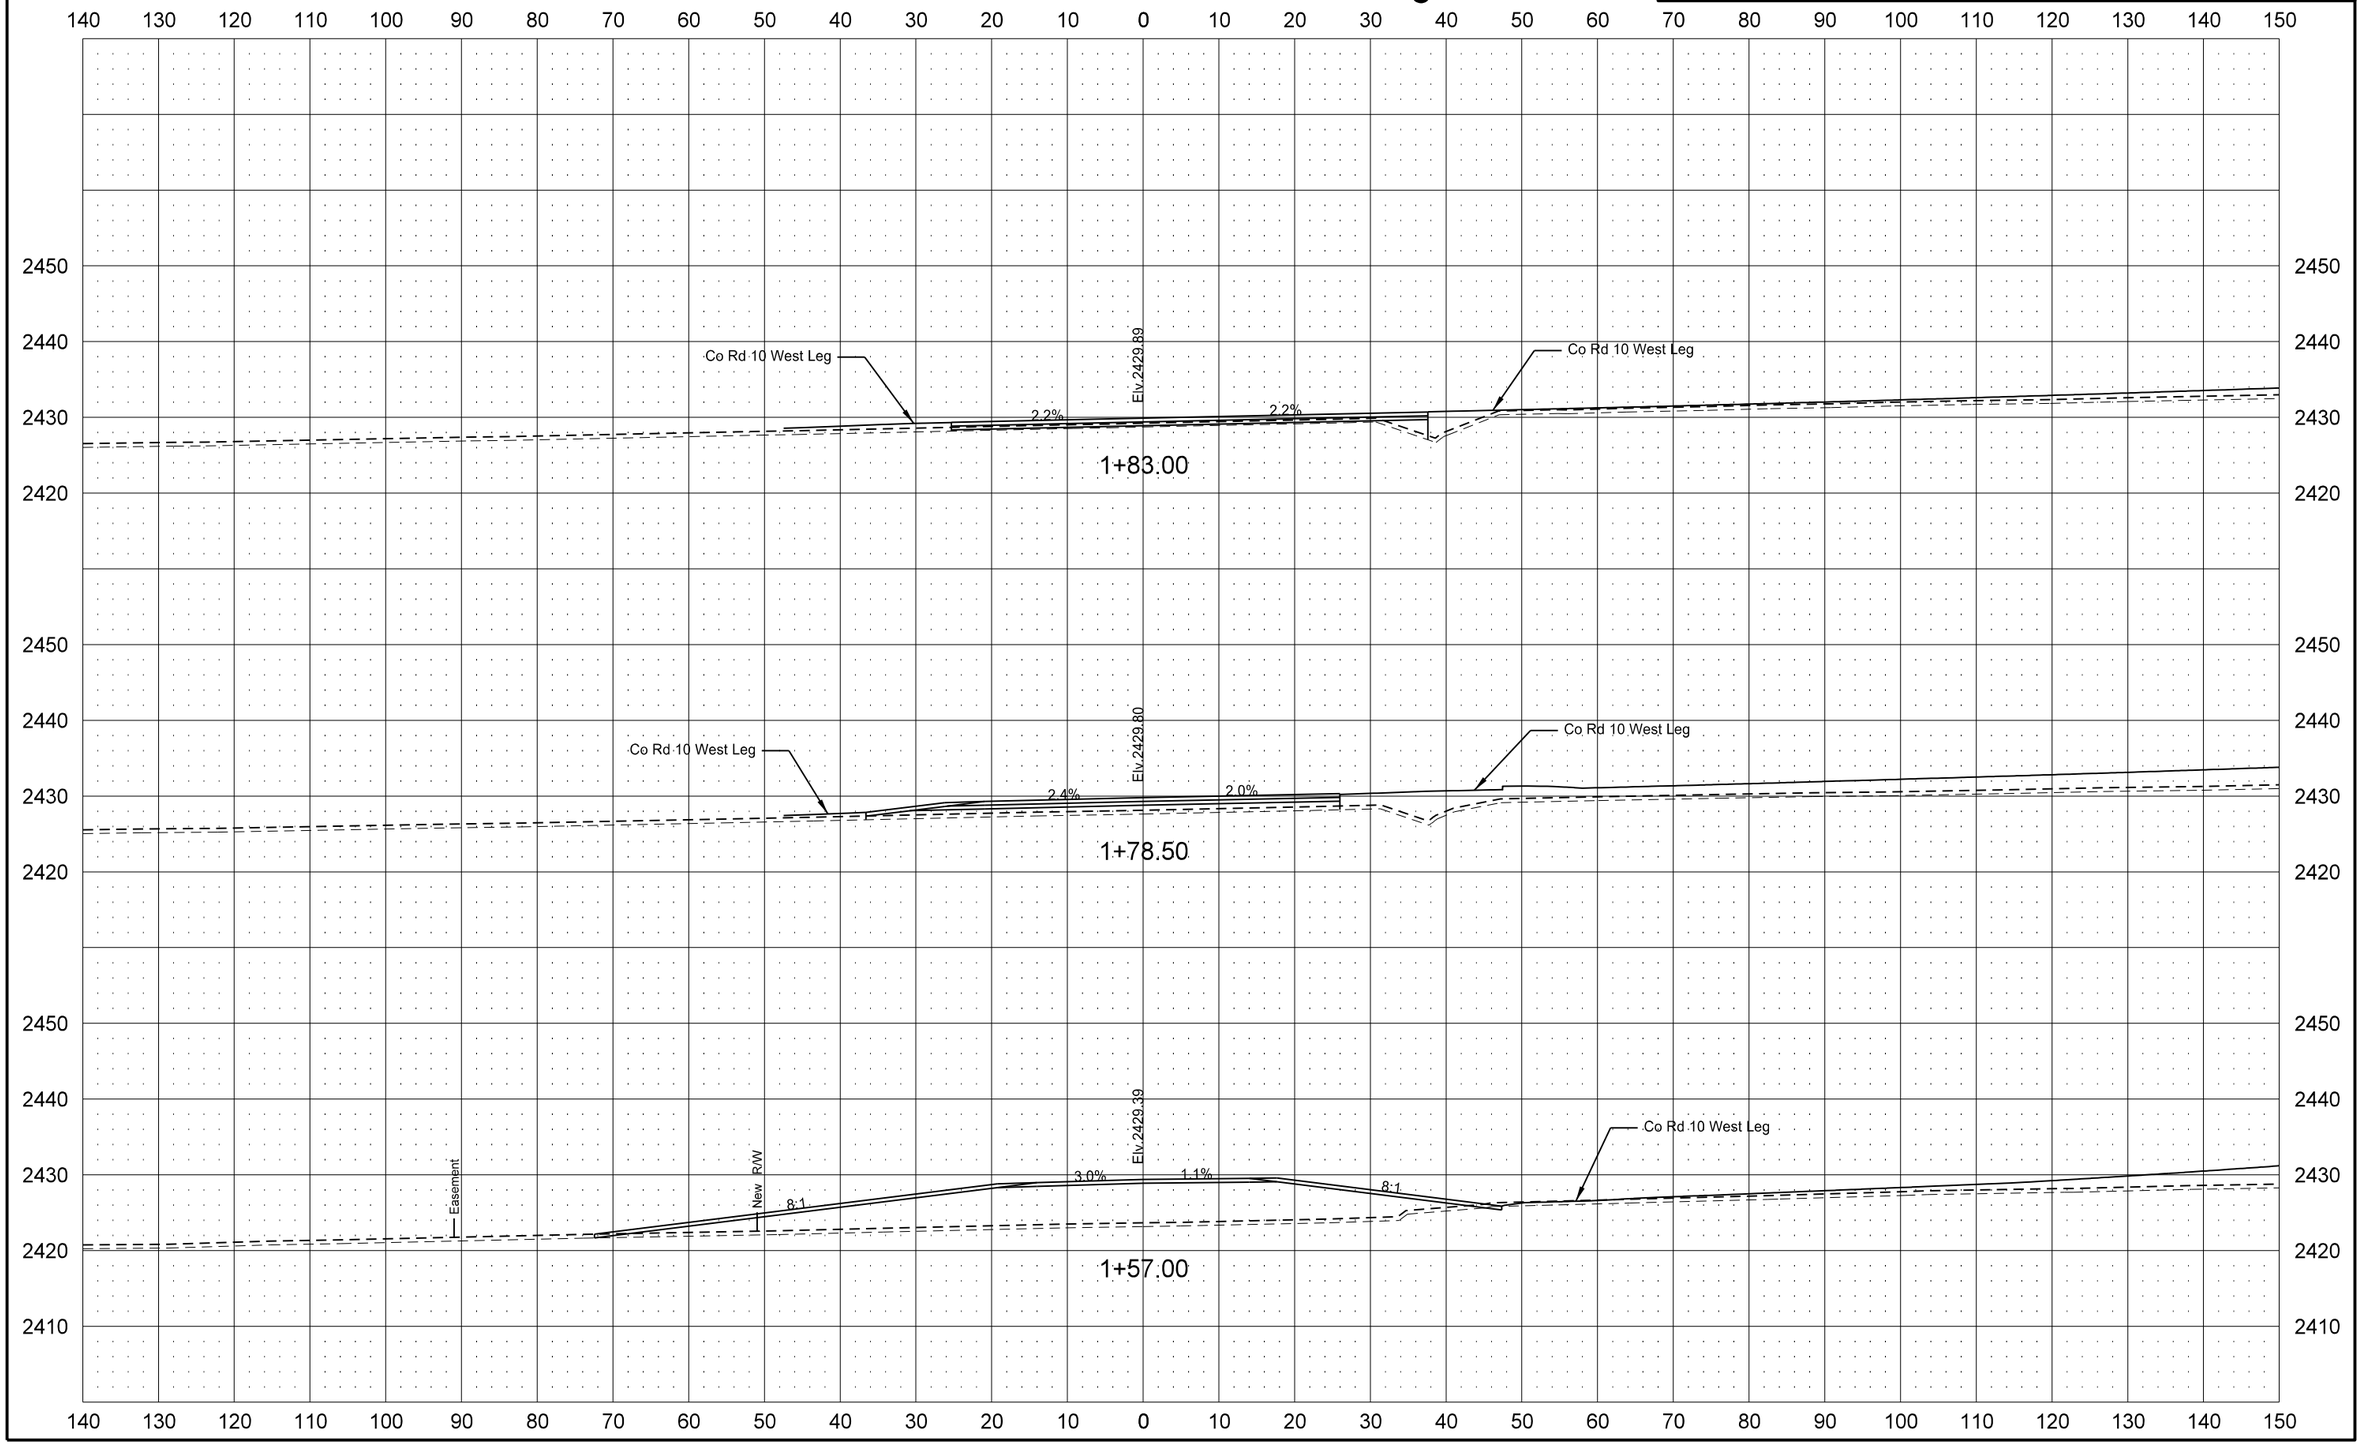

STATE	PROJECT NO.	SECTION NO.	SHEET NO.
ND	SOIB-7-023(027)051	200	56

Roundabout Center

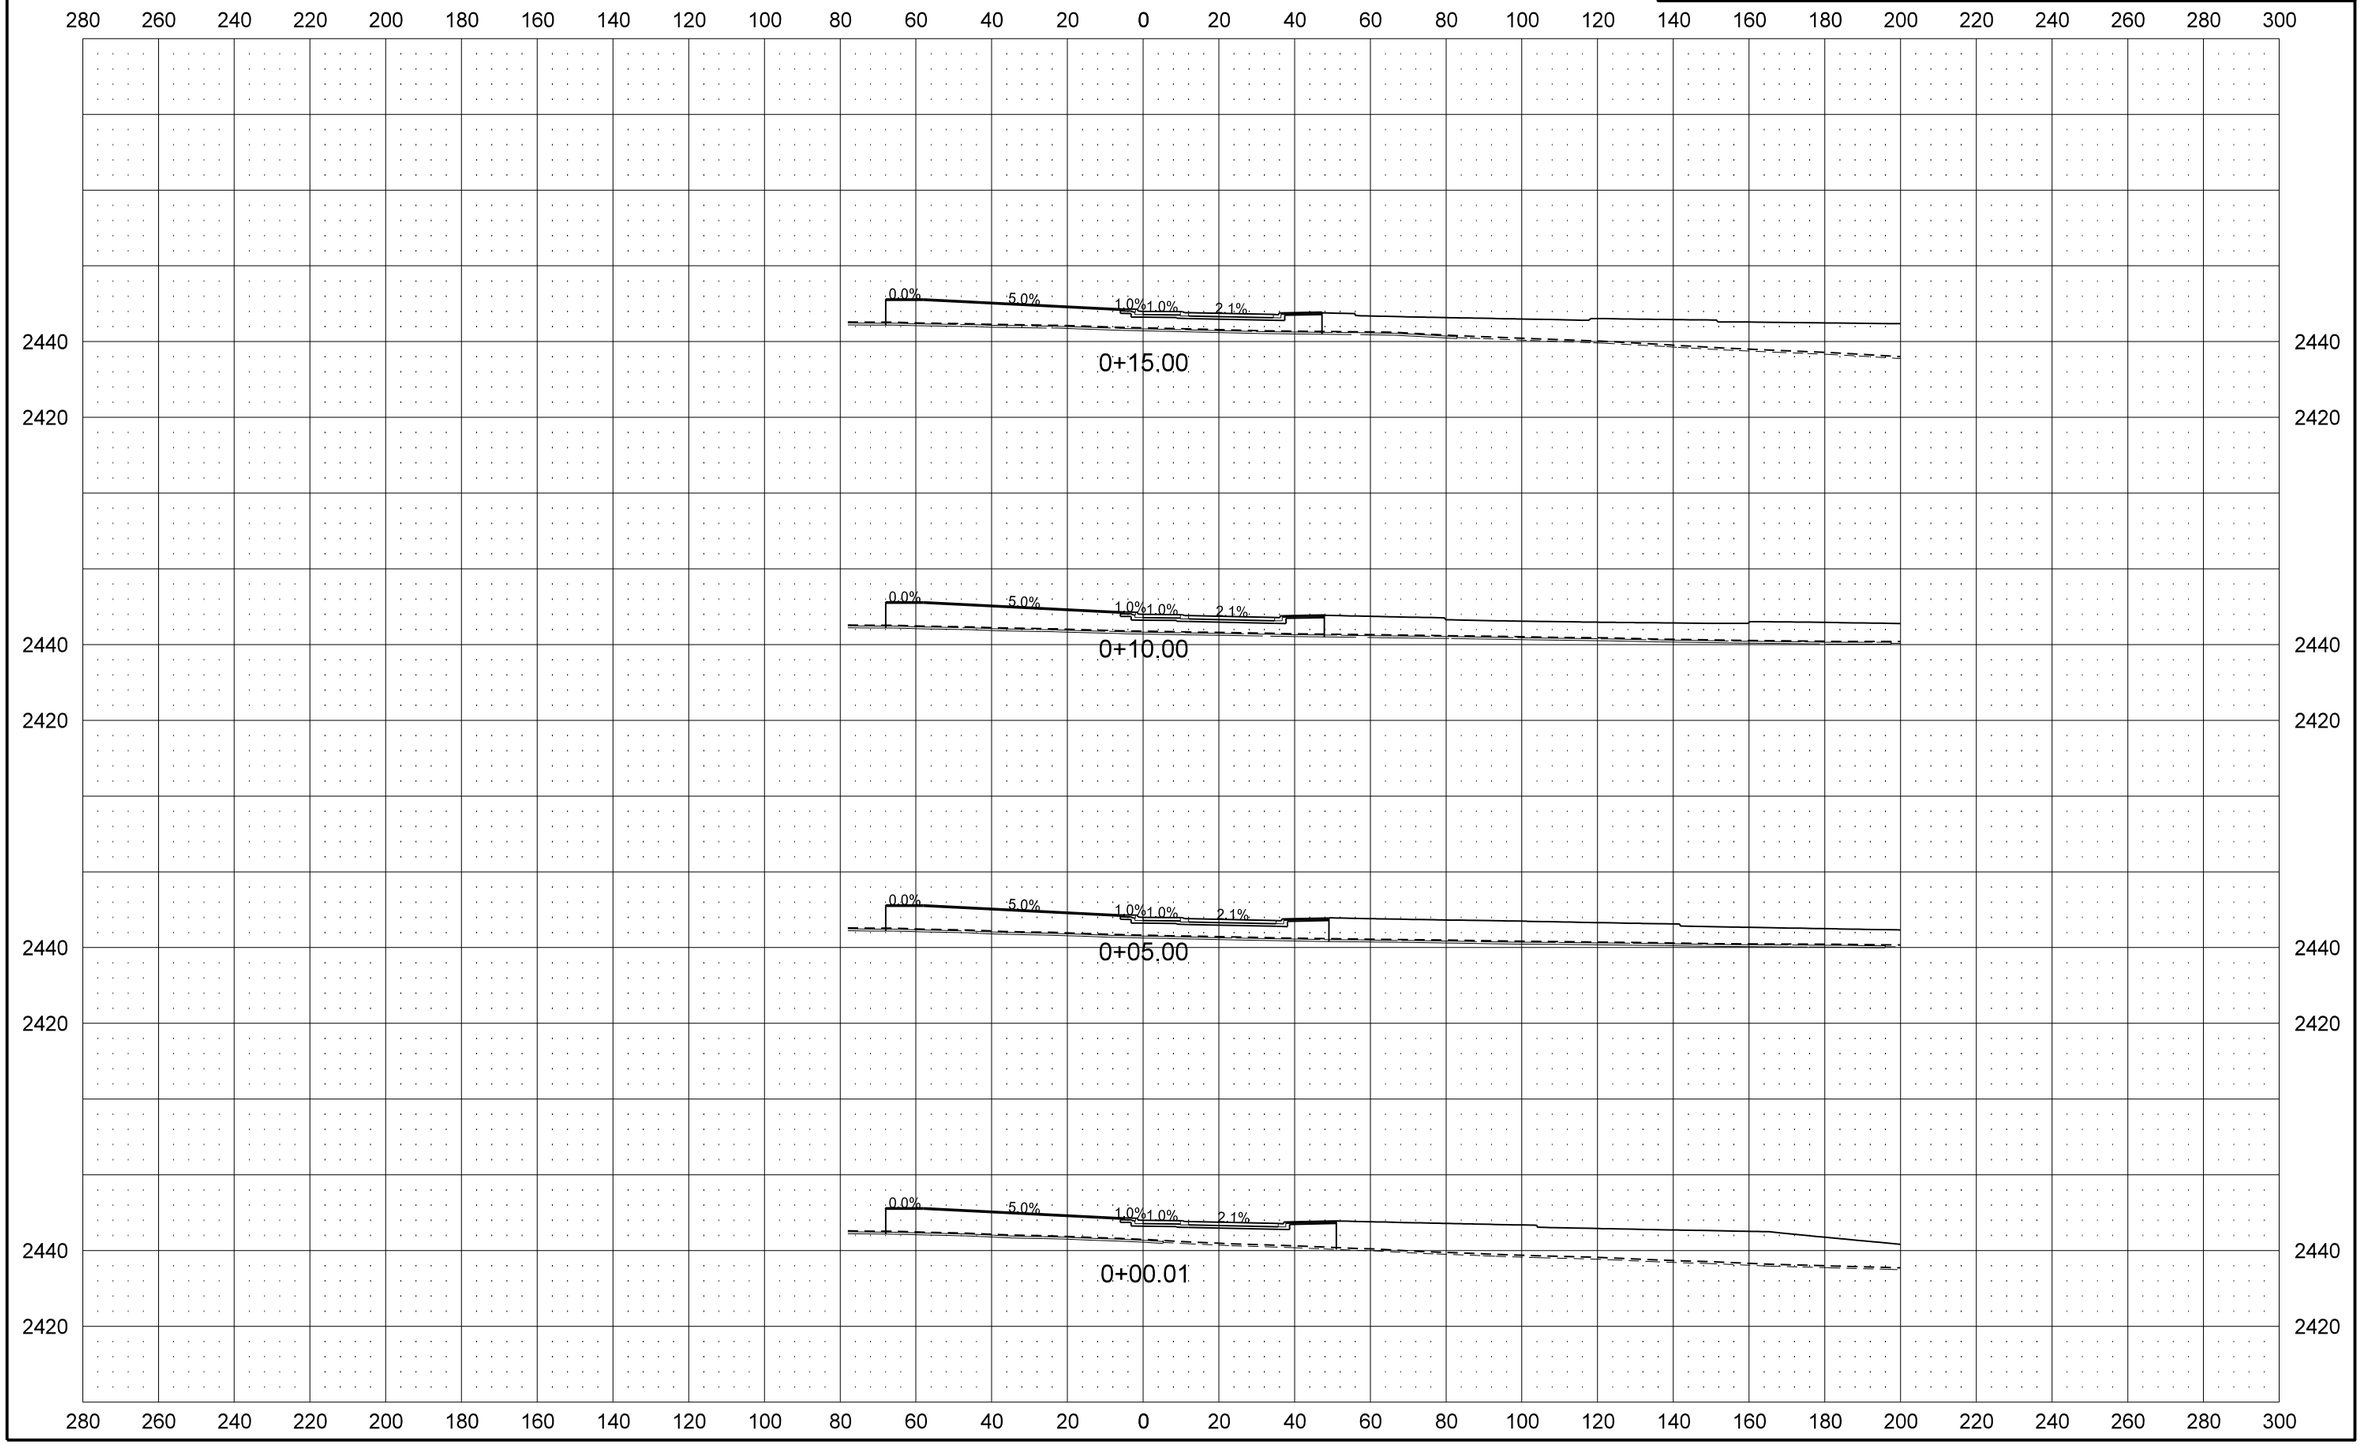

STATE	PROJECT NO.	SECTION NO.	SHEET NO.
ND	SOIB-7-023(027)051	200	57

Roundabout Center

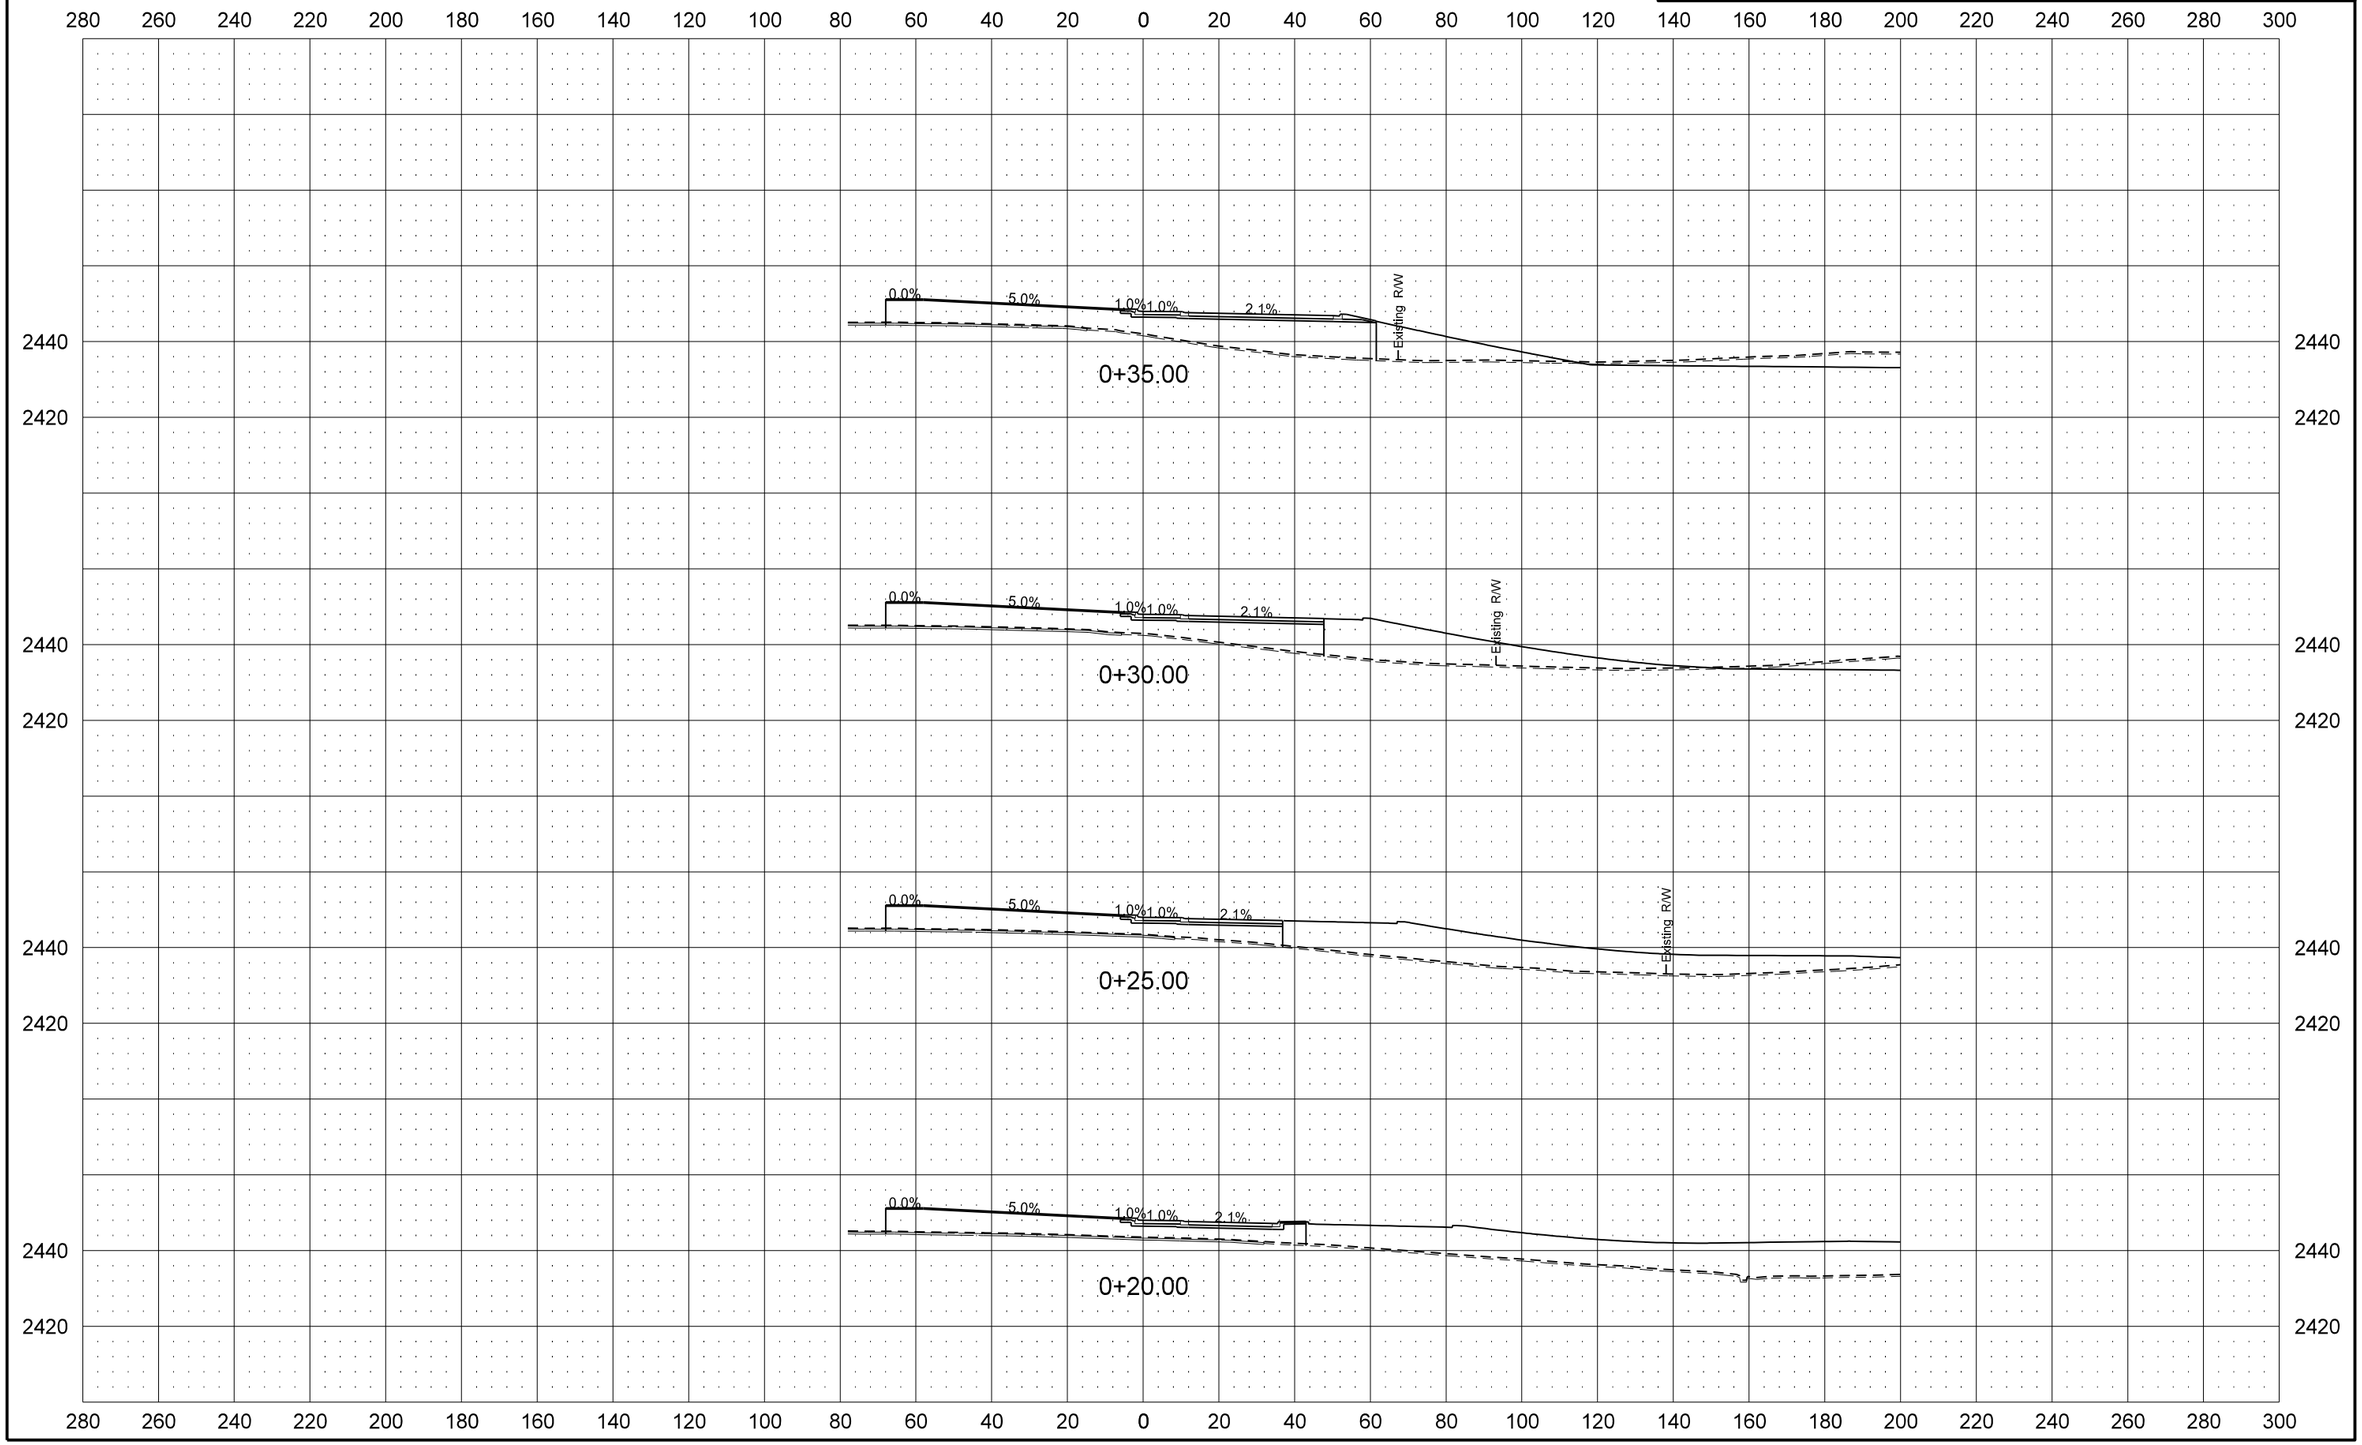

STATE	PROJECT NO.	SECTION NO.	SHEET NO.
ND	SOIB-7-023(027)051	200	58

Roundabout Center

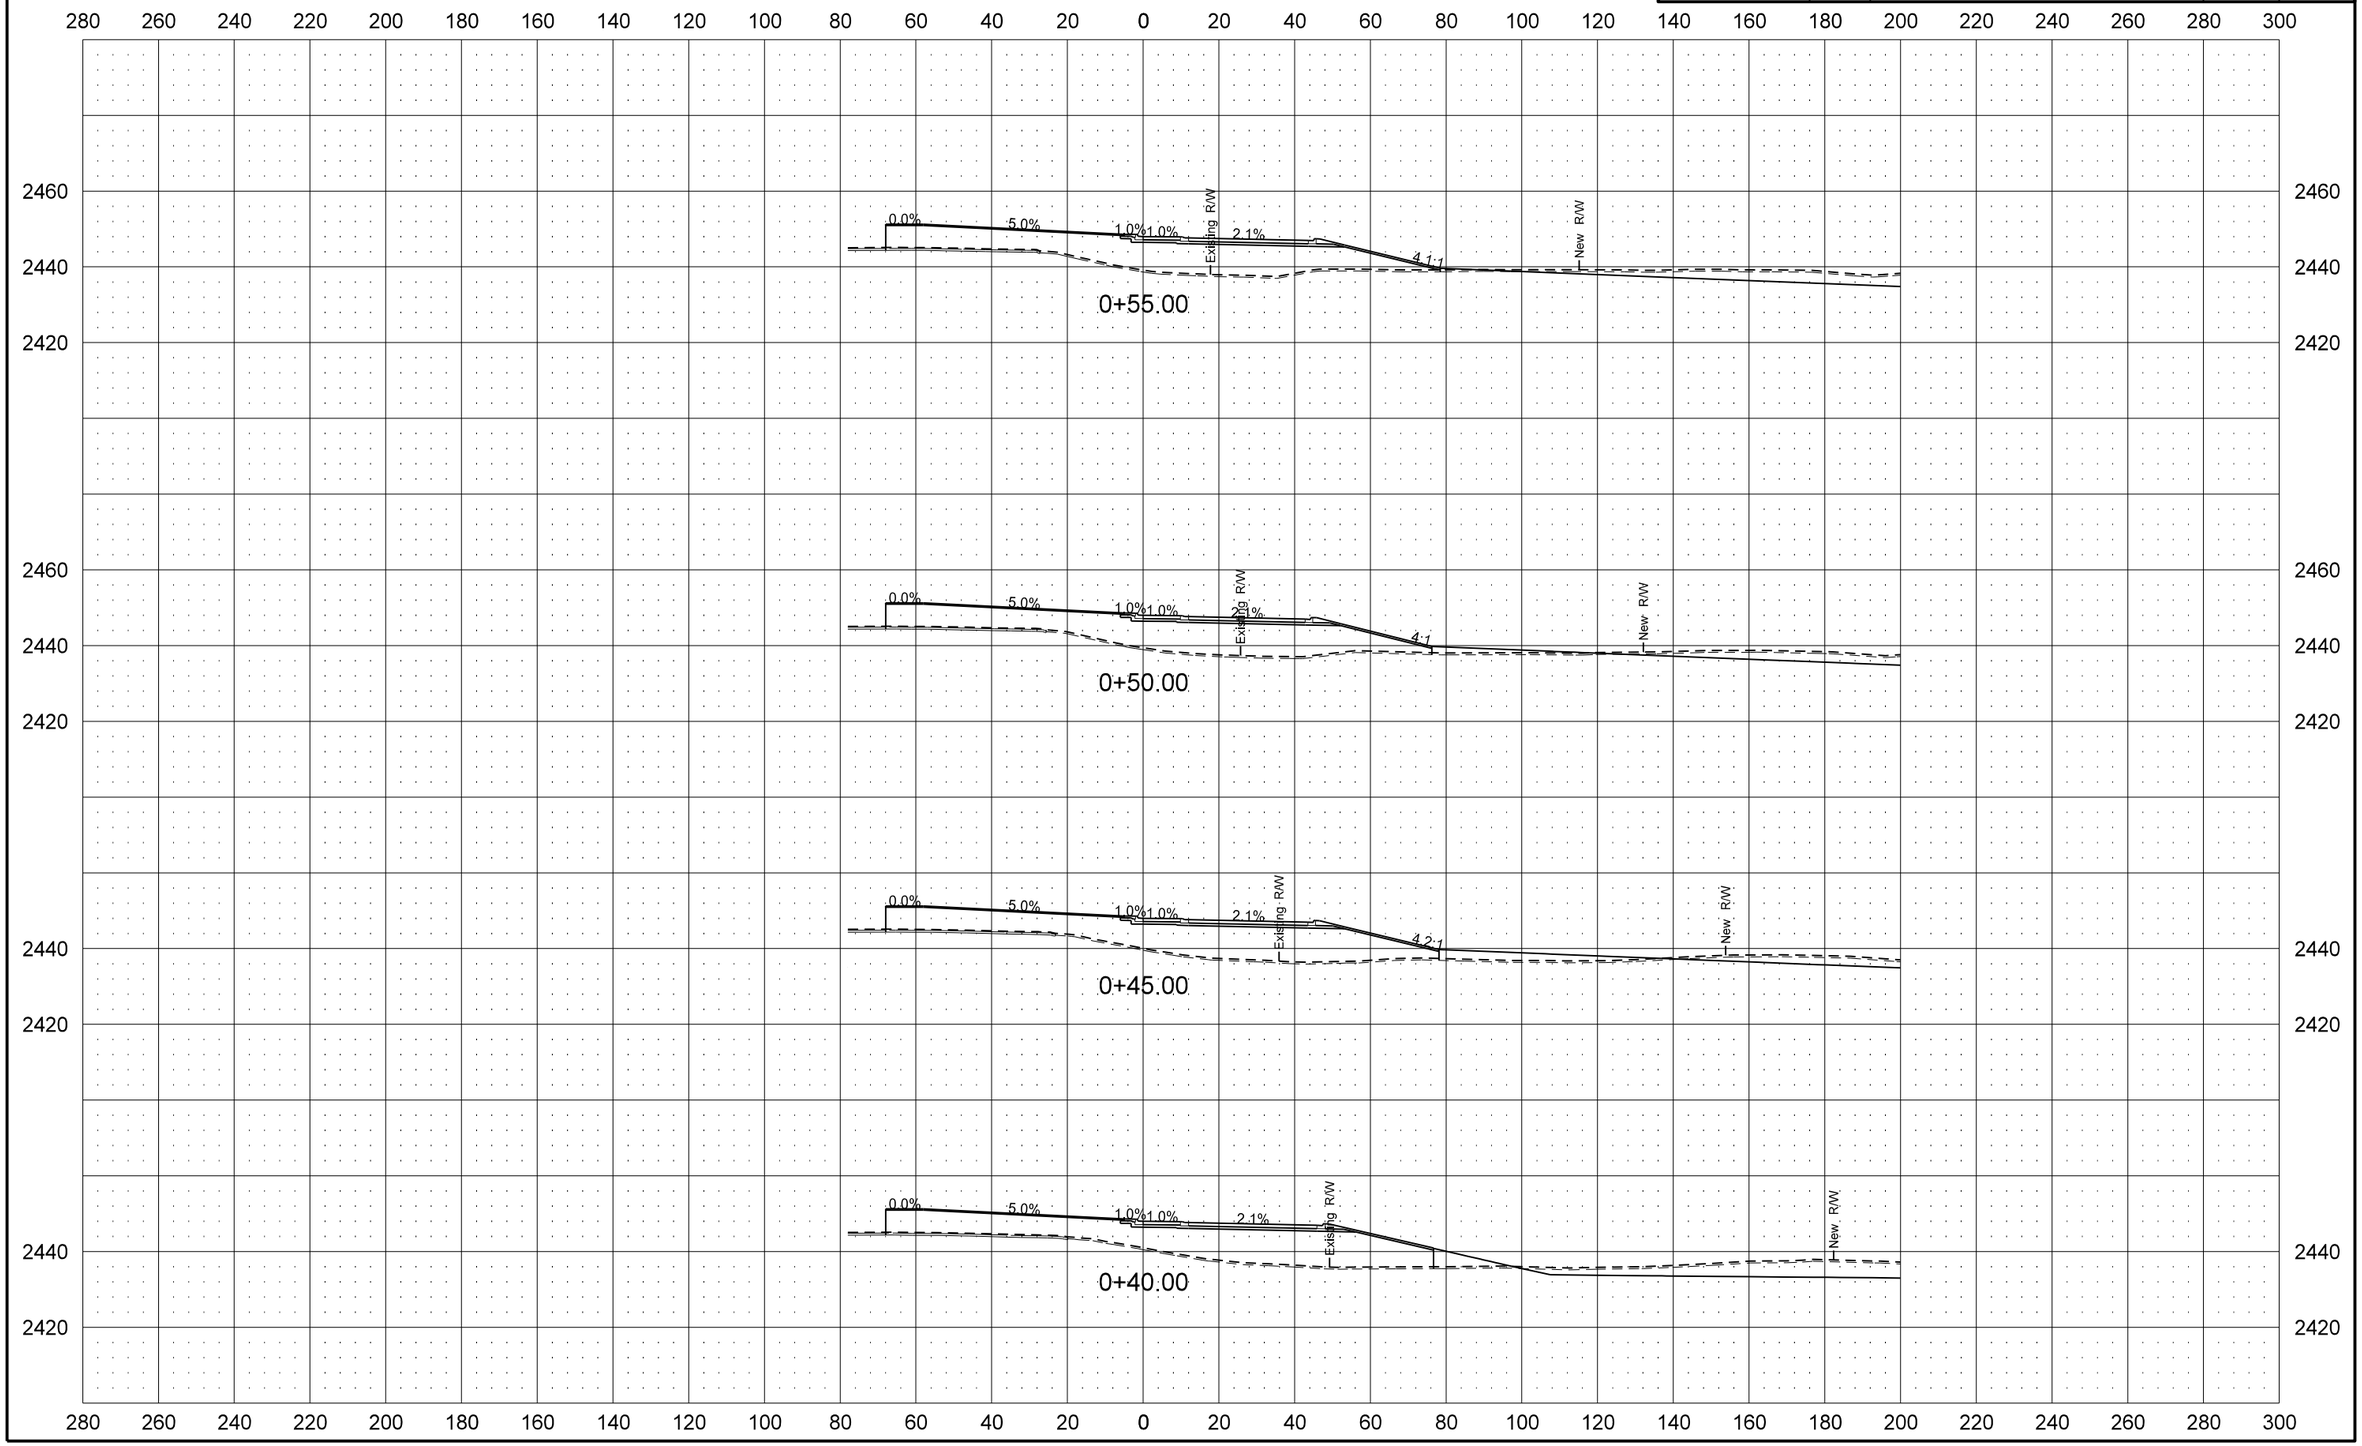

STATE	PROJECT NO.	SECTION NO.	SHEET NO.
ND	SOIB-7-023(027)051	200	59

Roundabout Center

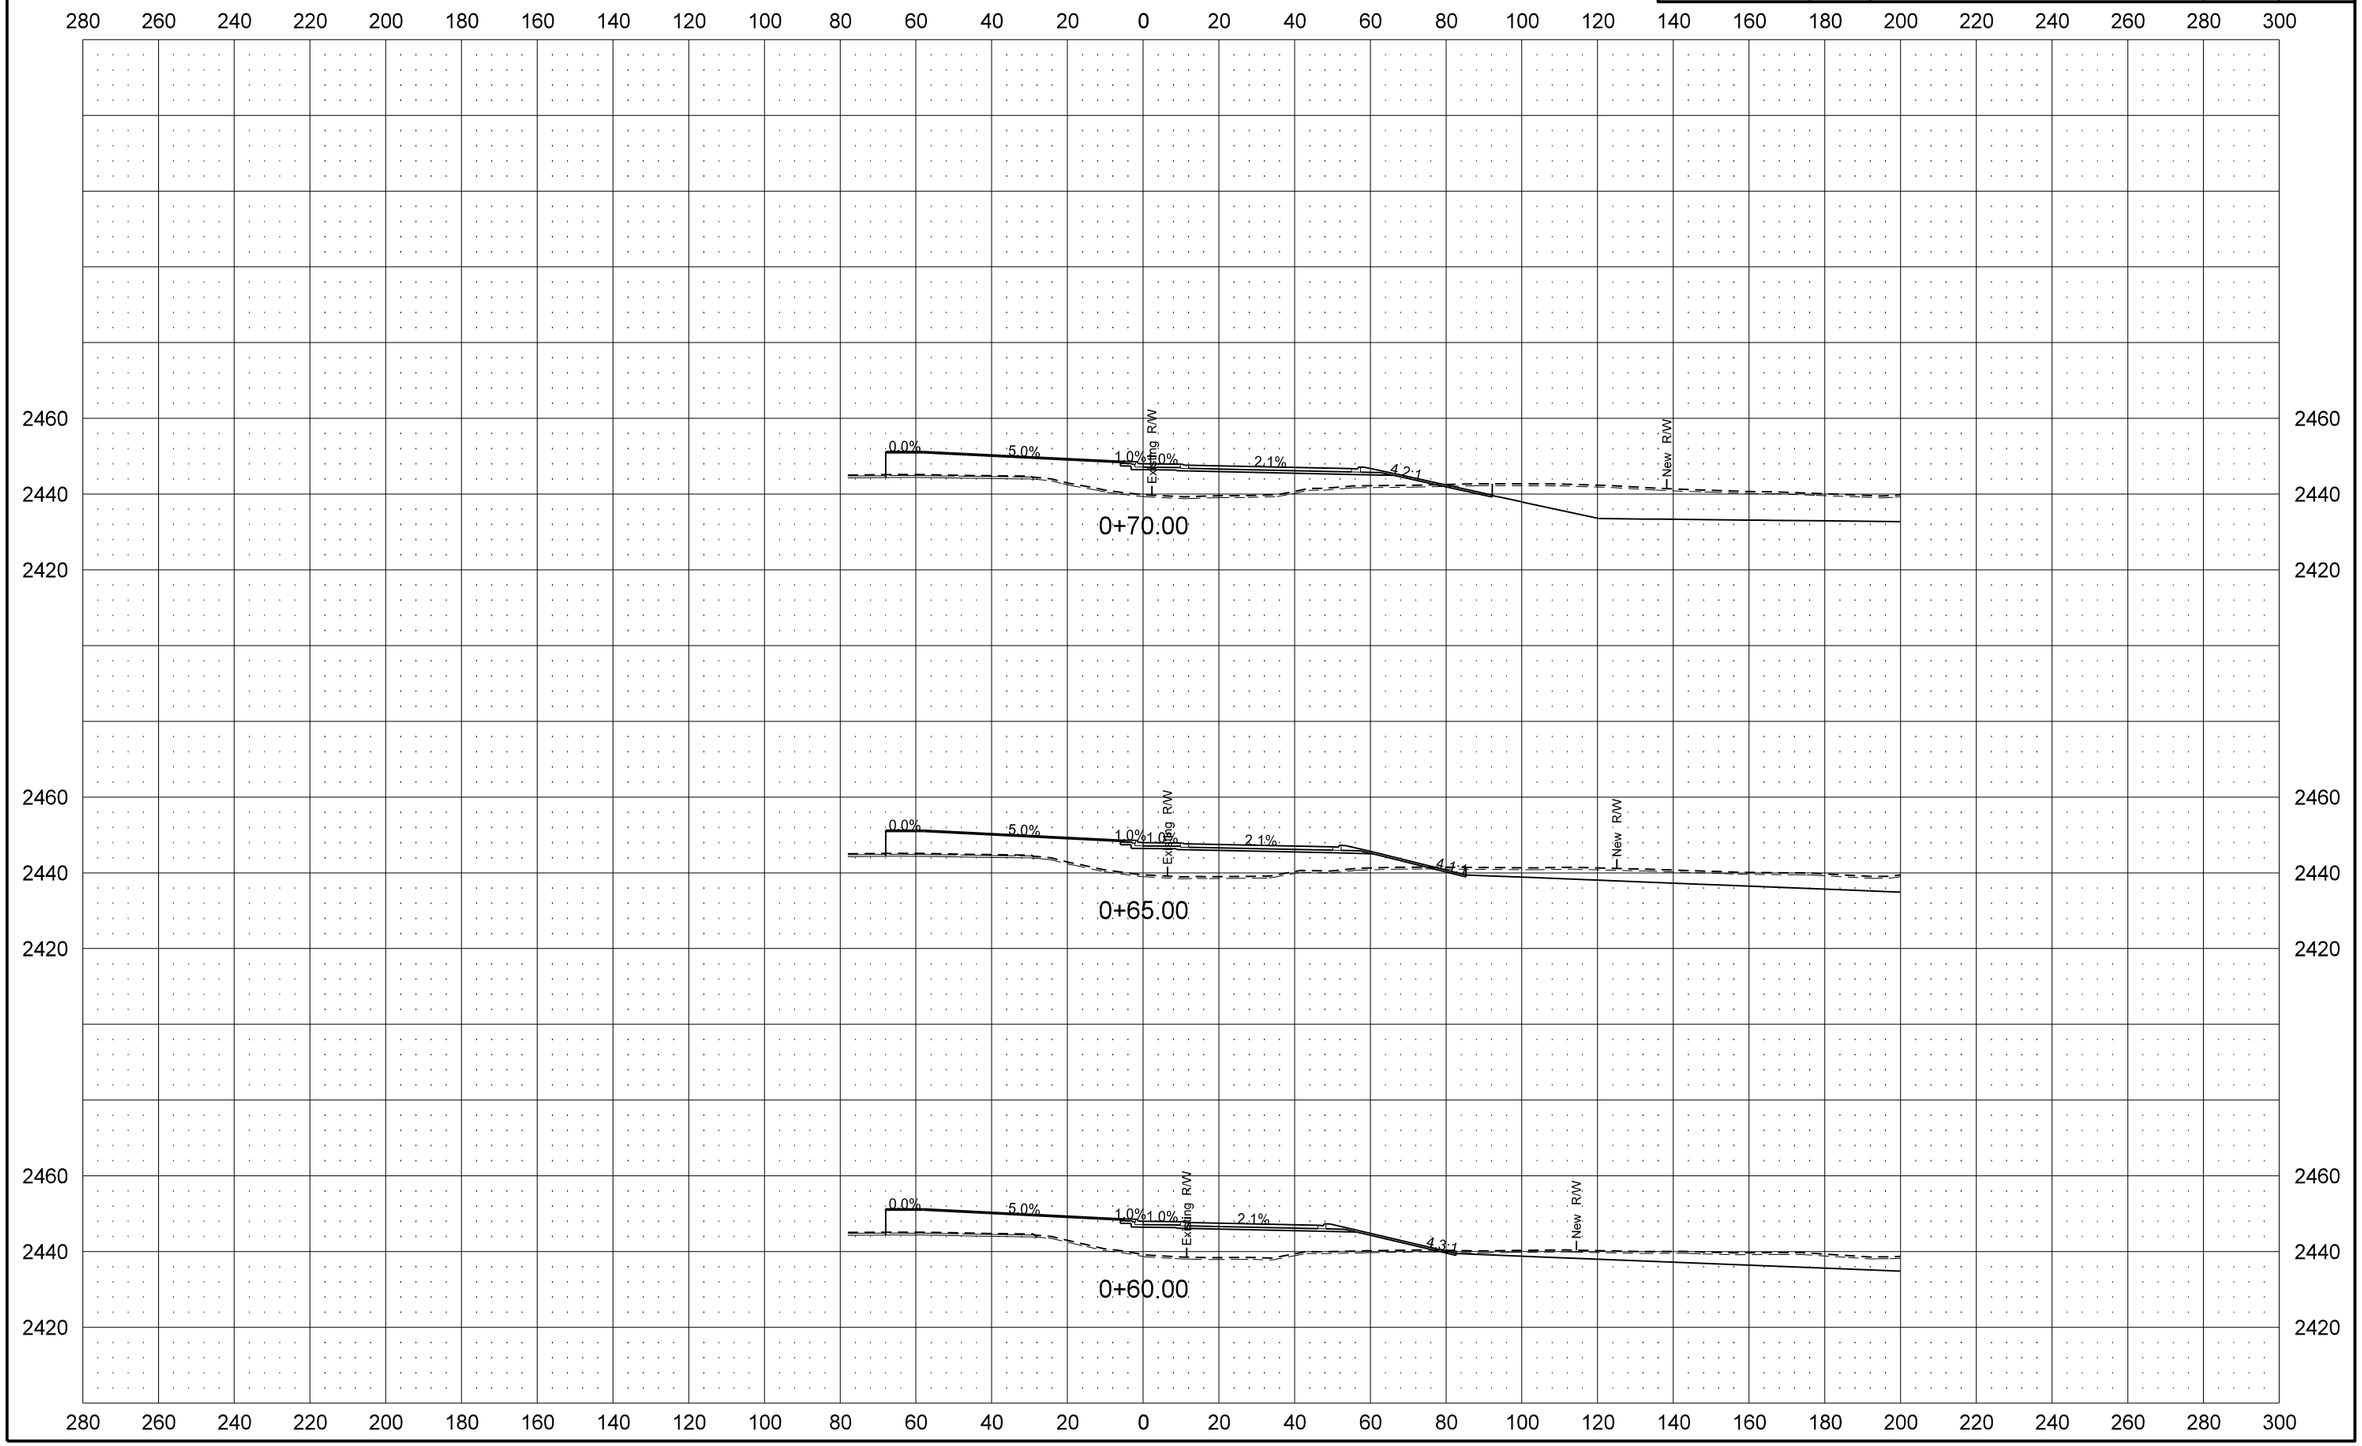

STATE	PROJECT NO.	SECTION NO.	SHEET NO.
ND	SOIB-7-023(027)051	200	60

Roundabout Center

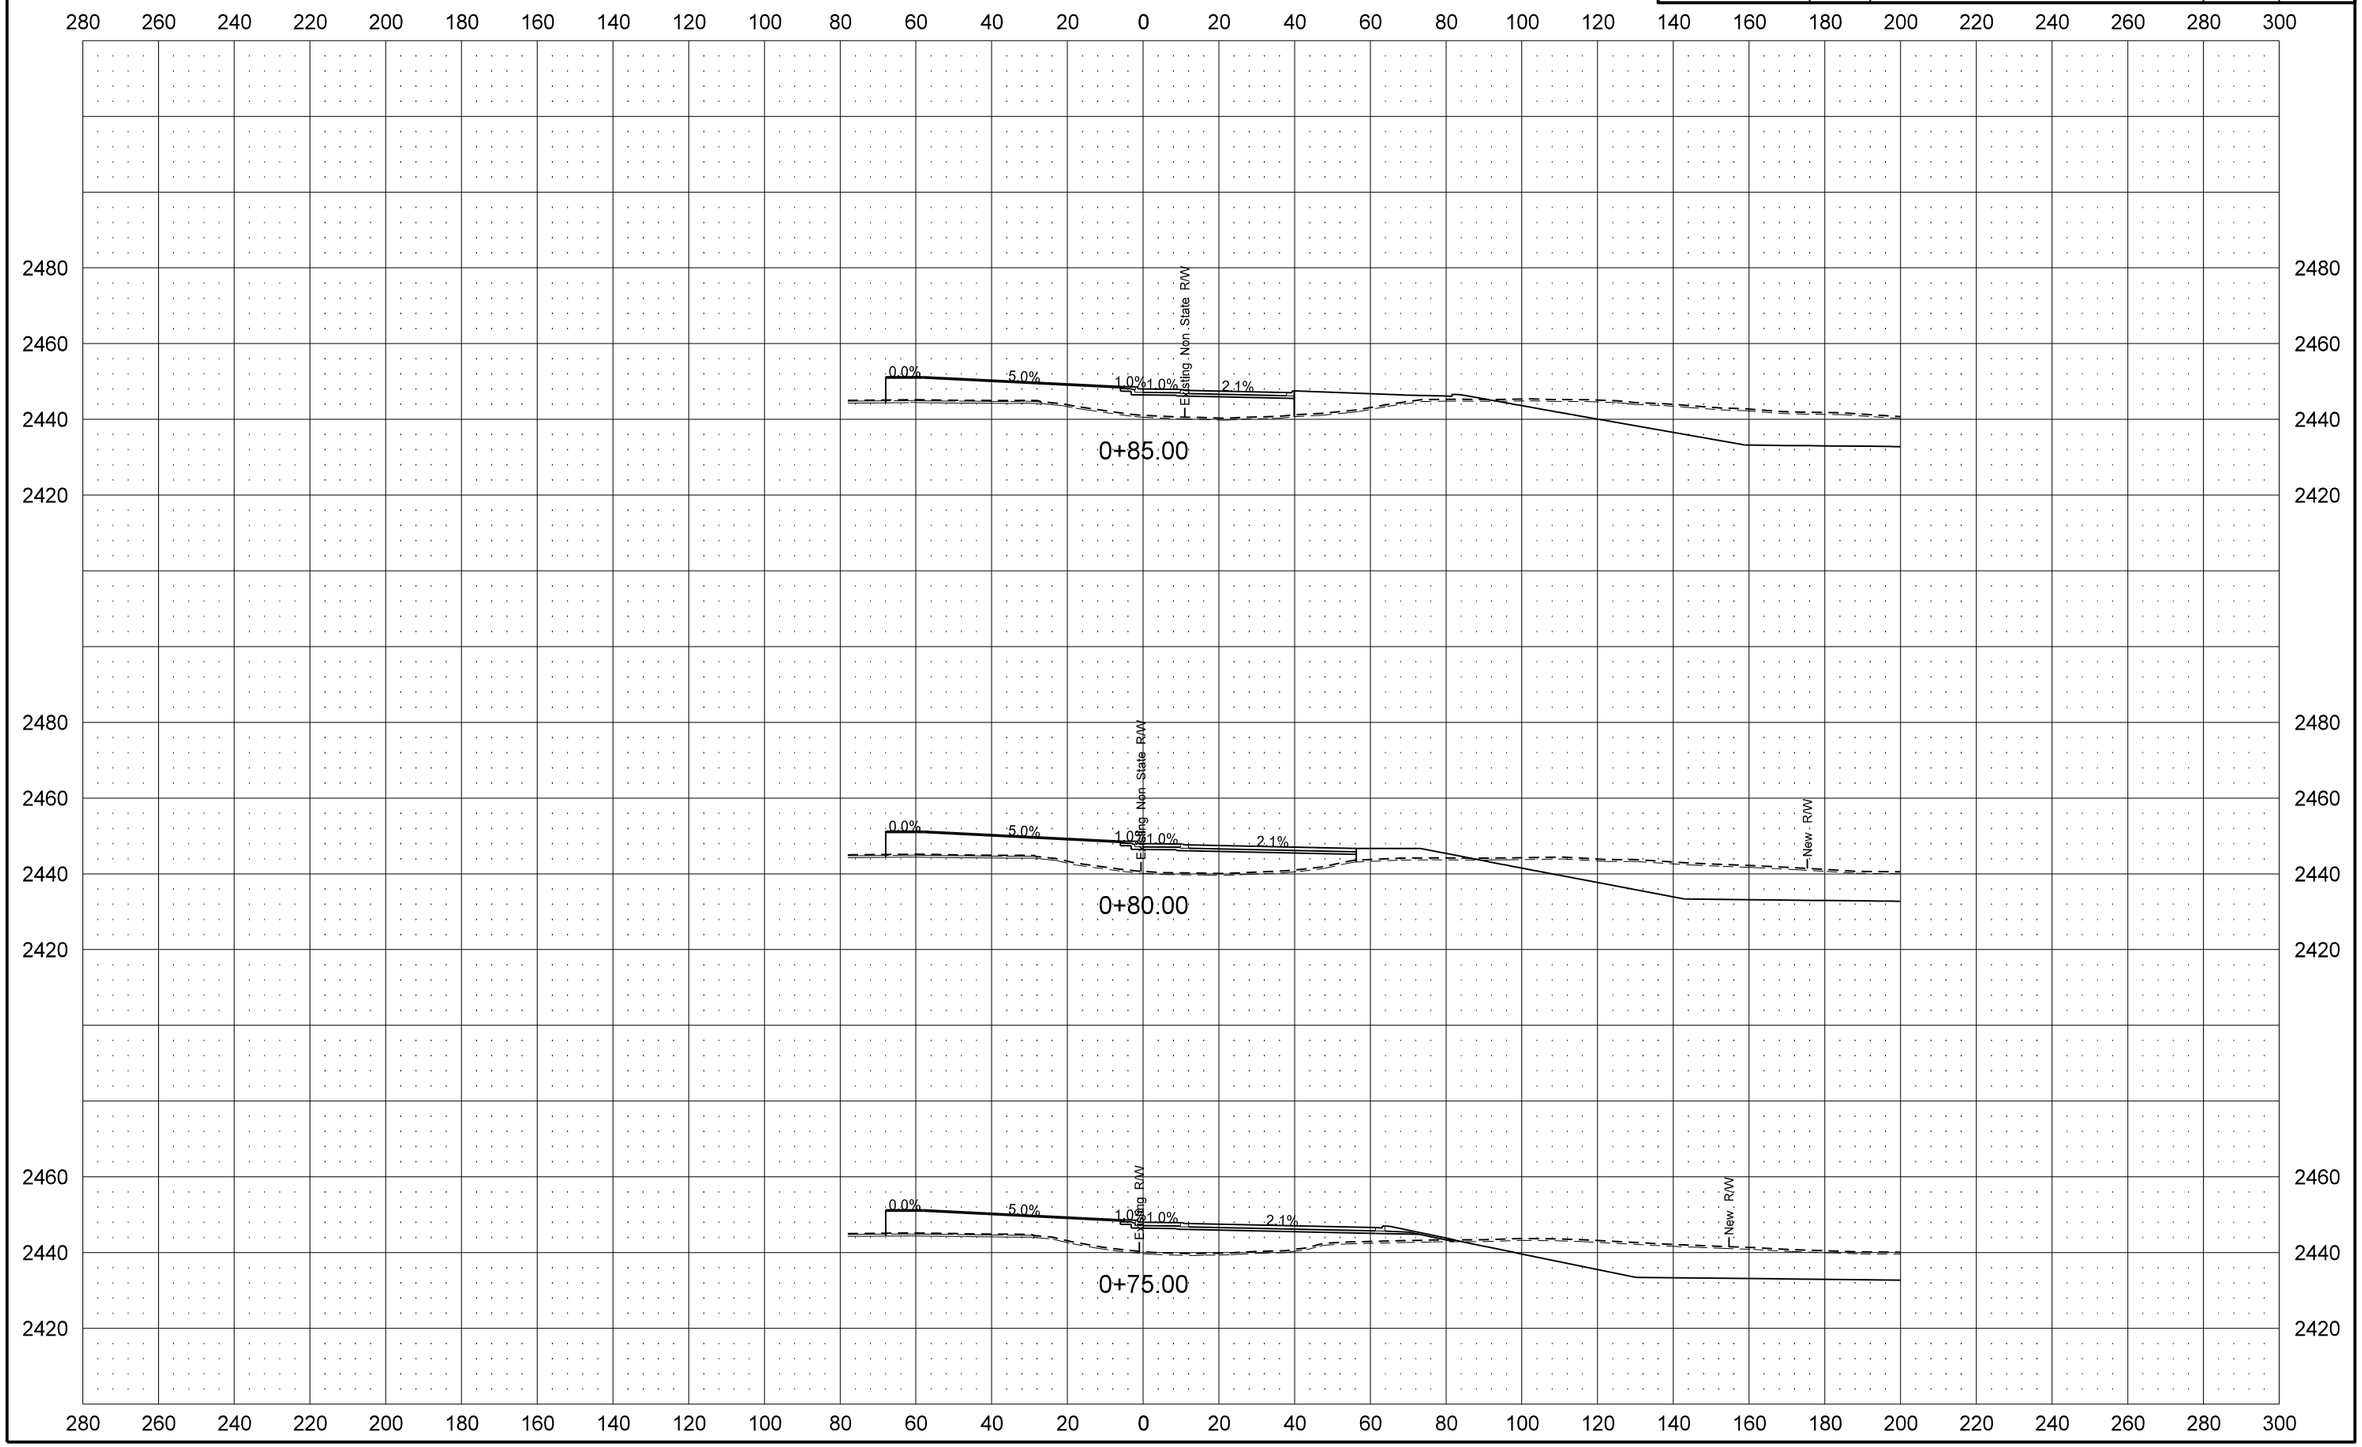

STATE	PROJECT NO.	SECTION NO.	SHEET NO.
ND	SOIB-7-023(027)051	200	61

Roundabout Center

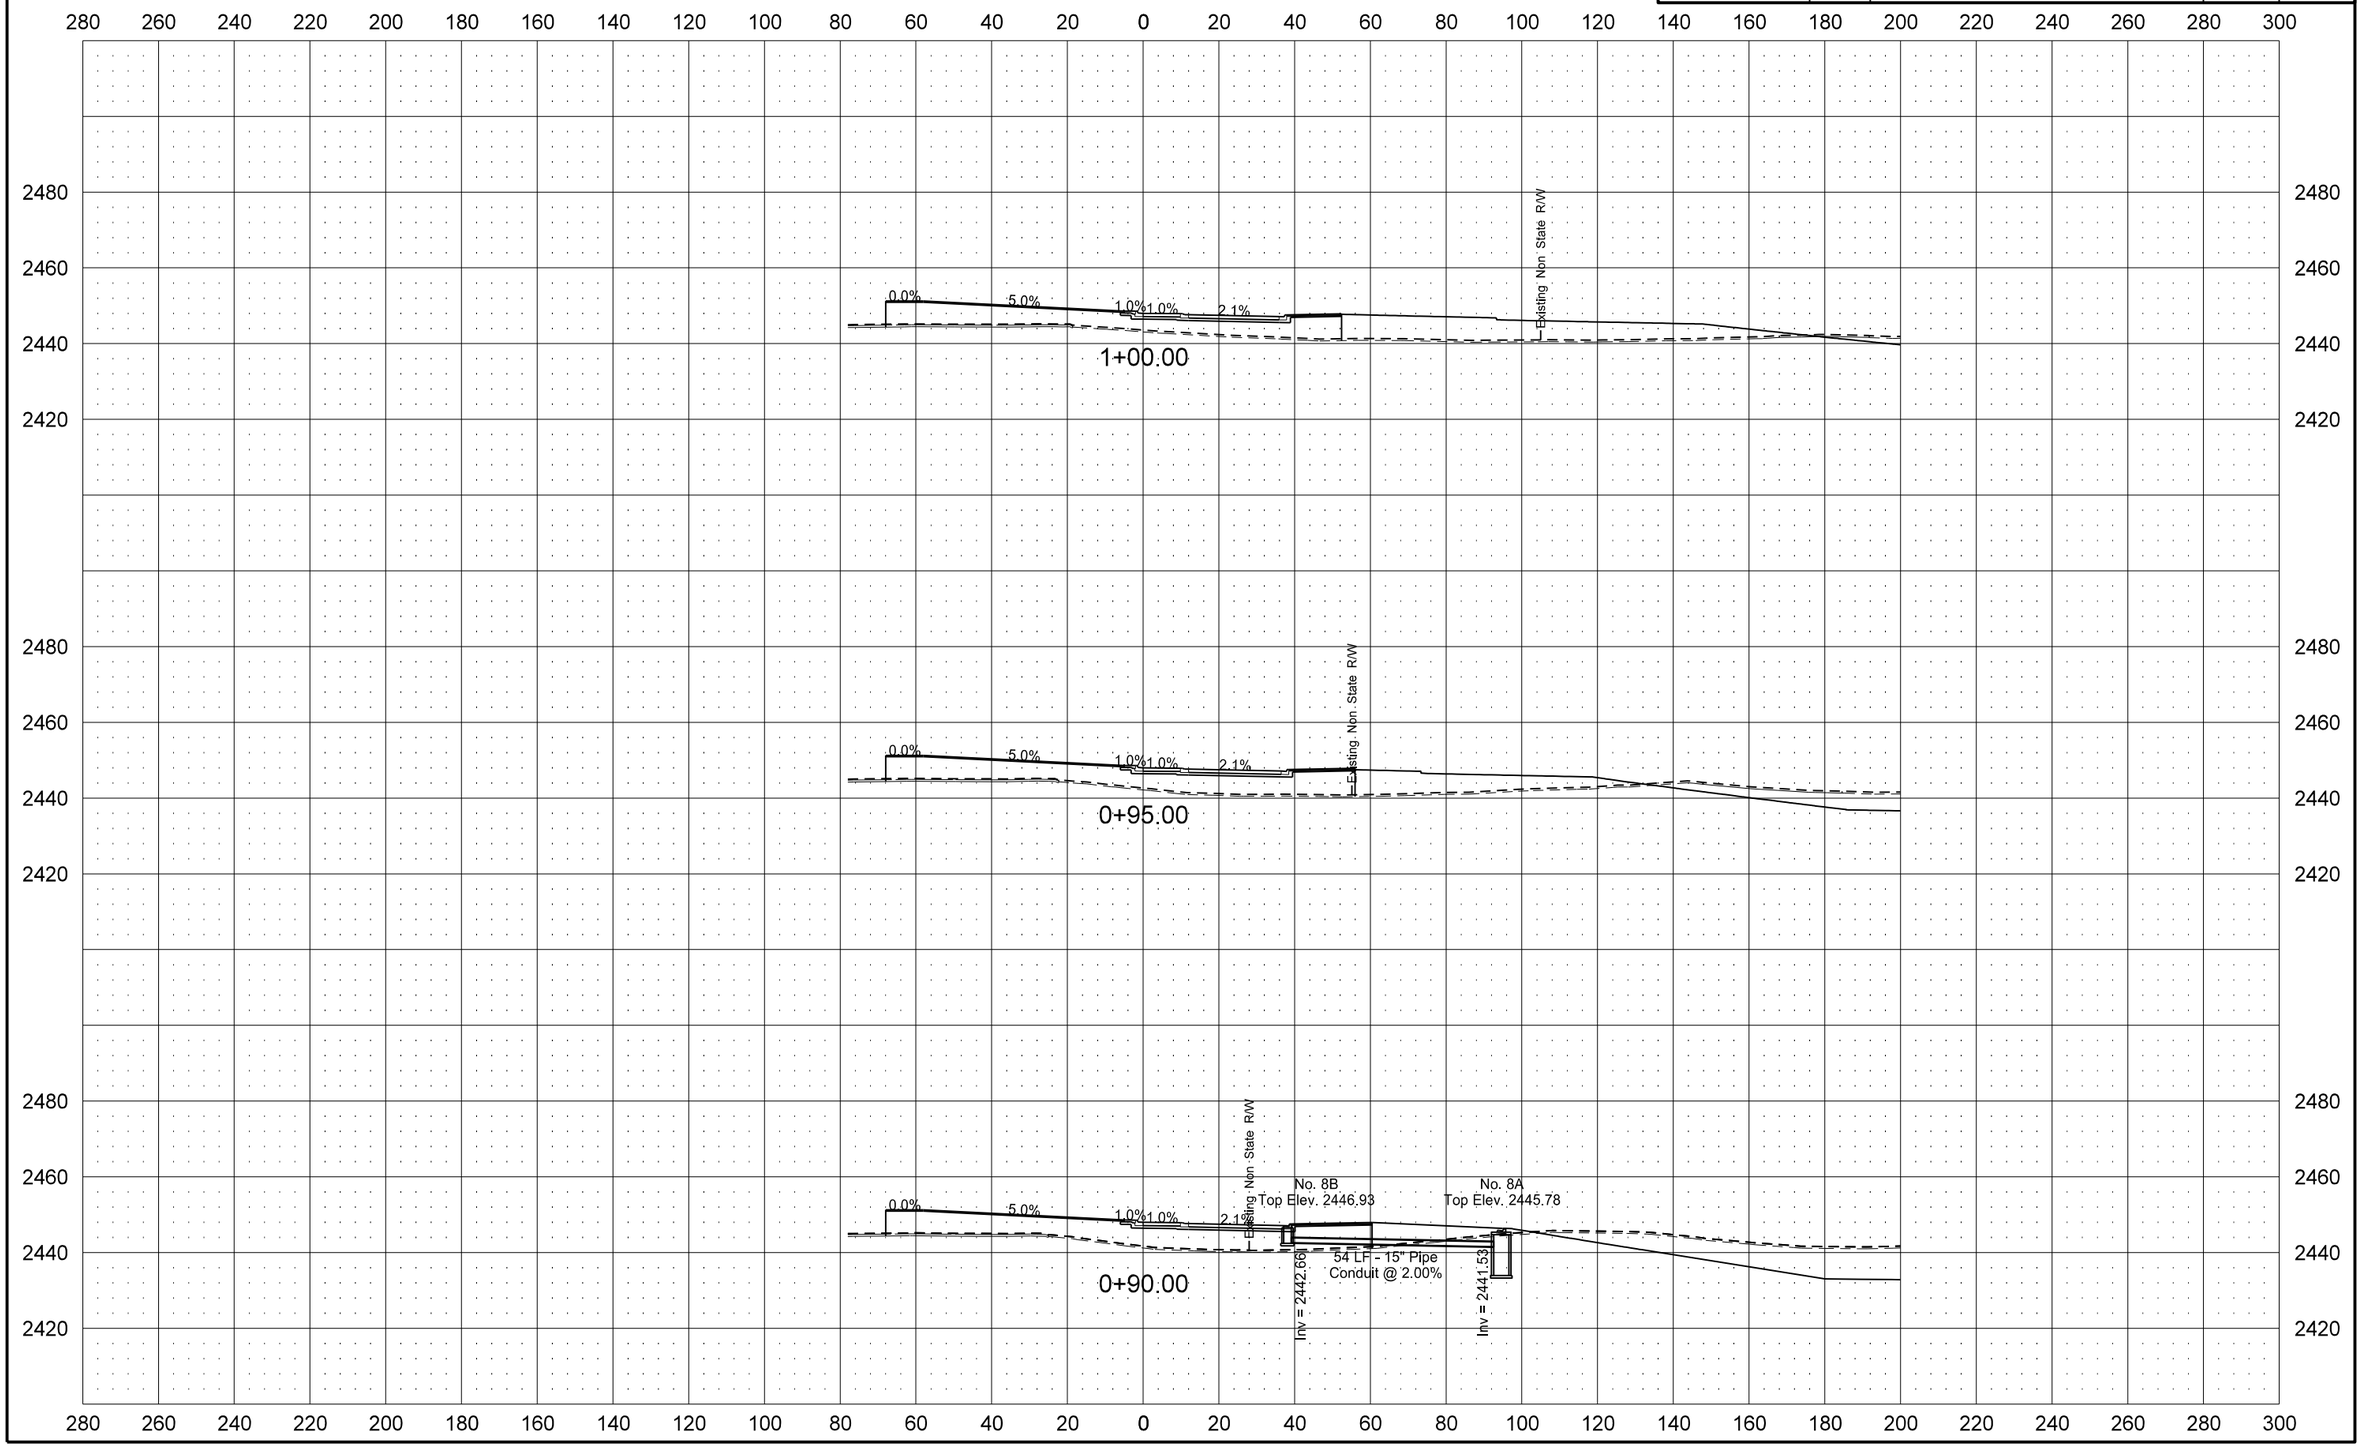

12/1/2015 4:56:27 PM cgillespie I:\Projects\7751\70023027.051\Design\Plan\200XS_007_Roundabout_Center.dgn

STATE	PROJECT NO.	SECTION NO.	SHEET NO.
ND	SOIB-7-023(027)051	200	62

Roundabout Center

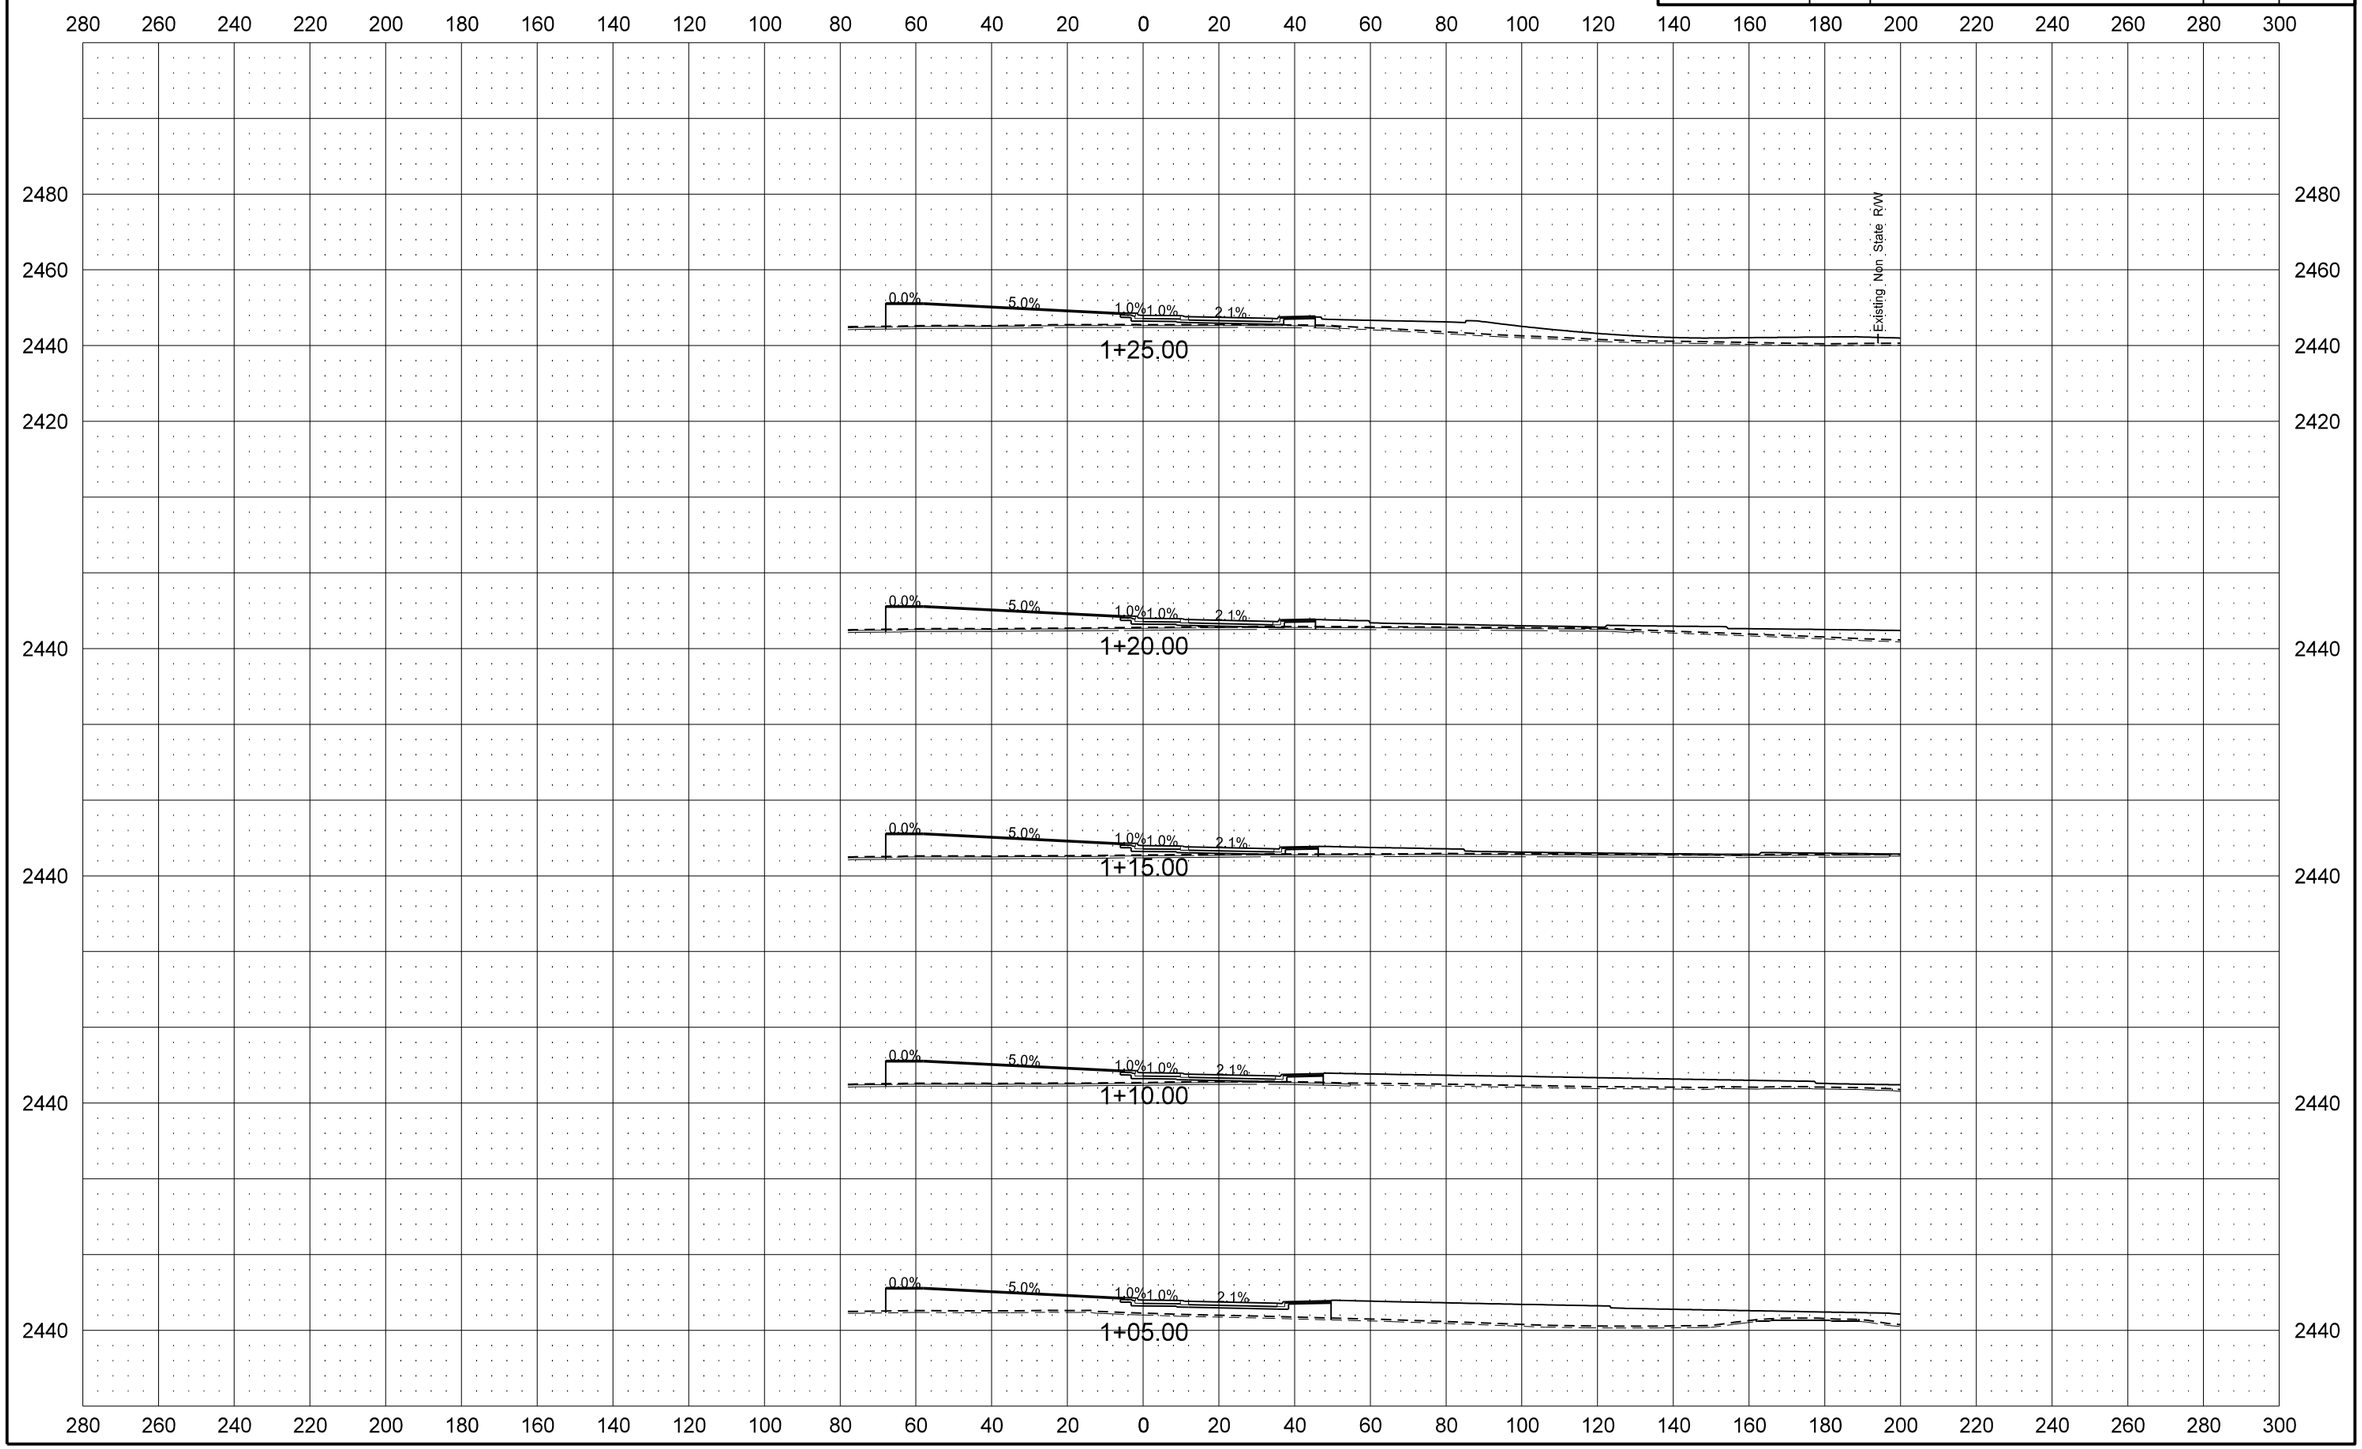

STATE	PROJECT NO.	SECTION NO.	SHEET NO.
ND	SOIB-7-023(027)051	200	63

Roundabout Center

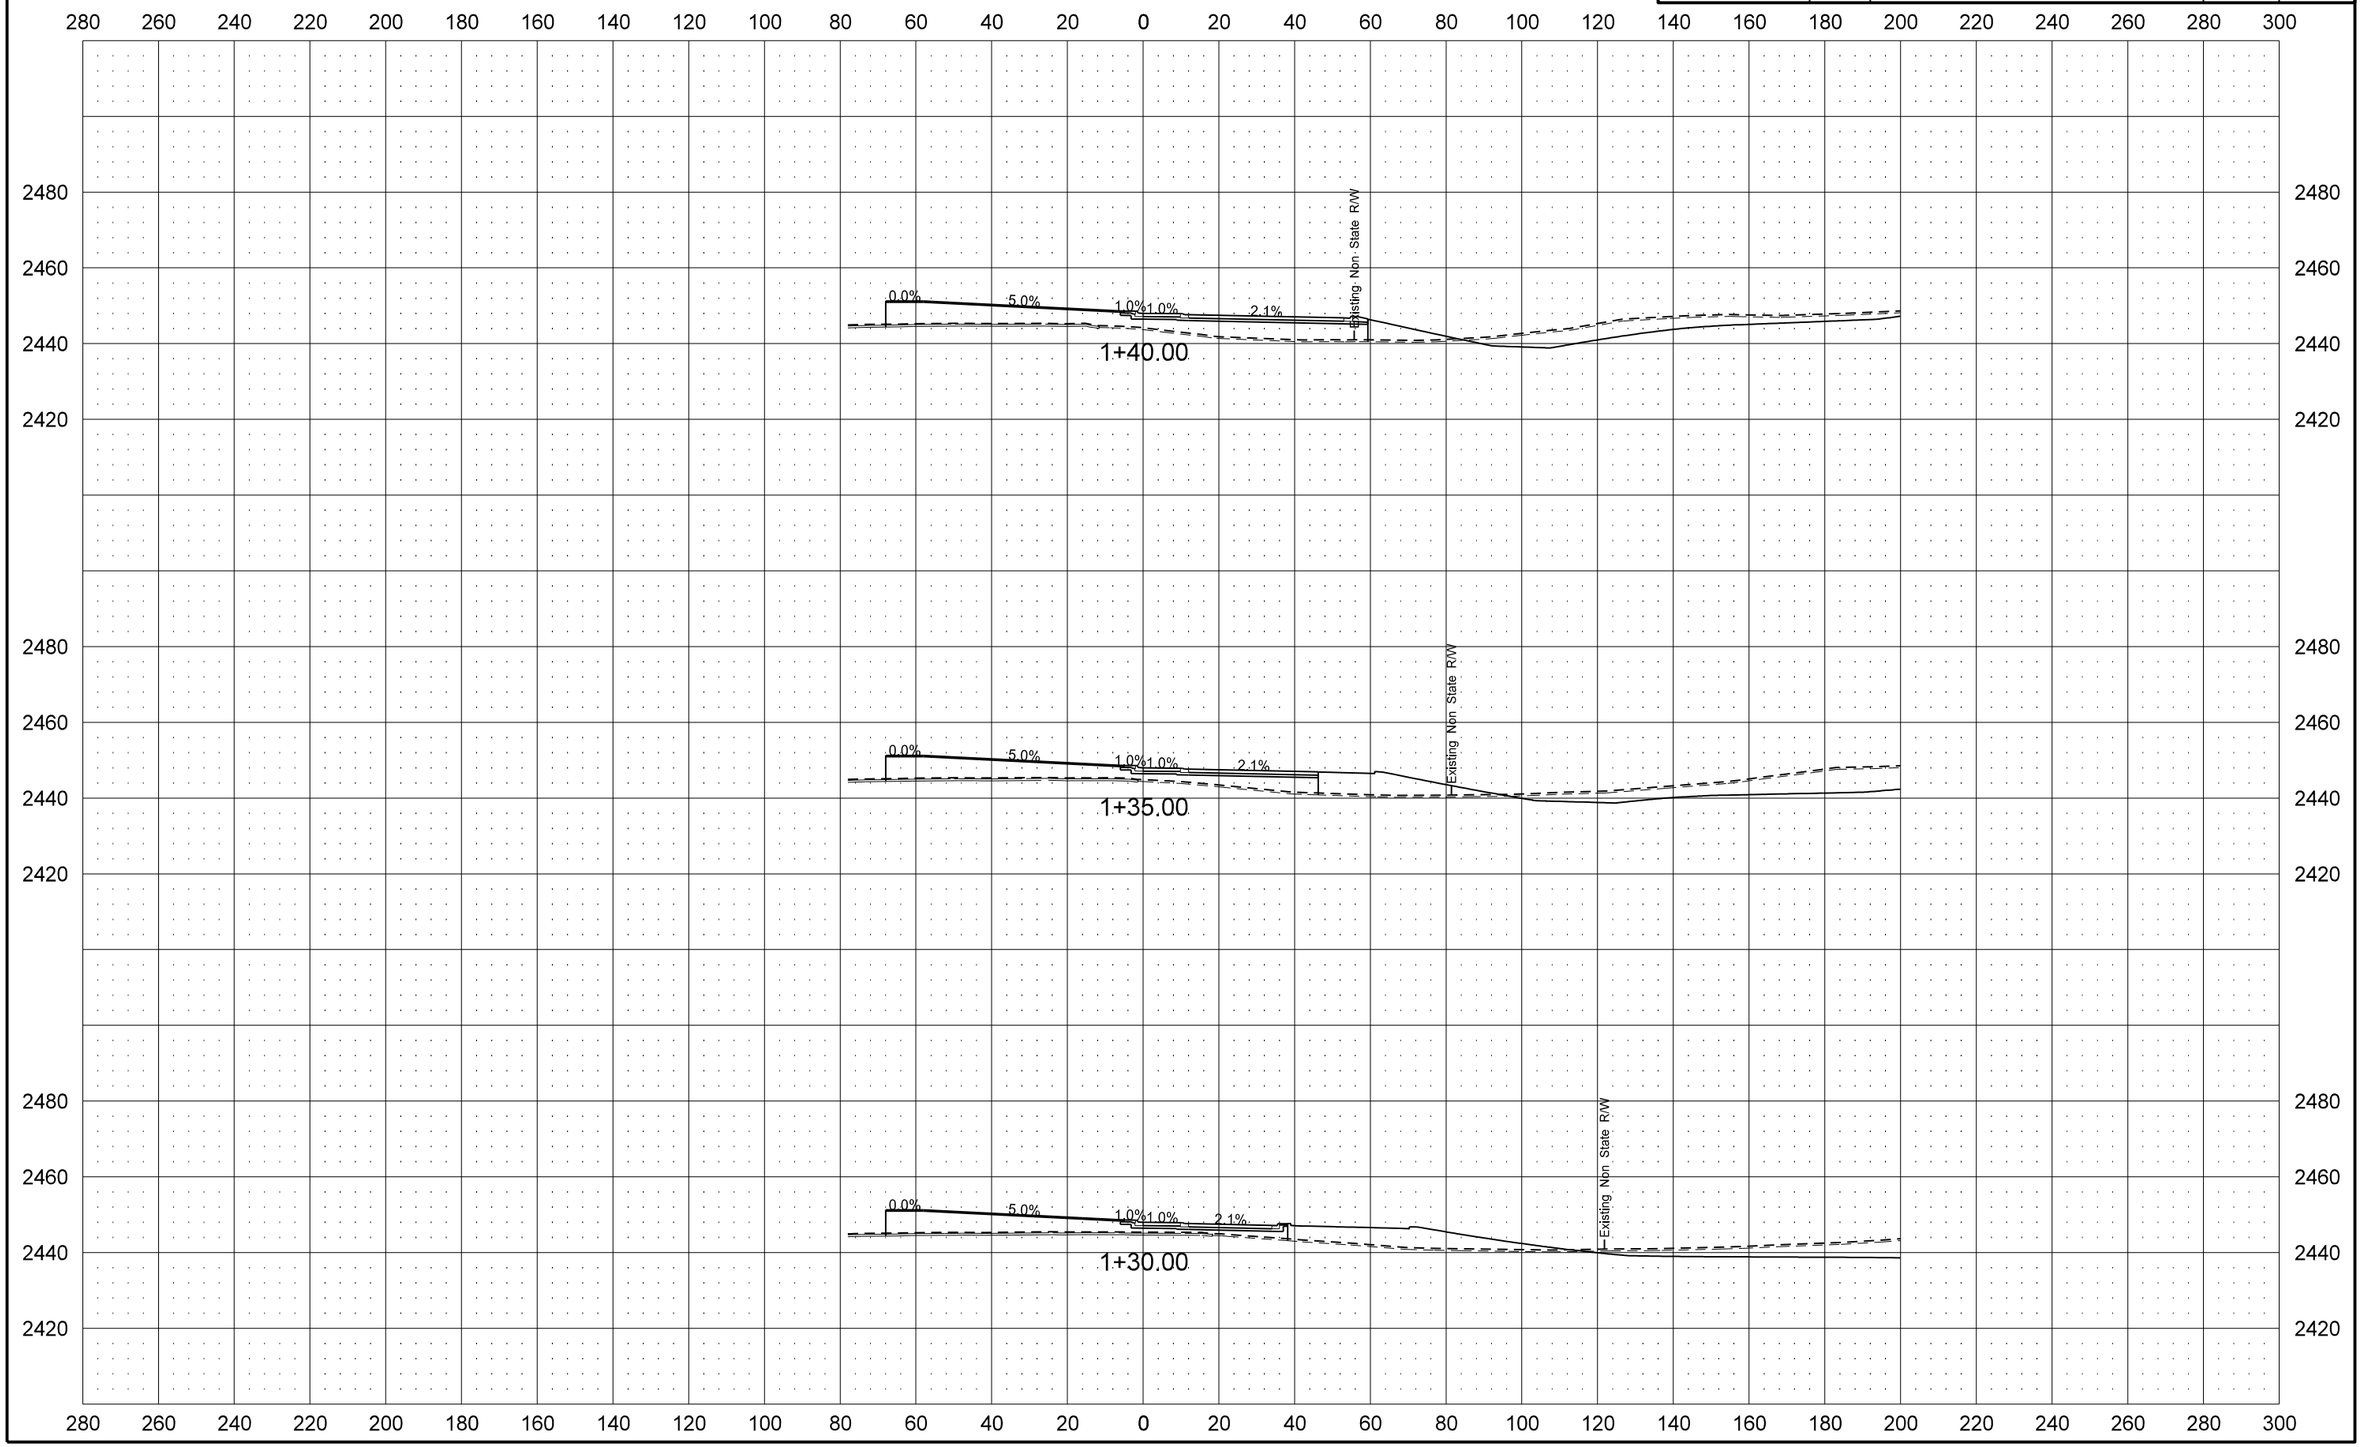

STATE	PROJECT NO.	SECTION NO.	SHEET NO.
ND	SOIB-7-023(027)051	200	64

Roundabout Center

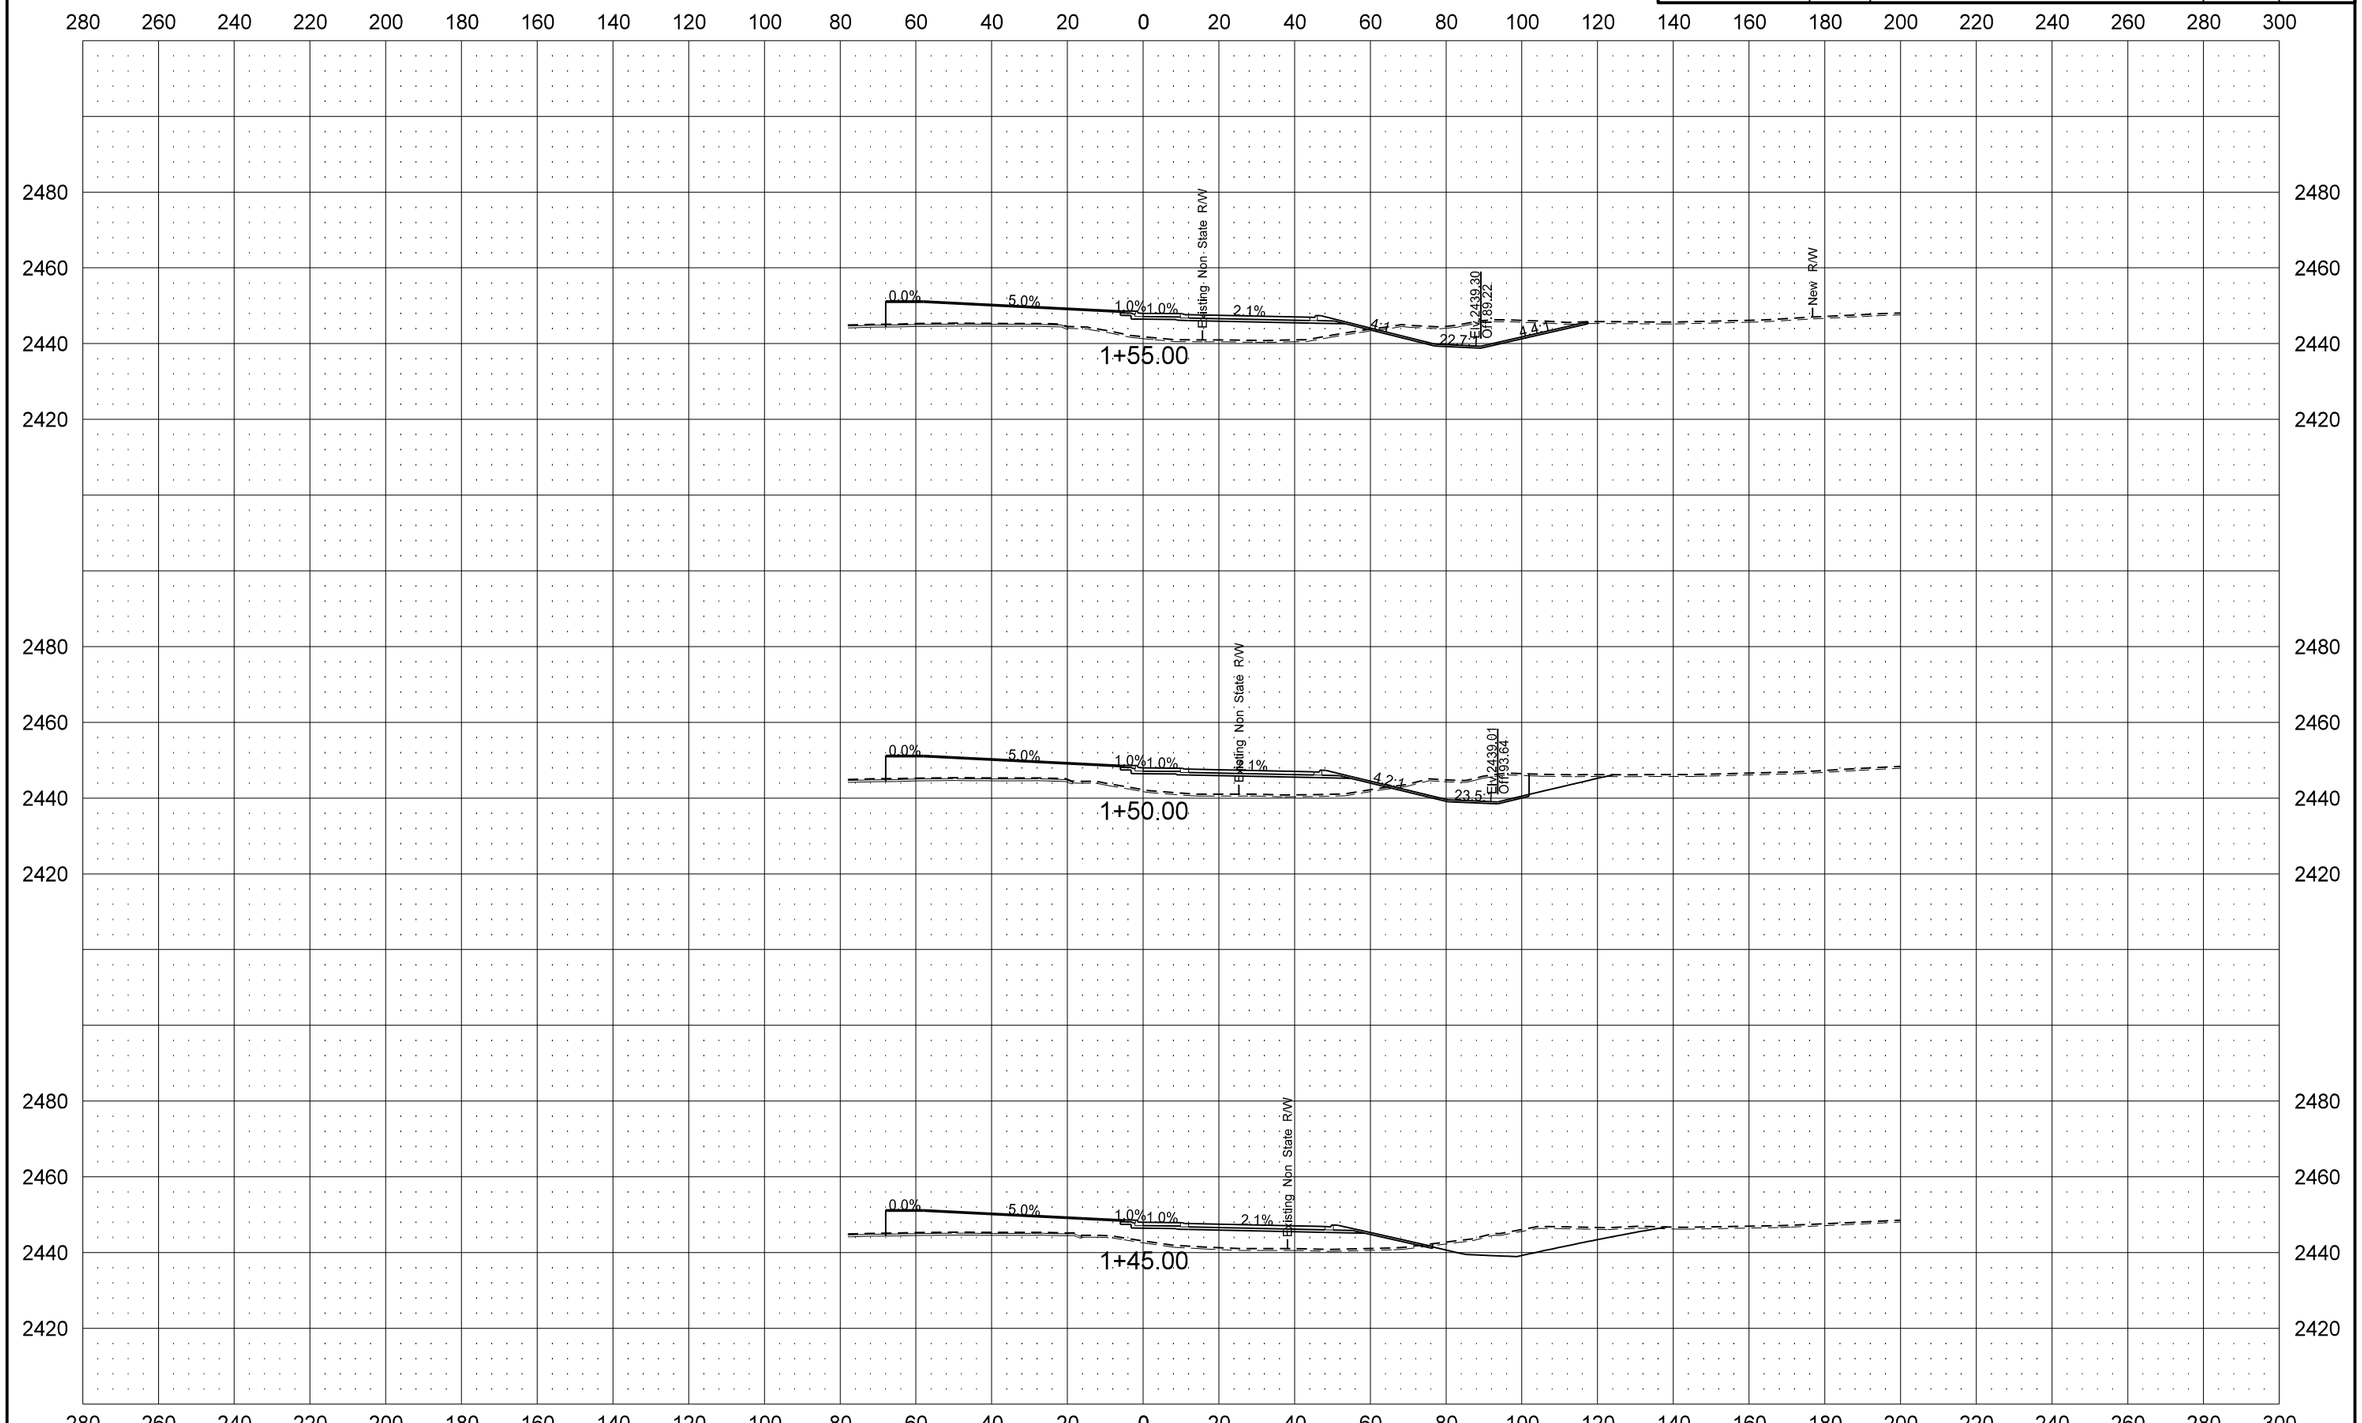

STATE	PROJECT NO.	SECTION NO.	SHEET NO.
ND	SOIB-7-023(027)051	200	65

Roundabout Center

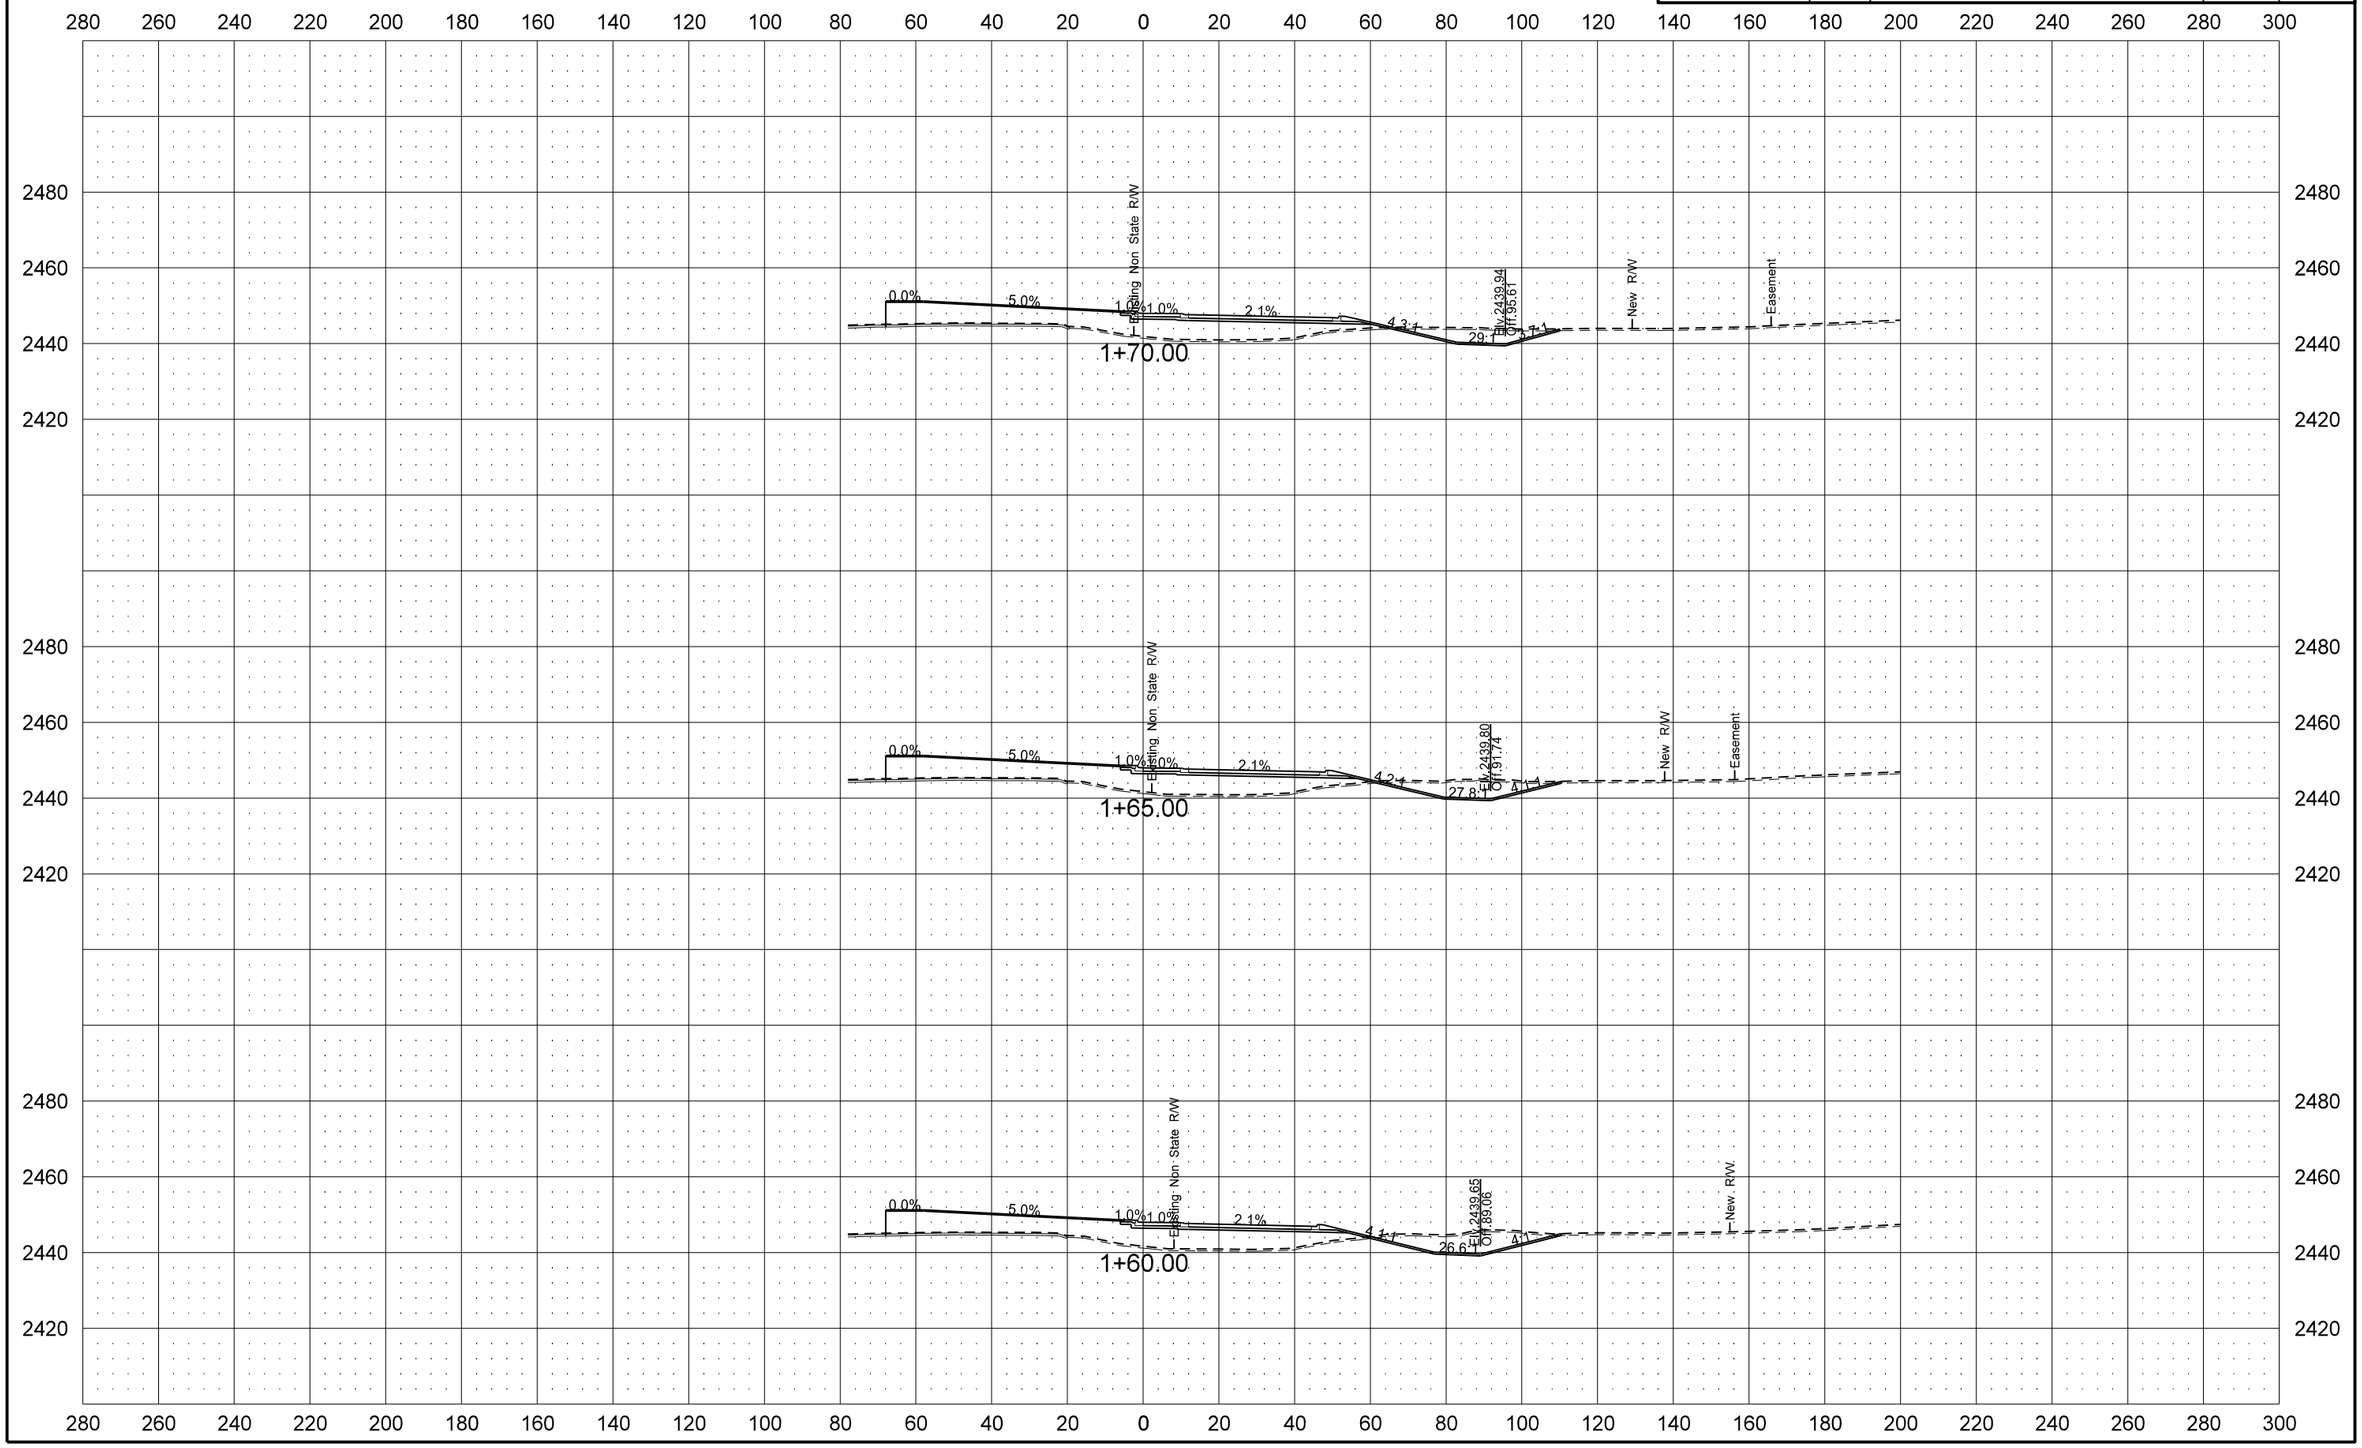

STATE	PROJECT NO.	SECTION NO.	SHEET NO.
ND	SOIB-7-023(027)051	200	66

Roundabout Center

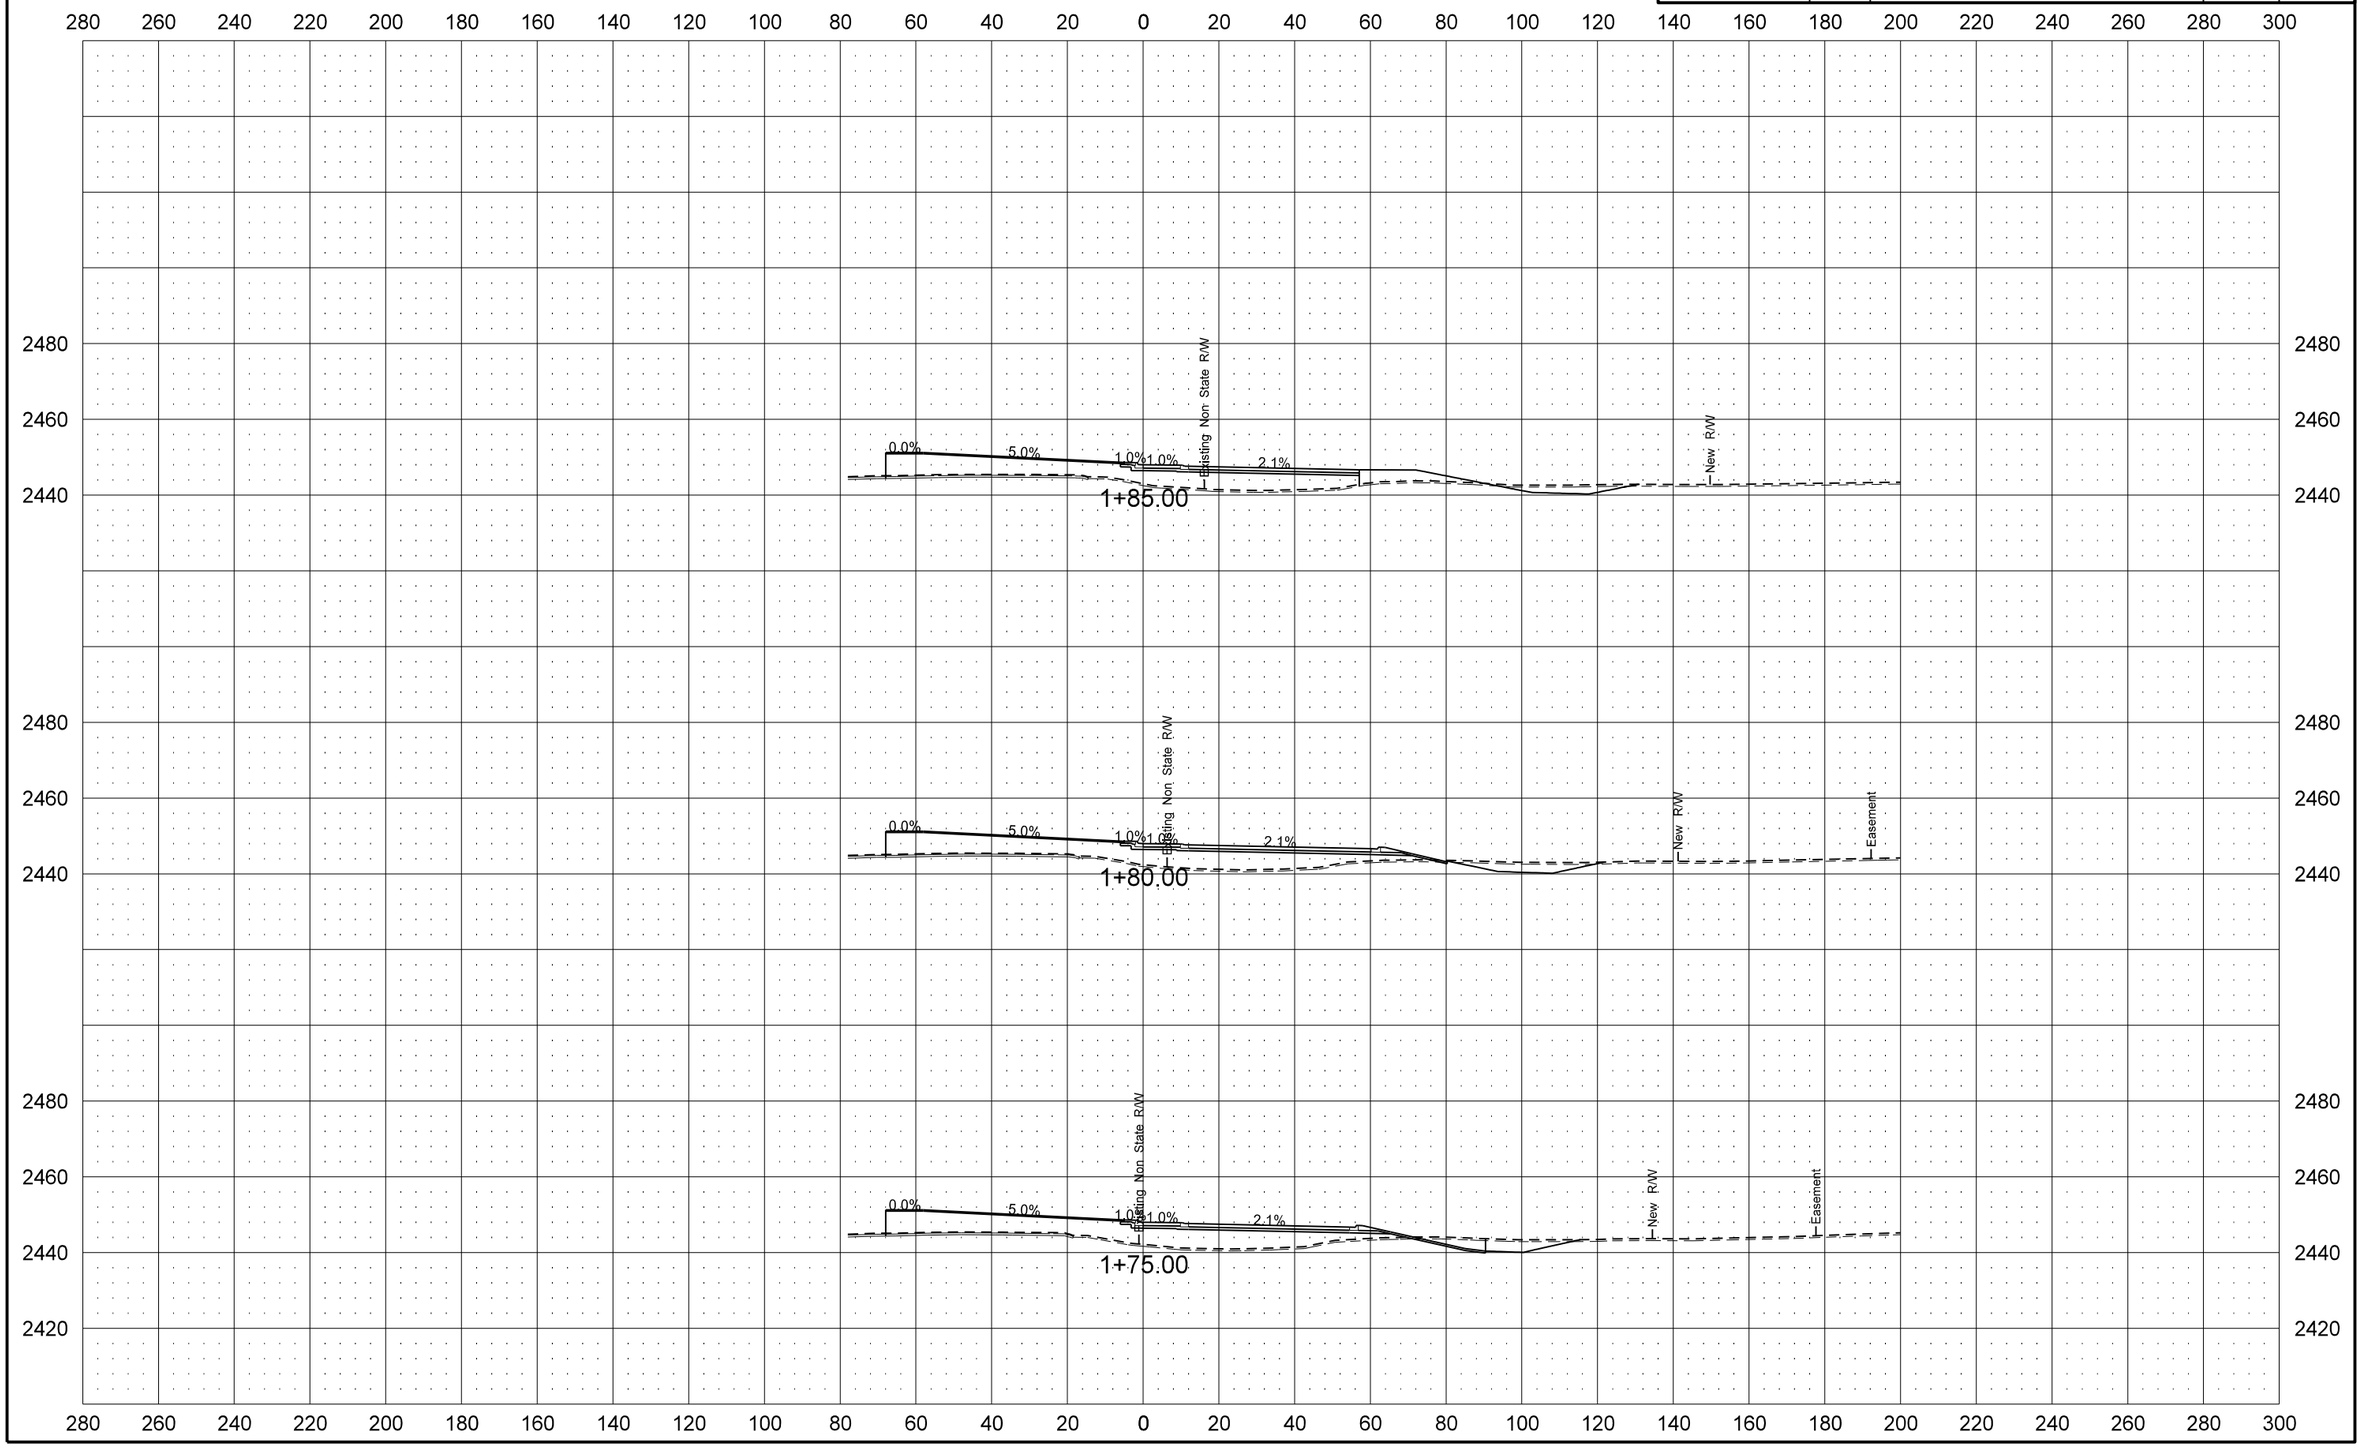

STATE	PROJECT NO.	SECTION NO.	SHEET NO.
ND	SOIB-7-023(027)051	200	67

Roundabout Center

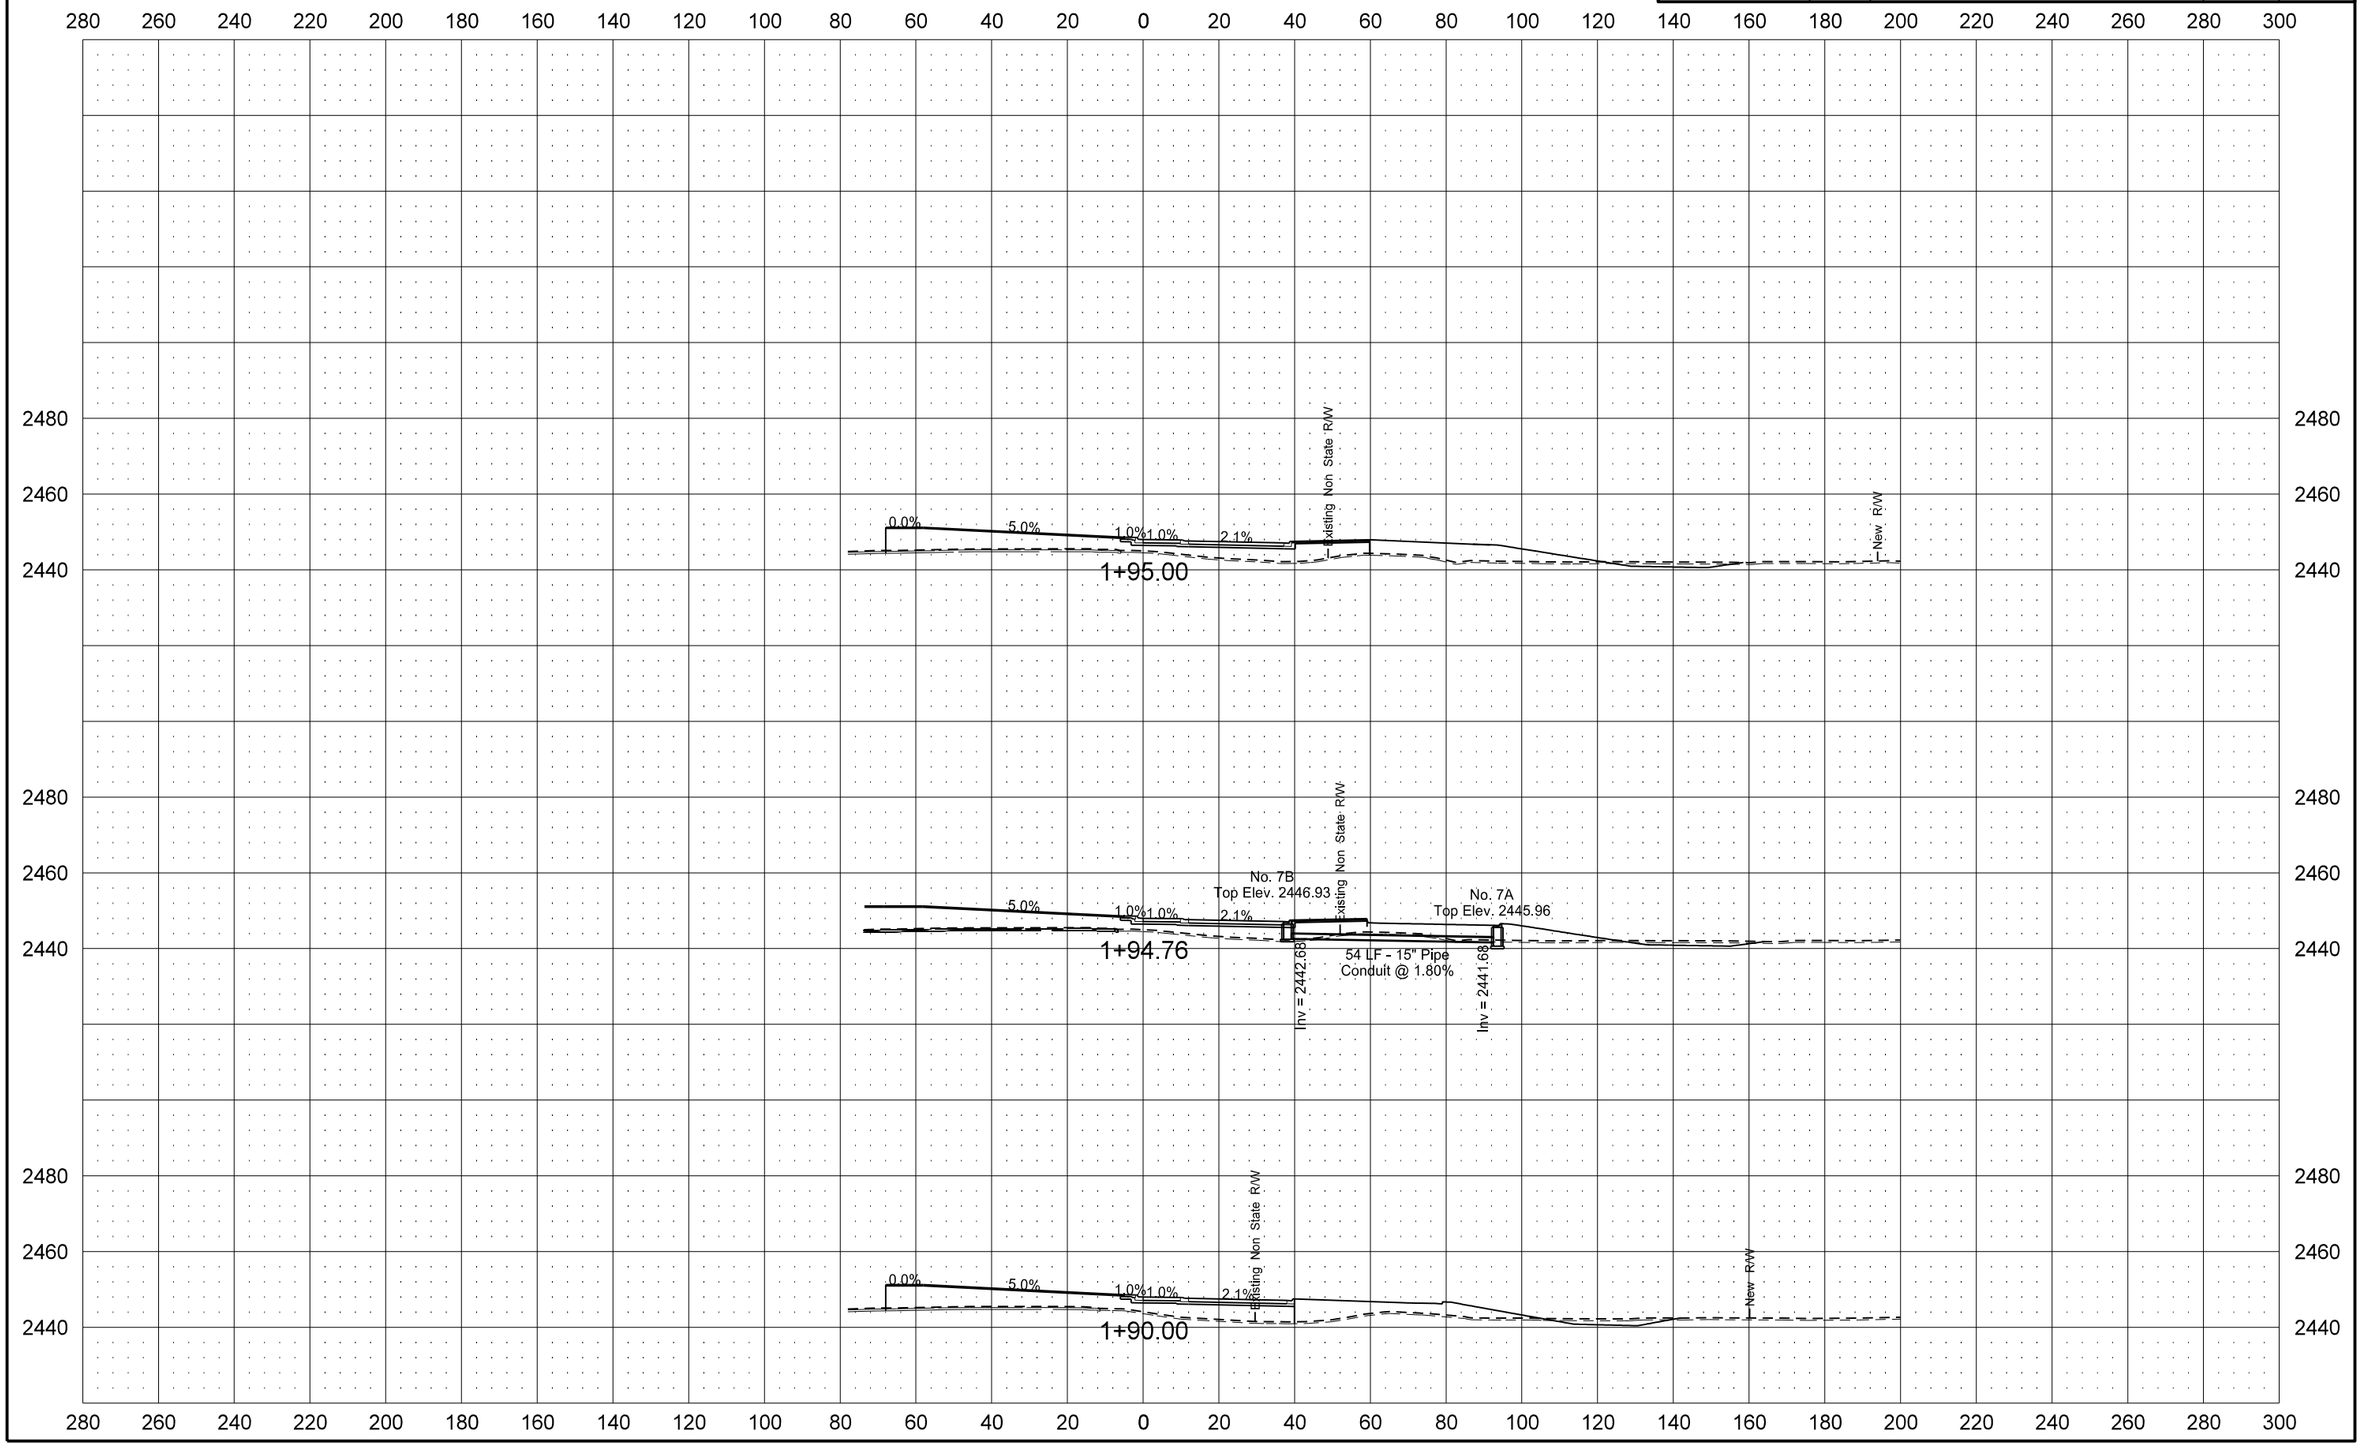

12/1/2015 4:56:33 PM cgillespie I:\Projects\7751\70023027.051\Design\Plan\200XS_007_Roundabout_Center.dgn

STATE	PROJECT NO.	SECTION NO.	SHEET NO.
ND	SOIB-7-023(027)051	200	68

Roundabout Center

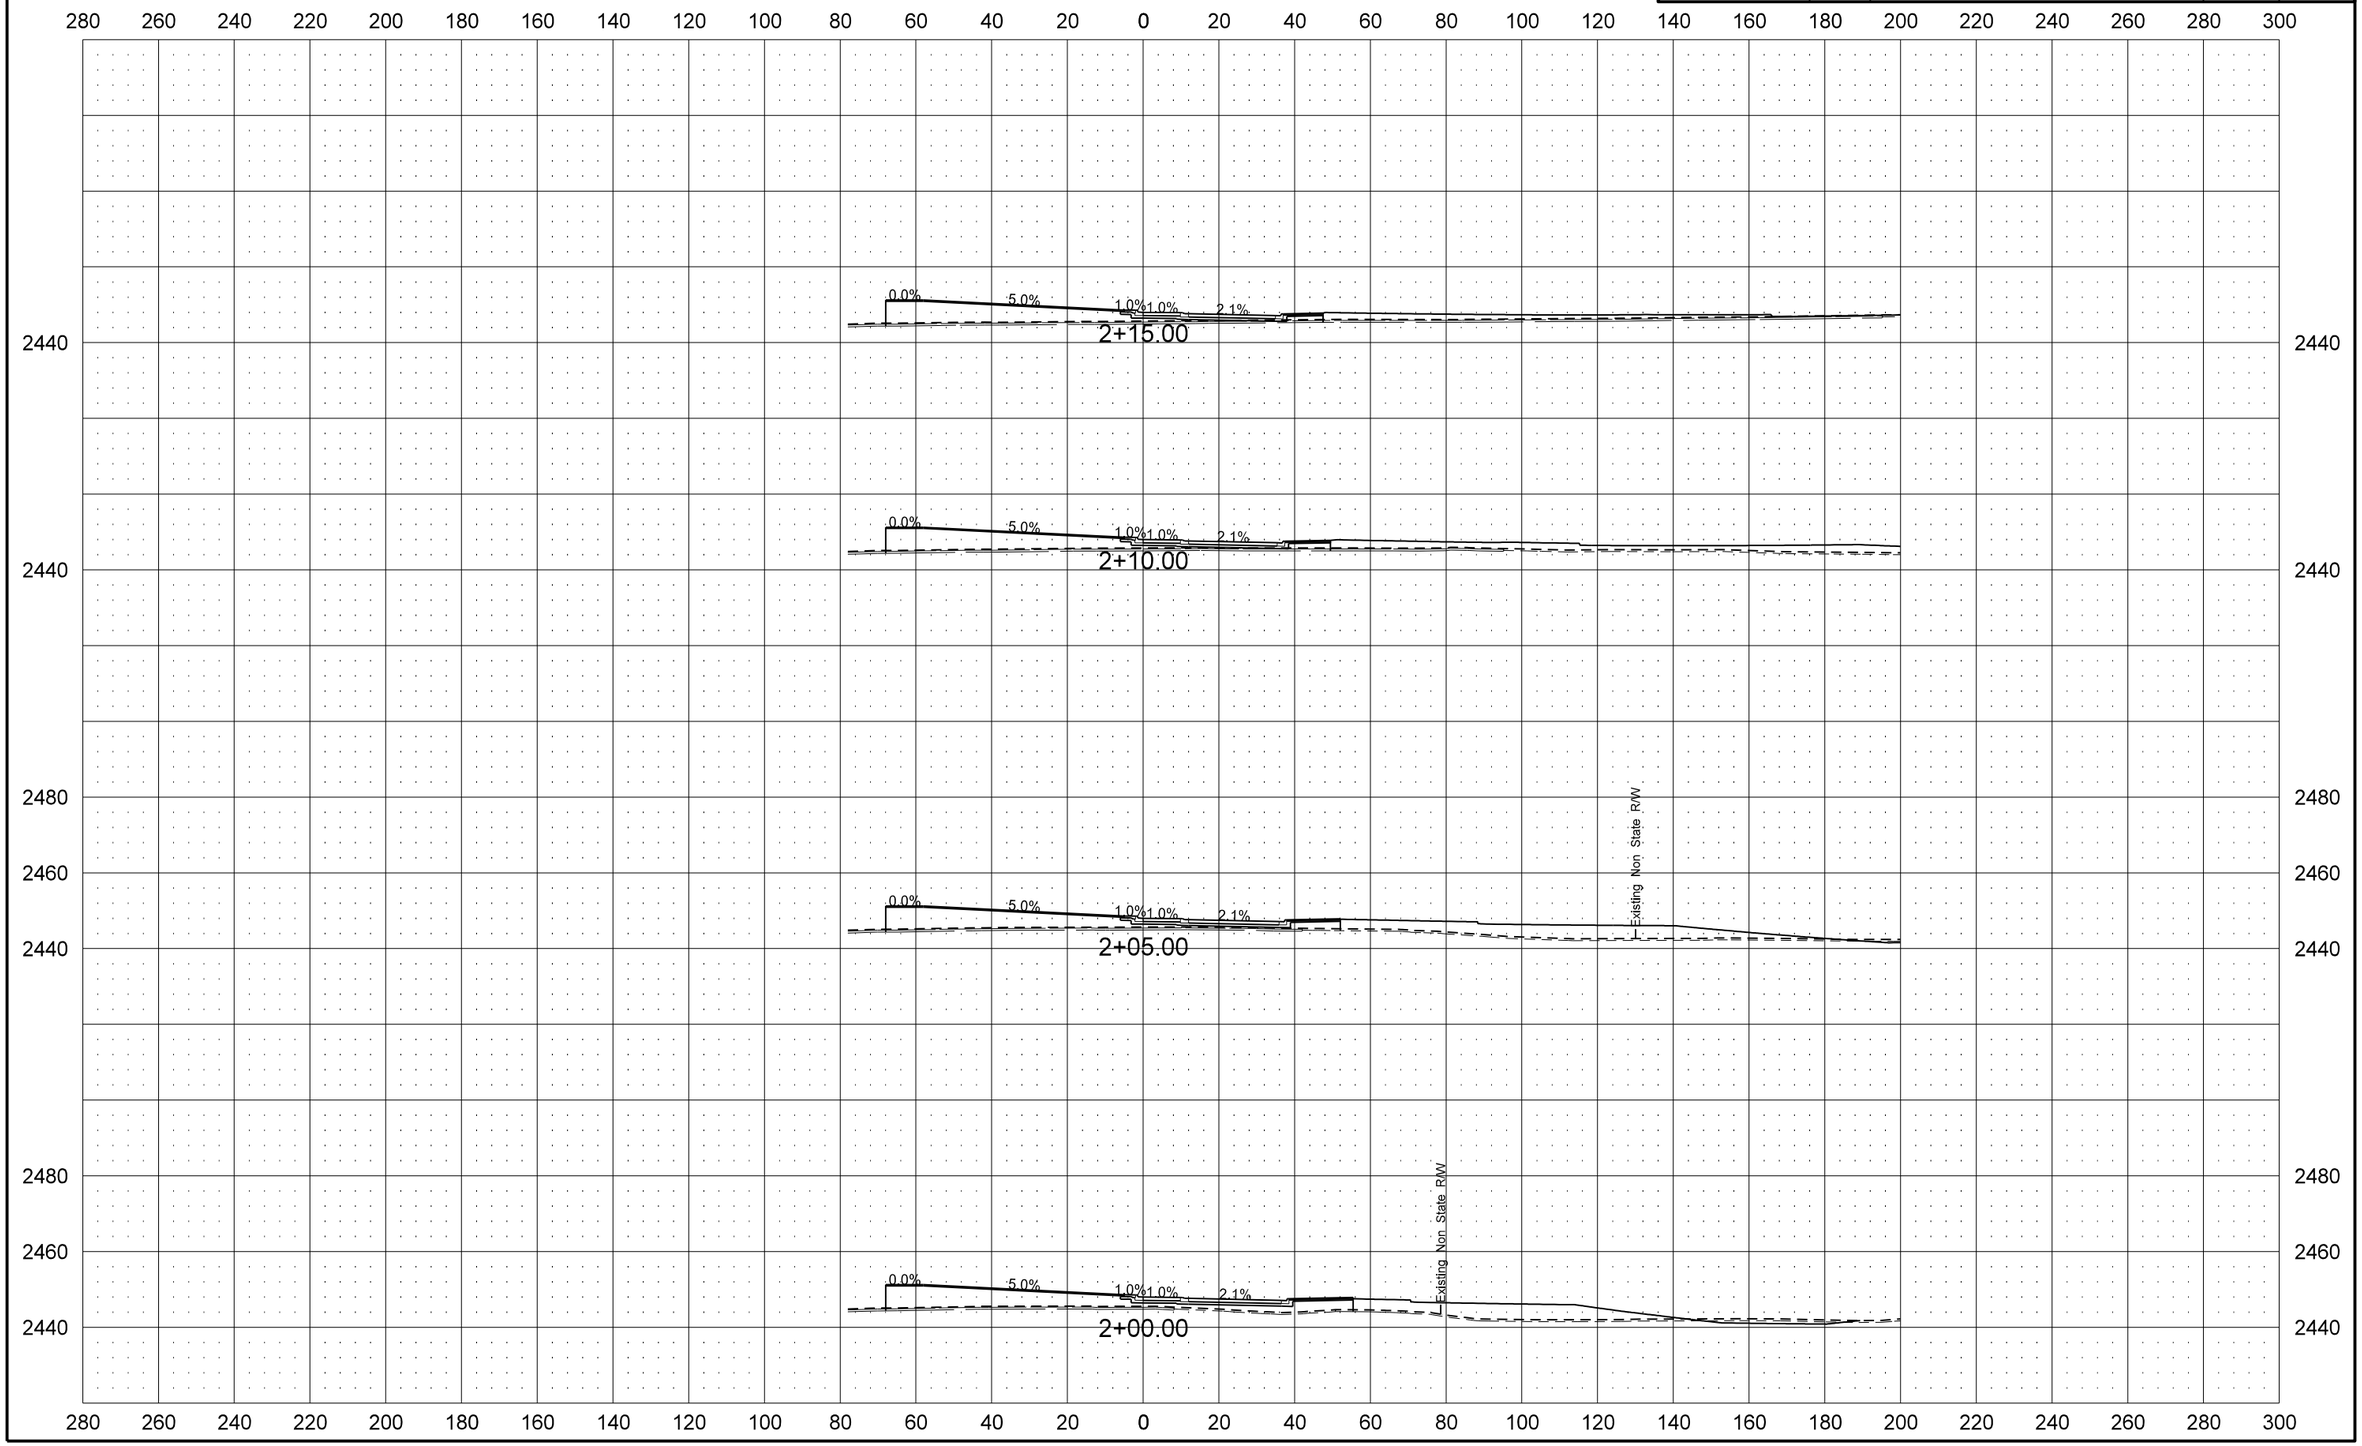

STATE	PROJECT NO.	SECTION NO.	SHEET NO.
ND	SOIB-7-023(027)051	200	69

Roundabout Center

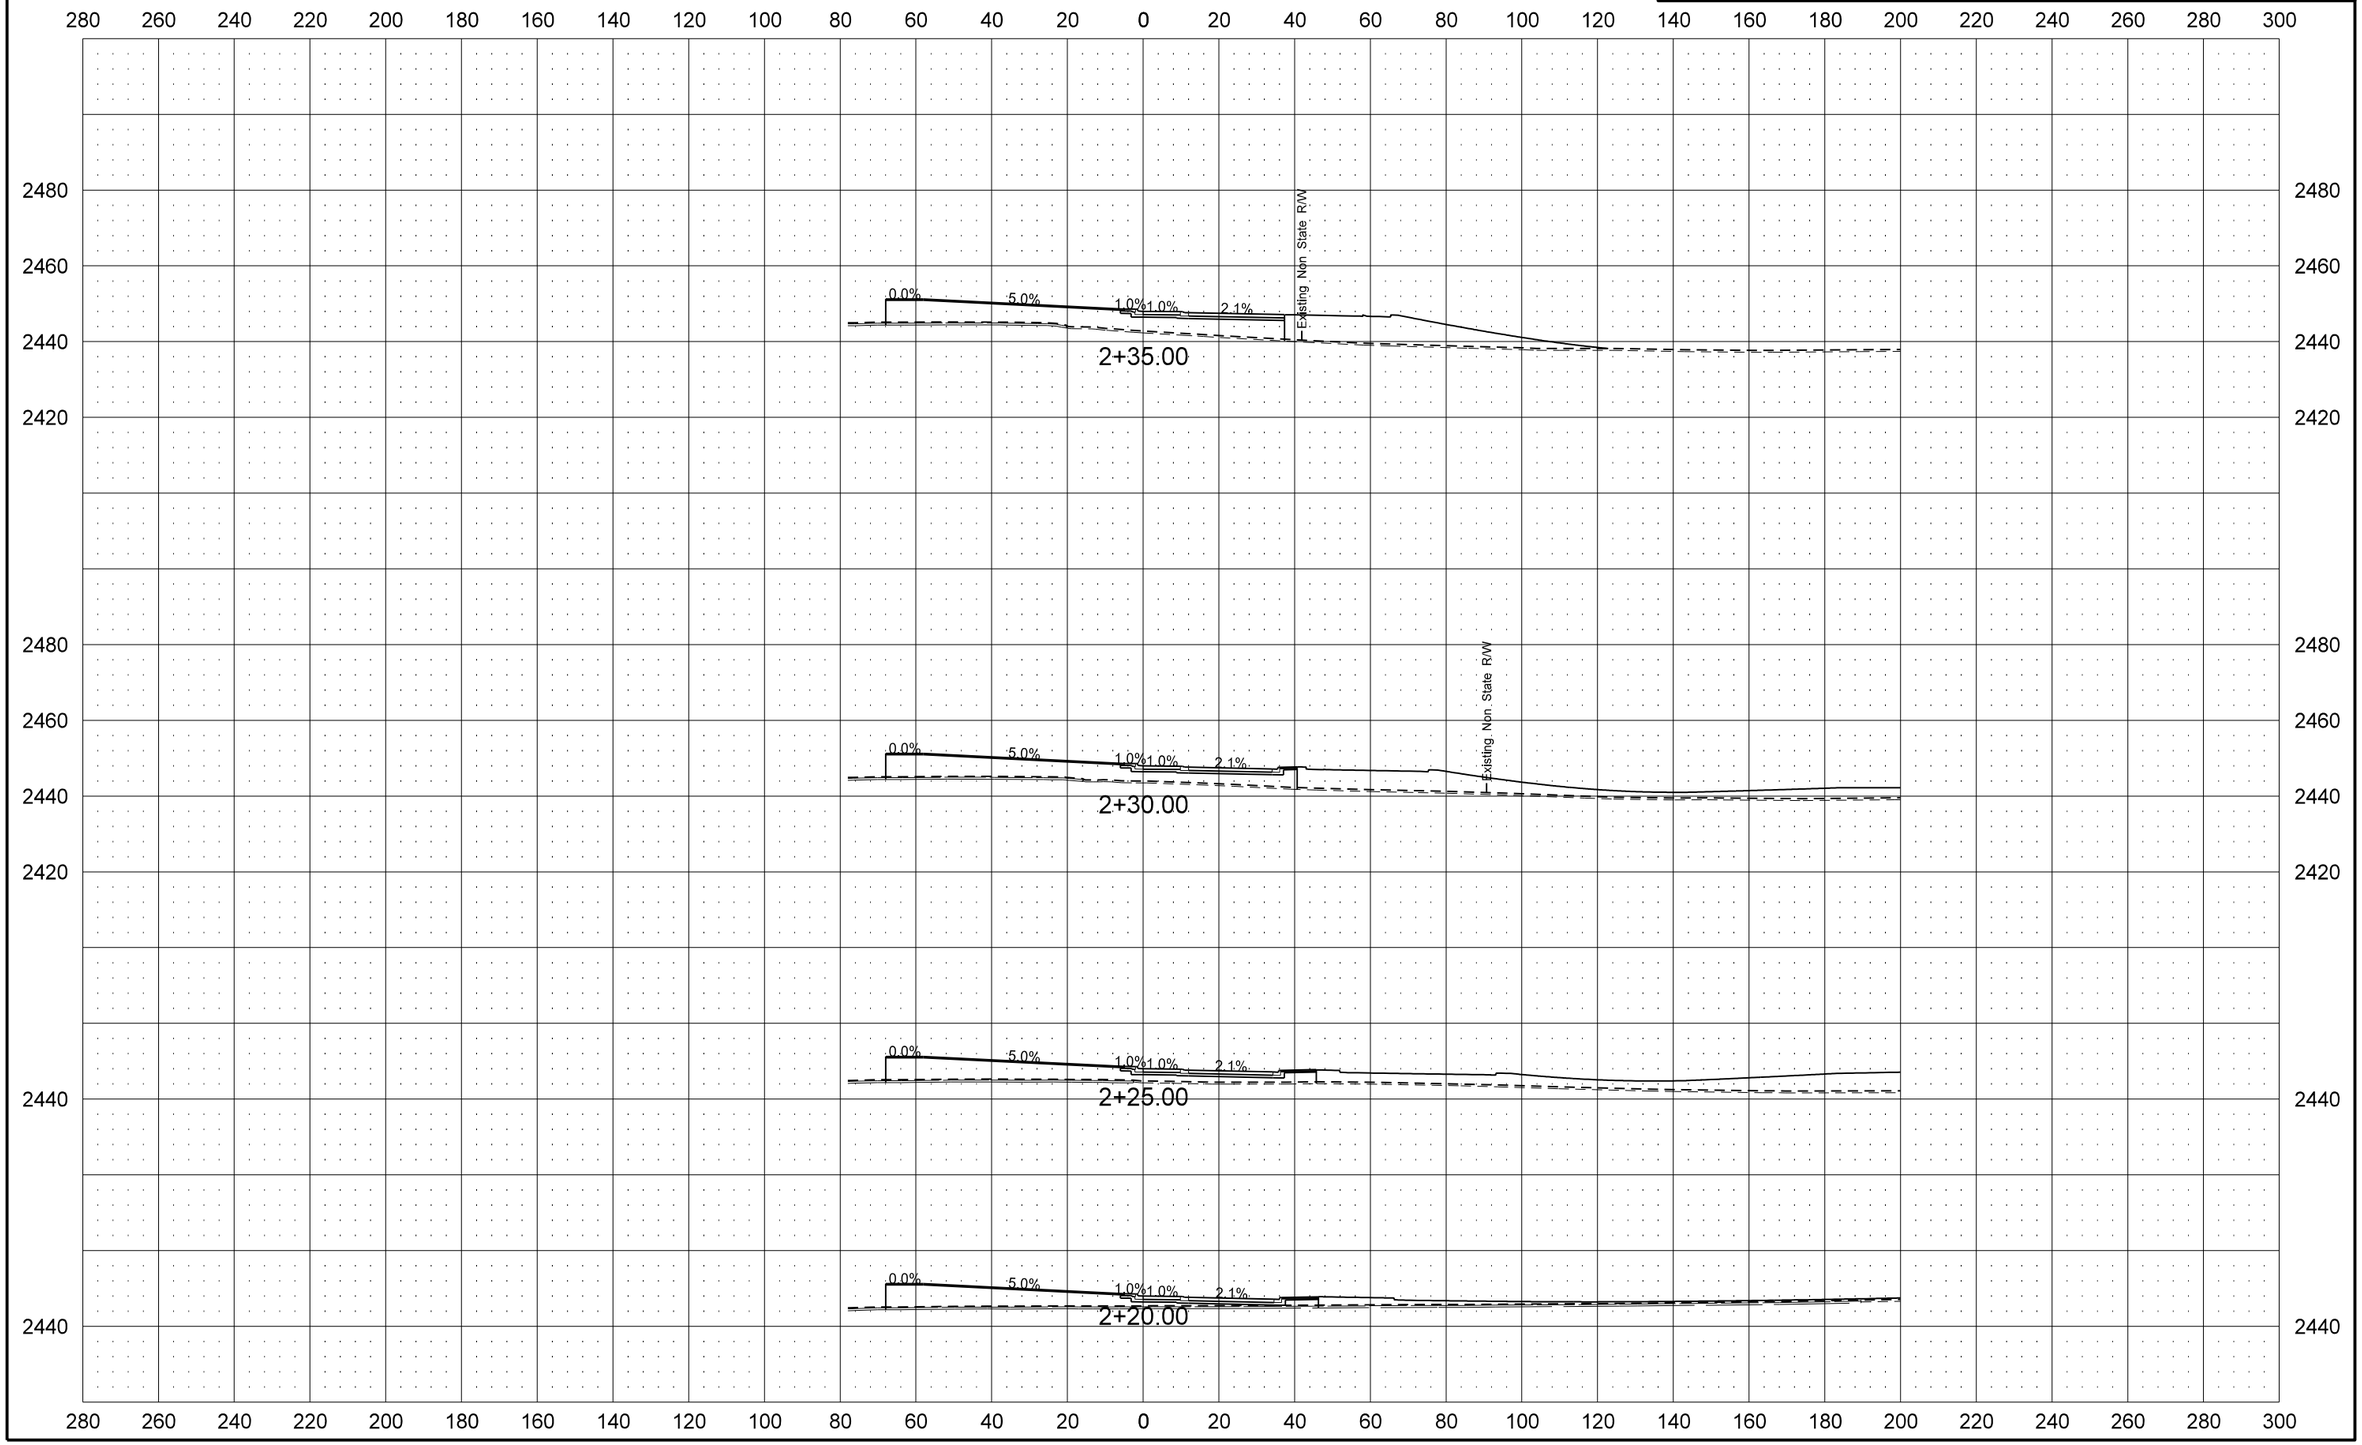

STATE	PROJECT NO.	SECTION NO.	SHEET NO.
ND	SOIB-7-023(027)051	200	70

Roundabout Center

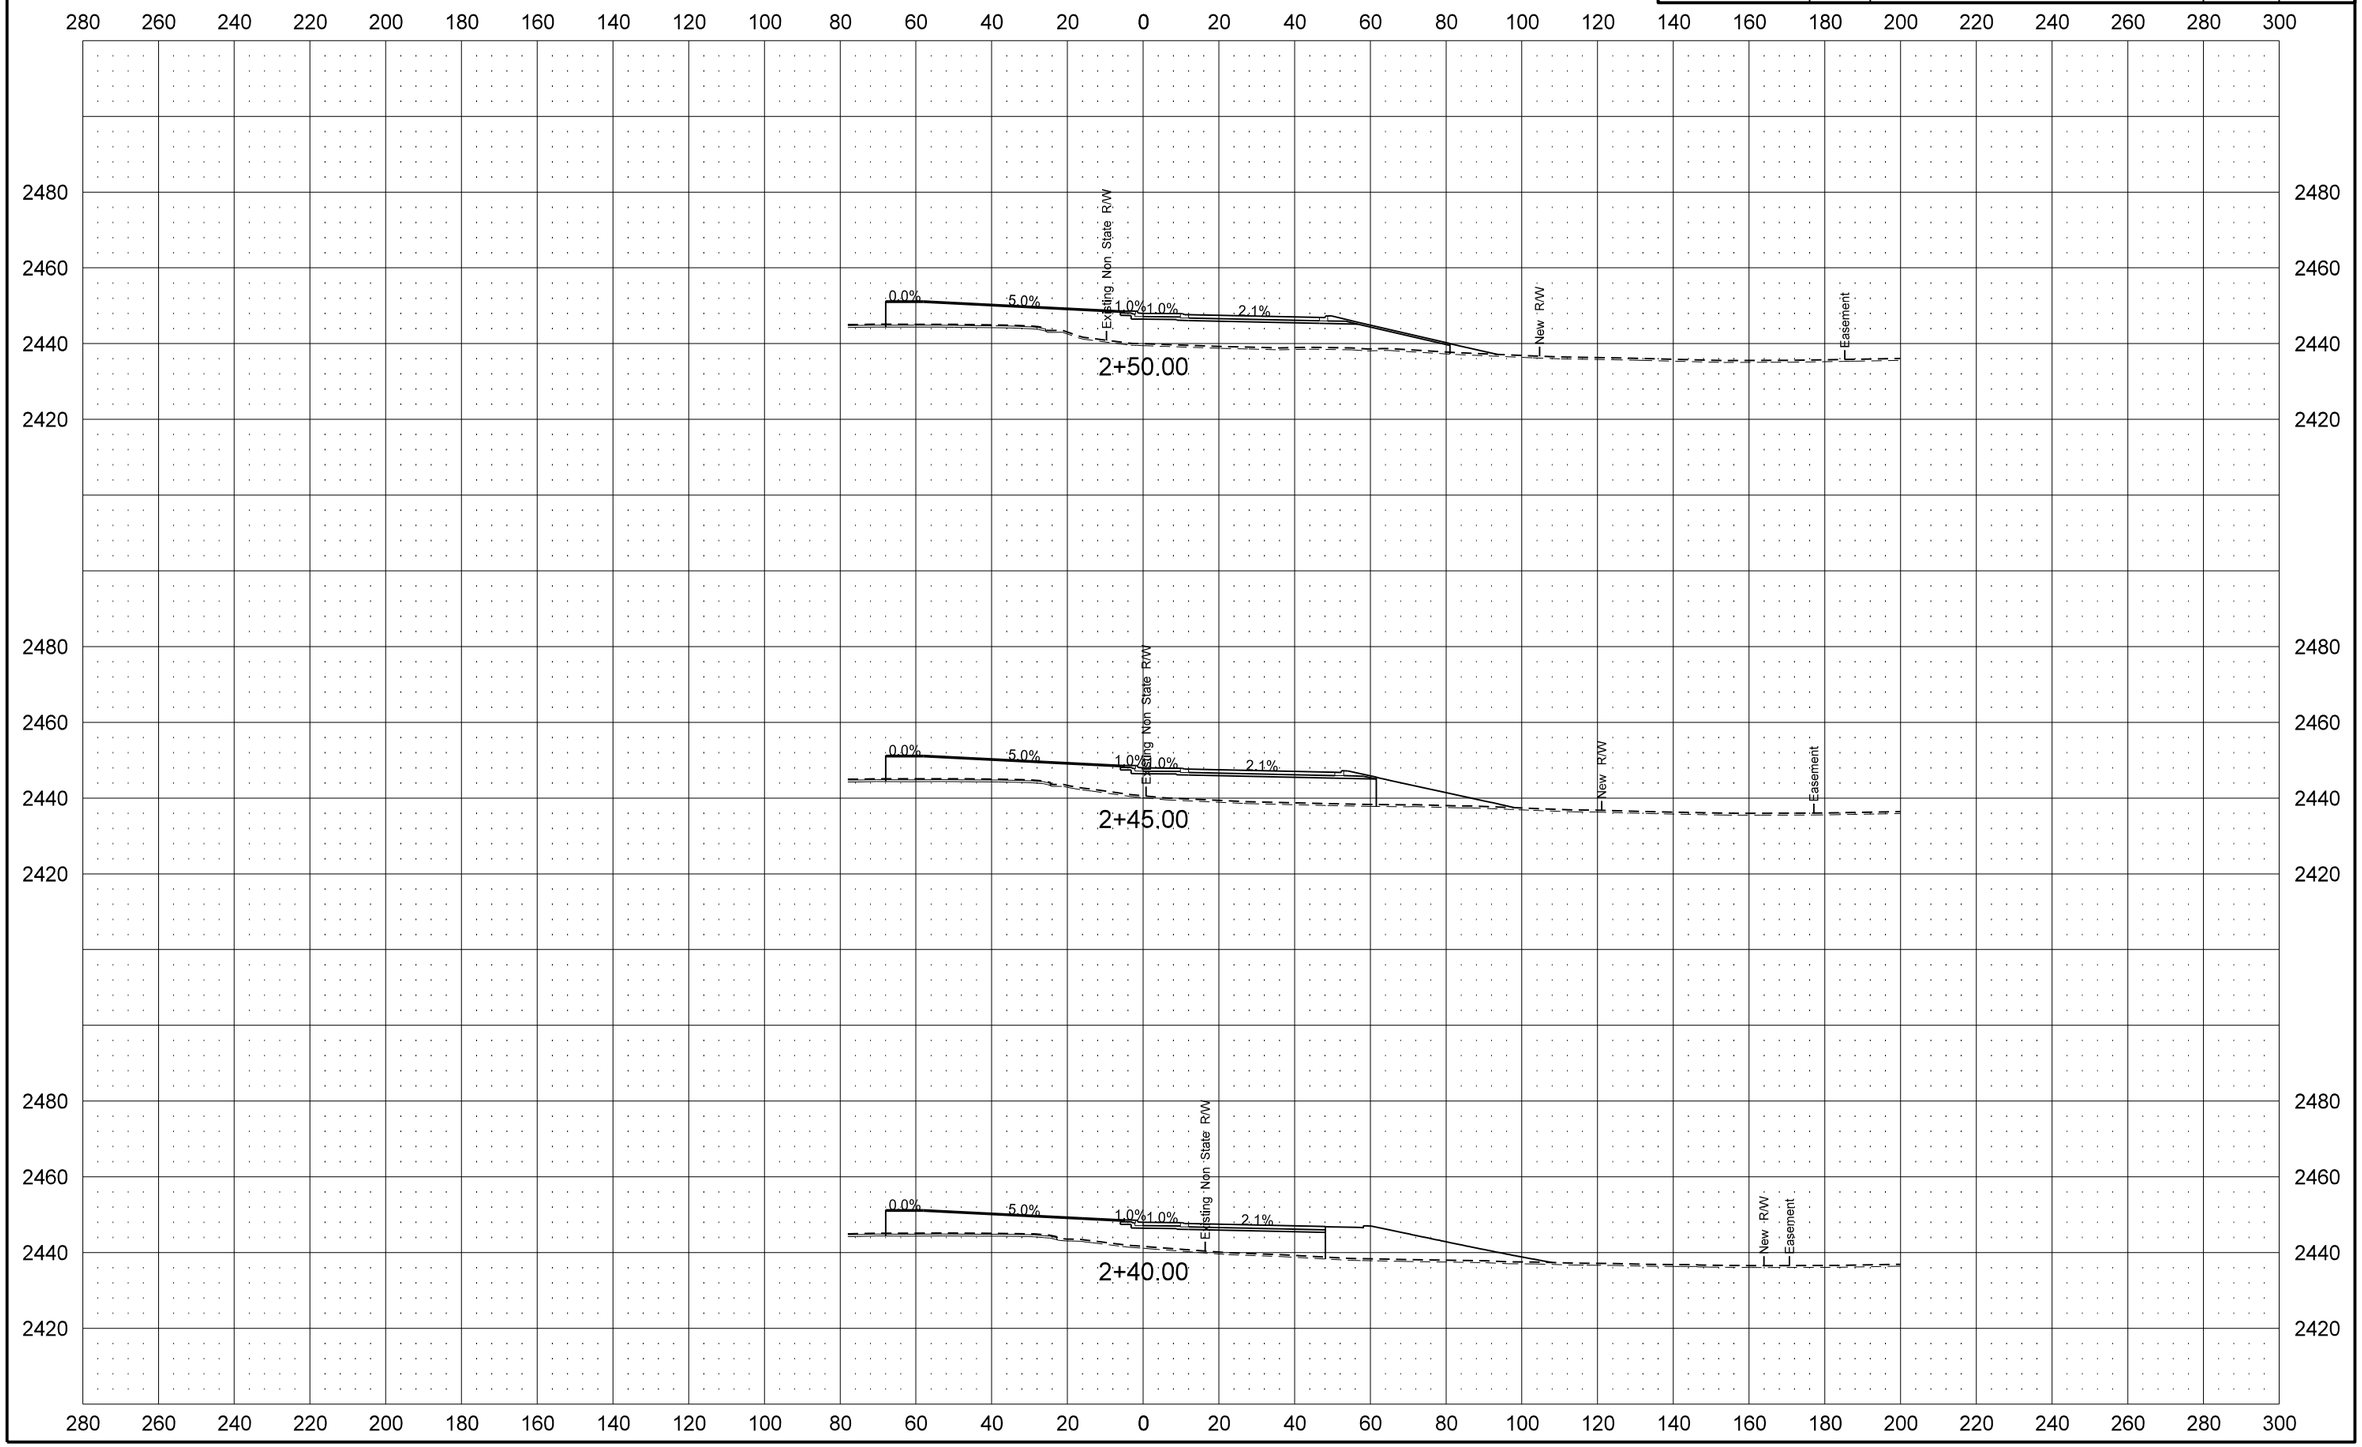

STATE	PROJECT NO.	SECTION NO.	SHEET NO.
ND	SOIB-7-023(027)051	200	71

Roundabout Center

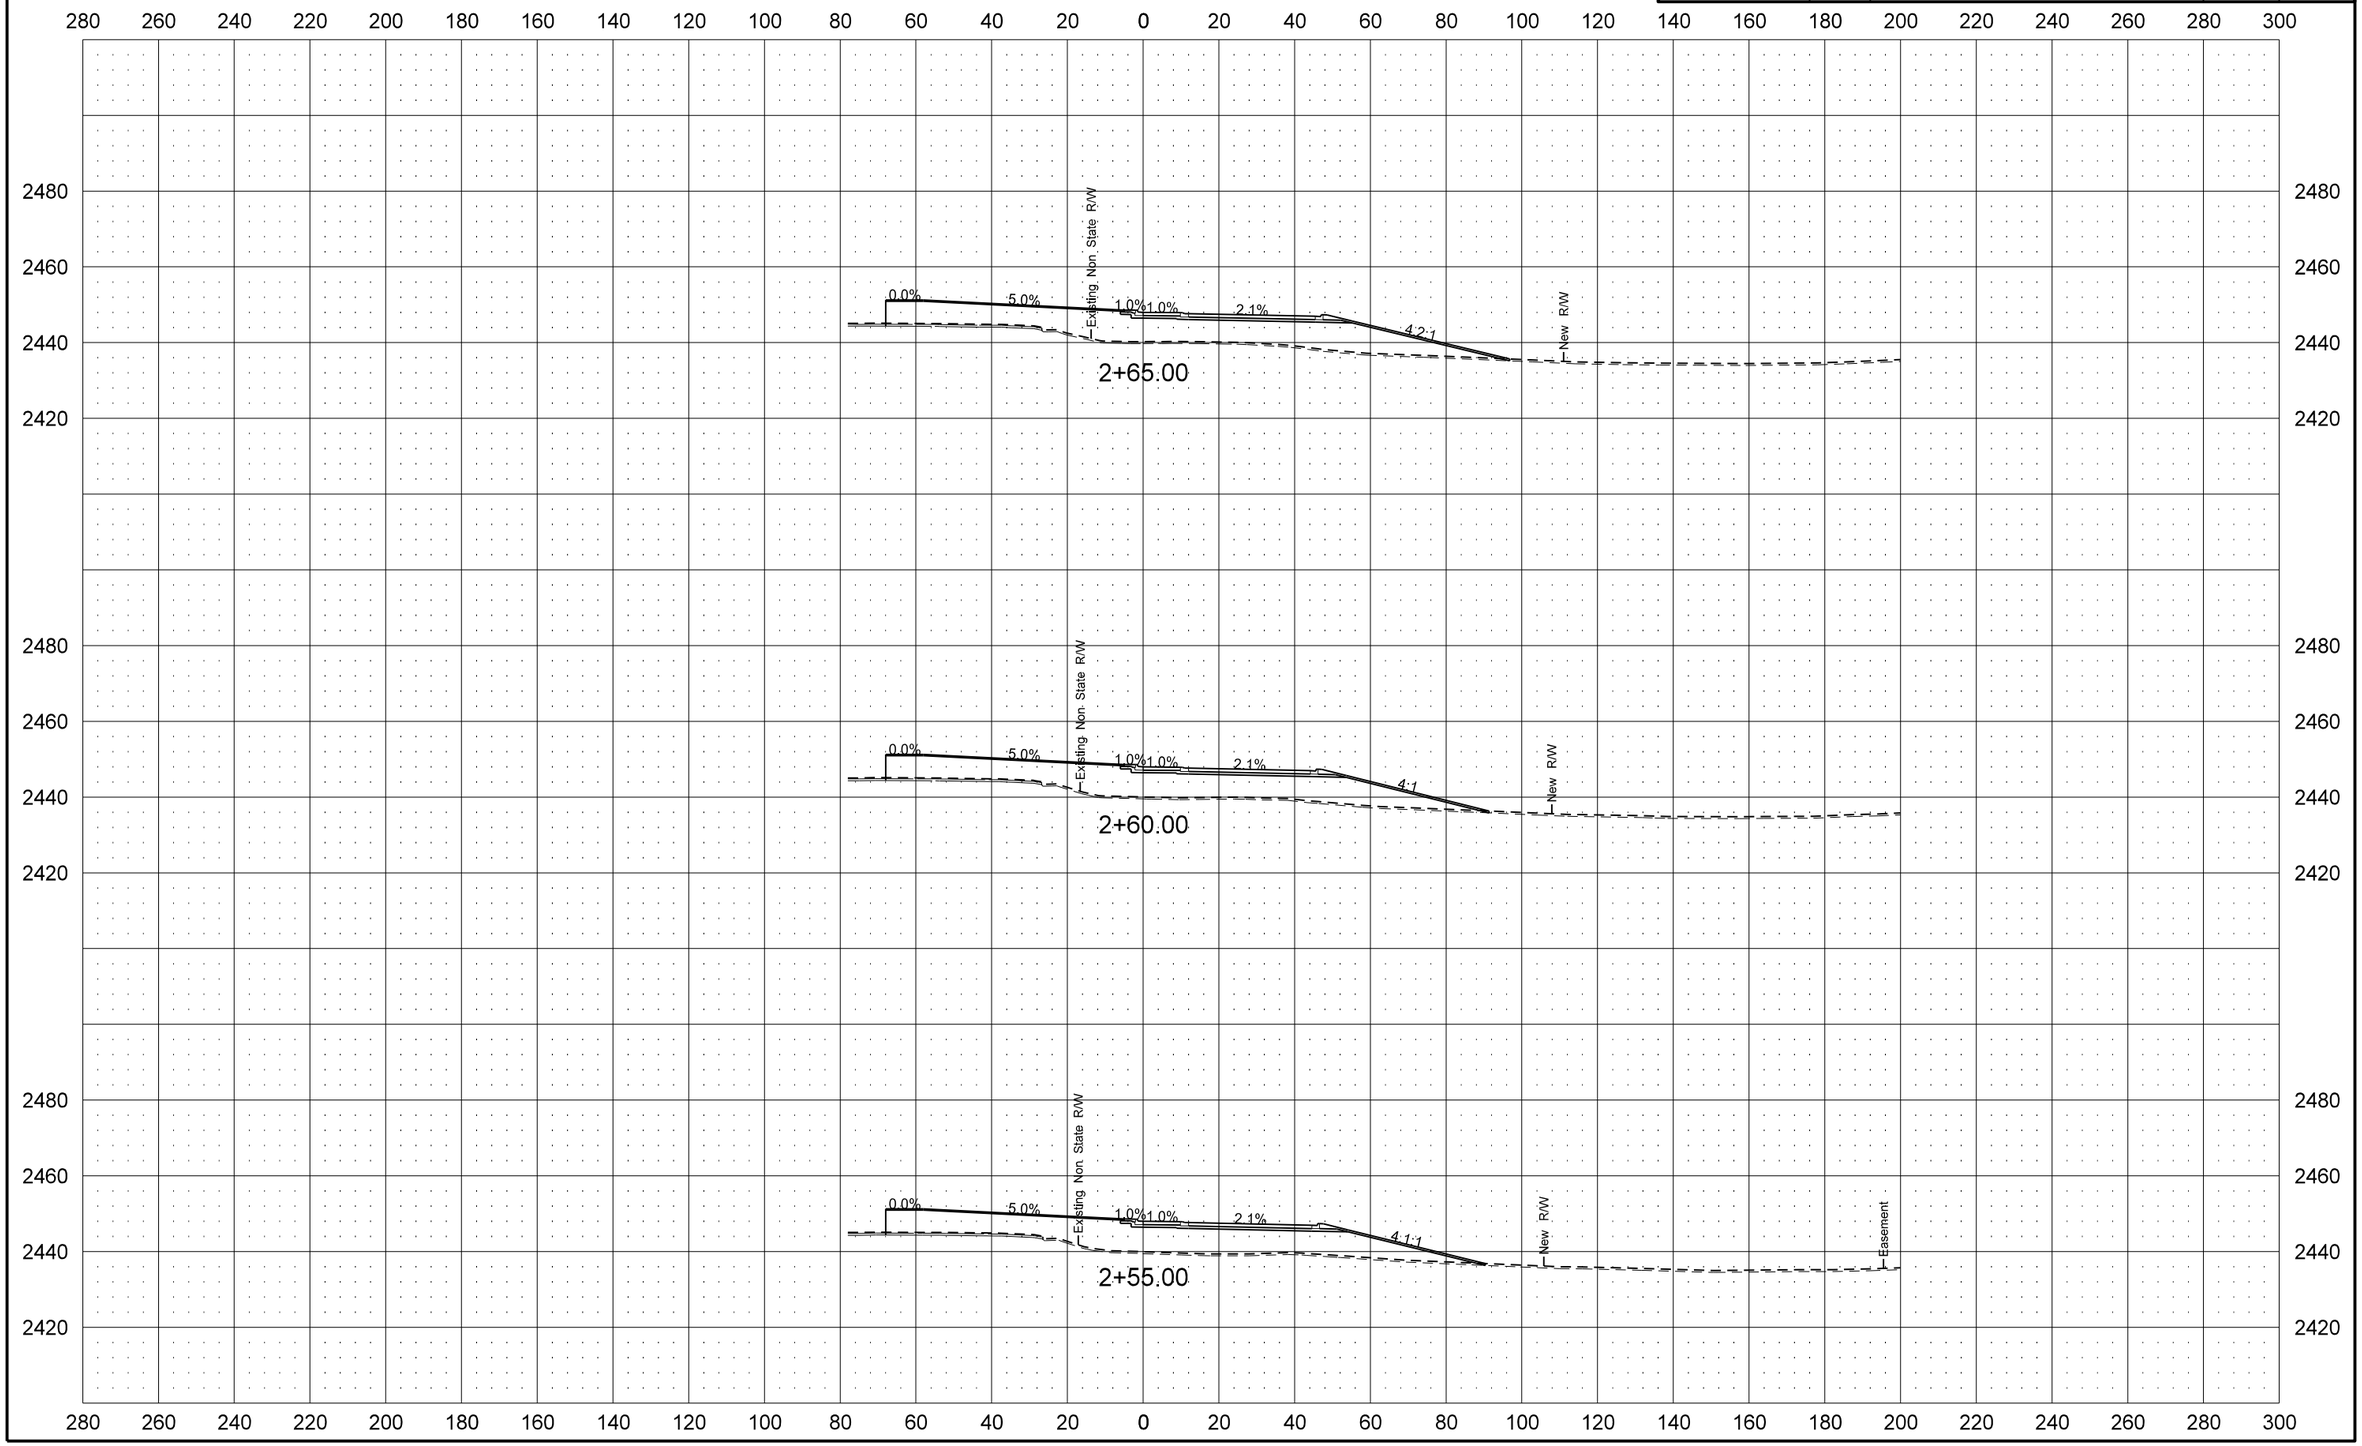

STATE	PROJECT NO.	SECTION NO.	SHEET NO.
ND	SOIB-7-023(027)051	200	72

Roundabout Center

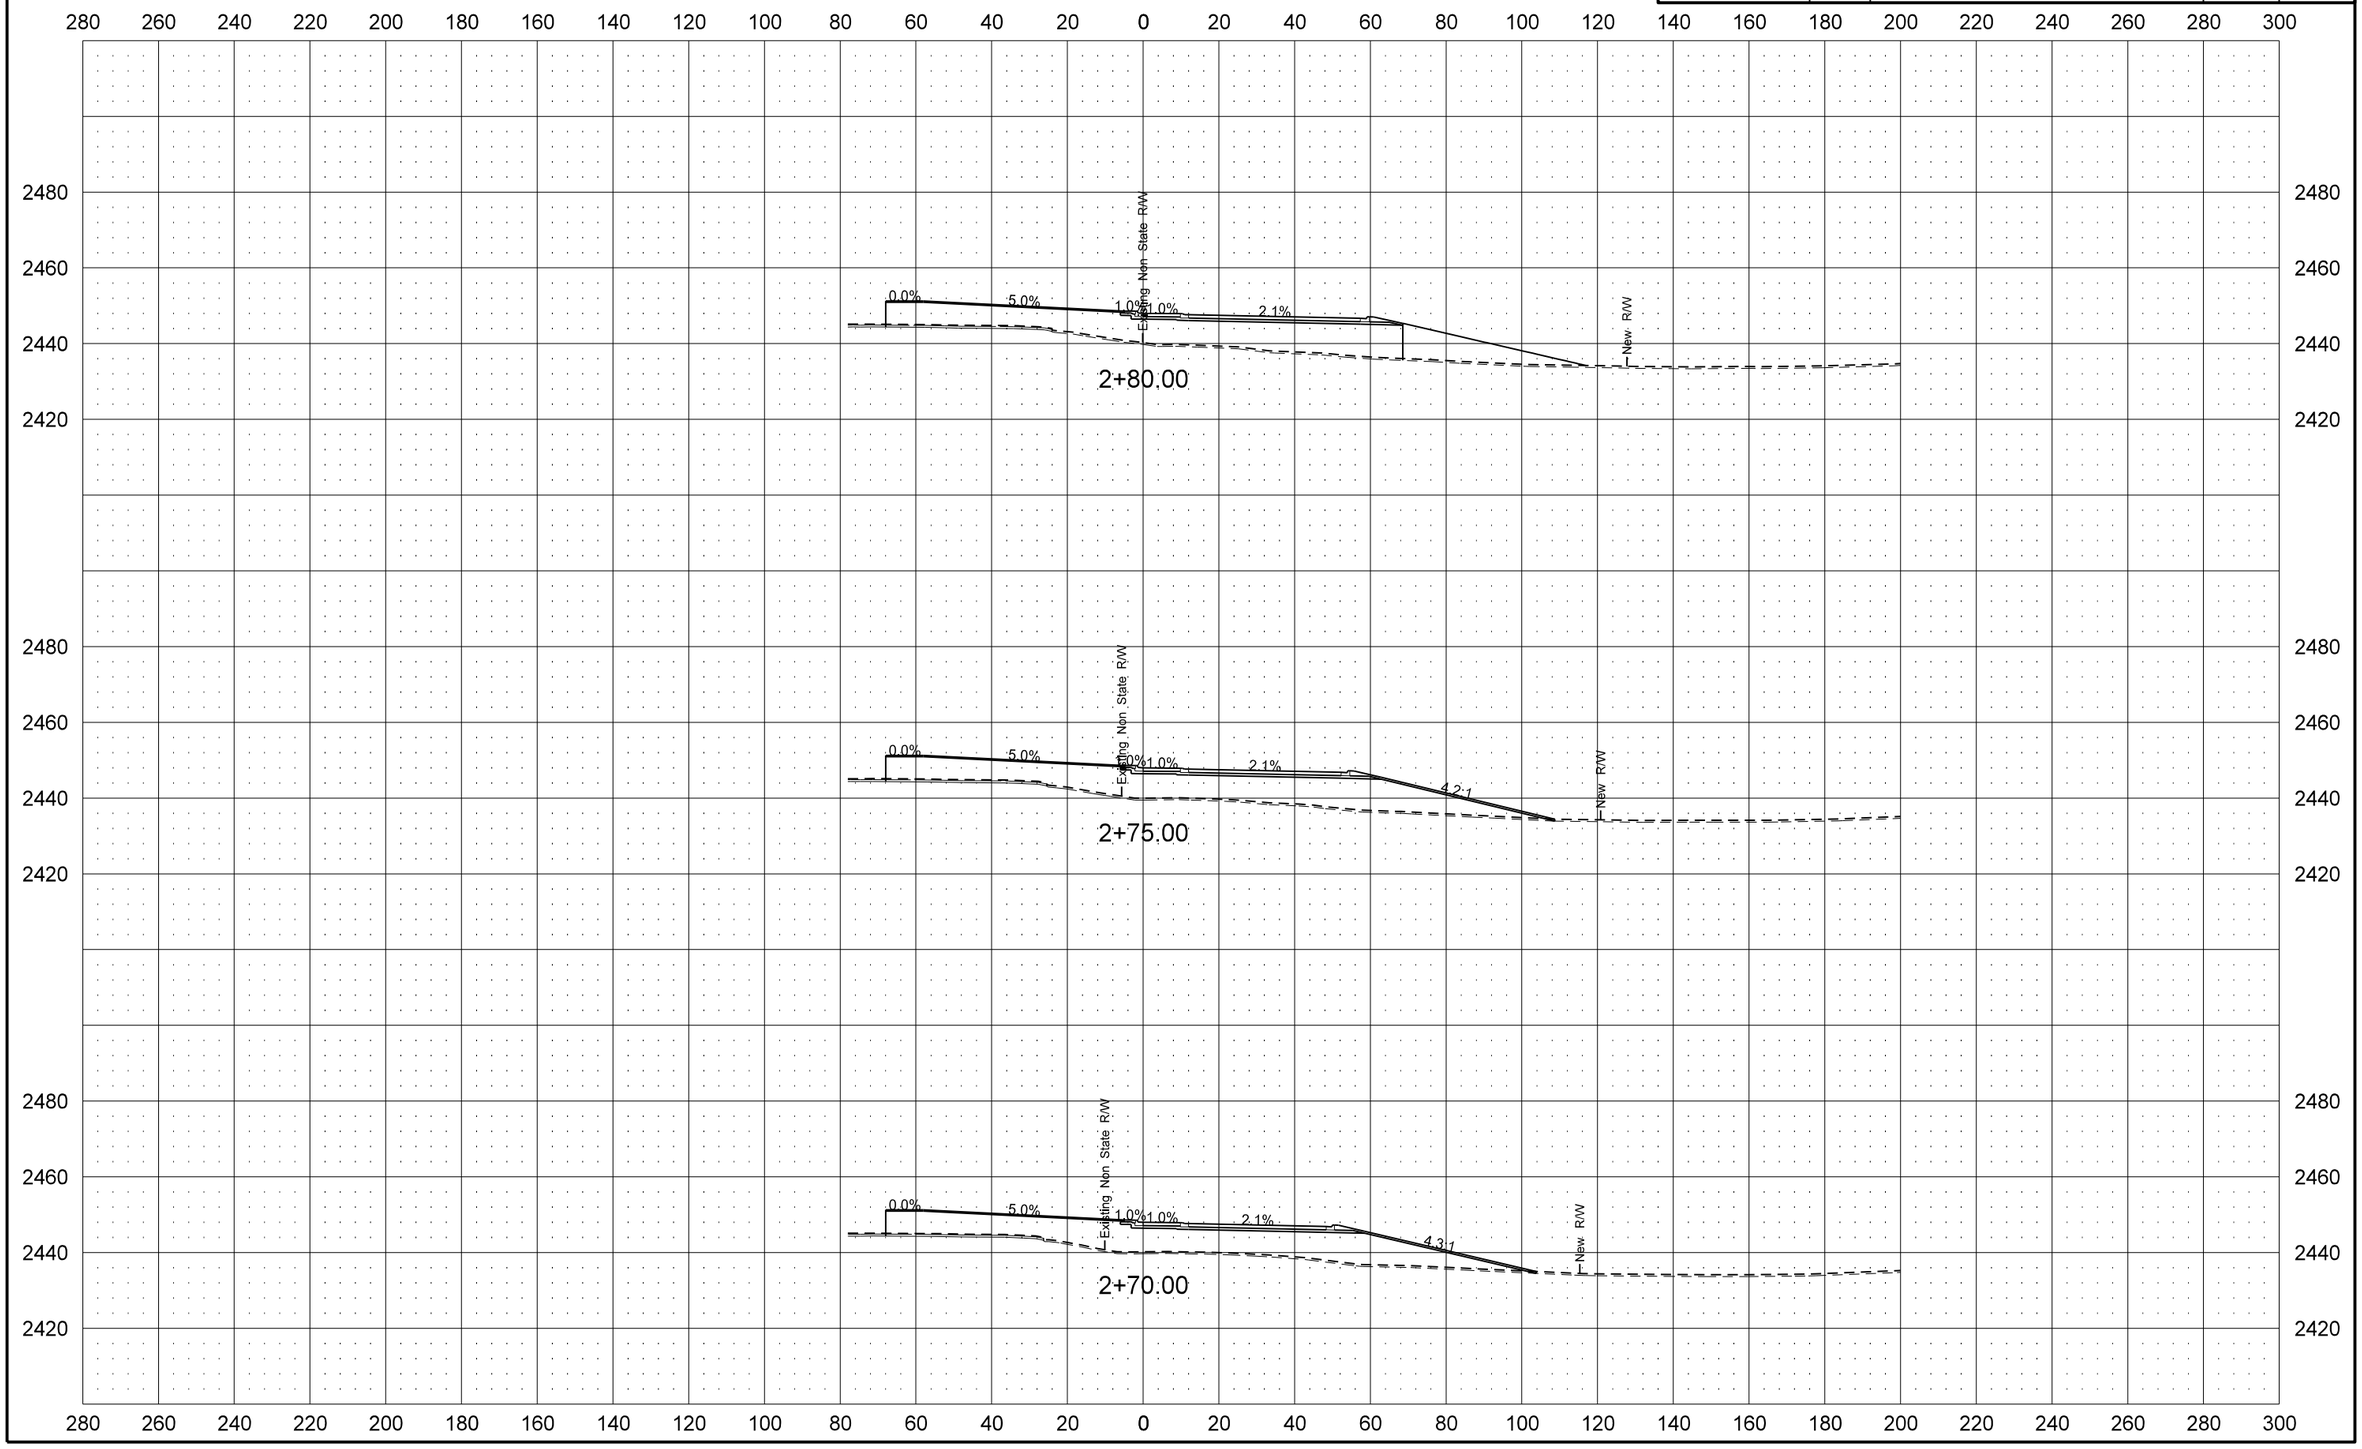

STATE	PROJECT NO.	SECTION NO.	SHEET NO.
ND	SOIB-7-023(027)051	200	73

Roundabout Center

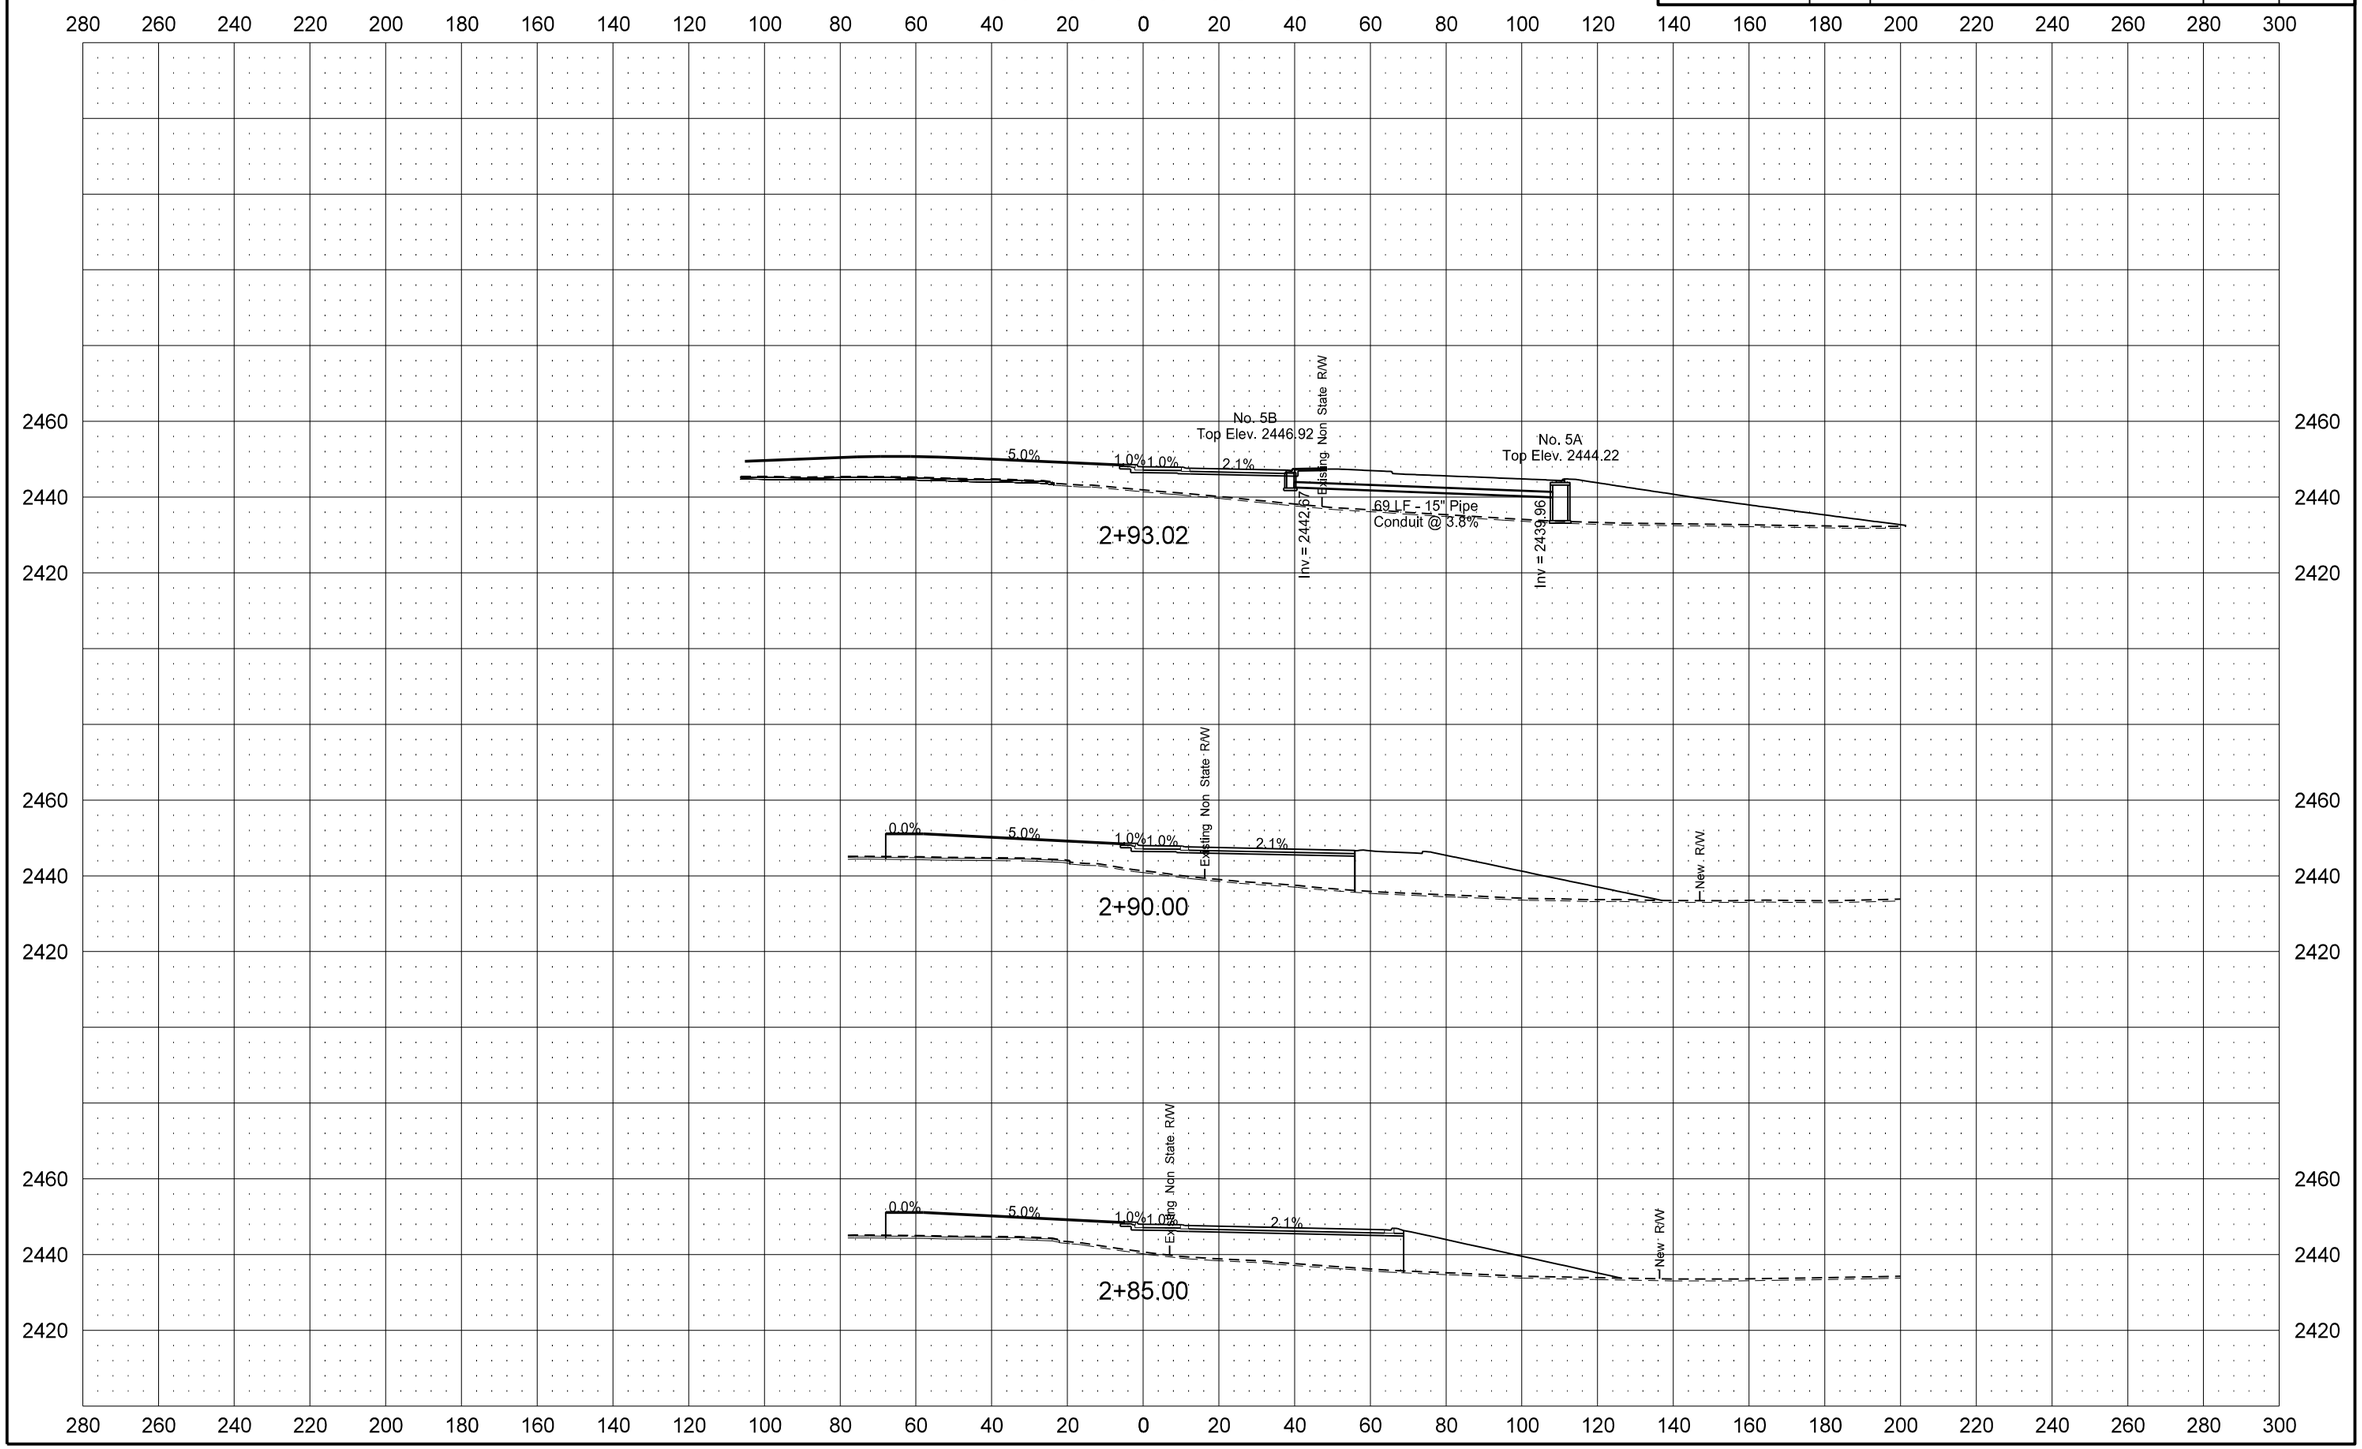

STATE	PROJECT NO.	SECTION NO.	SHEET NO.
ND	SOIB-7-023(027)051	200	74

Roundabout Center

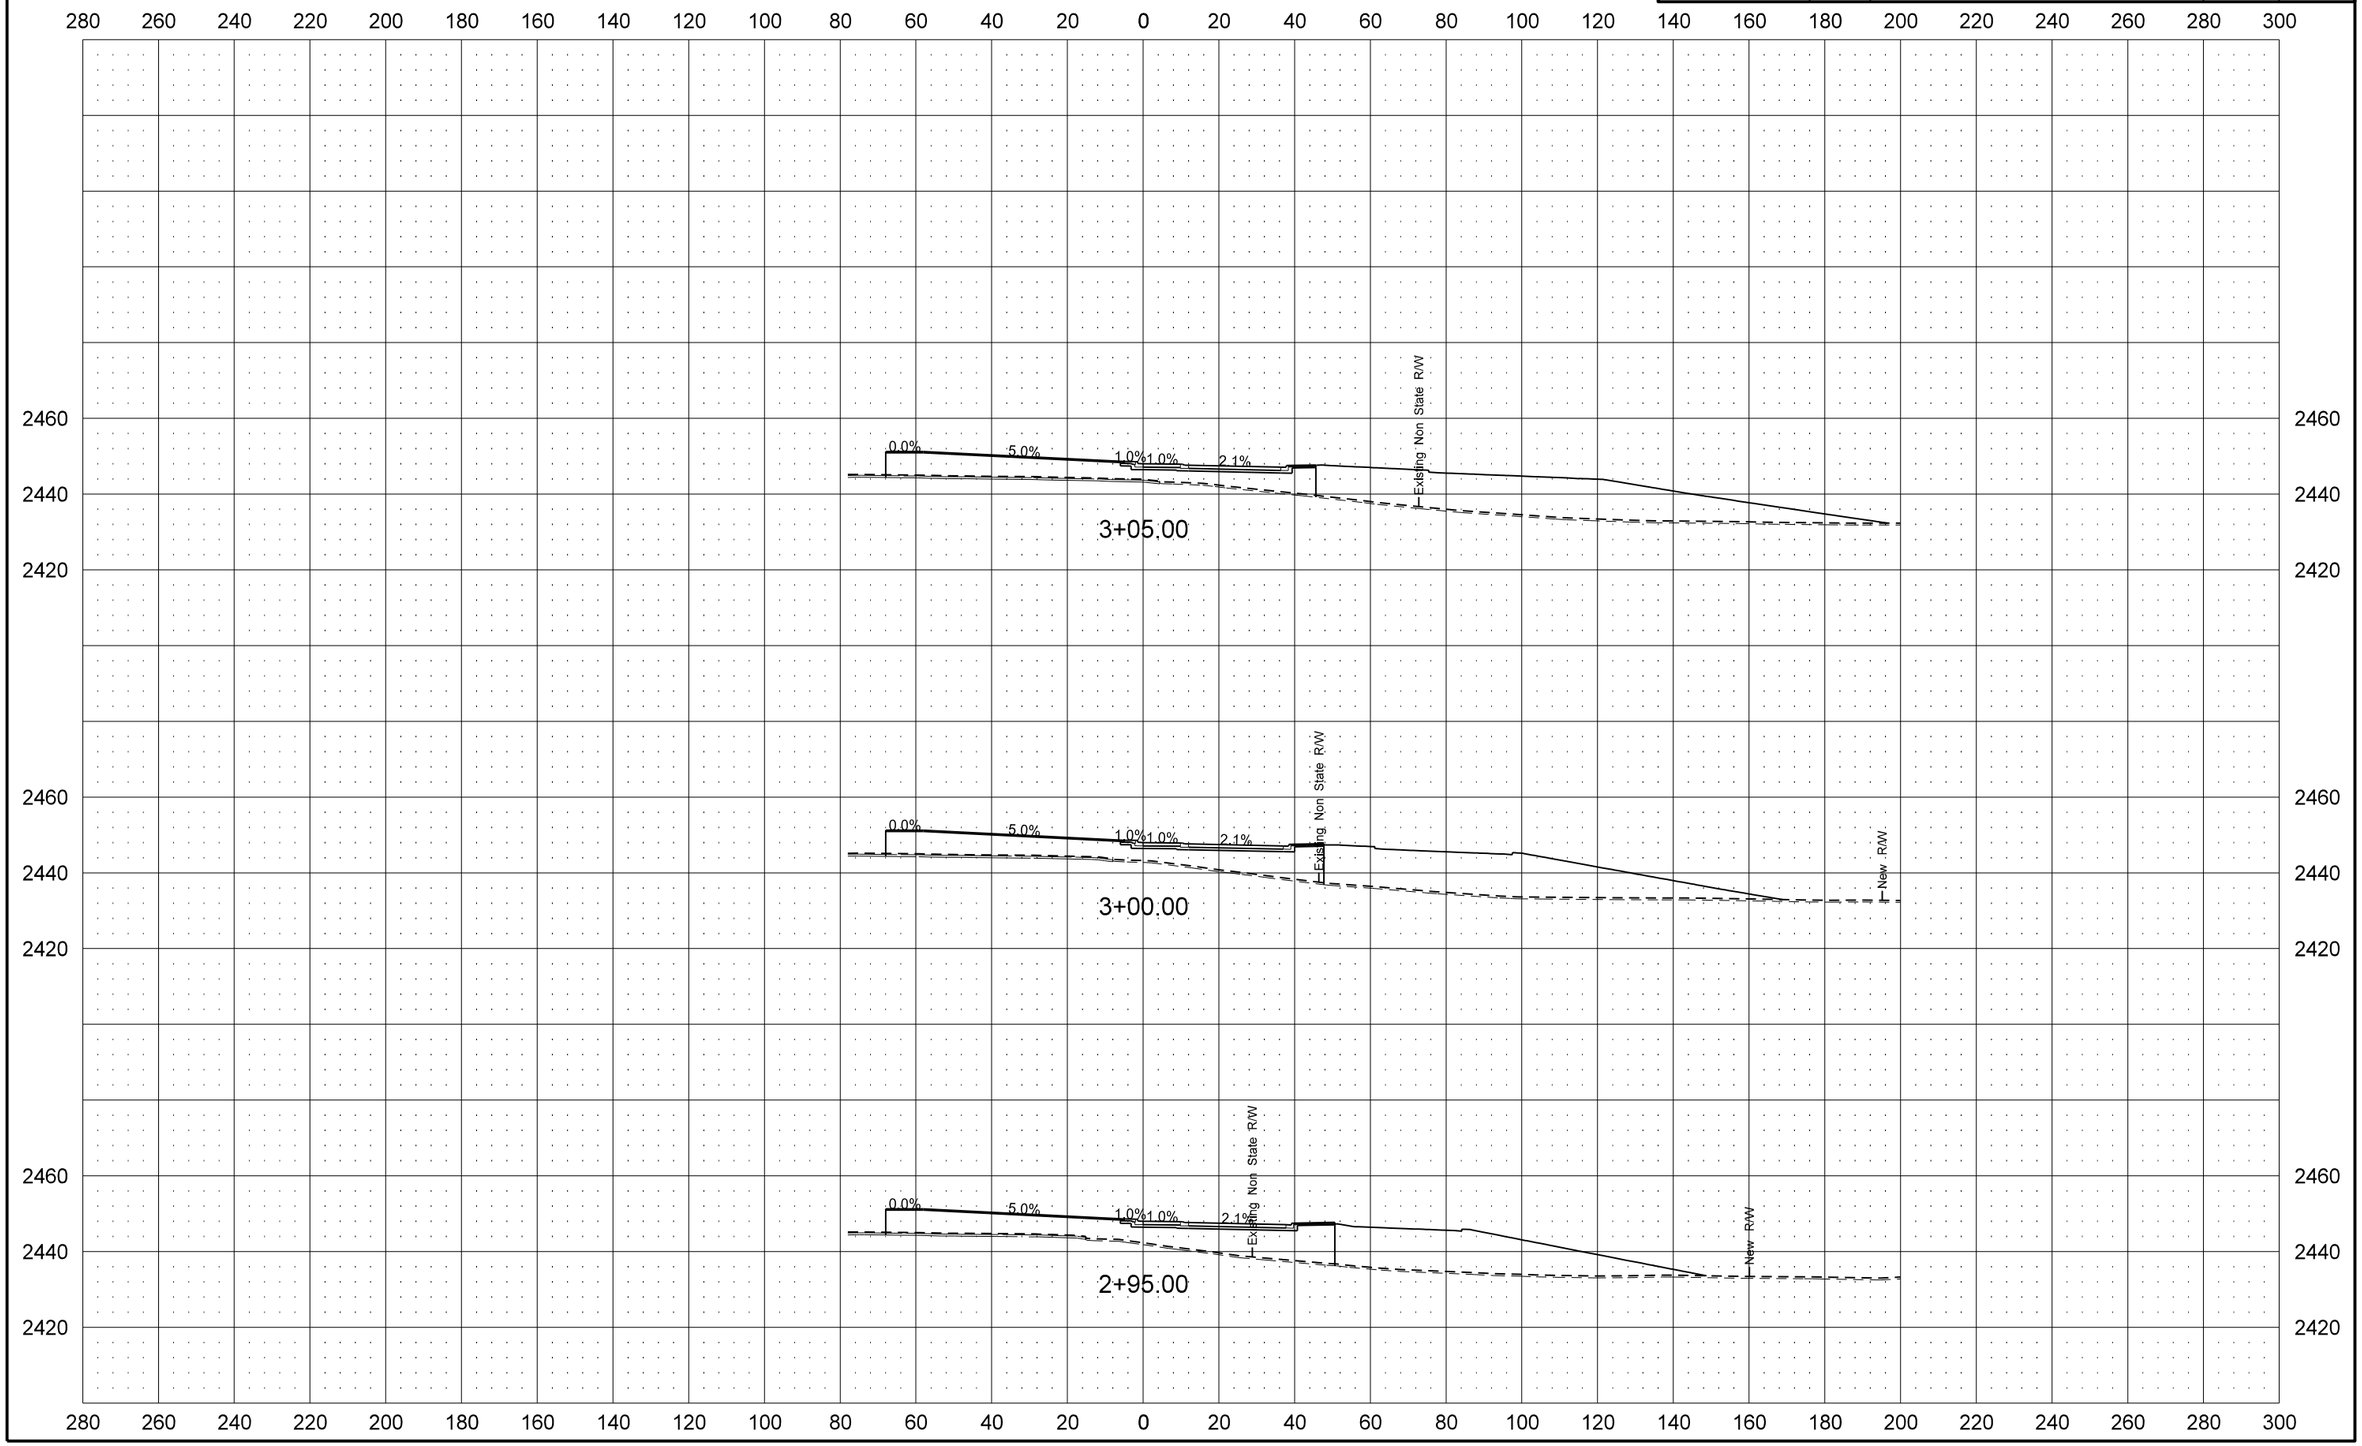

STATE	PROJECT NO.	SECTION NO.	SHEET NO.
ND	SOIB-7-023(027)051	200	75

Roundabout Center

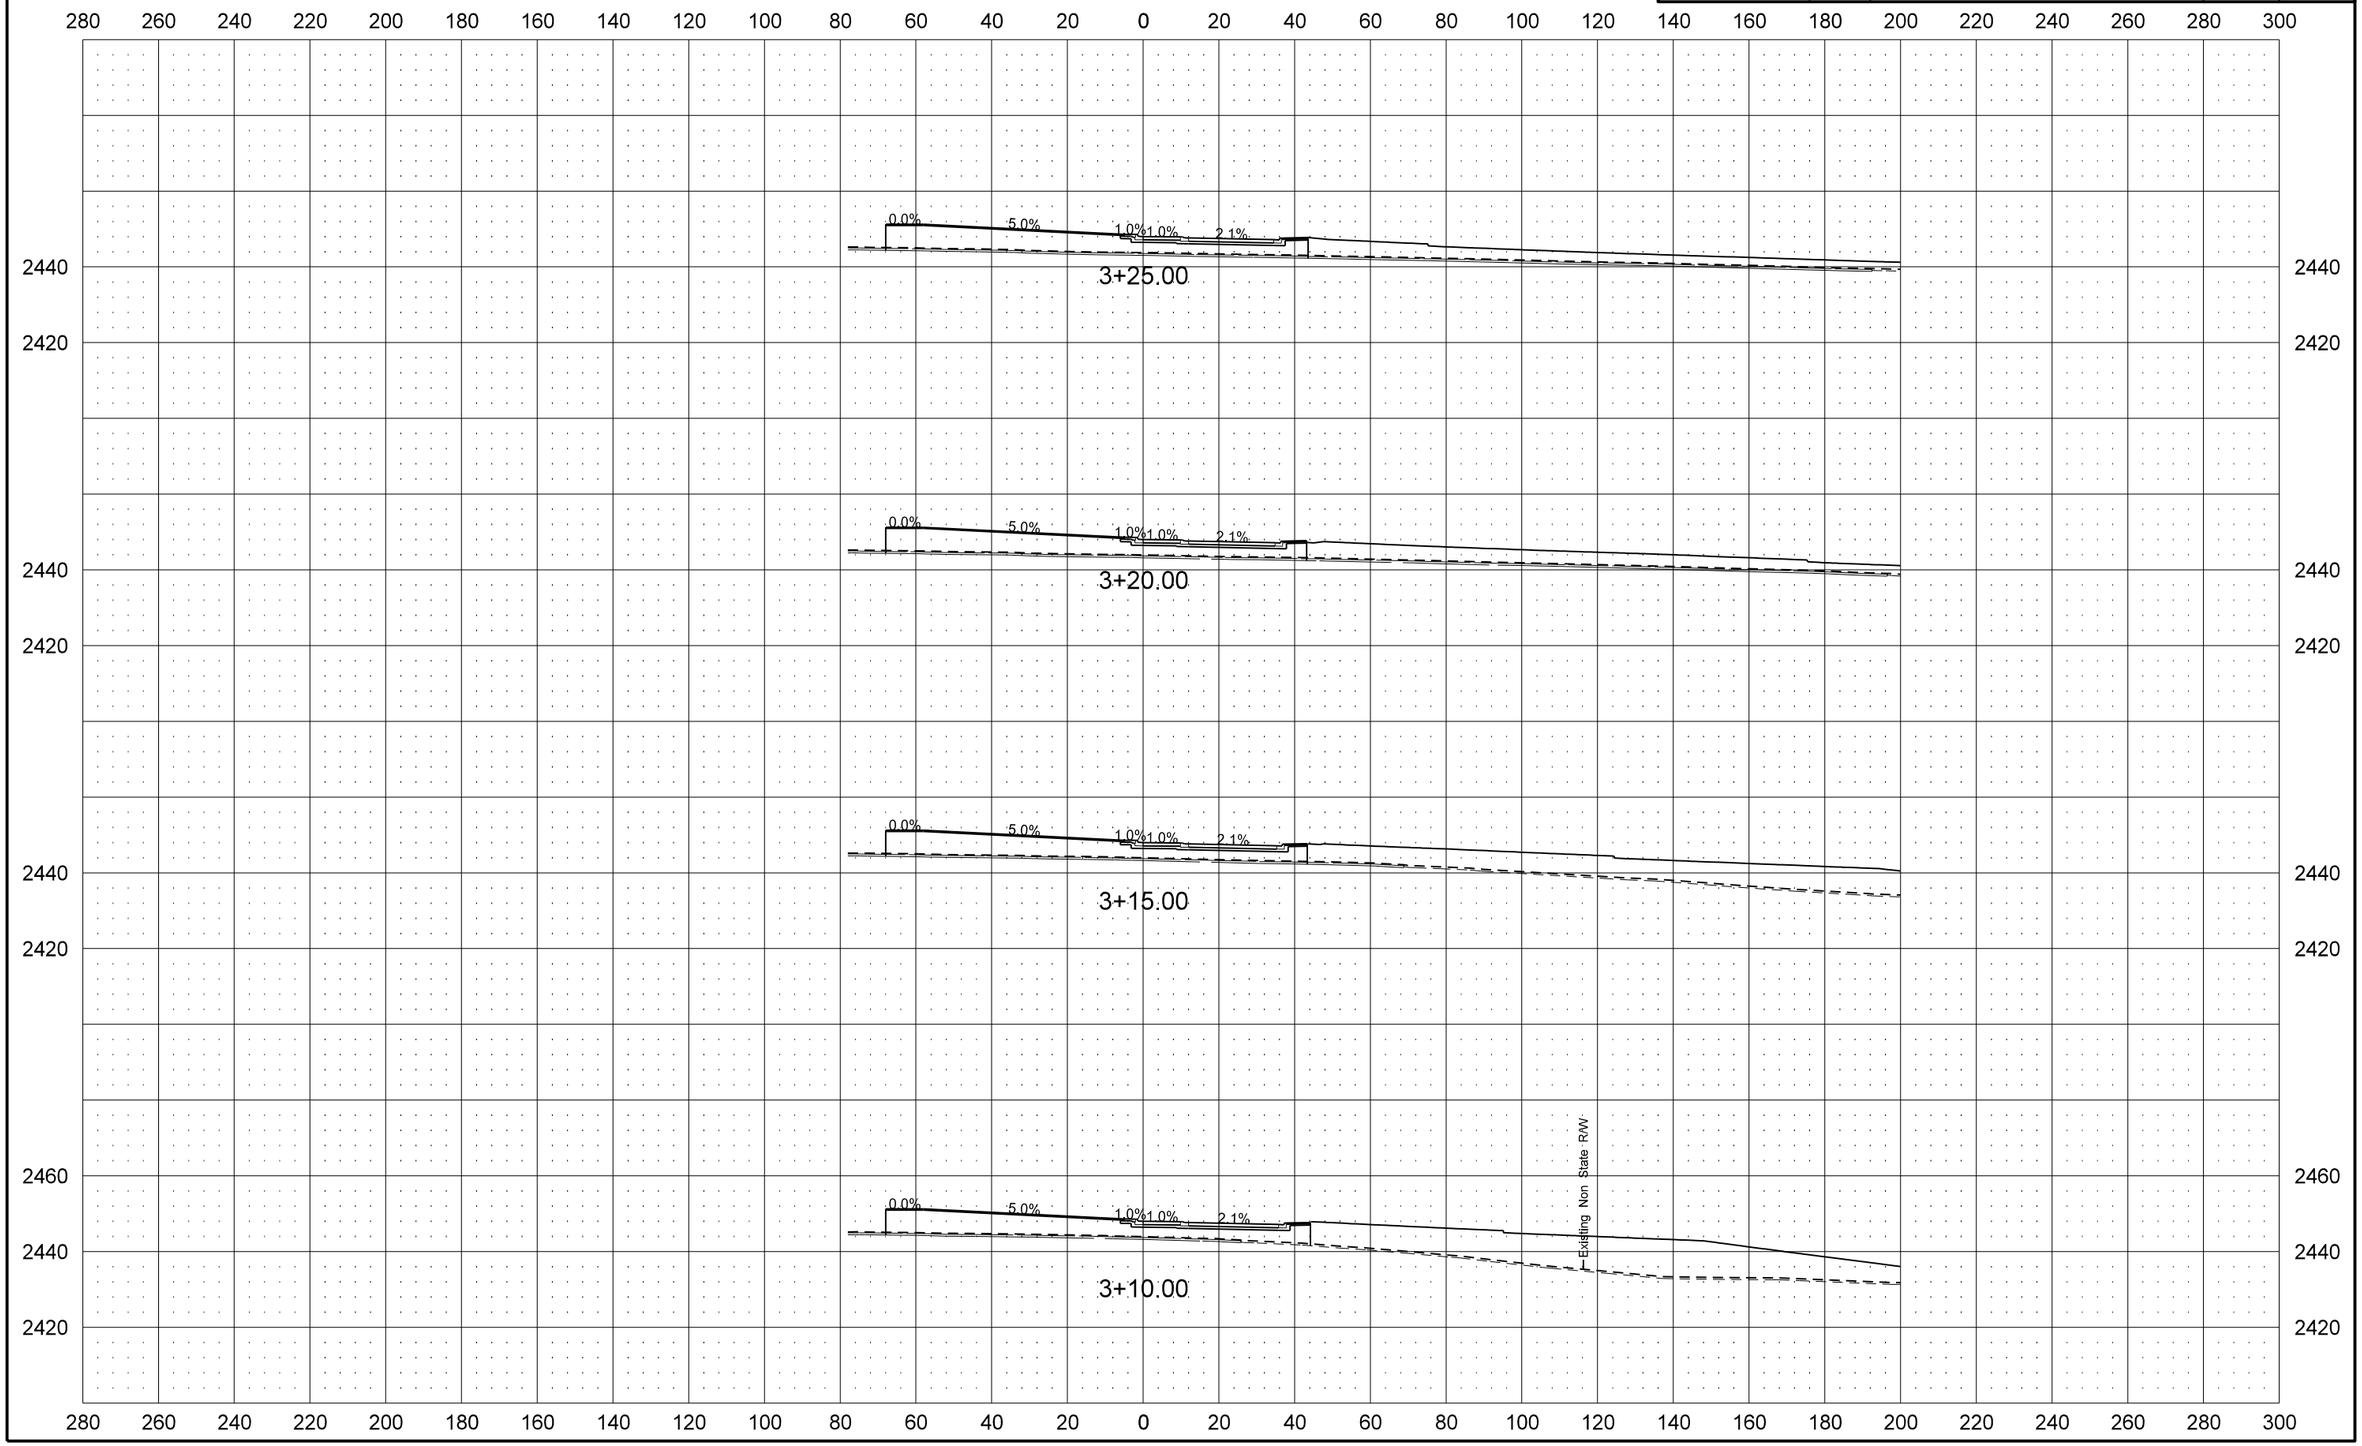

STATE	PROJECT NO.	SECTION NO.	SHEET NO.
ND	SOIB-7-023(027)051	200	76

Roundabout Center

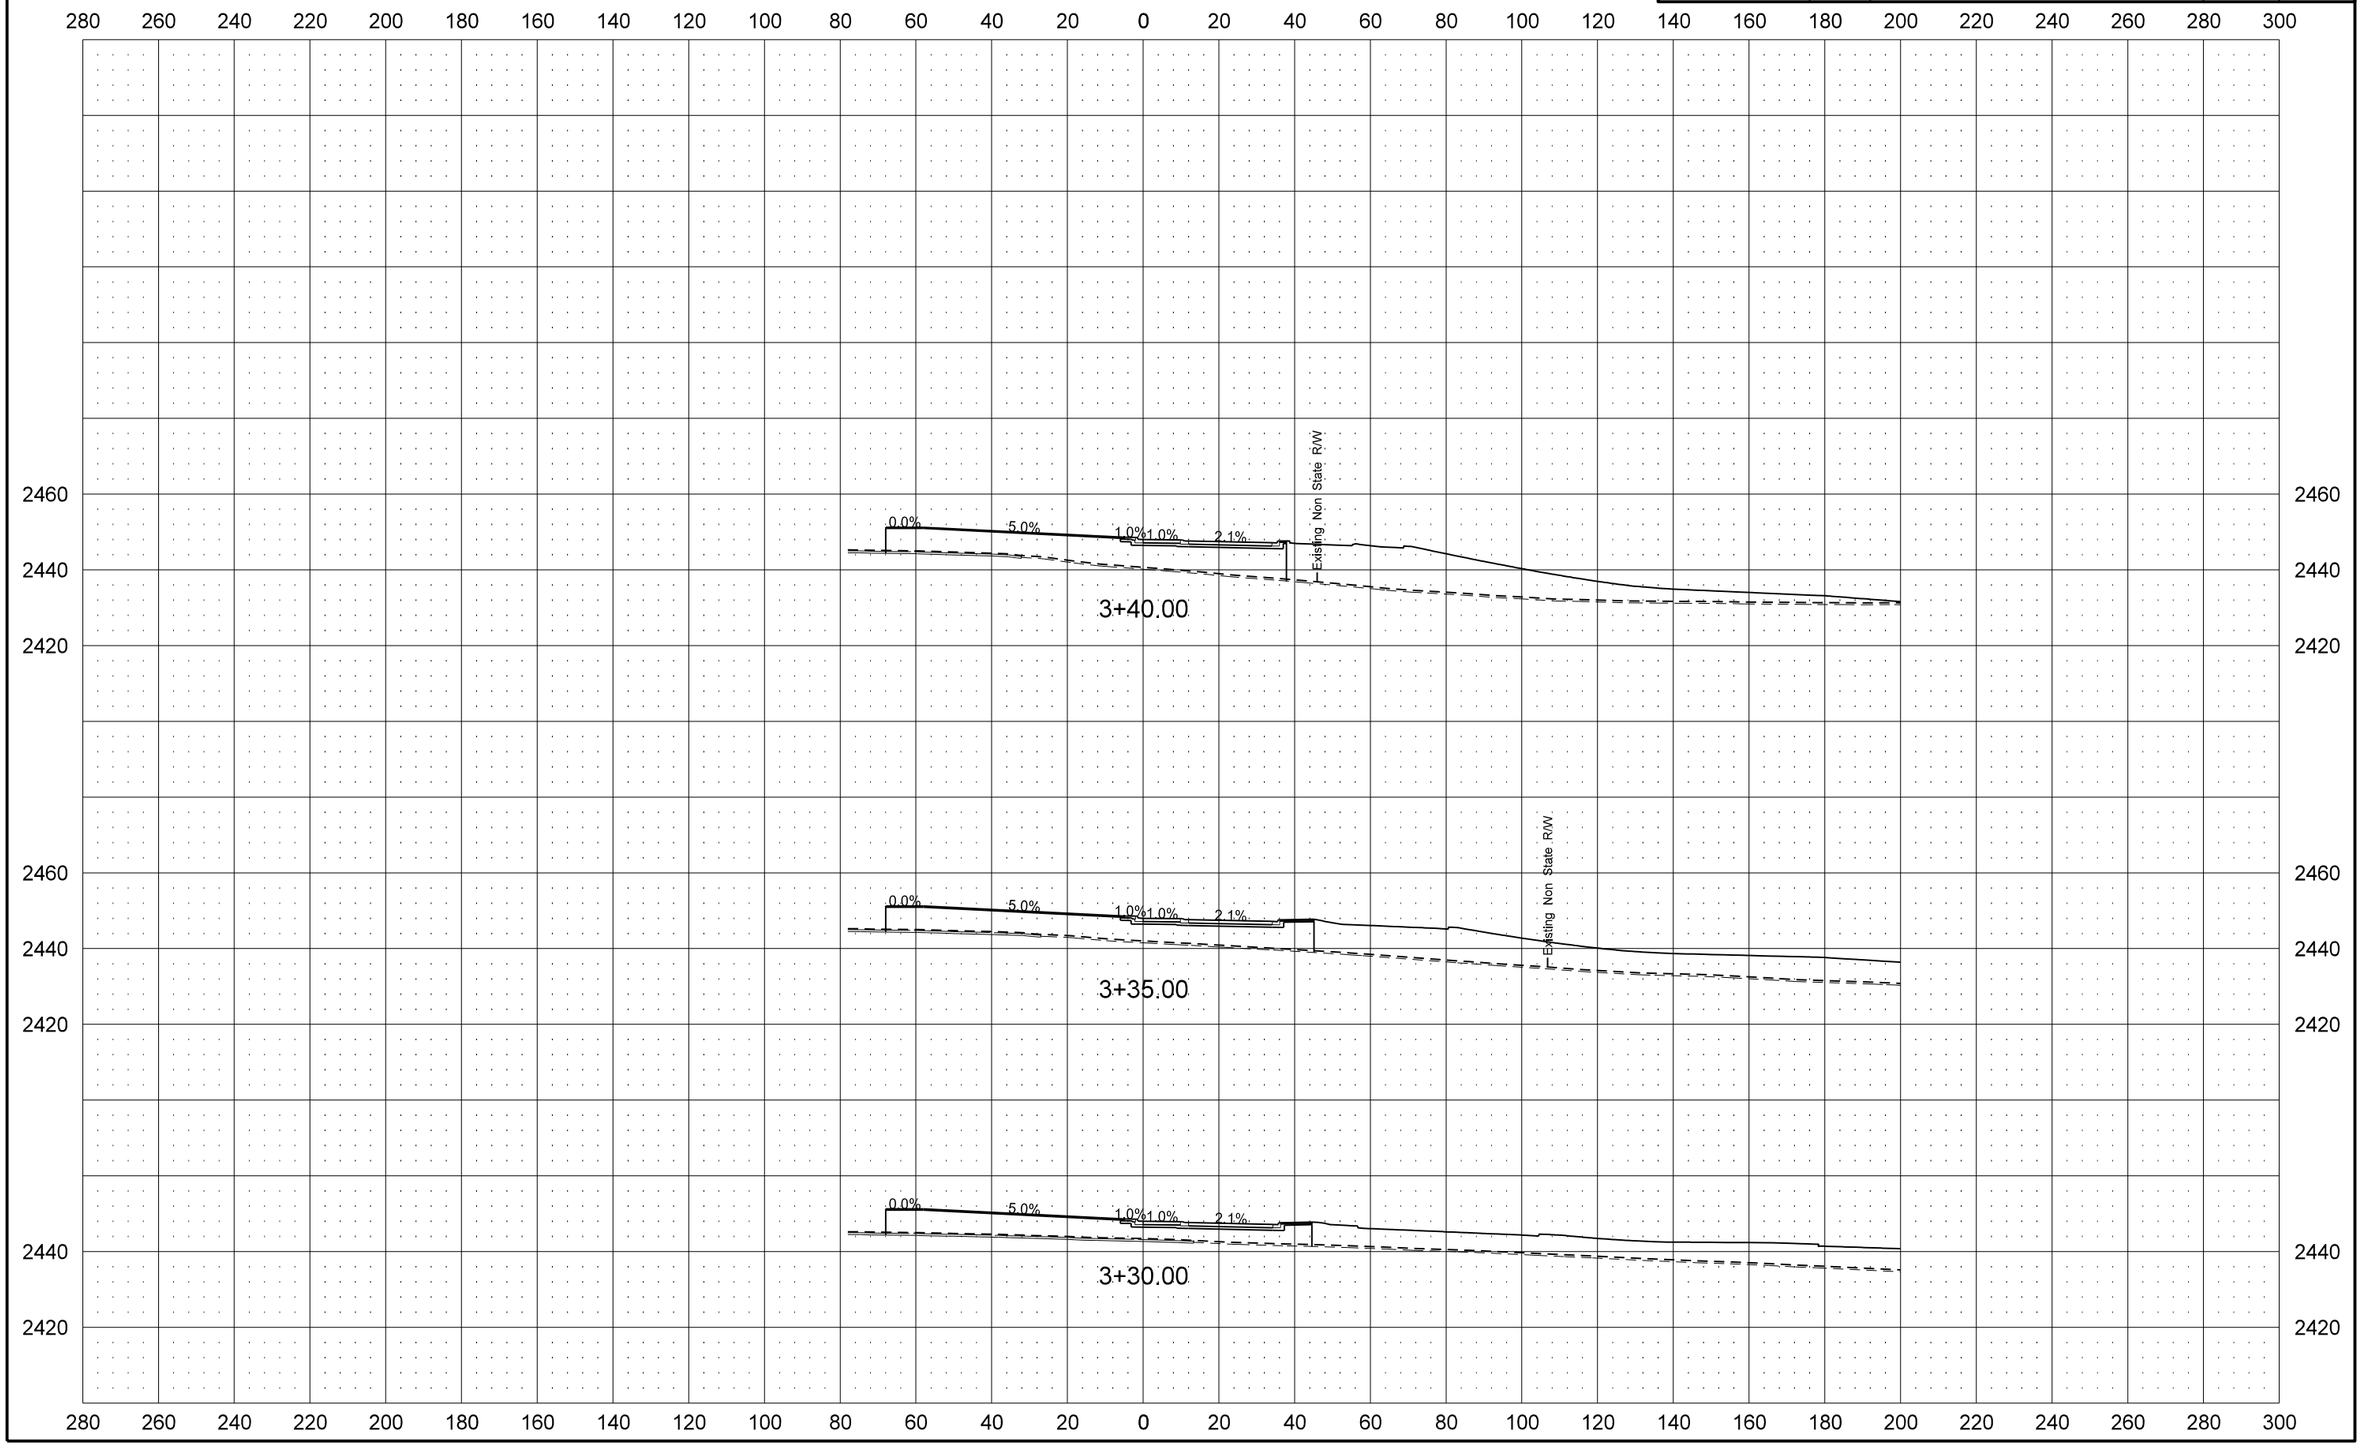

STATE	PROJECT NO.	SECTION NO.	SHEET NO.
ND	SOIB-7-023(027)051	200	77

Roundabout Center

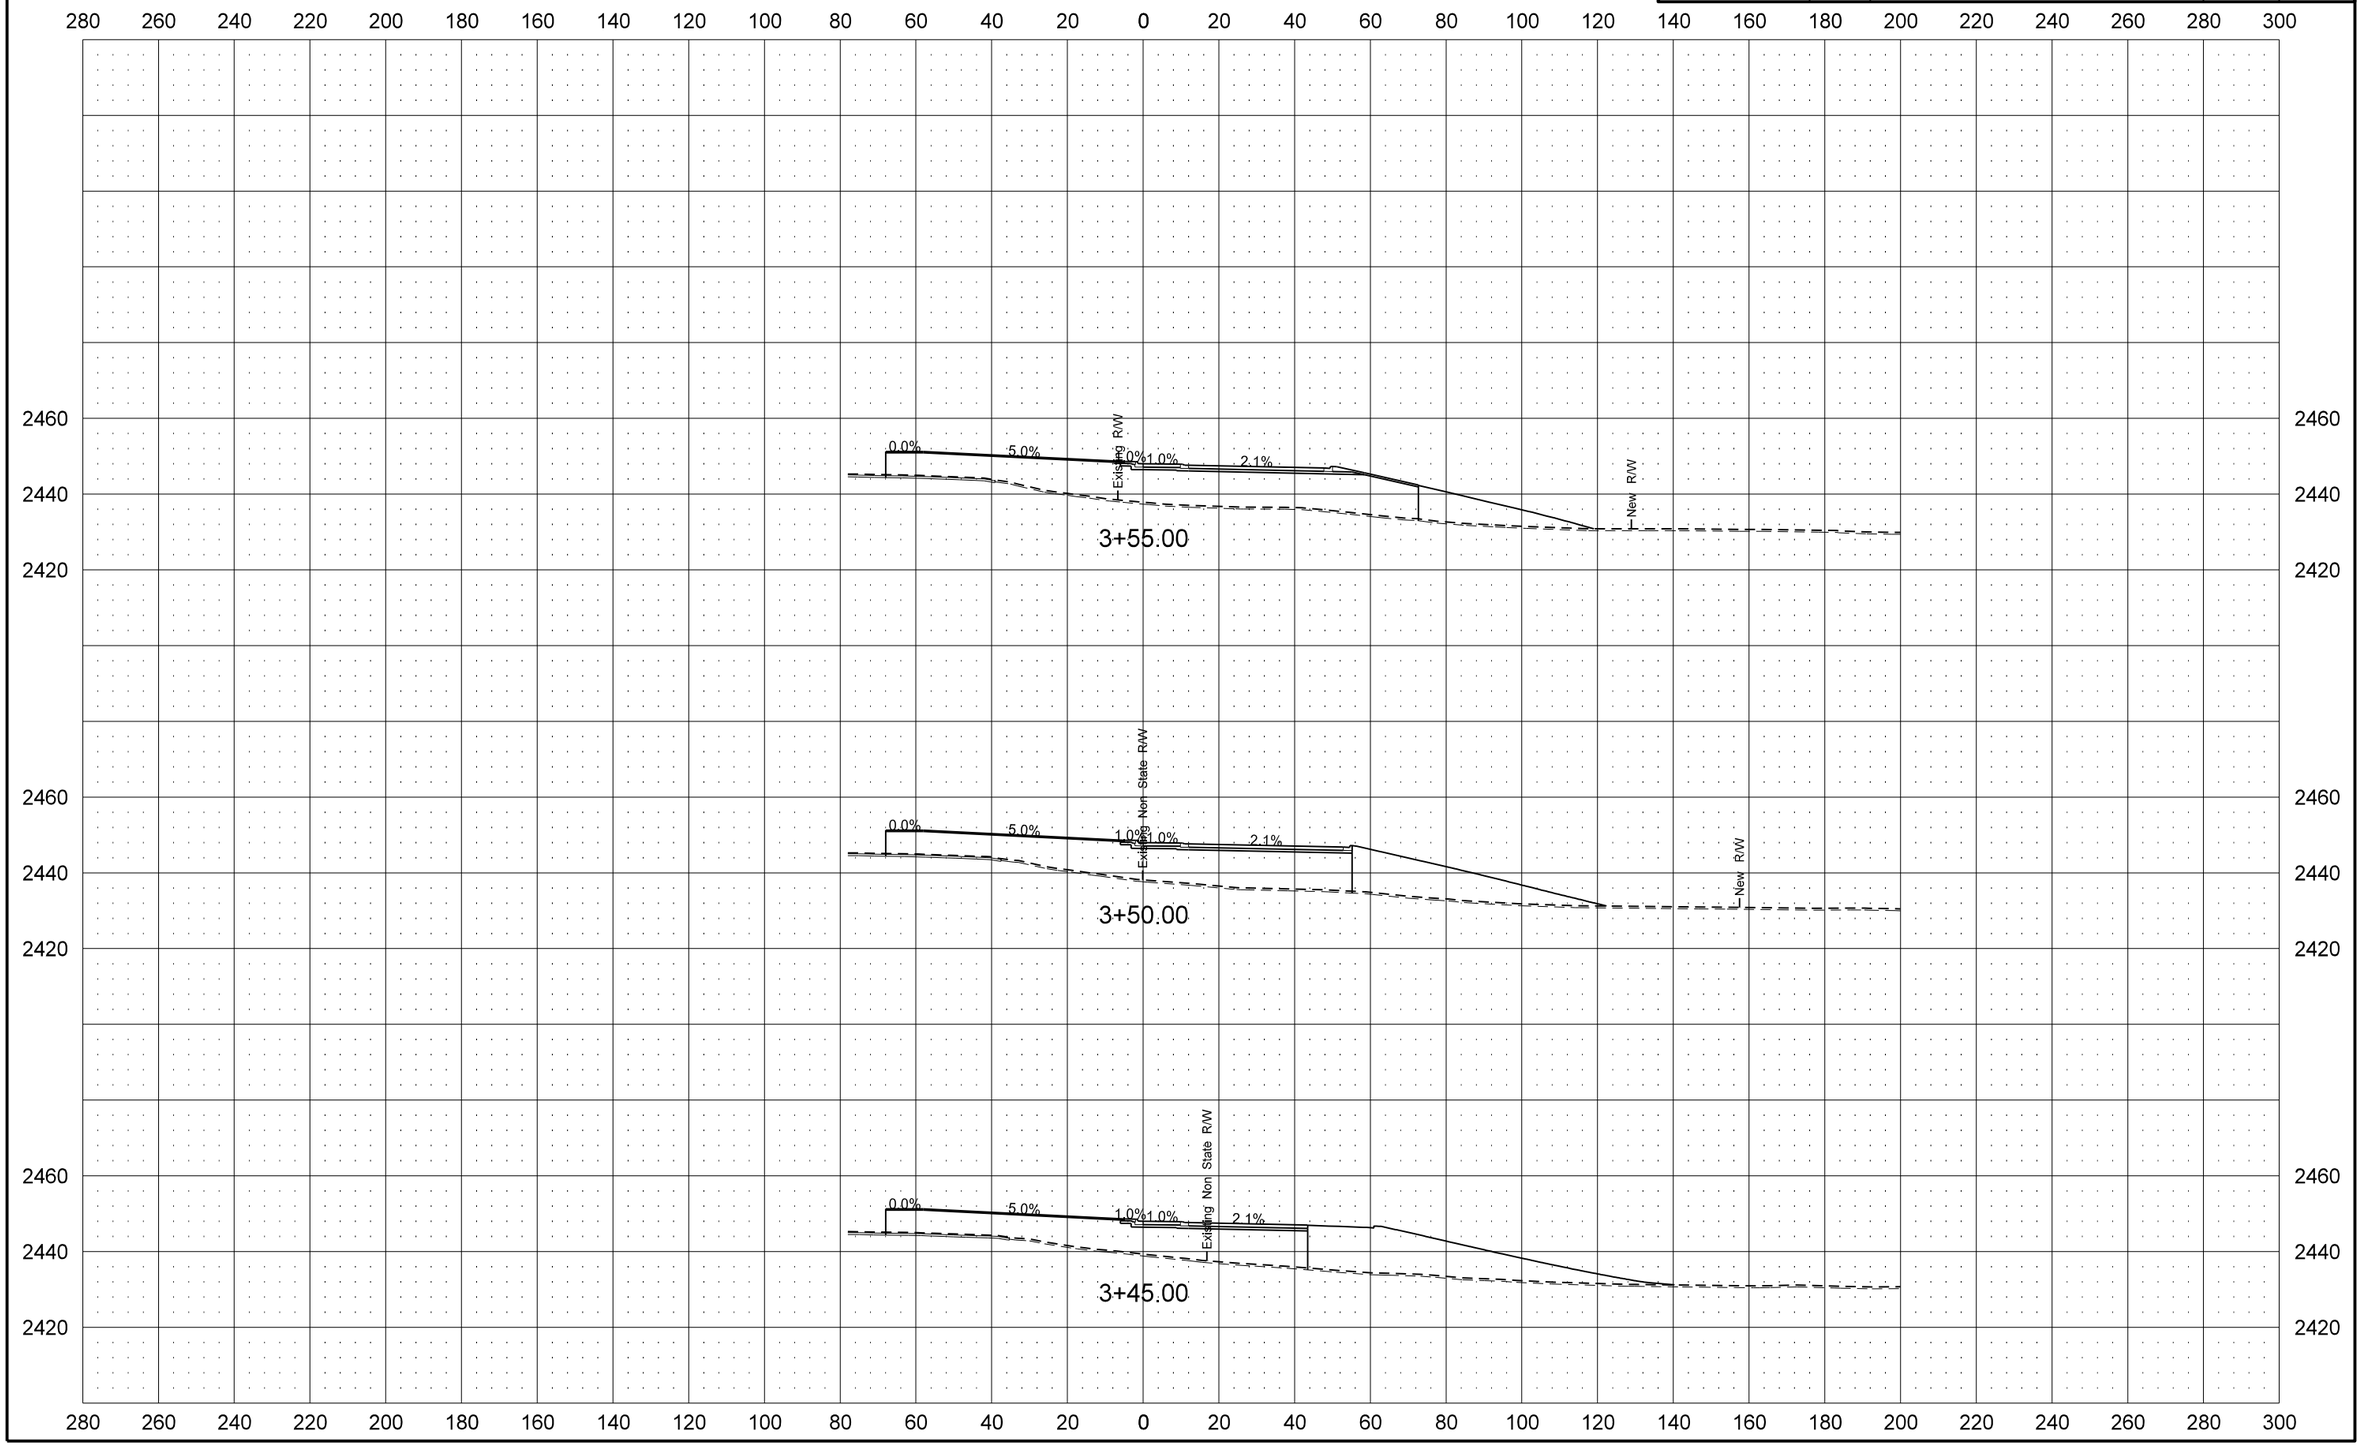

STATE	PROJECT NO.	SECTION NO.	SHEET NO.
ND	SOIB-7-023(027)051	200	78

Roundabout Center

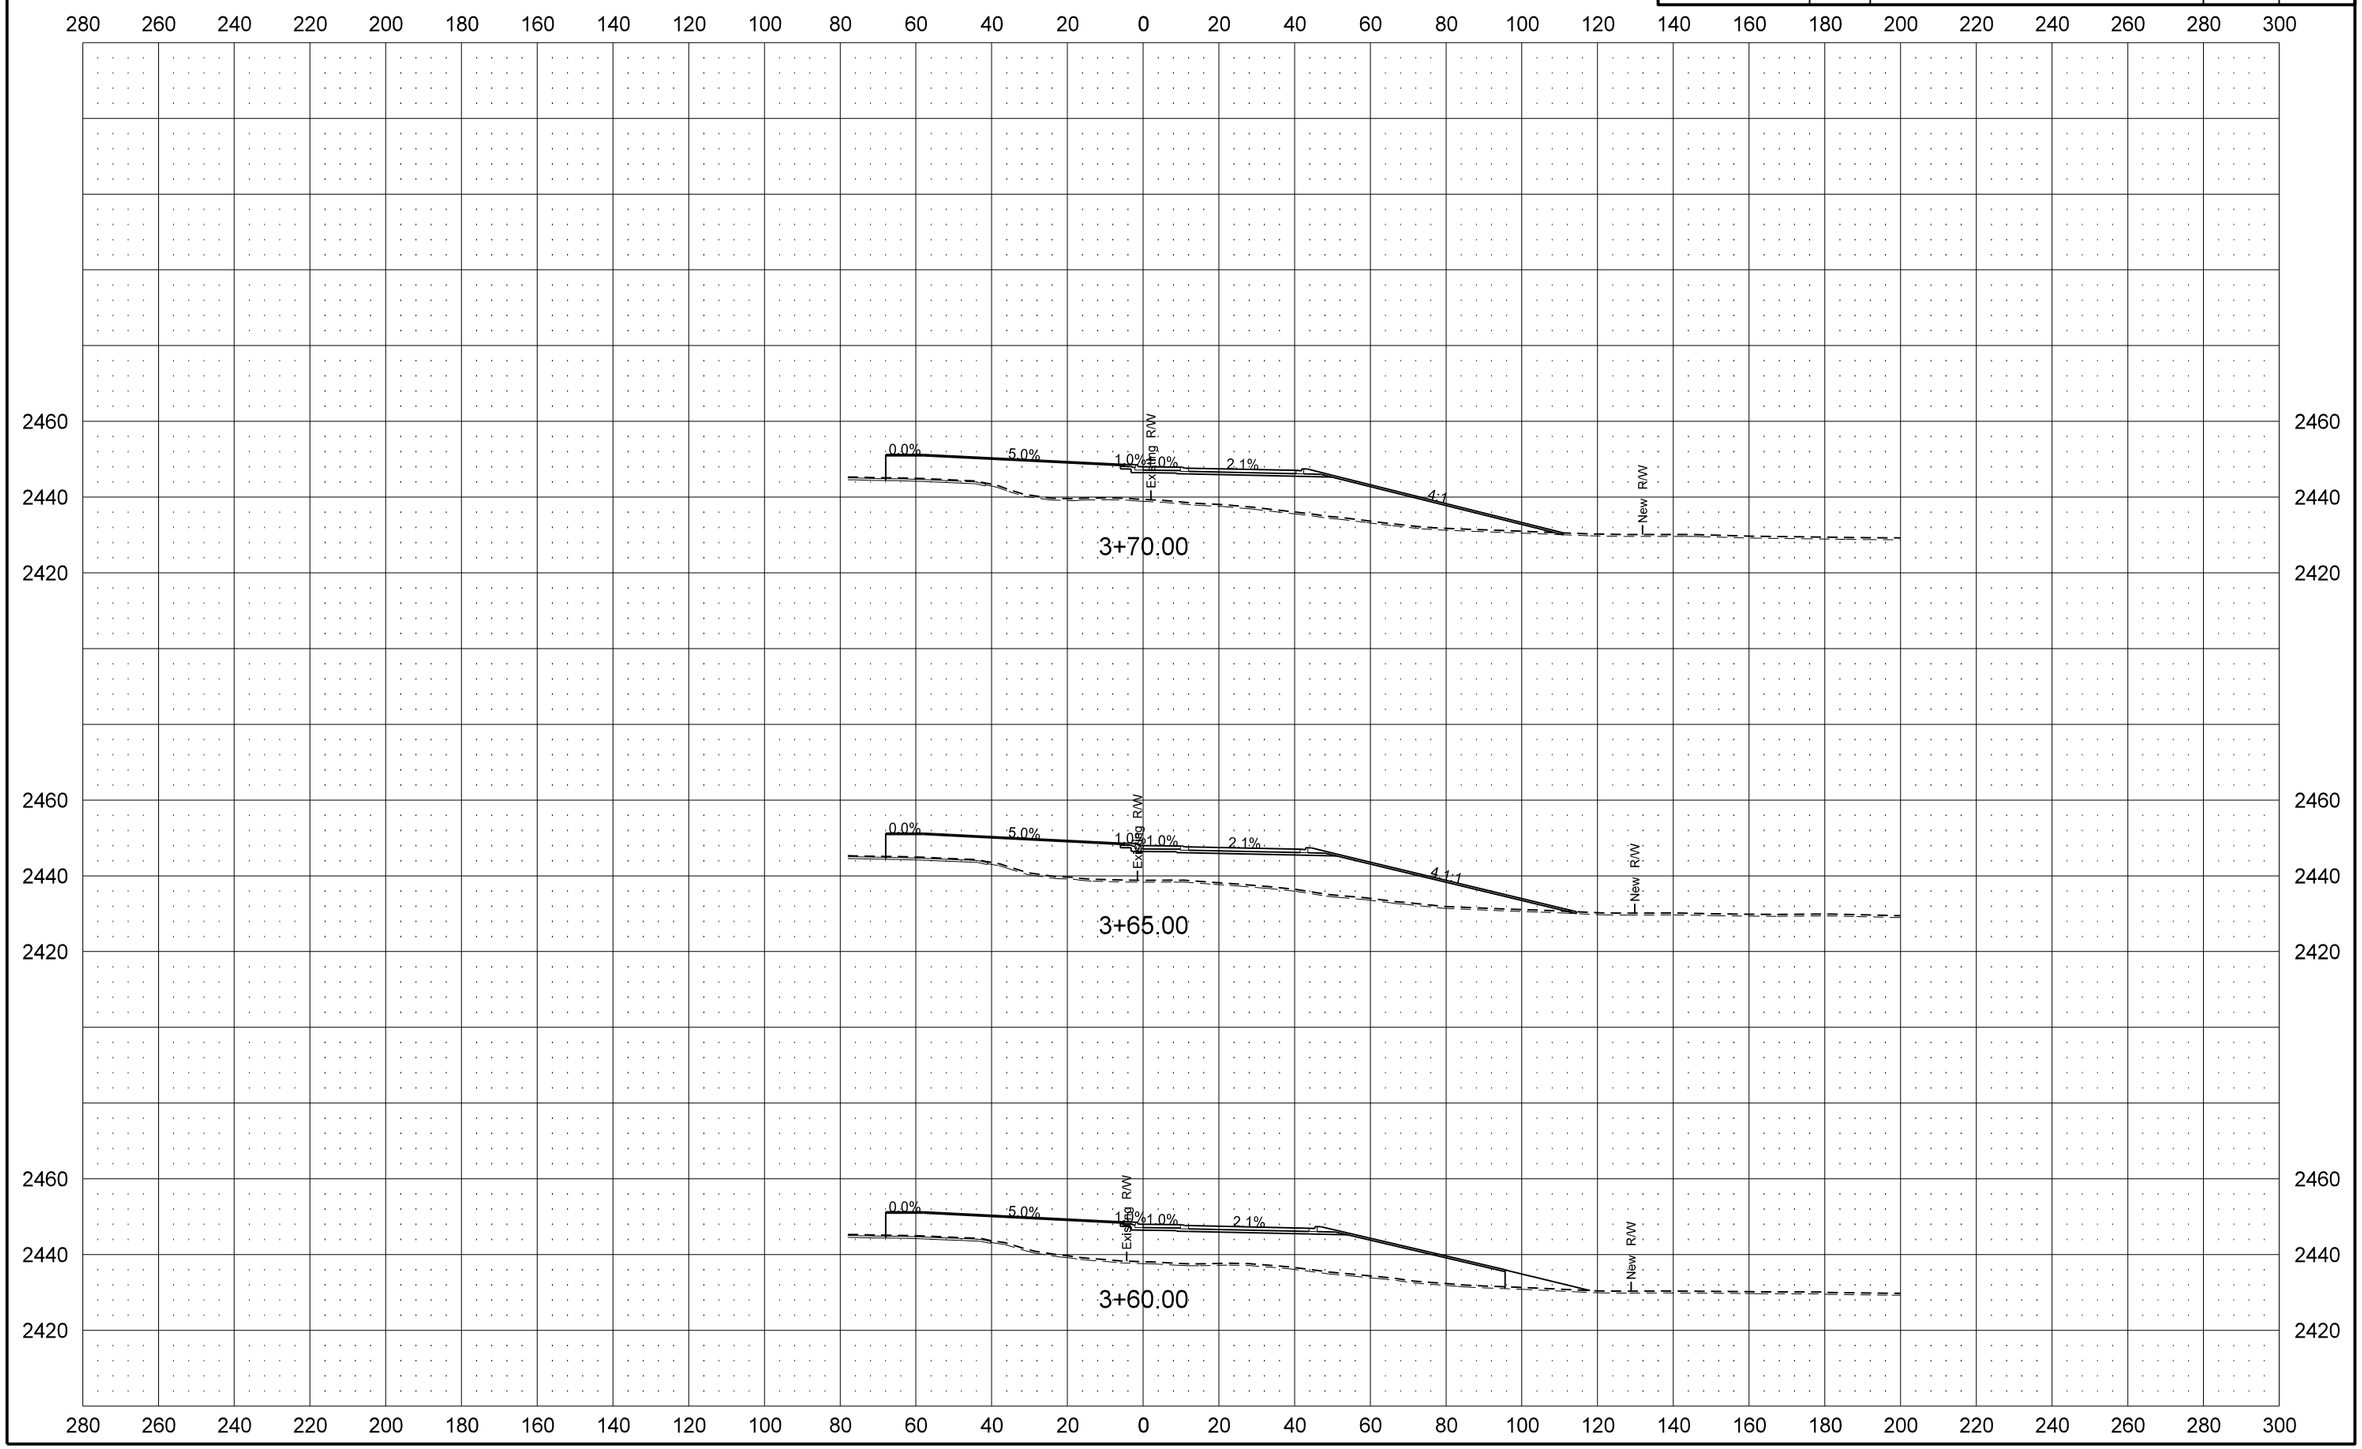

STATE	PROJECT NO.	SECTION NO.	SHEET NO.
ND	SOIB-7-023(027)051	200	79

Roundabout Center

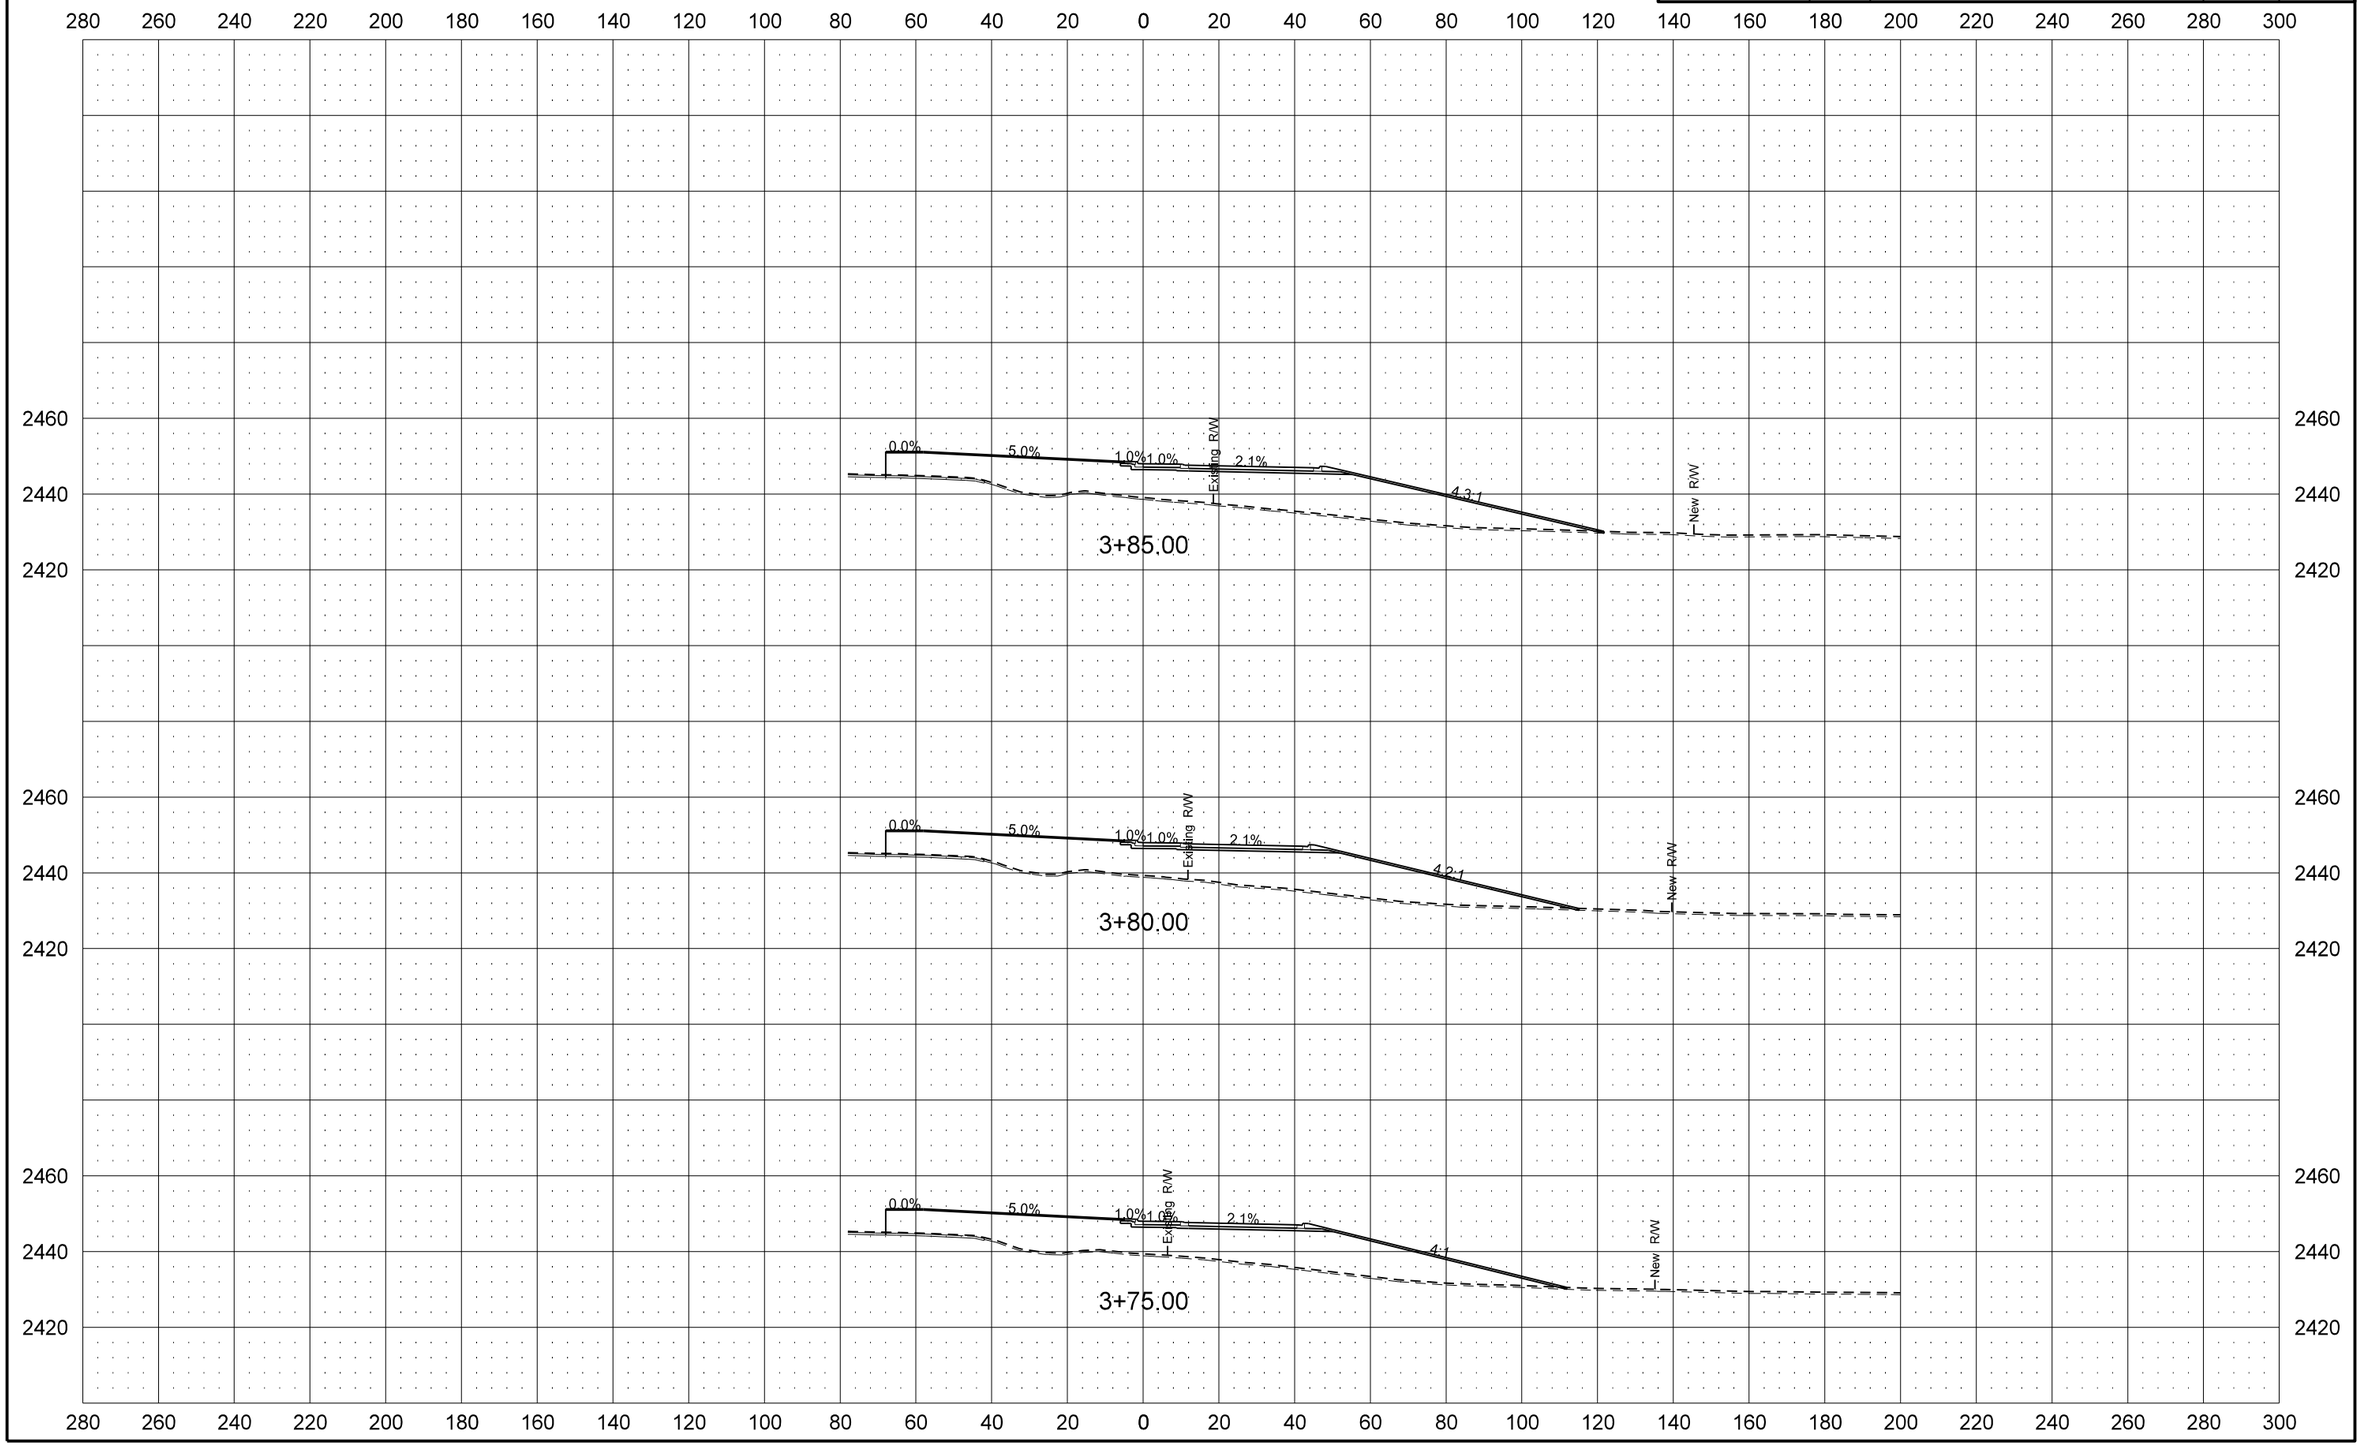

STATE	PROJECT NO.	SECTION NO.	SHEET NO.
ND	SOIB-7-023(027)051	200	80

Roundabout Center

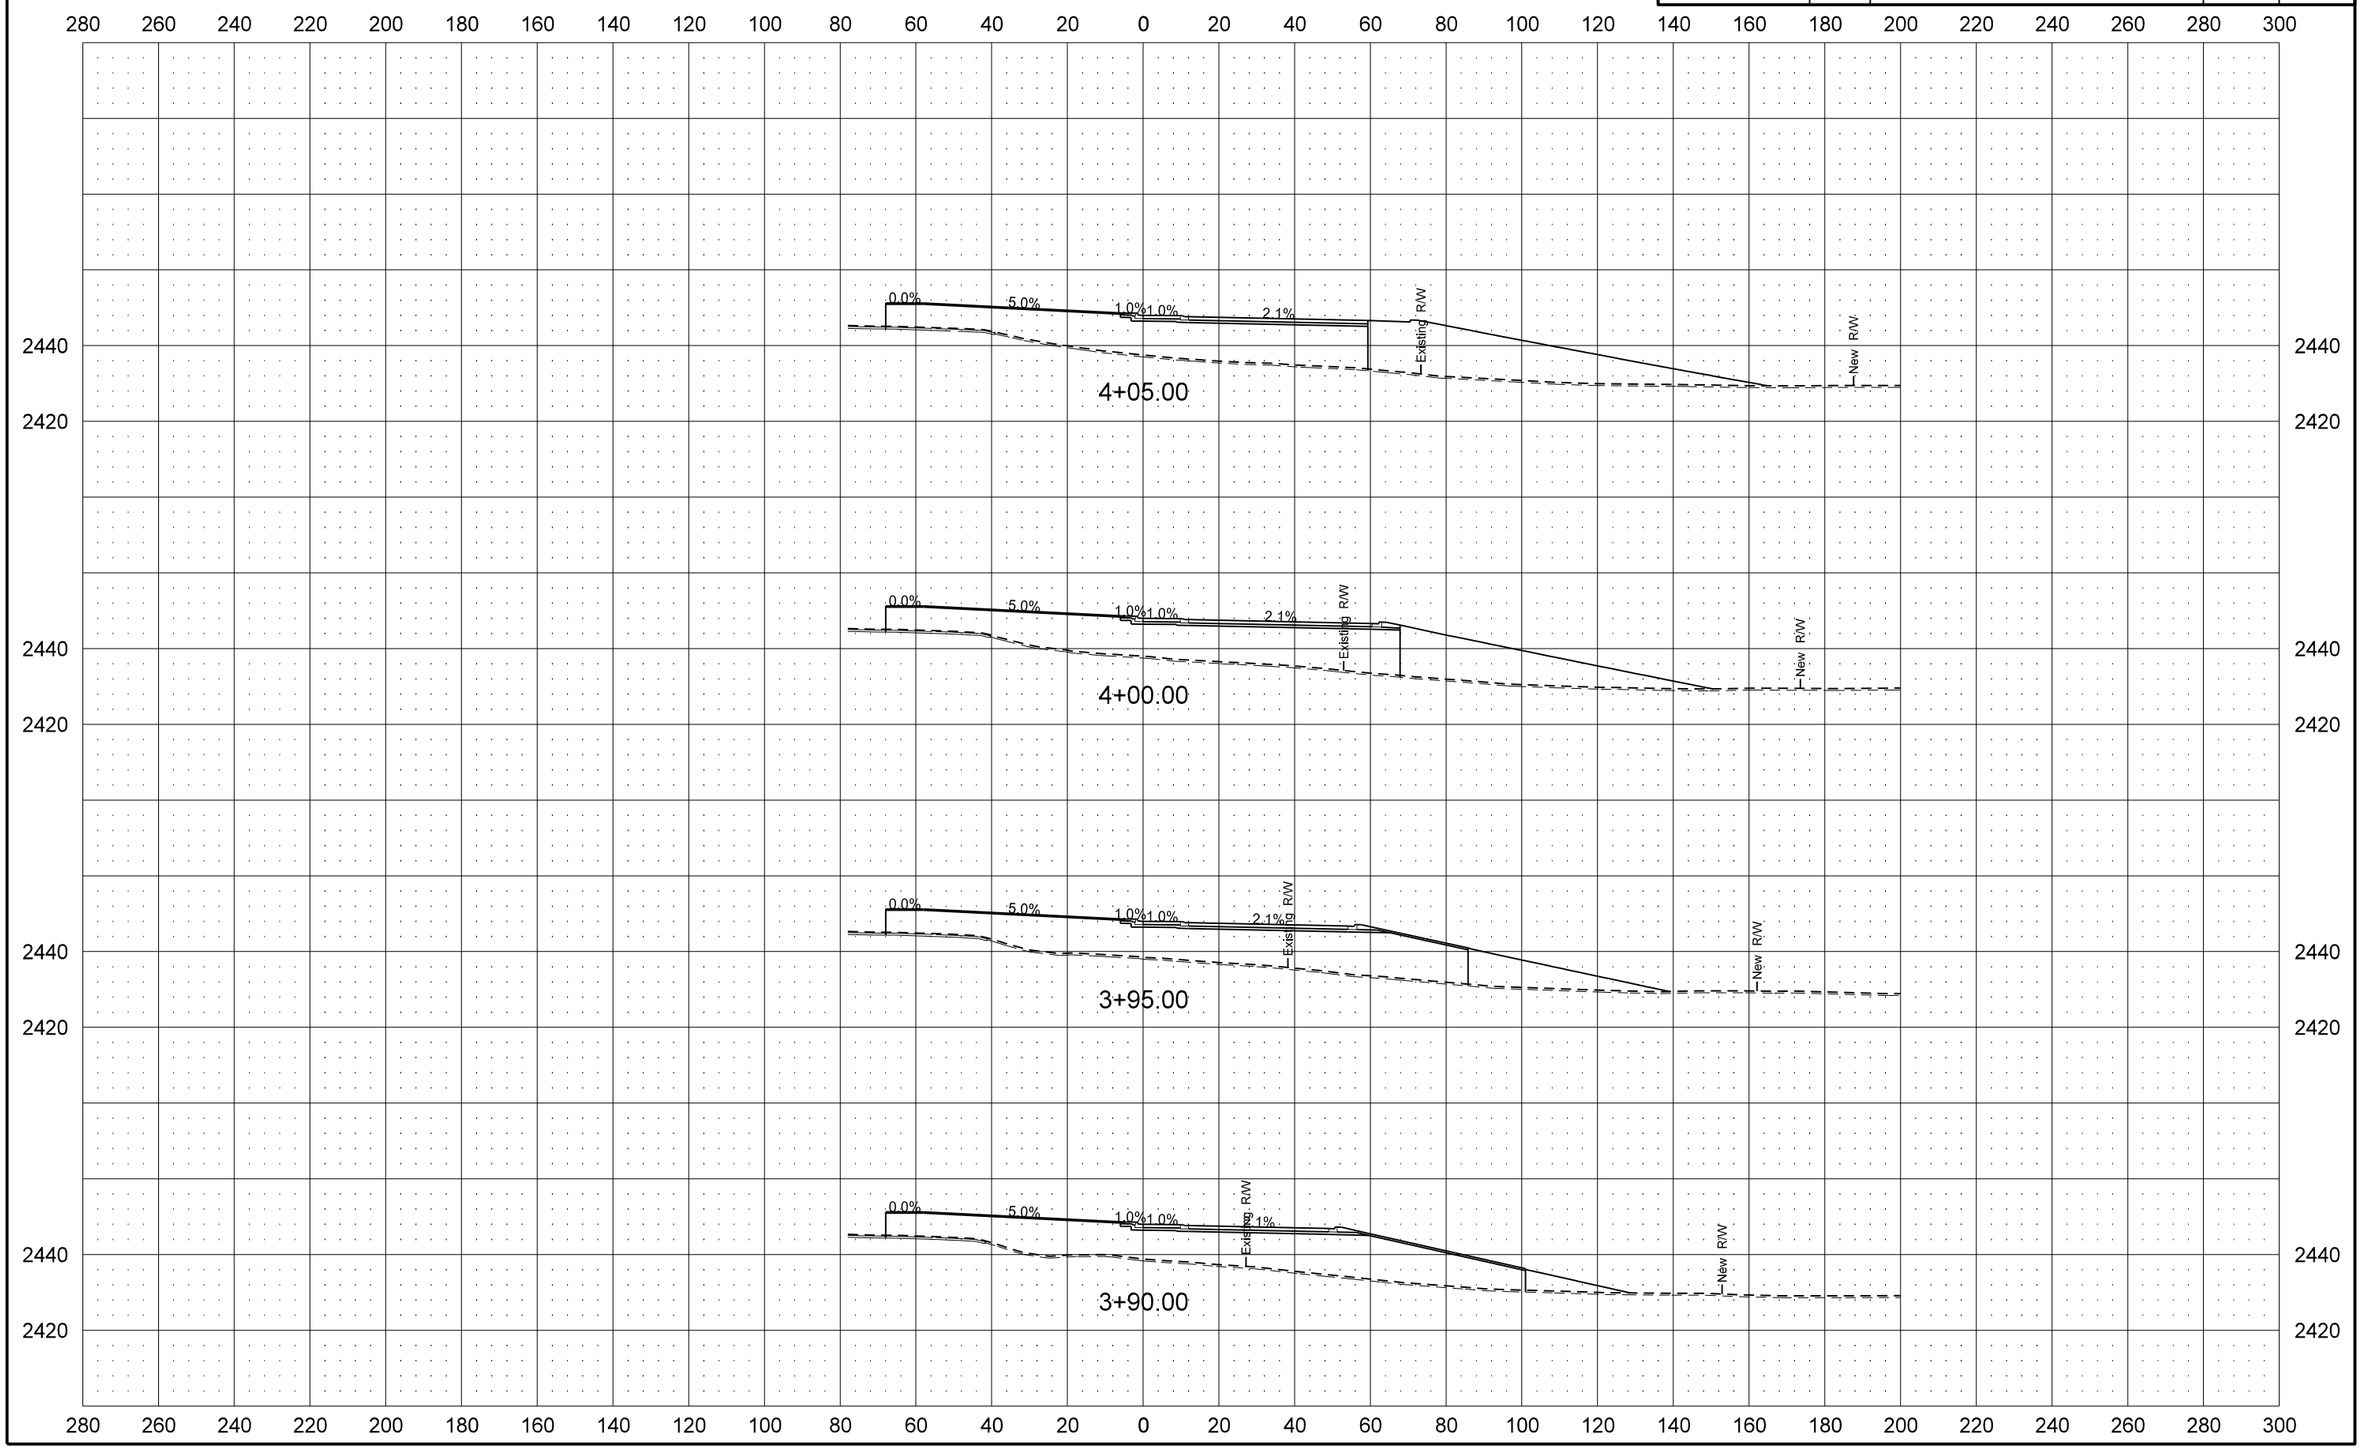

STATE	PROJECT NO.	SECTION NO.	SHEET NO.
ND	SOIB-7-023(027)051	200	81

Roundabout Center

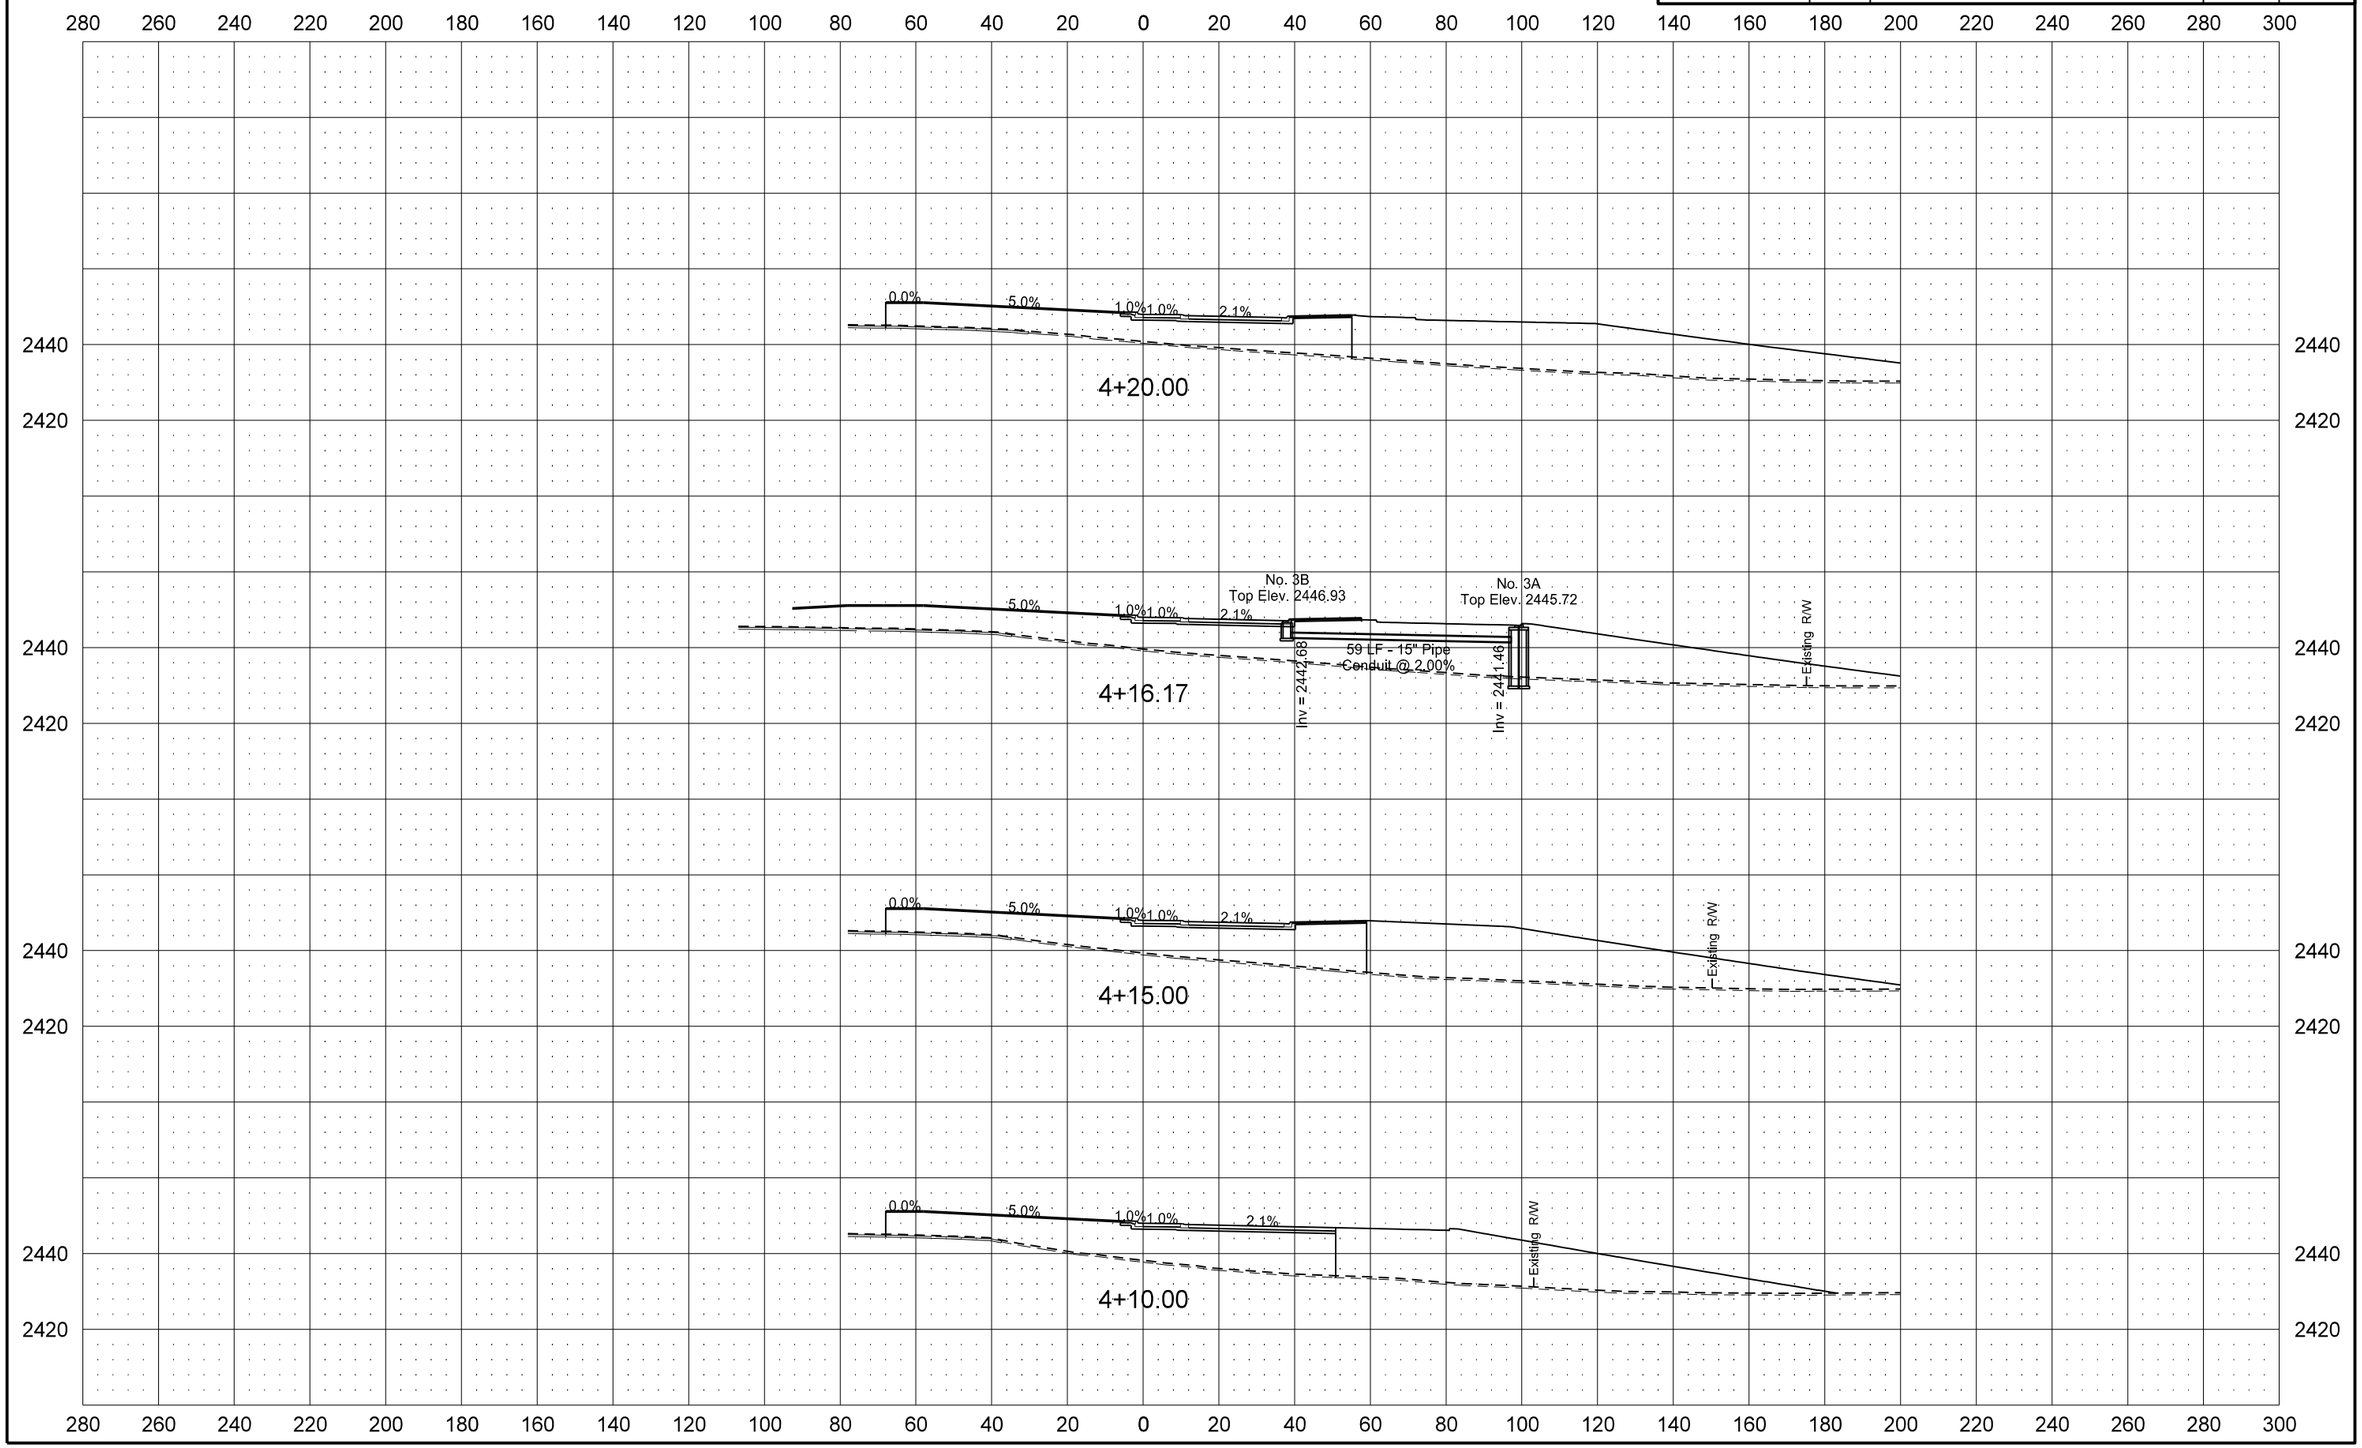

12/1/2015 4:56:48 PM cgillespie I:\Projects\7751\70023027.051\Design\Plan\200XS_007_Roundabout_Center.dgn

STATE	PROJECT NO.	SECTION NO.	SHEET NO.
ND	SOIB-7-023(027)051	200	82

Roundabout Center

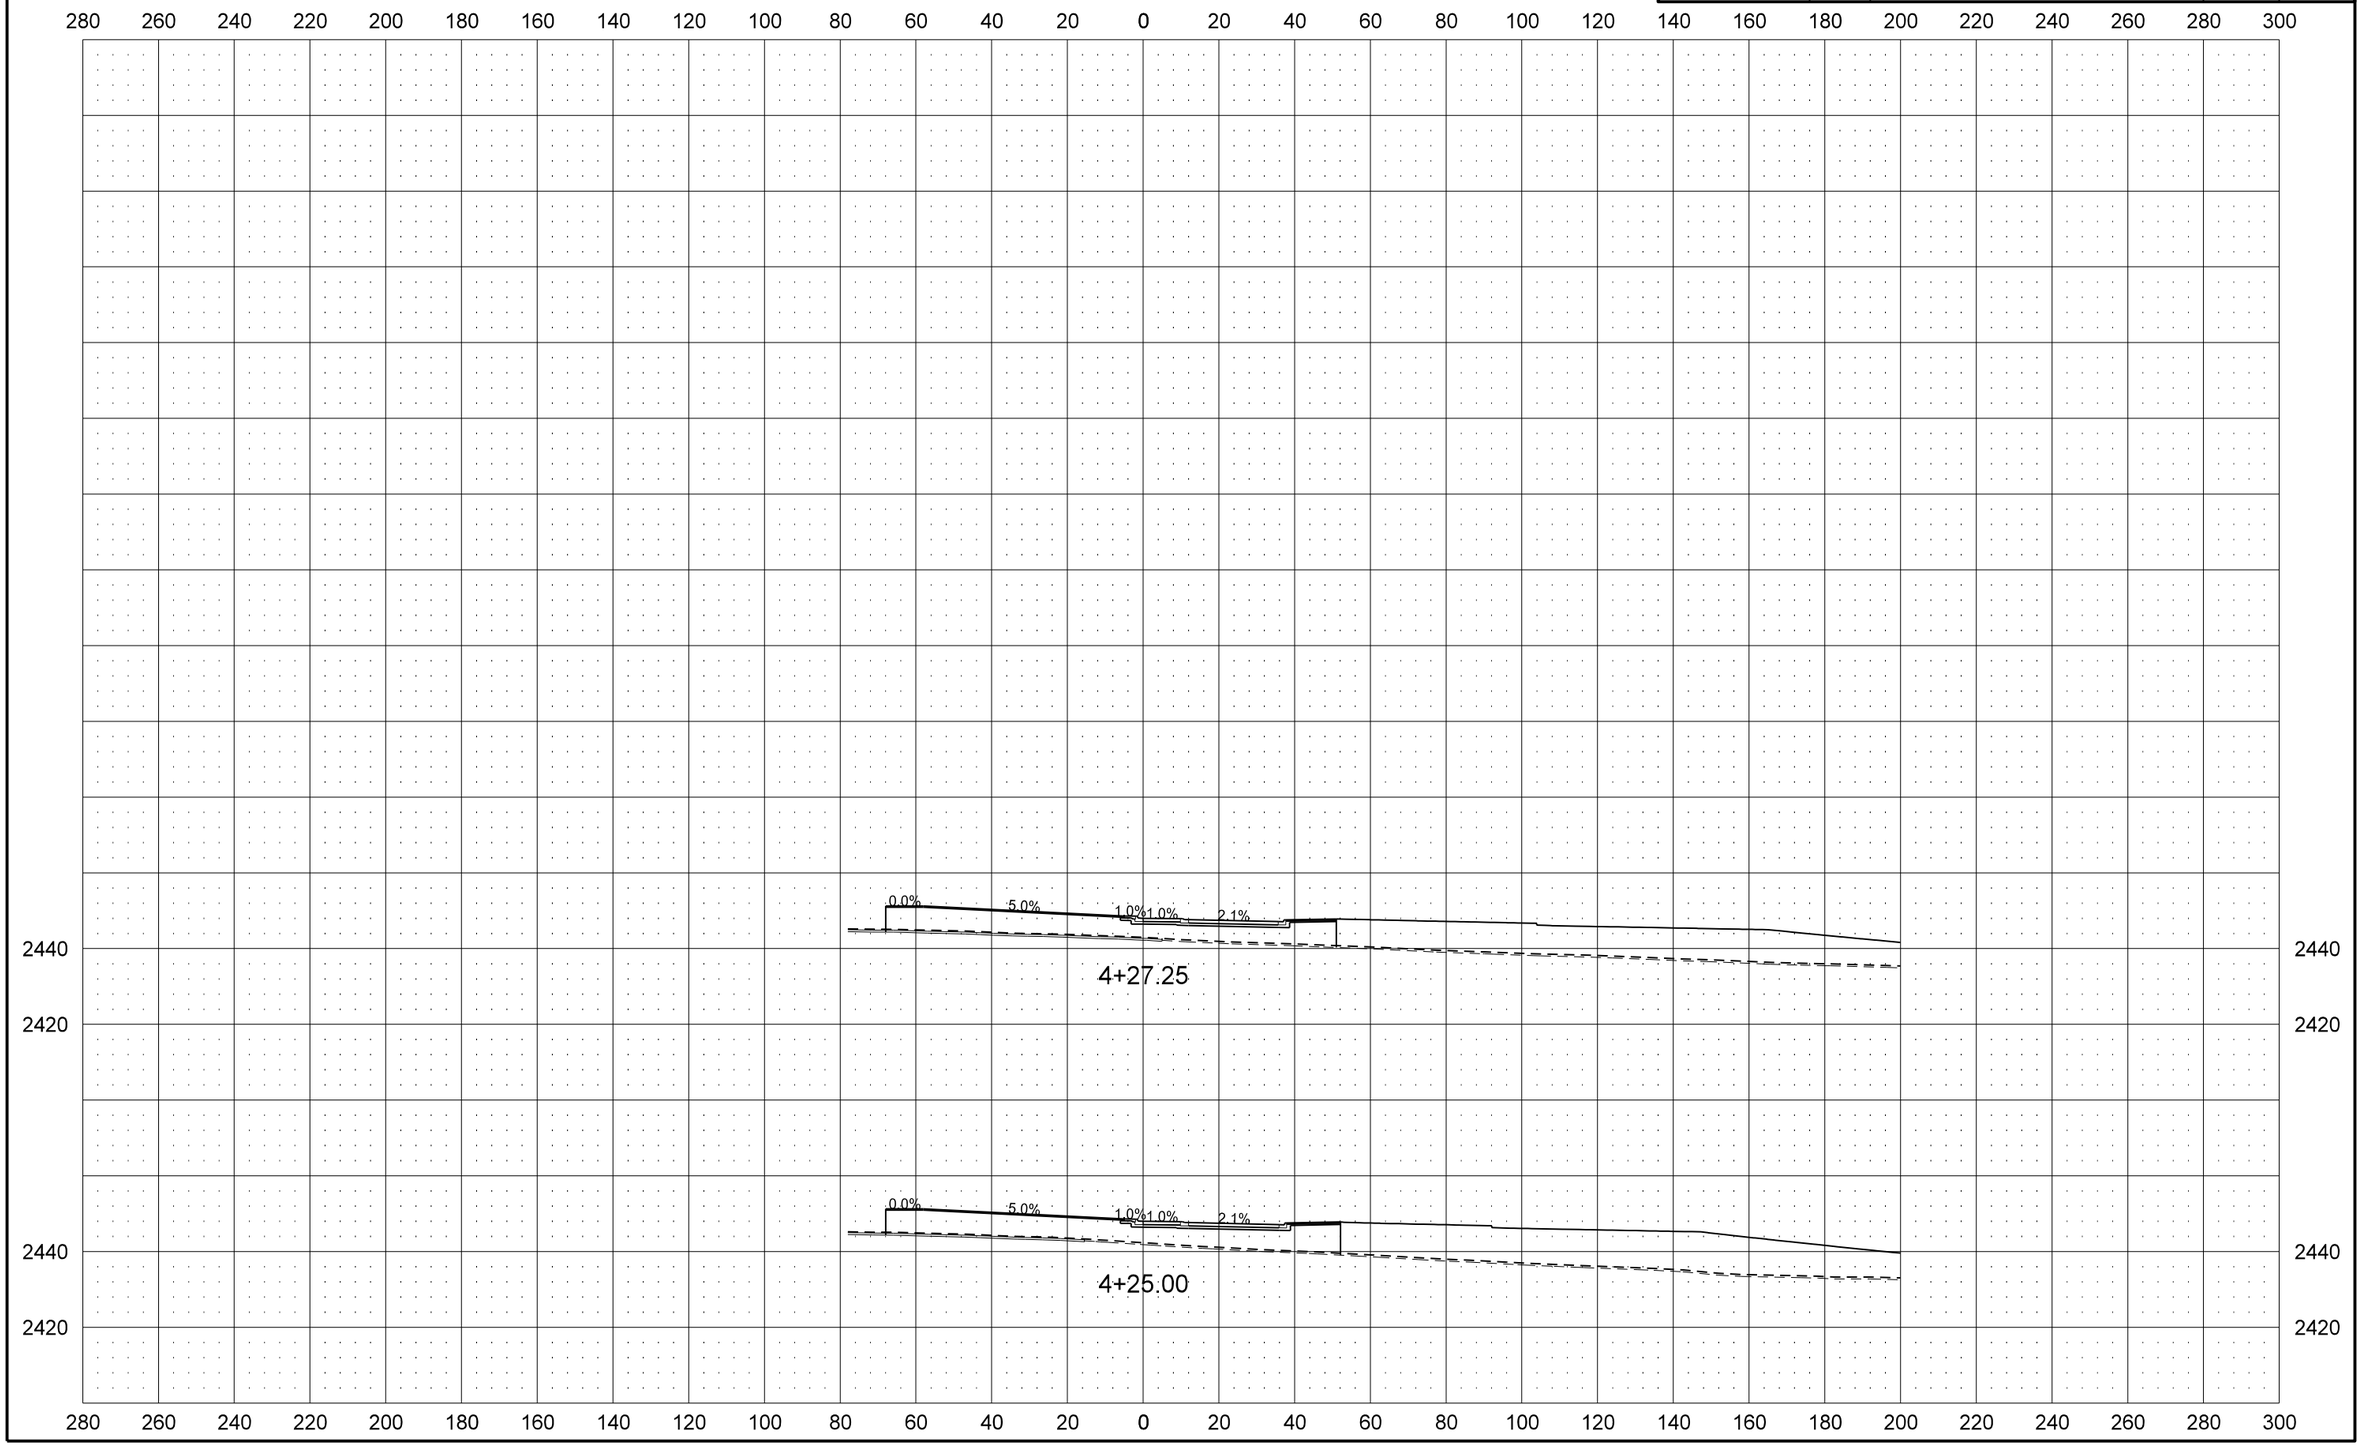

STATE	PROJECT NO.	SECTION NO.	SHEET NO.
ND	SOIB-7-023(027)051	200	83

County Road 55 North Leg

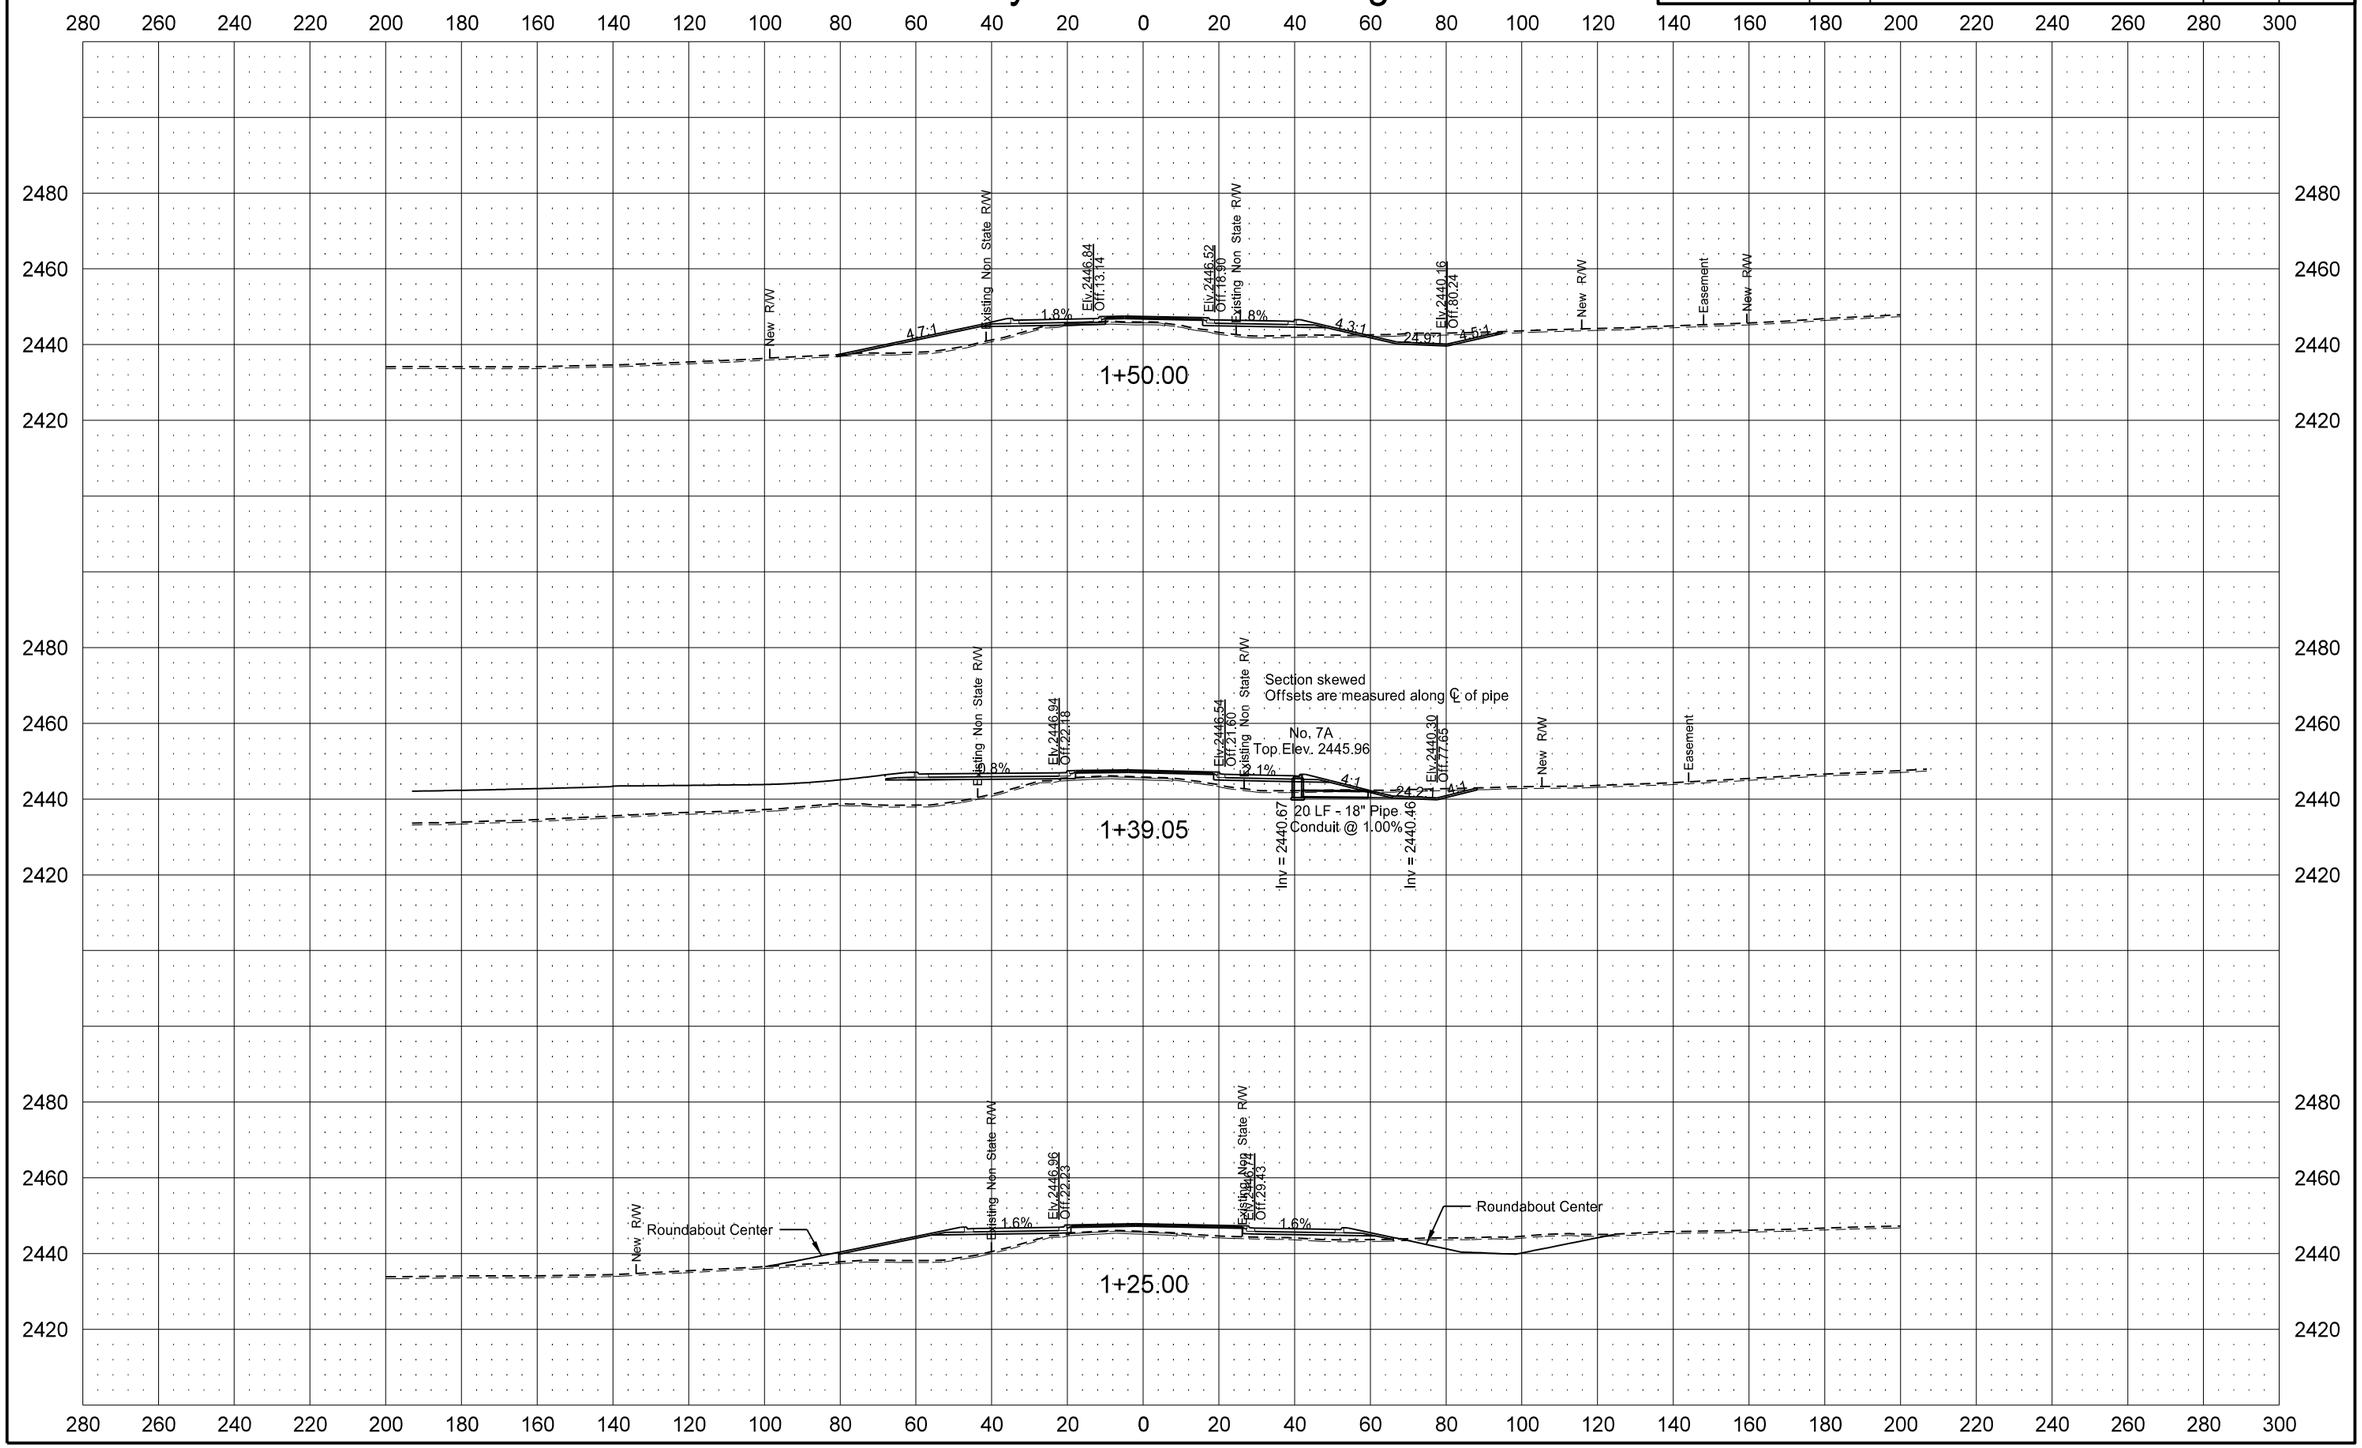

STATE	PROJECT NO.	SECTION NO.	SHEET NO.
ND	SOIB-7-023(027)051	200	84

County Road 55 North Leg

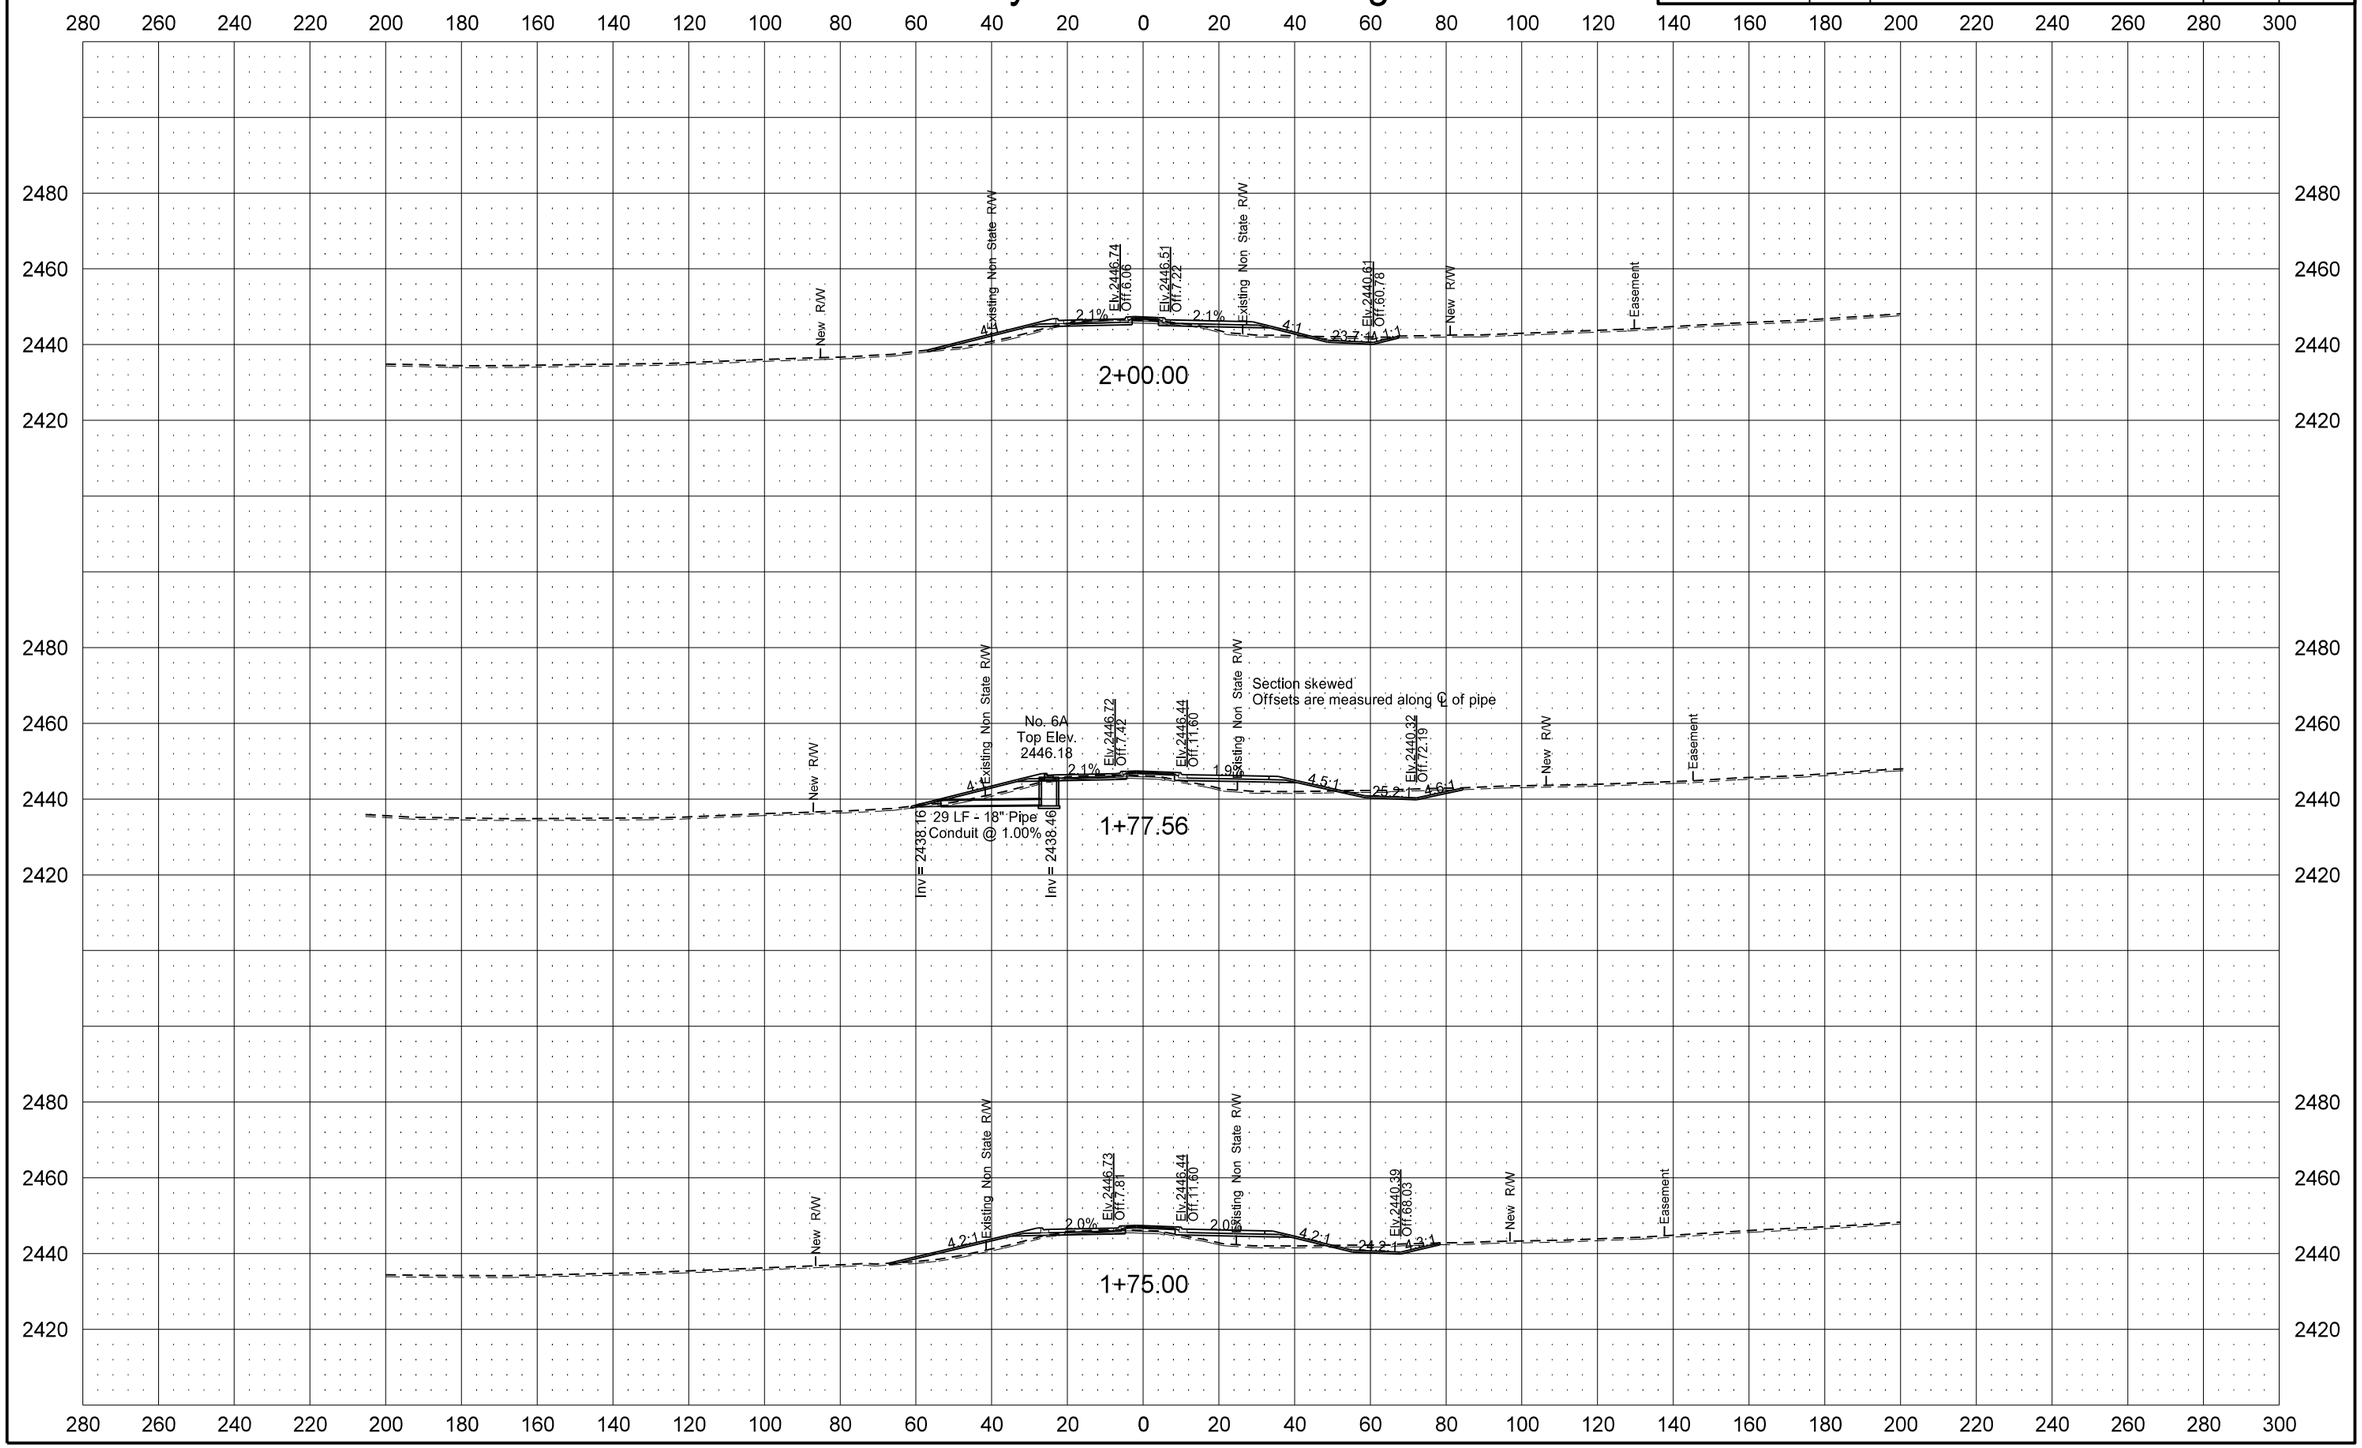

STATE	PROJECT NO.	SECTION NO.	SHEET NO.
ND	SOIB-7-023(027)051	200	85

County Road 55 North Leg

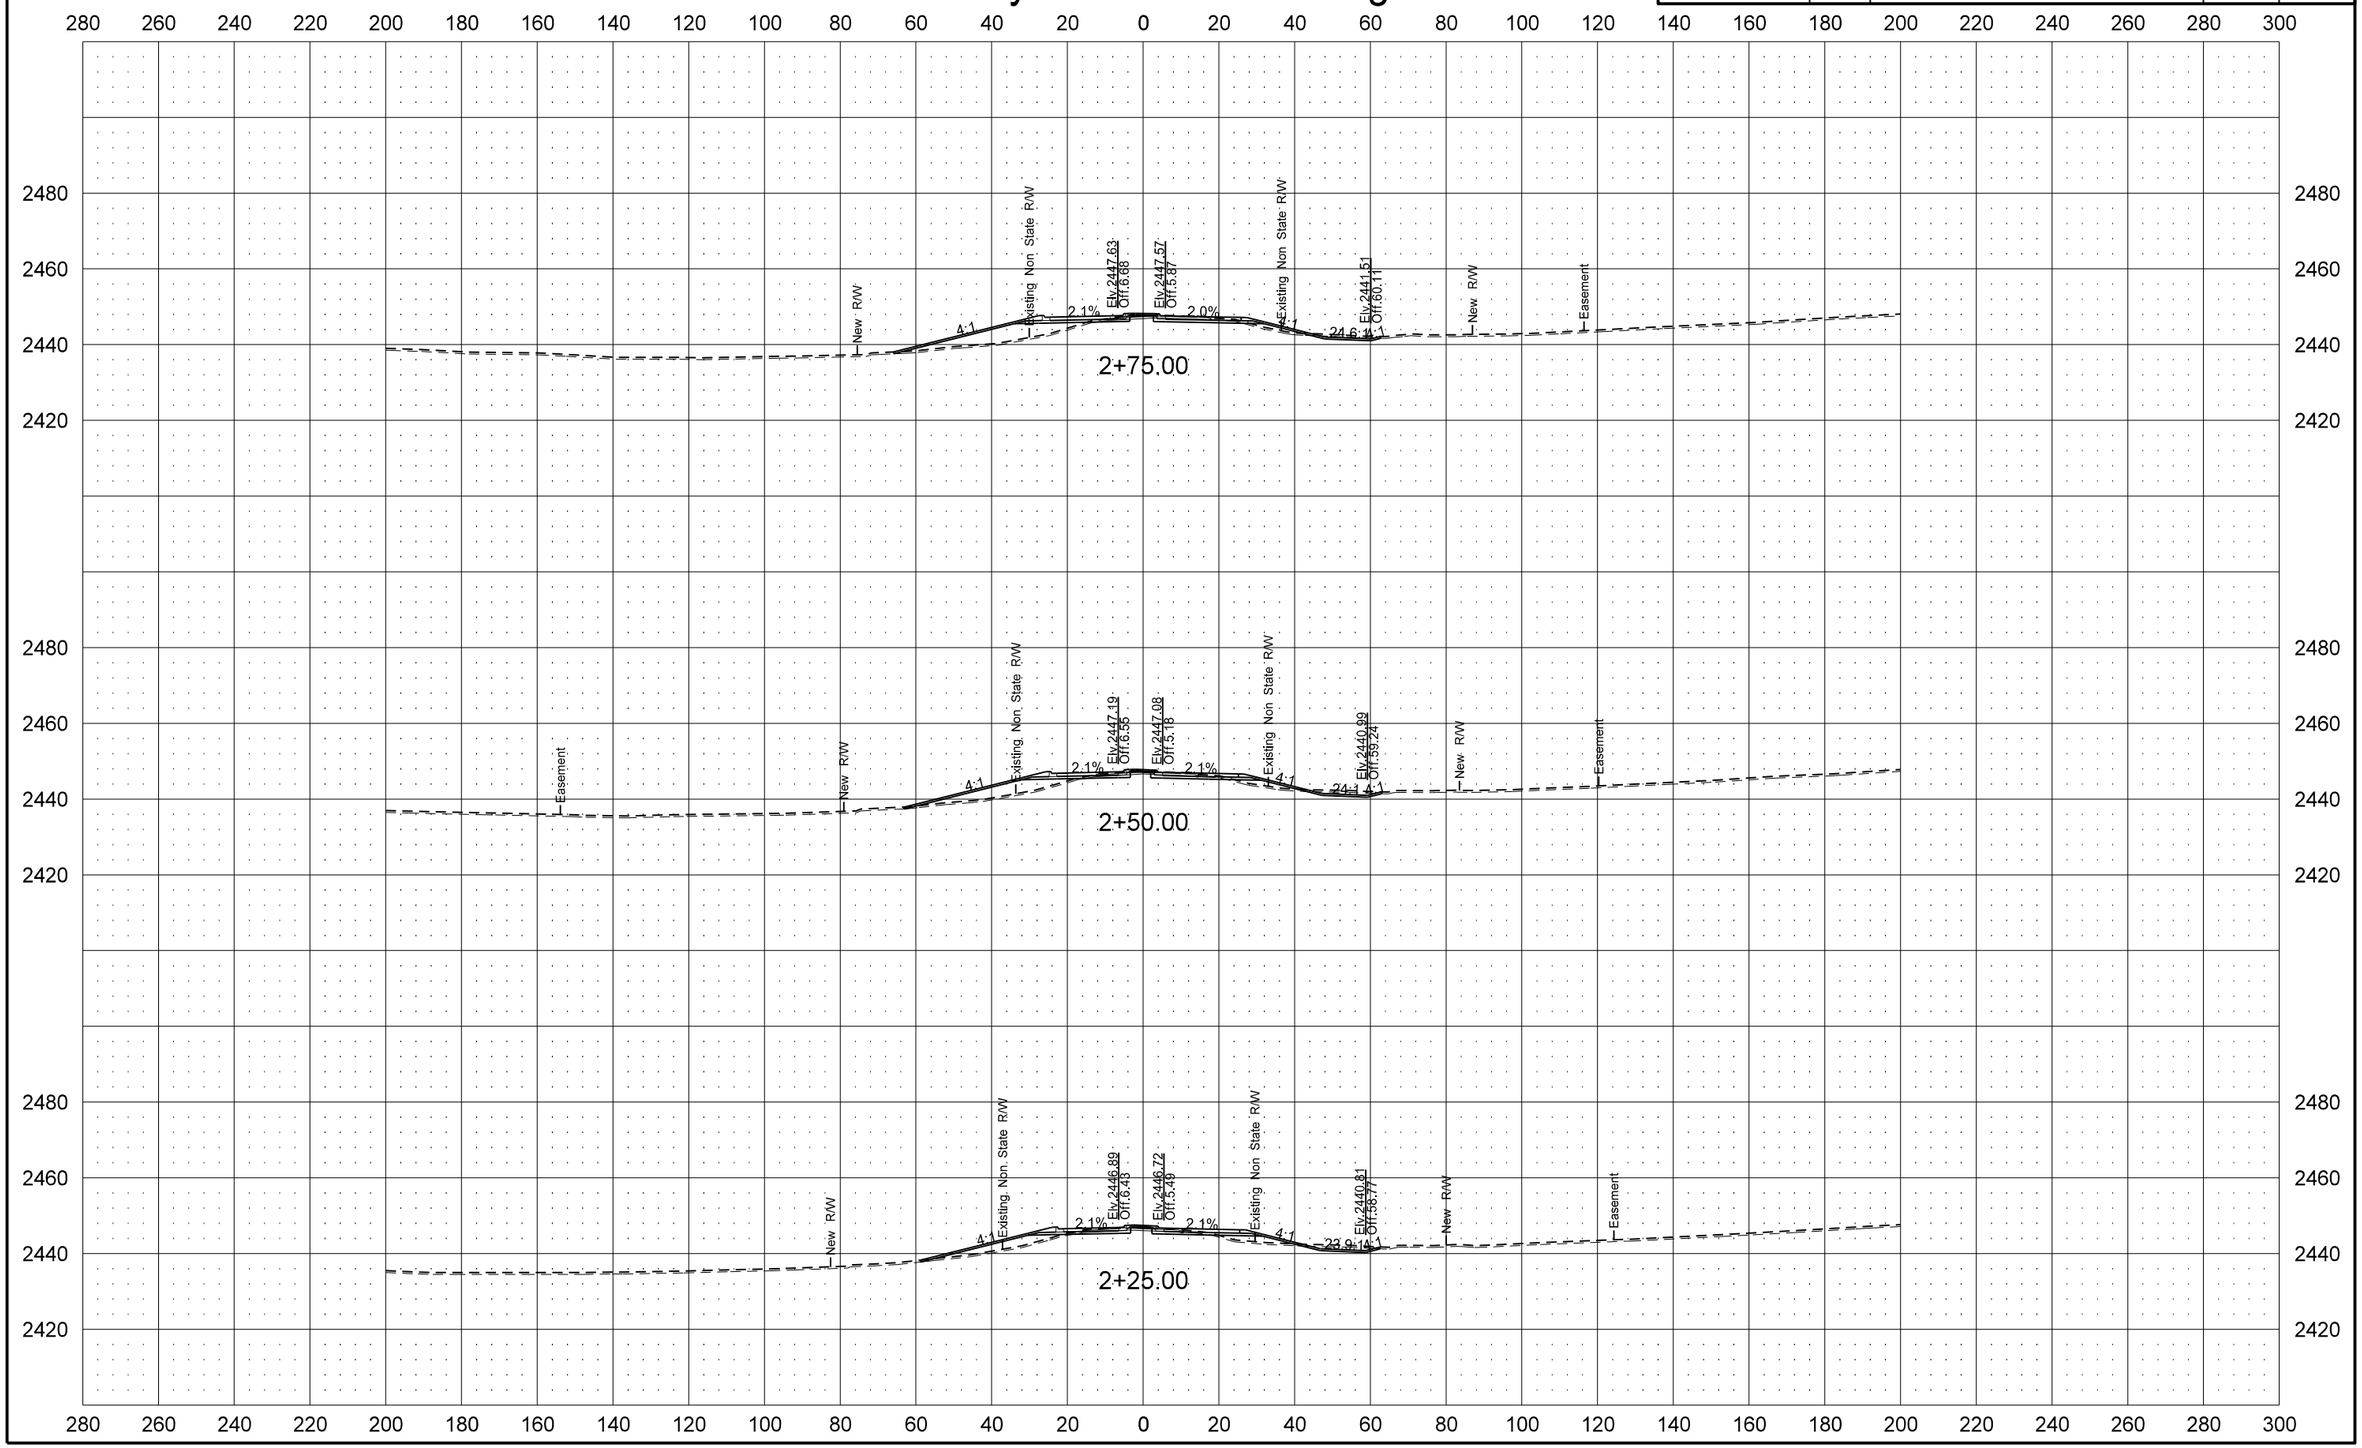

12/1/2015 4:57:01 PM cgillespie I:\Projects\7751\70023027.051\Design\Plan\200XS_008_NORTHLEG.dgn

STATE	PROJECT NO.	SECTION NO.	SHEET NO.
ND	SOIB-7-023(027)051	200	86

County Road 55 North Leg

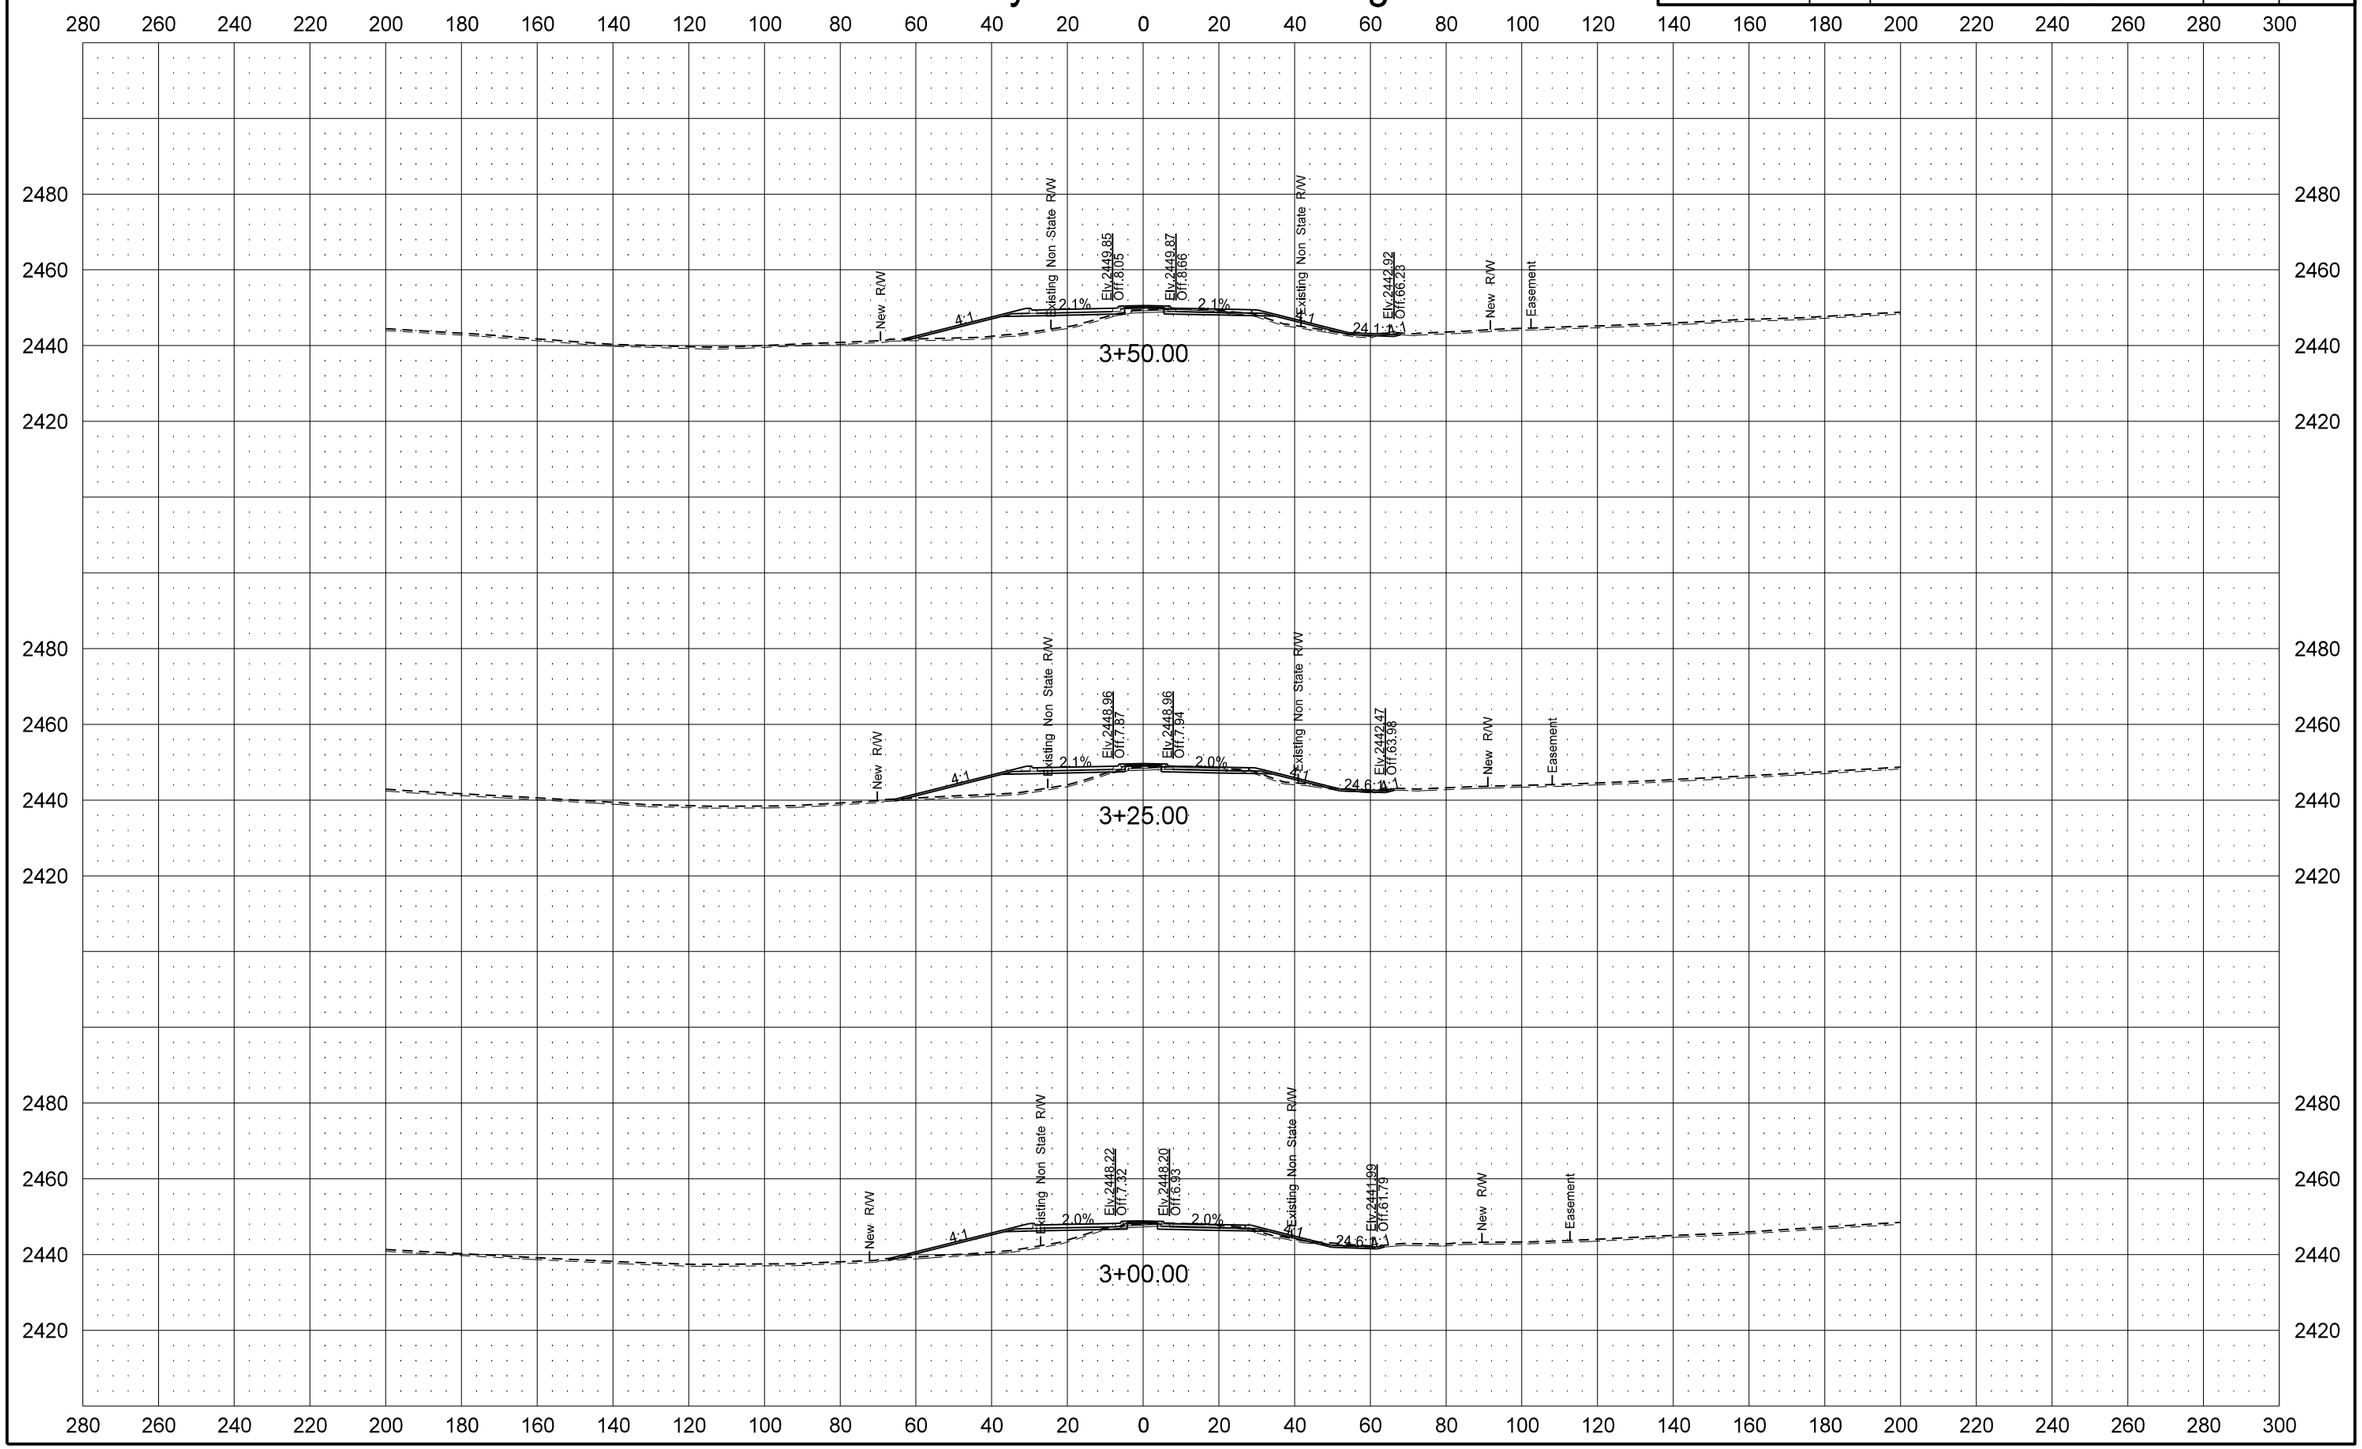

STATE	PROJECT NO.	SECTION NO.	SHEET NO.
ND	SOIB-7-023(027)051	200	87

County Road 55 North Leg

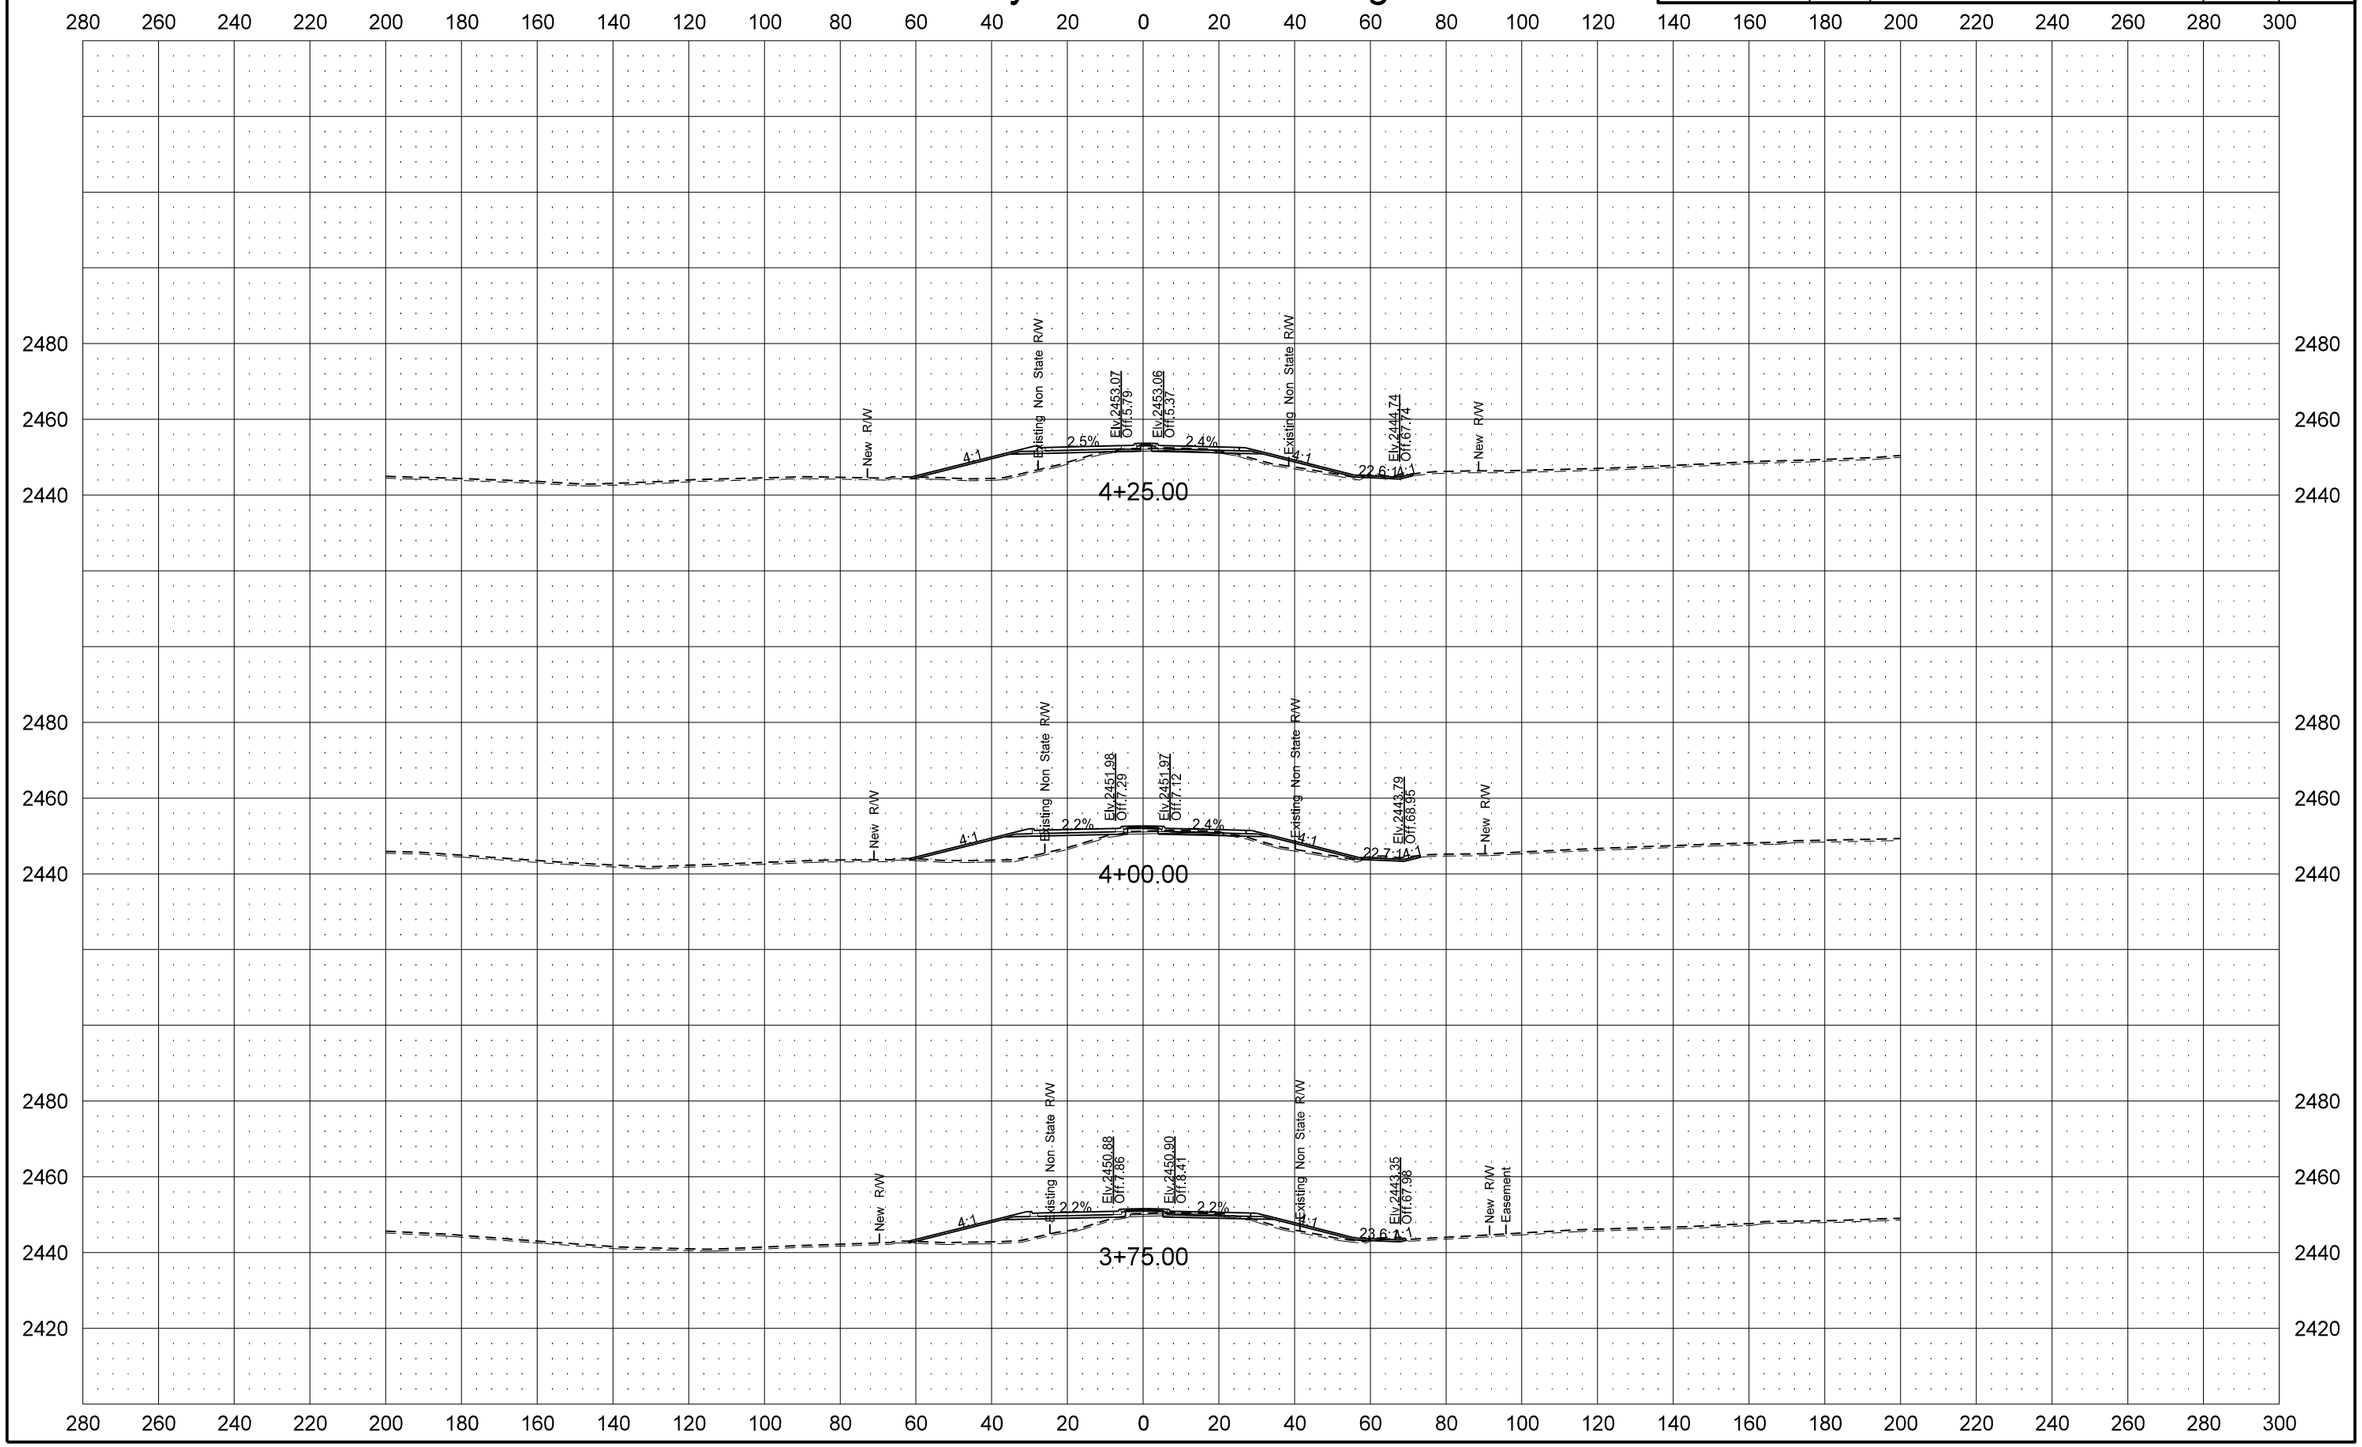

STATE	PROJECT NO.	SECTION NO.	SHEET NO.
ND	SOIB-7-023(027)051	200	88

County Road 55 North Leg

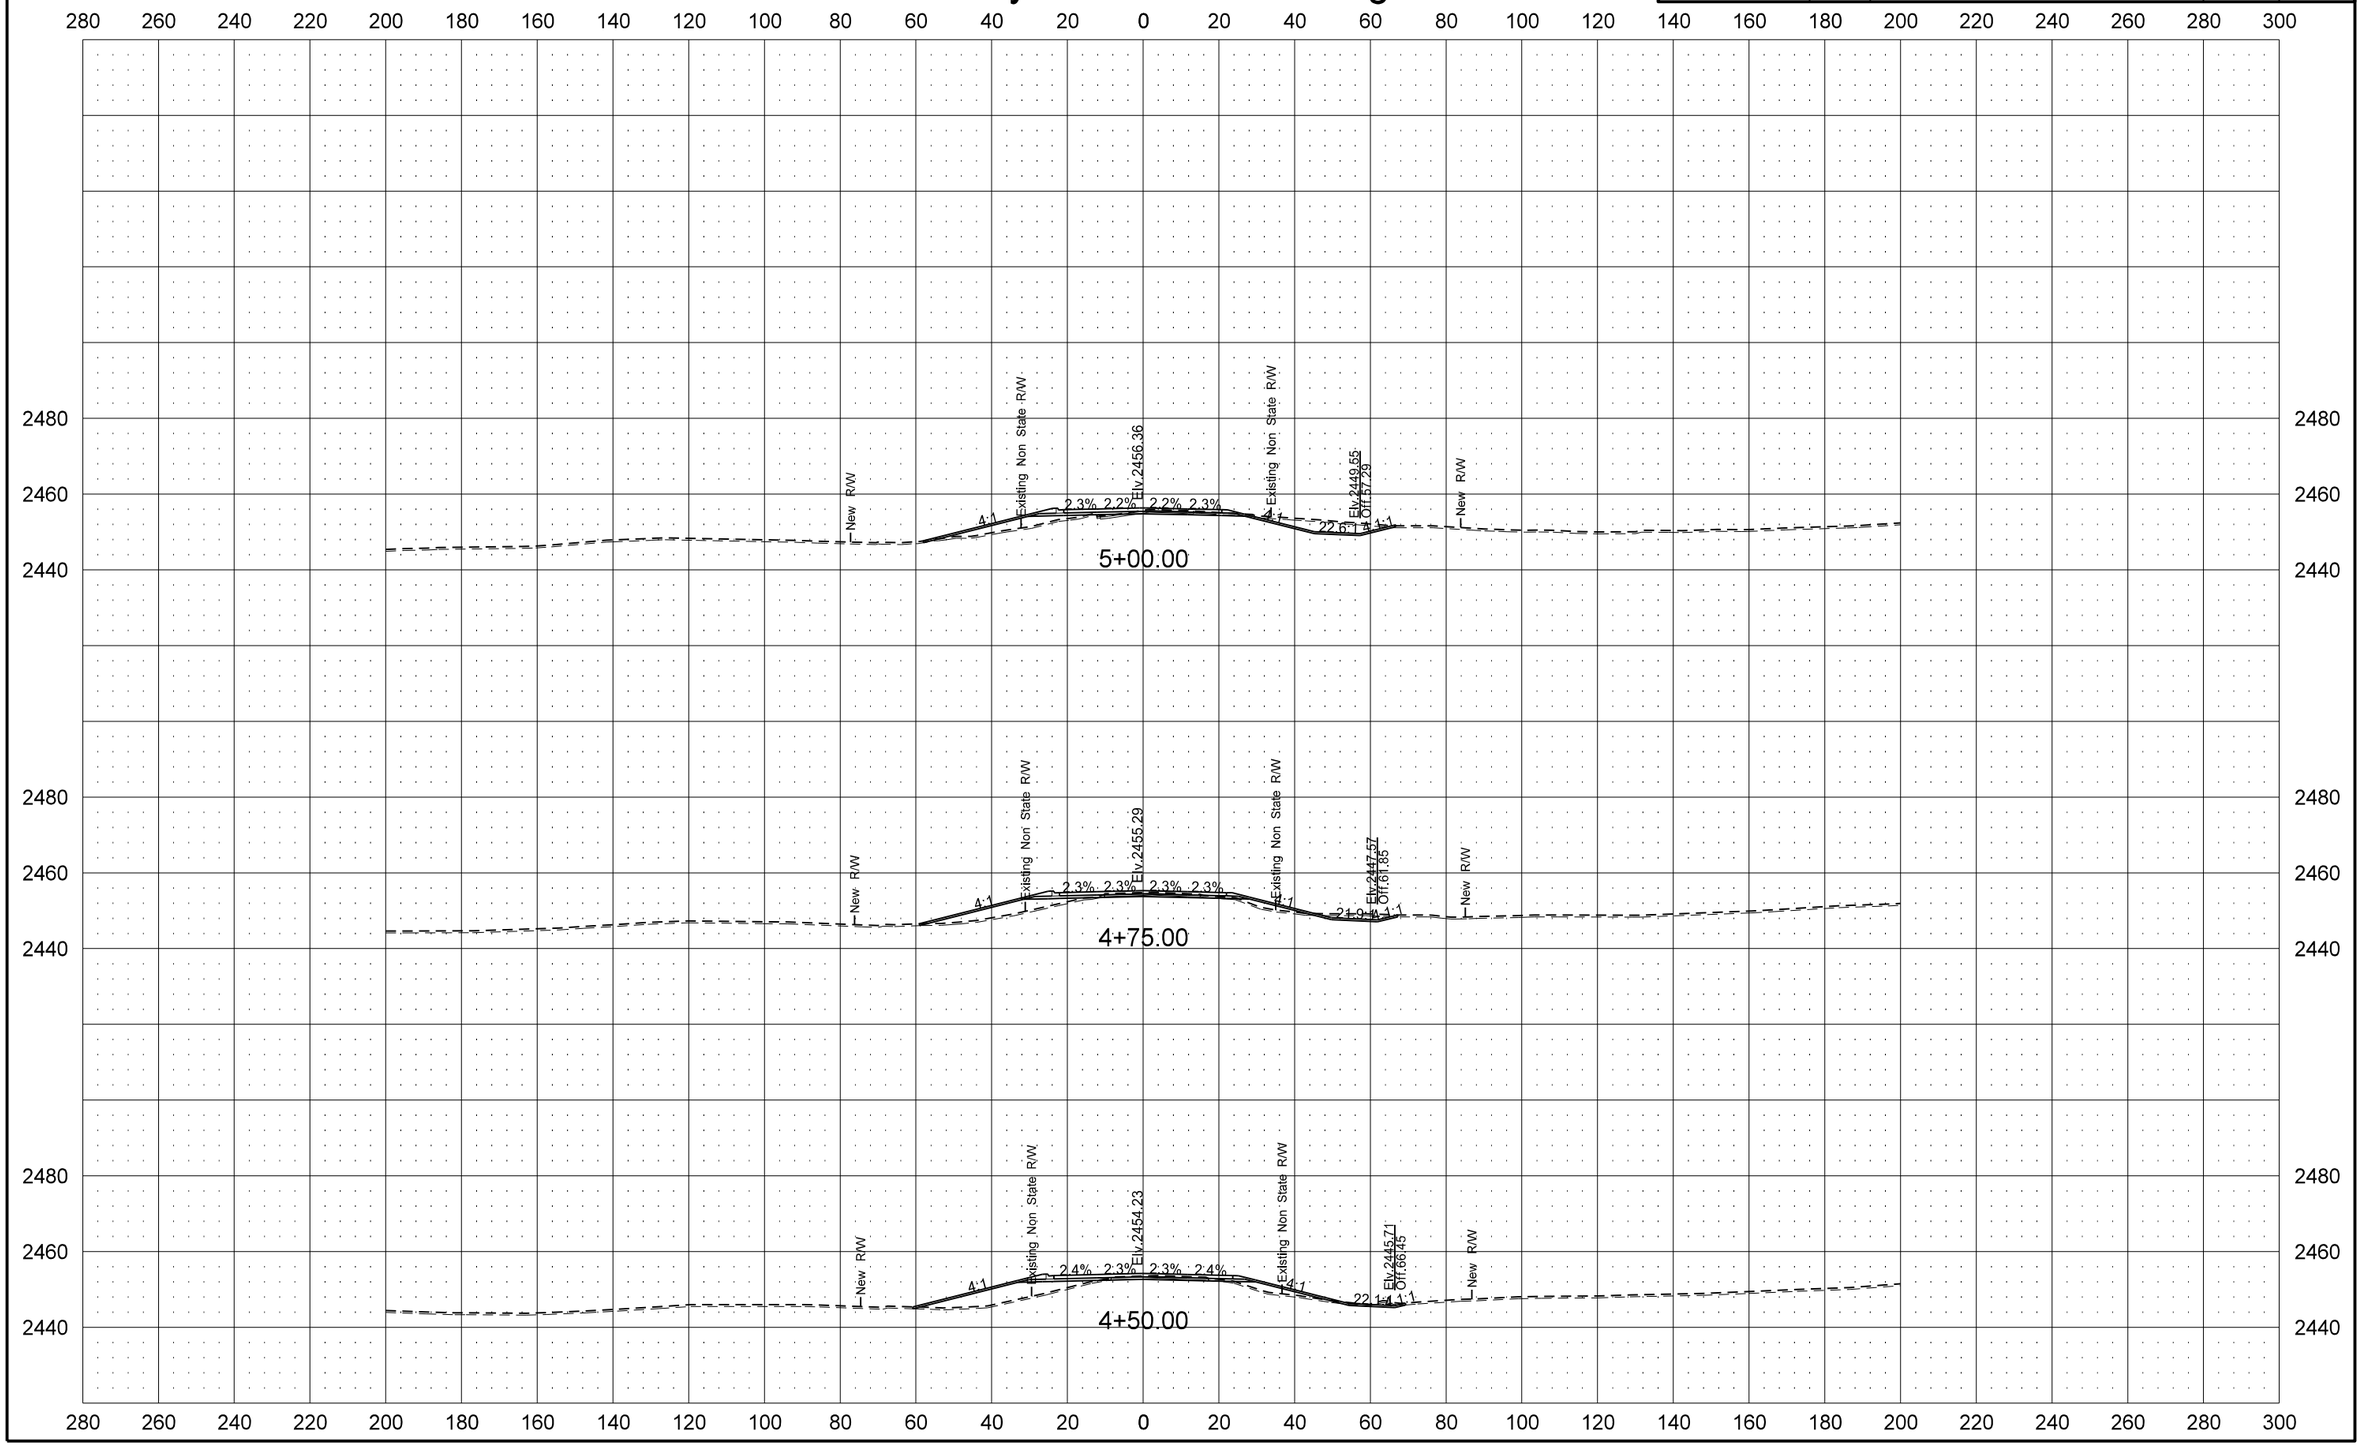

STATE	PROJECT NO.	SECTION NO.	SHEET NO.
ND	SOIB-7-023(027)051	200	89

County Road 55 North Leg

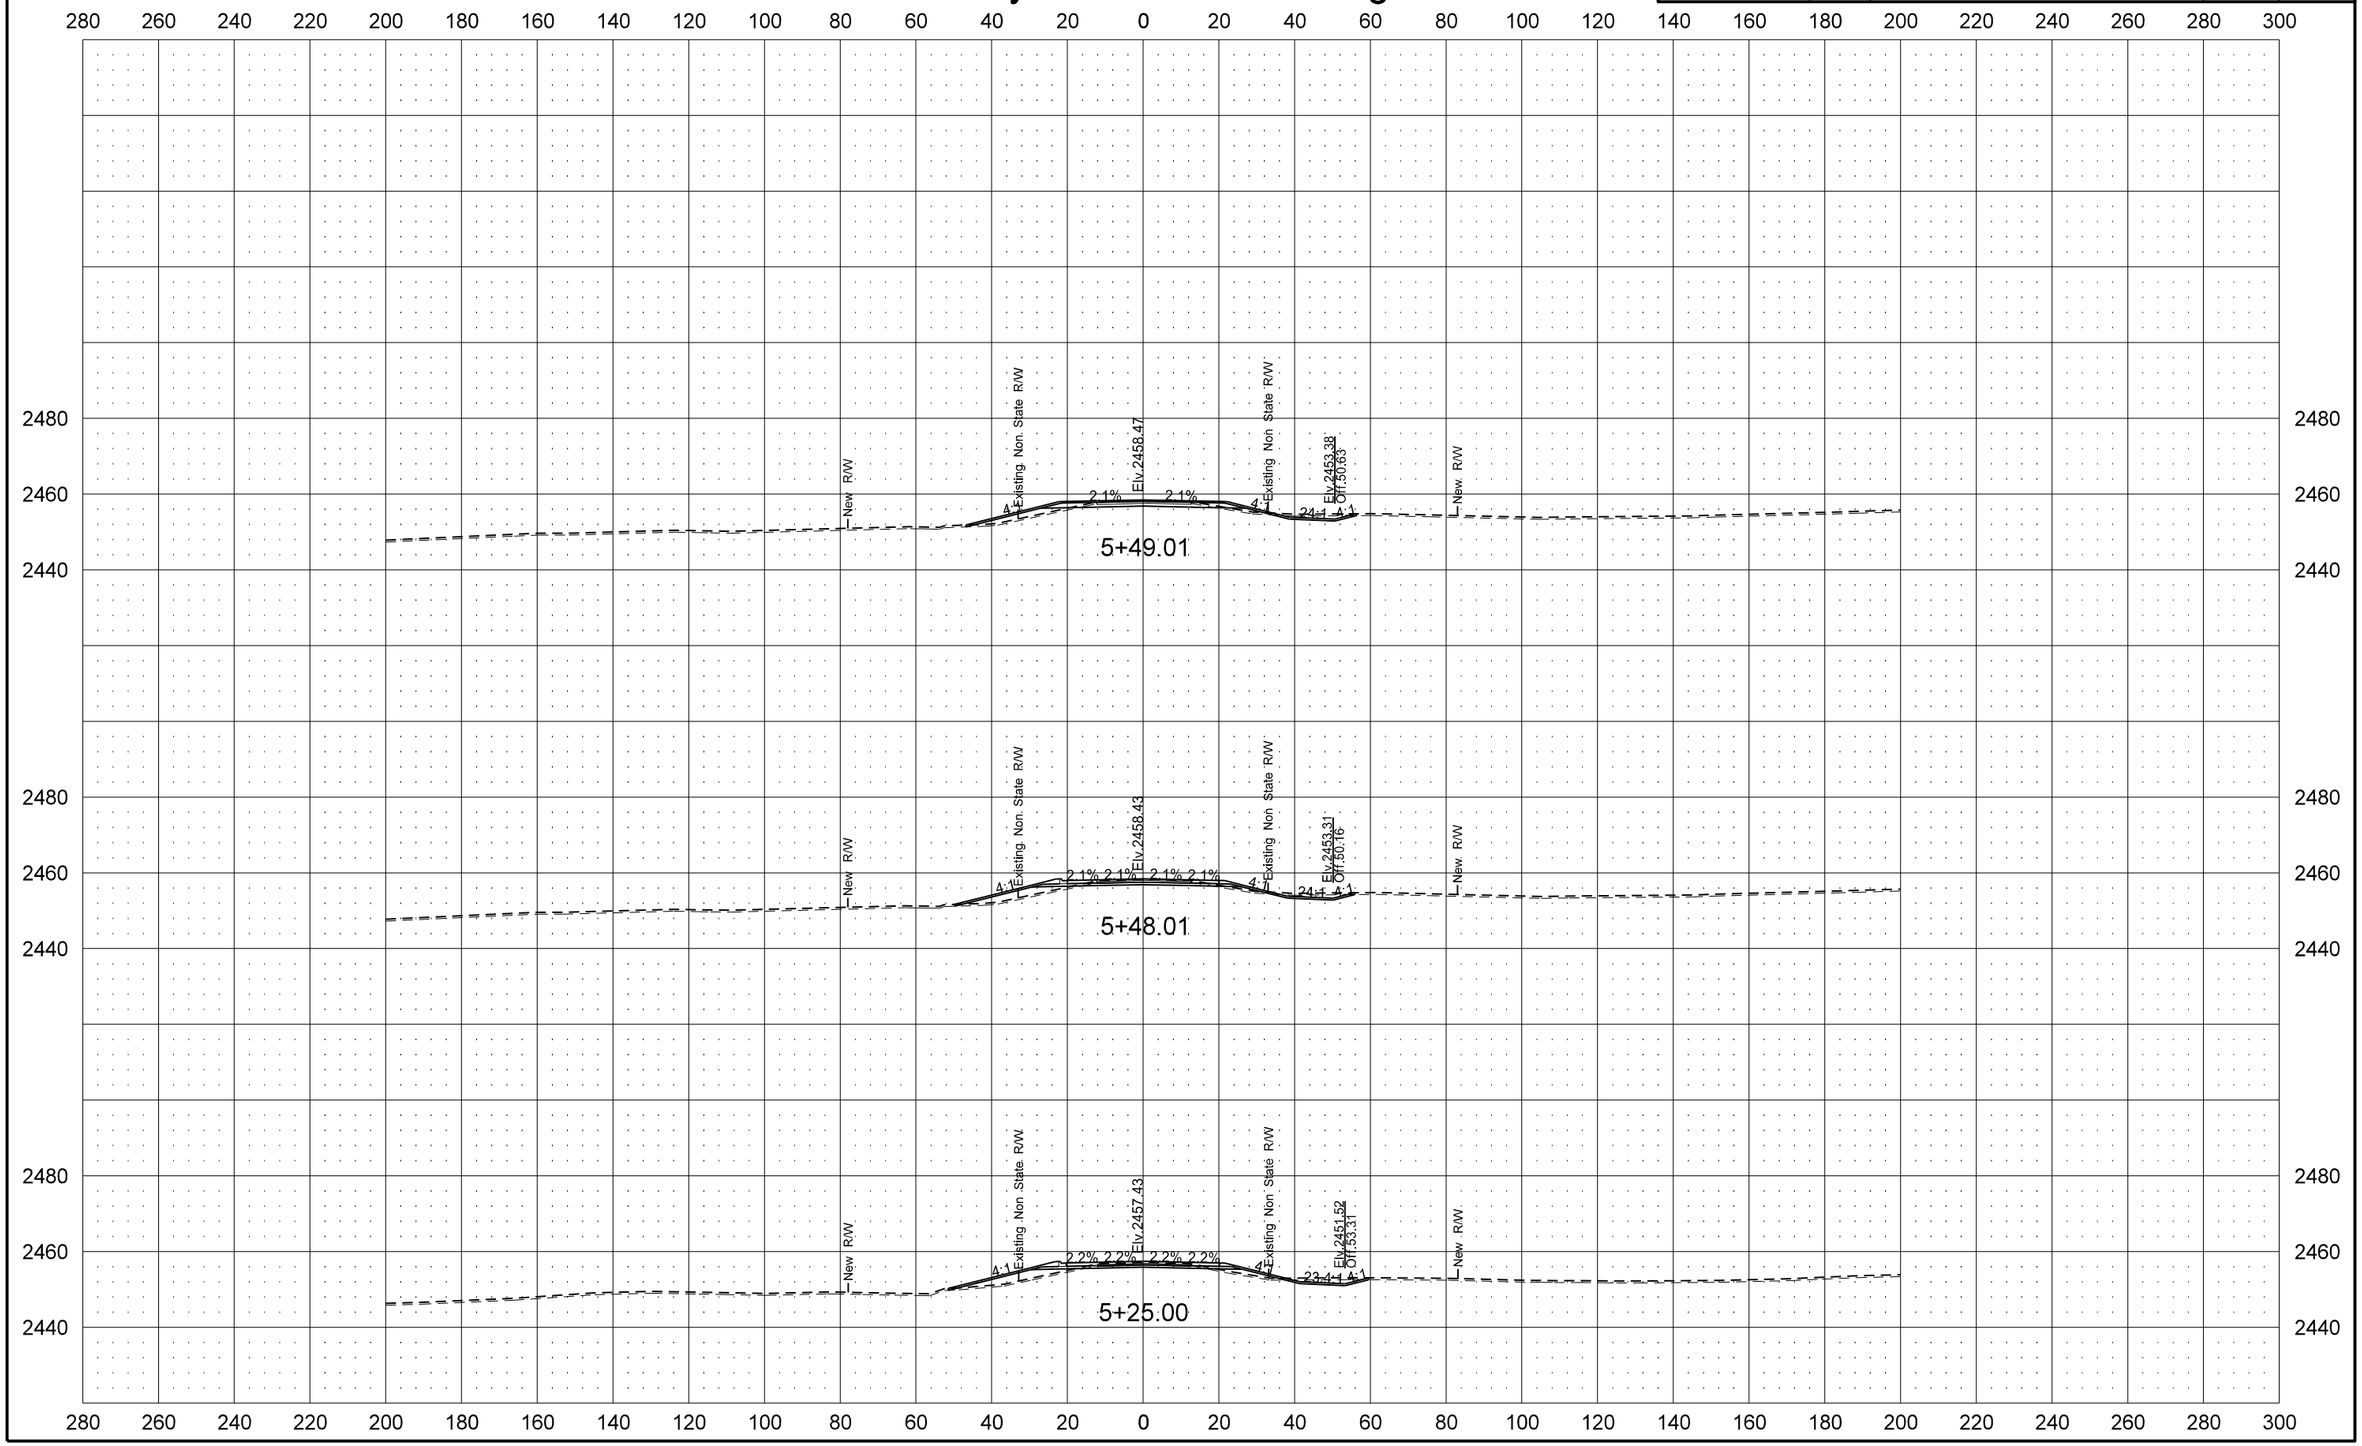

12/1/2015 4:57:04 PM cgillespie I:\Projects\7751\70023027.051\Design\Plan\200XS_008_NORTHLEG.dgn

STATE	PROJECT NO.	SECTION NO.	SHEET NO.
ND	SOIB-7-023(027)051	200	90

County Road 55 North Leg

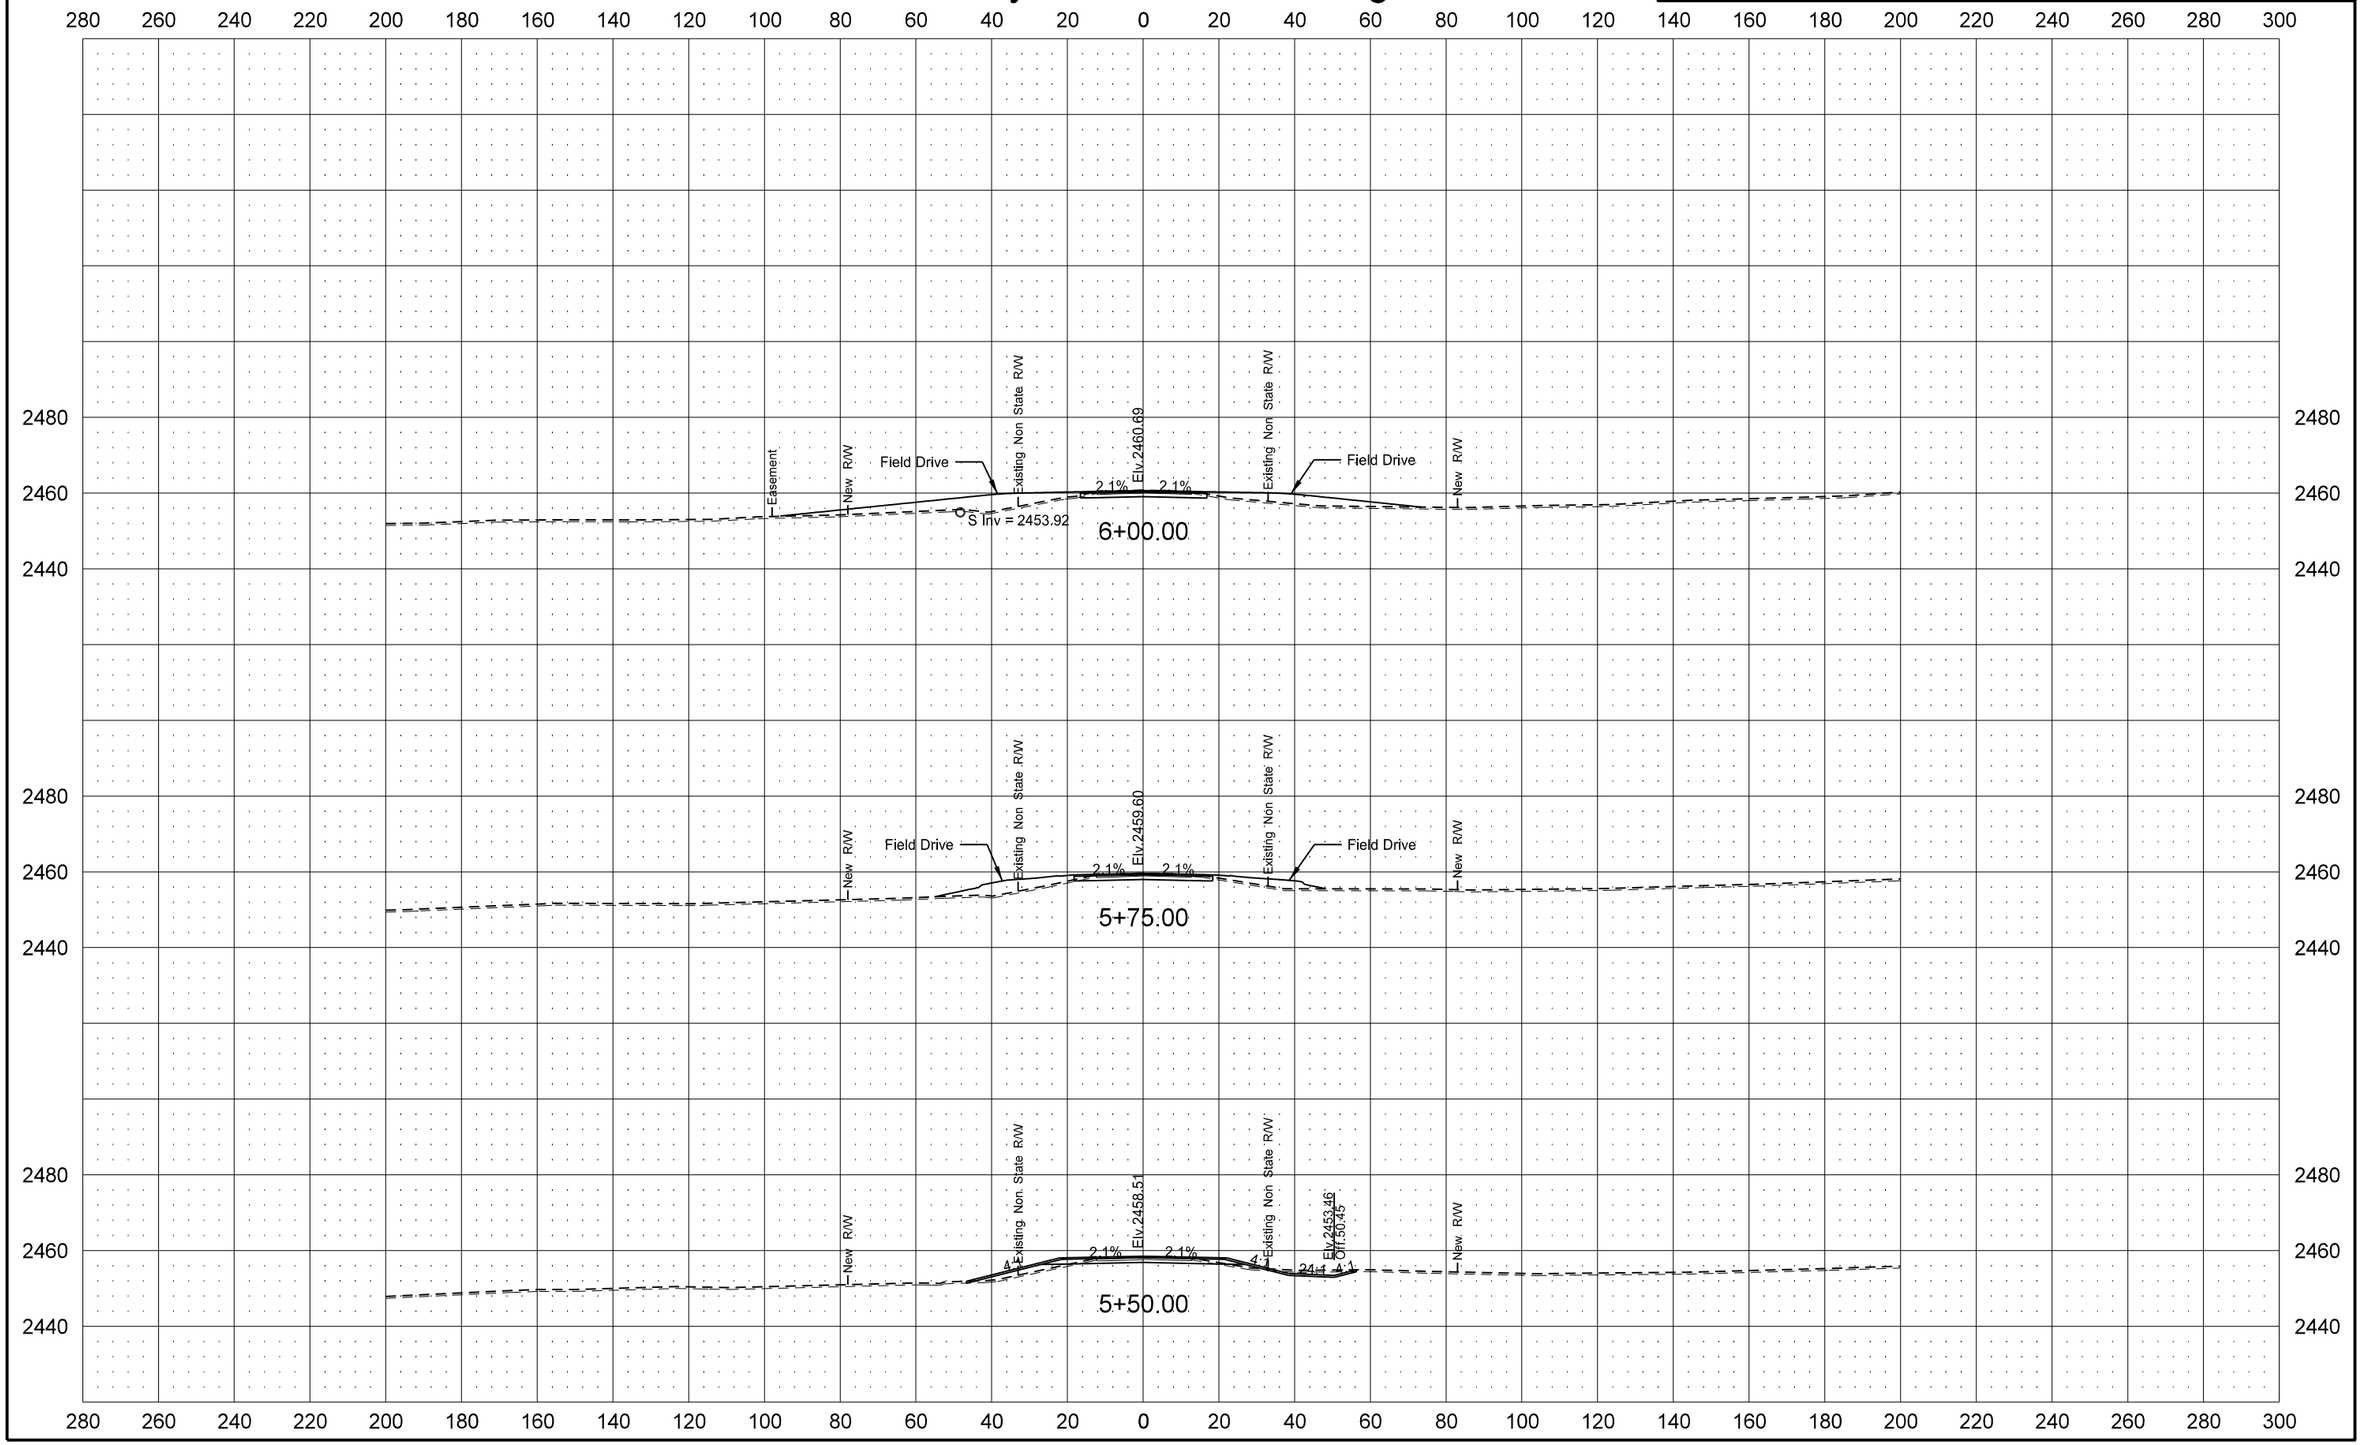

STATE	PROJECT NO.	SECTION NO.	SHEET NO.
ND	SOIB-7-023(027)051	200	91

County Road 55 North Leg

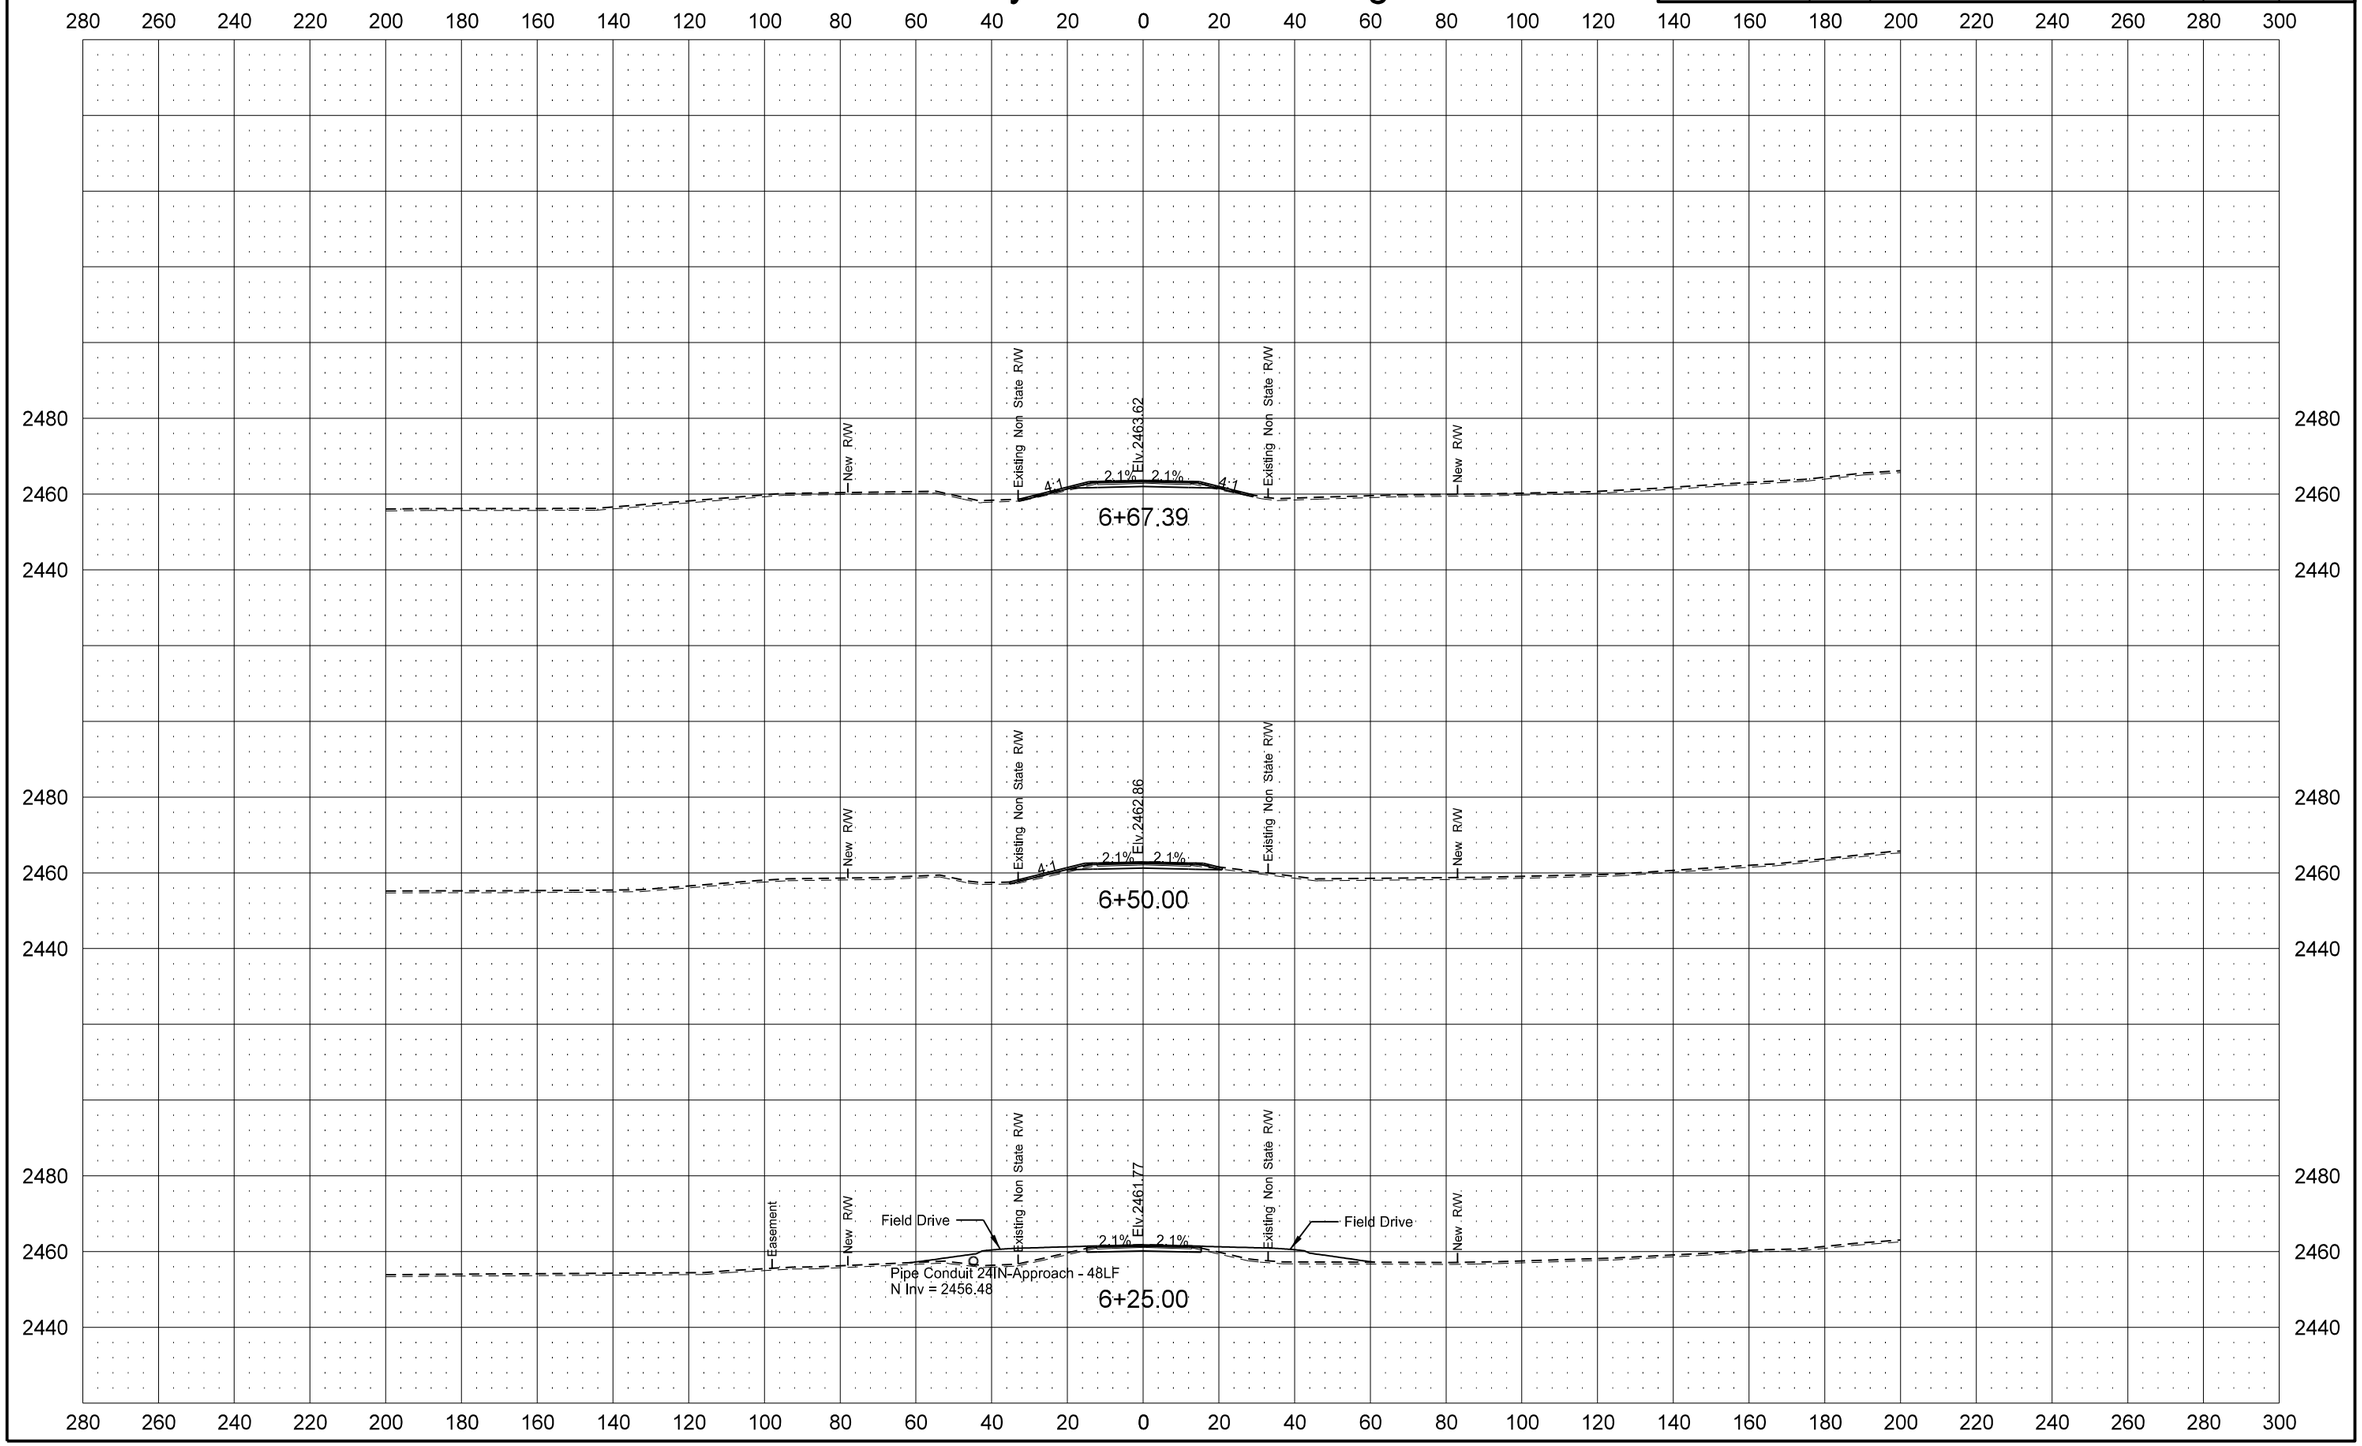

STATE	PROJECT NO.	SECTION NO.	SHEET NO.
ND	SOIB-7-023(027)051	200	92

Field Drive 6+08 LT North Leg

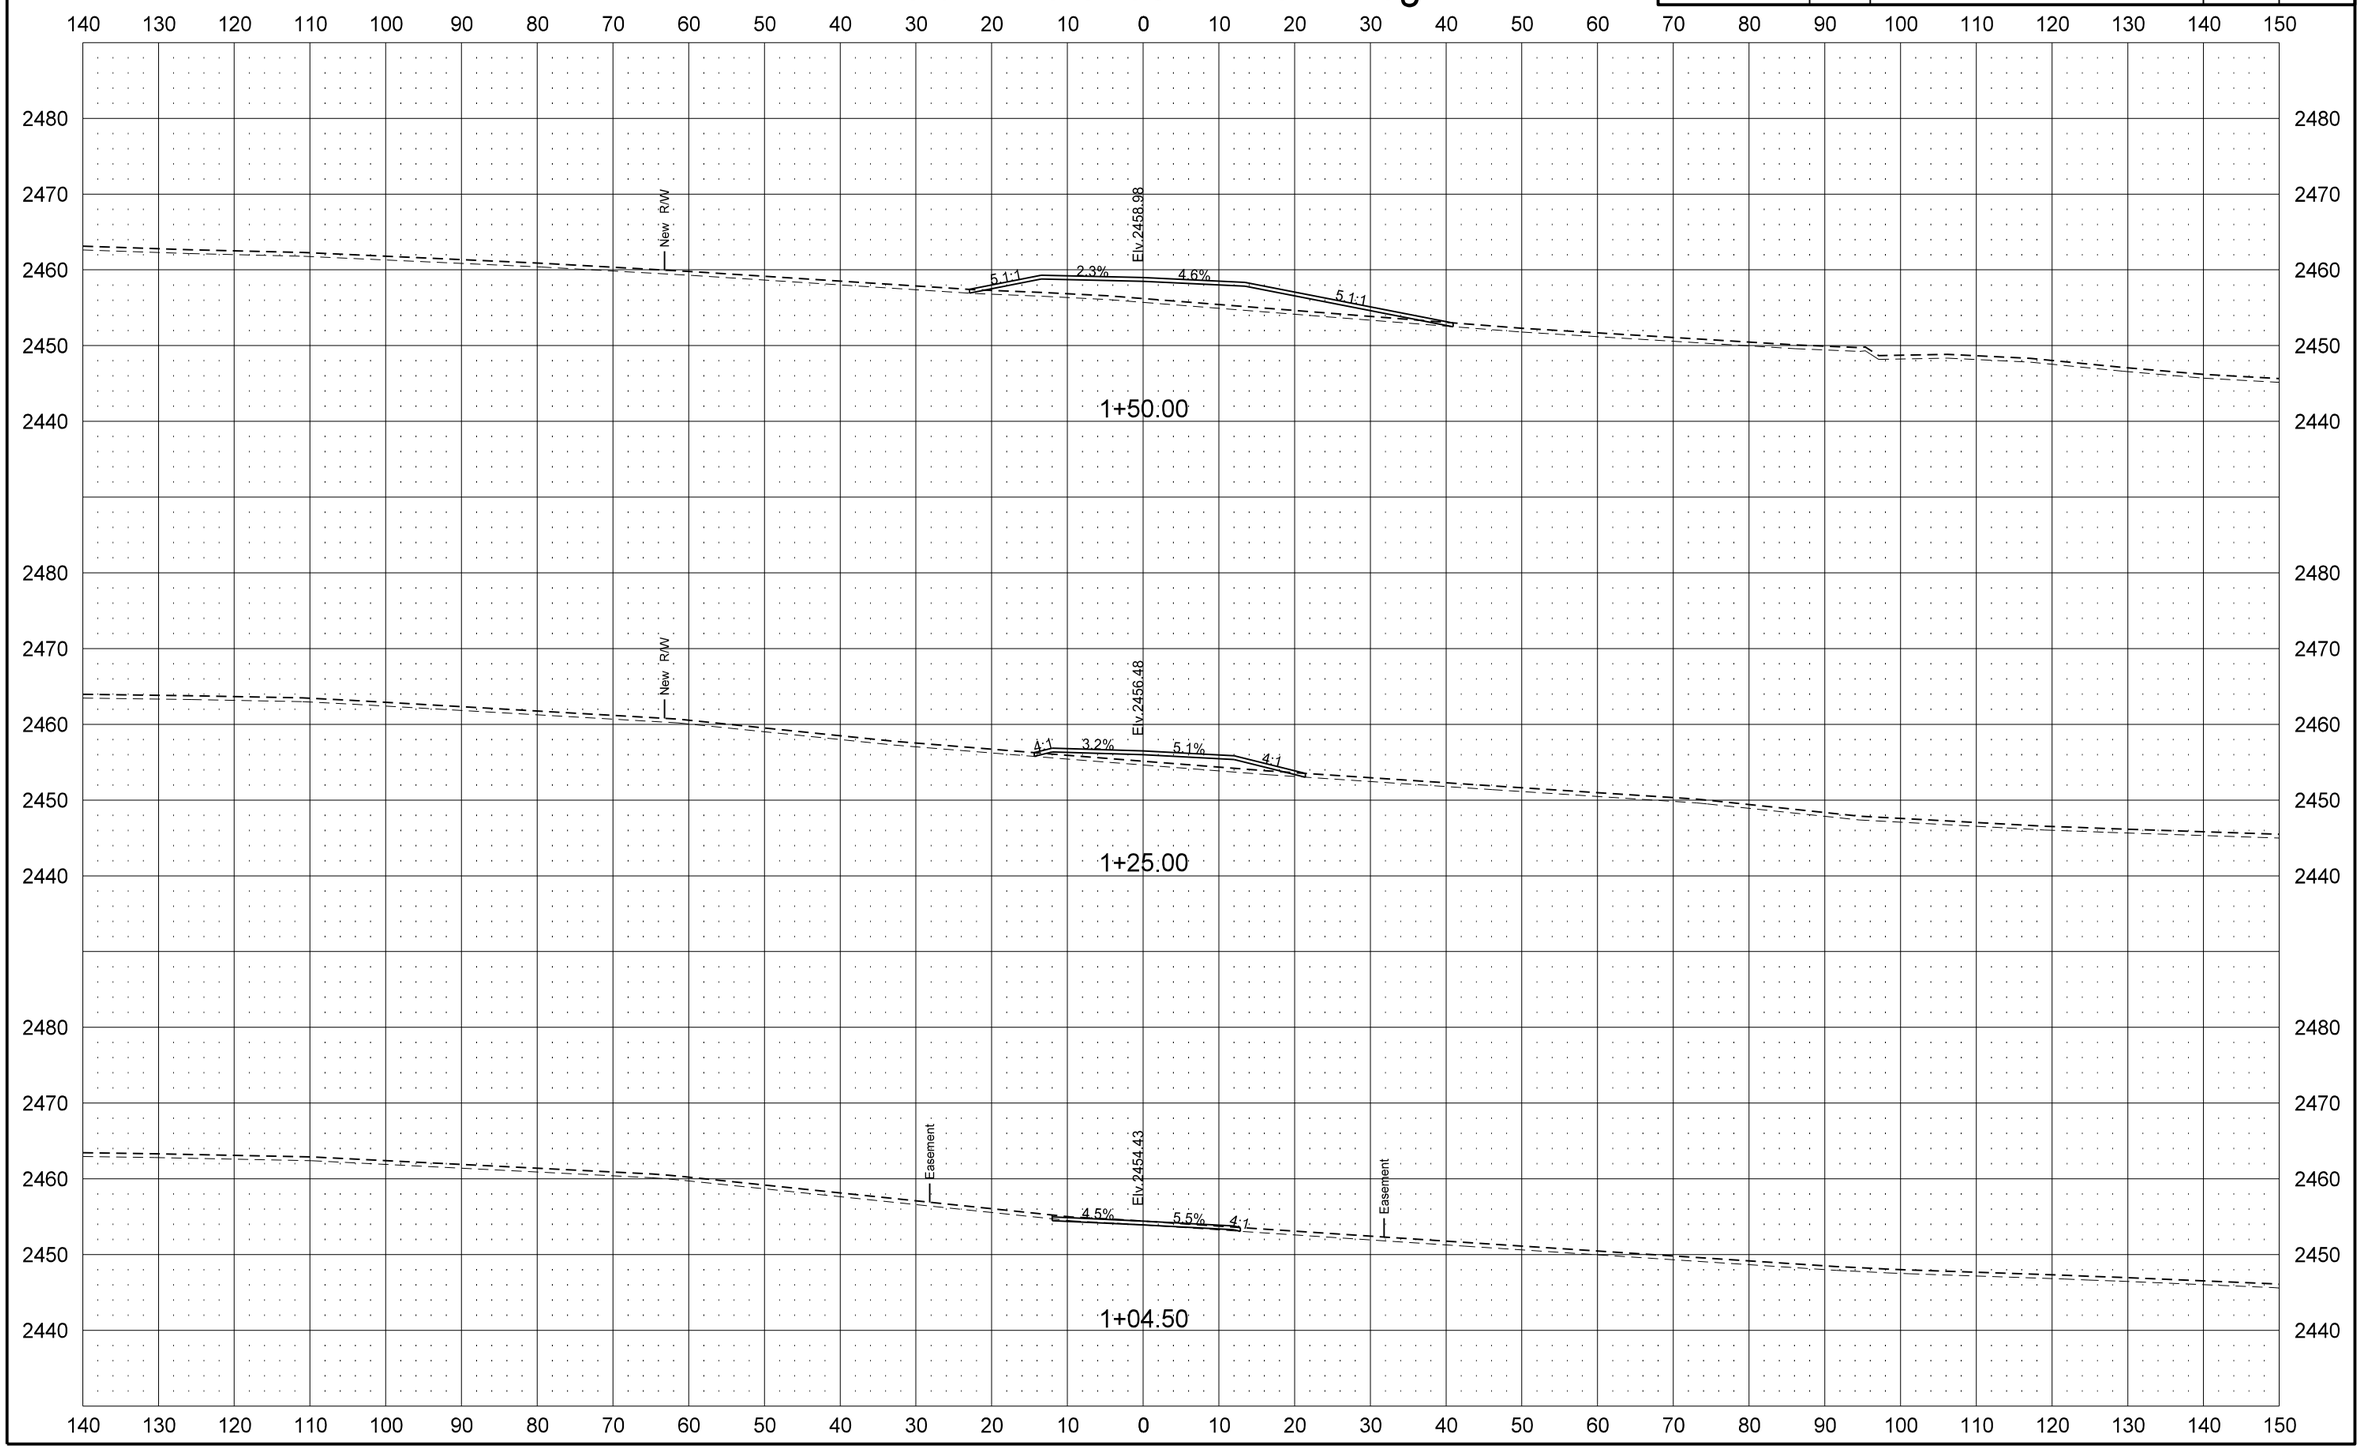

12/1/2015 4:57:07 PM cgillespie I:\Projects\7751\70023027.051\Design\Plan\200XS_009_FD_NORTH_LEG_West_Side.dgn

STATE	PROJECT NO.	SECTION NO.	SHEET NO.
ND	SOIB-7-023(027)051	200	93

Field Drive 6+08 LT North Leg

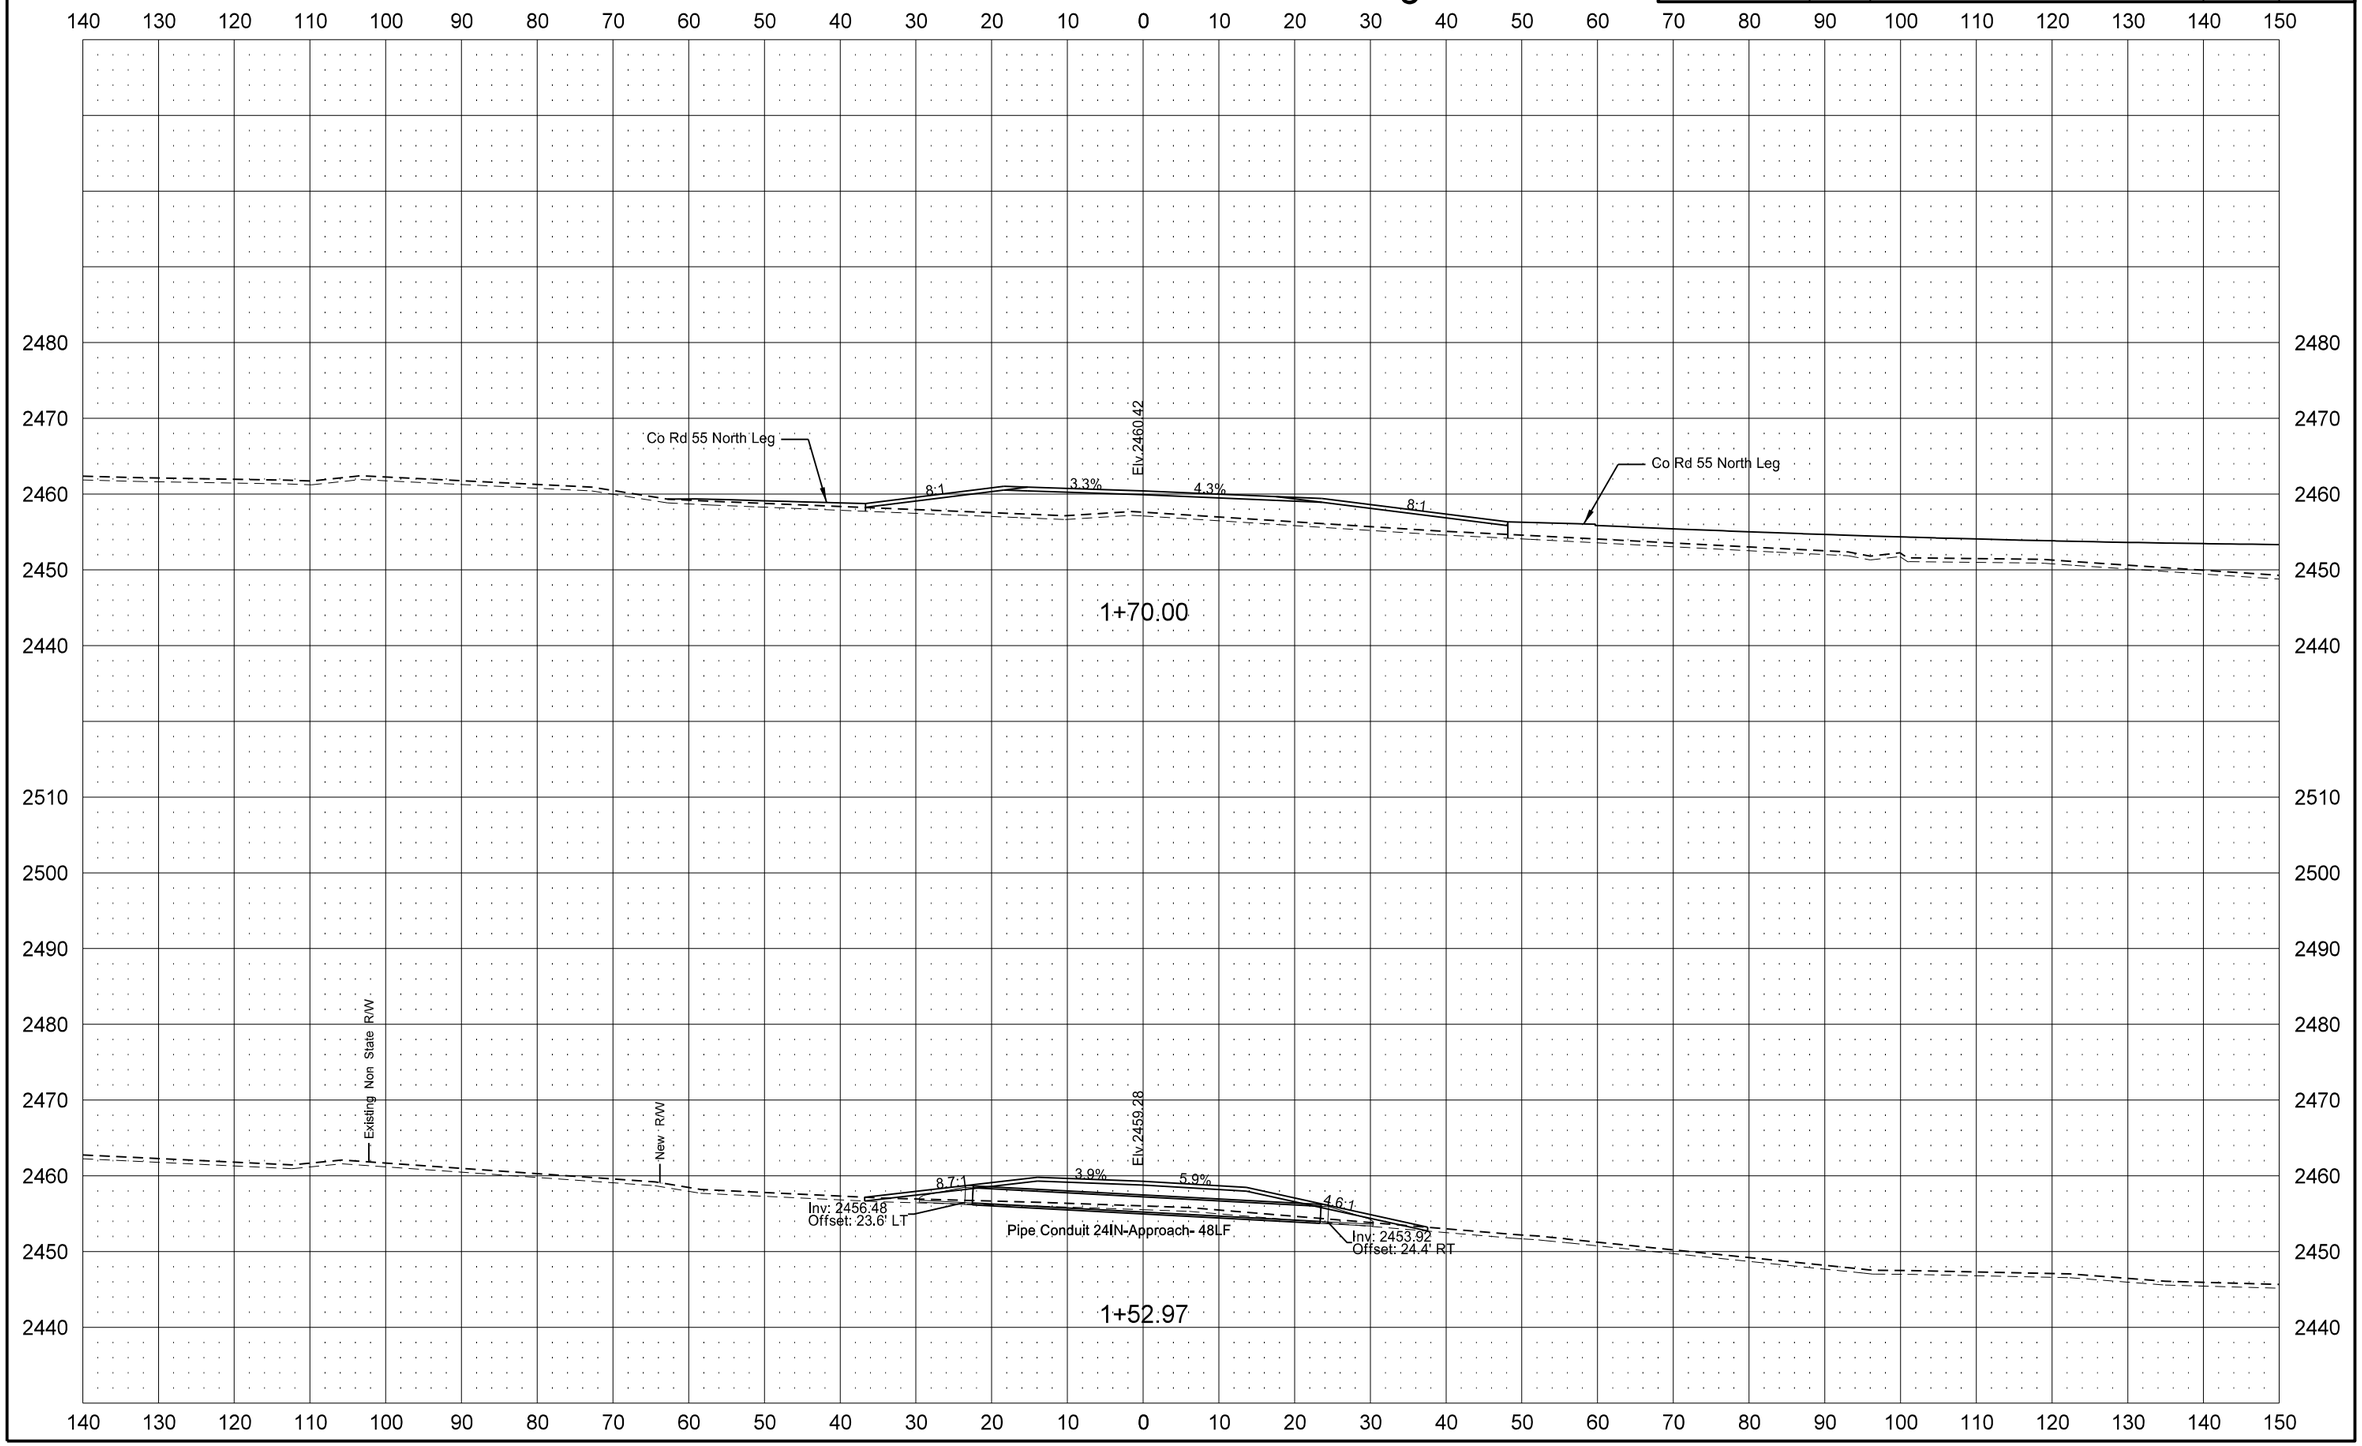

STATE	PROJECT NO.	SECTION NO.	SHEET NO.
ND	SOIB-7-023(027)051	200	94

Field Drive 6+08 LT North Leg

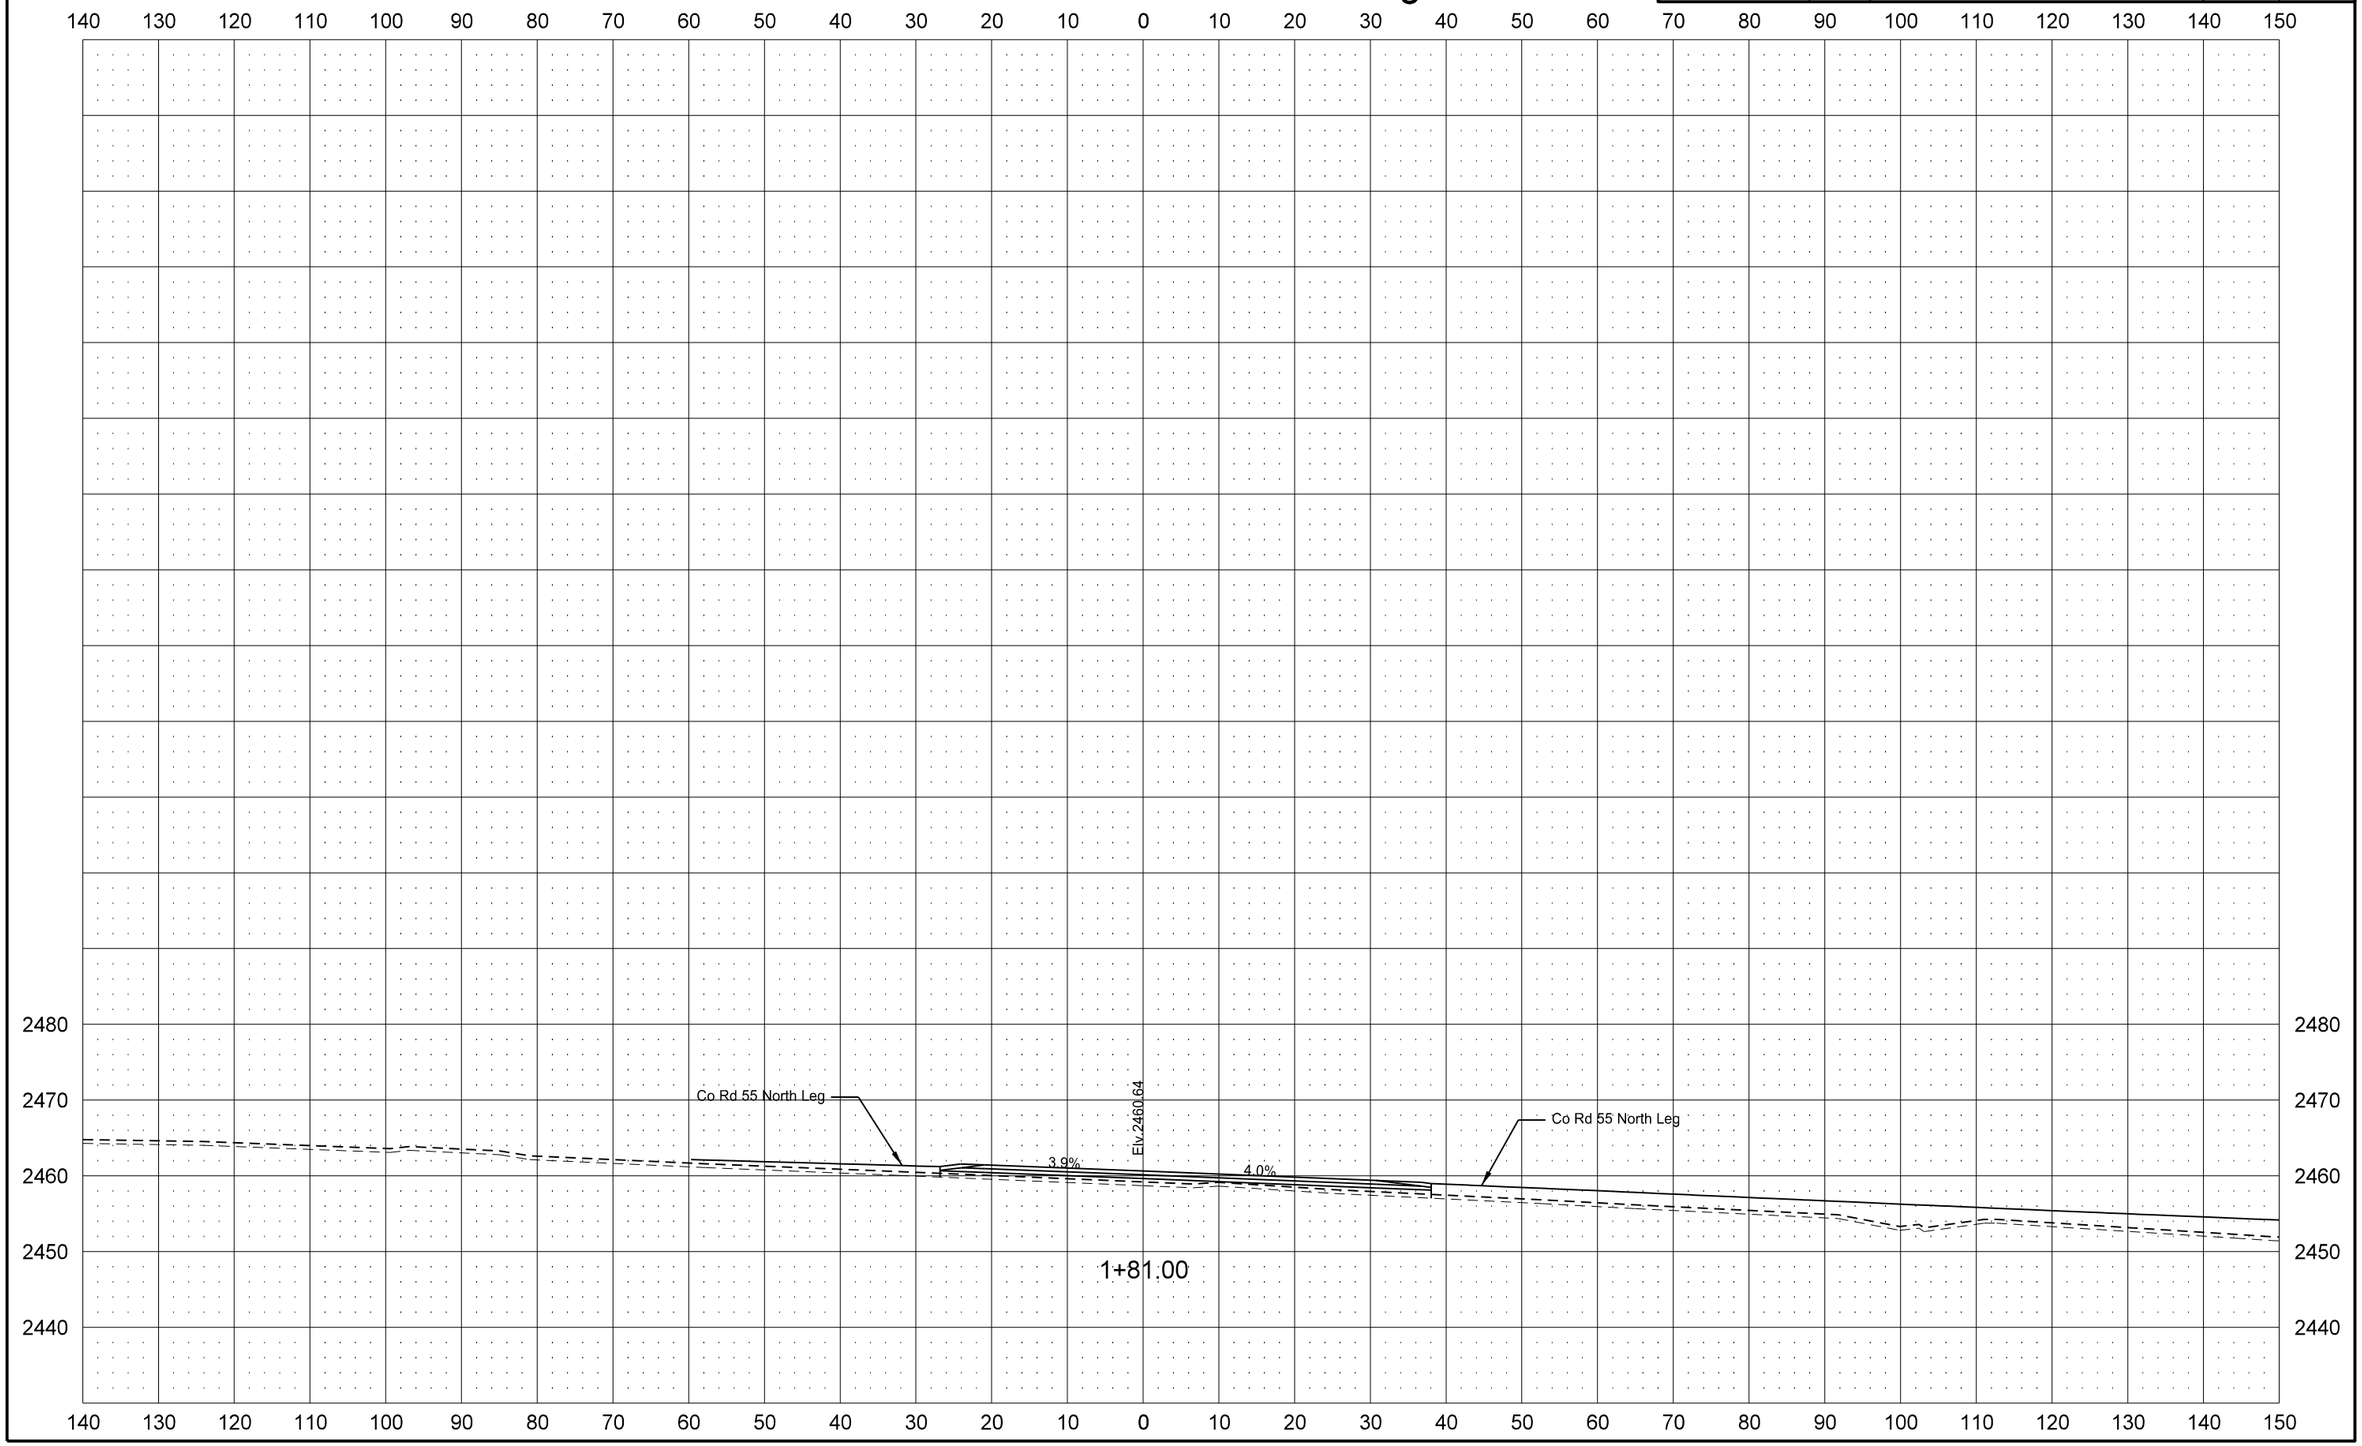

12/1/2015 4:57:08 PM cgillespie I:\Projects\7751\70023027.051\Design\Plan\200XS_009_FD_NORTH_LEG_West_Side.dgn

STATE	PROJECT NO.	SECTION NO.	SHEET NO.
ND	SOIB-7-023(027)051	200	95

Field Drive 6+08 RT North Leg

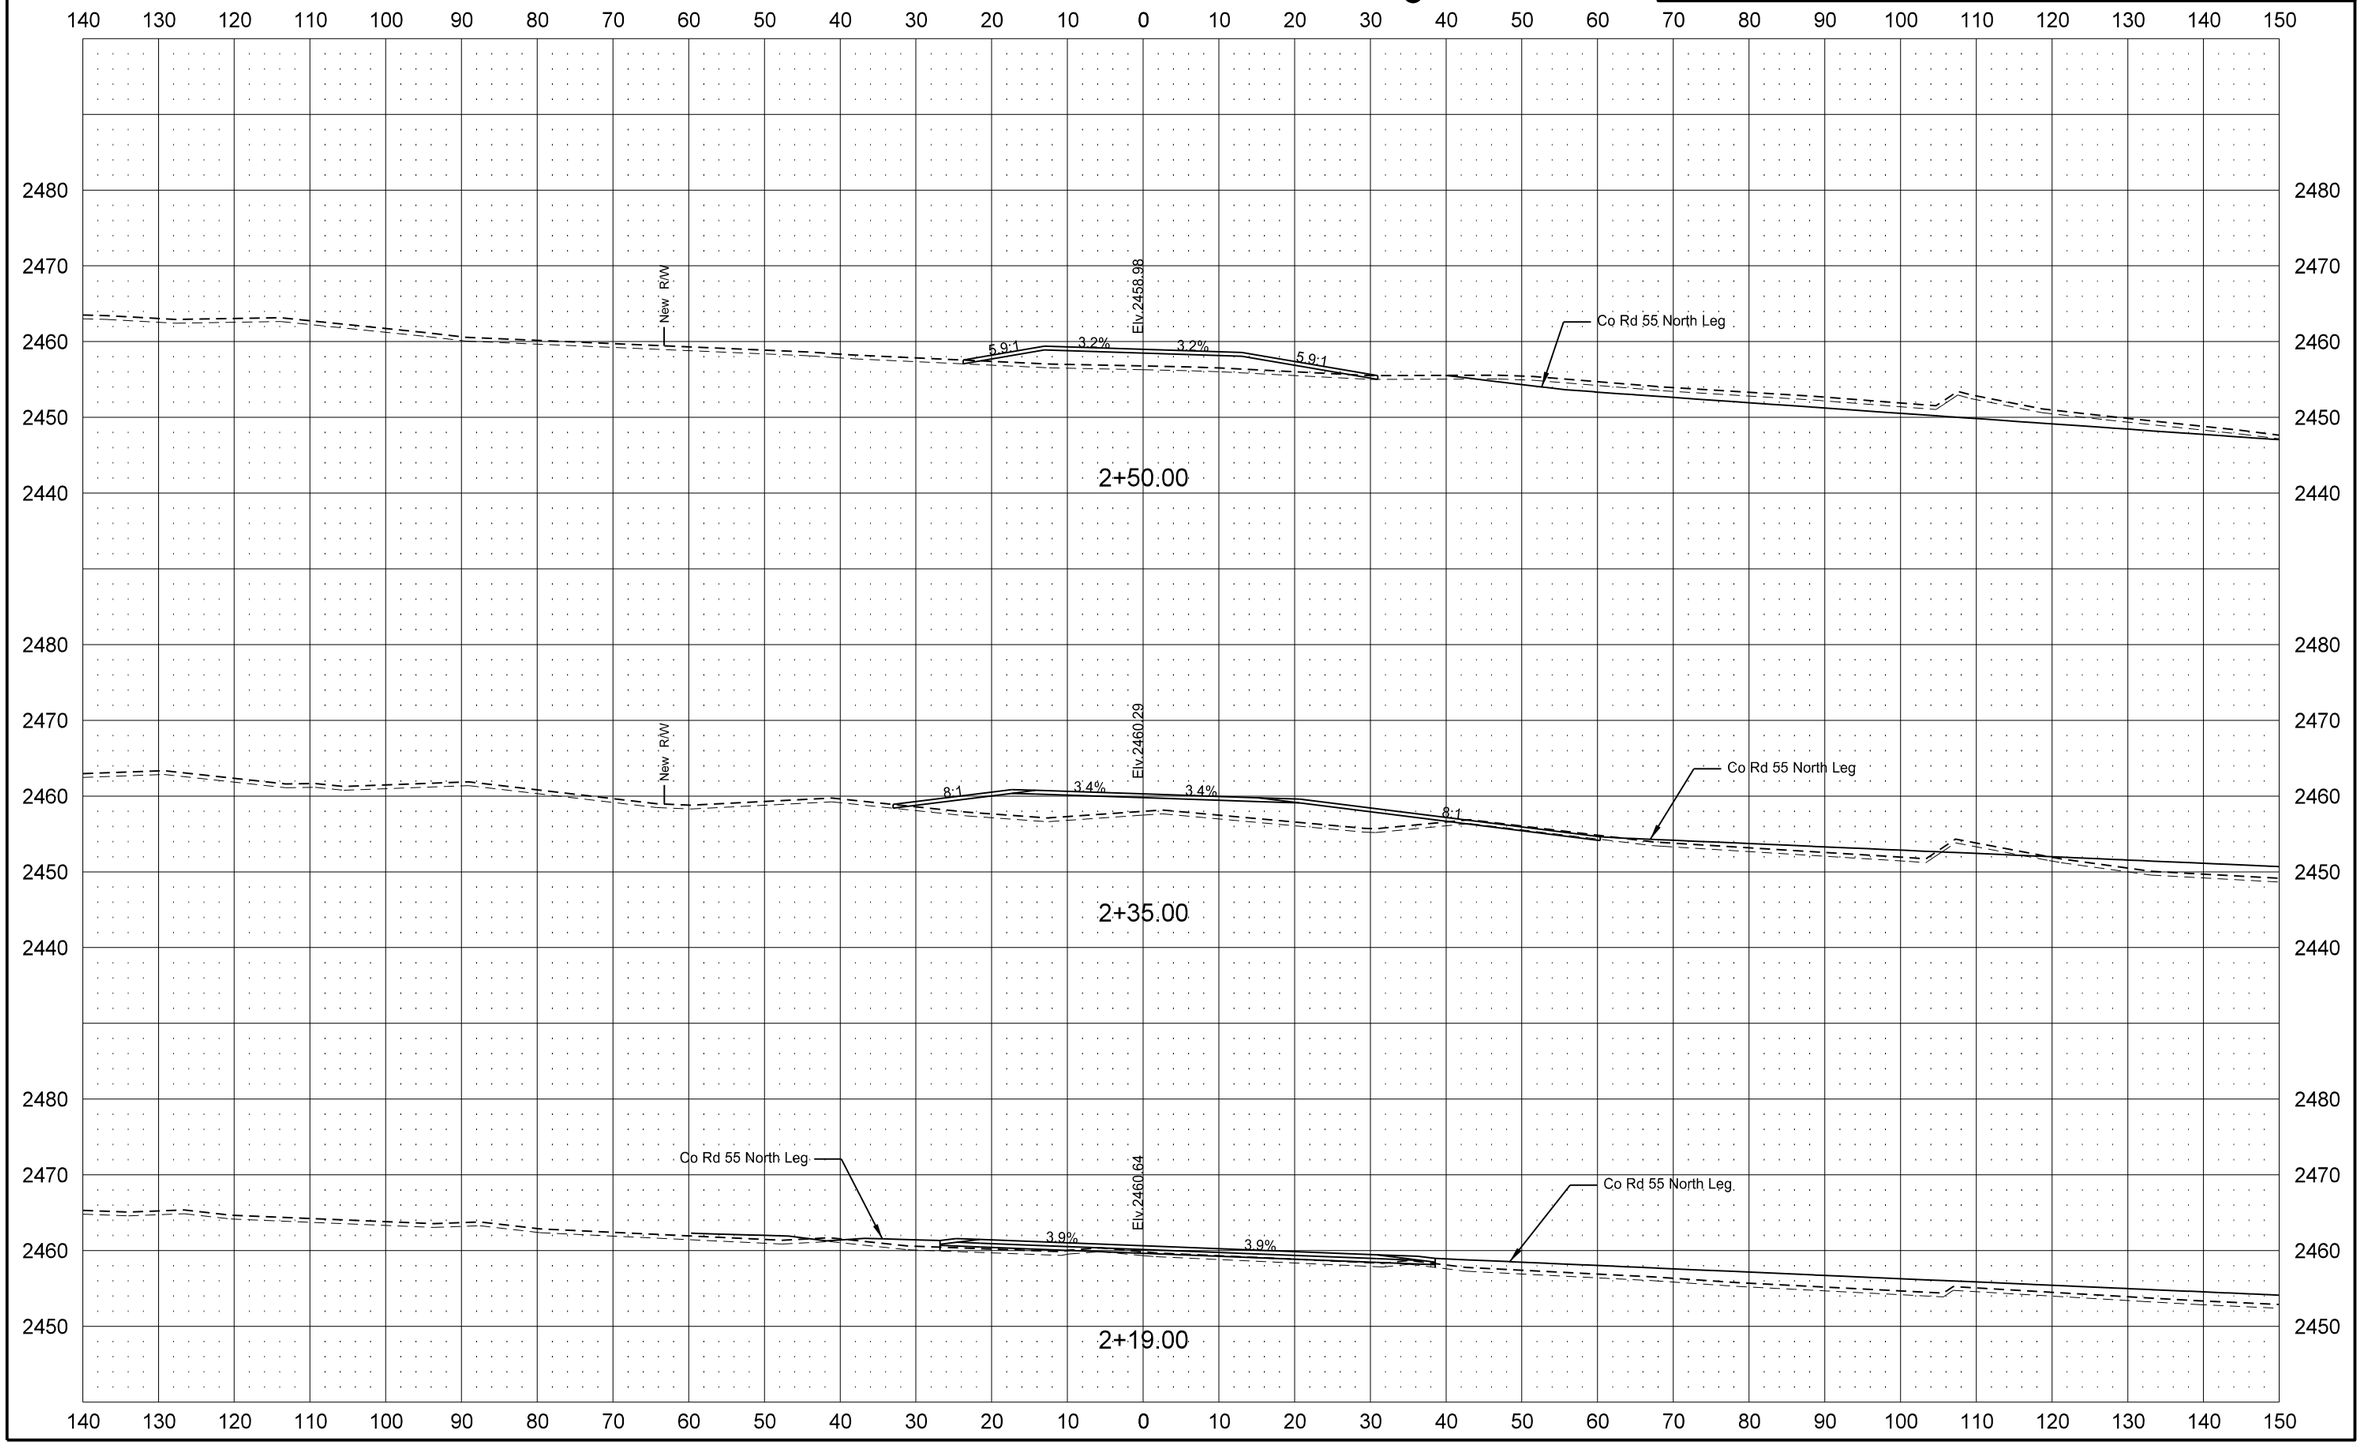

12/1/2015 4:57:09 PM cgillespie I:\Projects\7751\70023027.051\Design\Plan\200XS_010_FD_NORTH_LEG_East_Side.dgn

STATE	PROJECT NO.	SECTION NO.	SHEET NO.
ND	SOIB-7-023(027)051	200	96

Field Drive 6+08 RT North Leg

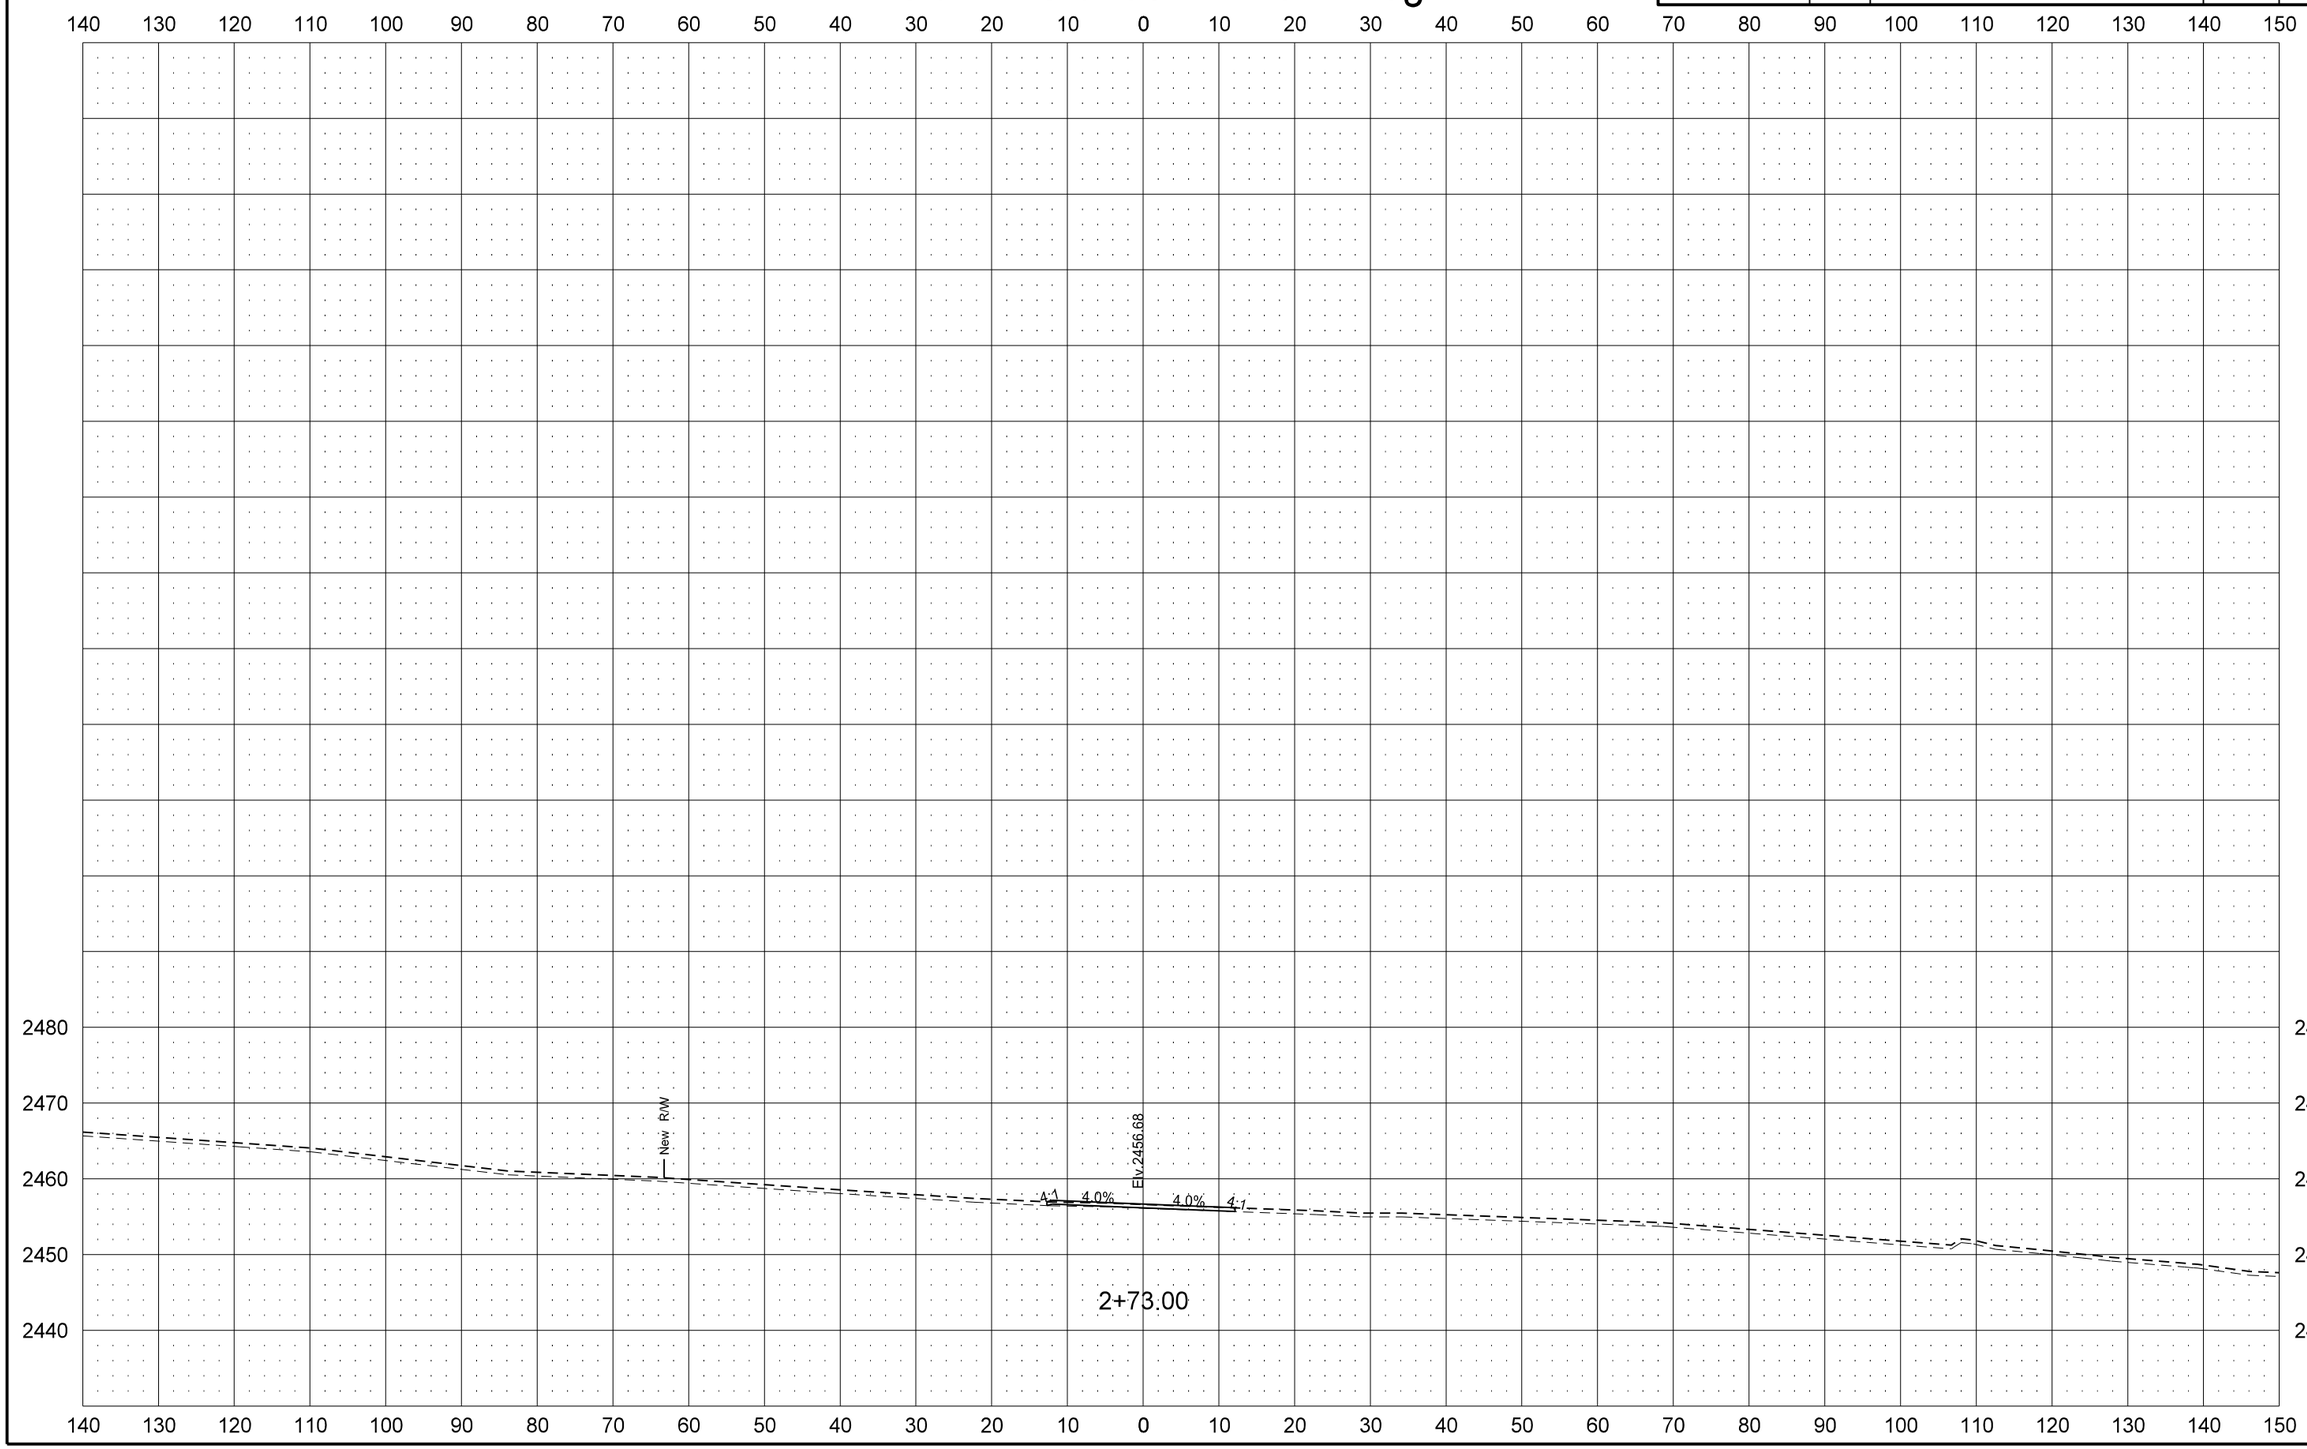

STATE	PROJECT NO.	SECTION NO.	SHEET NO.
ND	SOIB-7-023(027)051	200	97

ND 23 East Leg

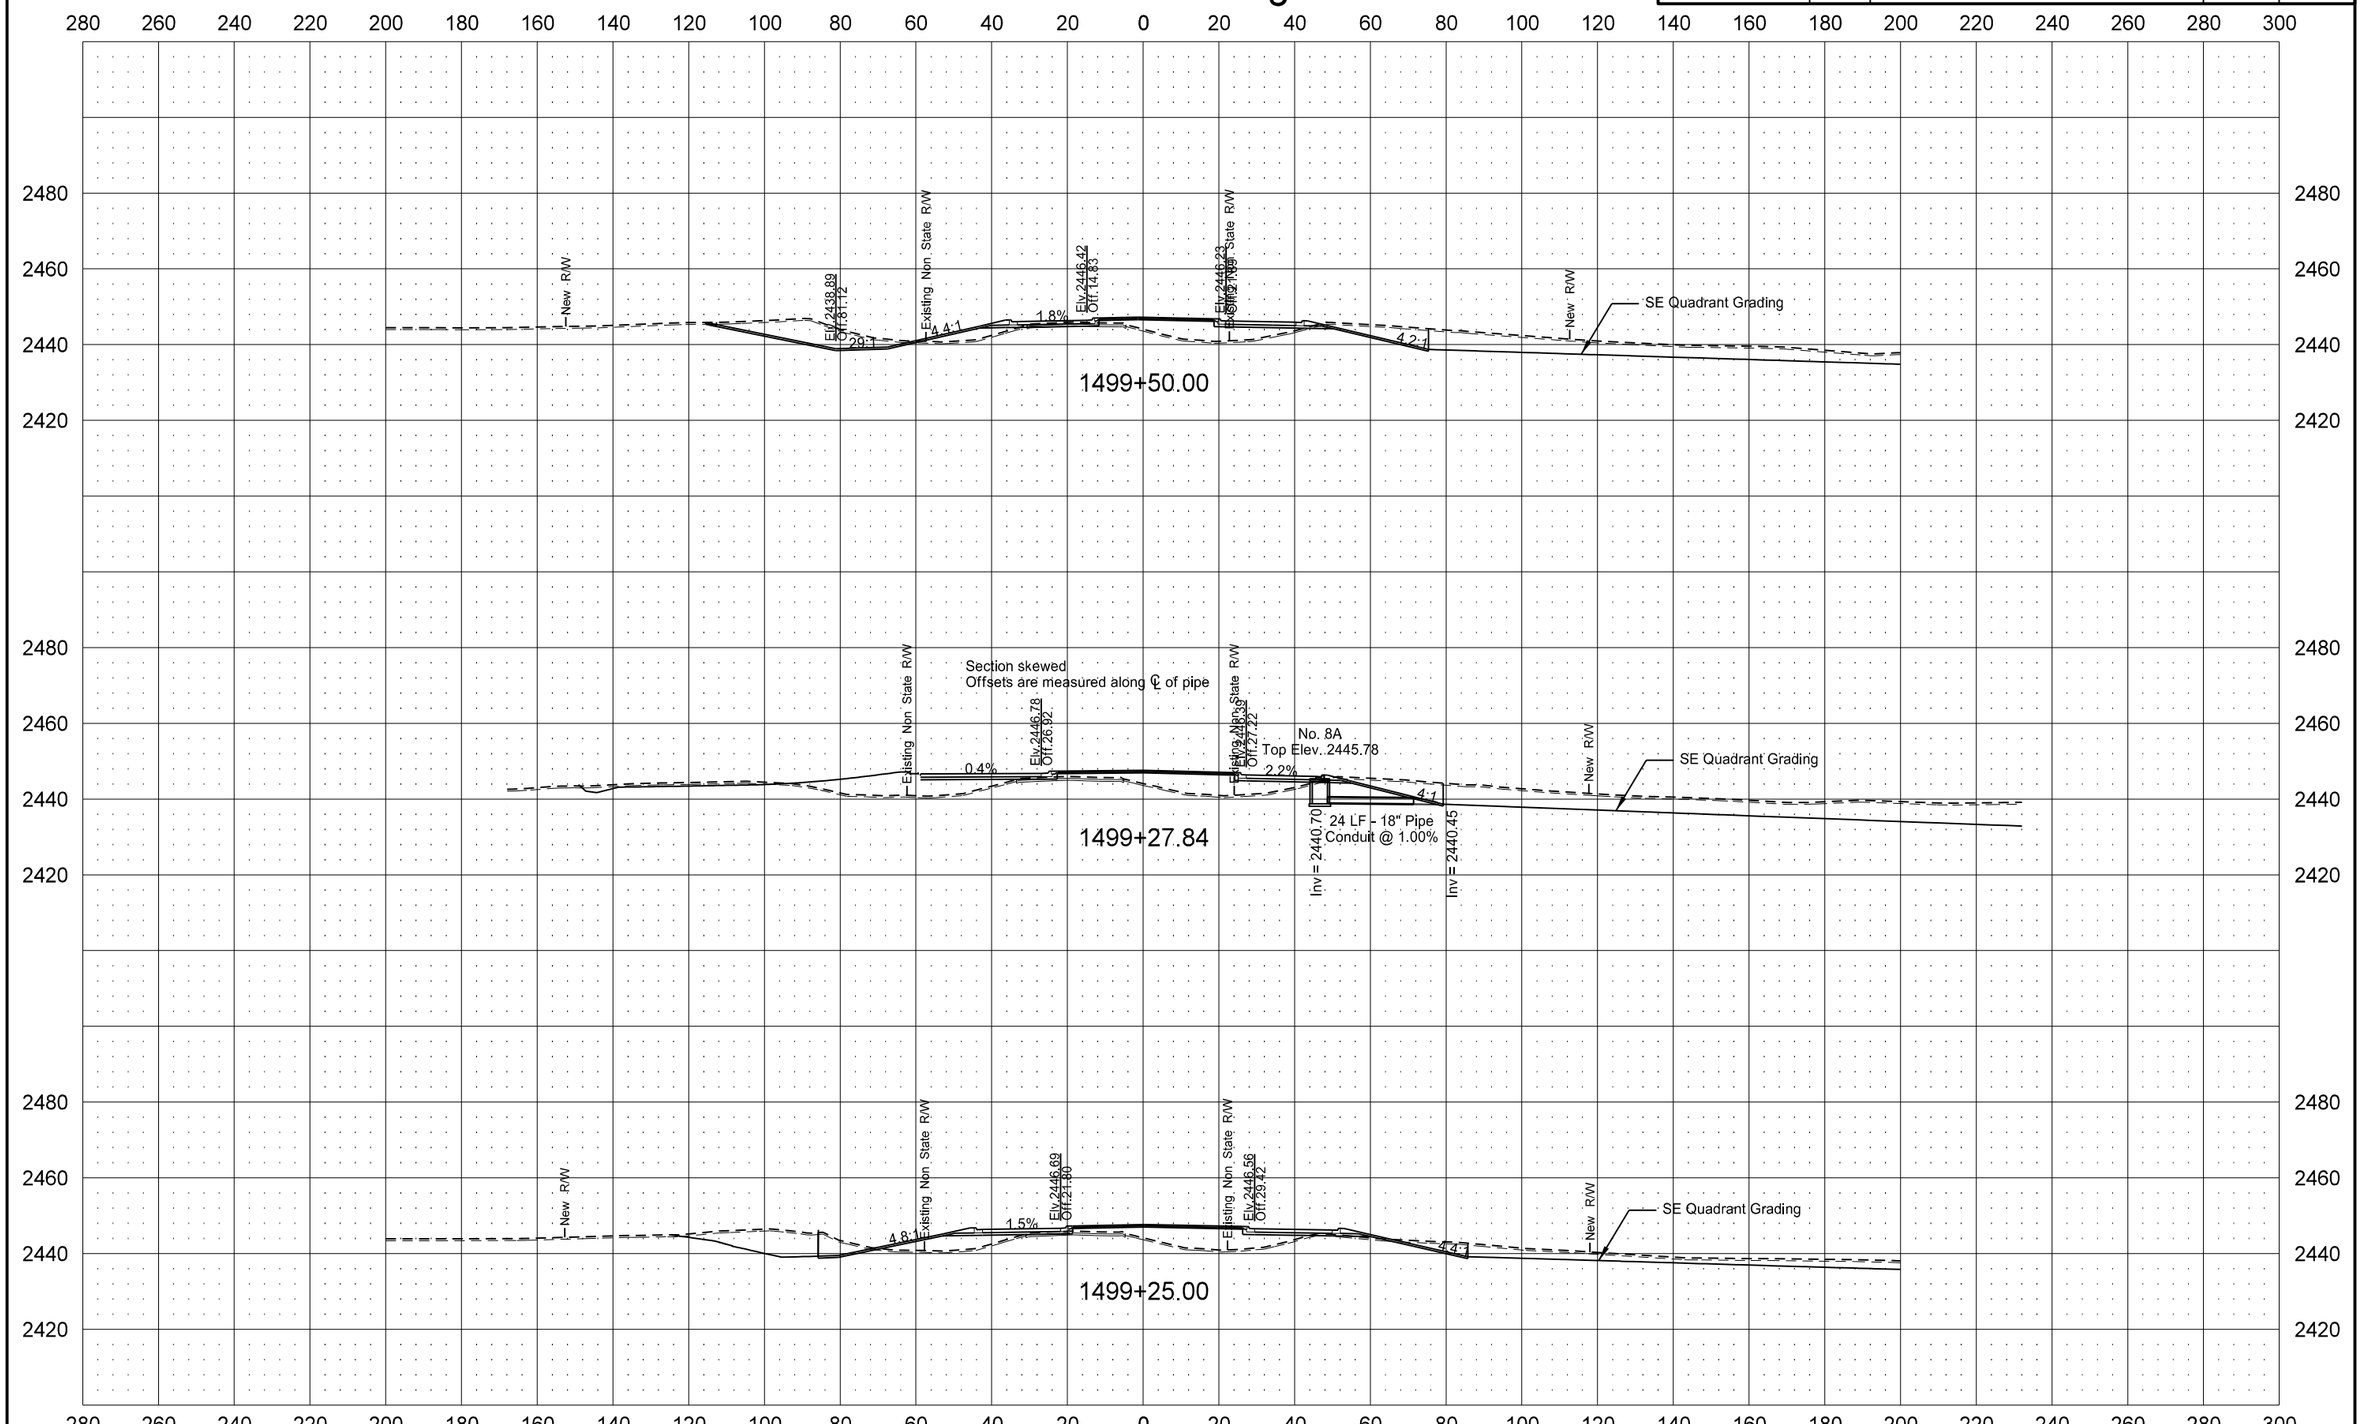

STATE	PROJECT NO.	SECTION NO.	SHEET NO.
ND	SOIB-7-023(027)051	200	98

ND 23 East Leg

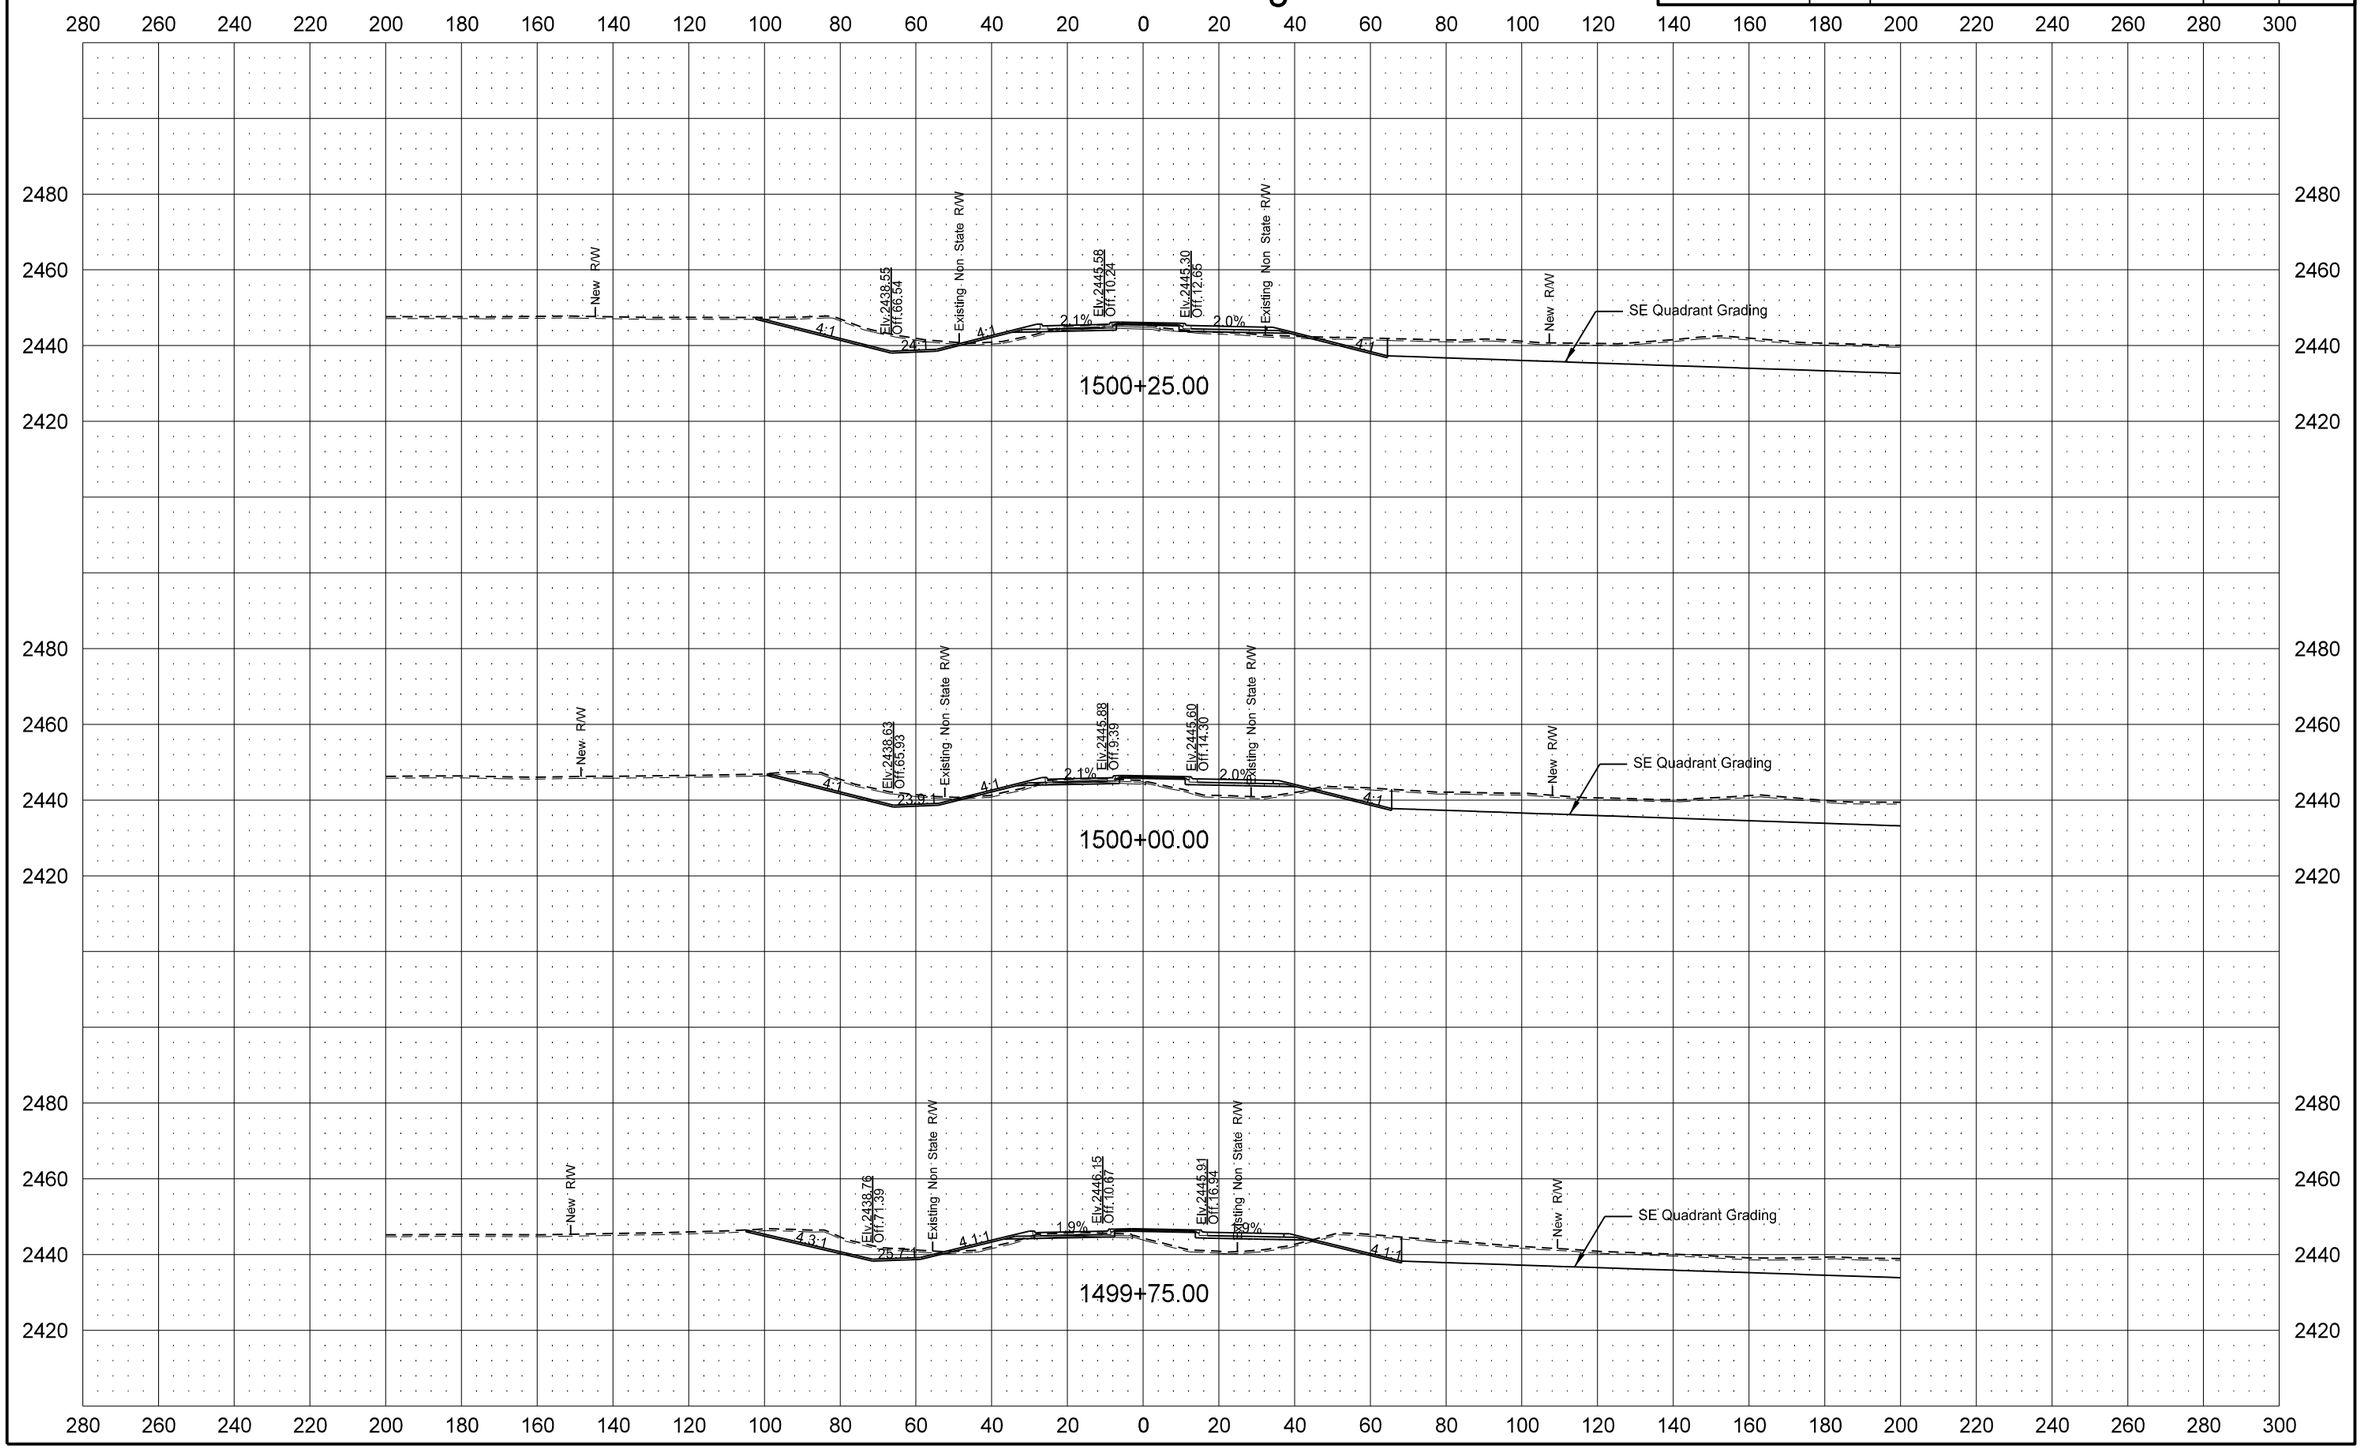

STATE	PROJECT NO.	SECTION NO.	SHEET NO.
ND	SOIB-7-023(027)051	200	99

ND 23 East Leg

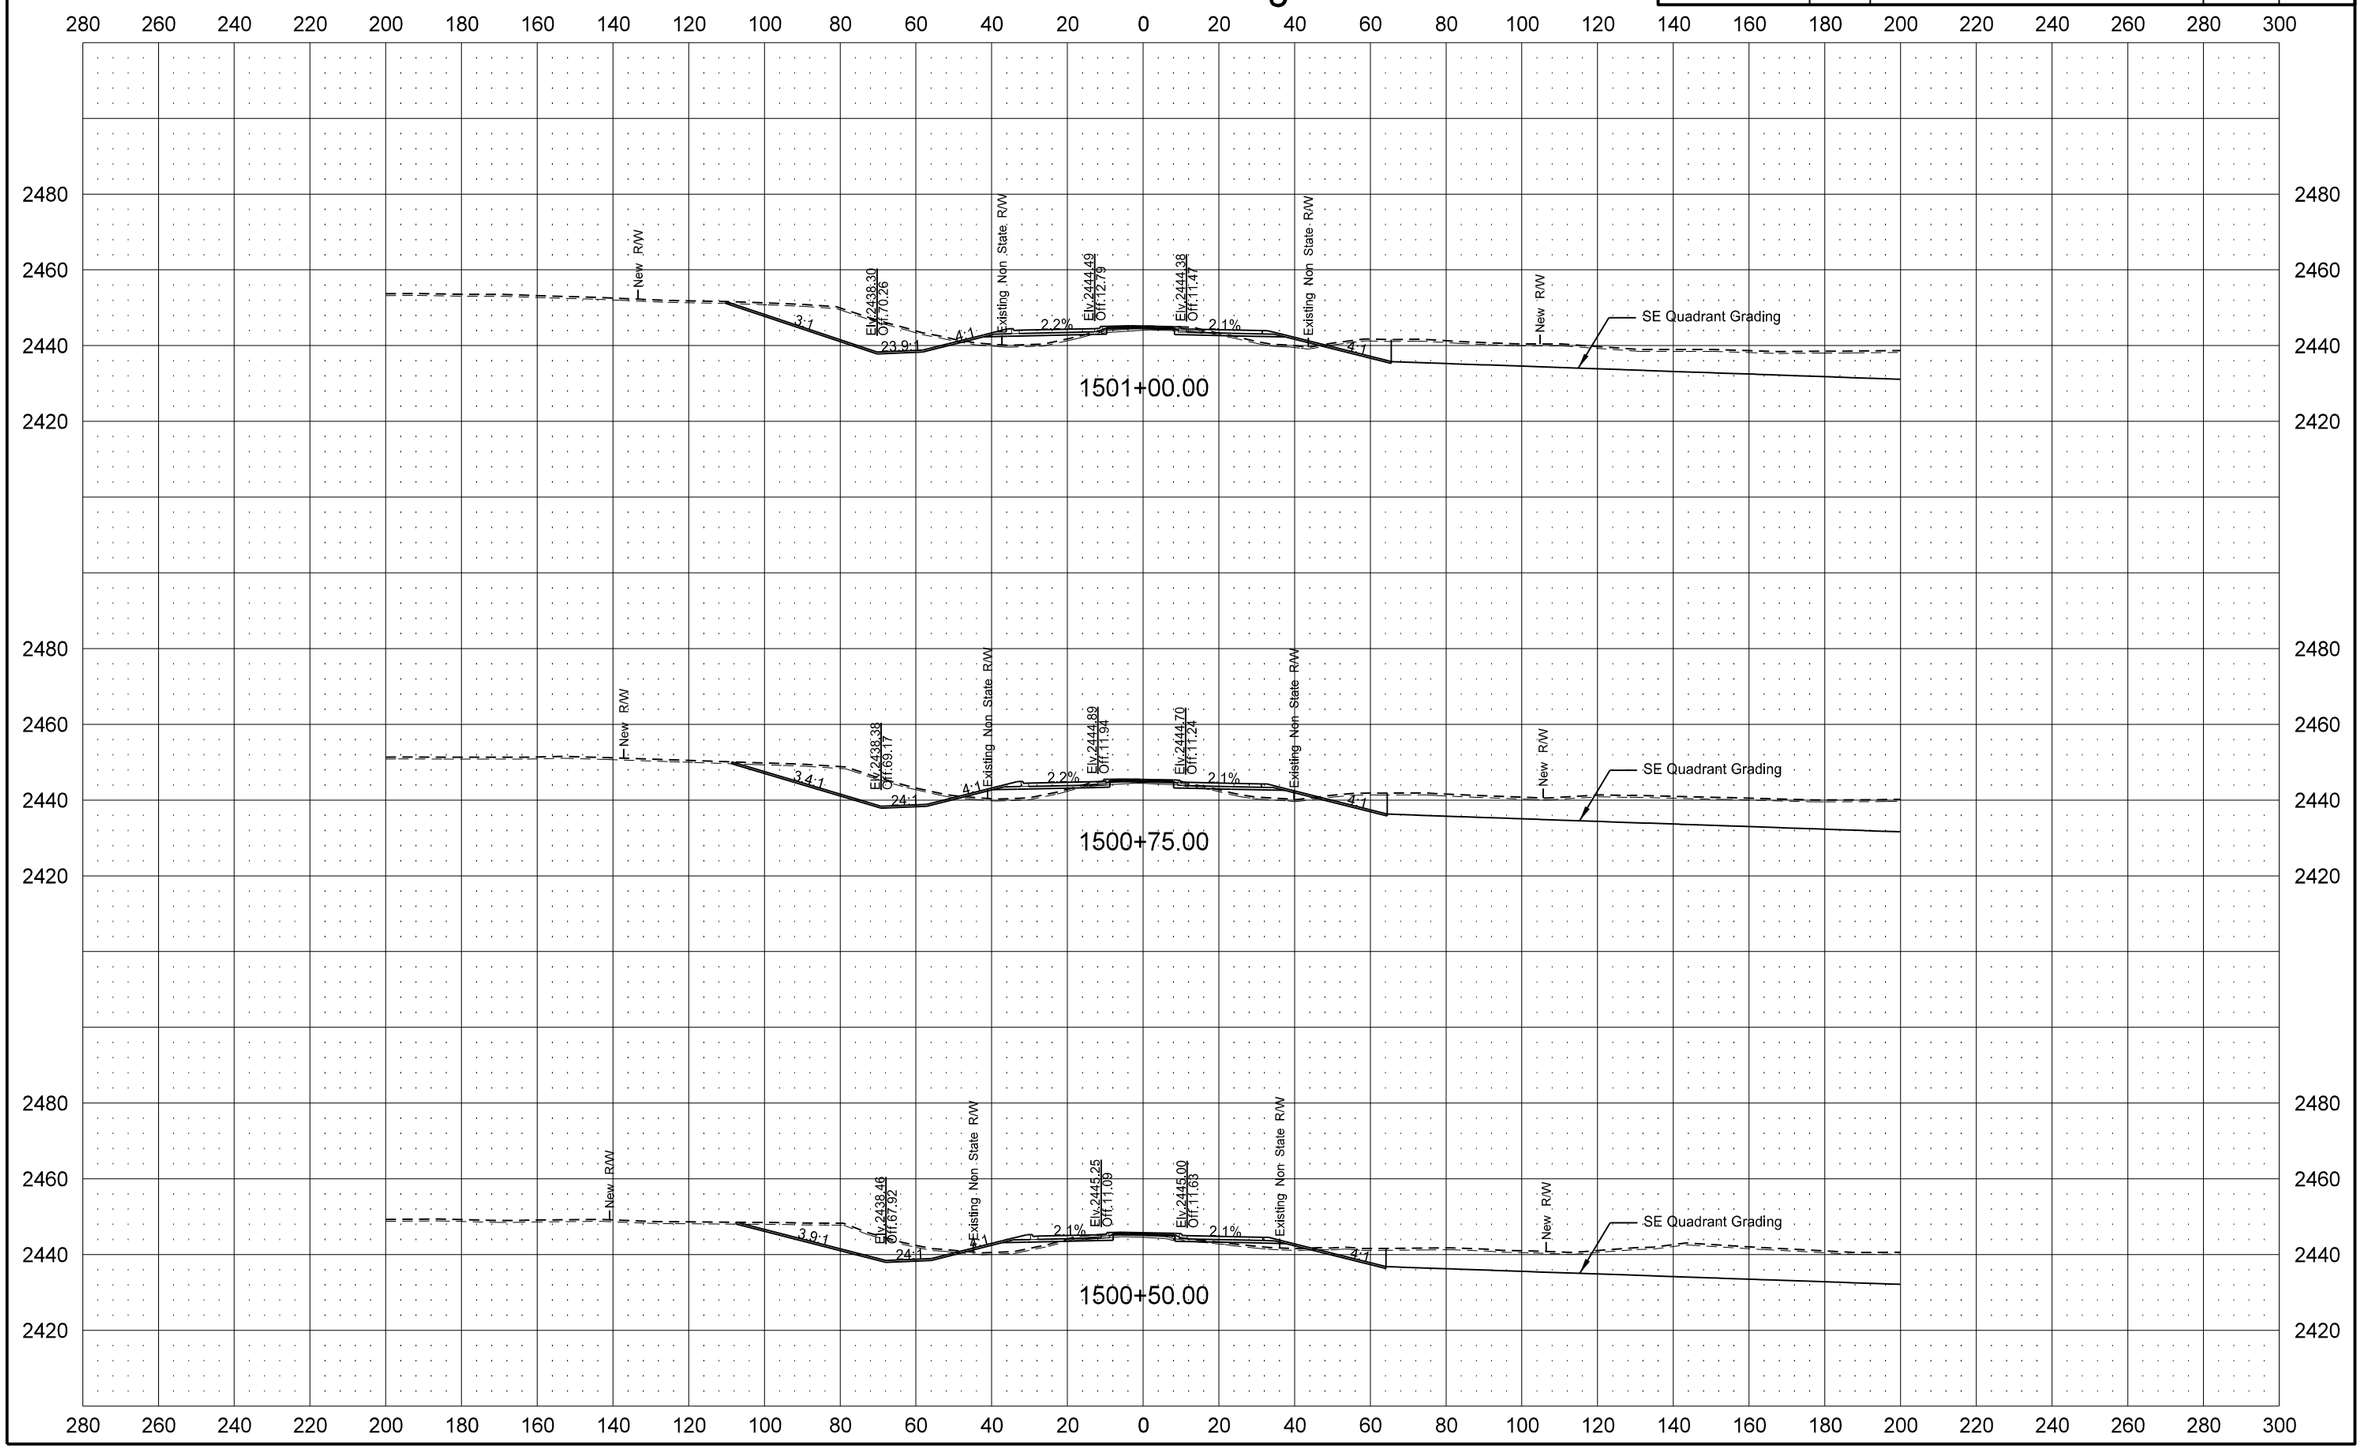

STATE	PROJECT NO.	SECTION NO.	SHEET NO.
ND	SOIB-7-023(027)051	200	100

ND 23 East Leg

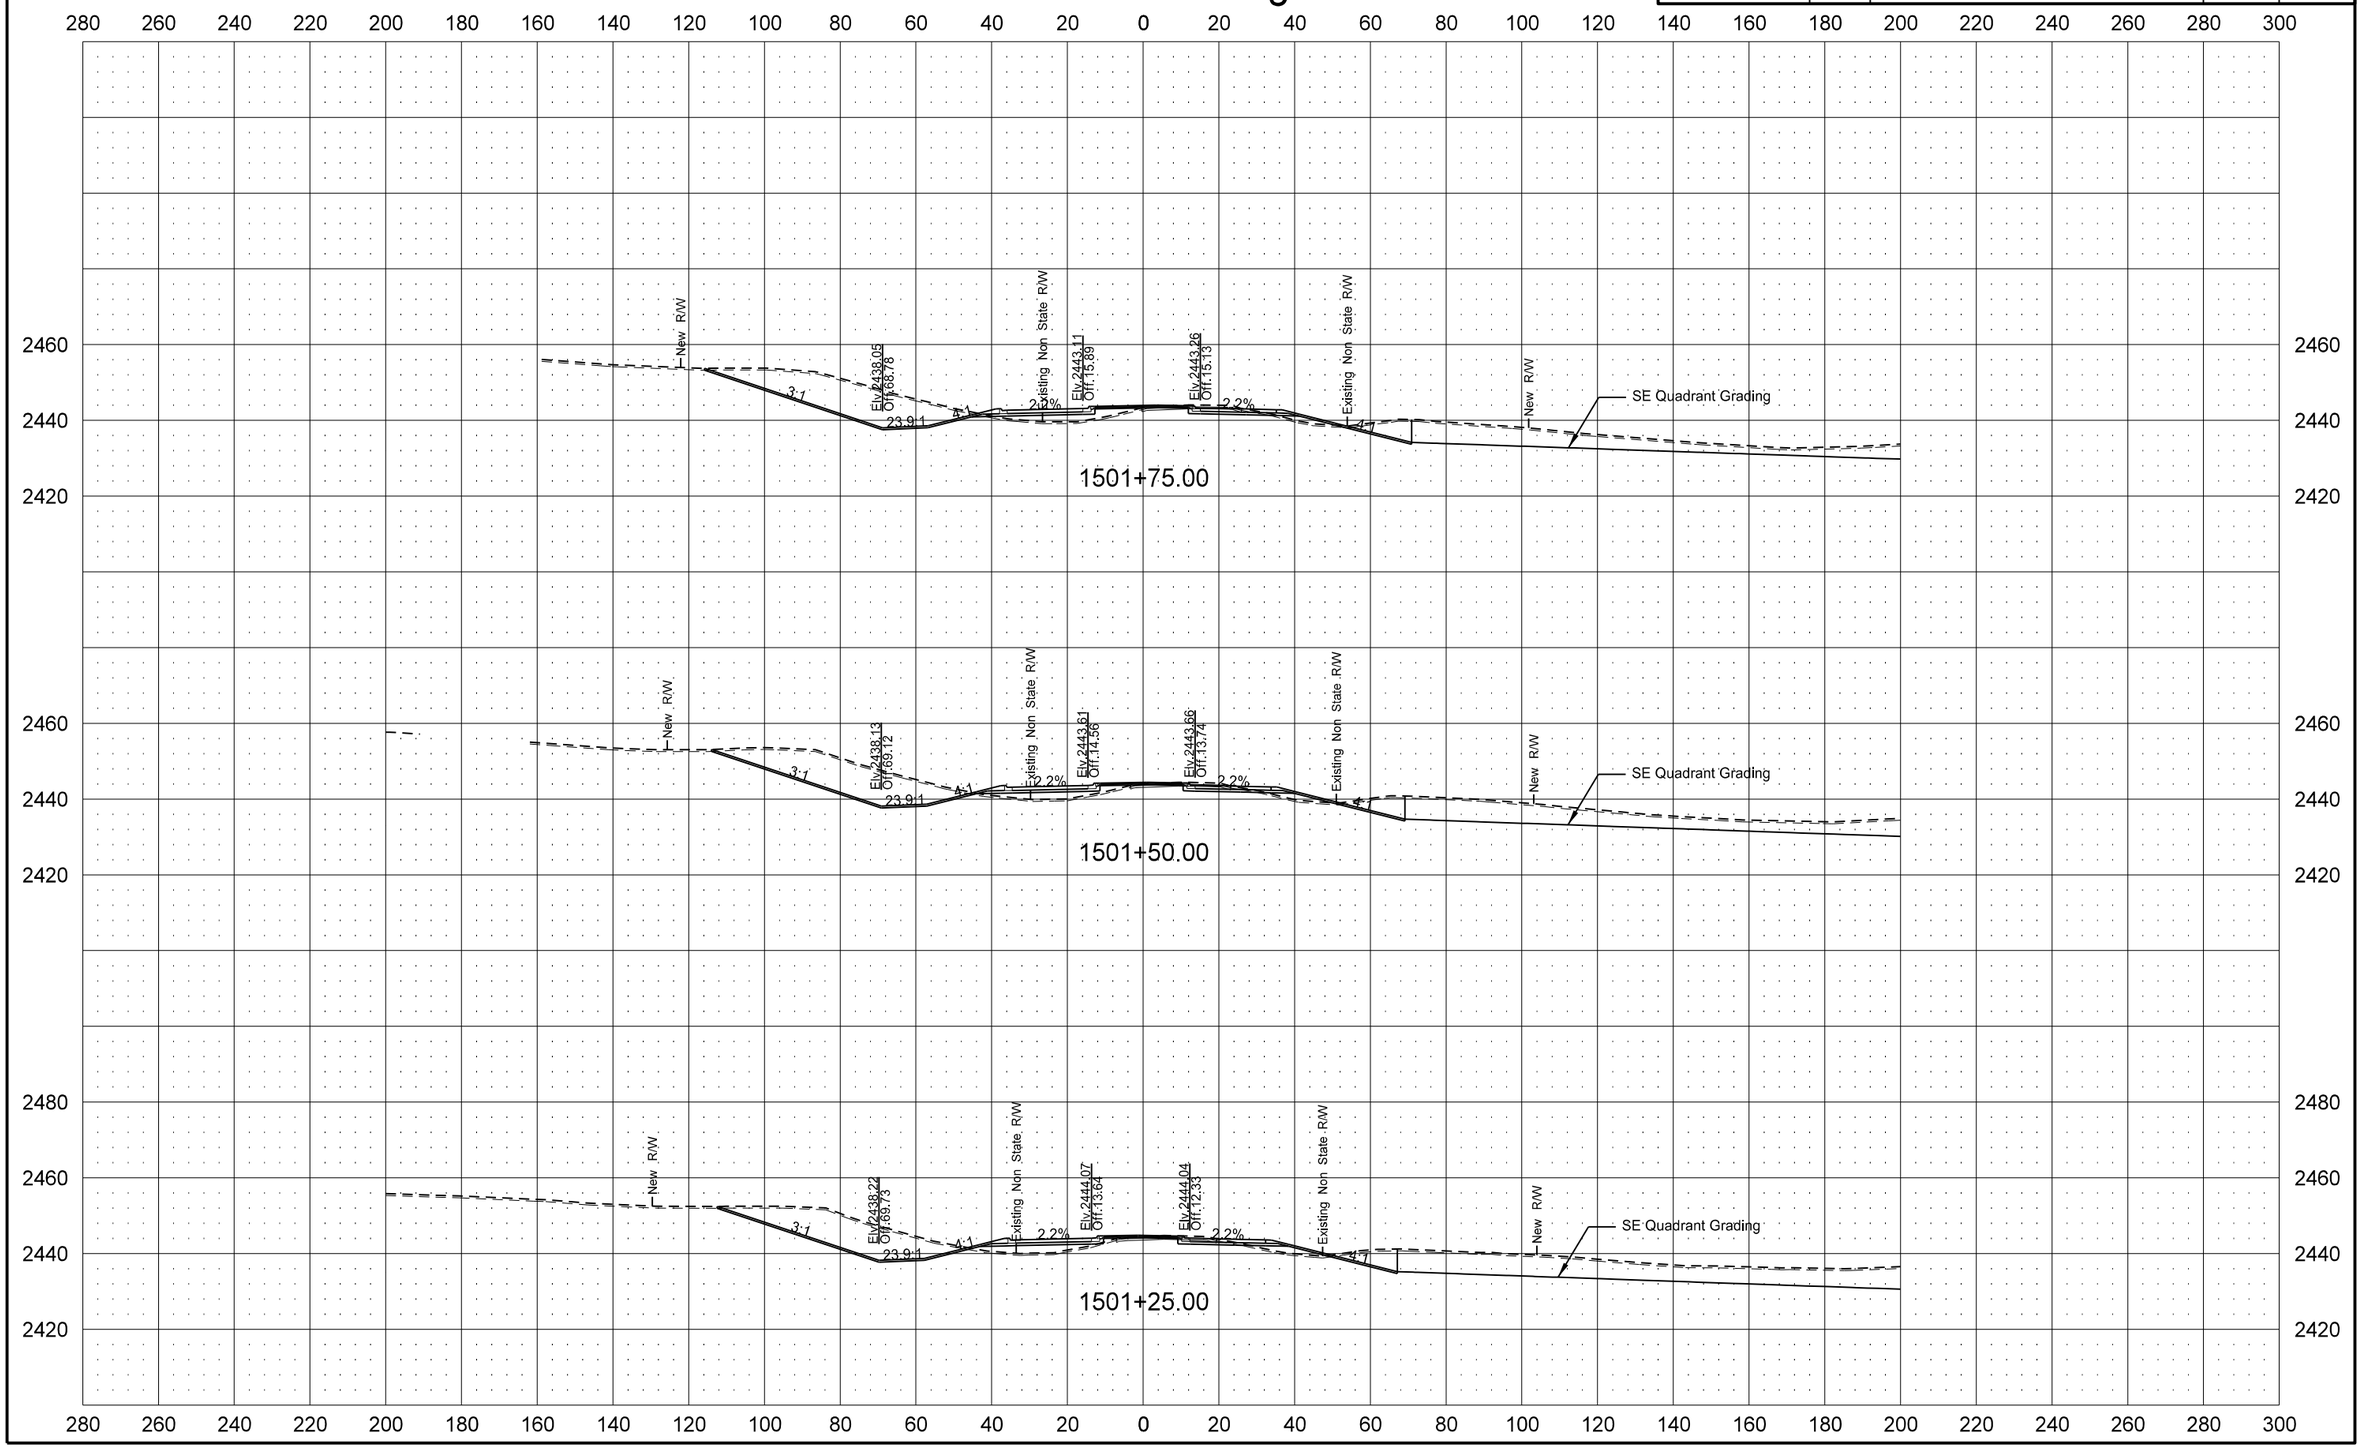

12/1/2015 4:57:14 PM cgillespie I:\Projects\7751\70023027.051\Design\Plan\200XS_011_EASTLEG.dgn

STATE	PROJECT NO.	SECTION NO.	SHEET NO.
ND	SOIB-7-023(027)051	200	101

ND 23 East Leg

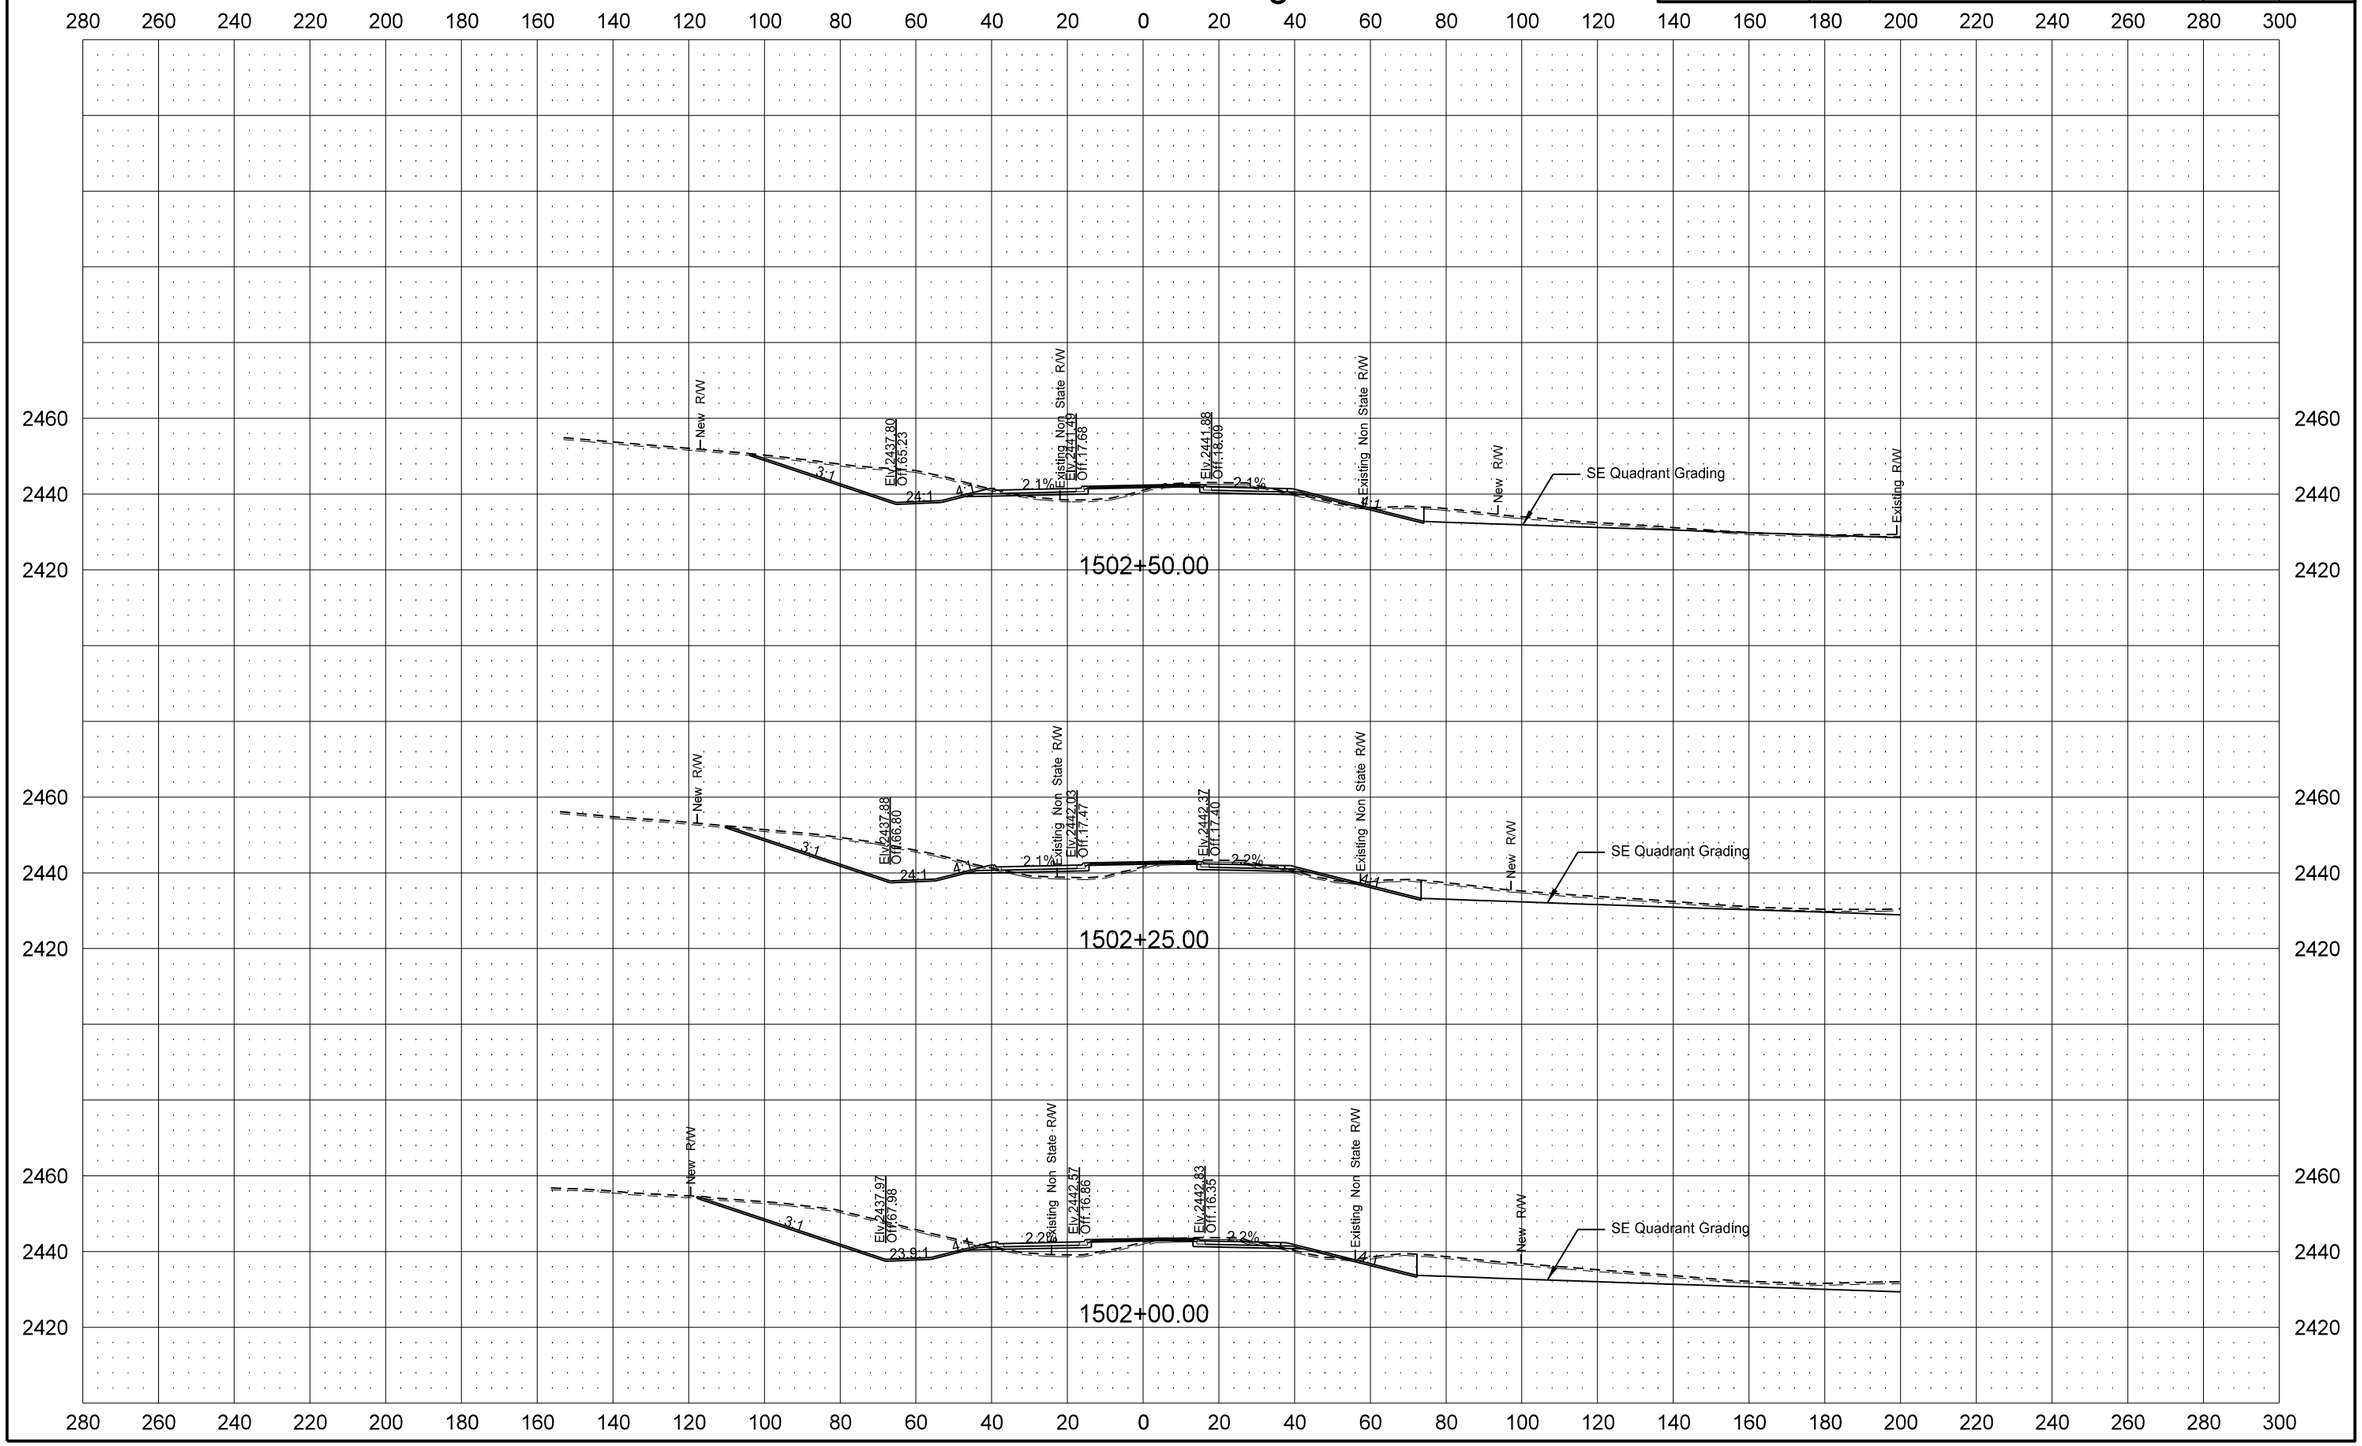

STATE	PROJECT NO.	SECTION NO.	SHEET NO.
ND	SOIB-7-023(027)051	200	102

ND 23 East Leg

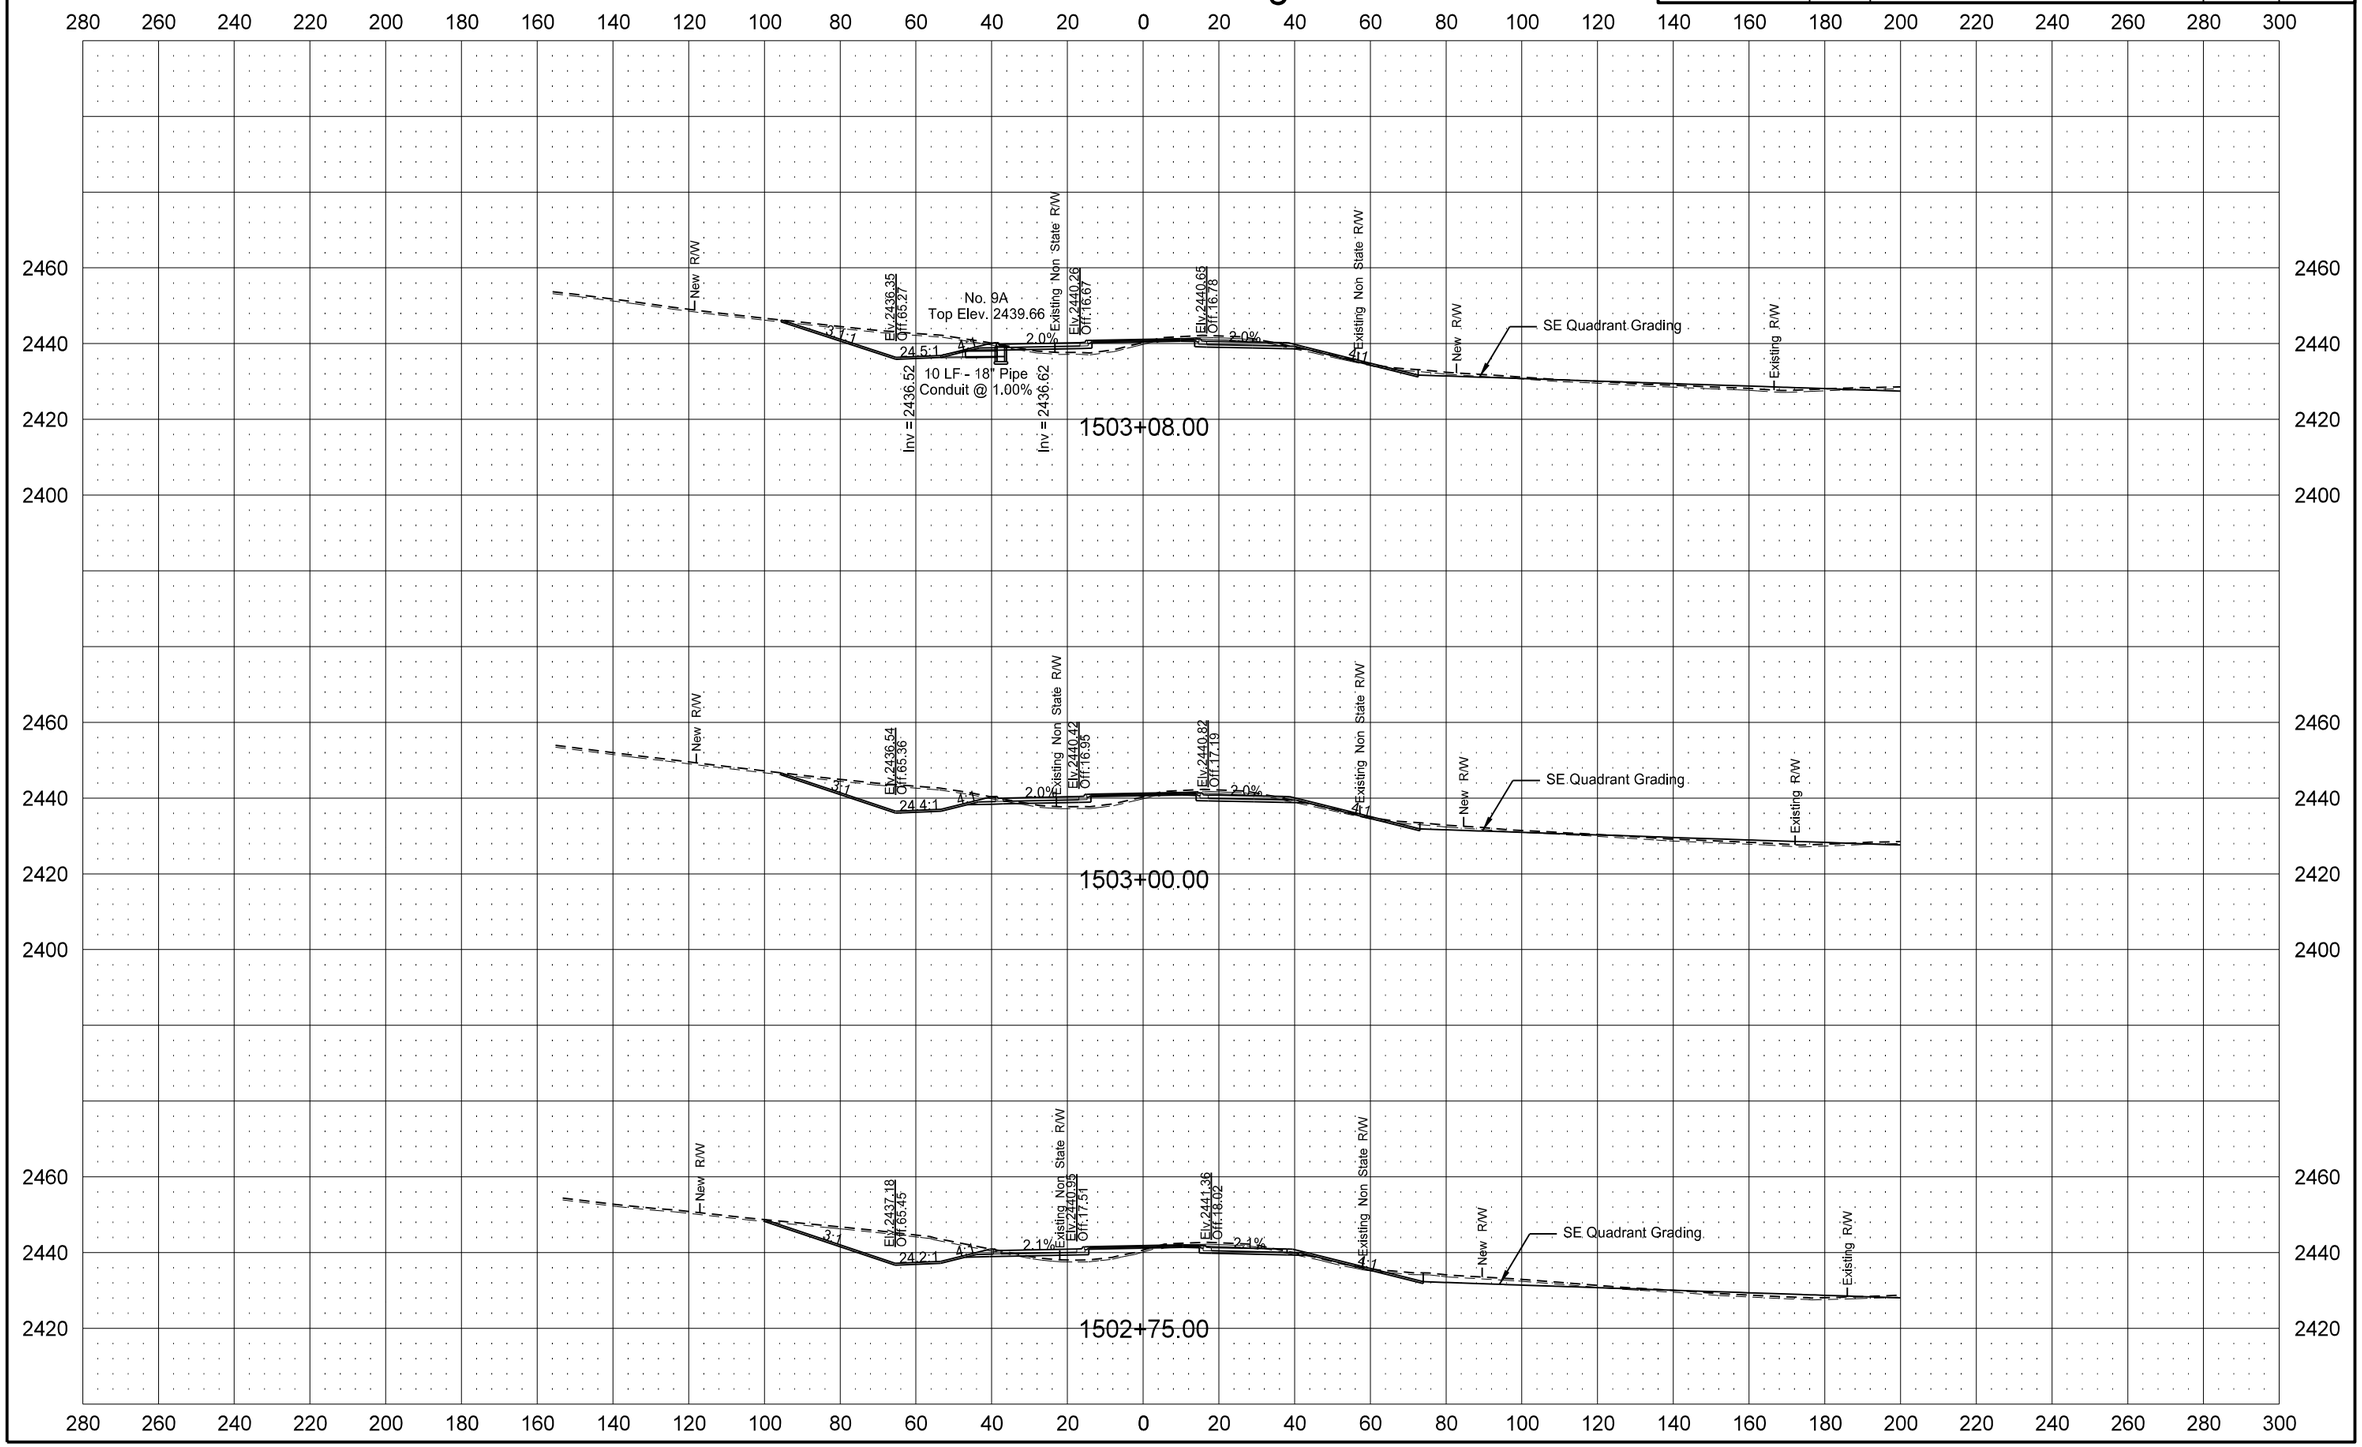

12/1/2015 4:57:16 PM cgillespie I:\Projects\7751\70023027.051\Design\Plan\200XS_011_EASTLEG.dgn

STATE	PROJECT NO.	SECTION NO.	SHEET NO.
ND	SOIB-7-023(027)051	200	103

ND 23 East Leg

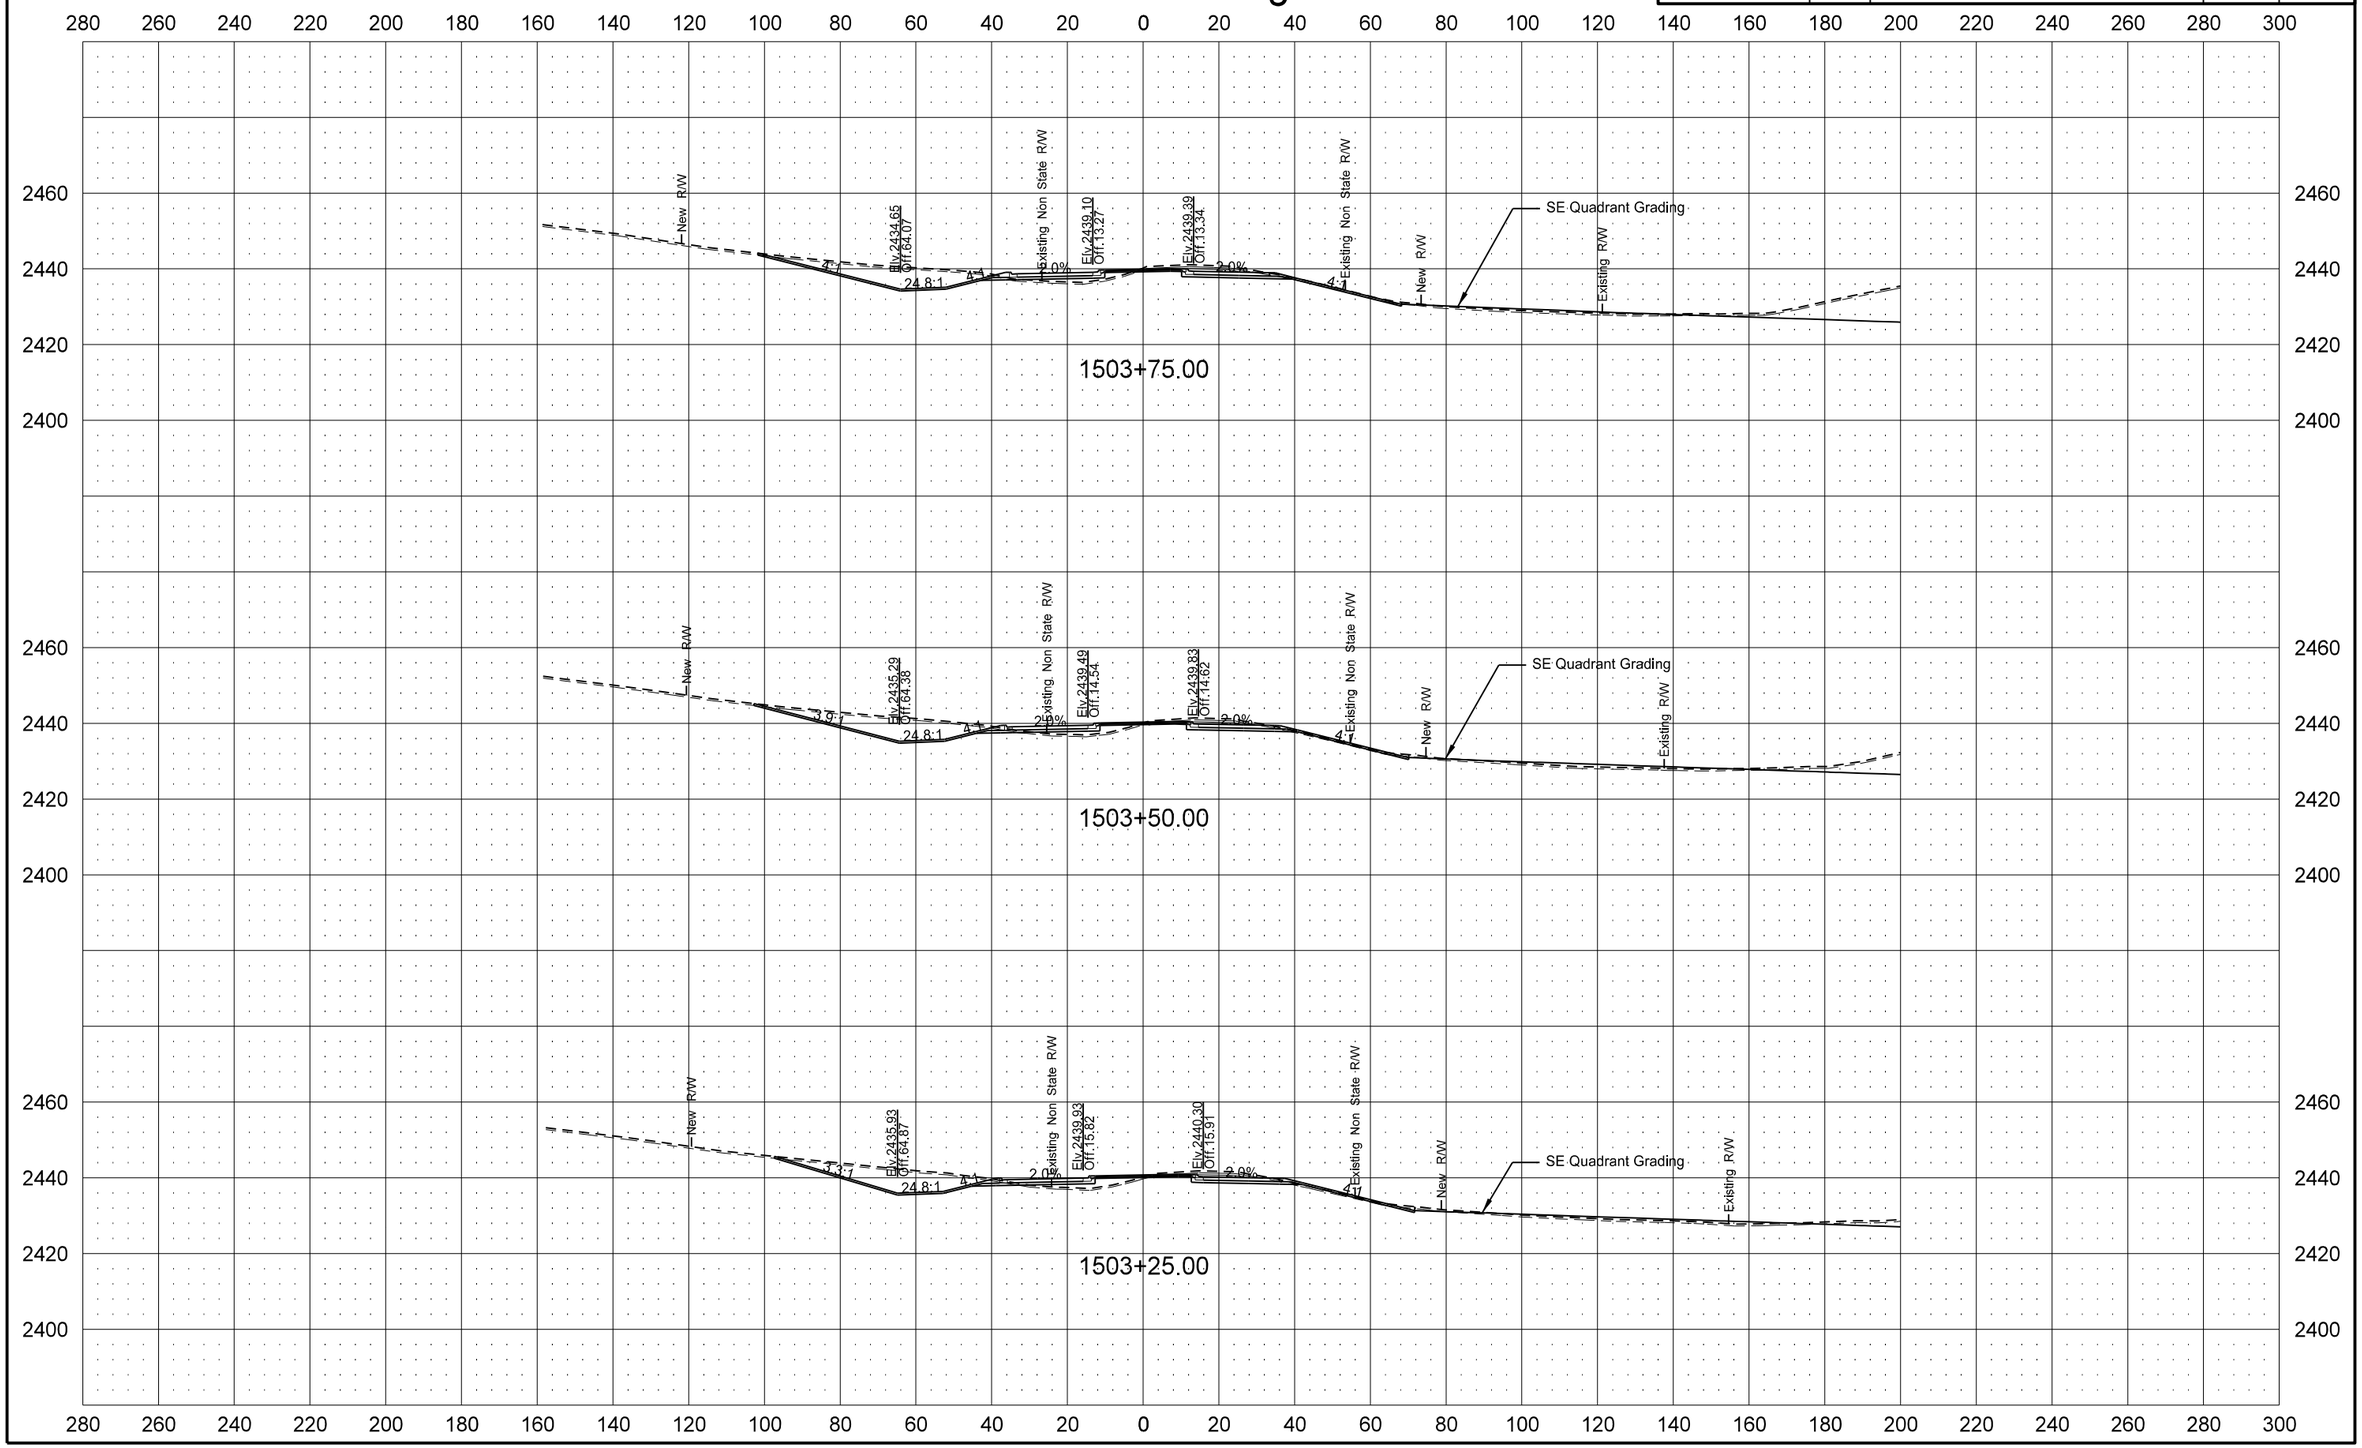

STATE	PROJECT NO.	SECTION NO.	SHEET NO.
ND	SOIB-7-023(027)051	200	104

ND 23 East Leg

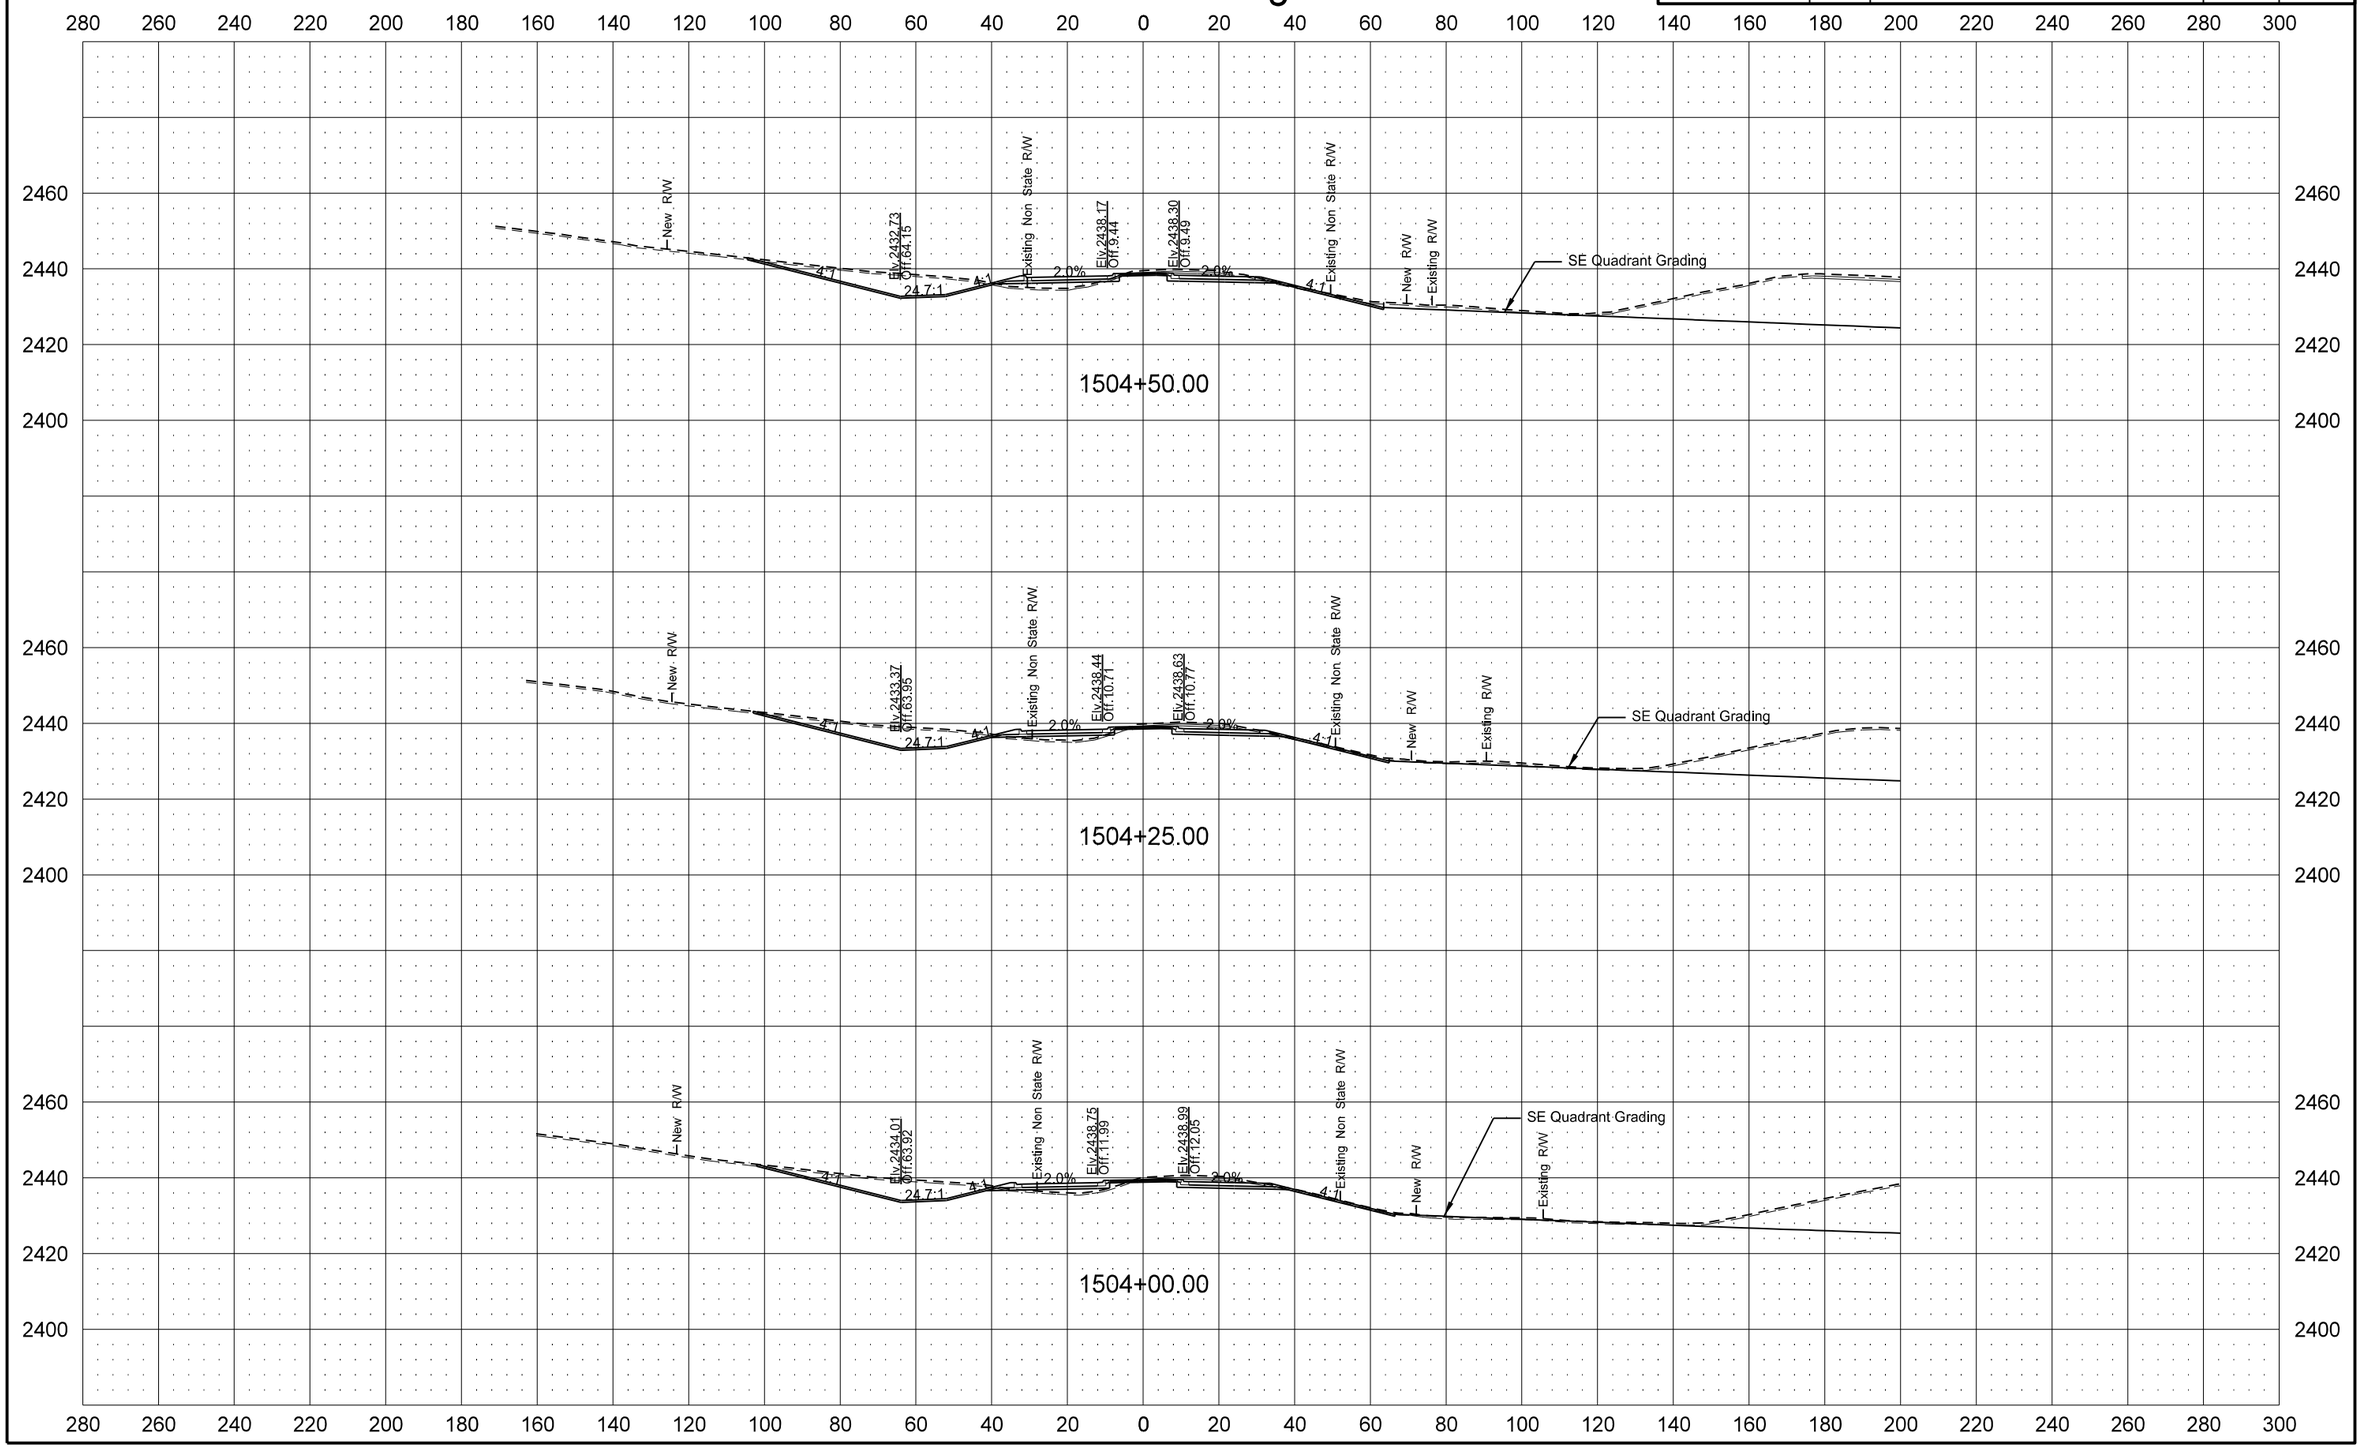

12/1/2015 4:57:18 PM cgillespie I:\Projects\7751\70023027.051\Design\Plan\200XS_011_EASTLEG.dgn

STATE	PROJECT NO.	SECTION NO.	SHEET NO.
ND	SOIB-7-023(027)051	200	105

ND 23 East Leg

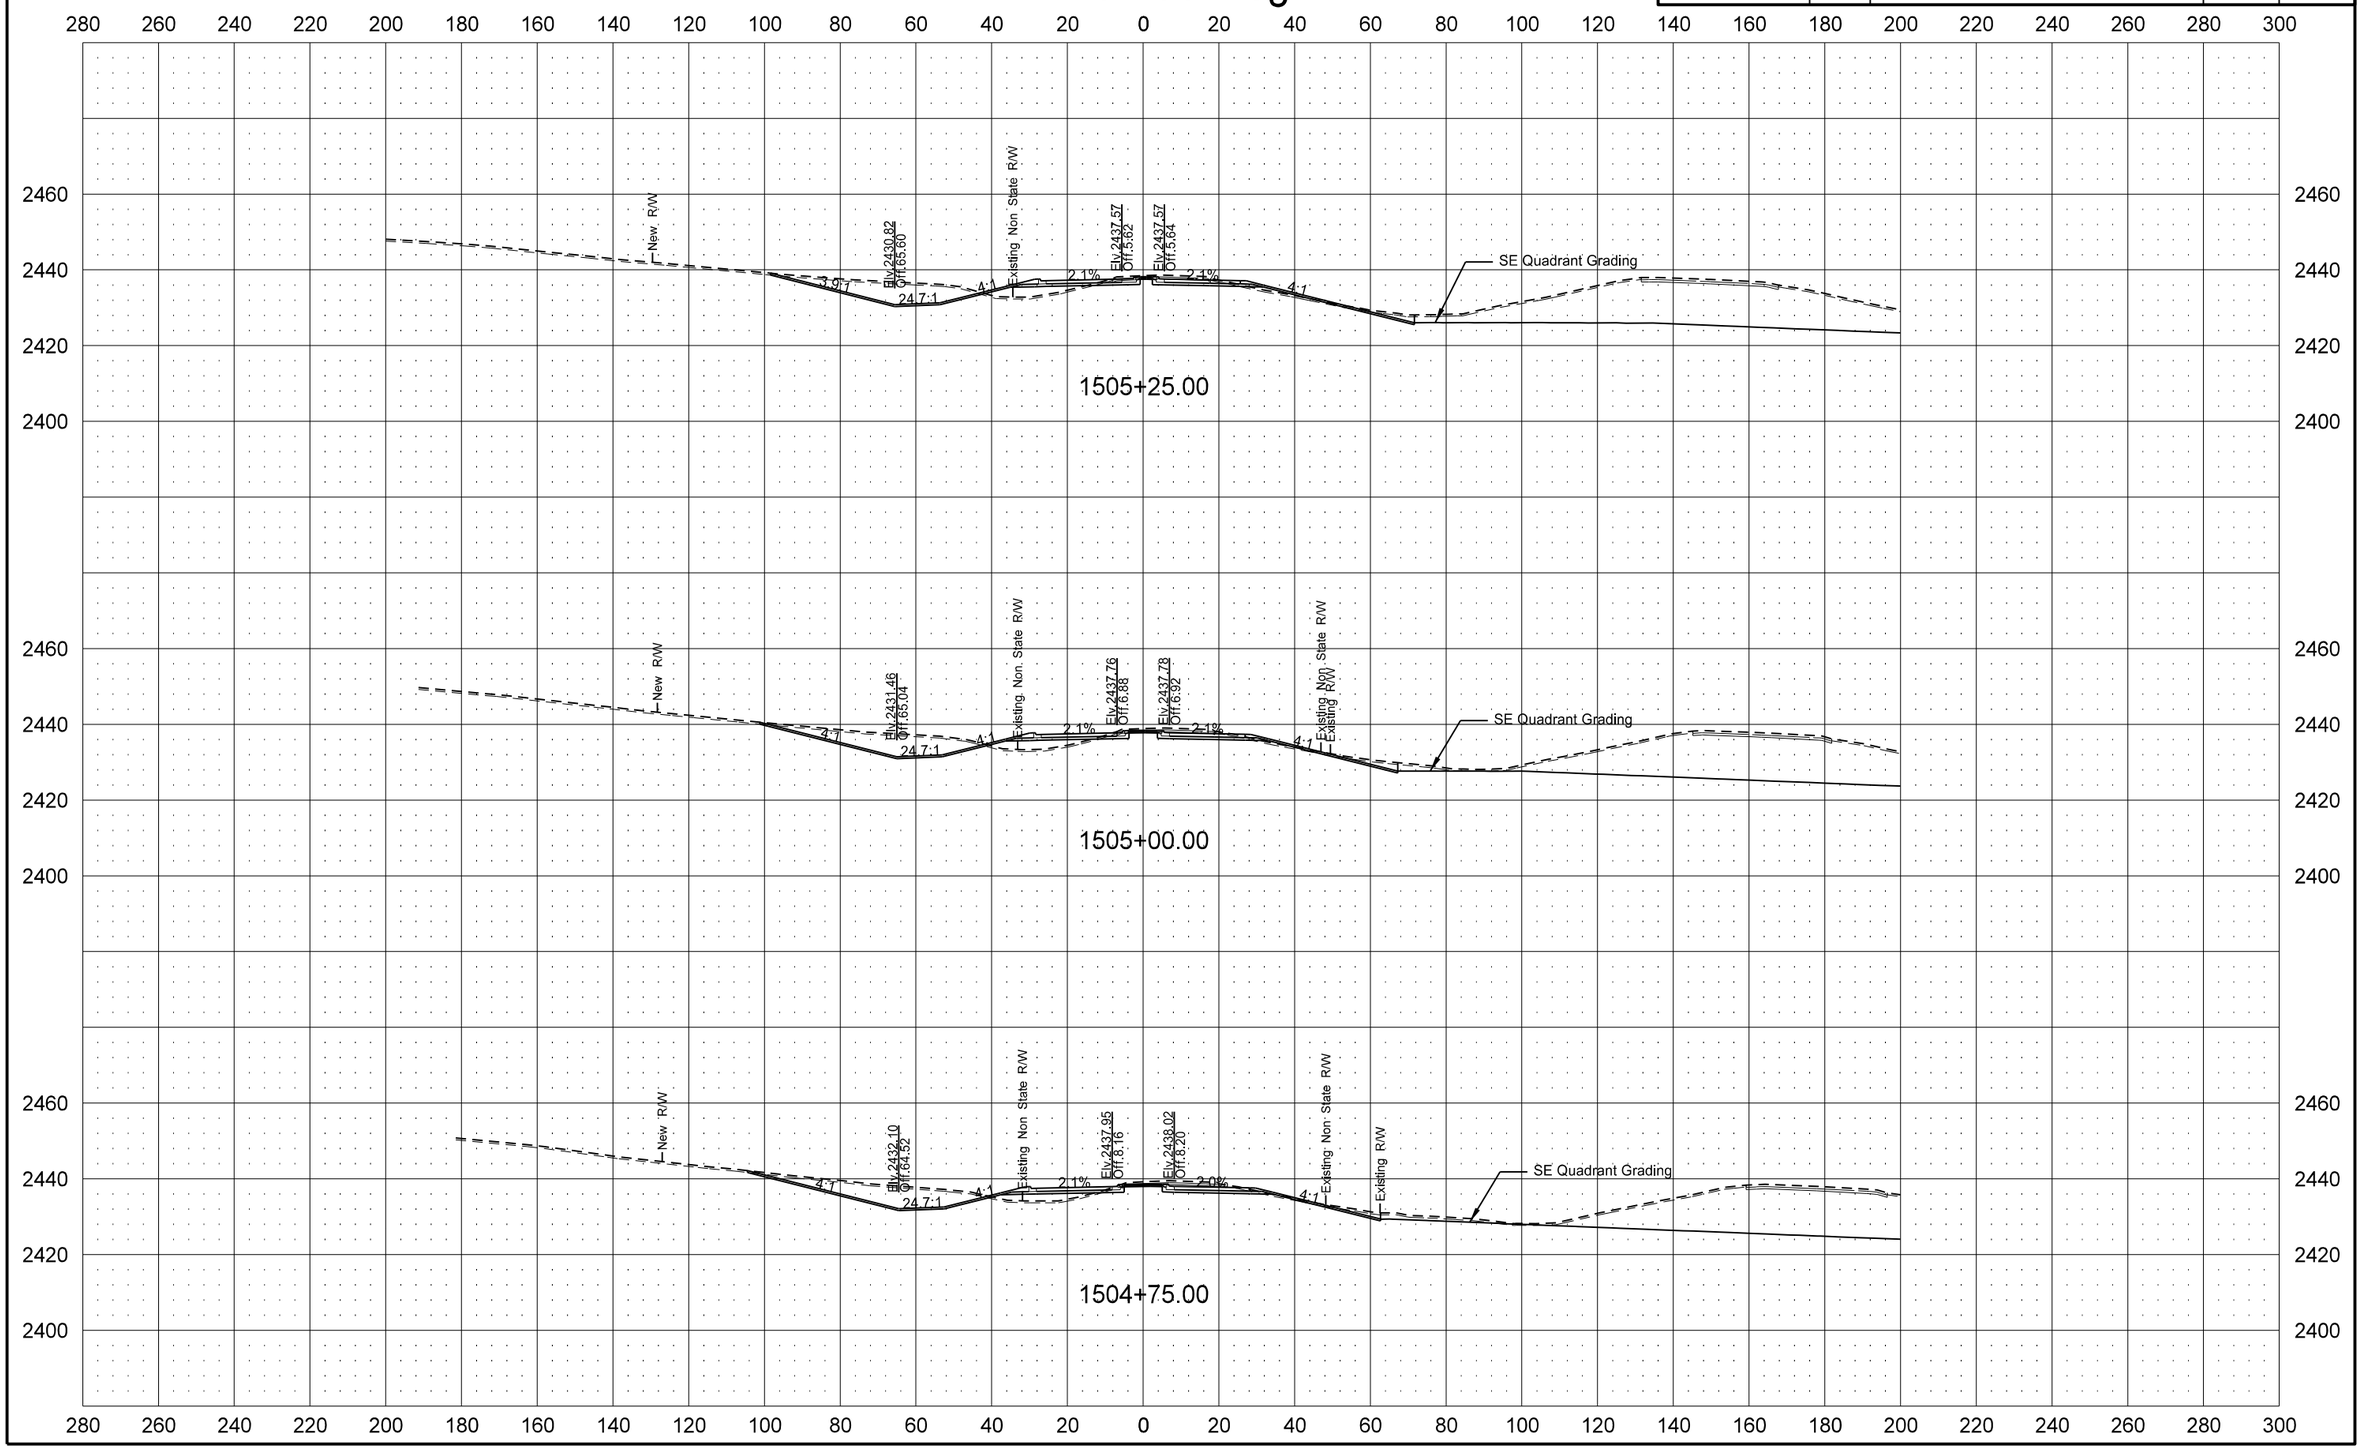

12/1/2015 4:57:19 PM cgillespie I:\Projects\7751\70023027.051\Design\Plan\200XS_011_EASTLEG.dgn

STATE	PROJECT NO.	SECTION NO.	SHEET NO.
ND	SOIB-7-023(027)051	200	106

ND 23 East Leg

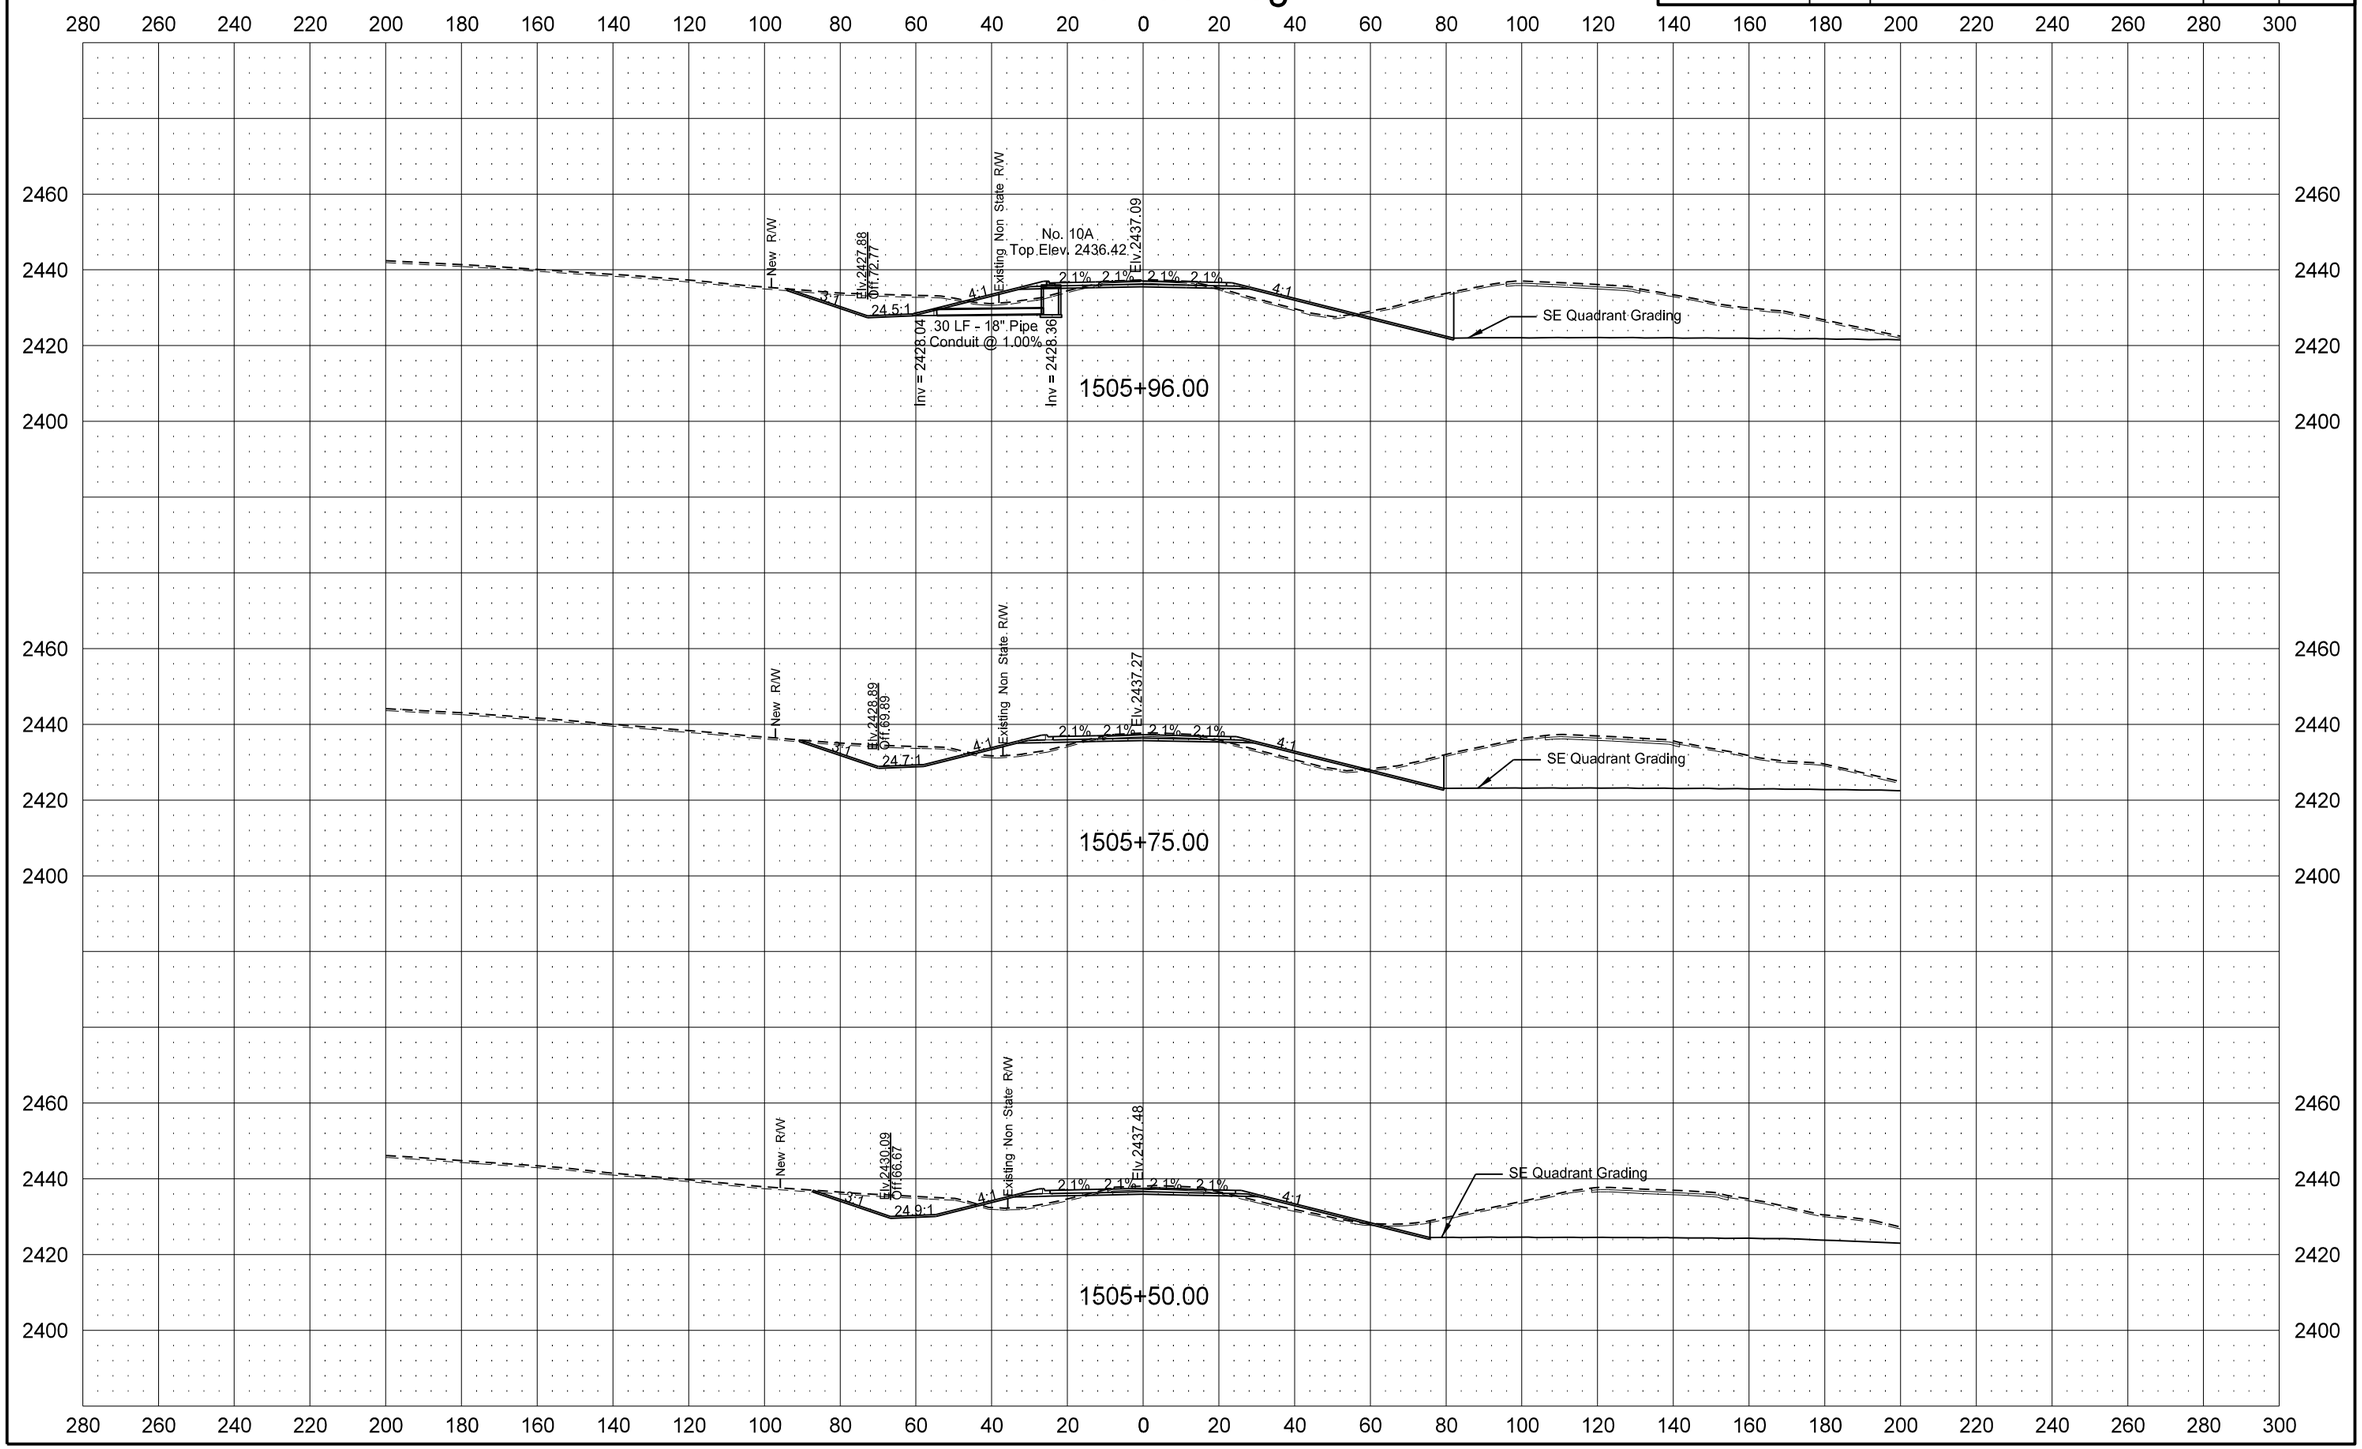

STATE	PROJECT NO.	SECTION NO.	SHEET NO.
ND	SOIB-7-023(027)051	200	107

ND 23 East Leg

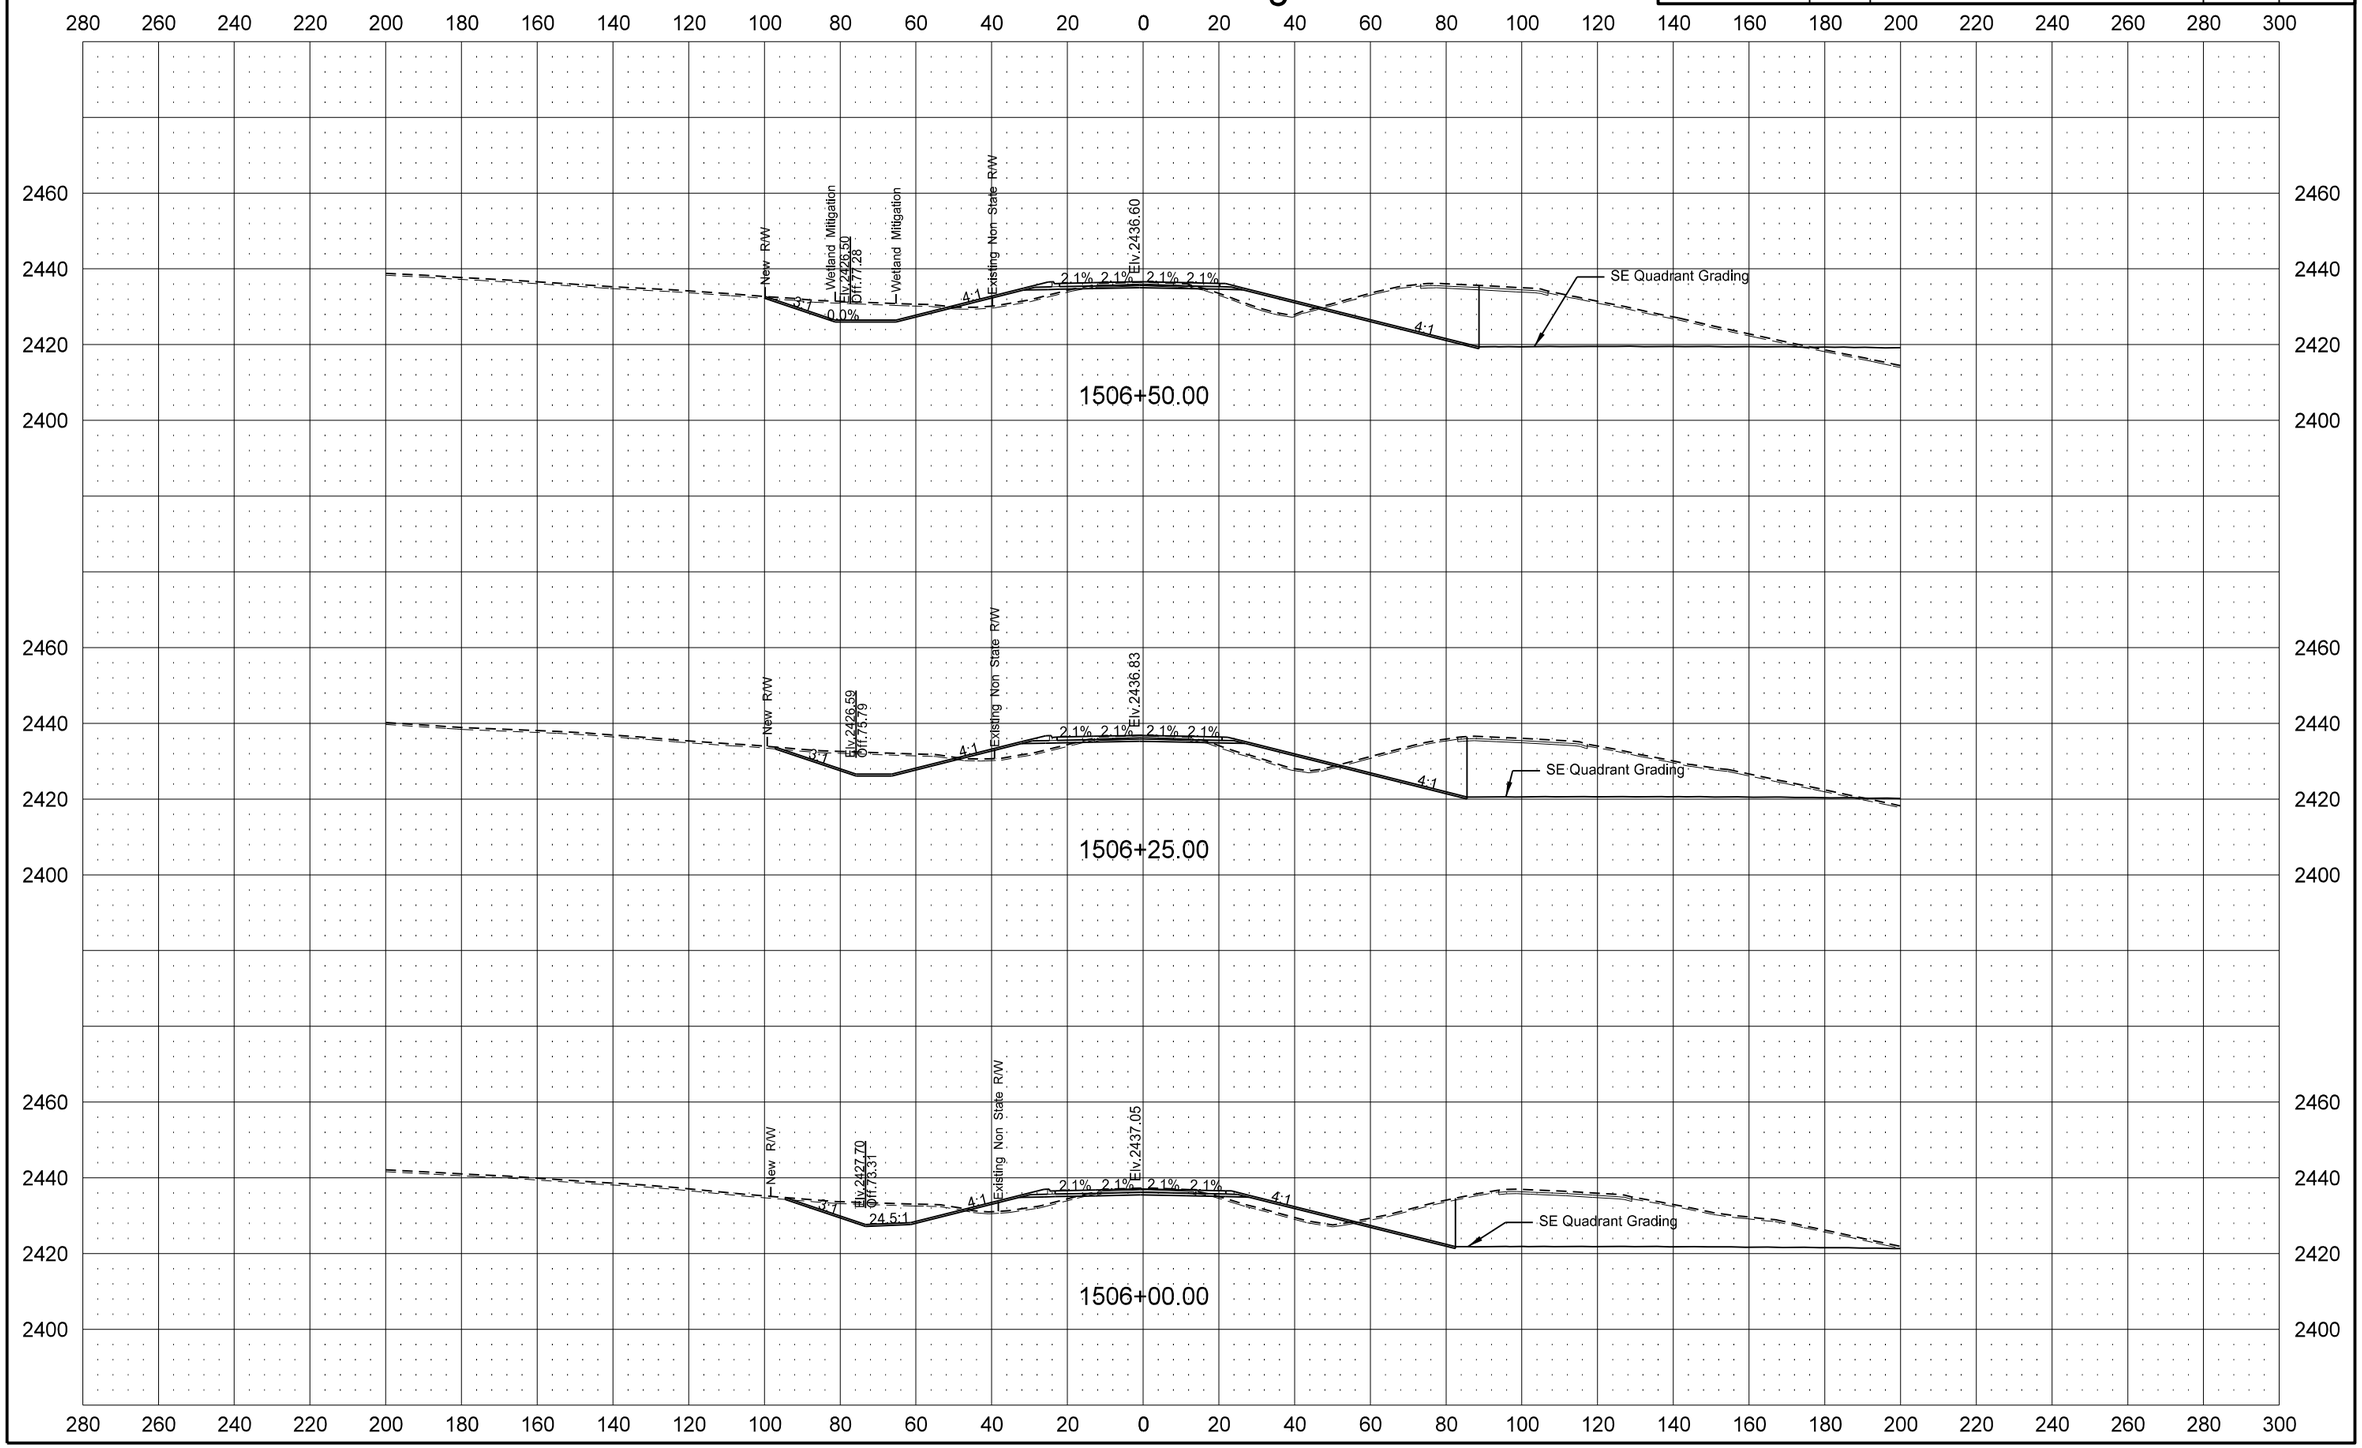

12/1/2015 4:57:21 PM cgillespie I:\Projects\7751\70023027.051\Design\Plan\200XS_011_EASTLEG.dgn

STATE	PROJECT NO.	SECTION NO.	SHEET NO.
ND	SOIB-7-023(027)051	200	108

ND 23 East Leg

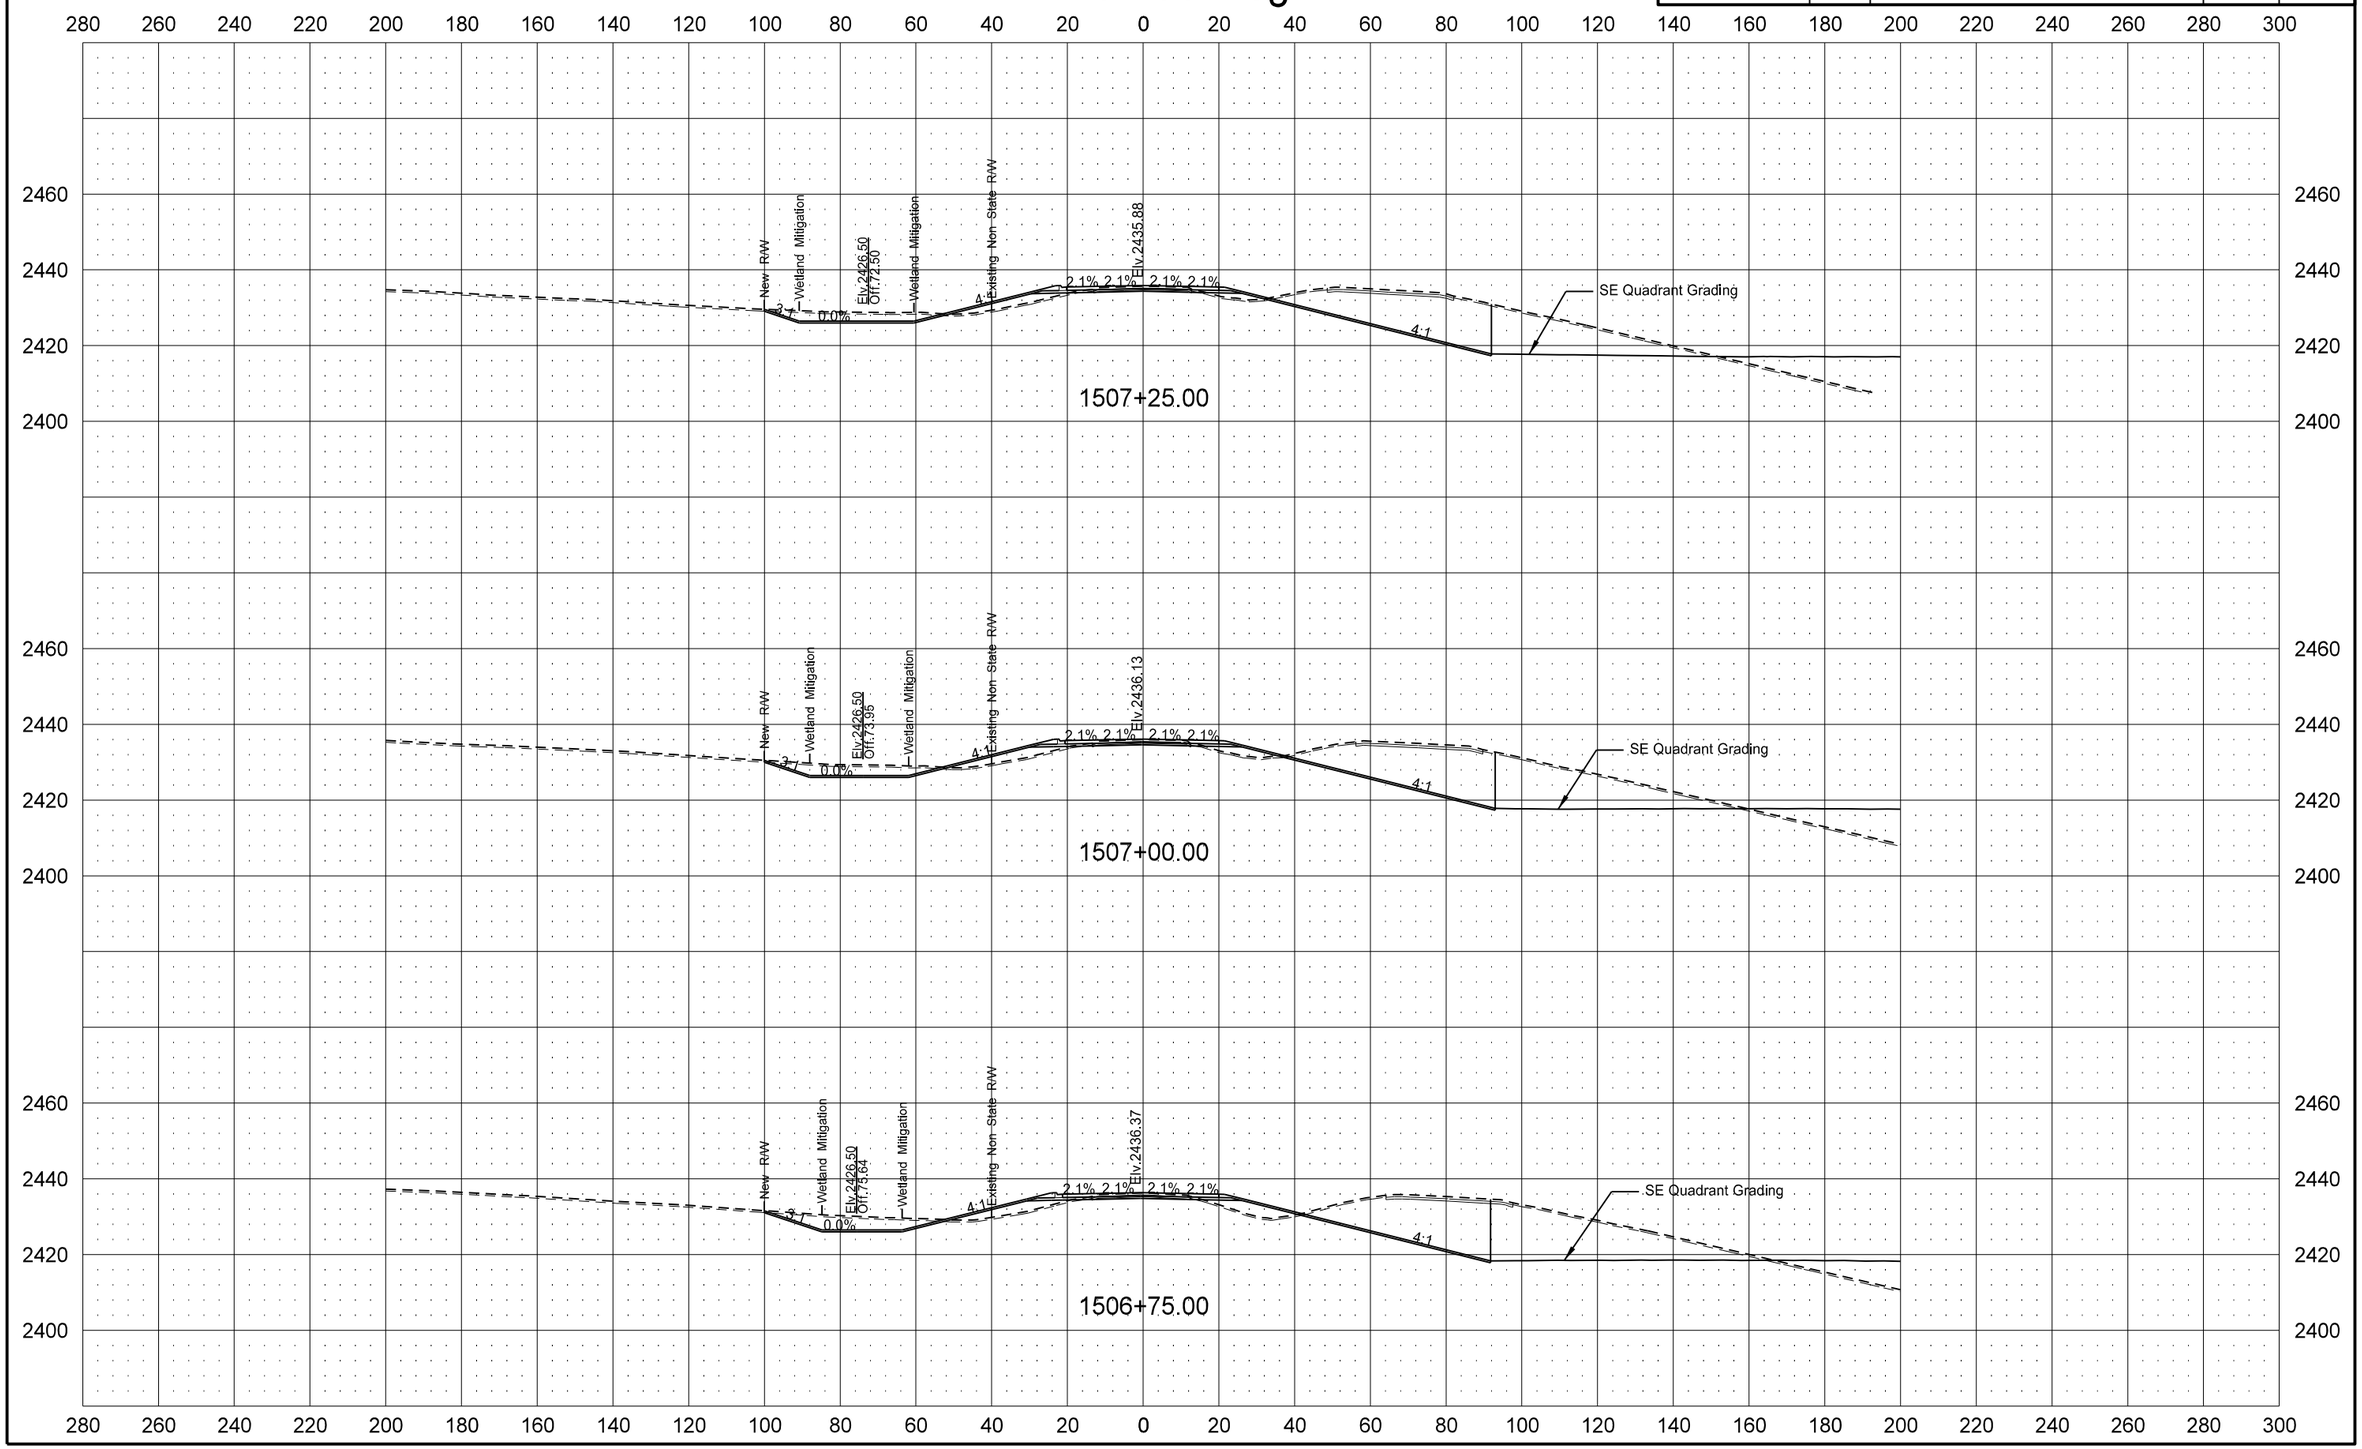

12/1/2015 4:57:22 PM cgillespie I:\Projects\7751\70023027.051\Design\Plan\200XS_011_EASTLEG.dgn

STATE	PROJECT NO.	SECTION NO.	SHEET NO.
ND	SOIB-7-023(027)051	200	109

ND 23 East Leg

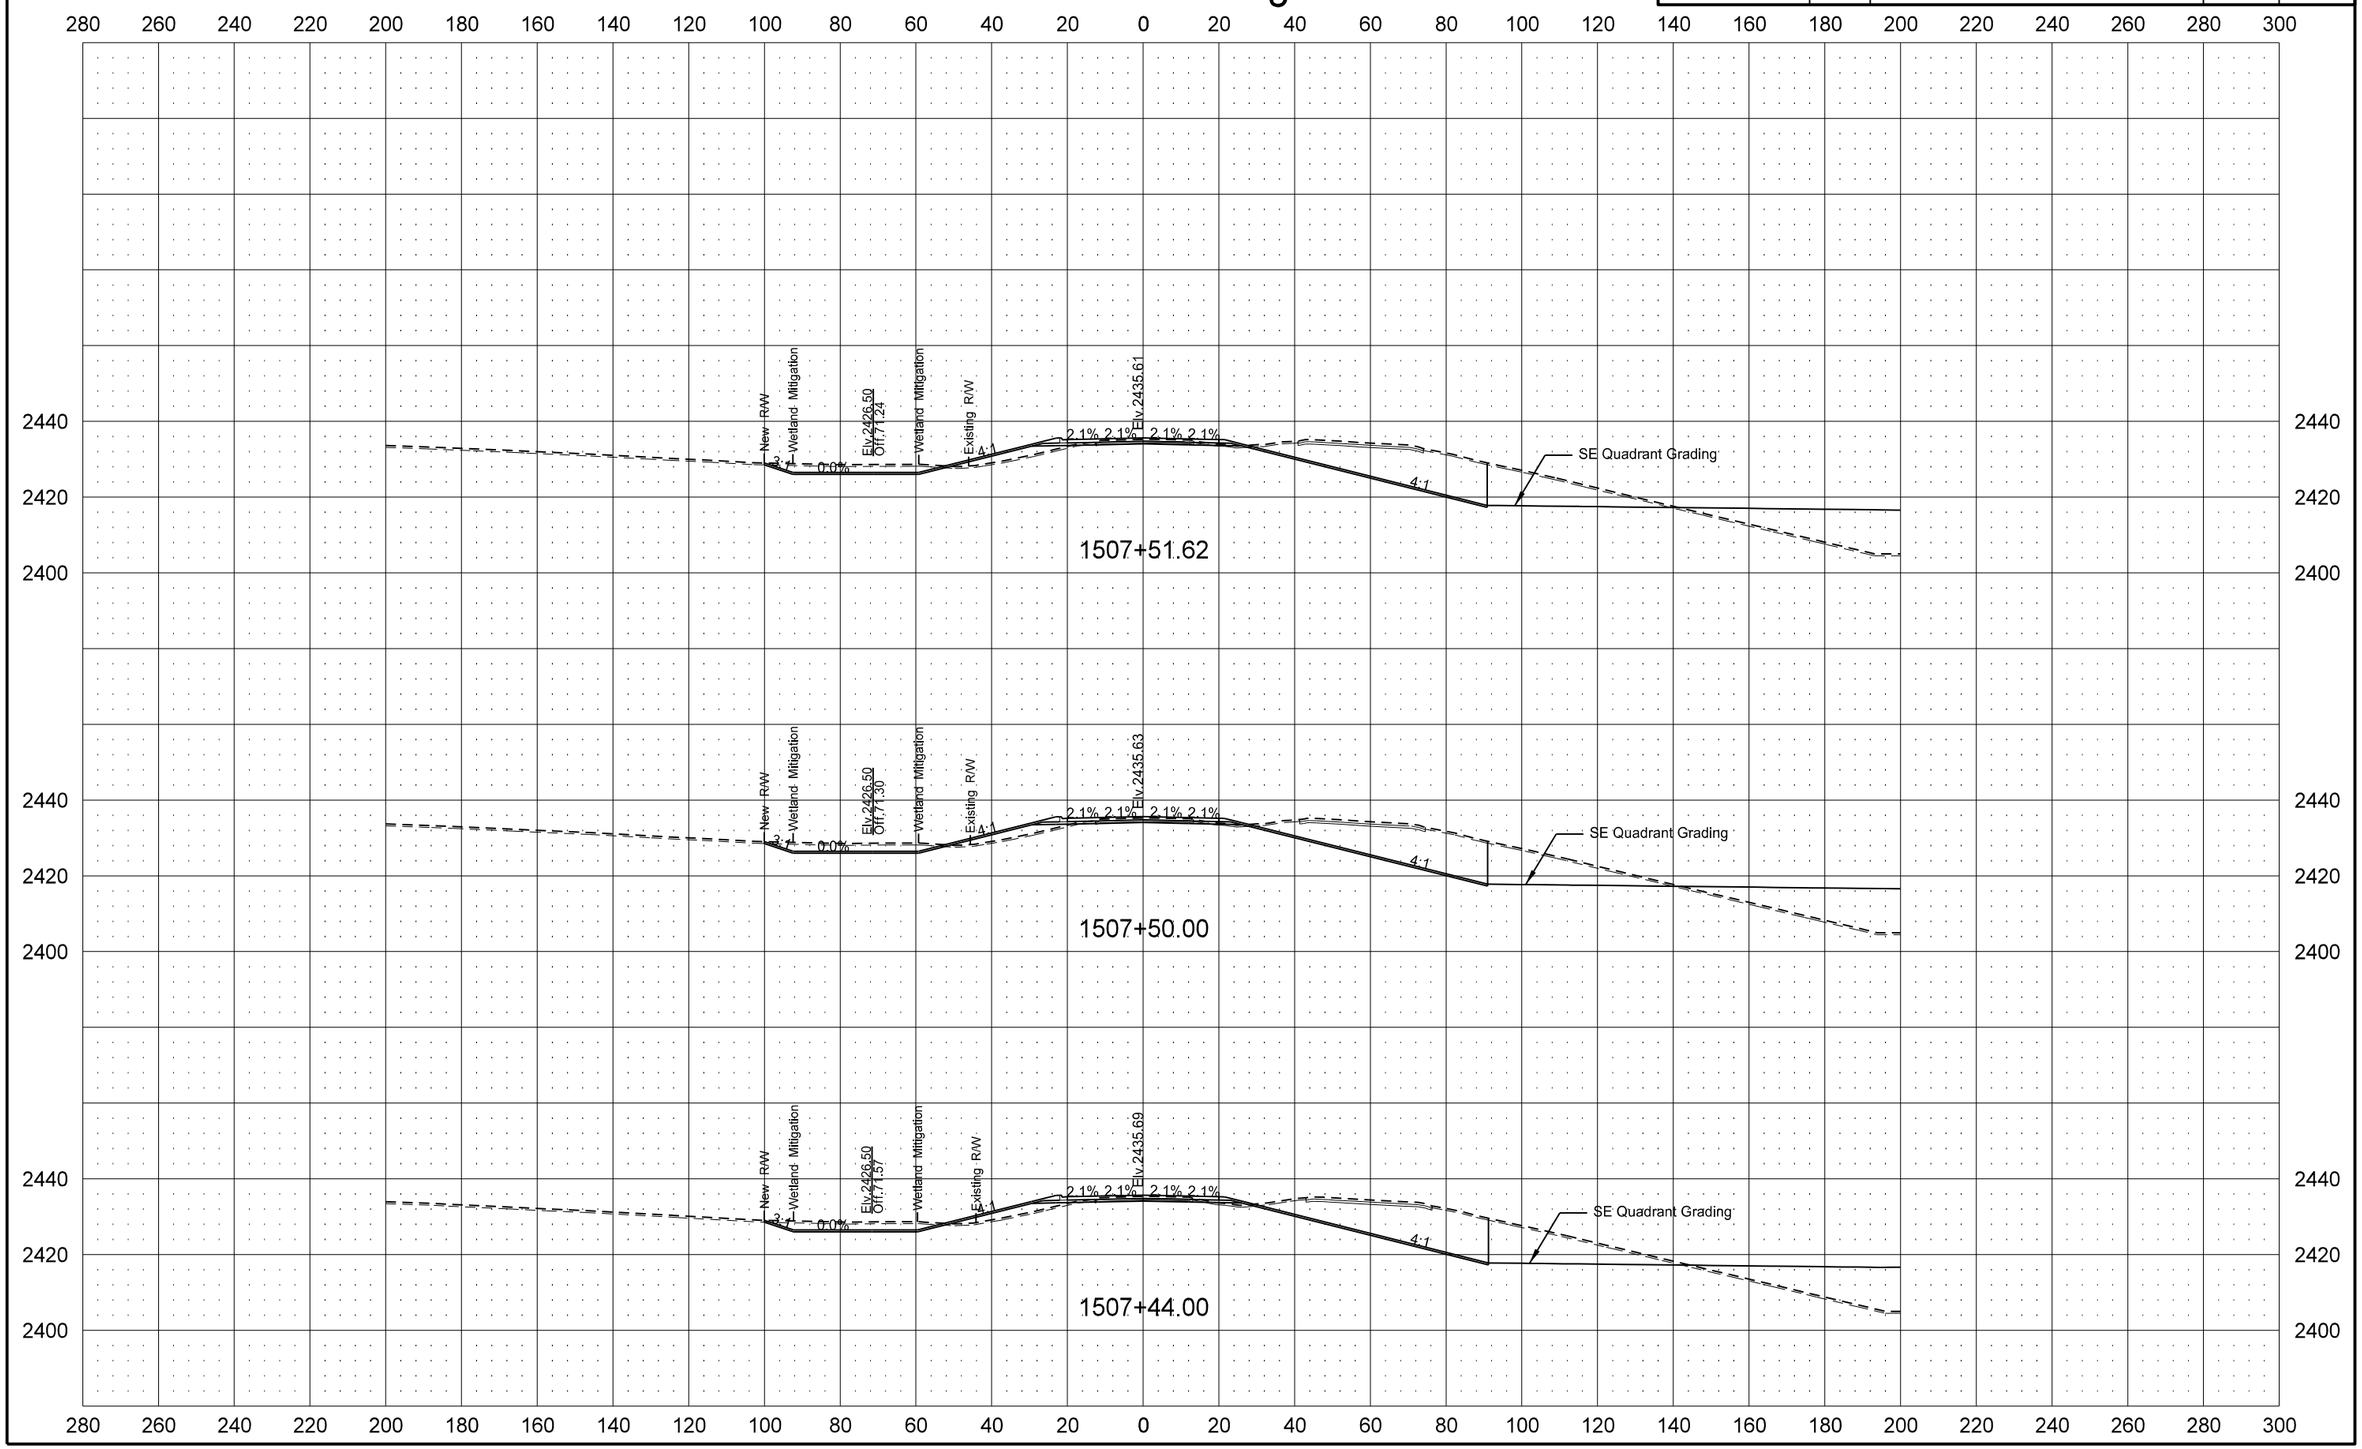

STATE	PROJECT NO.	SECTION NO.	SHEET NO.
ND	SOIB-7-023(027)051	200	110

ND 23 East Leg

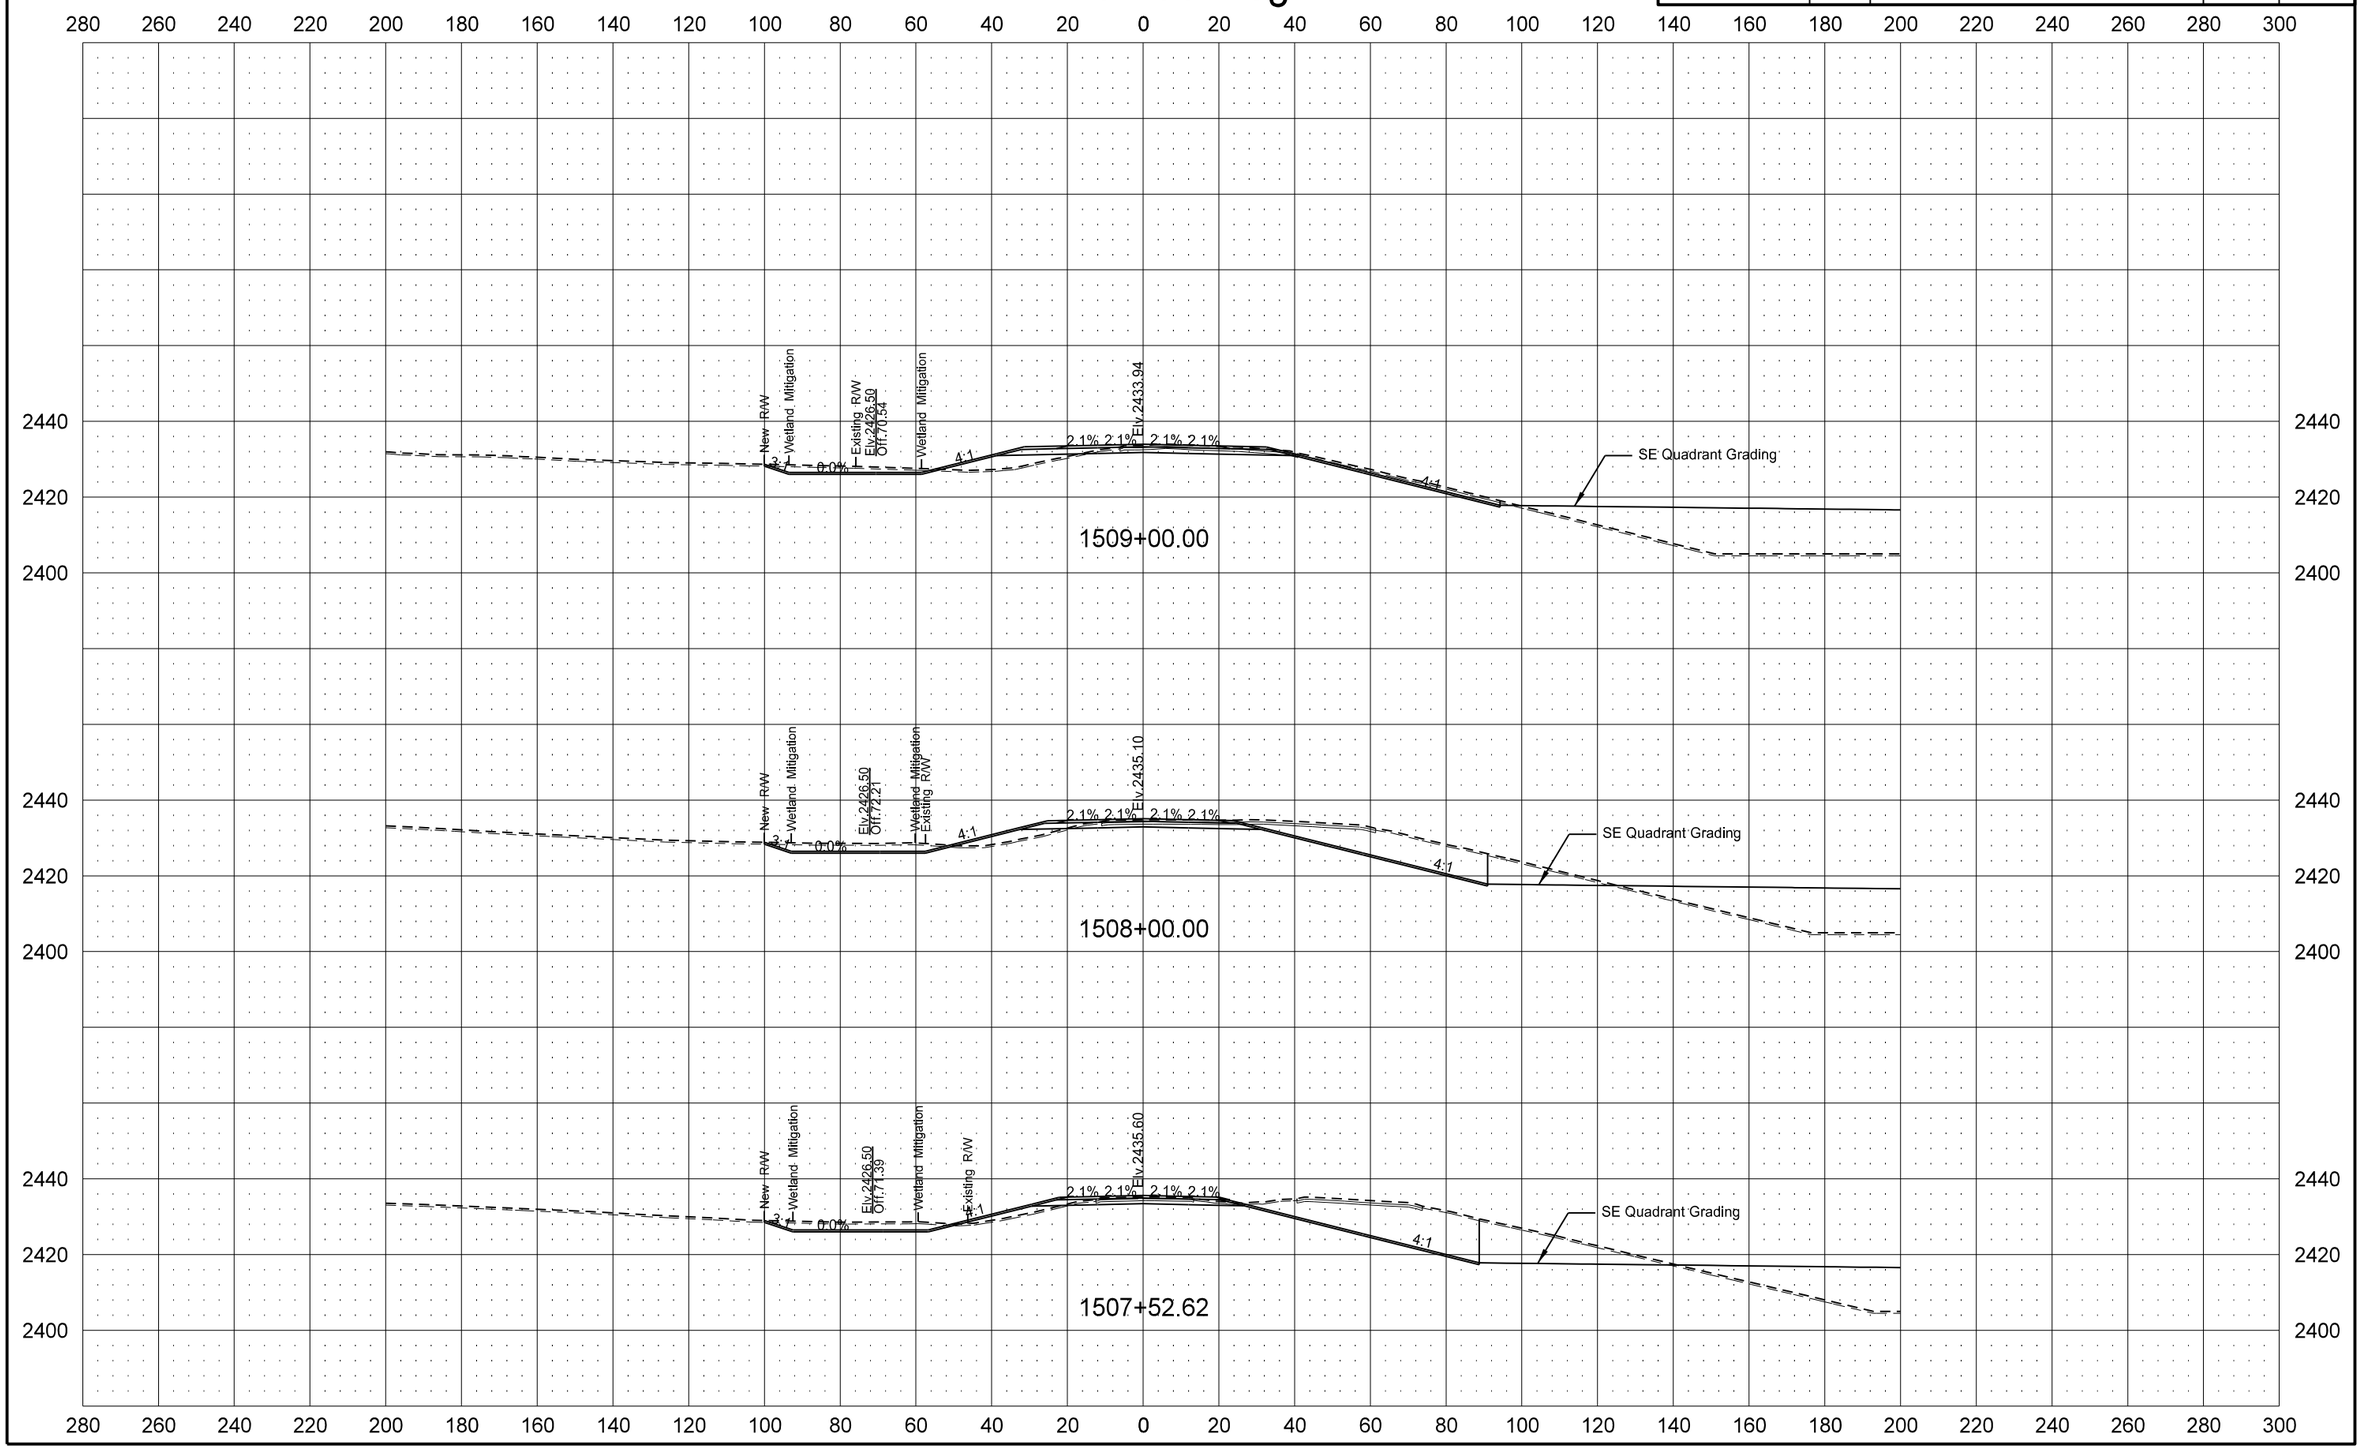

STATE	PROJECT NO.	SECTION NO.	SHEET NO.
ND	SOIB-7-023(027)051	200	111

ND 23 East Leg

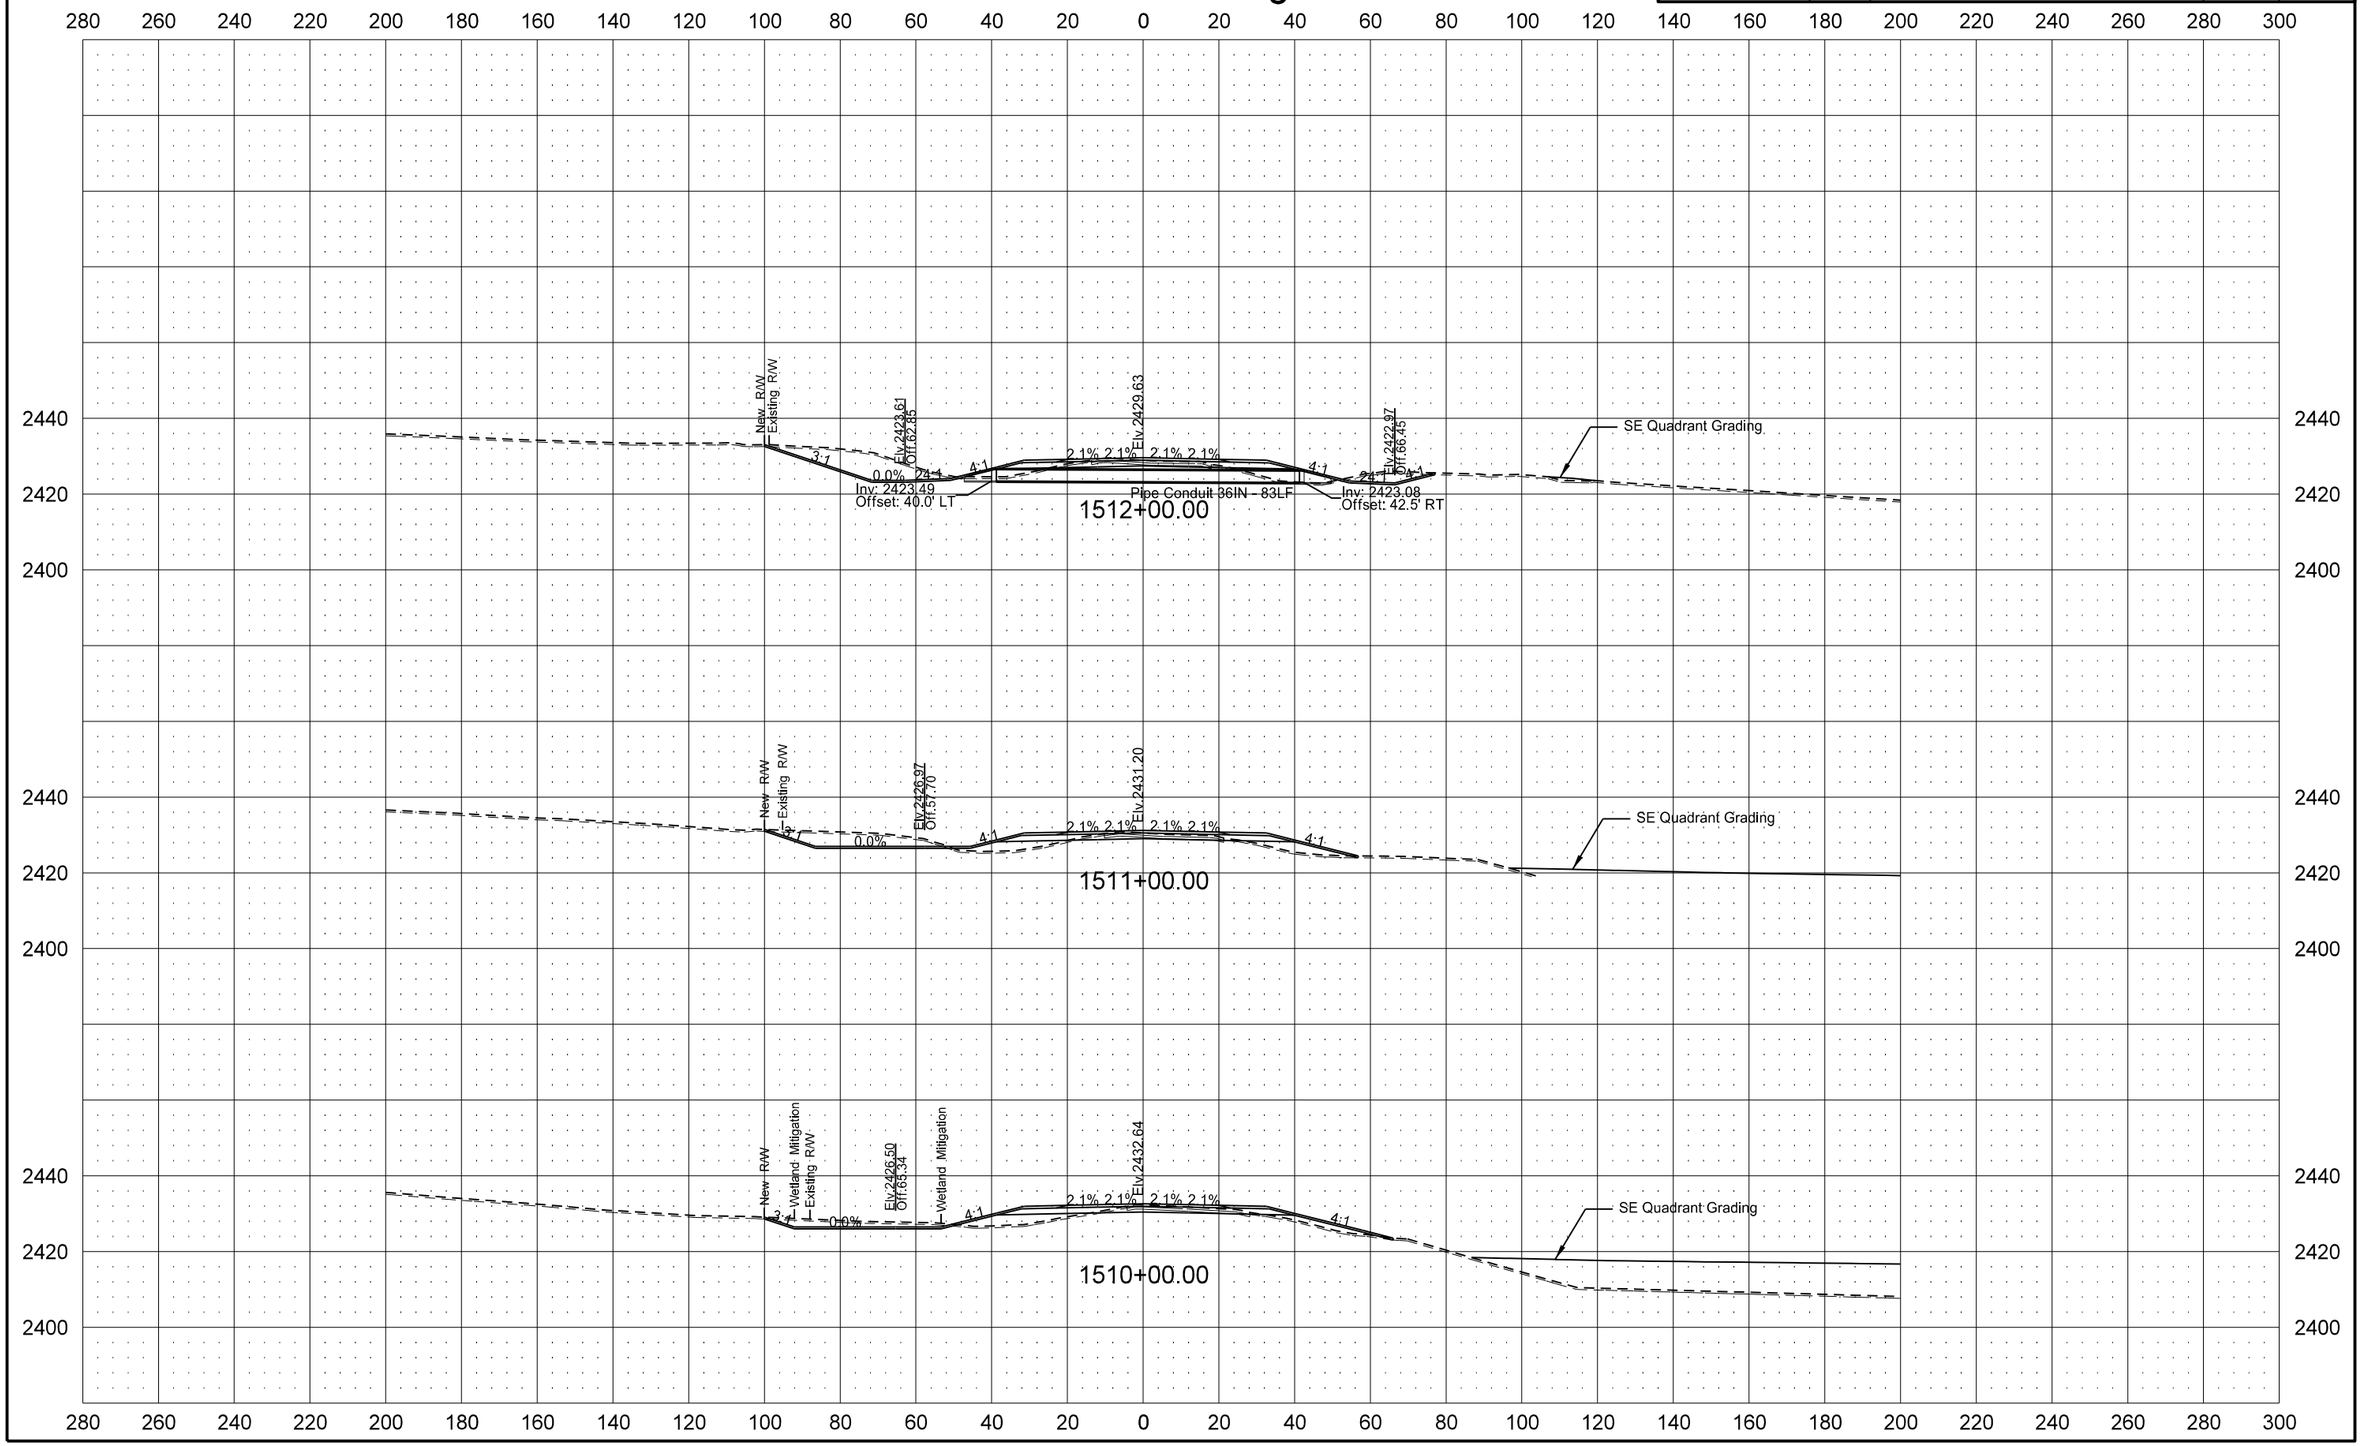

STATE	PROJECT NO.	SECTION NO.	SHEET NO.
ND	SOIB-7-023(027)051	200	112

ND 23 East Leg

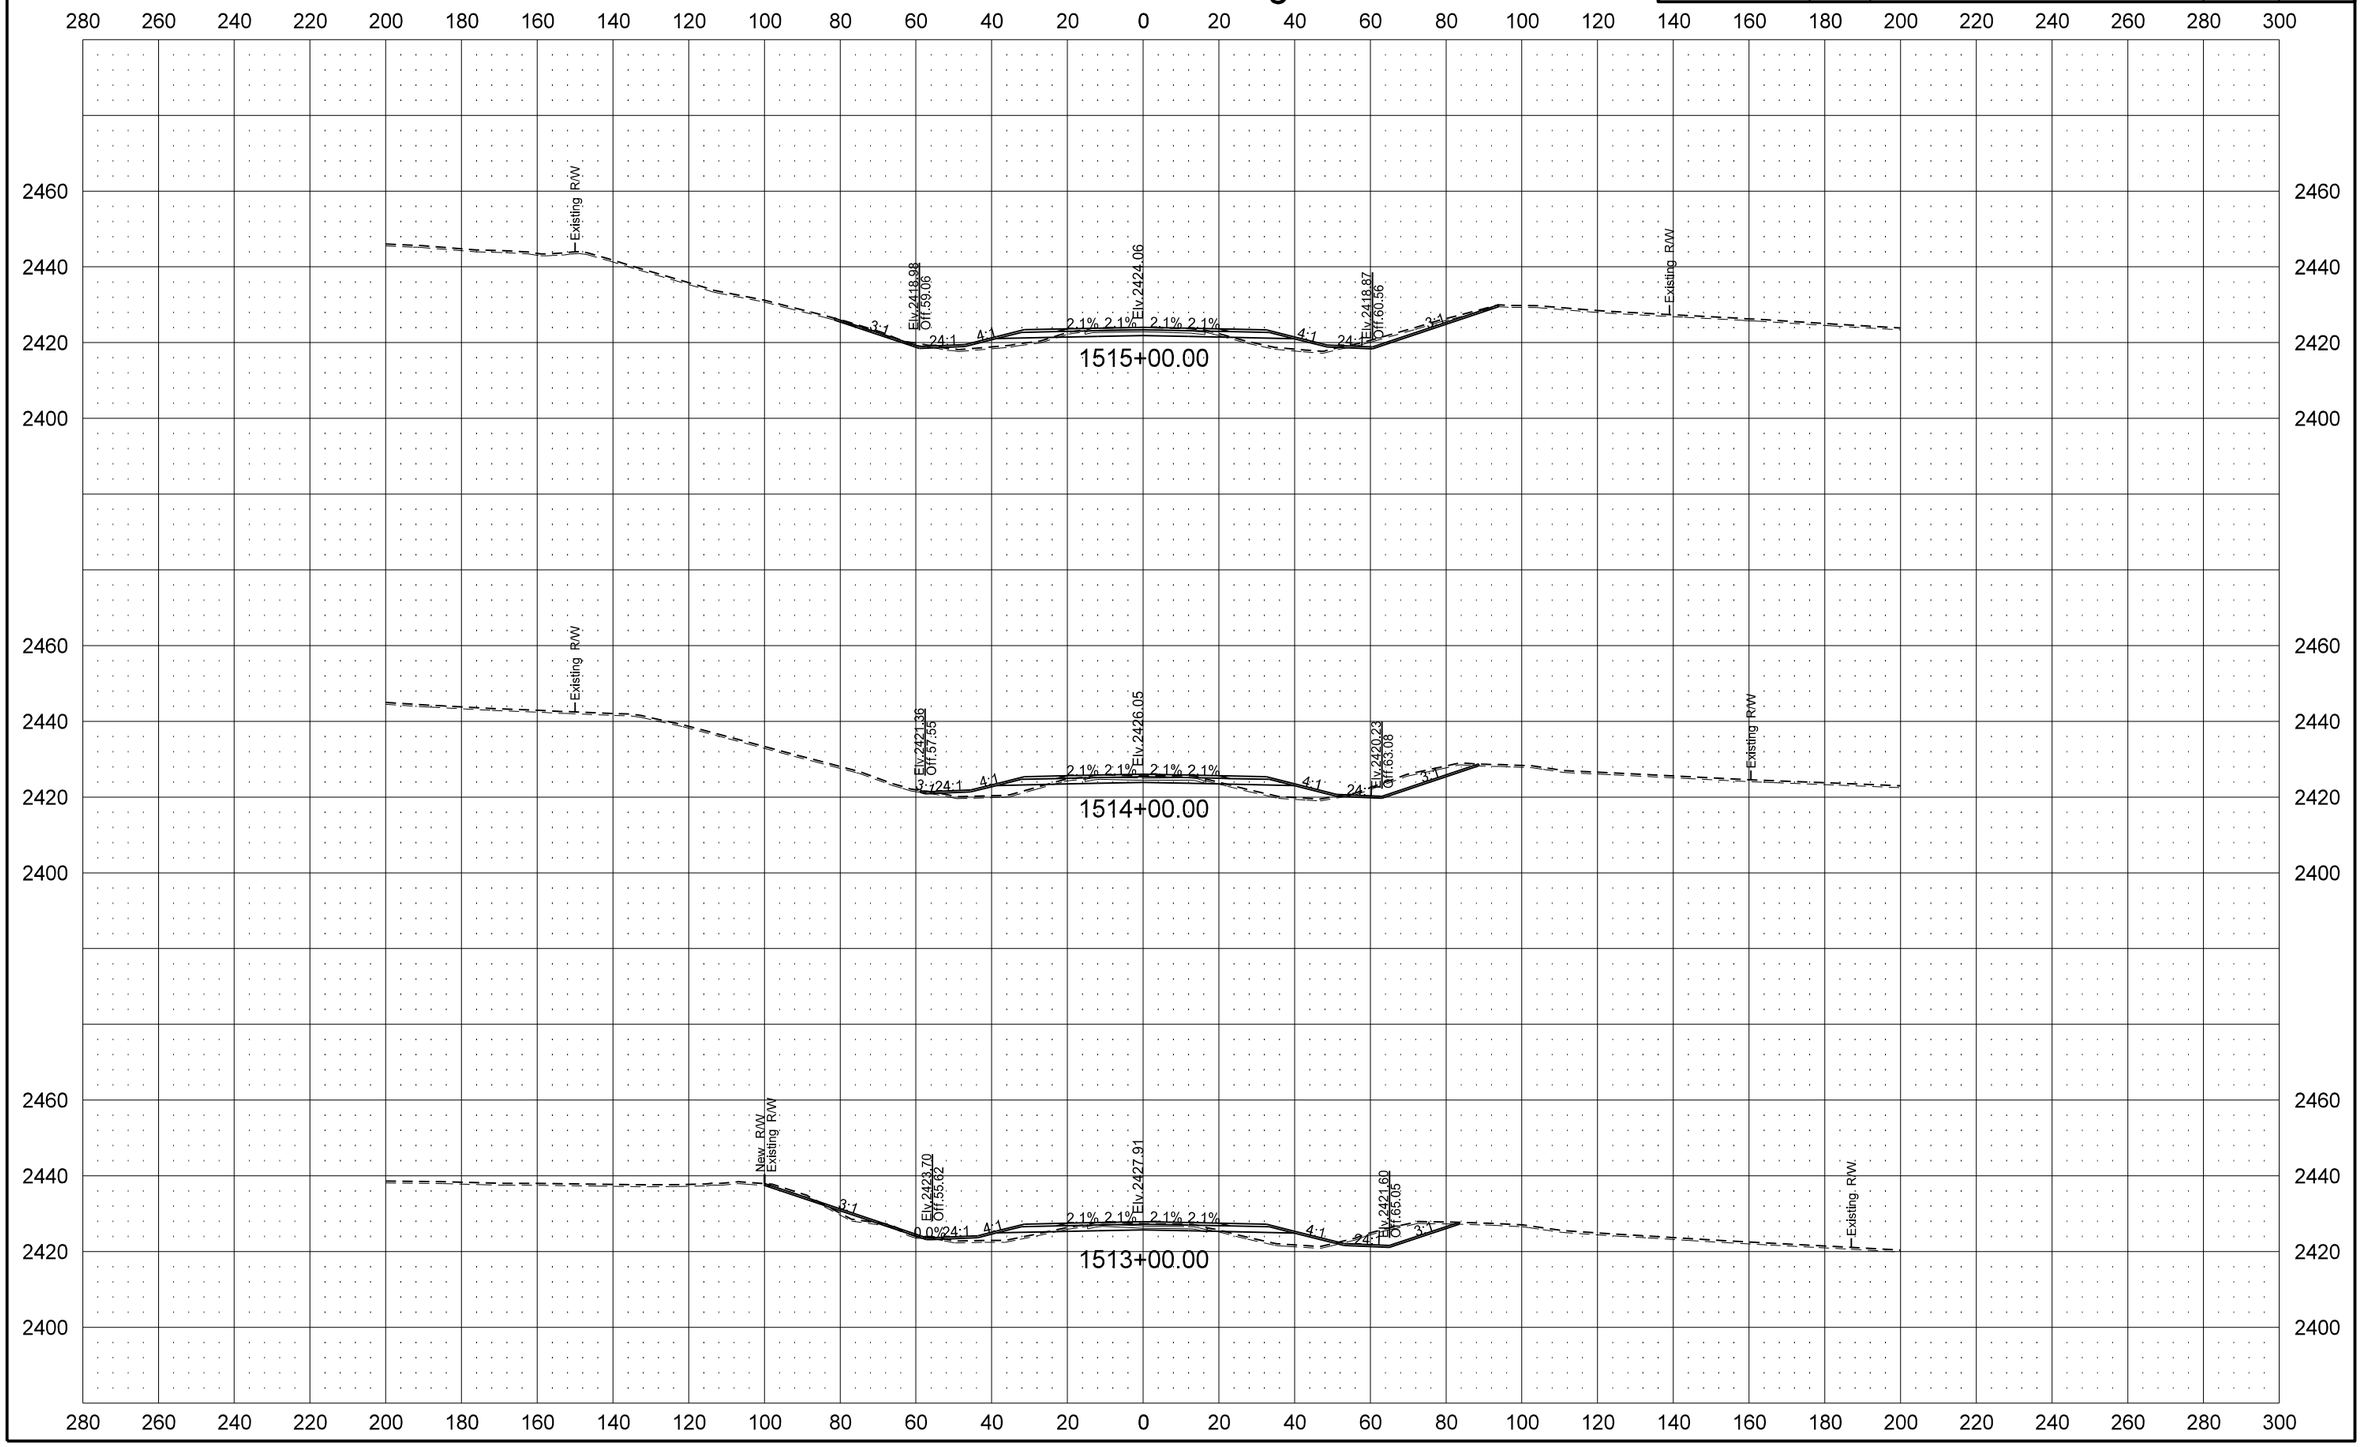

STATE	PROJECT NO.	SECTION NO.	SHEET NO.
ND	SOIB-7-023(027)051	200	113

ND 23 East Leg

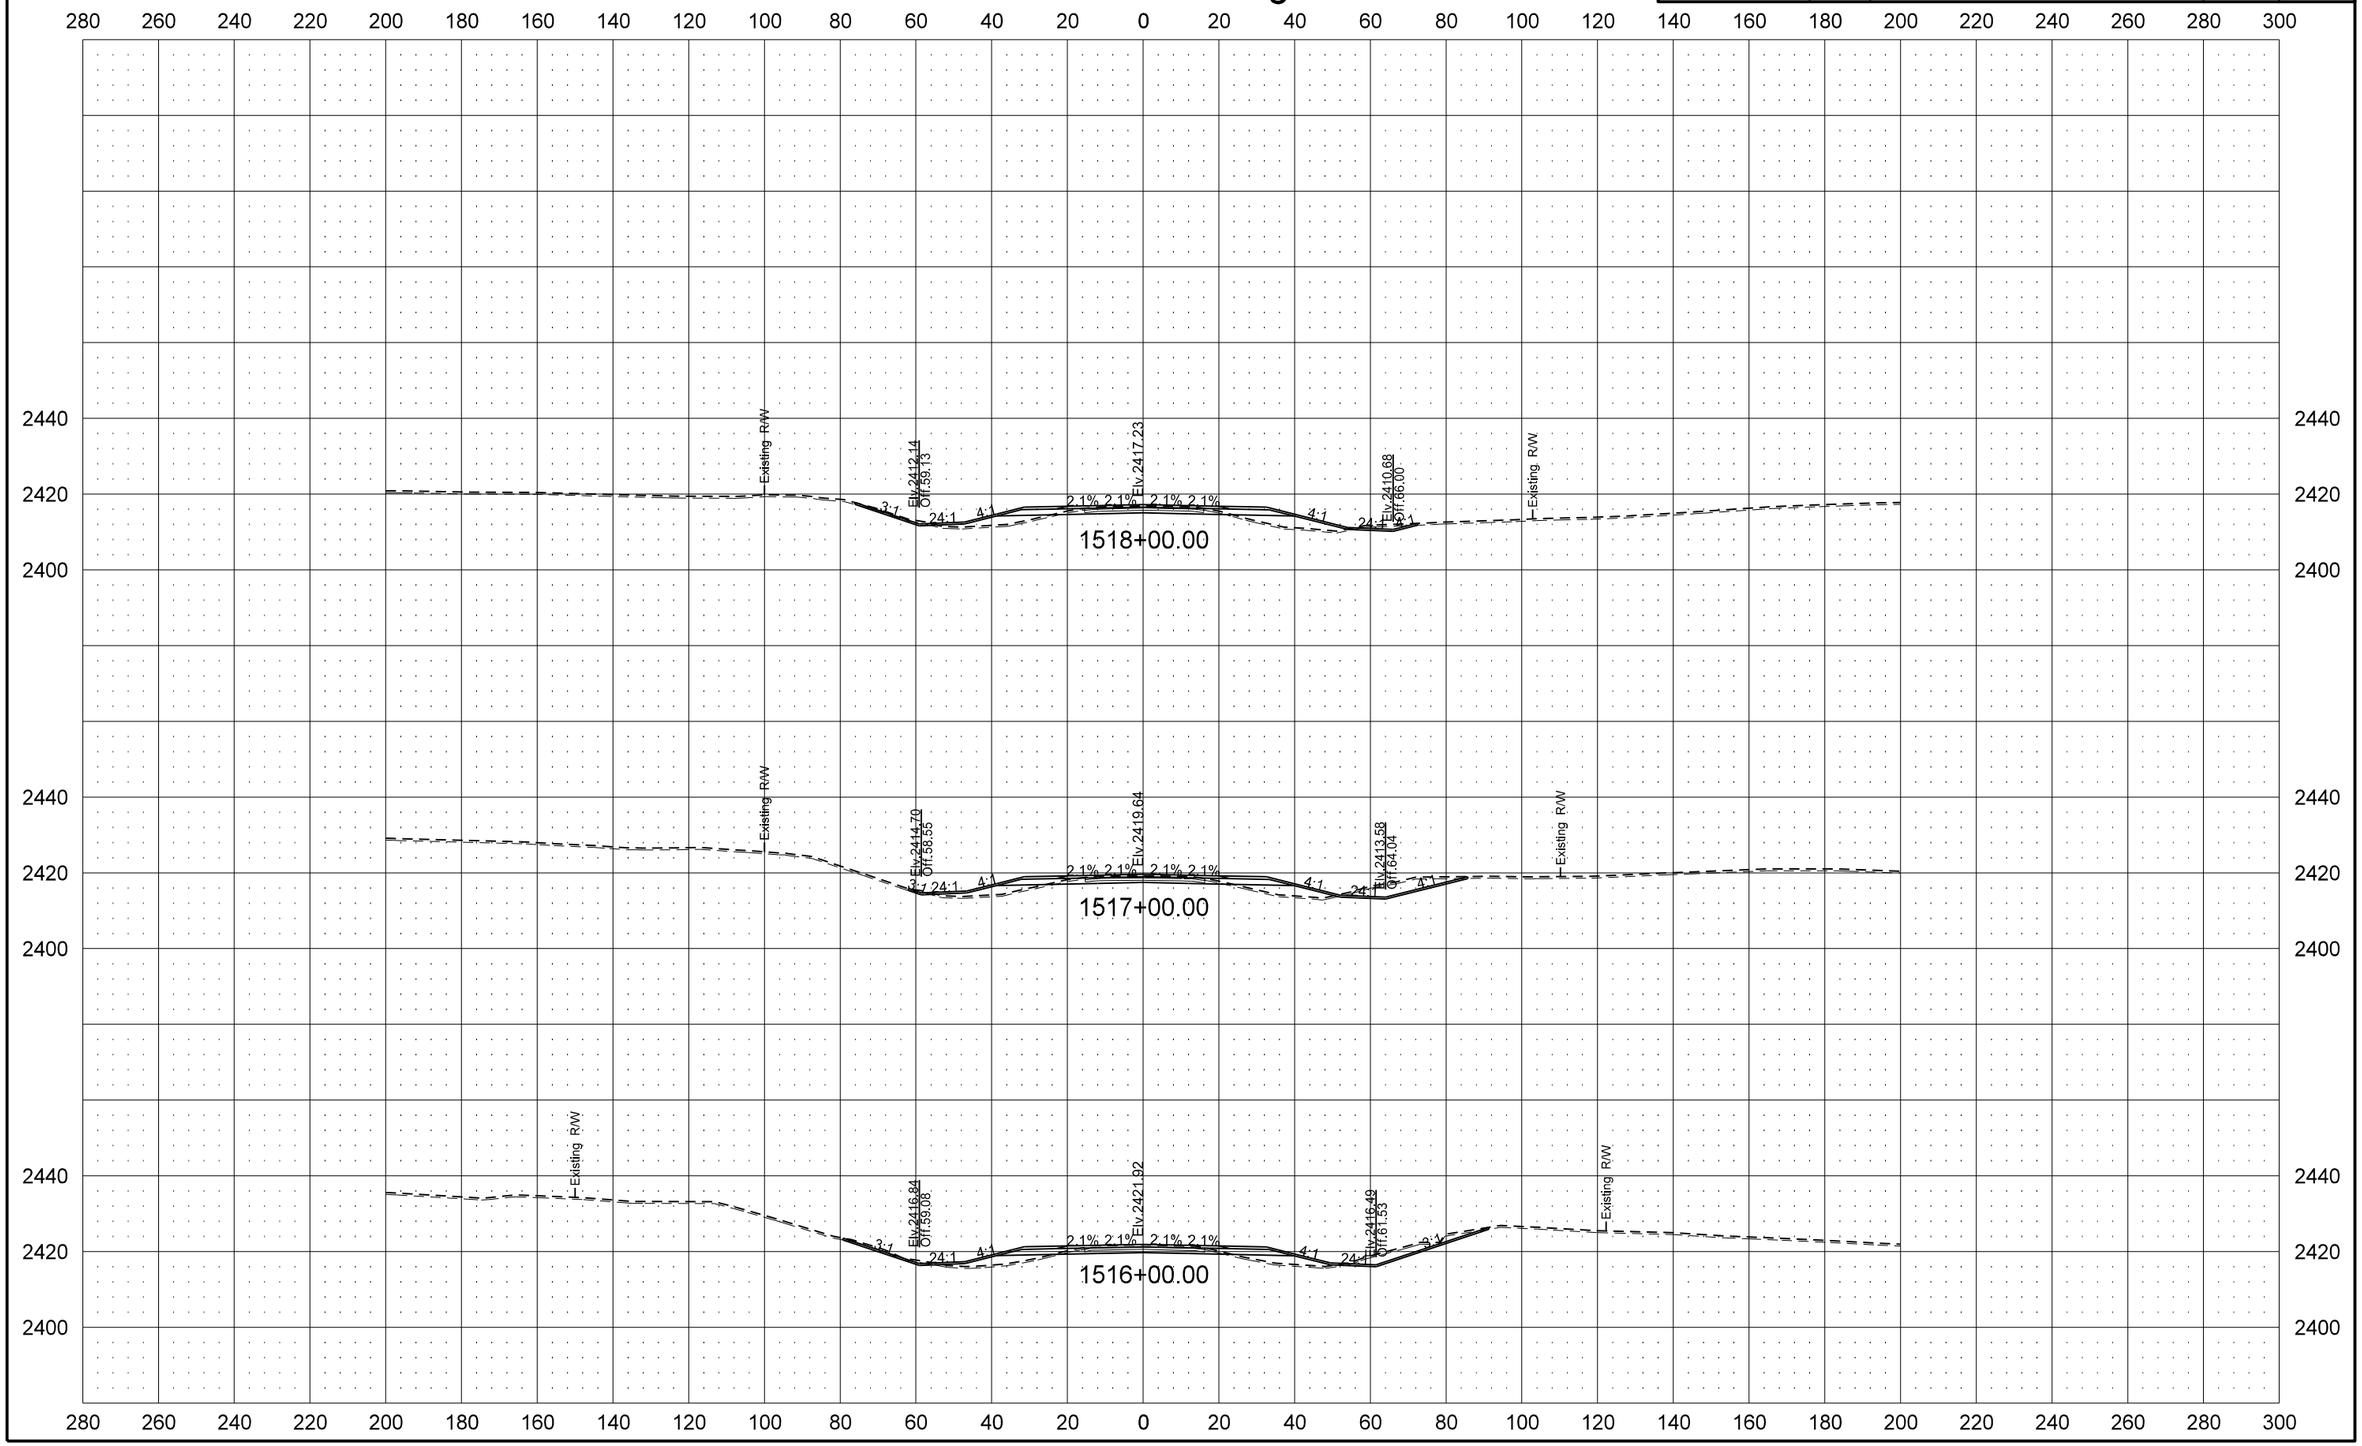

12/1/2015 4:57:27 PM cgillespie I:\Projects\7751\70023027.051\Design\Plan\200XS_011_EASTLEG.dgn

STATE	PROJECT NO.	SECTION NO.	SHEET NO.
ND	SOIB-7-023(027)051	200	114

ND 23 East Leg

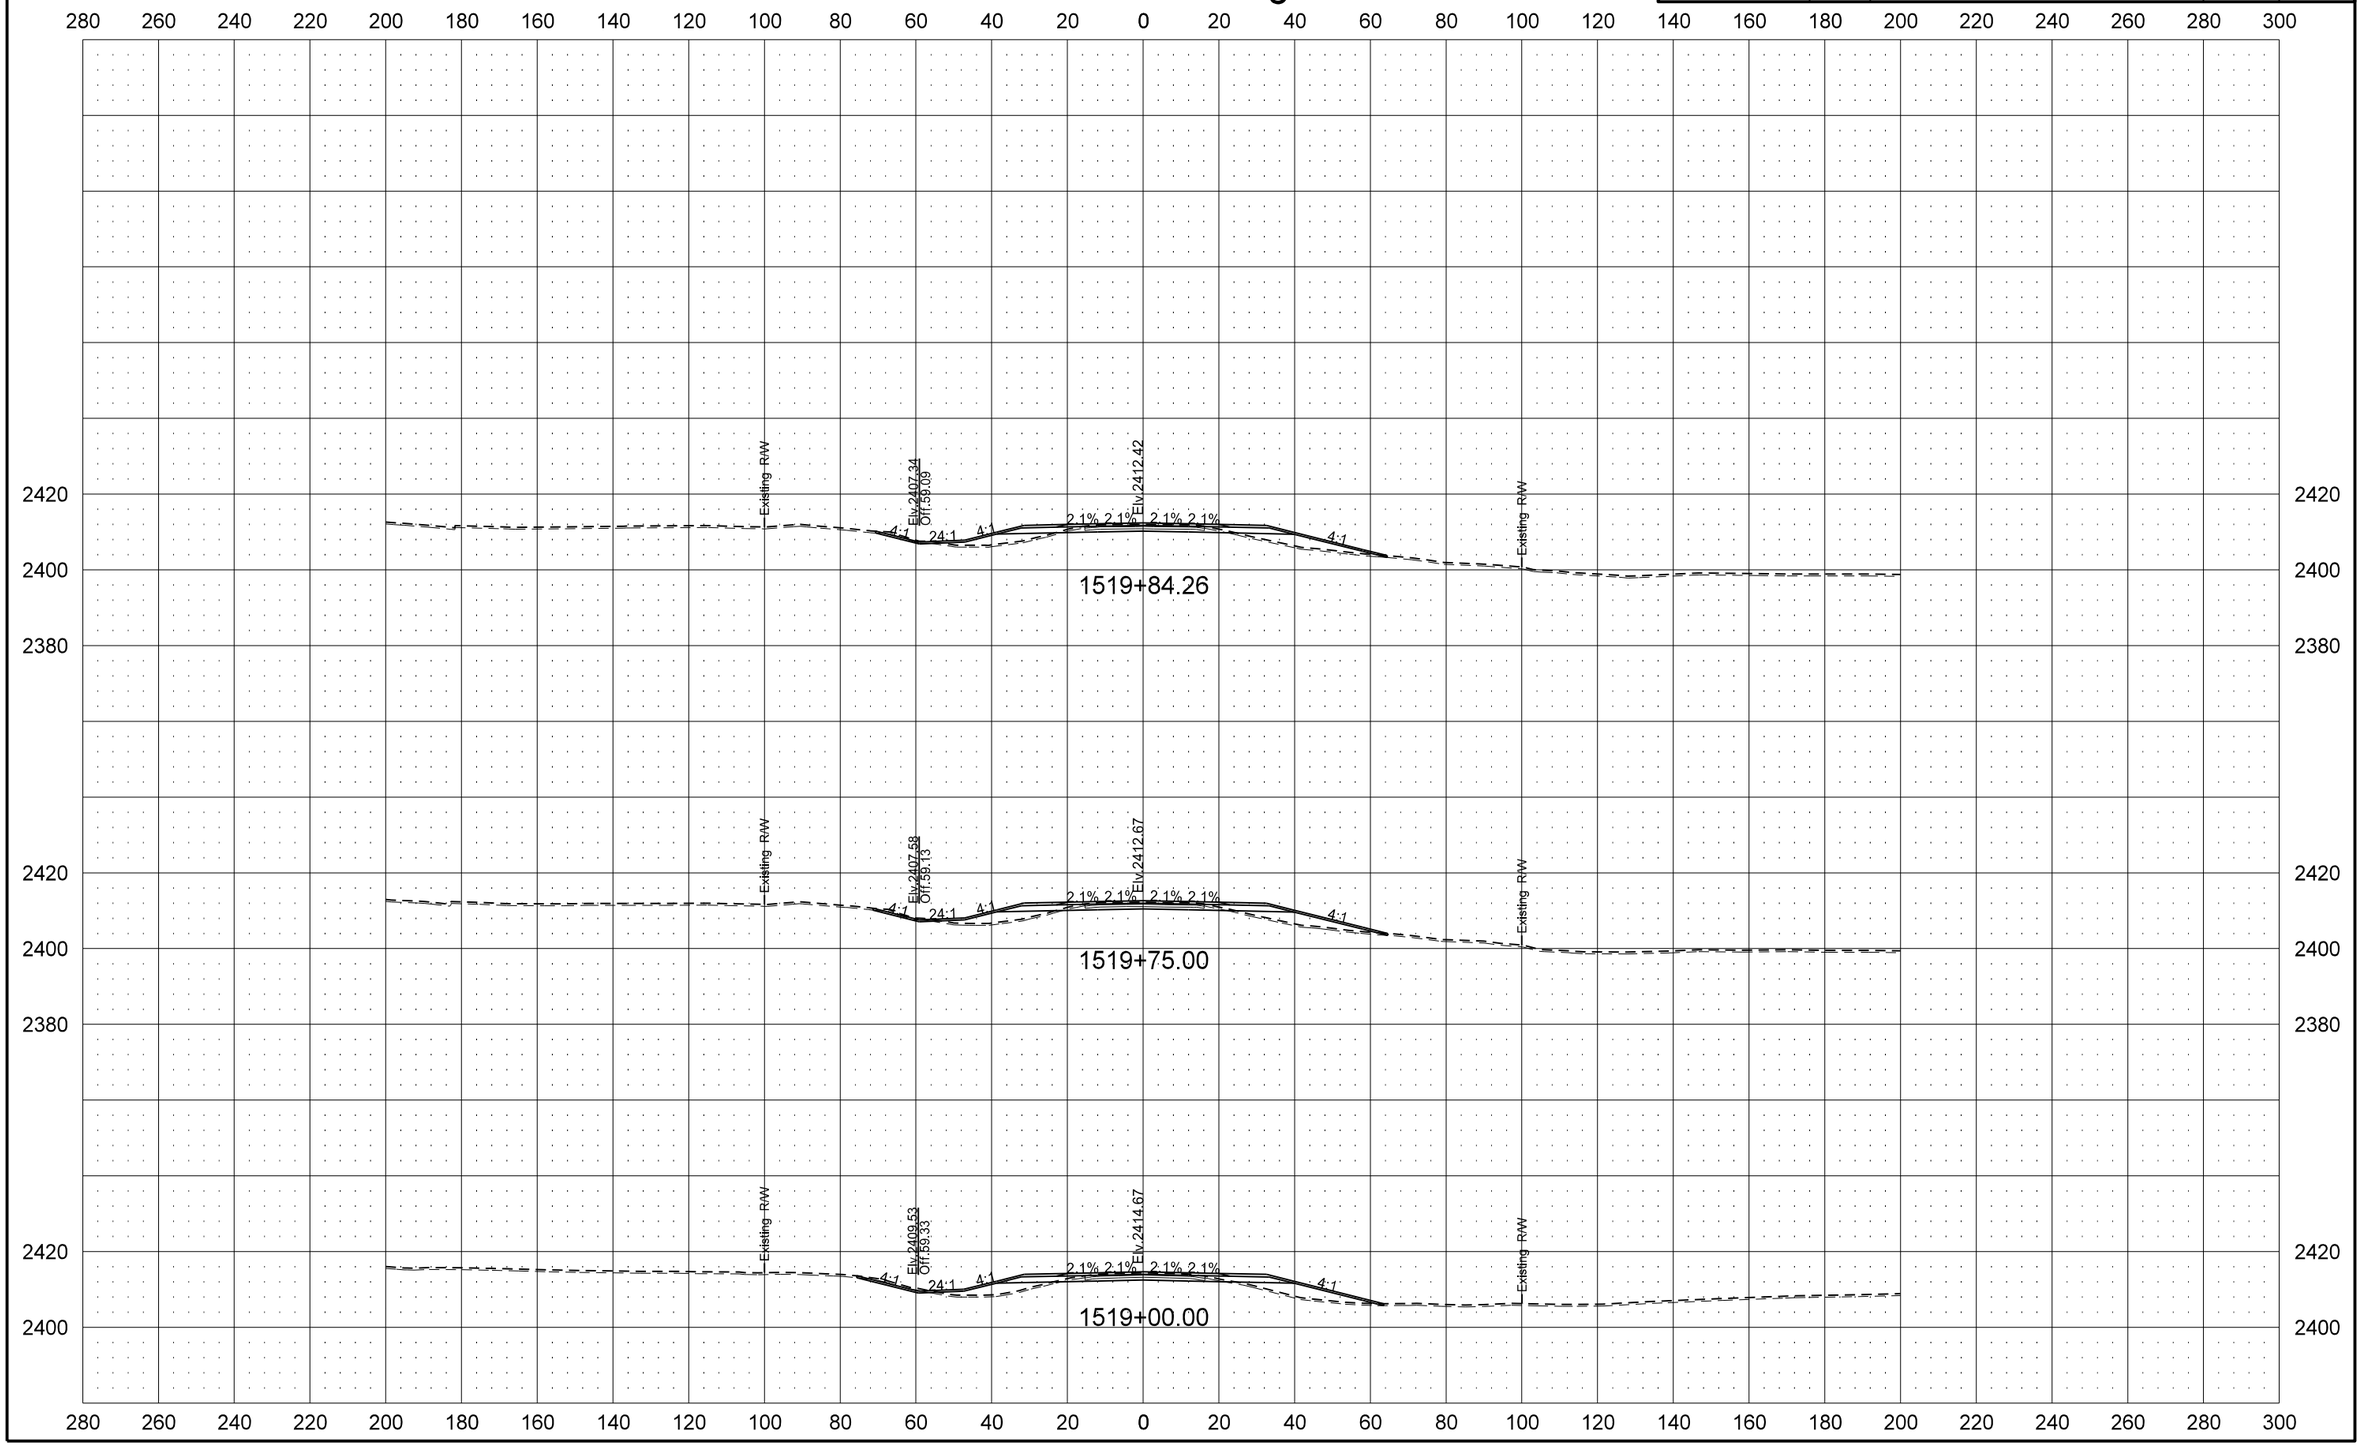

STATE	PROJECT NO.	SECTION NO.	SHEET NO.
ND	SOIB-7-023(027)051	200	115

Wetland 53 Mitigation 1470+00 RT

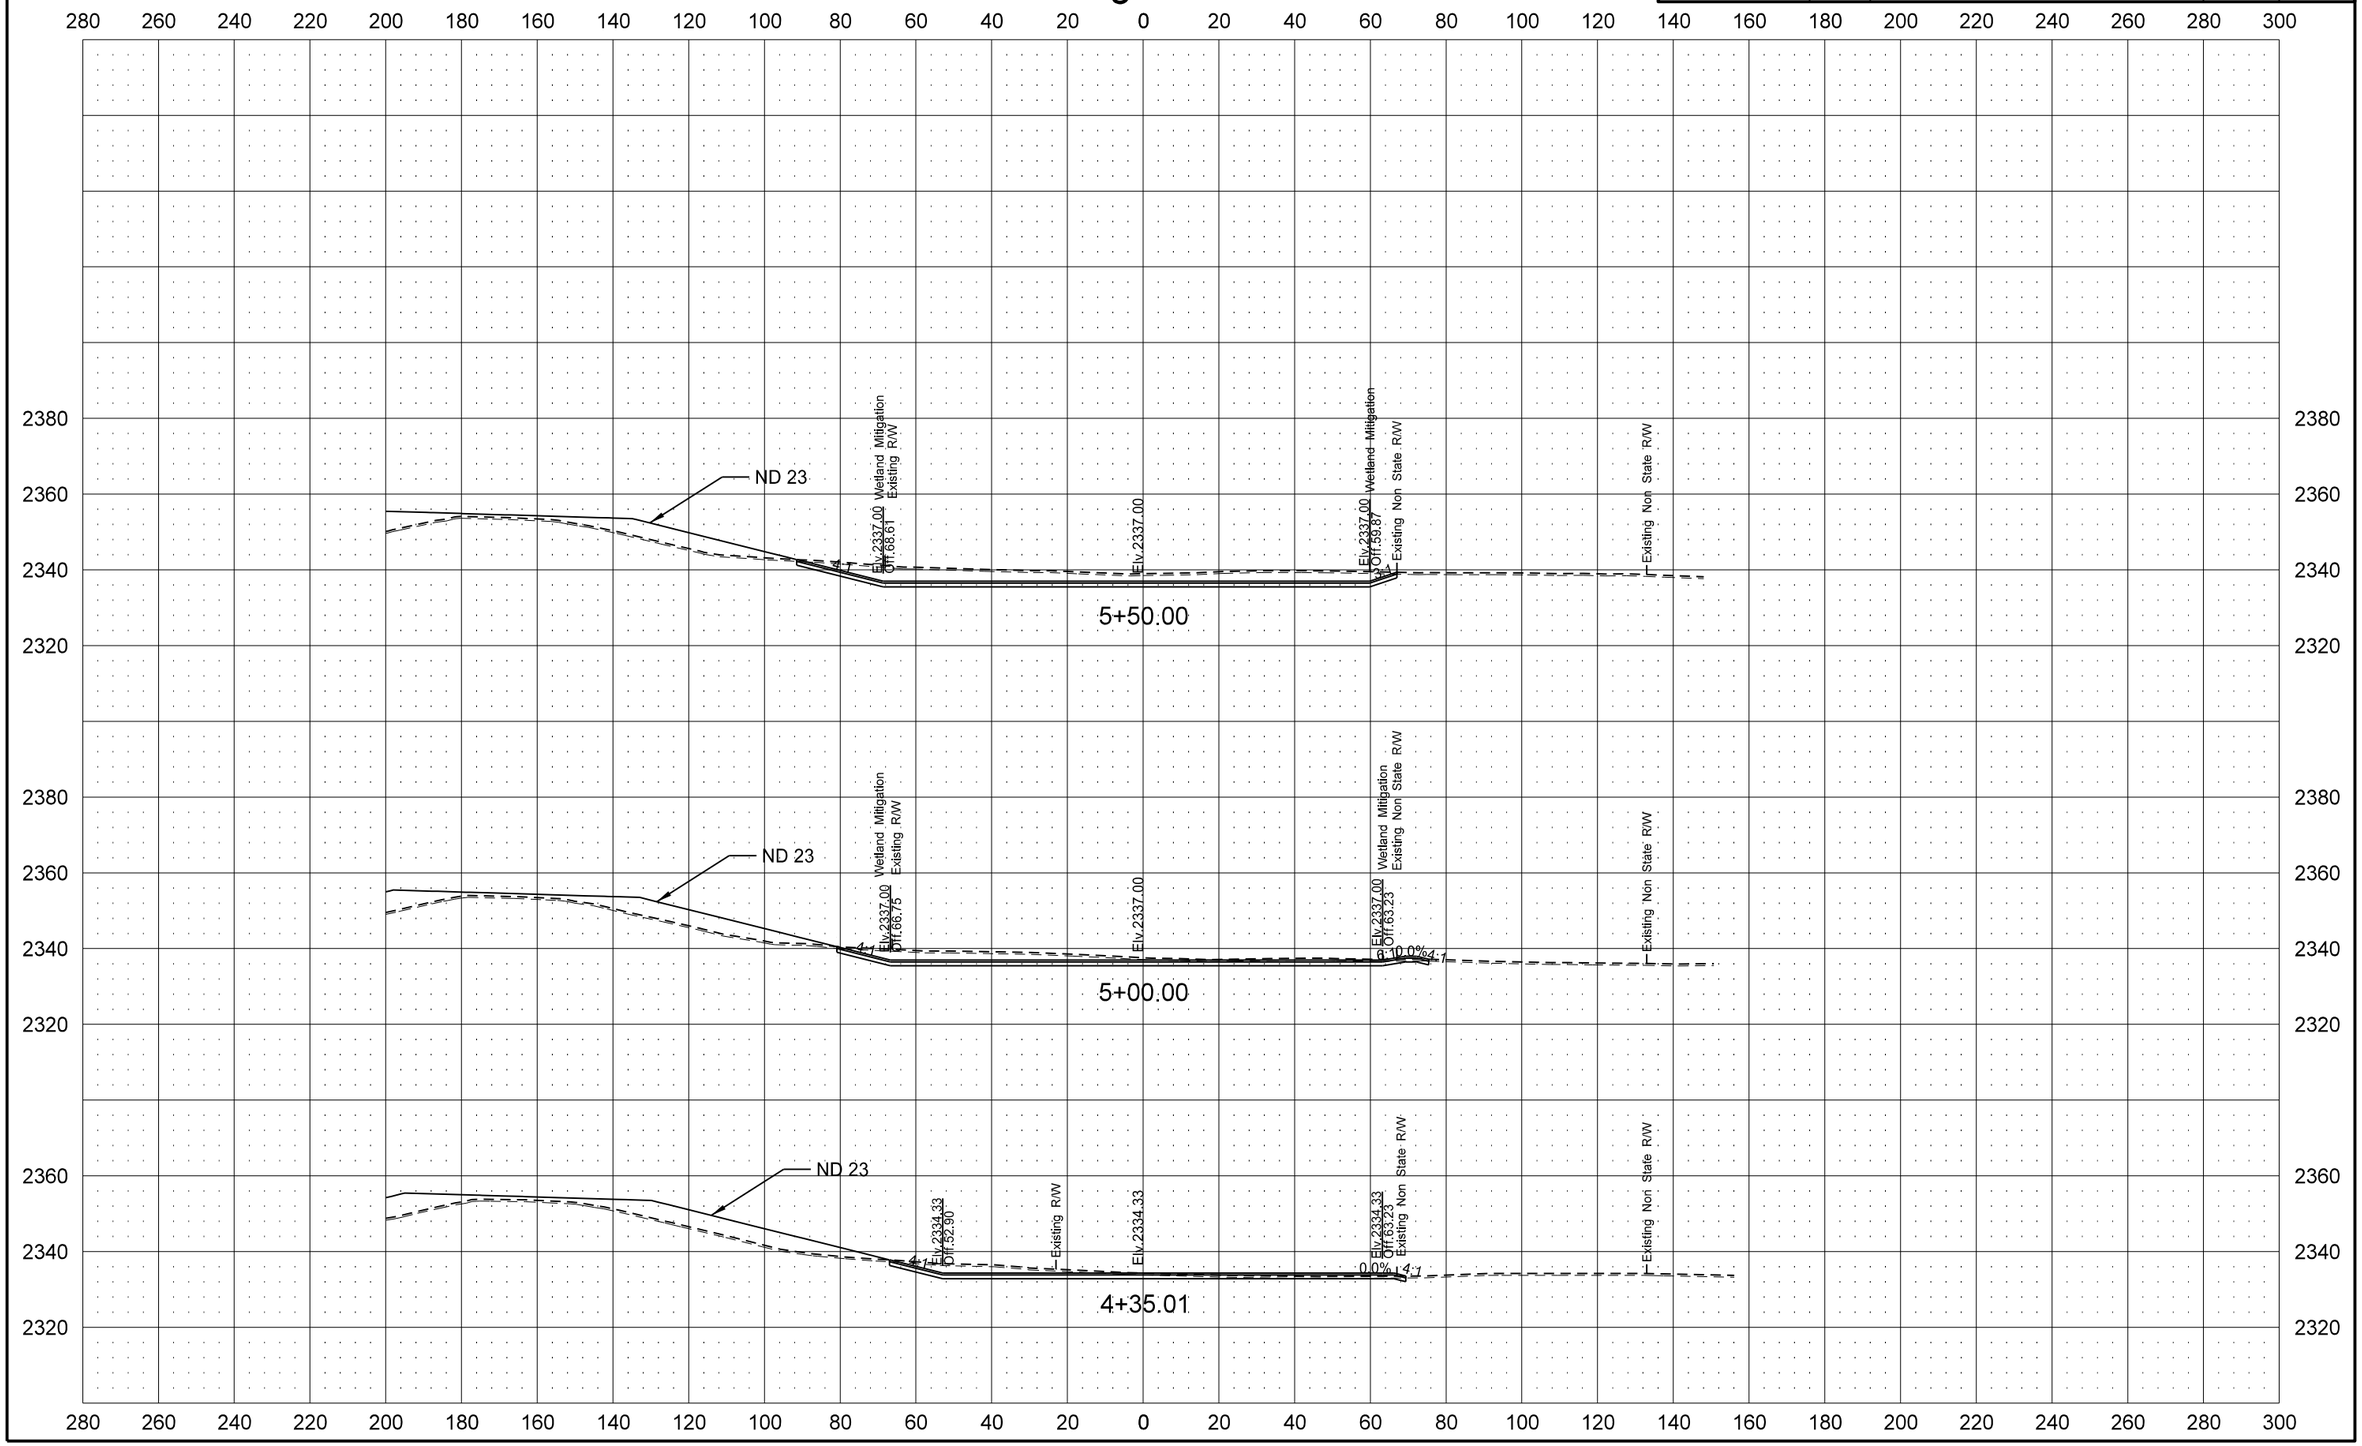

STATE	PROJECT NO.	SECTION NO.	SHEET NO.
ND	SOIB-7-023(027)051	200	116

Wetland 53 Mitigation 1470+00 RT

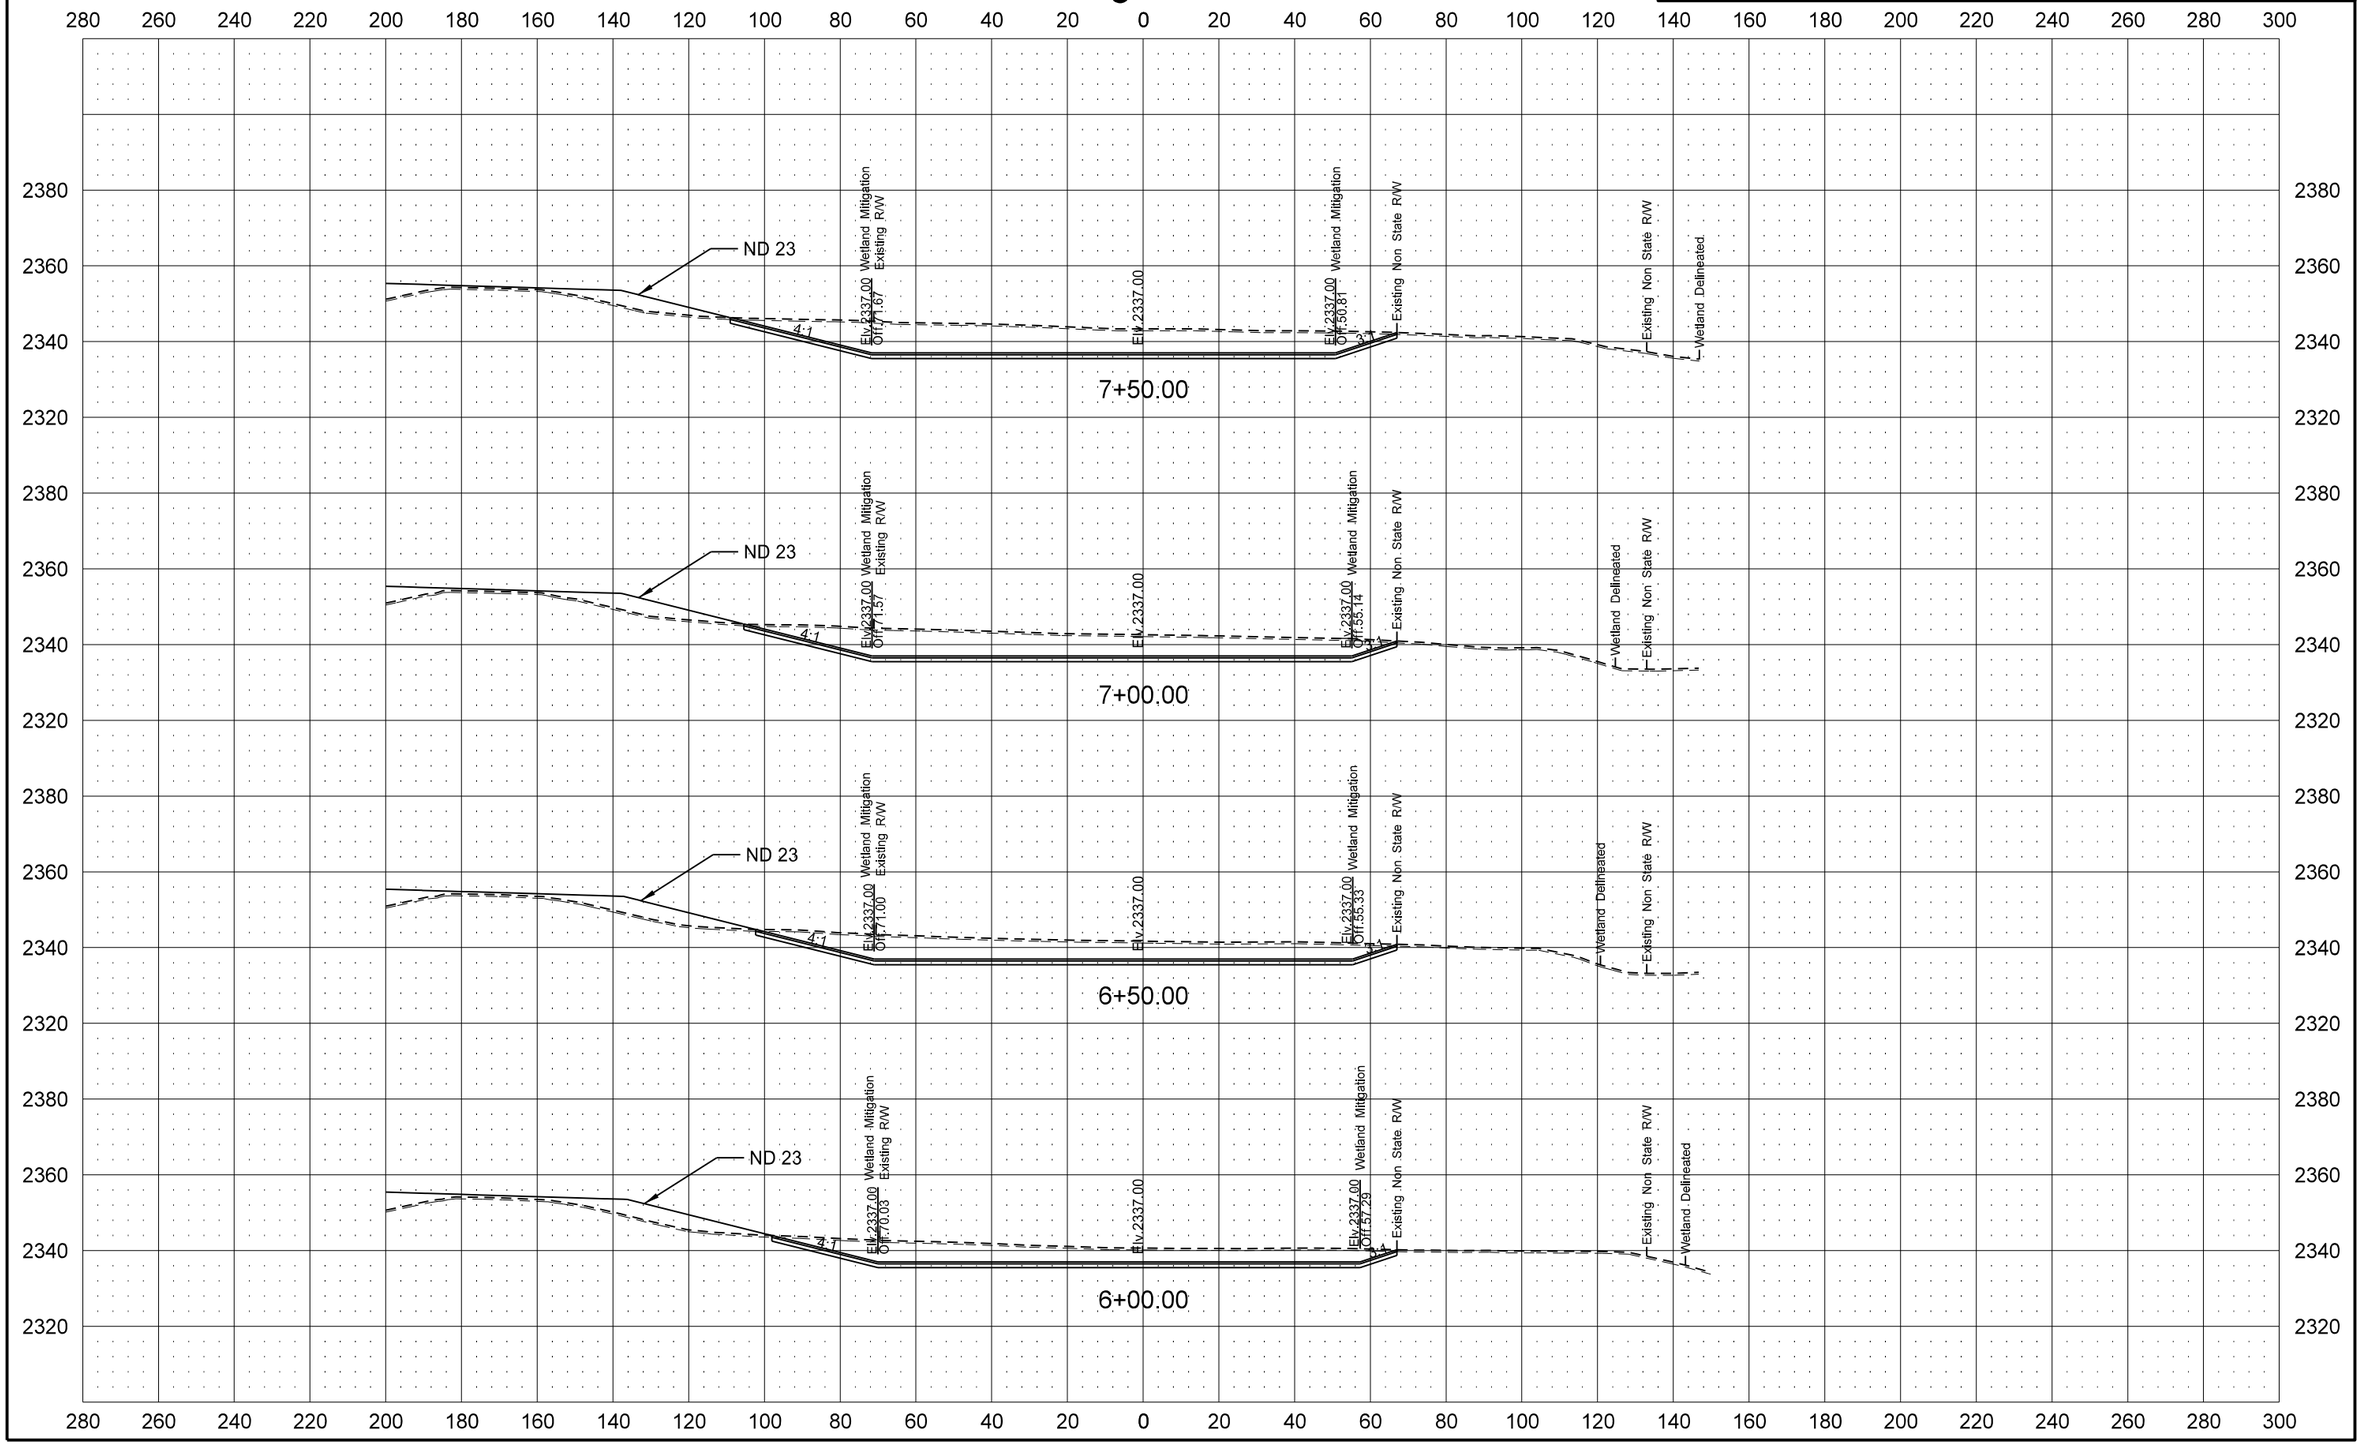

STATE	PROJECT NO.	SECTION NO.	SHEET NO.
ND	SOIB-7-023(027)051	200	117

Wetland 53 Mitigation 1470+00 RT

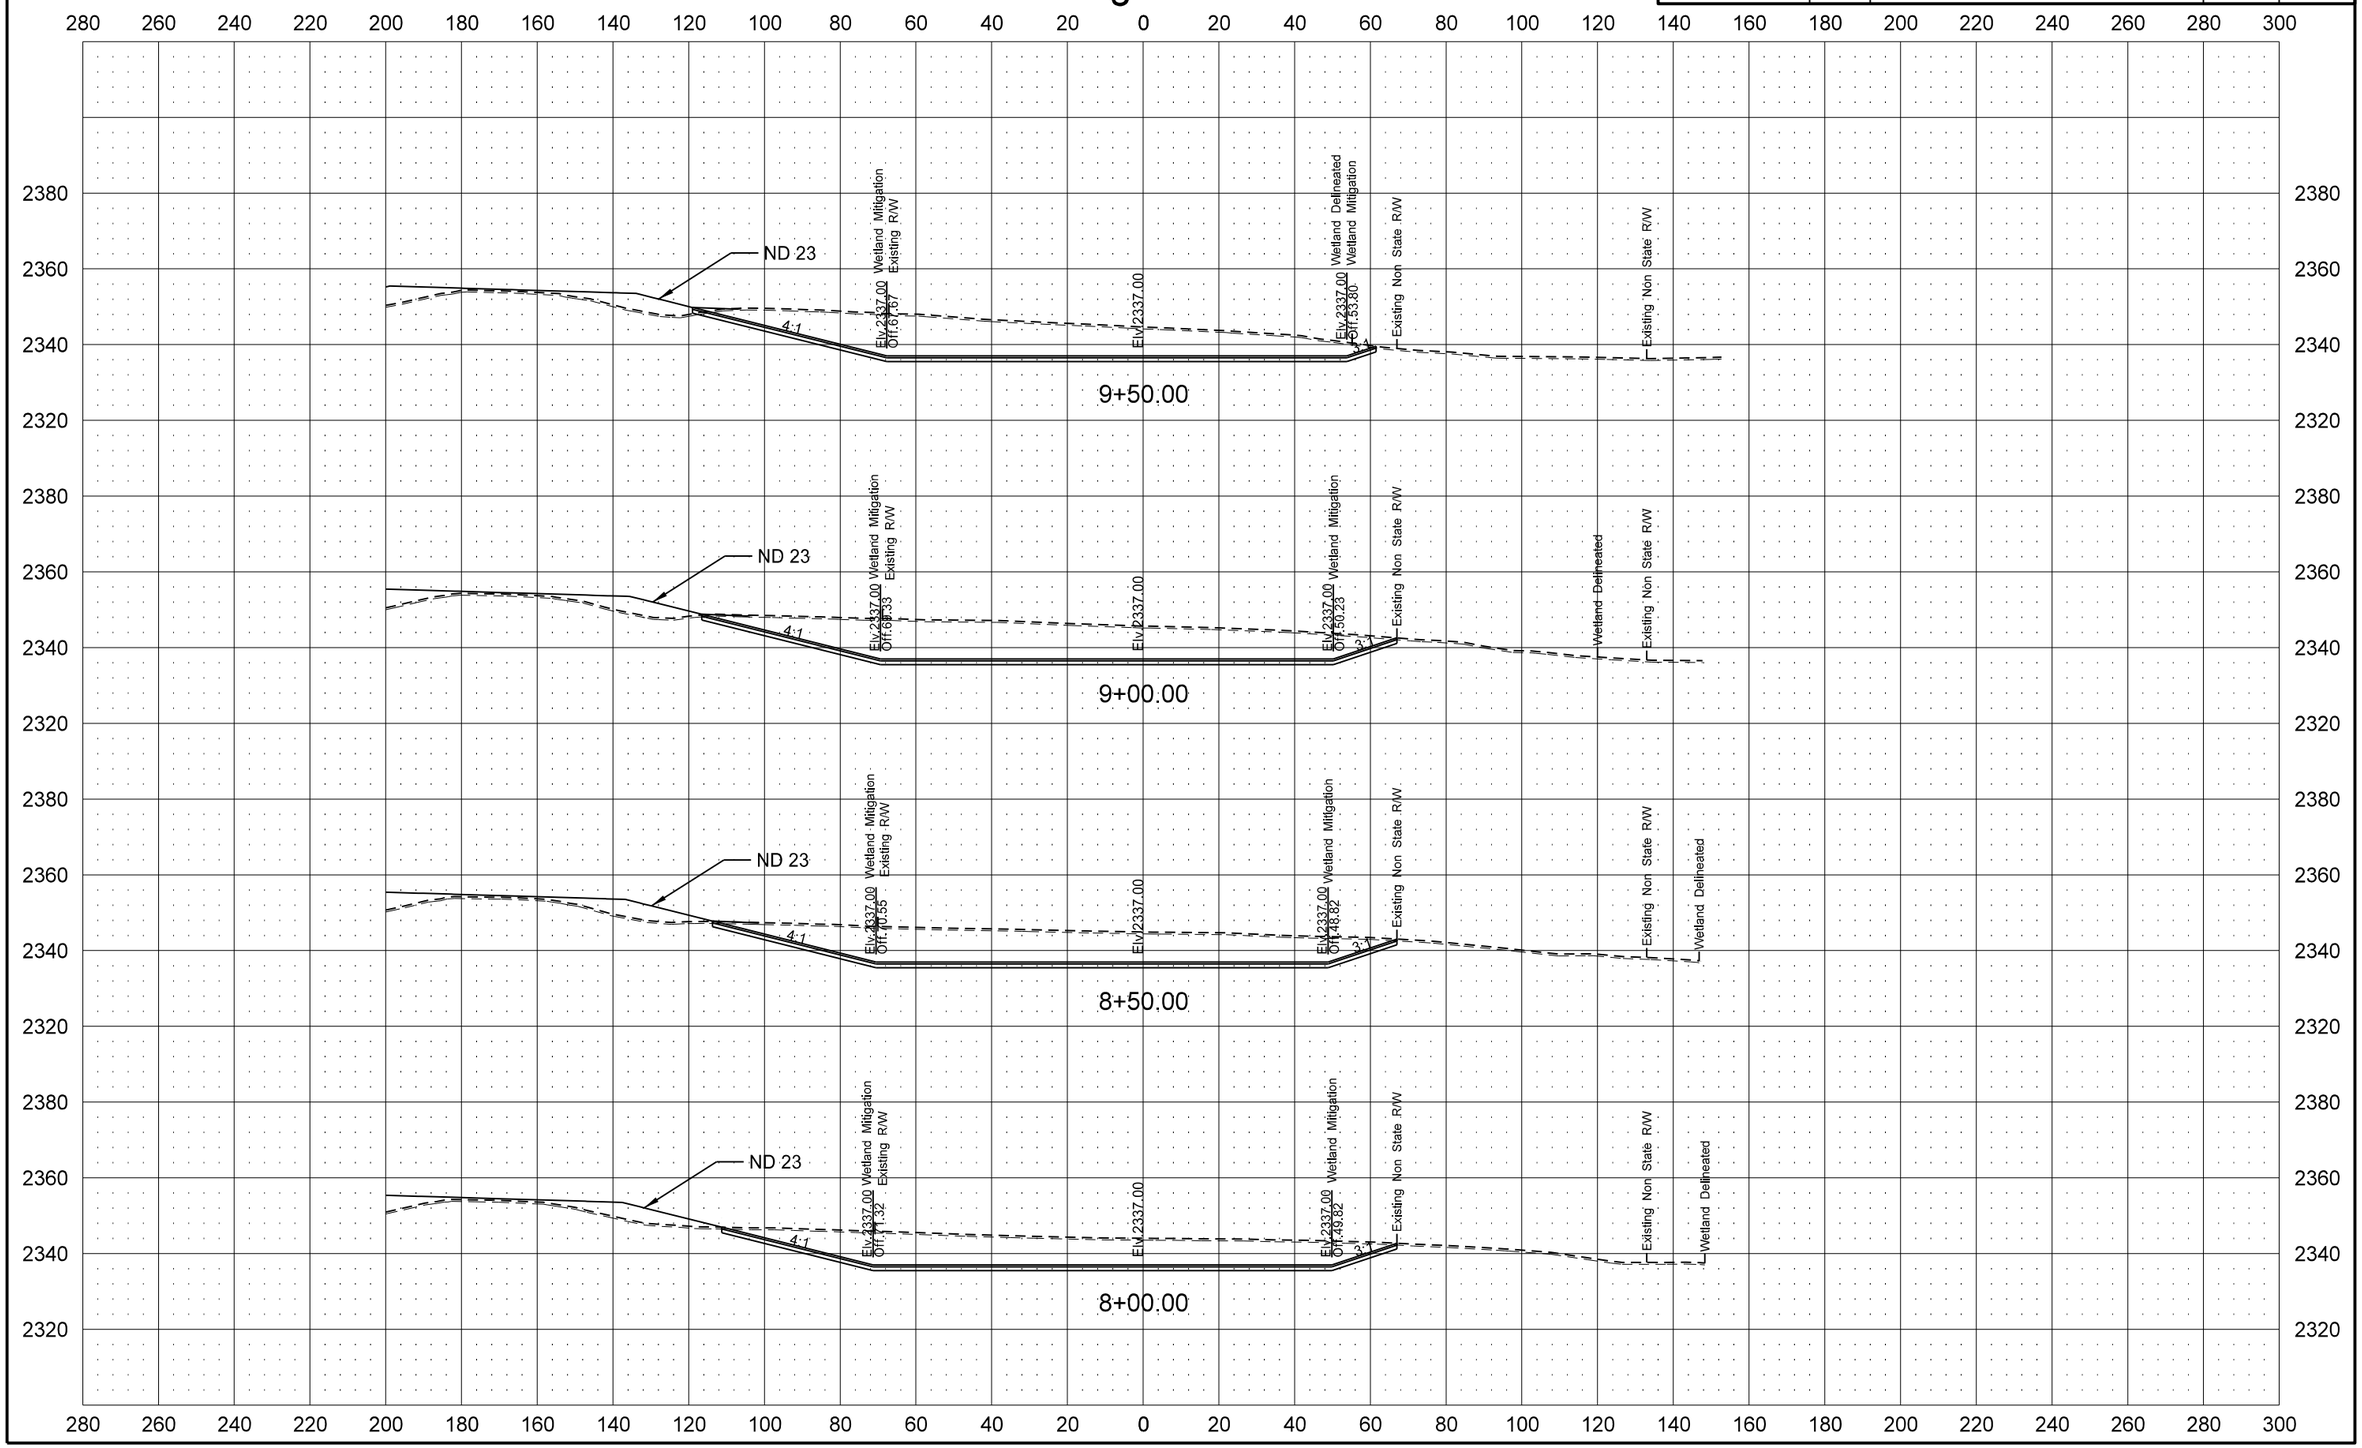

STATE	PROJECT NO.	SECTION NO.	SHEET NO.
ND	SOIB-7-023(027)051	200	118

Wetland 53 Mitigation 1470+00 RT

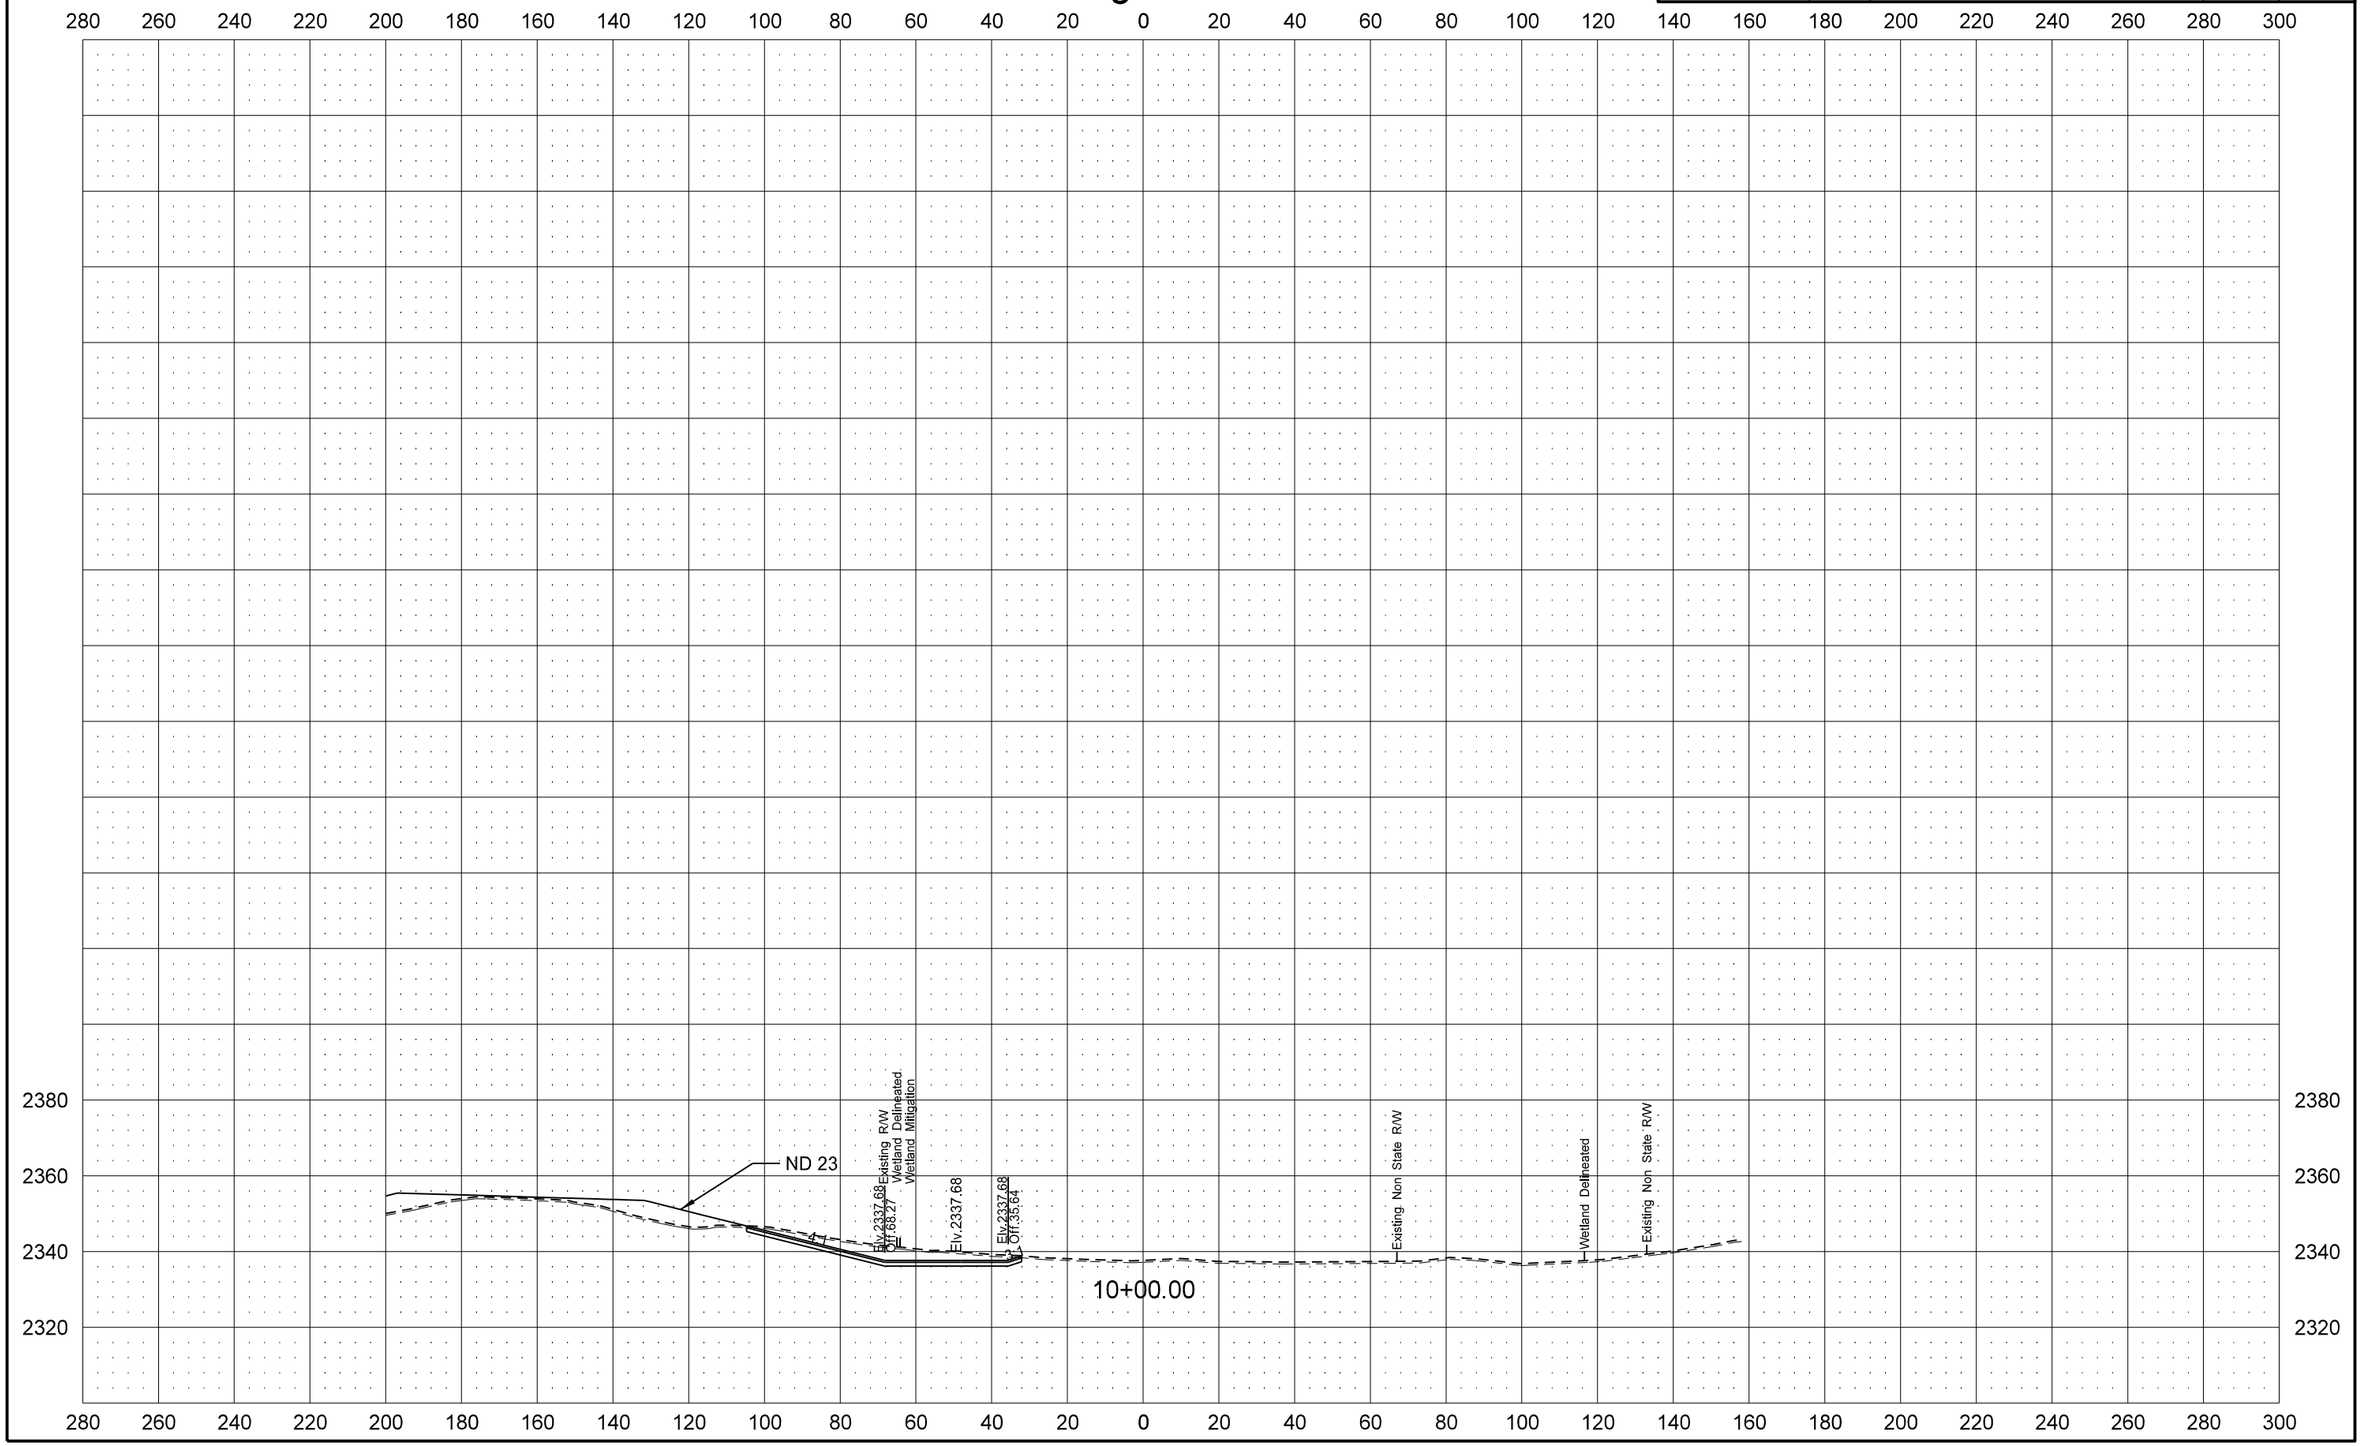

12/1/2015 4:57:32 PM cgillespie I:\Projects\7751\70023027.051\Design\Plan\200XS_012_Wetland_Mitigation_1470+00.dgn

STATE	PROJECT NO.	SECTION NO.	SHEET NO.
ND	SOIB-7-023(027)051	200	119

Wetland 53 Mitigation 1475+00 RT

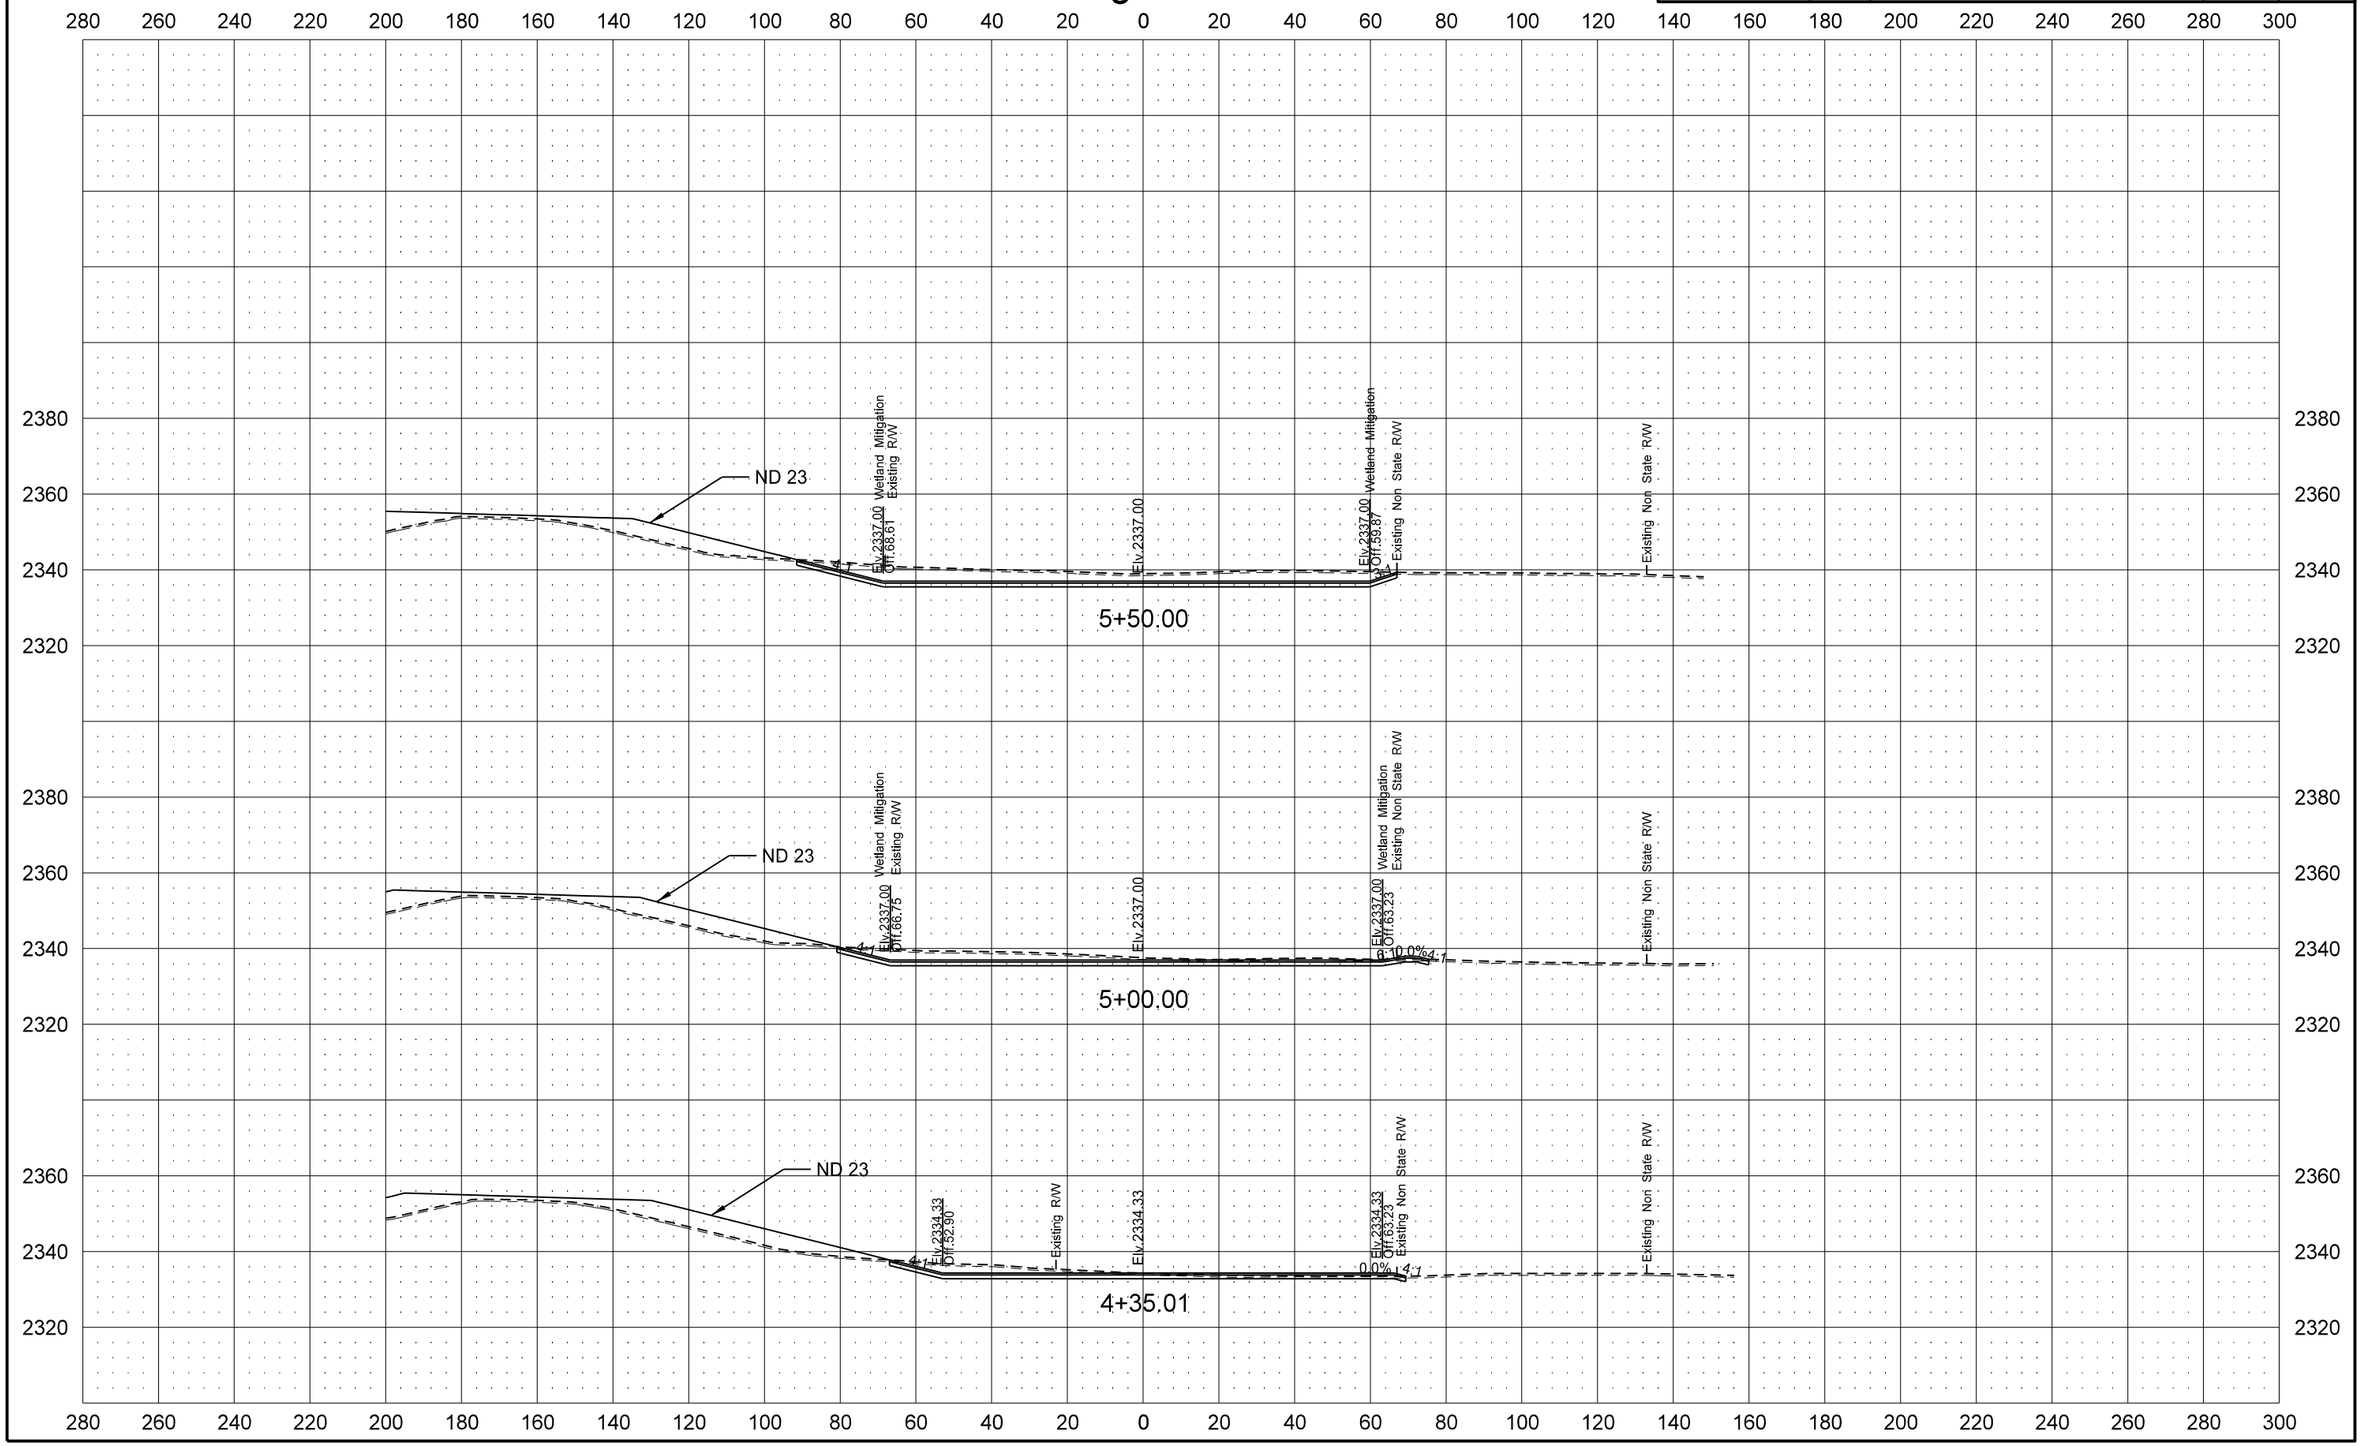

STATE	PROJECT NO.	SECTION NO.	SHEET NO.
ND	SOIB-7-023(027)051	200	120

Wetland 53 Mitigation 1475+00 RT

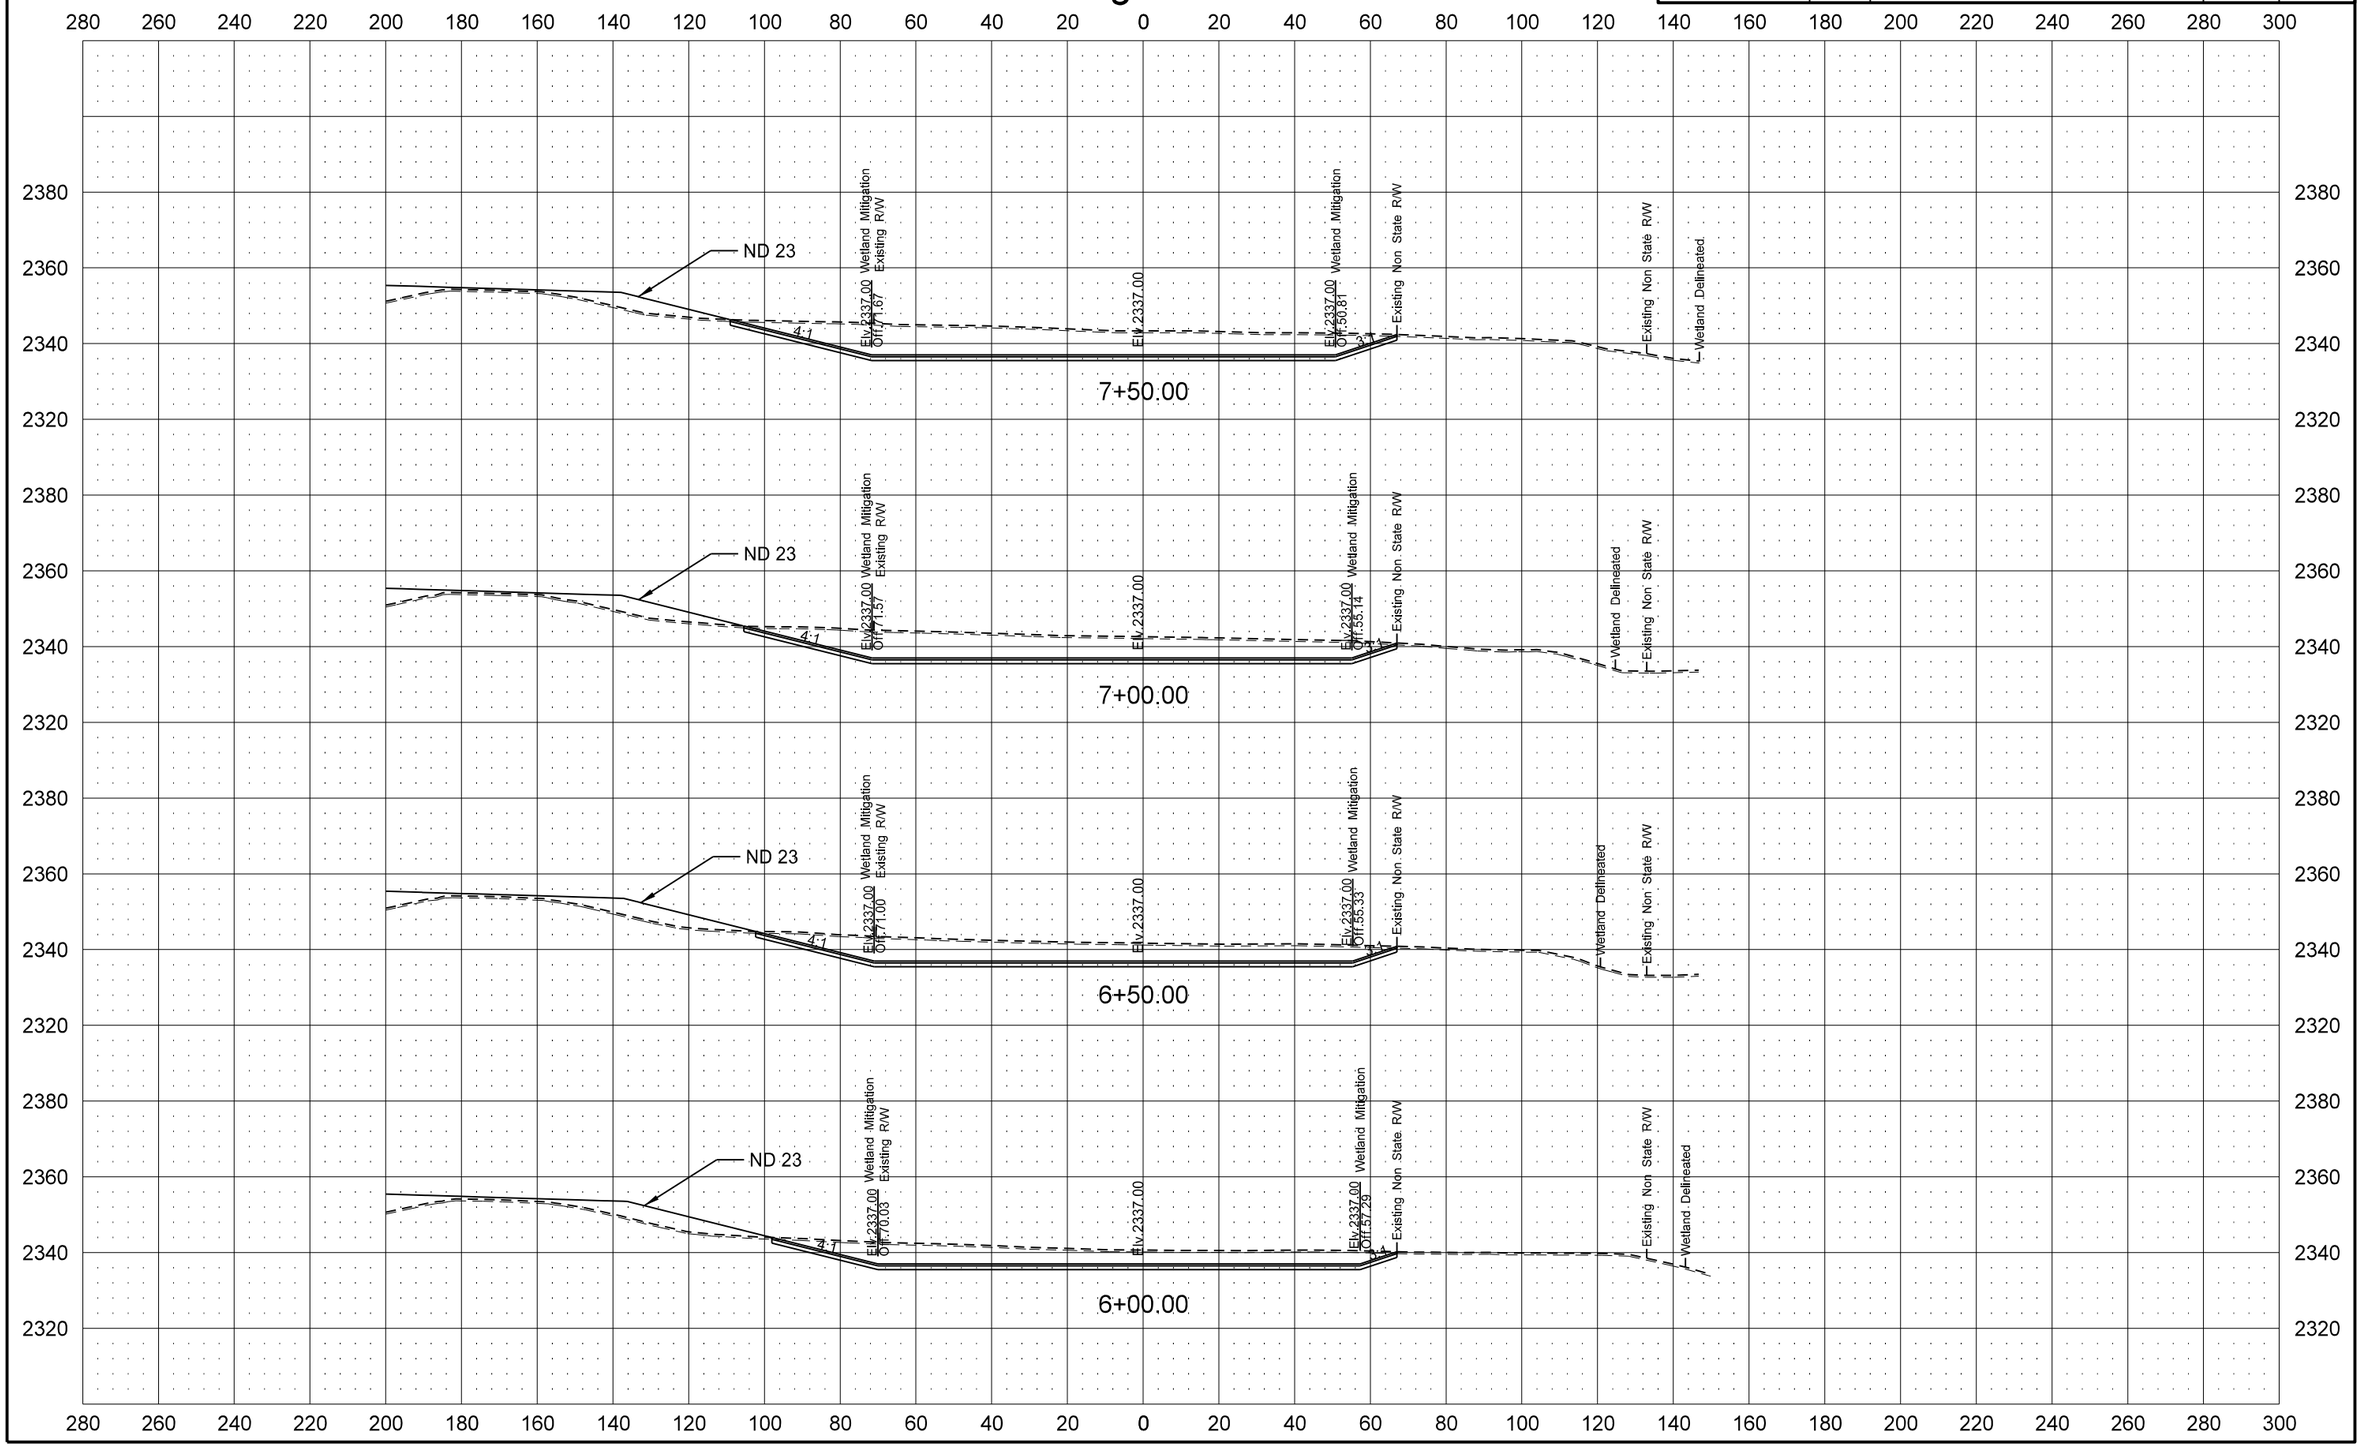

12/1/2015 4:57:33 PM cgillespie I:\Projects\7751\70023027.051\Design\Plan\200XS_013_Wetland_Mitigation_1475+00.dgn

STATE	PROJECT NO.	SECTION NO.	SHEET NO.
ND	SOIB-7-023(027)051	200	121

Wetland 53 Mitigation 1475+00 RT

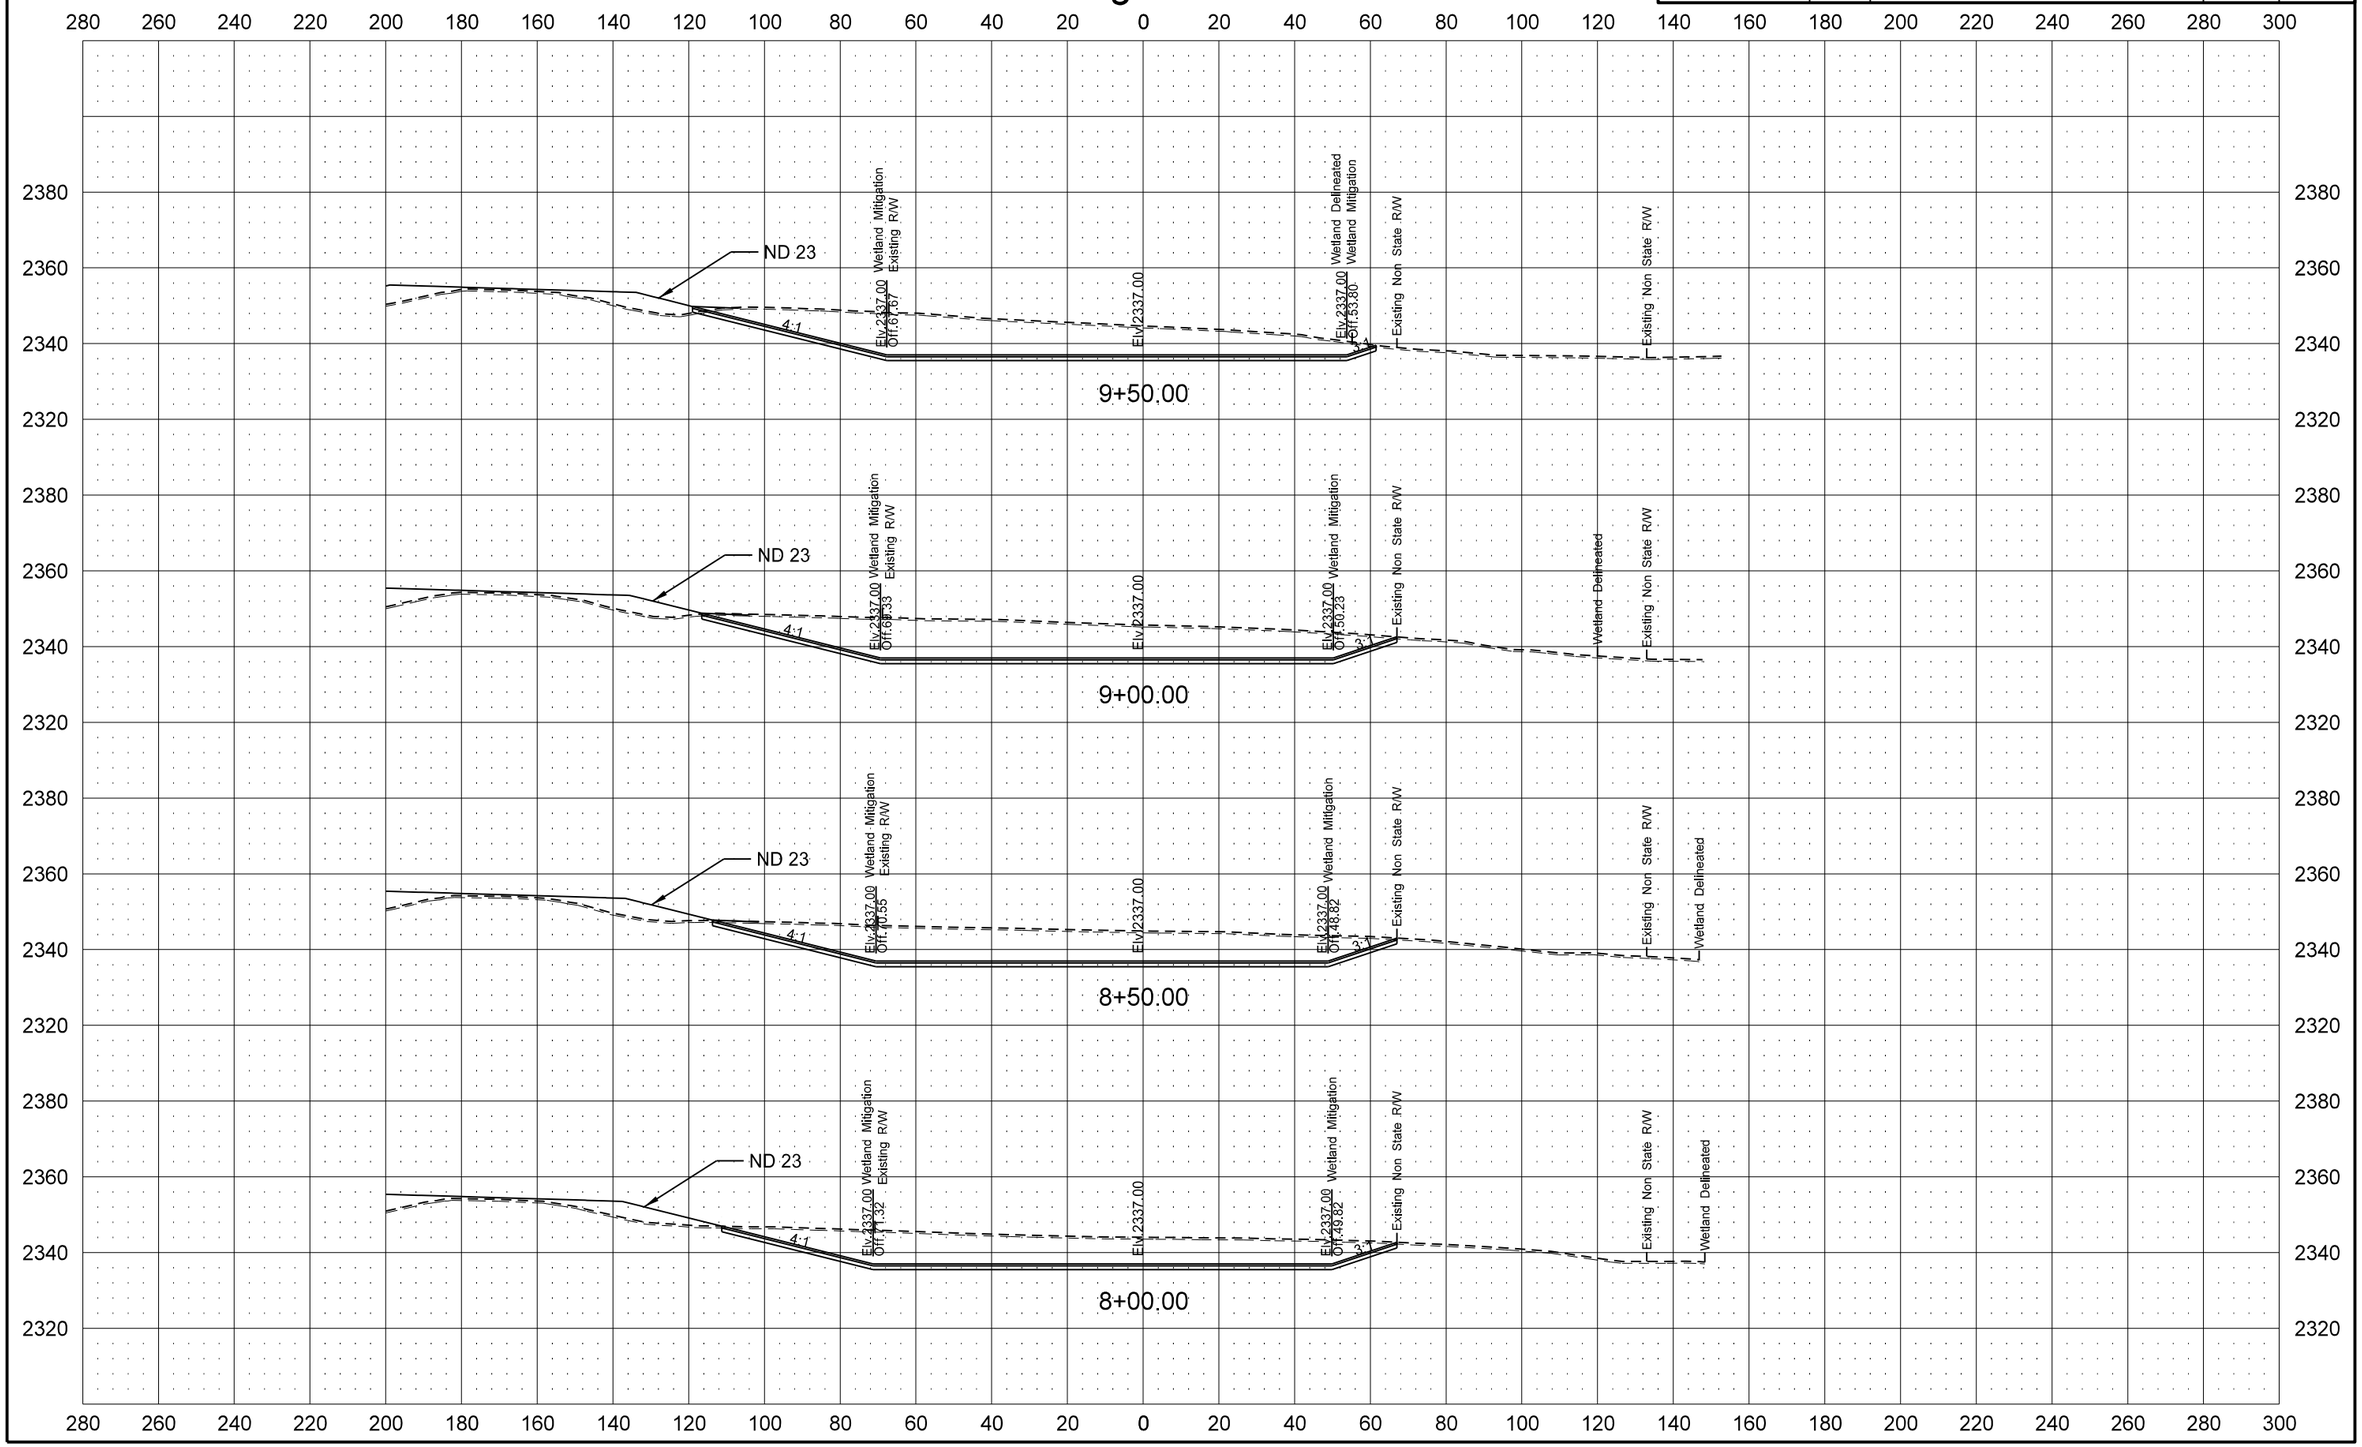

STATE	PROJECT NO.	SECTION NO.	SHEET NO.
ND	SOIB-7-023(027)051	200	122

Wetland 53 Mitigation 1475+00 RT

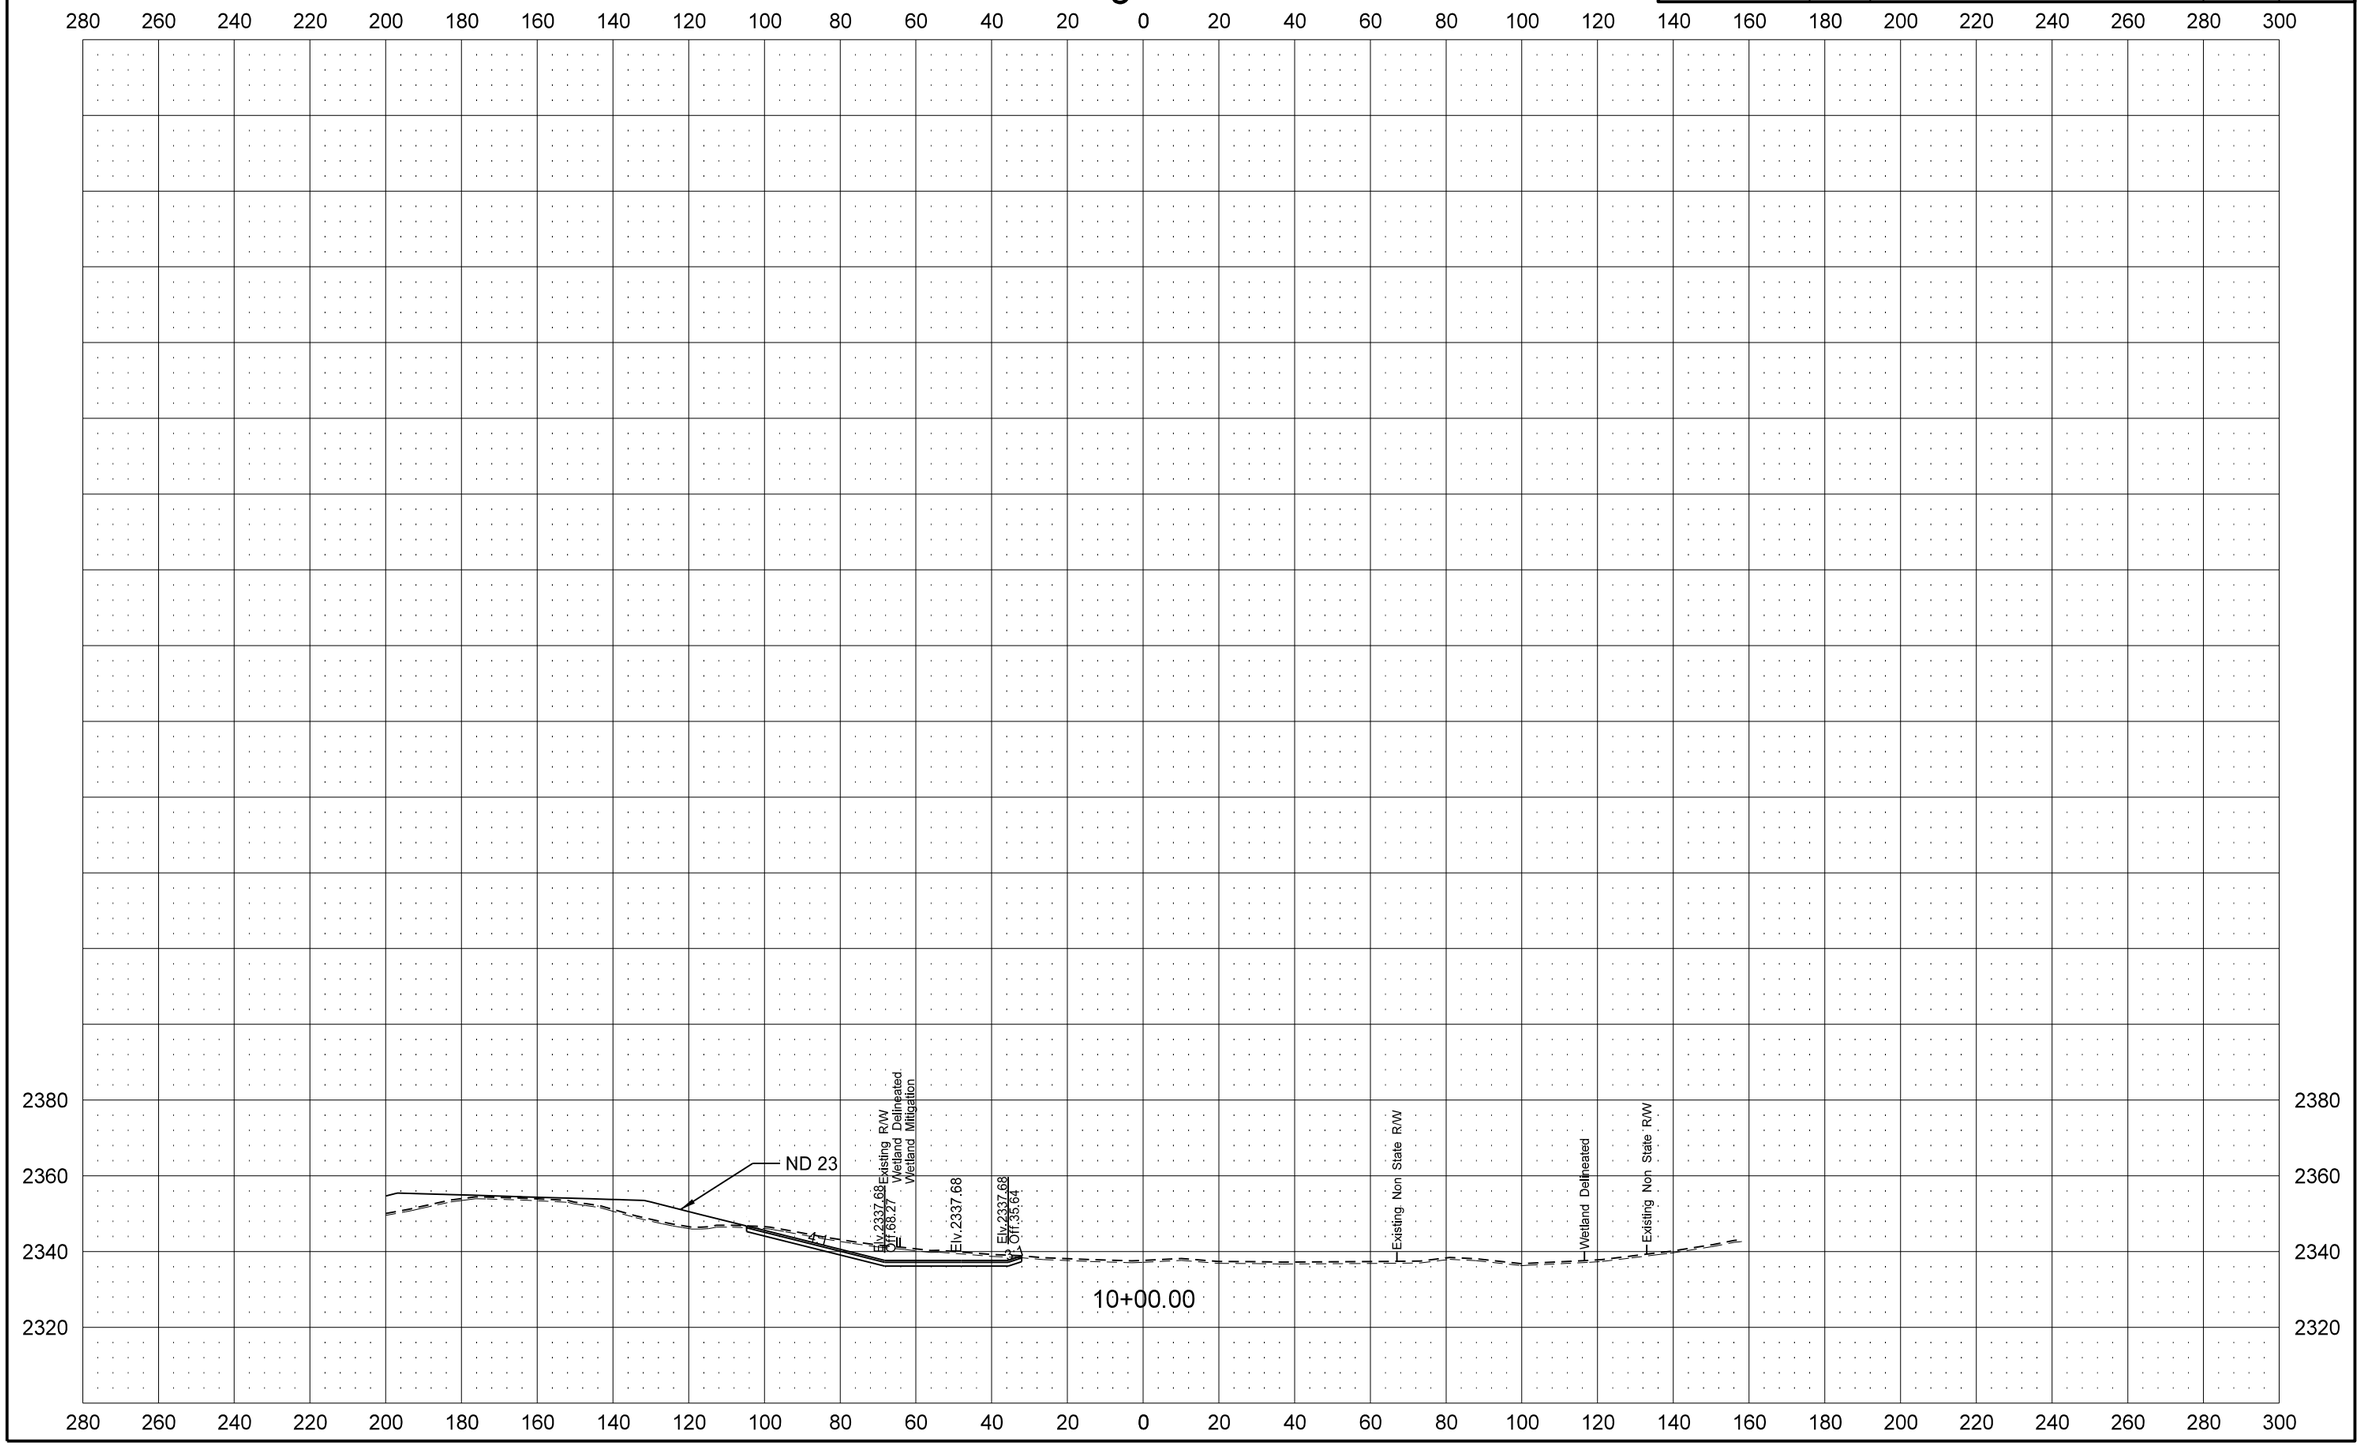

12/1/2015 4:57:35 PM cgillespie I:\Projects\7751\70023027.051\Design\Plan\200XS_013_Wetland_Mitigation_1475+00.dgn

STATE	PROJECT NO.	SECTION NO.	SHEET NO.
ND	SOIB-7-023(027)051	200	123

Temporary Co Rd 10

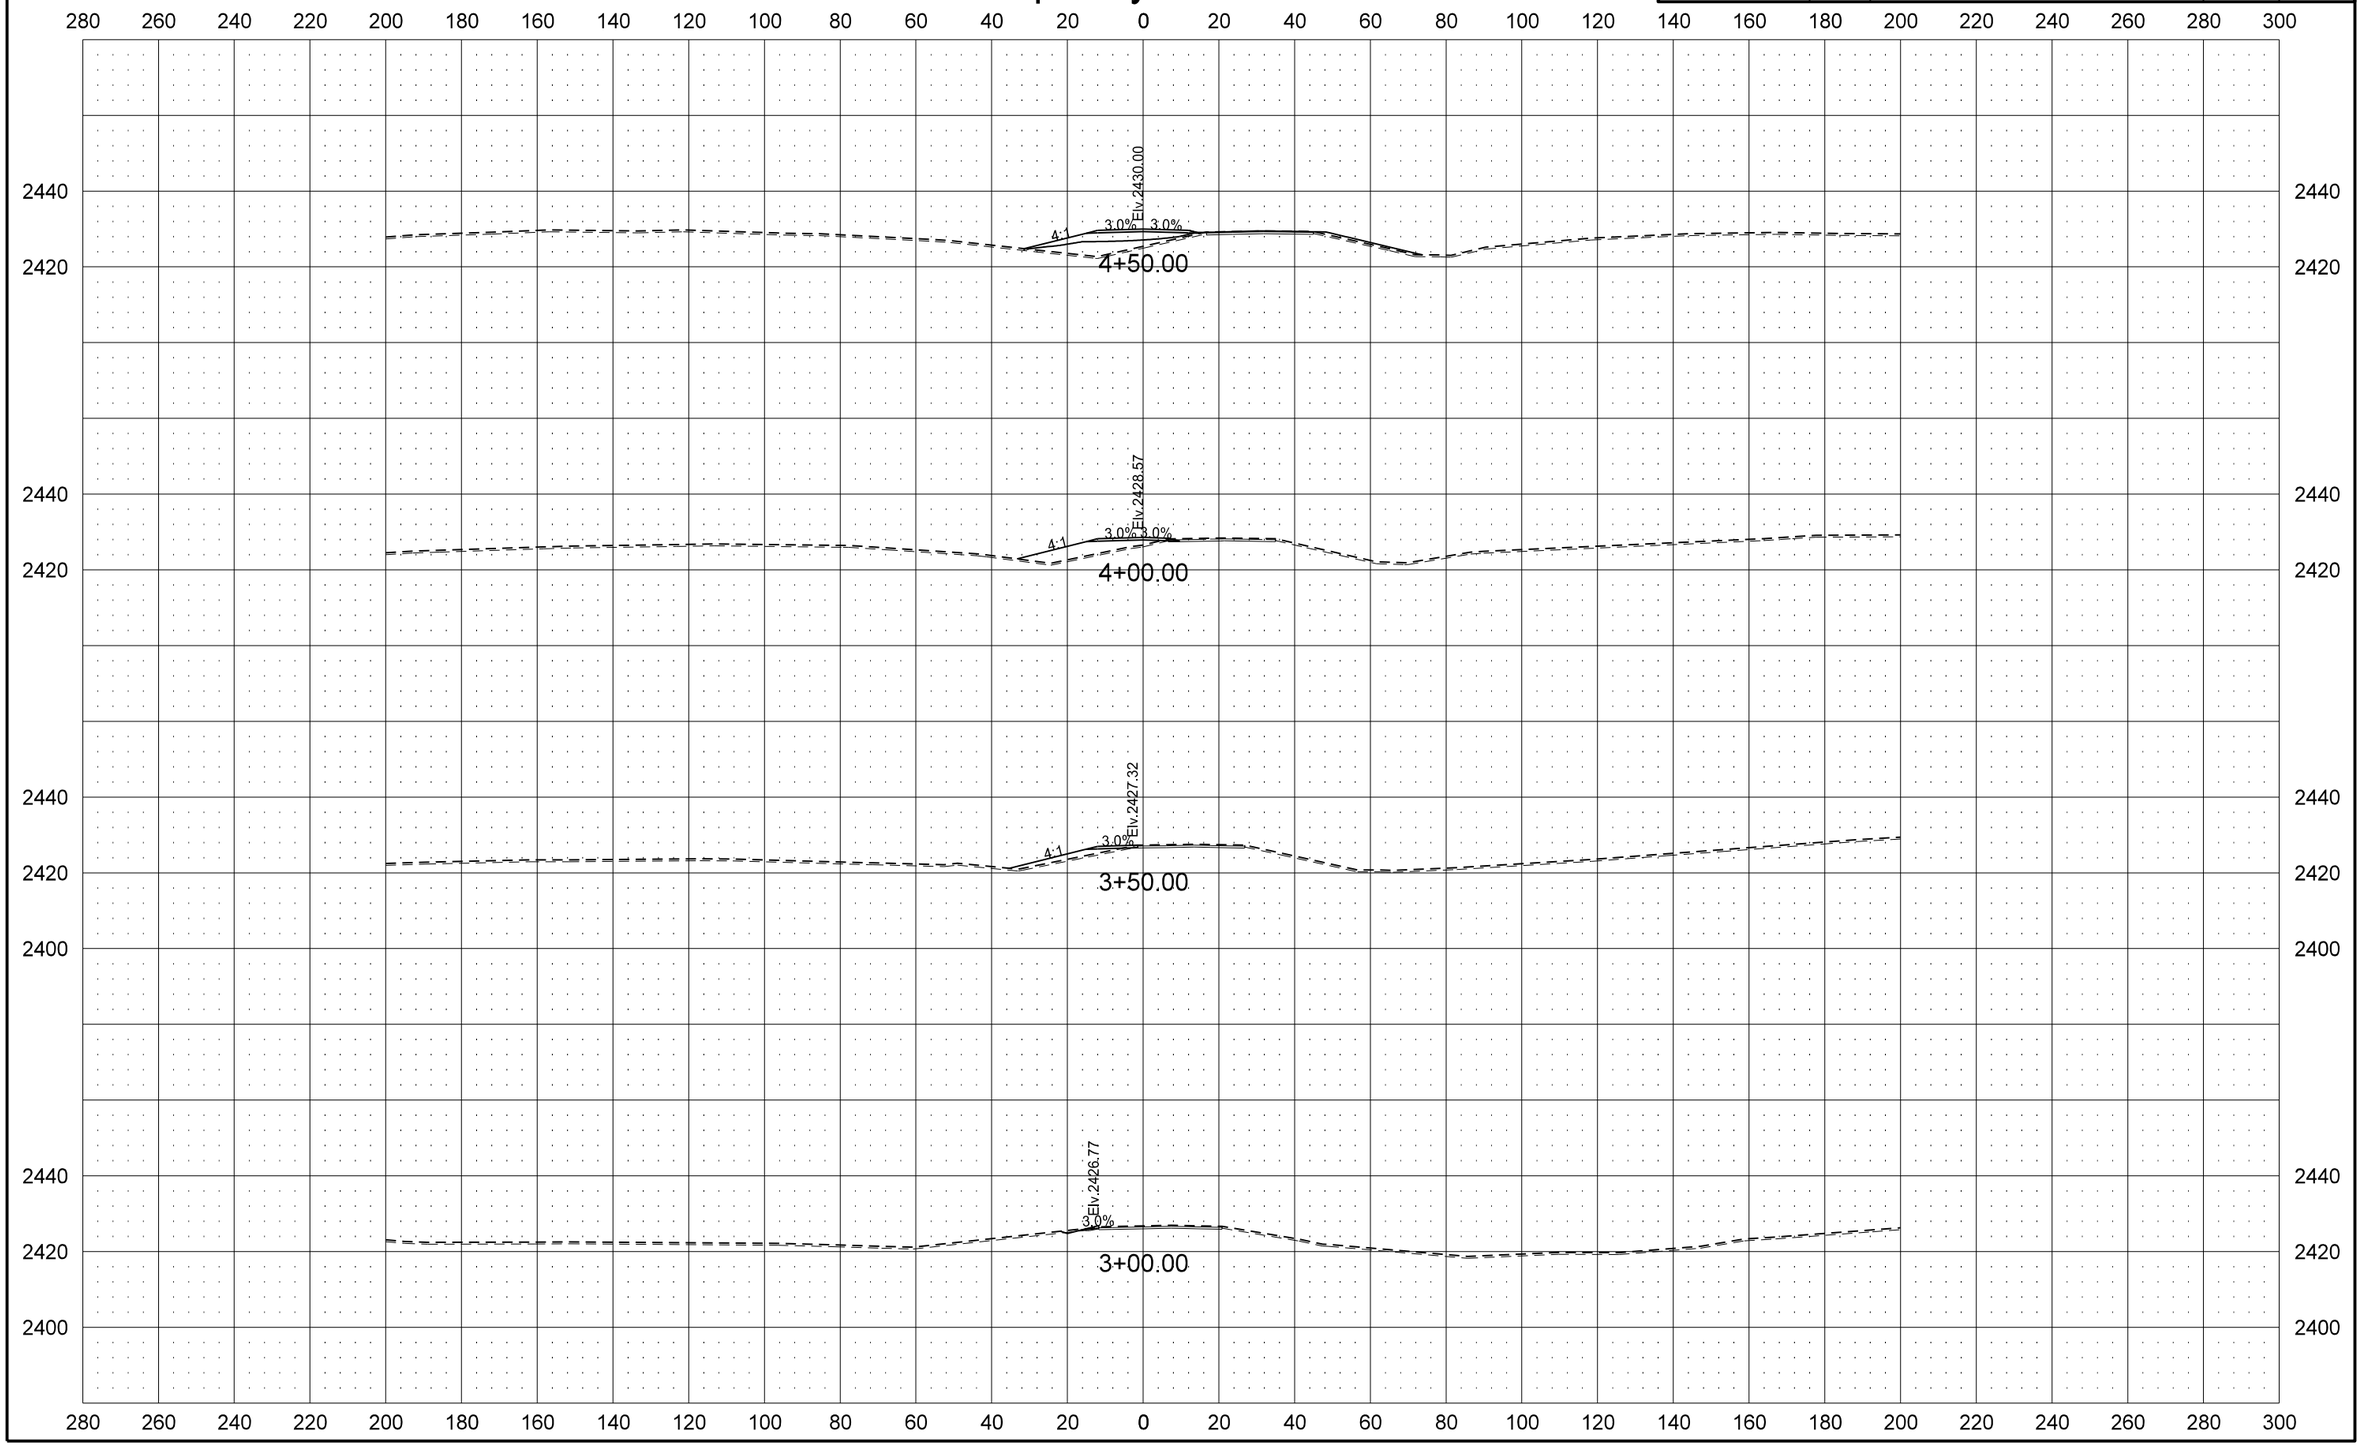

STATE	PROJECT NO.	SECTION NO.	SHEET NO.
ND	SOIB-7-023(027)051	200	124

Temporary Co Rd 10

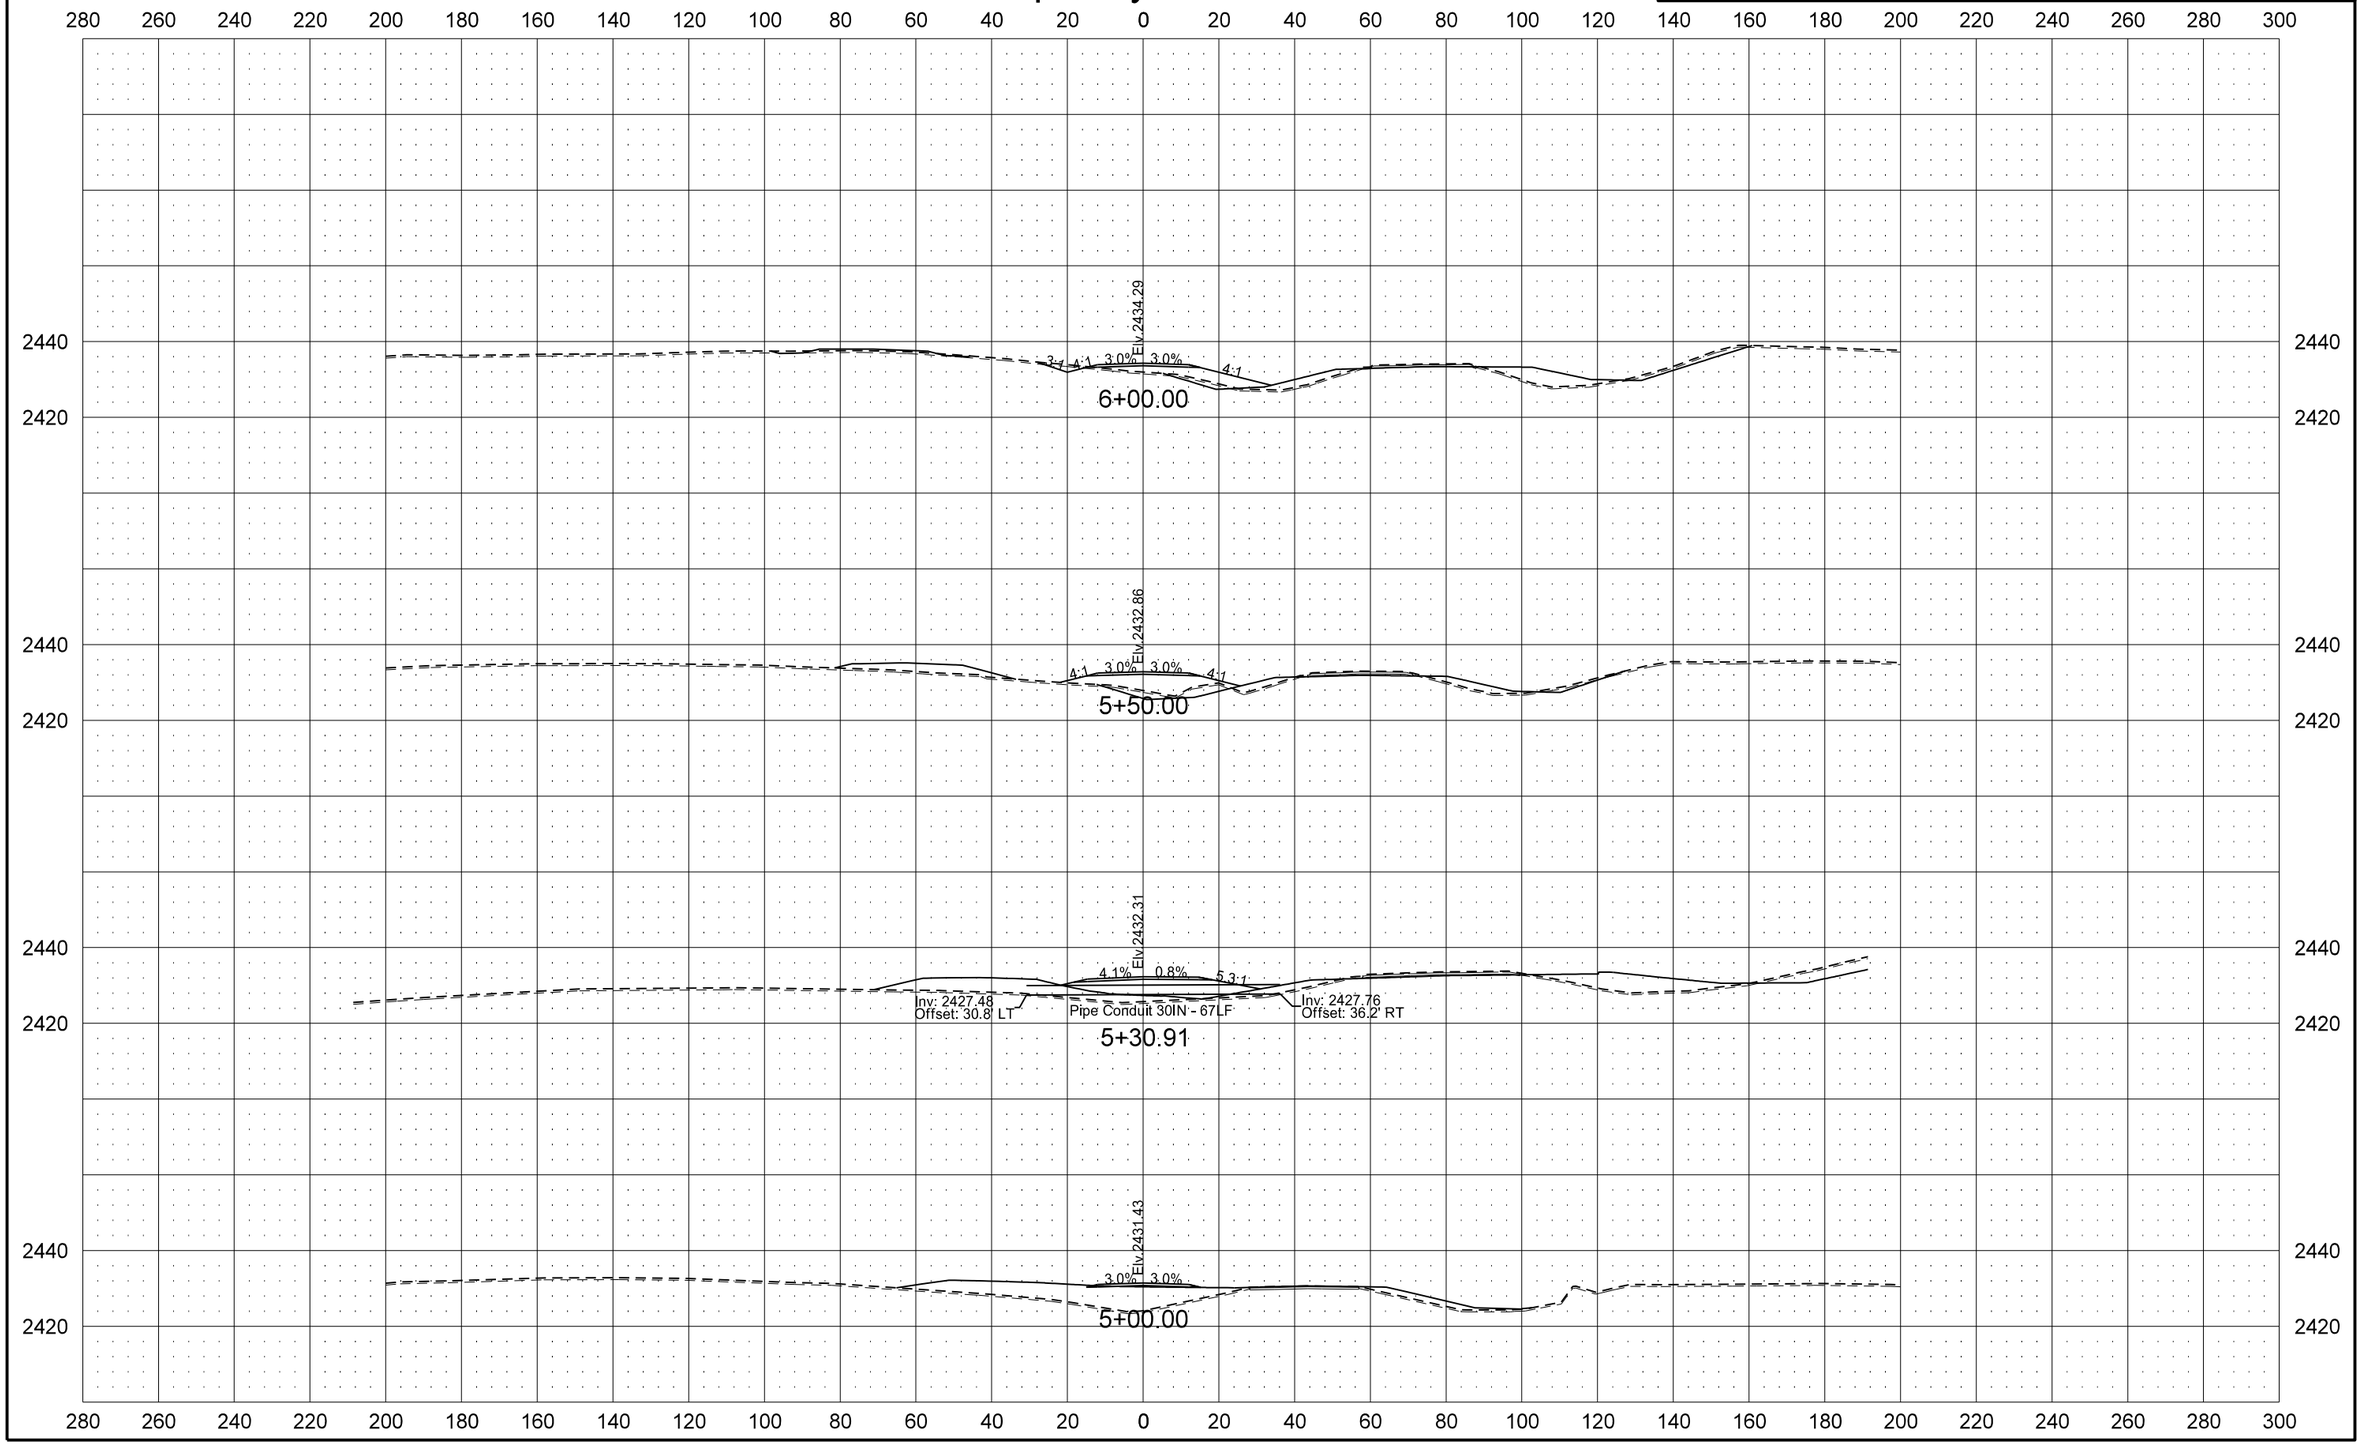

12/1/2015 4:57:37 PM cgillespie I:\Projects\7751\70023027.051\Design\Plan\200XS_014_Temp_Bypass_EW.dgn

STATE	PROJECT NO.	SECTION NO.	SHEET NO.
ND	SOIB-7-023(027)051	200	125

Temporary Co Rd 10

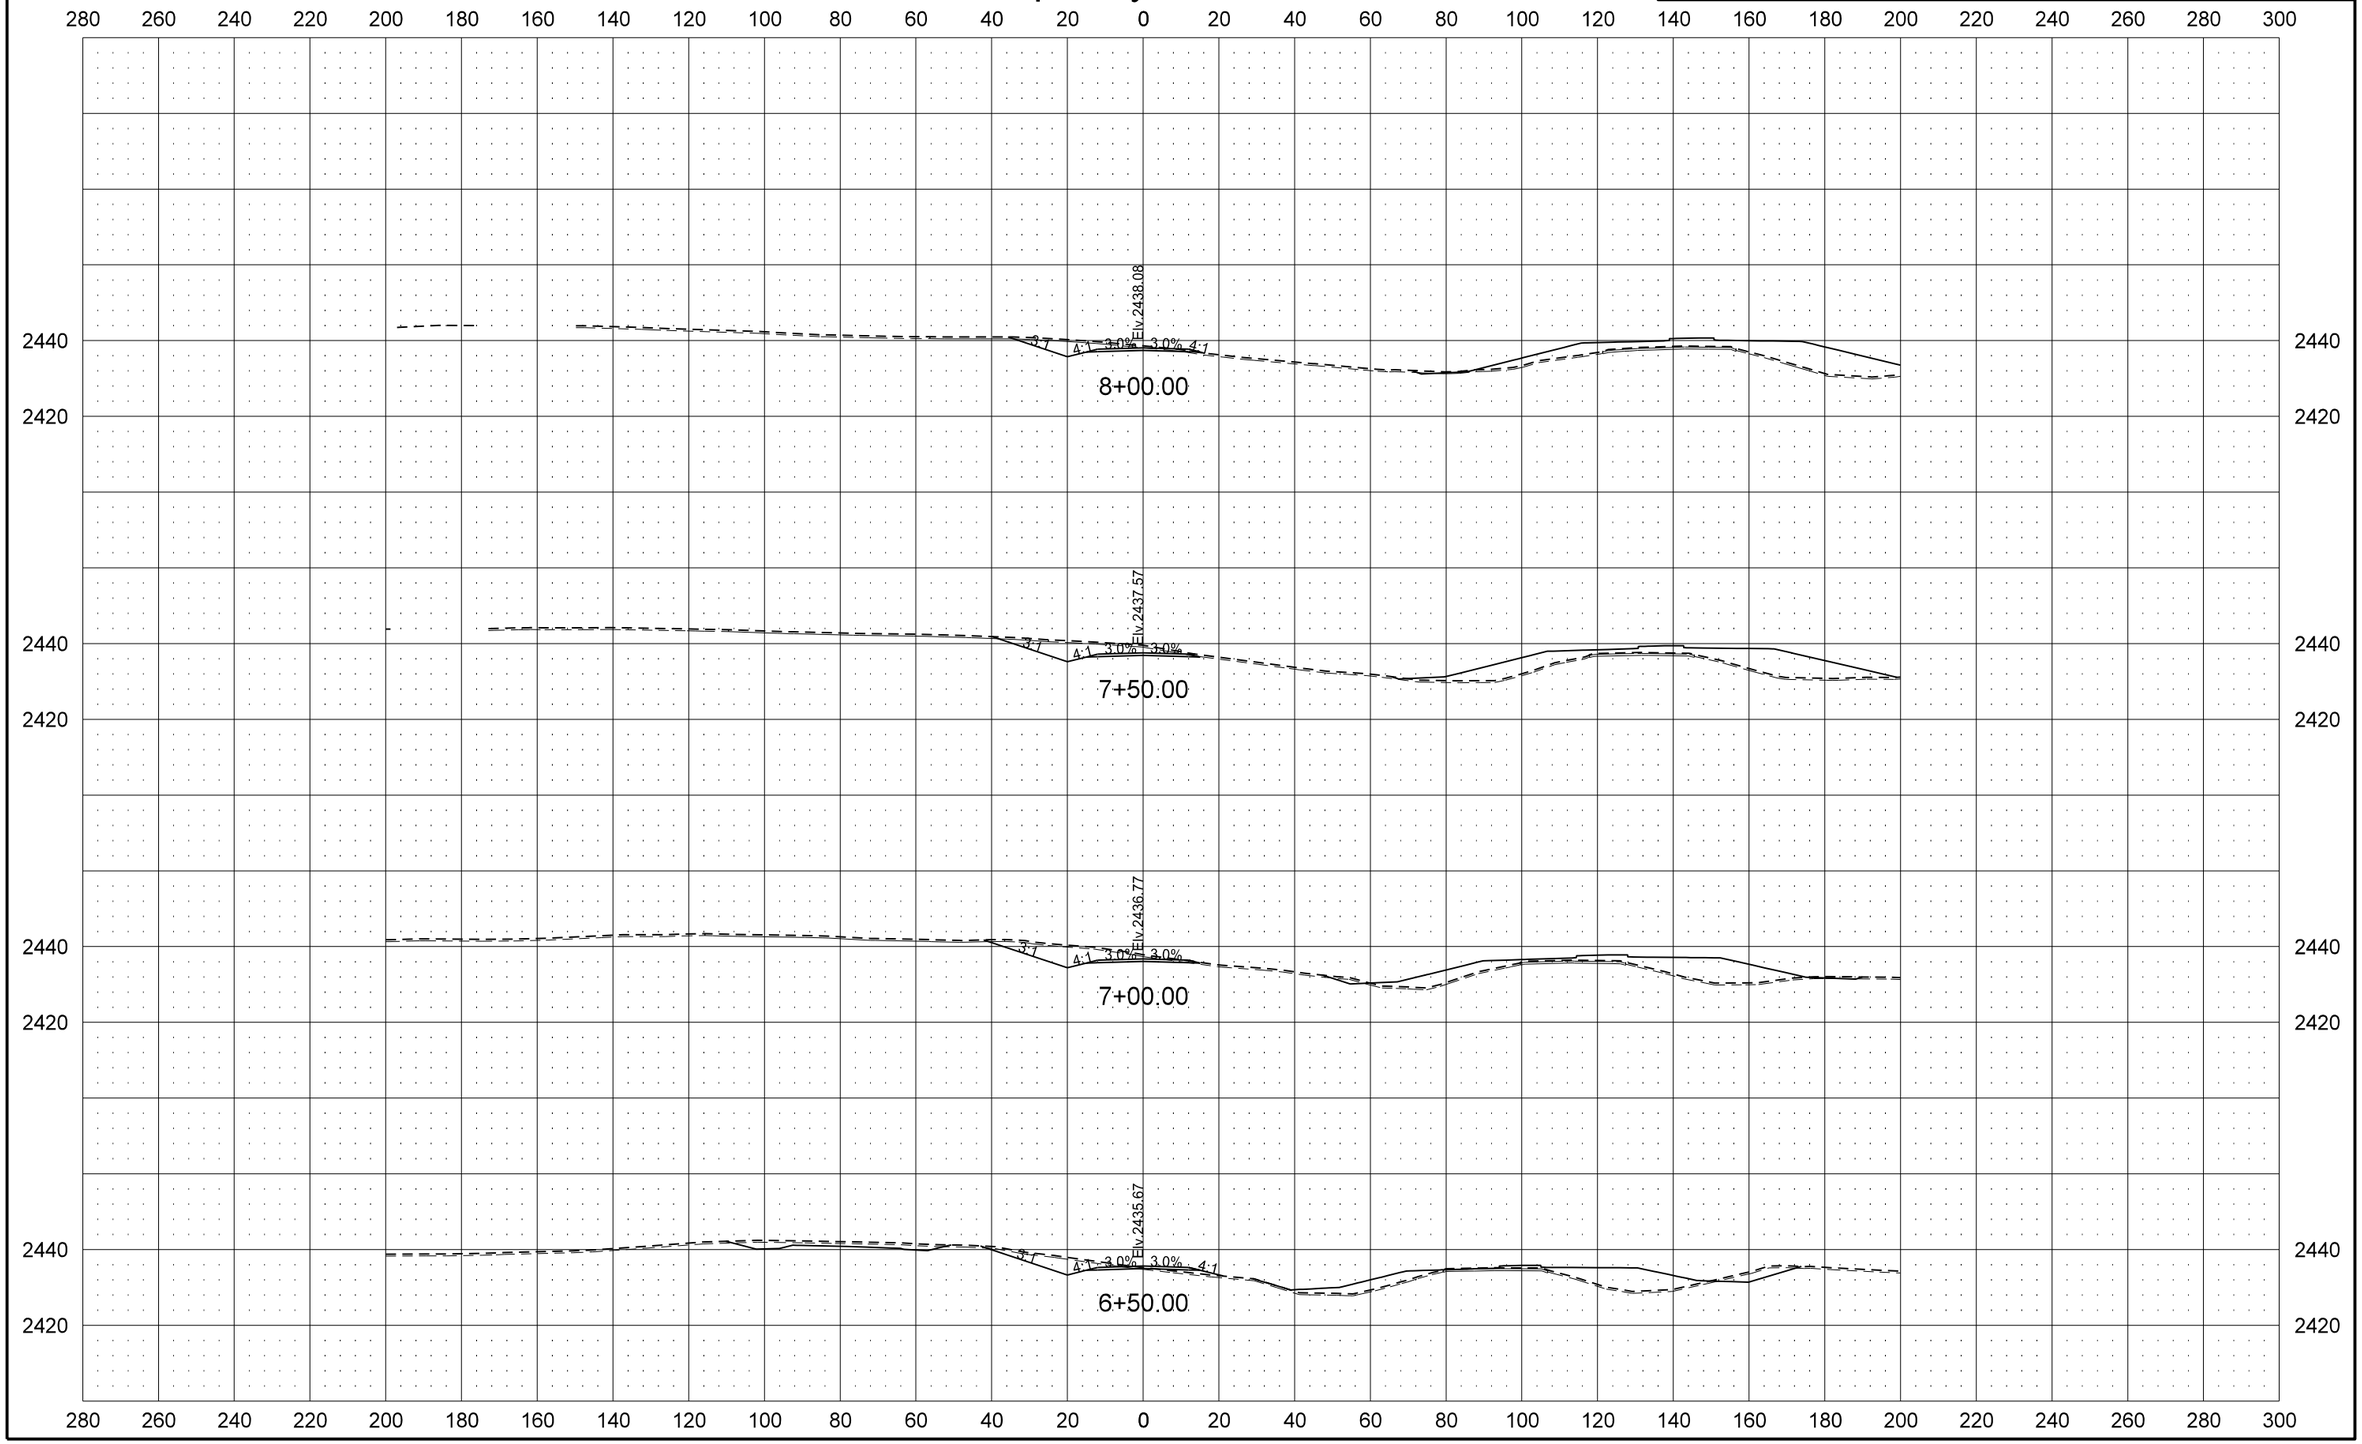

12/1/2015 4:57:38 PM cgillespie I:\Projects\7751\70023027.051\Design\Plan\200XS_014_Temp_Bypass_EW.dgn

STATE	PROJECT NO.	SECTION NO.	SHEET NO.
ND	SOIB-7-023(027)051	200	126

Temporary Co Rd 10

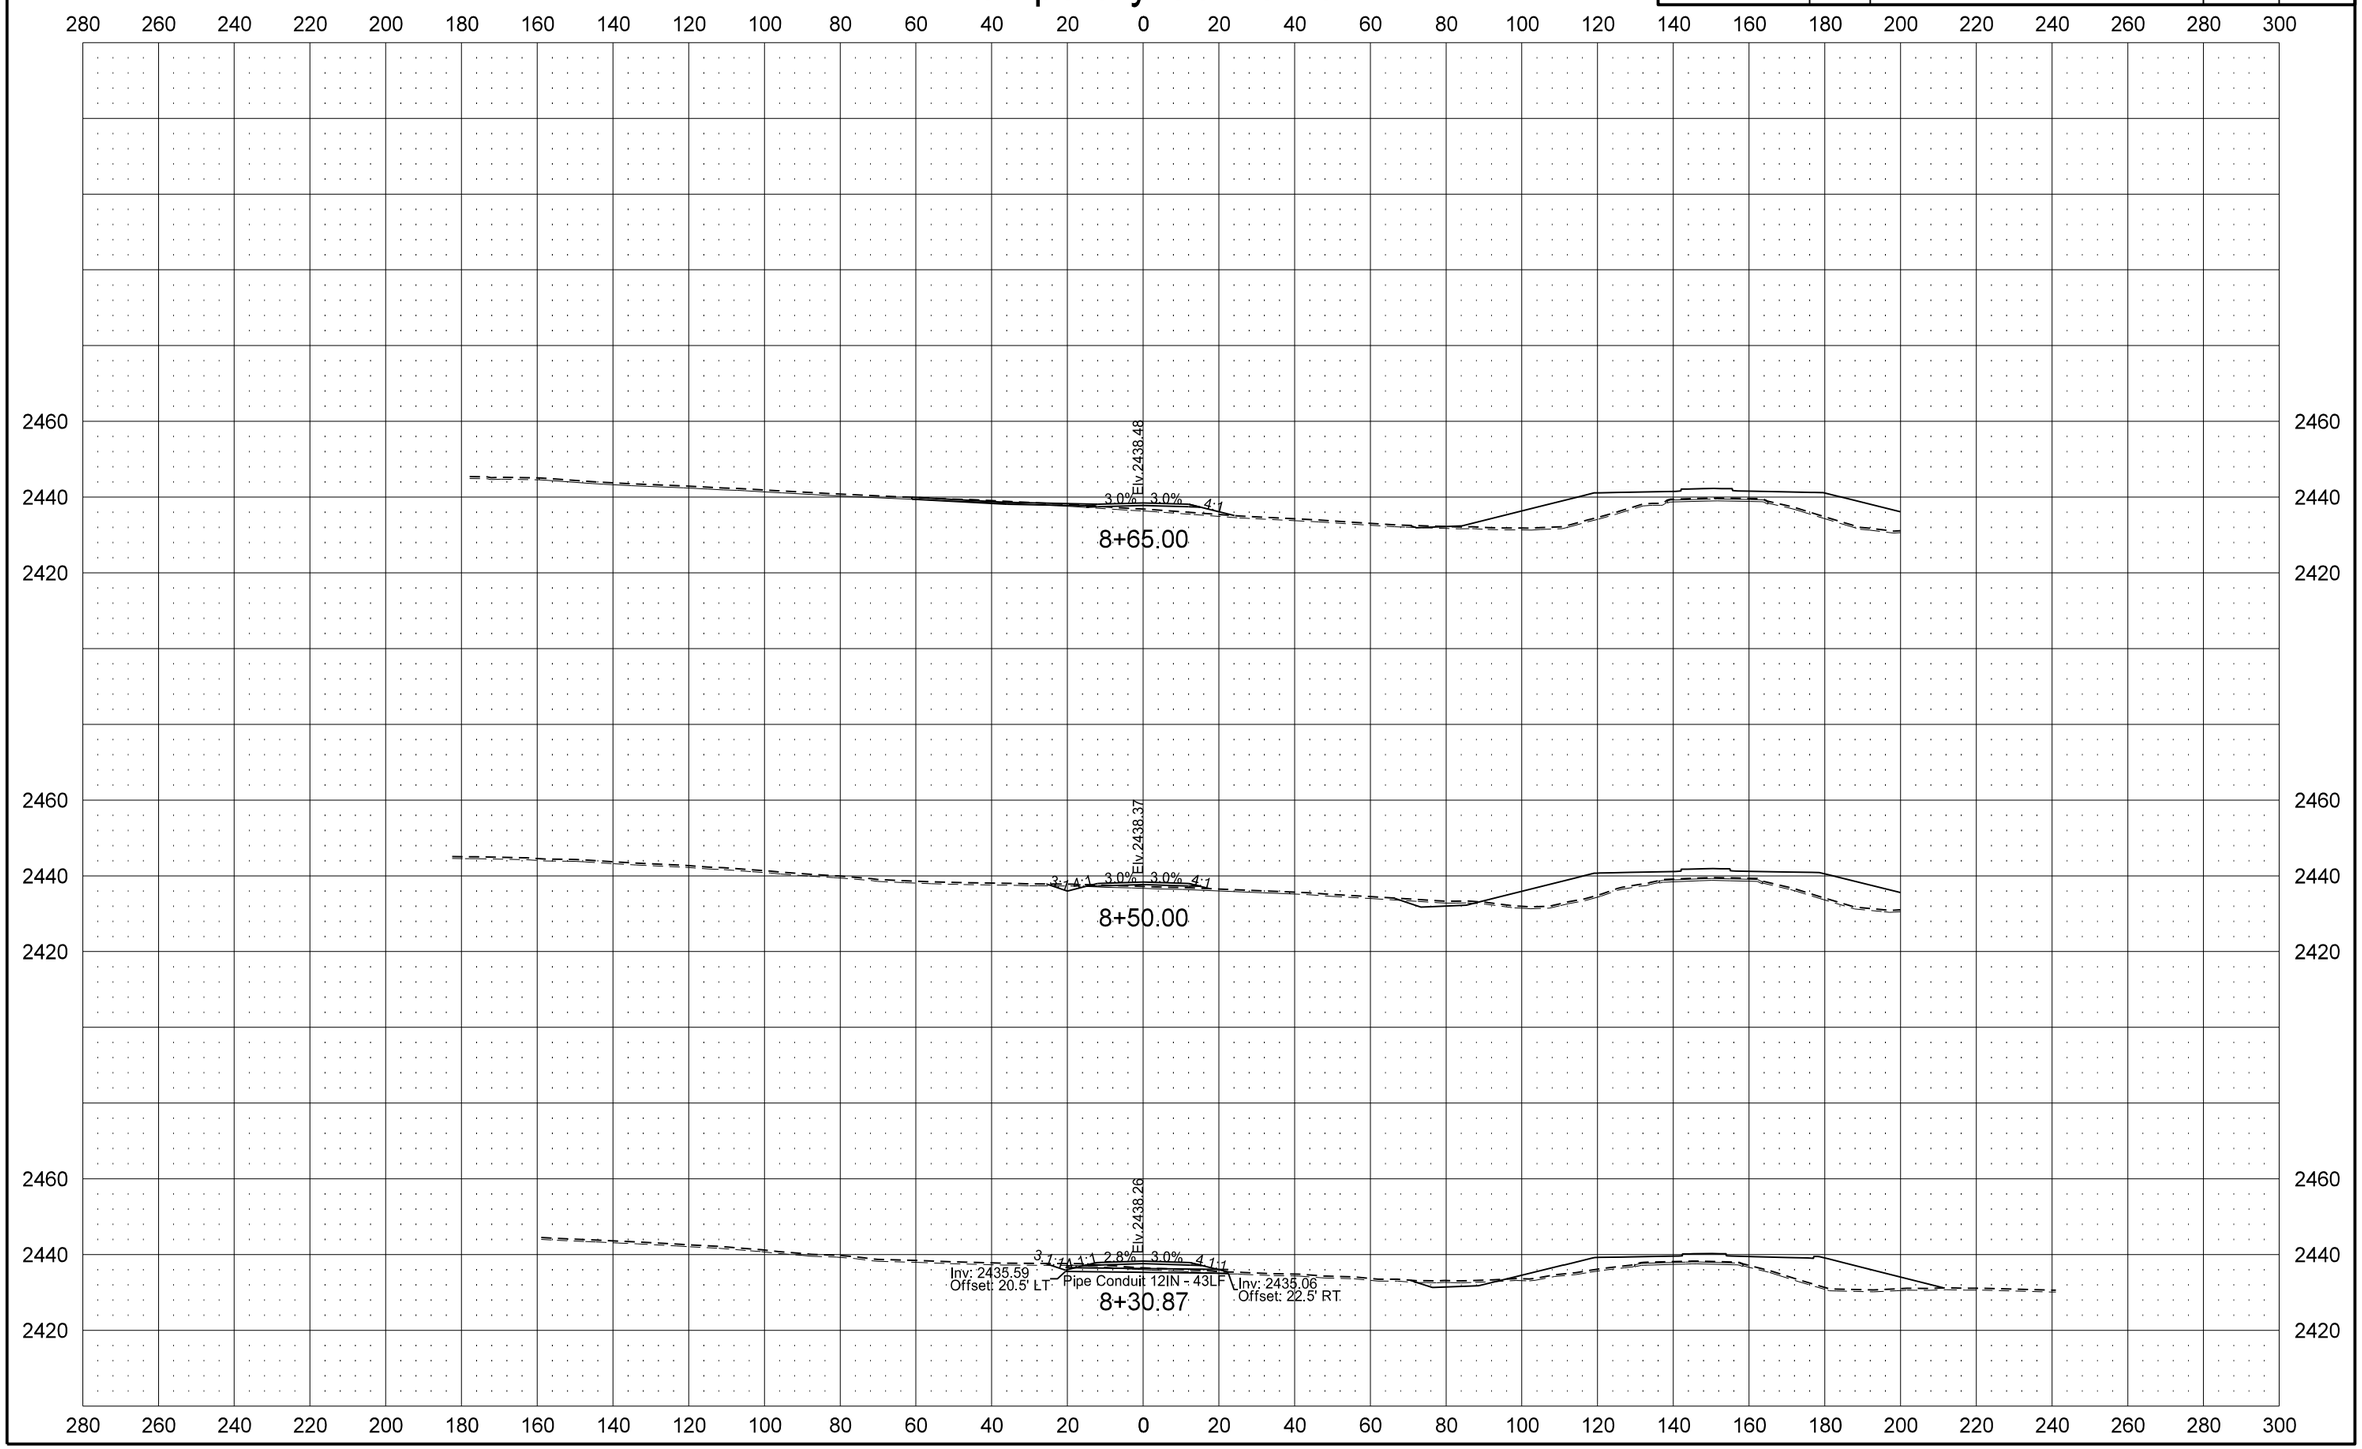

12/1/2015 4:57:38 PM cgillespie I:\Projects\7751\70023027.051\Design\Plan\200XS_014_Temp_Bypass_EW.dgn

STATE	PROJECT NO.	SECTION NO.	SHEET NO.
ND	SOIB-7-023(027)051	200	127

Temporary Co Rd 10

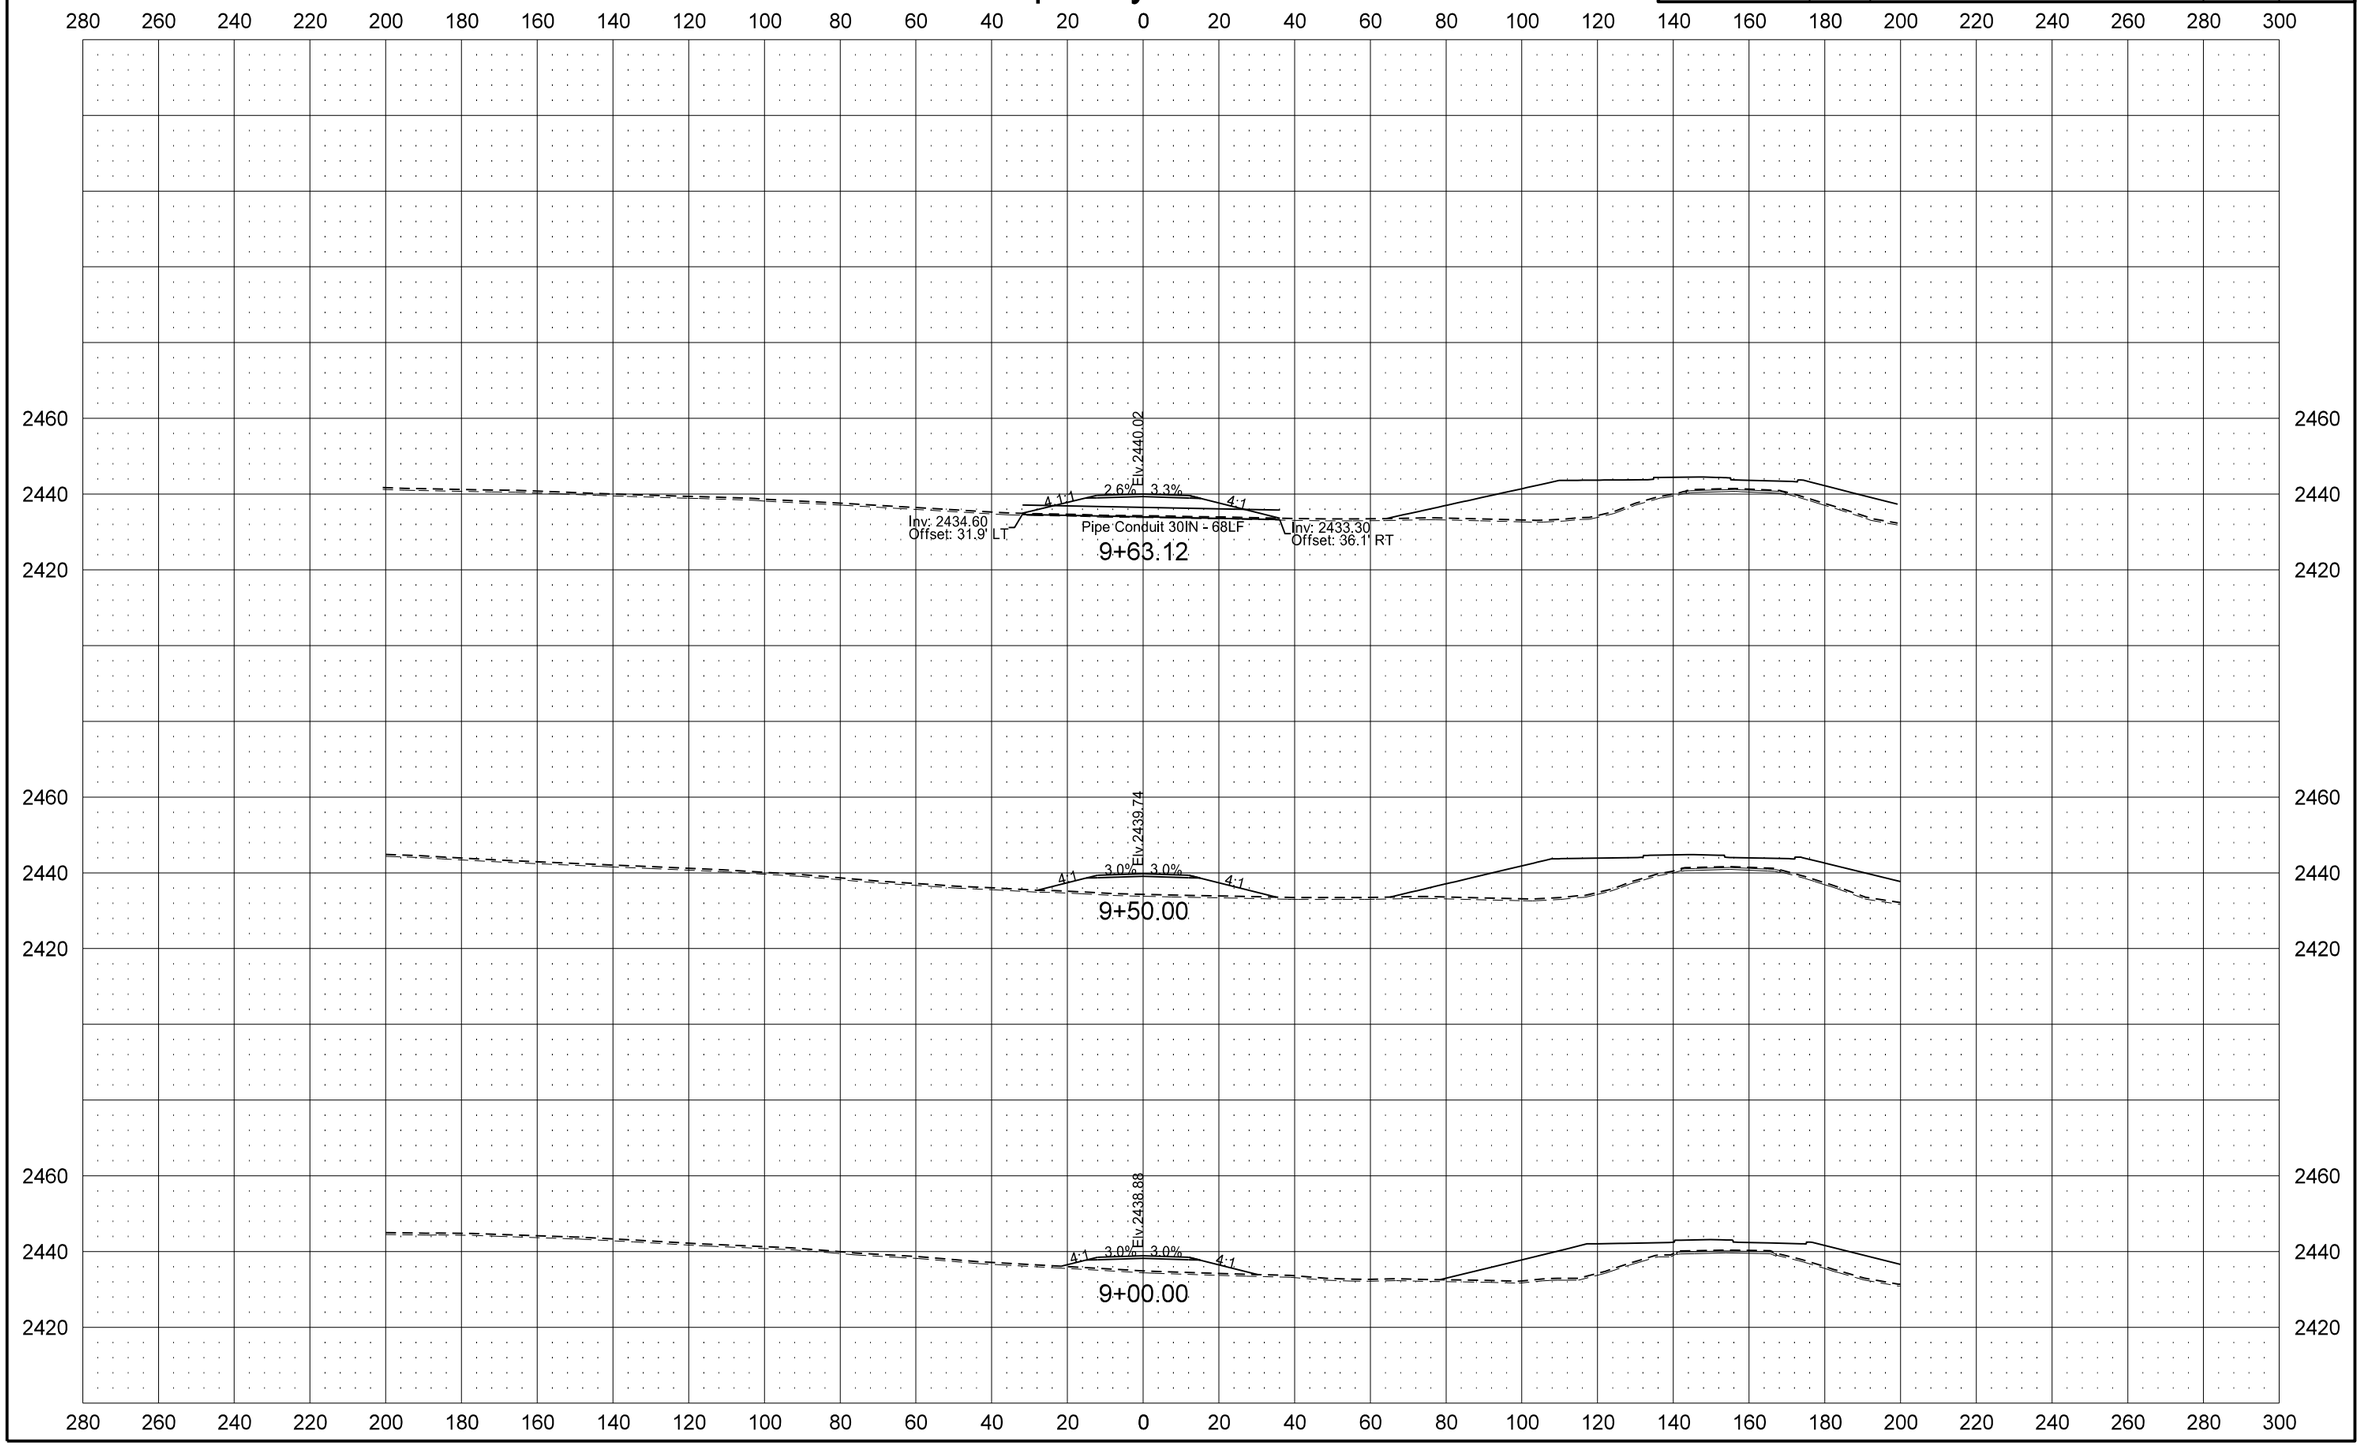

12/1/2015 4:57:39 PM cgillespie I:\Projects\7751\70023027.051\Design\Plan\200XS_014_Temp_Bypass_EW.dgn

STATE	PROJECT NO.	SECTION NO.	SHEET NO.
ND	SOIB-7-023(027)051	200	128

Temporary Co Rd 10

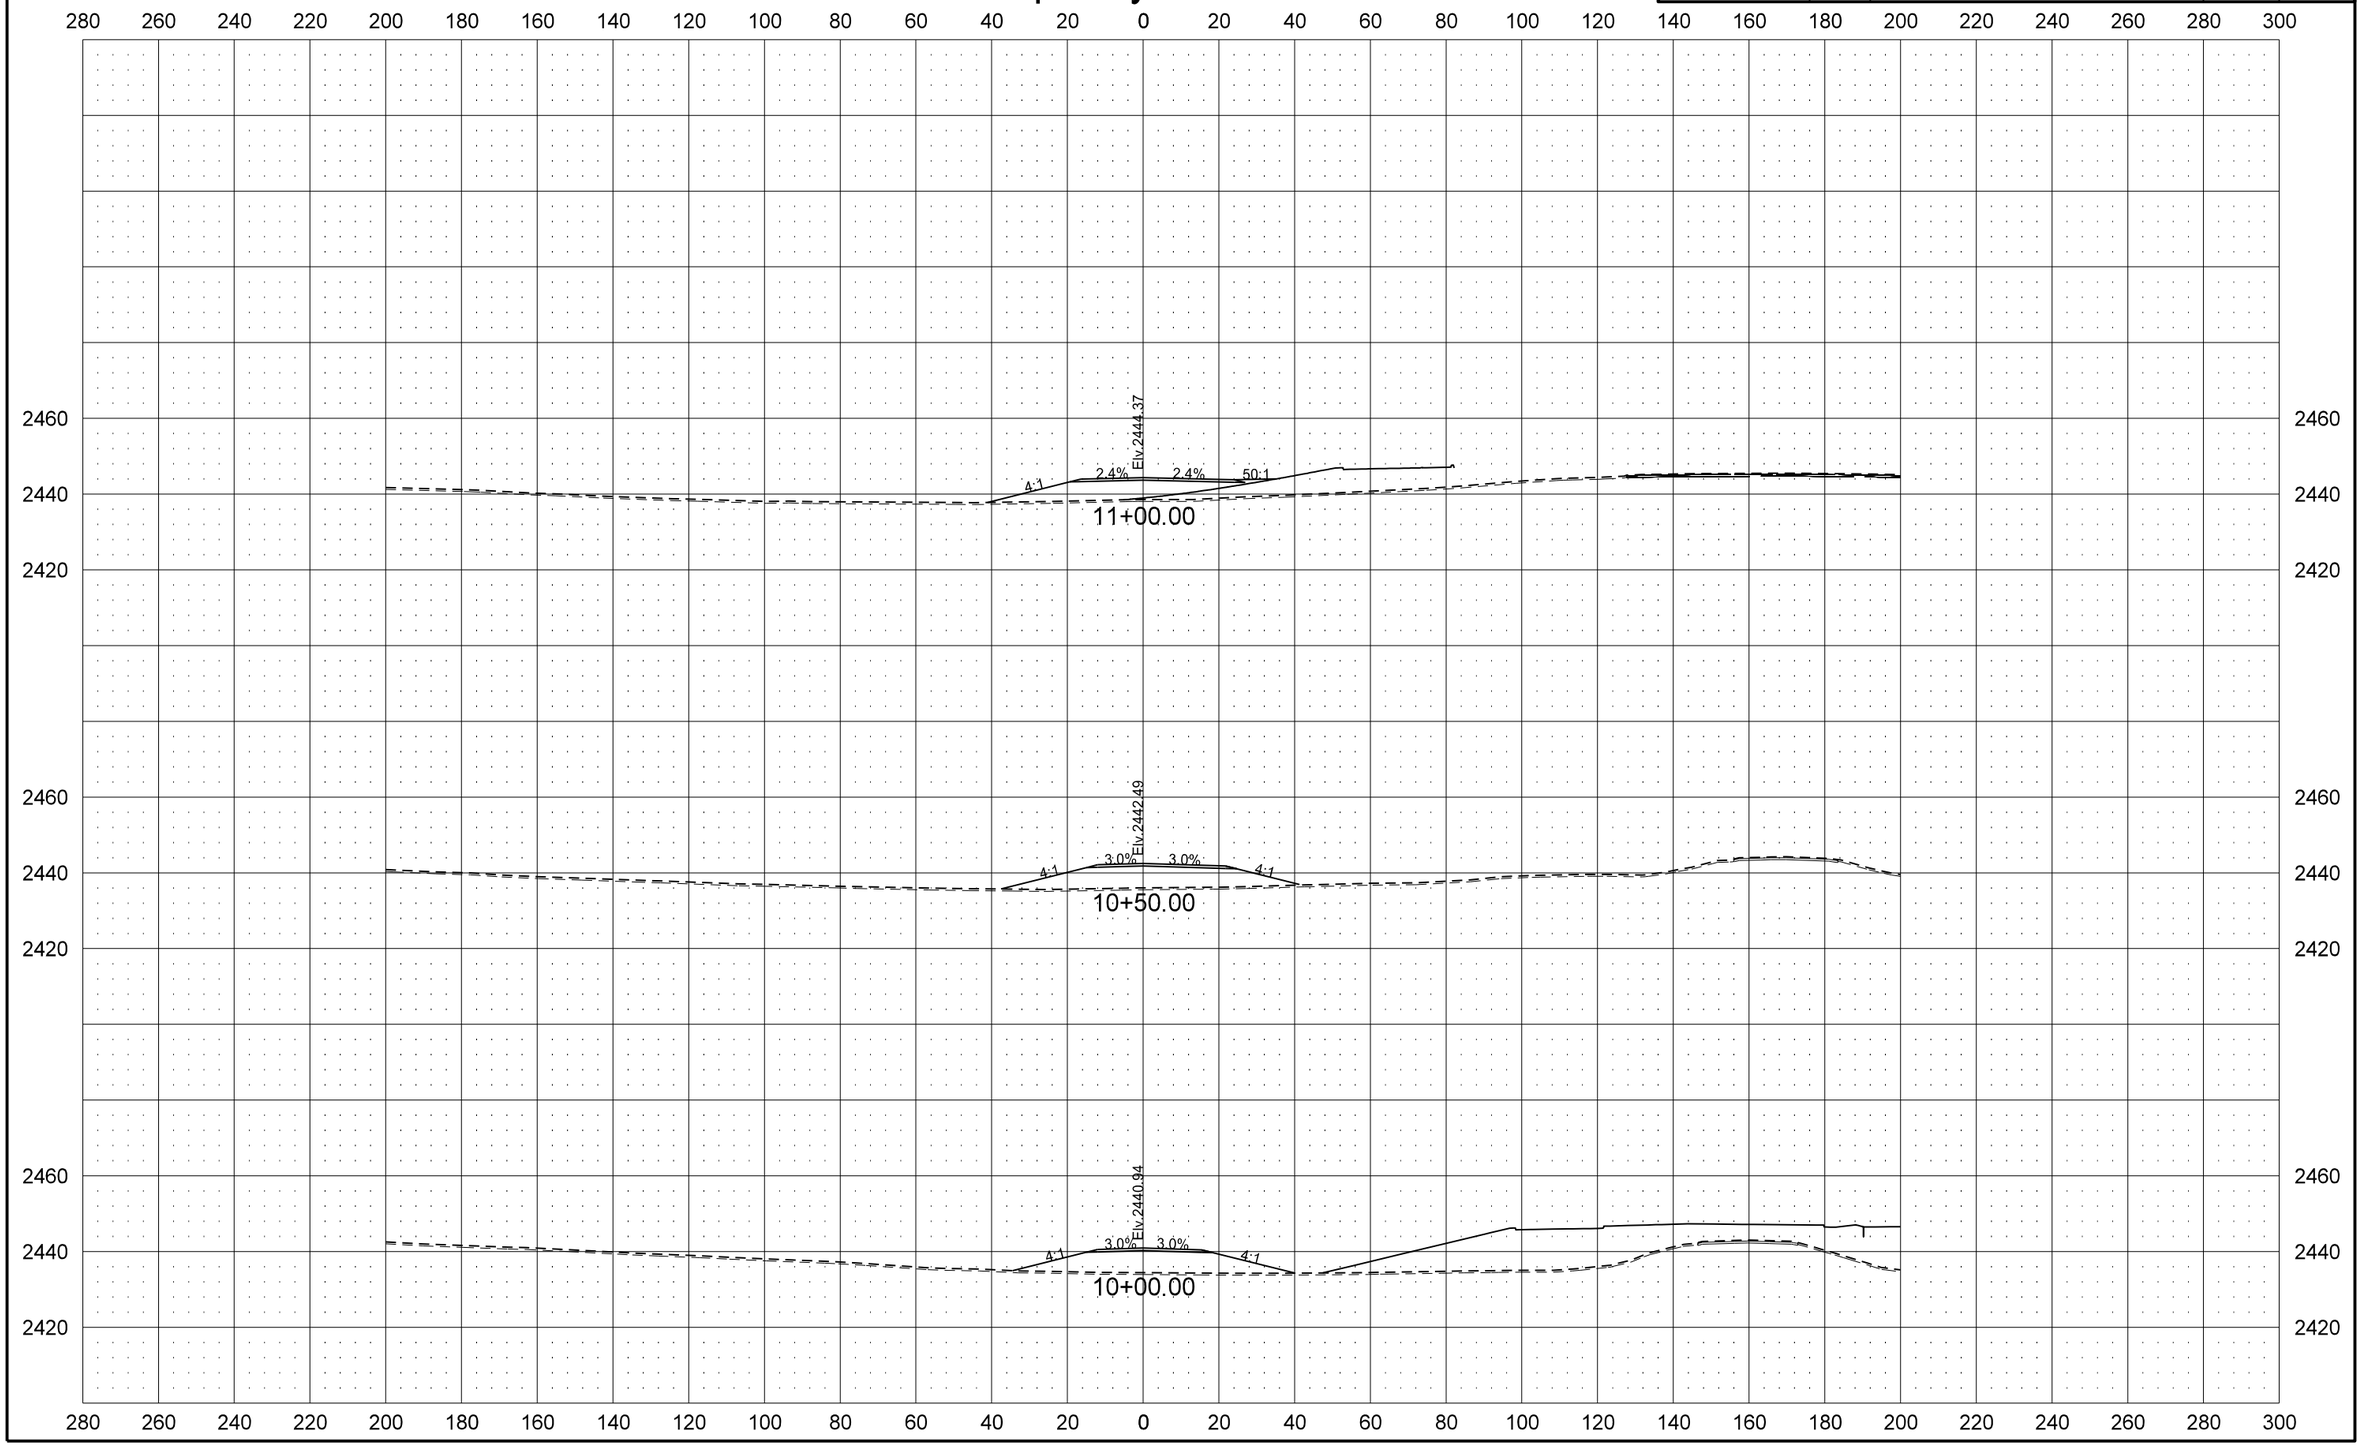

STATE	PROJECT NO.	SECTION NO.	SHEET NO.
ND	SOIB-7-023(027)051	200	129

Temporary Co Rd 10

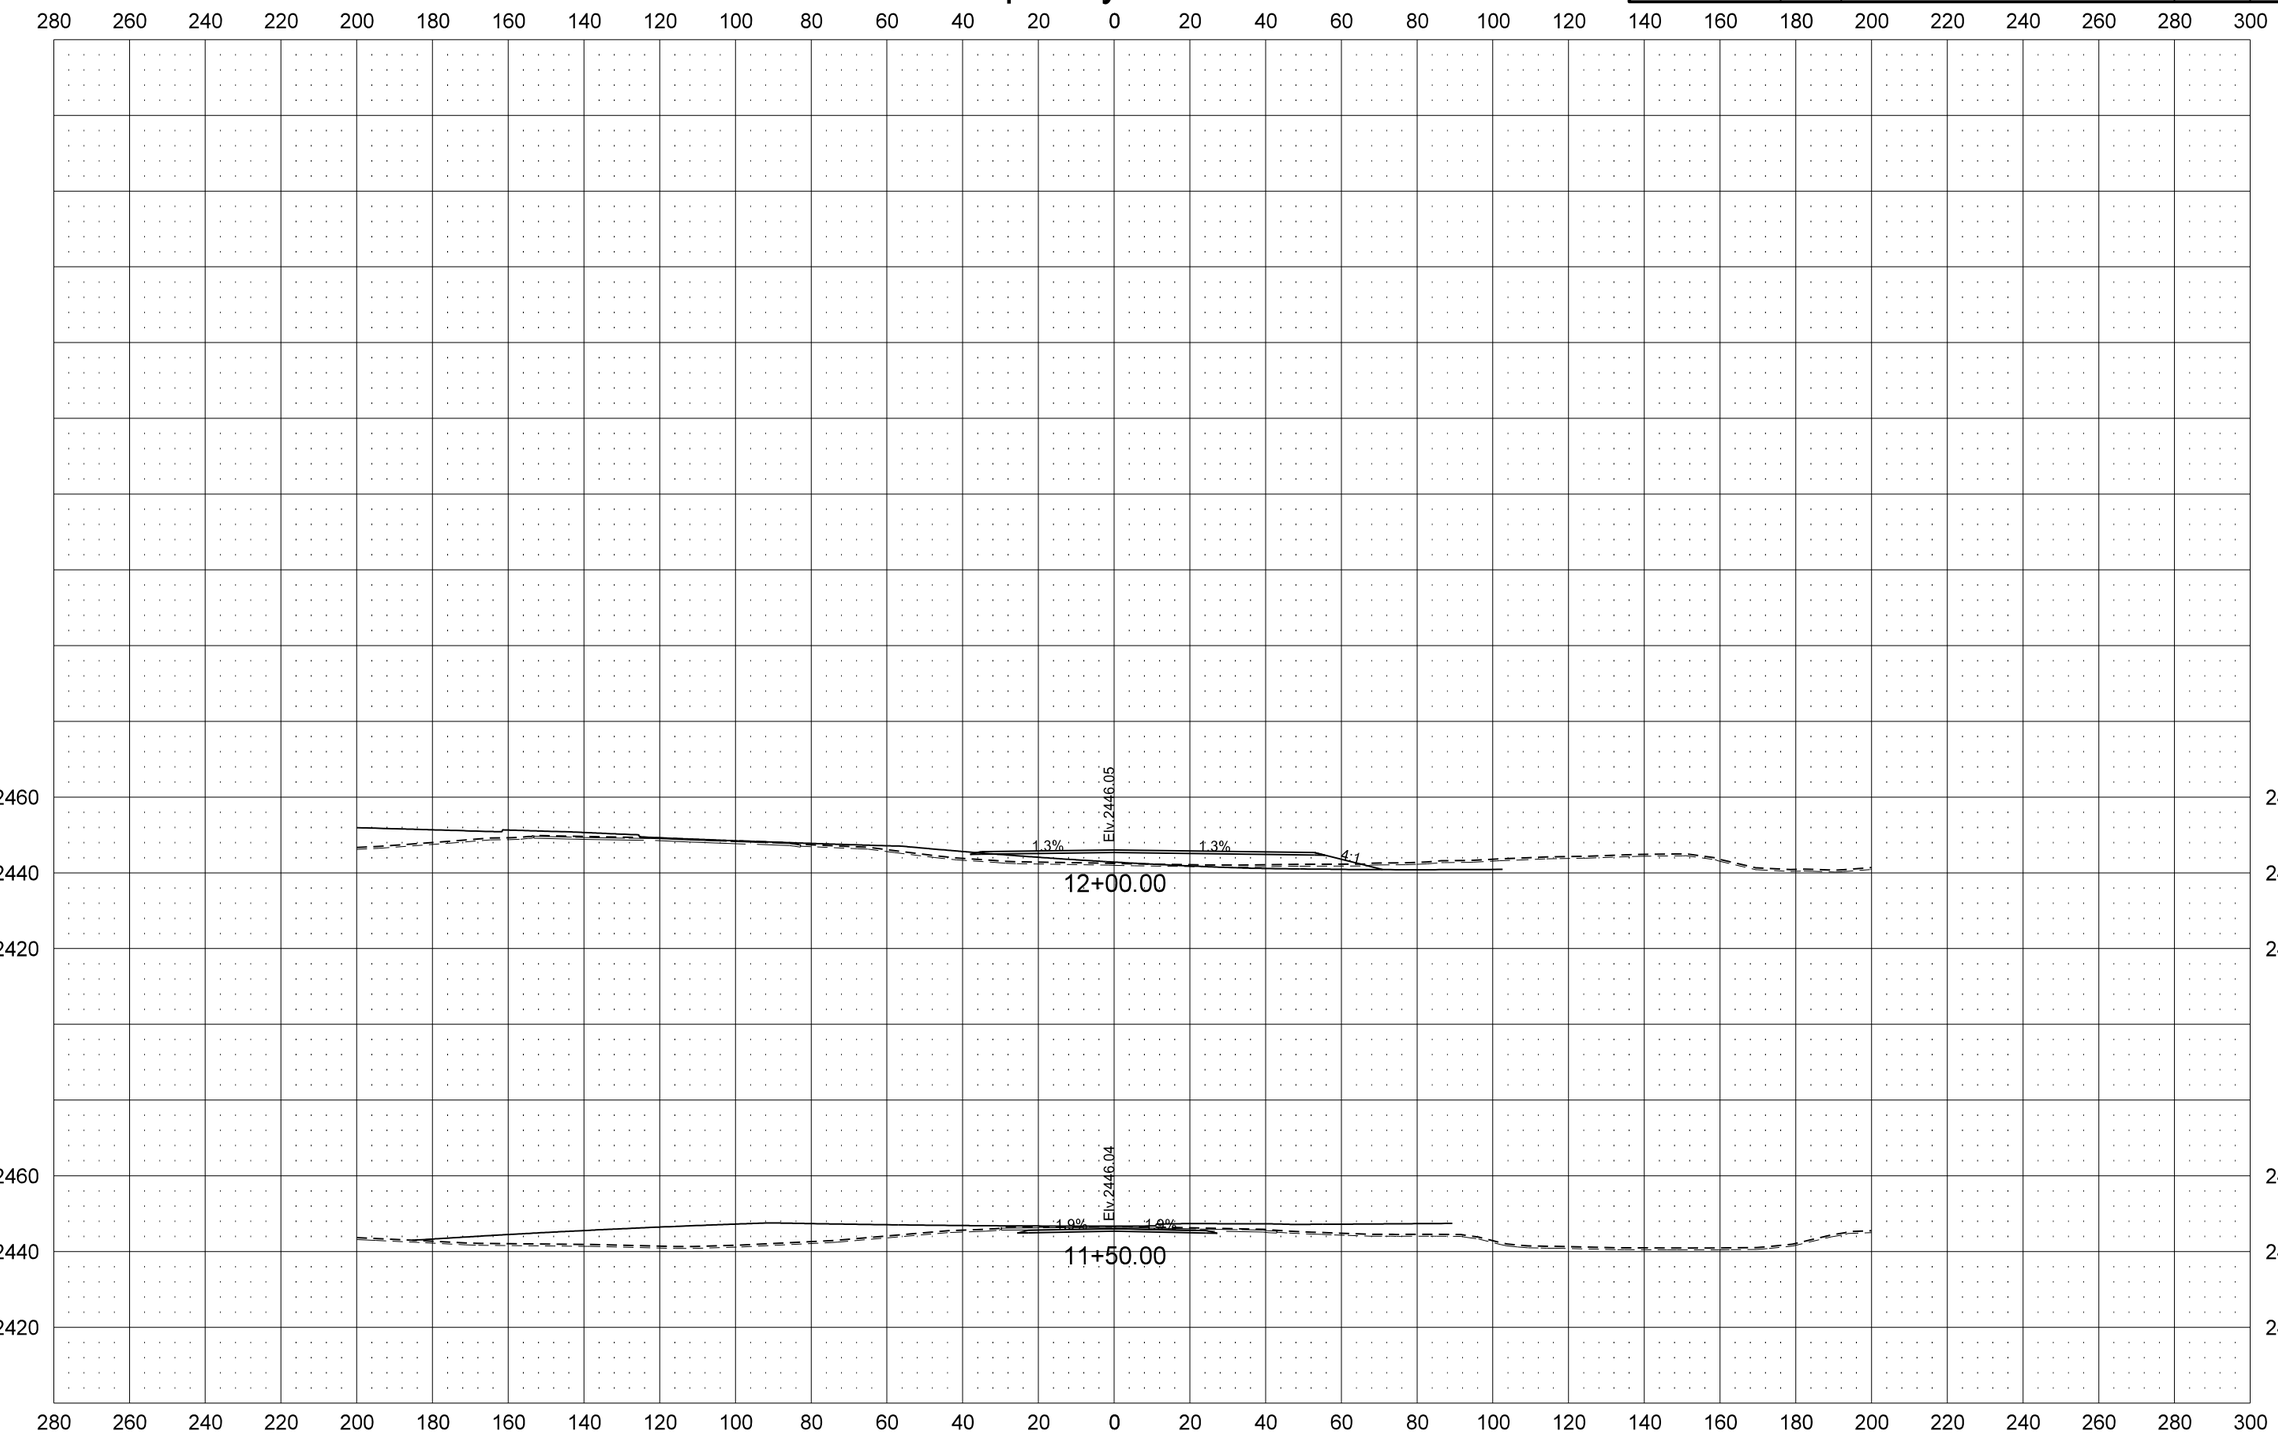

STATE	PROJECT NO.	SECTION NO.	SHEET NO.
ND	SOIB-7-023(027)051	200	130

Temporary Co Rd 55

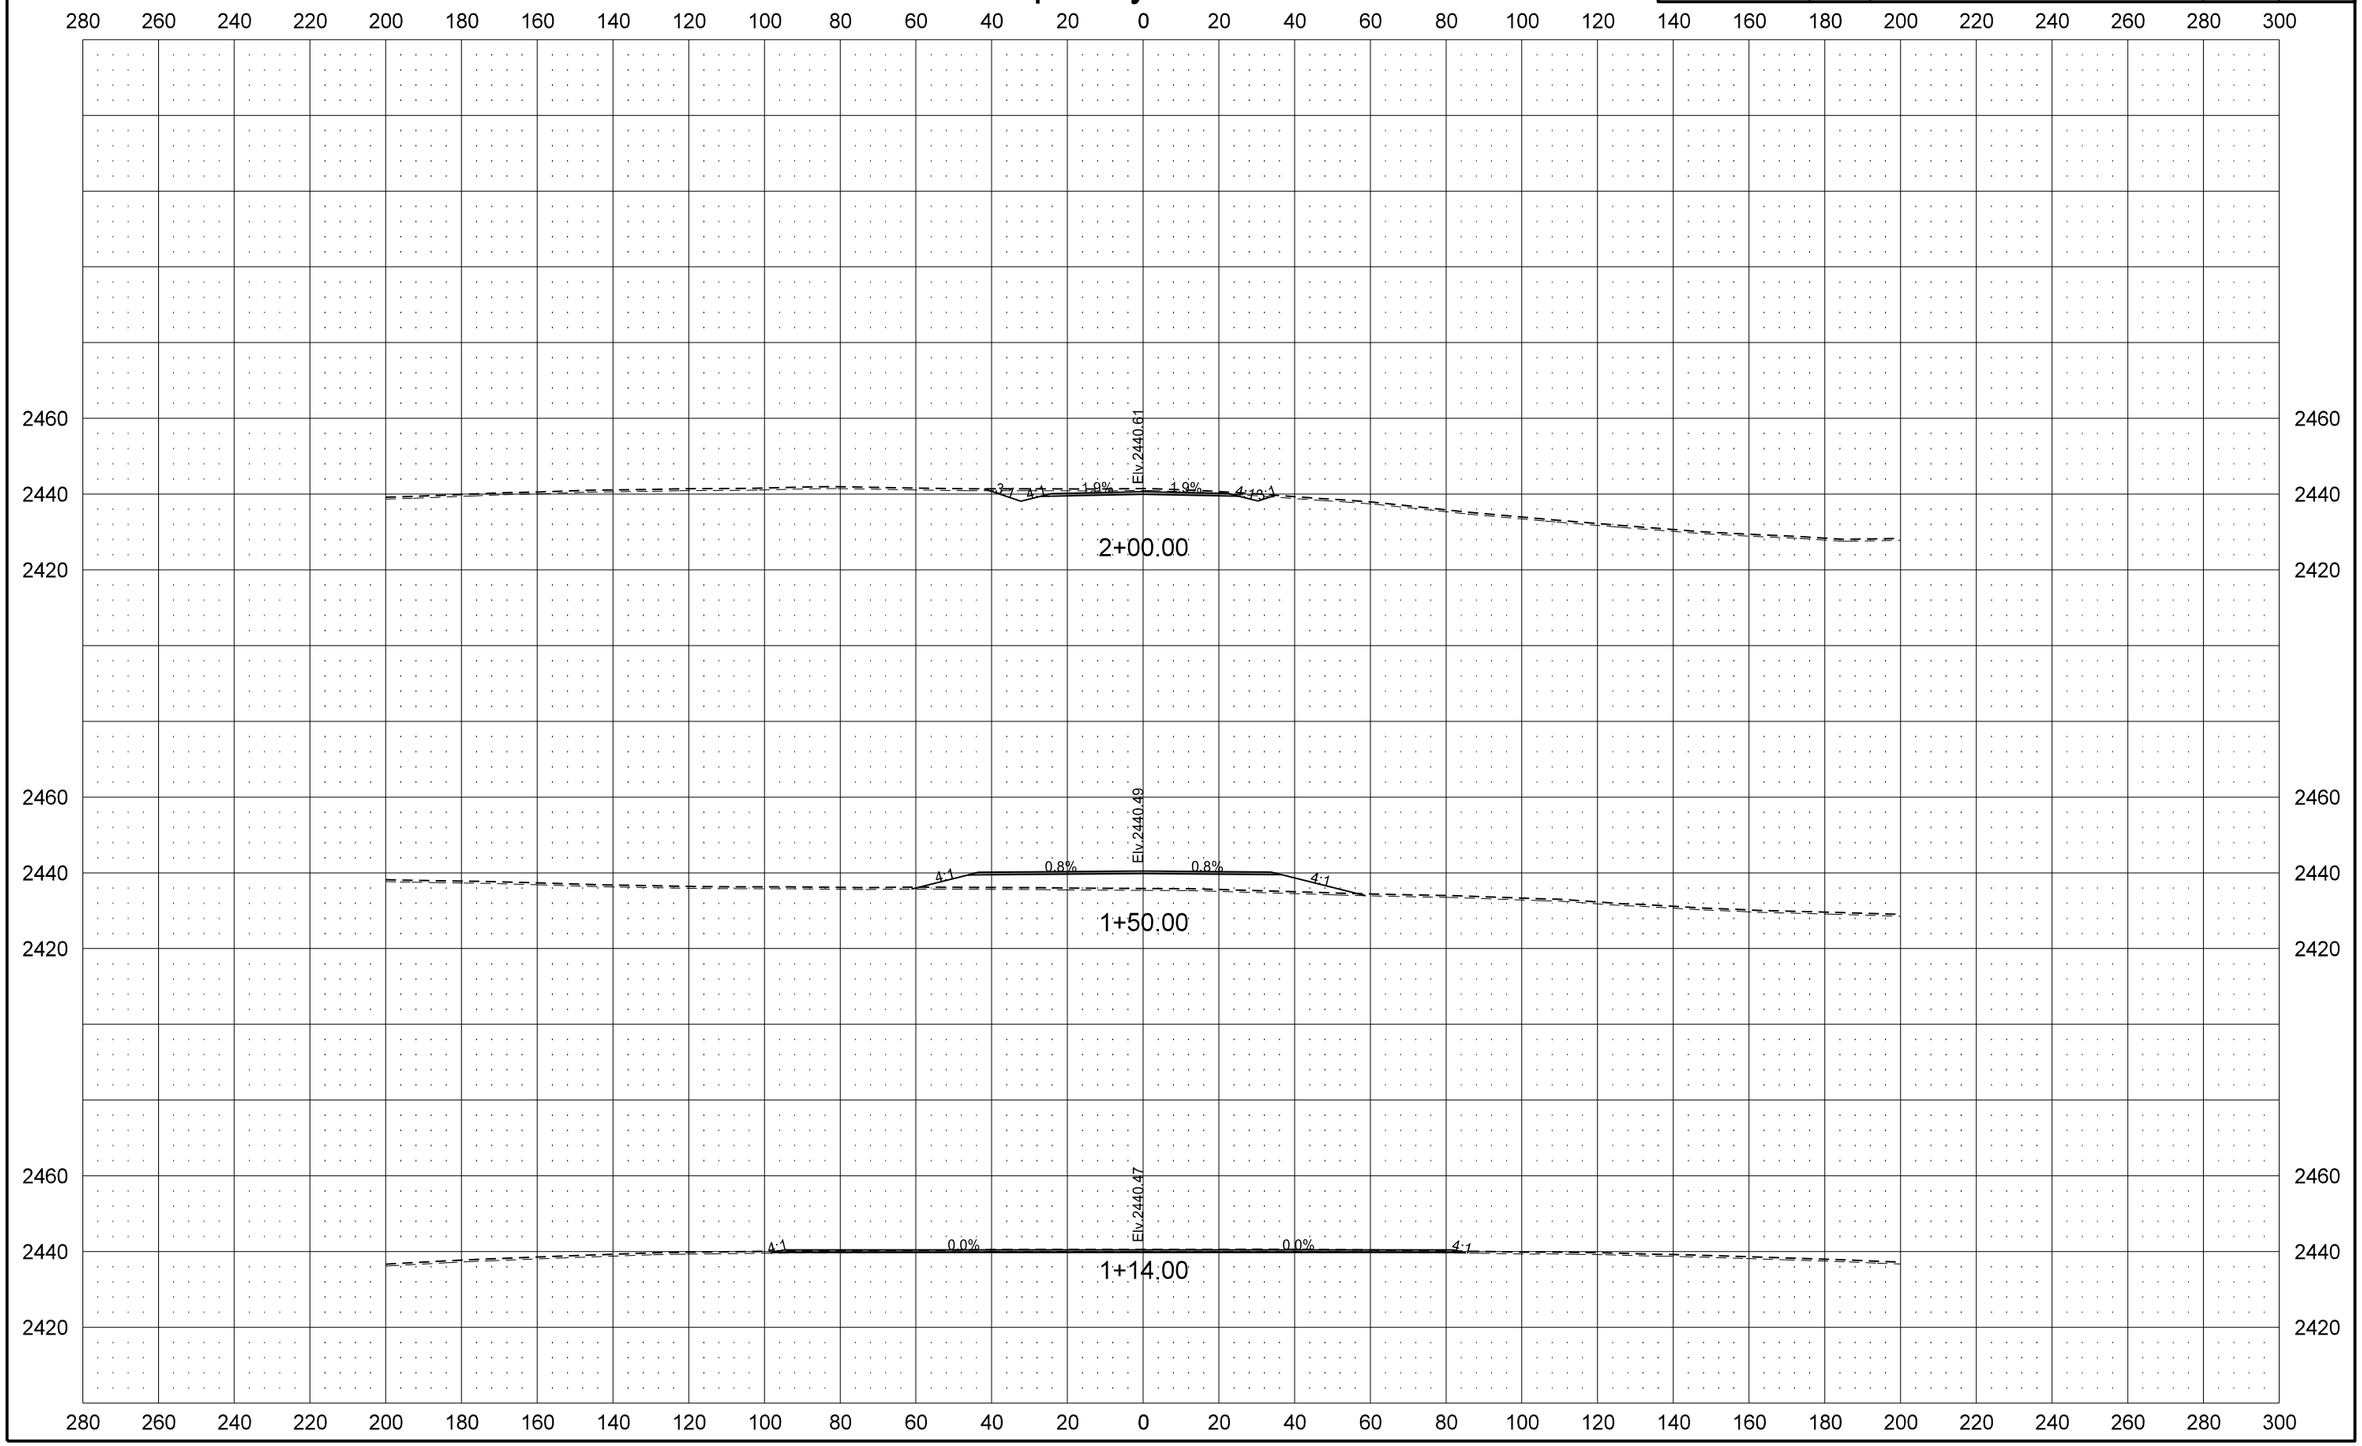

STATE	PROJECT NO.	SECTION NO.	SHEET NO.
ND	SOIB-7-023(027)051	200	131

Temporary Co Rd 55

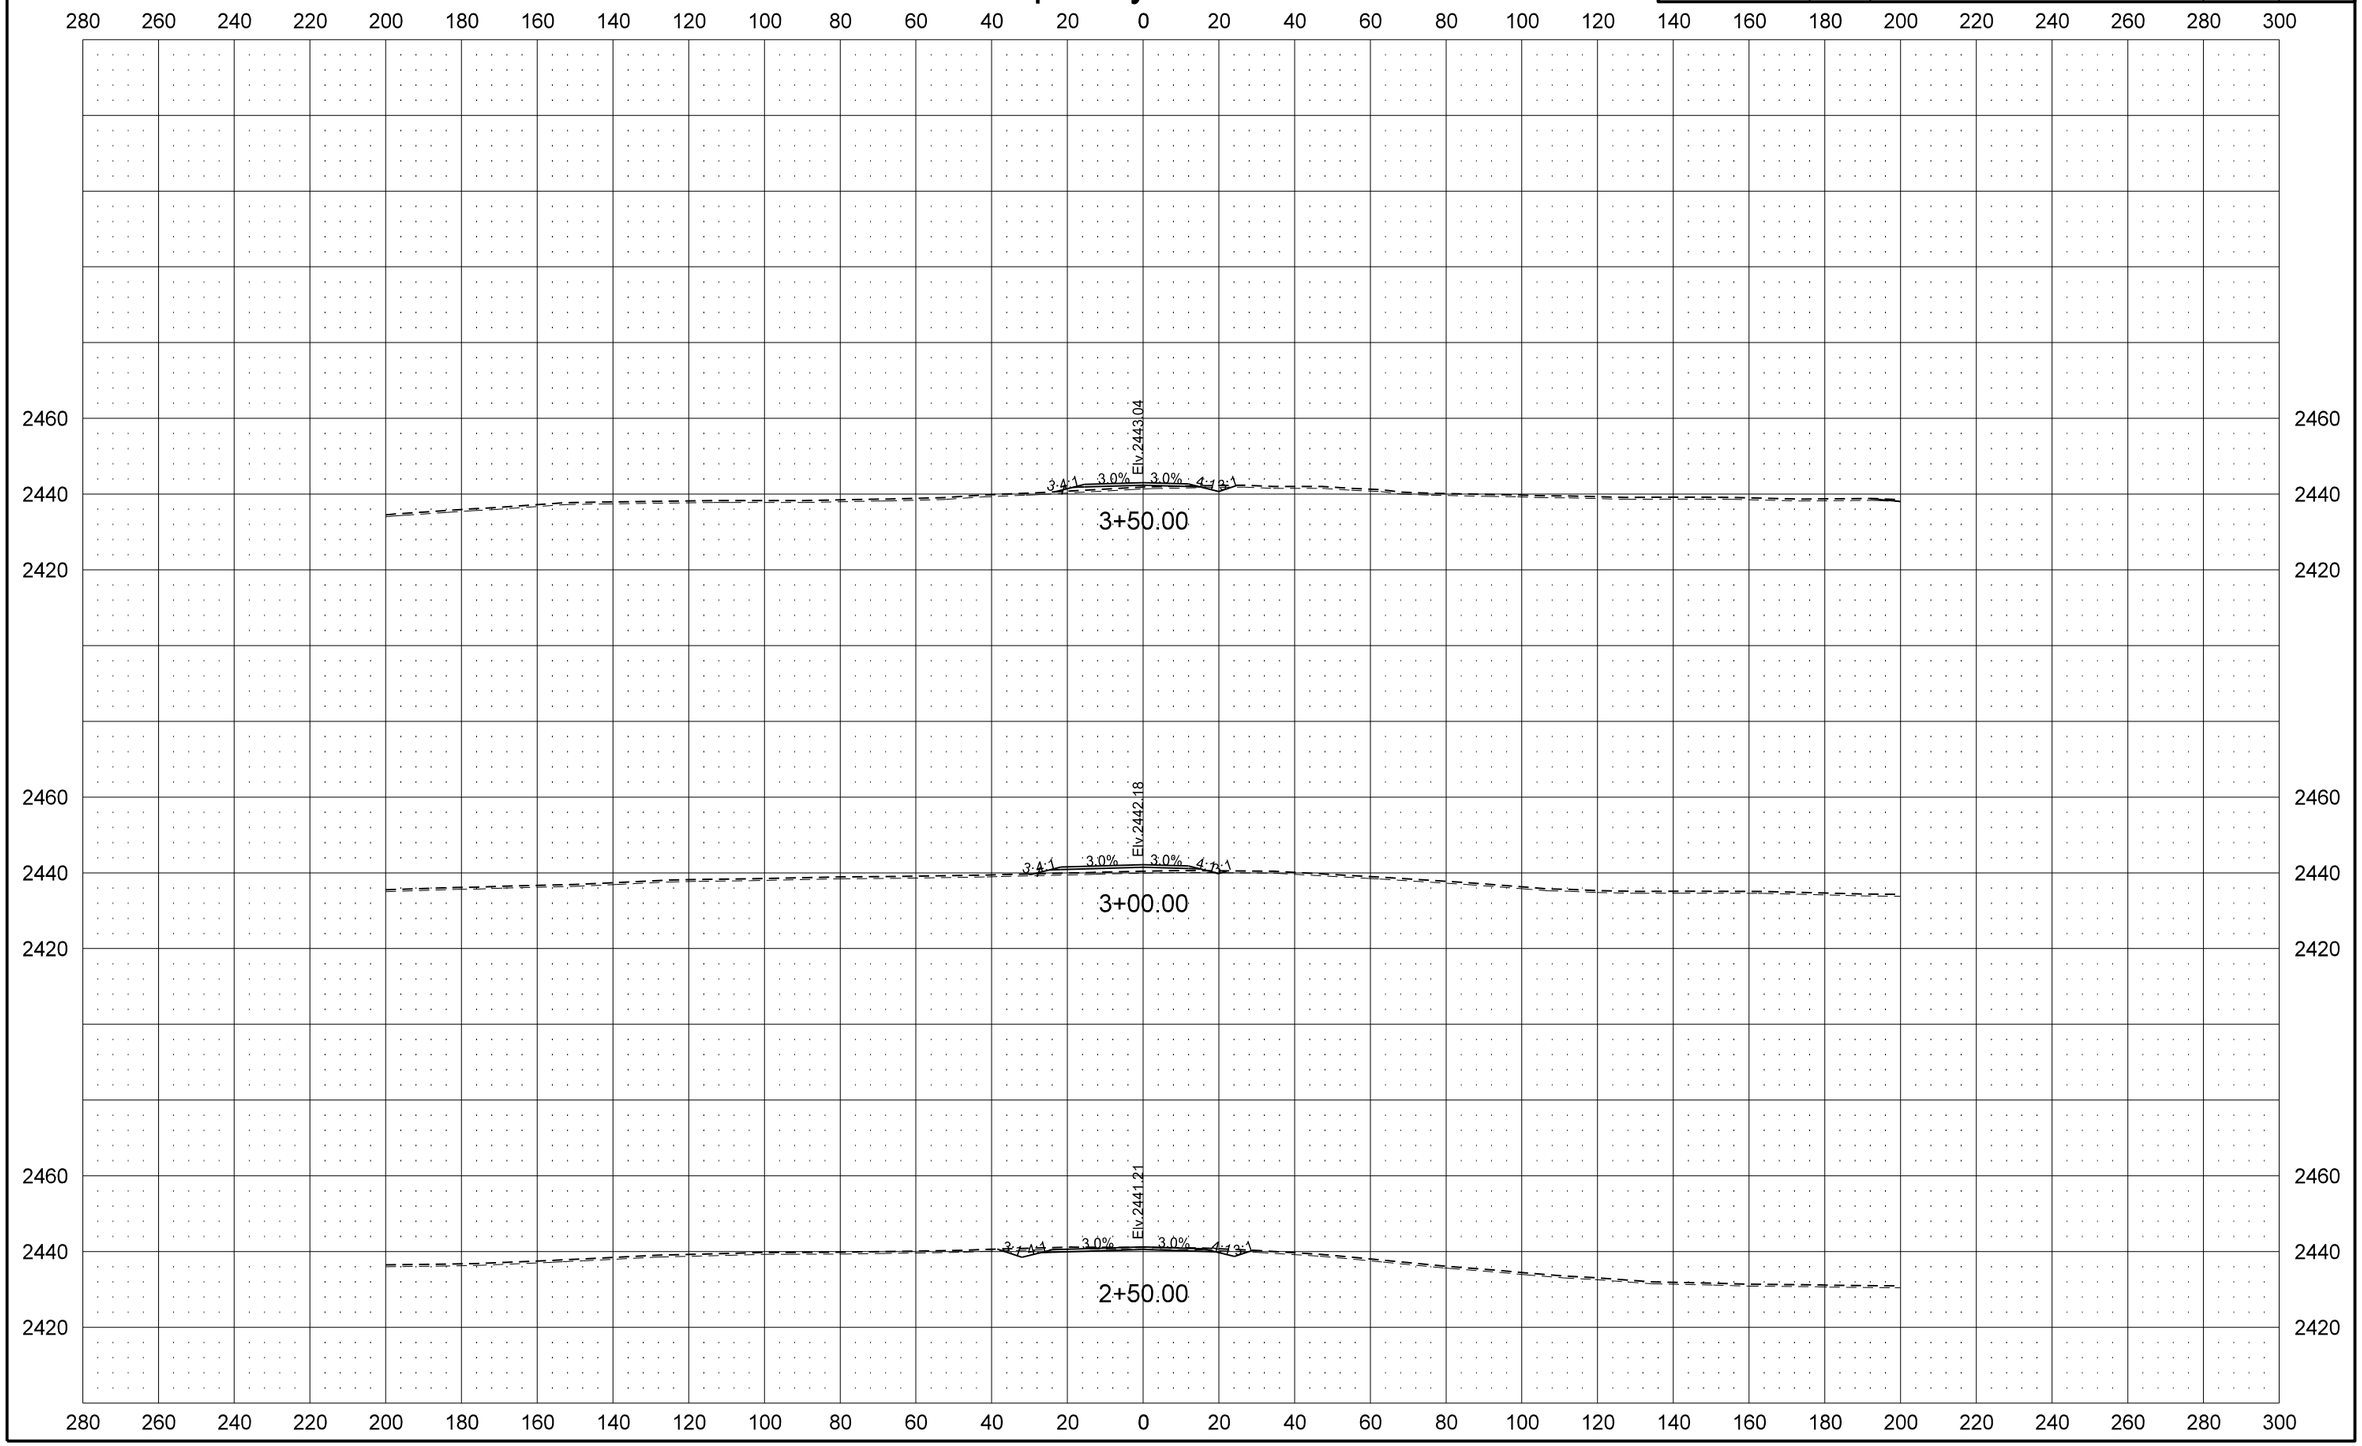

STATE	PROJECT NO.	SECTION NO.	SHEET NO.
ND	SOIB-7-023(027)051	200	132

Temporary Co Rd 55

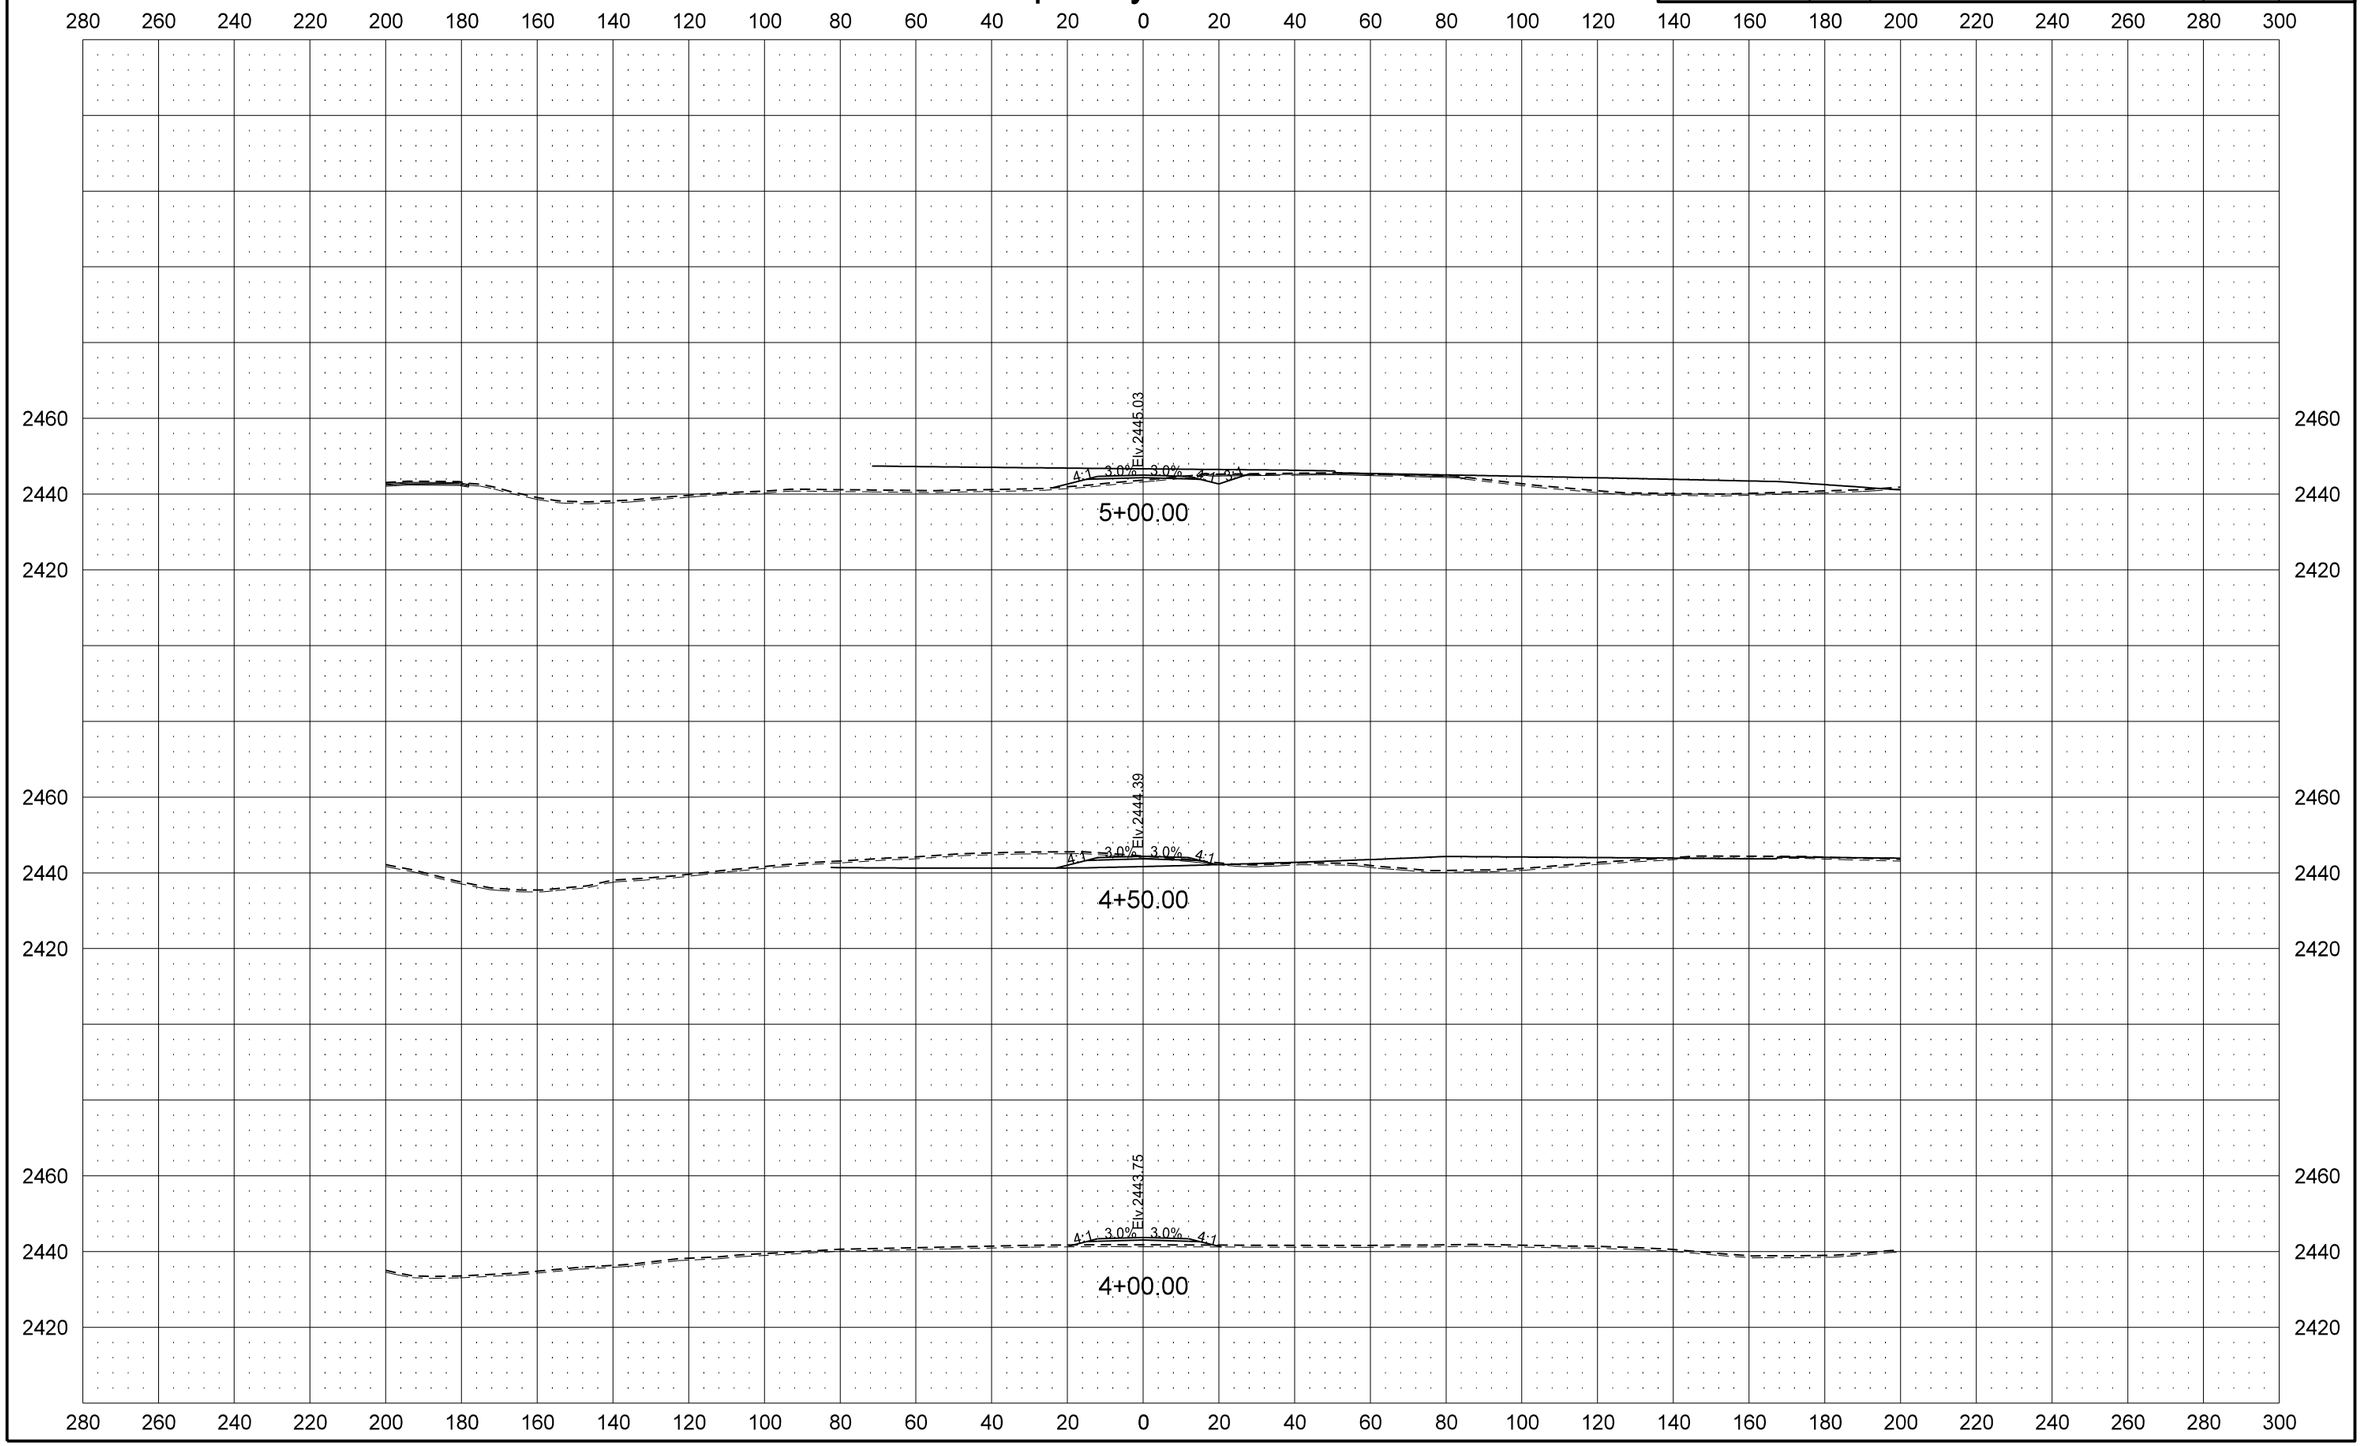

STATE	PROJECT NO.	SECTION NO.	SHEET NO.
ND	SOIB-7-023(027)051	200	133

Temporary Co Rd 55

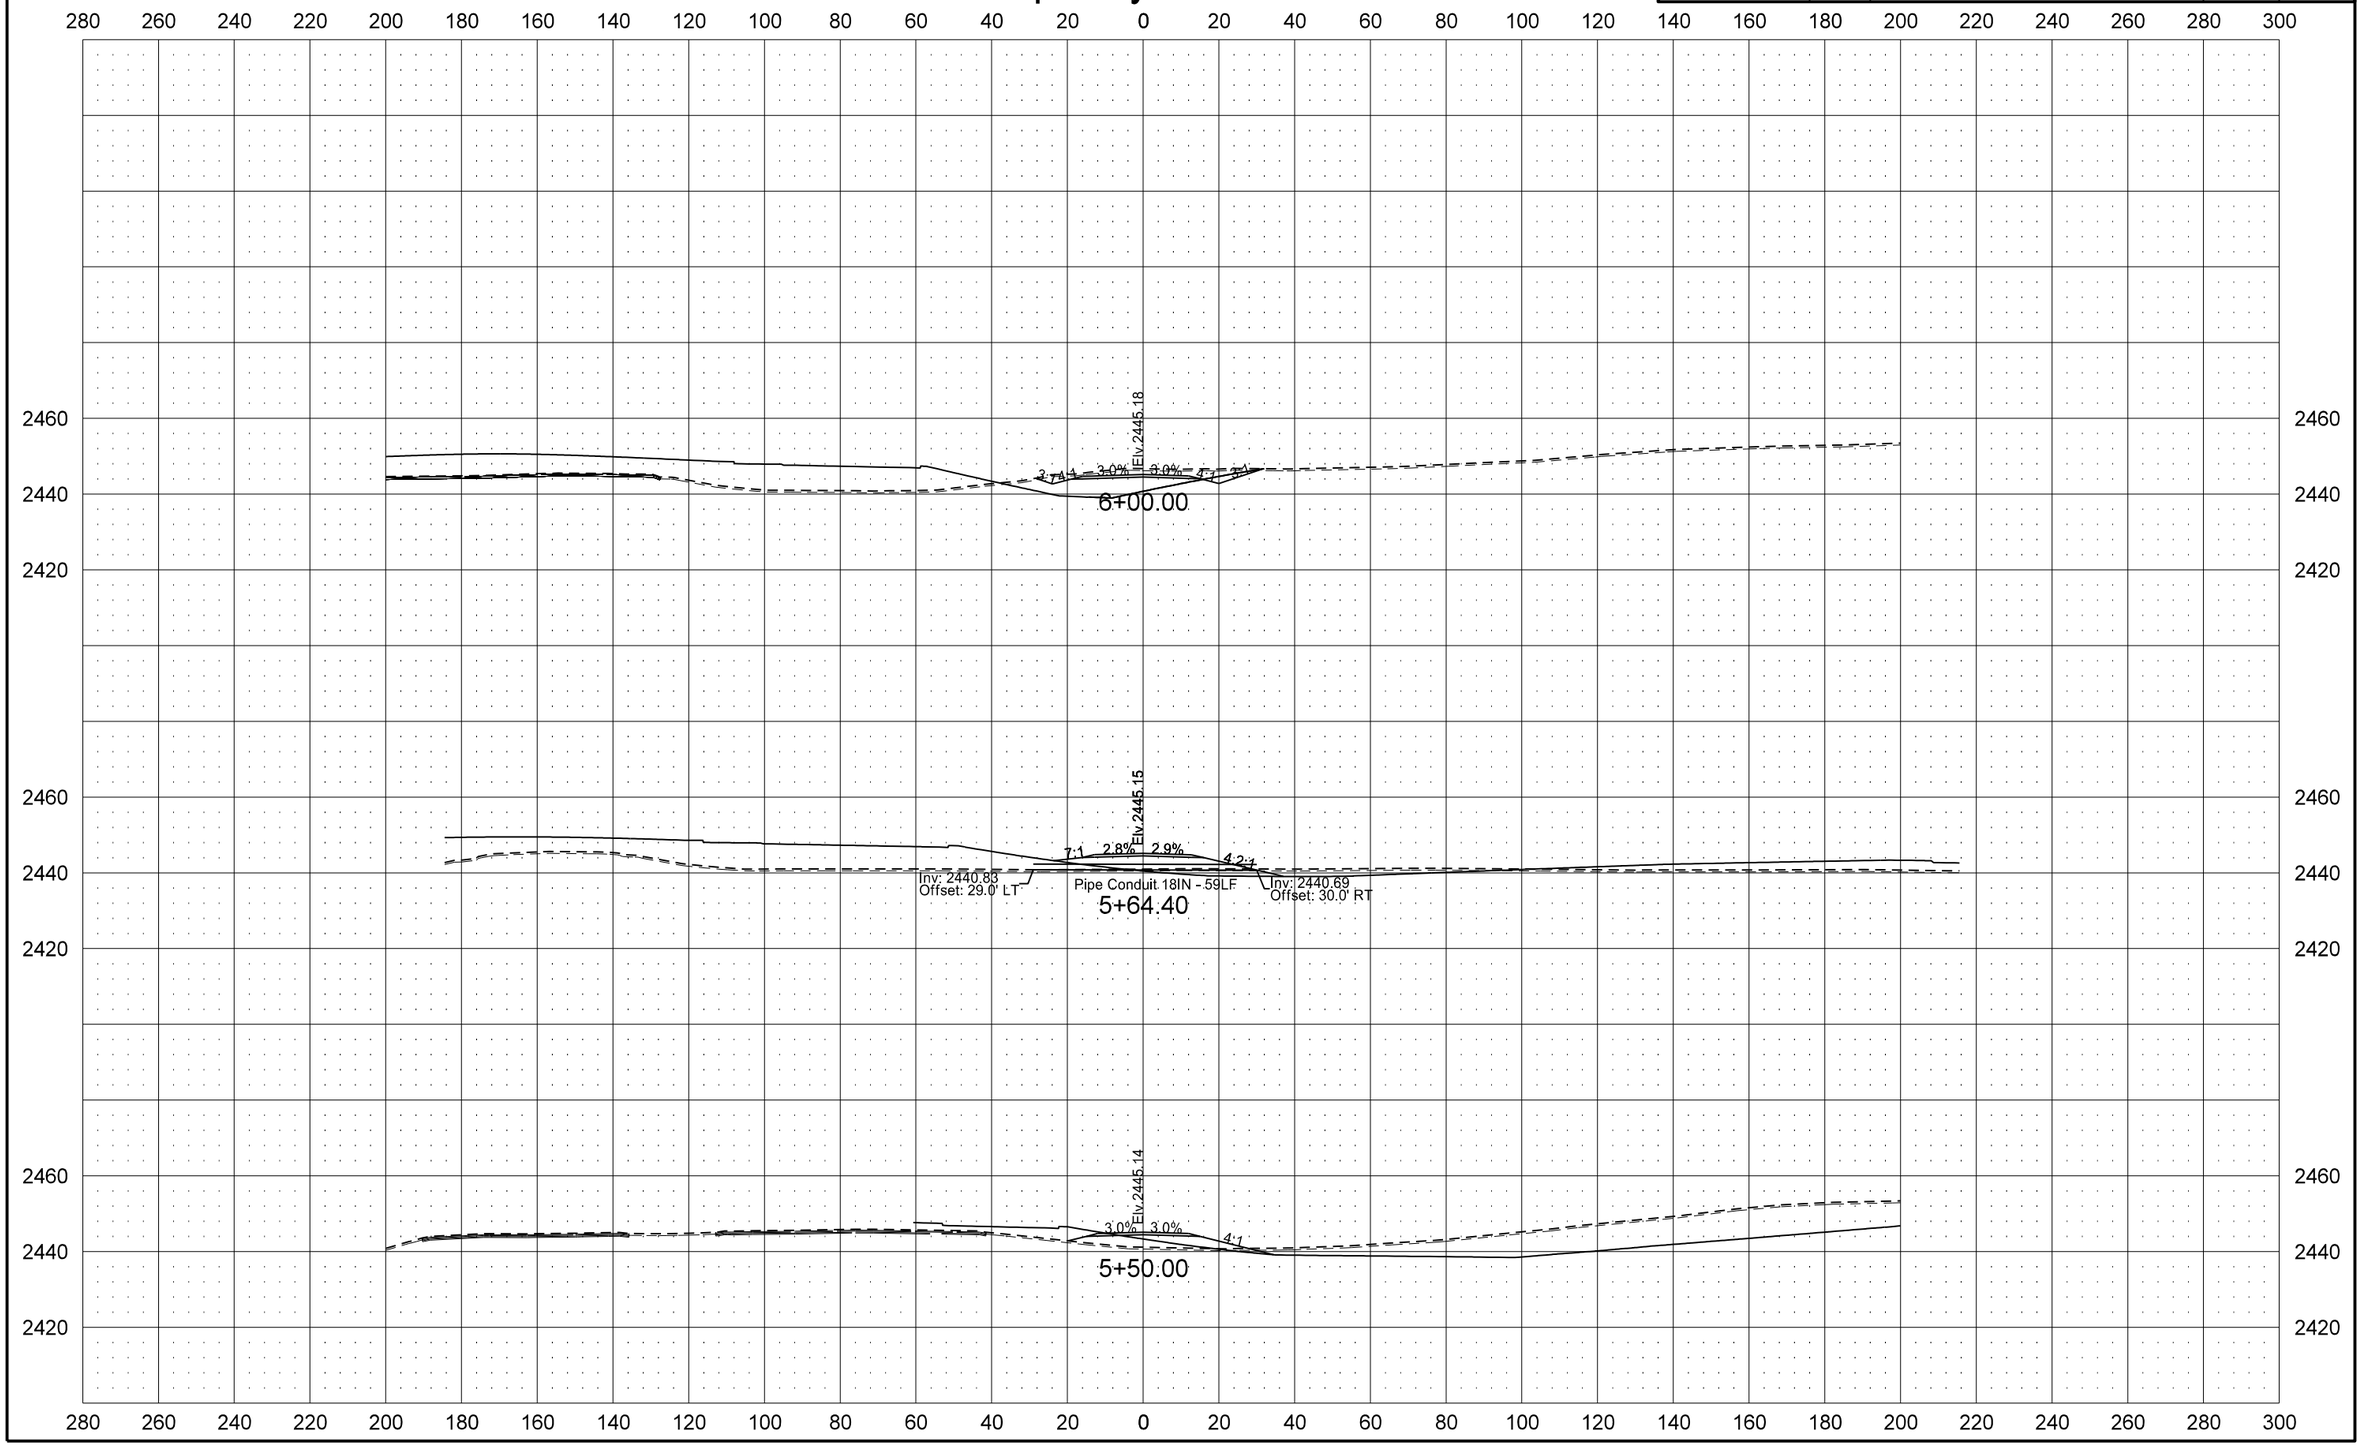

STATE	PROJECT NO.	SECTION NO.	SHEET NO.
ND	SOIB-7-023(027)051	200	134

Temporary Co Rd 55

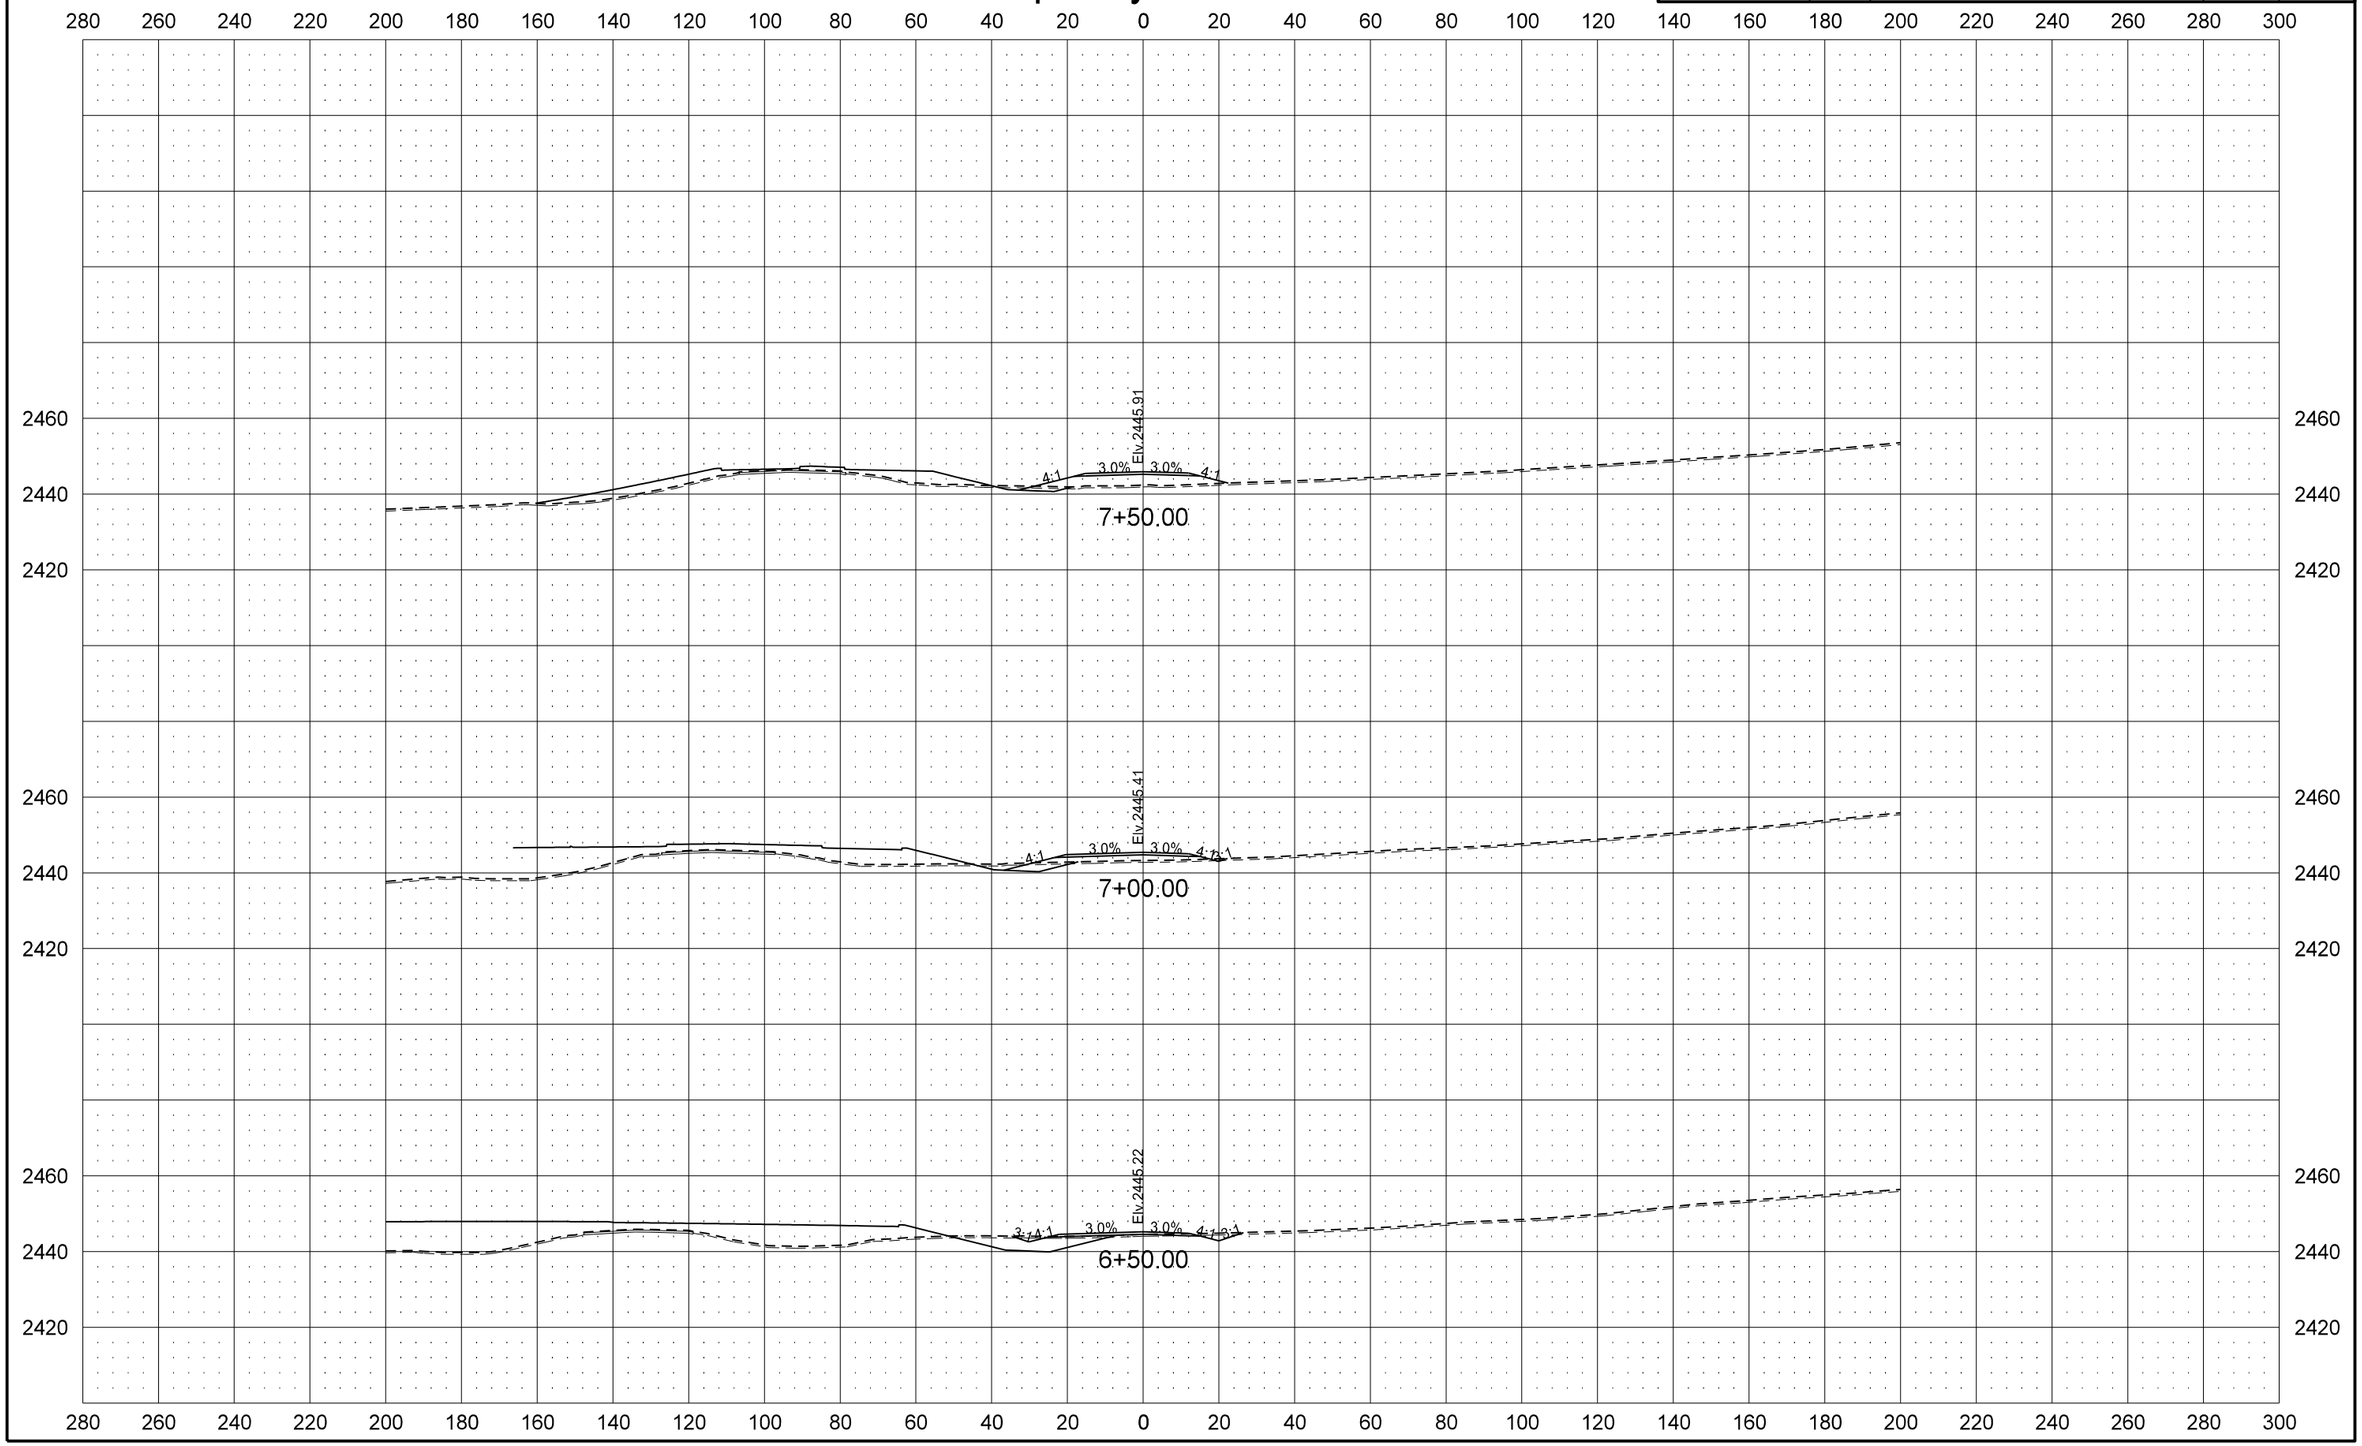

STATE	PROJECT NO.	SECTION NO.	SHEET NO.
ND	SOIB-7-023(027)051	200	135

Temporary Co Rd 55

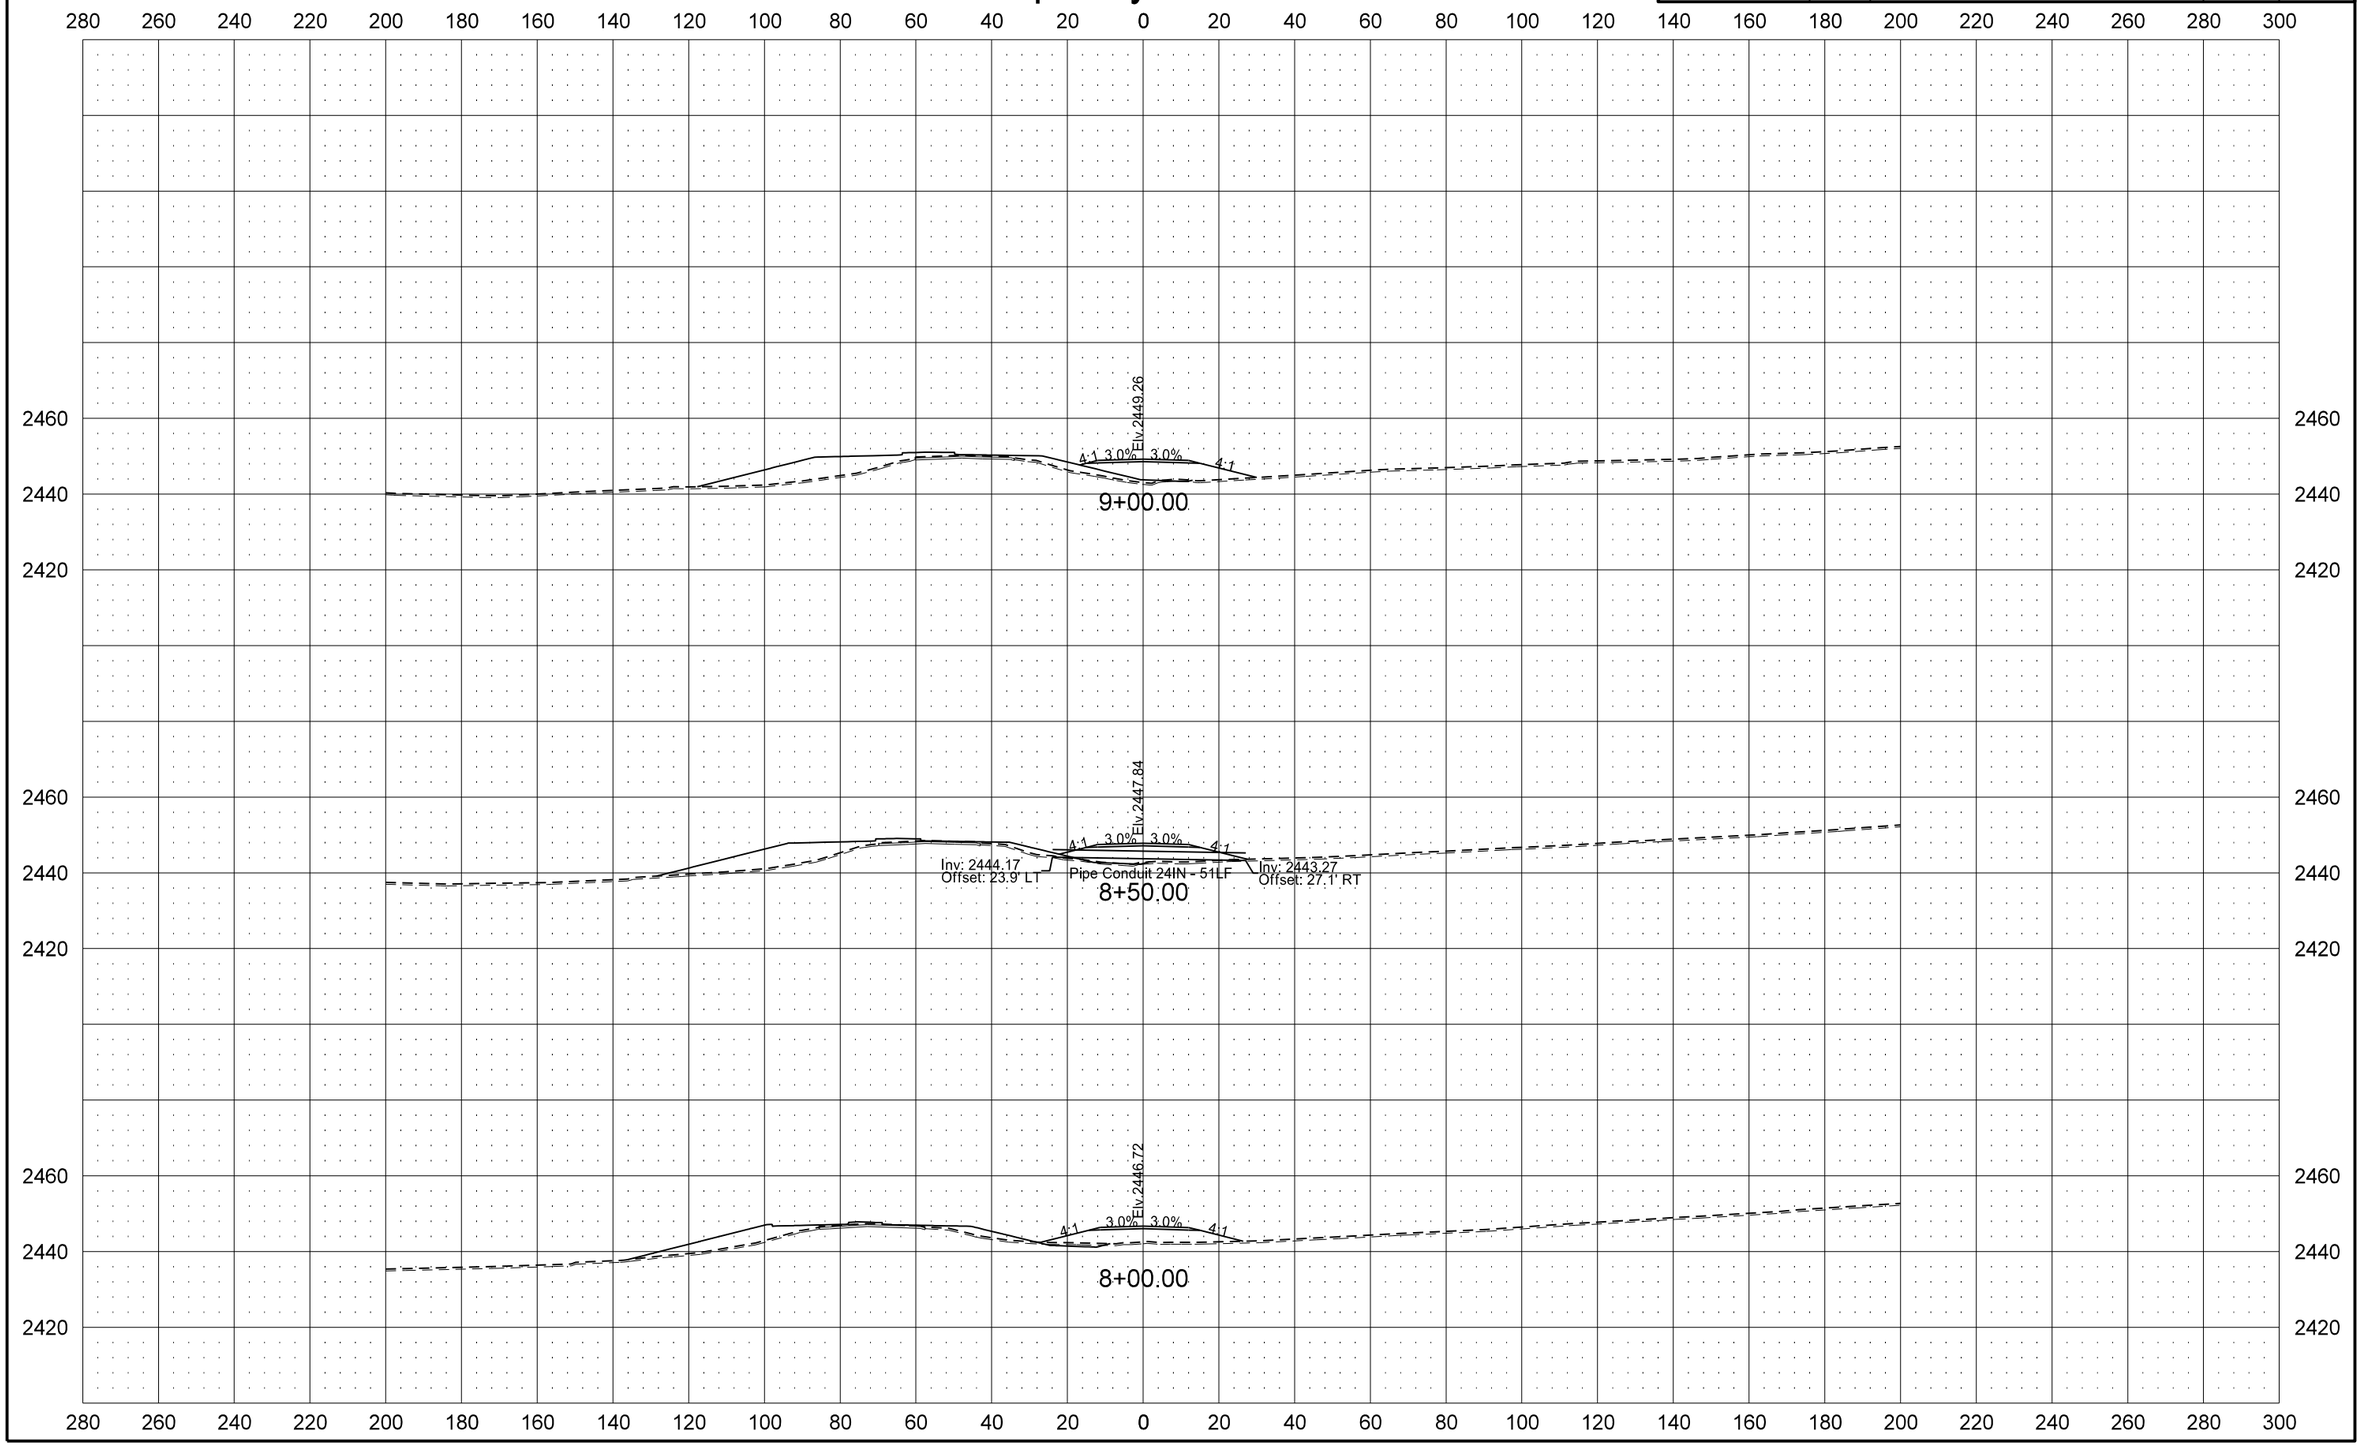

STATE	PROJECT NO.	SECTION NO.	SHEET NO.
ND	SOIB-7-023(027)051	200	136

Temporary Co Rd 55

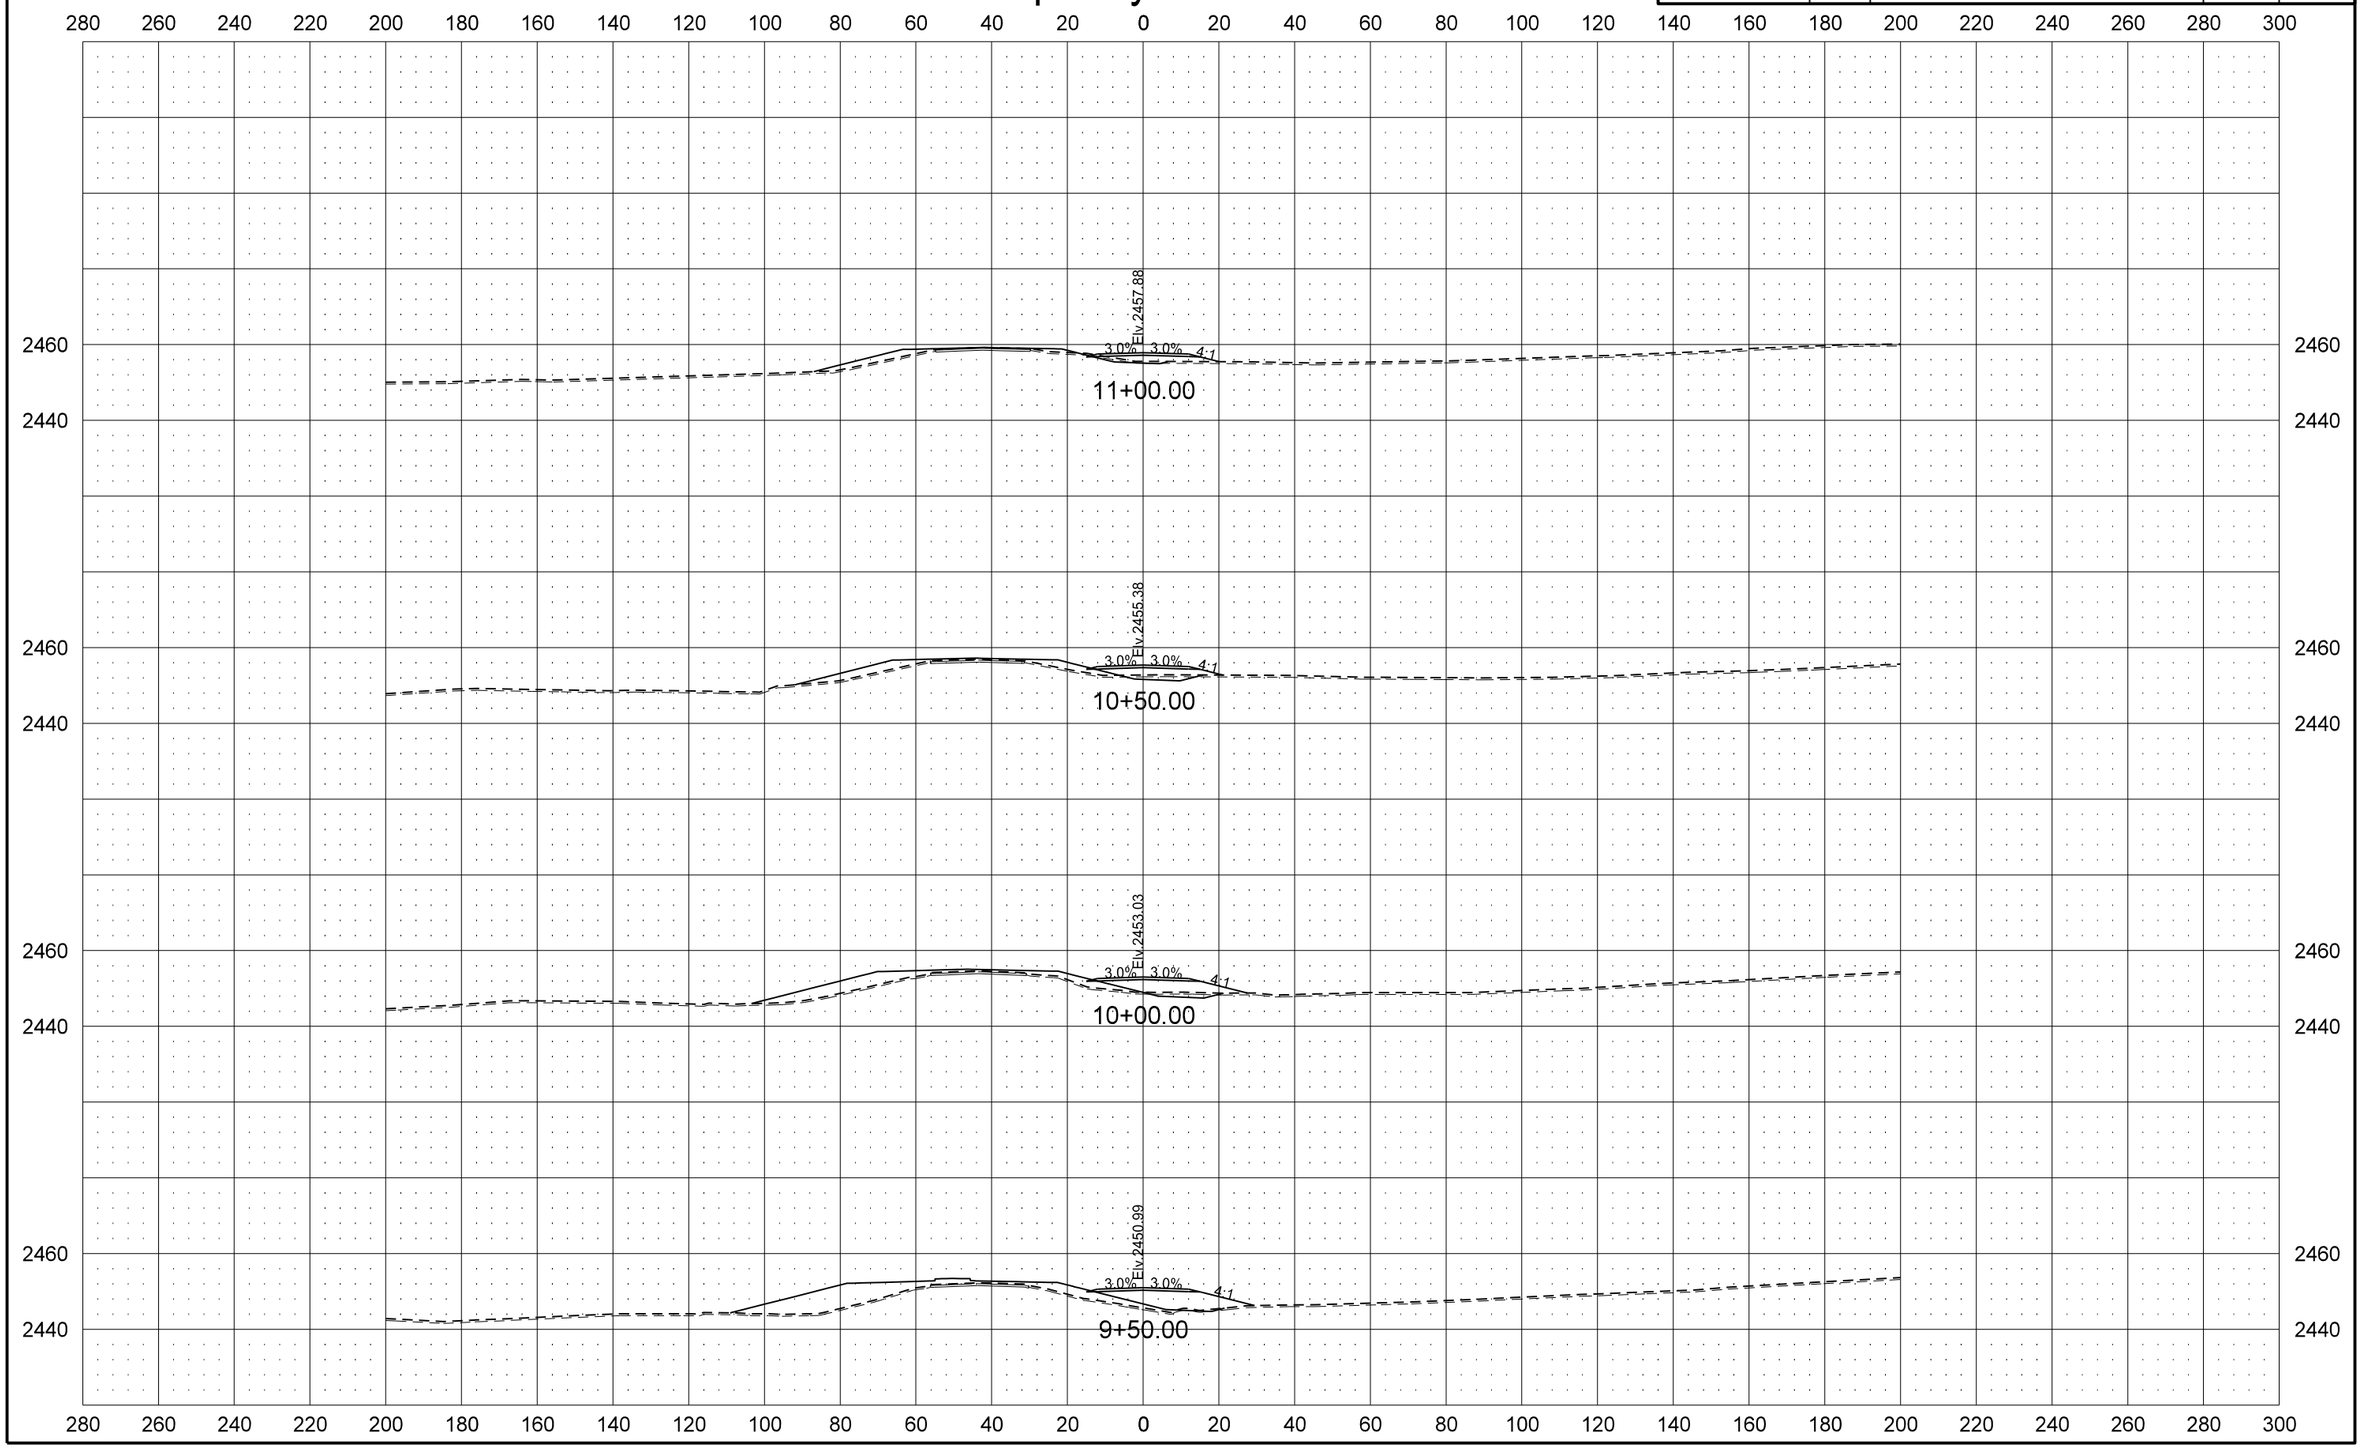

STATE	PROJECT NO.	SECTION NO.	SHEET NO.
ND	SOIB-7-023(027)051	200	137

Temporary Co Rd 55

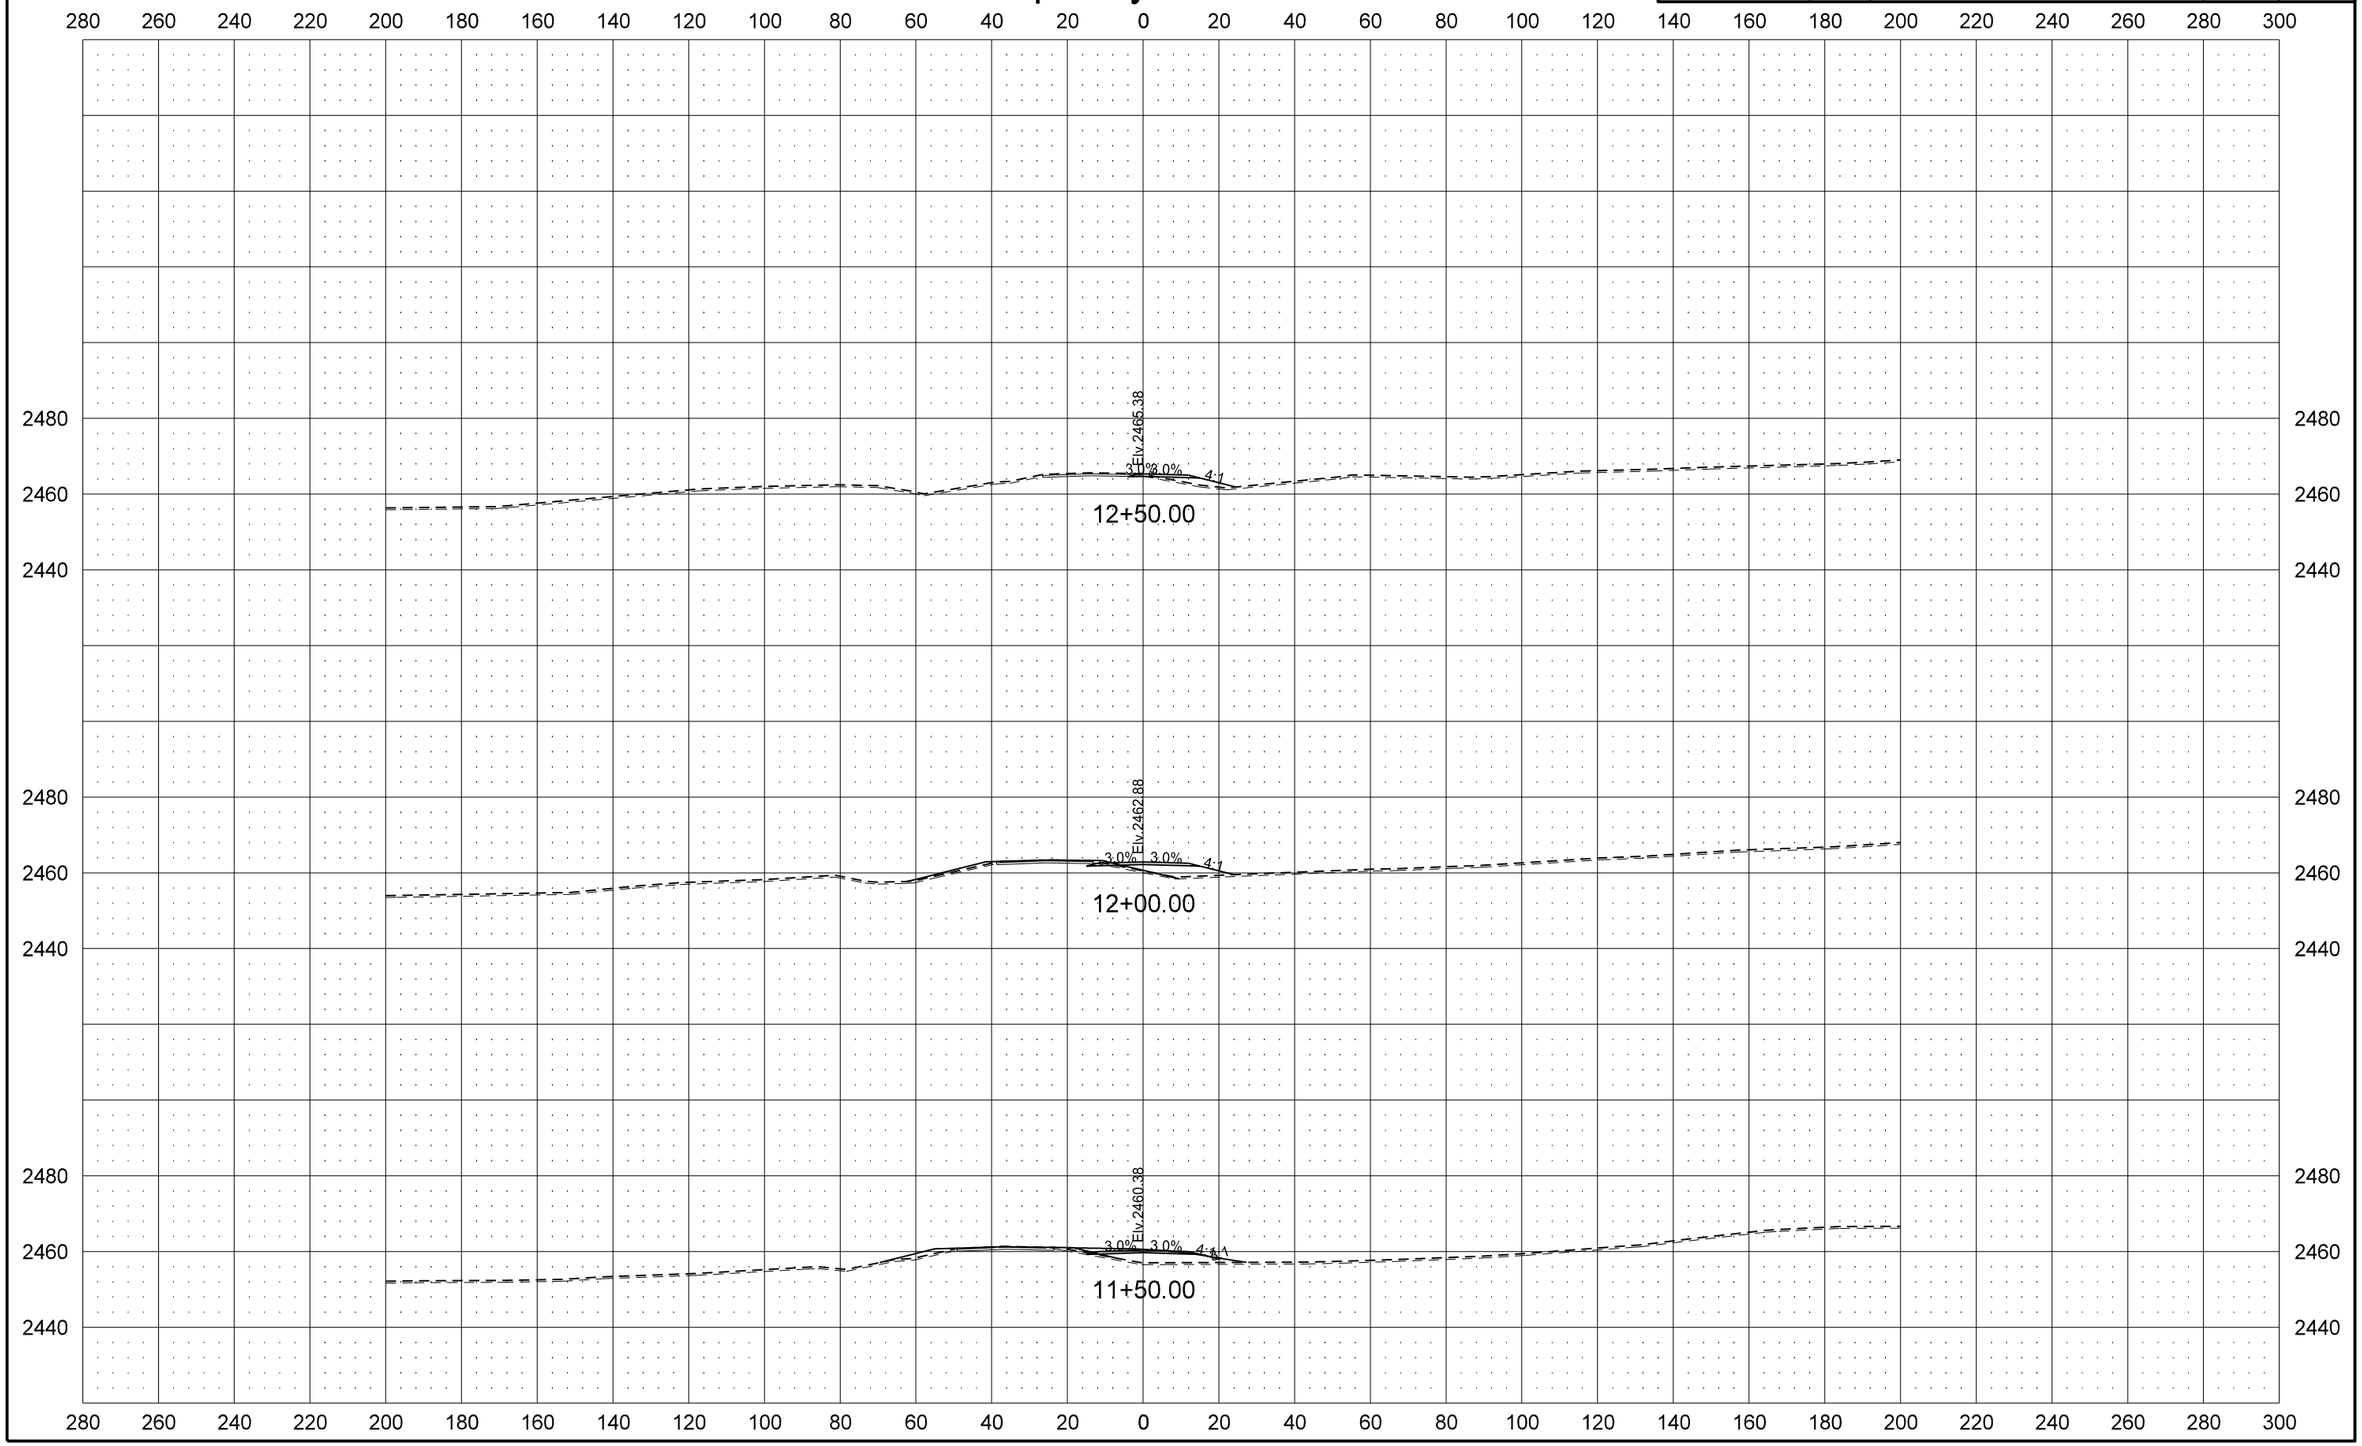

12/1/2015 4:57:47 PM cgillespie I:\Projects\7751\70023027.051\Design\Plan\200XS_015_Temp_Bypass_NS.dgn

STATE	PROJECT NO.	SECTION NO.	SHEET NO.
ND	SOIB-7-023(027)051	200	138

Temporary Co Rd 55

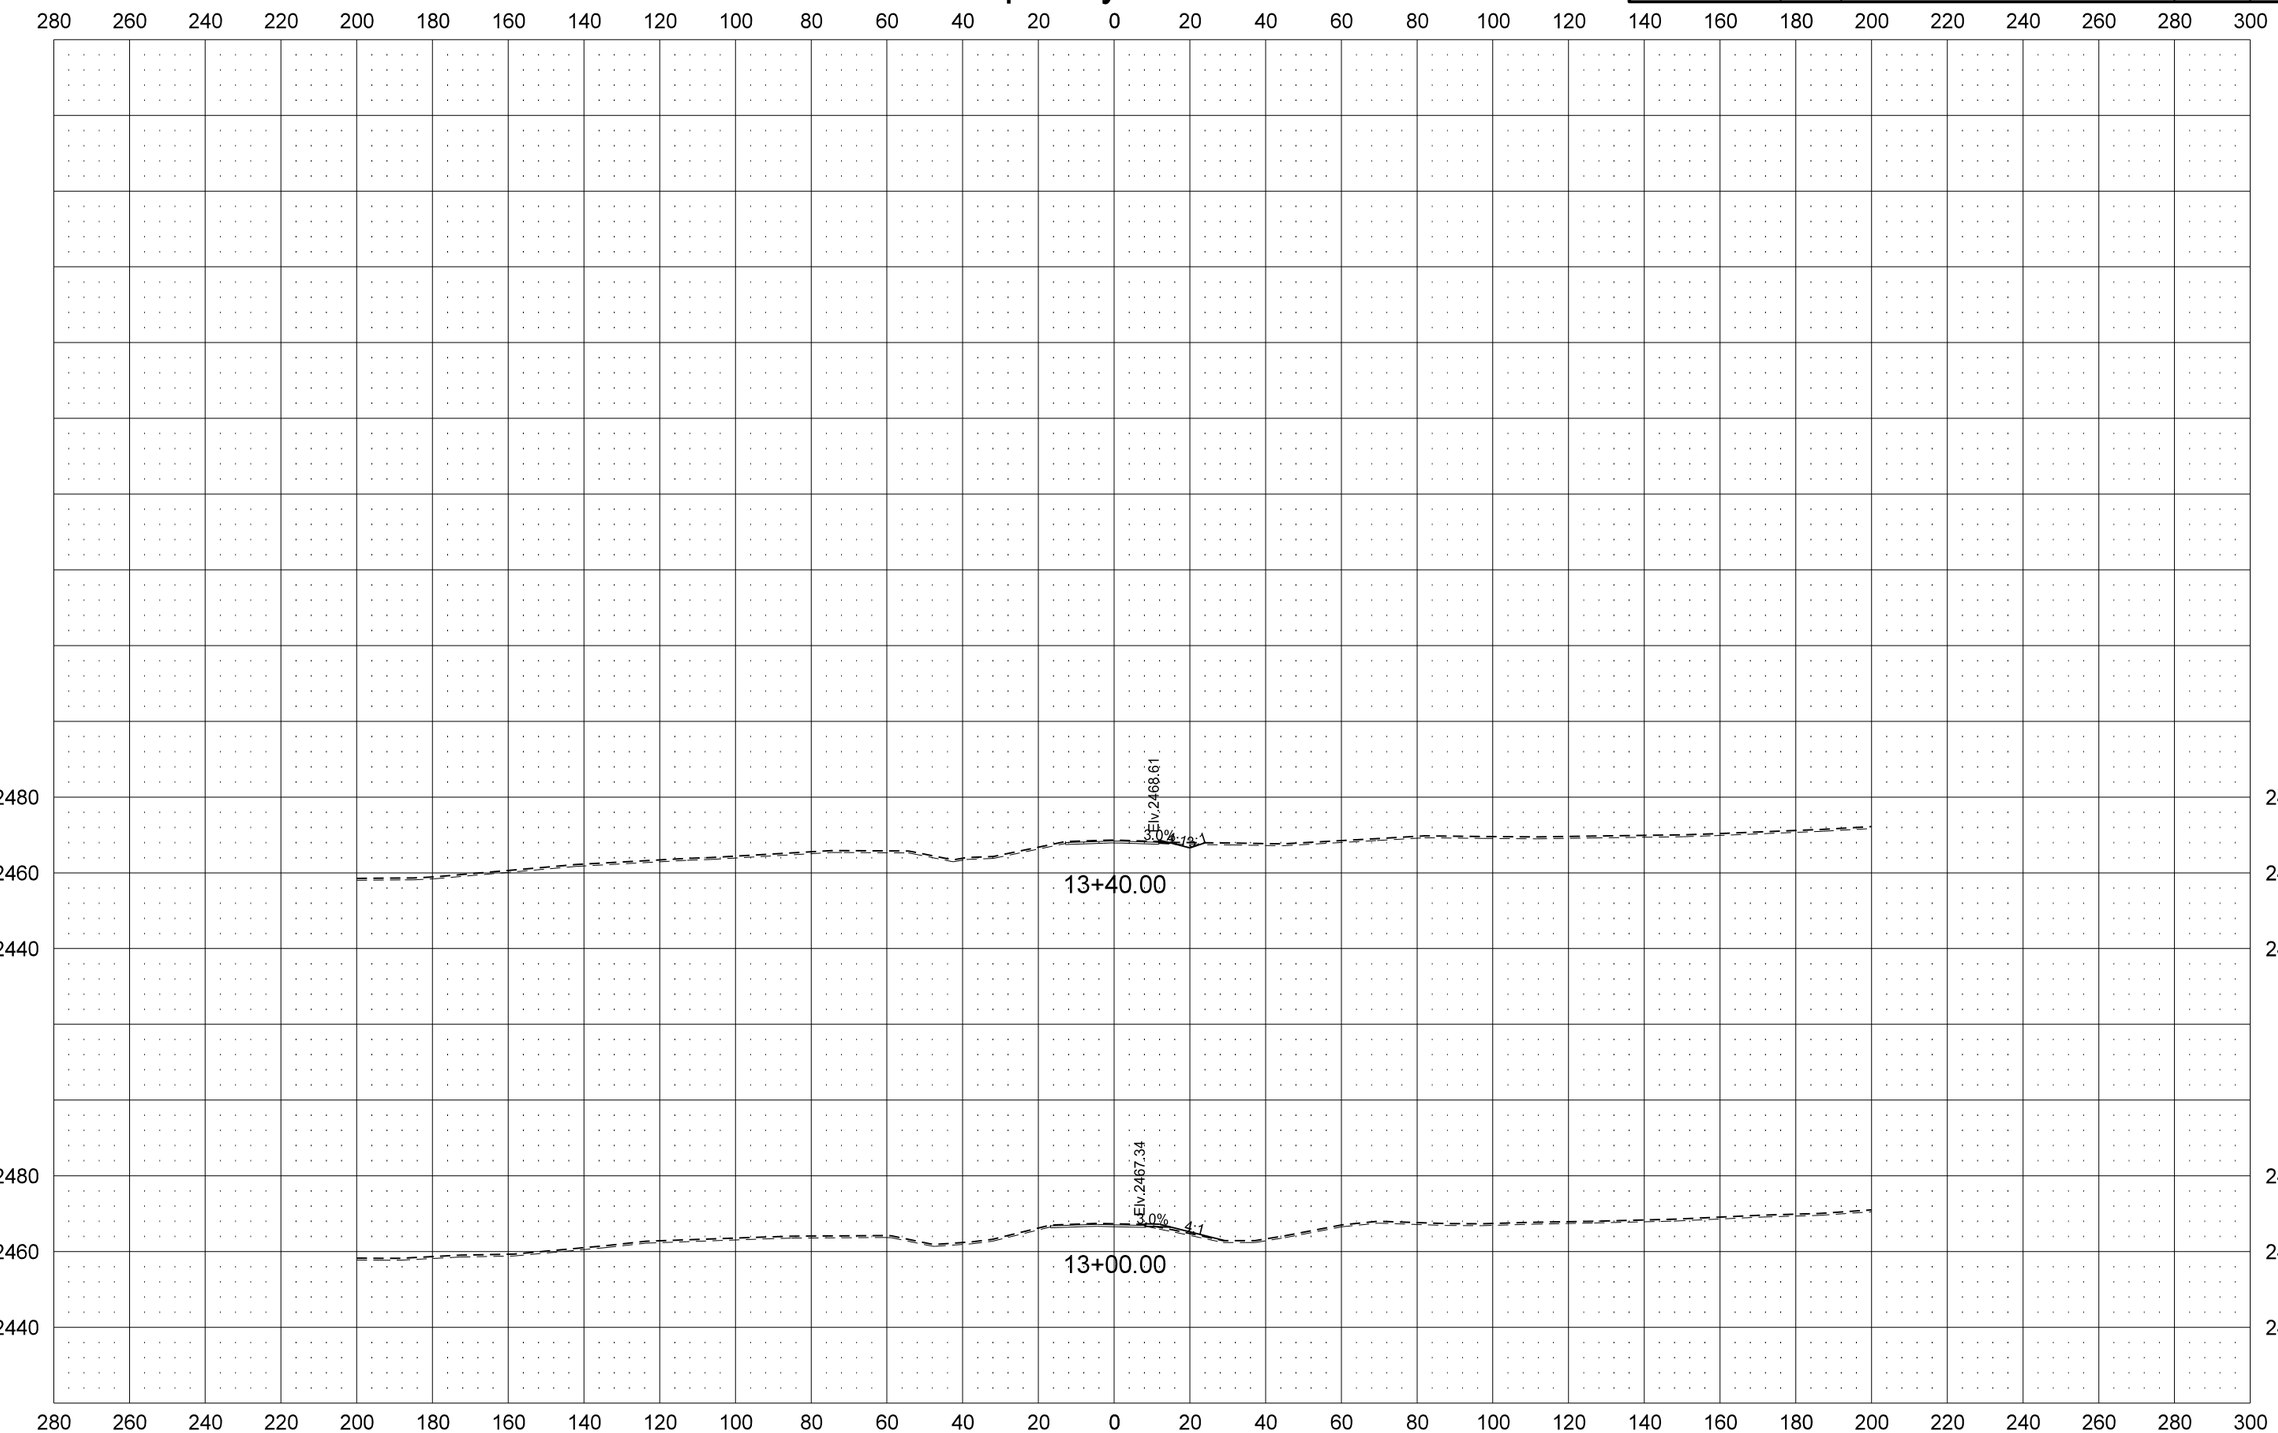

12/1/2015 4:57:48 PM cgillespie I:\Projects\7751\70023027.051\Design\Plan\200XS_015_Temp_Bypass_NS.dgn