STATE	PROJECT NO.	SECTION NO.	SHEET NO.
ND	SU-TAU-8-991(032)029	200	1

16th Avenue North
Shared Use Path Sta 8+00 to 18+00

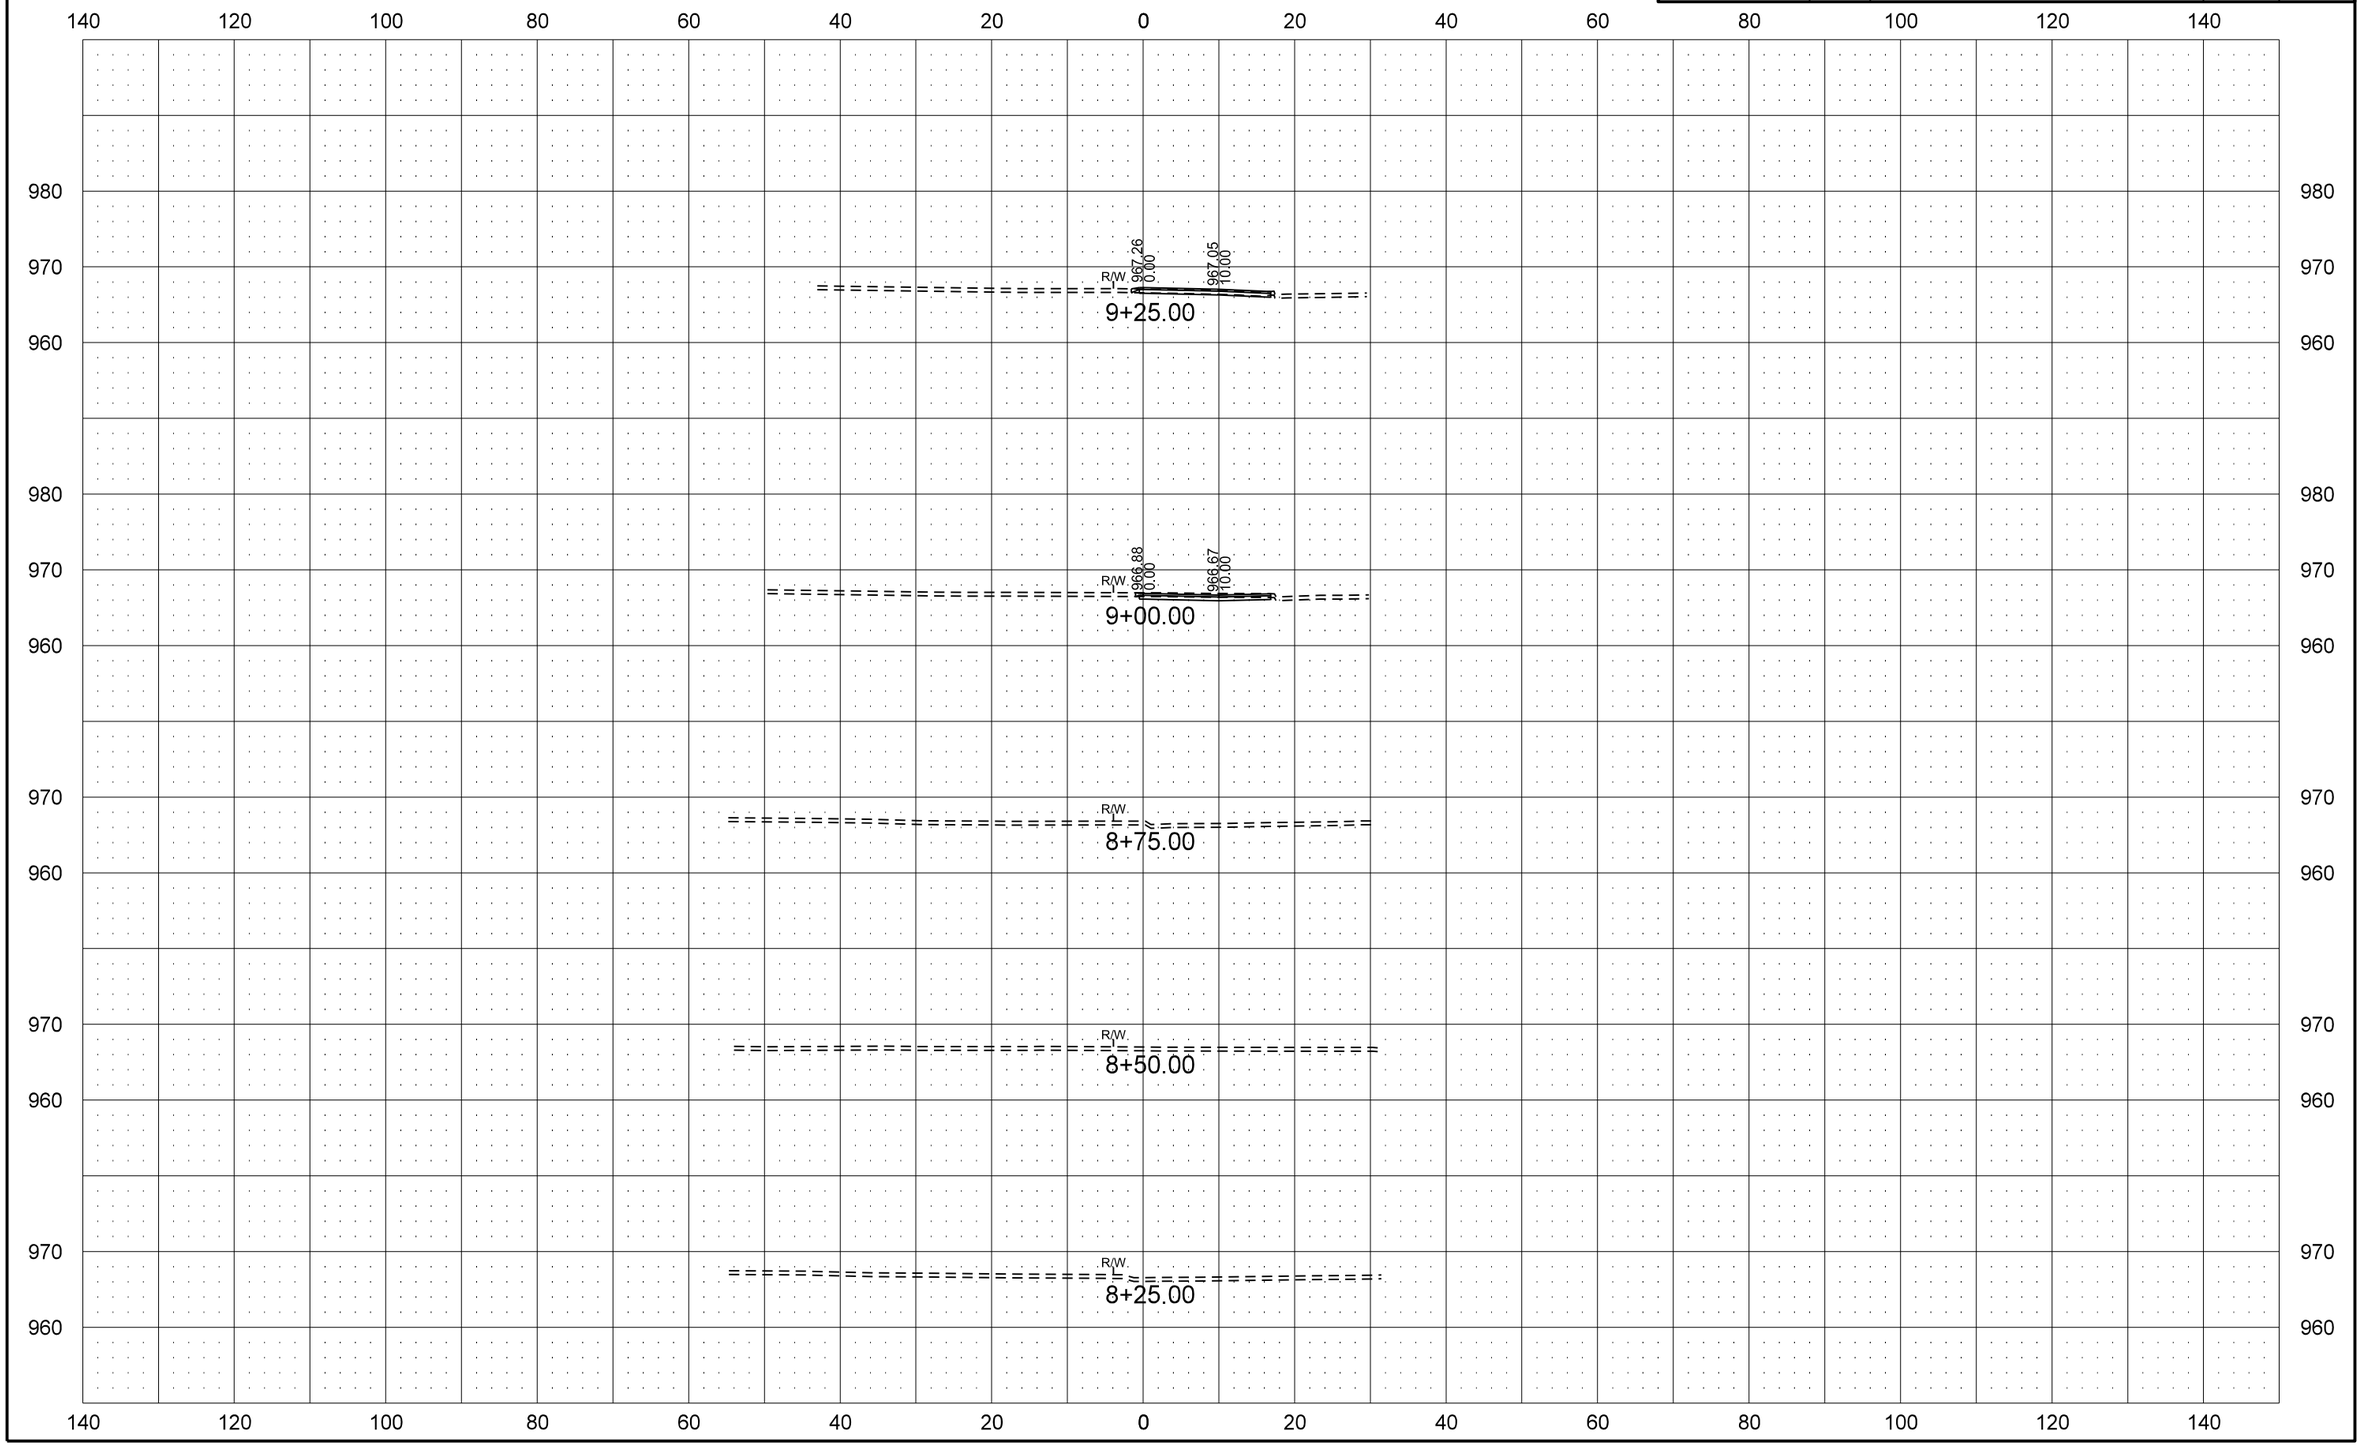

9/4/2015 10:11:58 AM Tim.Pearson Q:\2012\W12s\W1200157\CADD\Design\Sheets\Section_200\200XS_001_LXSEC.dgn

STATE	PROJECT NO.	SECTION NO.	SHEET NO.
ND	SU-TAU-8-991(032)029	200	2

16th Avenue North
Shared Use Path Sta 8+00 to 18+00

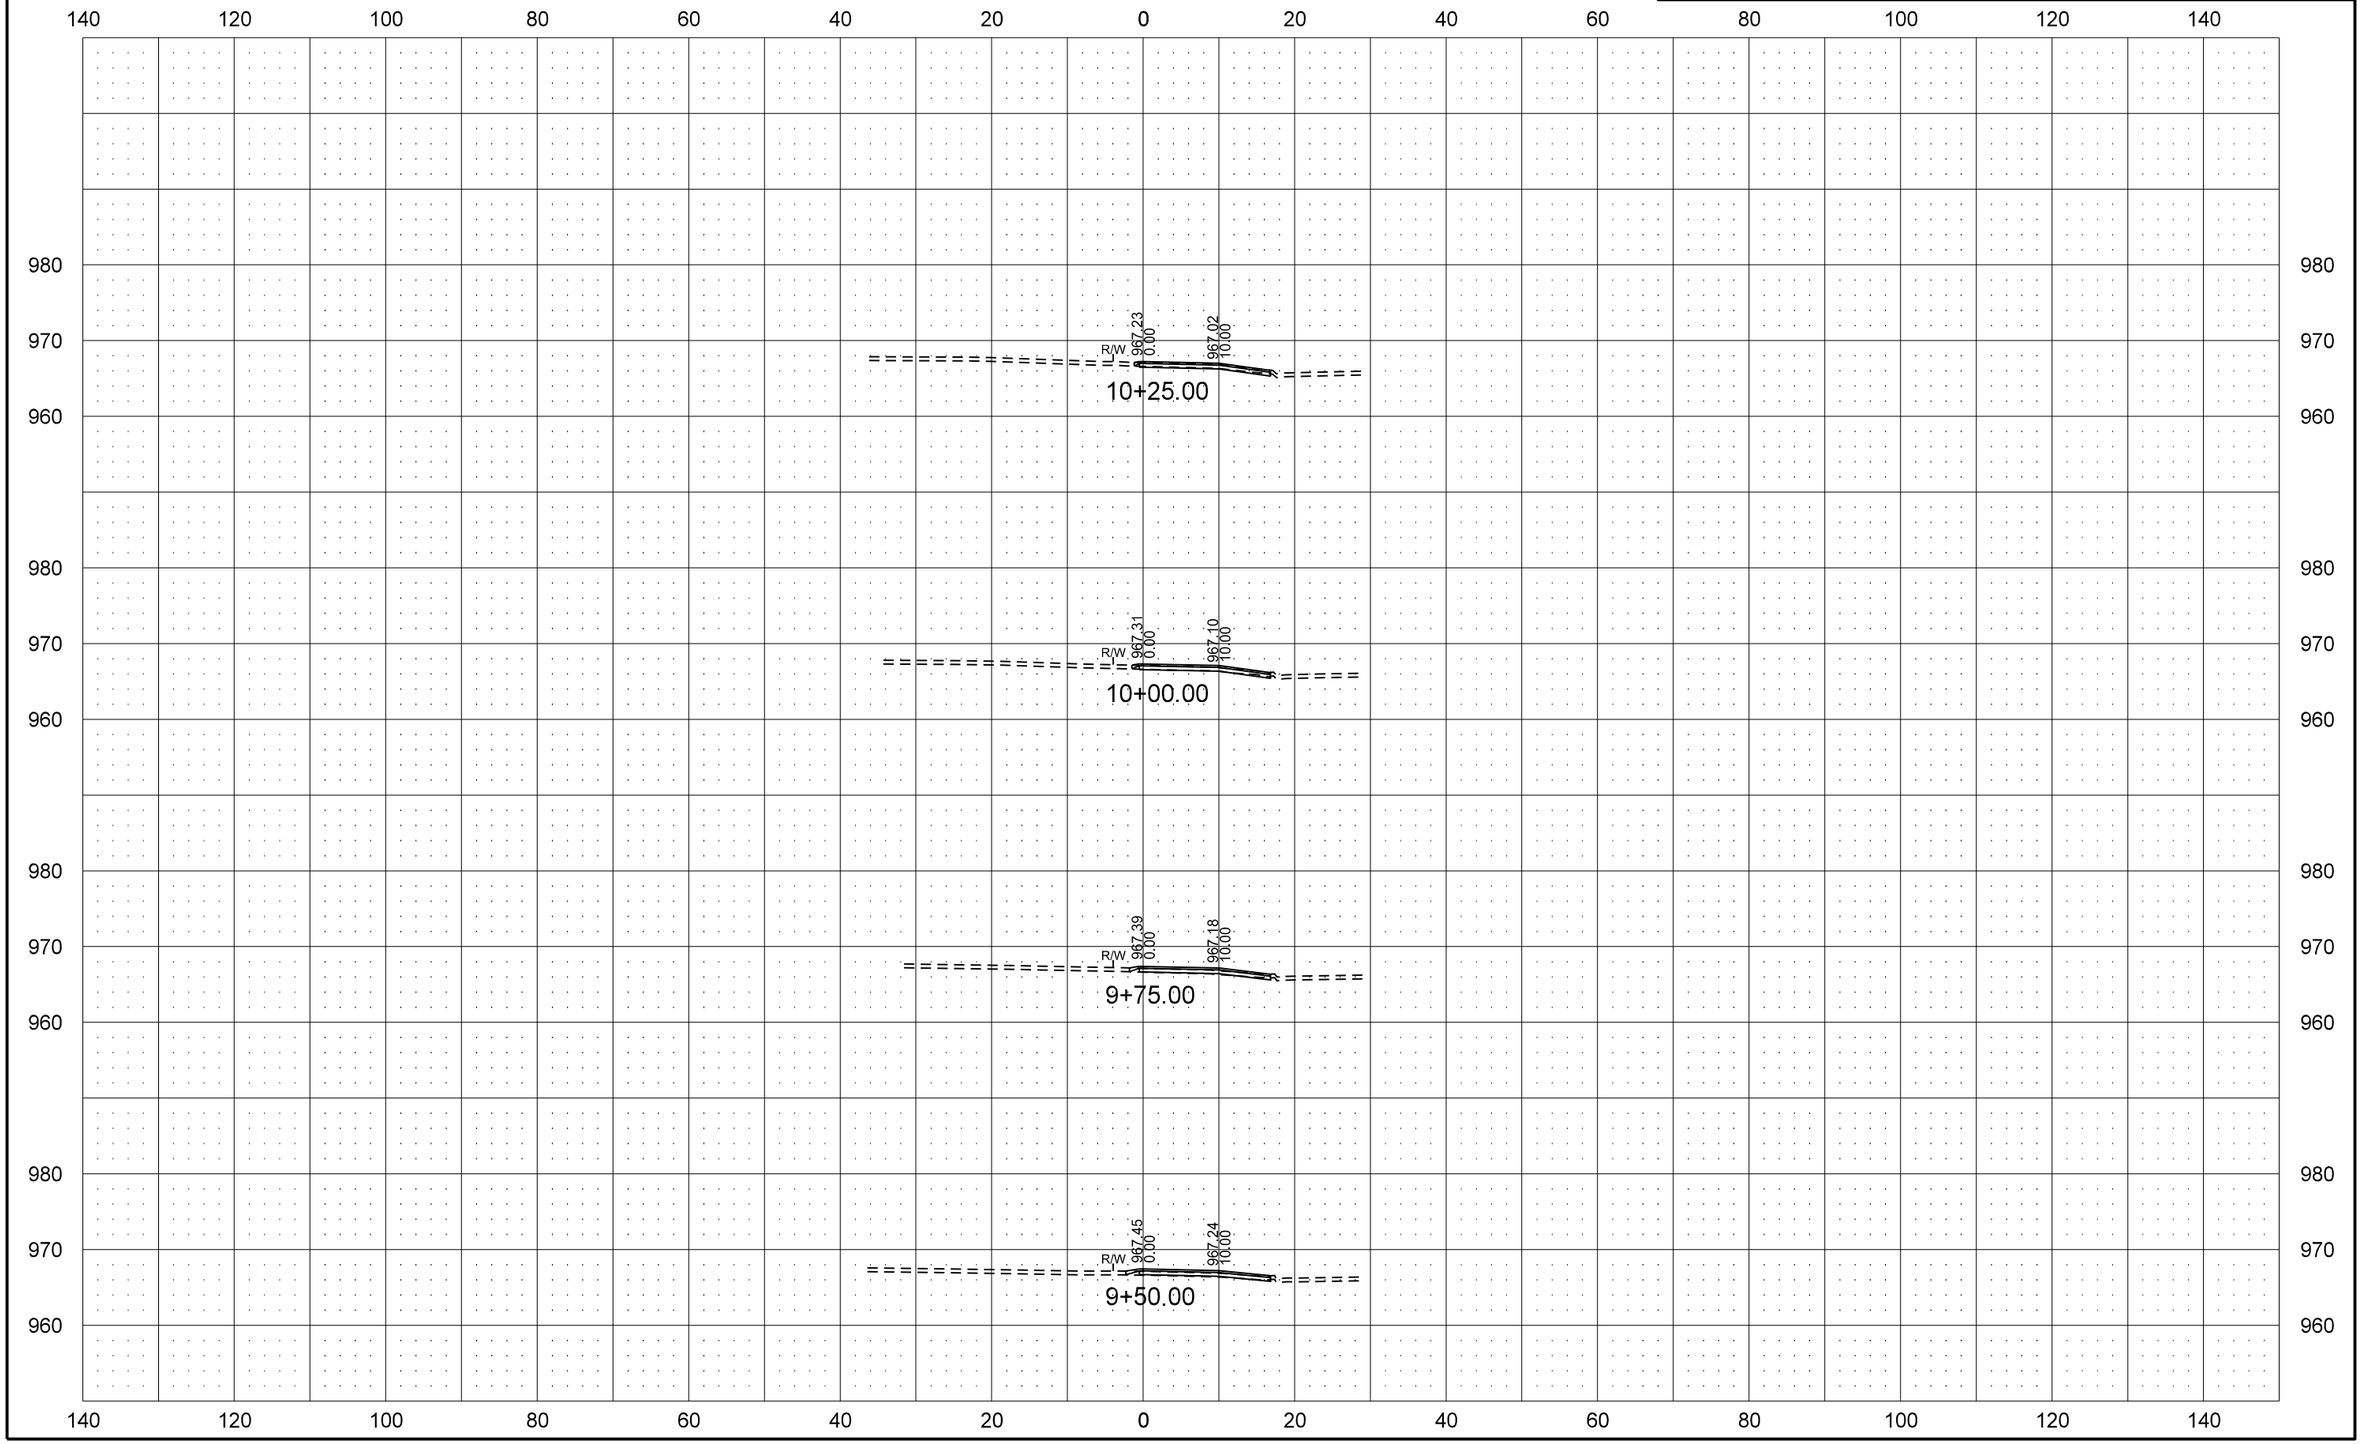

STATE	PROJECT NO.	SECTION NO.	SHEET NO.
ND	SU-TAU-8-991(032)029	200	3

16th Avenue North
Shared Use Path Sta 8+00 to 18+00

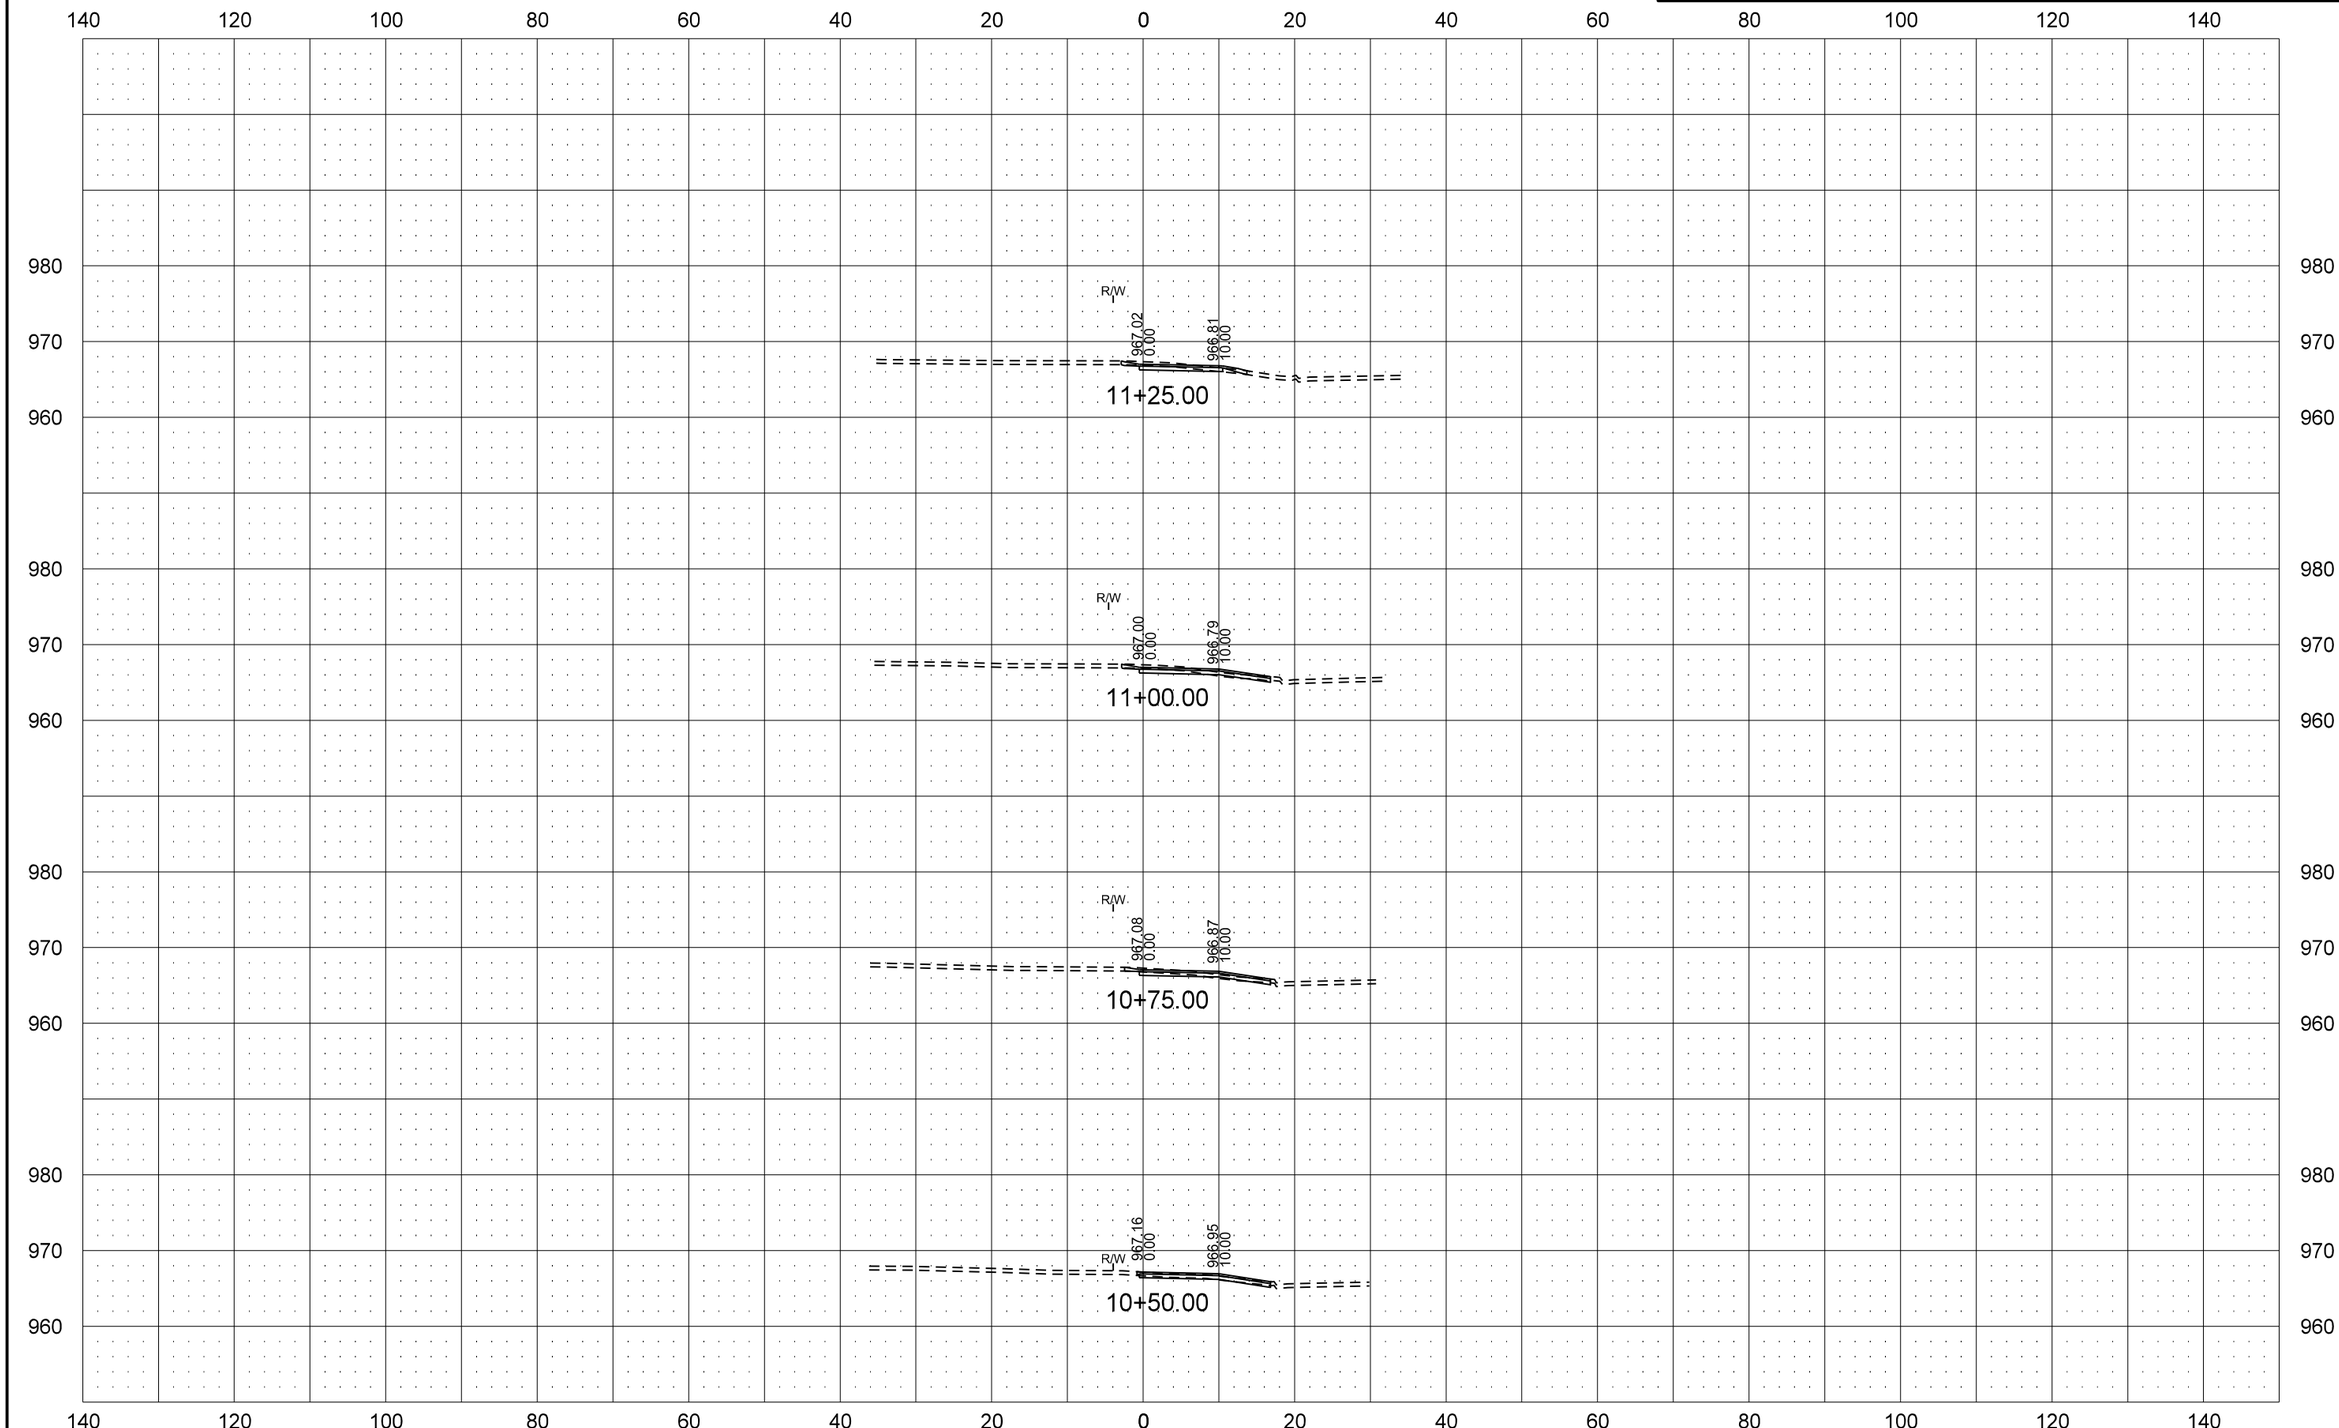

STATE	PROJECT NO.	SECTION NO.	SHEET NO.
ND	SU-TAU-8-991(032)029	200	4

16th Avenue North
Shared Use Path Sta 8+00 to 18+00

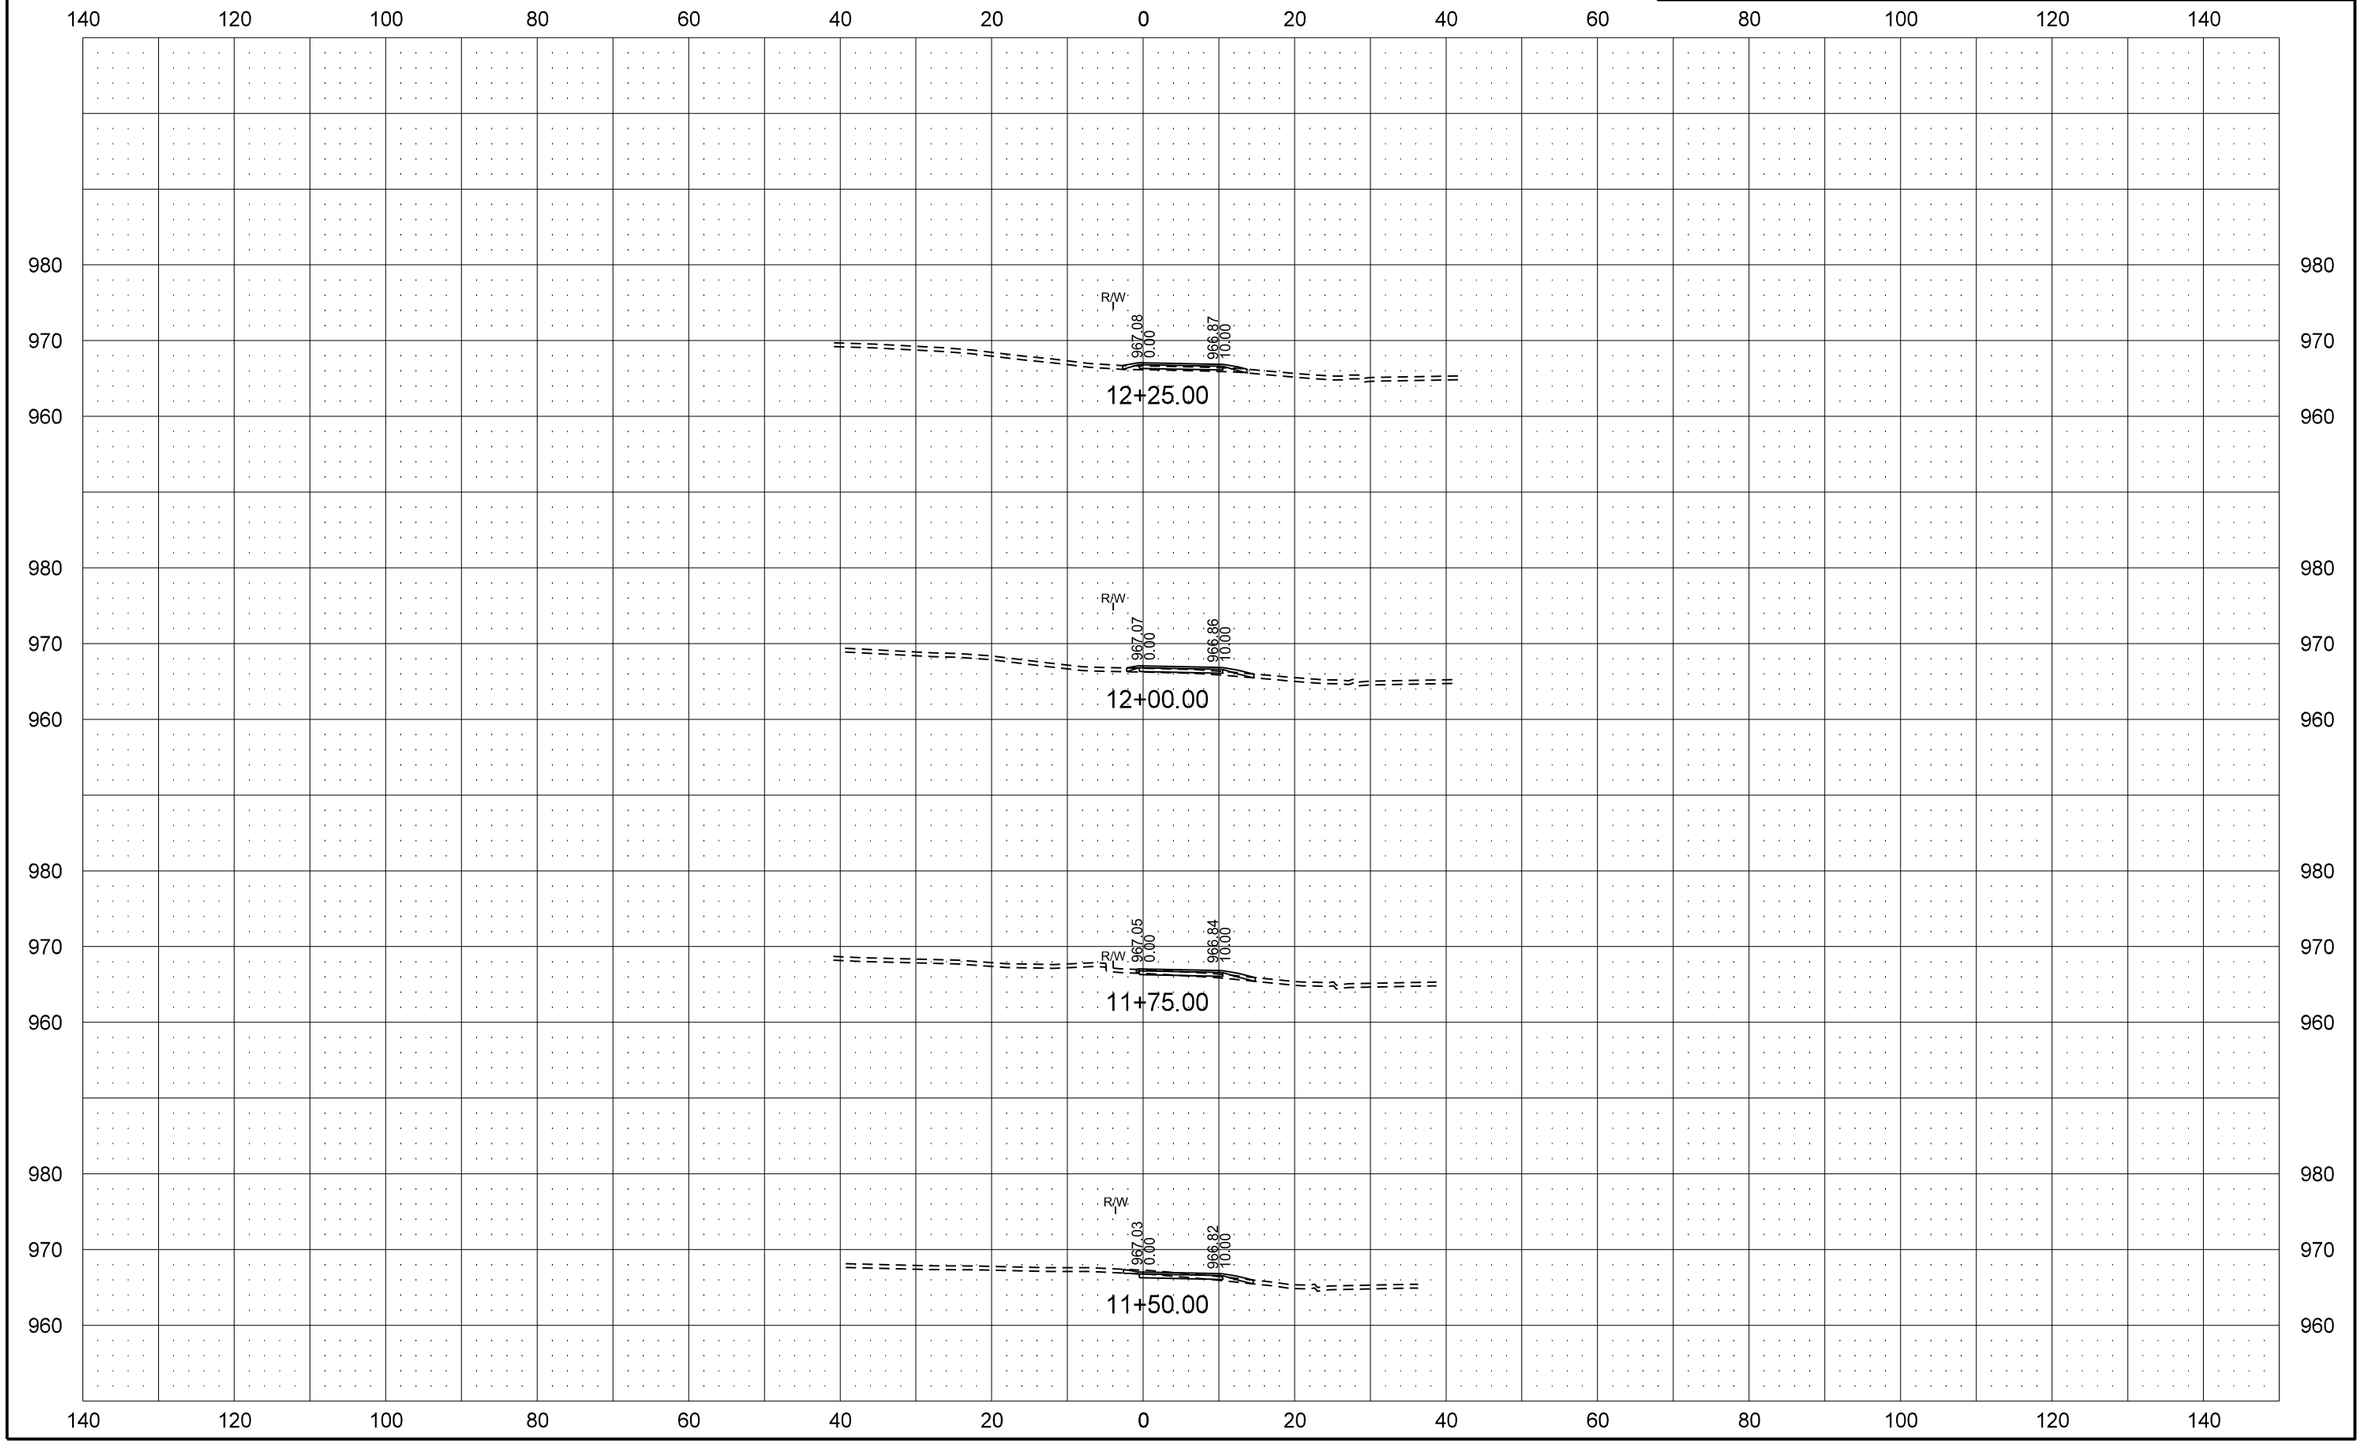

STATE	PROJECT NO.	SECTION NO.	SHEET NO.
ND	SU-TAU-8-991(032)029	200	5

16th Avenue North
Shared Use Path Sta 8+00 to 18+00

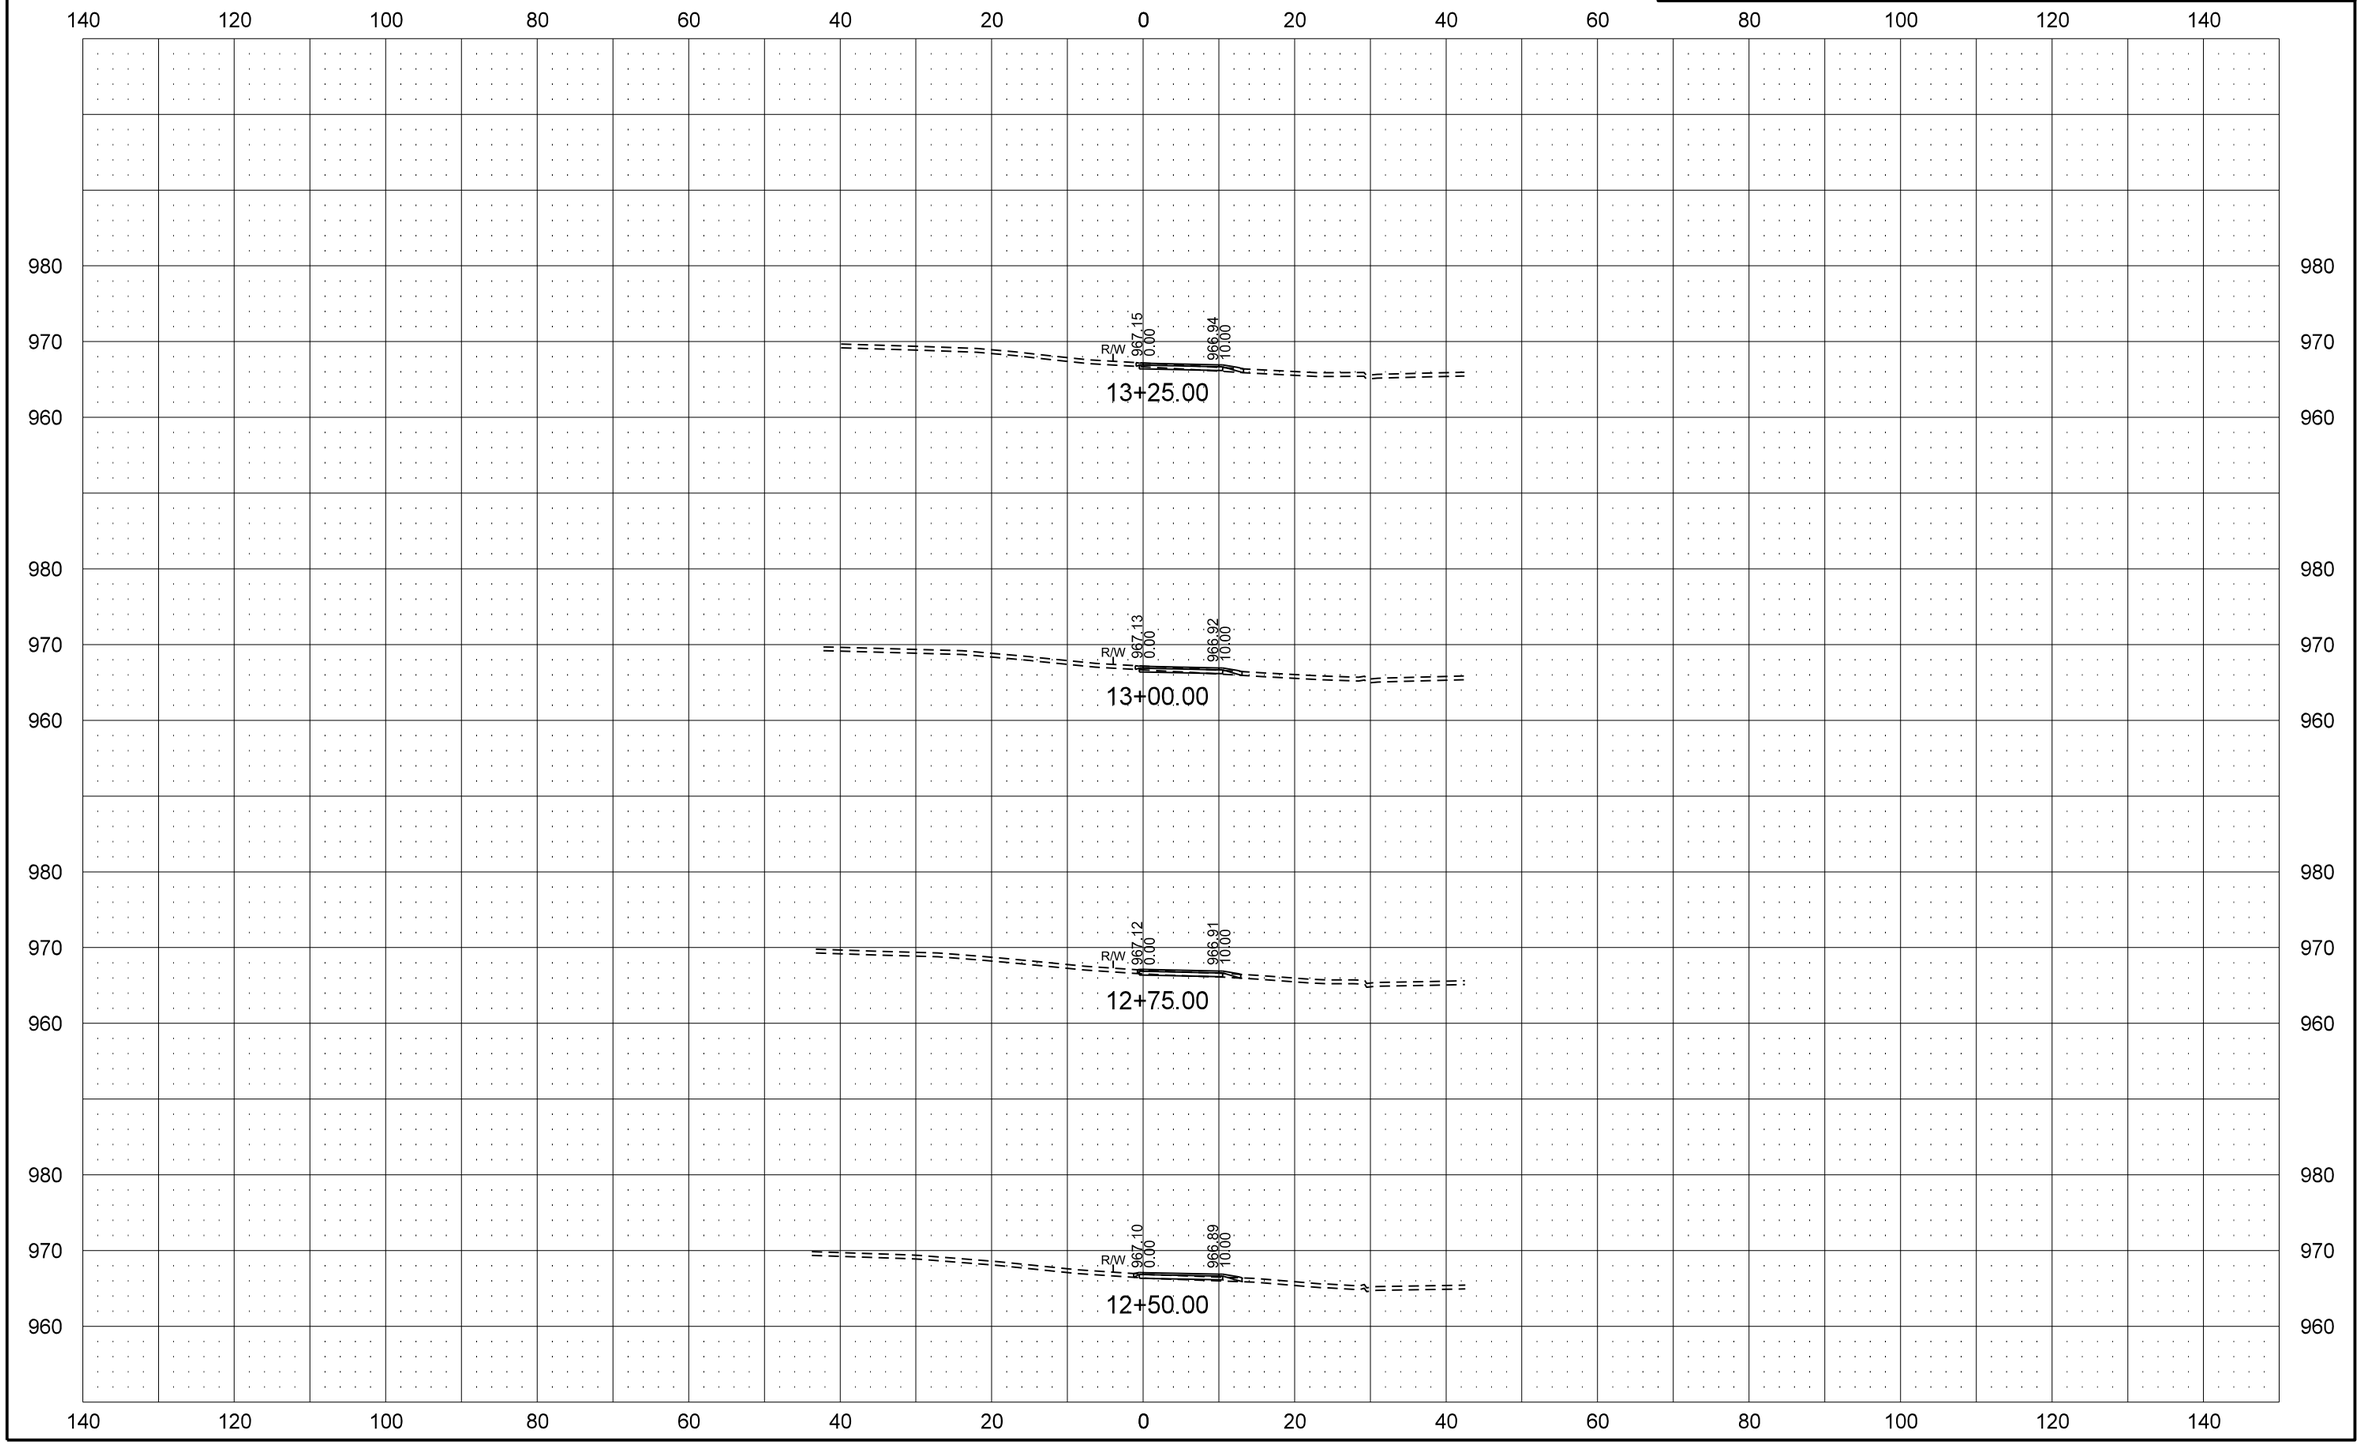

9/4/2015 10:12:01 AM Tim.Pearson Q:\2012\W12s\W1200157\CADD\Design\Sheets\Section_200\200XS_001_LXSEC.dgn

STATE	PROJECT NO.	SECTION NO.	SHEET NO.
ND	SU-TAU-8-991(032)029	200	6

16th Avenue North
Shared Use Path Sta 8+00 to 18+00

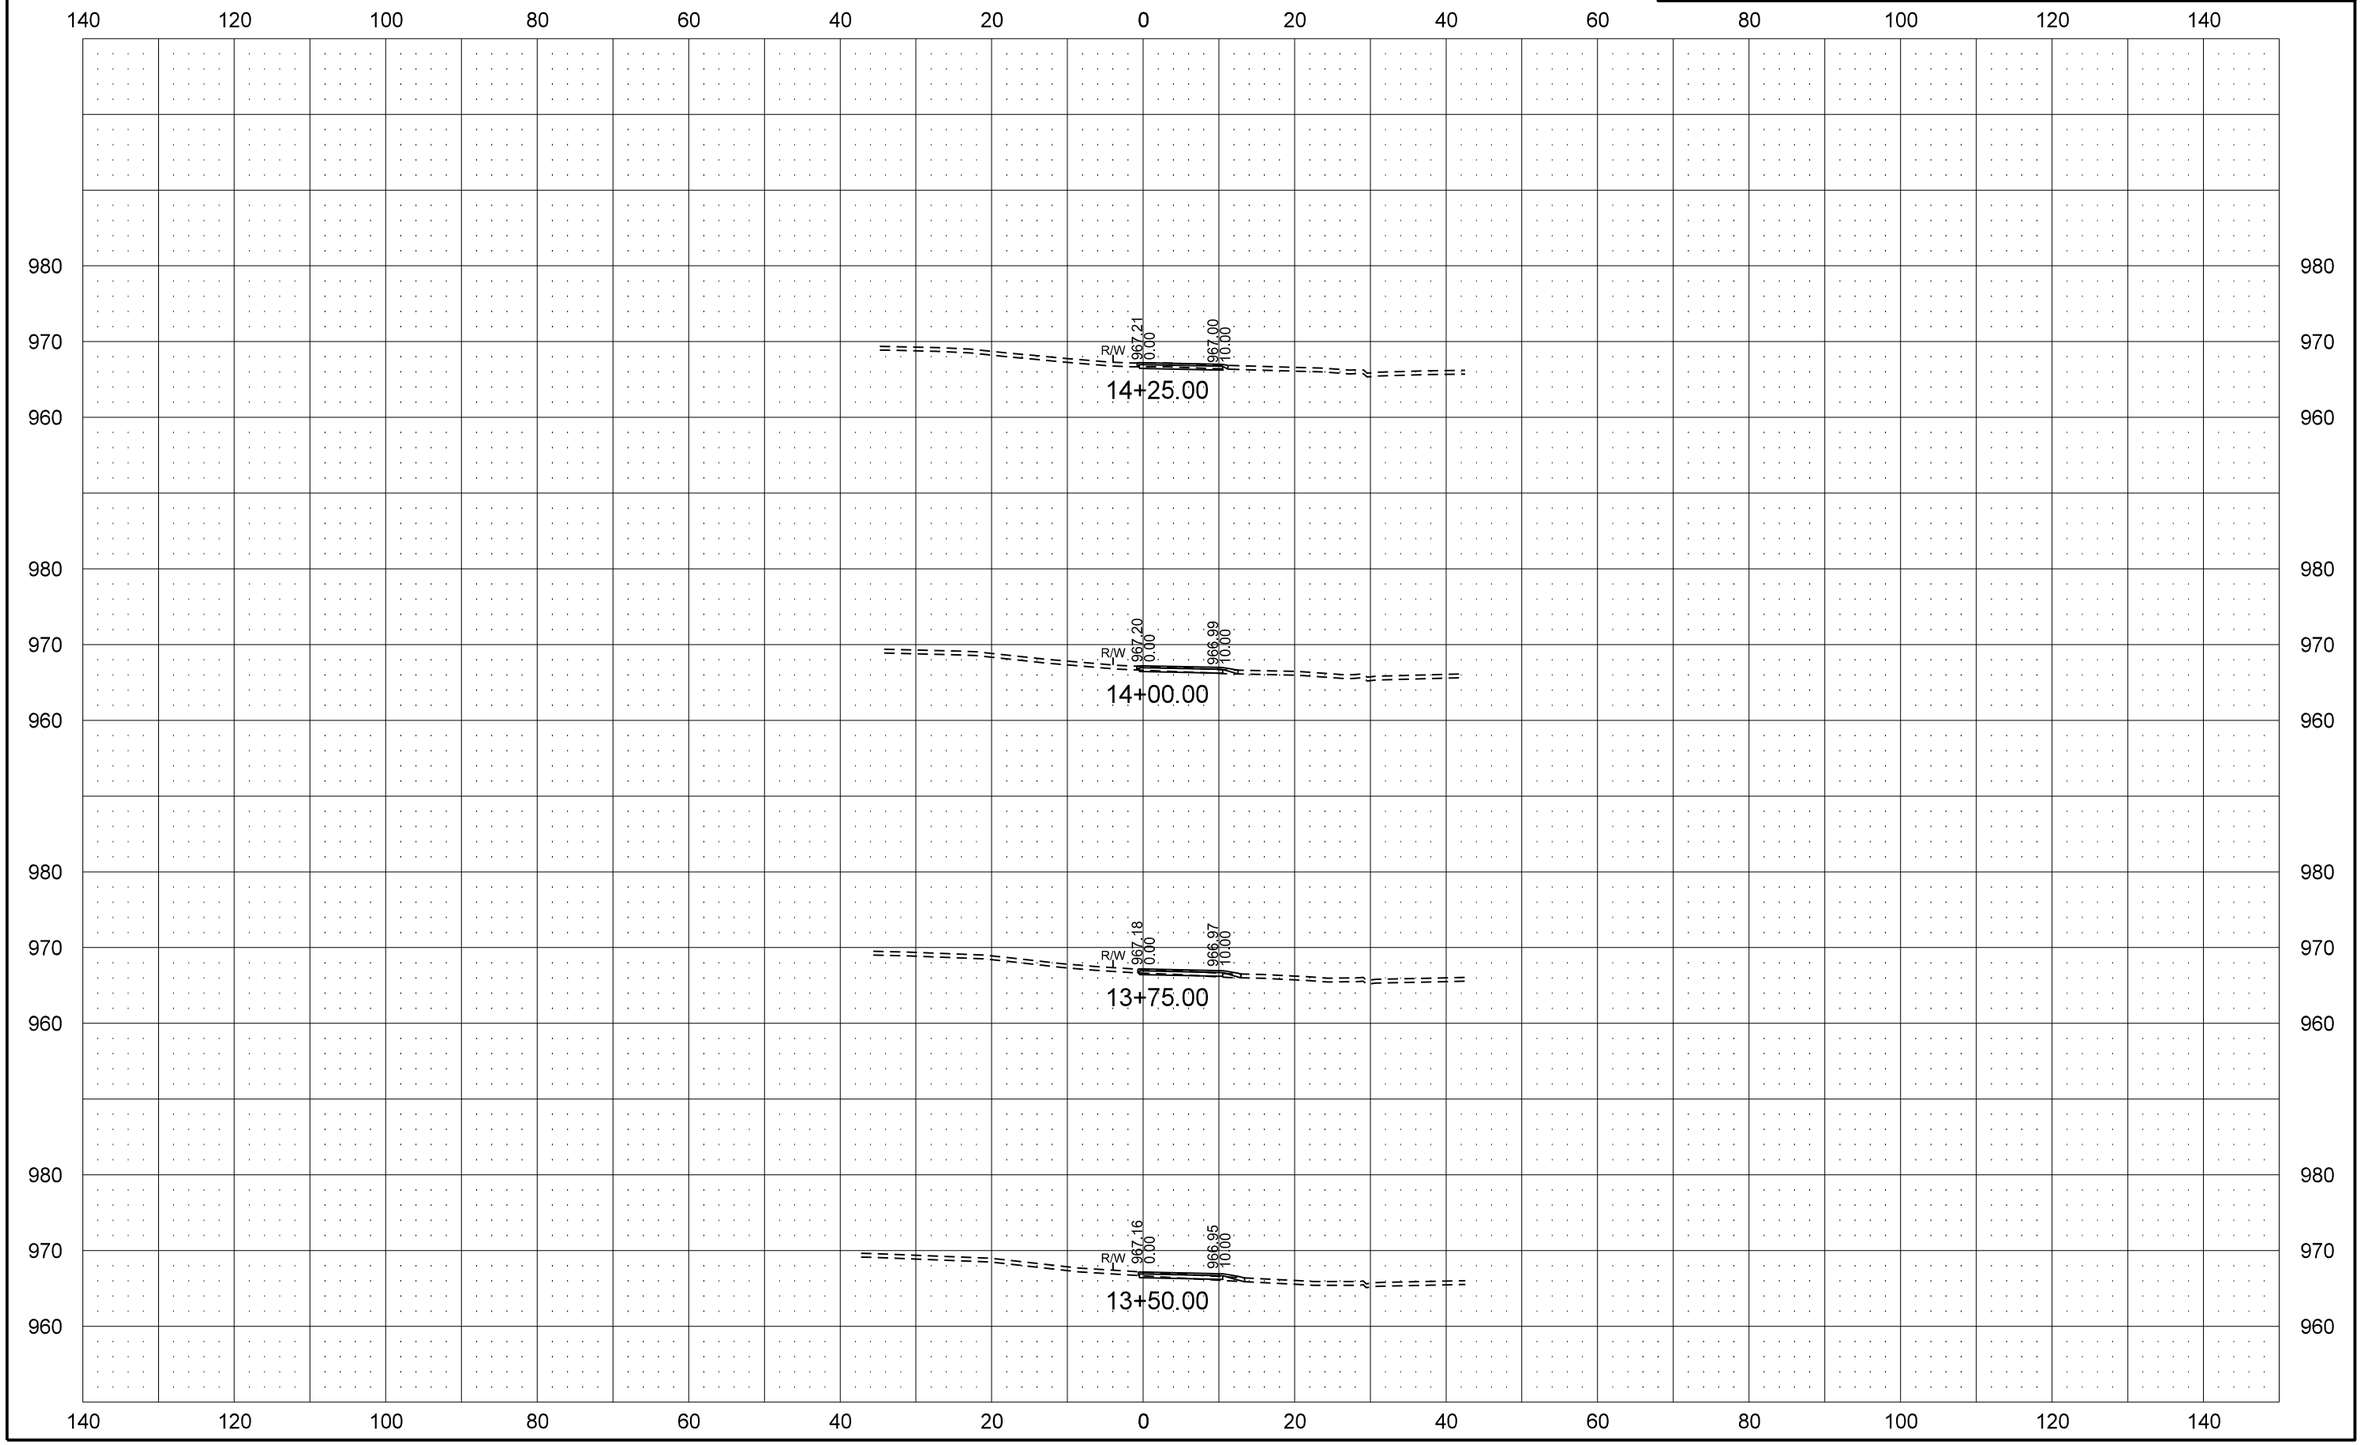

STATE	PROJECT NO.	SECTION NO.	SHEET NO.
ND	SU-TAU-8-991(032)029	200	7

16th Avenue North
Shared Use Path Sta 8+00 to 18+00

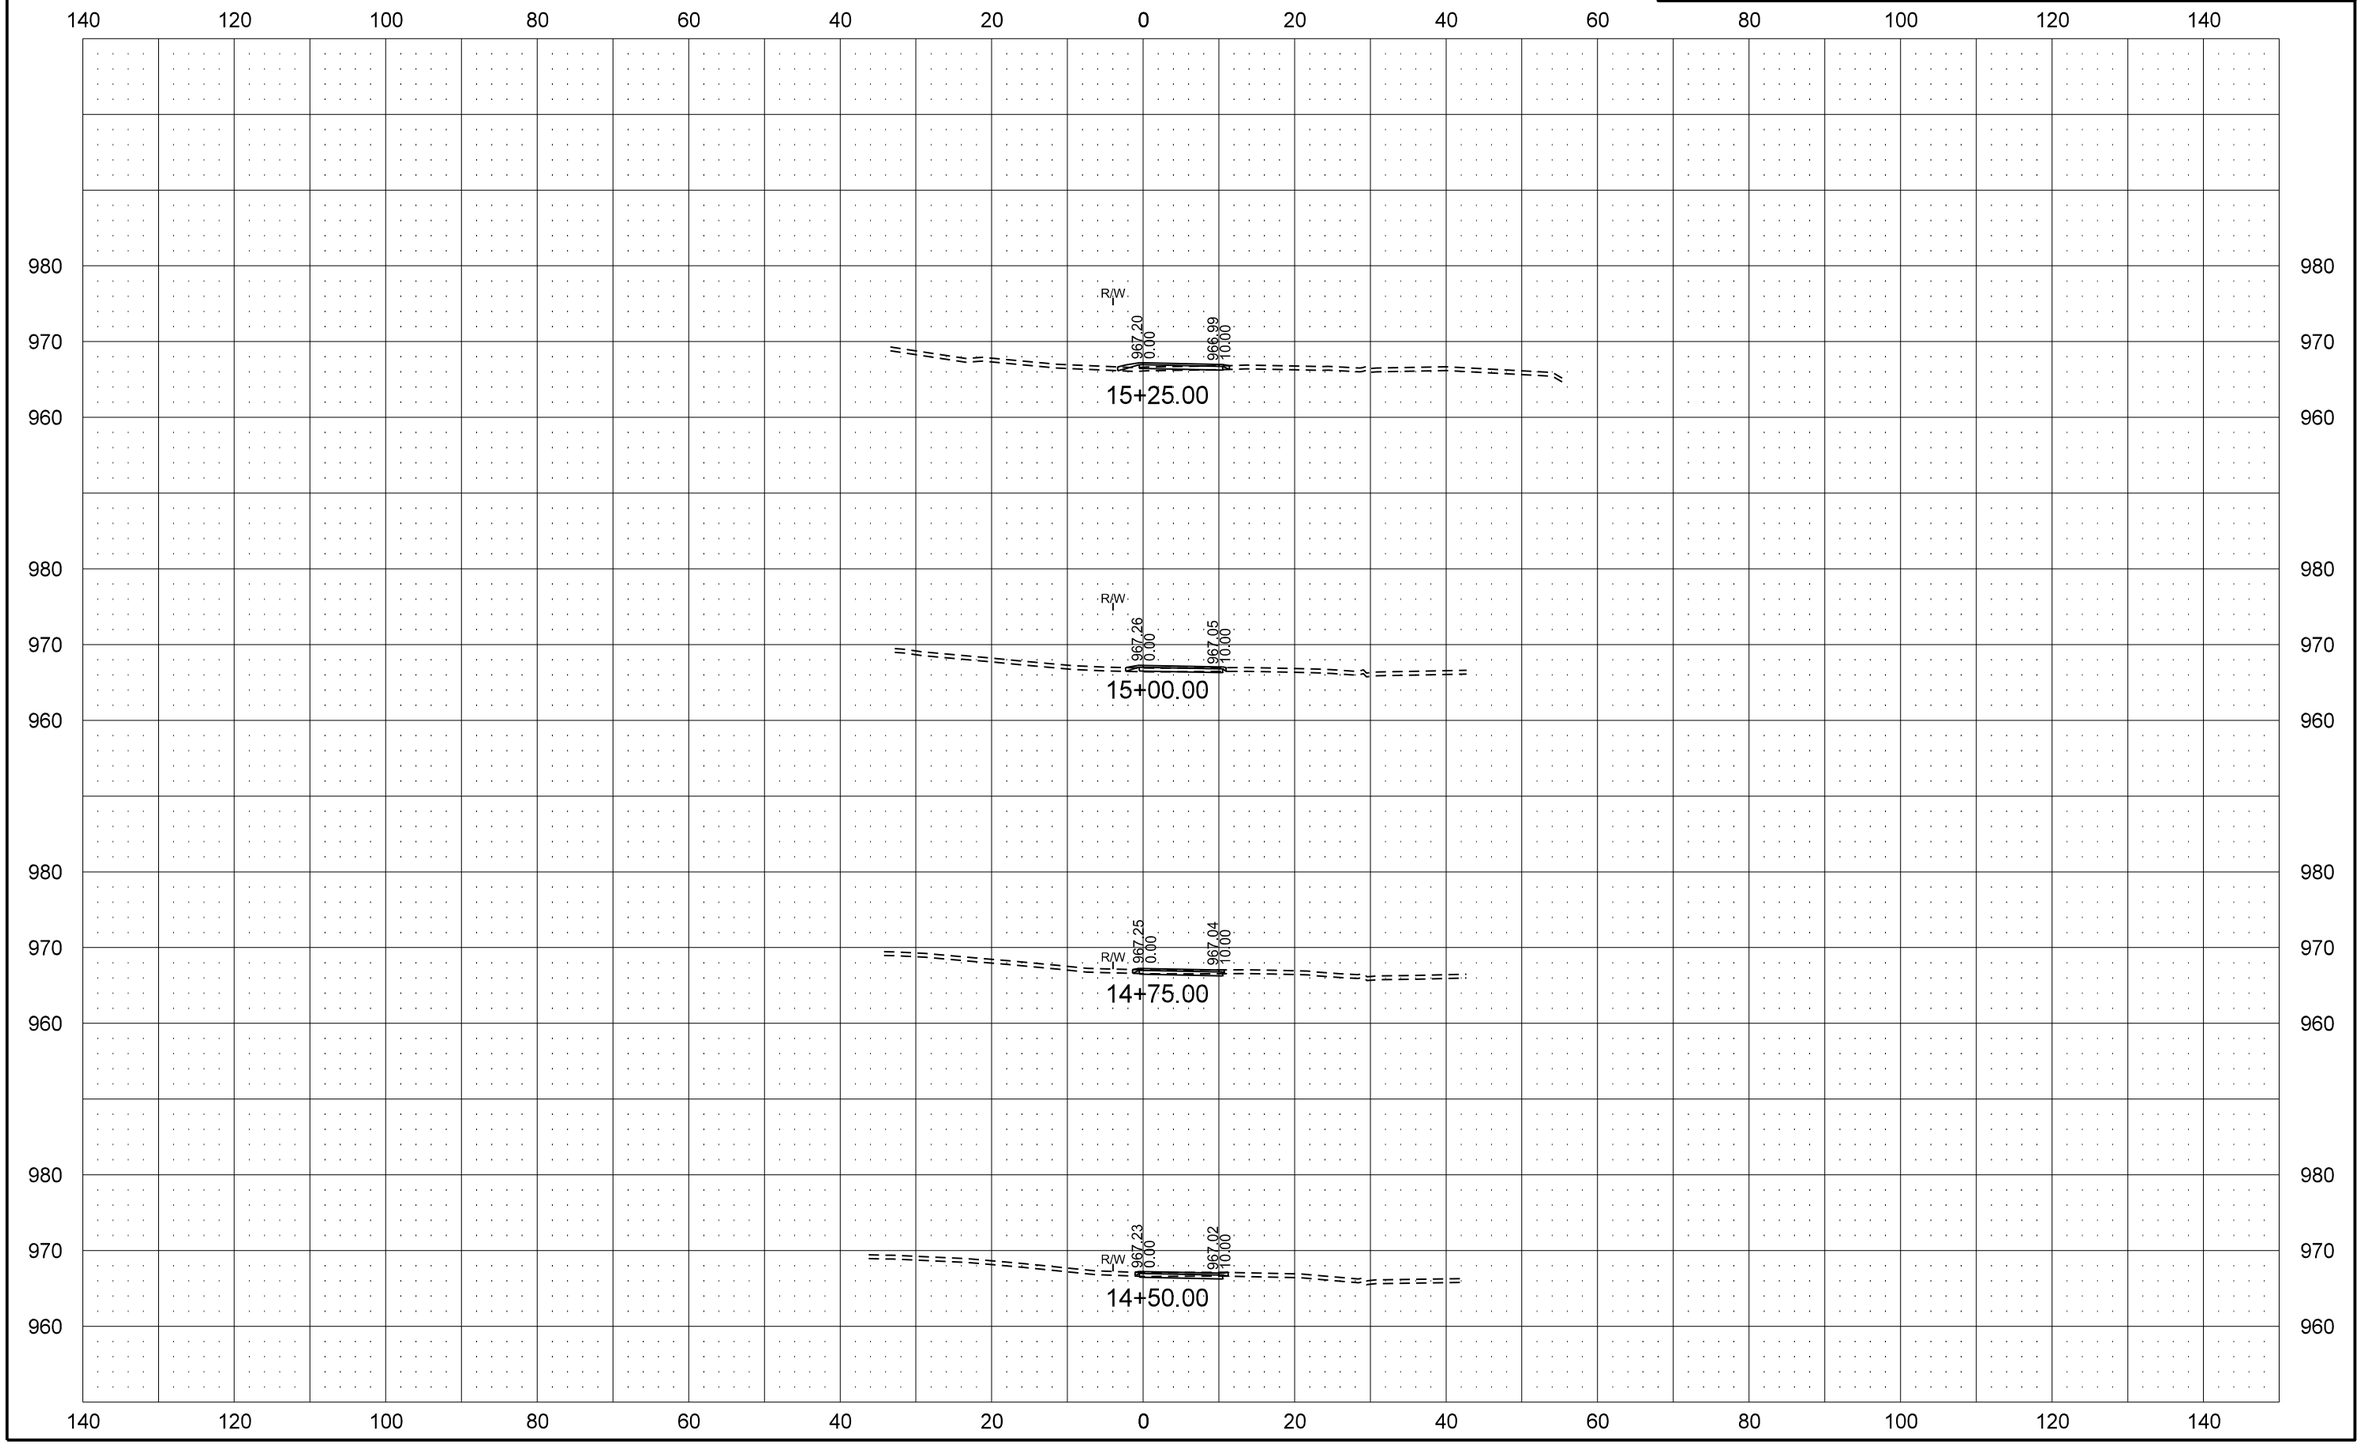

STATE	PROJECT NO.	SECTION NO.	SHEET NO.
ND	SU-TAU-8-991(032)029	200	8

16th Avenue North
Shared Use Path Sta 8+00 to 18+00

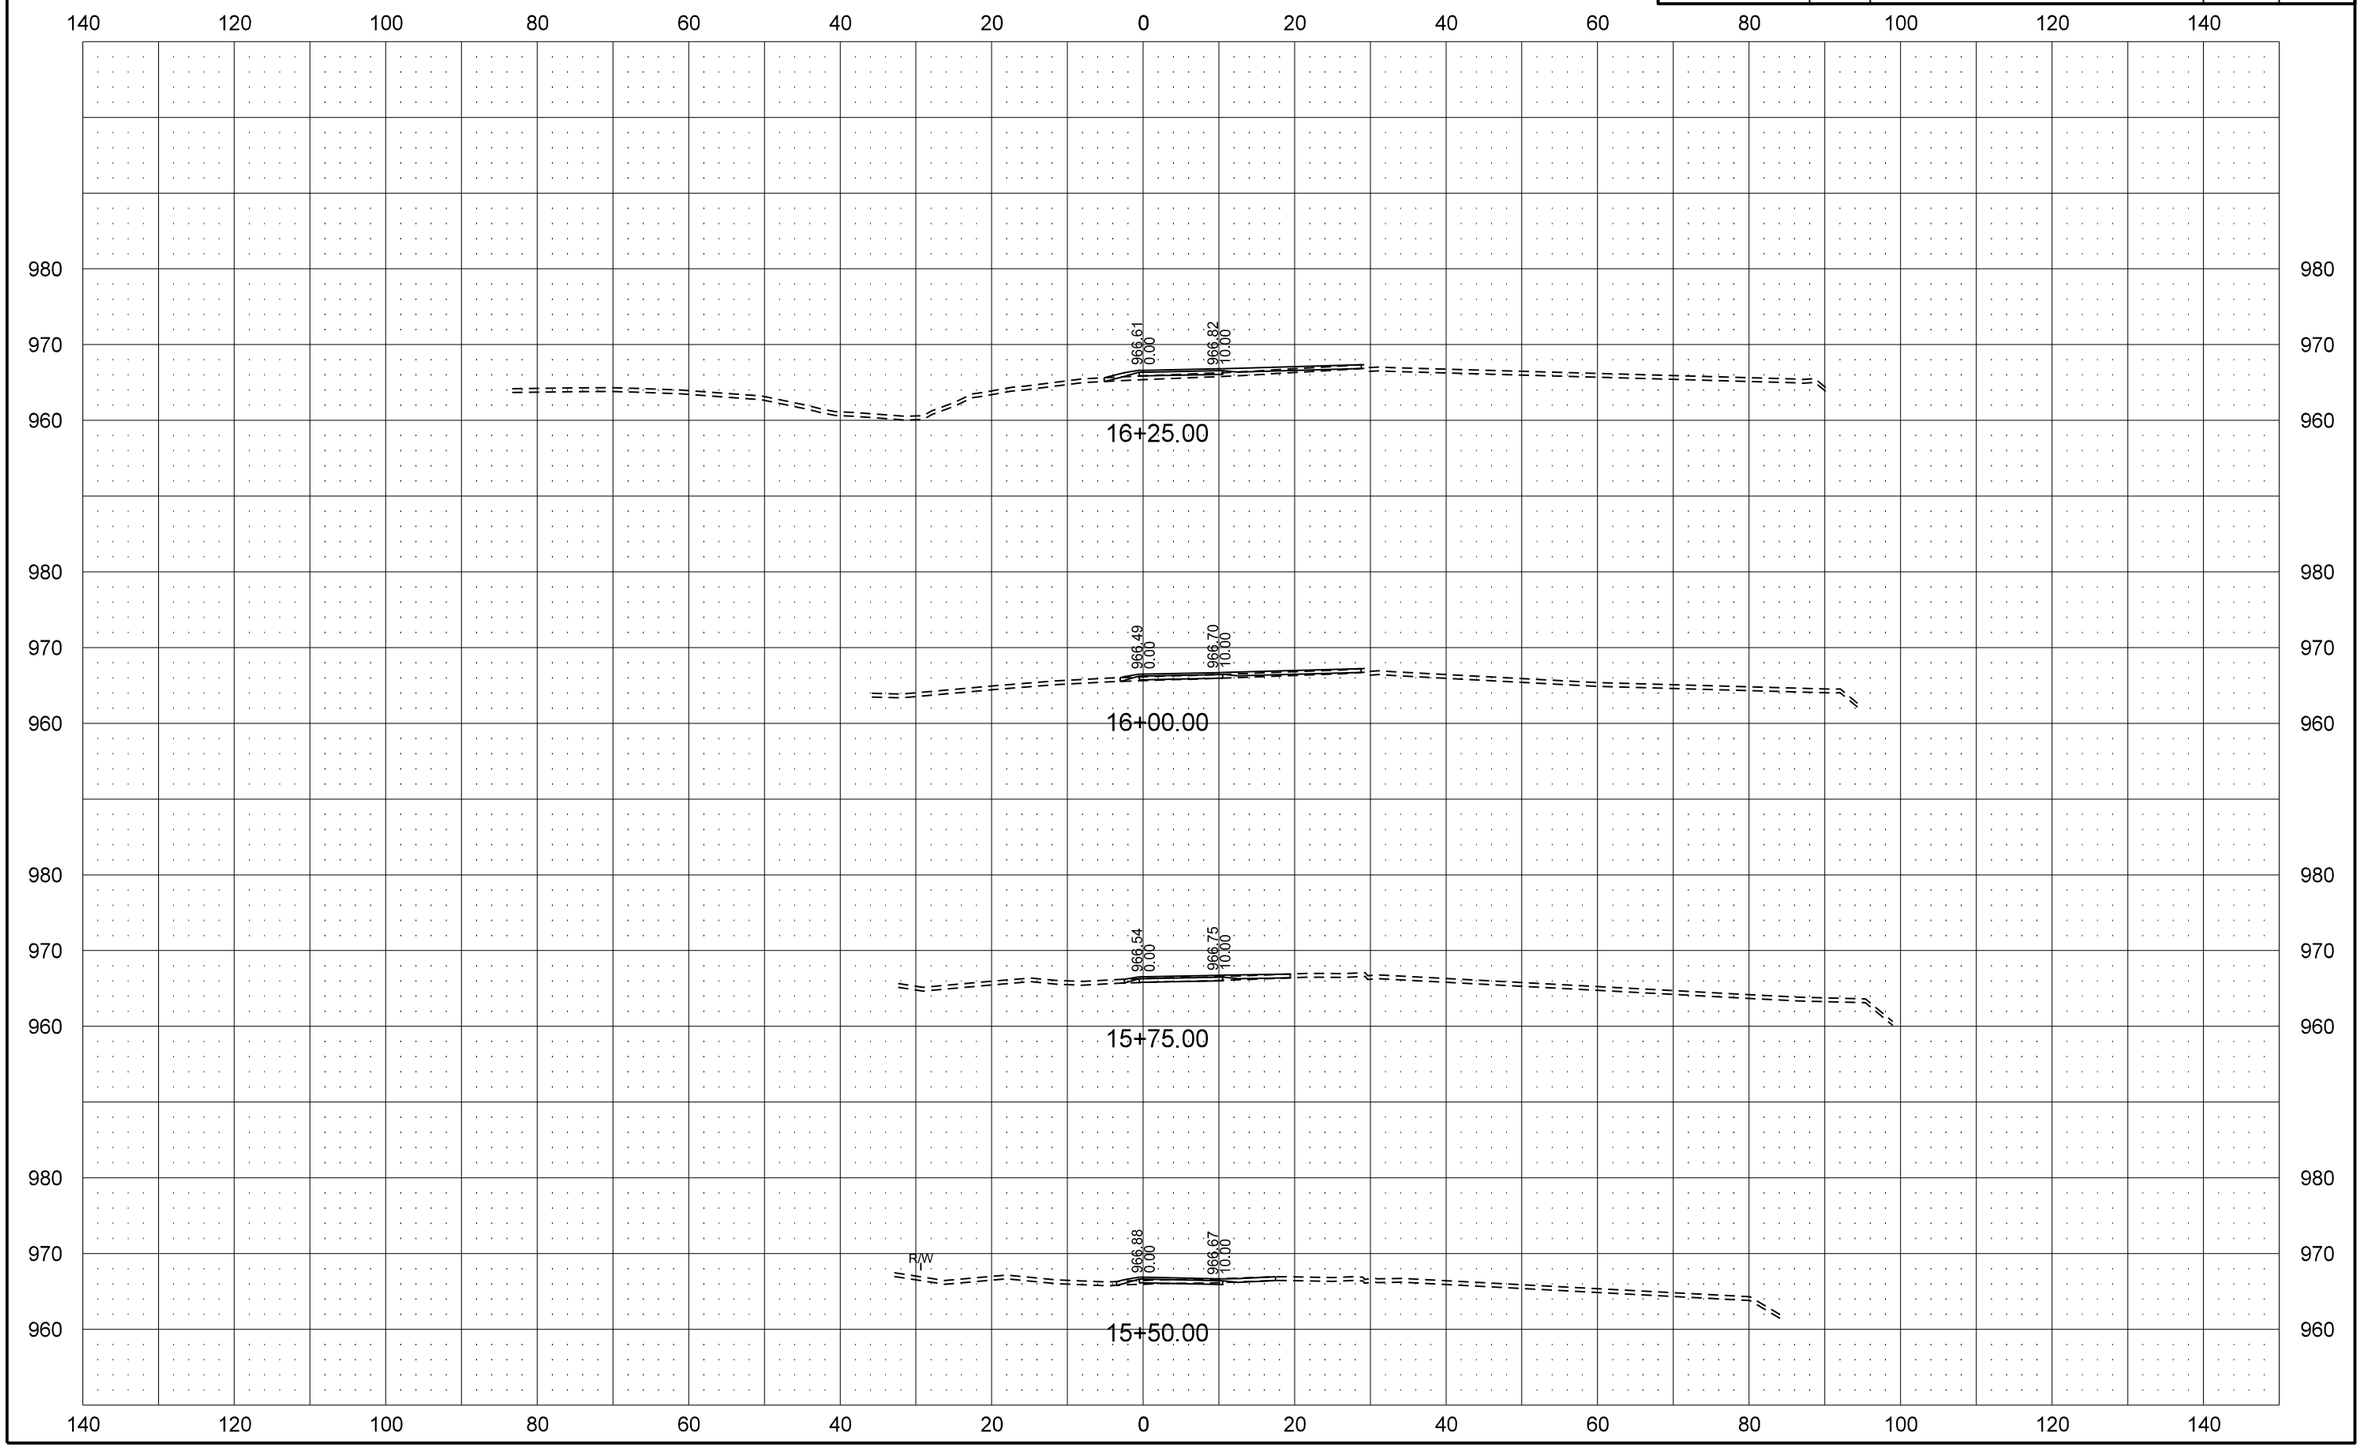

9/4/2015 10:12:03 AM Tim.Pearson Q:\2012\W12s\W1200157\CADD\Design\Sheets\Section_200\200XS_001_LXSEC.dgn

16th Avenue North
Shared Use Path Sta 8+00 to 18+00

STATE	PROJECT NO.	SECTION NO.	SHEET NO.
ND	SU-TAU-8-991(032)029	200	9

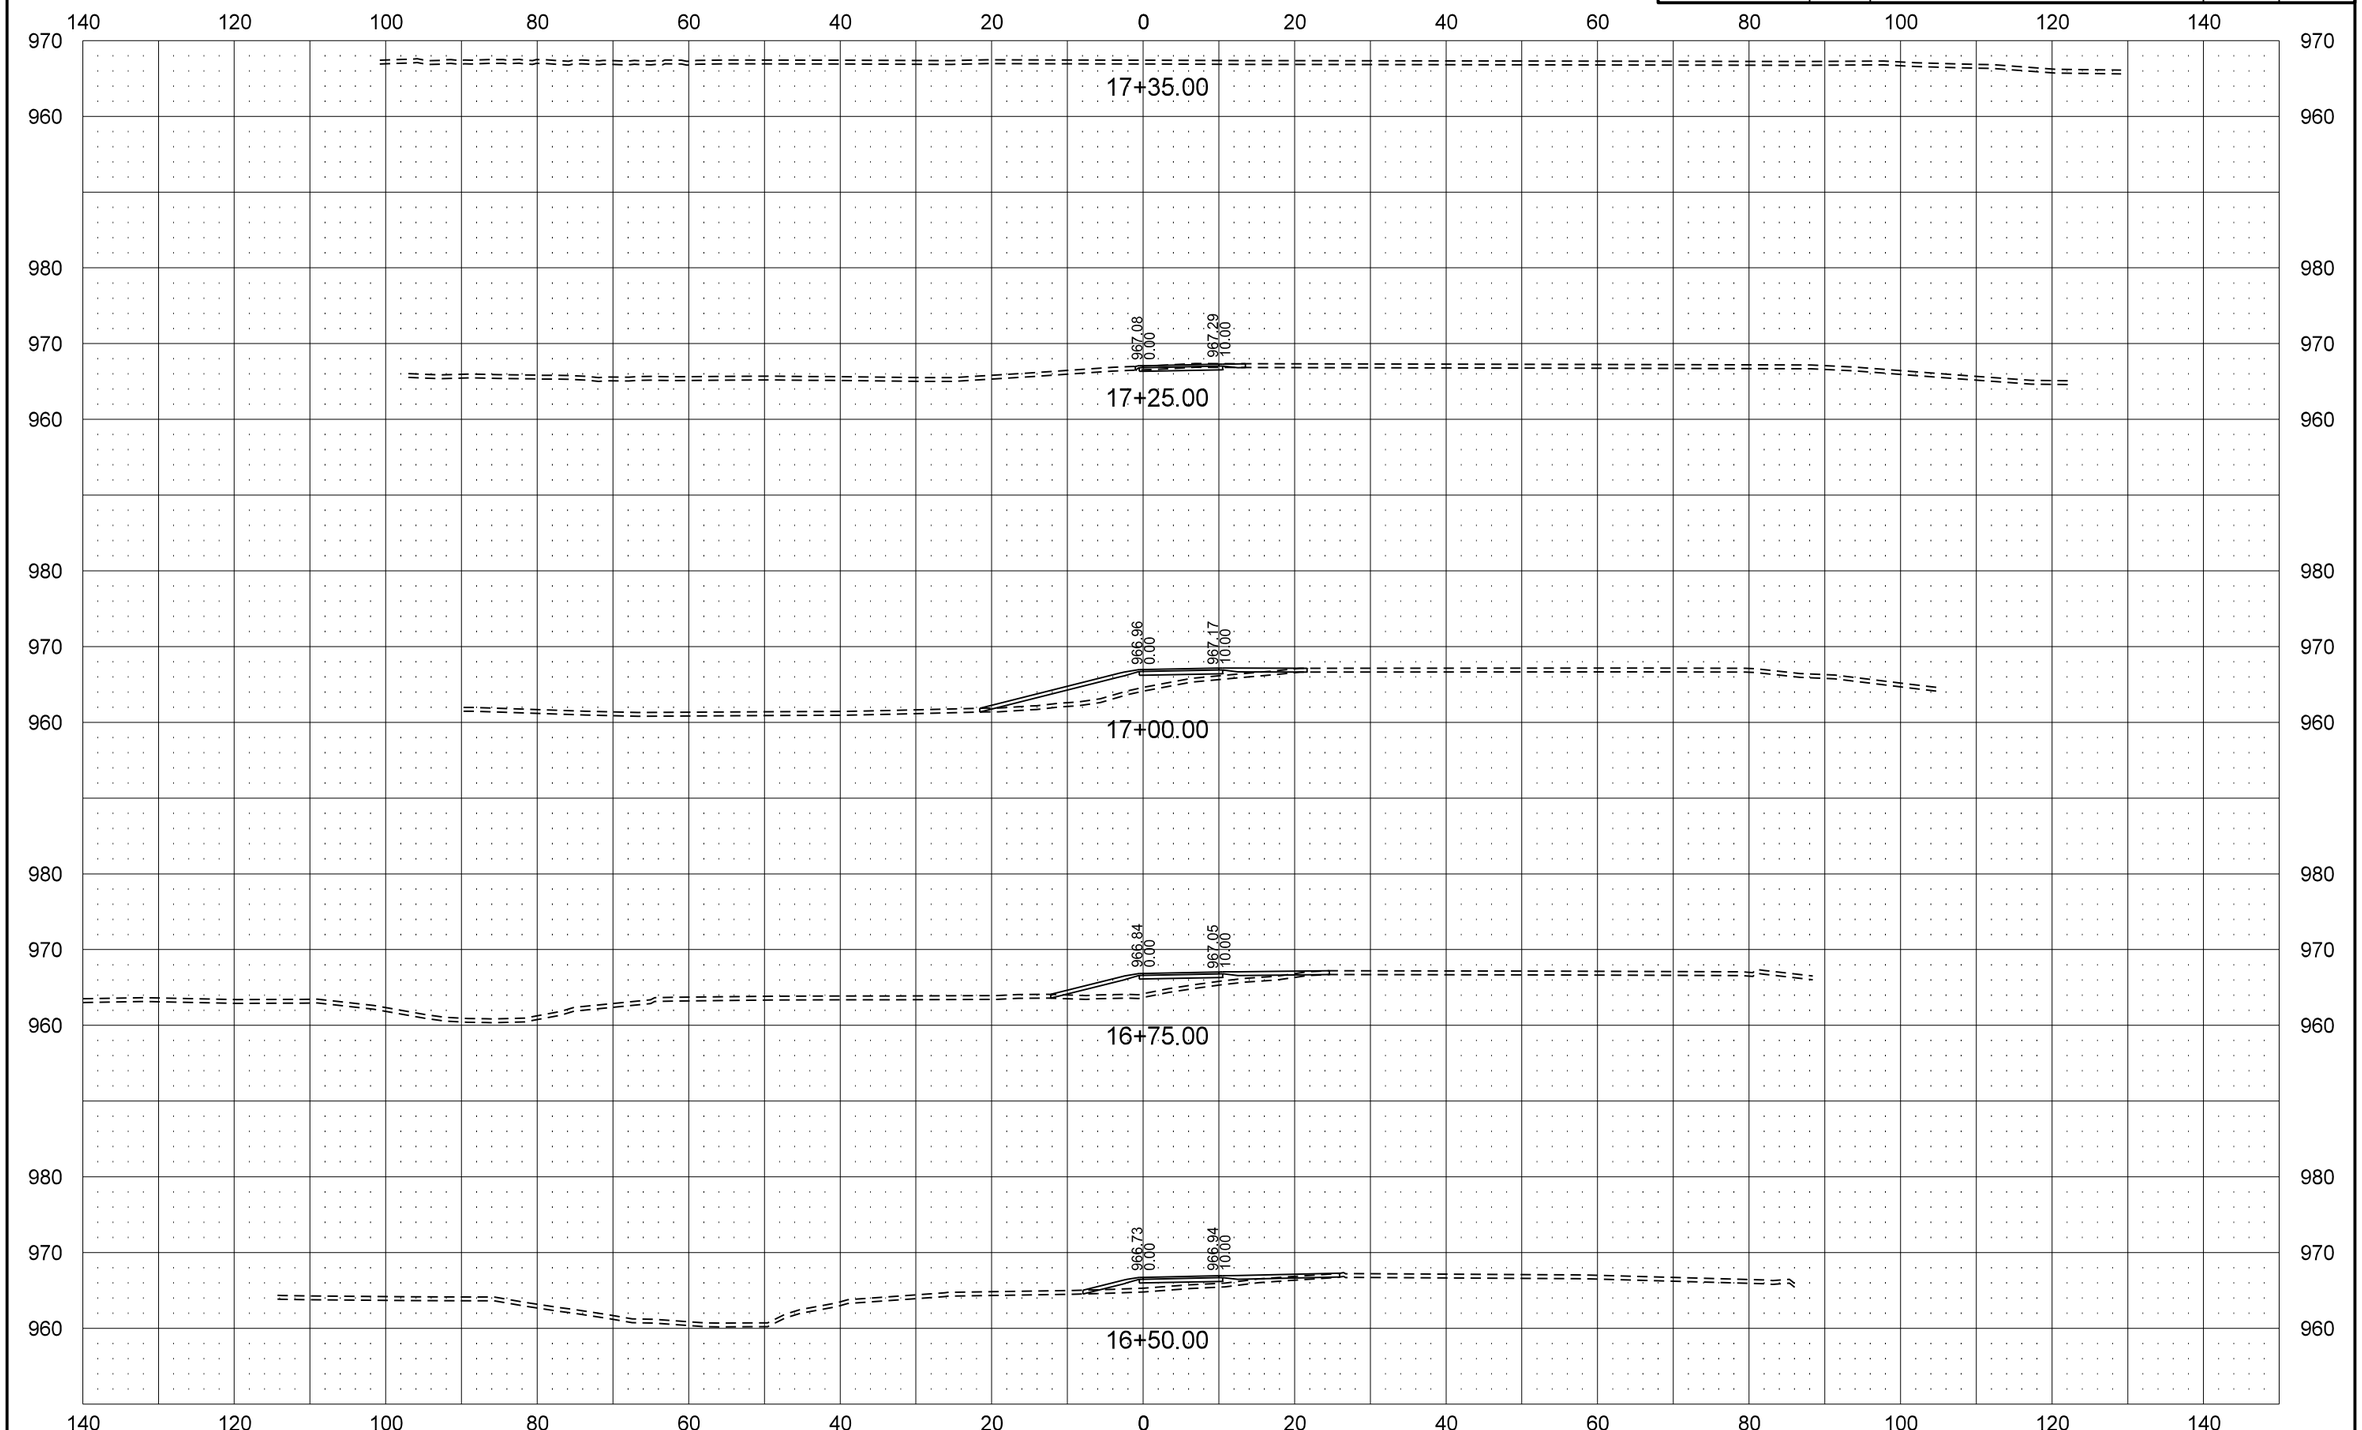

STATE	PROJECT NO.	SECTION NO.	SHEET NO.
ND	SU-TAU-8-991(032)029	200	10

16th Avenue North

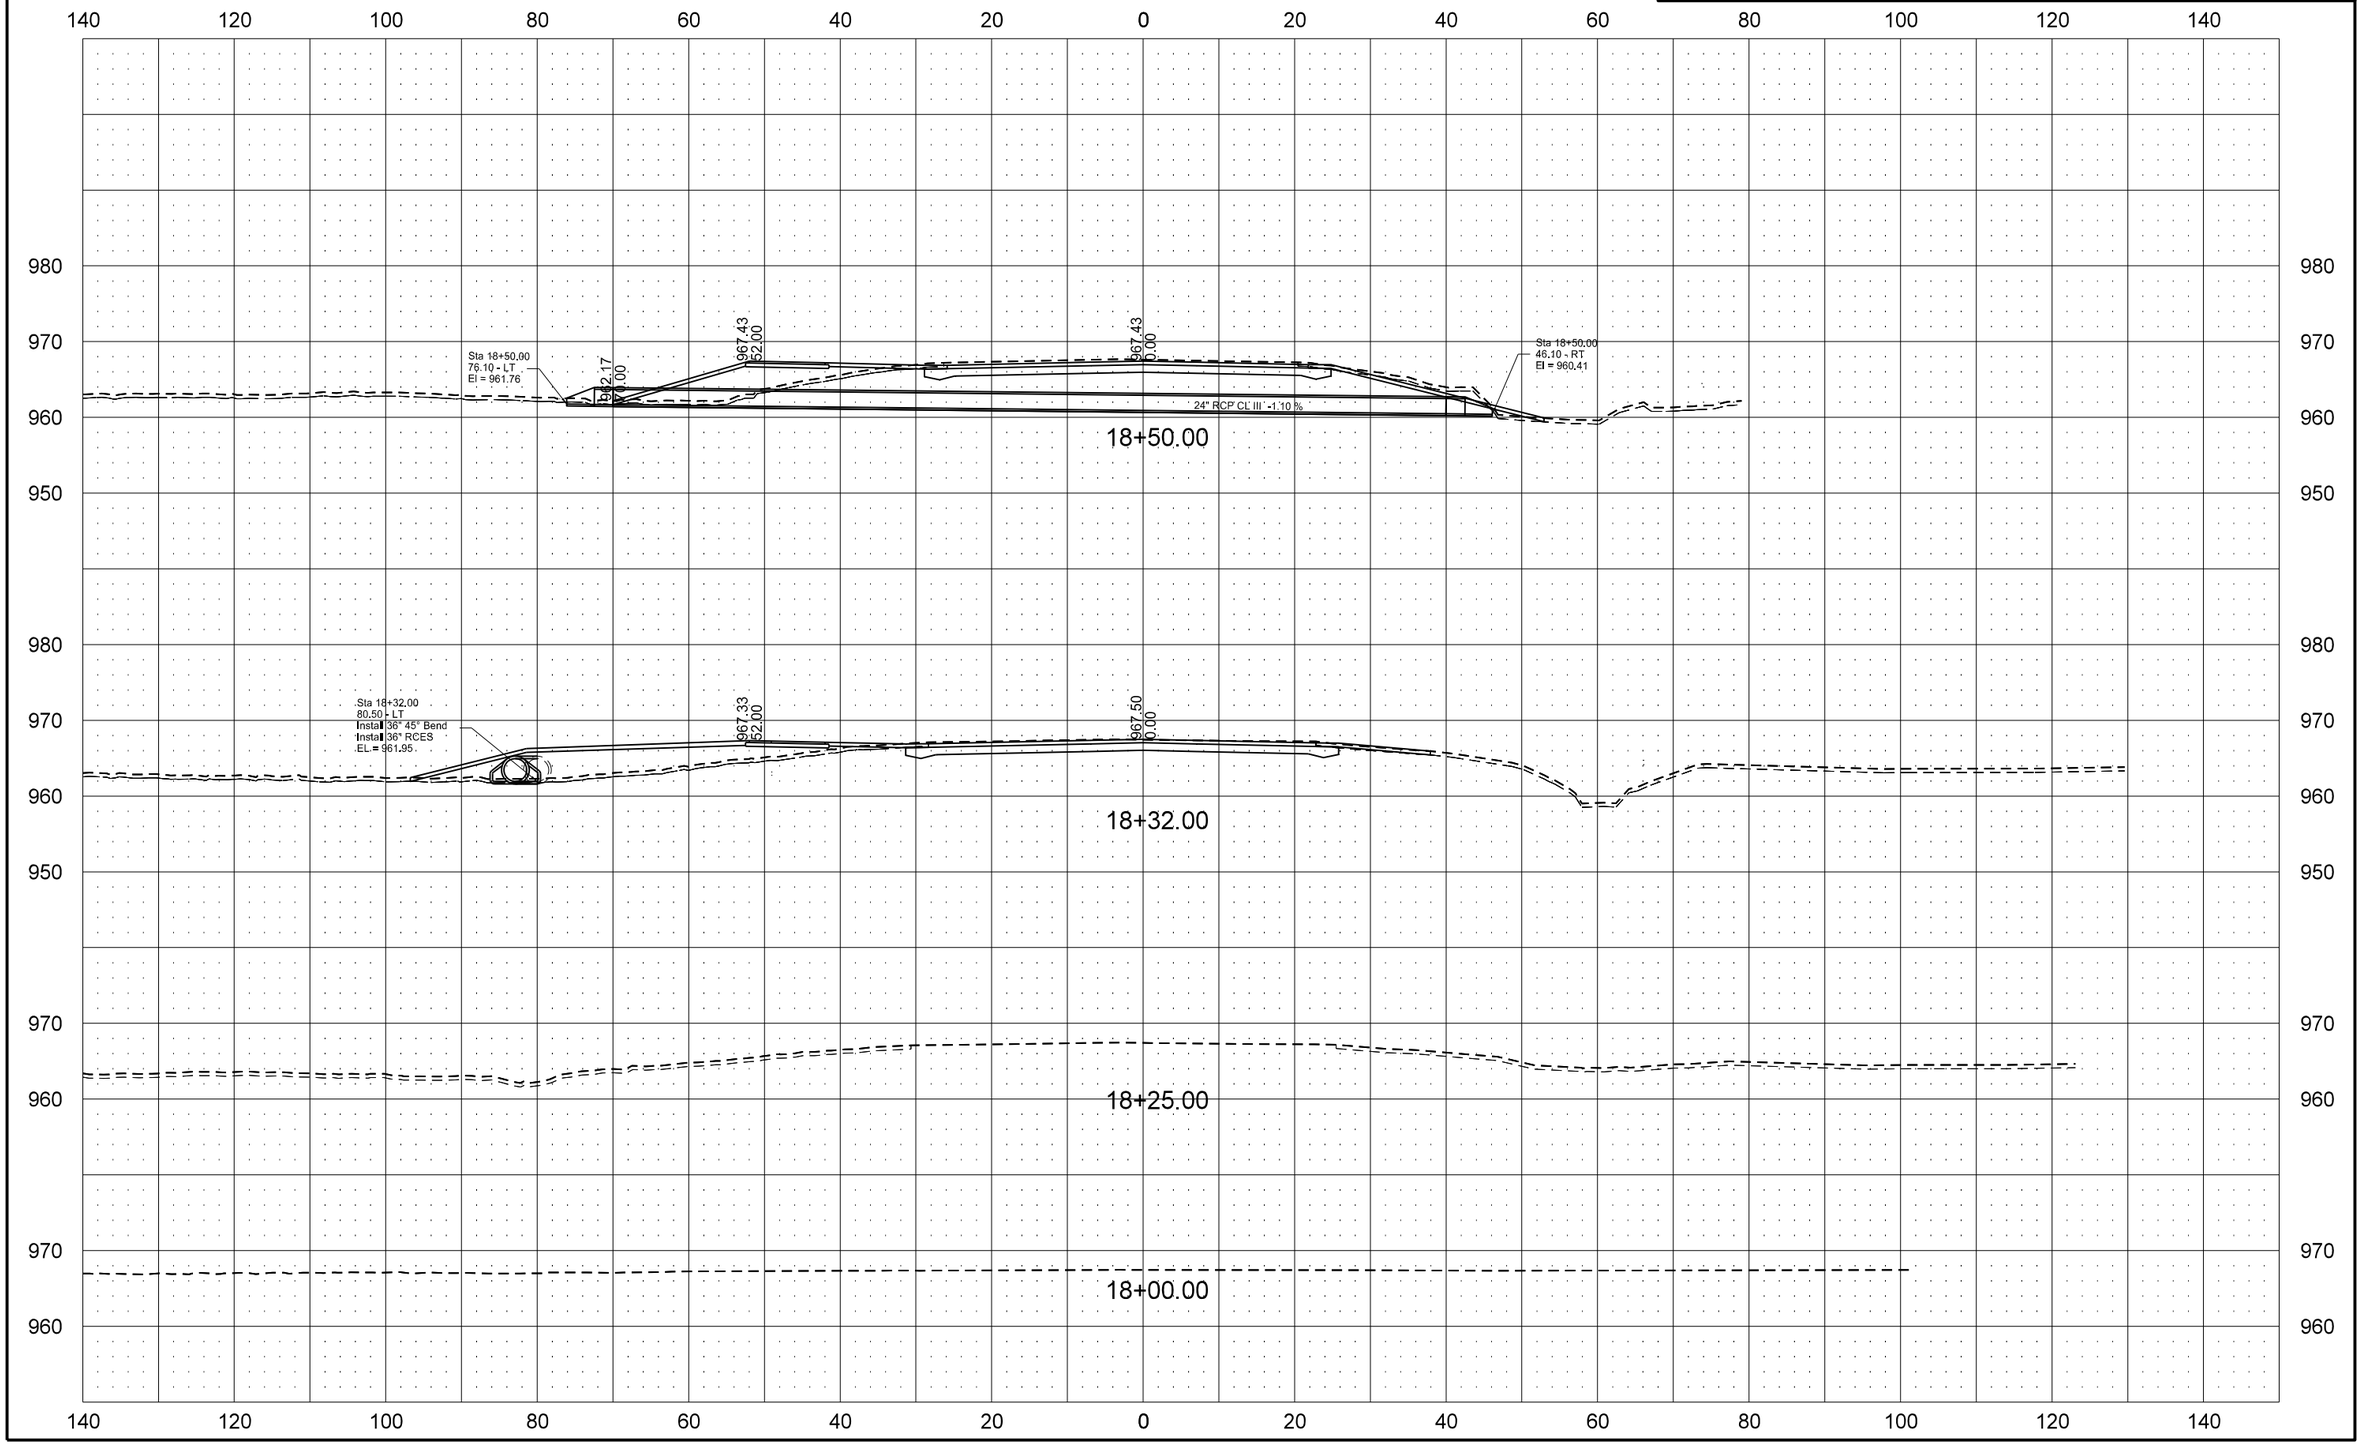

9/4/2015 10:12:08 AM Tim.Pearson Q:\2012\W12s\W1200157\CADD\Design\Sheets\Section_200\200XS_002_LXSEC.dgn

STATE	PROJECT NO.	SECTION NO.	SHEET NO.
ND	SU-TAU-8-991(032)029	200	11

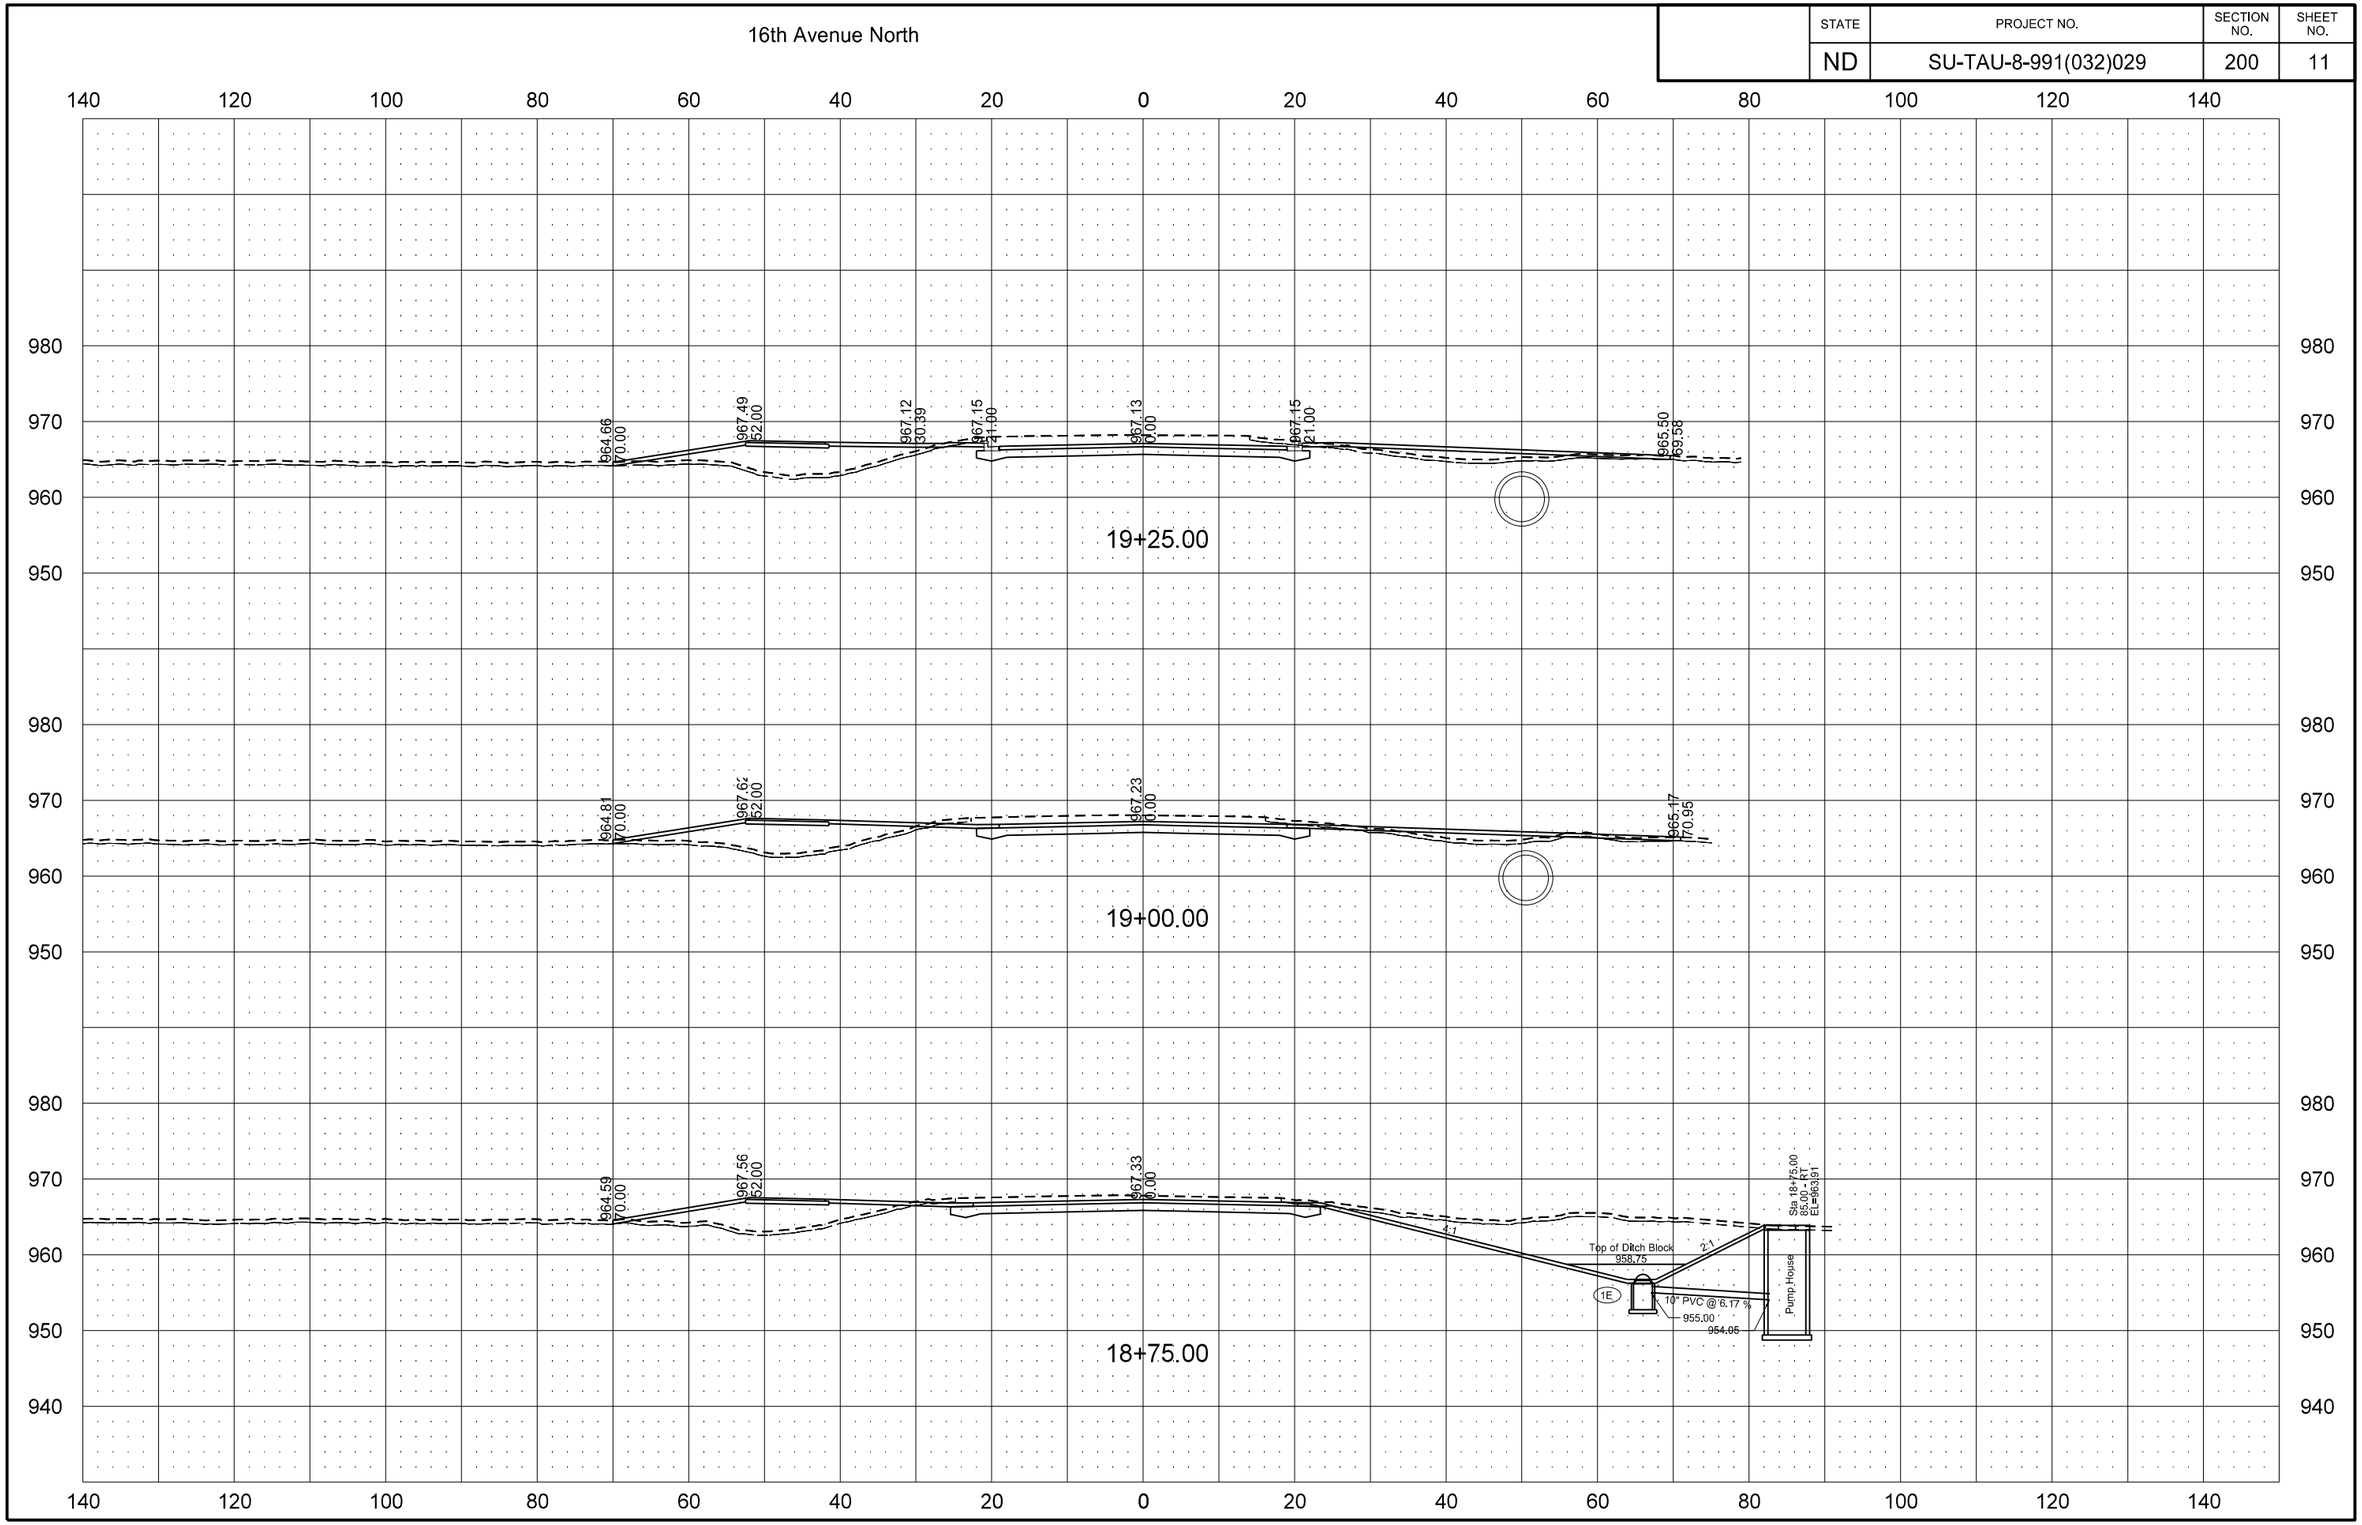

9/4/2015 10:12:10 AM Tim.Pearson Q:\2012\W12s\W1200157\CADD\Design\Sheets\Section_200\200XS_002_LXSEC.dgn

STATE	PROJECT NO.	SECTION NO.	SHEET NO.
ND	SU-TAU-8-991(032)029	200	12

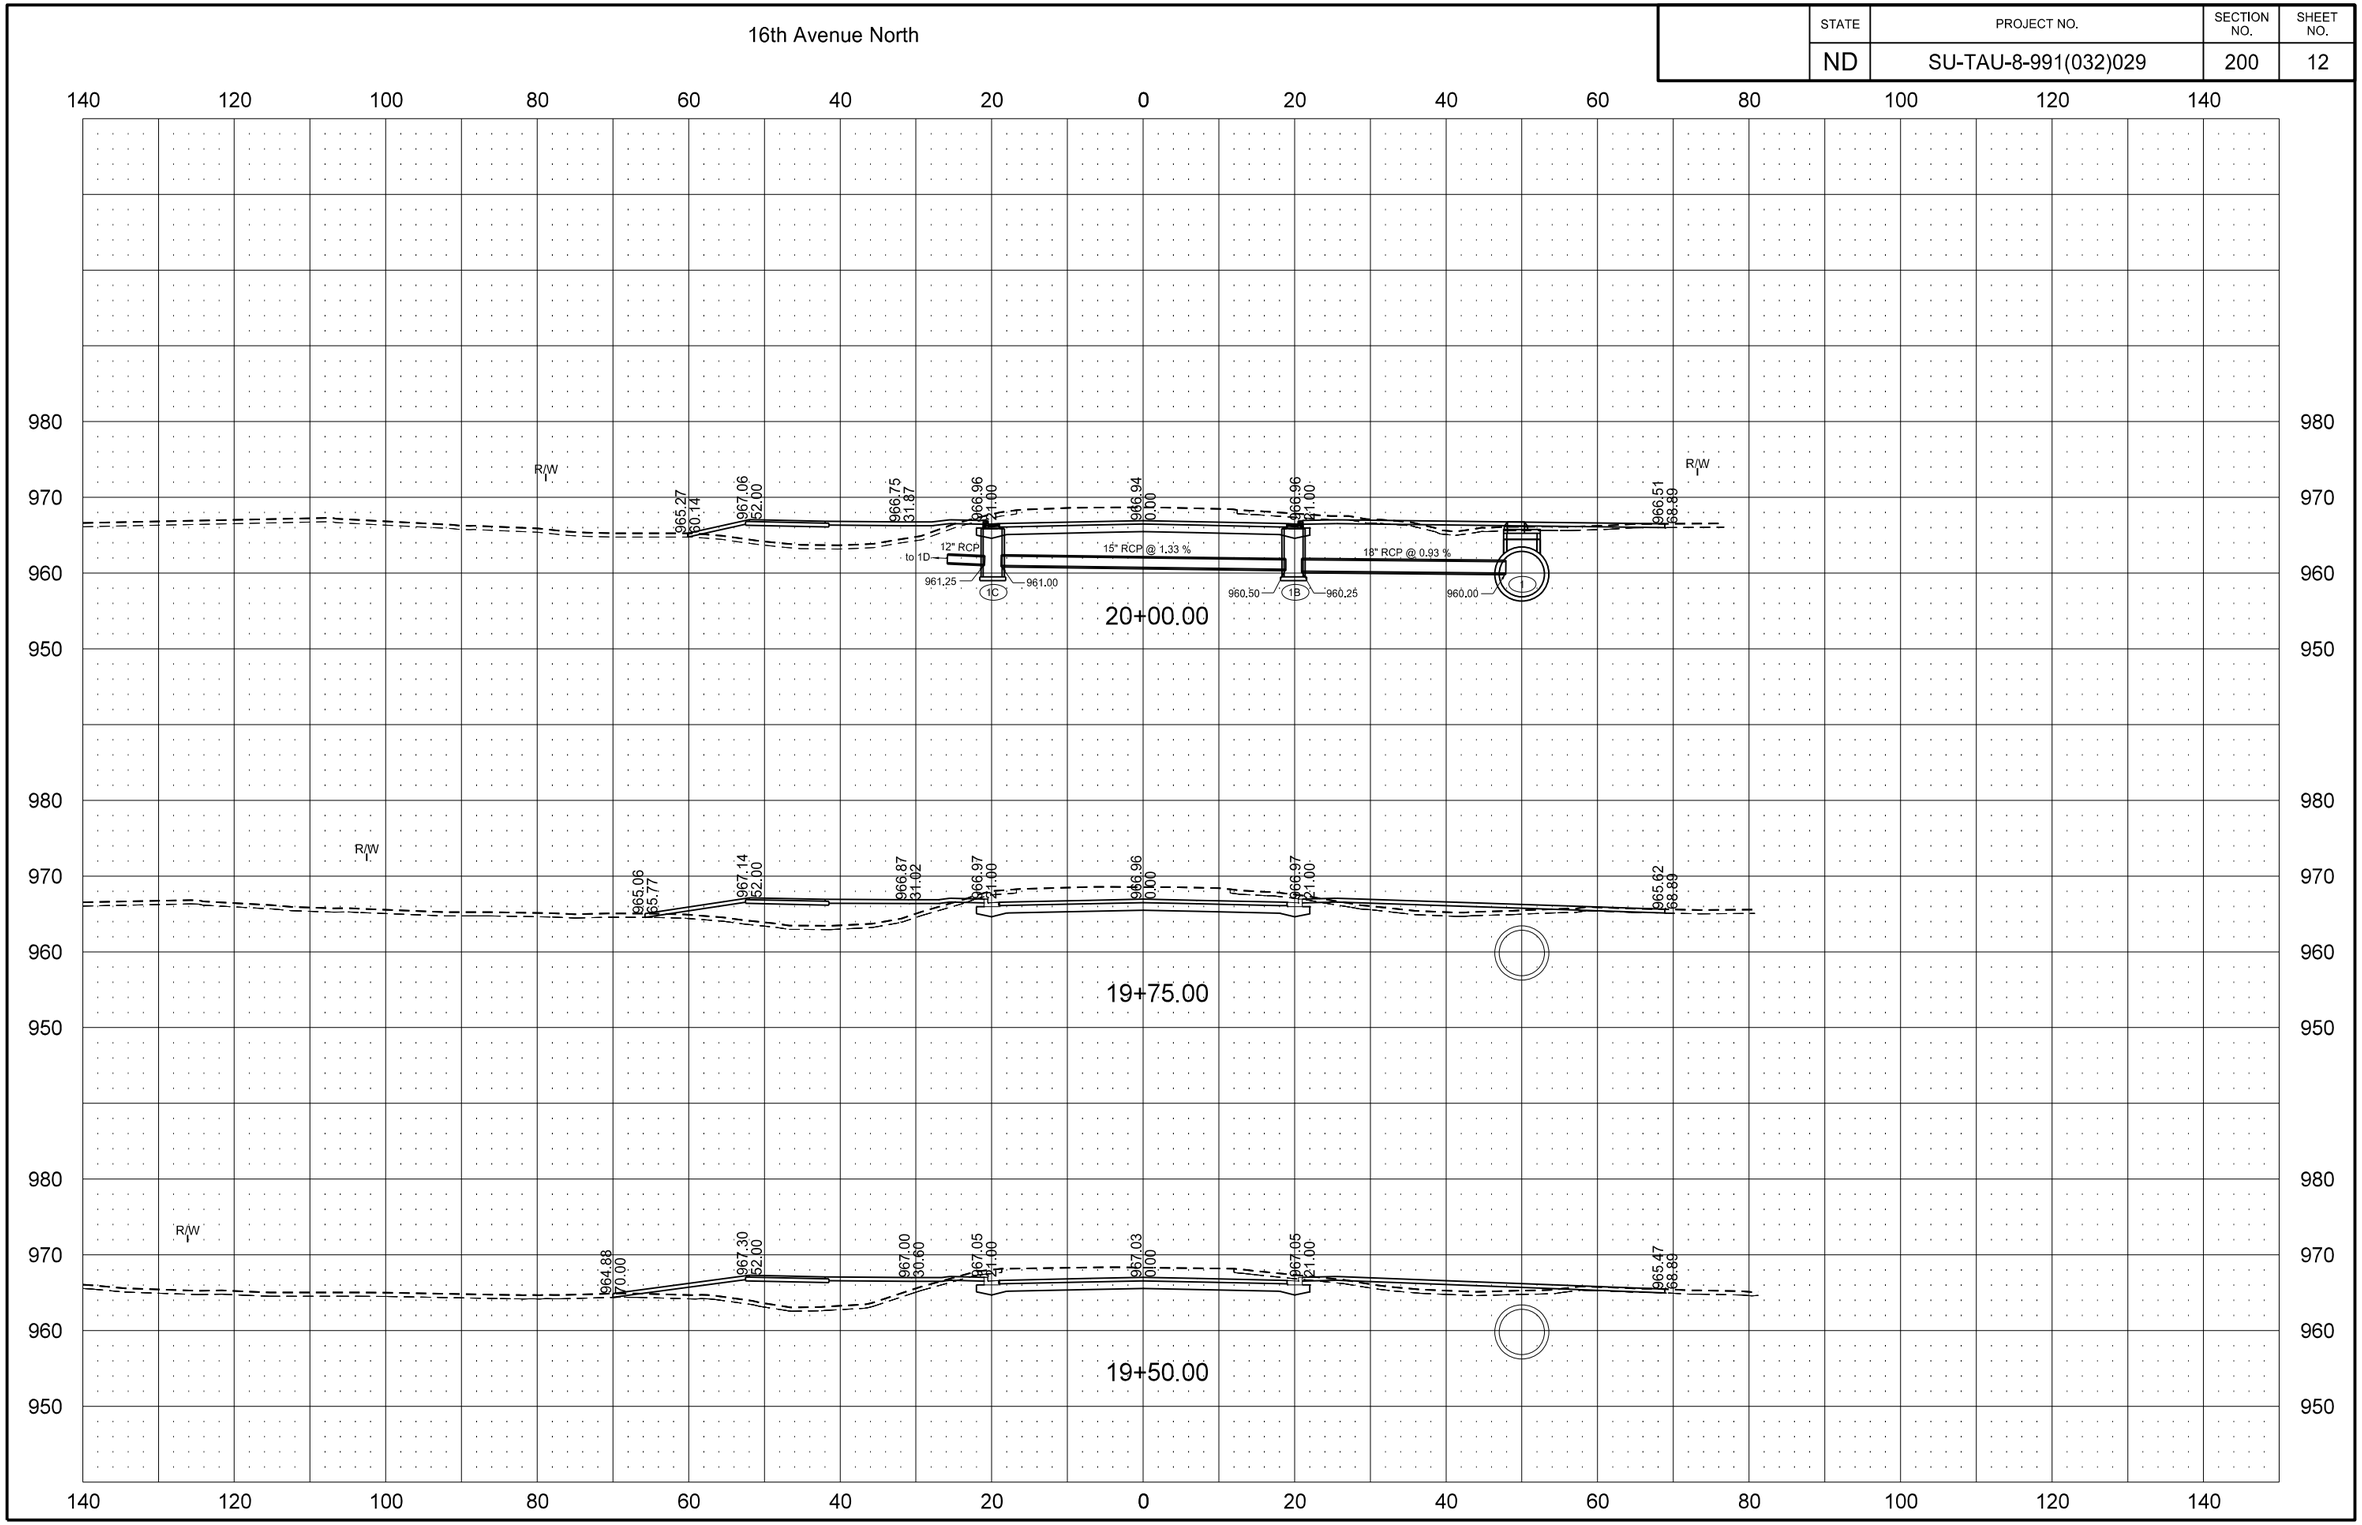

9/4/2015 10:12:12 AM Tim.Pearson Q:\2012\W12s\W1200157\CADD\Design\Sheets\Section_200\200XS_002_LXSEC.dgn

STATE	PROJECT NO.	SECTION NO.	SHEET NO.
ND	SU-TAU-8-991(032)029	200	13

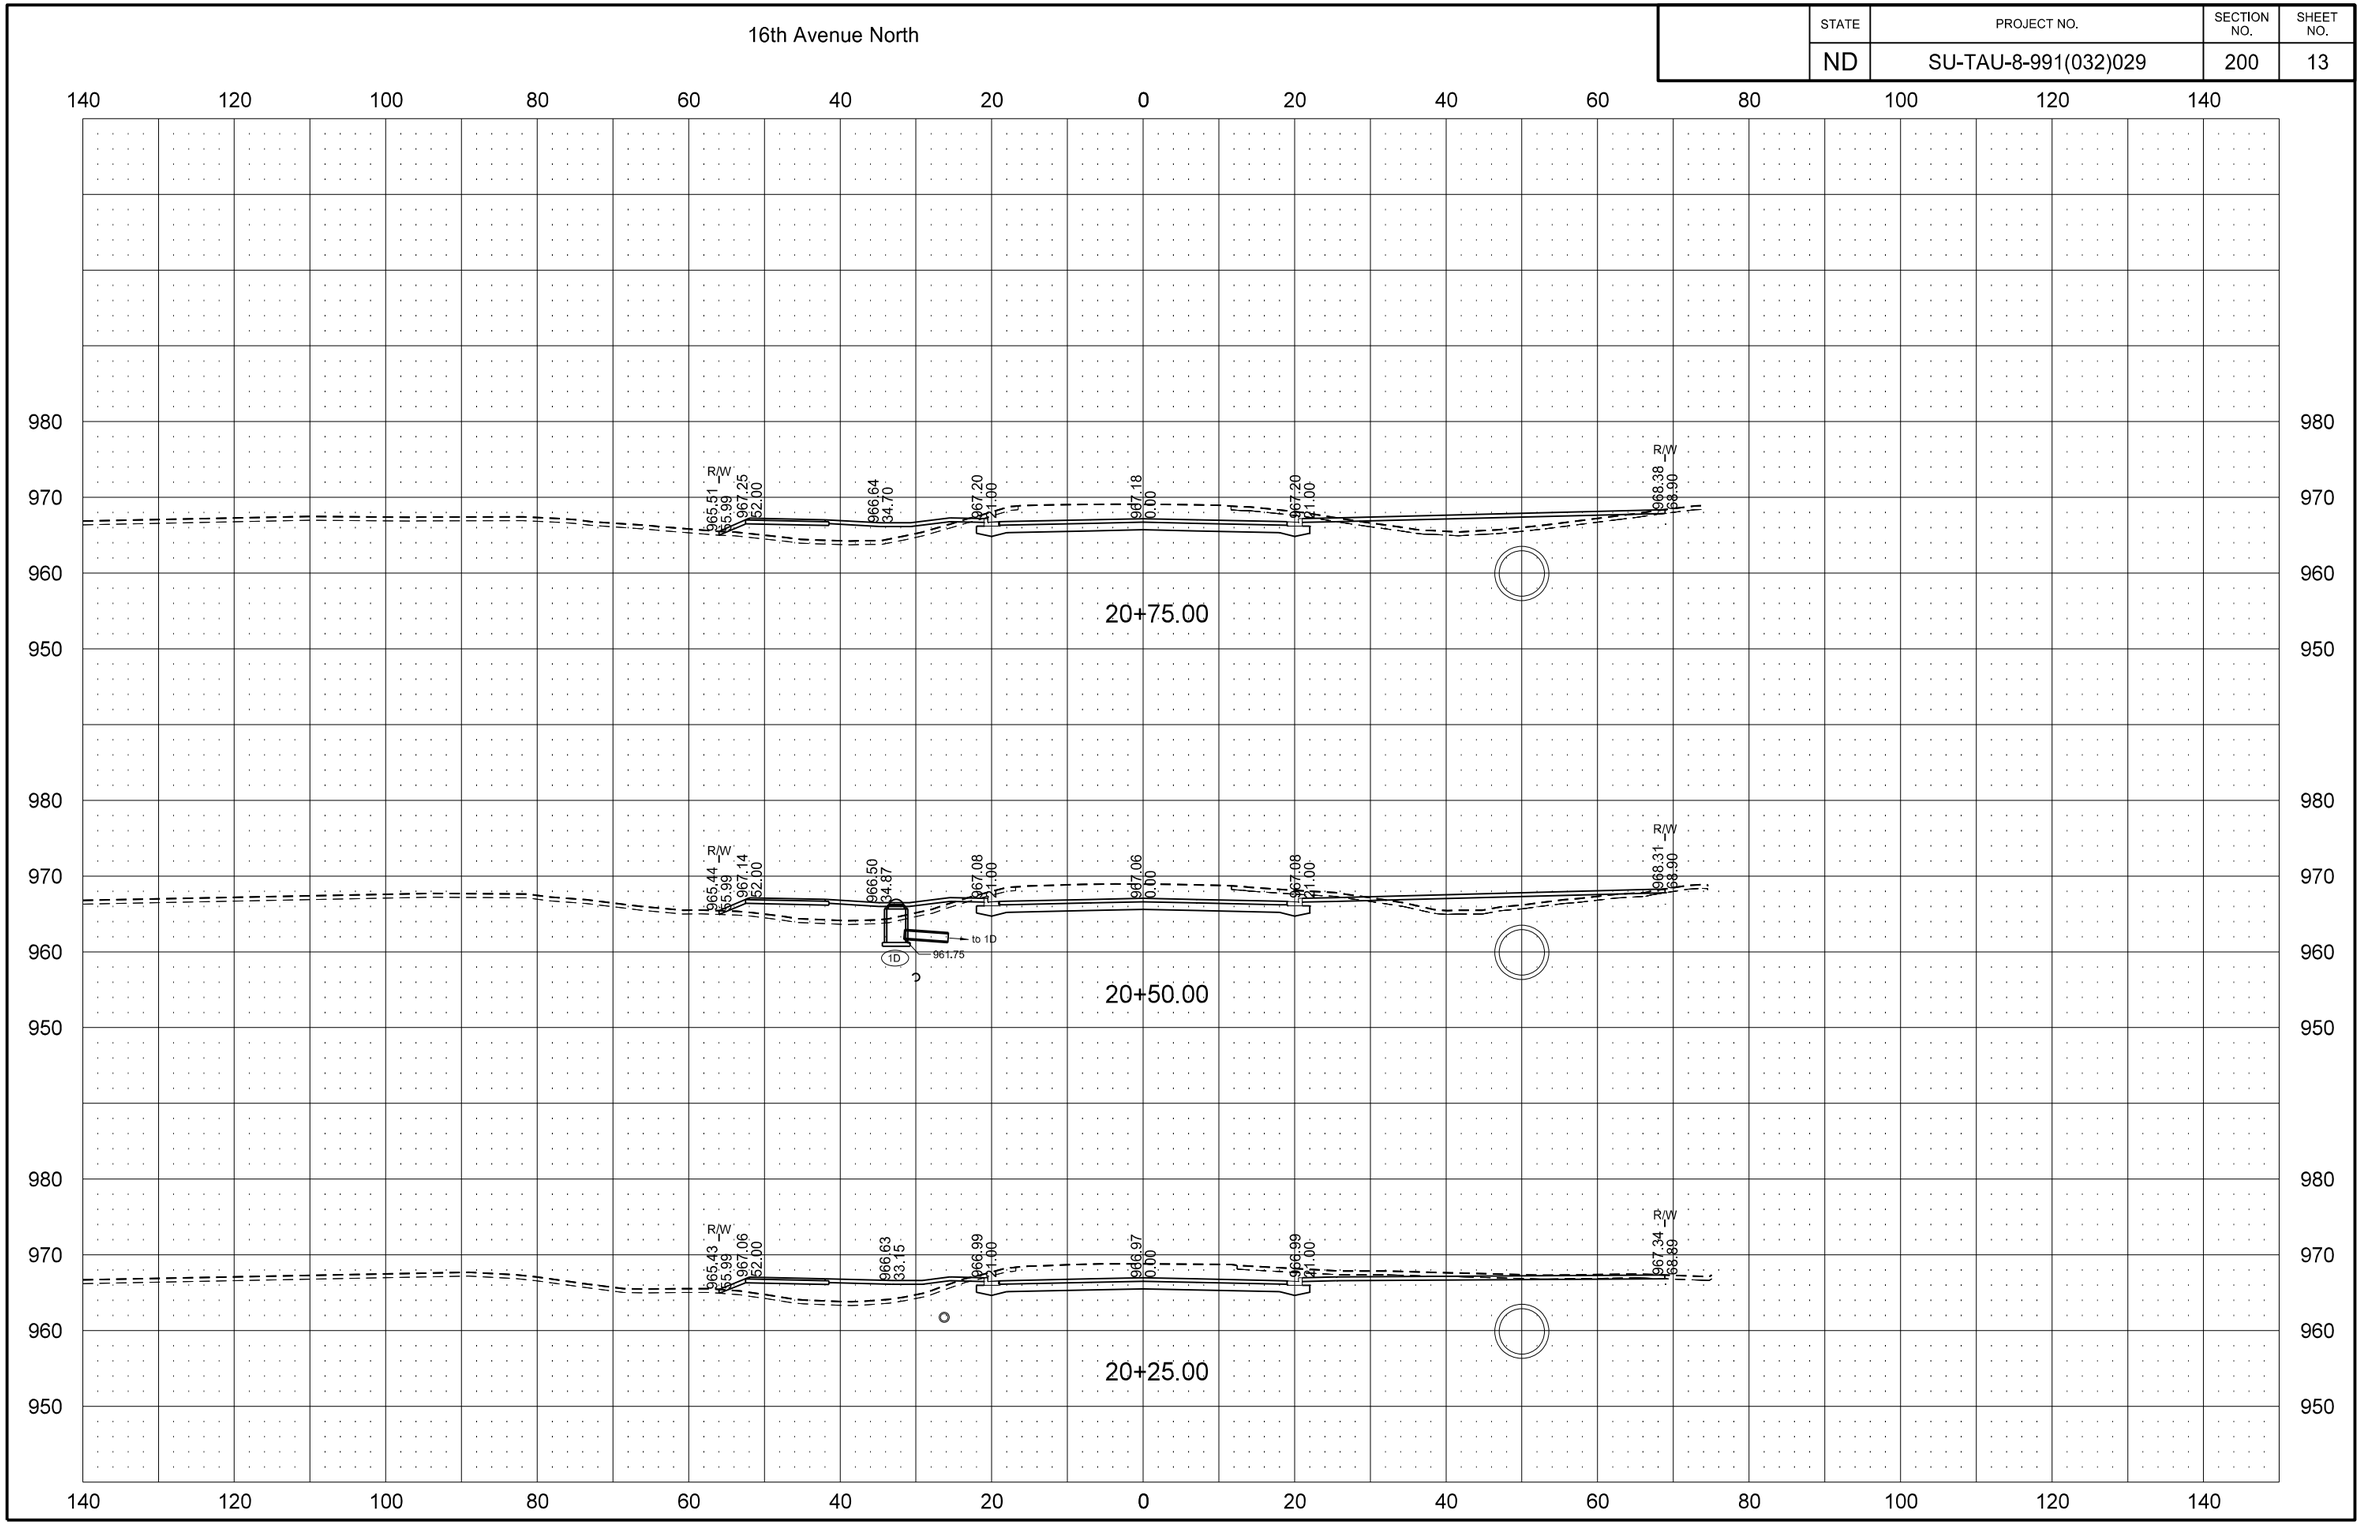

9/4/2015 10:12:13 AM Tim.Pearson Q:\2012\W12s\W1200157\CADD\Design\Sheets\Section_200\200XS_002_LXSEC.dgn

STATE	PROJECT NO.	SECTION NO.	SHEET NO.
ND	SU-TAU-8-991(032)029	200	14

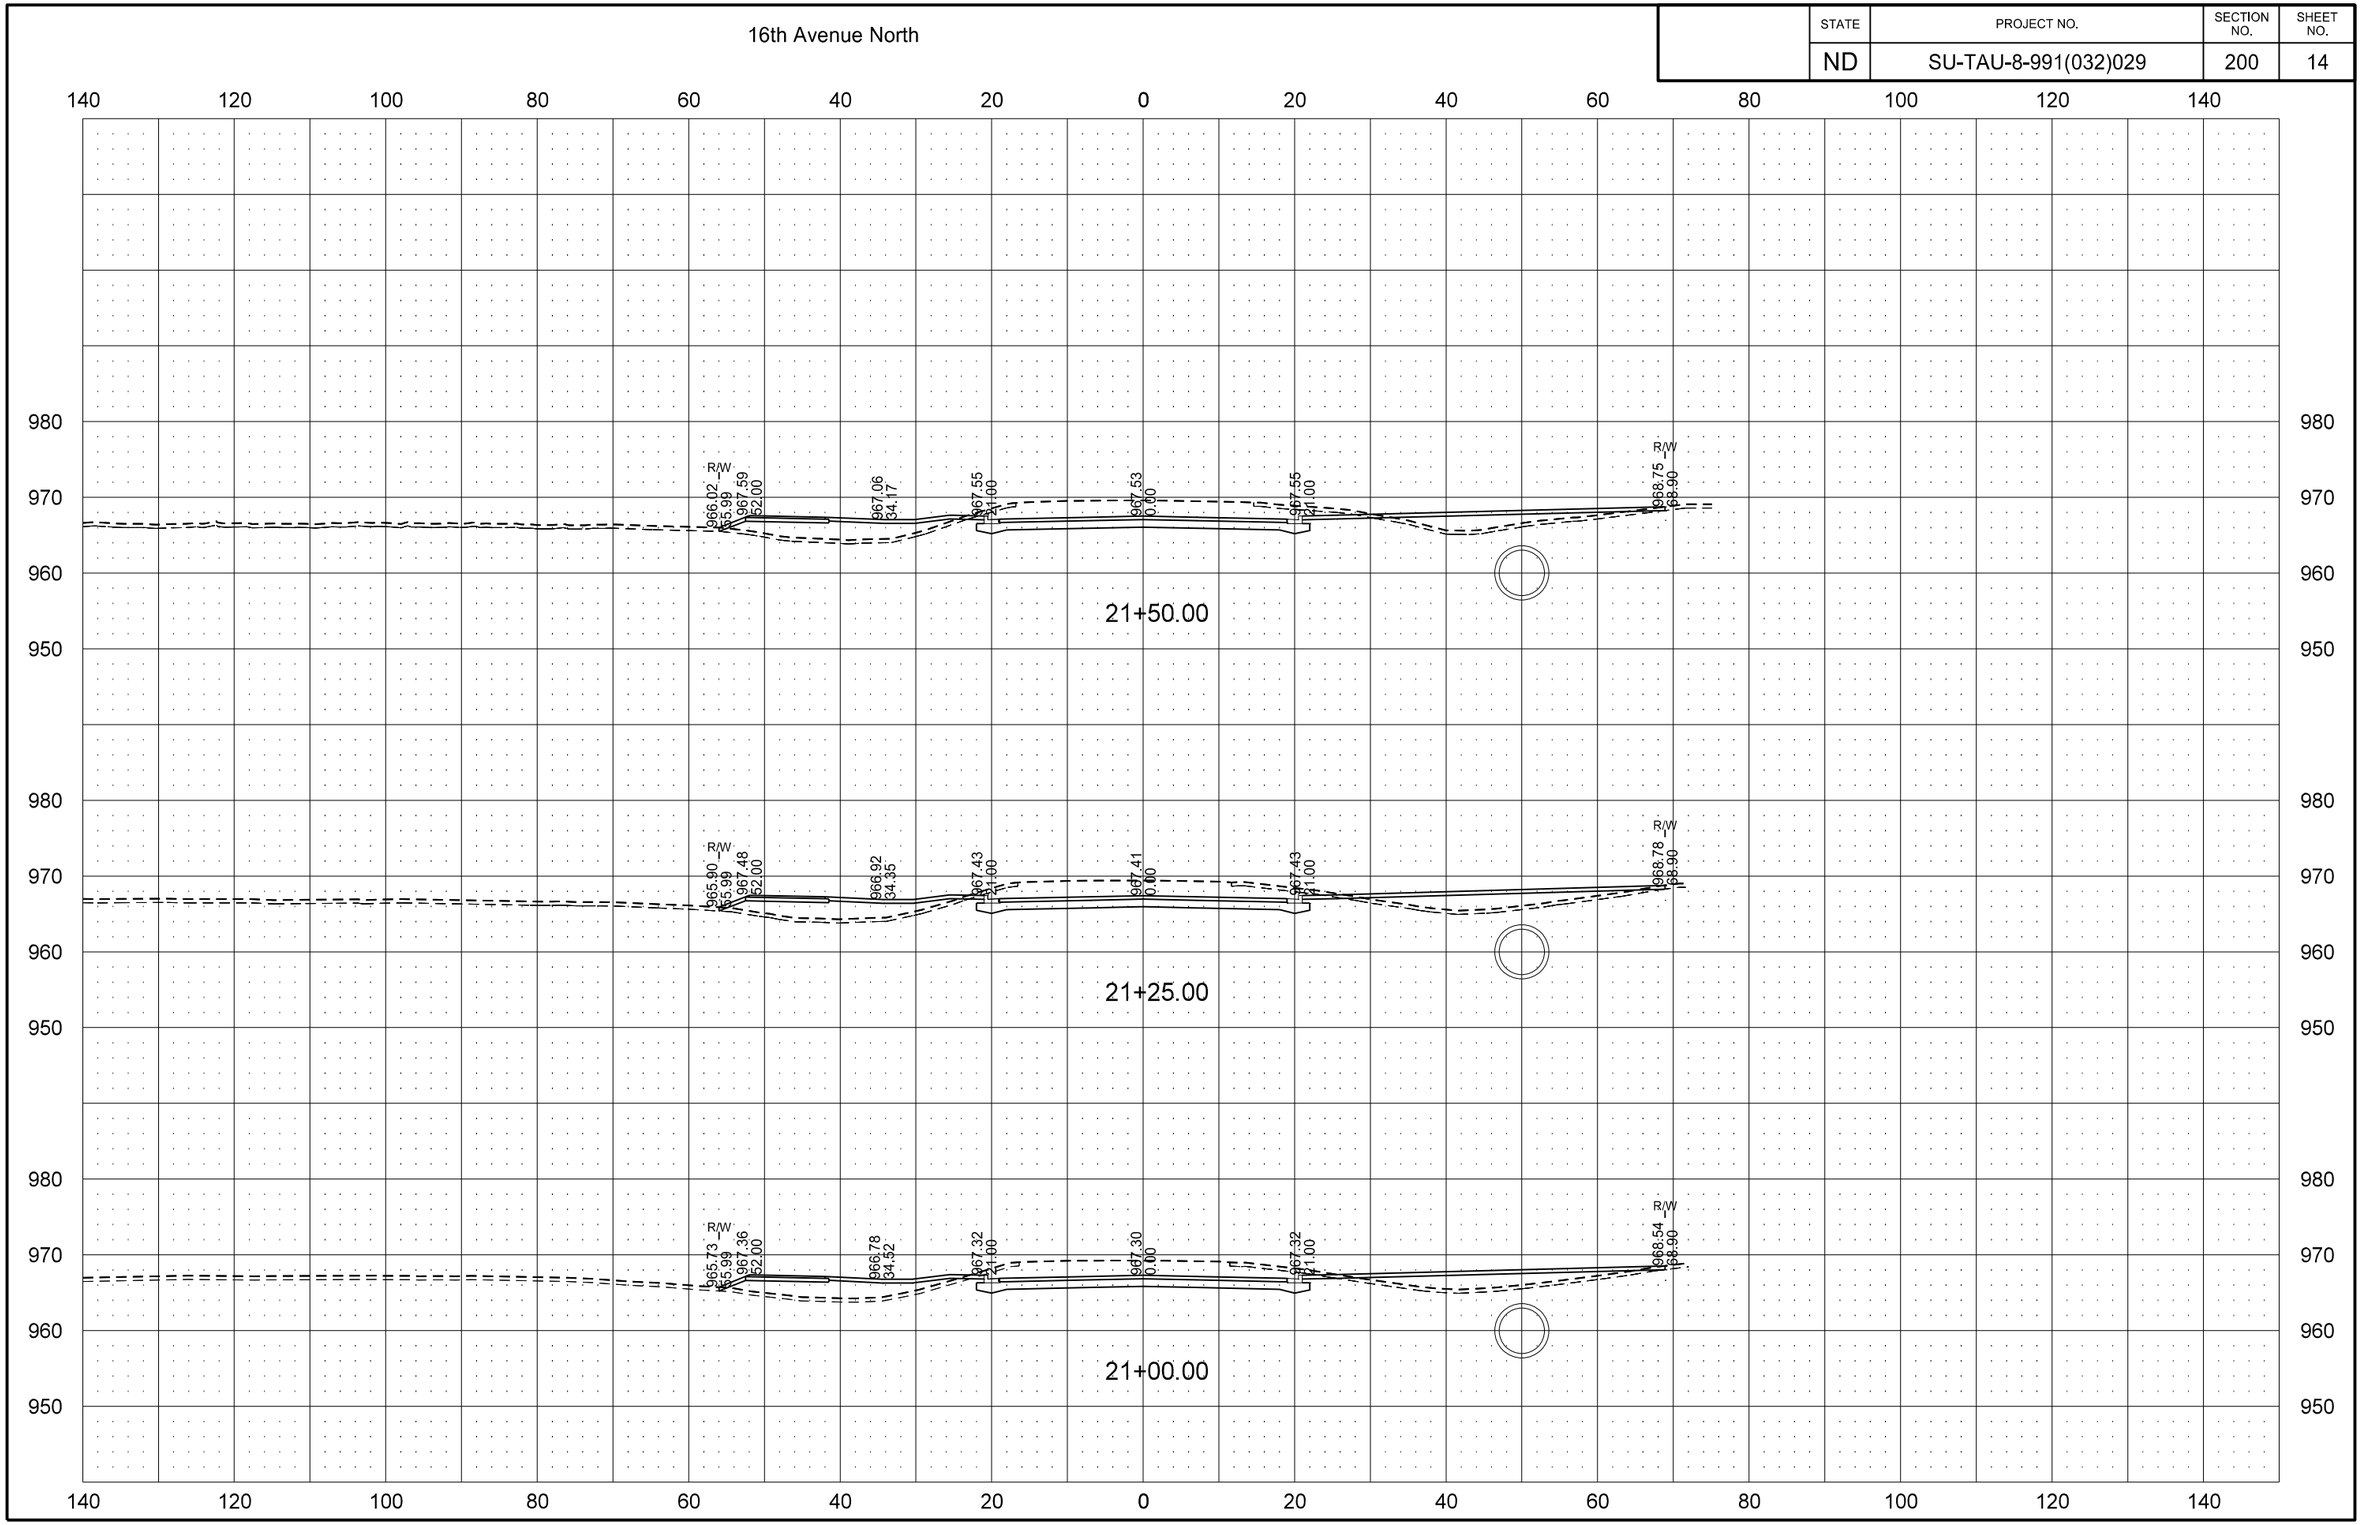

STATE	PROJECT NO.	SECTION NO.	SHEET NO.
ND	SU-TAU-8-991(032)029	200	15

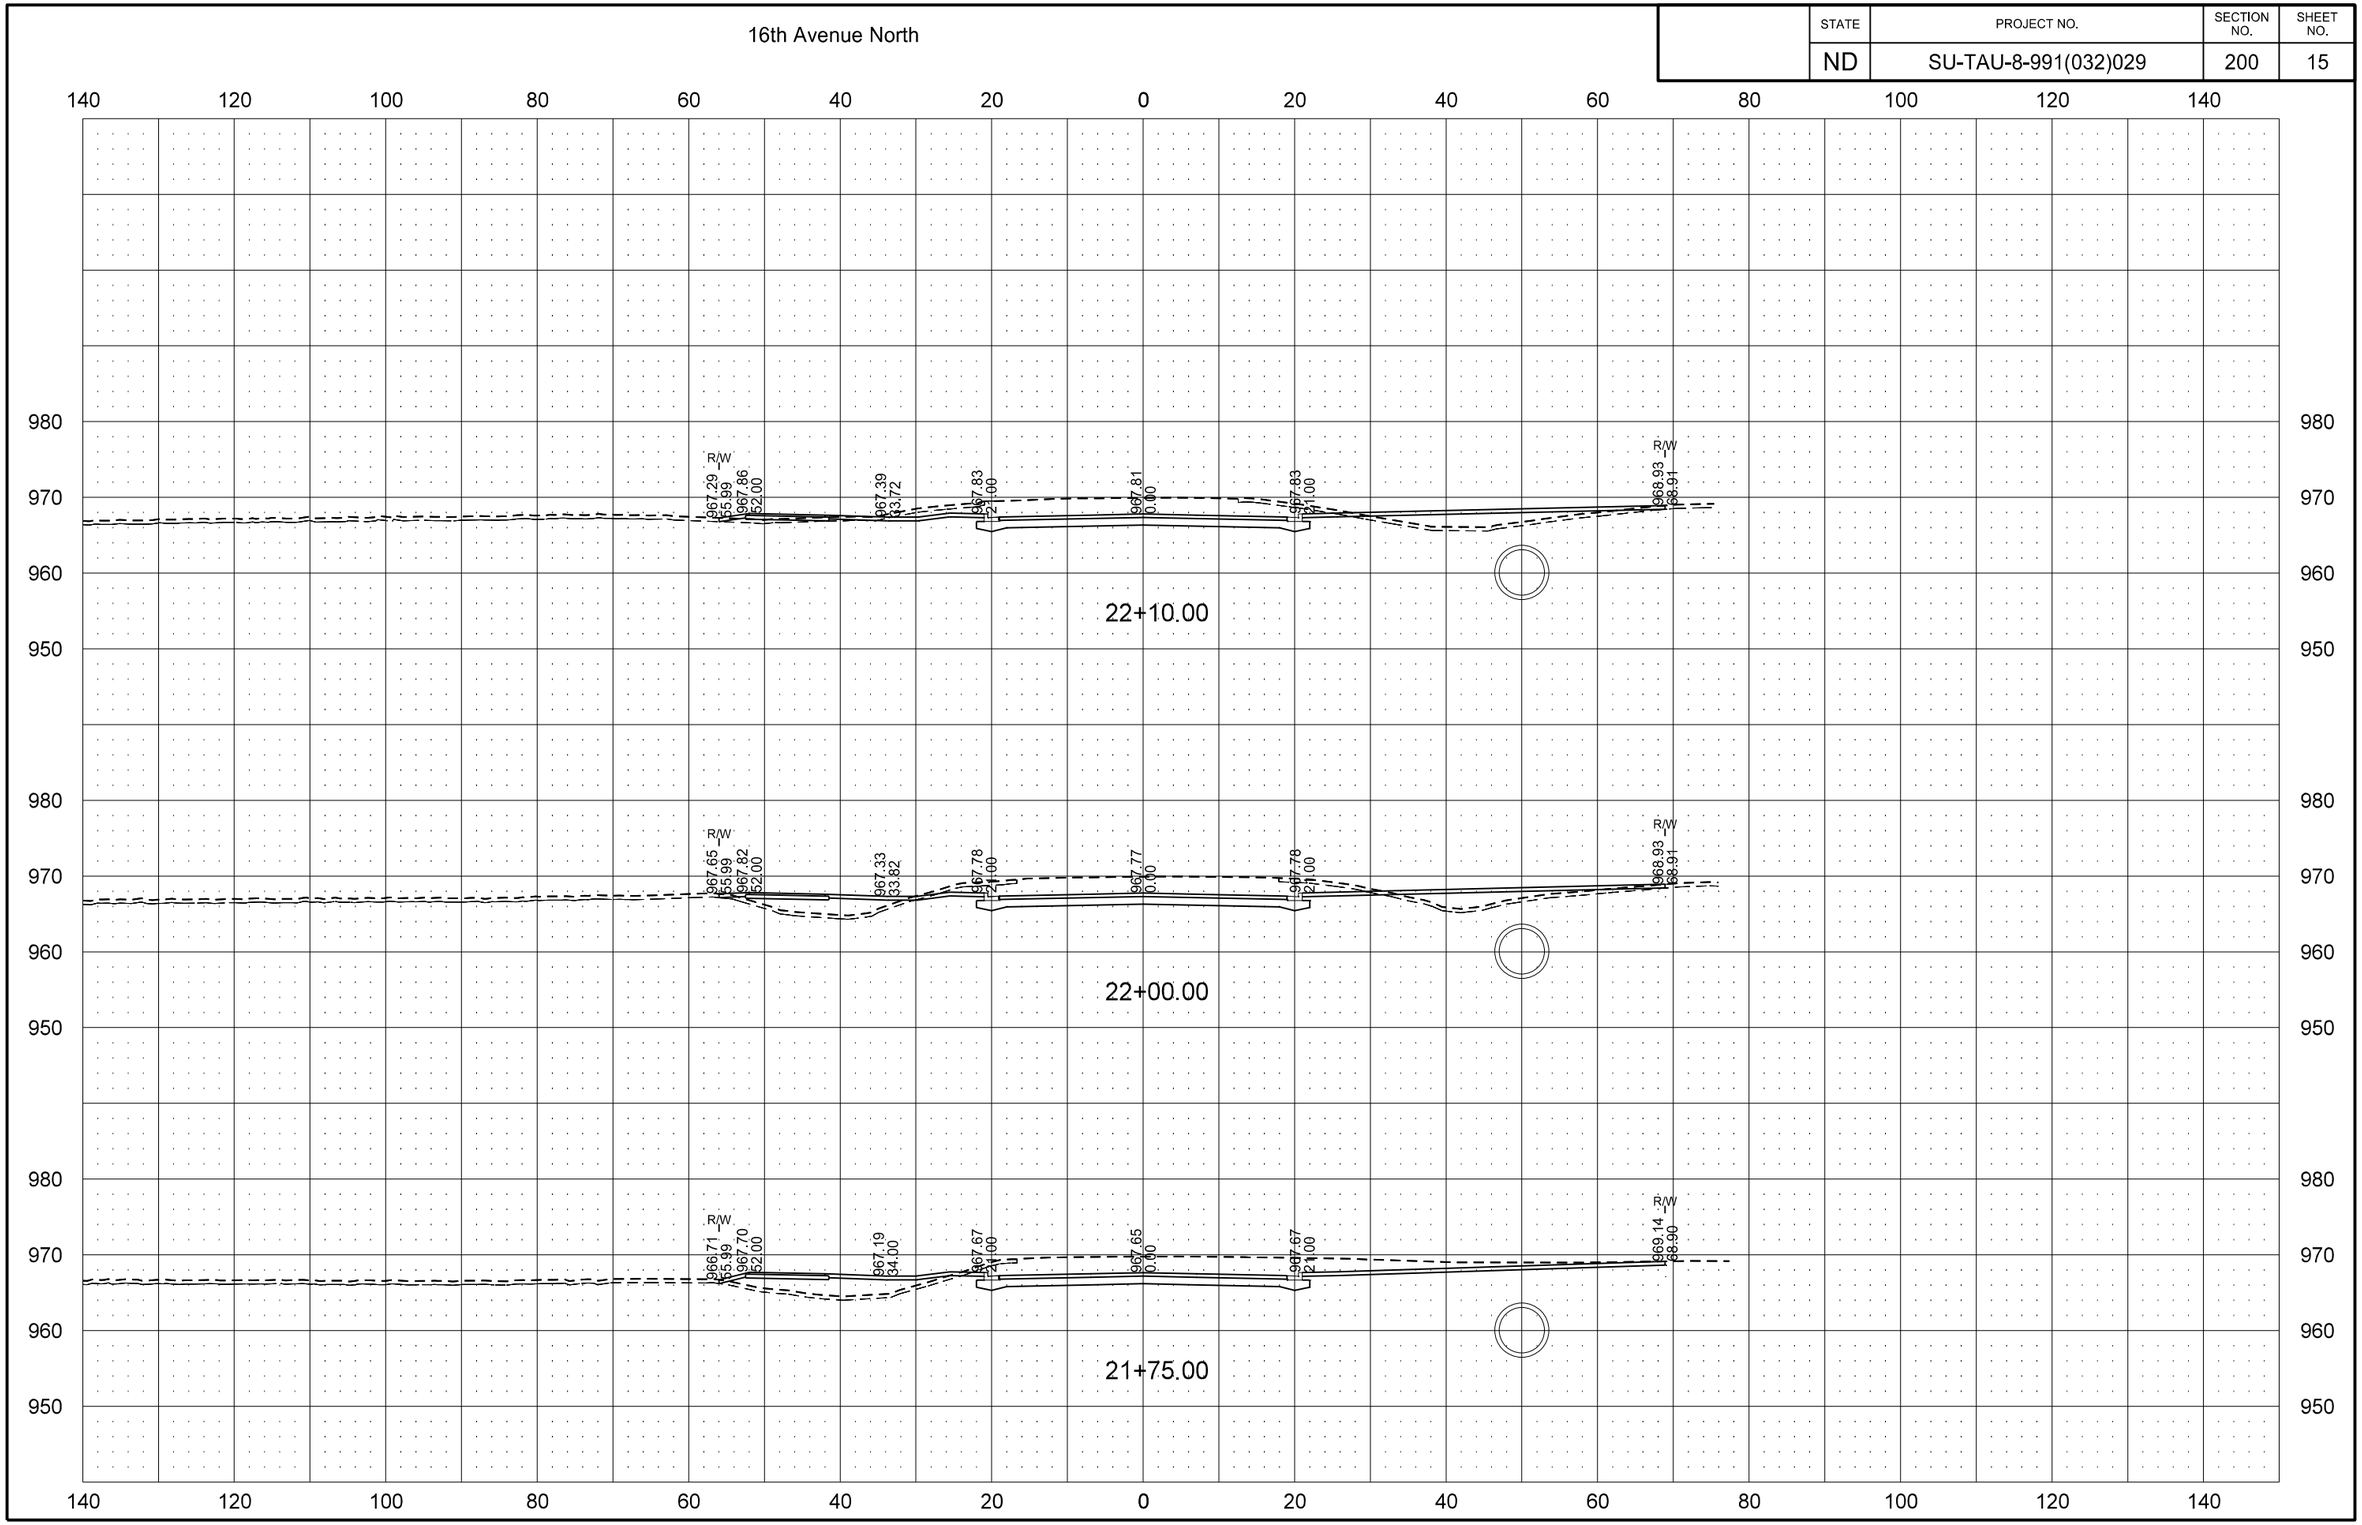

9/4/2015 10:12:17 AM Tim.Pearson Q:\2012\W12s\W1200157\CADD\Design\Sheets\Section_200\200XS_002_LXSEC.dgn

STATE	PROJECT NO.	SECTION NO.	SHEET NO.
ND	SU-TAU-8-991(032)029	200	16

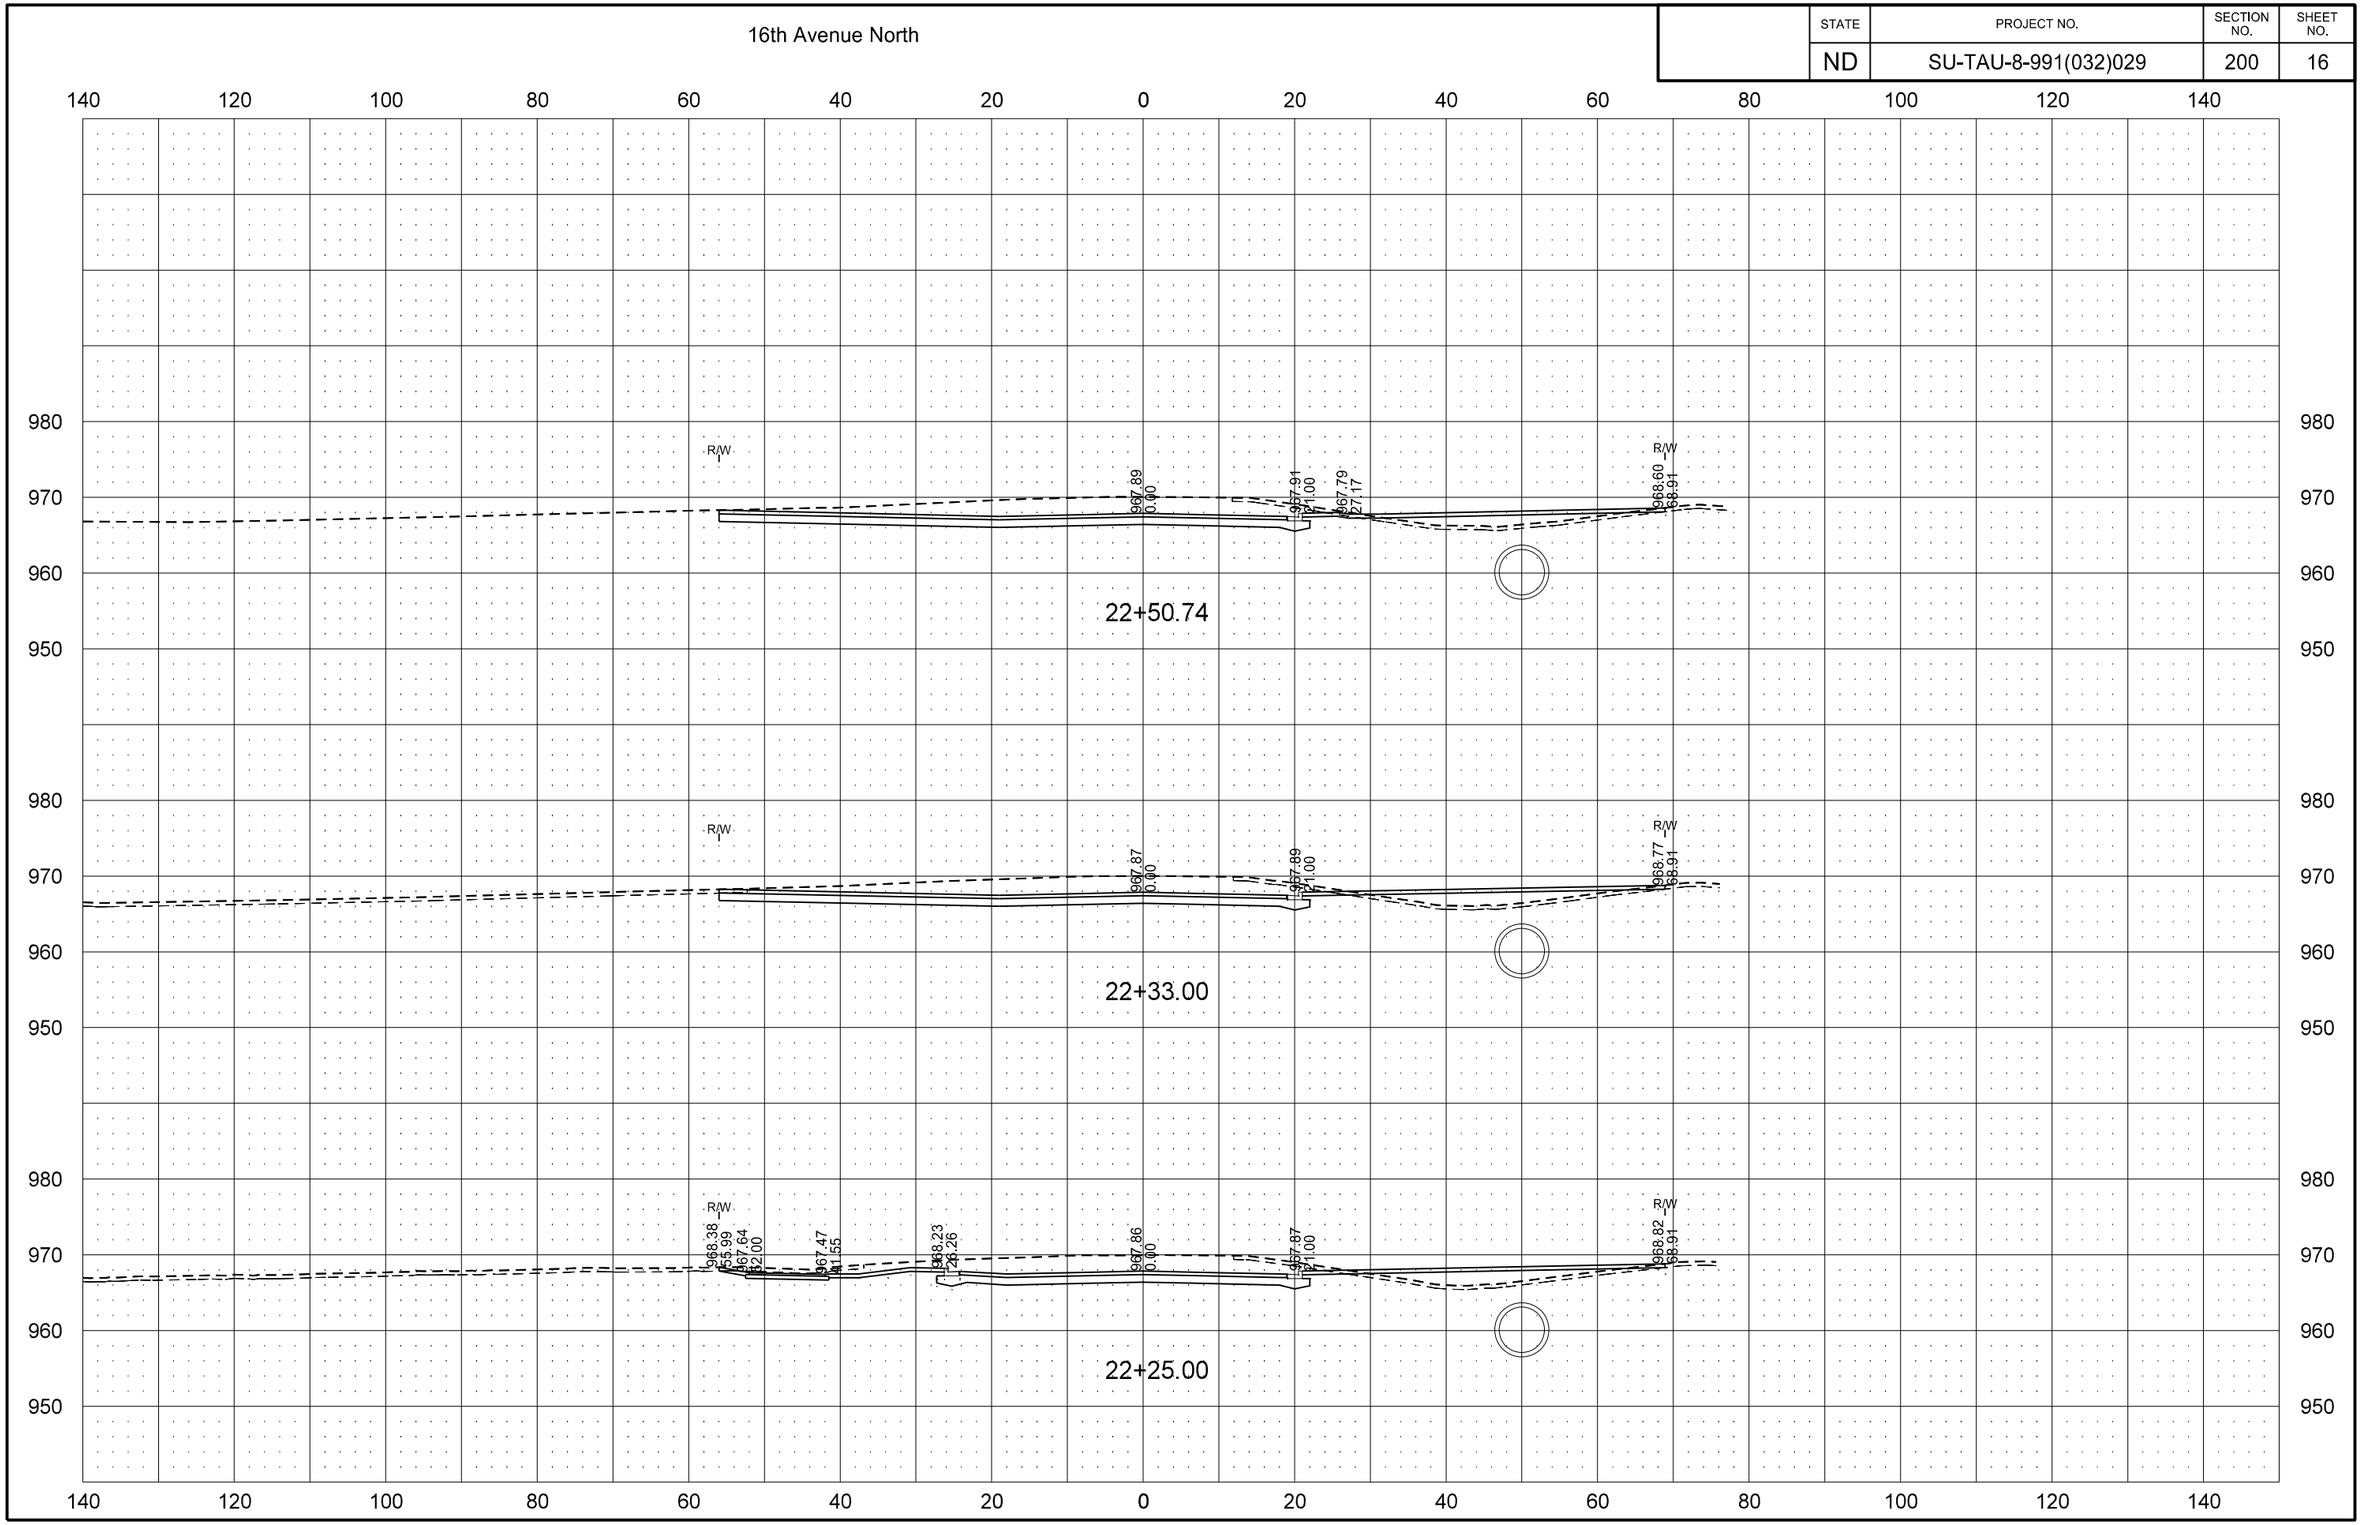

STATE	PROJECT NO.	SECTION NO.	SHEET NO.
ND	SU-TAU-8-991(032)029	200	17

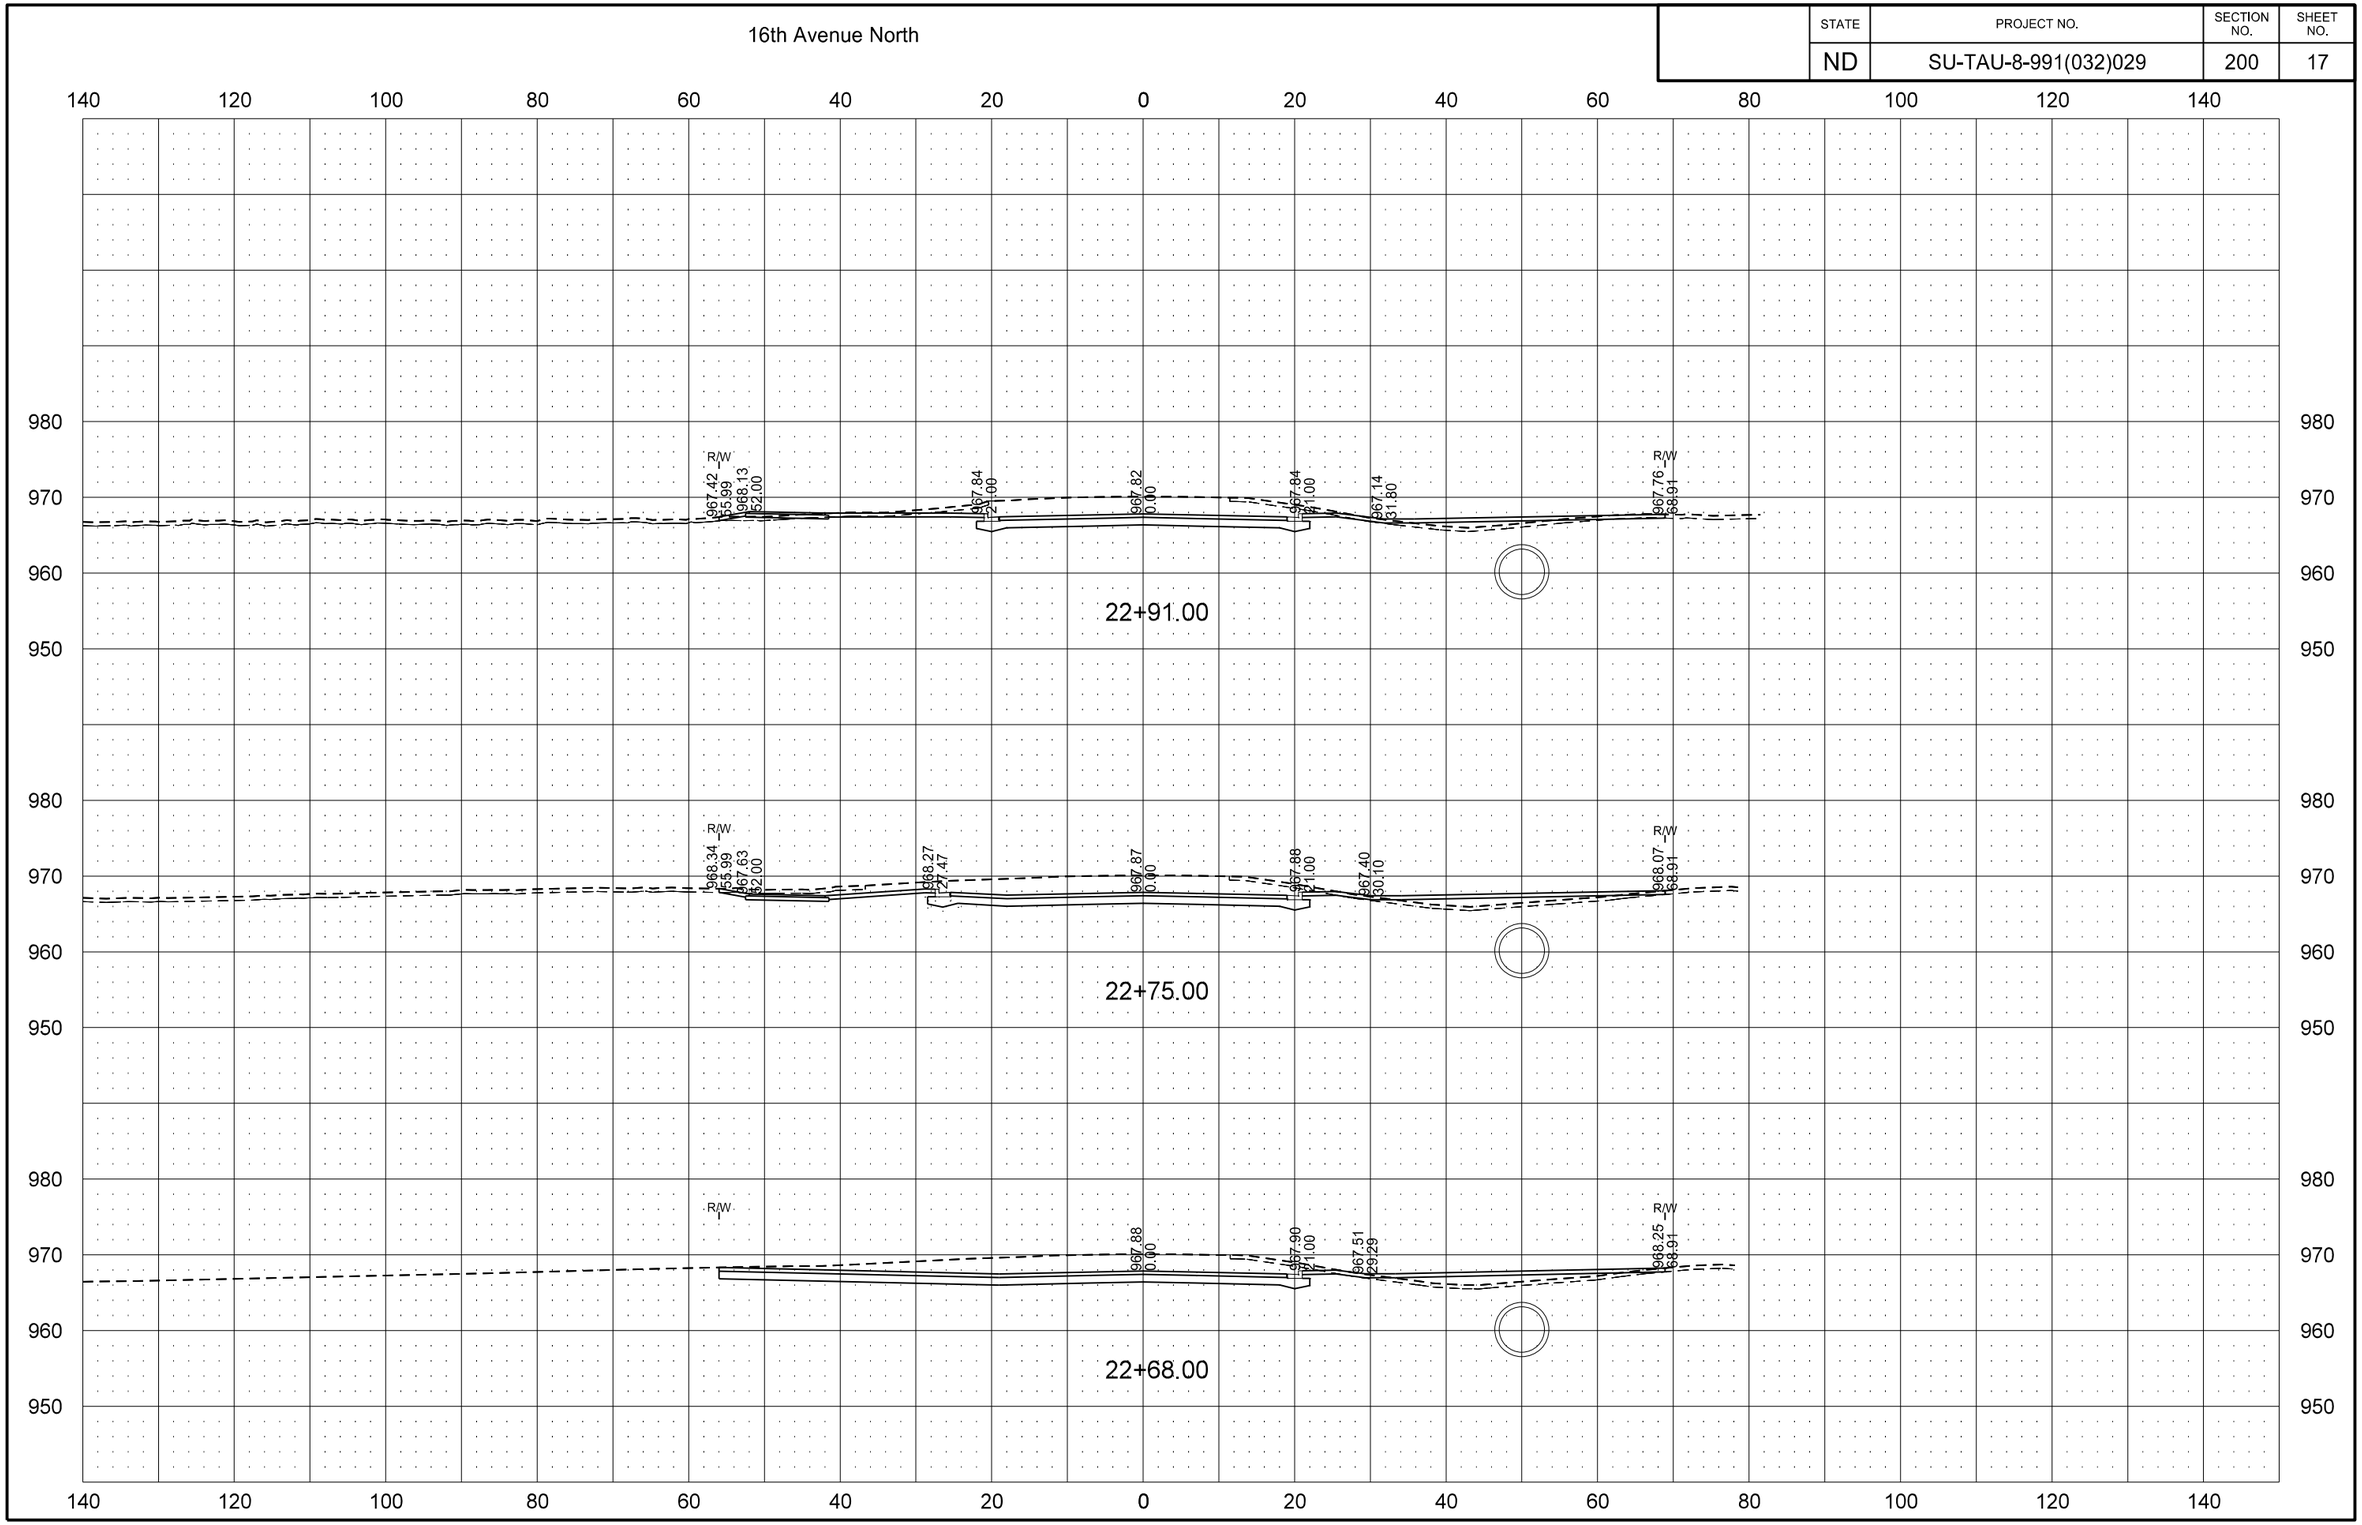

9/4/2015 10:12:21 AM Tim.Pearson Q:\2012\W12s\W1200157\CADD\Design\Sheets\Section_200\200XS_002_LXSEC.dgn

STATE	PROJECT NO.	SECTION NO.	SHEET NO.
ND	SU-TAU-8-991(032)029	200	18

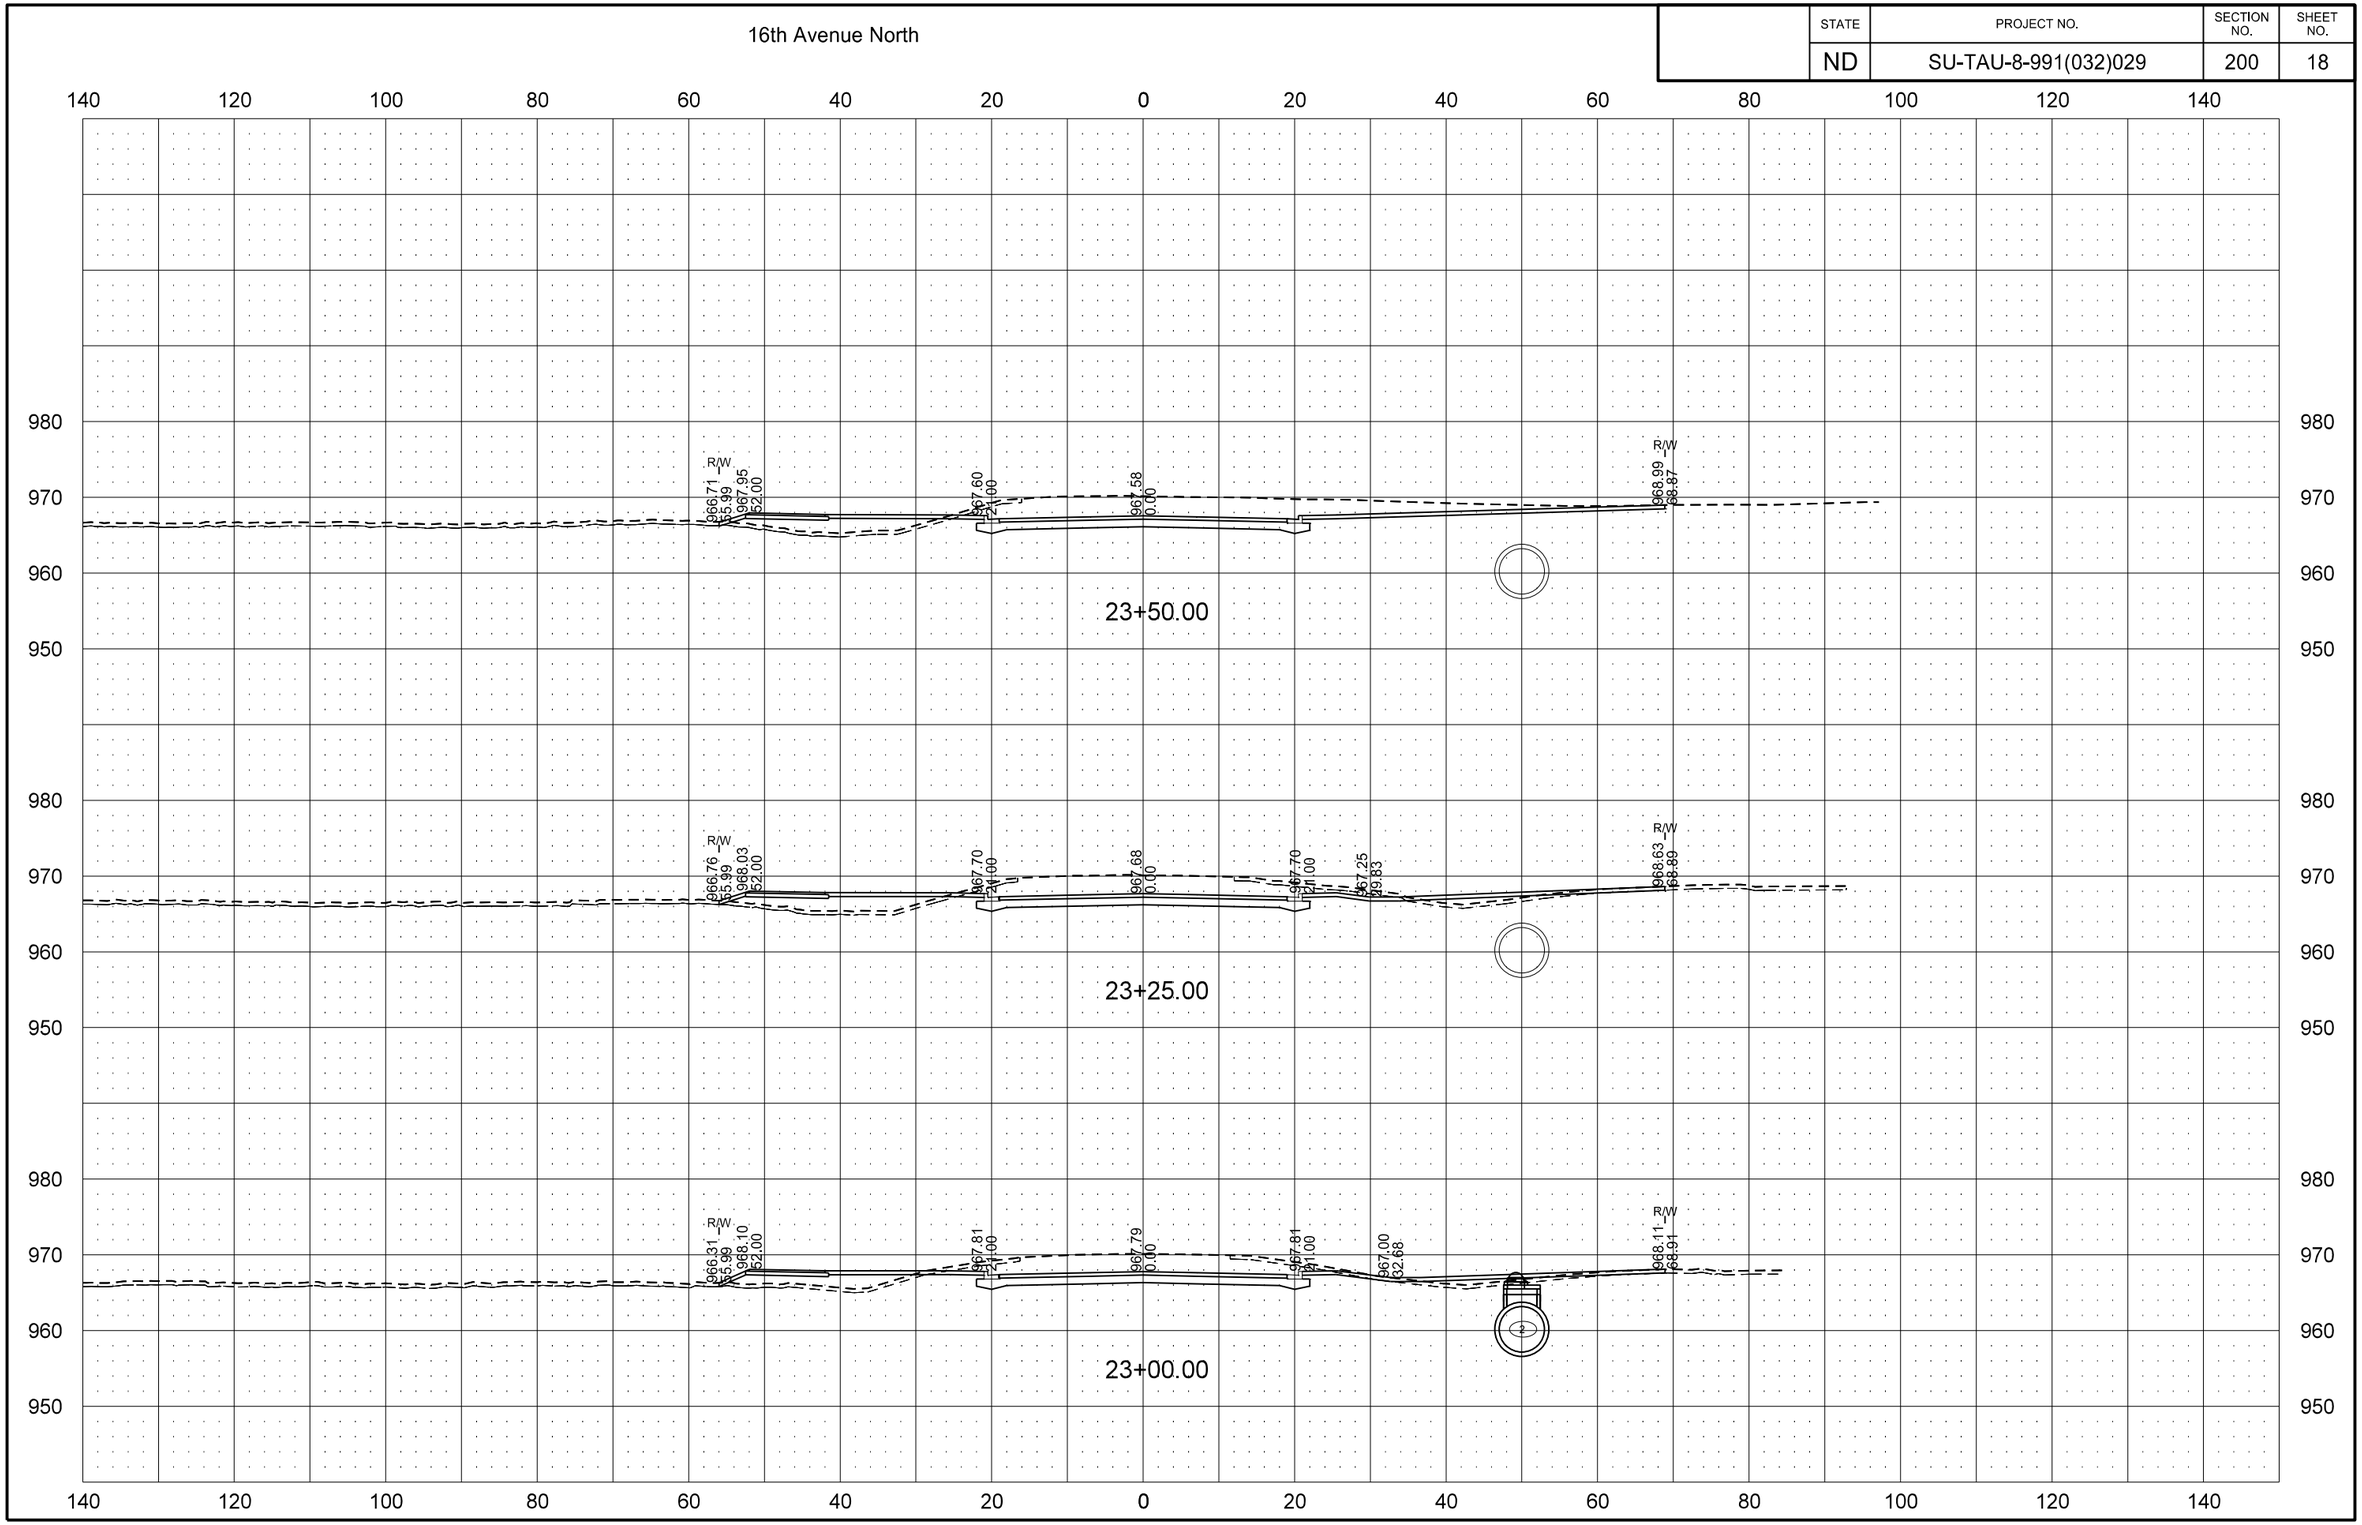

9/4/2015 10:12:22 AM Tim.Pearson Q:\2012\W12s\W1200157\CADD\Design\Sheets\Section_200\200XS_002_LXSEC.dgn

STATE	PROJECT NO.	SECTION NO.	SHEET NO.
ND	SU-TAU-8-991(032)029	200	19

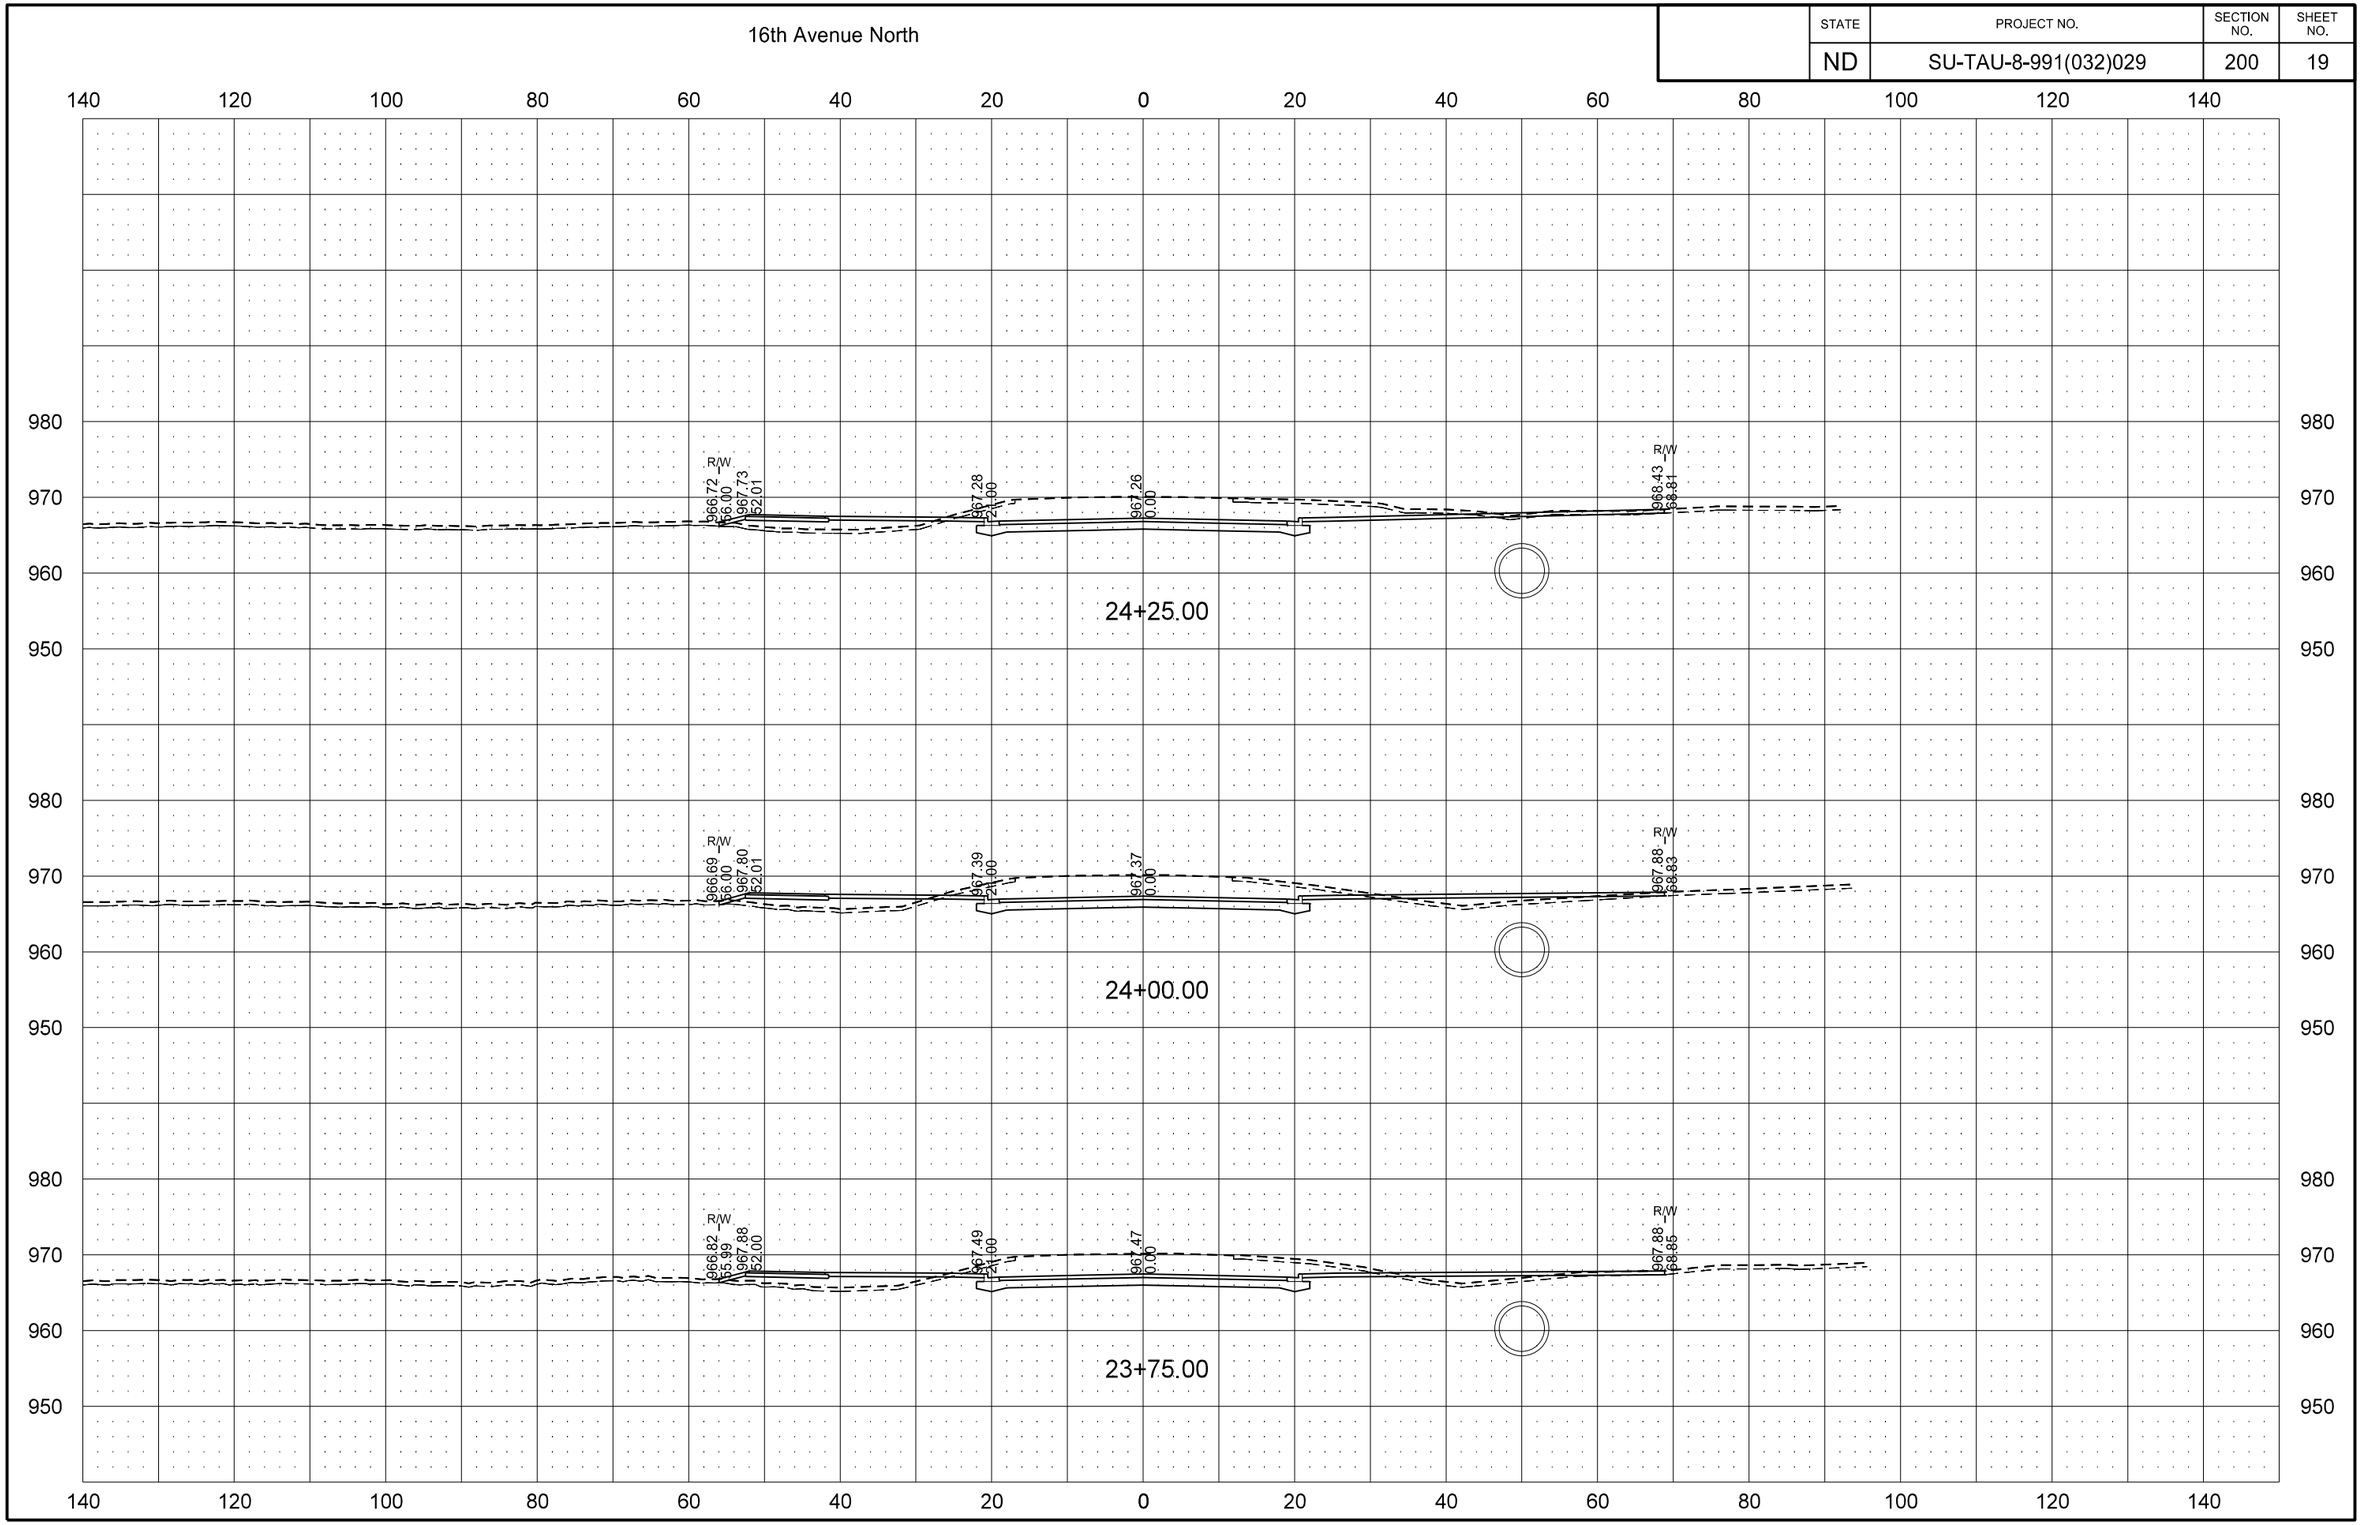

9/4/2015 10:12:24 AM Tim.Pearson Q:\2012\W12s\W1200157\CADD\Design\Sheets\Section_200\200XS_002_LXSEC.dgn

STATE	PROJECT NO.	SECTION NO.	SHEET NO.
ND	SU-TAU-8-991(032)029	200	20

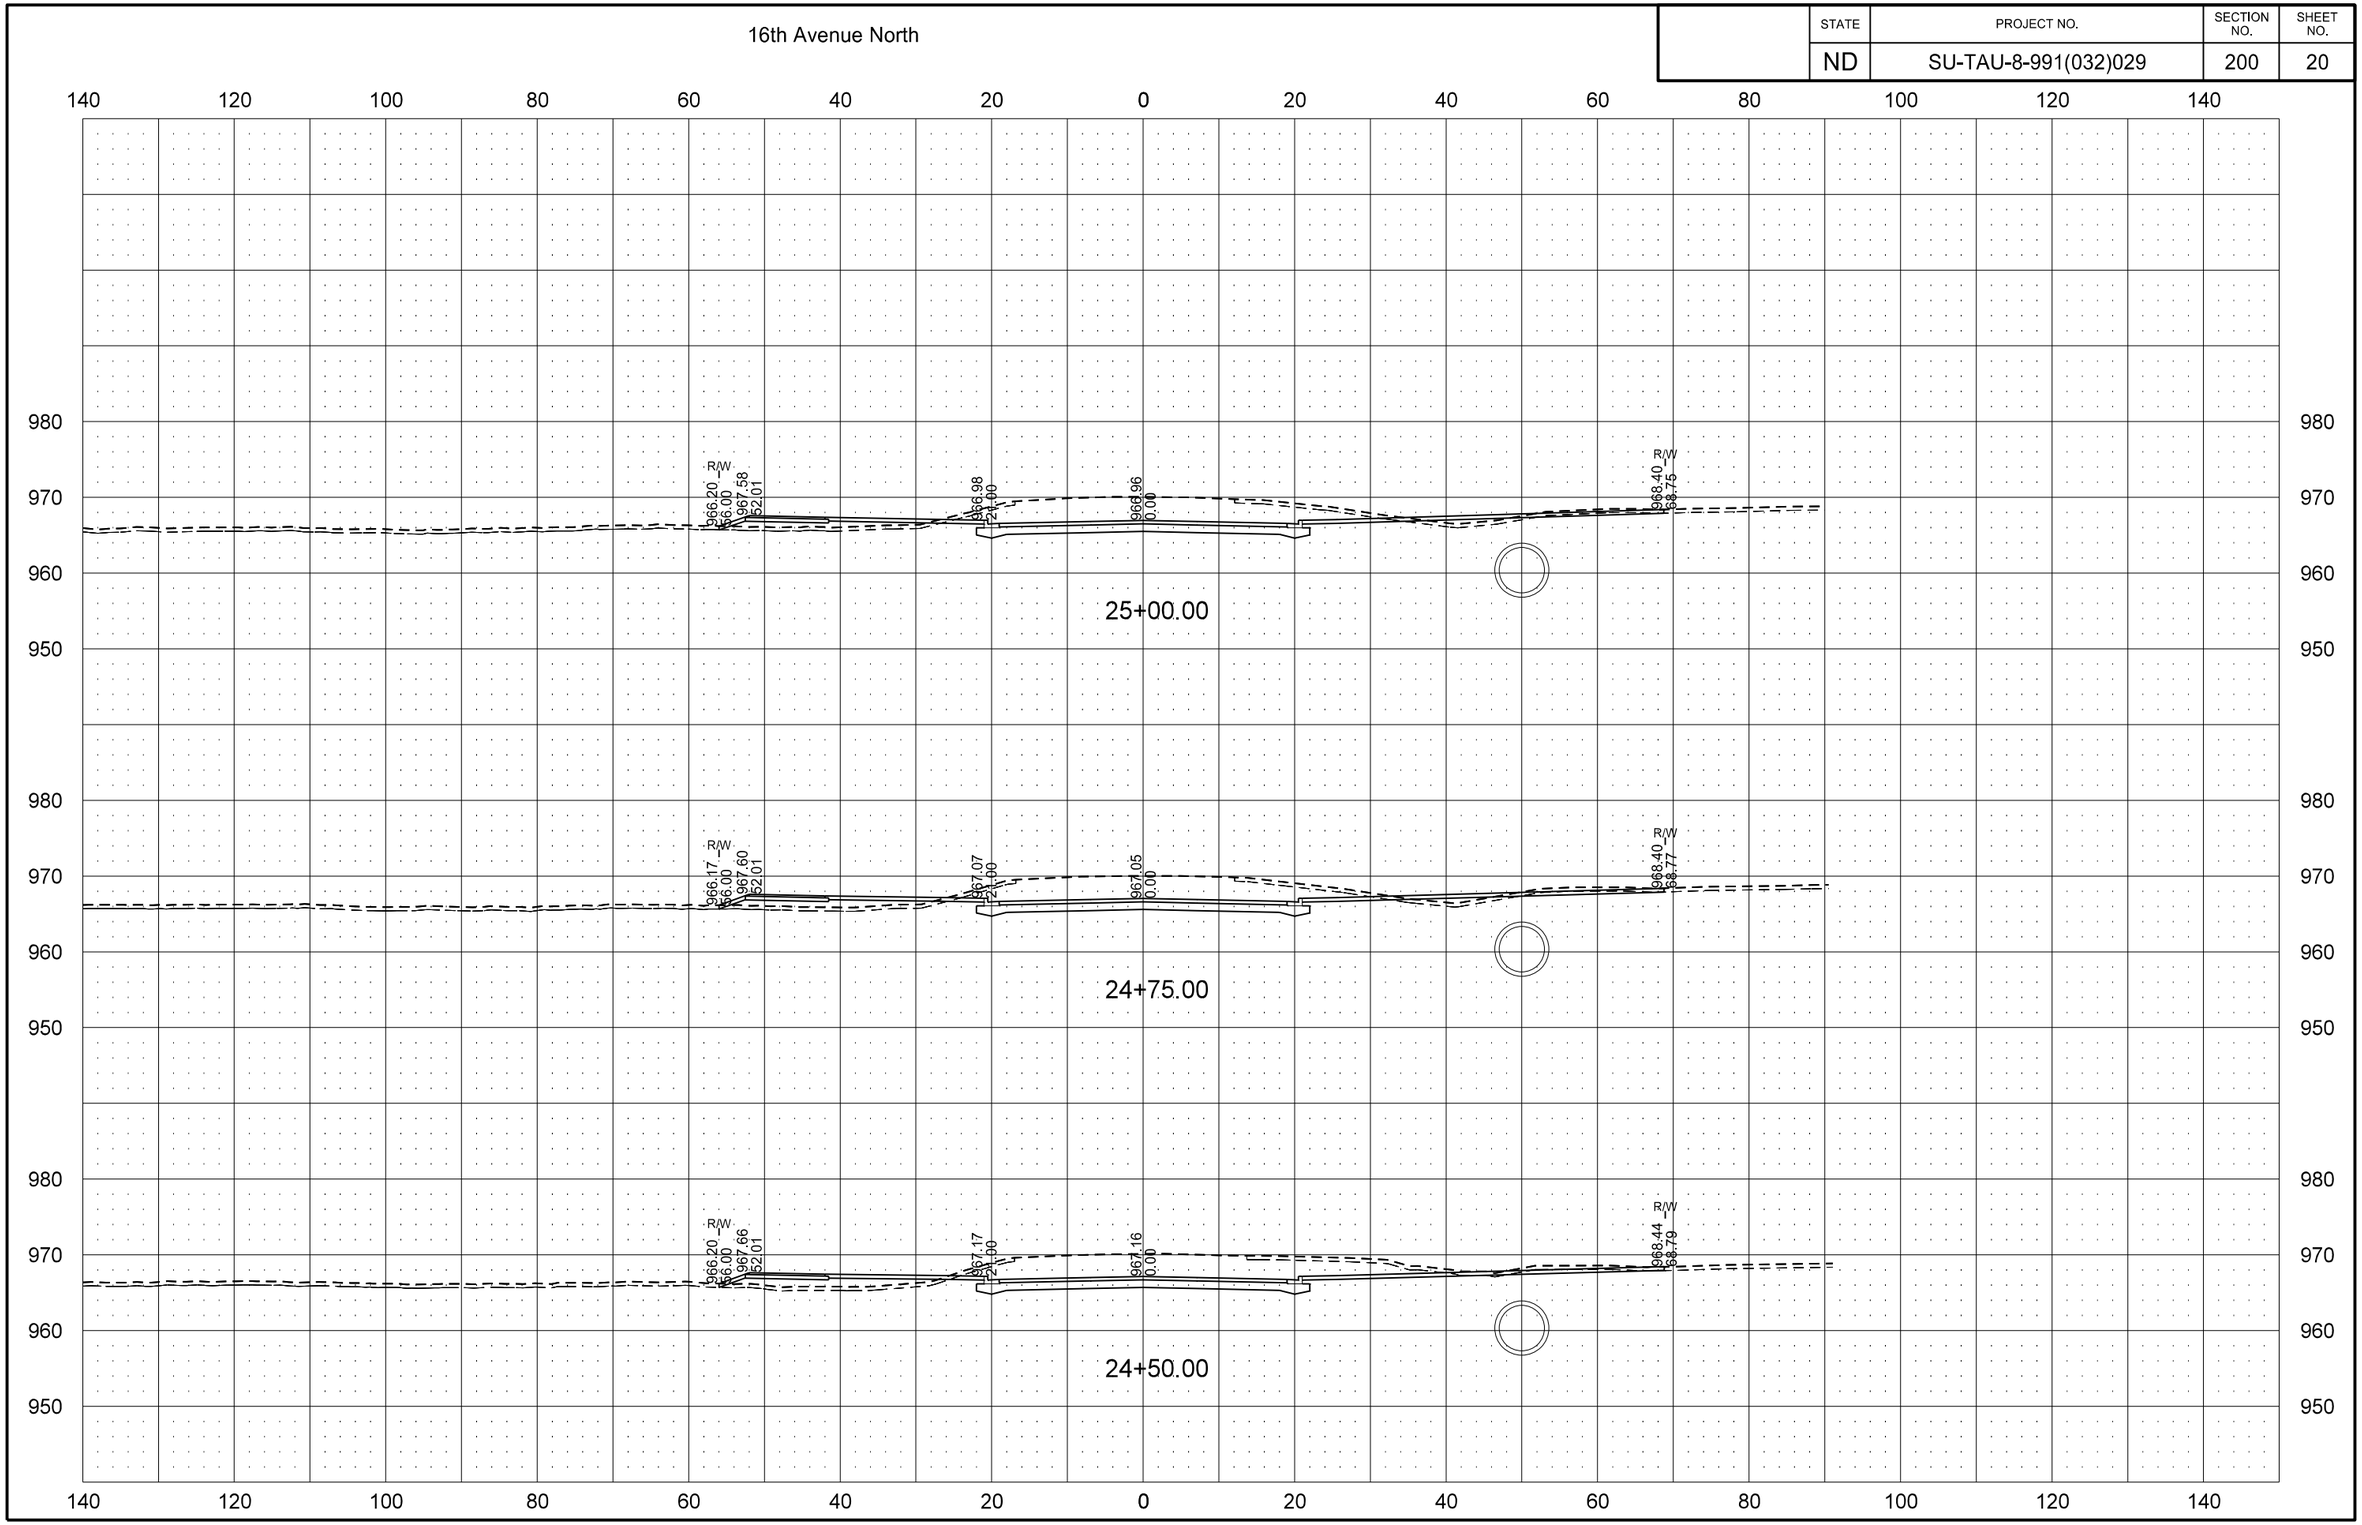

9/4/2015 10:12:26 AM Tim.Pearson Q:\2012\W12s\W1200157\CADD\Design\Sheets\Section_200\200XS_002_LXSEC.dgn

STATE	PROJECT NO.	SECTION NO.	SHEET NO.
ND	SU-TAU-8-991(032)029	200	21

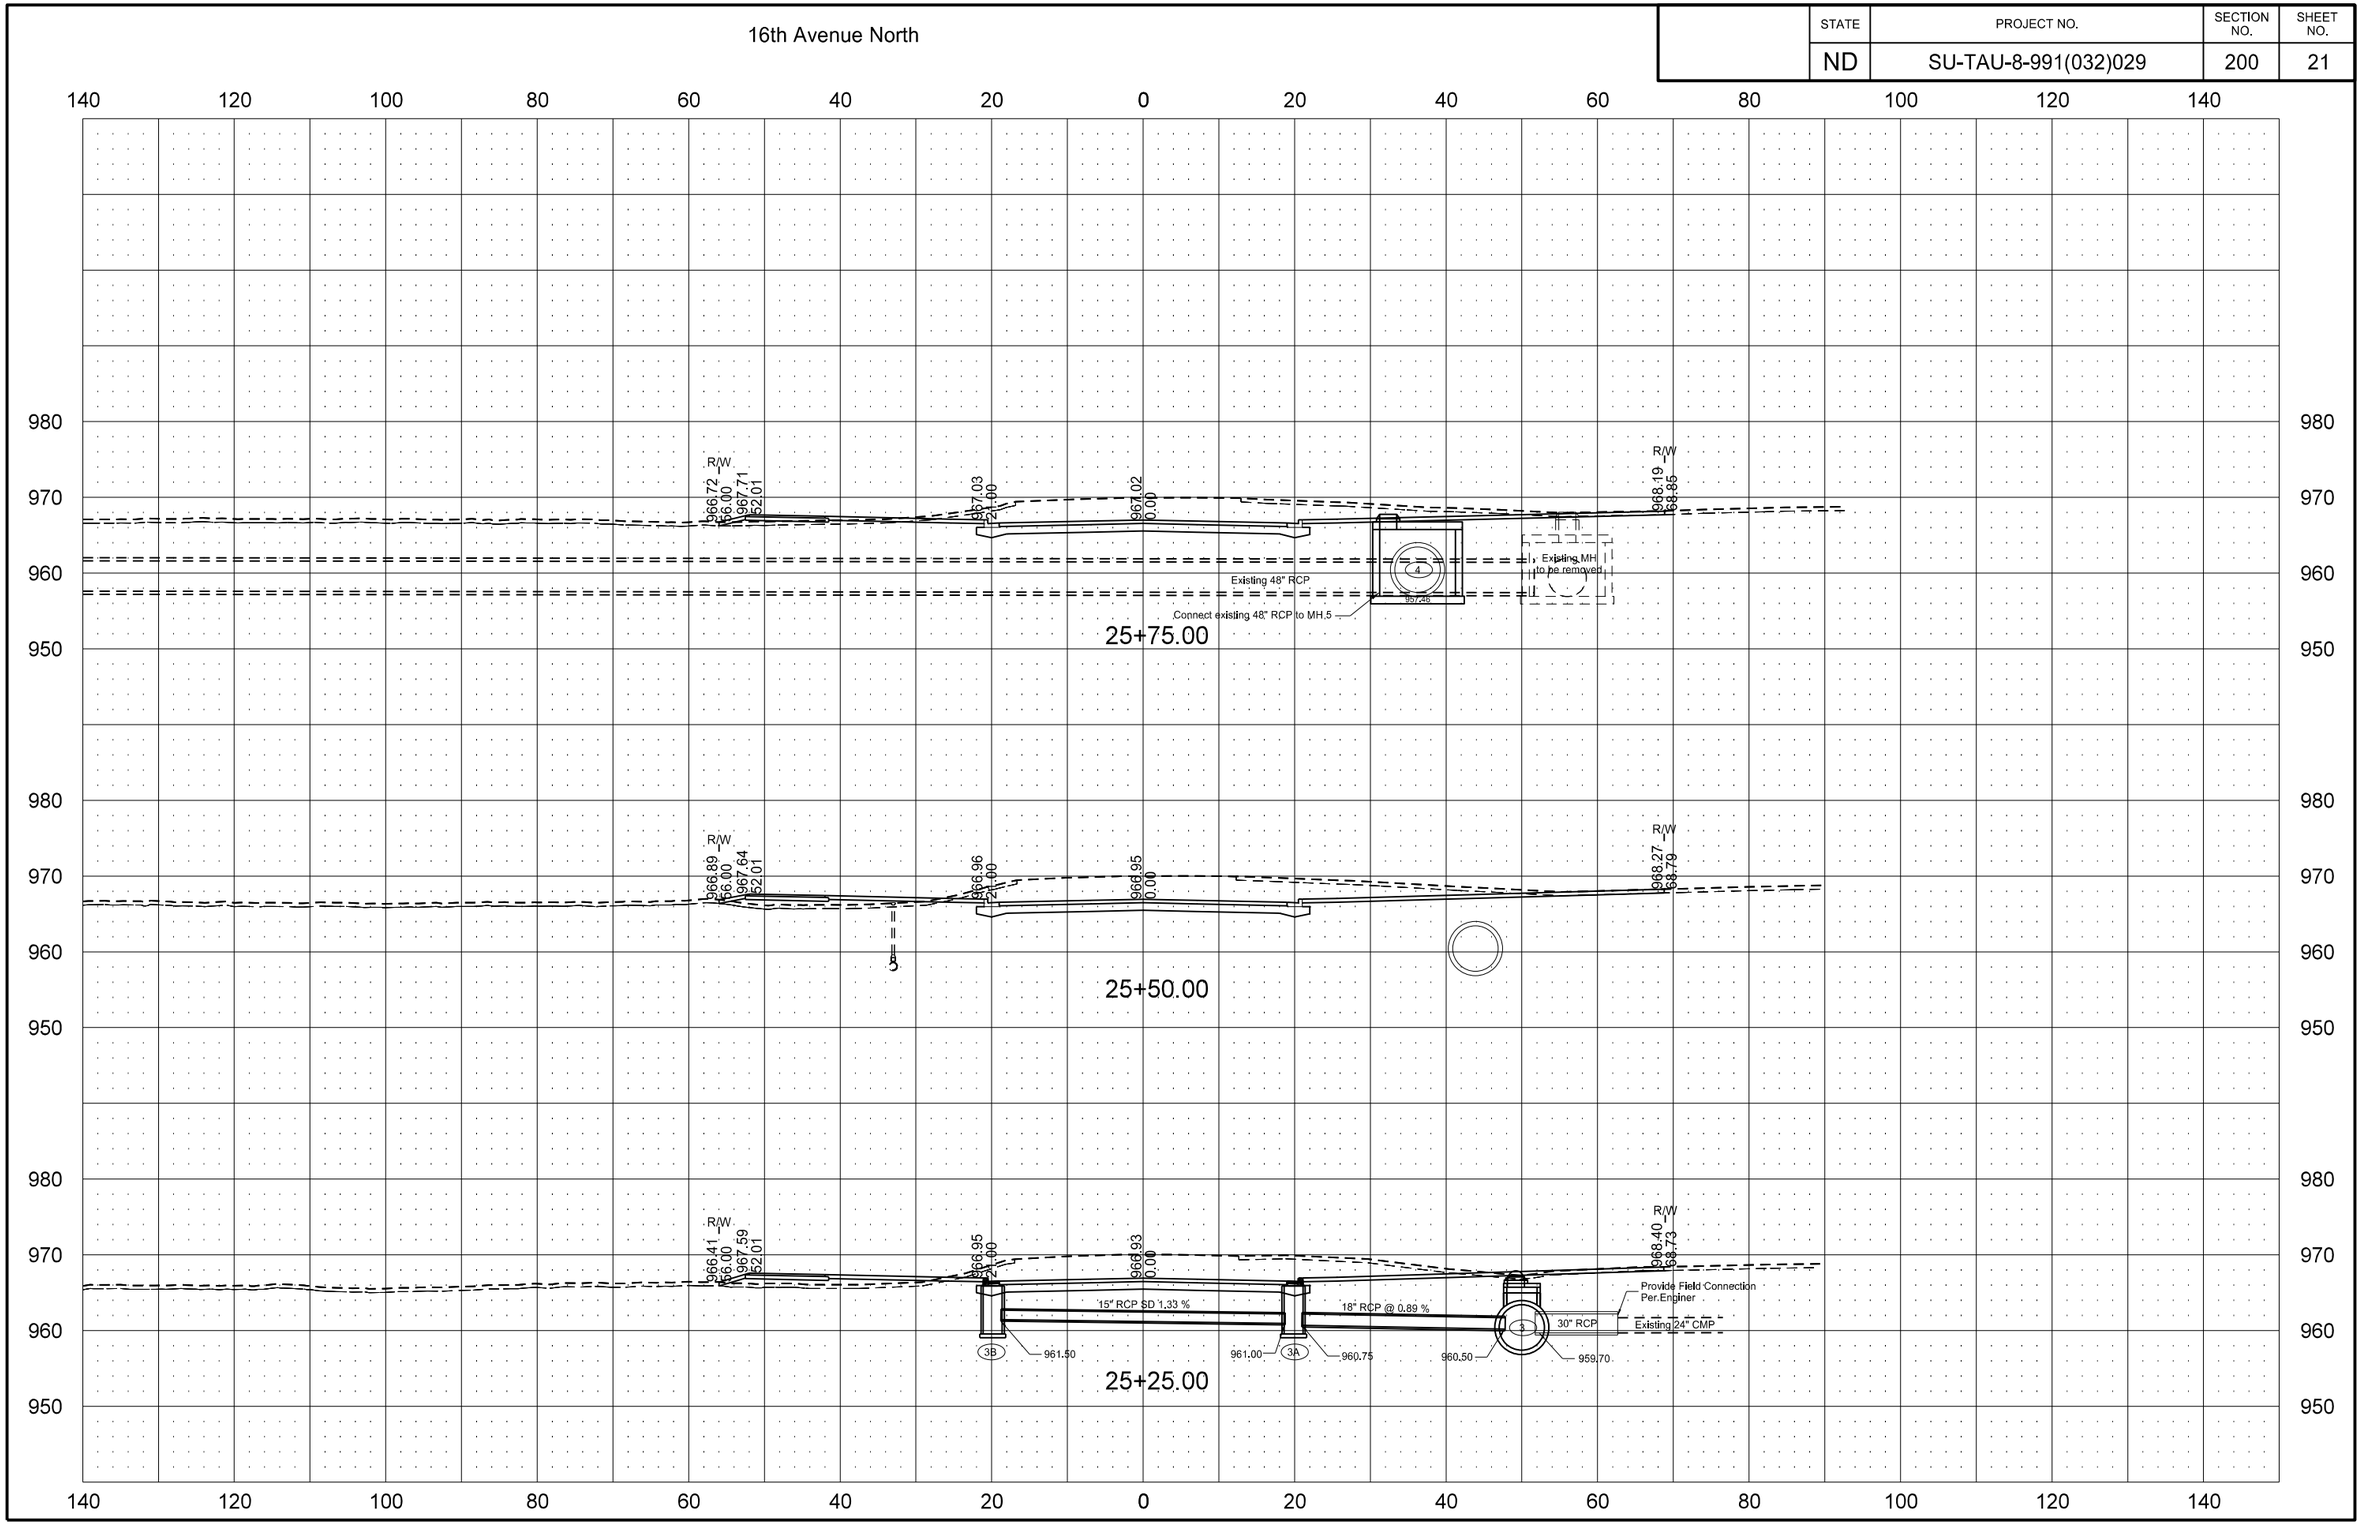

9/4/2015 10:12:28 AM Tim.Pearson Q:\2012\W12s\W1200157\CADD\Design\Sheets\Section_200\200XS_002_LXSEC.dgn

STATE	PROJECT NO.	SECTION NO.	SHEET NO.
ND	SU-TAU-8-991(032)029	200	22

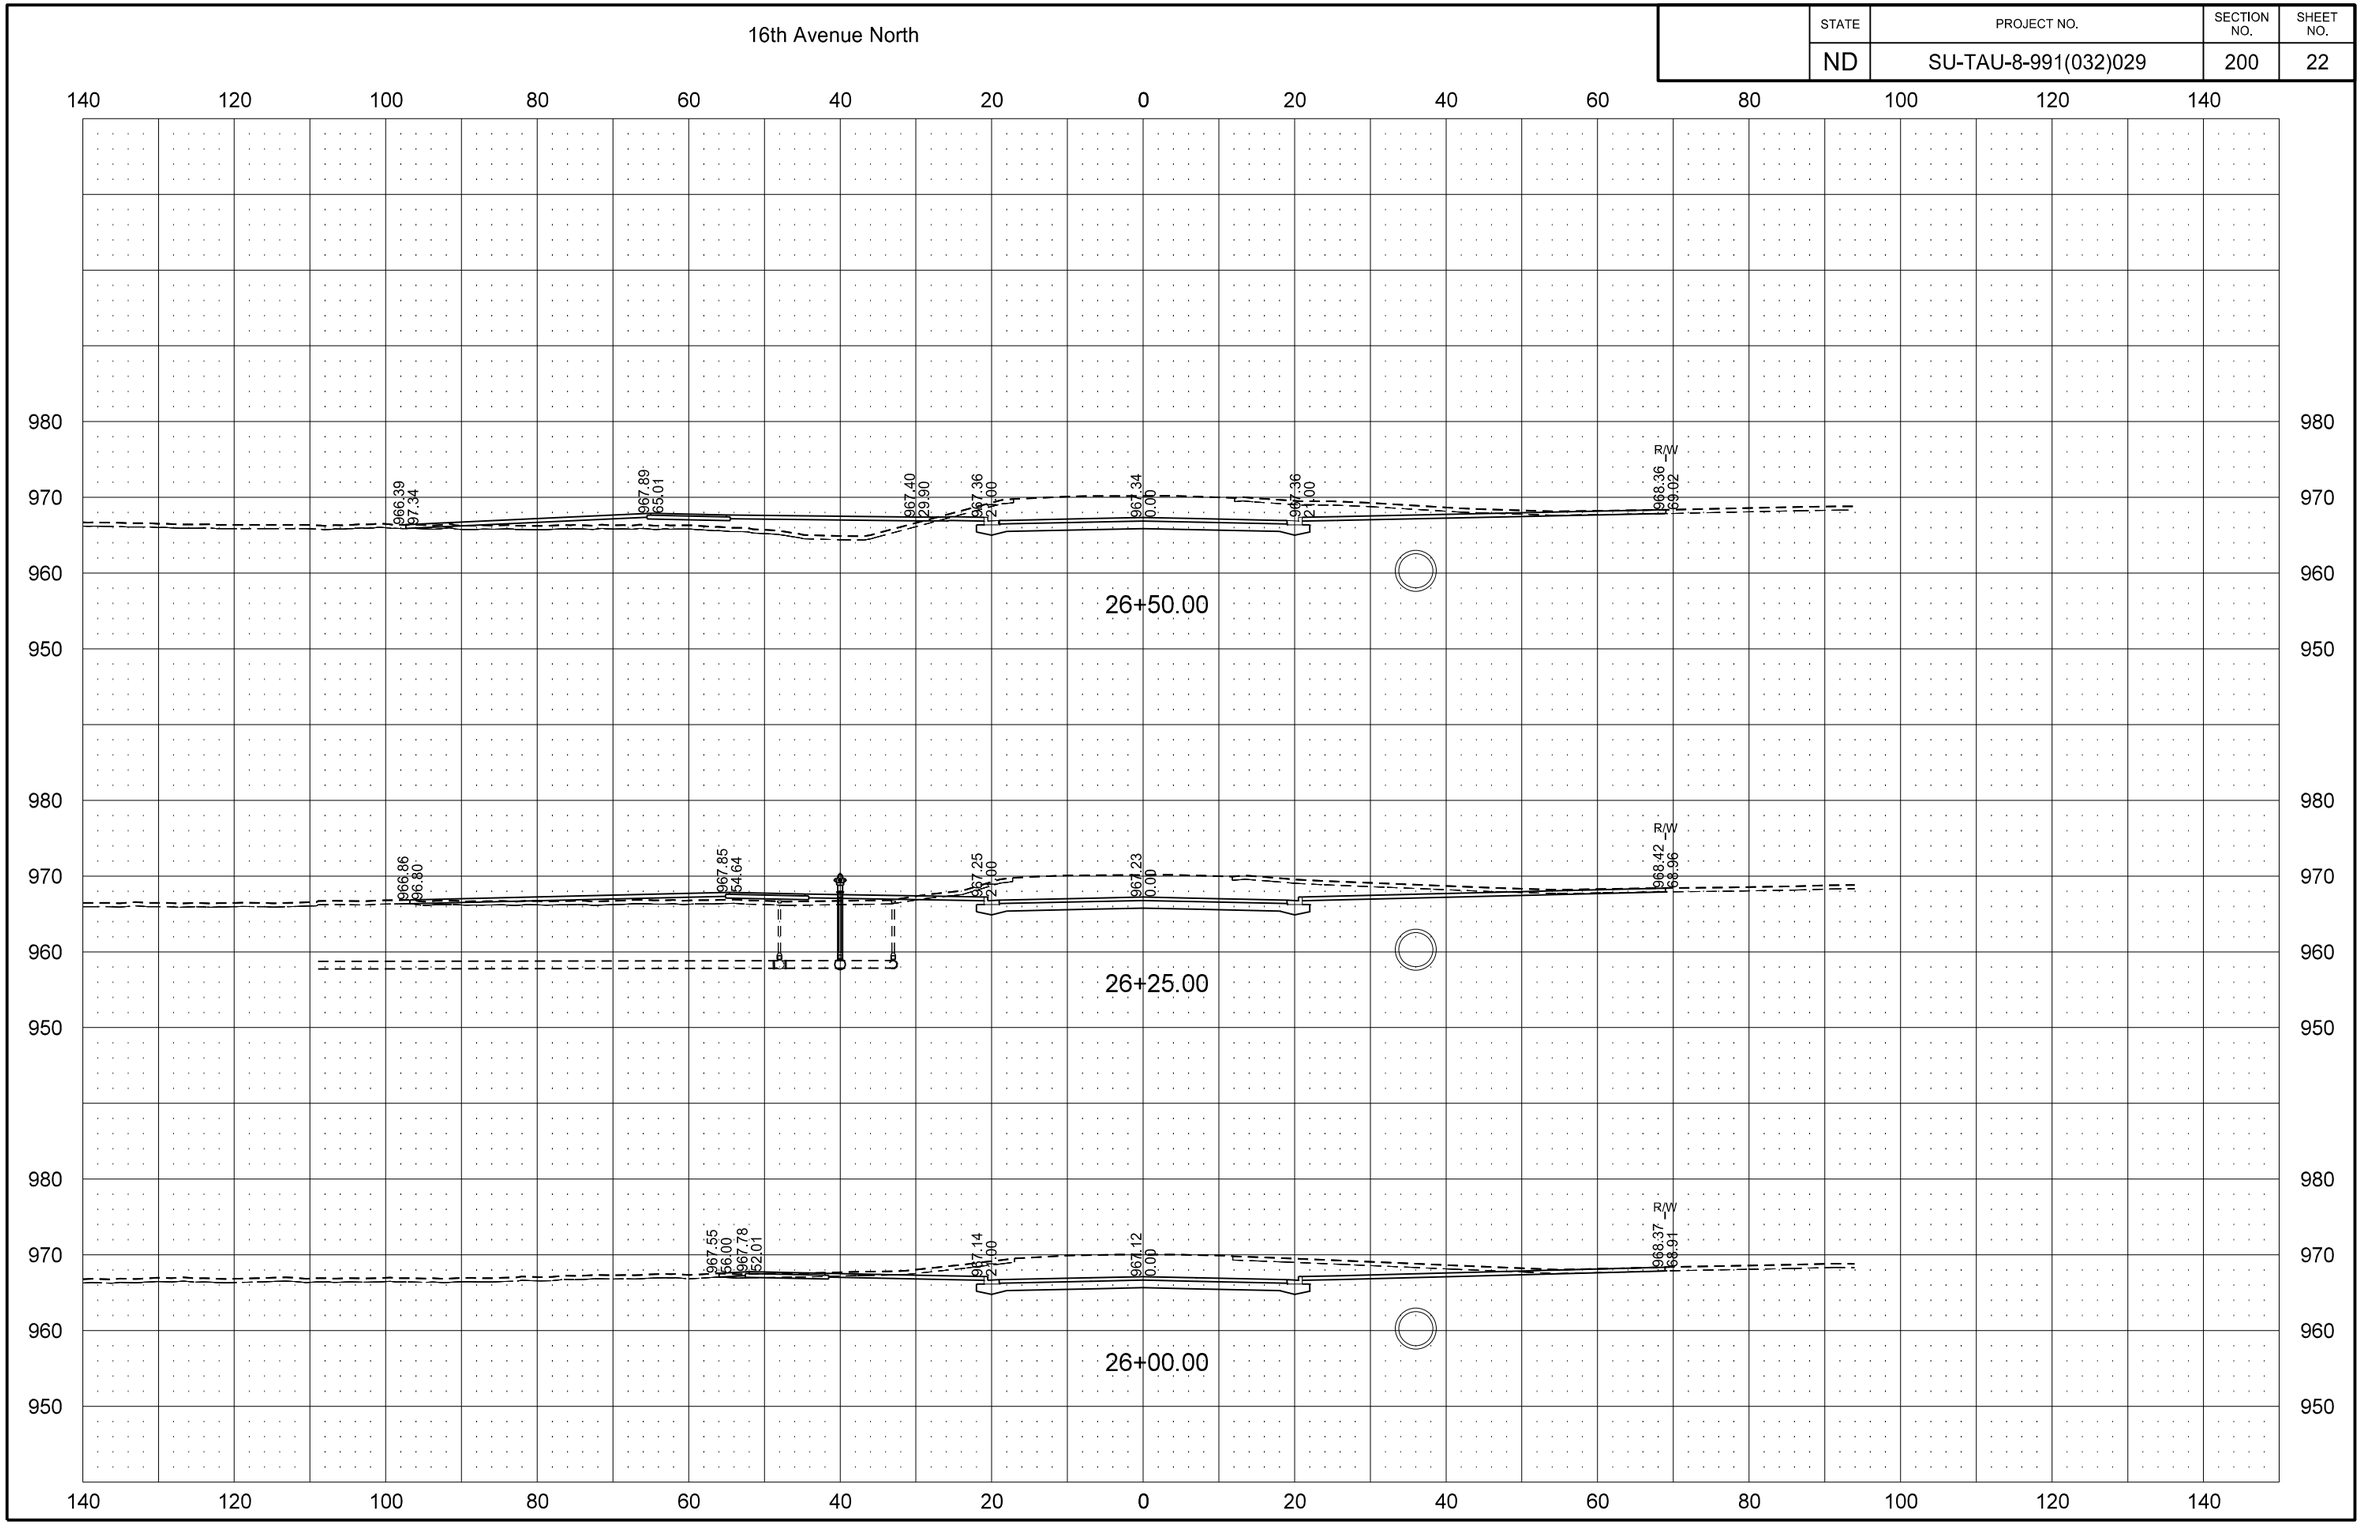

9/4/2015 10:12:30 AM Tim.Pearson Q:\2012\W12s\W1200157\CADD\Design\Sheets\Section_200\200XS_002_LXSEC.dgn

STATE	PROJECT NO.	SECTION NO.	SHEET NO.
ND	SU-TAU-8-991(032)029	200	23

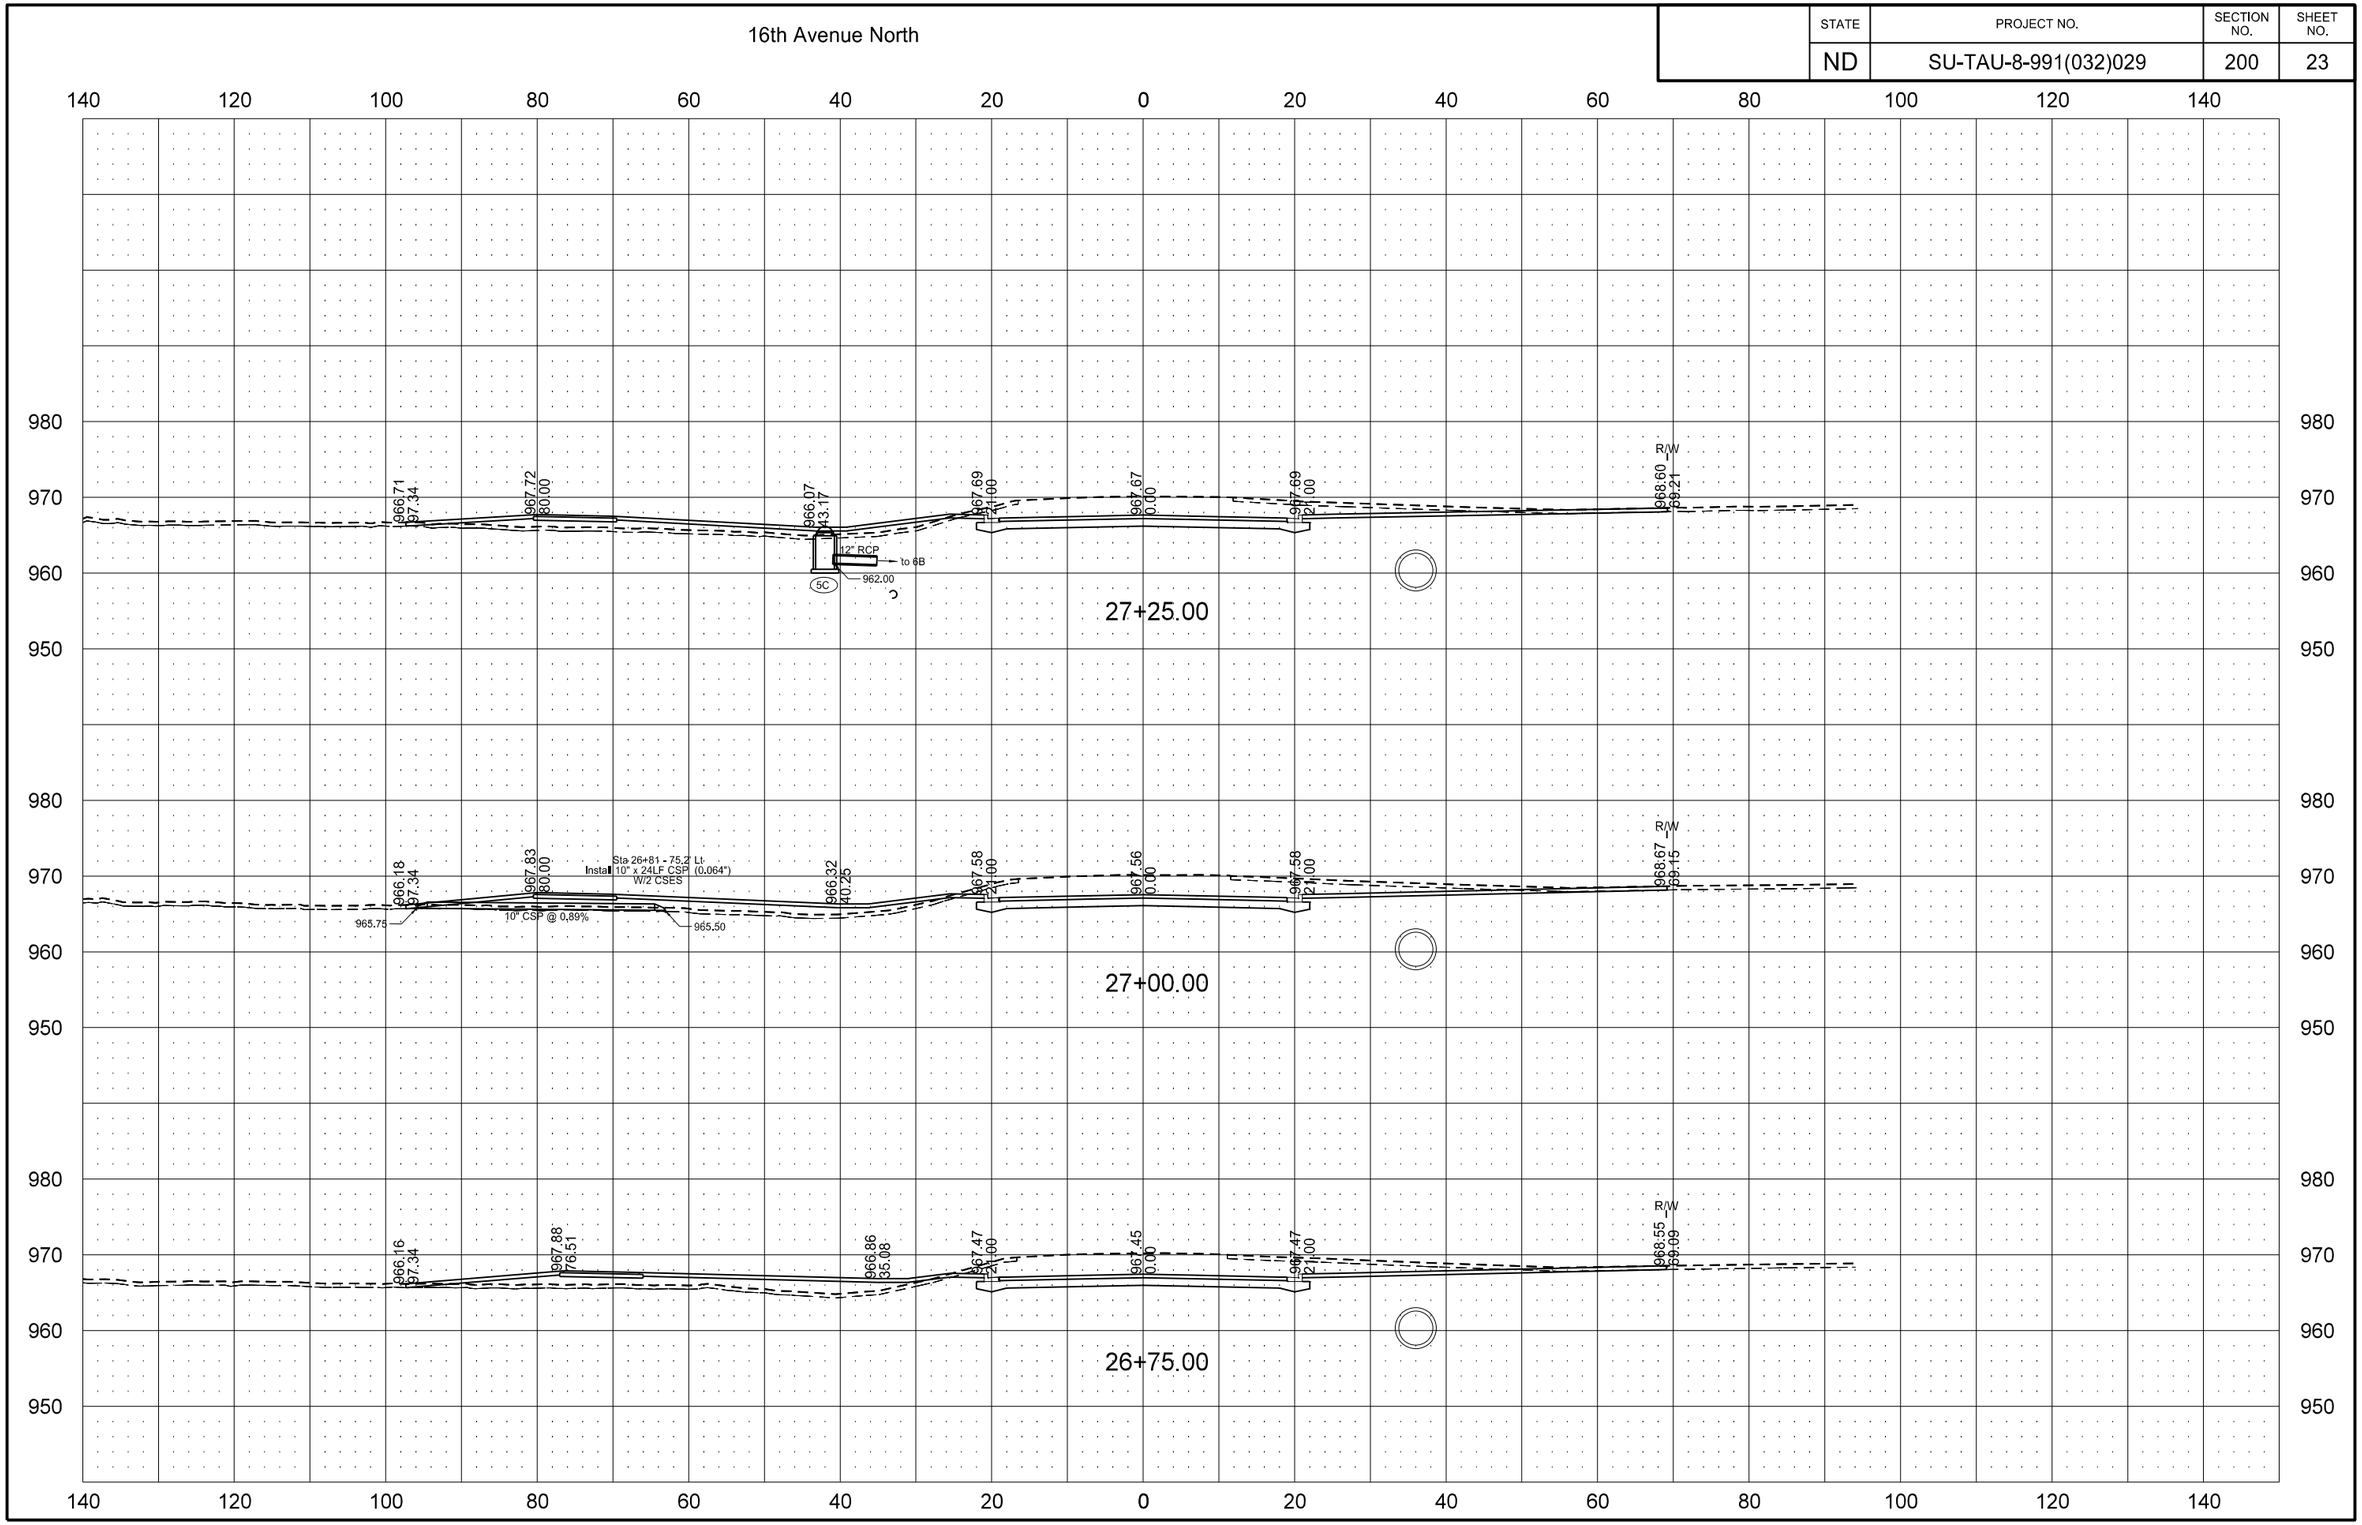

9/4/2015 10:12:31 AM Tim.Pearson Q:\2012\W12s\W1200157\CADD\Design\Sheets\Section_200\200XS_002_LXSEC.dgn

STATE	PROJECT NO.	SECTION NO.	SHEET NO.
ND	SU-TAU-8-991(032)029	200	24

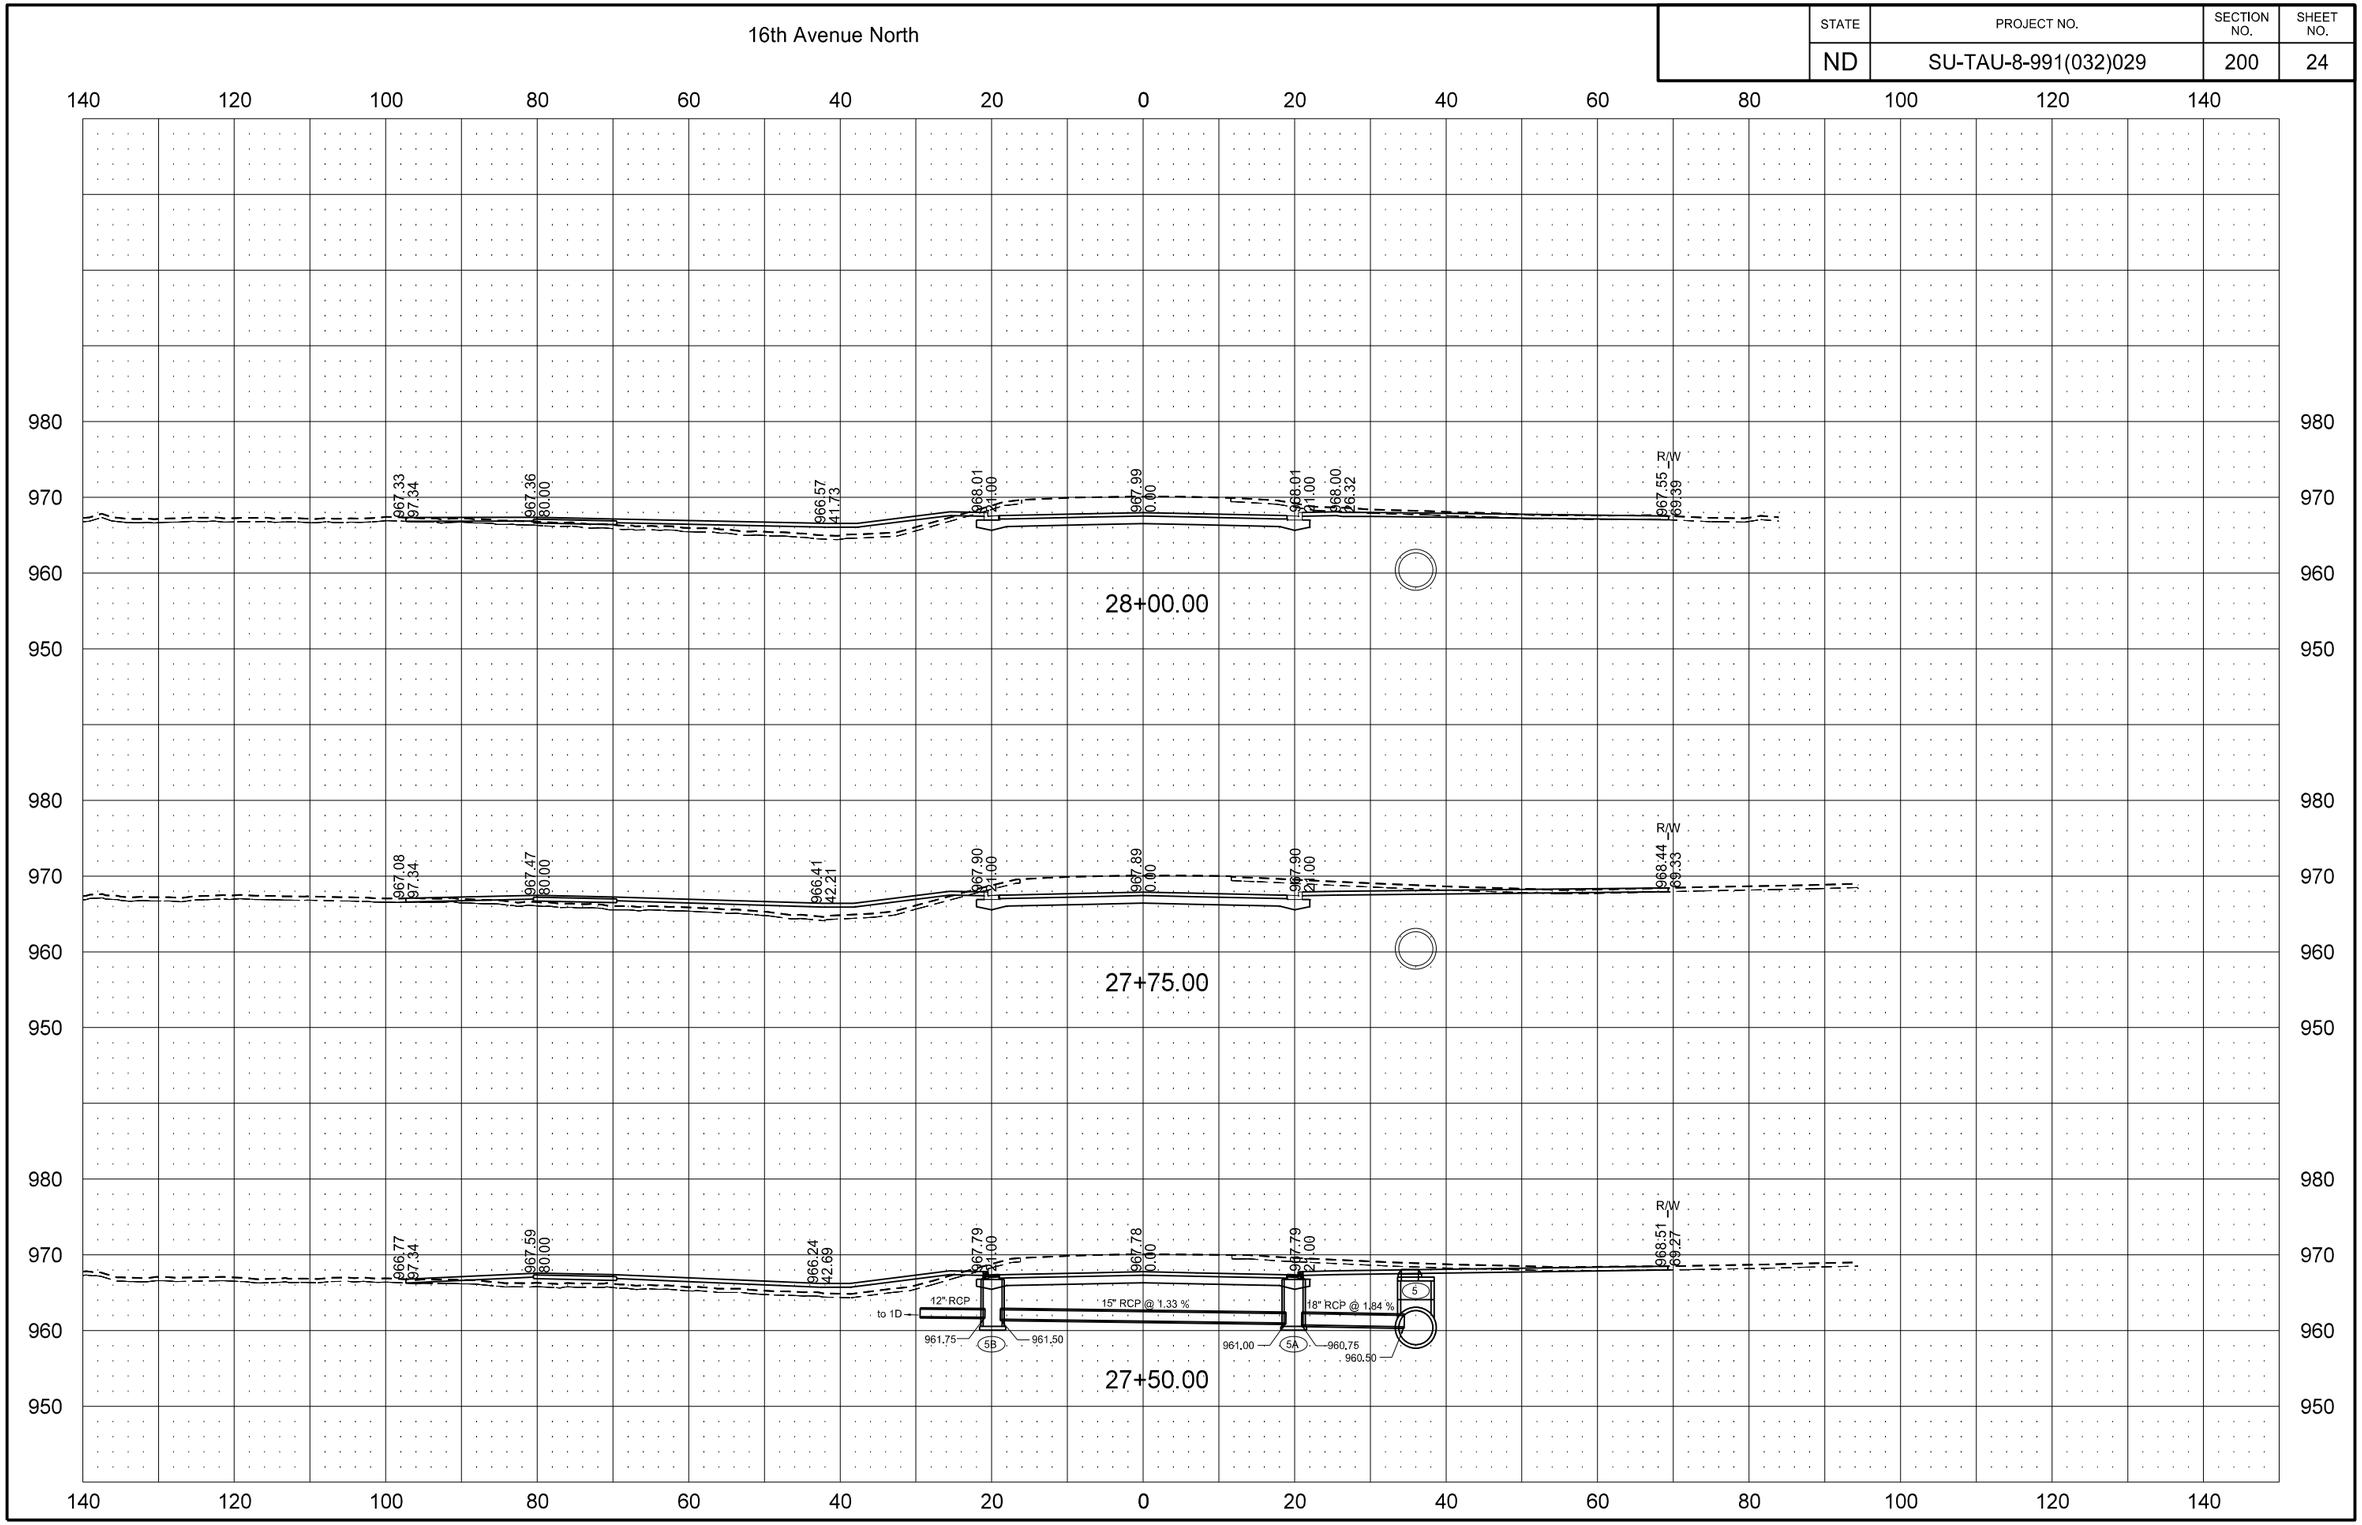

9/4/2015 10:12:33 AM Tim.Pearson Q:\2012\W12s\W1200157\CADD\Design\Sheets\Section_200\200XS_002_LXSEC.dgn

STATE	PROJECT NO.	SECTION NO.	SHEET NO.
ND	SU-TAU-8-991(032)029	200	25

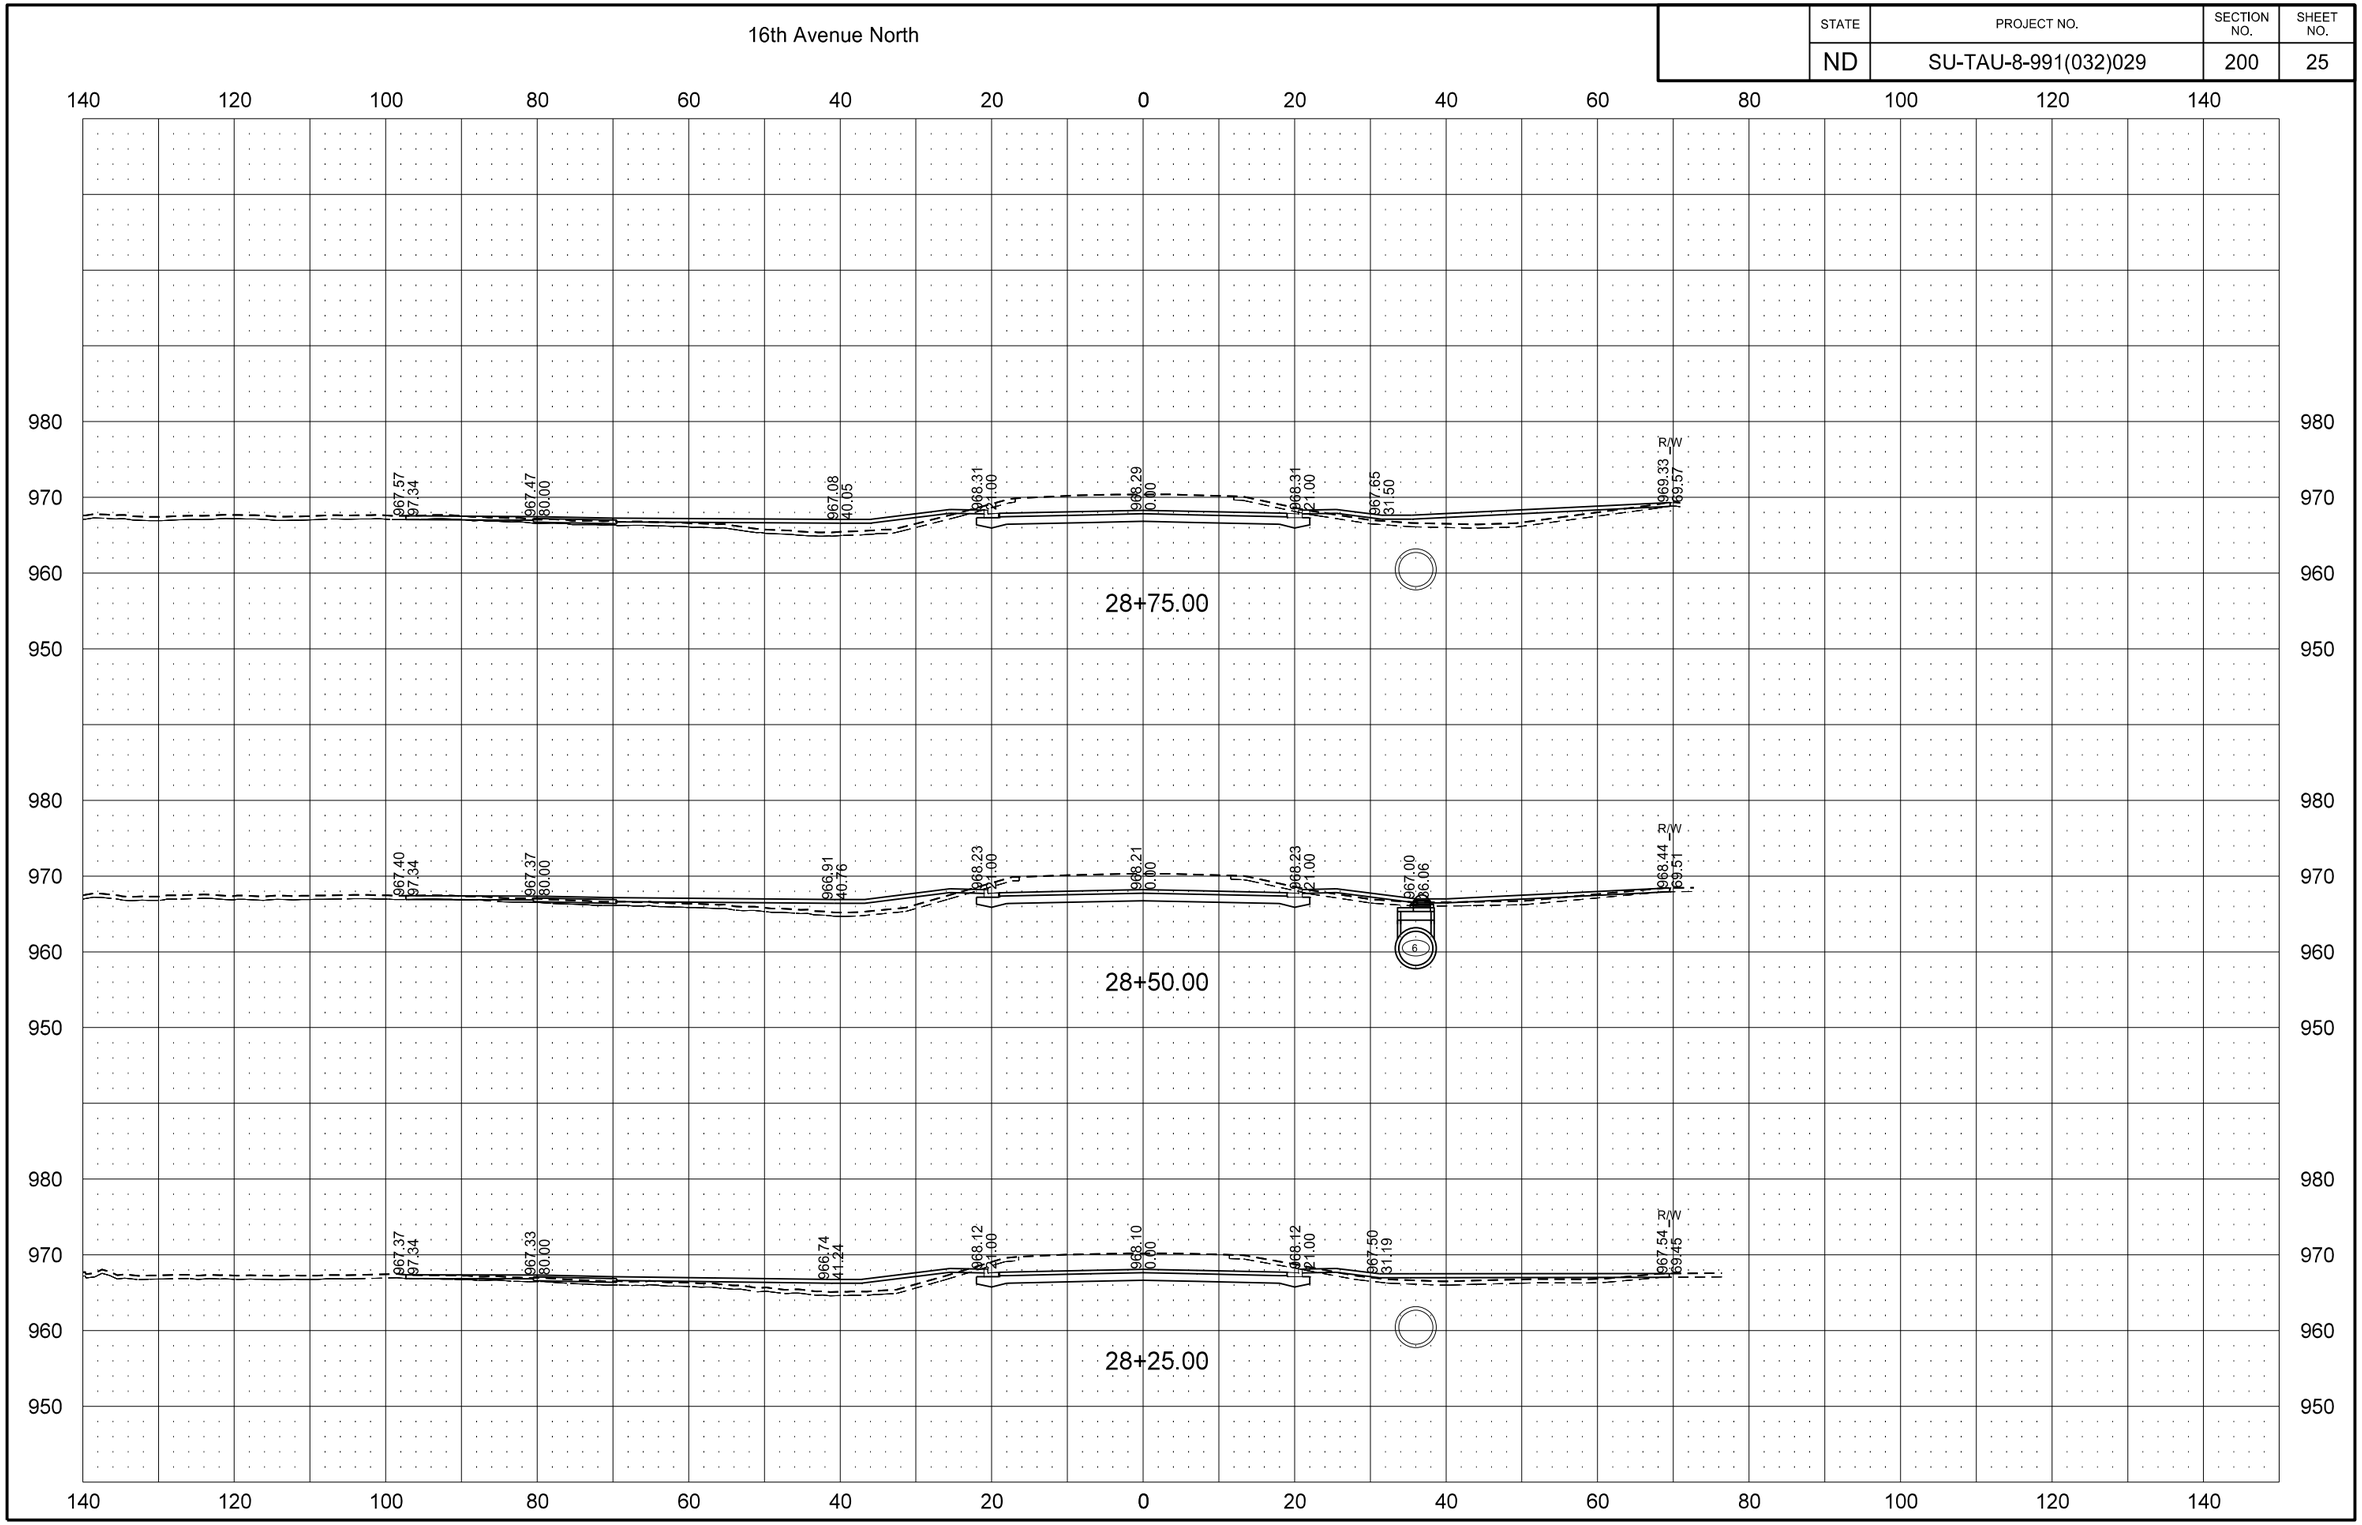

9/4/2015 10:12:35 AM Tim.Pearson Q:\2012\W12s\W1200157\CADD\Design\Sheets\Section_200\200XS_002_LXSEC.dgn

STATE	PROJECT NO.	SECTION NO.	SHEET NO.
ND	SU-TAU-8-991(032)029	200	26

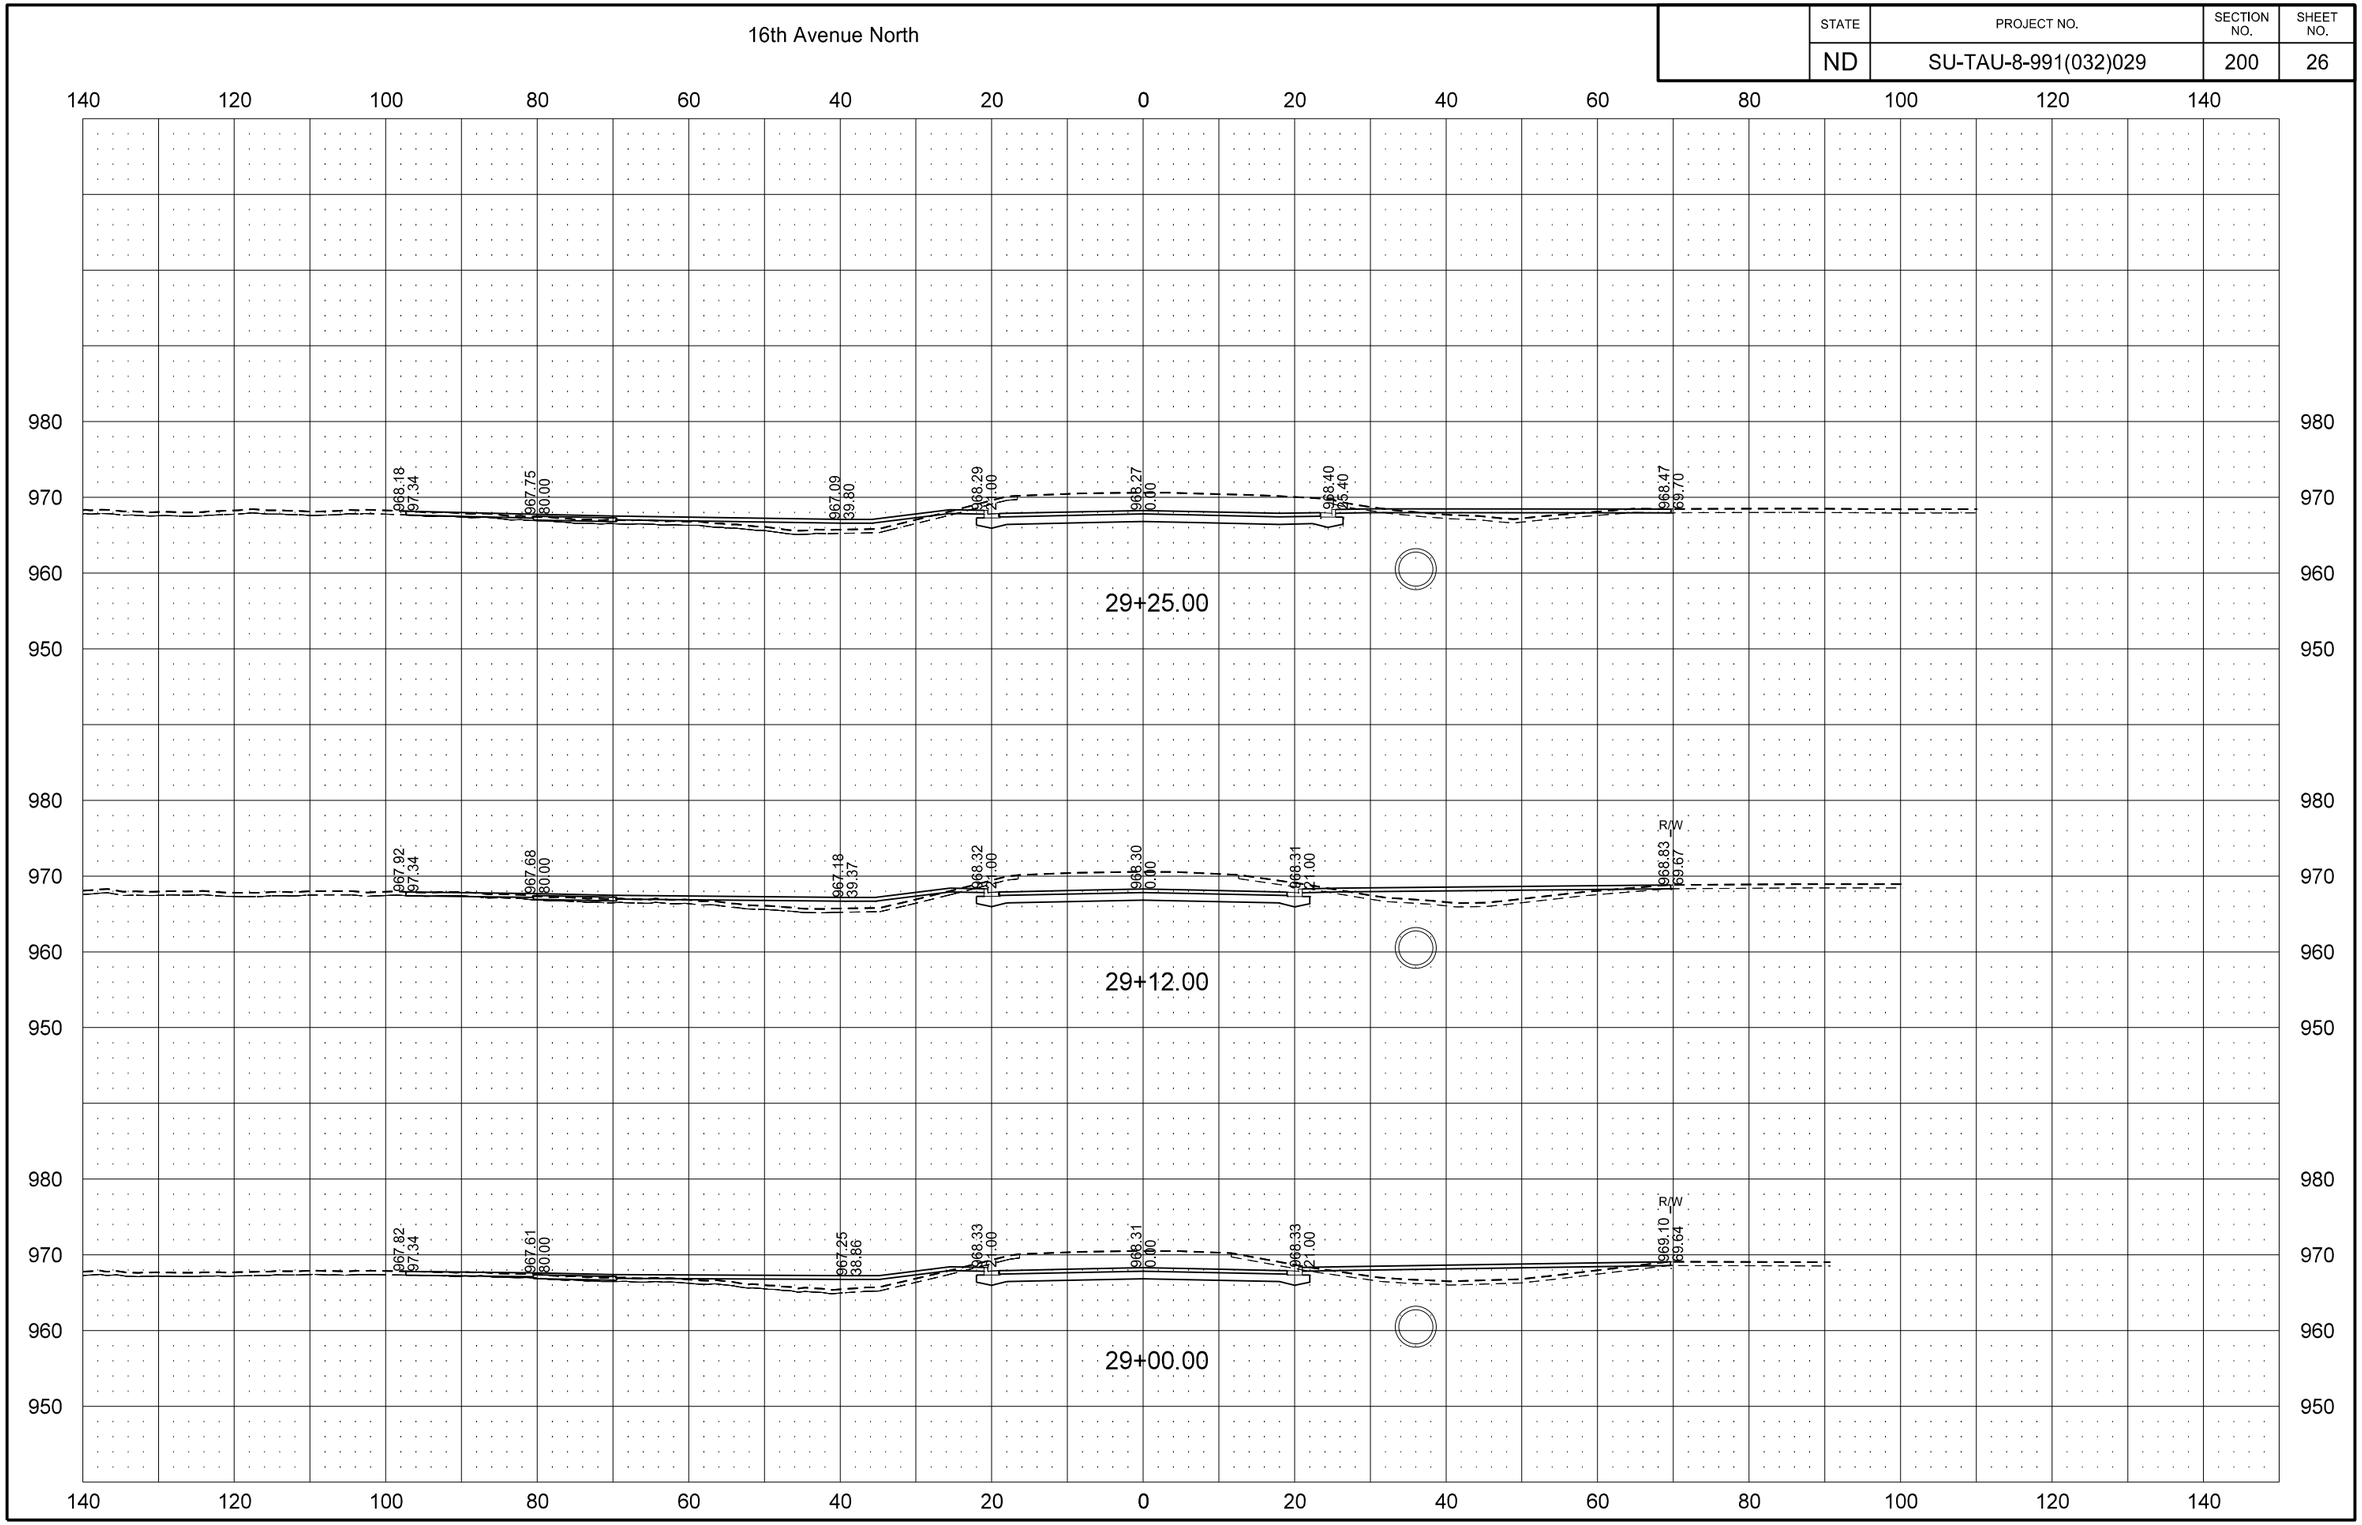

9/4/2015 10:12:37 AM Tim.Pearson Q:\2012\W12s\W1200157\CADD\Design\Sheets\Section_200\200XS_002_LXSEC.dgn

STATE	PROJECT NO.	SECTION NO.	SHEET NO.
ND	SU-TAU-8-991(032)029	200	27

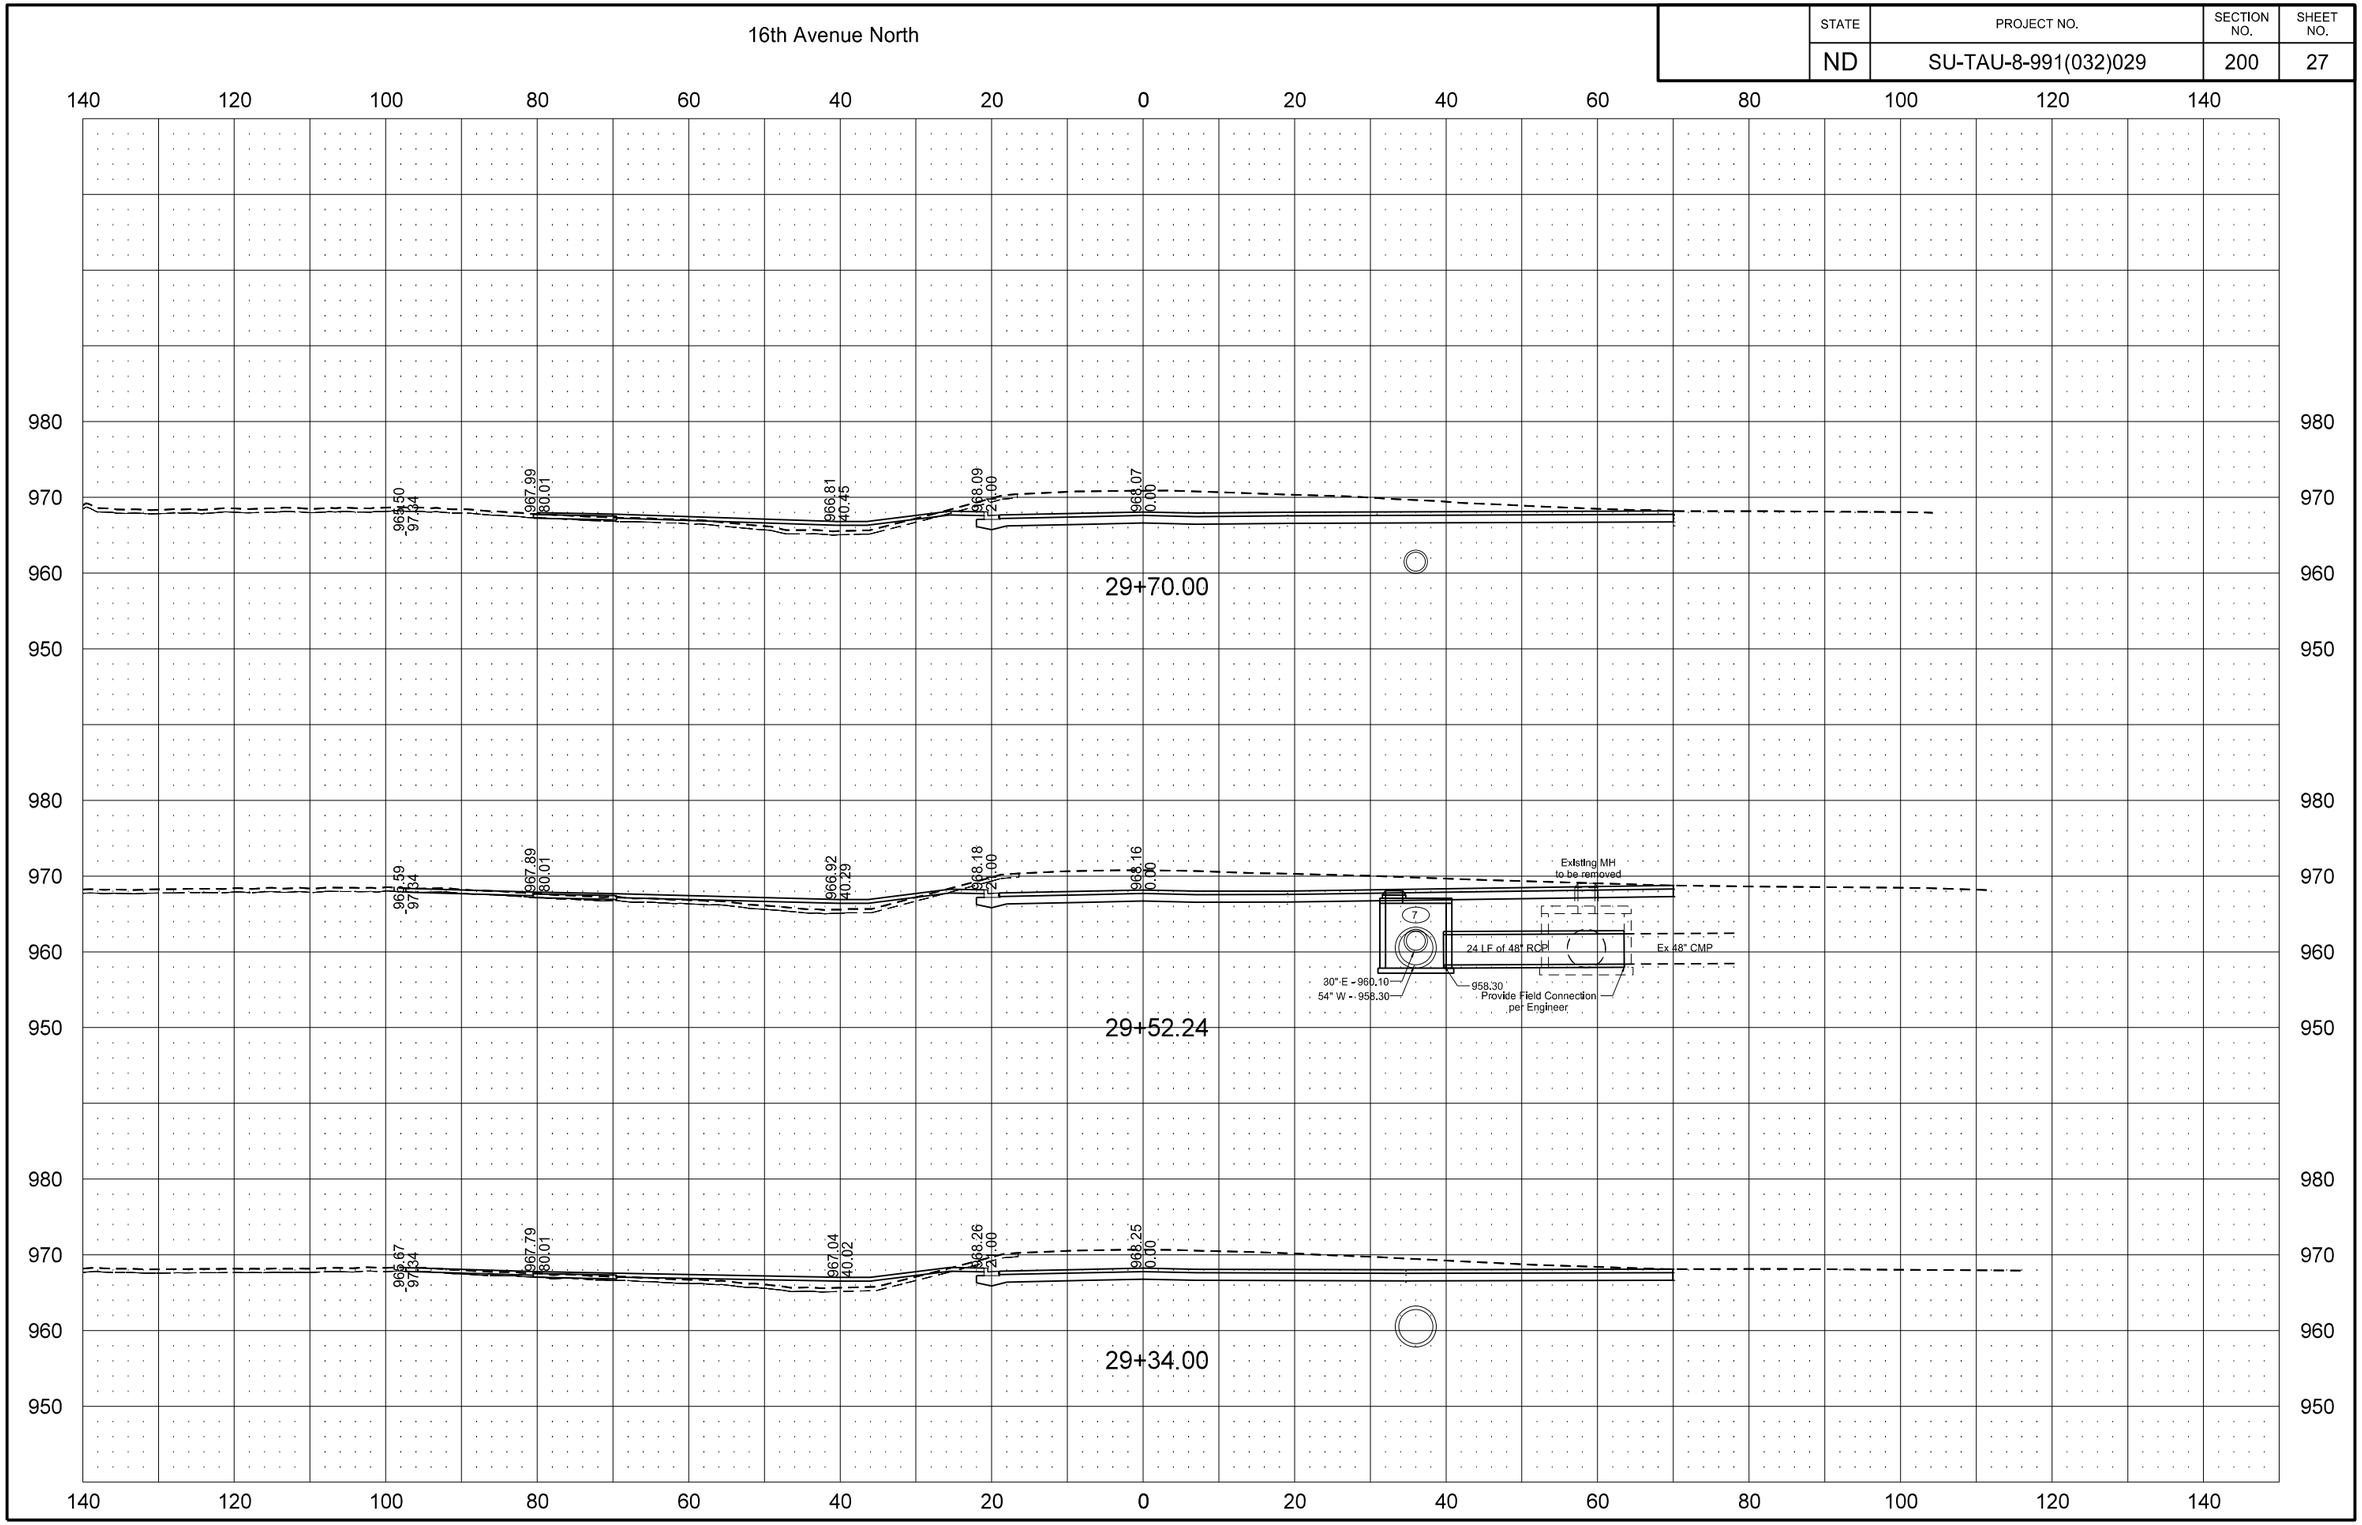

9/4/2015 10:12:39 AM Tim.Pearson Q:\2012\W12s\W1200157\CADD\Design\Sheets\Section_200\200XS_002_LXSEC.dgn

STATE	PROJECT NO.	SECTION NO.	SHEET NO.
ND	SU-TAU-8-991(032)029	200	28

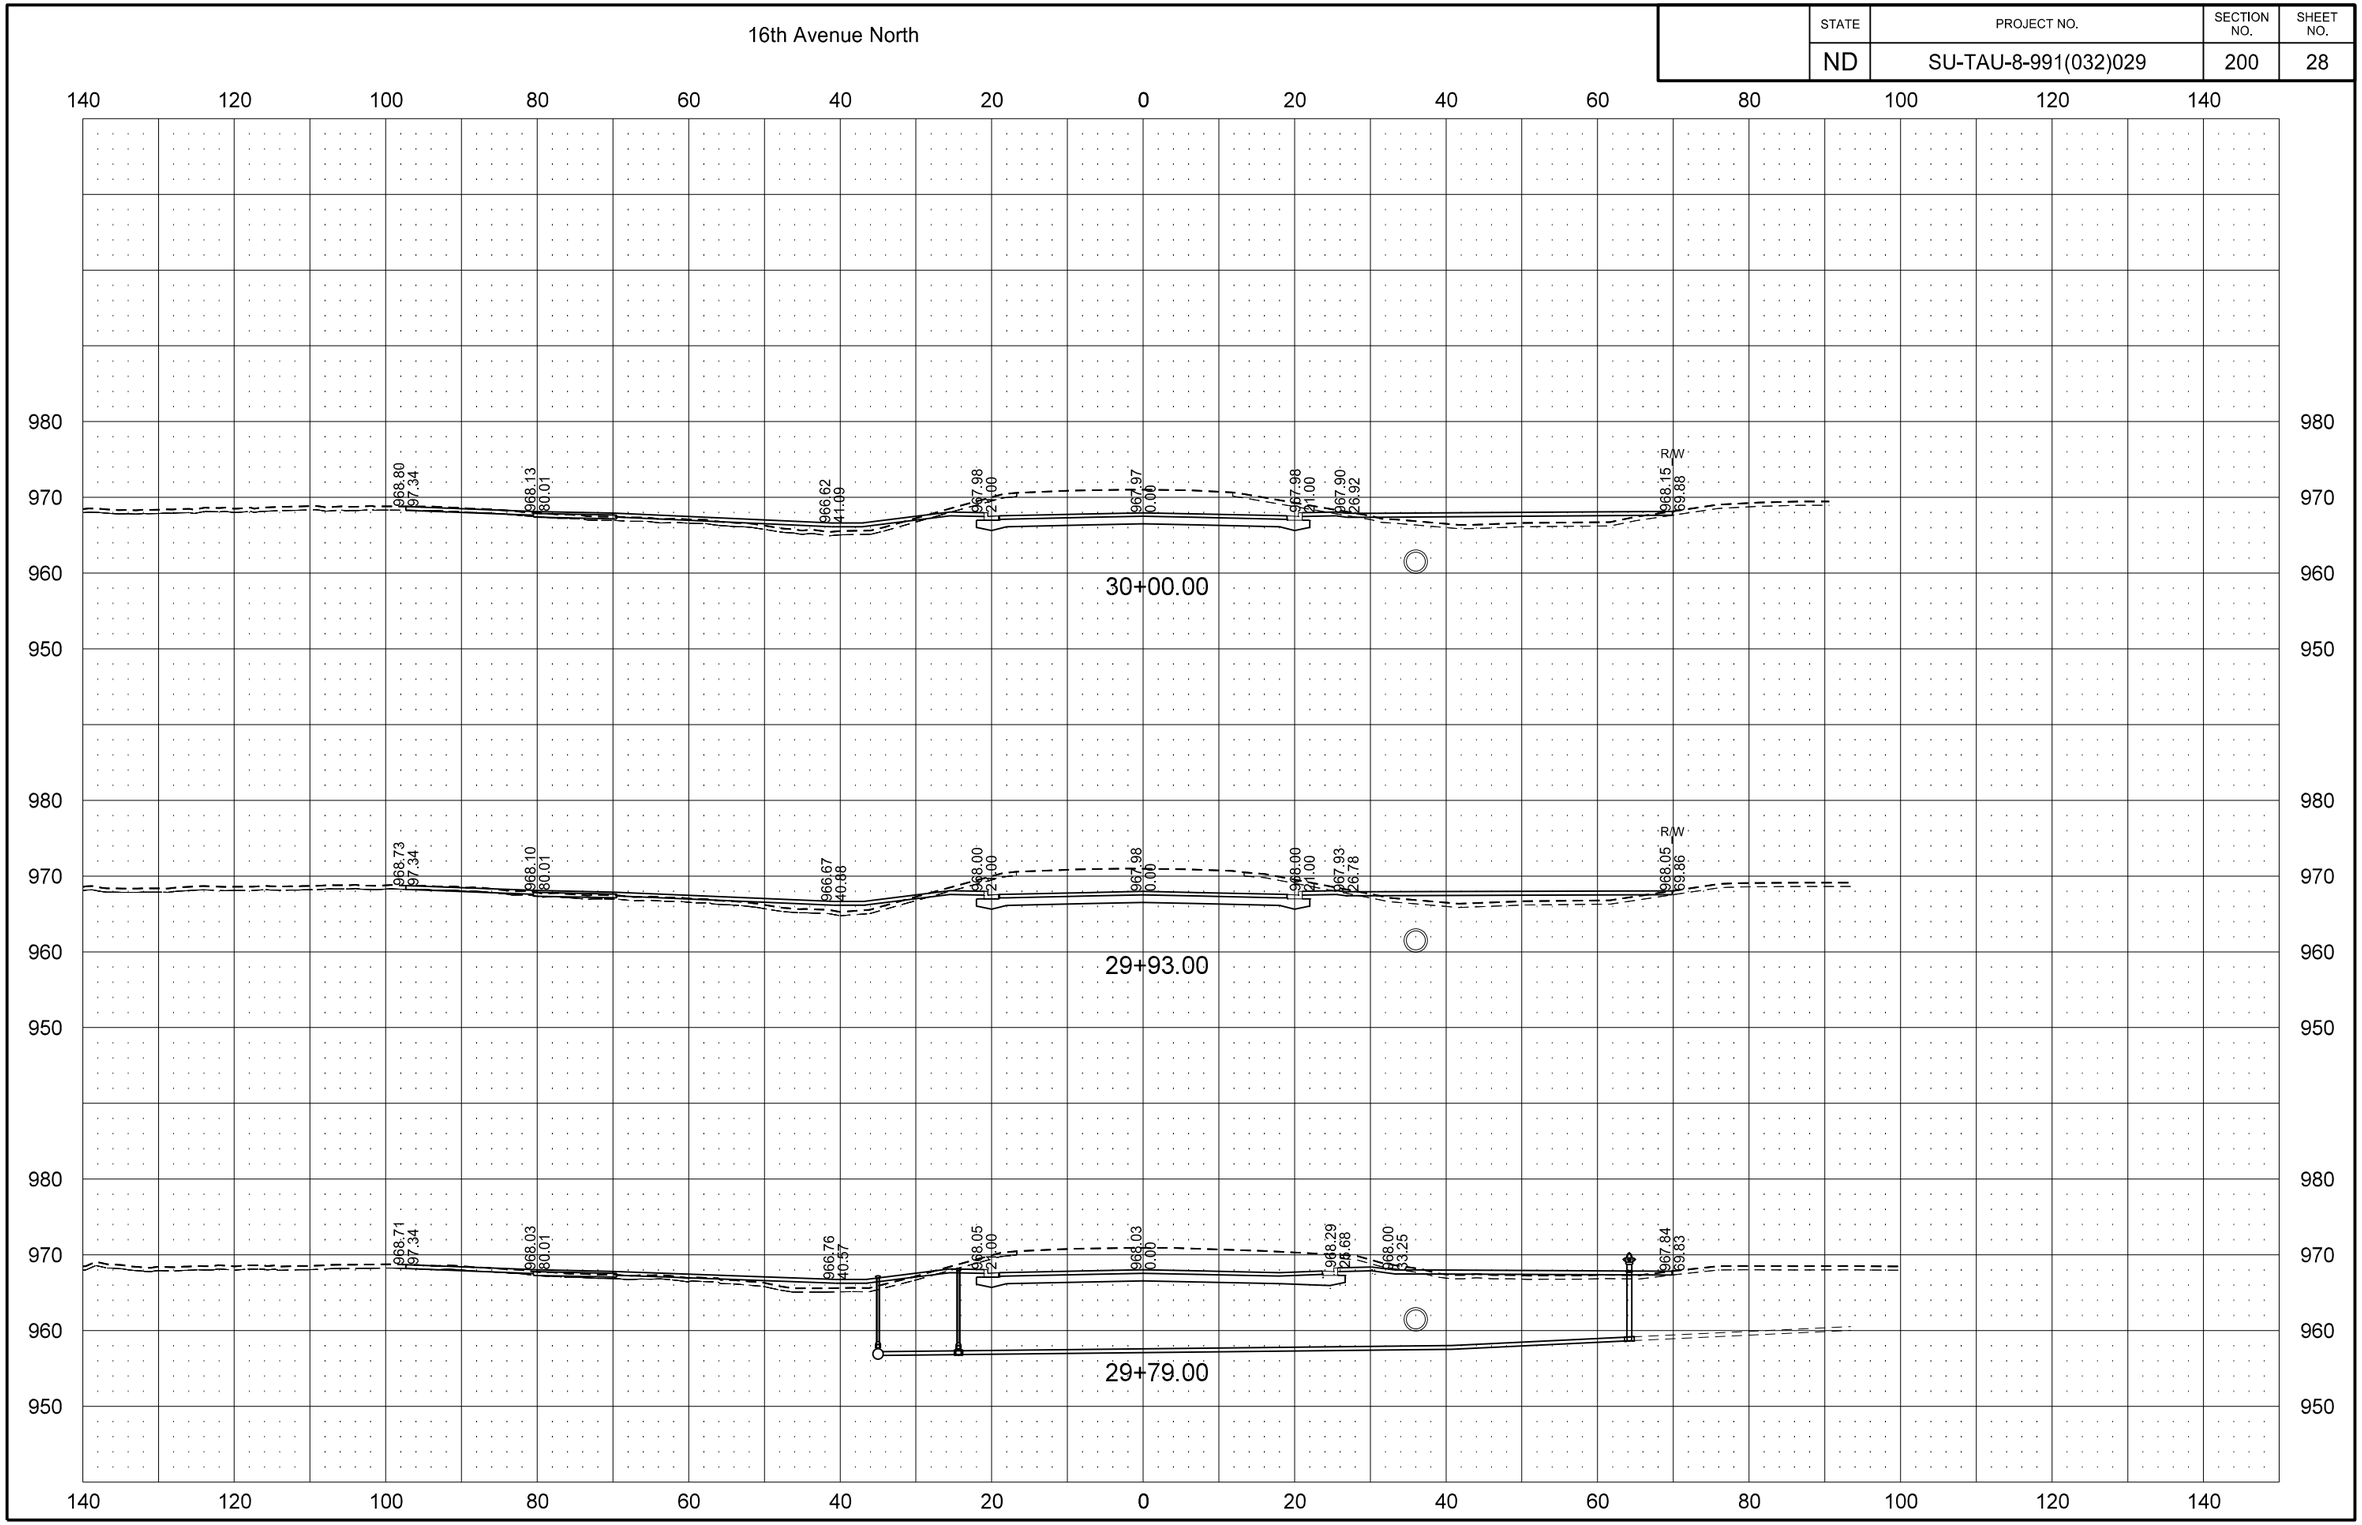

9/4/2015 10:12:41 AM Tim.Pearson Q:\2012\W12s\W1200157\CADD\Design\Sheets\Section_200\200XS_002_LXSEC.dgn

STATE	PROJECT NO.	SECTION NO.	SHEET NO.
ND	SU-TAU-8-991(032)029	200	29

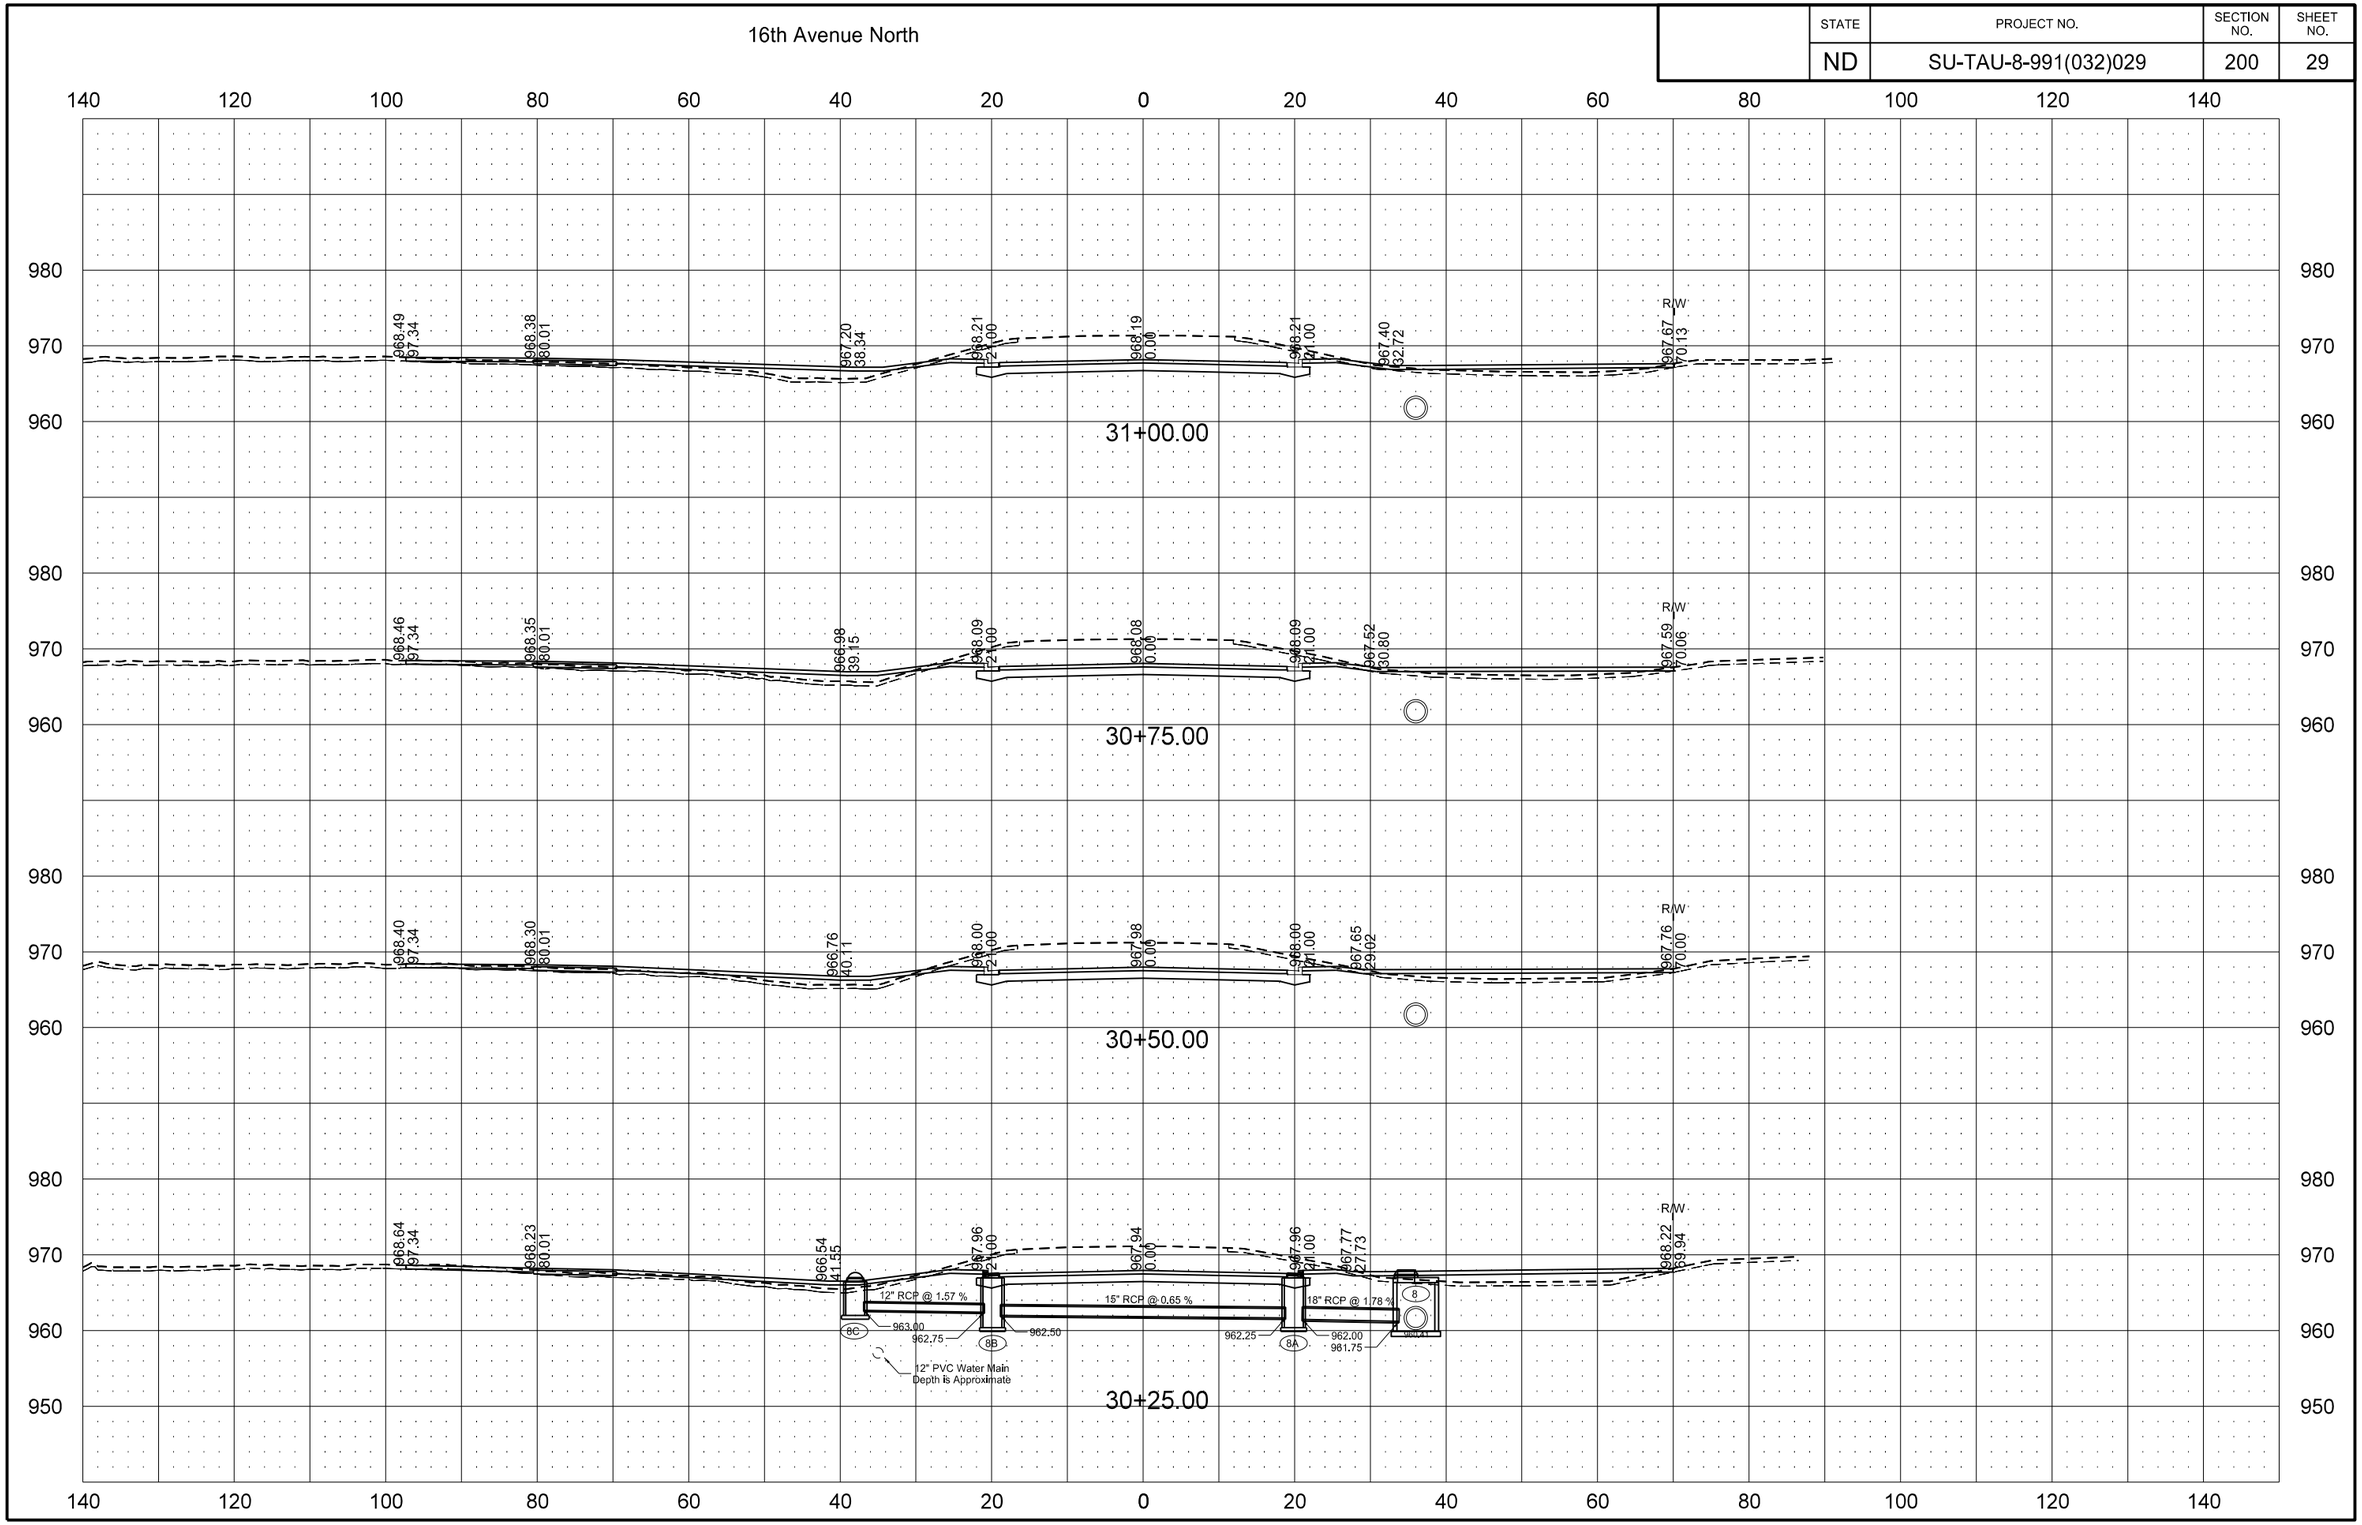

9/4/2015 10:12:42 AM Tim.Pearson Q:\2012\W12s\W1200157\CADD\Design\Sheets\Section_200\200XS_002_LXSEC.dgn

STATE	PROJECT NO.	SECTION NO.	SHEET NO.
ND	SU-TAU-8-991(032)029	200	30

16th Avenue North

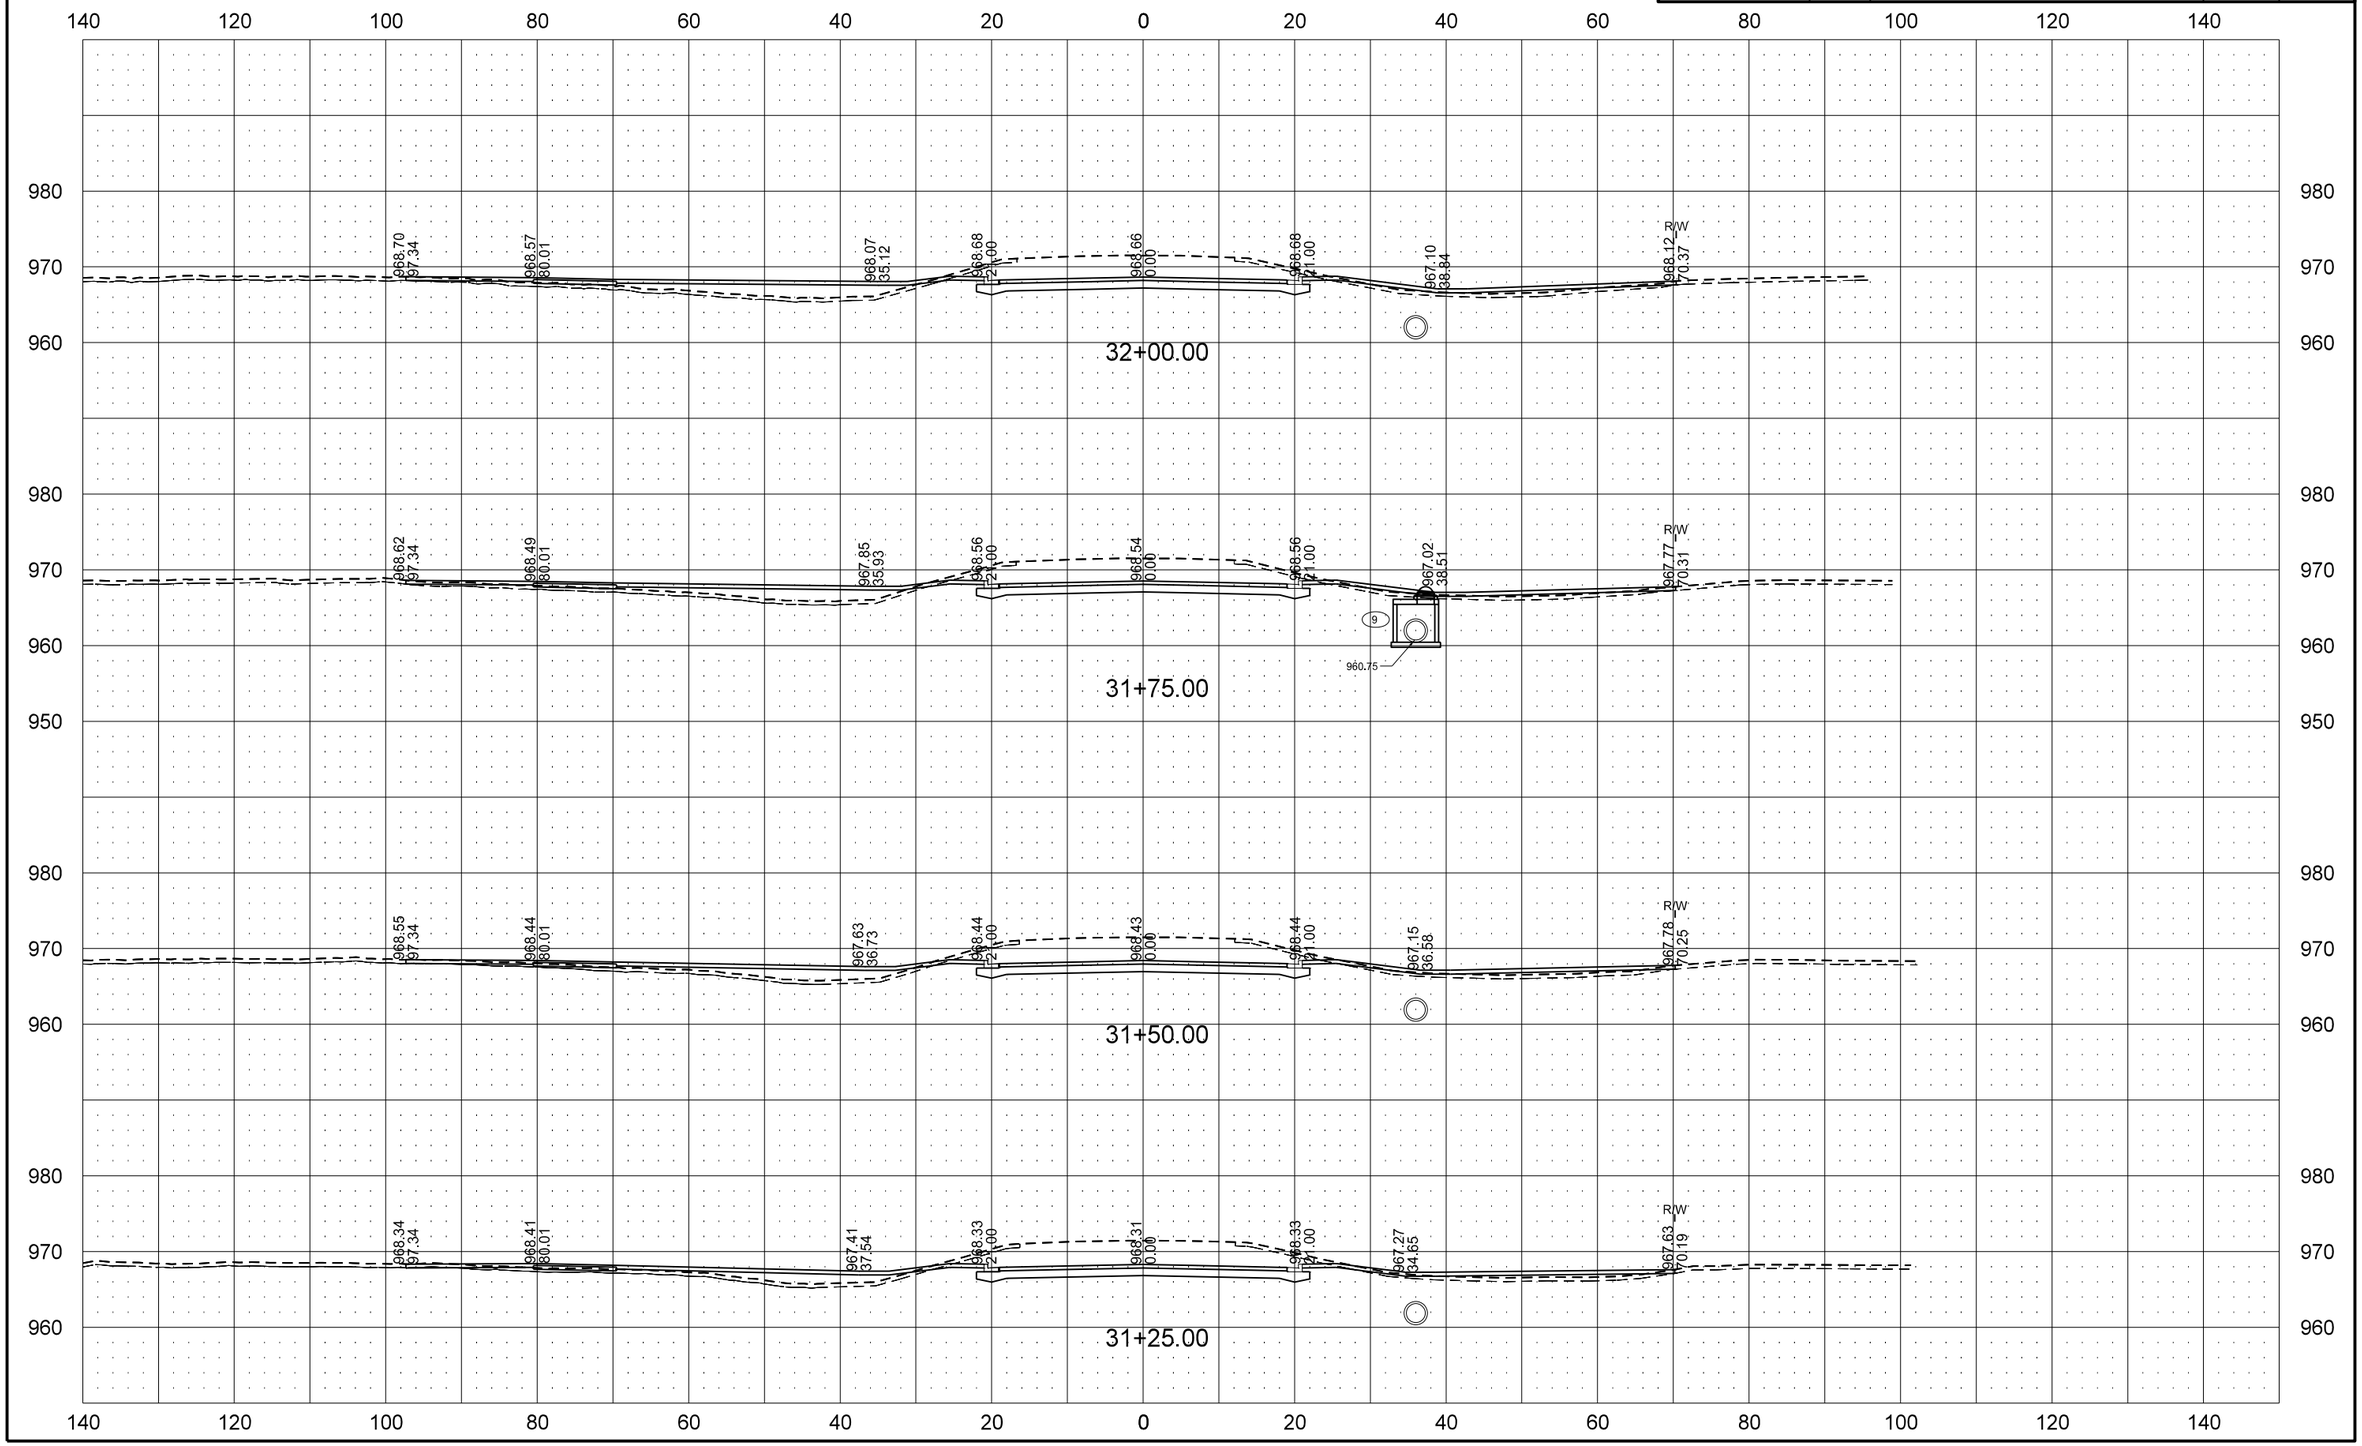

9/4/2015 10:12:44 AM Tim.Pearson Q:\2012\W12s\W1200157\CADD\Design\Sheets\Section_200\200XS_002_LXSEC.dgn

STATE	PROJECT NO.	SECTION NO.	SHEET NO.
ND	SU-TAU-8-991(032)029	200	31

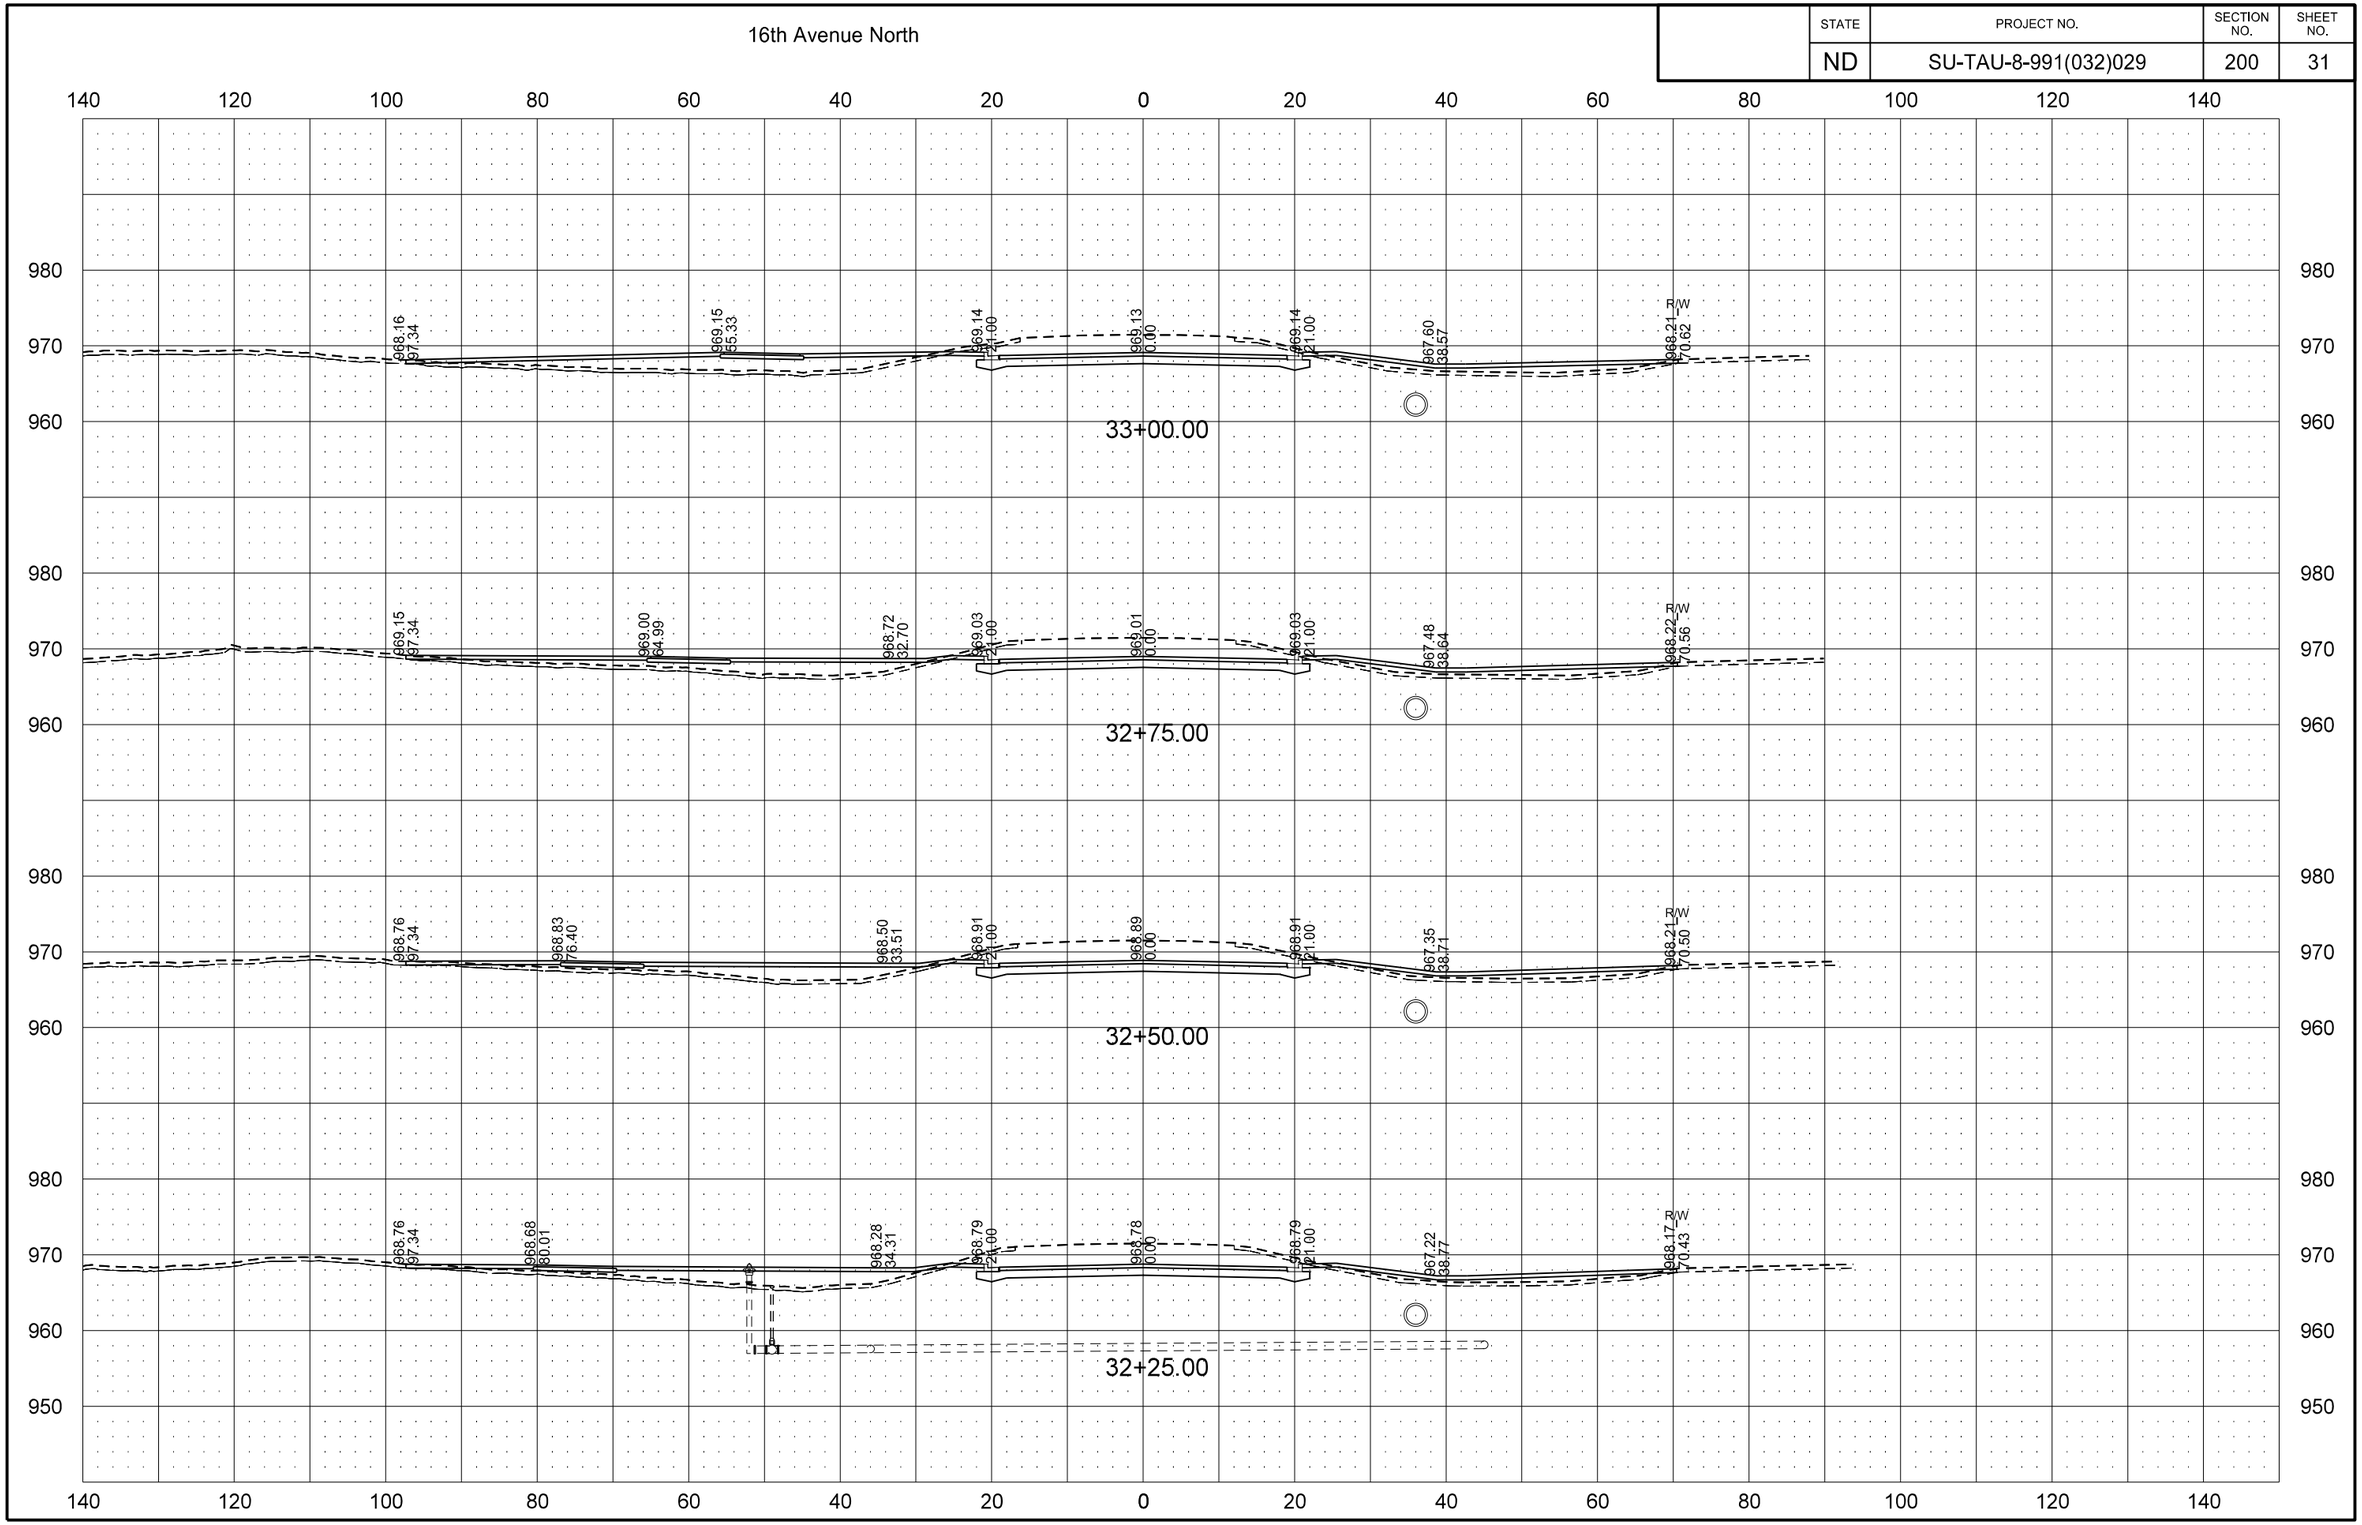

9/4/2015 10:12:46 AM Tim.Pearson Q:\2012\W12s\W1200157\CADD\Design\Sheets\Section_200\200XS_002_LXSEC.dgn

STATE	PROJECT NO.	SECTION NO.	SHEET NO.
ND	SU-TAU-8-991(032)029	200	32

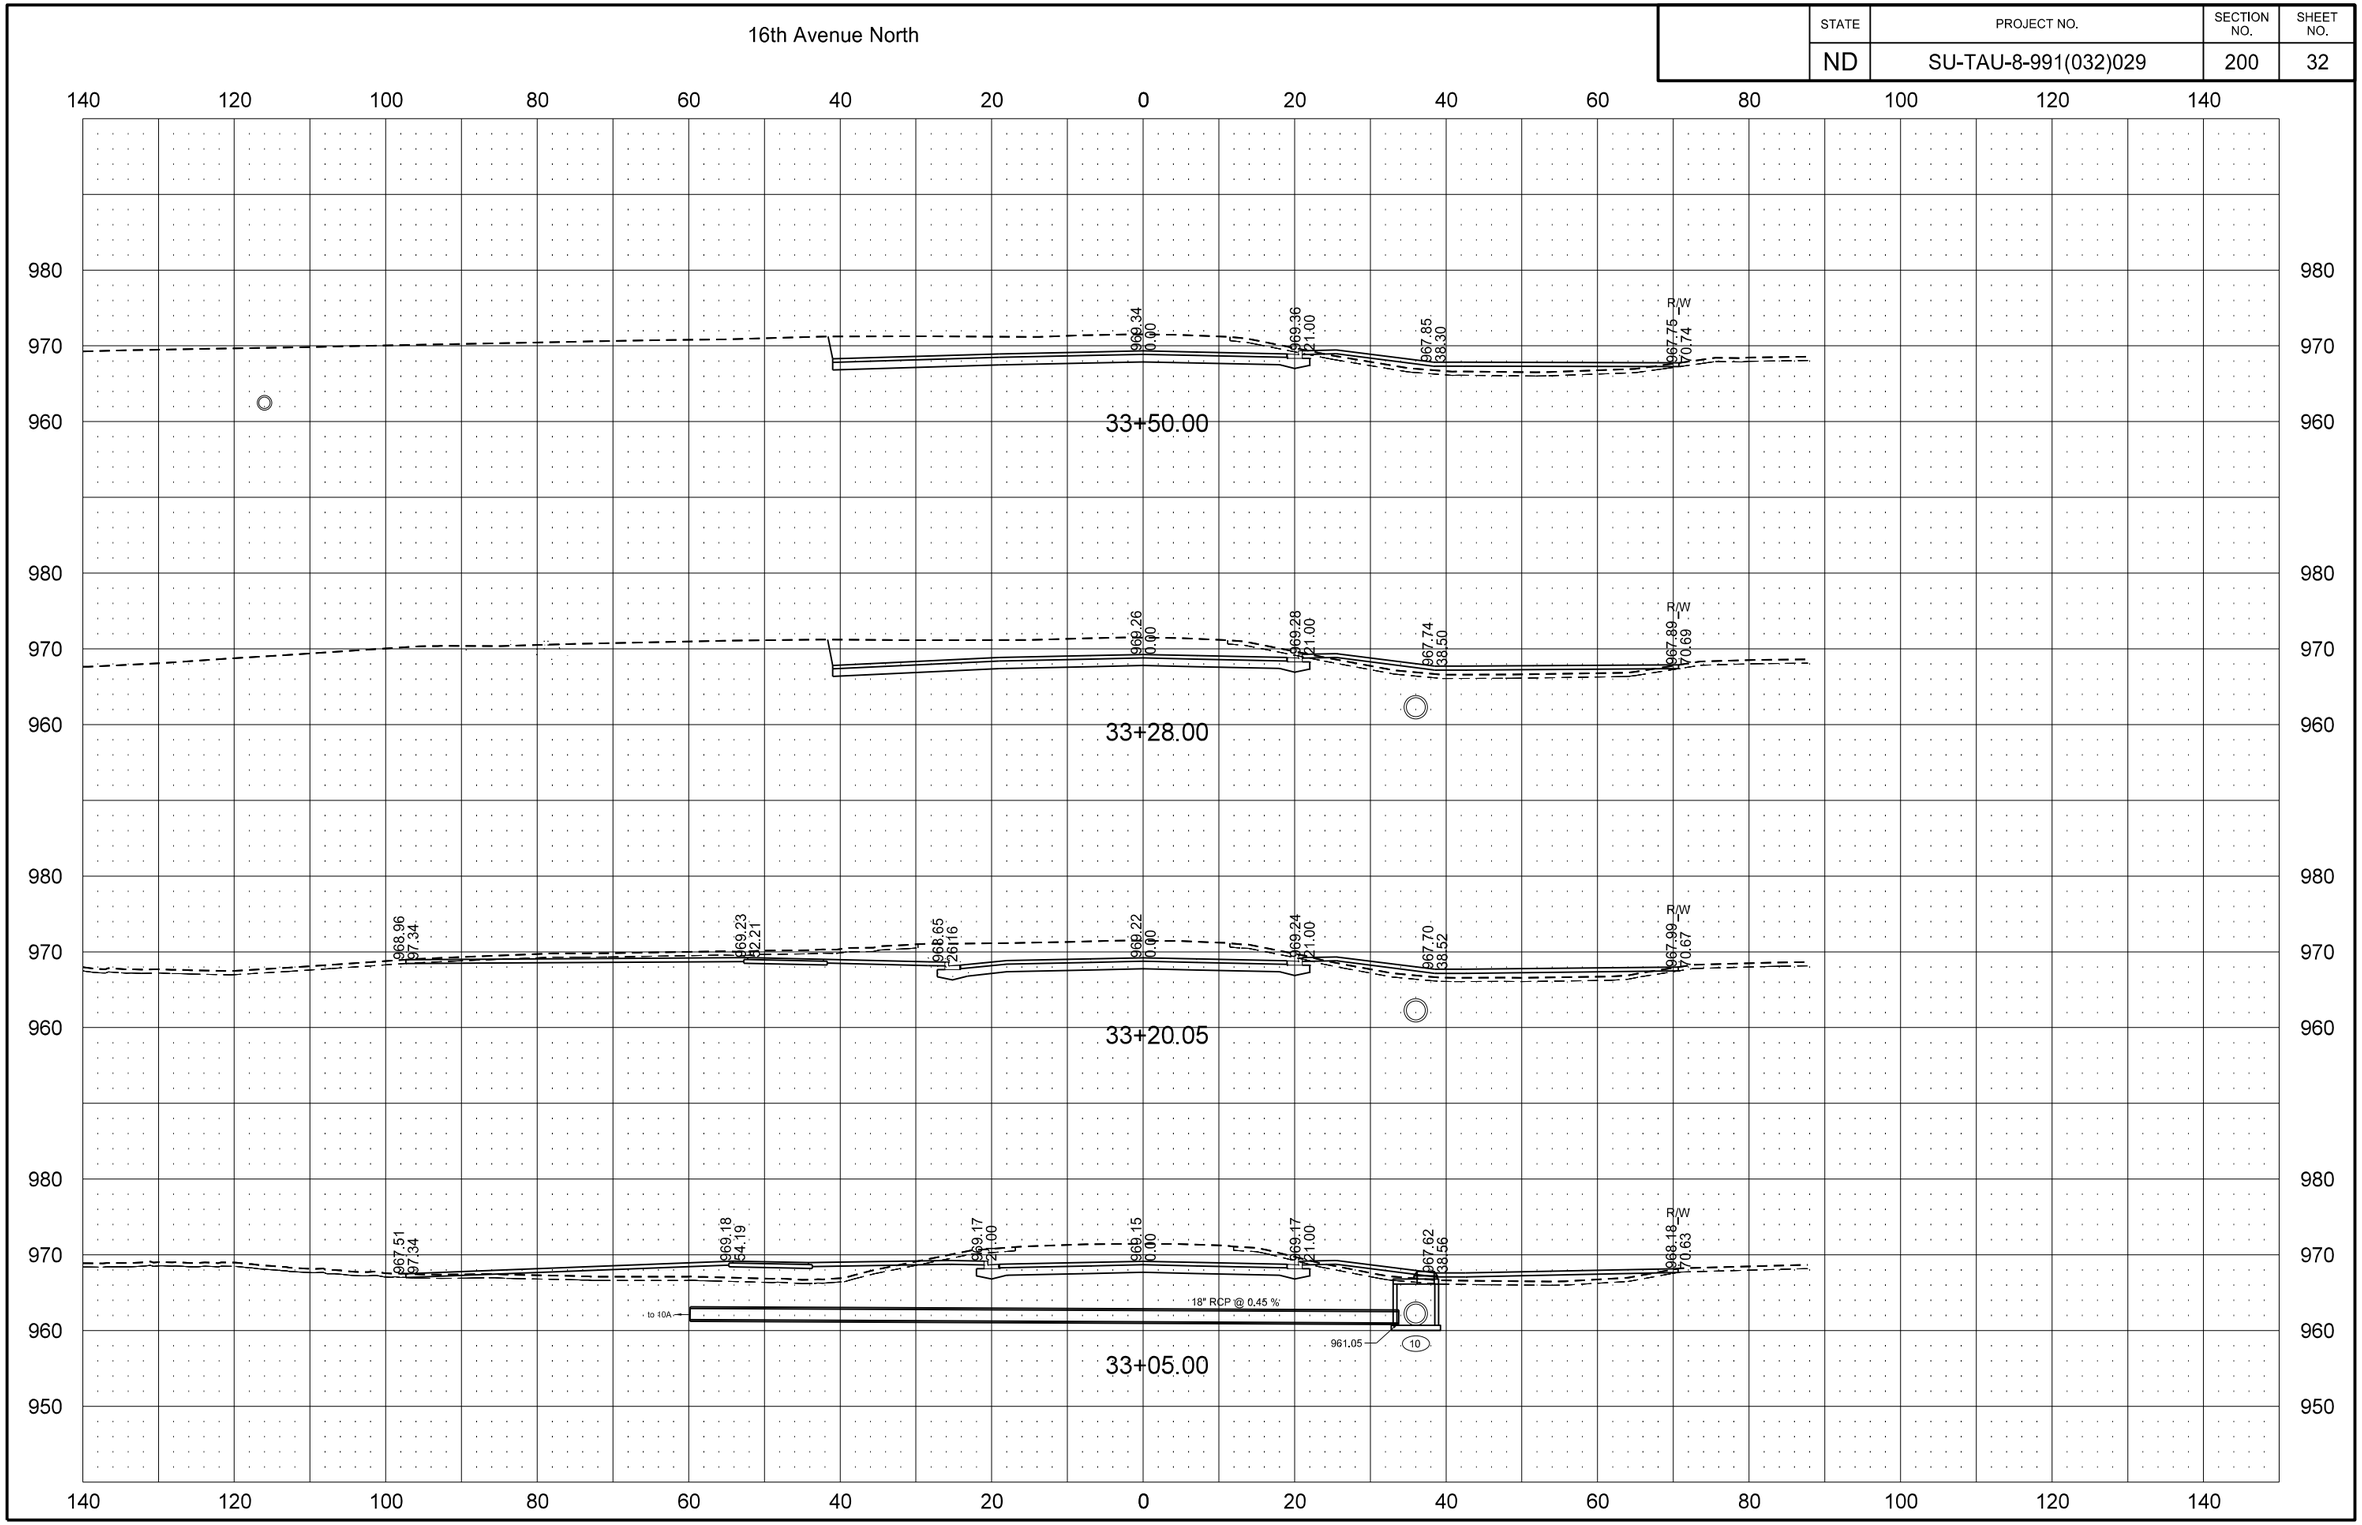

9/4/2015 10:12:48 AM Tim.Pearson Q:\2012\W12s\W1200157\CADD\Design\Sheets\Section_200\200XS_002_LXSEC.dgn

STATE	PROJECT NO.	SECTION NO.	SHEET NO.
ND	SU-TAU-8-991(032)029	200	33

16th Avenue North

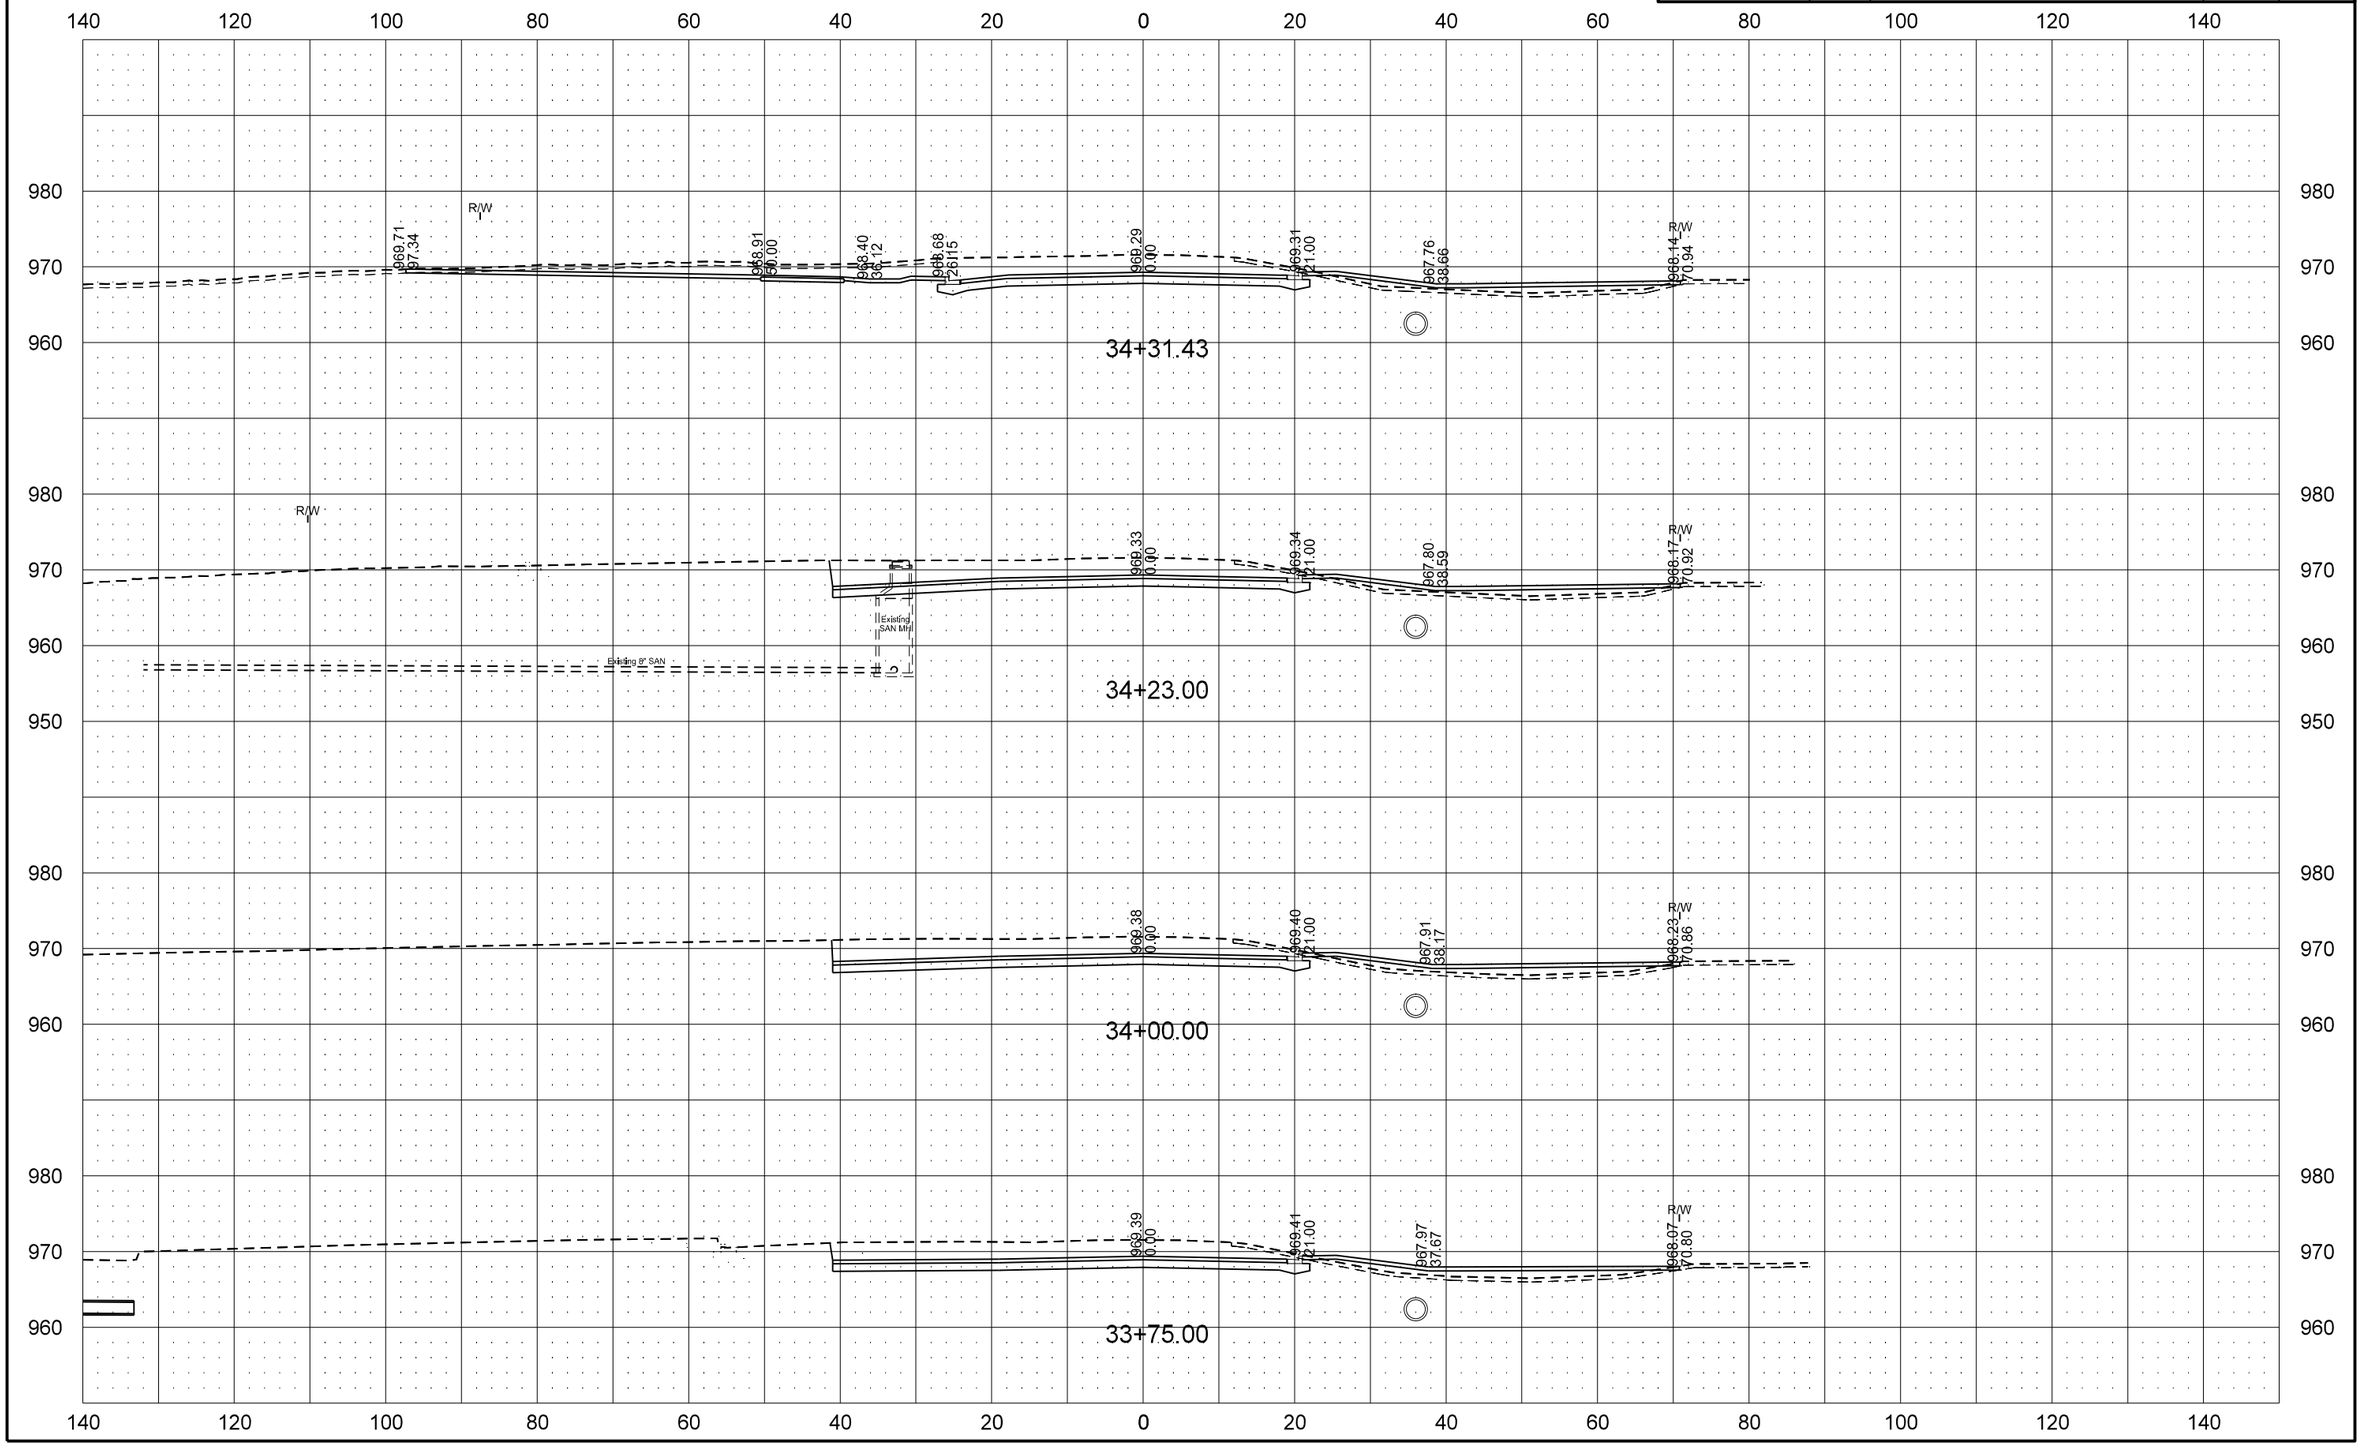

STATE	PROJECT NO.	SECTION NO.	SHEET NO.
ND	SU-TAU-8-991(032)029	200	34

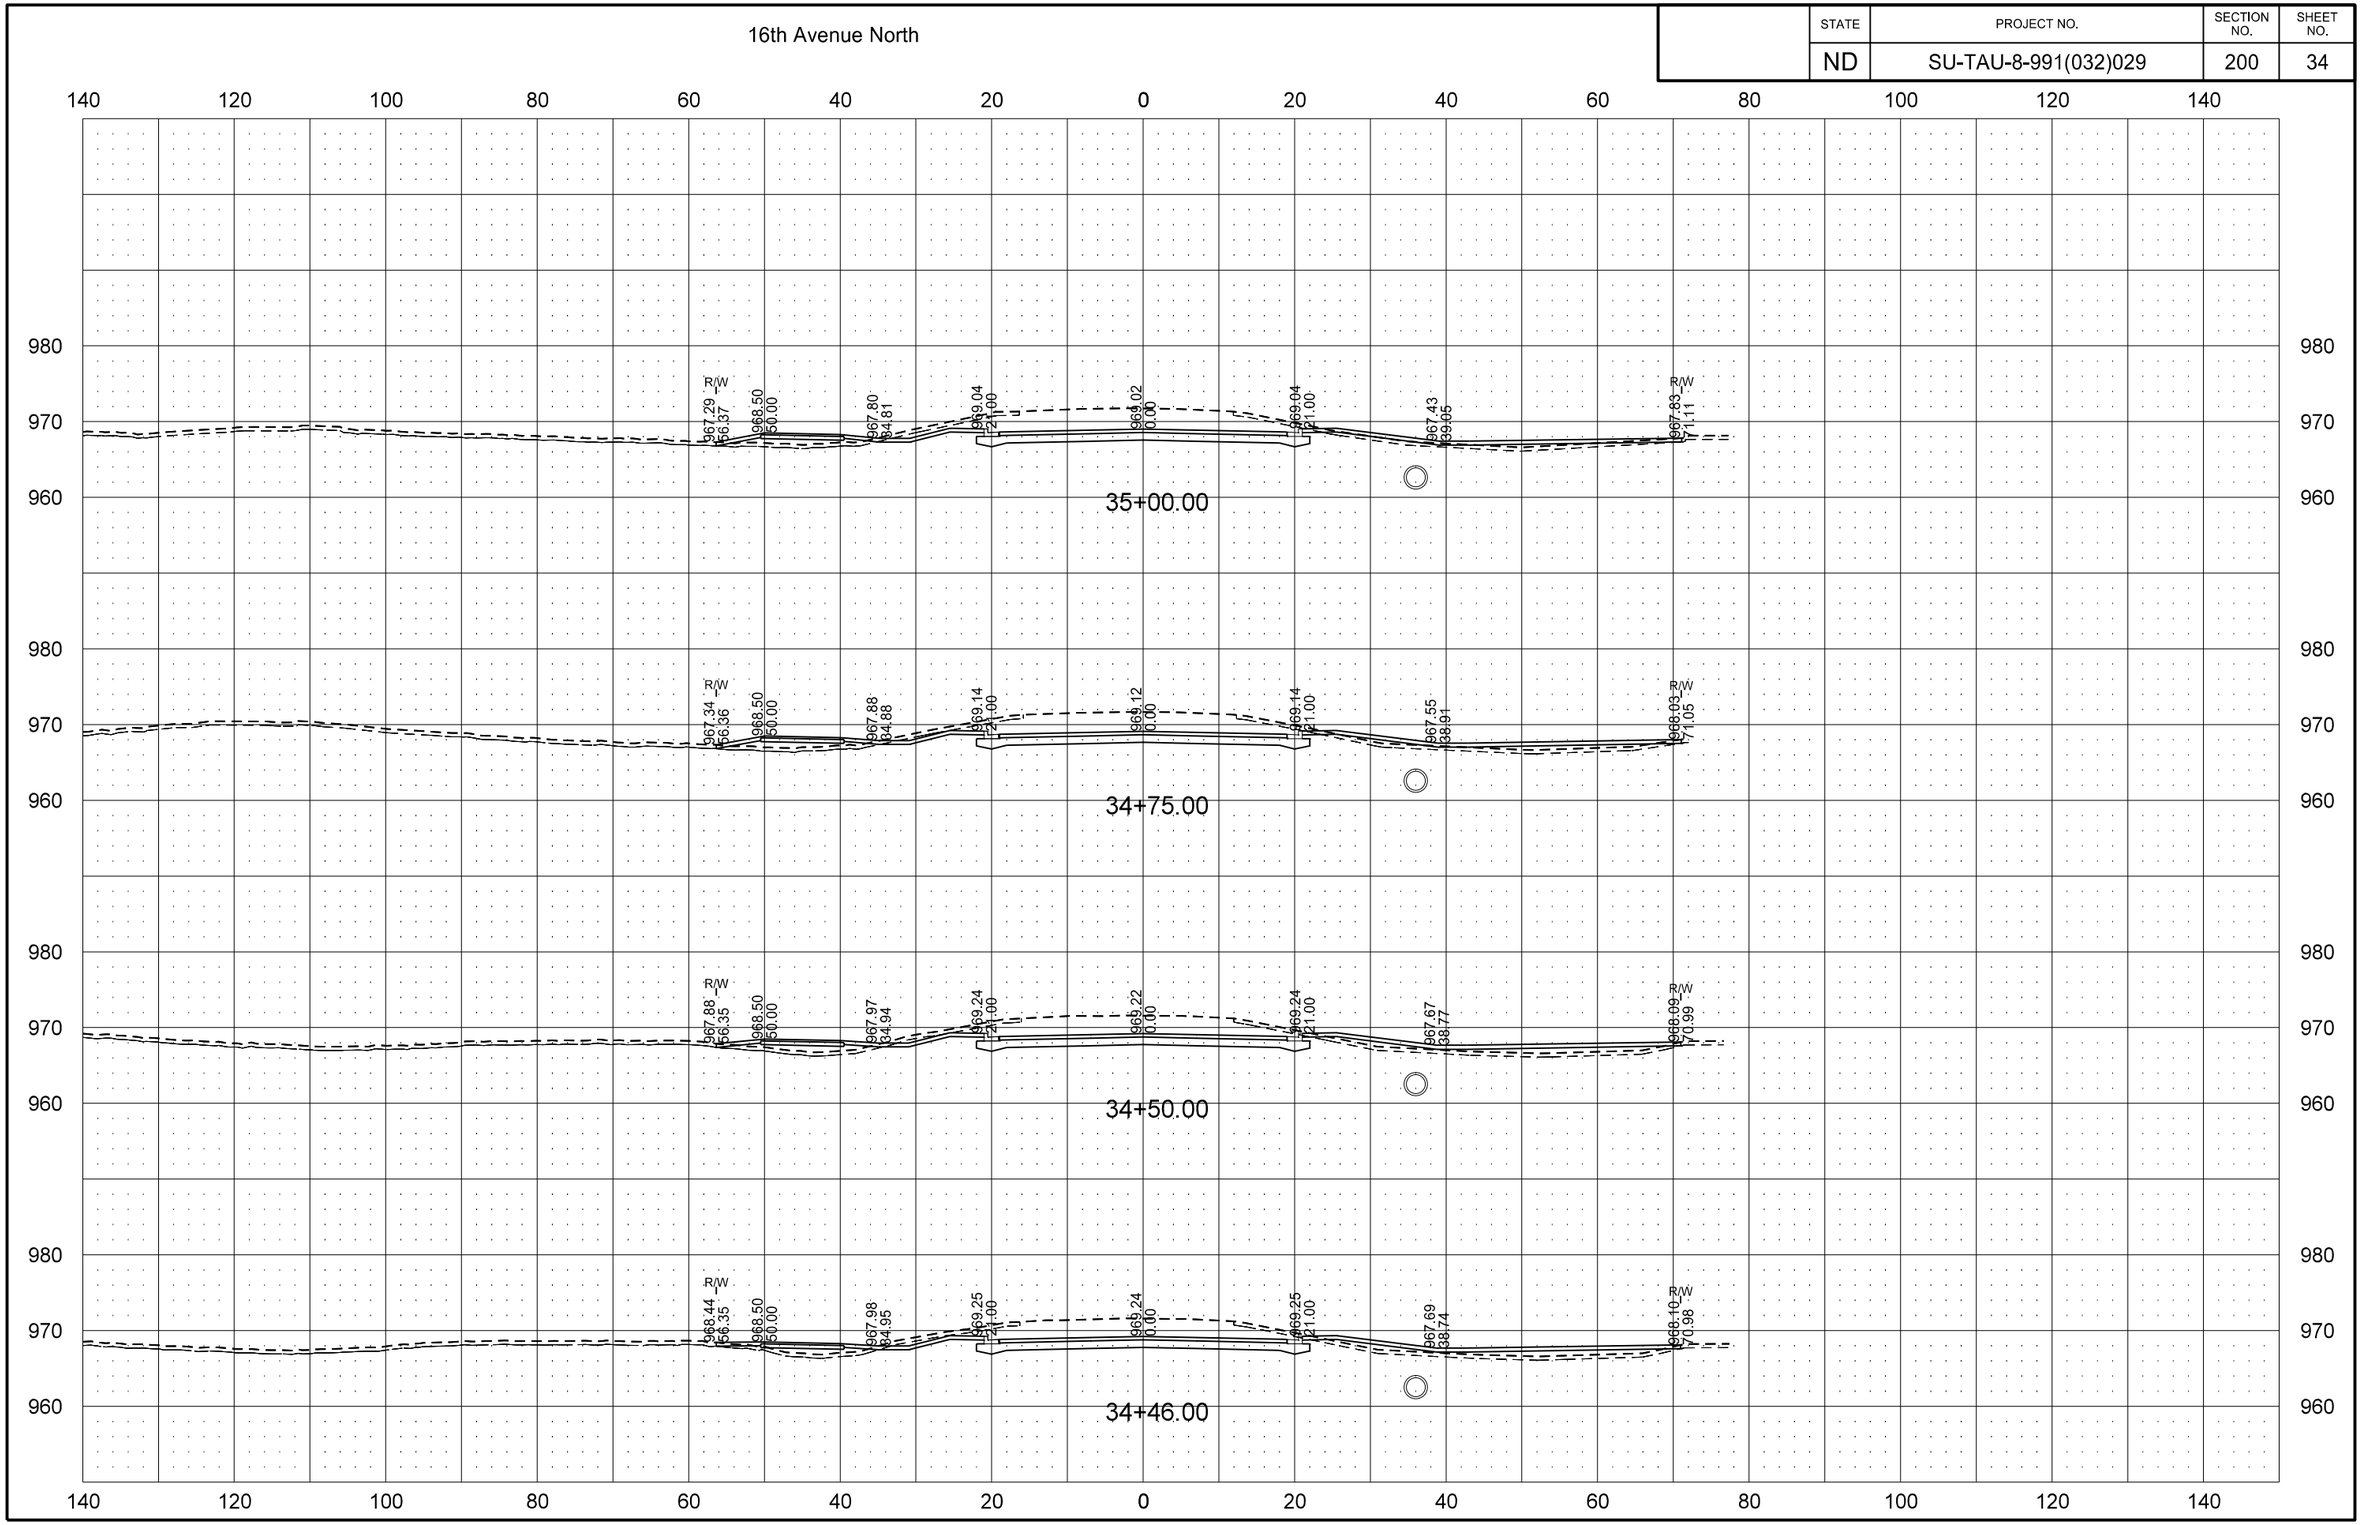

9/4/2015 10:12:52 AM Tim.Pearson Q:\2012\W12s\W1200157\CADD\Design\Sheets\Section_200\200XS_002_LXSEC.dgn

STATE	PROJECT NO.	SECTION NO.	SHEET NO.
ND	SU-TAU-8-991(032)029	200	35

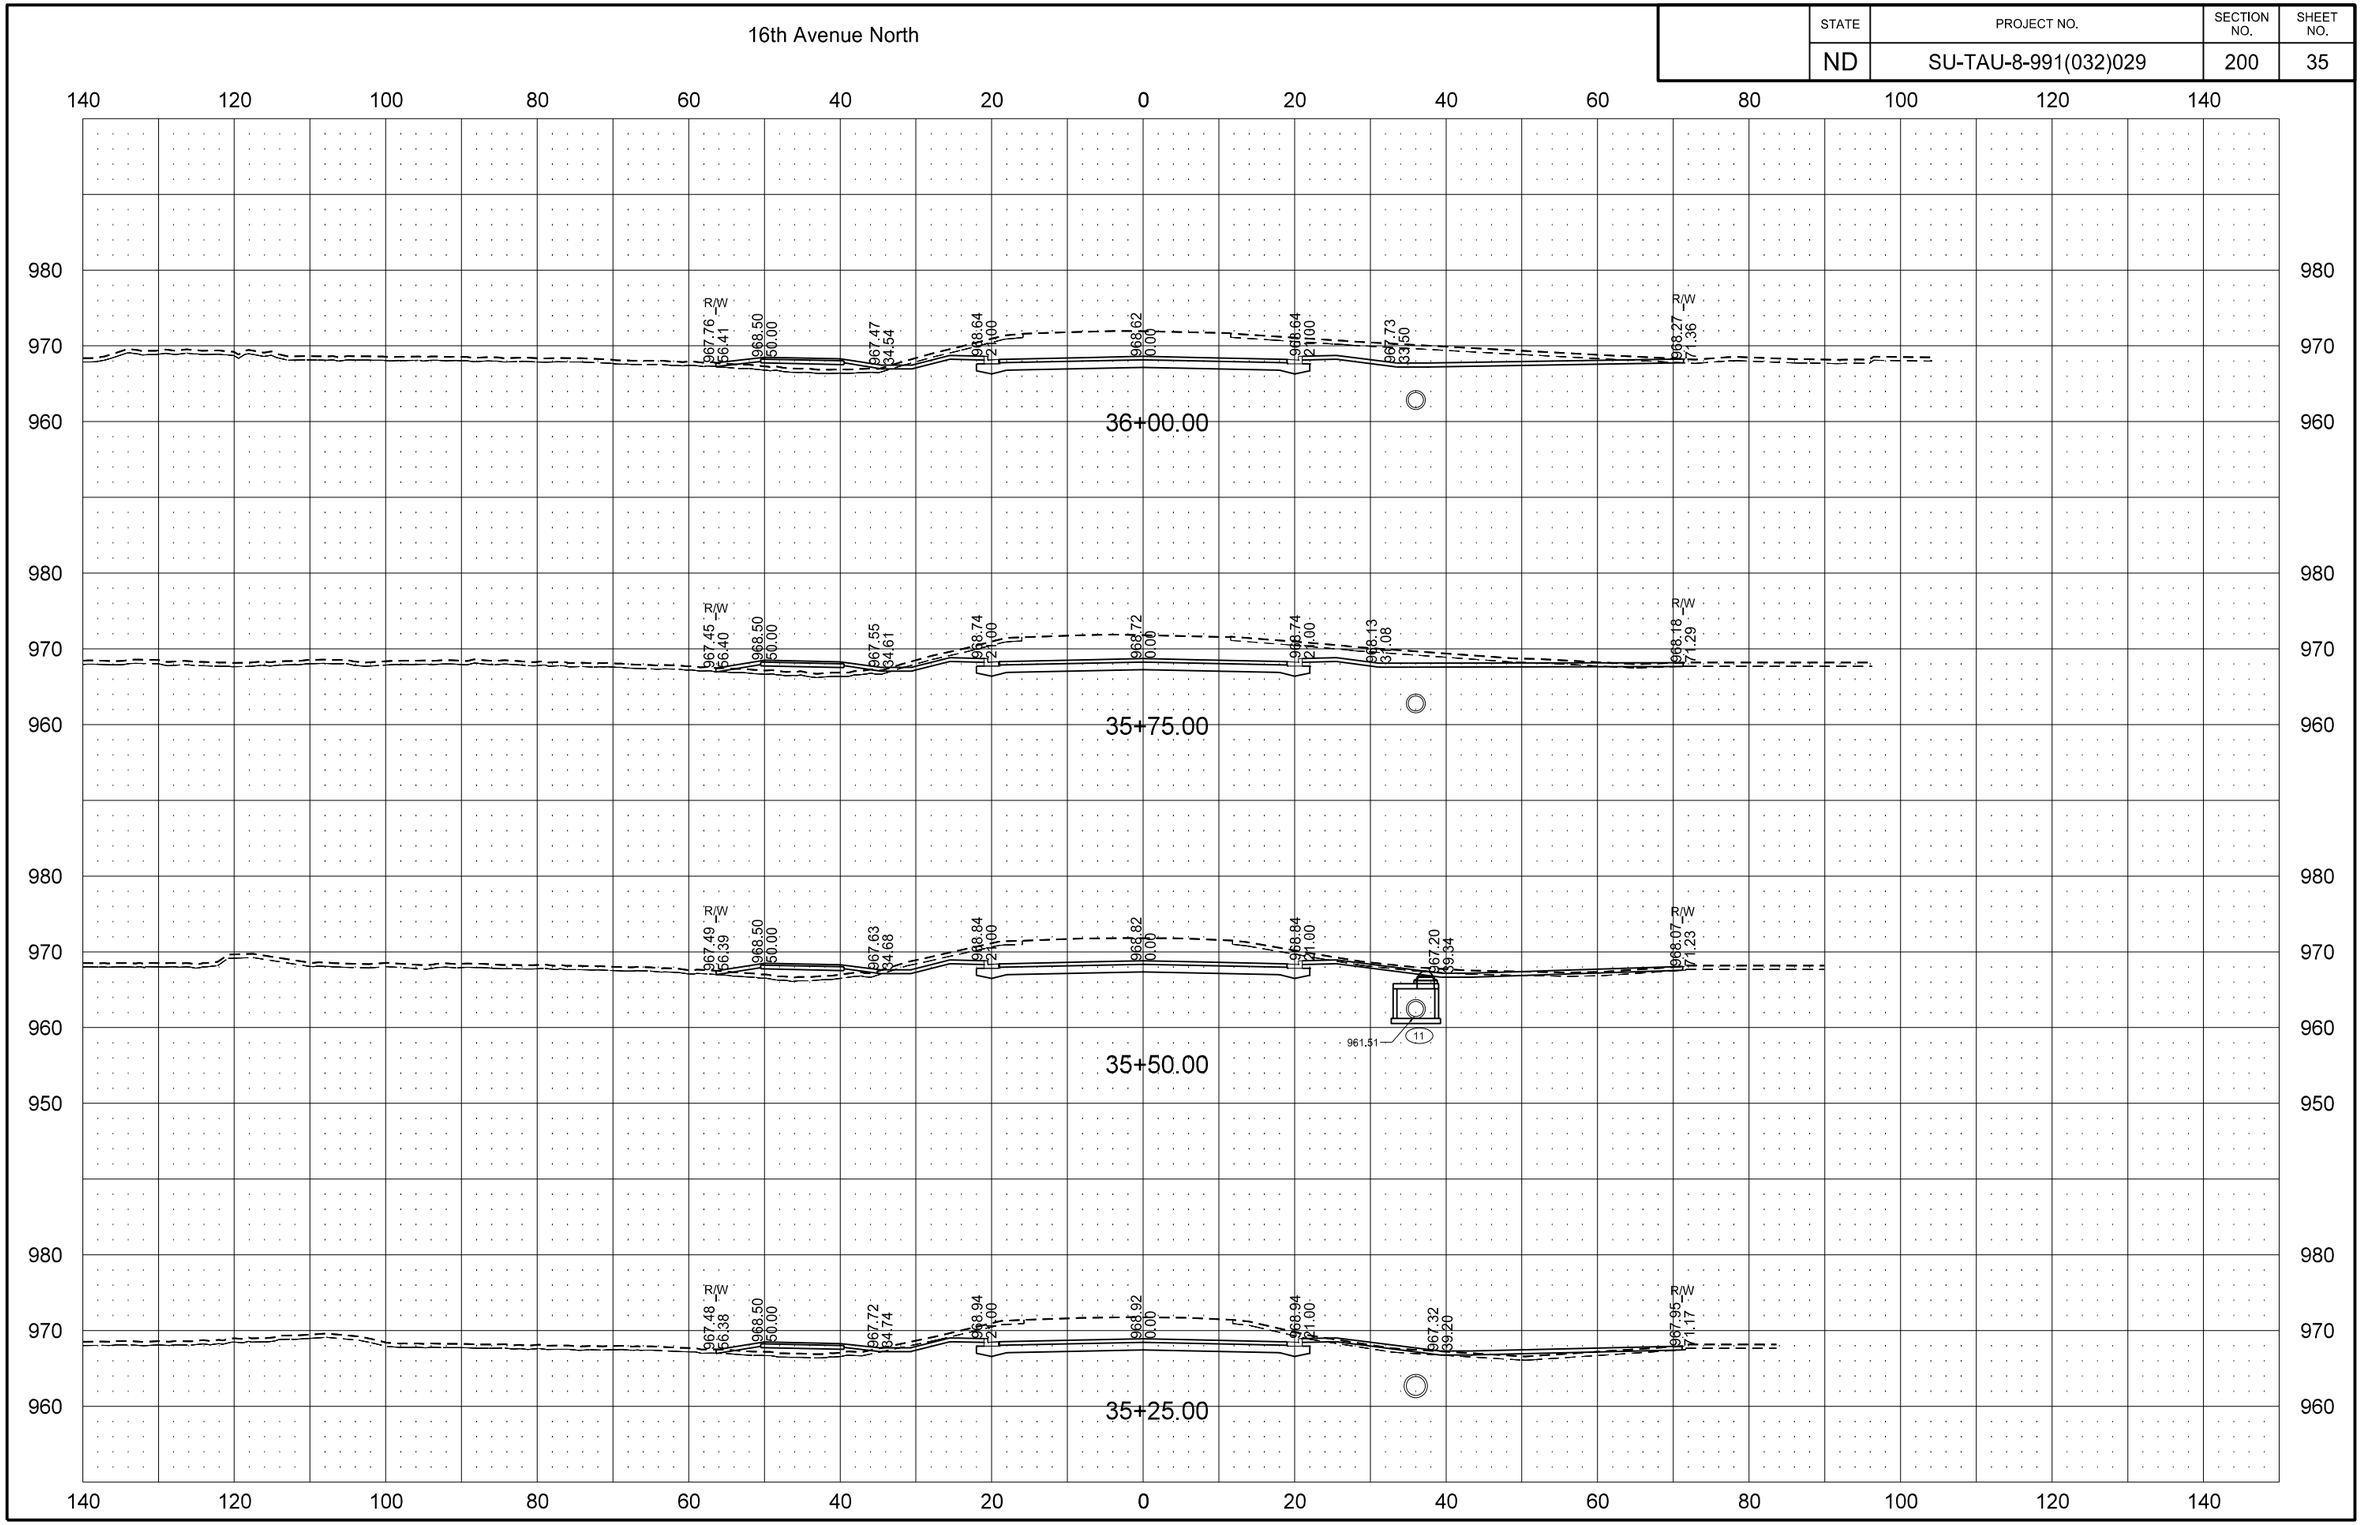

9/4/2015 10:12:54 AM Tim.Pearson Q:\2012\W12s\W1200157\CADD\Design\Sheets\Section_200\200XS_002_LXSEC.dgn

STATE	PROJECT NO.	SECTION NO.	SHEET NO.
ND	SU-TAU-8-991(032)029	200	36

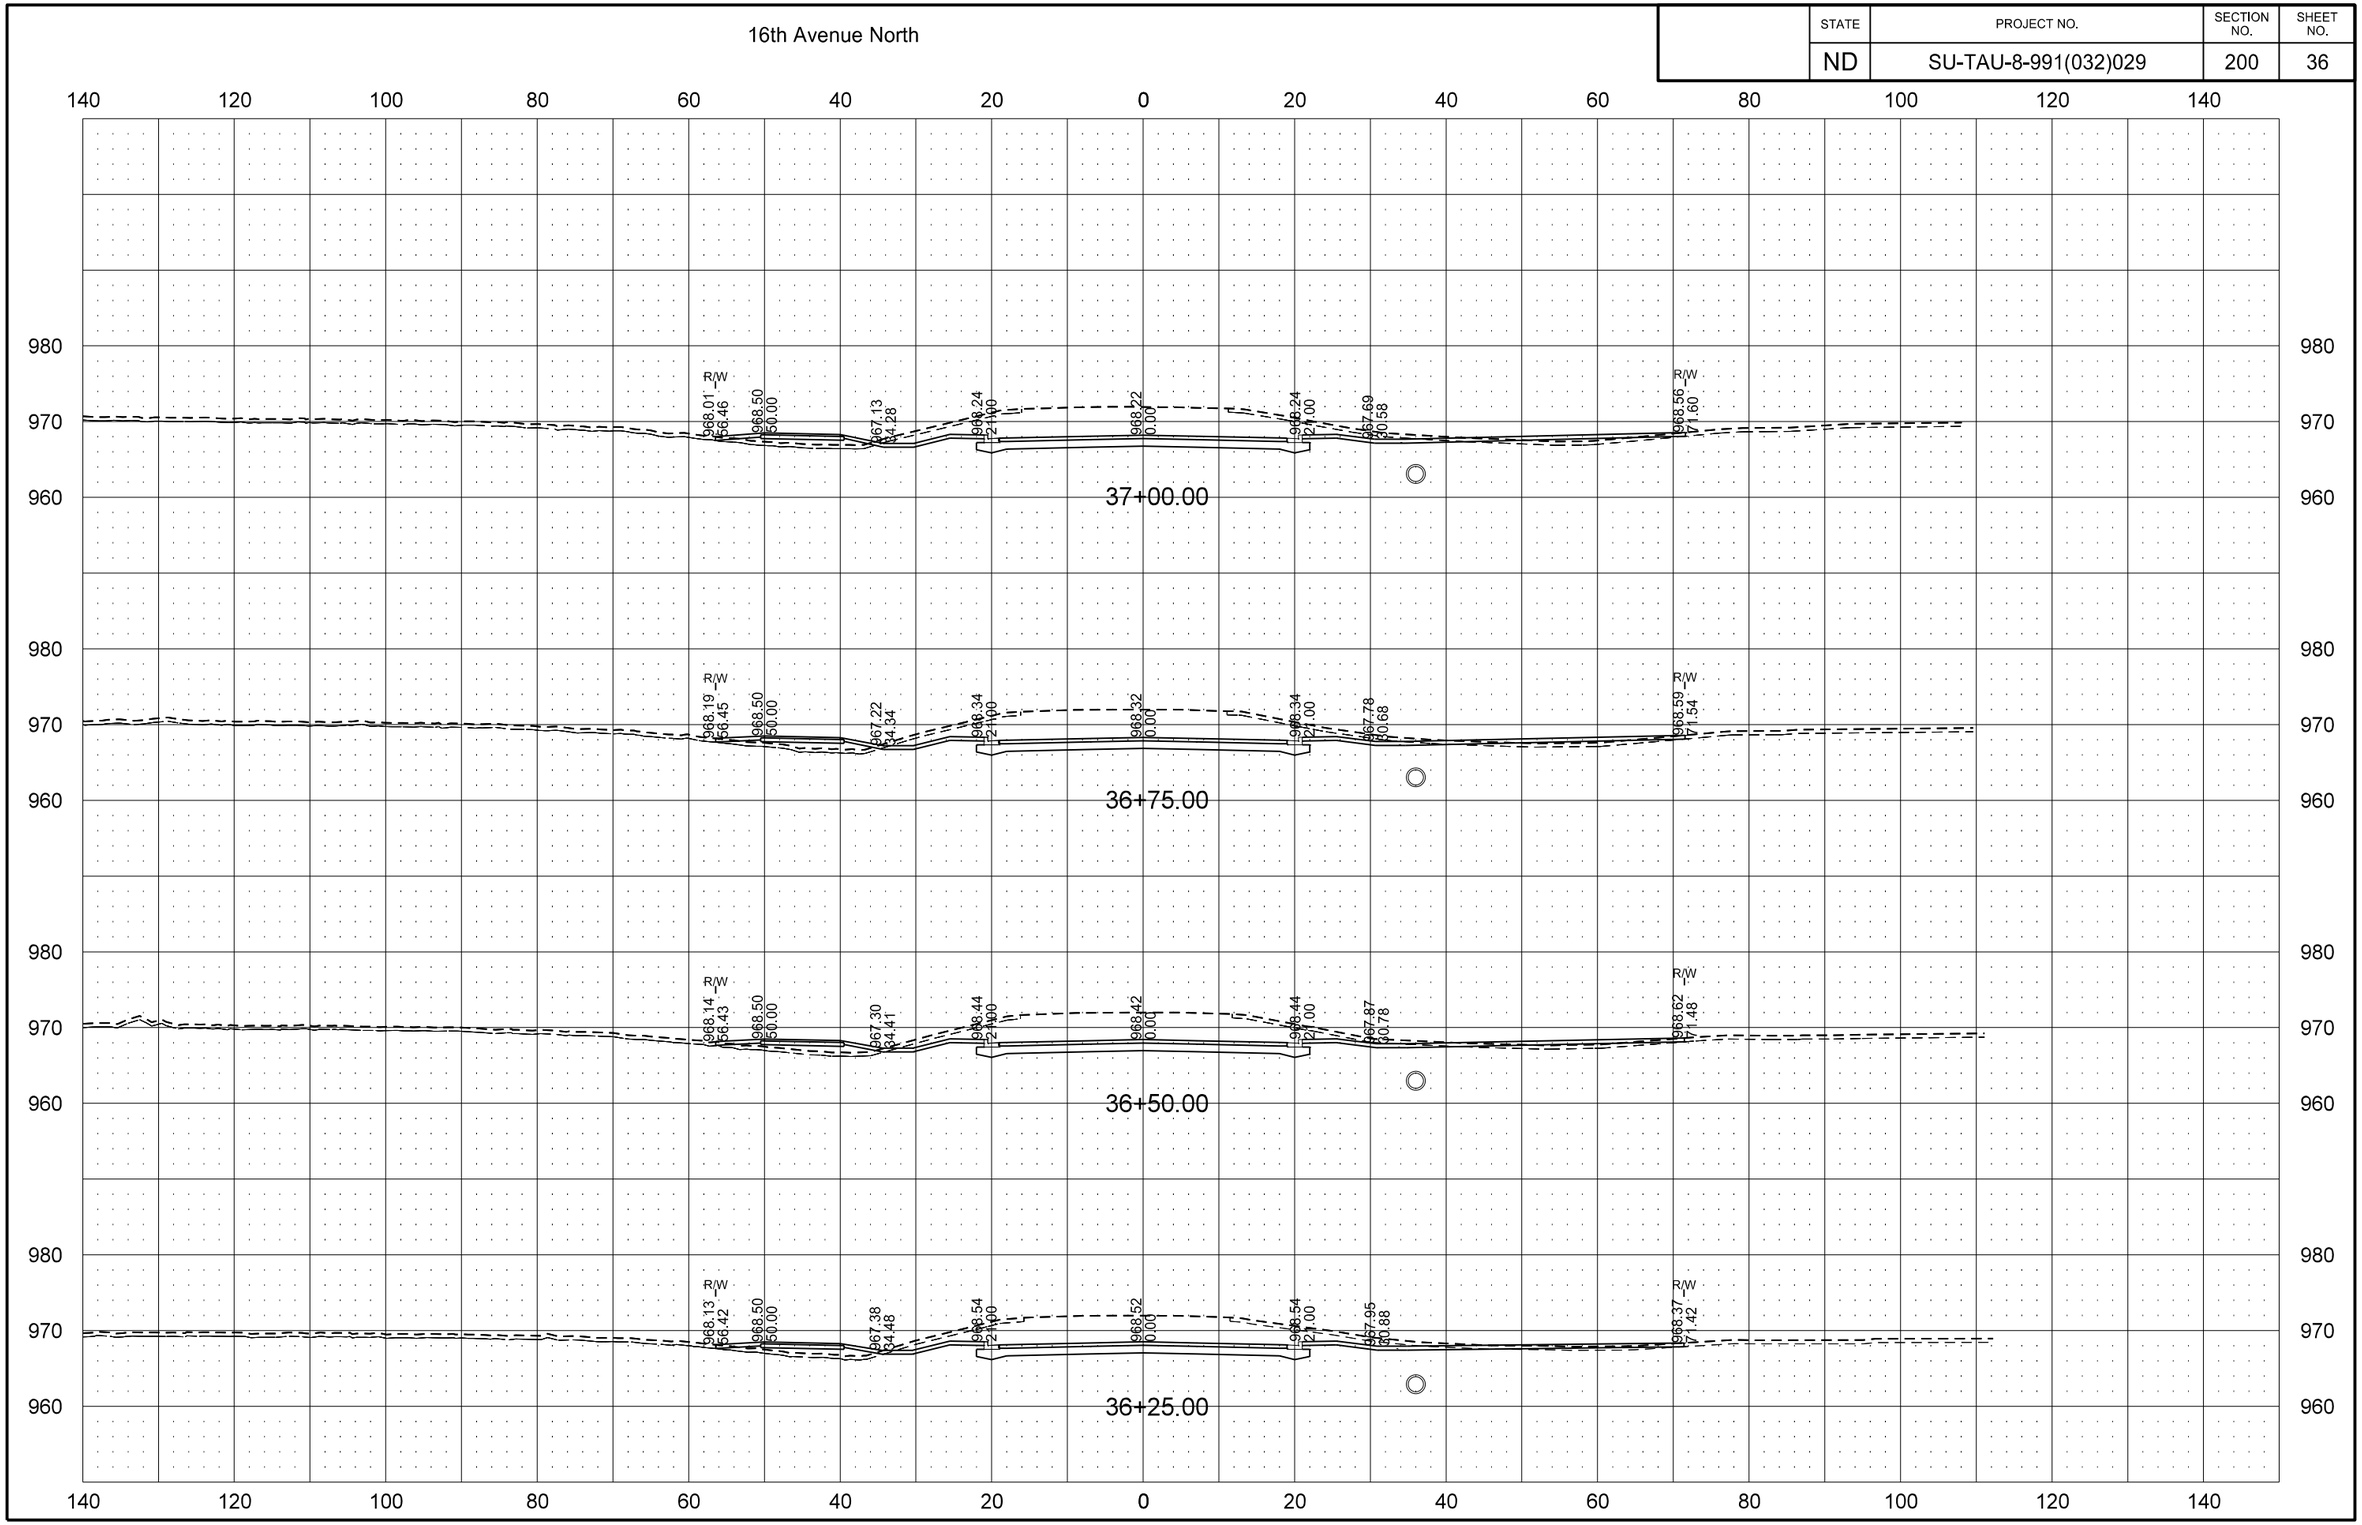

9/4/2015 10:12:55 AM Tim.Pearson Q:\2012\W12s\W1200157\CADD\Design\Sheets\Section_200\200XS_002_LXSEC.dgn

STATE	PROJECT NO.	SECTION NO.	SHEET NO.
ND	SU-TAU-8-991(032)029	200	37

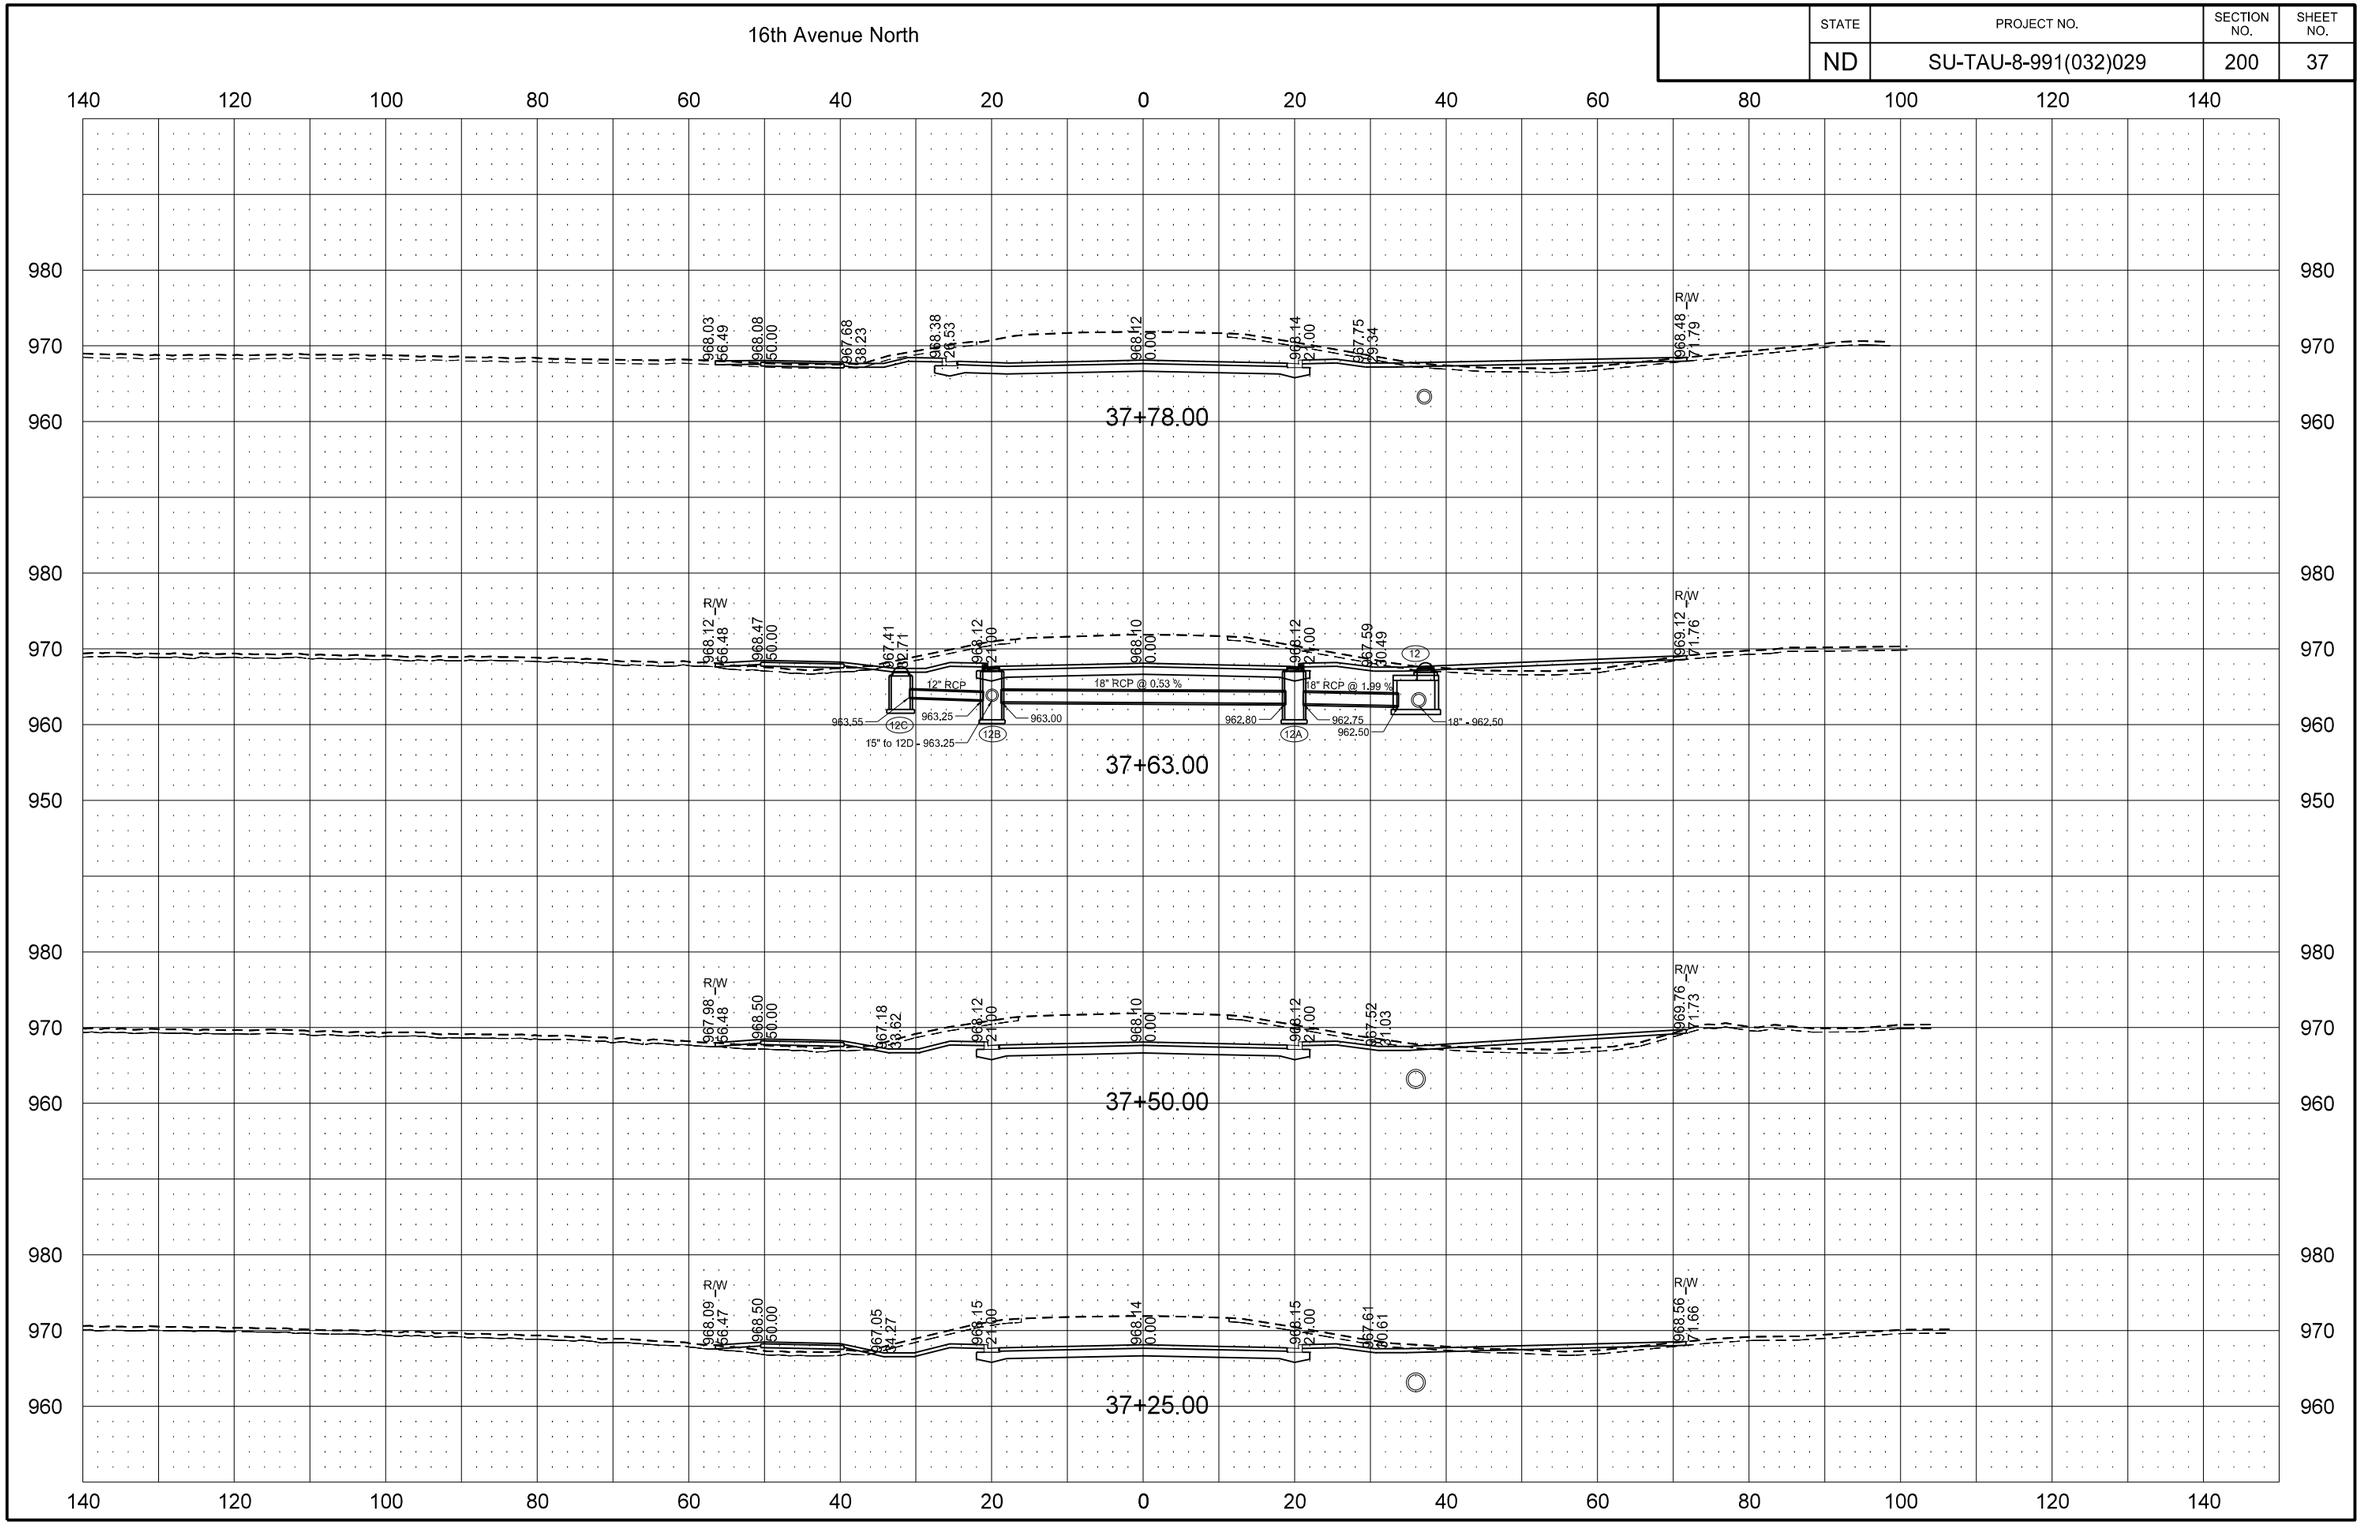

9/4/2015 10:12:57 AM Tim.Pearson Q:\2012\W12s\W1200157\CADD\Design\Sheets\Section_200\200XS_002_LXSEC.dgn

STATE	PROJECT NO.	SECTION NO.	SHEET NO.
ND	SU-TAU-8-991(032)029	200	38

16th Avenue North

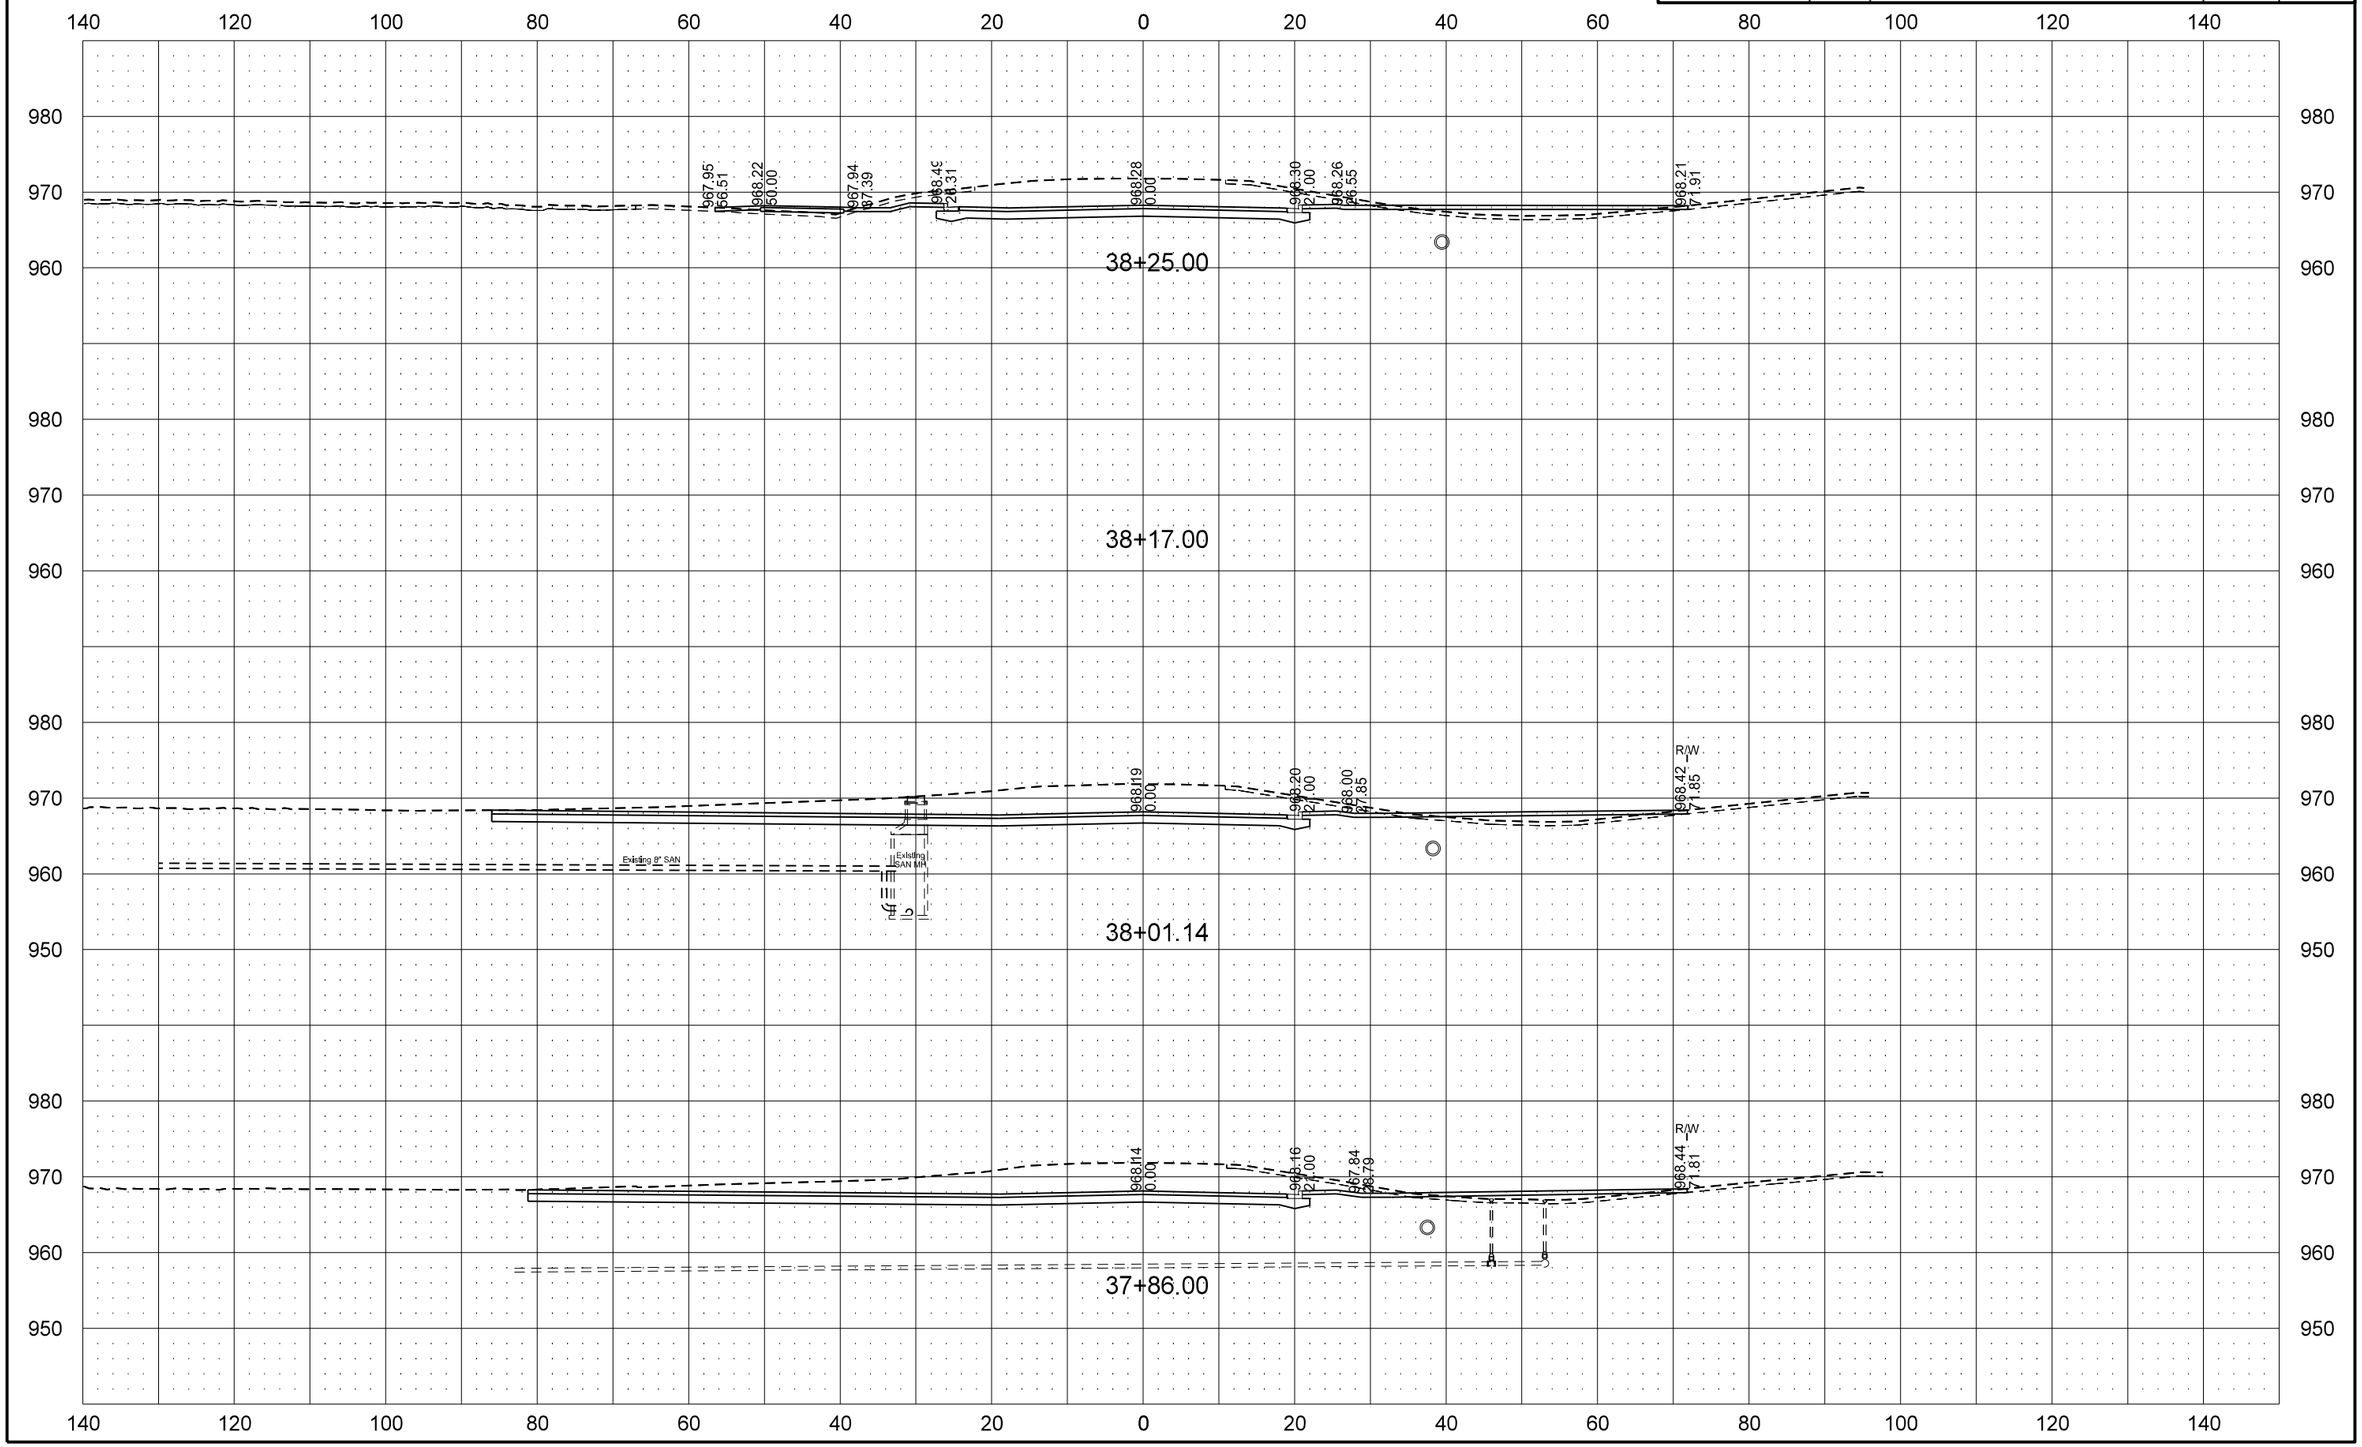

9/4/2015 10:12:59 AM Tim.Pearson Q:\2012\W12s\W1200157\CADD\Design\Sheets\Section_200\200XS_002_LXSEC.dgn

STATE	PROJECT NO.	SECTION NO.	SHEET NO.
ND	SU-TAU-8-991(032)029	200	39

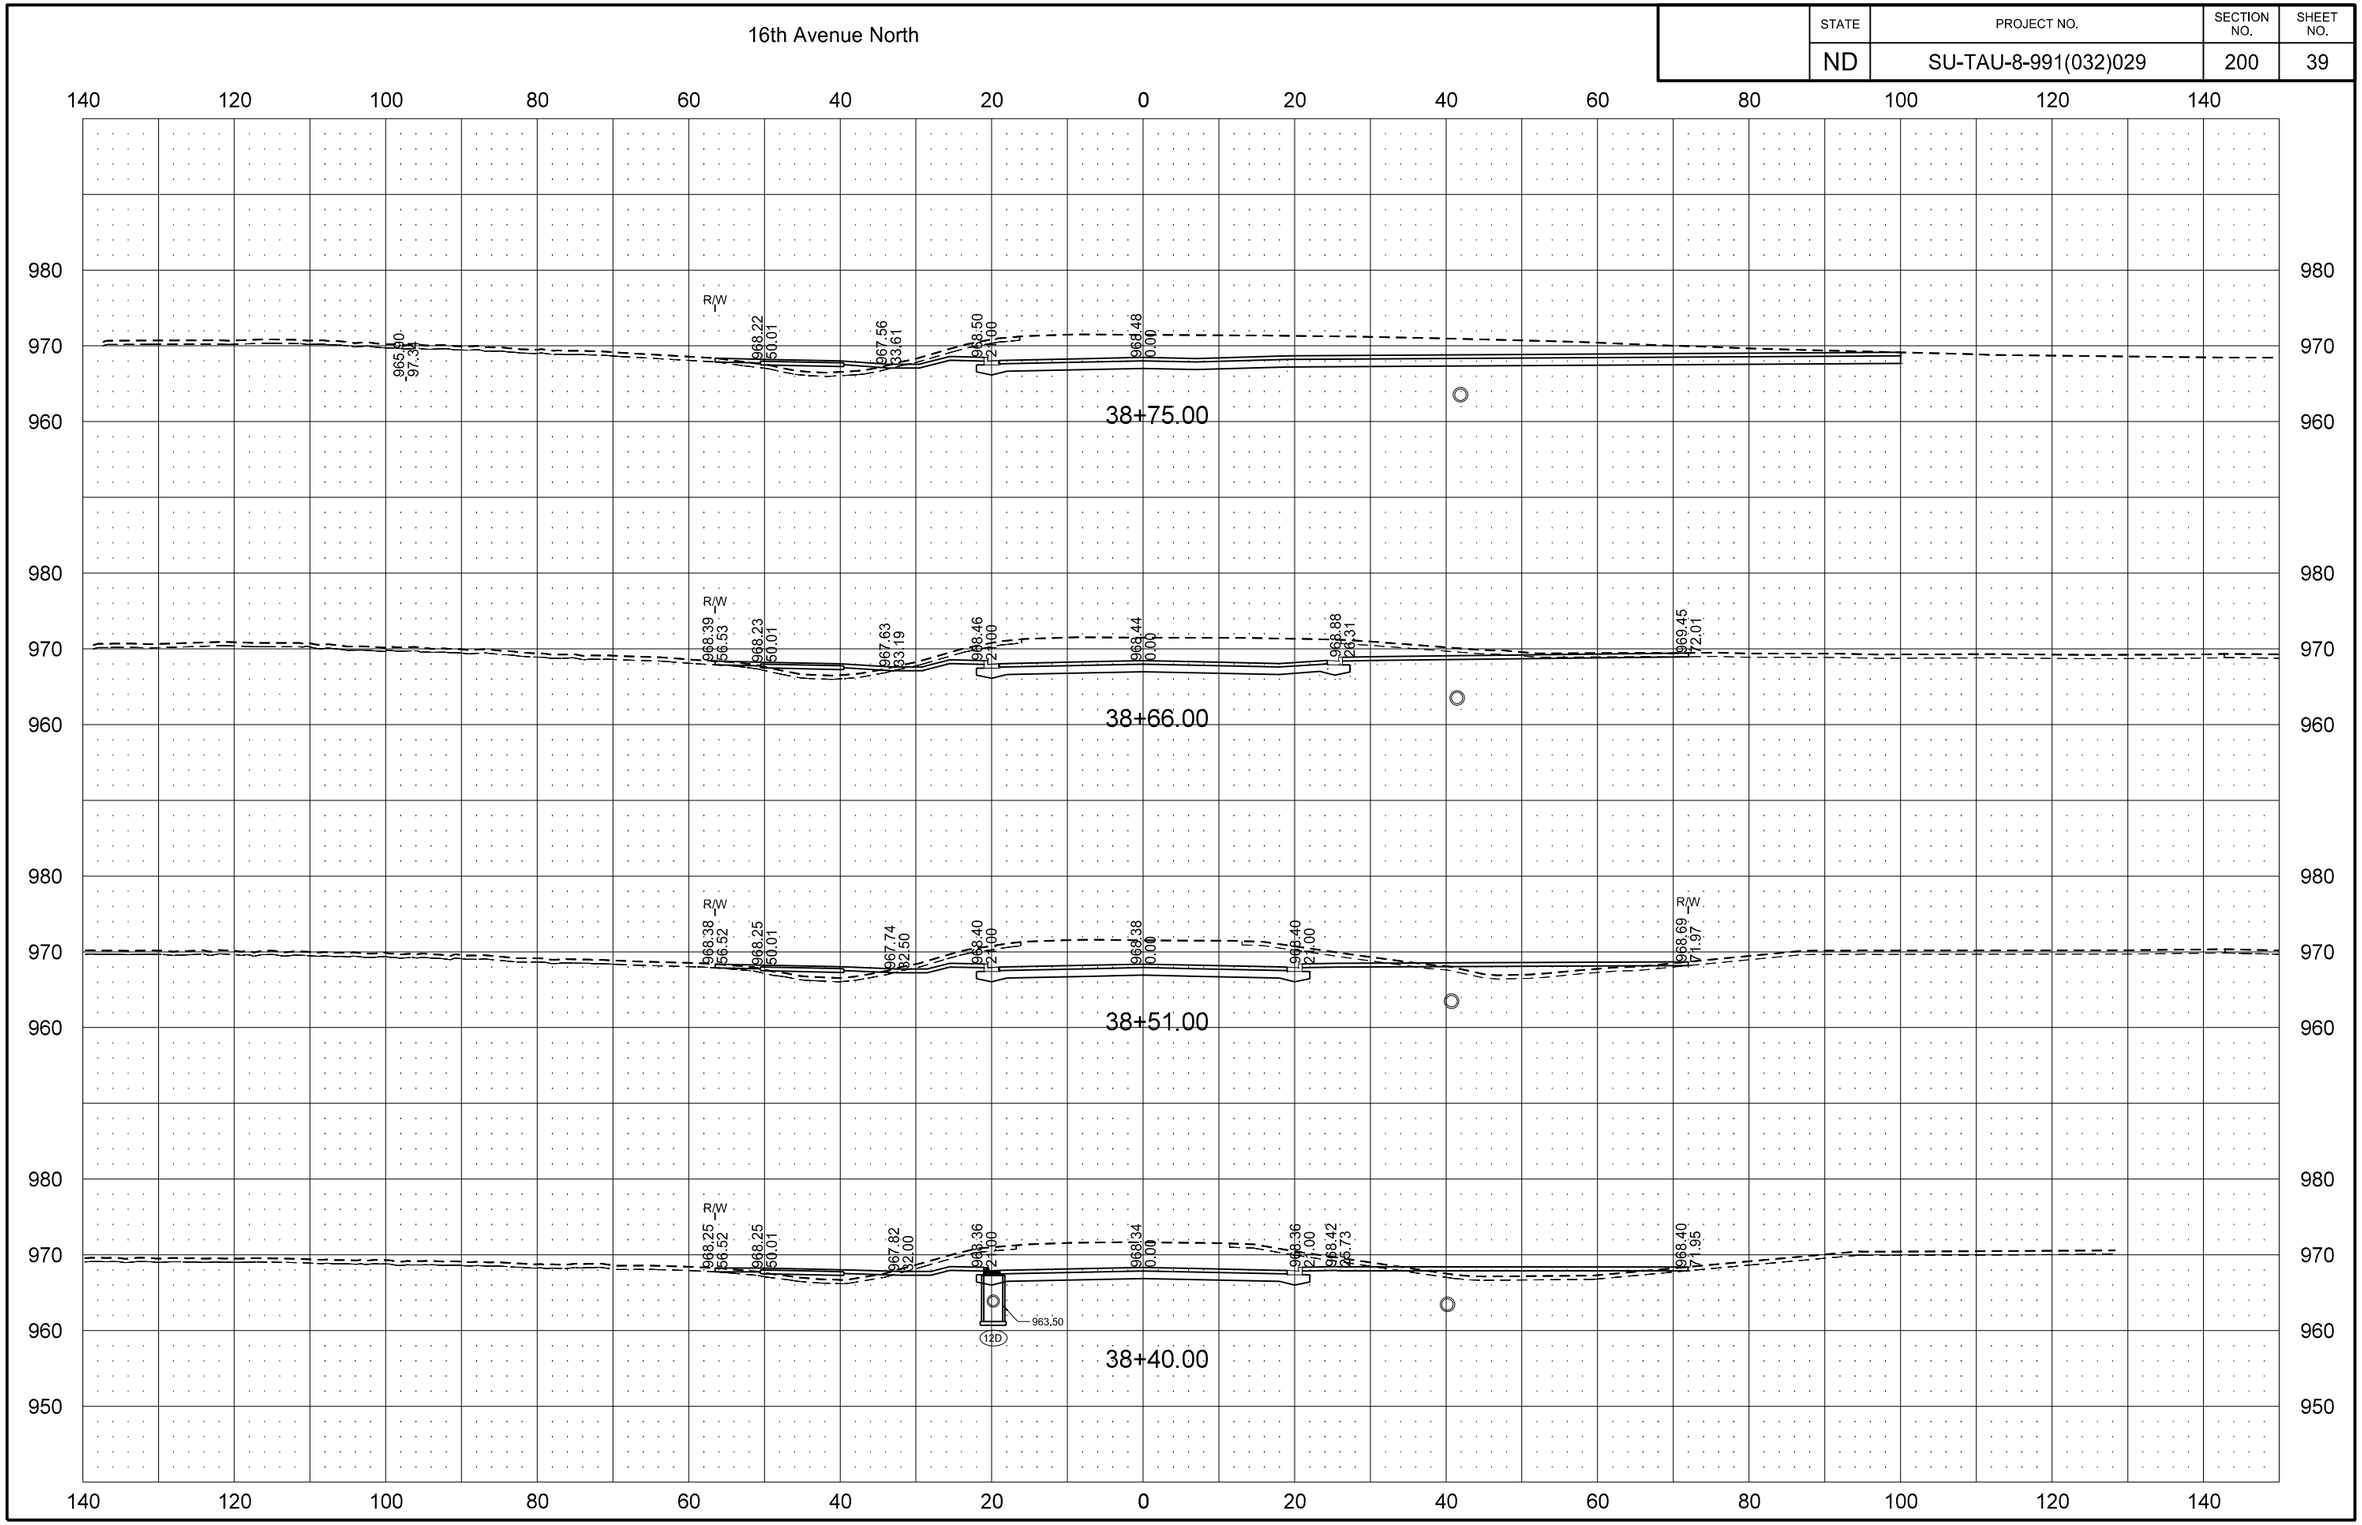

9/4/2015 10:13:01 AM Tim.Pearson Q:\2012\W12s\W1200157\CADD\Design\Sheets\Section_200\200XS_002_LXSEC.dgn

STATE	PROJECT NO.	SECTION NO.	SHEET NO.
ND	SU-TAU-8-991(032)029	200	40

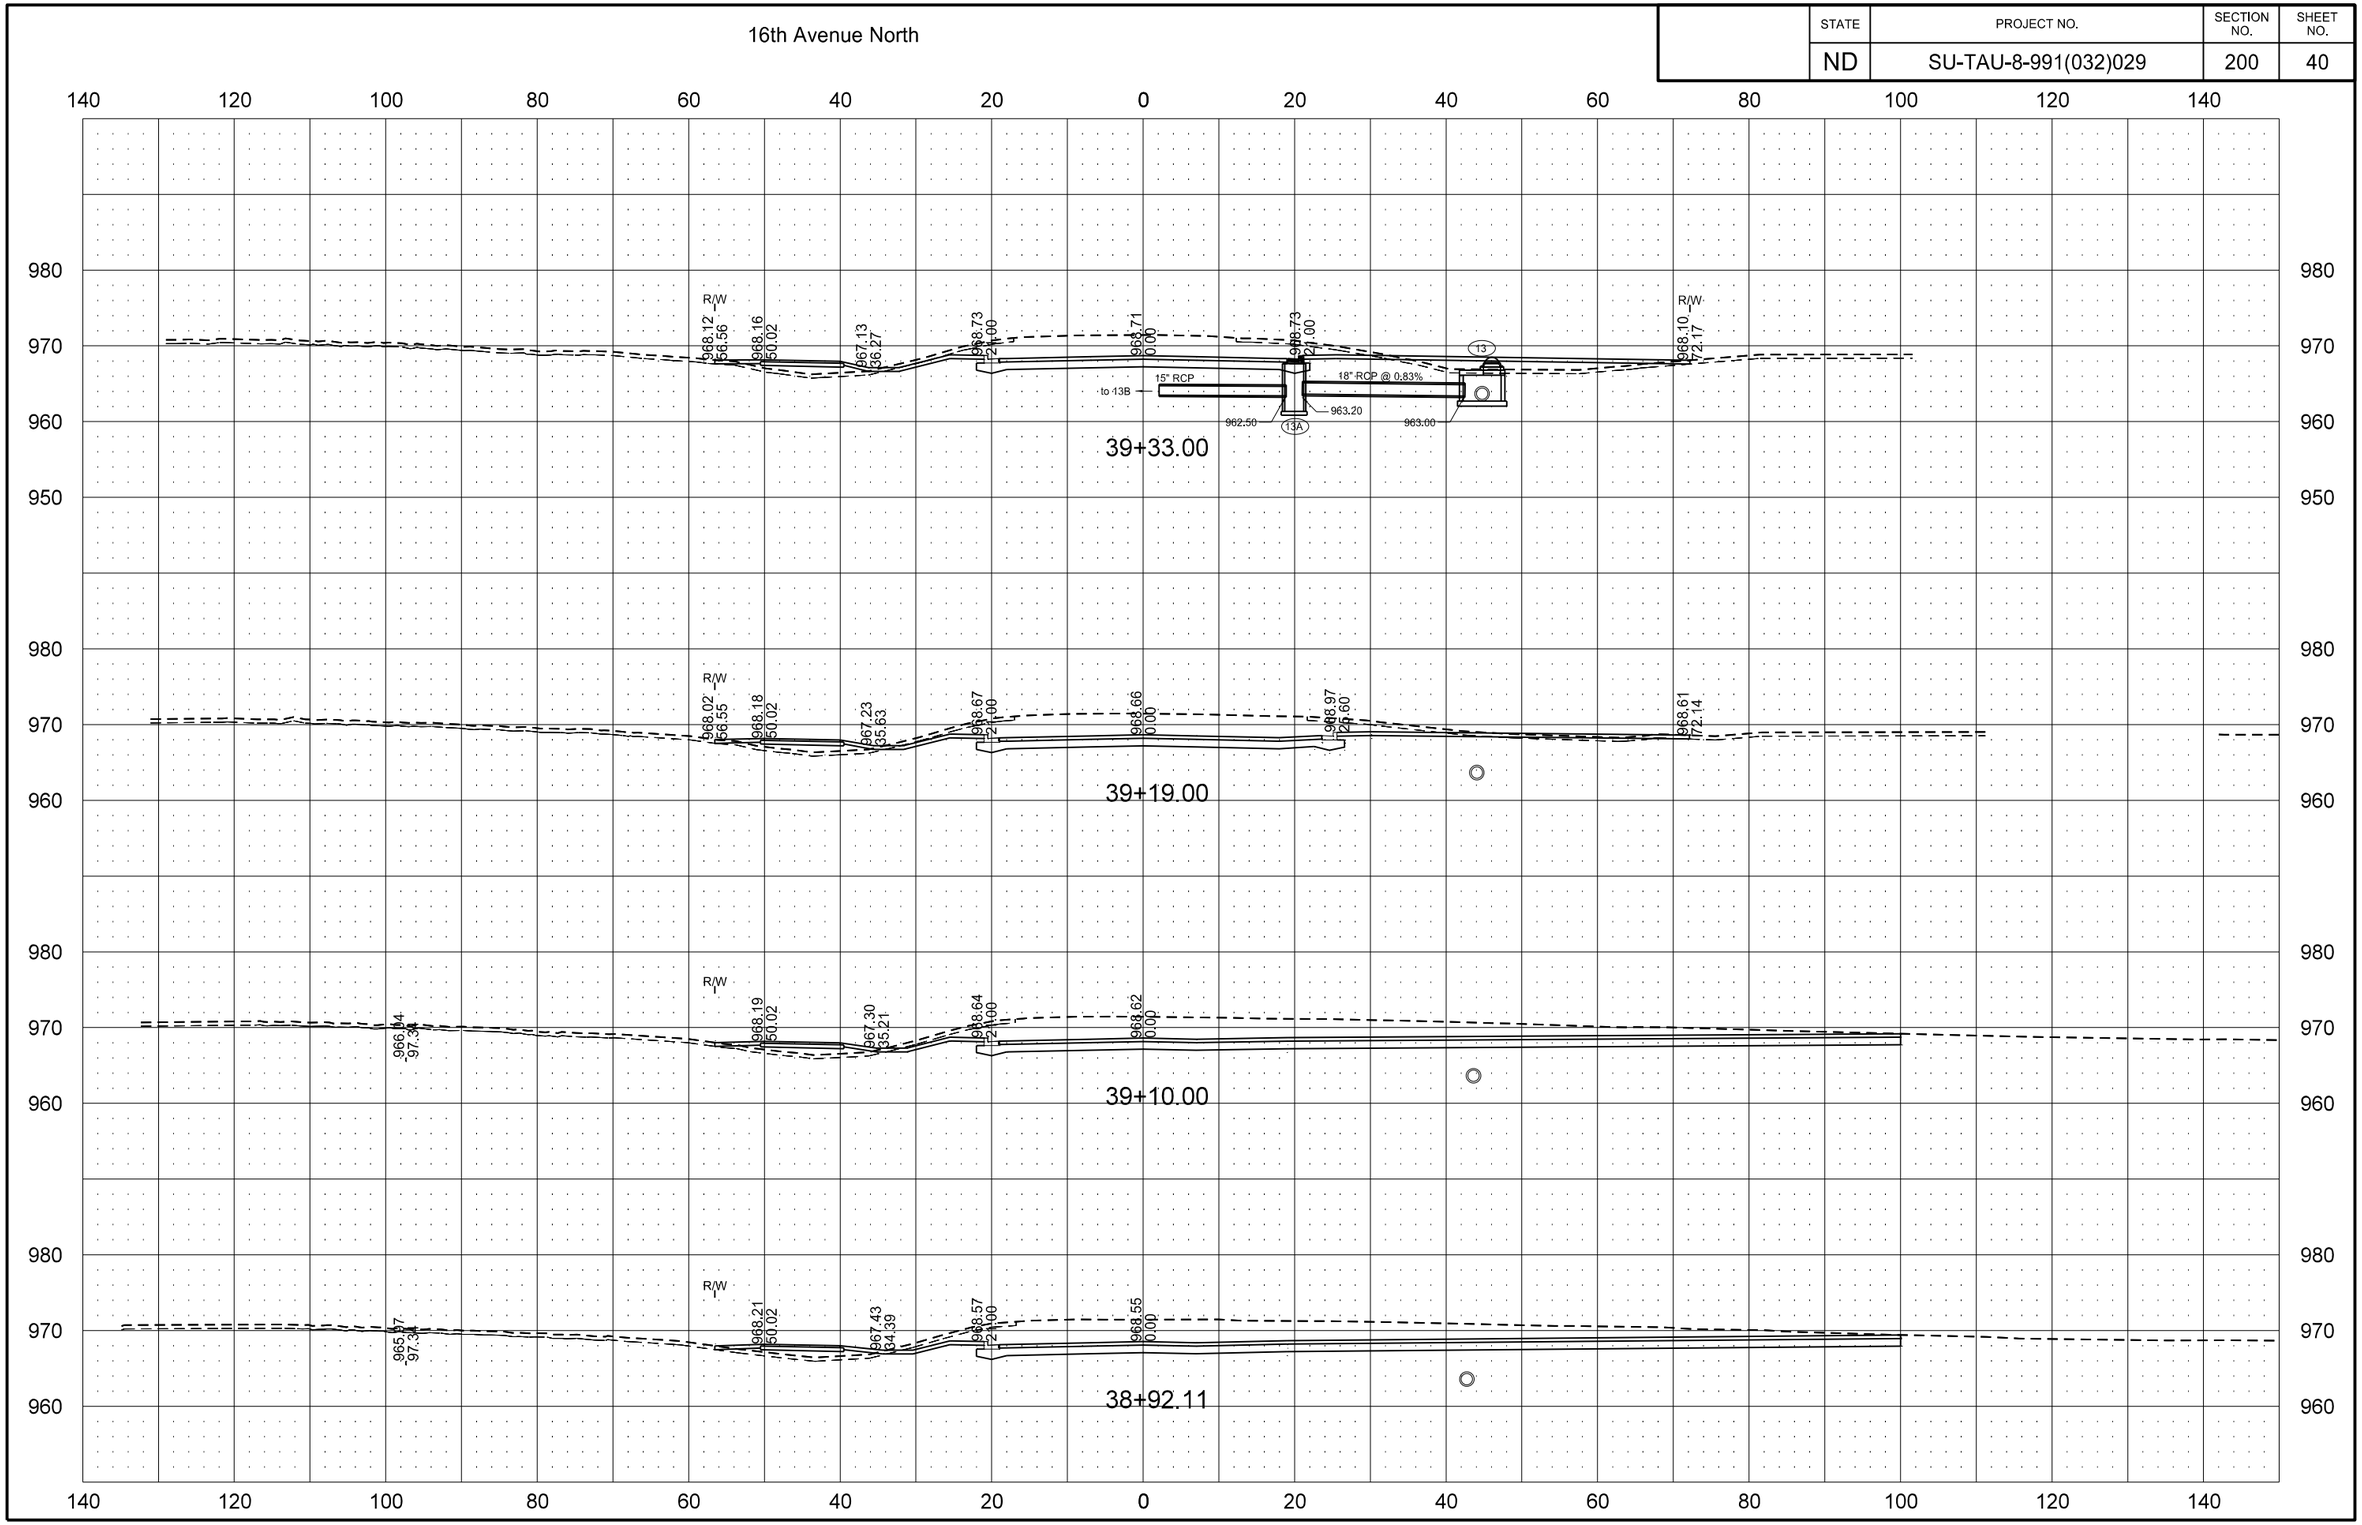

9/4/2015 10:13:03 AM Tim.Pearson Q:\2012\W12s\W1200157\CADD\Design\Sheets\Section_200\200XS_002_LXSEC.dgn

STATE	PROJECT NO.	SECTION NO.	SHEET NO.
ND	SU-TAU-8-991(032)029	200	41

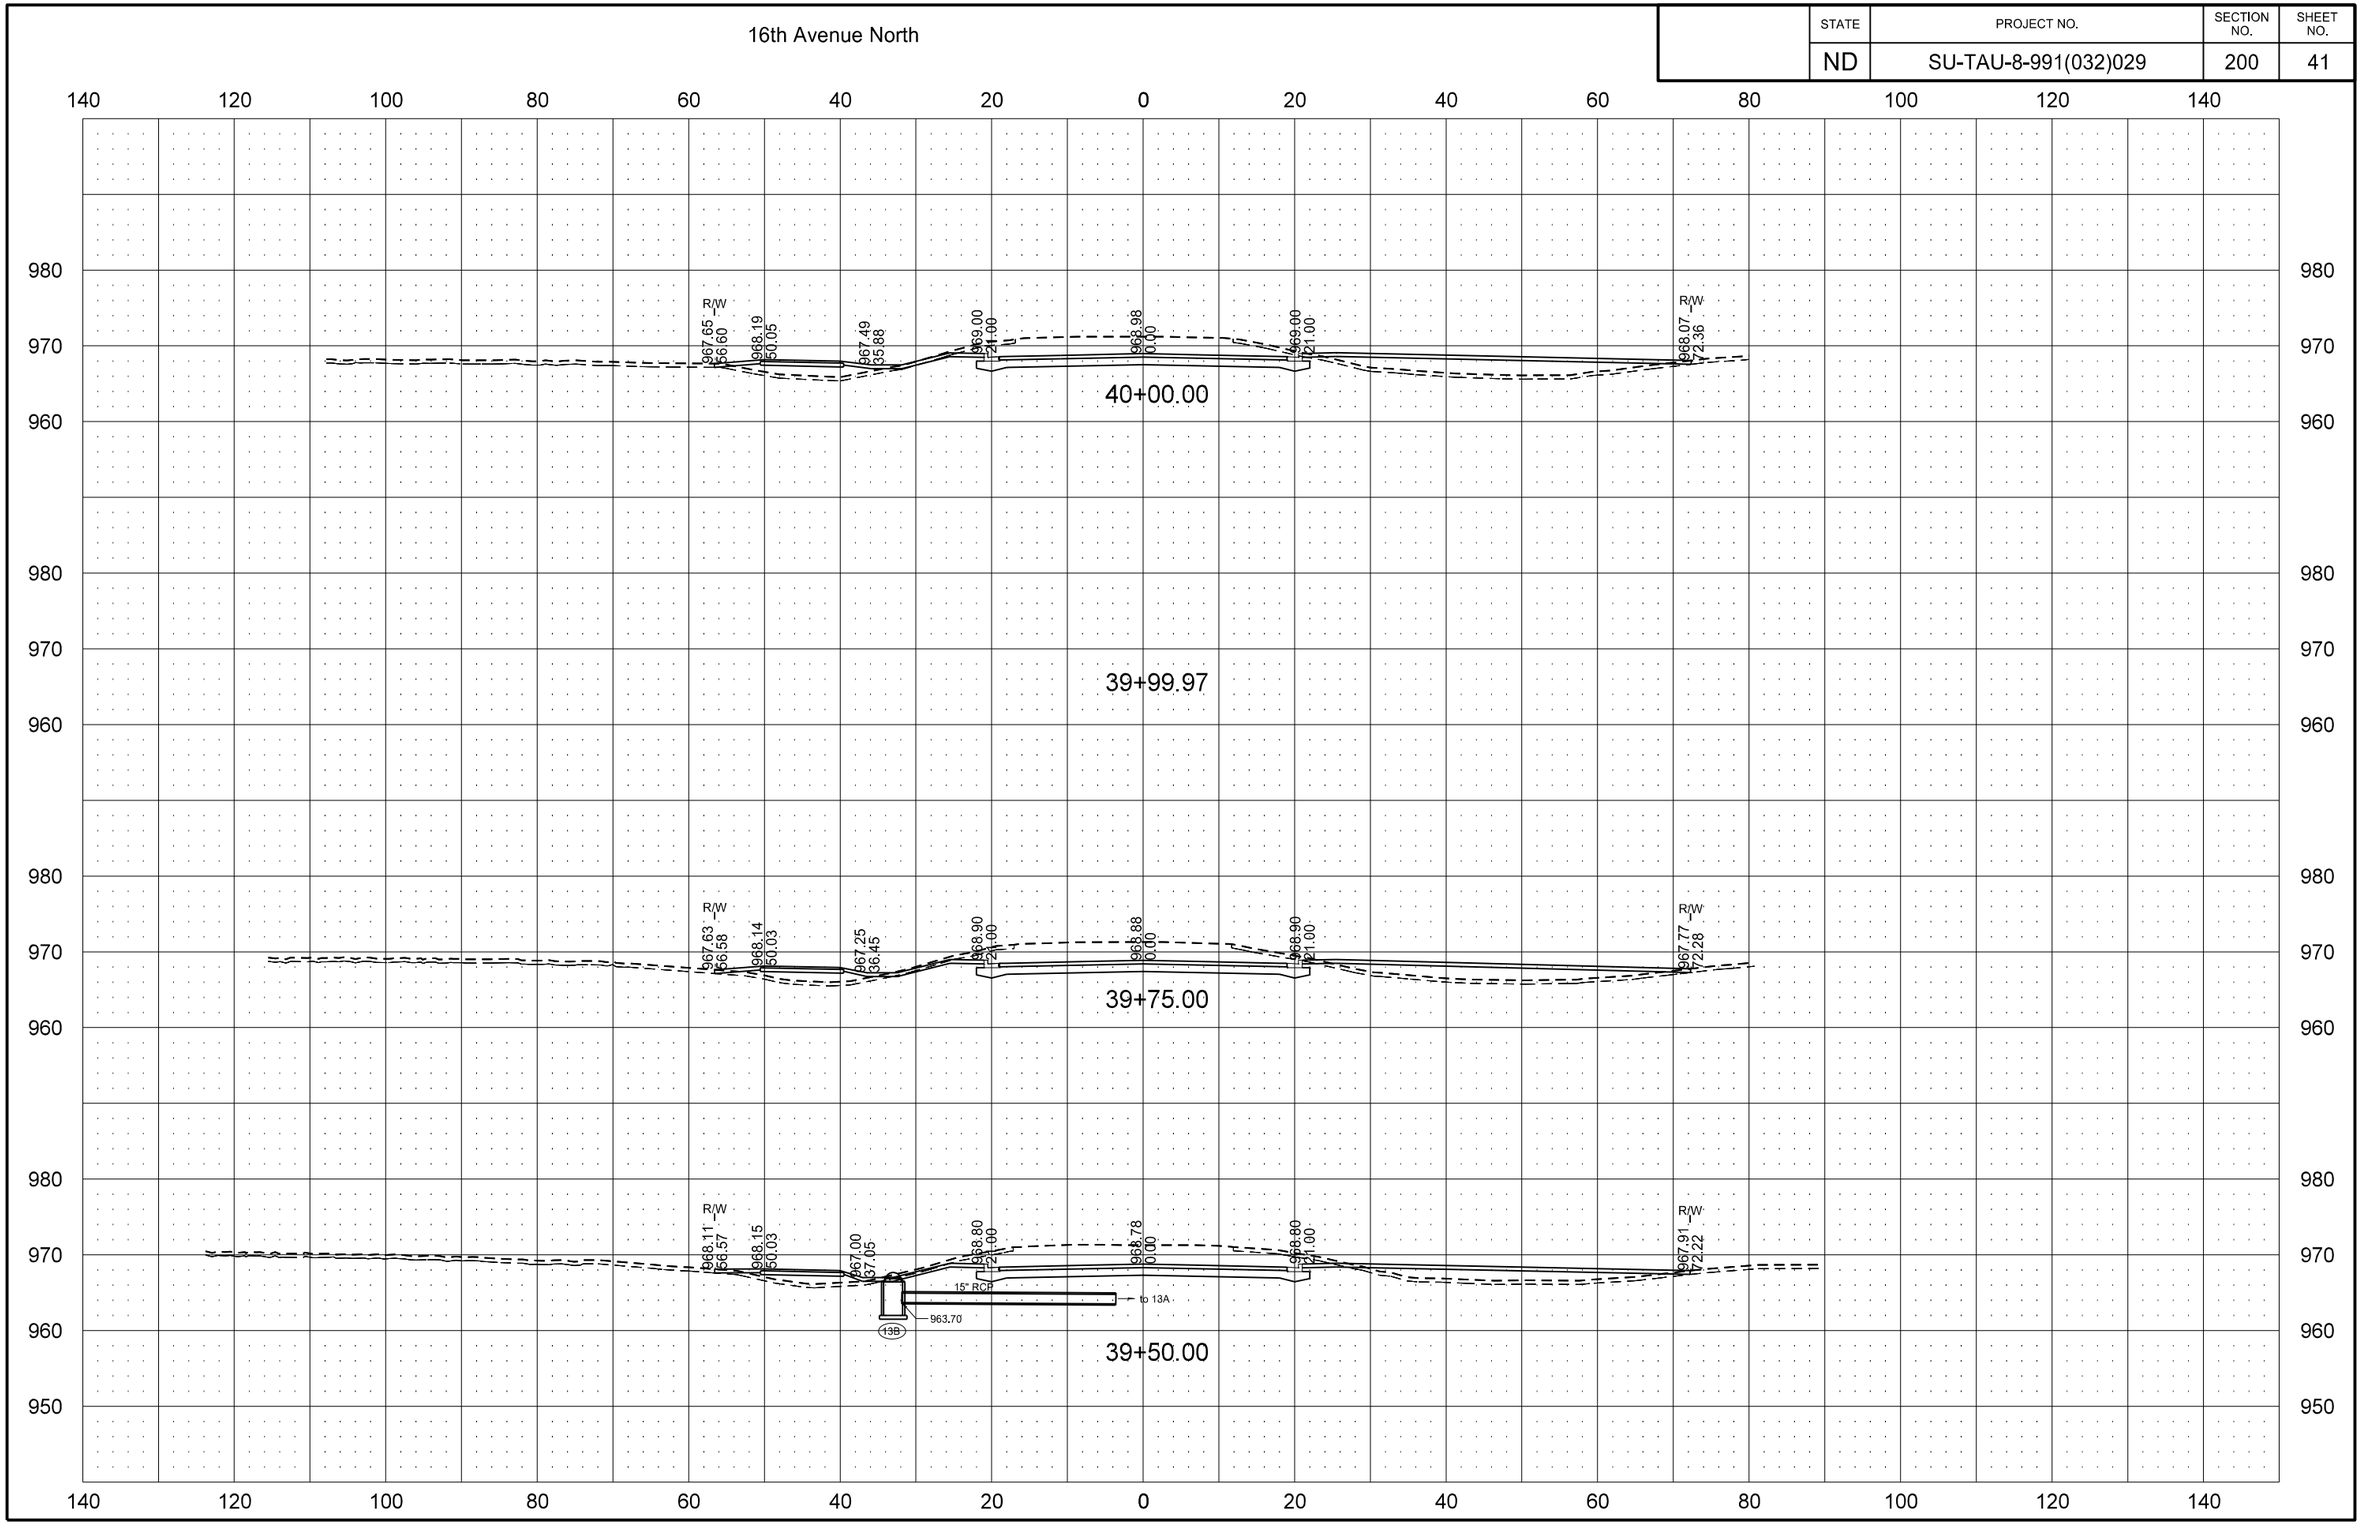

9/4/2015 10:13:05 AM Tim.Pearson Q:\2012\W12s\W1200157\CADD\Design\Sheets\Section_200\200XS_002_LXSEC.dgn

STATE	PROJECT NO.	SECTION NO.	SHEET NO.
ND	SU-TAU-8-991(032)029	200	42

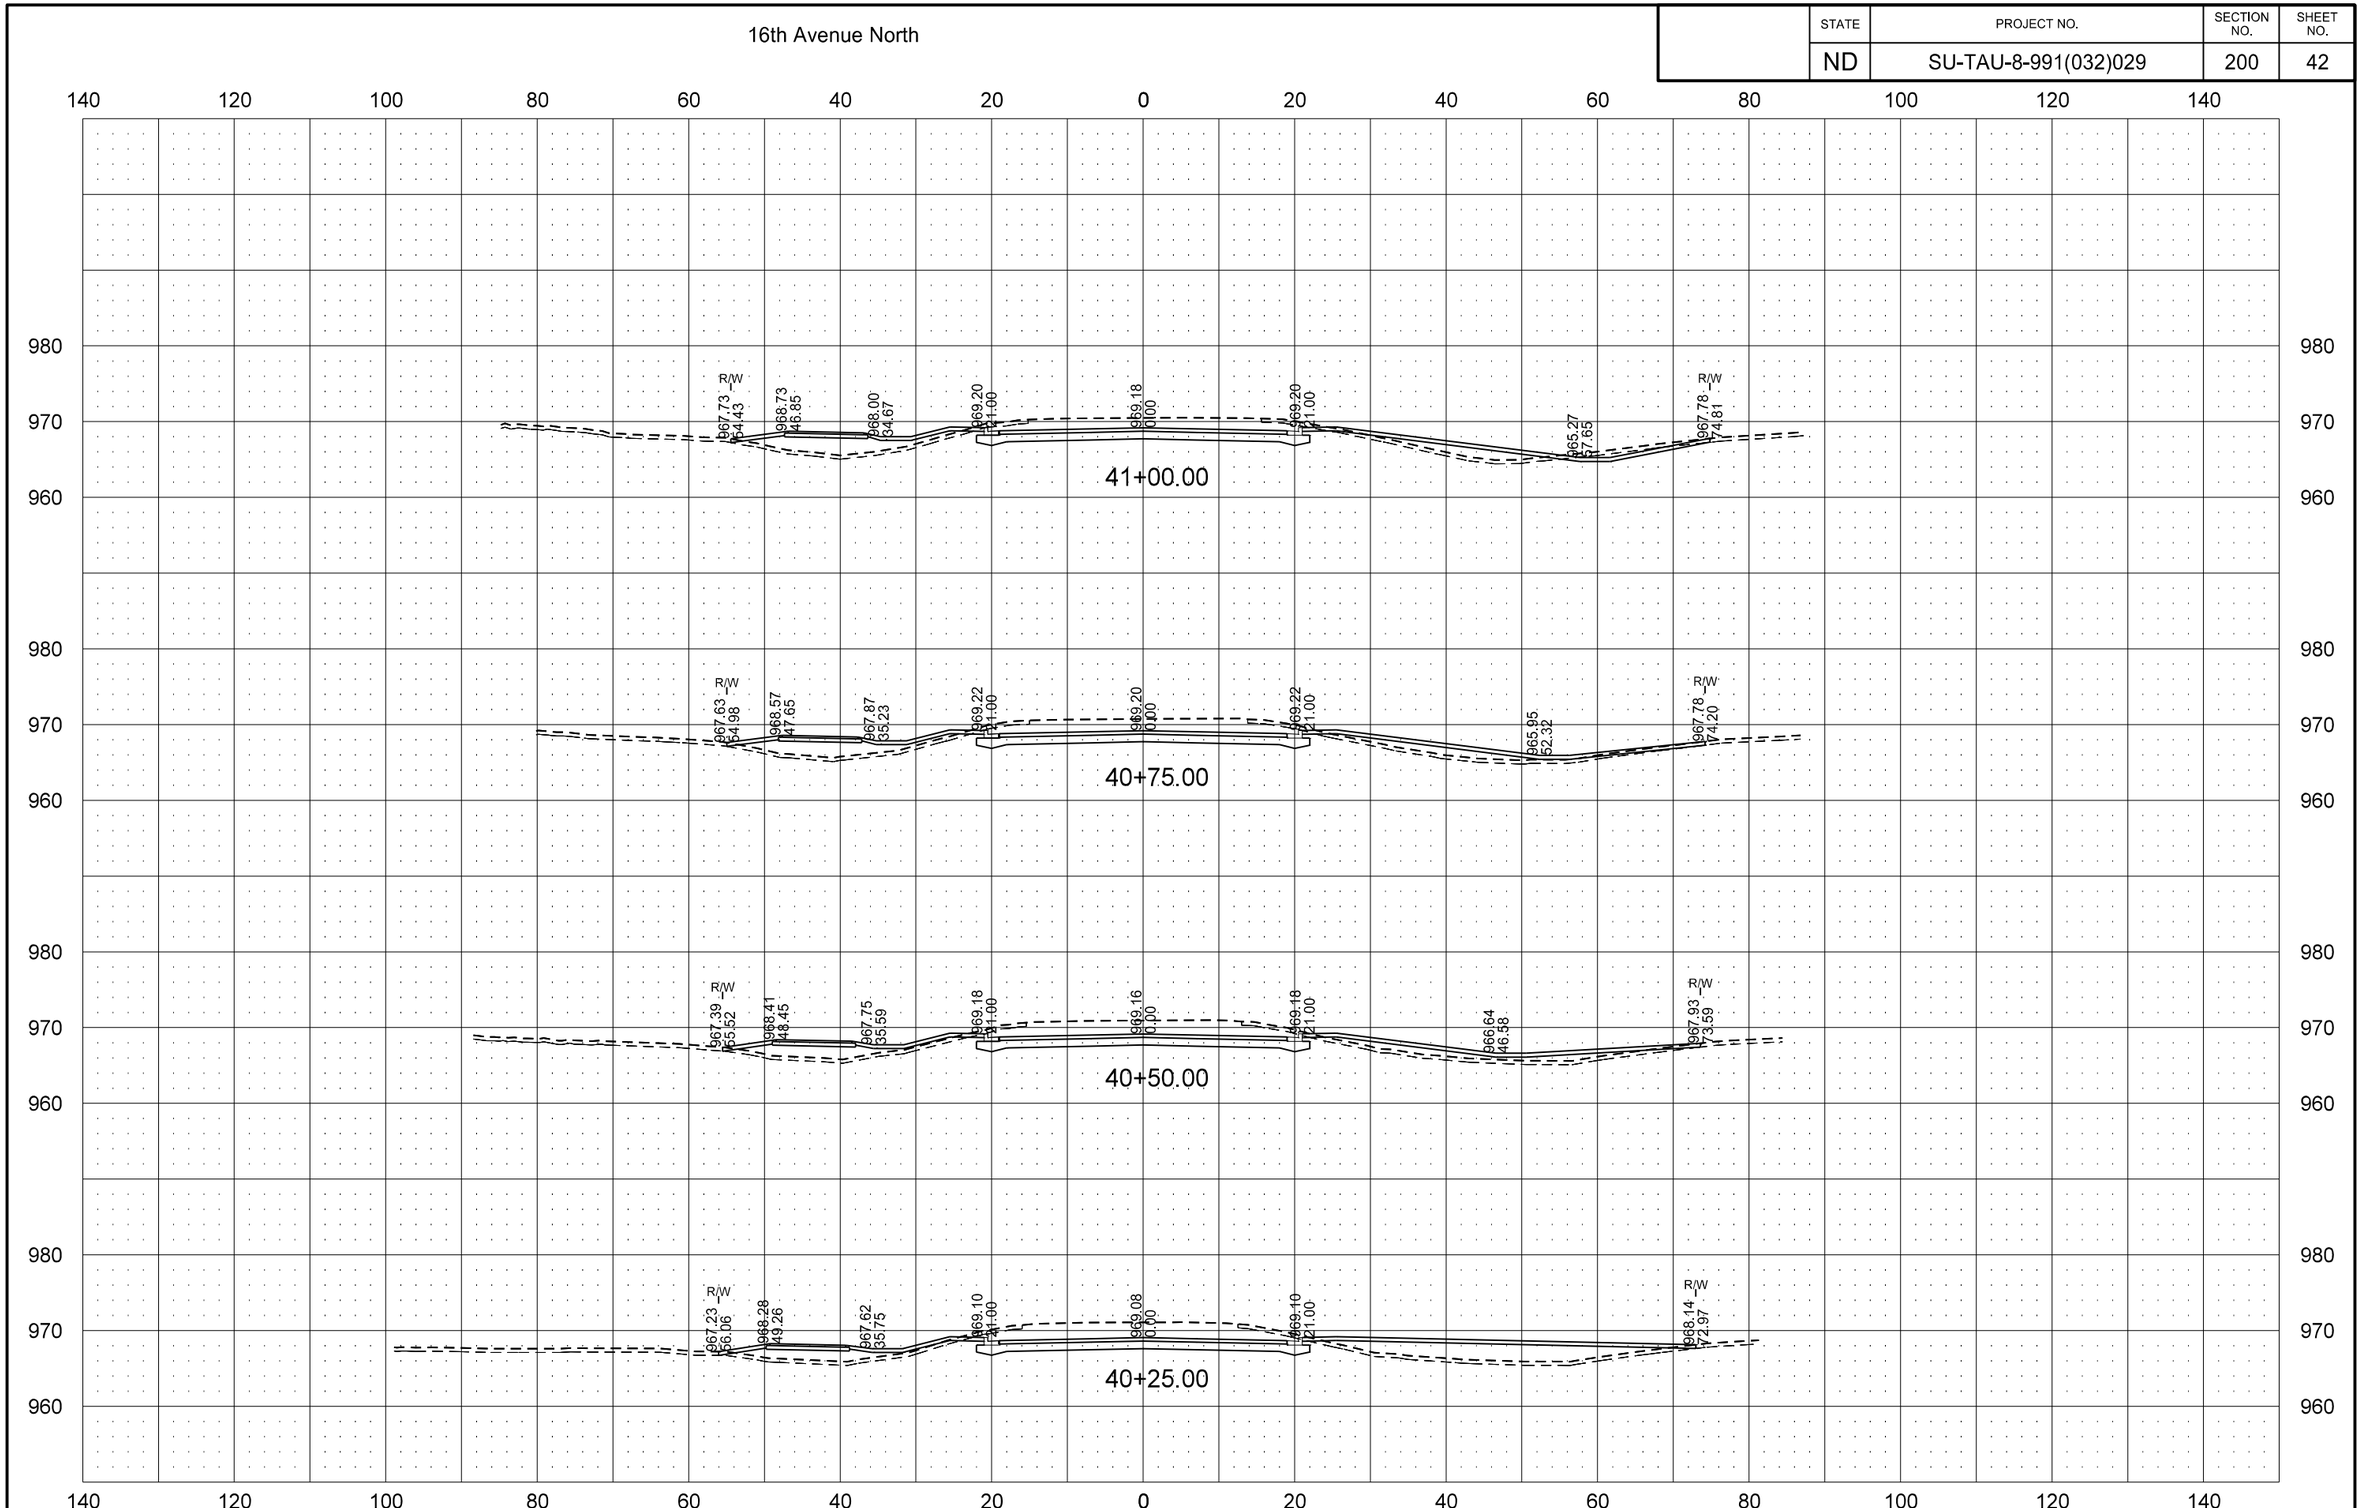

STATE	PROJECT NO.	SECTION NO.	SHEET NO.
ND	SU-TAU-8-991(032)029	200	43

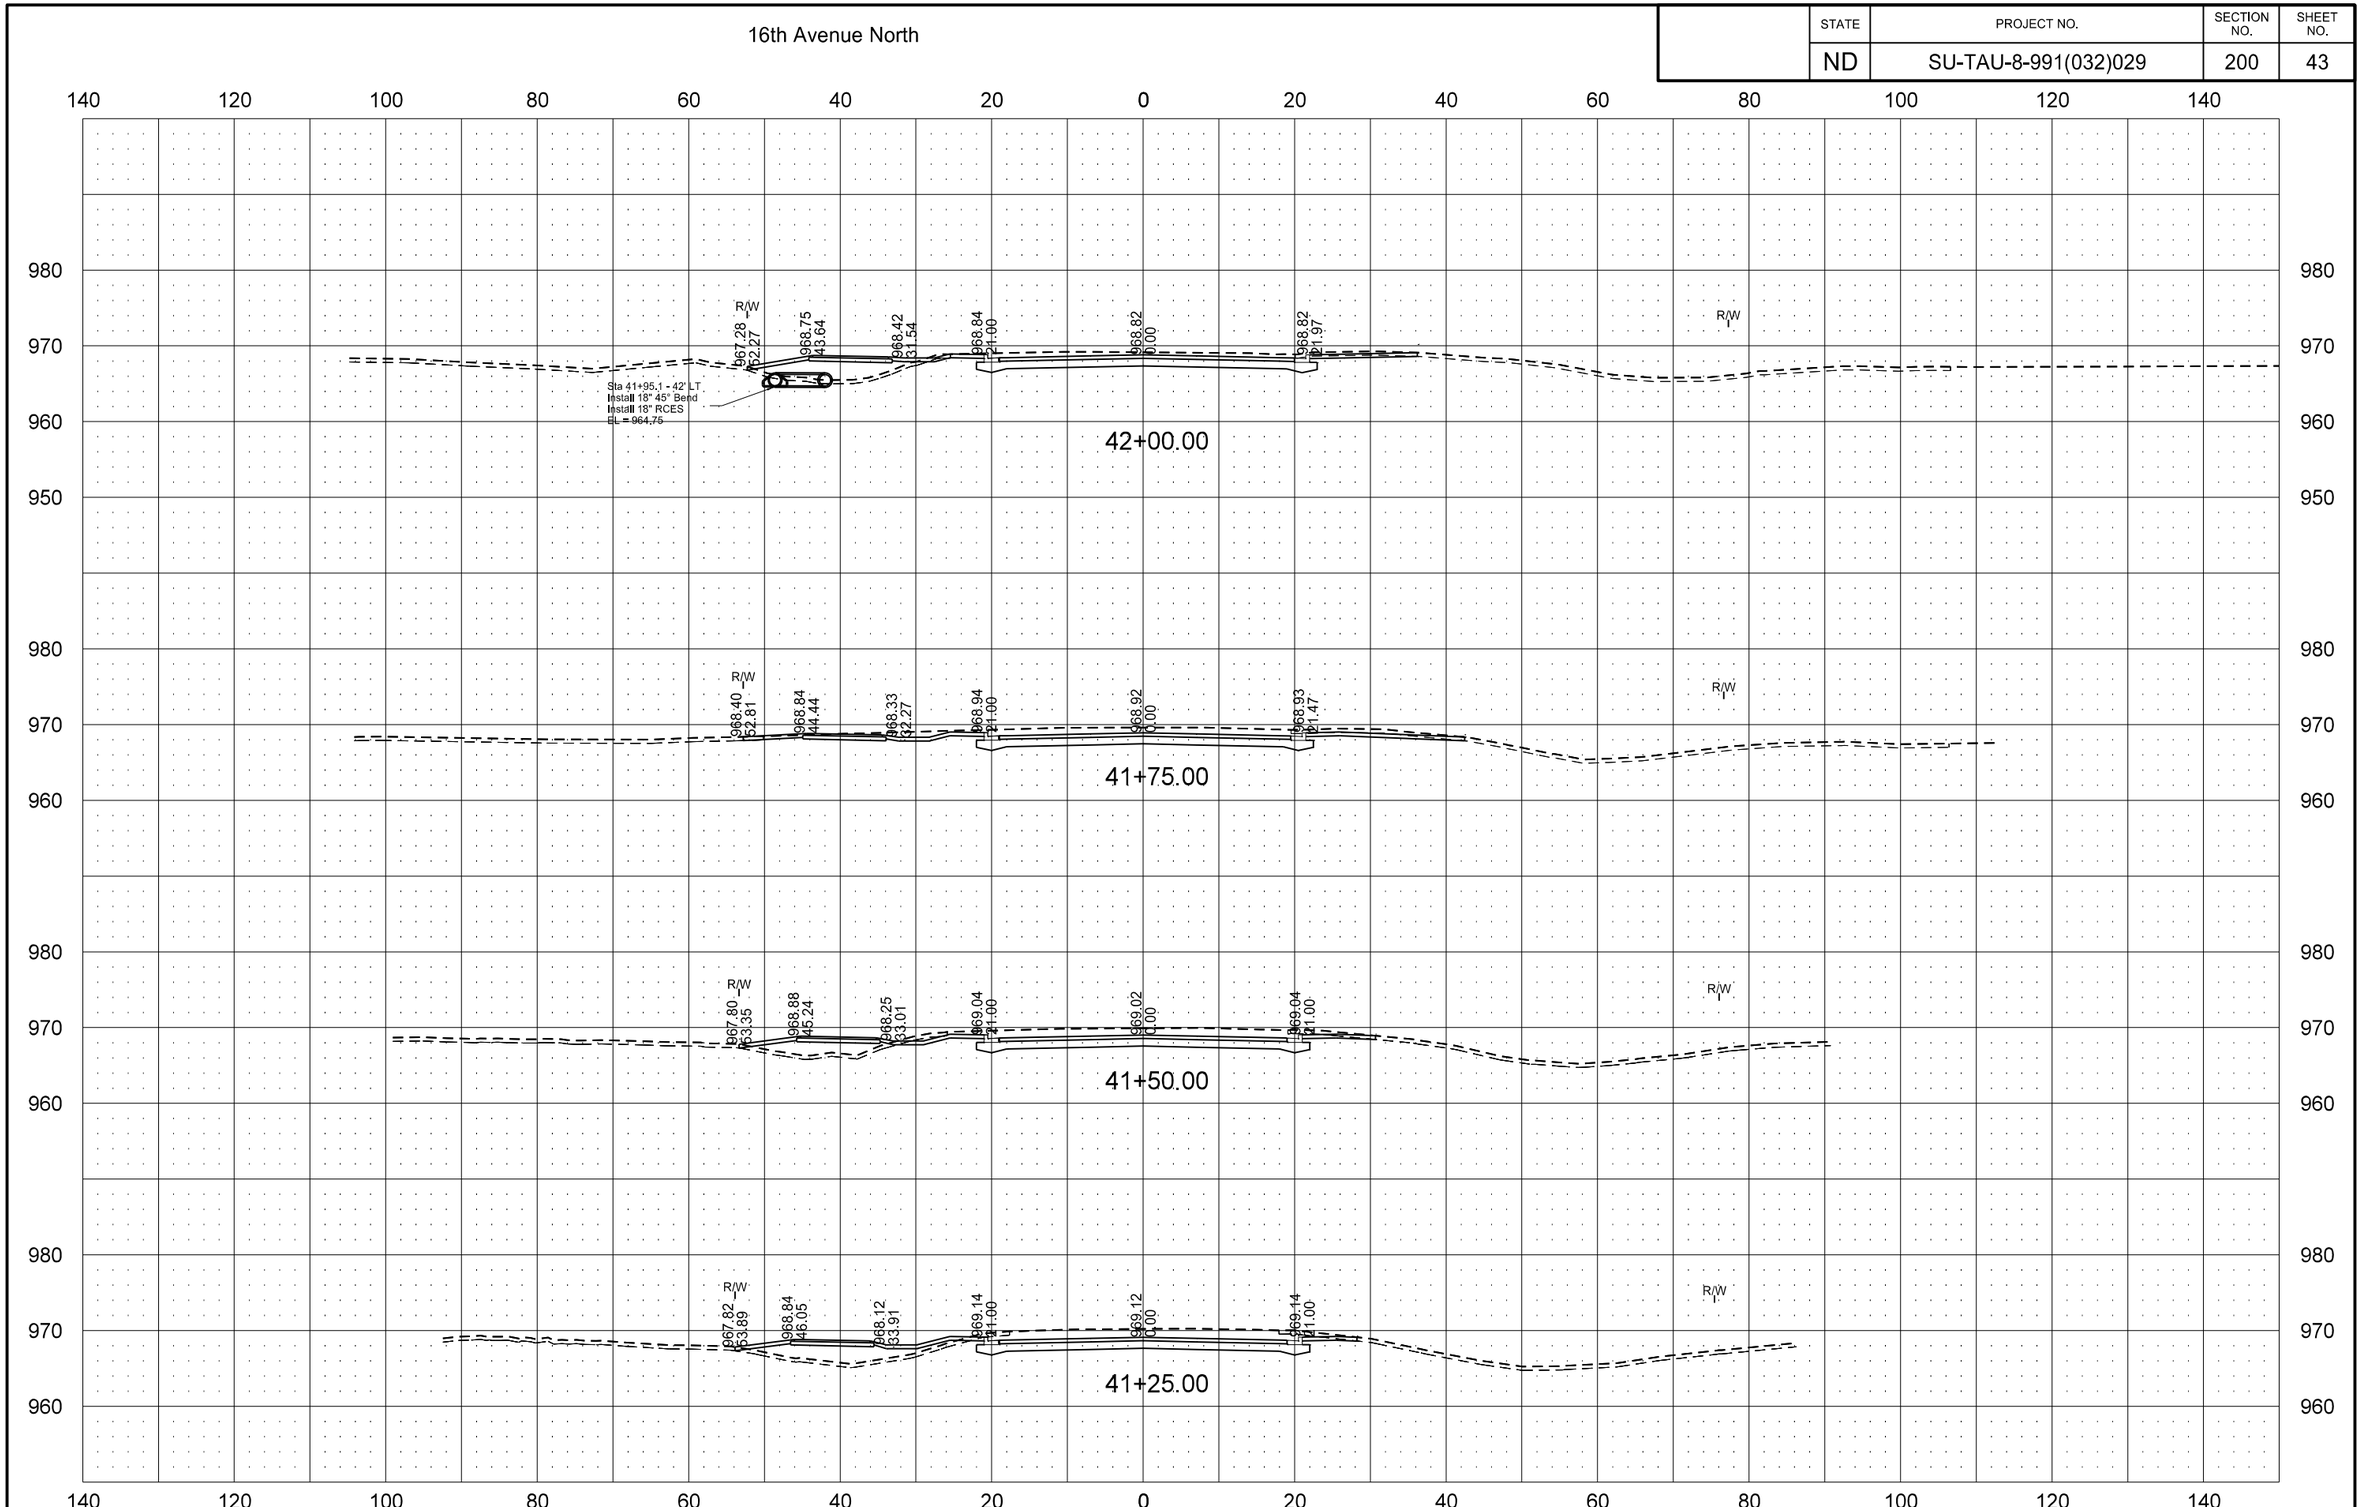

9/4/2015 10:13:08 AM Tim.Pearson Q:\2012\W12s\W1200157\CADD\Design\Sheets\Section_200\200XS_002_LXSEC.dgn

STATE	PROJECT NO.	SECTION NO.	SHEET NO.
ND	SU-TAU-8-991(032)029	200	44

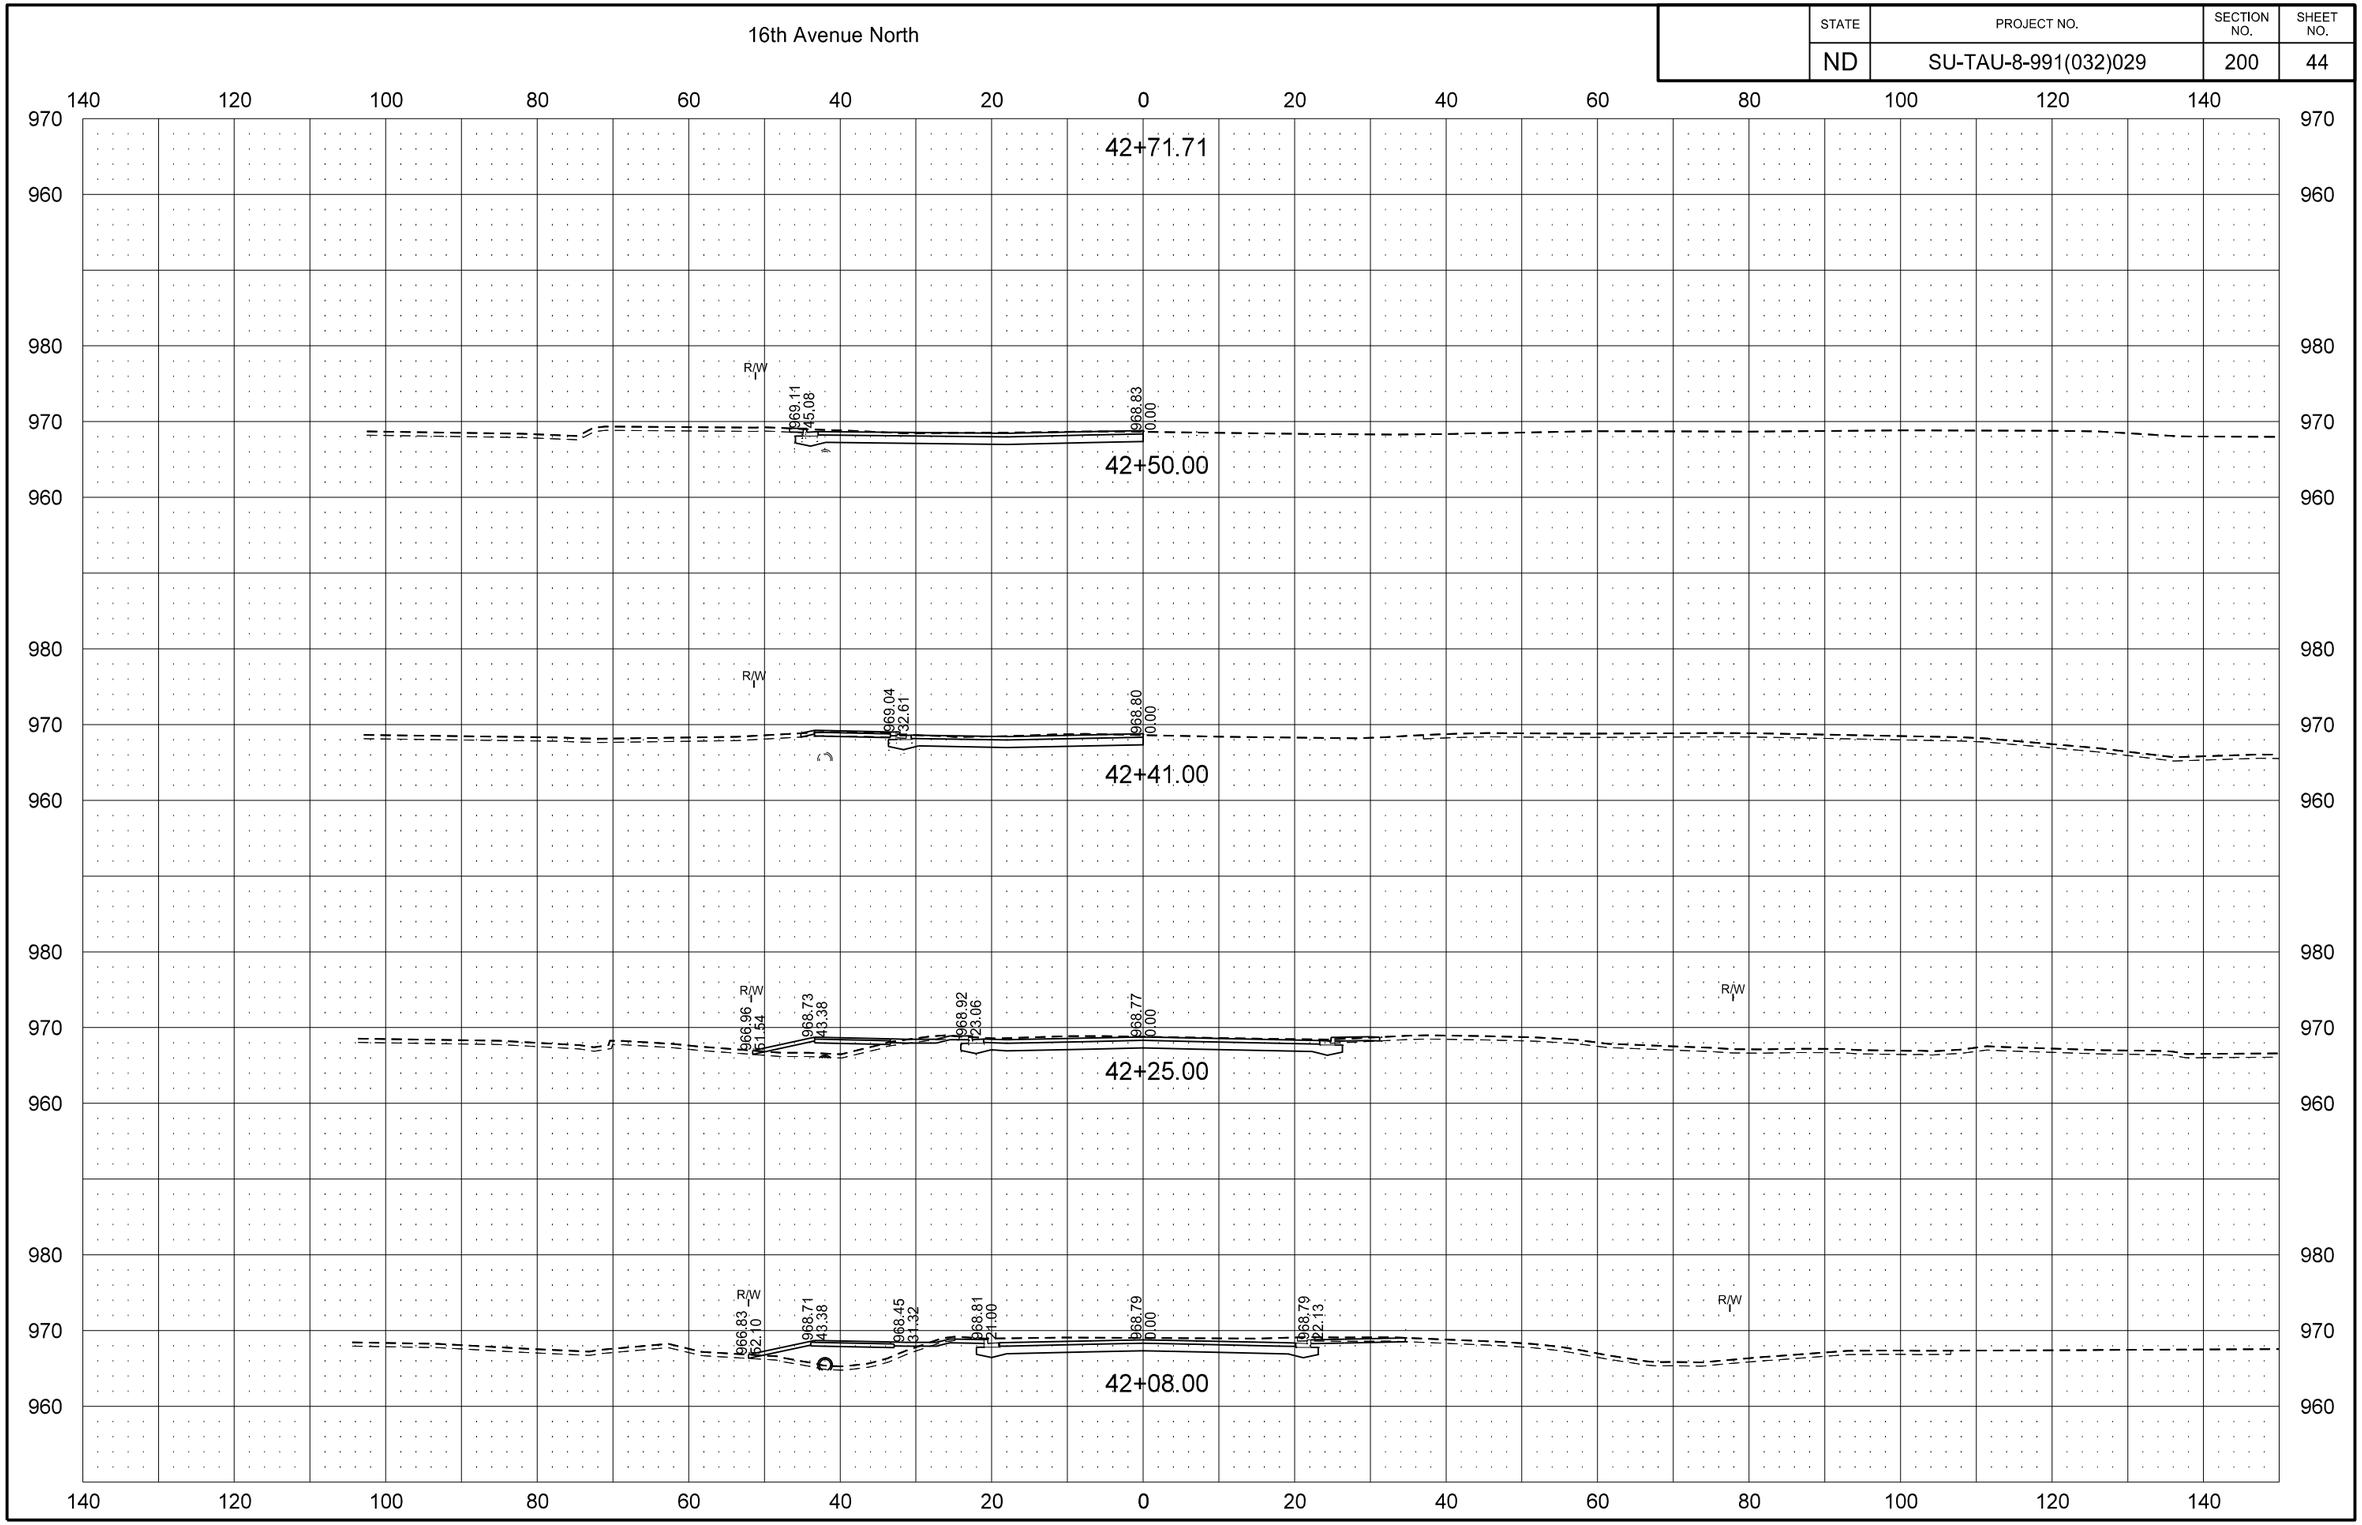

9/4/2015 10:13:10 AM Tim.Pearson Q:\2012\W12s\W1200157\CADD\Design\Sheets\Section_200\200XS_002_LXSEC.dgn

STATE	PROJECT NO.	SECTION NO.	SHEET NO.
ND	SU-TAU-8-991(032)029	200	45

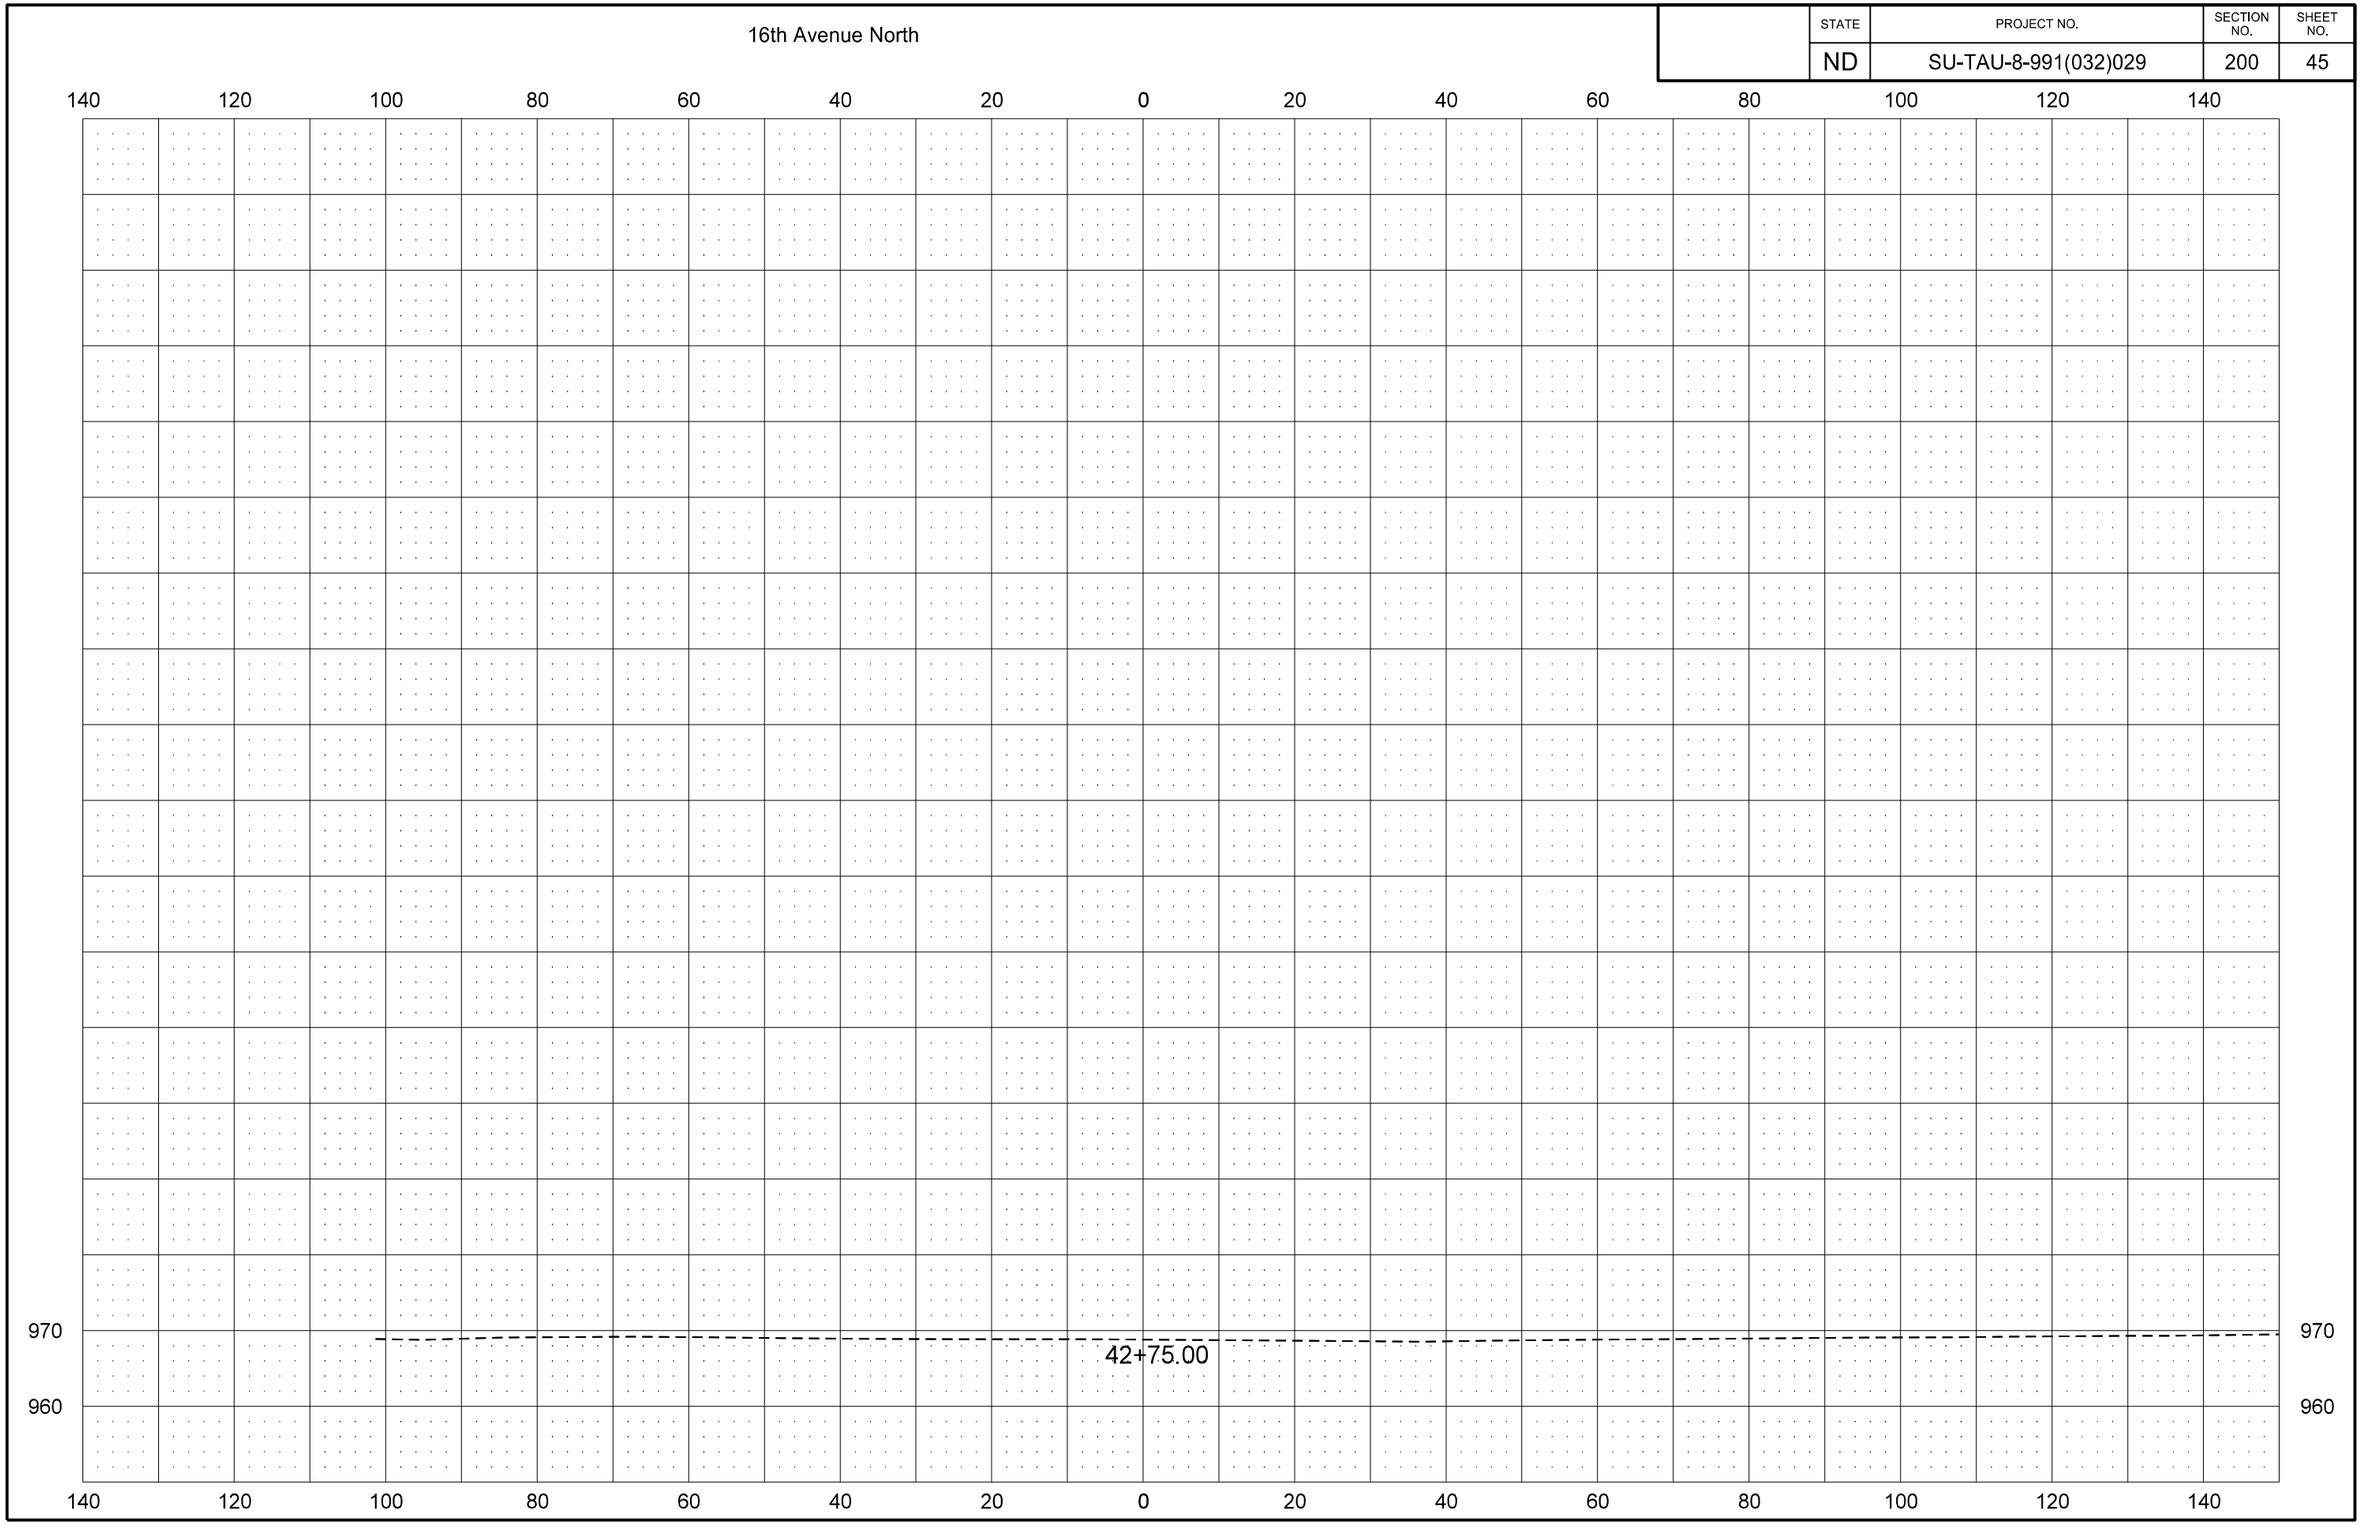

STATE	PROJECT NO.	SECTION NO.	SHEET NO.
ND	SU-TAU-8-991(032)029	200	46

16th Avenue North
Woodland Drive

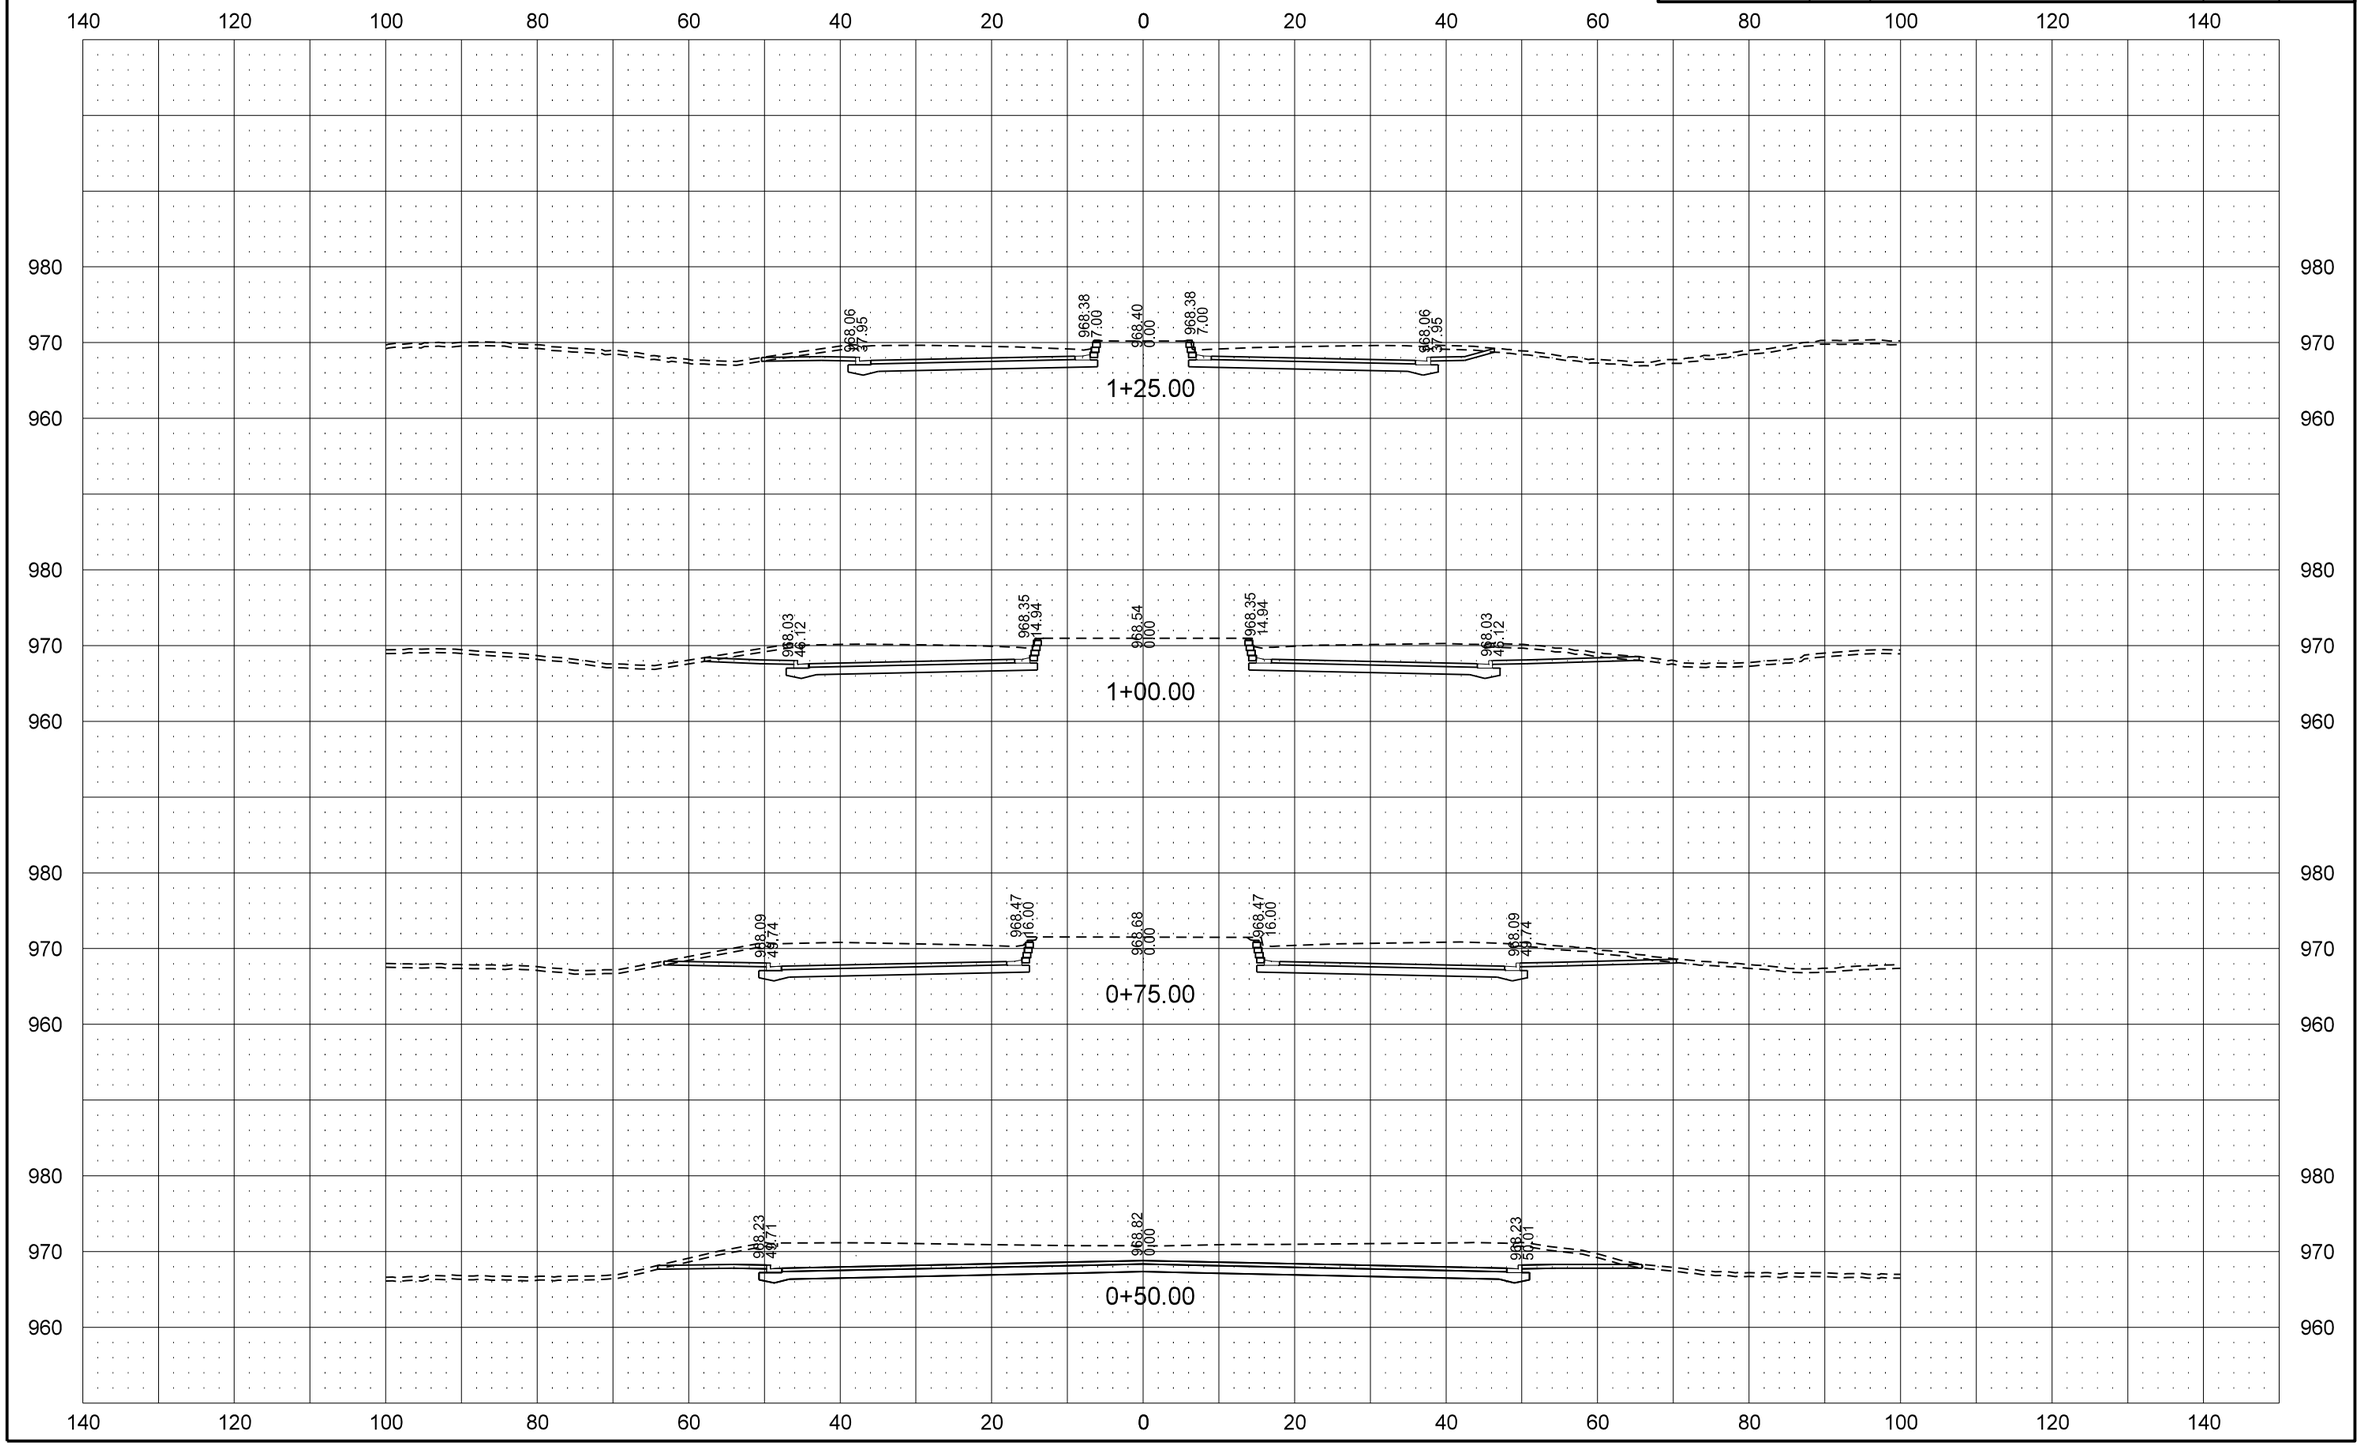

9/4/2015 10:13:13 AM Tim.Pearson Q:\2012\W12s\W1200157\CADD\Design\Sheets\Section_200\200XS_003_LXSEC.dgn

STATE	PROJECT NO.	SECTION NO.	SHEET NO.
ND	SU-TAU-8-991(032)029	200	47

16th Avenue North
Woodland Drive

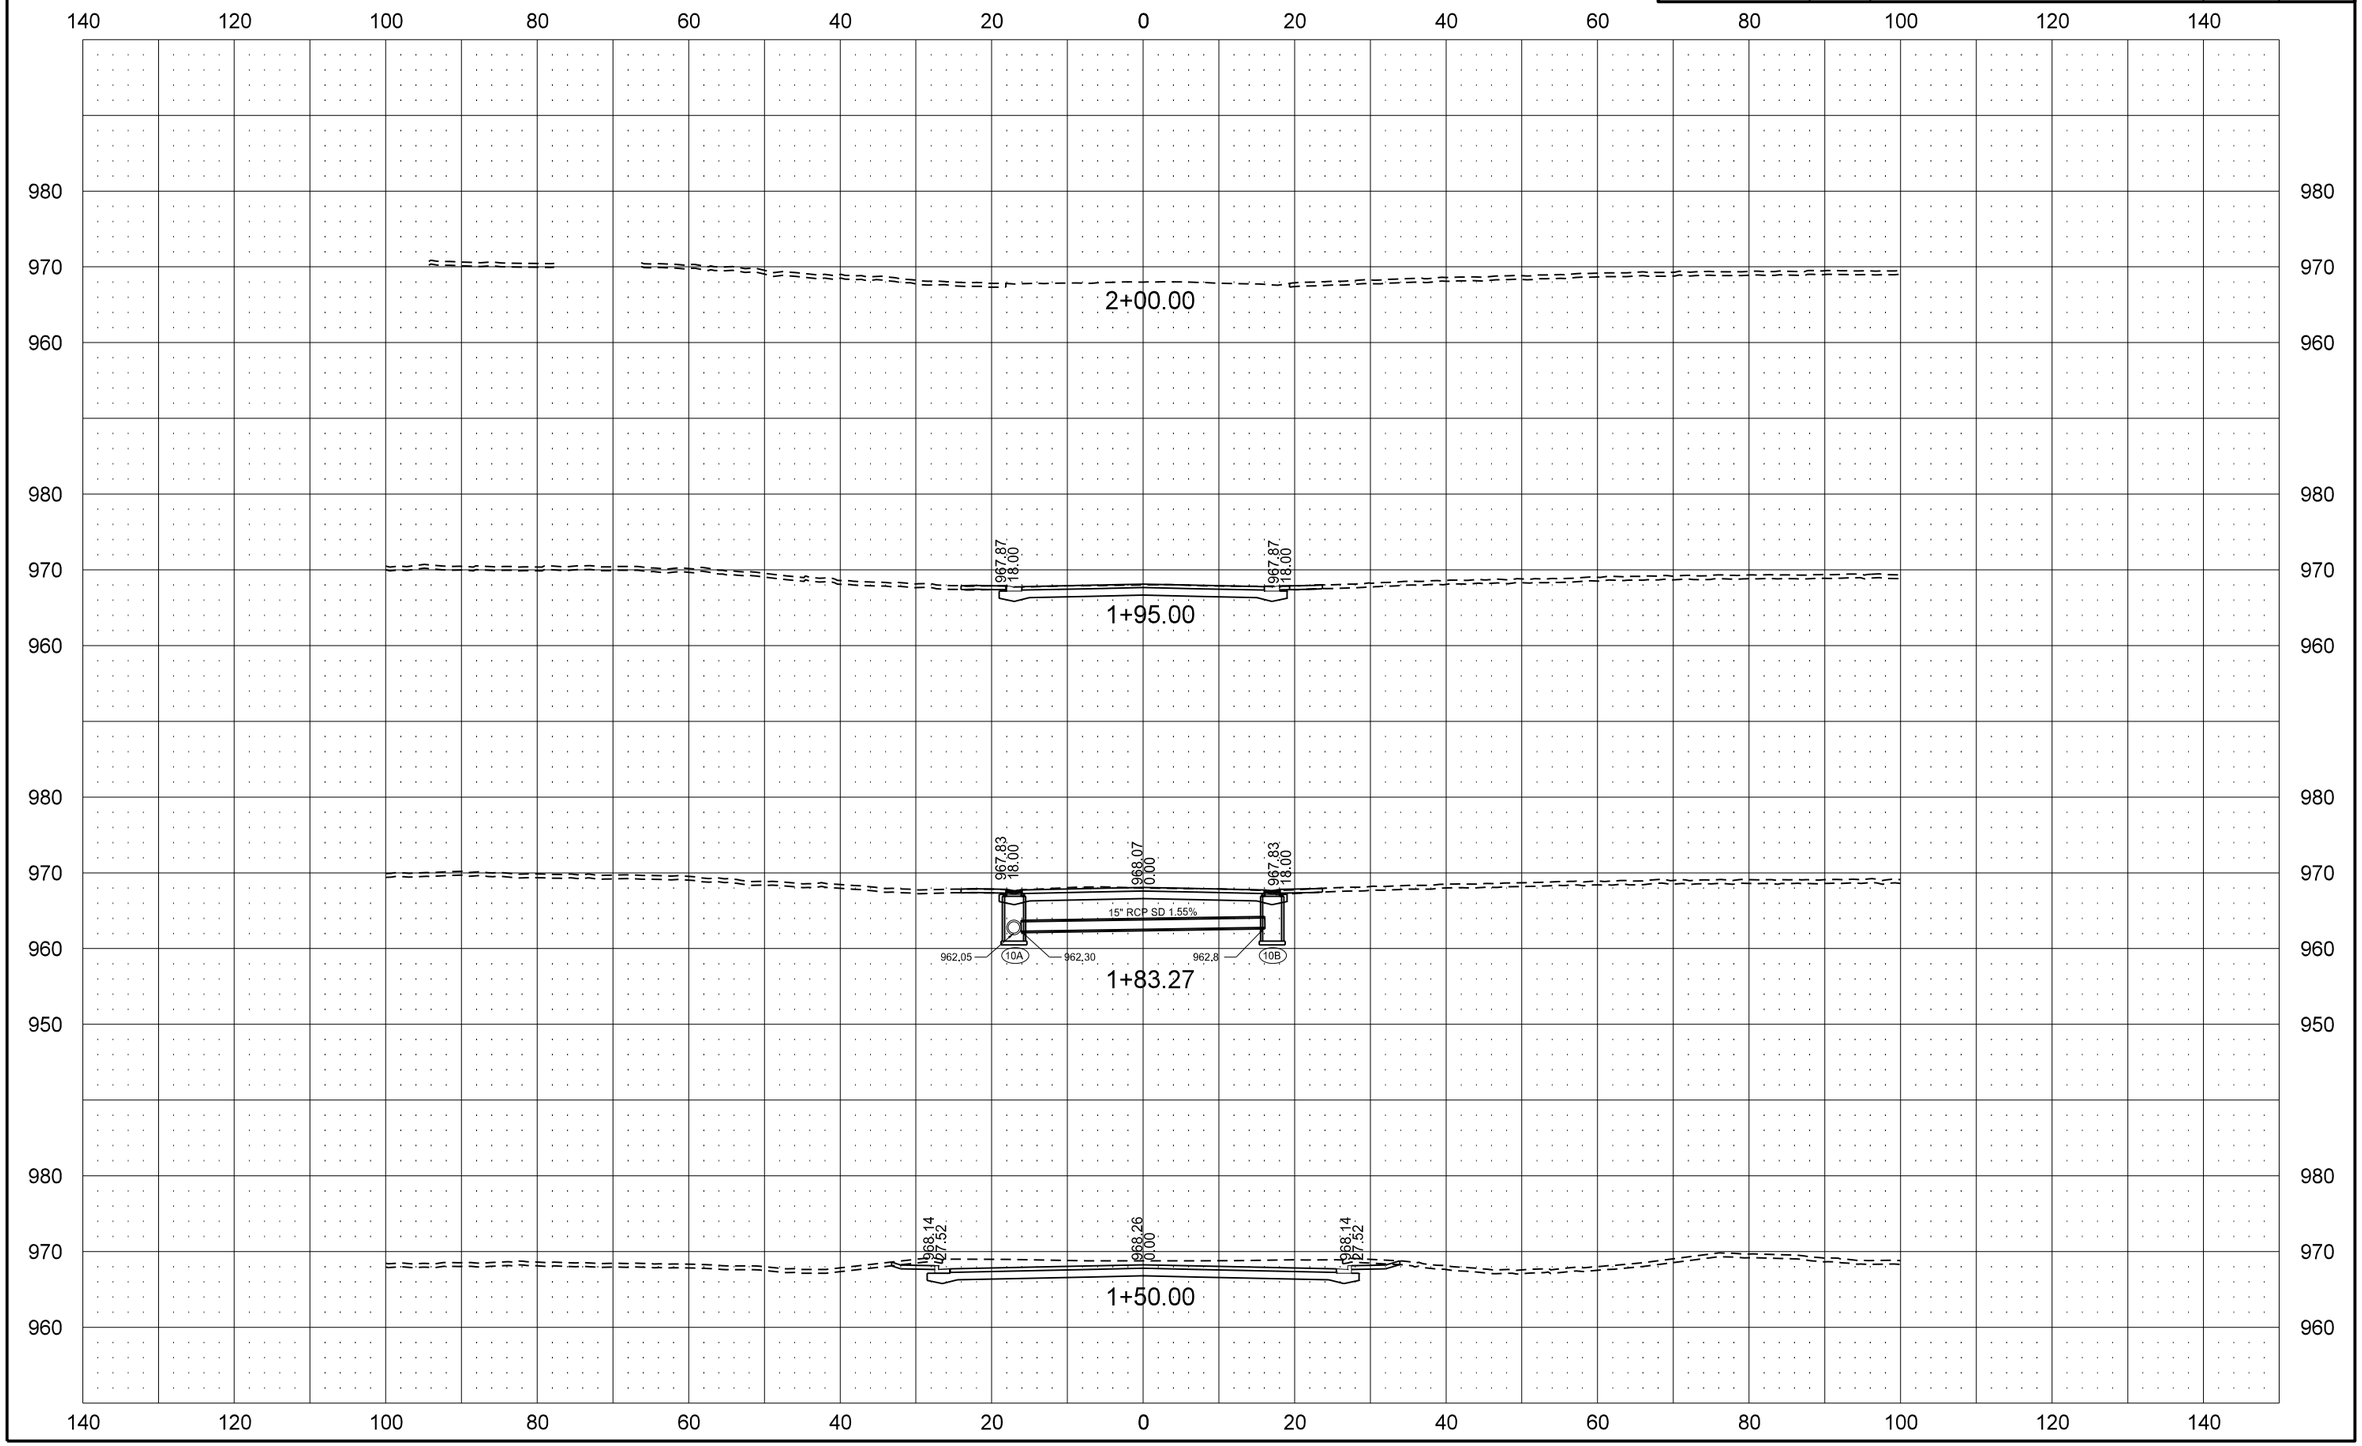

9/4/2015 10:13:14 AM Tim.Pearson Q:\2012\W12s\W1200157\CADD\Design\Sheets\Section_200\200XS_003_LXSEC.dgn