STATE	PROJECT NO.	SECTION NO.	SHEET NO.
ND	SOIB-7-085(079)950	200	1

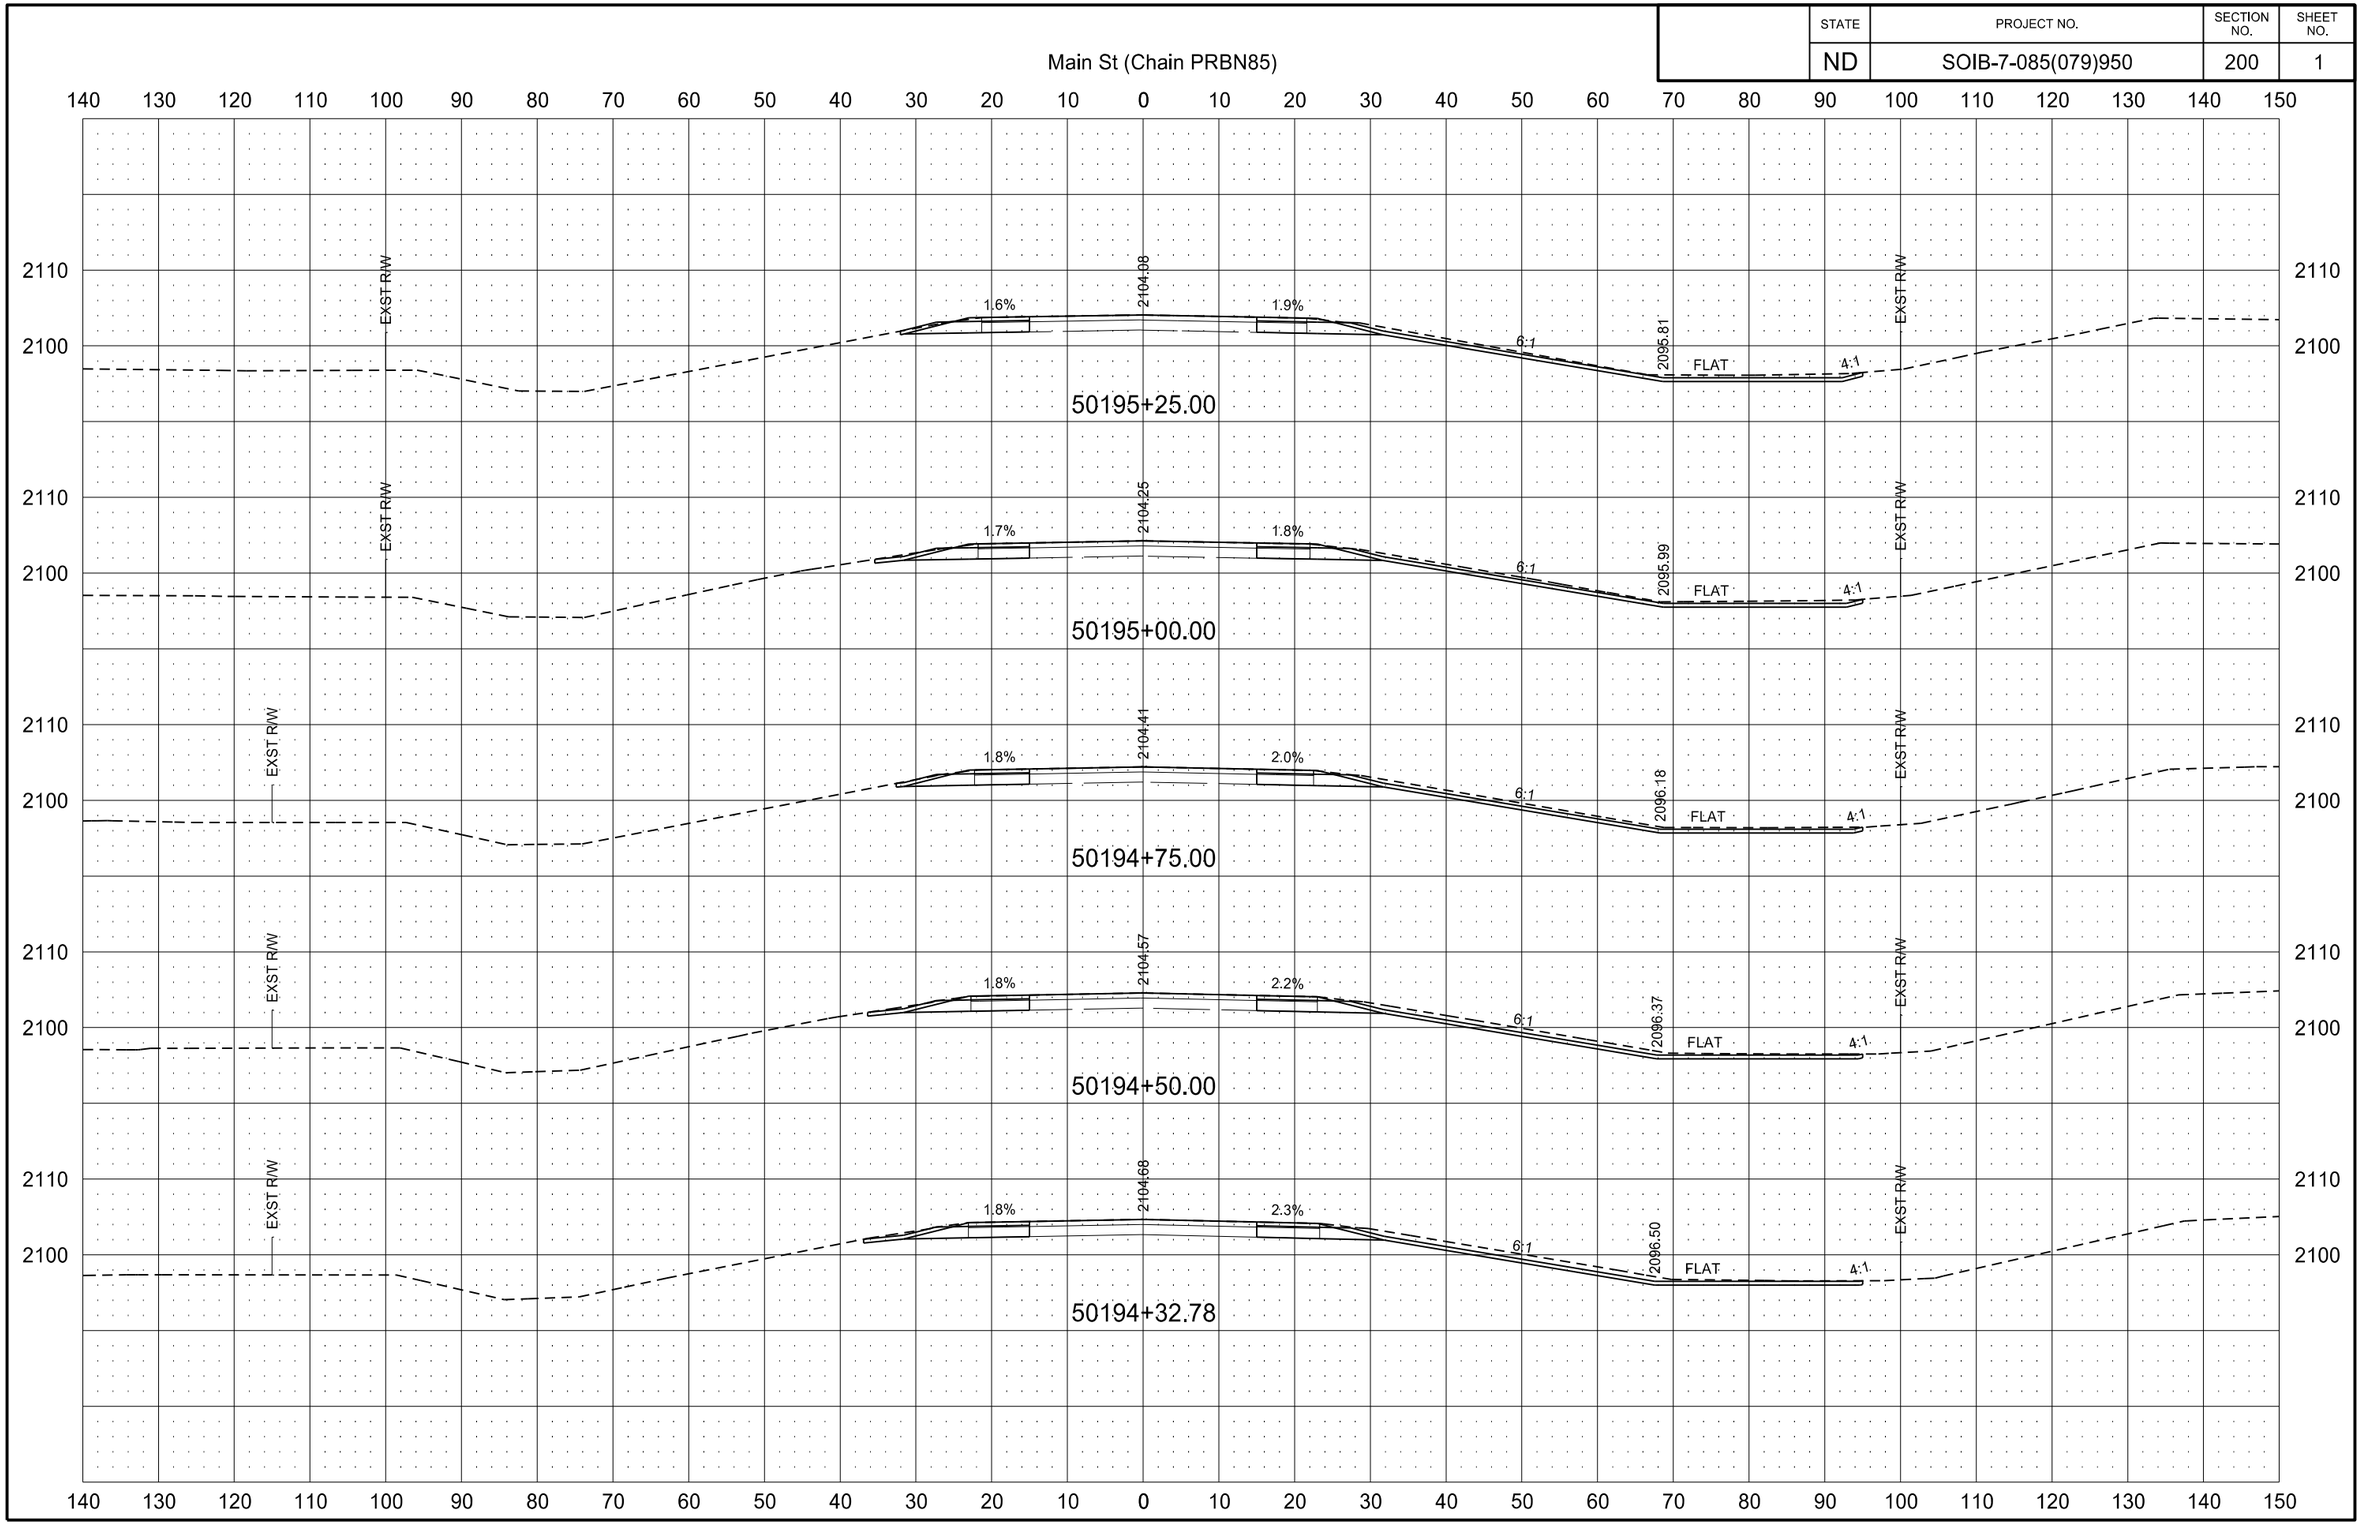

2/22/2016 9:56:21 AM joemorrissette P:\State\NDDOT\14212104\CADD\7085079.950\Design\Plans\200\200XS_001-104_PRBN85.dgn

STATE	PROJECT NO.	SECTION NO.	SHEET NO.
ND	SOIB-7-085(079)950	200	2

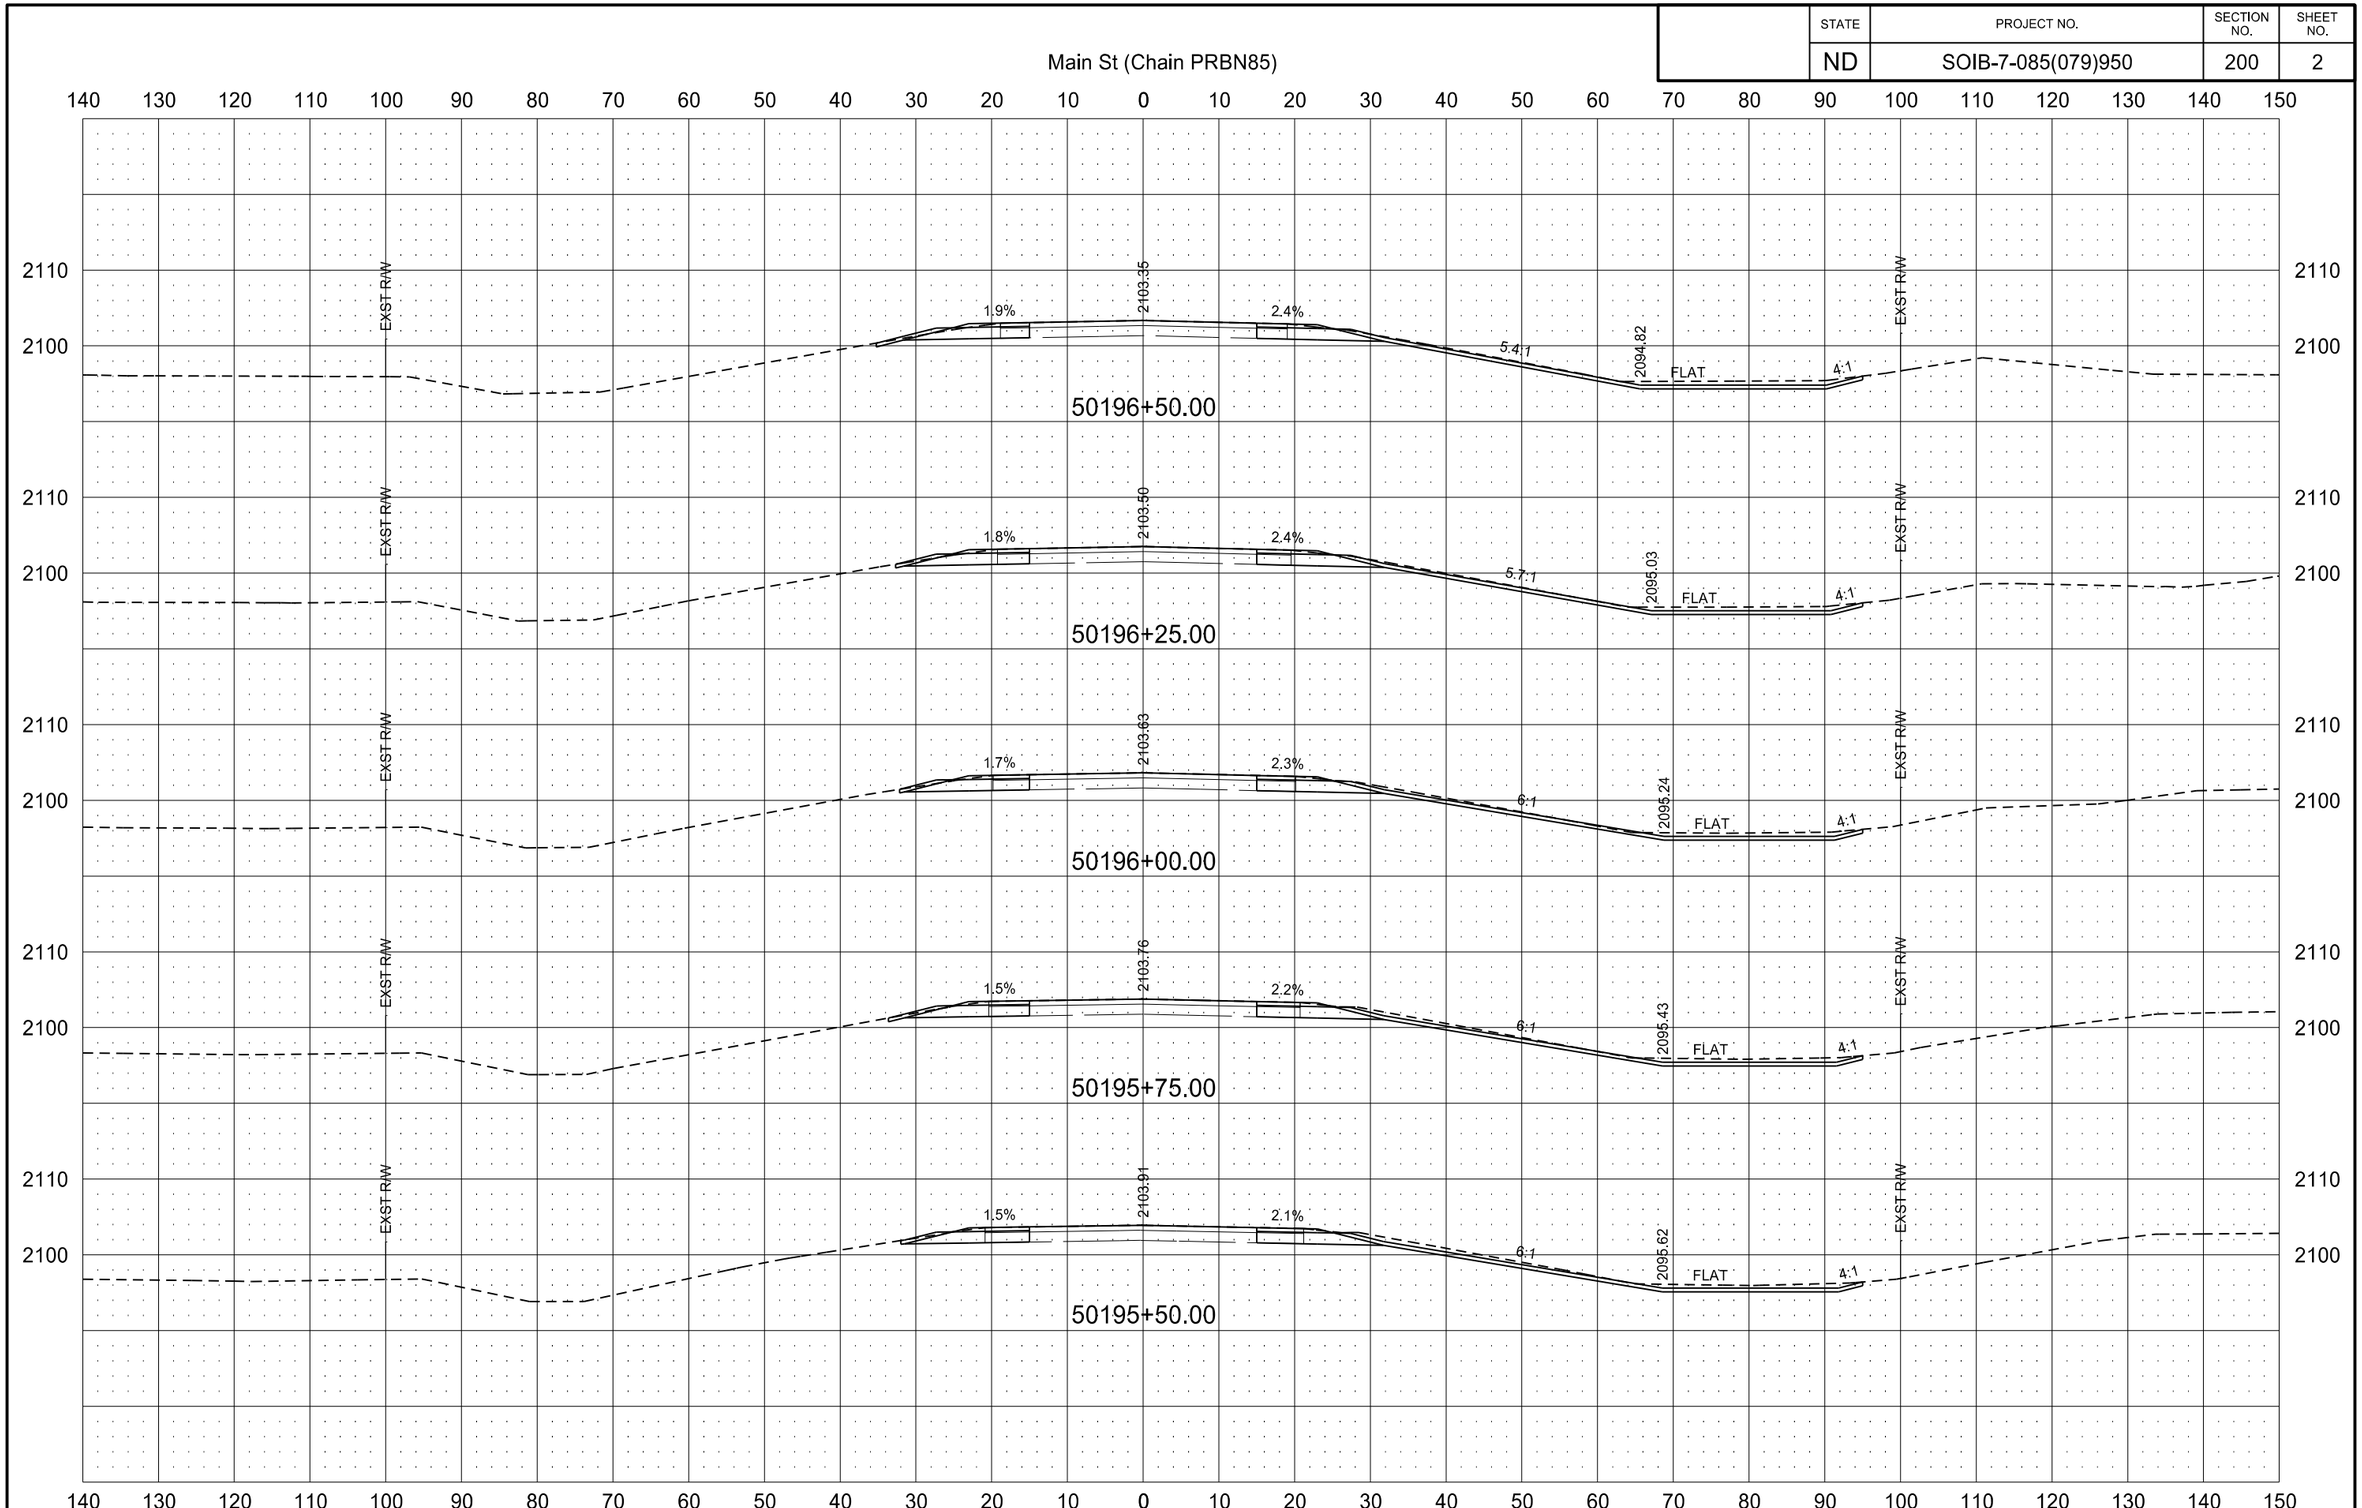

STATE	PROJECT NO.	SECTION NO.	SHEET NO.
ND	SOIB-7-085(079)950	200	3

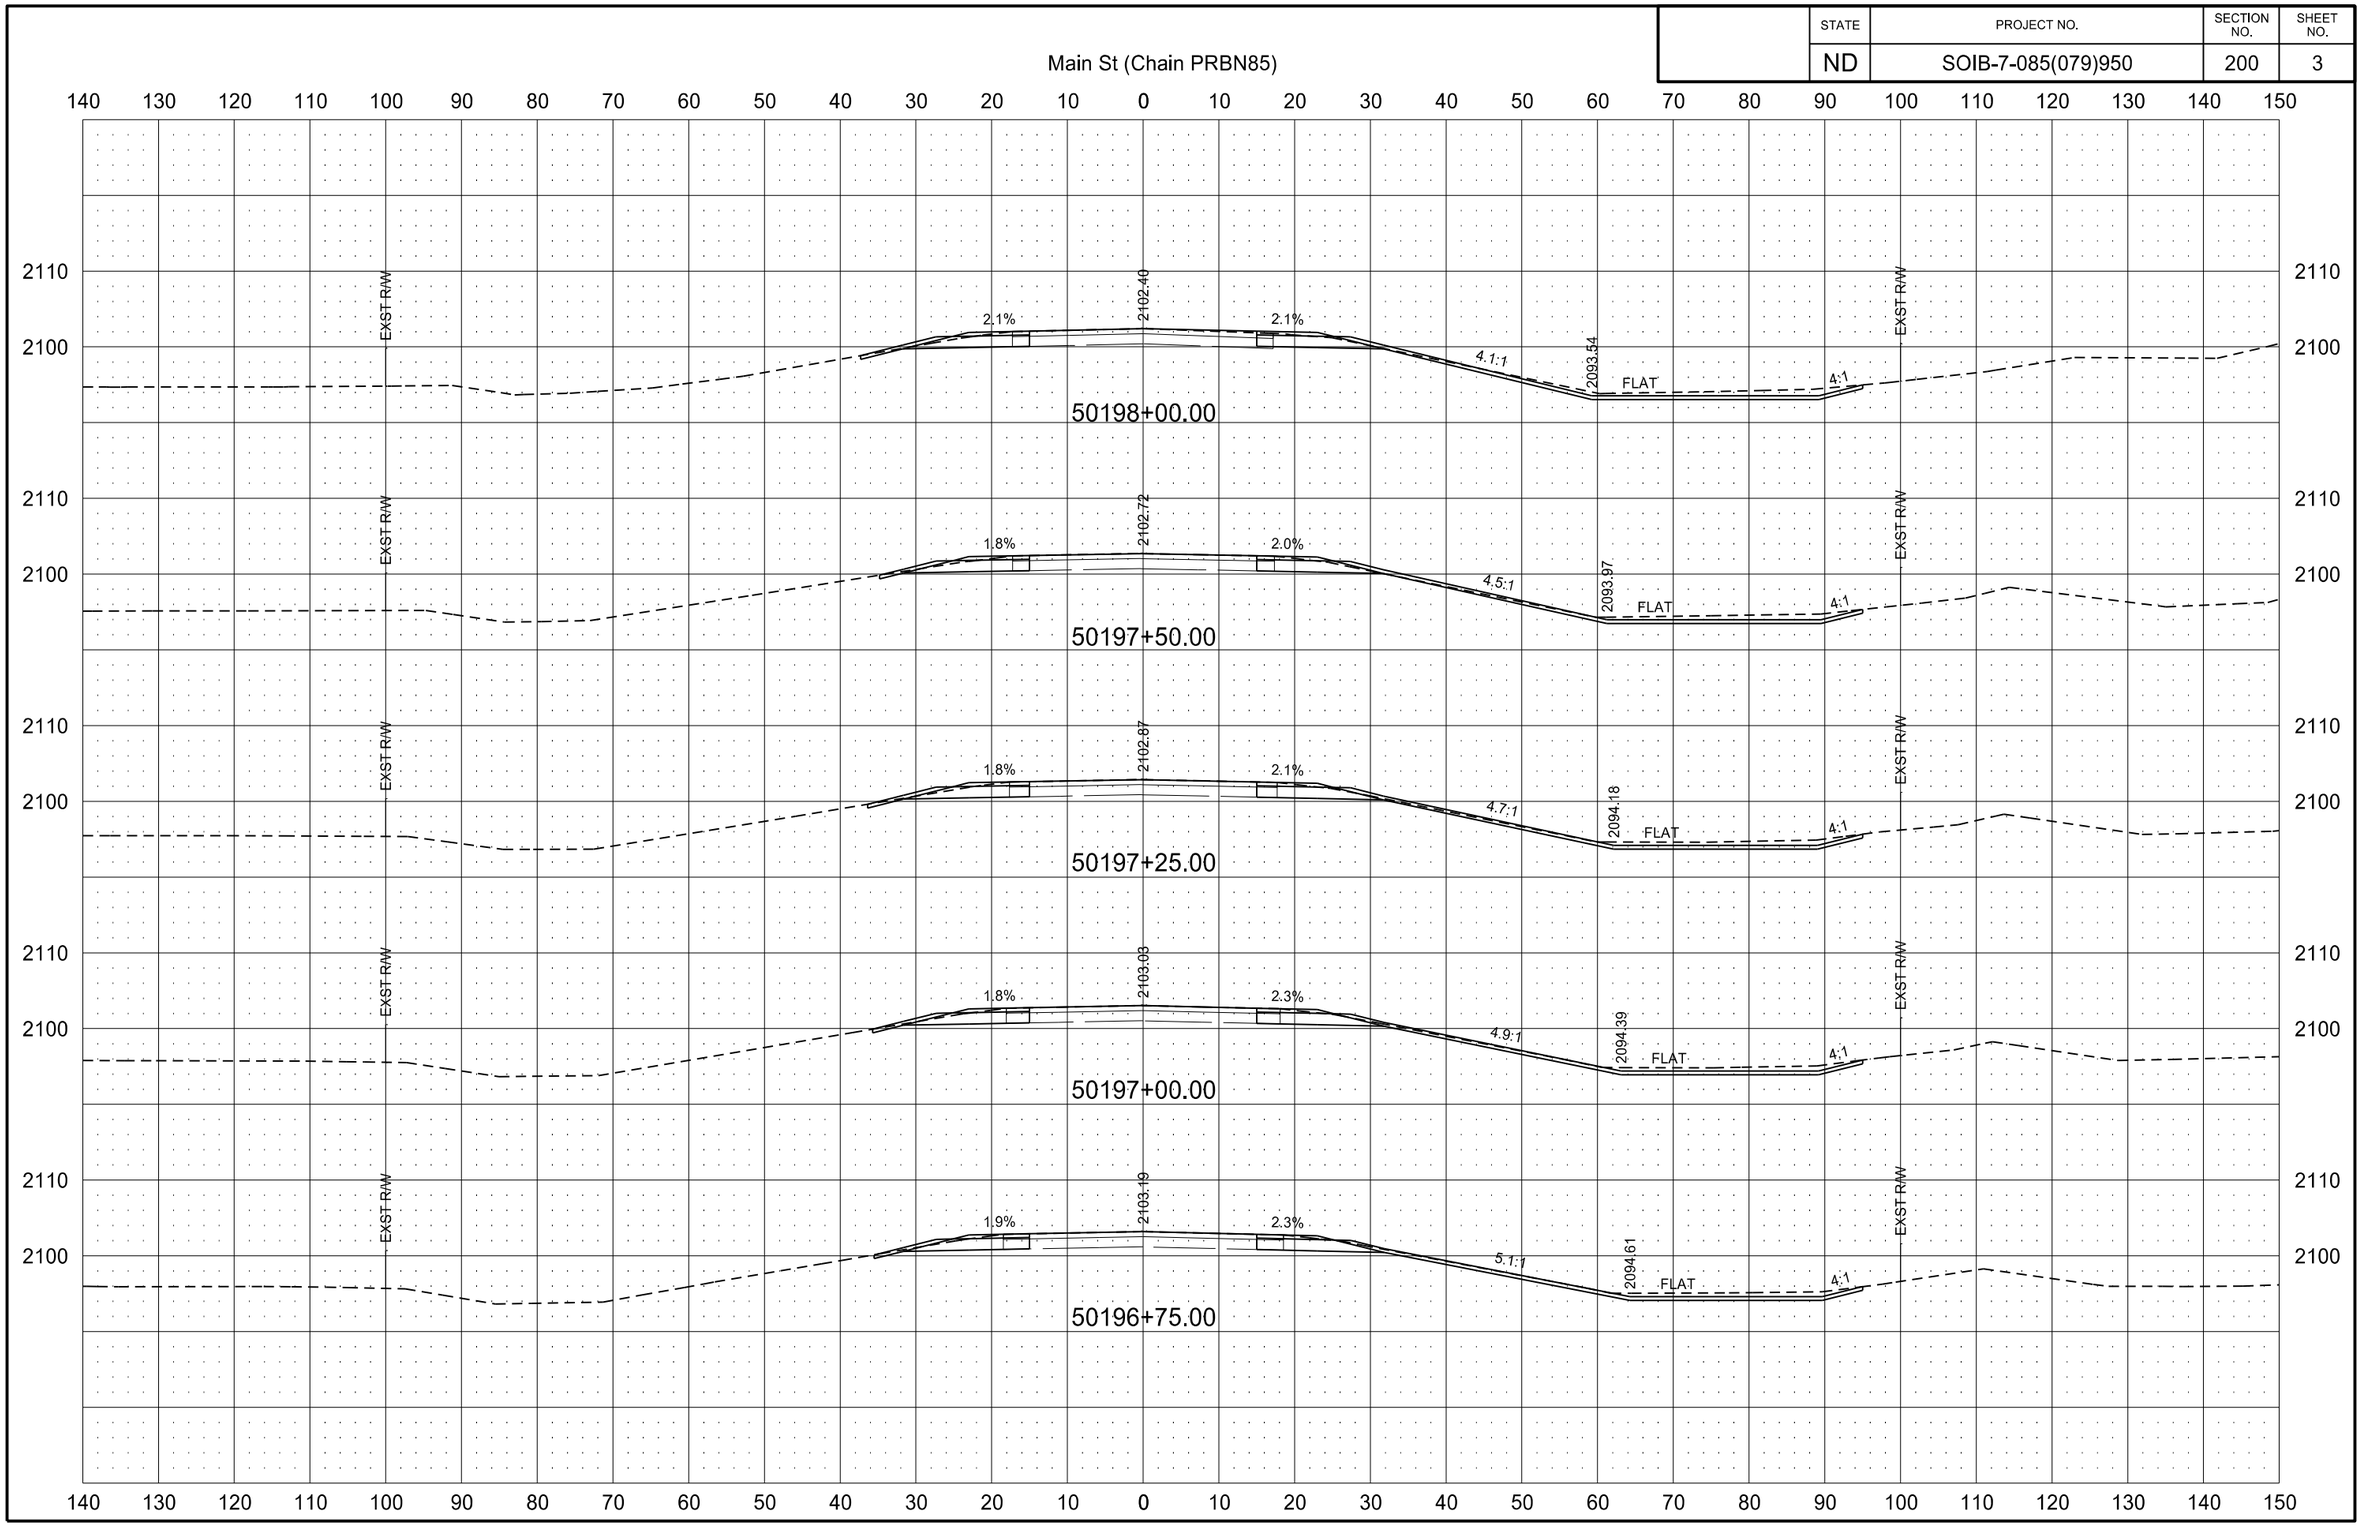

2/22/2016 9:56:41 AM joemorrissette P:\State\NDDOT\14212104\CADD\7085079.950\Design\Plans\200\200XS_001-104_PRBN85.dgn

STATE	PROJECT NO.	SECTION NO.	SHEET NO.
ND	SOIB-7-085(079)950	200	4

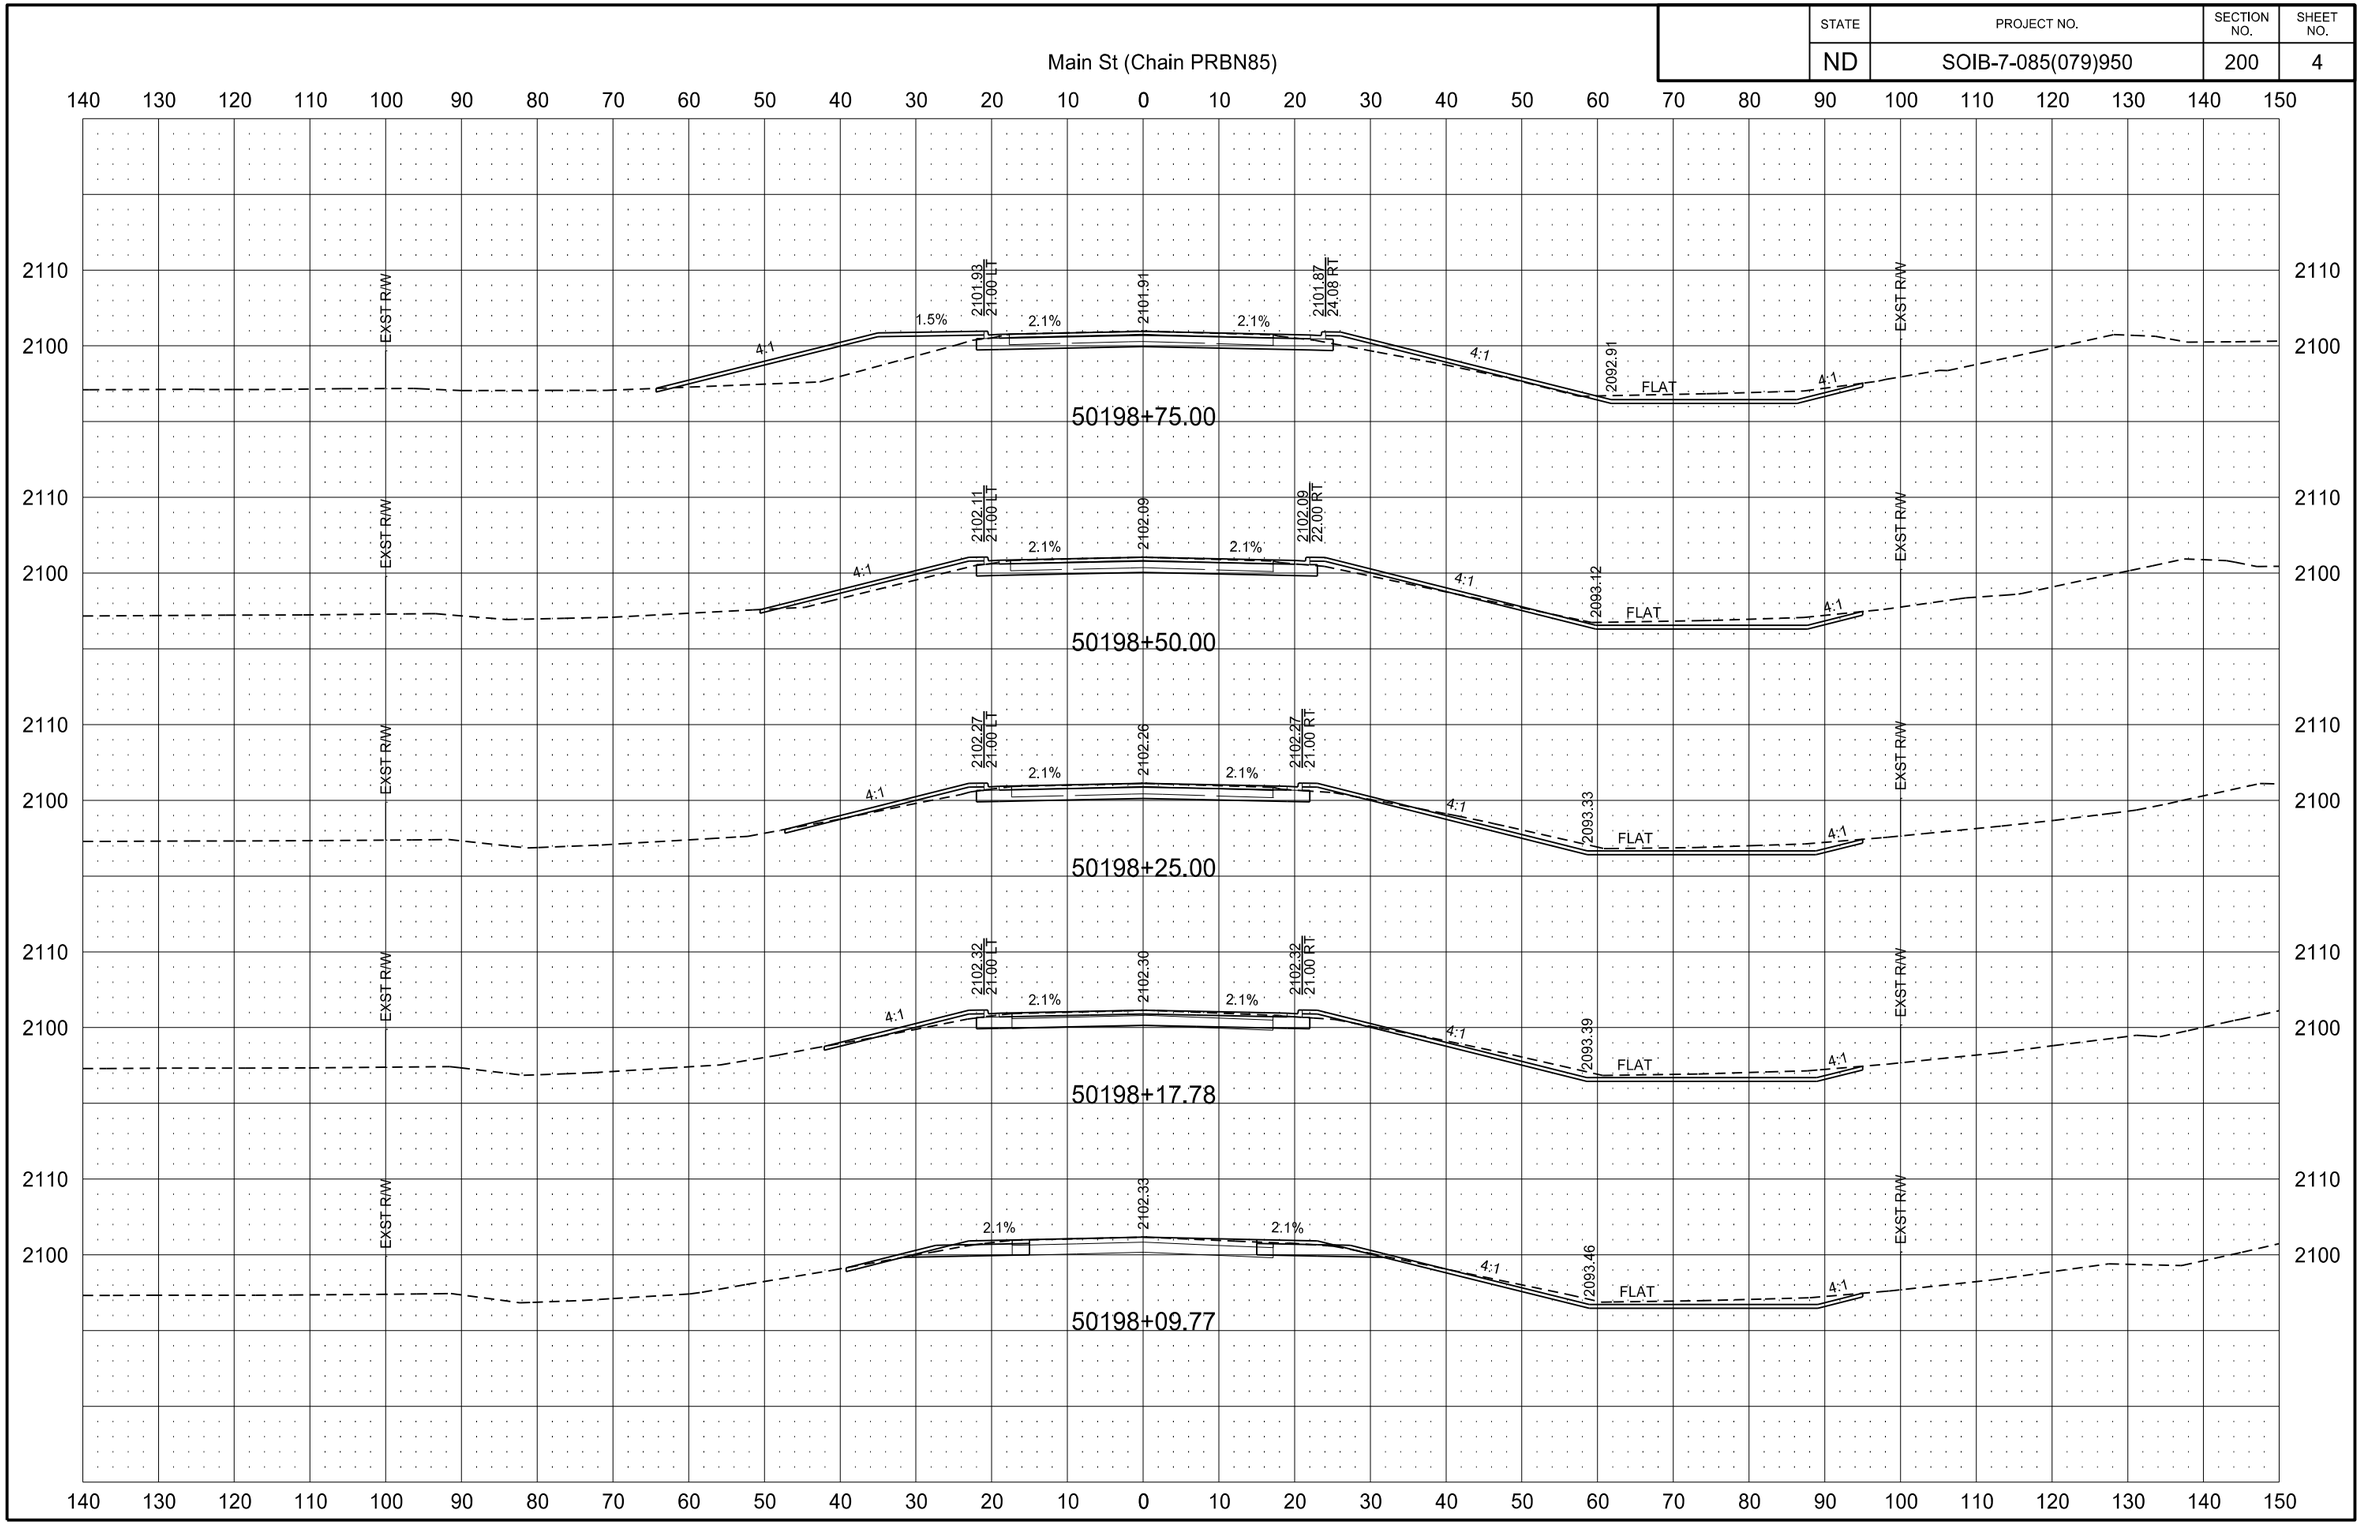

2/22/2016 9:56:51 AM joemorrissette P:\State\NDDOT\14212104\CADD\7085079.950\Design\Plans\200\200XS_001-104_PRBN85.dgn

STATE	PROJECT NO.	SECTION NO.	SHEET NO.
ND	SOIB-7-085(079)950	200	5

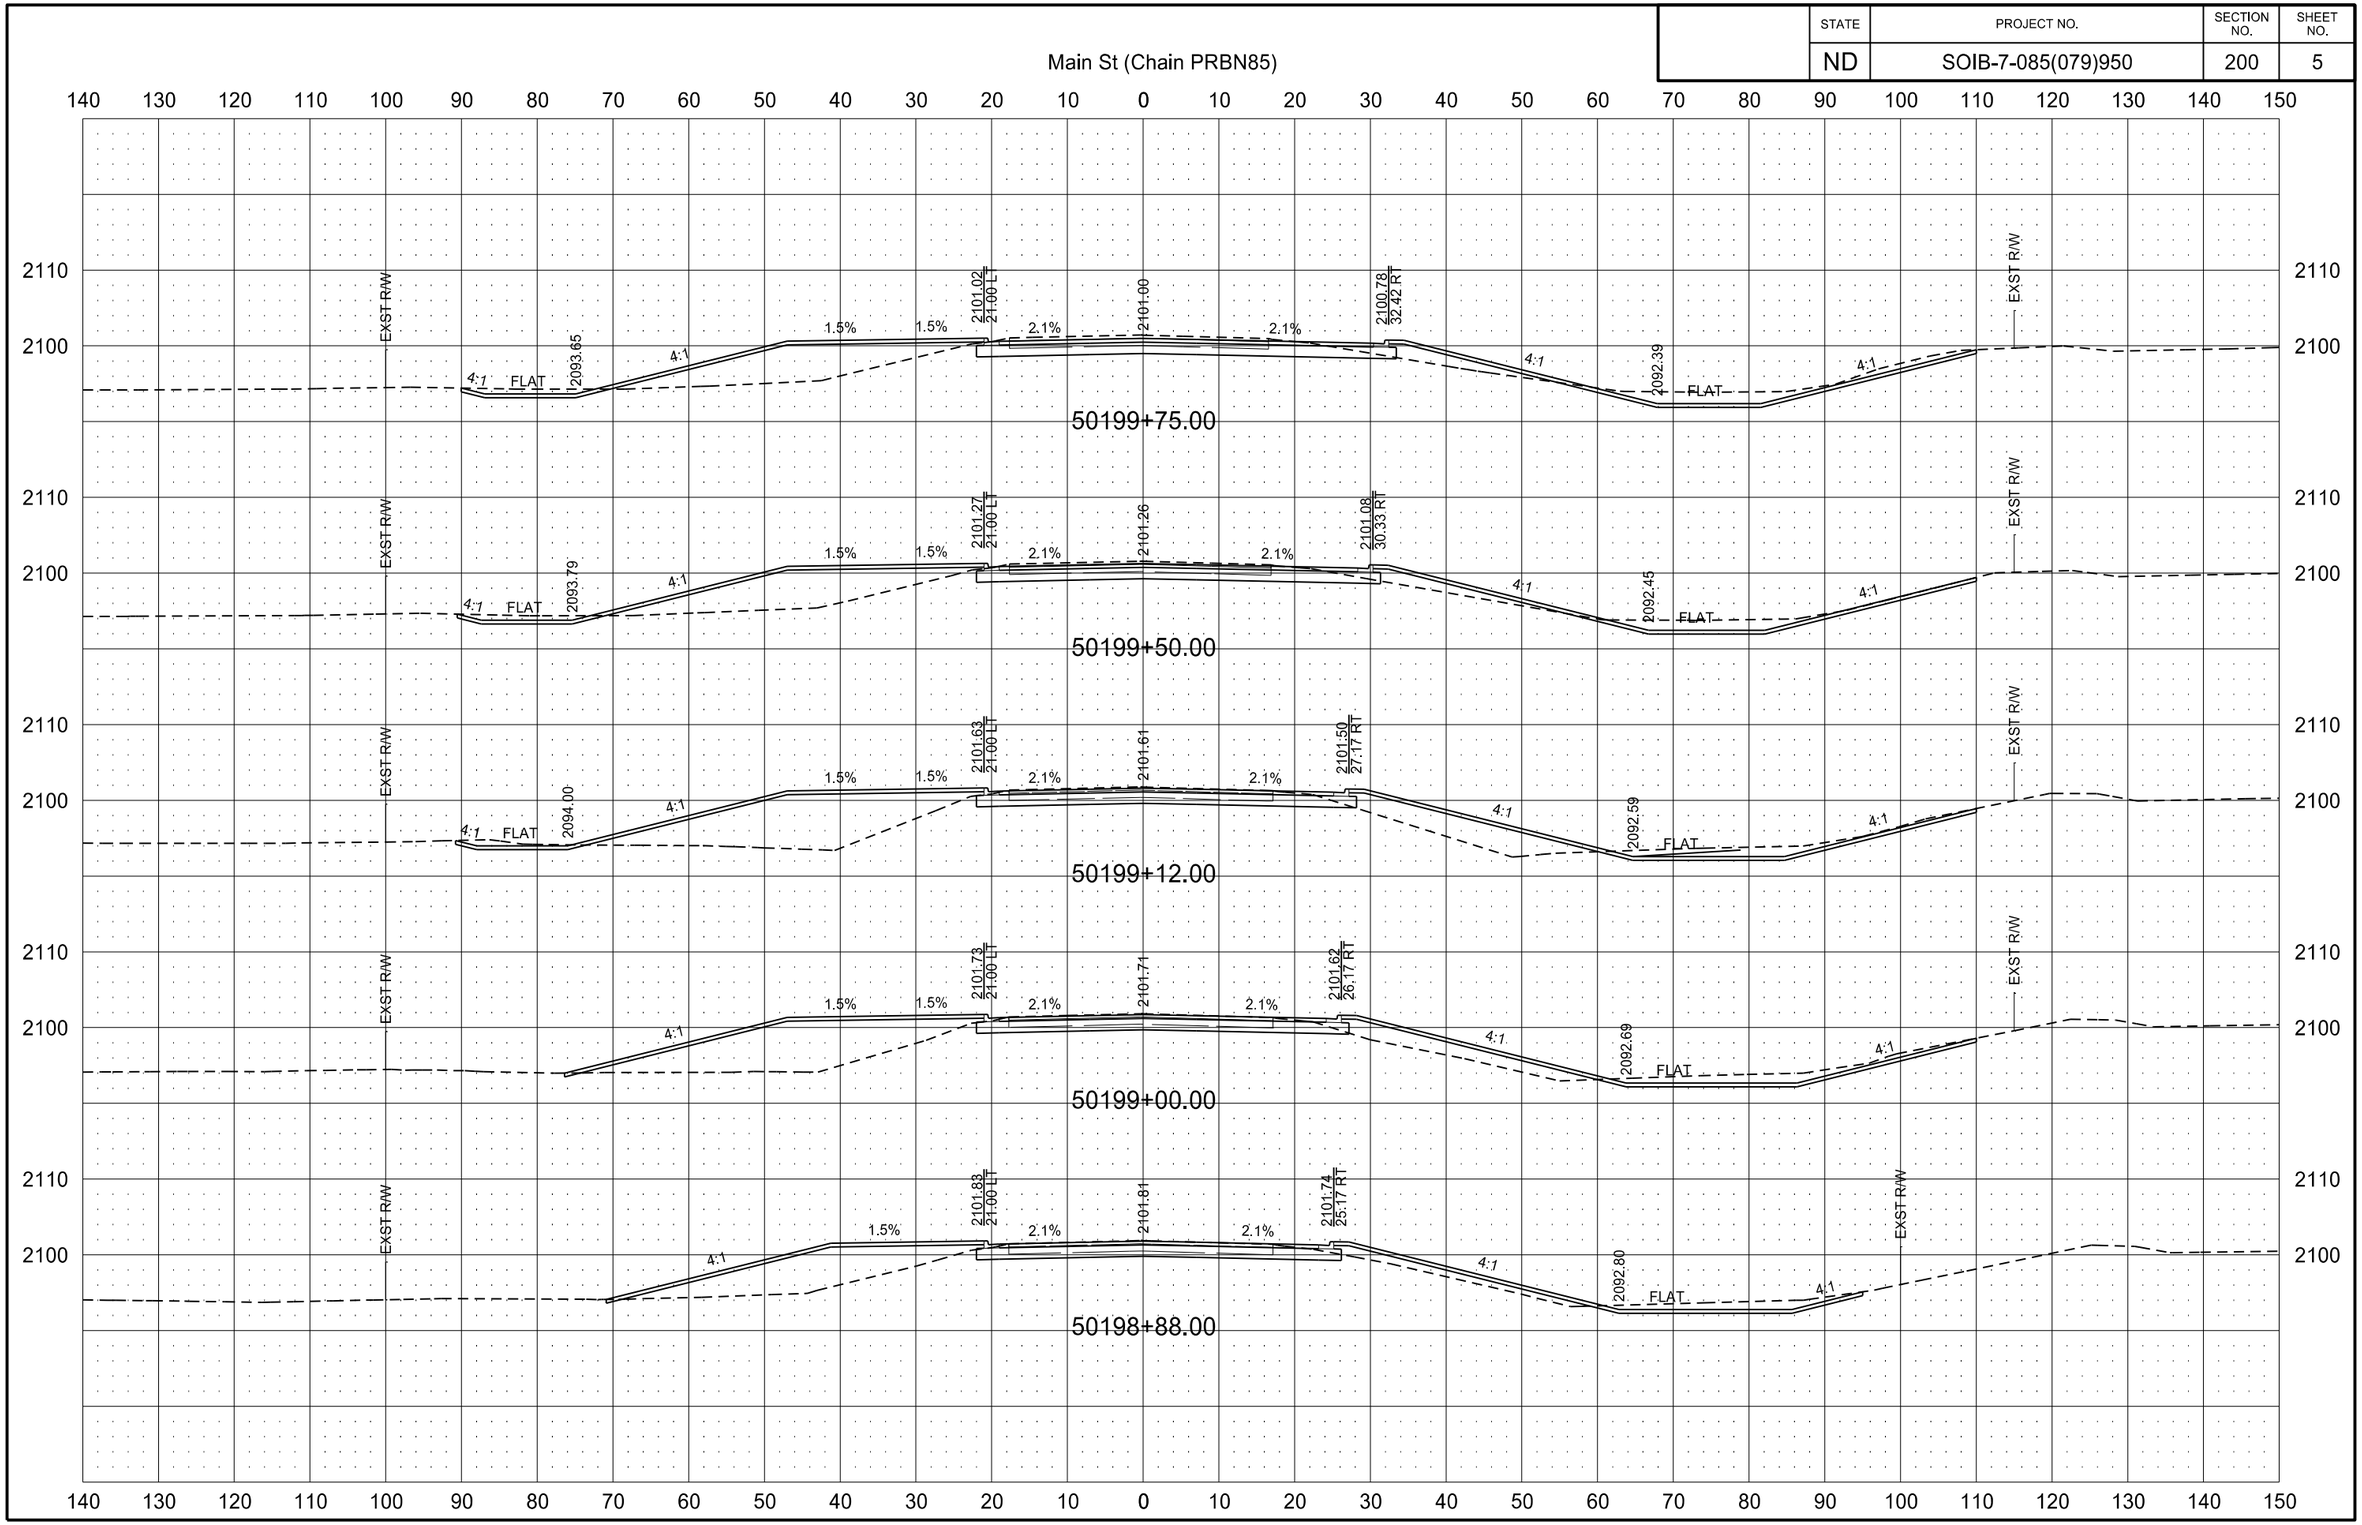

2/22/2016 9:57:01 AM joemorrissette P:\State\NDDOT\14212104\CADD\7085079.950\Design\Plans\200\200XS_001-104_PRBN85.dgn

STATE	PROJECT NO.	SECTION NO.	SHEET NO.
ND	SOIB-7-085(079)950	200	6

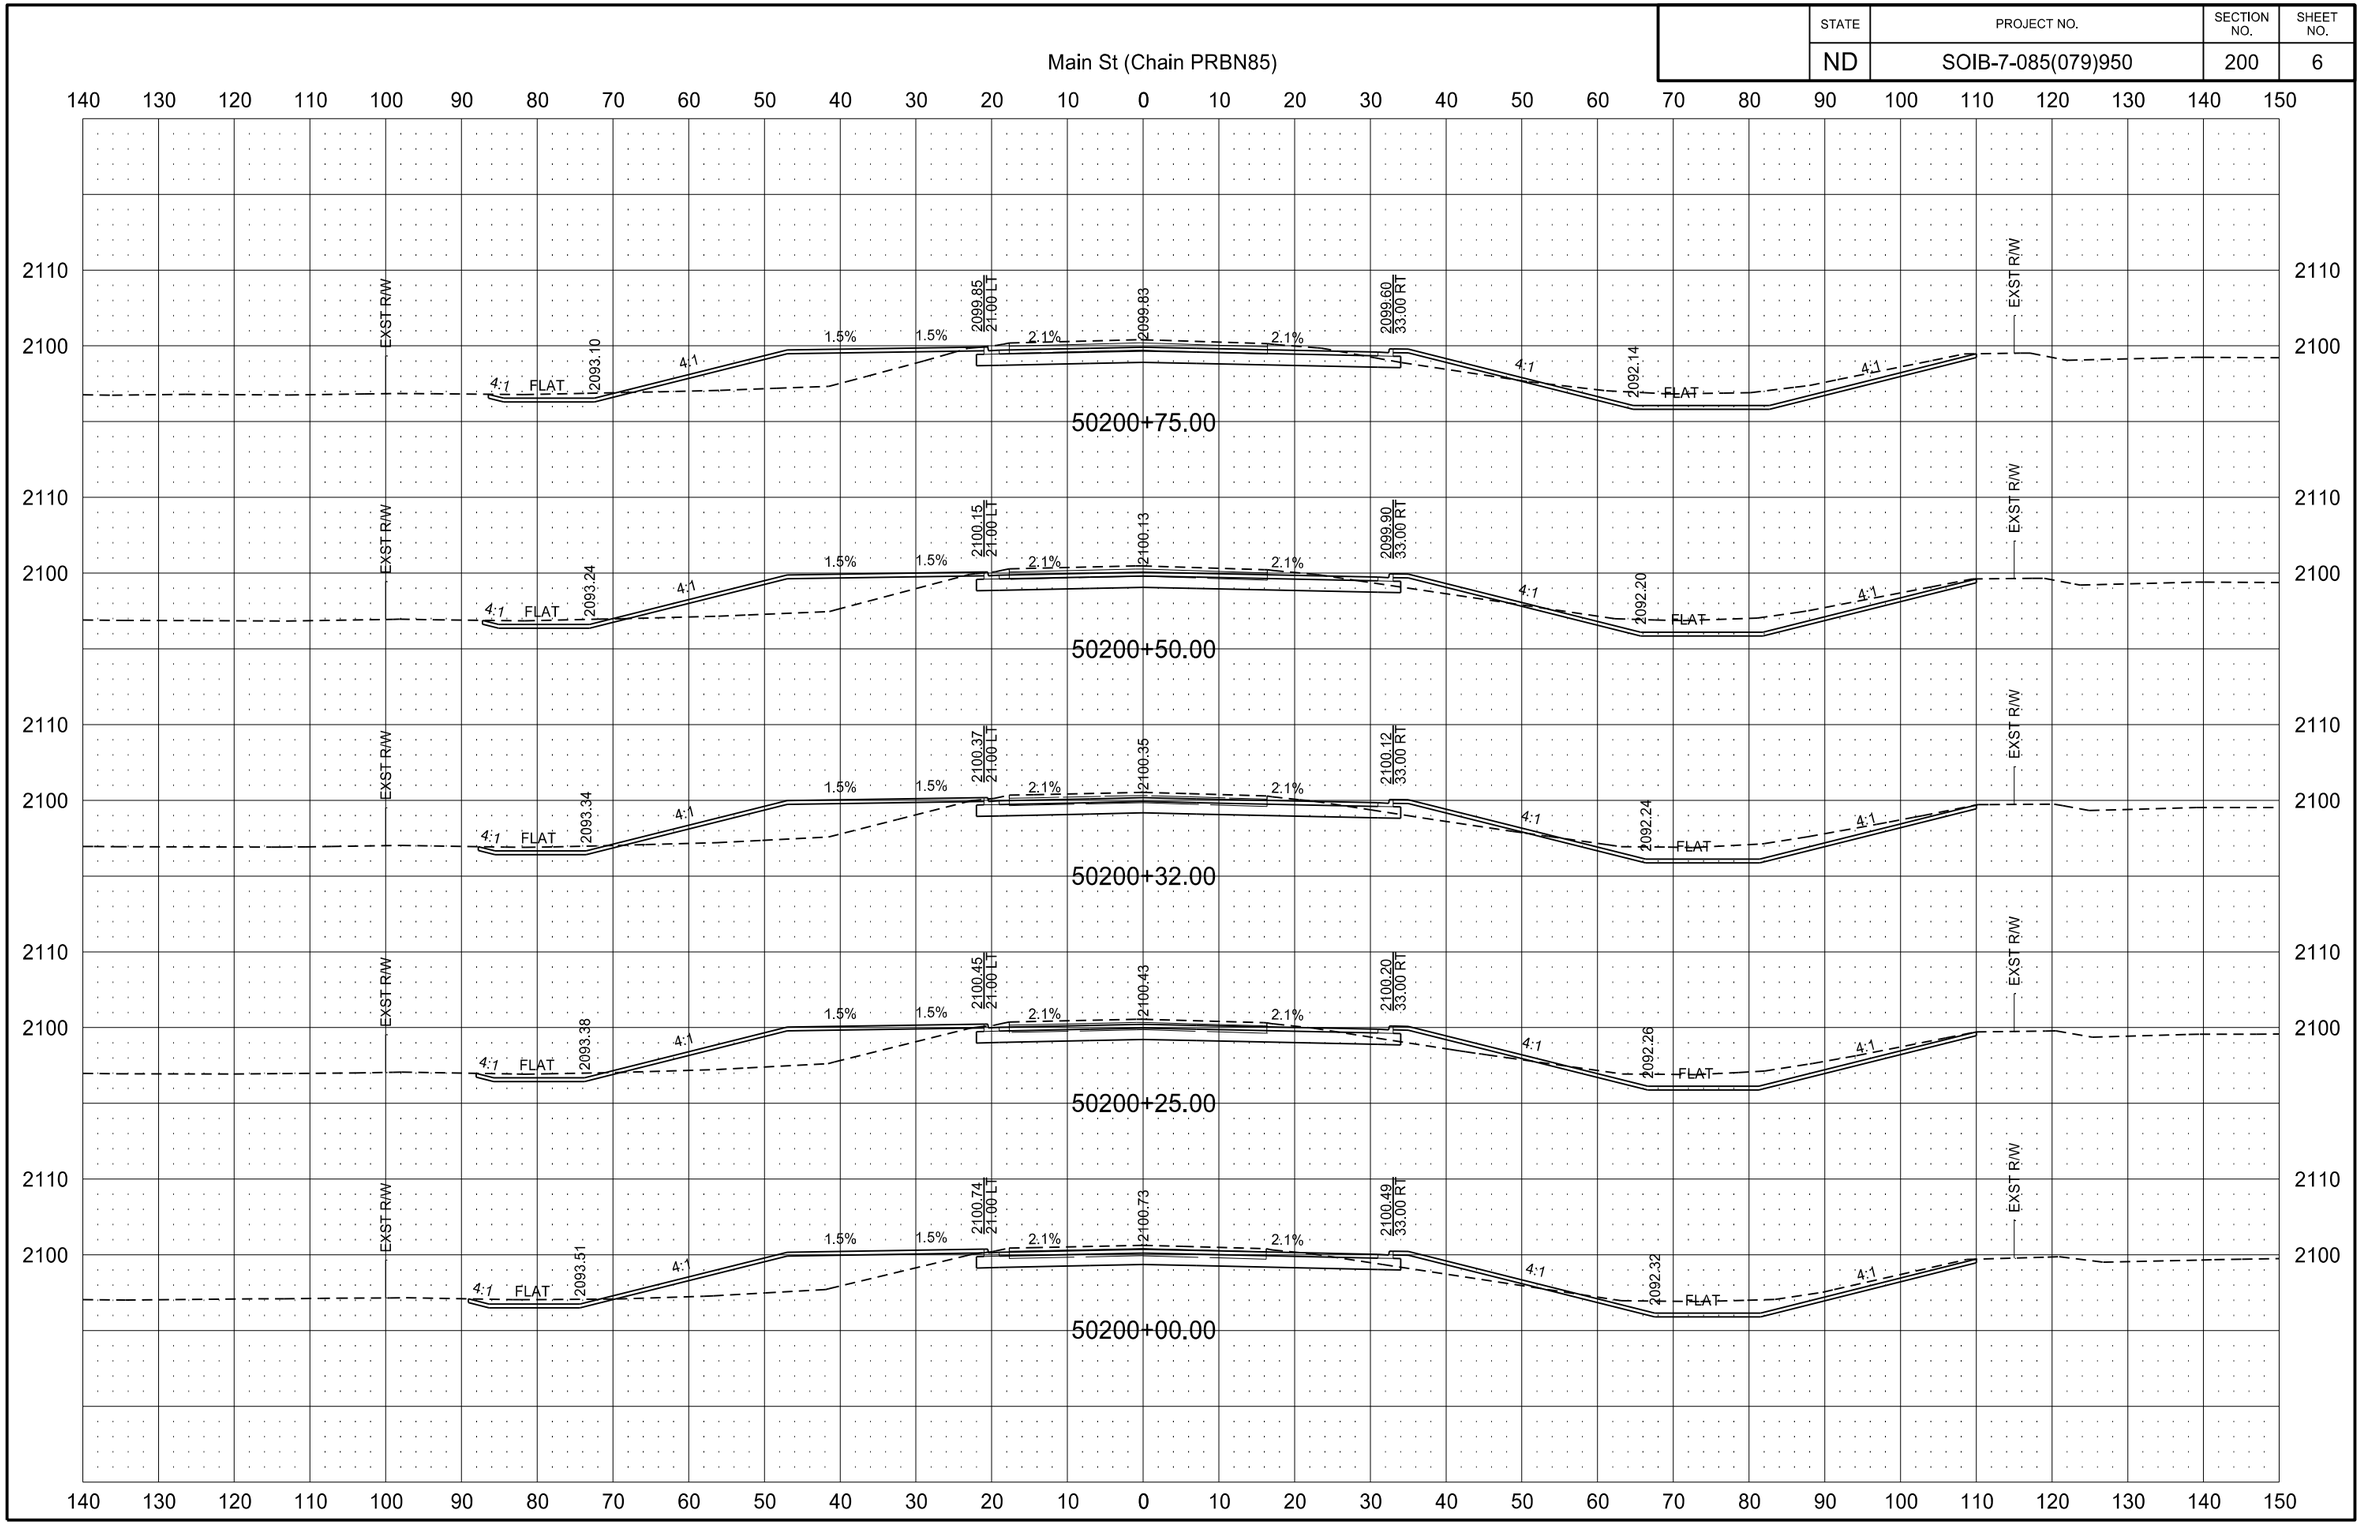

2/22/2016 9:57:11 AM joemorrissette P:\State\NDDOT\14212104\CADD\7085079.950\Design\Plans\200\200XS_001-104_PRBN85.dgn

STATE	PROJECT NO.	SECTION NO.	SHEET NO.
ND	SOIB-7-085(079)950	200	7

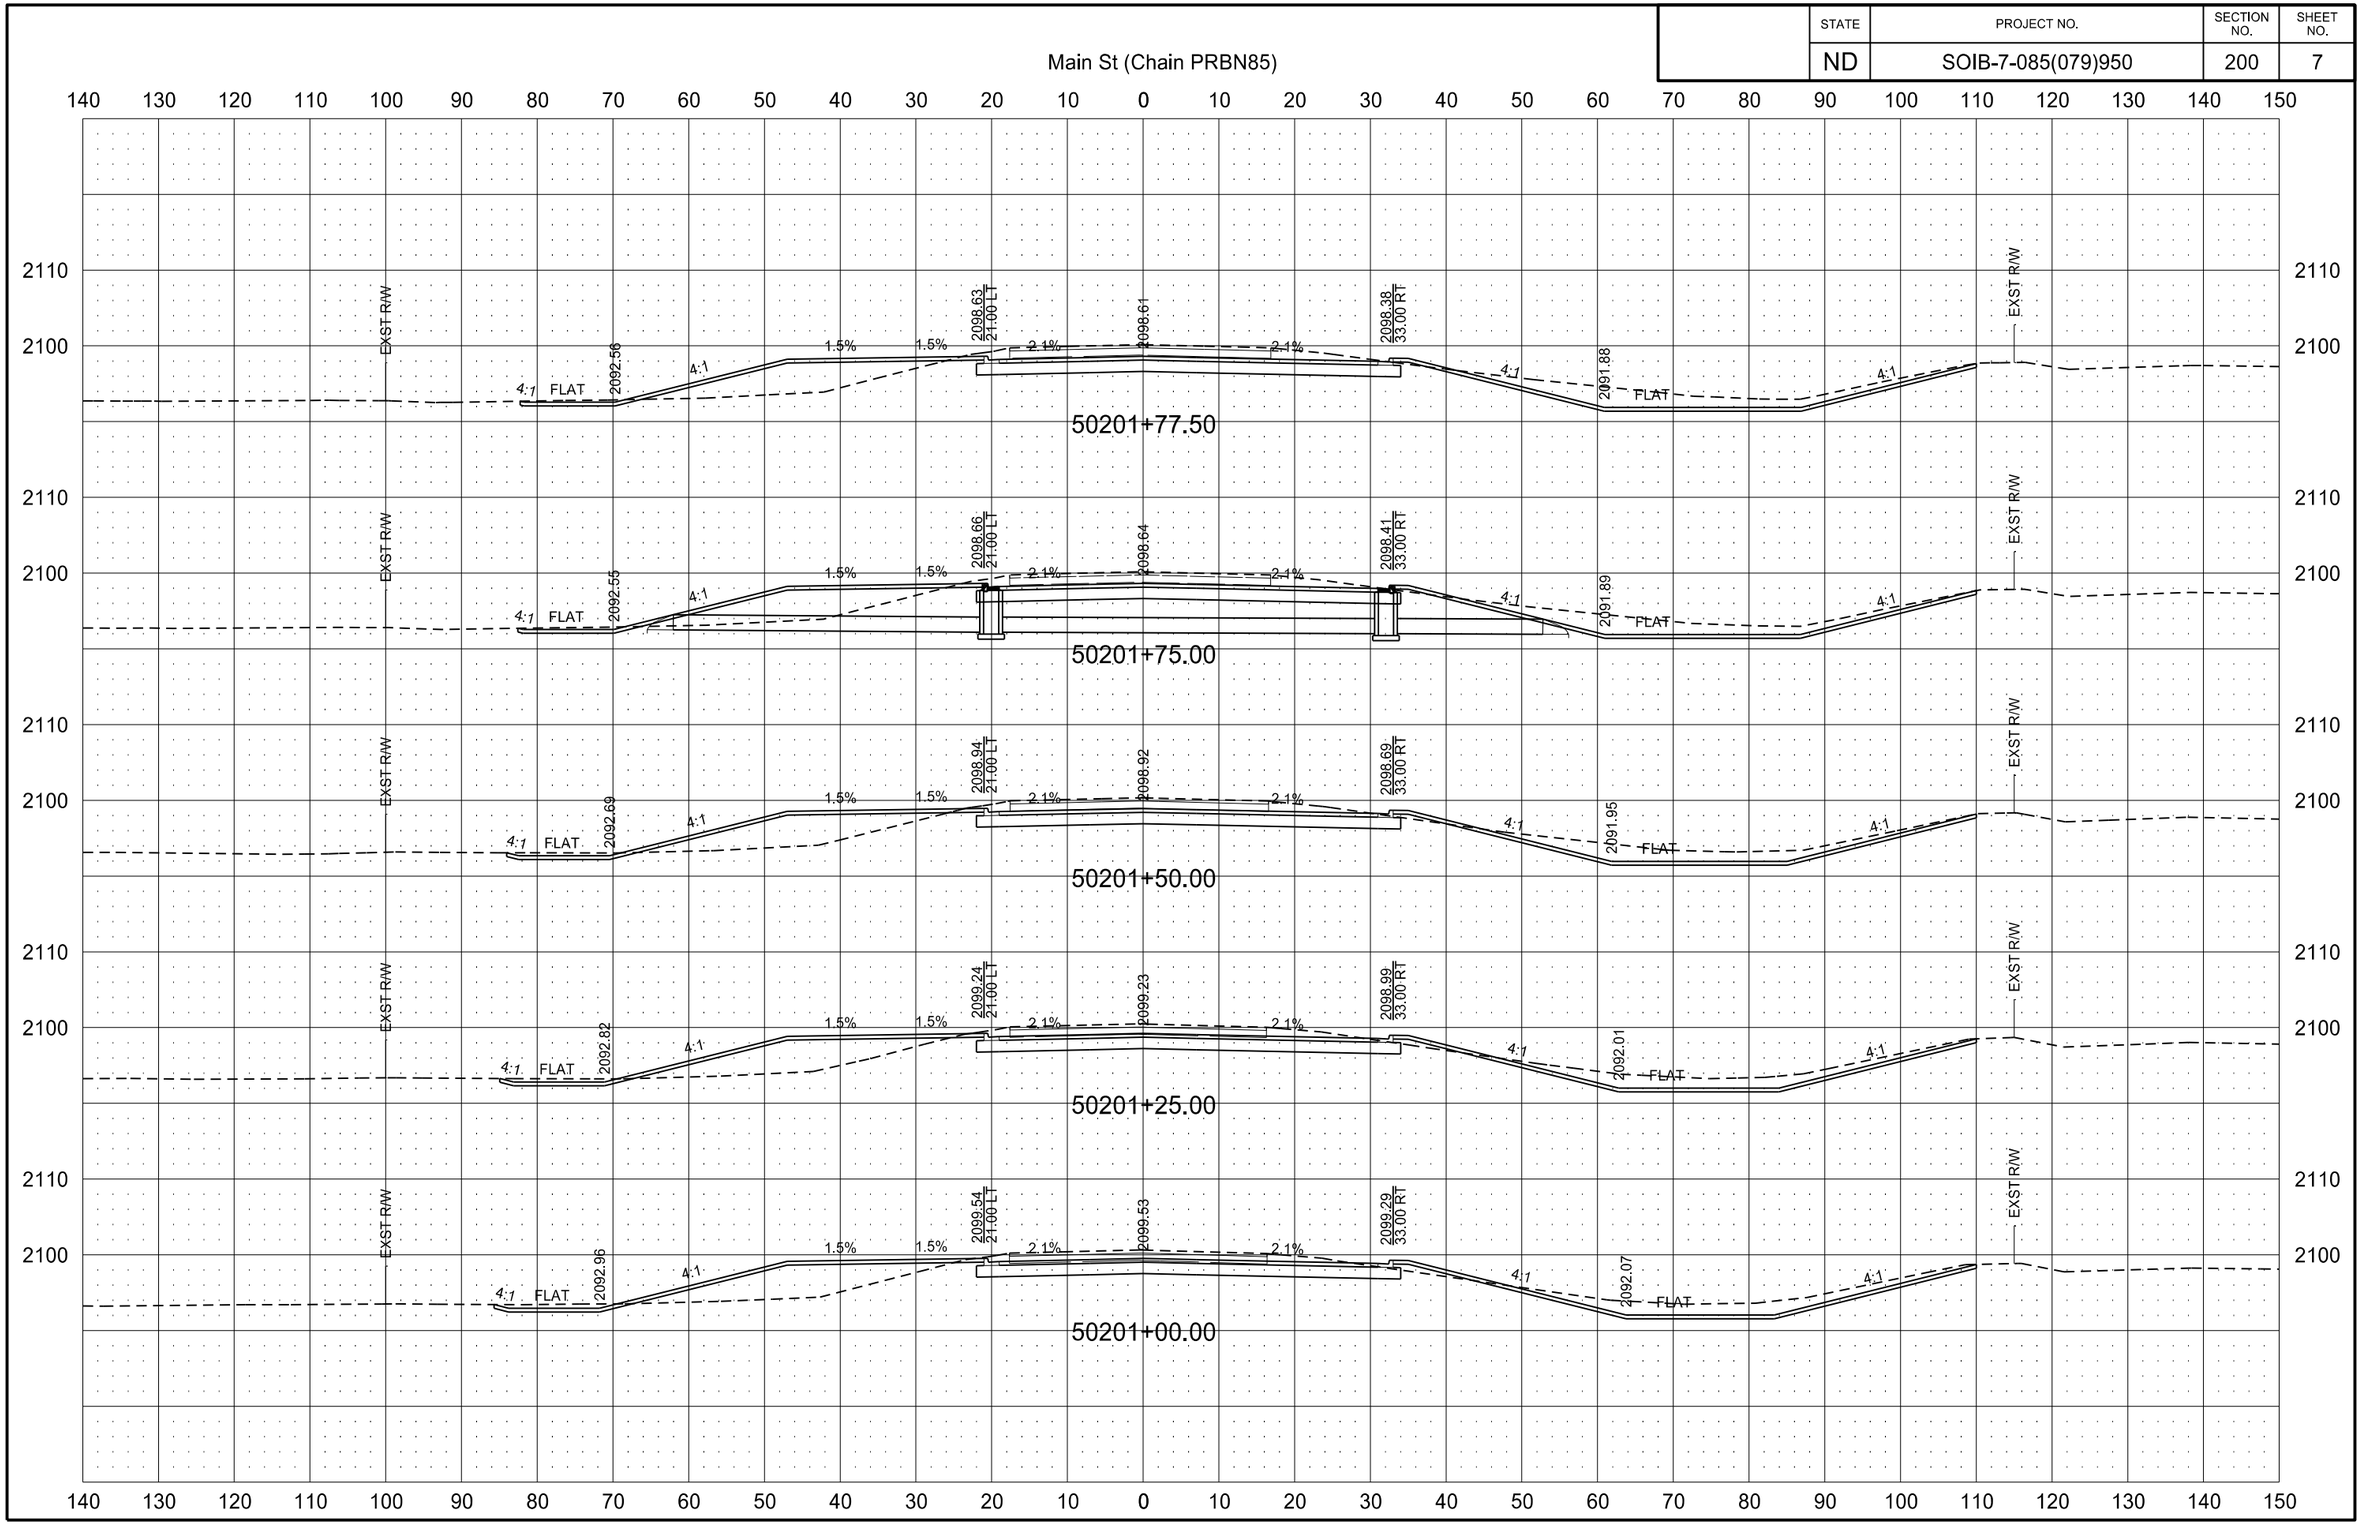

STATE	PROJECT NO.	SECTION NO.	SHEET NO.
ND	SOIB-7-085(079)950	200	8

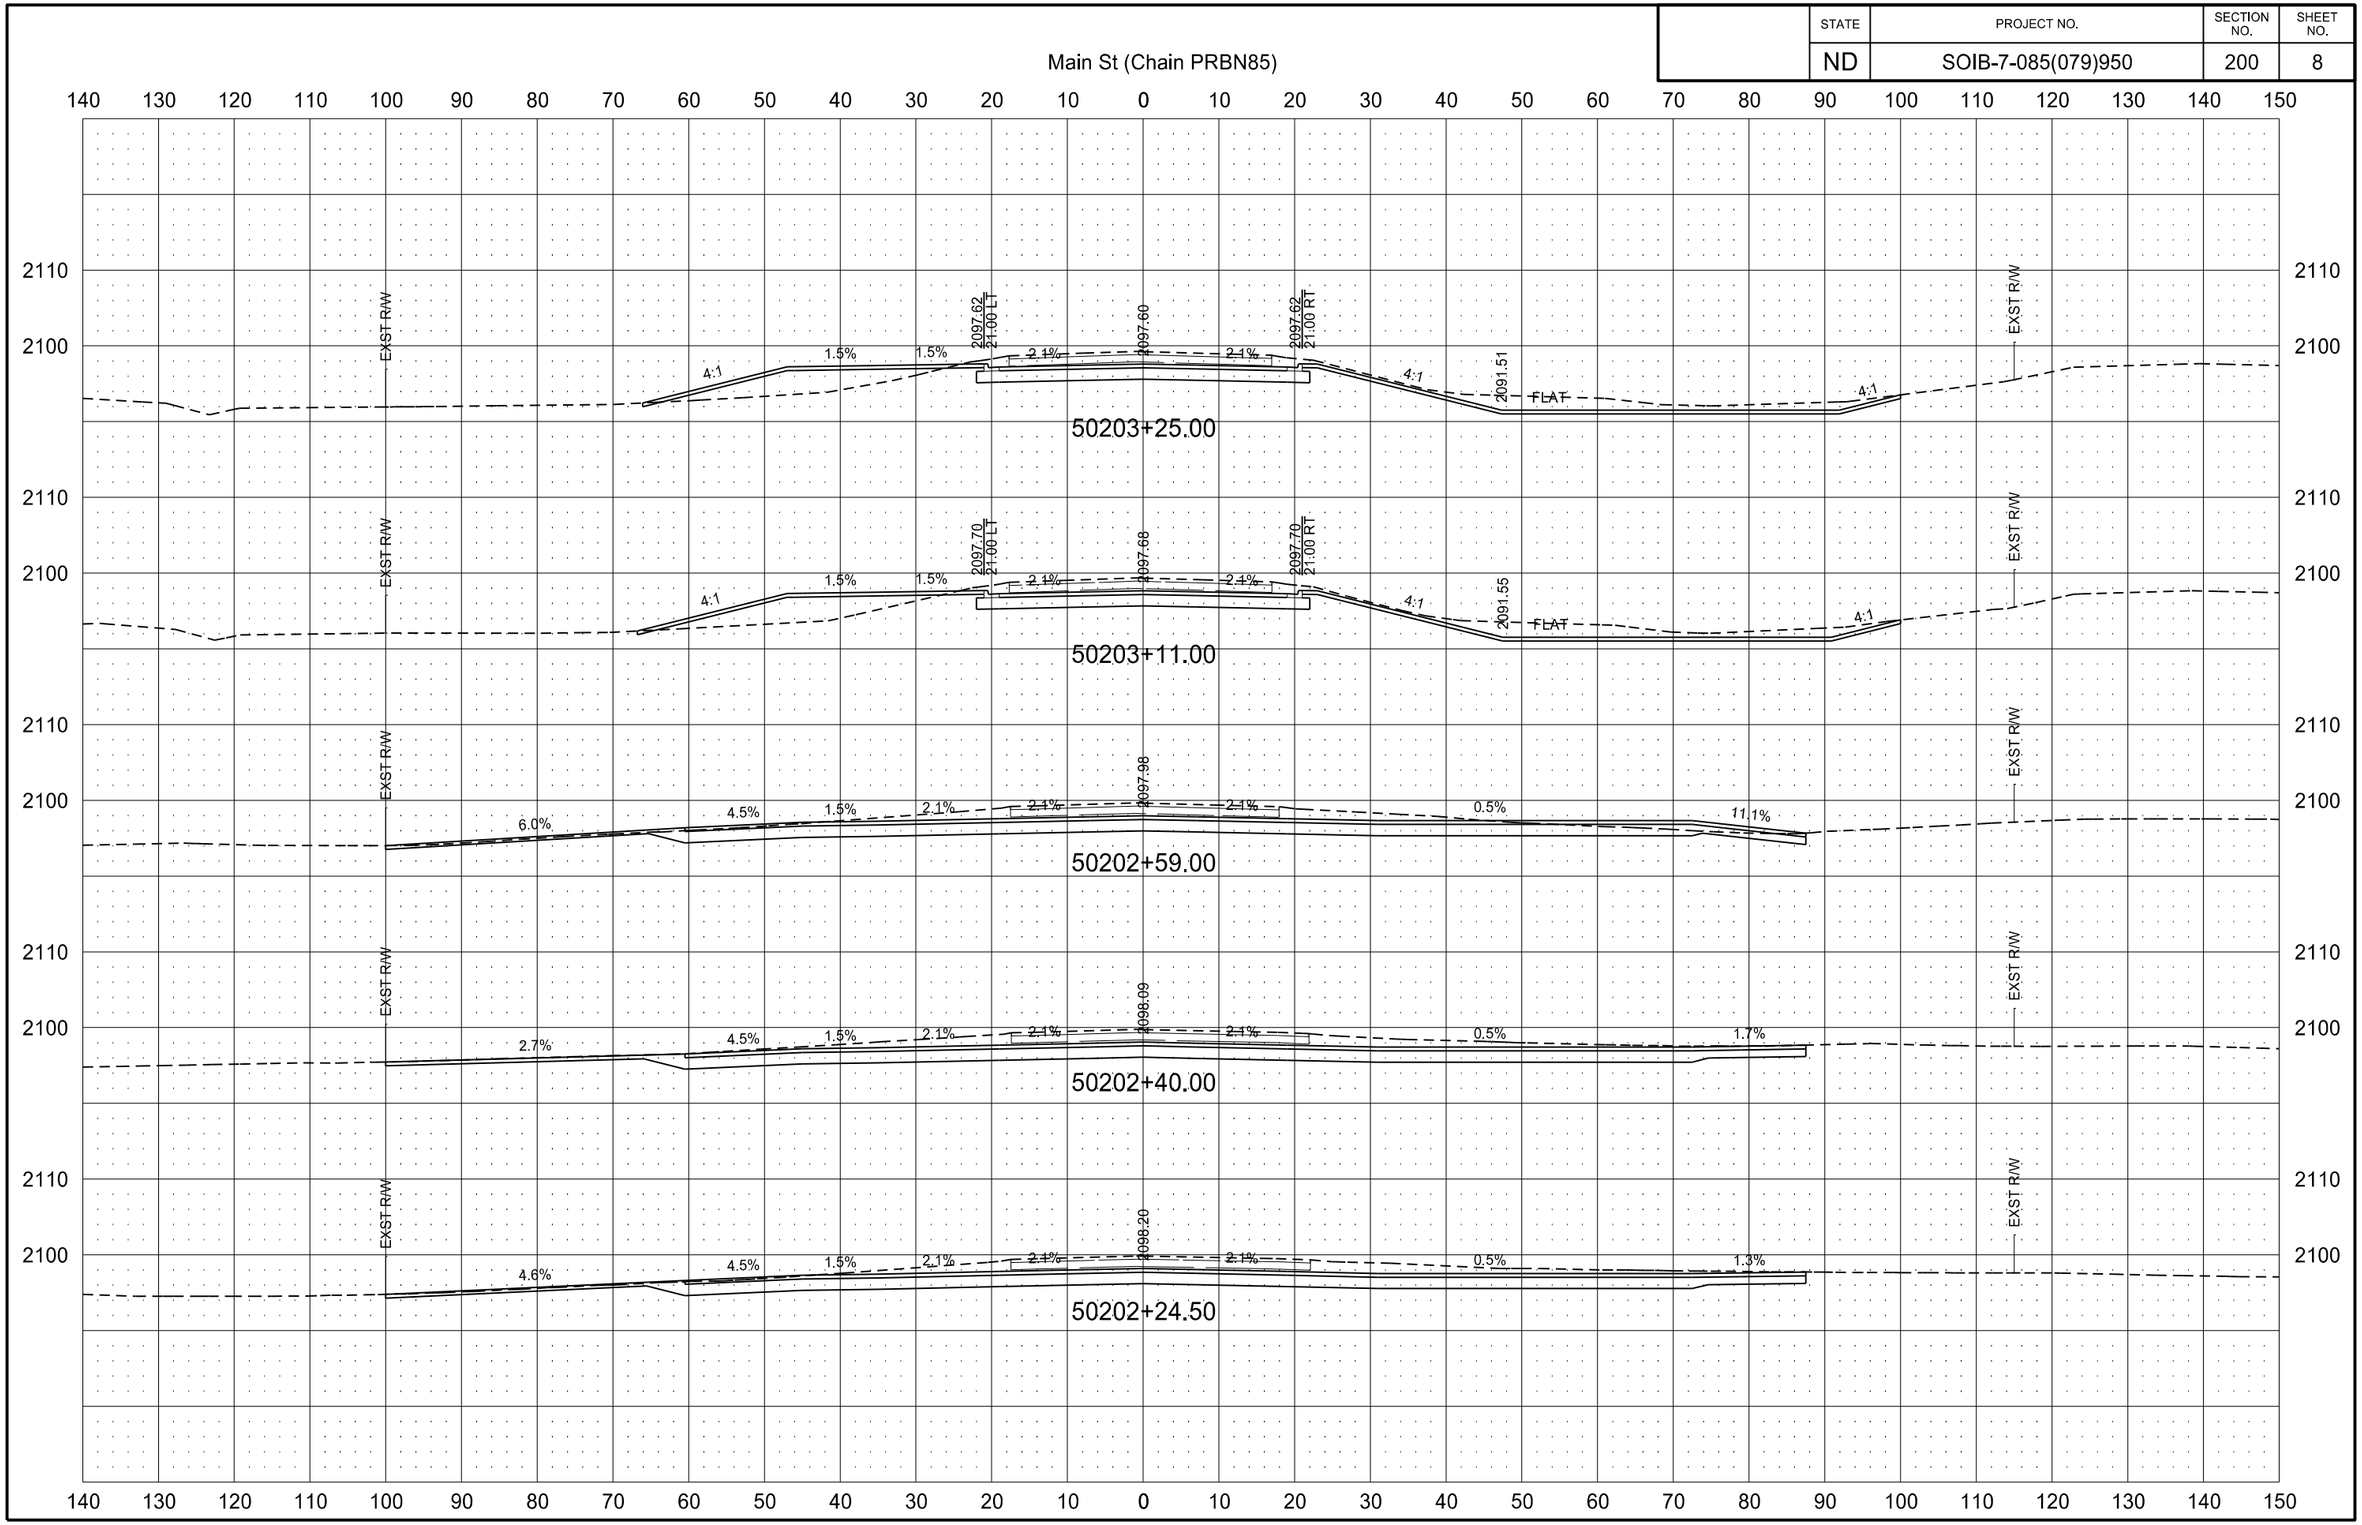

2/22/2016 9:57:32 AM joemorrissette P:\State\NDDOT\14212104\CADD\7085079.950\Design\Plans\200\200XS_001-104_PRBN85.dgn

STATE	PROJECT NO.	SECTION NO.	SHEET NO.
ND	SOIB-7-085(079)950	200	9

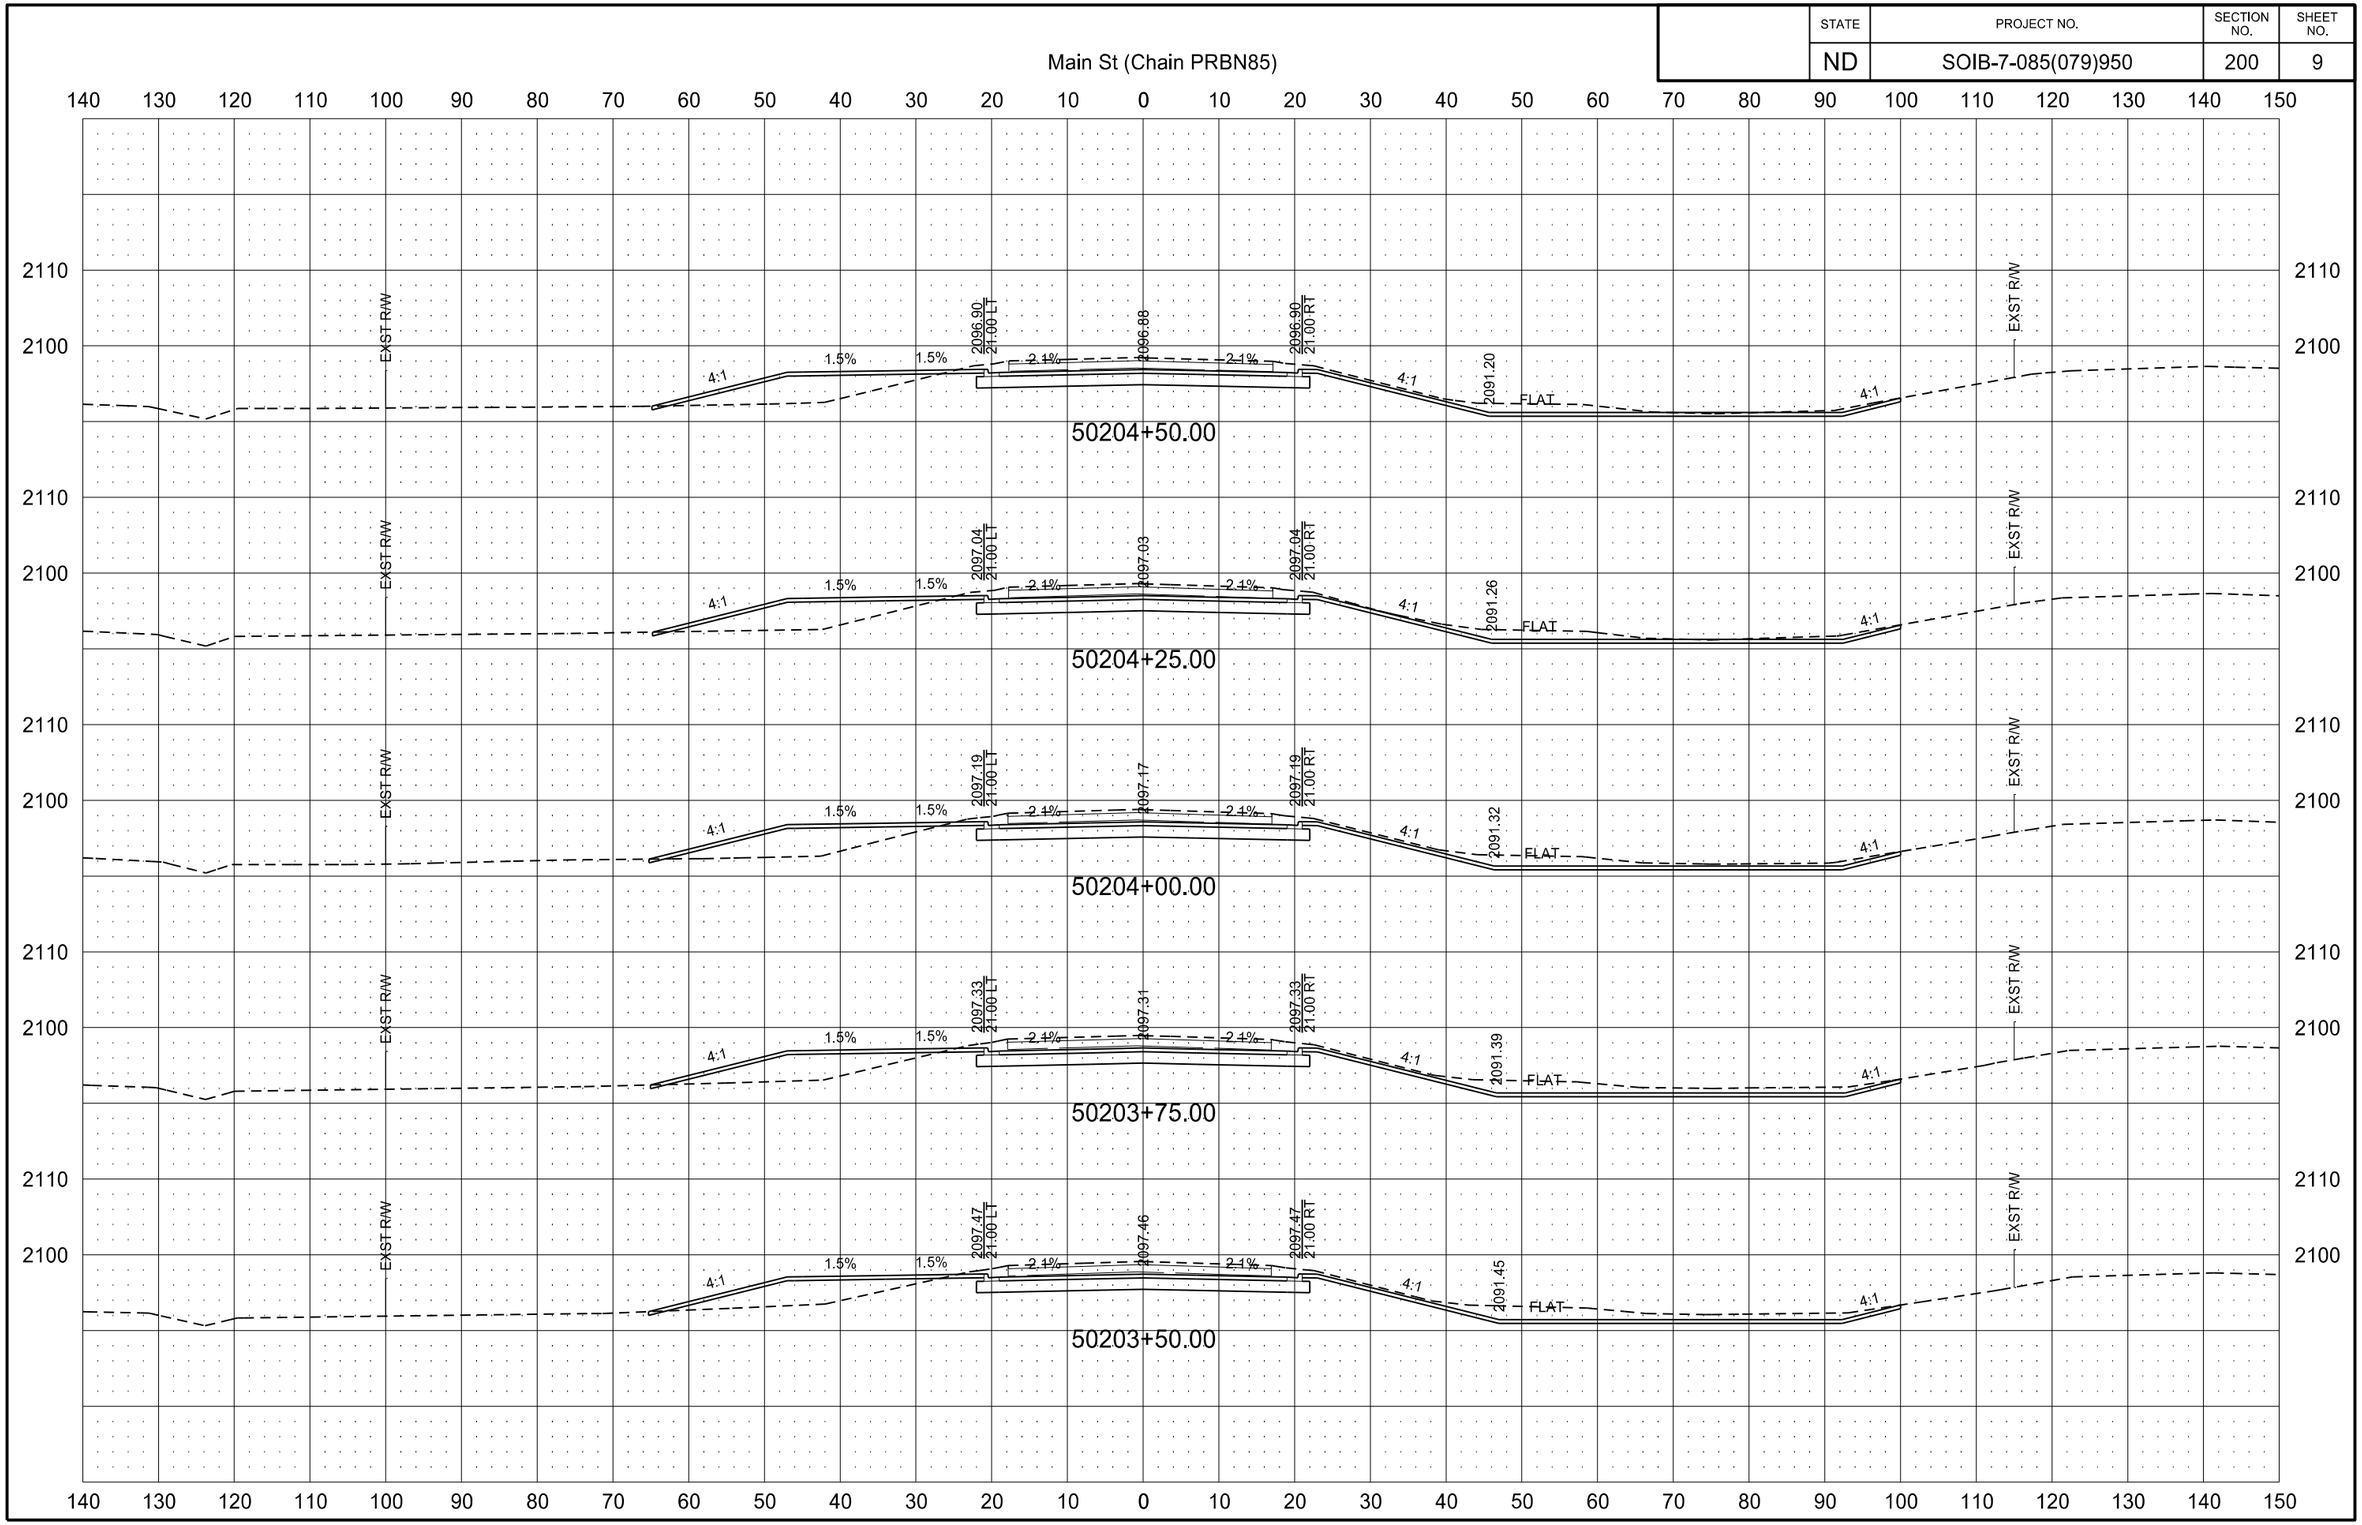

2/22/2016 9:57:42 AM joemorrissette P:\State\NDDOT\14212104\CADD\7085079.950\Design\Plans\200\200XS_001-104_PRBN85.dgn

STATE	PROJECT NO.	SECTION NO.	SHEET NO.
ND	SOIB-7-085(079)950	200	10

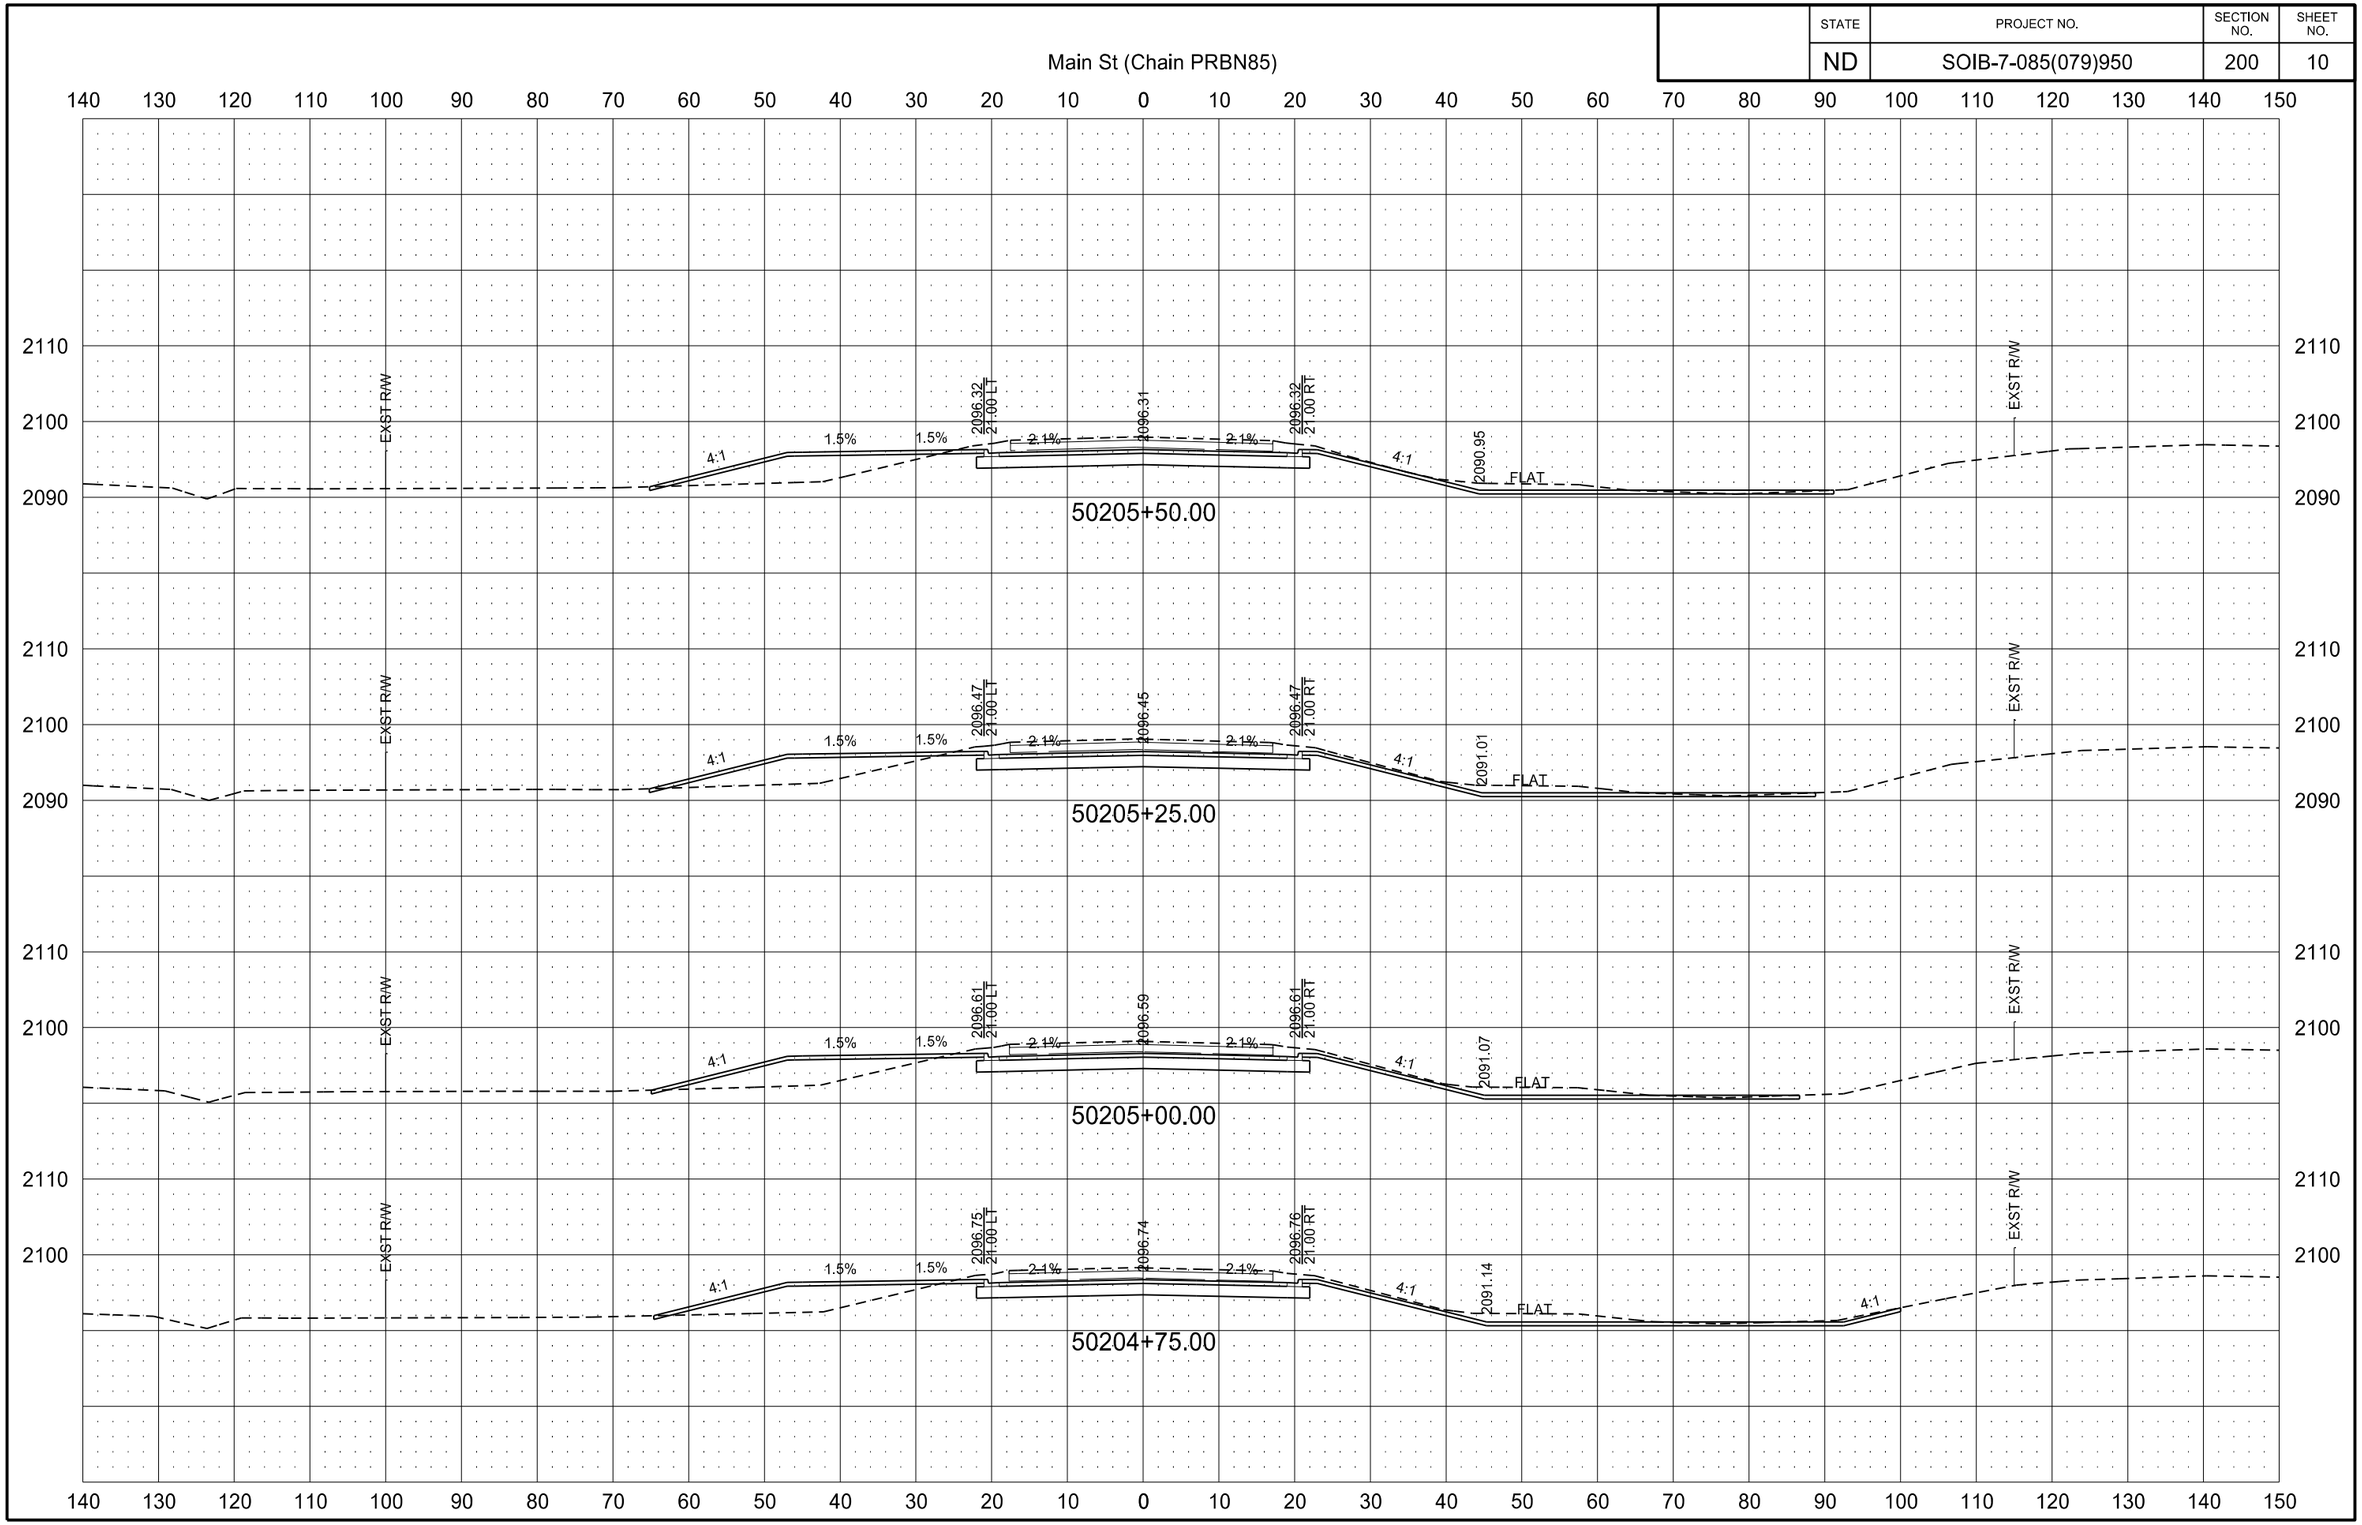

2/22/2016 9:57:53 AM joemorrissette P:\State\NDDOT\14212104\CADD\7085079.950\Design\Plans\200\200XS_001-104_PRBN85.dgn

STATE	PROJECT NO.	SECTION NO.	SHEET NO.
ND	SOIB-7-085(079)950	200	11

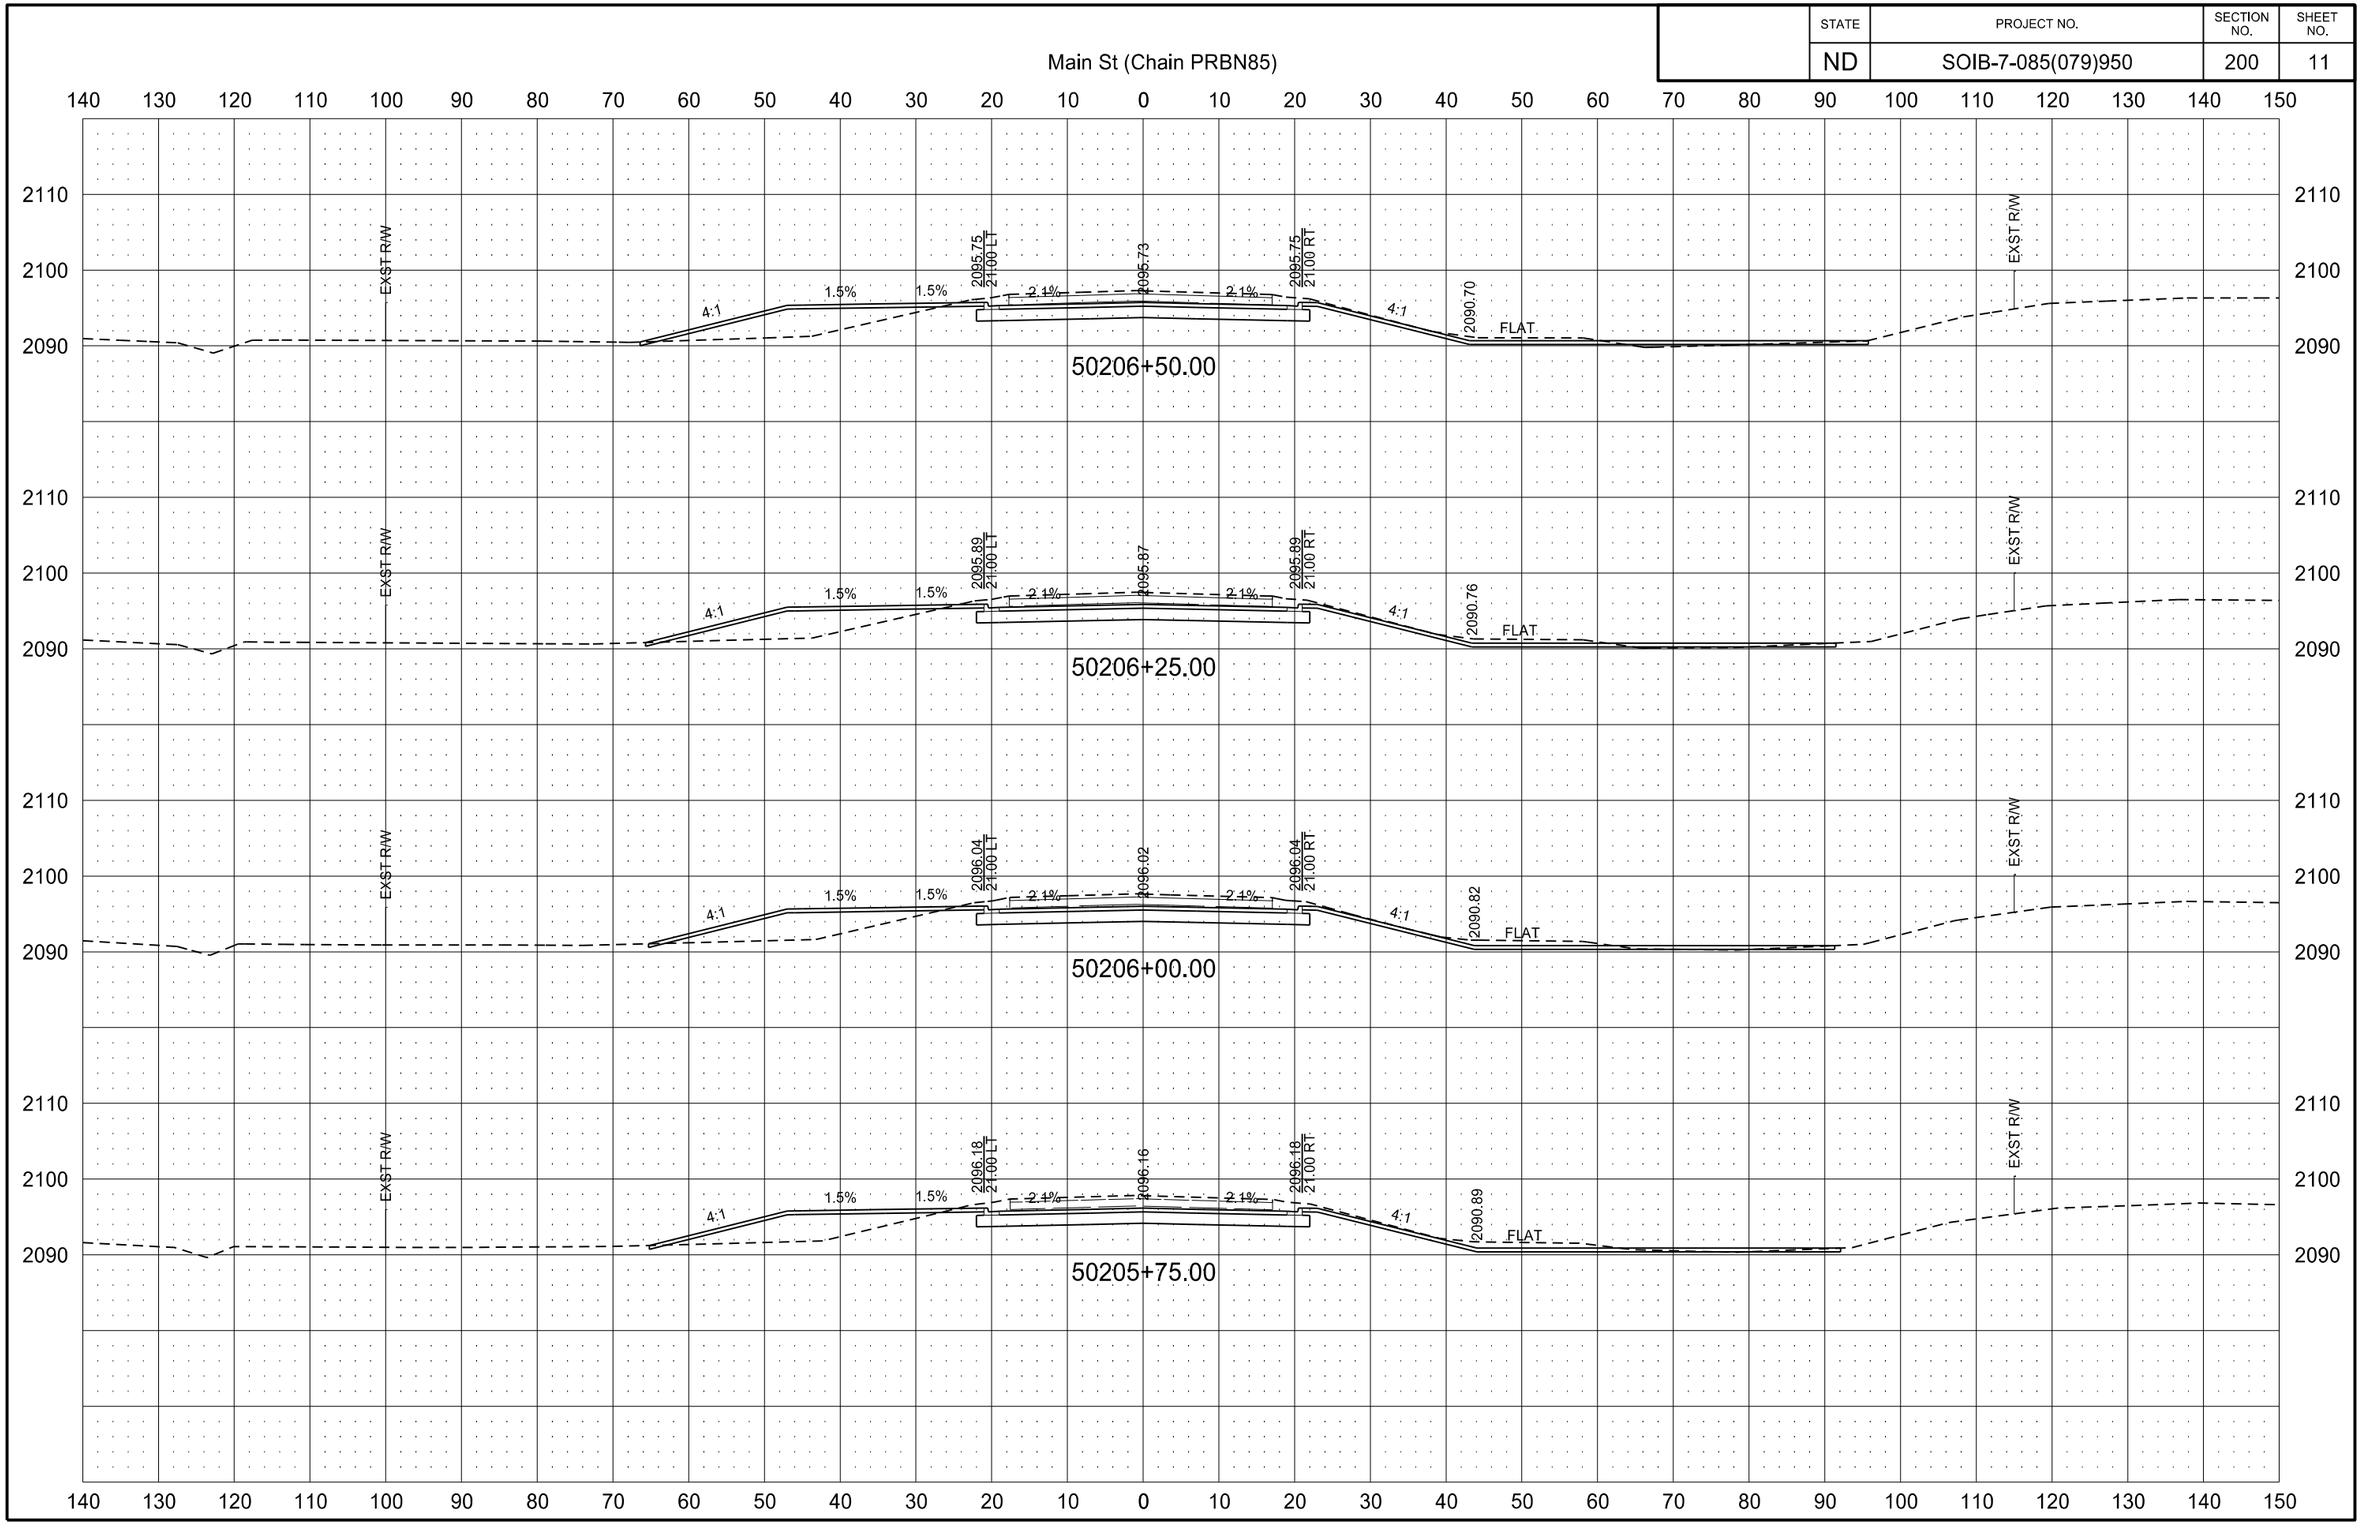

3/1/2016 10:06:58 AM paigemortenson P:\State\NDDOT\14212104\CADD\7085079.950\Design\Plans\200\200XS_001-104_PRBN85.dgn

STATE	PROJECT NO.	SECTION NO.	SHEET NO.
ND	SOIB-7-085(079)950	200	12

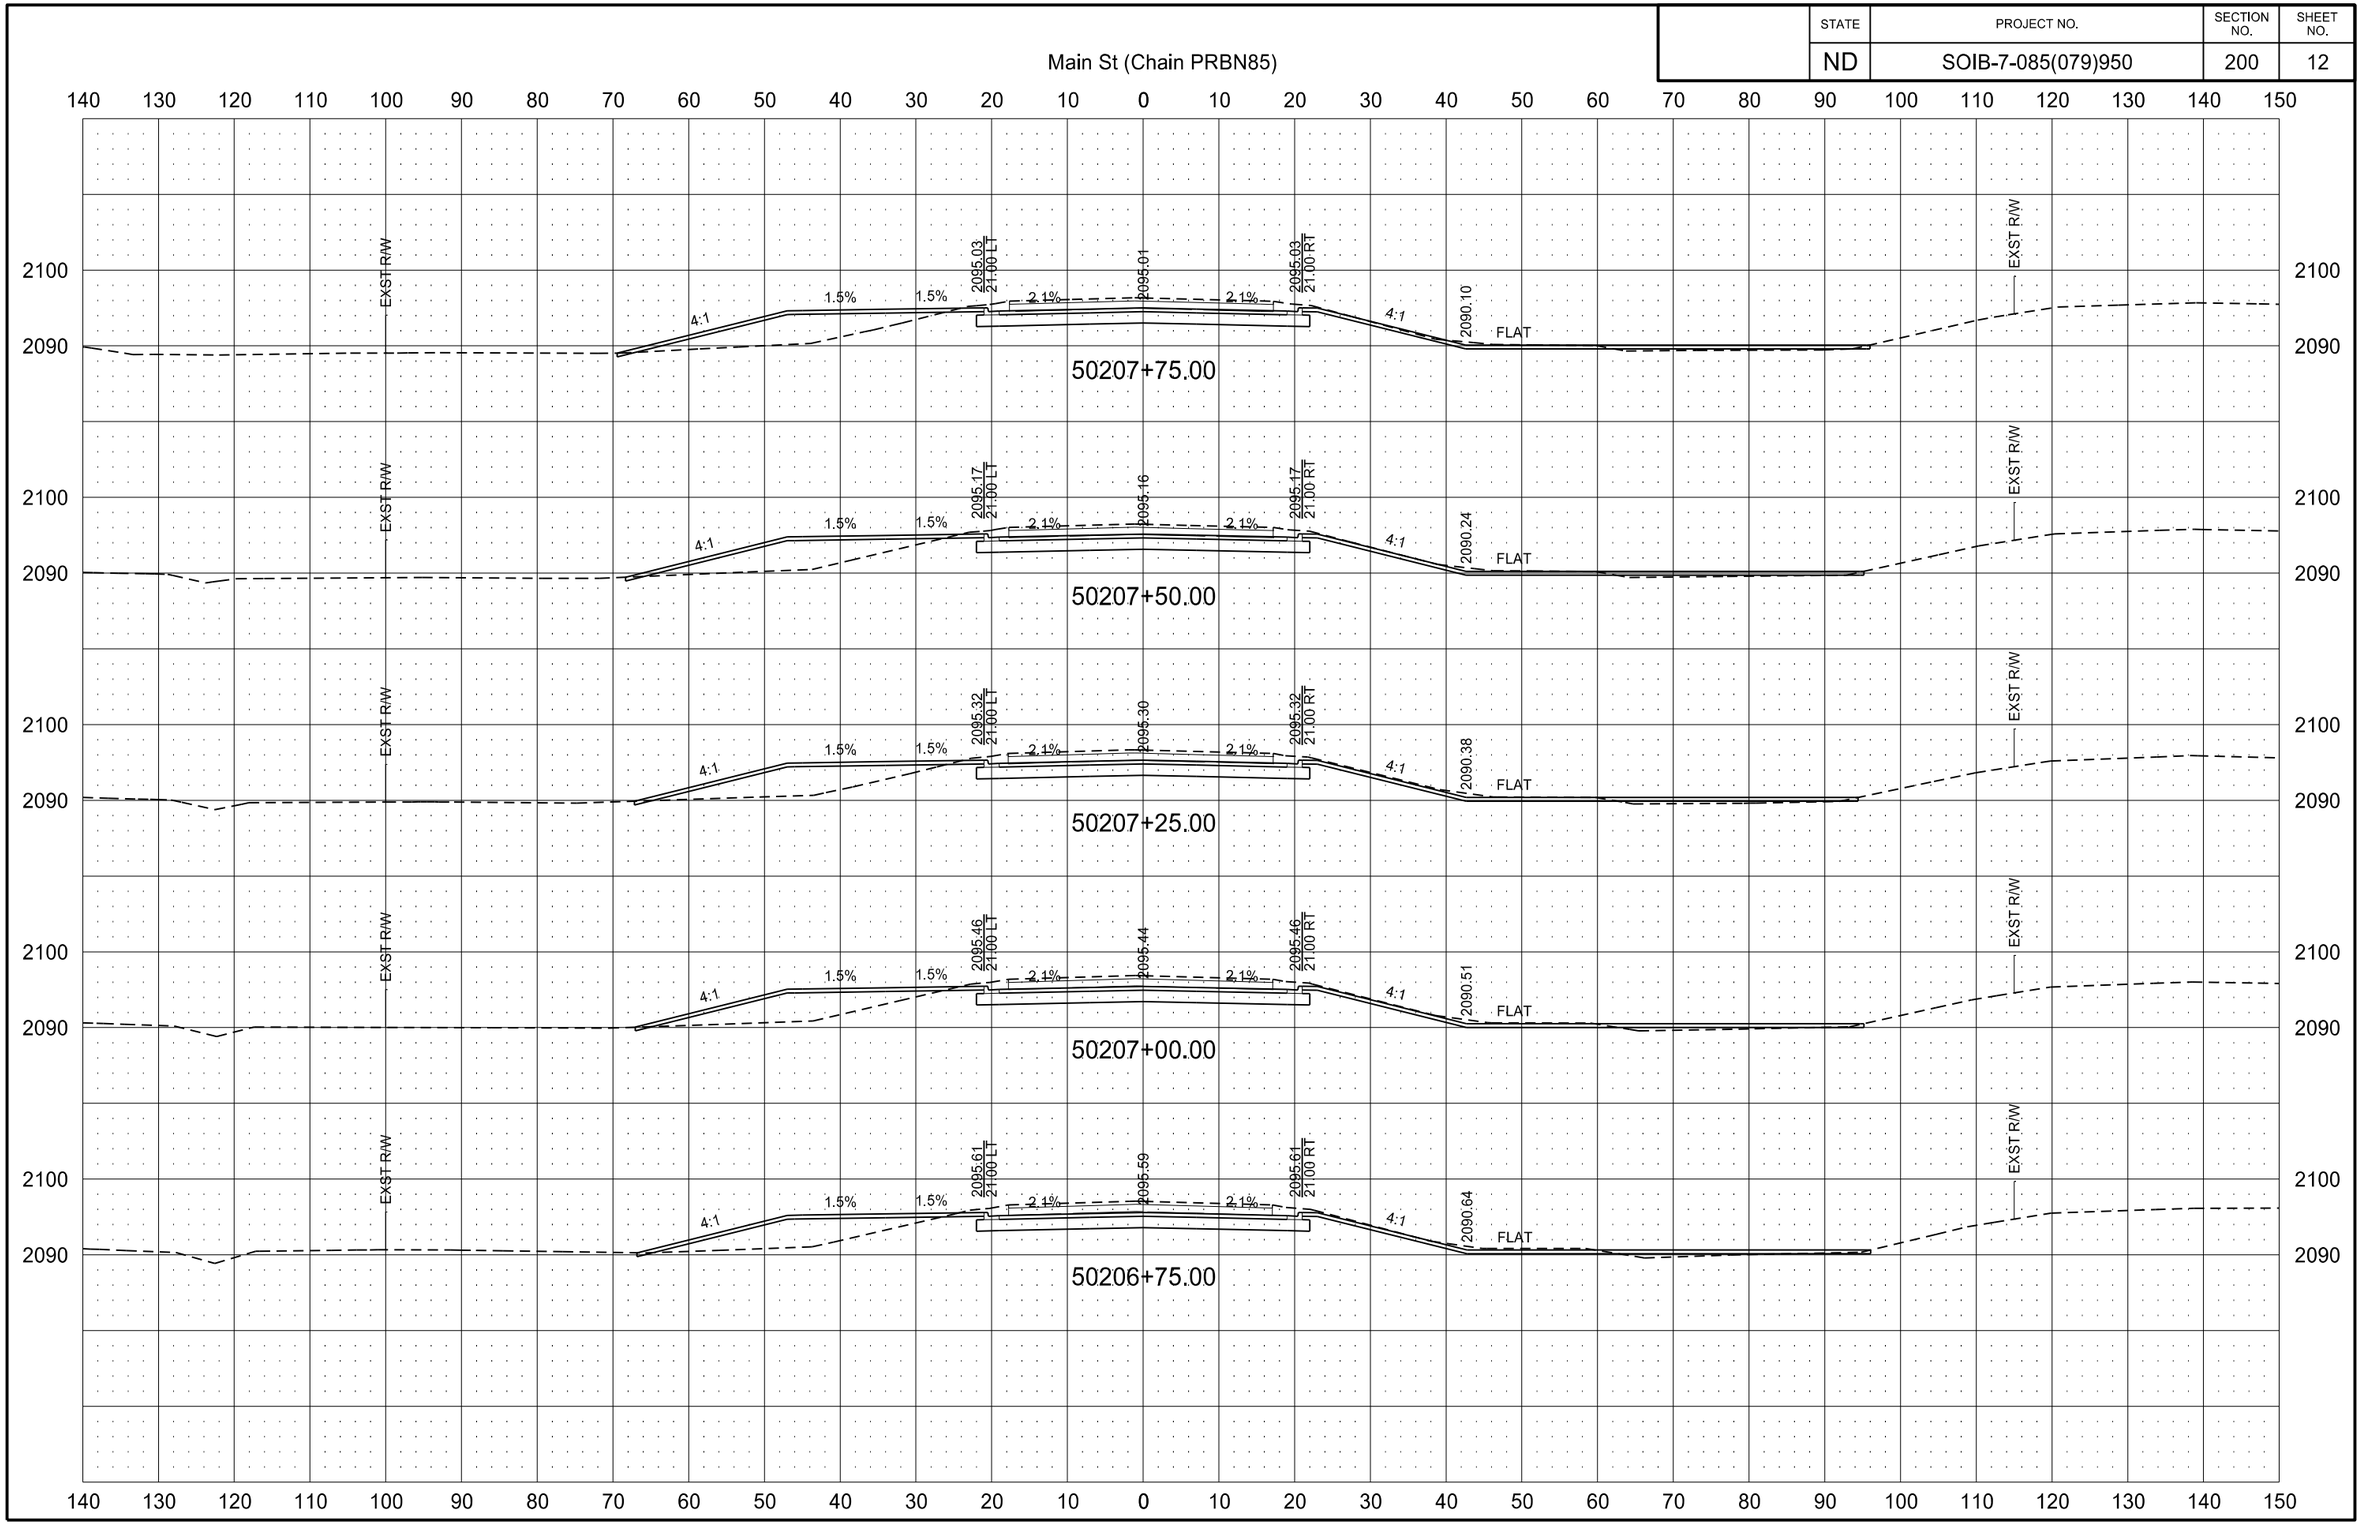

2/22/2016 9:58:14 AM joemorrissette P:\State\NDDOT\14212104\CADD\7085079.950\Design\Plans\200\200XS_001-104_PRBN85.dgn

STATE	PROJECT NO.	SECTION NO.	SHEET NO.
ND	SOIB-7-085(079)950	200	13

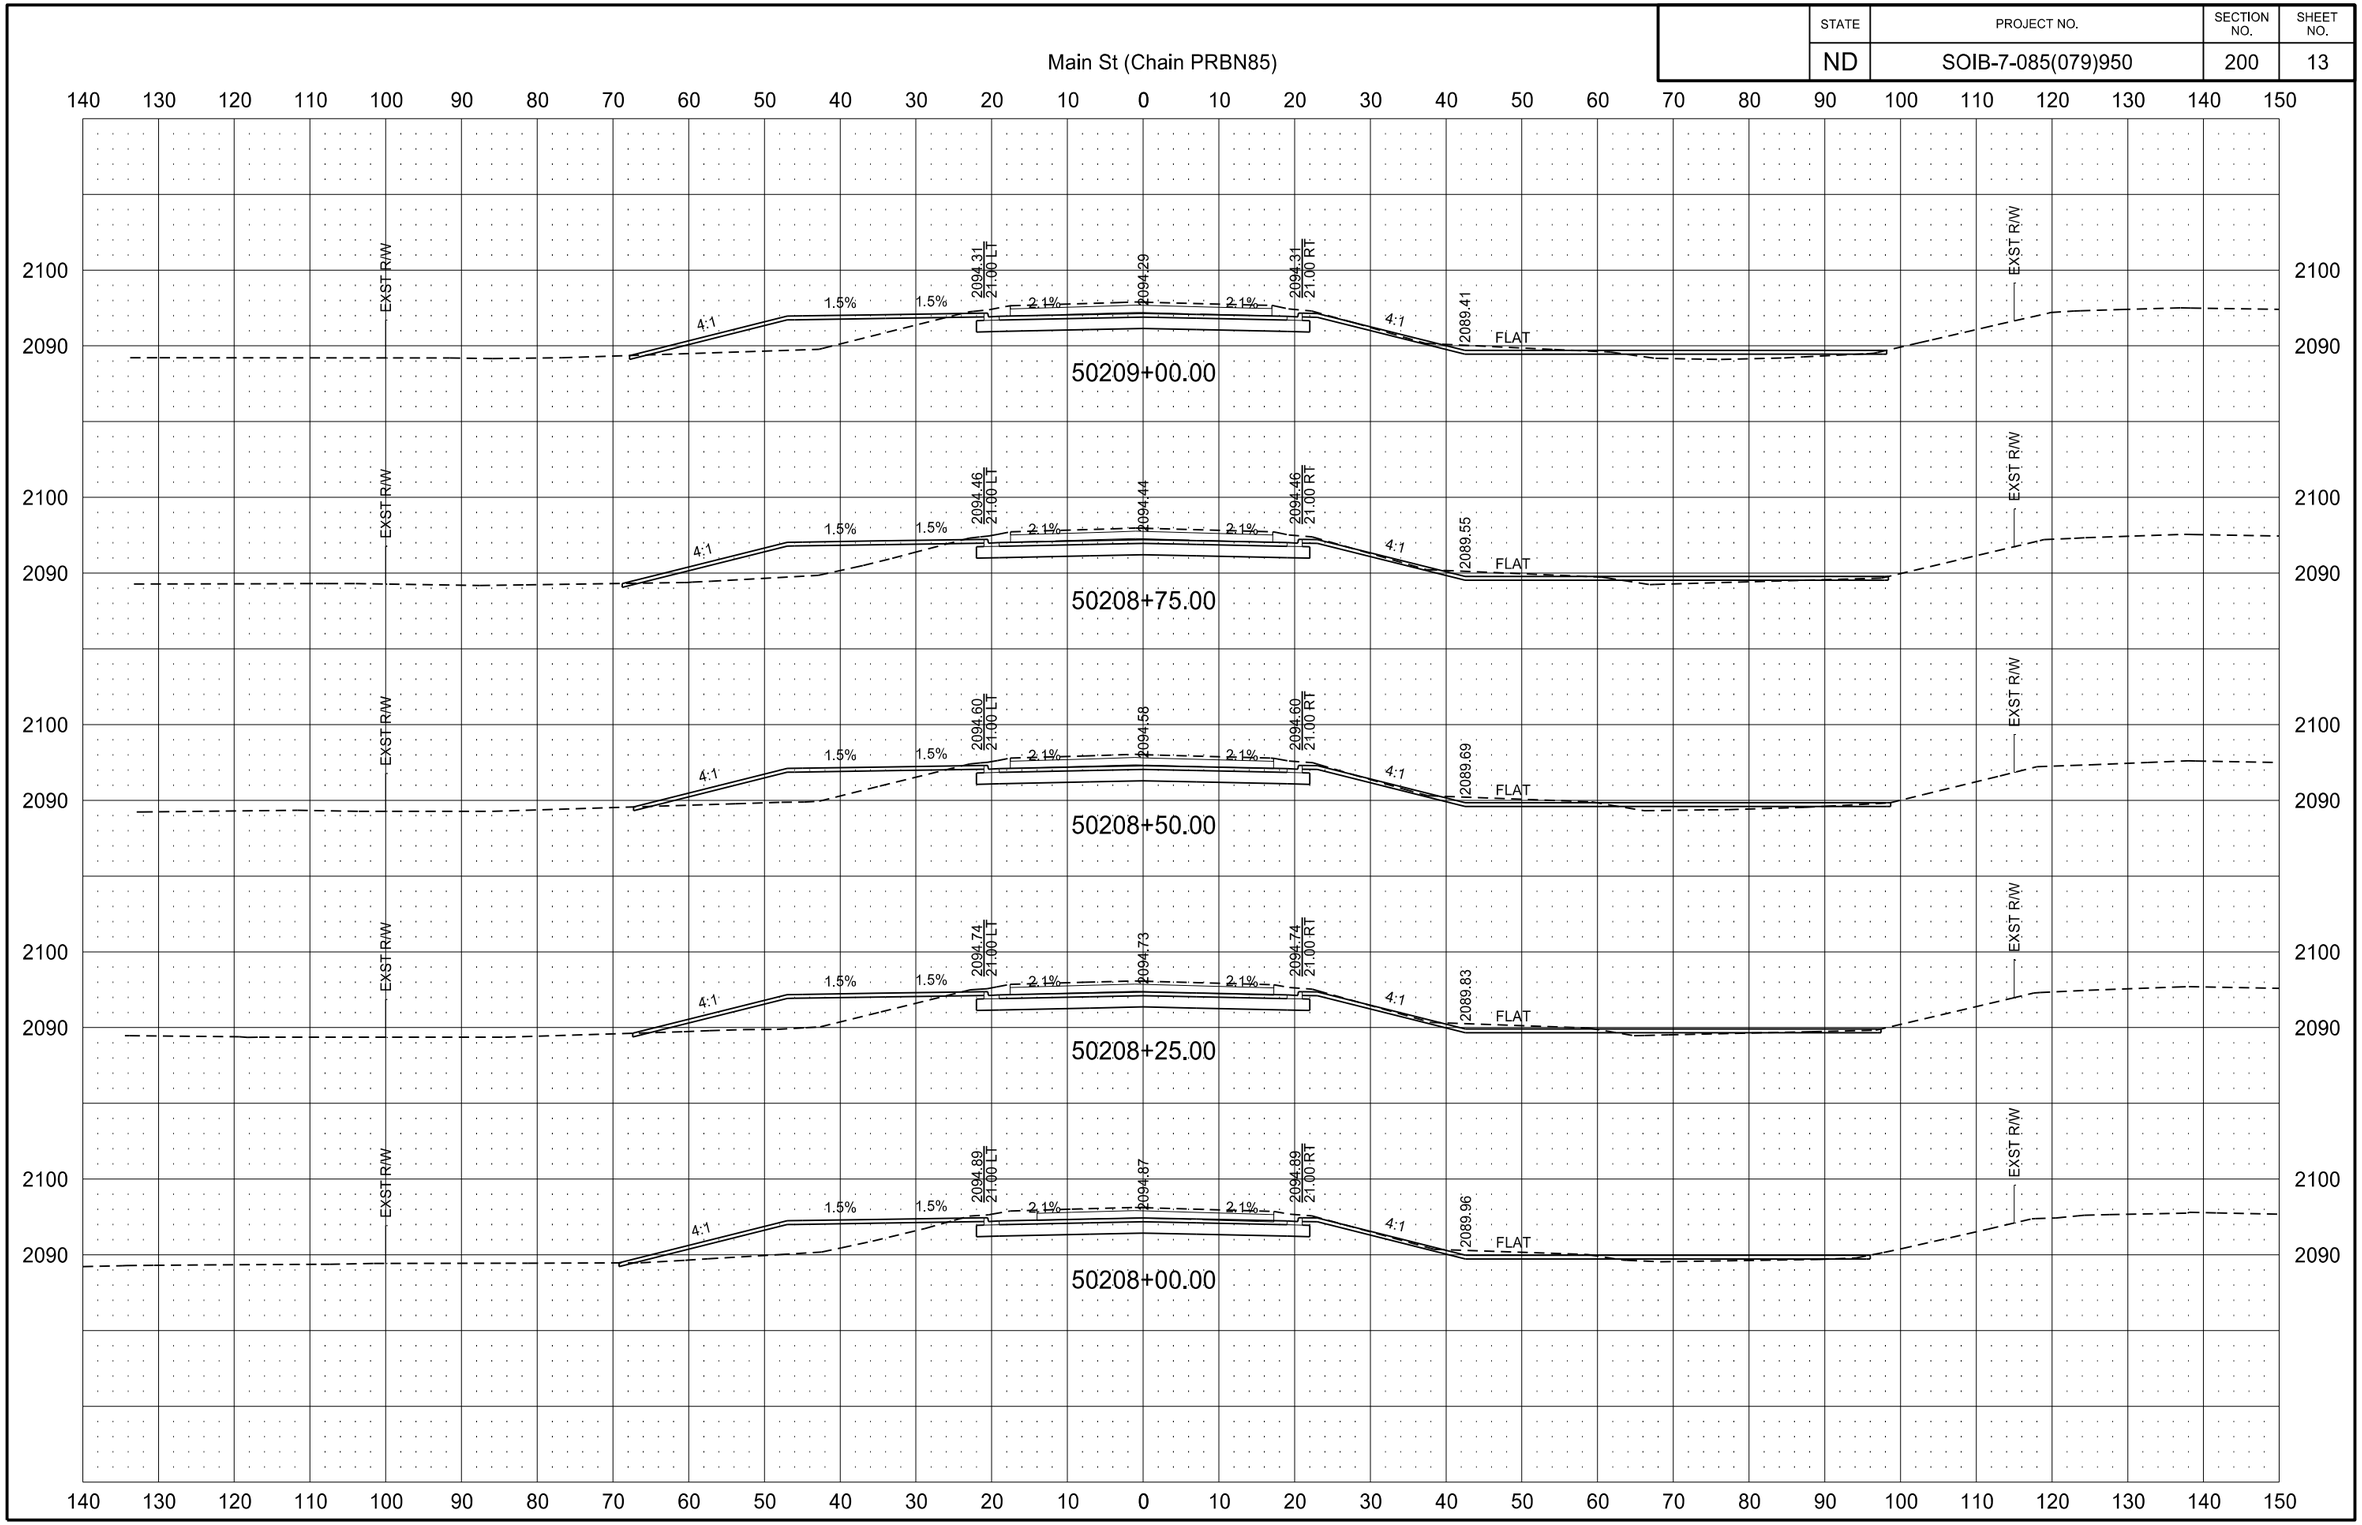

2/22/2016 9:58:24 AM joemorrissette P:\State\NDDOT\14212104\CADD\7085079.950\Design\Plans\200\200XS_001-104_PRBN85.dgn

STATE	PROJECT NO.	SECTION NO.	SHEET NO.
ND	SOIB-7-085(079)950	200	14

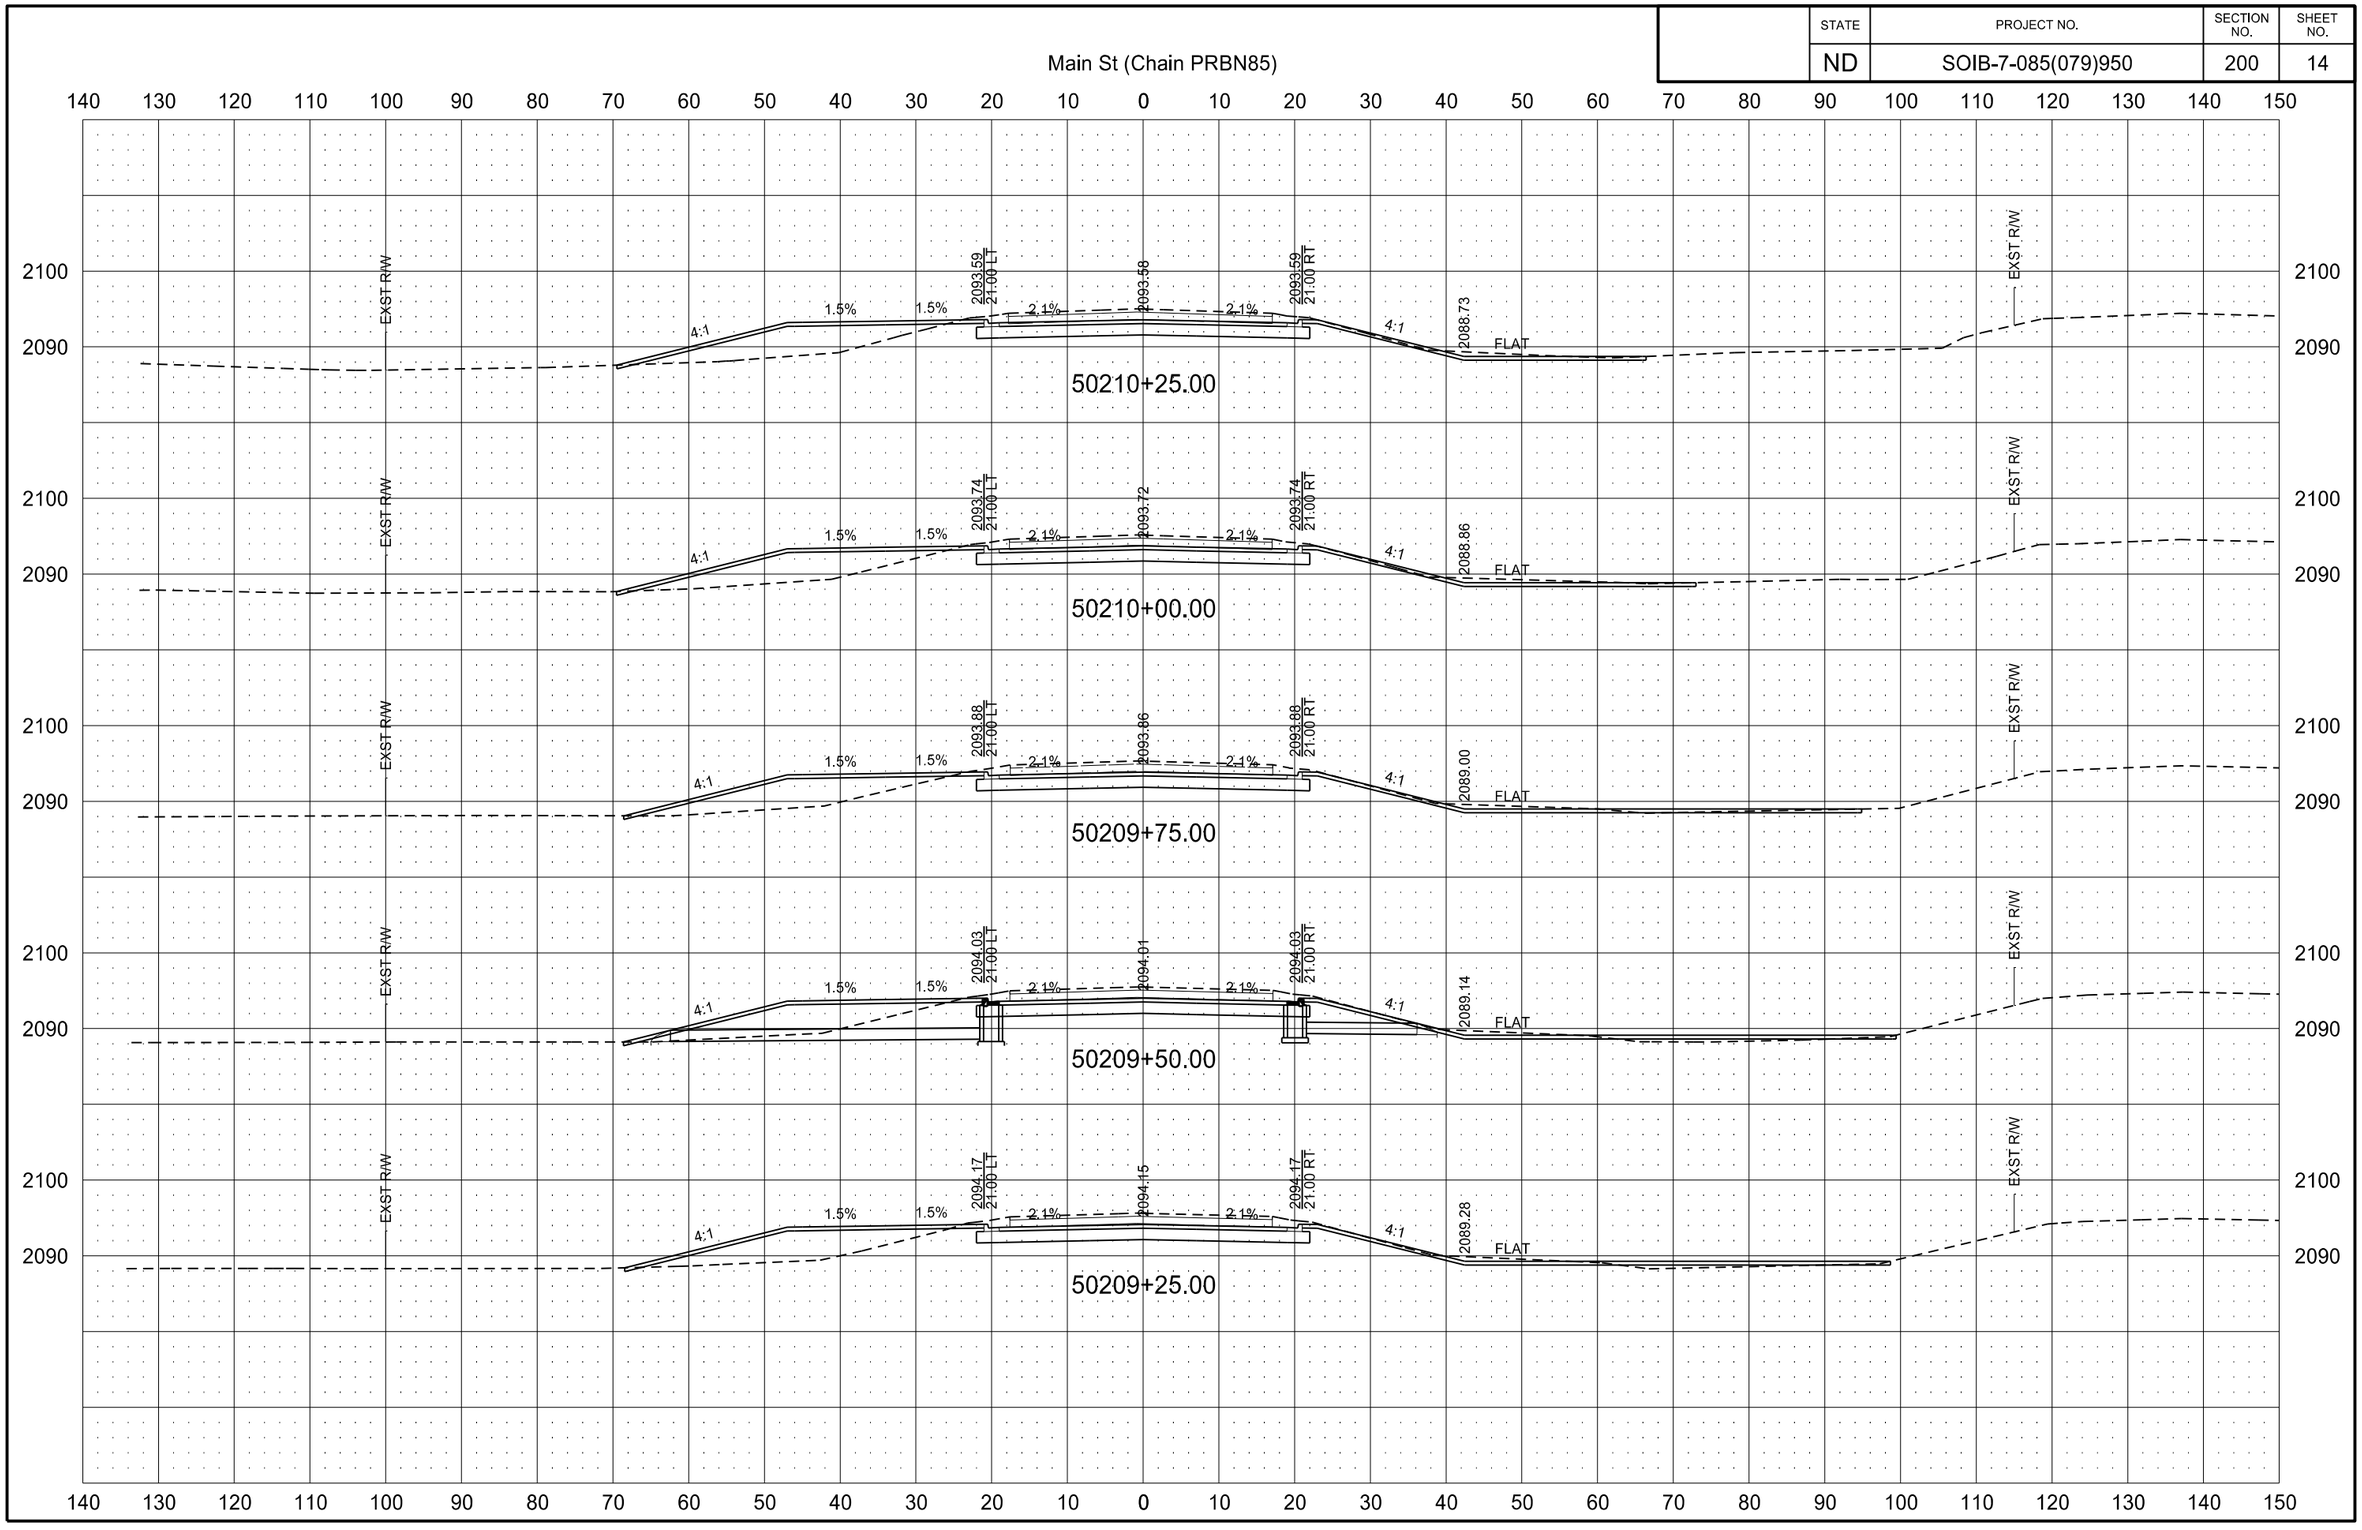

3/1/2016 10:07:29 AM paigemortenson P:\State\NDDOT\14212104\CADD\7085079.950\Design\Plans\200\200XS_001-104_PRBN85.dgn

STATE	PROJECT NO.	SECTION NO.	SHEET NO.
ND	SOIB-7-085(079)950	200	15

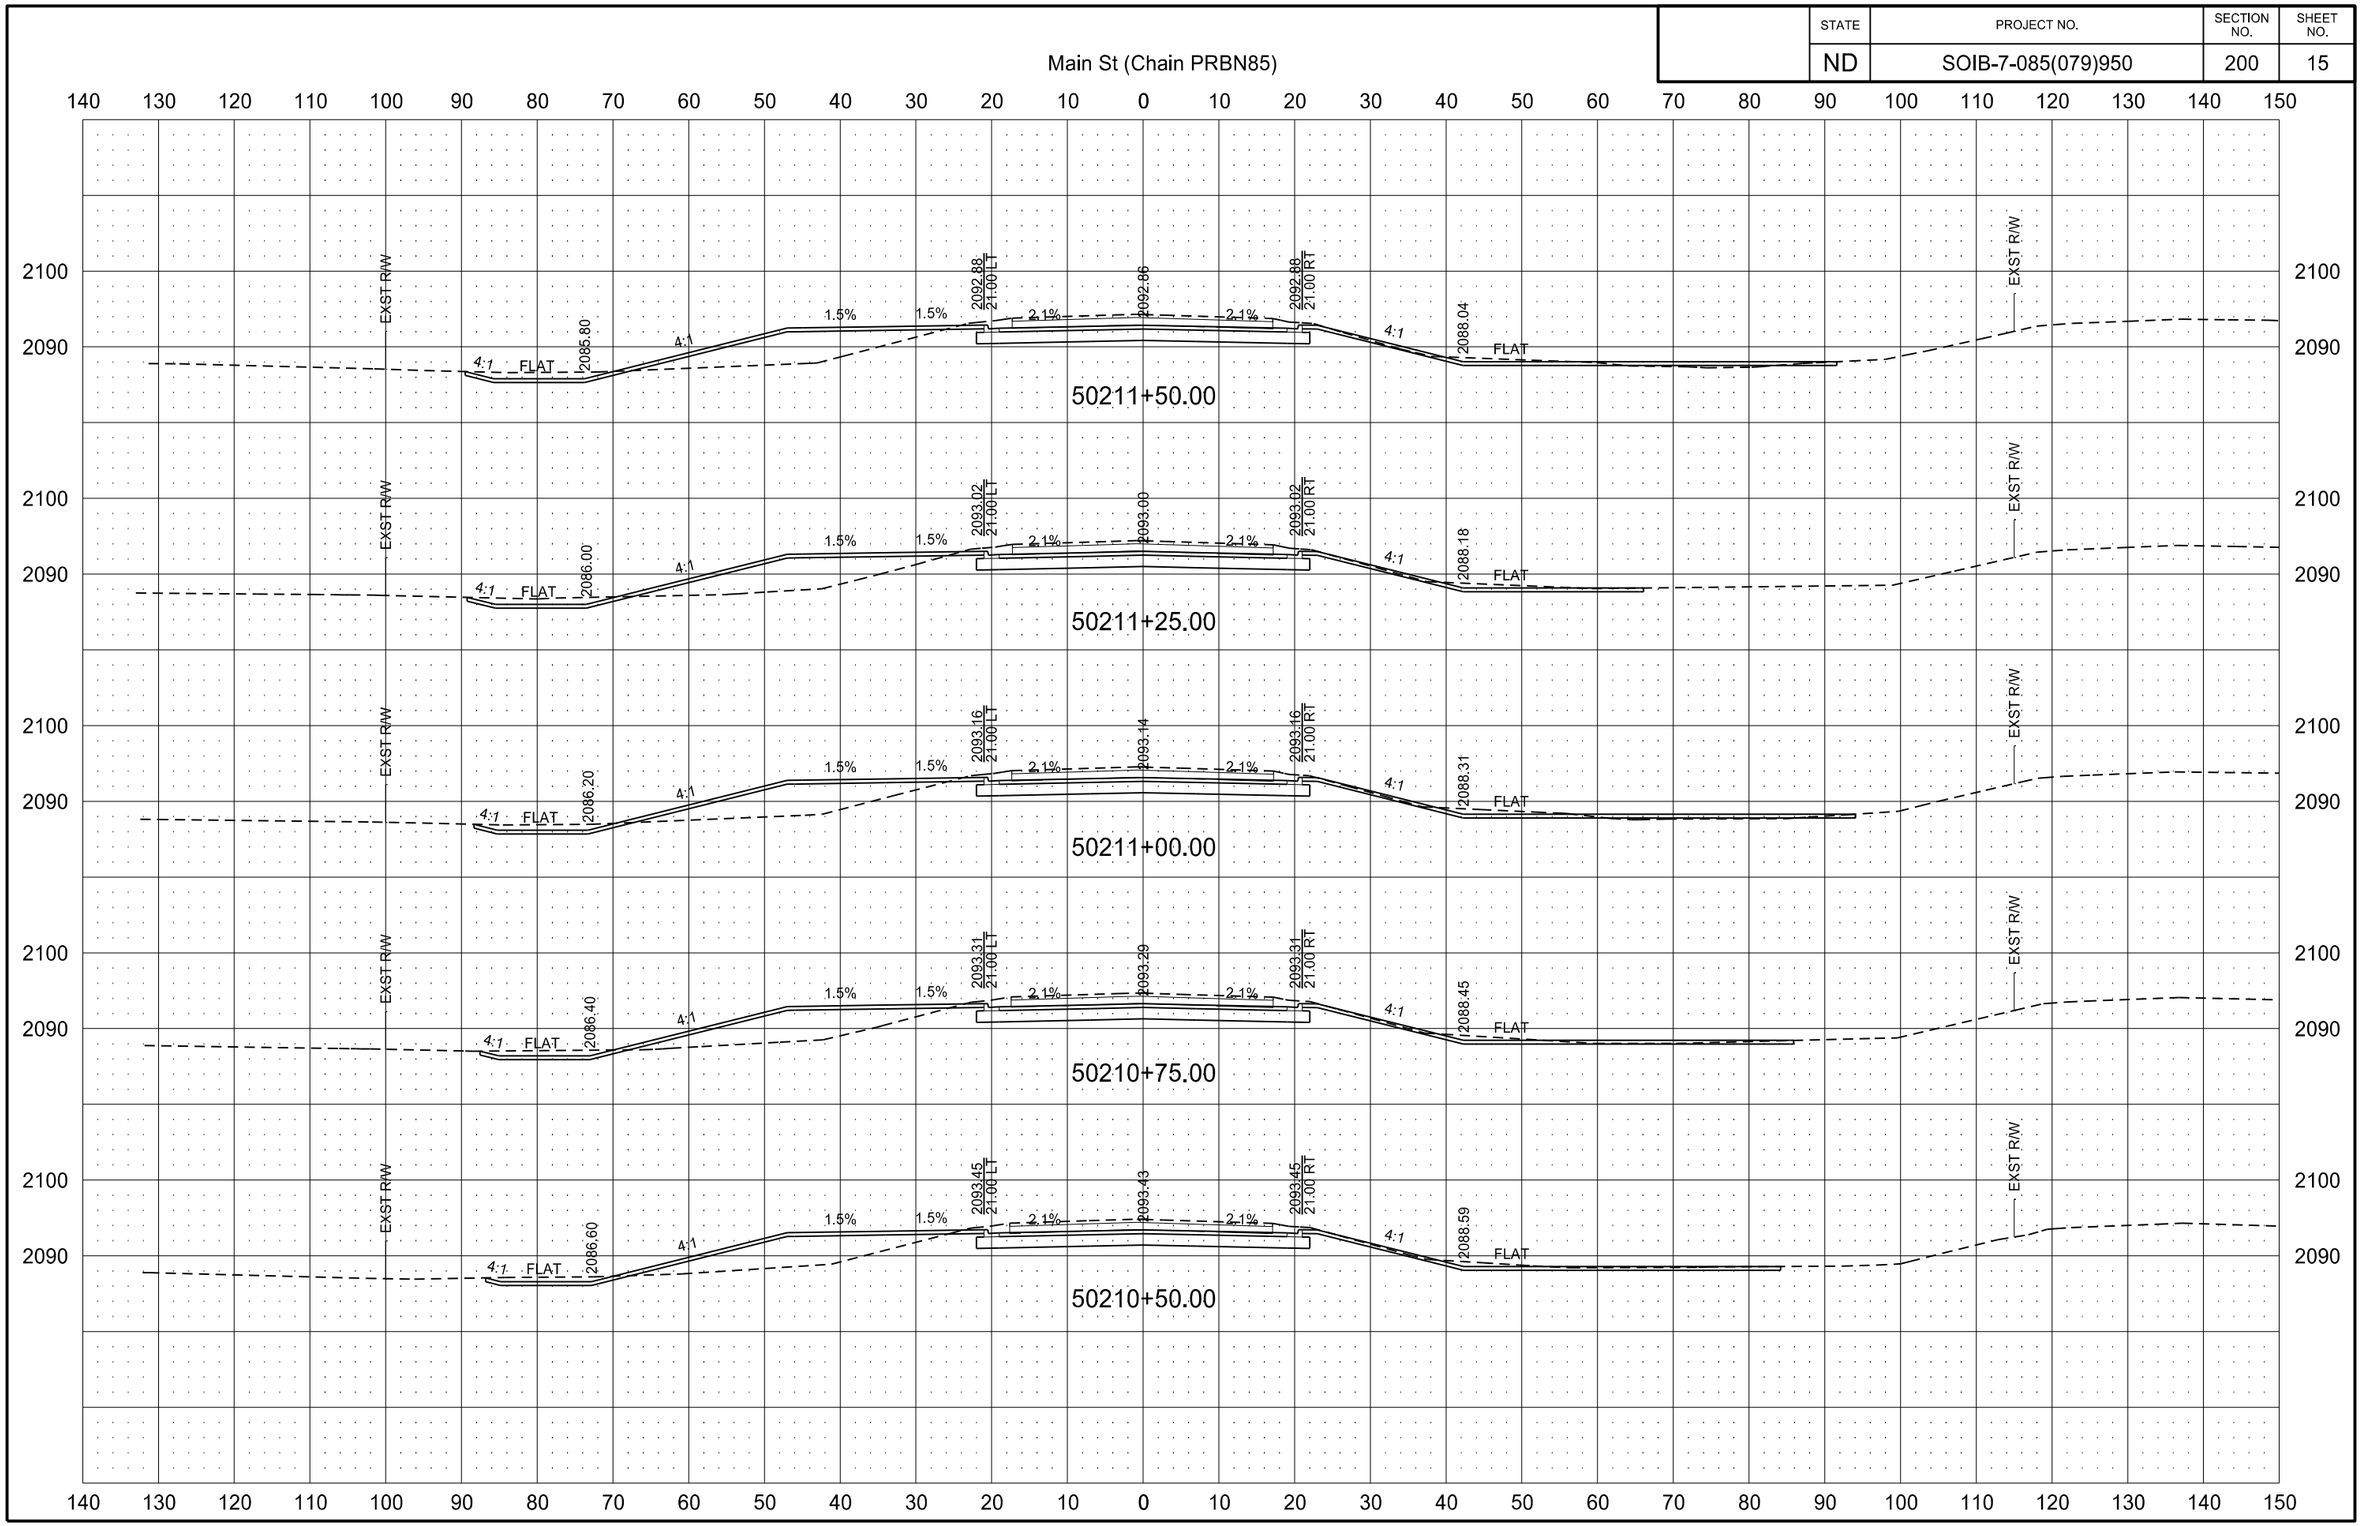

2/22/2016 9:58:45 AM joemorrissette P:\State\NDDOT\14212104\CADD\7085079.950\Design\Plans\200\200XS_001-104_PRBN85.dgn

STATE	PROJECT NO.	SECTION NO.	SHEET NO.
ND	SOIB-7-085(079)950	200	16

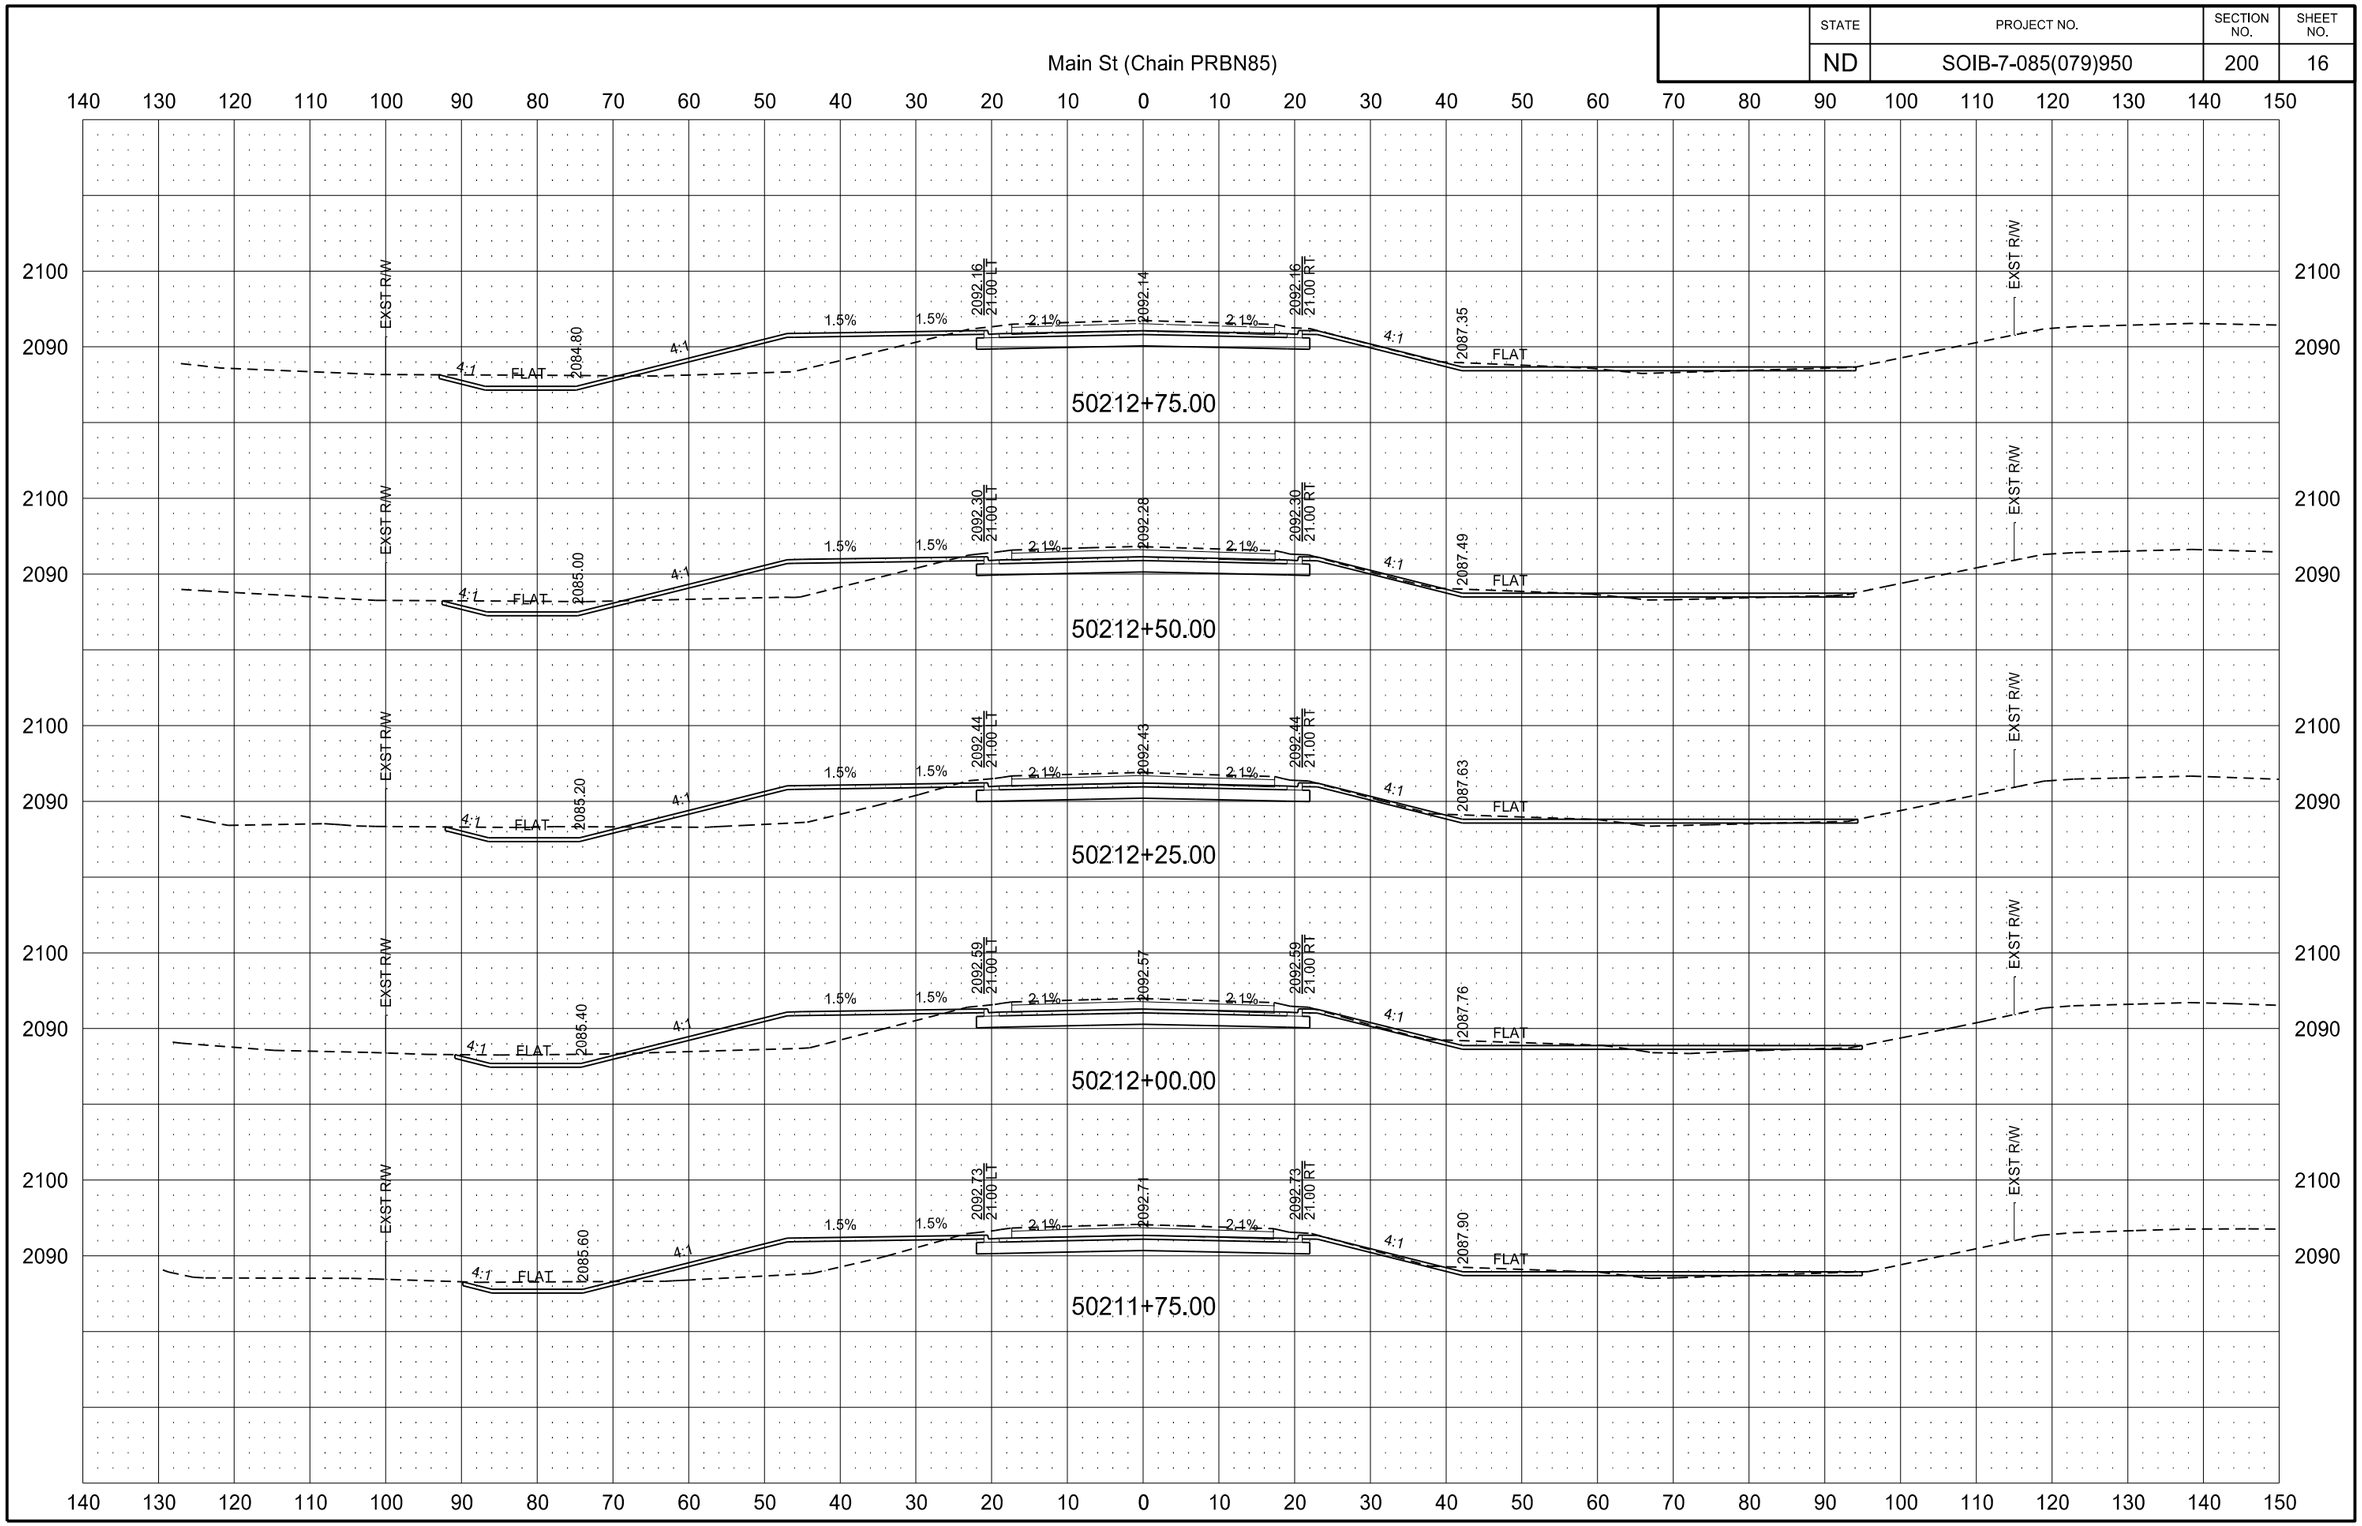

3/1/2016 10:07:50 AM paigemortenson P:\State\NDDOT\14212104\CADD\7085079.950\Design\Plans\200\200XS_001-104_PRBN85.dgn

STATE	PROJECT NO.	SECTION NO.	SHEET NO.
ND	SOIB-7-085(079)950	200	17

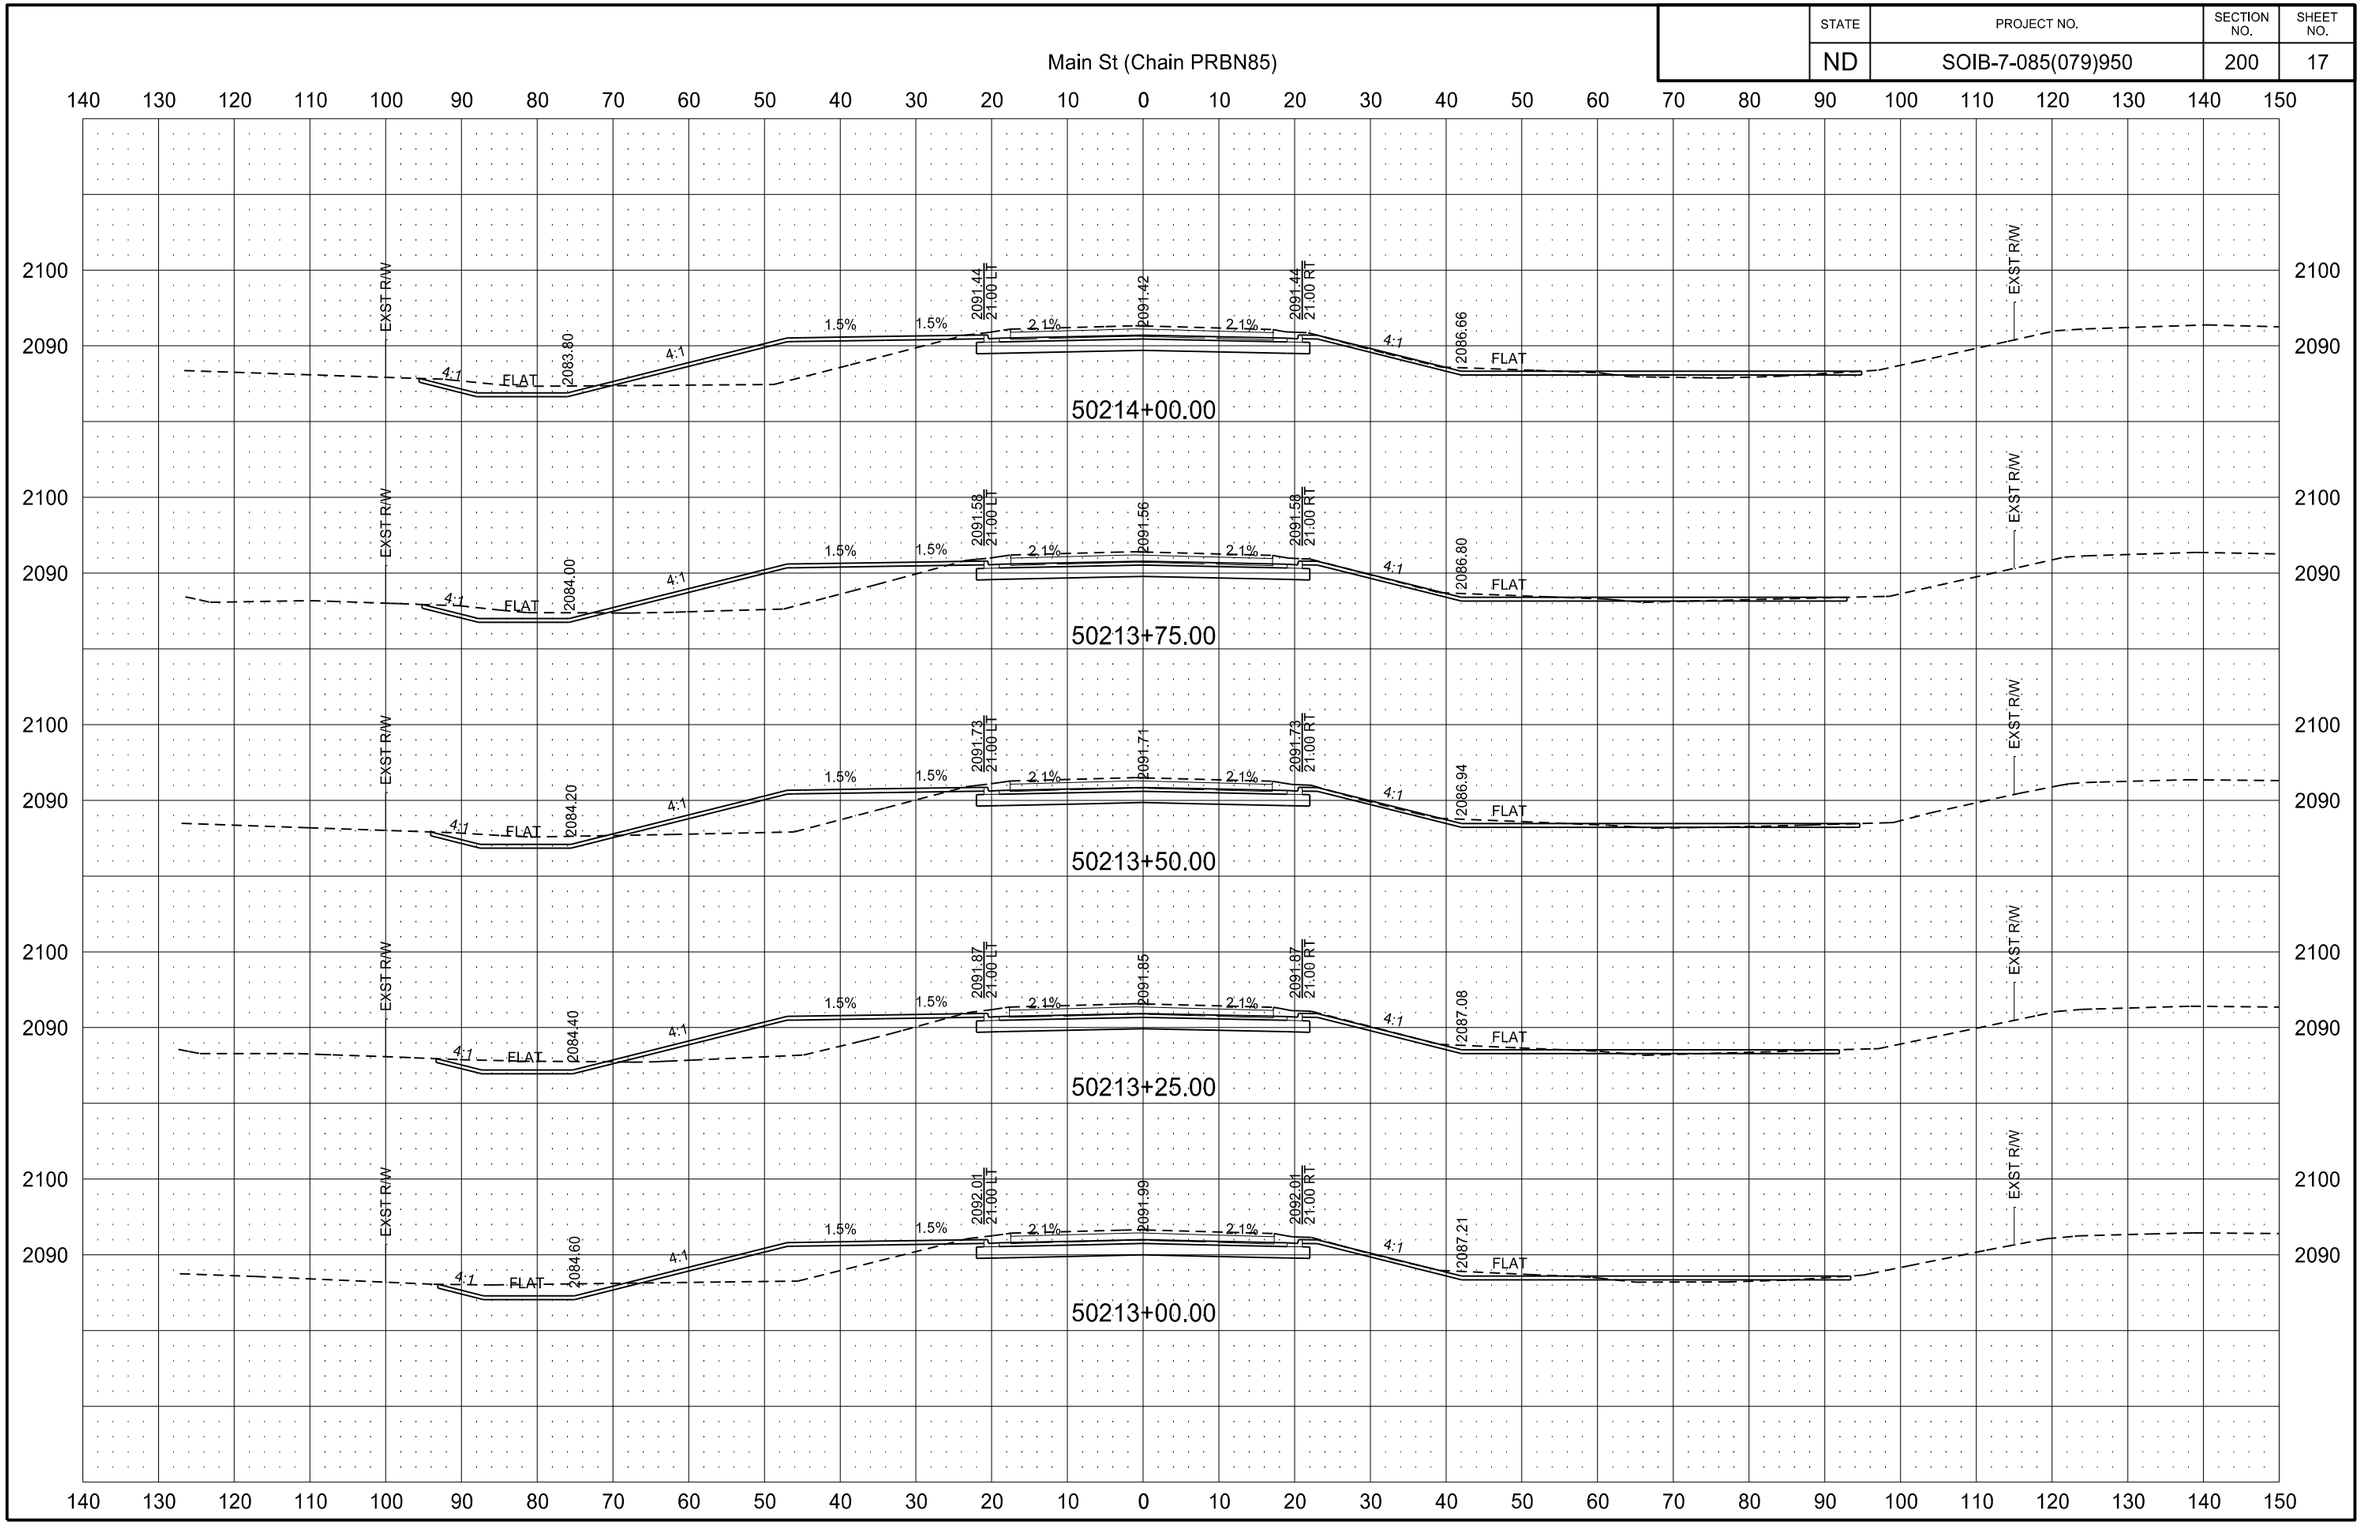

2/22/2016 9:59:05 AM joemorrissette P:\State\NDDOT\14212104\CADD\7085079.950\Design\Plans\200\200XS_001-104_PRBN85.dgn

STATE	PROJECT NO.	SECTION NO.	SHEET NO.
ND	SOIB-7-085(079)950	200	18

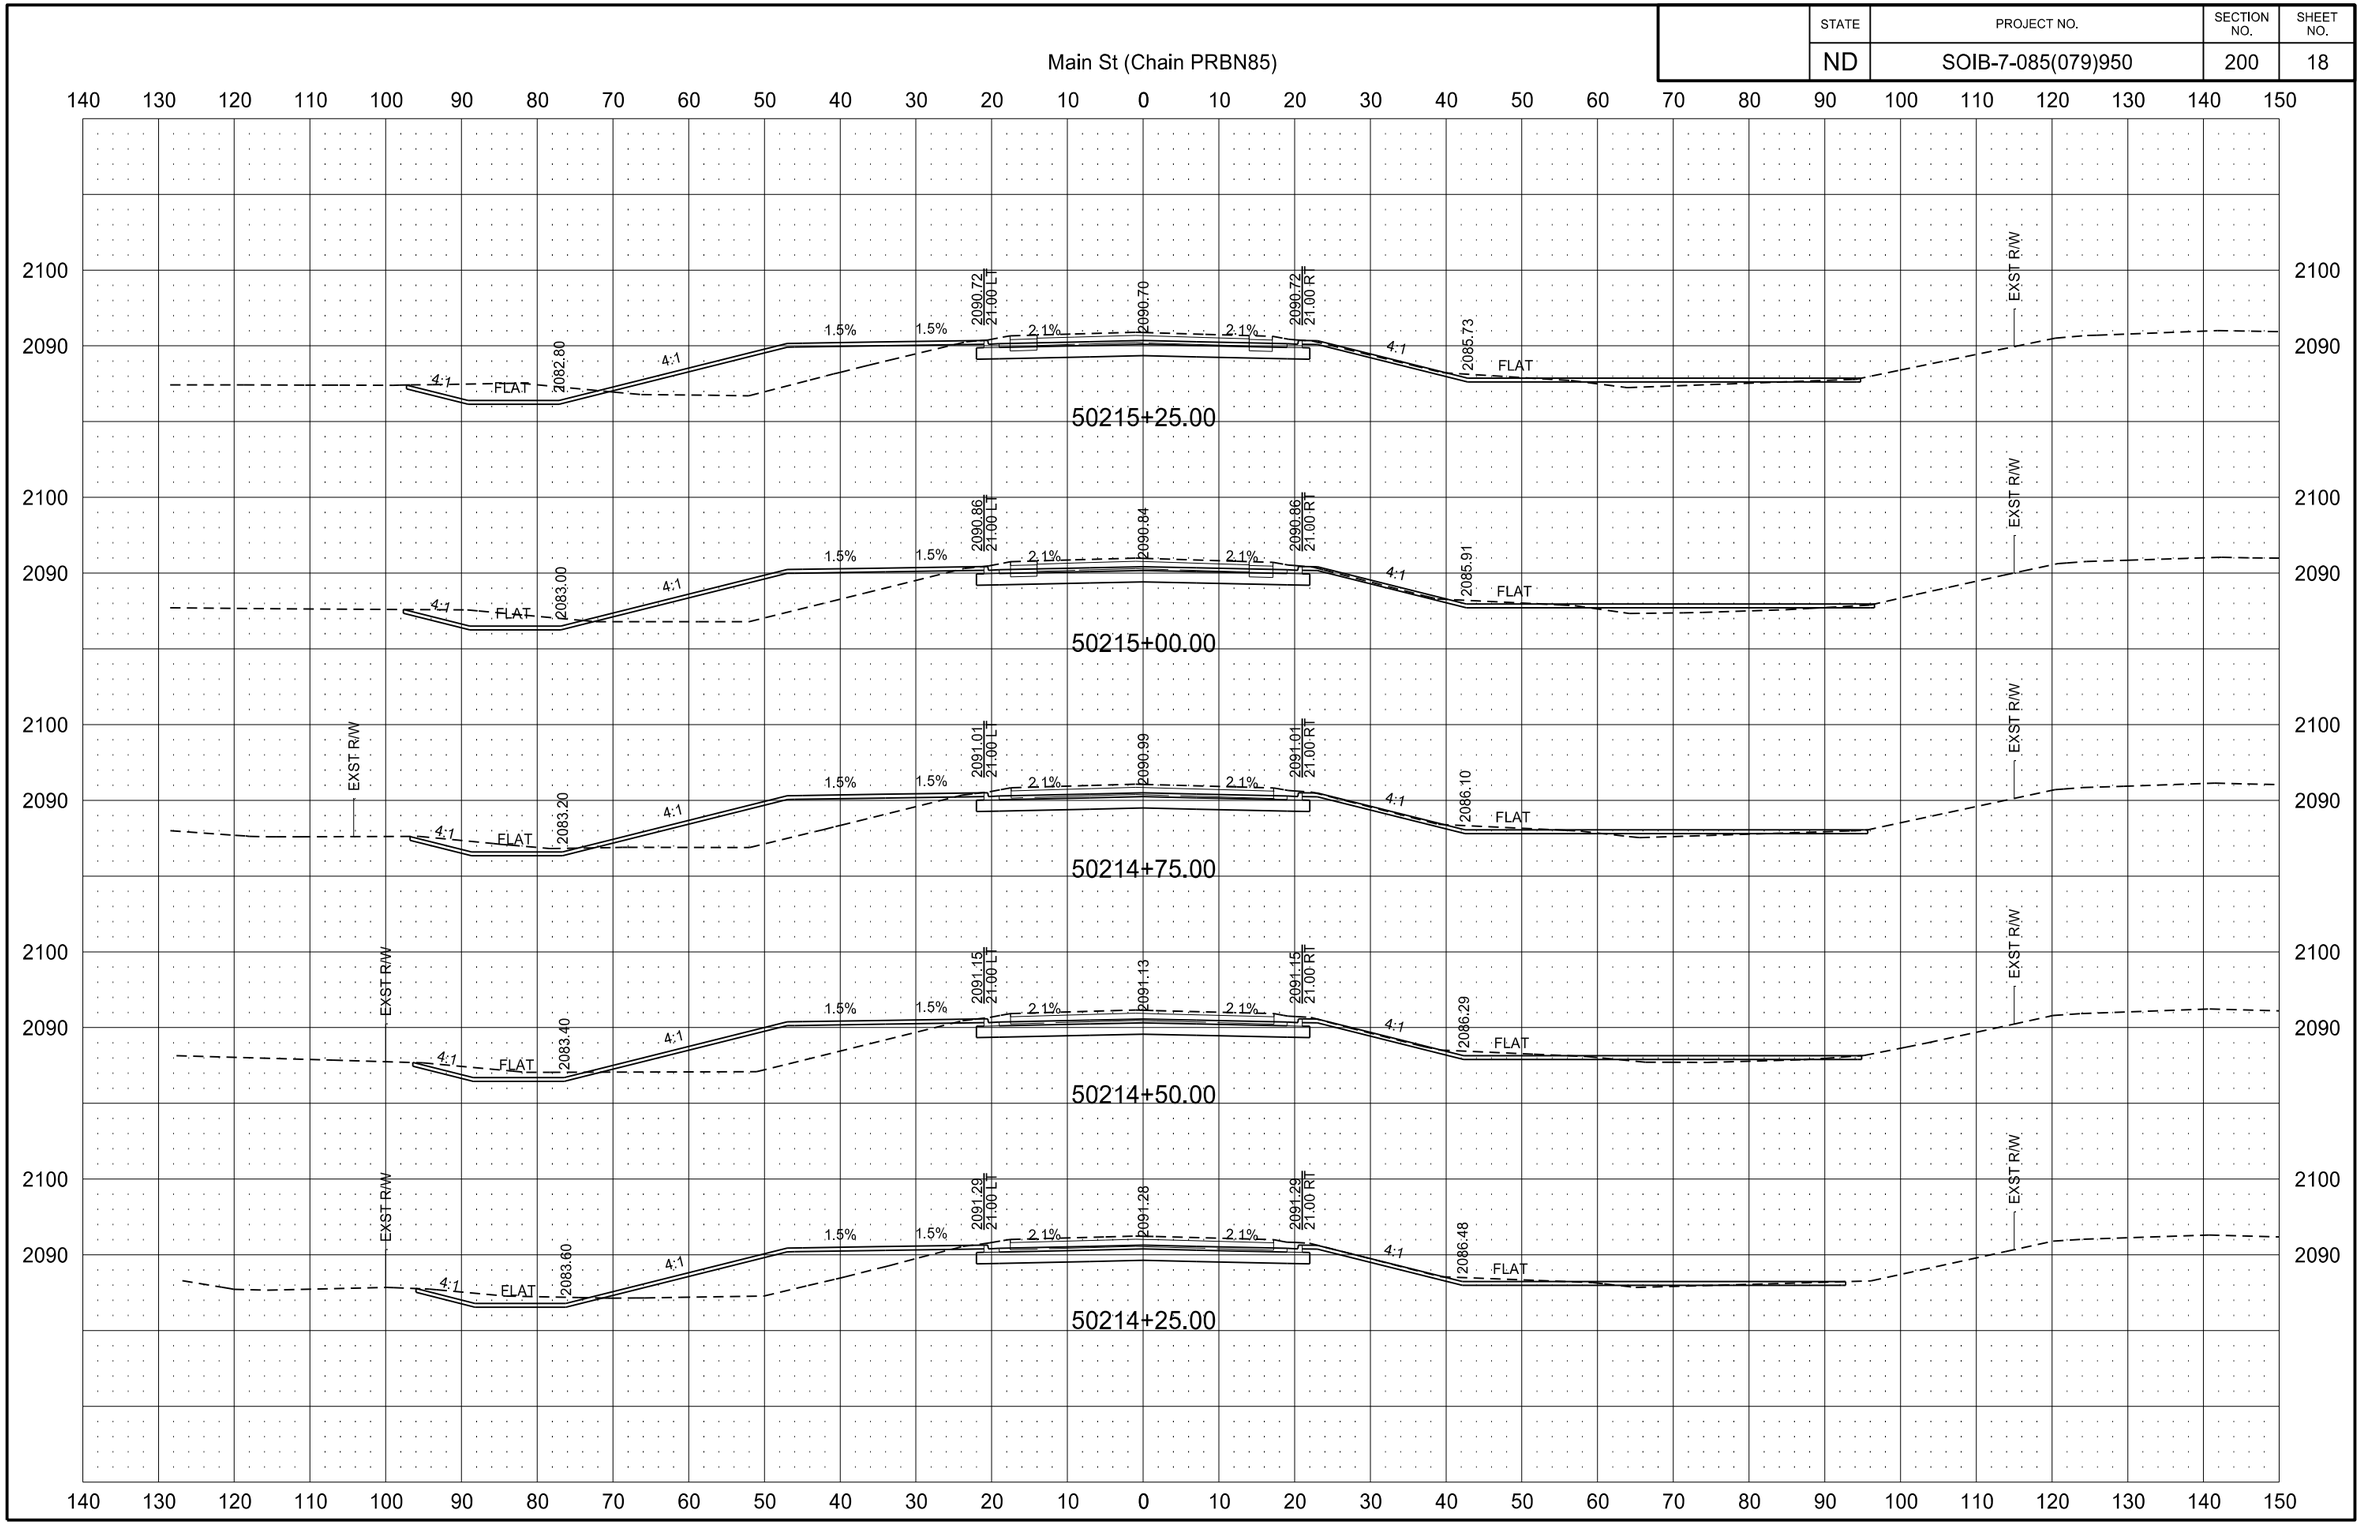

2/22/2016 9:59:16 AM joemorrissette P:\State\NDDOT\14212104\CADD\7085079.950\Design\Plans\200\200XS_001-104_PRBN85.dgn

STATE	PROJECT NO.	SECTION NO.	SHEET NO.
ND	SOIB-7-085(079)950	200	19

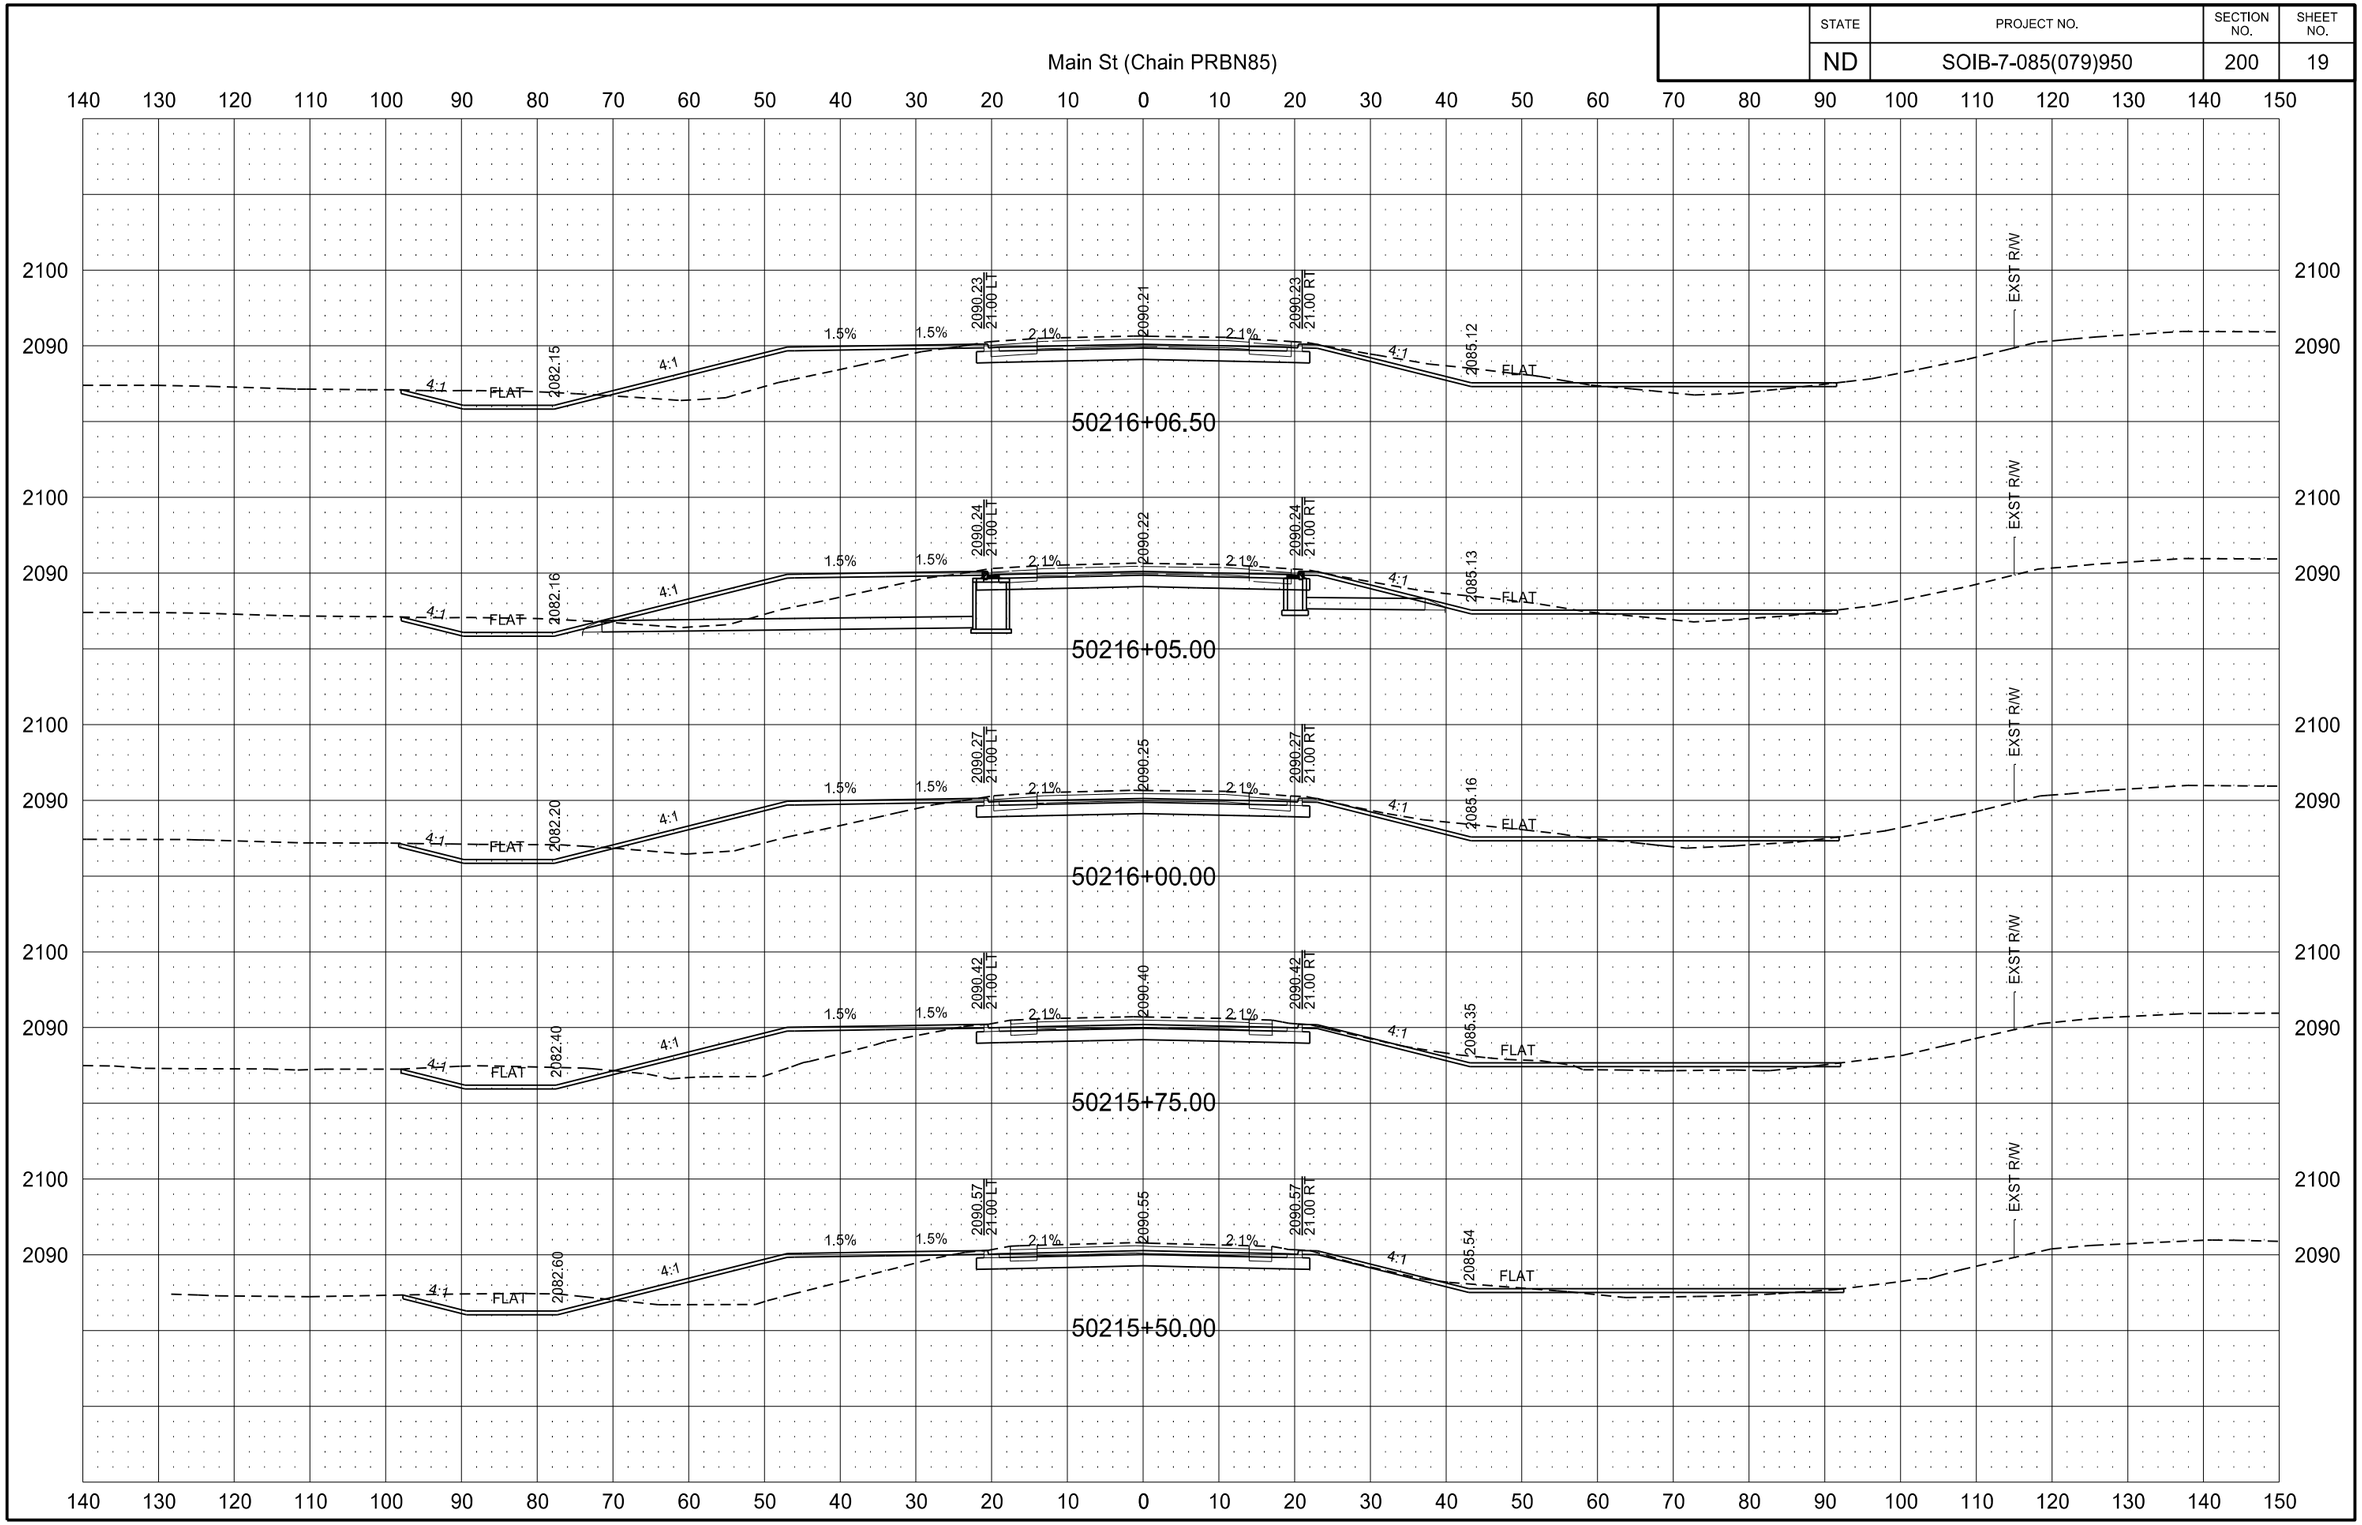

3/1/2016 10:08:21 AM paigemortenson P:\State\NDDOT\14212104\CADD\7085079.950\Design\Plans\200\200XS_001-104_PRBN85.dgn

STATE	PROJECT NO.	SECTION NO.	SHEET NO.
ND	SOIB-7-085(079)950	200	20

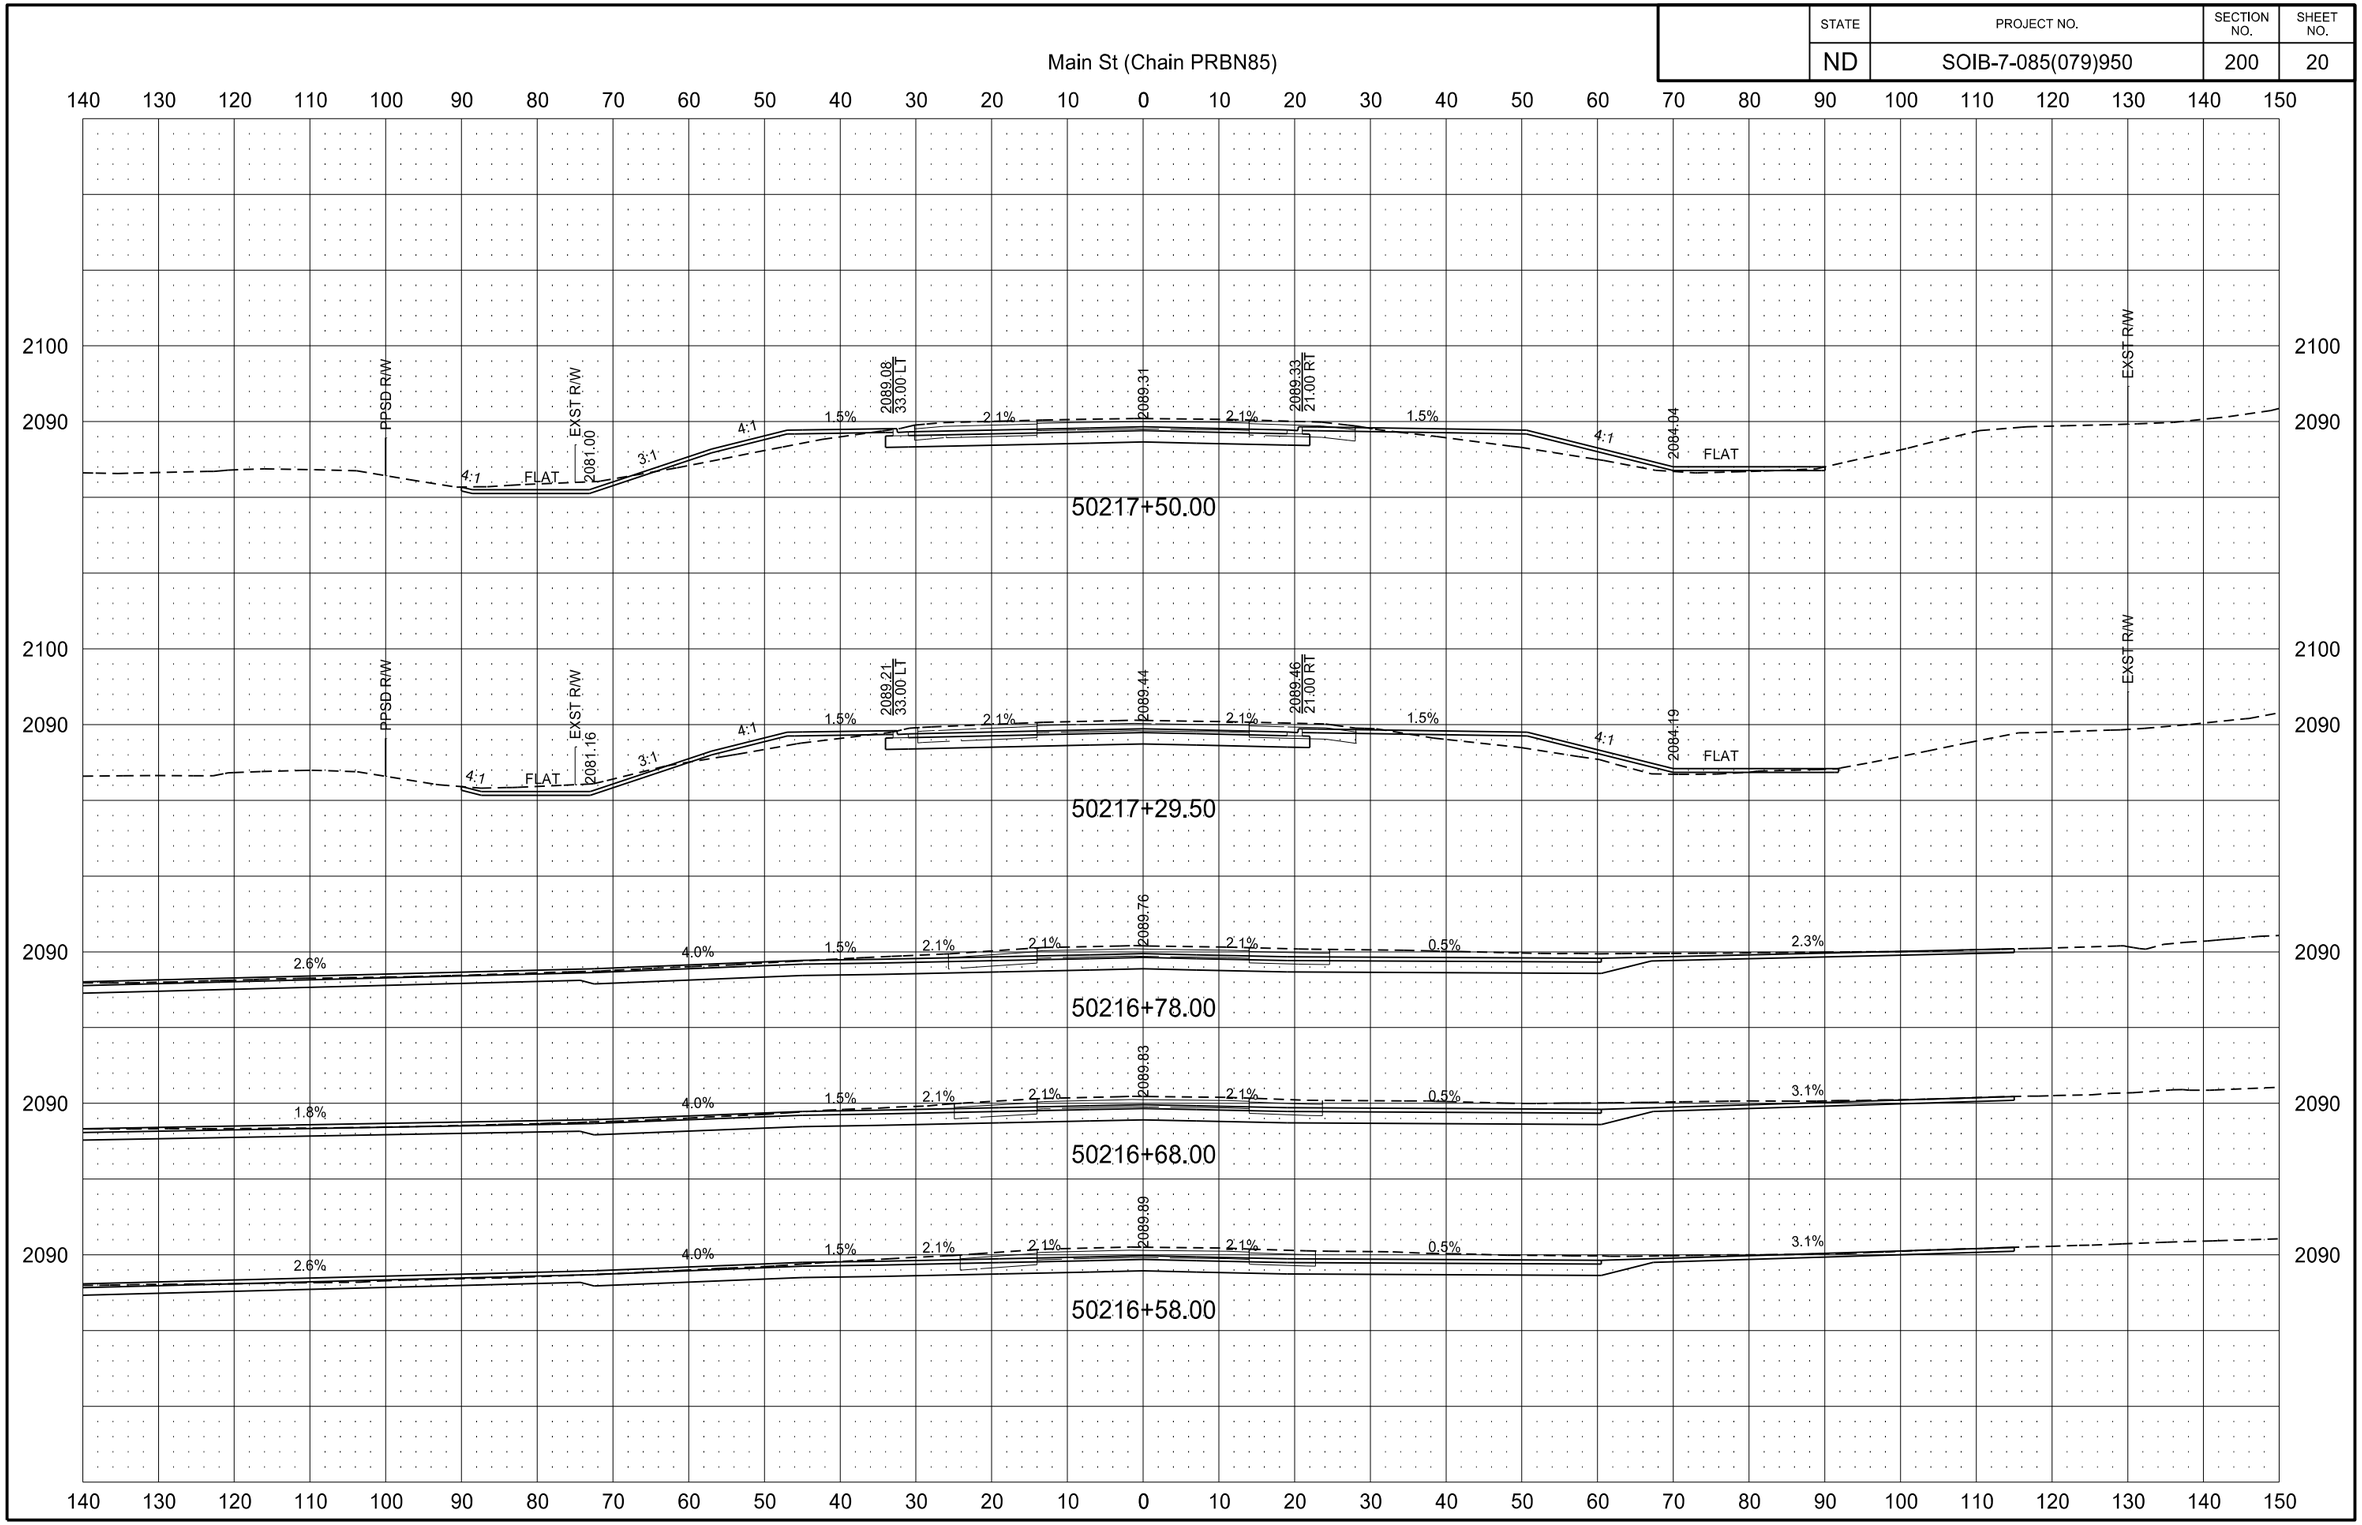

2/22/2016 9:59:37 AM joemorrissette P:\State\NDDOT\14212104\CADD\7085079.950\Design\Plans\200\200XS_001-104_PRBN85.dgn

STATE	PROJECT NO.	SECTION NO.	SHEET NO.
ND	SOIB-7-085(079)950	200	21

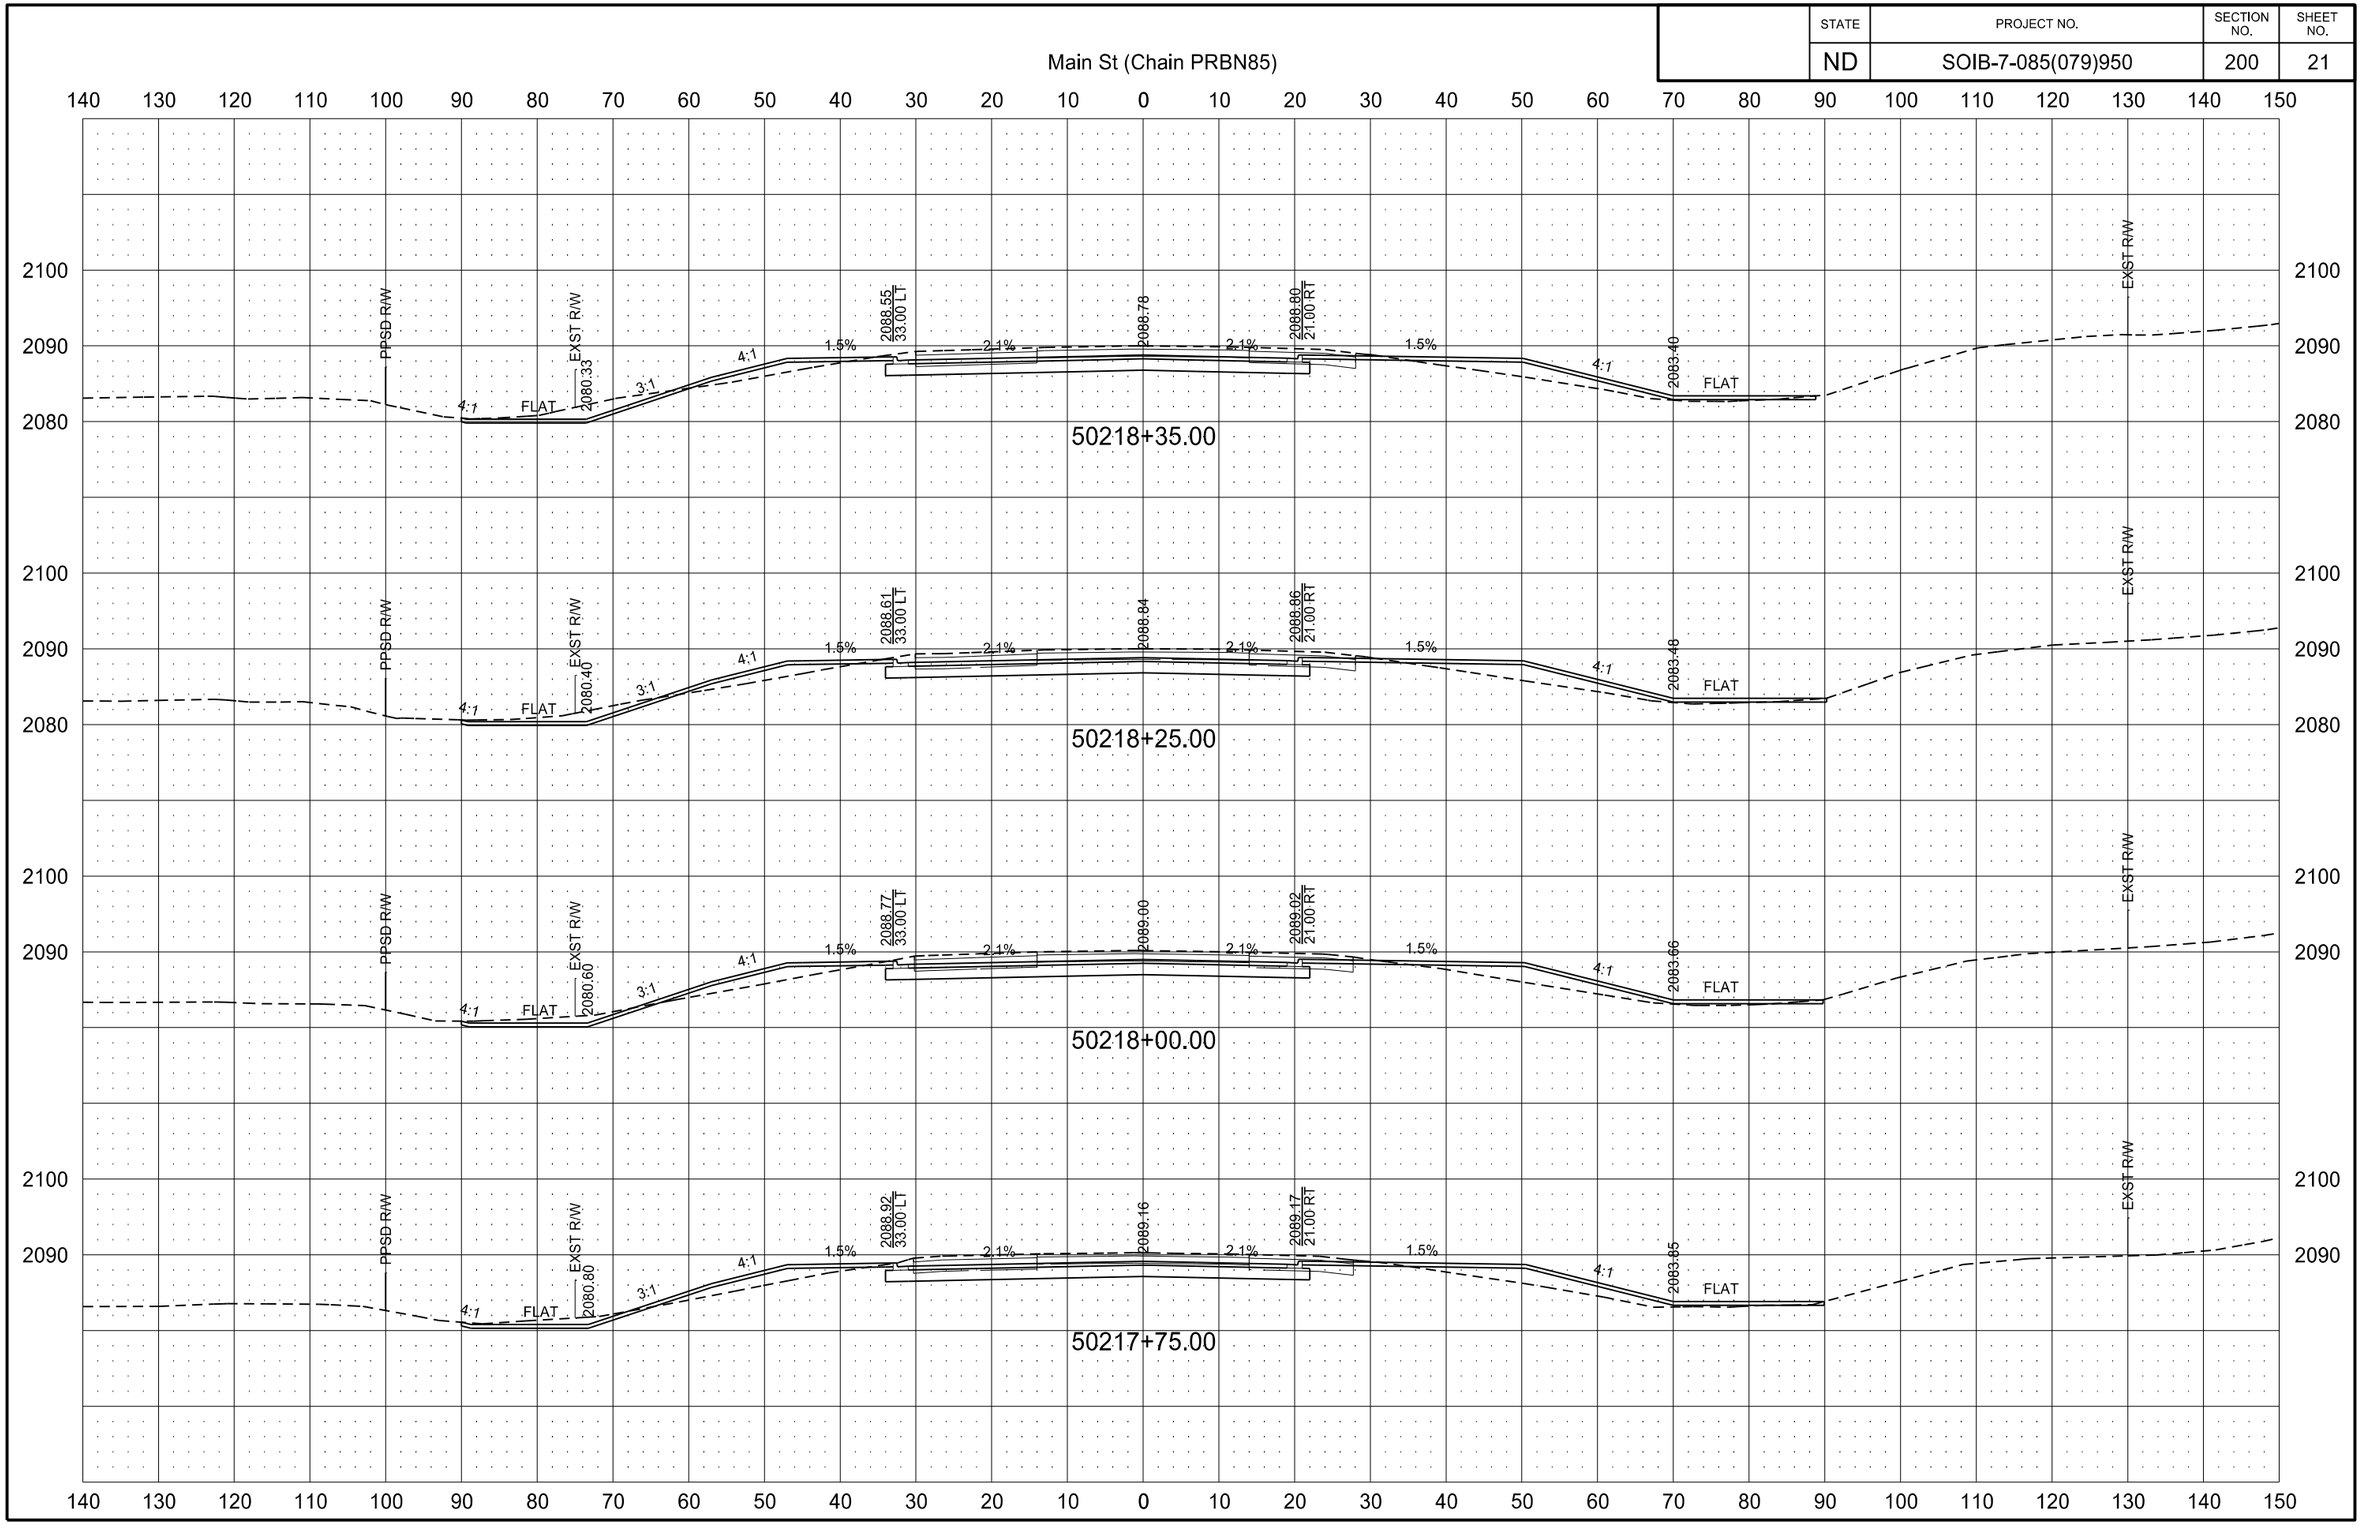

2/22/2016 9:59:47 AM joemorrissette P:\State\NDDOT\14212104\CADD\7085079.950\Design\Plans\200\200XS_001-104_PRBN85.dgn

STATE	PROJECT NO.	SECTION NO.	SHEET NO.
ND	SOIB-7-085(079)950	200	22

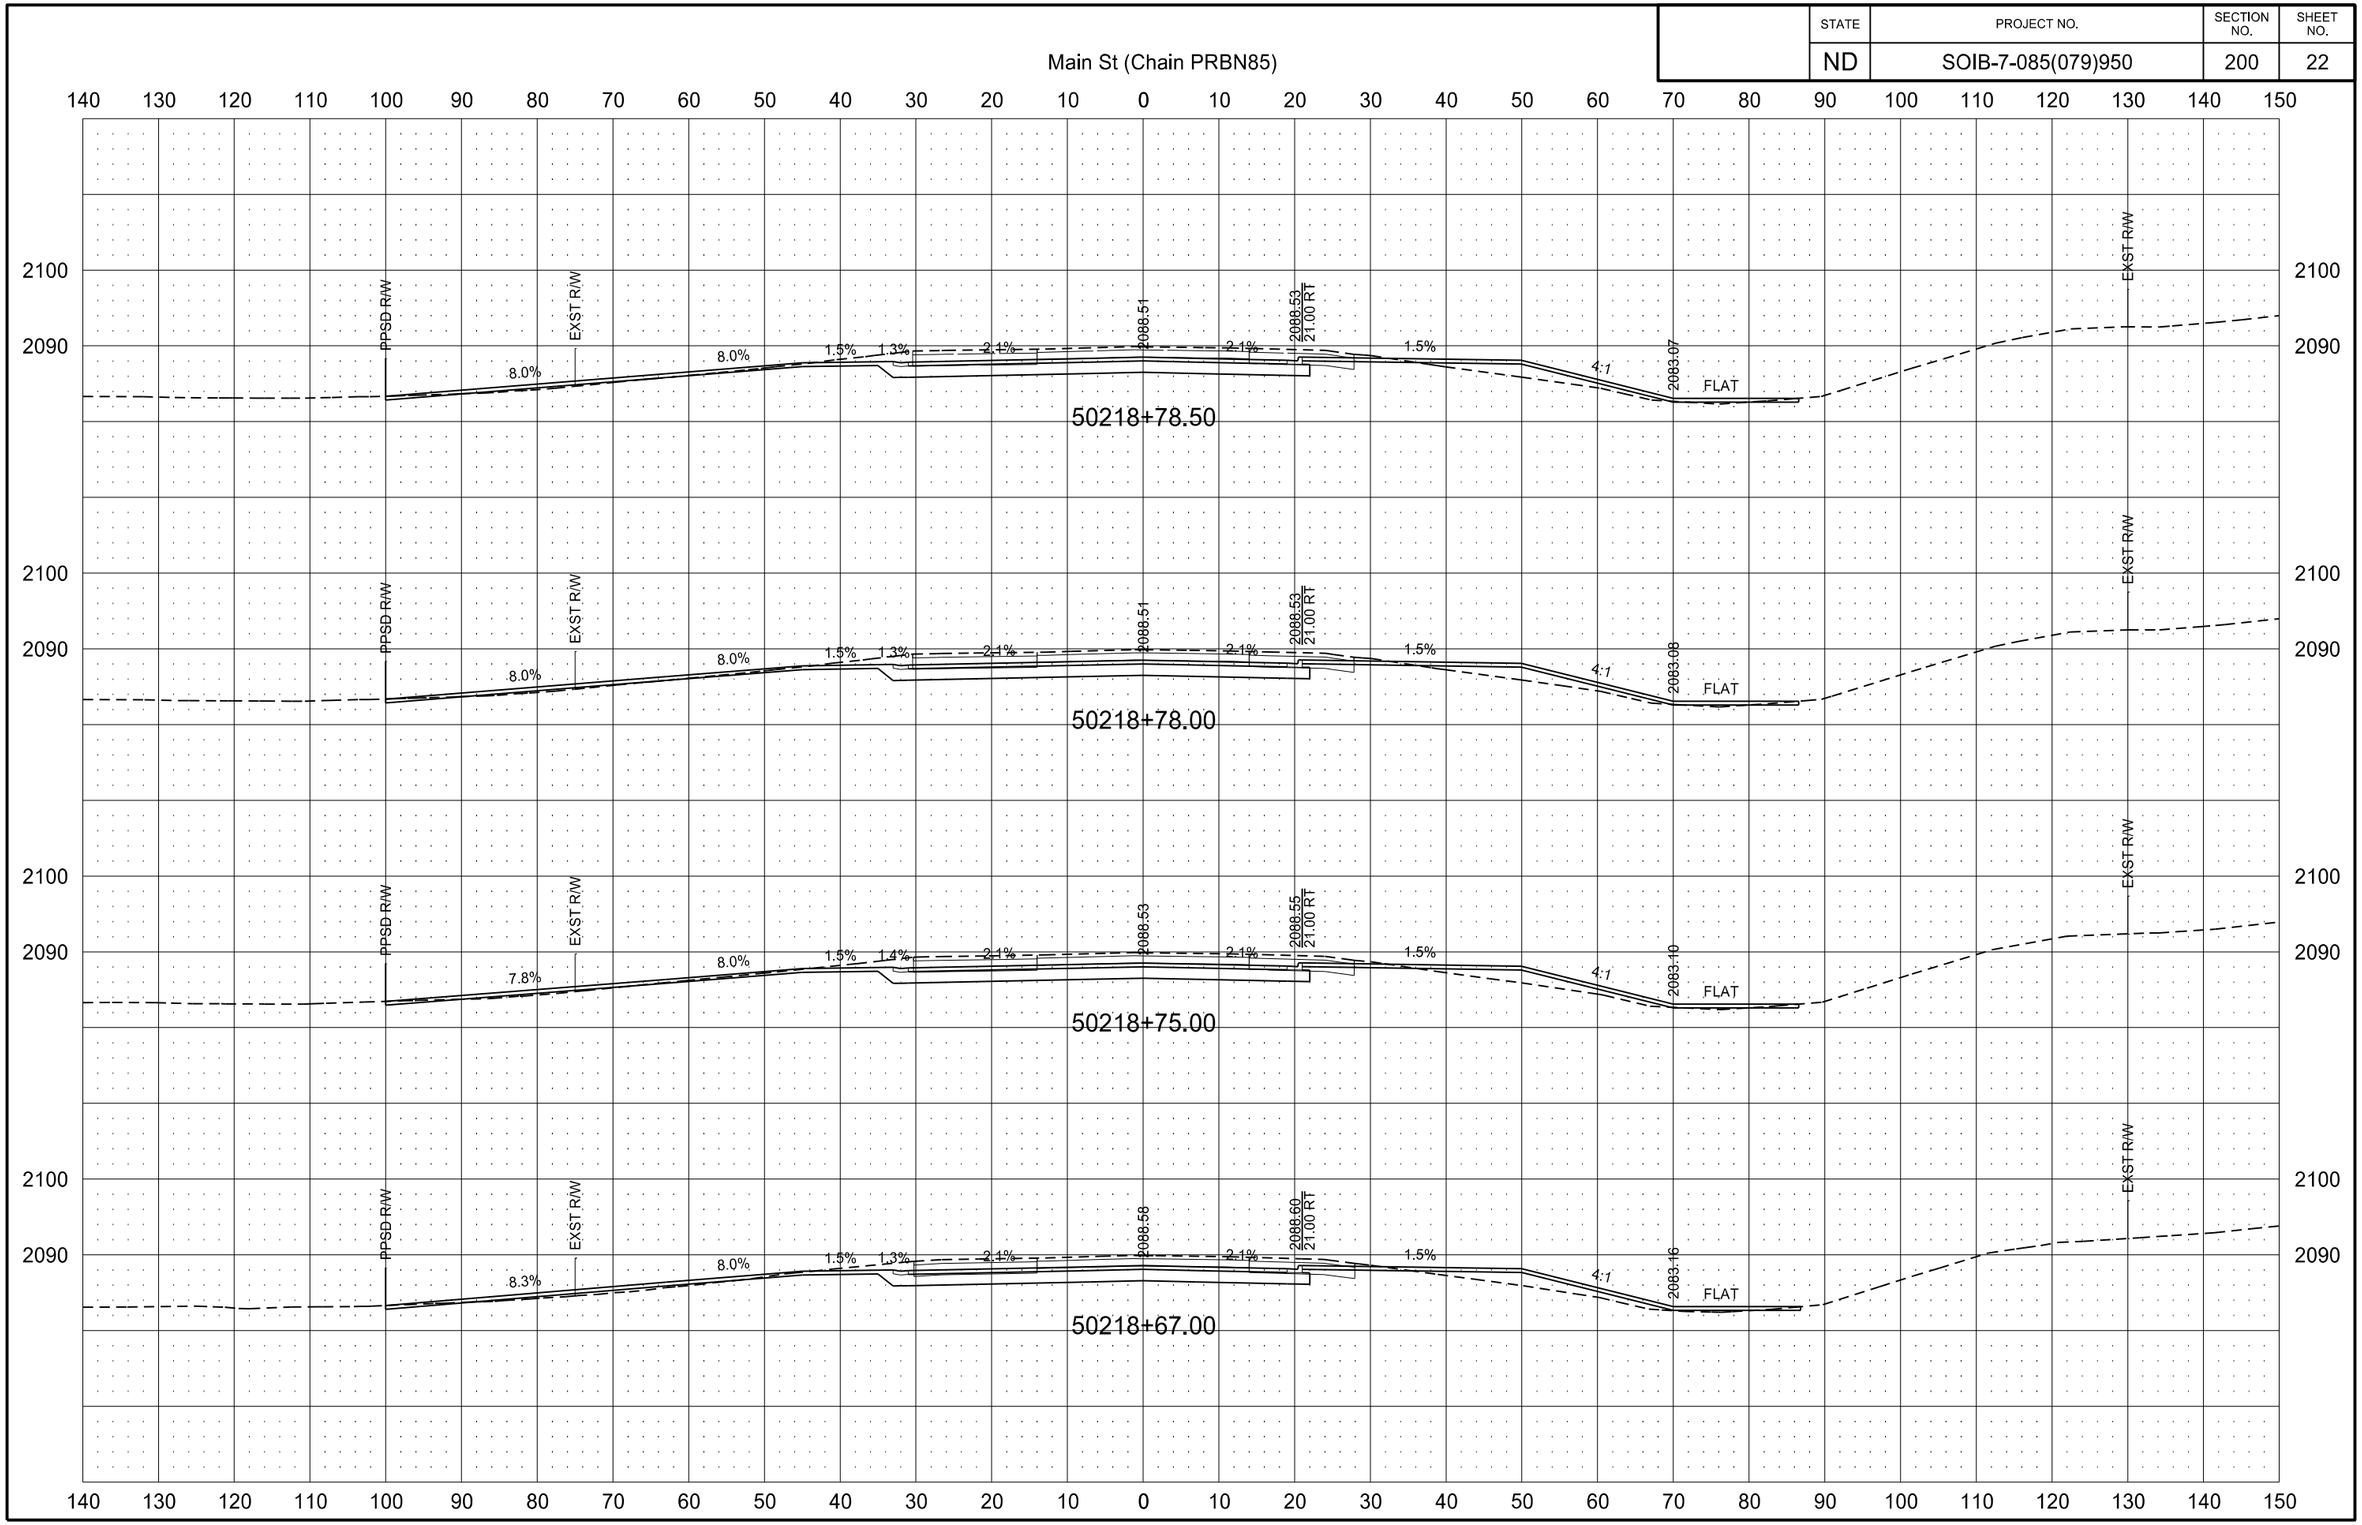

2/22/2016 9:59:58 AM joemorrissette P:\State\NDDOT\14212104\CADD\7085079.950\Design\Plans\200\200XS_001-104_PRBN85.dgn

STATE	PROJECT NO.	SECTION NO.	SHEET NO.
ND	SOIB-7-085(079)950	200	23

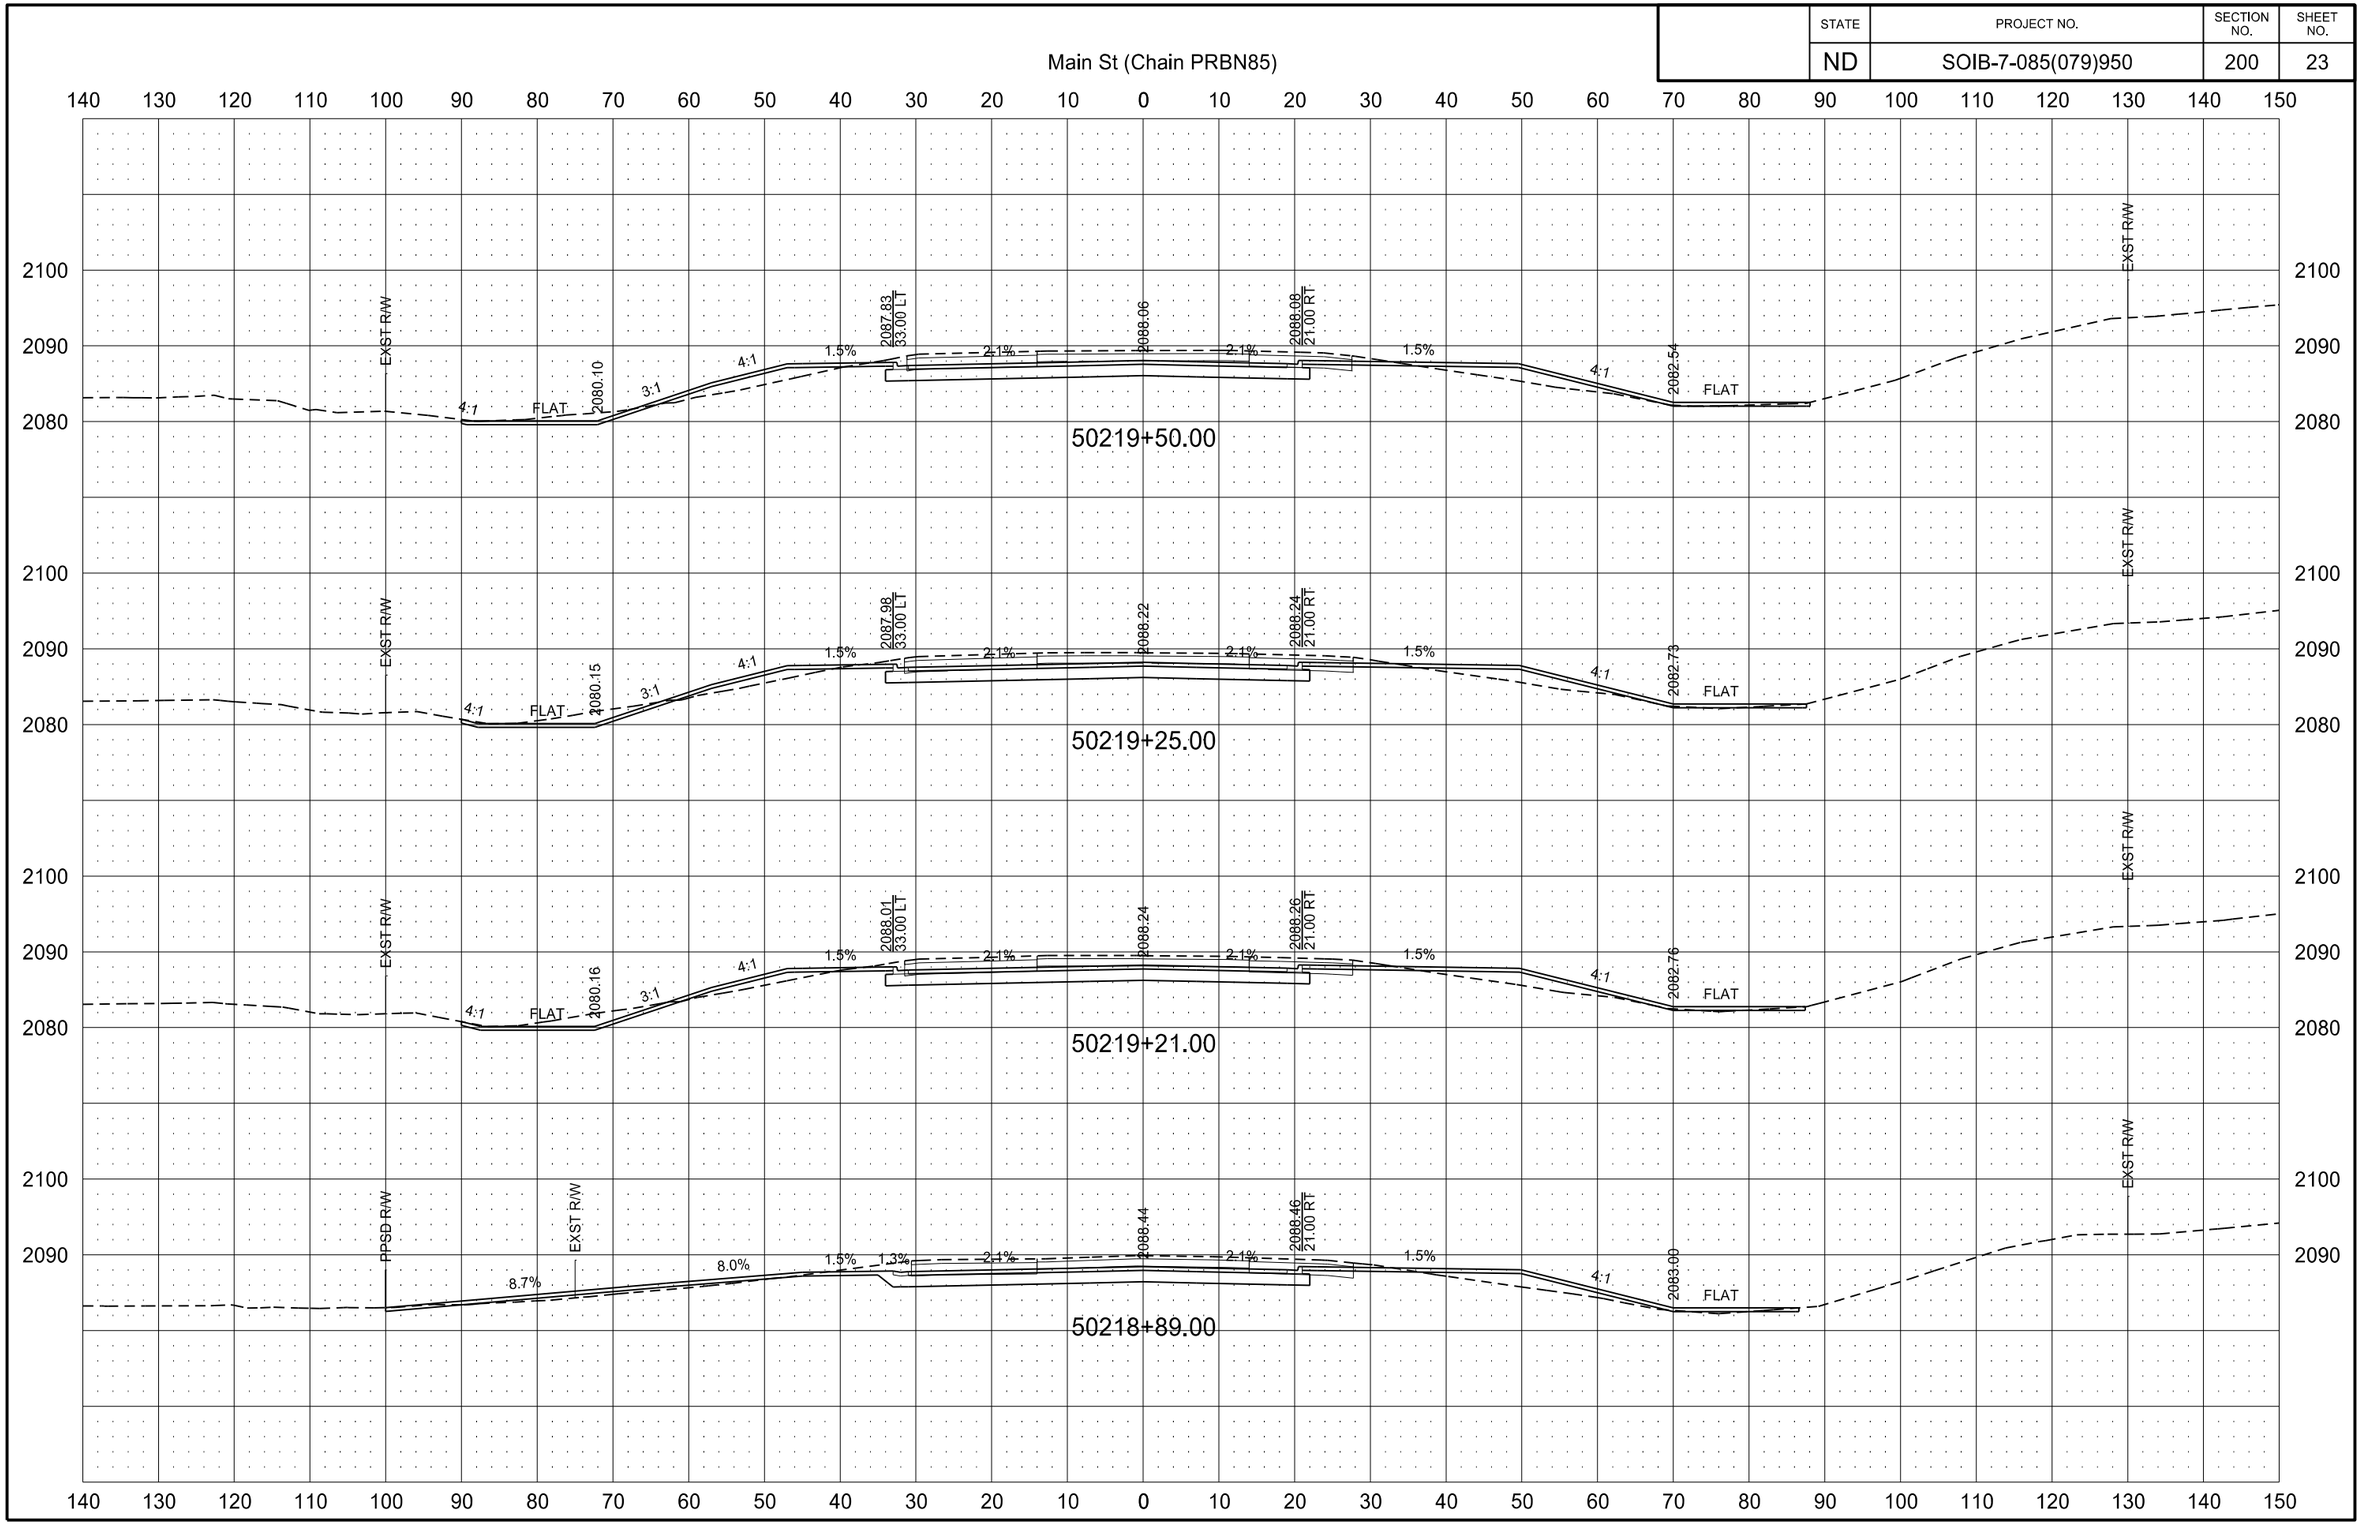

STATE	PROJECT NO.	SECTION NO.	SHEET NO.
ND	SOIB-7-085(079)950	200	24

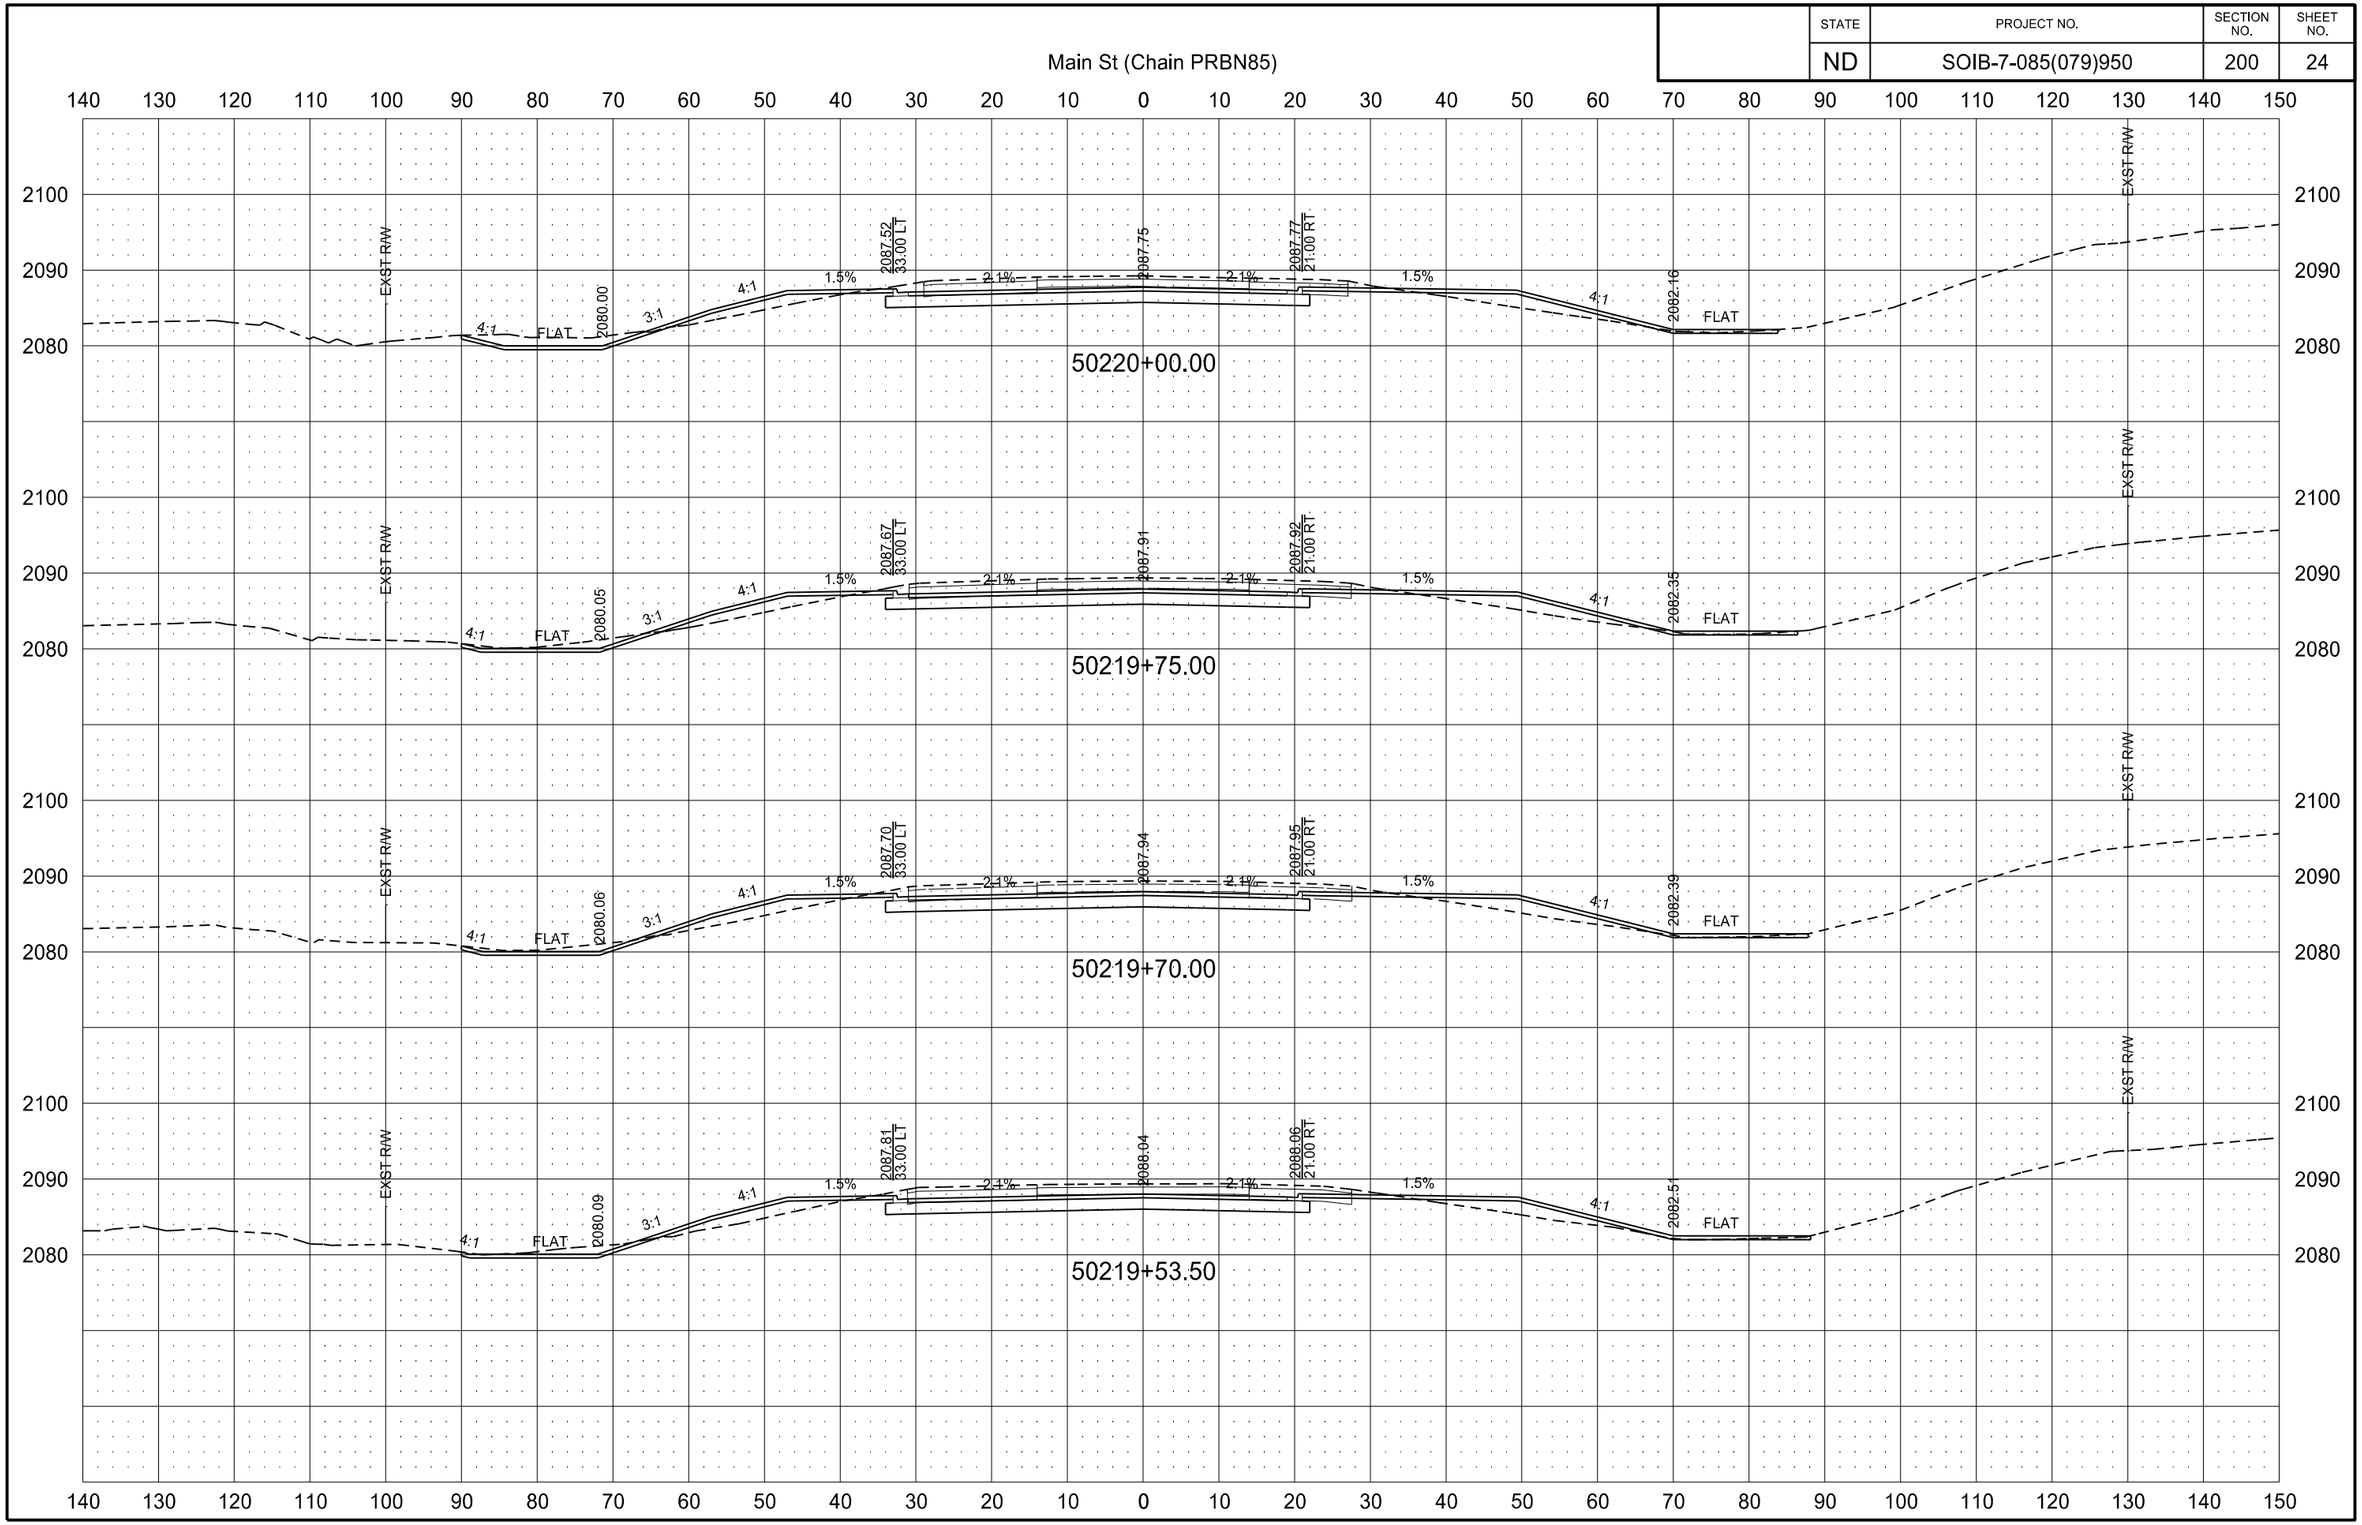

STATE	PROJECT NO.	SECTION NO.	SHEET NO.
ND	SOIB-7-085(079)950	200	25

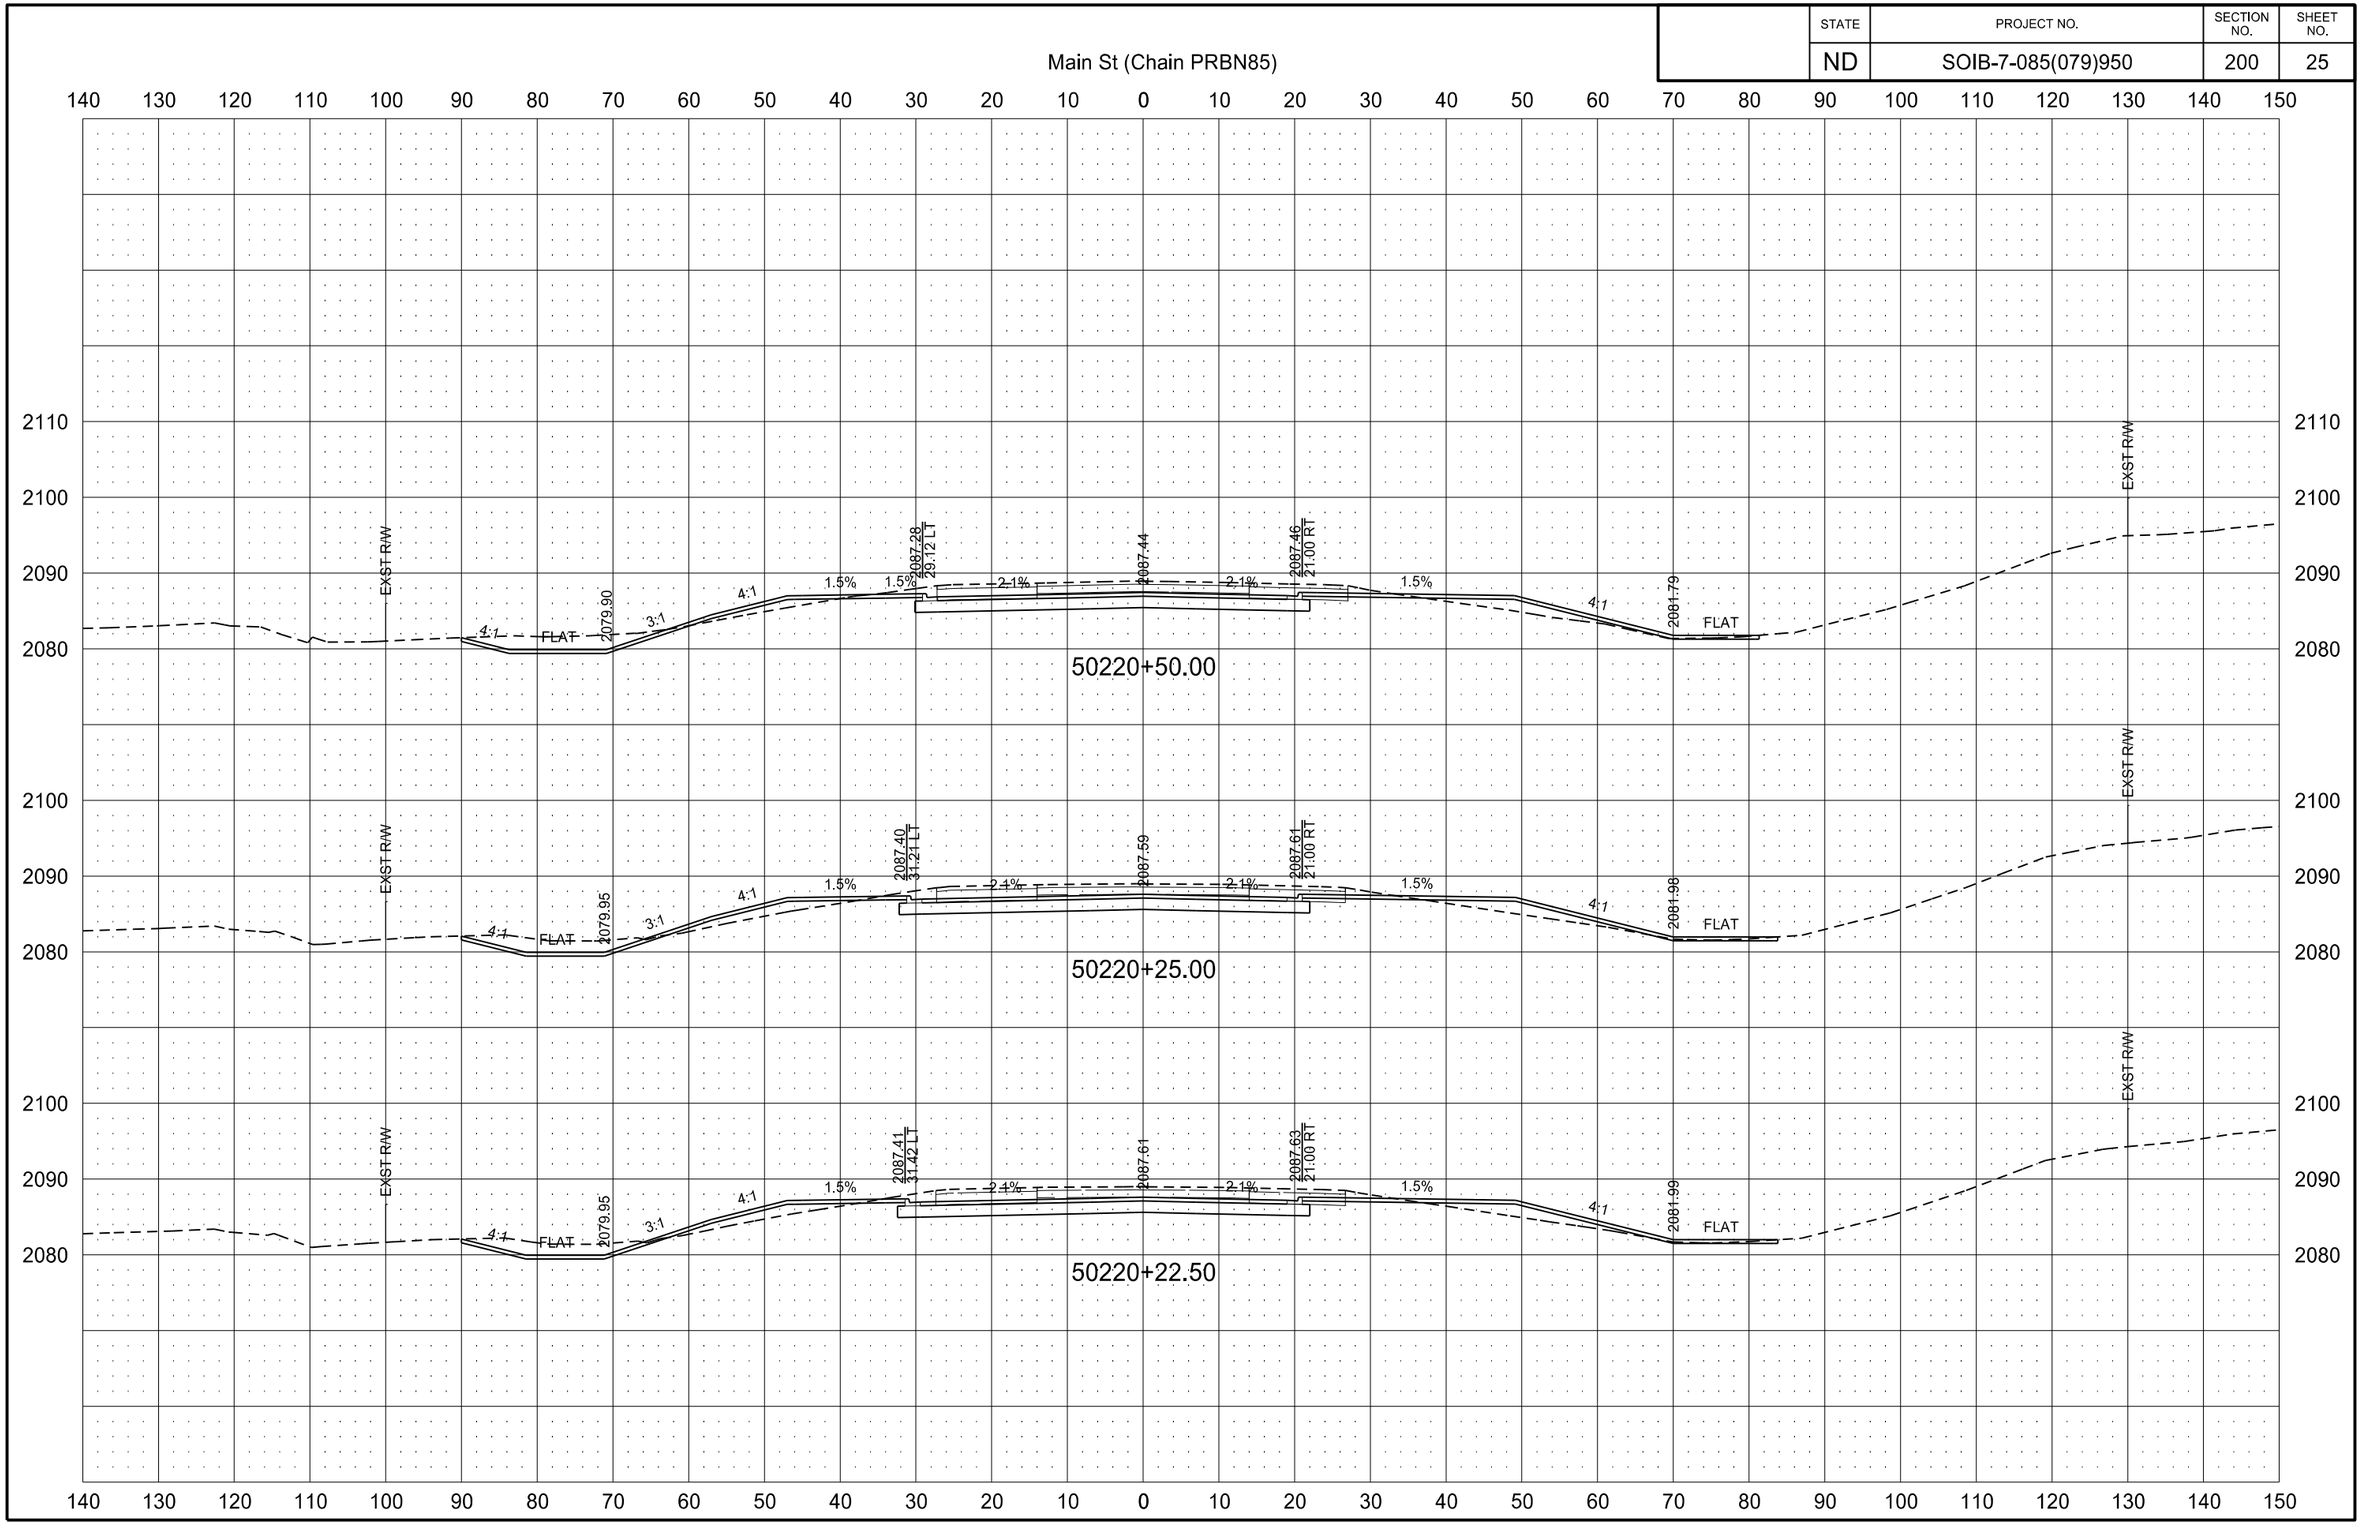

2/22/2016 10:00:29 AM joemorrissette P:\State\NDDOT\14212104\CADD\7085079.950\Design\Plans\200\200XS_001-104_PRBN85.dgn

STATE	PROJECT NO.	SECTION NO.	SHEET NO.
ND	SOIB-7-085(079)950	200	26

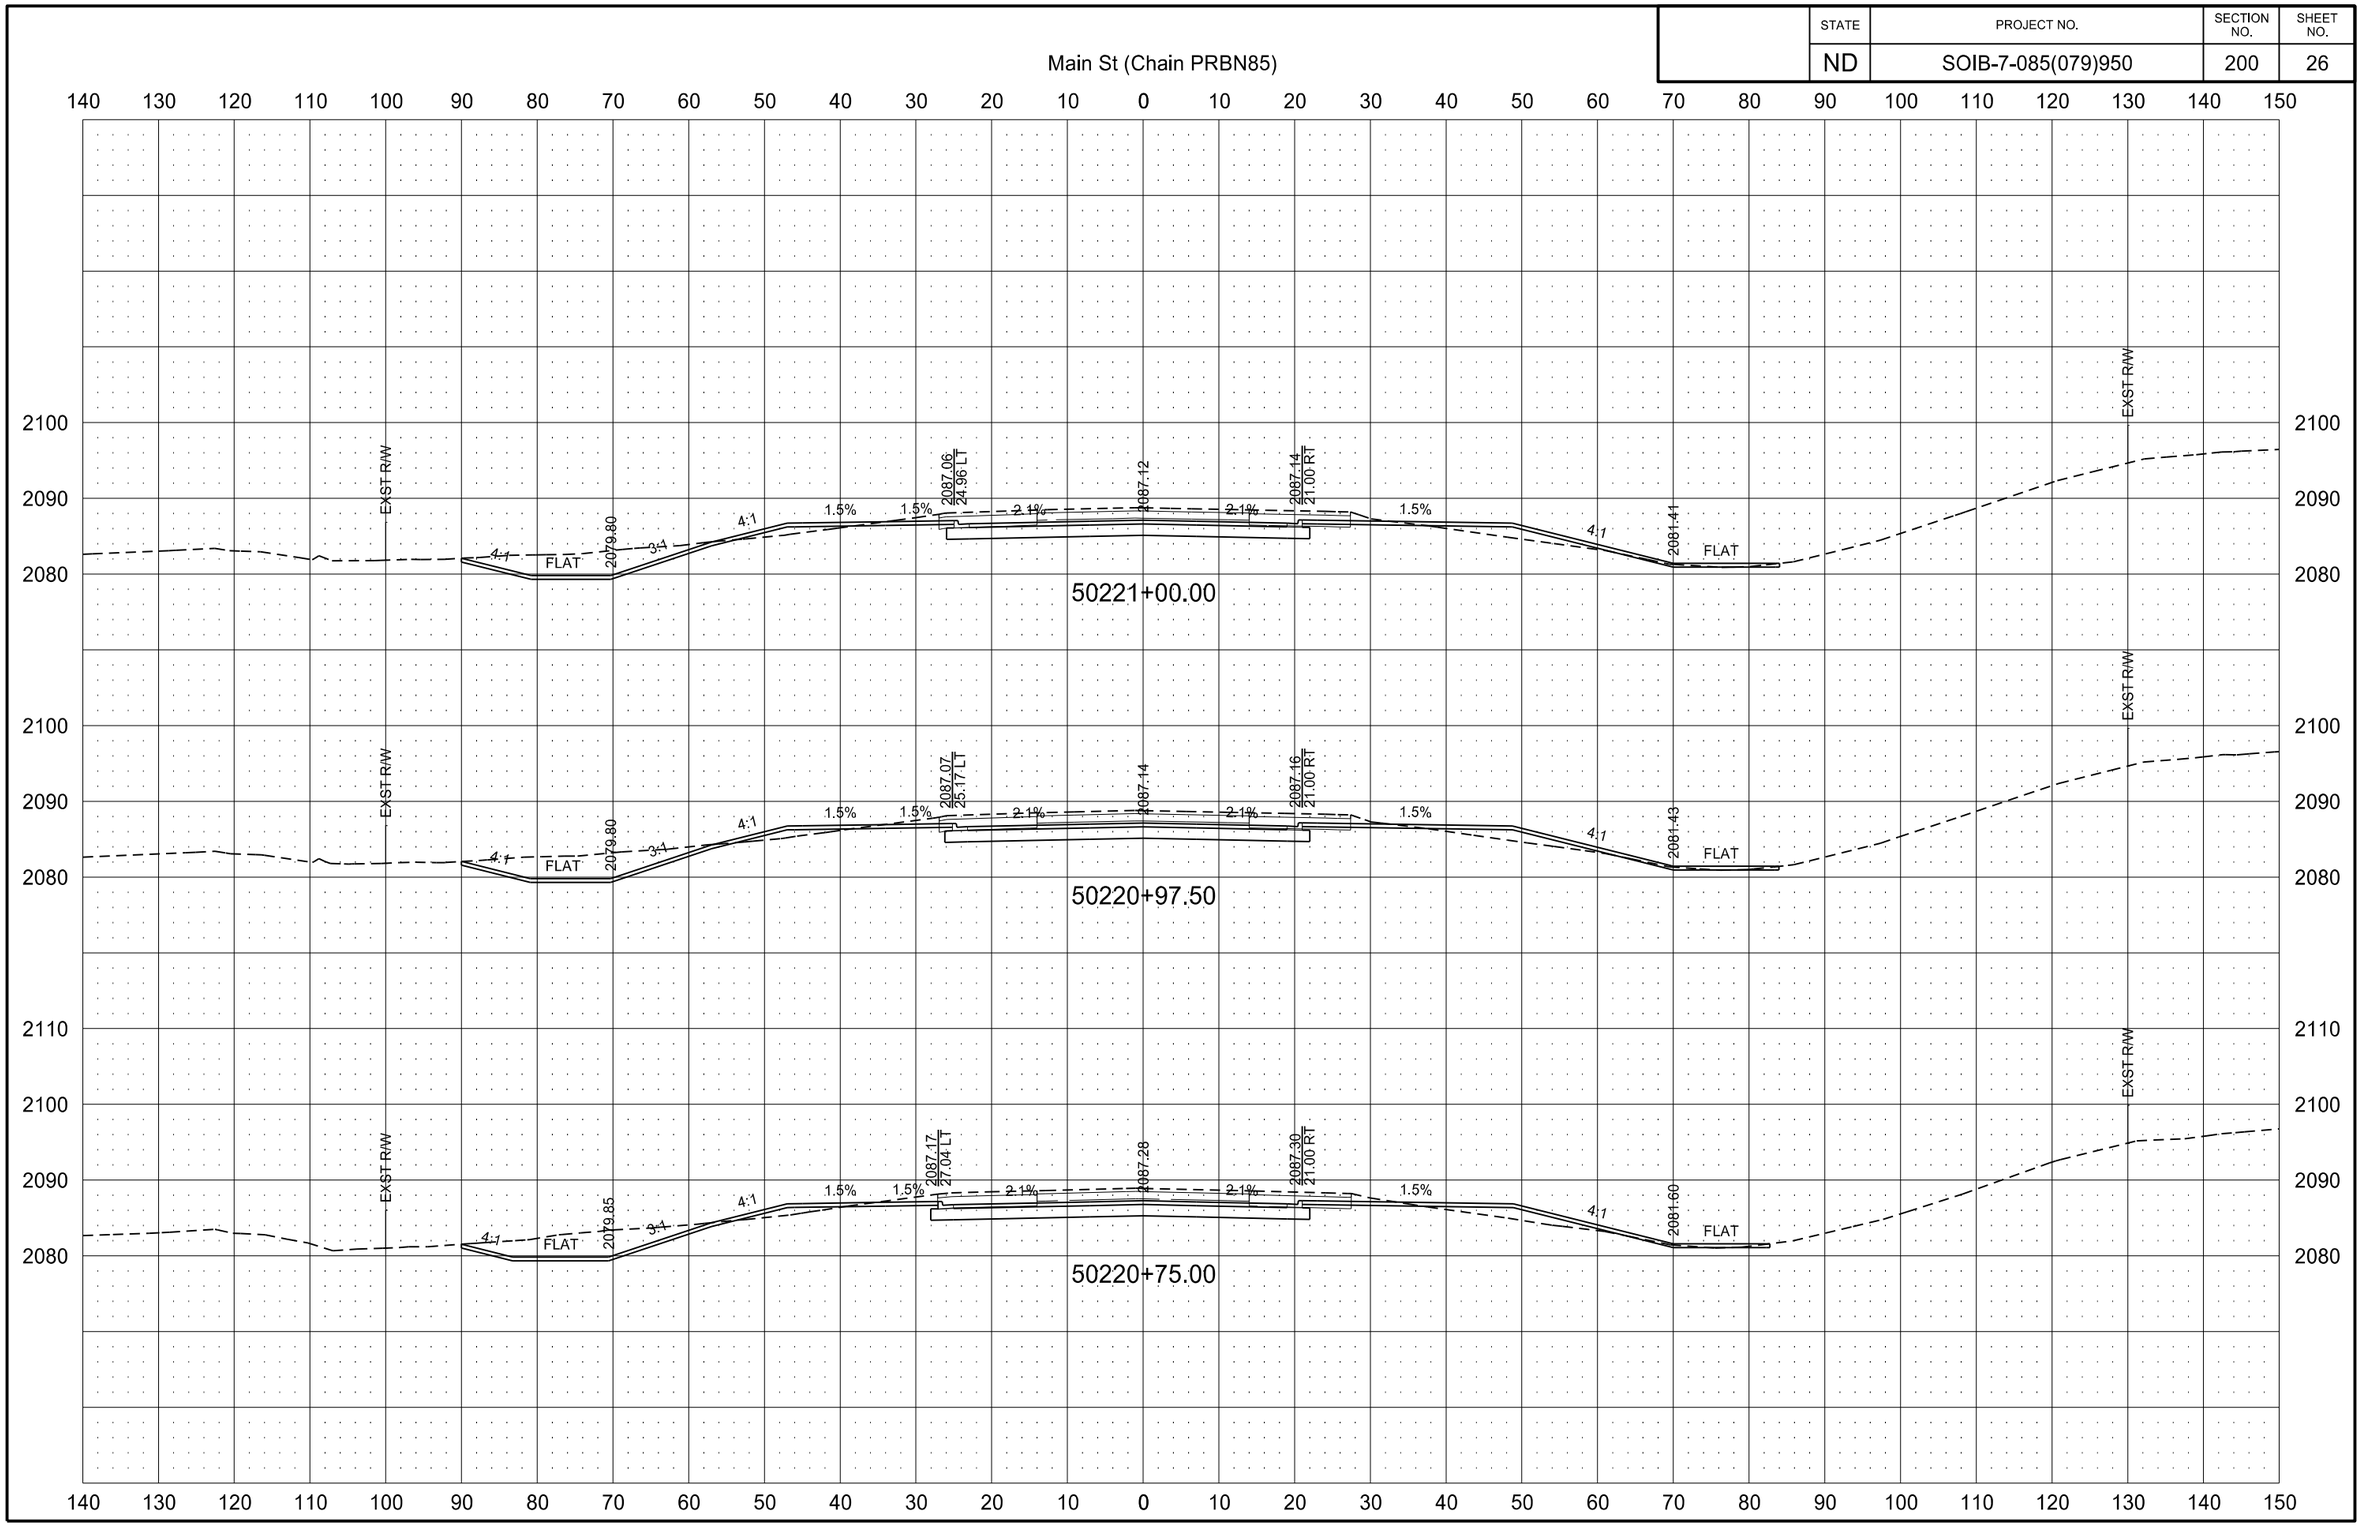

2/22/2016 10:00:40 AM joemorrissette P:\State\NDDOT\14212104\CADD\7085079.950\Design\Plans\200\200XS_001-104_PRBN85.dgn

STATE	PROJECT NO.	SECTION NO.	SHEET NO.
ND	SOIB-7-085(079)950	200	27

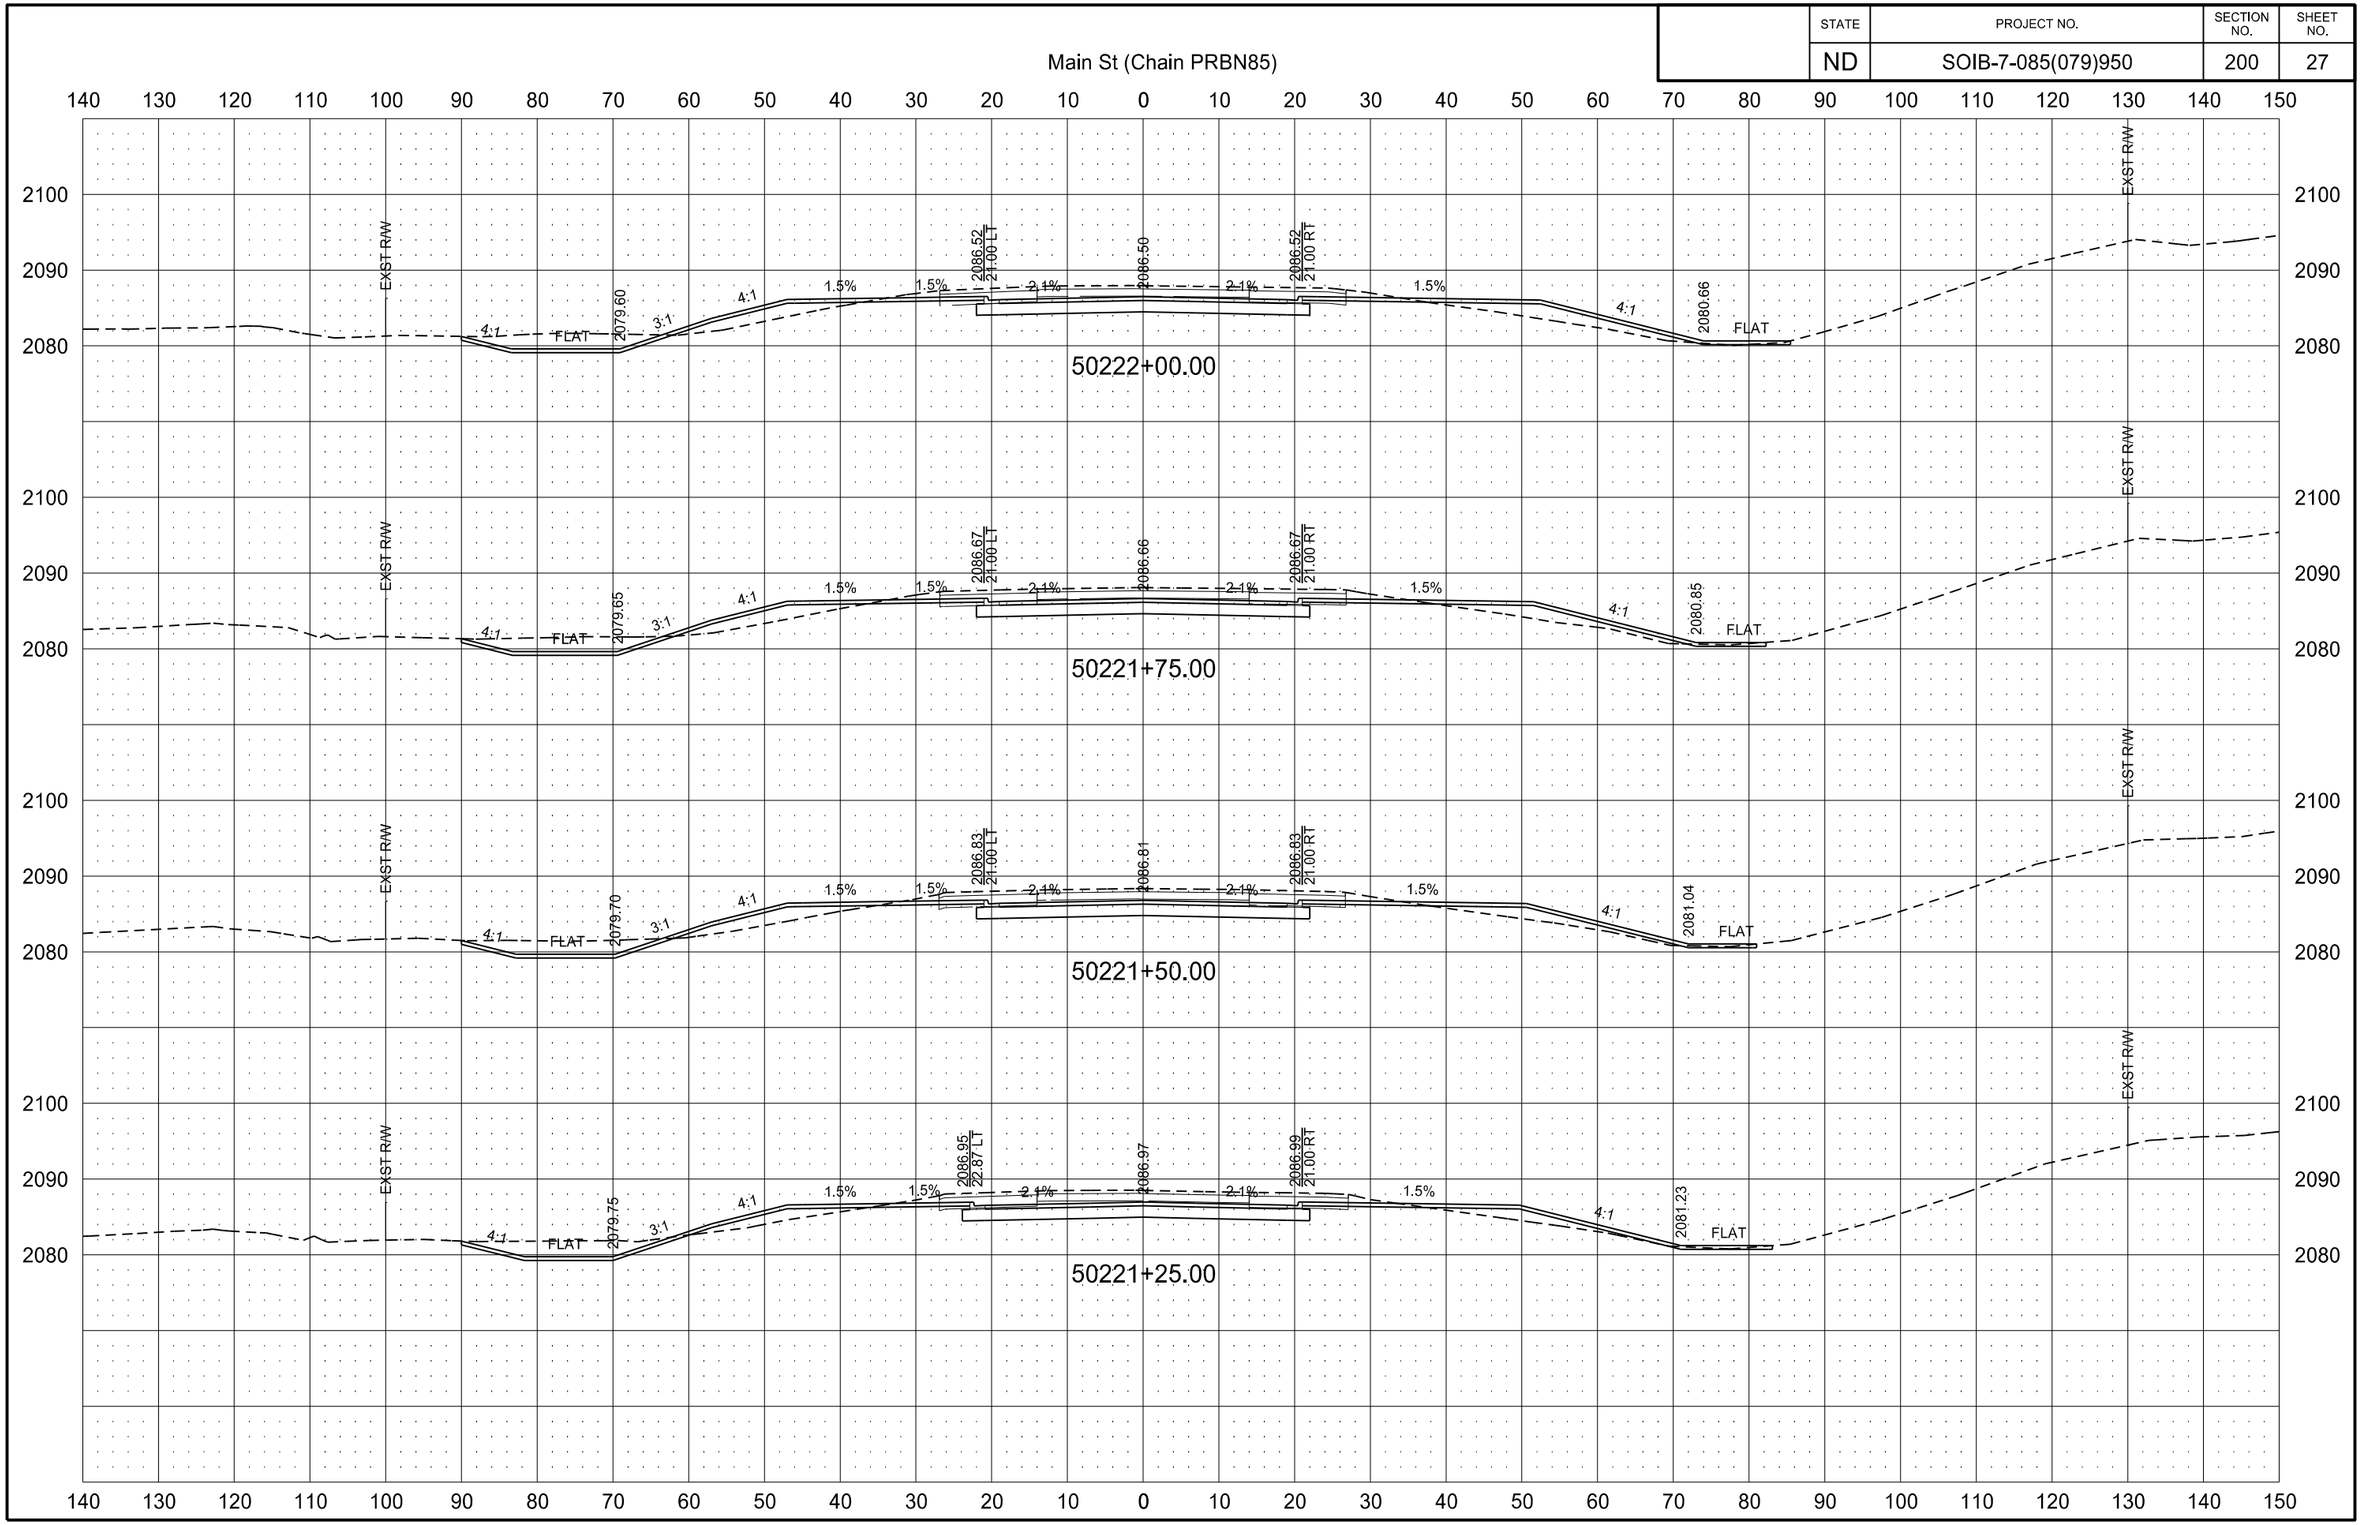

2/22/2016 10:00:50 AM joemorrissette P:\State\NDDOT\14212104\CADD\7085079.950\Design\Plans\200\200XS_001-104_PRBN85.dgn

STATE	PROJECT NO.	SECTION NO.	SHEET NO.
ND	SOIB-7-085(079)950	200	28

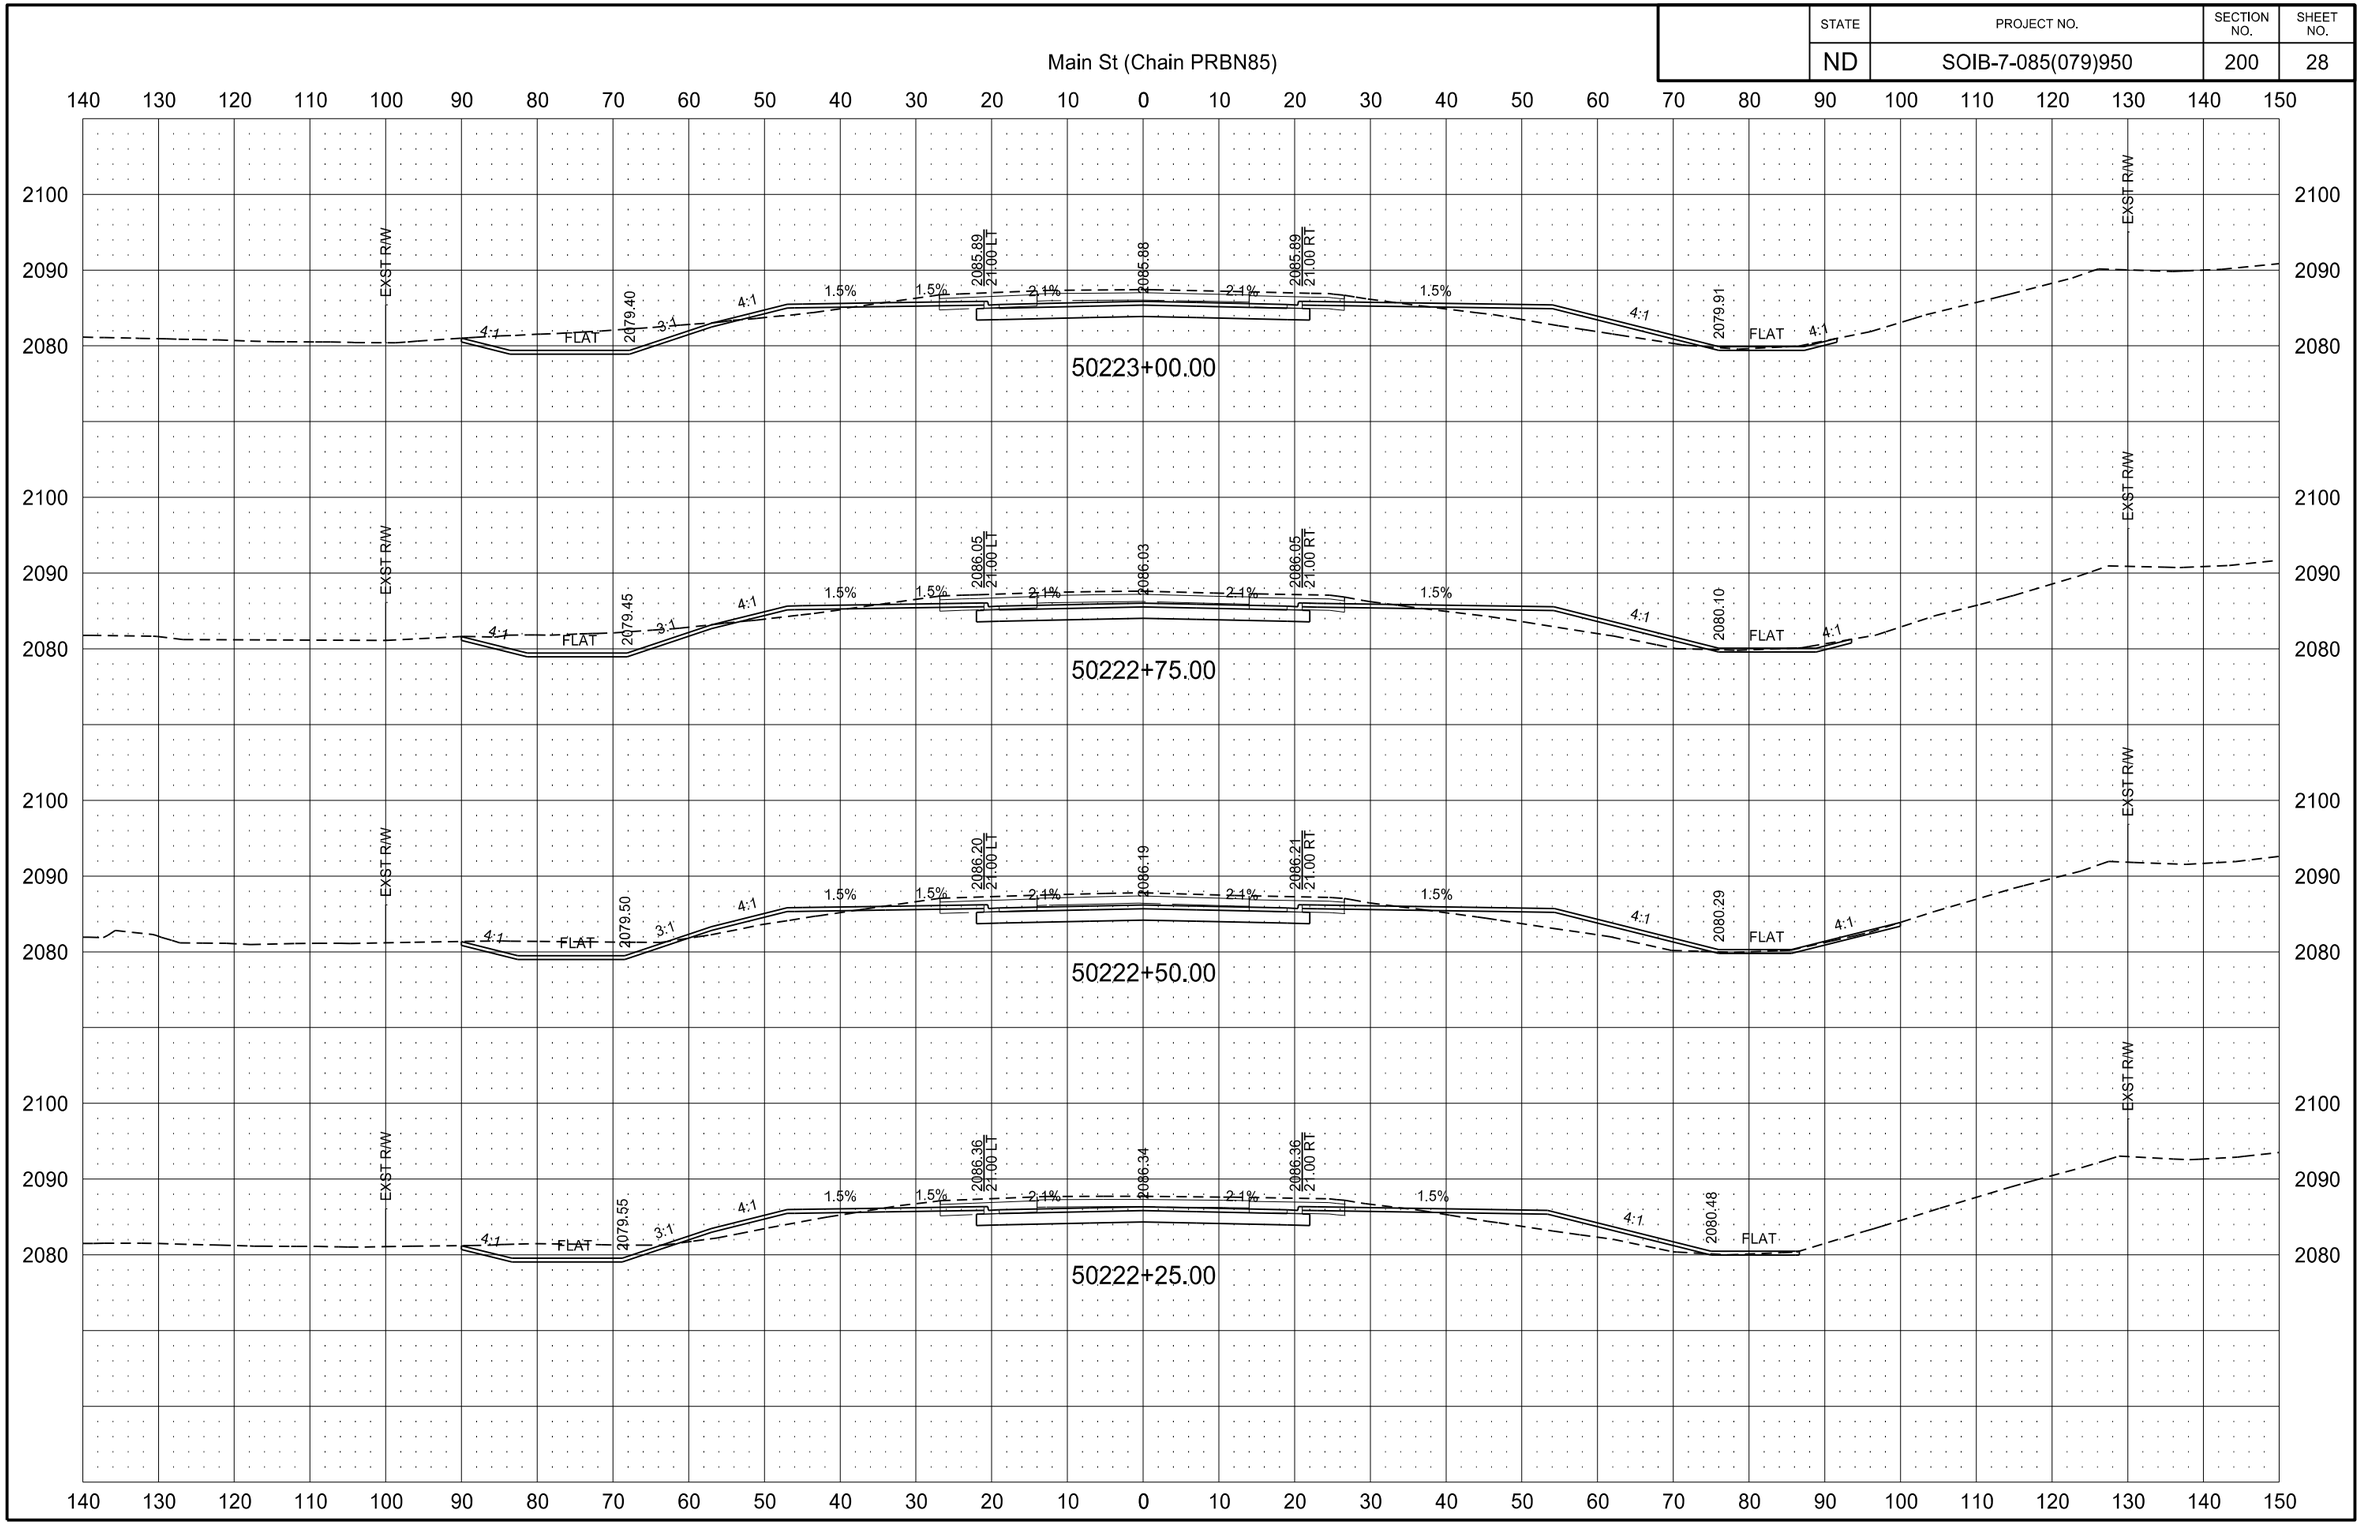

STATE	PROJECT NO.	SECTION NO.	SHEET NO.
ND	SOIB-7-085(079)950	200	29

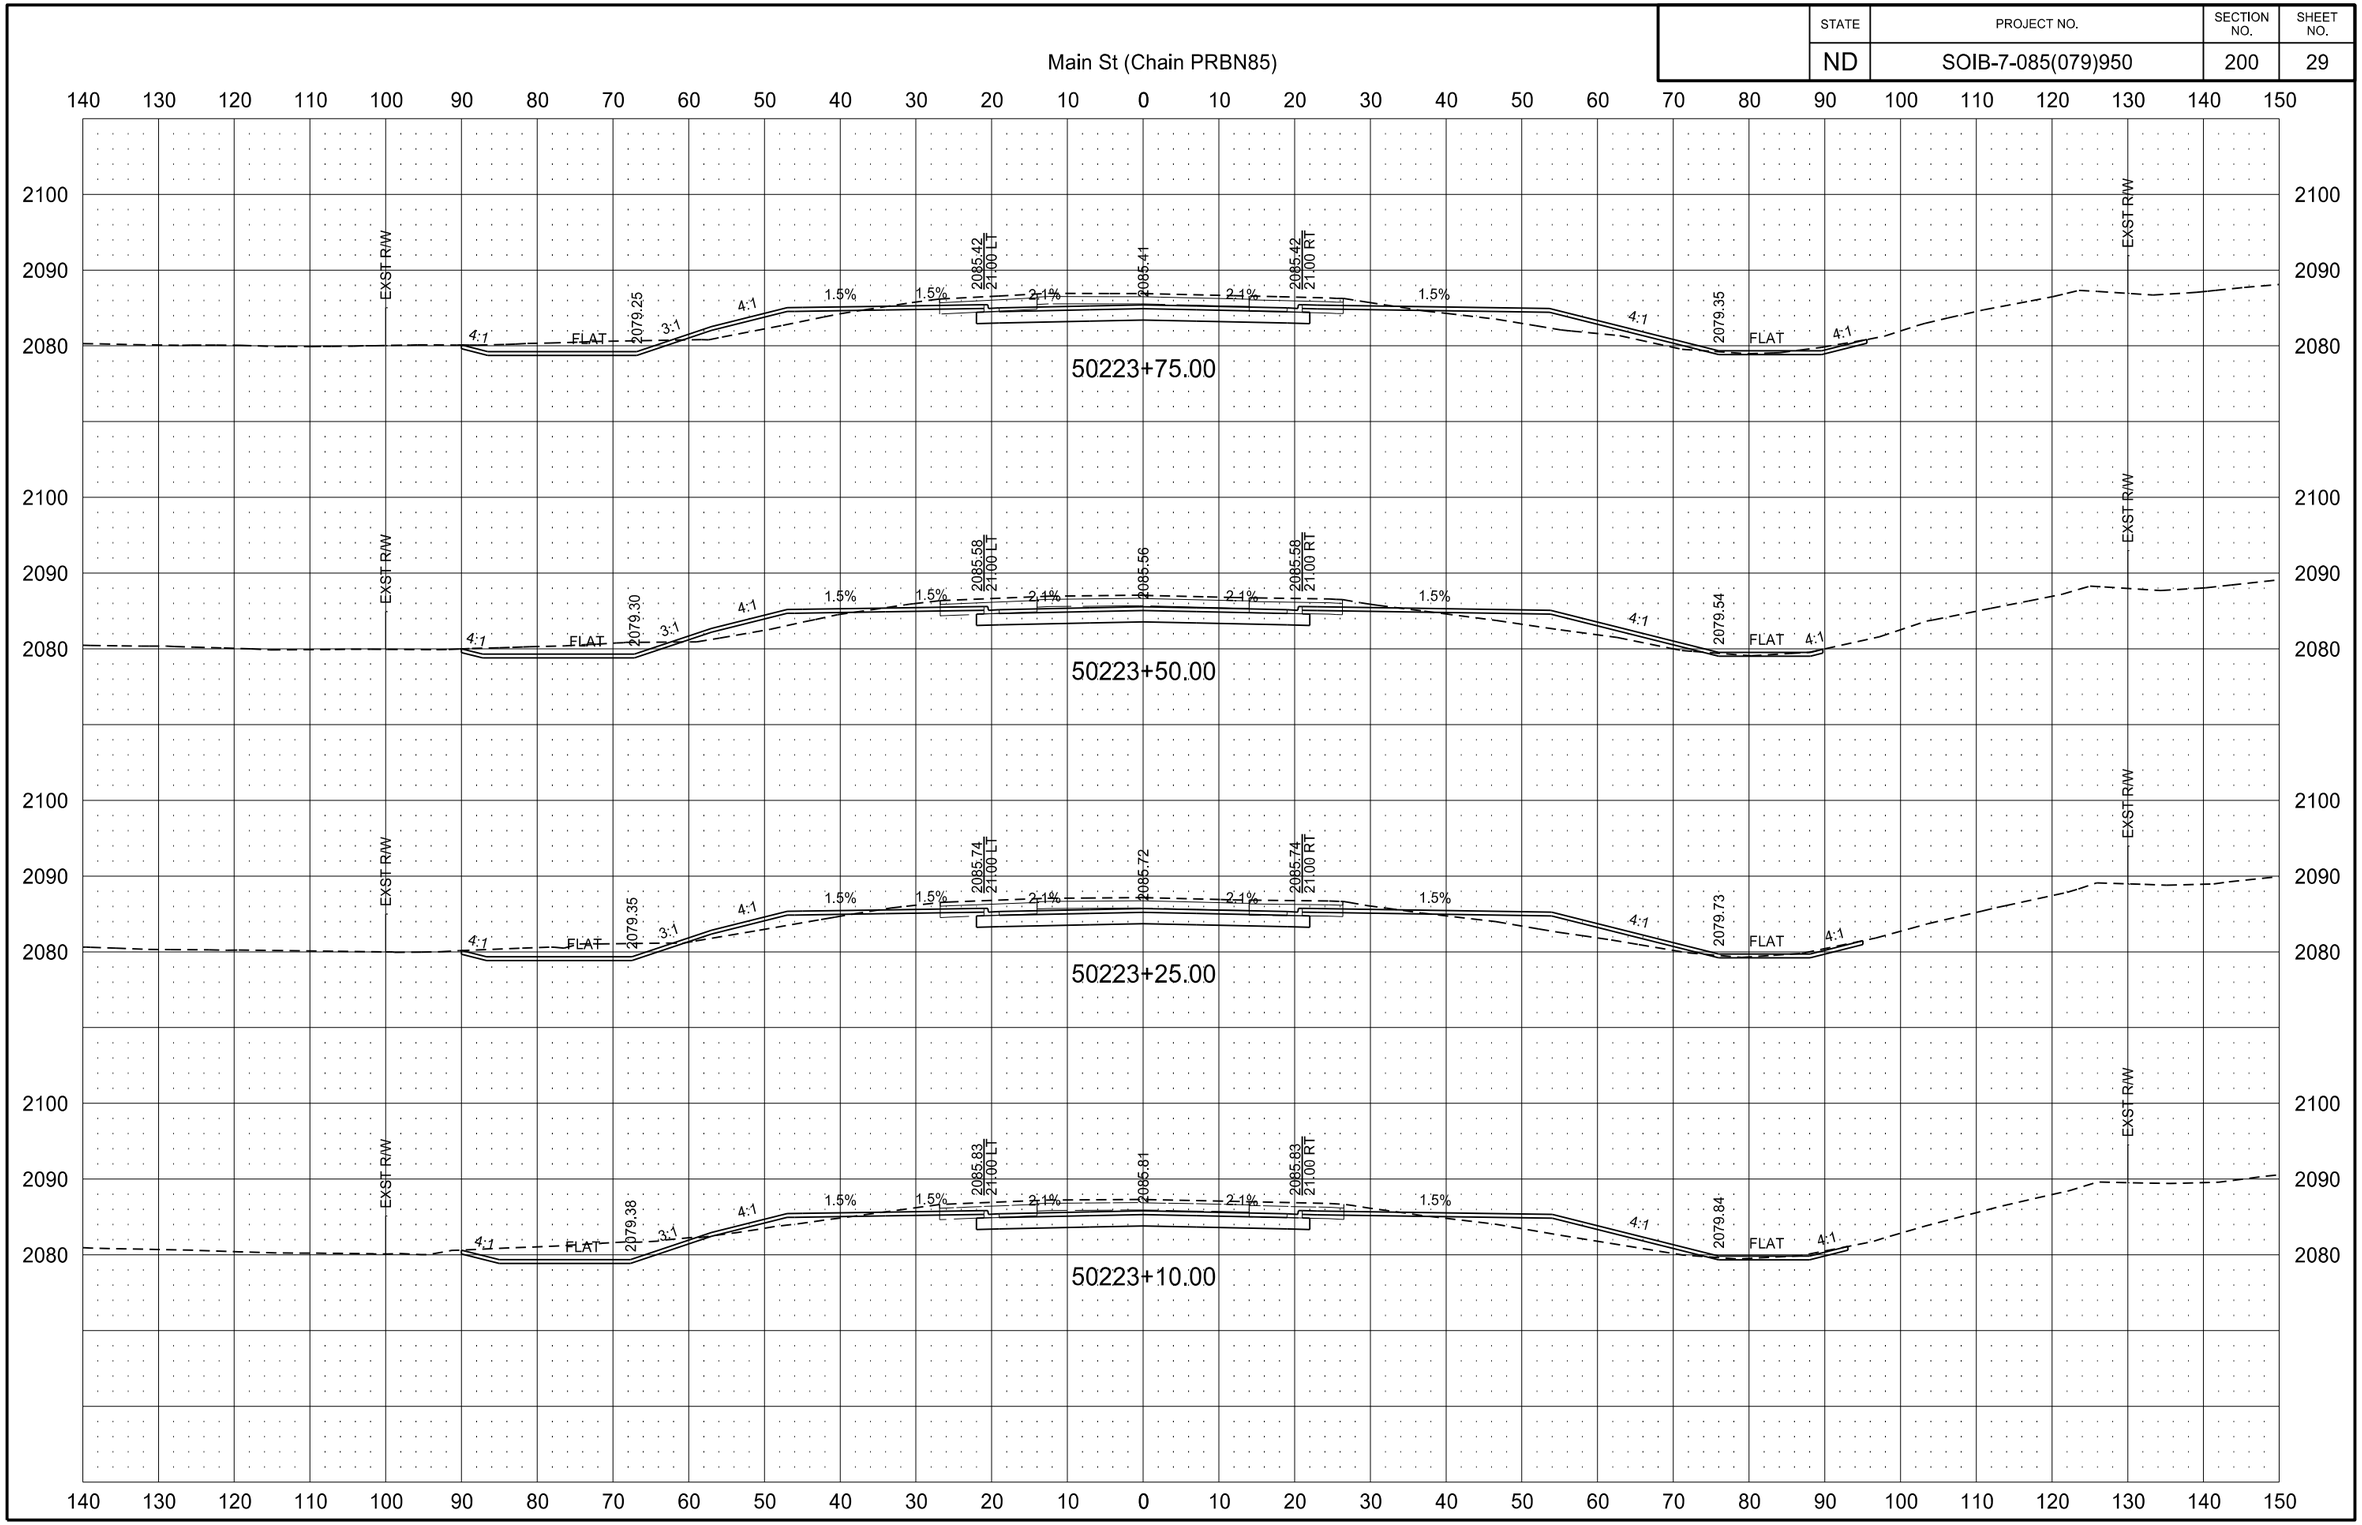

STATE	PROJECT NO.	SECTION NO.	SHEET NO.
ND	SOIB-7-085(079)950	200	30

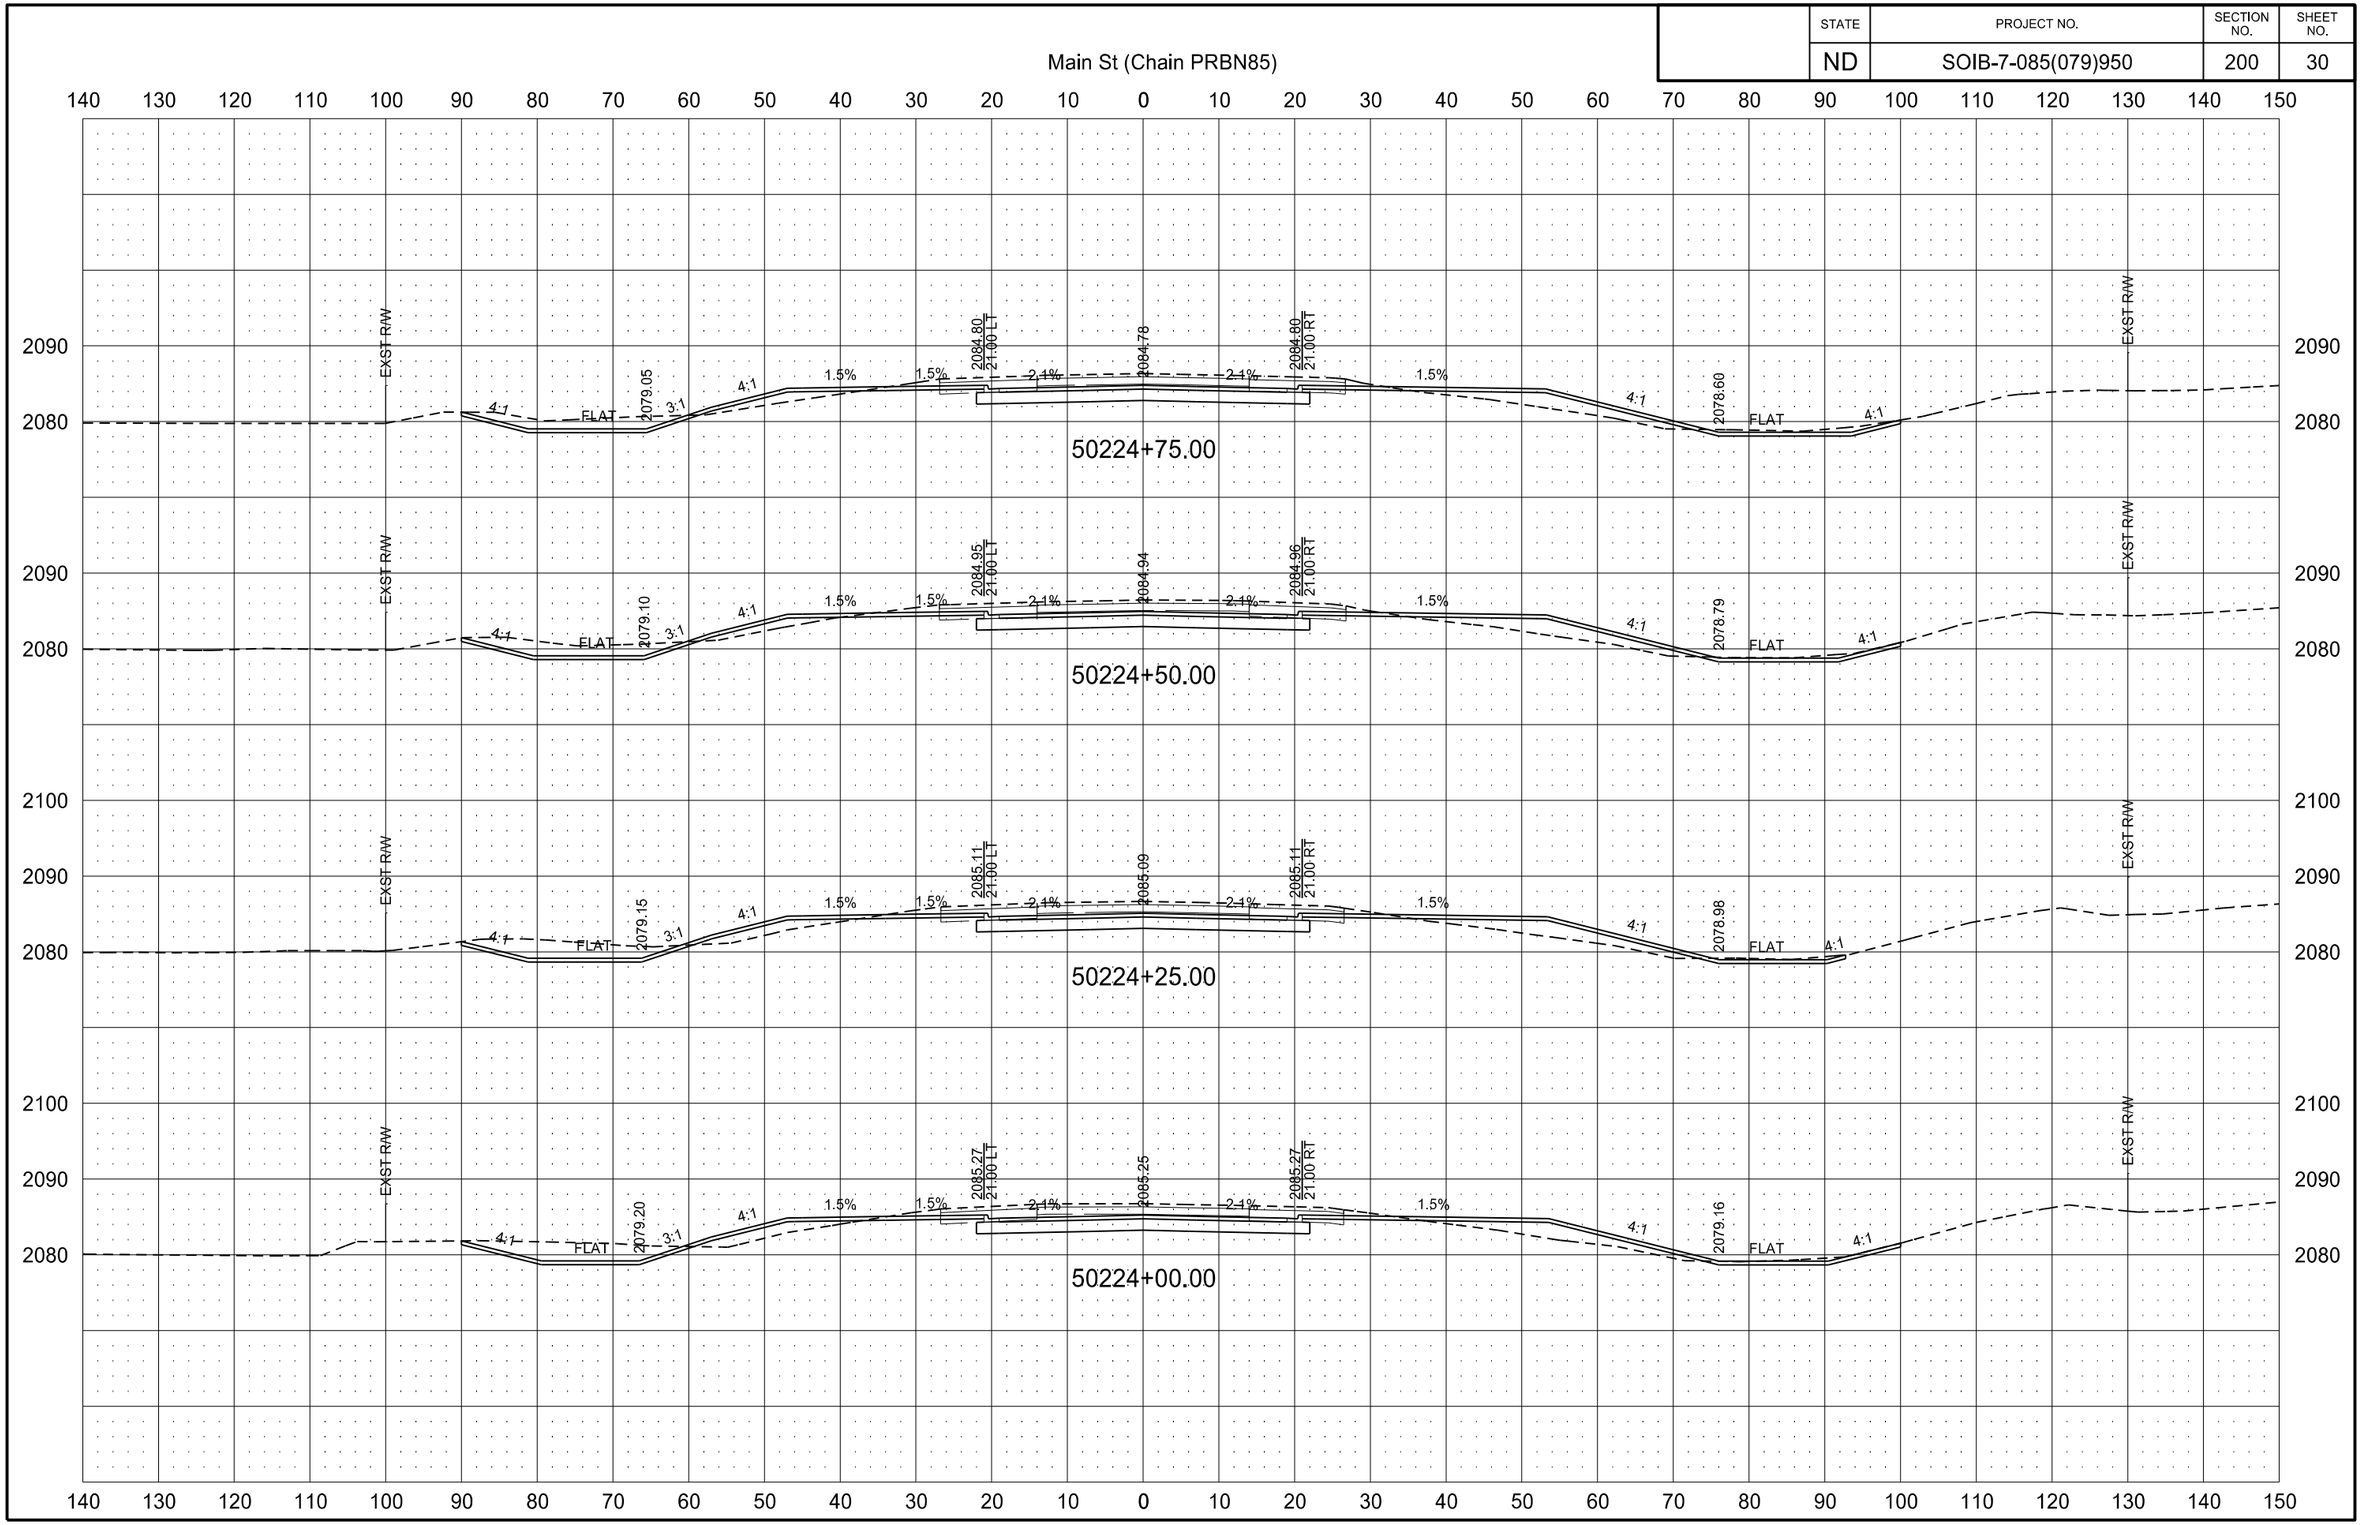

STATE	PROJECT NO.	SECTION NO.	SHEET NO.
ND	SOIB-7-085(079)950	200	31

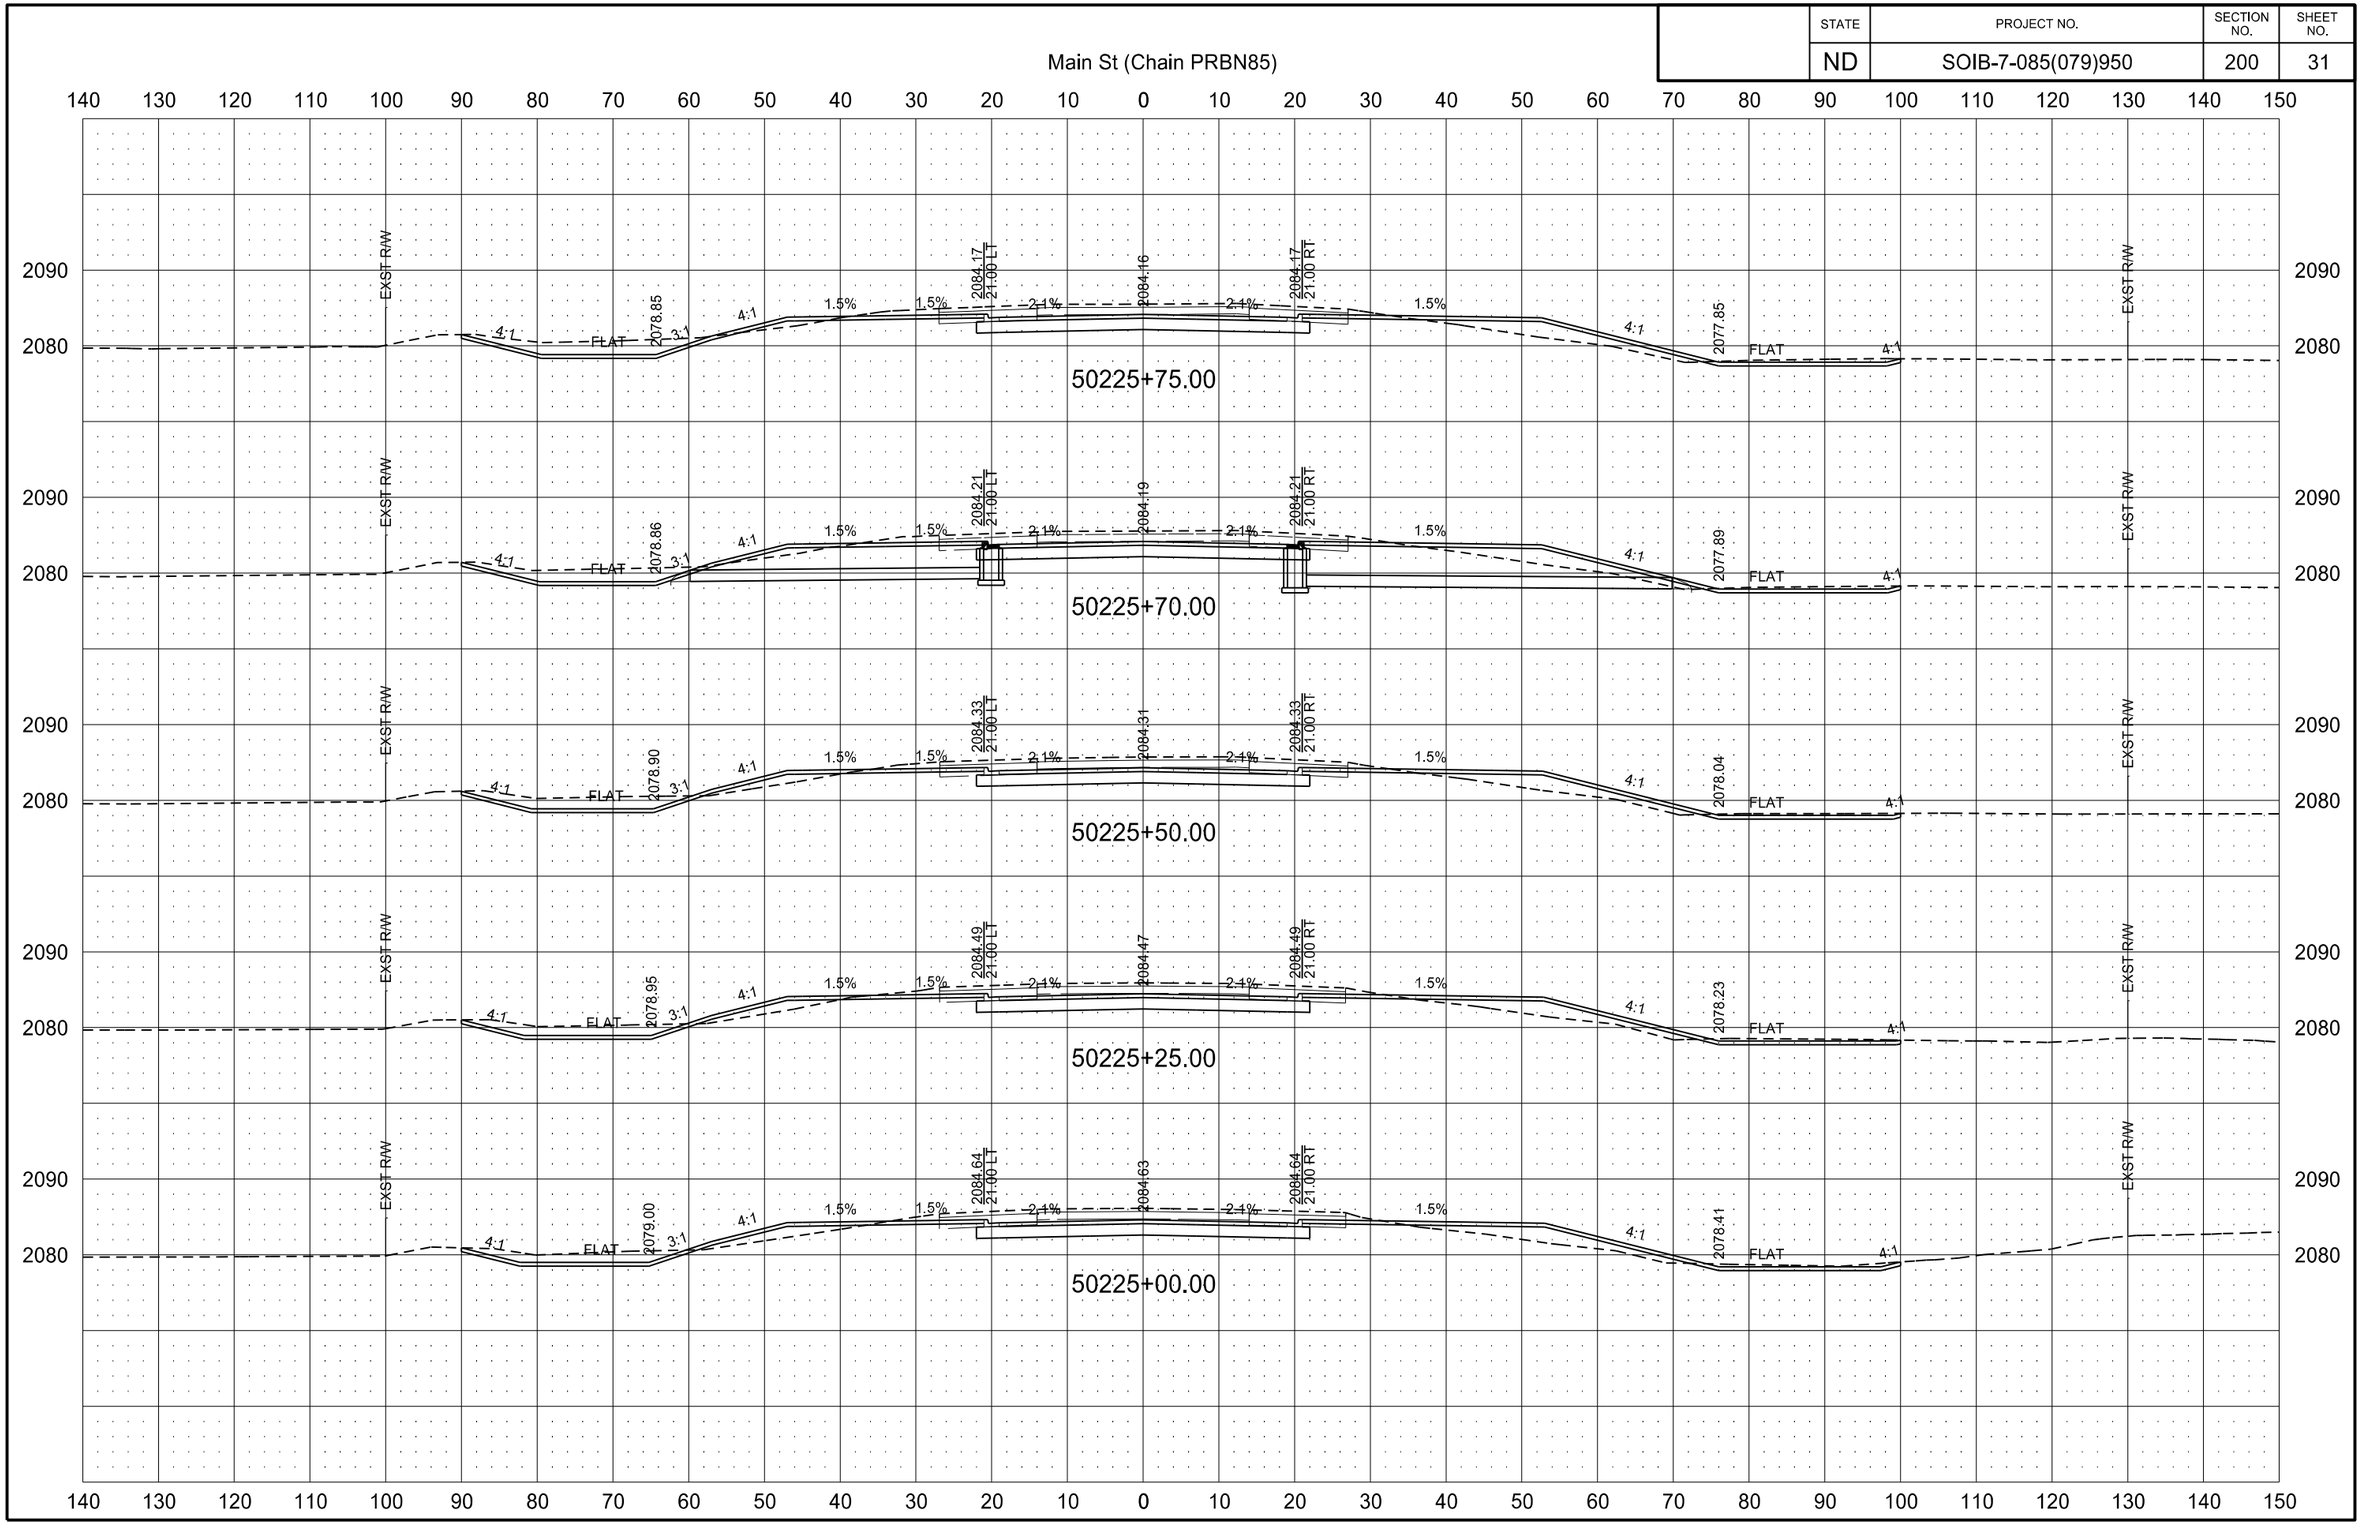

STATE	PROJECT NO.	SECTION NO.	SHEET NO.
ND	SOIB-7-085(079)950	200	32

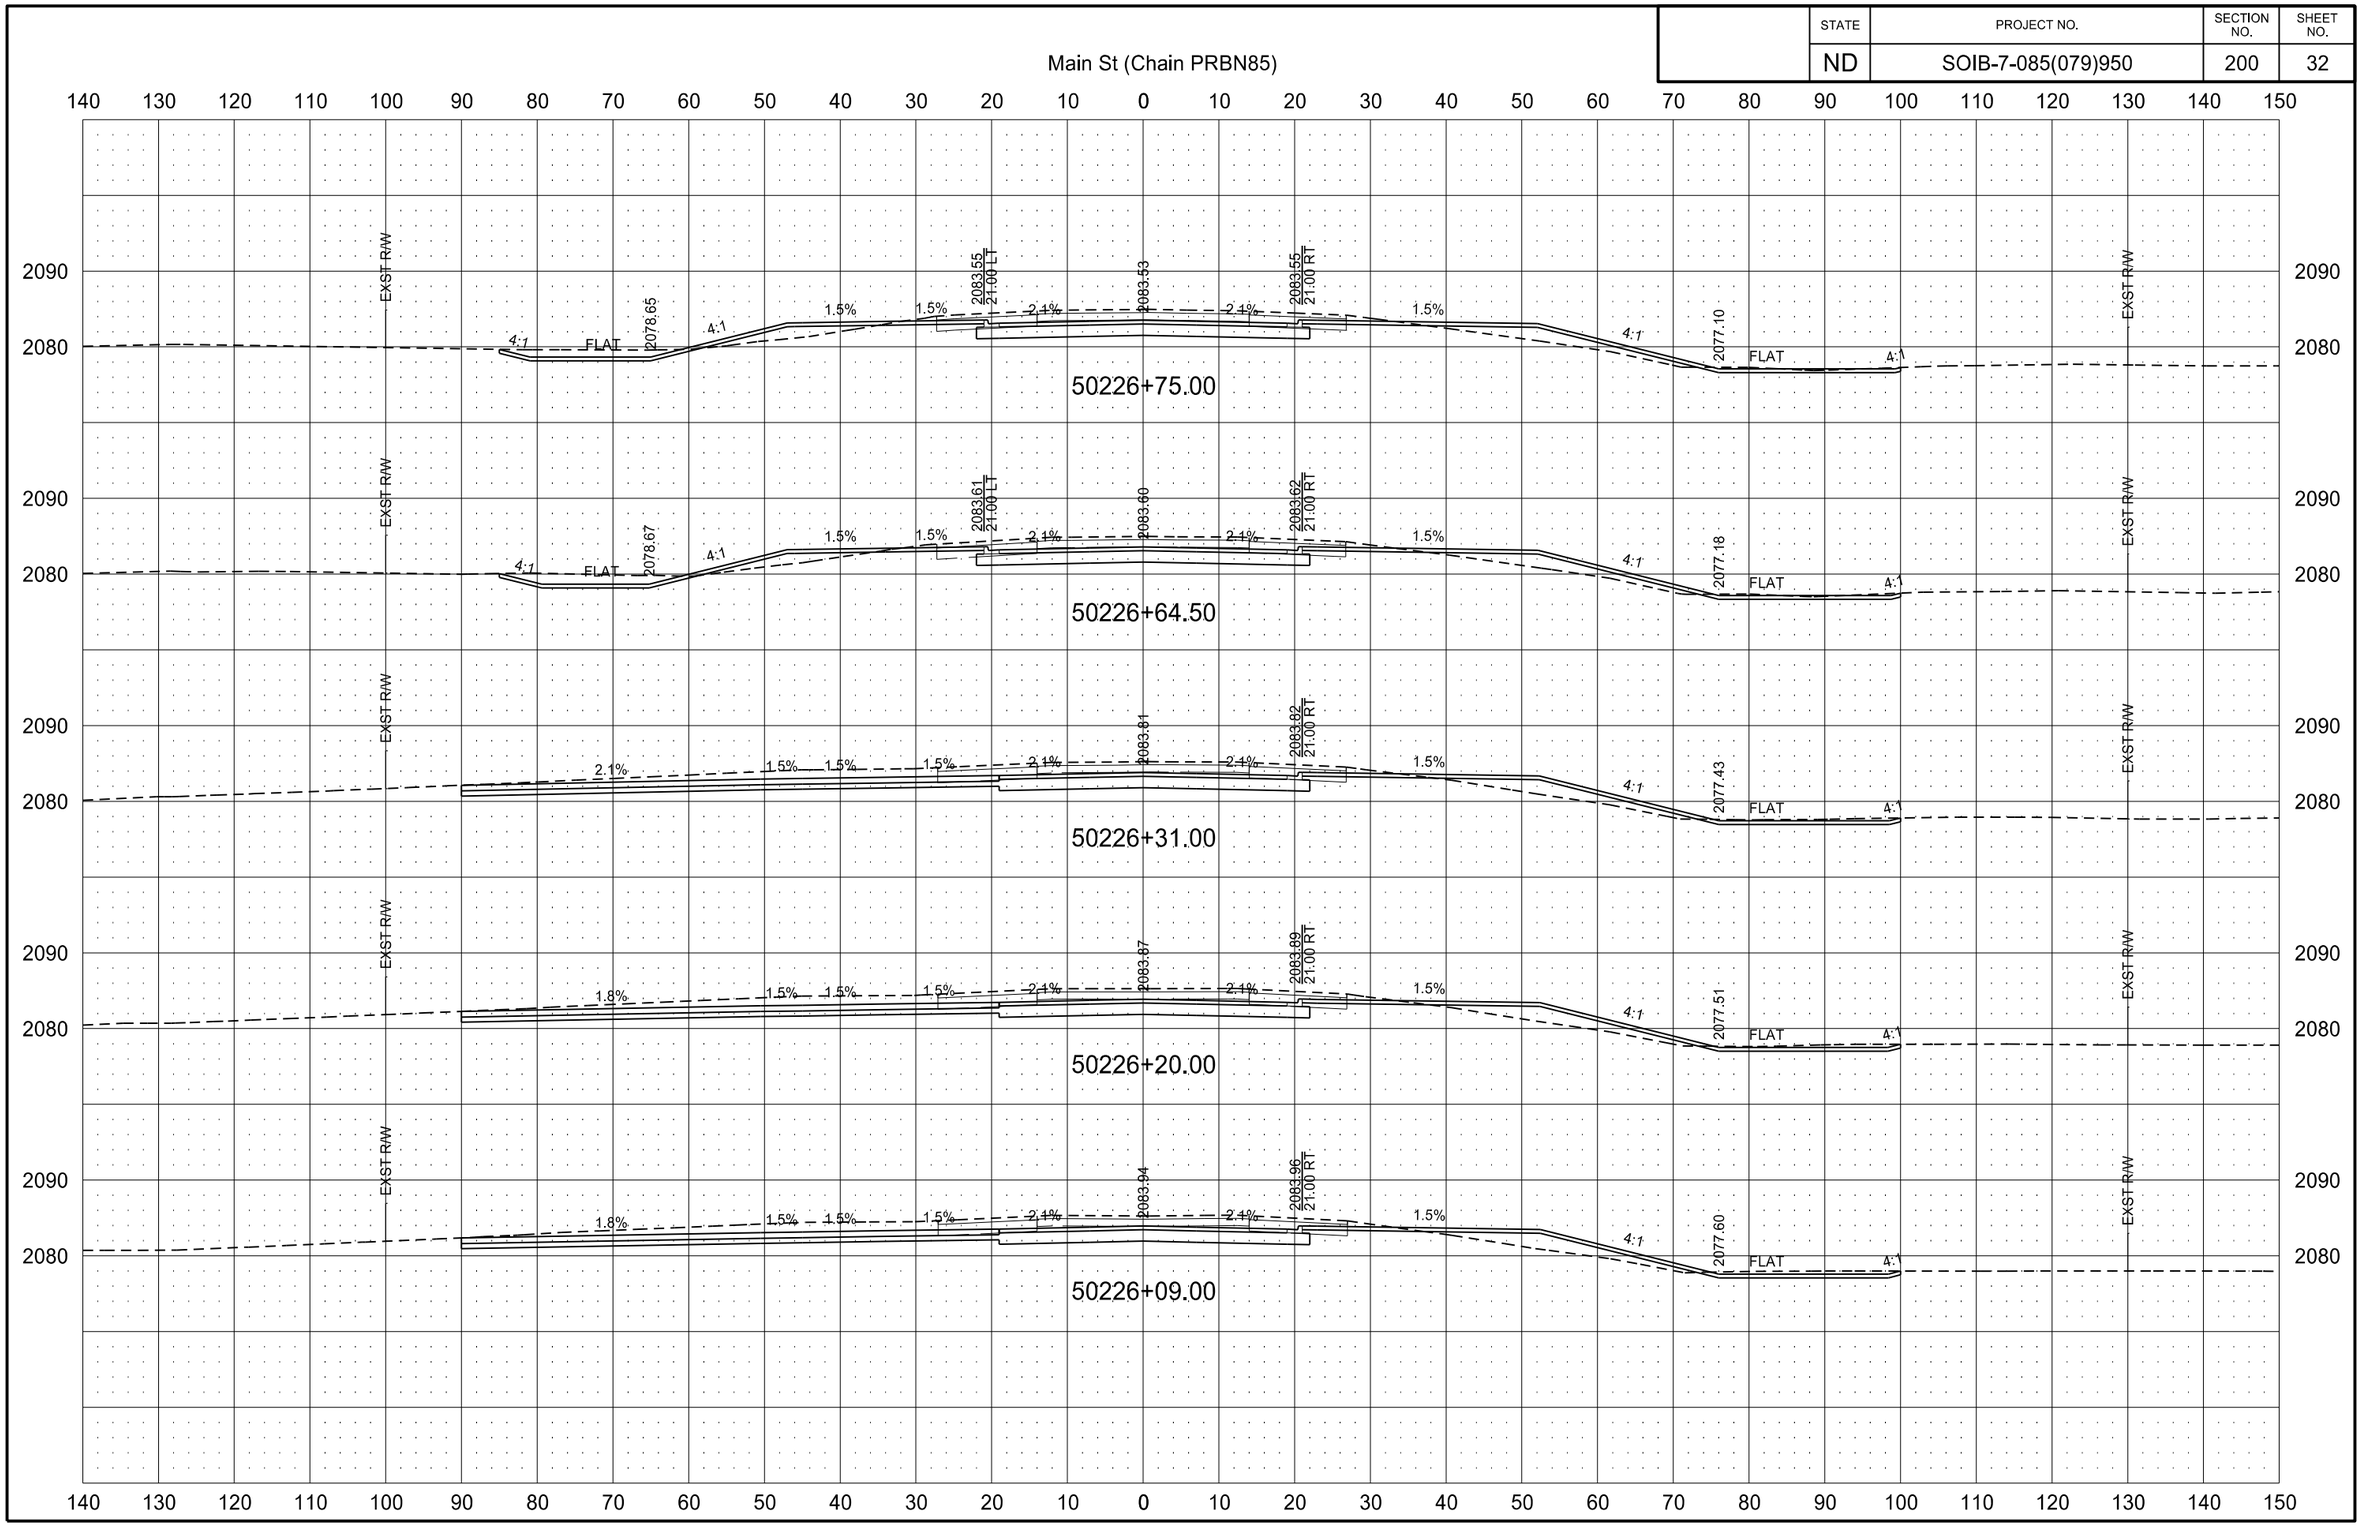

STATE	PROJECT NO.	SECTION NO.	SHEET NO.
ND	SOIB-7-085(079)950	200	33

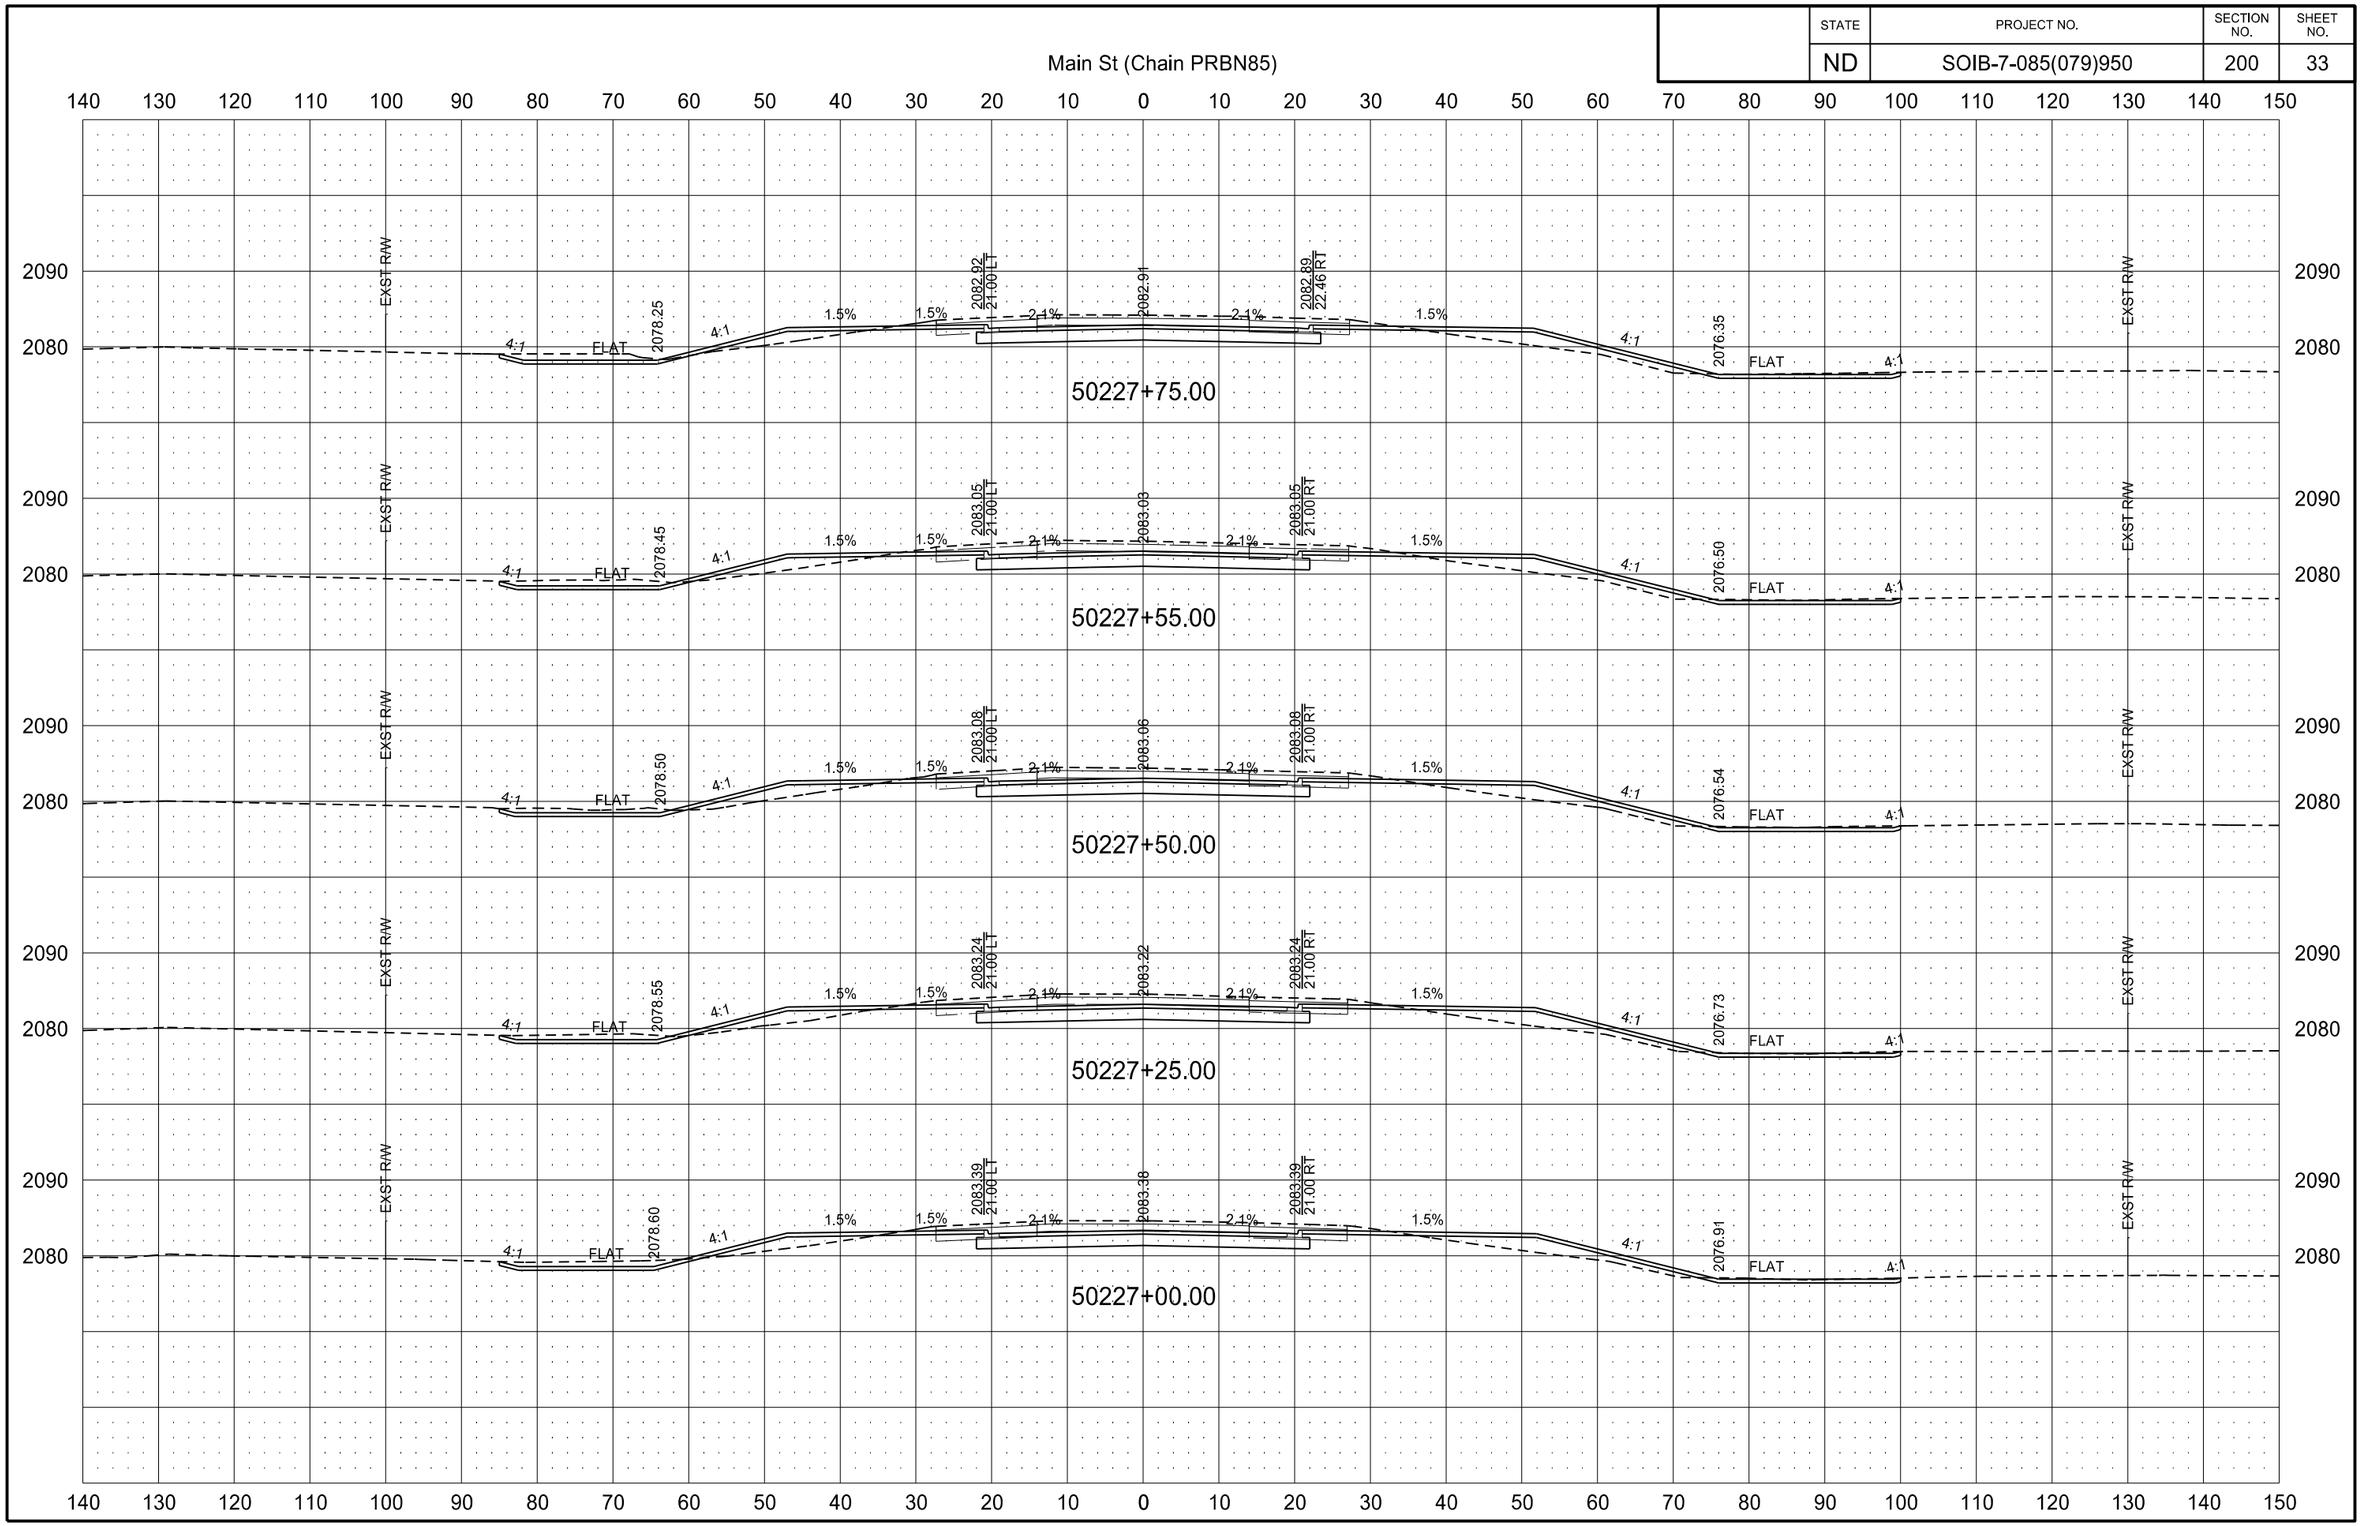

3/1/2016 10:10:47 AM paigemortenson P:\State\NDDOT\14212104\CADD\7085079.950\Design\Plans\200\200XS_001-104_PRBN85.dgn

STATE	PROJECT NO.	SECTION NO.	SHEET NO.
ND	SOIB-7-085(079)950	200	34

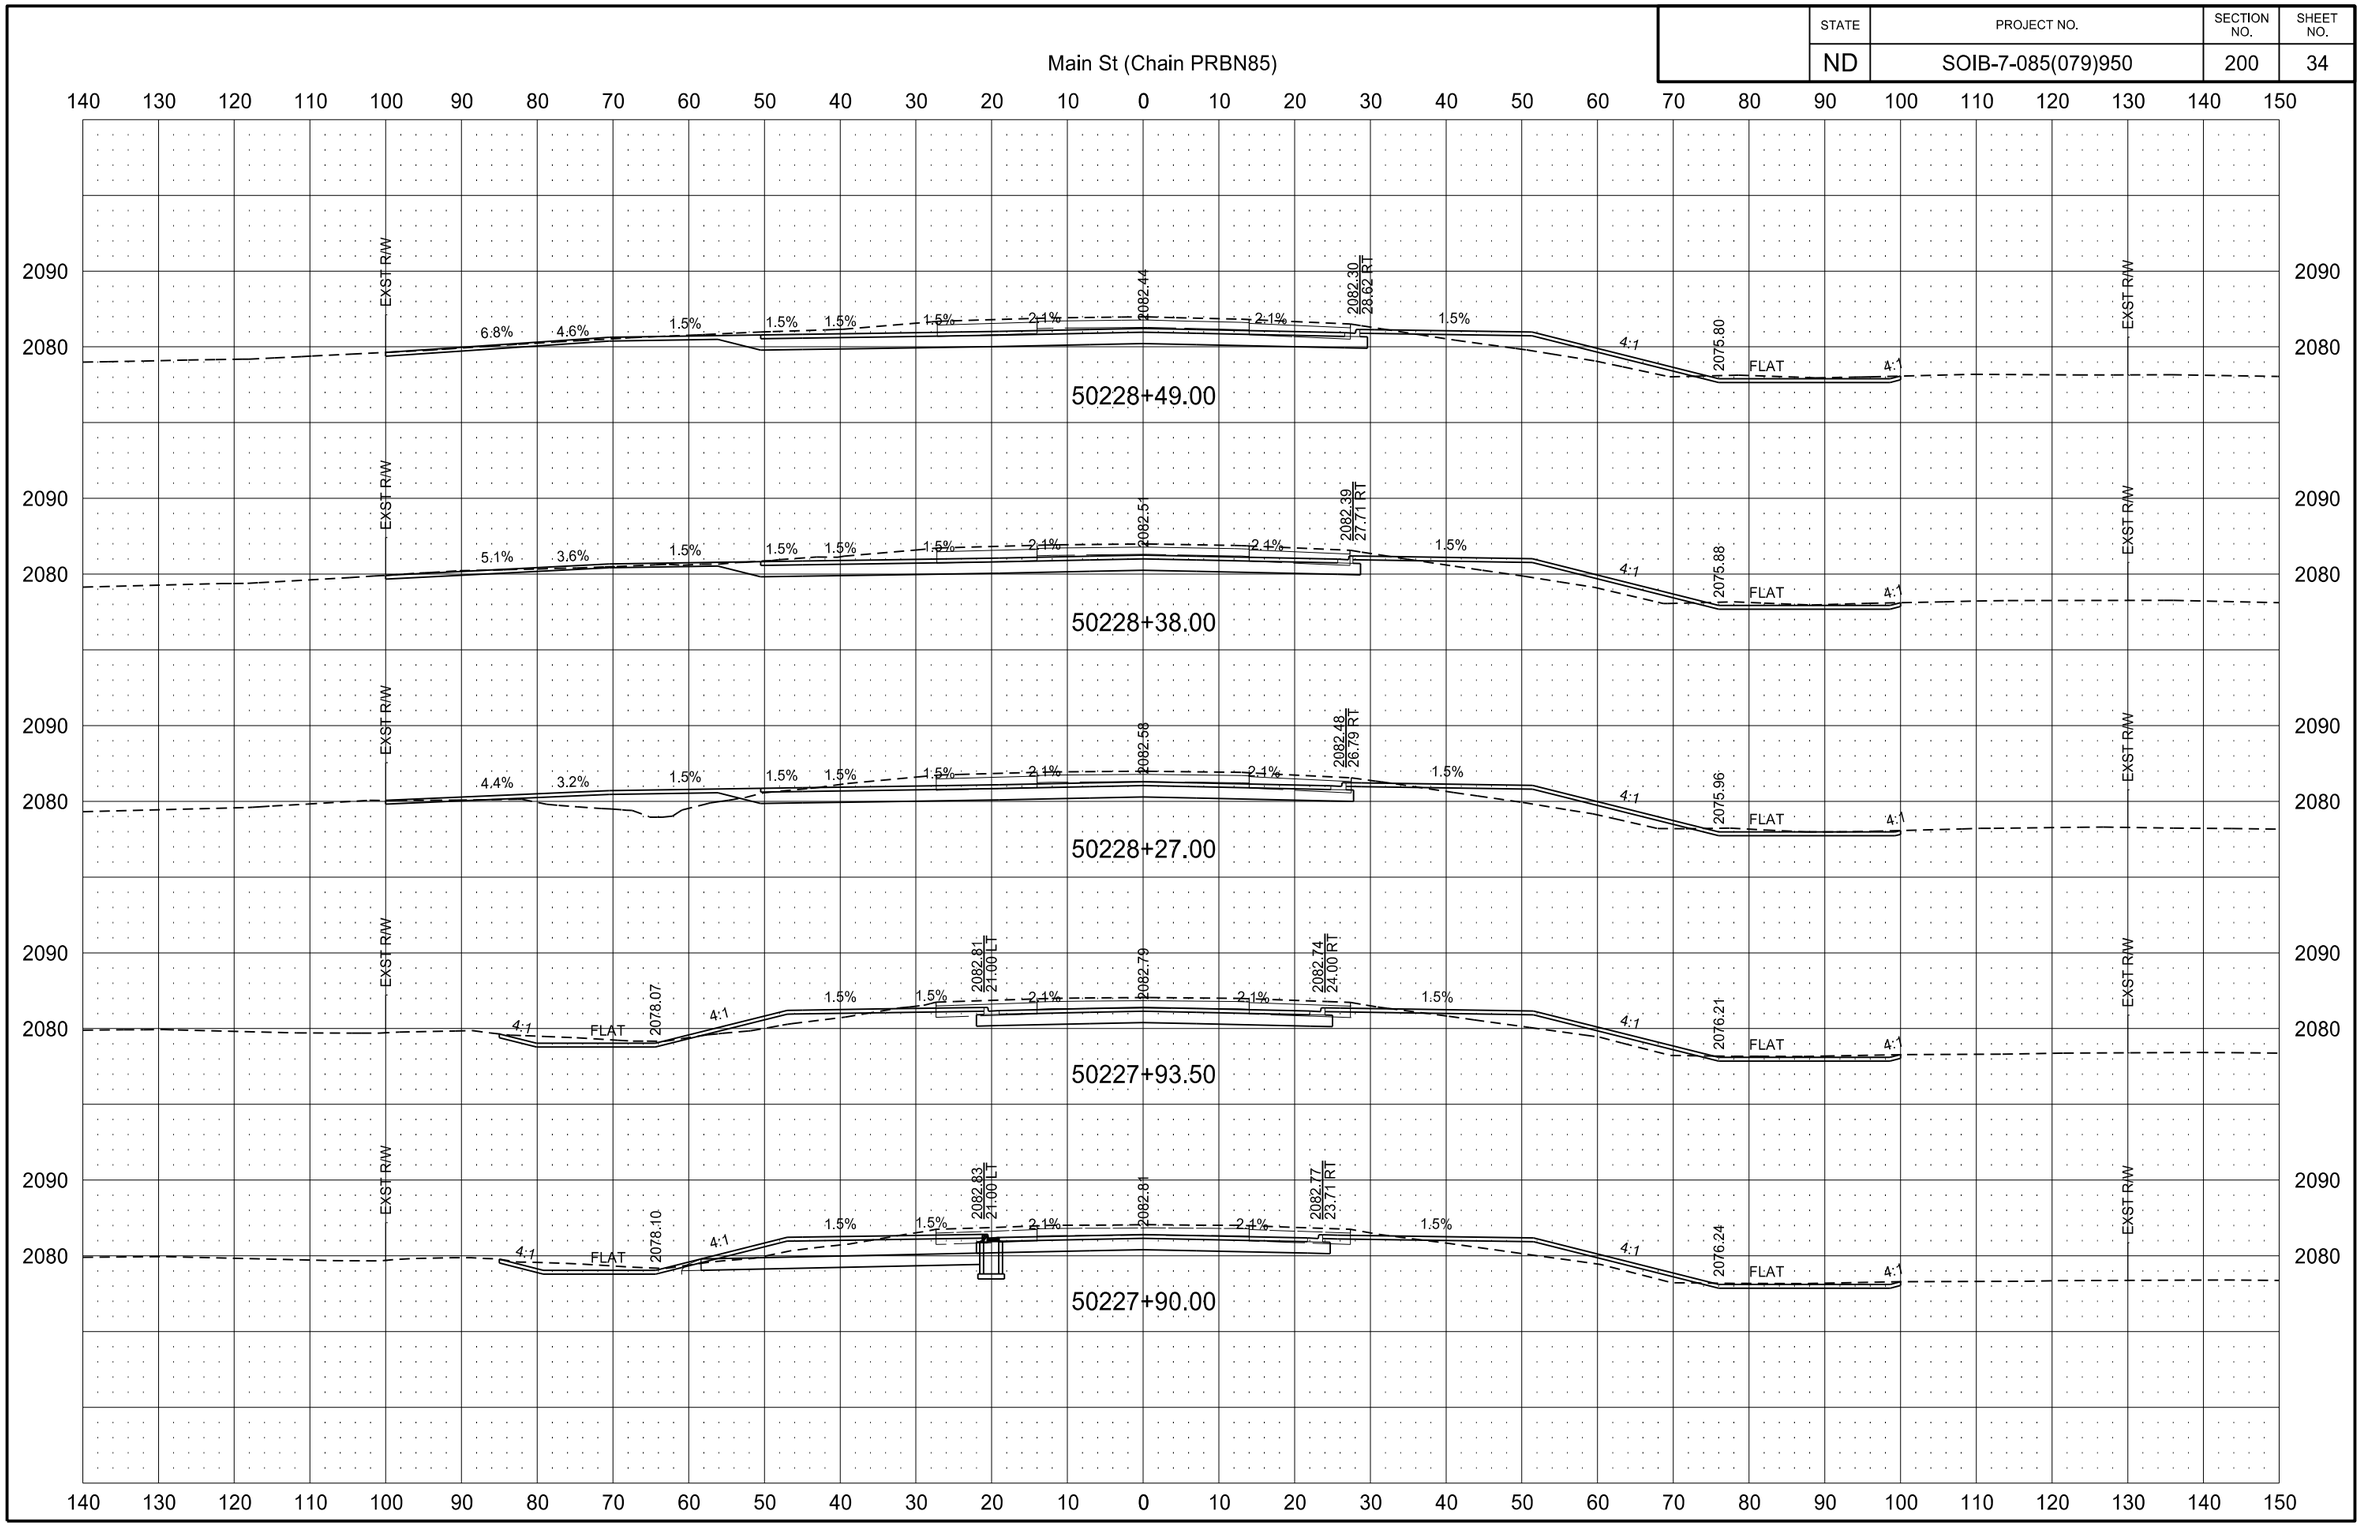

3/1/2016 10:10:58 AM paigemortenson P:\State\NDDOT\14212104\CADD\7085079.950\Design\Plans\200\200XS_001-104_PRBN85.dgn

STATE	PROJECT NO.	SECTION NO.	SHEET NO.
ND	SOIB-7-085(079)950	200	35

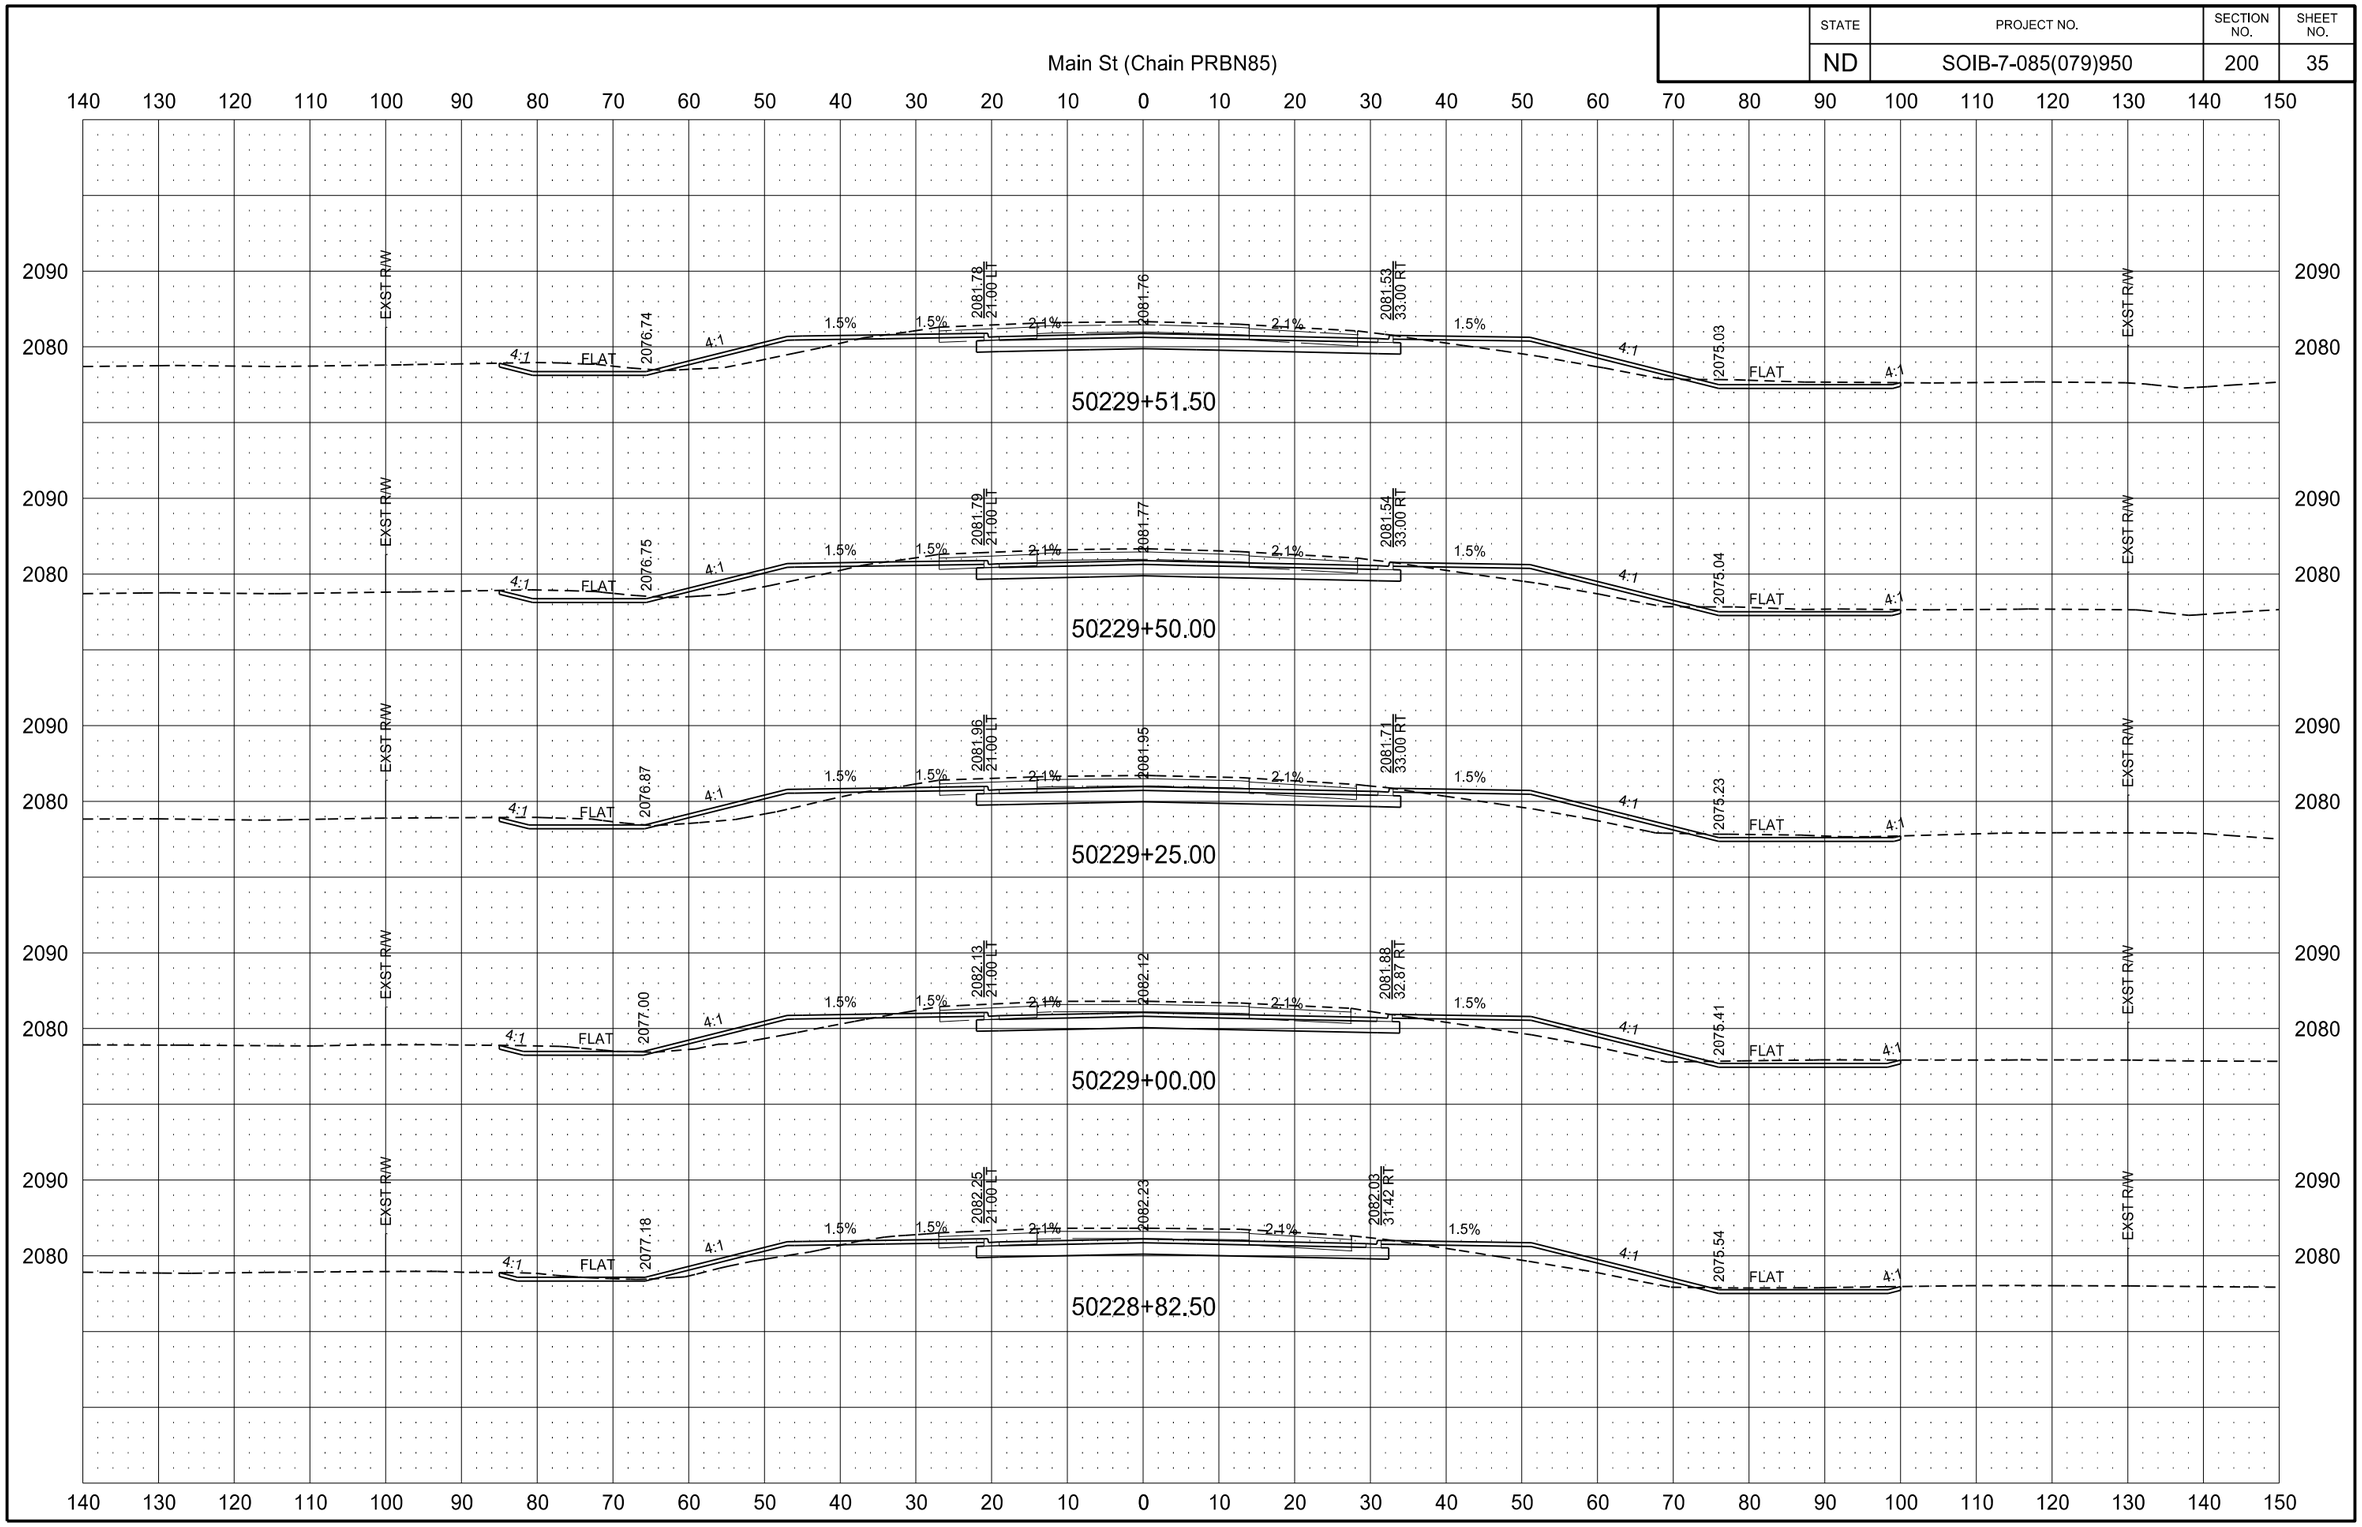

2/22/2016 10:02:13 AM joemorrissette P:\State\NDDOT\14212104\CADD\7085079.950\Design\Plans\200\200XS_001-104_PRBN85.dgn

STATE	PROJECT NO.	SECTION NO.	SHEET NO.
ND	SOIB-7-085(079)950	200	36

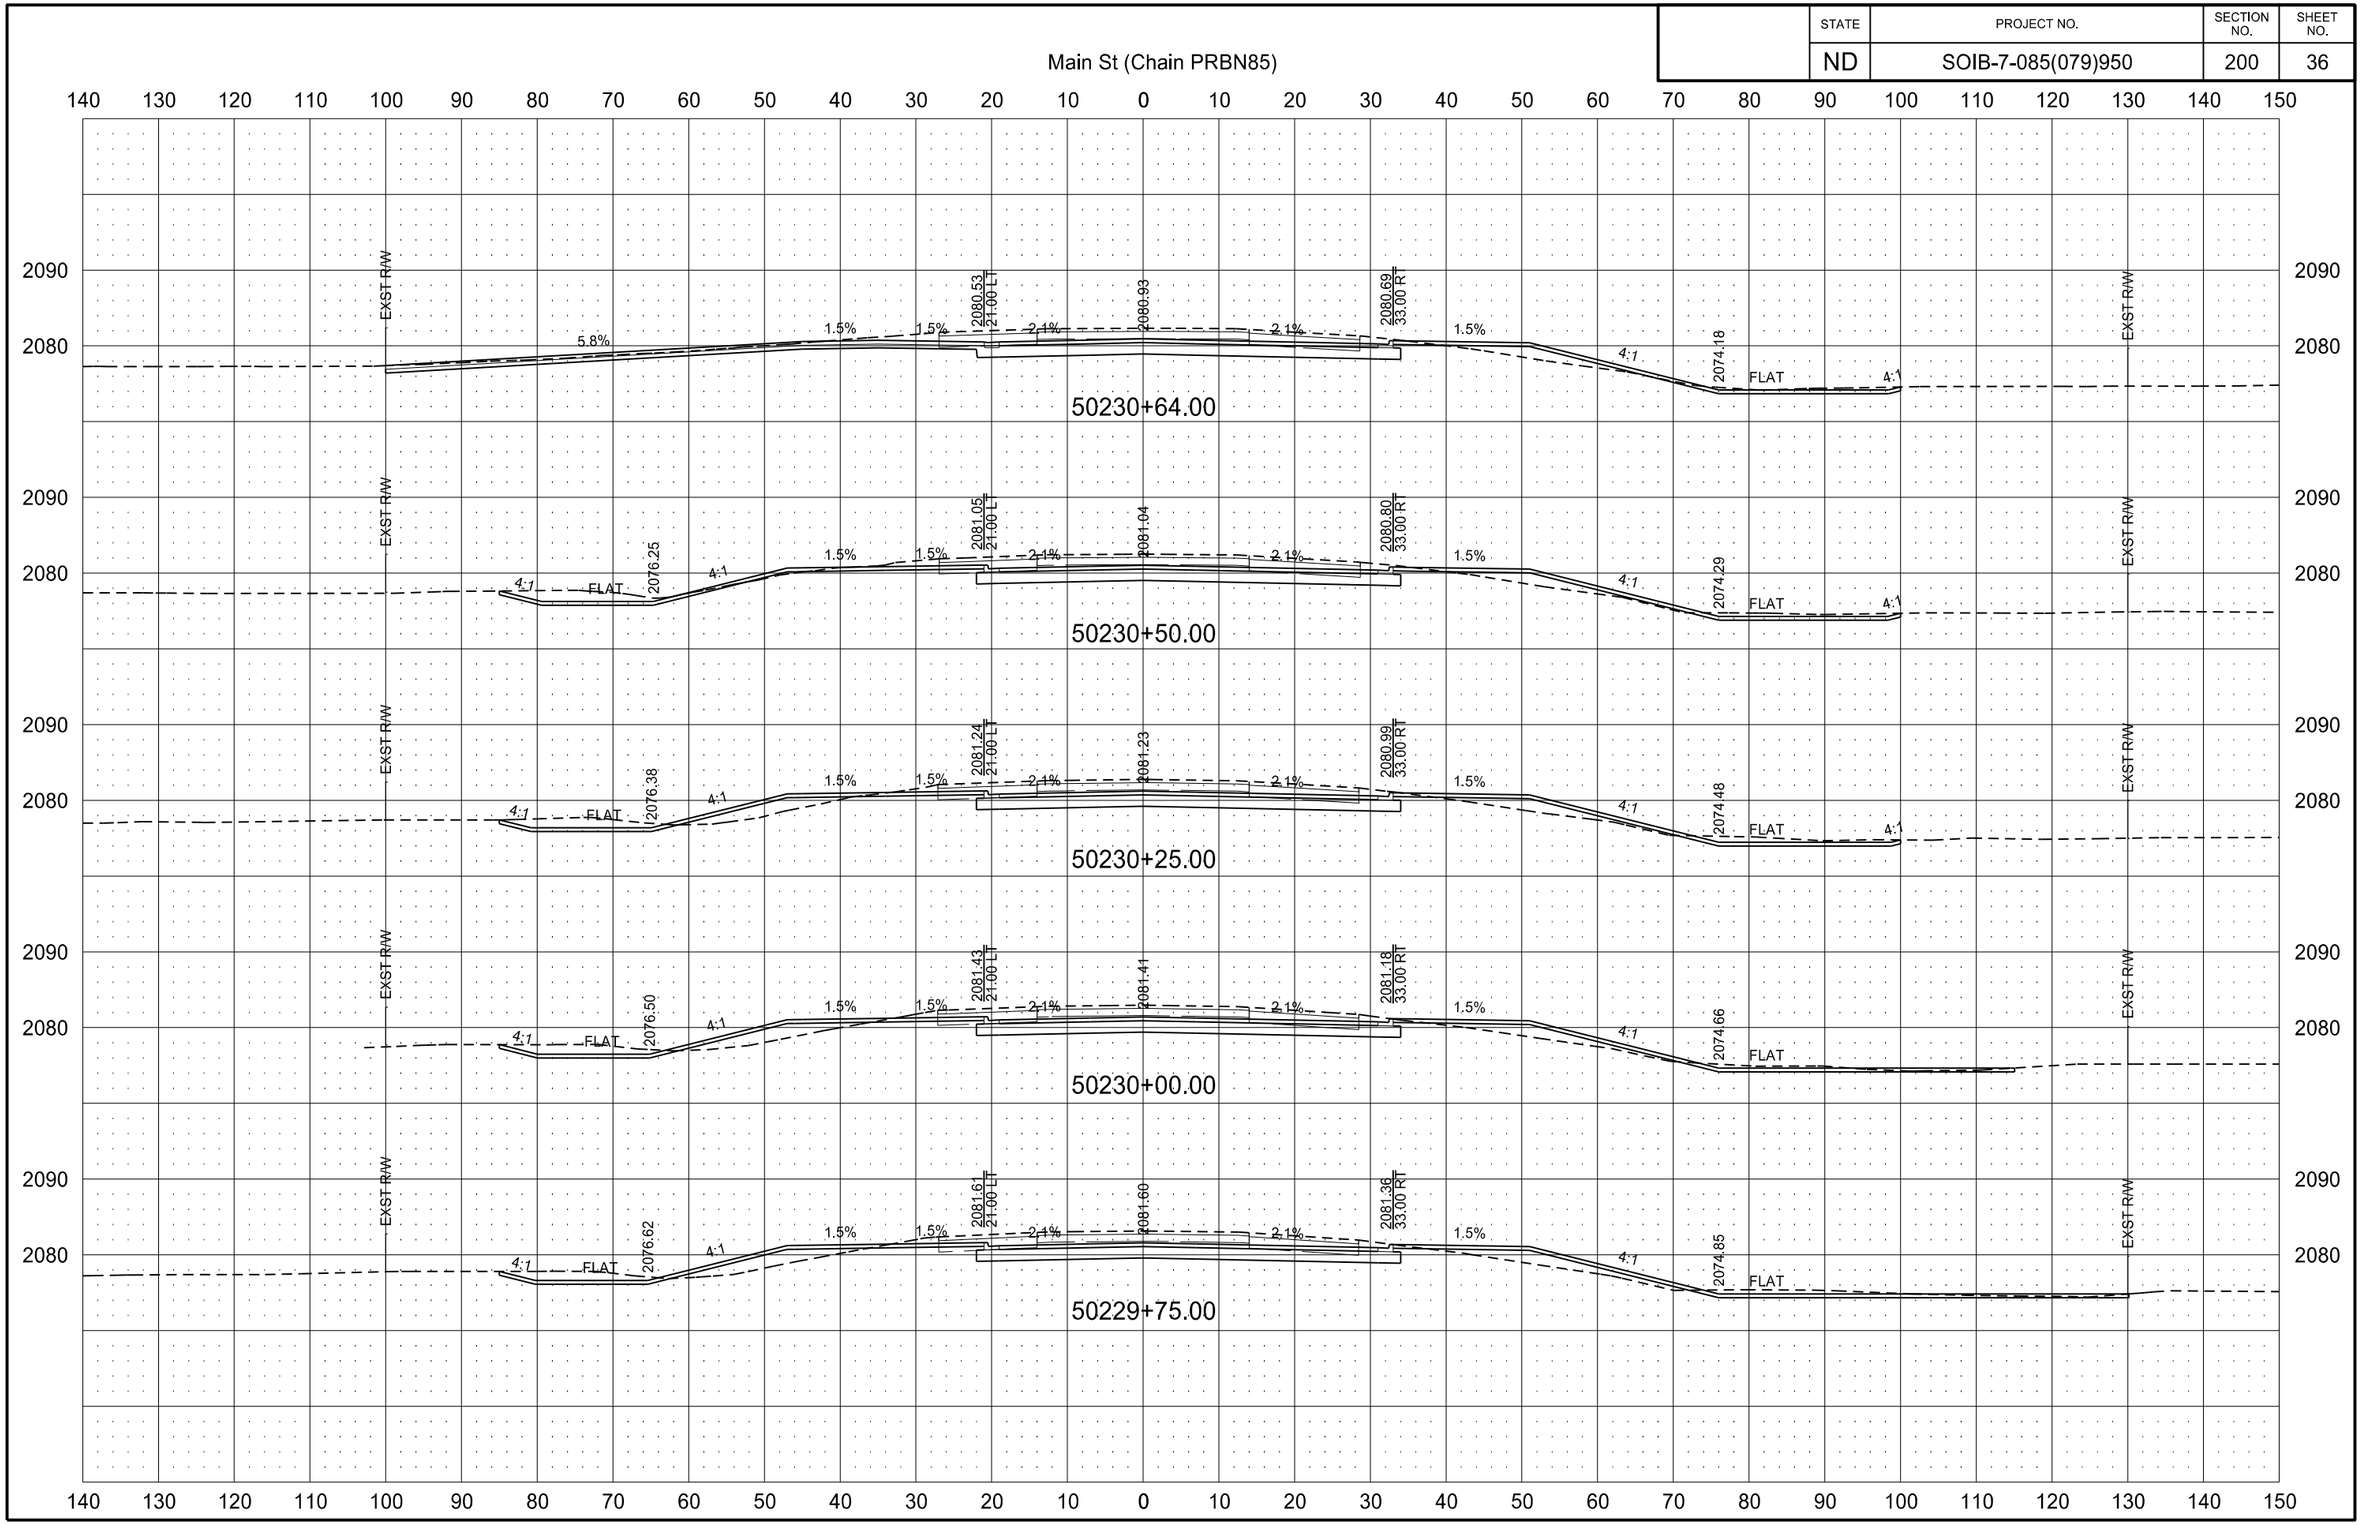

2/22/2016 10:02:24 AM joemorrissette P:\State\NDDOT\14212104\CADD\7085079.950\Design\Plans\200\200XS_001-104_PRBN85.dgn

STATE	PROJECT NO.	SECTION NO.	SHEET NO.
ND	SOIB-7-085(079)950	200	37

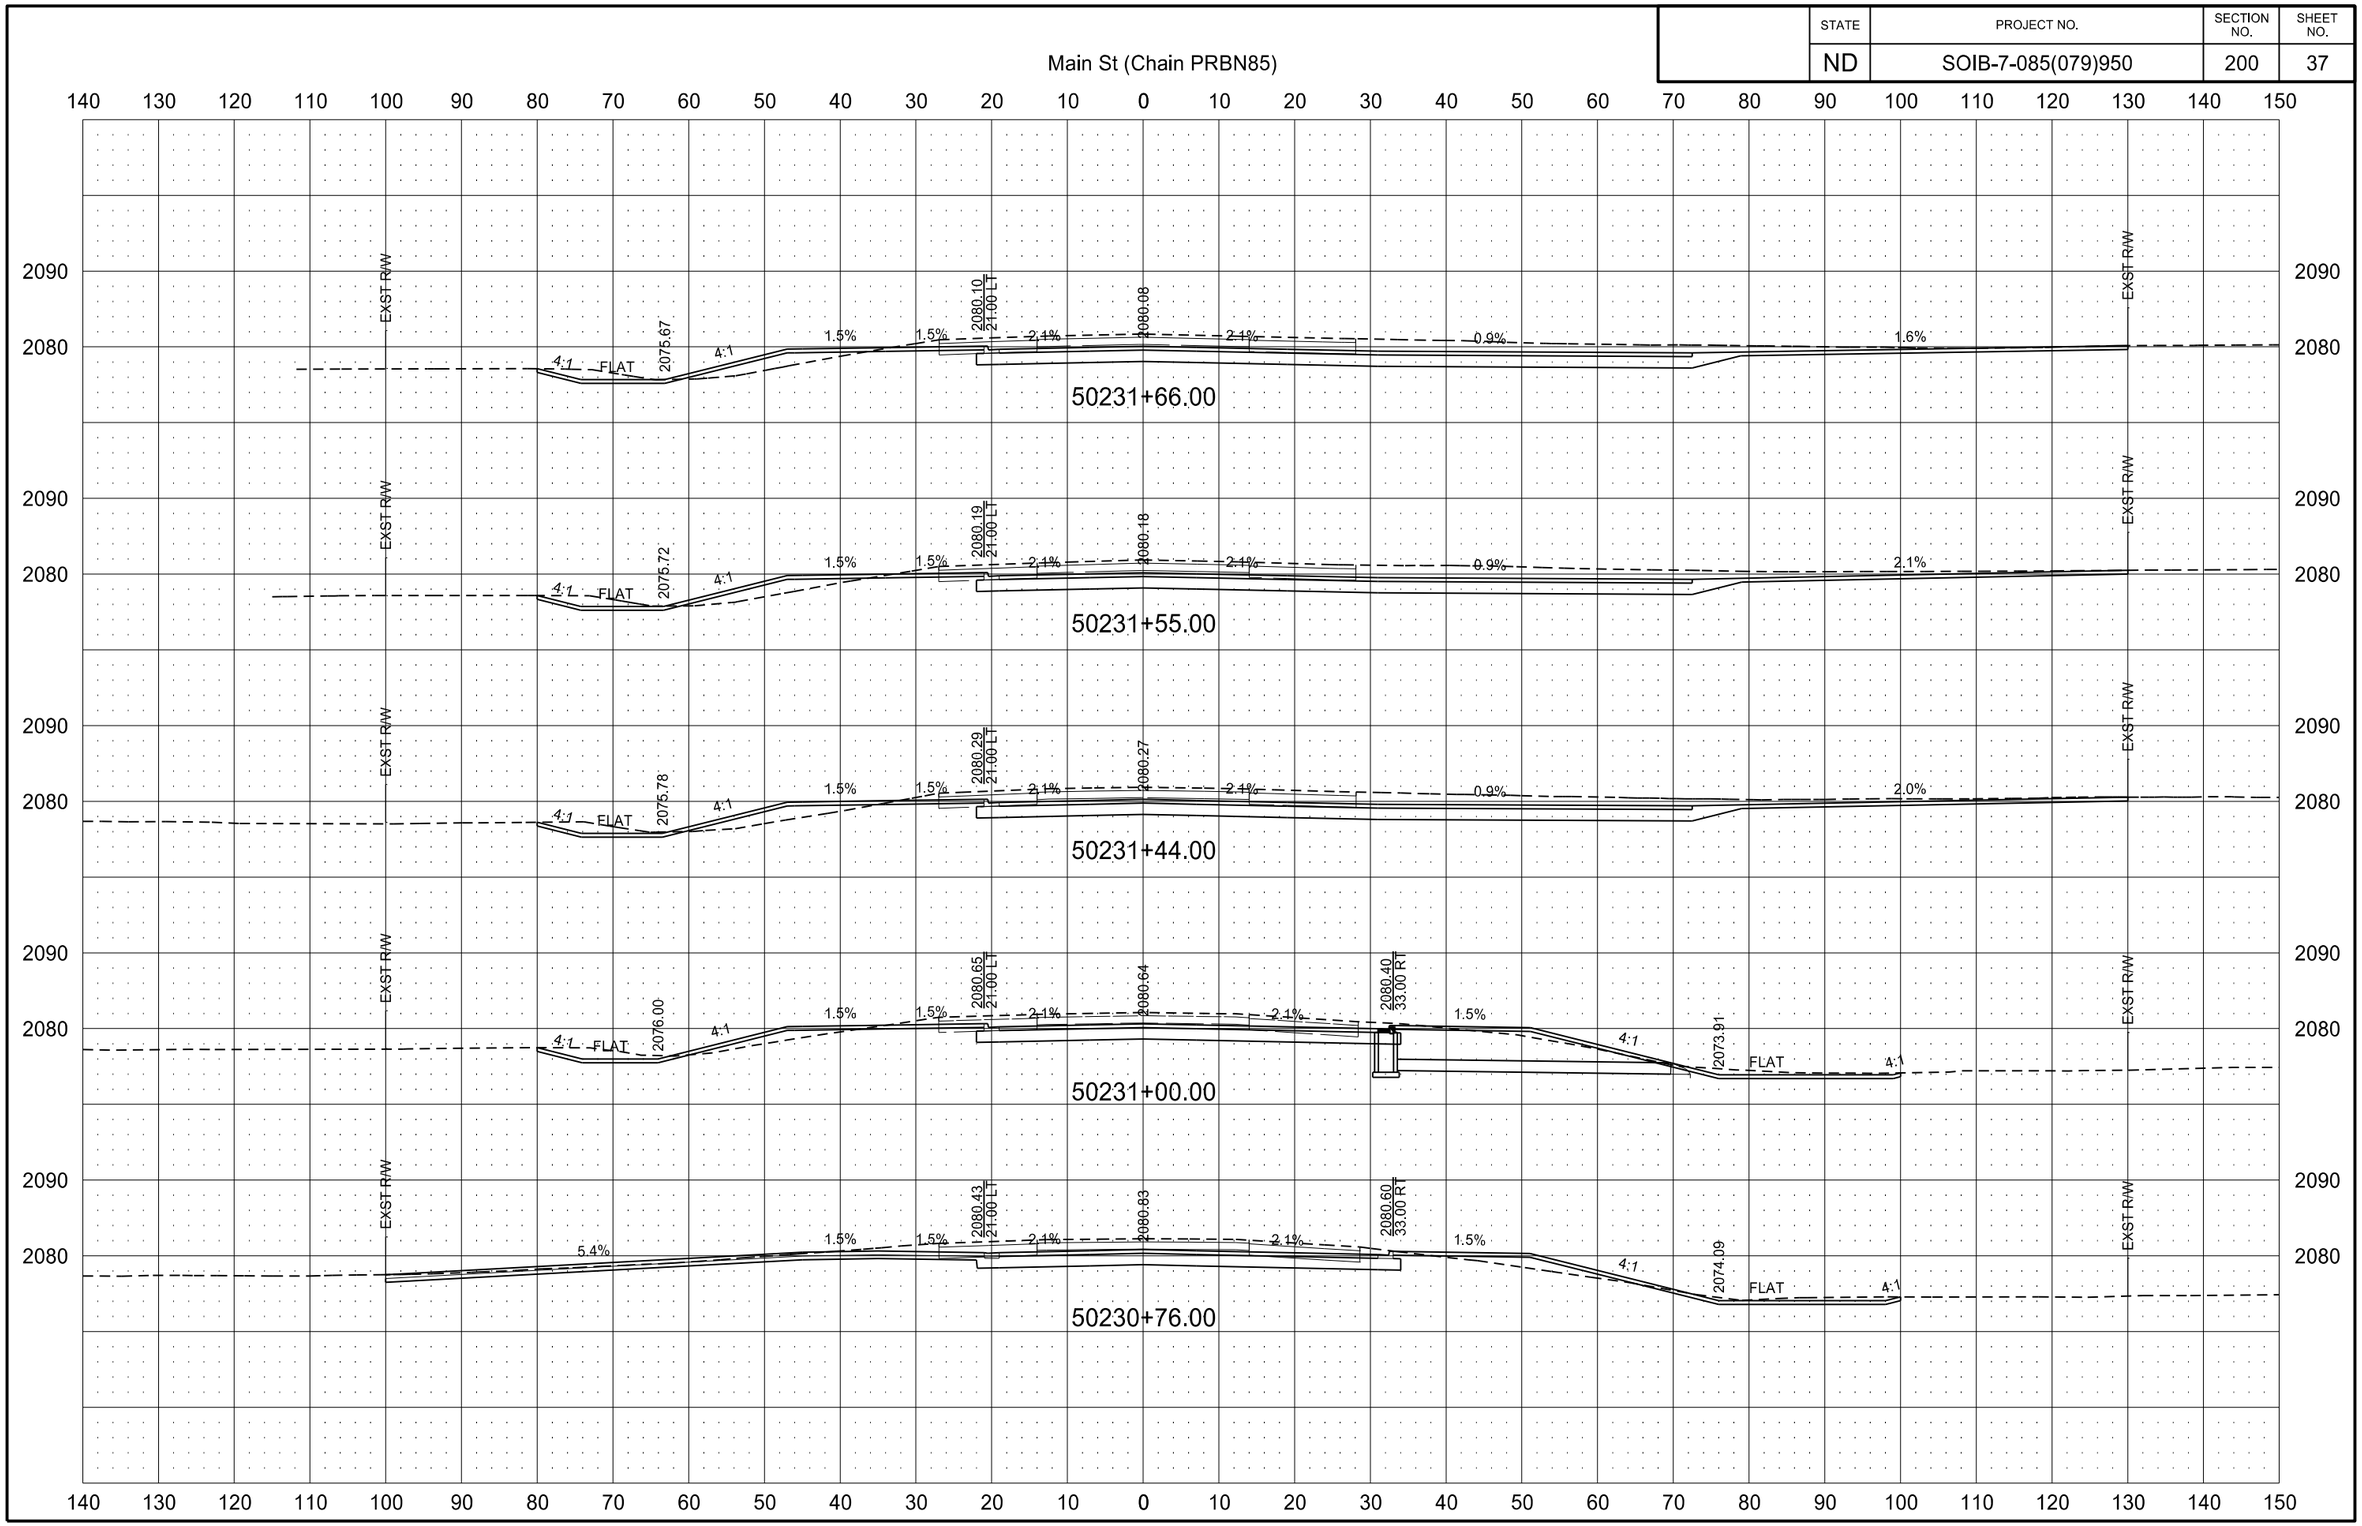

3/1/2016 10:11:29 AM paigemortenson P:\State\NDDOT\14212104\CADD\7085079.950\Design\Plans\200\200XS_001-104_PRBN85.dgn

STATE	PROJECT NO.	SECTION NO.	SHEET NO.
ND	SOIB-7-085(079)950	200	38

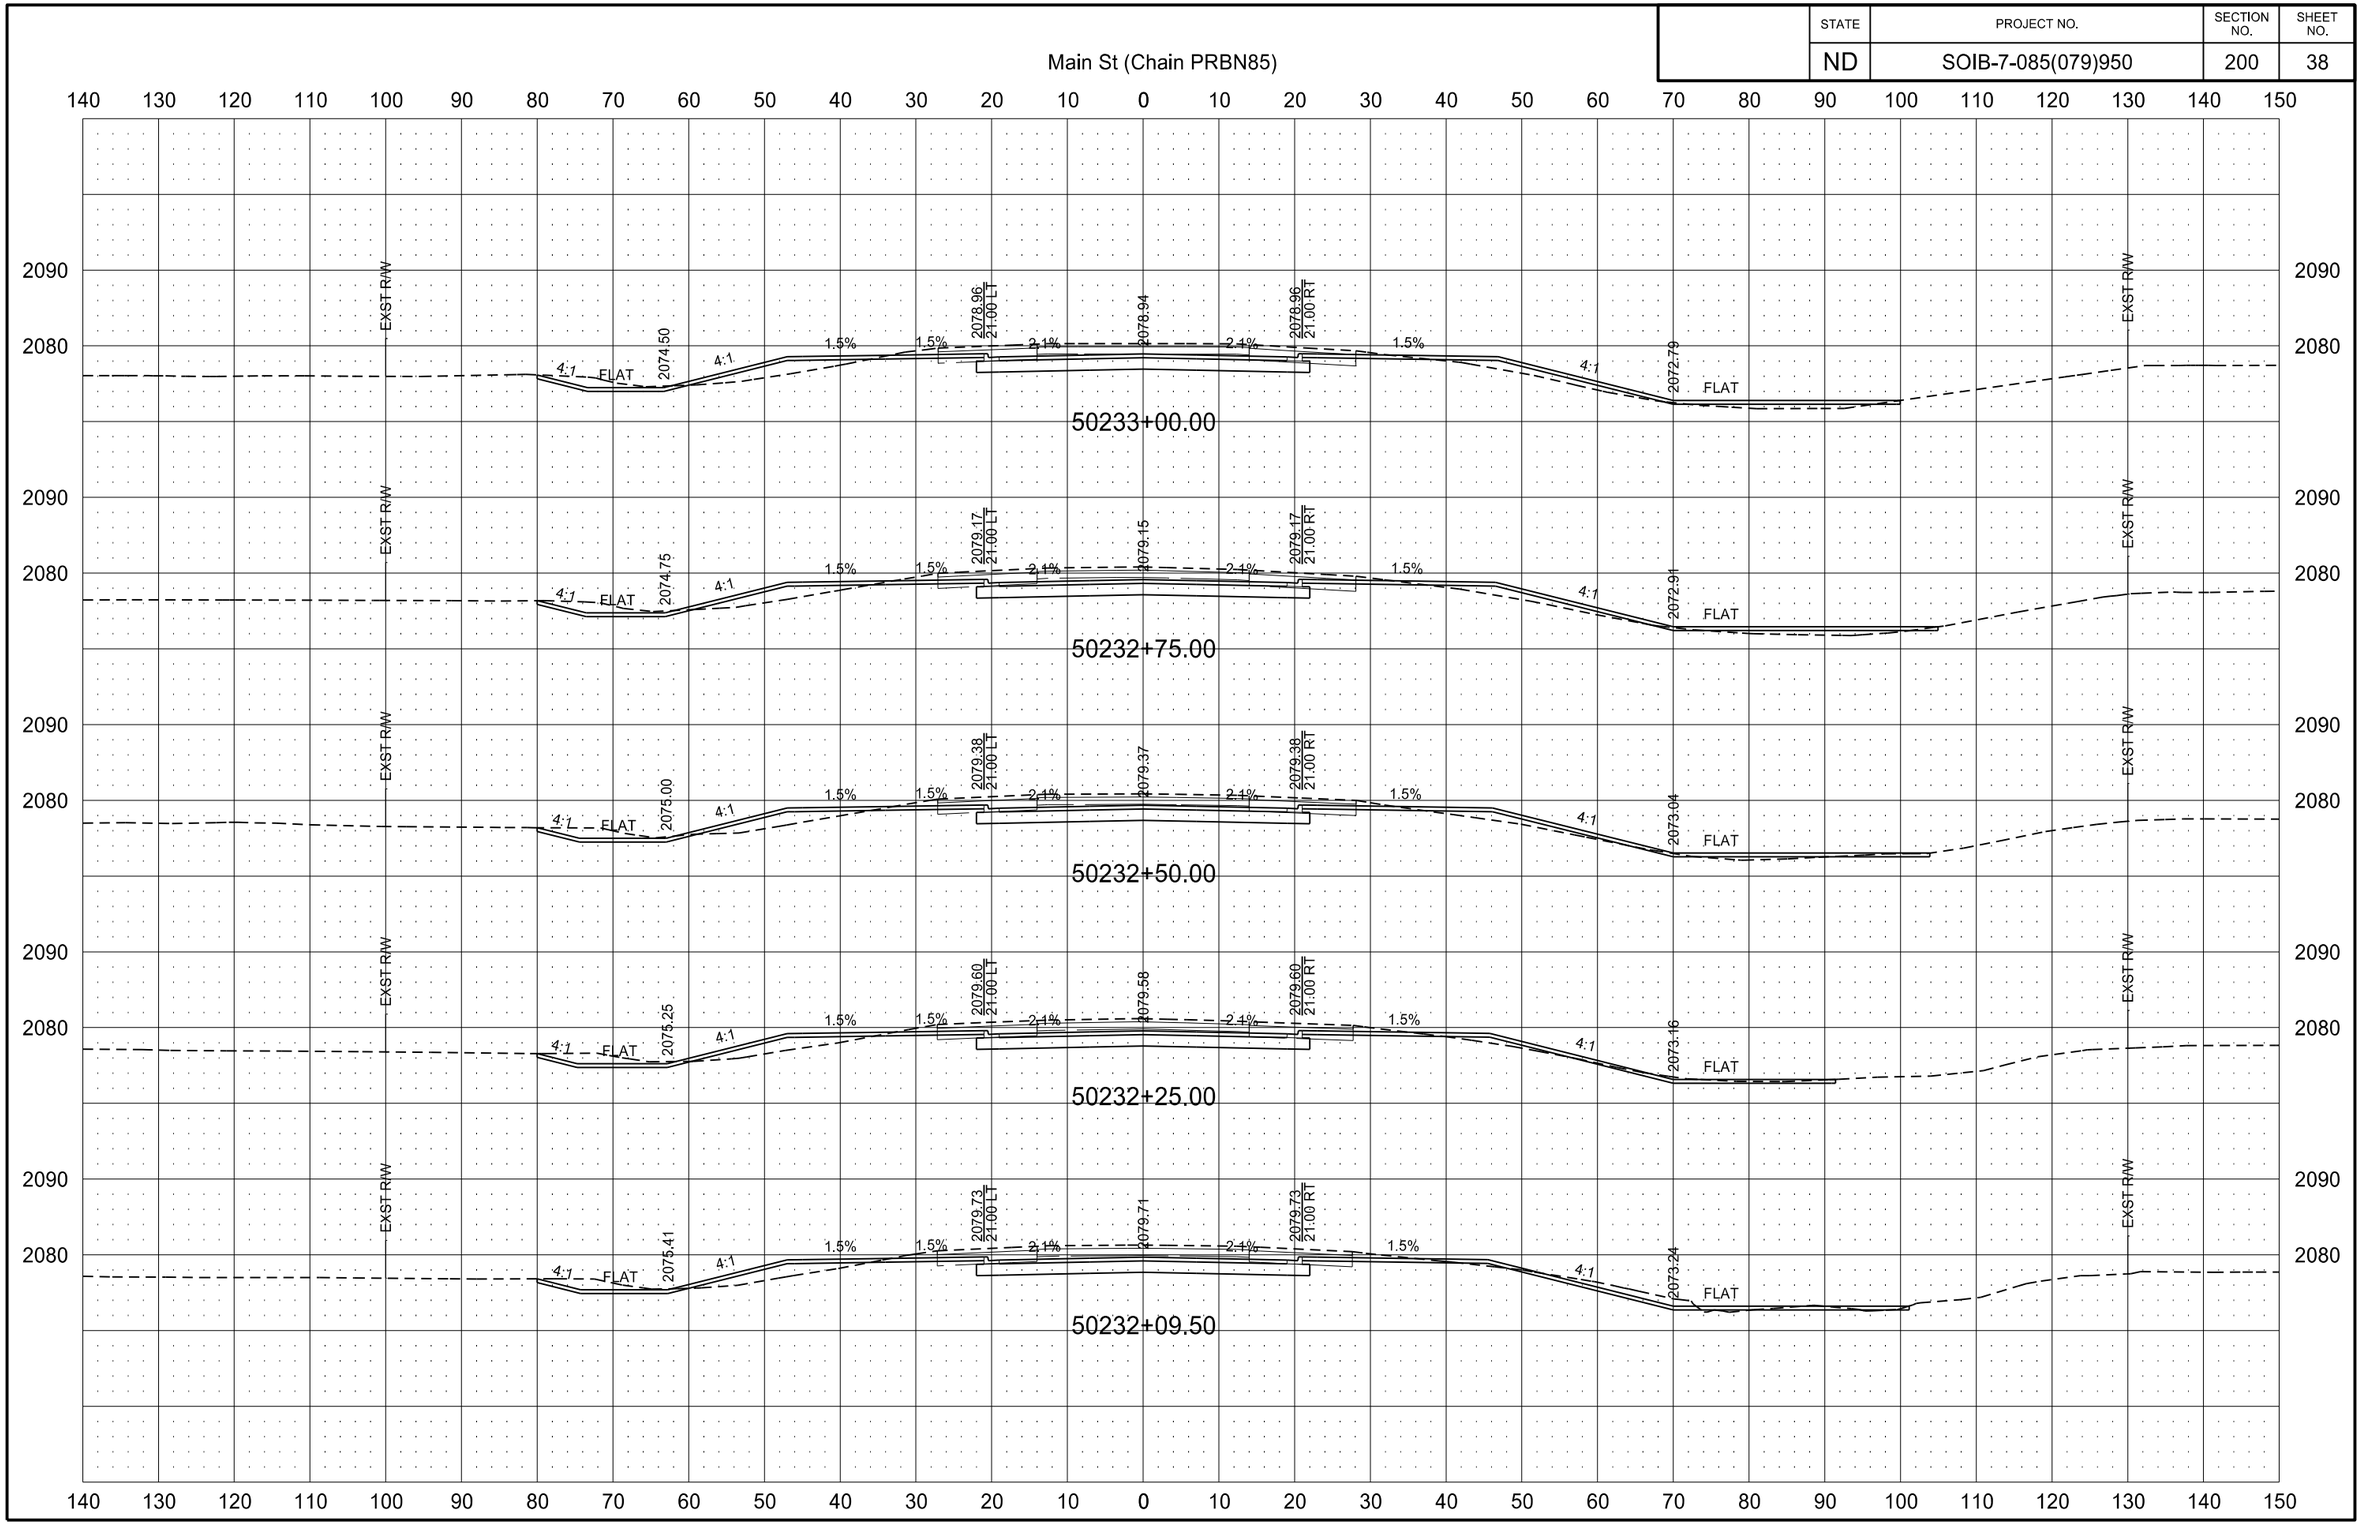

2/22/2016 10:02:45 AM joemorrissette P:\State\NDDOT\14212104\CADD\7085079.950\Design\Plans\200\200XS_001-104_PRBN85.dgn

STATE	PROJECT NO.	SECTION NO.	SHEET NO.
ND	SOIB-7-085(079)950	200	39

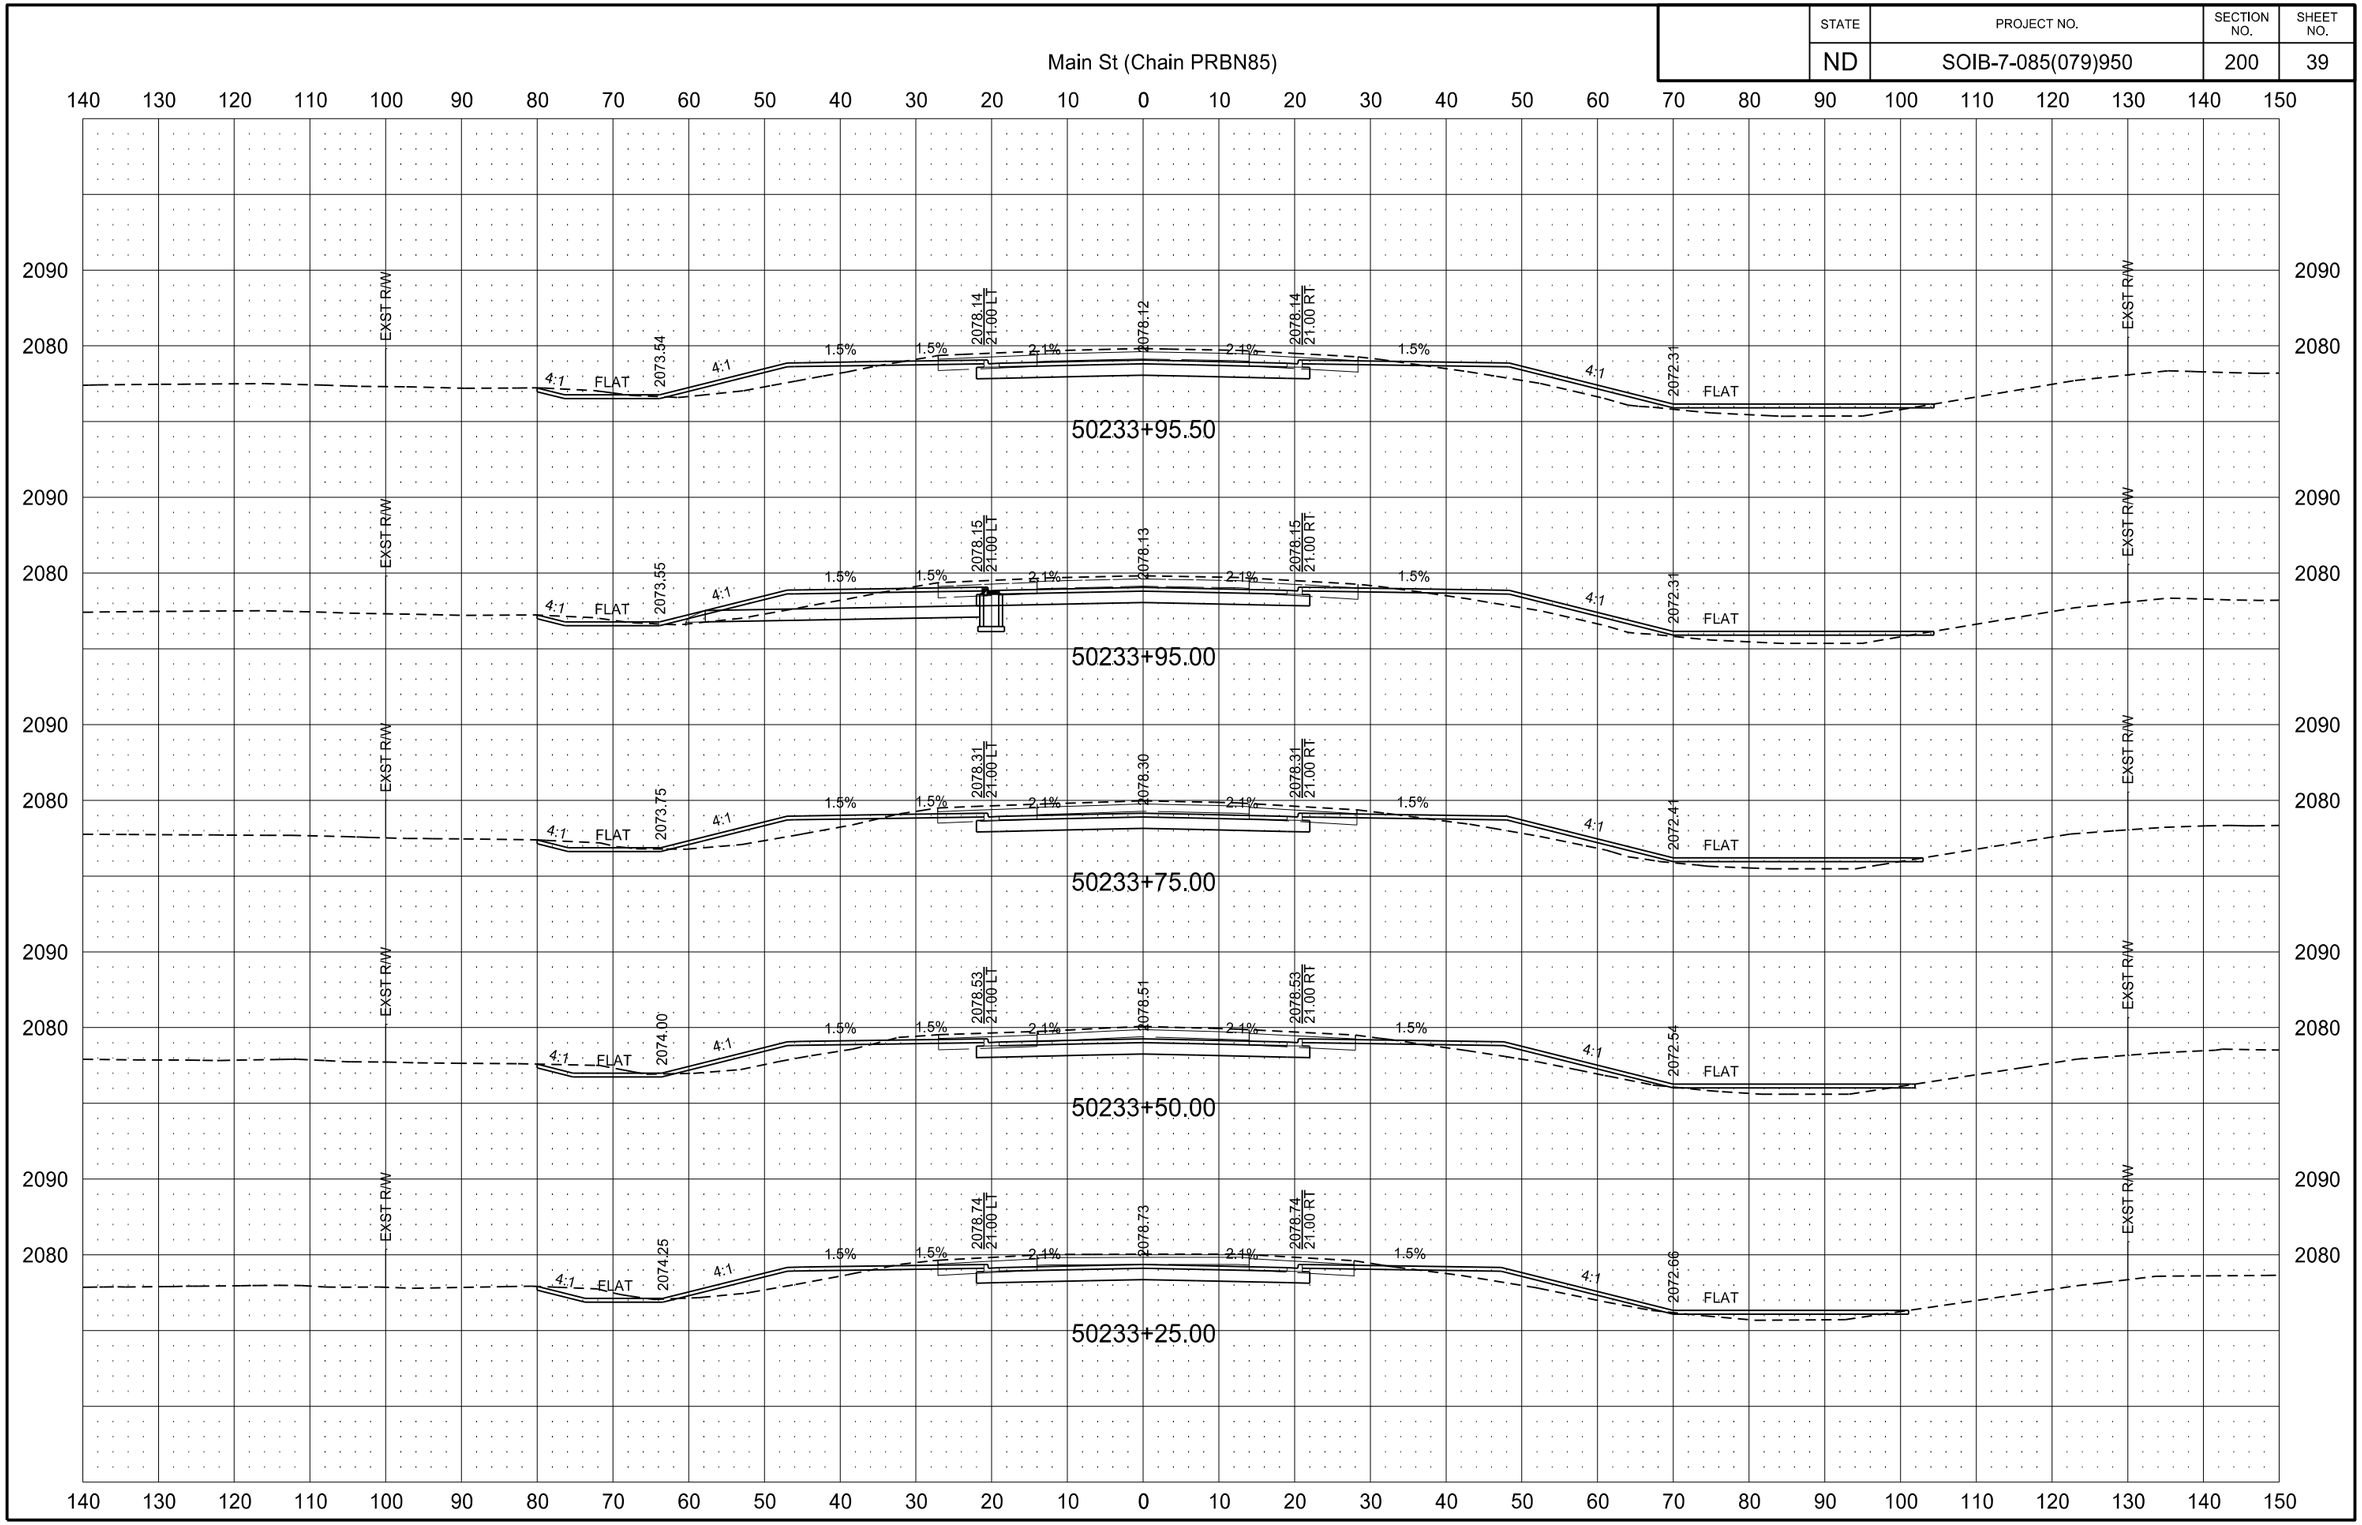

STATE	PROJECT NO.	SECTION NO.	SHEET NO.
ND	SOIB-7-085(079)950	200	40

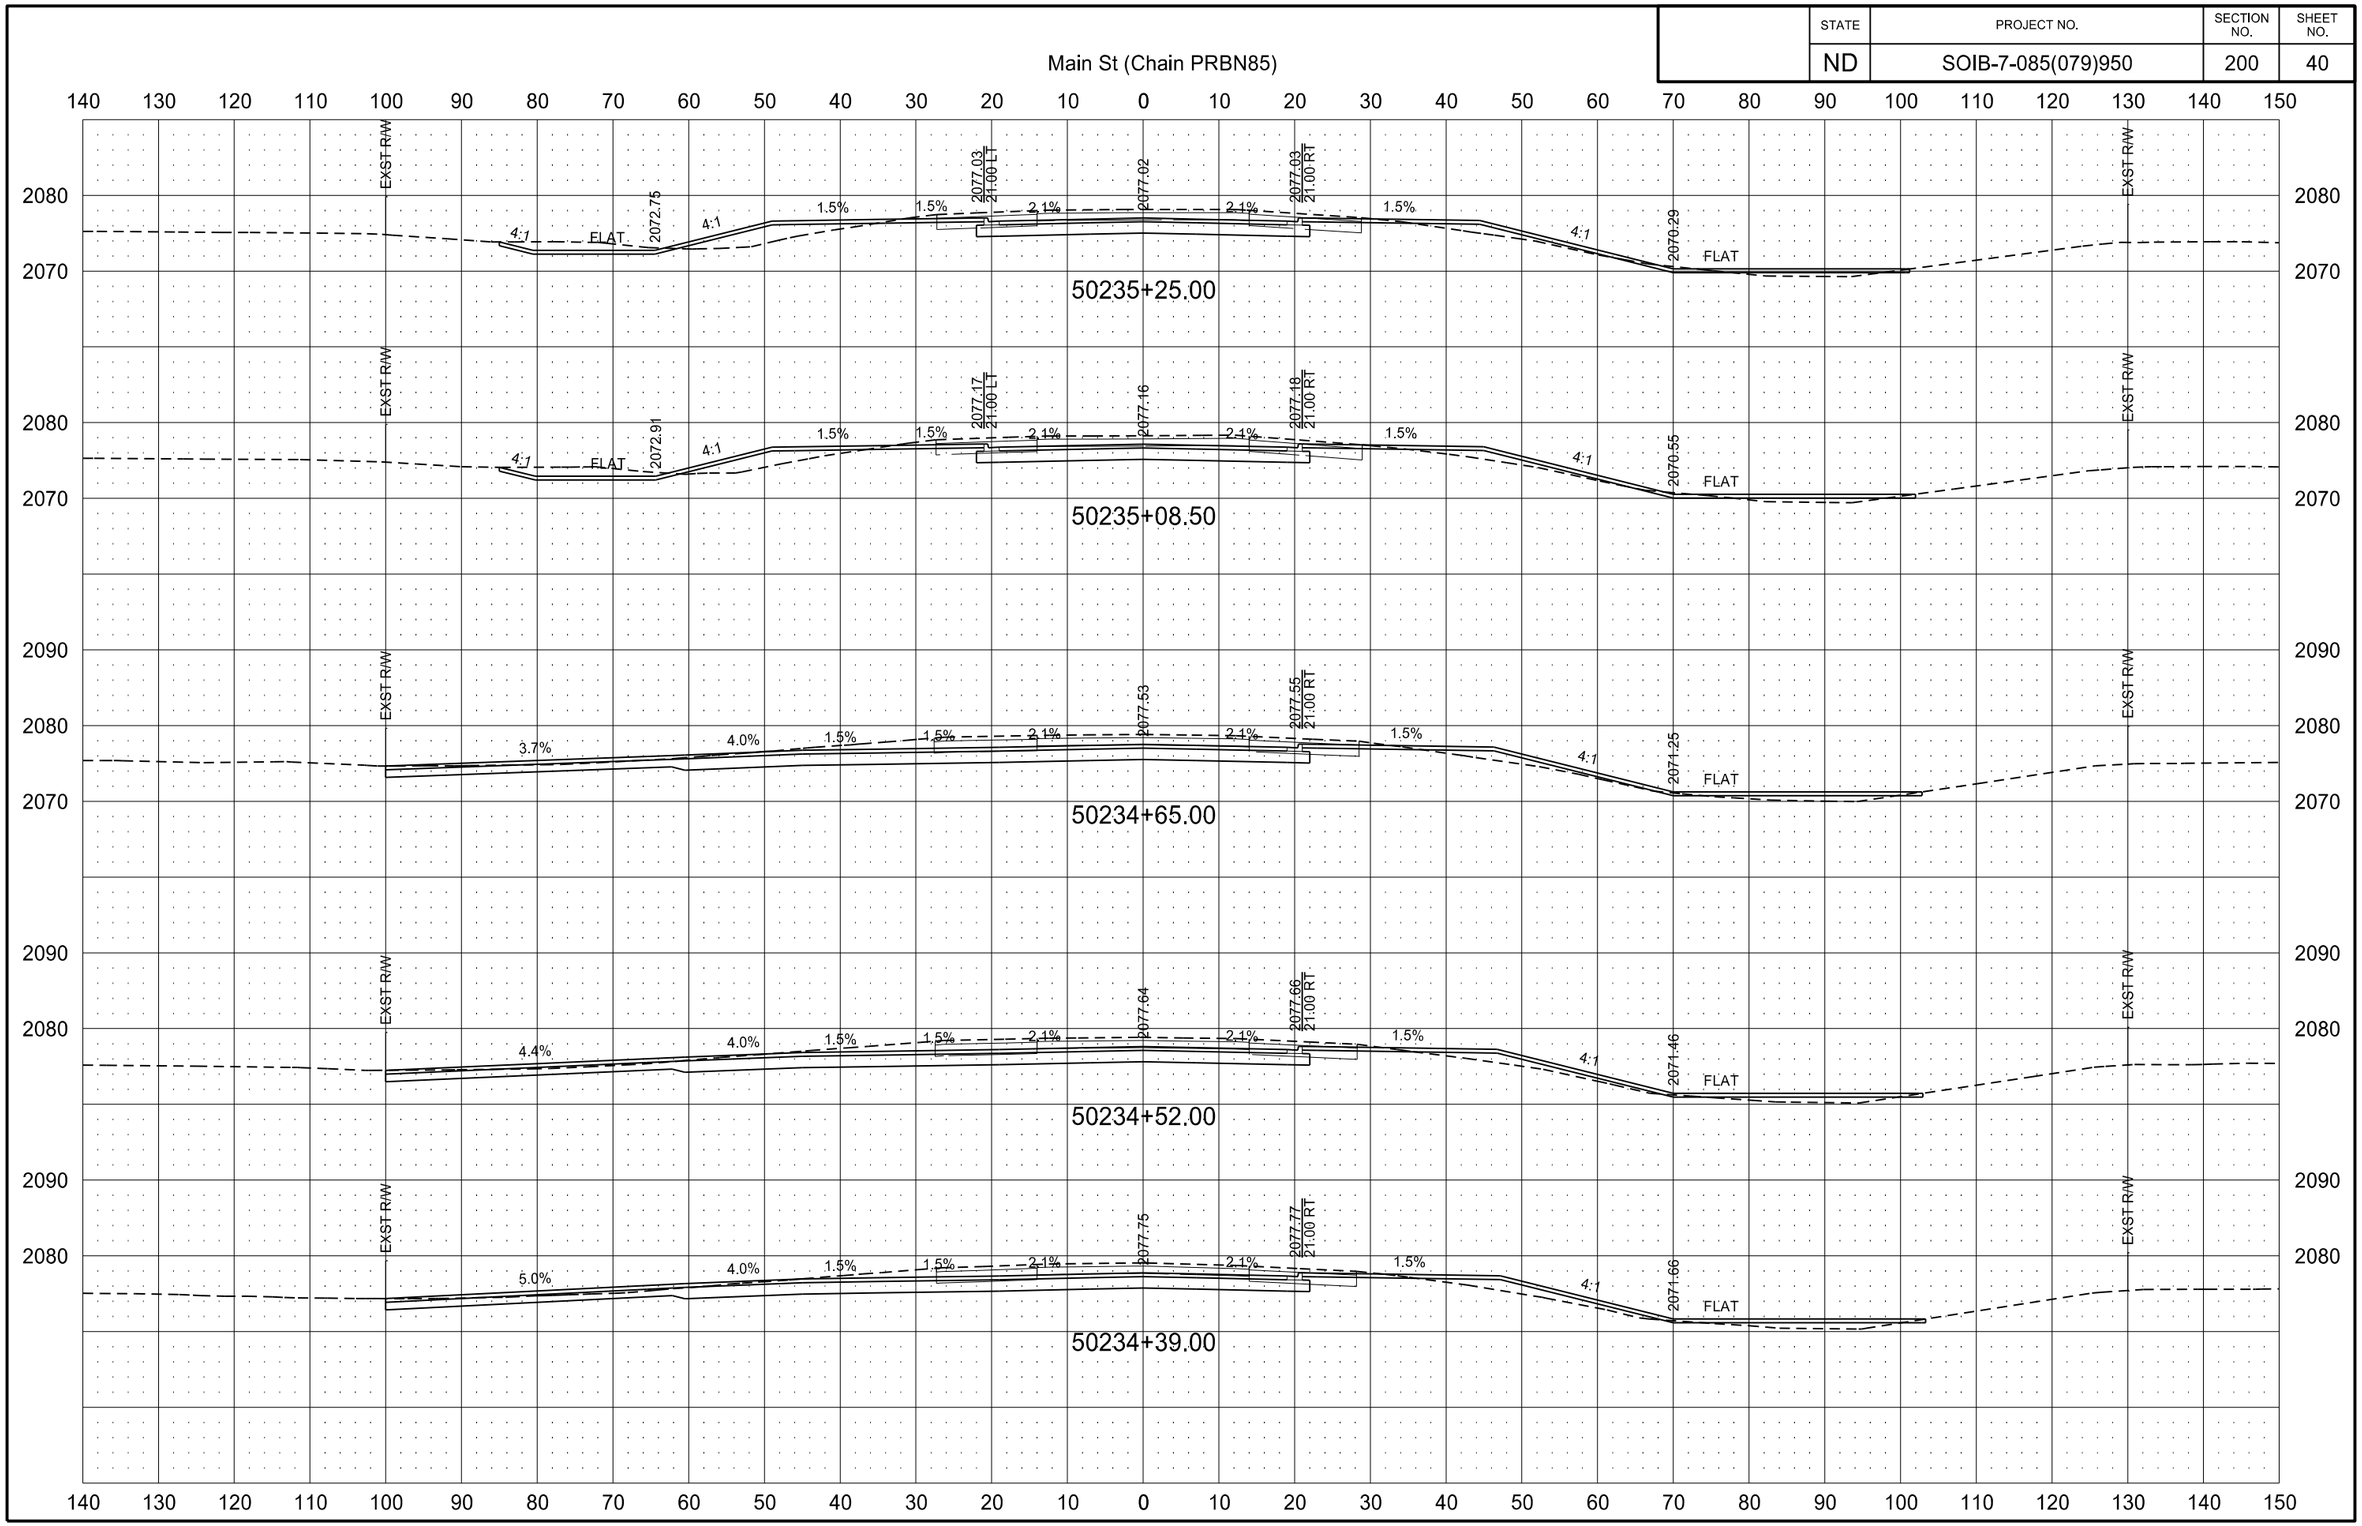

STATE	PROJECT NO.	SECTION NO.	SHEET NO.
ND	SOIB-7-085(079)950	200	41

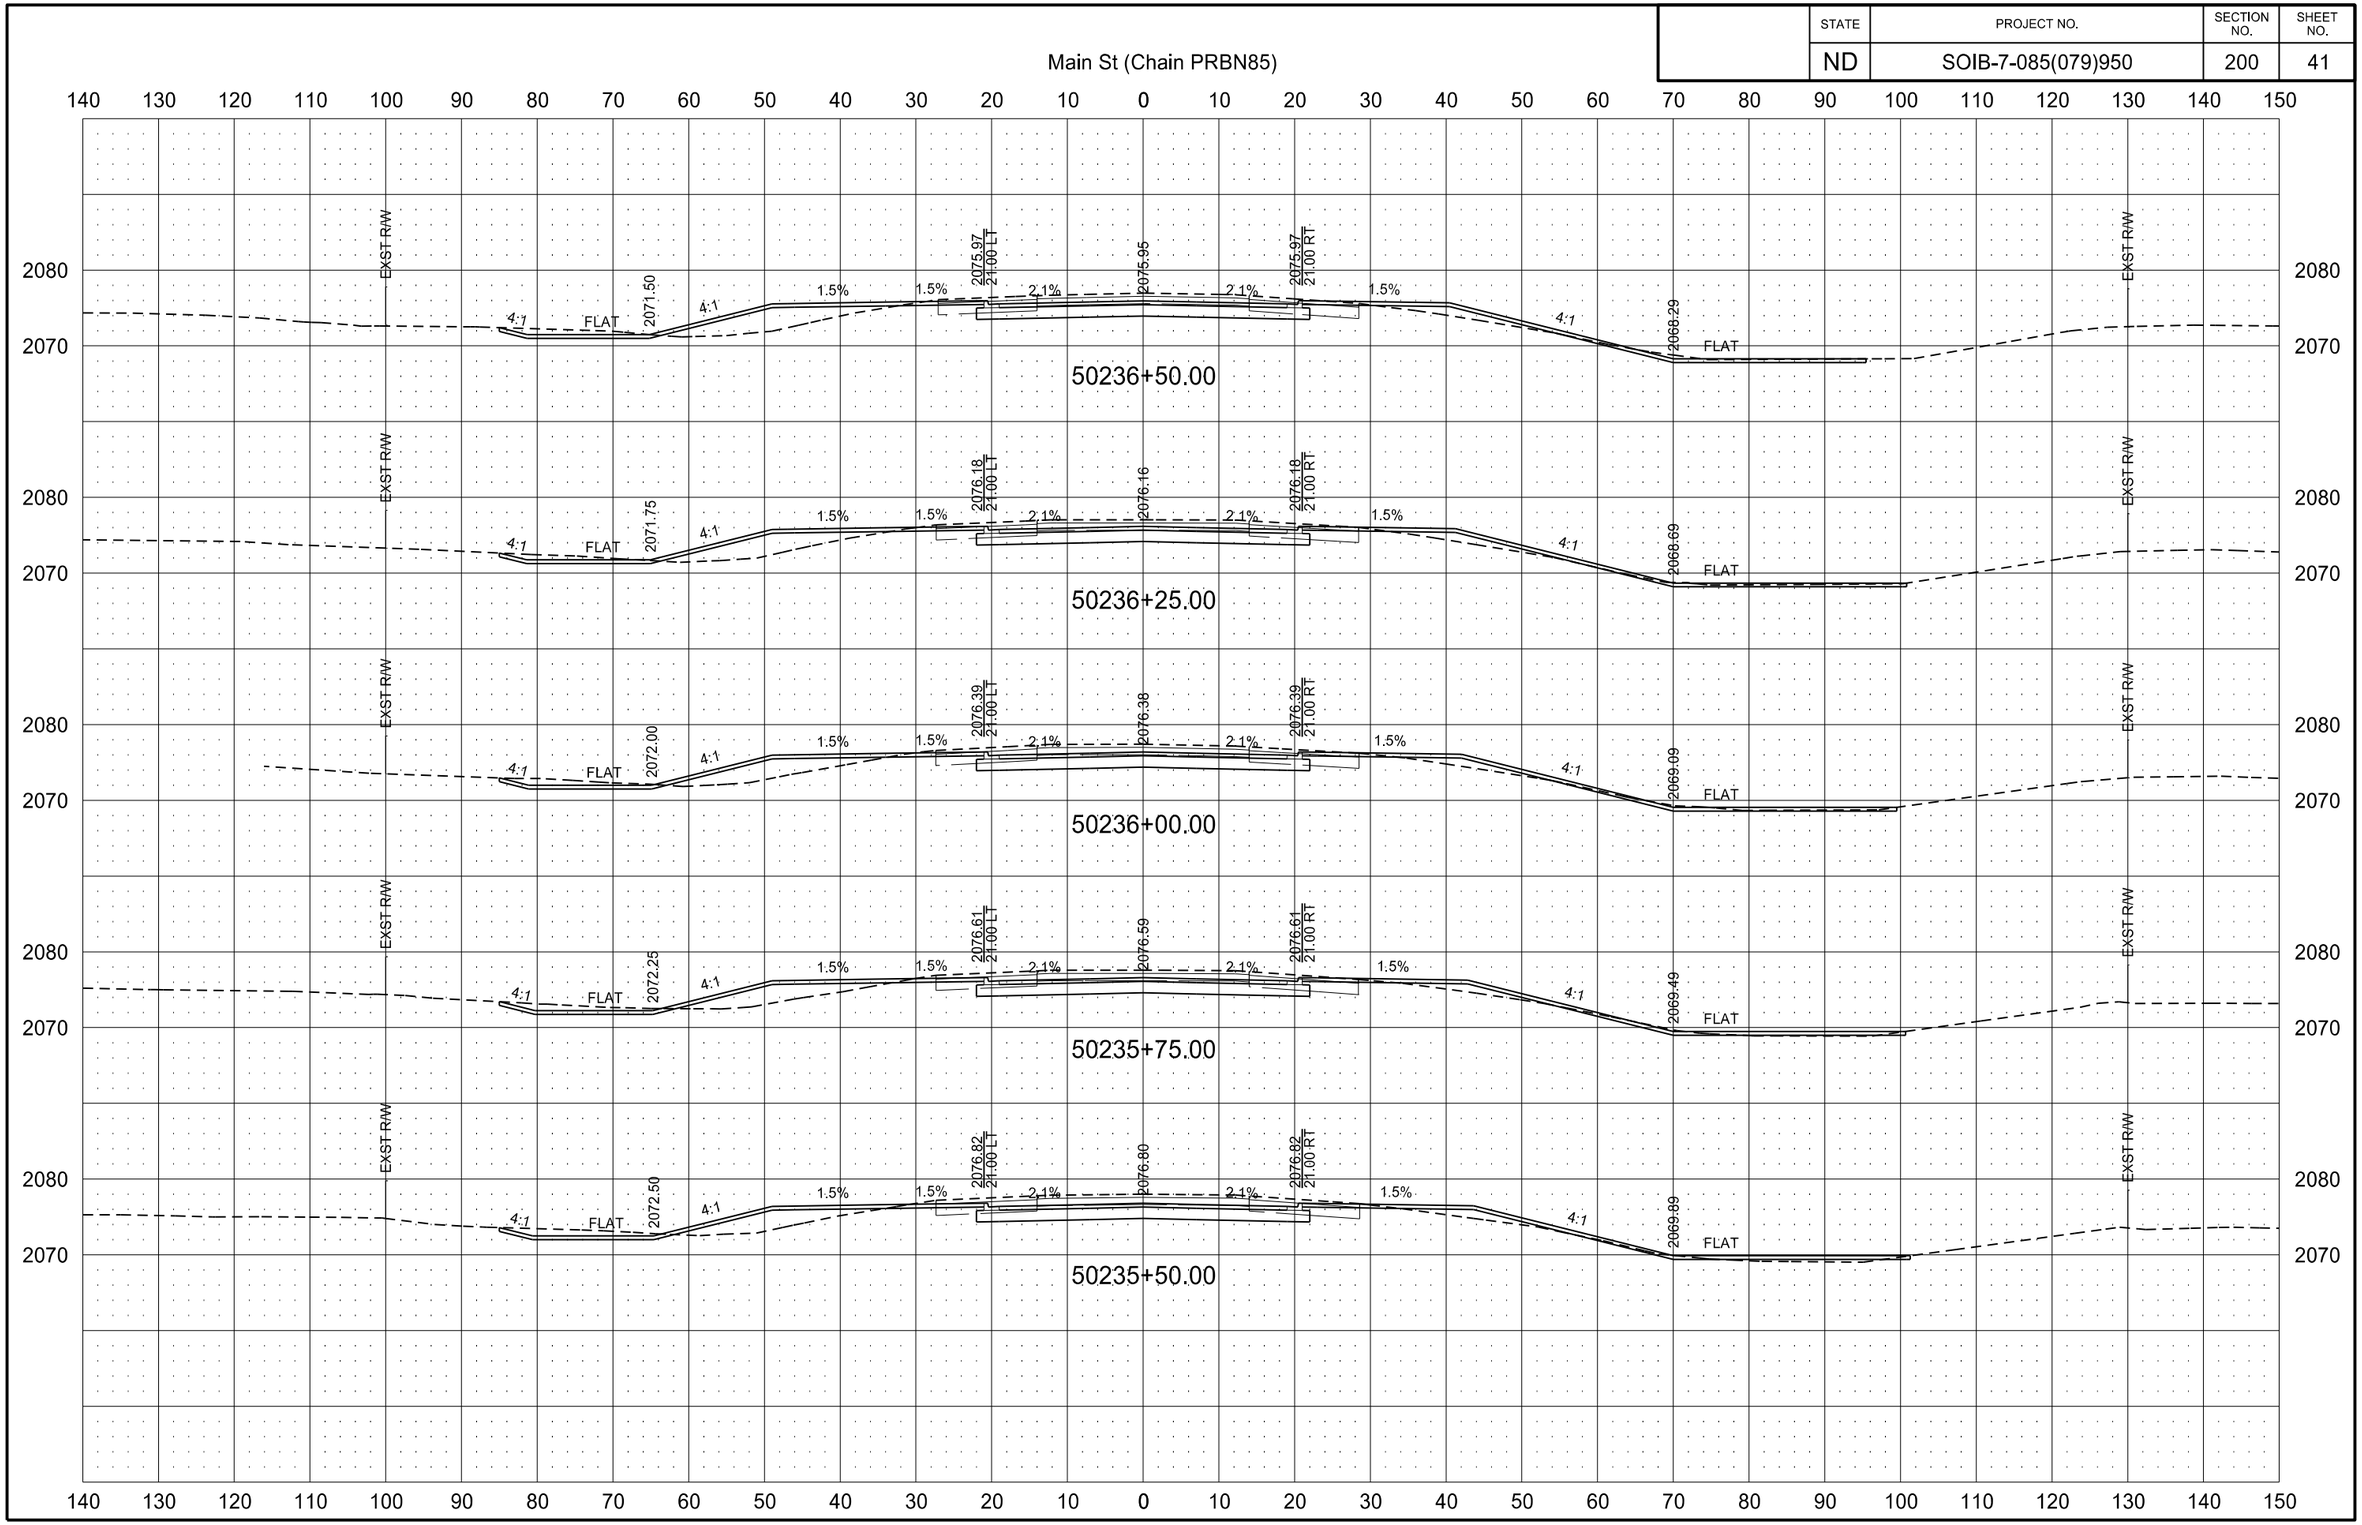

STATE	PROJECT NO.	SECTION NO.	SHEET NO.
ND	SOIB-7-085(079)950	200	42

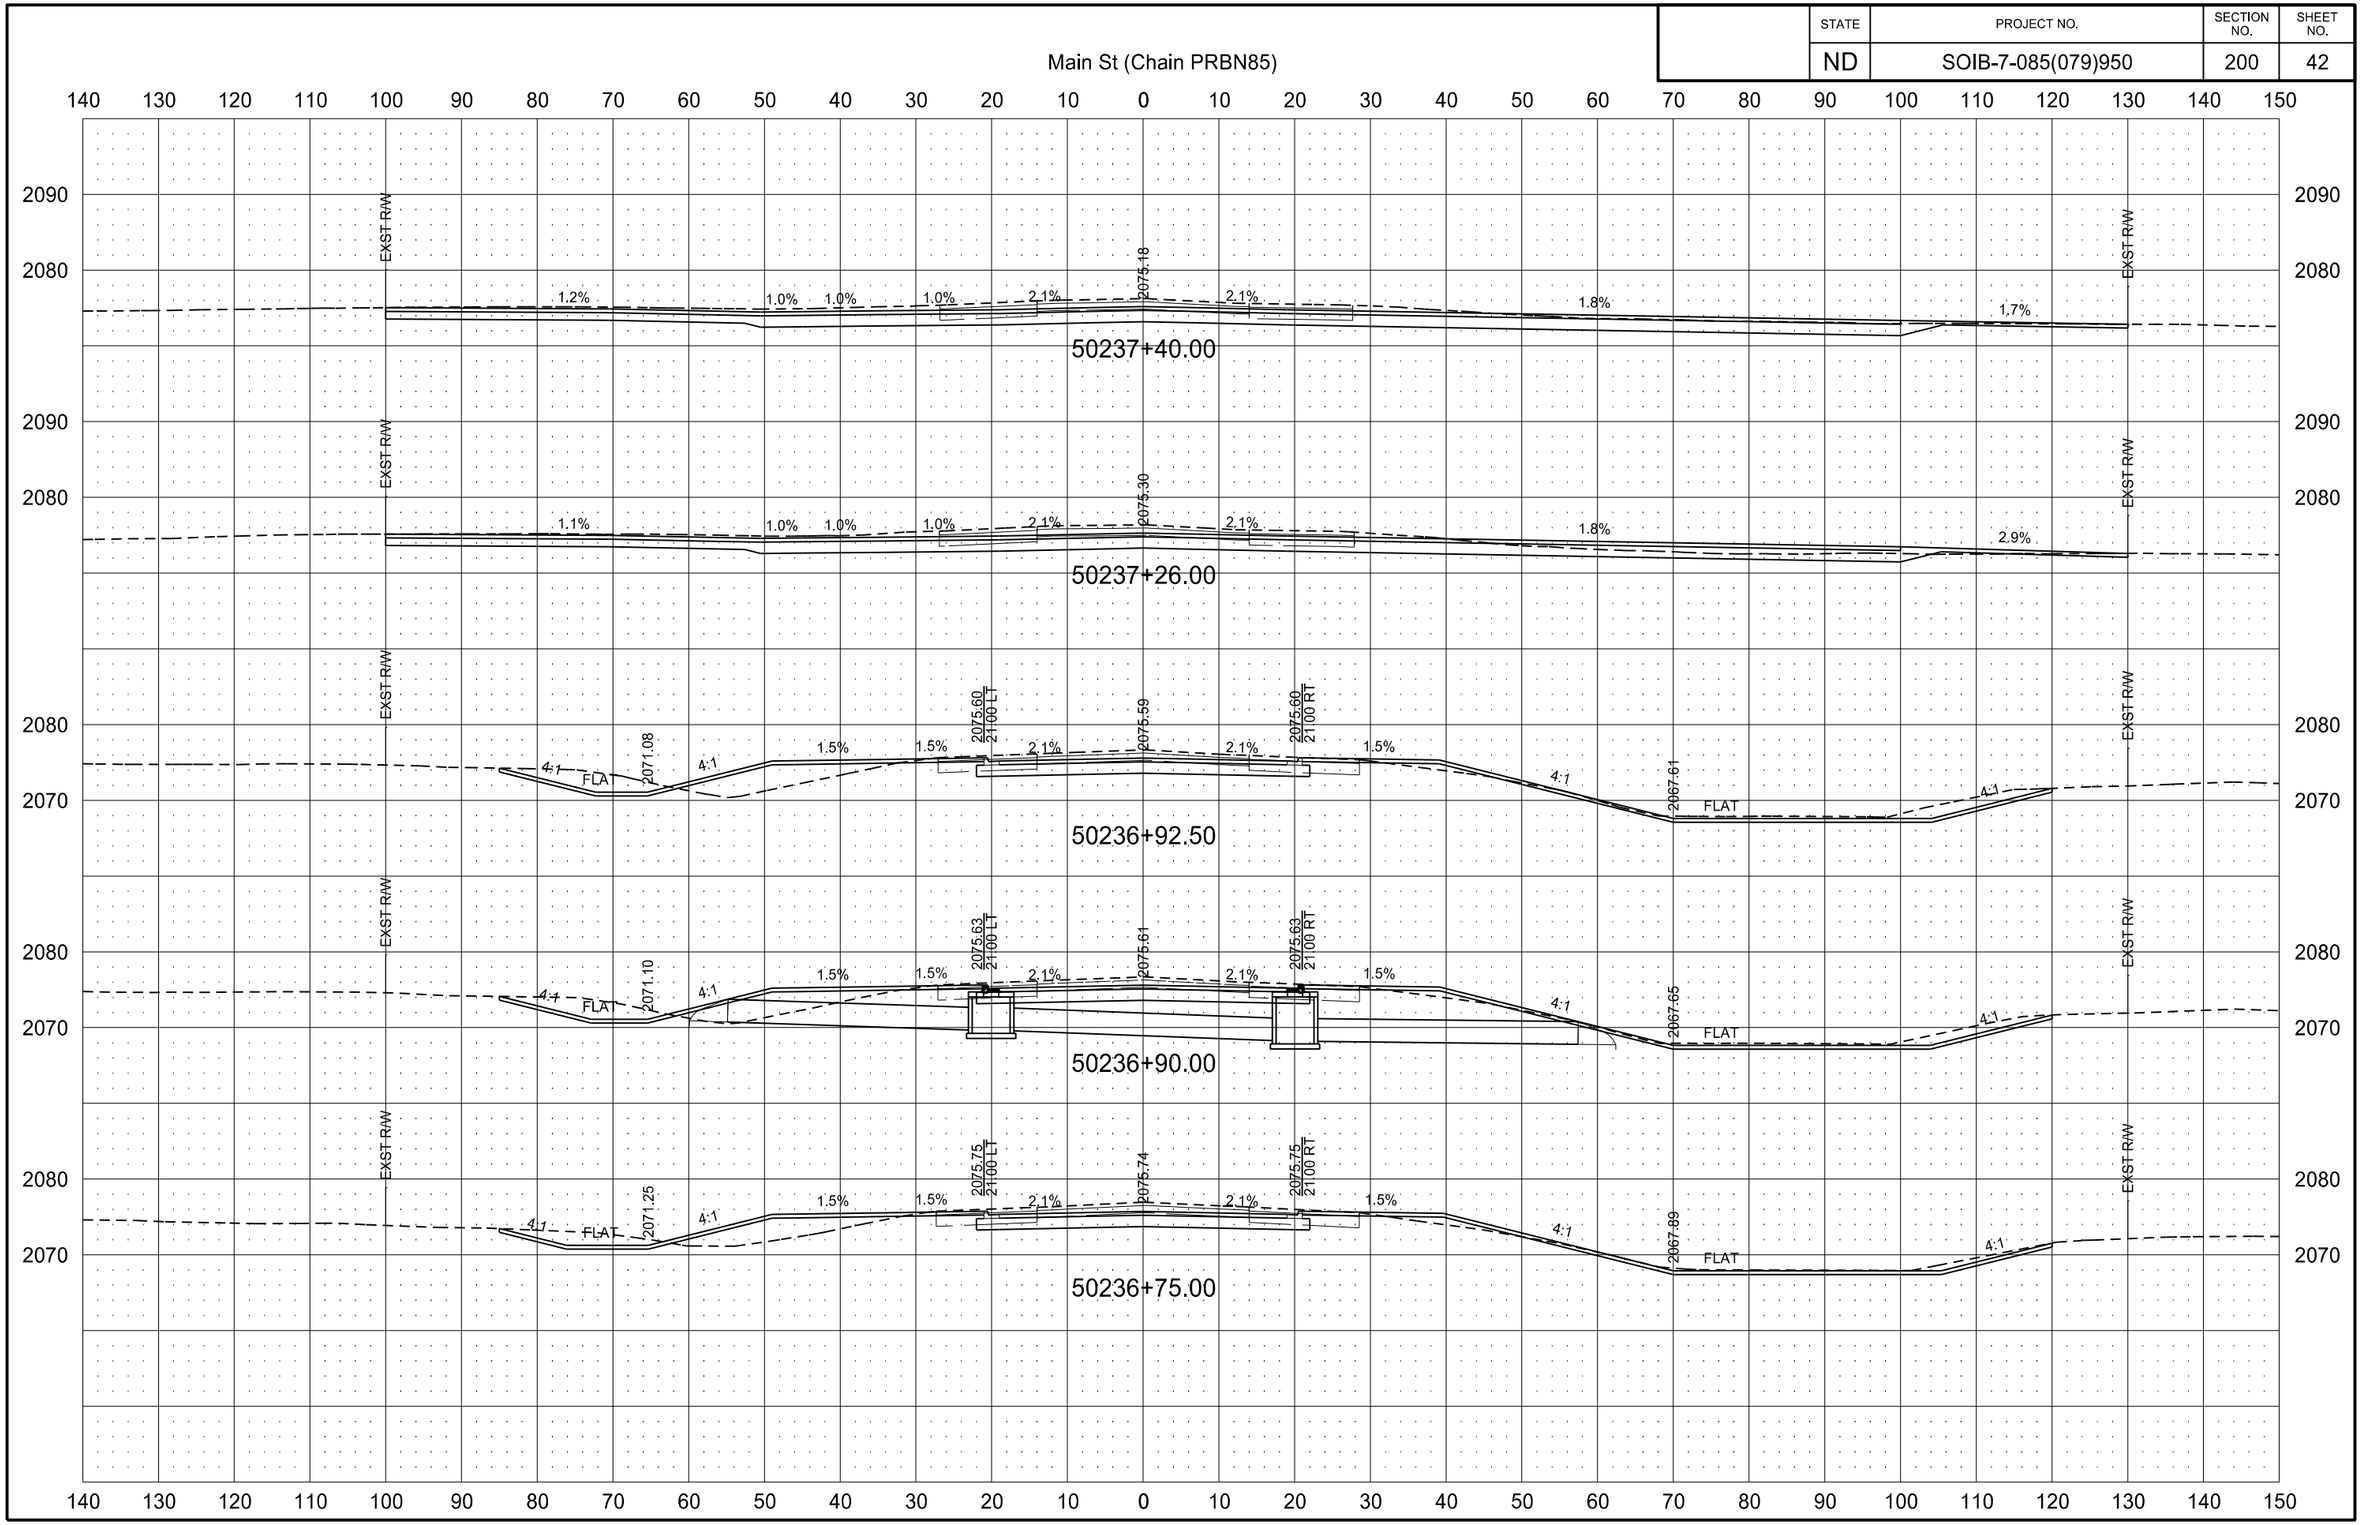

STATE	PROJECT NO.	SECTION NO.	SHEET NO.
ND	SOIB-7-085(079)950	200	43

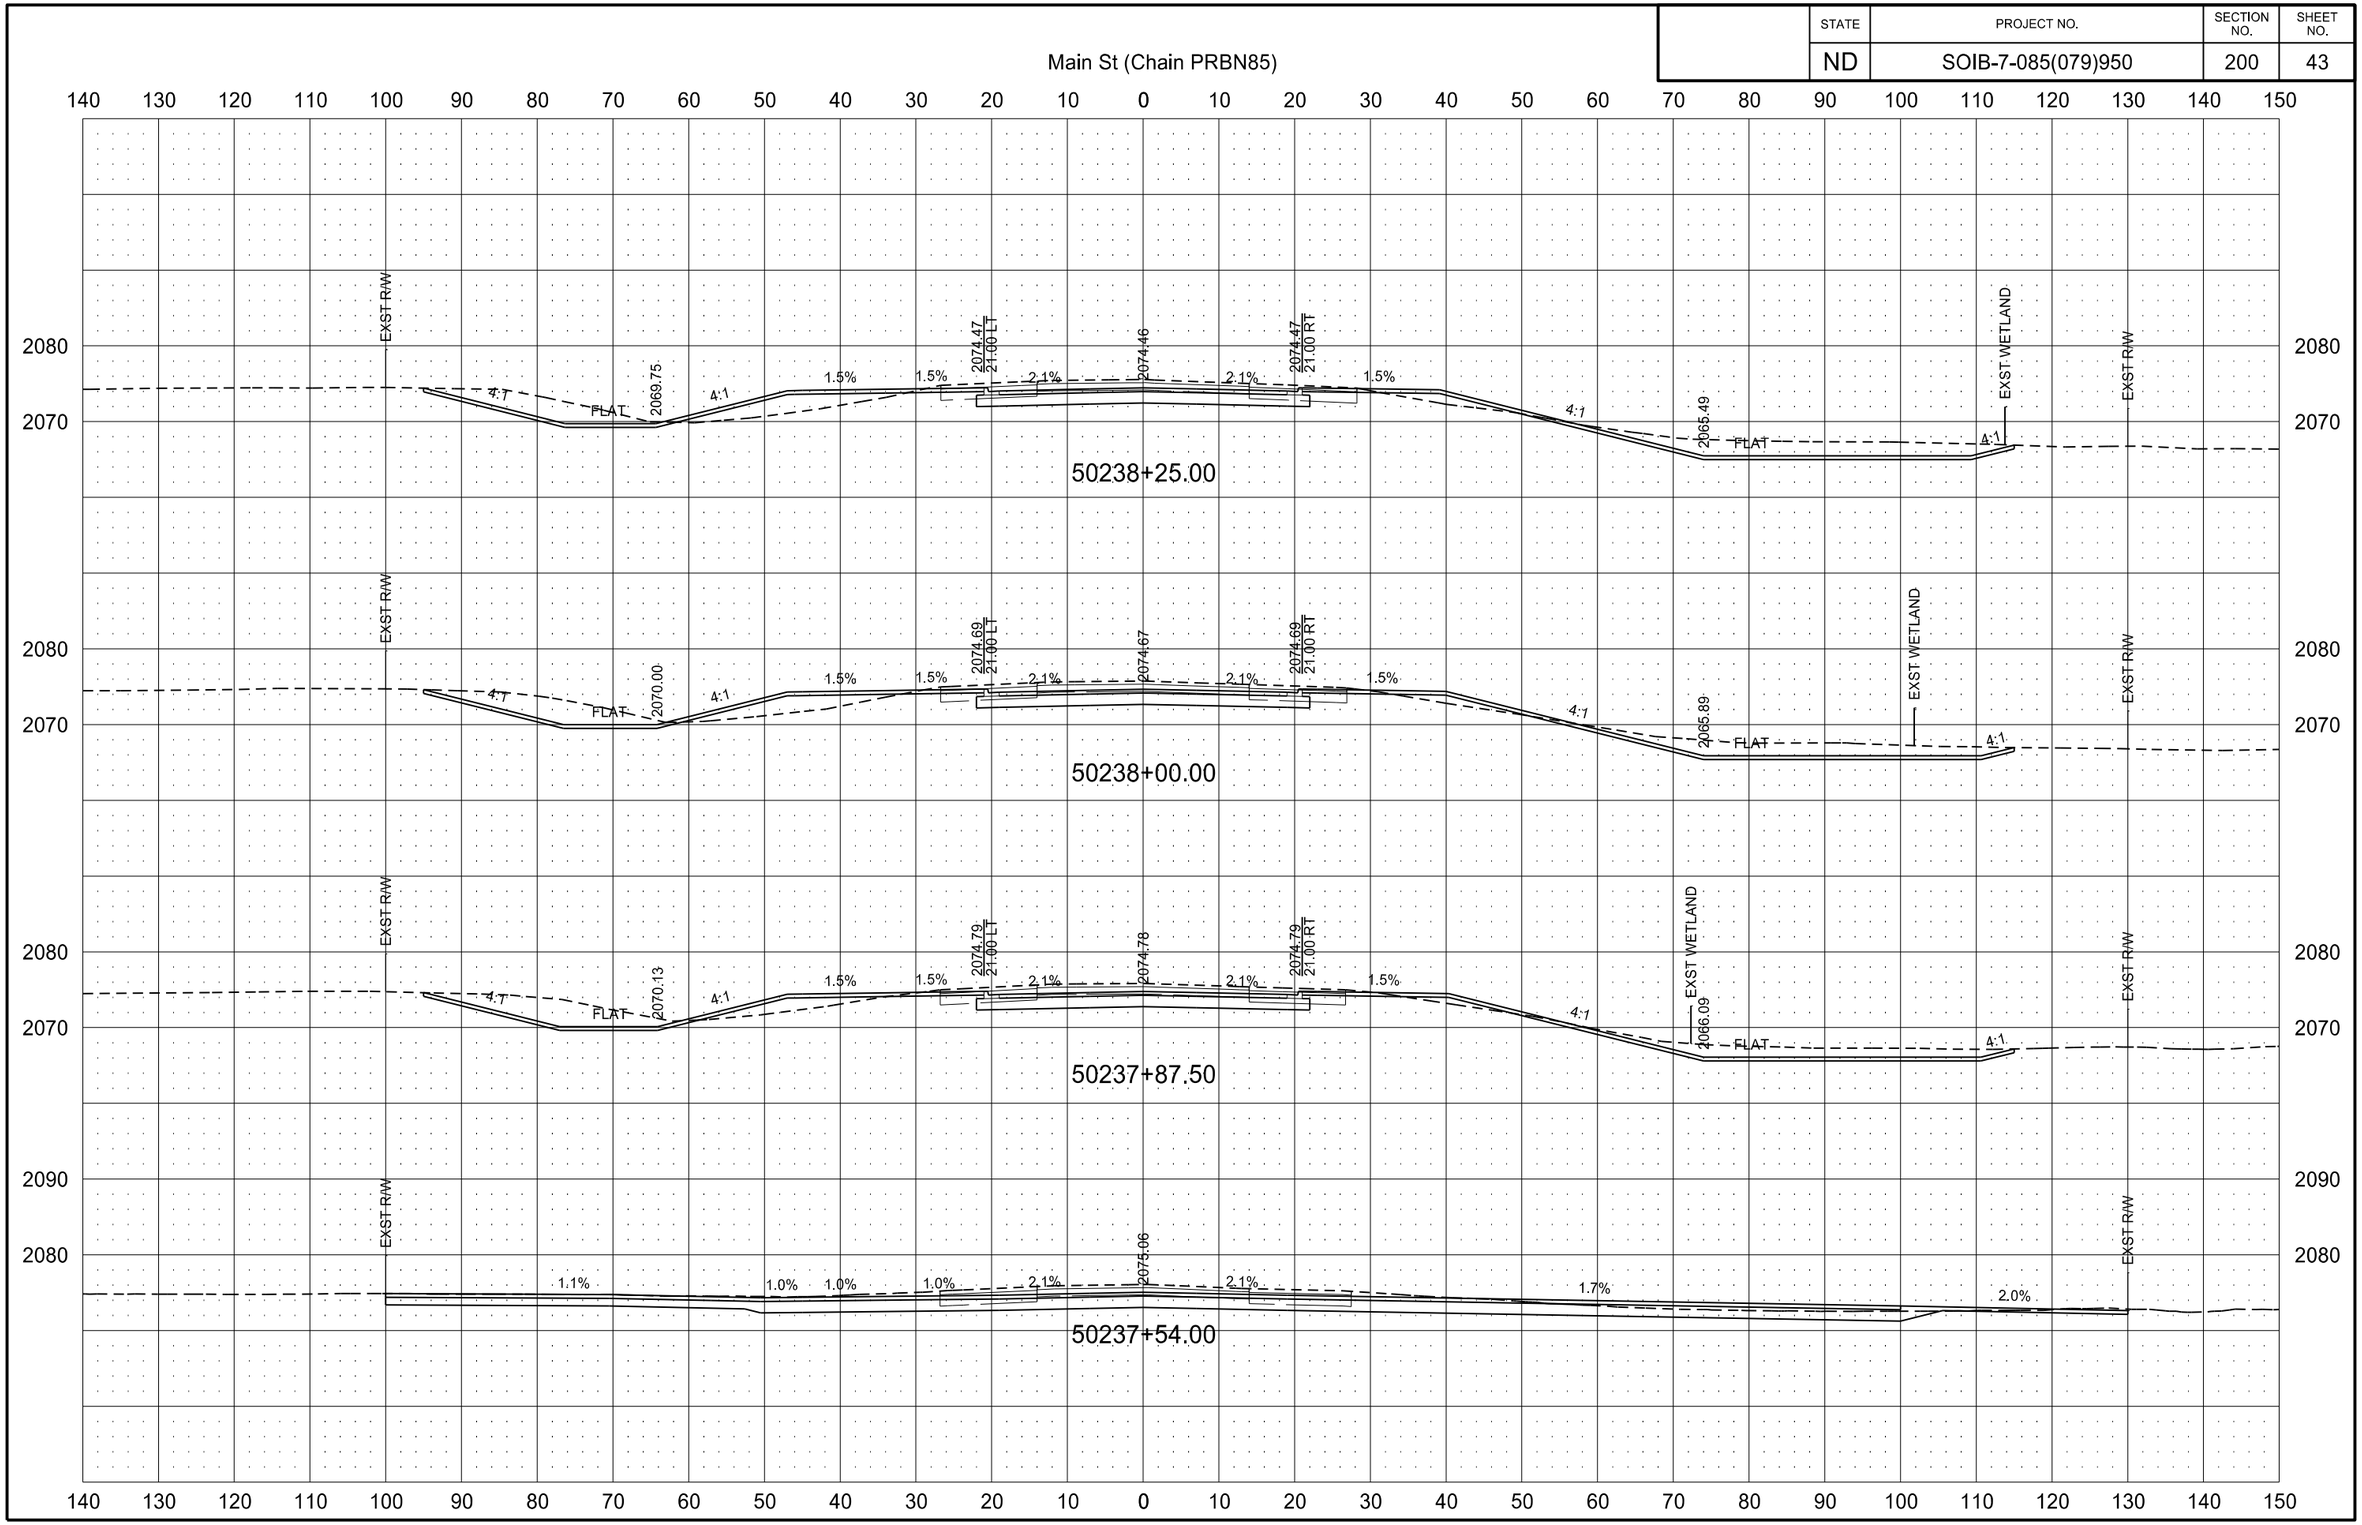

STATE	PROJECT NO.	SECTION NO.	SHEET NO.
ND	SOIB-7-085(079)950	200	44

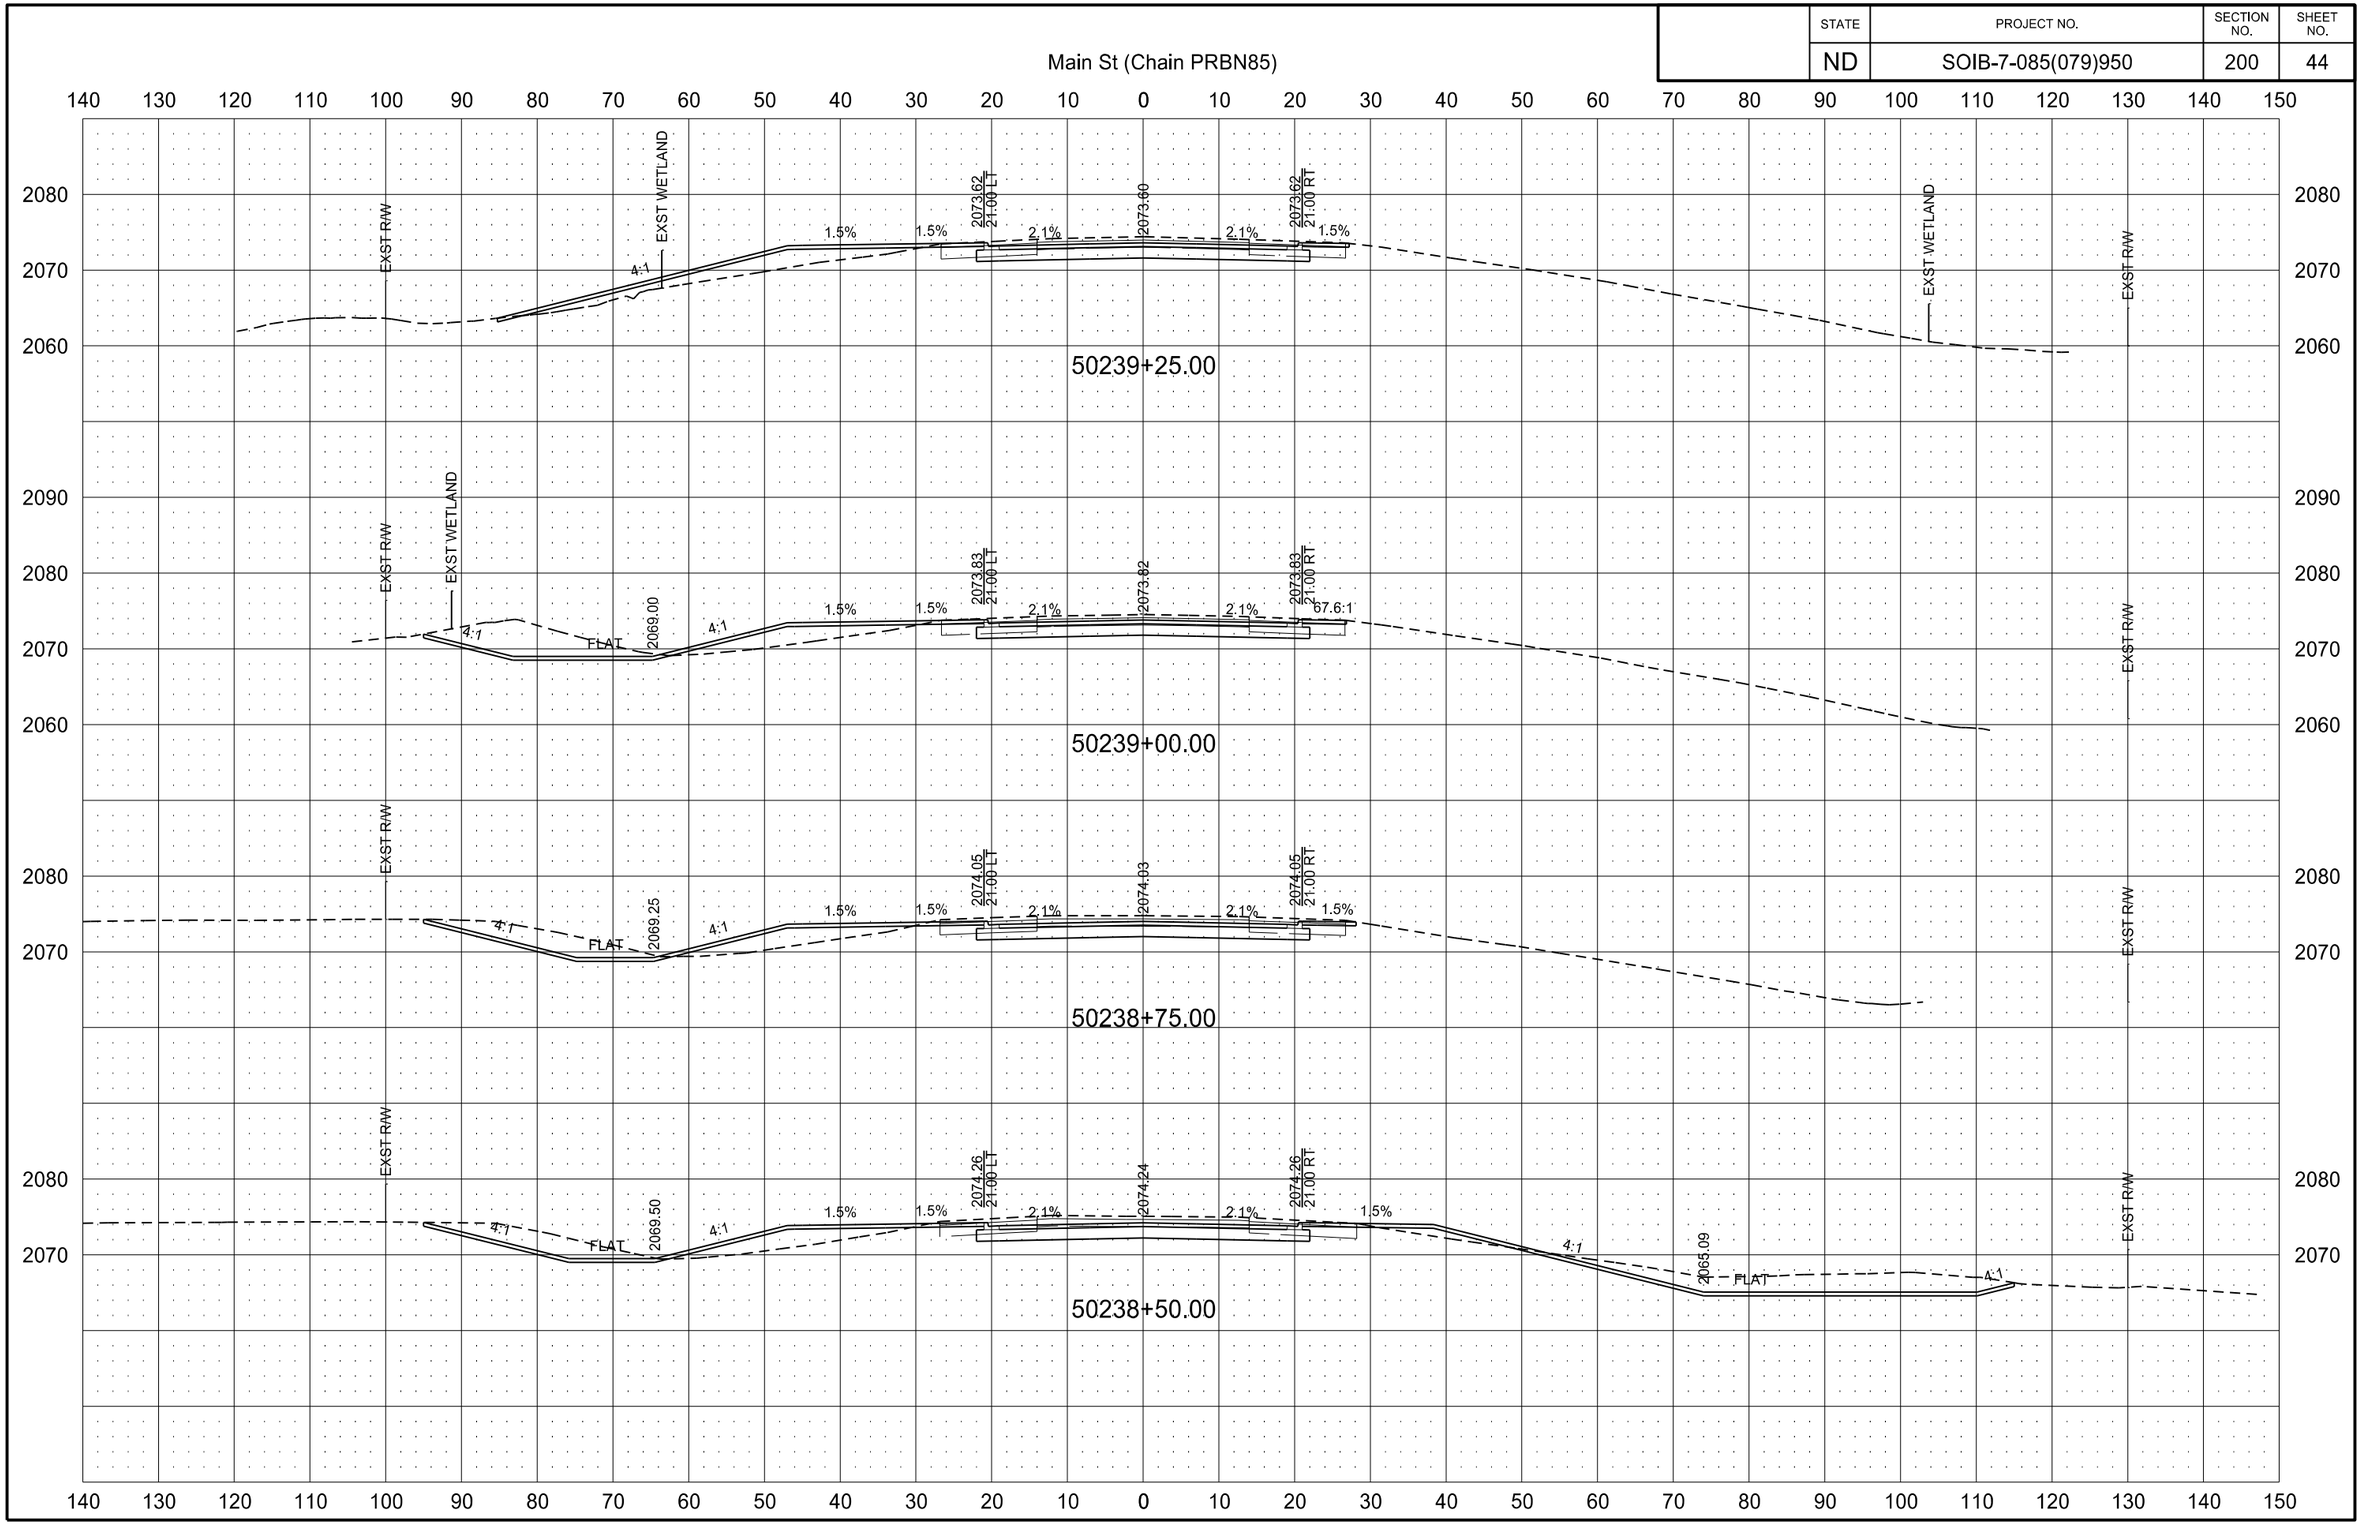

STATE	PROJECT NO.	SECTION NO.	SHEET NO.
ND	SOIB-7-085(079)950	200	45

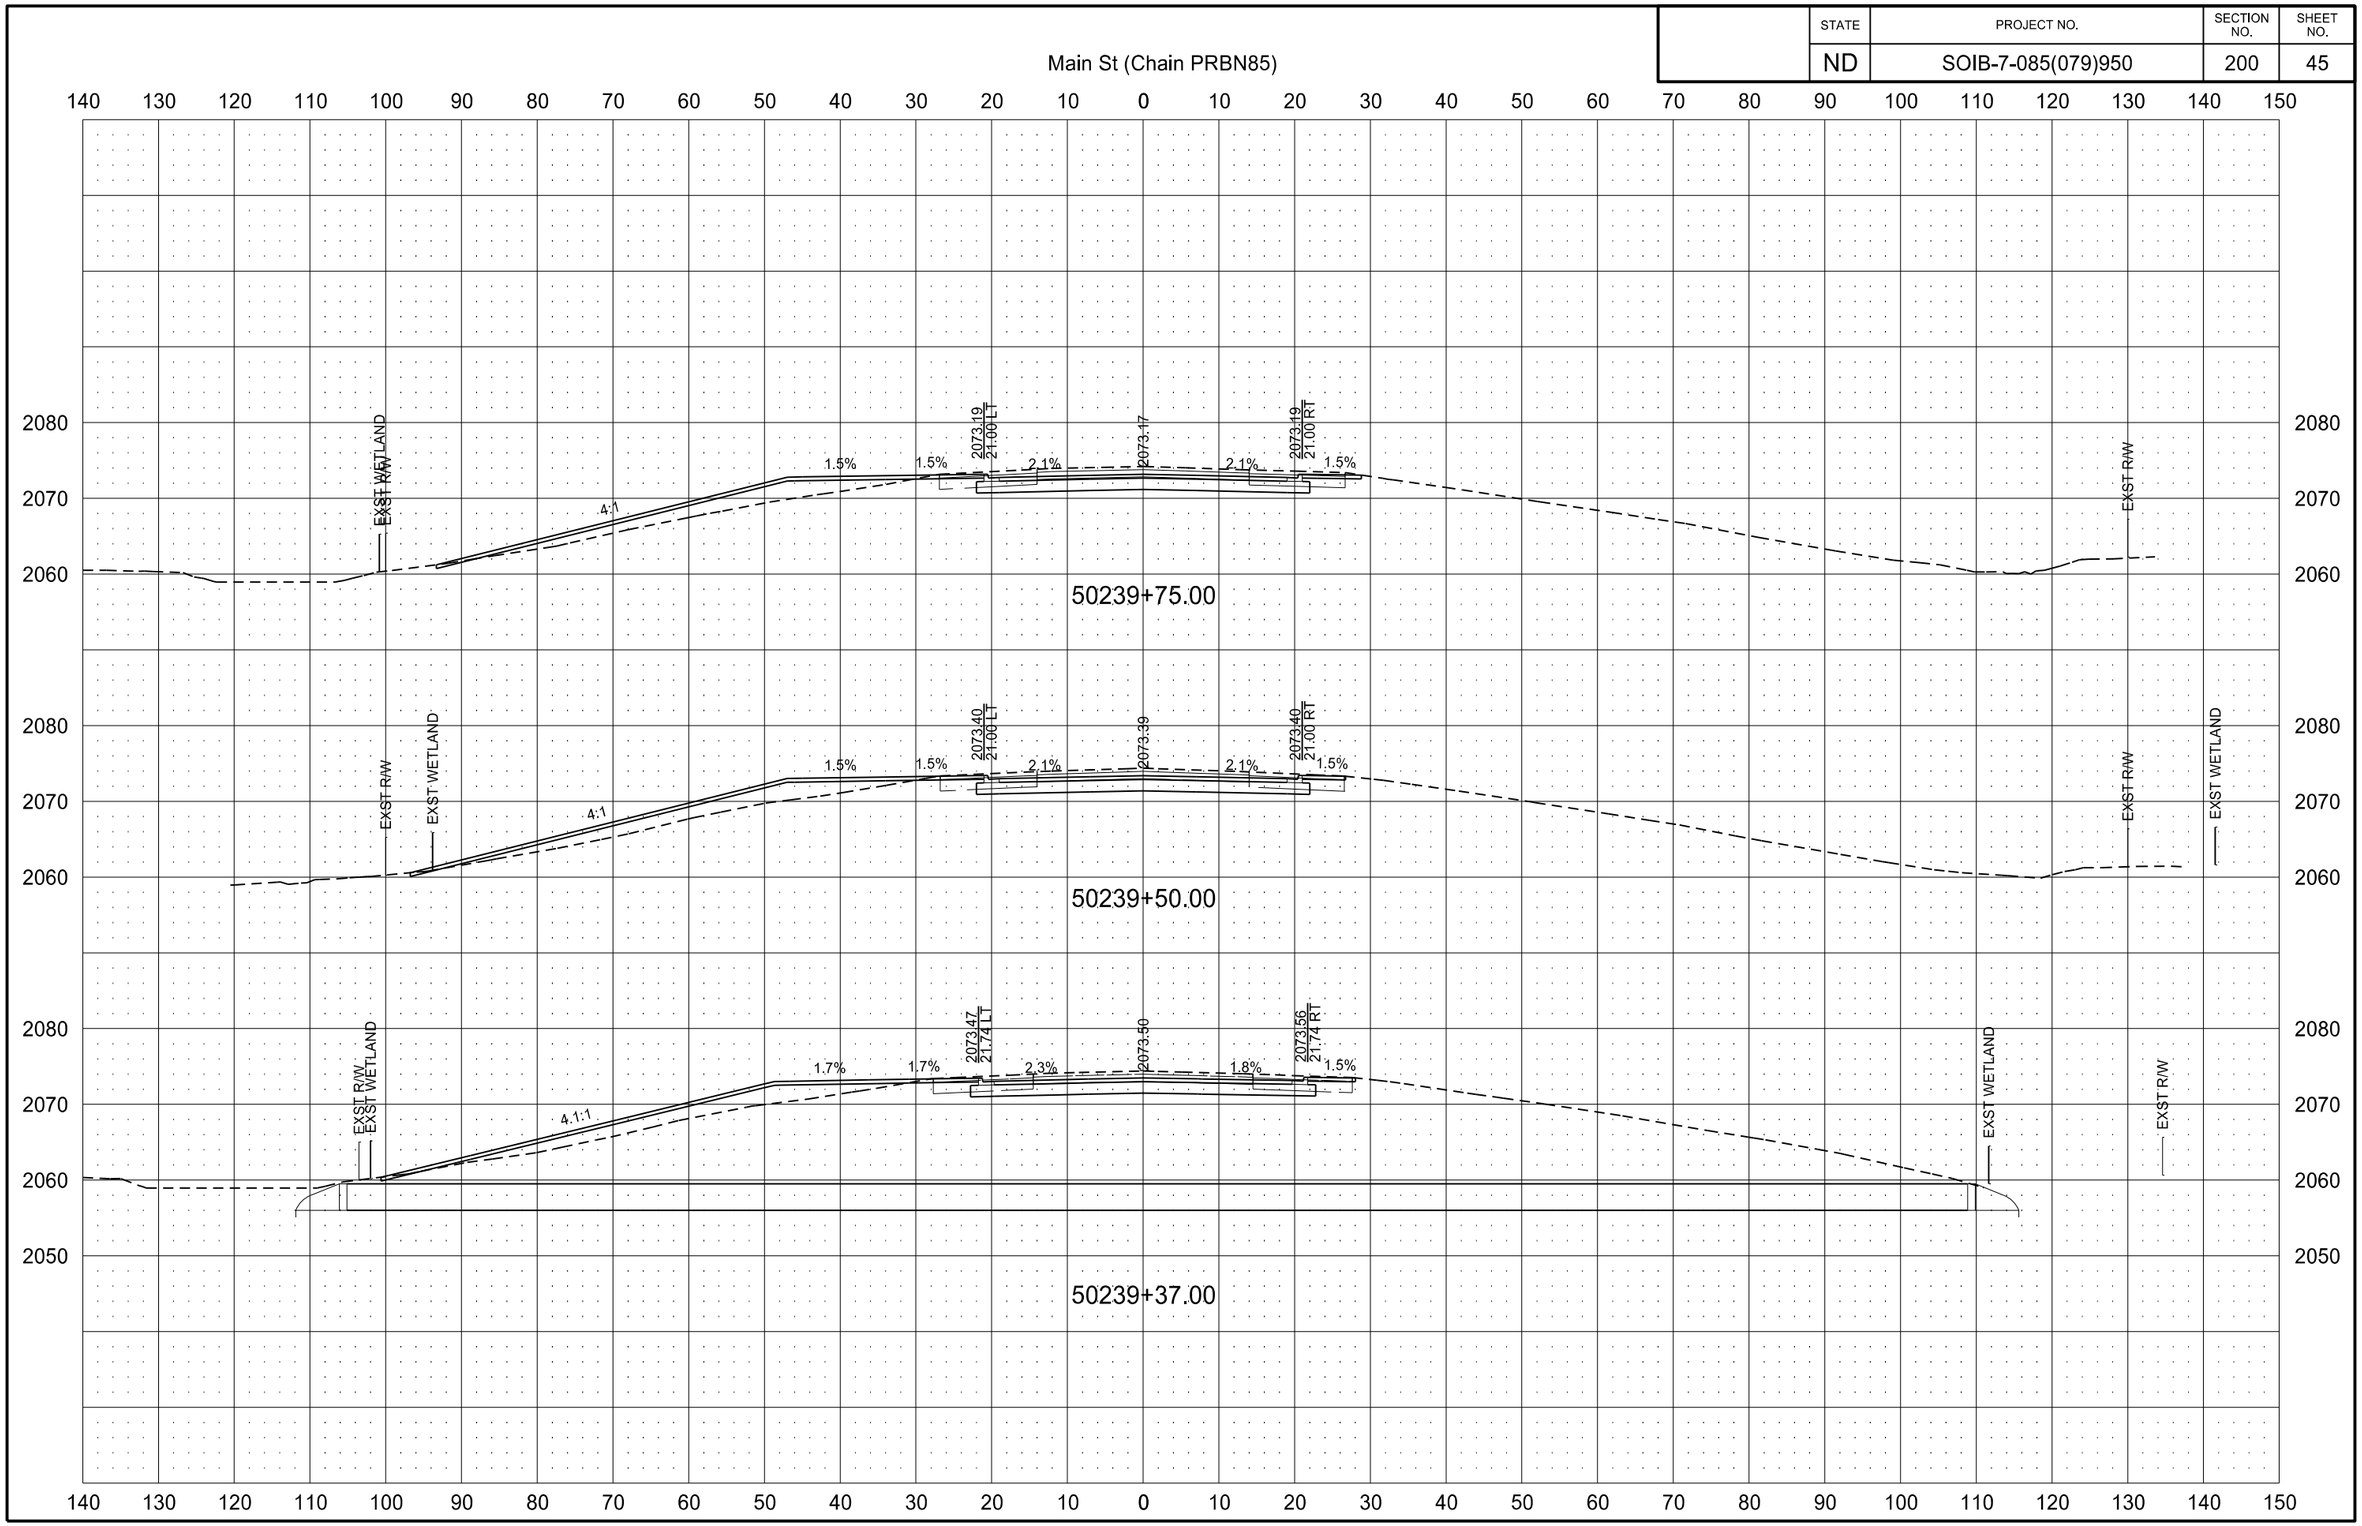

STATE	PROJECT NO.	SECTION NO.	SHEET NO.
ND	SOIB-7-085(079)950	200	46

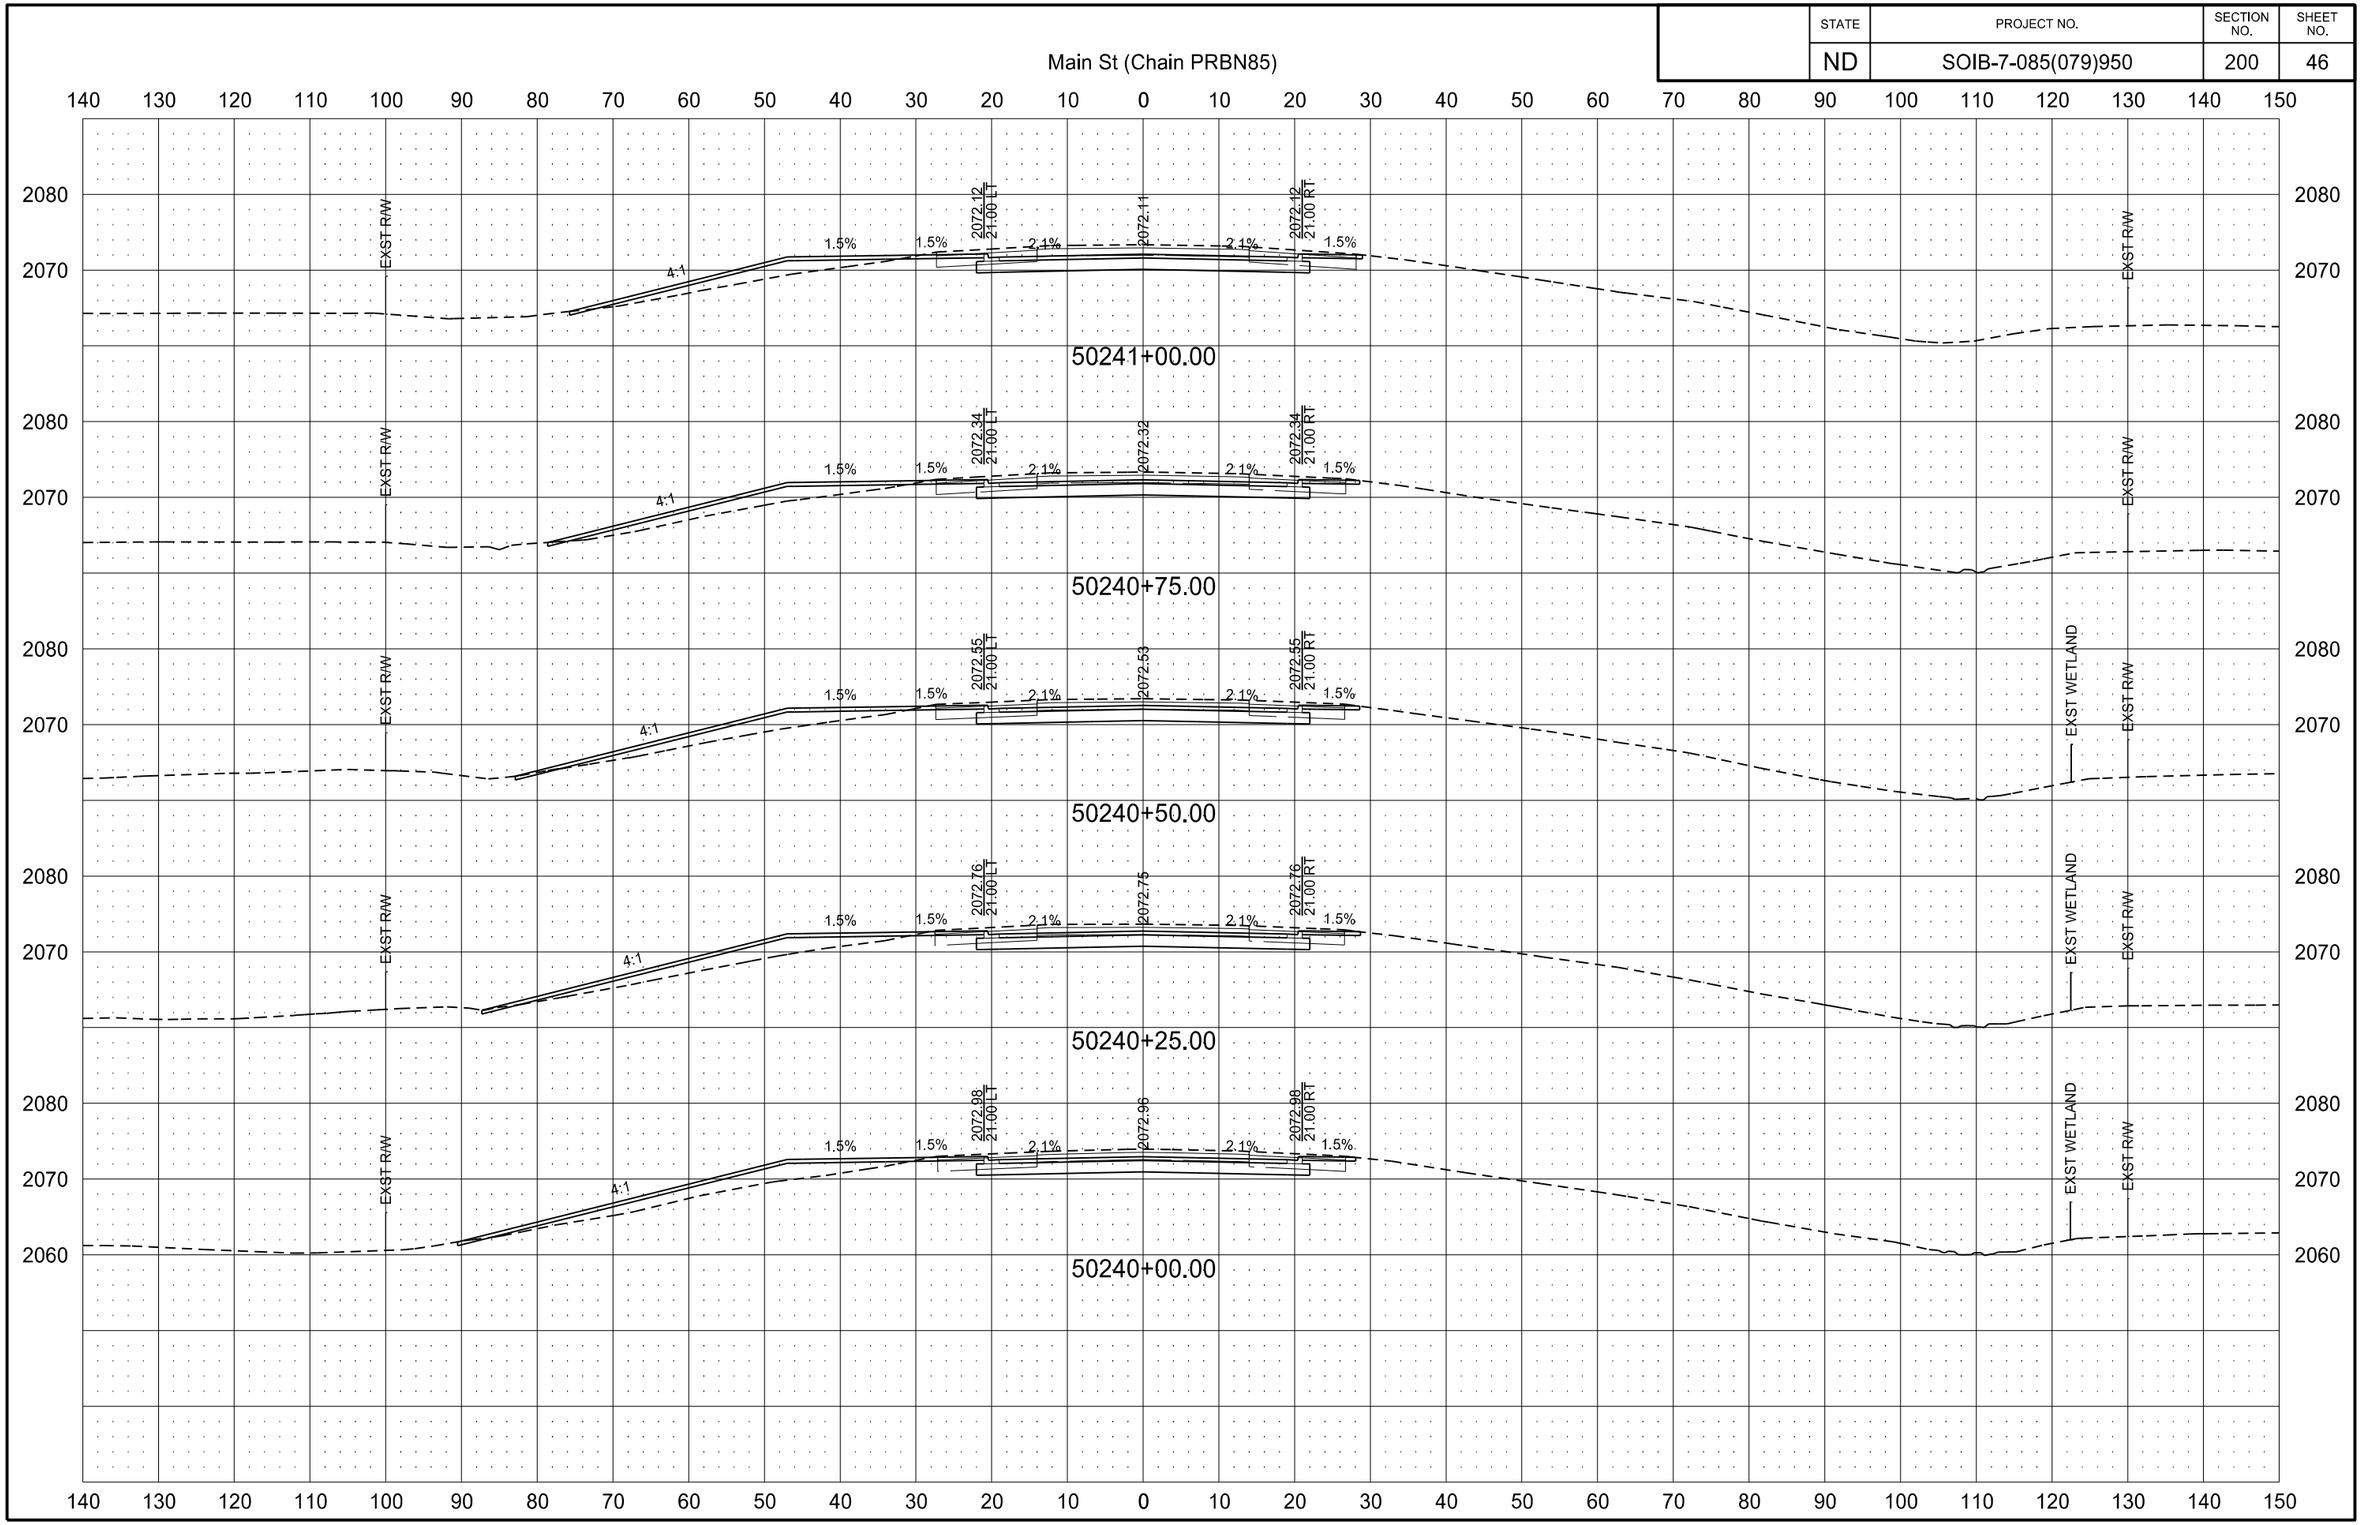

2/22/2016 10:04:09 AM joemorrissette P:\State\NDDOT\14212104\CADD\7085079.950\Design\Plans\200\200XS_001-104_PRBN85.dgn

STATE	PROJECT NO.	SECTION NO.	SHEET NO.
ND	SOIB-7-085(079)950	200	47

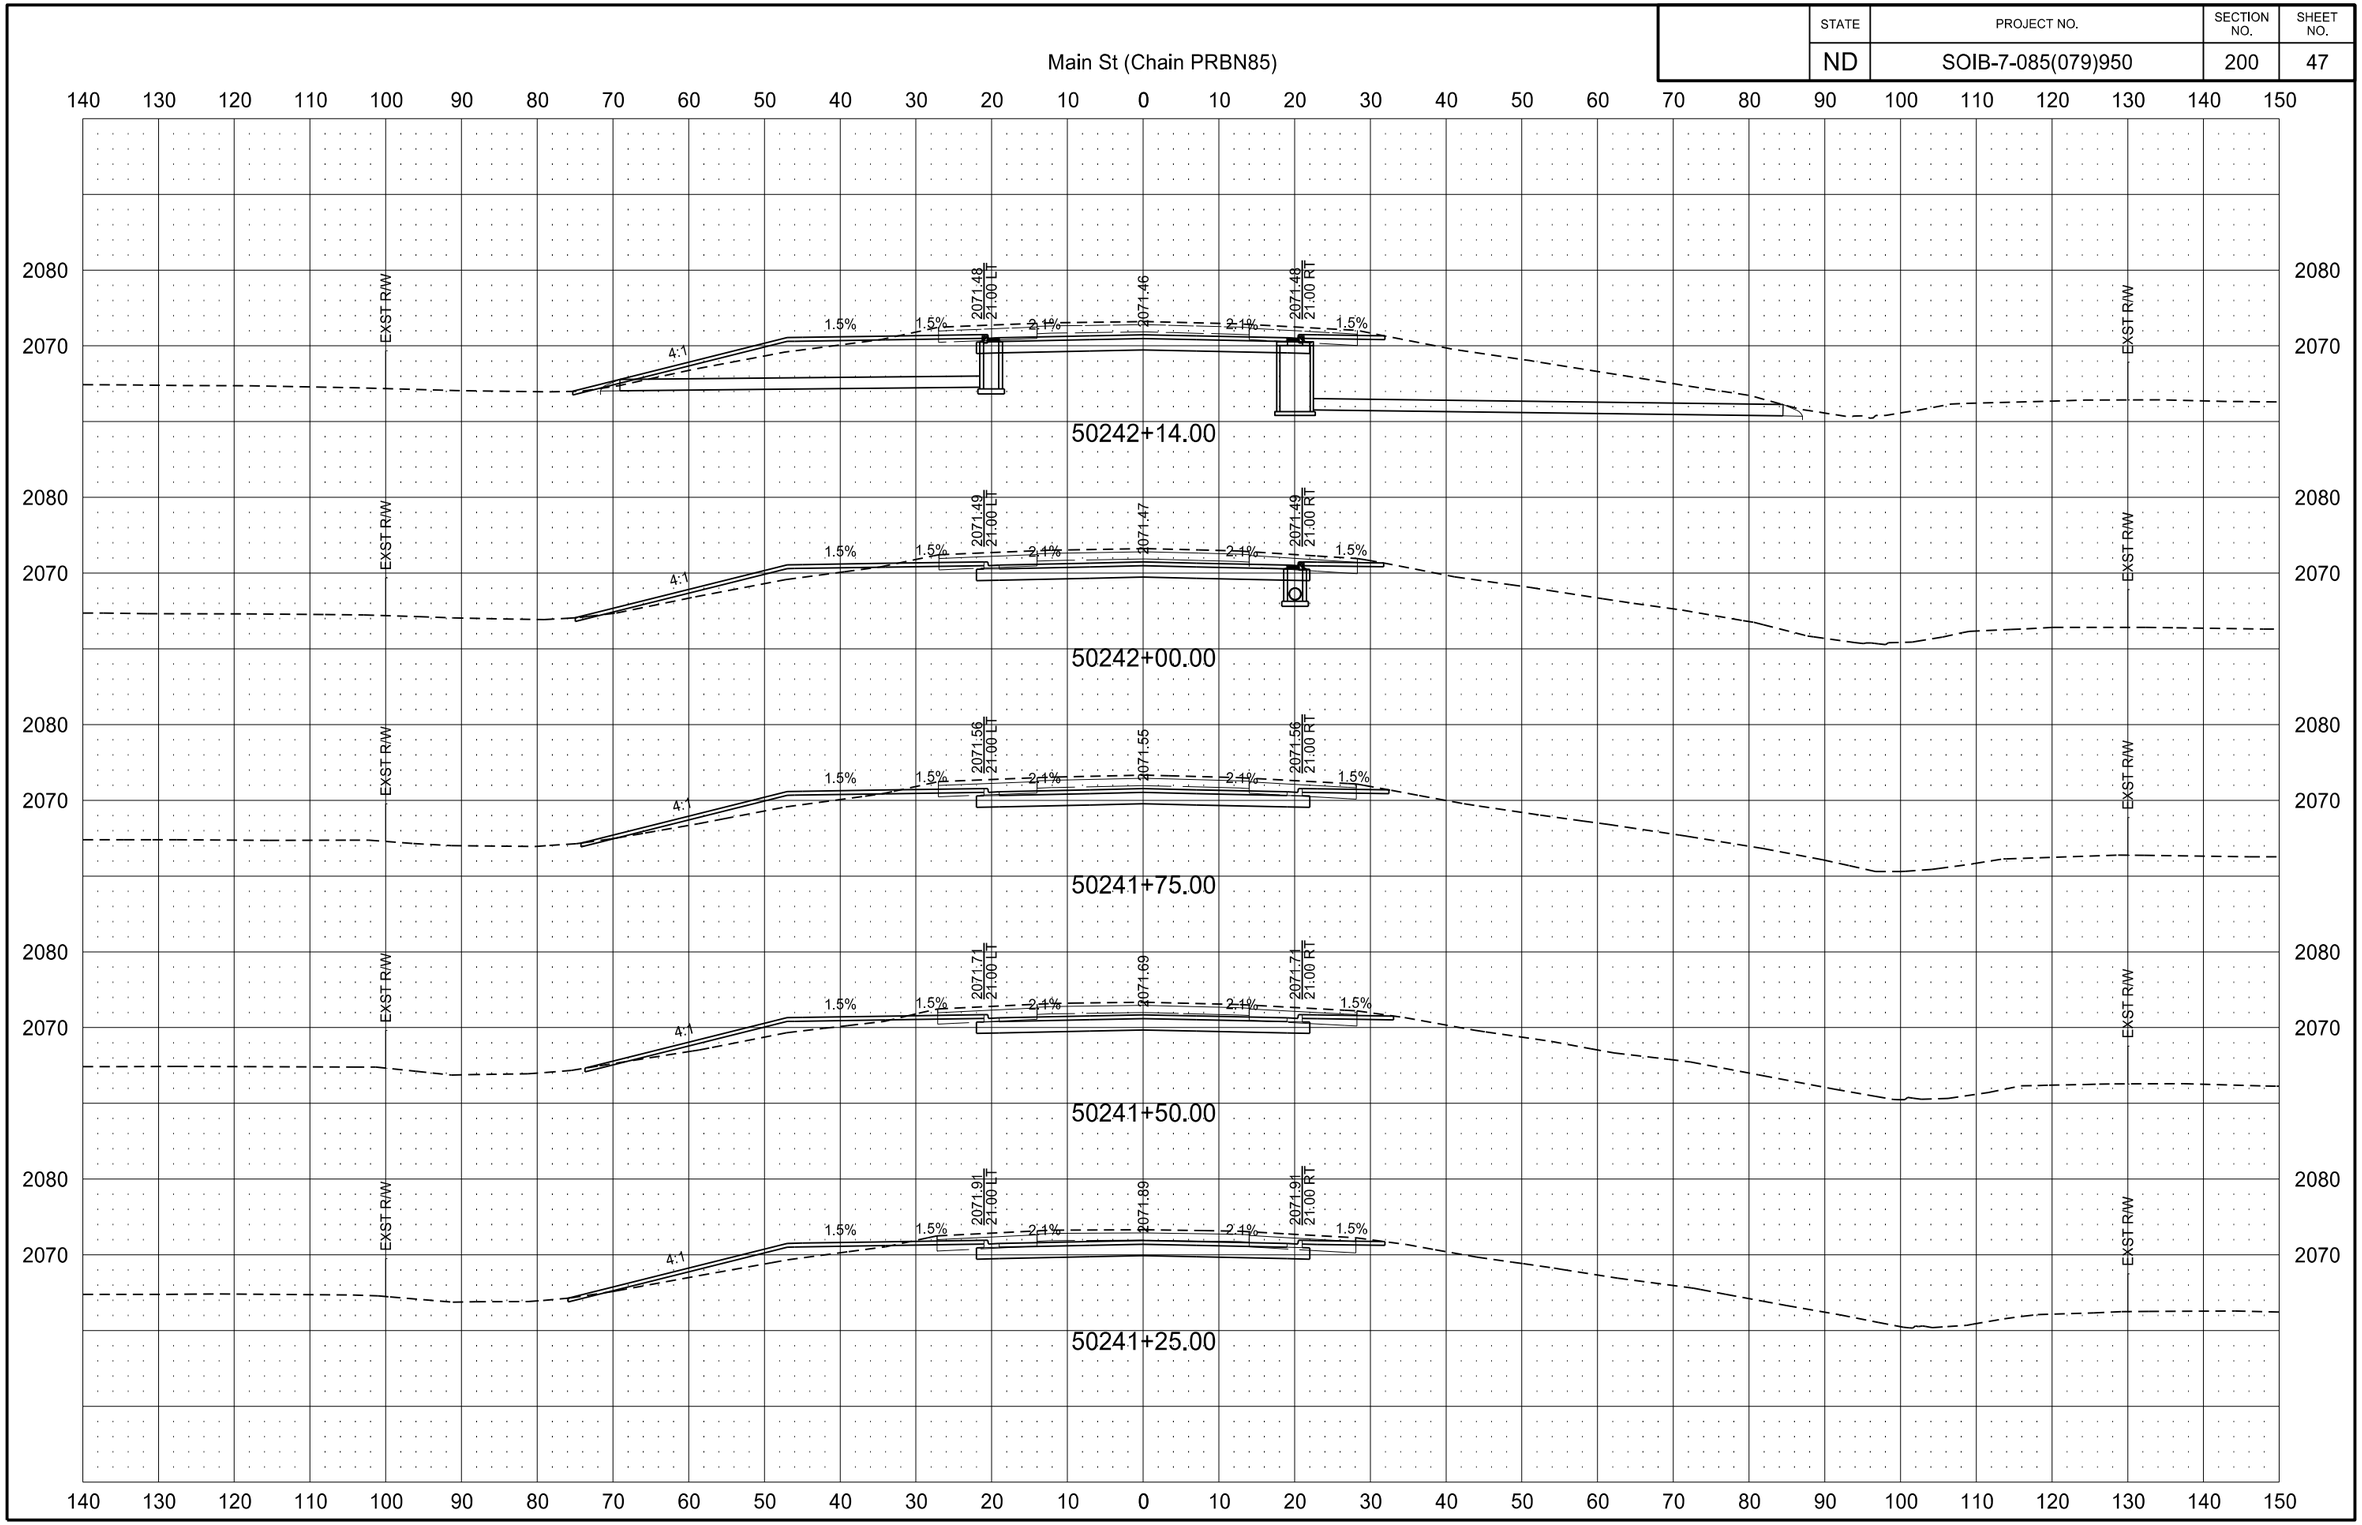

STATE	PROJECT NO.	SECTION NO.	SHEET NO.
ND	SOIB-7-085(079)950	200	48

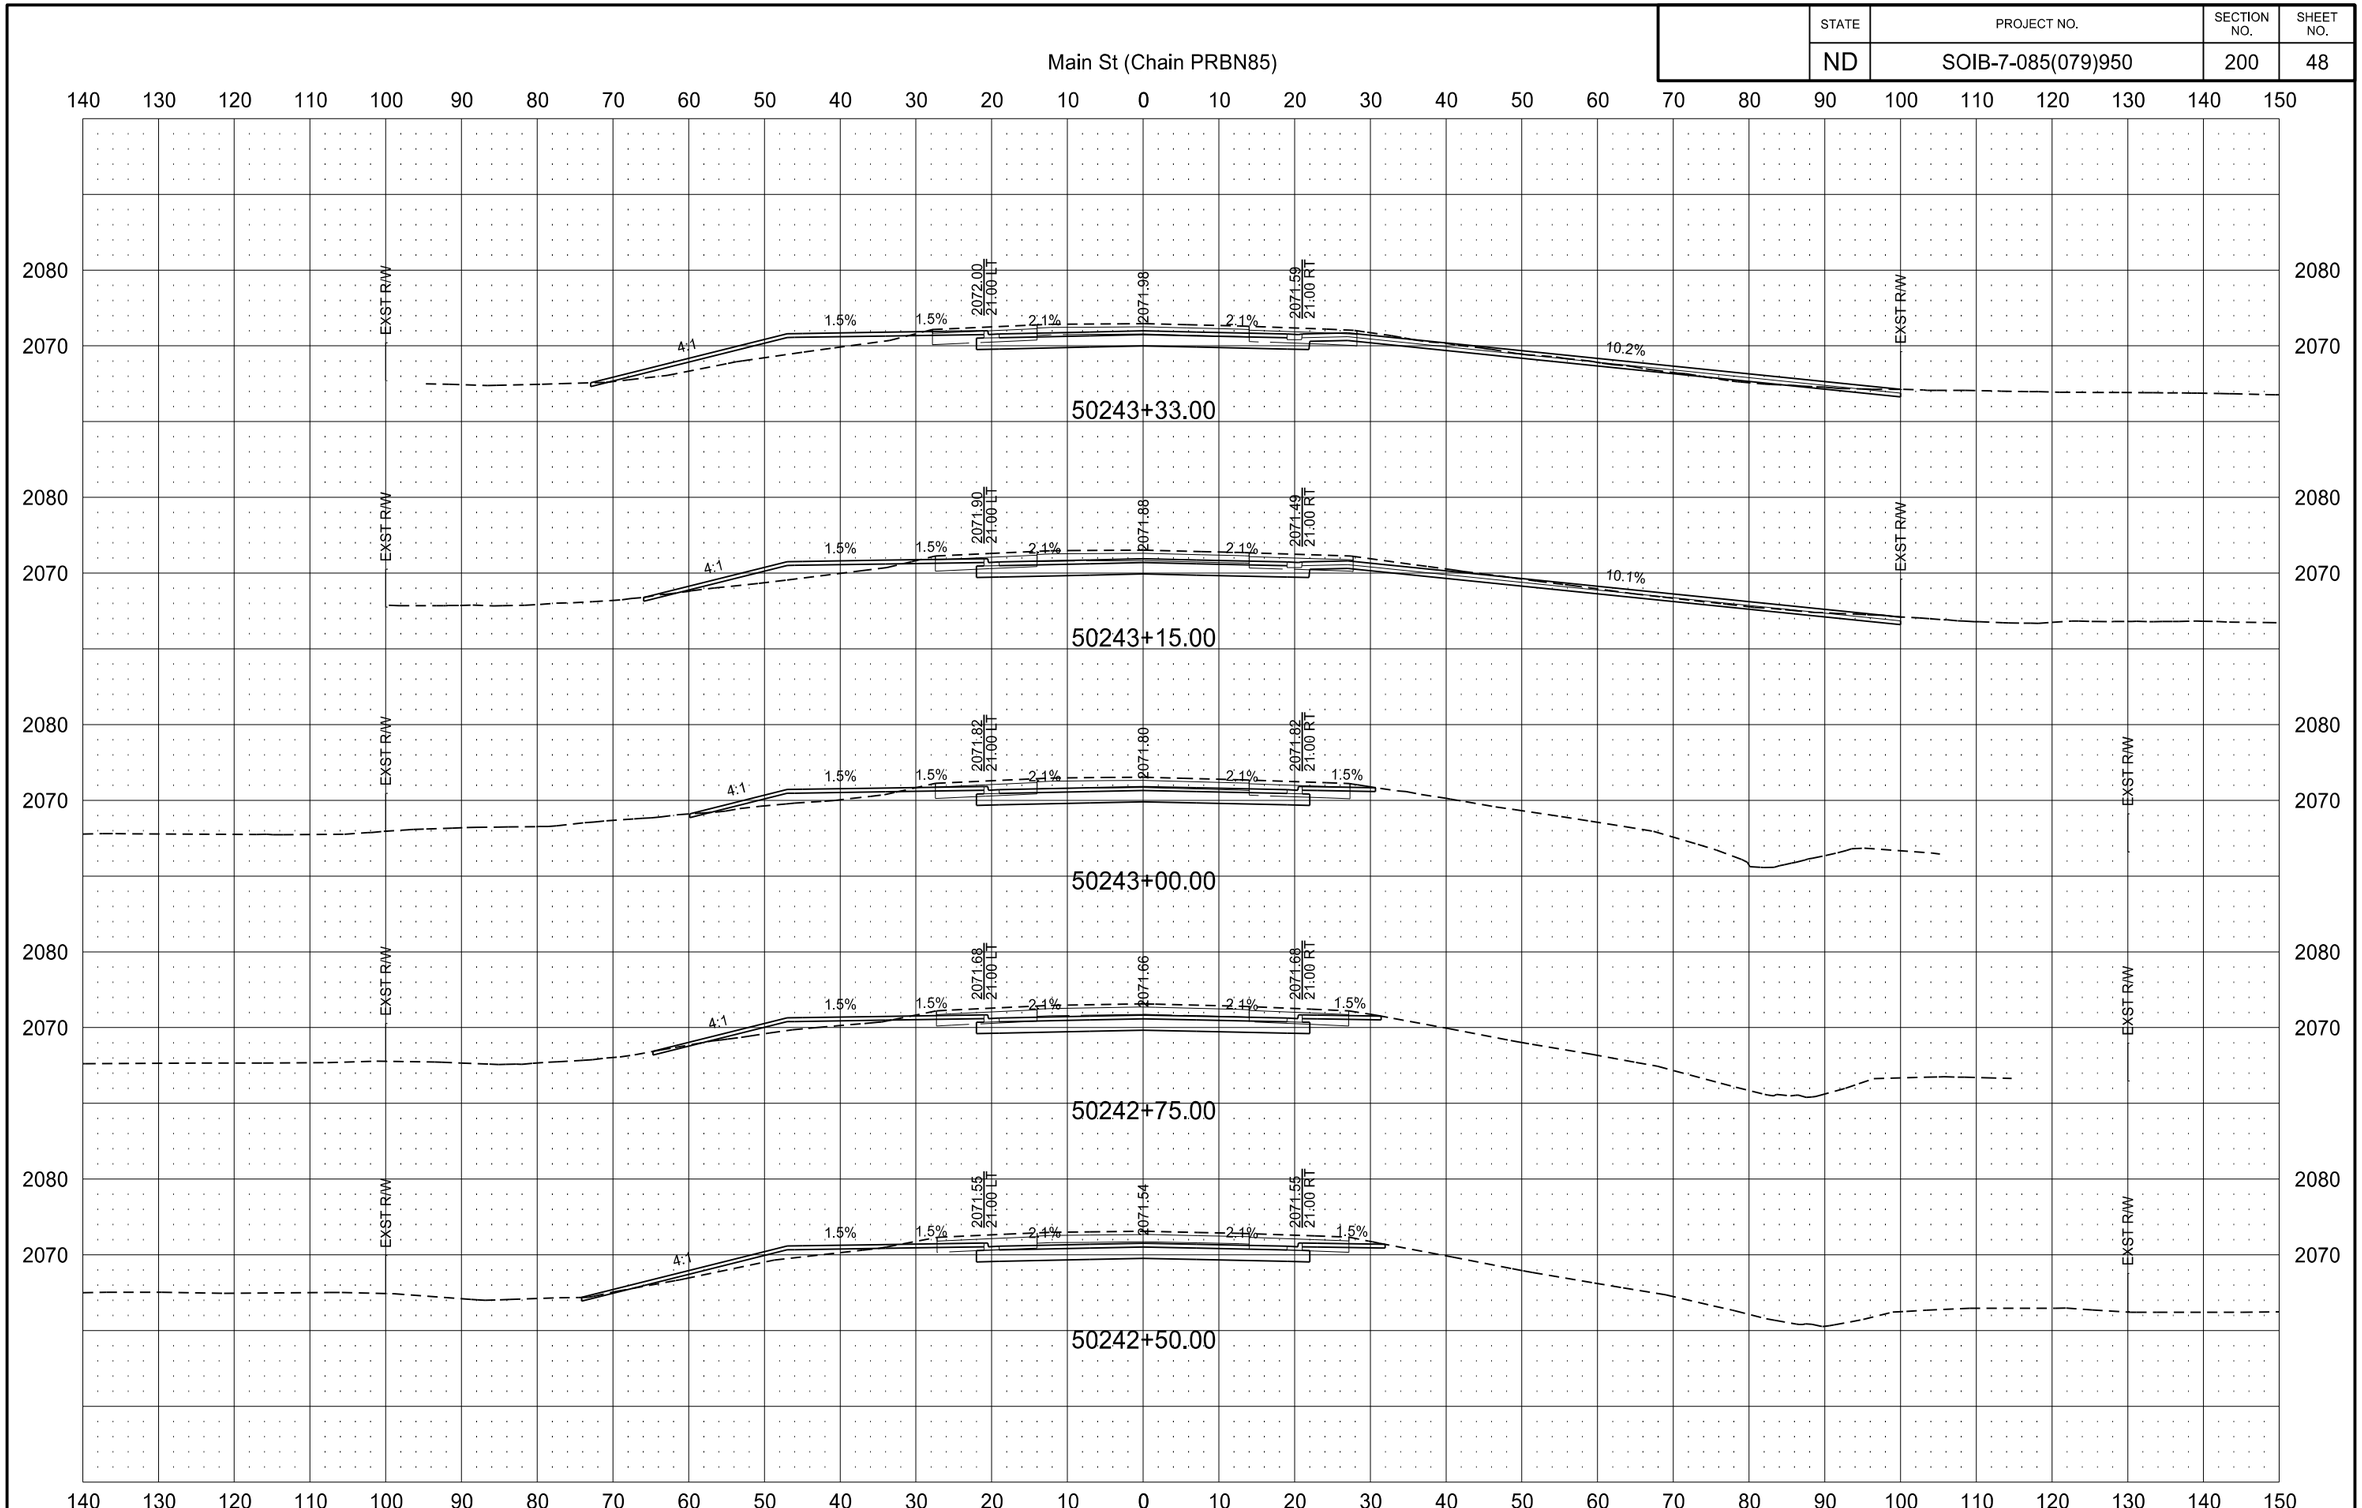

STATE	PROJECT NO.	SECTION NO.	SHEET NO.
ND	SOIB-7-085(079)950	200	49

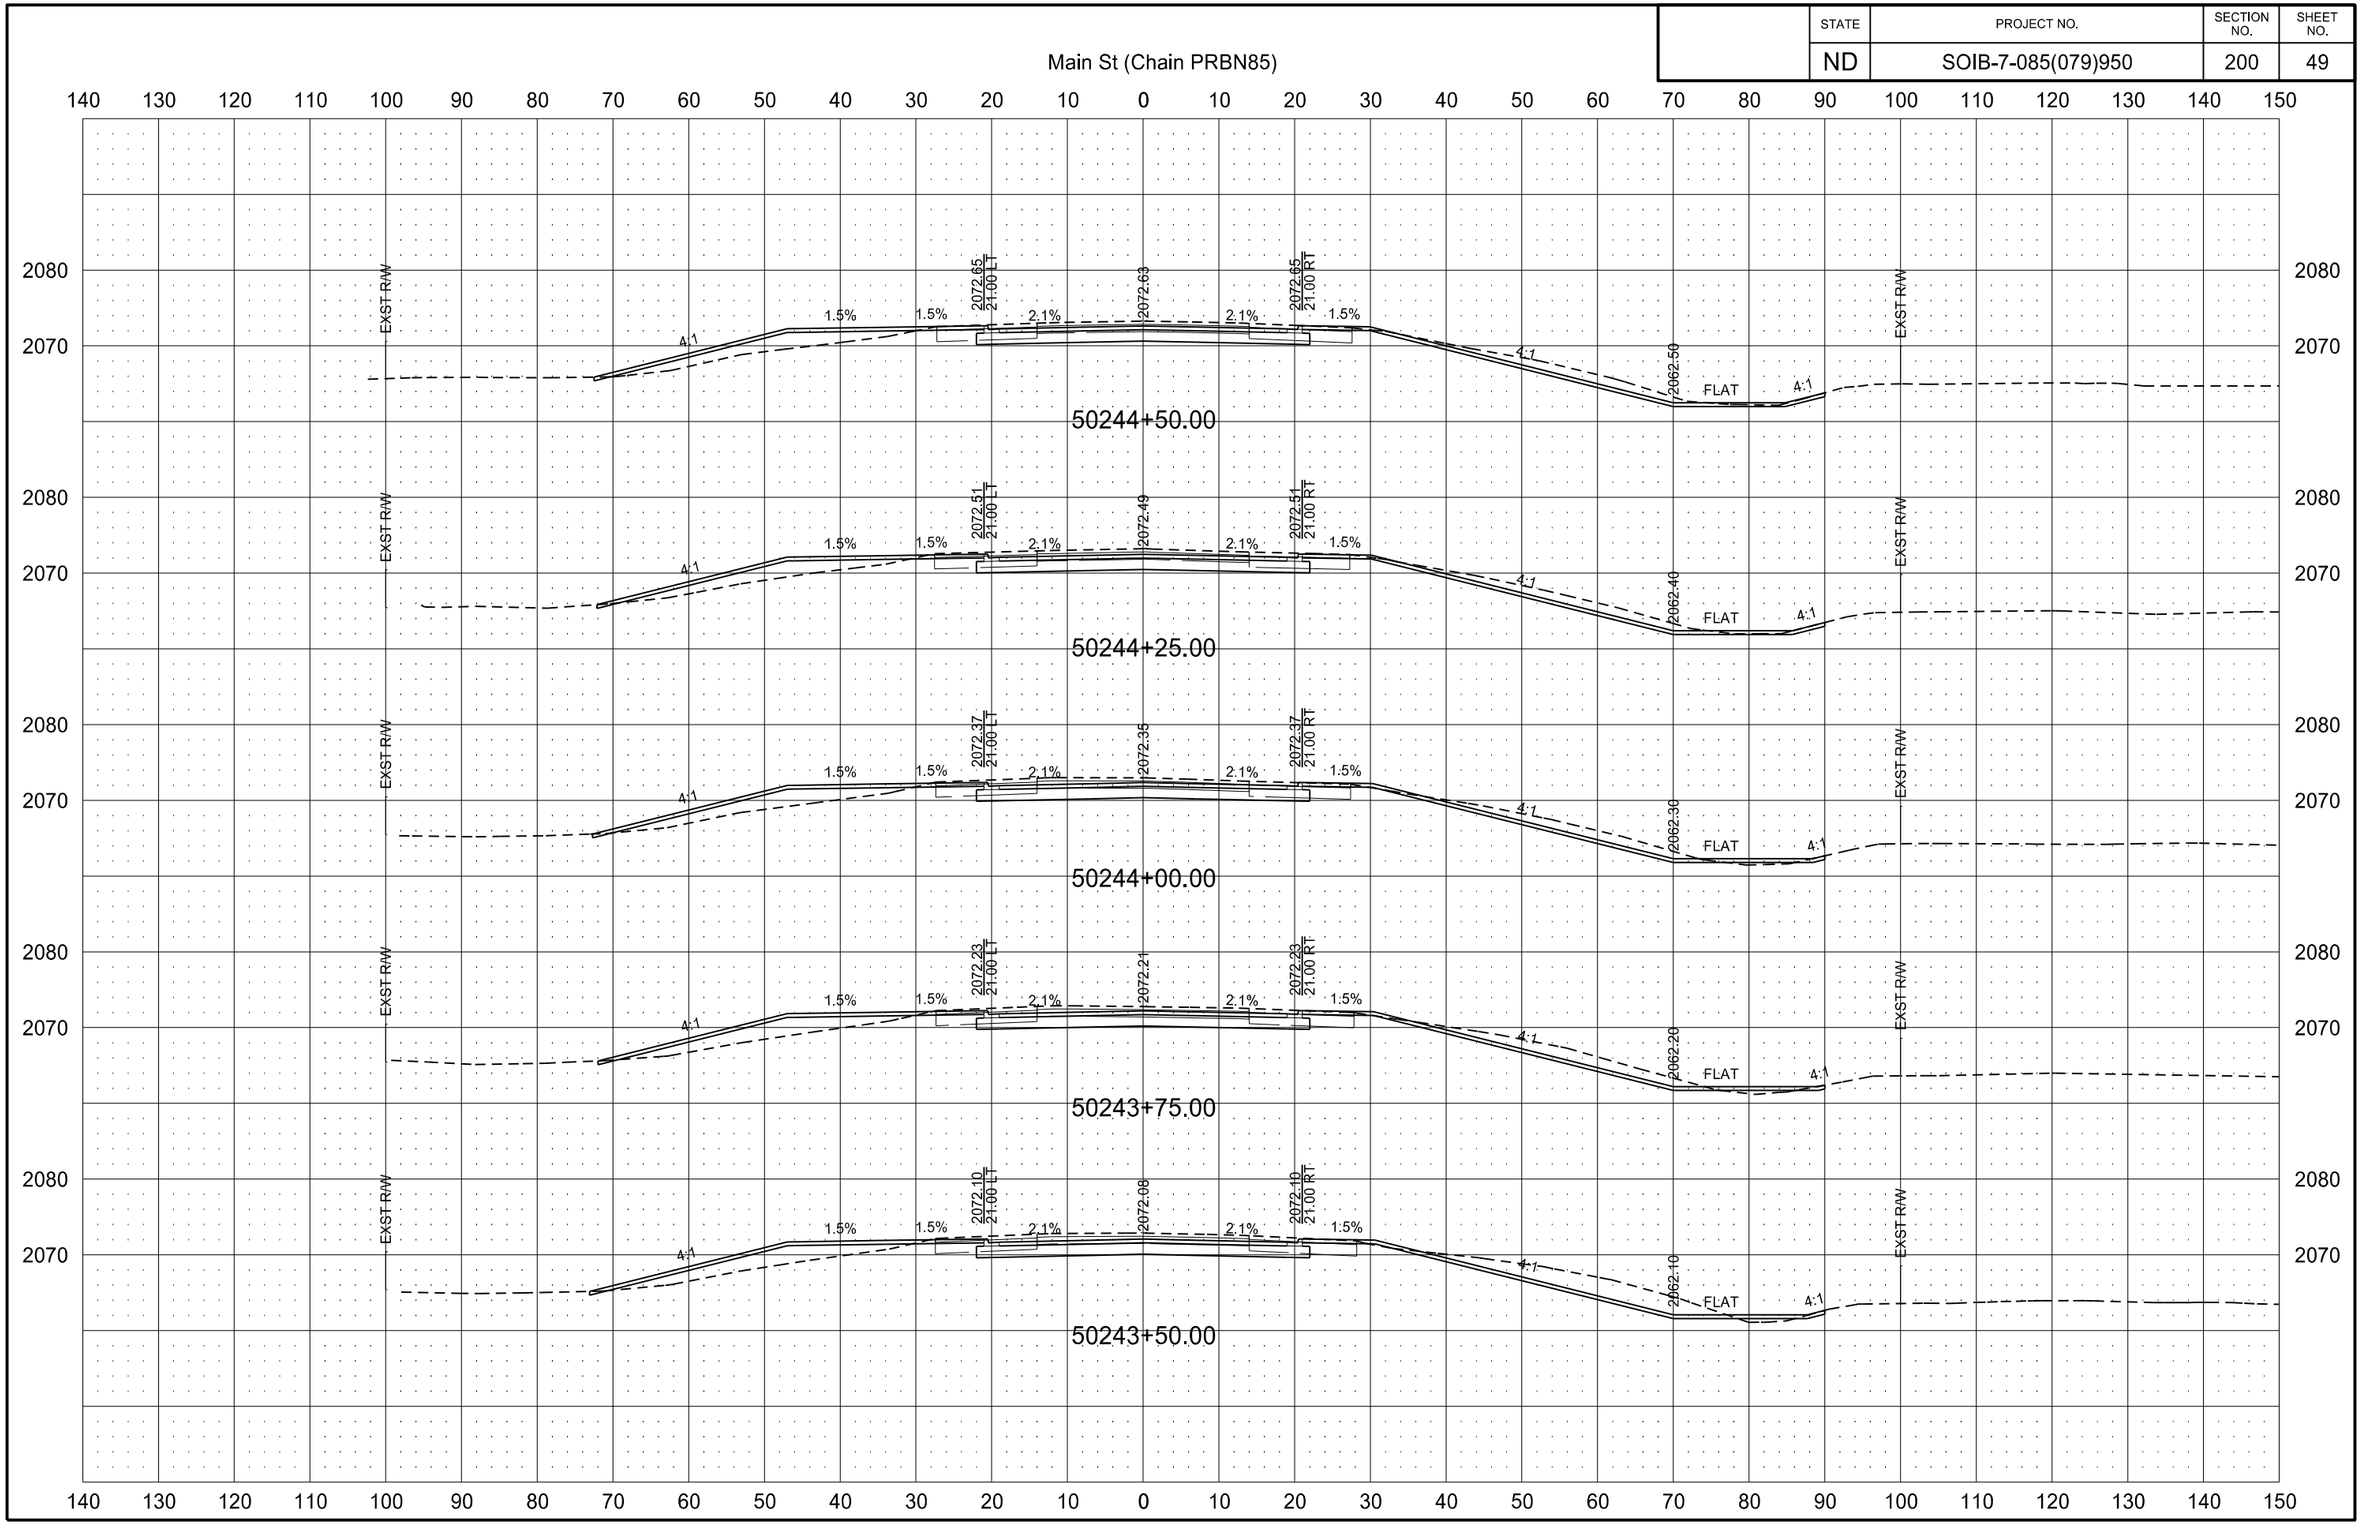

2/22/2016 10:04:41 AM joemorrissette P:\State\NDDOT\14212104\CADD\7085079.950\Design\Plans\200\200XS_001-104_PRBN85.dgn

STATE	PROJECT NO.	SECTION NO.	SHEET NO.
ND	SOIB-7-085(079)950	200	50

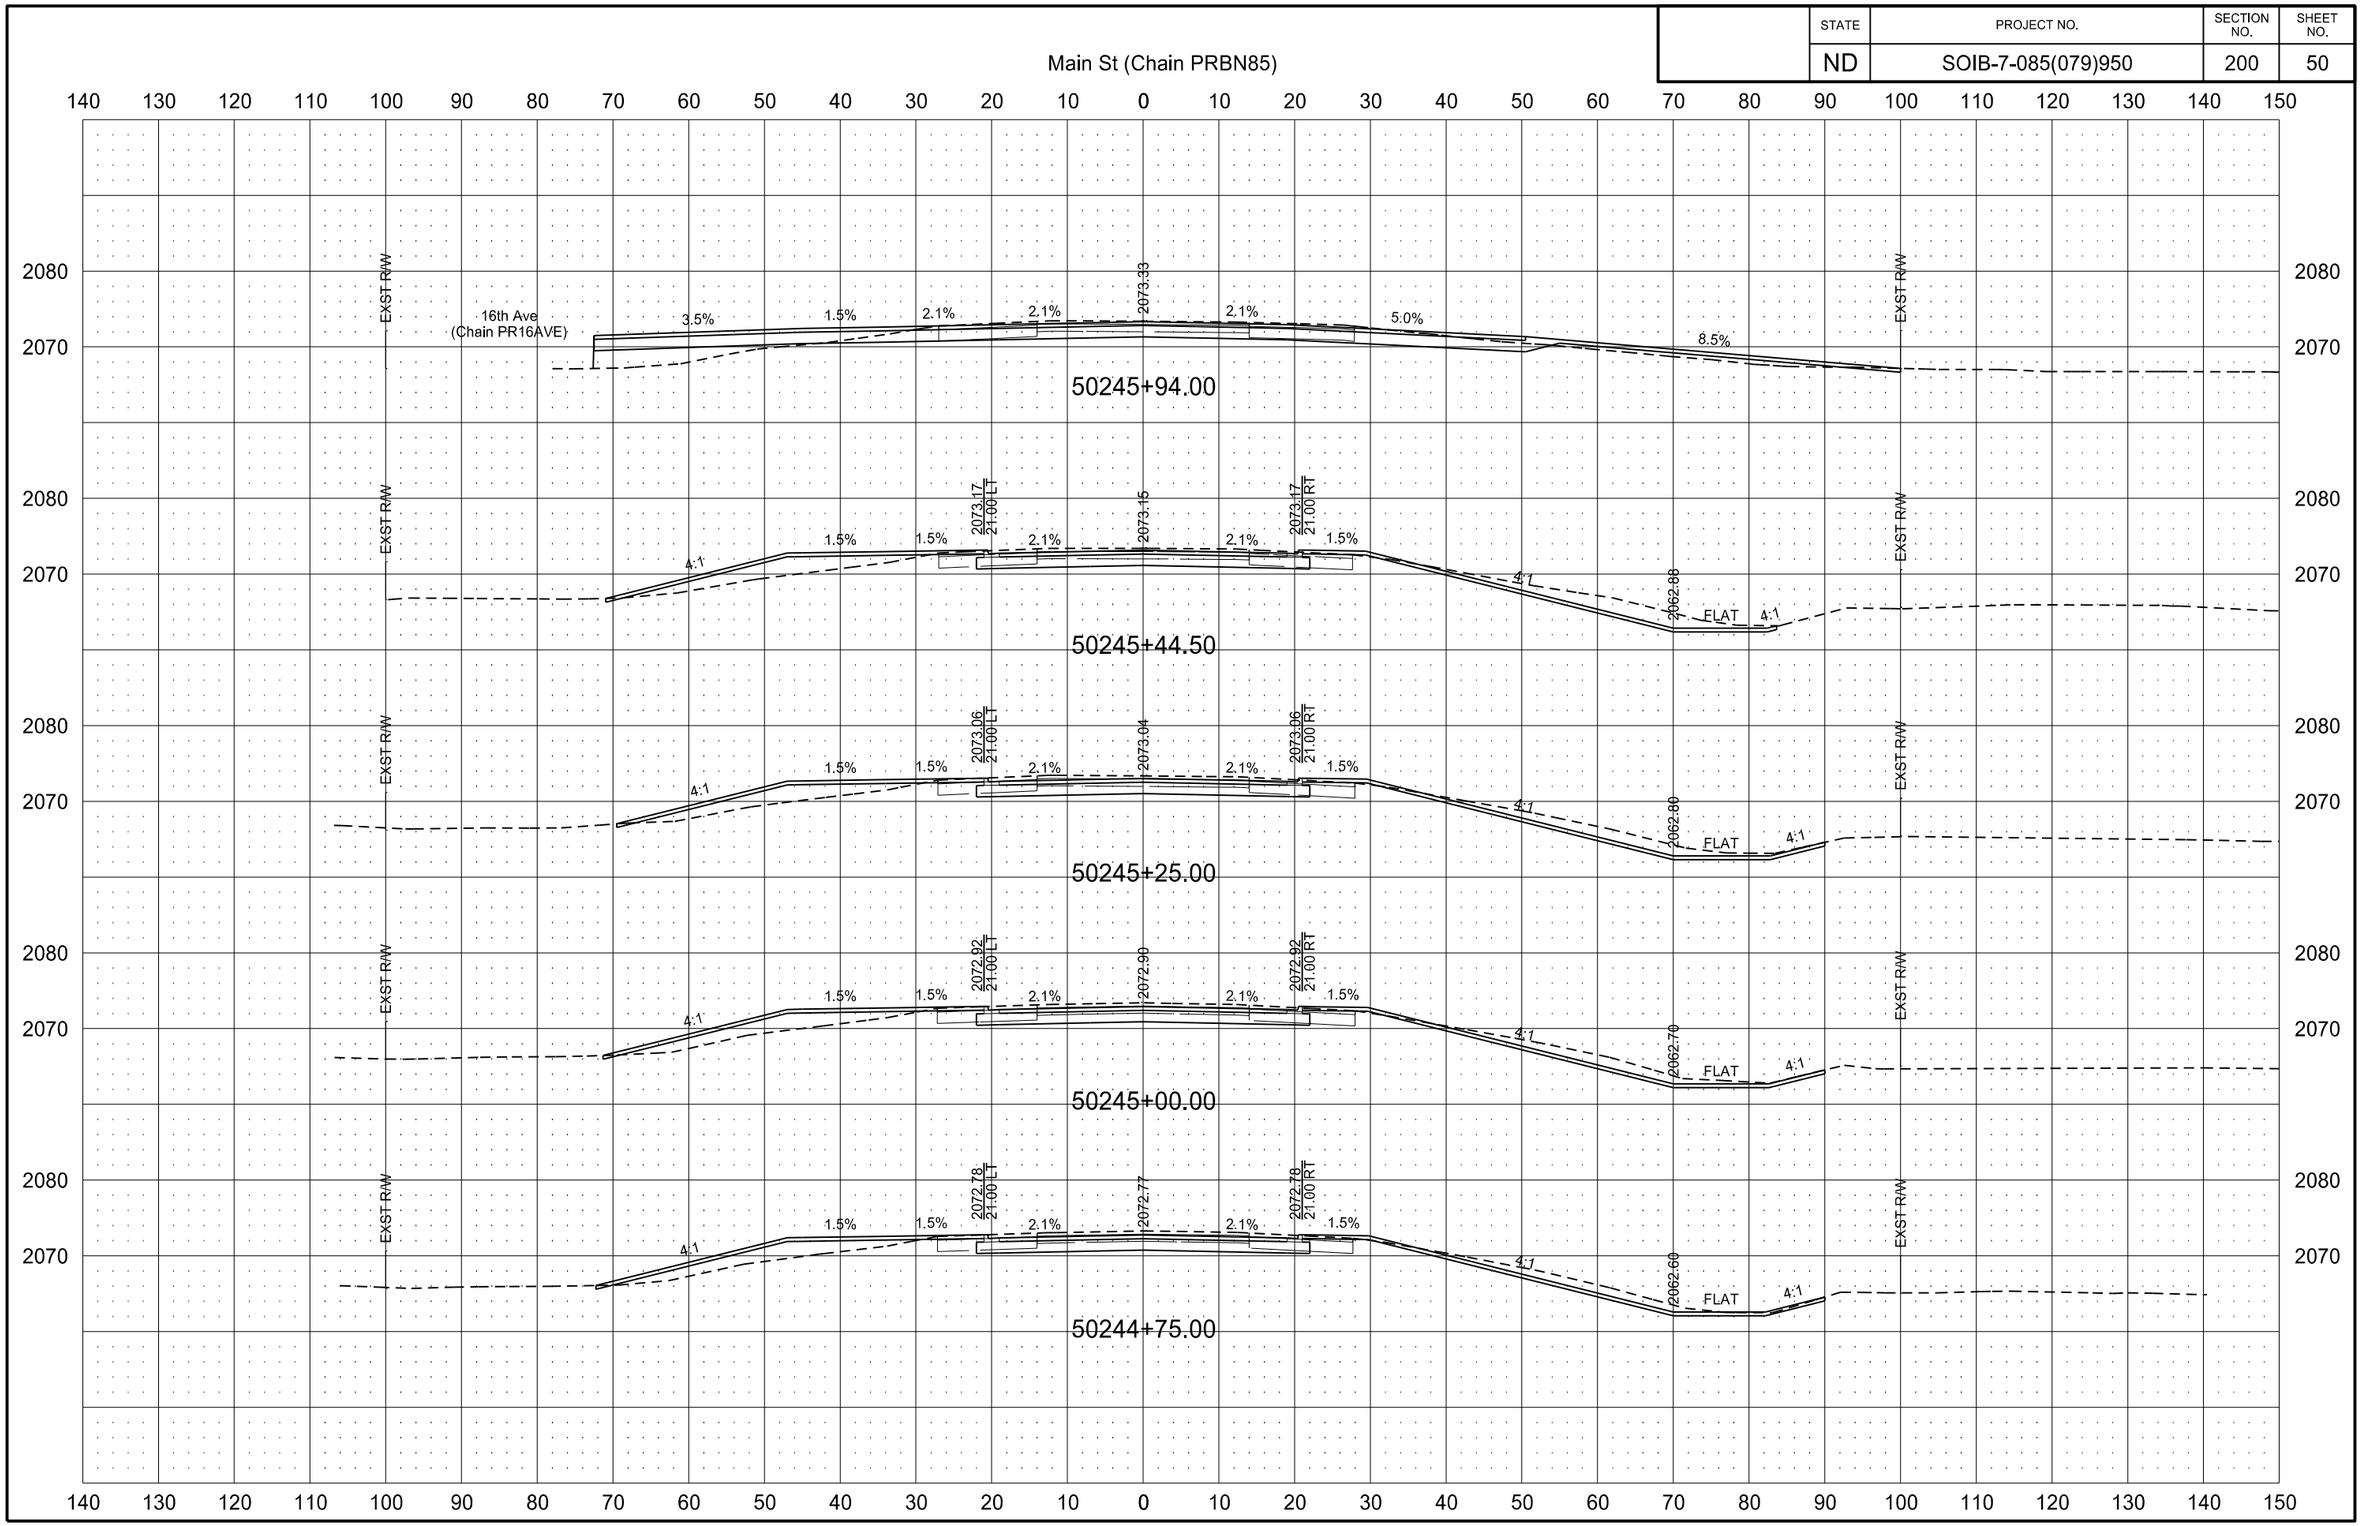

2/22/2016 10:04:51 AM joemorrissette P:\State\NDDOT\14212104\CADD\7085079.950\Design\Plans\200\200XS_001-104_PRBN85.dgn

STATE	PROJECT NO.	SECTION NO.	SHEET NO.
ND	SOIB-7-085(079)950	200	51

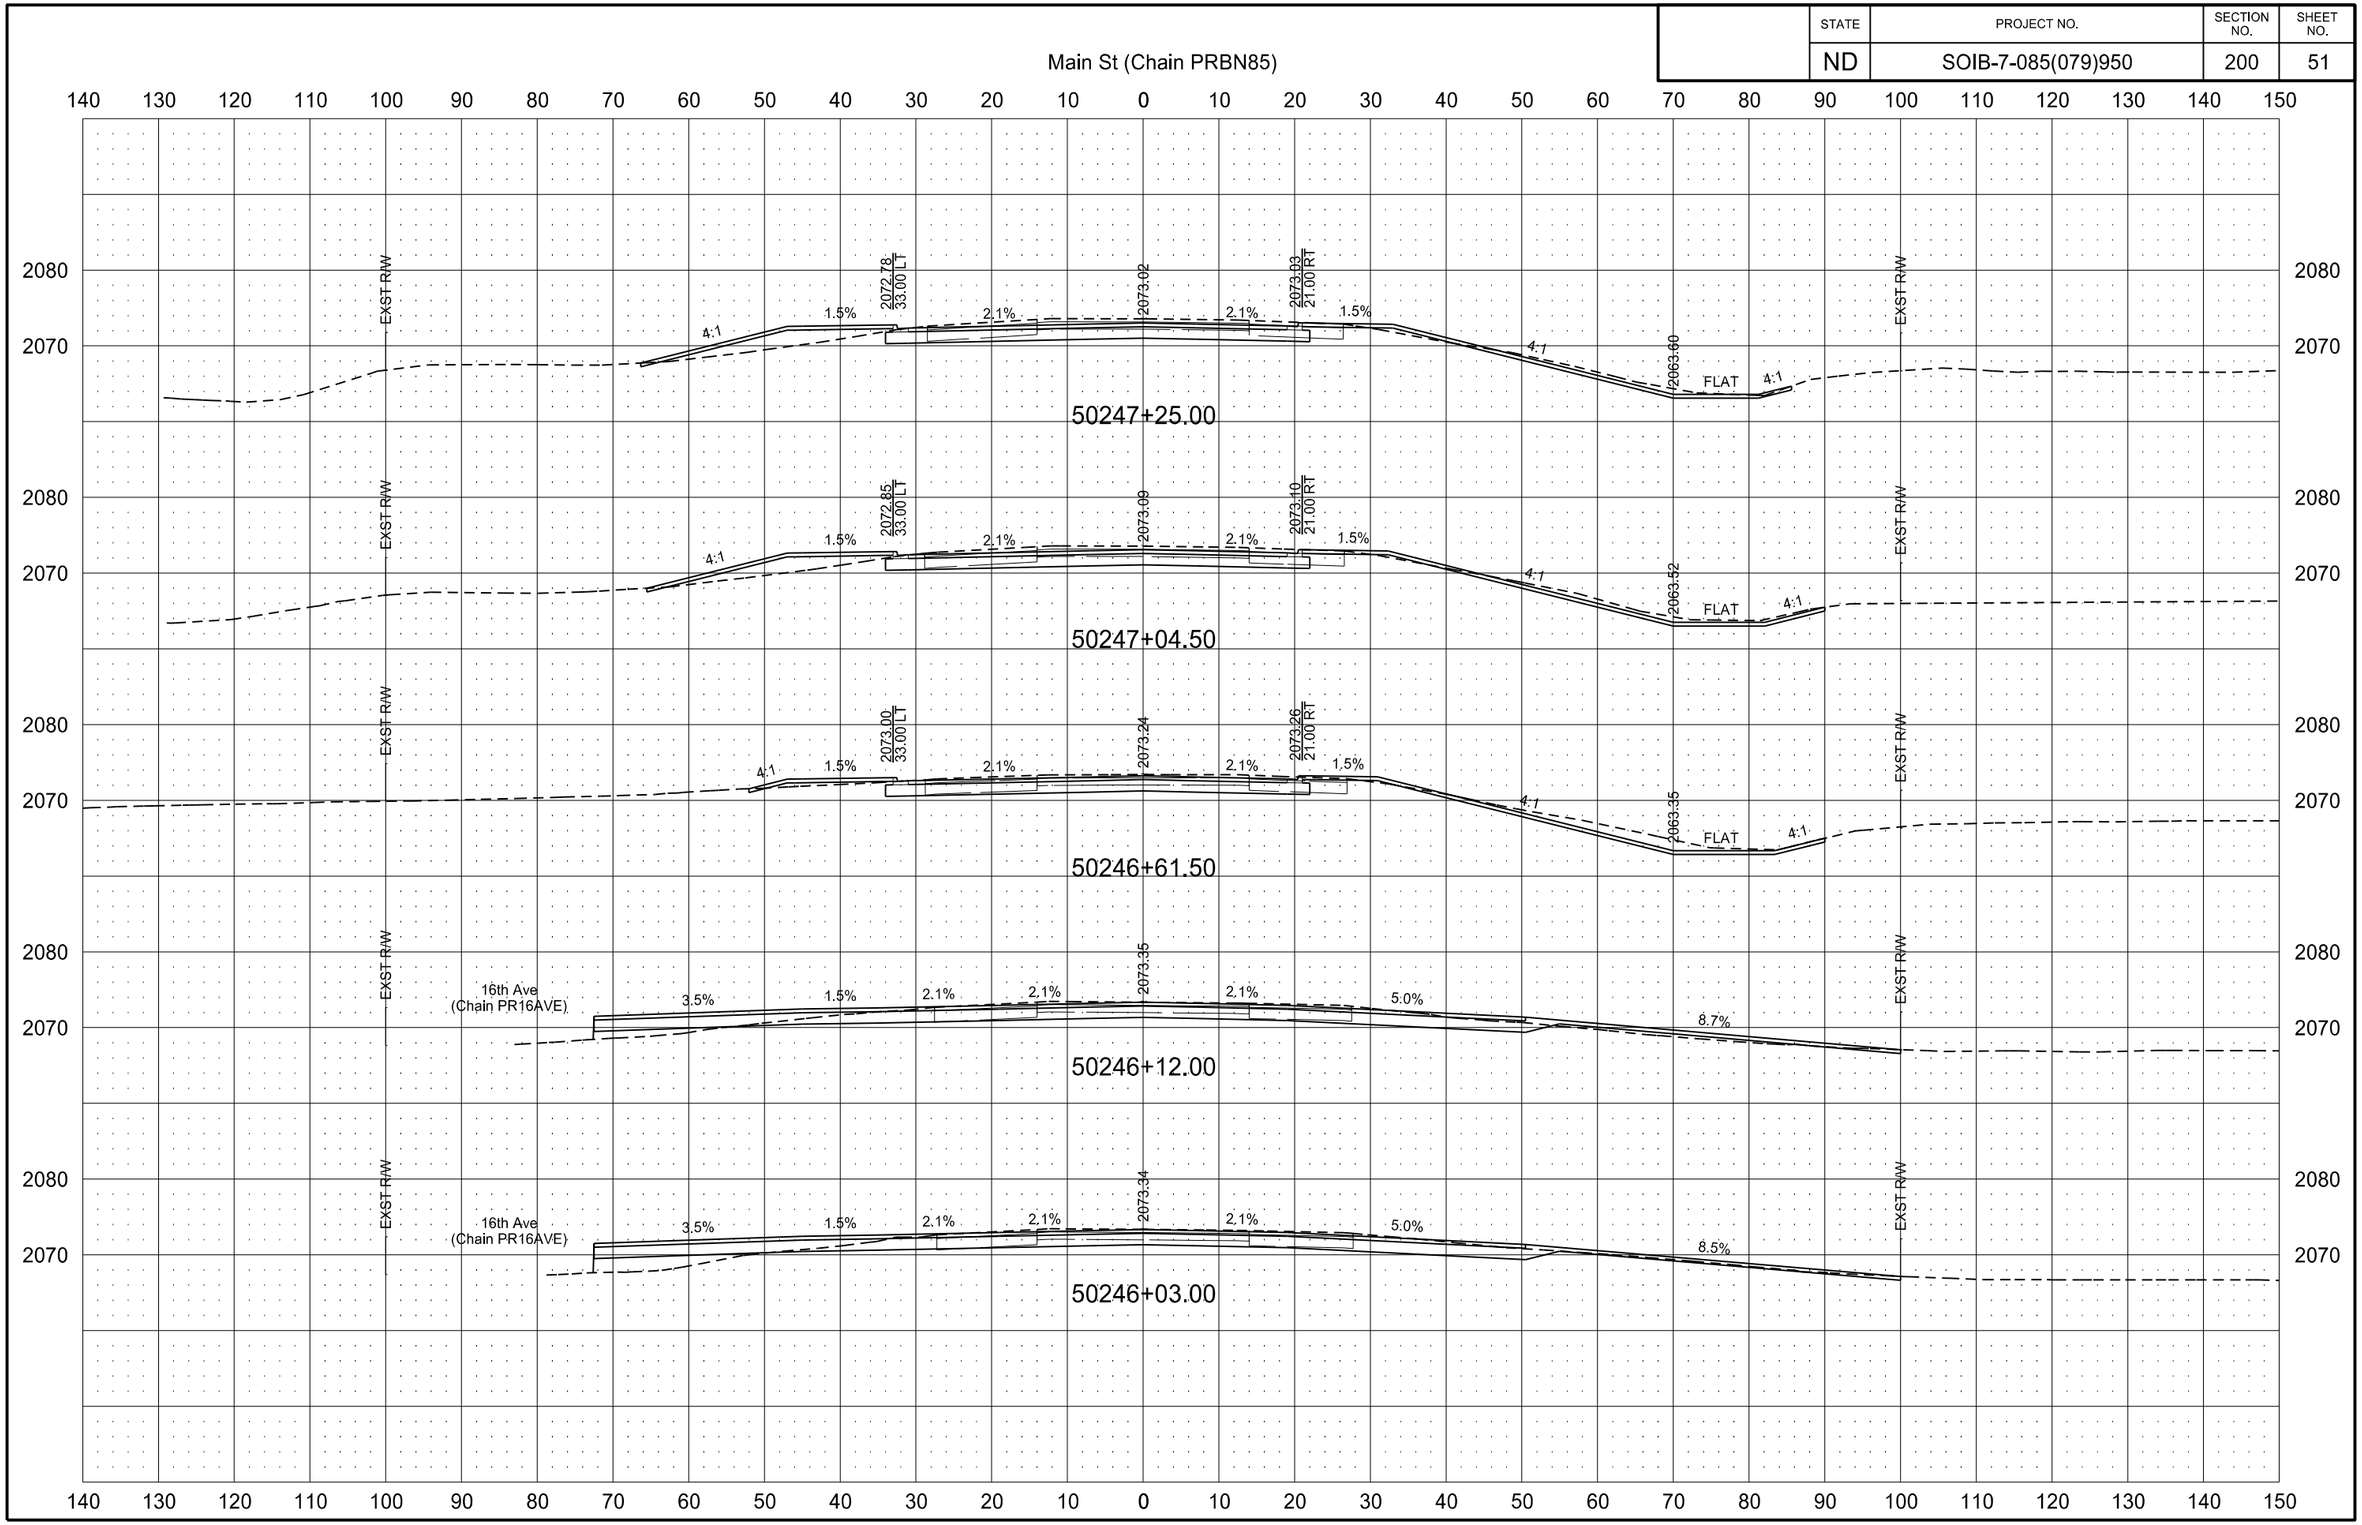

2/22/2016 10:05:01 AM joemorrissette P:\State\NDDOT\14212104\CADD\7085079.950\Design\Plans\200\200XS_001-104_PRBN85.dgn

STATE	PROJECT NO.	SECTION NO.	SHEET NO.
ND	SOIB-7-085(079)950	200	52

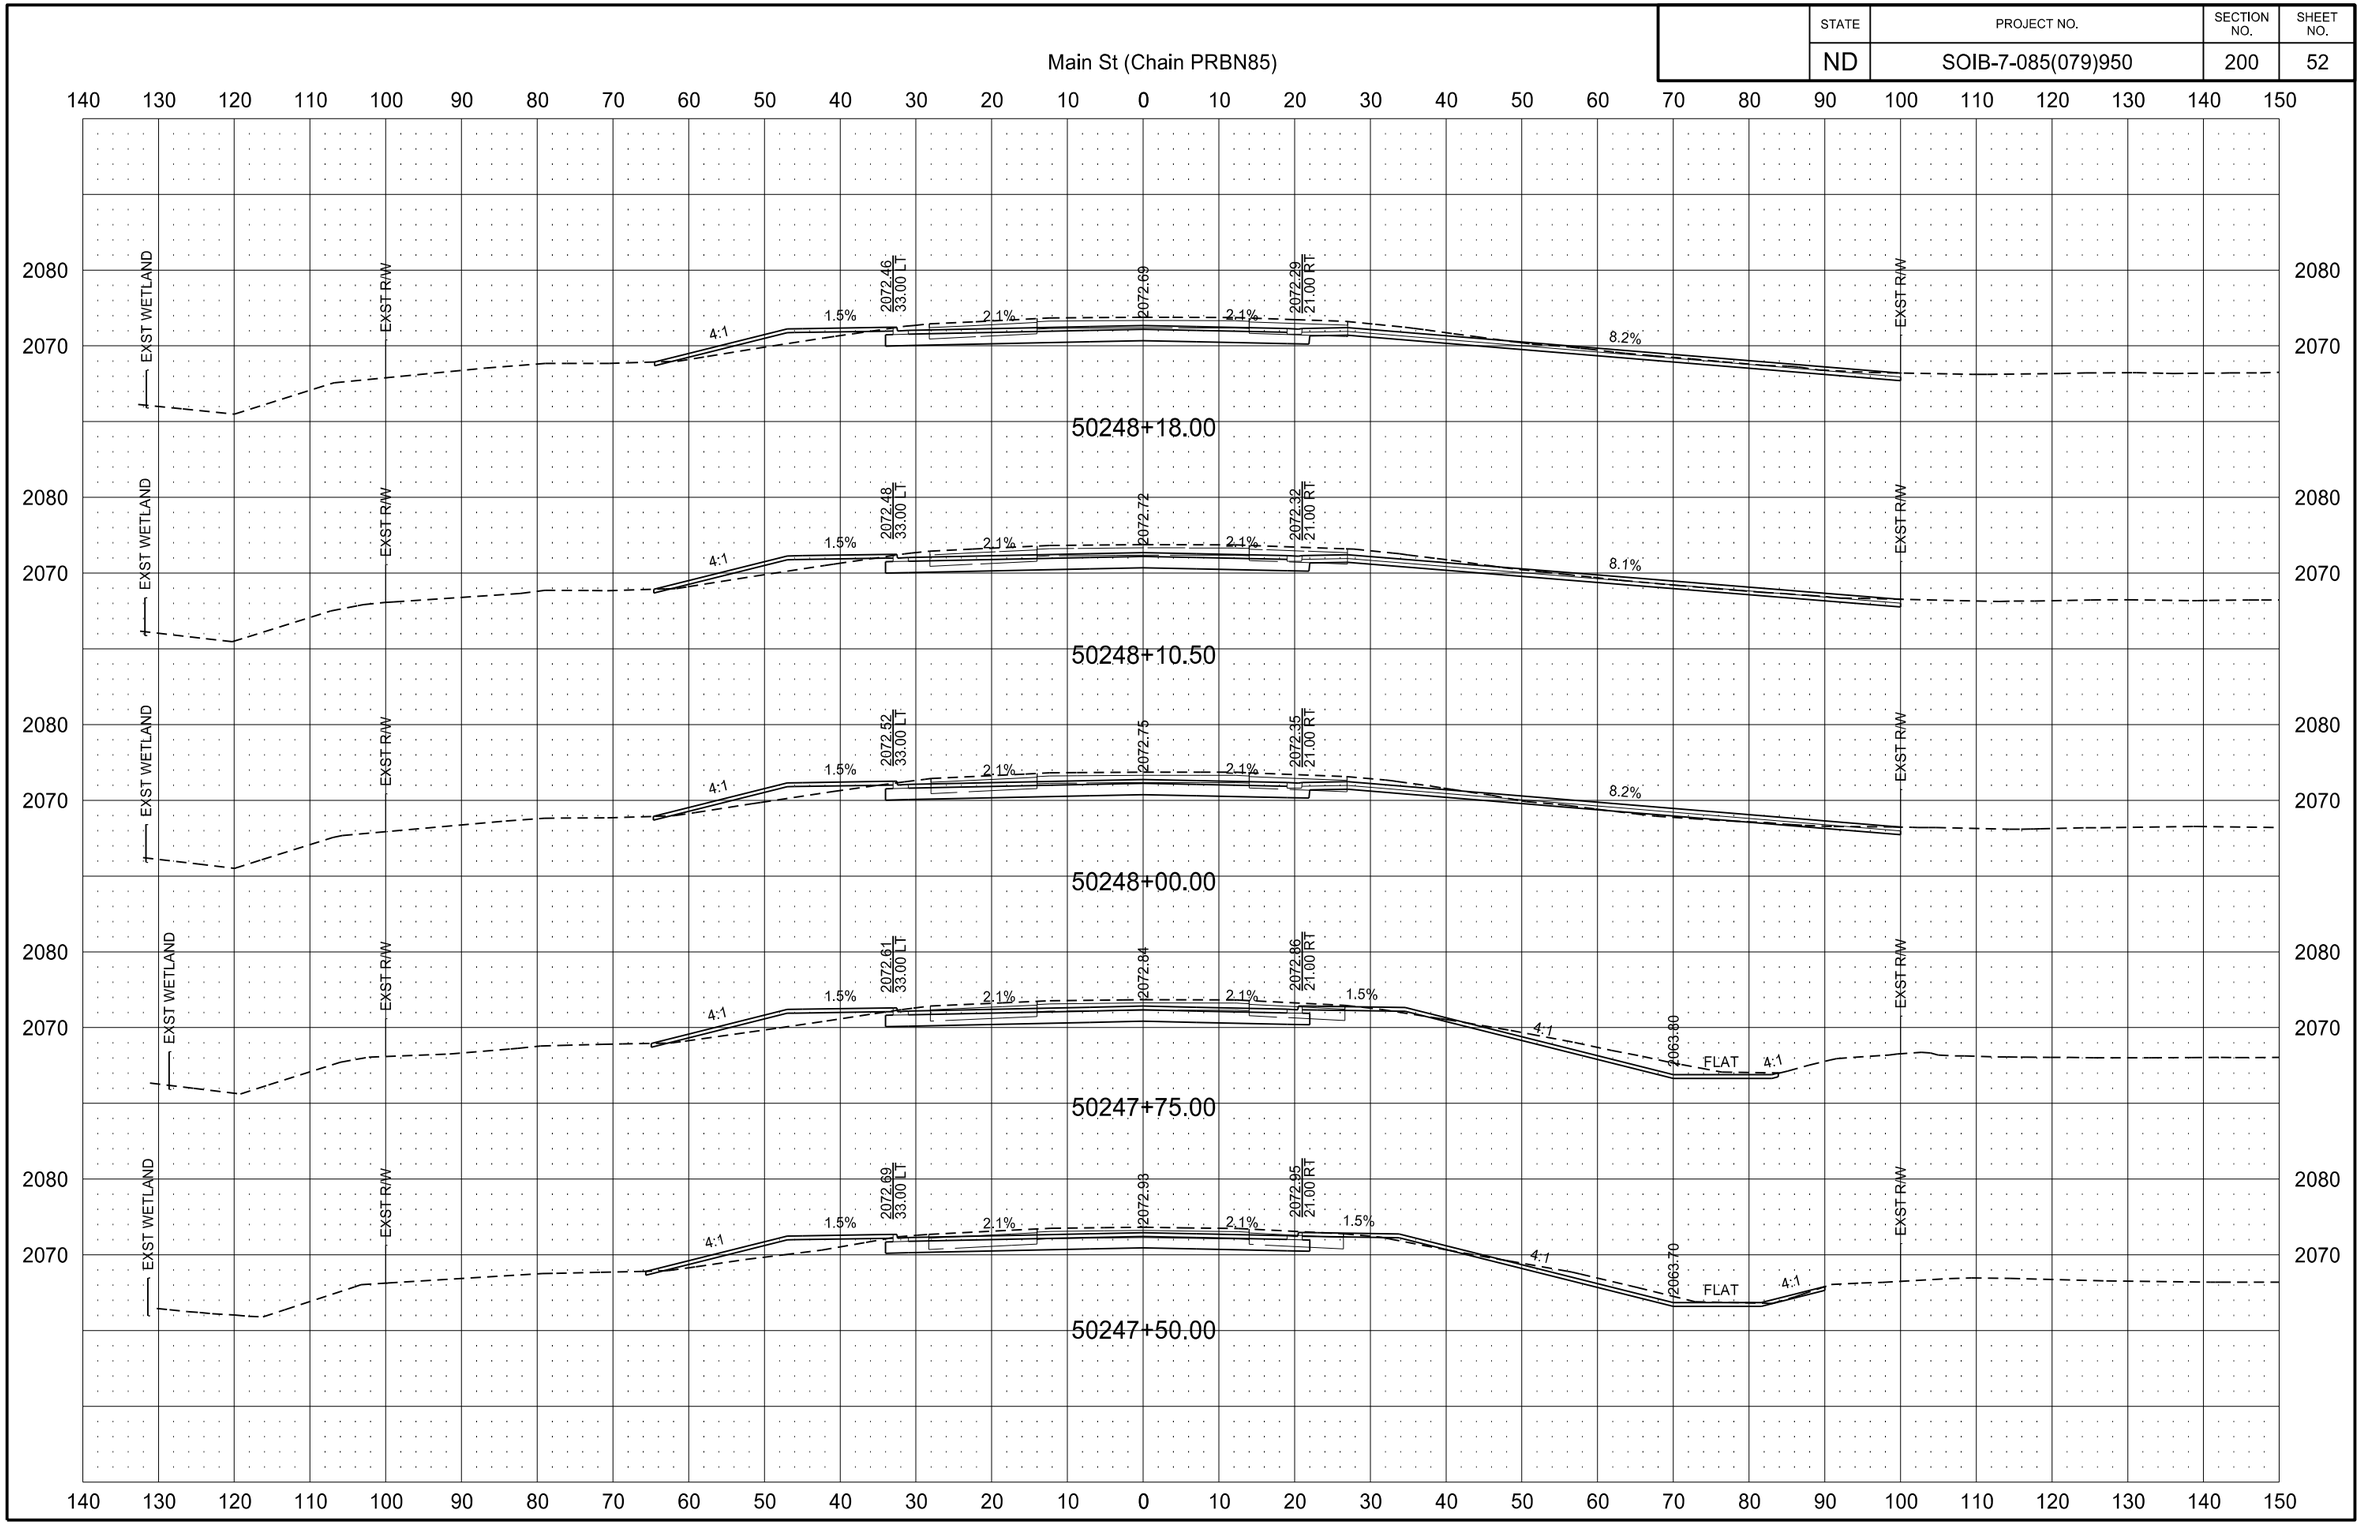

2/22/2016 10:05:12 AM joemorrissette P:\State\NDDOT\14212104\CADD\7085079.950\Design\Plans\200\200XS_001-104_PRBN85.dgn

STATE	PROJECT NO.	SECTION NO.	SHEET NO.
ND	SOIB-7-085(079)950	200	53

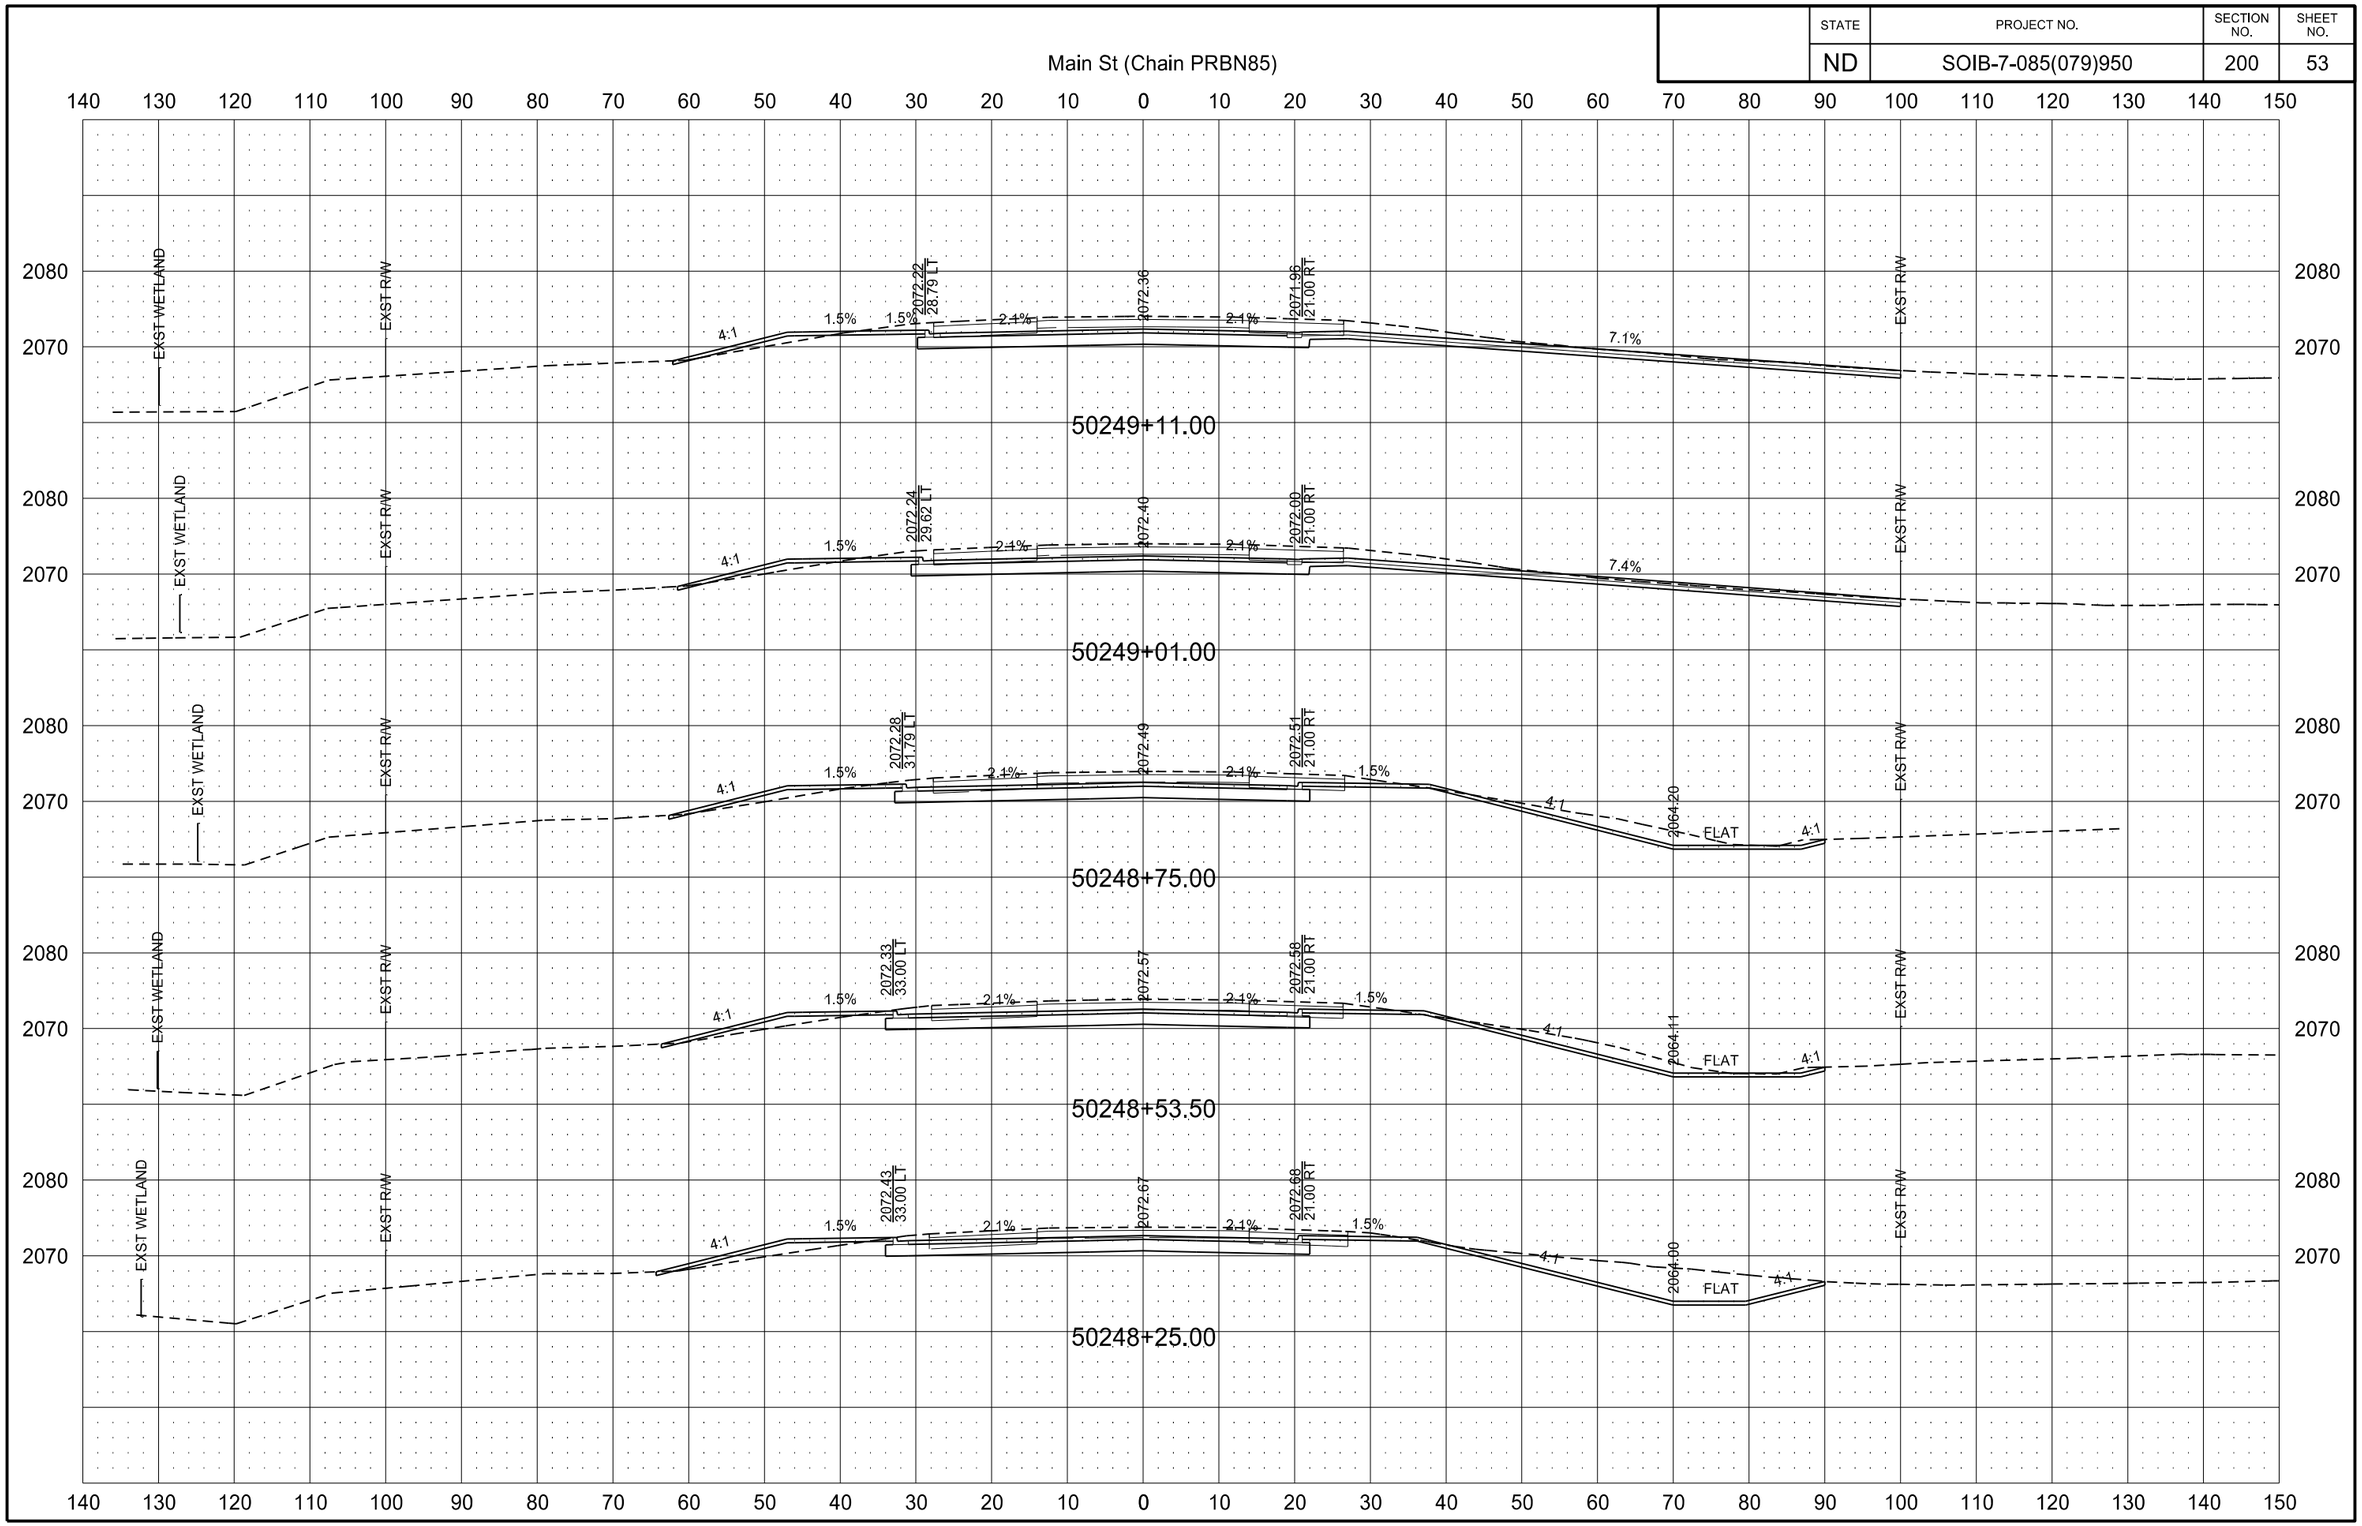

2/22/2016 10:05:22 AM joemorrissette P:\State\NDDOT\14212104\CADD\7085079.950\Design\Plans\200\200XS_001-104_PRBN85.dgn

STATE	PROJECT NO.	SECTION NO.	SHEET NO.
ND	SOIB-7-085(079)950	200	54

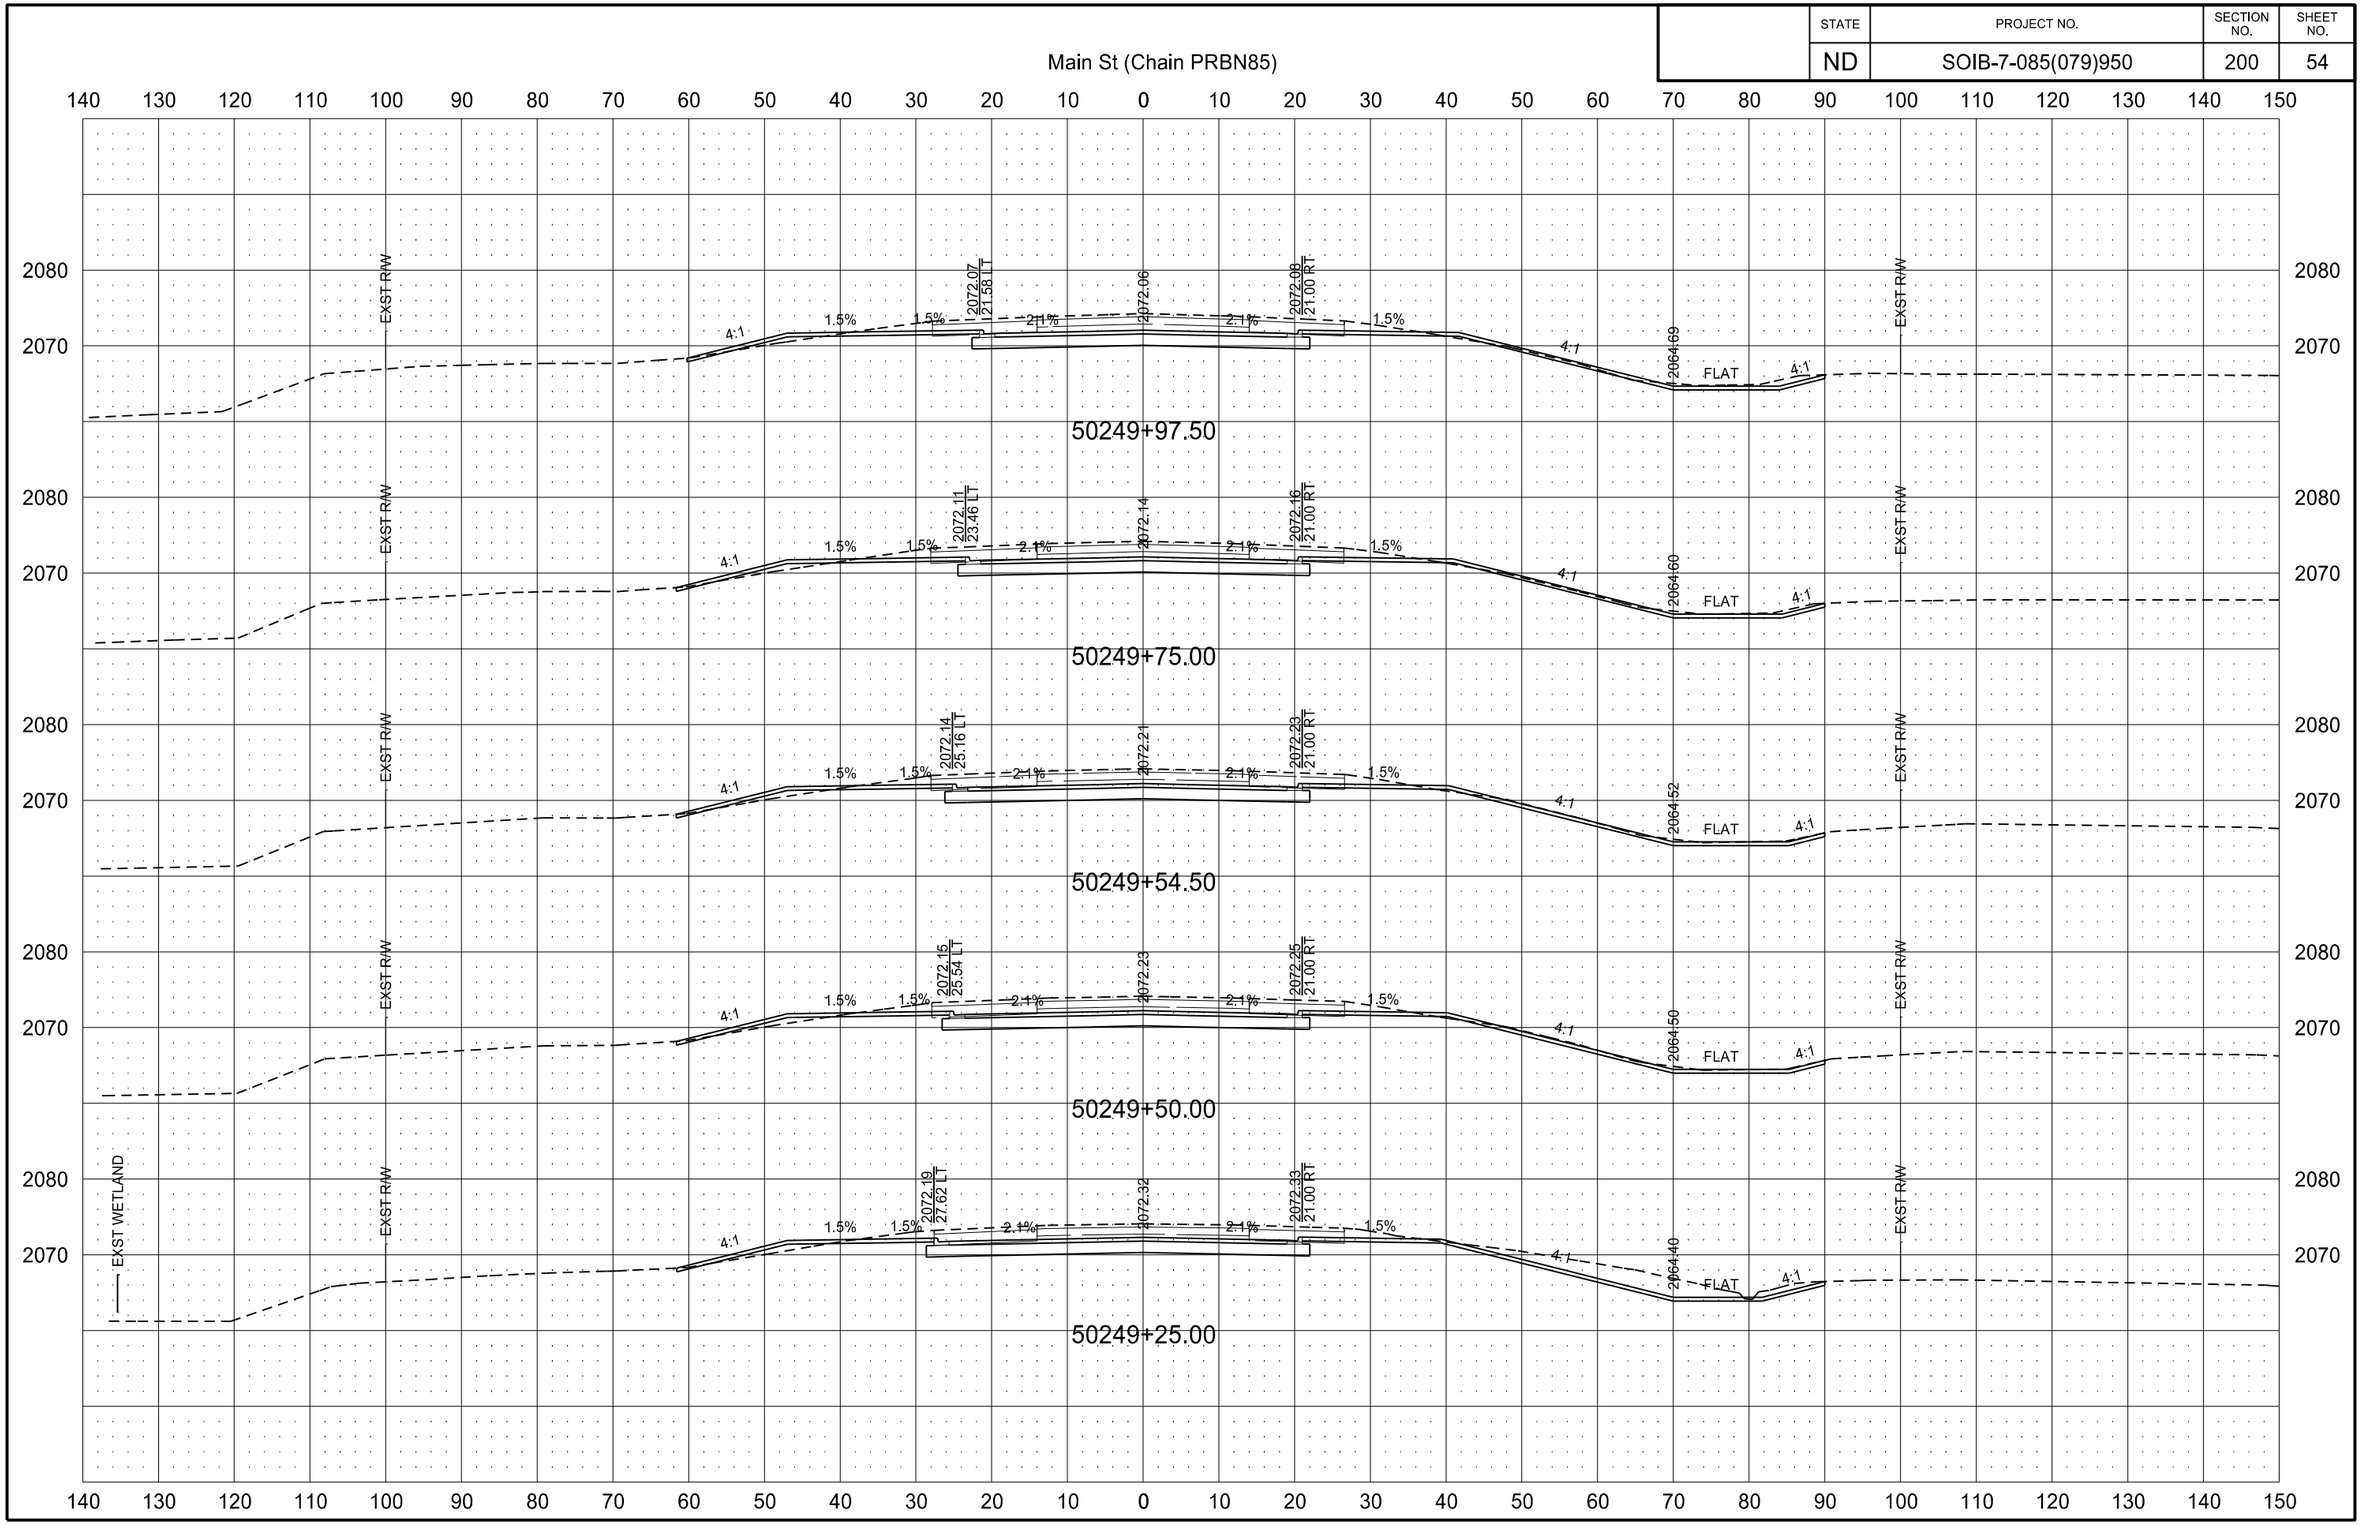

2/22/2016 10:05:33 AM joemorrissette P:\State\NDDOT\14212104\CADD\7085079.950\Design\Plans\200\200XS_001-104_PRBN85.dgn

STATE	PROJECT NO.	SECTION NO.	SHEET NO.
ND	SOIB-7-085(079)950	200	55

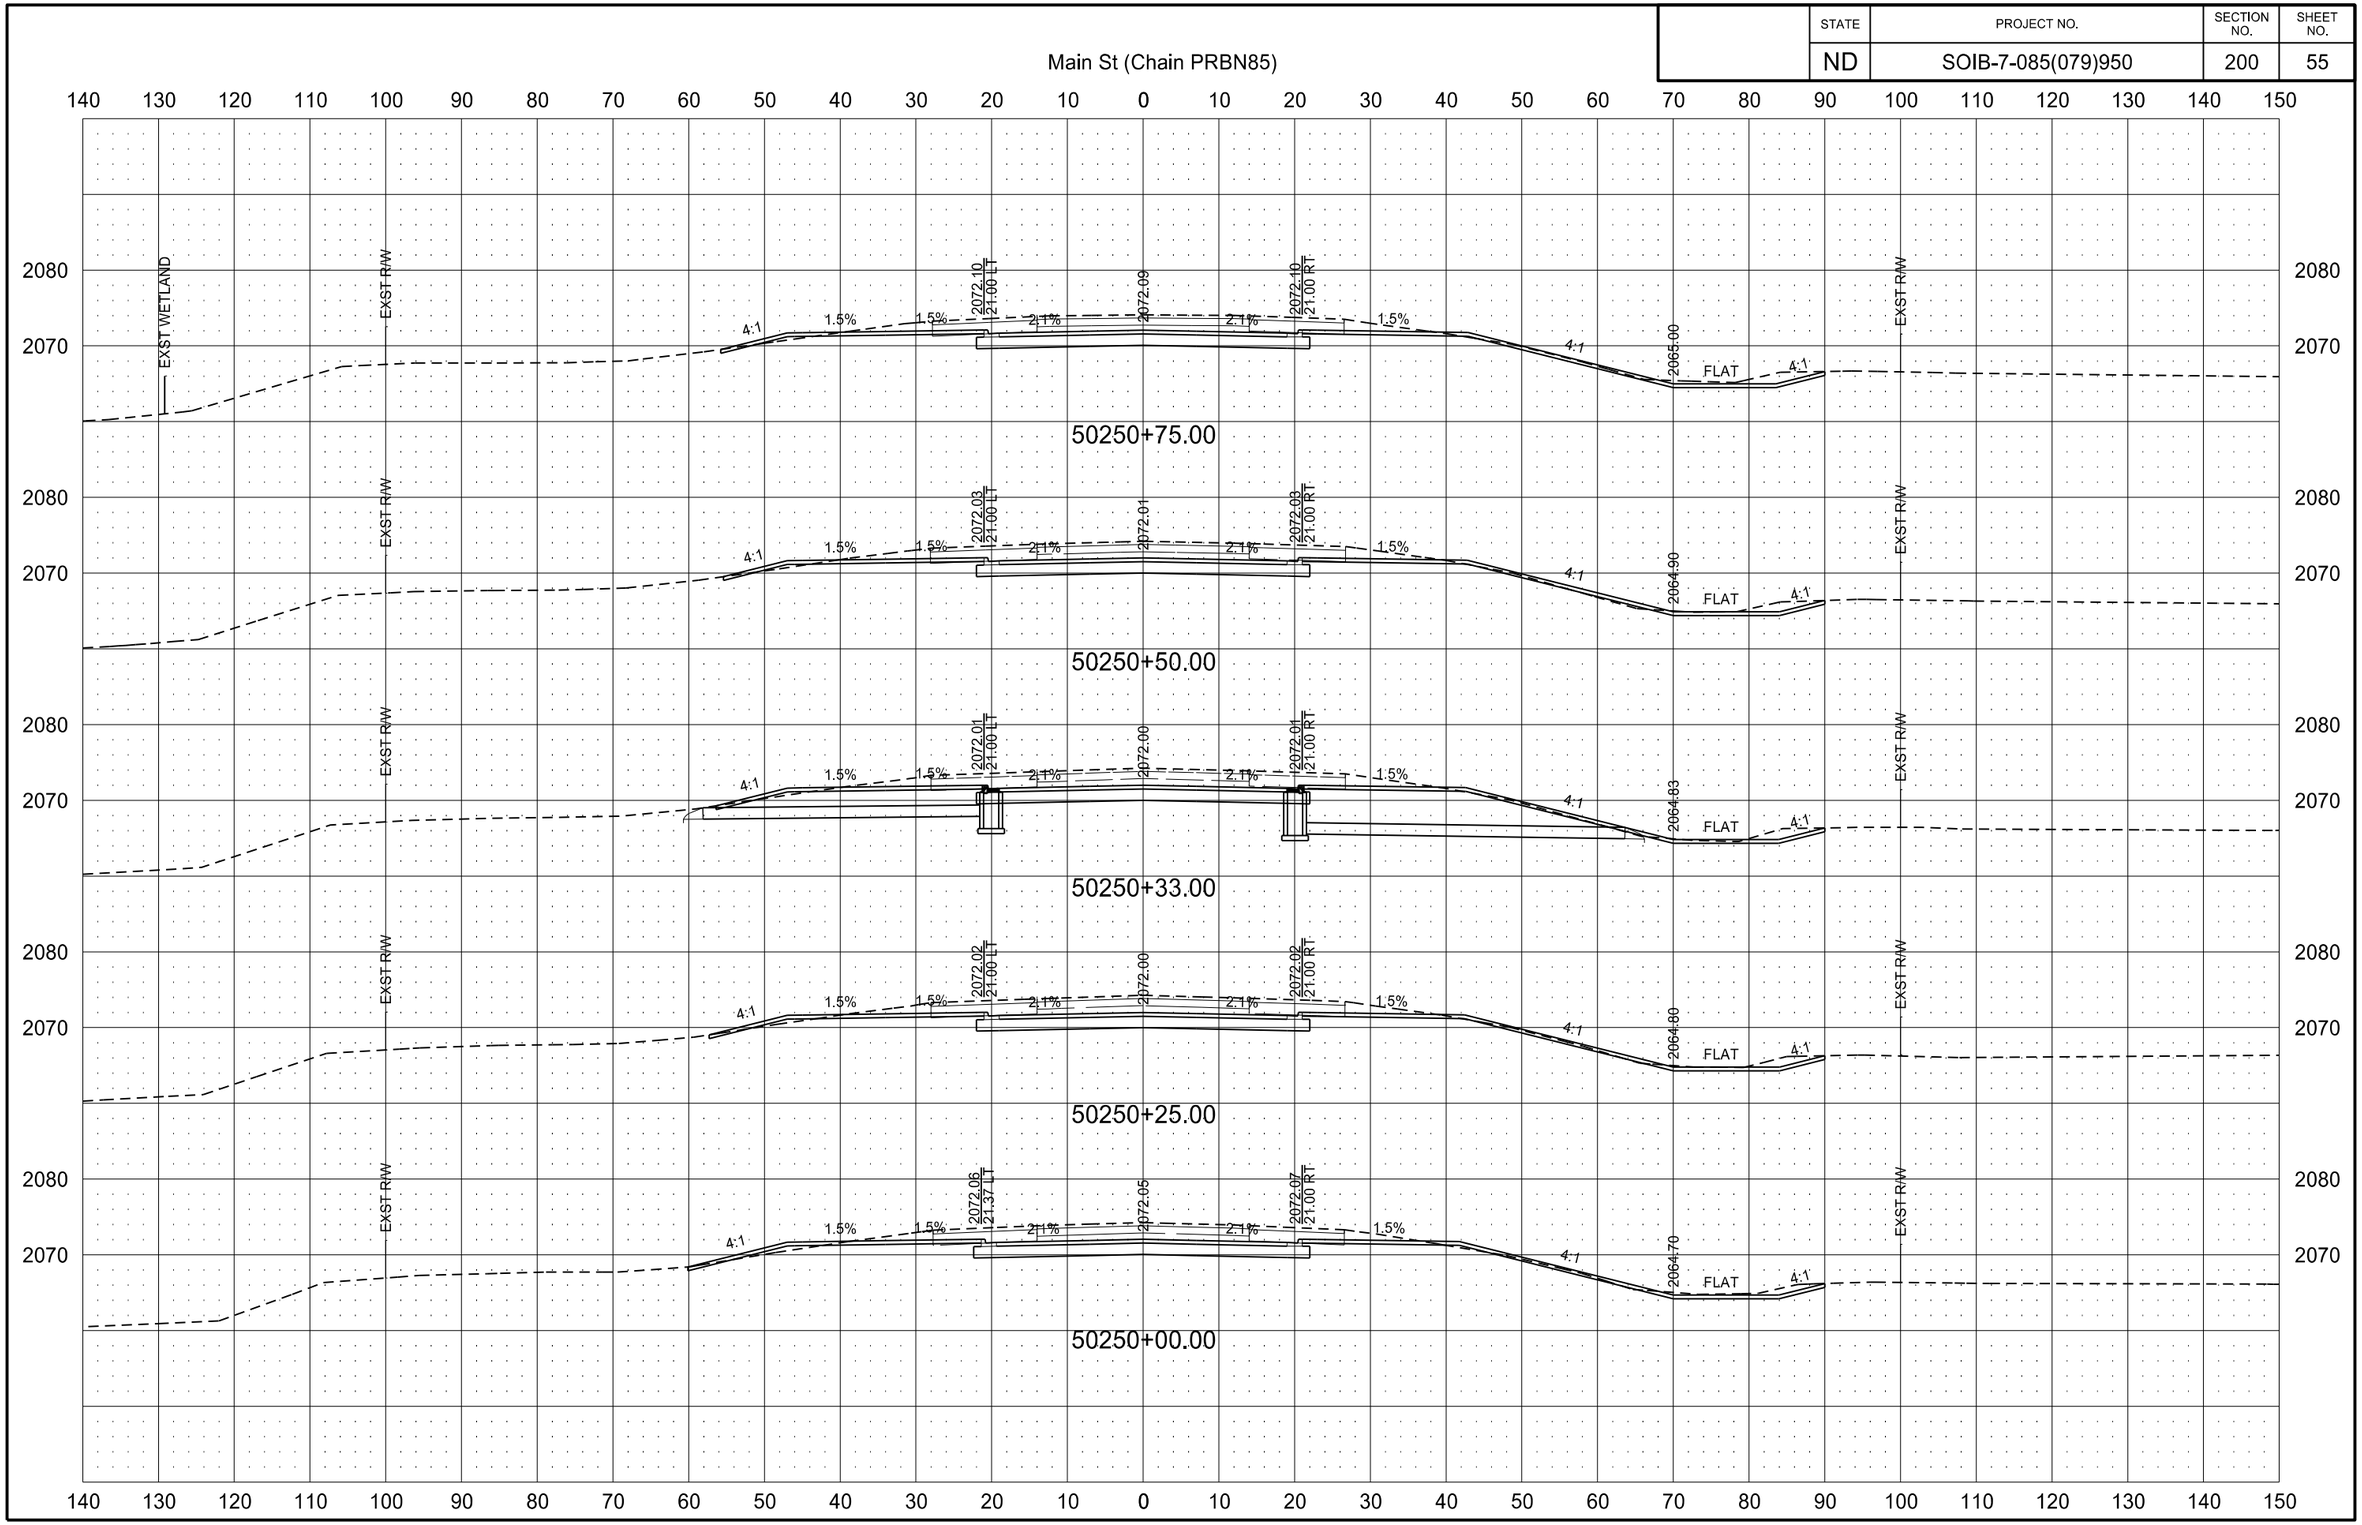

STATE	PROJECT NO.	SECTION NO.	SHEET NO.
ND	SOIB-7-085(079)950	200	56

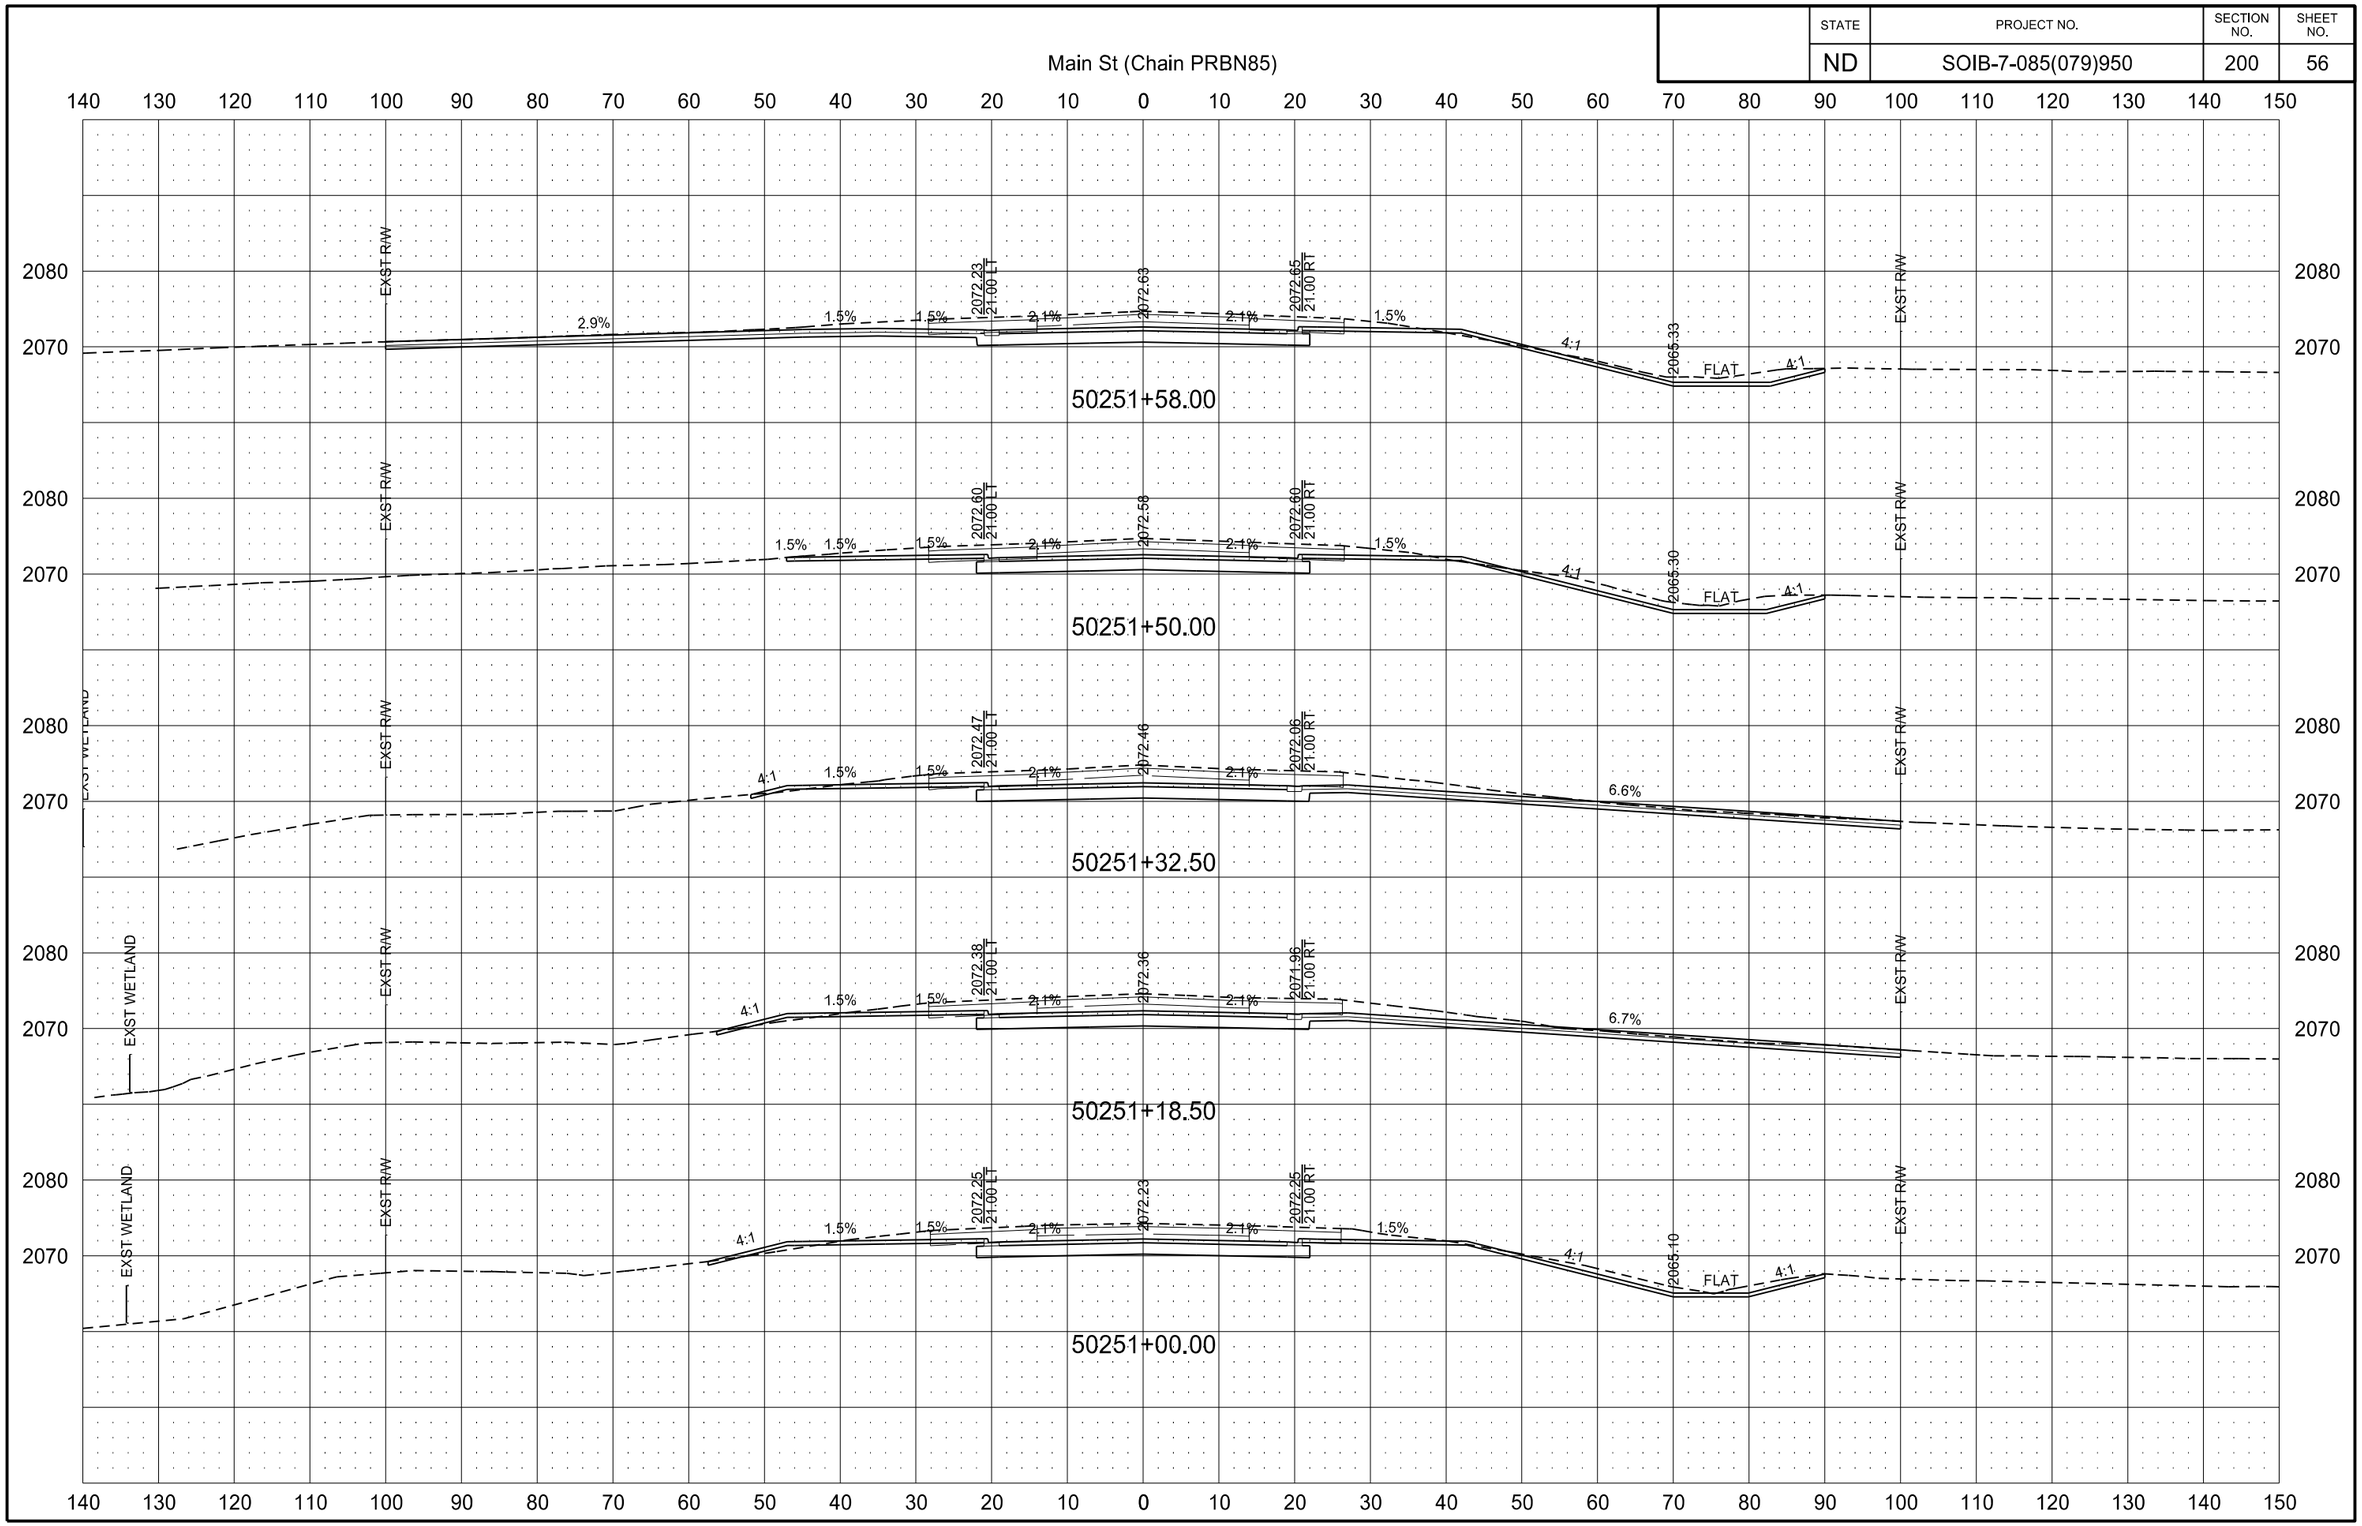

2/22/2016 10:05:54 AM joemorrissette P:\State\NDDOT\14212104\CADD\7085079.950\Design\Plans\200\200XS_001-104_PRBN85.dgn

STATE	PROJECT NO.	SECTION NO.	SHEET NO.
ND	SOIB-7-085(079)950	200	57

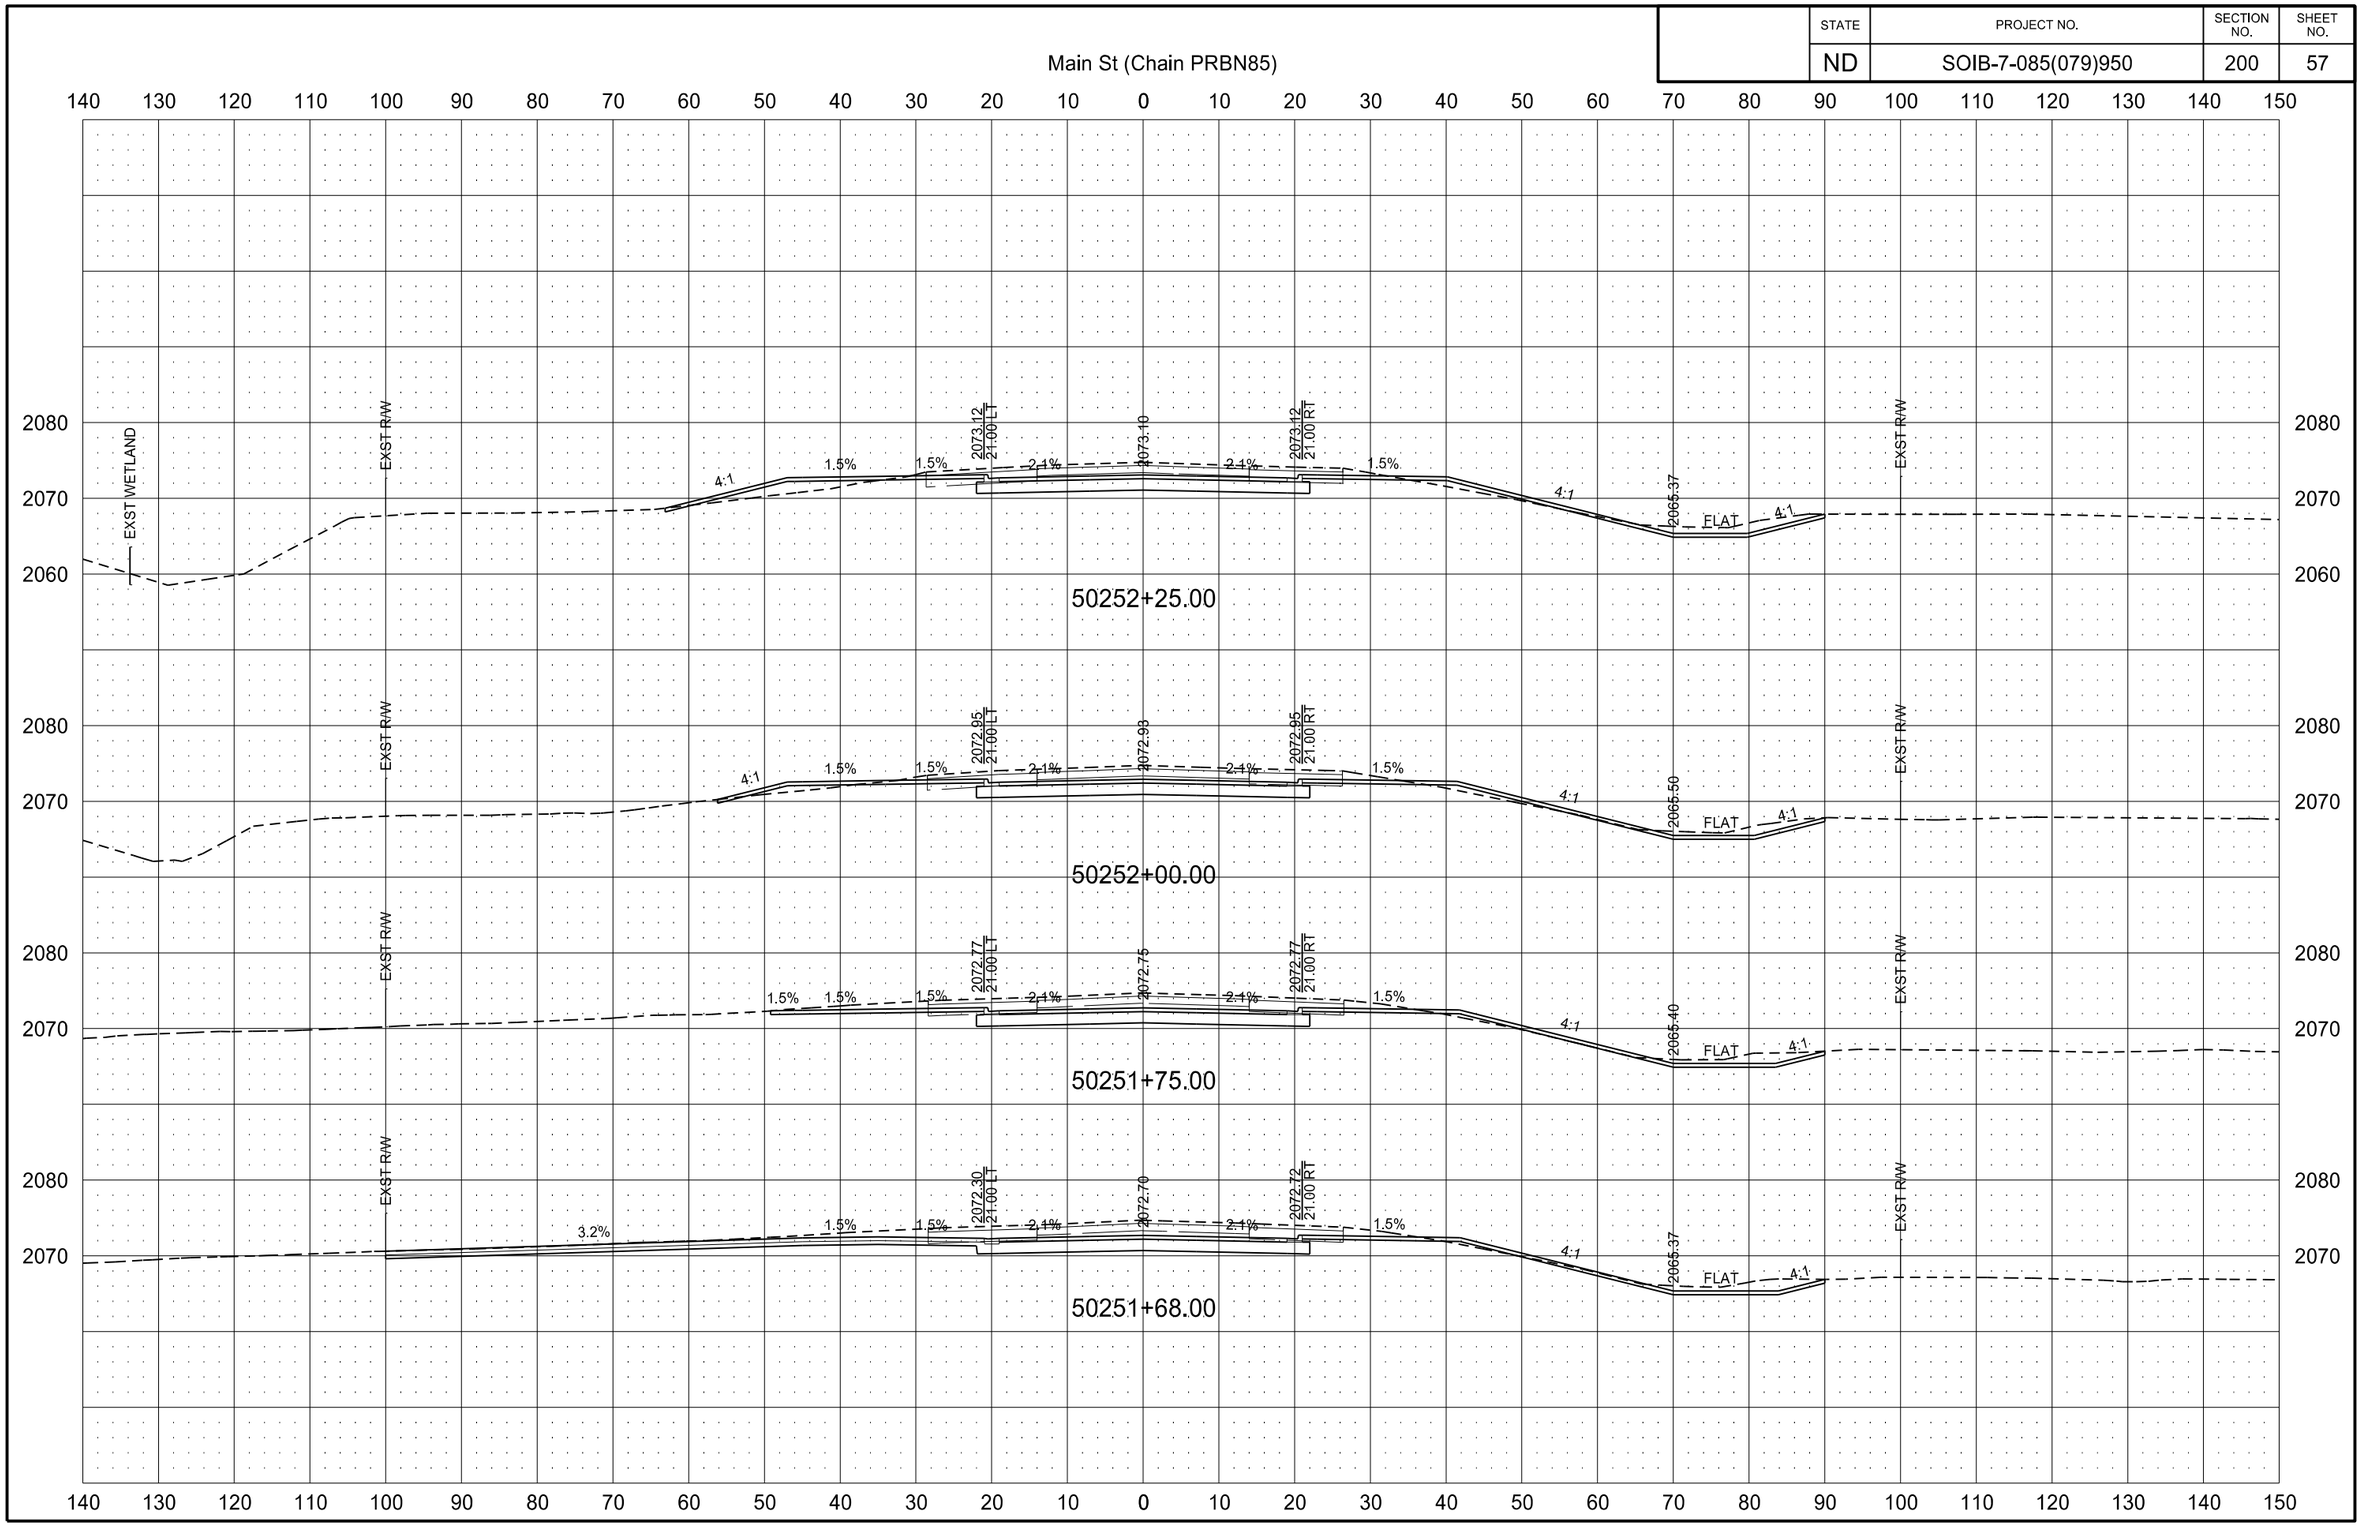

STATE	PROJECT NO.	SECTION NO.	SHEET NO.
ND	SOIB-7-085(079)950	200	58

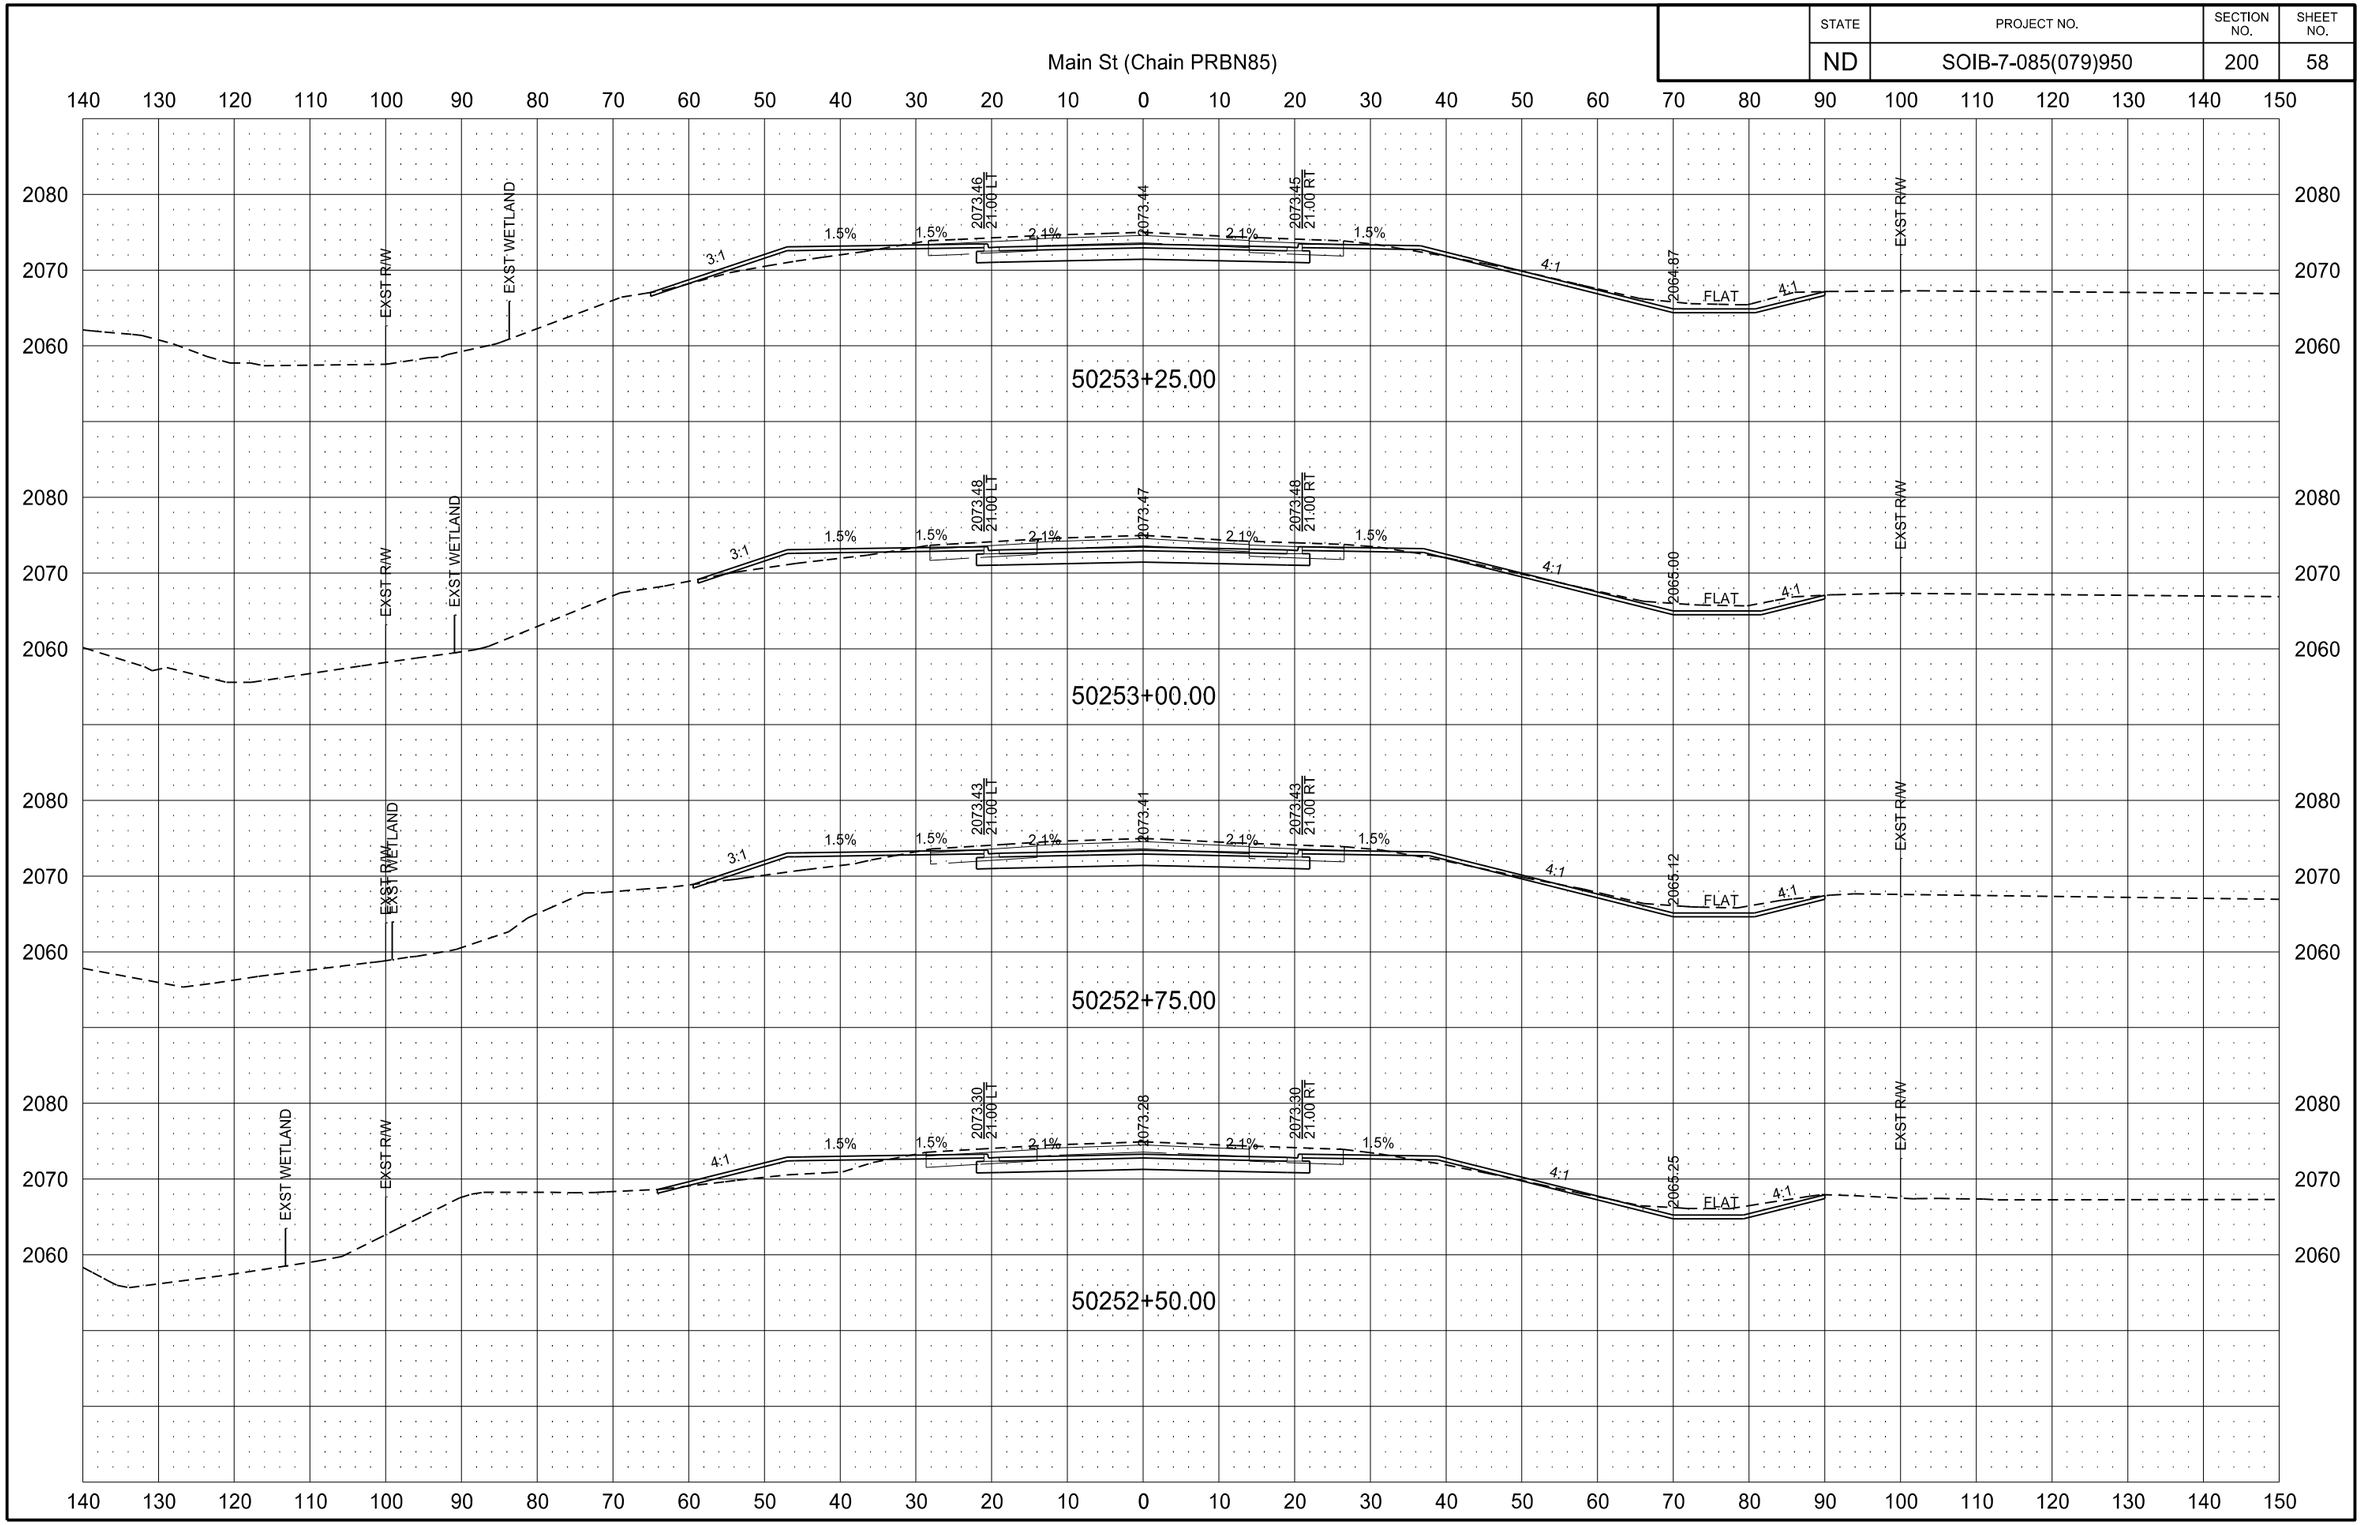

STATE	PROJECT NO.	SECTION NO.	SHEET NO.
ND	SOIB-7-085(079)950	200	59

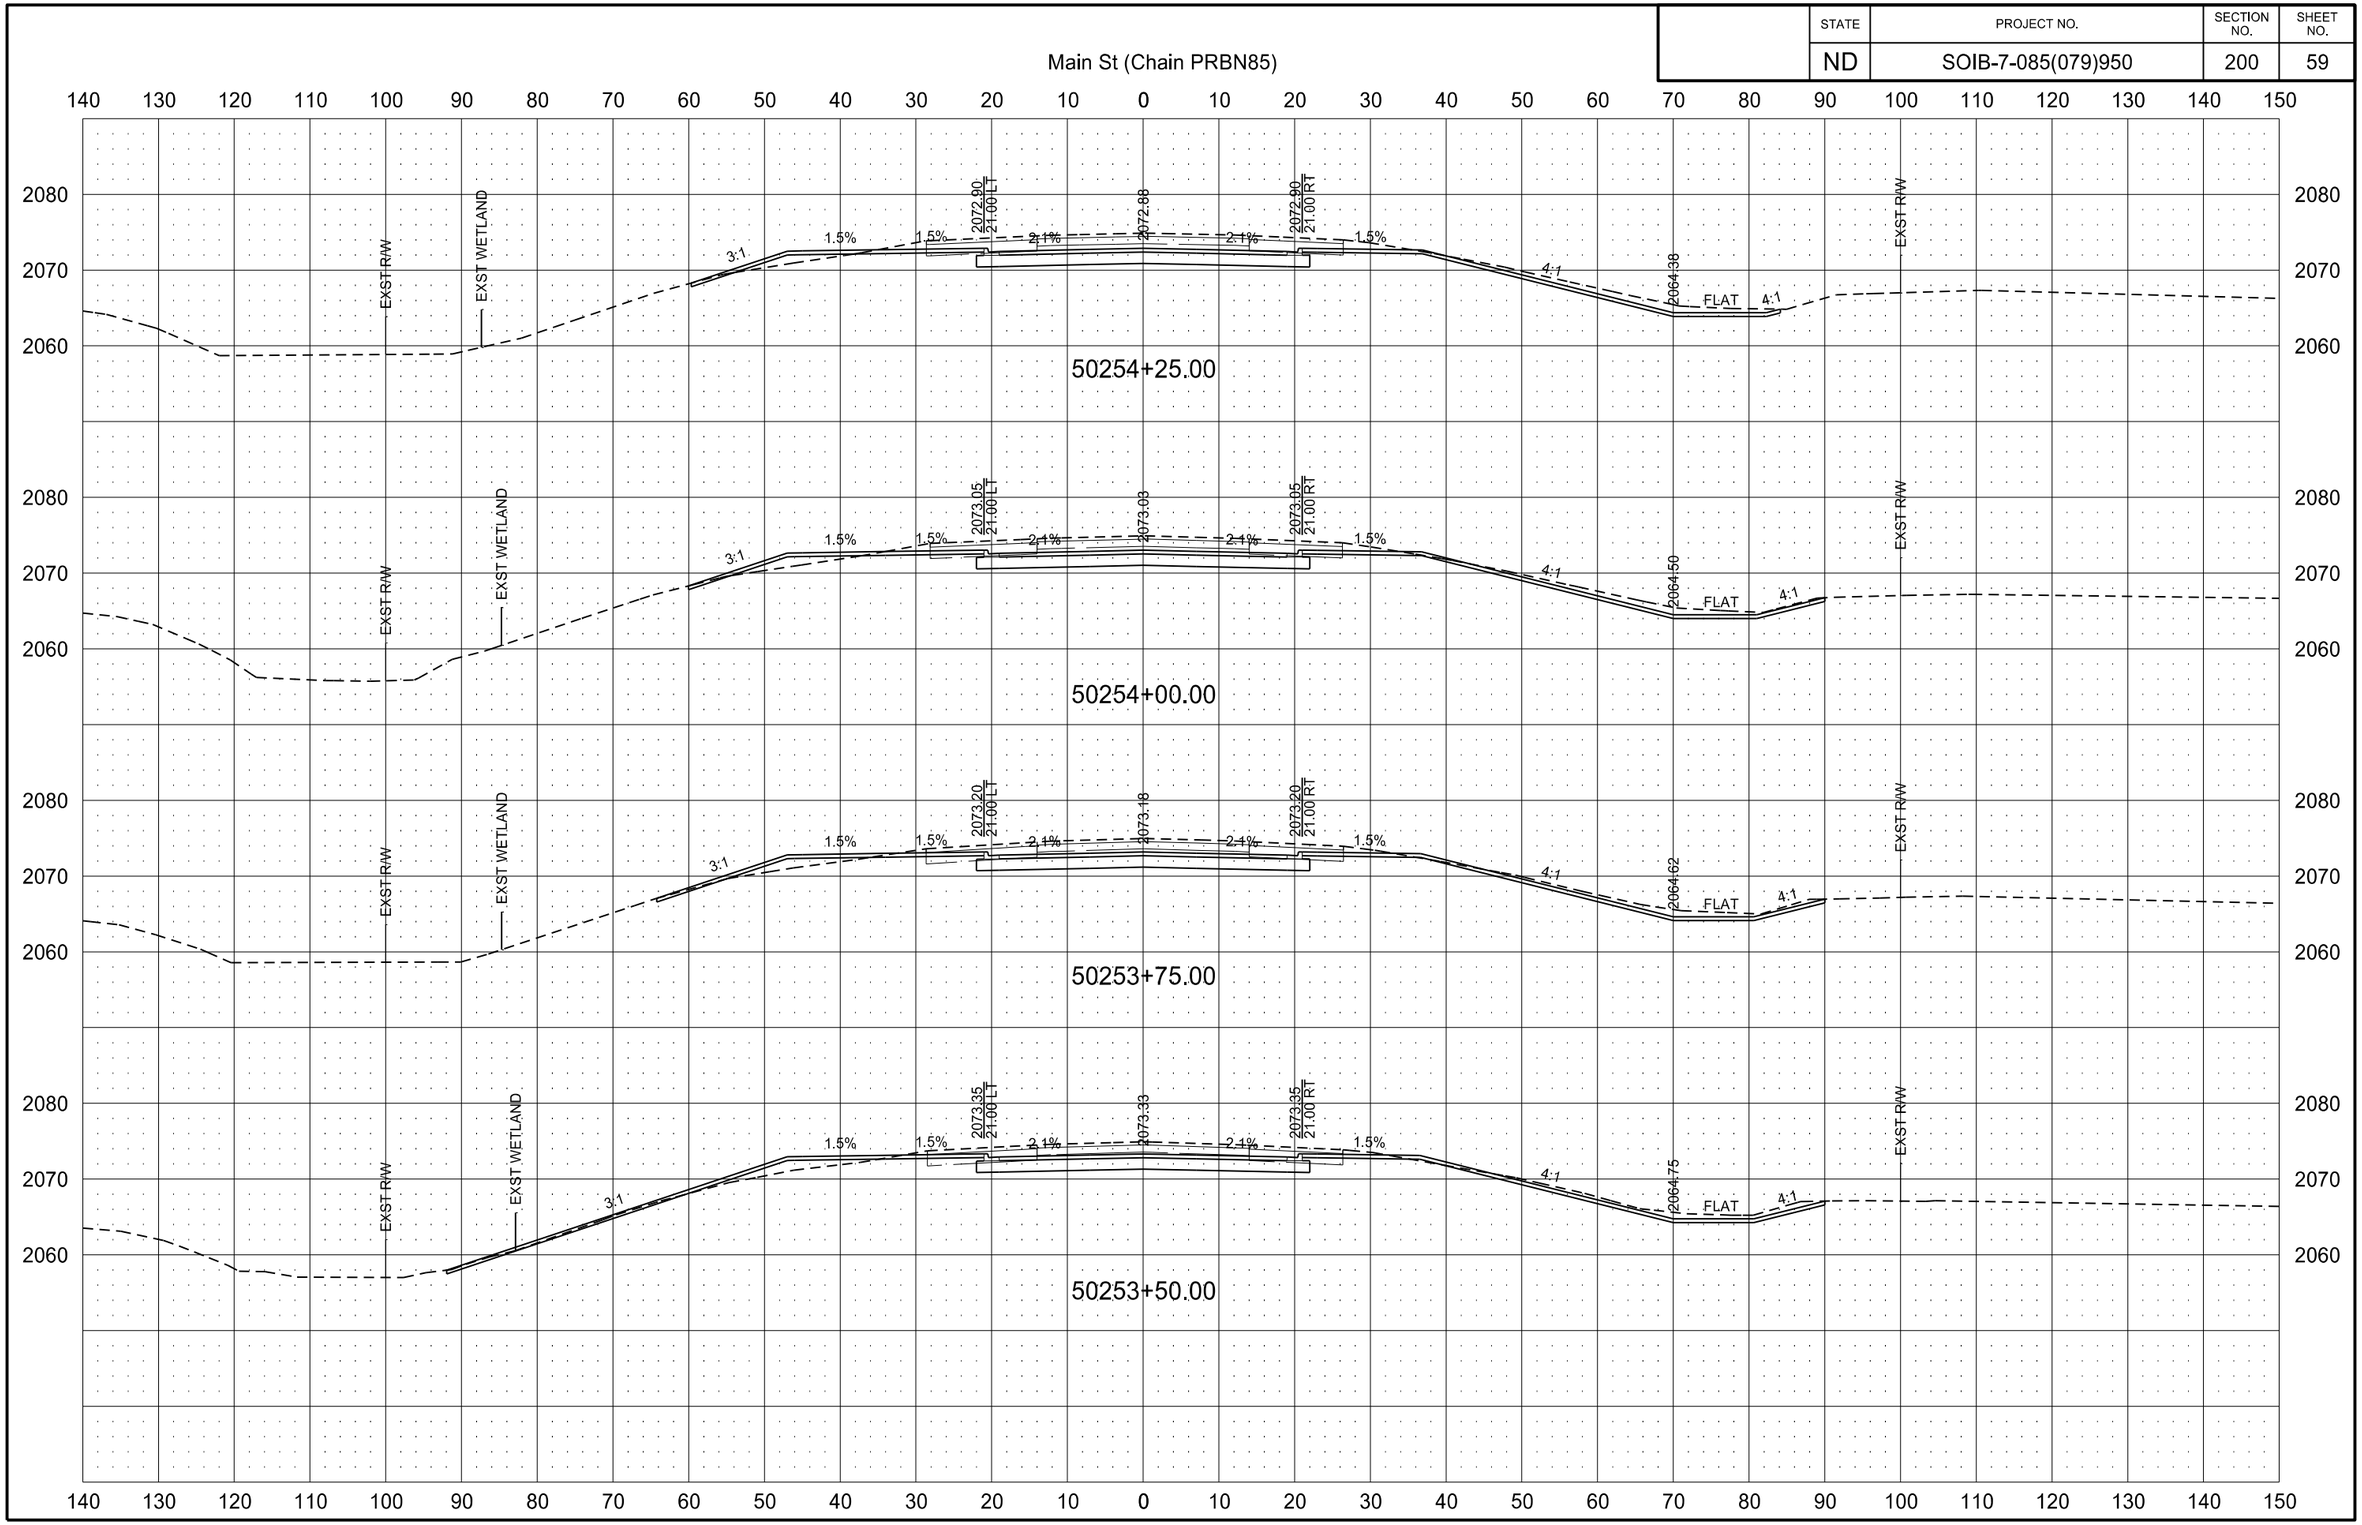

2/22/2016 10:06:25 AM joemorrissette P:\State\NDDOT\14212104\CADD\7085079.950\Design\Plans\200\200XS_001-104_PRBN85.dgn

STATE	PROJECT NO.	SECTION NO.	SHEET NO.
ND	SOIB-7-085(079)950	200	60

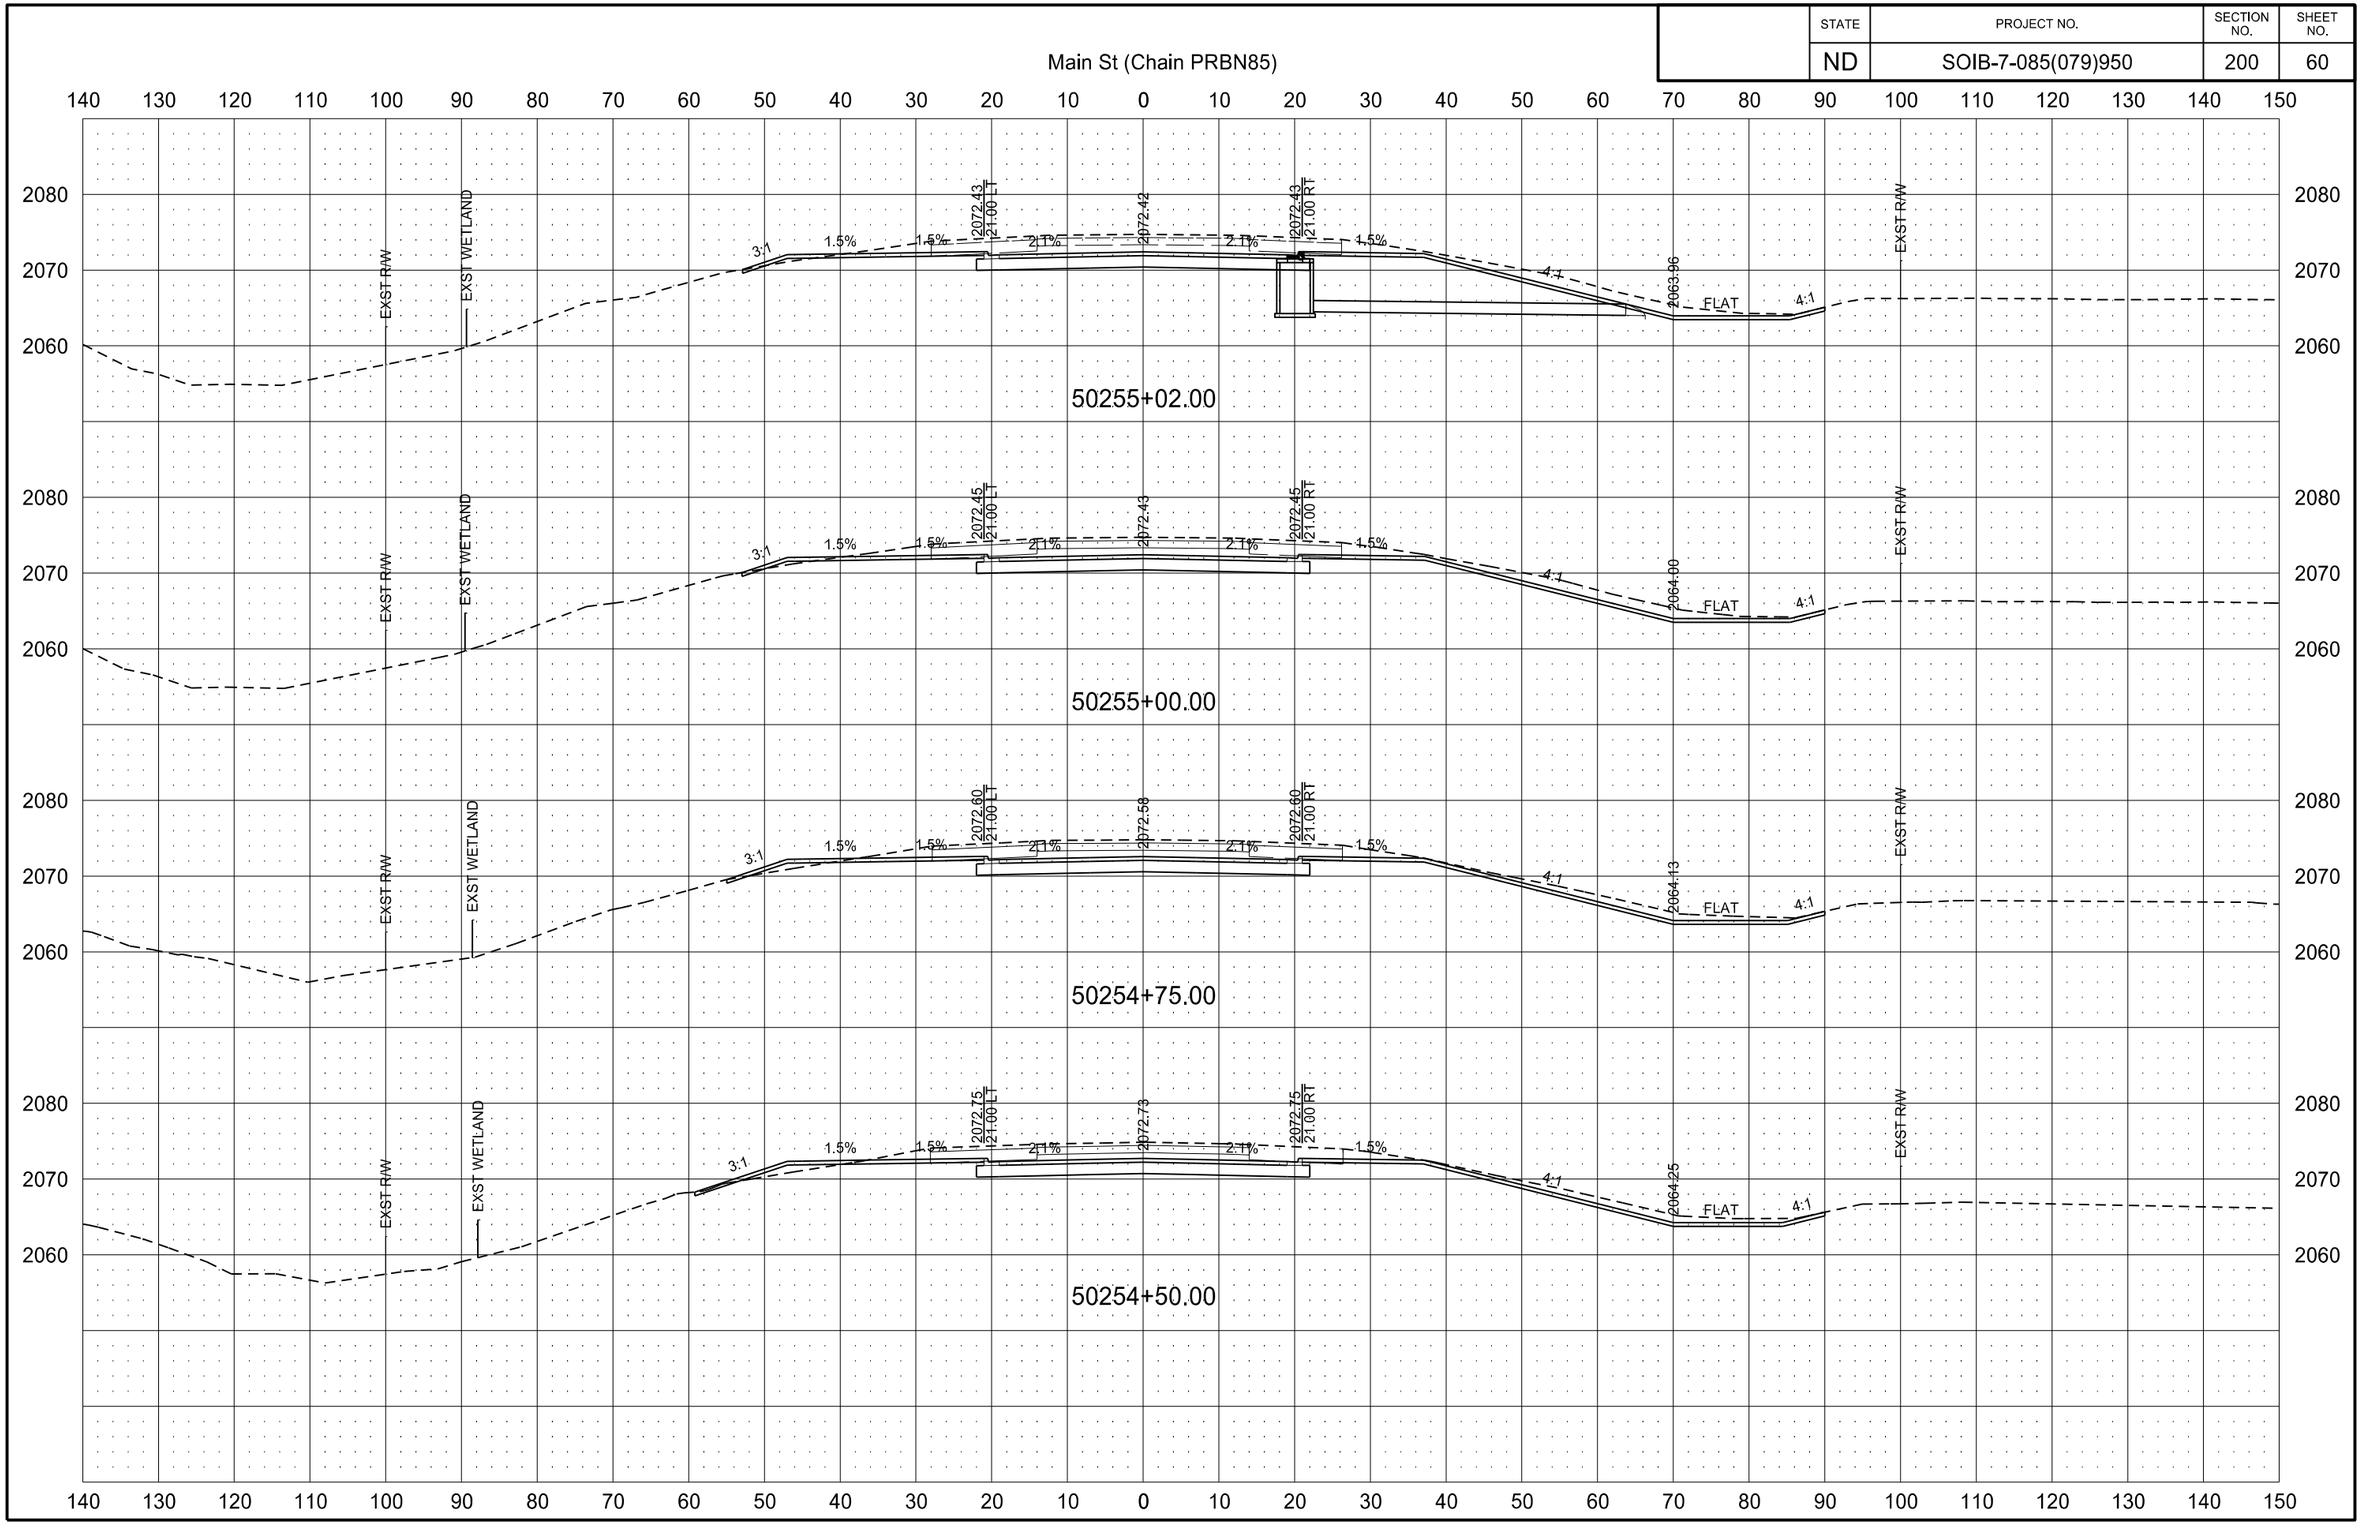

STATE	PROJECT NO.	SECTION NO.	SHEET NO.
ND	SOIB-7-085(079)950	200	61

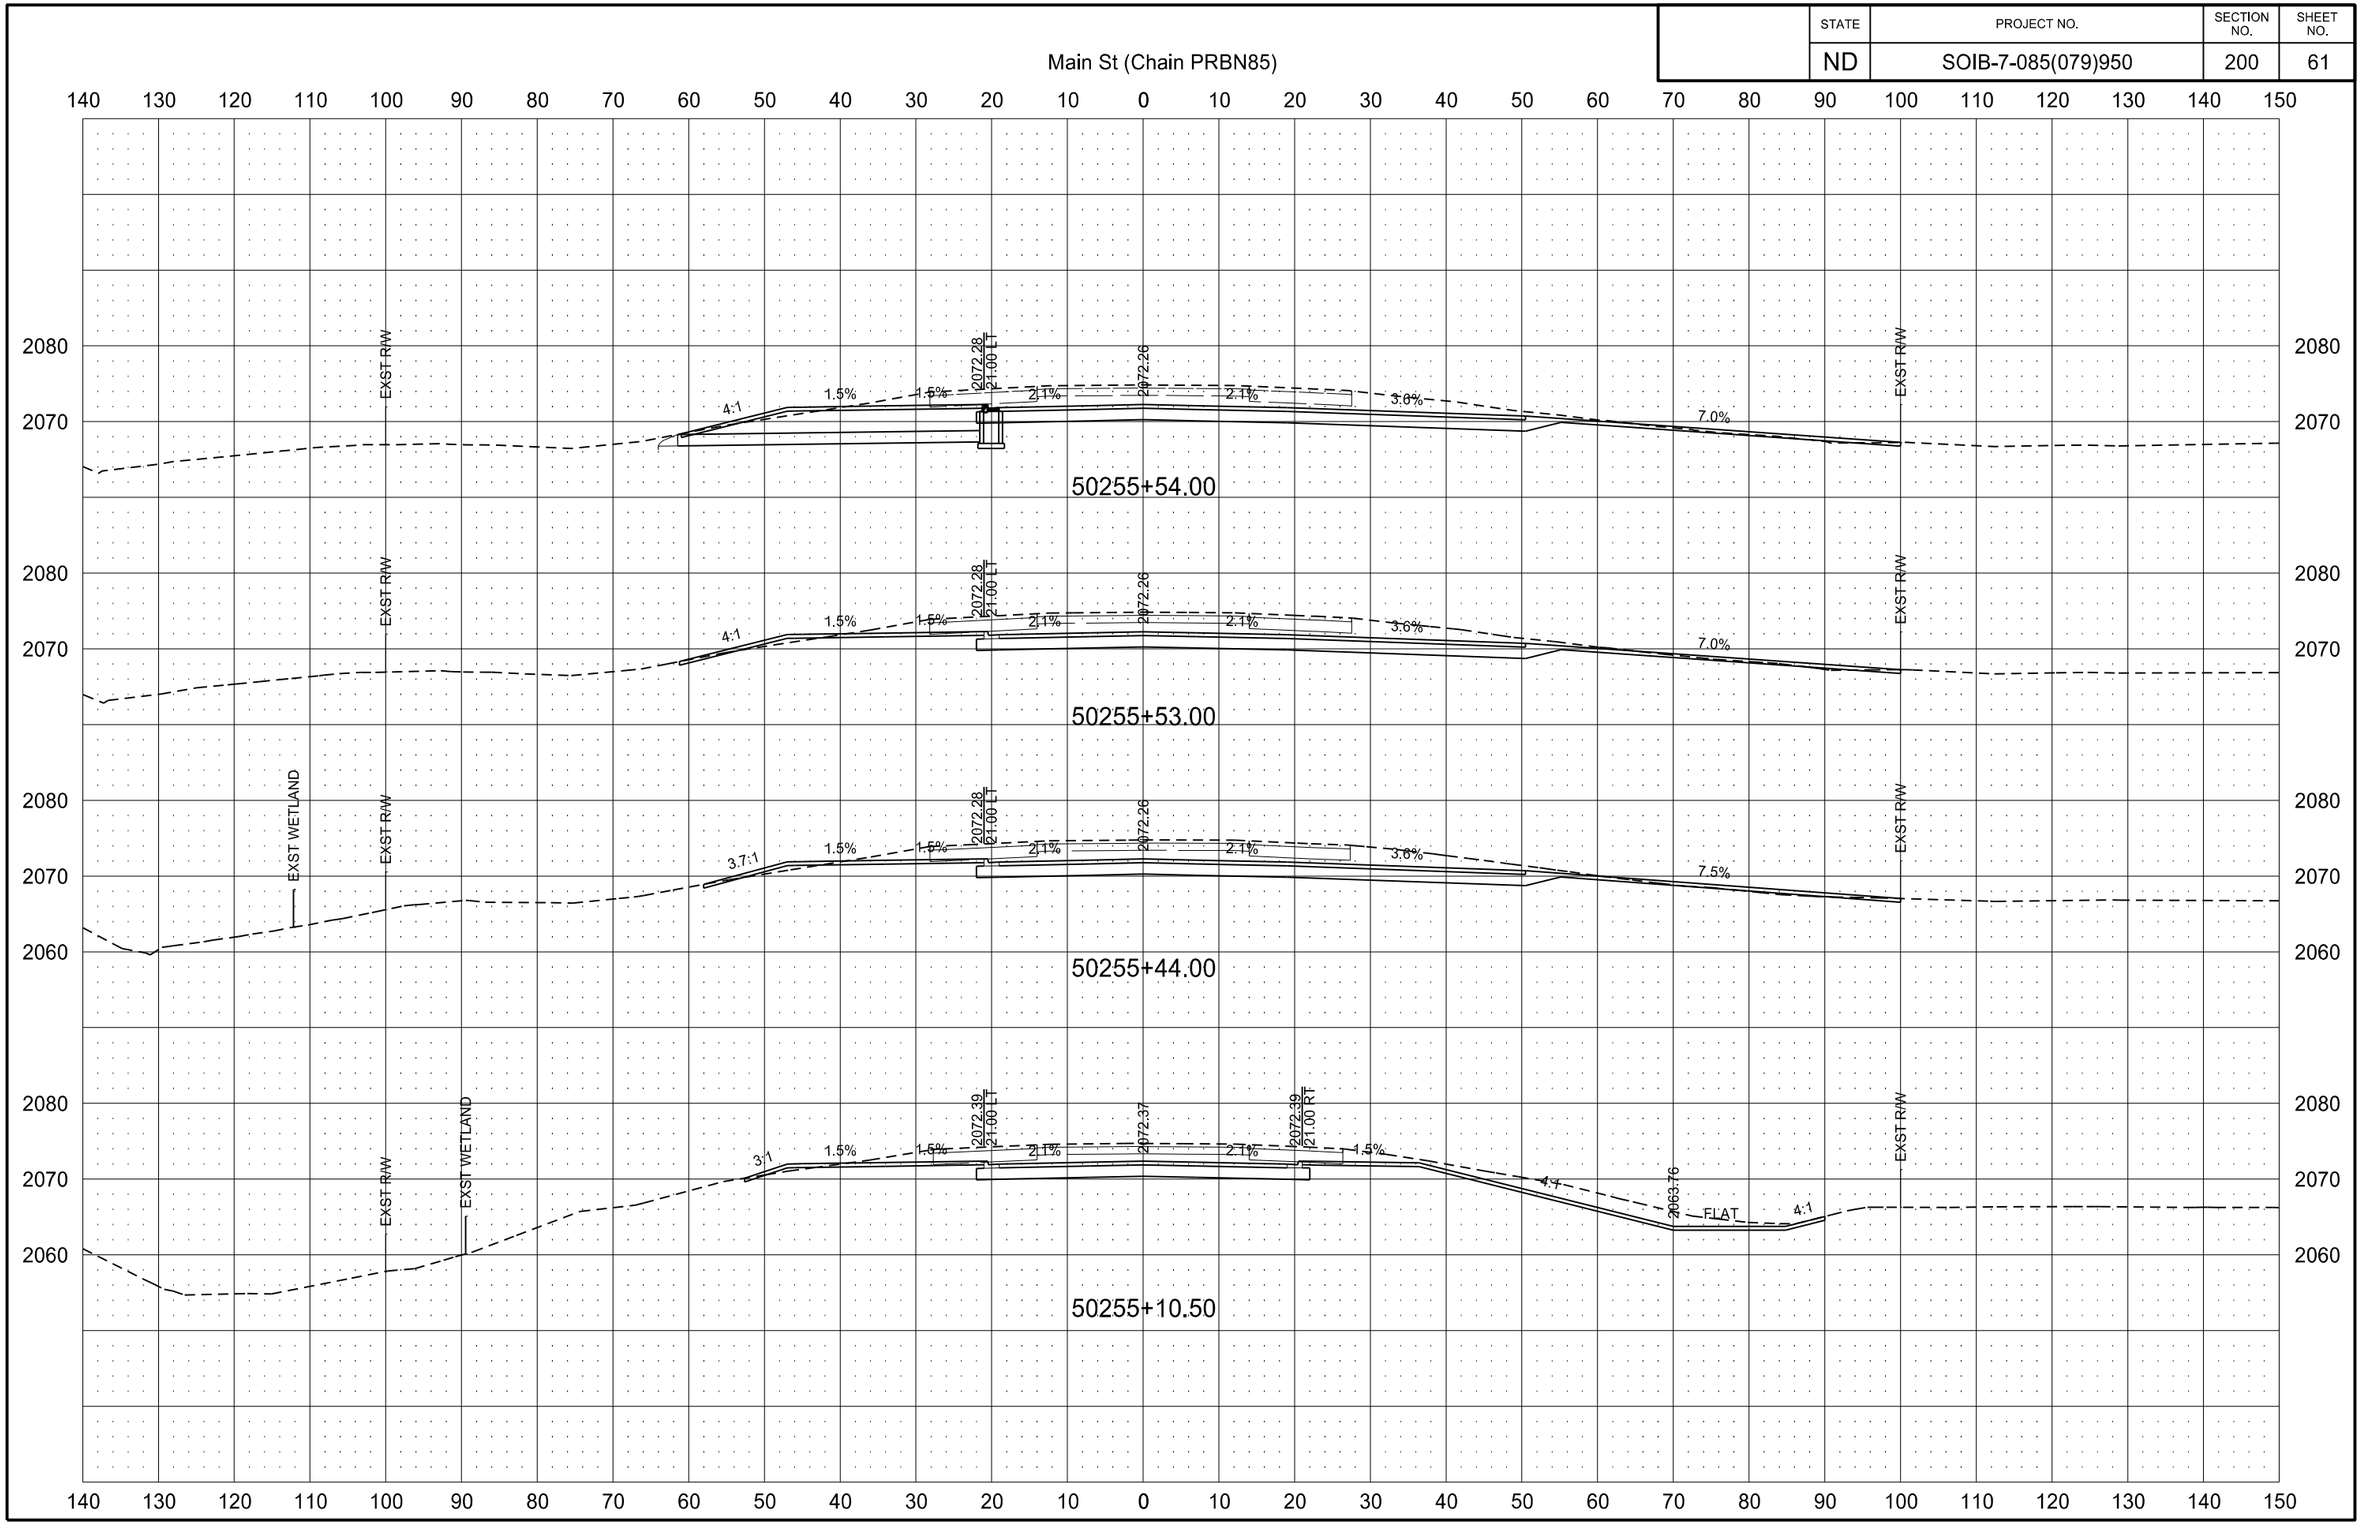

3/1/2016 10:15:41 AM paigemortenson P:\State\NDDOT\14212104\CADD\7085079.950\Design\Plans\200\200XS_001-104_PRBN85.dgn

STATE	PROJECT NO.	SECTION NO.	SHEET NO.
ND	SOIB-7-085(079)950	200	62

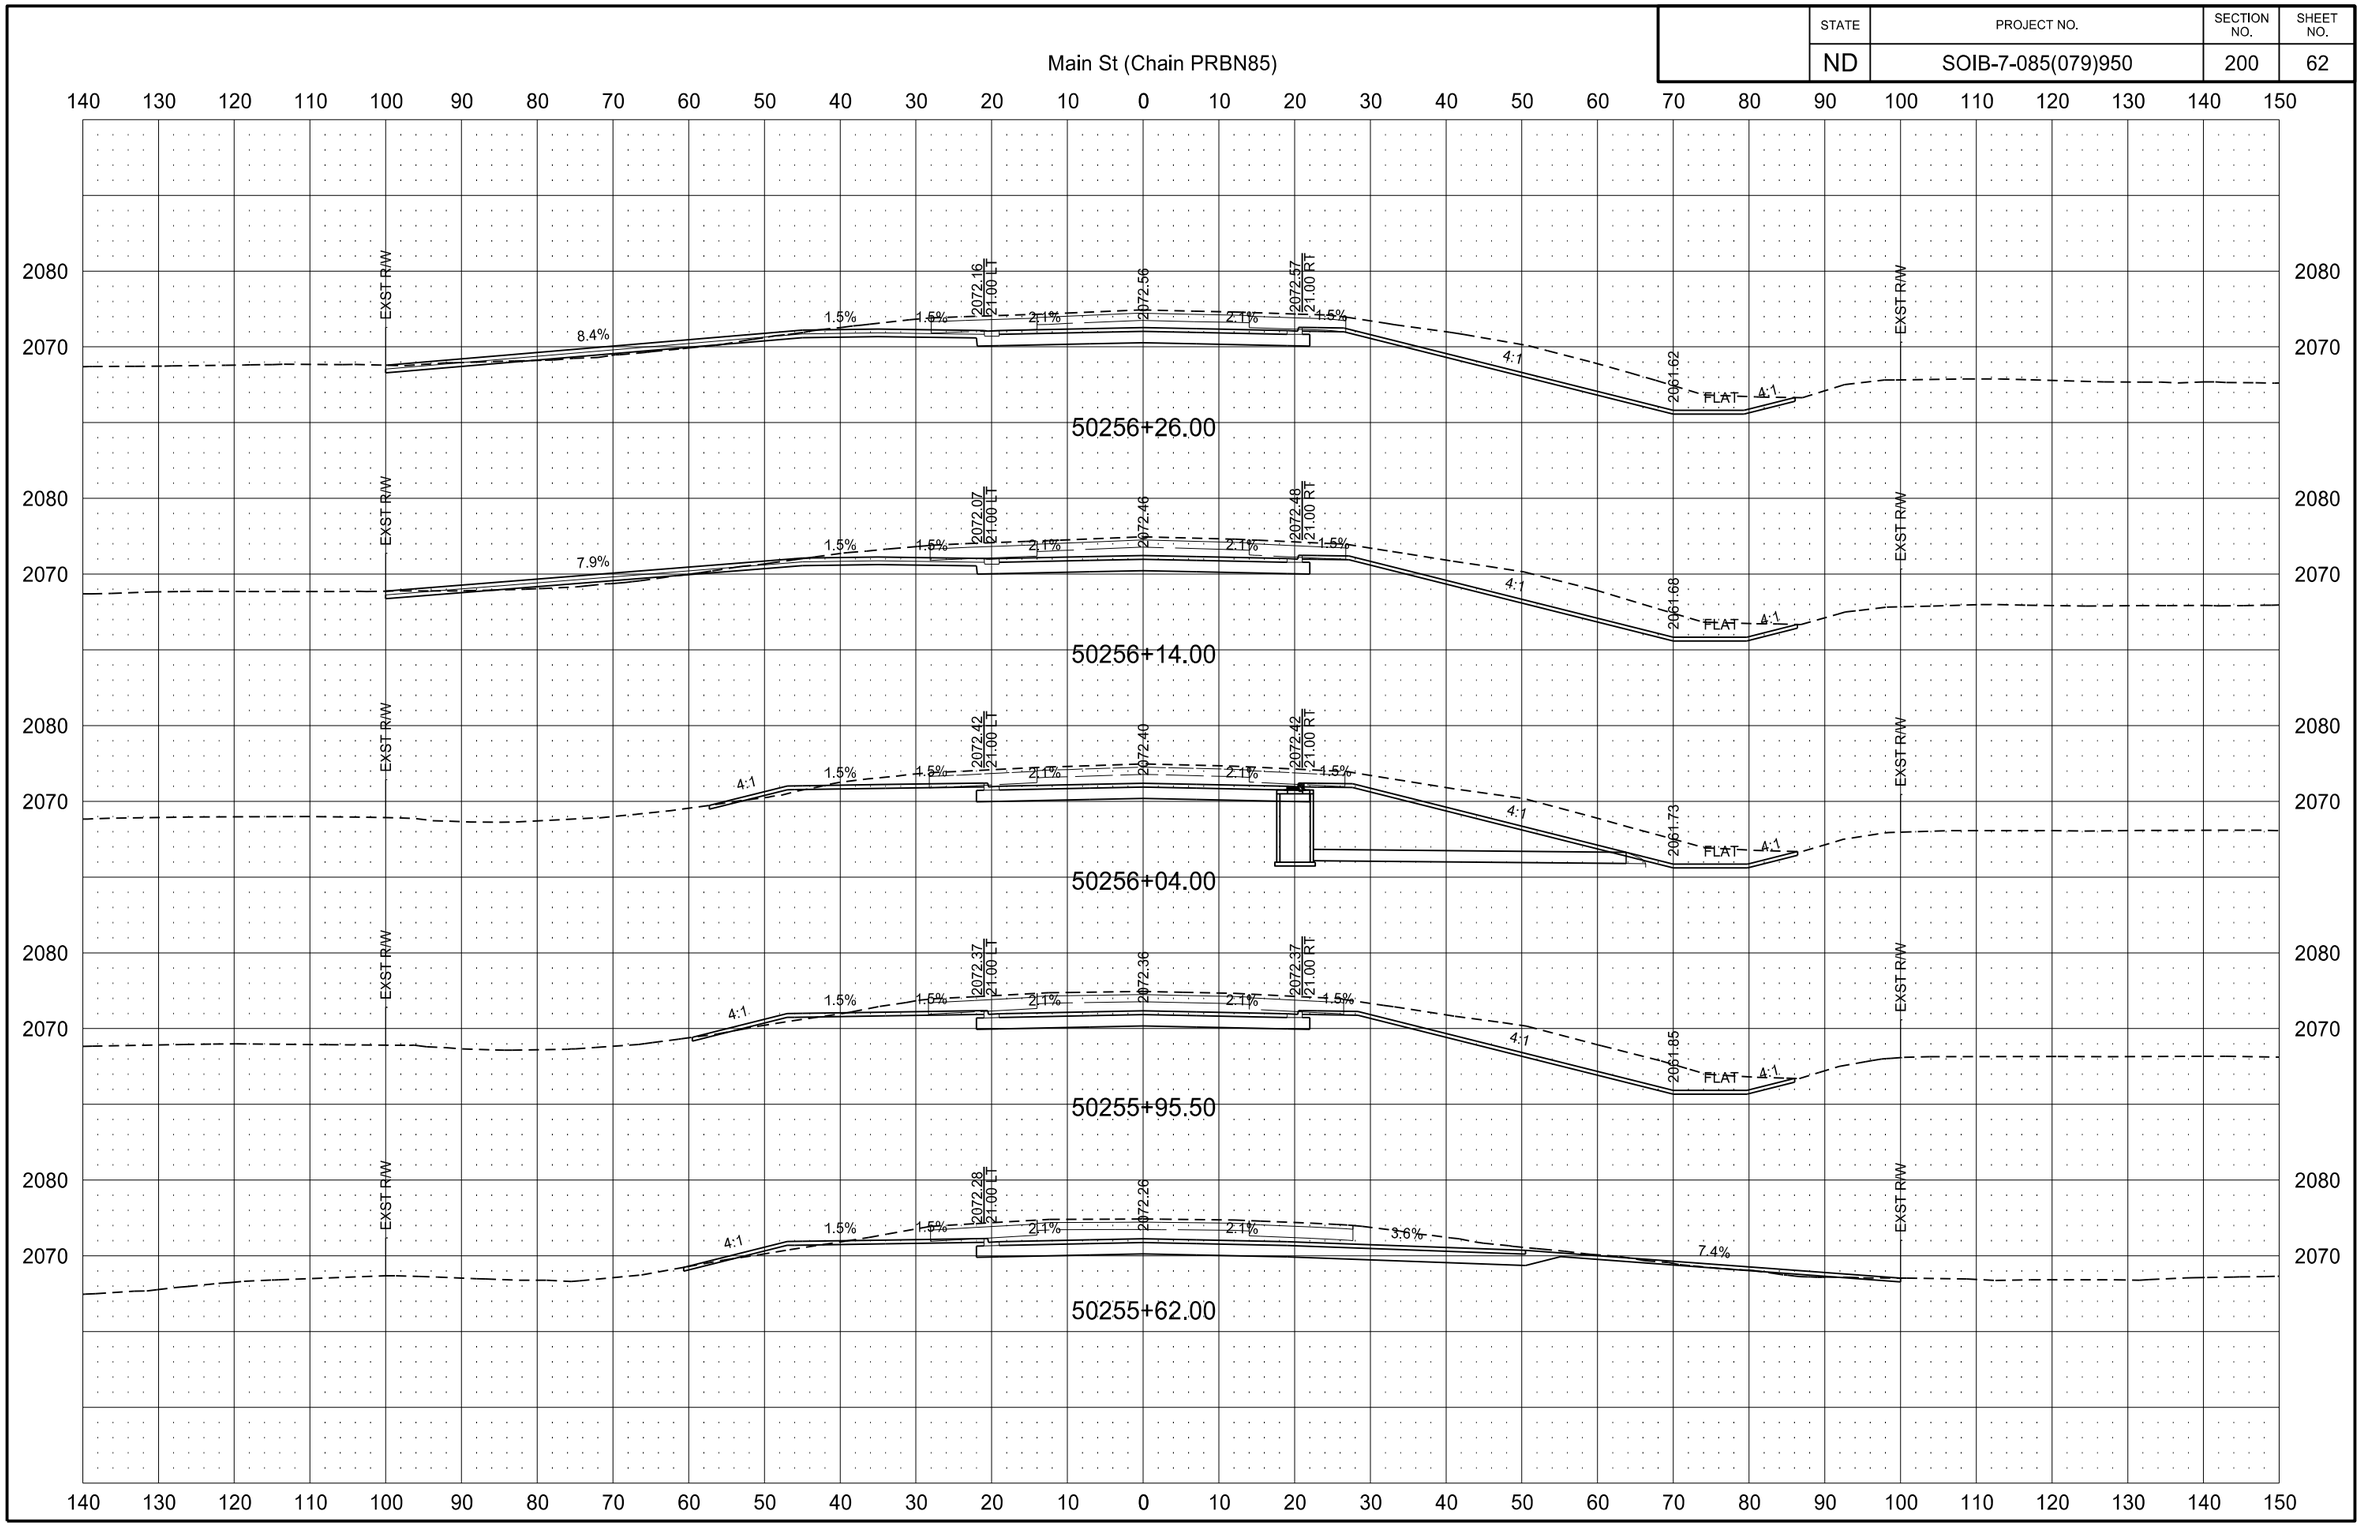

3/1/2016 10:15:52 AM paigemortenson P:\State\NDDOT\14212104\CADD\7085079.950\Design\Plans\200\200XS_001-104_PRBN85.dgn

STATE	PROJECT NO.	SECTION NO.	SHEET NO.
ND	SOIB-7-085(079)950	200	63

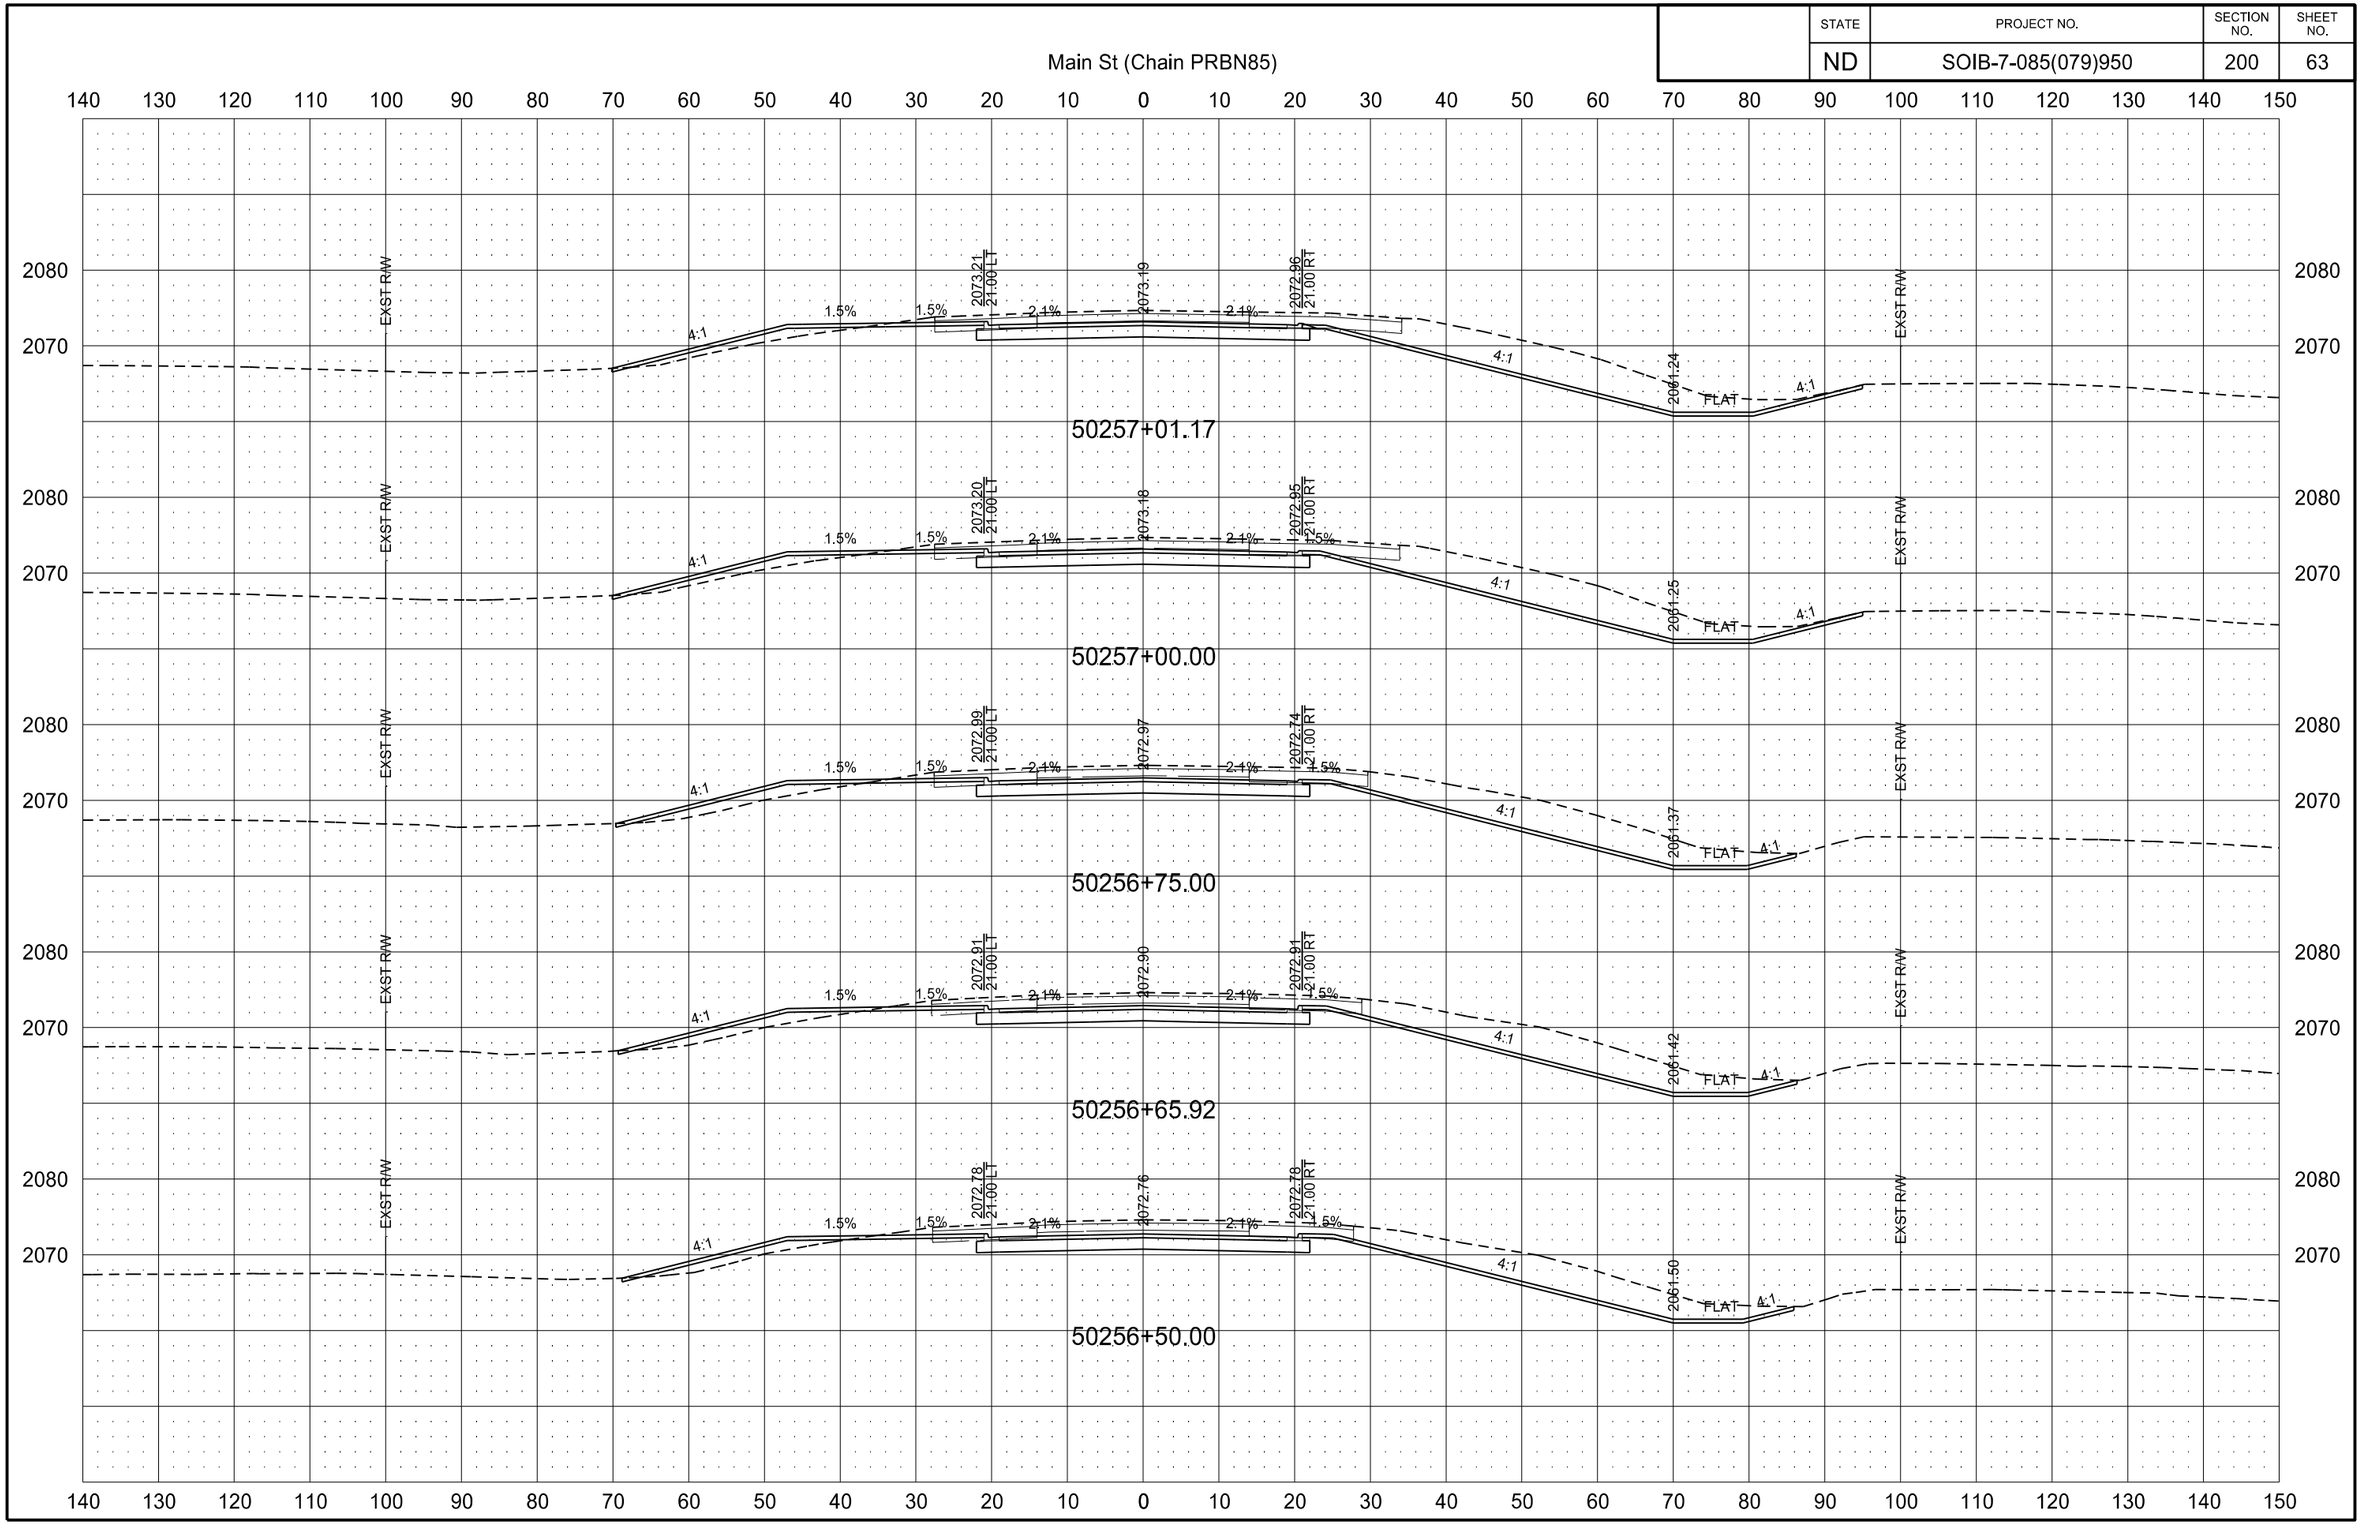

STATE	PROJECT NO.	SECTION NO.	SHEET NO.
ND	SOIB-7-085(079)950	200	64

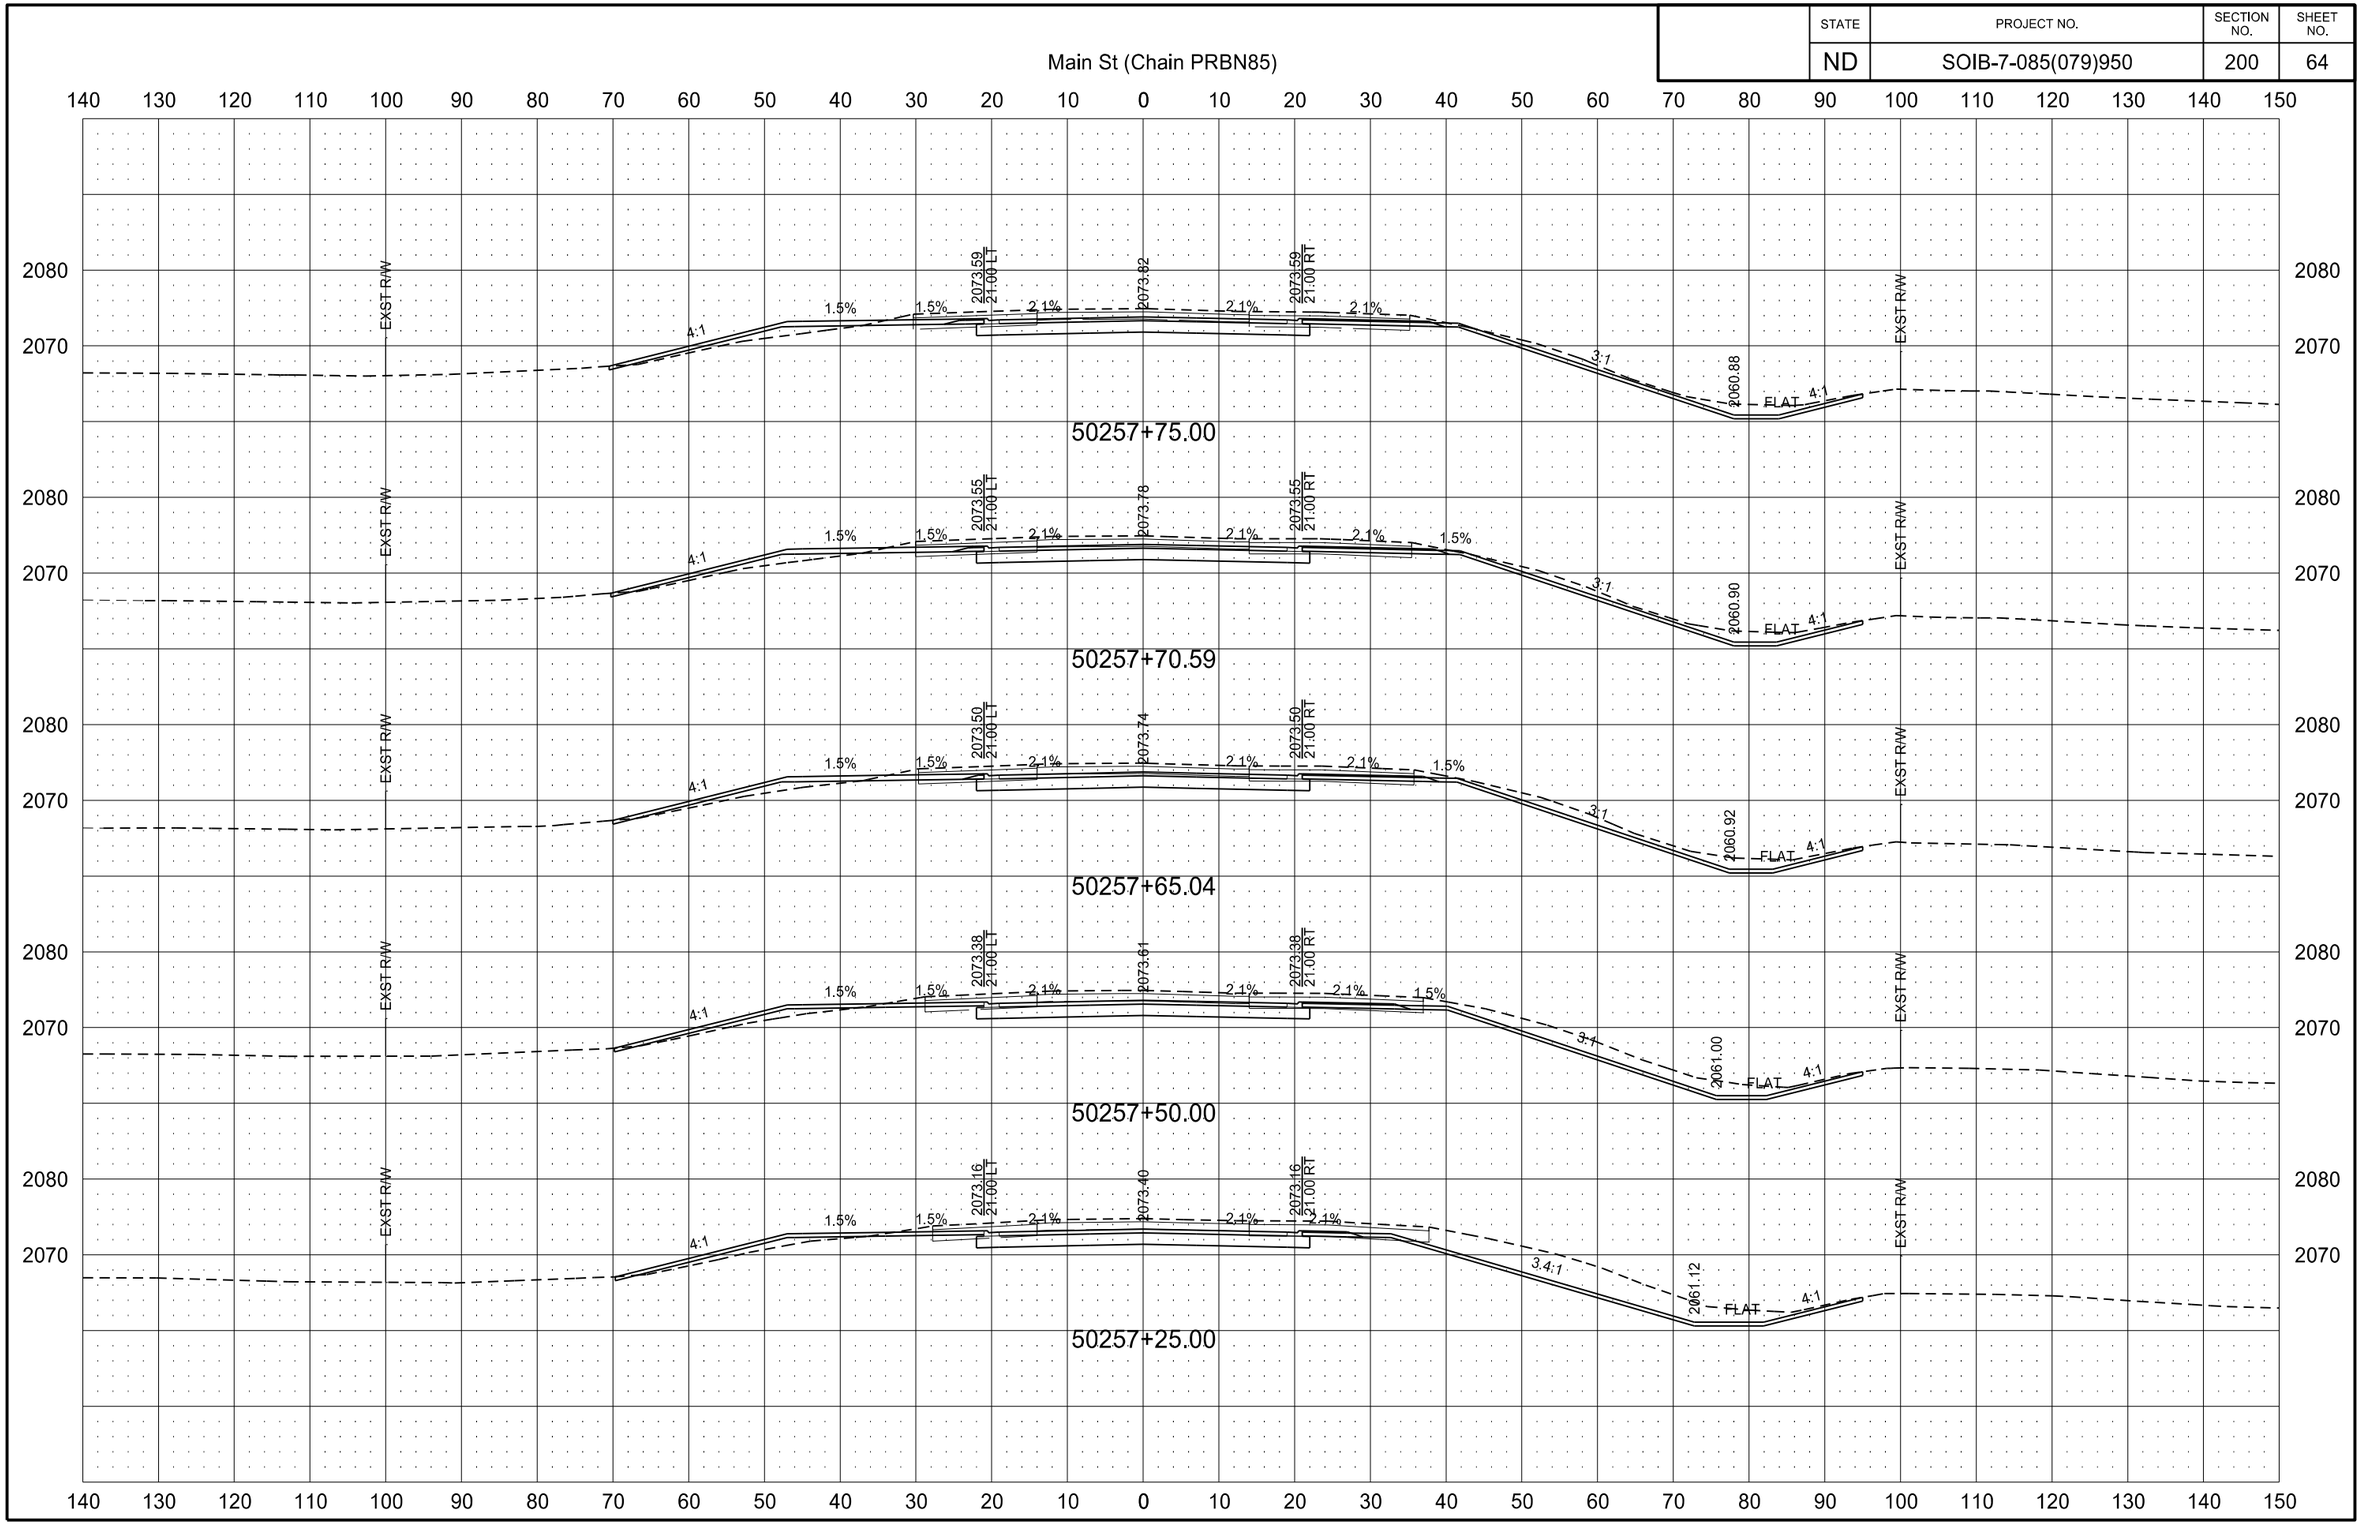

STATE	PROJECT NO.	SECTION NO.	SHEET NO.
ND	SOIB-7-085(079)950	200	65

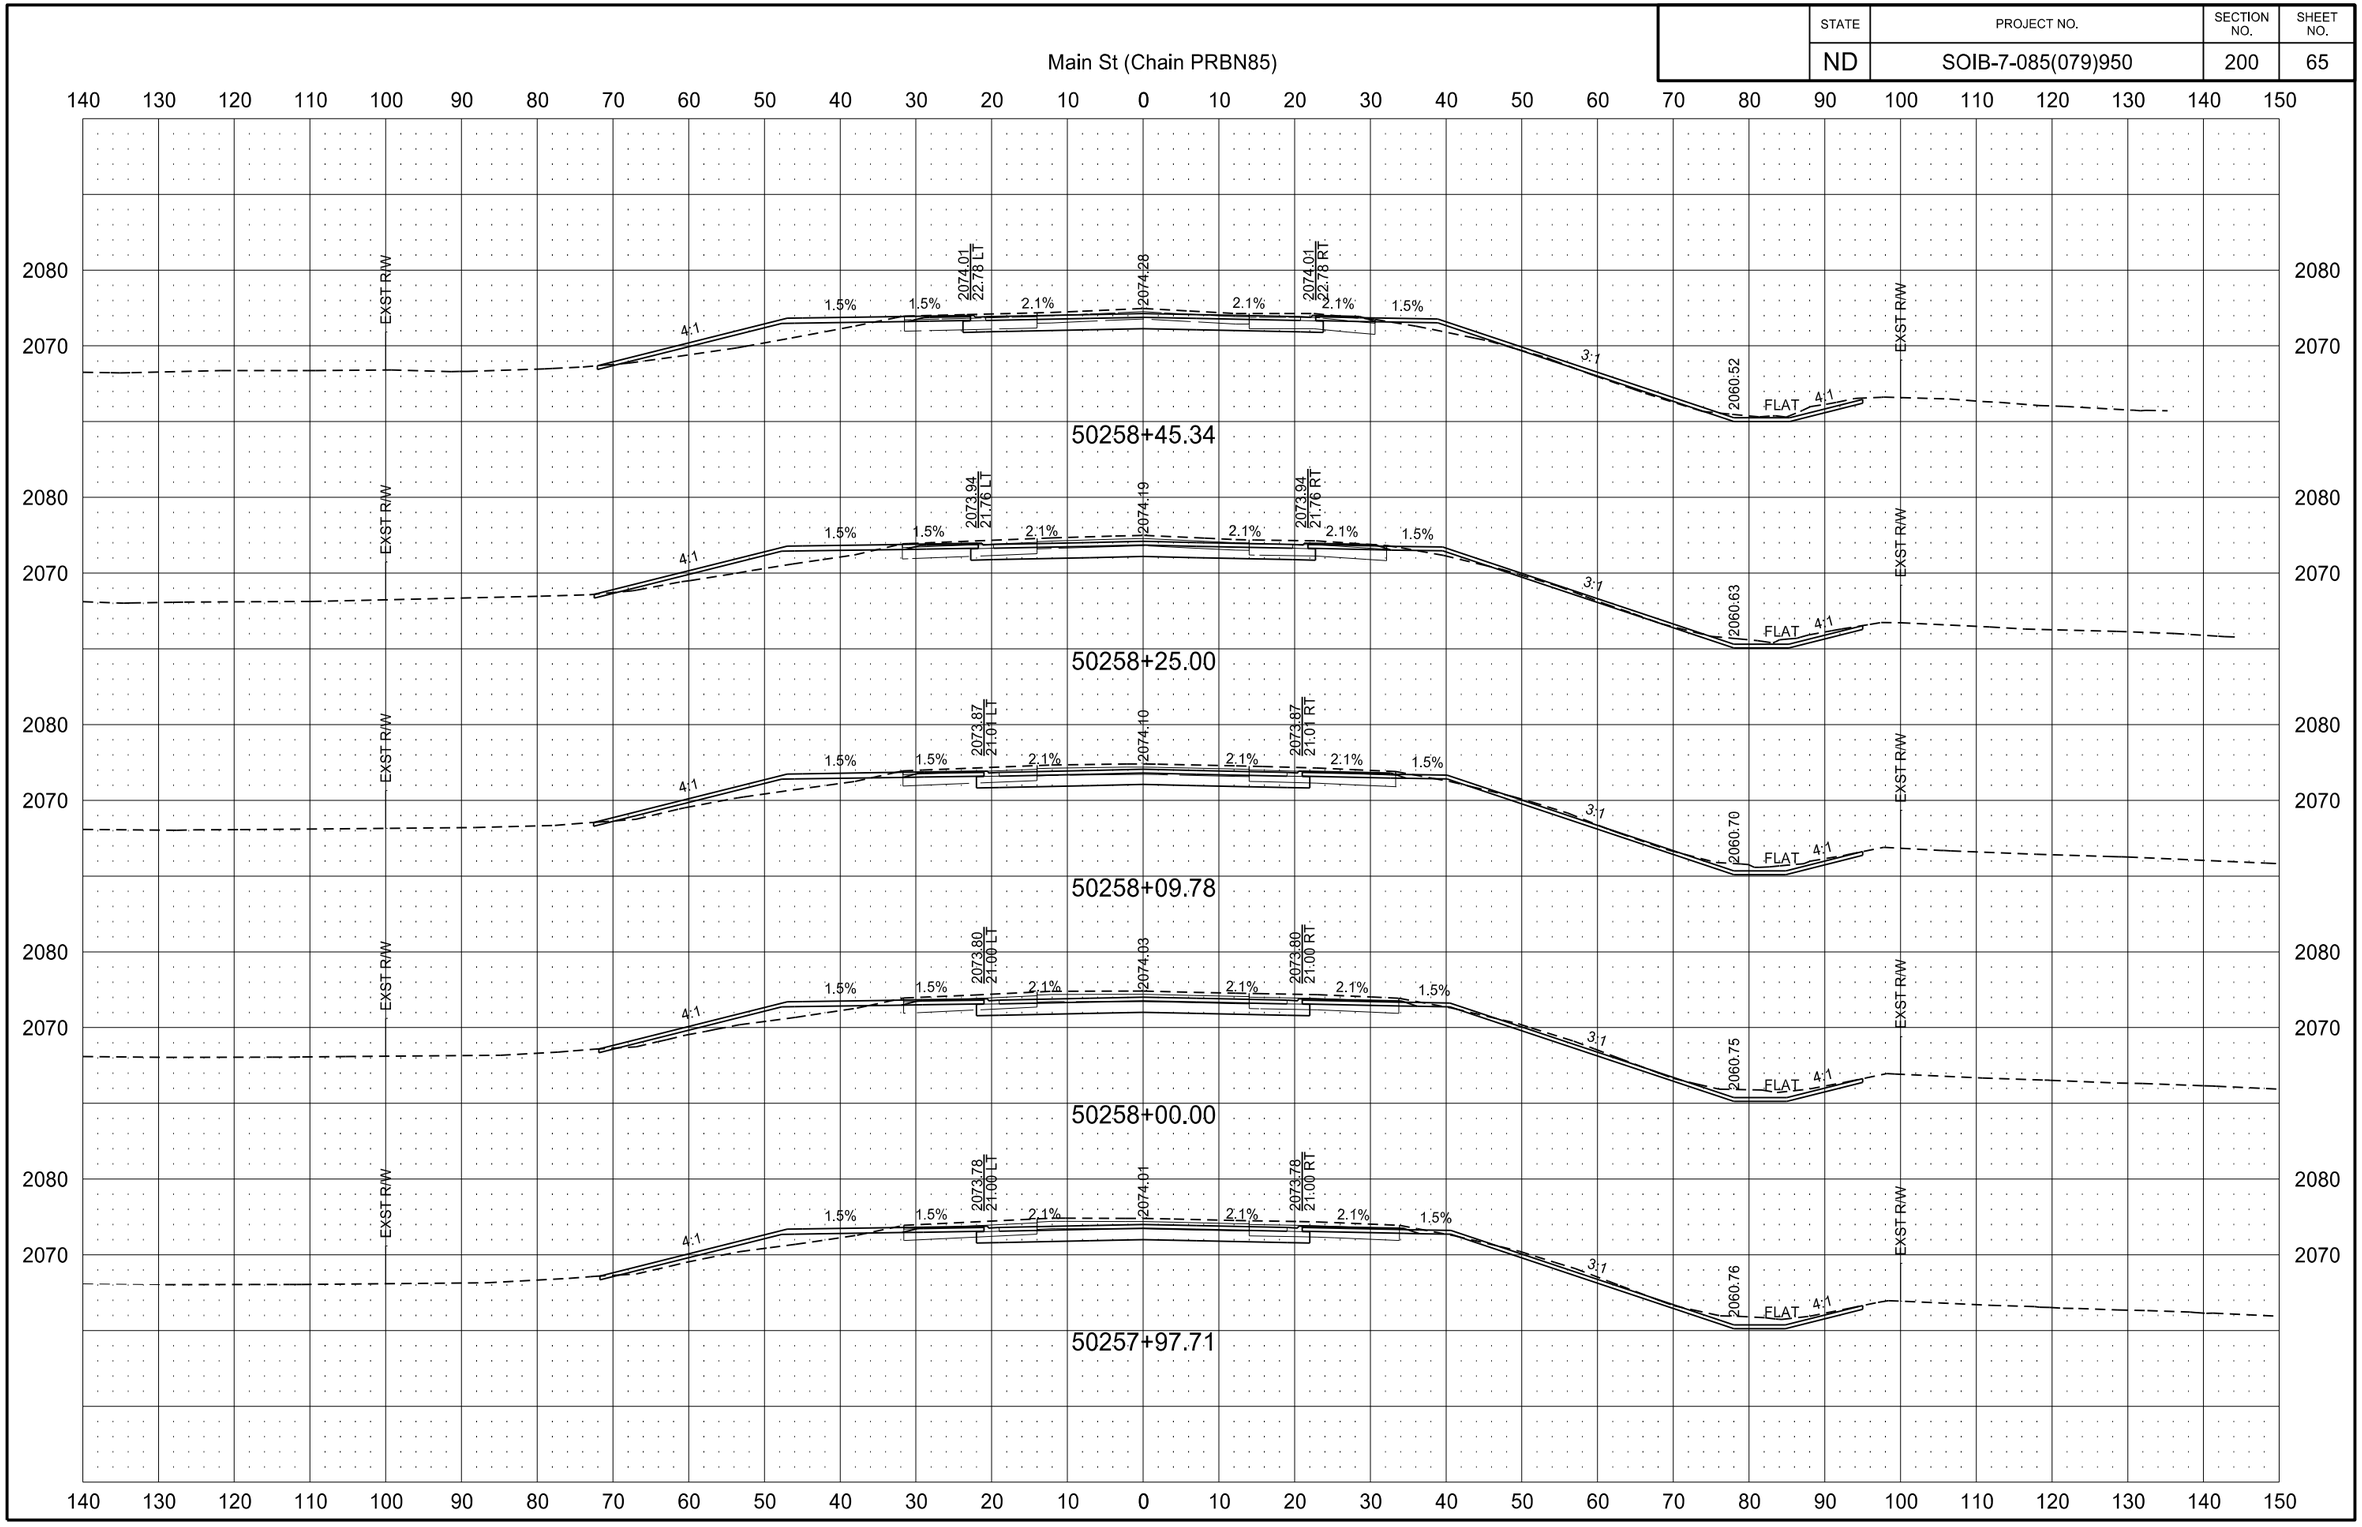

2/22/2016 10:07:28 AM joemorrissette P:\State\NDDOT\14212104\CADD\7085079.950\Design\Plans\200\200XS_001-104_PRBN85.dgn

STATE	PROJECT NO.	SECTION NO.	SHEET NO.
ND	SOIB-7-085(079)950	200	66

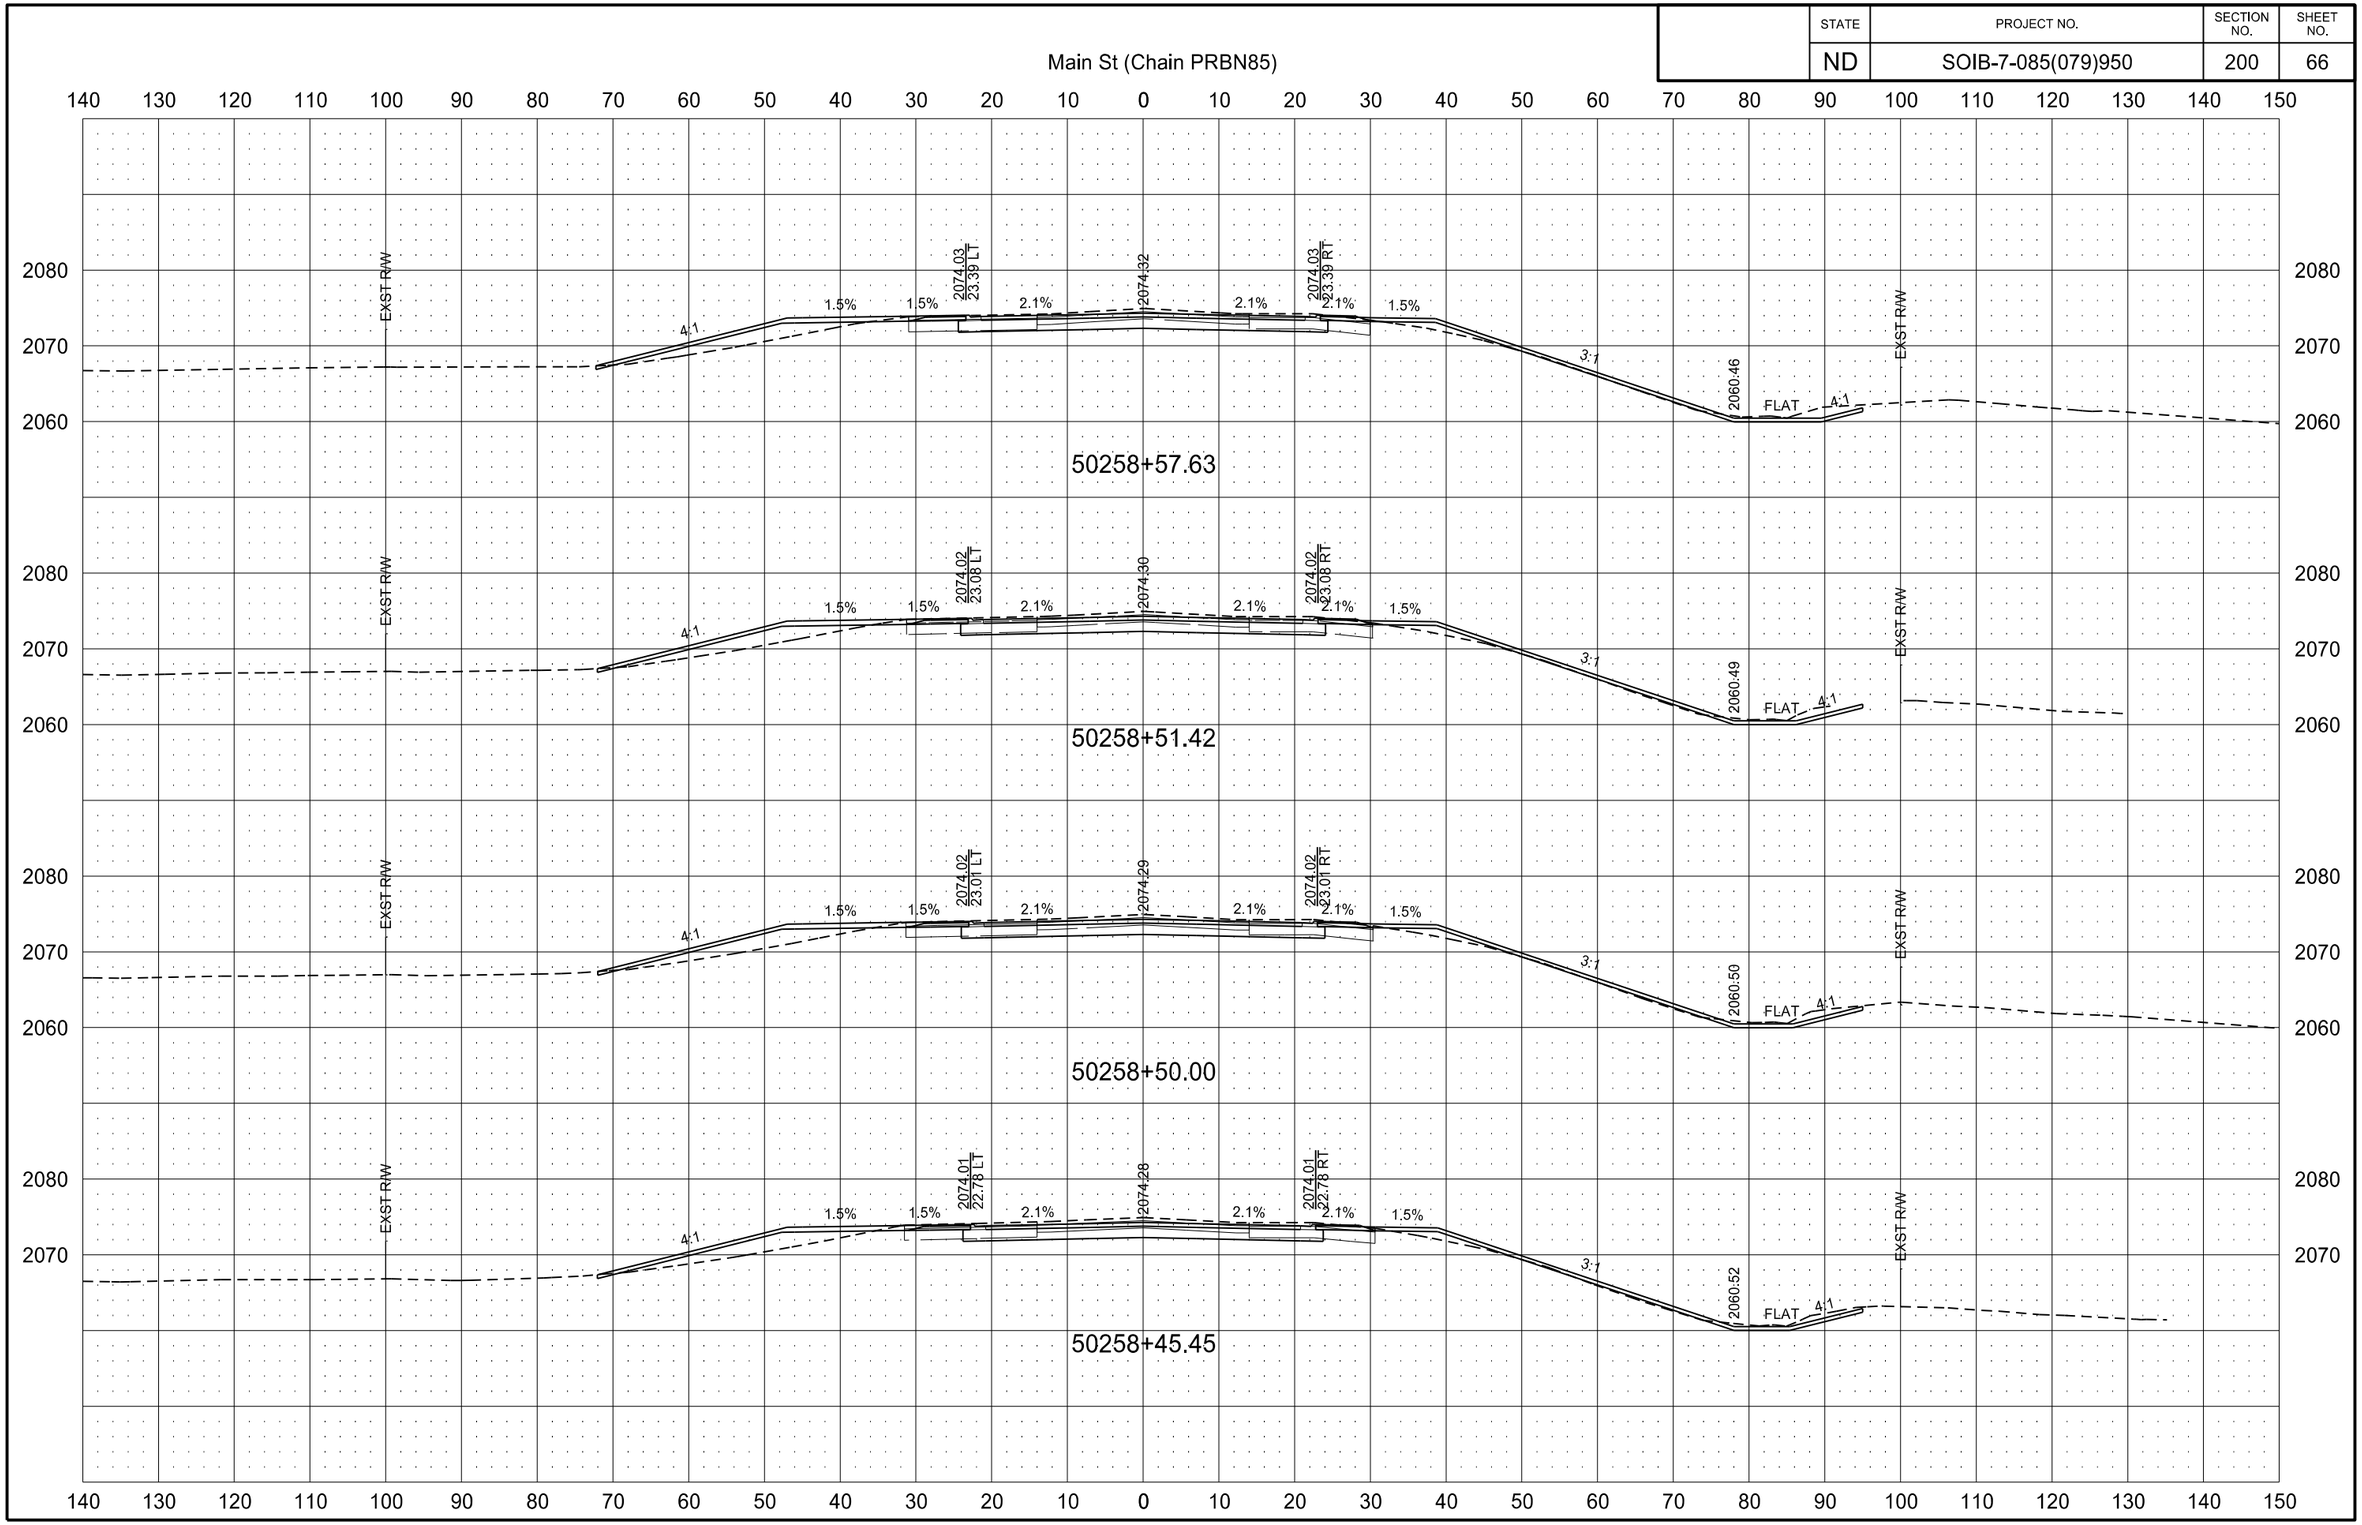

STATE	PROJECT NO.	SECTION NO.	SHEET NO.
ND	SOIB-7-085(079)950	200	67

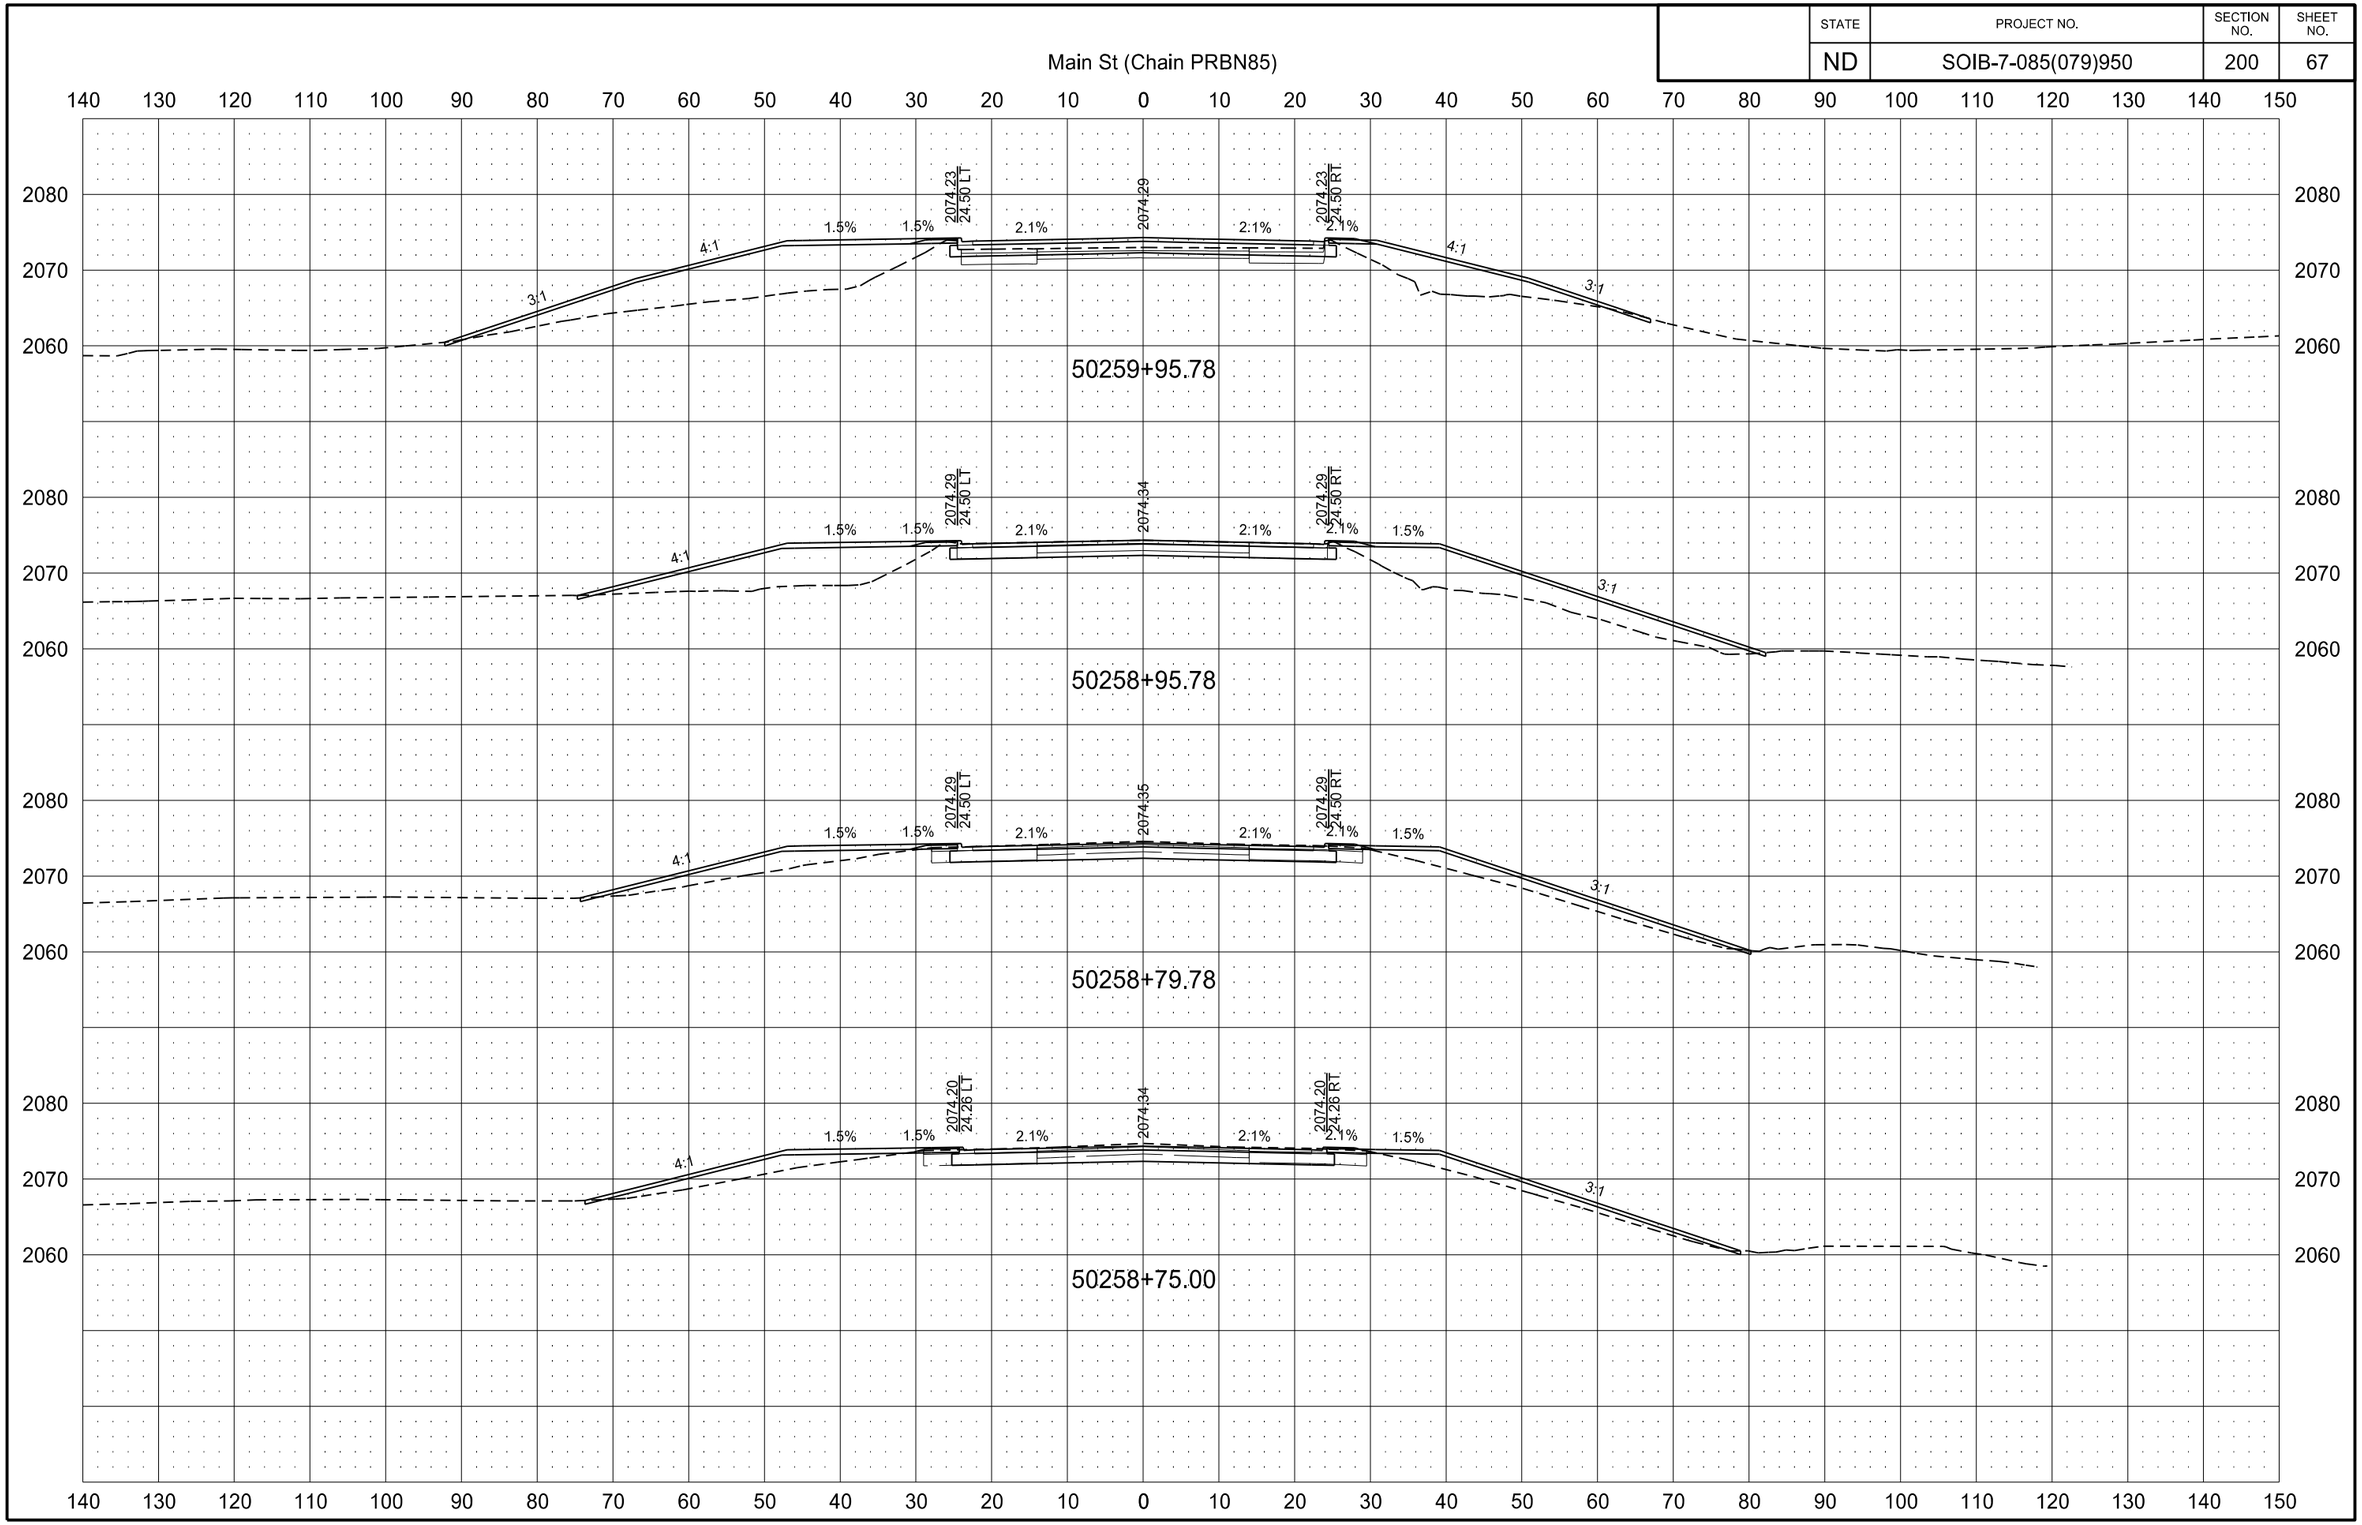

STATE	PROJECT NO.	SECTION NO.	SHEET NO.
ND	SOIB-7-085(079)950	200	68

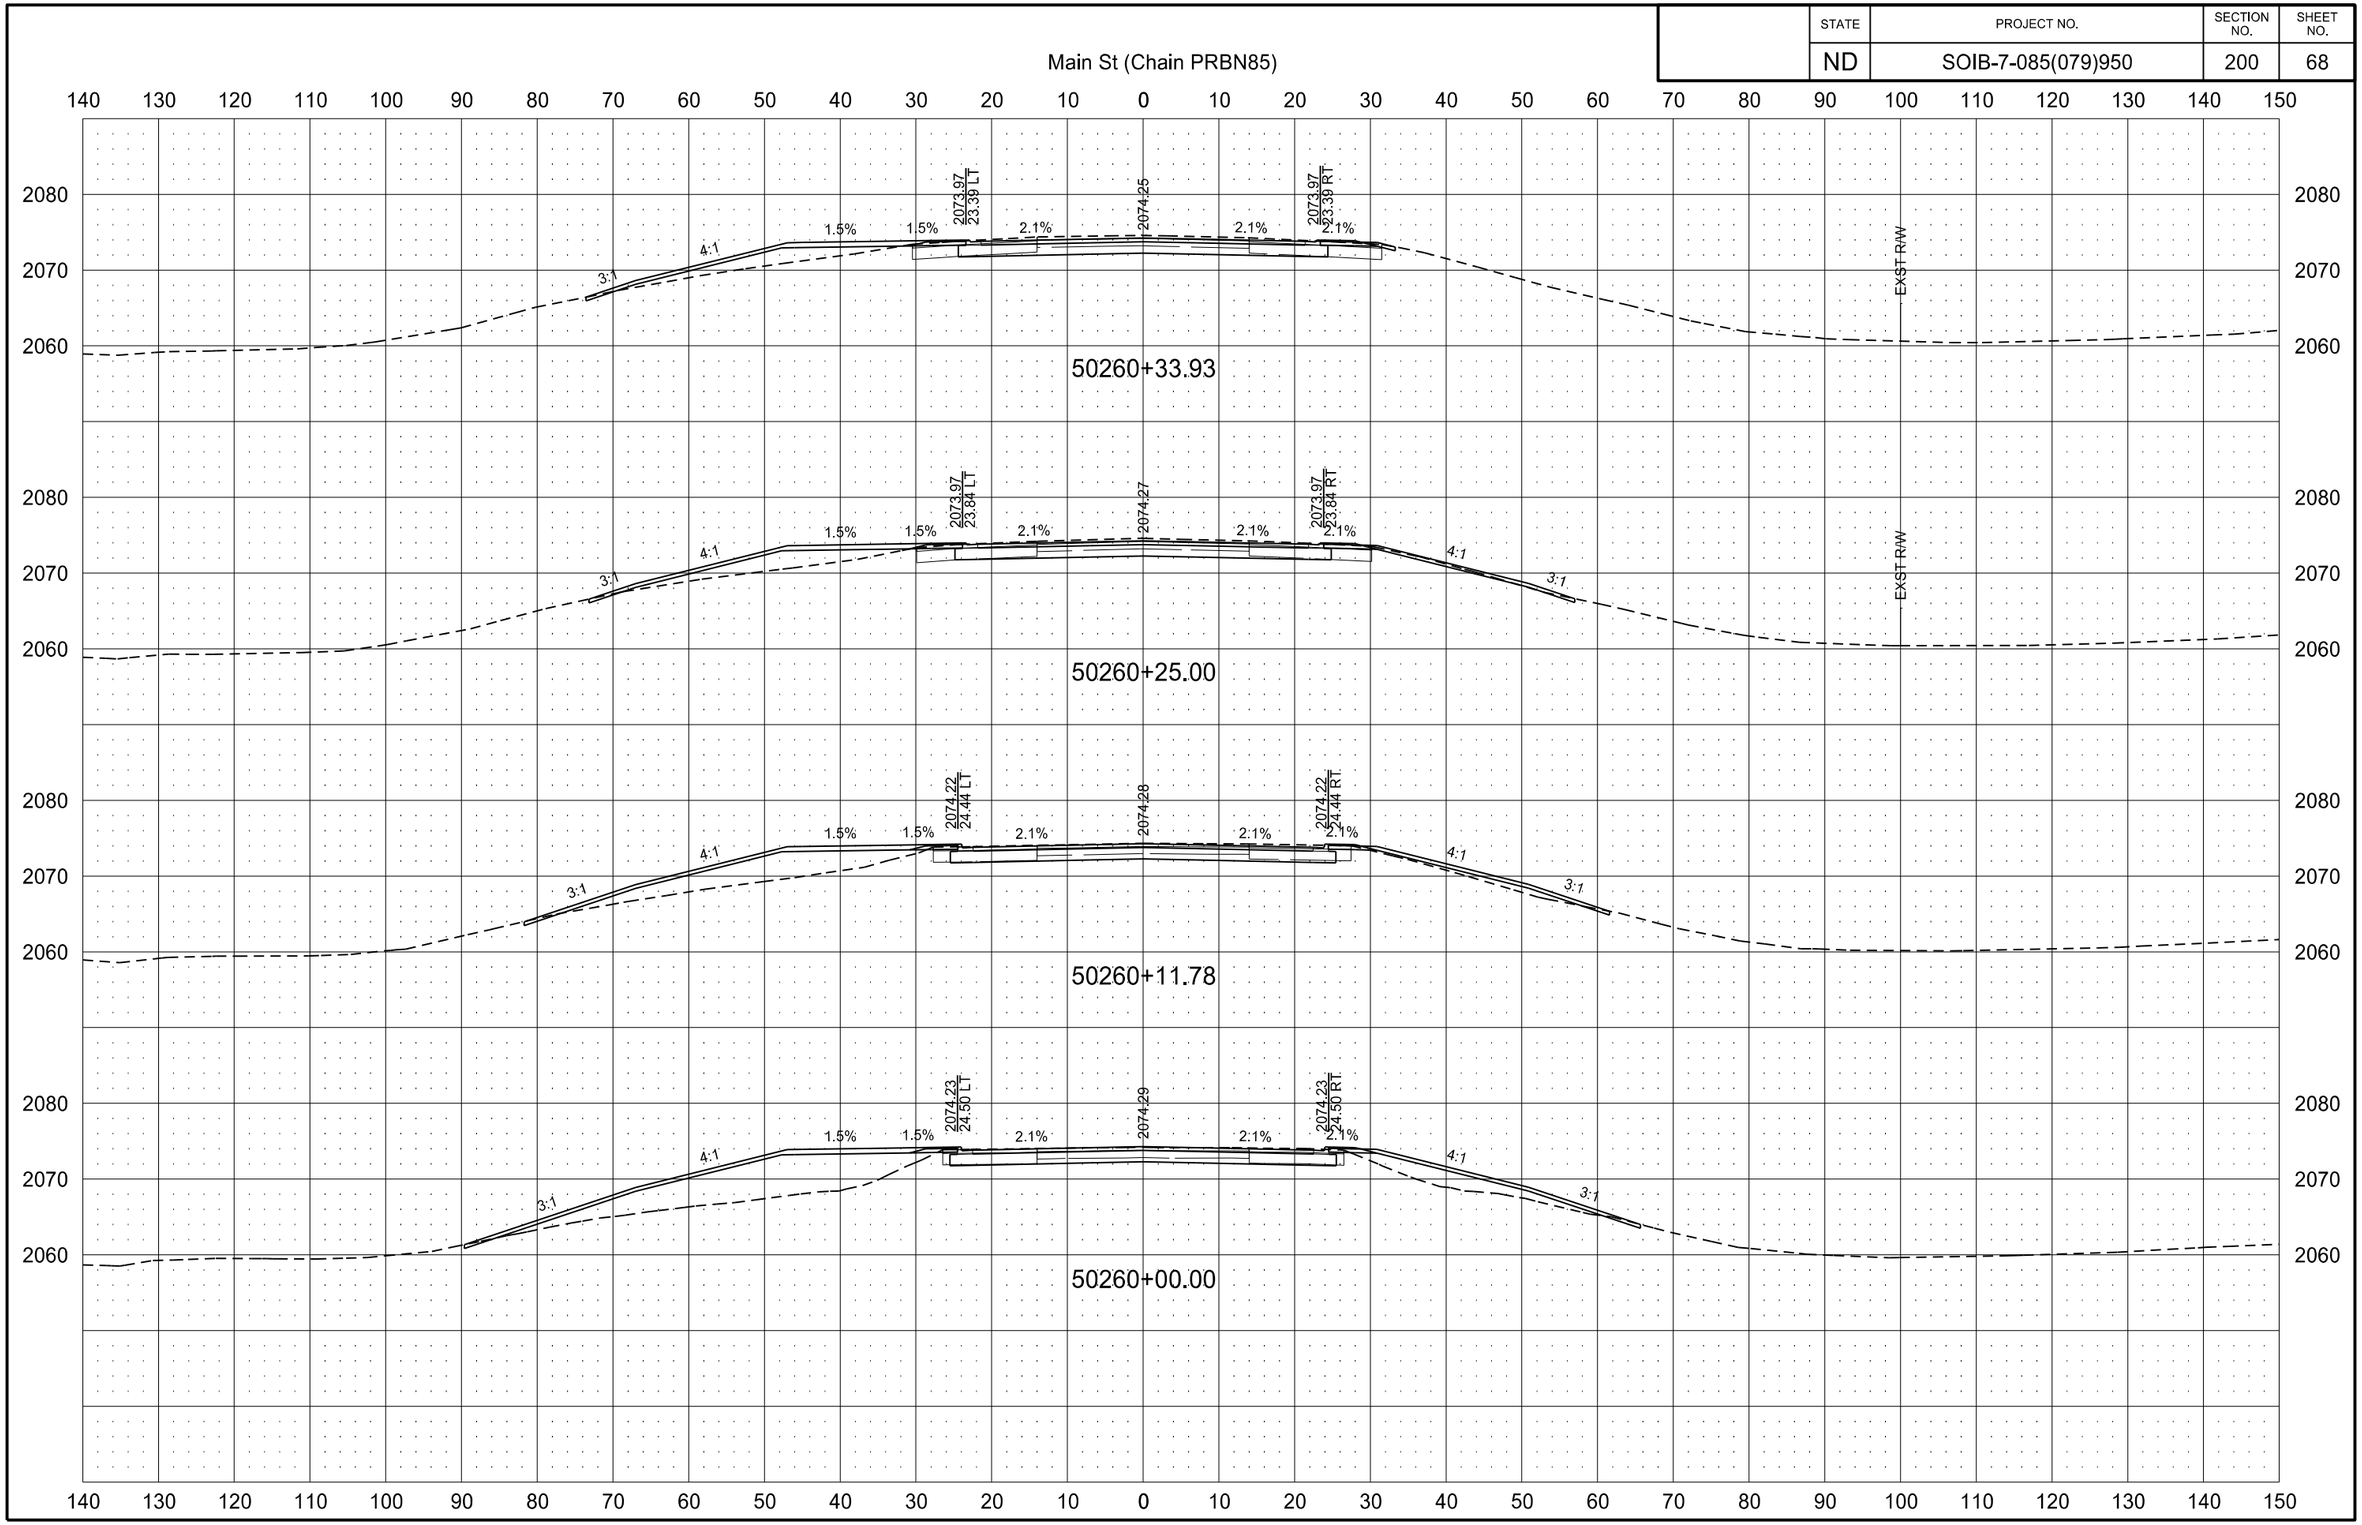

2/22/2016 10:08:00 AM joemorrissette P:\State\NDDOT\14212104\CADD\7085079.950\Design\Plans\200\200XS_001-104_PRBN85.dgn

STATE	PROJECT NO.	SECTION NO.	SHEET NO.
ND	SOIB-7-085(079)950	200	69

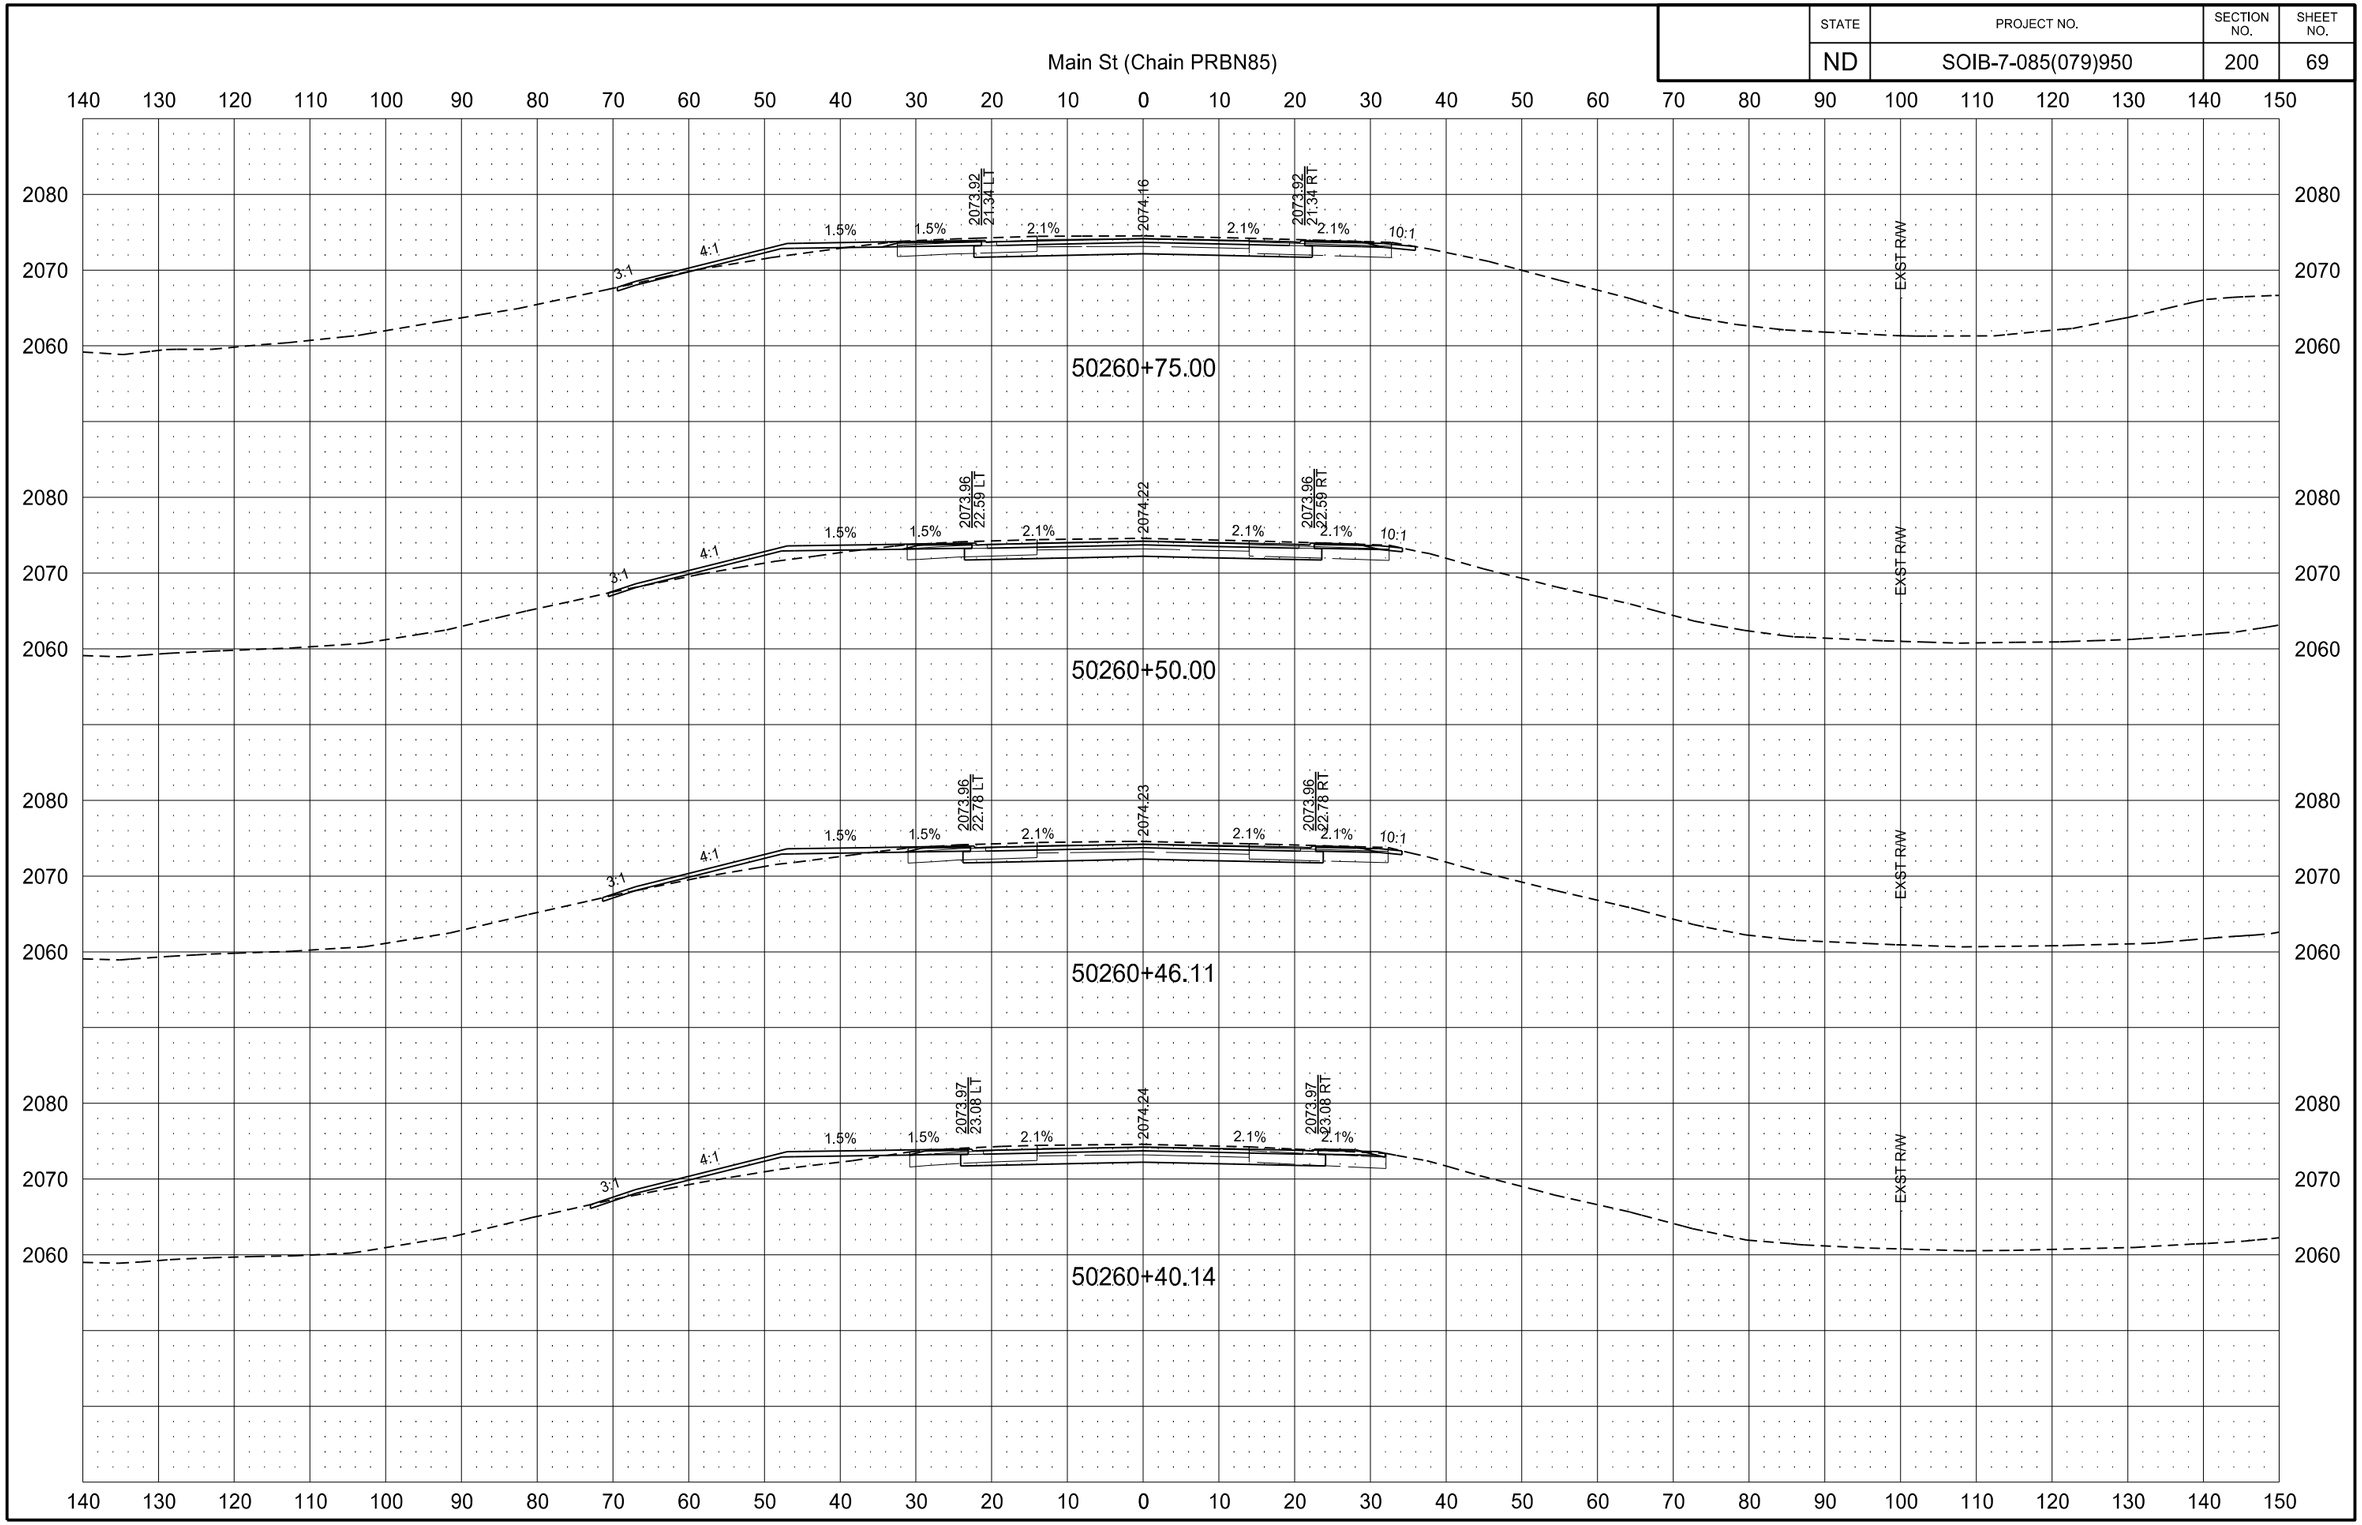

2/22/2016 10:08:10 AM joemorrissette P:\State\NDDOT\14212104\CADD\7085079.950\Design\Plans\200\200XS_001-104_PRBN85.dgn

STATE	PROJECT NO.	SECTION NO.	SHEET NO.
ND	SOIB-7-085(079)950	200	70

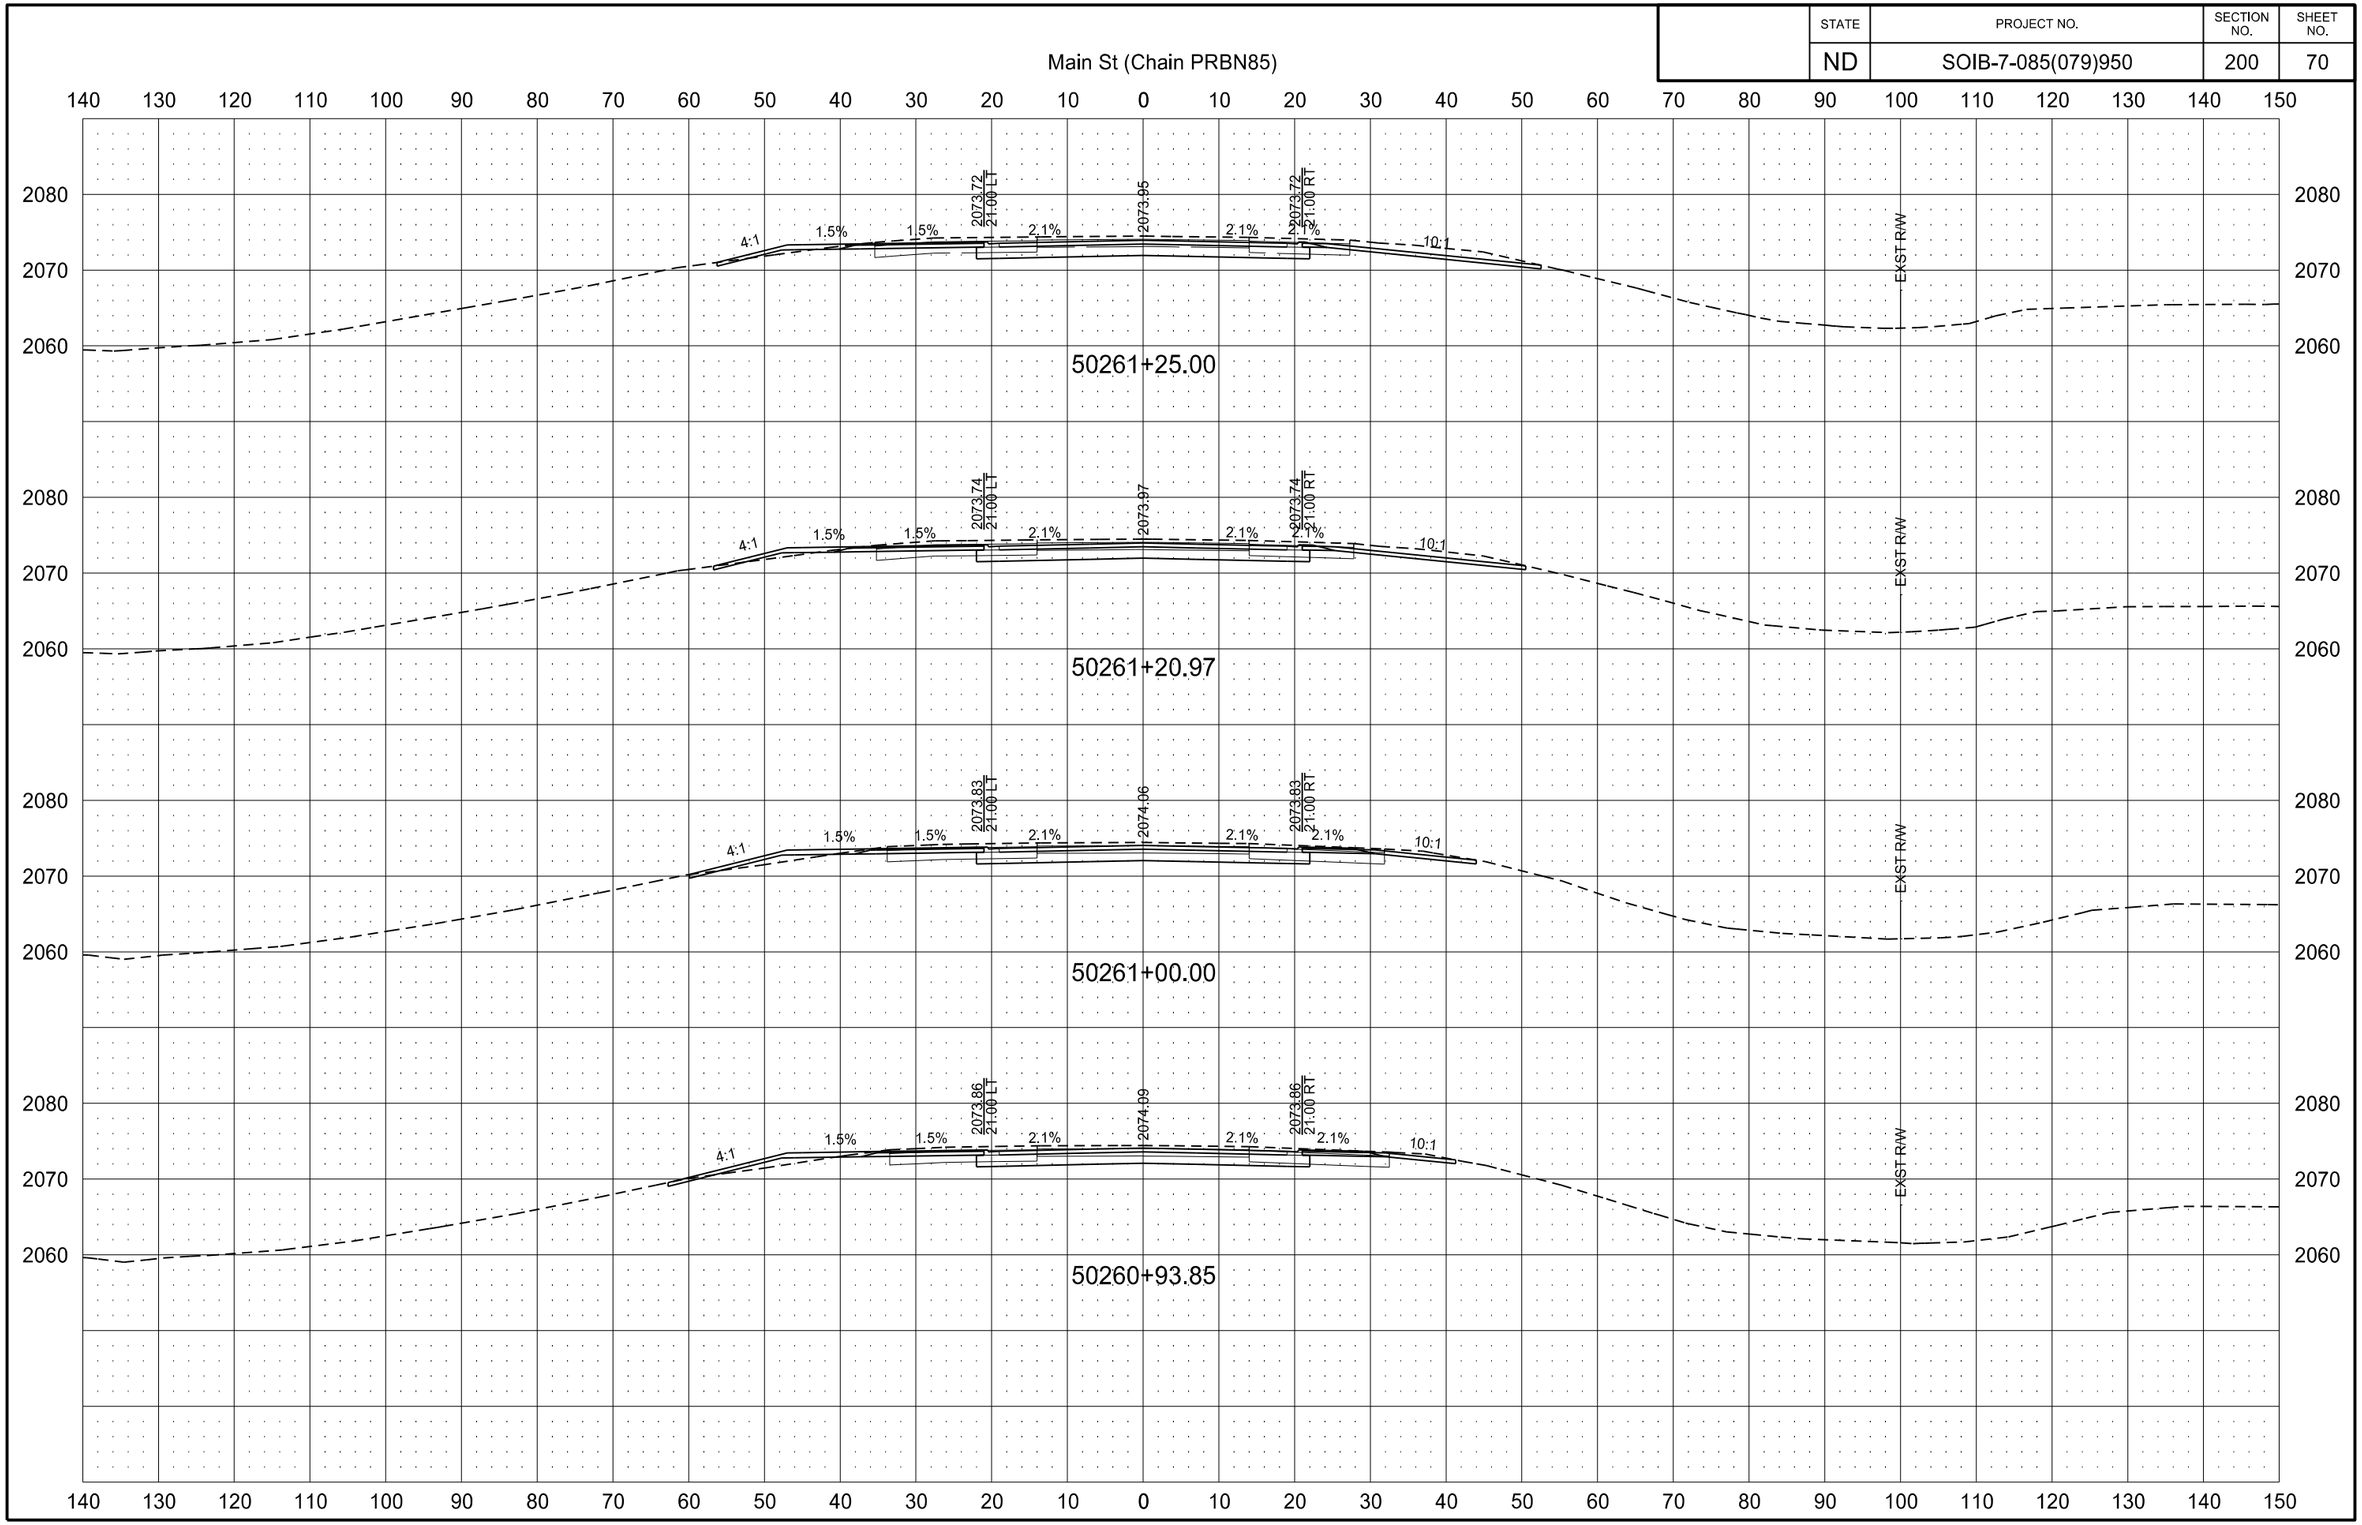

2/22/2016 10:08:21 AM joemorrissette P:\State\NDDOT\14212104\CADD\7085079.950\Design\Plans\200\200XS_001-104_PRBN85.dgn

STATE	PROJECT NO.	SECTION NO.	SHEET NO.
ND	SOIB-7-085(079)950	200	71

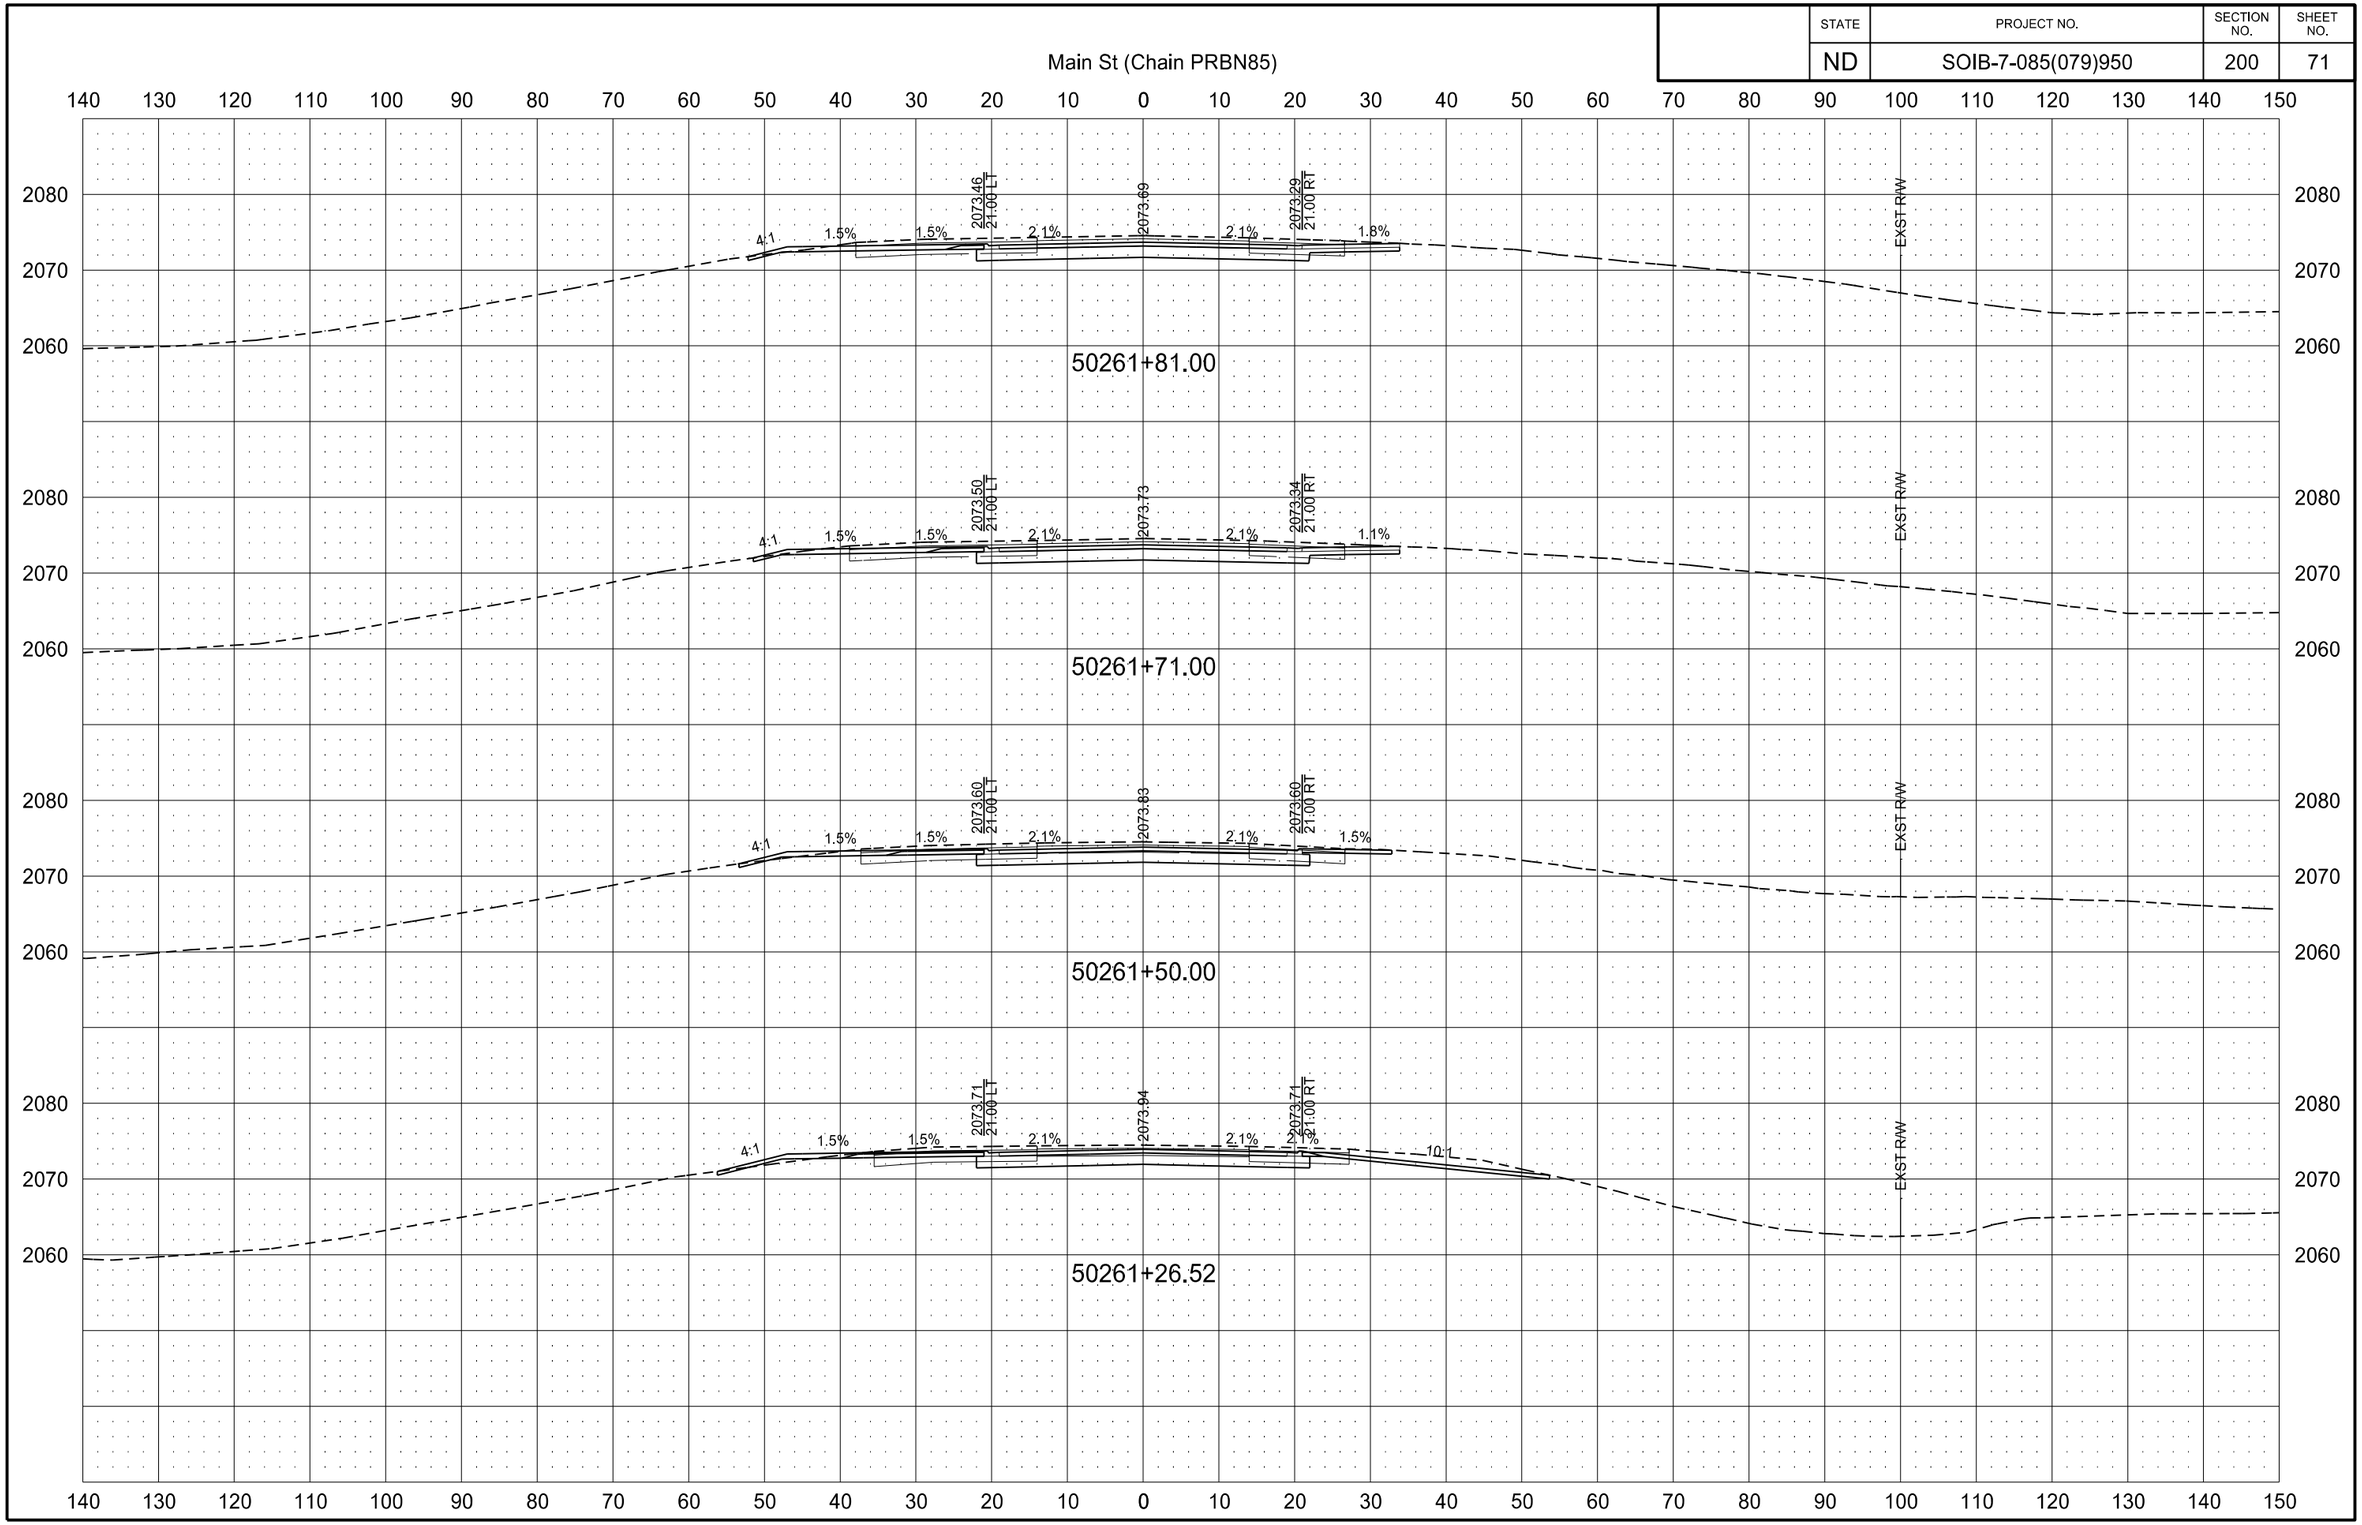

STATE	PROJECT NO.	SECTION NO.	SHEET NO.
ND	SOIB-7-085(079)950	200	72

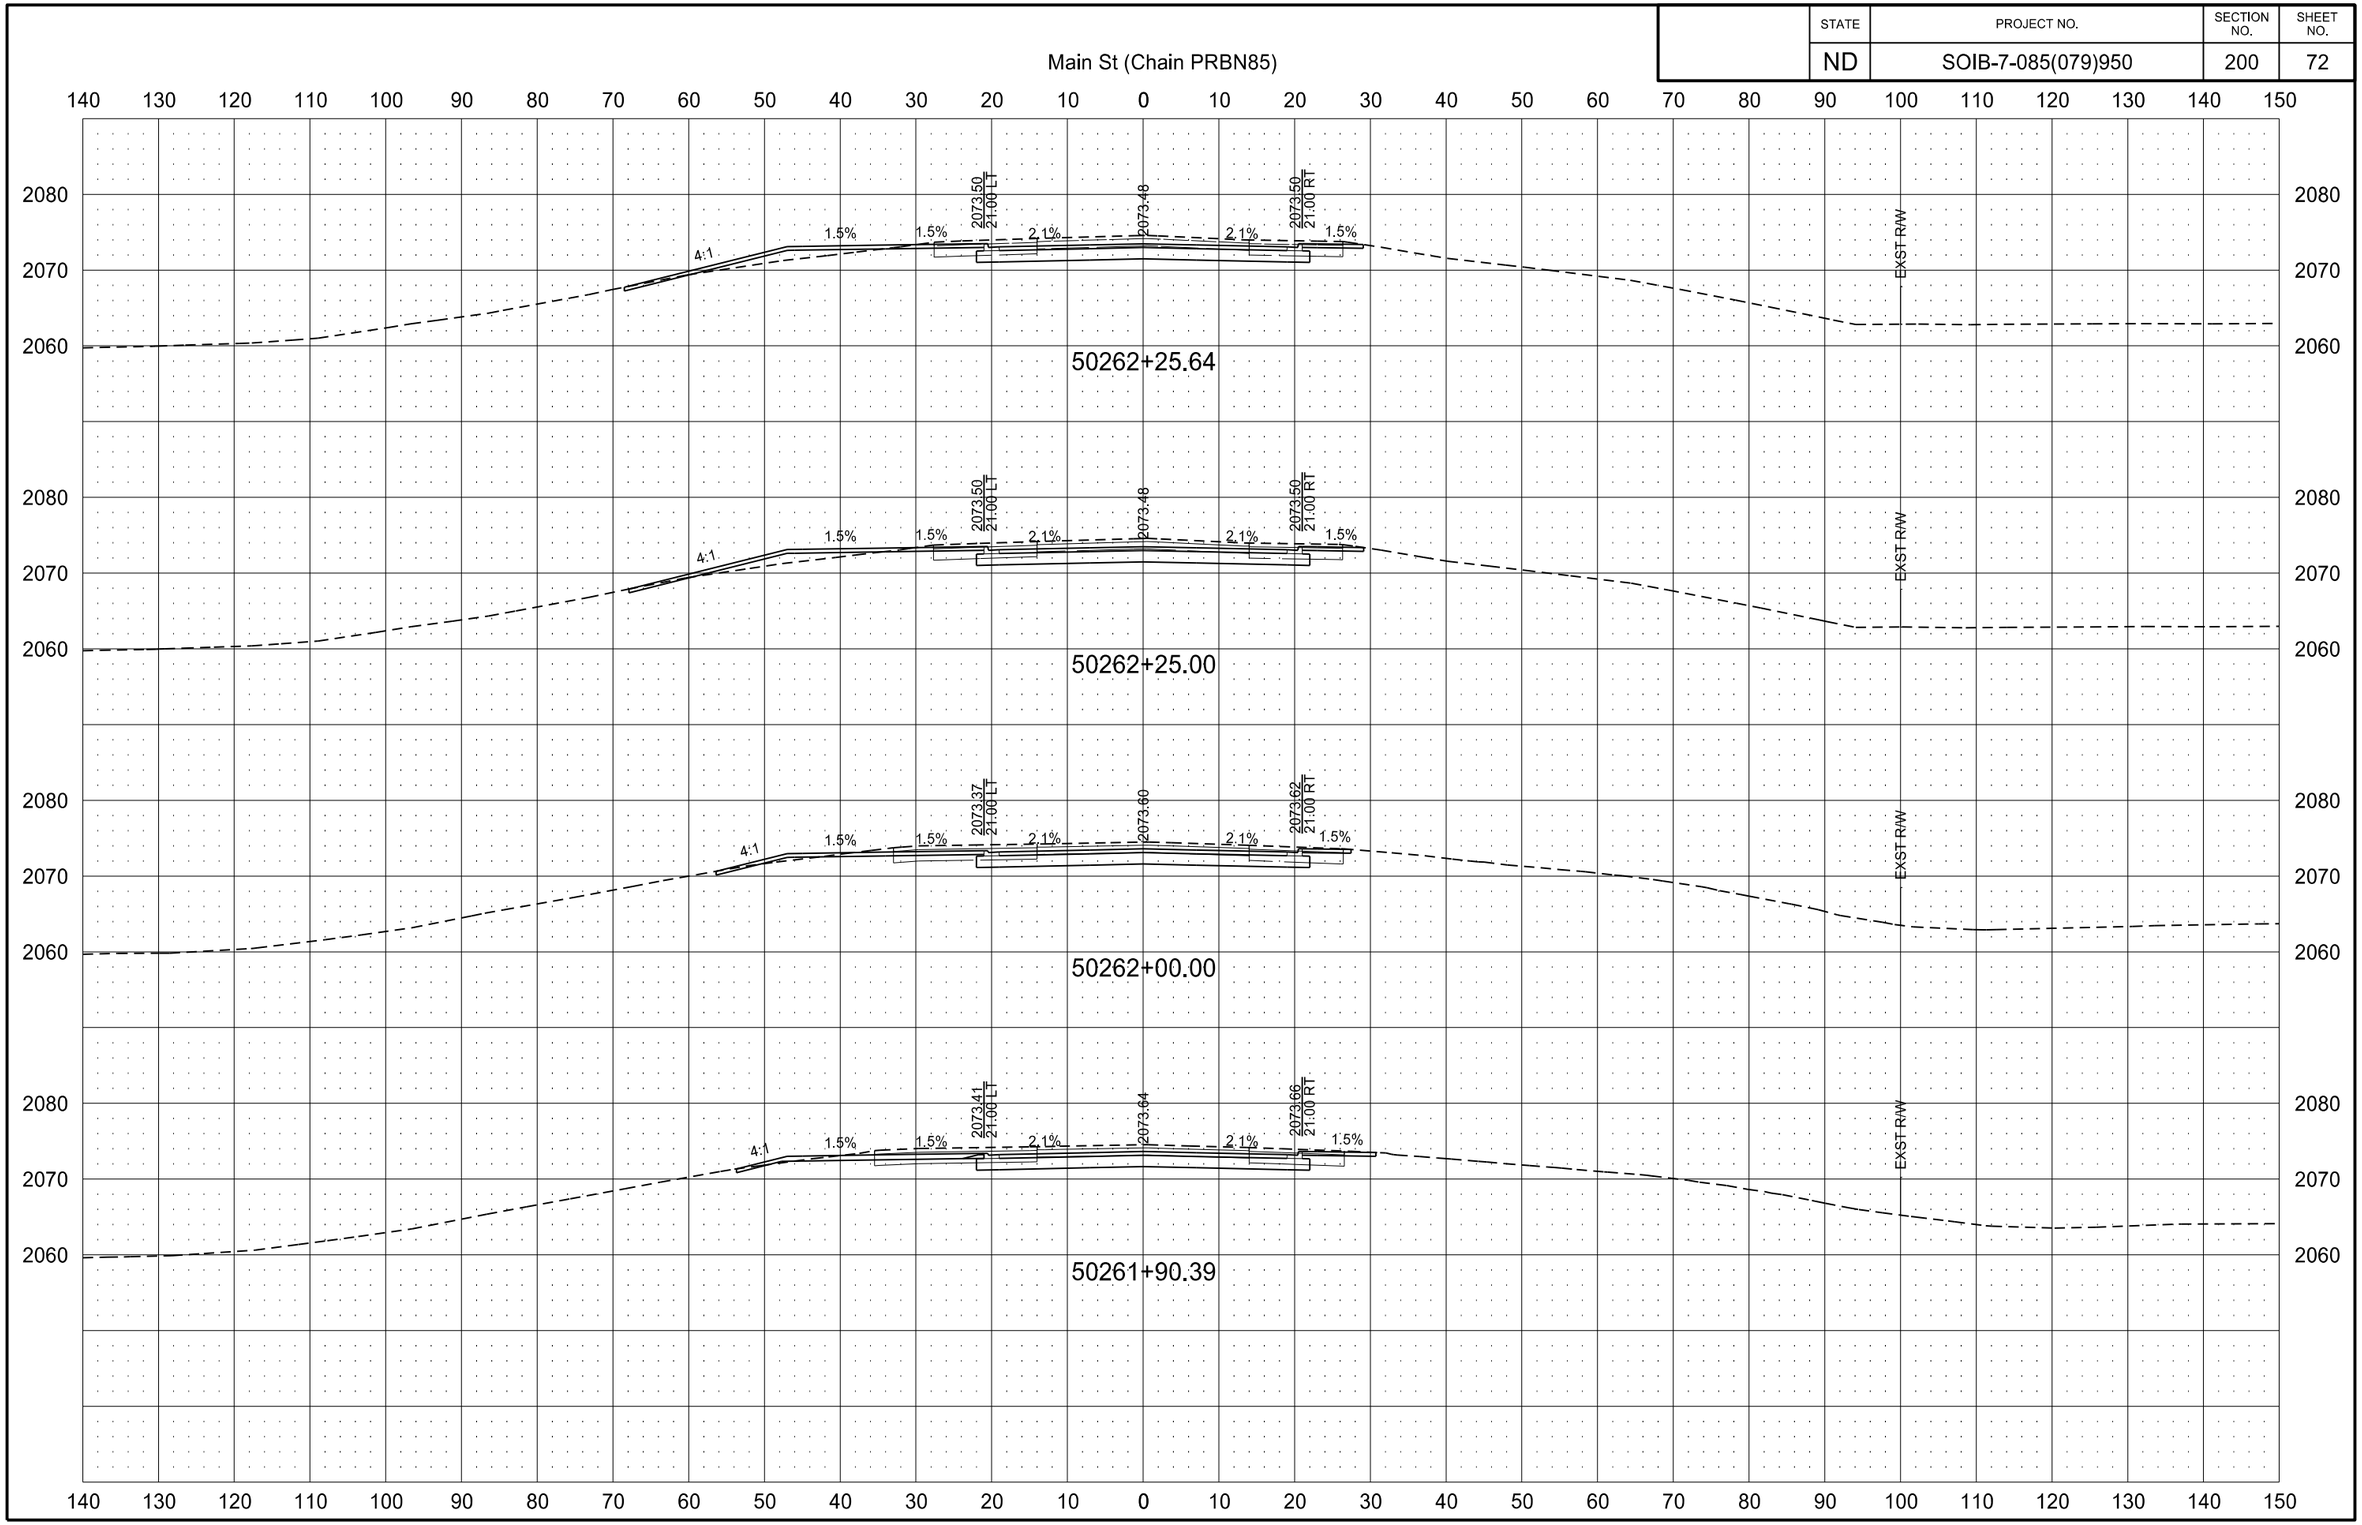

2/22/2016 10:08:41 AM joemorrissette P:\State\NDDOT\14212104\CADD\7085079.950\Design\Plans\200\200XS_001-104_PRBN85.dgn

STATE	PROJECT NO.	SECTION NO.	SHEET NO.
ND	SOIB-7-085(079)950	200	73

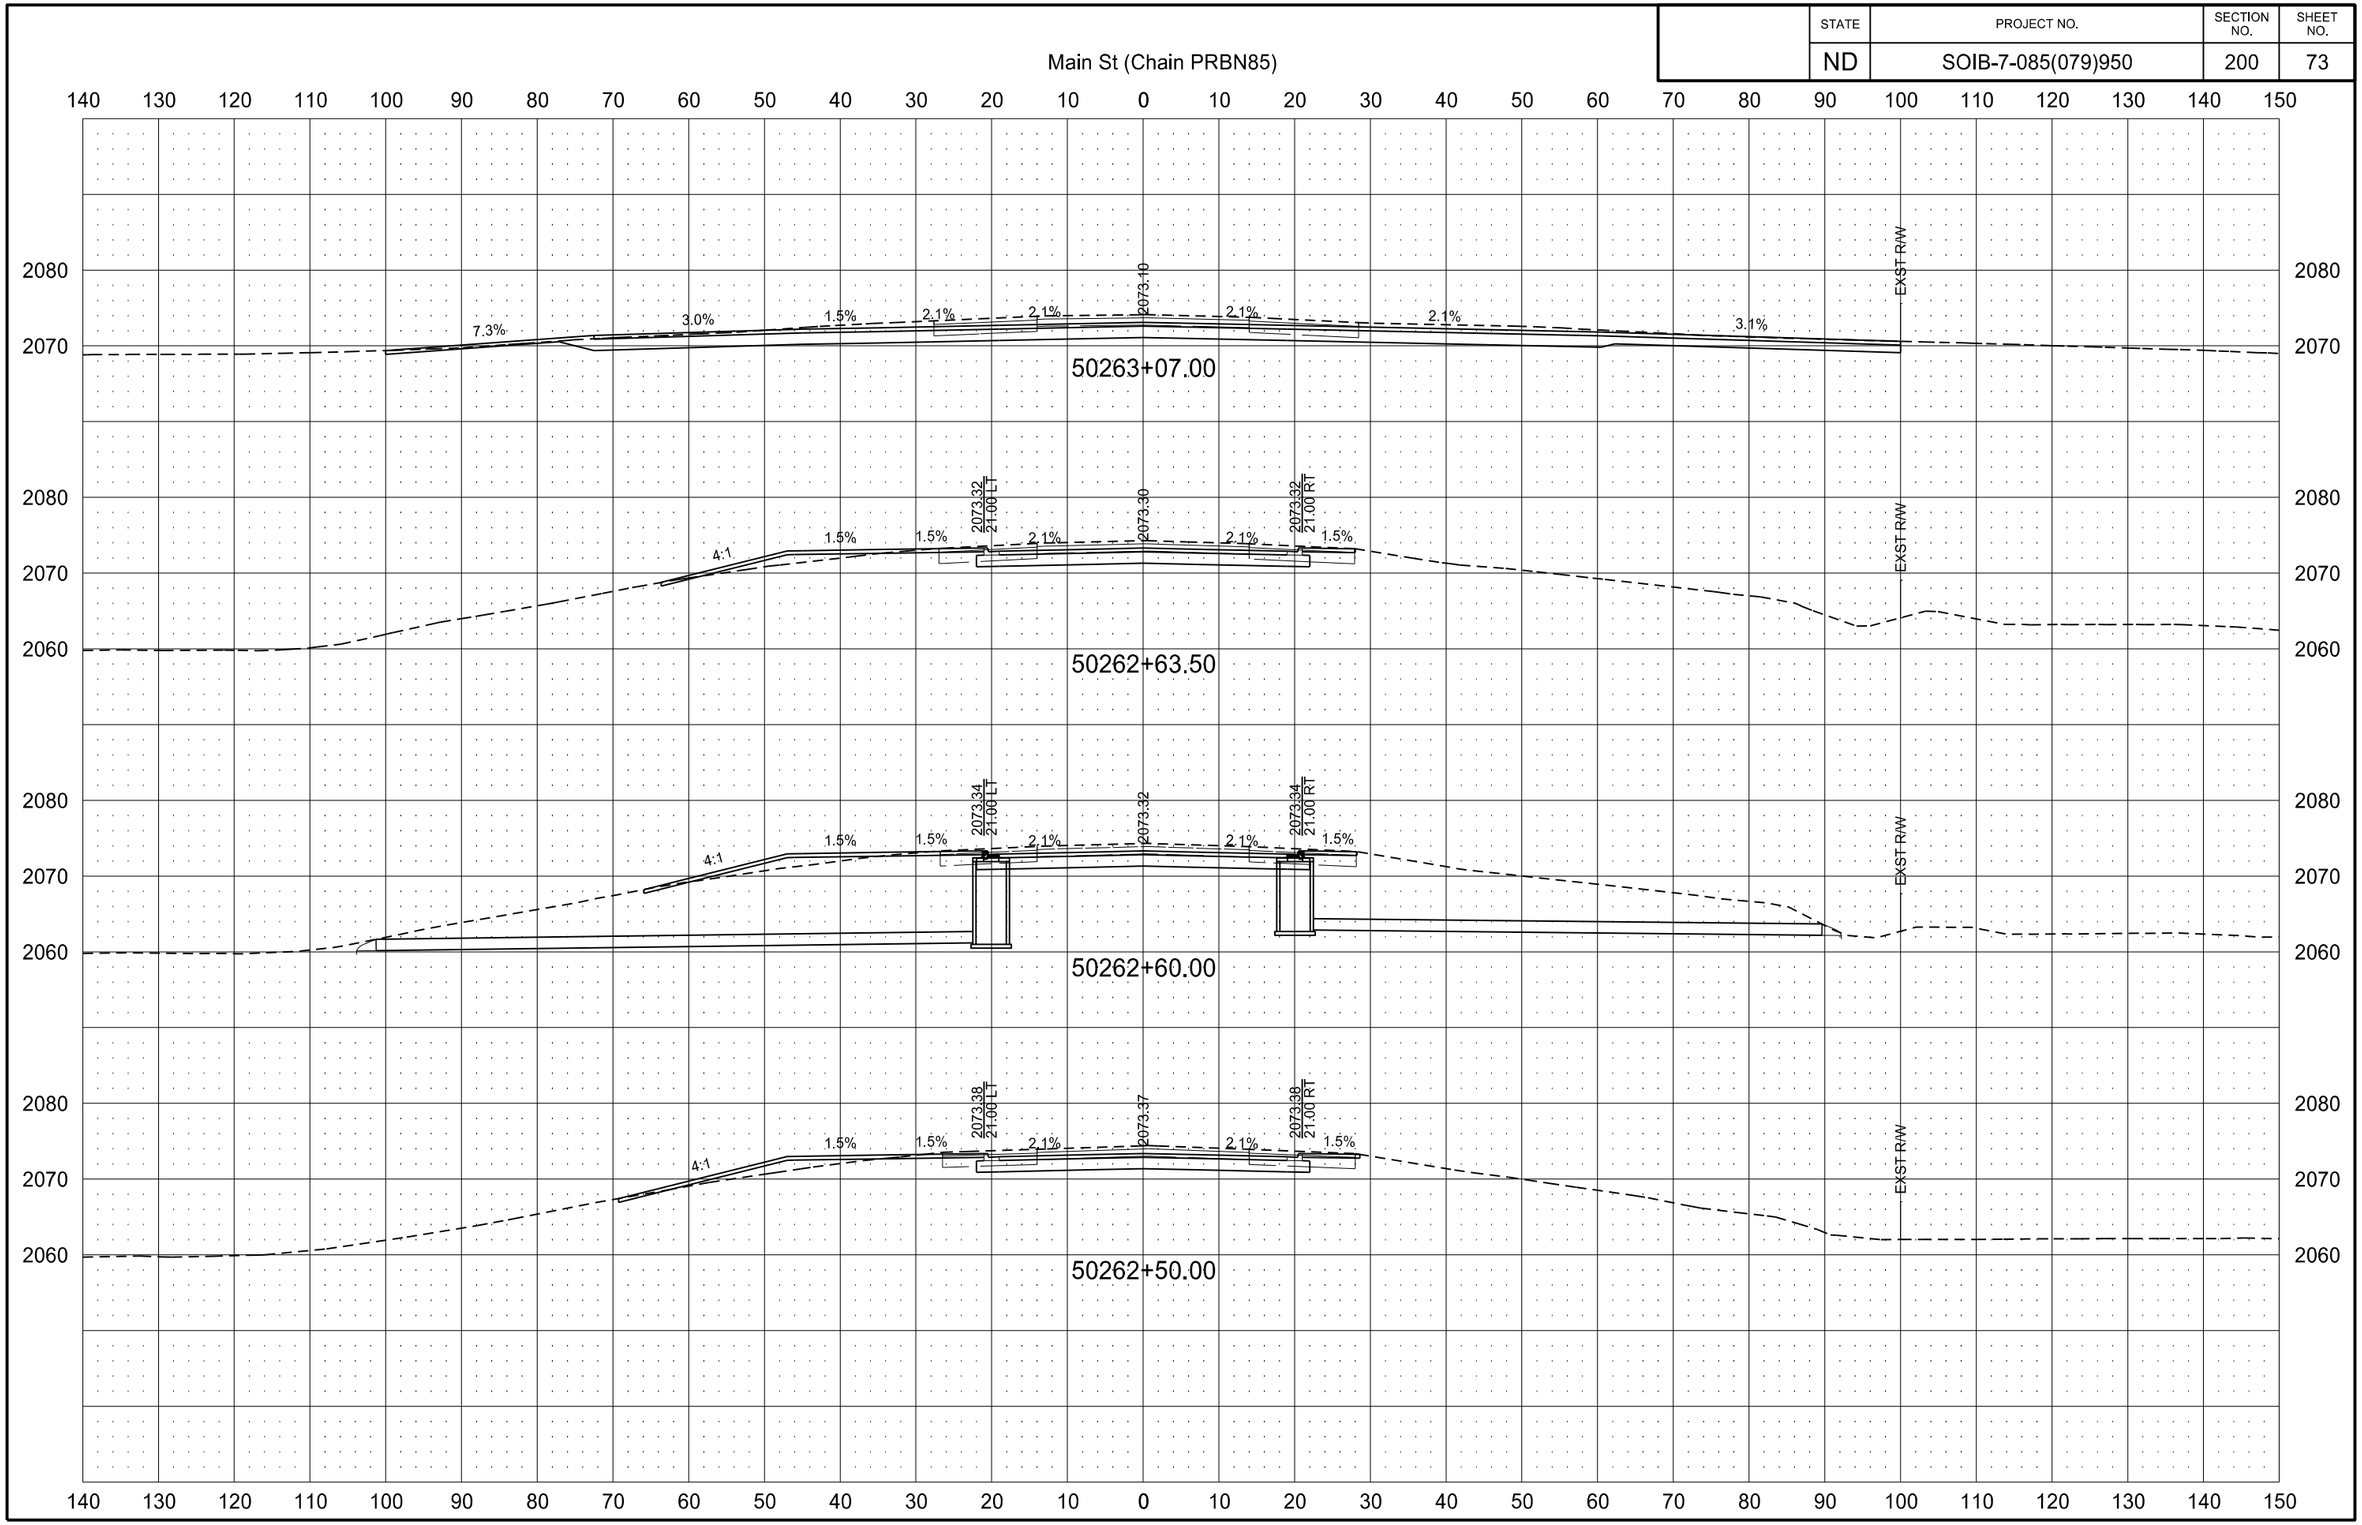

STATE	PROJECT NO.	SECTION NO.	SHEET NO.
ND	SOIB-7-085(079)950	200	74

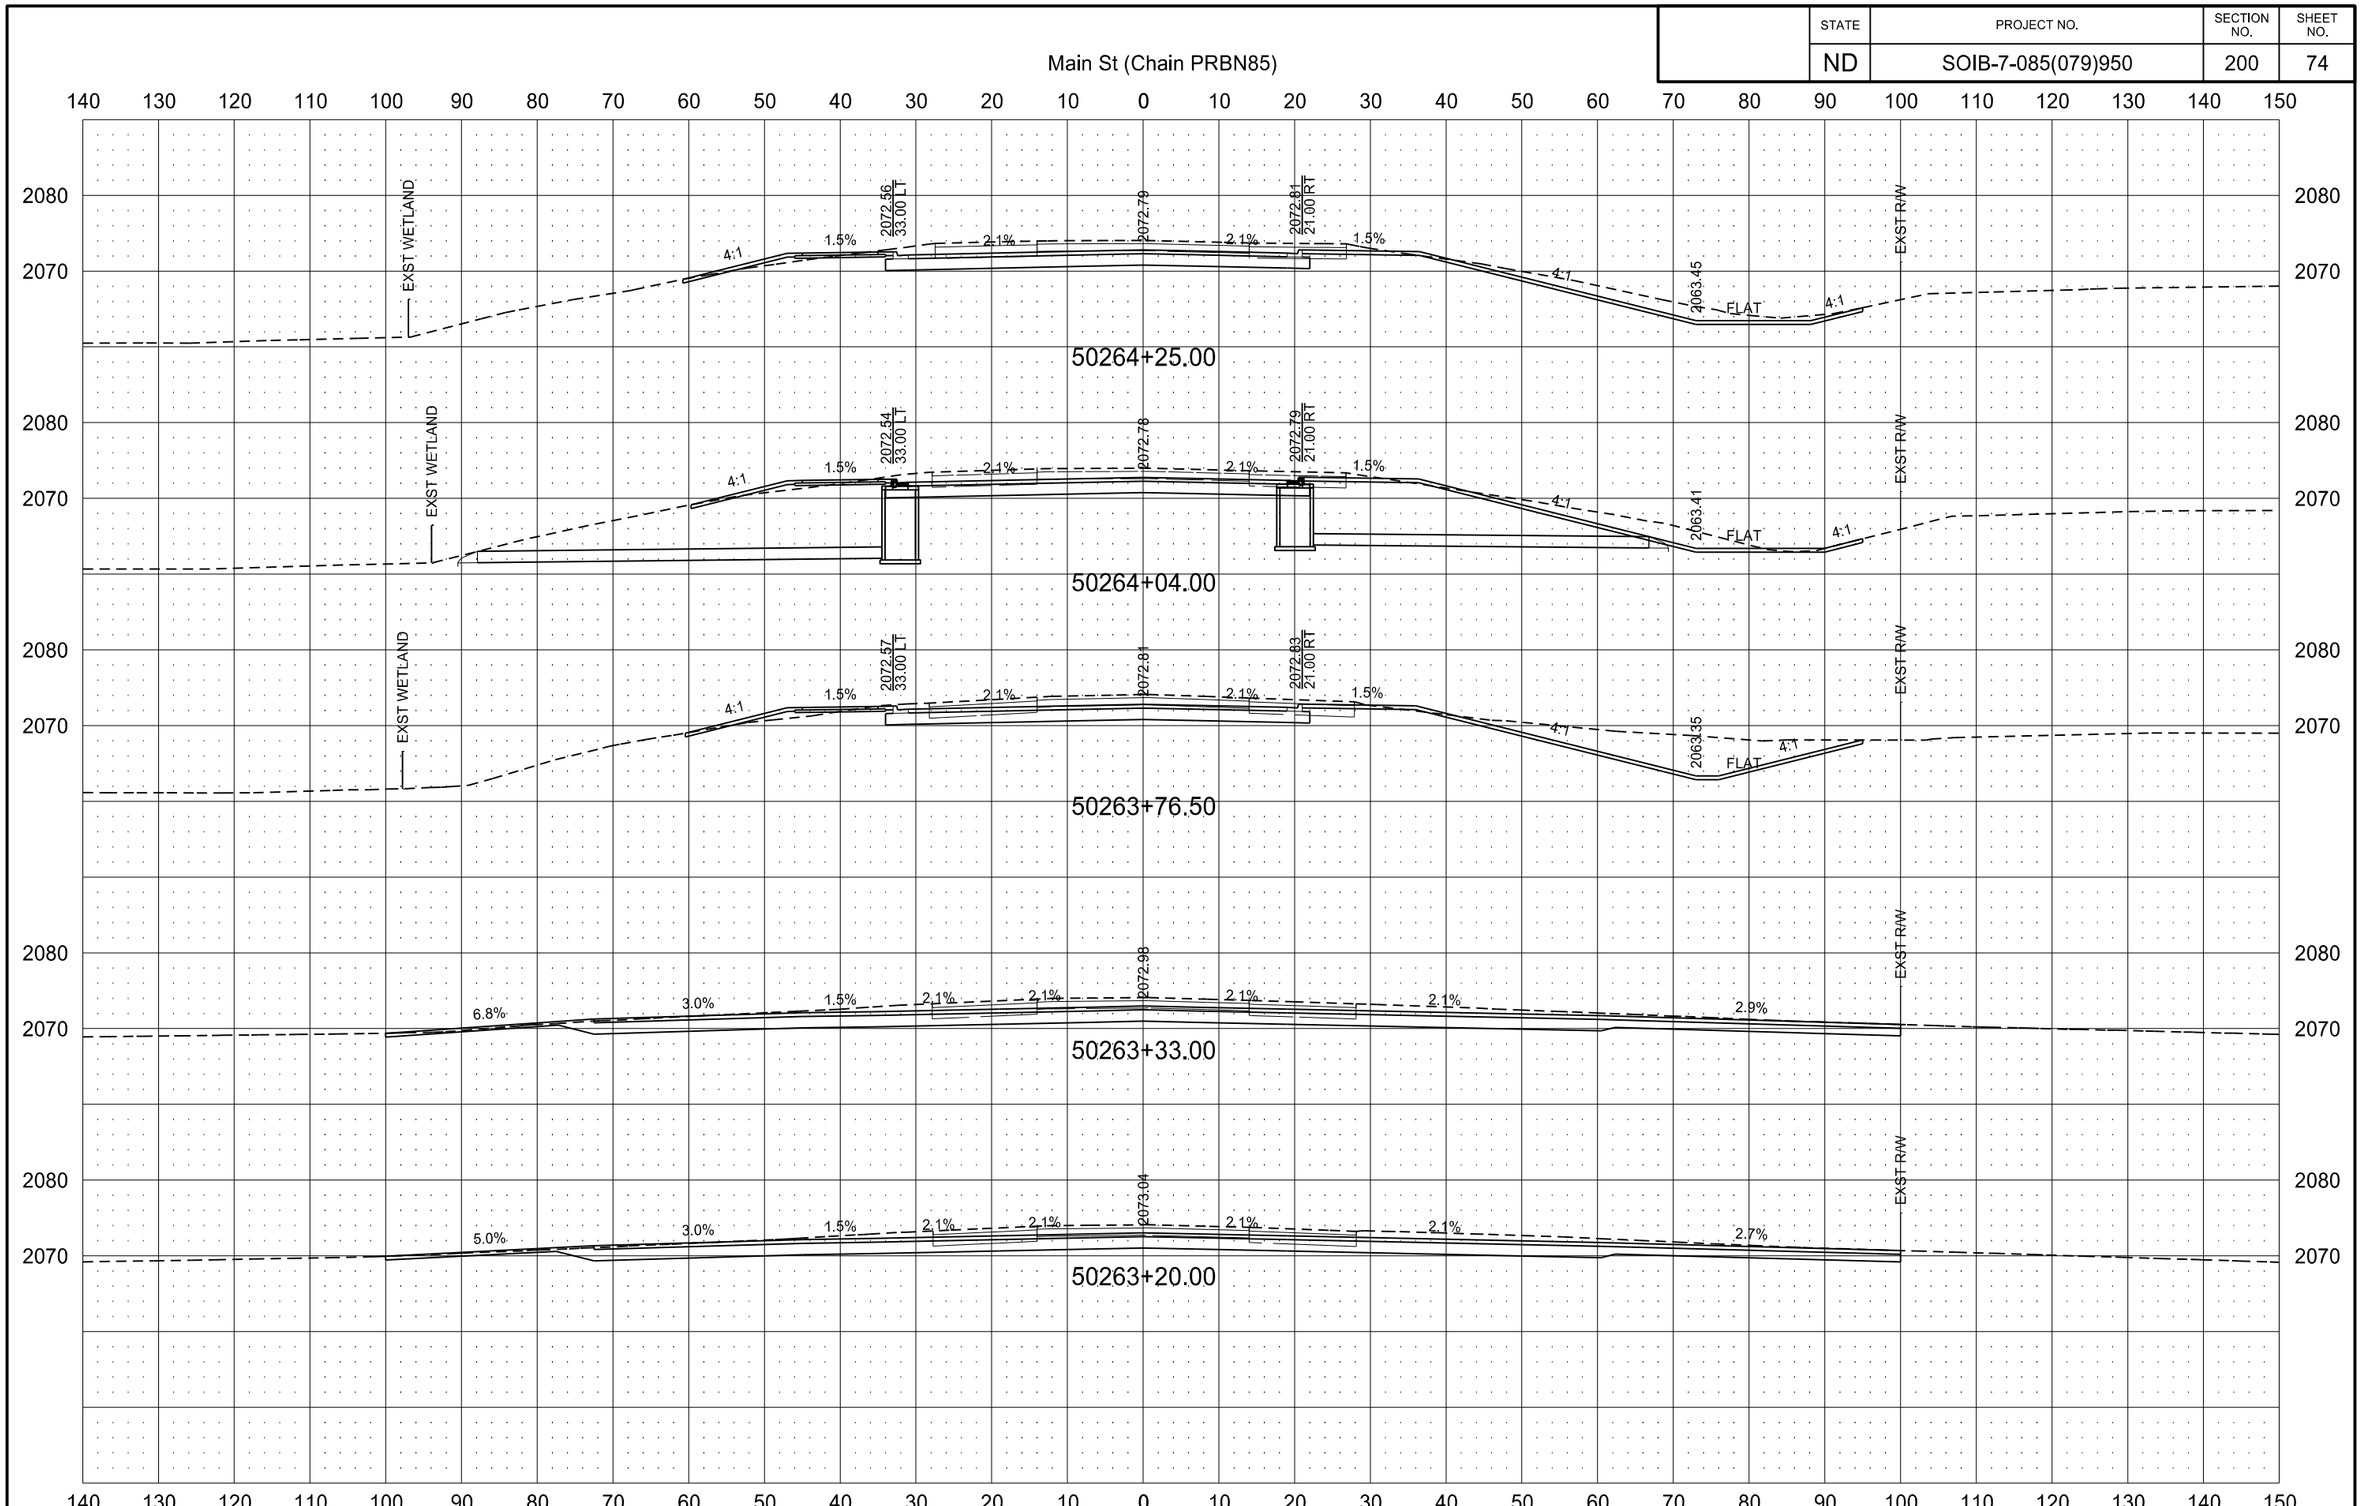

3/1/2016 10:17:58 AM paigemortenson P:\State\NDDOT\14212104\CADD\7085079.950\Design\Plans\200\200XS_001-104_PRBN85.dgn

STATE	PROJECT NO.	SECTION NO.	SHEET NO.
ND	SOIB-7-085(079)950	200	75

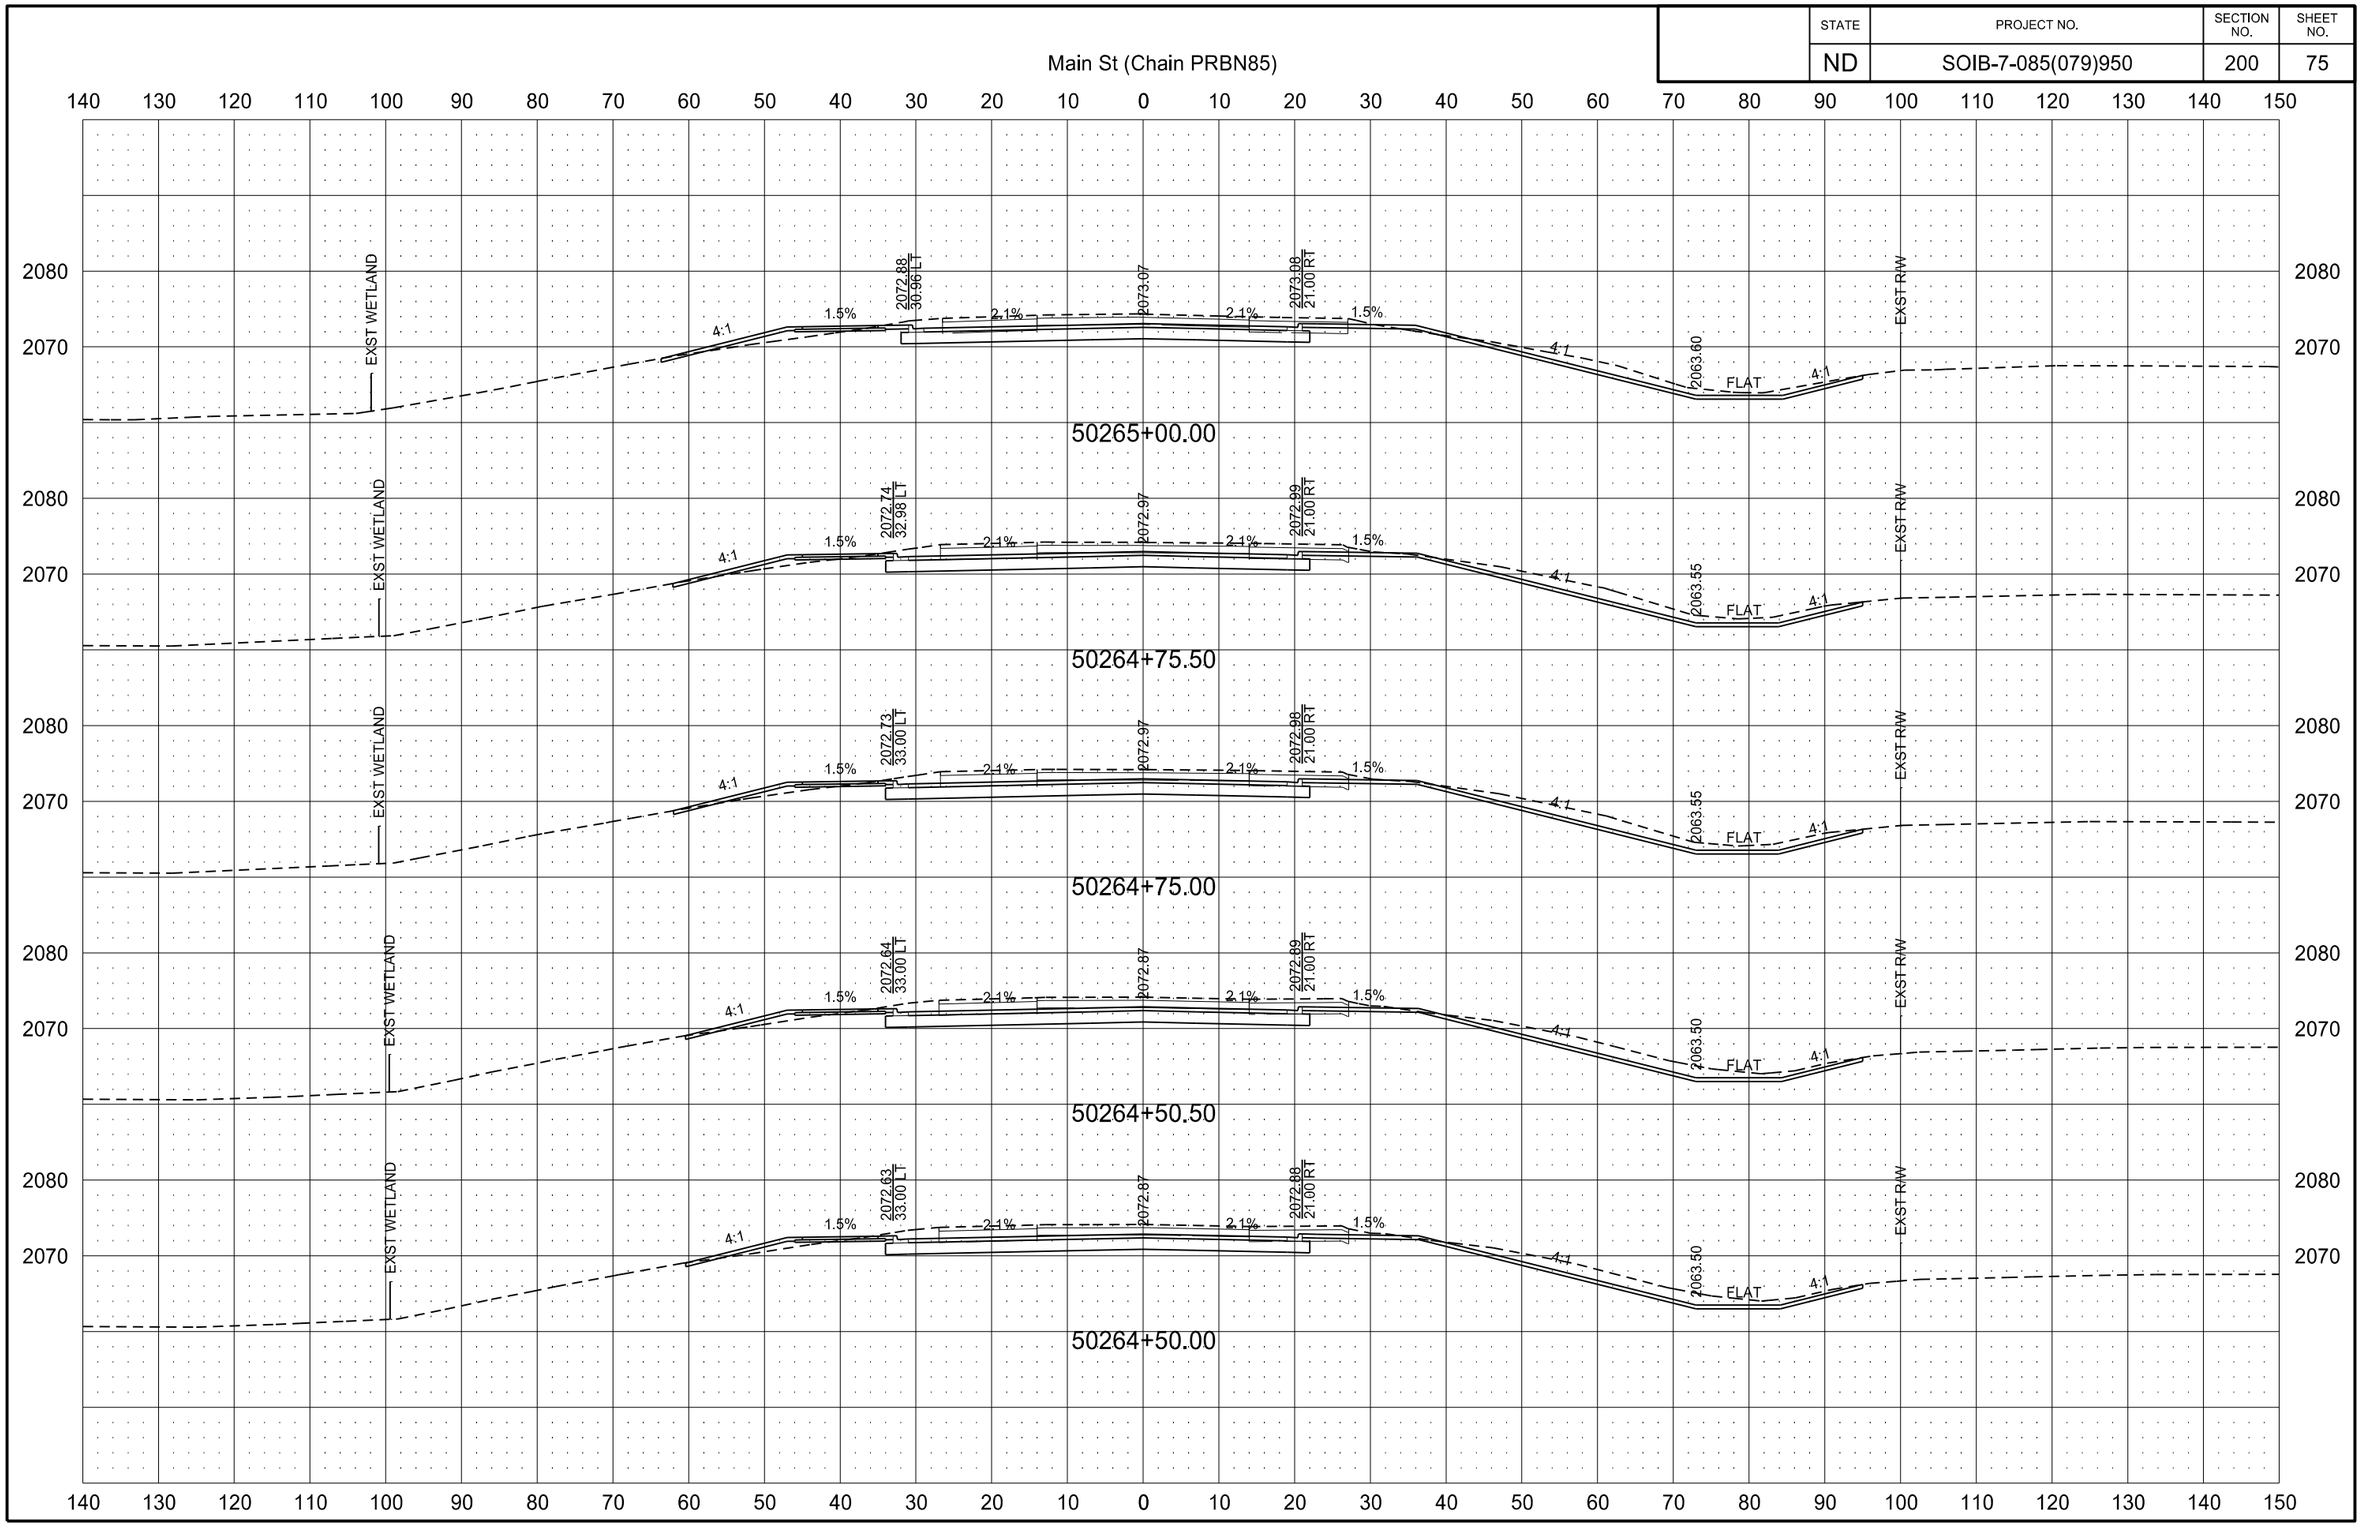

STATE	PROJECT NO.	SECTION NO.	SHEET NO.
ND	SOIB-7-085(079)950	200	76

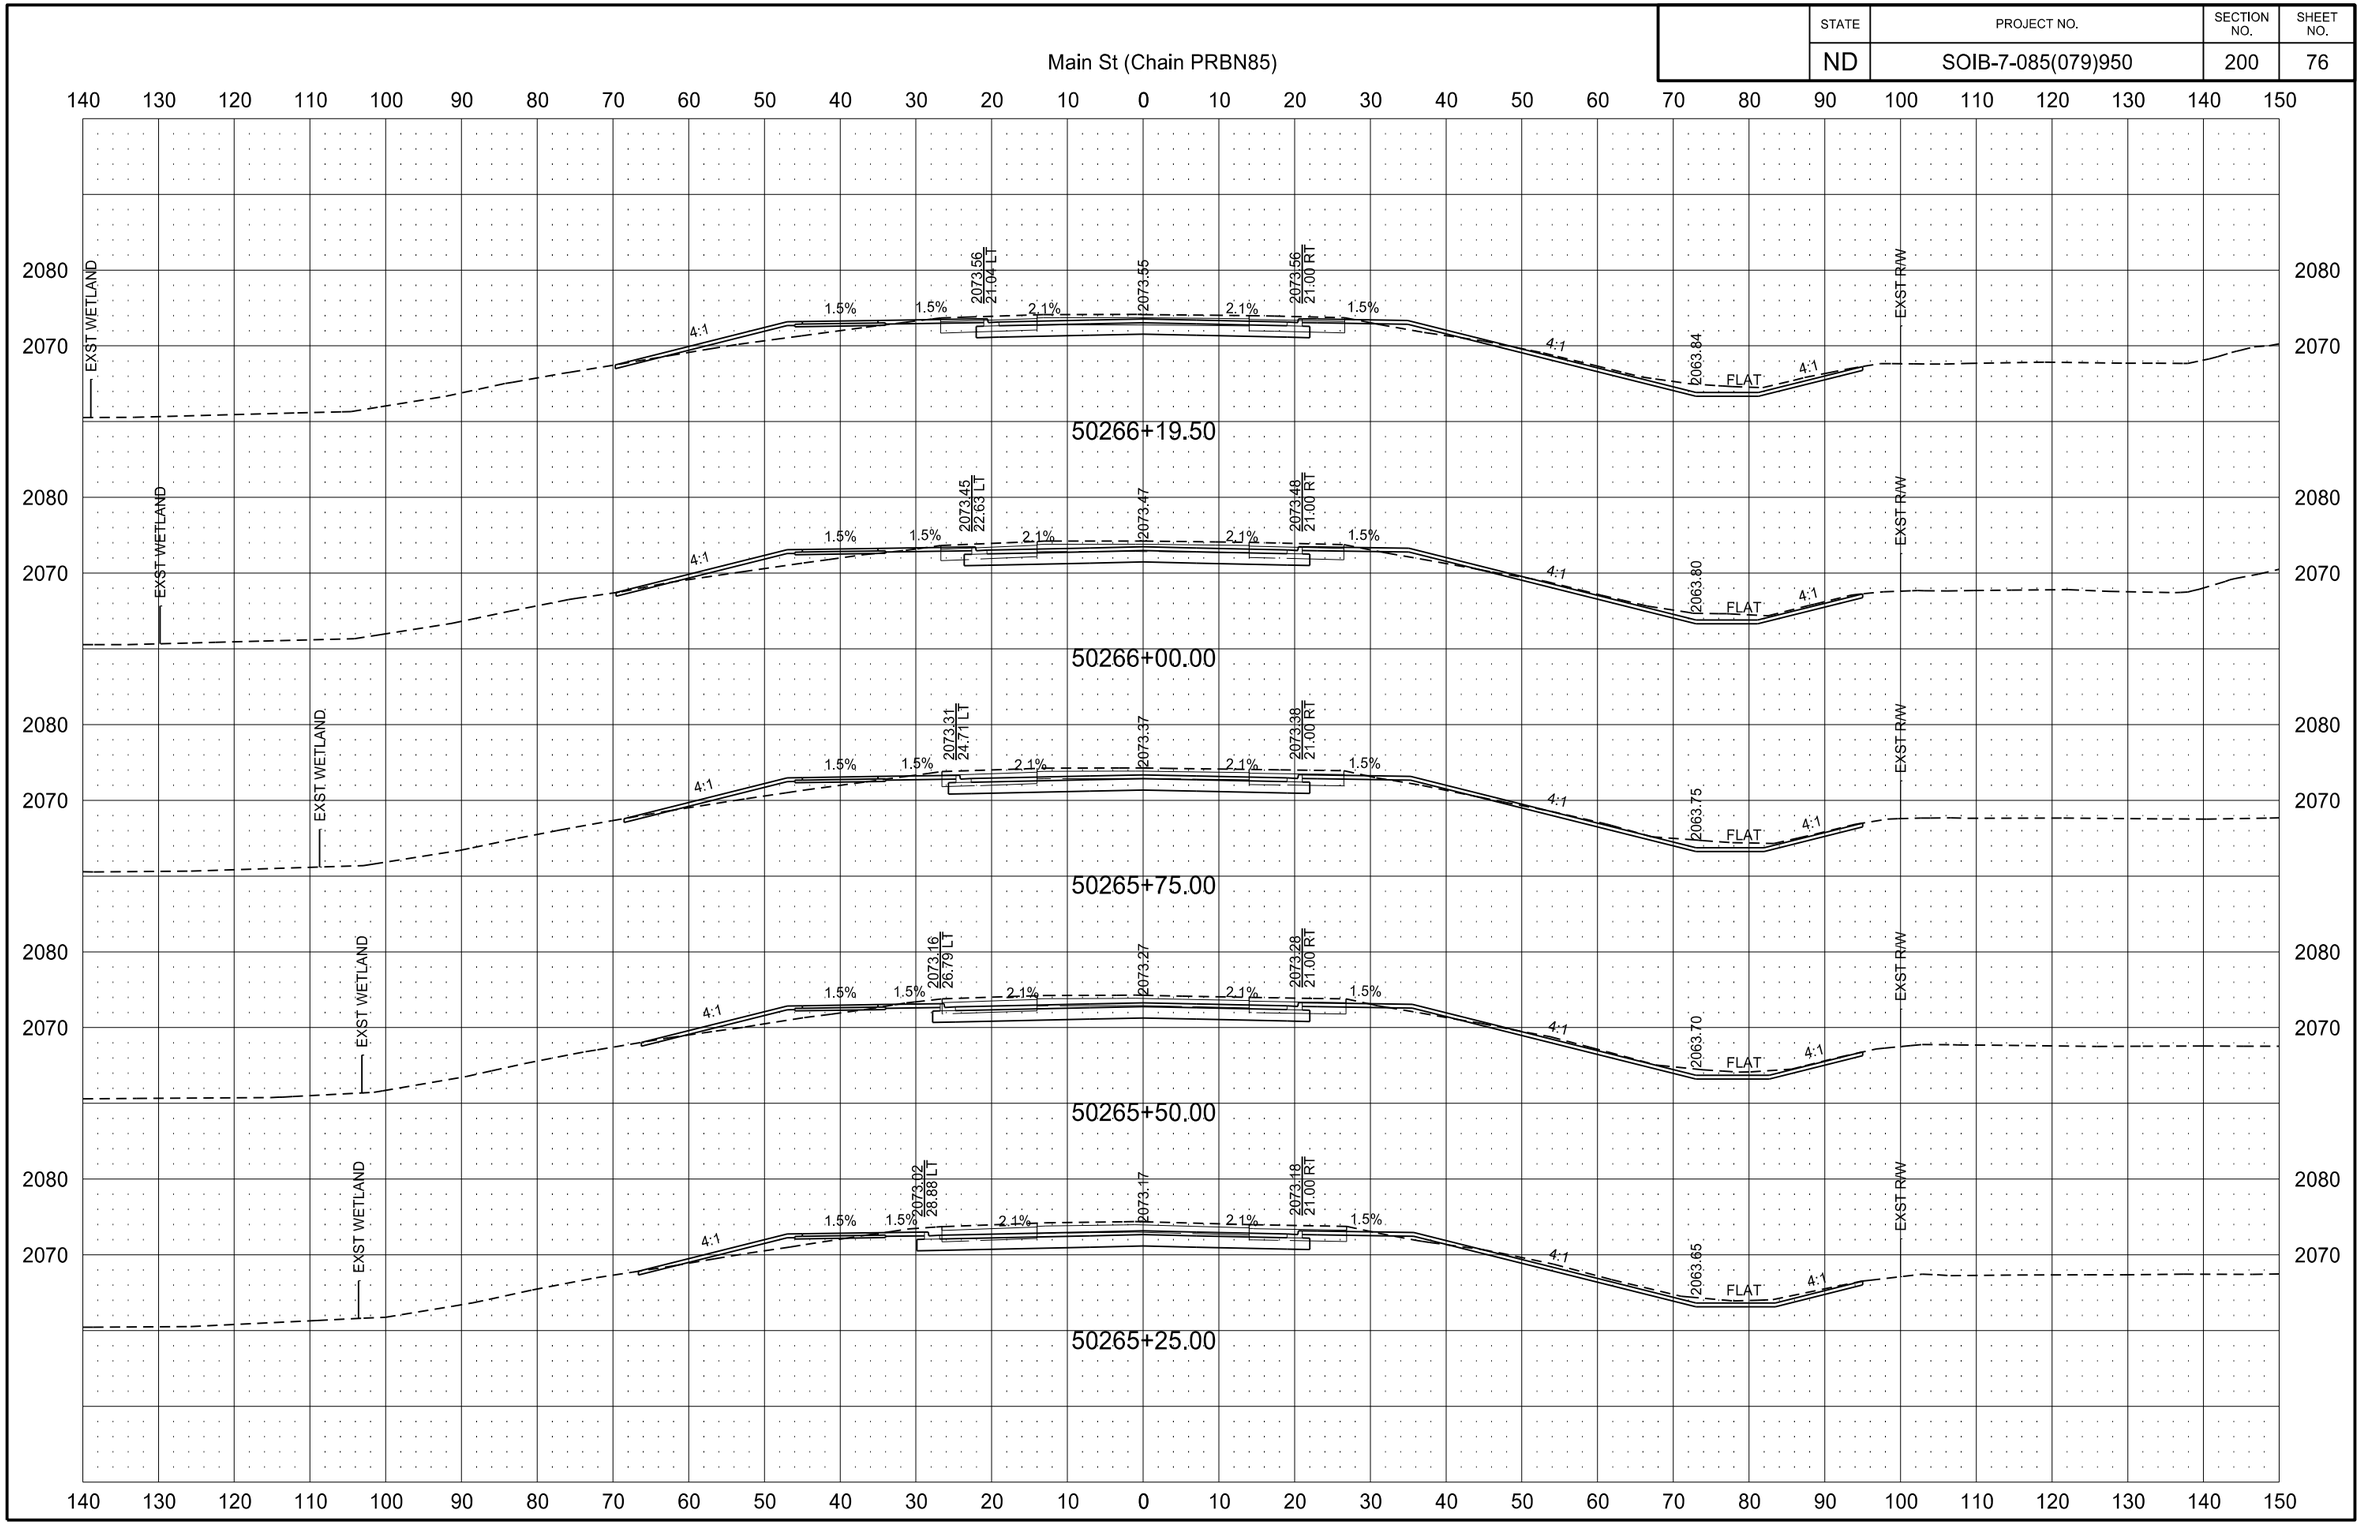

STATE	PROJECT NO.	SECTION NO.	SHEET NO.
ND	SOIB-7-085(079)950	200	77

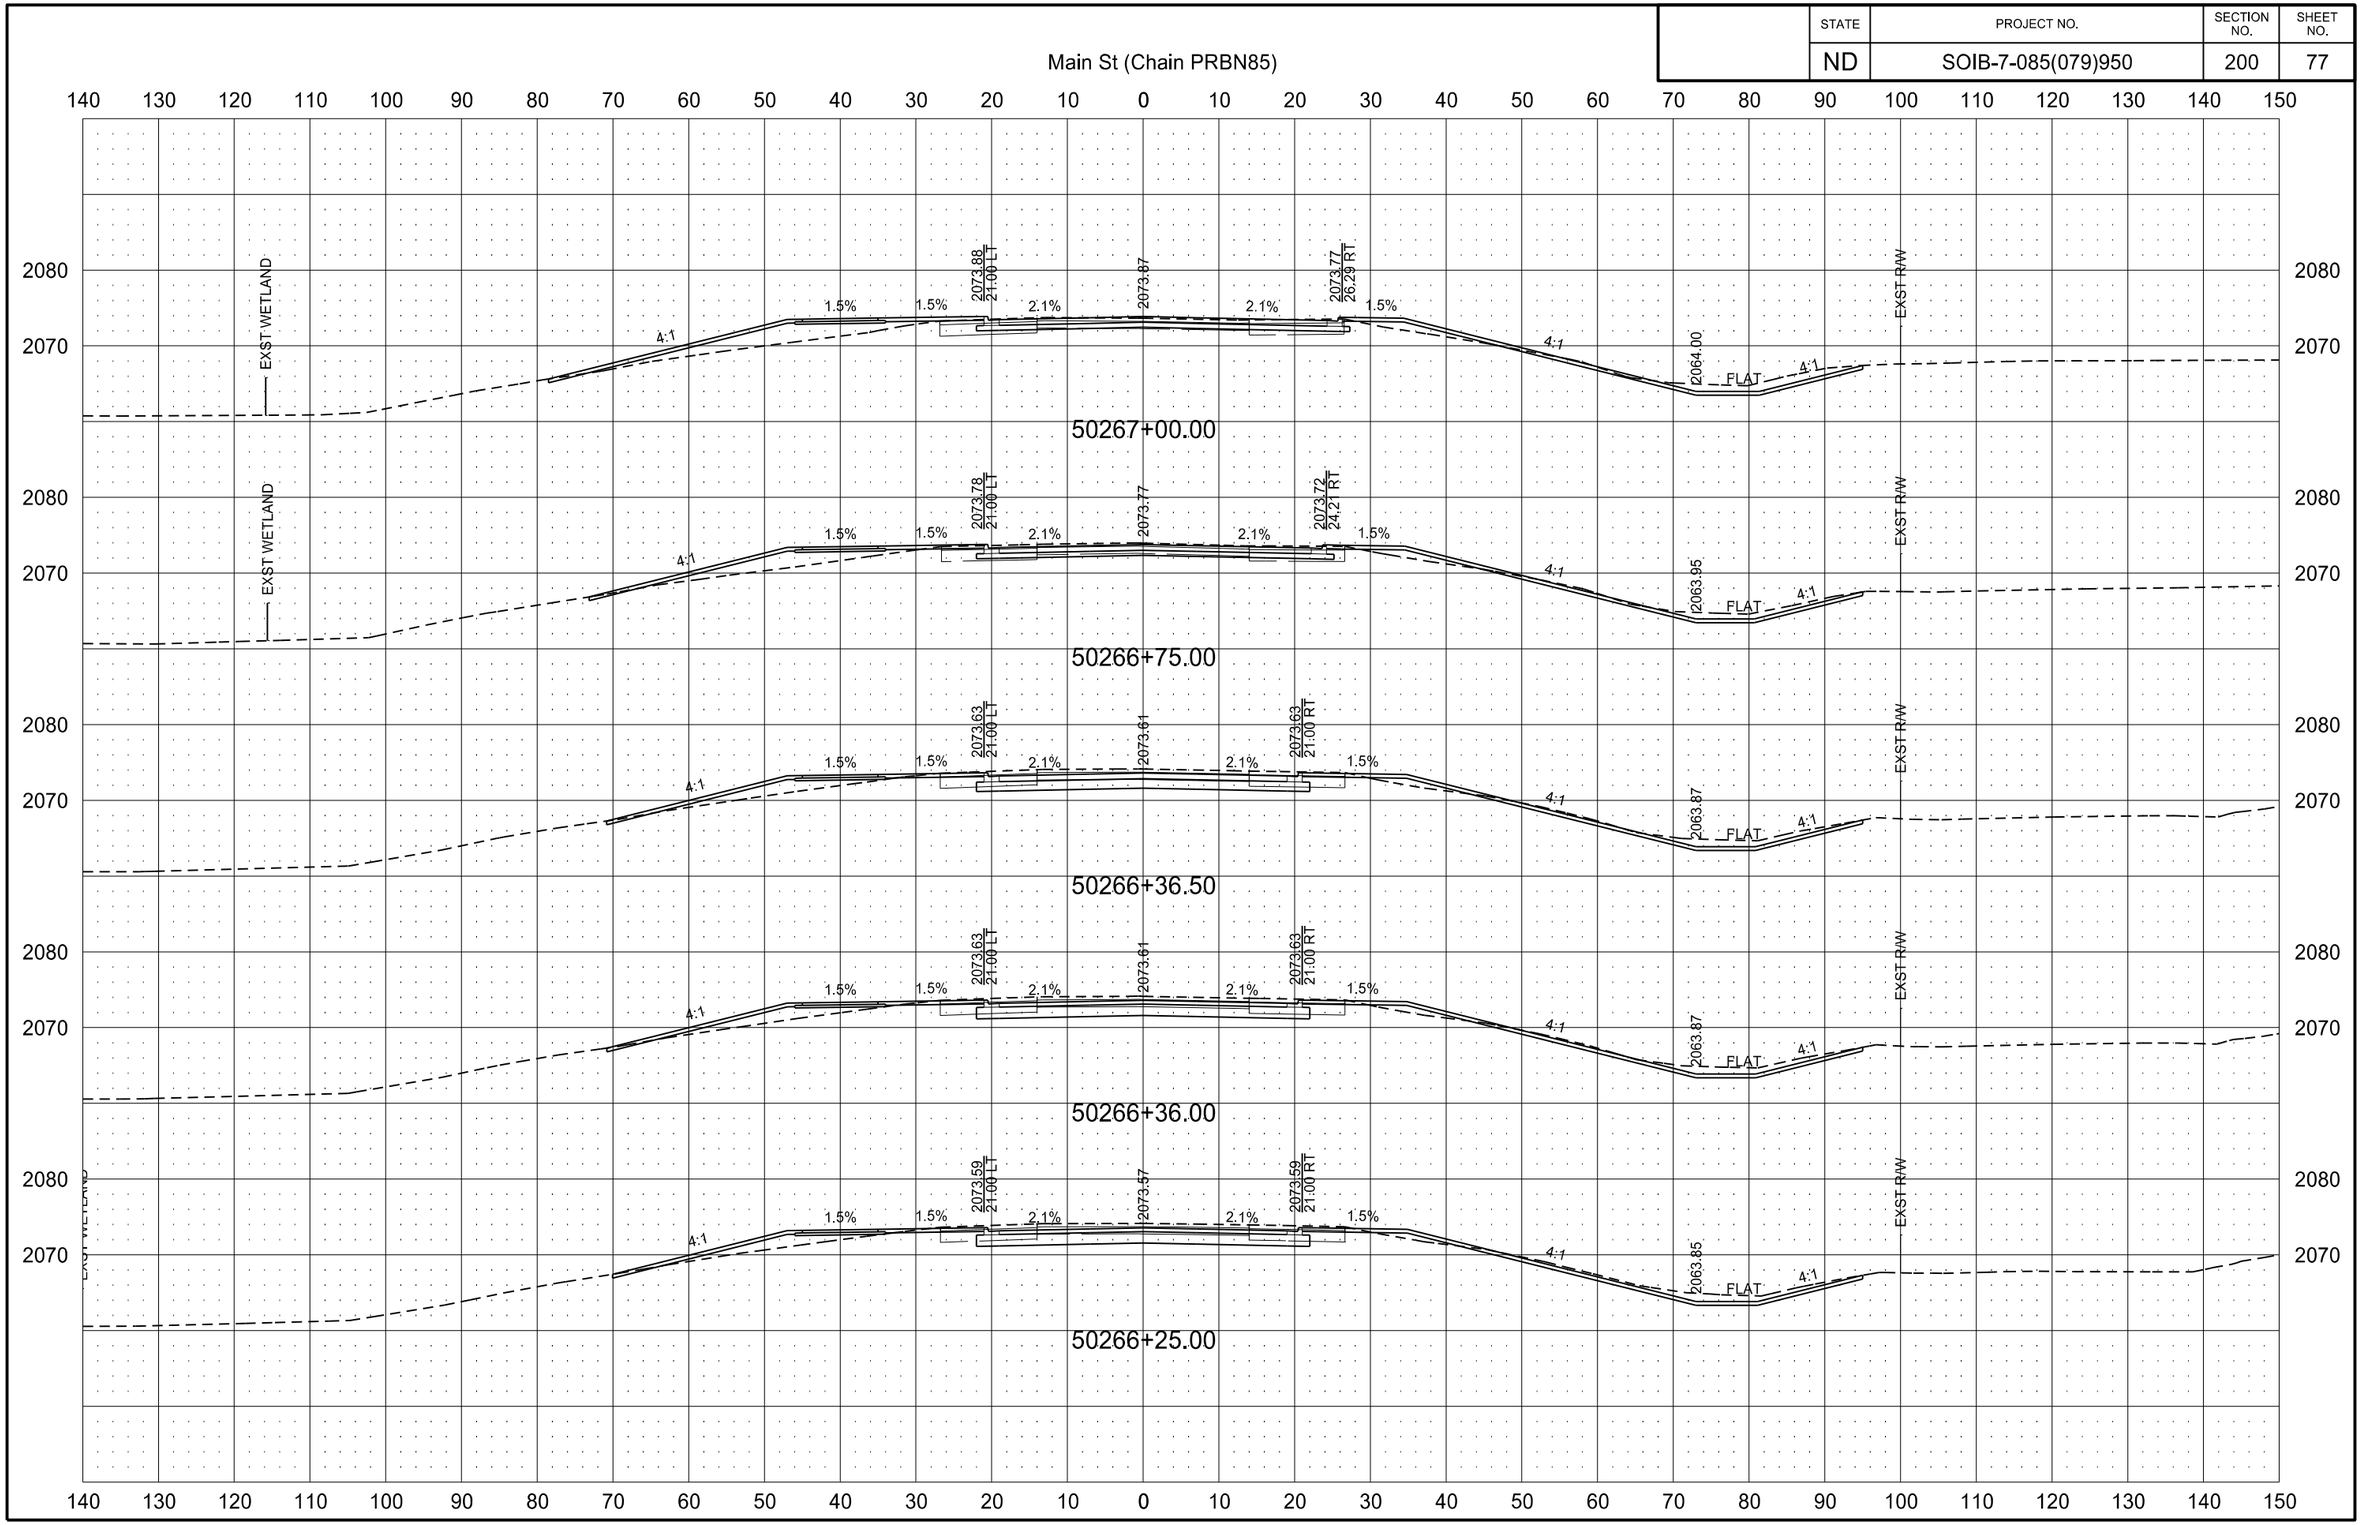

2/22/2016 10:09:33 AM joemorrissette P:\State\NDDOT\14212104\CADD\7085079.950\Design\Plans\200\200XS_001-104_PRBN85.dgn

STATE	PROJECT NO.	SECTION NO.	SHEET NO.
ND	SOIB-7-085(079)950	200	78

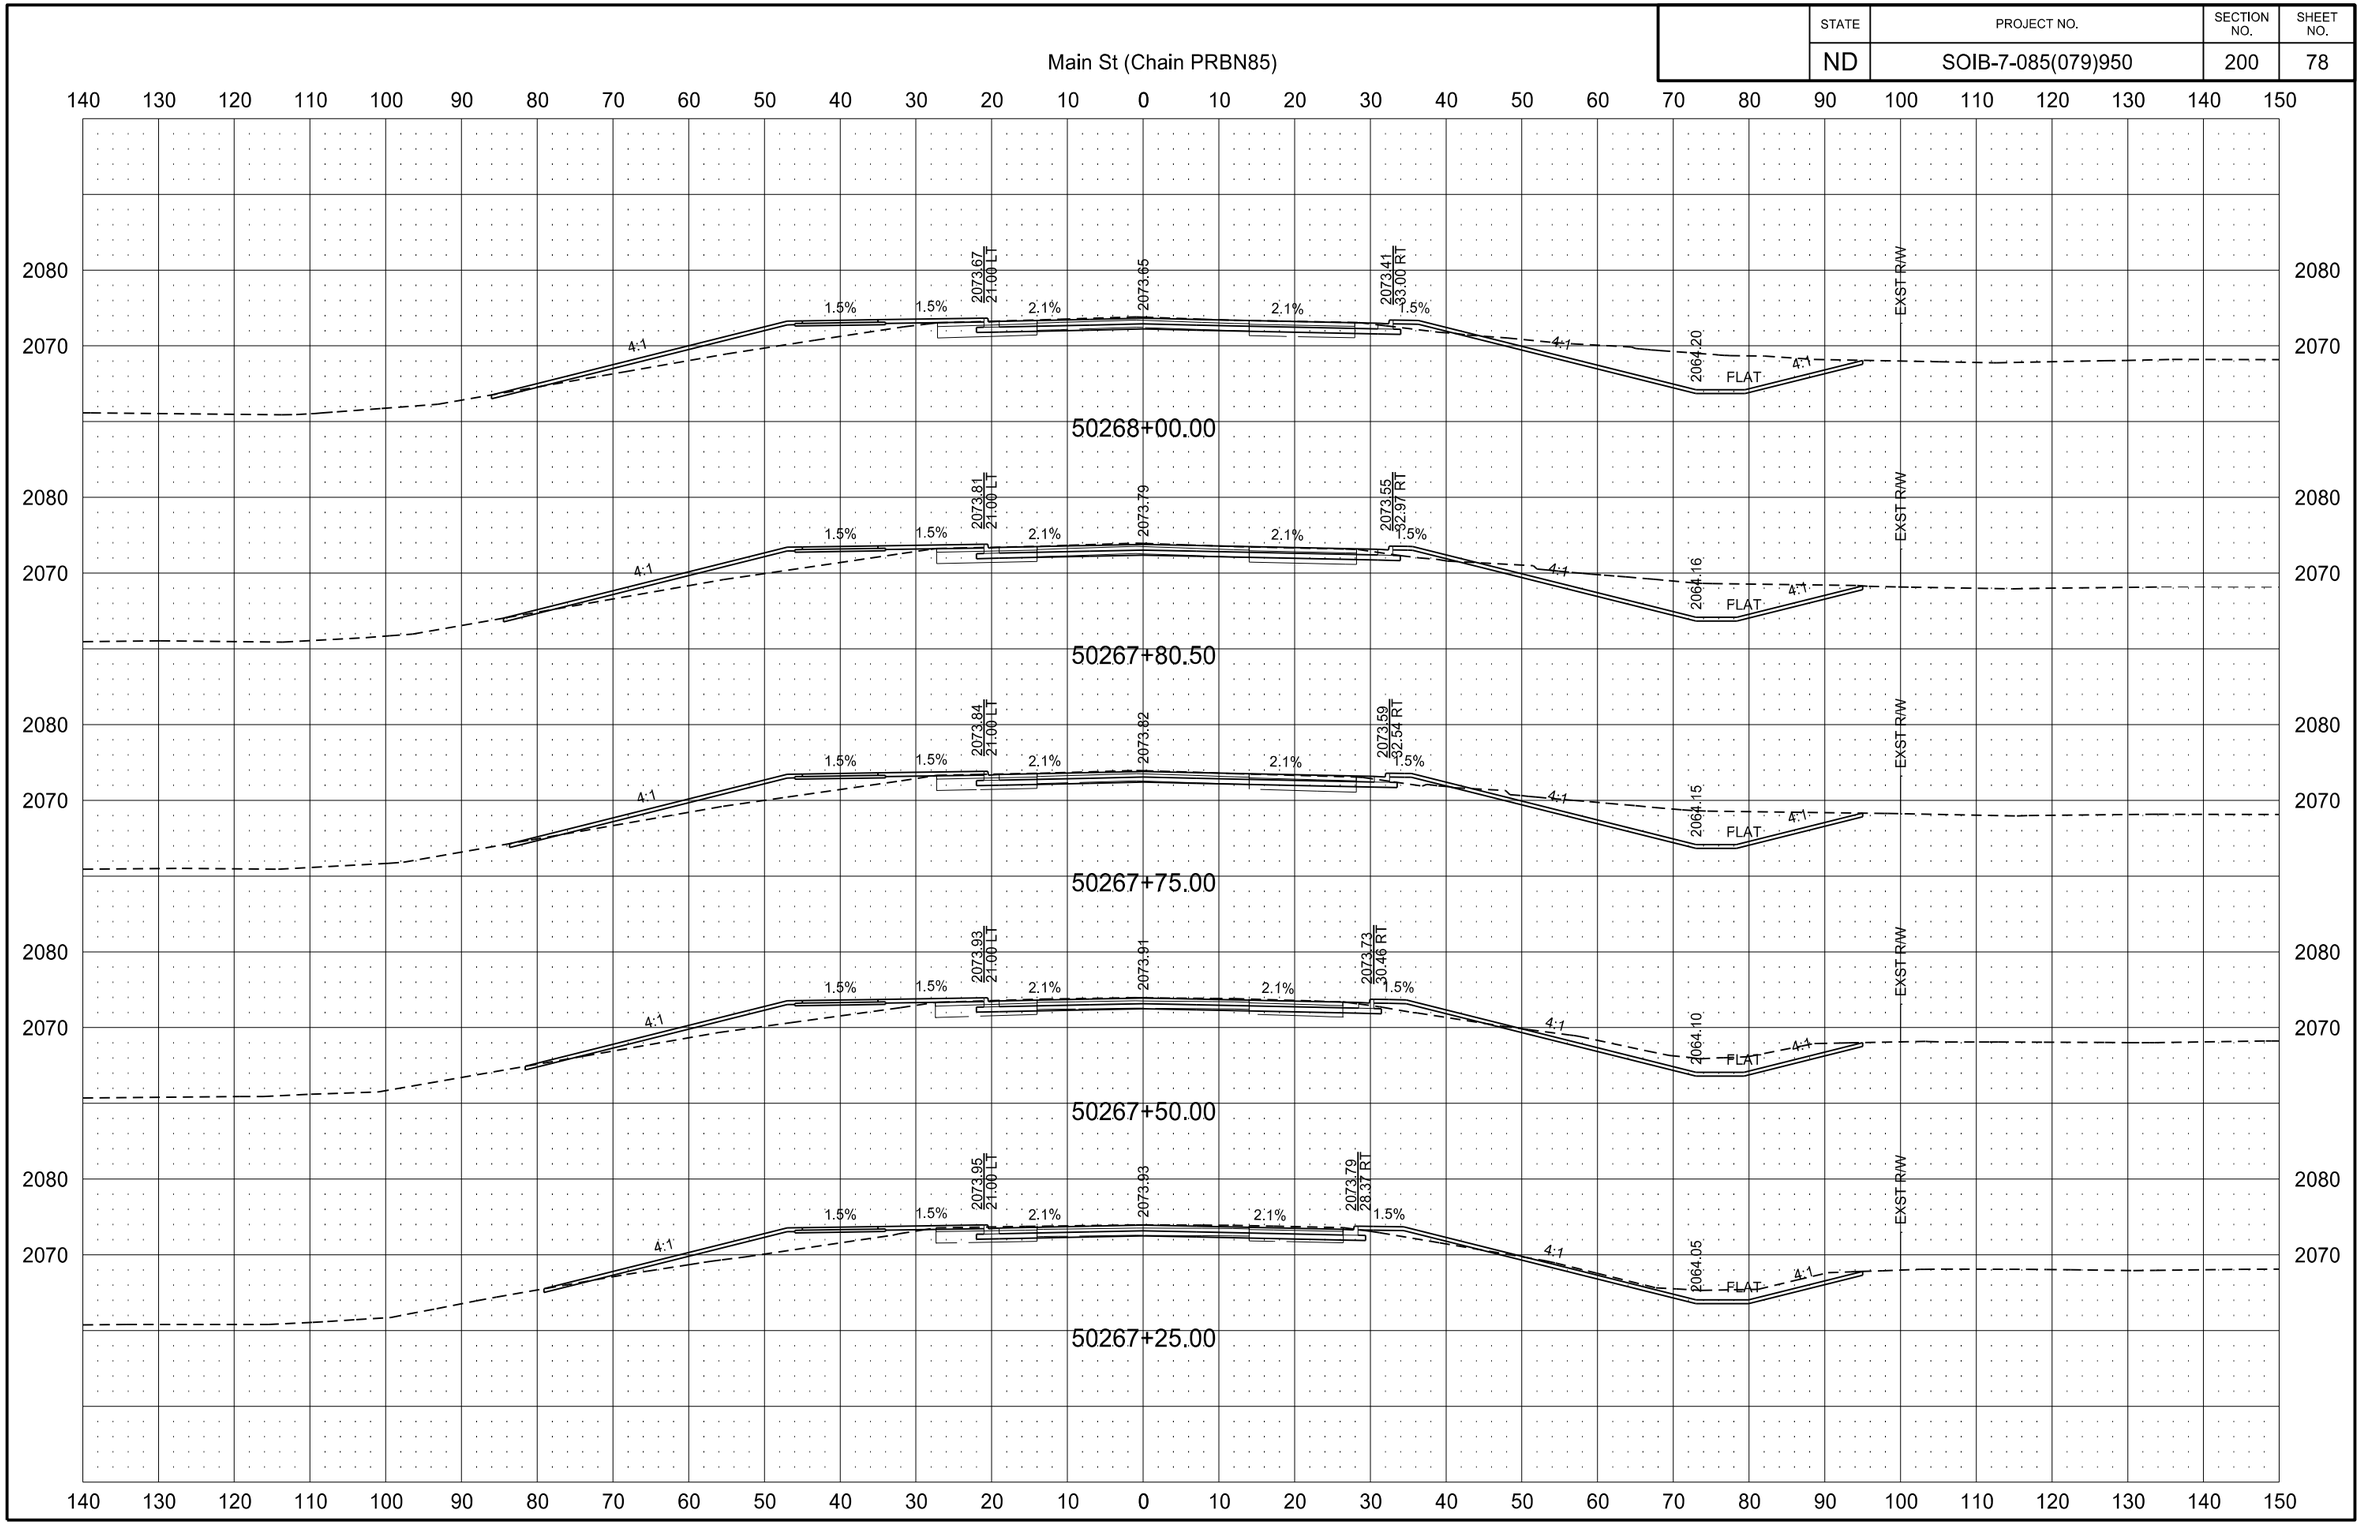

2/22/2016 10:09:44 AM joemorrissette P:\State\NDDOT\14212104\CADD\7085079.950\Design\Plans\200\200XS_001-104_PRBN85.dgn

STATE	PROJECT NO.	SECTION NO.	SHEET NO.
ND	SOIB-7-085(079)950	200	79

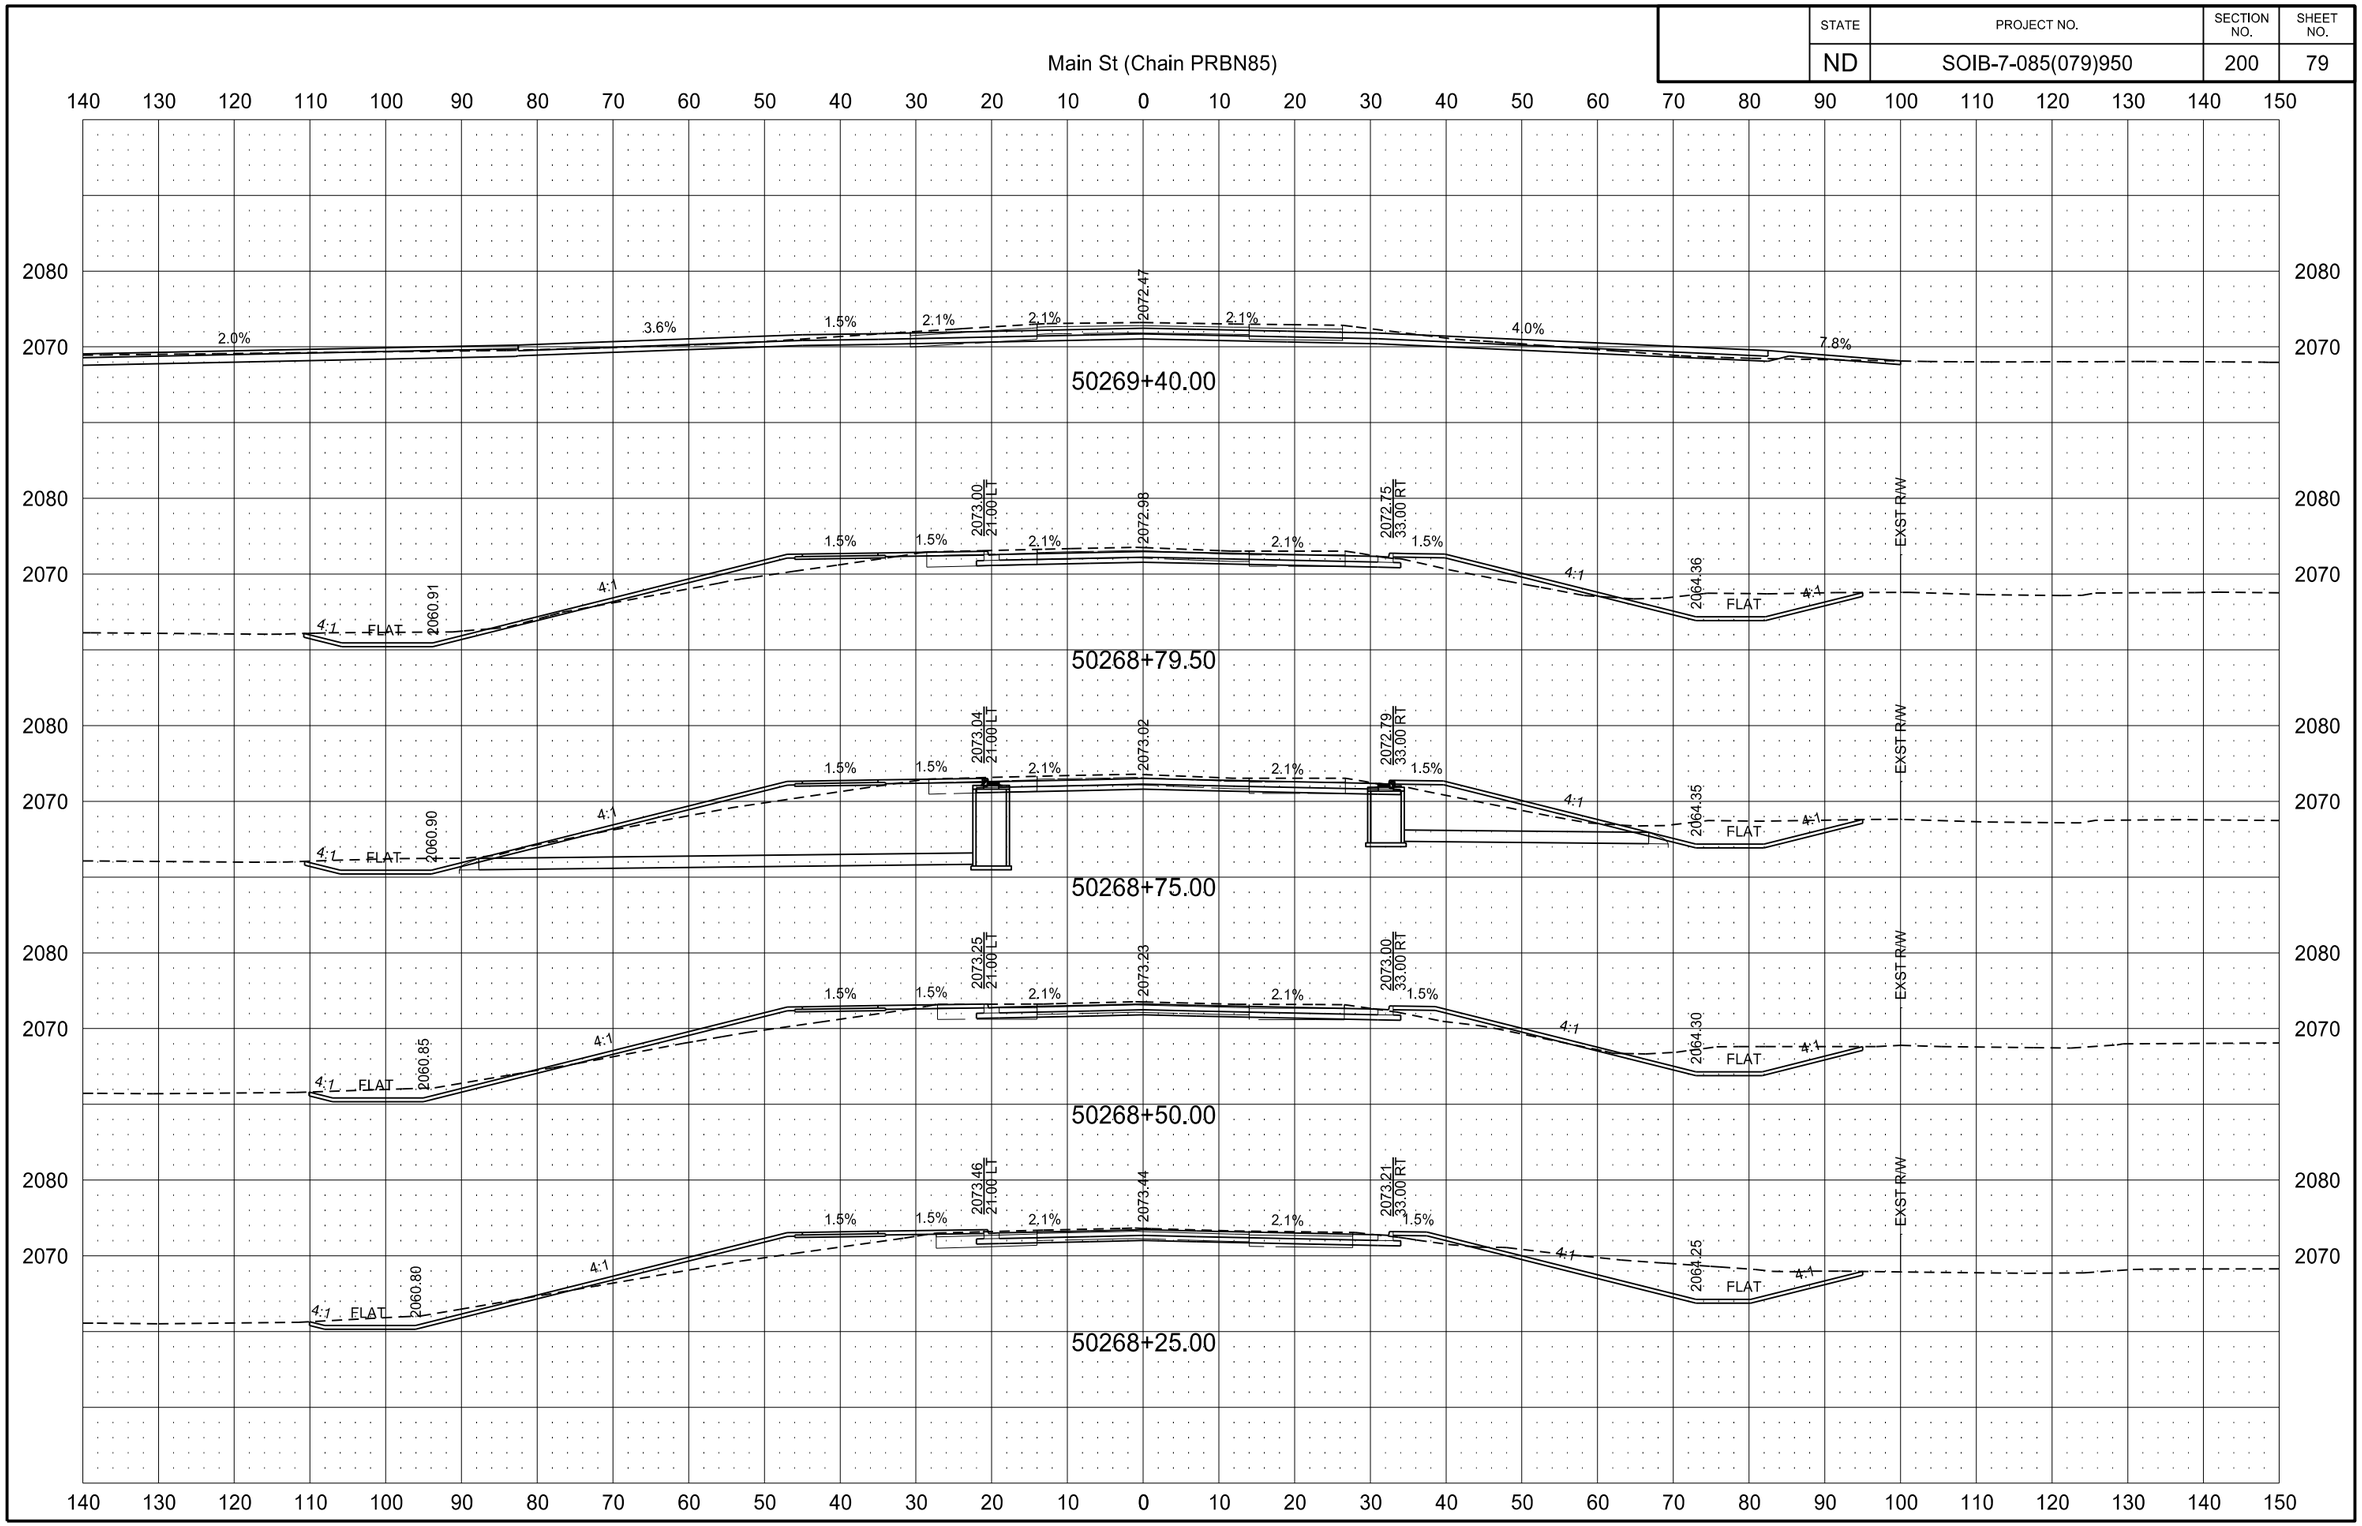

3/1/2016 10:18:59 AM paigemortenson P:\State\NDDOT\14212104\CADD\7085079.950\Design\Plans\200\200XS_001-104_PRBN85.dgn

STATE	PROJECT NO.	SECTION NO.	SHEET NO.
ND	SOIB-7-085(079)950	200	80

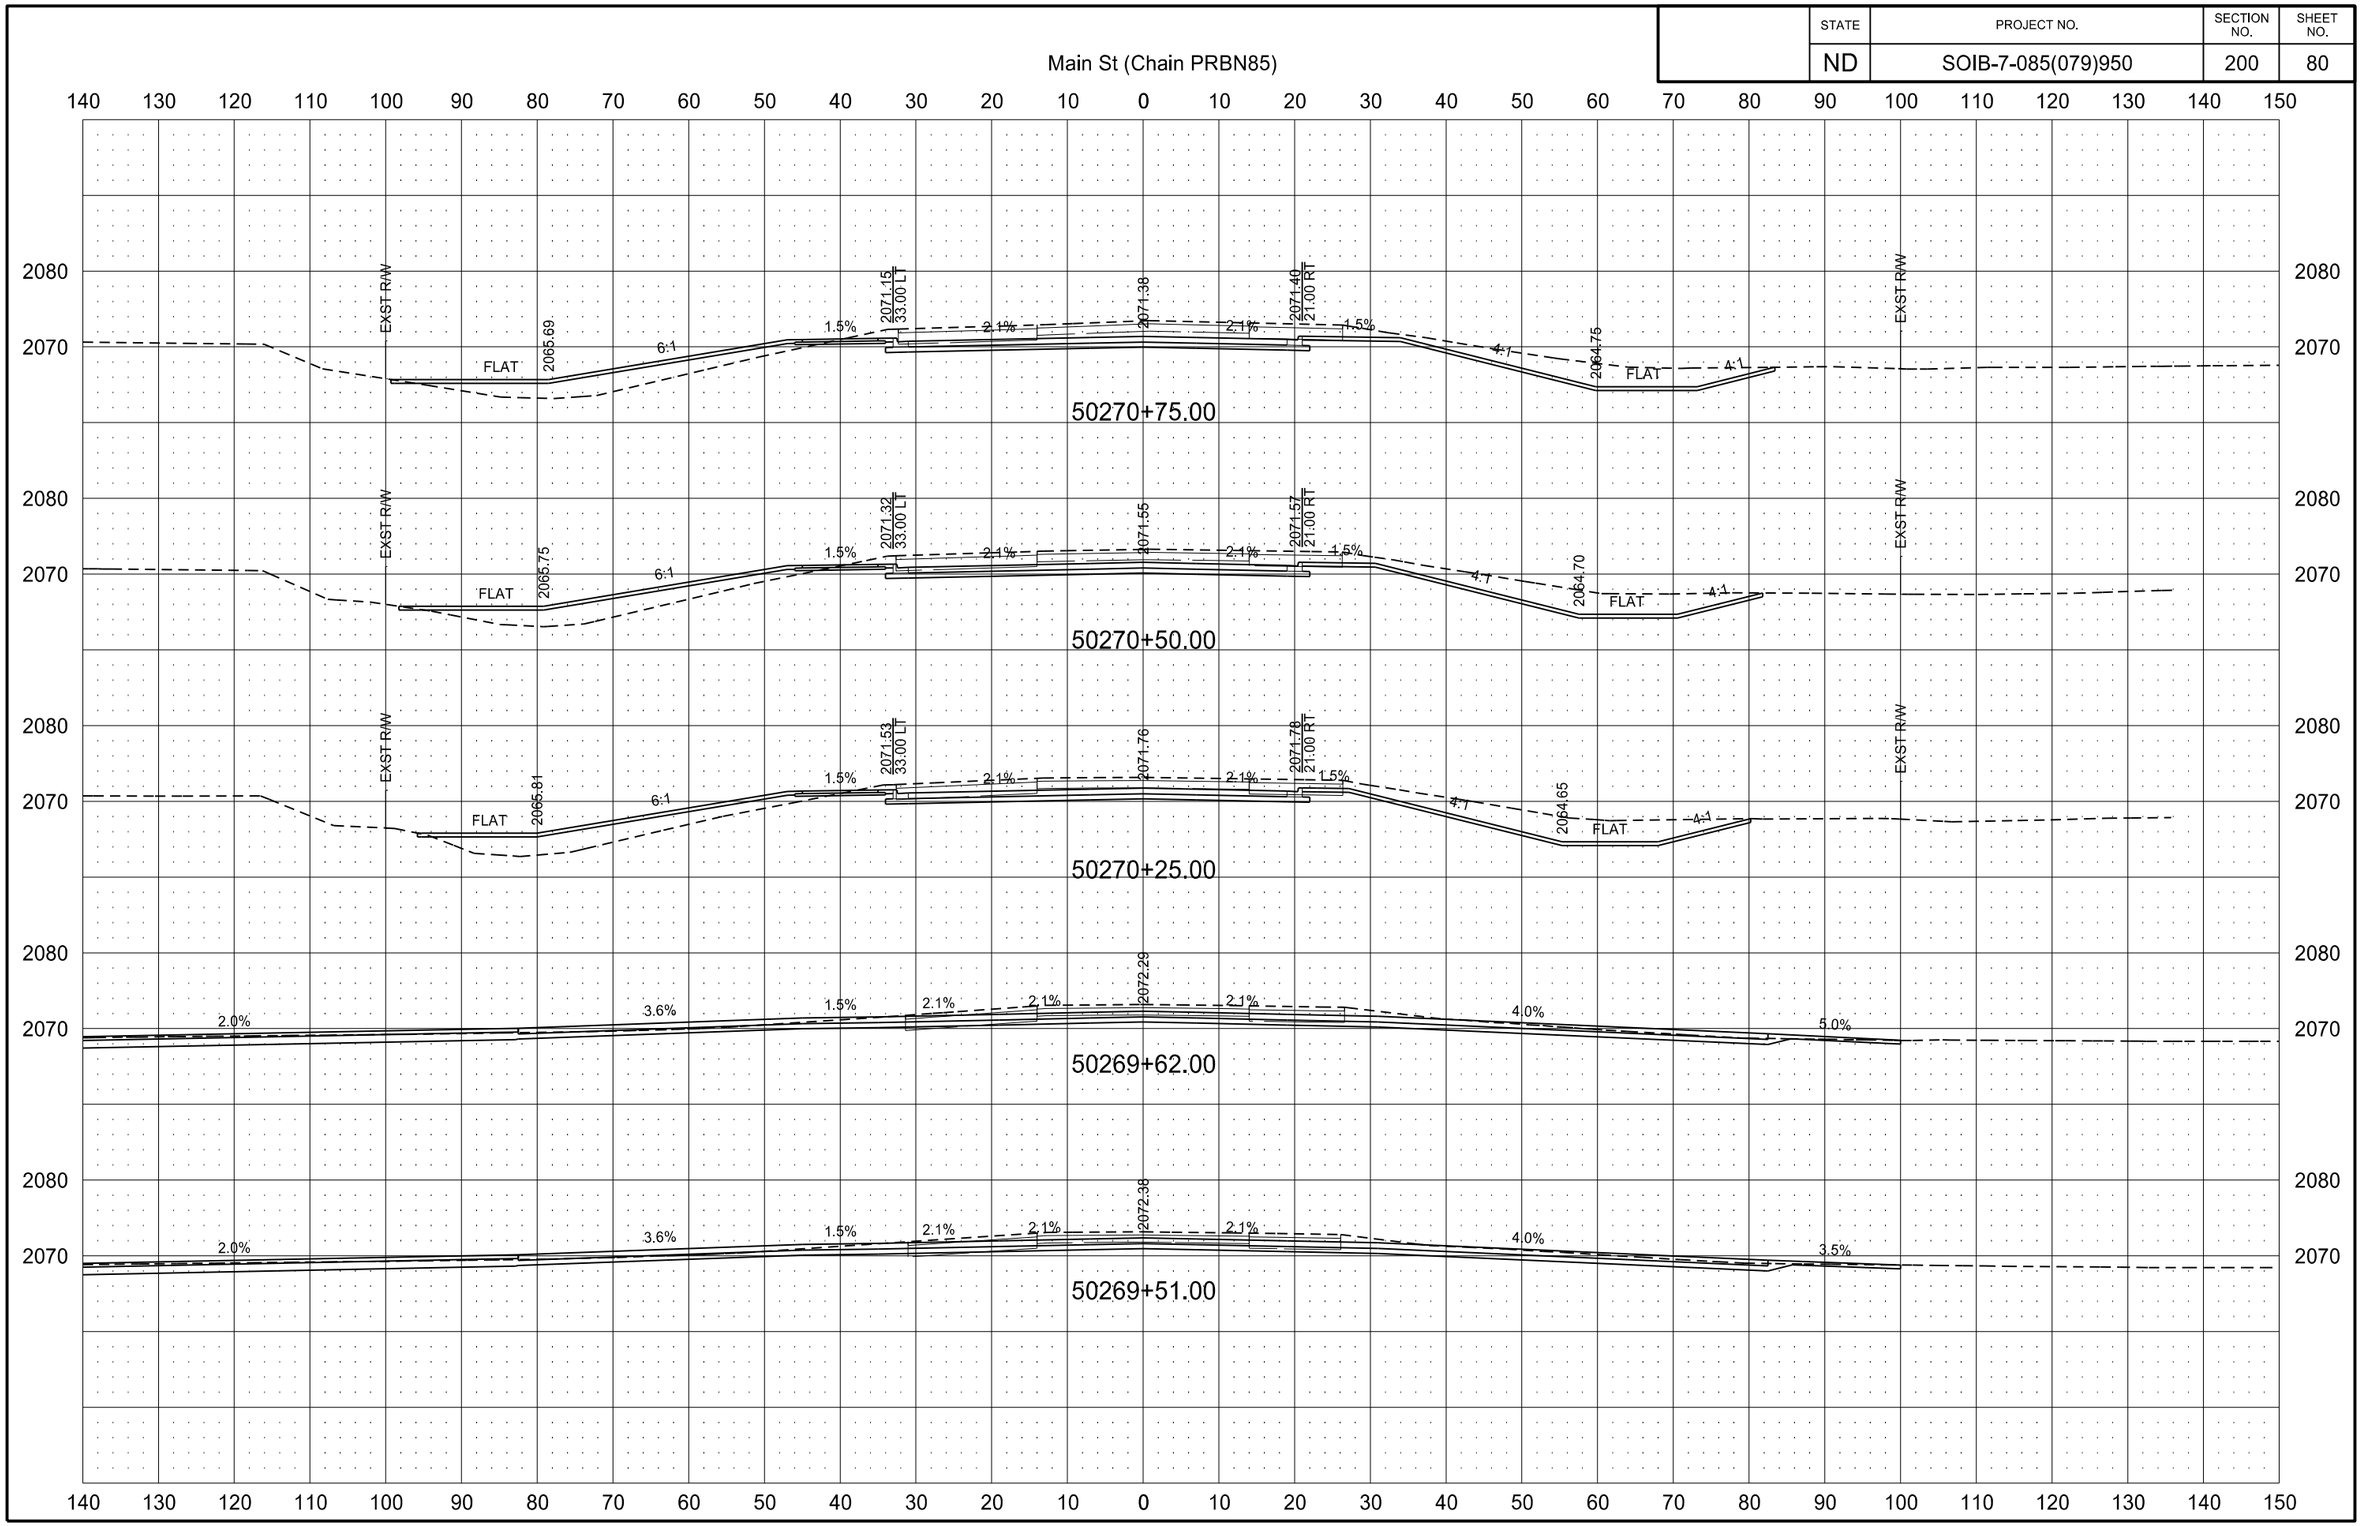

STATE	PROJECT NO.	SECTION NO.	SHEET NO.
ND	SOIB-7-085(079)950	200	81

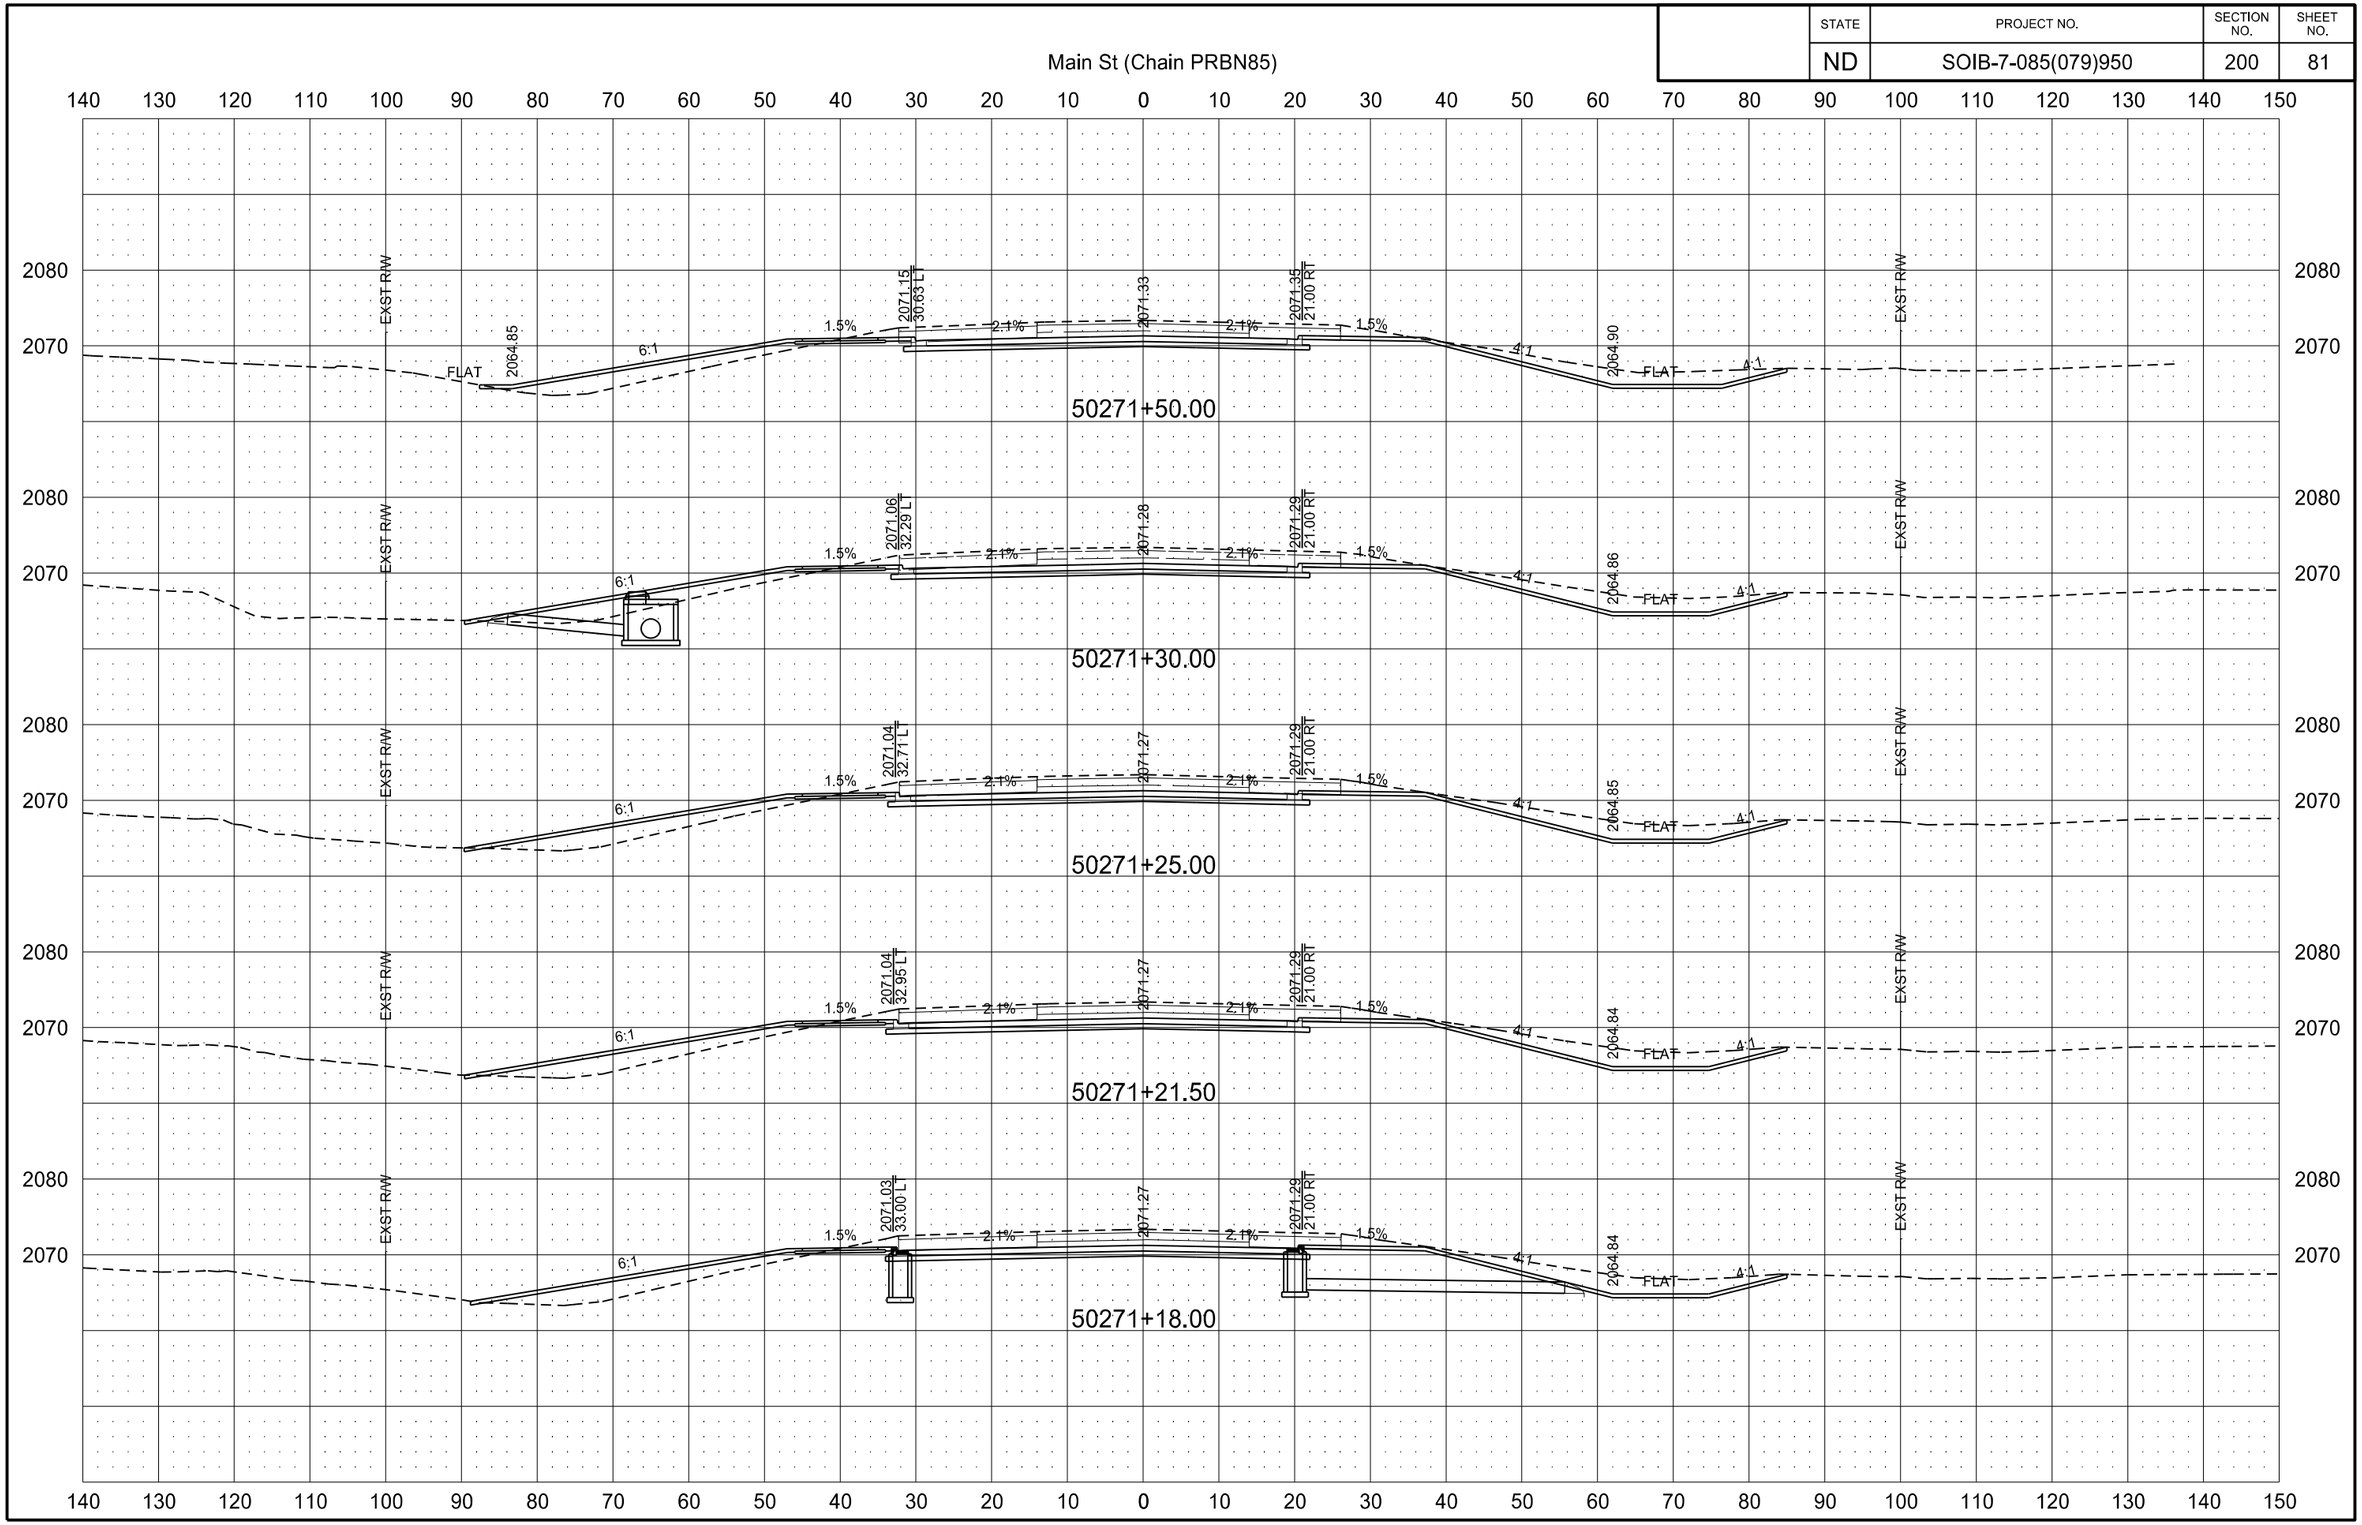

3/1/2016 10:19:20 AM paigemortenson P:\State\NDDOT\14212104\CADD\7085079.950\Design\Plans\200\200XS_001-104_PRBN85.dgn

STATE	PROJECT NO.	SECTION NO.	SHEET NO.
ND	SOIB-7-085(079)950	200	82

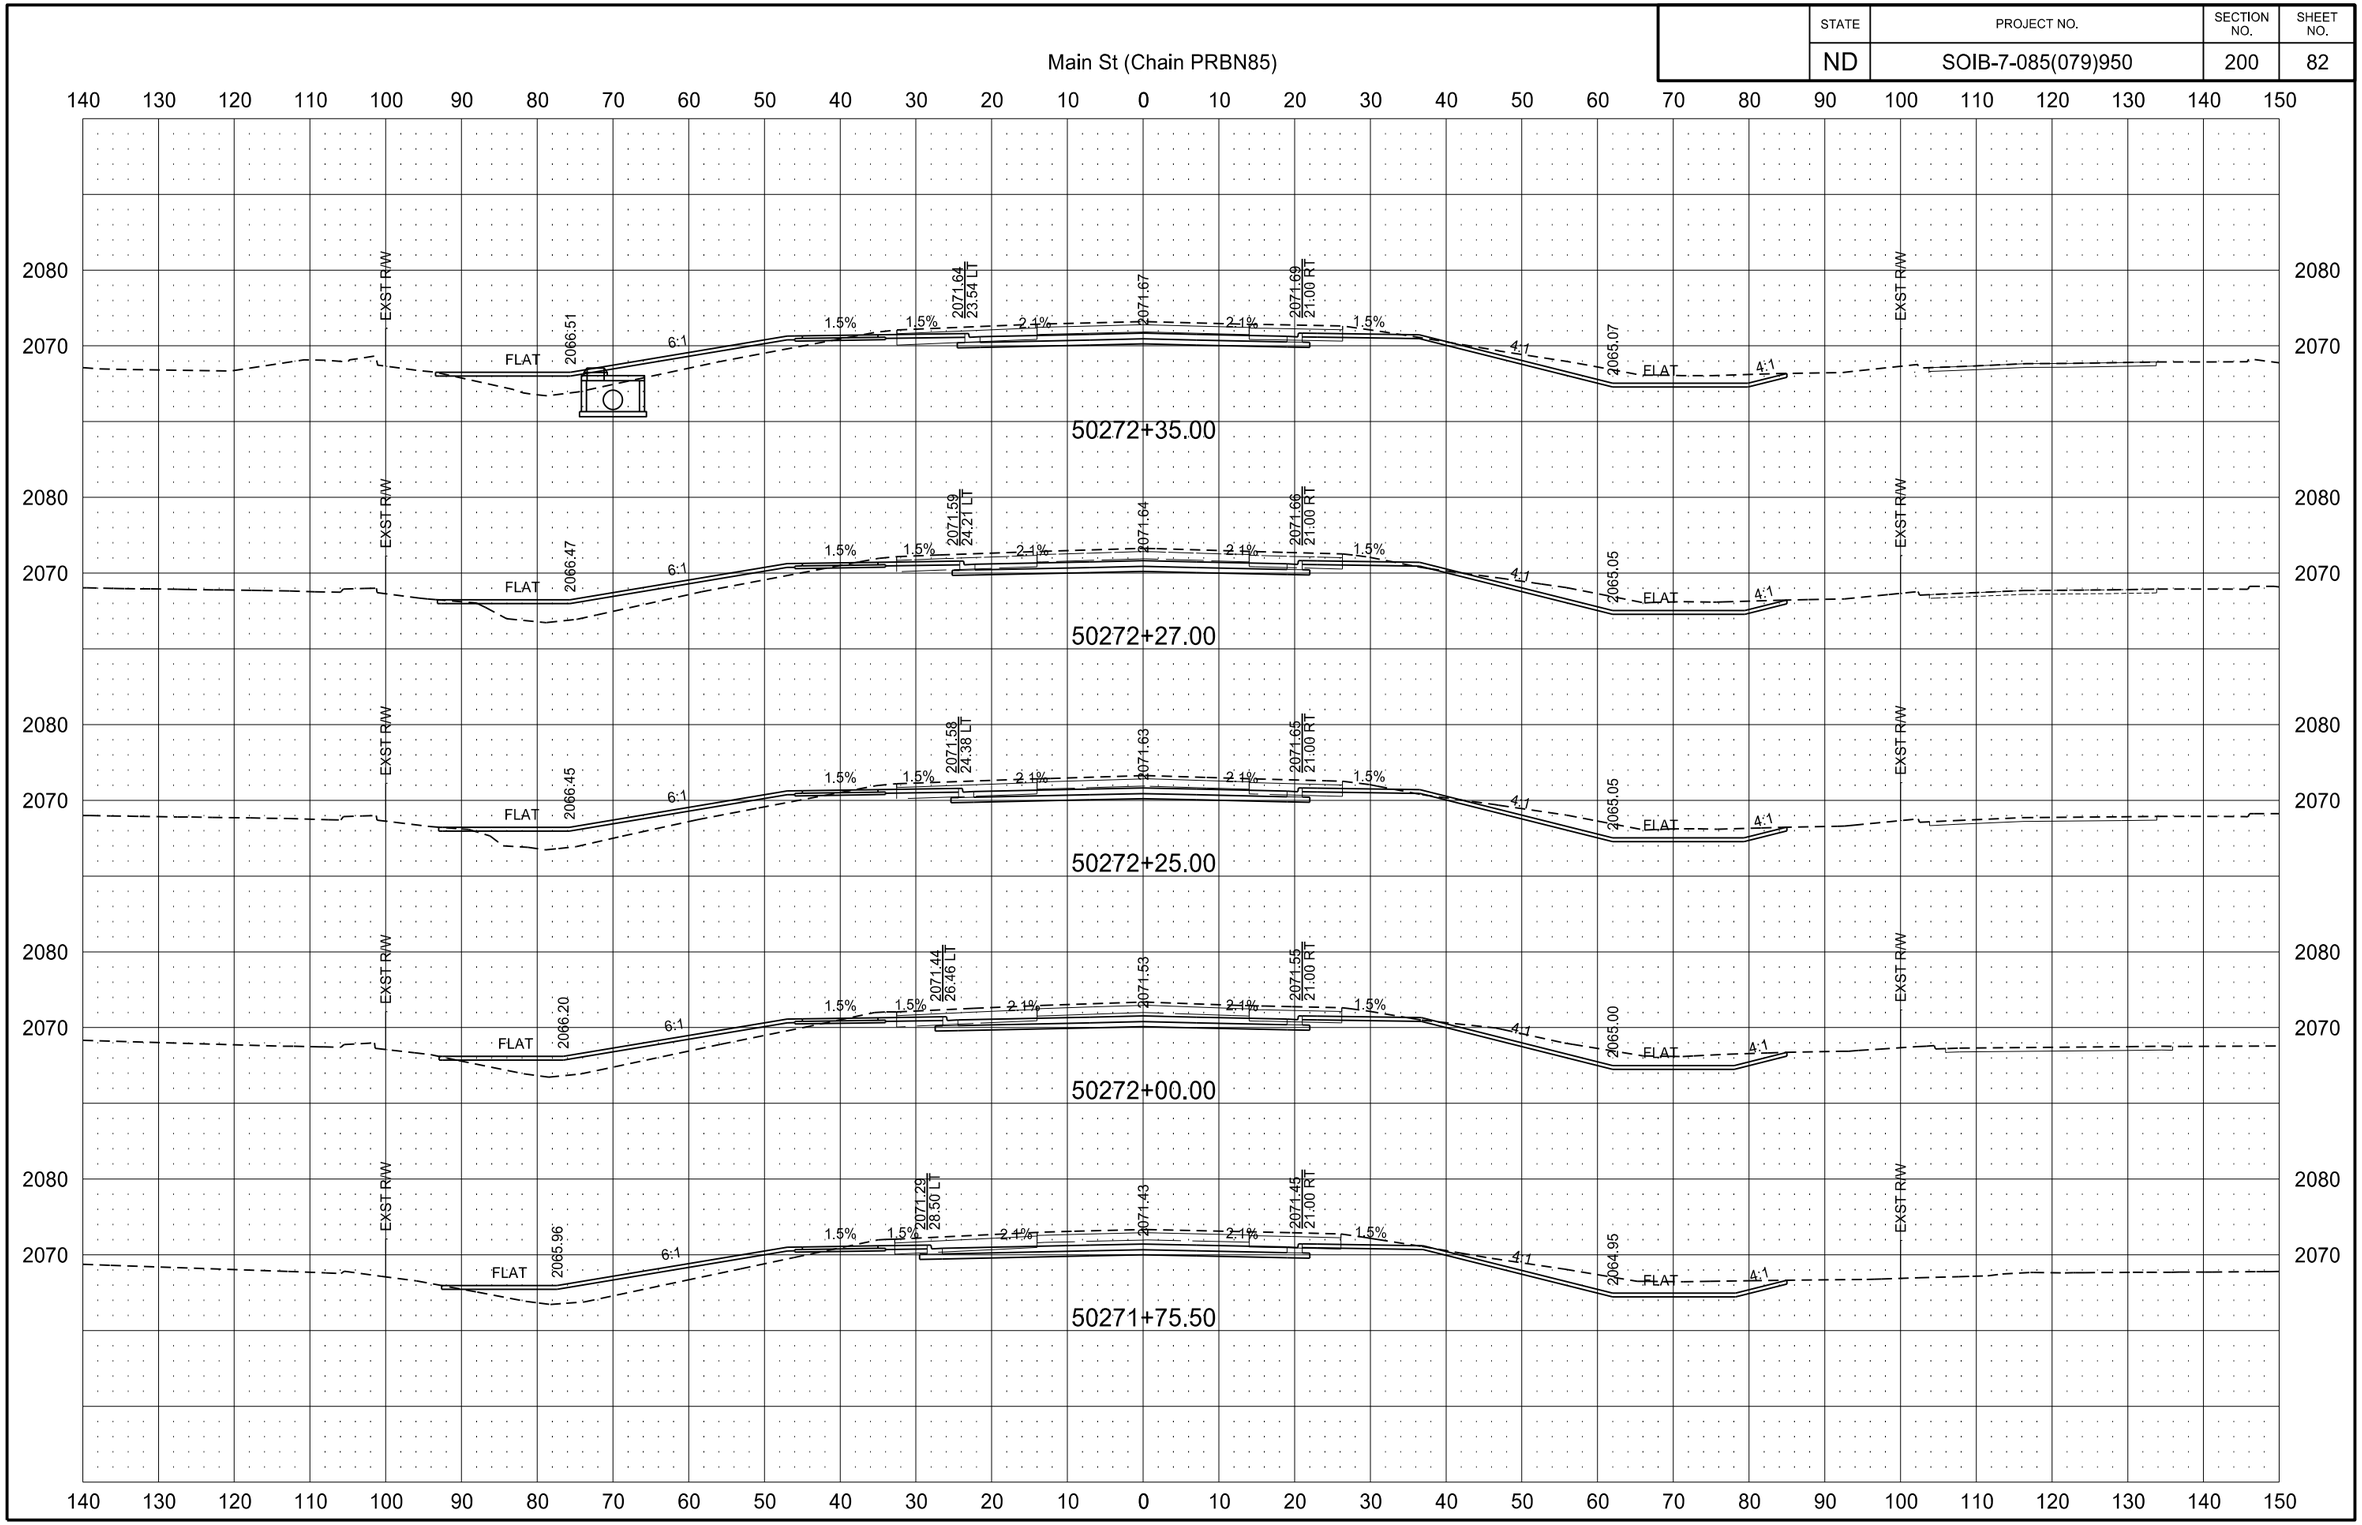

3/1/2016 10:19:30 AM paigemortenson P:\State\NDDOT\14212104\CADD\7085079.950\Design\Plans\200\200XS_001-104_PRBN85.dgn

STATE	PROJECT NO.	SECTION NO.	SHEET NO.
ND	SOIB-7-085(079)950	200	83

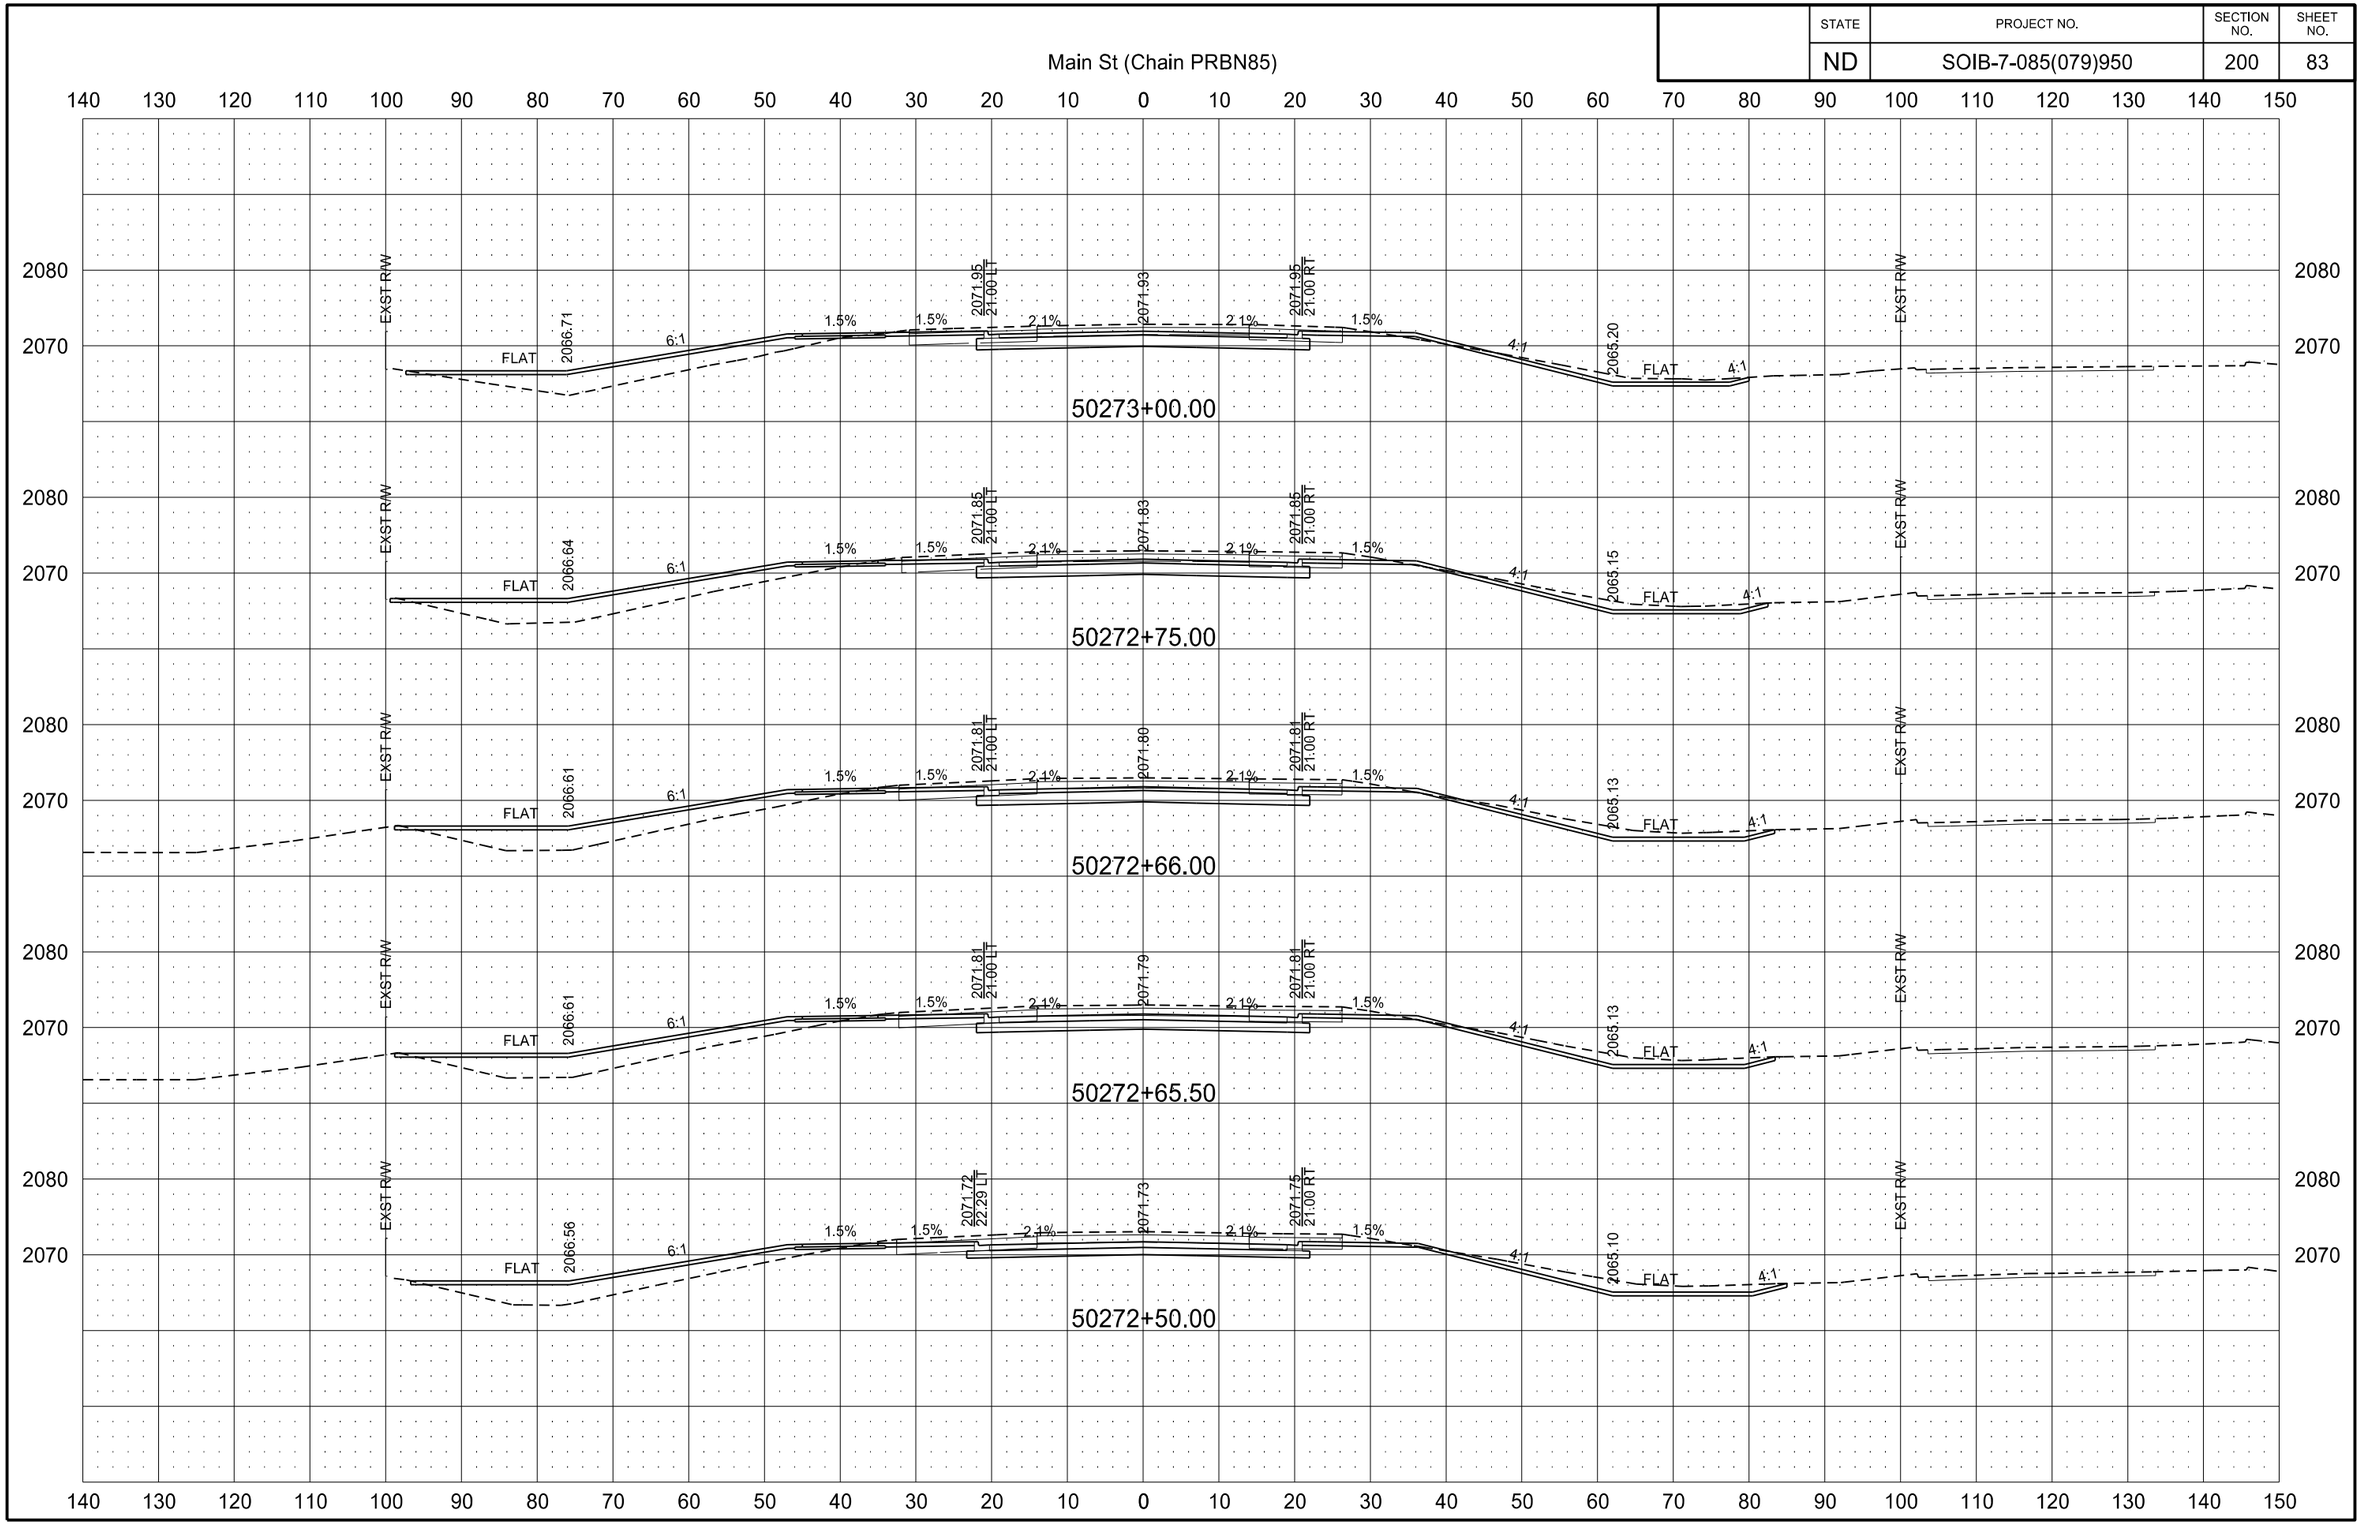

2/22/2016 10:10:36 AM joemorrissette P:\State\NDDOT\14212104\CADD\7085079.950\Design\Plans\200\200XS_001-104_PRBN85.dgn

STATE	PROJECT NO.	SECTION NO.	SHEET NO.
ND	SOIB-7-085(079)950	200	84

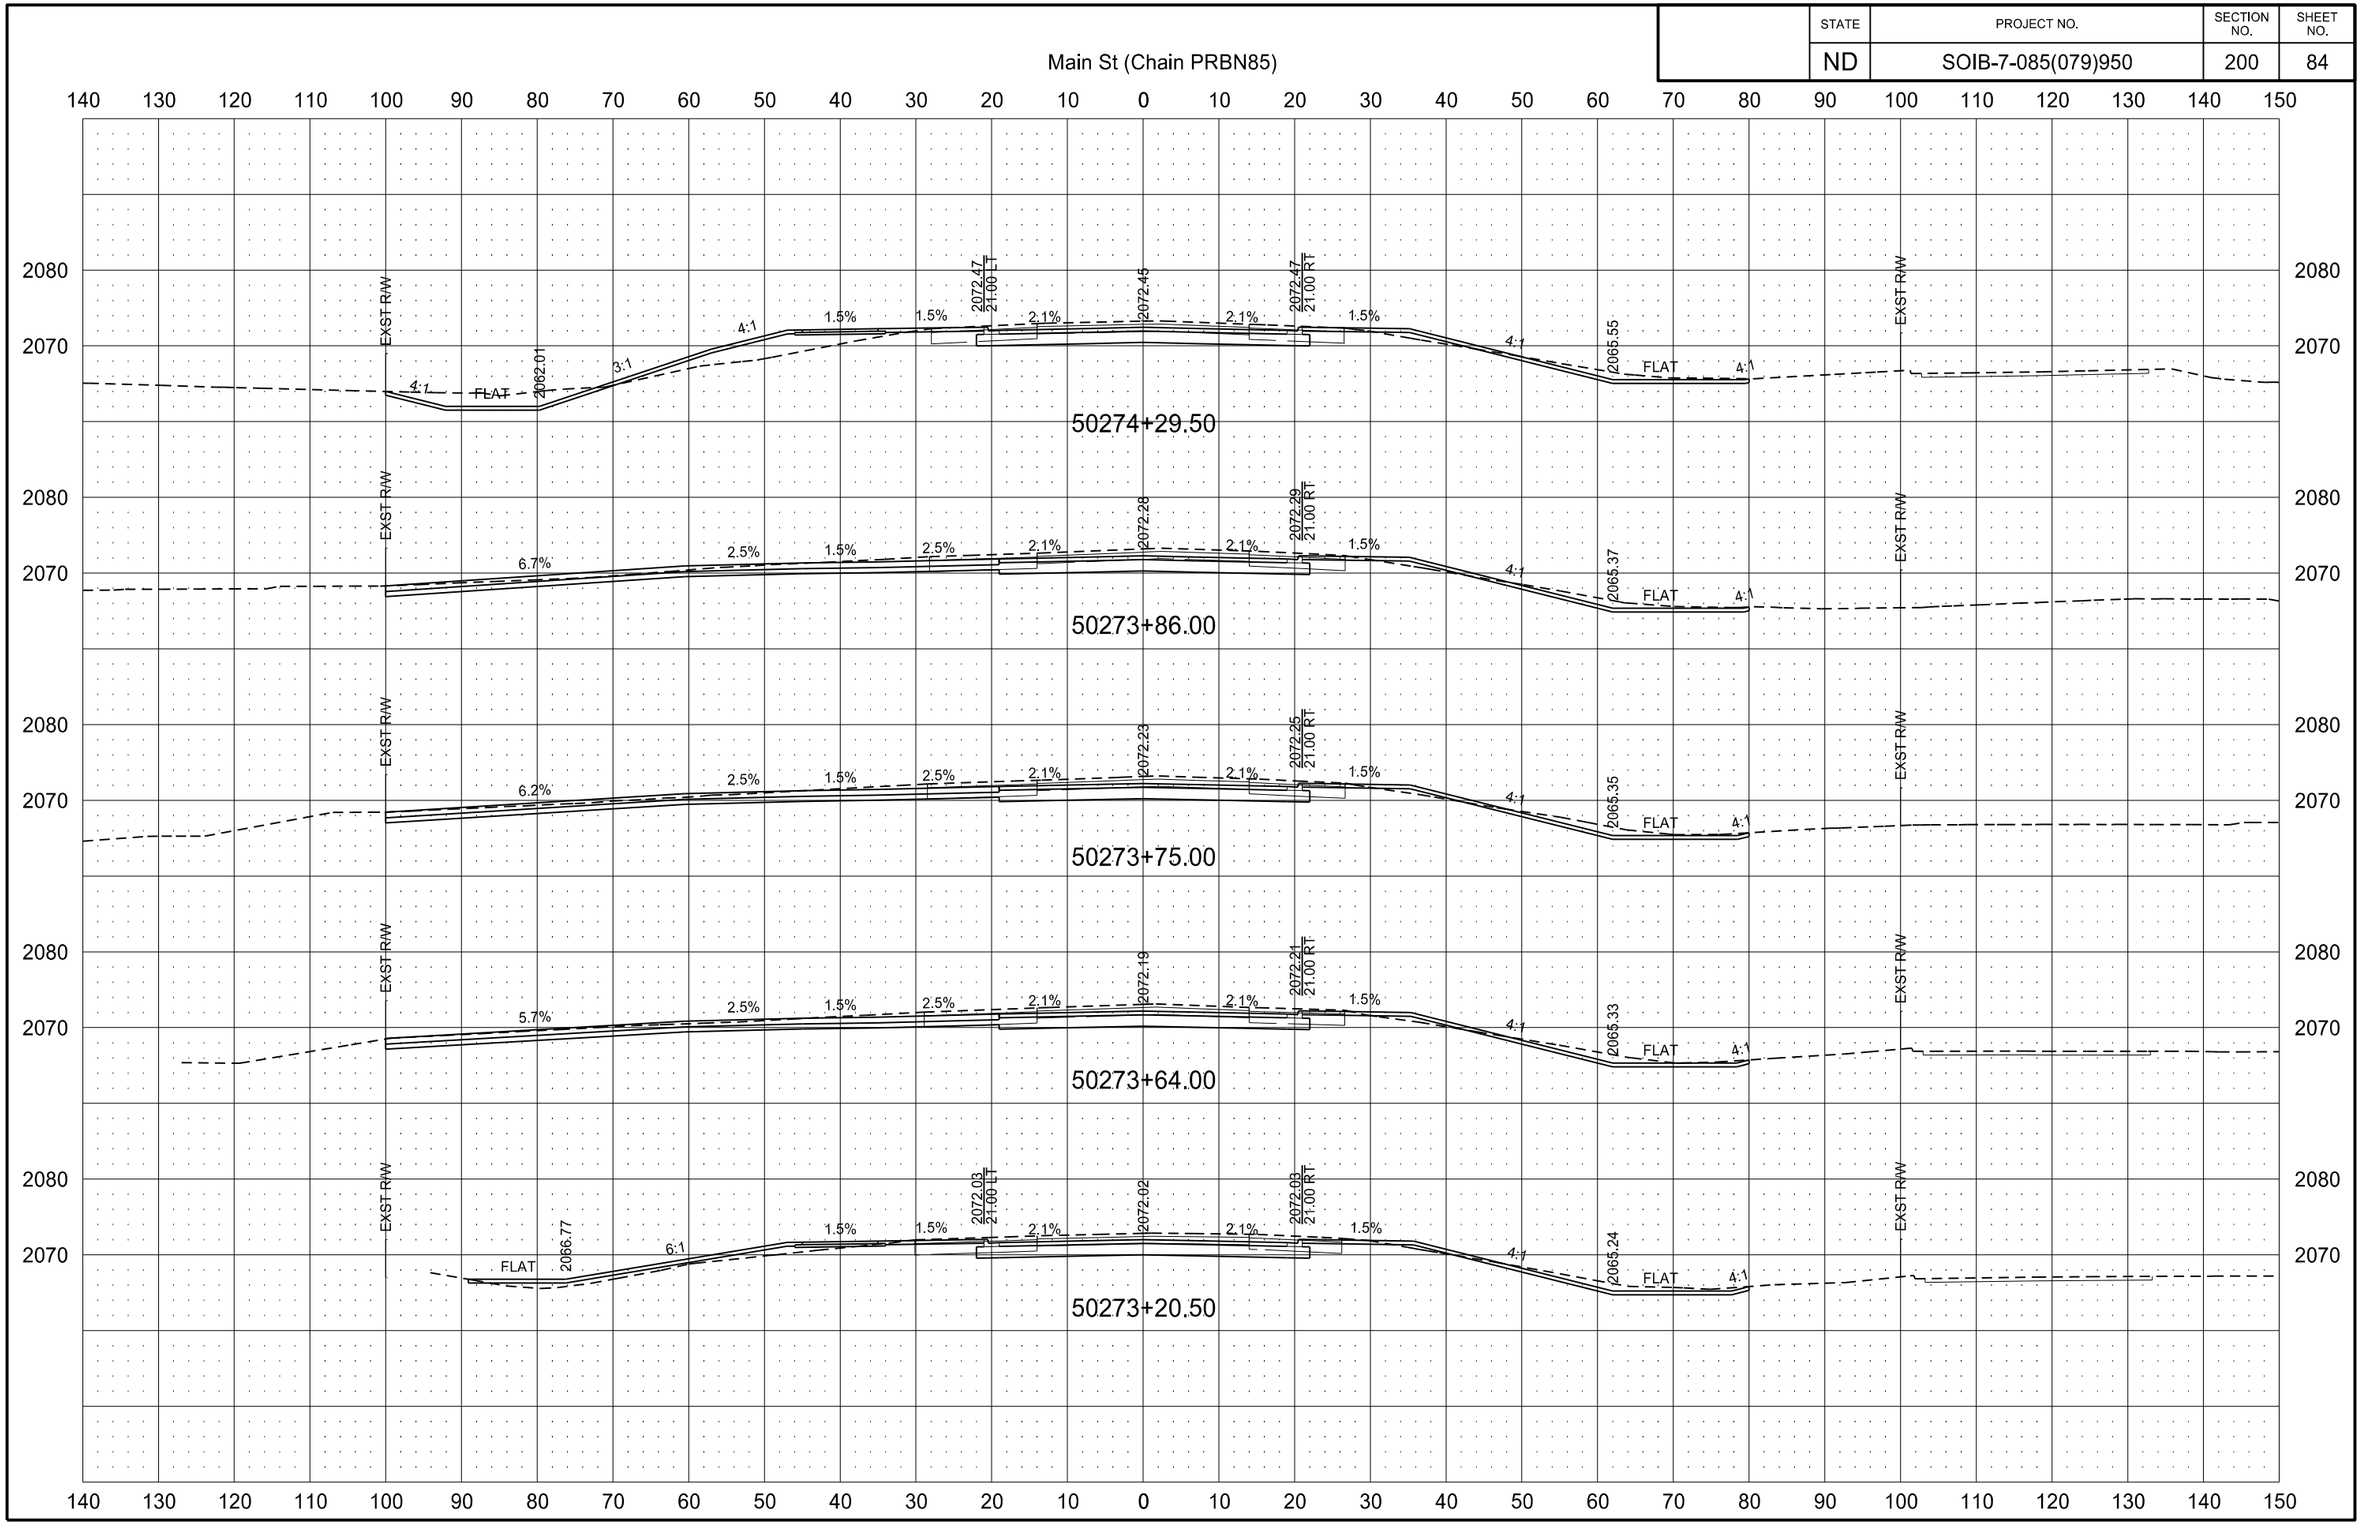

2/22/2016 10:10:47 AM joemorrissette P:\State\NDDOT\14212104\CADD\7085079.950\Design\Plans\200\200XS_001-104_PRBN85.dgn

STATE	PROJECT NO.	SECTION NO.	SHEET NO.
ND	SOIB-7-085(079)950	200	85

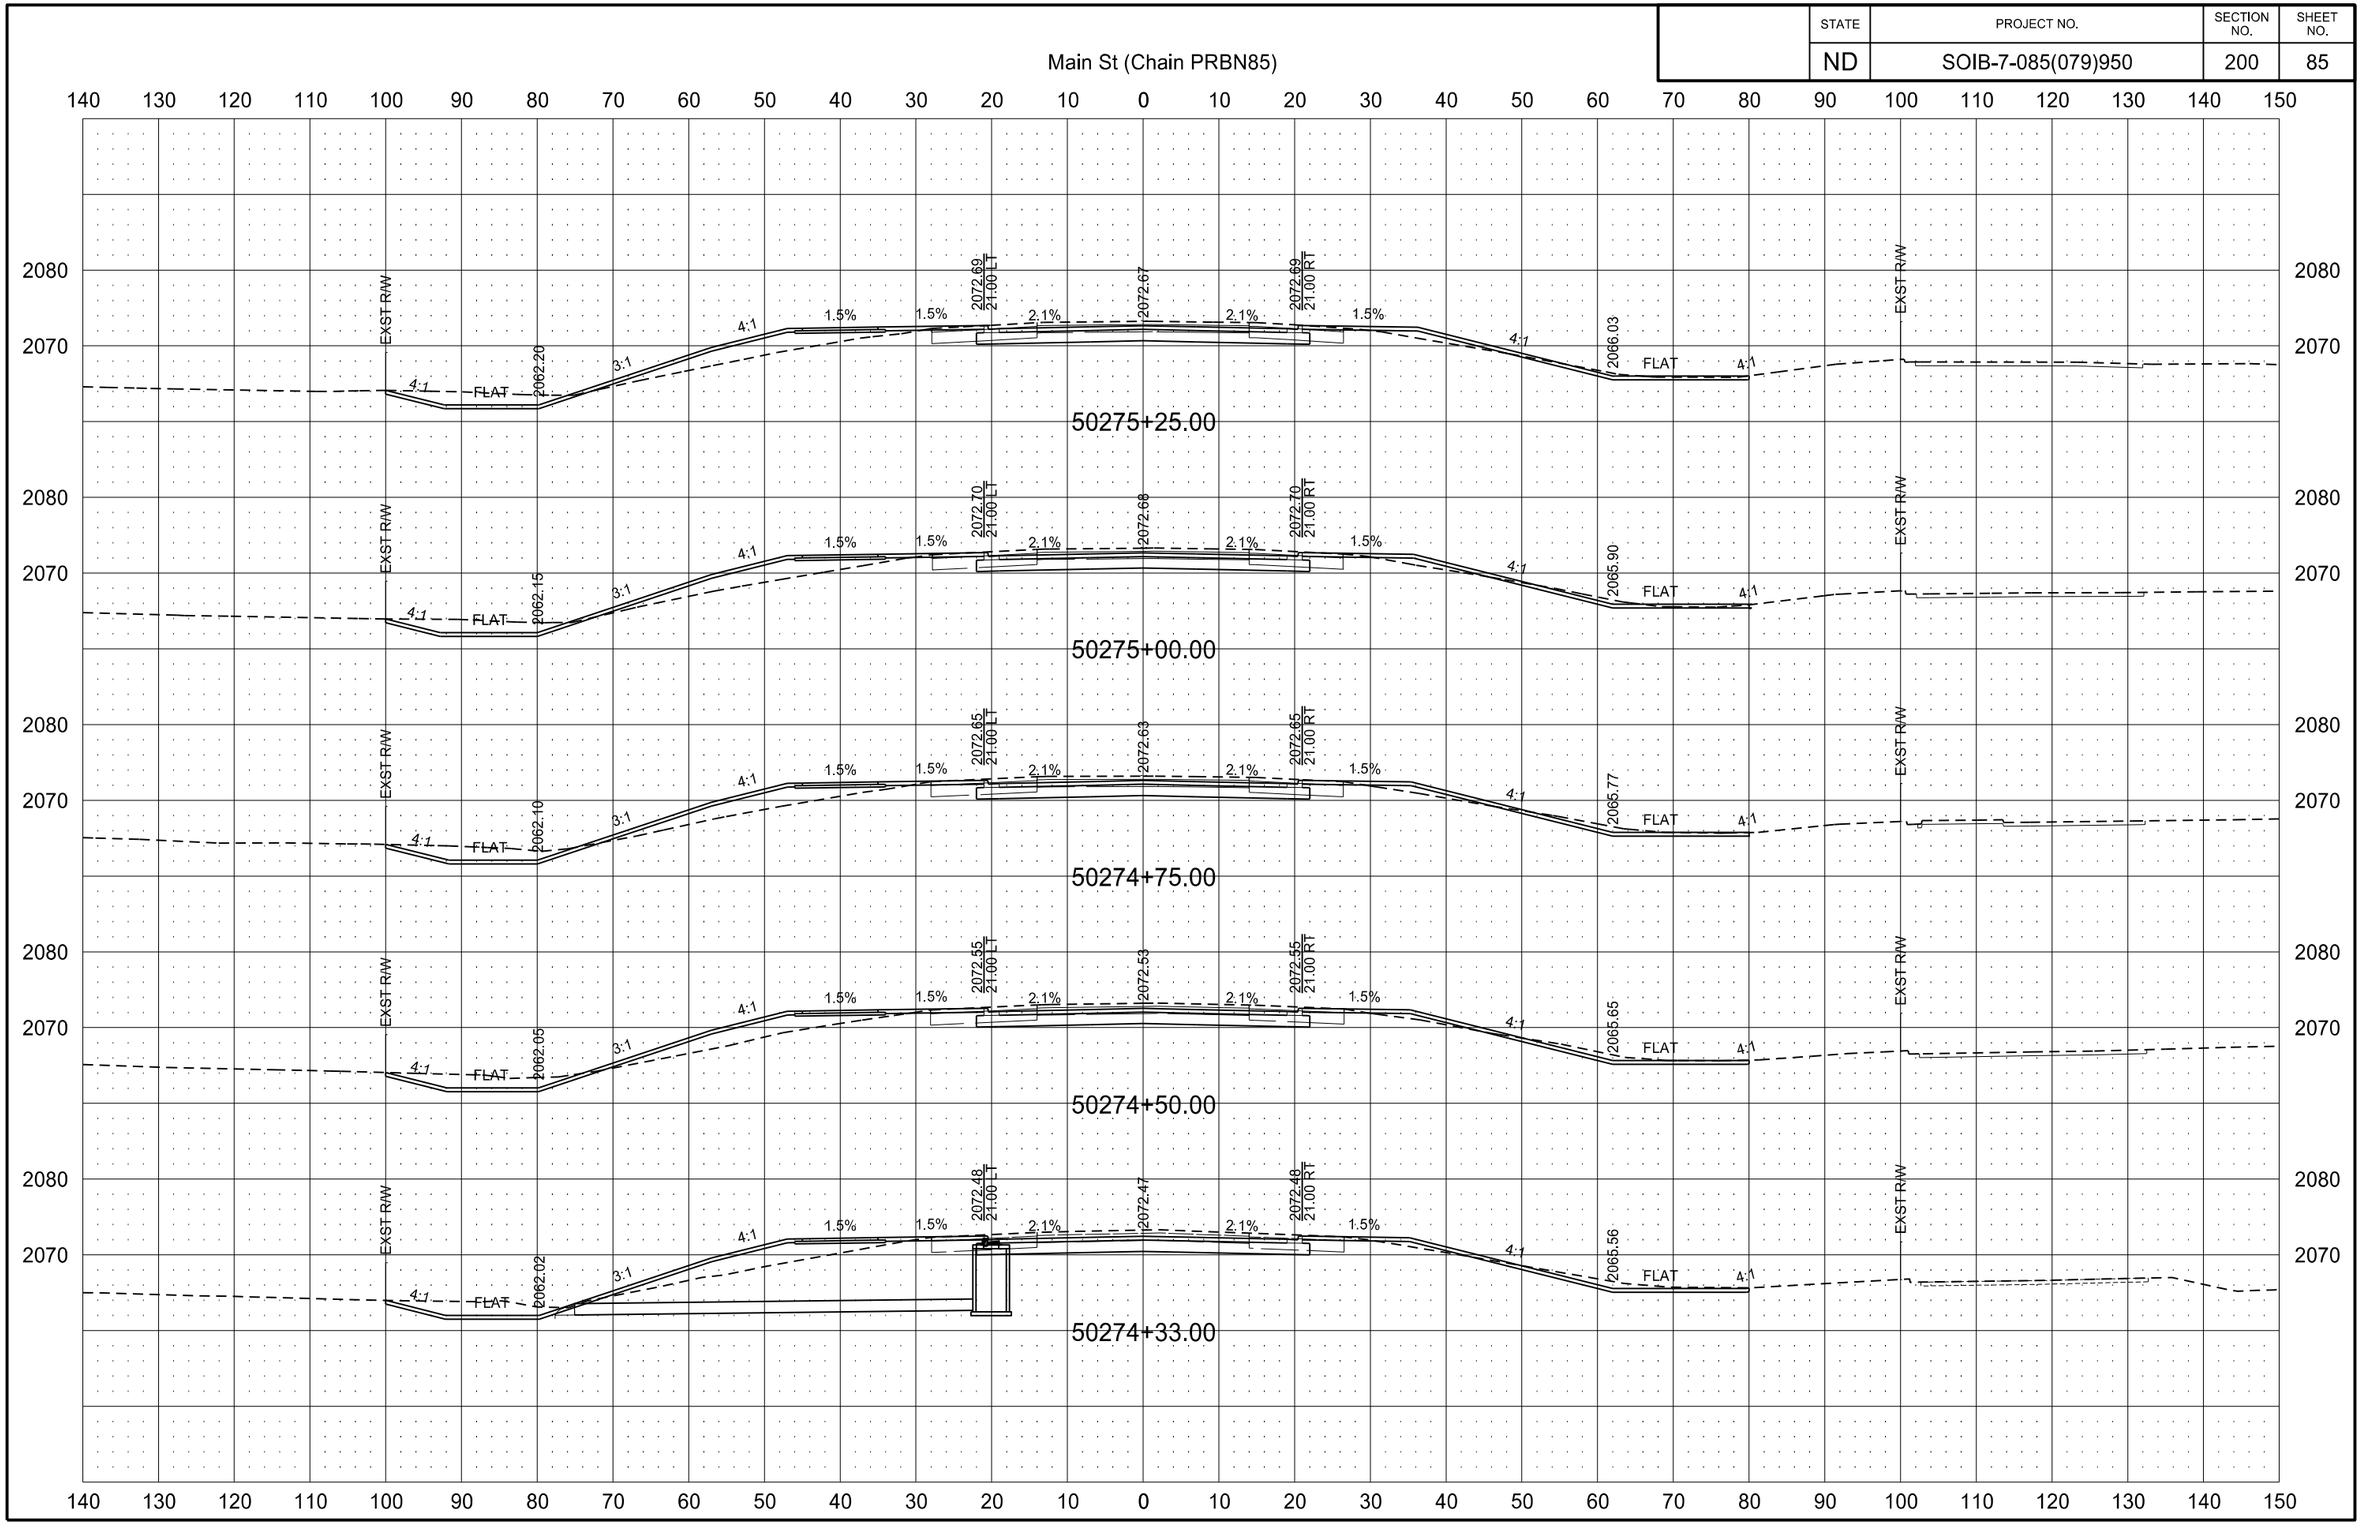

STATE	PROJECT NO.	SECTION NO.	SHEET NO.
ND	SOIB-7-085(079)950	200	86

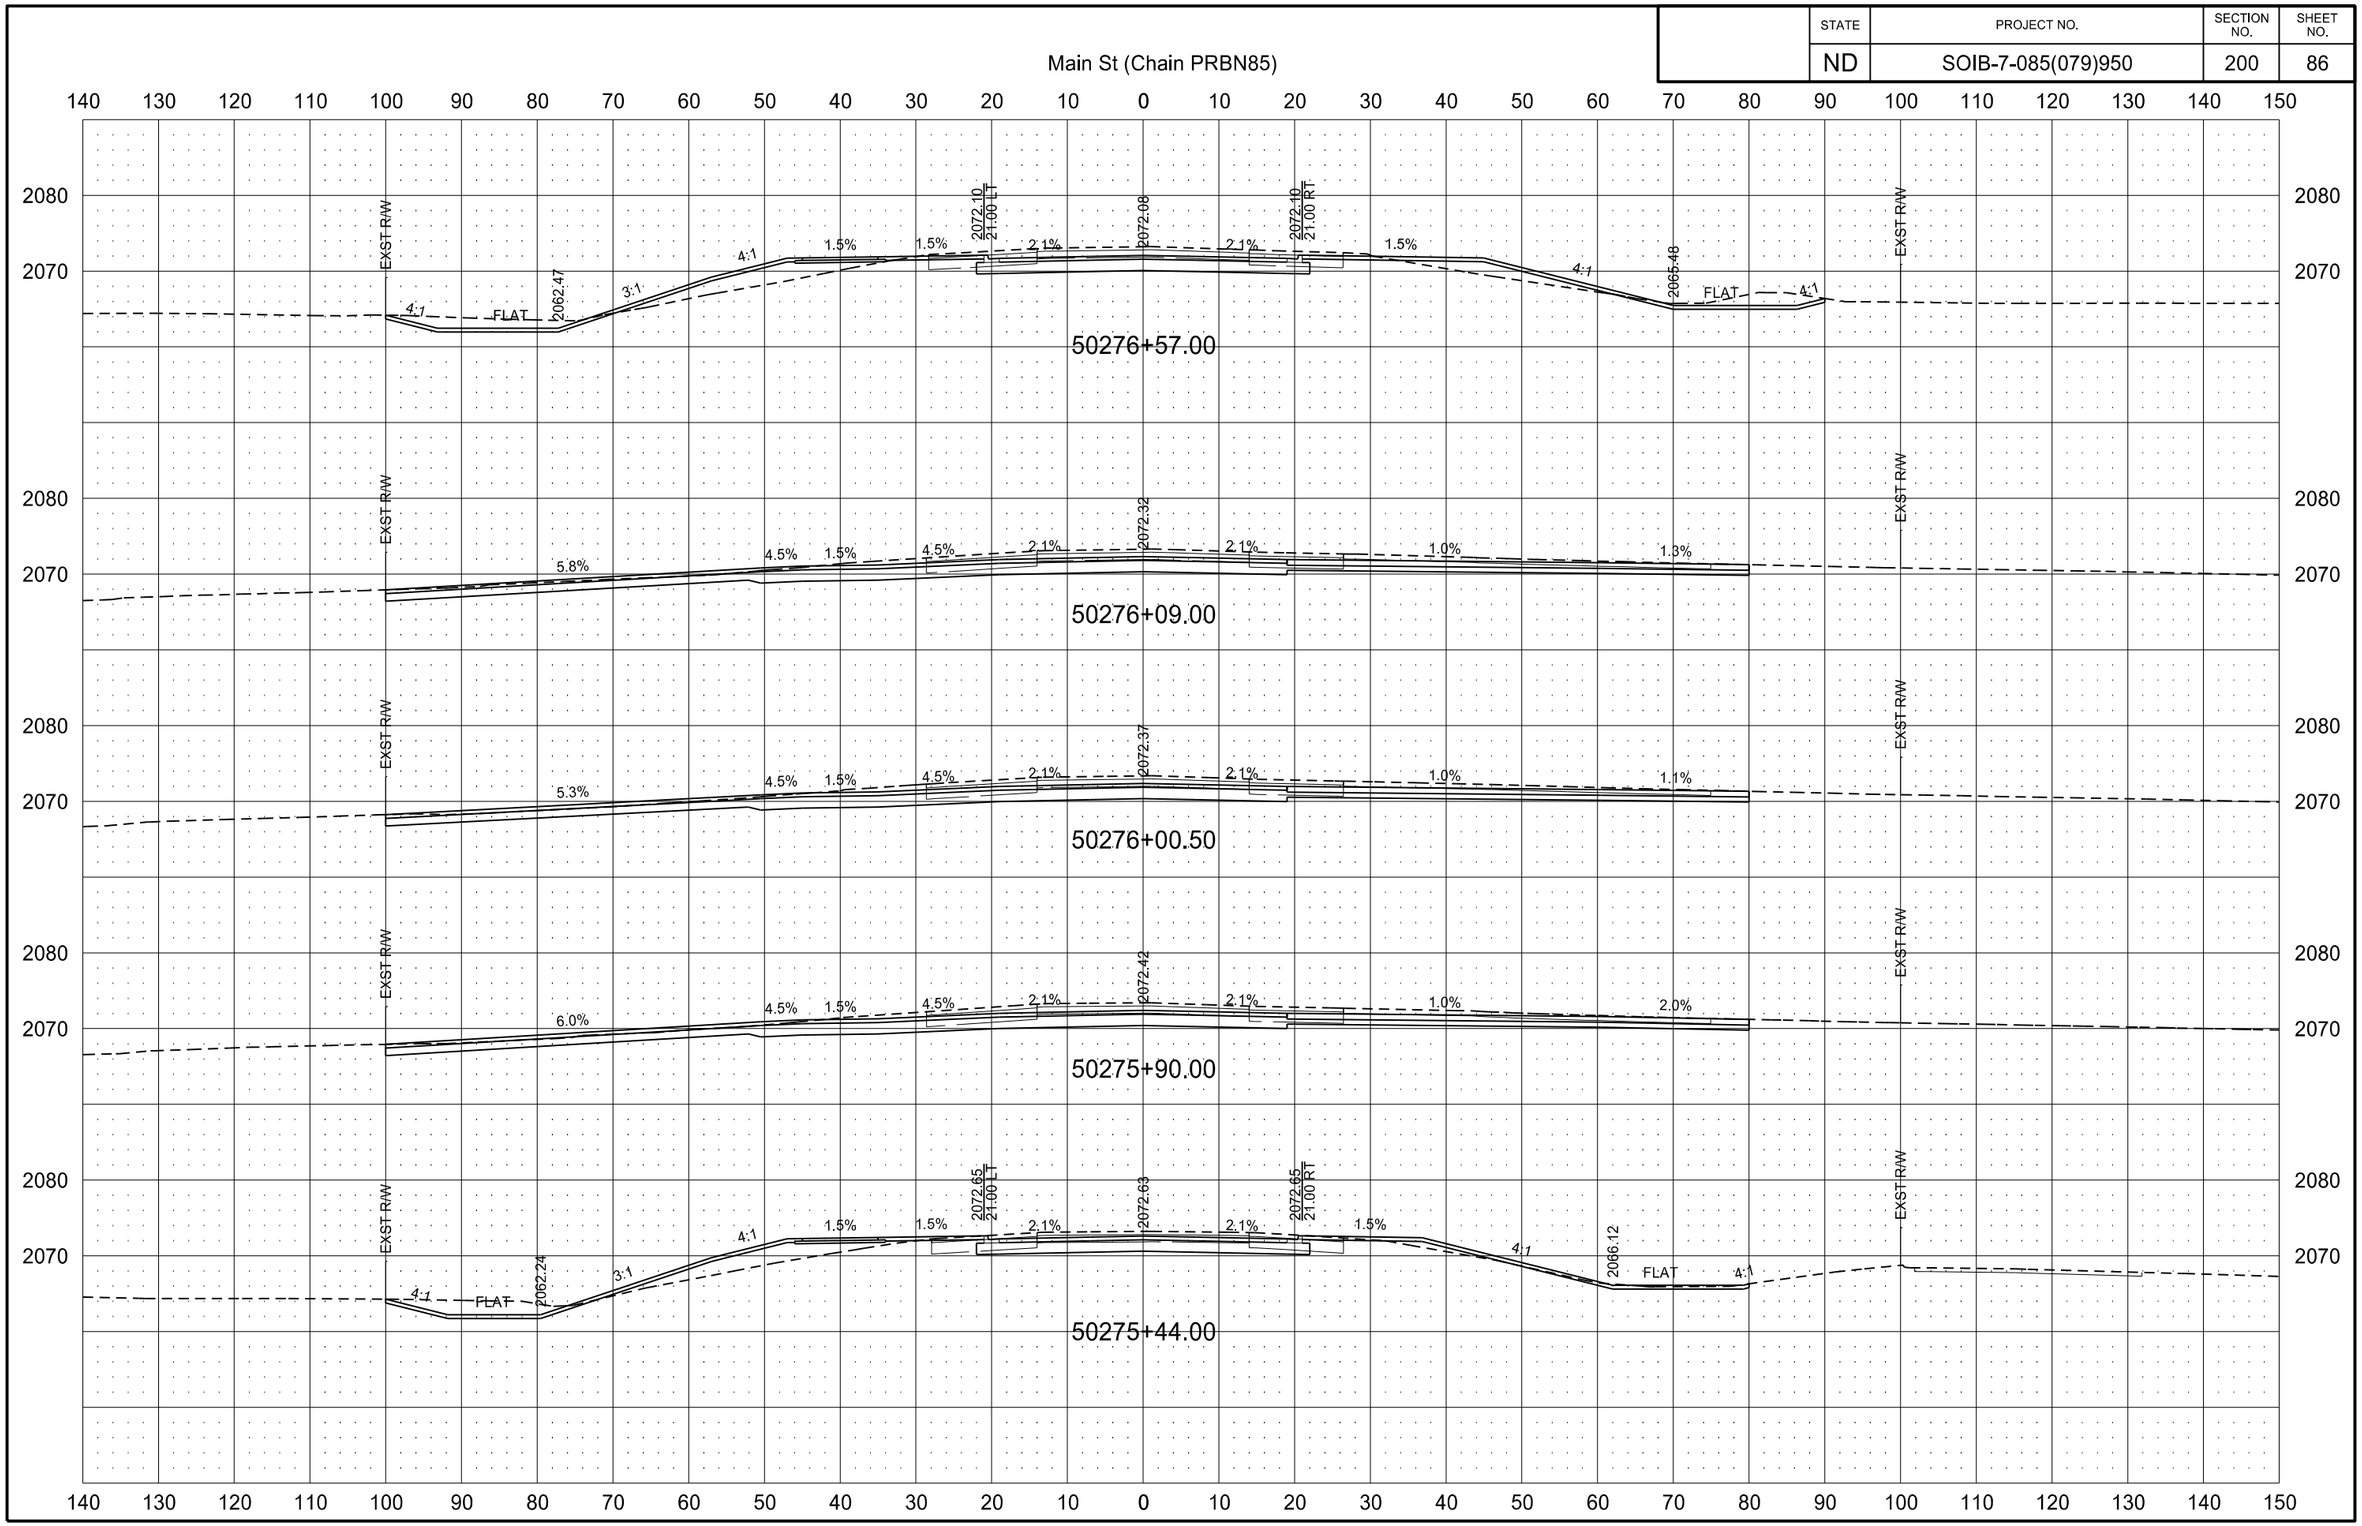

2/22/2016 10:11:07 AM joemorrissette P:\State\NDDOT\14212104\CADD\7085079.950\Design\Plans\200\200XS_001-104_PRBN85.dgn

STATE	PROJECT NO.	SECTION NO.	SHEET NO.
ND	SOIB-7-085(079)950	200	87

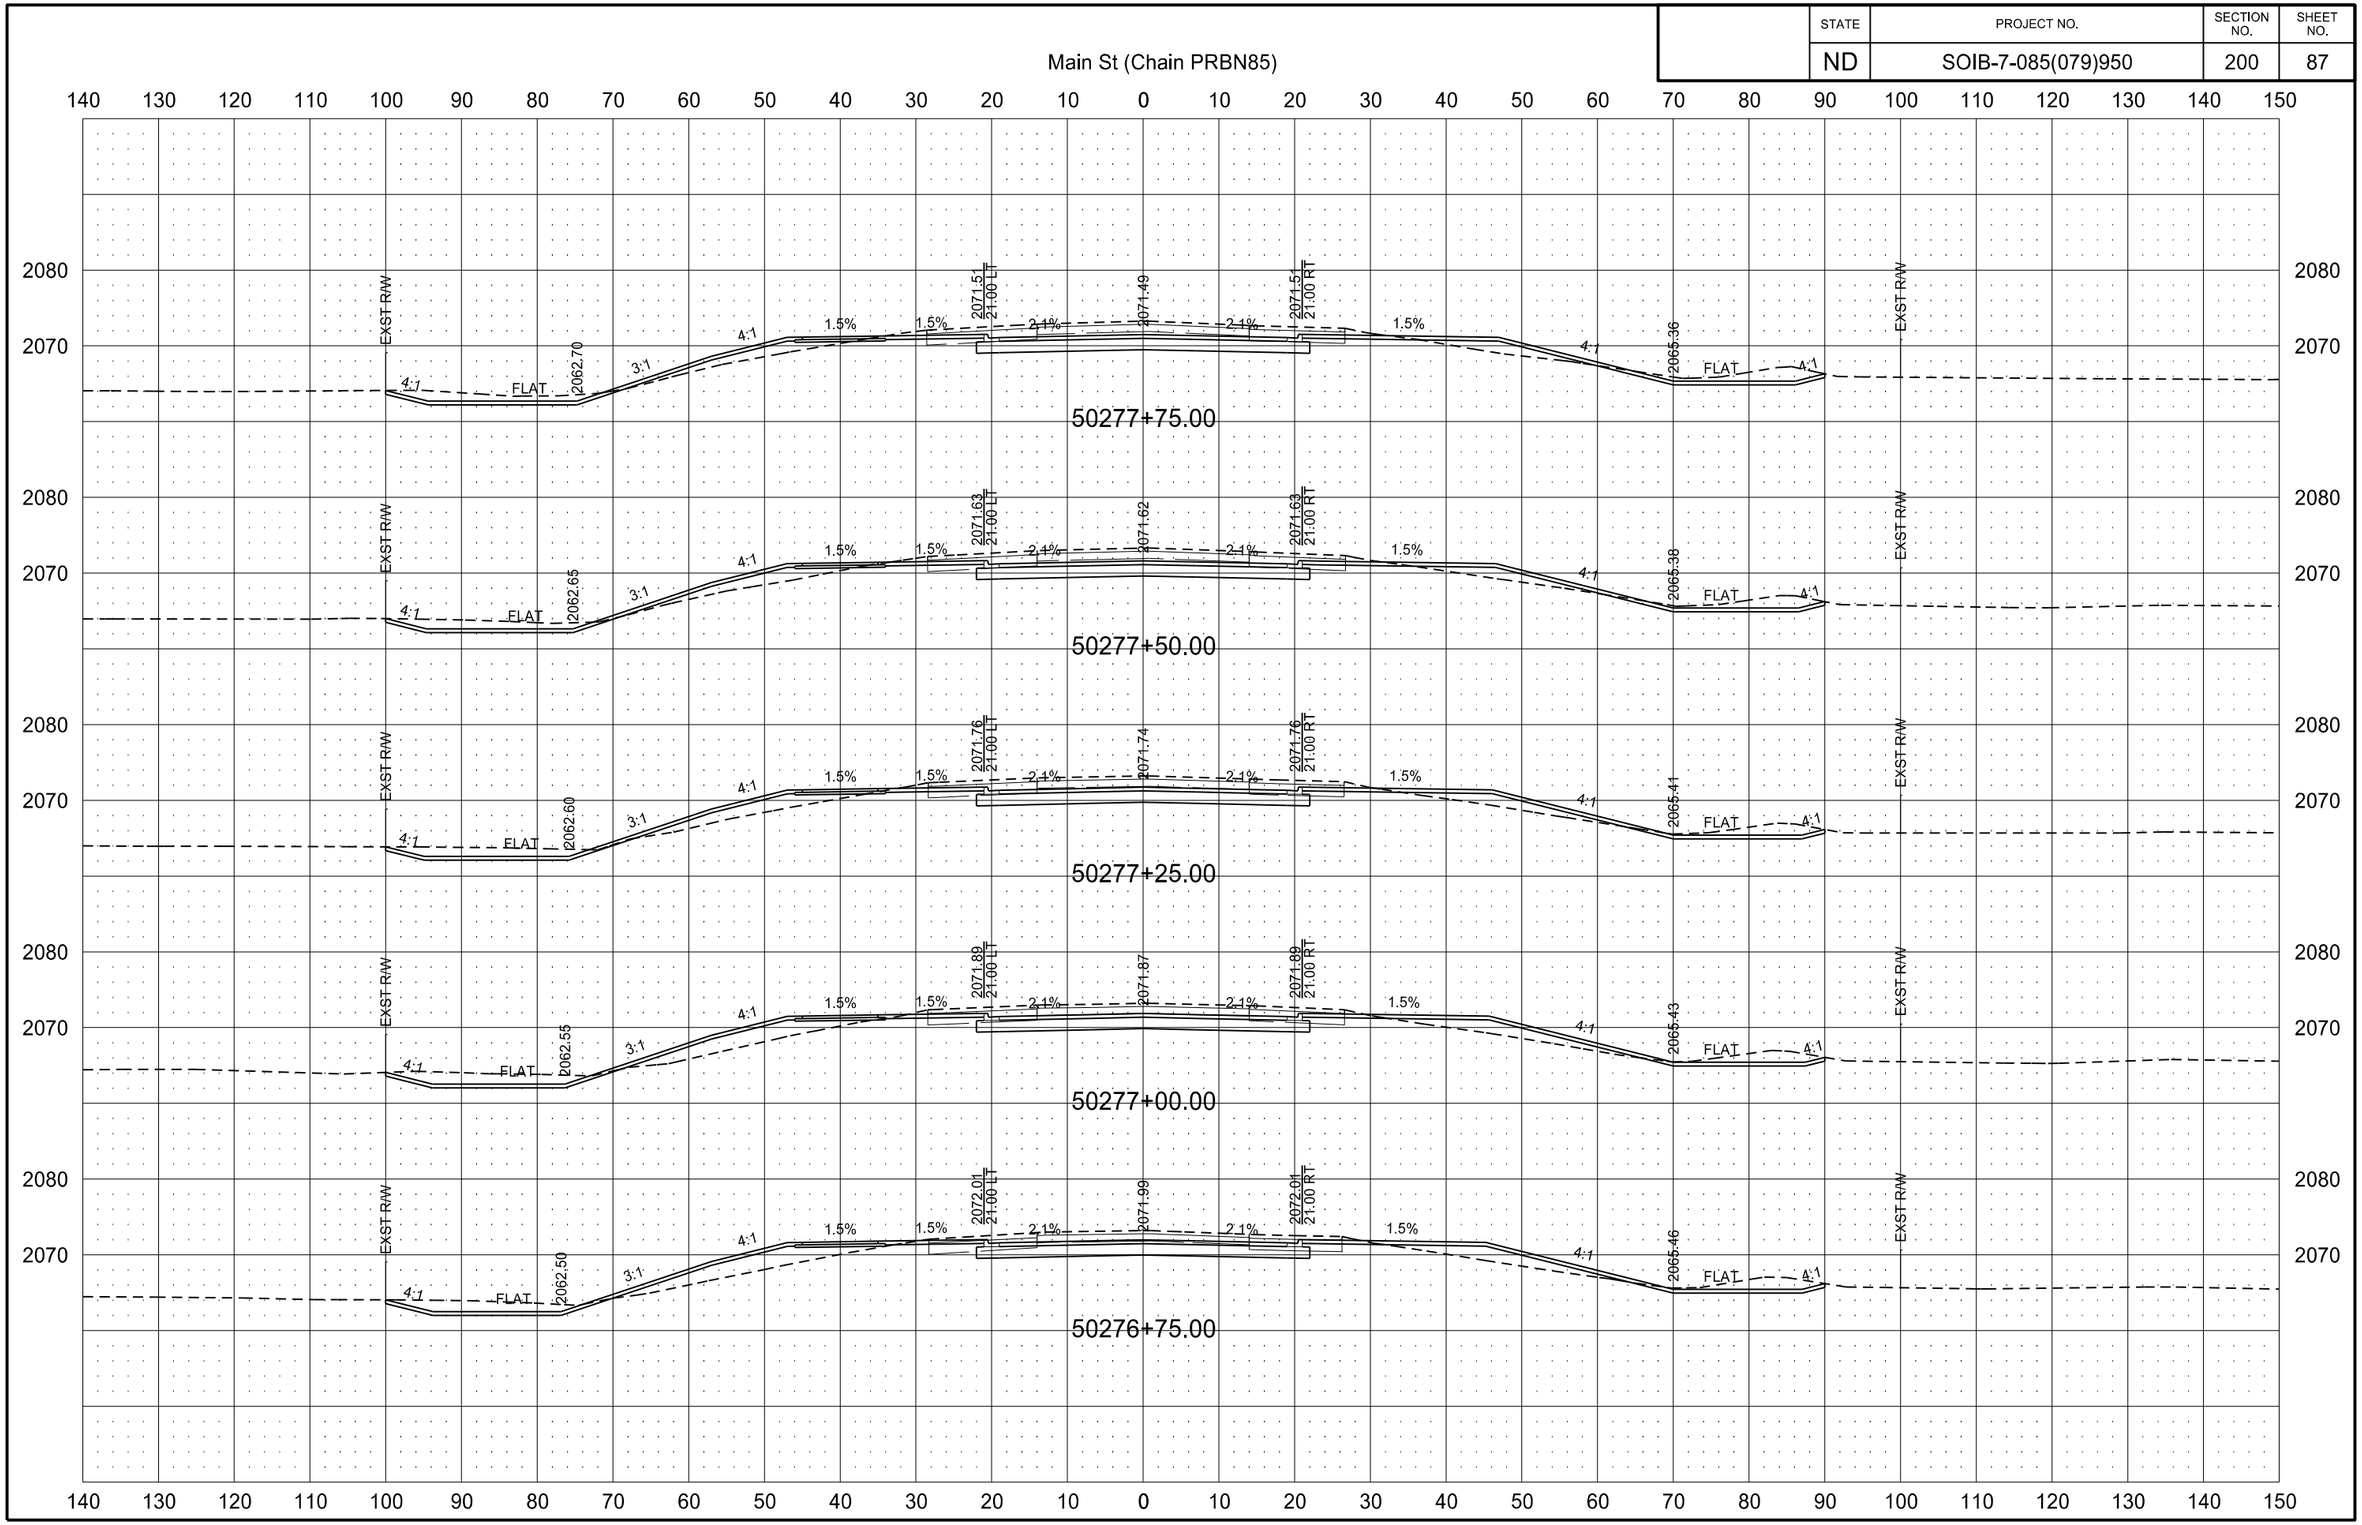

2/22/2016 10:11:18 AM joemorrissette P:\State\NDDOT\14212104\CADD\7085079.950\Design\Plans\200\200XS_001-104_PRBN85.dgn

STATE	PROJECT NO.	SECTION NO.	SHEET NO.
ND	SOIB-7-085(079)950	200	88

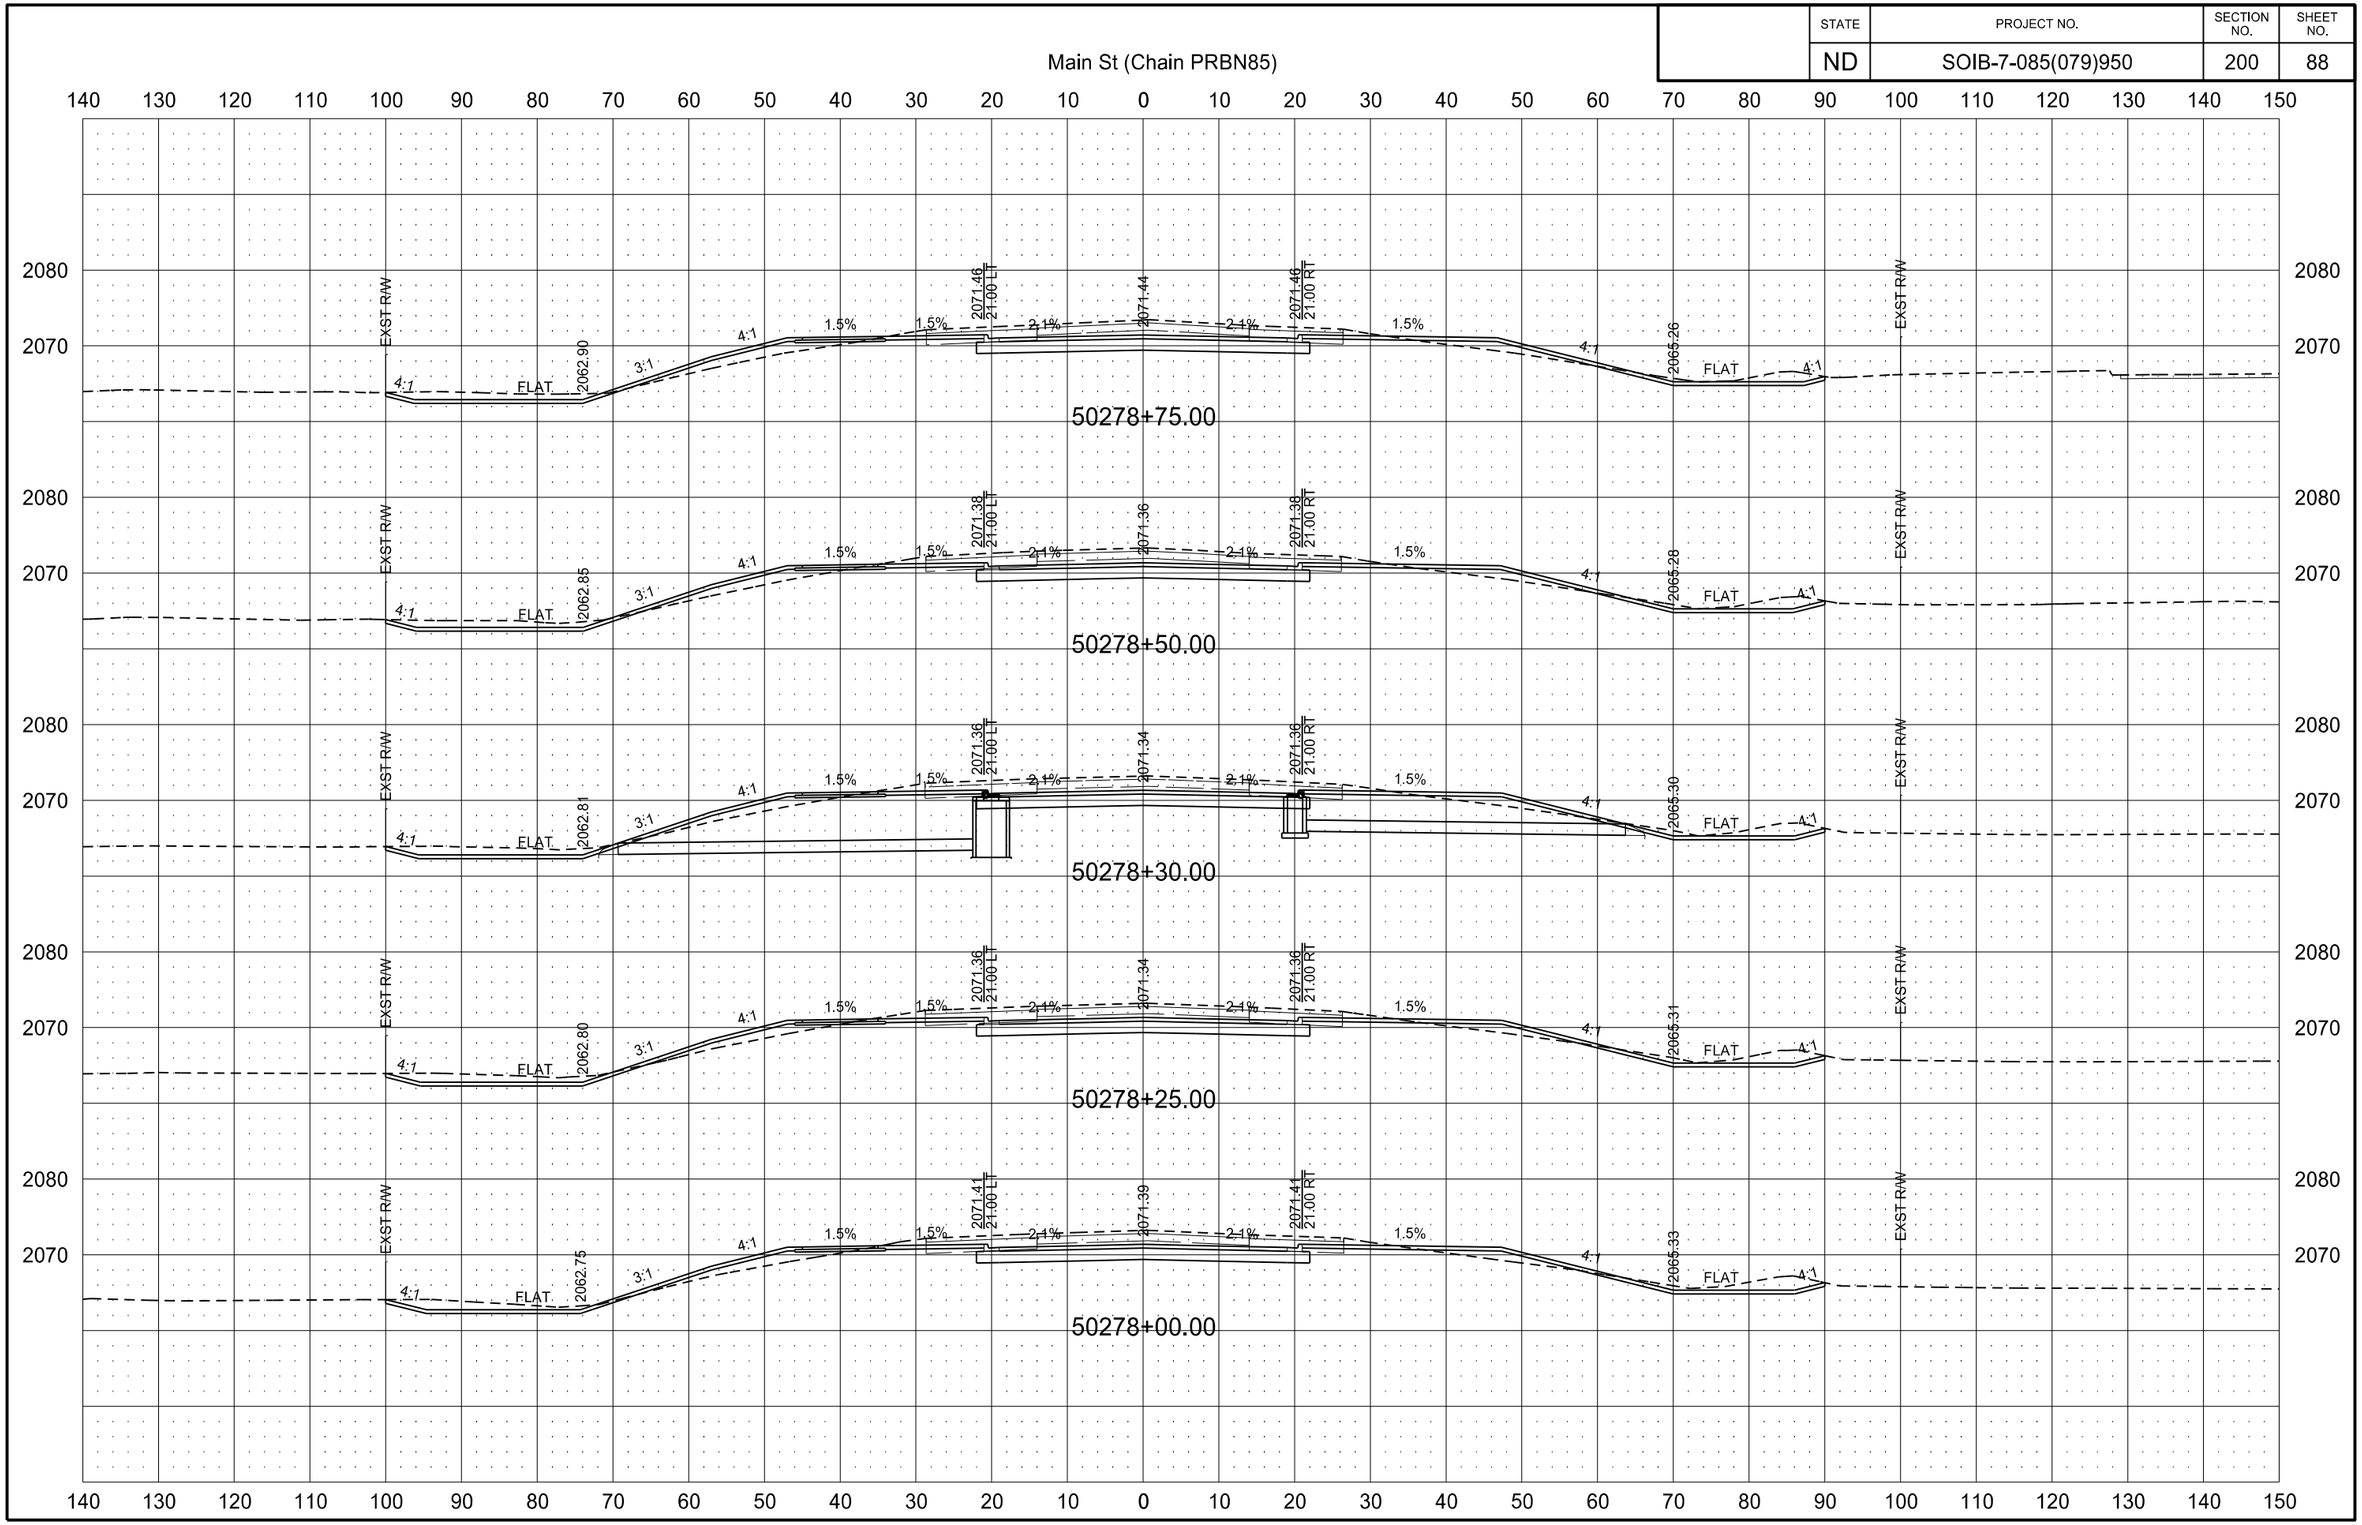

3/1/2016 10:20:32 AM paigemortenson P:\State\NDDOT\14212104\CADD\7085079.950\Design\Plans\200\200XS_001-104_PRBN85.dgn

STATE	PROJECT NO.	SECTION NO.	SHEET NO.
ND	SOIB-7-085(079)950	200	89

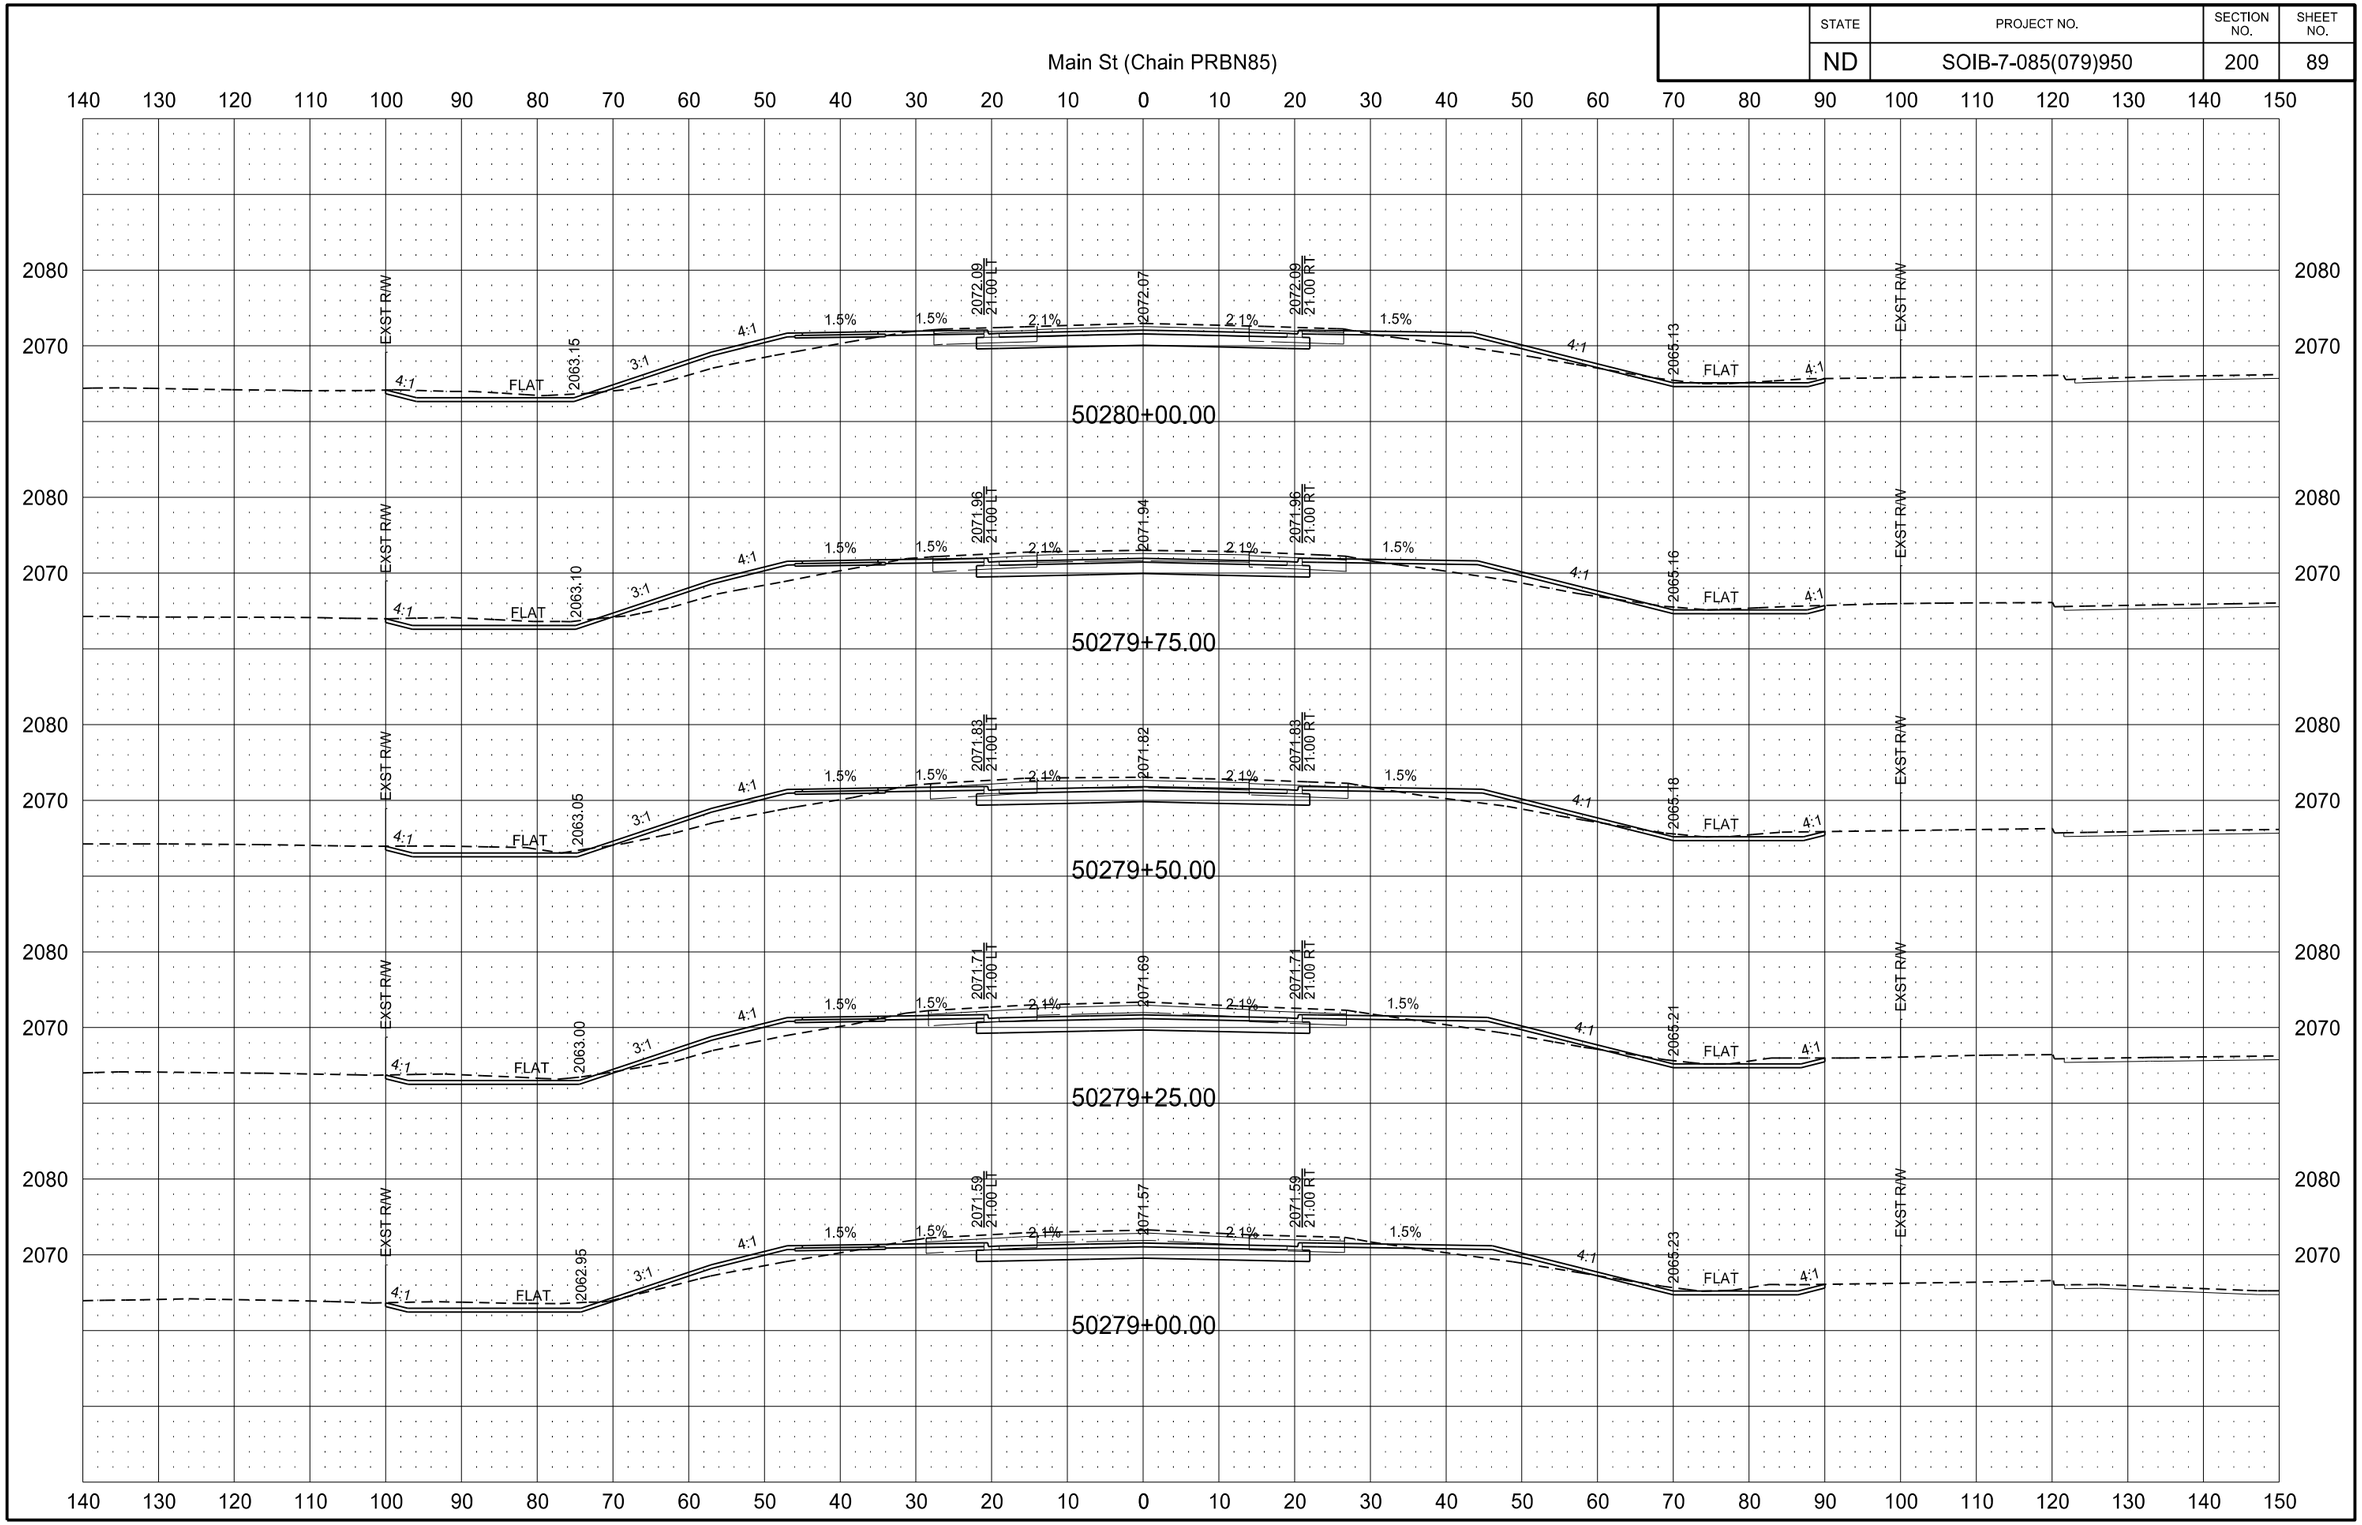

STATE	PROJECT NO.	SECTION NO.	SHEET NO.
ND	SOIB-7-085(079)950	200	90

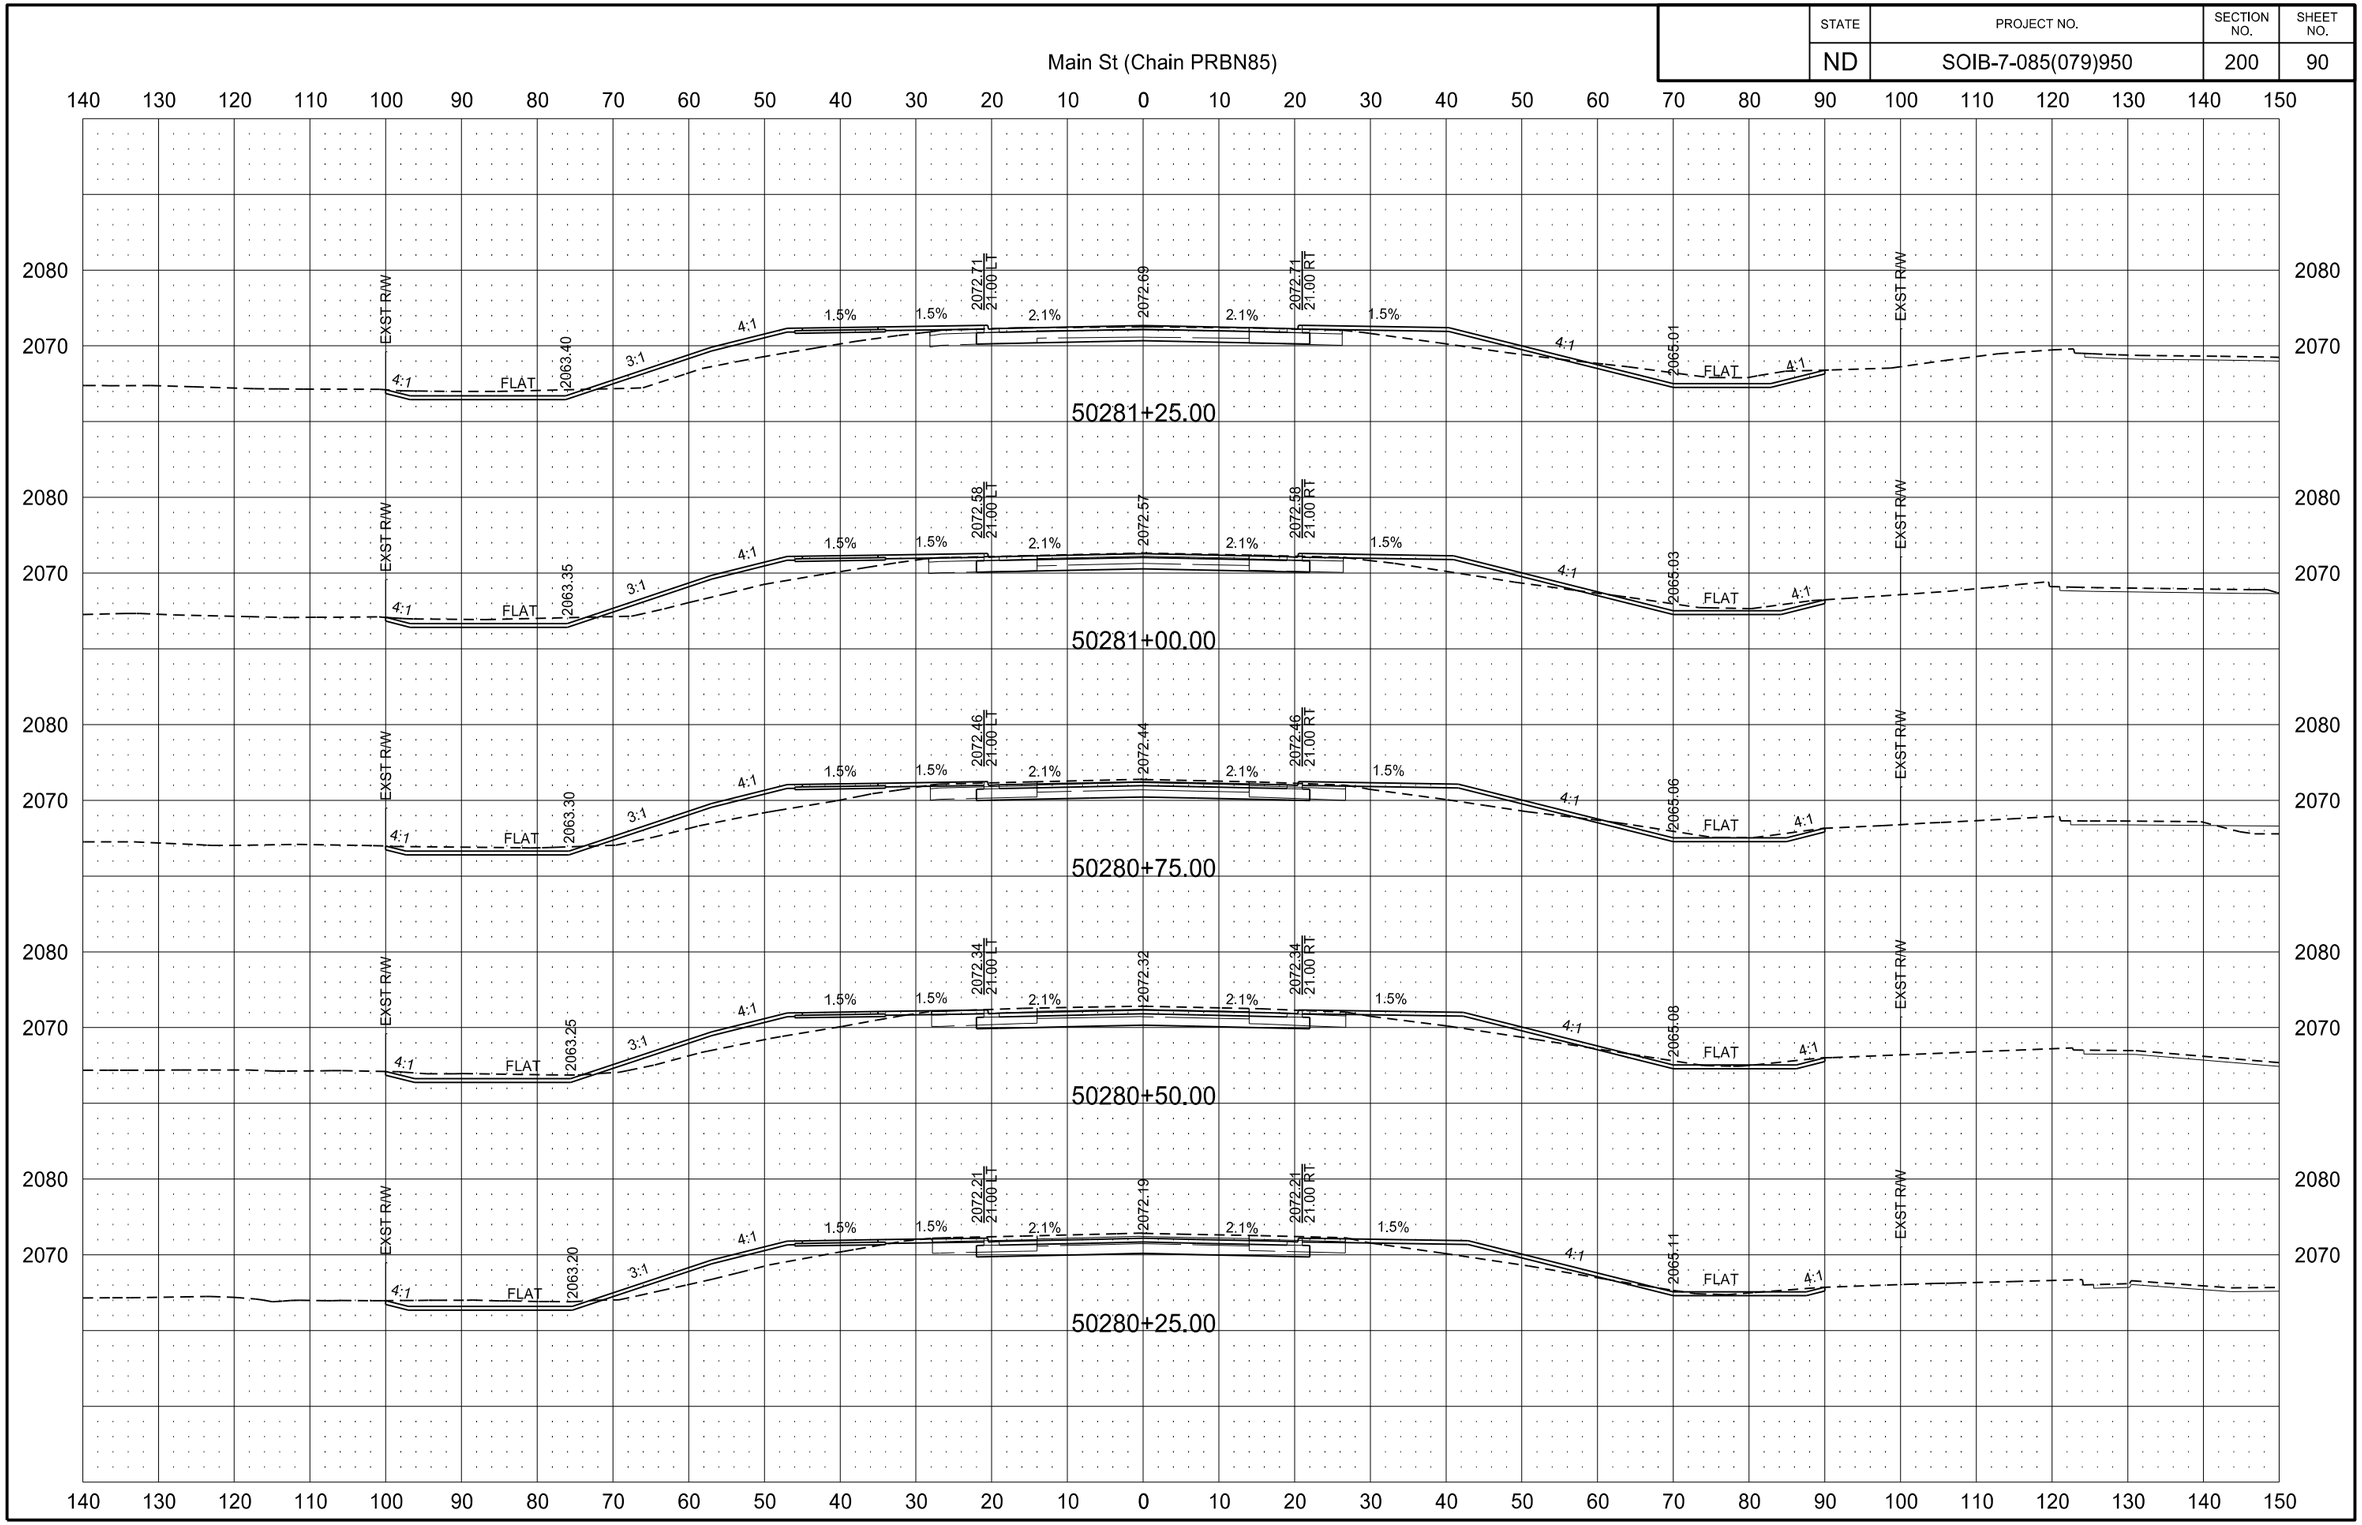

2/22/2016 10:11:49 AM joemorrissette P:\State\NDDOT\14212104\CADD\7085079.950\Design\Plans\200\200XS_001-104_PRBN85.dgn

STATE	PROJECT NO.	SECTION NO.	SHEET NO.
ND	SOIB-7-085(079)950	200	91

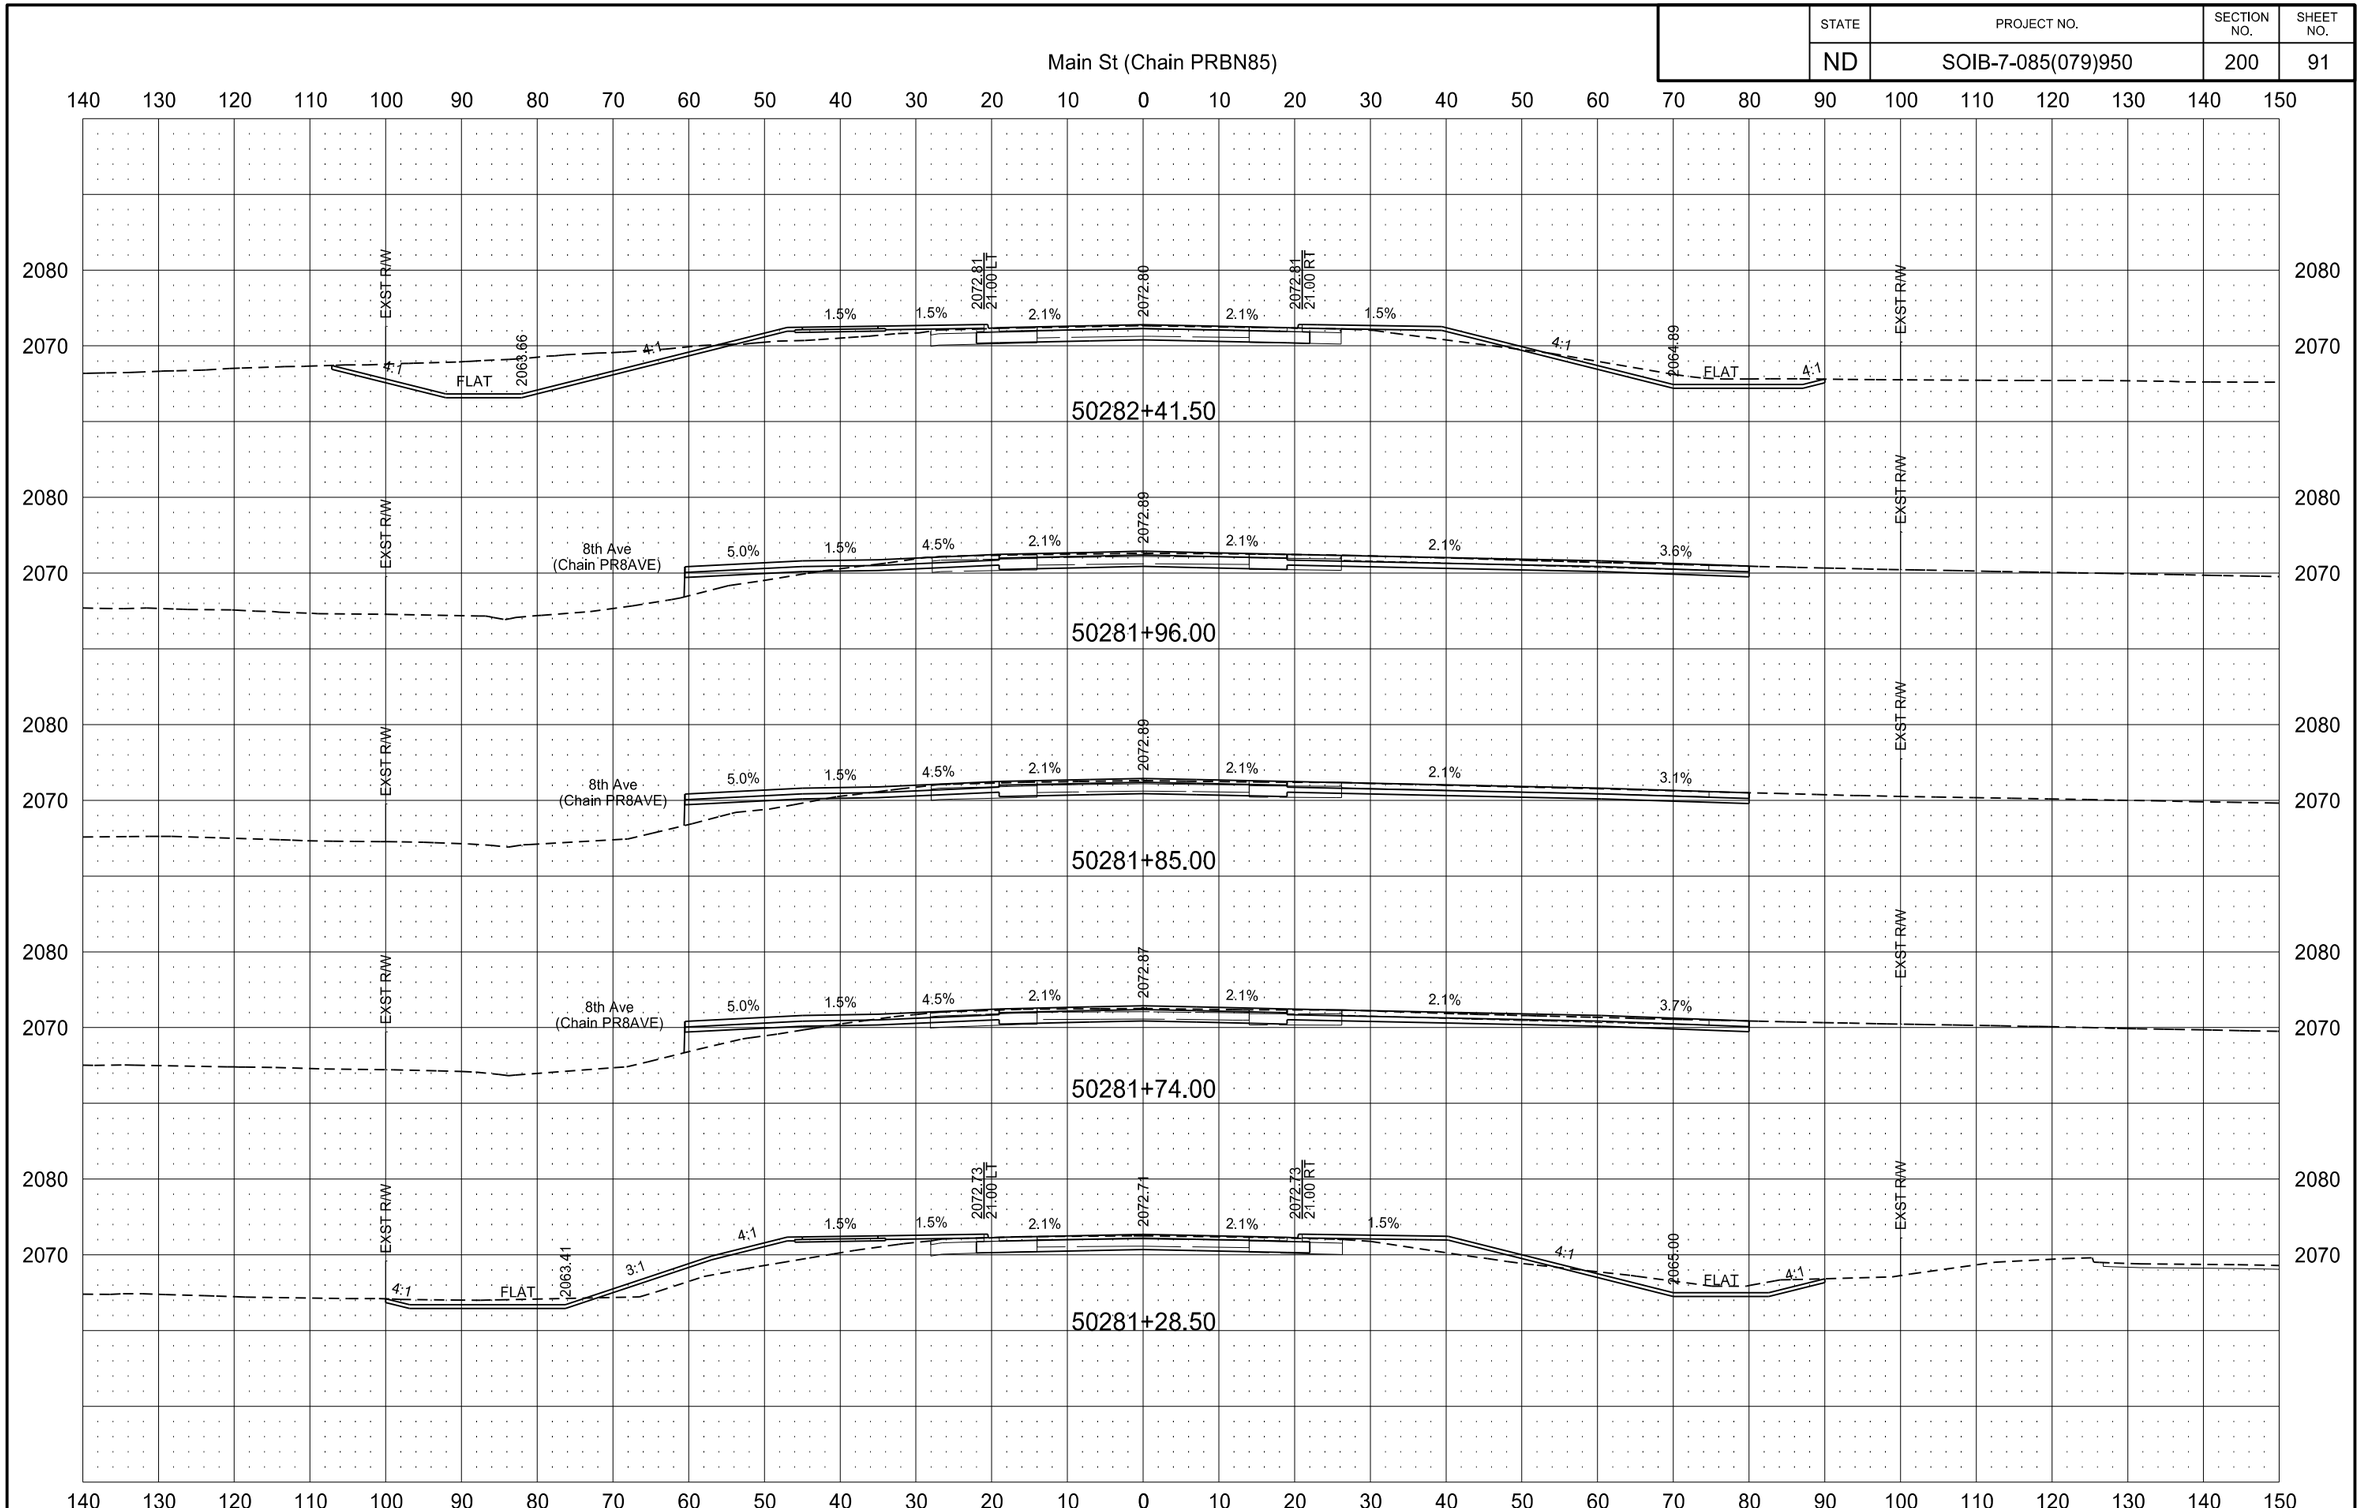

2/22/2016 10:11:59 AM joemorrissette P:\State\NDDOT\14212104\CADD\7085079.950\Design\Plans\200\200XS_001-104_PRBN85.dgn

STATE	PROJECT NO.	SECTION NO.	SHEET NO.
ND	SOIB-7-085(079)950	200	92

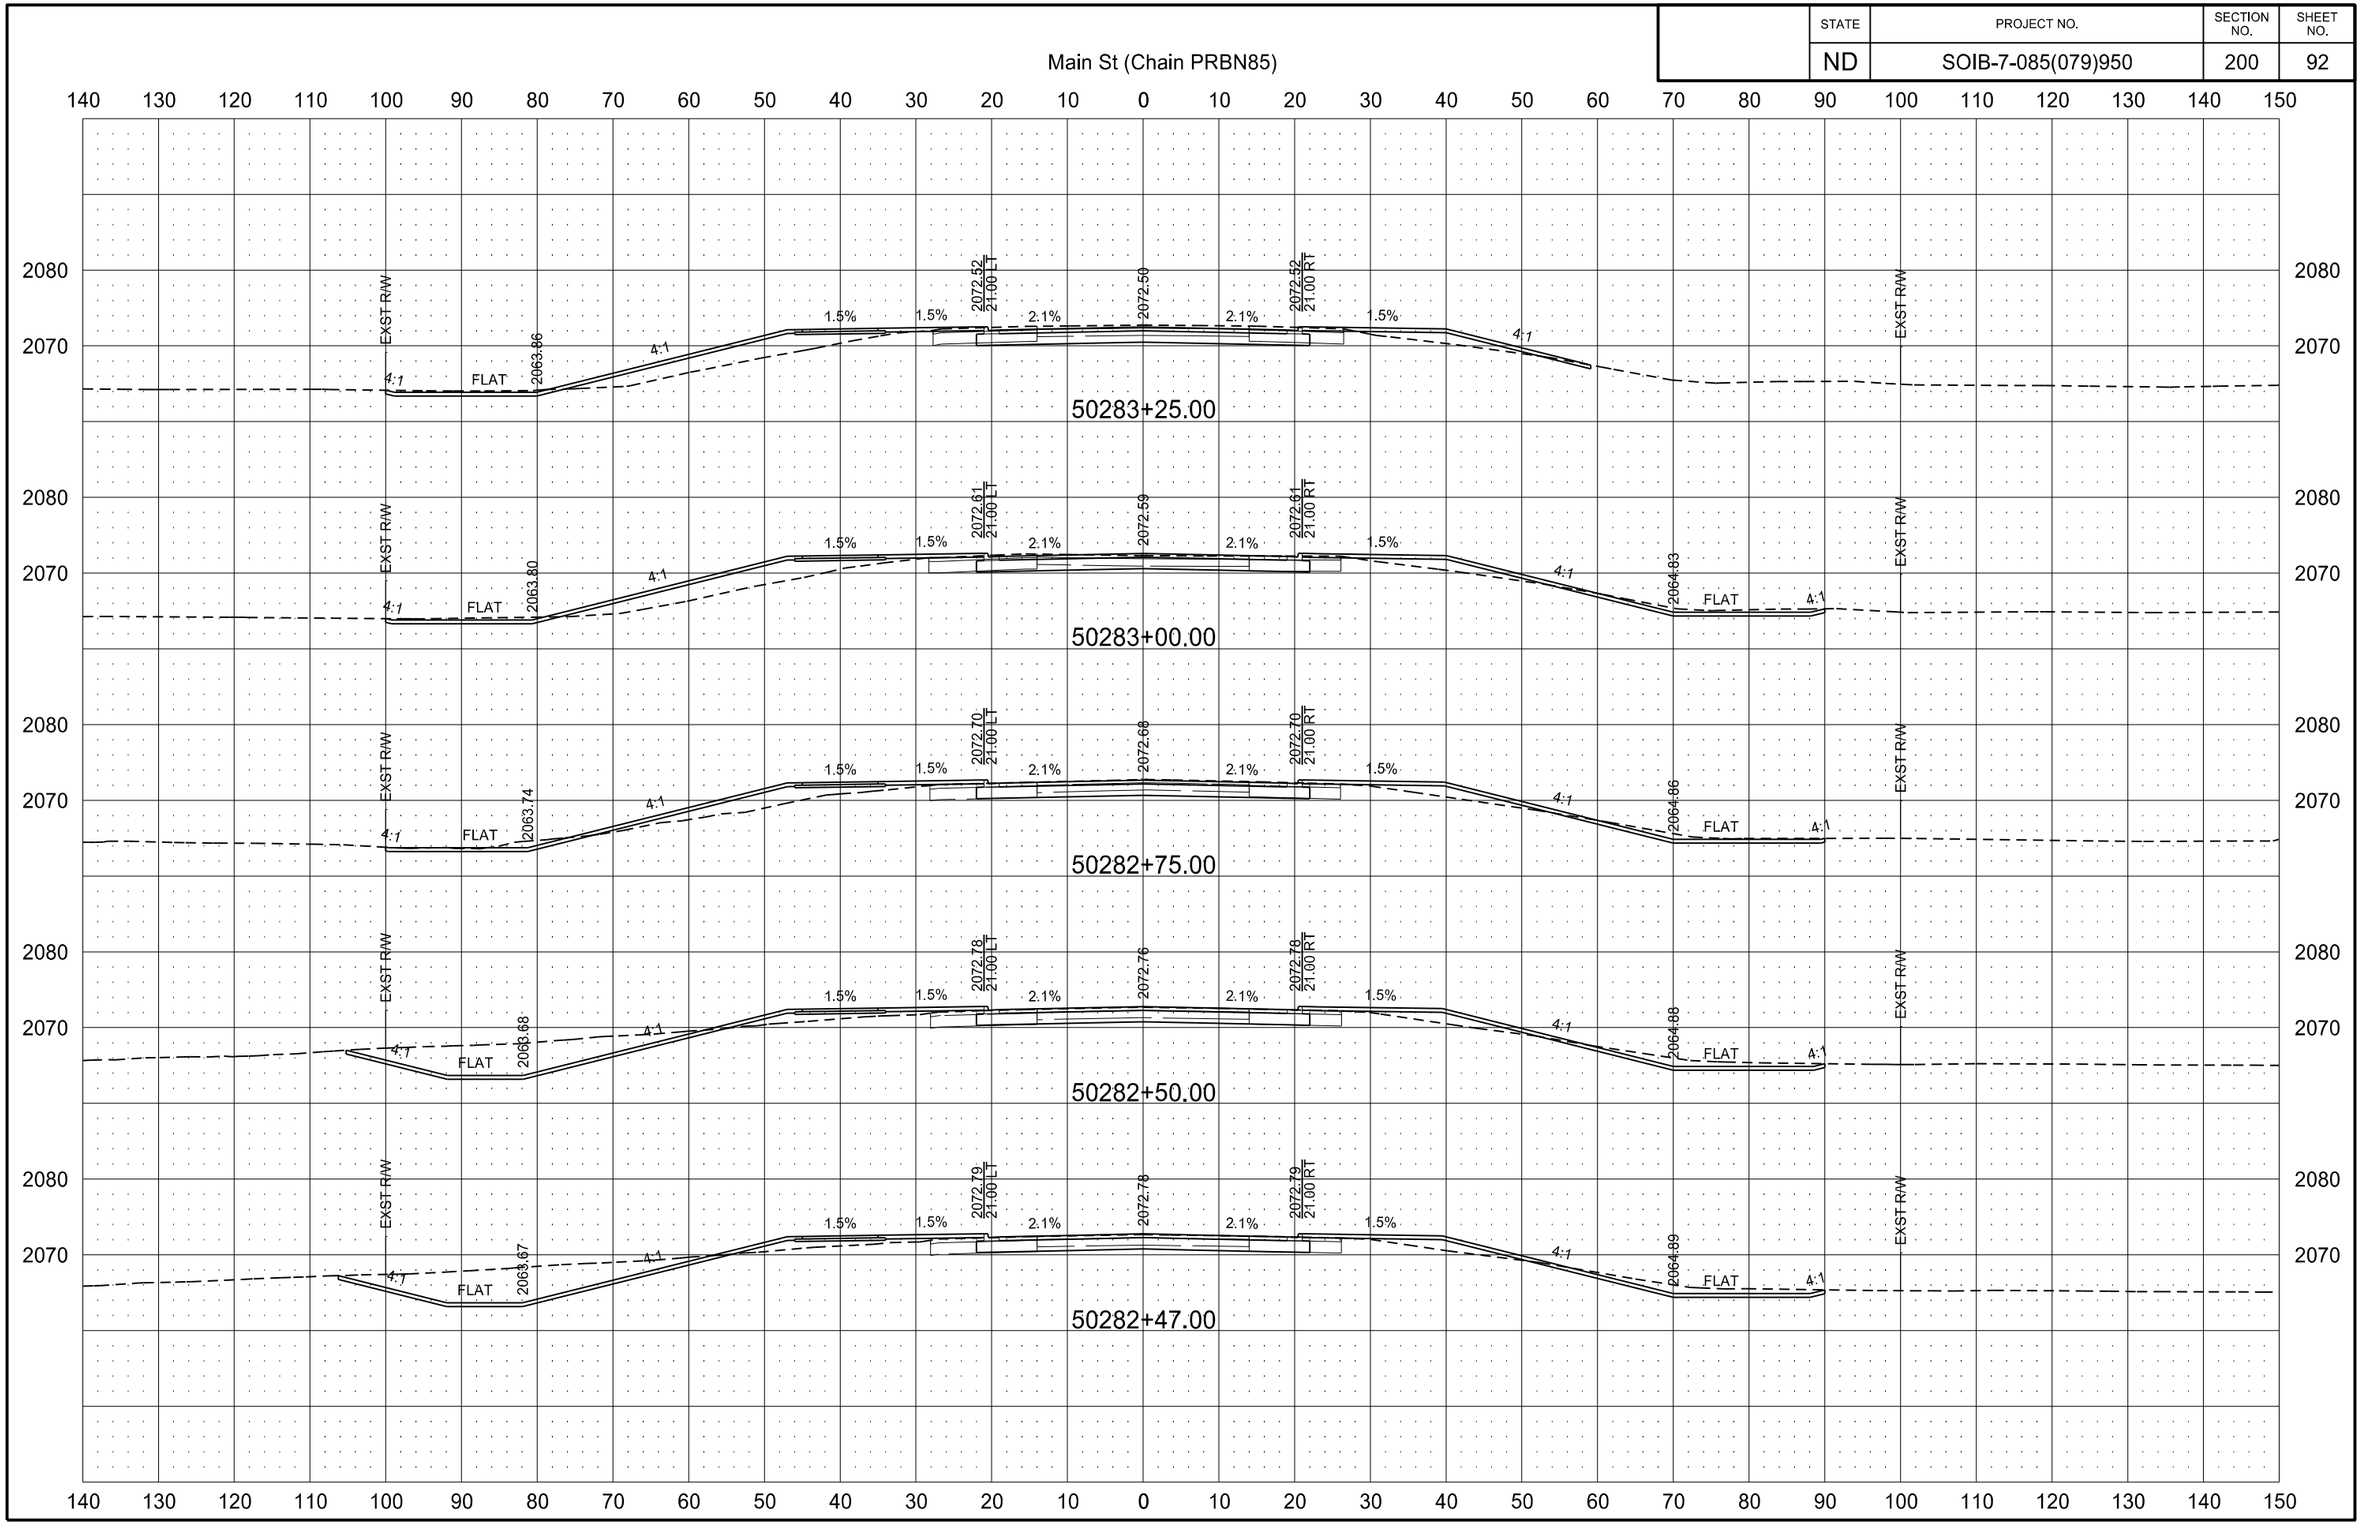

2/22/2016 10:12:10 AM joemorrissette P:\State\NDDOT\14212104\CADD\7085079.950\Design\Plans\200\200XS_001-104_PRBN85.dgn

STATE	PROJECT NO.	SECTION NO.	SHEET NO.
ND	SOIB-7-085(079)950	200	93

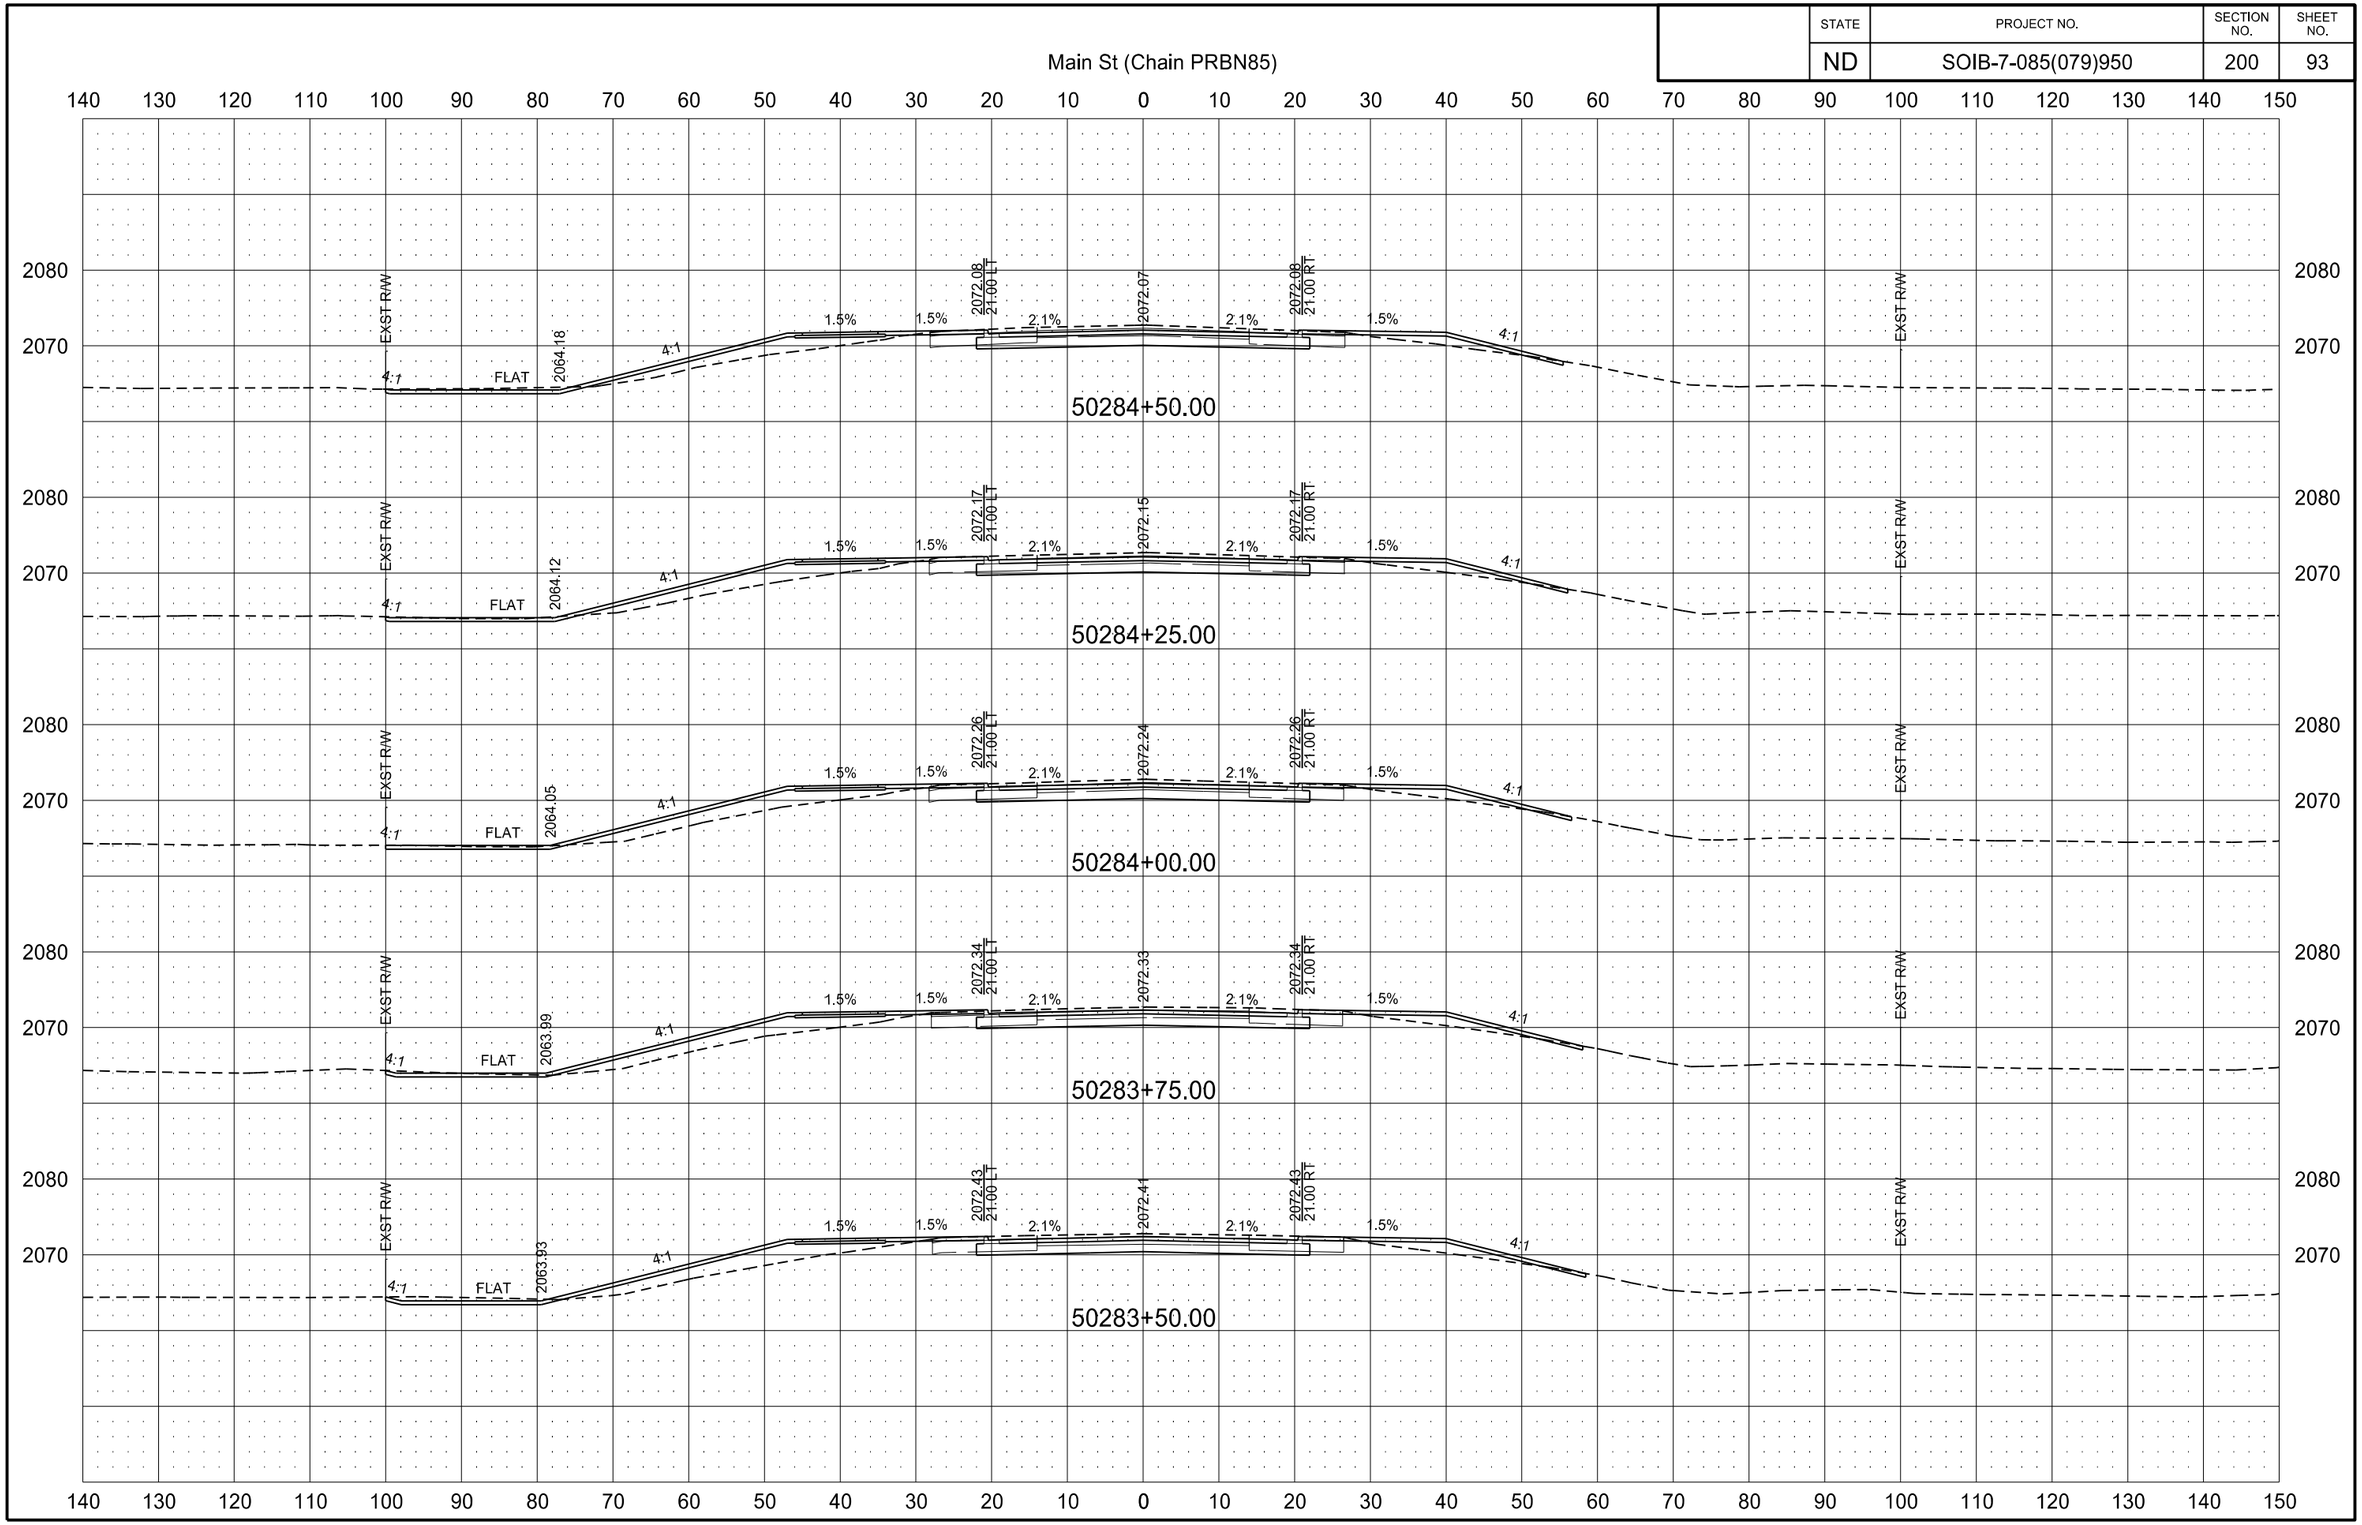

STATE	PROJECT NO.	SECTION NO.	SHEET NO.
ND	SOIB-7-085(079)950	200	94

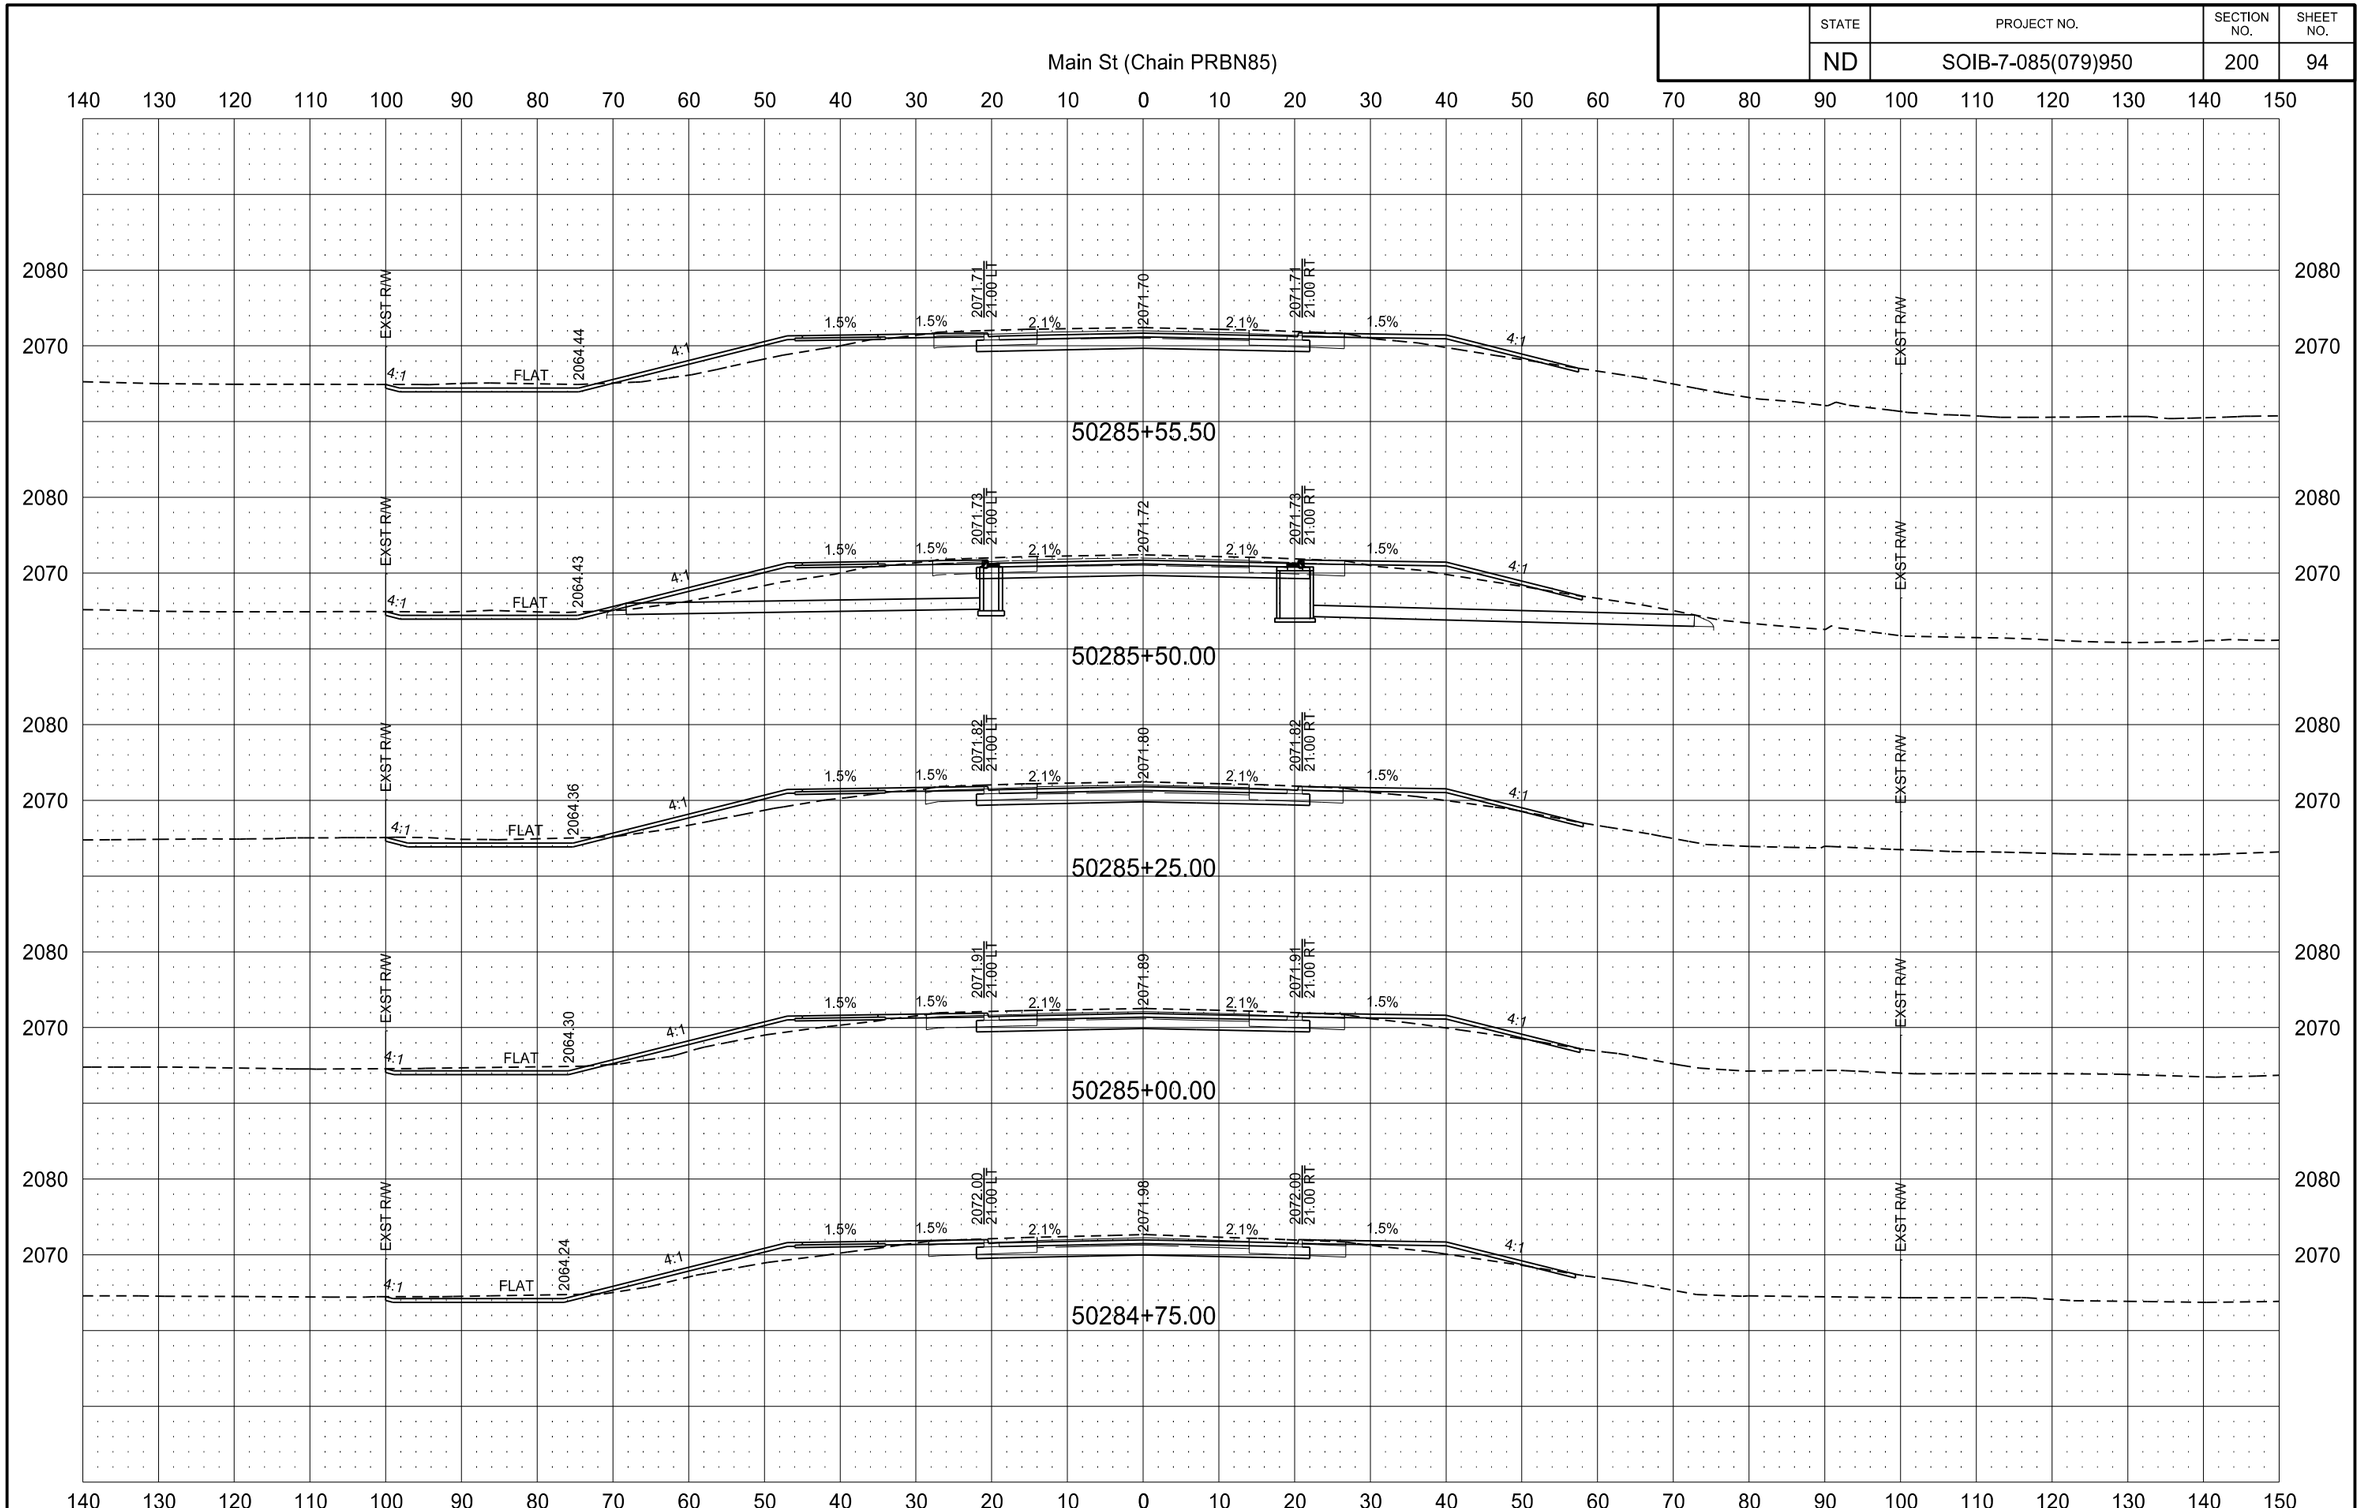

3/1/2016 10:21:35 AM paigemortenson P:\State\NDDOT\142121104\CADD\7085079.950\Design\Plans\200\200XS_001-104_PRBN85.dgn

STATE	PROJECT NO.	SECTION NO.	SHEET NO.
ND	SOIB-7-085(079)950	200	95

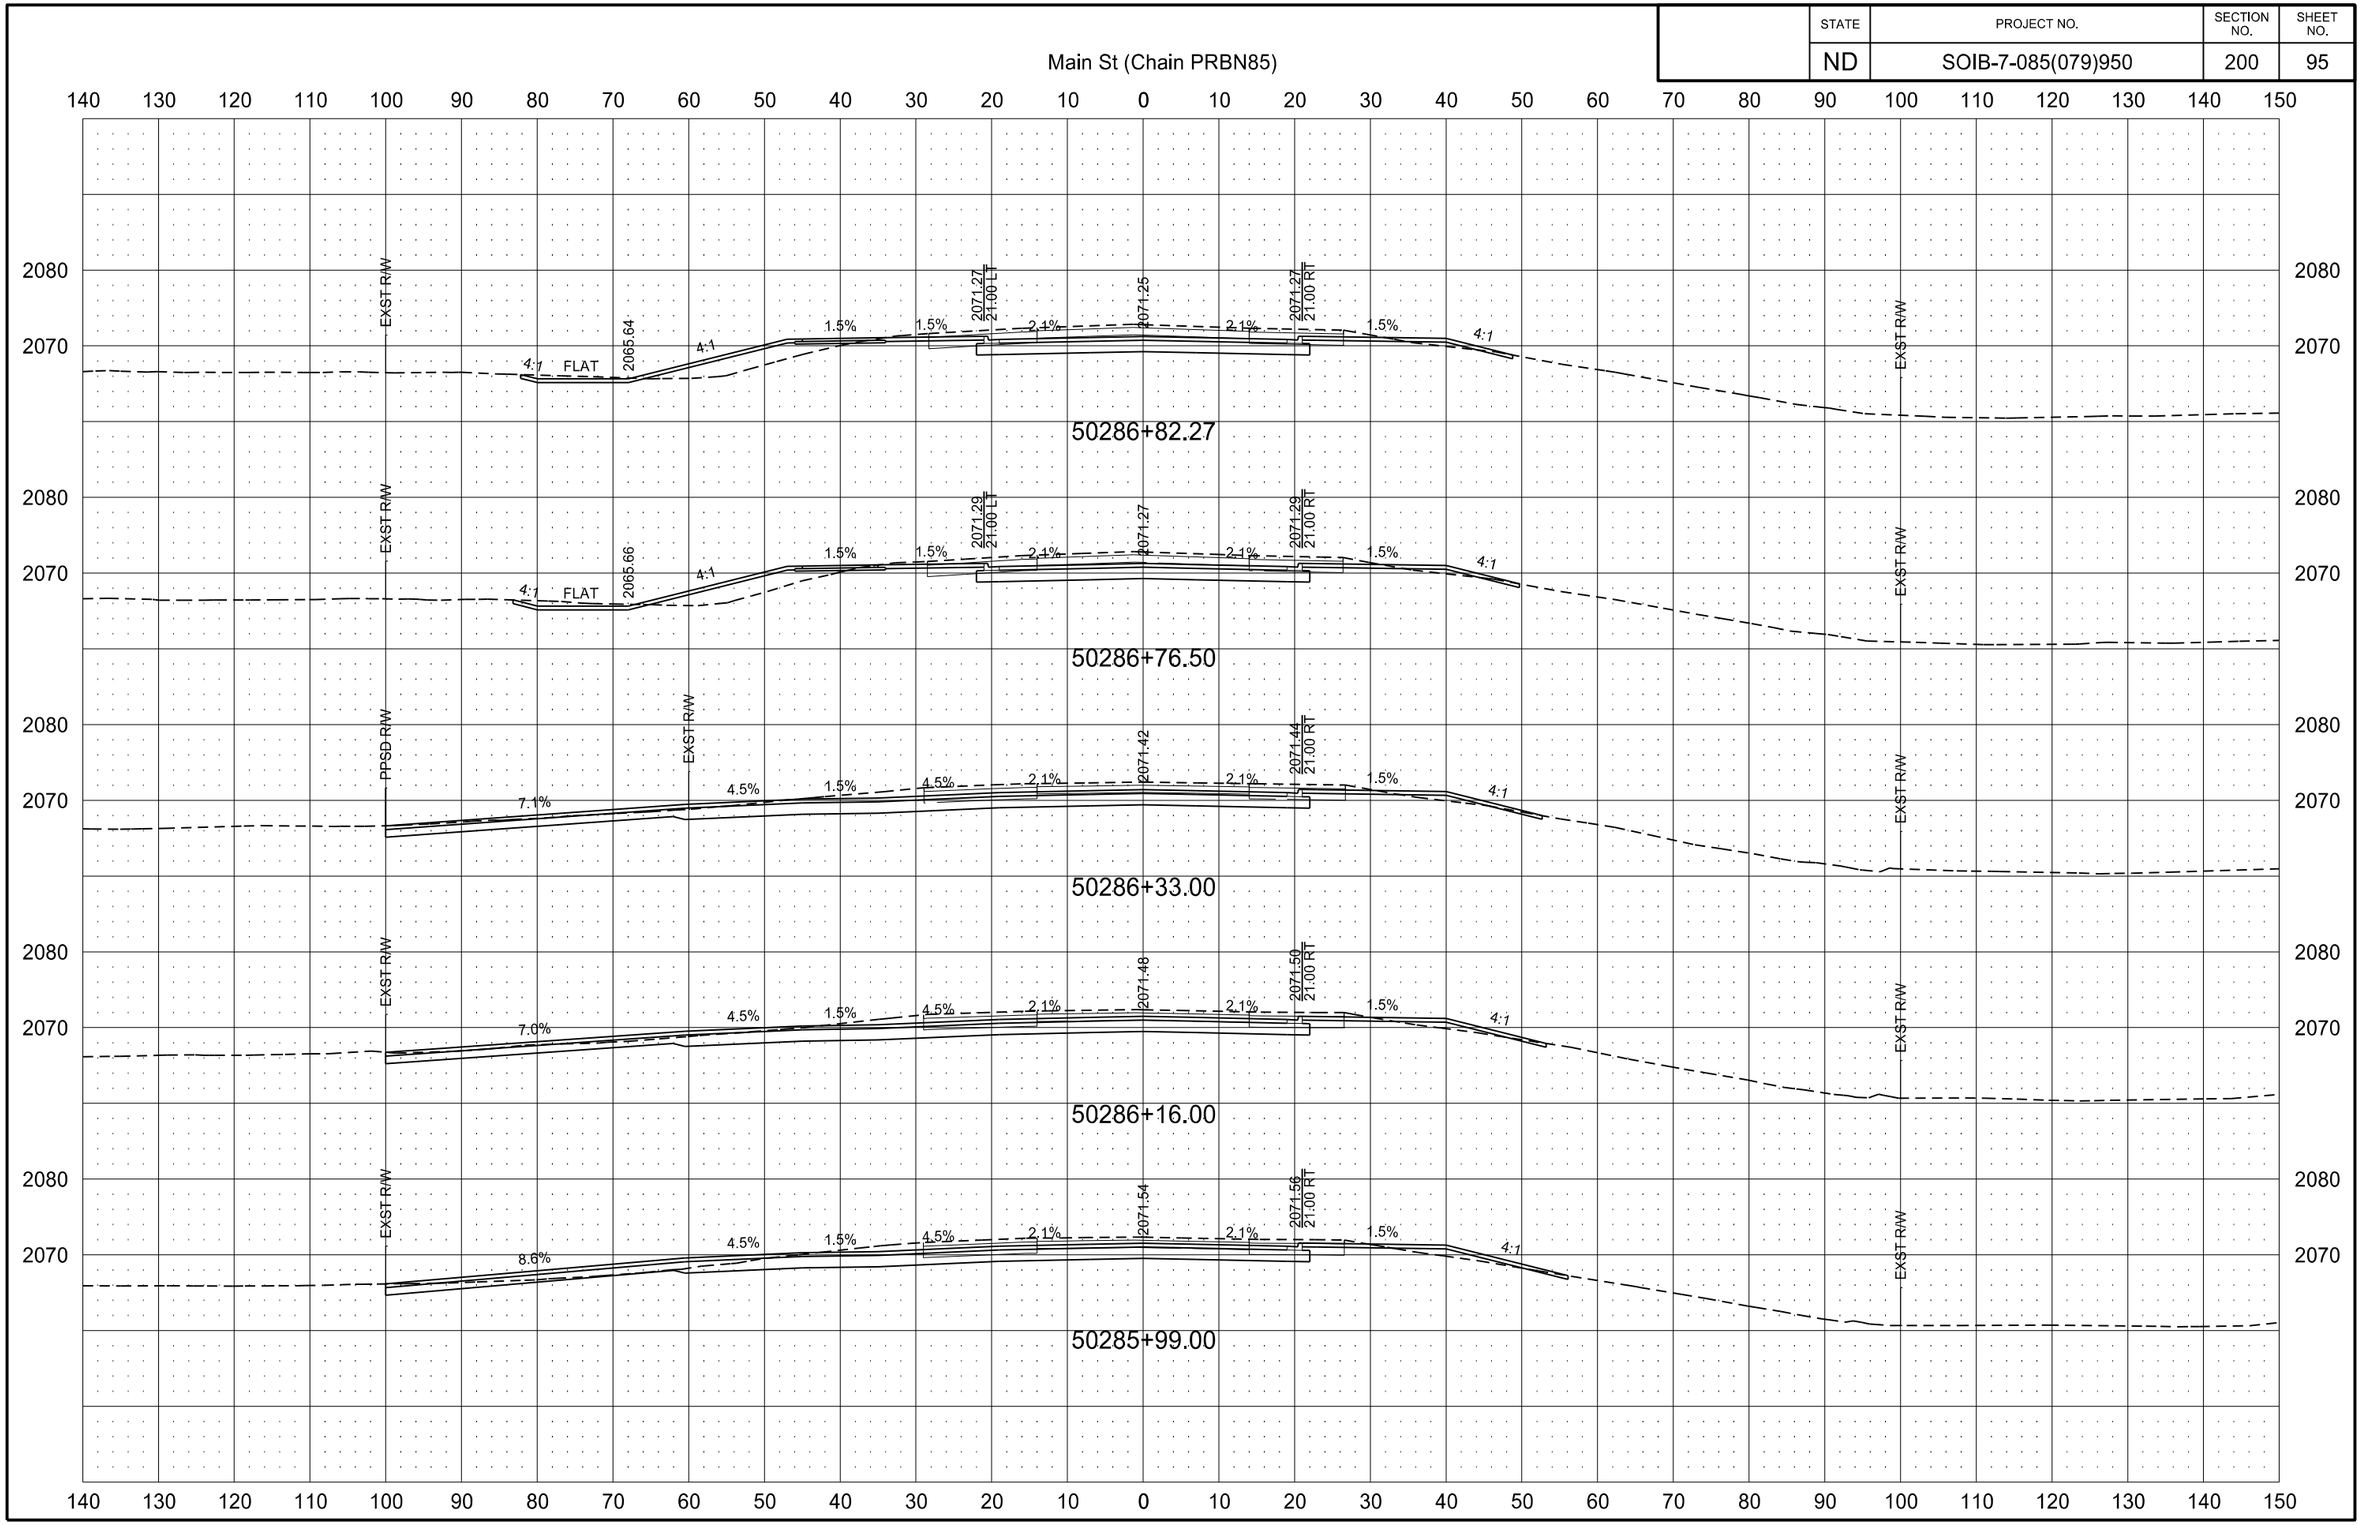

2/22/2016 10:12:41 AM joemorrissette P:\State\NDDOT\14212104\CADD\7085079.950\Design\Plans\200\200XS_001-104_PRBN85.dgn

STATE	PROJECT NO.	SECTION NO.	SHEET NO.
ND	SOIB-7-085(079)950	200	96

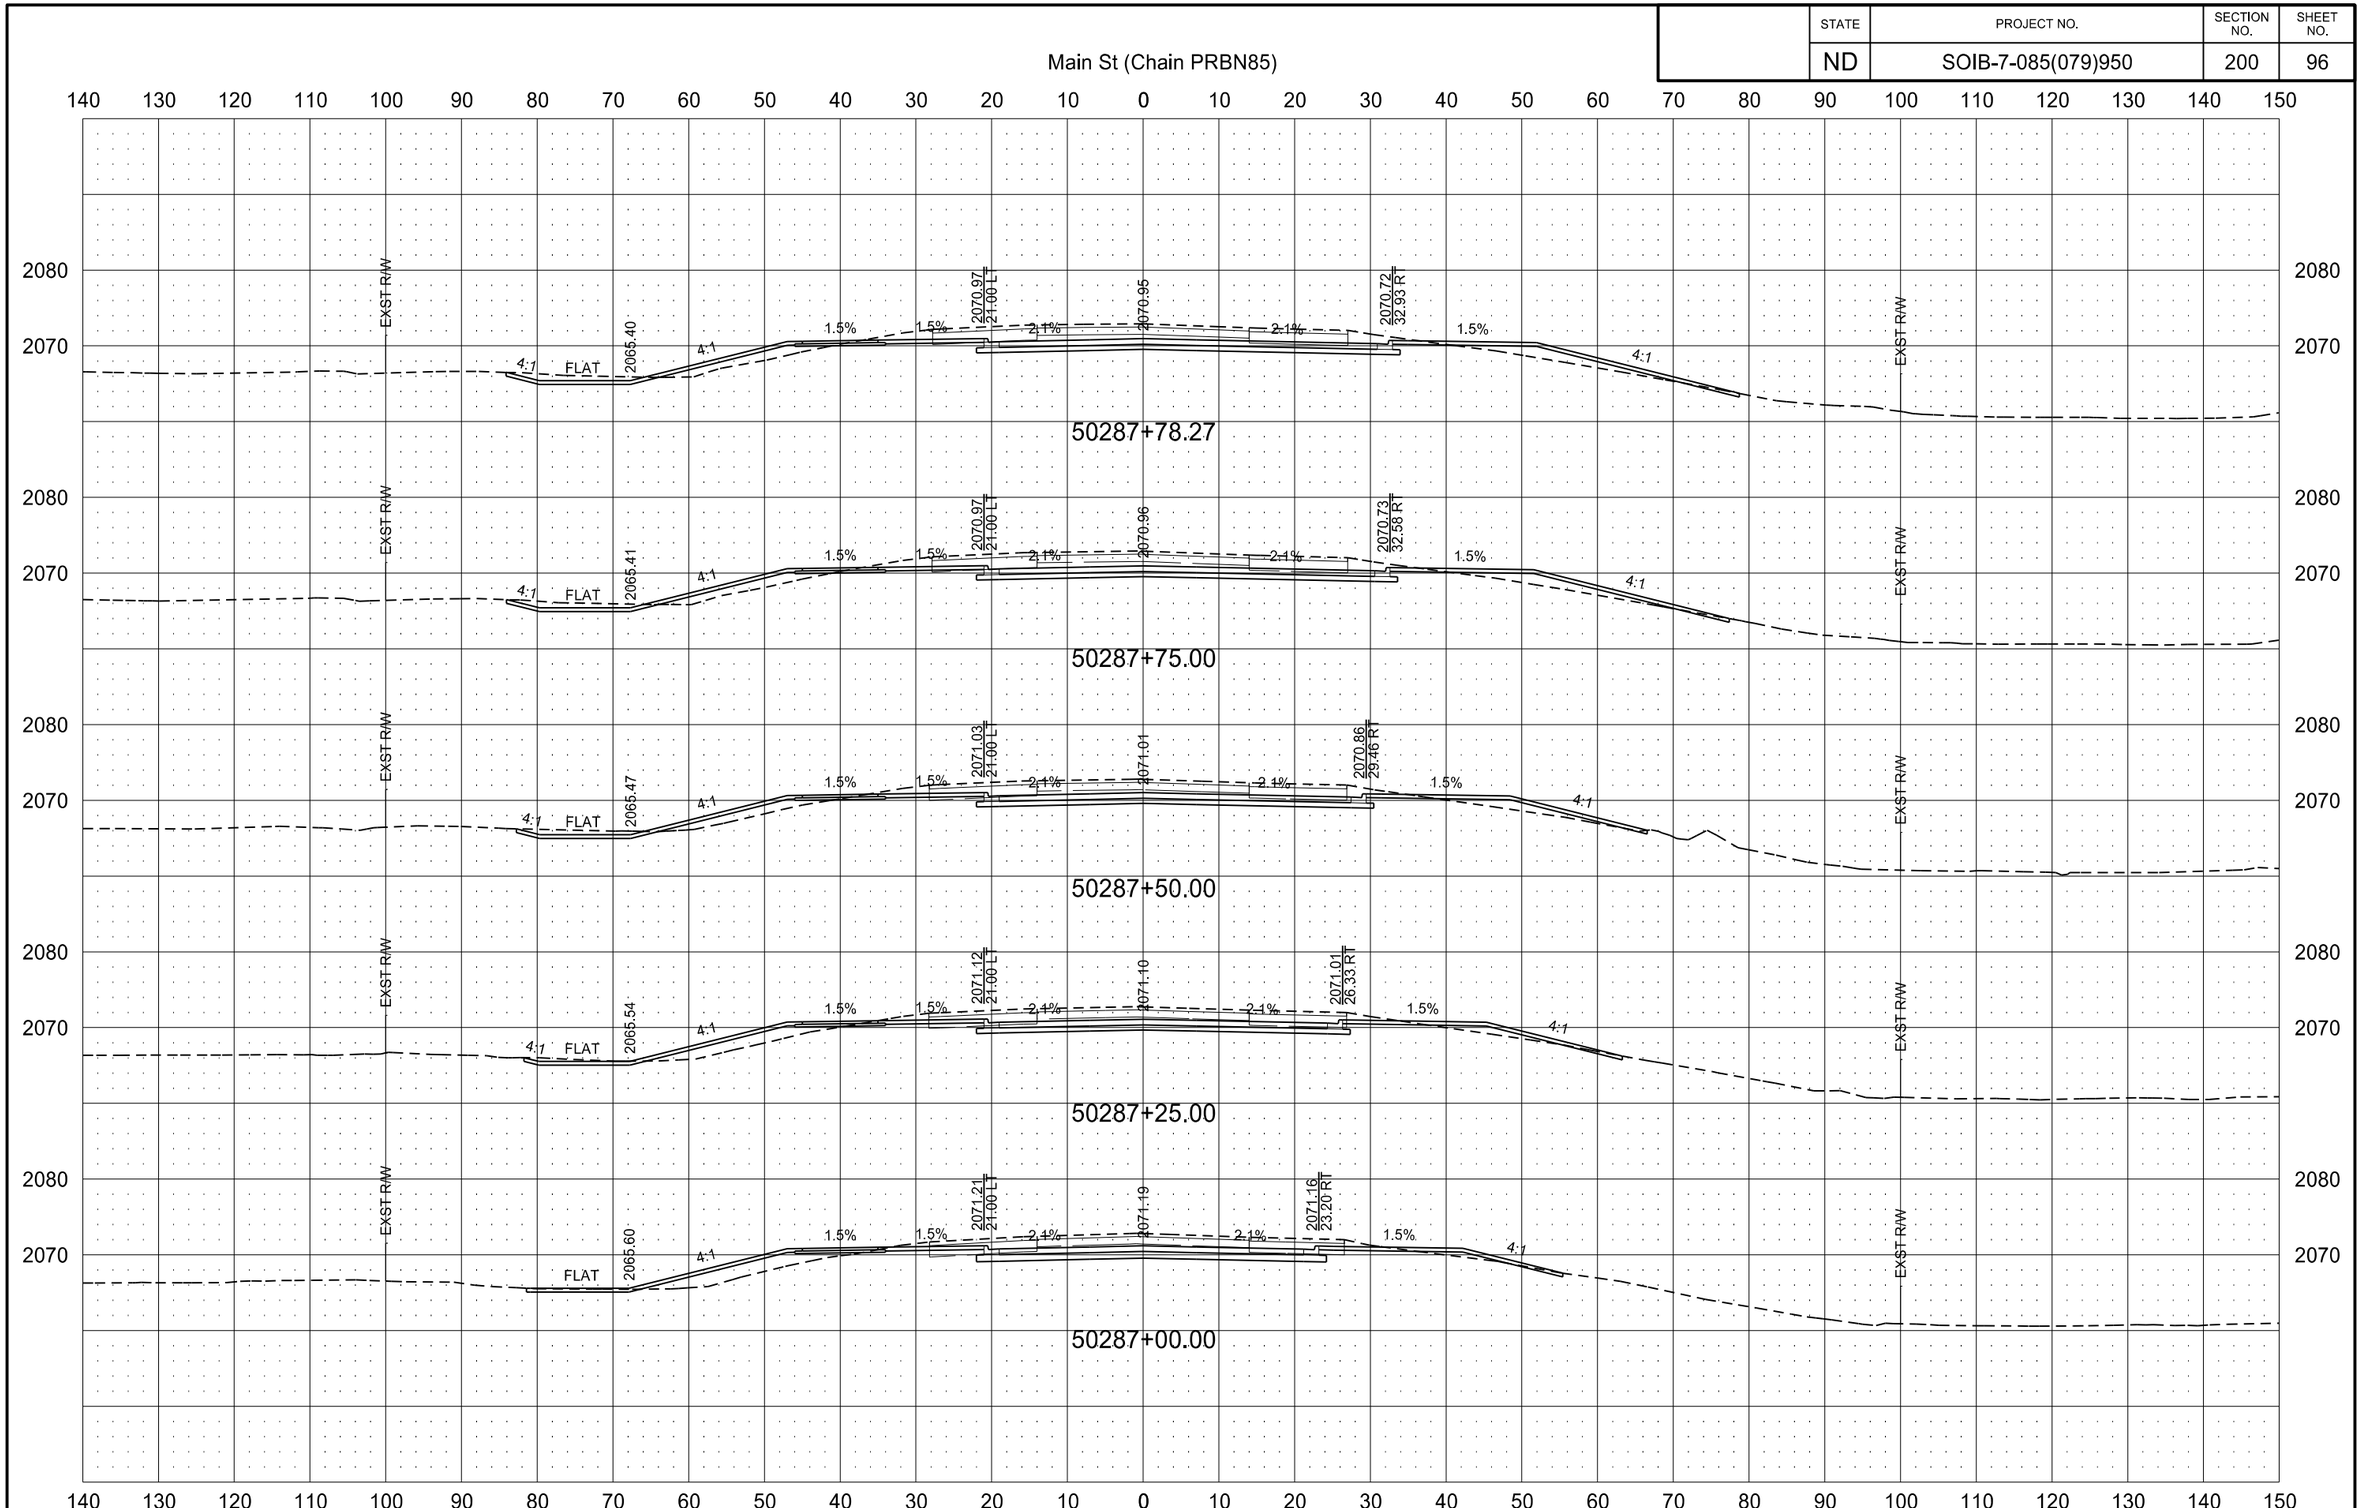

2/22/2016 10:13:03 AM joemorrissette P:\State\NDDOT\142121104\CADD\7085079.950\Design\Plans\200\200XS_001-104_PRBN85.dgn

STATE	PROJECT NO.	SECTION NO.	SHEET NO.
ND	SOIB-7-085(079)950	200	97

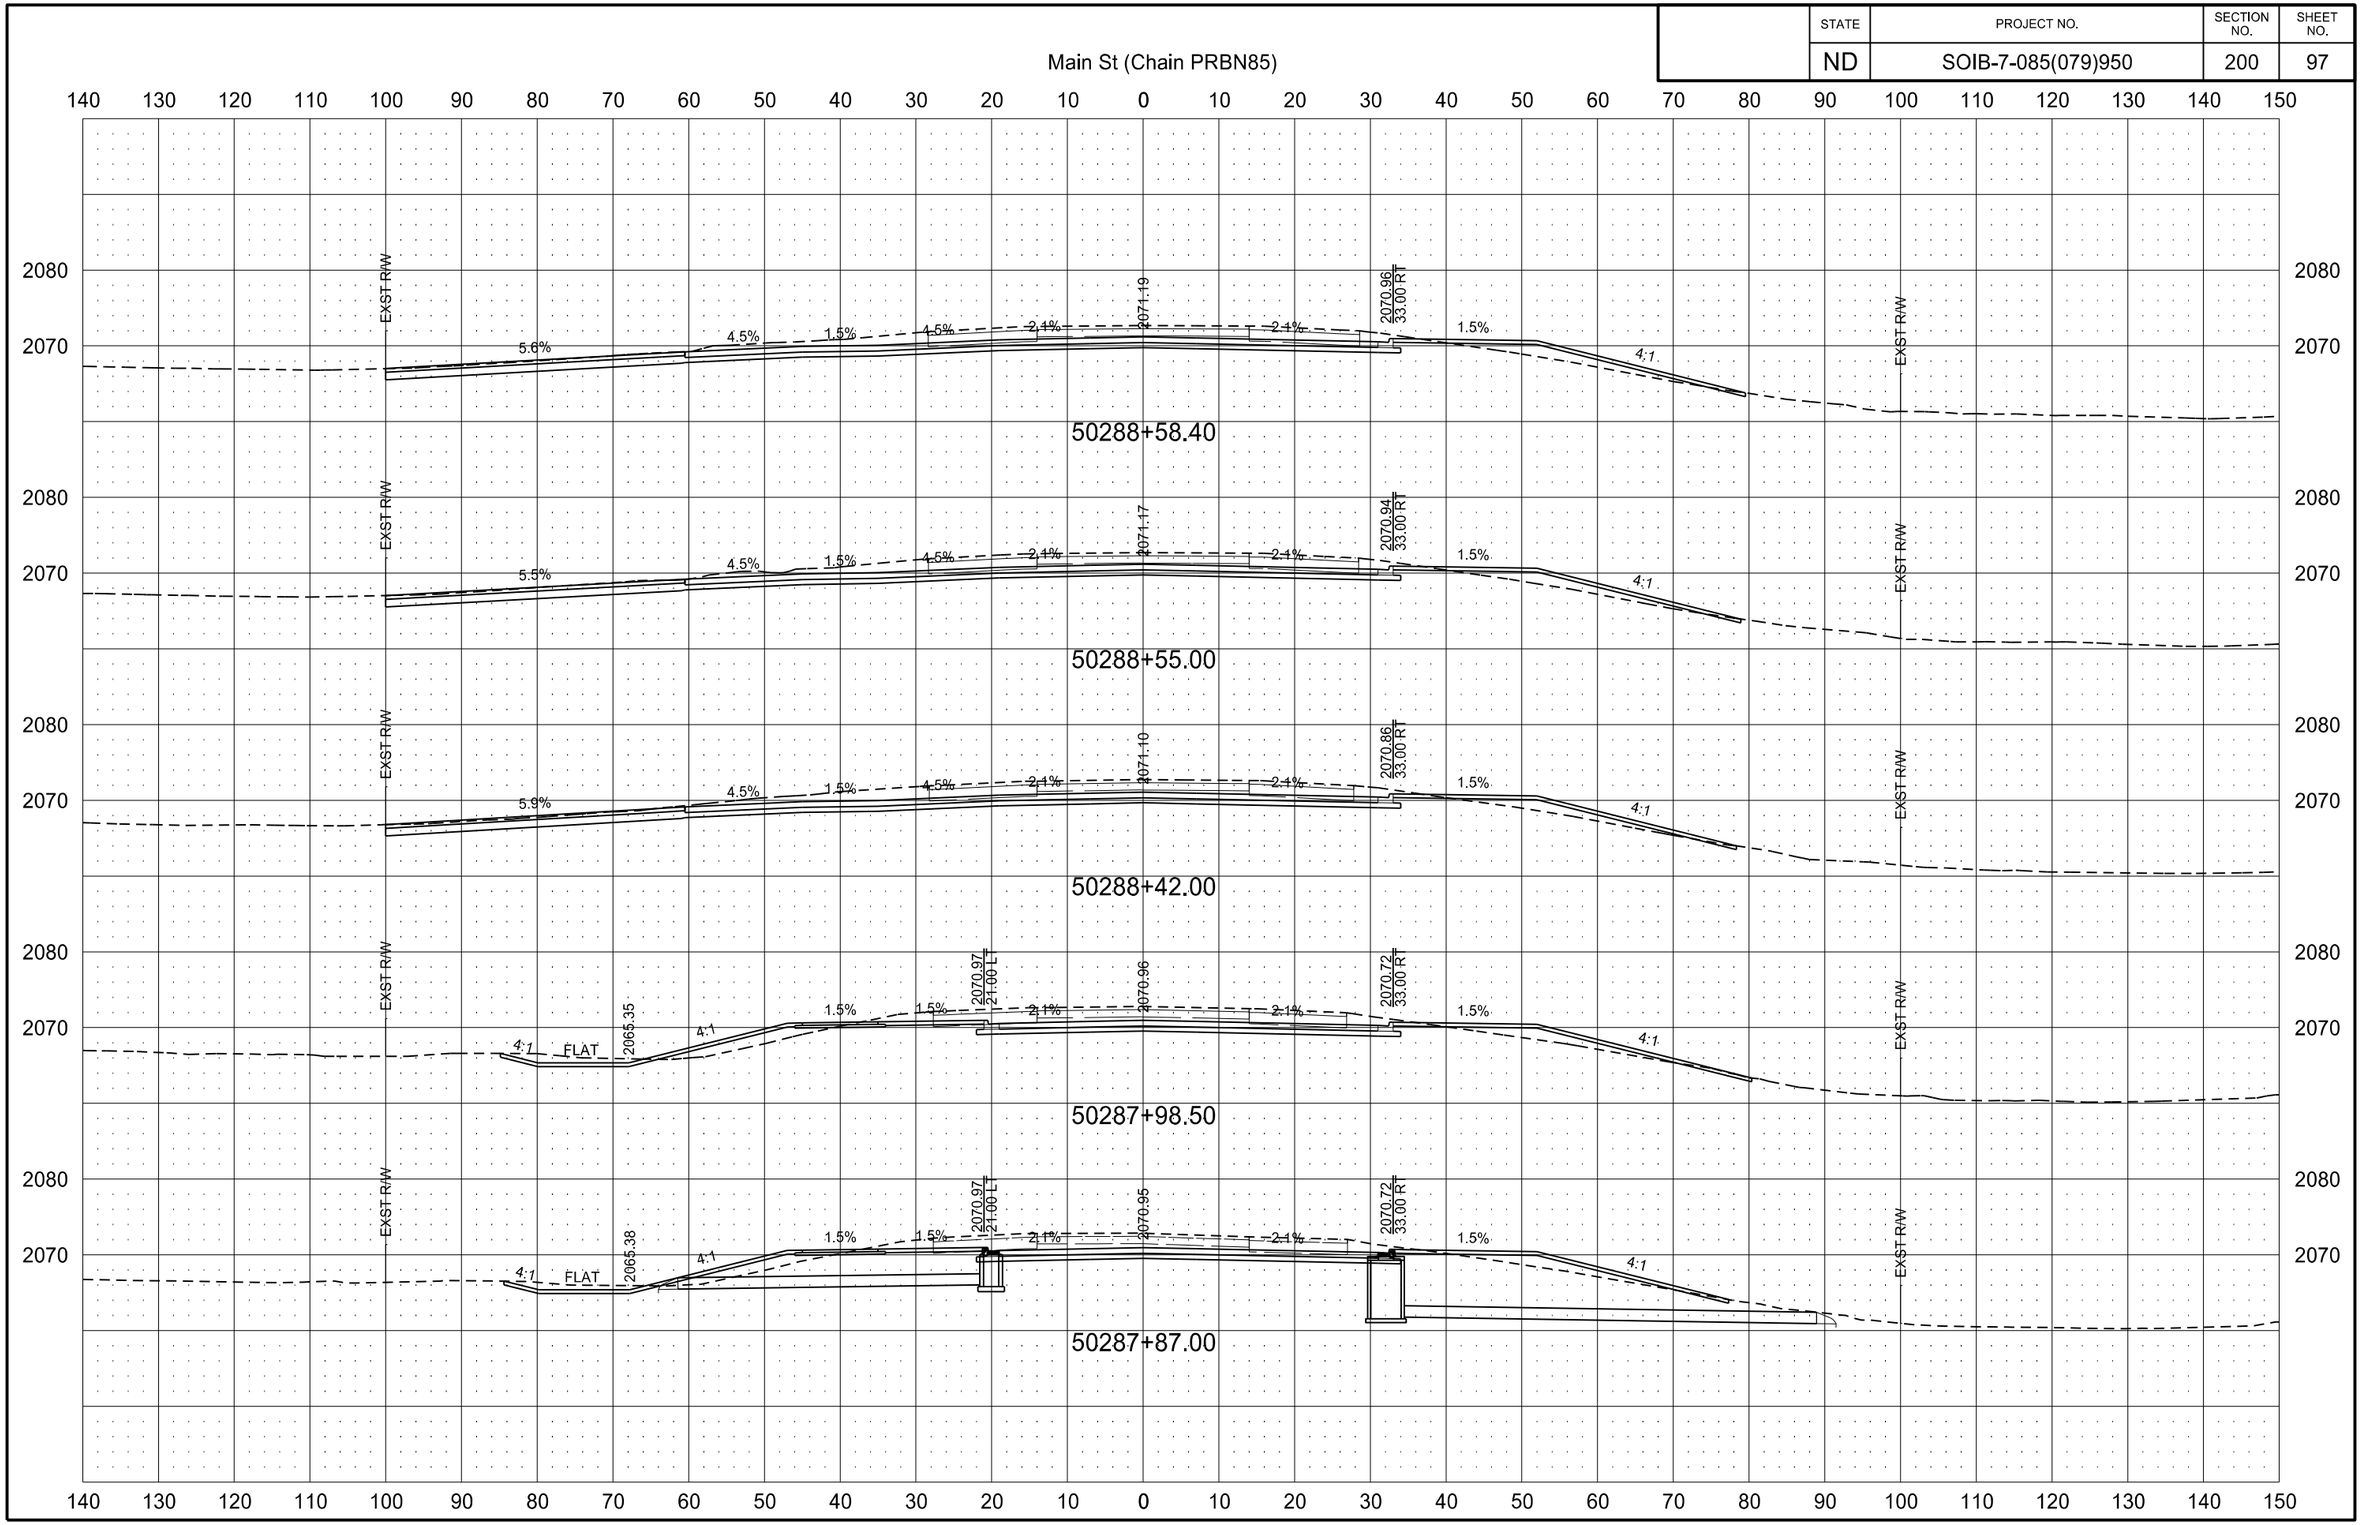

3/1/2016 10:22:06 AM paigemortenson P:\State\NDDOT\14212104\CADD\7085079.950\Design\Plans\200\200XS_001-104_PRBN85.dgn

STATE	PROJECT NO.	SECTION NO.	SHEET NO.
ND	SOIB-7-085(079)950	200	98

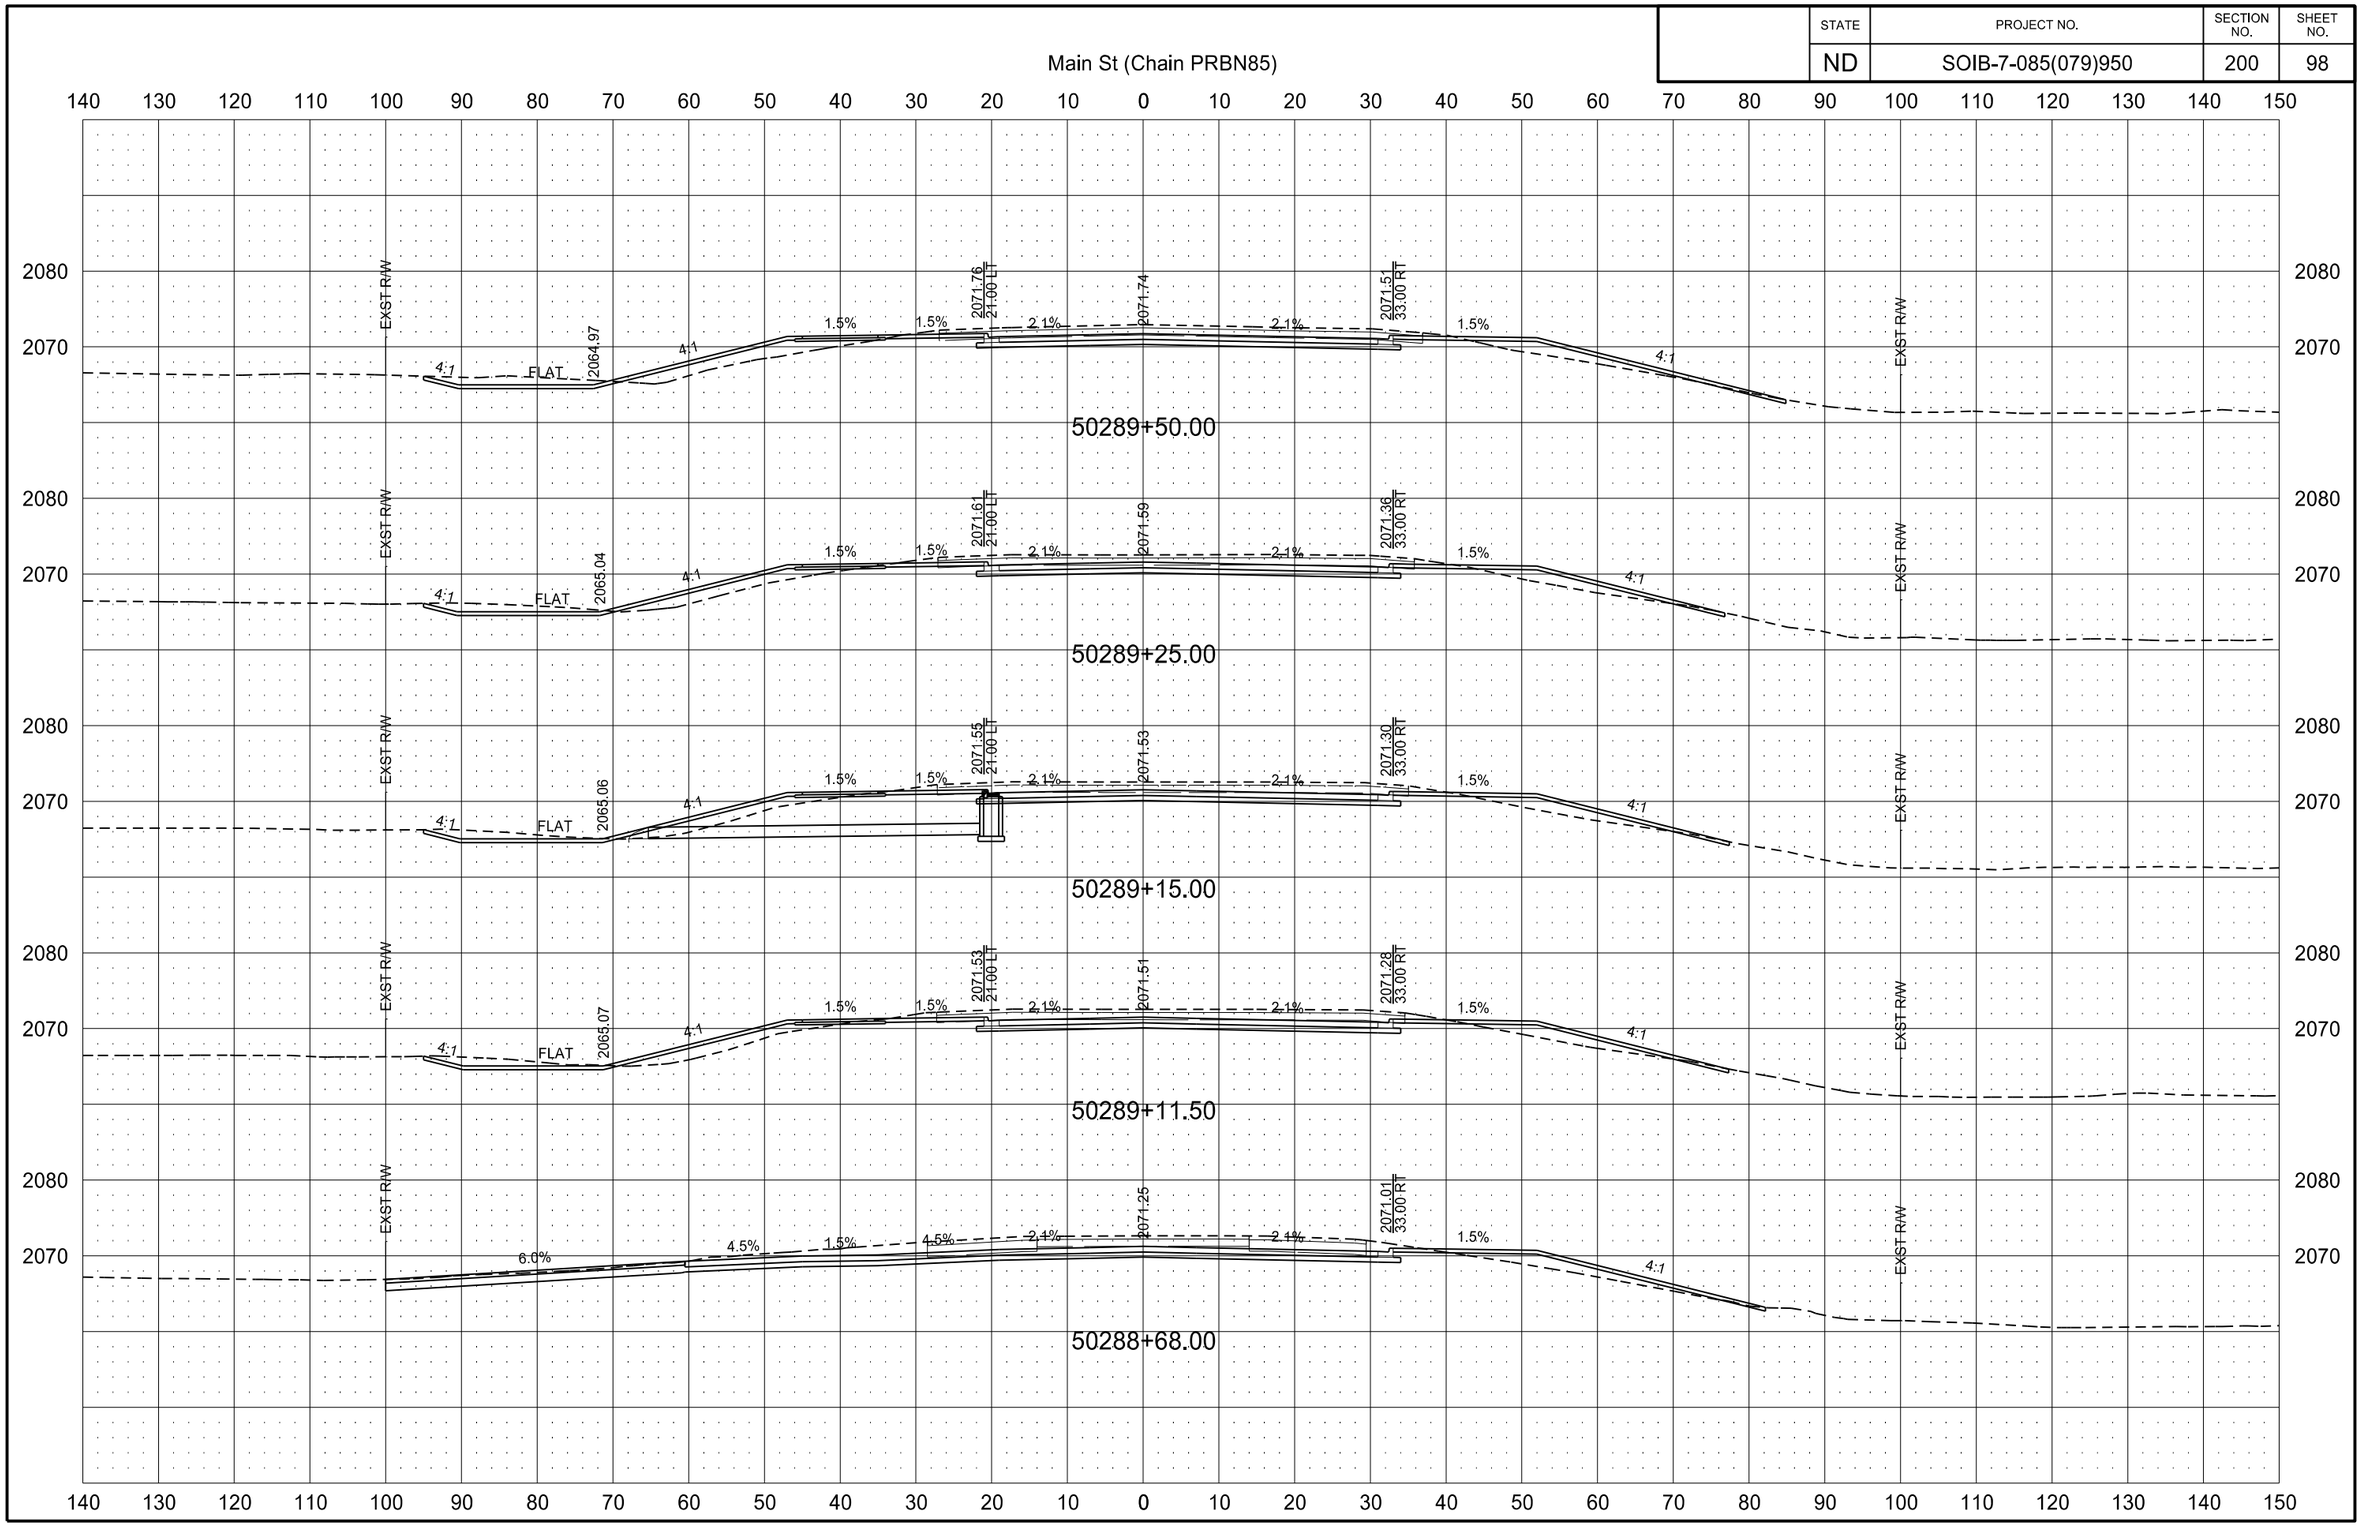

STATE	PROJECT NO.	SECTION NO.	SHEET NO.
ND	SOIB-7-085(079)950	200	99

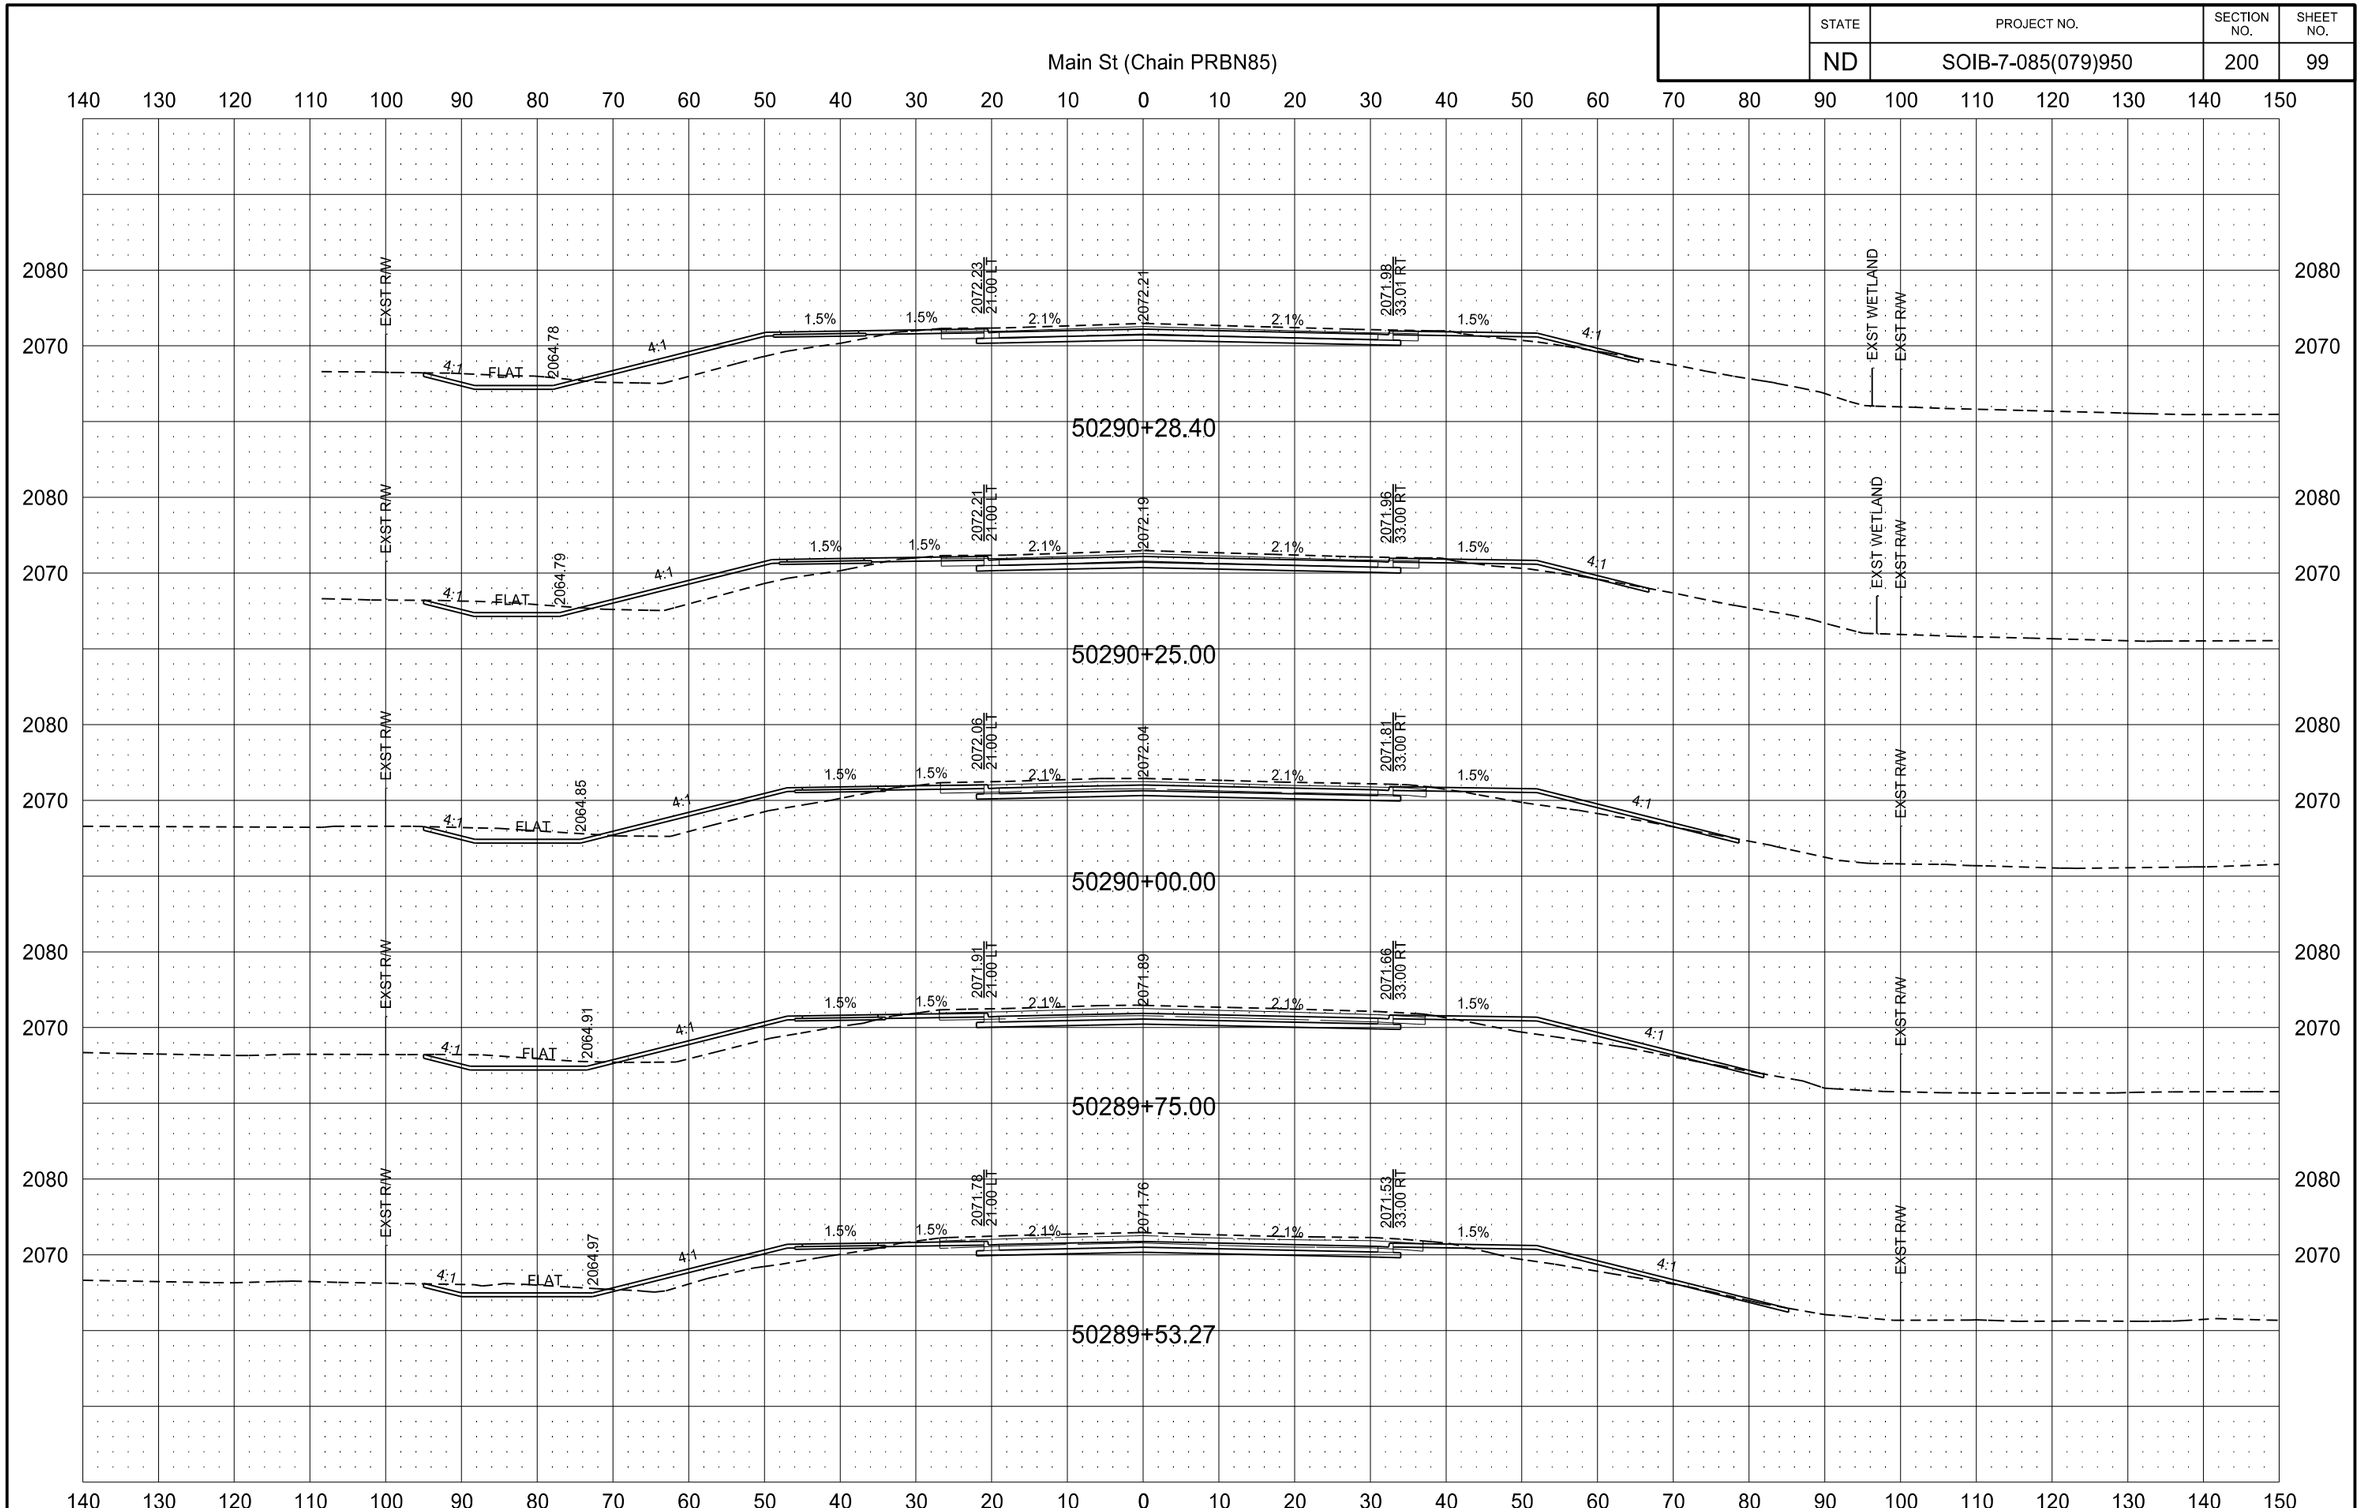

2/22/2016 10:13:32 AM joemorrissette P:\State\NDDOT\14212104\CADD\7085079.950\Design\Plans\200\200XS_001-104_PRBN85.dgn

STATE	PROJECT NO.	SECTION NO.	SHEET NO.
ND	SOIB-7-085(079)950	200	100

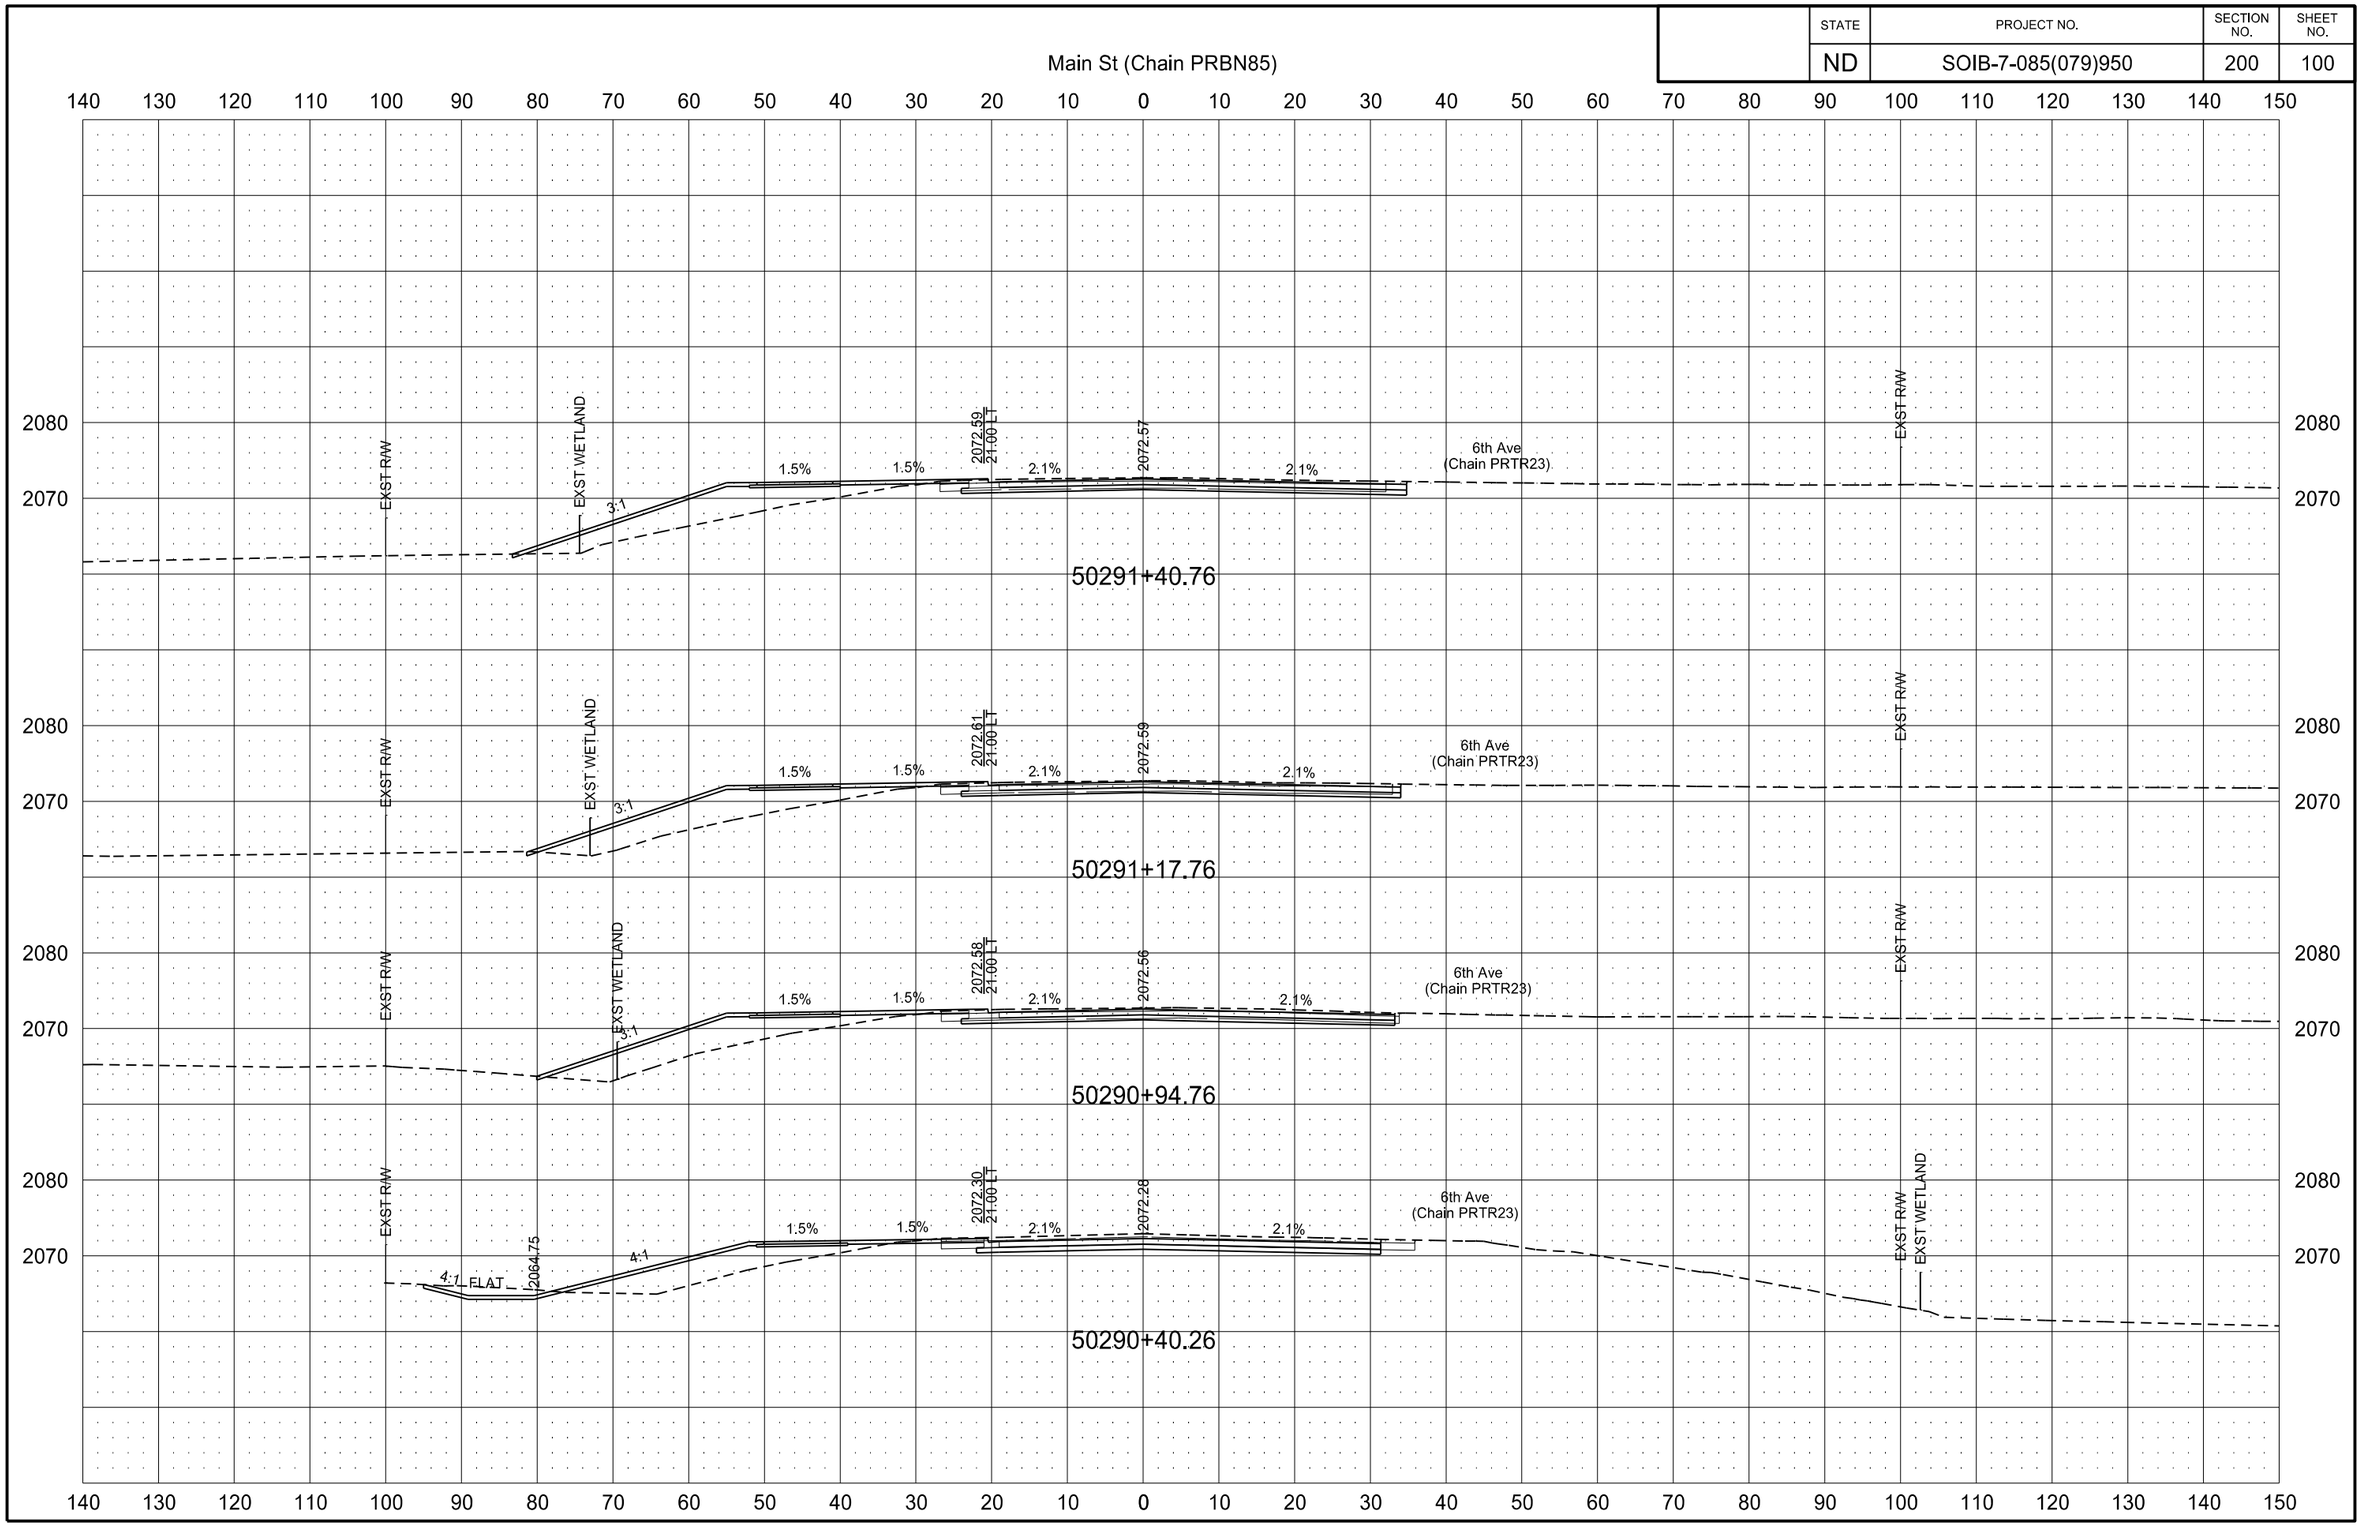

3/1/2016 7:41:19 PM paigemortenson P:\State\NDDOT\14212104\CADD\7085079.950\Design\Plans\200\200XS_001-104_PRBN85.dgn

STATE	PROJECT NO.	SECTION NO.	SHEET NO.
ND	SOIB-7-085(079)950	200	101

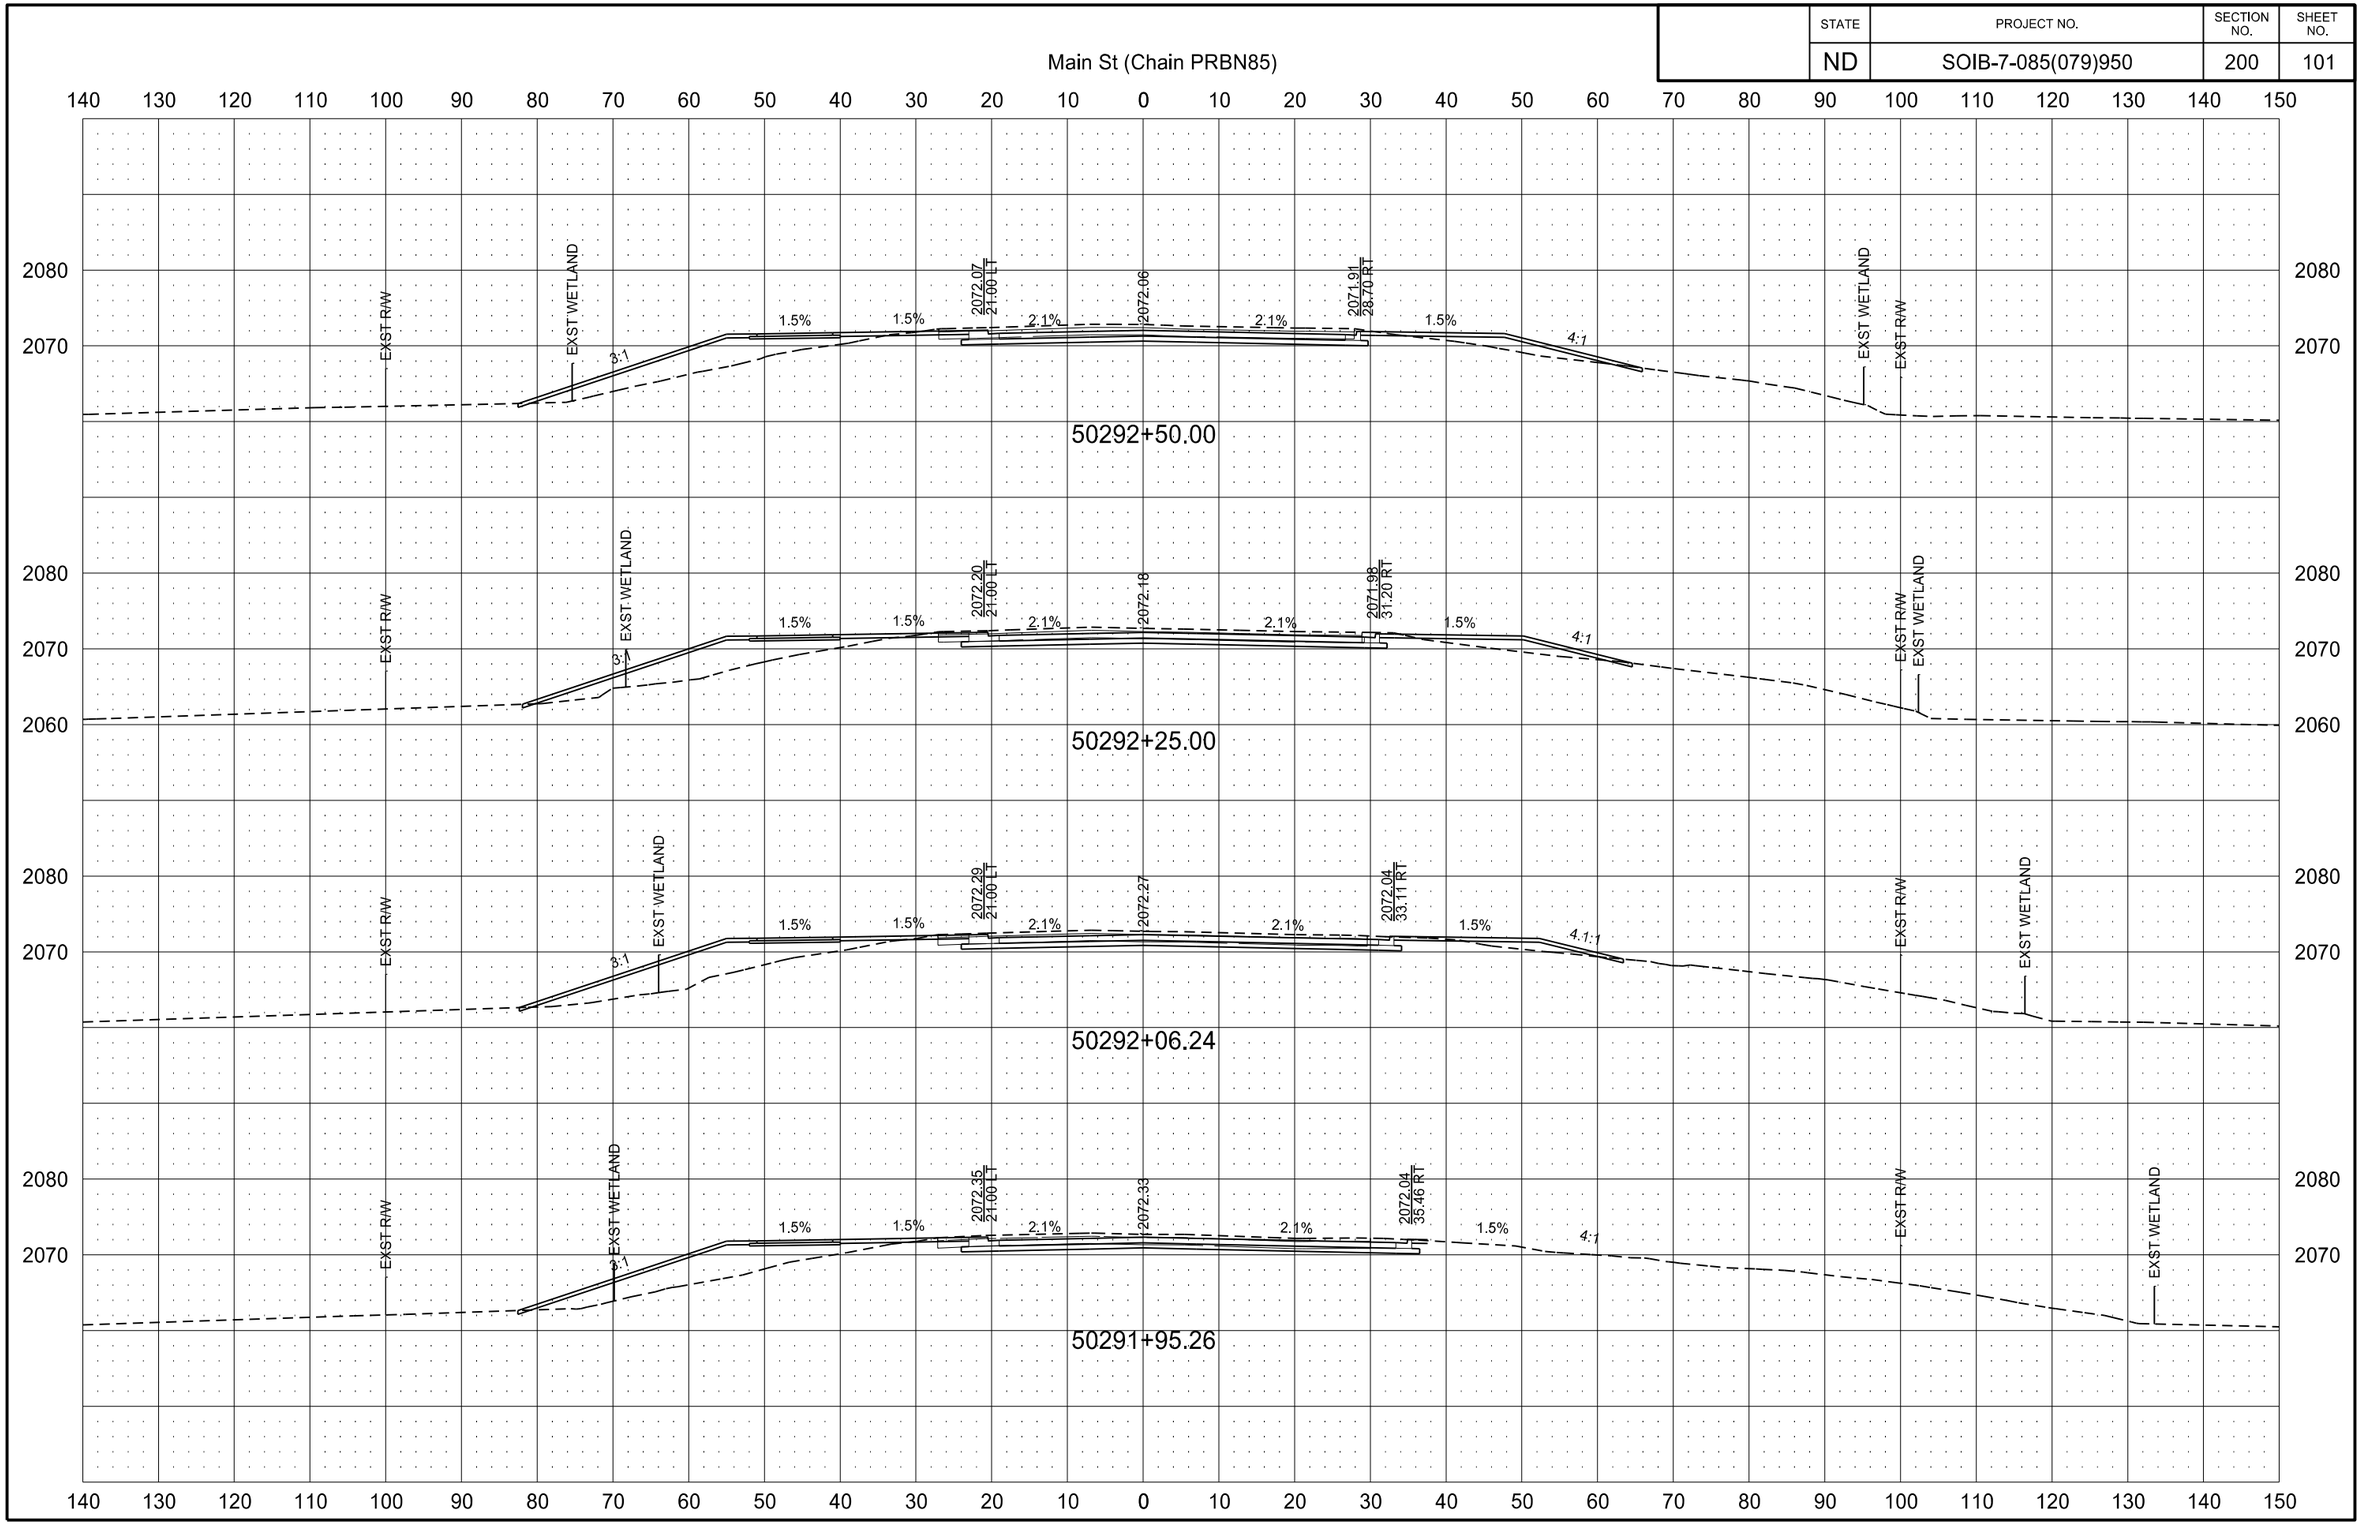

3/1/2016 7:41:28 PM paigemortenson P:\State\NDDOT\14212104\CADD\7085079.950\Design\Plans\200\200XS_001-104_PRBN85.dgn

STATE	PROJECT NO.	SECTION NO.	SHEET NO.
ND	SOIB-7-085(079)950	200	102

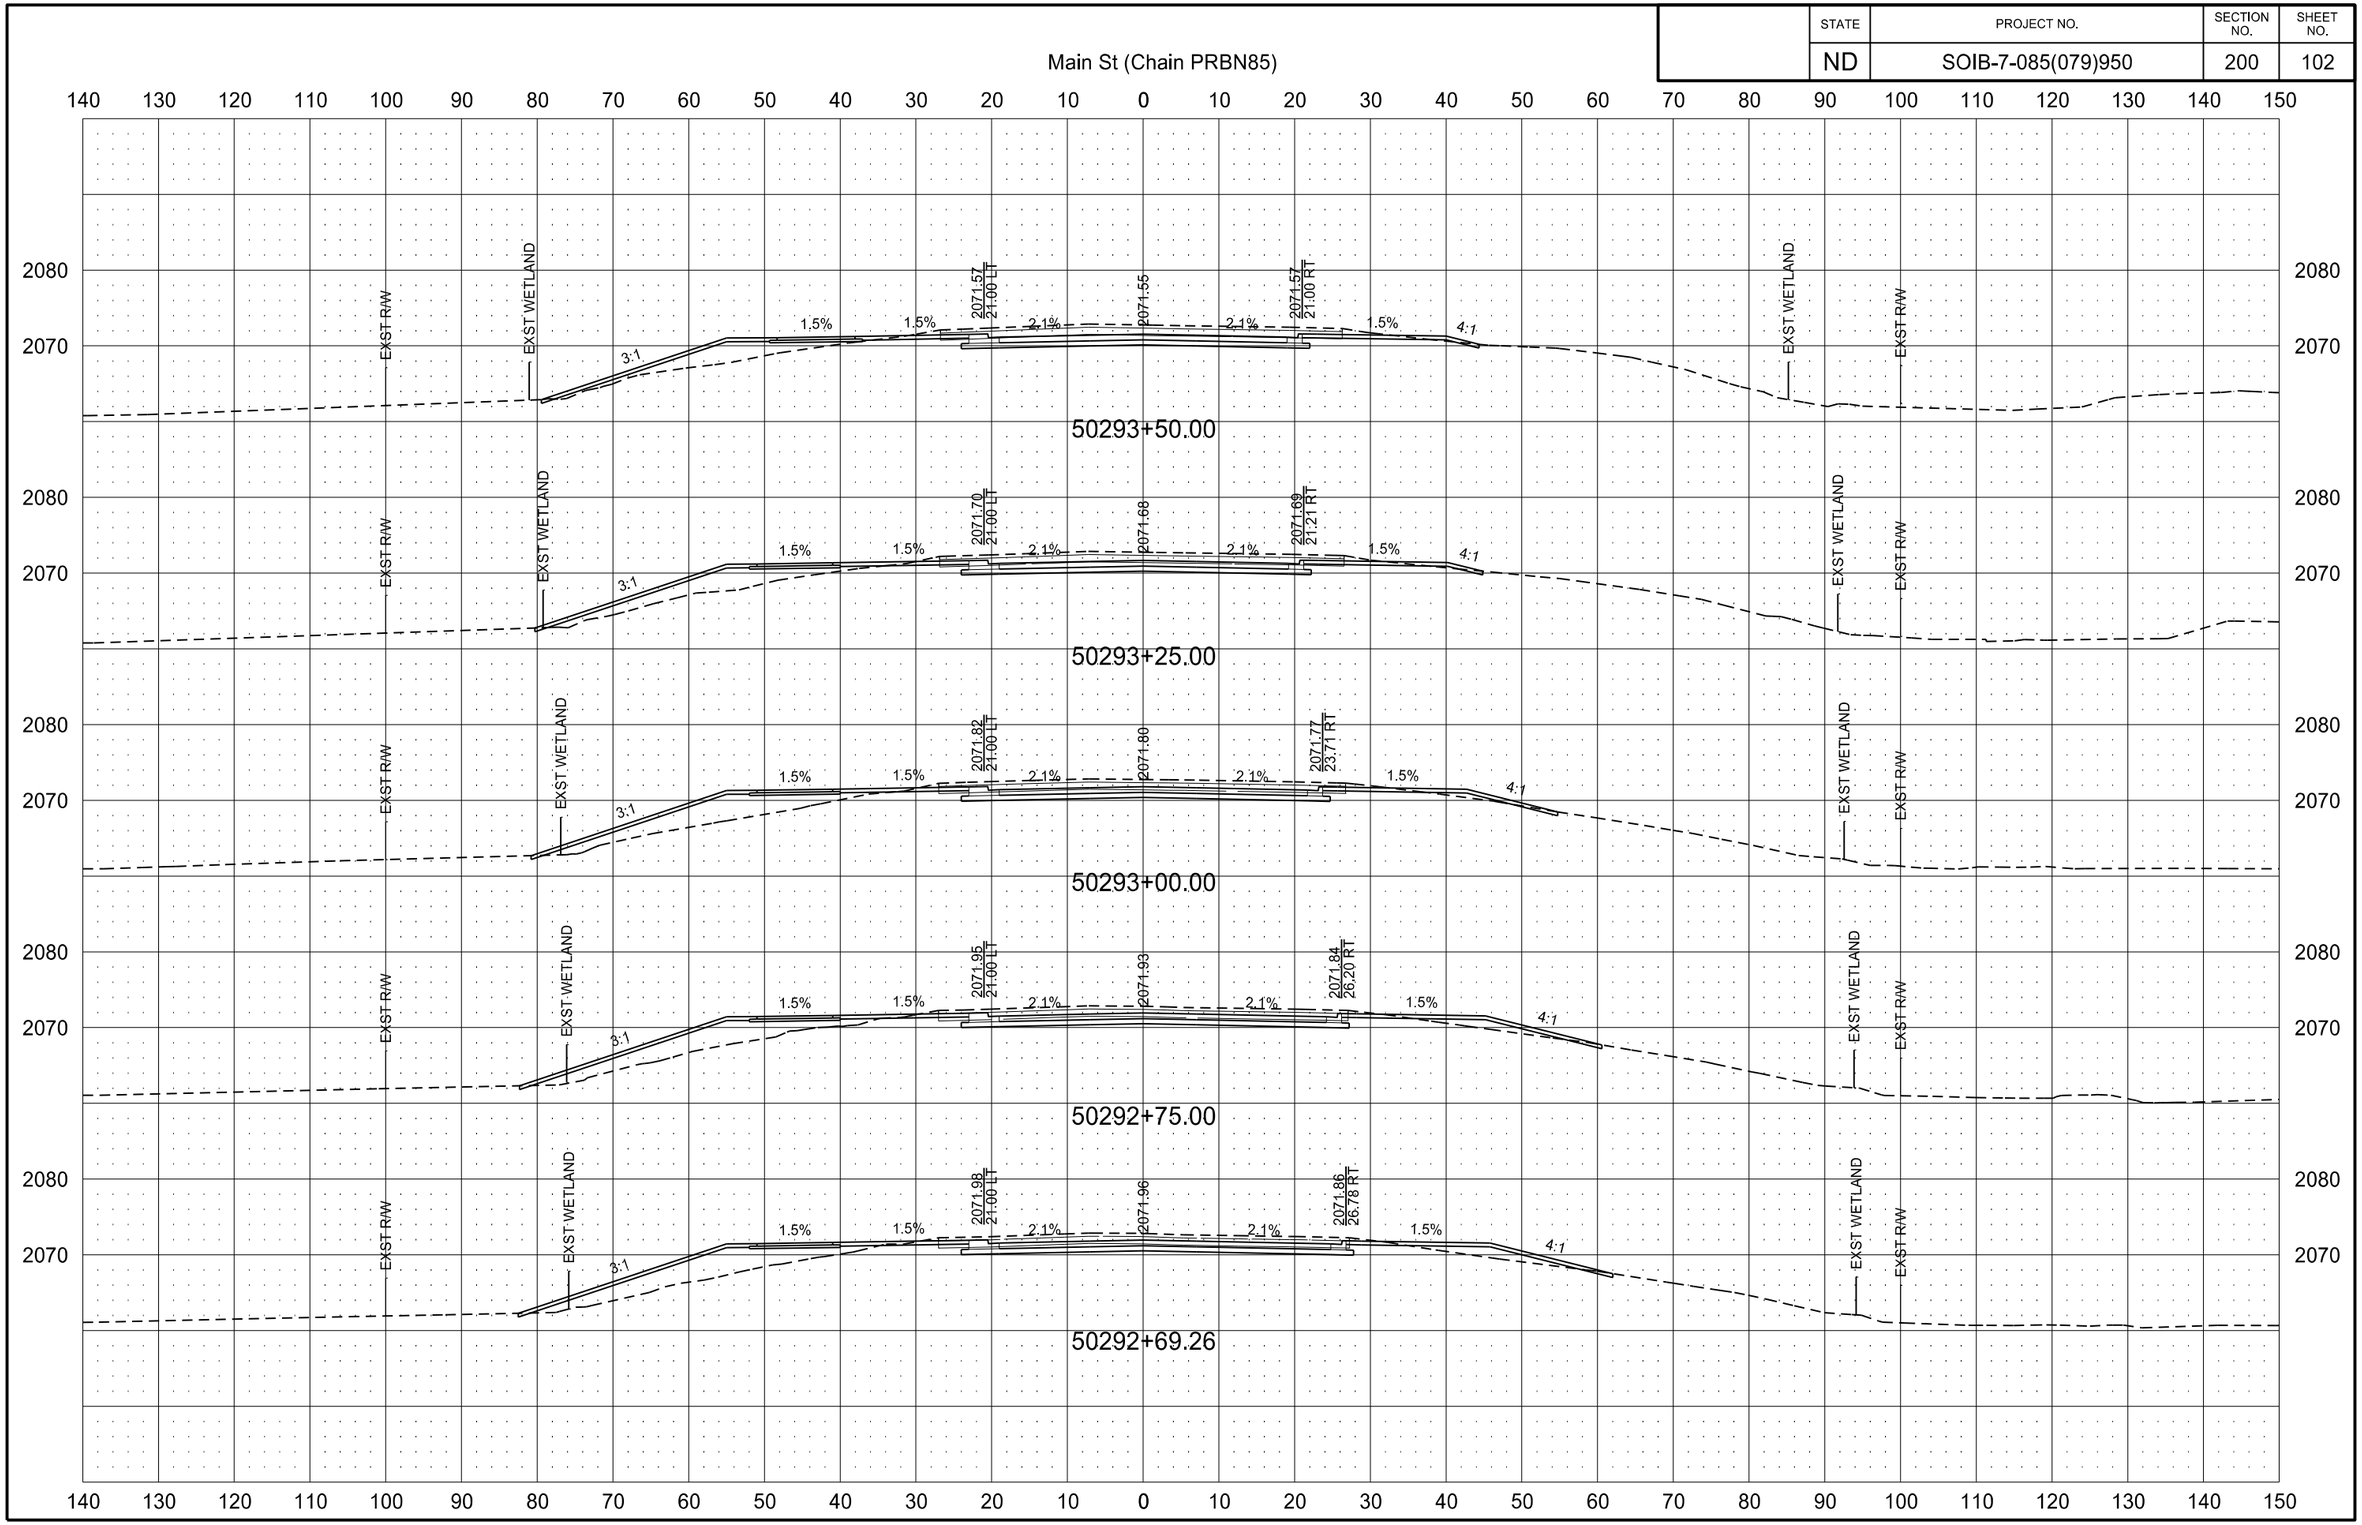

STATE	PROJECT NO.	SECTION NO.	SHEET NO.
ND	SOIB-7-085(079)950	200	103

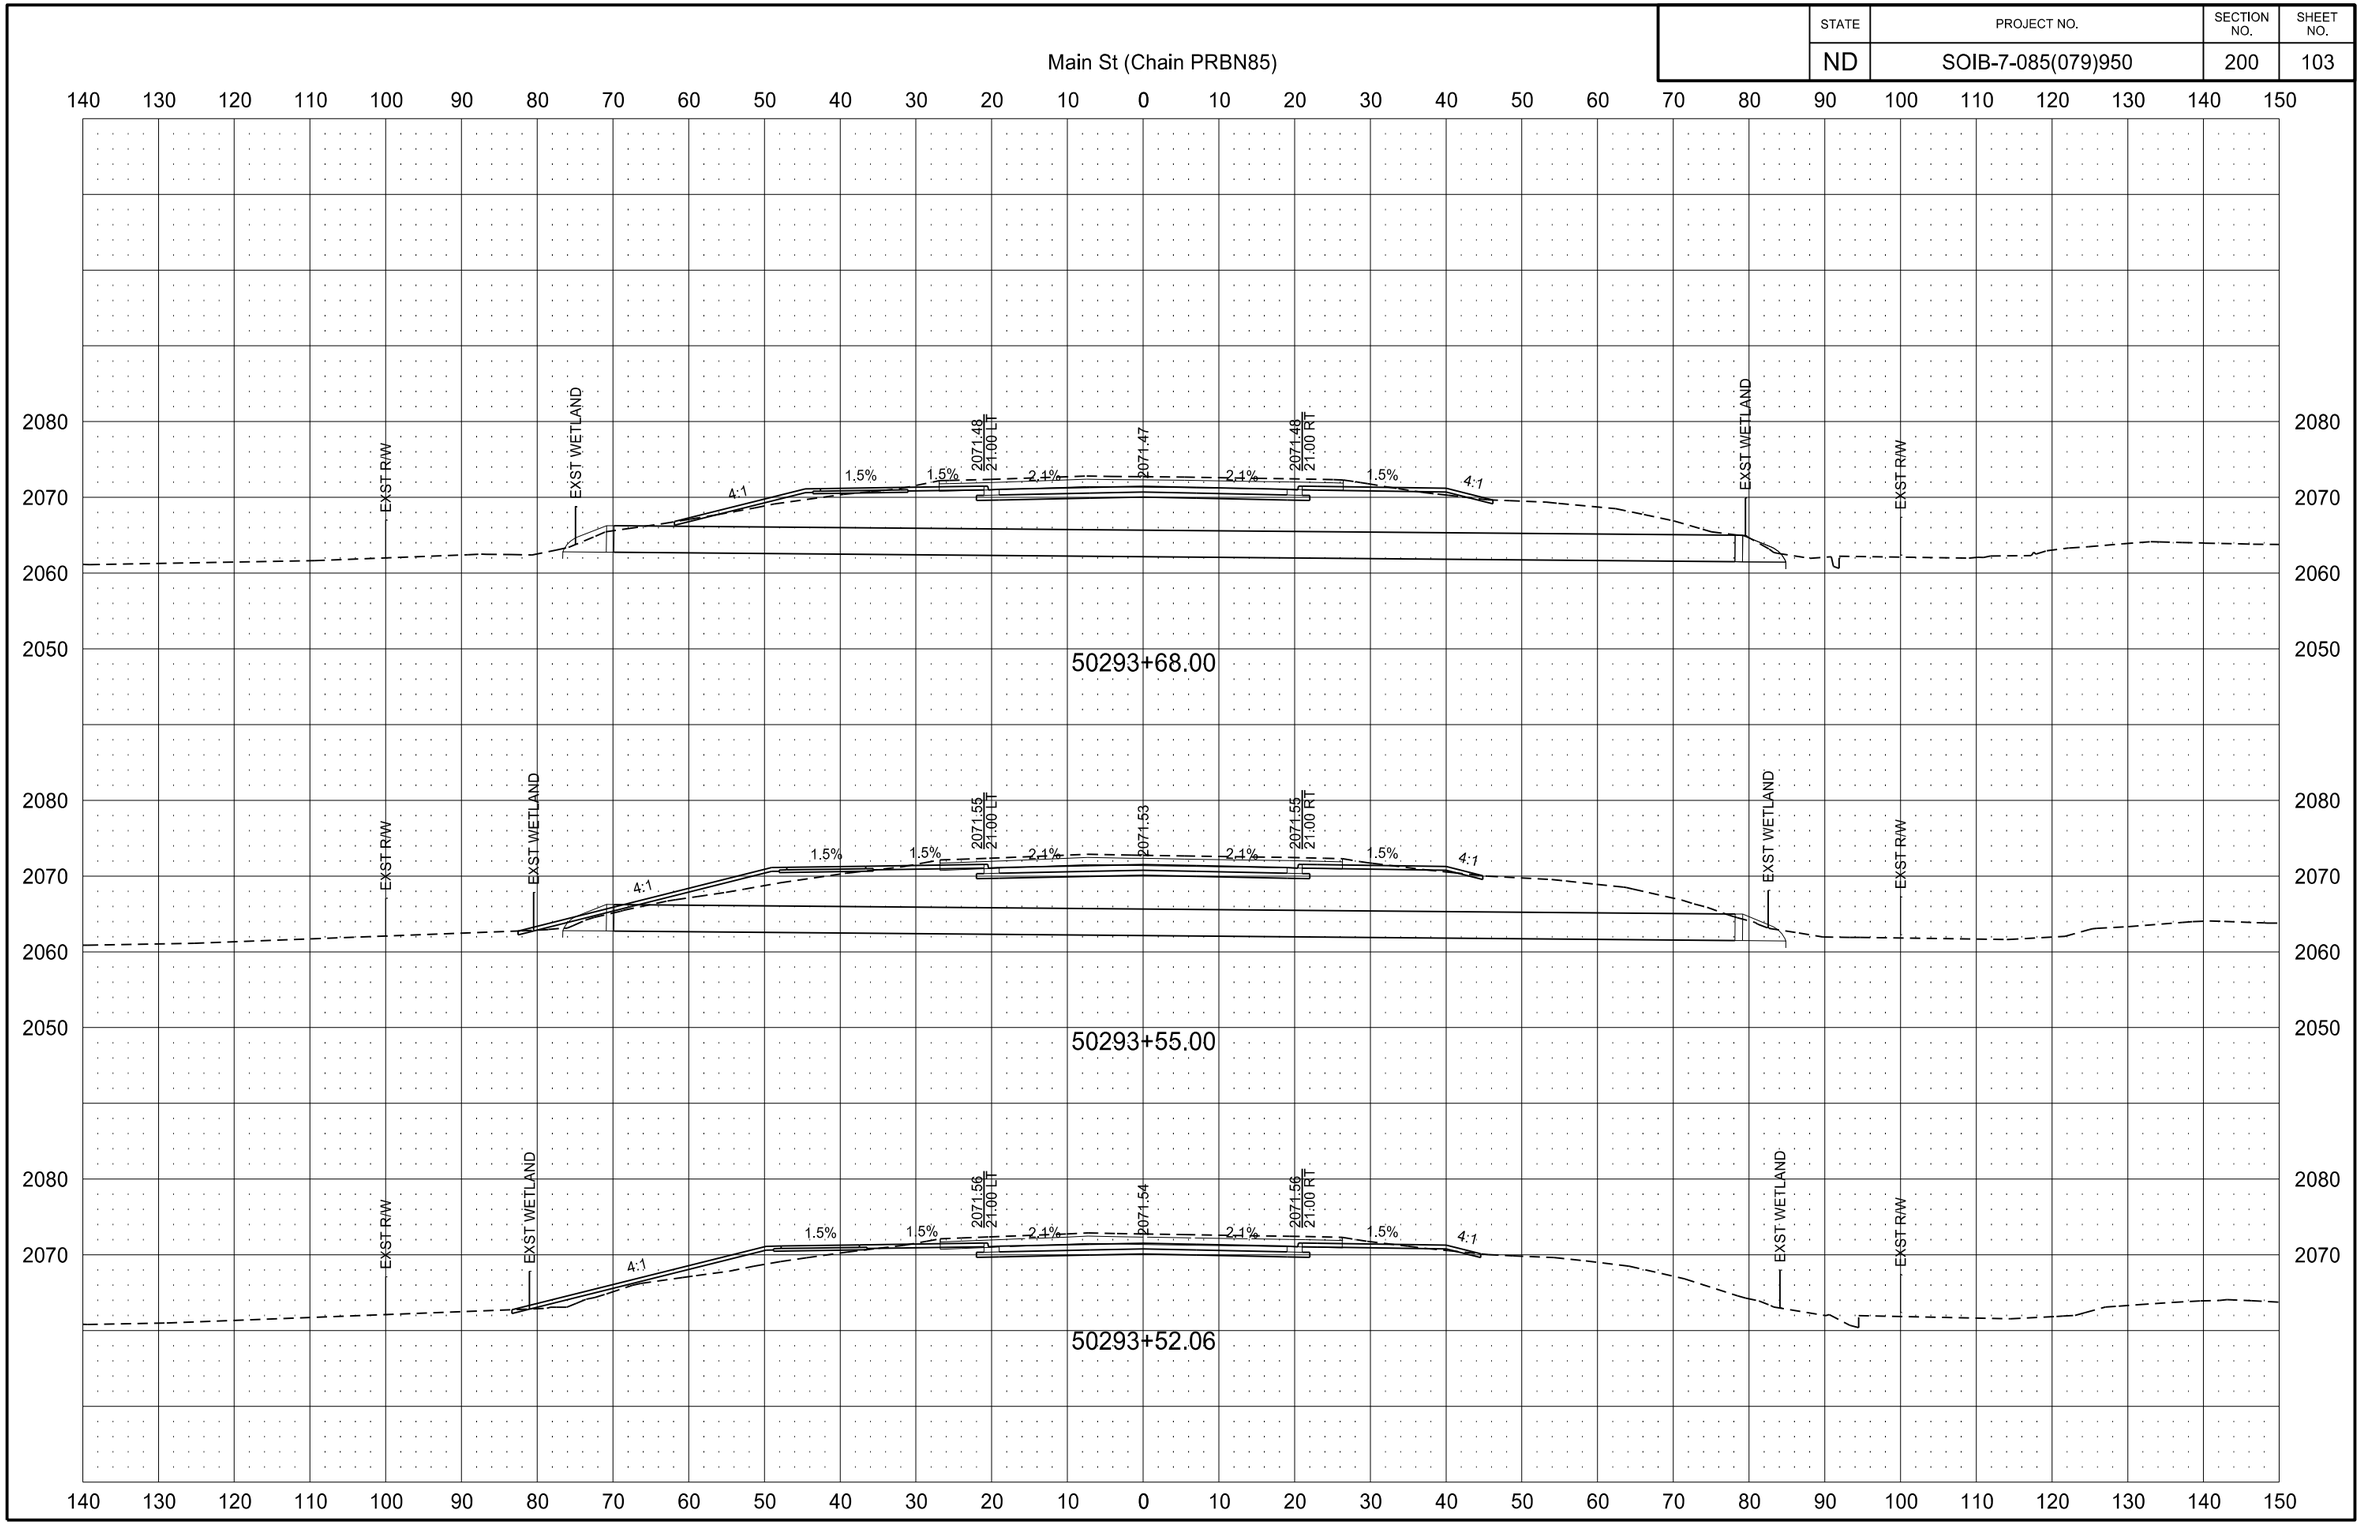

3/1/2016 7:41:48 PM paigemortenson P:\State\NDDOT\14212104\CADD\7085079.950\Design\Plans\200\200XS_001-104_PRBN85.dgn

STATE	PROJECT NO.	SECTION NO.	SHEET NO.
ND	SOIB-7-085(079)950	200	104

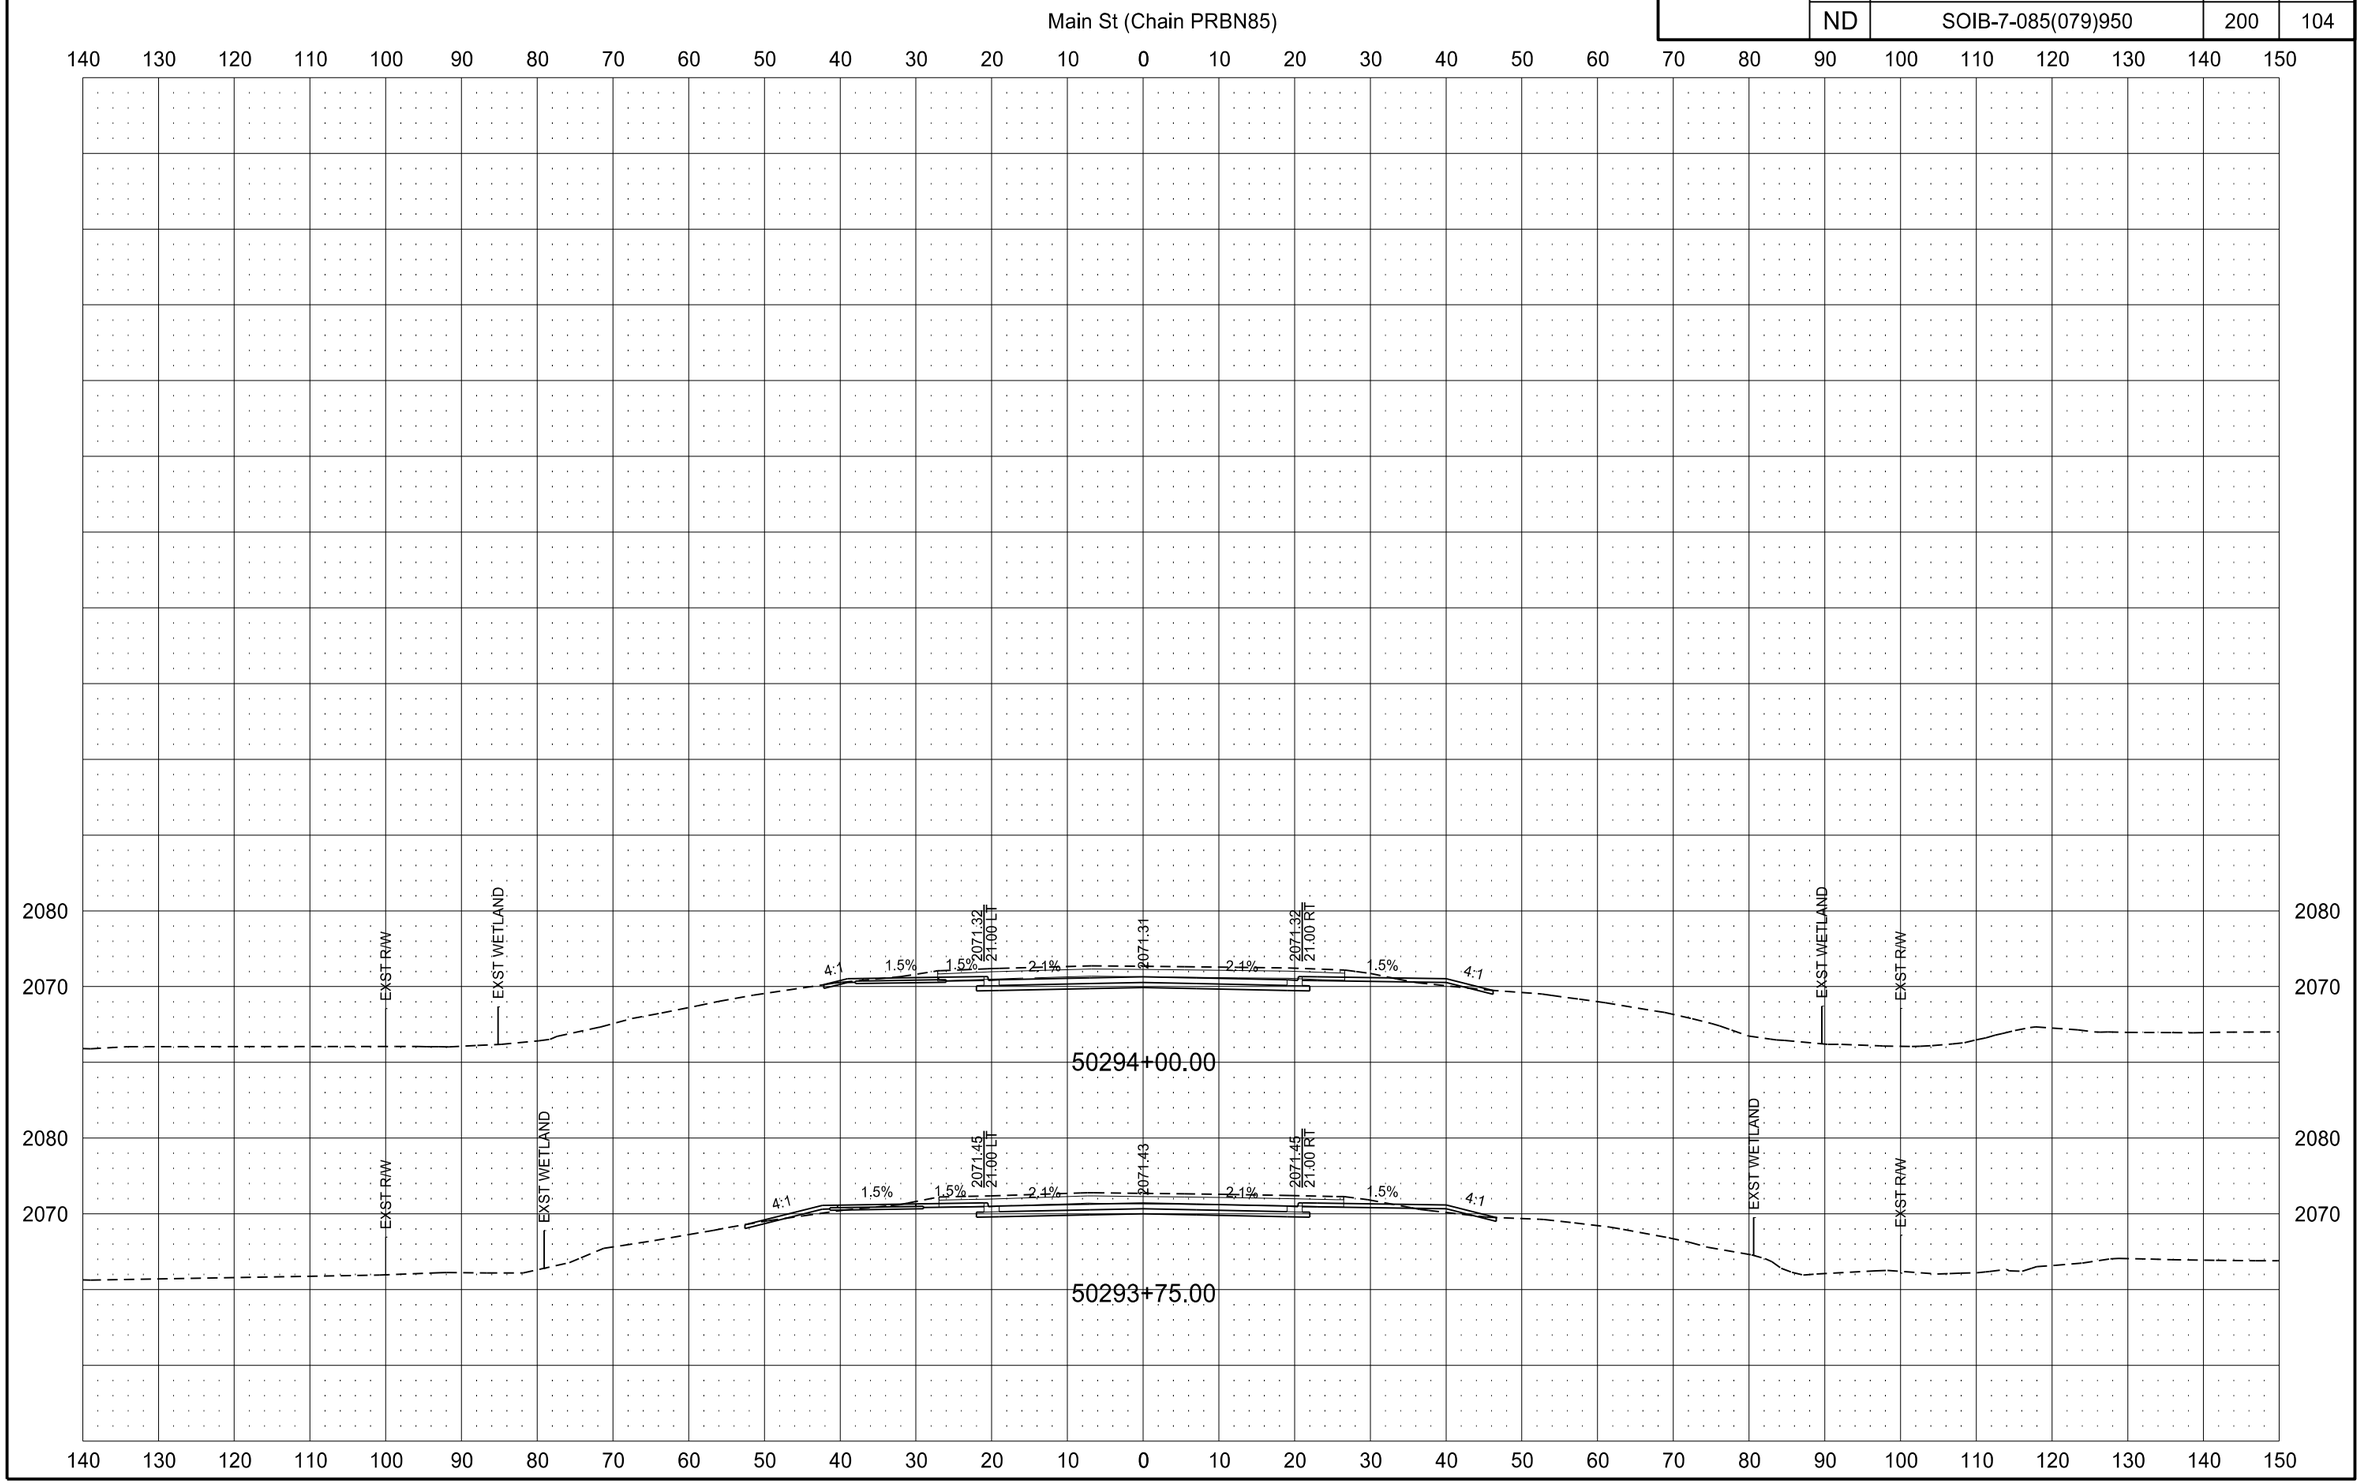

STATE	PROJECT NO.	SECTION NO.	SHEET NO.
ND	SOIB-7-085(079)950	200	105

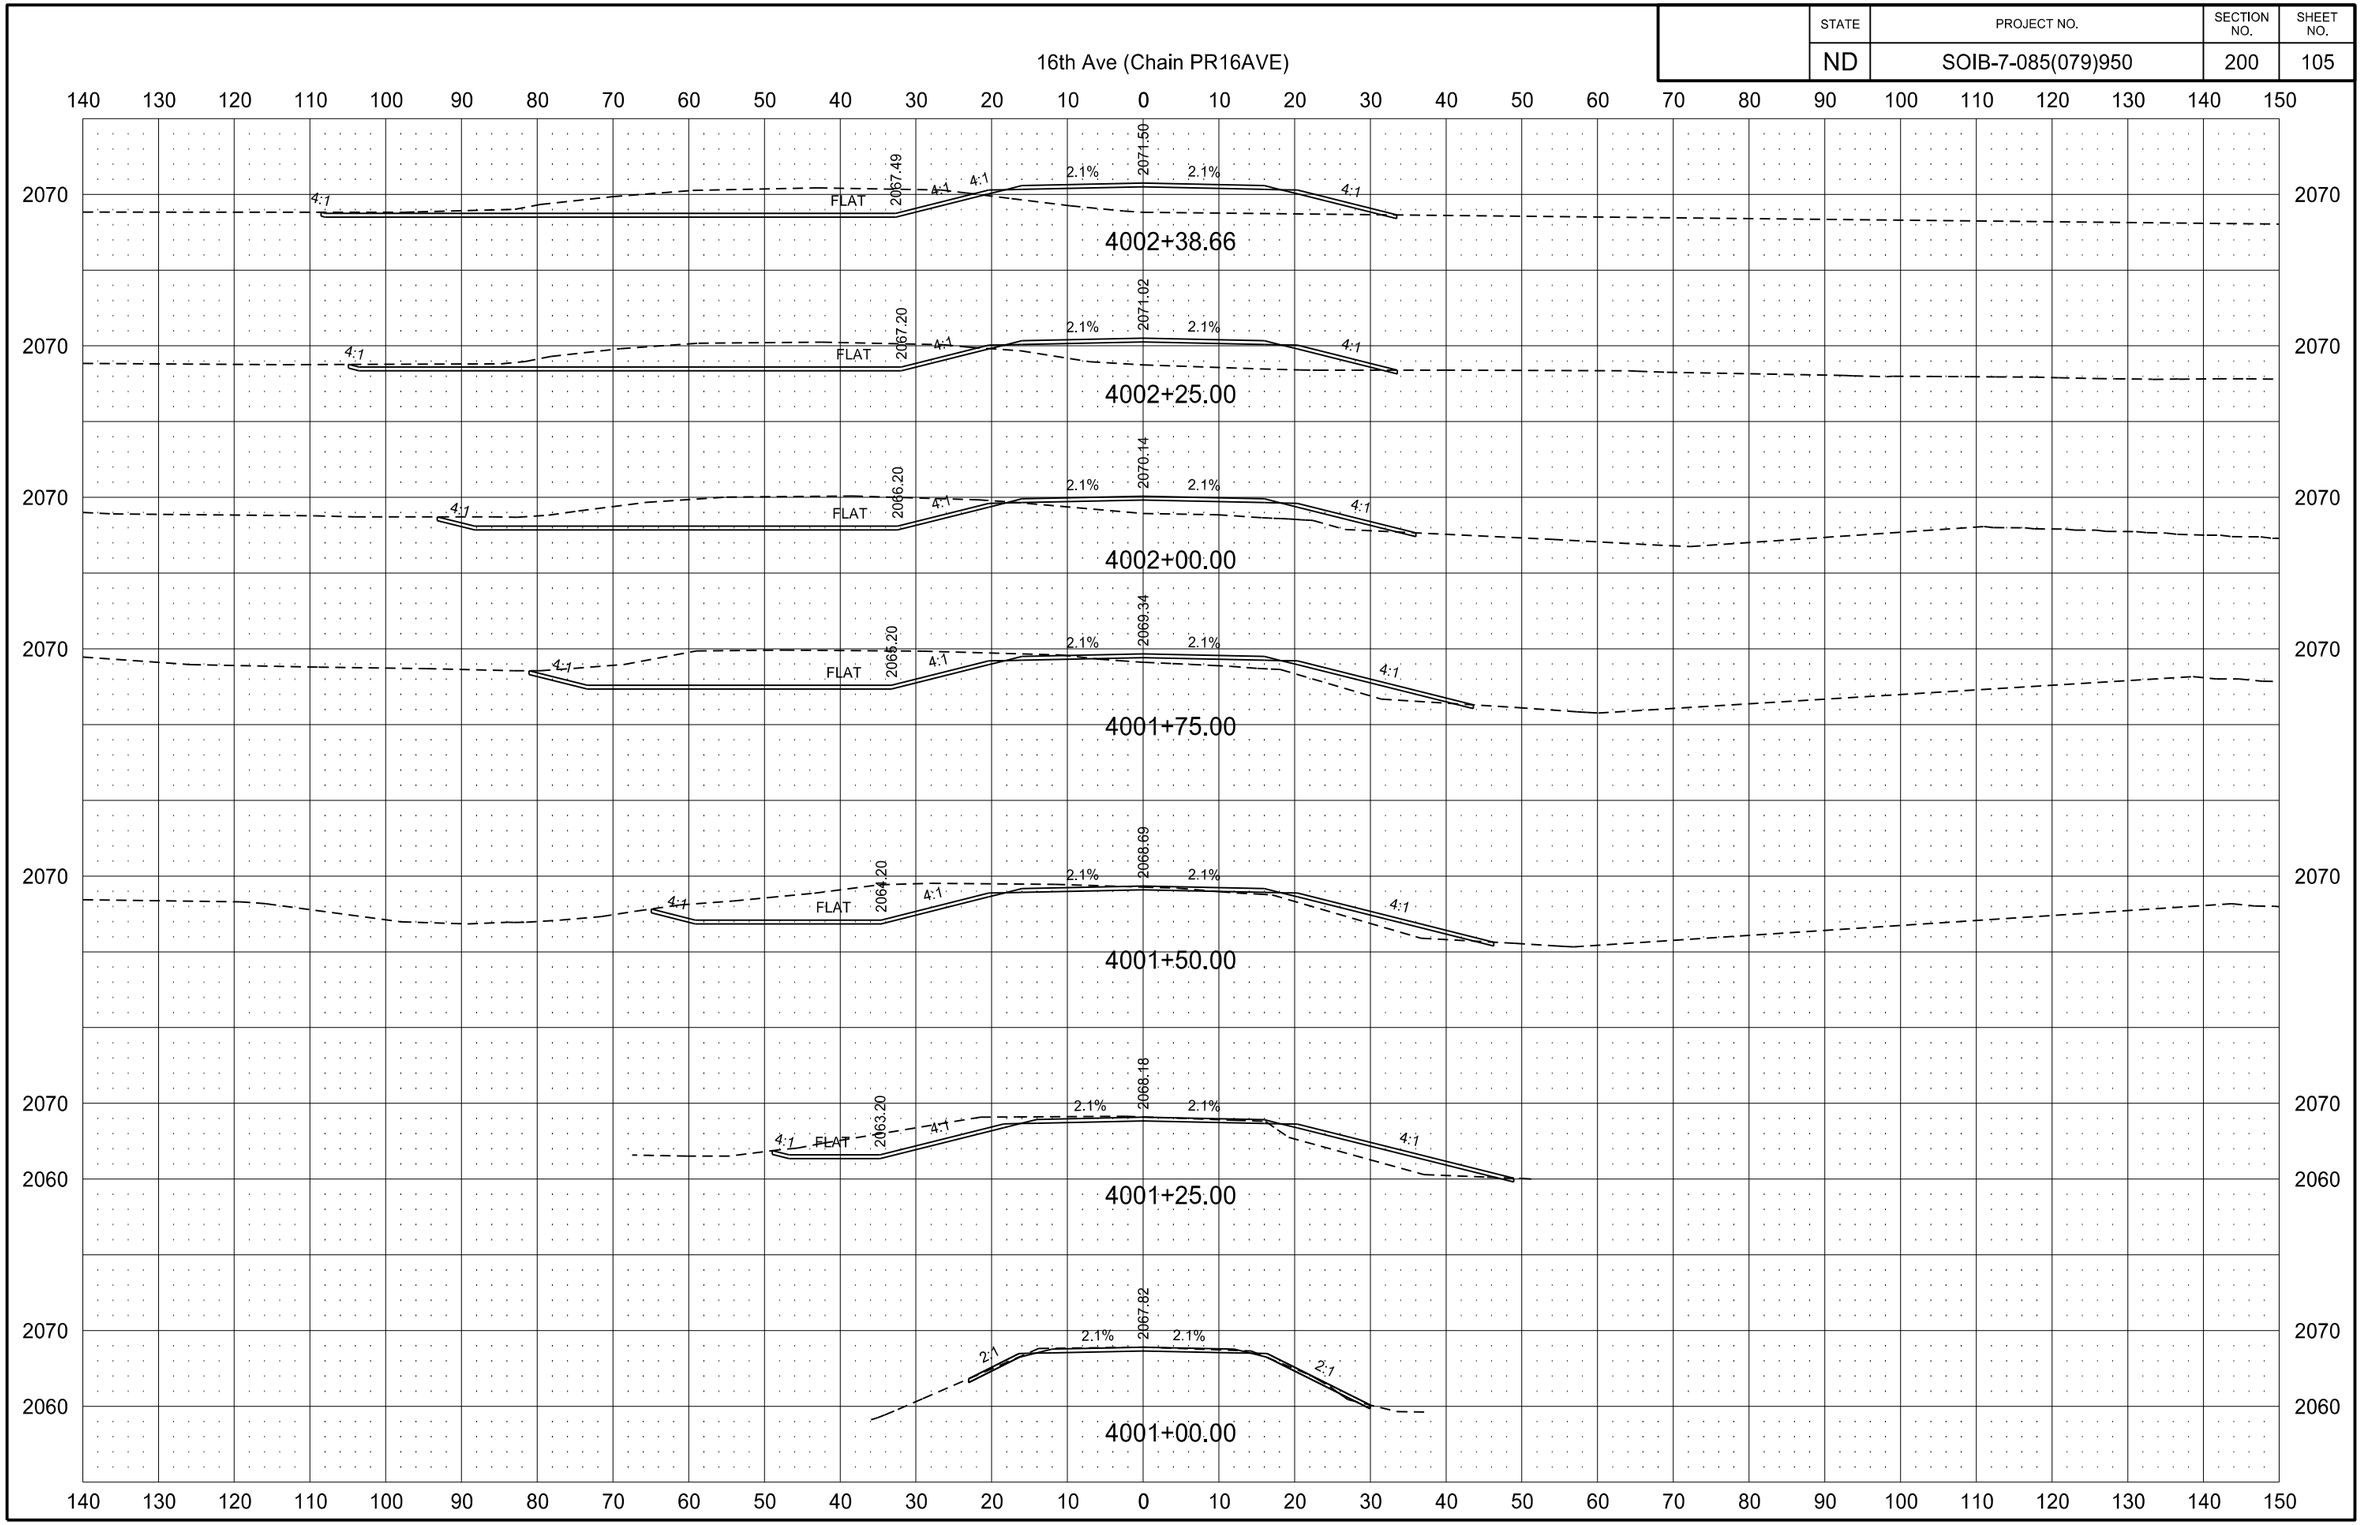

2/21/2016 12:24:11 PM toddhummel P:\State\NDDOT\14212104\CADD\7085079.950\Design\Plans\200\200XS_105_PR16AVE.dgn

STATE	PROJECT NO.	SECTION NO.	SHEET NO.
ND	SOIB-7-085(079)950	200	106

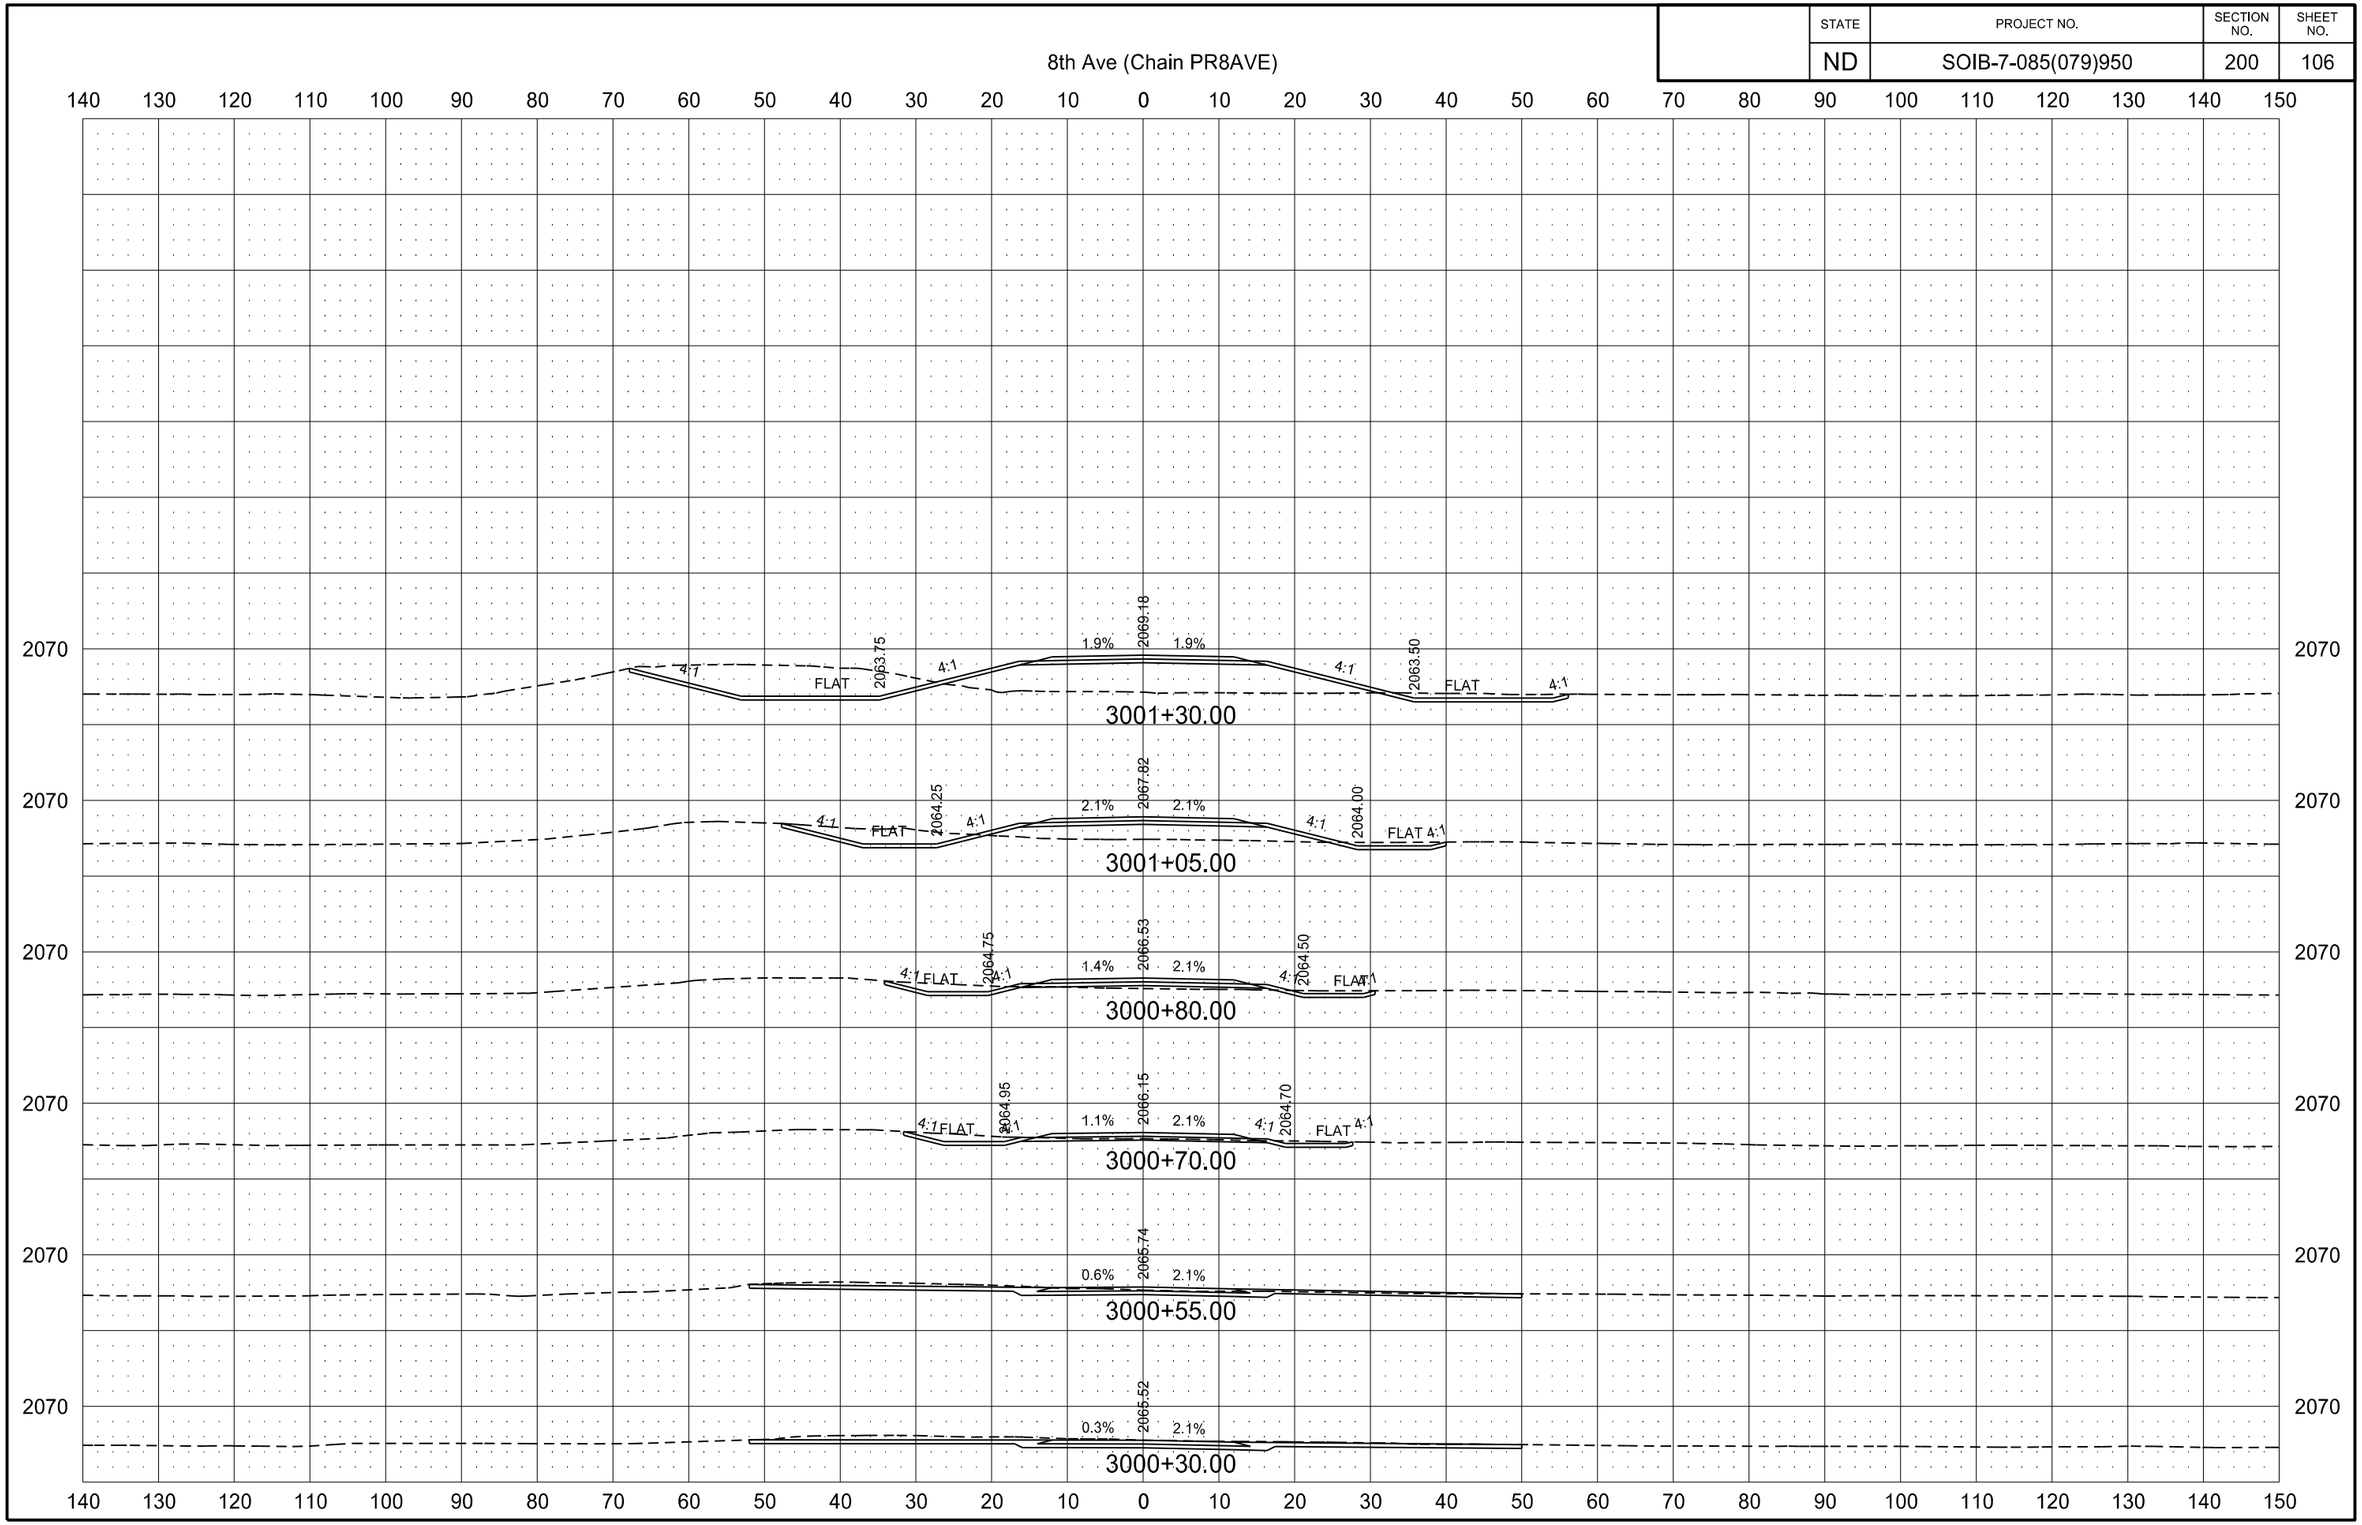

2/21/2016 12:26:12 PM toddhummel P:\State\NDDOT\14212104\CADD\7085079.950\Design\Plans\200\200XS_106_PR8AVE.dgn

STATE	PROJECT NO.	SECTION NO.	SHEET NO.
ND	SOIB-7-085(079)950	200	107

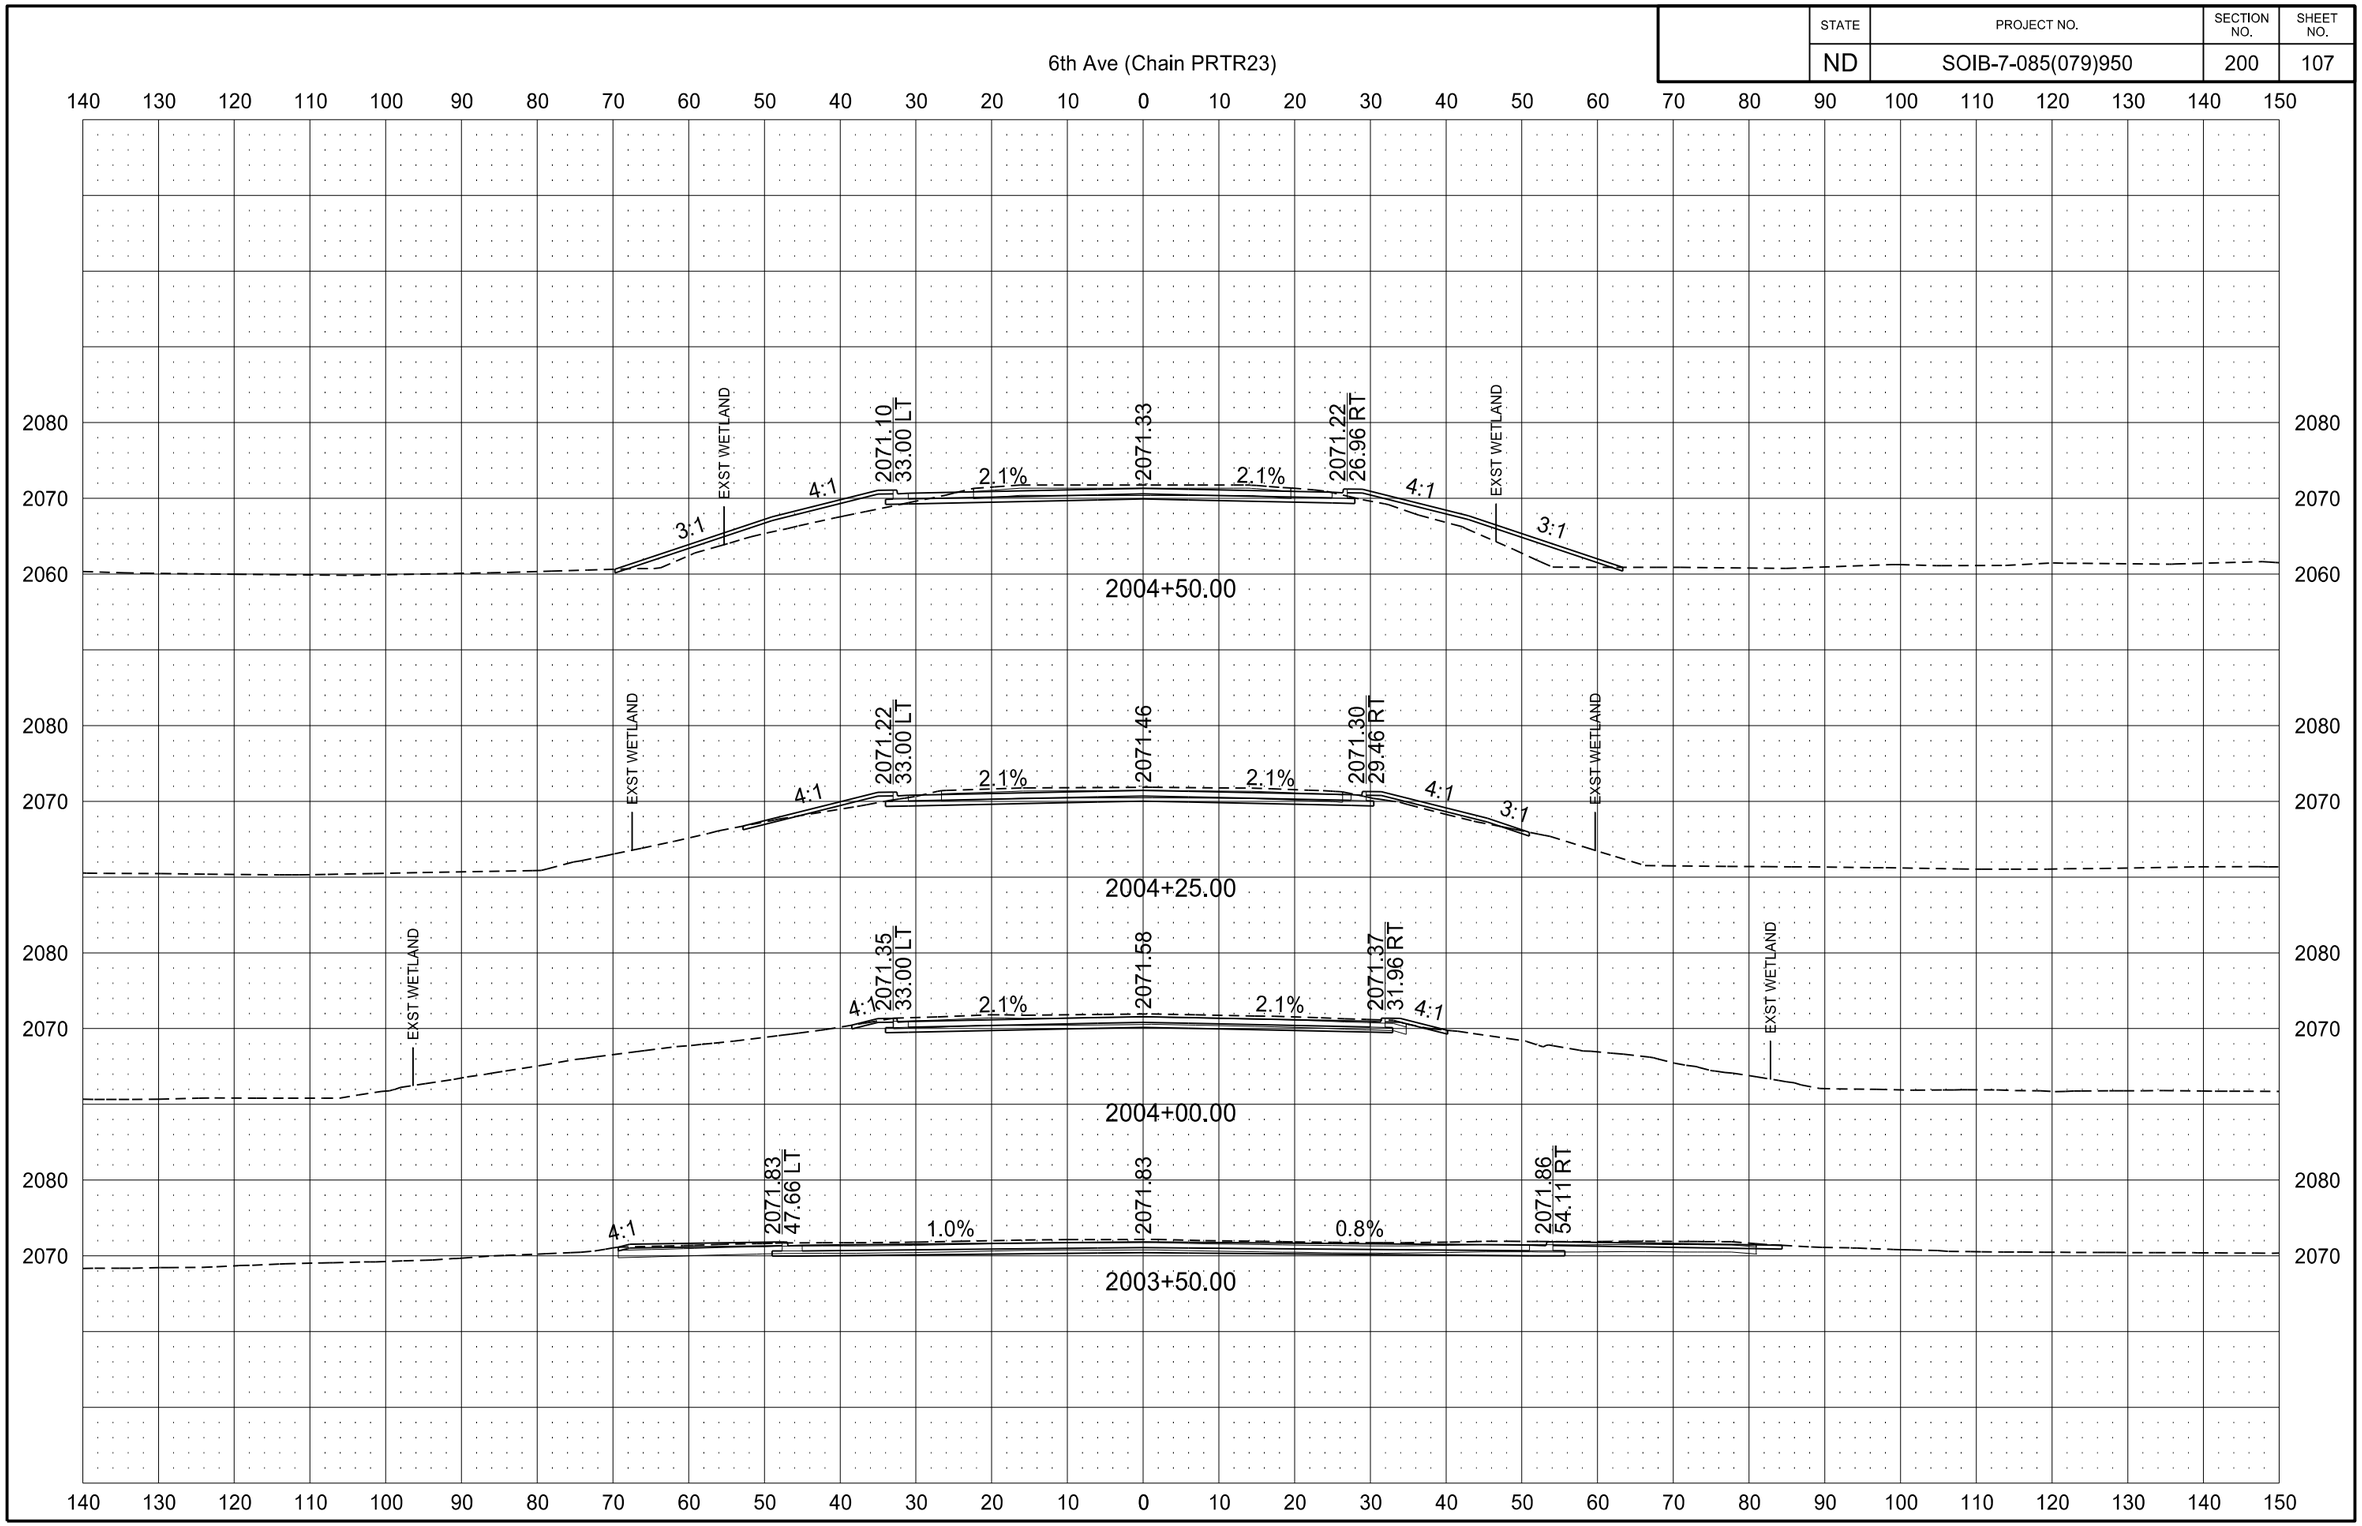

STATE	PROJECT NO.	SECTION NO.	SHEET NO.
ND	SOIB-7-085(079)950	200	108

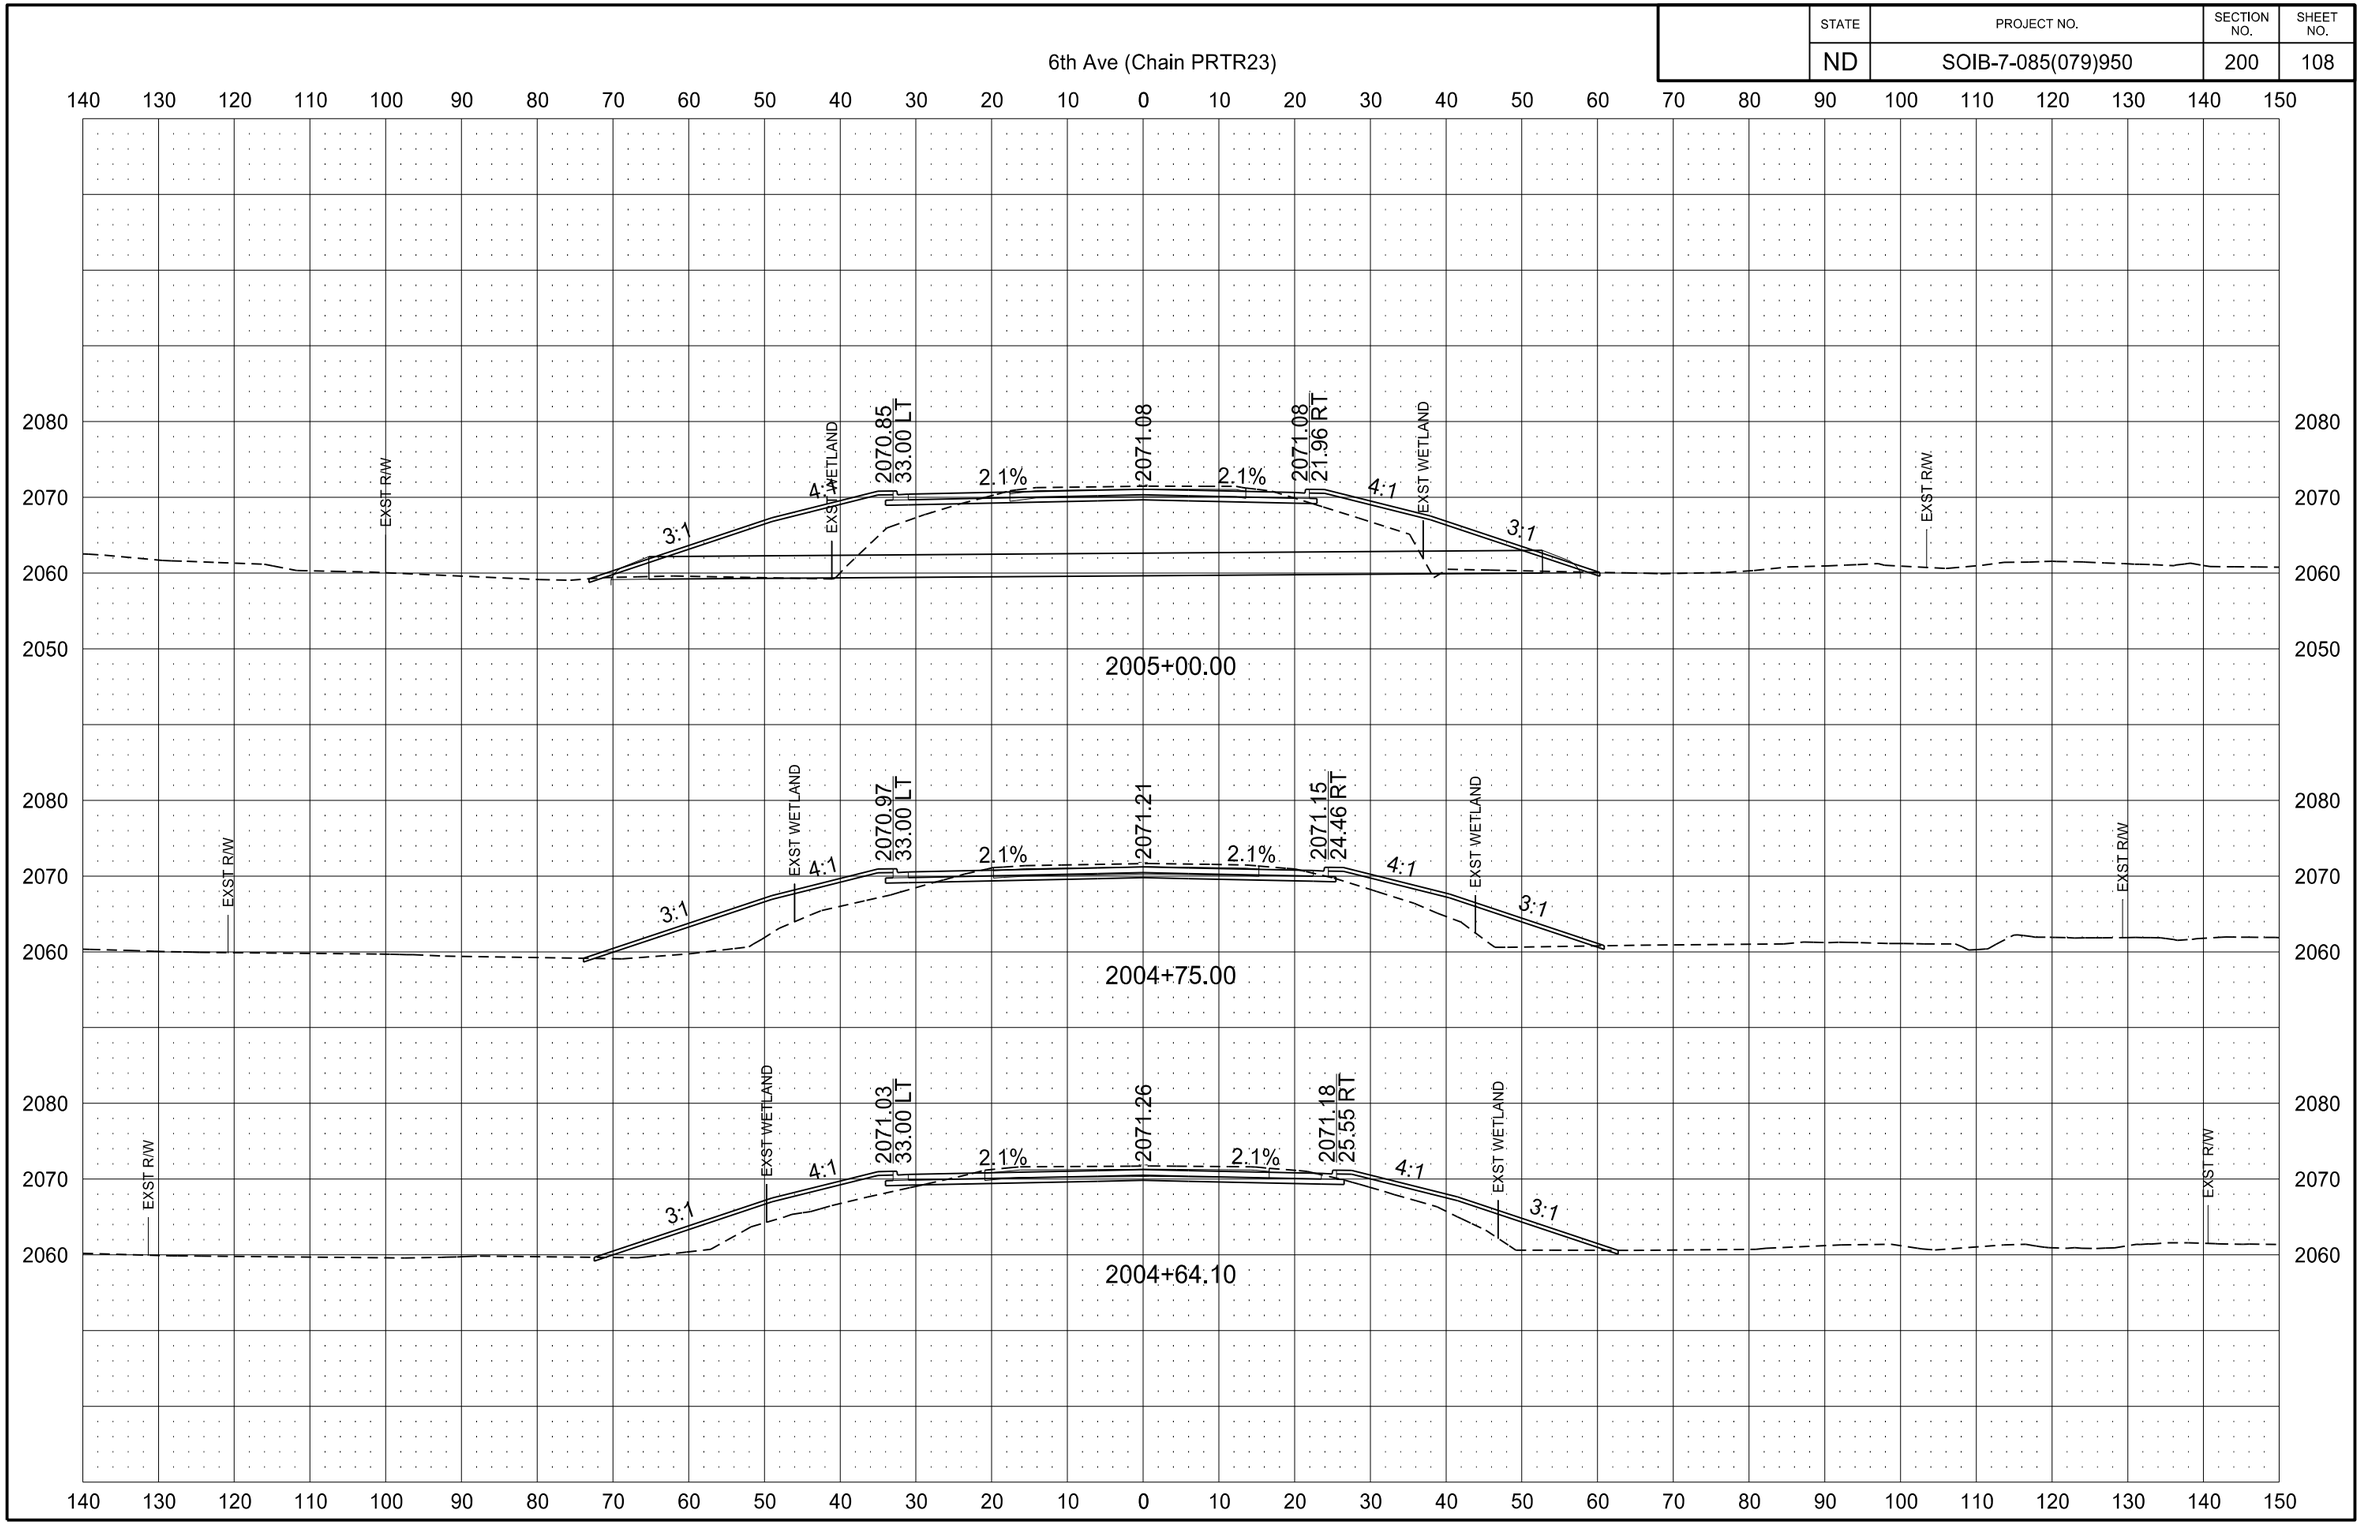

STATE	PROJECT NO.	SECTION NO.	SHEET NO.
ND	SOIB-7-085(079)950	200	109

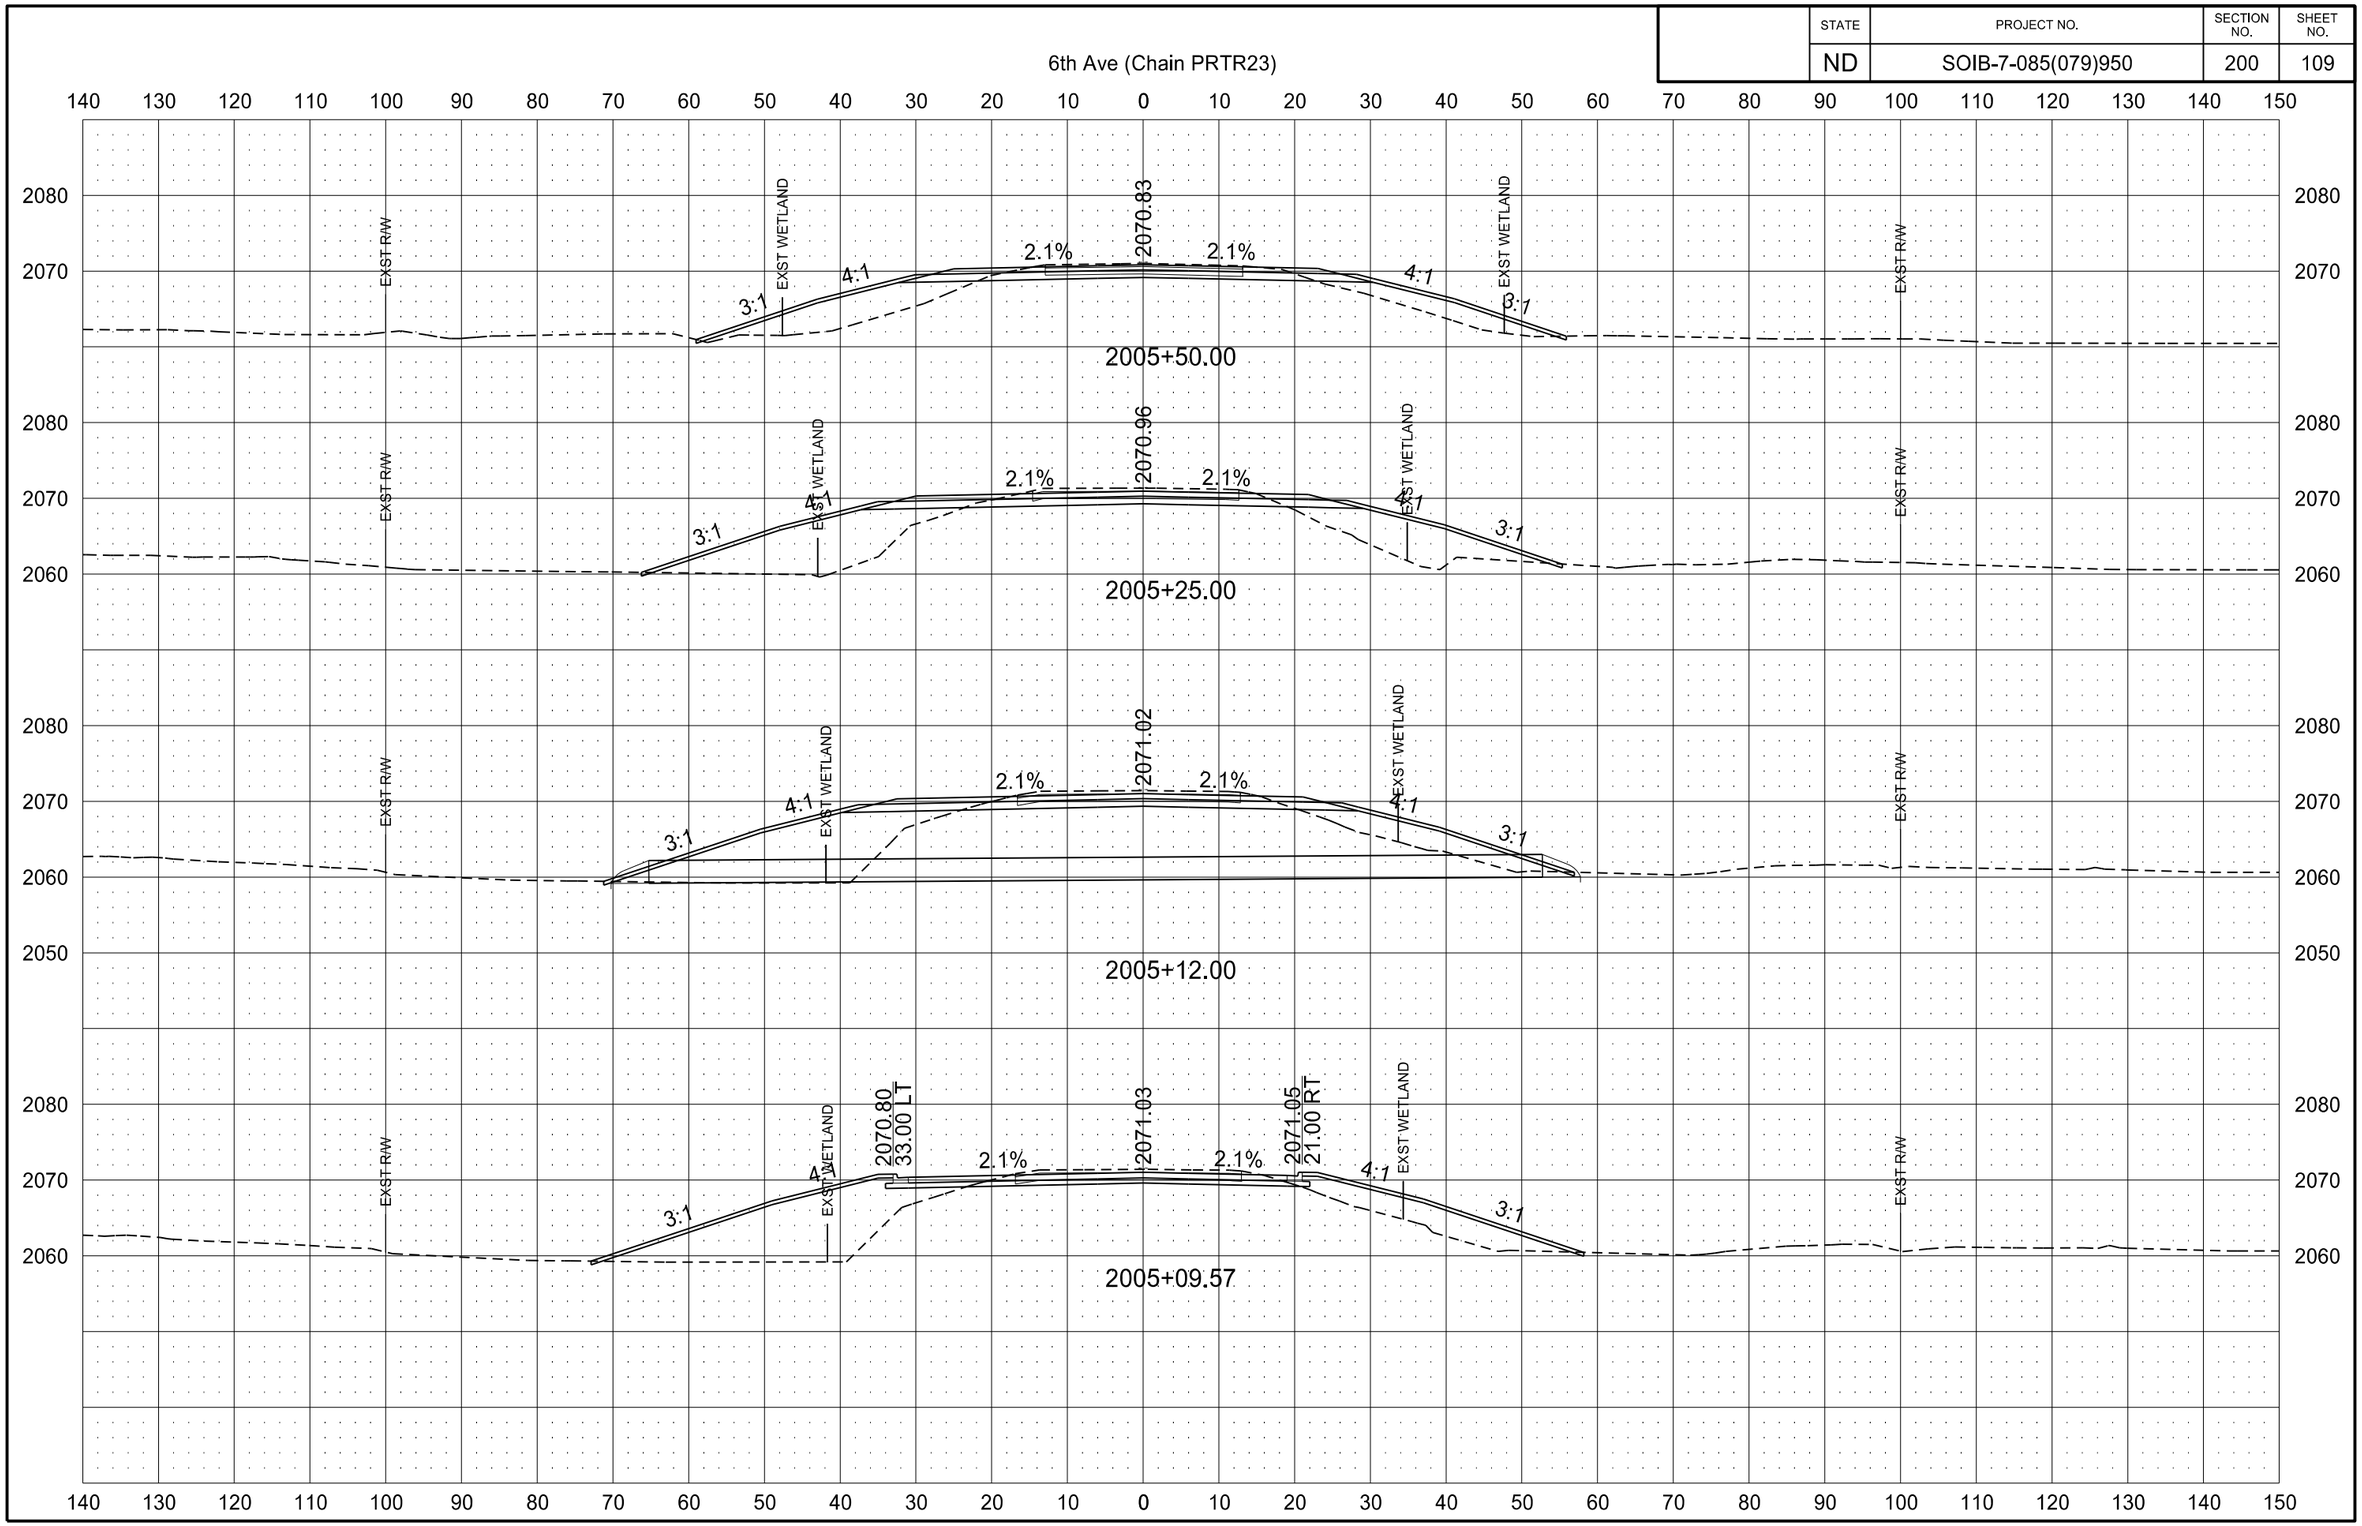

3/1/2016 4:07:37 PM paigemortenson P:\State\NDDOT\14212104\CADD\7085079.950\Design\Plans\200\200XS_107-110_PRTR23.dgn

STATE	PROJECT NO.	SECTION NO.	SHEET NO.
ND	SOIB-7-085(079)950	200	110

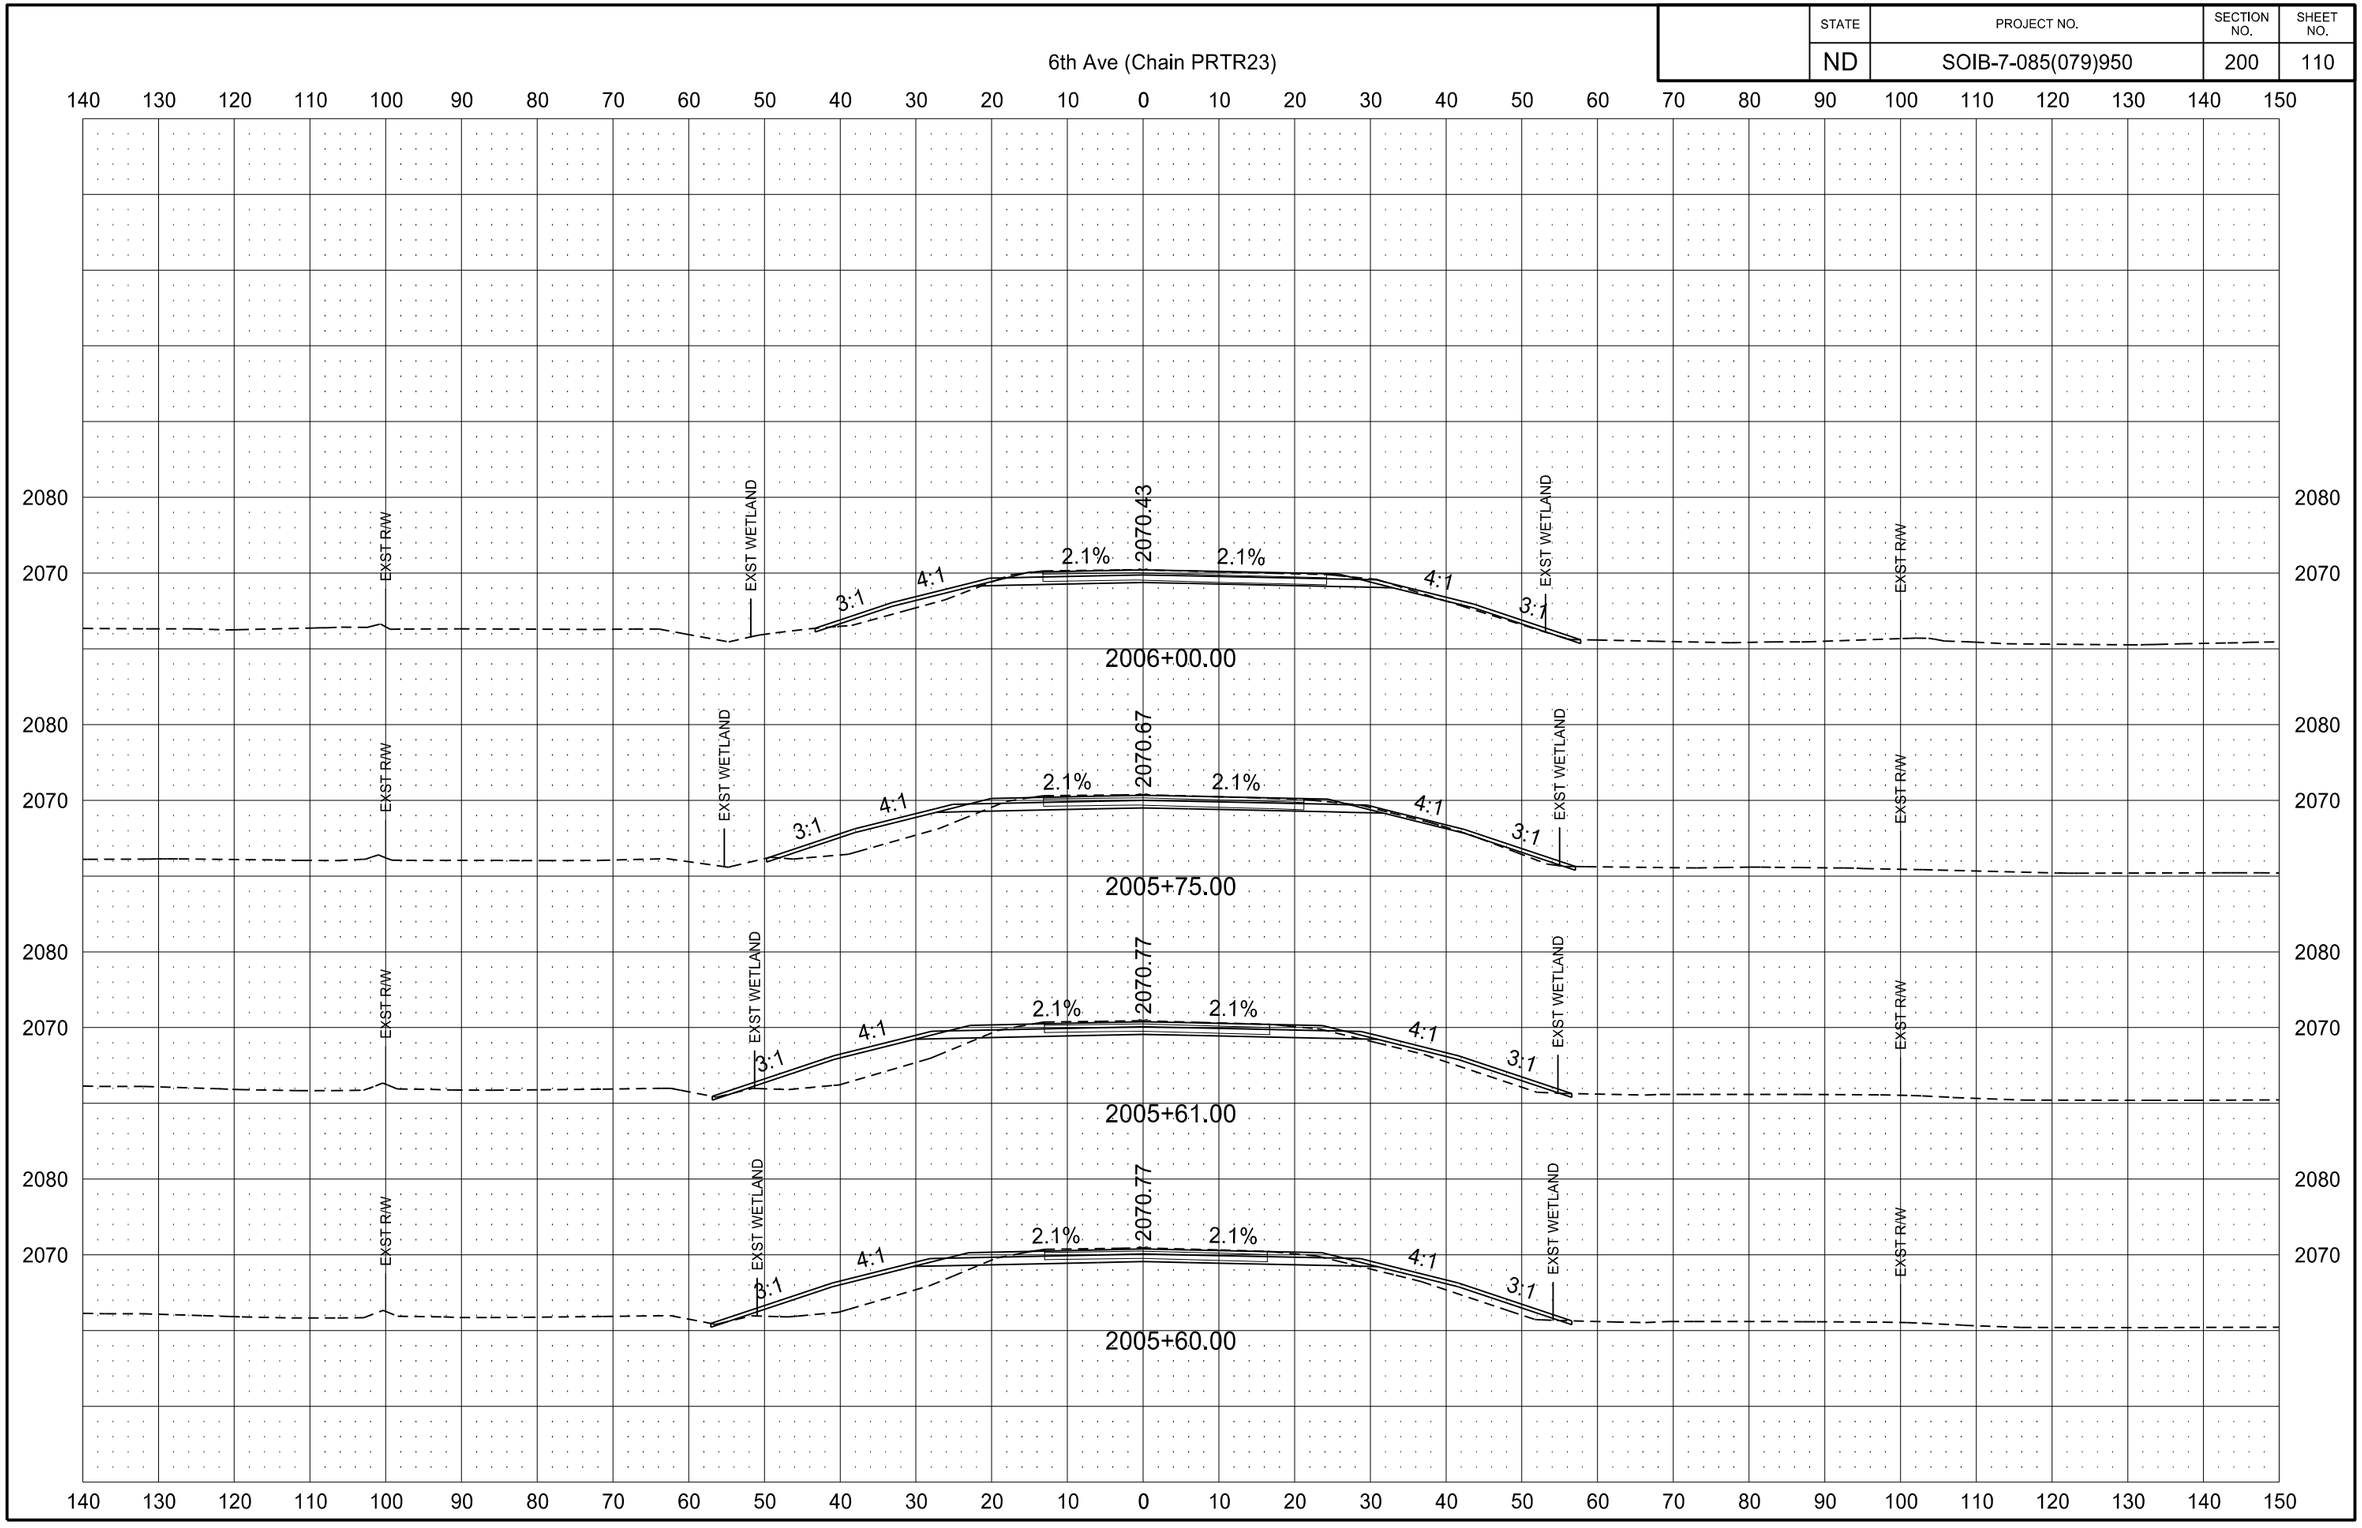

2/21/2016 12:25:21 PM toddhummel P:\State\NDDOT\14212104\CADD\7085079.950\Design\Plans\200\200XS_107-110_PRTR23.dgn