STATE	PROJECT NO.	SECTION NO.	SHEET NO.
ND	SC-CNOA-CNOB-CNOC-0119(057)	200	1

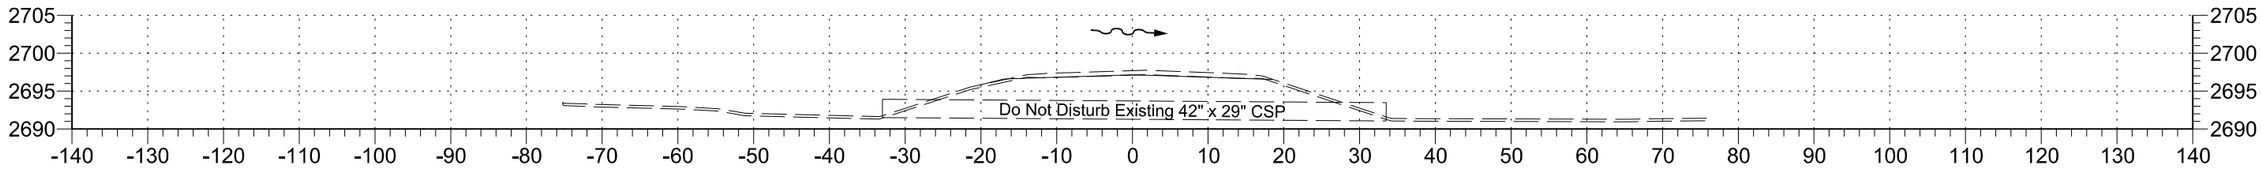

69+77

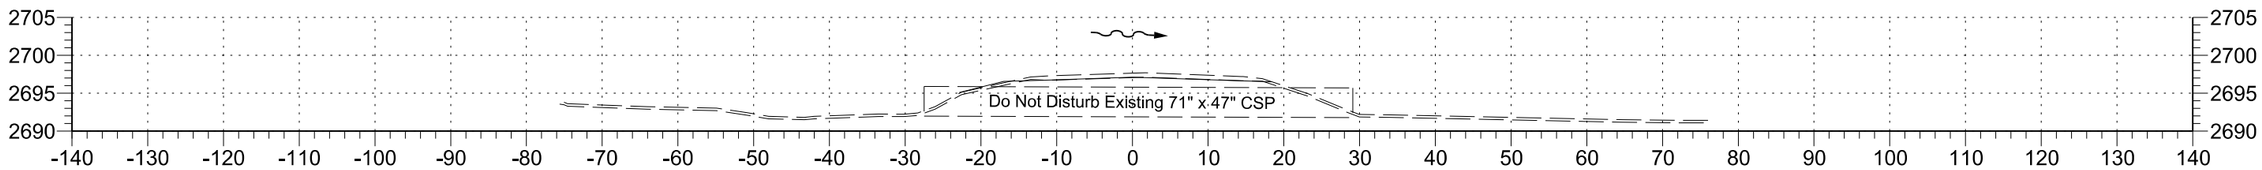

69+61

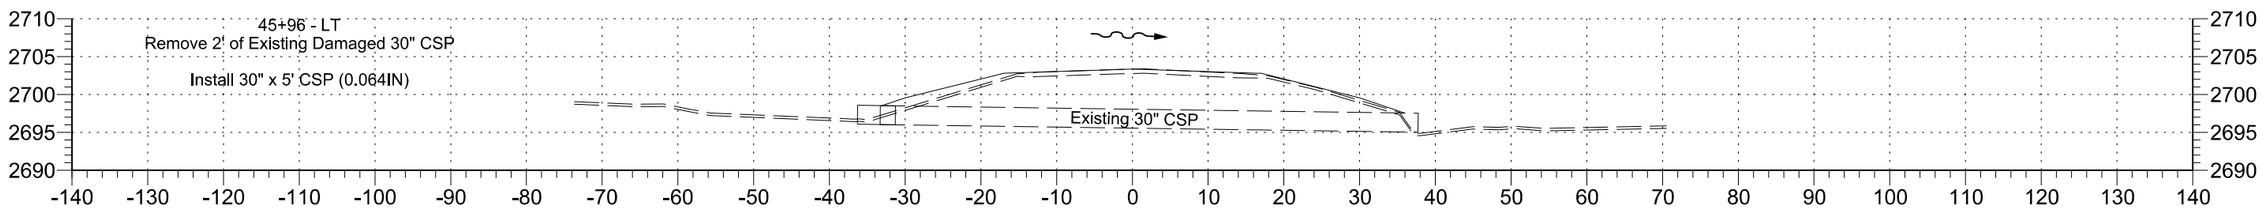

45+96

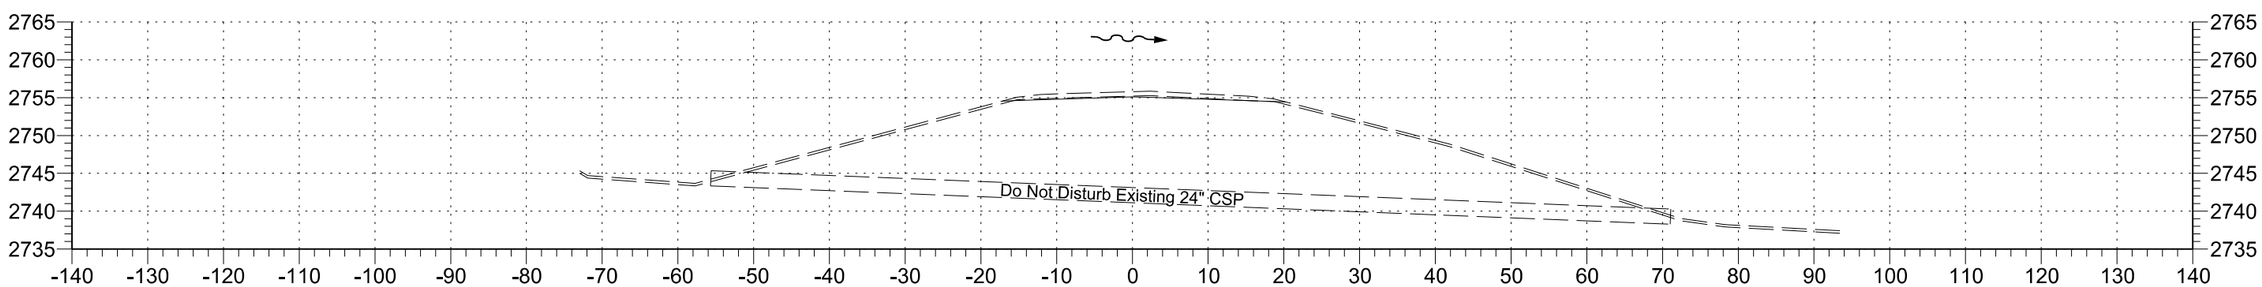

18+17

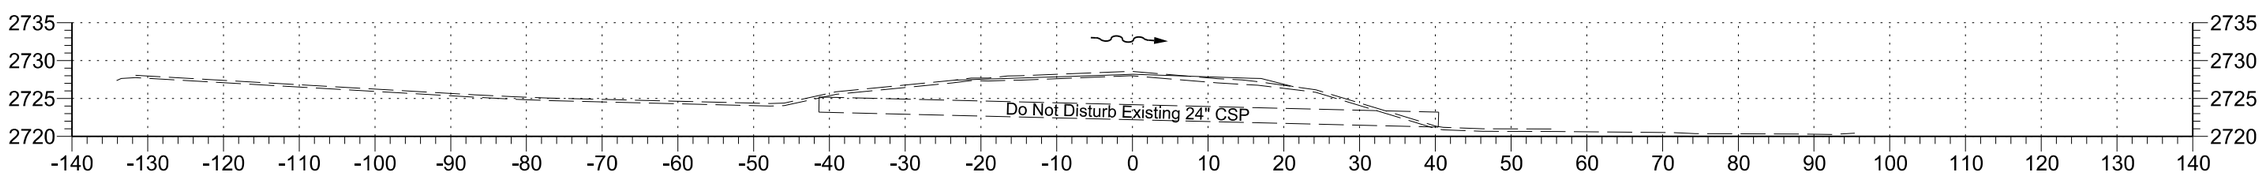

1+08

STATE	PROJECT NO.	SECTION NO.	SHEET NO.
ND	SC-CNOA-CNOB-CNOC-0119(057)	200	2

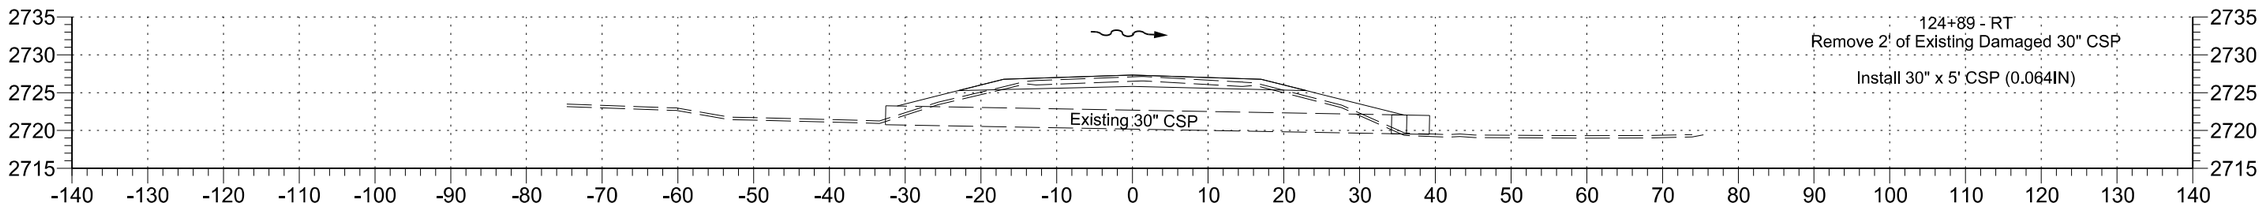

124+89

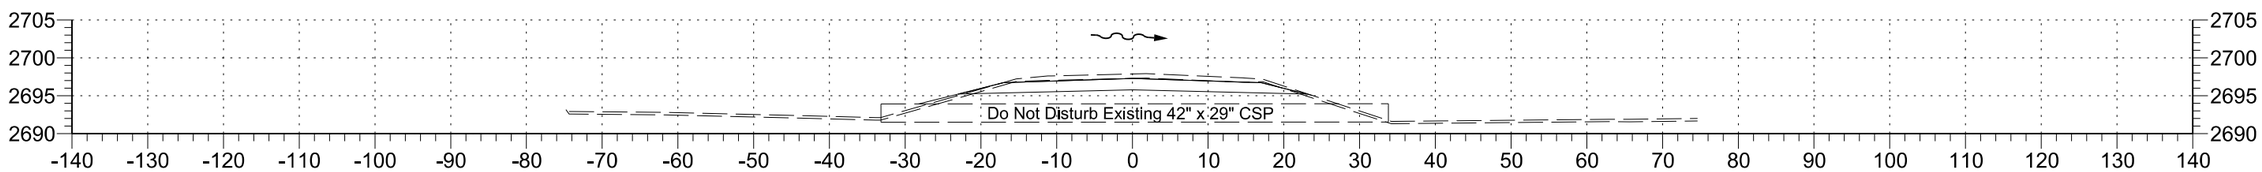

70+35

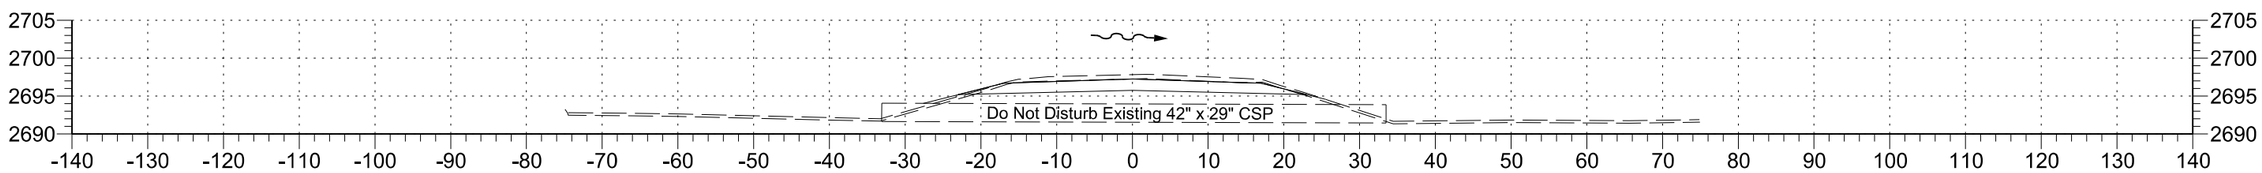

70+22

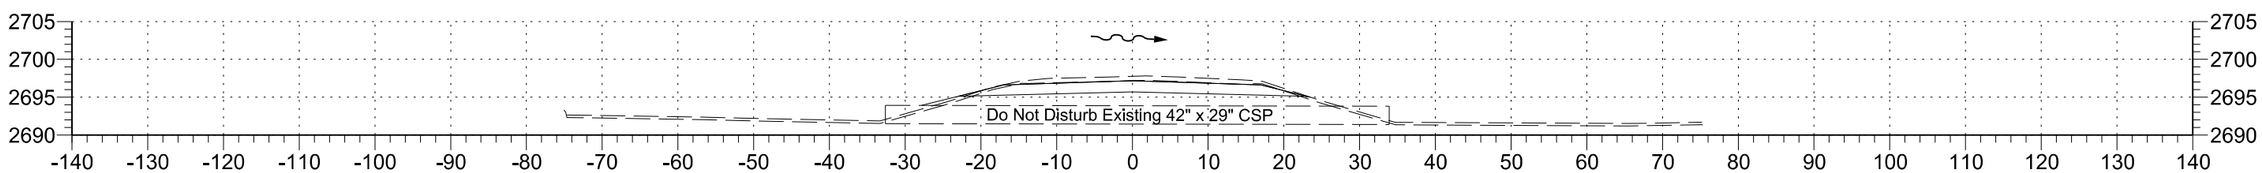

70+05

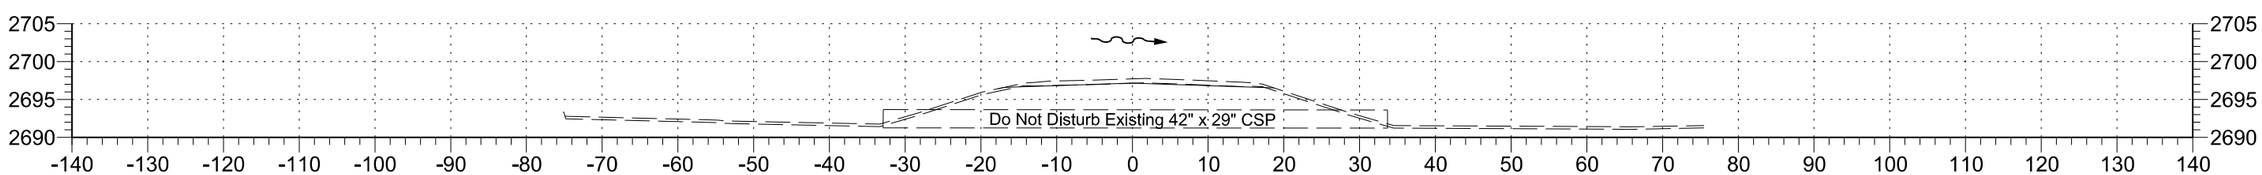

69+92

STATE	PROJECT NO.	SECTION NO.	SHEET NO.
ND	SC-CNOA-CNOB-CNOC-0119(057)	200	3

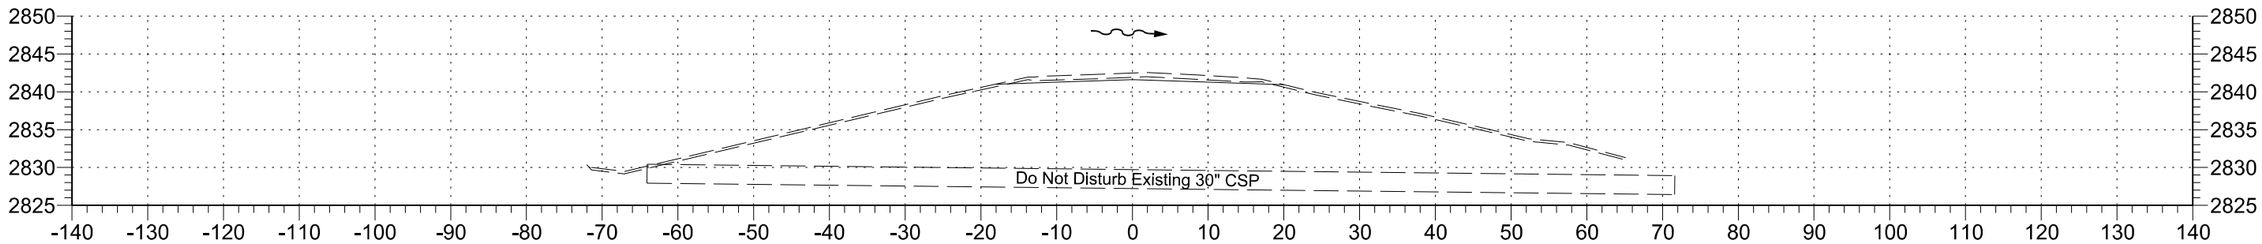

205+55

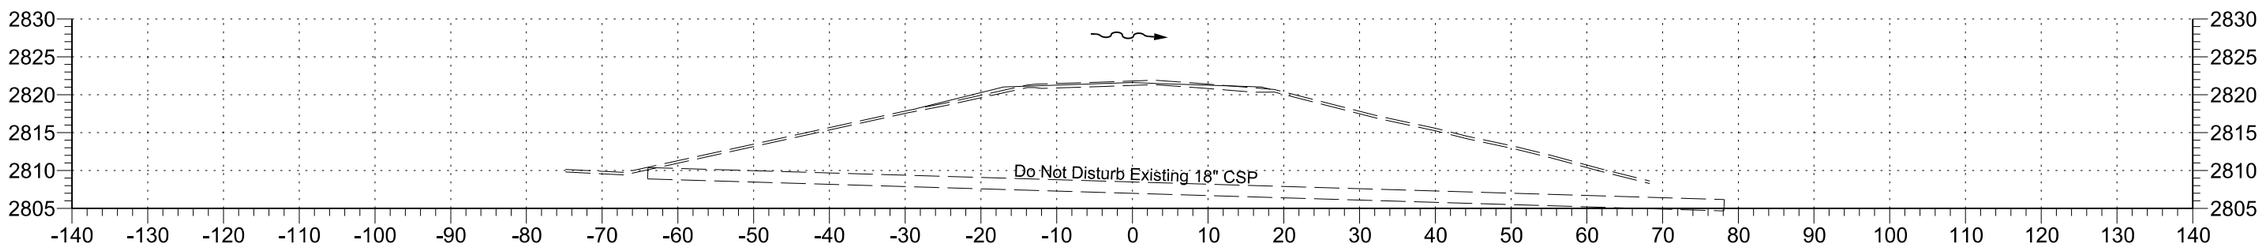

191+80

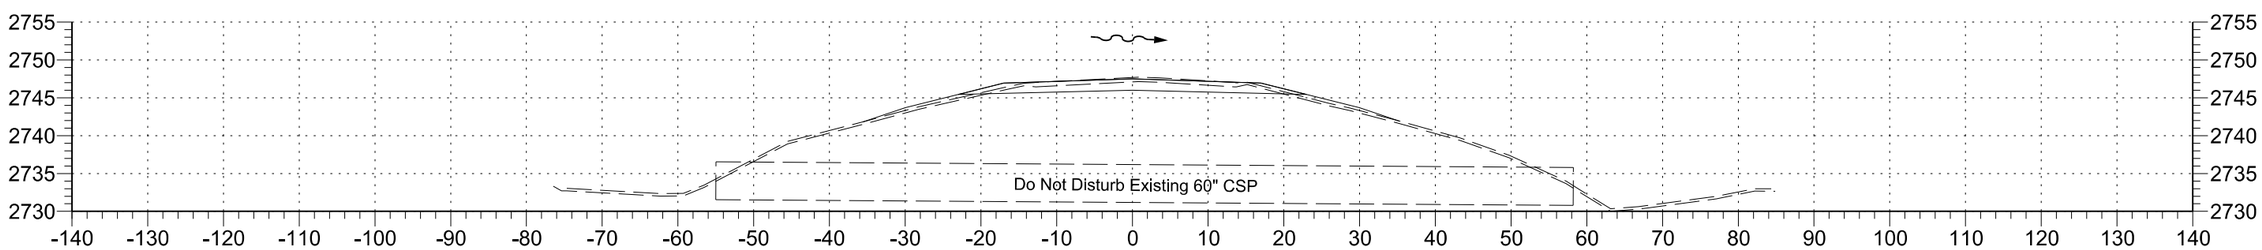

149+88

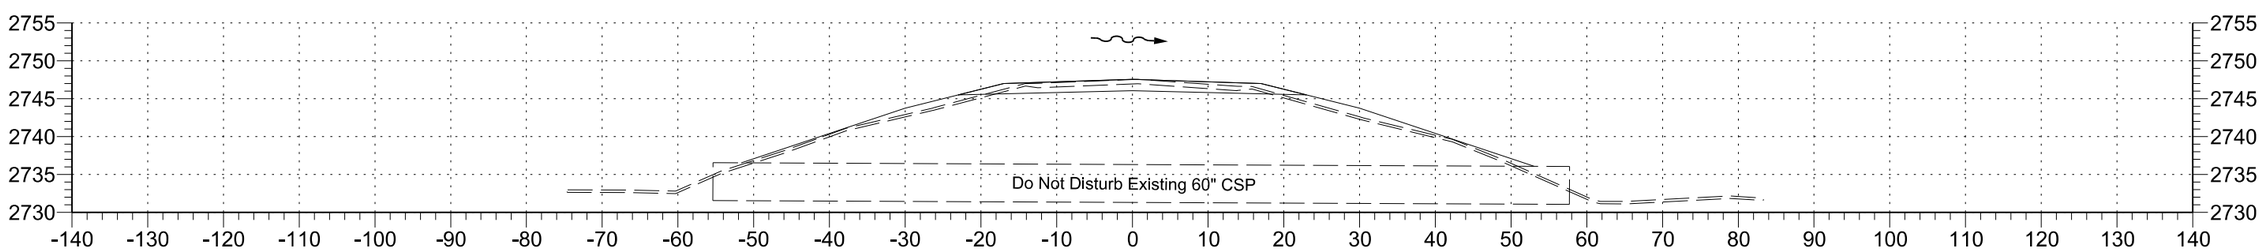

149+11

STATE	PROJECT NO.	SECTION NO.	SHEET NO.
ND	SC-CNOA-CNOB-CNOC-0119(057)	200	4

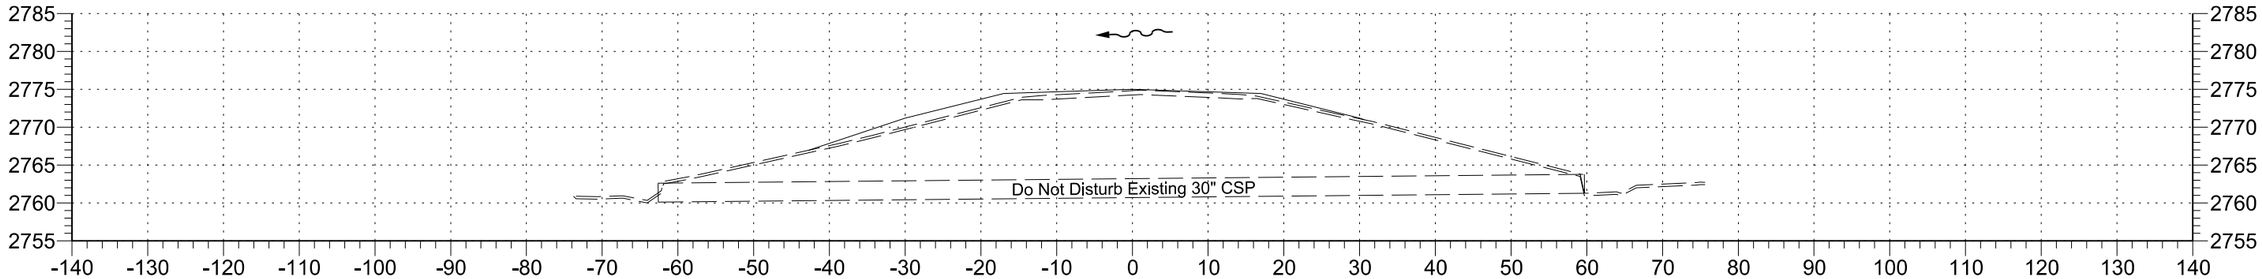

297+00

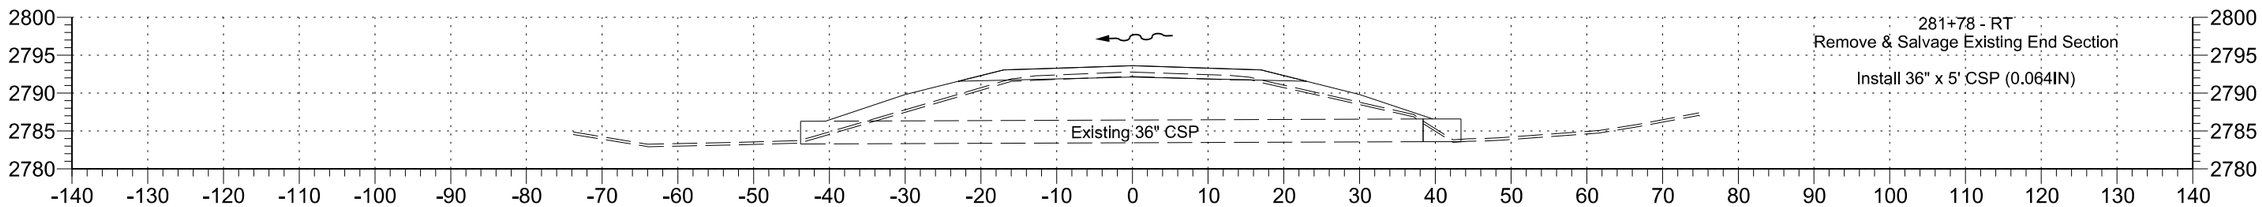

281+78

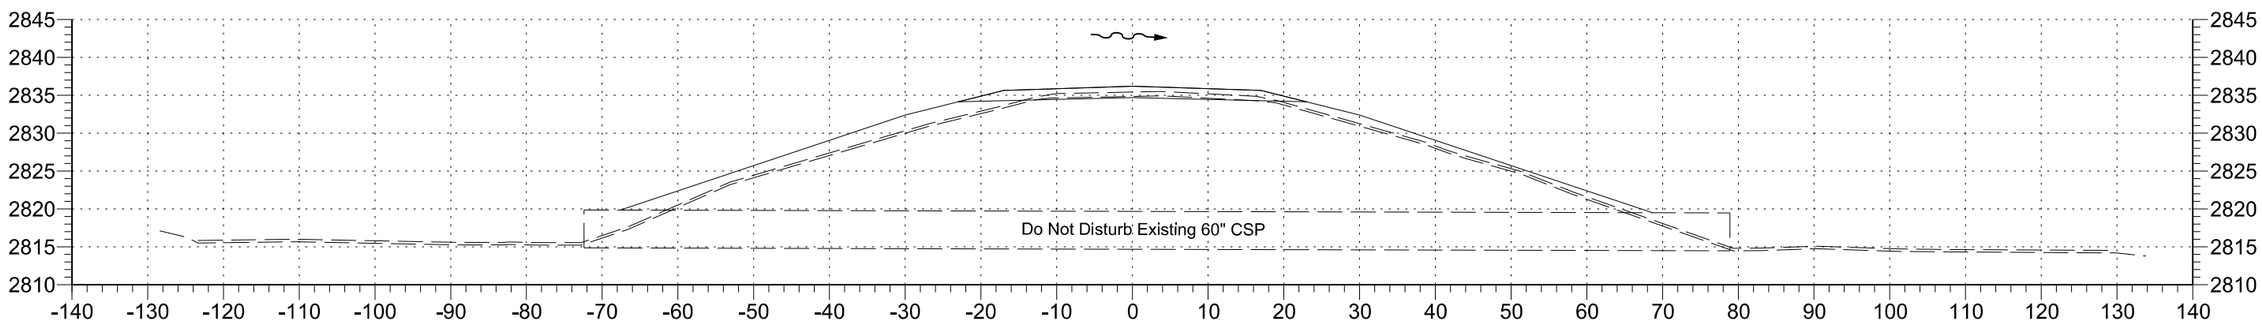

243+73

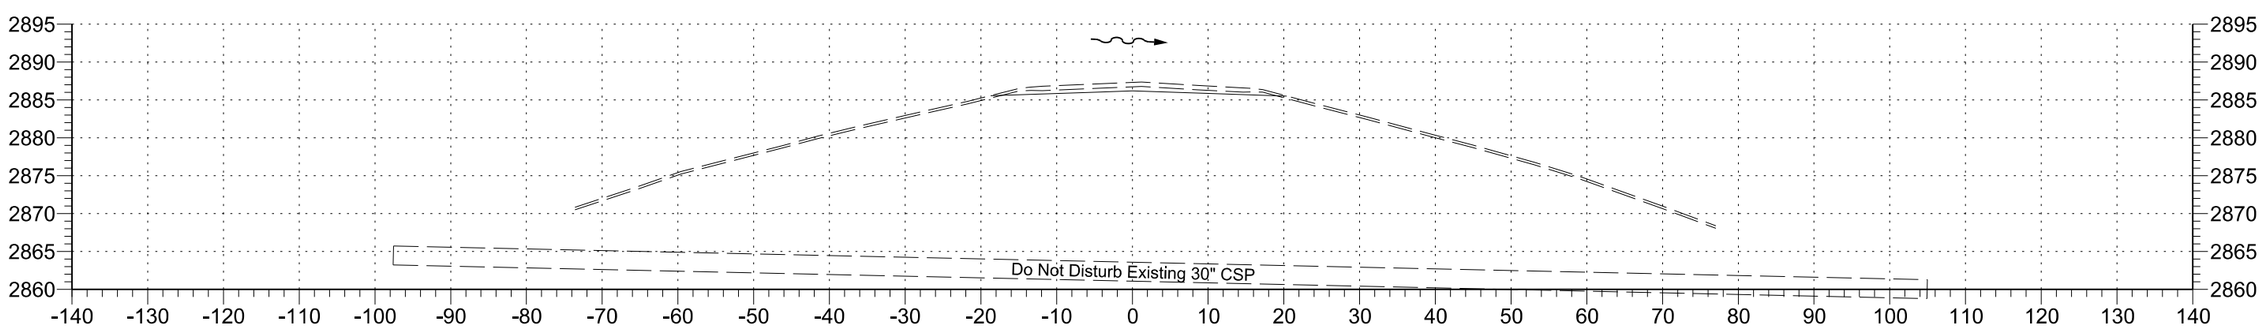

217+27

STATE	PROJECT NO.	SECTION NO.	SHEET NO.
ND	SC-CNOA-CNOB-CNOC-0119(057)	200	5

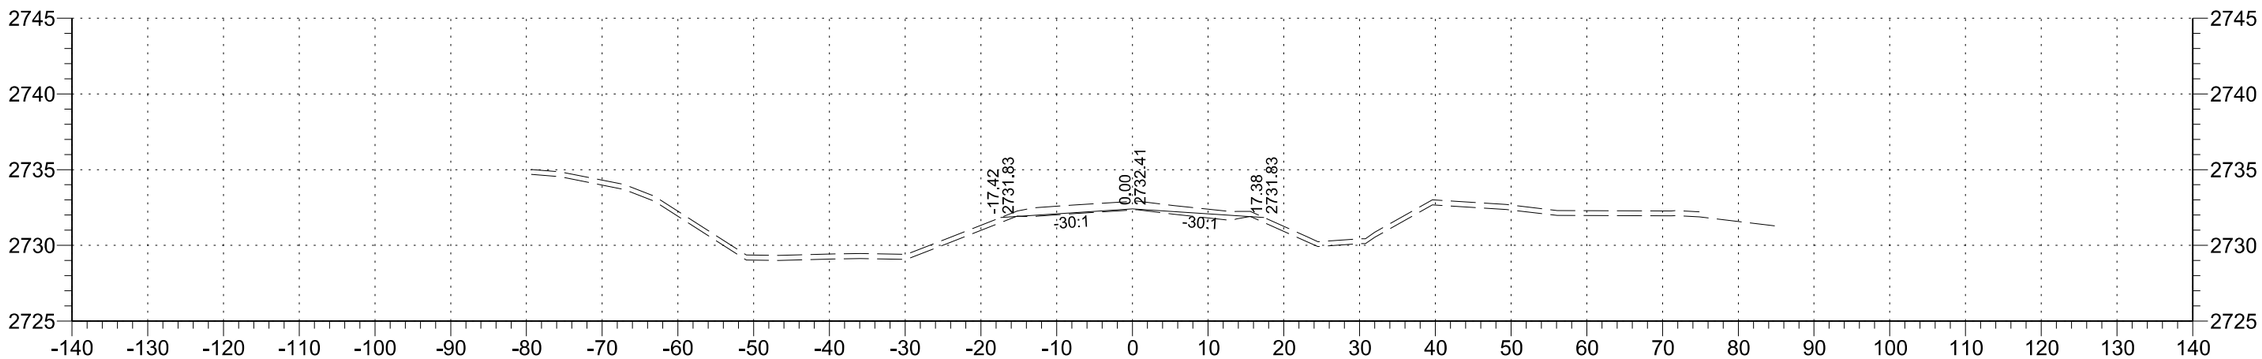

3+00

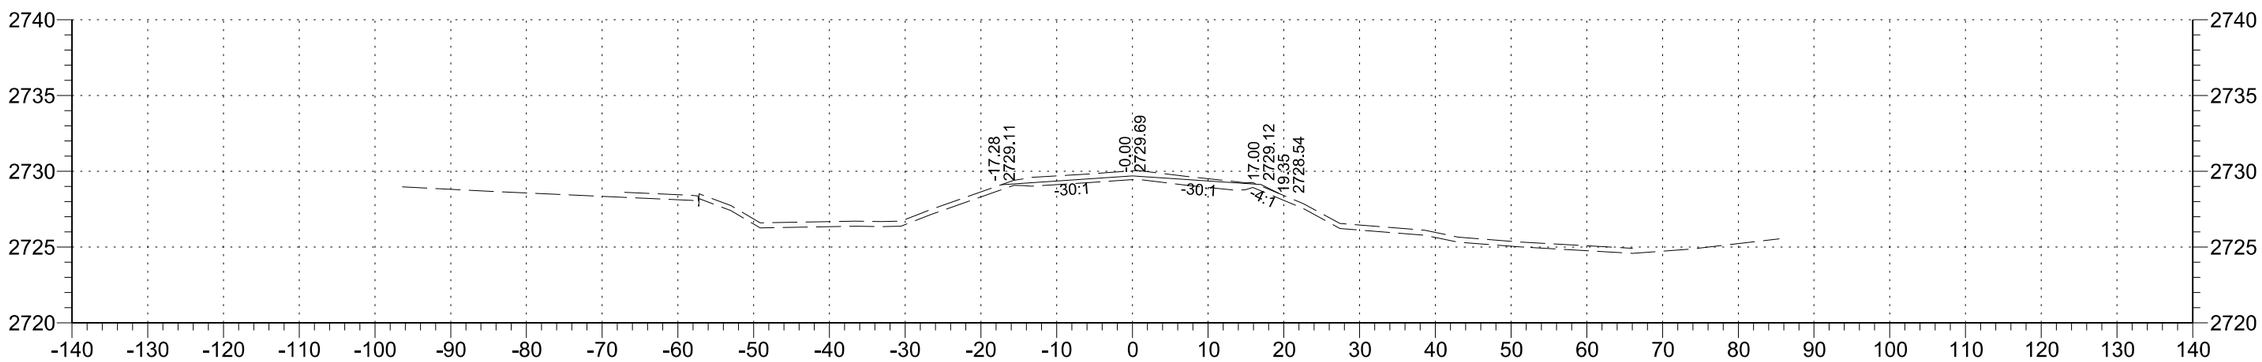

2+00

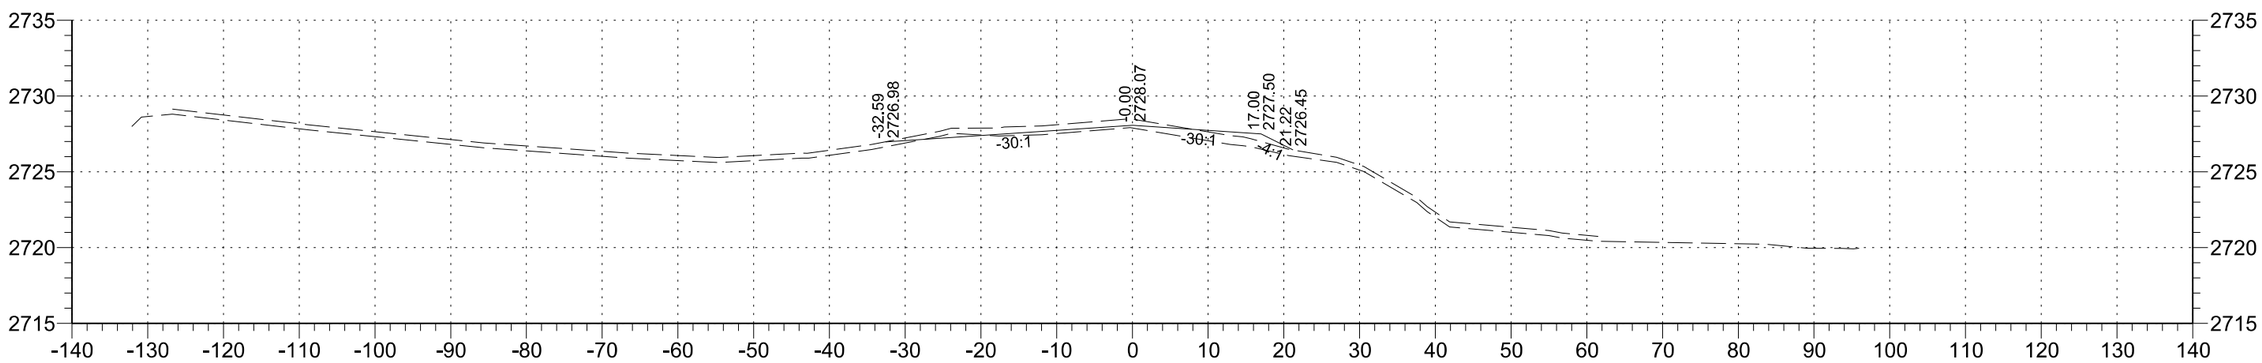

1+00

STATE	PROJECT NO.	SECTION NO.	SHEET NO.
ND	SC-CNOA-CNOB-CNOC-0119(057)	200	6

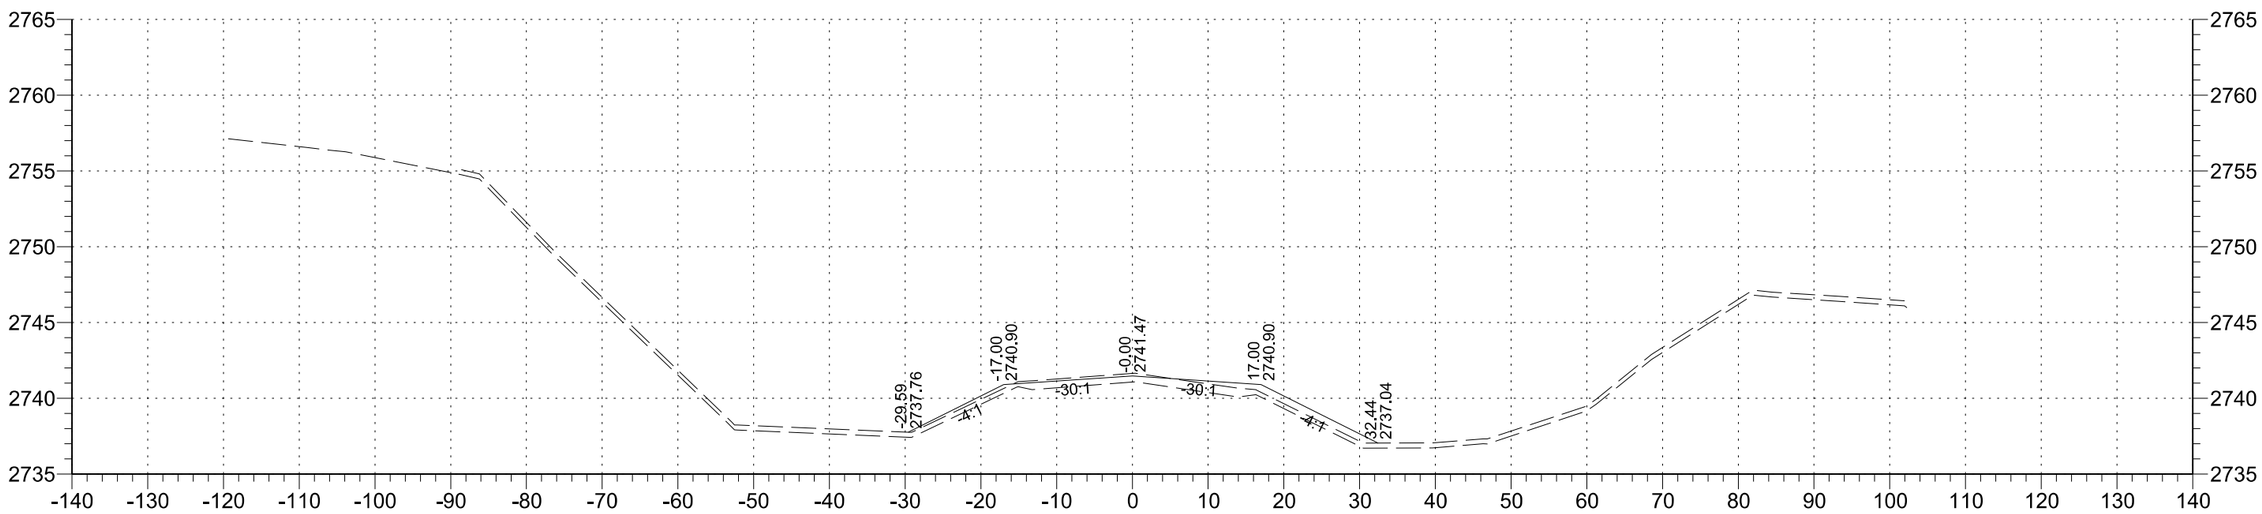

5+00

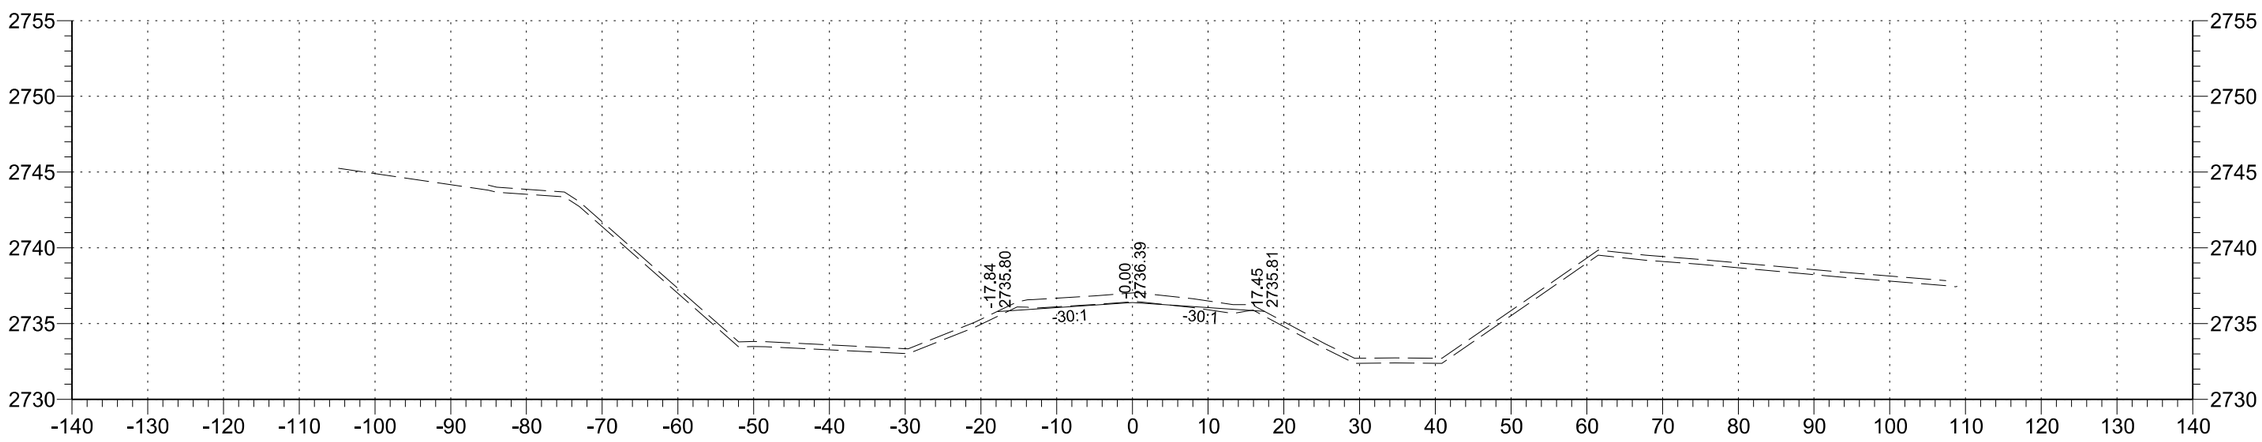

4+00

STATE	PROJECT NO.	SECTION NO.	SHEET NO.
ND	SC-CNOA-CNOB-CNOC-0119(057)	200	7

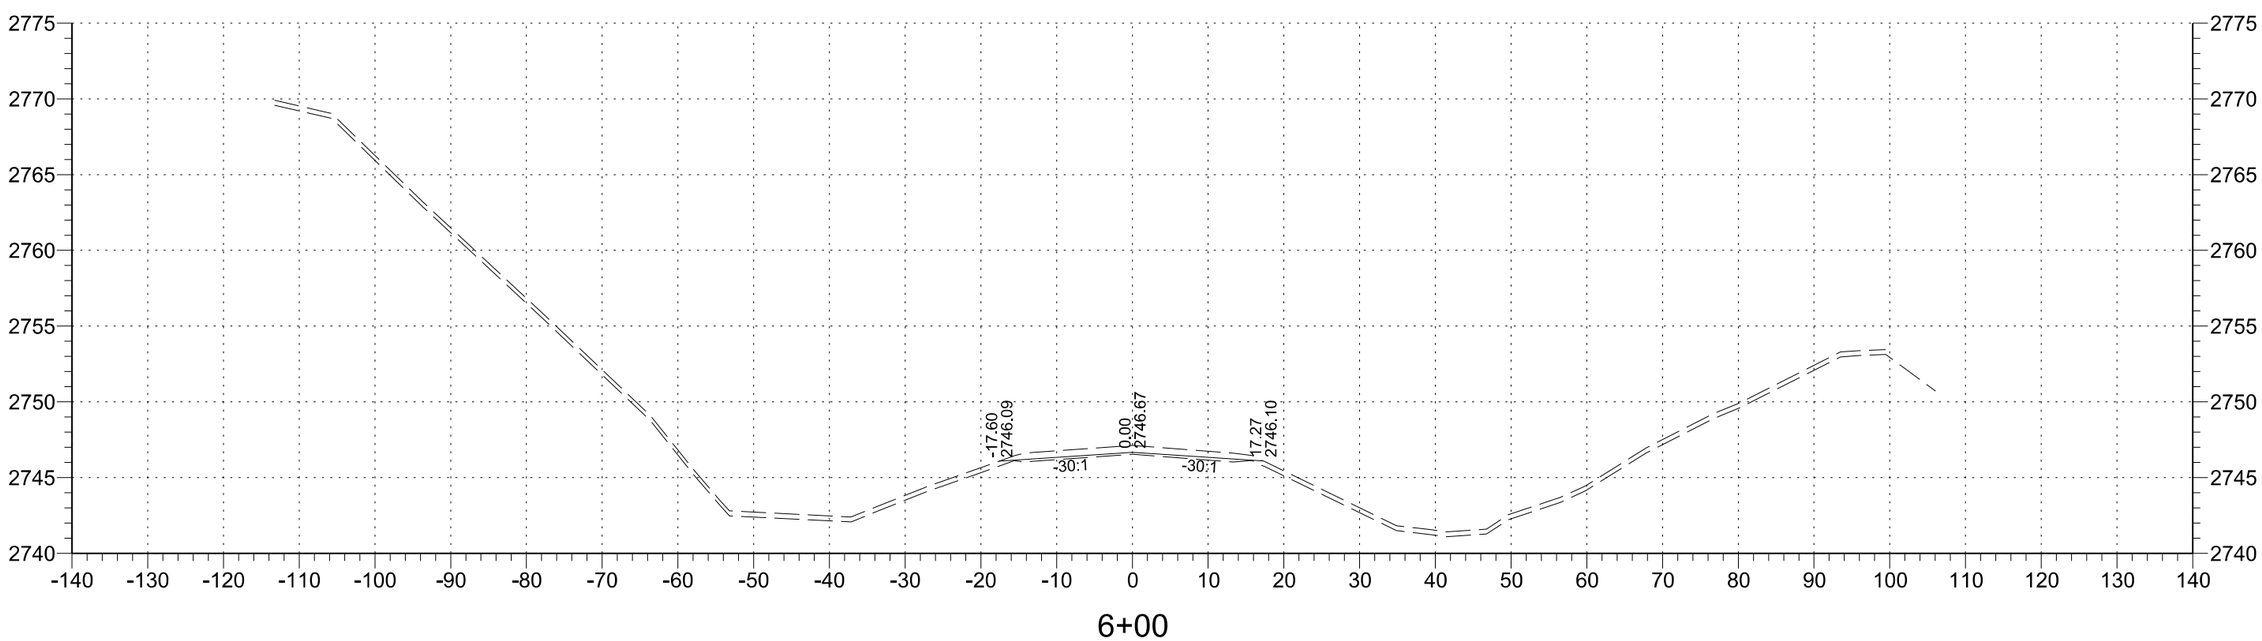

STATE	PROJECT NO.	SECTION NO.	SHEET NO.
ND	SC-CNOA-CNOB-CNOC-0119(057)	200	8

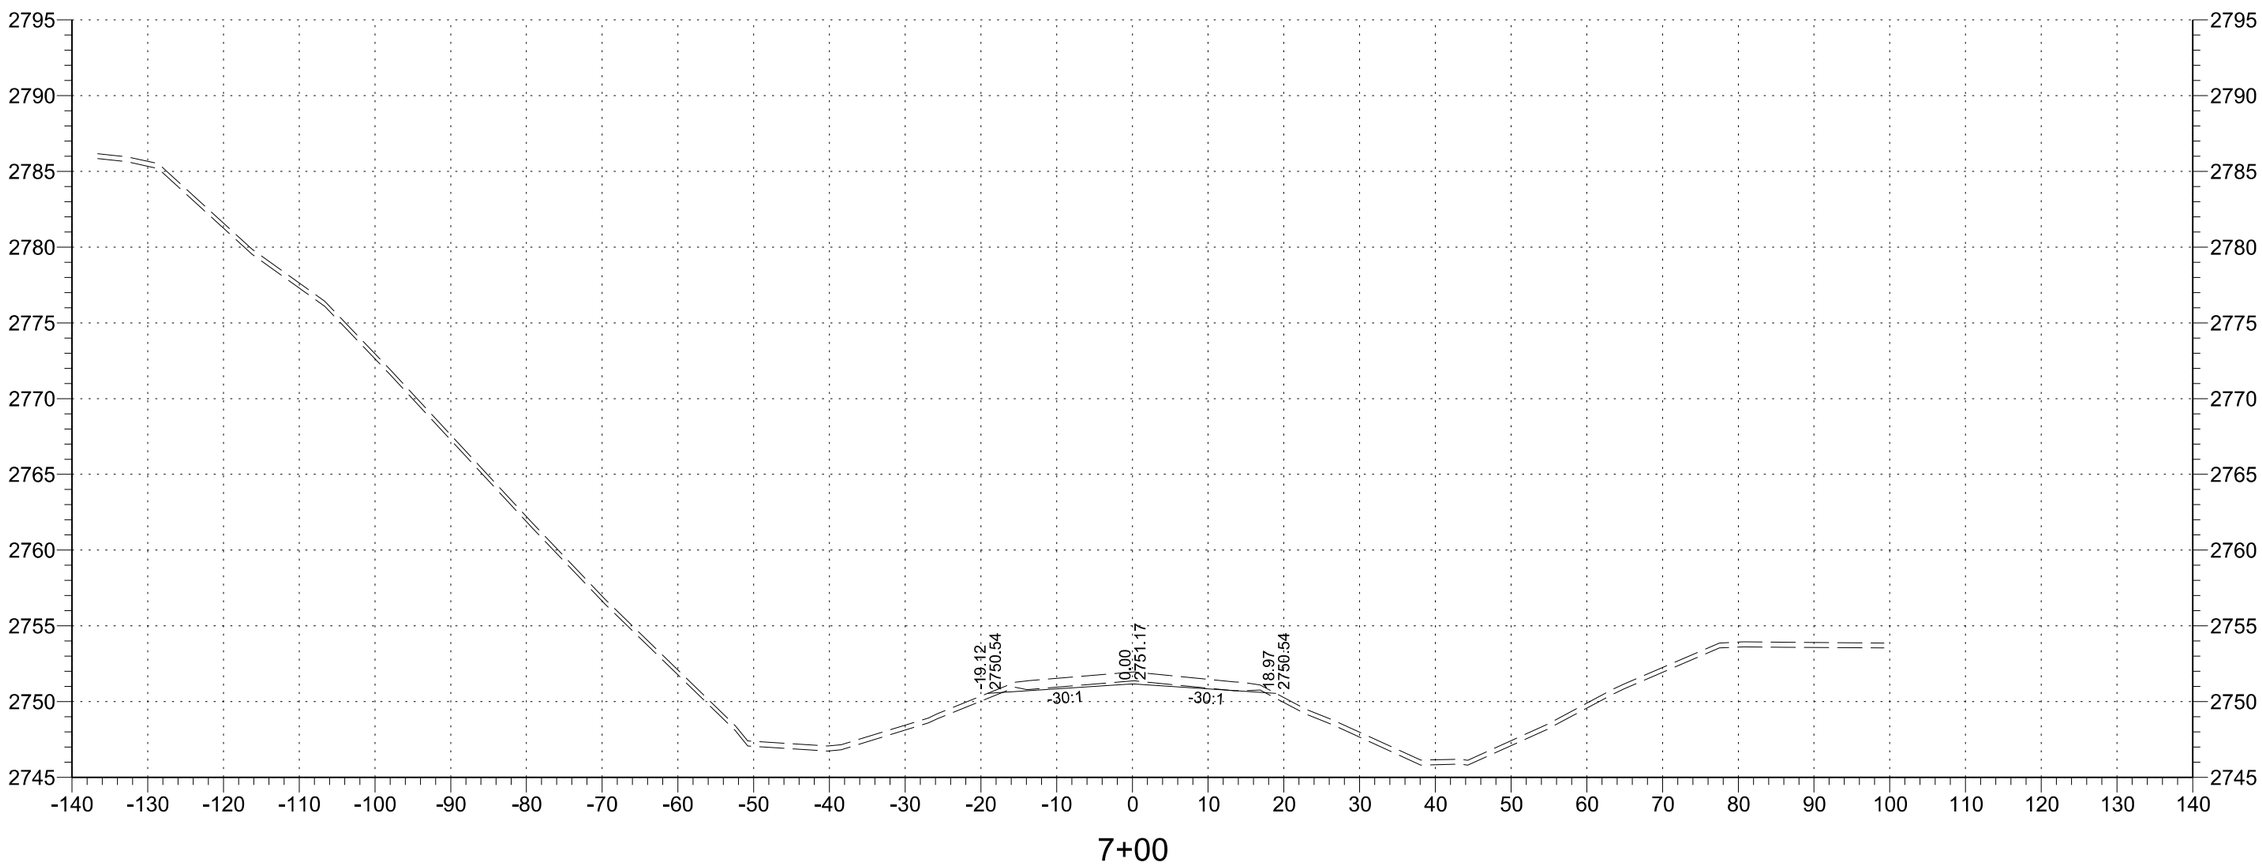

STATE	PROJECT NO.	SECTION NO.	SHEET NO.
ND	SC-CNOA-CNOB-CNOC-0119(057)	200	9

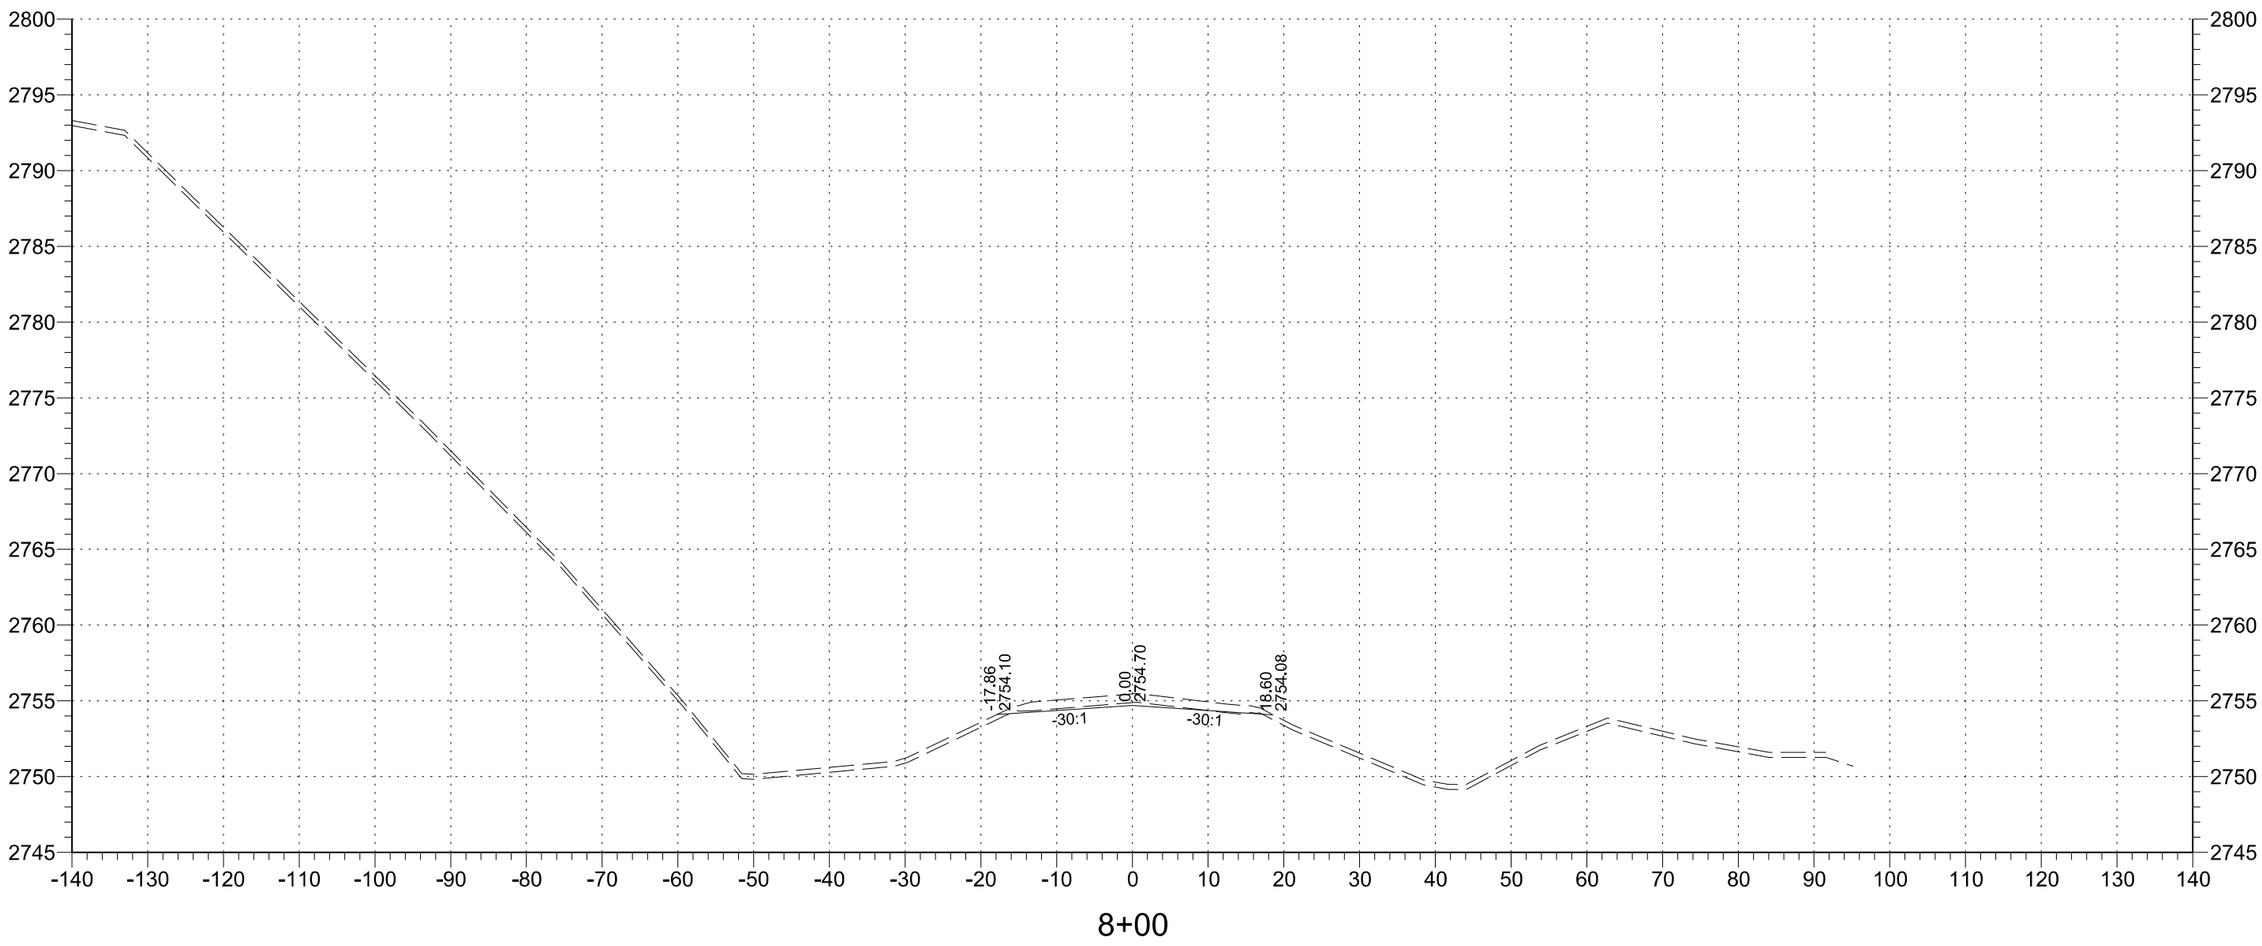

STATE	PROJECT NO.	SECTION NO.	SHEET NO.
ND	SC-CNOA-CNOB-CNOC-0119(057)	200	10

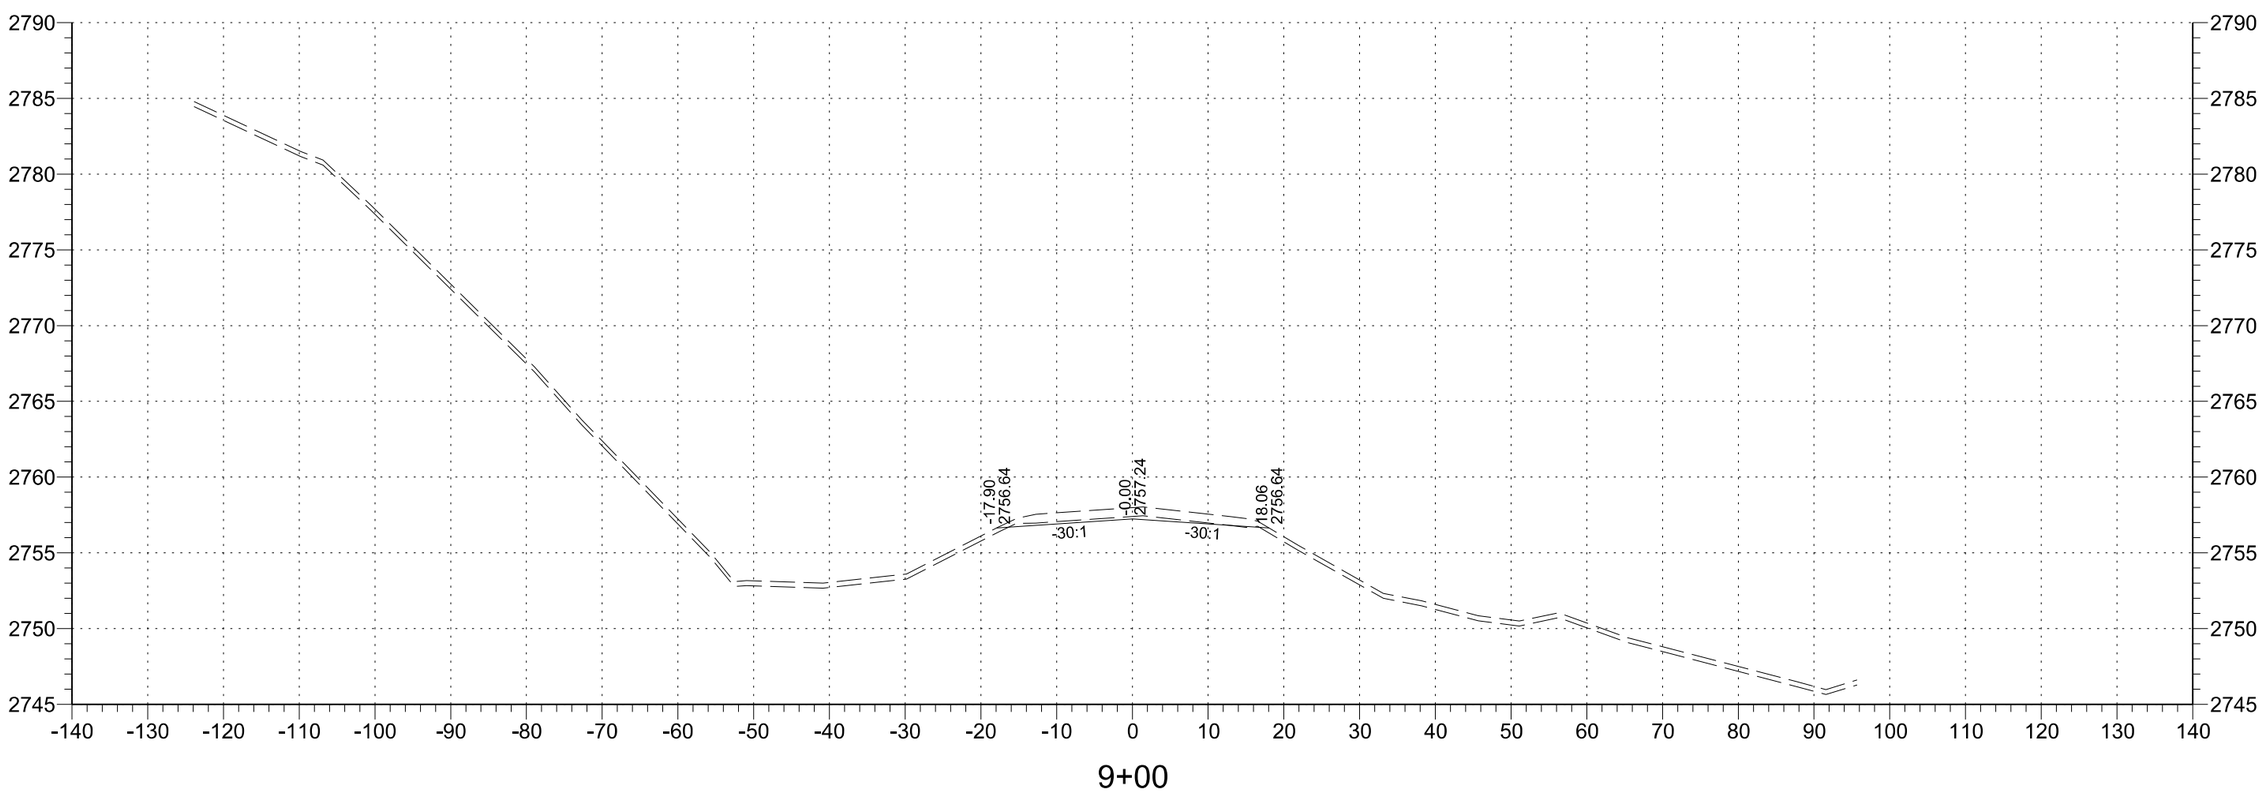

STATE	PROJECT NO.	SECTION NO.	SHEET NO.
ND	SC-CNOA-CNOB-CNOC-0119(057)	200	11

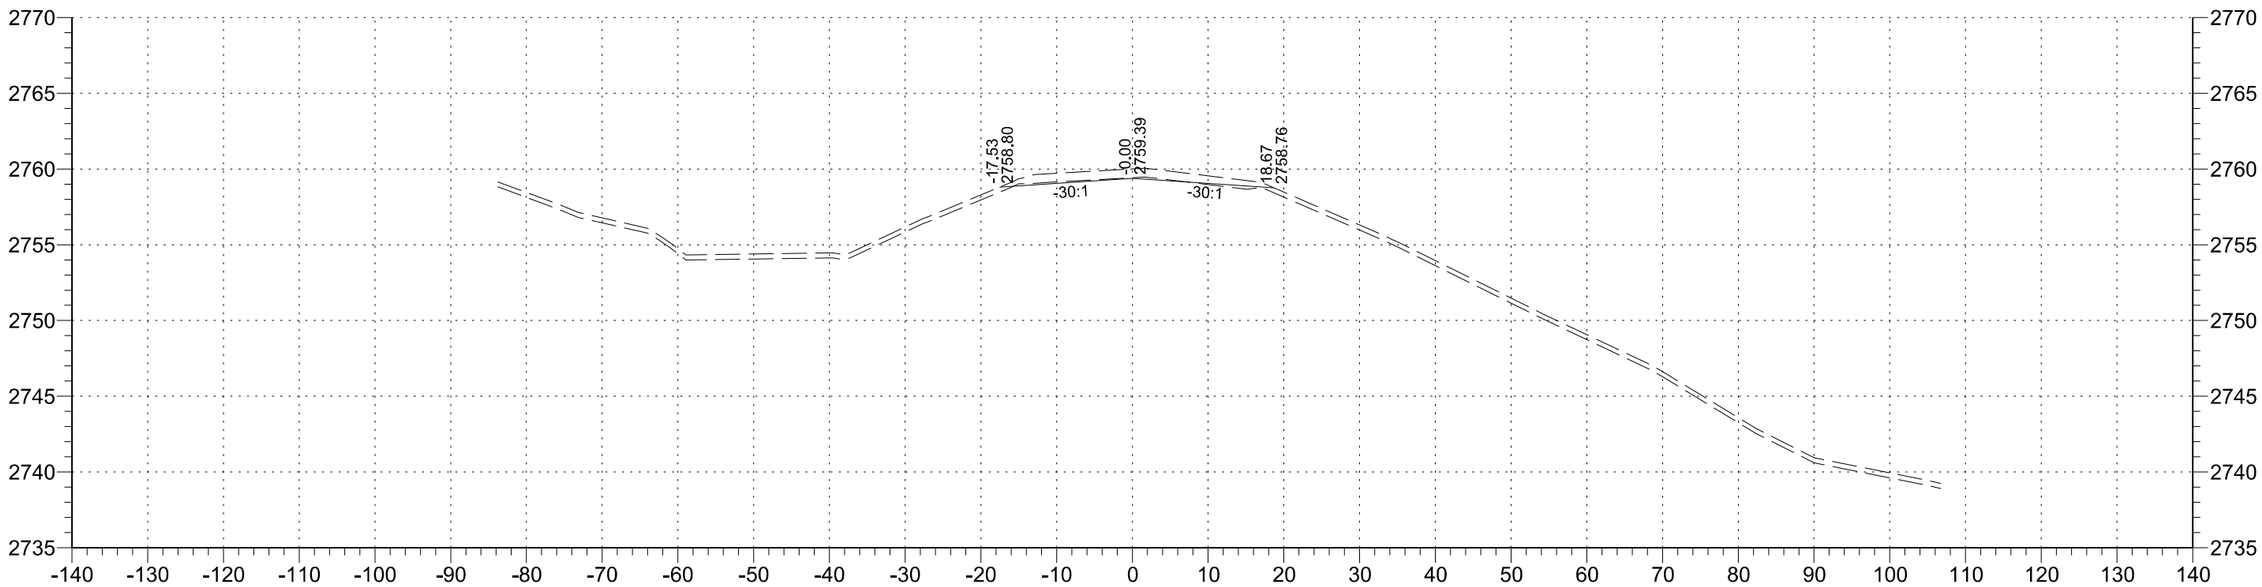

11+00

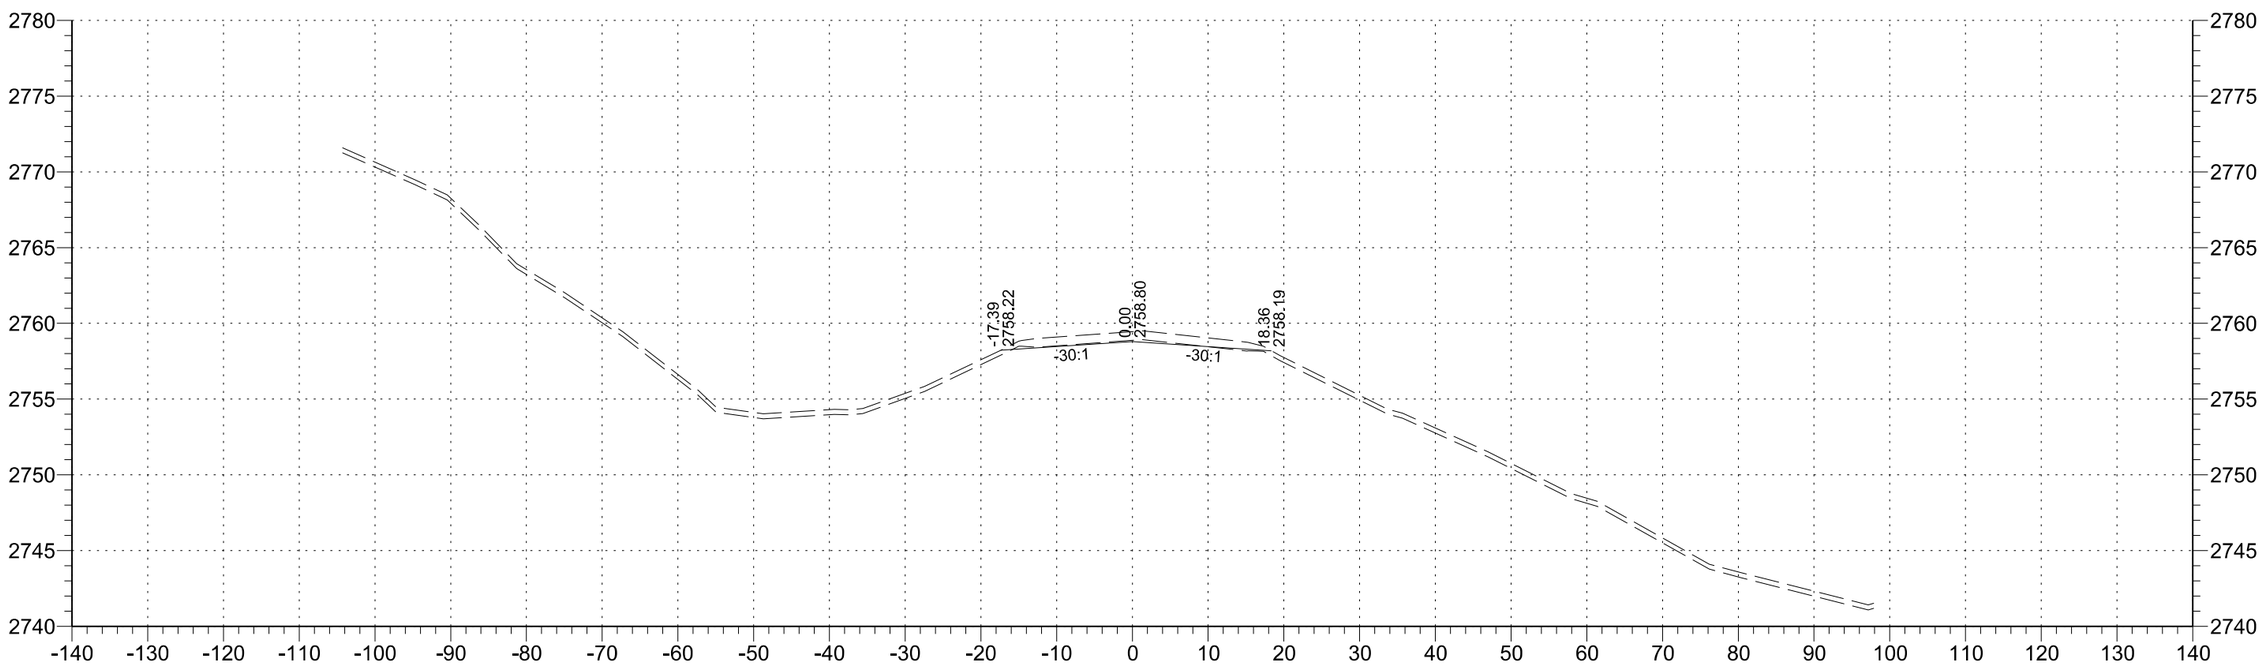

10+00

STATE	PROJECT NO.	SECTION NO.	SHEET NO.
ND	SC-CNOA-CNOB-CNOC-0119(057)	200	12

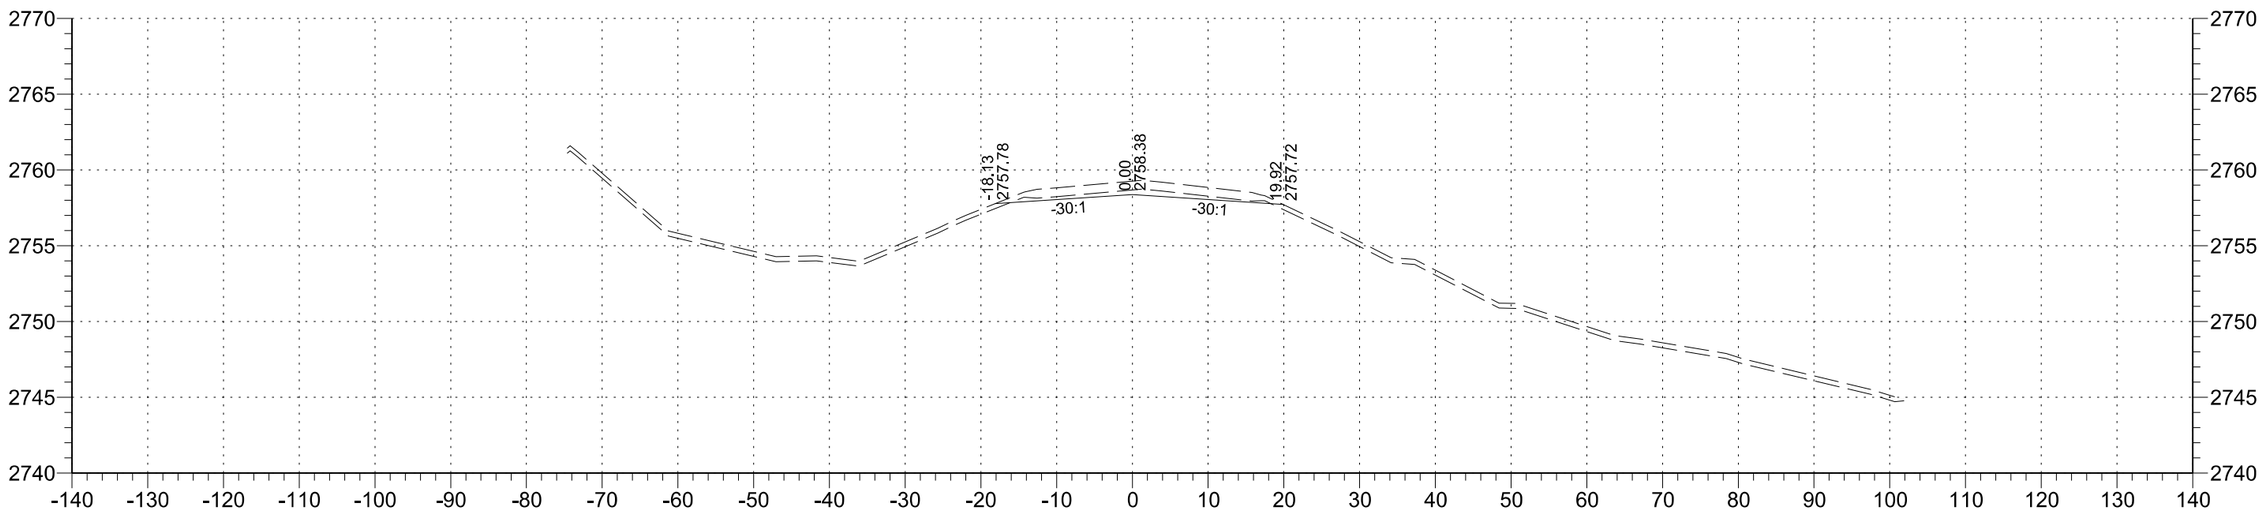

13+00

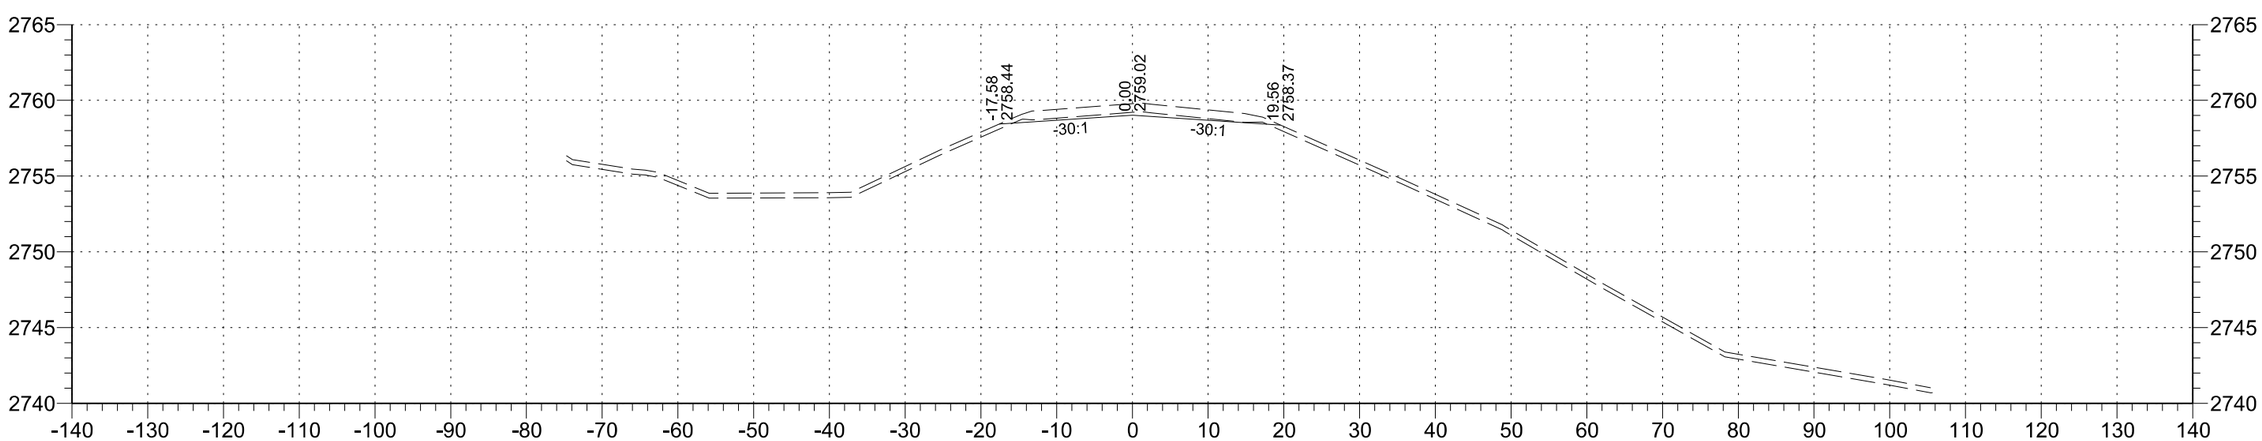

12+00

STATE	PROJECT NO.	SECTION NO.	SHEET NO.
ND	SC-CNOA-CNOB-CNOC-0119(057)	200	13

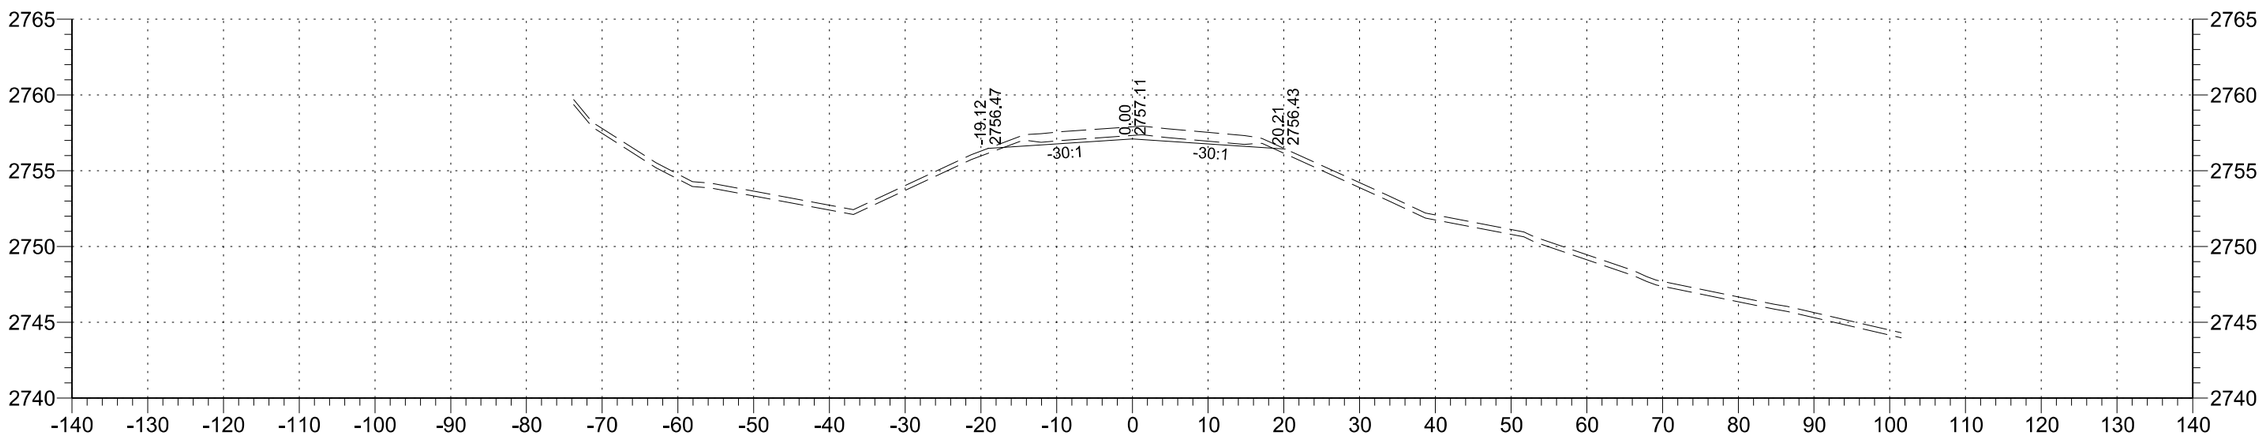

15+00

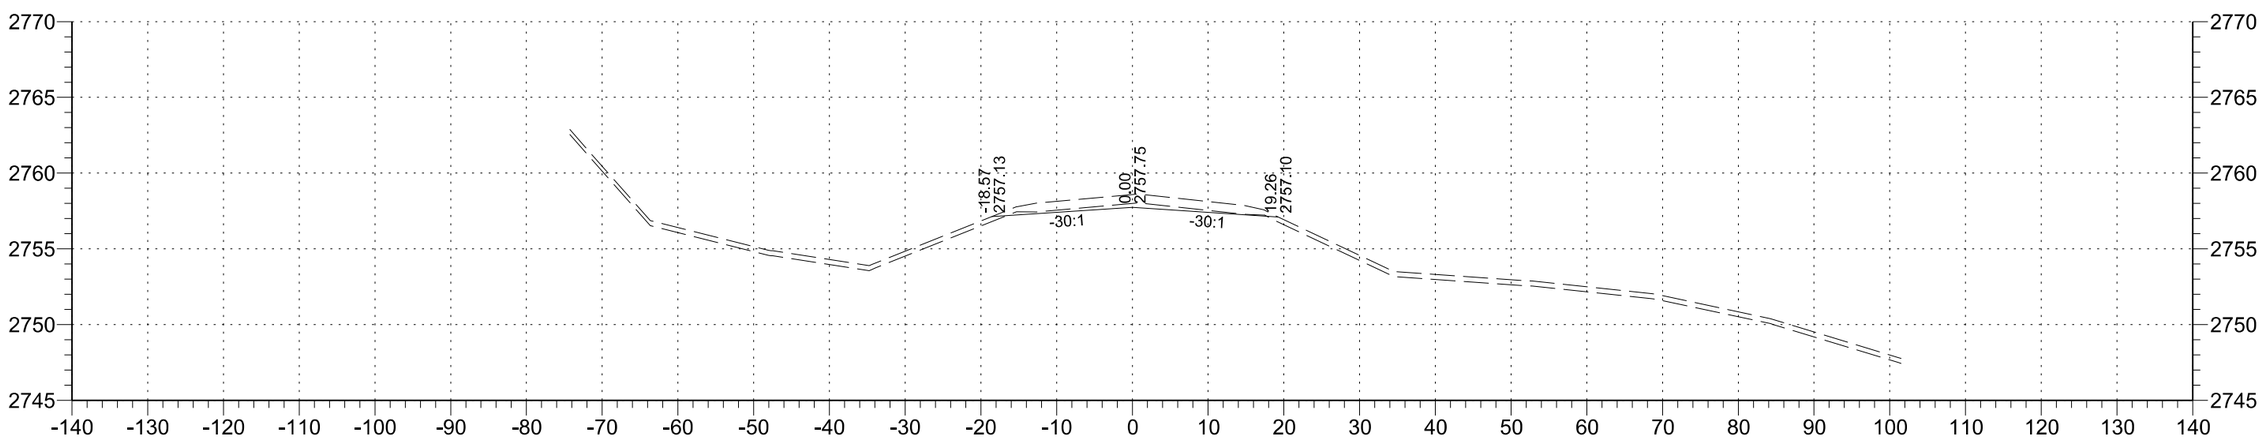

14+00

STATE	PROJECT NO.	SECTION NO.	SHEET NO.
ND	SC-CNOA-CNOB-CNOC-0119(057)	200	14

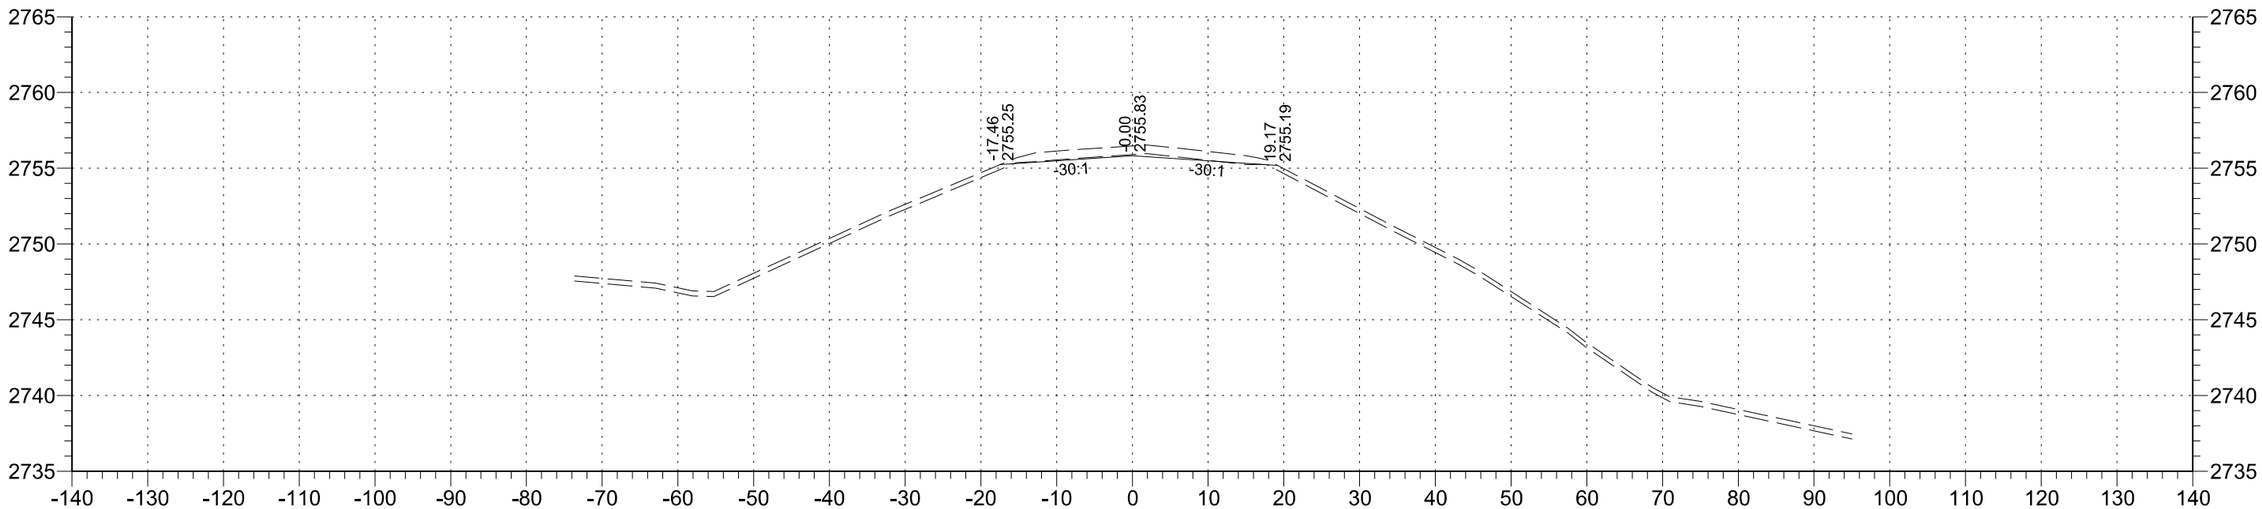

17+00

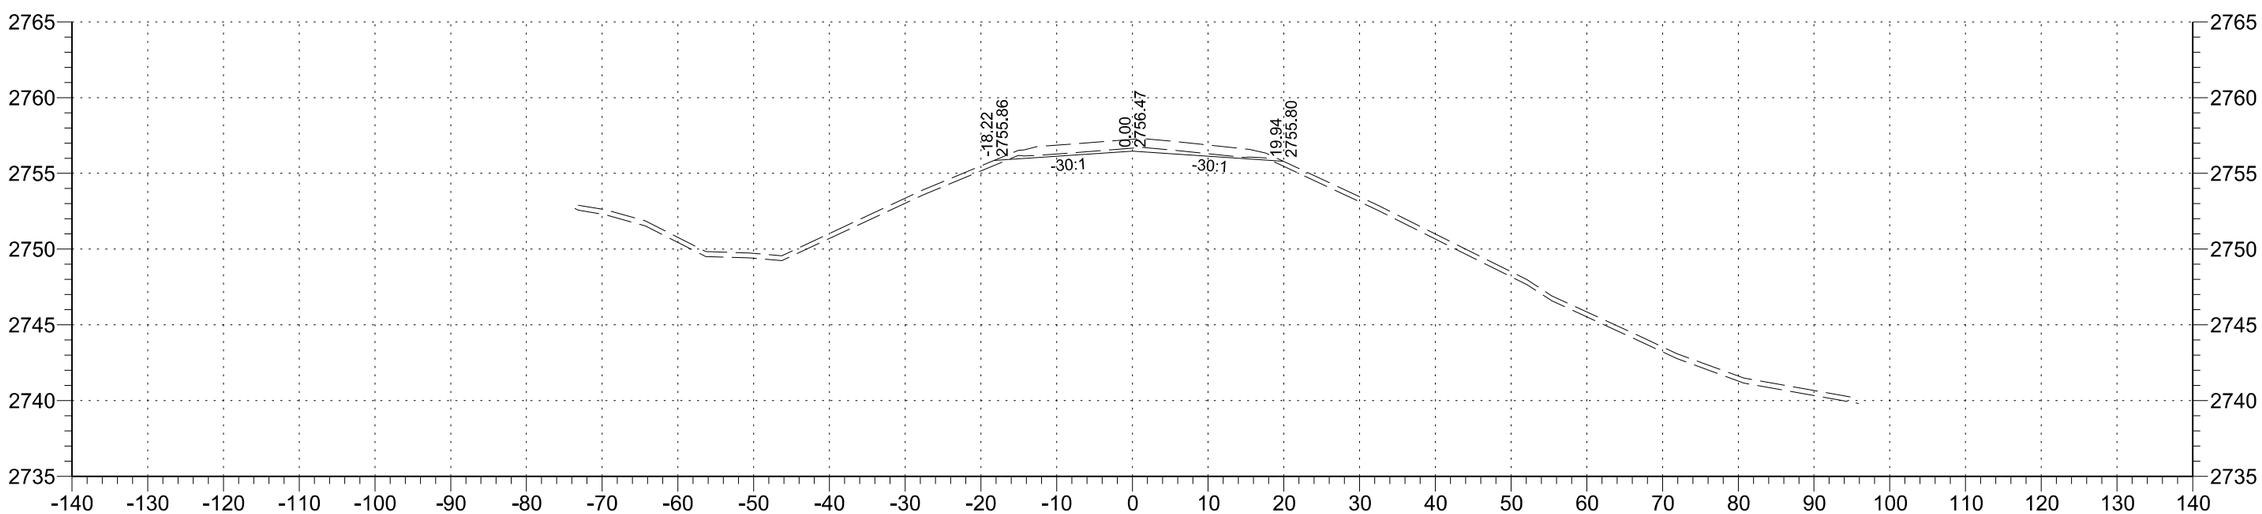

16+00

STATE	PROJECT NO.	SECTION NO.	SHEET NO.
ND	SC-CNOA-CNOB-CNOC-0119(057)	200	15

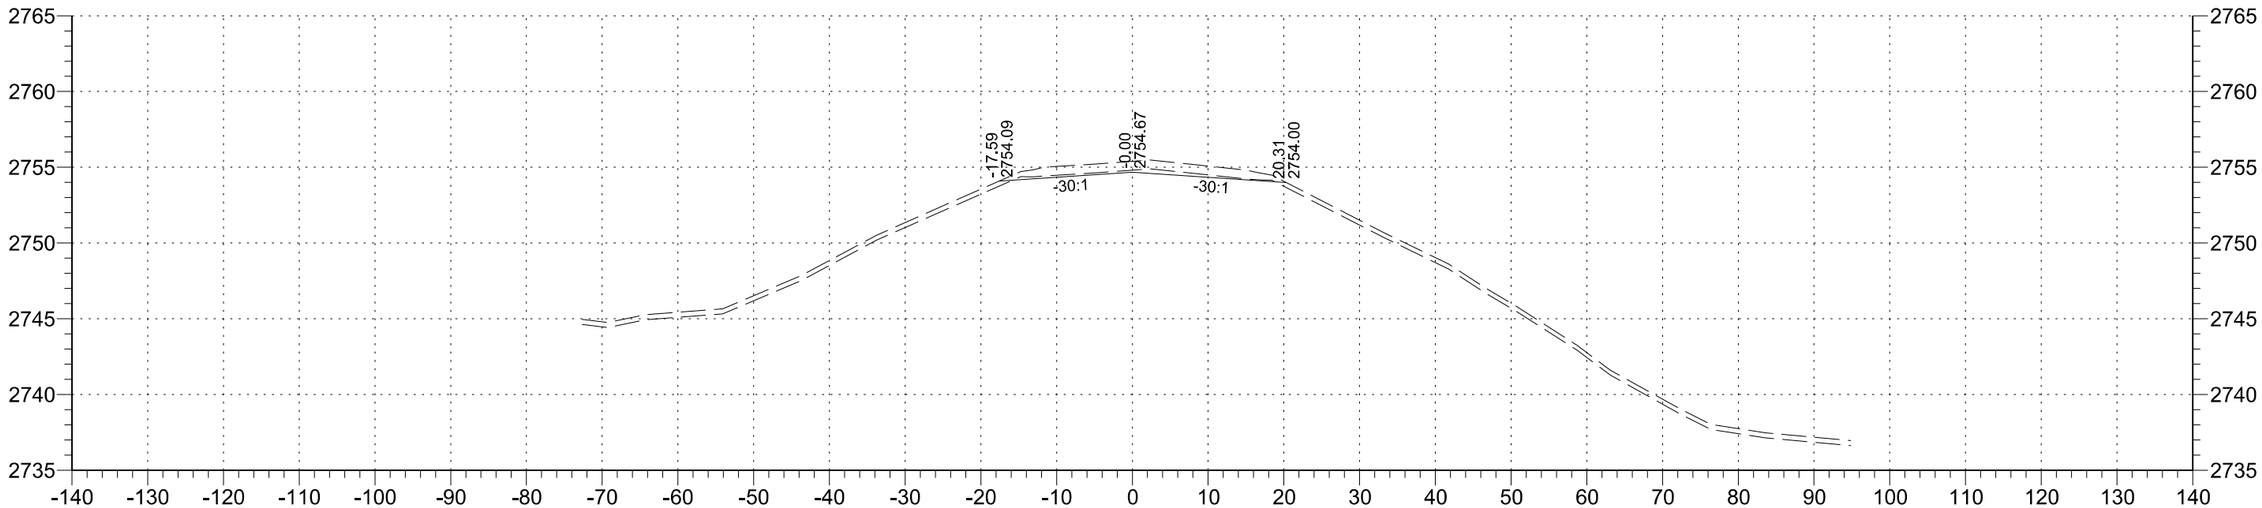

19+00

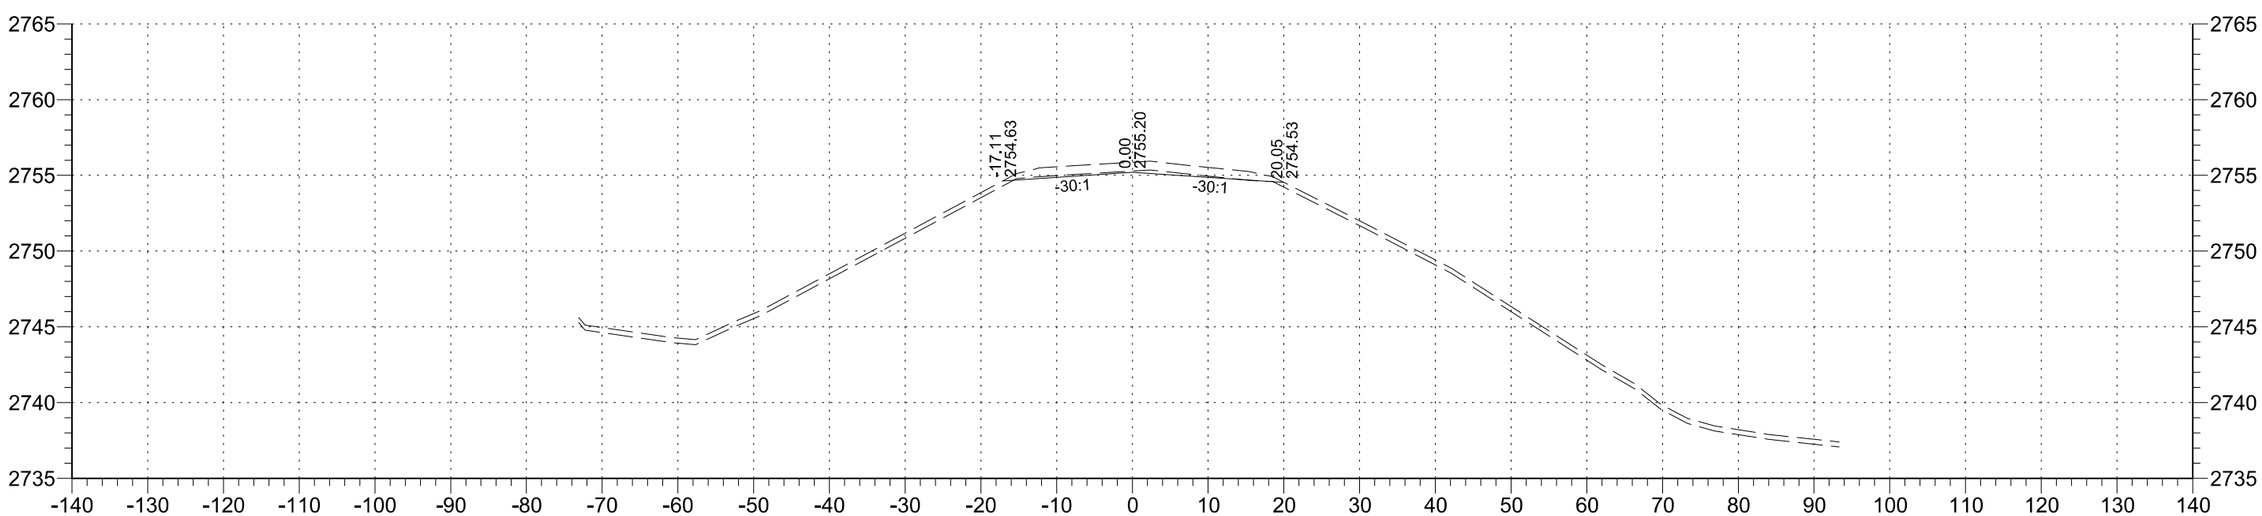

18+00

STATE	PROJECT NO.	SECTION NO.	SHEET NO.
ND	SC-CNOA-CNOB-CNOC-0119(057)	200	16

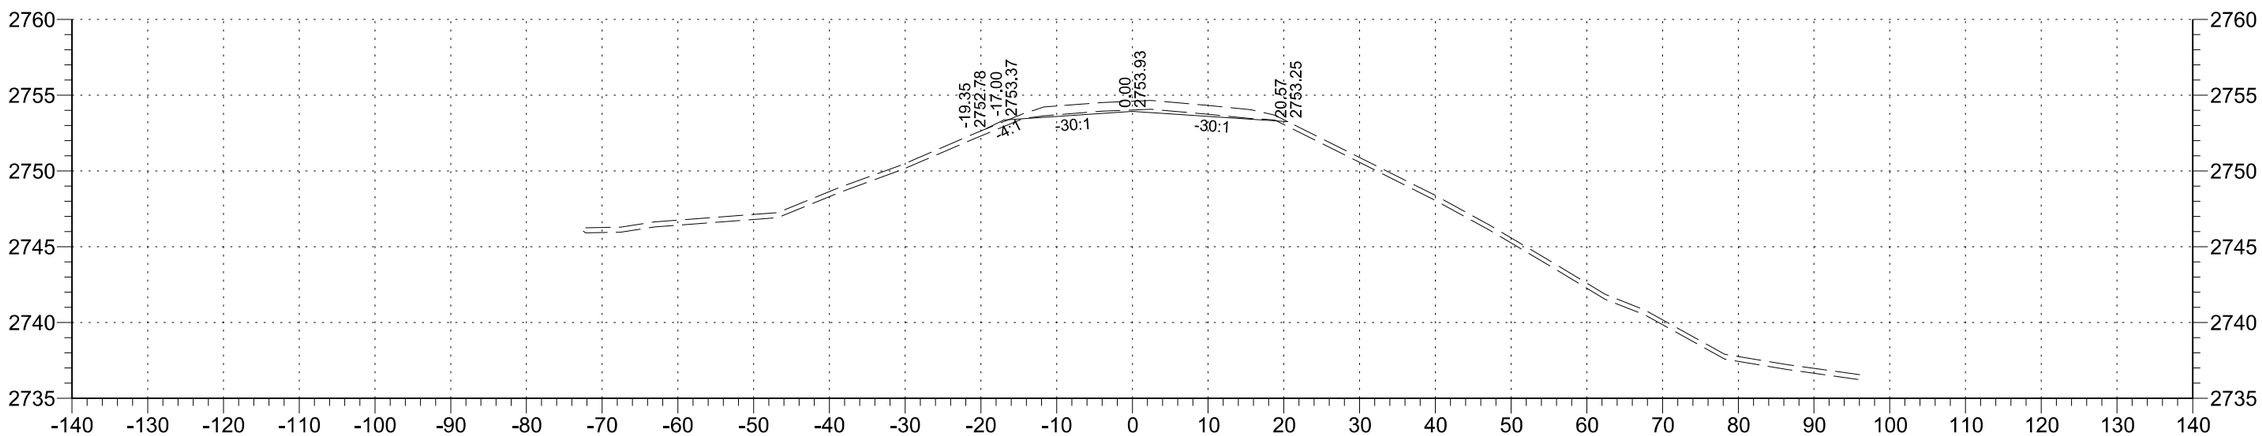

21+00

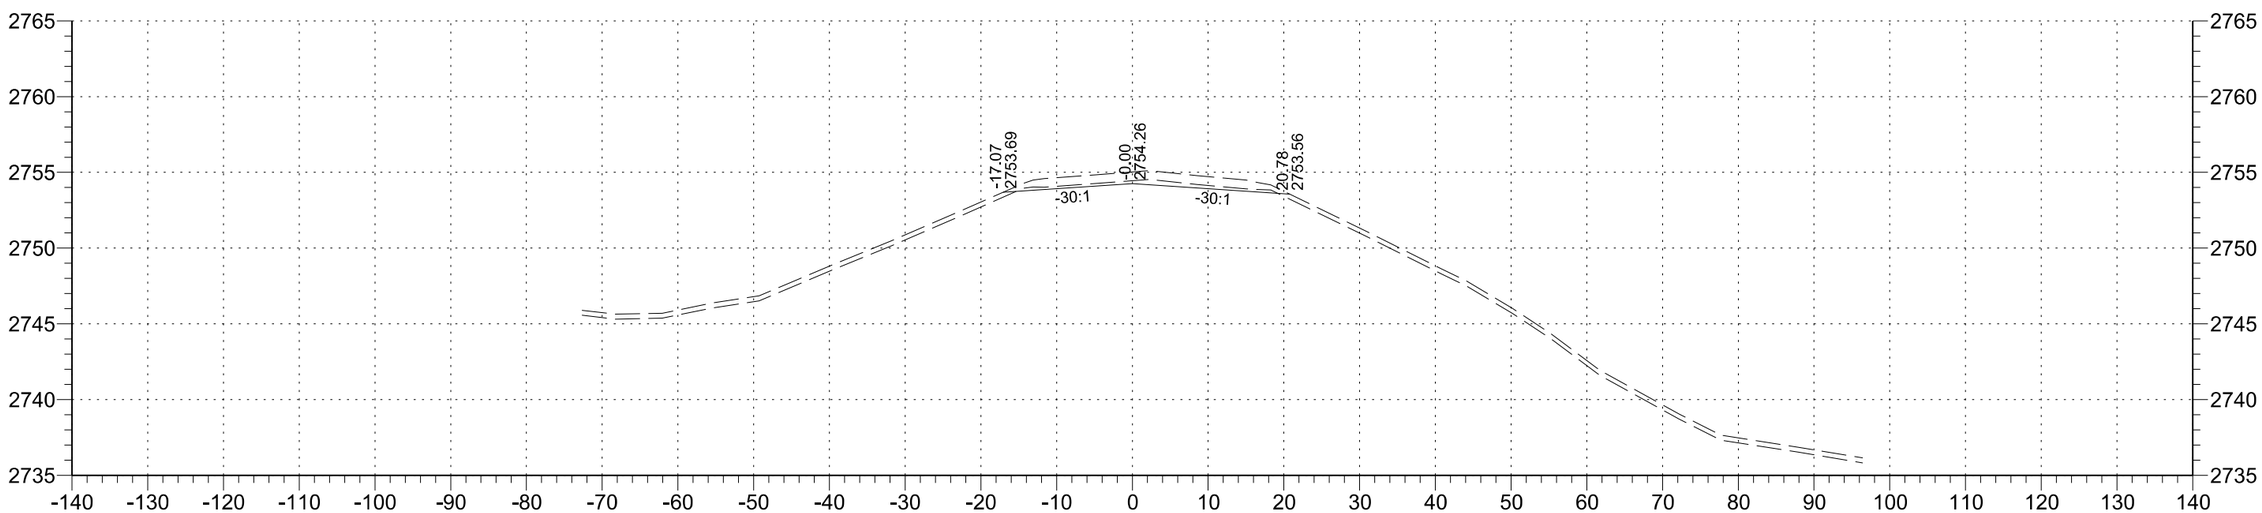

20+00

STATE	PROJECT NO.	SECTION NO.	SHEET NO.
ND	SC-CNOA-CNOB-CNOC-0119(057)	200	17

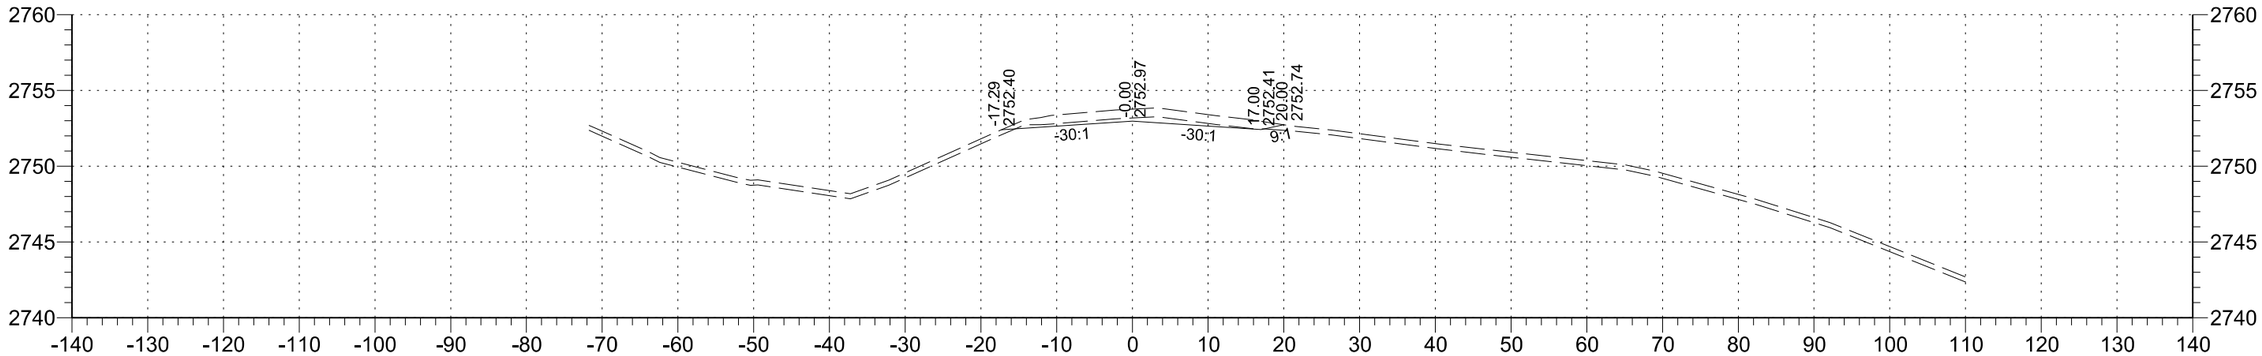

24+00

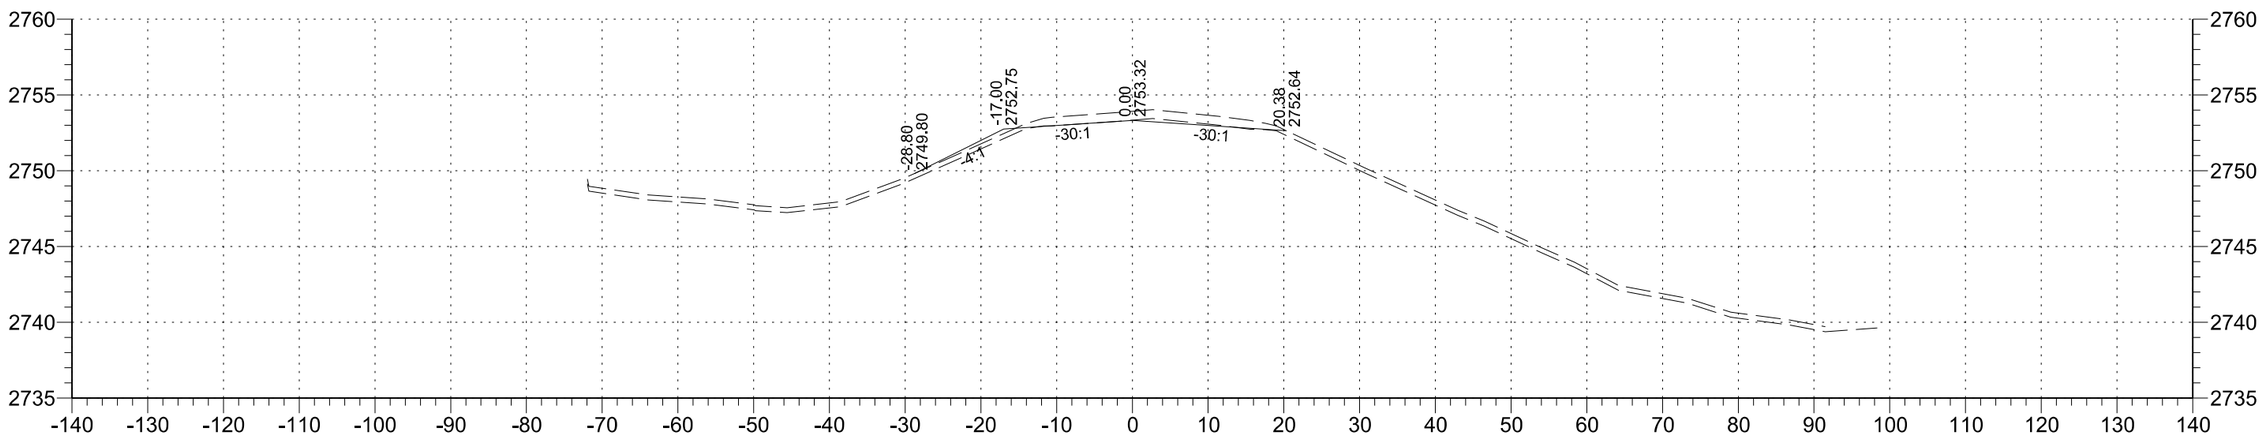

23+00

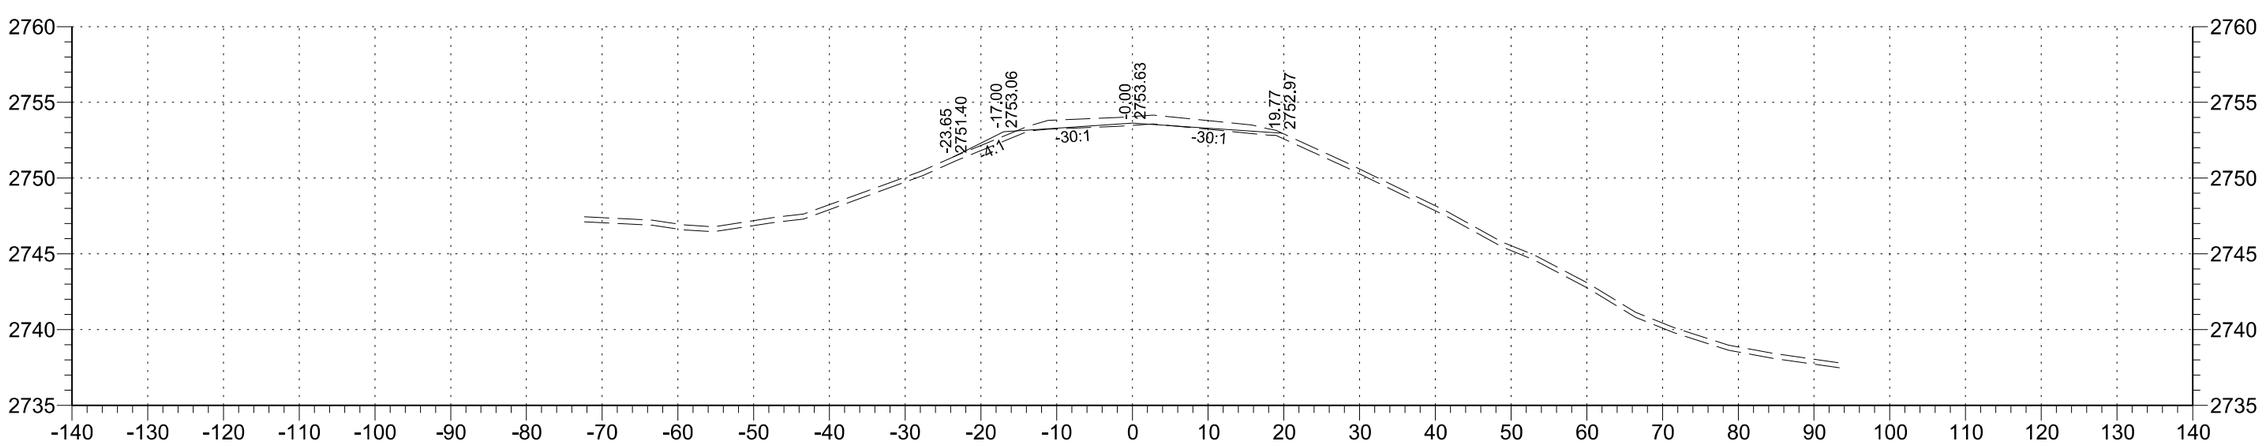

22+00

STATE	PROJECT NO.	SECTION NO.	SHEET NO.
ND	SC-CNOA-CNOB-CNOC-0119(057)	200	18

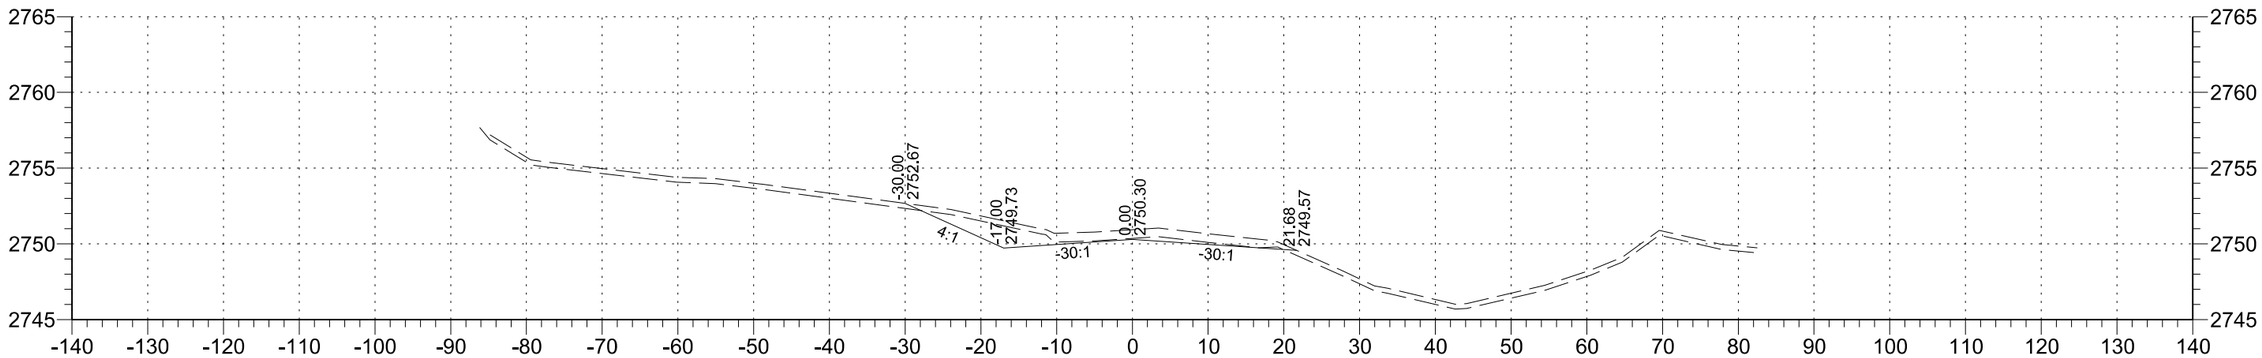

27+00

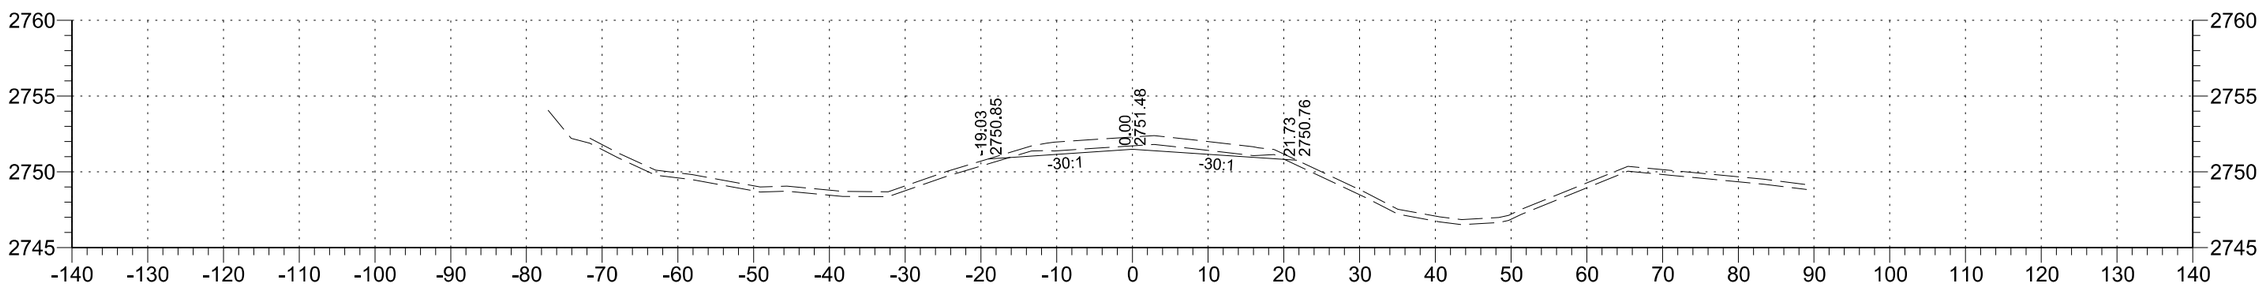

26+00

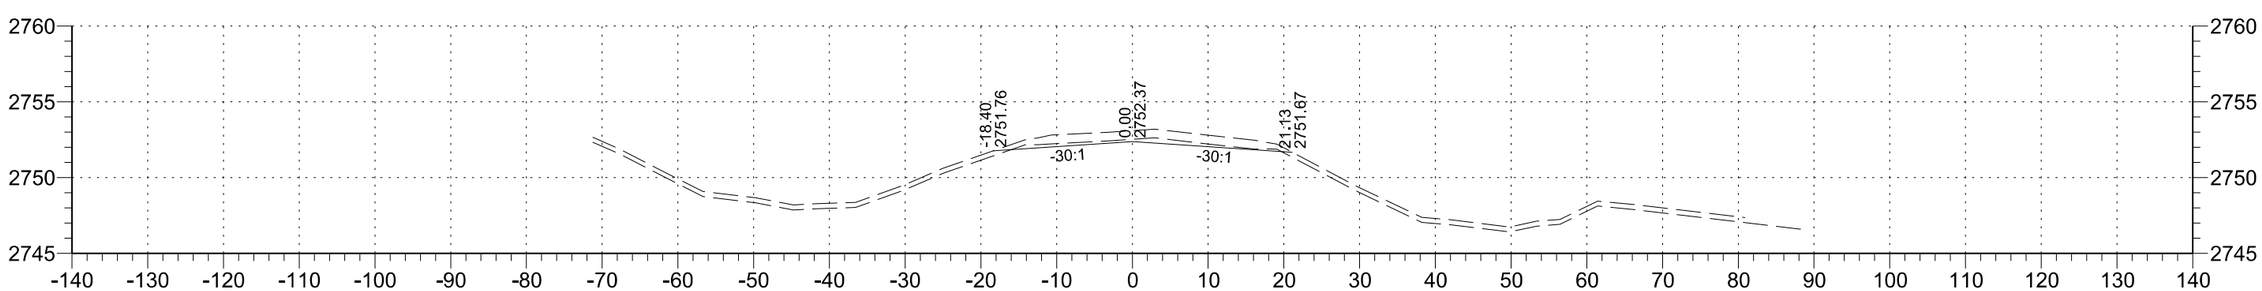

25+00

STATE	PROJECT NO.	SECTION NO.	SHEET NO.
ND	SC-CNOA-CNOB-CNOC-0119(057)	200	19

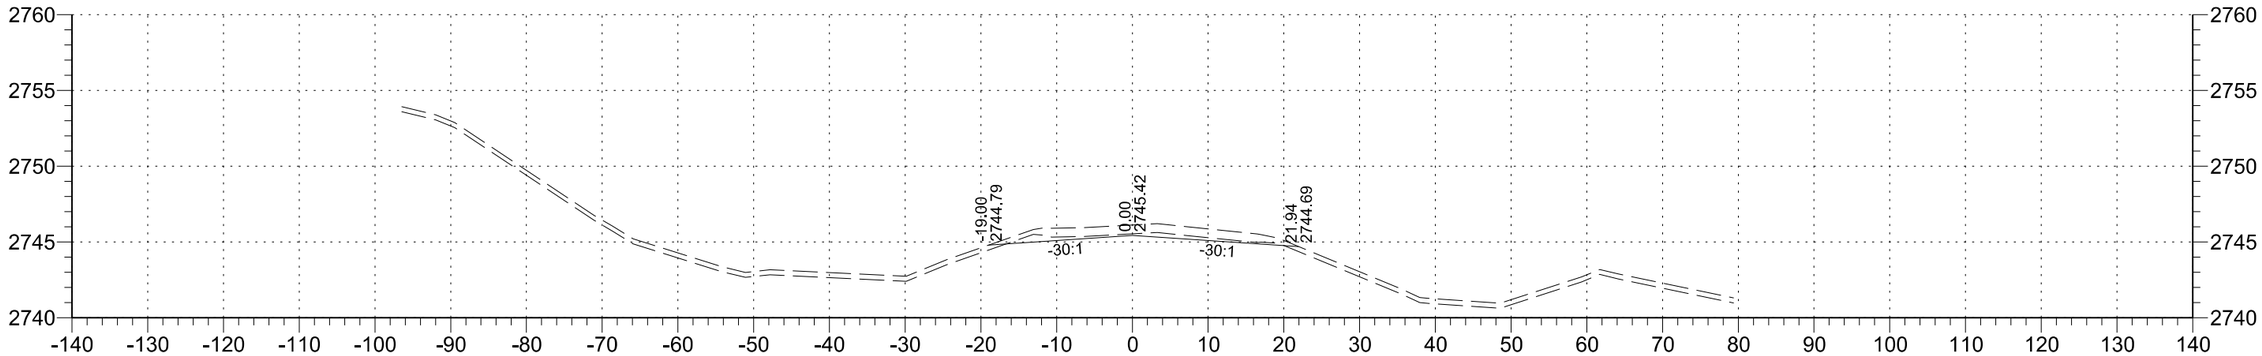

30+00

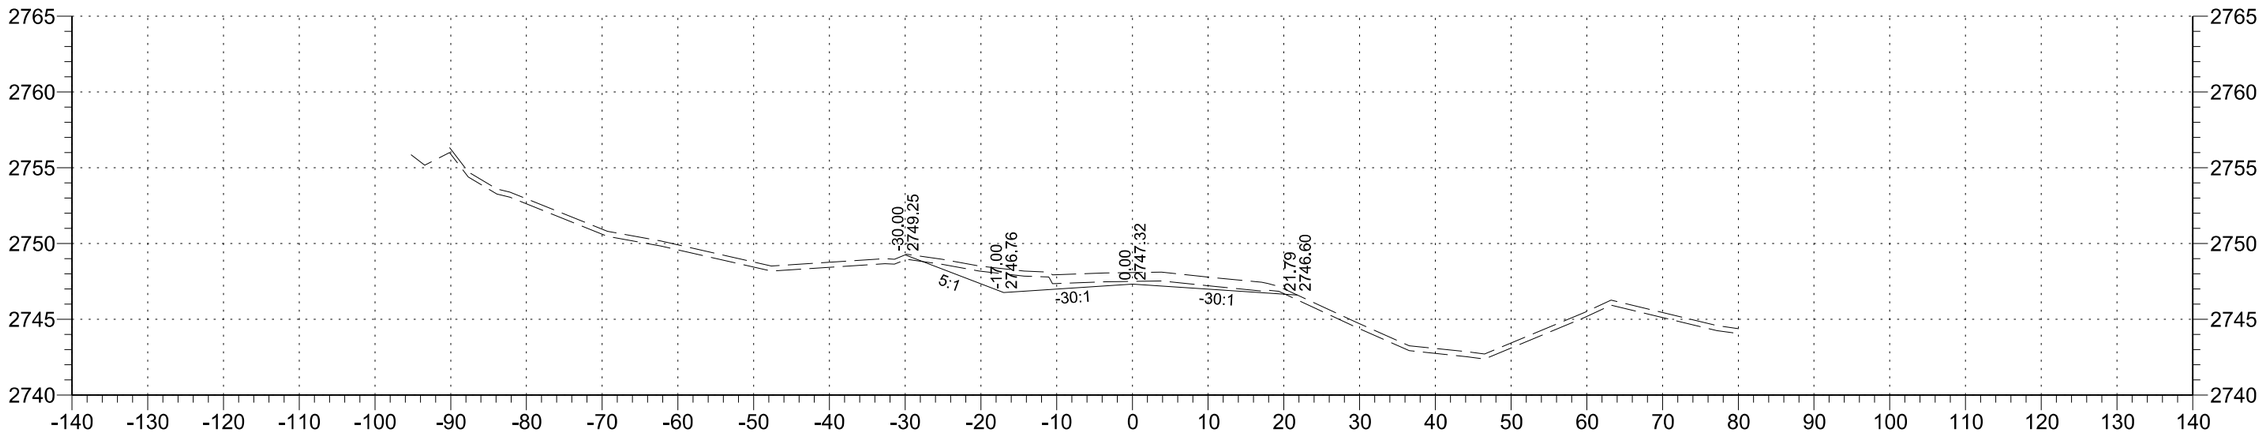

29+00

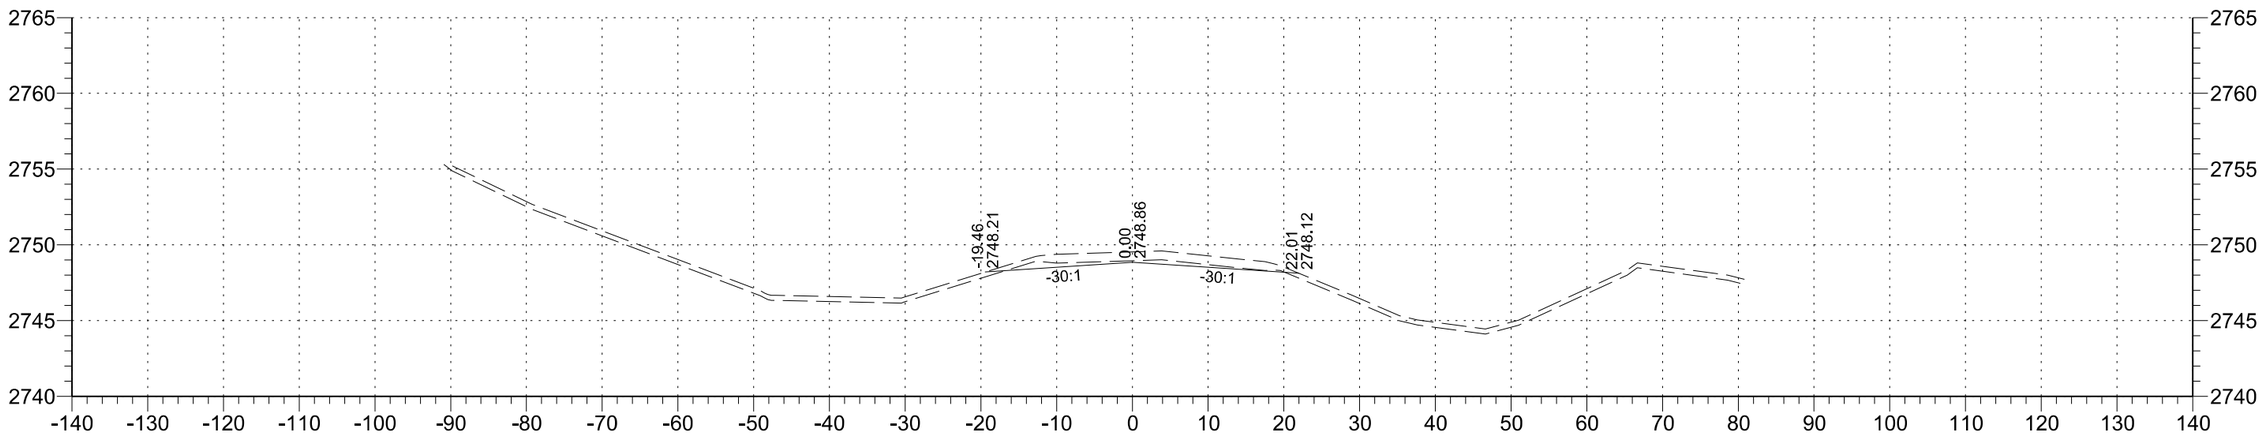

28+00

STATE	PROJECT NO.	SECTION NO.	SHEET NO.
ND	SC-CNOA-CNOB-CNOC-0119(057)	200	20

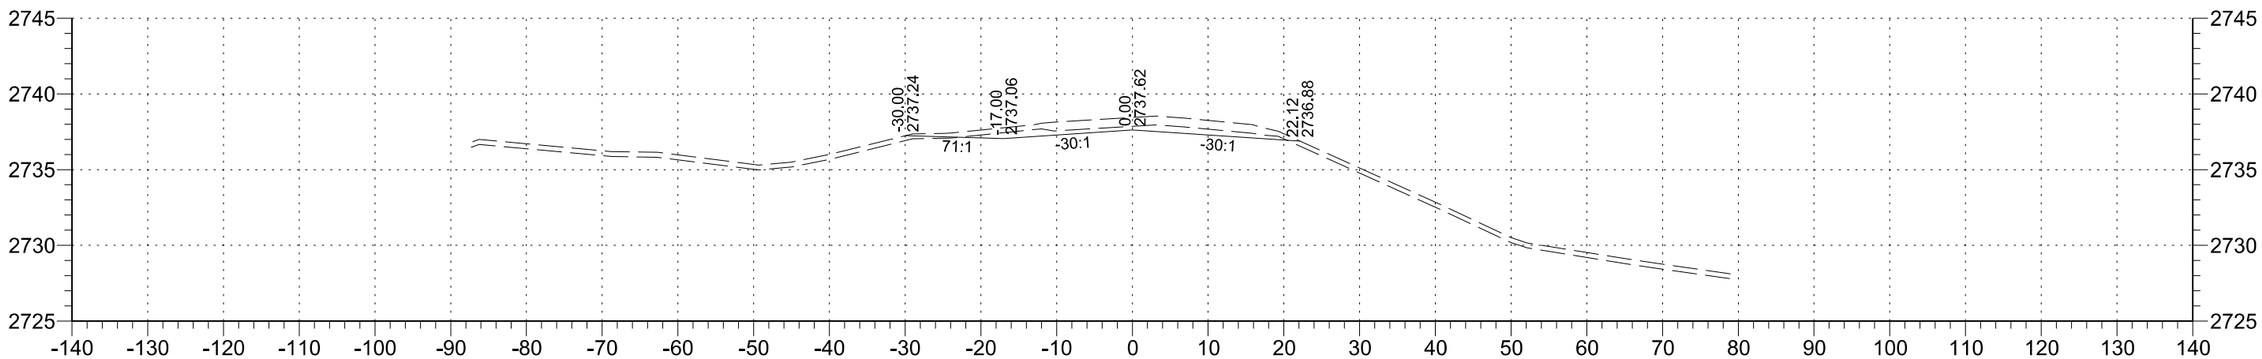

33+00

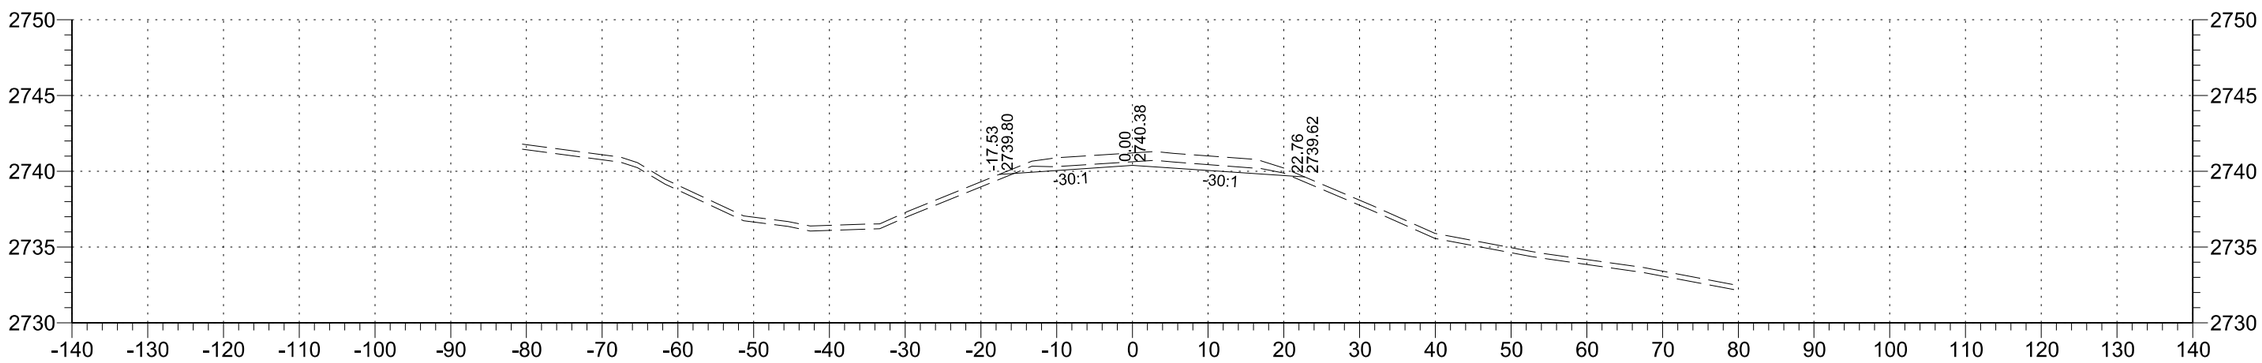

32+00

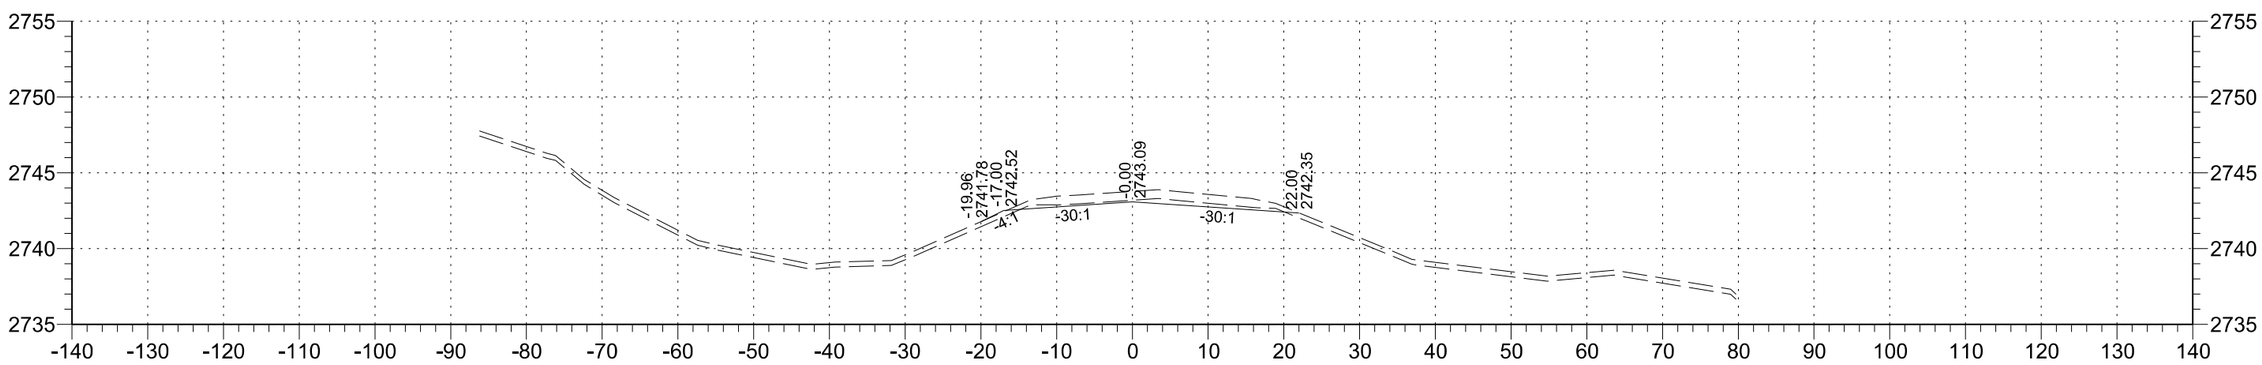

31+00

STATE	PROJECT NO.	SECTION NO.	SHEET NO.
ND	SC-CNOA-CNOB-CNOC-0119(057)	200	21

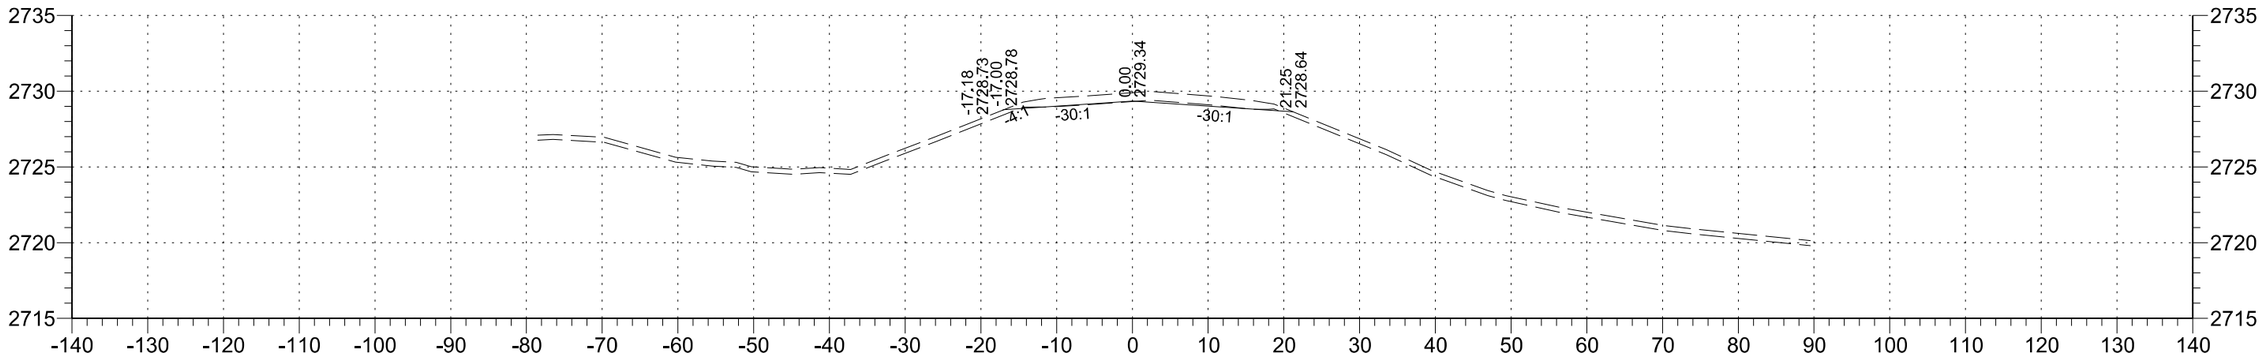

36+00

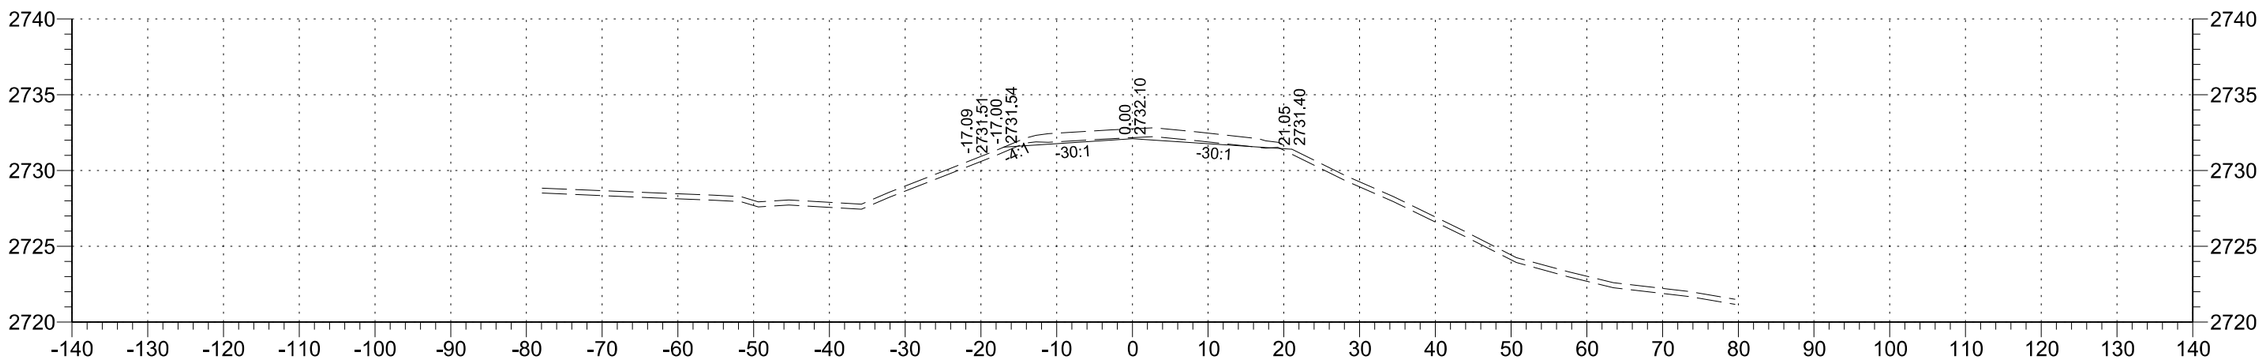

35+00

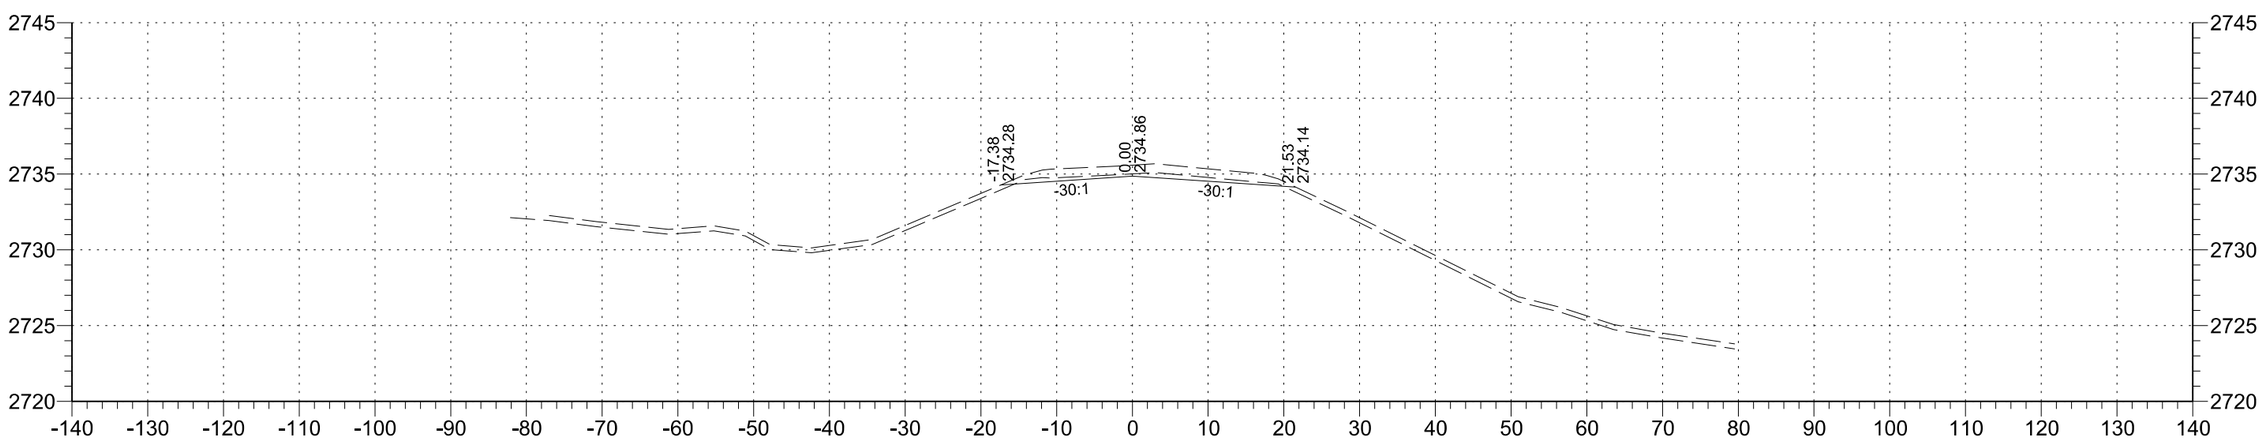

34+00

STATE	PROJECT NO.	SECTION NO.	SHEET NO.
ND	SC-CNOA-CNOB-CNOC-0119(057)	200	22

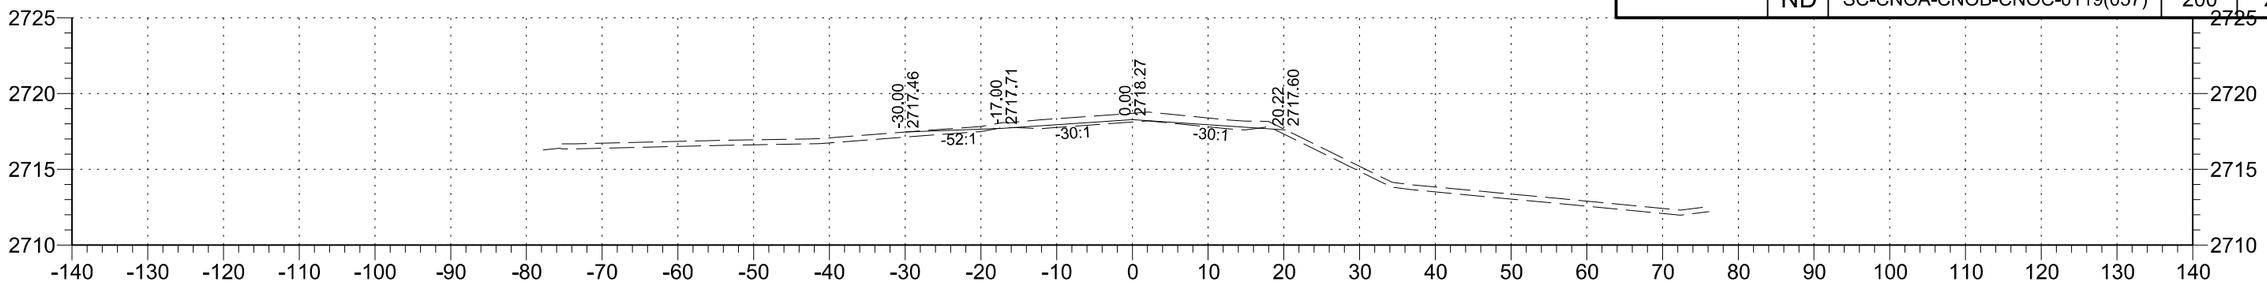

40+00

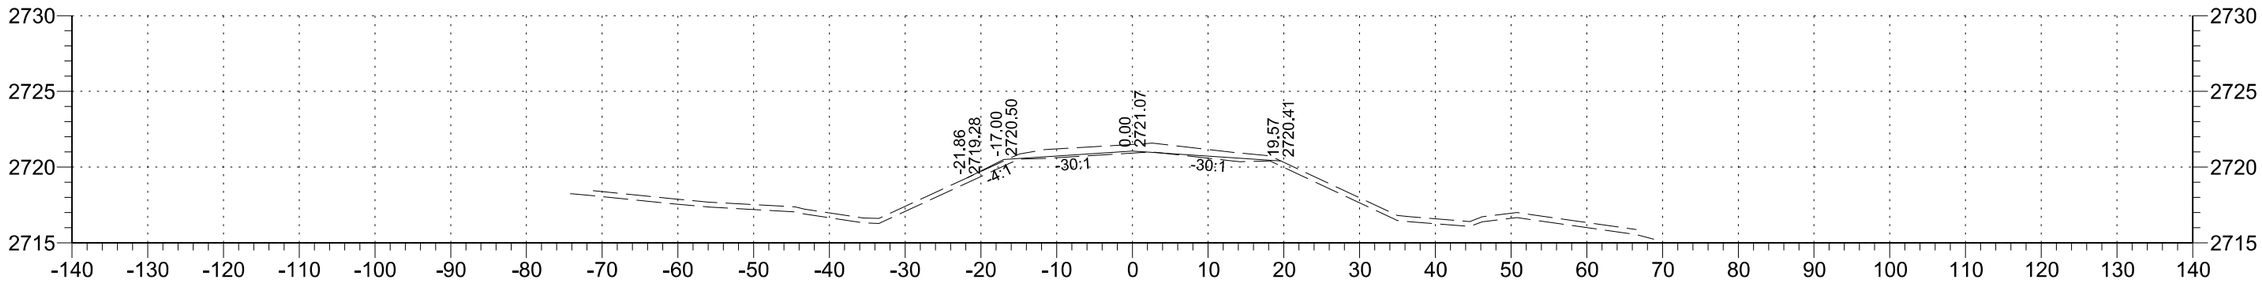

39+00

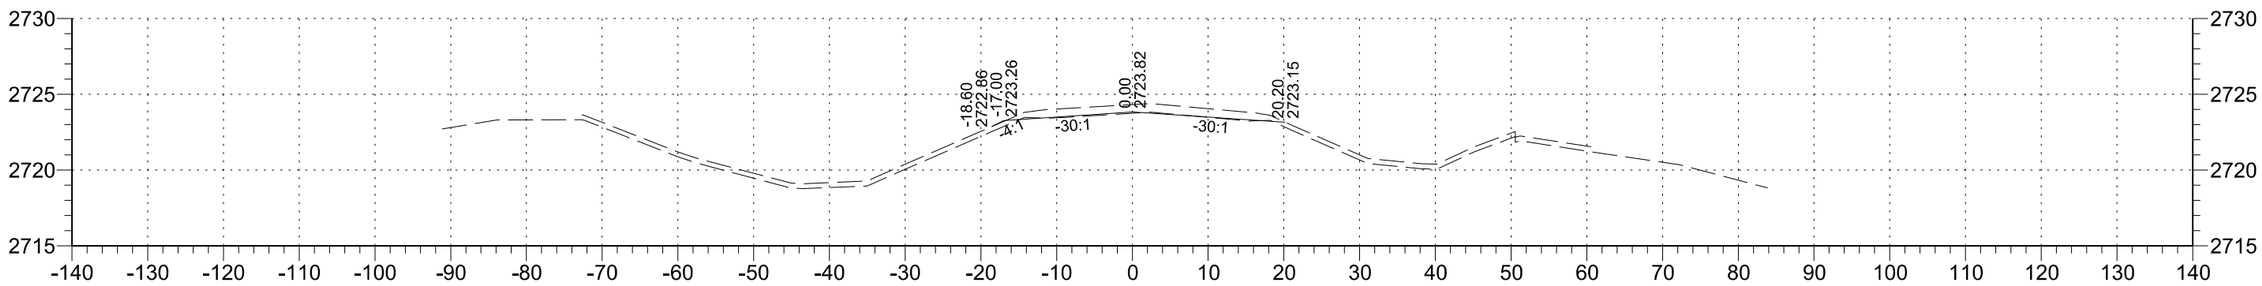

38+00

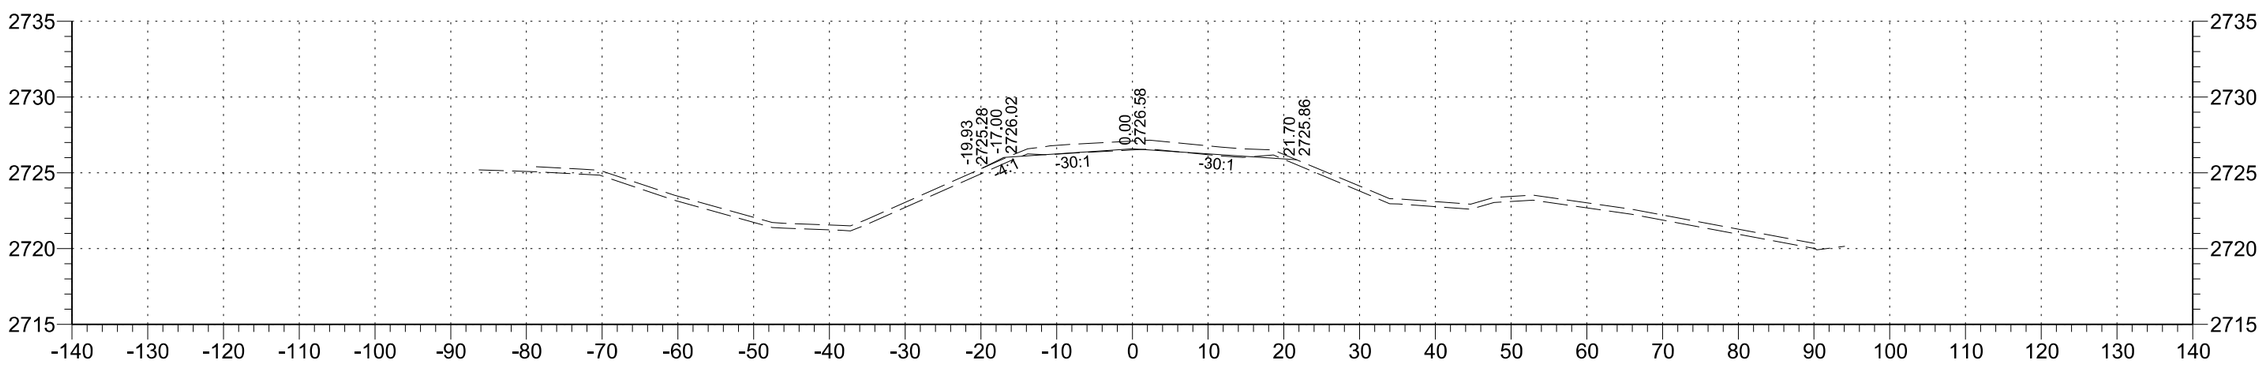

37+00

STATE	PROJECT NO.	SECTION NO.	SHEET NO.
ND	SC-CNOA-CNOB-CNOC-0119(057)	200	23

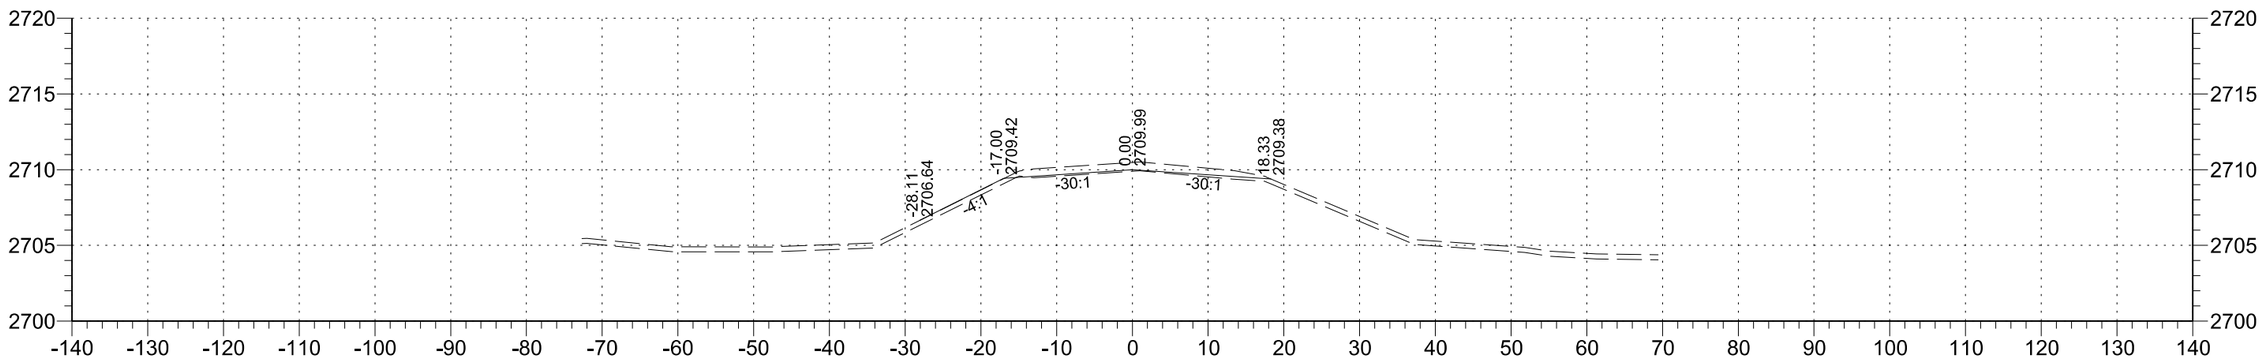

43+00

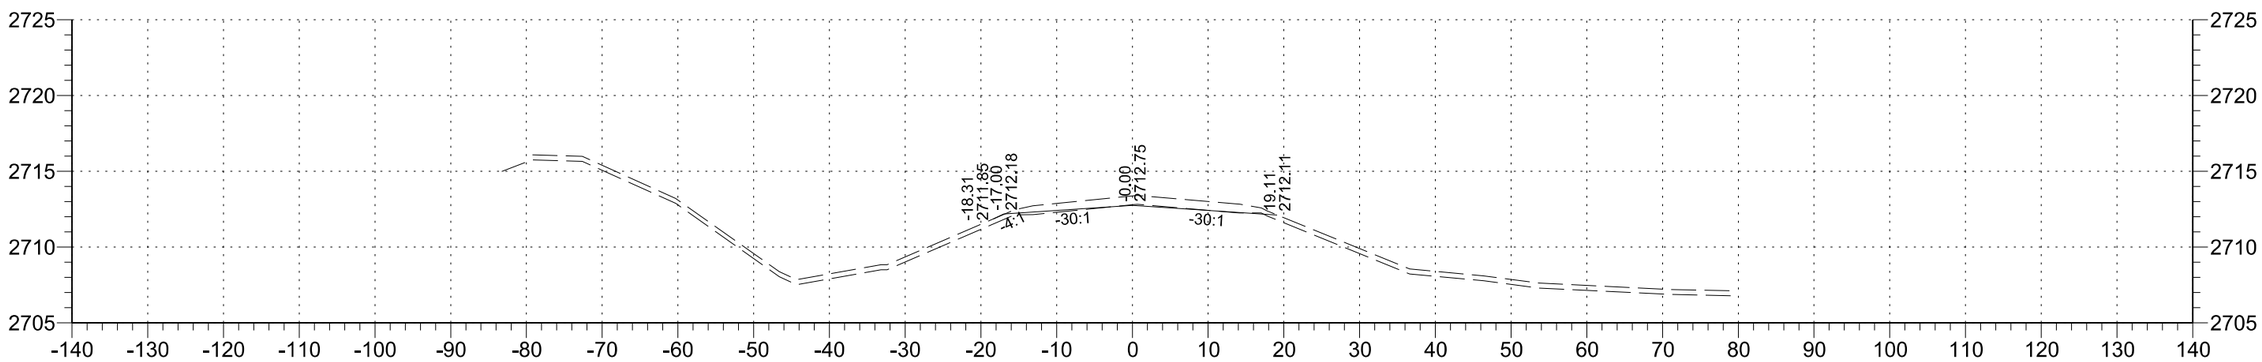

42+00

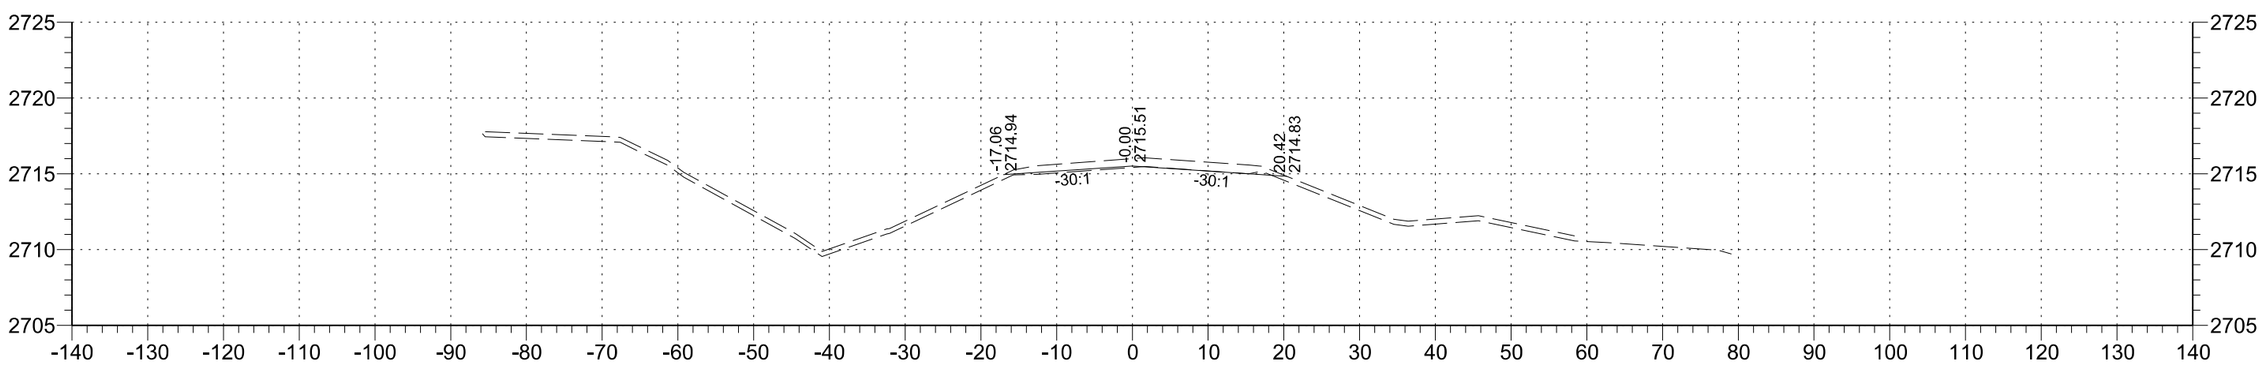

41+00

STATE	PROJECT NO.	SECTION NO.	SHEET NO.
ND	SC-CNOA-CNOB-CNOC-0119(057)	200	24

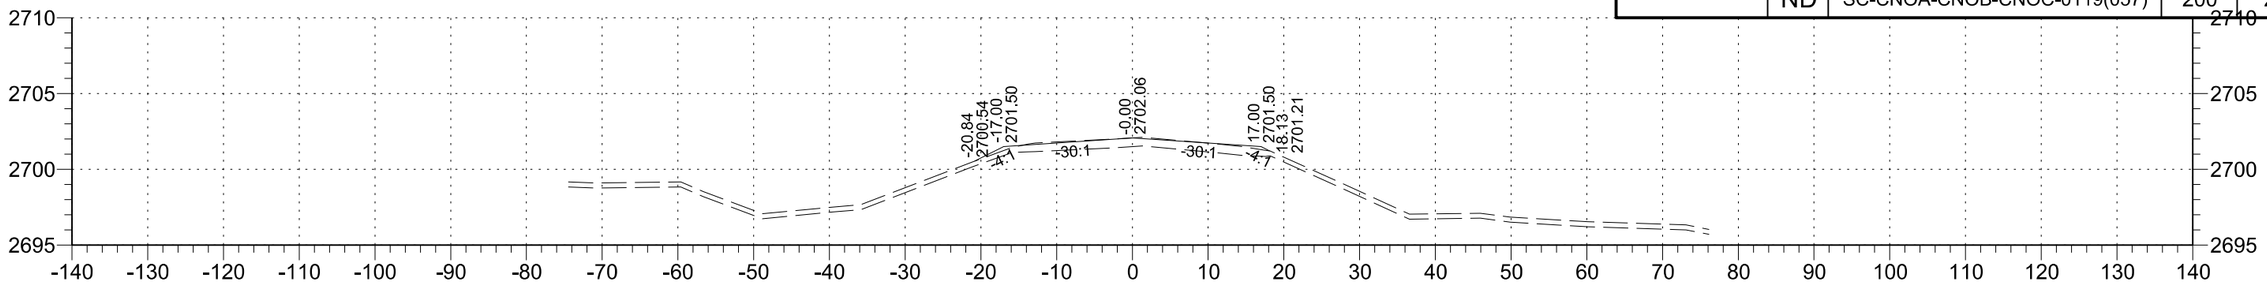

47+00

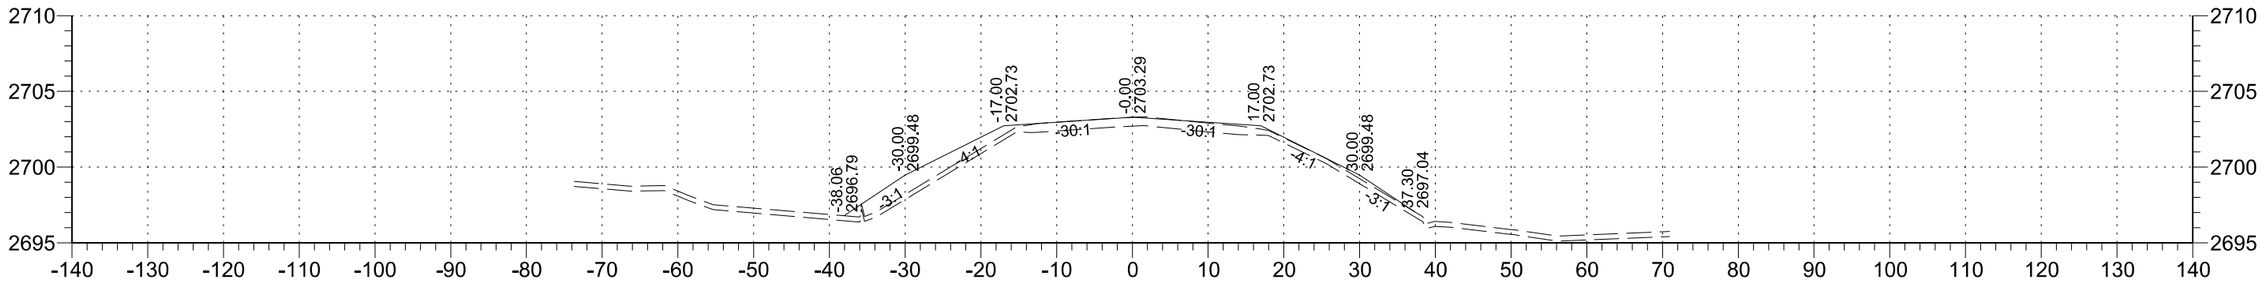

46+00

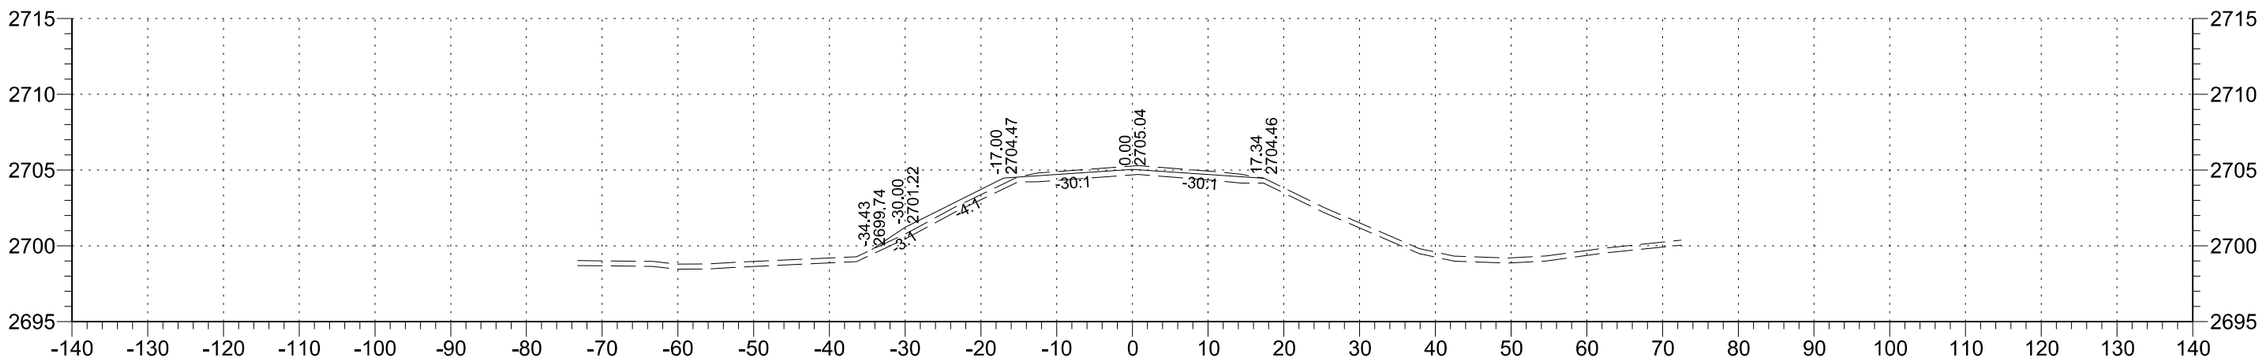

45+00

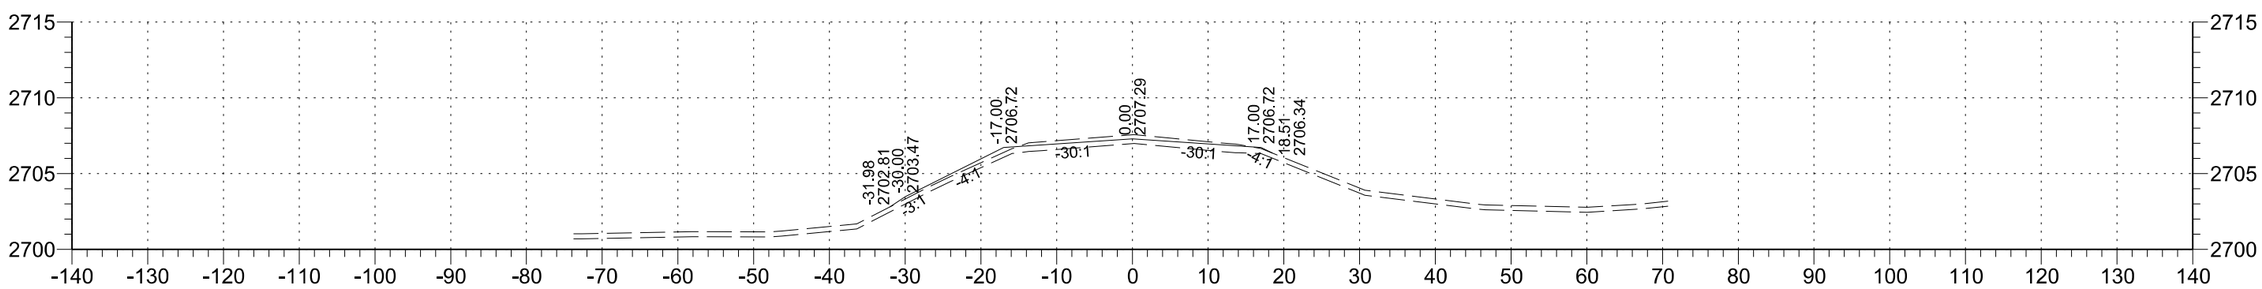

44+00

STATE	PROJECT NO.	SECTION NO.	SHEET NO.
ND	SC-CNOA-CNOB-CNOC-0119(057)	200	25

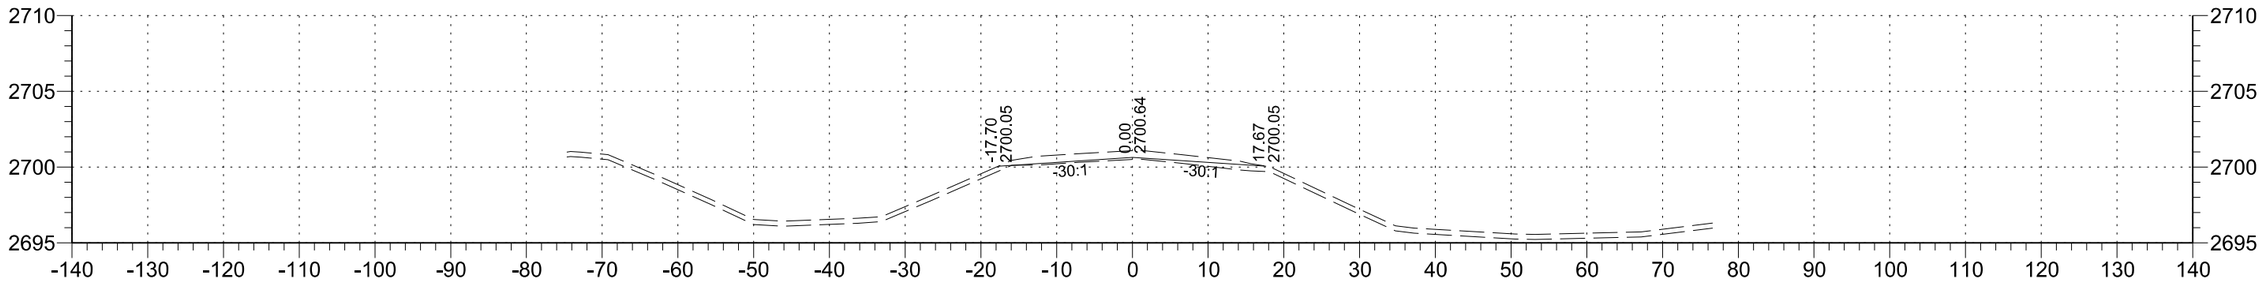

51+00

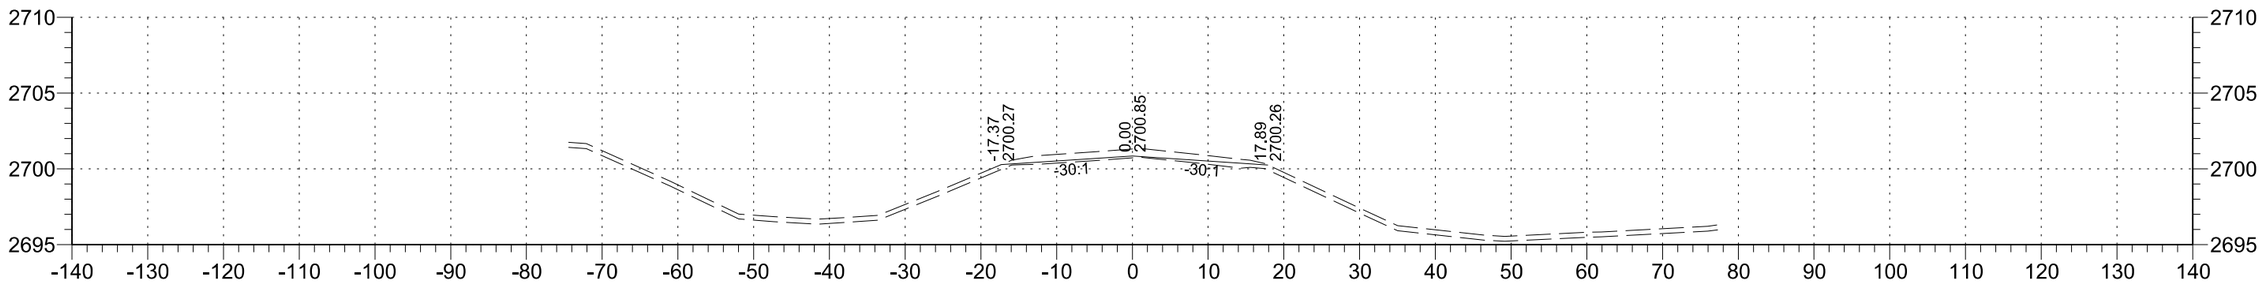

50+00

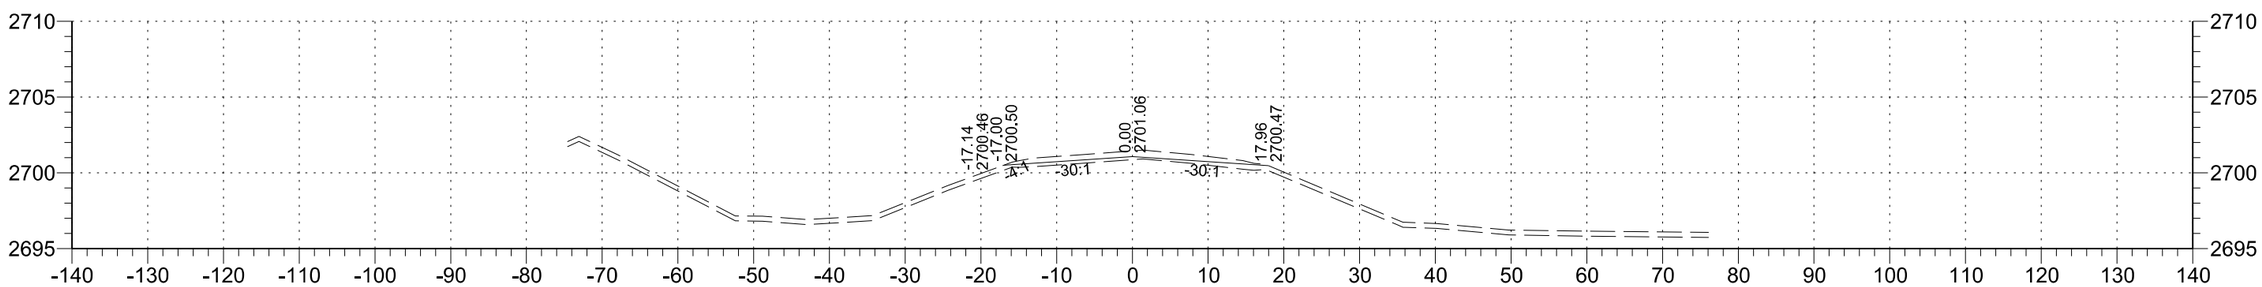

49+00

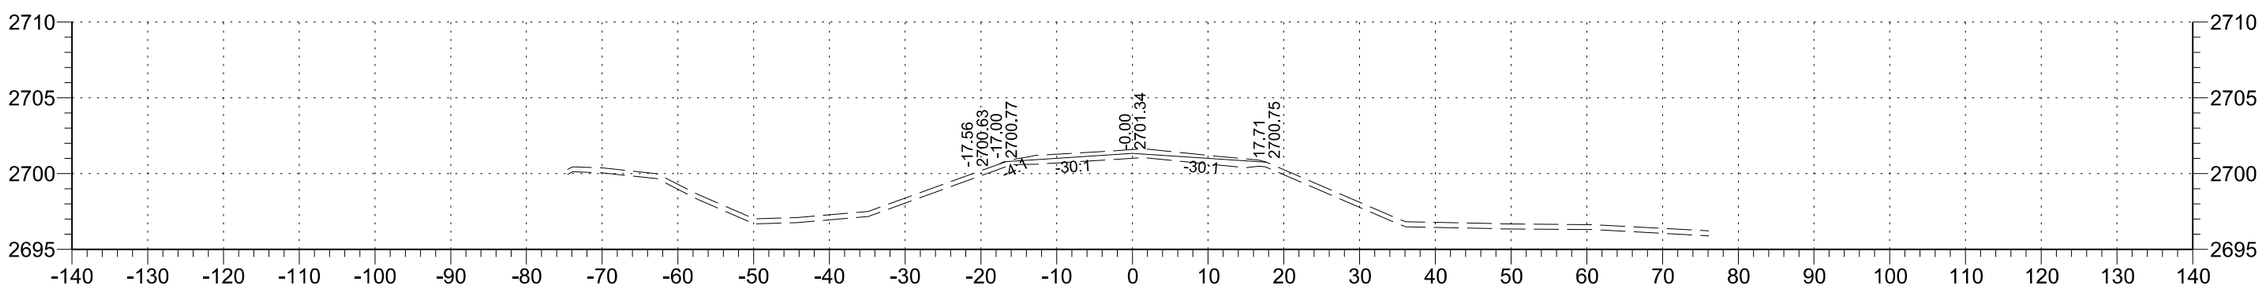

48+00

STATE	PROJECT NO.	SECTION NO.	SHEET NO.
ND	SC-CNOA-CNOB-CNOC-0119(057)	200	26

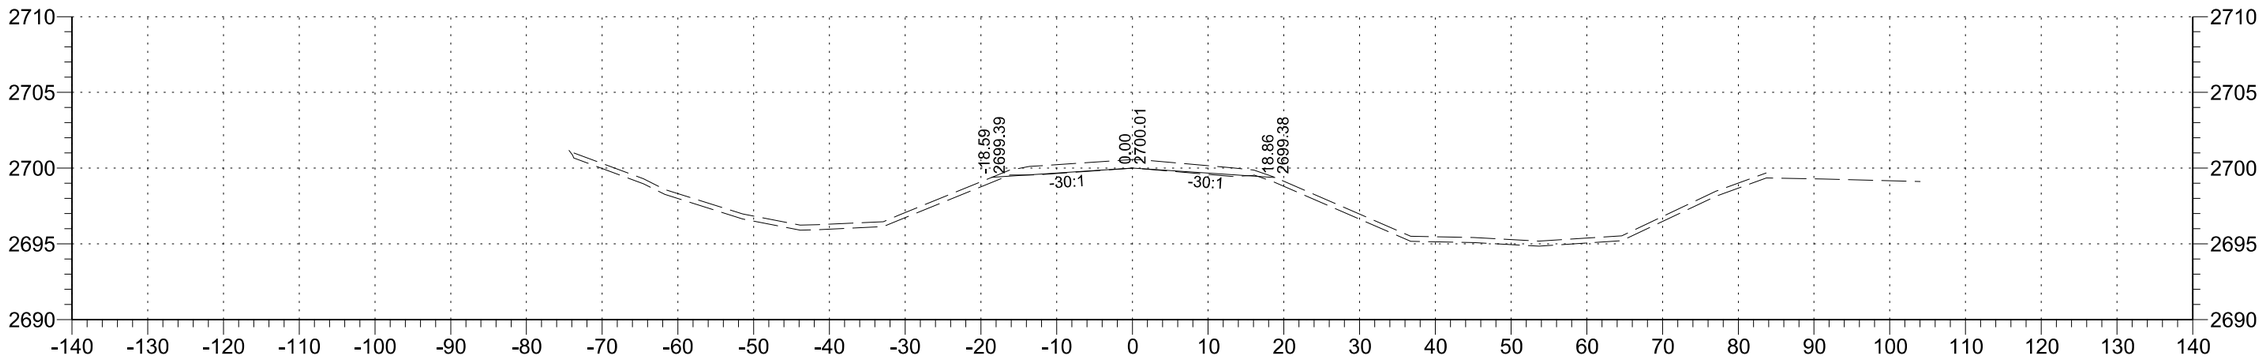

54+00

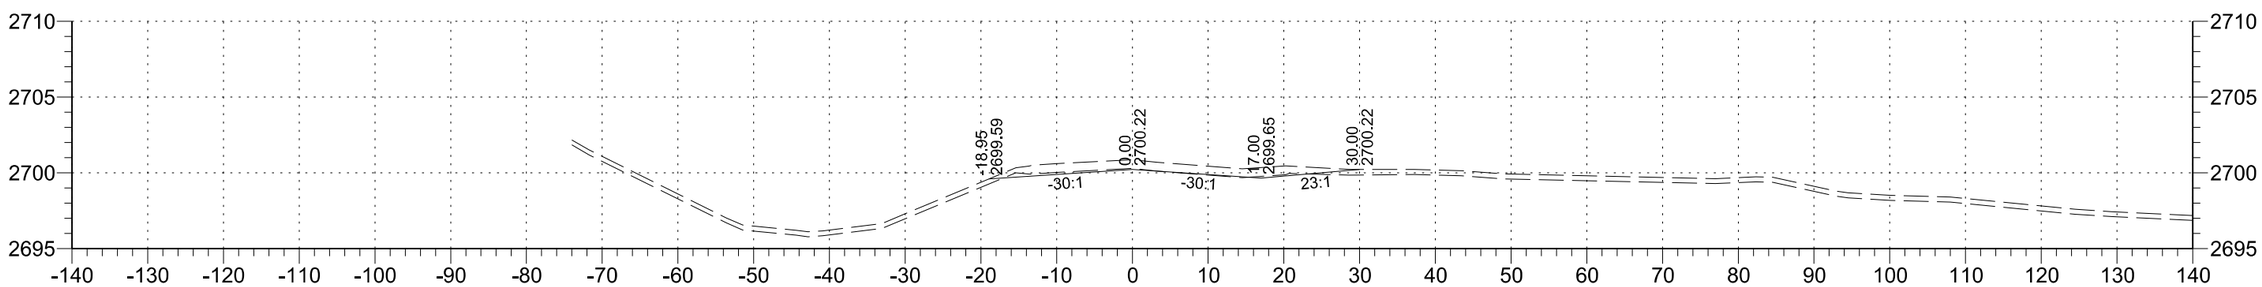

53+00

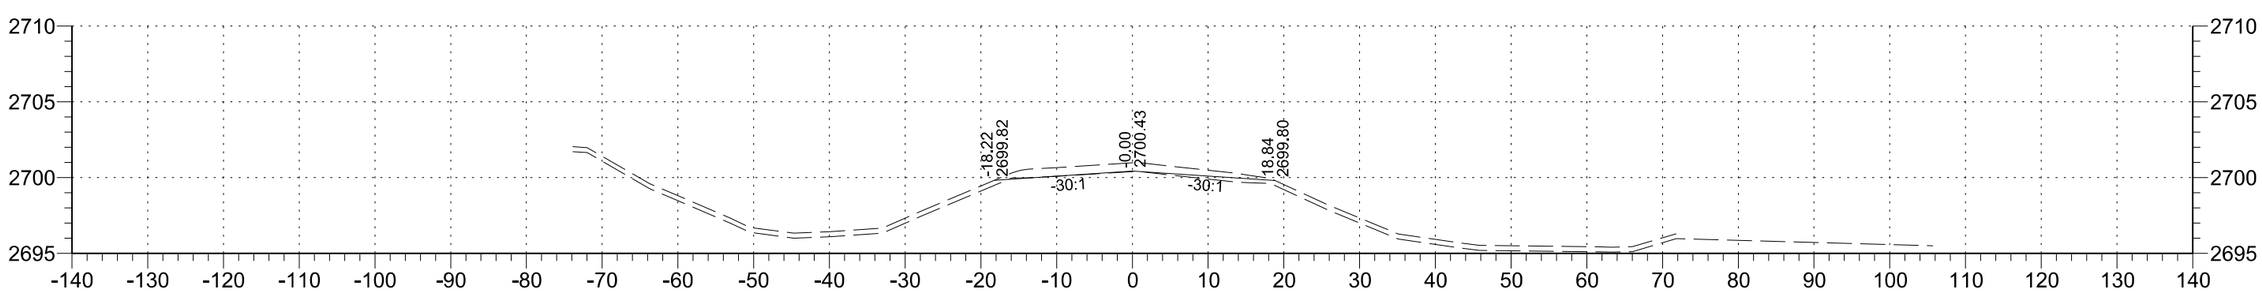

52+00

STATE	PROJECT NO.	SECTION NO.	SHEET NO.
ND	SC-CNOA-CNOB-CNOC-0119(057)	200	27

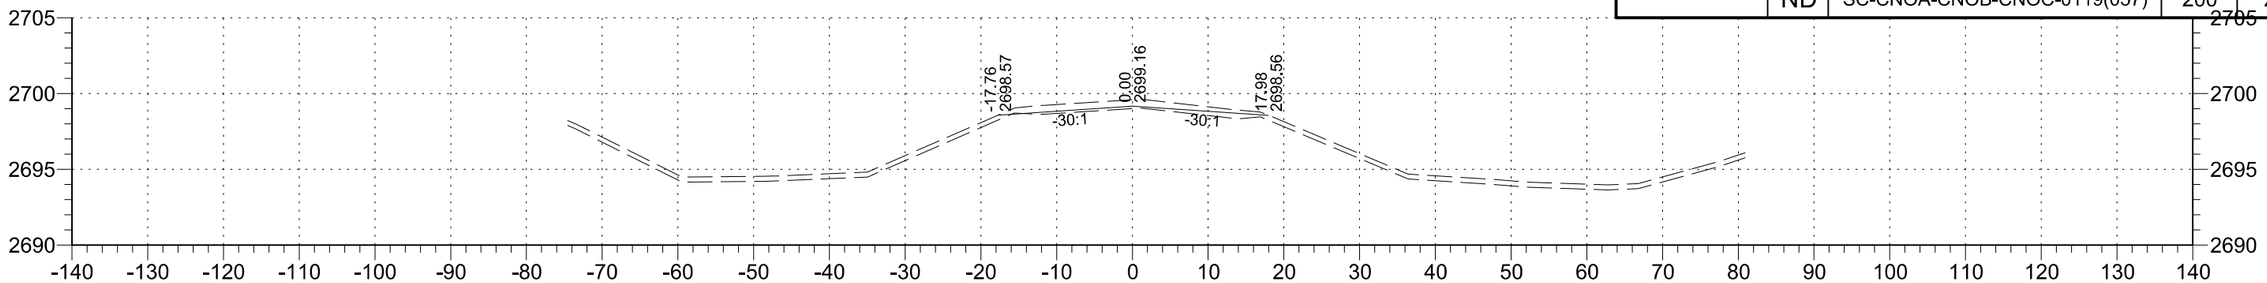

58+00

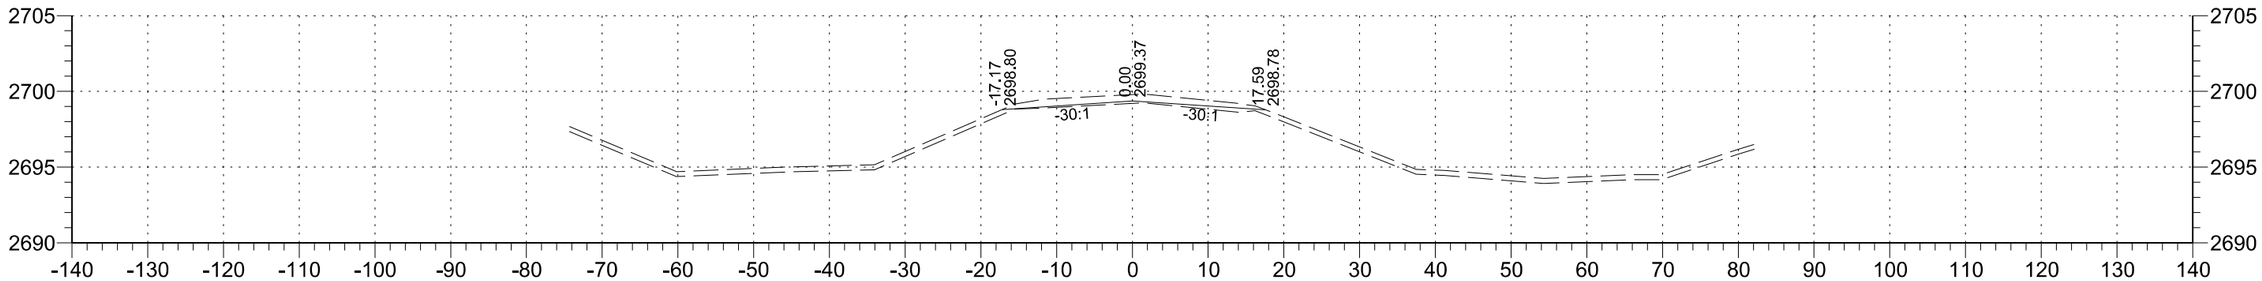

57+00

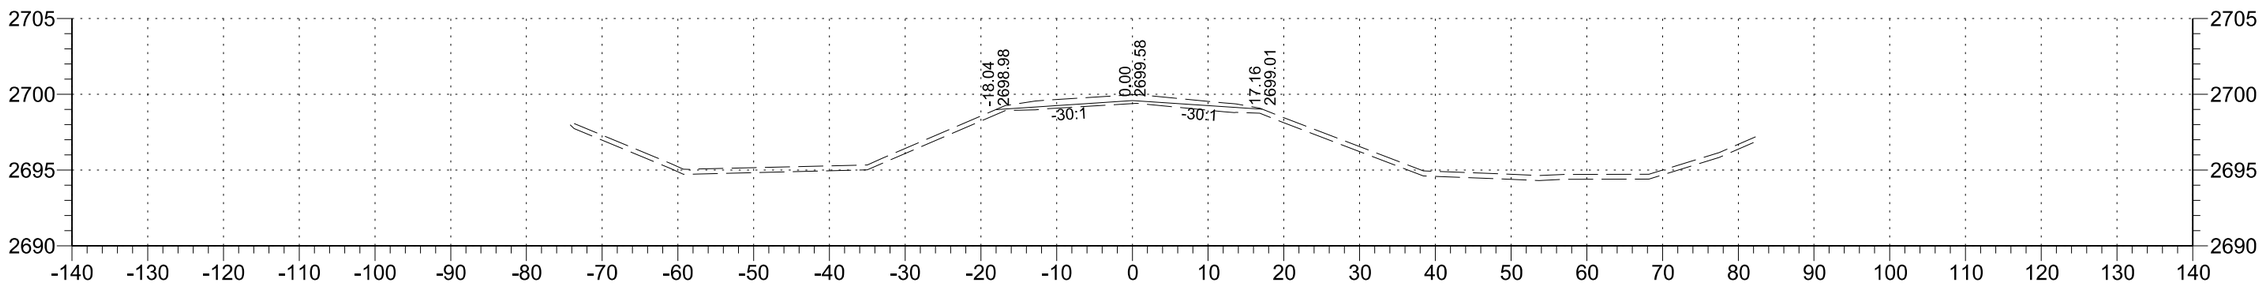

56+00

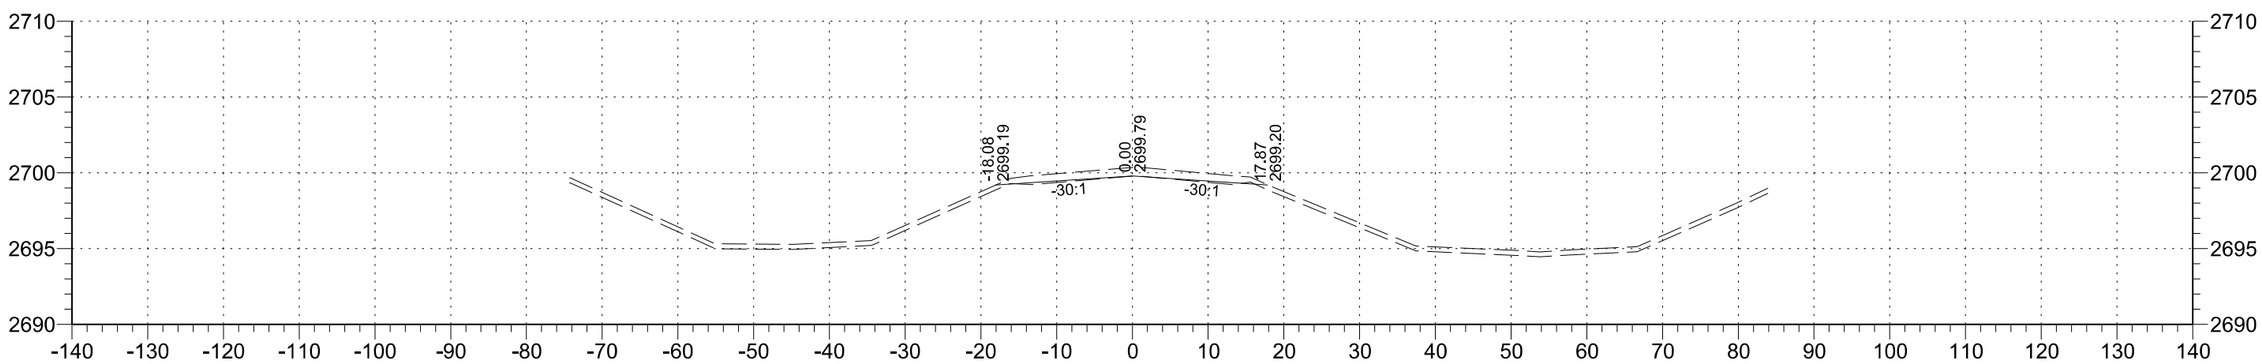

55+00

STATE	PROJECT NO.	SECTION NO.	SHEET NO.
ND	SC-CNOA-CNOB-CNOC-0119(057)	200	28

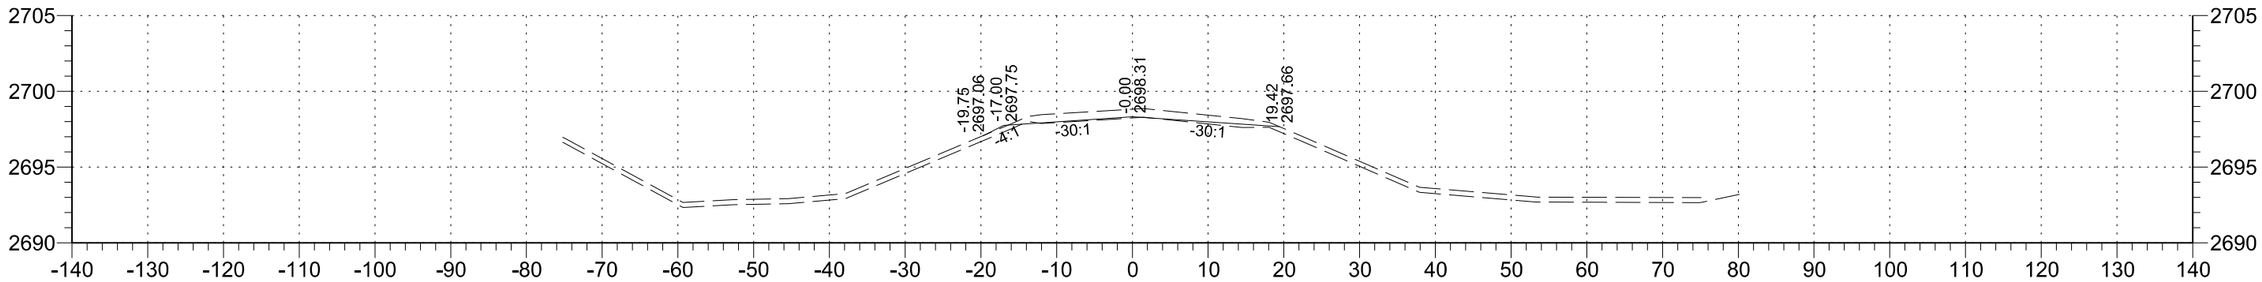

62+00

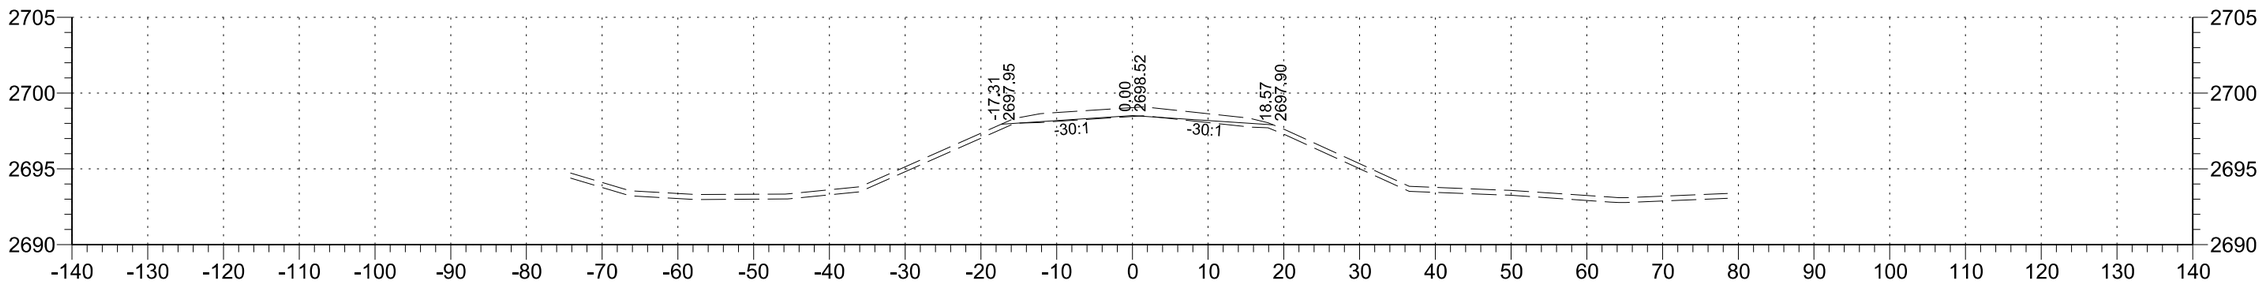

61+00

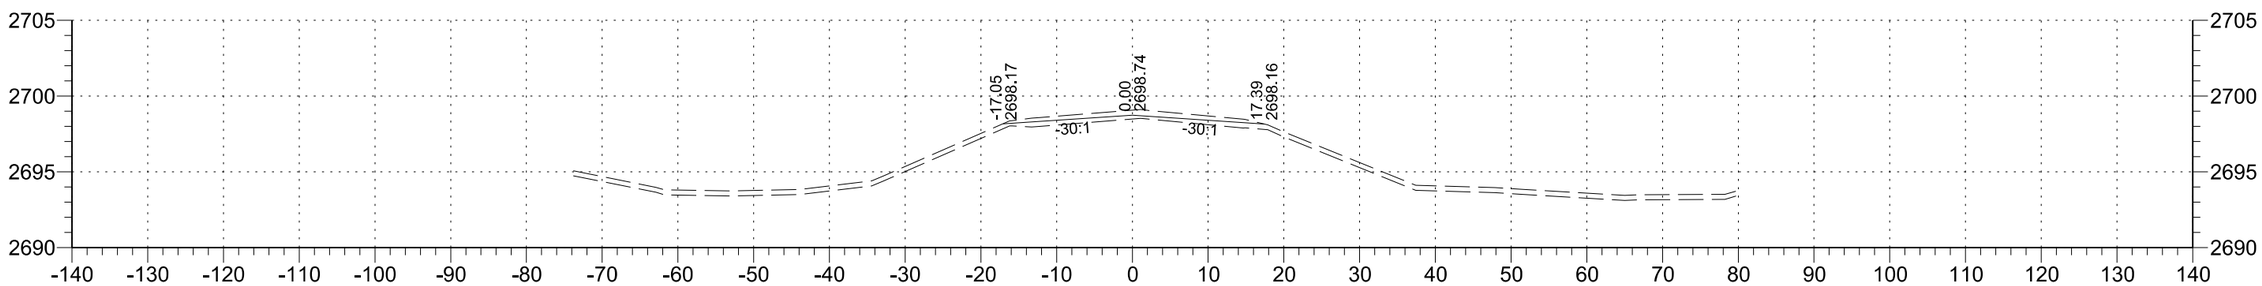

60+00

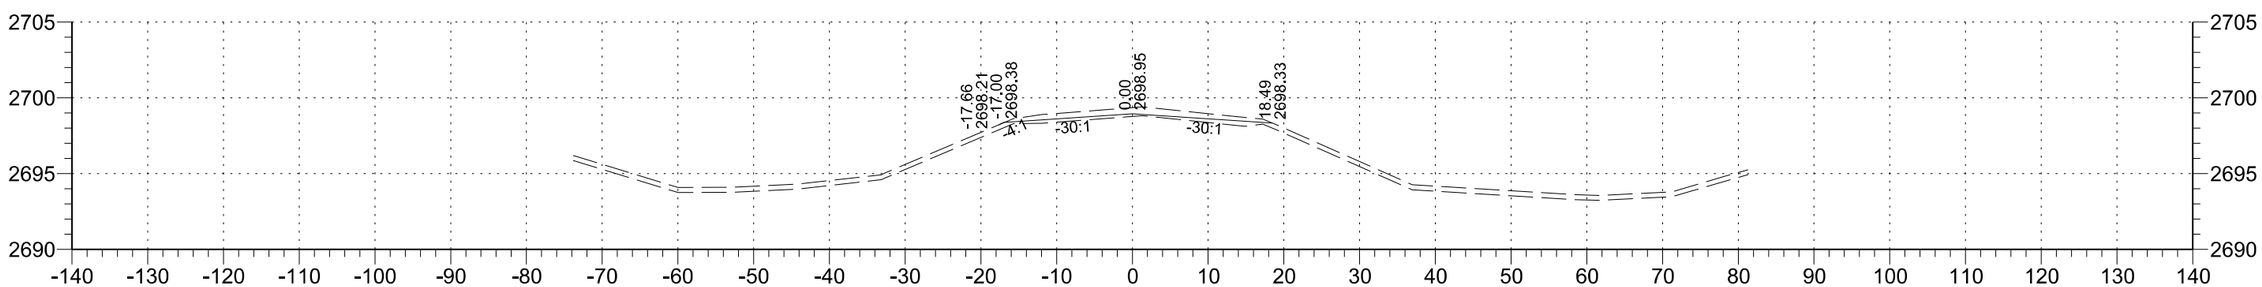

59+00

STATE	PROJECT NO.	SECTION NO.	SHEET NO.
ND	SC-CNOA-CNOB-CNOC-0119(057)	200	29

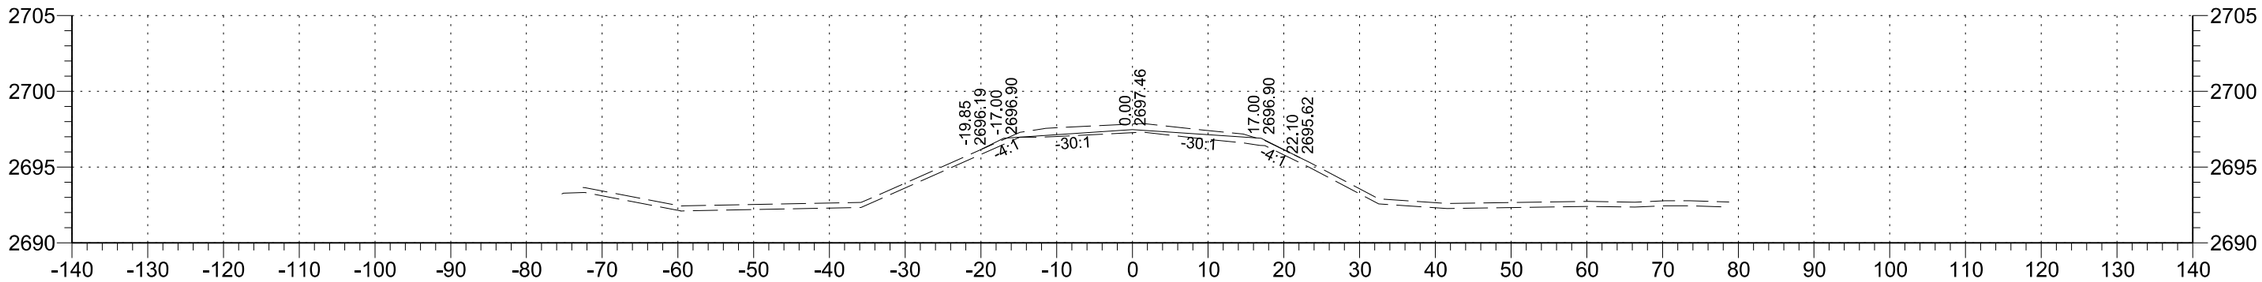

66+00

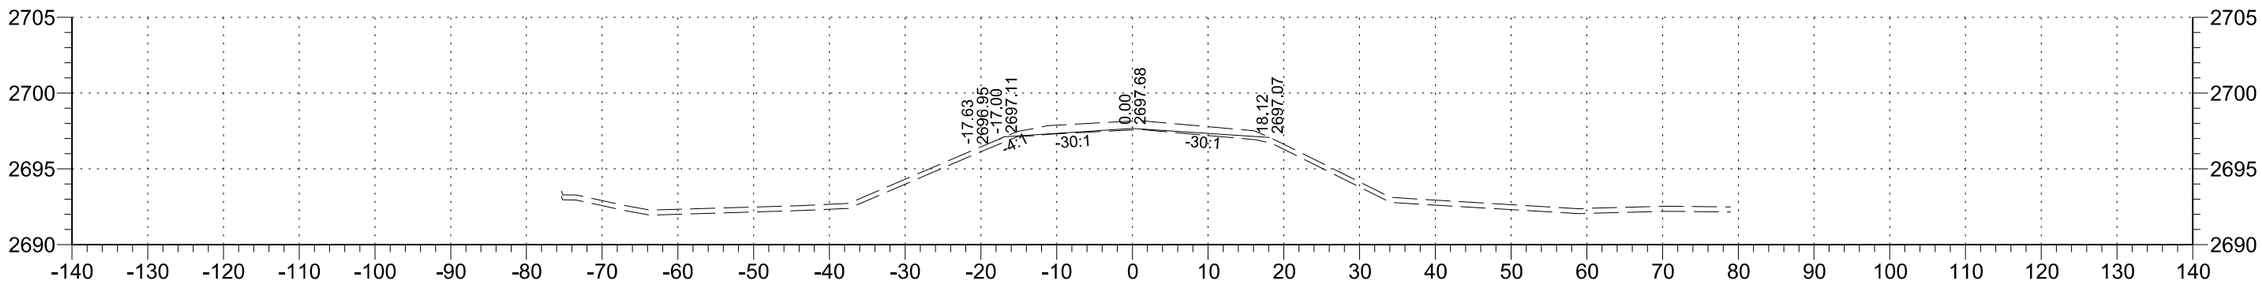

65+00

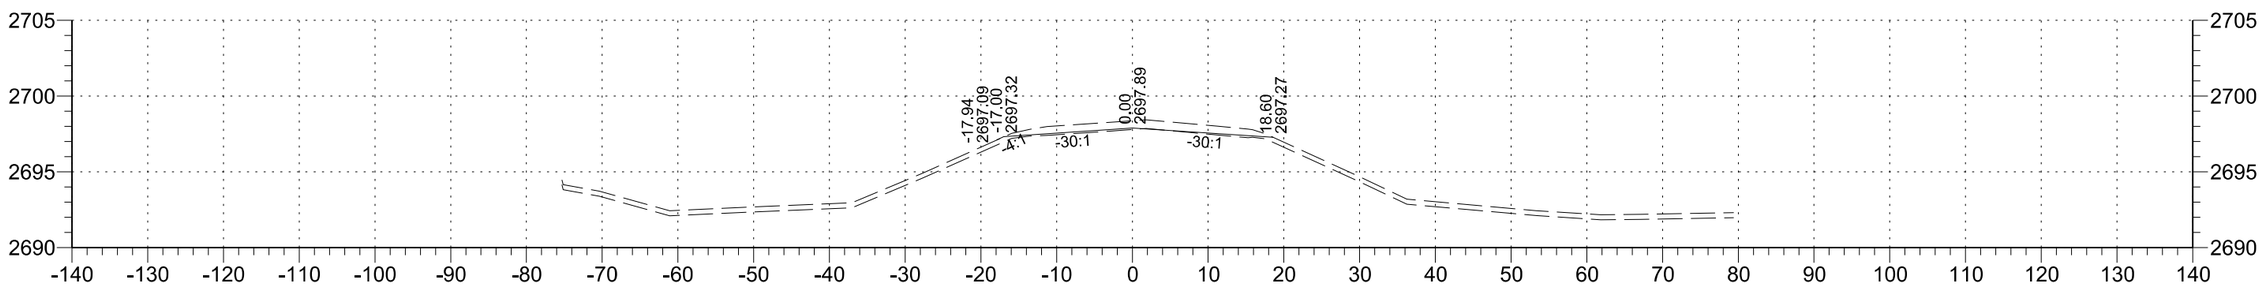

64+00

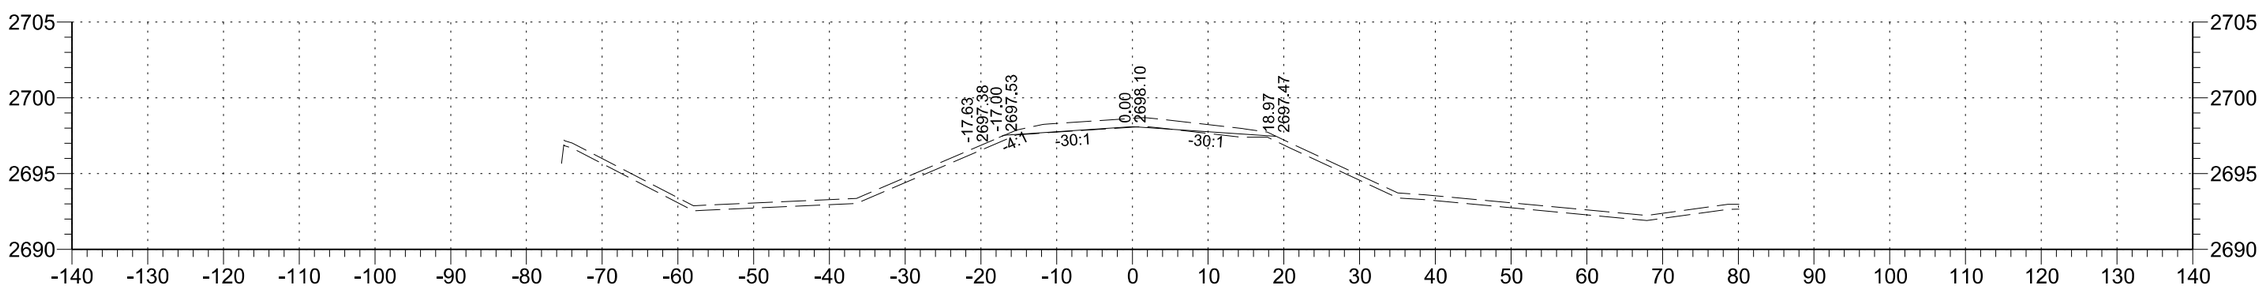

63+00

STATE	PROJECT NO.	SECTION NO.	SHEET NO.
ND	SC-CNOA-CNOB-CNOC-0119(057)	200	30

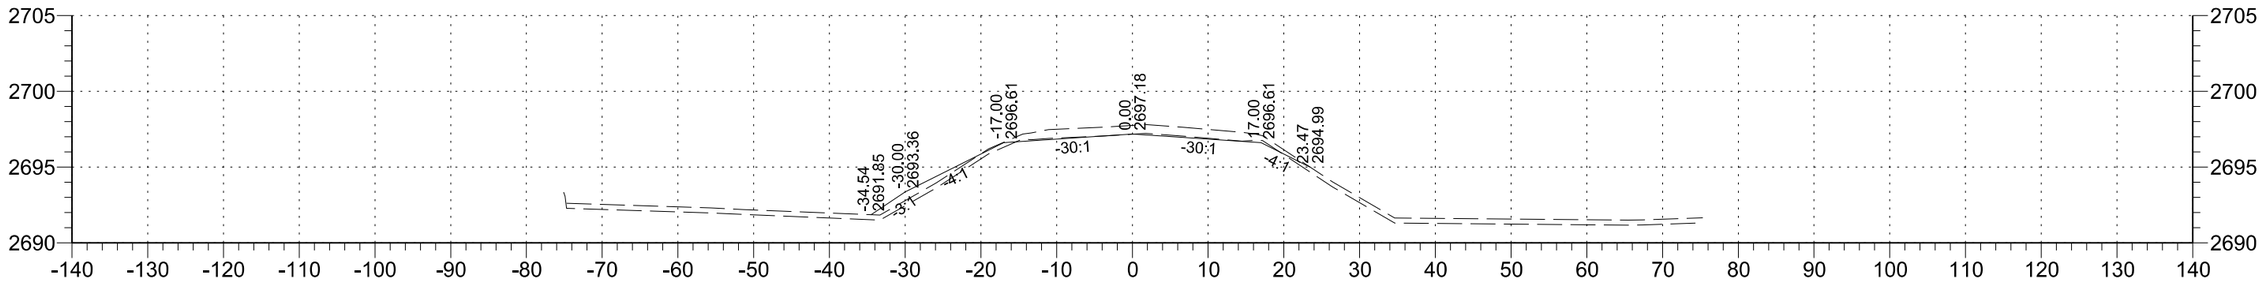

70+00

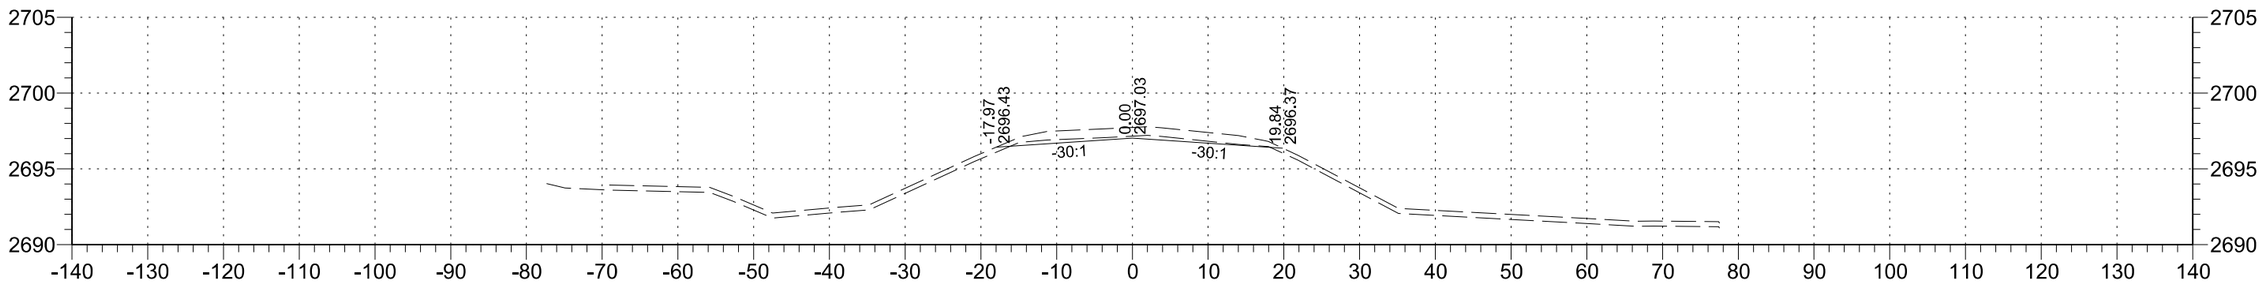

69+00

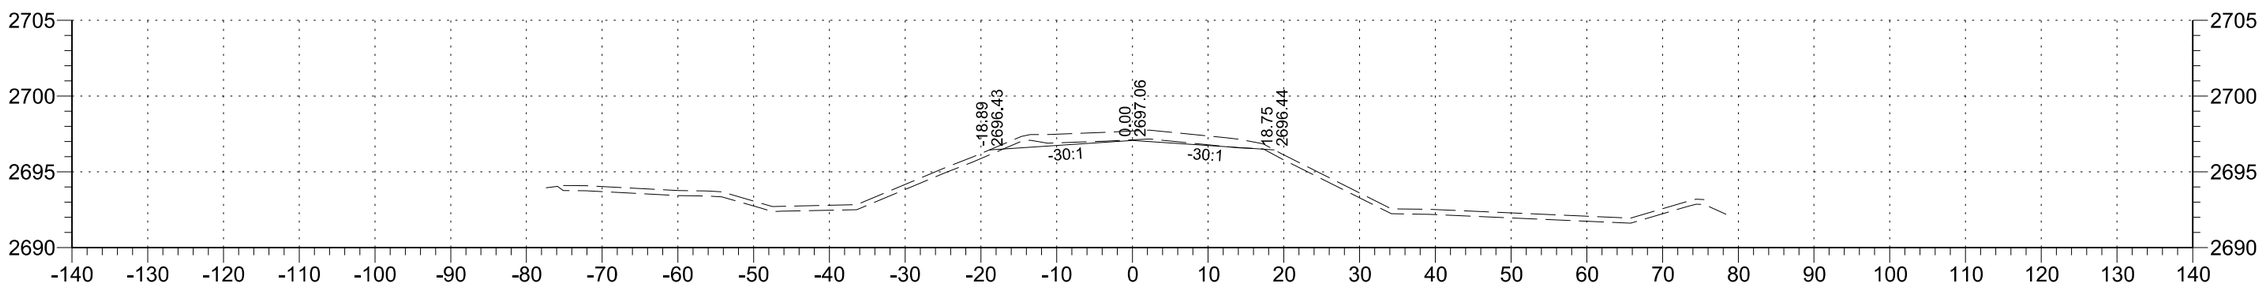

68+00

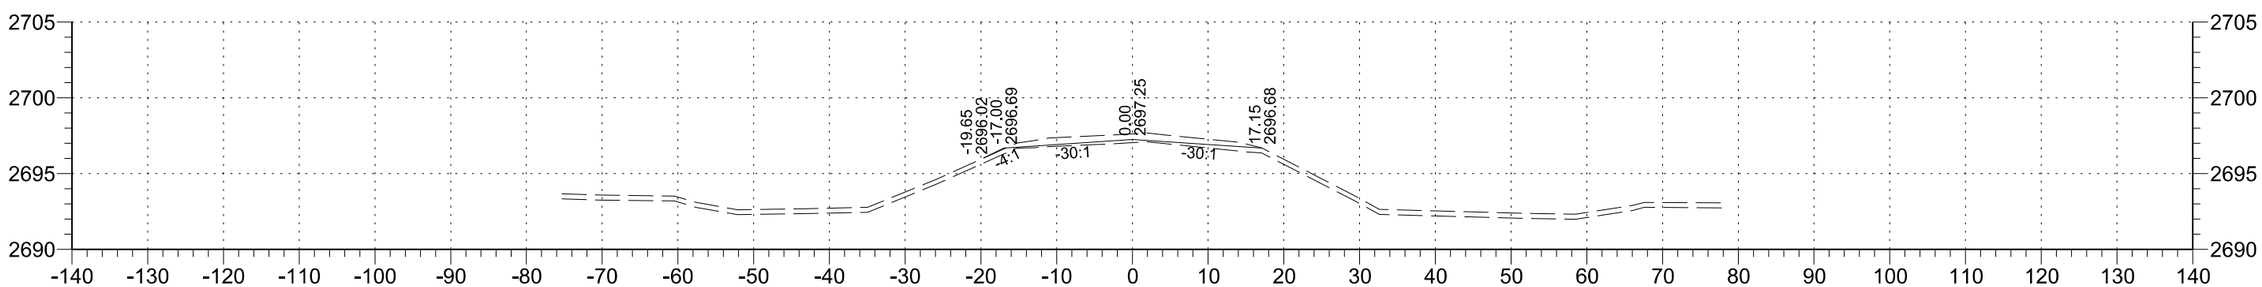

67+00

STATE	PROJECT NO.	SECTION NO.	SHEET NO.
ND	SC-CNOA-CNOB-CNOC-0119(057)	200	31

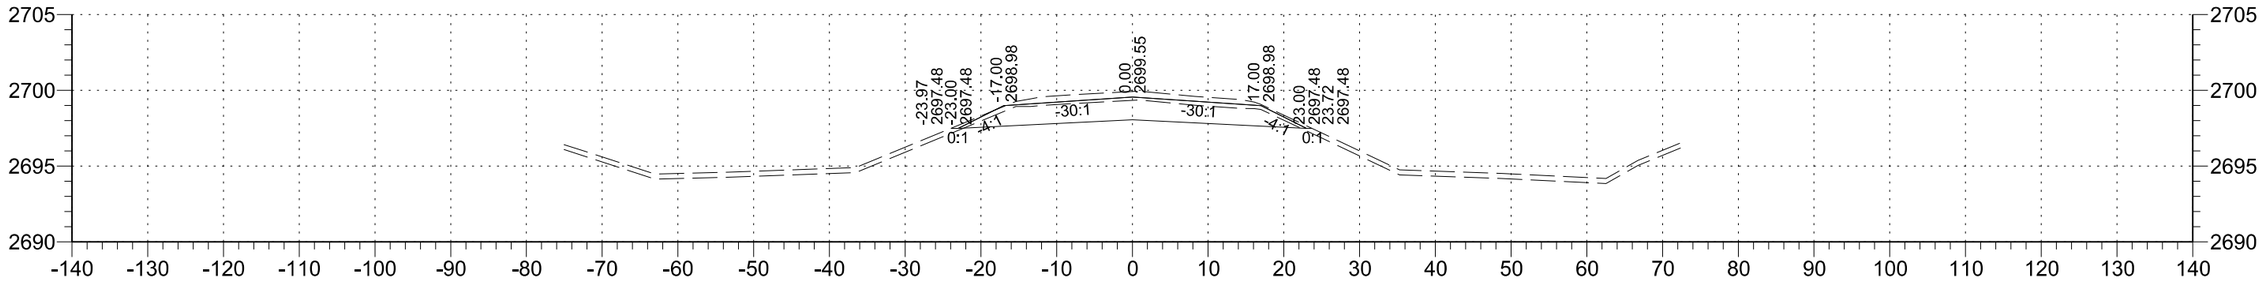

74+00

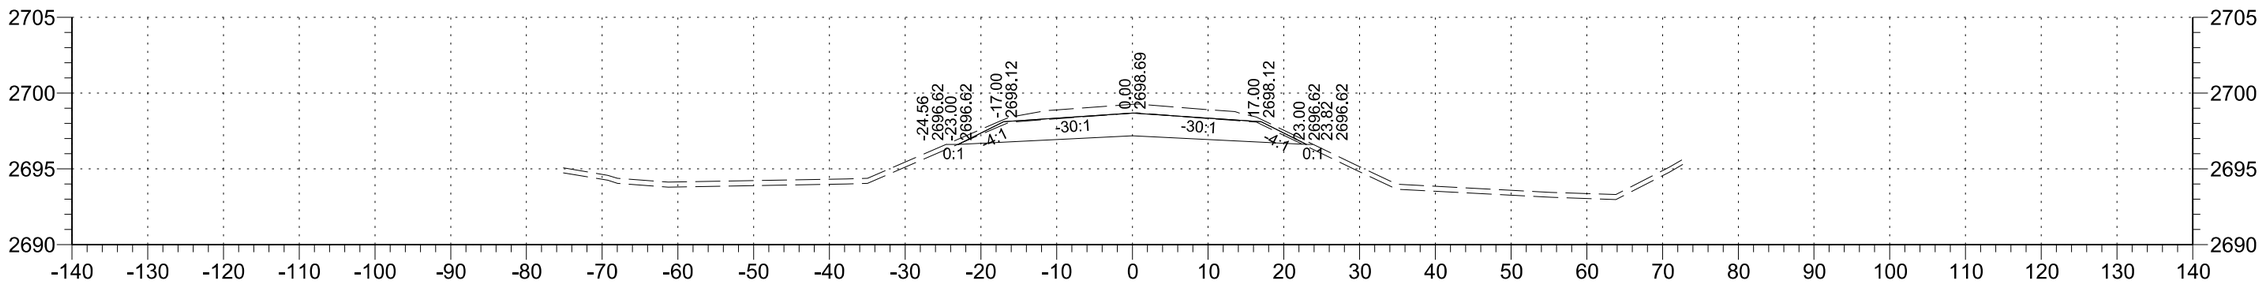

73+00

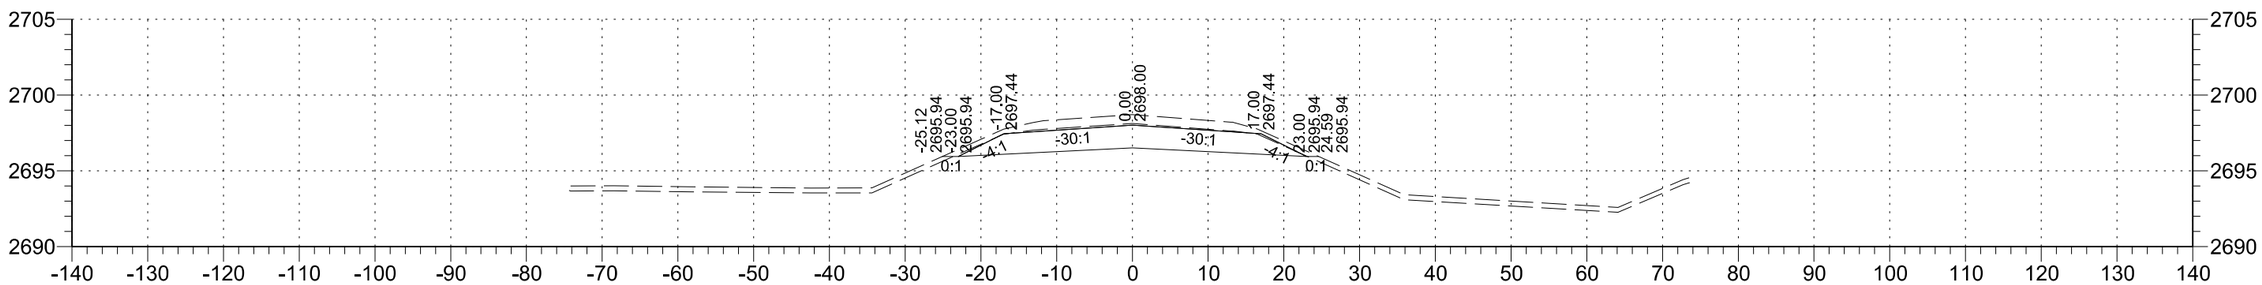

72+00

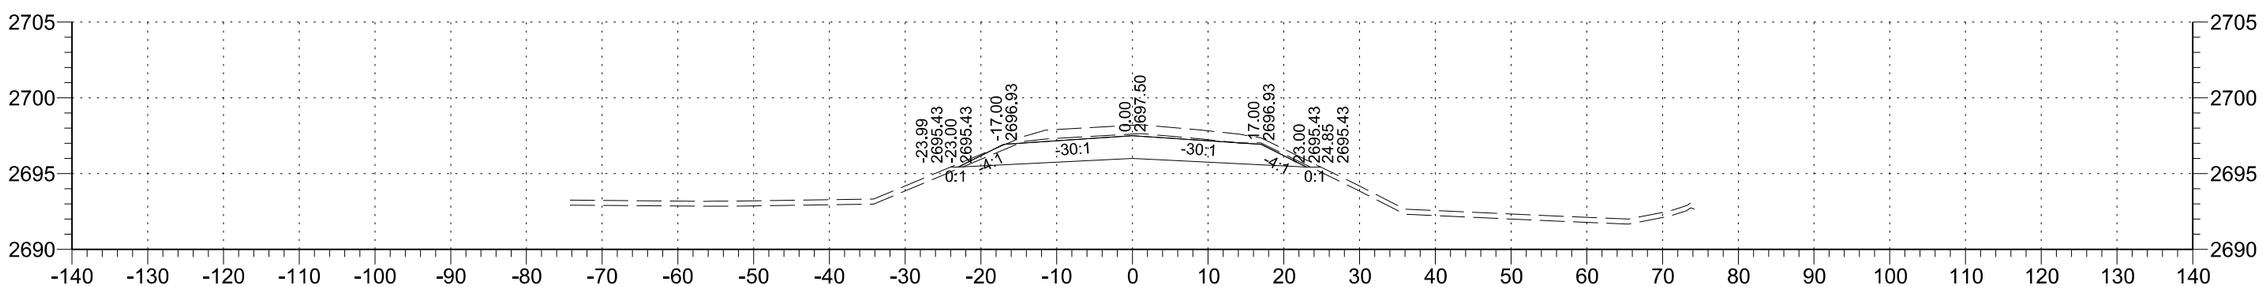

71+00

STATE	PROJECT NO.	SECTION NO.	SHEET NO.
ND	SC-CNOA-CNOB-CNOC-0119(057)	200	32

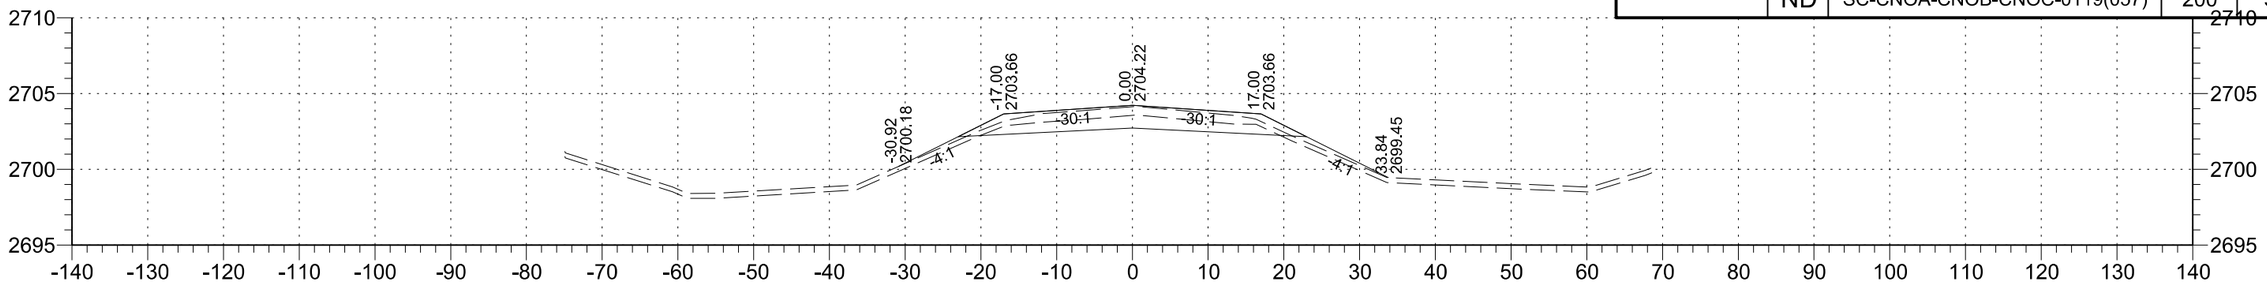

78+00

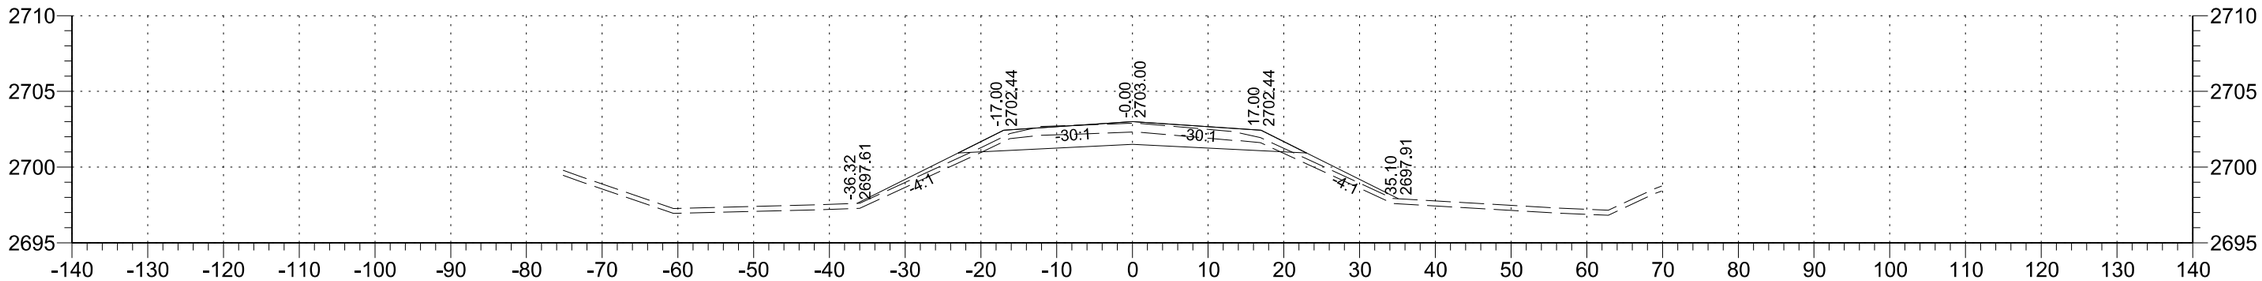

77+00

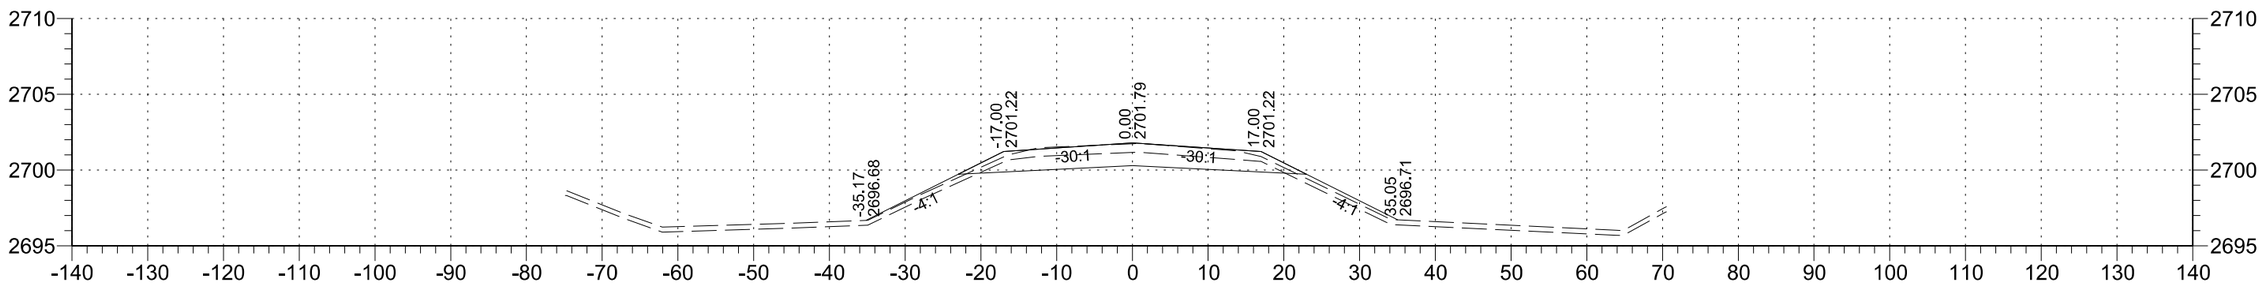

76+00

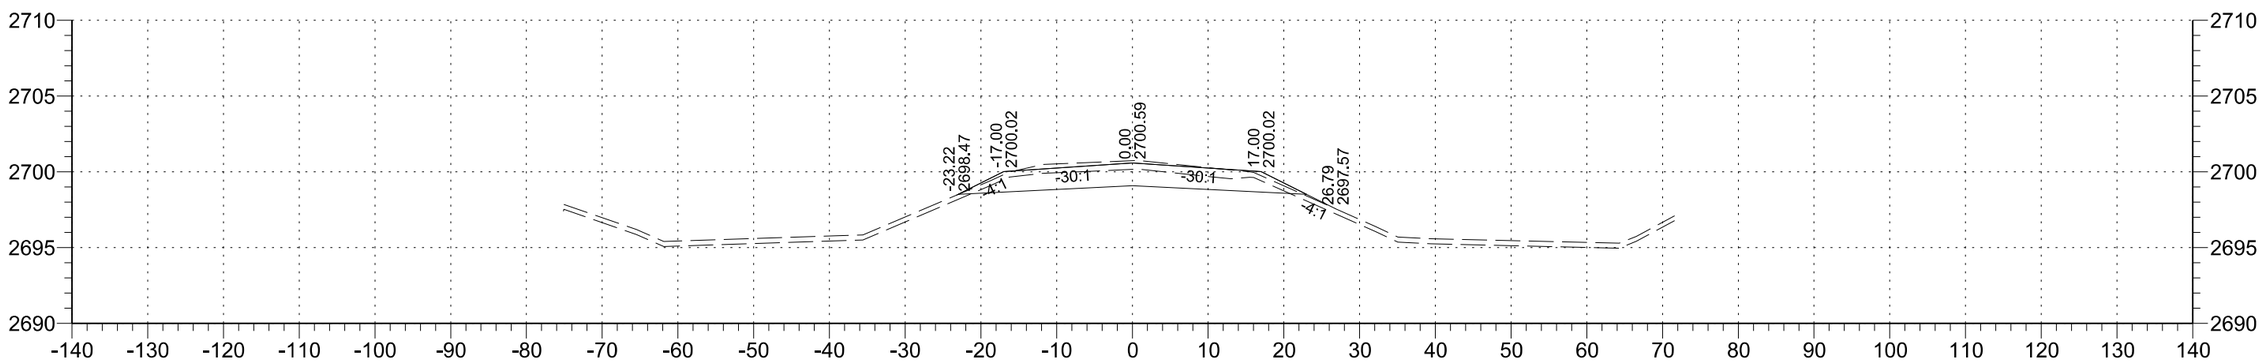

75+00

STATE	PROJECT NO.	SECTION NO.	SHEET NO.
ND	SC-CNOA-CNOB-CNOC-0119(057)	200	33

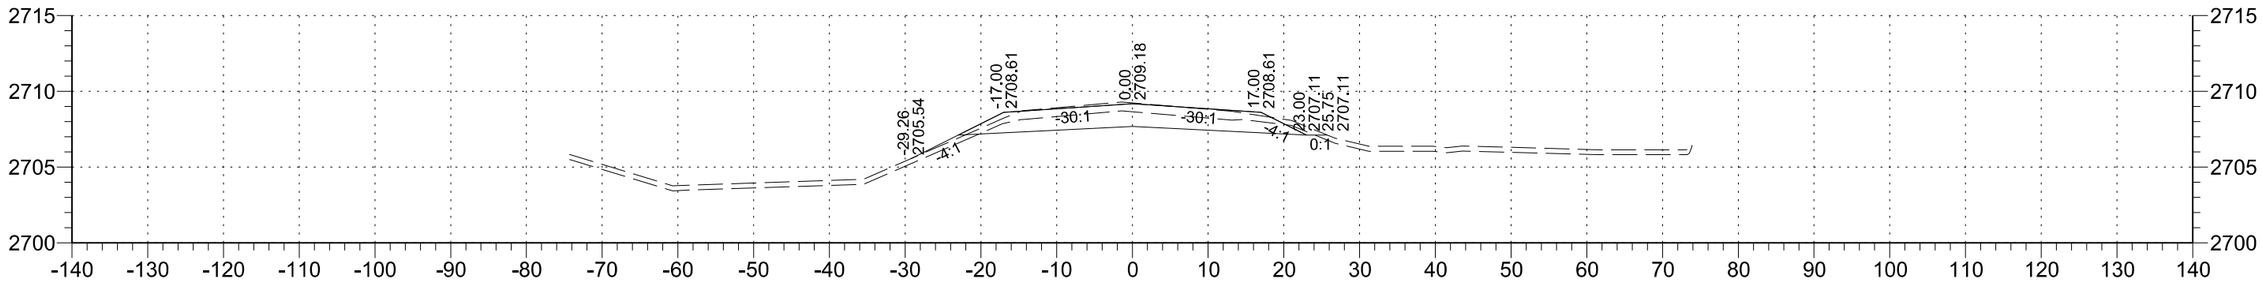

82+00

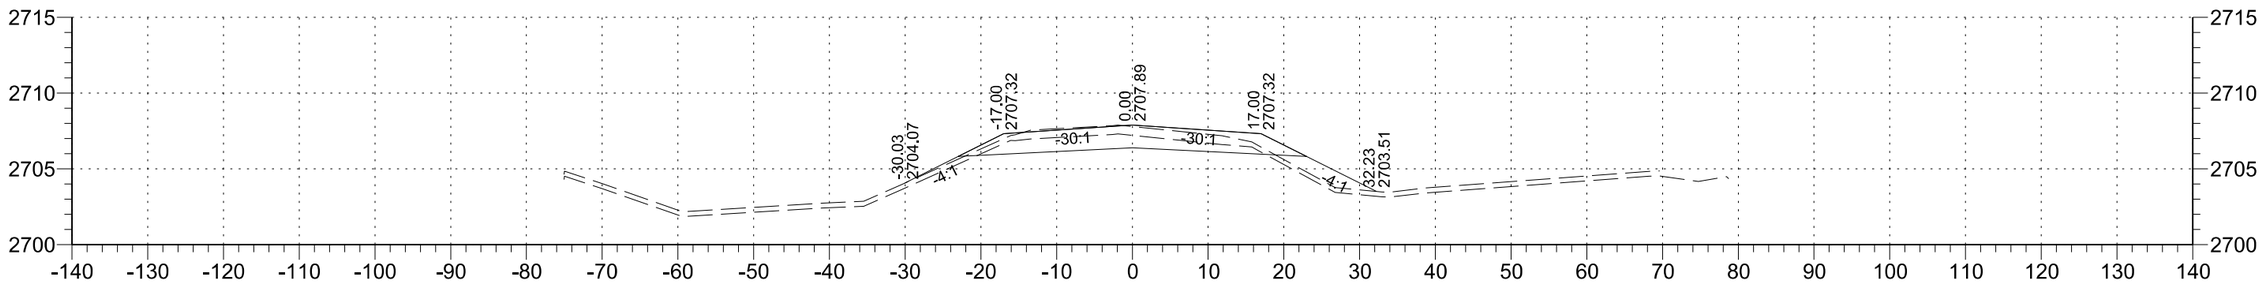

81+00

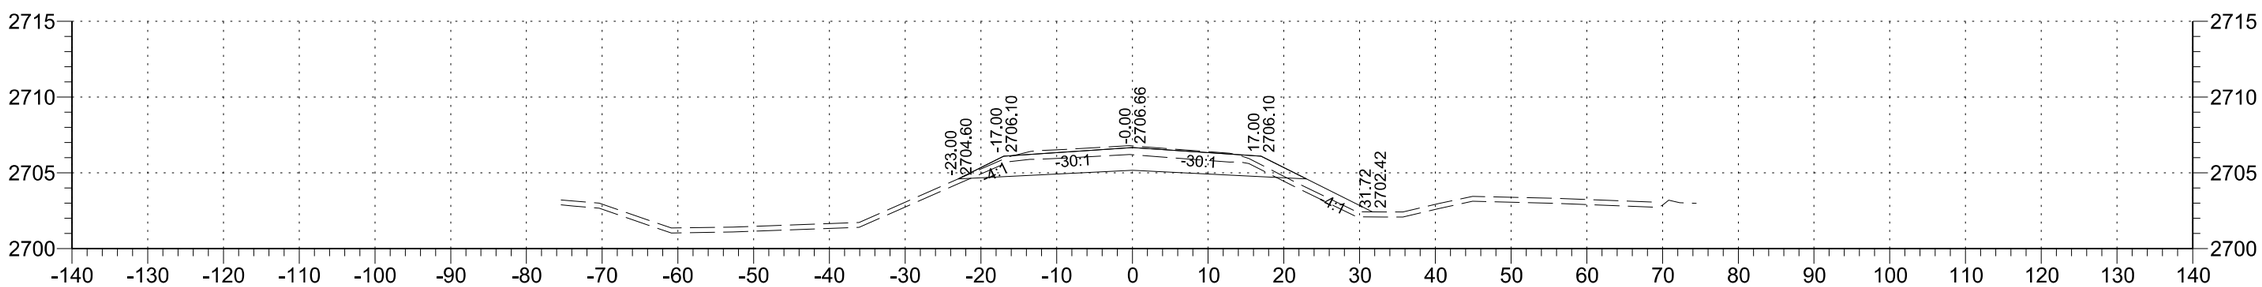

80+00

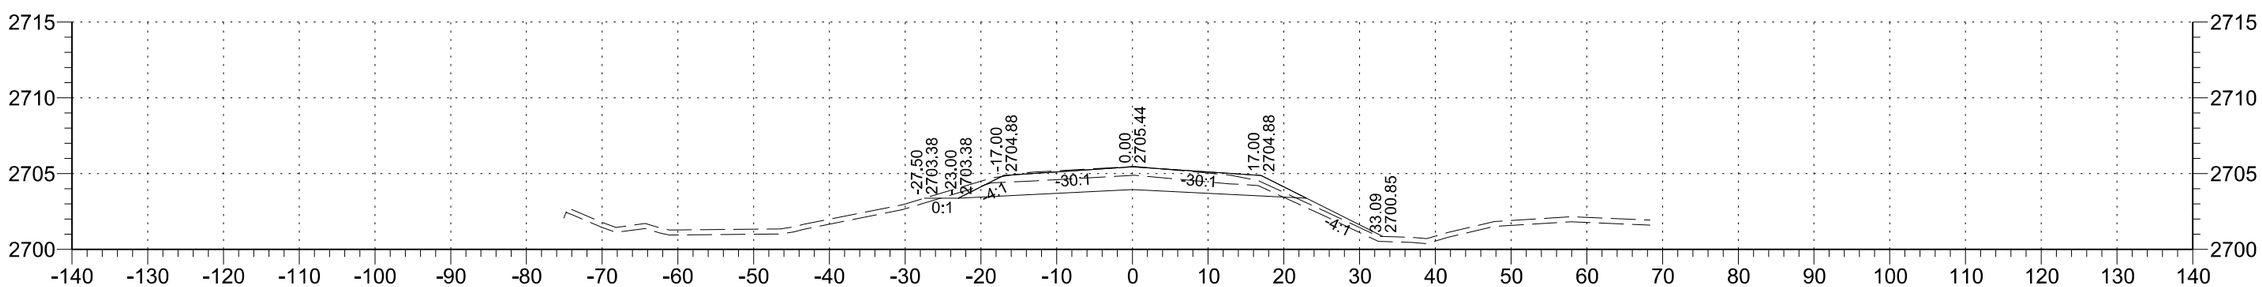

79+00

STATE	PROJECT NO.	SECTION NO.	SHEET NO.
ND	SC-CNOA-CNOB-CNOC-0119(057)	200	34

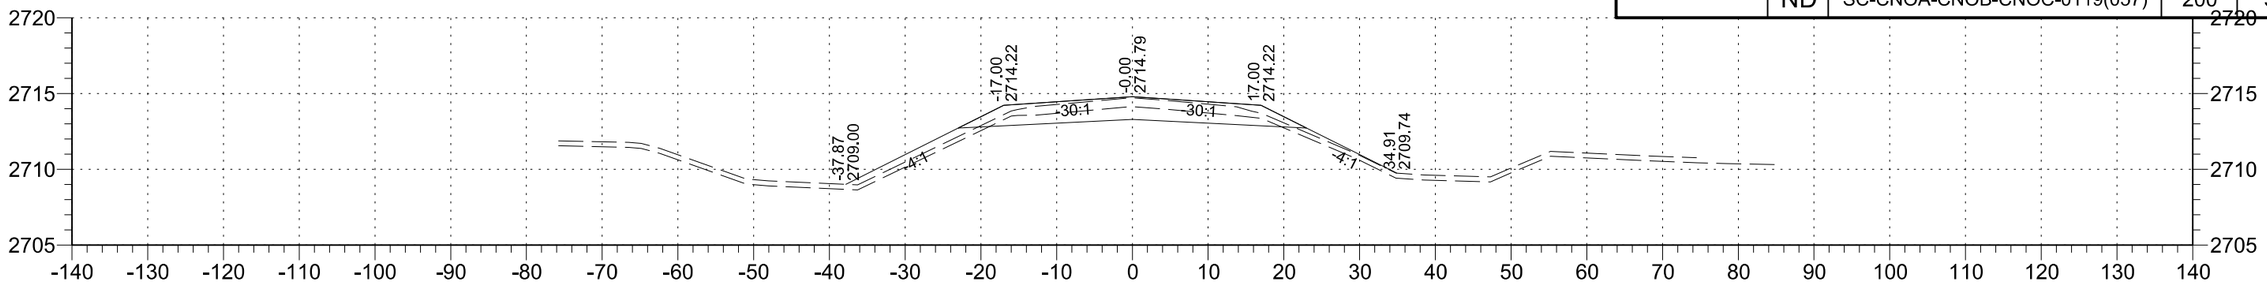

86+00

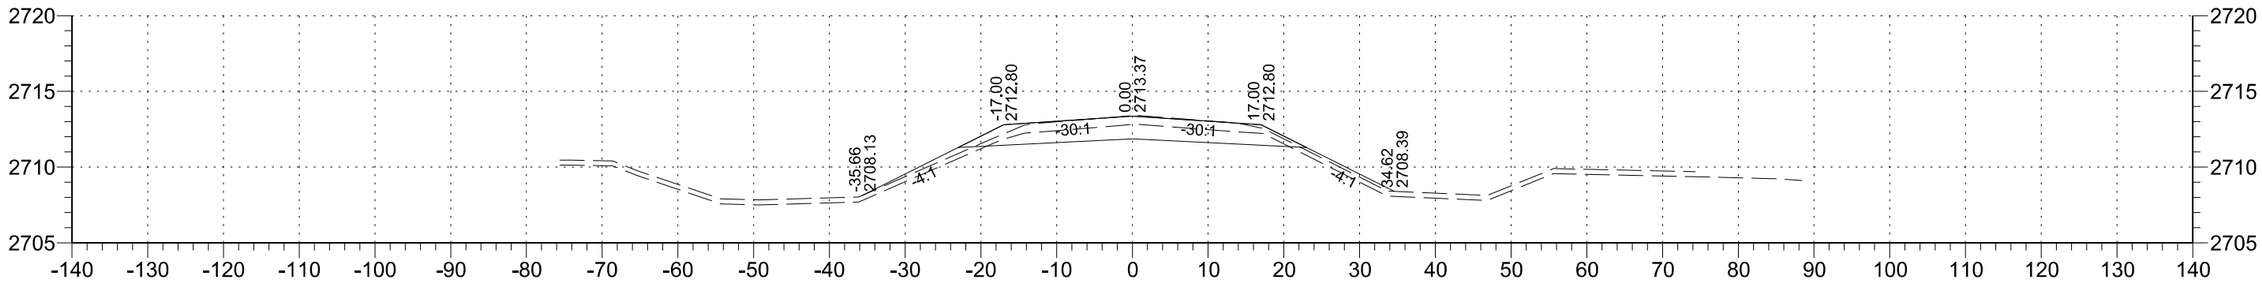

85+00

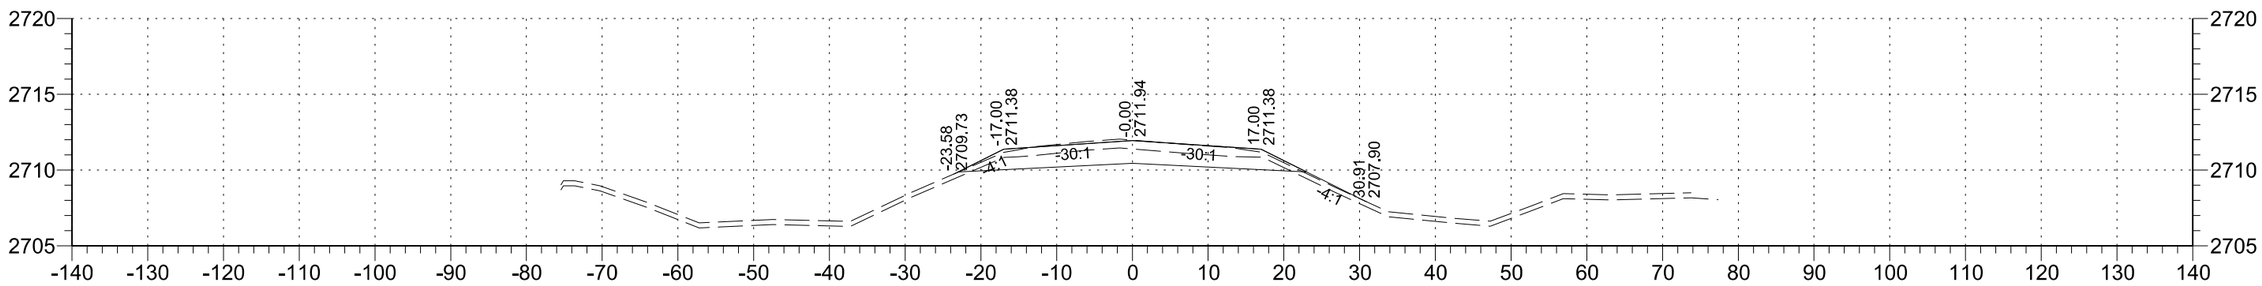

84+00

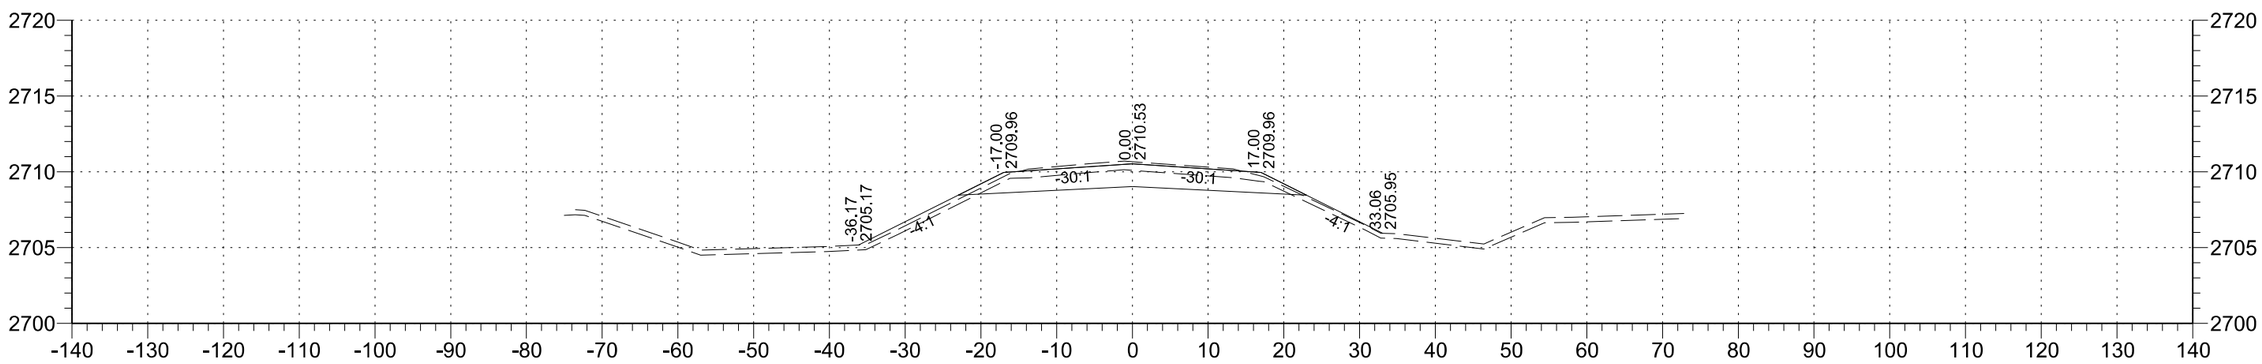

83+00

STATE	PROJECT NO.	SECTION NO.	SHEET NO.
ND	SC-CNOA-CNOB-CNOC-0119(057)	200	35

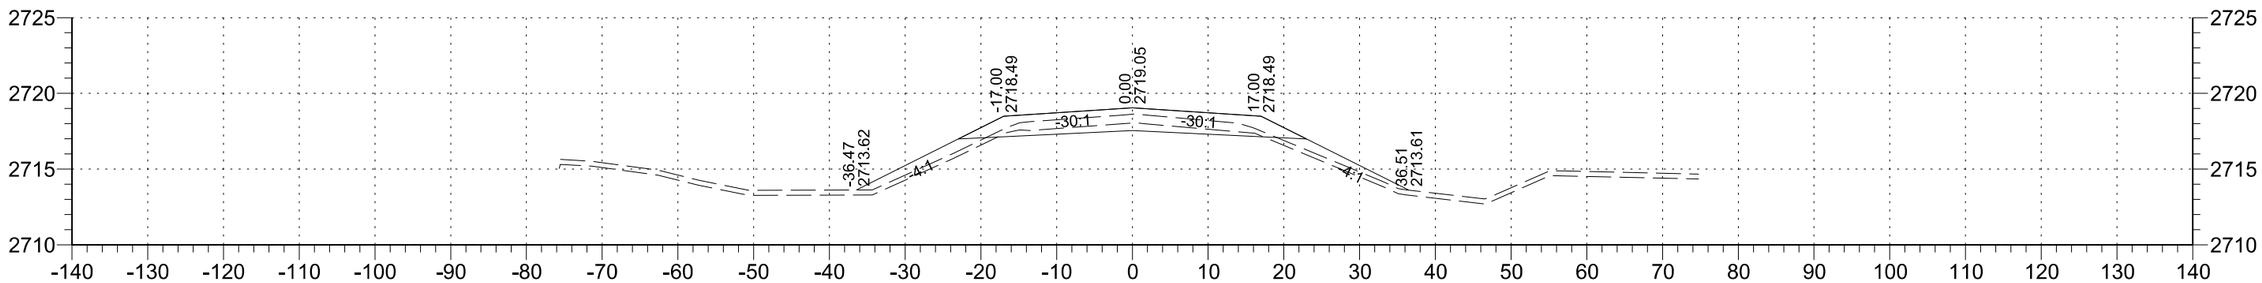

89+00

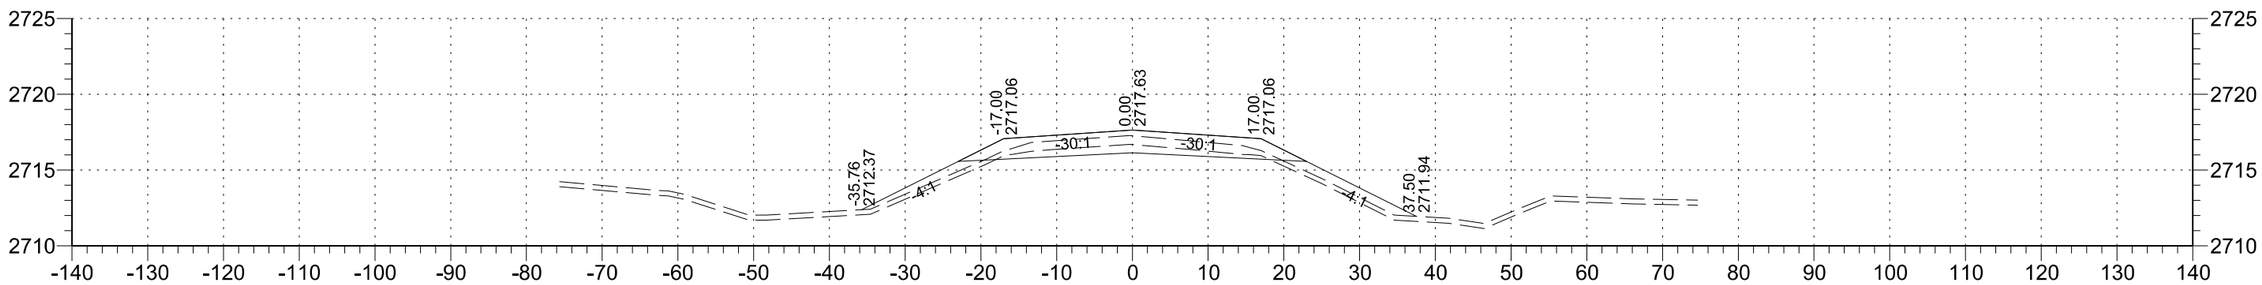

88+00

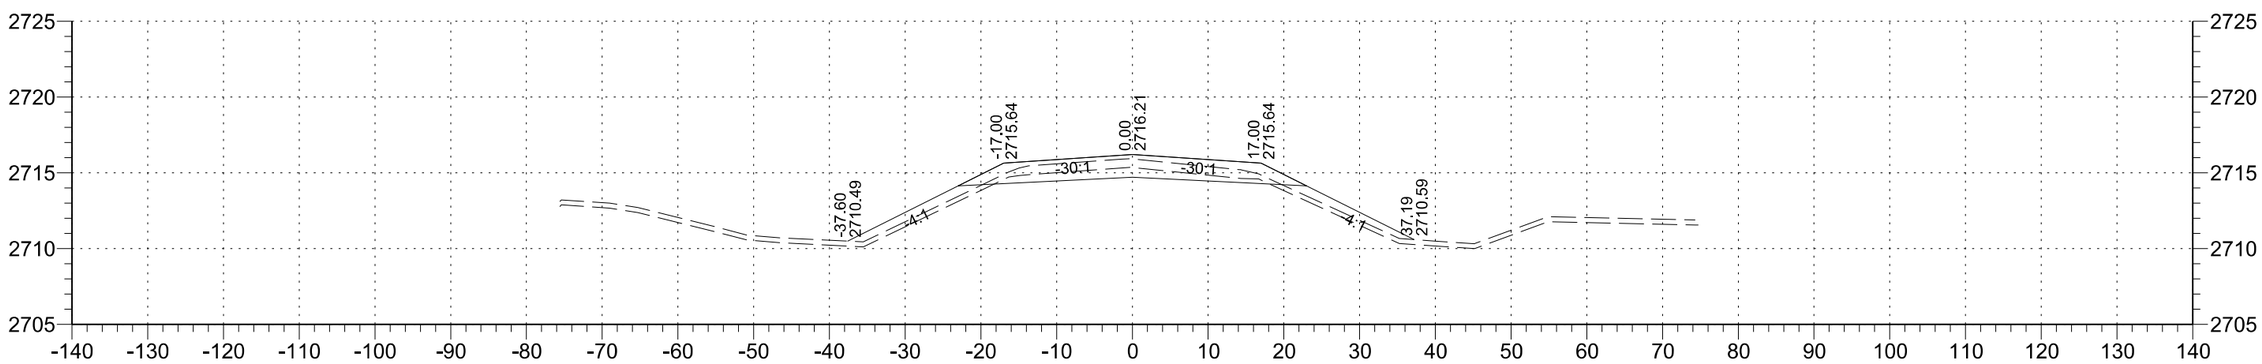

87+00

STATE	PROJECT NO.	SECTION NO.	SHEET NO.
ND	SC-CNOA-CNOB-CNOC-0119(057)	200	36

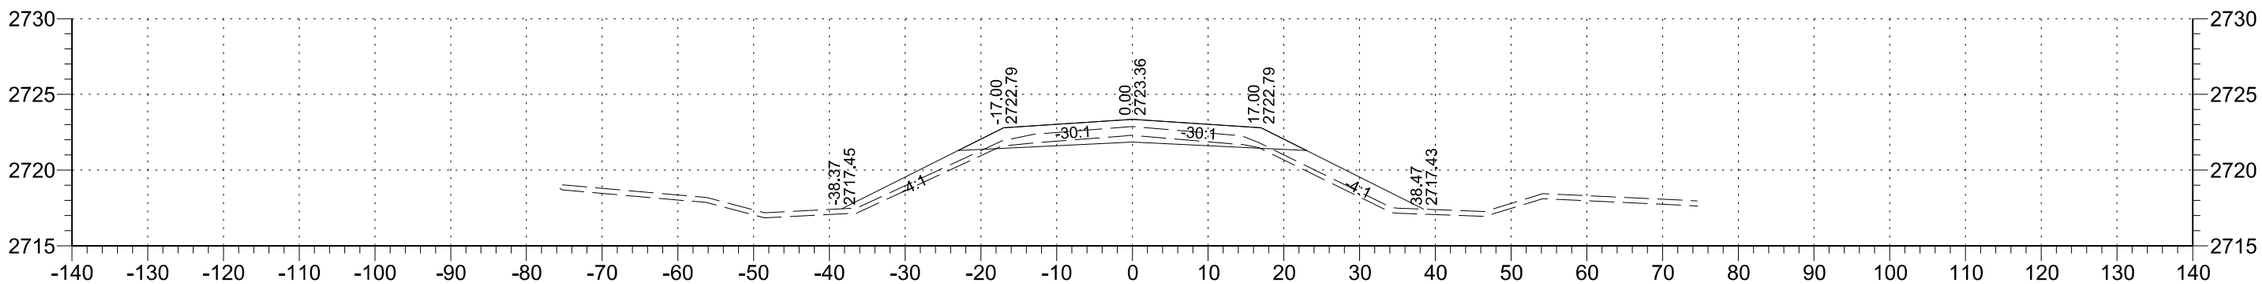

92+00

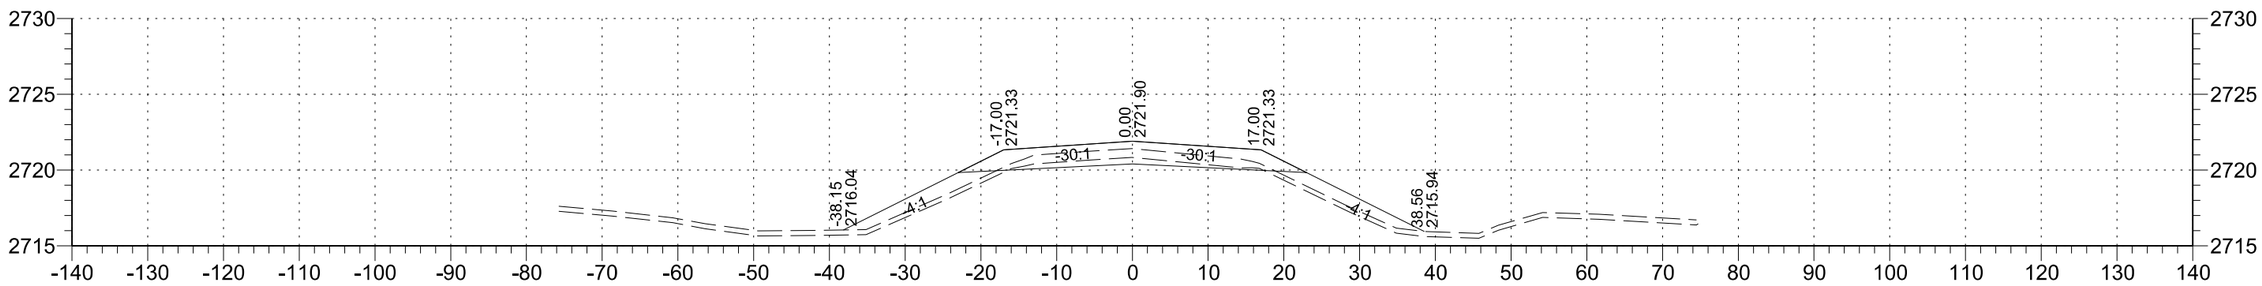

91+00

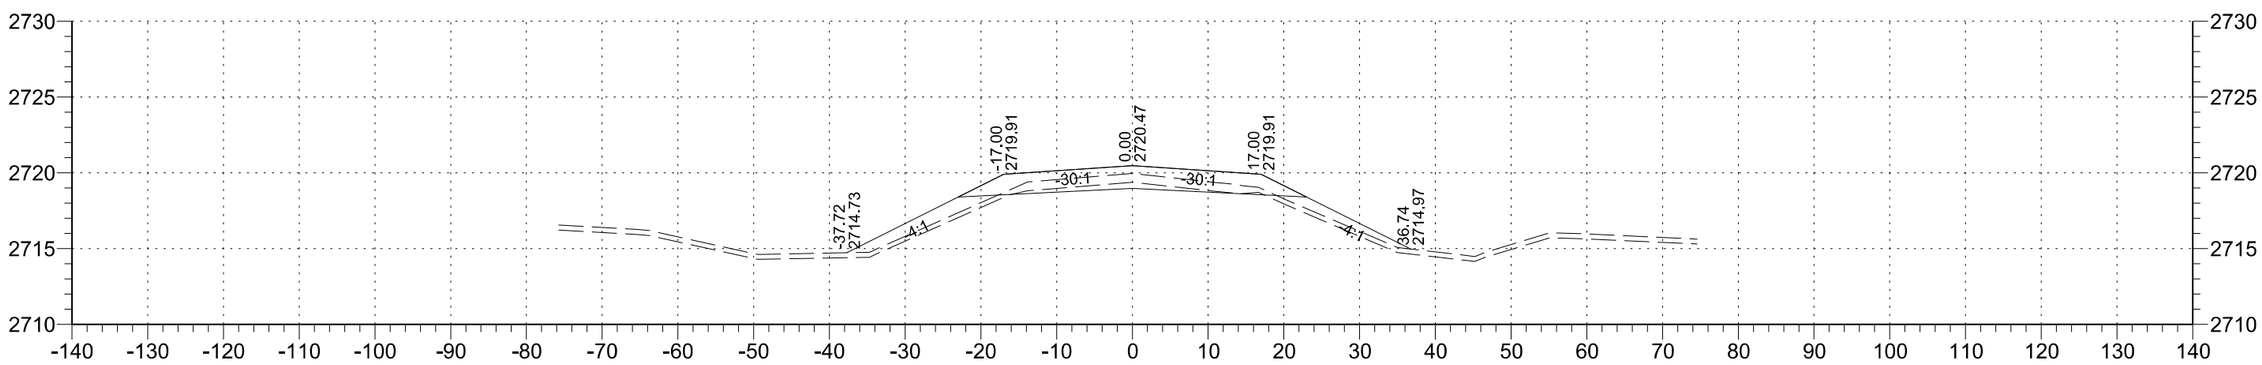

90+00

STATE	PROJECT NO.	SECTION NO.	SHEET NO.
ND	SC-CNOA-CNOB-CNOC-0119(057)	200	37

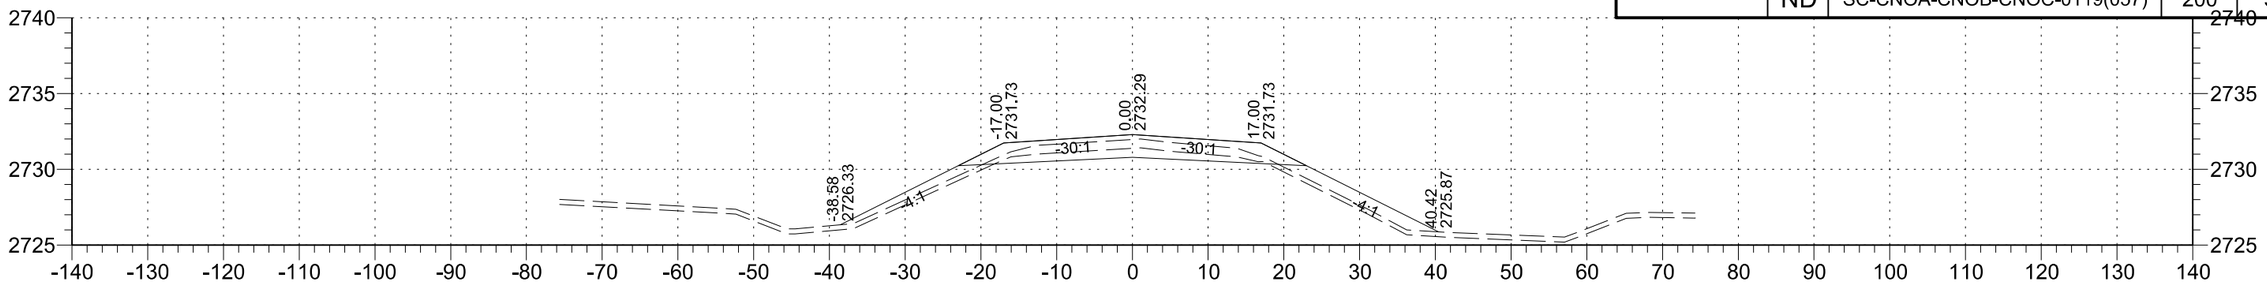

96+00

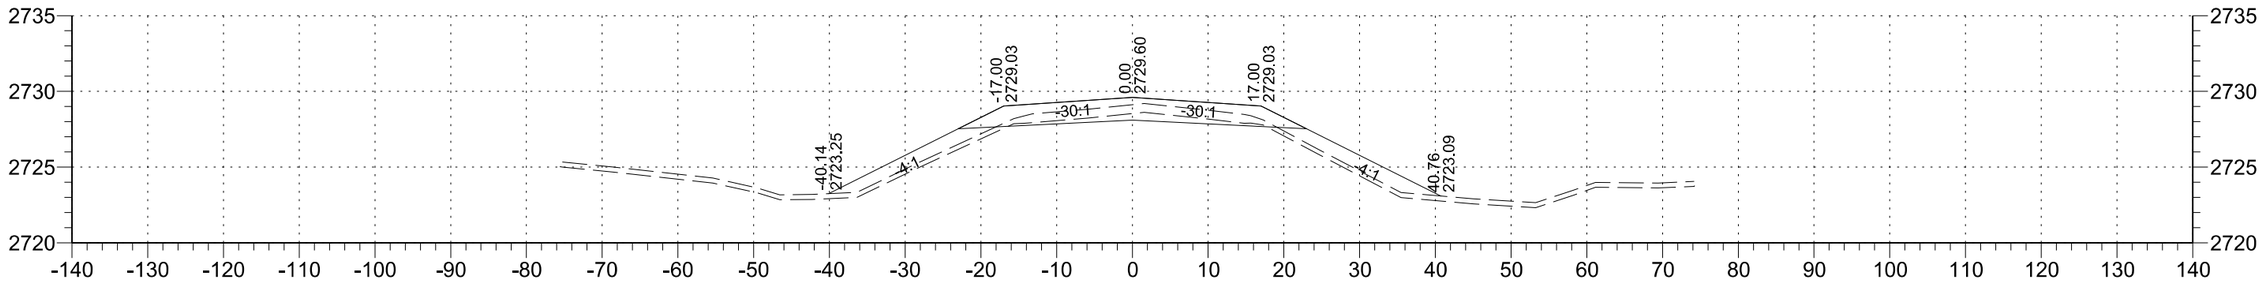

95+00

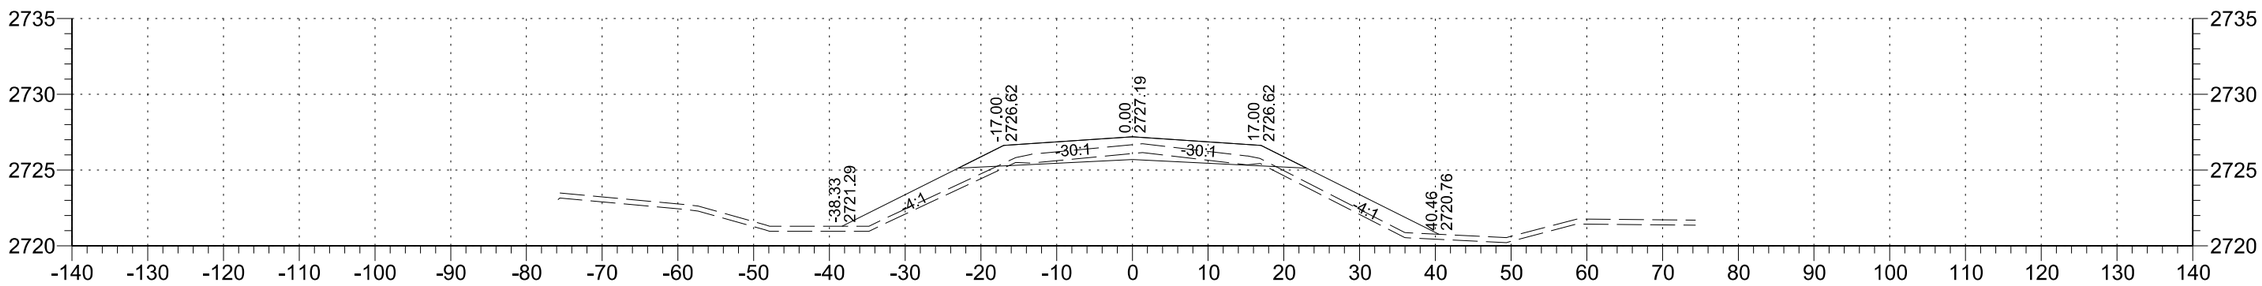

94+00

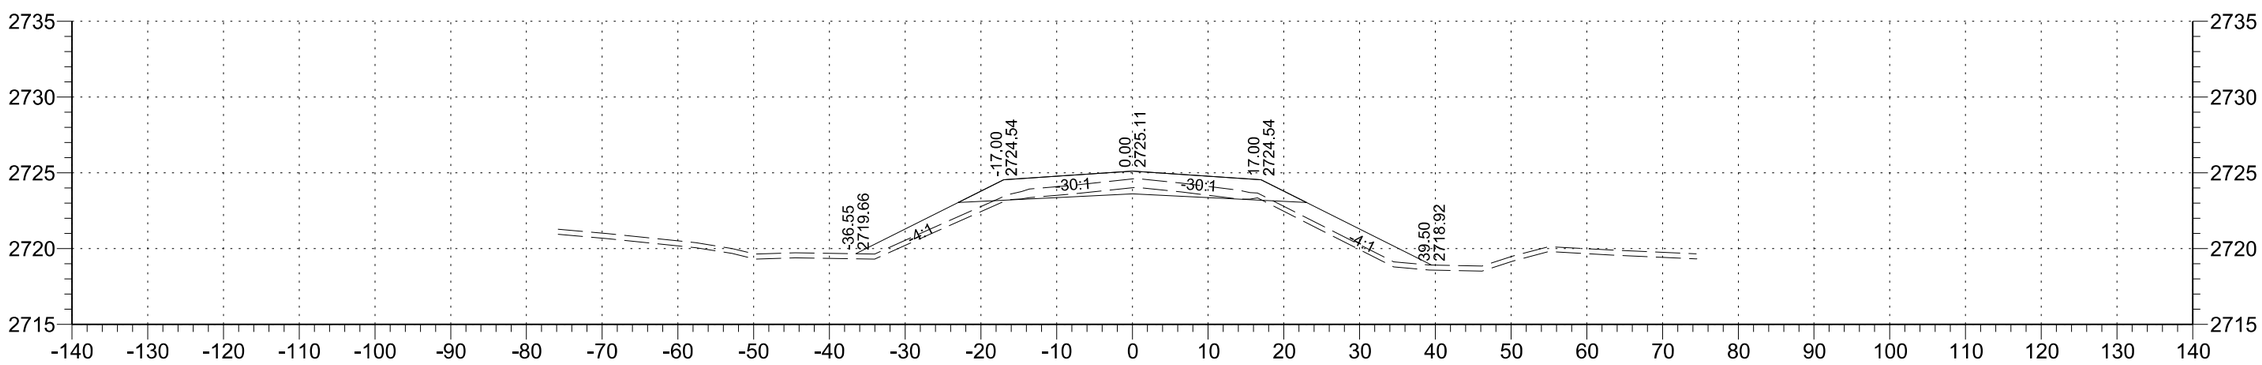

93+00

STATE	PROJECT NO.	SECTION NO.	SHEET NO.
ND	SC-CNOA-CNOB-CNOC-0119(057)	200	38

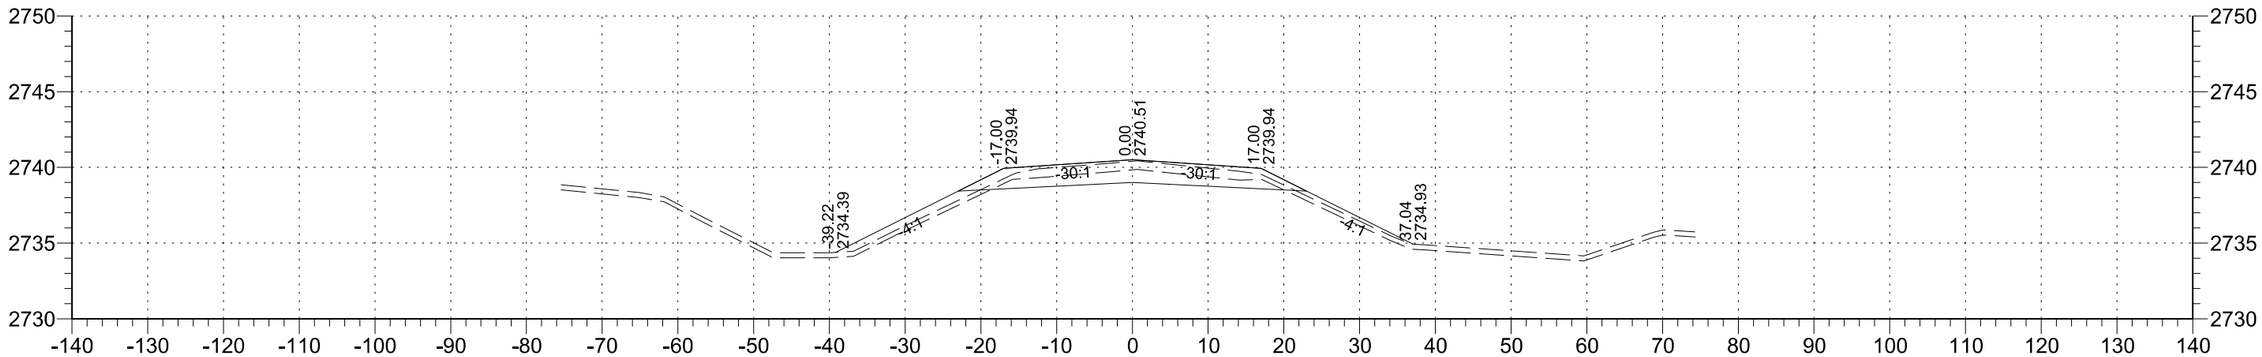

99+00

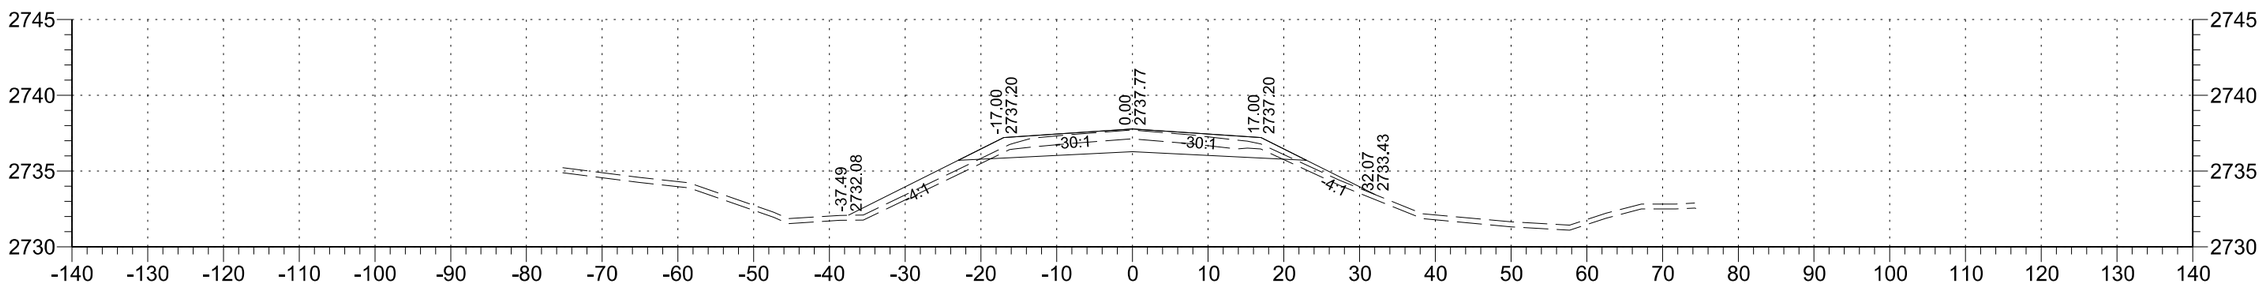

98+00

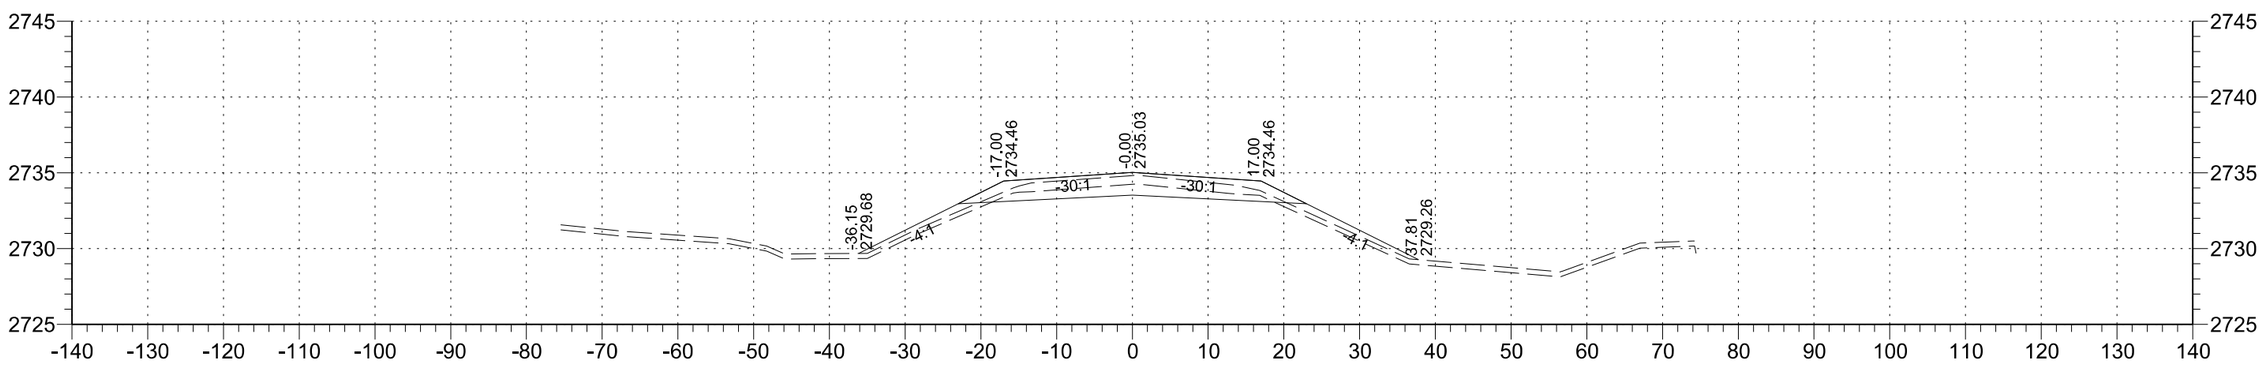

97+00

STATE	PROJECT NO.	SECTION NO.	SHEET NO.
ND	SC-CNOA-CNOB-CNOC-0119(057)	200	39

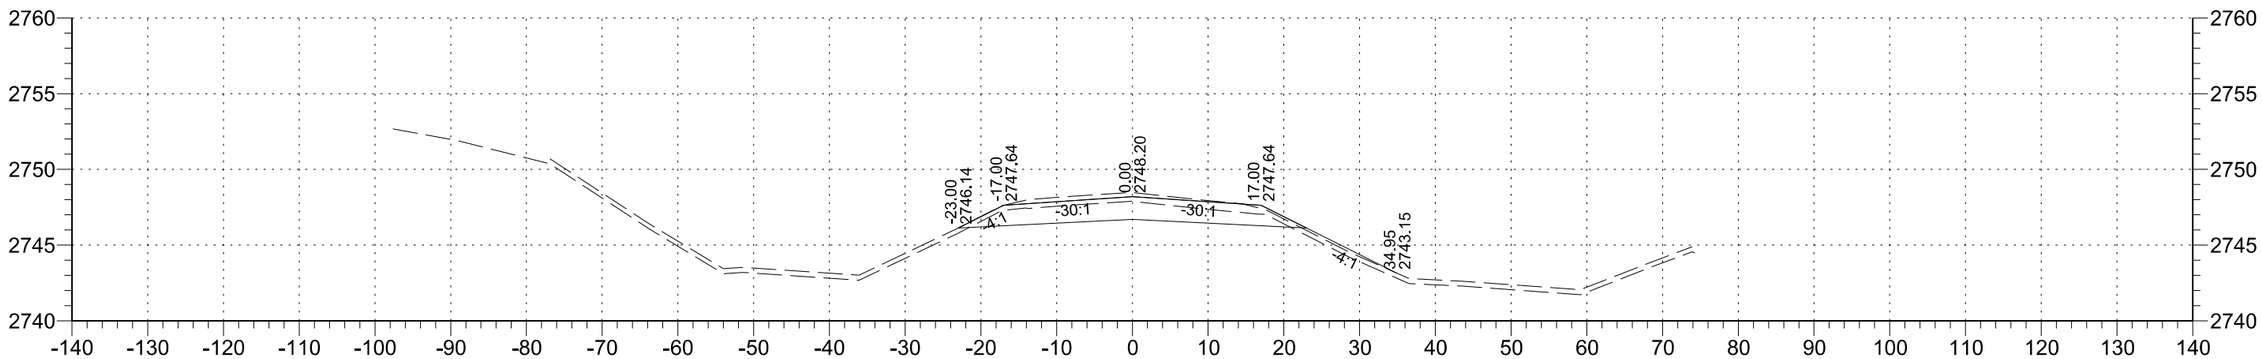

102+00

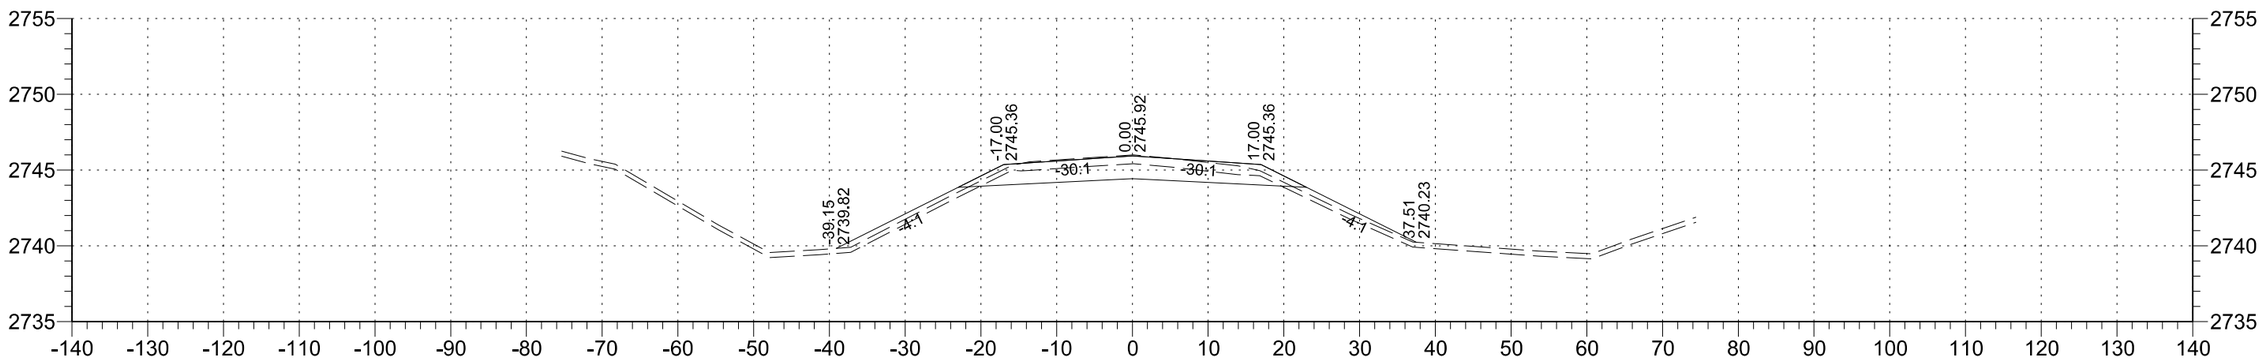

101+00

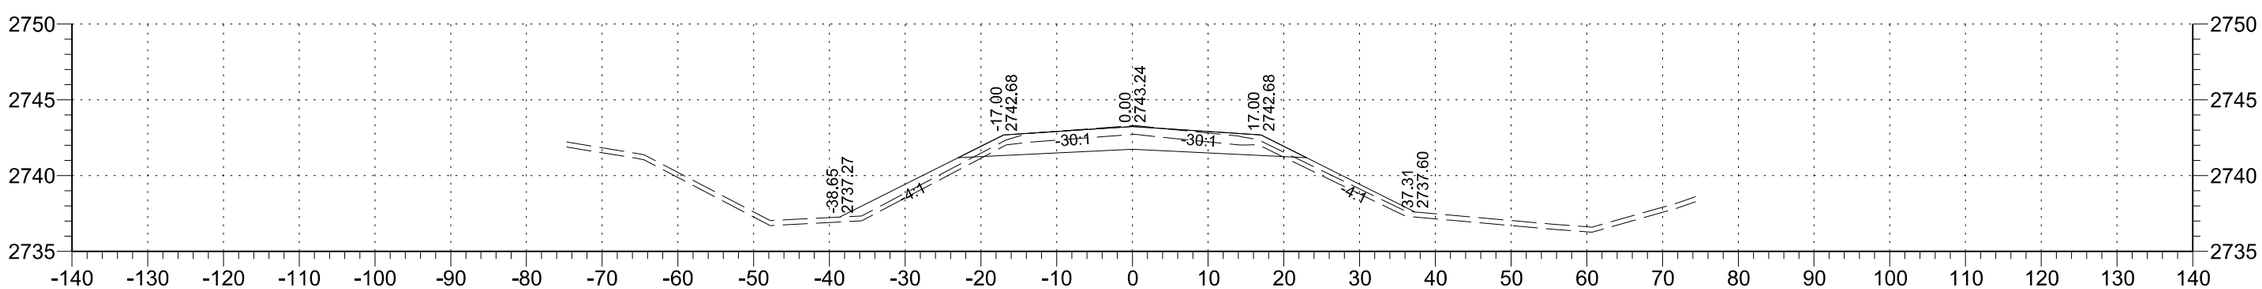

100+00

STATE	PROJECT NO.	SECTION NO.	SHEET NO.
ND	SC-CNOA-CNOB-CNOC-0119(057)	200	40

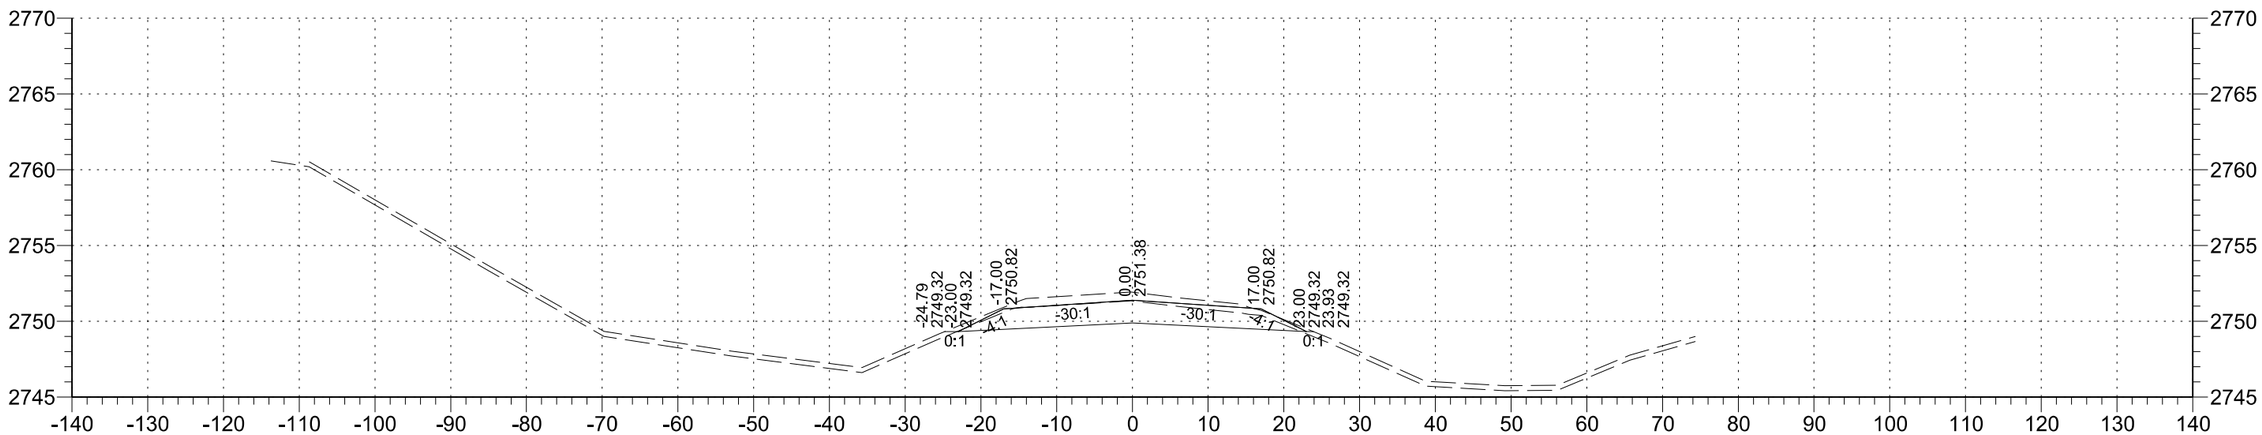

104+00

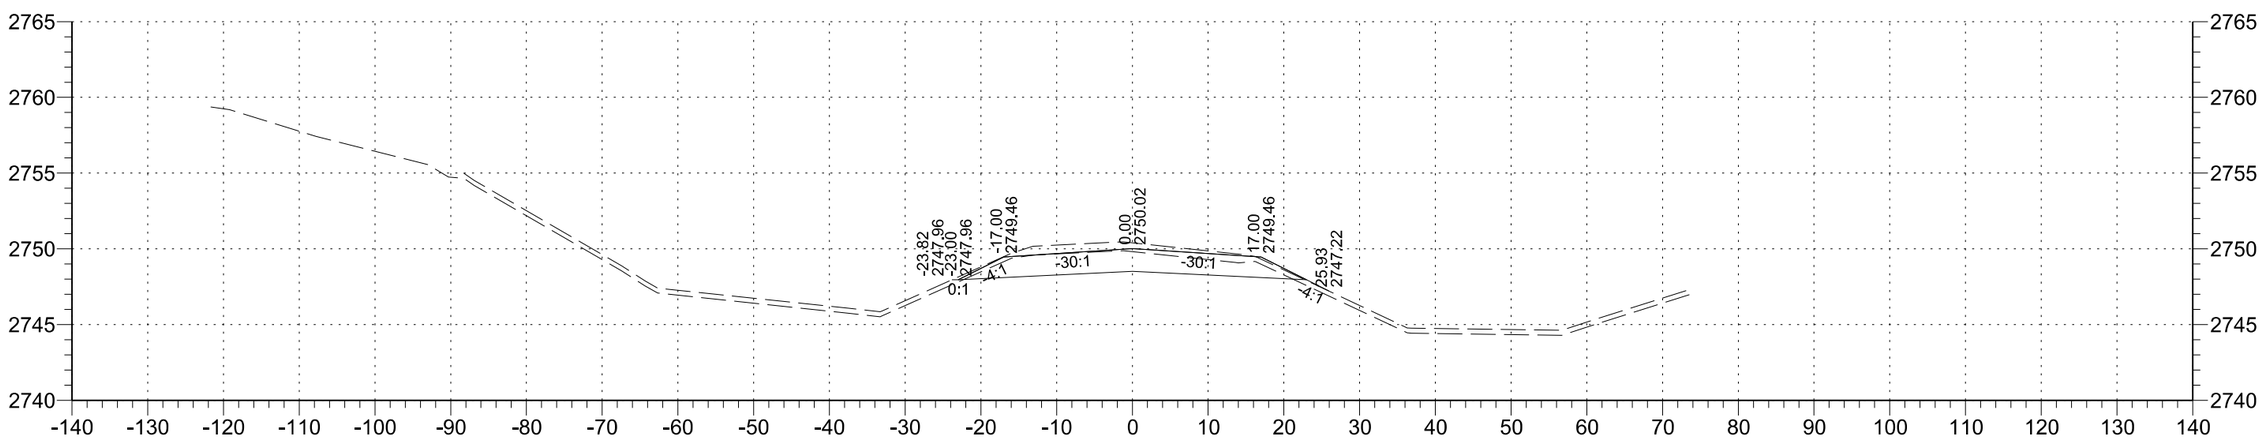

103+00

STATE	PROJECT NO.	SECTION NO.	SHEET NO.
ND	SC-CNOA-CNOB-CNOC-0119(057)	200	41

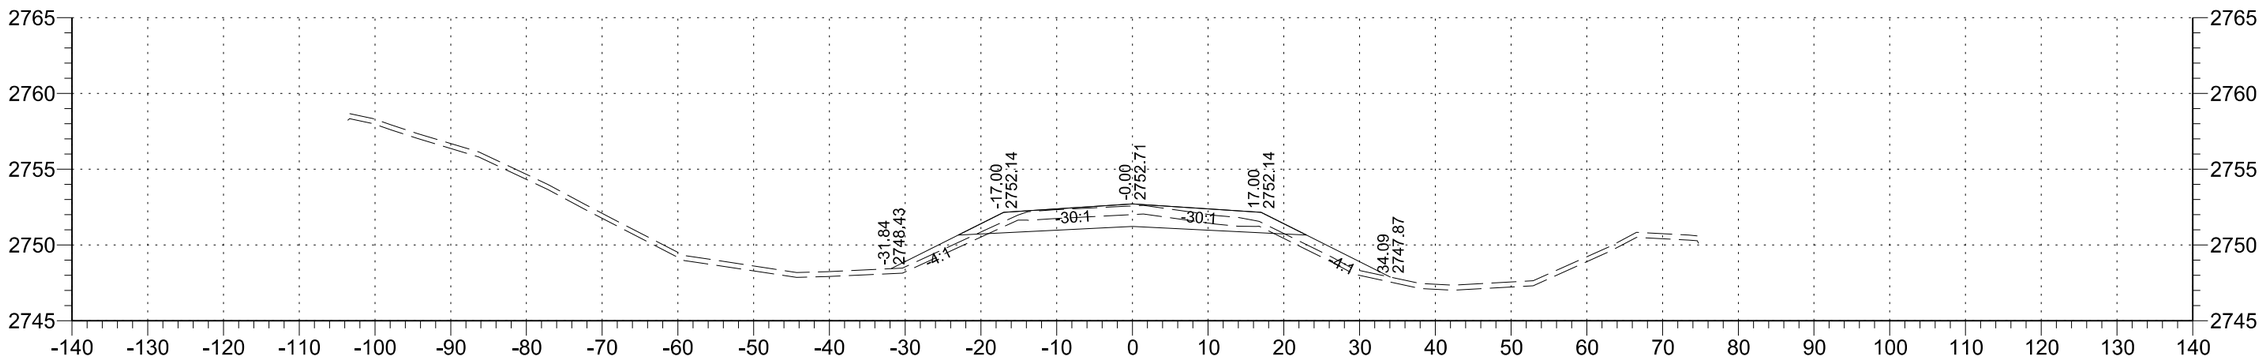

107+00

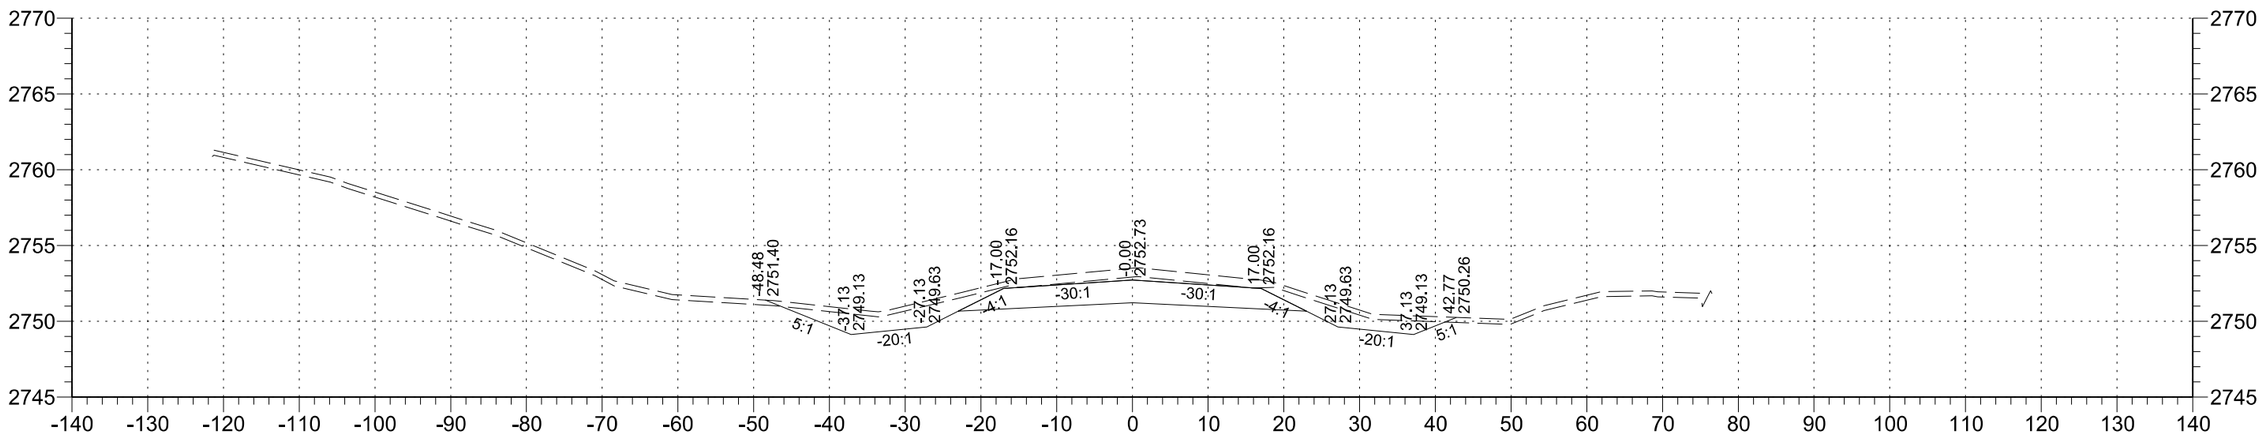

106+00

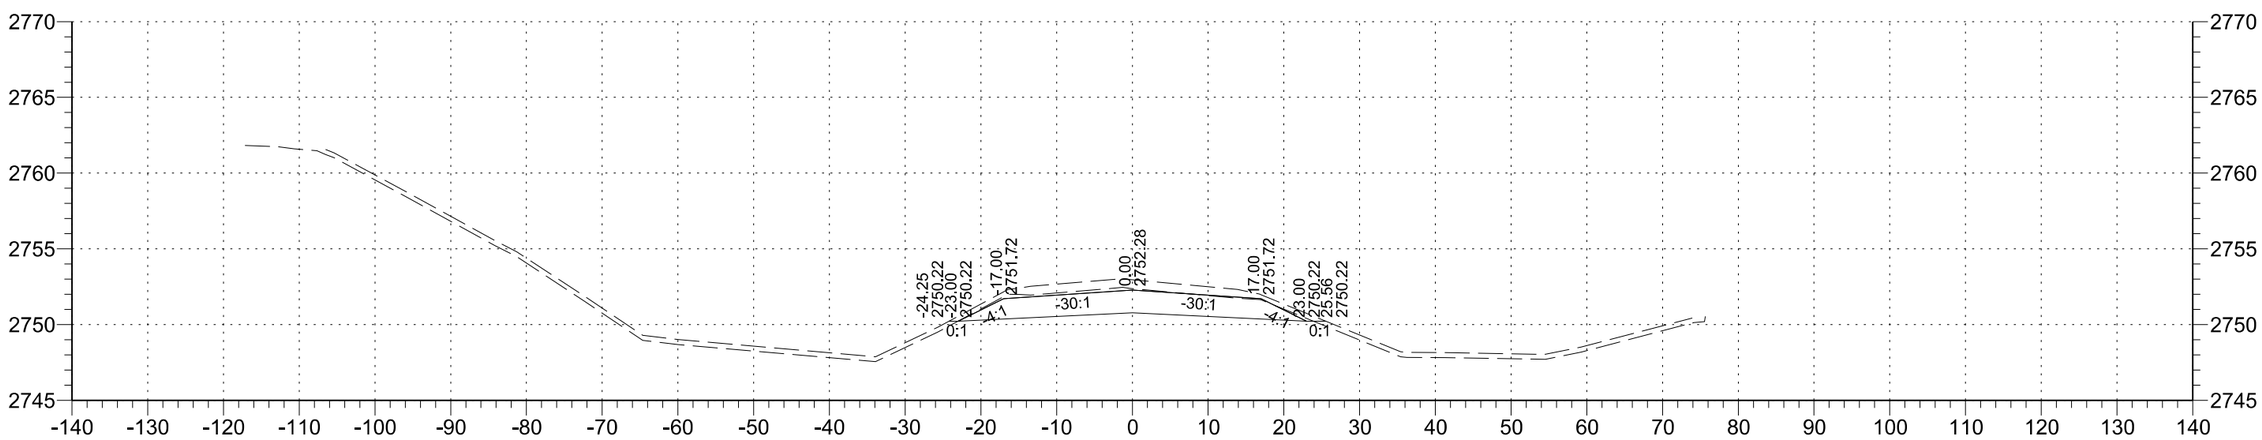

105+00

STATE	PROJECT NO.	SECTION NO.	SHEET NO.
ND	SC-CNOA-CNOB-CNOC-0119(057)	200	42

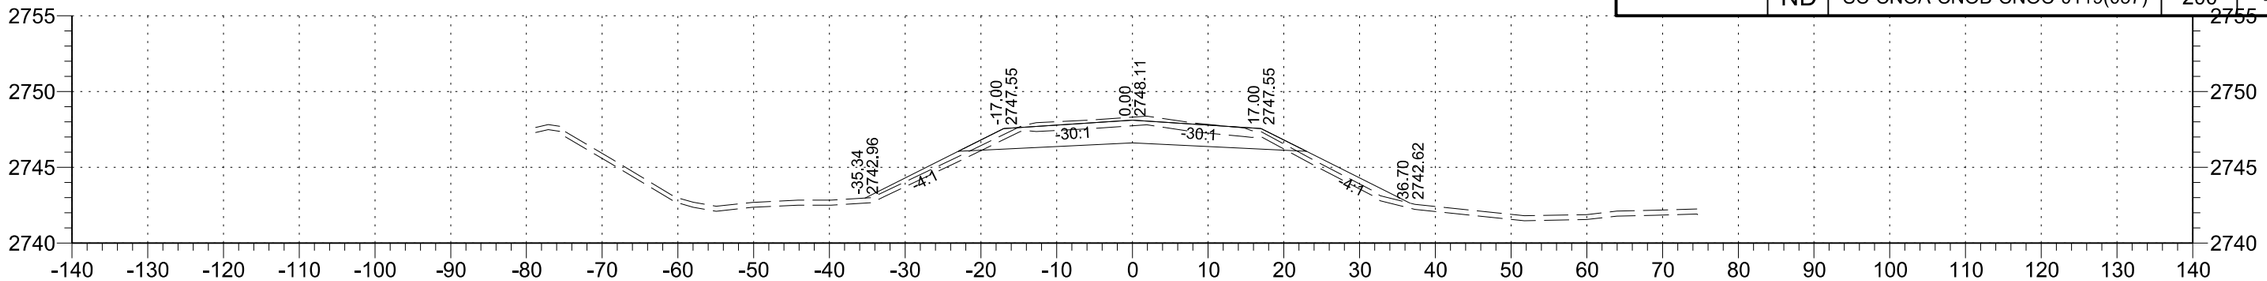

111+00

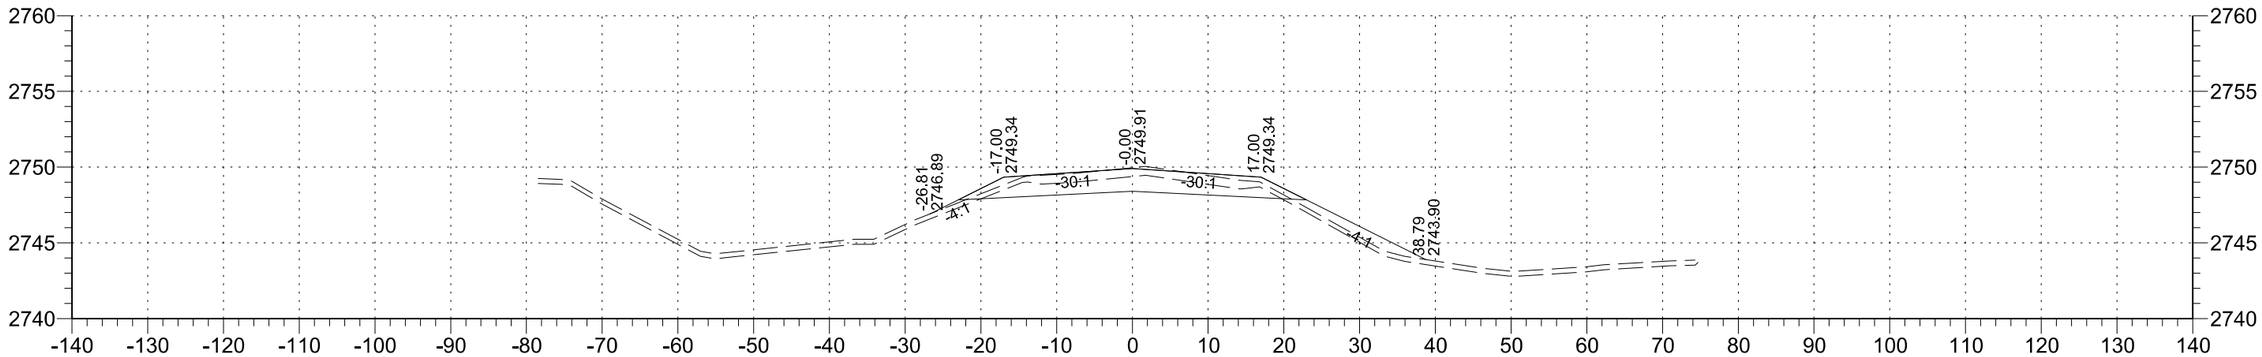

110+00

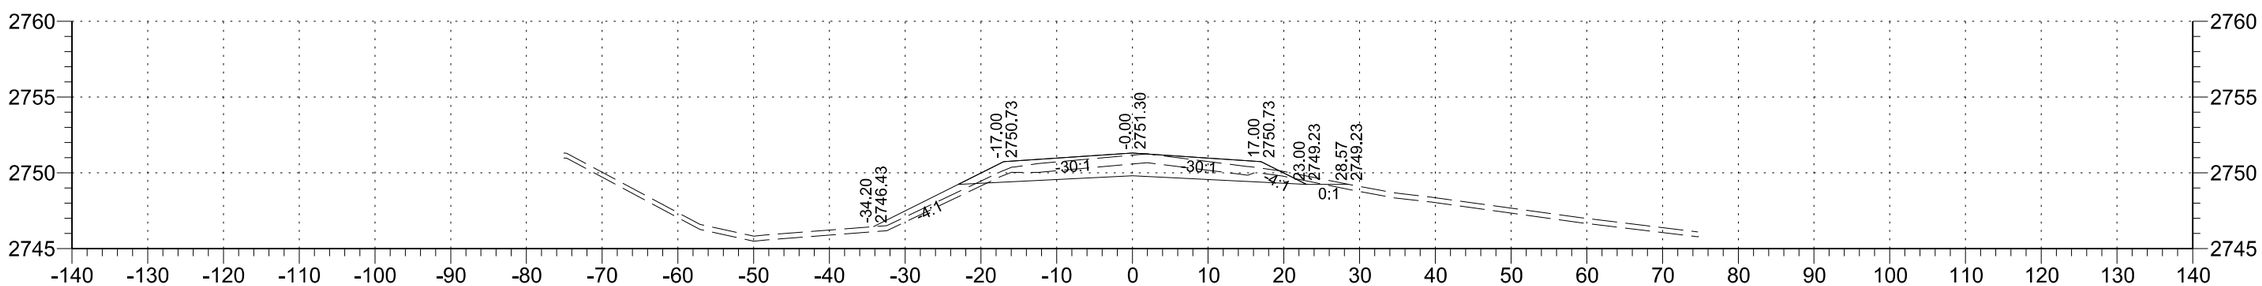

109+00

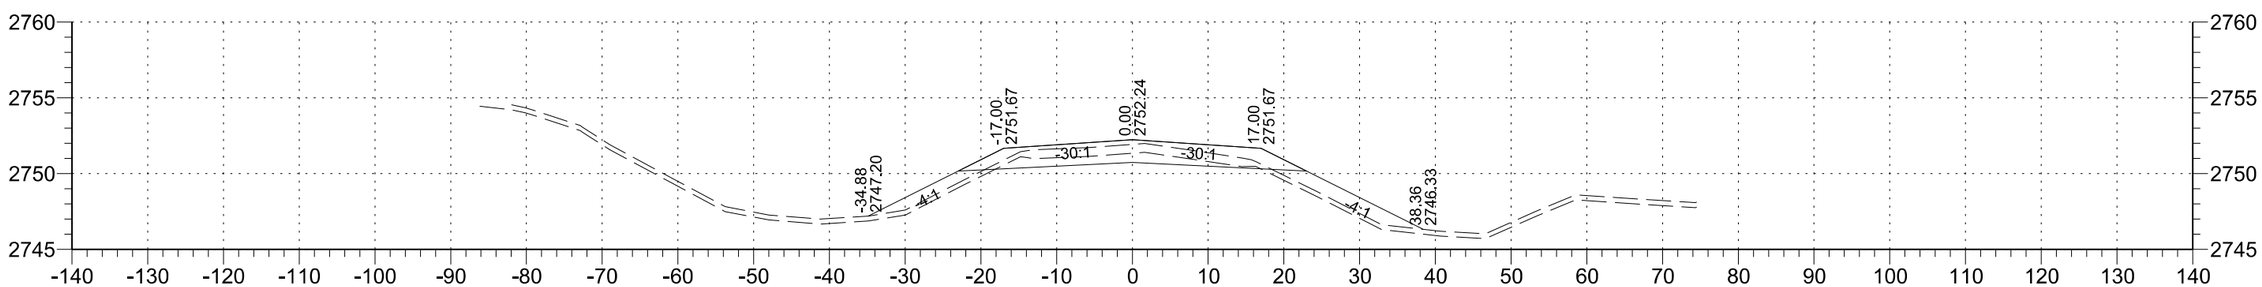

108+00

STATE	PROJECT NO.	SECTION NO.	SHEET NO.
ND	SC-CNOA-CNOB-CNOC-0119(057)	200	43

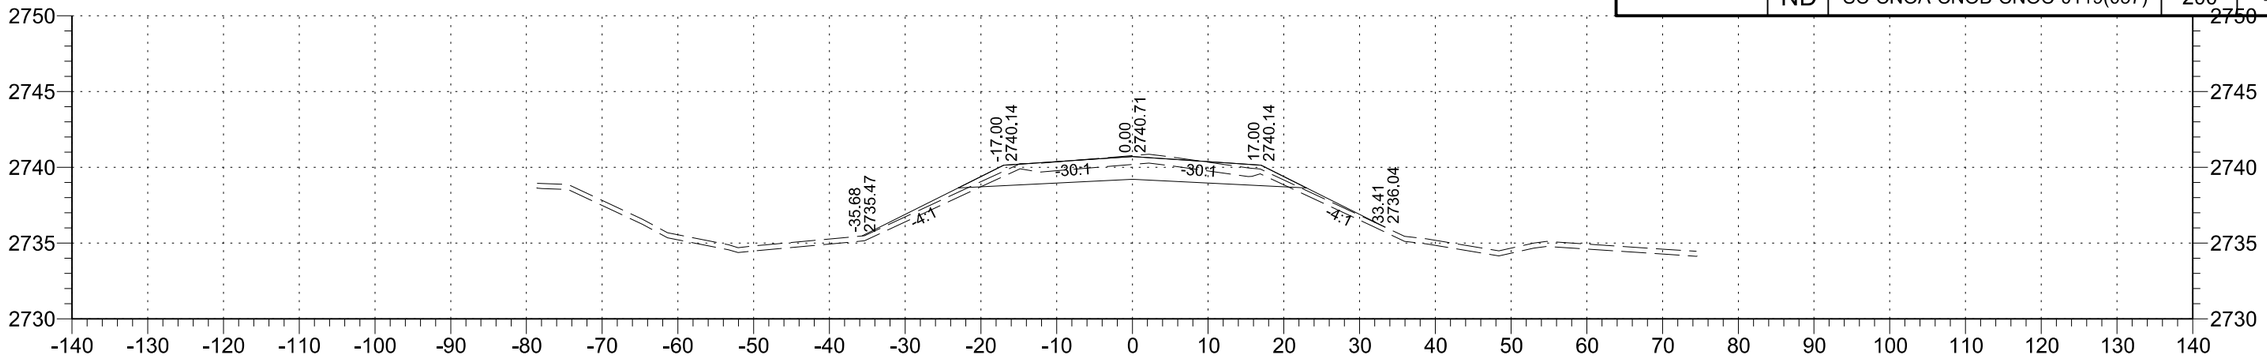

115+00

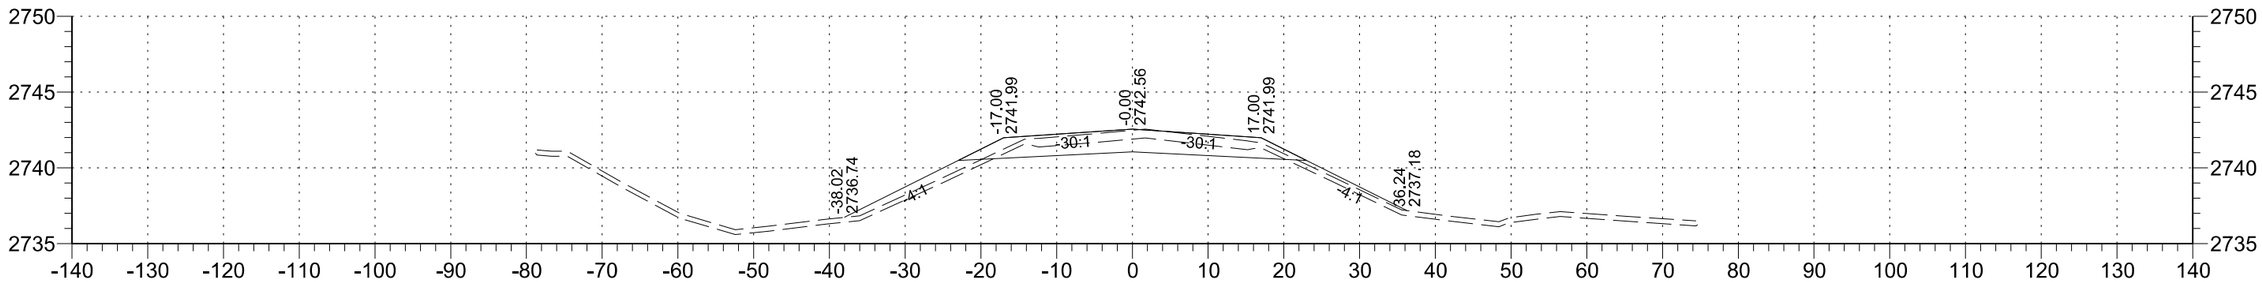

114+00

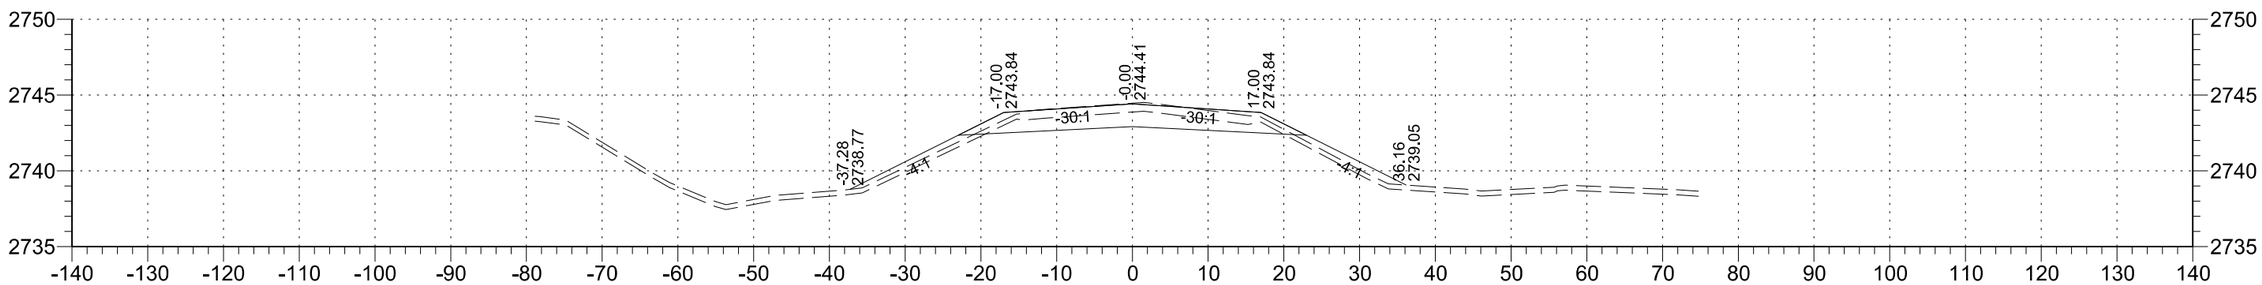

113+00

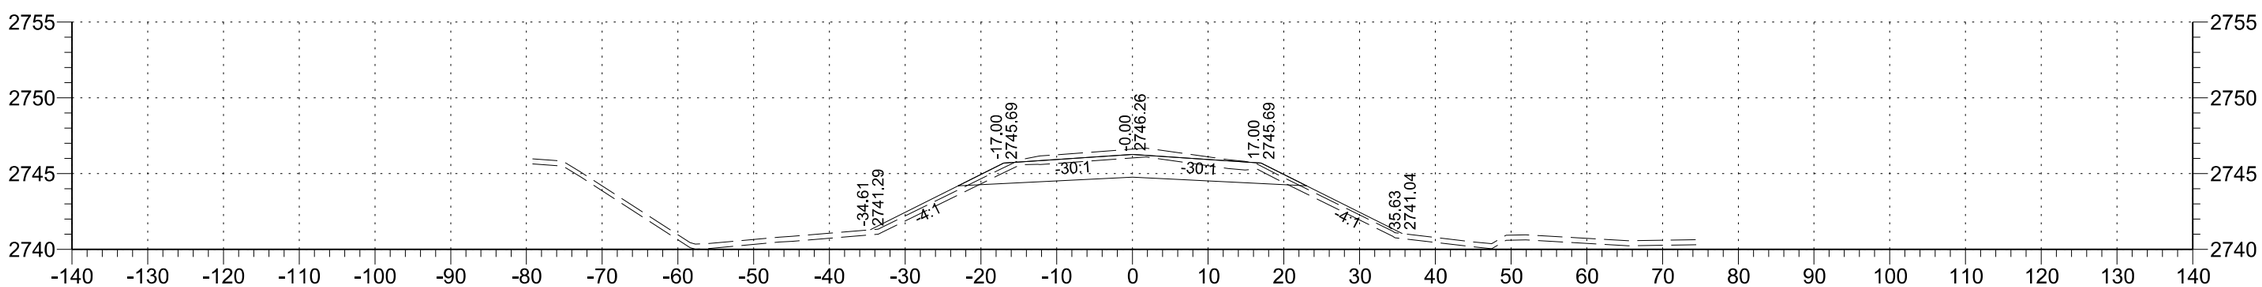

112+00

STATE	PROJECT NO.	SECTION NO.	SHEET NO.
ND	SC-CNOA-CNOB-CNOC-0119(057)	200	44

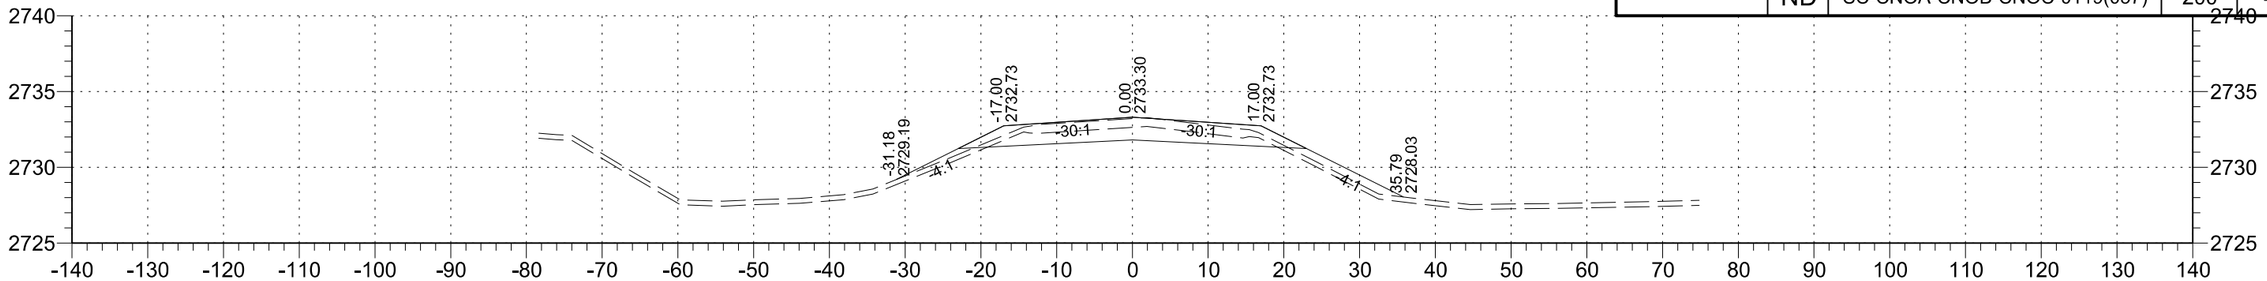

119+00

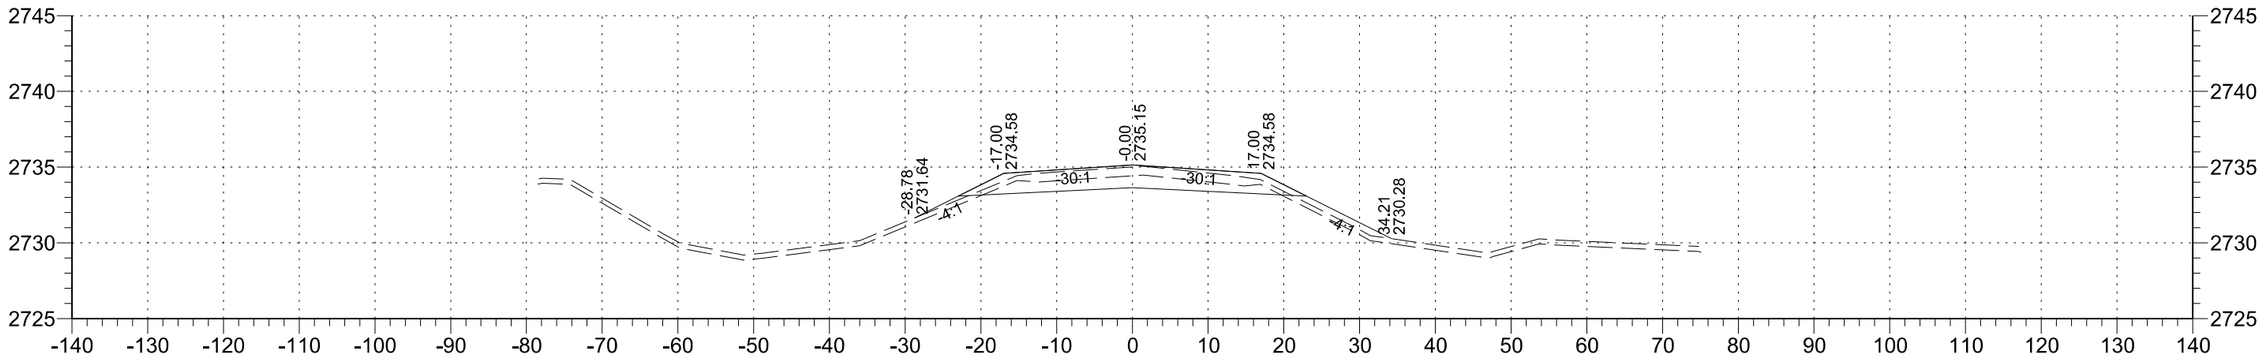

118+00

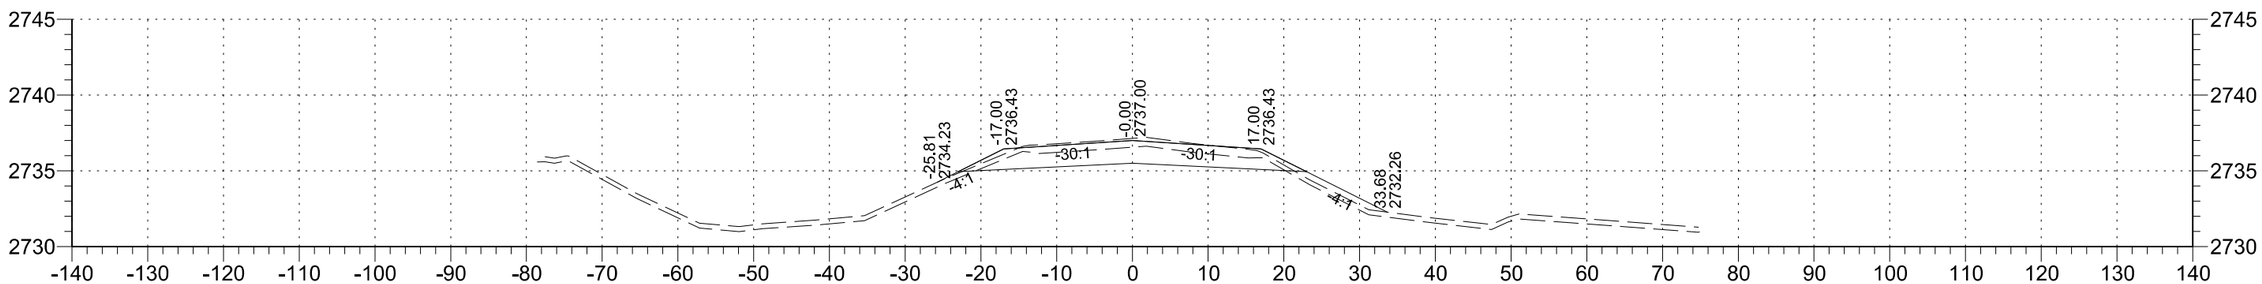

117+00

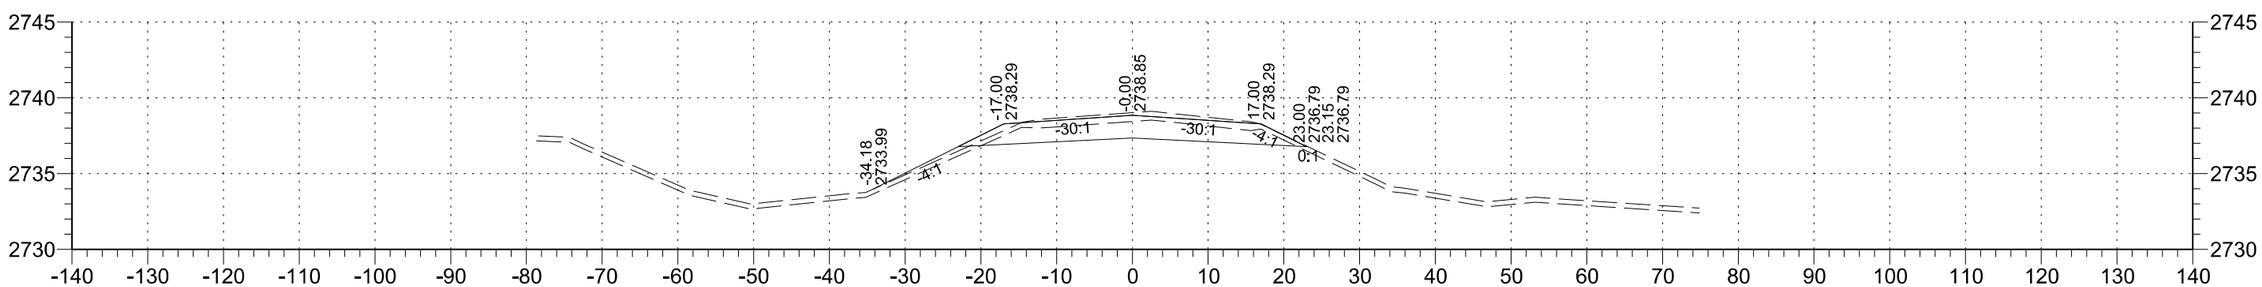

116+00

STATE	PROJECT NO.	SECTION NO.	SHEET NO.
ND	SC-CNOA-CNOB-CNOC-0119(057)	200	45

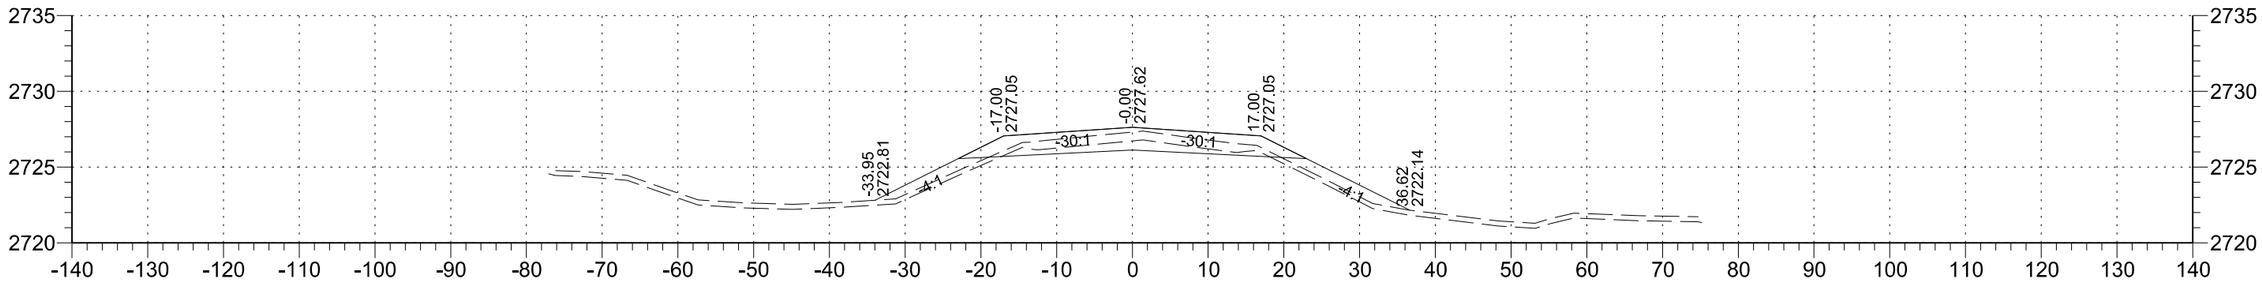

123+00

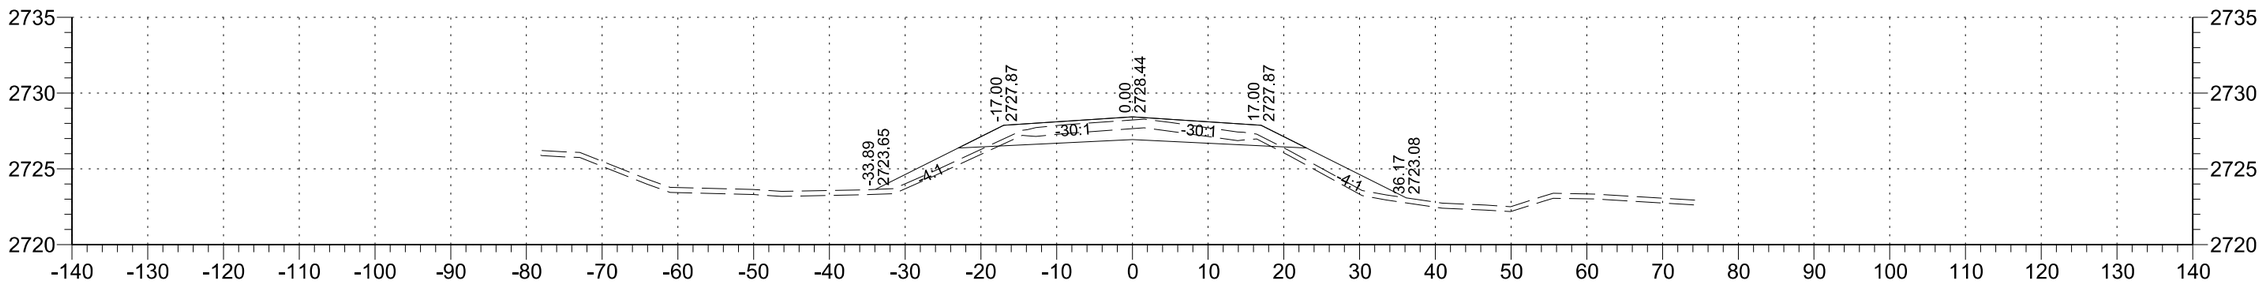

122+00

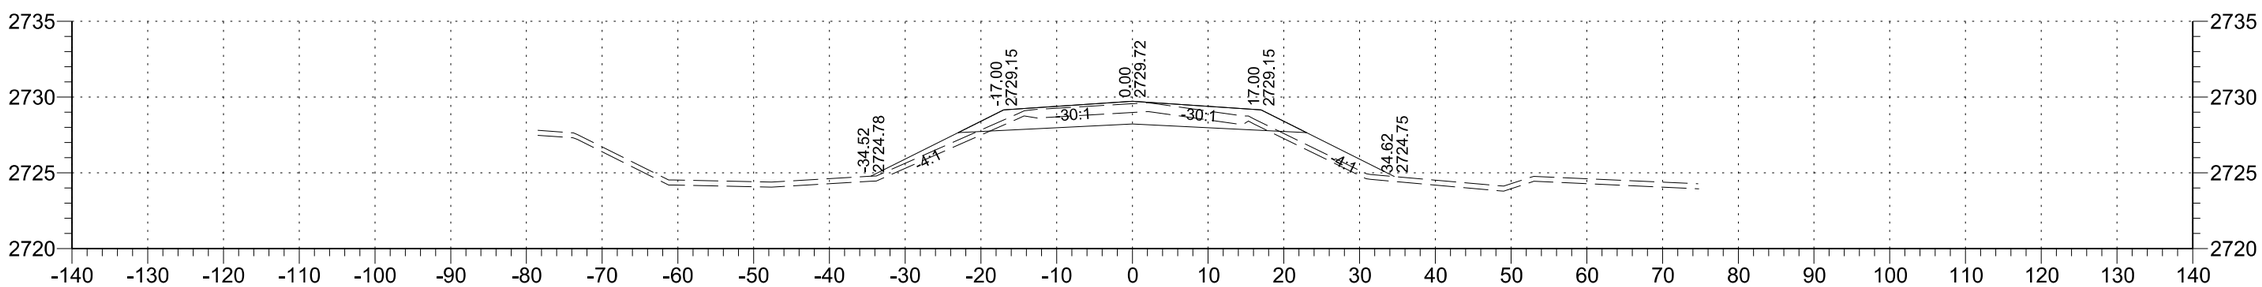

121+00

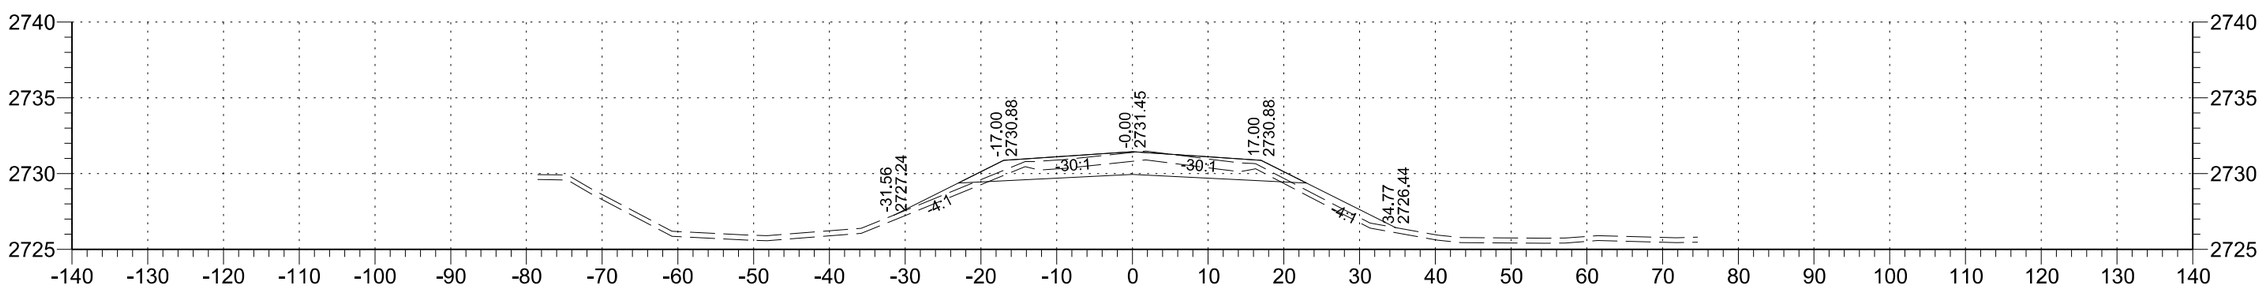

120+00

STATE	PROJECT NO.	SECTION NO.	SHEET NO.
ND	SC-CNOA-CNOB-CNOC-0119(057)	200	46

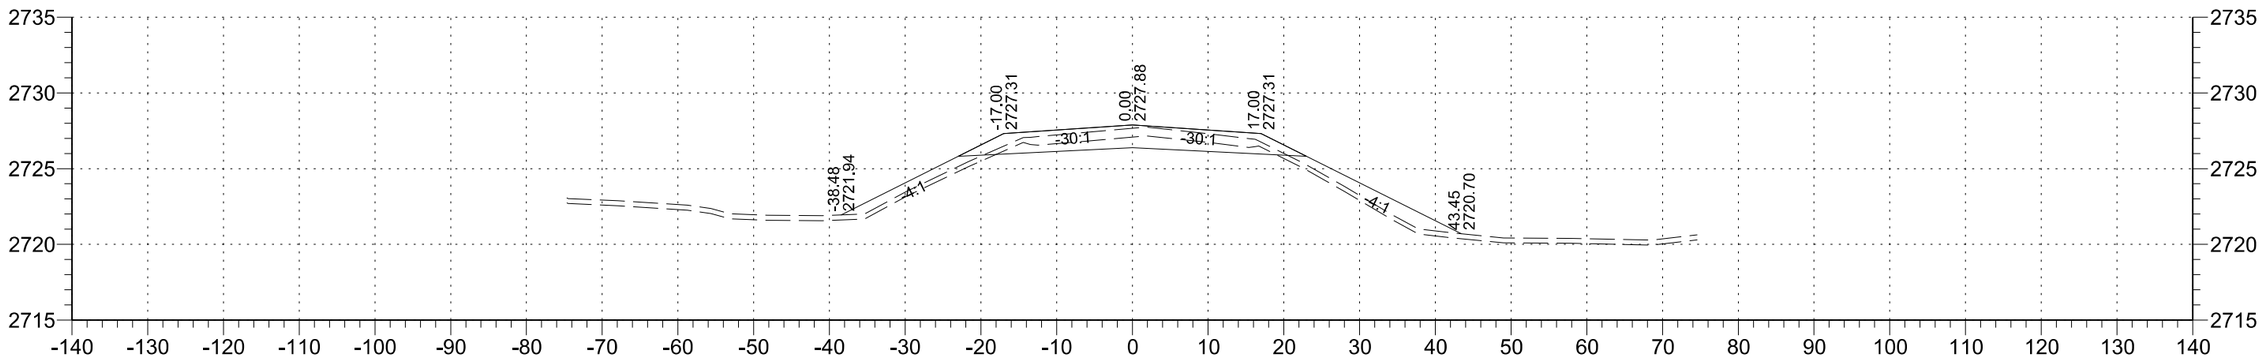

126+00

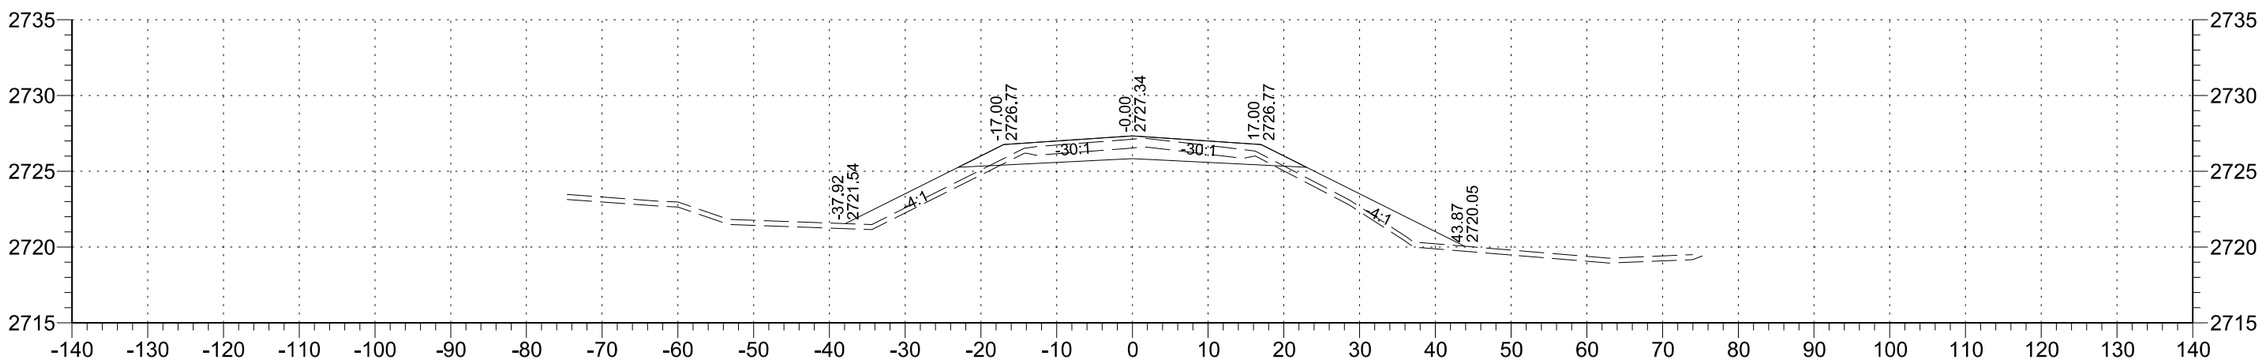

125+00

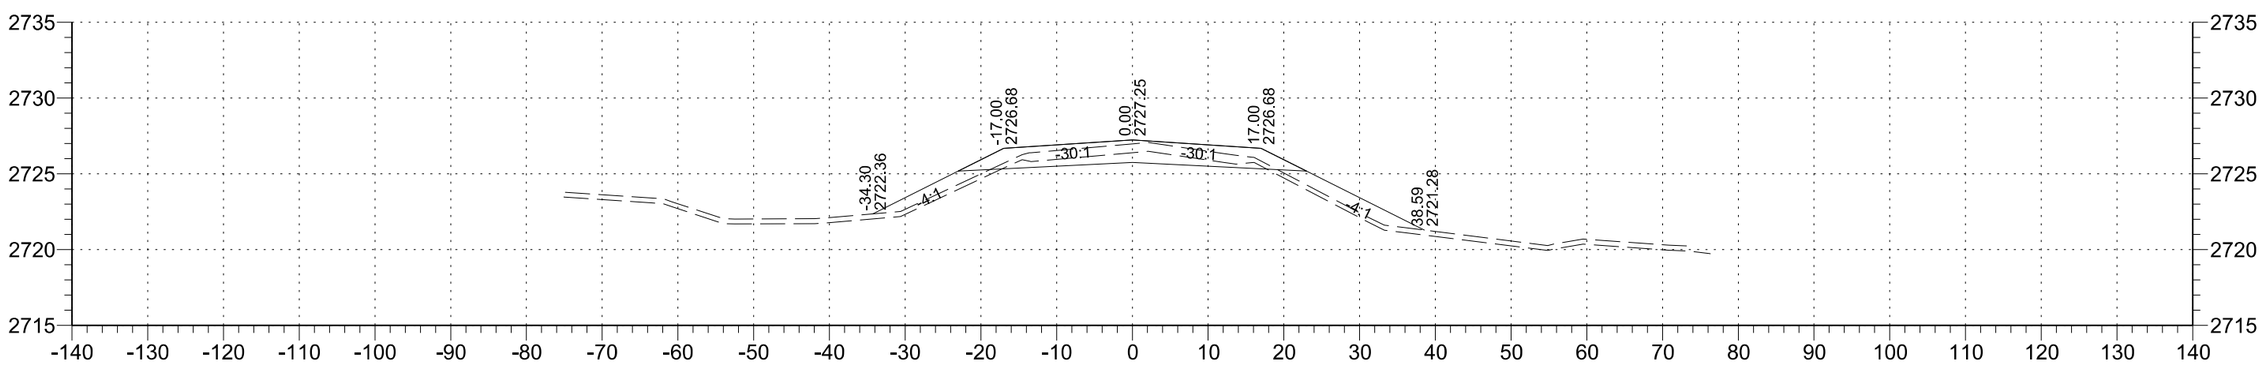

124+00

STATE	PROJECT NO.	SECTION NO.	SHEET NO.
ND	SC-CNOA-CNOB-CNOC-0119(057)	200	47

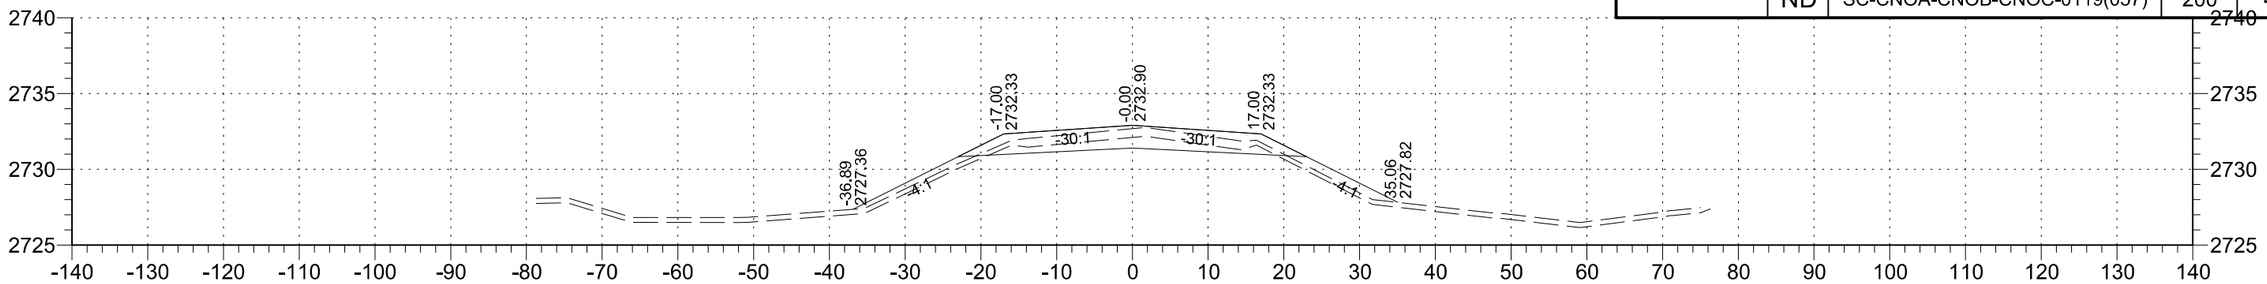

130+00

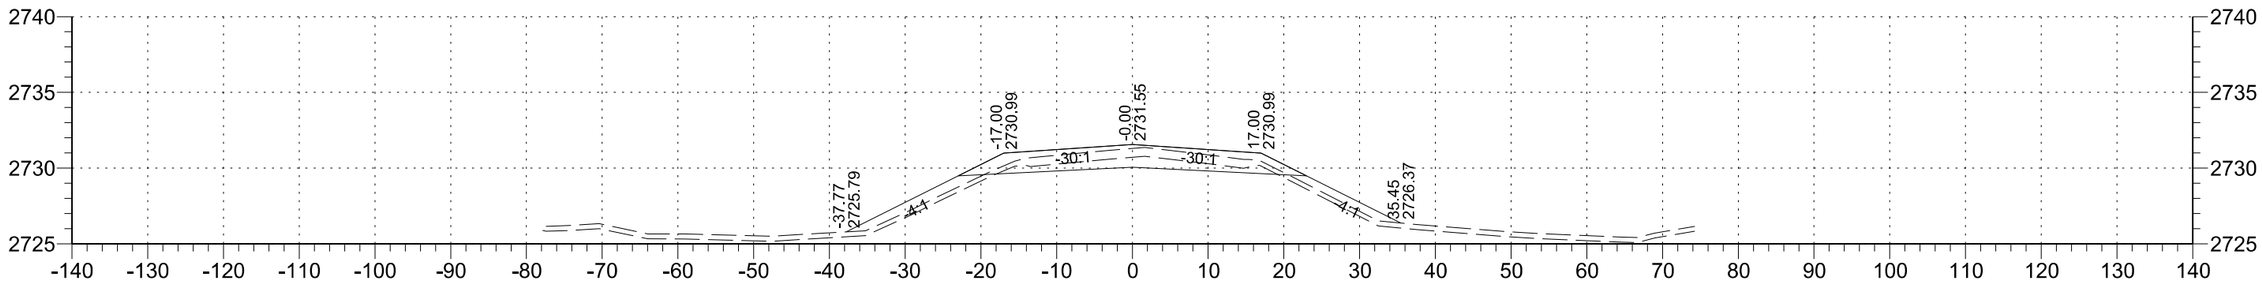

129+00

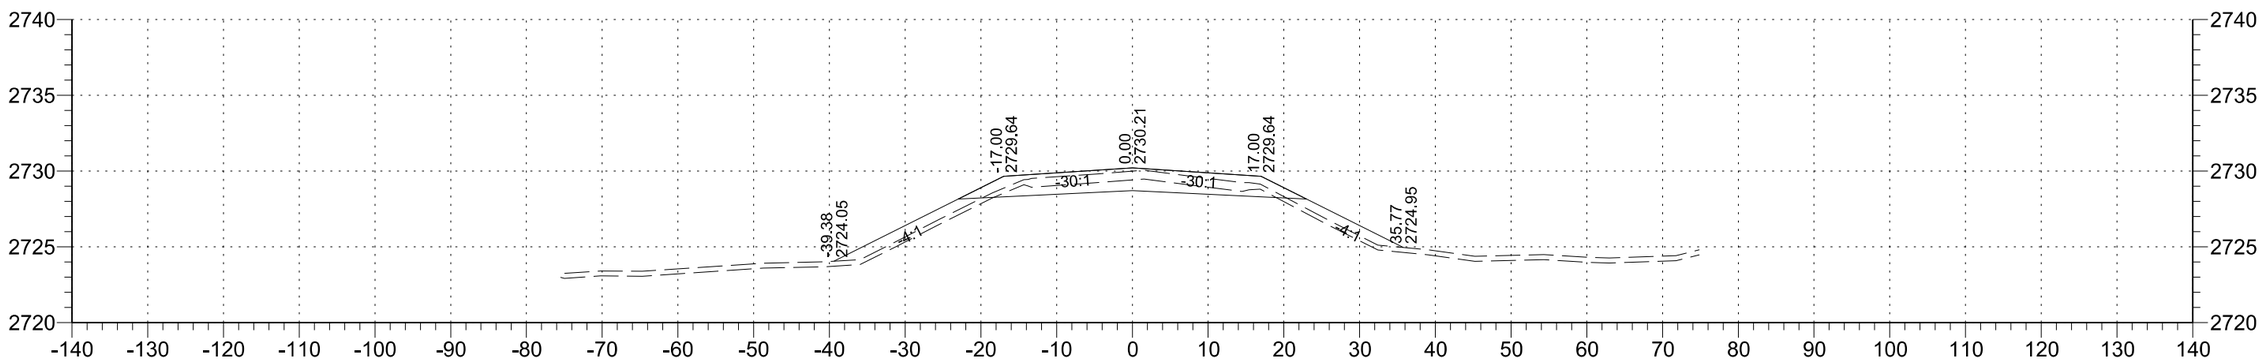

128+00

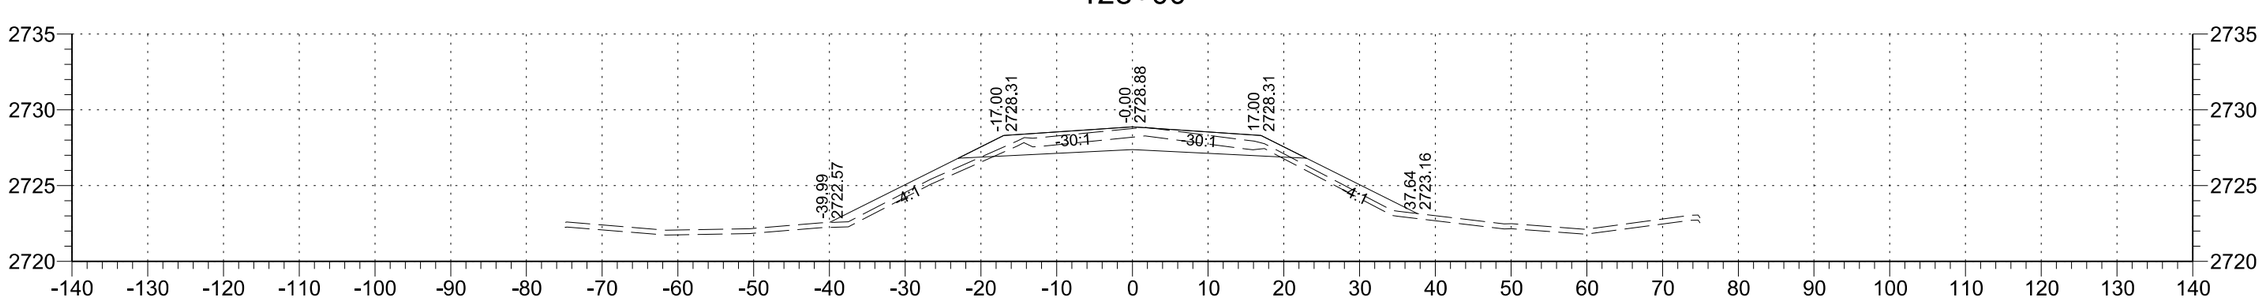

127+00

STATE	PROJECT NO.	SECTION NO.	SHEET NO.
ND	SC-CNOA-CNOB-CNOC-0119(057)	200	48

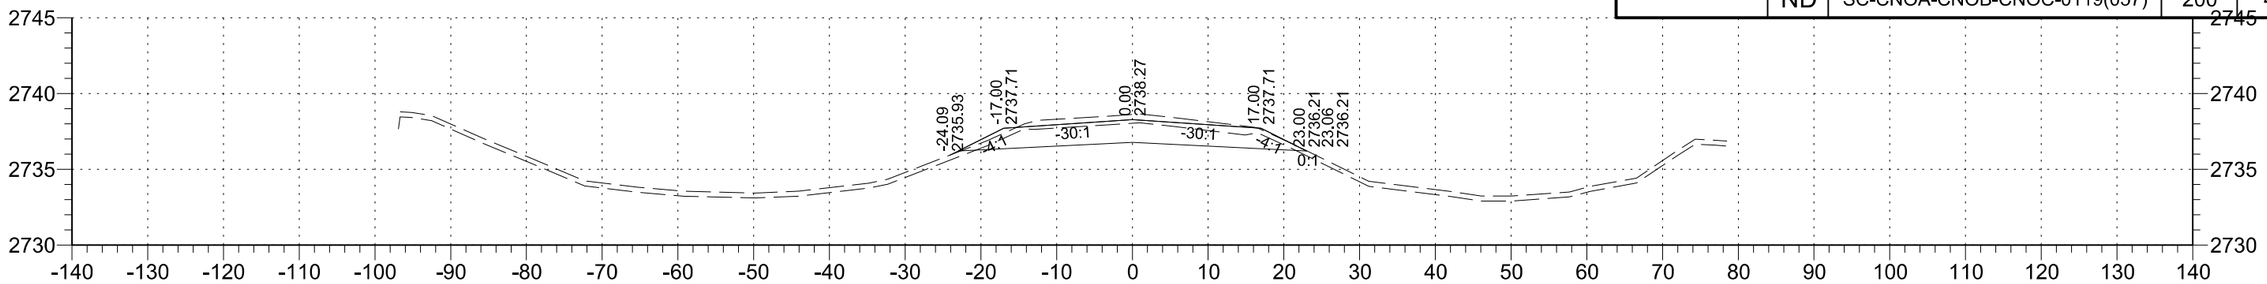

134+00

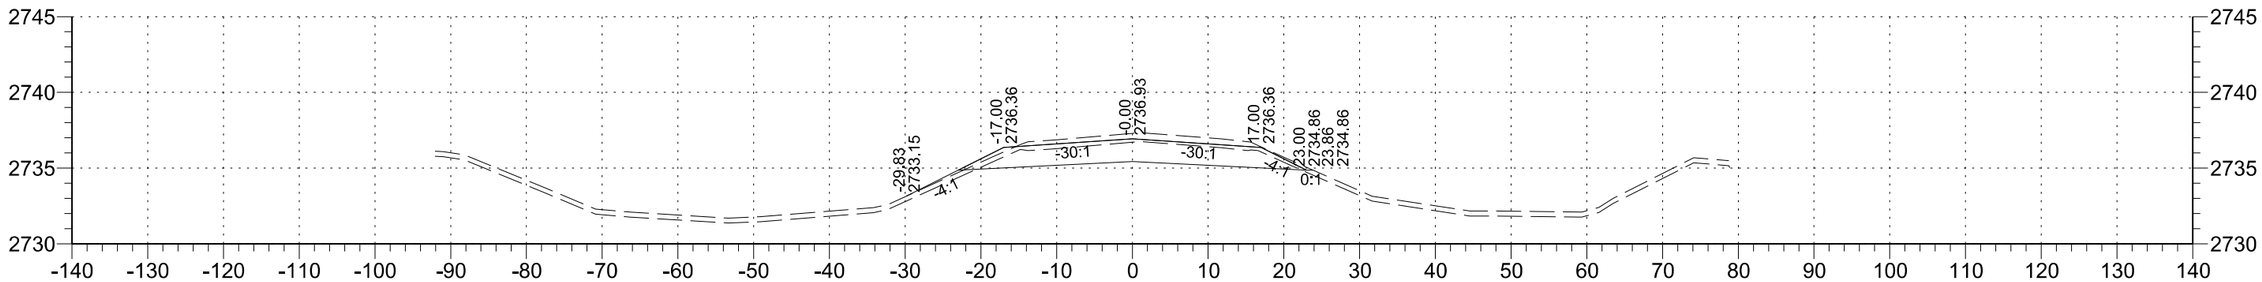

133+00

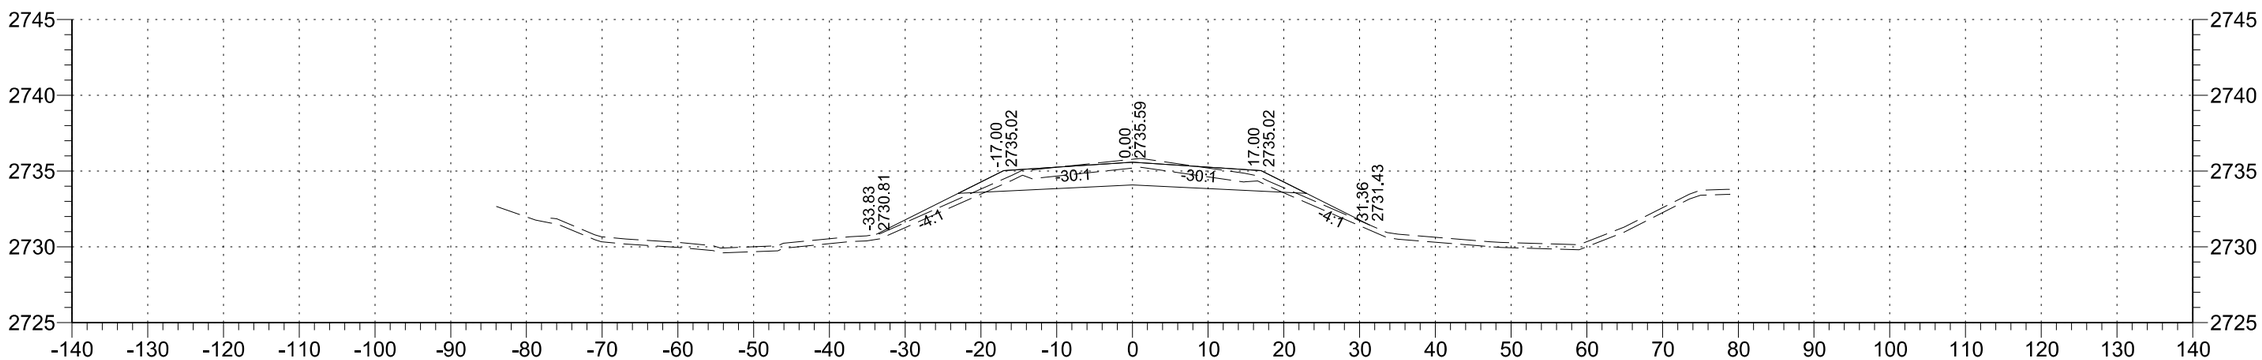

132+00

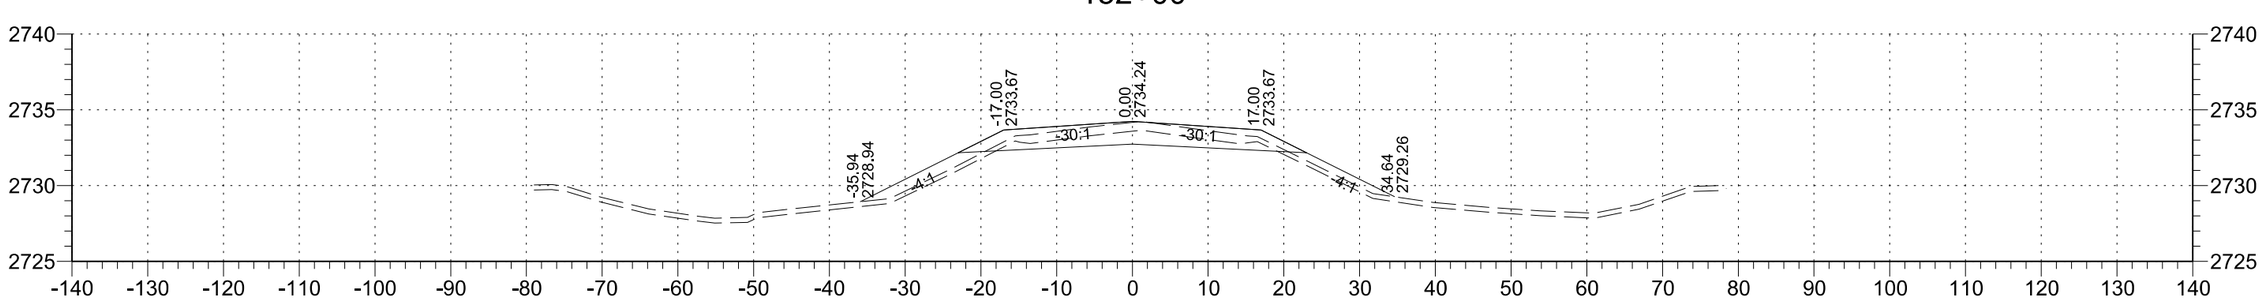

131+00

STATE	PROJECT NO.	SECTION NO.	SHEET NO.
ND	SC-CNOA-CNOB-CNOC-0119(057)	200	49

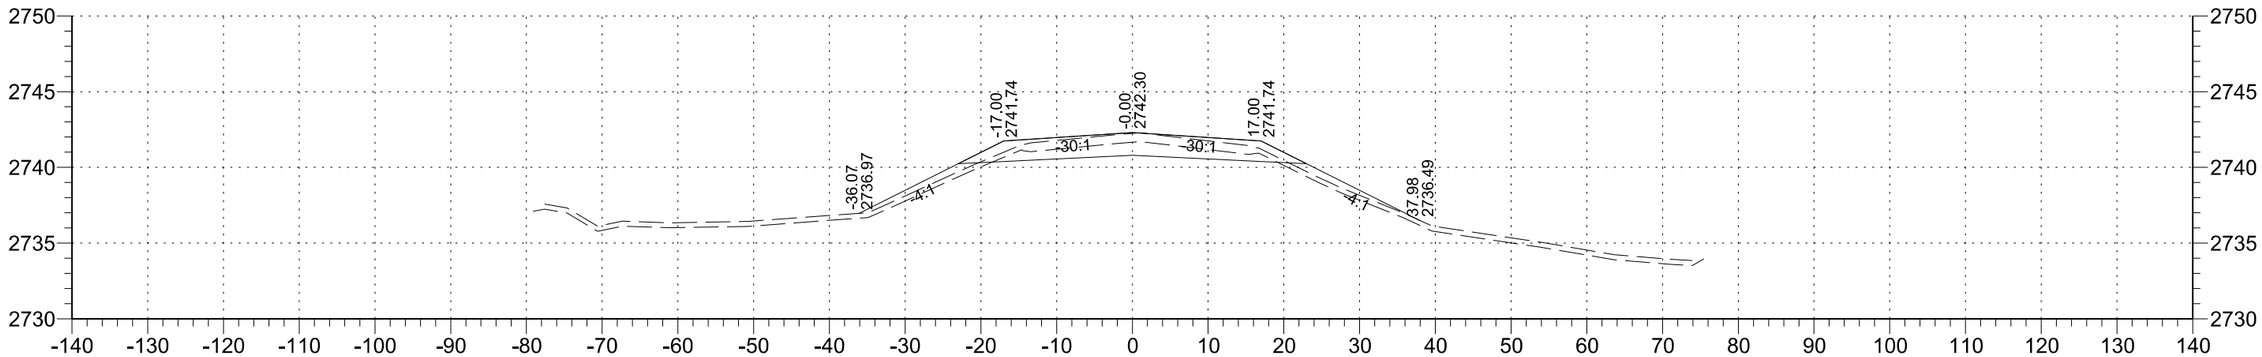

137+00

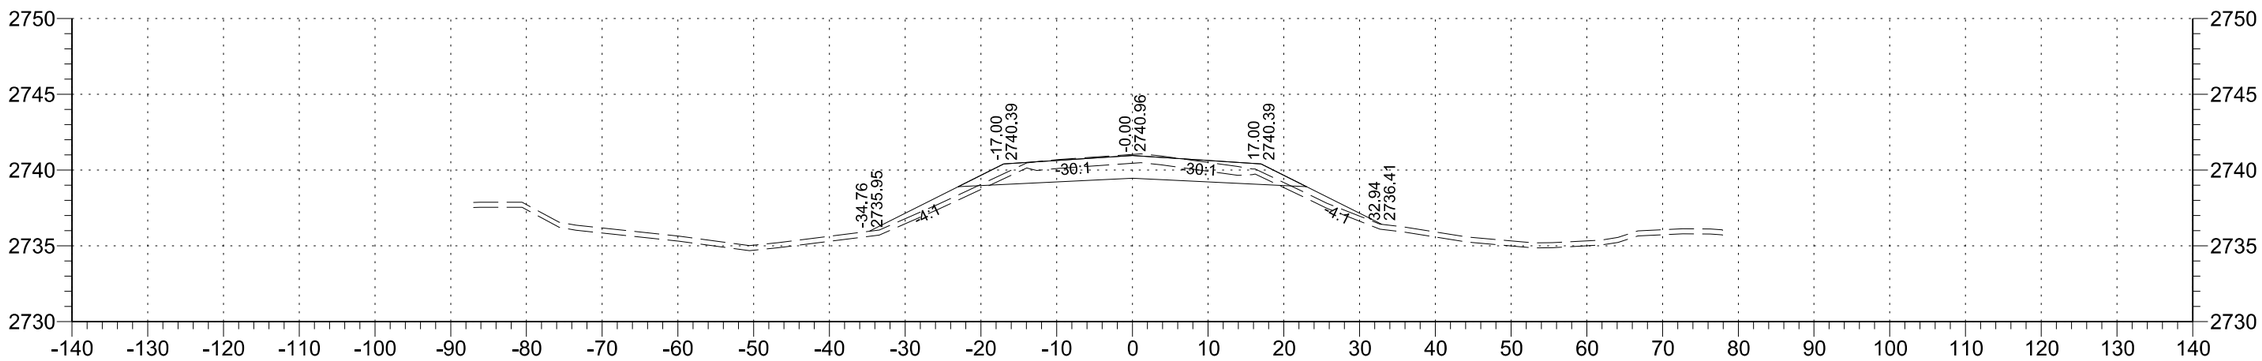

136+00

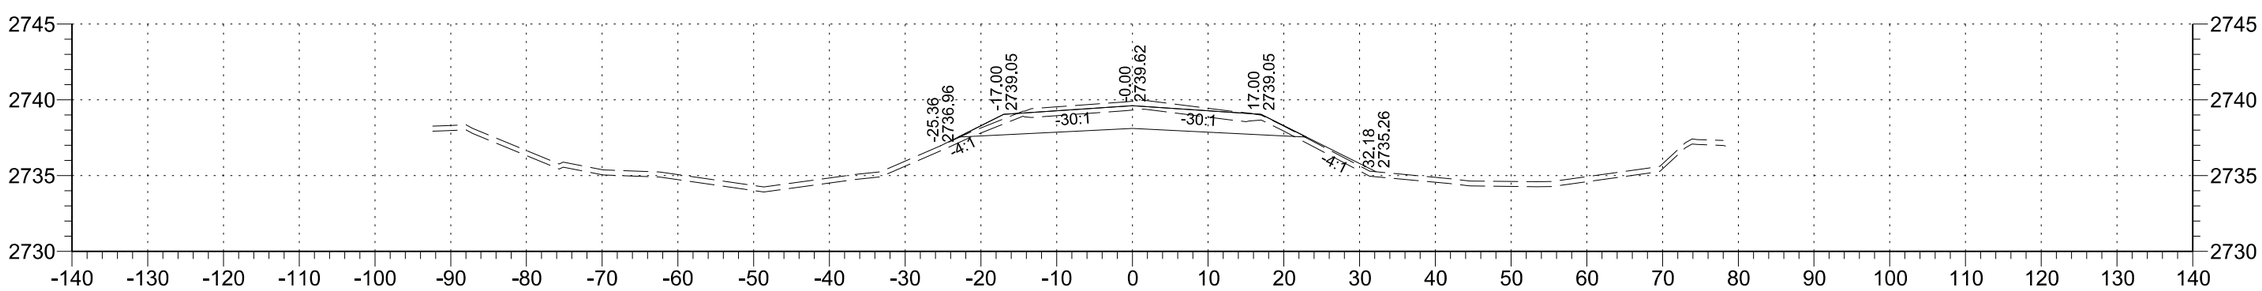

135+00

STATE	PROJECT NO.	SECTION NO.	SHEET NO.
ND	SC-CNOA-CNOB-CNOC-0119(057)	200	50

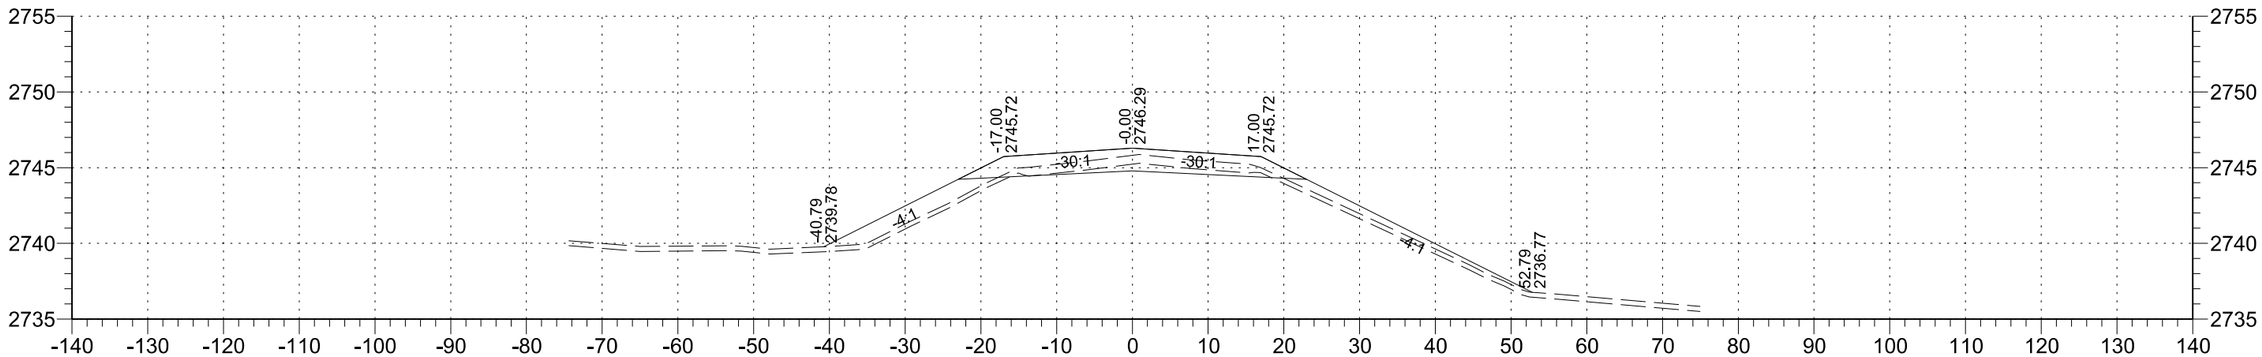

140+00

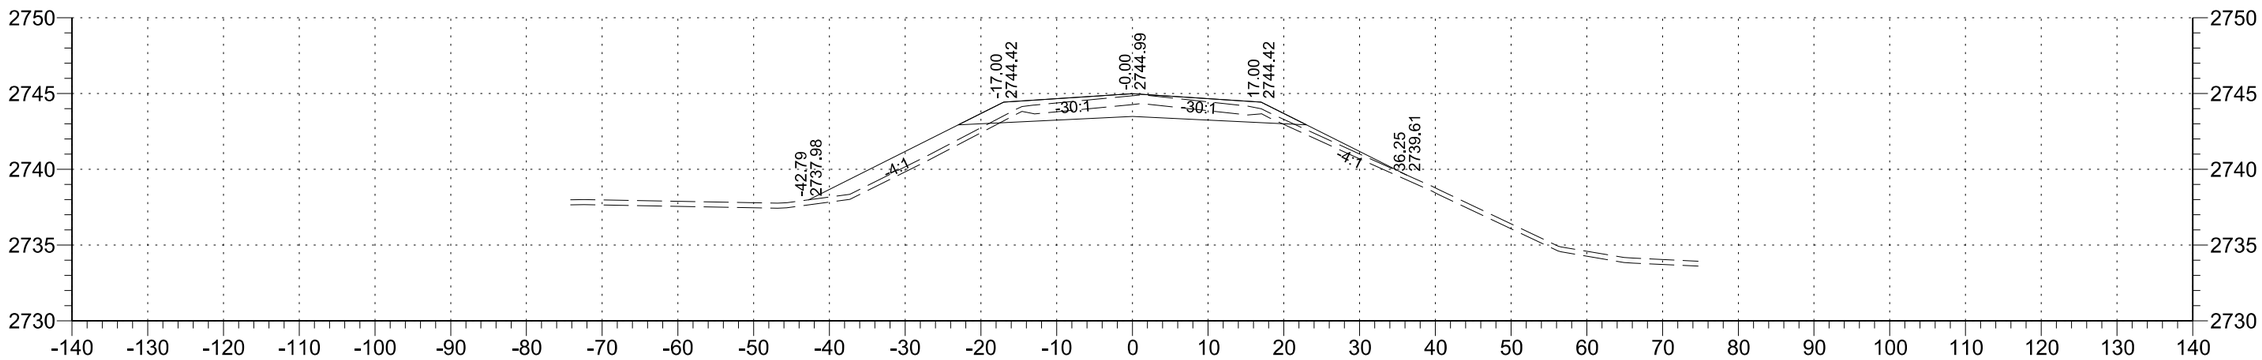

139+00

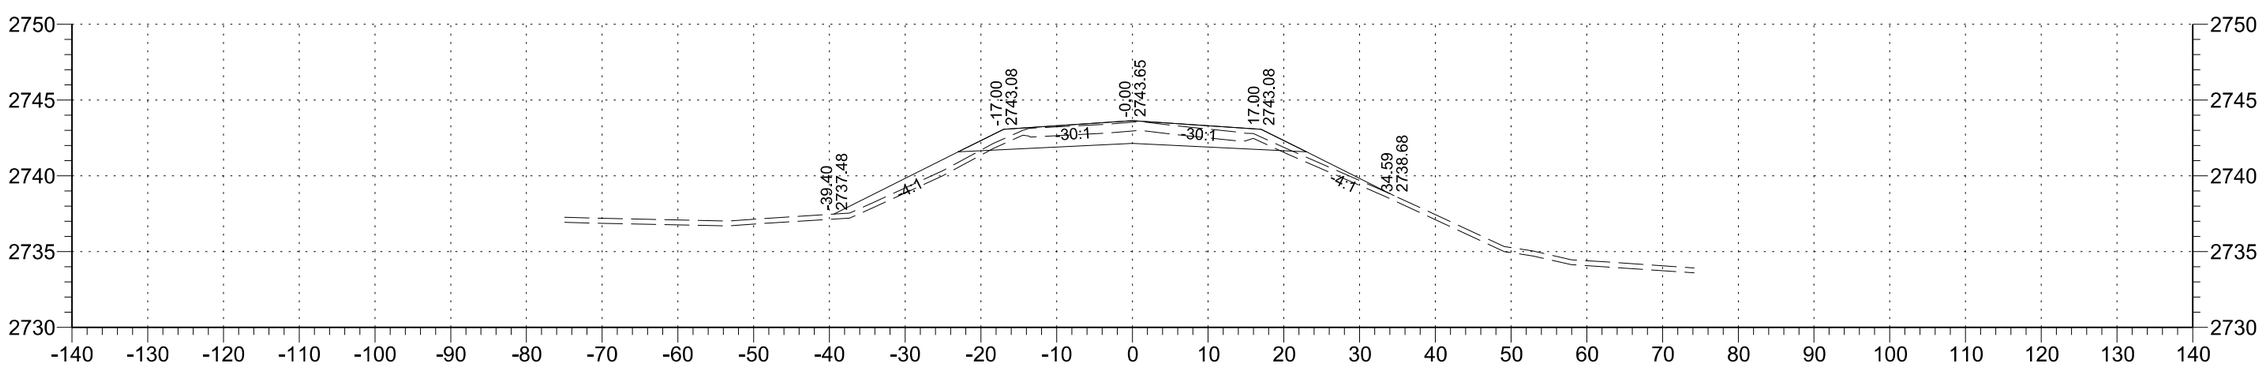

138+00

STATE	PROJECT NO.	SECTION NO.	SHEET NO.
ND	SC-CNOA-CNOB-CNOC-0119(057)	200	51

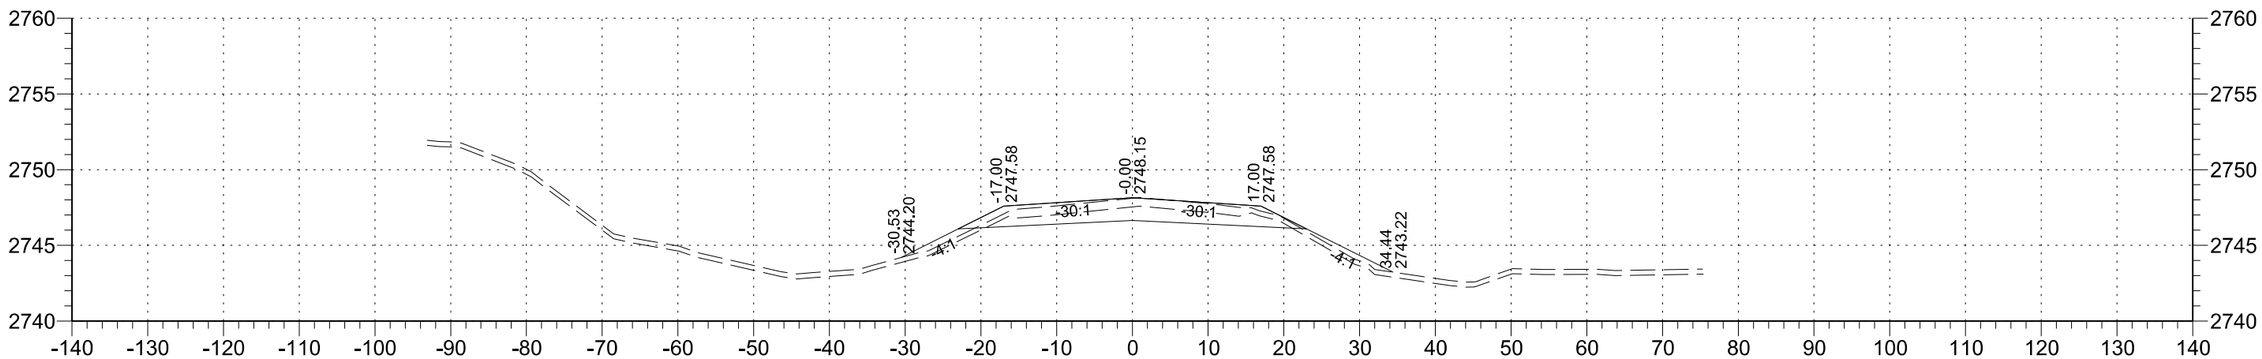

143+00

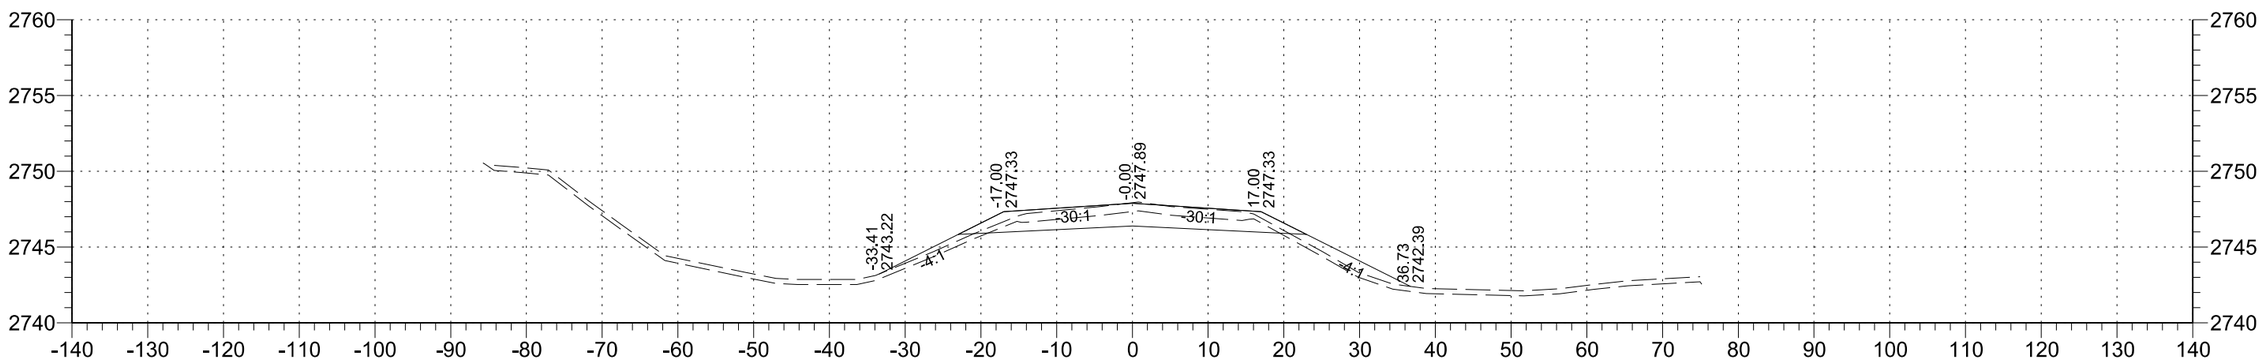

142+00

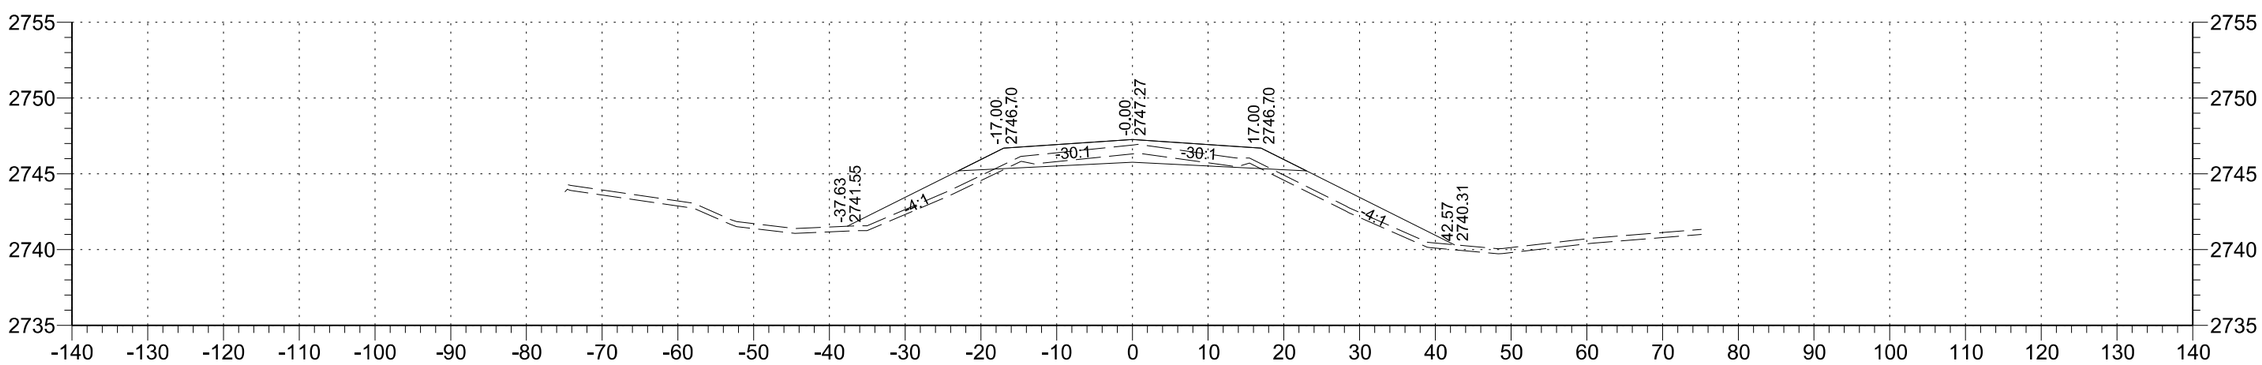

141+00

STATE	PROJECT NO.	SECTION NO.	SHEET NO.
ND	SC-CNOA-CNOB-CNOC-0119(057)	200	52

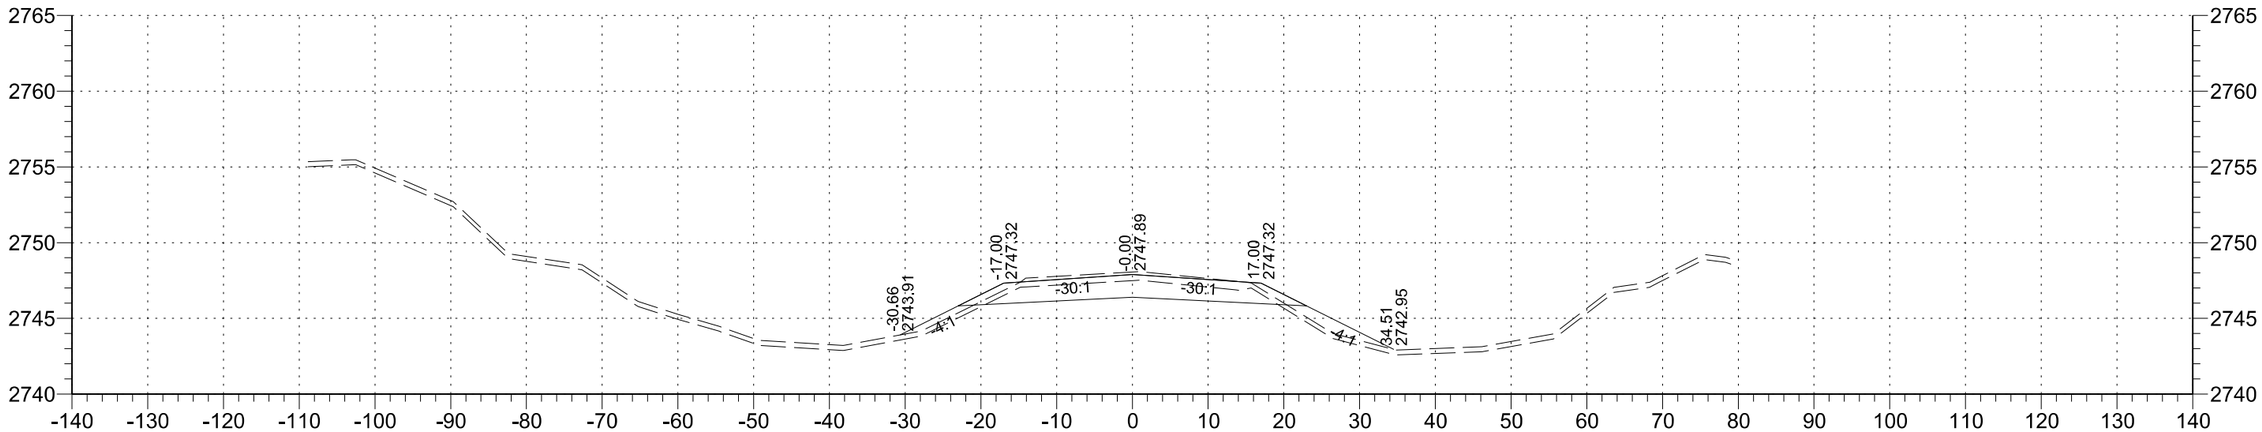

146+00

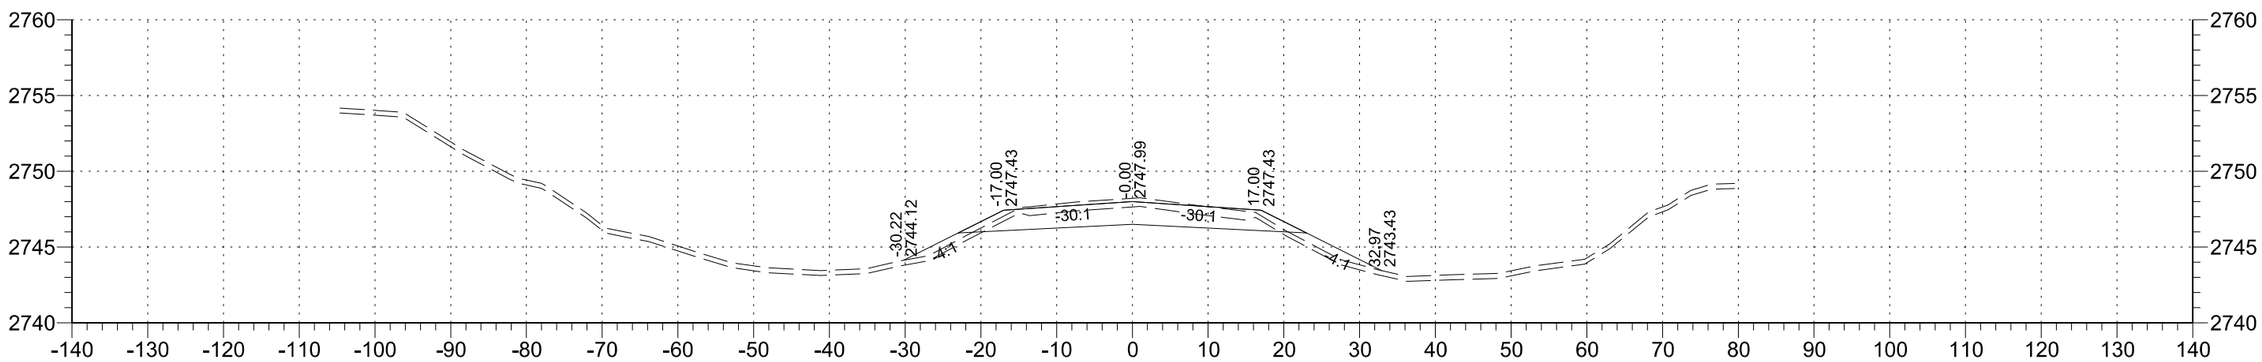

145+00

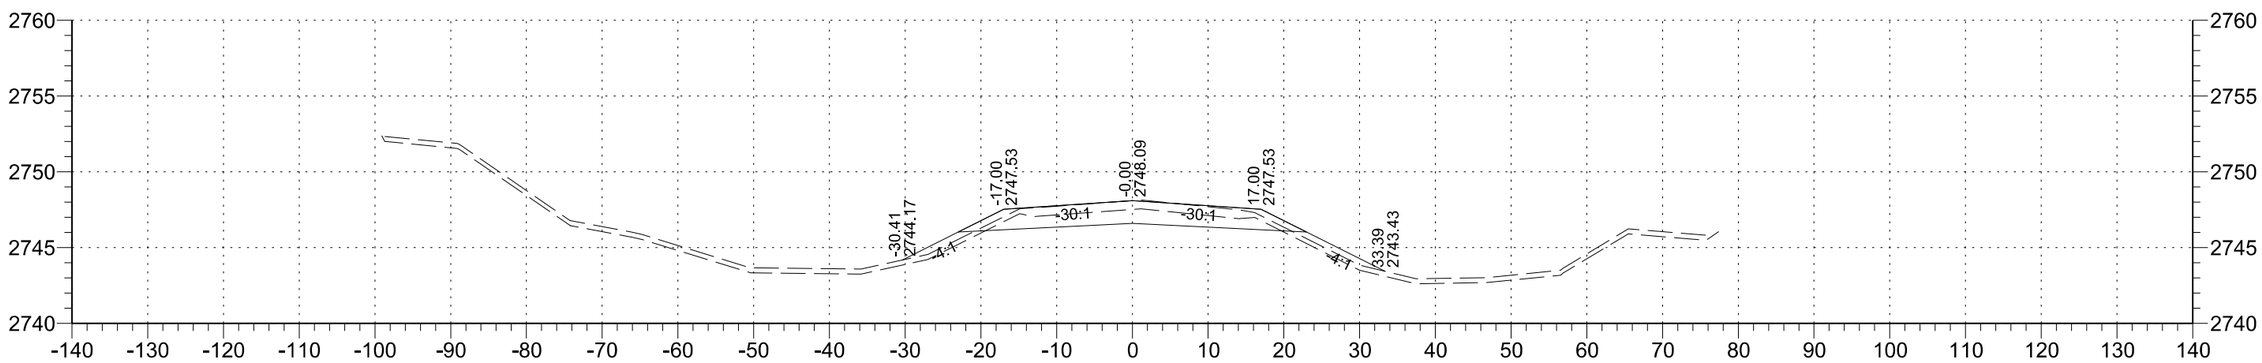

144+00

STATE	PROJECT NO.	SECTION NO.	SHEET NO.
ND	SC-CNOA-CNOB-CNOC-0119(057)	200	53

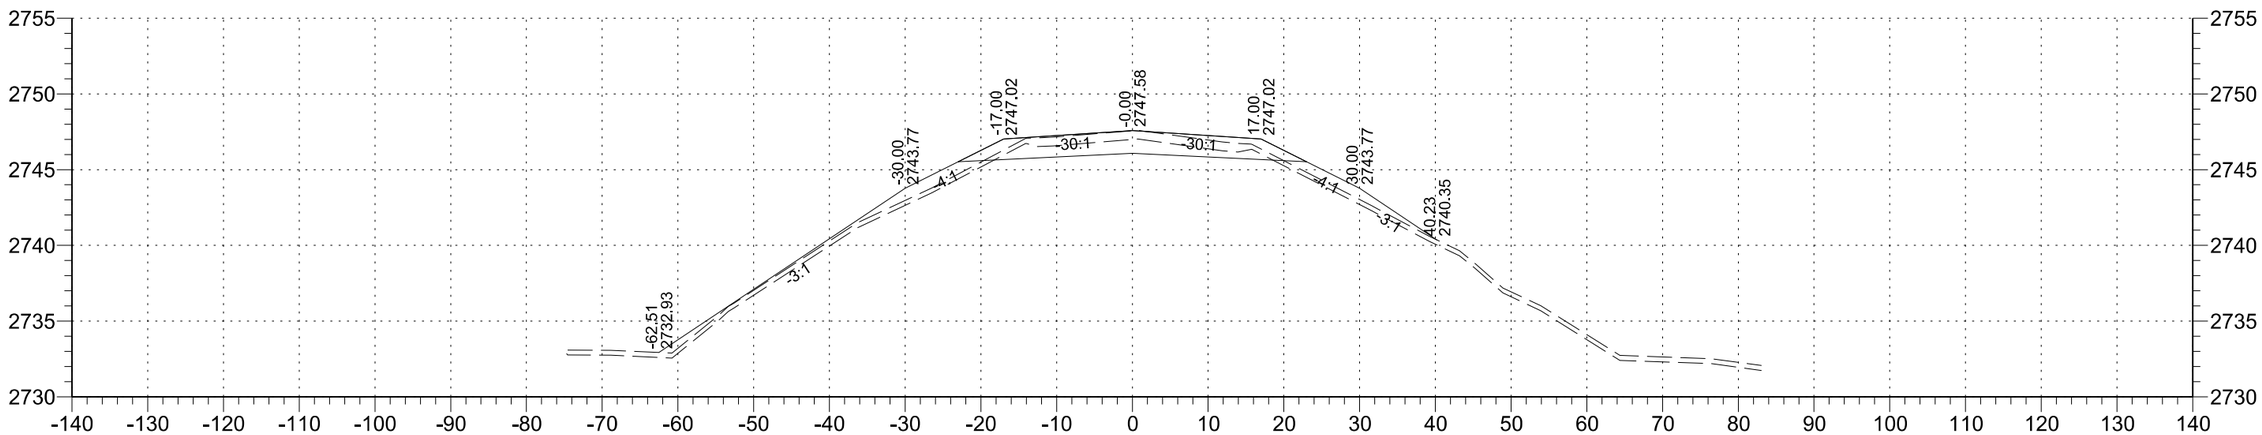

149+00

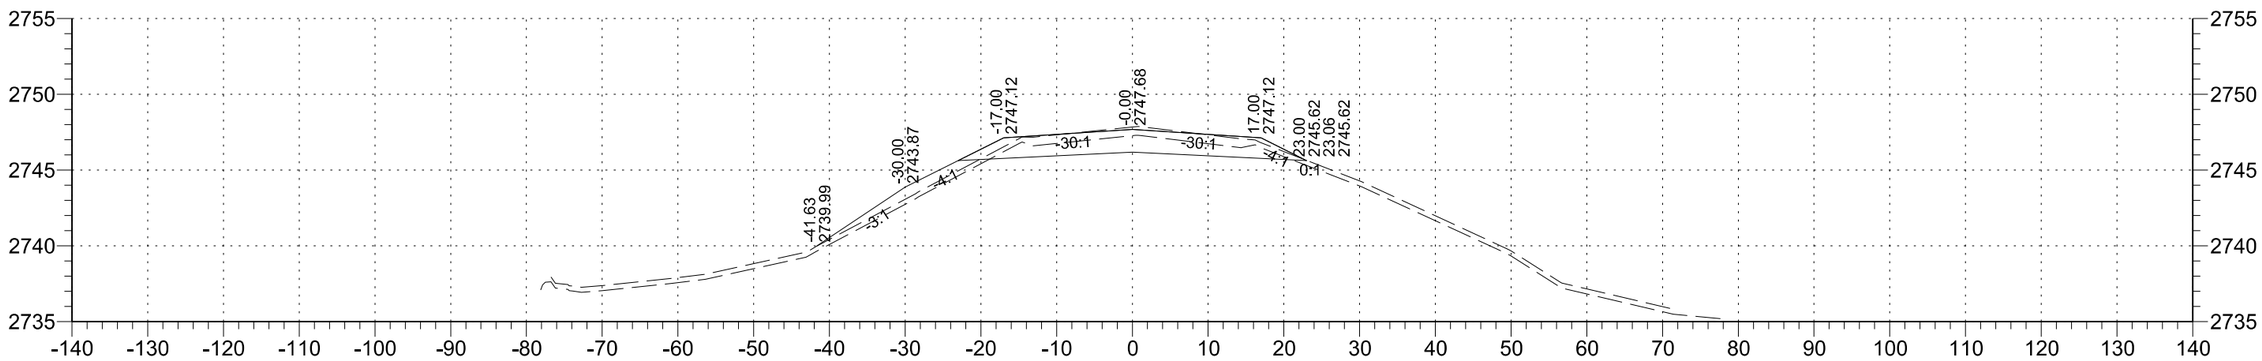

148+00

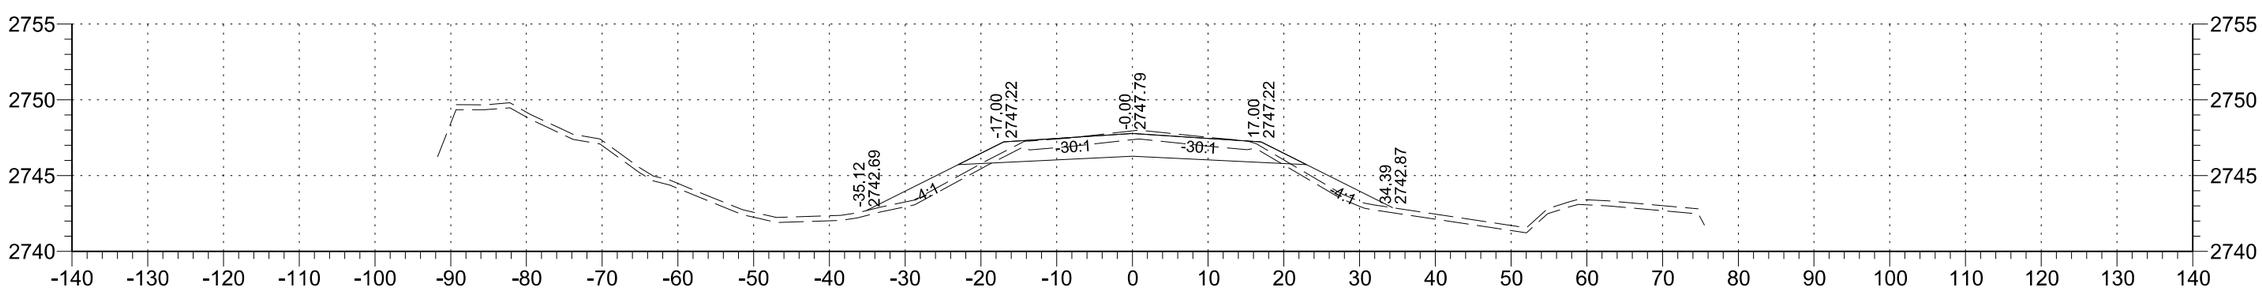

147+00

STATE	PROJECT NO.	SECTION NO.	SHEET NO.
ND	SC-CNOA-CNOB-CNOC-0119(057)	200	54

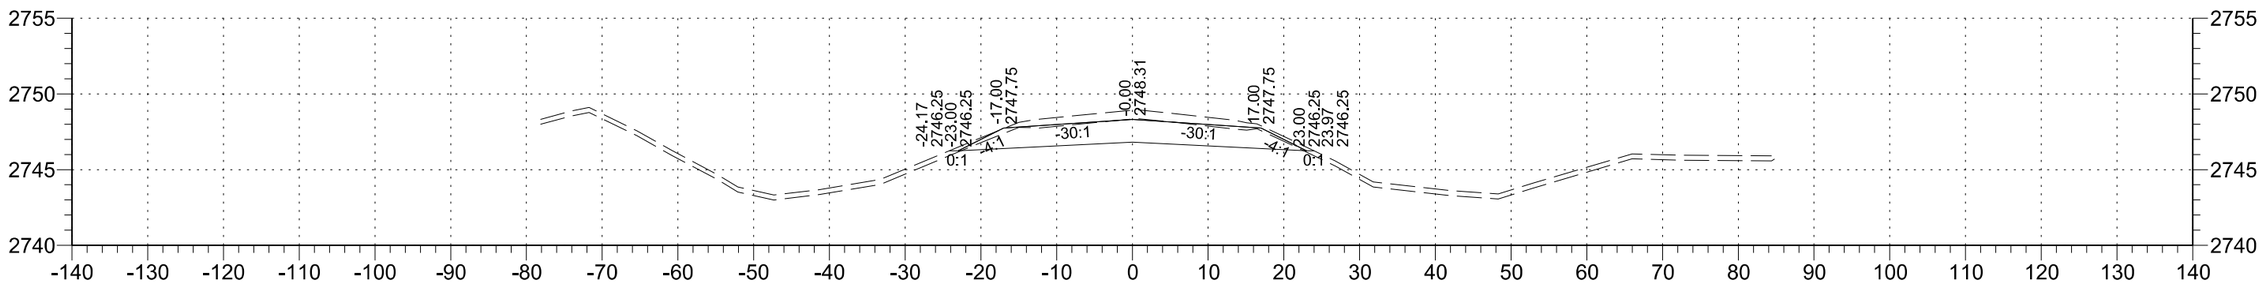

152+00

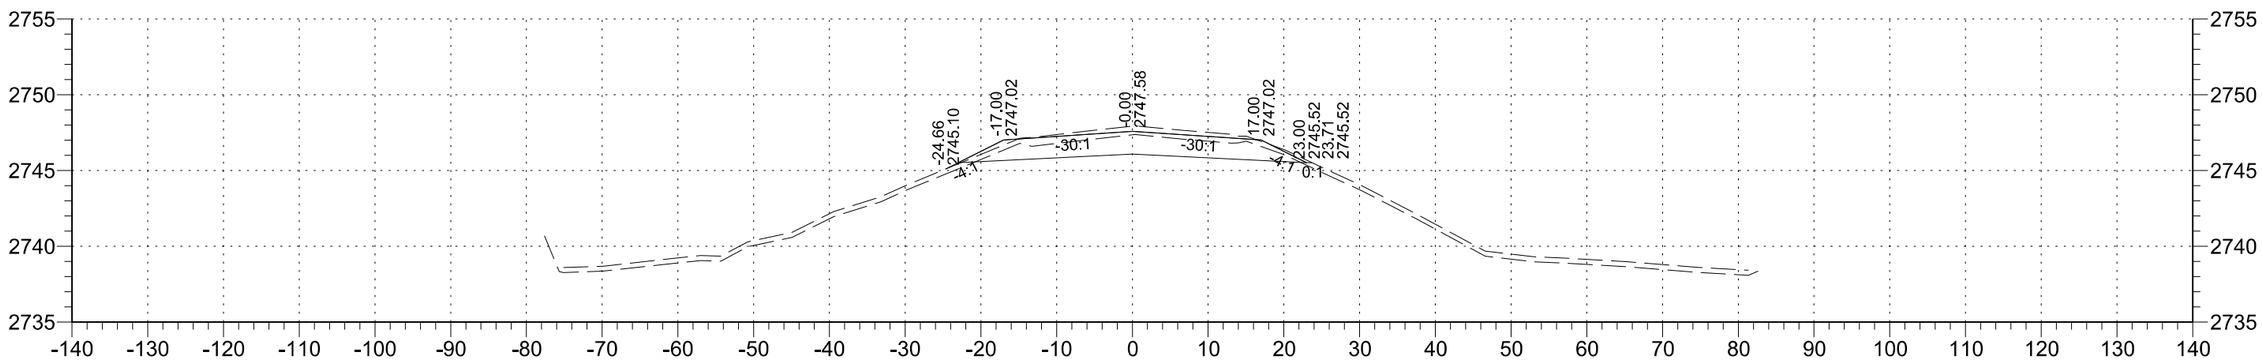

151+00

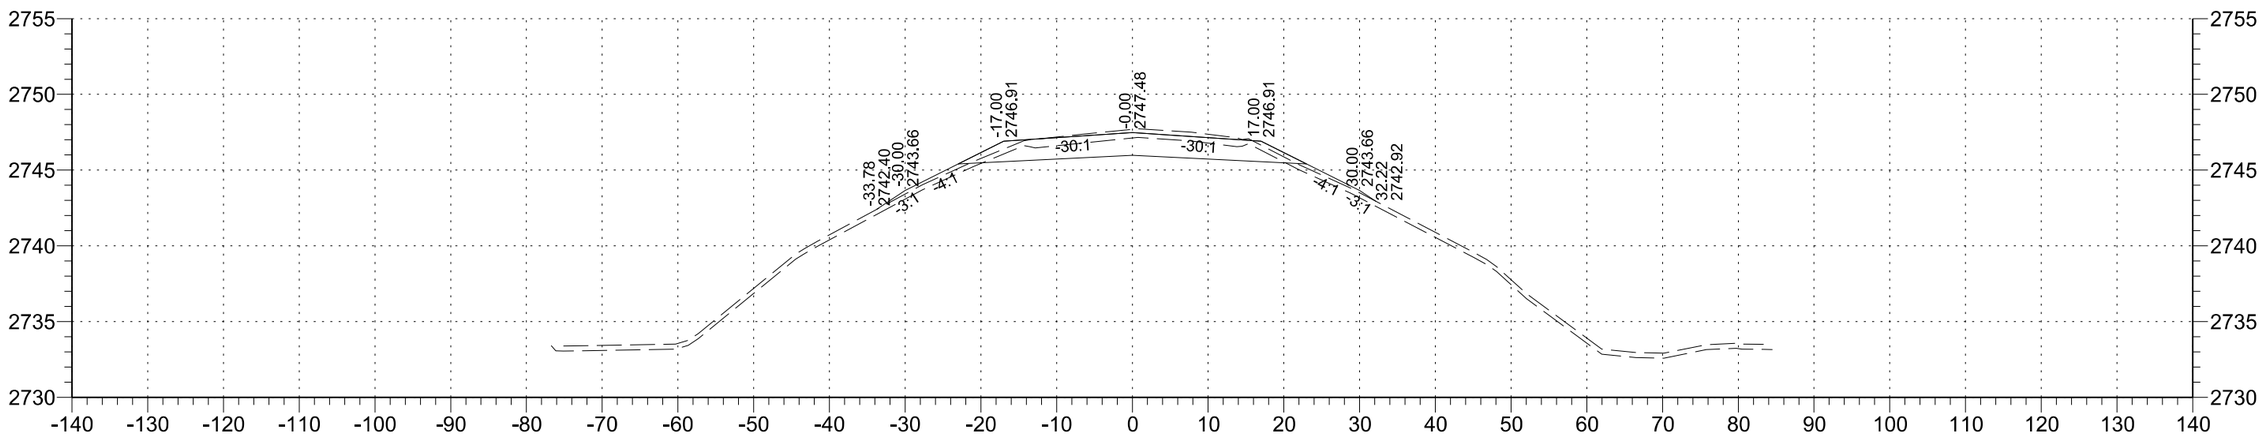

150+00

STATE	PROJECT NO.	SECTION NO.	SHEET NO.
ND	SC-CNOA-CNOB-CNOC-0119(057)	200	55

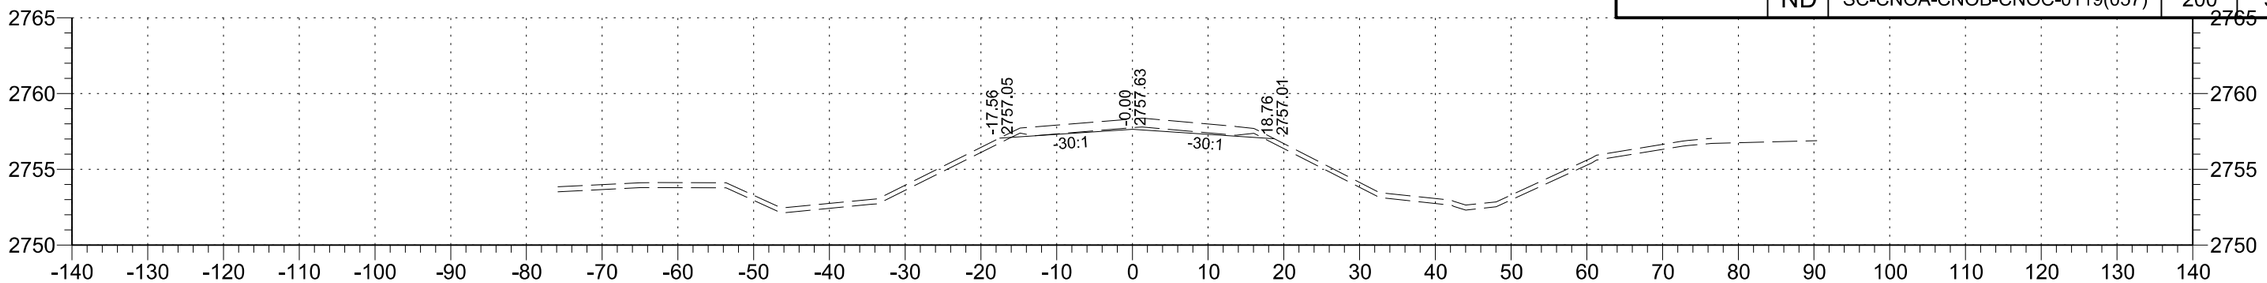

156+00

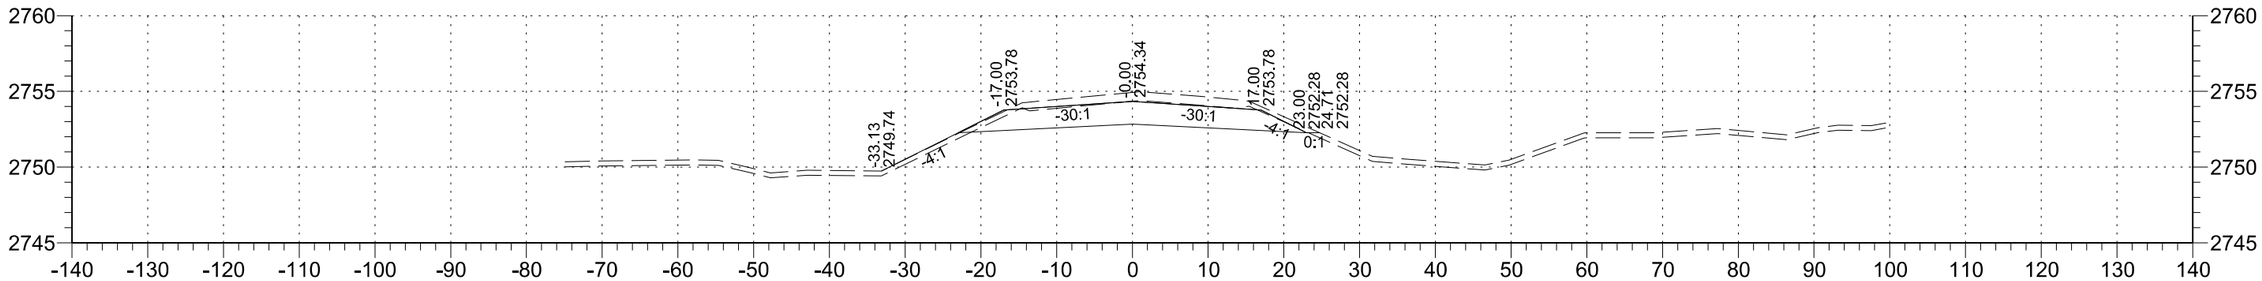

155+00

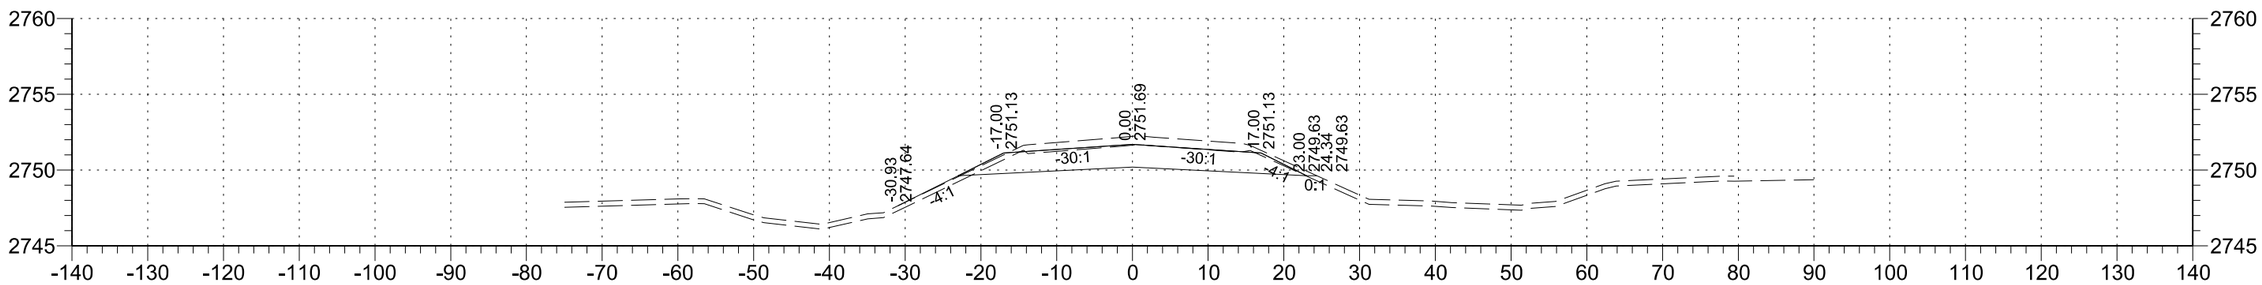

154+00

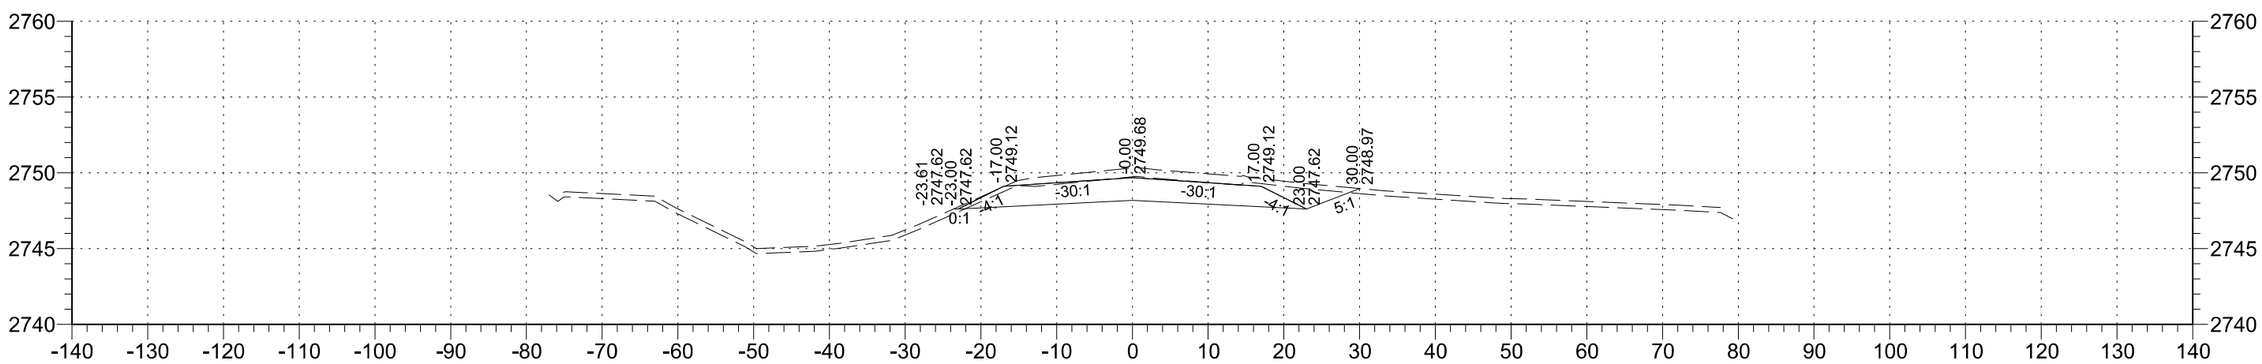

153+00

STATE	PROJECT NO.	SECTION NO.	SHEET NO.
ND	SC-CNOA-CNOB-CNOC-0119(057)	200	56

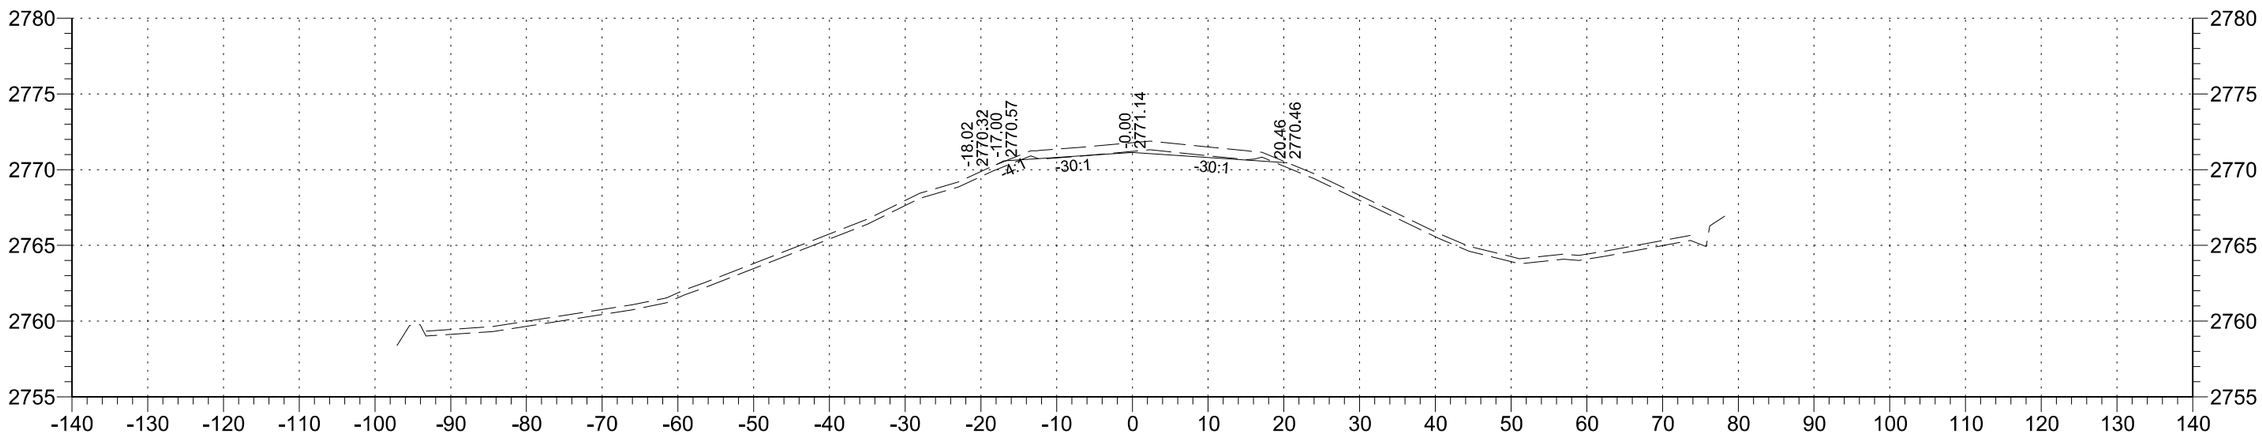

159+00

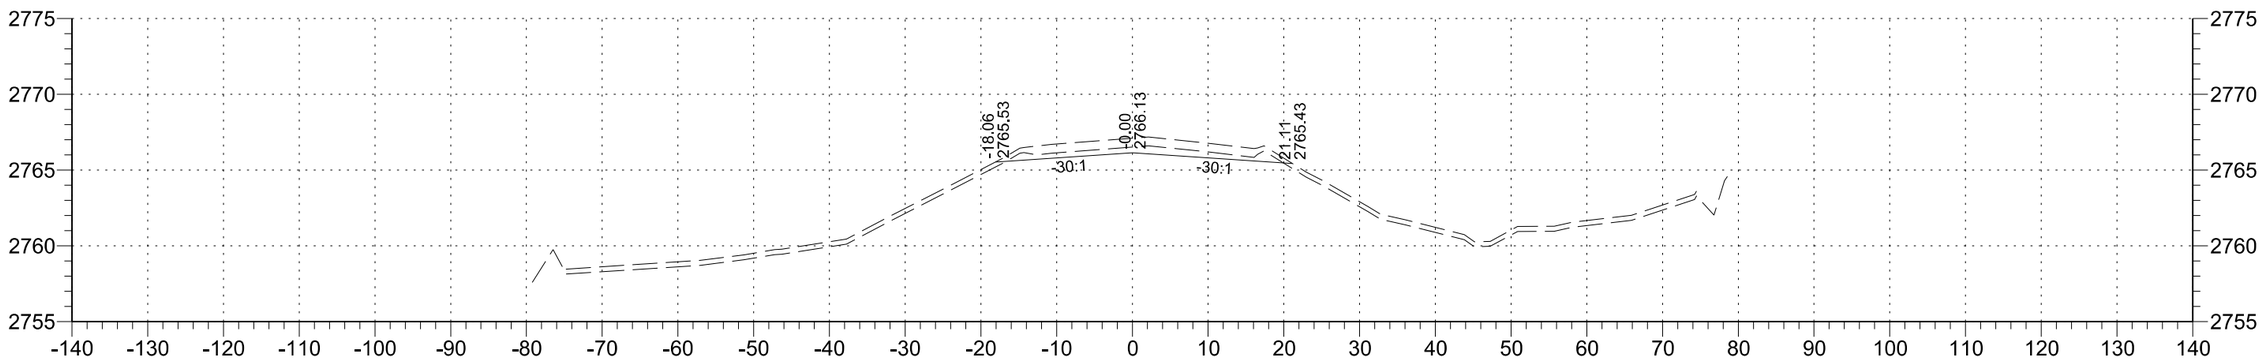

158+00

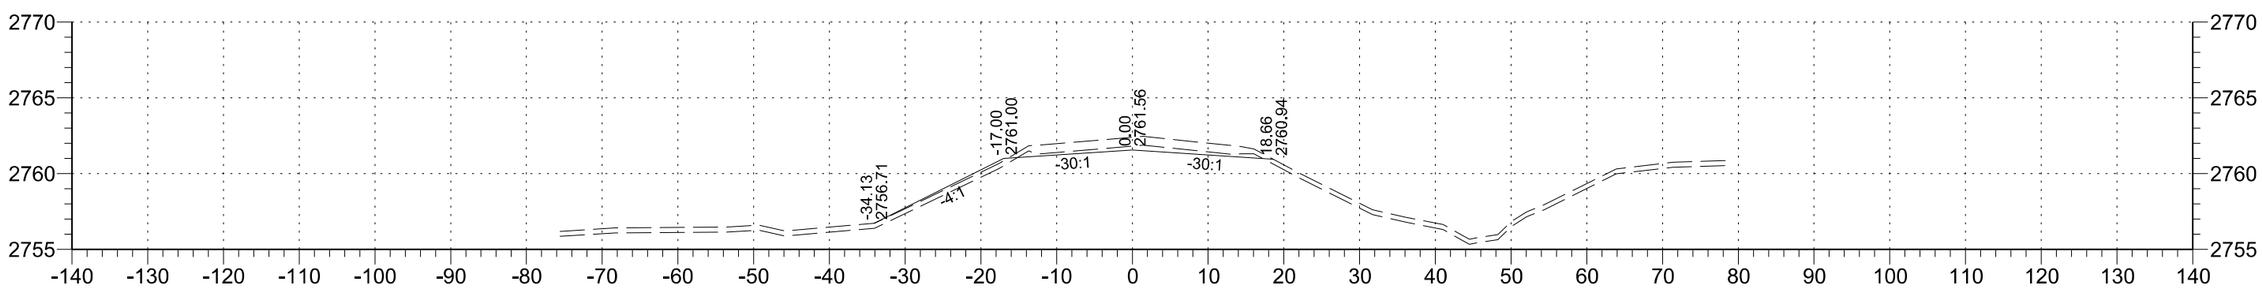

157+00

STATE	PROJECT NO.	SECTION NO.	SHEET NO.
ND	SC-CNOA-CNOB-CNOC-0119(057)	200	57

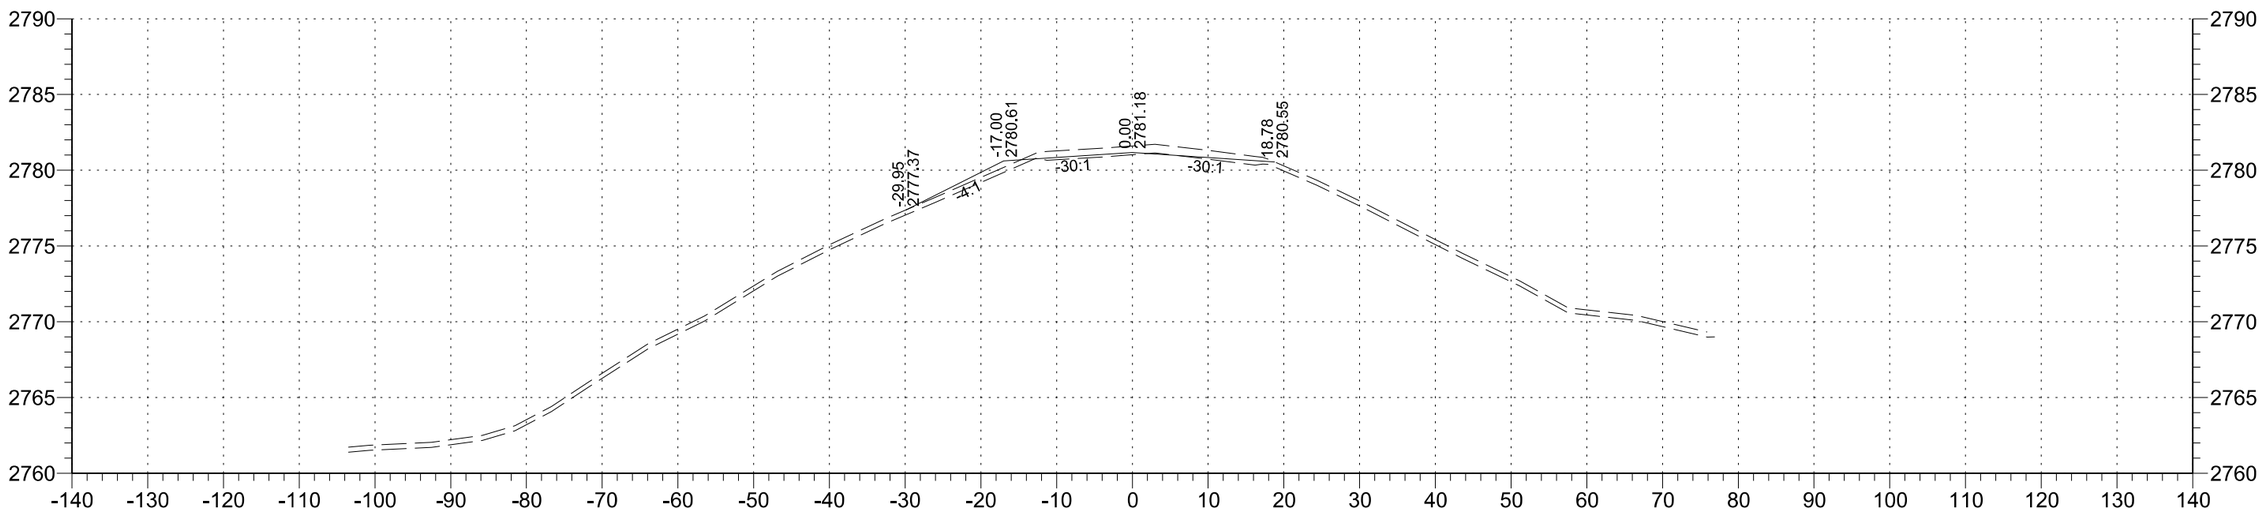

161+00

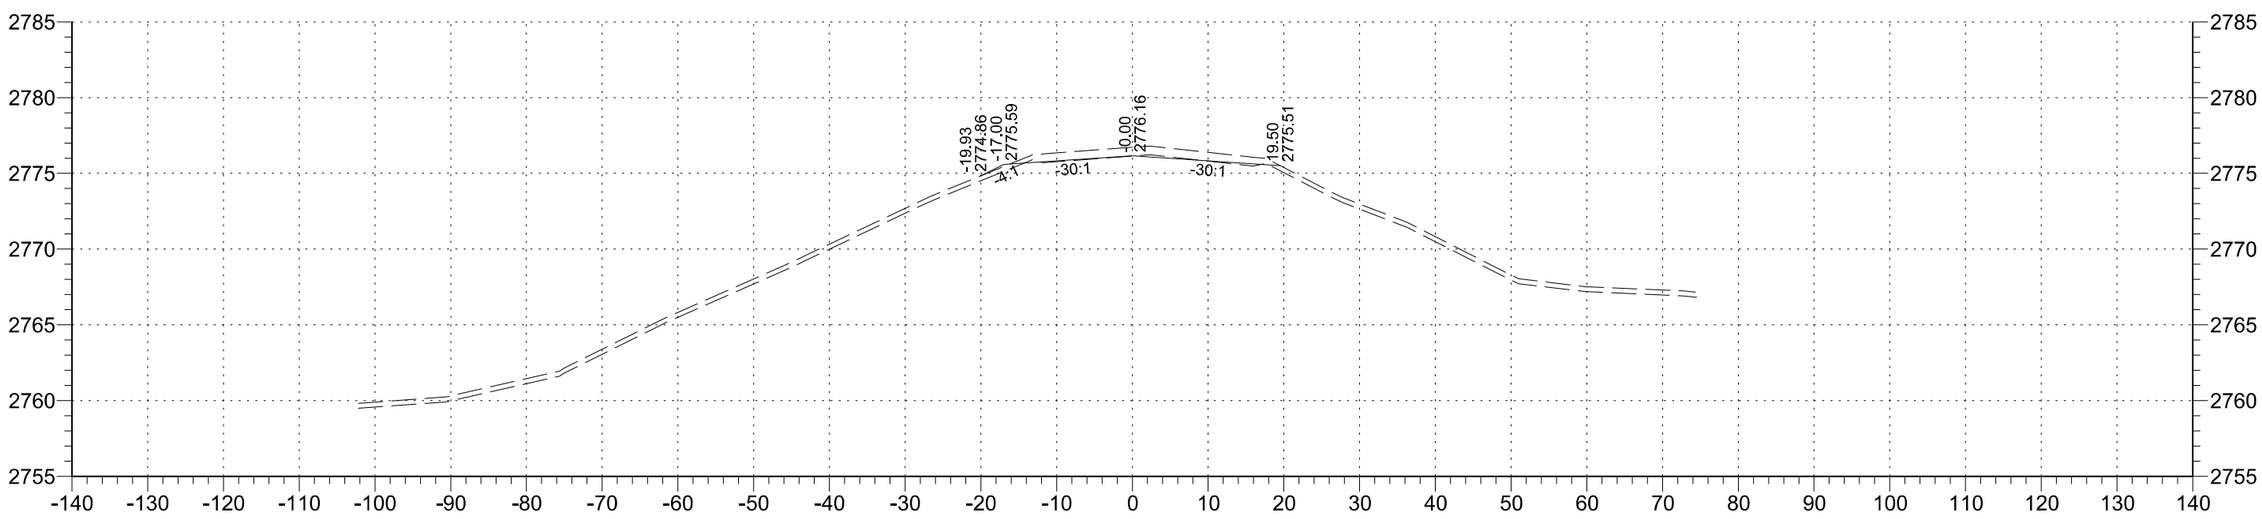

160+00

STATE	PROJECT NO.	SECTION NO.	SHEET NO.
ND	SC-CNOA-CNOB-CNOC-0119(057)	200	58

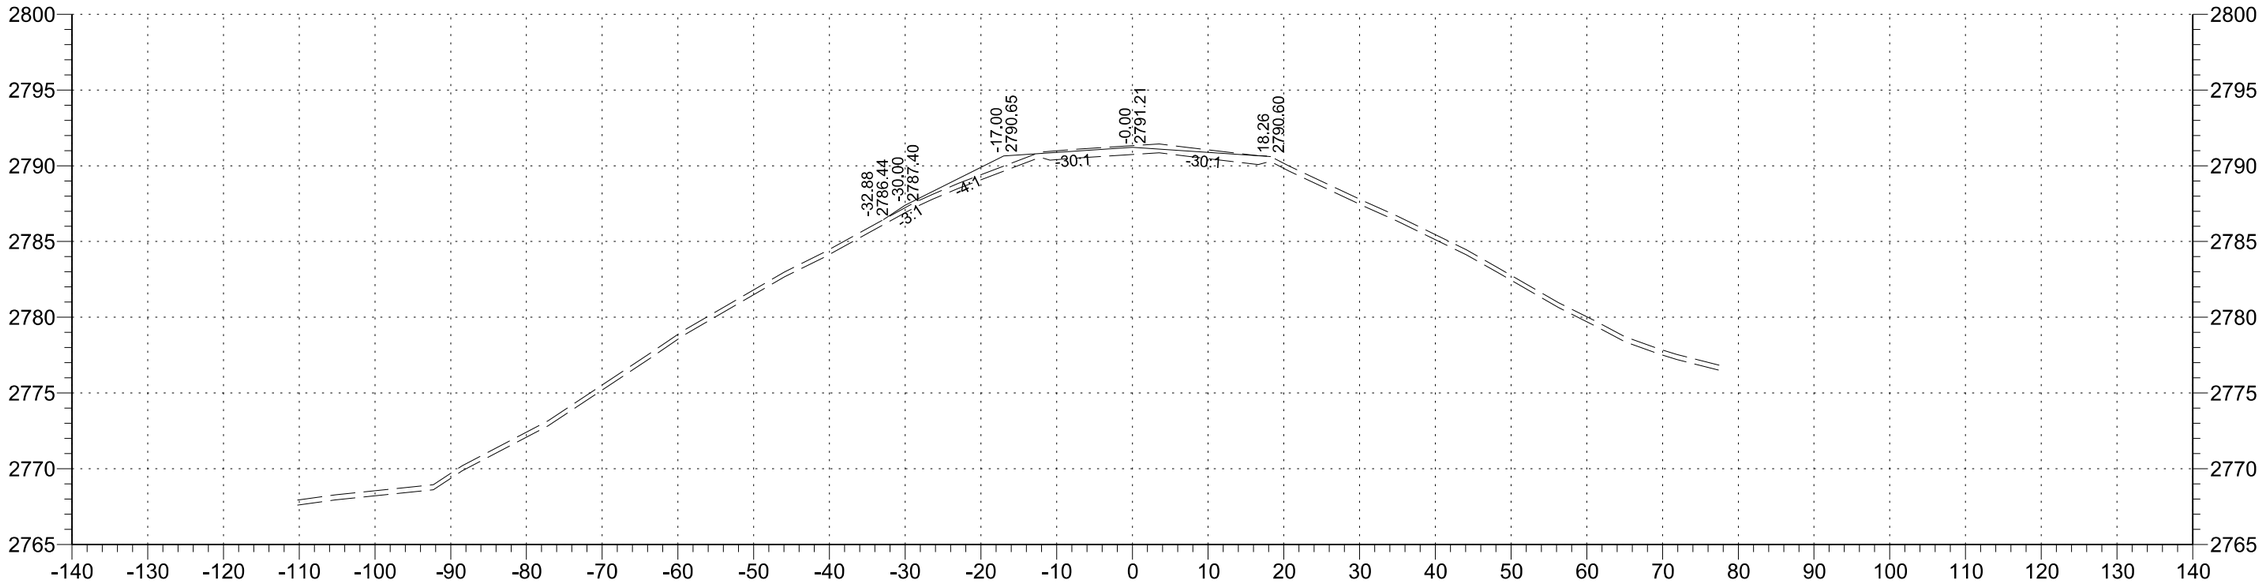

163+00

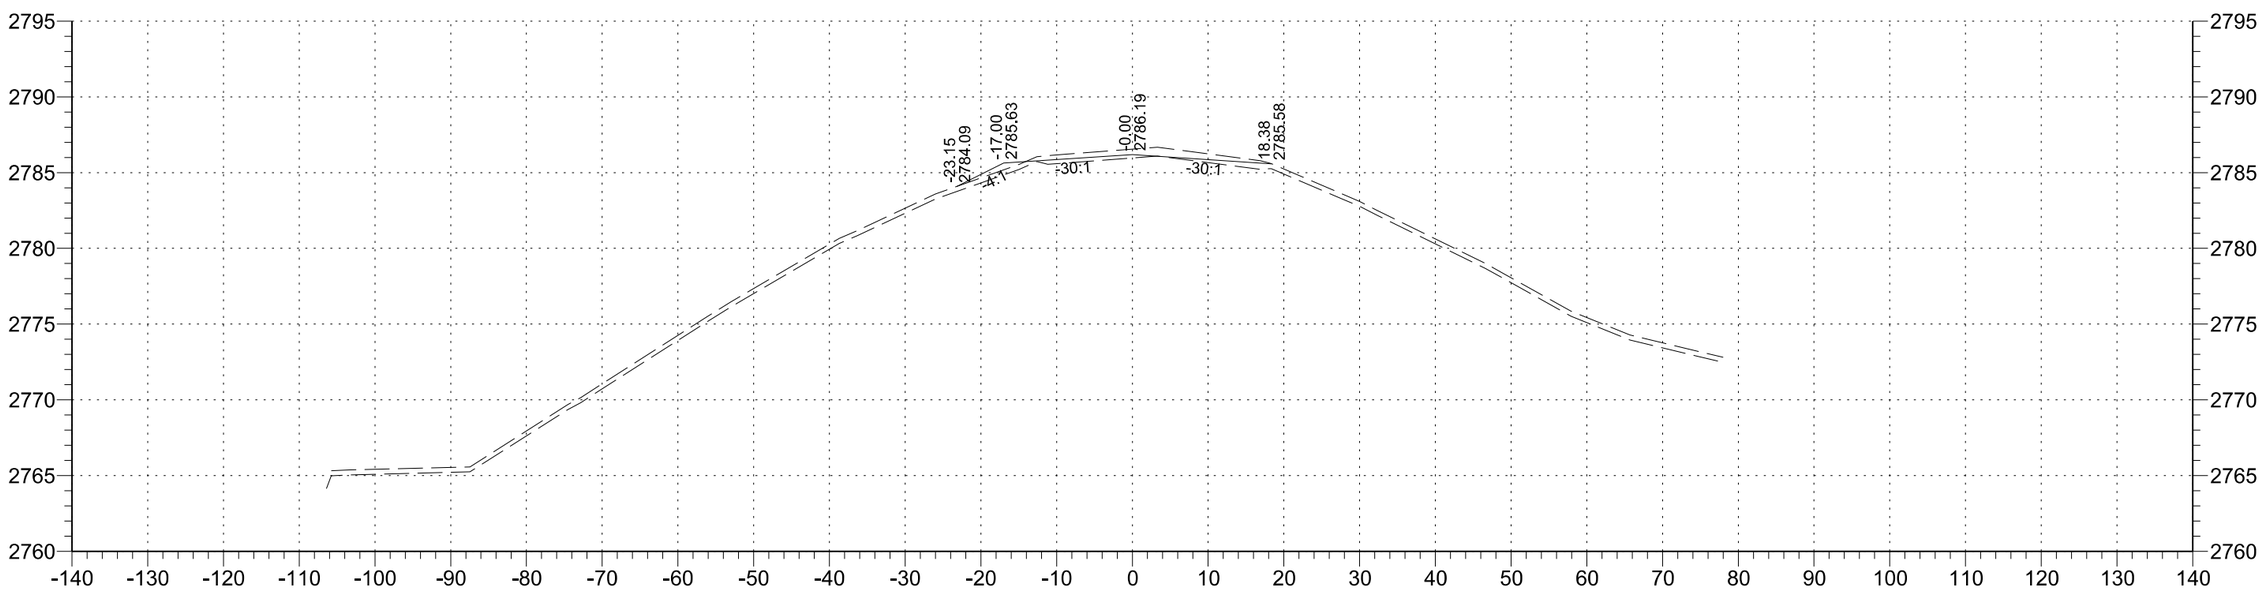

162+00

STATE	PROJECT NO.	SECTION NO.	SHEET NO.
ND	SC-CNOA-CNOB-CNOC-0119(057)	200	59

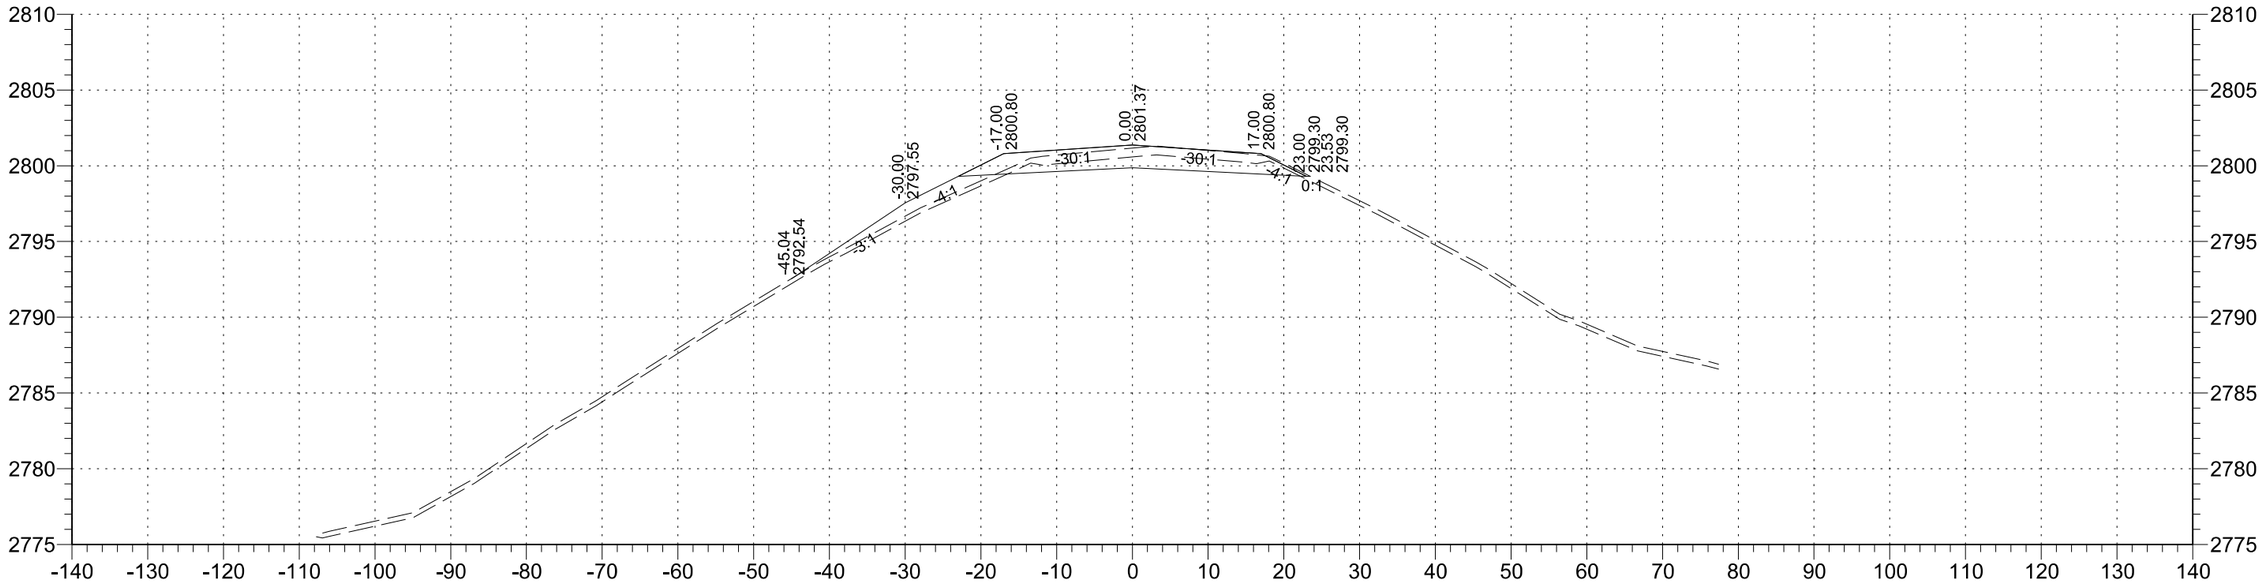

165+00

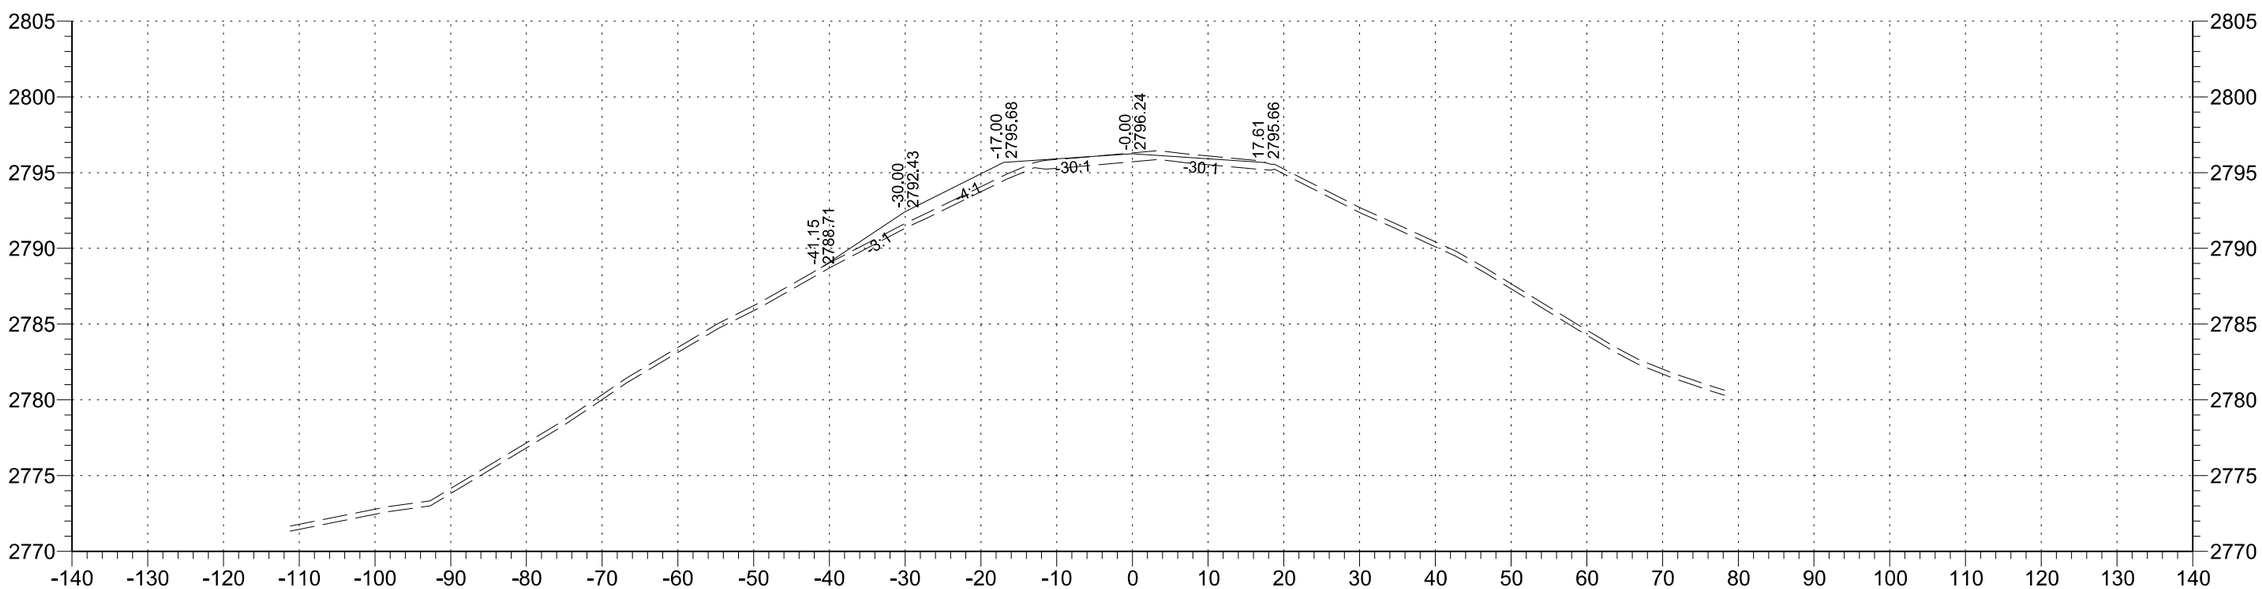

164+00

STATE	PROJECT NO.	SECTION NO.	SHEET NO.
ND	SC-CNOA-CNOB-CNOC-0119(057)	200	60

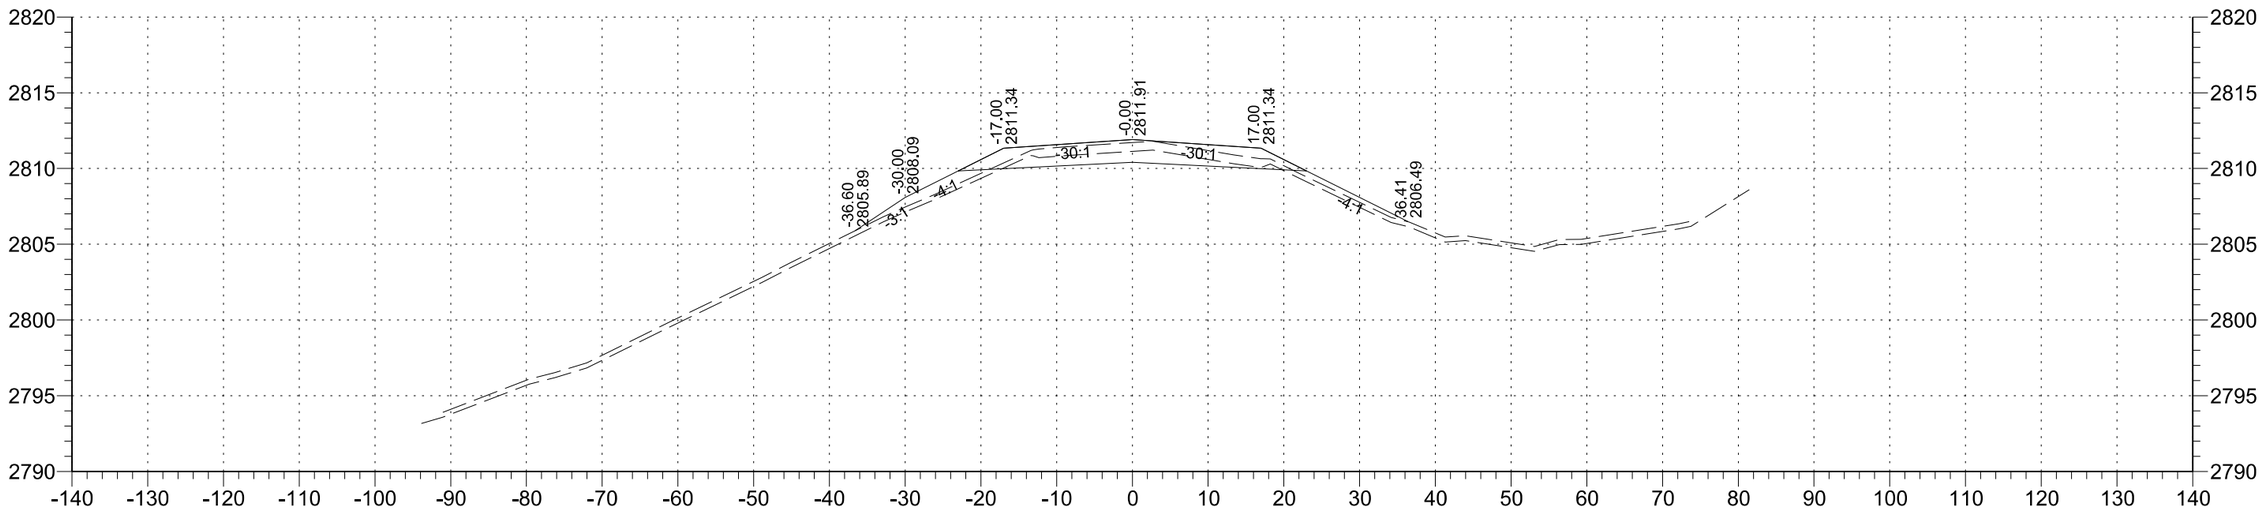

167+00

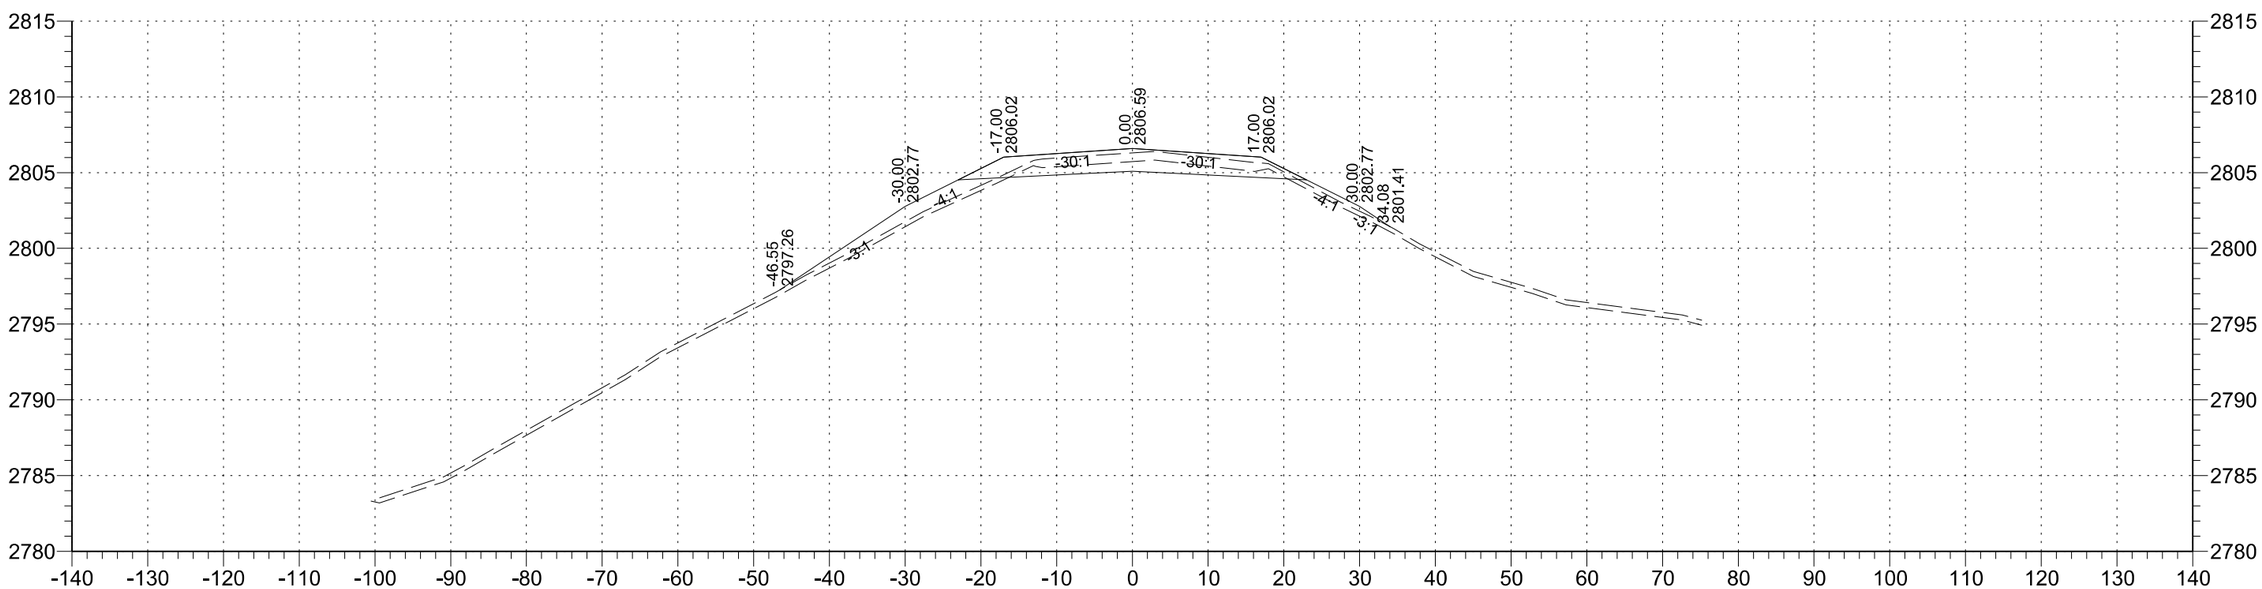

166+00

STATE	PROJECT NO.	SECTION NO.	SHEET NO.
ND	SC-CNOA-CNOB-CNOC-0119(057)	200	61

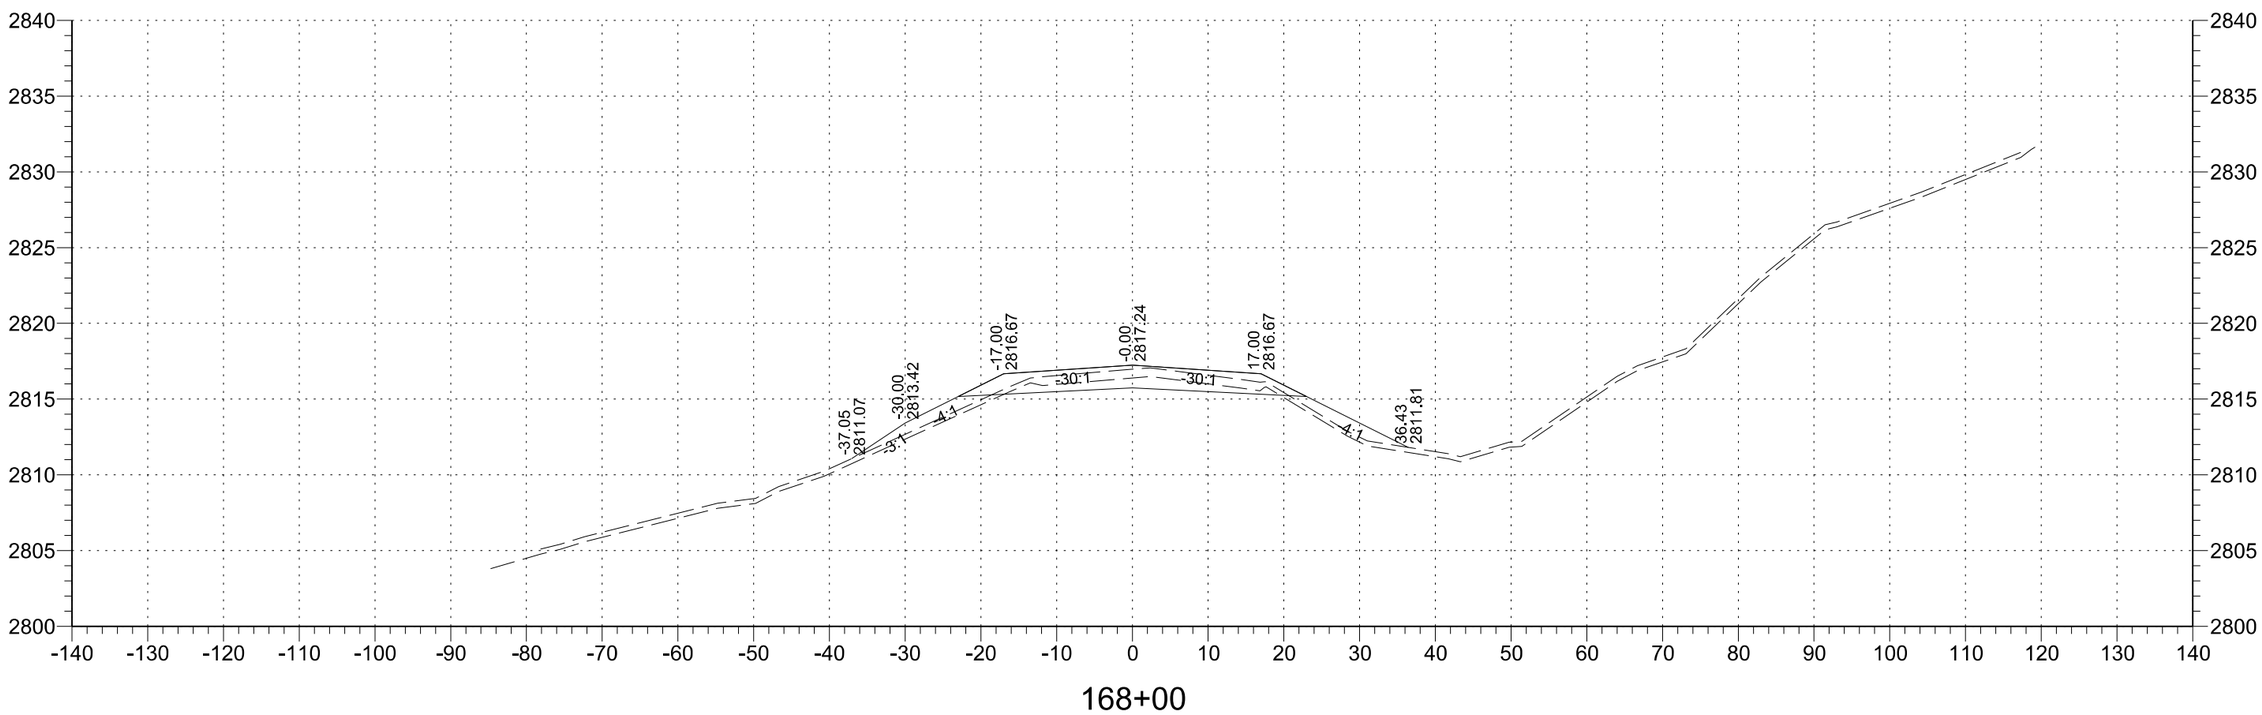

STATE	PROJECT NO.	SECTION NO.	SHEET NO.
ND	SC-CNOA-CNOB-CNOC-0119(057)	200	62

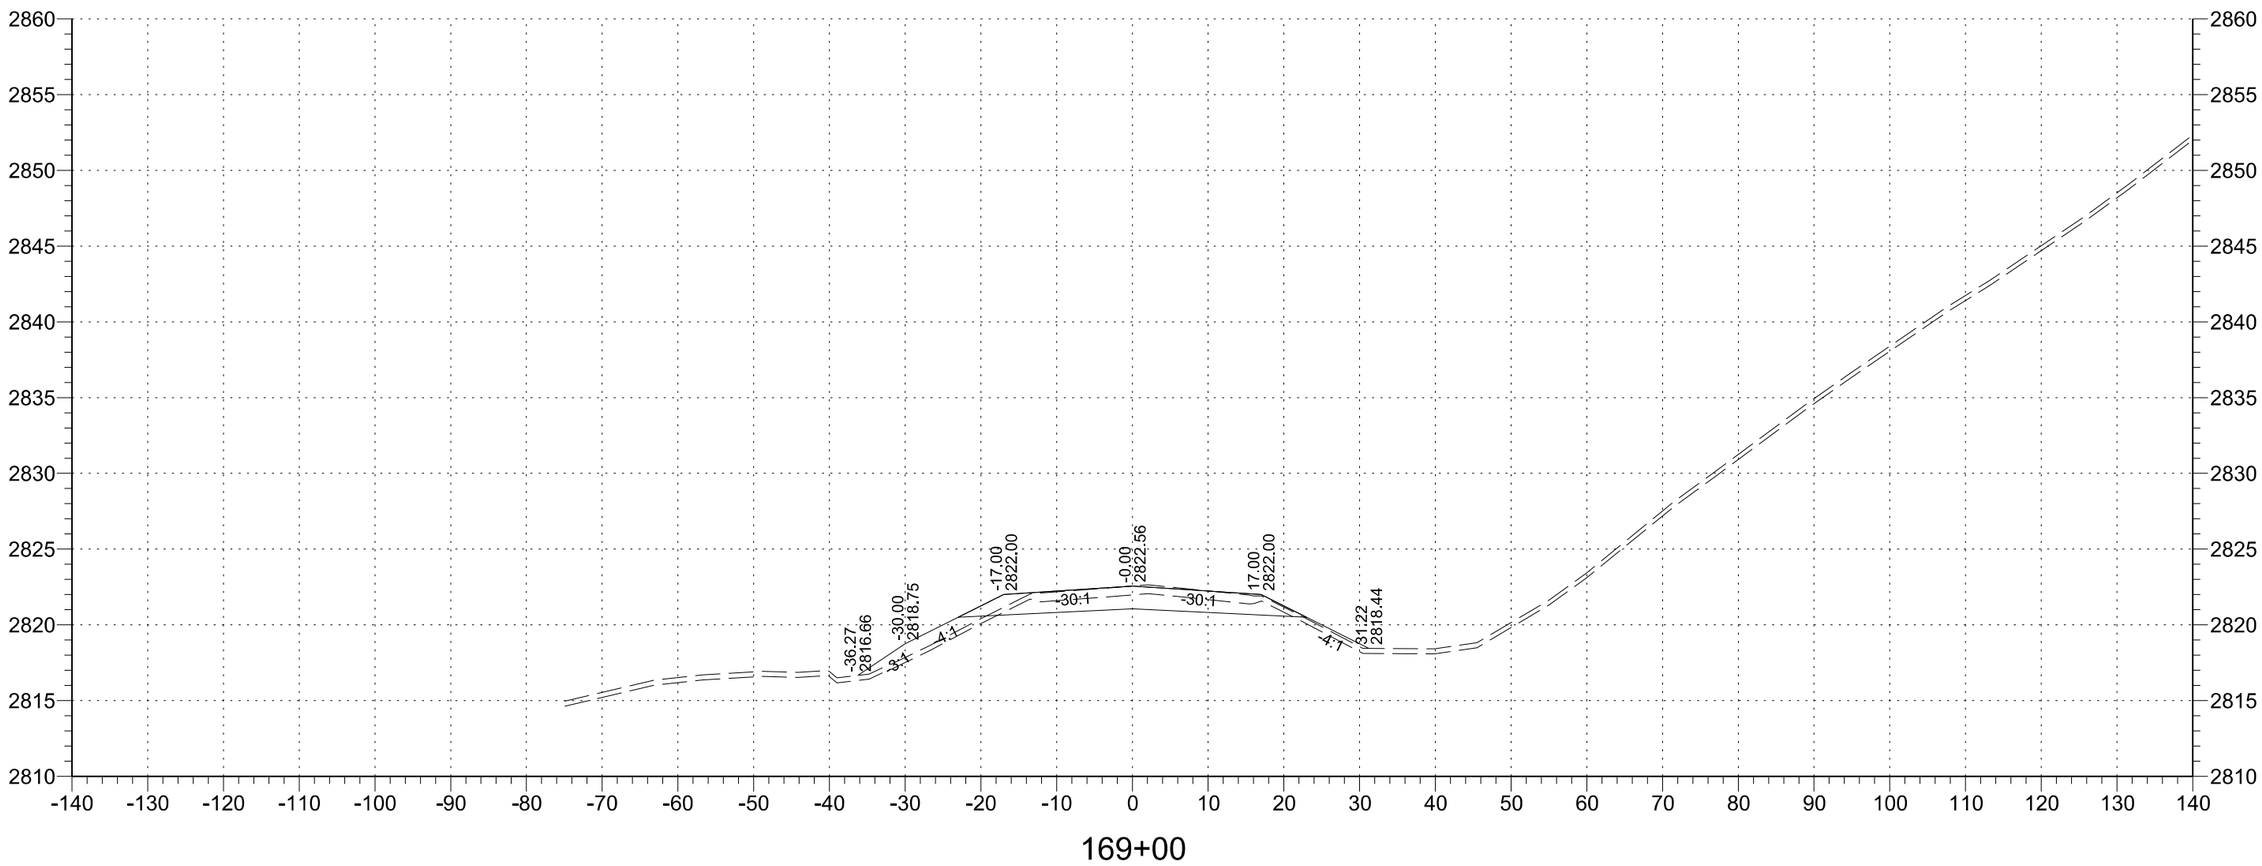

STATE	PROJECT NO.	SECTION NO.	SHEET NO.
ND	SC-CNOA-CNOB-CNOC-0119(057)	200	63

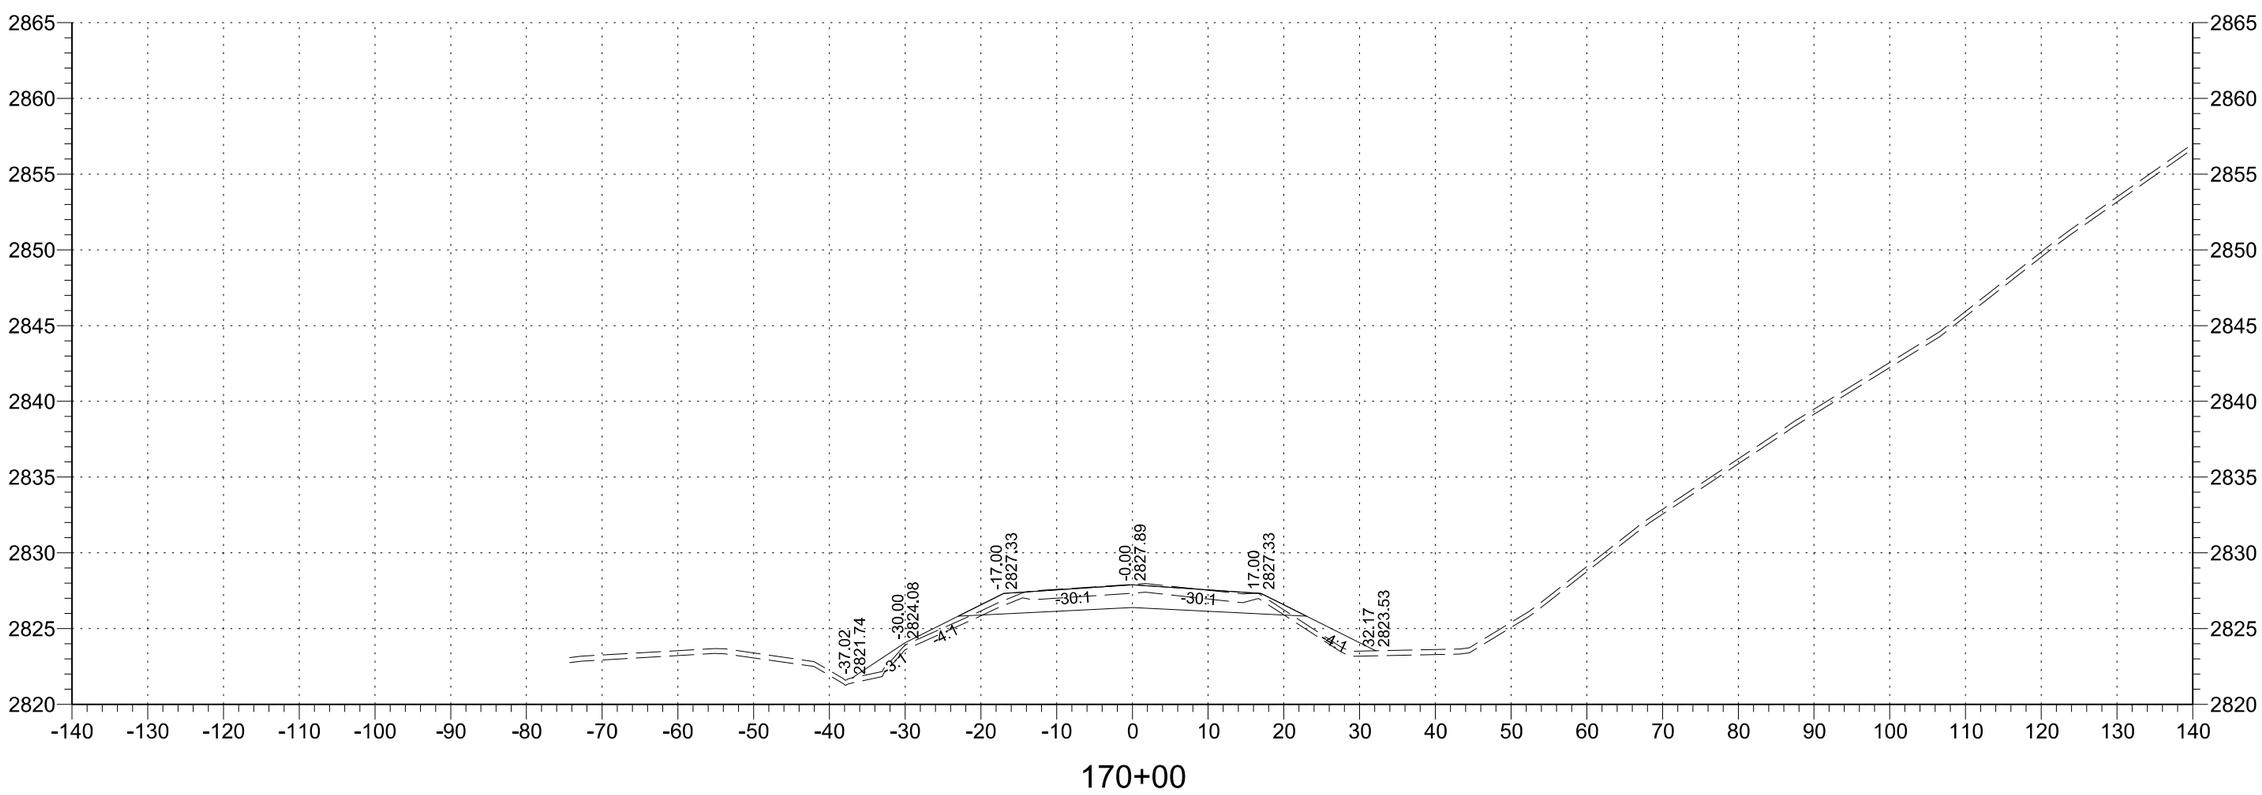

STATE	PROJECT NO.	SECTION NO.	SHEET NO.
ND	SC-CNOA-CNOB-CNOC-0119(057)	200	64

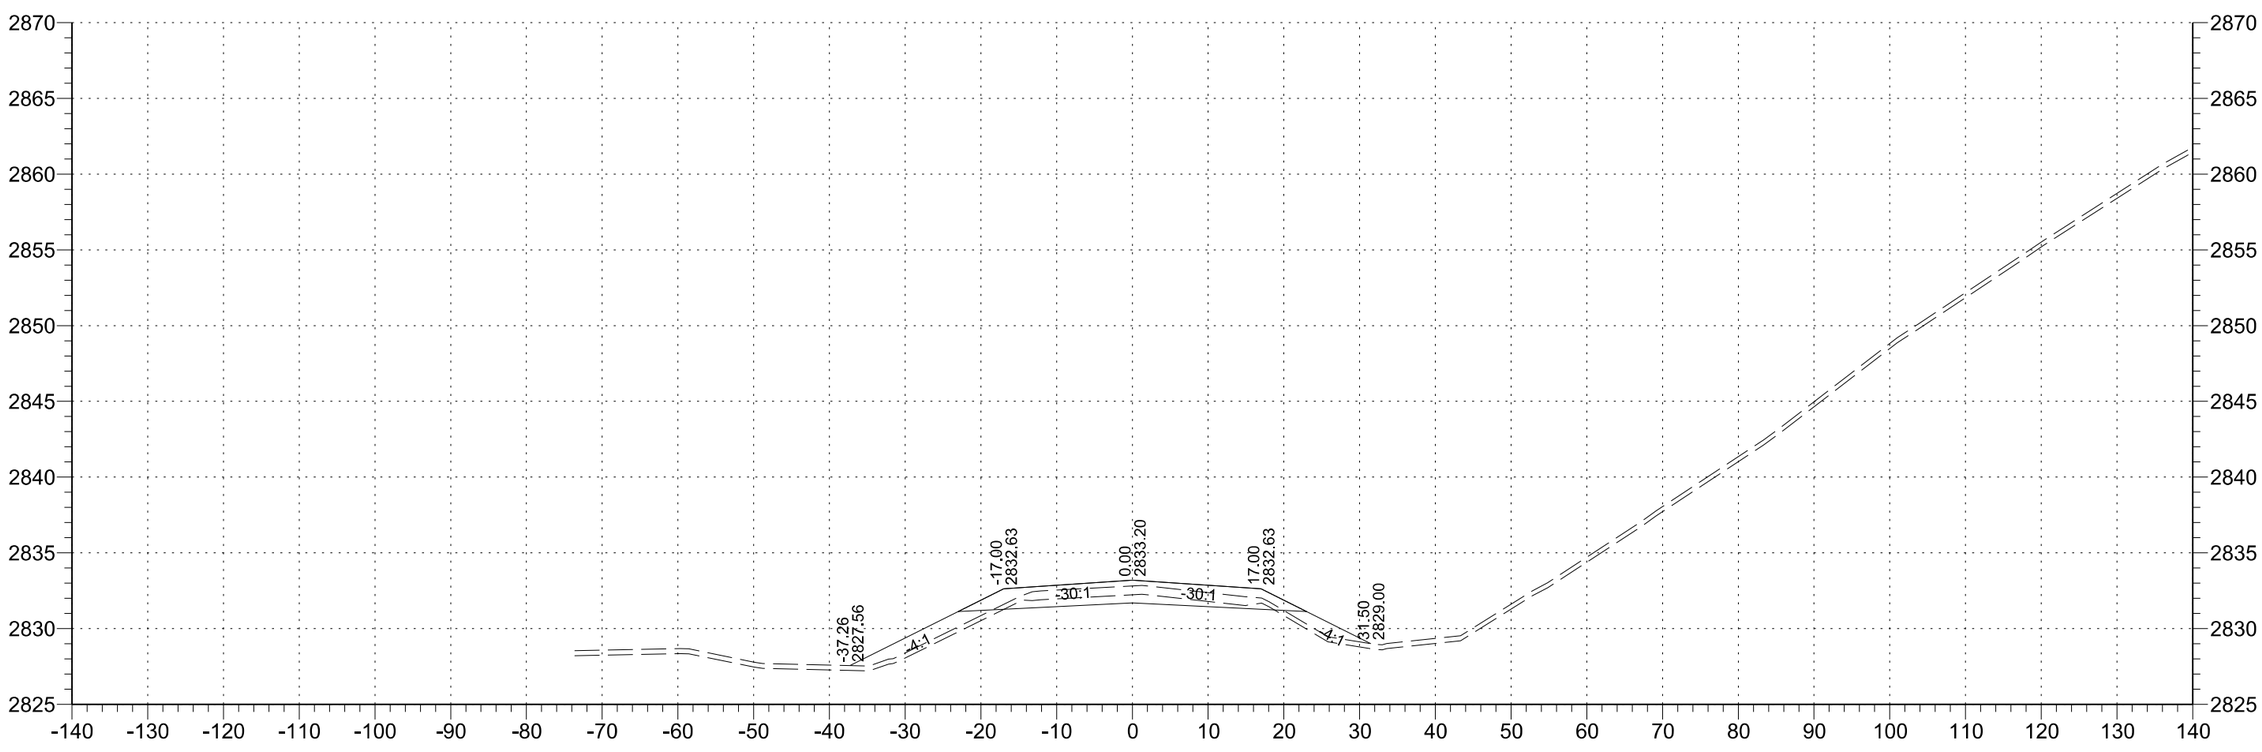

171+00

STATE	PROJECT NO.	SECTION NO.	SHEET NO.
ND	SC-CNOA-CNOB-CNOC-0119(057)	200	65

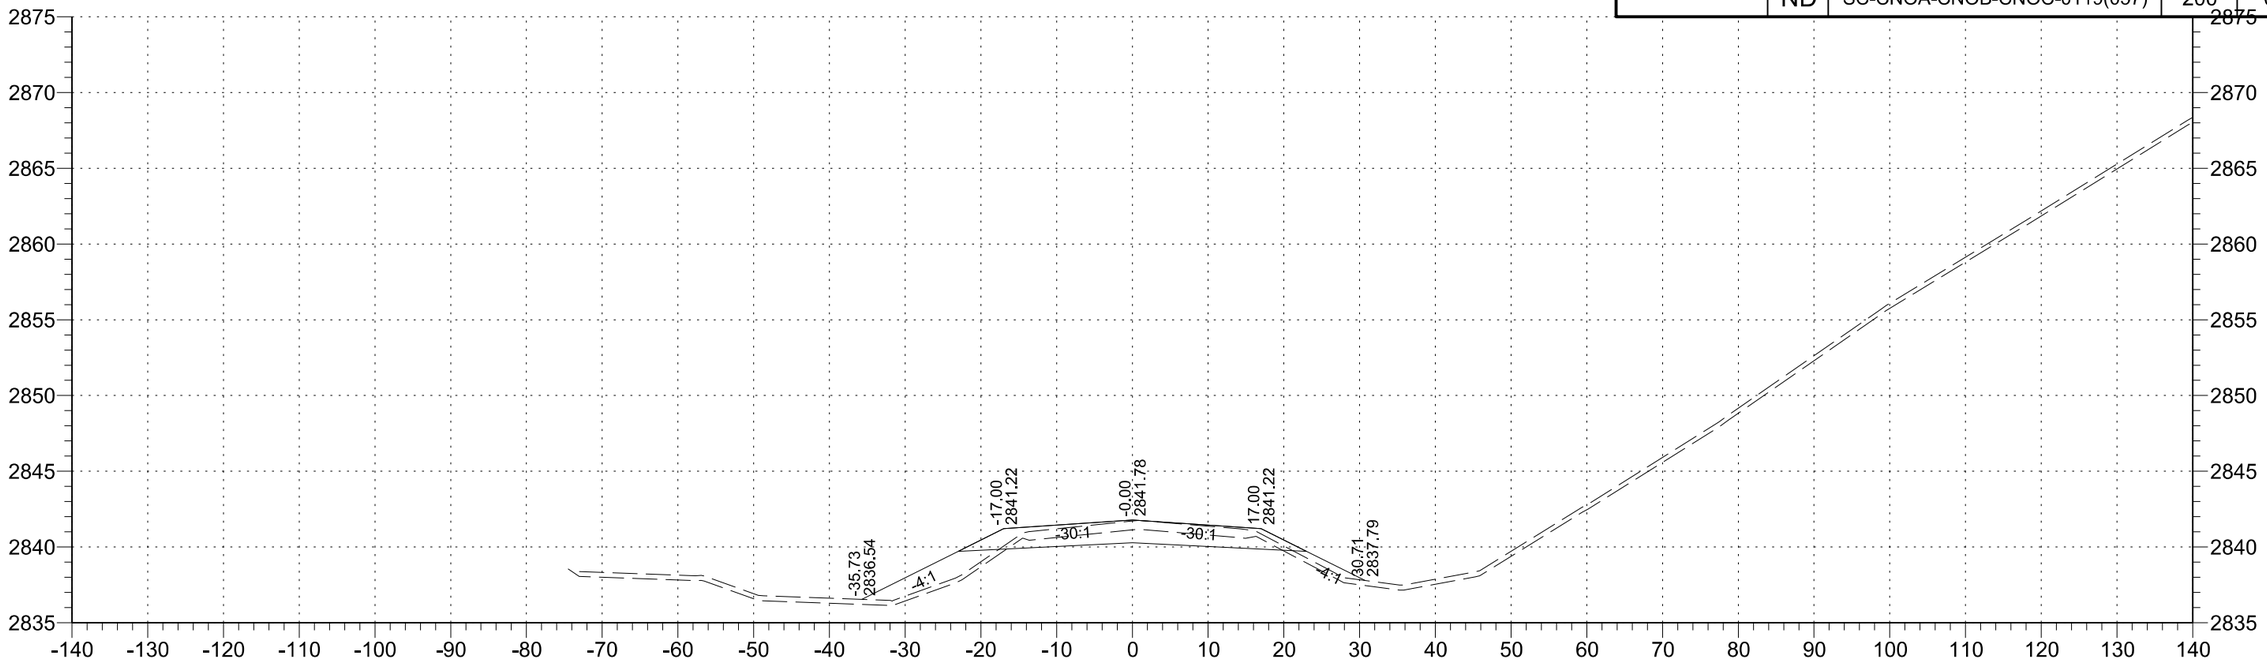

173+00

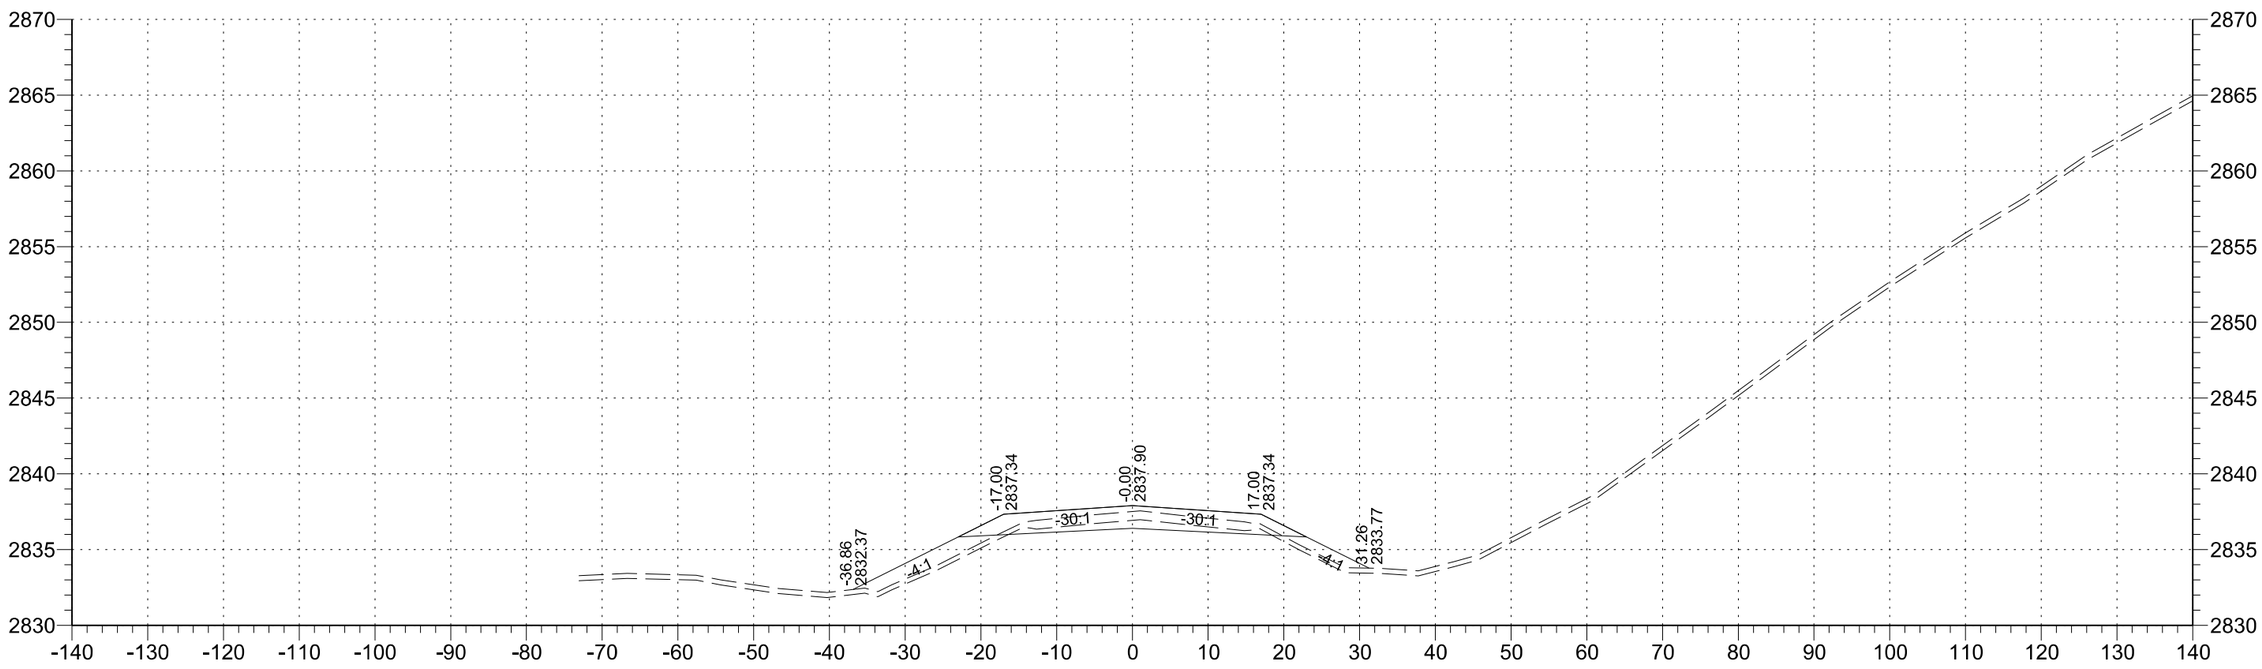

172+00

STATE	PROJECT NO.	SECTION NO.	SHEET NO.
ND	SC-CNOA-CNOB-CNOC-0119(057)	200	66

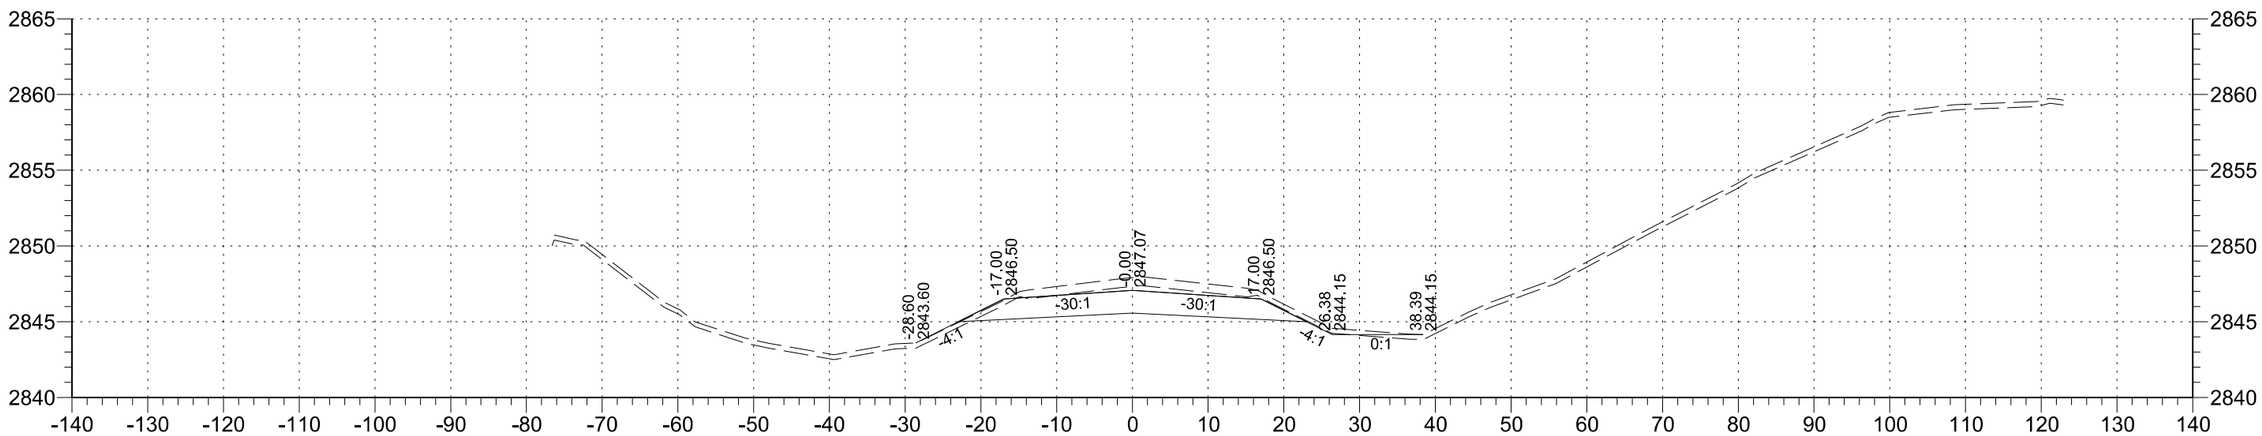

175+00

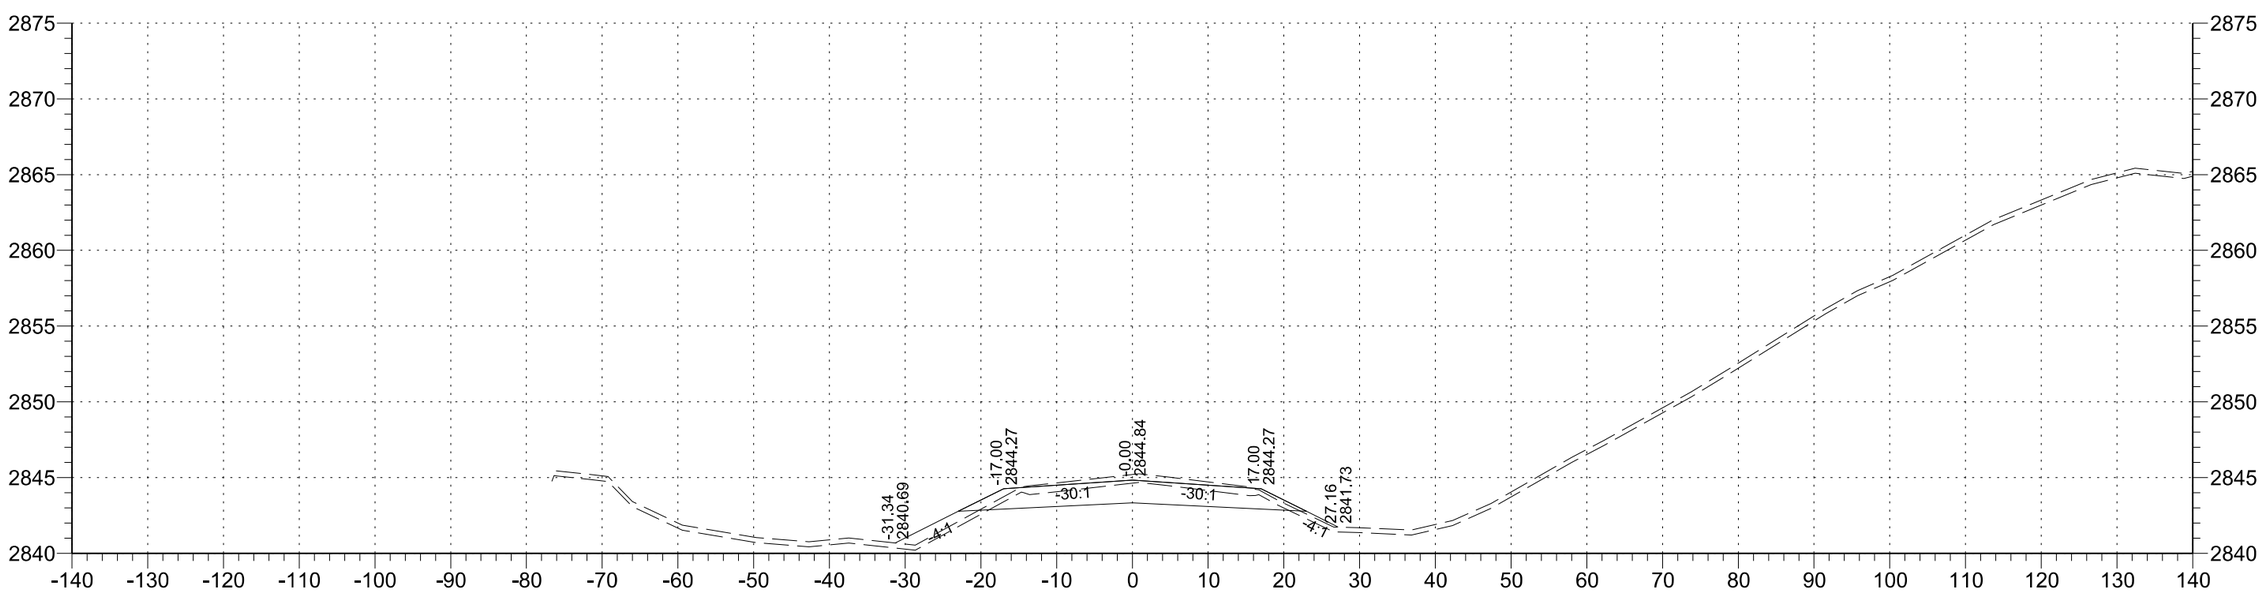

174+00

STATE	PROJECT NO.	SECTION NO.	SHEET NO.
ND	SC-CNOA-CNOB-CNOC-0119(057)	200	67

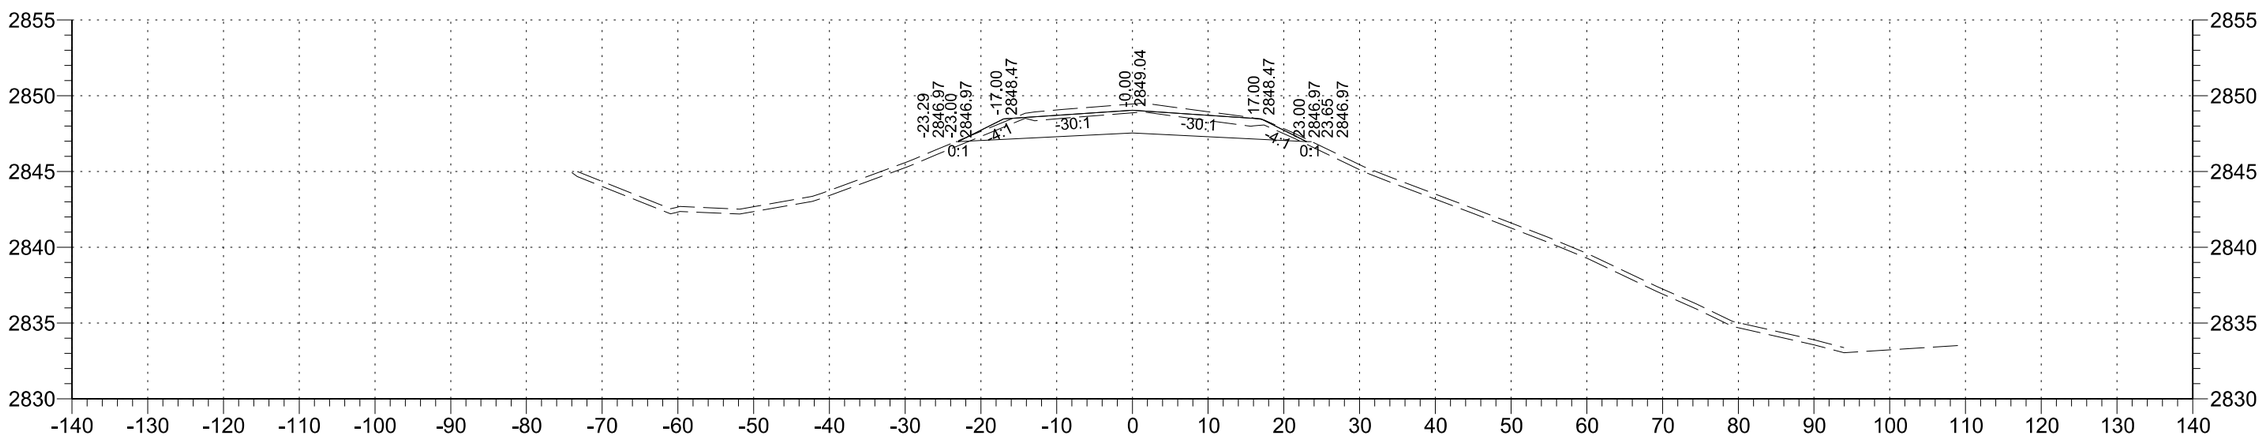

177+00

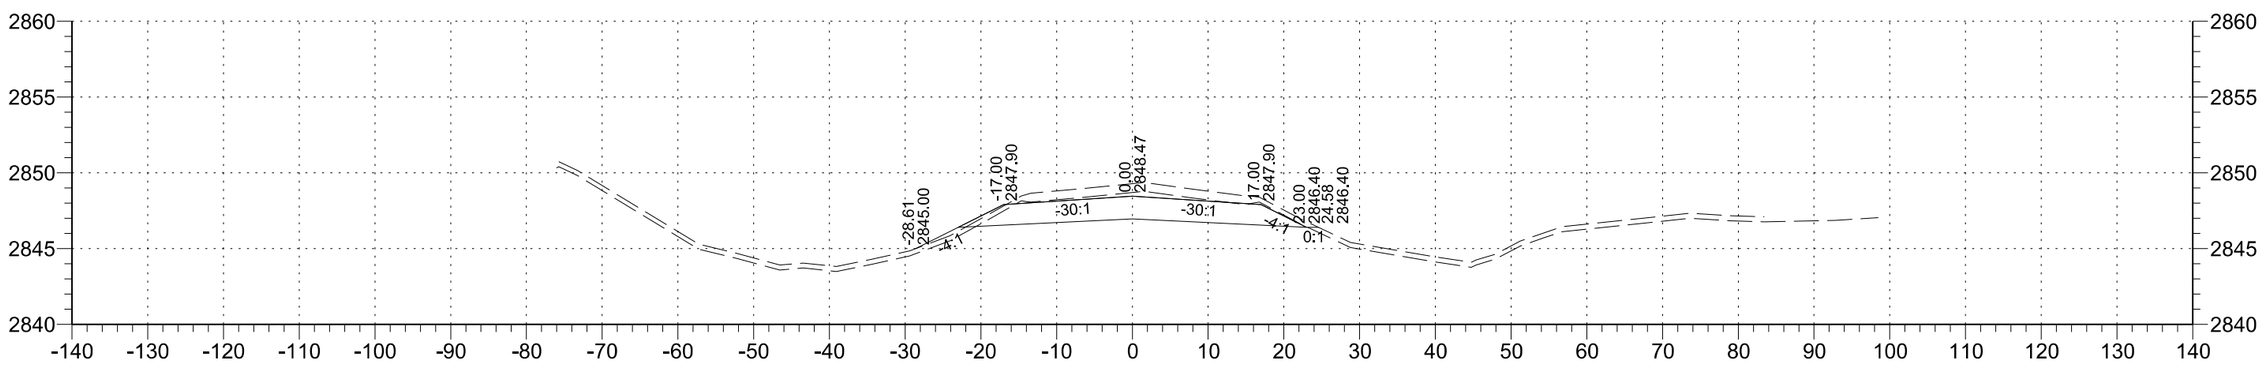

176+00

STATE	PROJECT NO.	SECTION NO.	SHEET NO.
ND	SC-CNOA-CNOB-CNOC-0119(057)	200	68

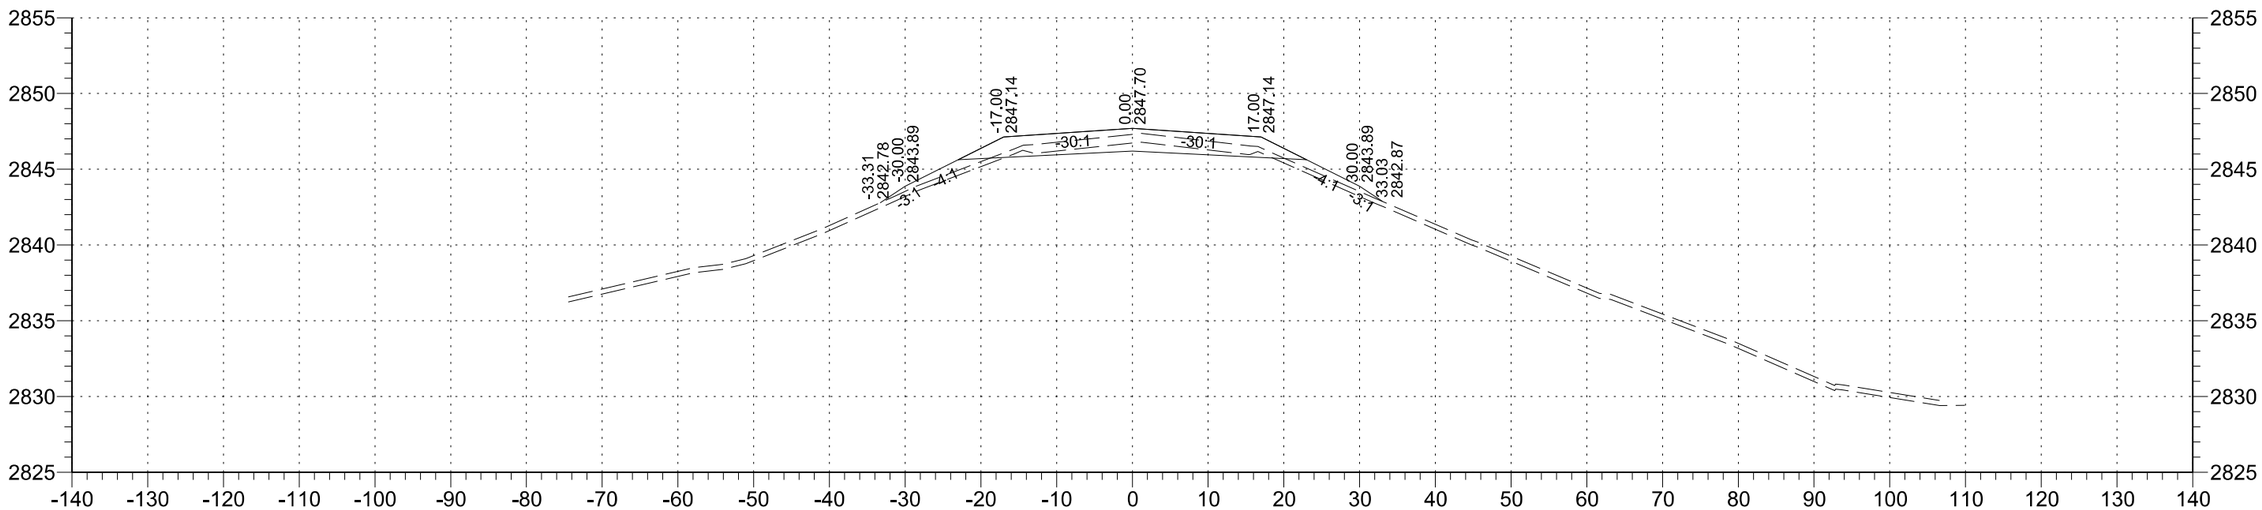

179+00

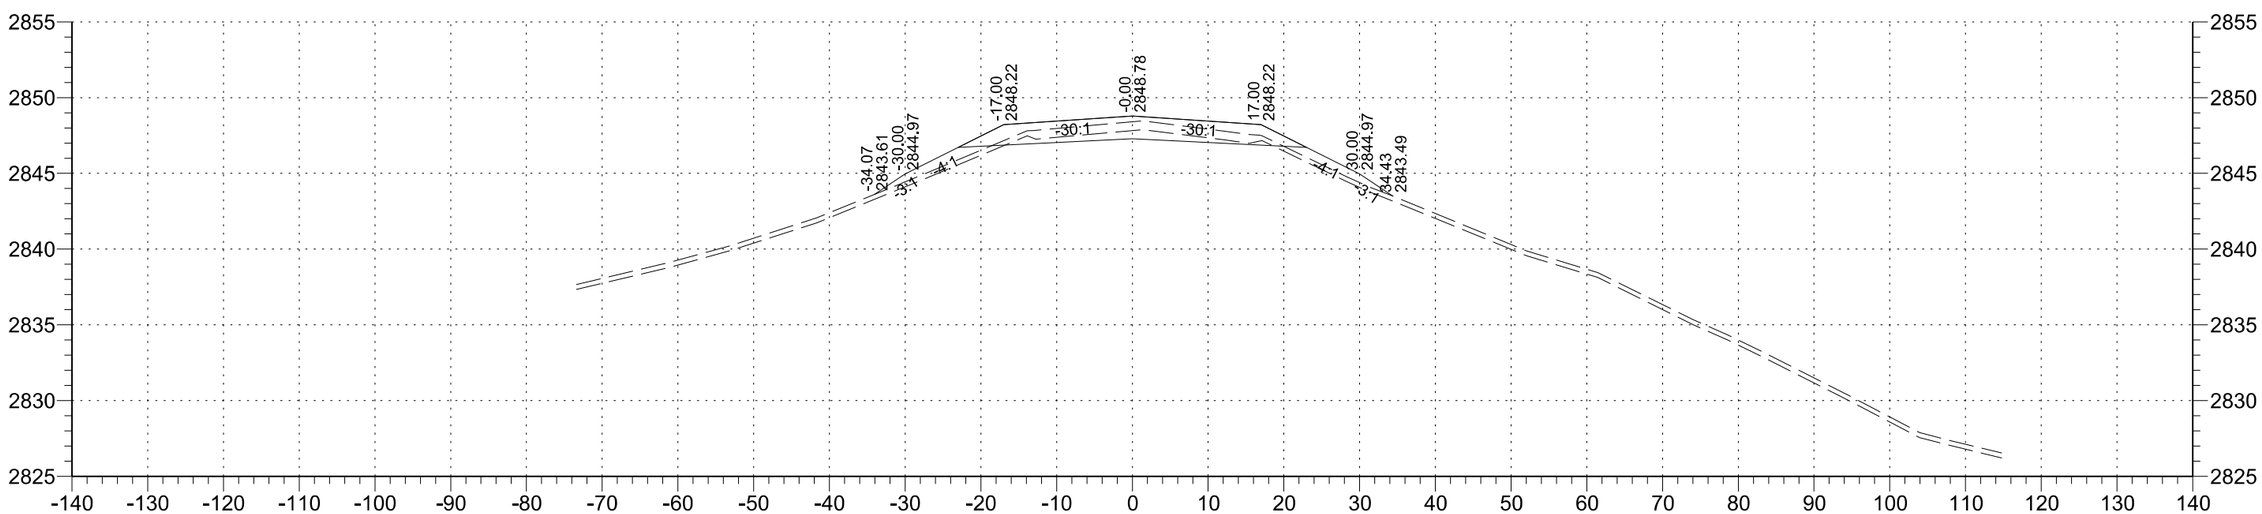

178+00

STATE	PROJECT NO.	SECTION NO.	SHEET NO.
ND	SC-CNOA-CNOB-CNOC-0119(057)	200	69

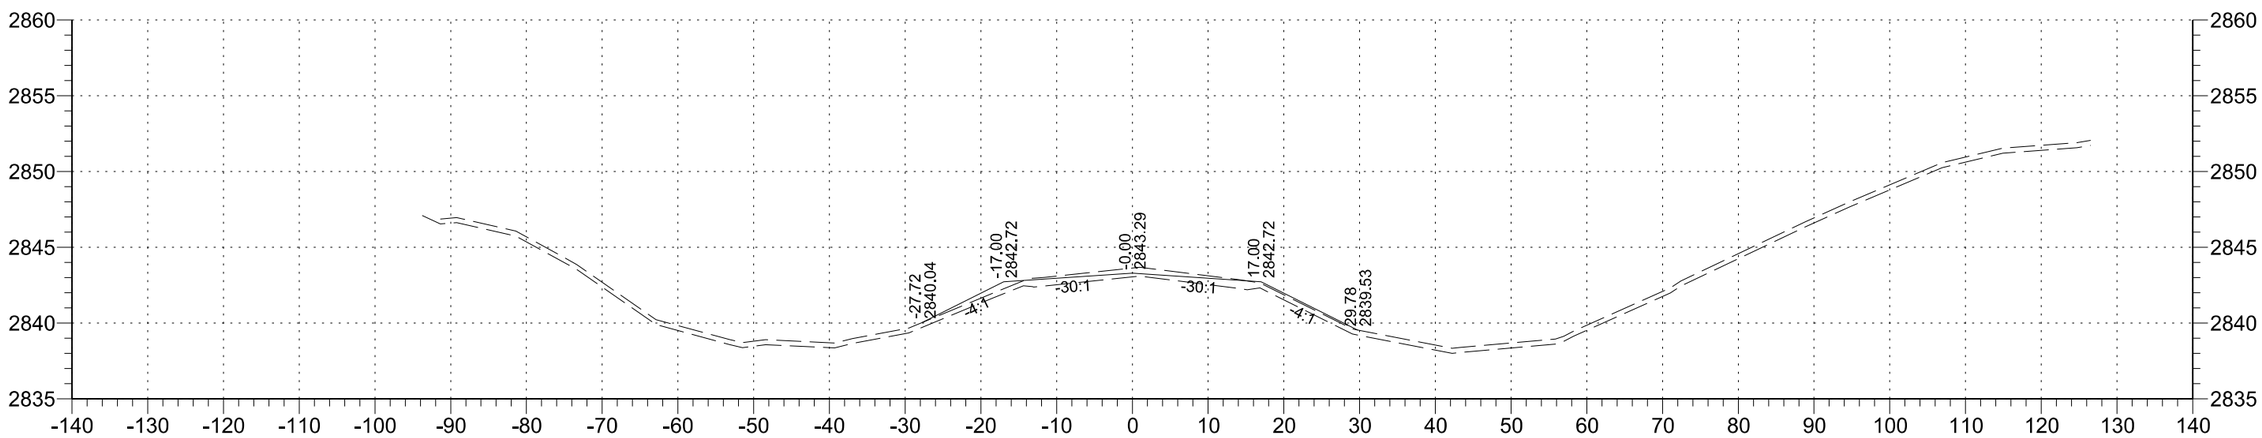

181+00

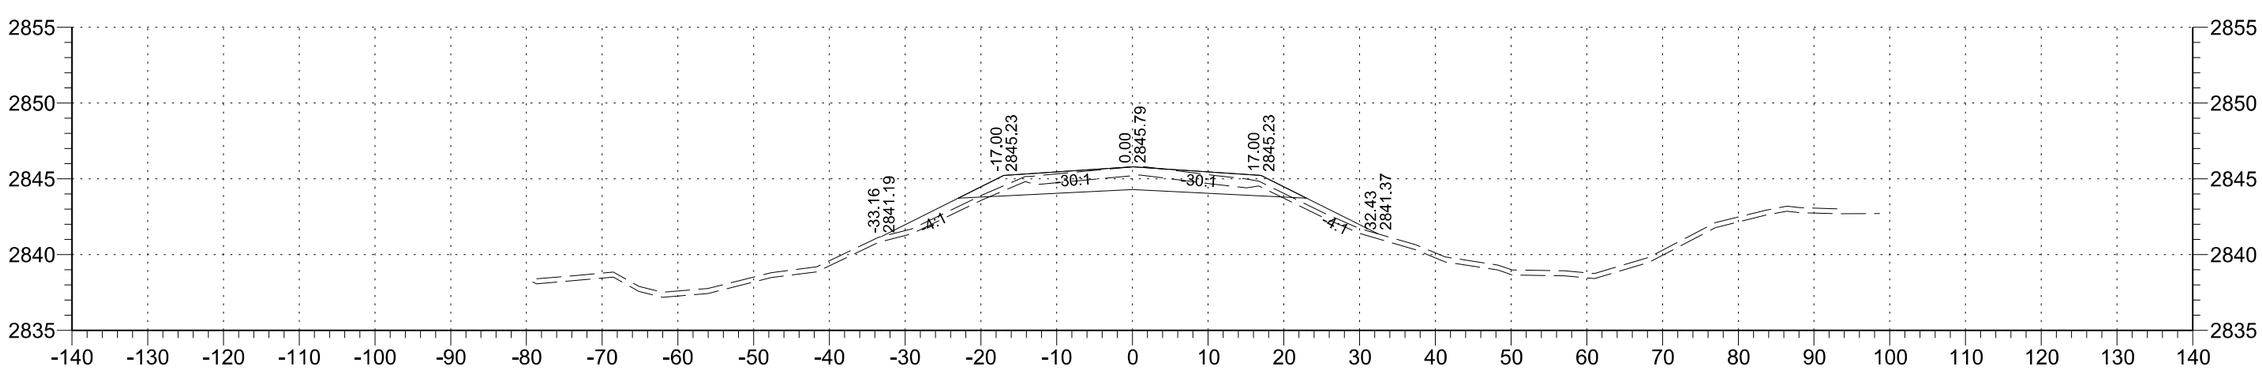

180+00

STATE	PROJECT NO.	SECTION NO.	SHEET NO.
ND	SC-CNOA-CNOB-CNOC-0119(057)	200	70

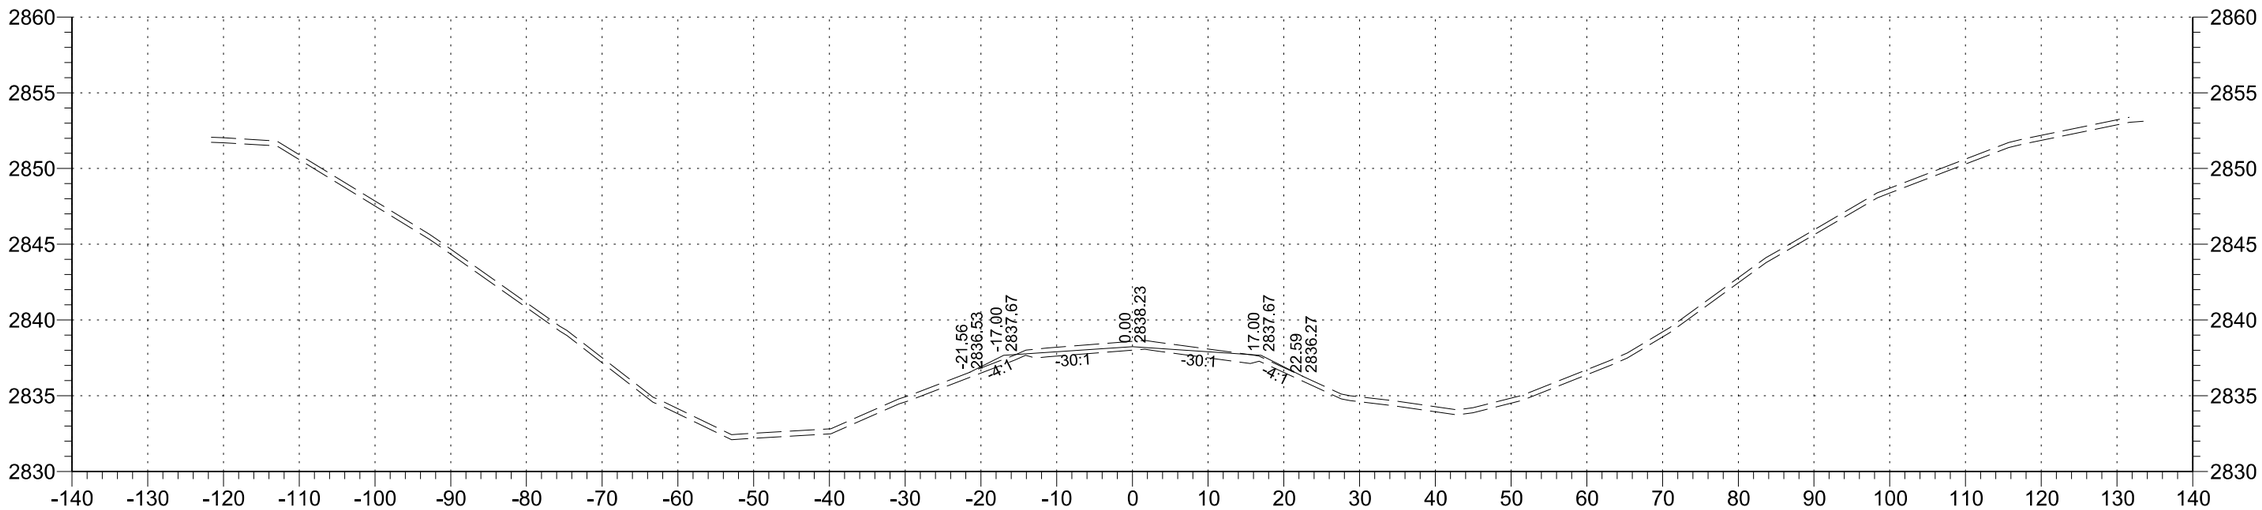

183+00

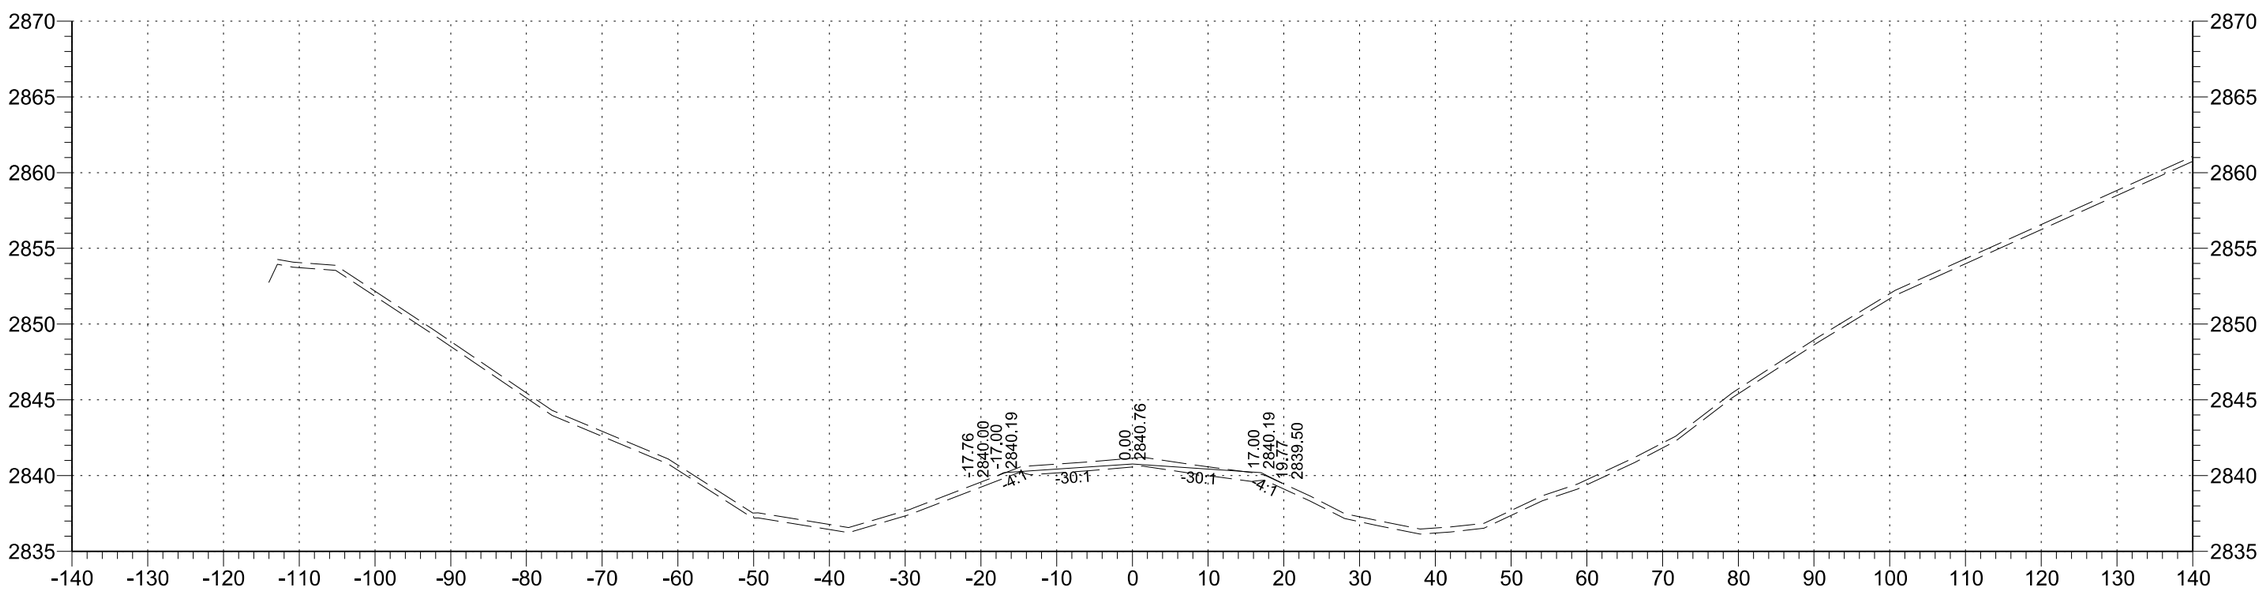

182+00

STATE	PROJECT NO.	SECTION NO.	SHEET NO.
ND	SC-CNOA-CNOB-CNOC-0119(057)	200	71

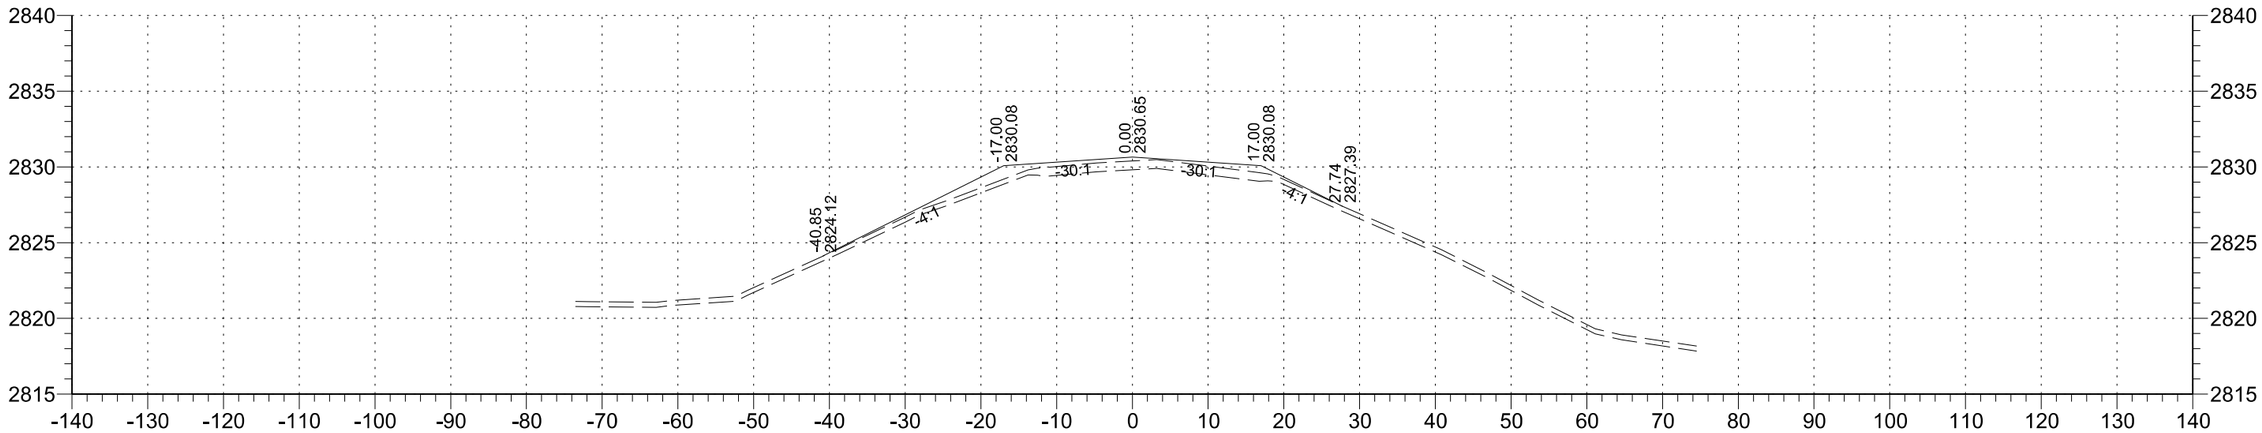

186+00

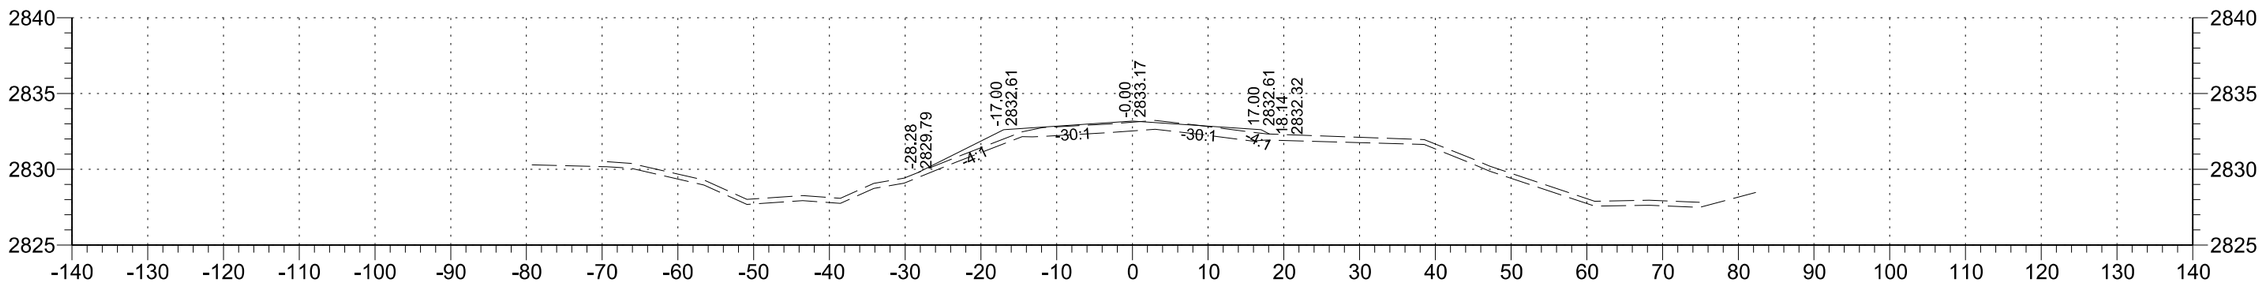

185+00

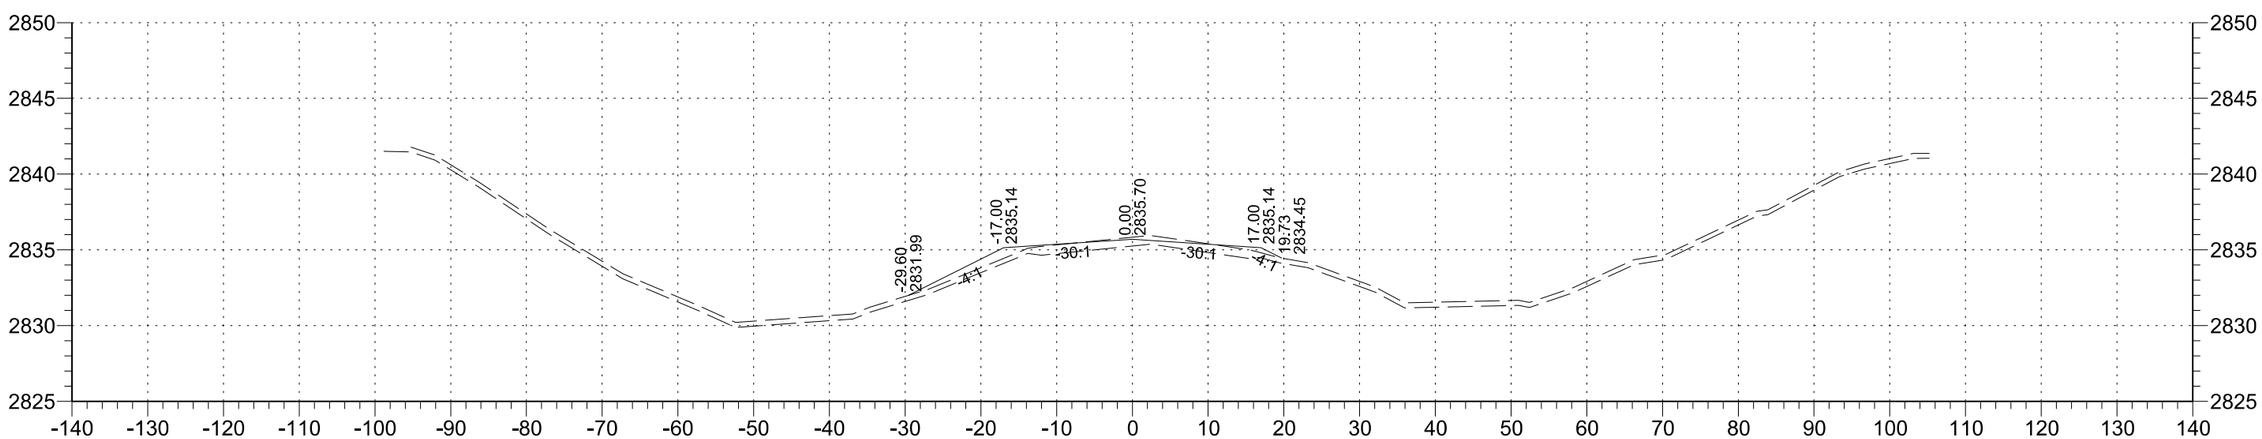

184+00

STATE	PROJECT NO.	SECTION NO.	SHEET NO.
ND	SC-CNOA-CNOB-CNOC-0119(057)	200	72

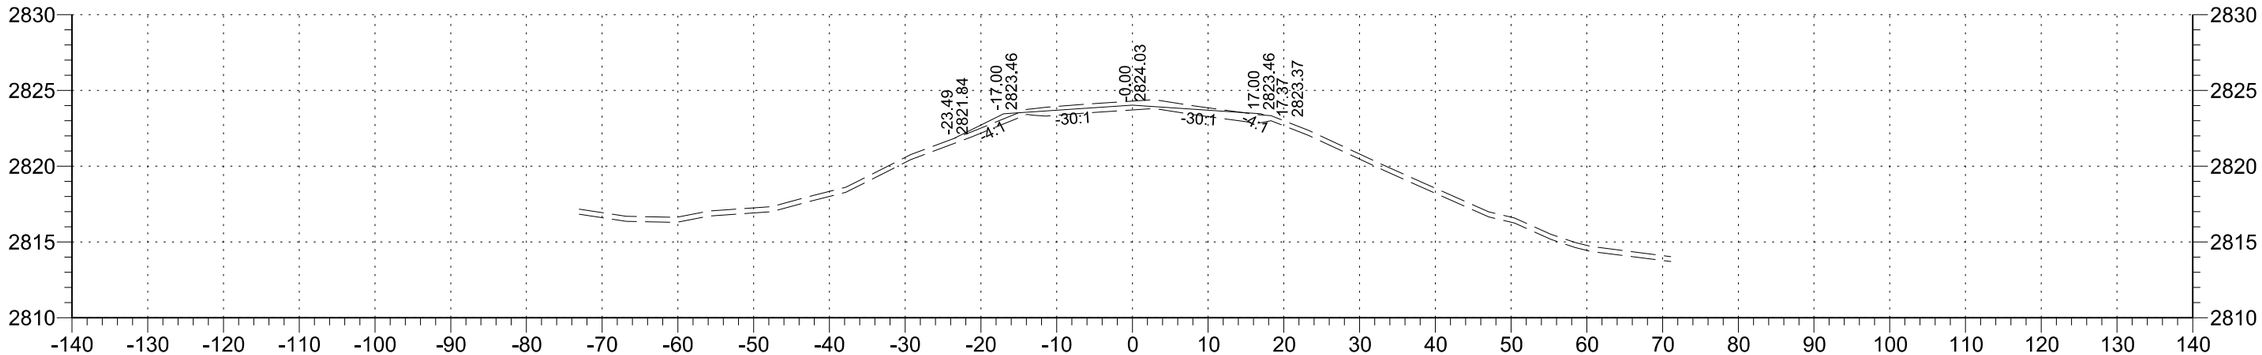

189+00

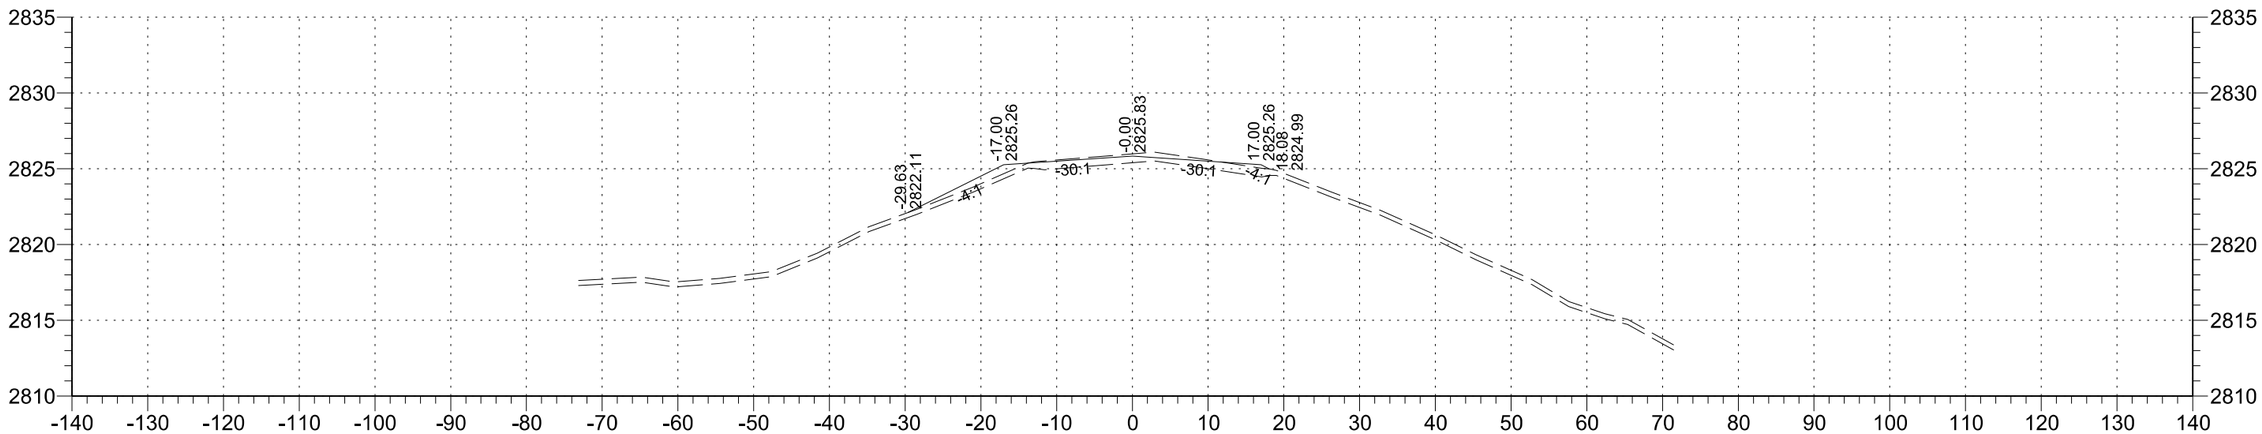

188+00

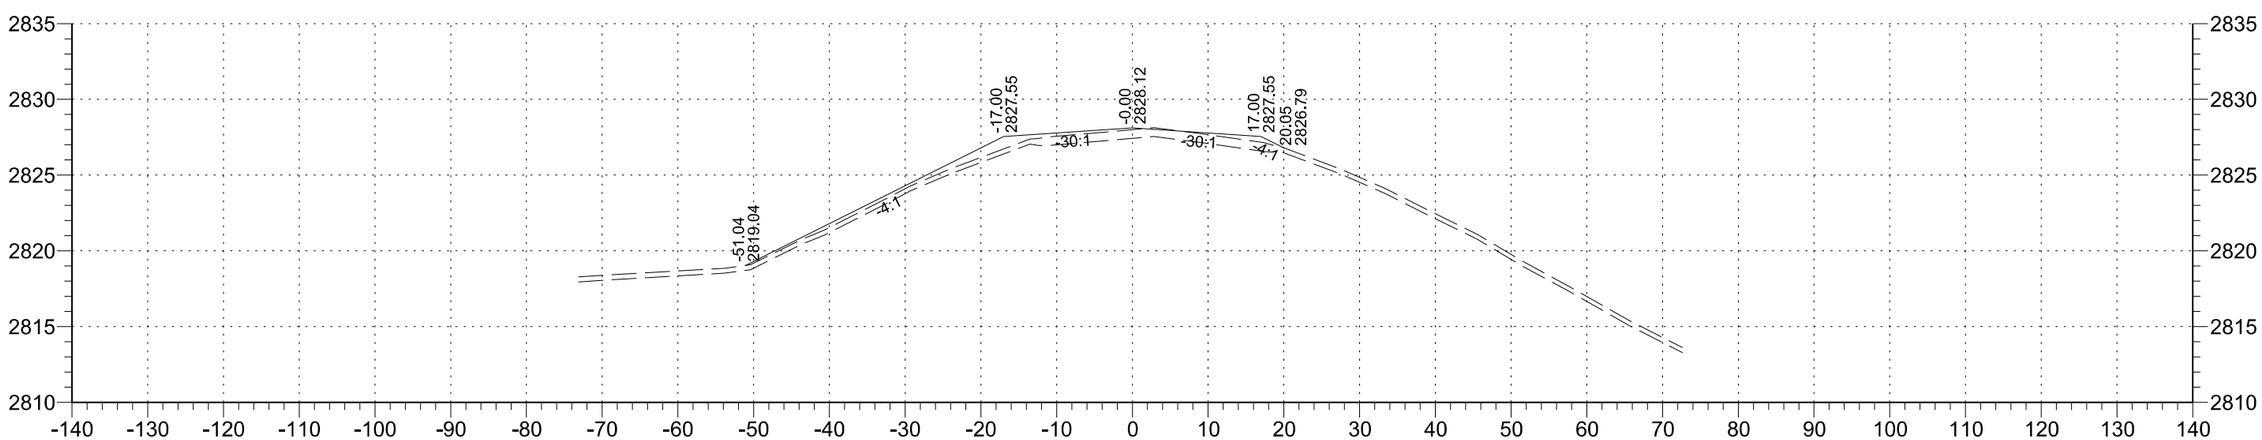

187+00

STATE	PROJECT NO.	SECTION NO.	SHEET NO.
ND	SC-CNOA-CNOB-CNOC-0119(057)	200	73

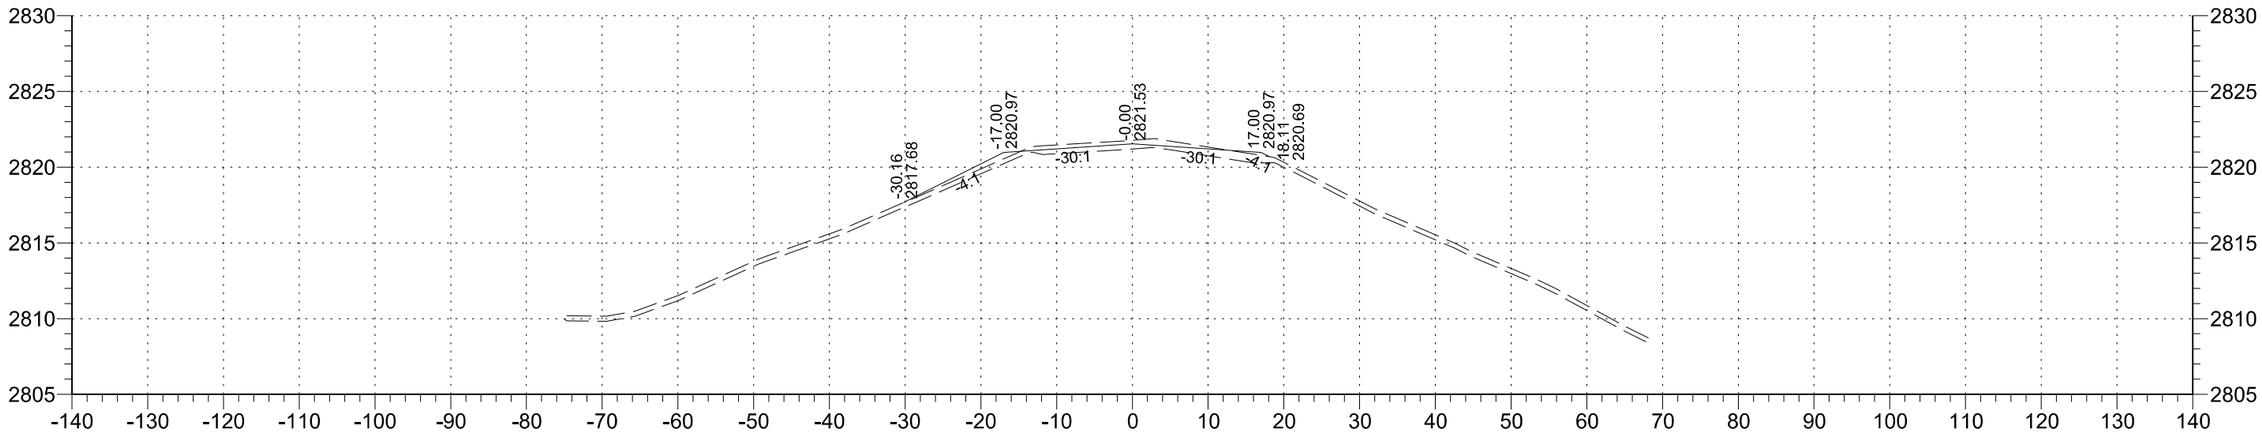

192+00

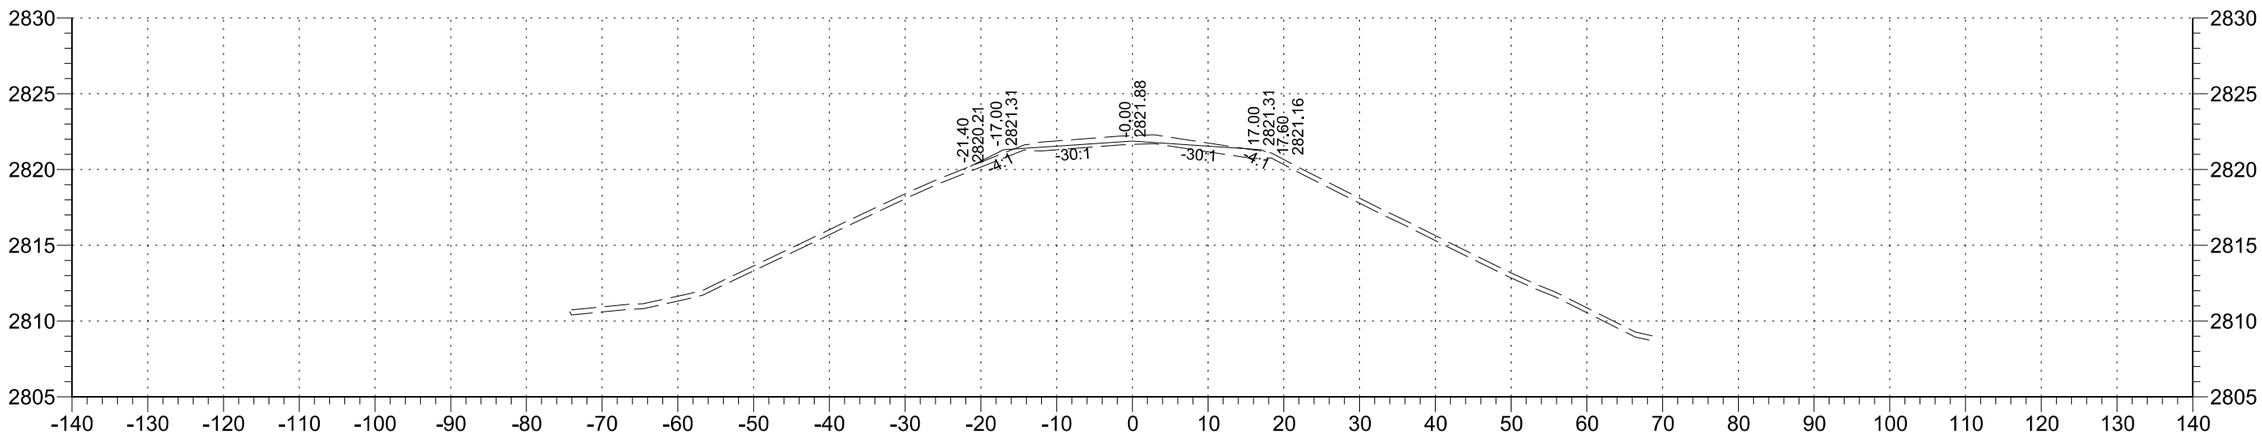

191+00

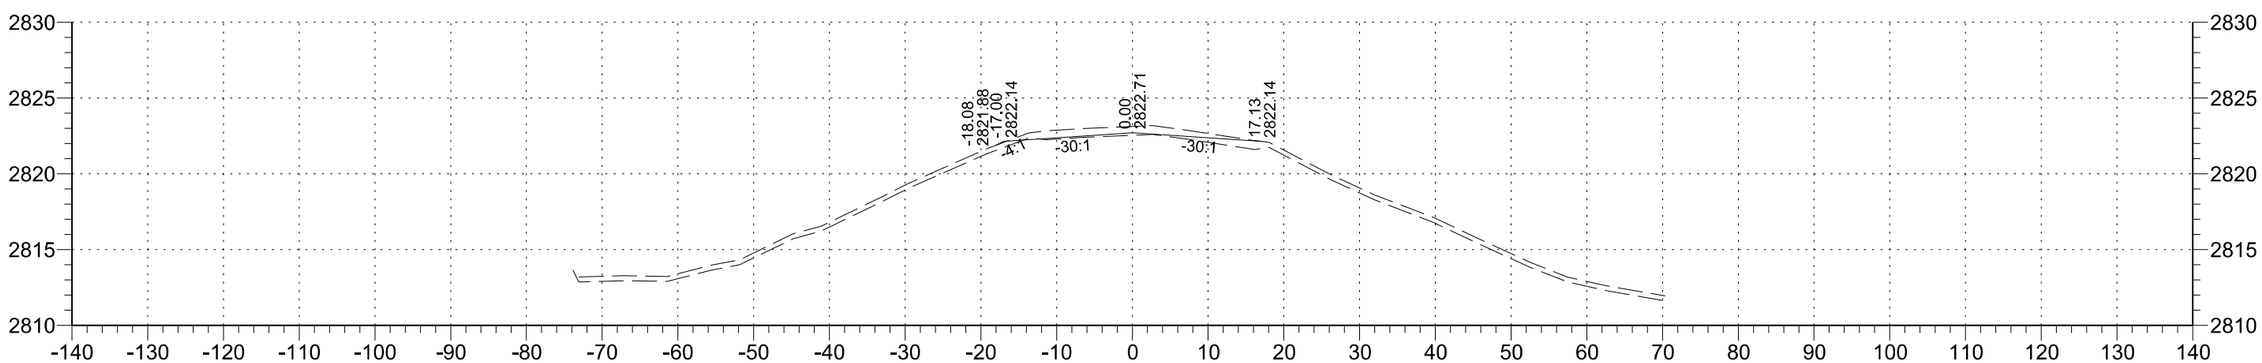

190+00

STATE	PROJECT NO.	SECTION NO.	SHEET NO.
ND	SC-CNOA-CNOB-CNOC-0119(057)	200	74

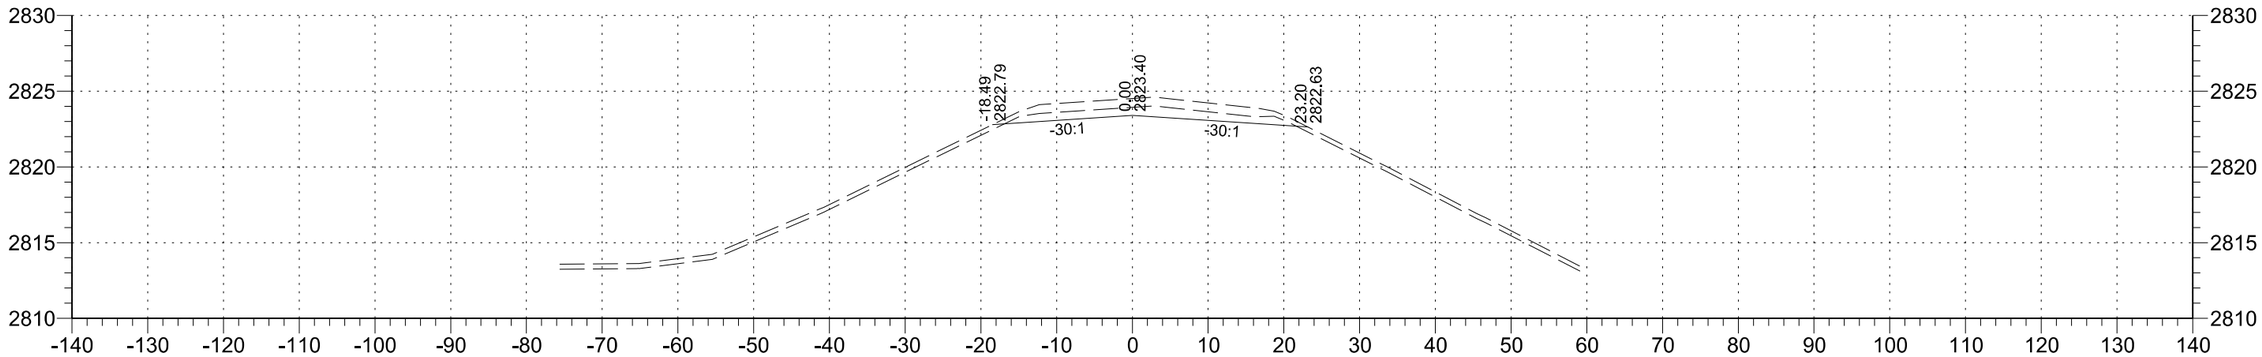

195+00

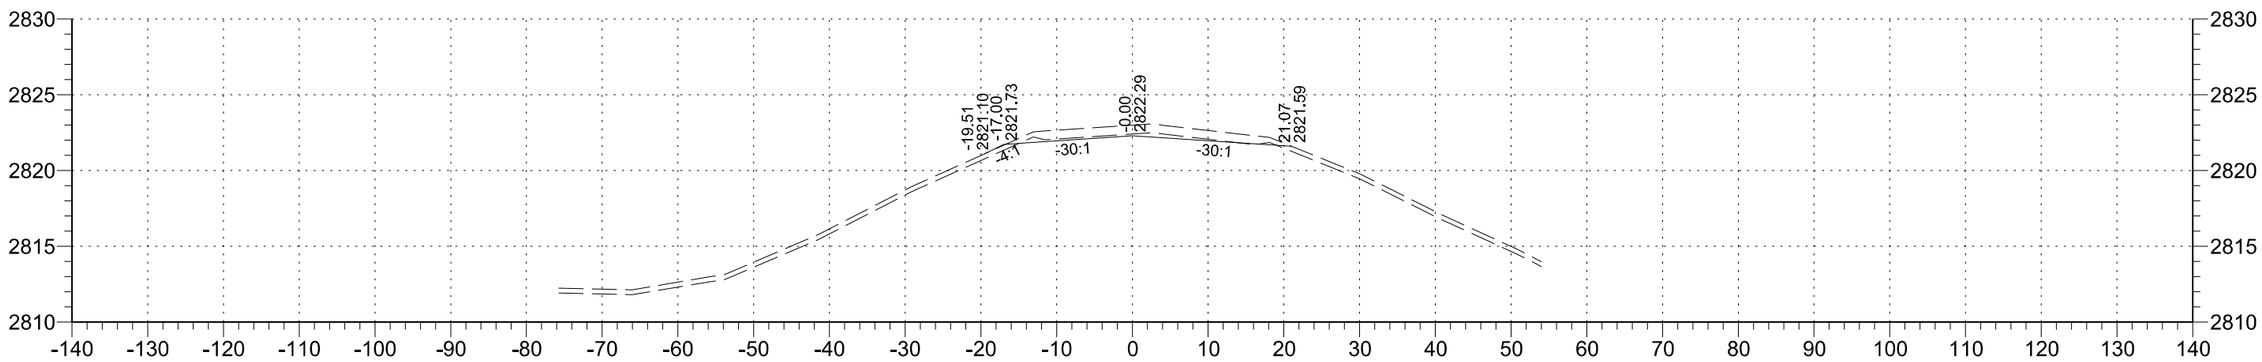

194+00

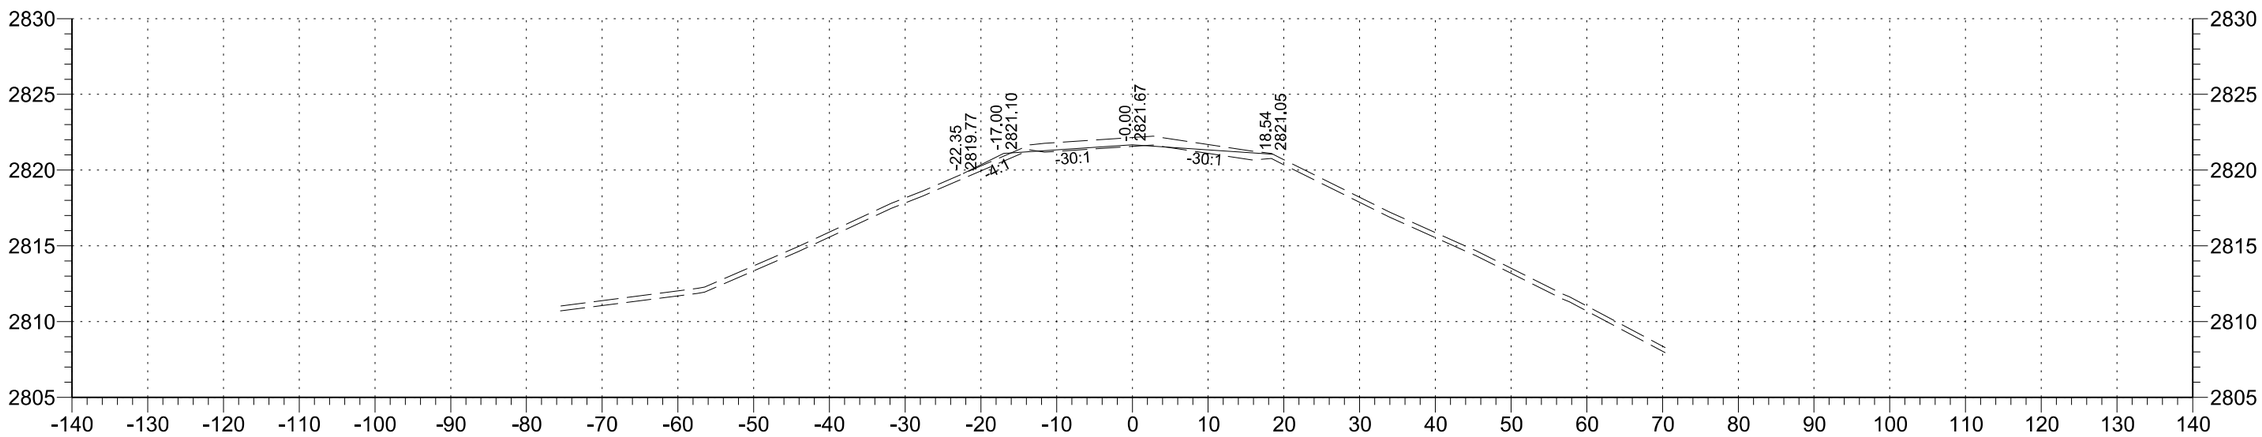

193+00

STATE	PROJECT NO.	SECTION NO.	SHEET NO.
ND	SC-CNOA-CNOB-CNOC-0119(057)	200	75

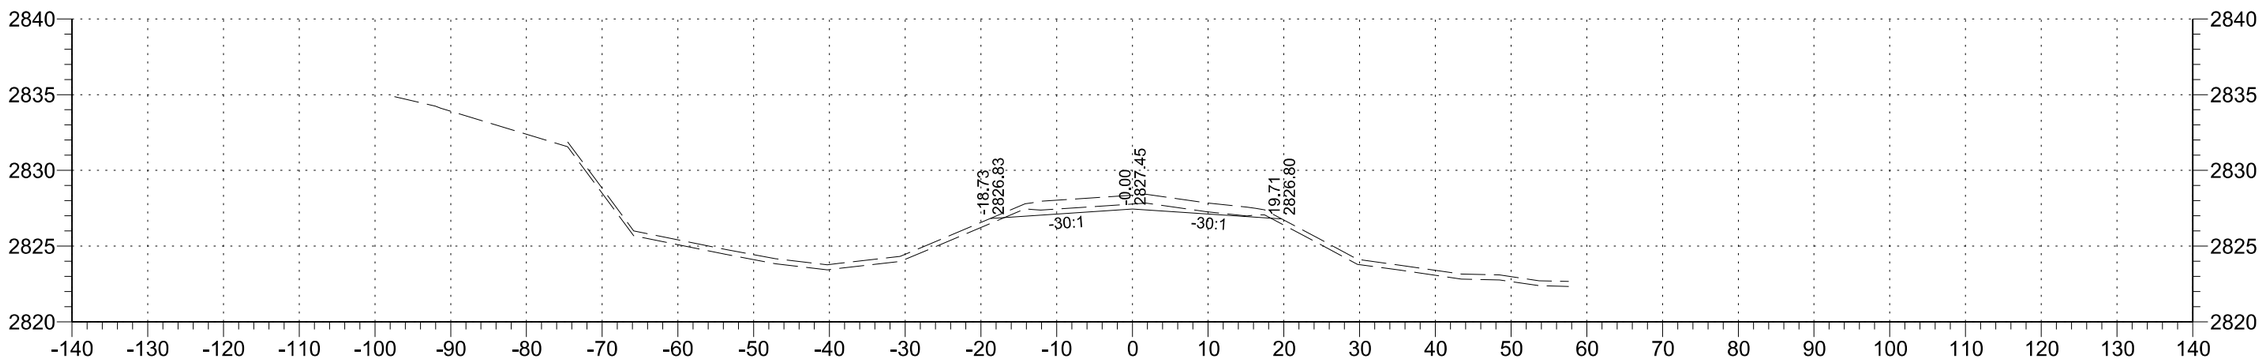

198+00

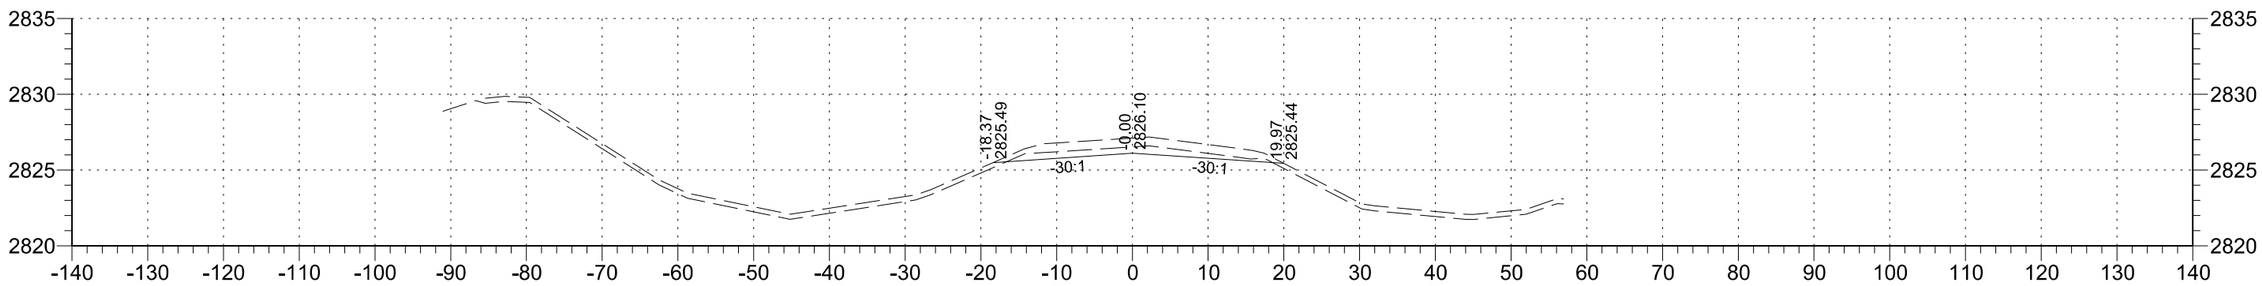

197+00

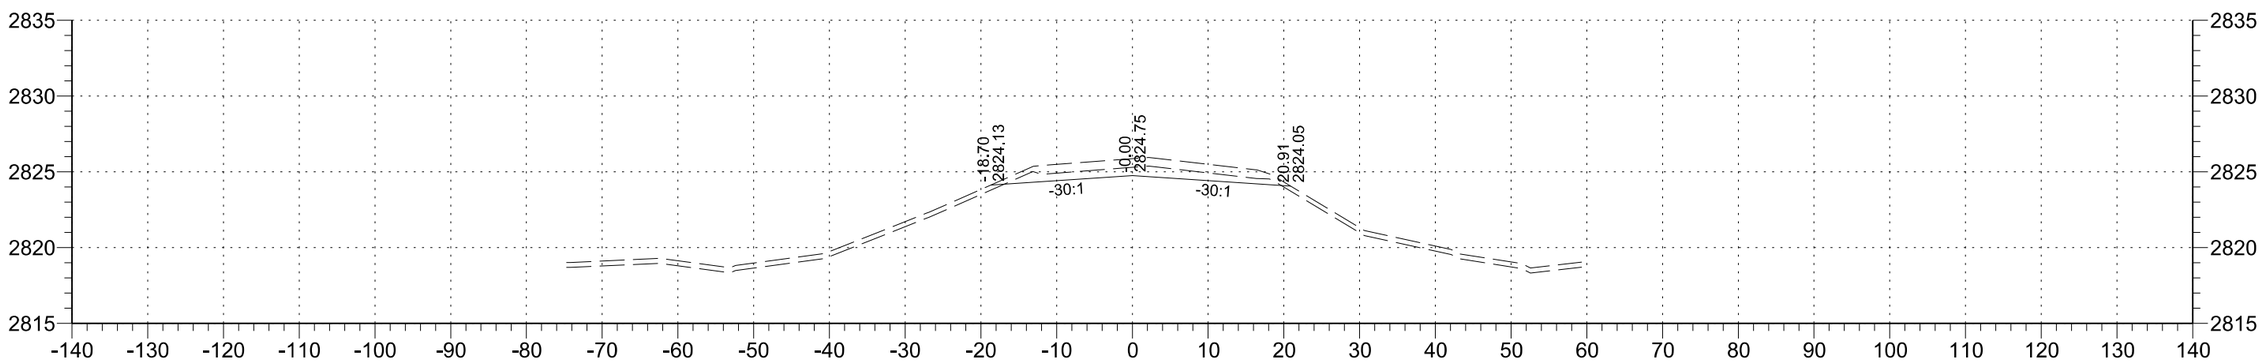

196+00

STATE	PROJECT NO.	SECTION NO.	SHEET NO.
ND	SC-CNOA-CNOB-CNOC-0119(057)	200	76

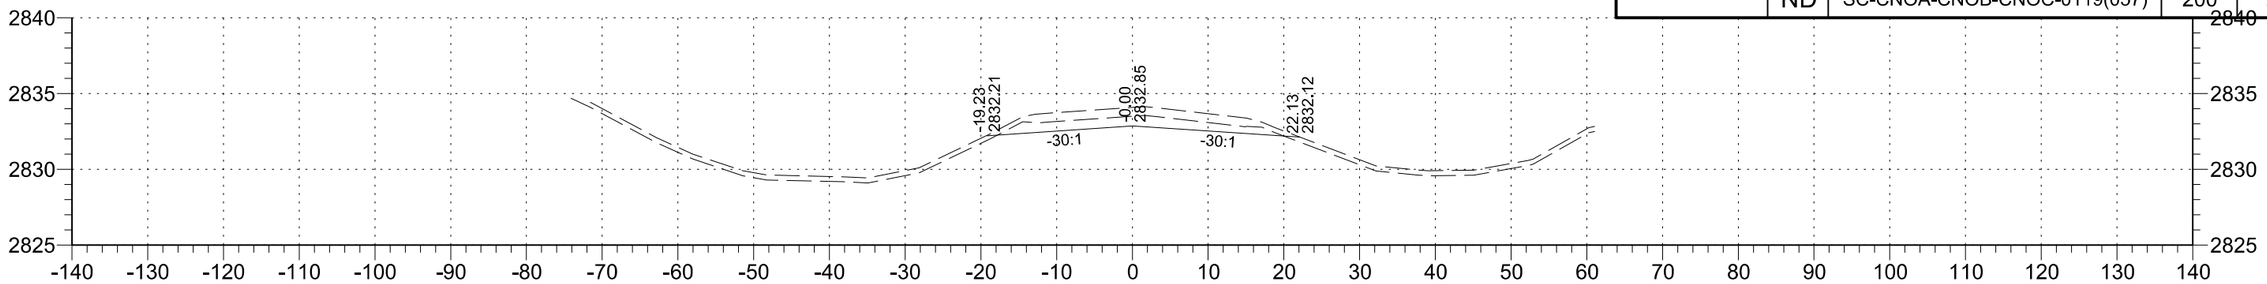

202+00

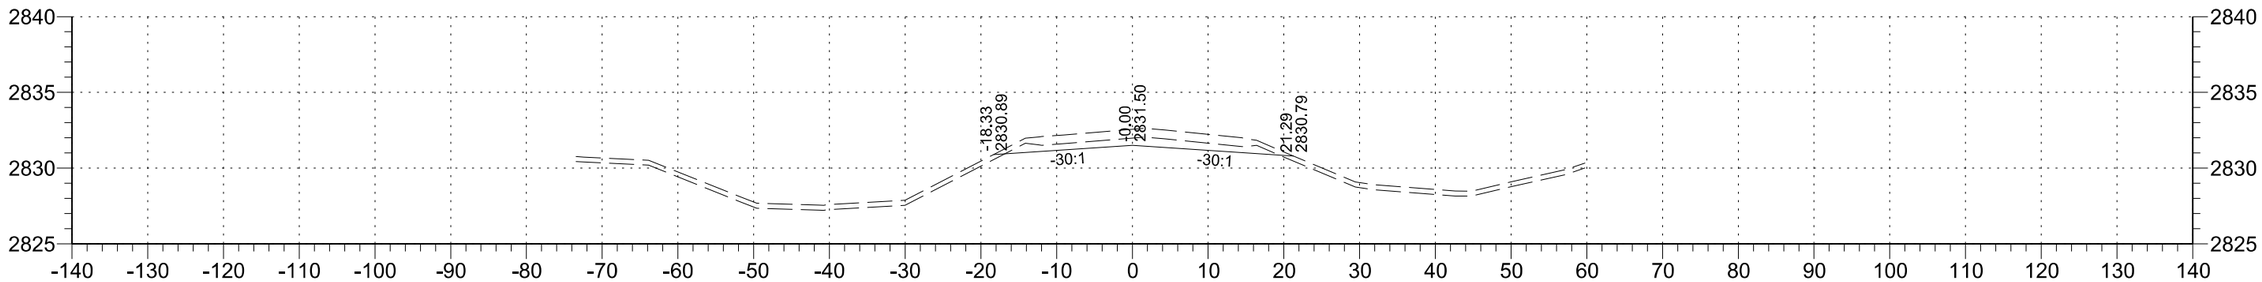

201+00

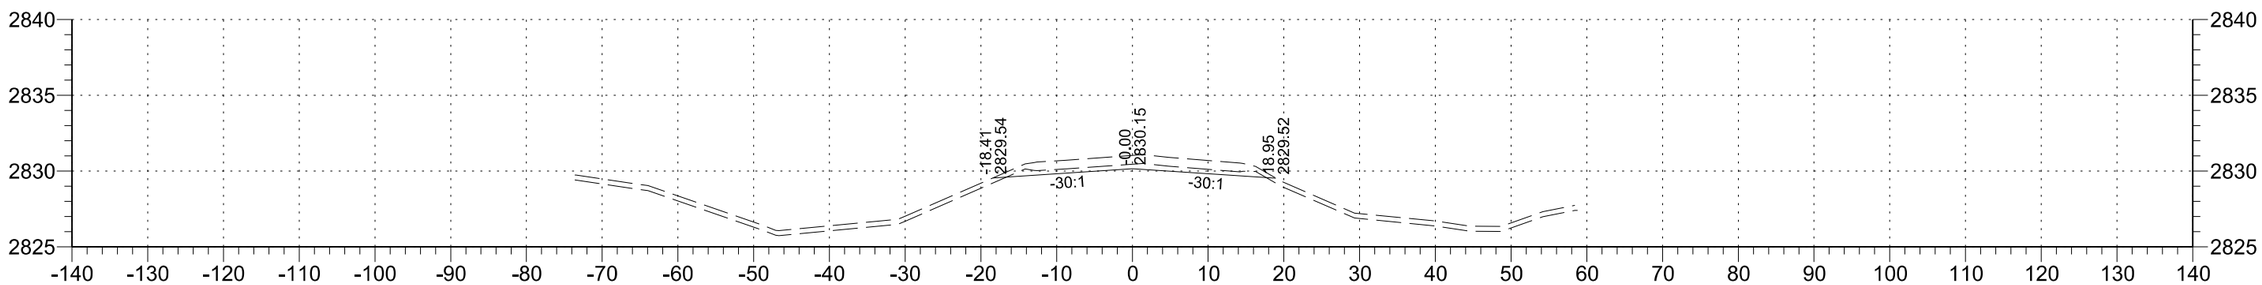

200+00

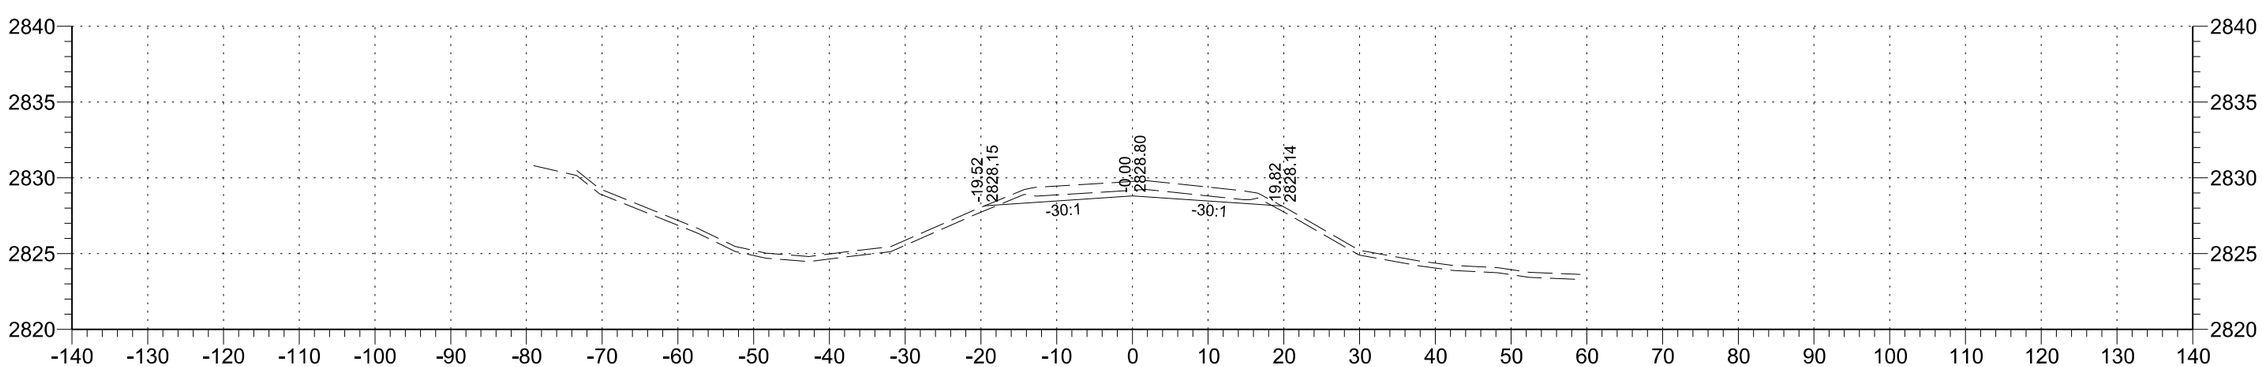

199+00

STATE	PROJECT NO.	SECTION NO.	SHEET NO.
ND	SC-CNOA-CNOB-CNOC-0119(057)	200	77

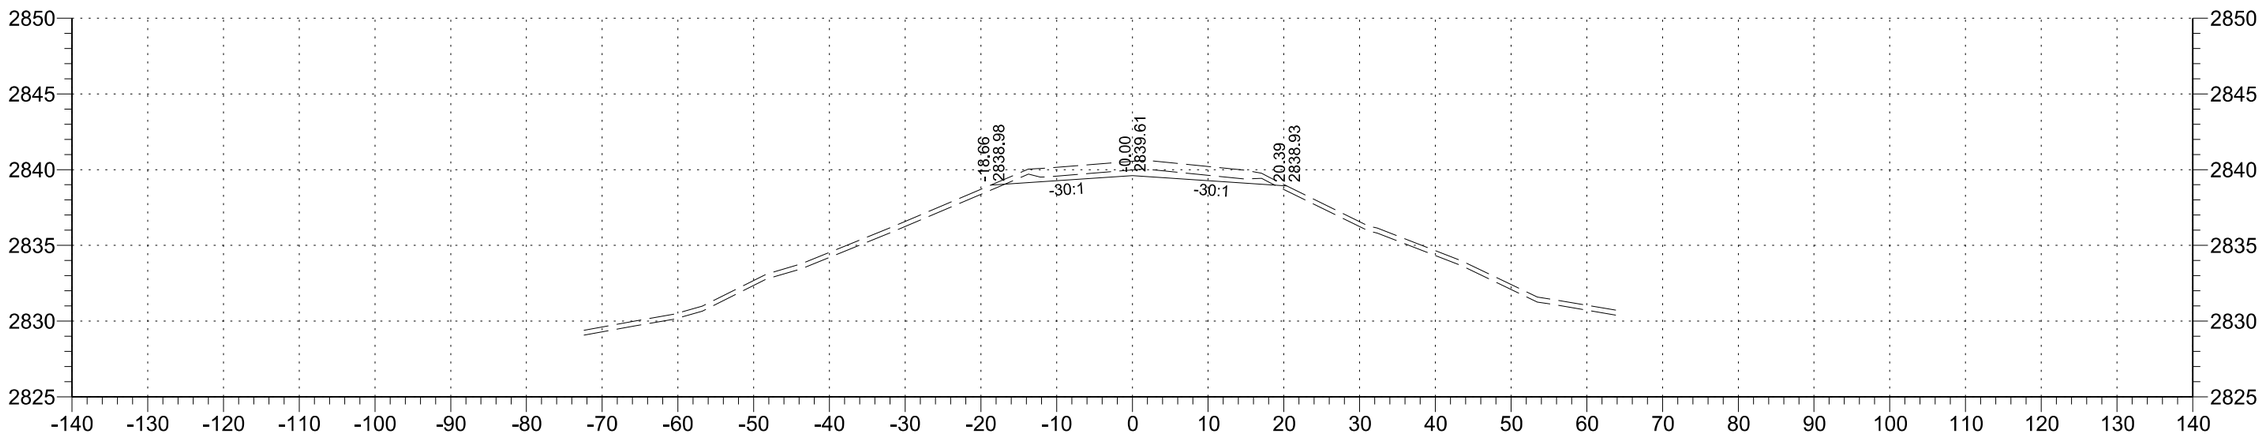

205+00

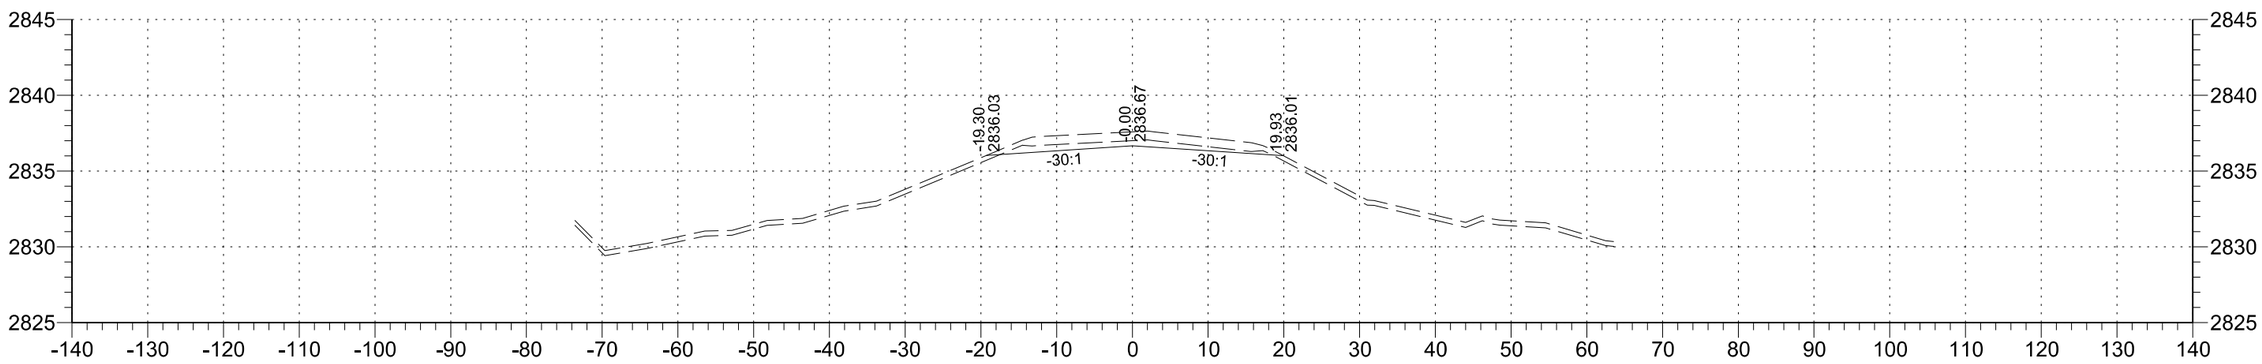

204+00

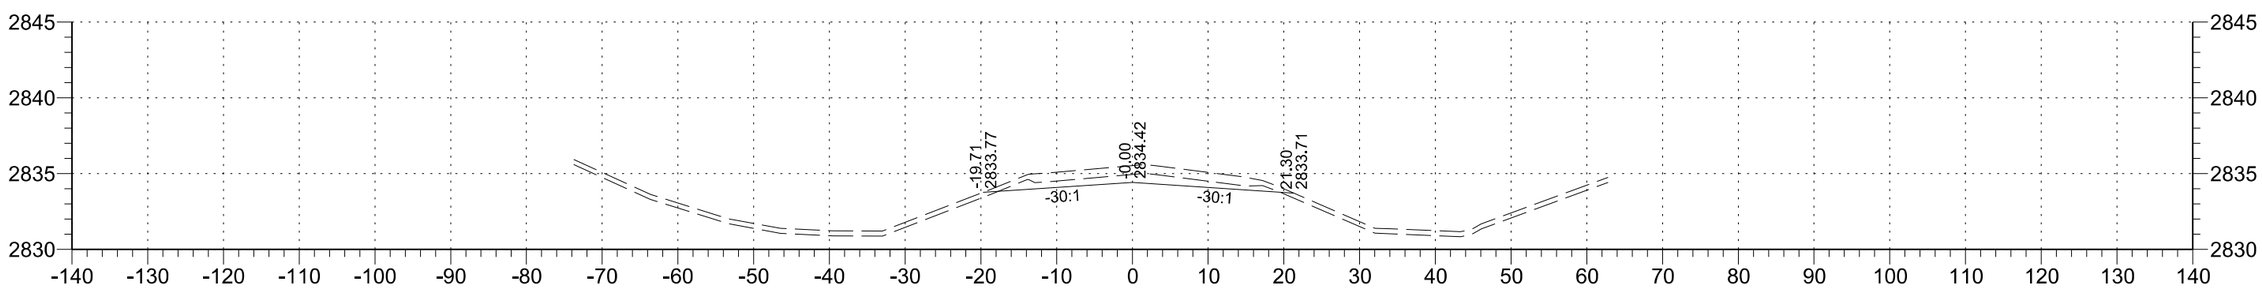

203+00

STATE	PROJECT NO.	SECTION NO.	SHEET NO.
ND	SC-CNOA-CNOB-CNOC-0119(057)	200	78

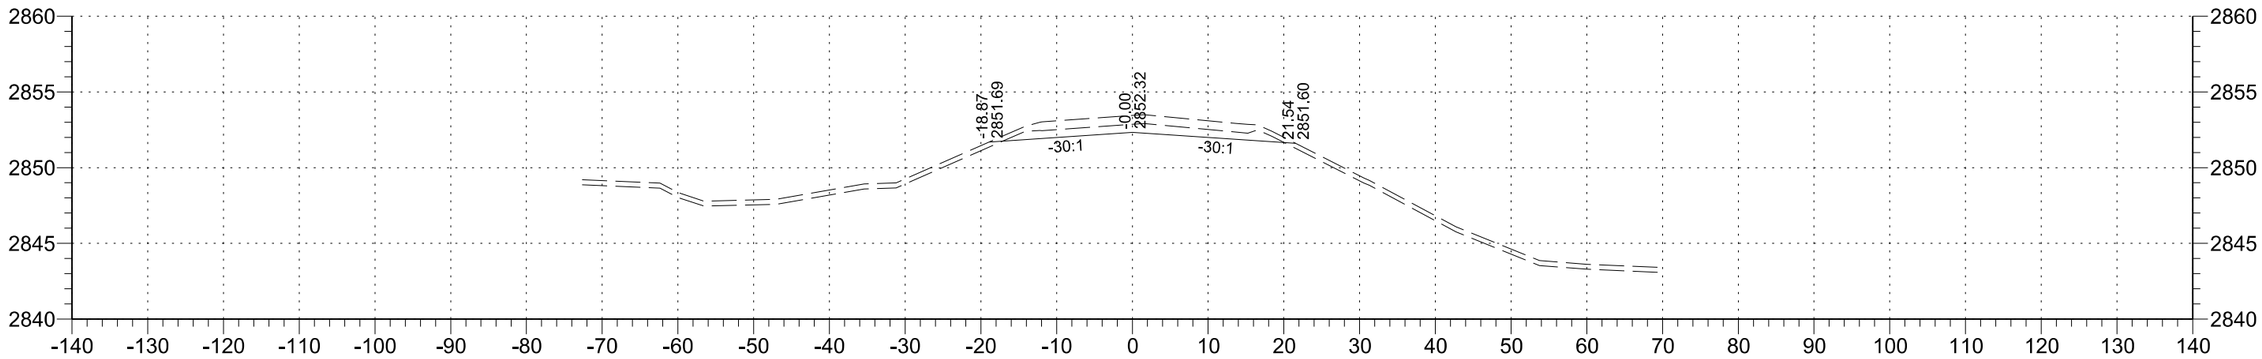

208+00

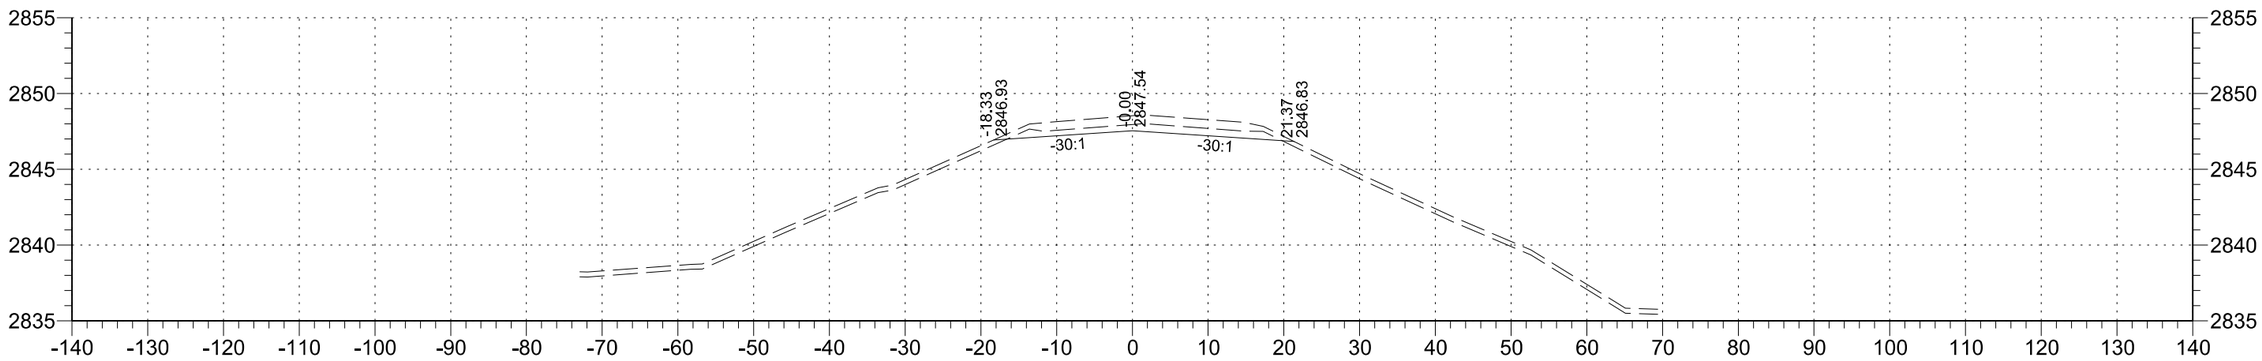

207+00

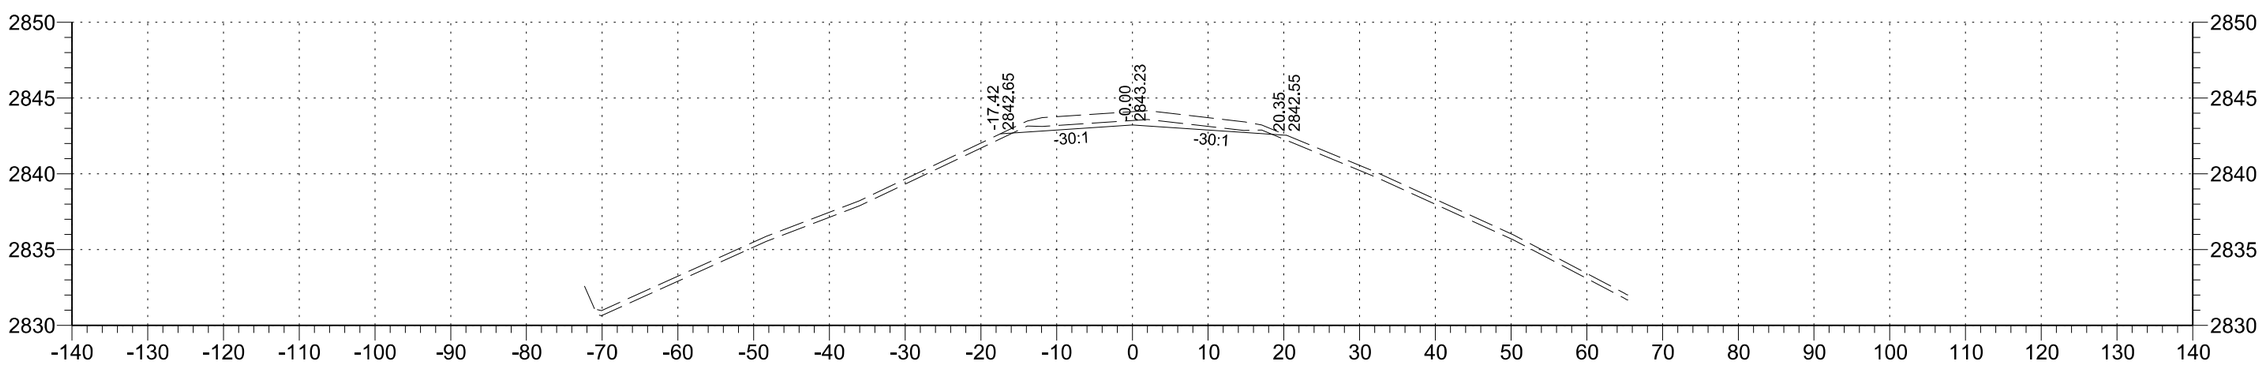

206+00

STATE	PROJECT NO.	SECTION NO.	SHEET NO.
ND	SC-CNOA-CNOB-CNOC-0119(057)	200	79

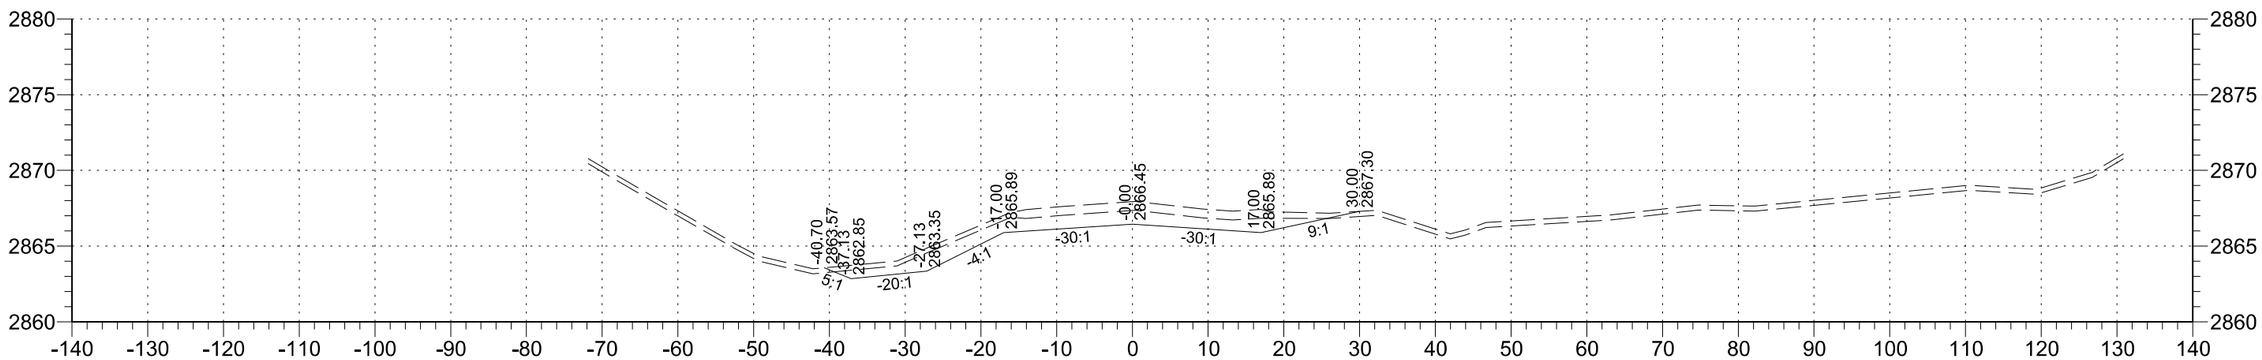

211+00

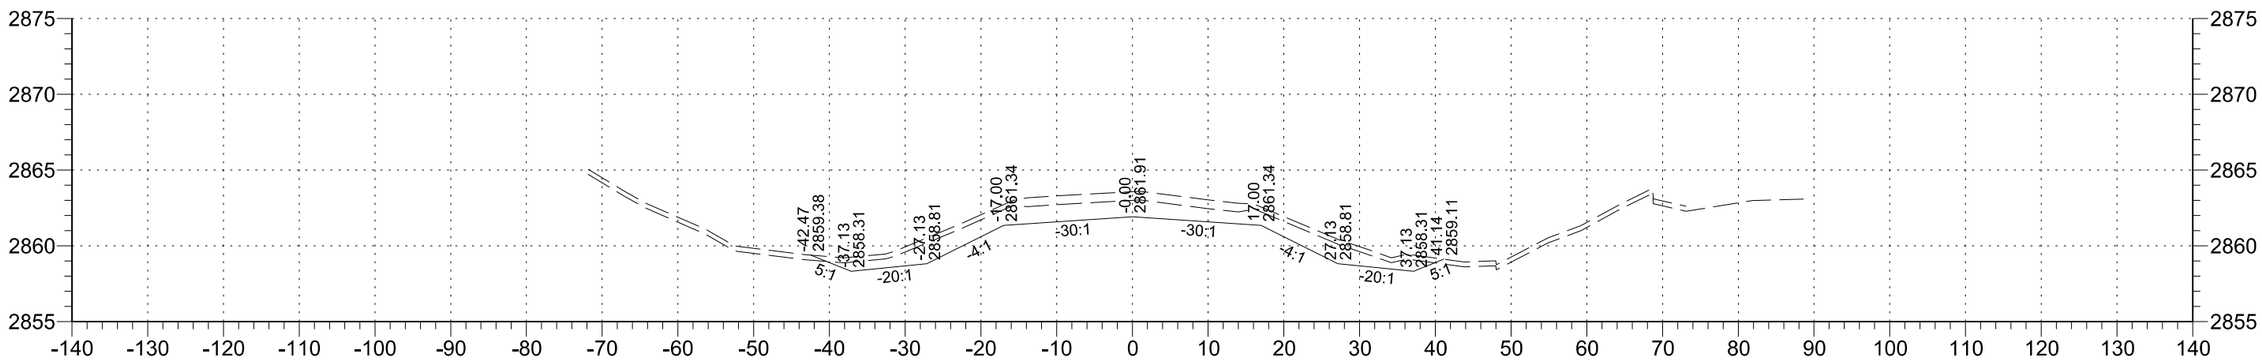

210+00

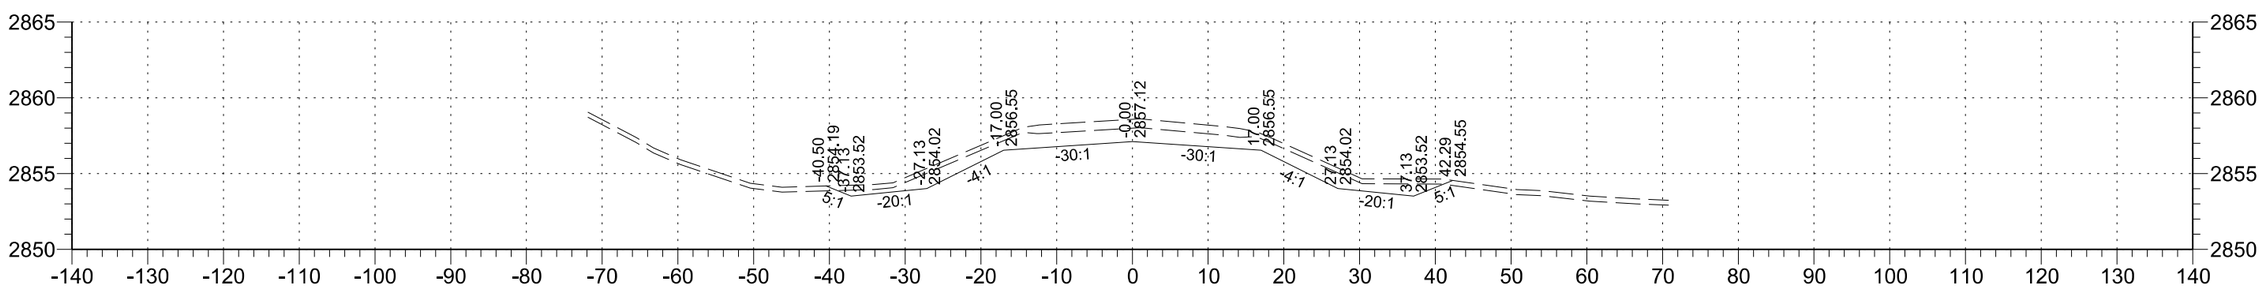

209+00

STATE	PROJECT NO.	SECTION NO.	SHEET NO.
ND	SC-CNOA-CNOB-CNOC-0119(057)	200	80

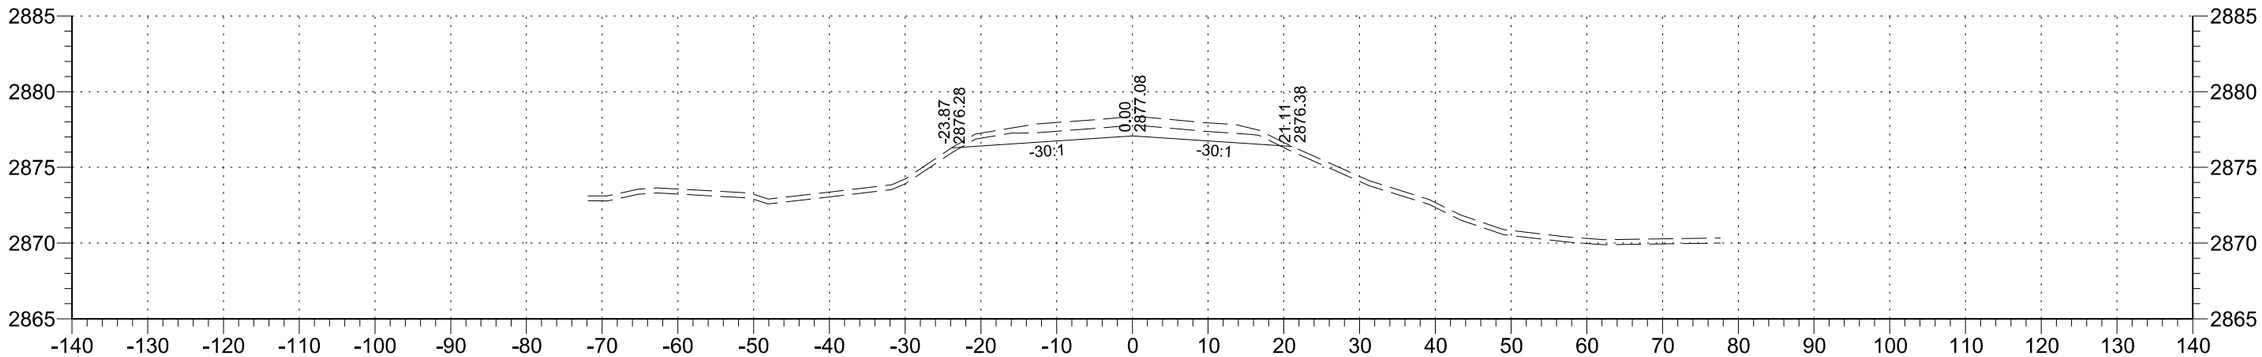

214+00

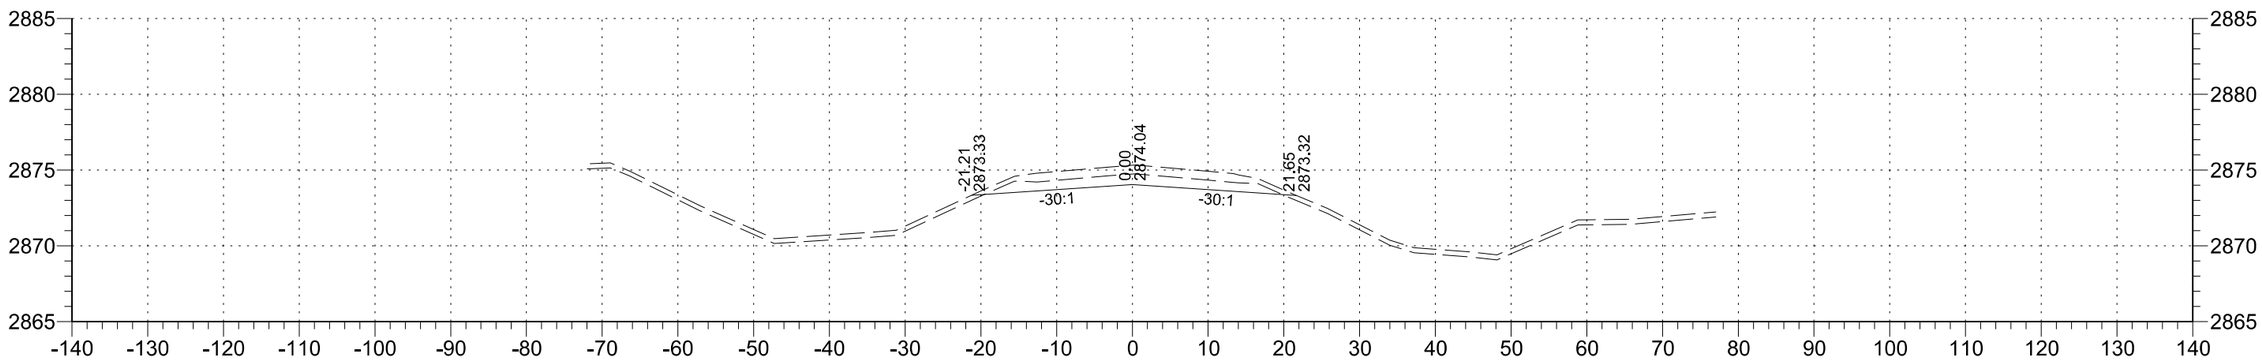

213+00

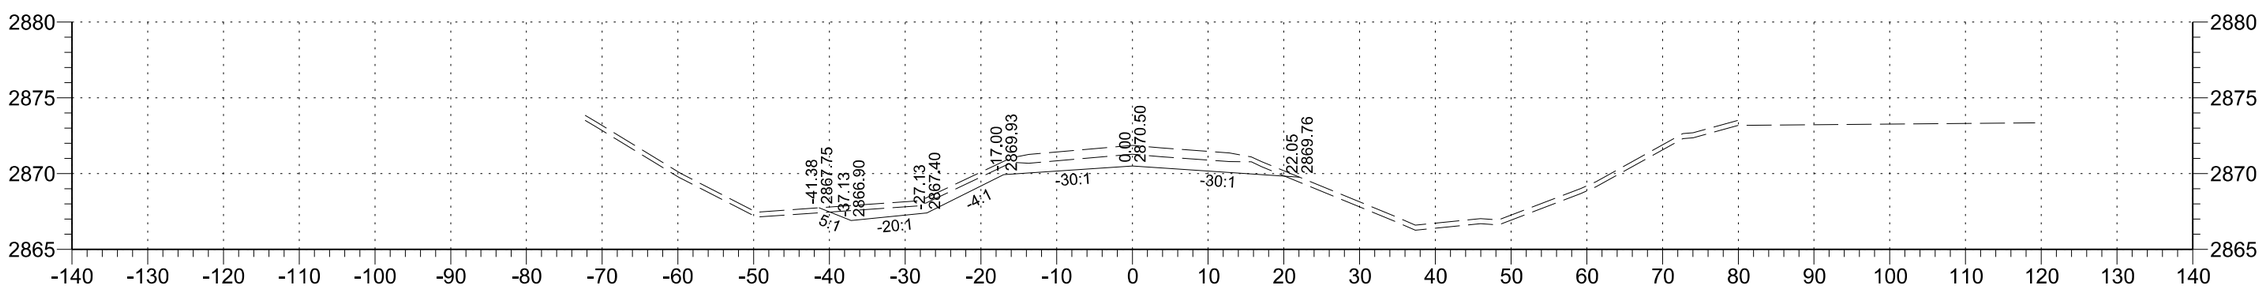

212+00

STATE	PROJECT NO.	SECTION NO.	SHEET NO.
ND	SC-CNOA-CNOB-CNOC-0119(057)	200	81

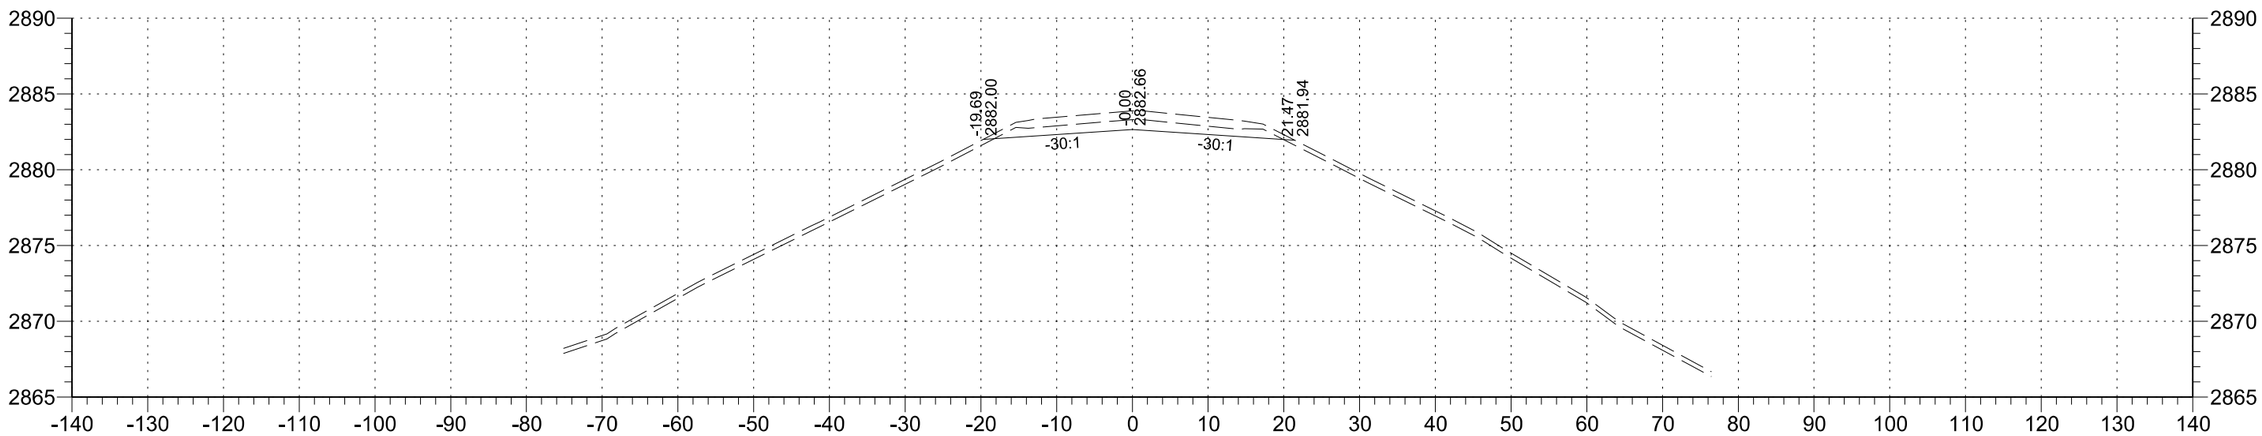

216+00

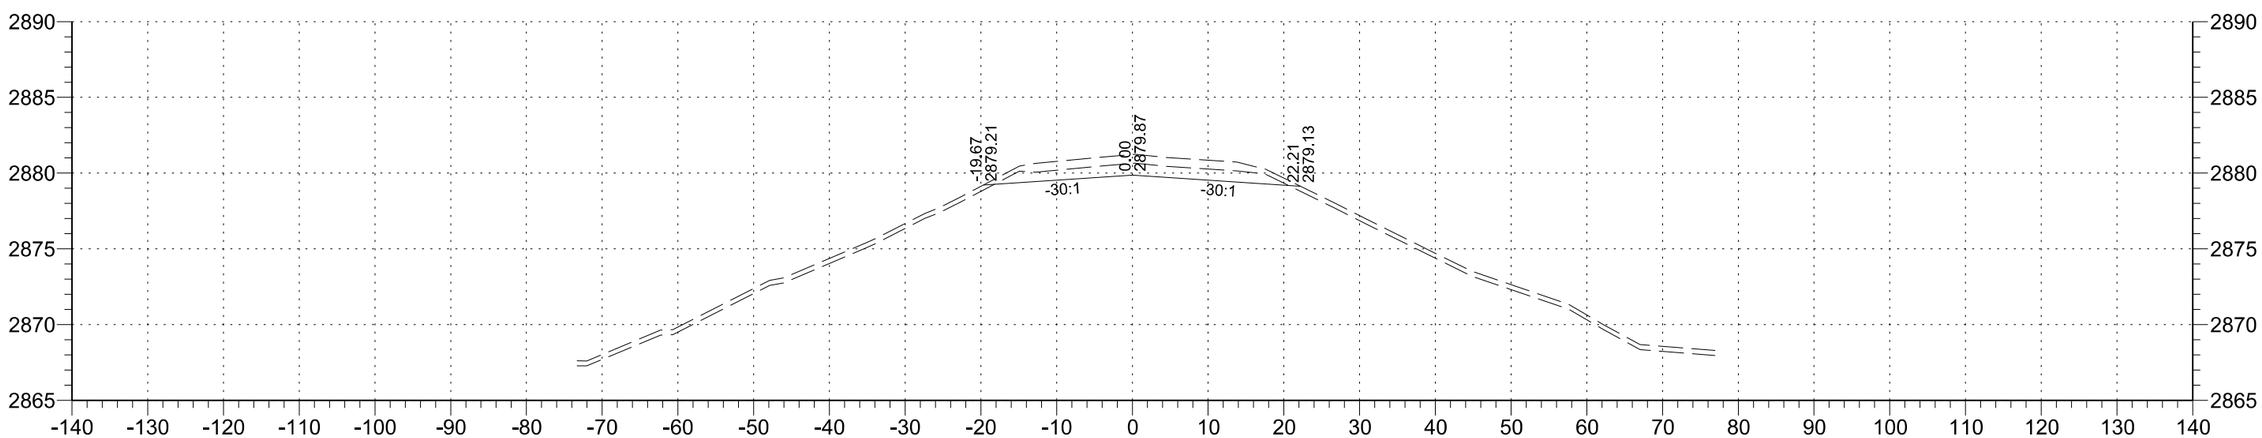

215+00

STATE	PROJECT NO.	SECTION NO.	SHEET NO.
ND	SC-CNOA-CNOB-CNOC-0119(057)	200	82

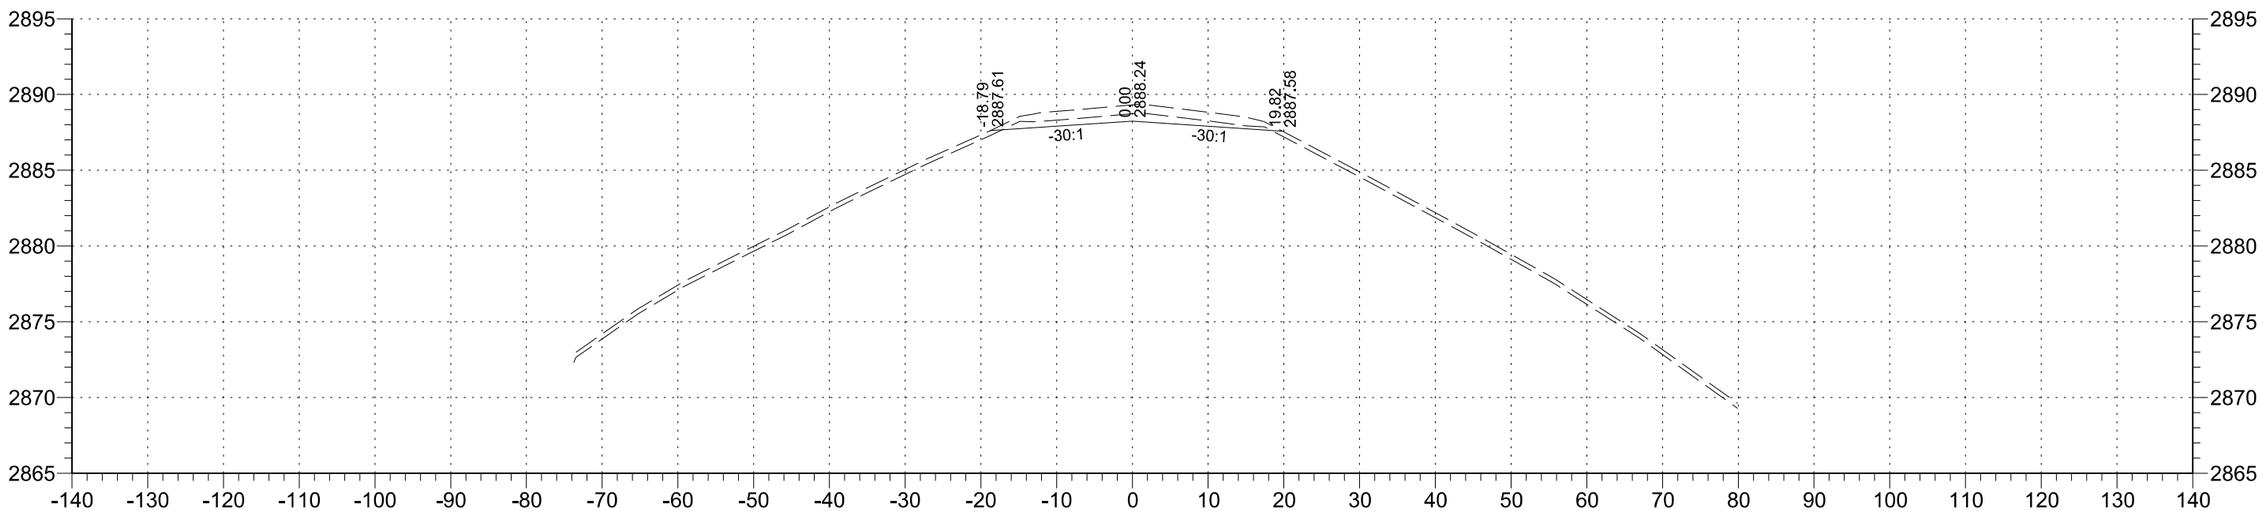

218+00

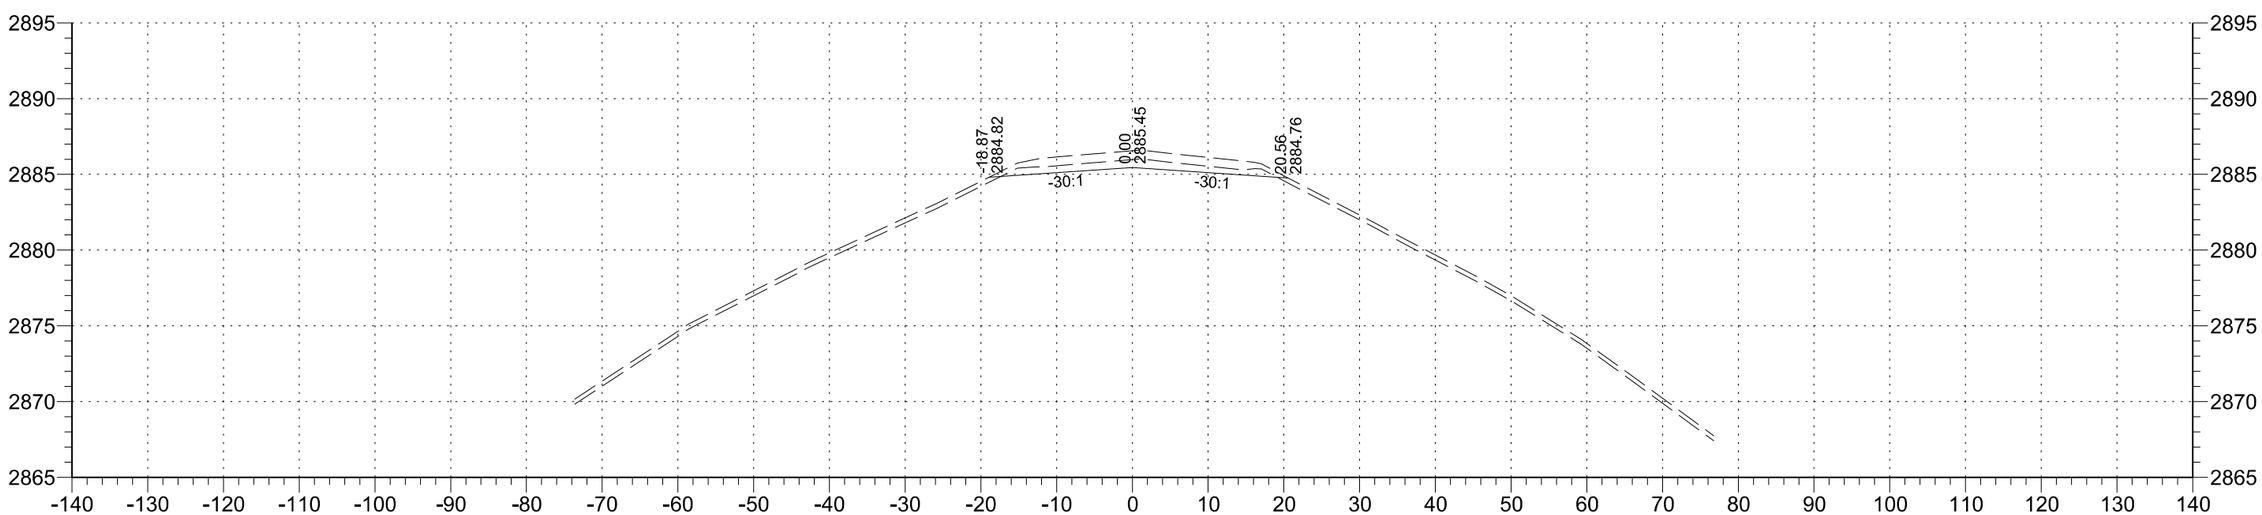

217+00

STATE	PROJECT NO.	SECTION NO.	SHEET NO.
ND	SC-CNOA-CNOB-CNOC-0119(057)	200	83

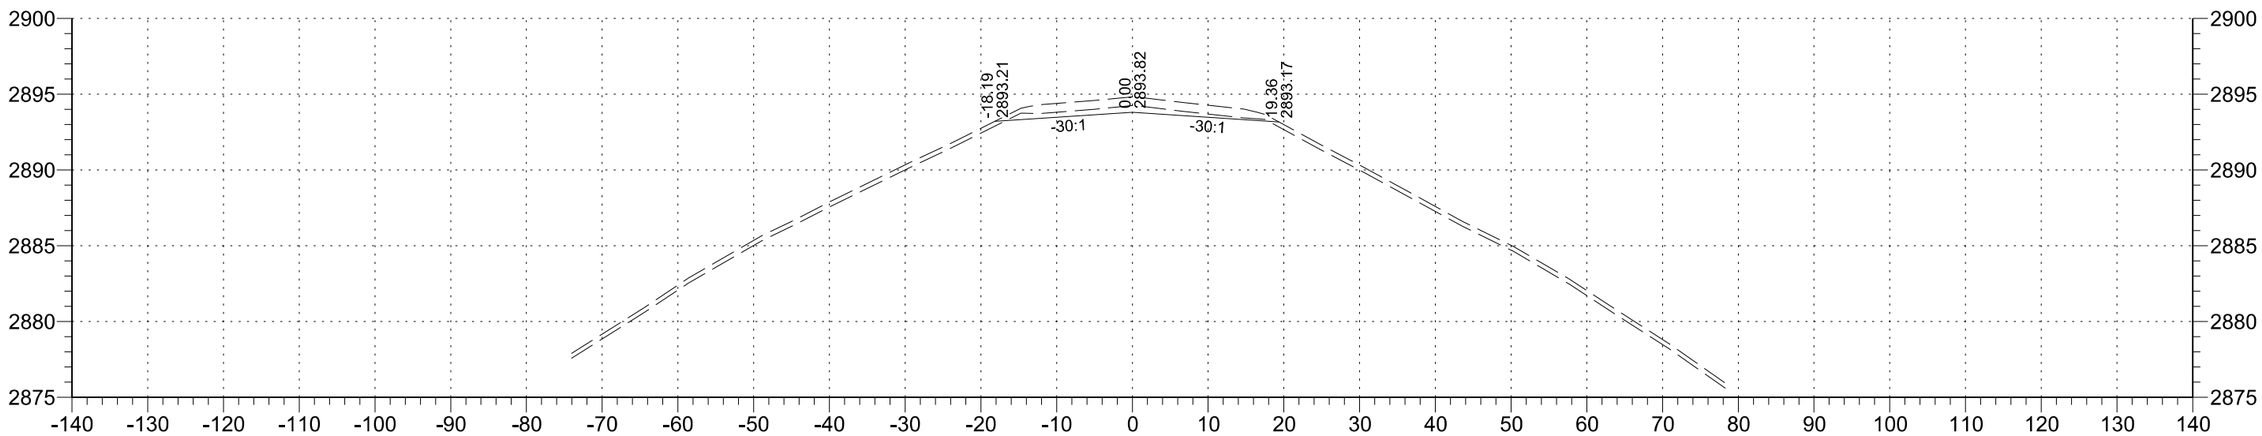

220+00

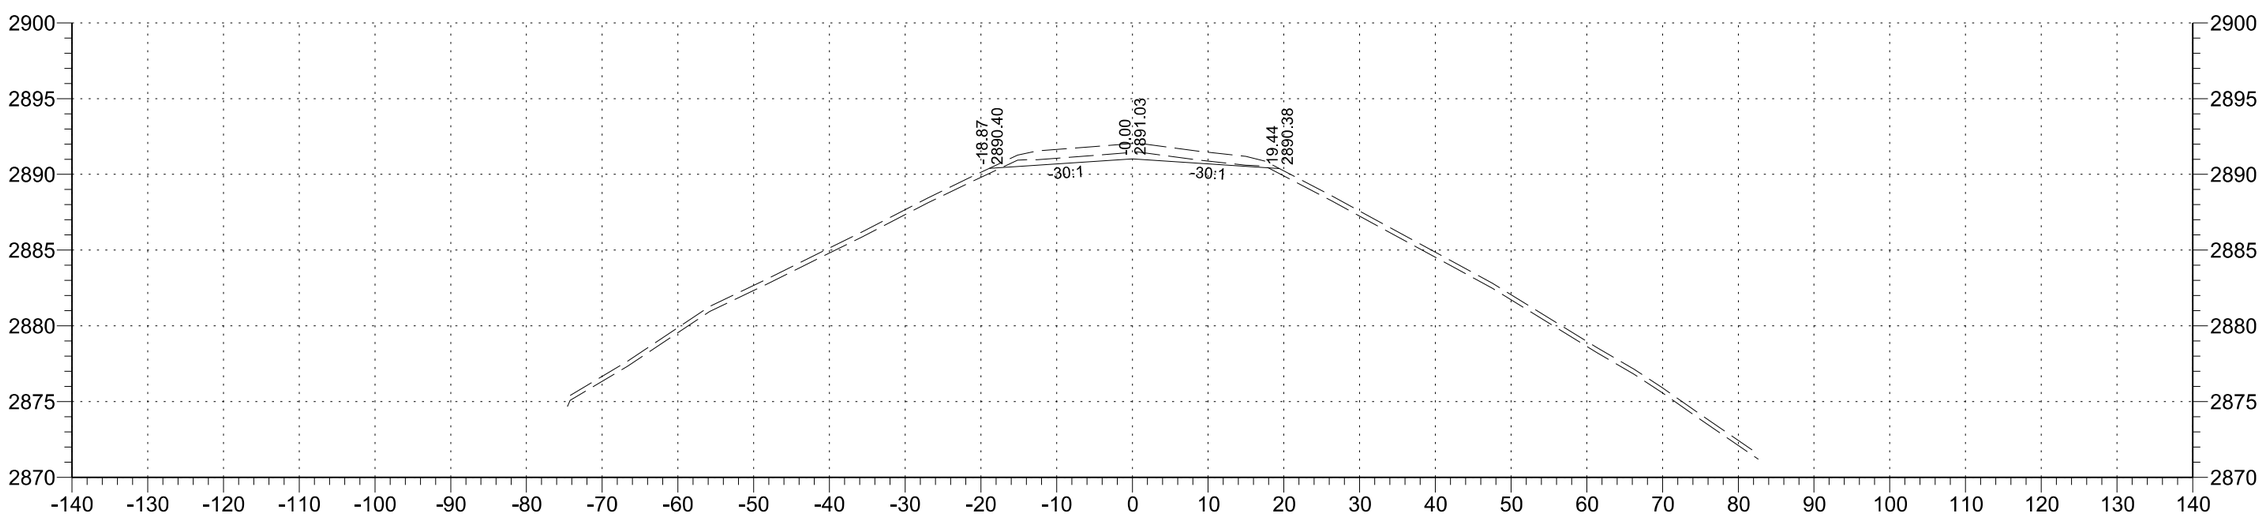

219+00

STATE	PROJECT NO.	SECTION NO.	SHEET NO.
ND	SC-CNOA-CNOB-CNOC-0119(057)	200	84

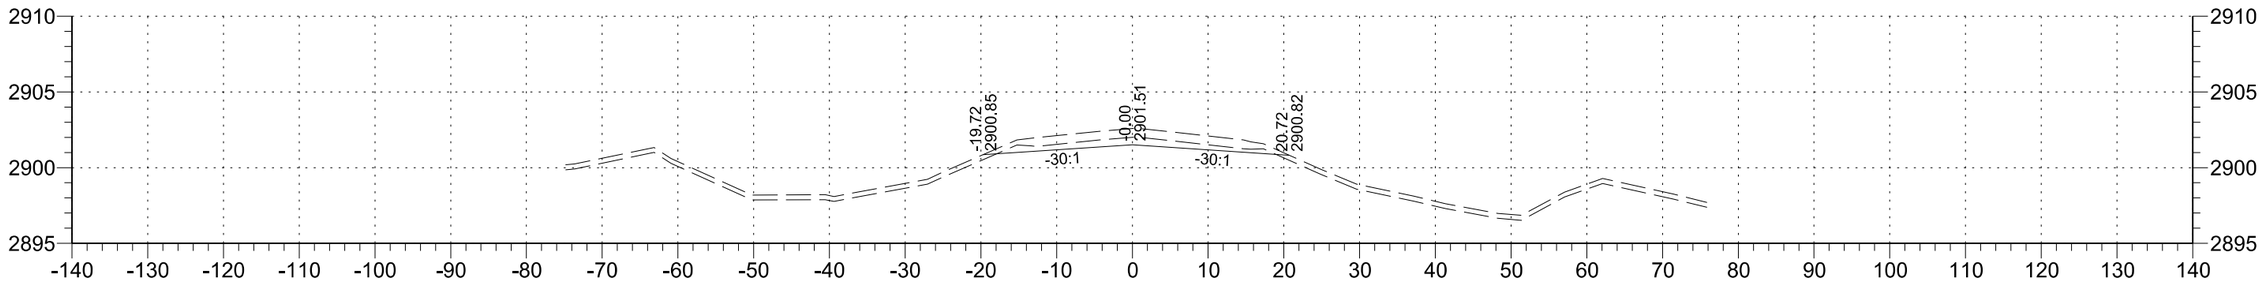

223+00

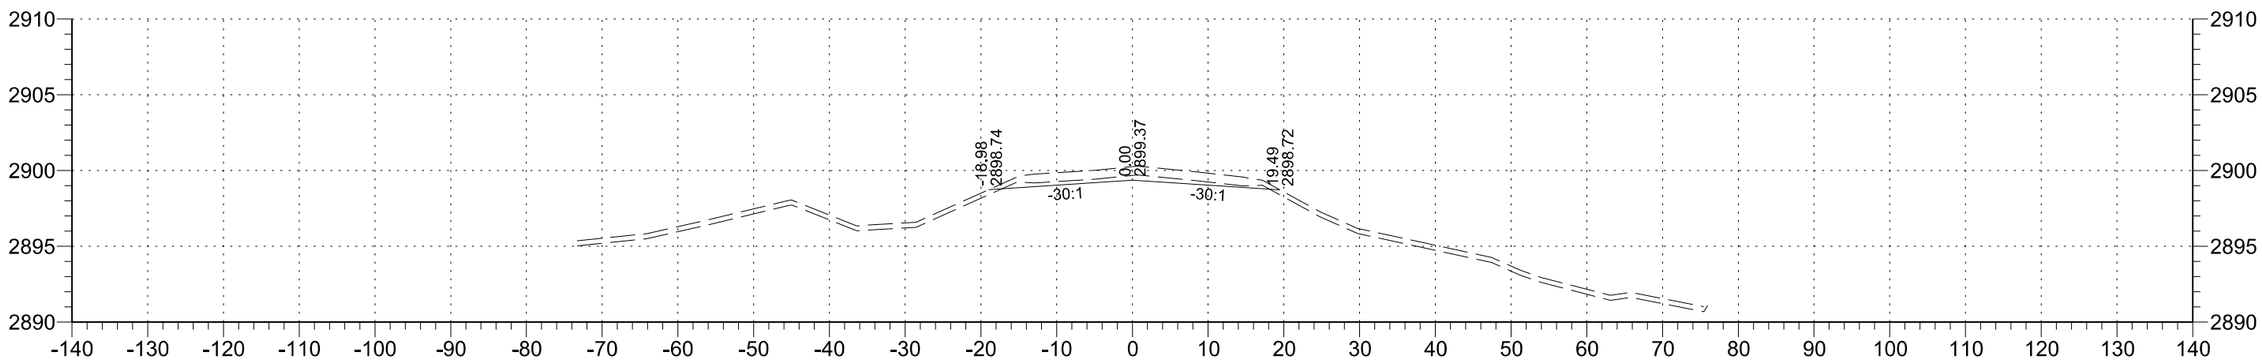

222+00

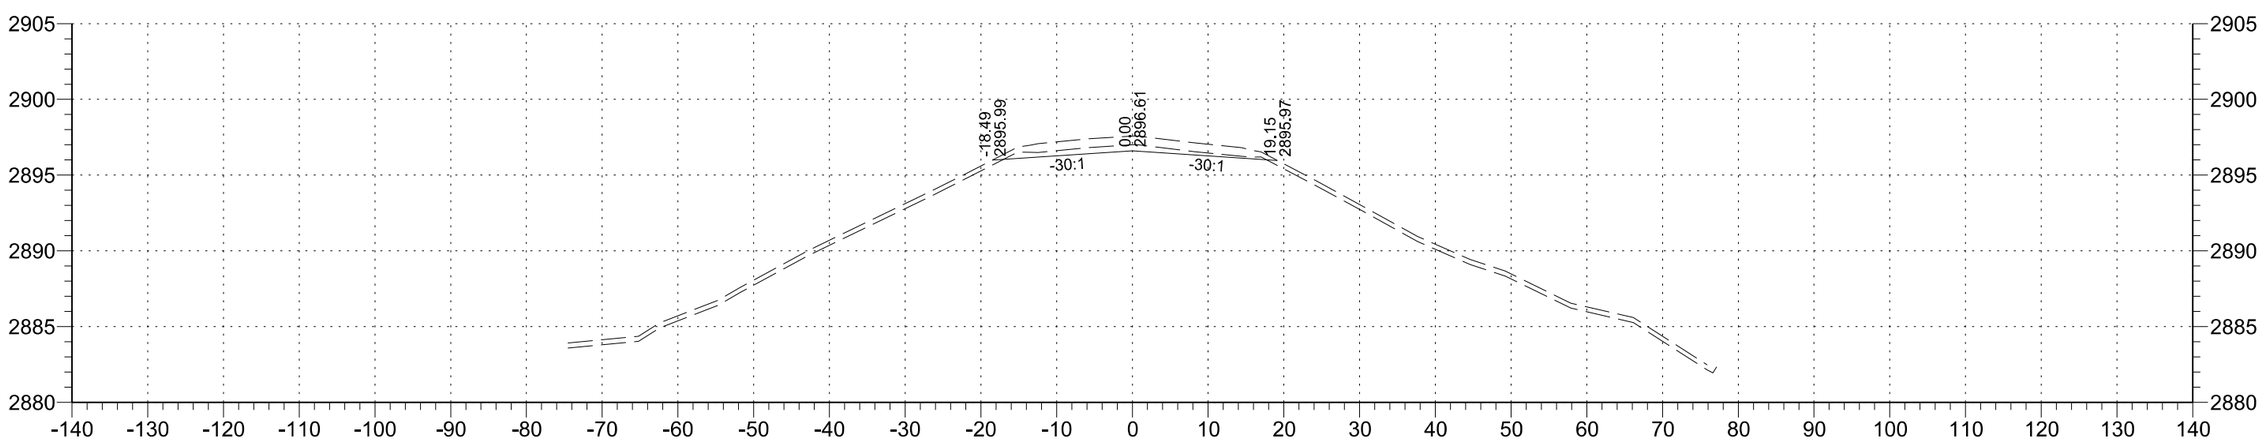

221+00

STATE	PROJECT NO.	SECTION NO.	SHEET NO.
ND	SC-CNOA-CNOB-CNOC-0119(057)	200	85

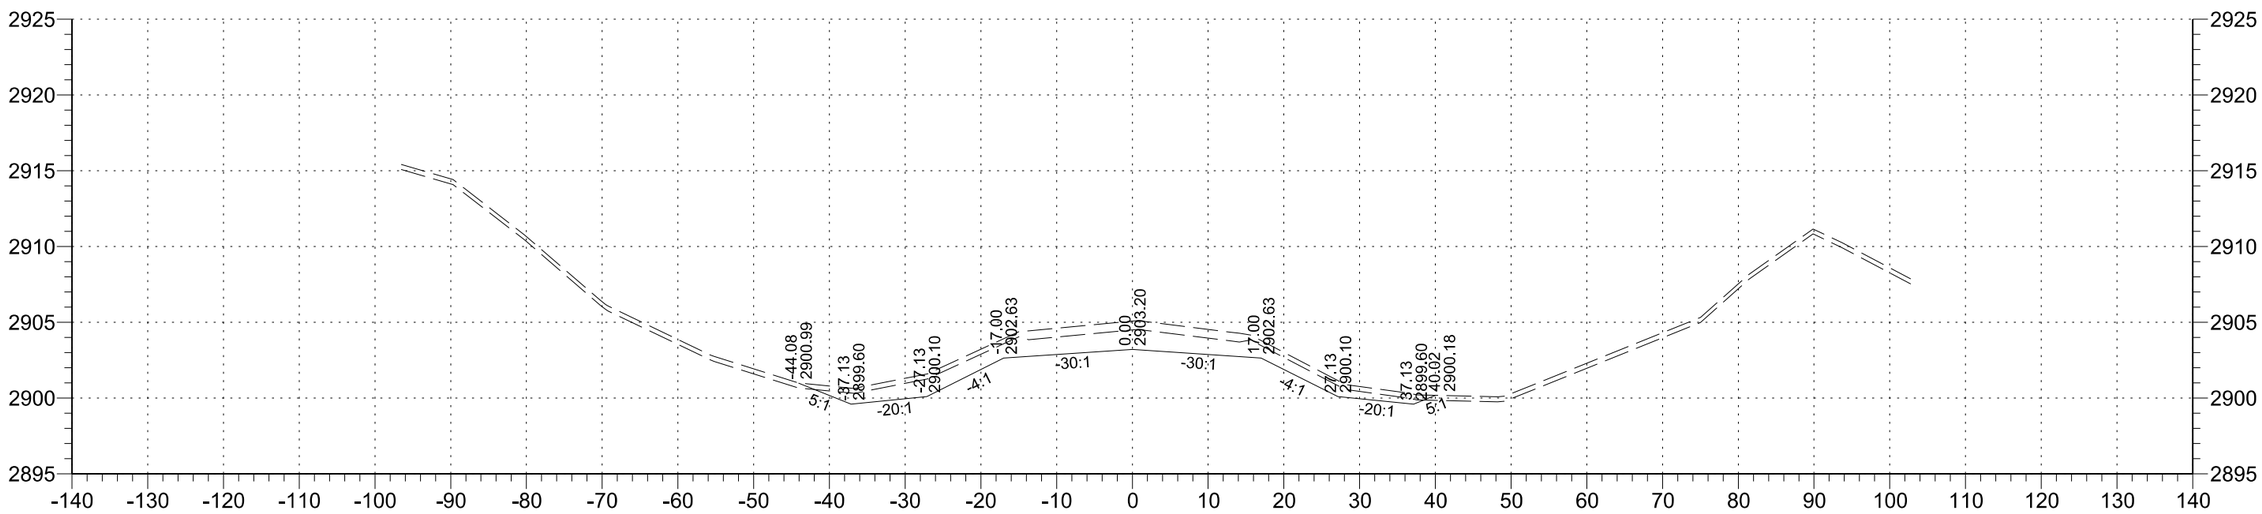

225+00

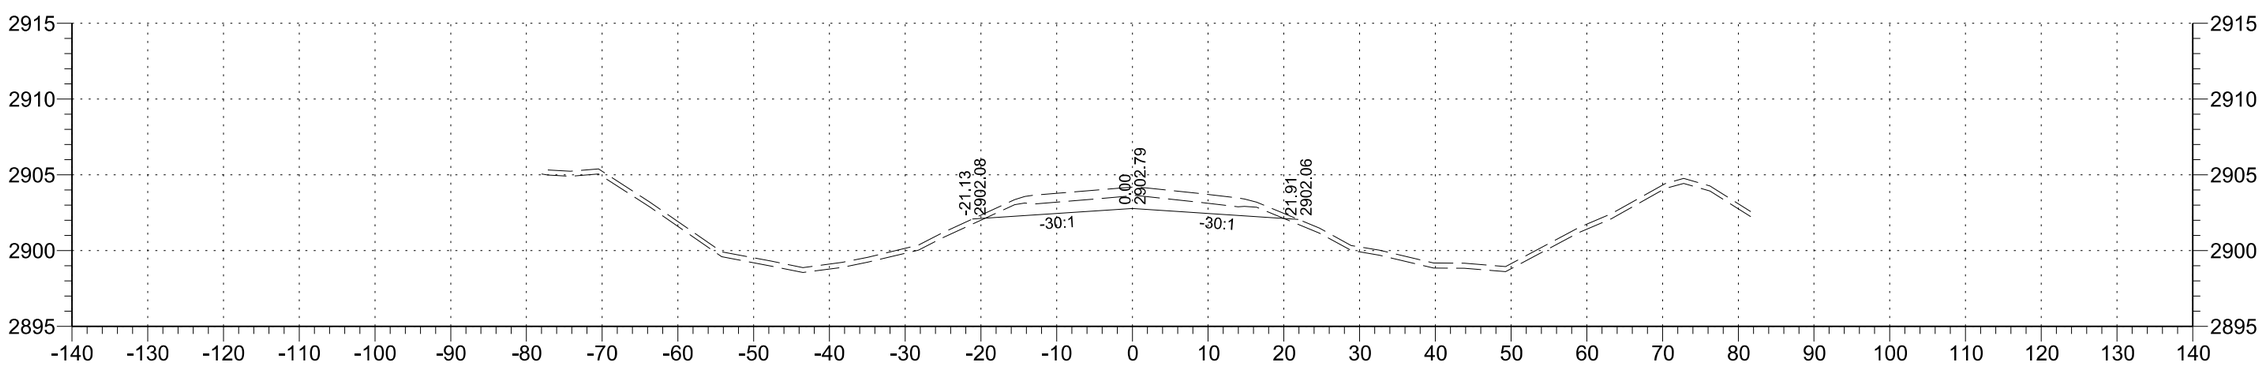

224+00

STATE	PROJECT NO.	SECTION NO.	SHEET NO.
ND	SC-CNOA-CNOB-CNOC-0119(057)	200	86

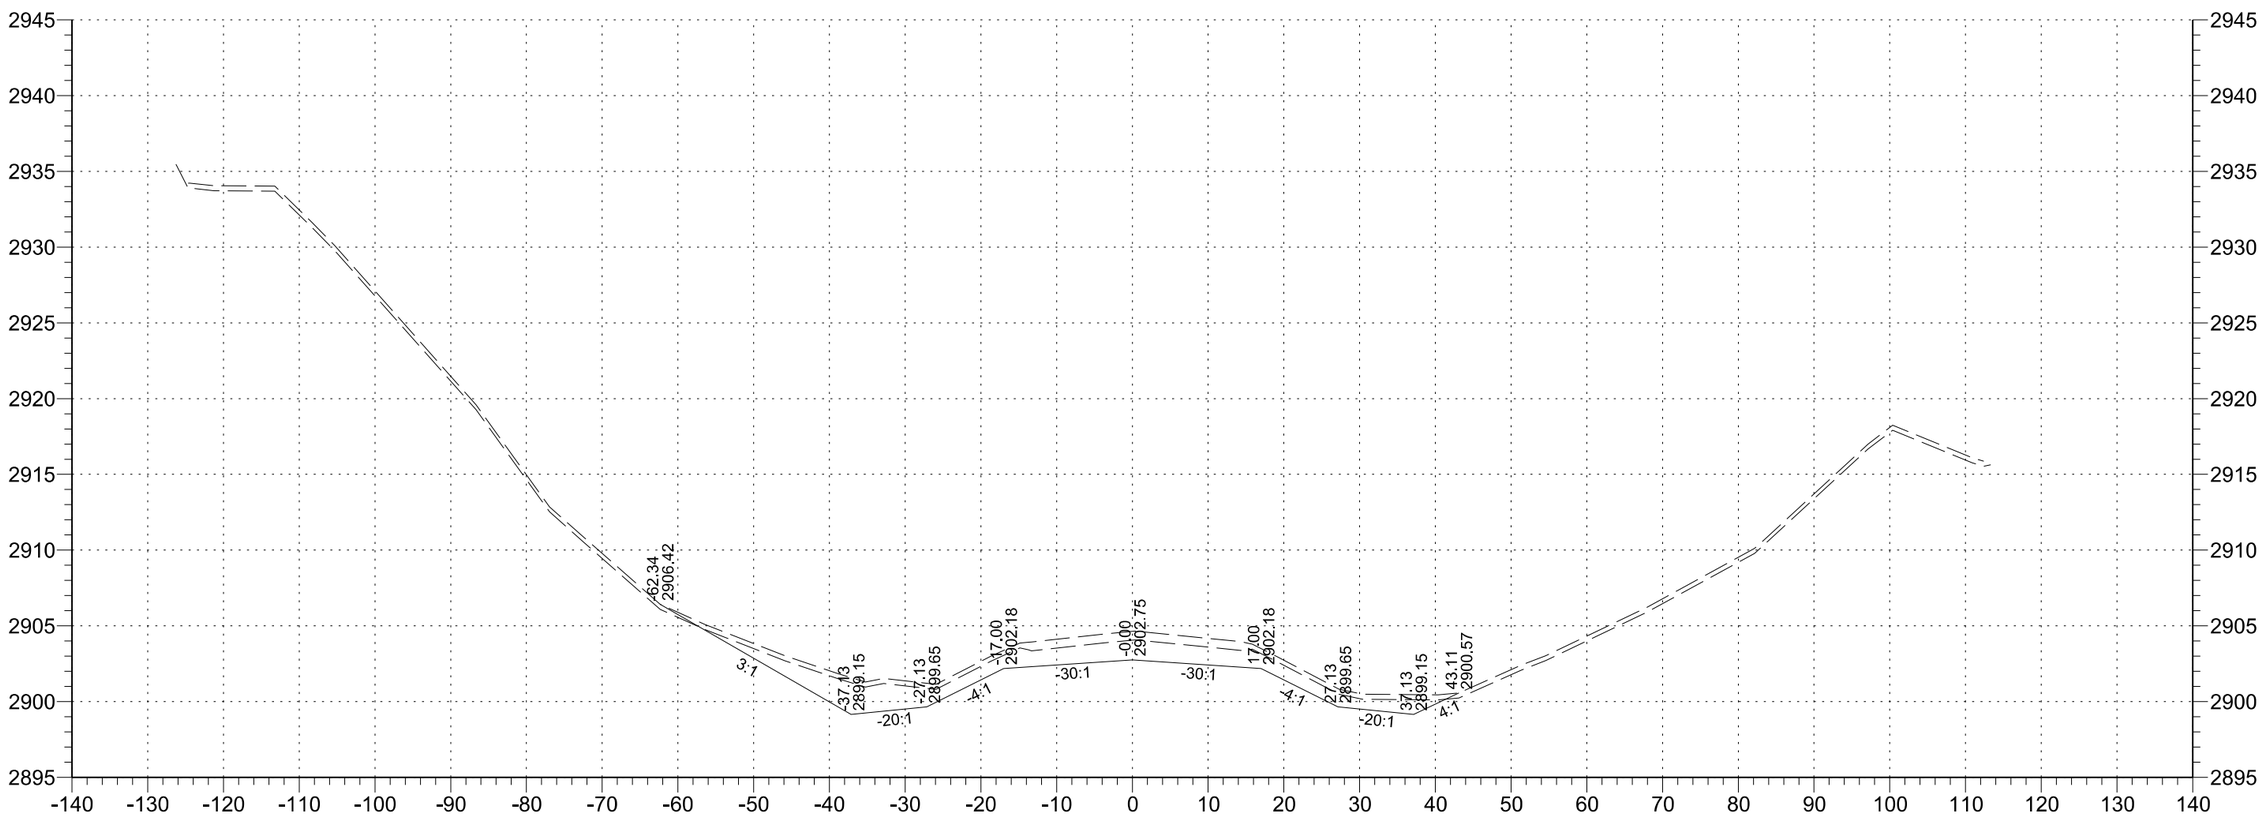

226+00

STATE	PROJECT NO.	SECTION NO.	SHEET NO.
ND	SC-CNOA-CNOB-CNOC-0119(057)	200	87

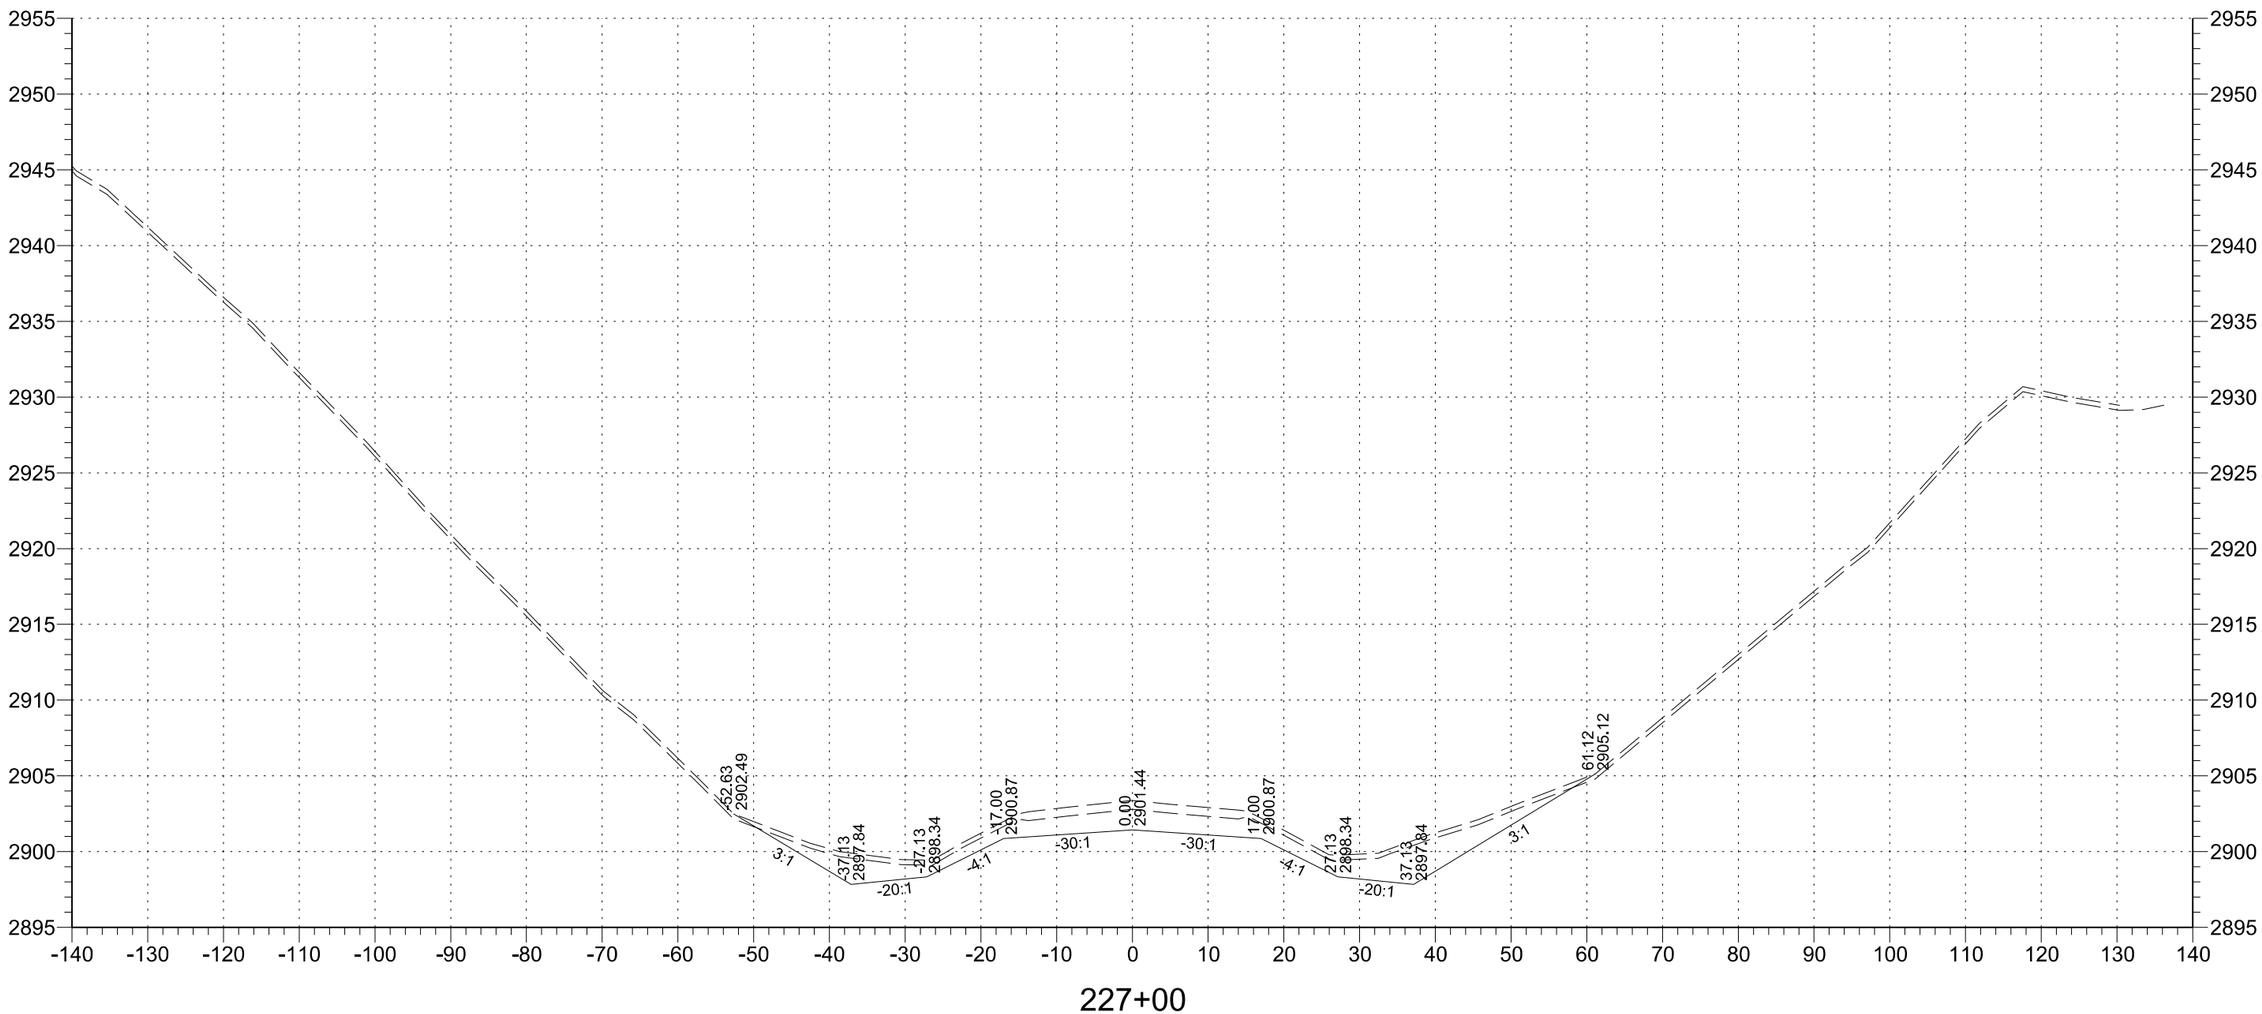

227+00

STATE	PROJECT NO.	SECTION NO.	SHEET NO.
ND	SC-CNOA-CNOB-CNOC-0119(057)	200	88

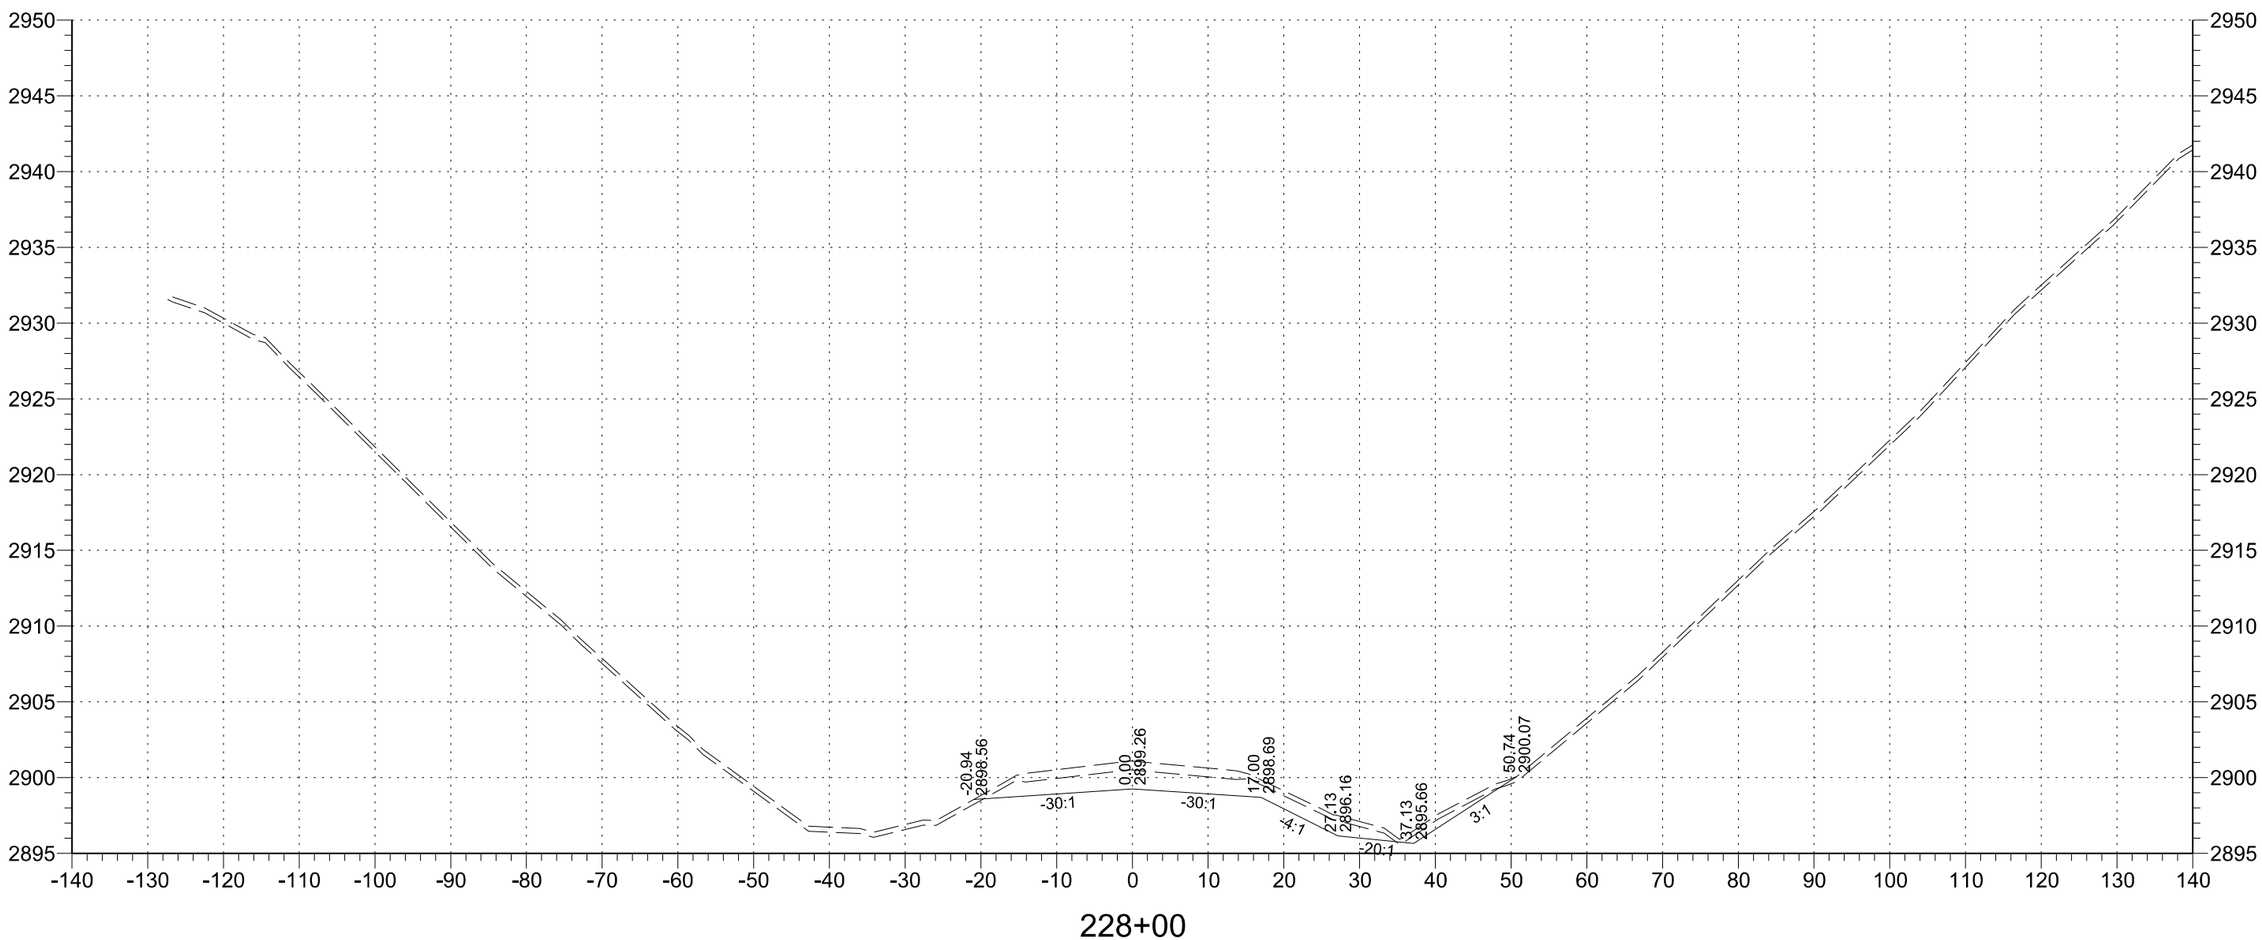

STATE	PROJECT NO.	SECTION NO.	SHEET NO.
ND	SC-CNOA-CNOB-CNOC-0119(057)	200	89

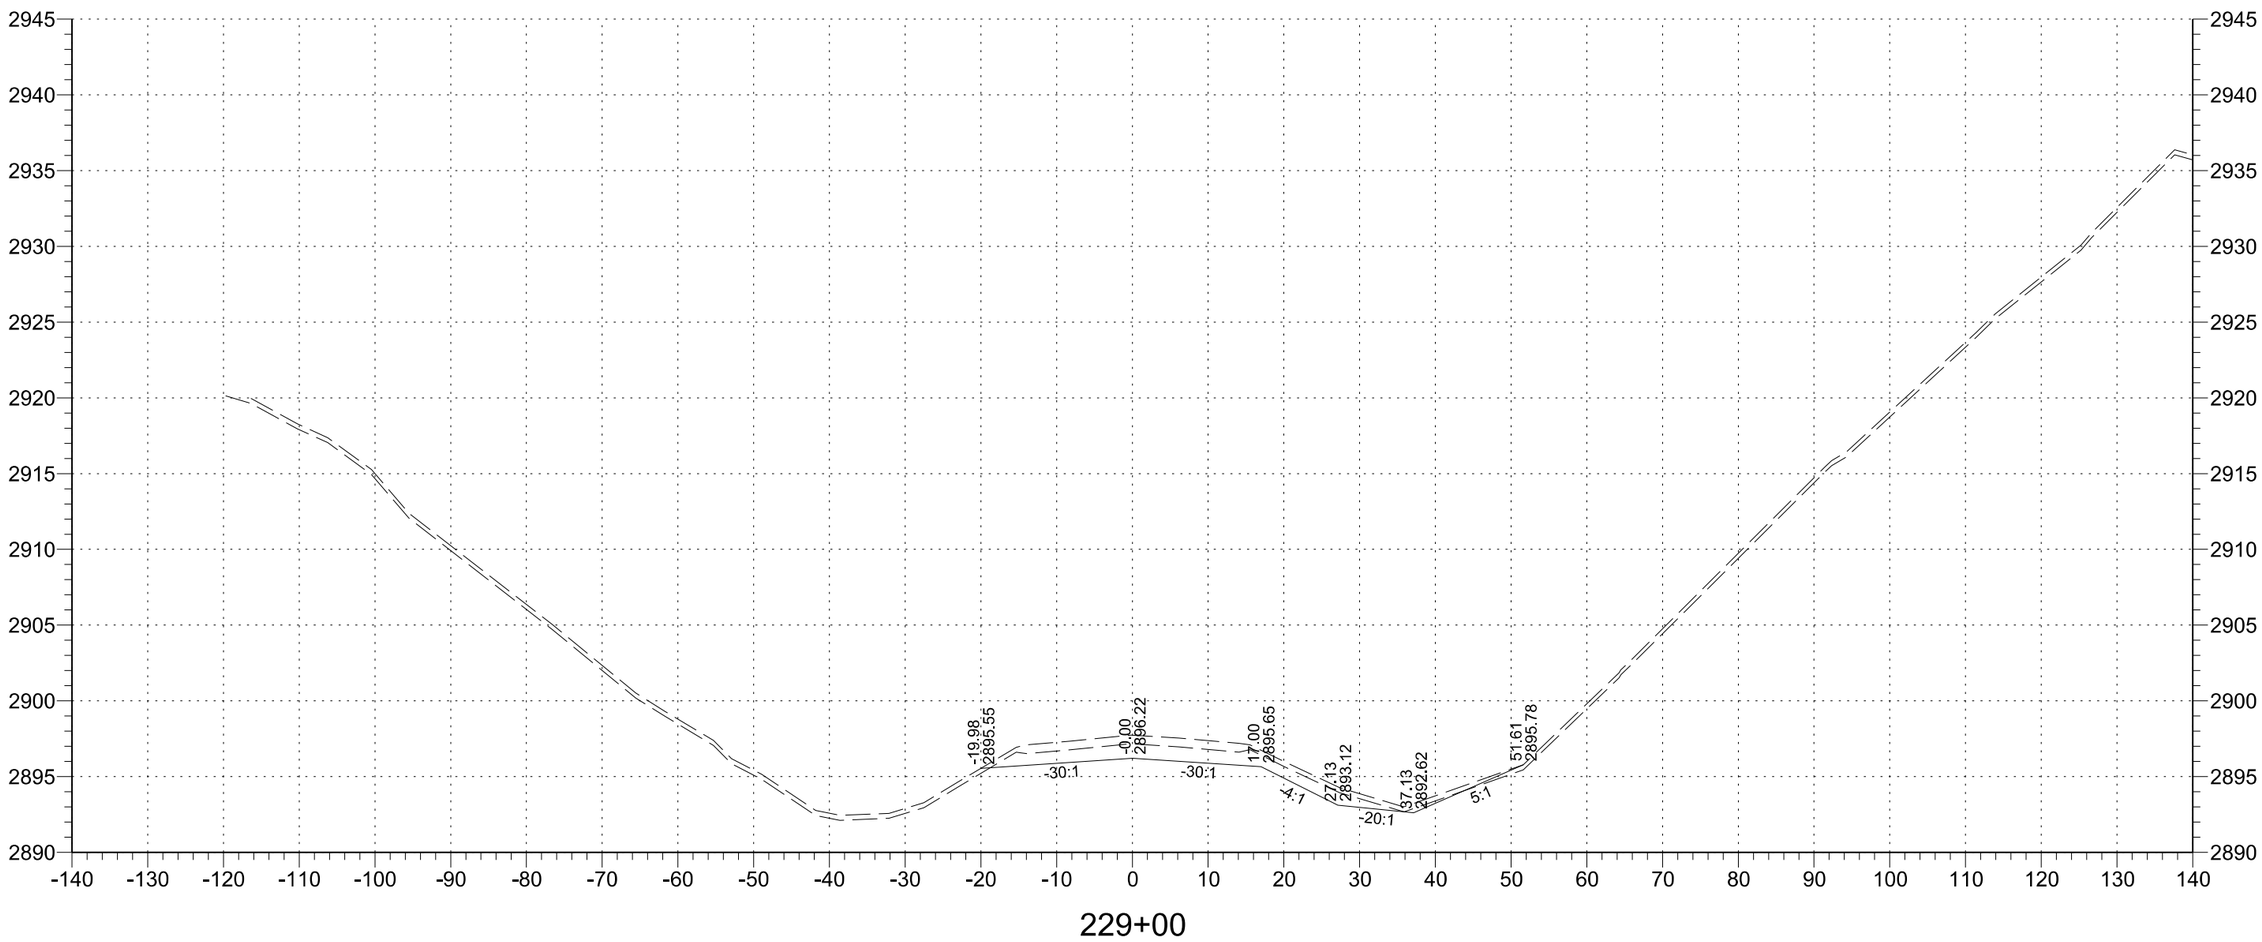

229+00

STATE	PROJECT NO.	SECTION NO.	SHEET NO.
ND	SC-CNOA-CNOB-CNOC-0119(057)	200	90

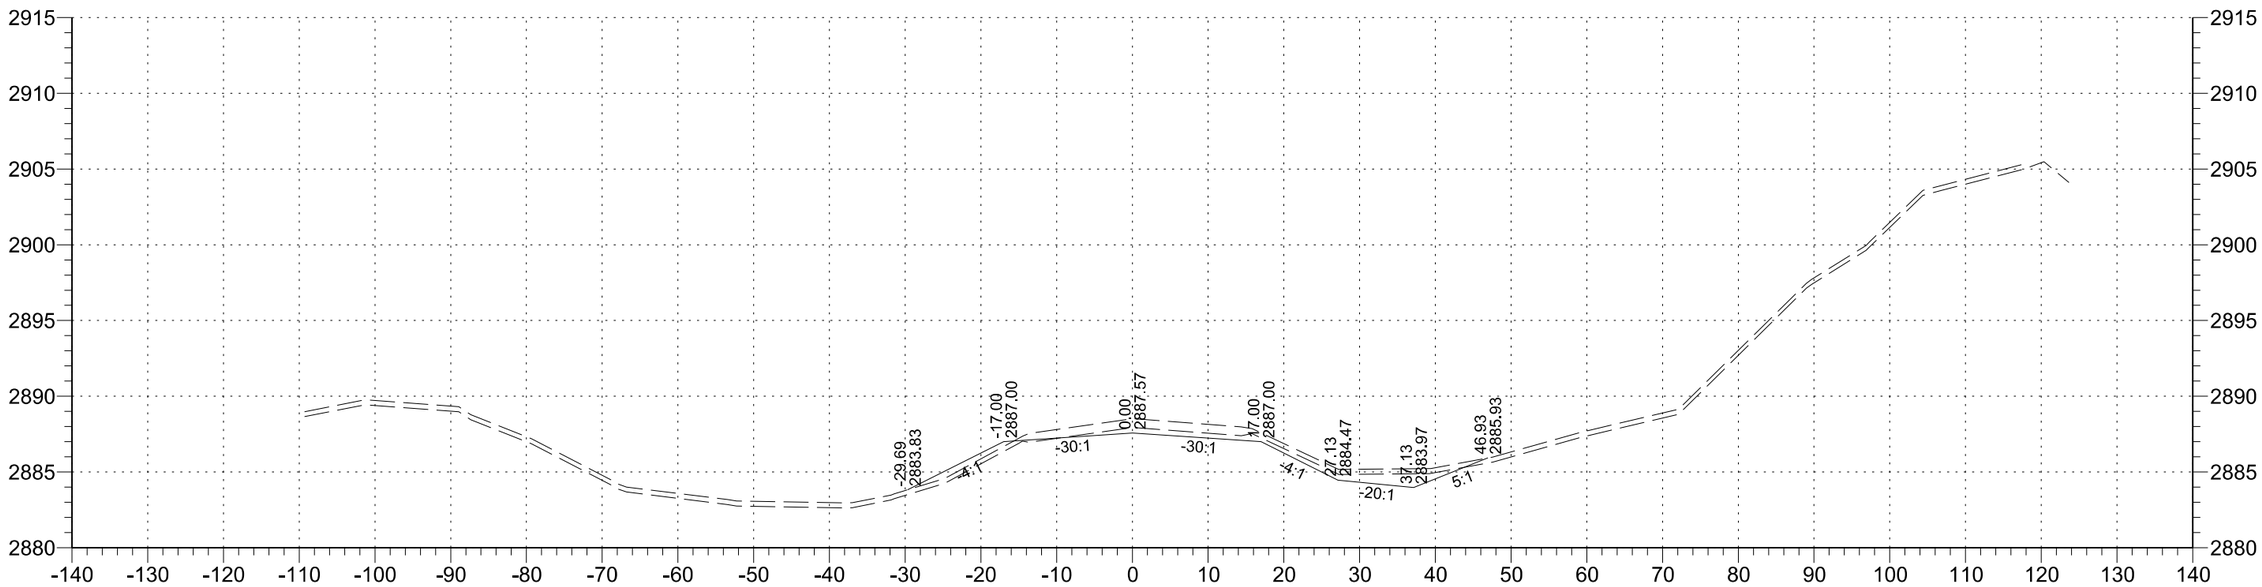

231+00

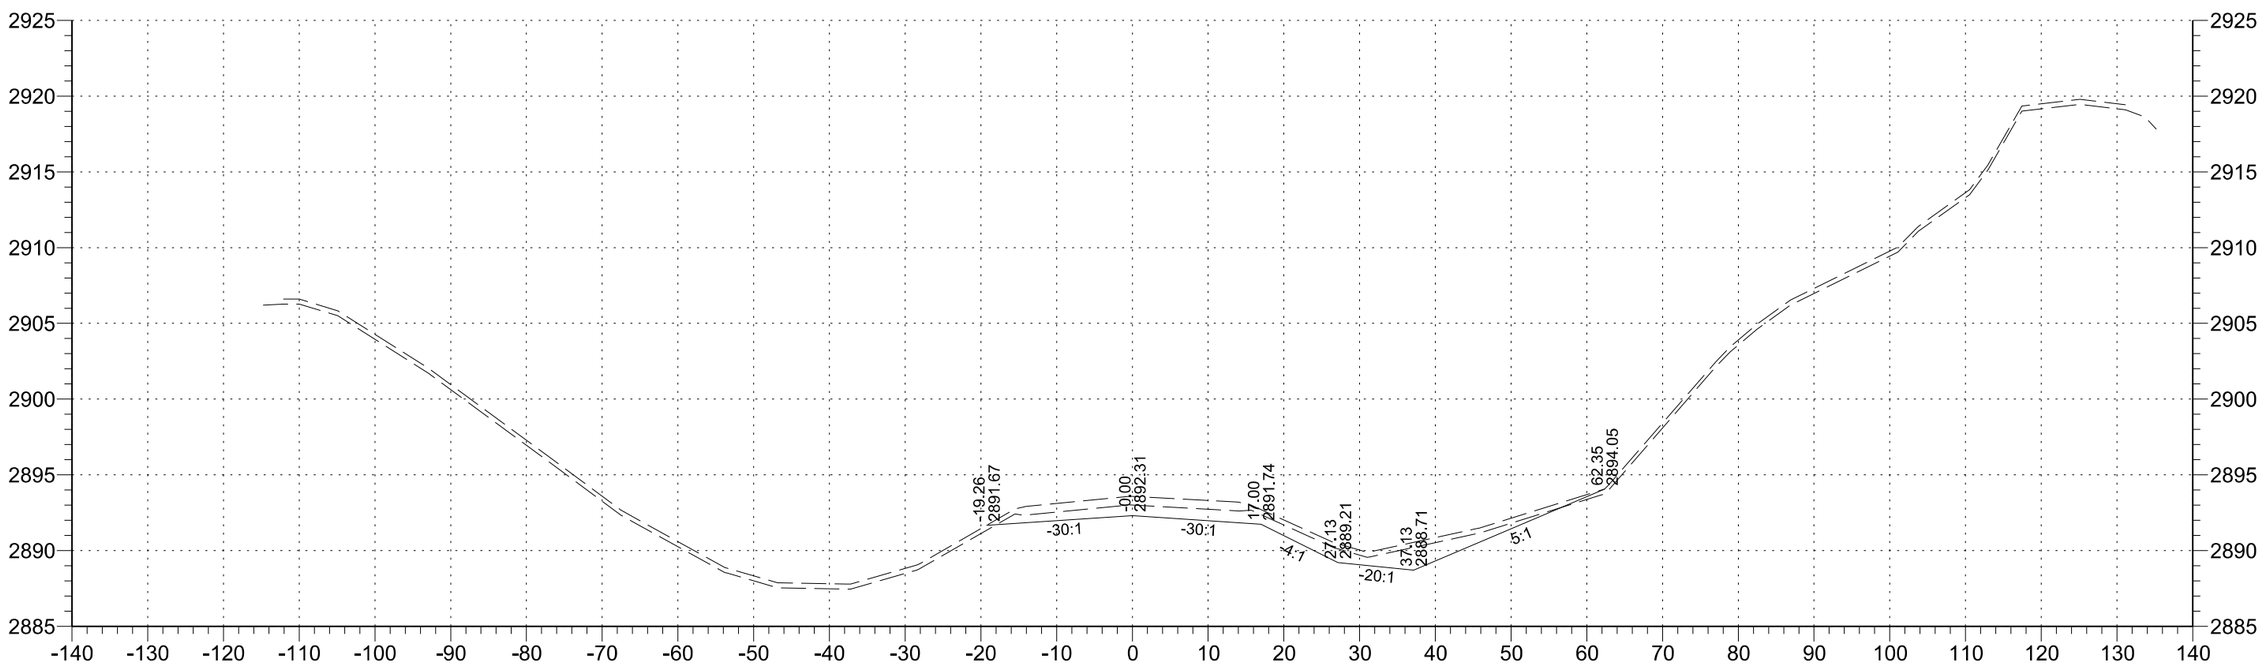

230+00

STATE	PROJECT NO.	SECTION NO.	SHEET NO.
ND	SC-CNOA-CNOB-CNOC-0119(057)	200	91

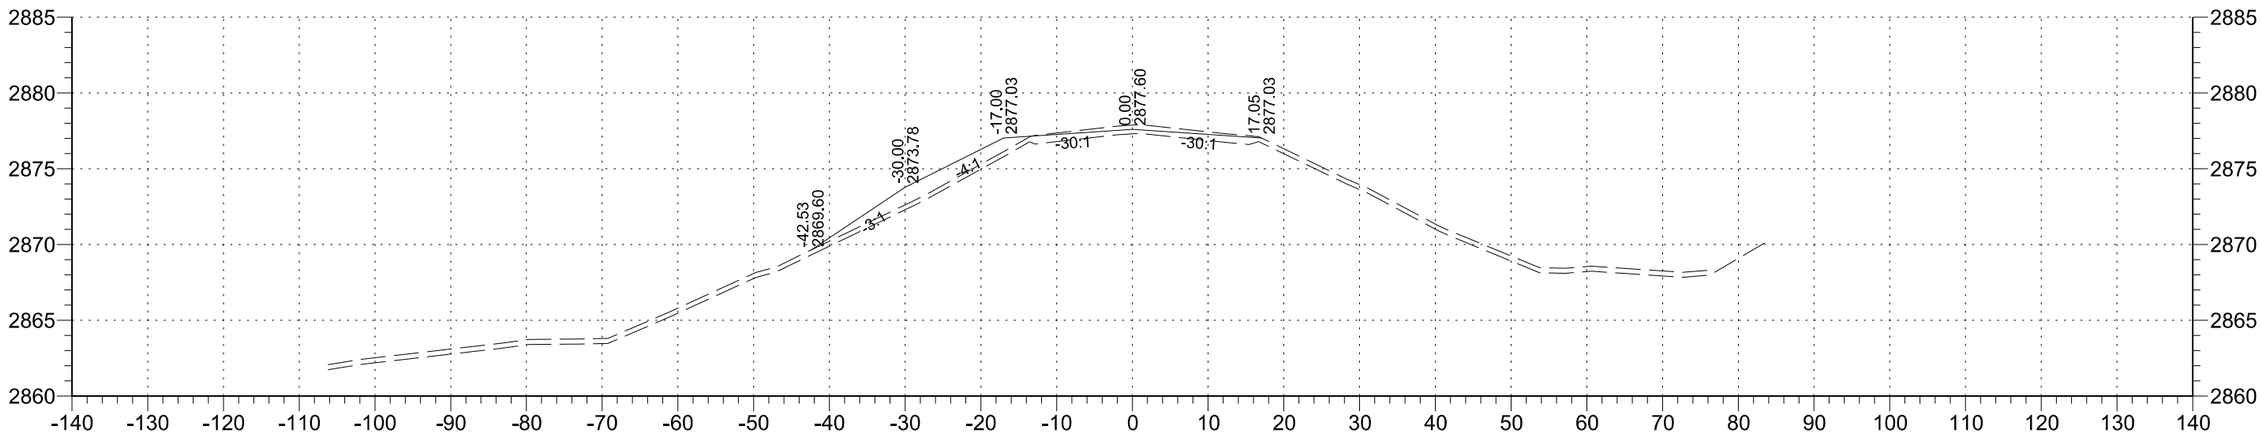

233+00

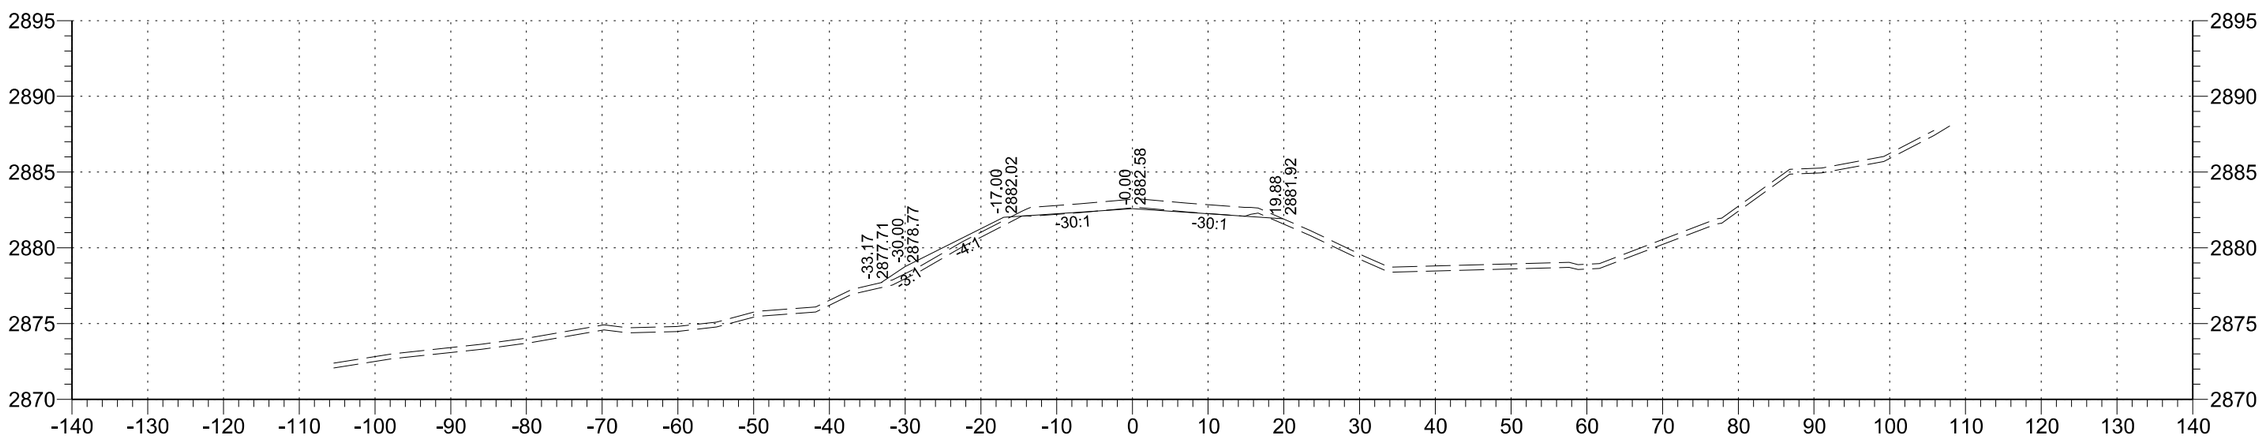

232+00

STATE	PROJECT NO.	SECTION NO.	SHEET NO.
ND	SC-CNOA-CNOB-CNOC-0119(057)	200	92

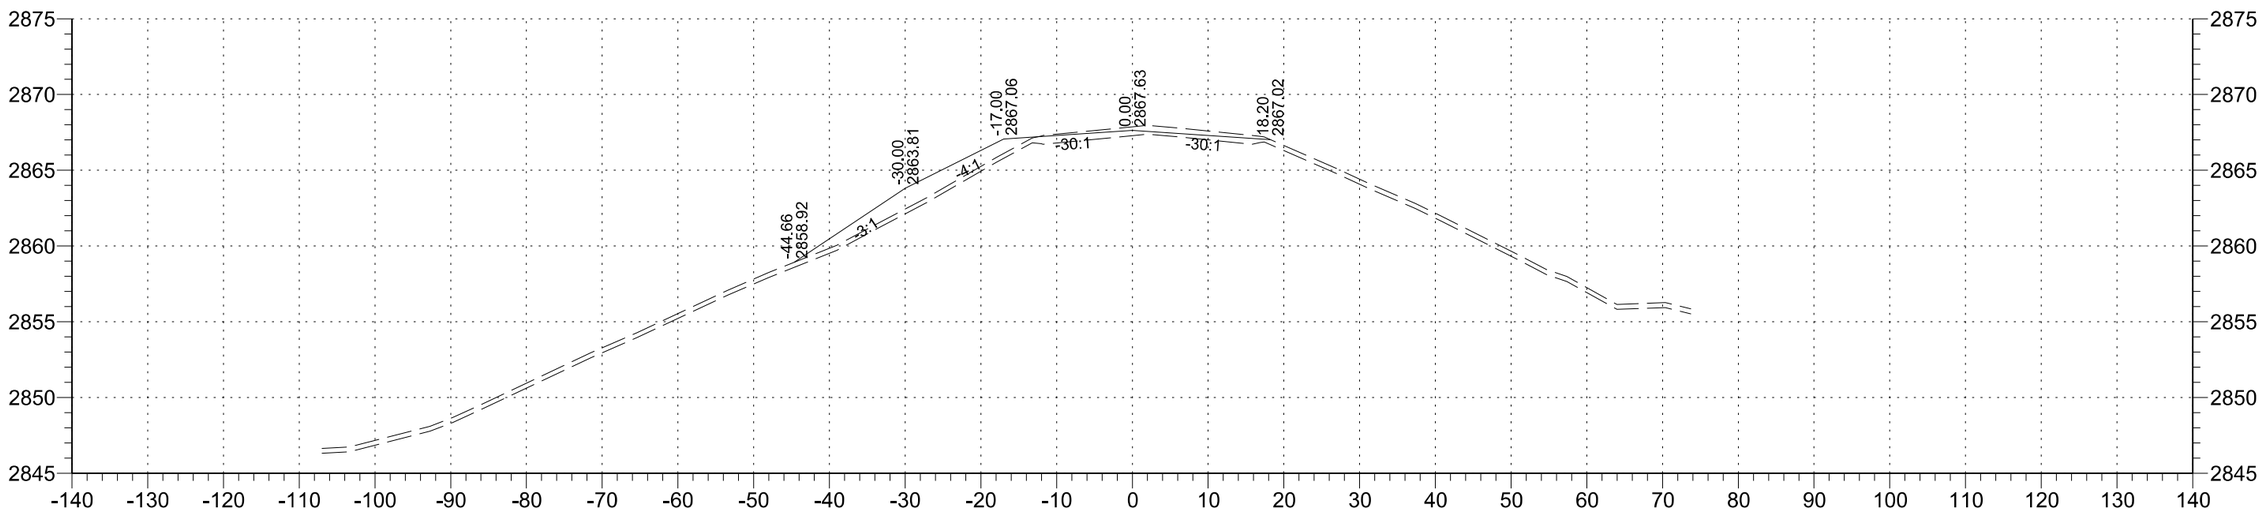

235+00

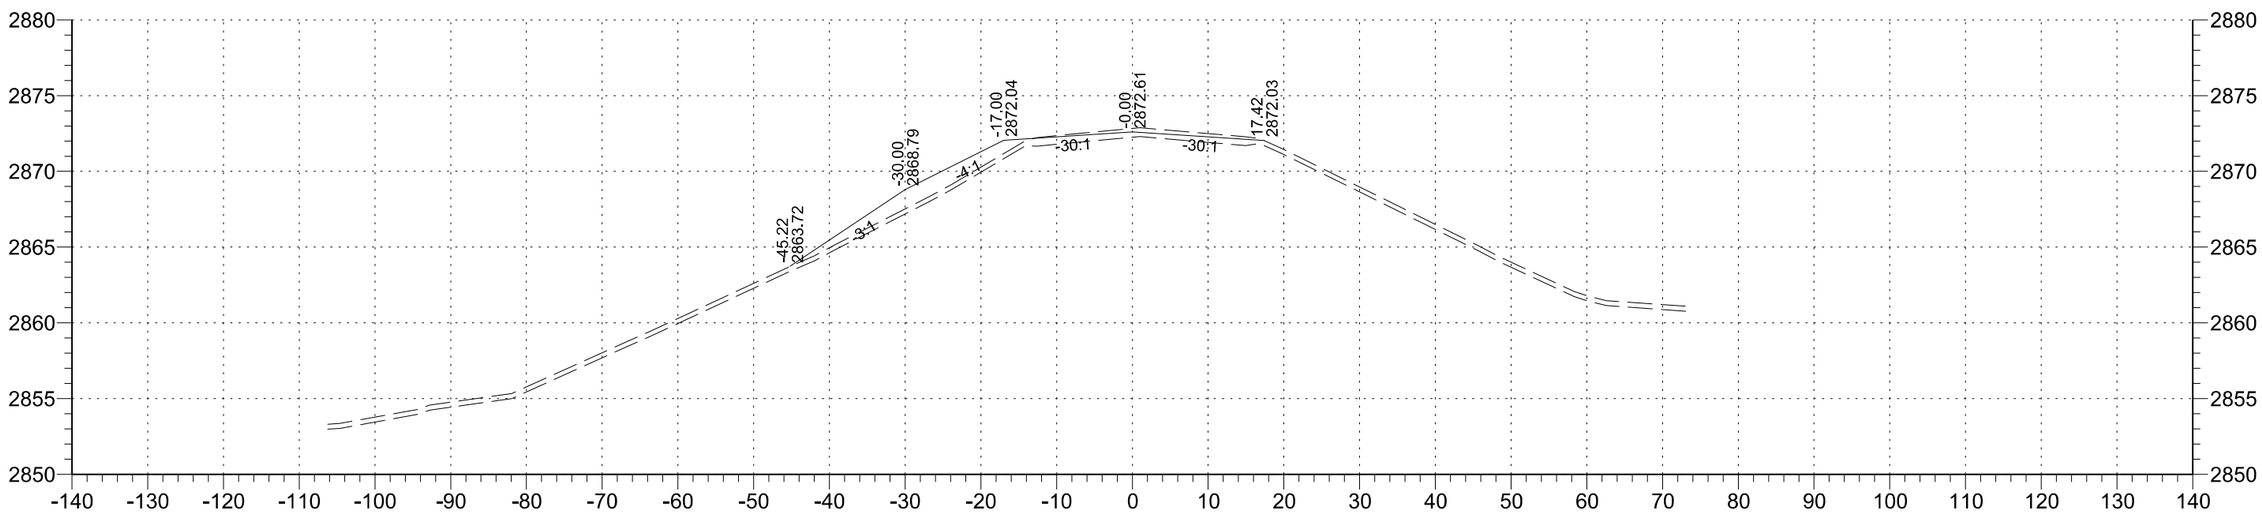

234+00

STATE	PROJECT NO.	SECTION NO.	SHEET NO.
ND	SC-CNOA-CNOB-CNOC-0119(057)	200	93

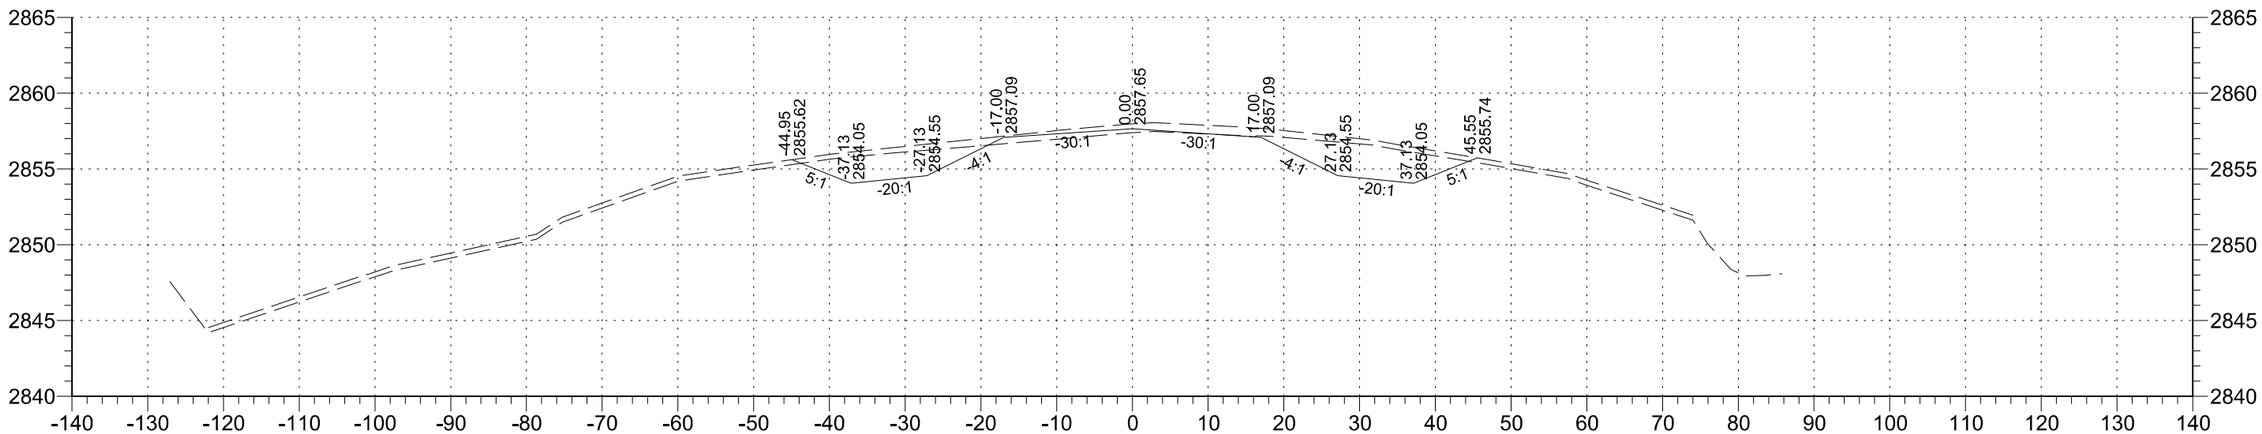

237+00

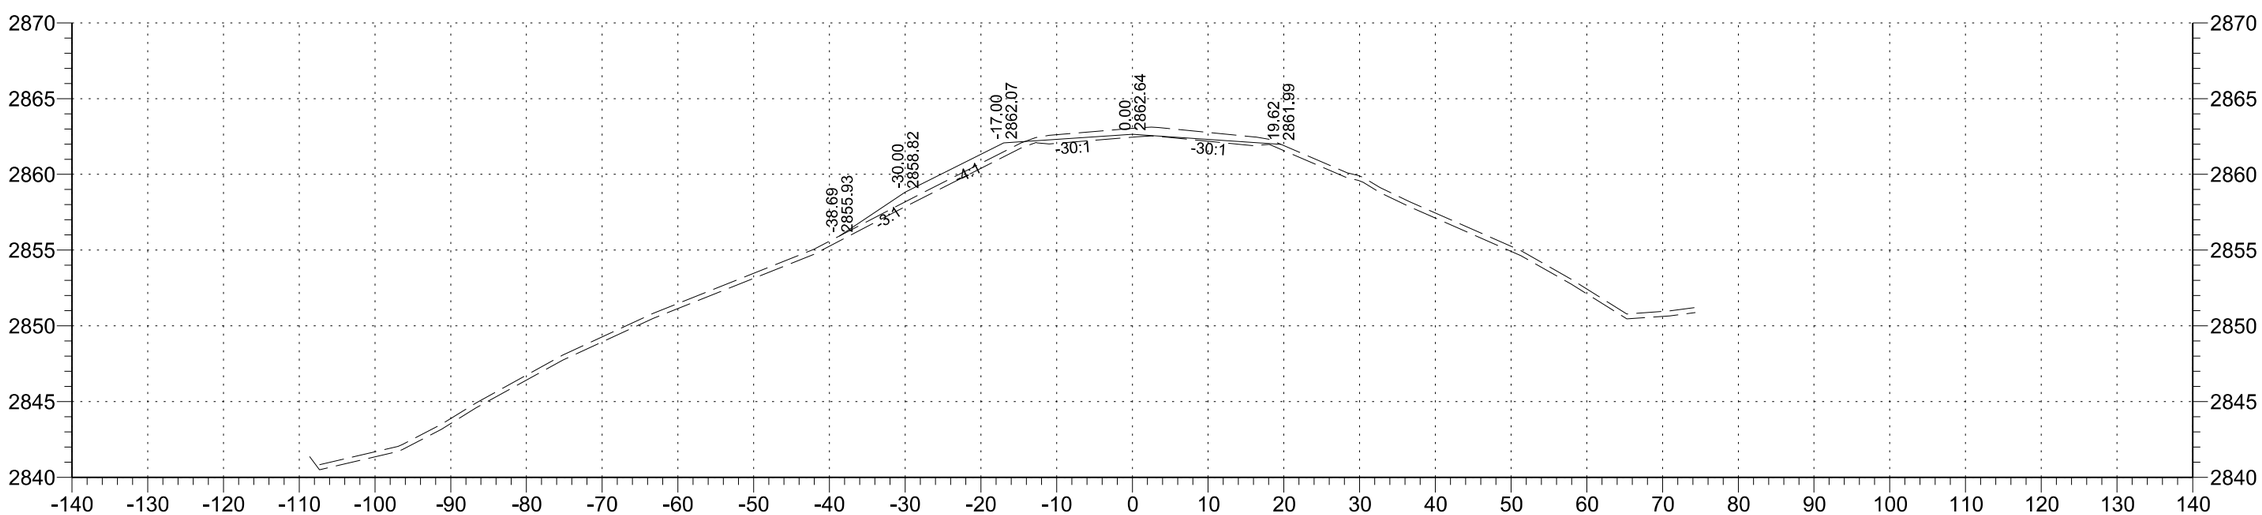

236+00

STATE	PROJECT NO.	SECTION NO.	SHEET NO.
ND	SC-CNOA-CNOB-CNOC-0119(057)	200	94

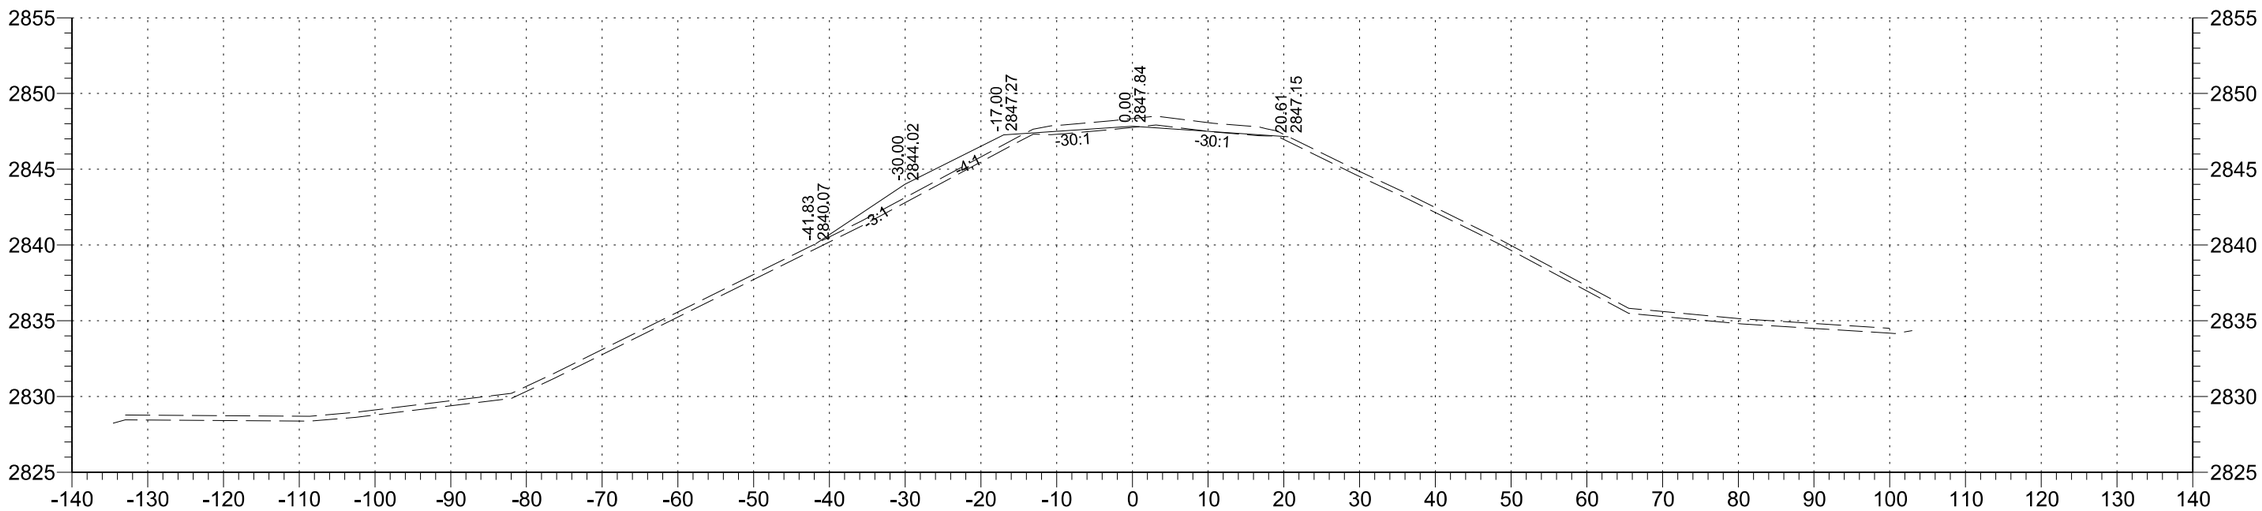

239+00

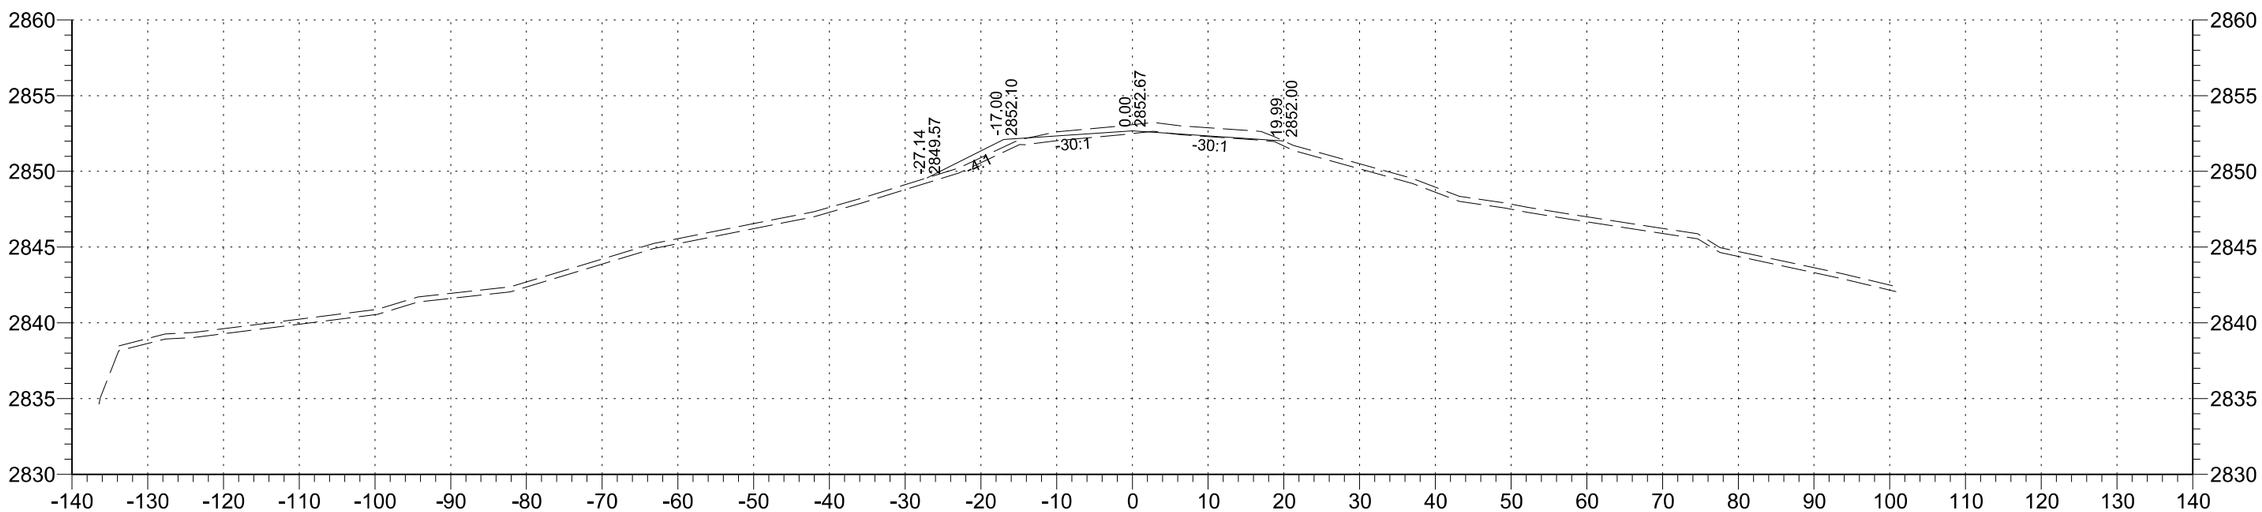

238+00

STATE	PROJECT NO.	SECTION NO.	SHEET NO.
ND	SC-CNOA-CNOB-CNOC-0119(057)	200	95

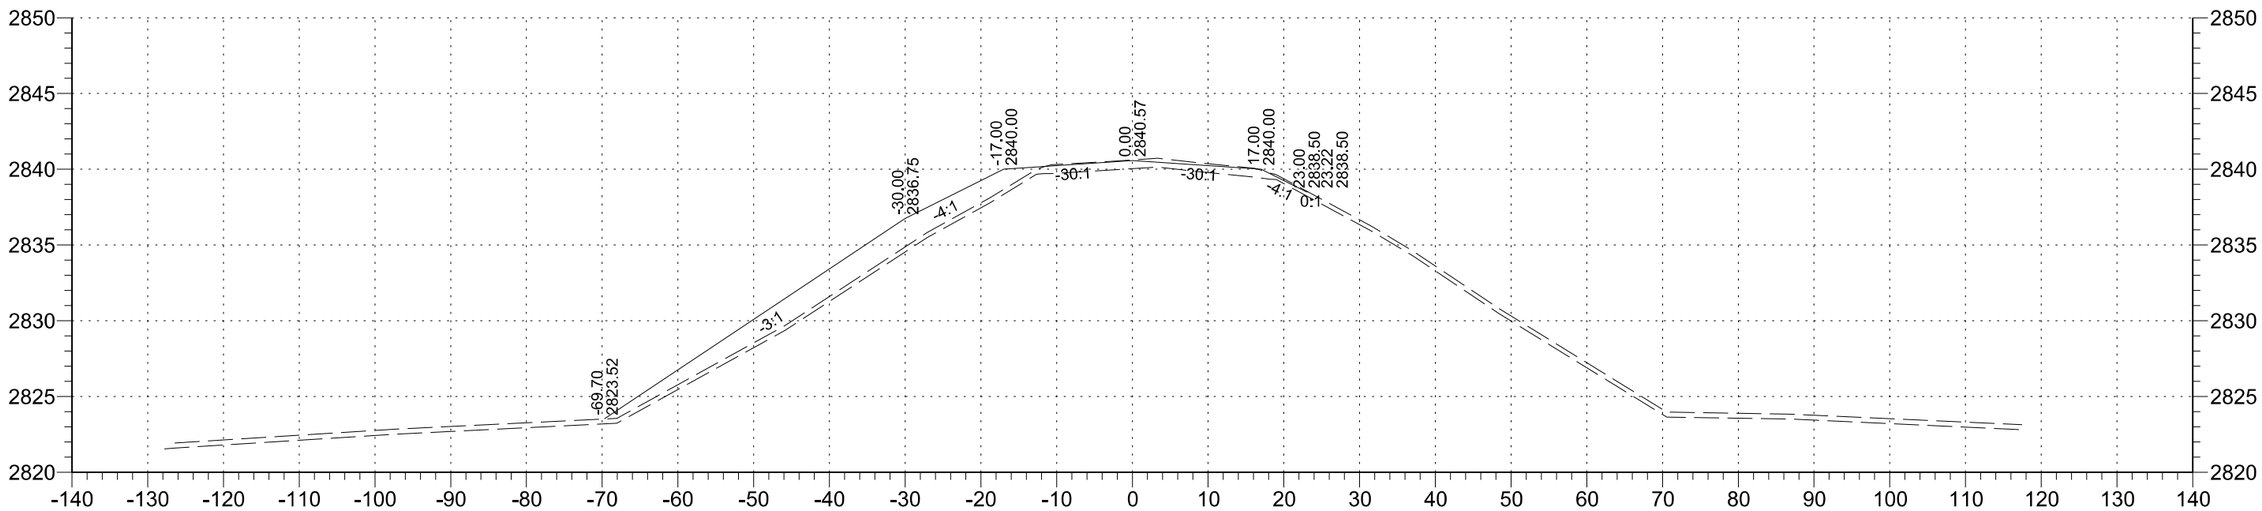

241+00

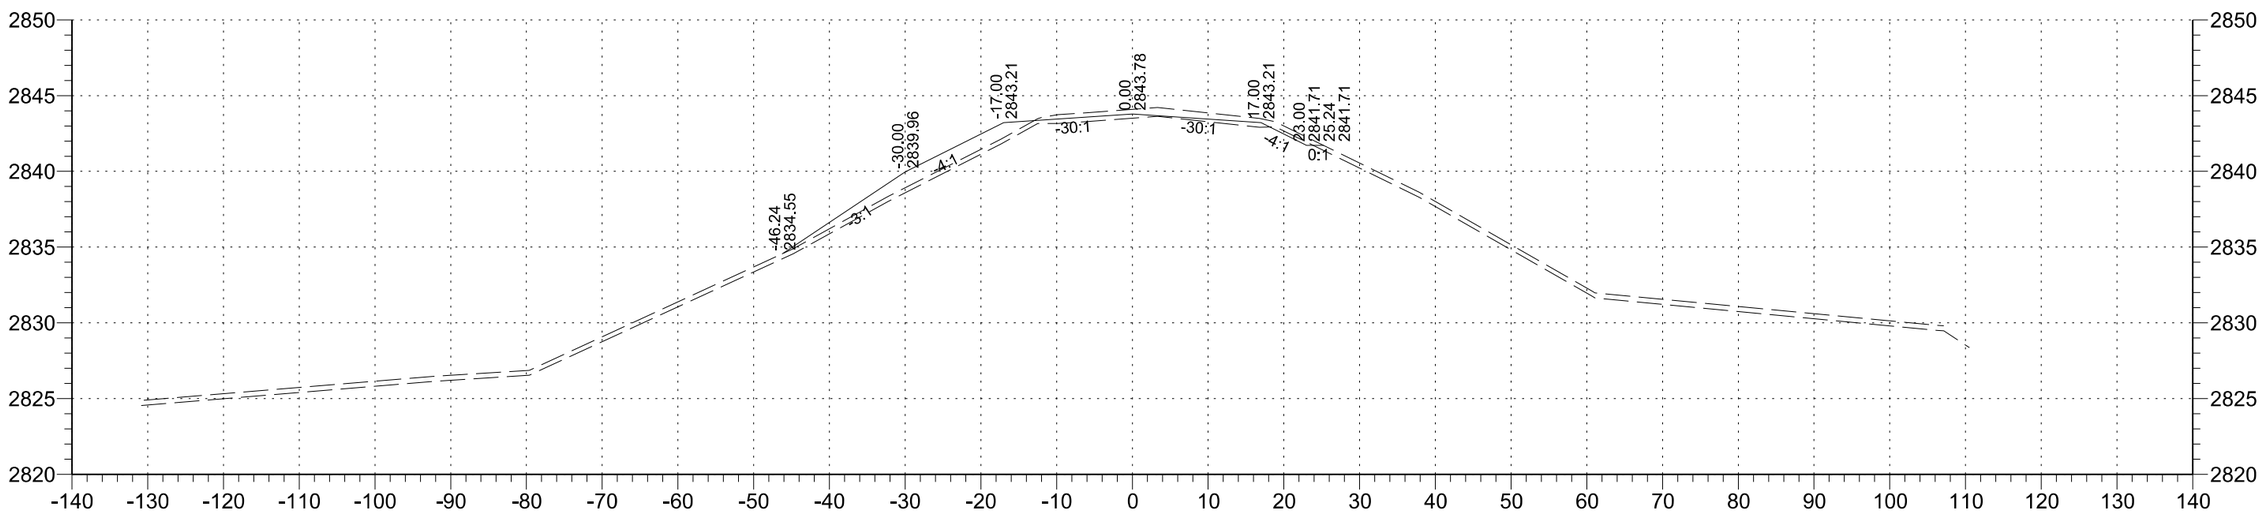

240+00

STATE	PROJECT NO.	SECTION NO.	SHEET NO.
ND	SC-CNOA-CNOB-CNOC-0119(057)	200	96

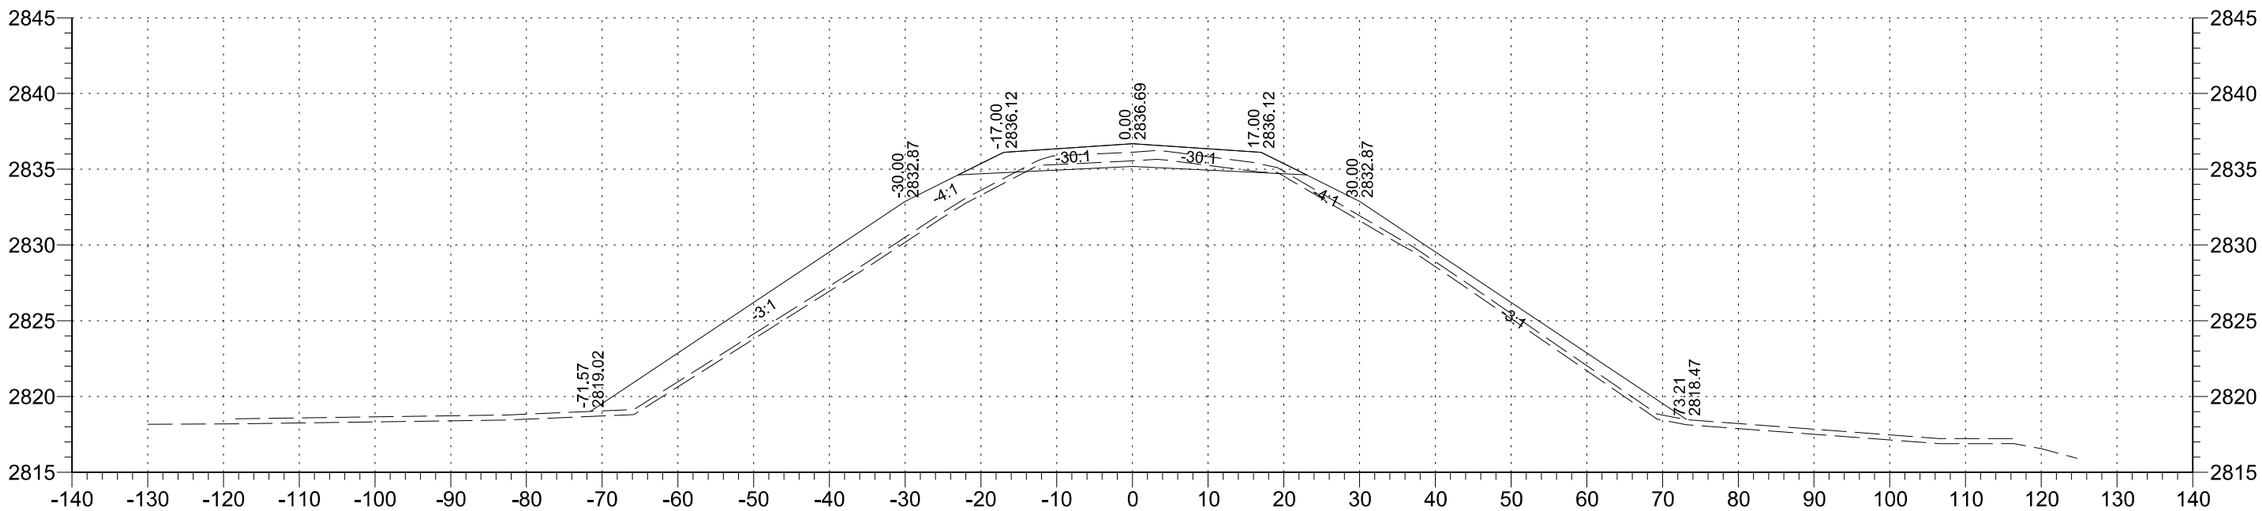

243+00

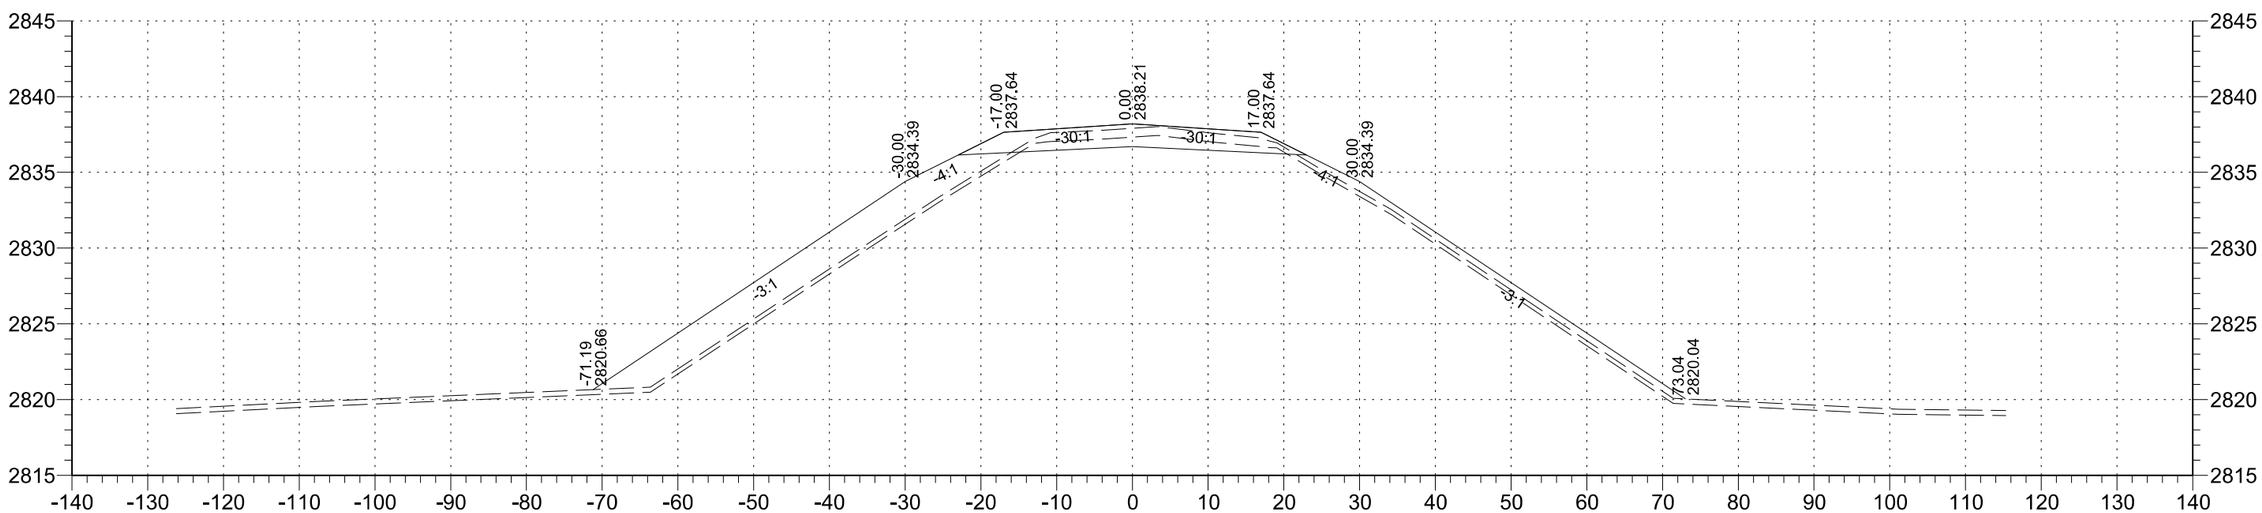

242+00

STATE	PROJECT NO.	SECTION NO.	SHEET NO.
ND	SC-CNOA-CNOB-CNOC-0119(057)	200	97

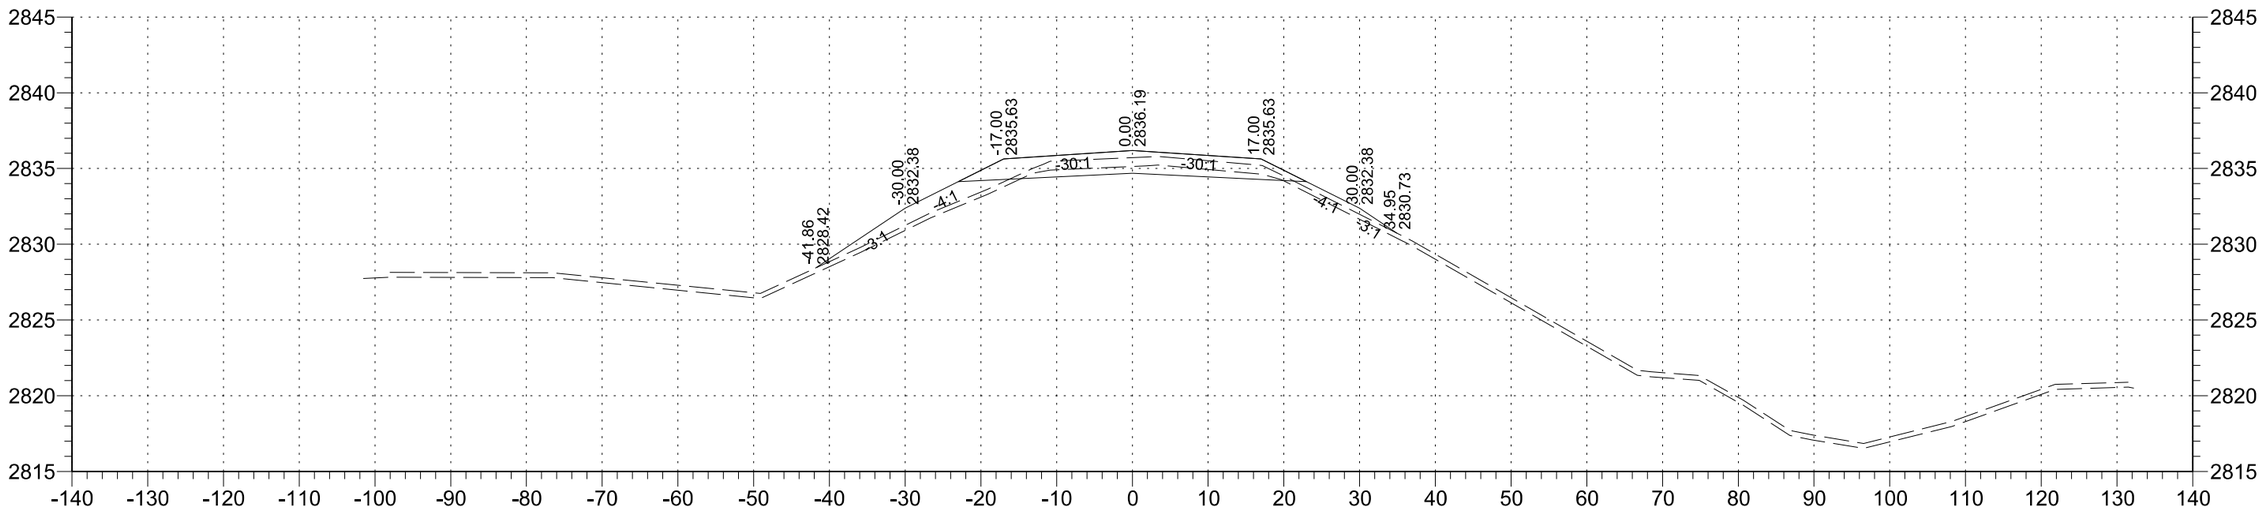

245+00

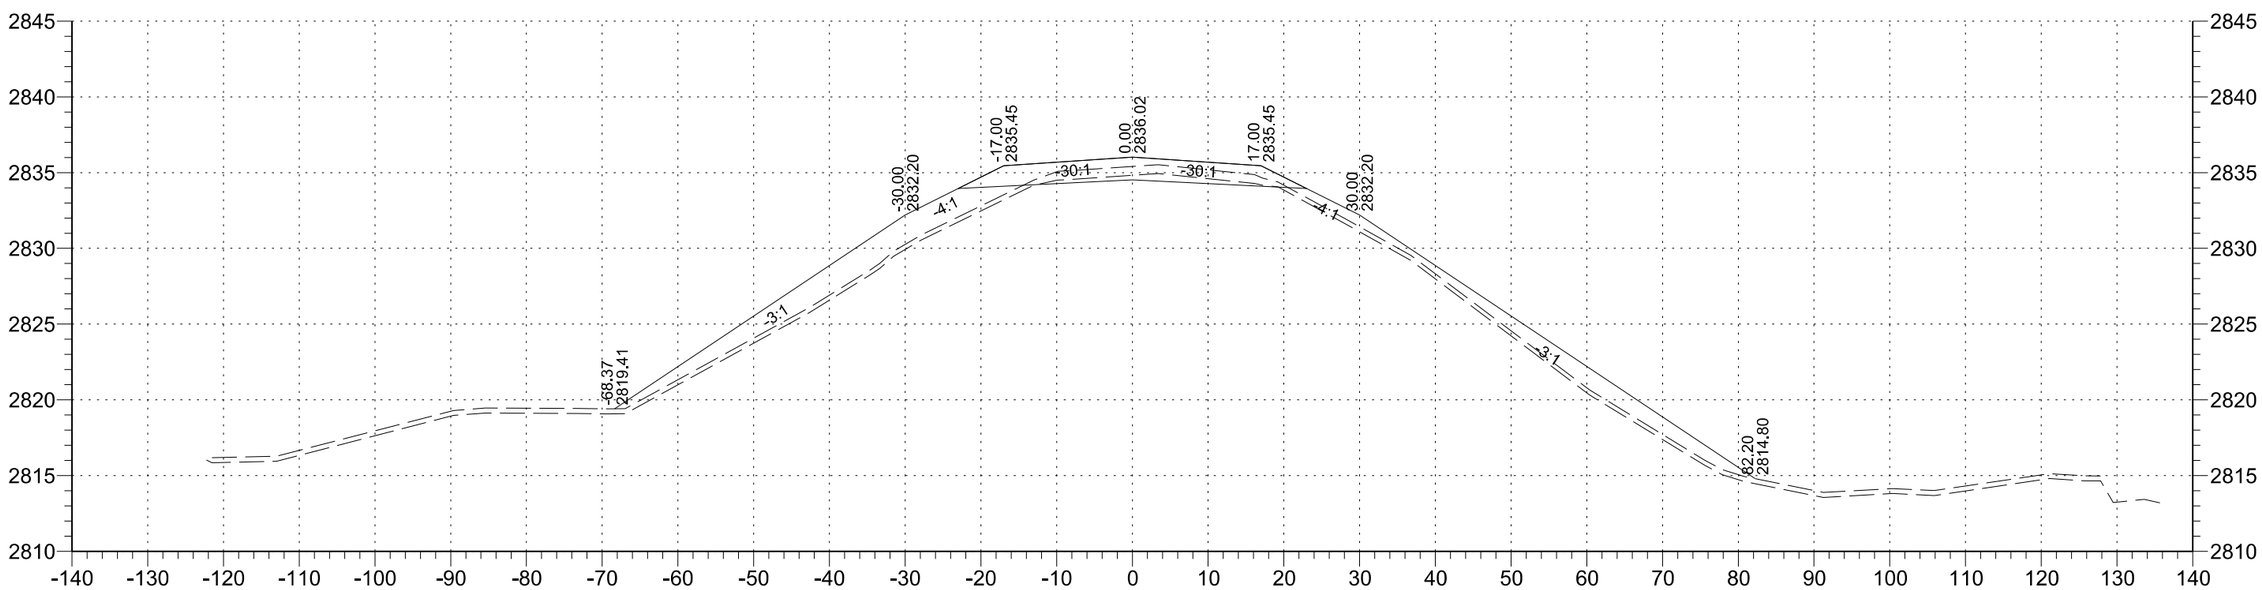

244+00

STATE	PROJECT NO.	SECTION NO.	SHEET NO.
ND	SC-CNOA-CNOB-CNOC-0119(057)	200	98

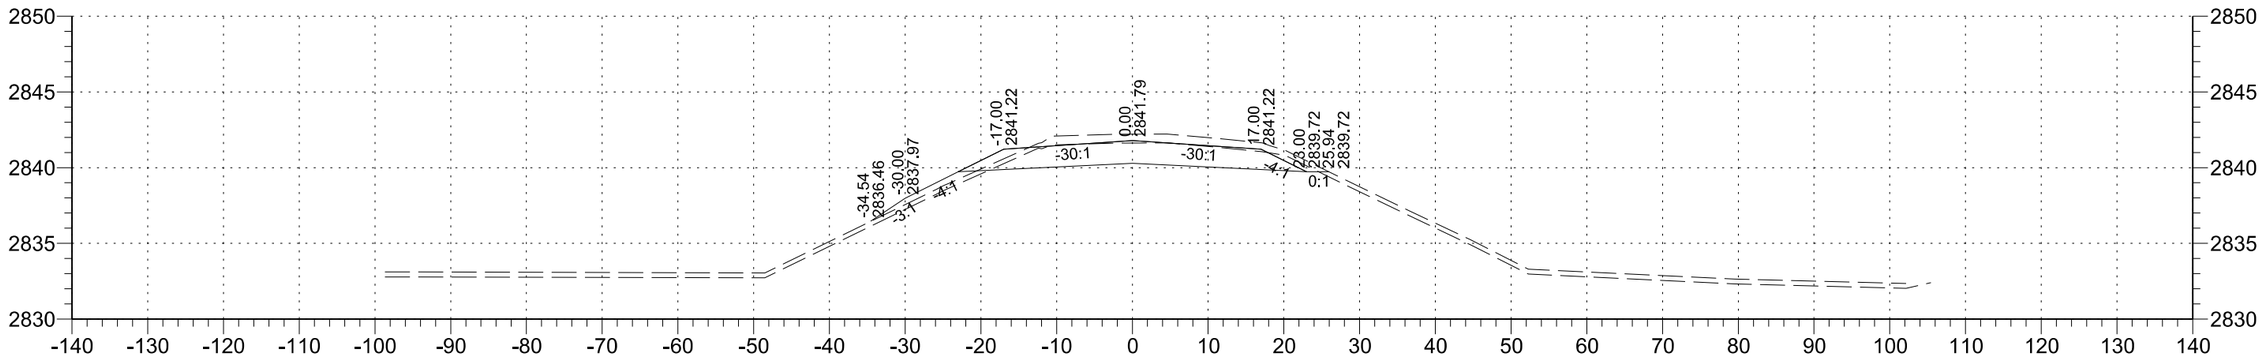

248+00

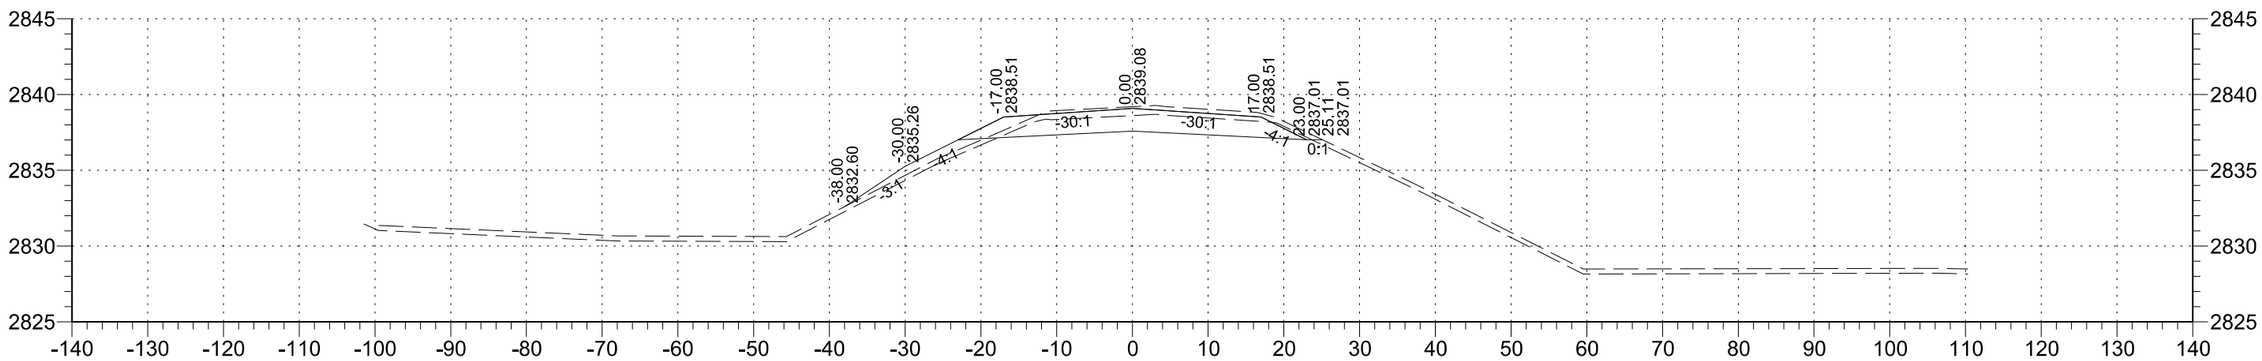

247+00

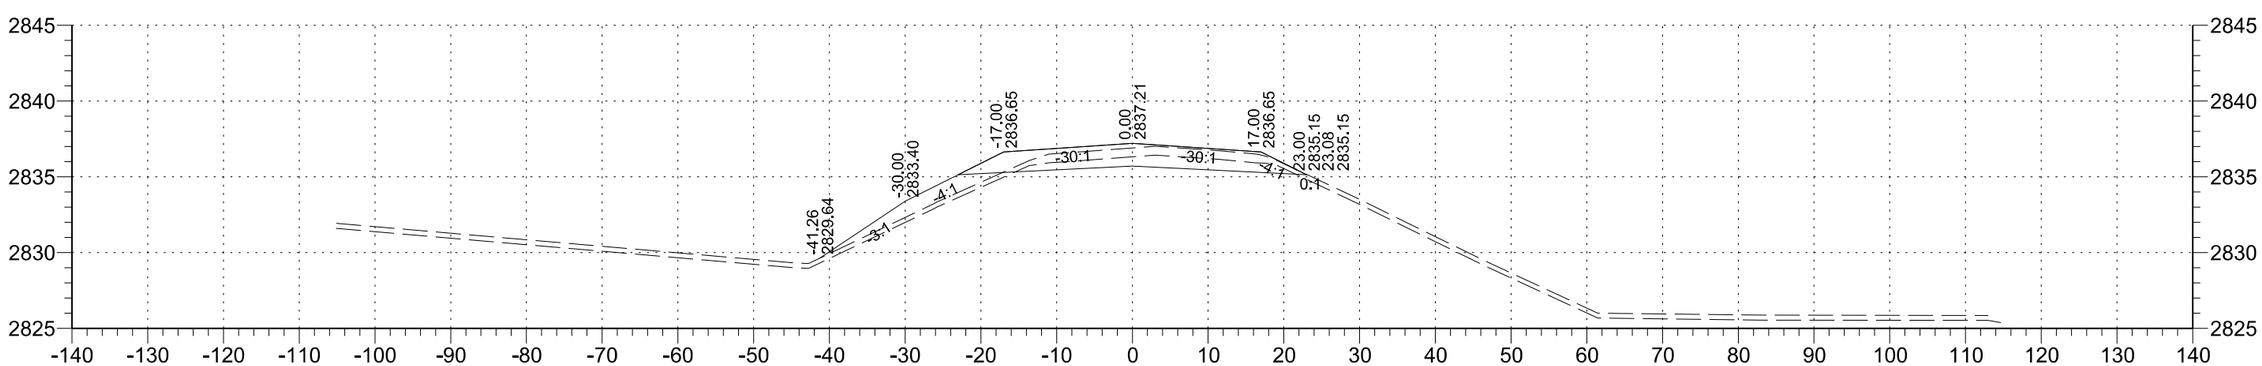

246+00

STATE	PROJECT NO.	SECTION NO.	SHEET NO.
ND	SC-CNOA-CNOB-CNOC-0119(057)	200	99

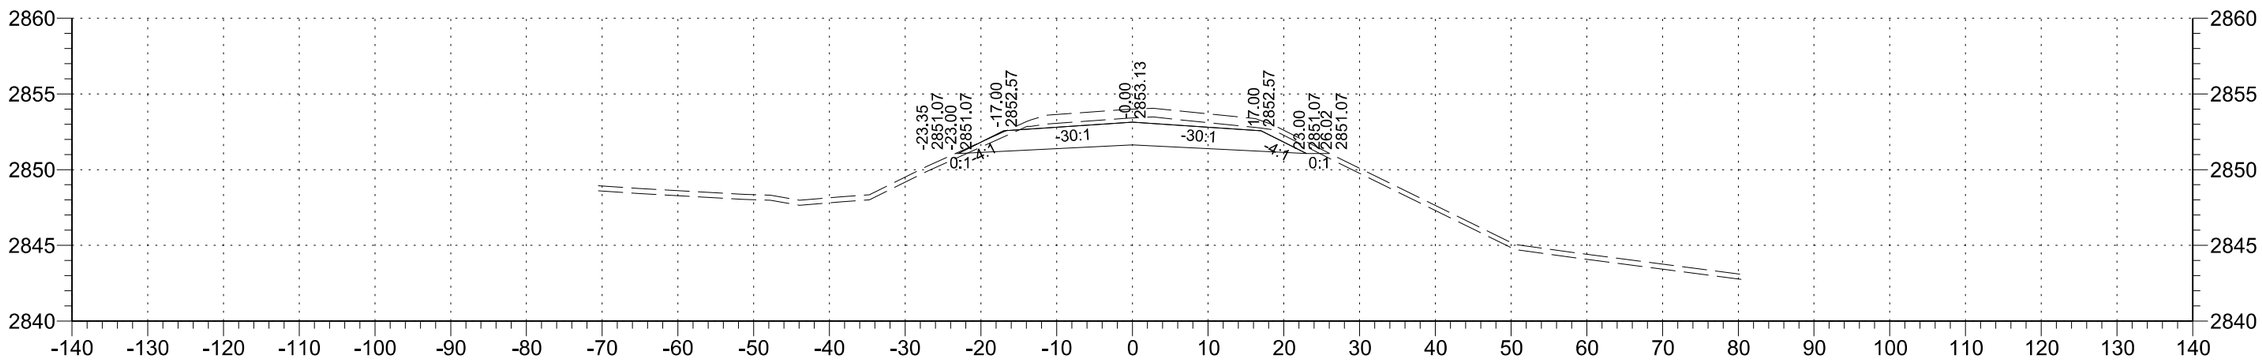

251+00

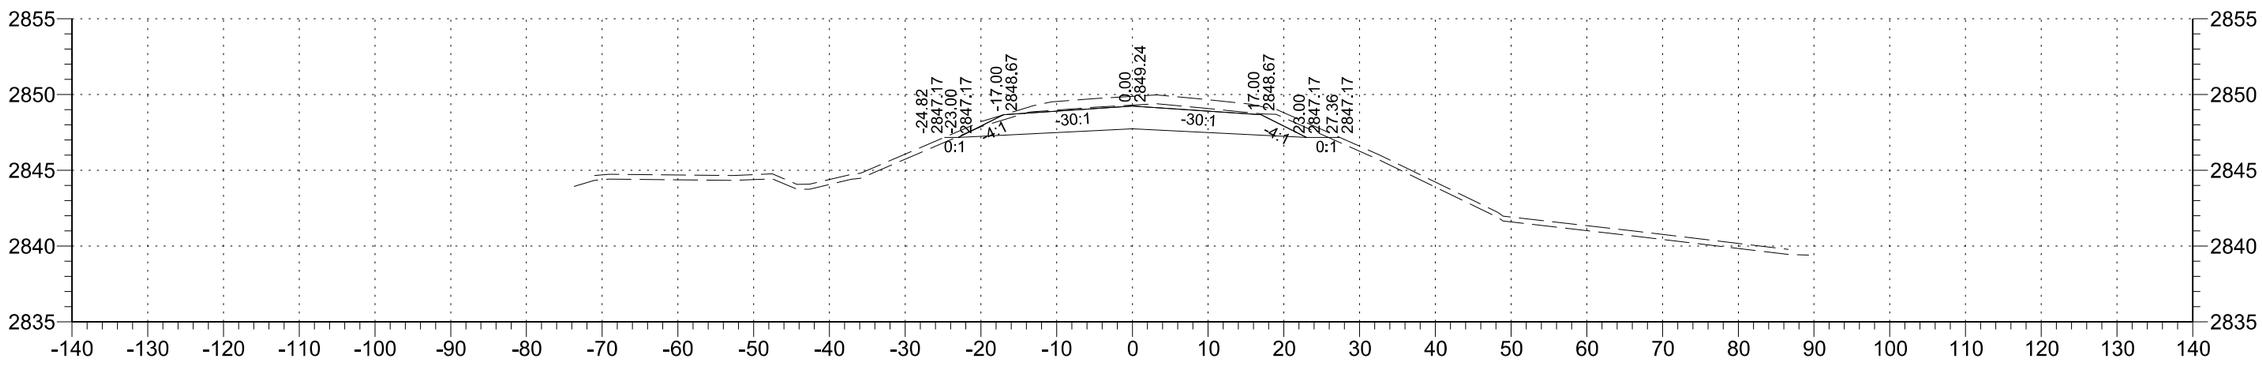

250+00

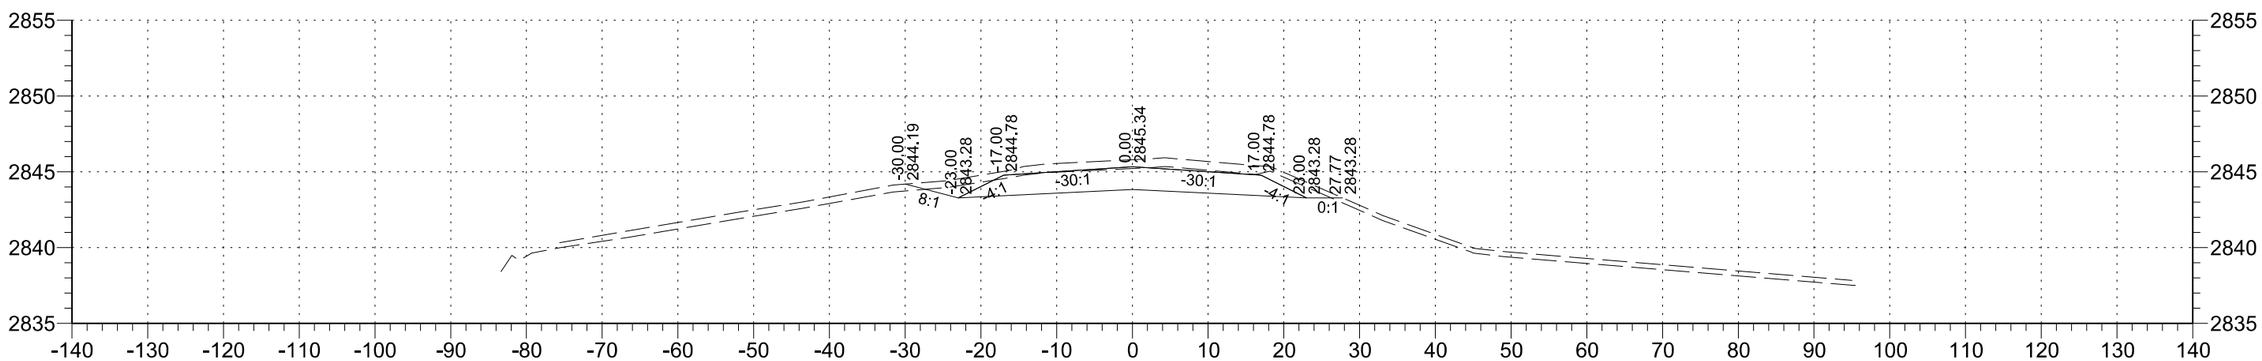

249+00

STATE	PROJECT NO.	SECTION NO.	SHEET NO.
ND	SC-CNOA-CNOB-CNOC-0119(057)	200	100

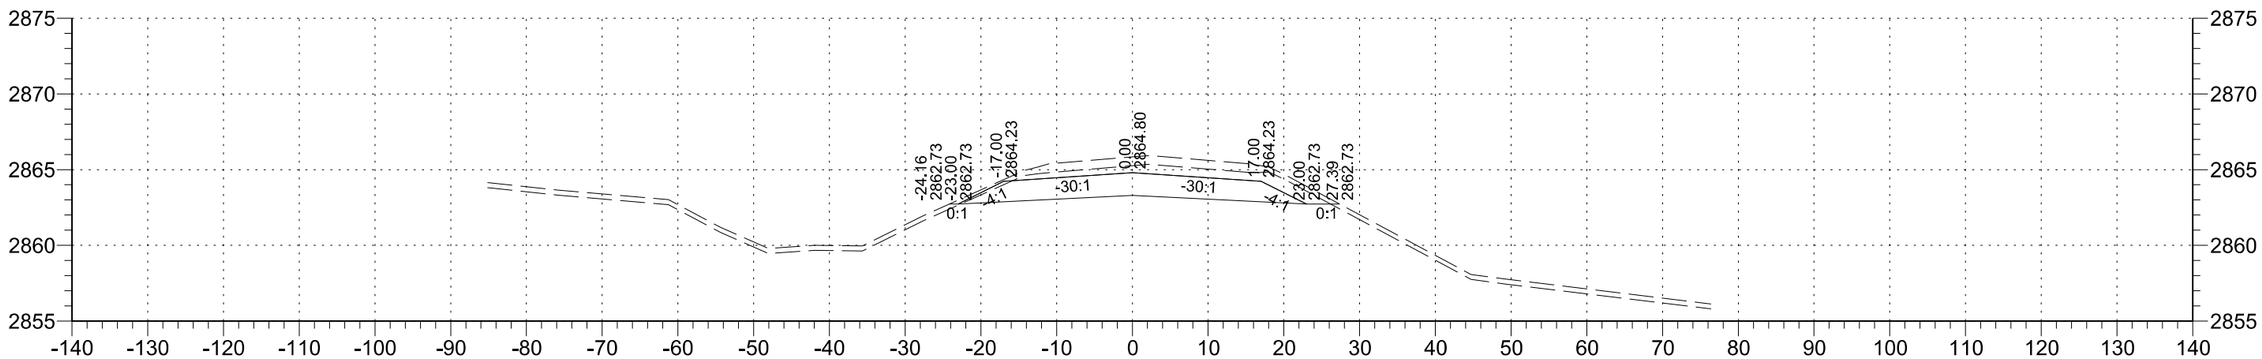

254+00

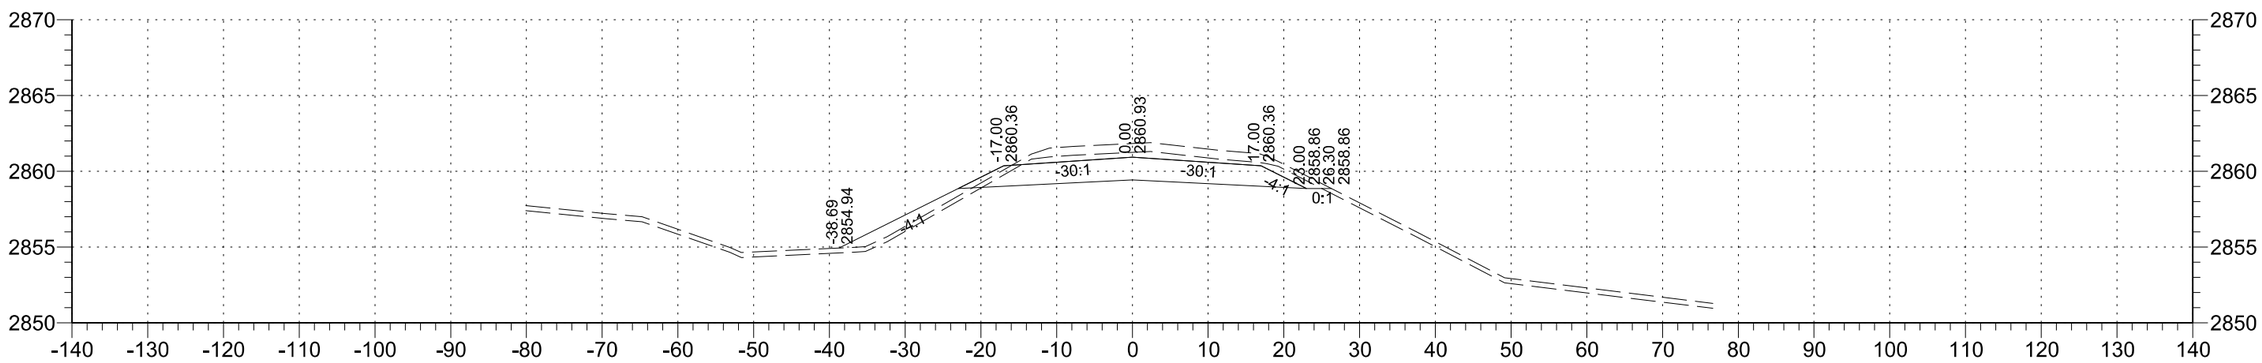

253+00

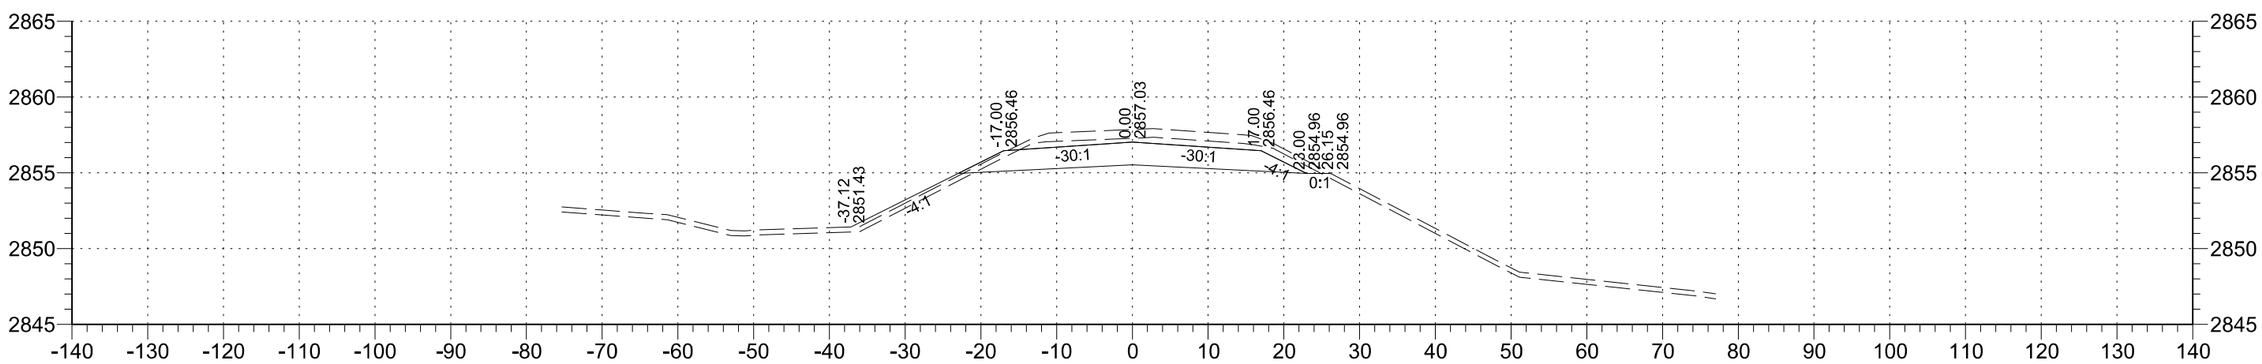

252+00

STATE	PROJECT NO.	SECTION NO.	SHEET NO.
ND	SC-CNOA-CNOB-CNOC-0119(057)	200	101

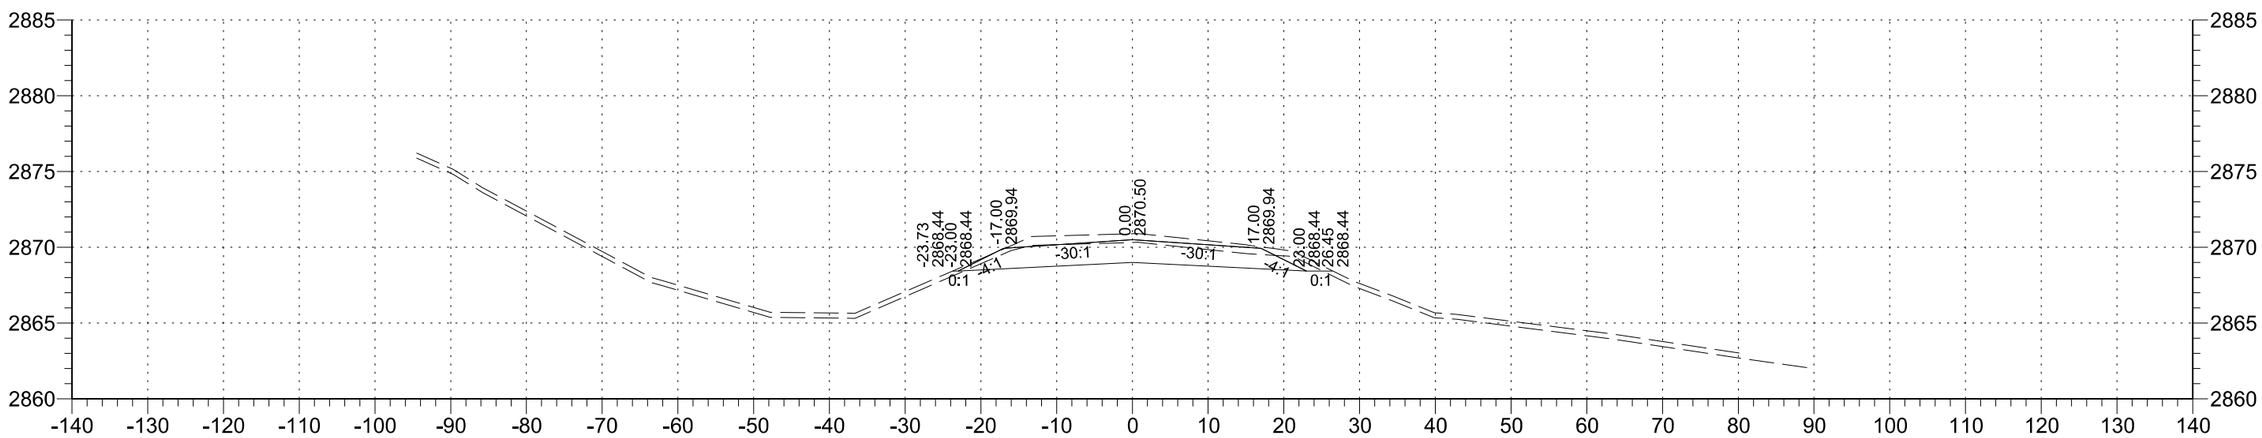

256+00

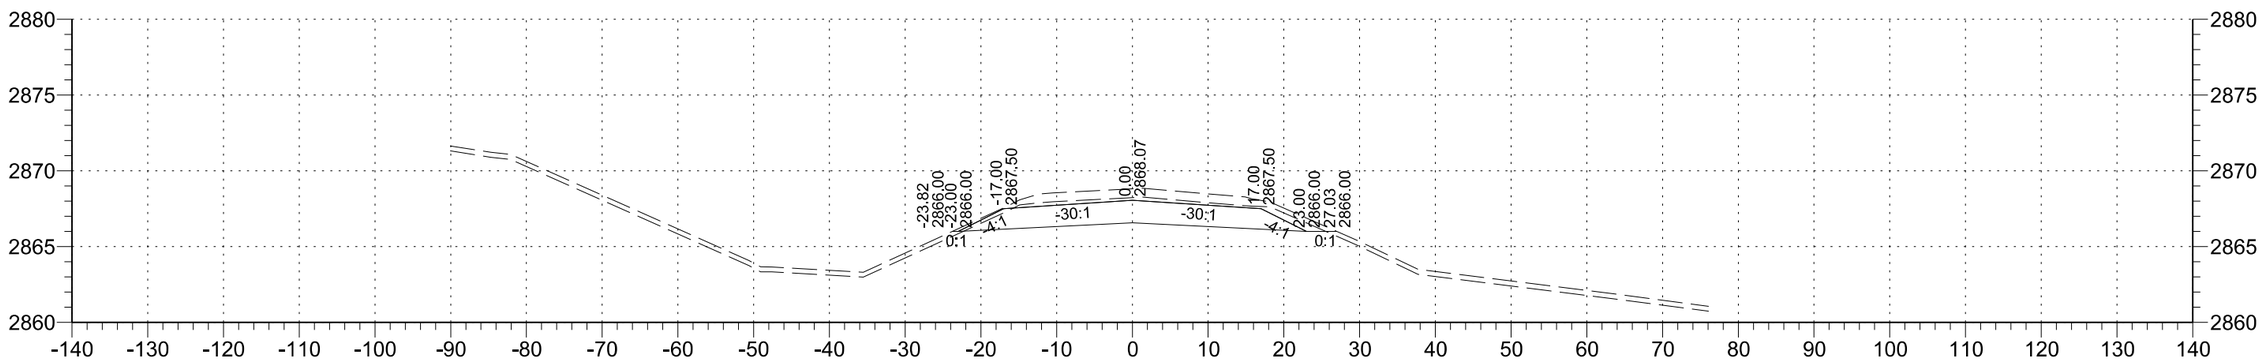

255+00

STATE	PROJECT NO.	SECTION NO.	SHEET NO.
ND	SC-CNOA-CNOB-CNOC-0119(057)	200	102

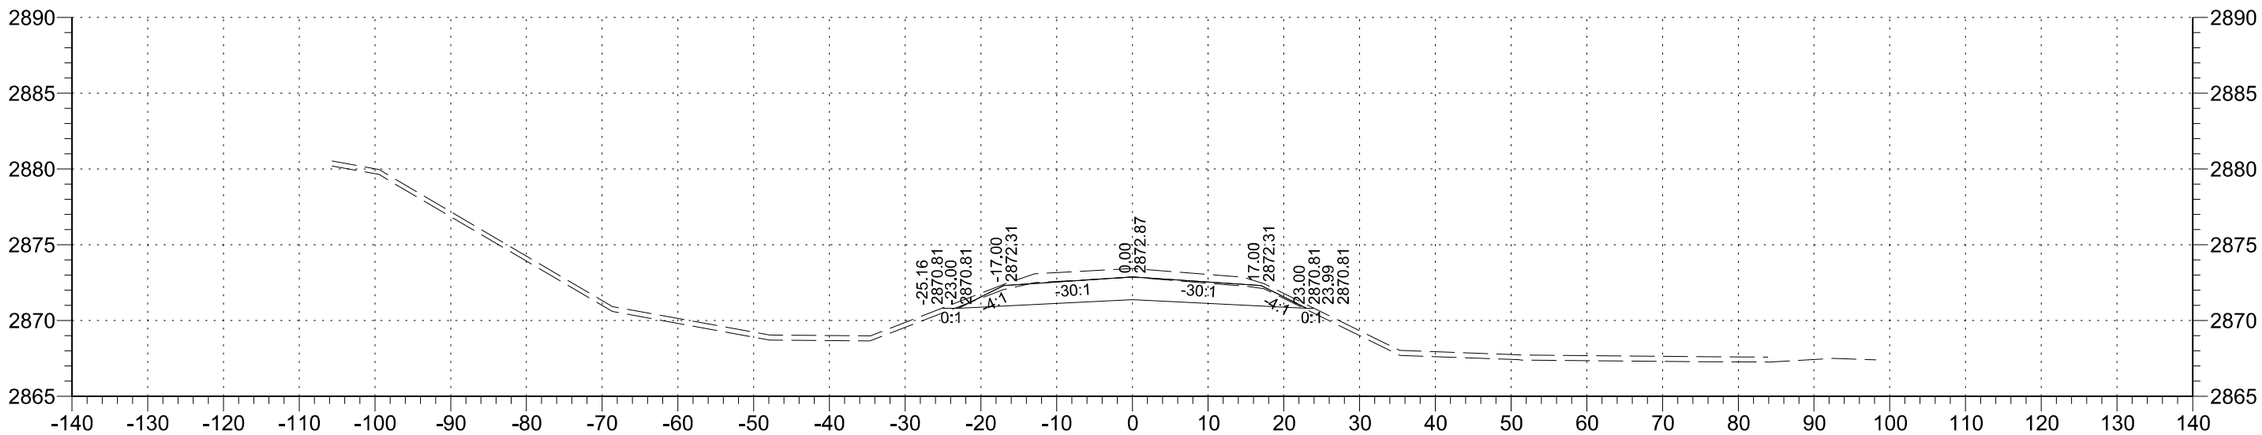

258+00

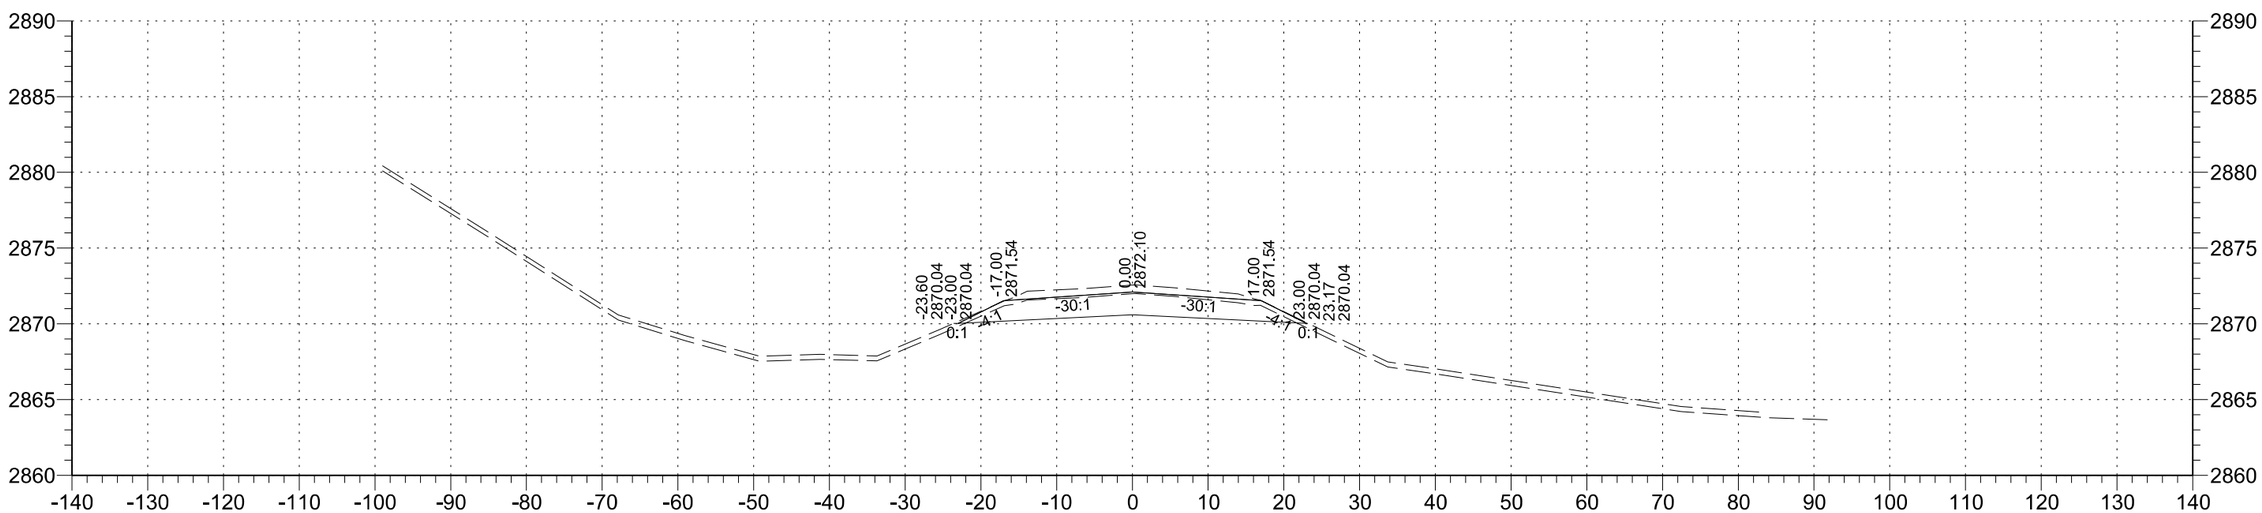

257+00

STATE	PROJECT NO.	SECTION NO.	SHEET NO.
ND	SC-CNOA-CNOB-CNOC-0119(057)	200	103

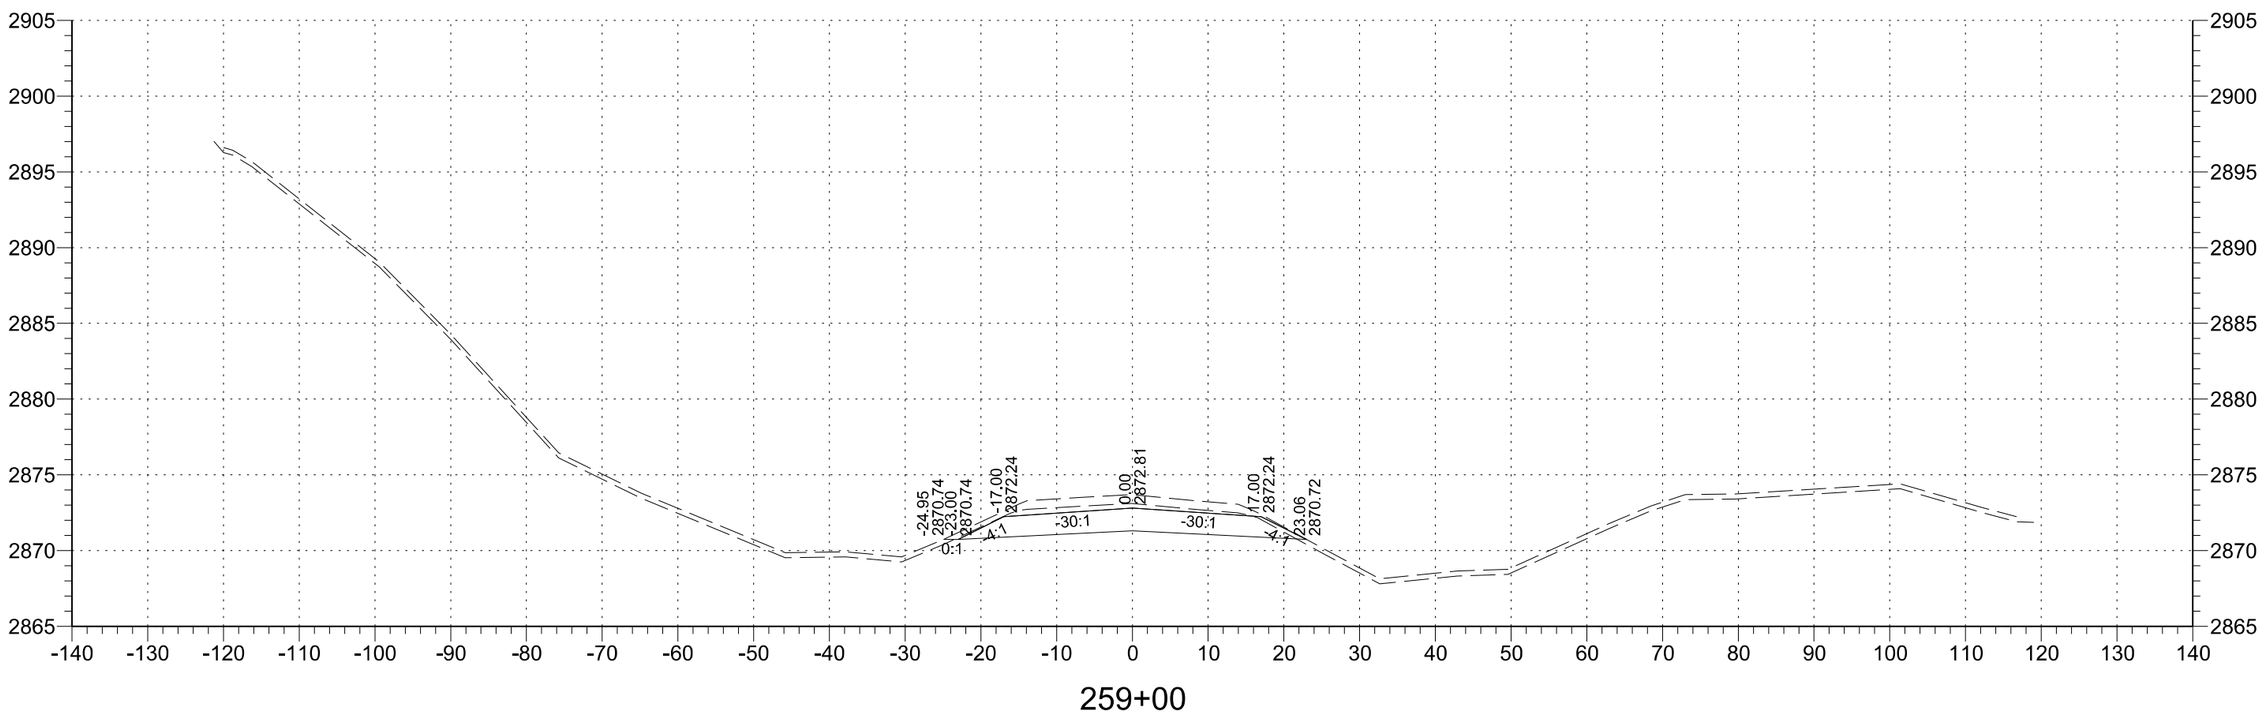

259+00

STATE	PROJECT NO.	SECTION NO.	SHEET NO.
ND	SC-CNOA-CNOB-CNOC-0119(057)	200	104

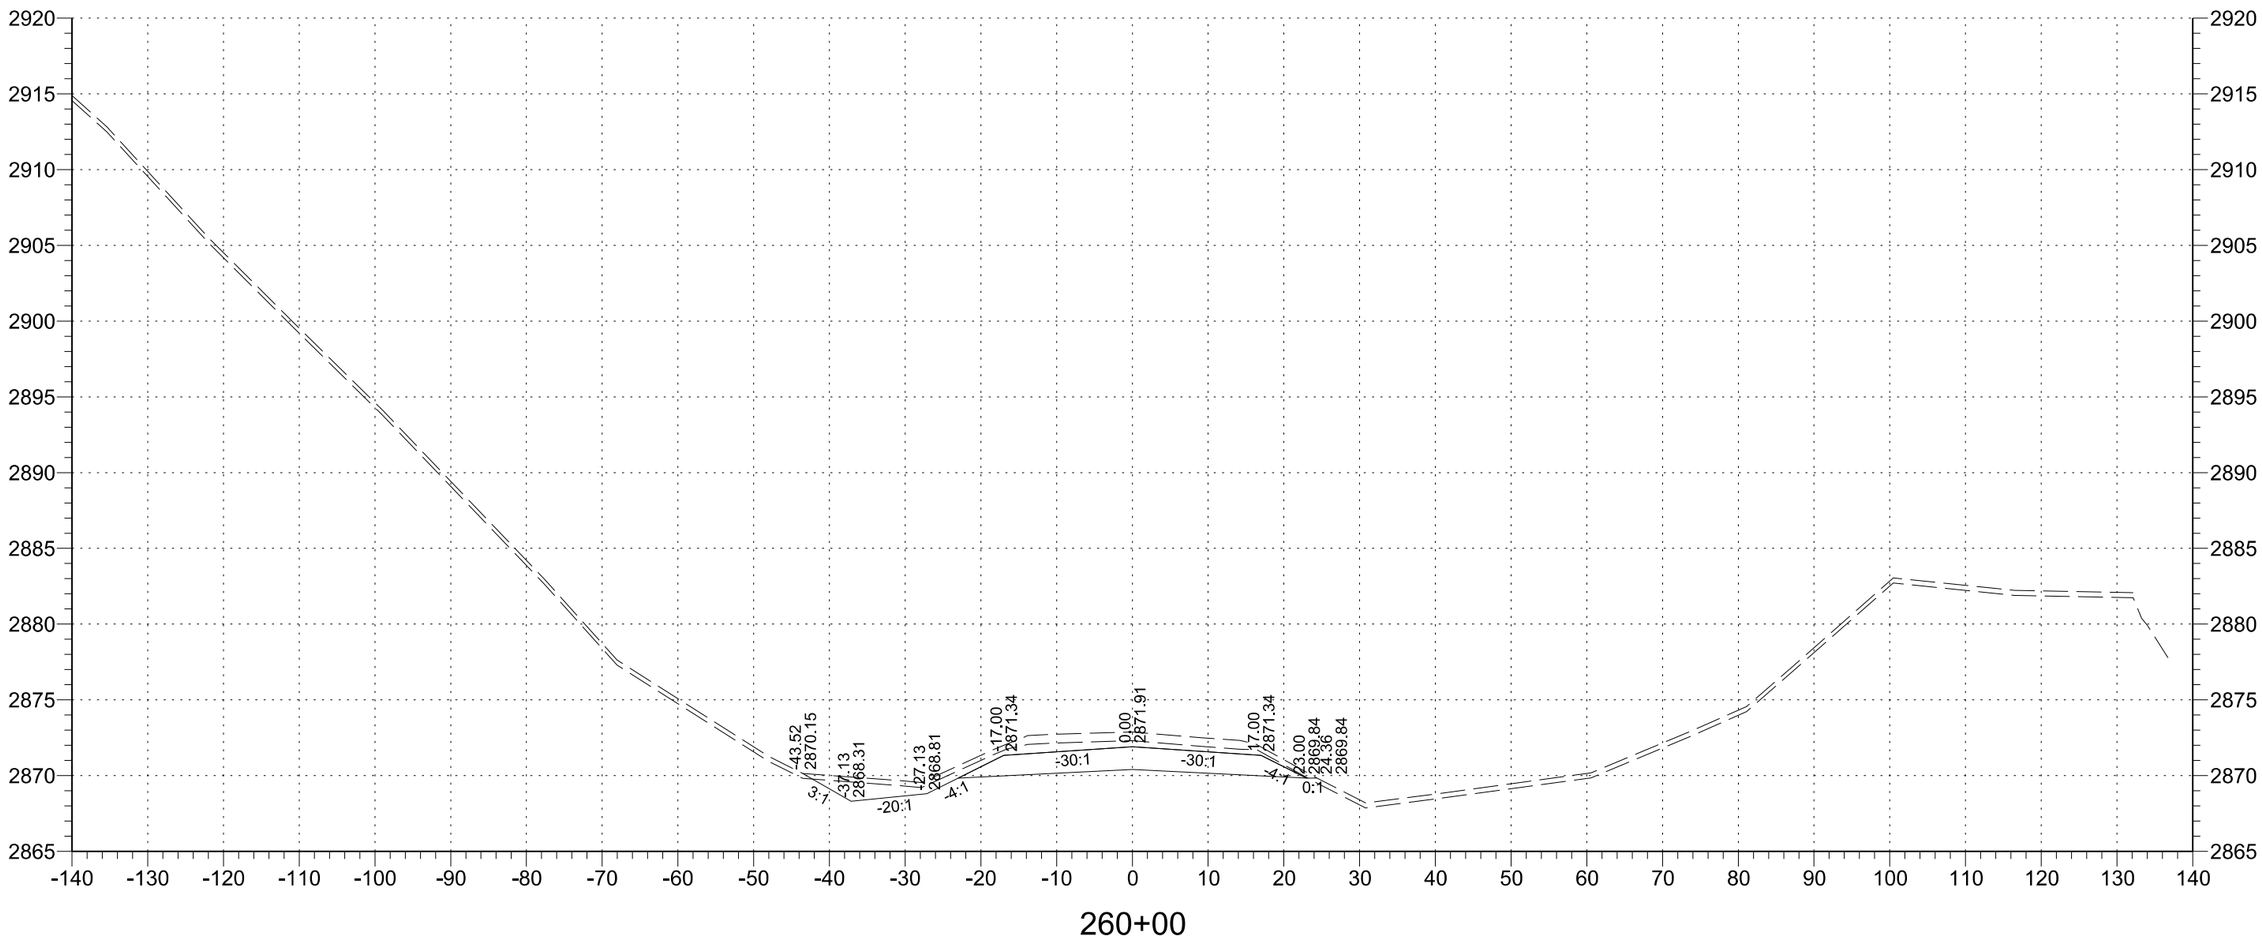

STATE	PROJECT NO.	SECTION NO.	SHEET NO.
ND	SC-CNOA-CNOB-CNOC-0119(057)	200	105

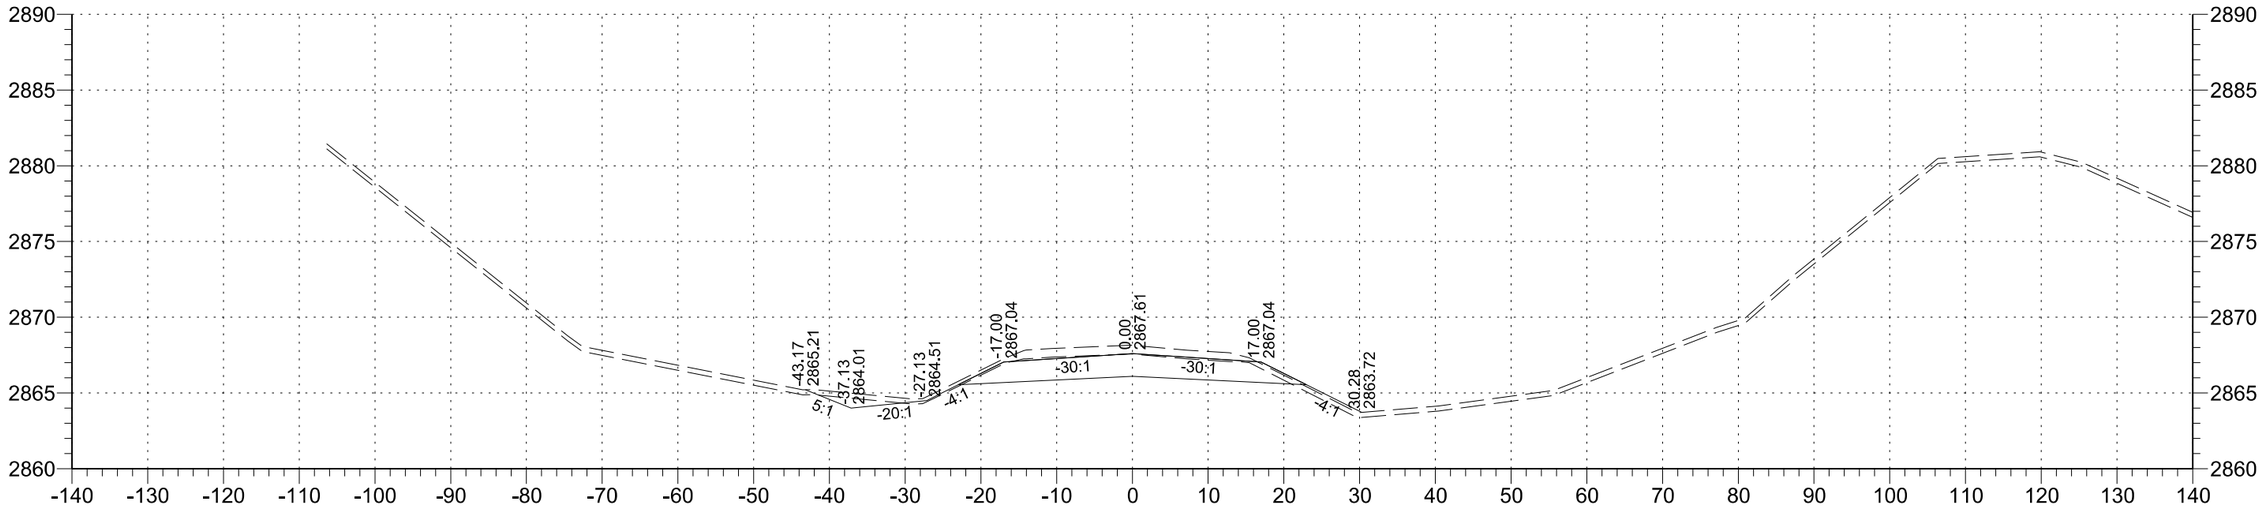

262+00

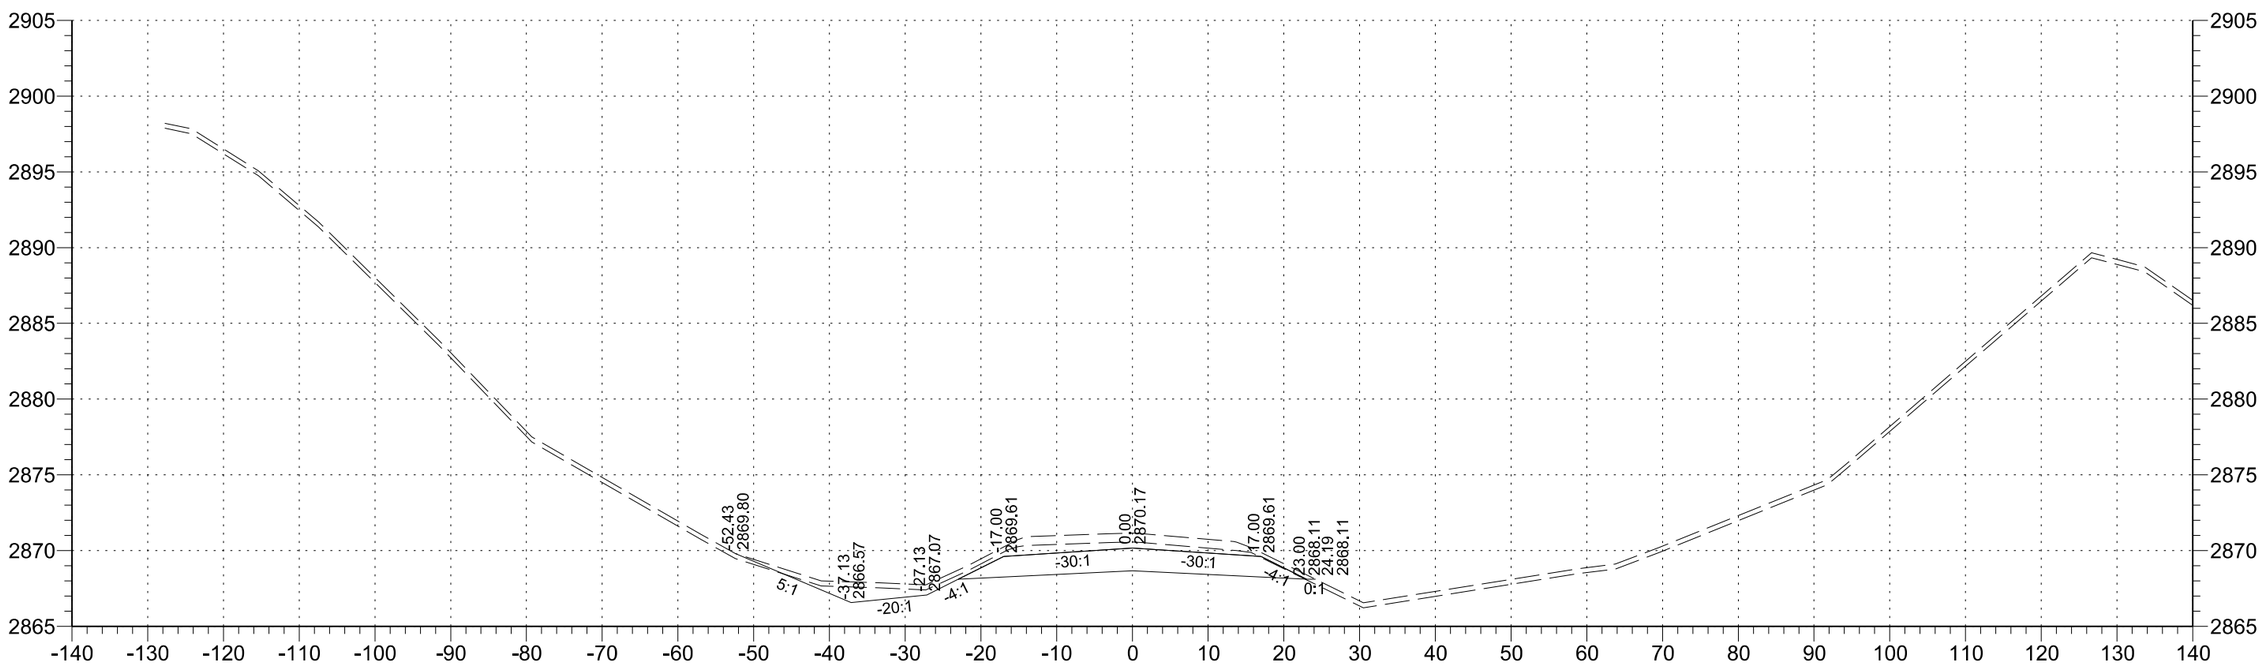

261+00

STATE	PROJECT NO.	SECTION NO.	SHEET NO.
ND	SC-CNOA-CNOB-CNOC-0119(057)	200	106

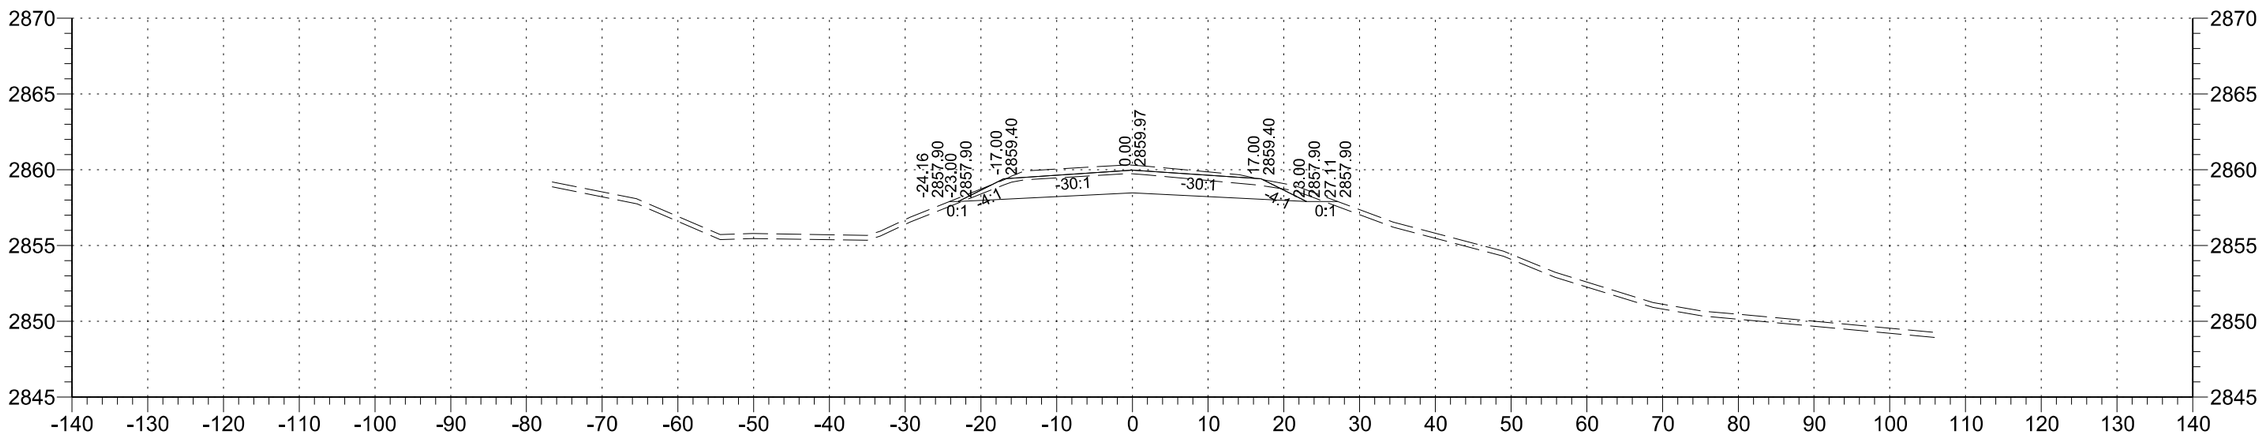

264+00

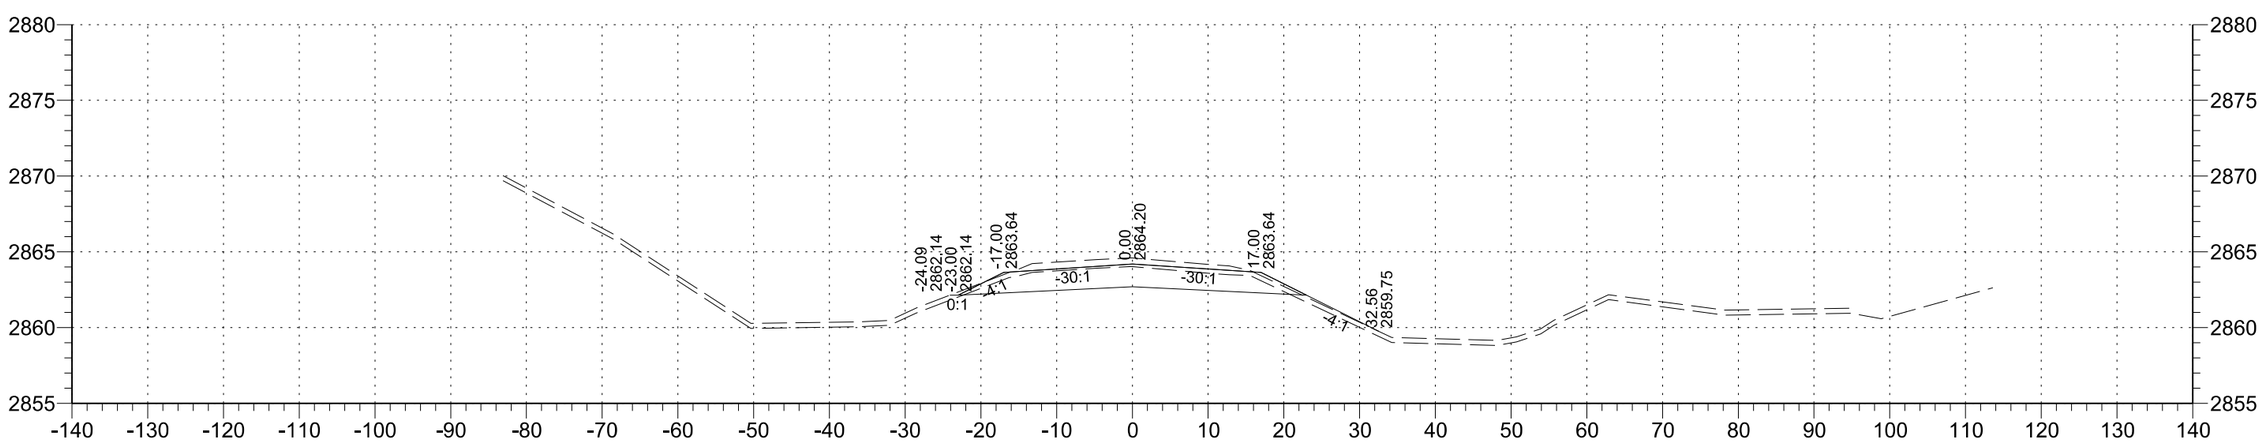

263+00

STATE	PROJECT NO.	SECTION NO.	SHEET NO.
ND	SC-CNOA-CNOB-CNOC-0119(057)	200	107

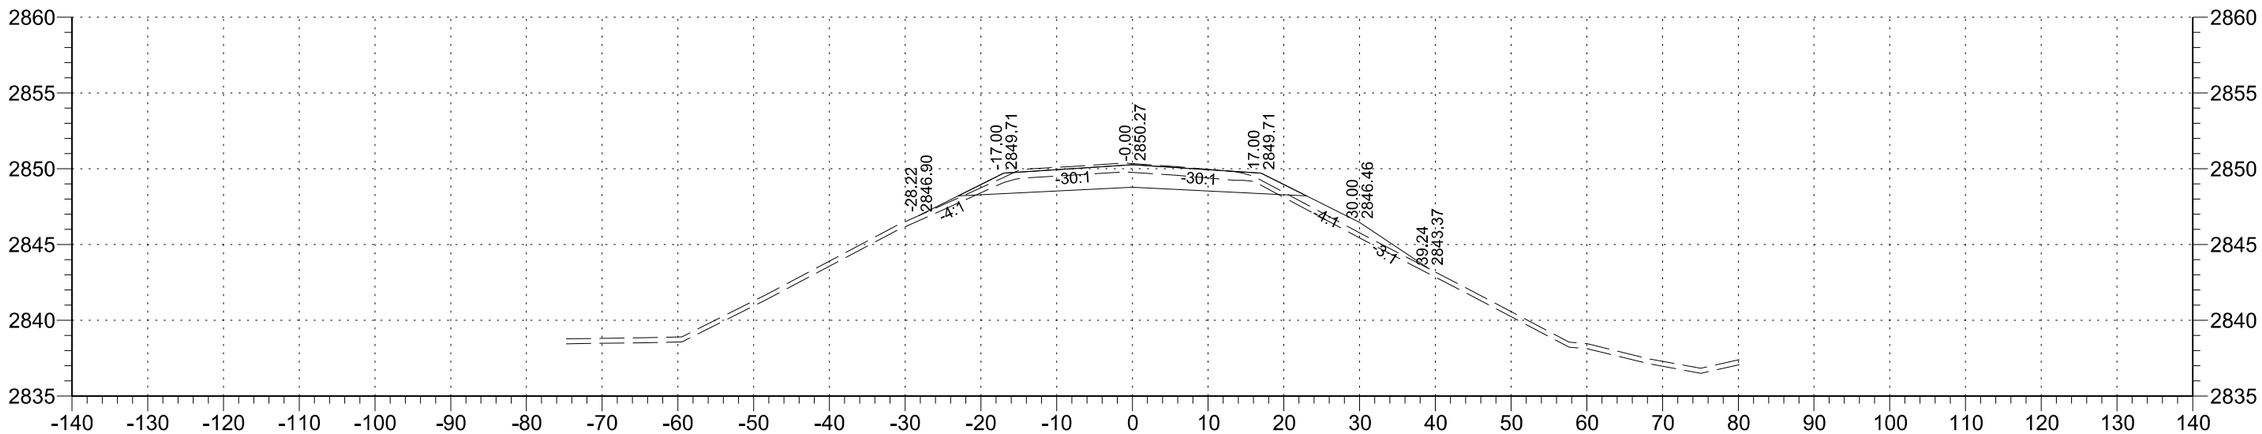

266+00

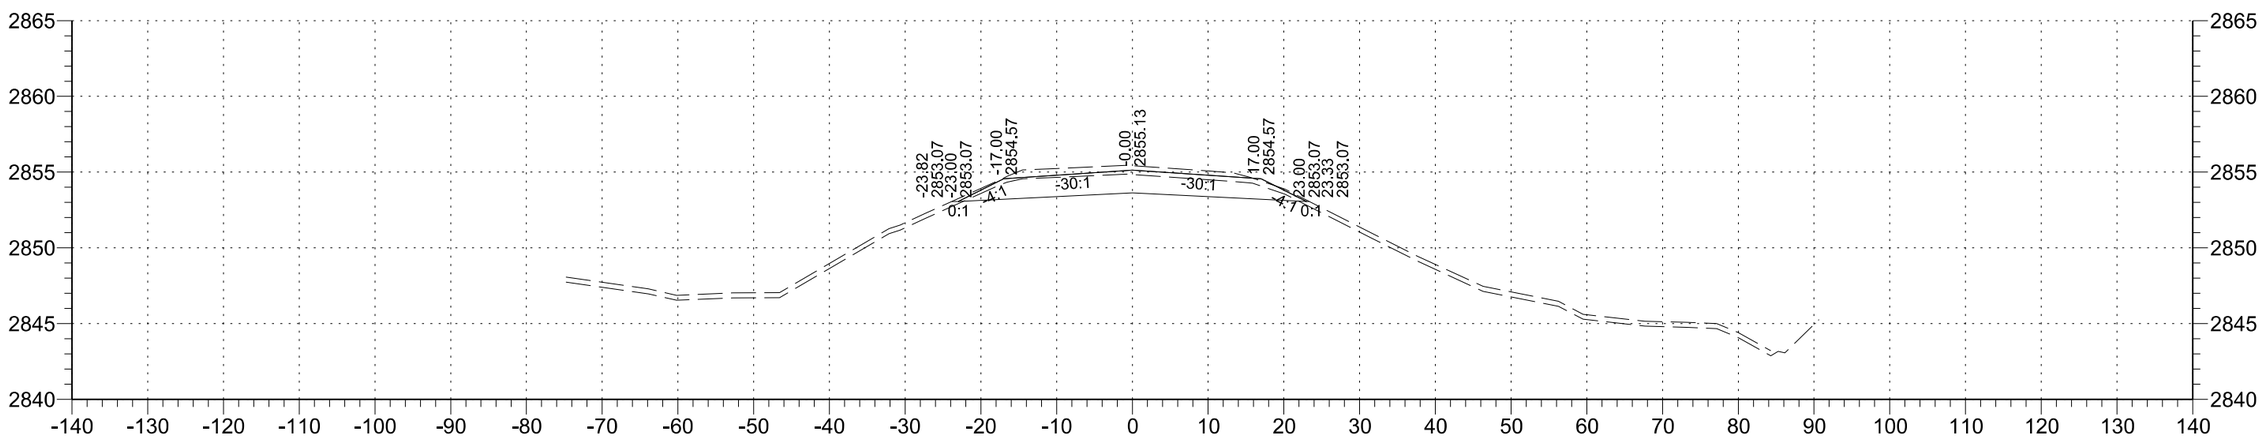

265+00

STATE	PROJECT NO.	SECTION NO.	SHEET NO.
ND	SC-CNOA-CNOB-CNOC-0119(057)	200	108

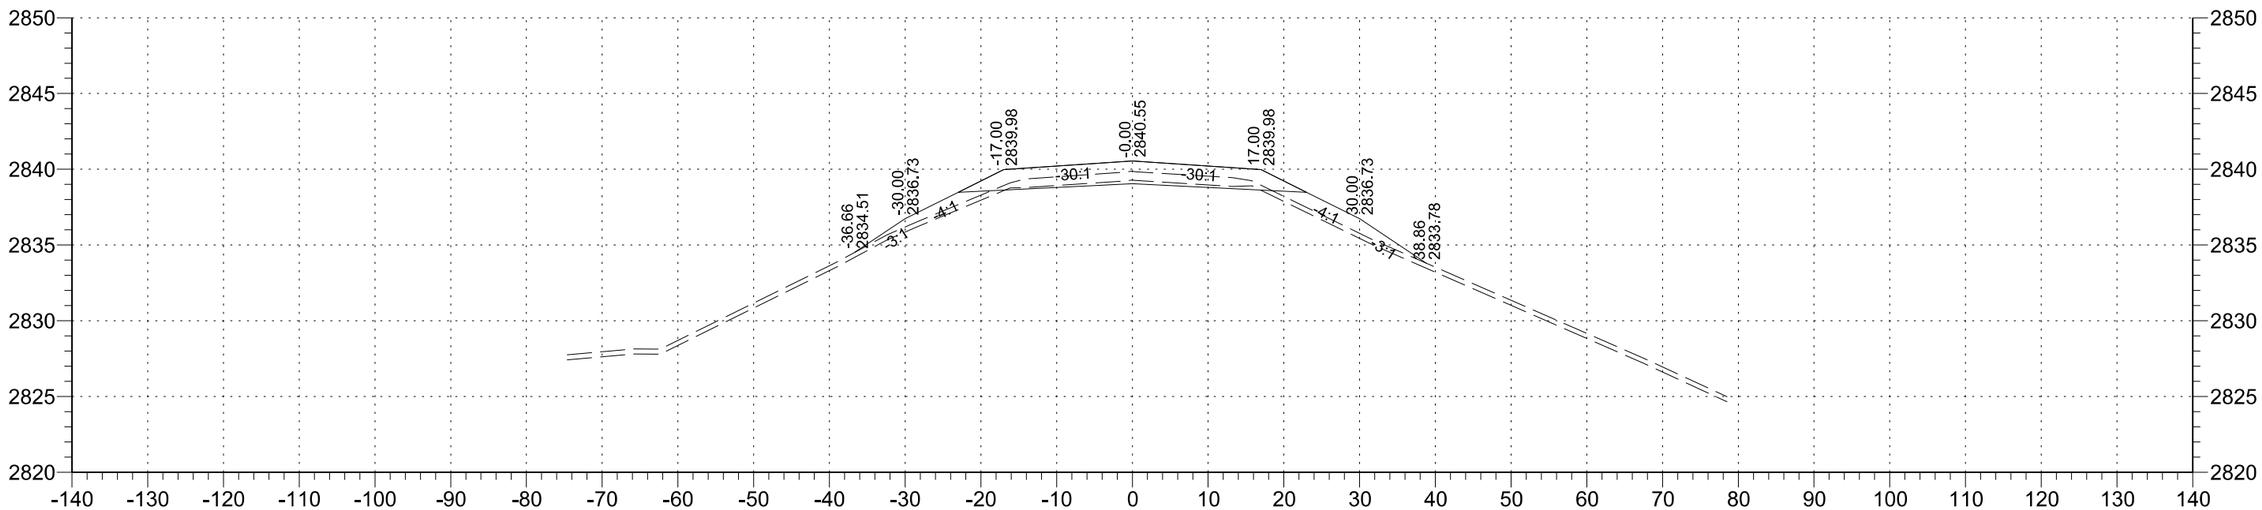

268+00

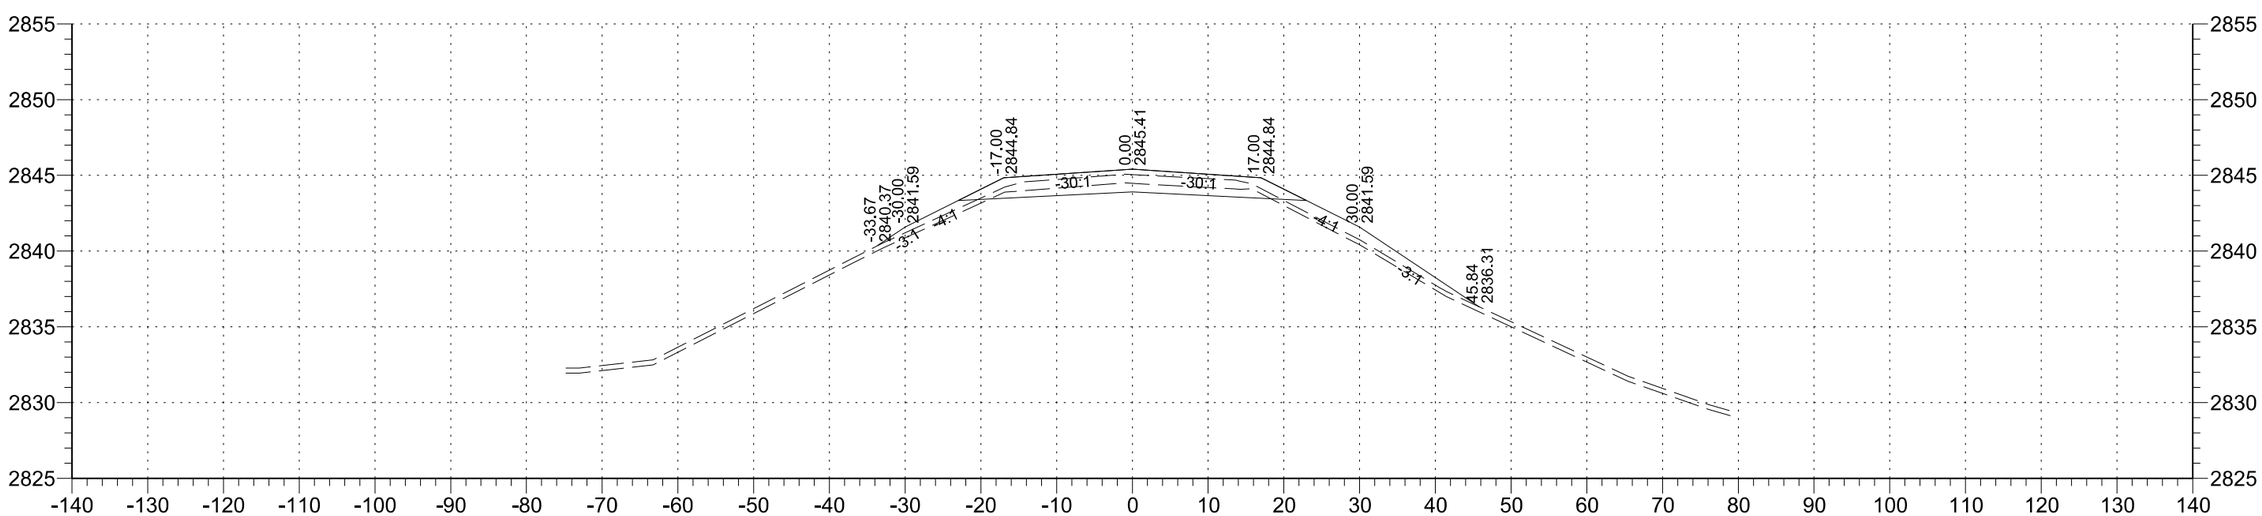

267+00

STATE	PROJECT NO.	SECTION NO.	SHEET NO.
ND	SC-CNOA-CNOB-CNOC-0119(057)	200	109

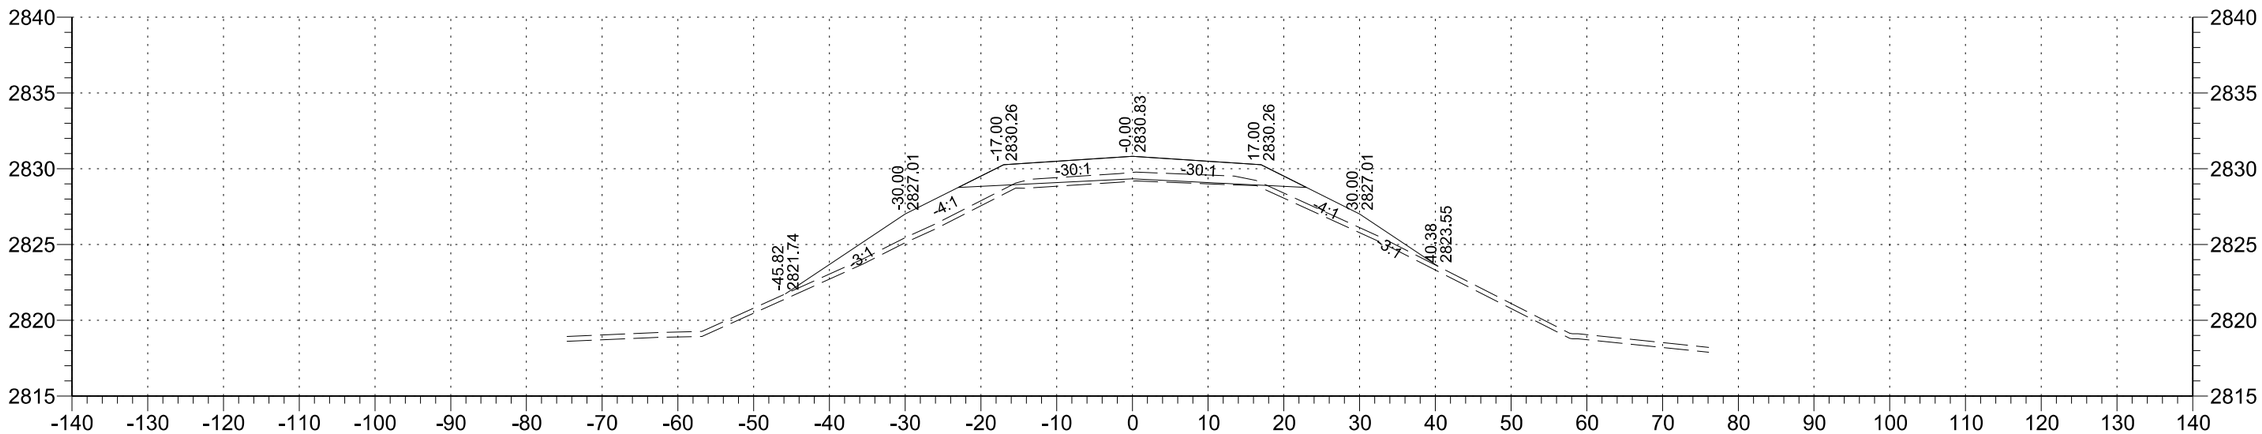

270+00

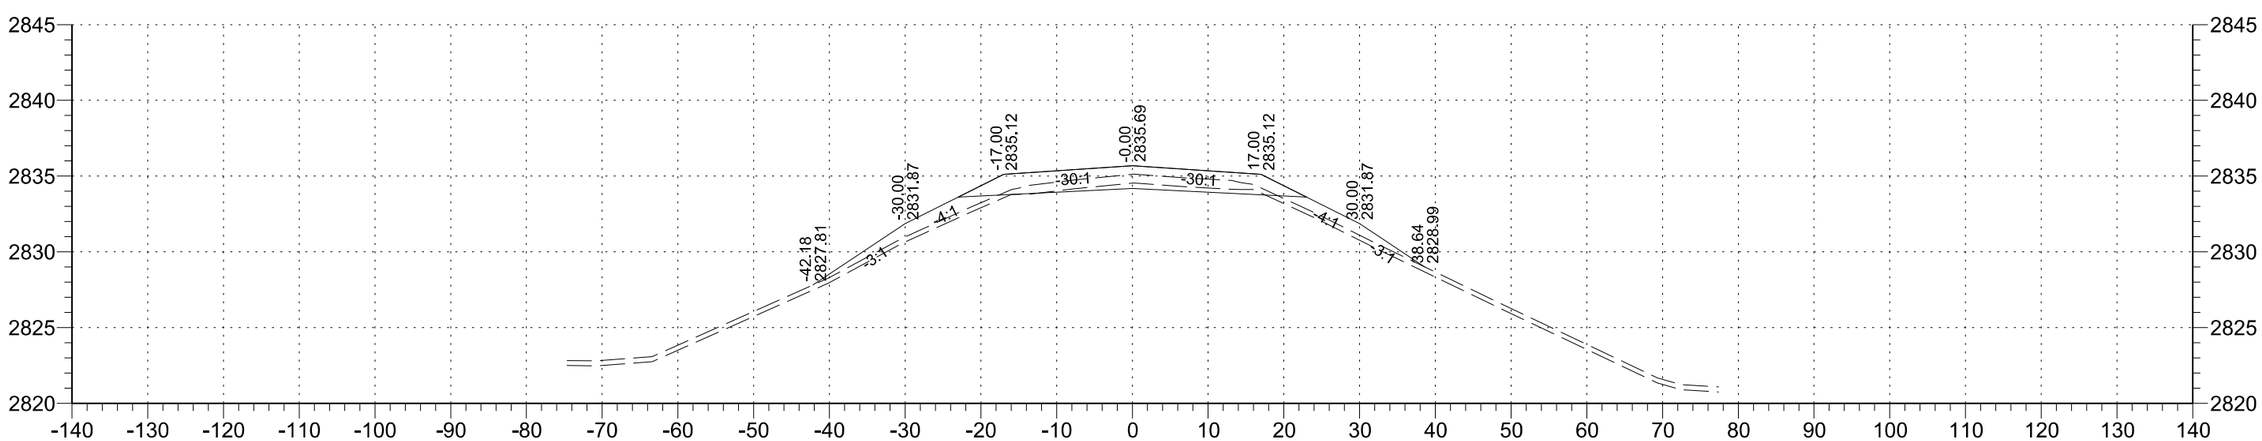

269+00

STATE	PROJECT NO.	SECTION NO.	SHEET NO.
ND	SC-CNOA-CNOB-CNOC-0119(057)	200	110

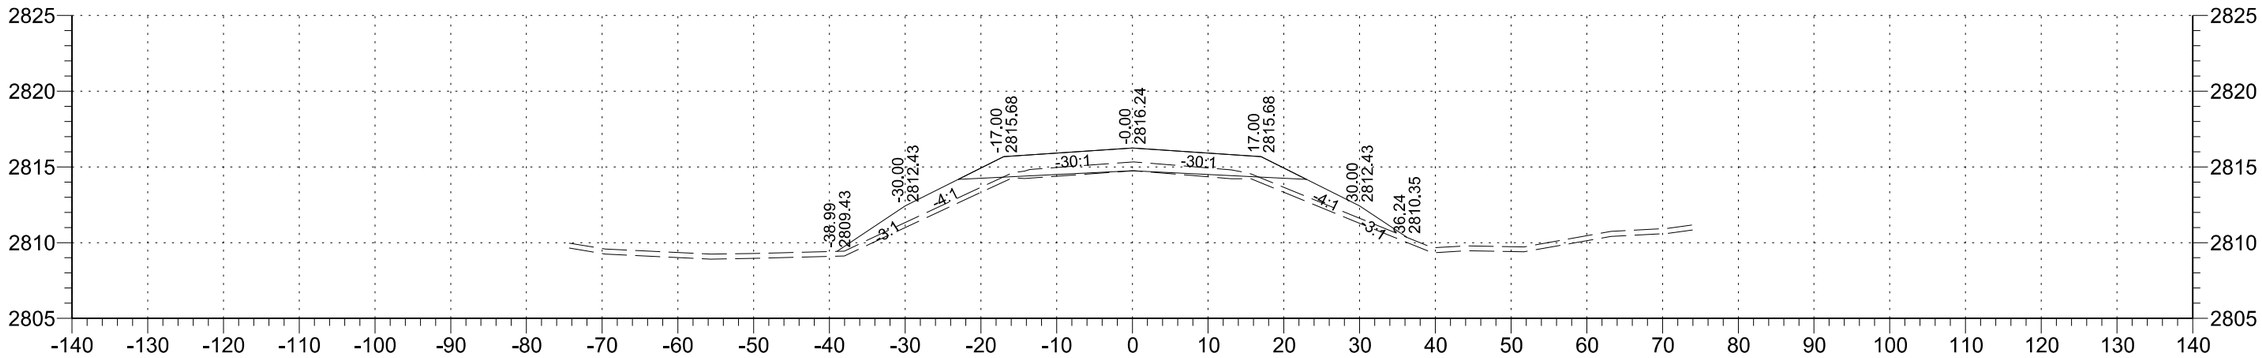

273+00

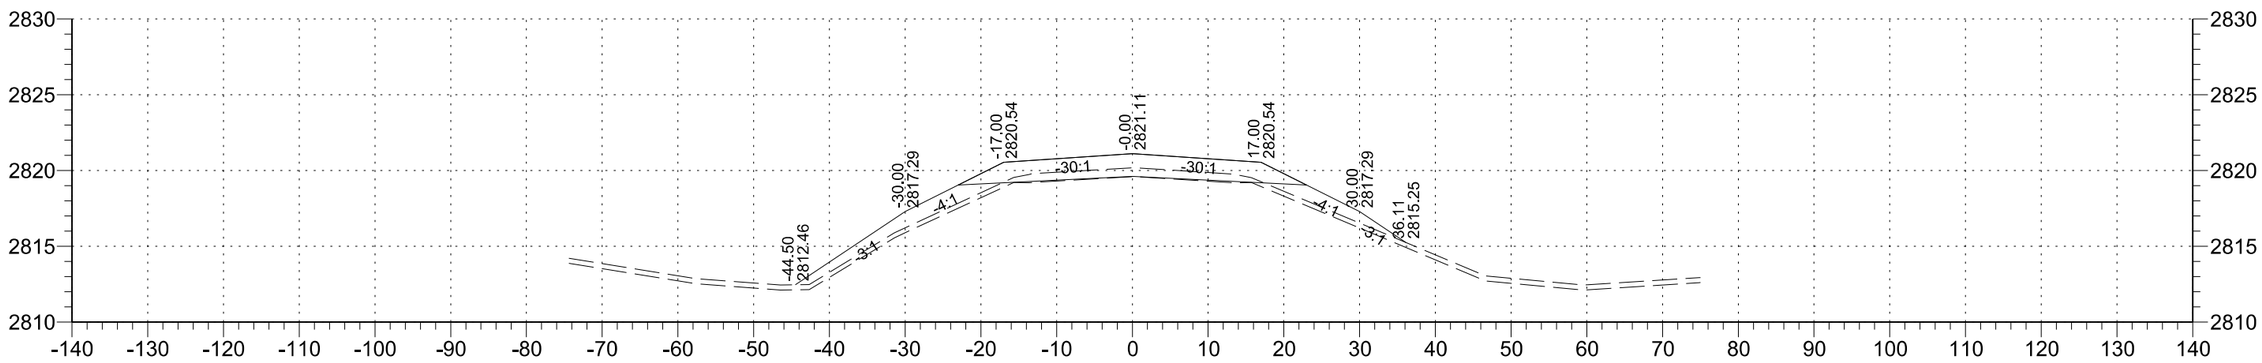

272+00

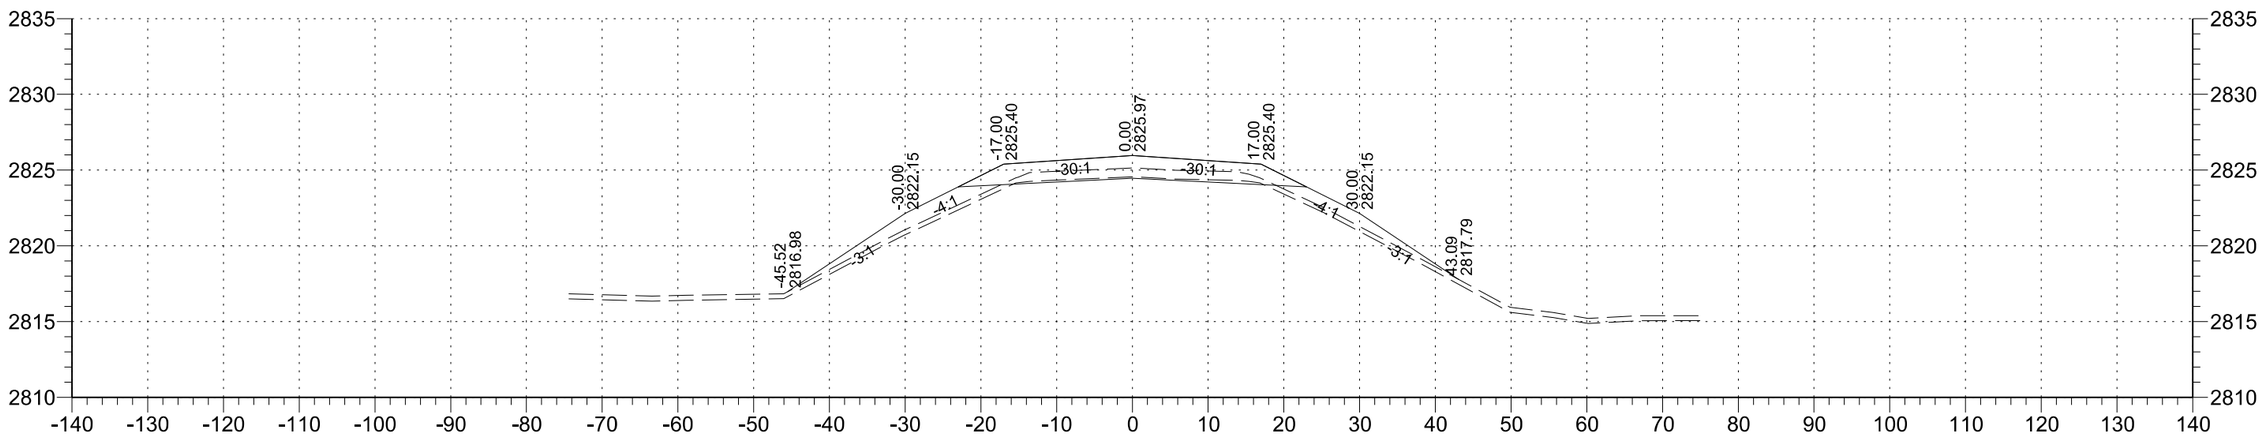

271+00

STATE	PROJECT NO.	SECTION NO.	SHEET NO.
ND	SC-CNOA-CNOB-CNOC-0119(057)	200	111

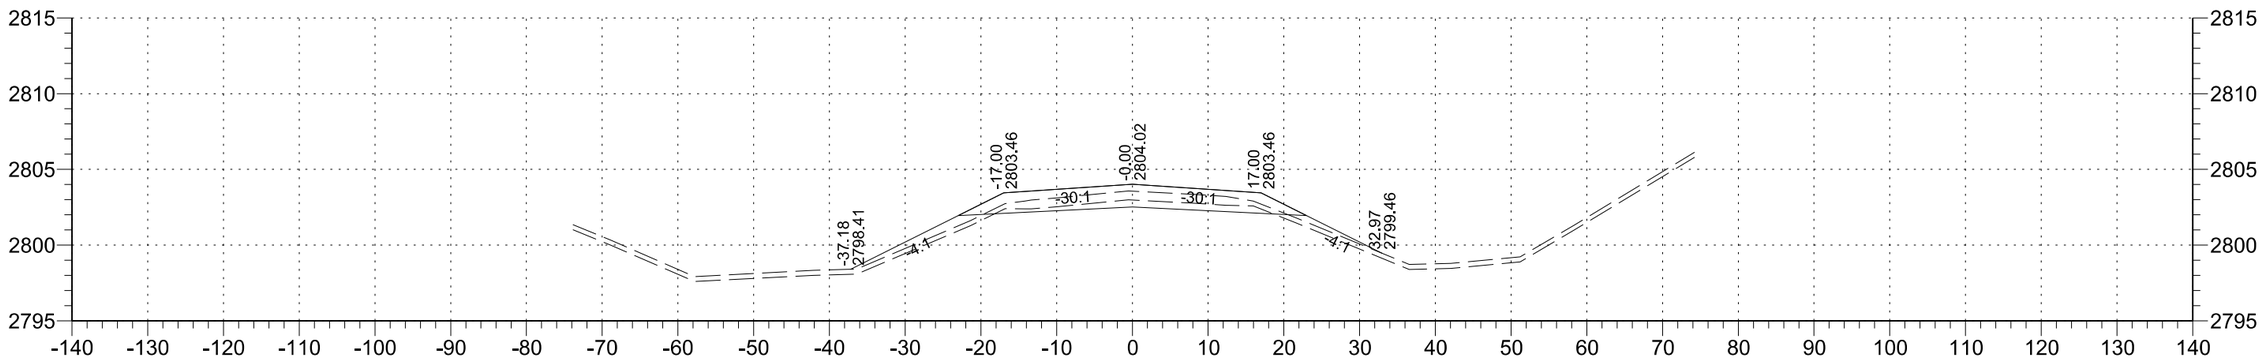

276+00

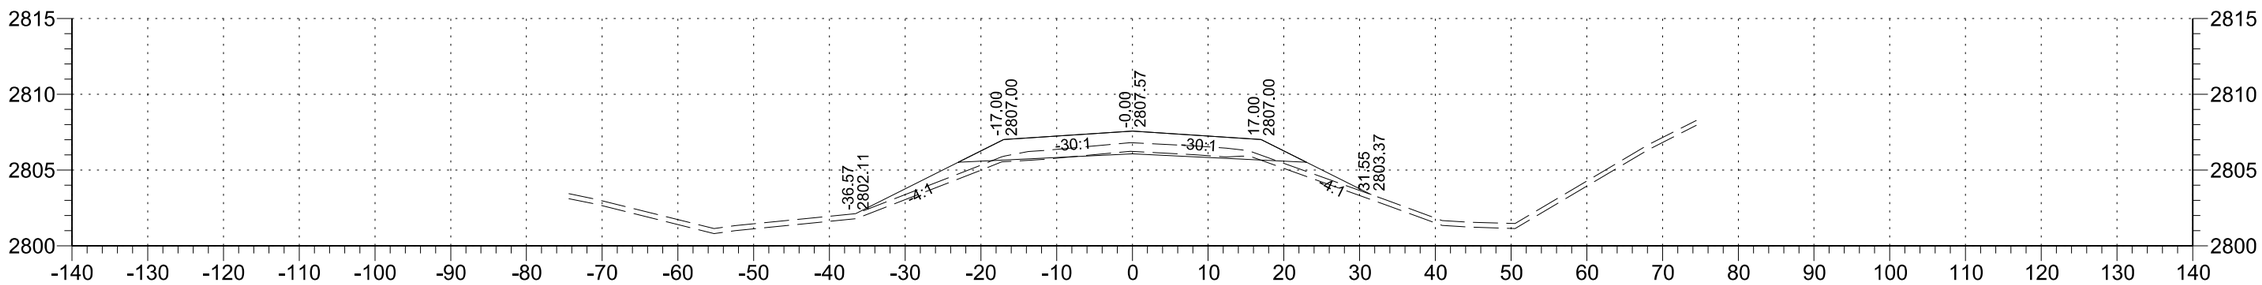

275+00

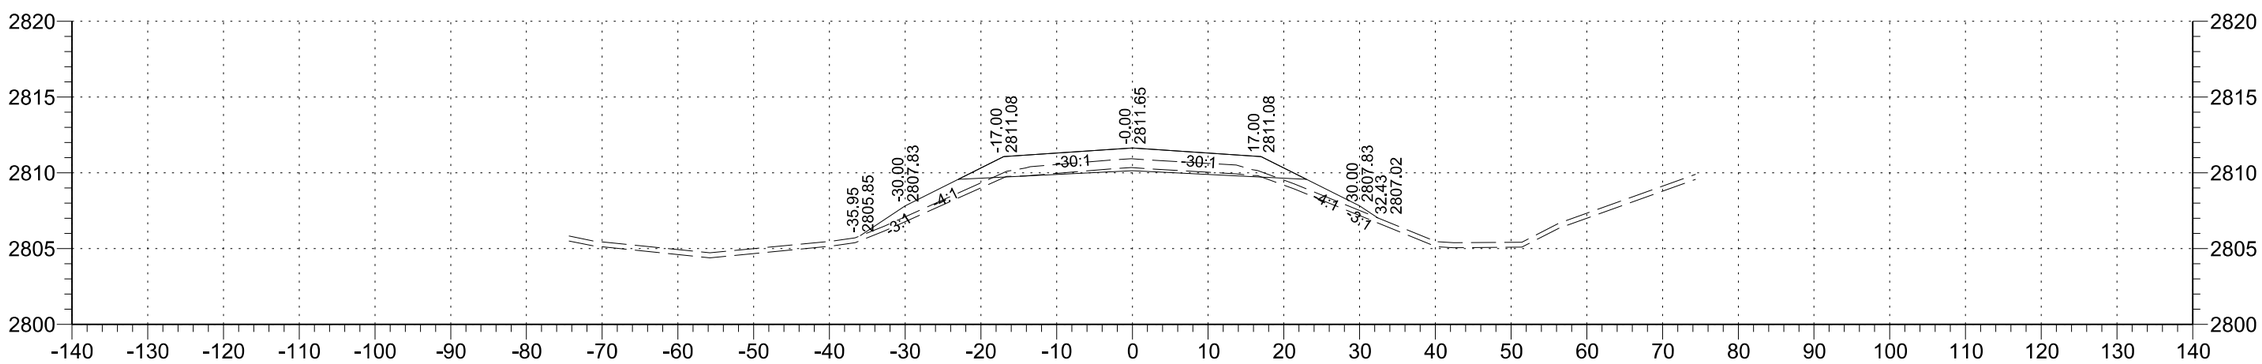

274+00

STATE	PROJECT NO.	SECTION NO.	SHEET NO.
ND	SC-CNOA-CNOB-CNOC-0119(057)	200	112

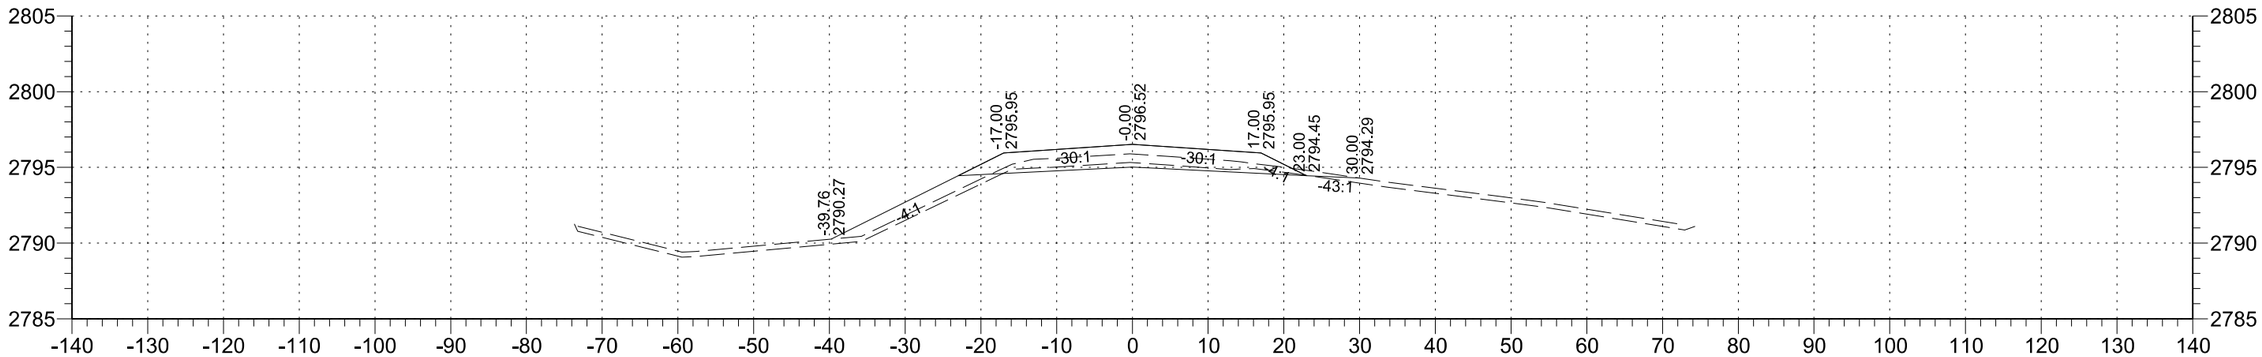

279+00

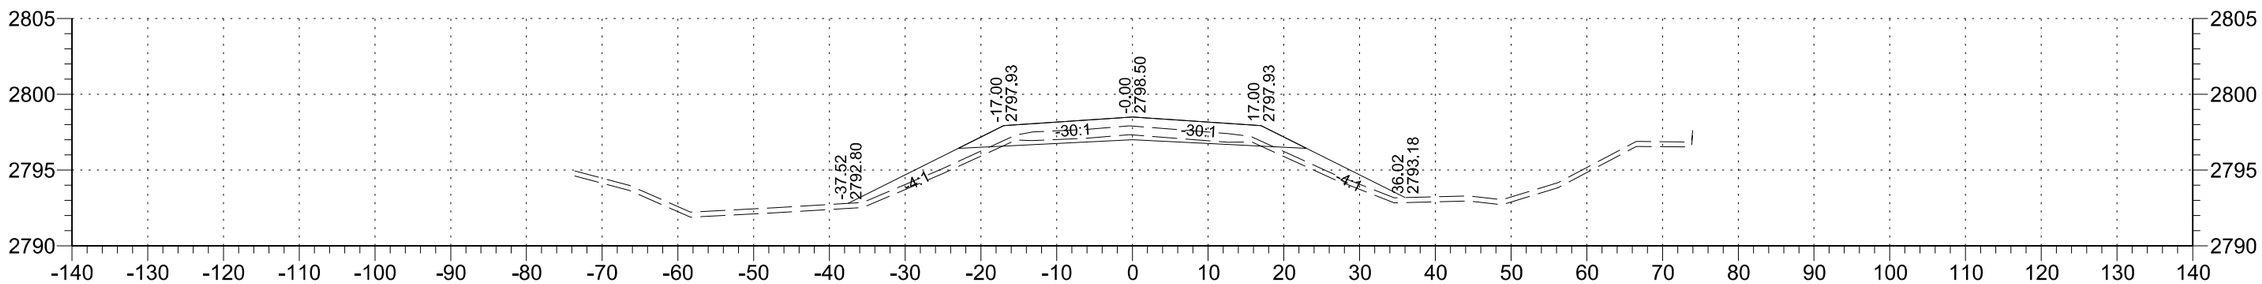

278+00

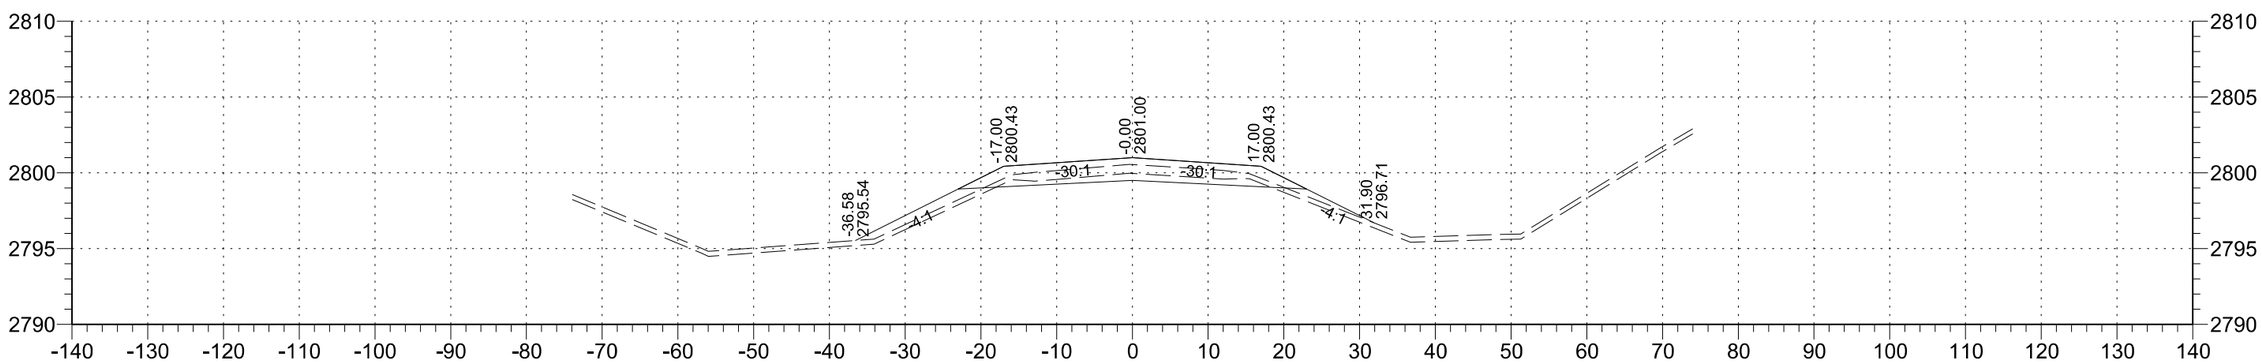

277+00

STATE	PROJECT NO.	SECTION NO.	SHEET NO.
ND	SC-CNOA-CNOB-CNOC-0119(057)	200	113

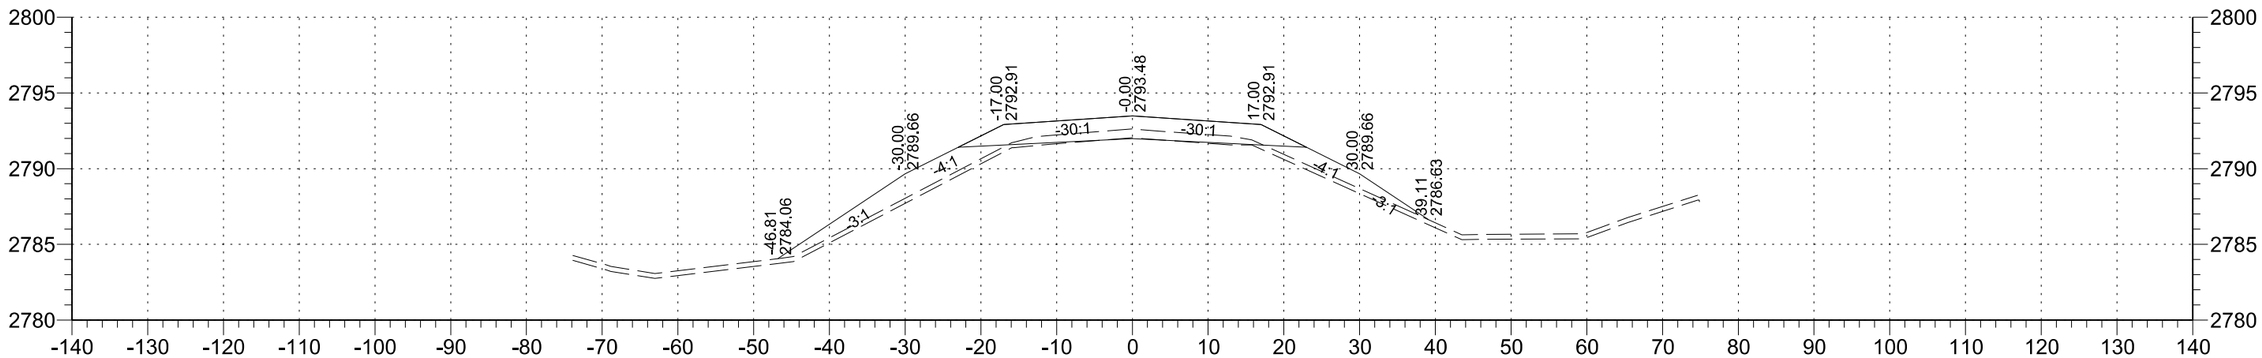

282+00

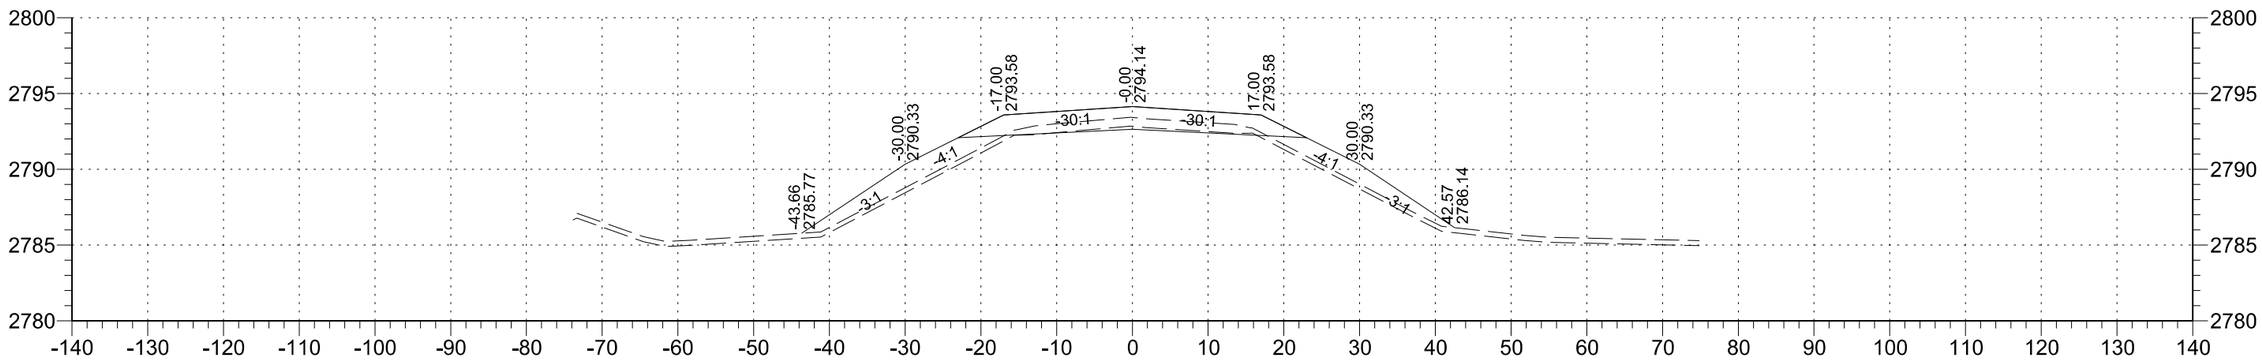

281+00

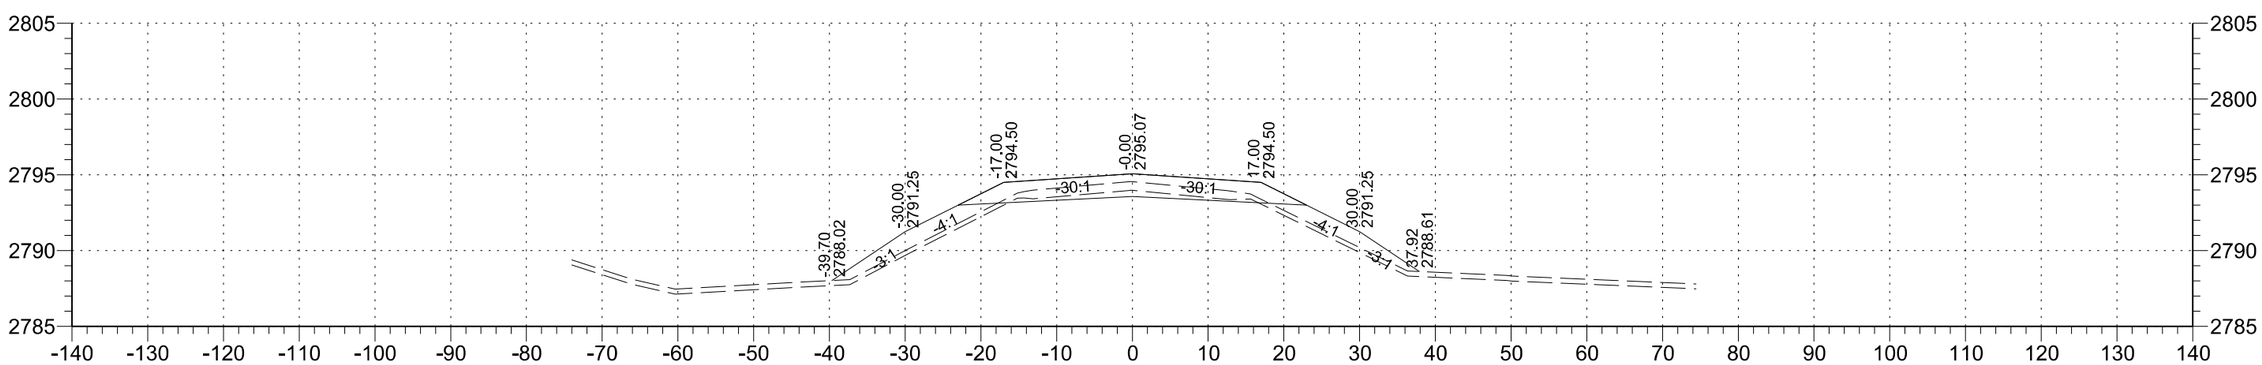

280+00

STATE	PROJECT NO.	SECTION NO.	SHEET NO.
ND	SC-CNOA-CNOB-CNOC-0119(057)	200	114

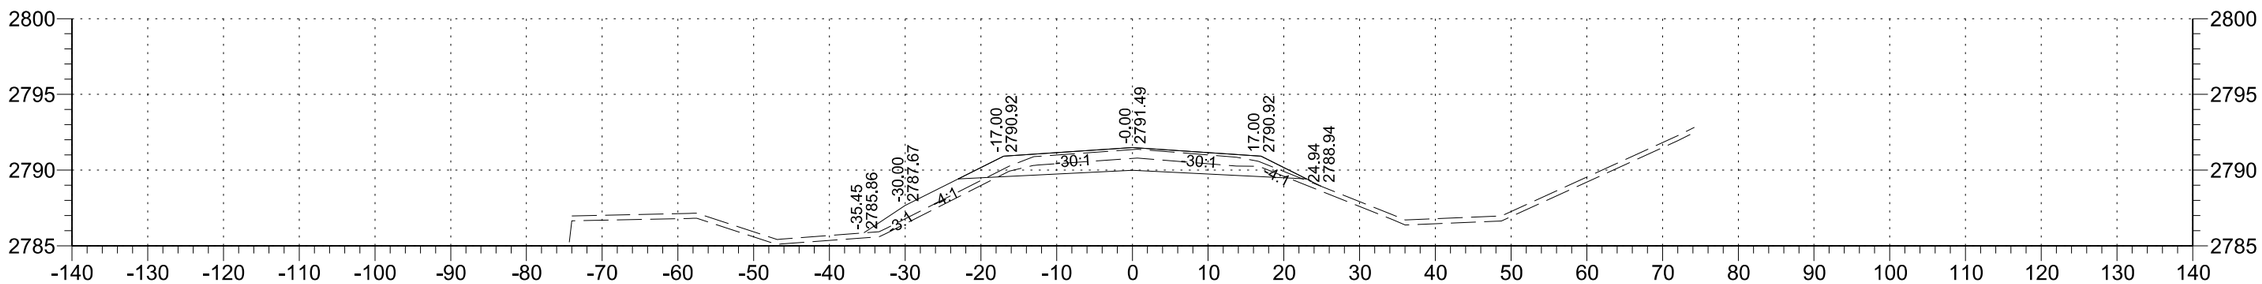

285+00

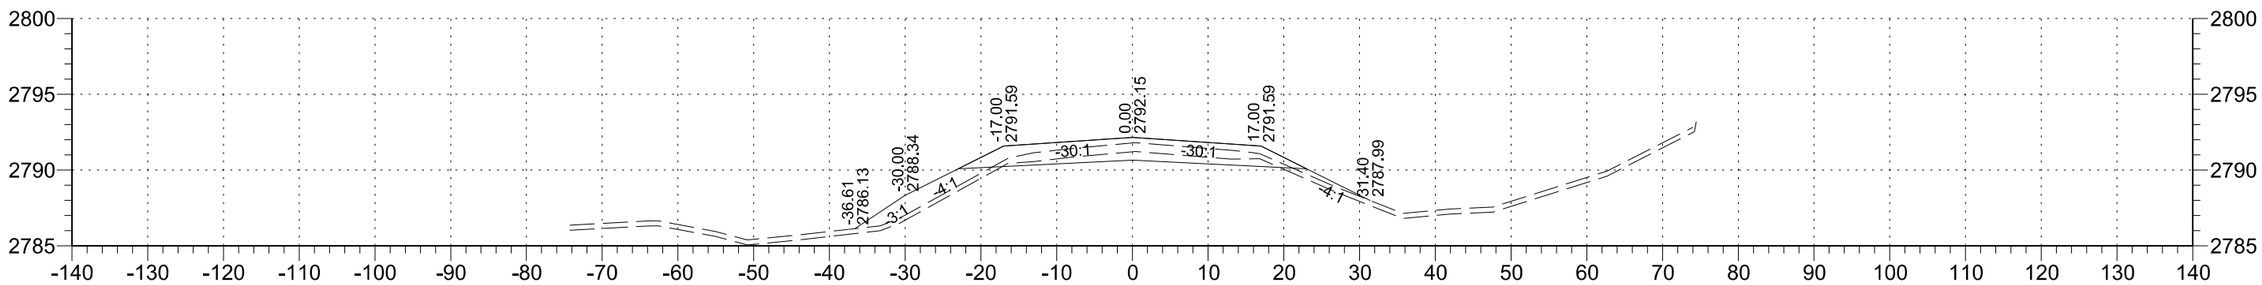

284+00

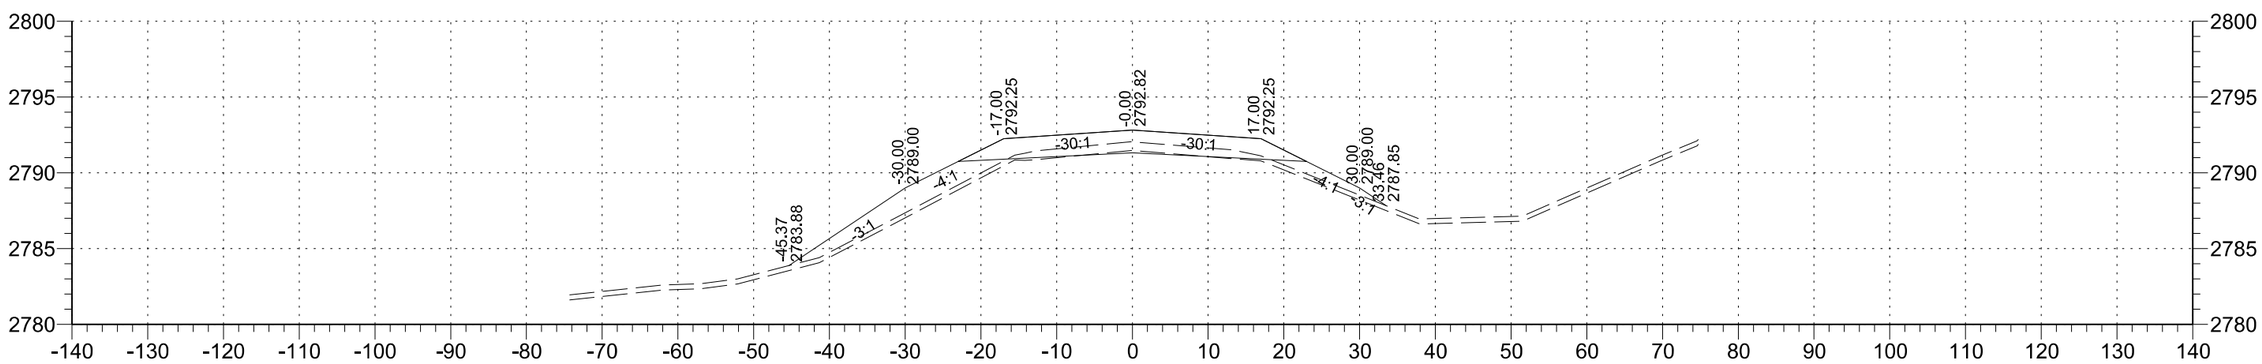

283+00

STATE	PROJECT NO.	SECTION NO.	SHEET NO.
ND	SC-CNOA-CNOB-CNOC-0119(057)	200	115

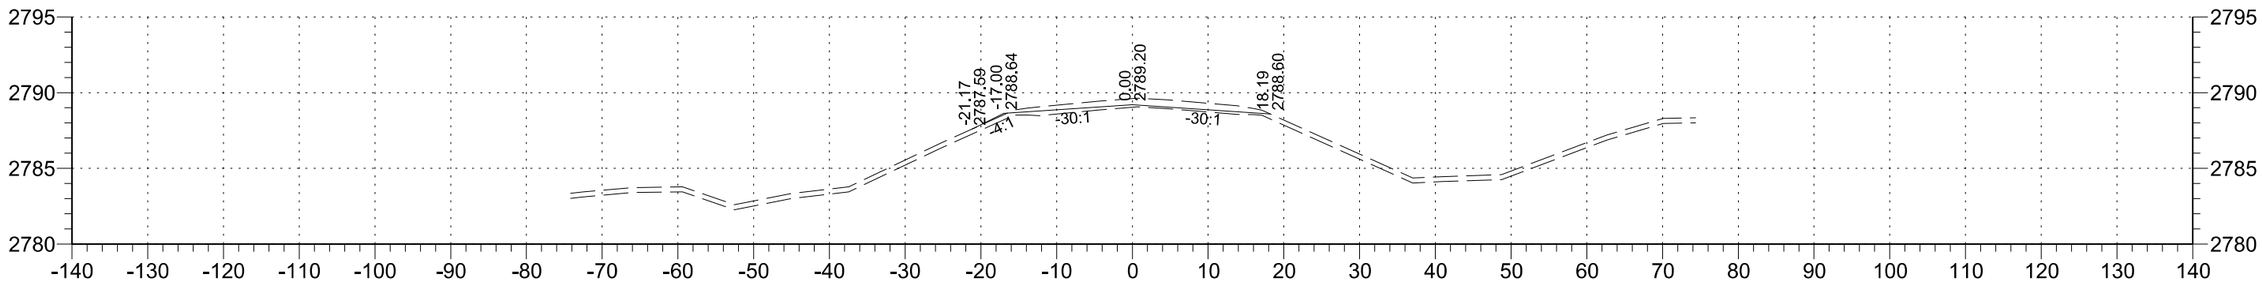

288+00

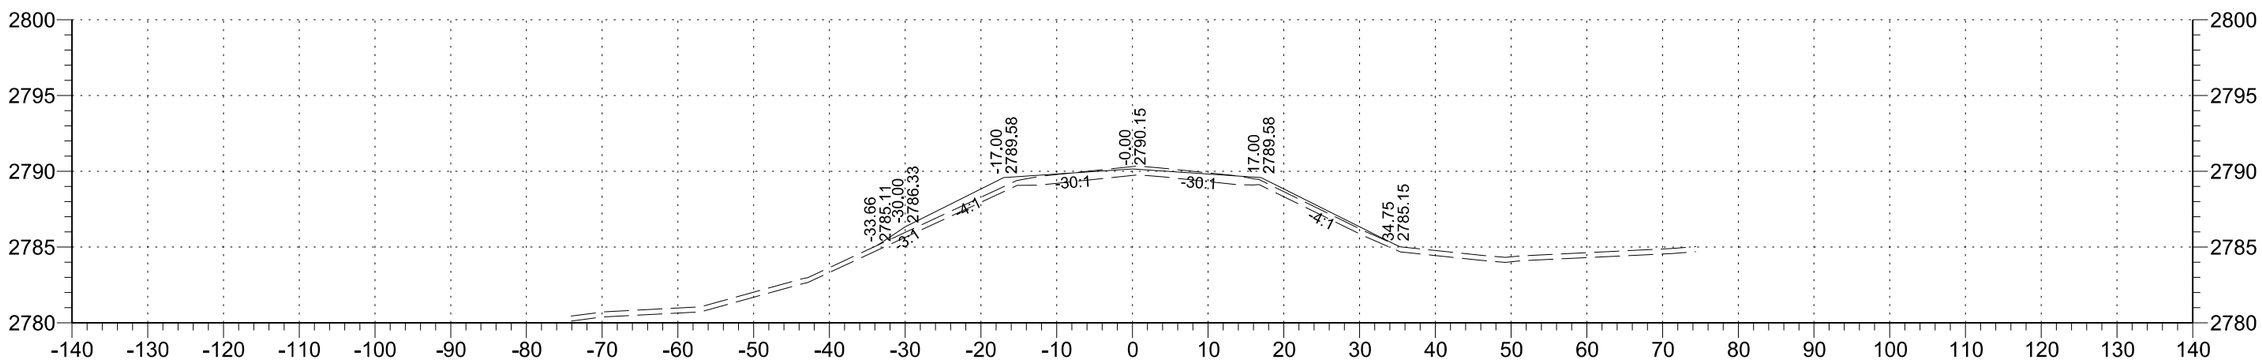

287+00

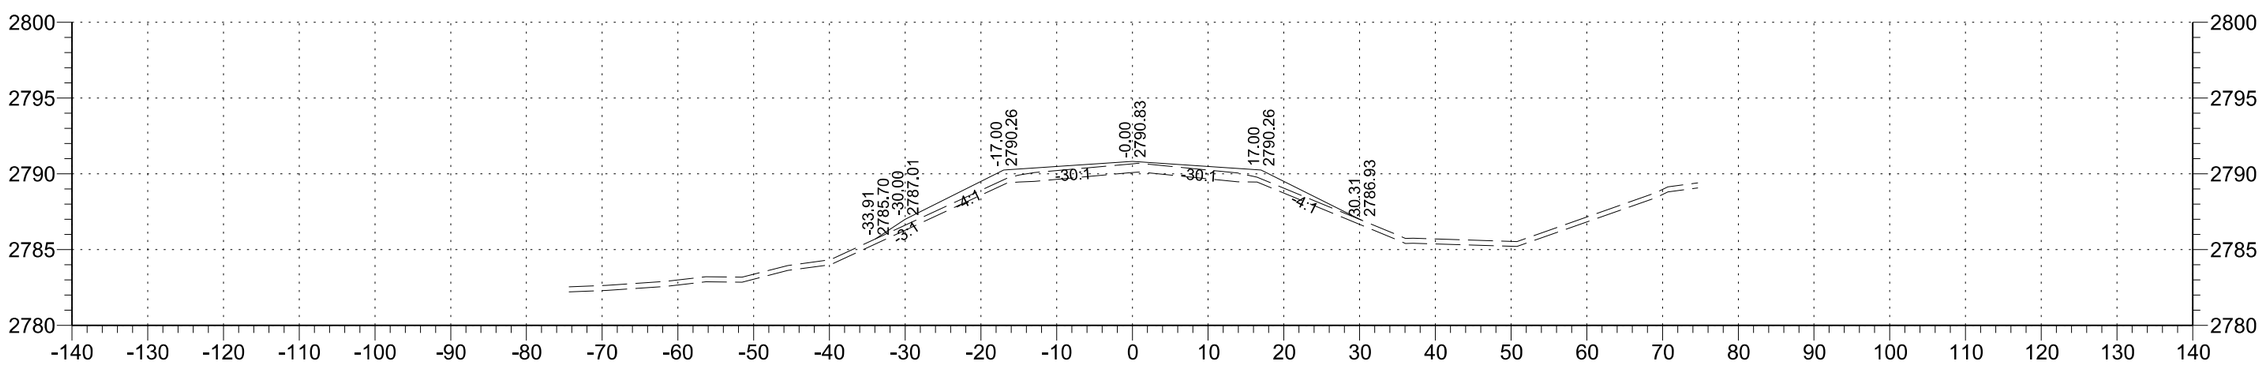

286+00

STATE	PROJECT NO.	SECTION NO.	SHEET NO.
ND	SC-CNOA-CNOB-CNOC-0119(057)	200	116

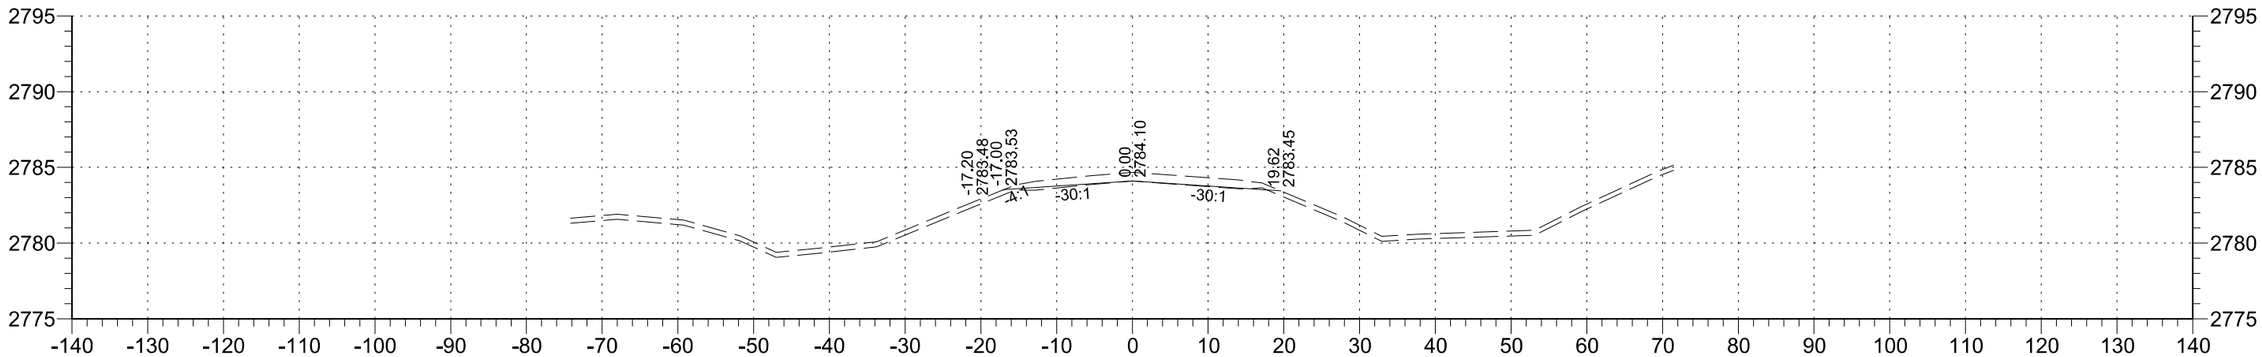

291+00

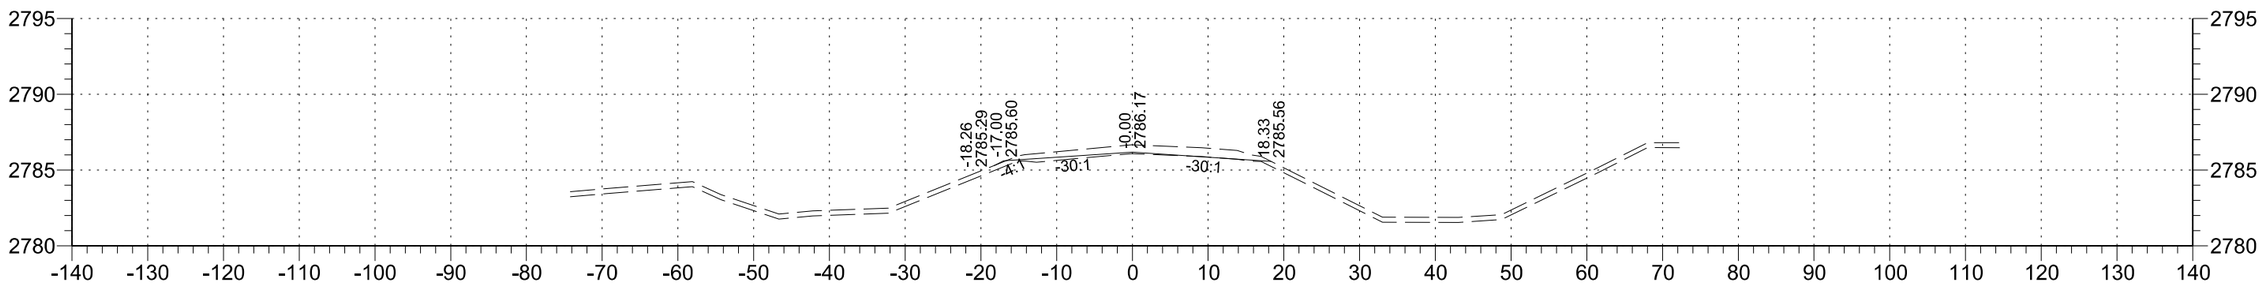

290+00

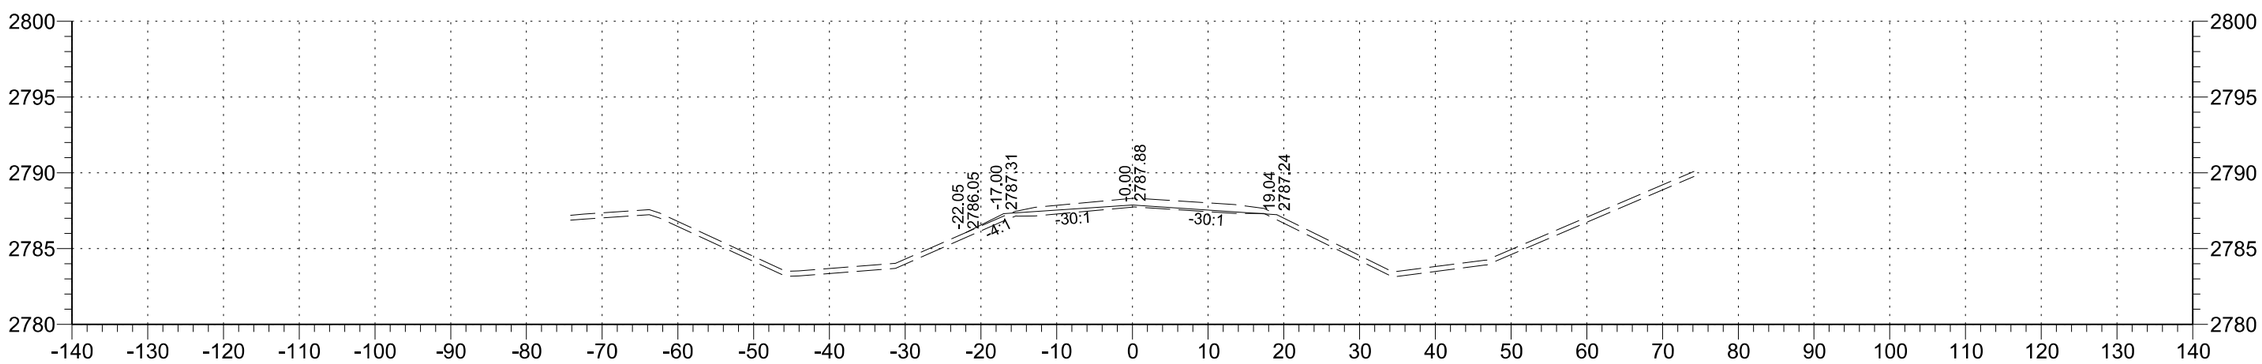

289+00

STATE	PROJECT NO.	SECTION NO.	SHEET NO.
ND	SC-CNOA-CNOB-CNOC-0119(057)	200	117

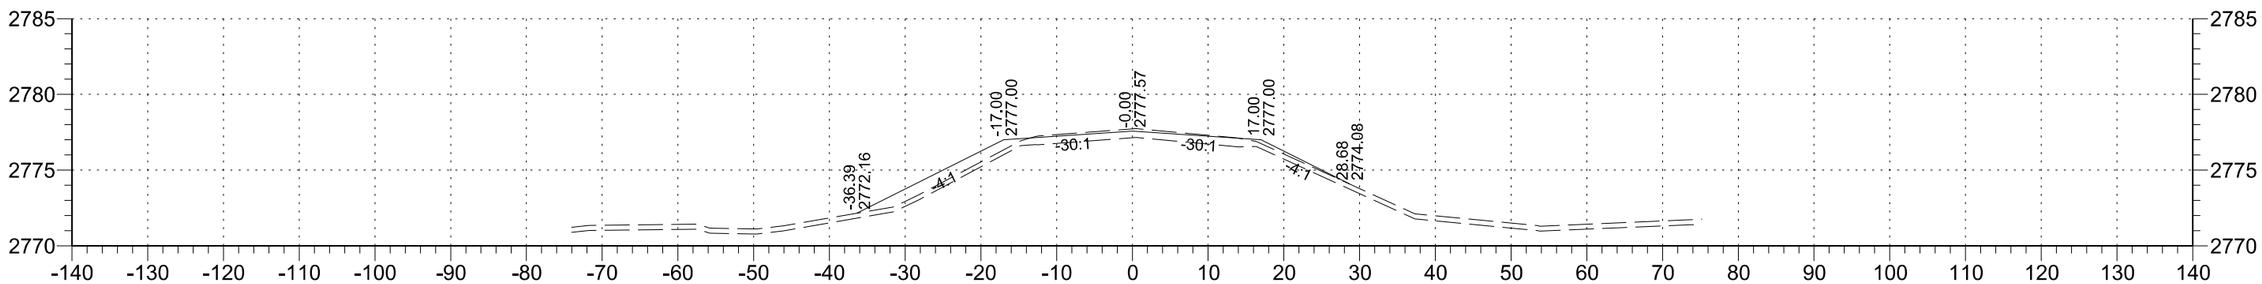

294+00

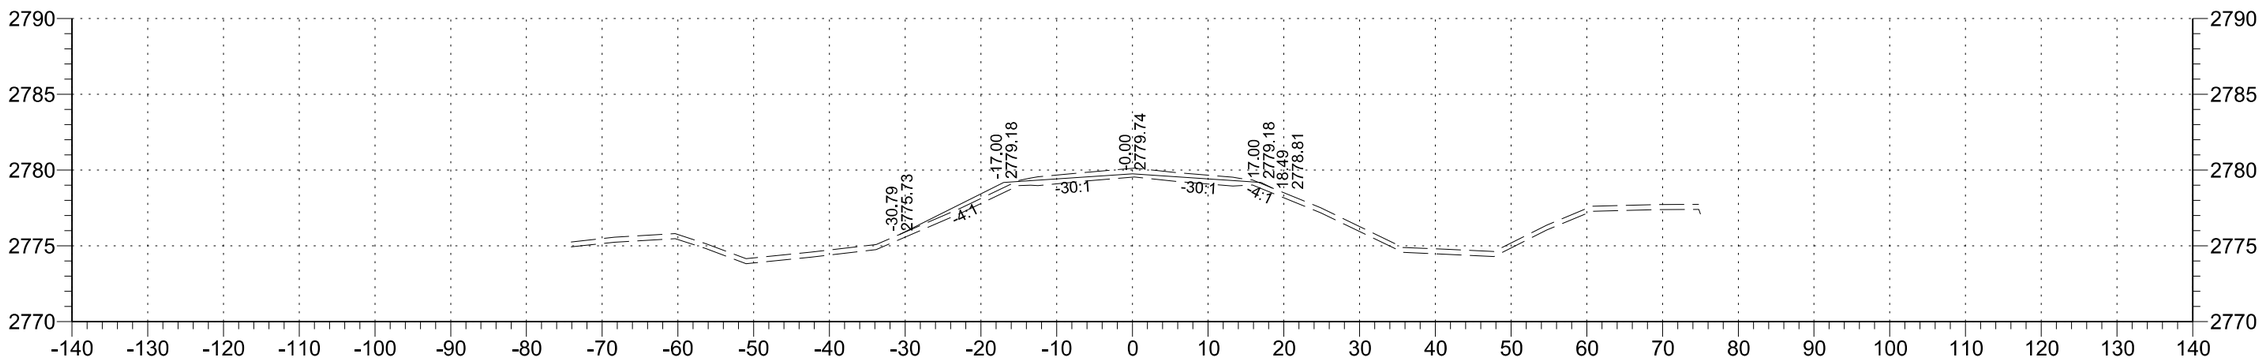

293+00

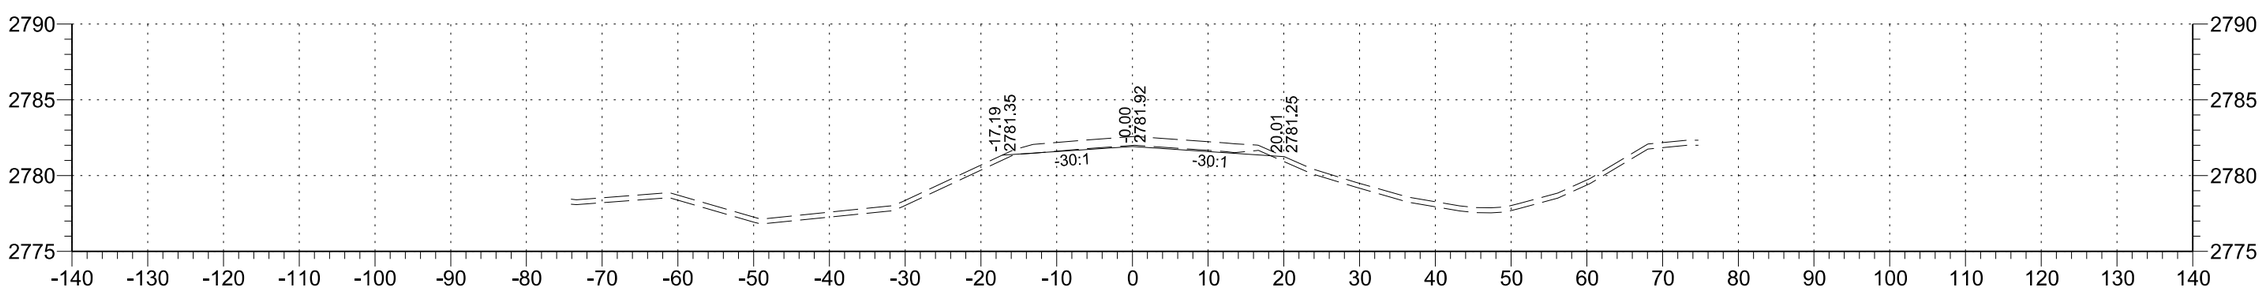

292+00

STATE	PROJECT NO.	SECTION NO.	SHEET NO.
ND	SC-CNOA-CNOB-CNOC-0119(057)	200	118

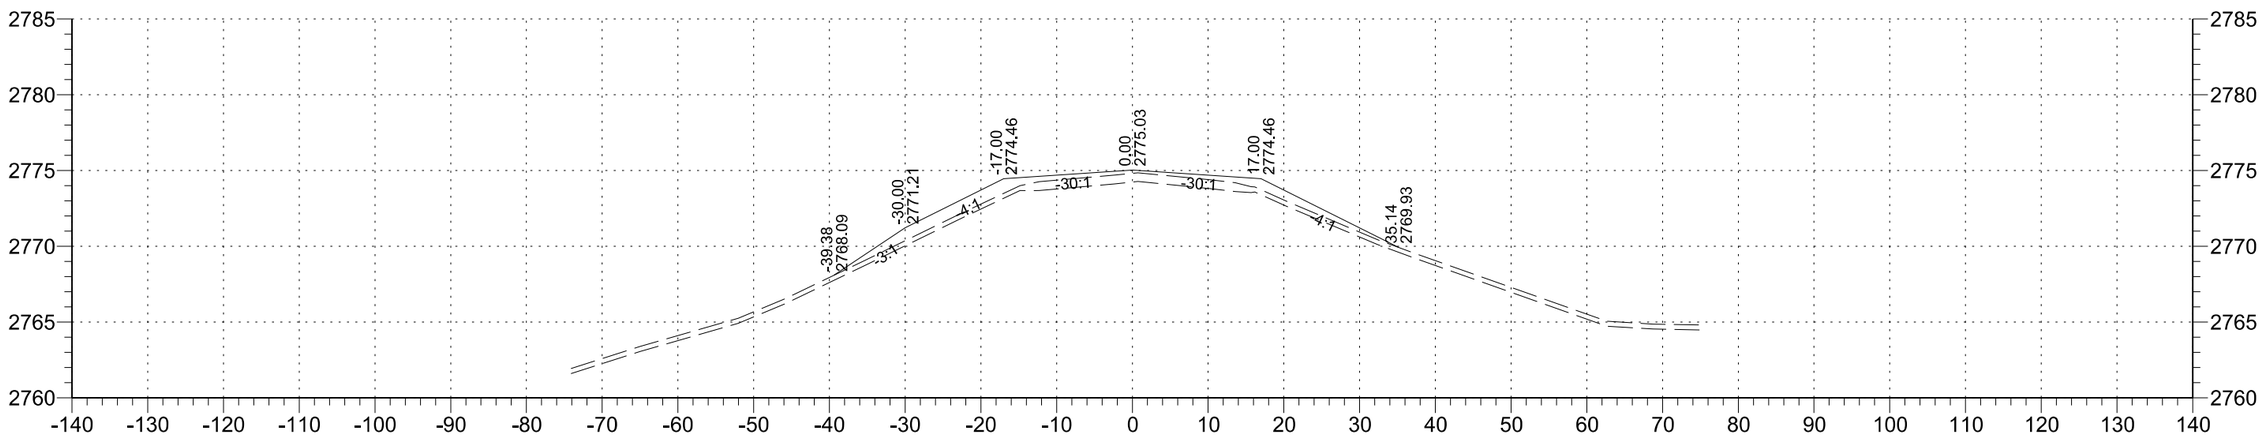

296+00

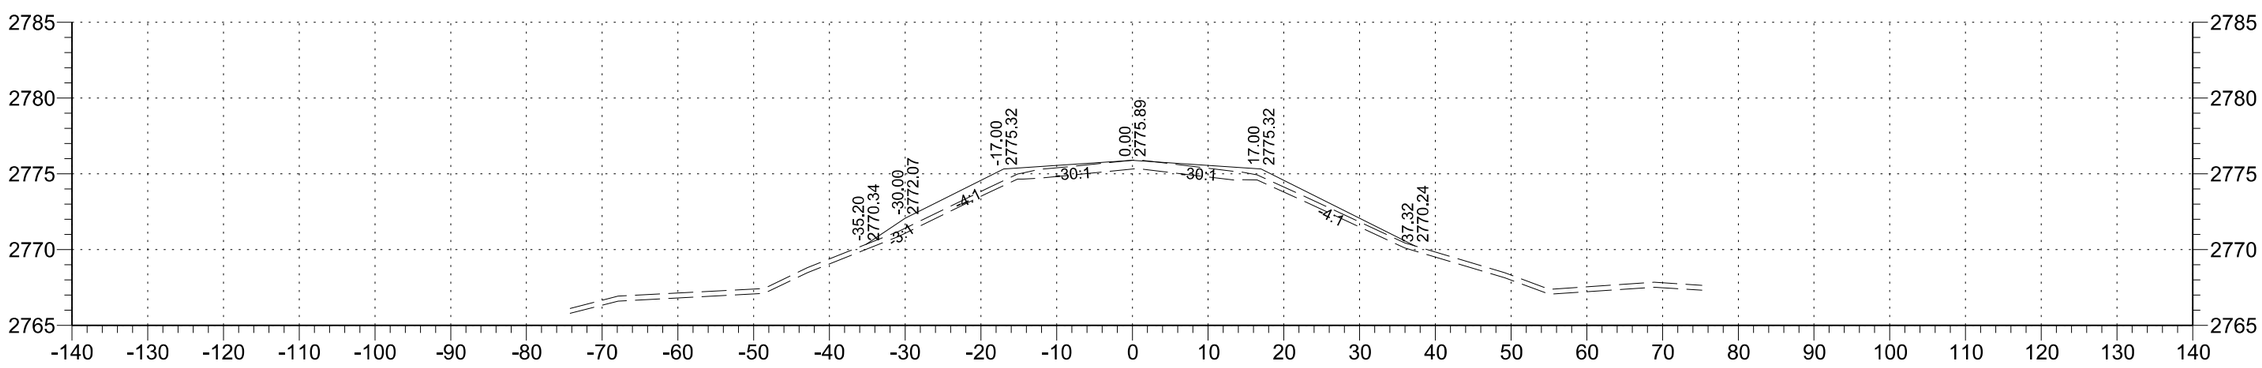

295+00

STATE	PROJECT NO.	SECTION NO.	SHEET NO.
ND	SC-CNOA-CNOB-CNOC-0119(057)	200	119

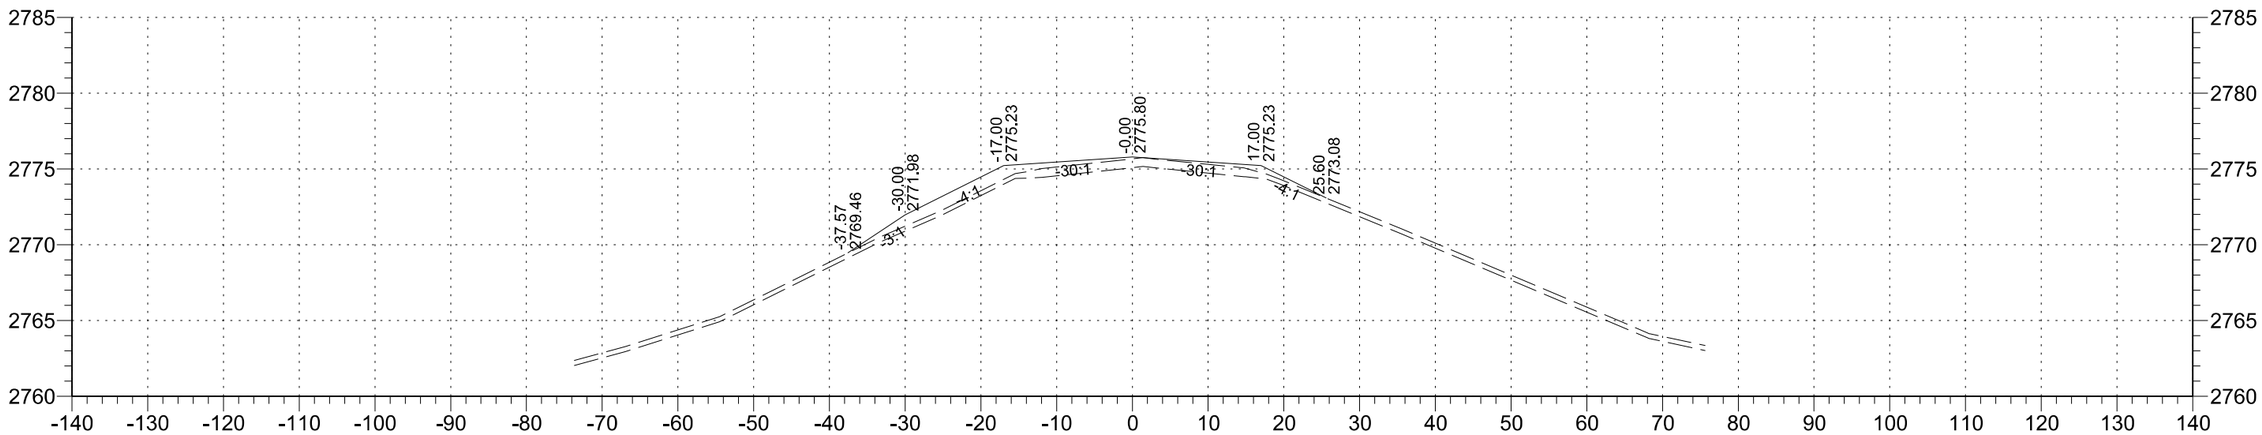

298+00

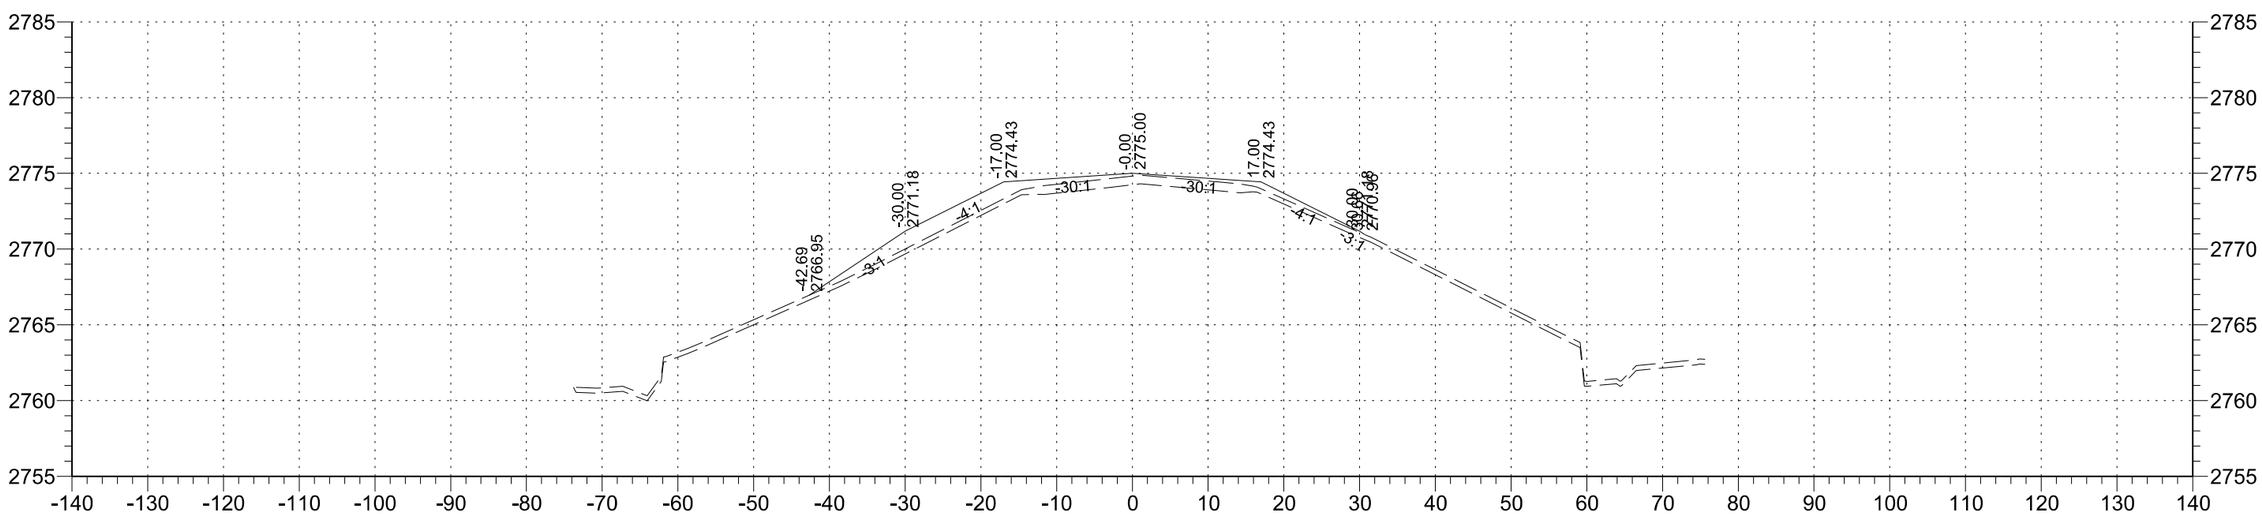

297+00

STATE	PROJECT NO.	SECTION NO.	SHEET NO.
ND	SC-CNOA-CNOB-CNOC-0119(057)	200	120

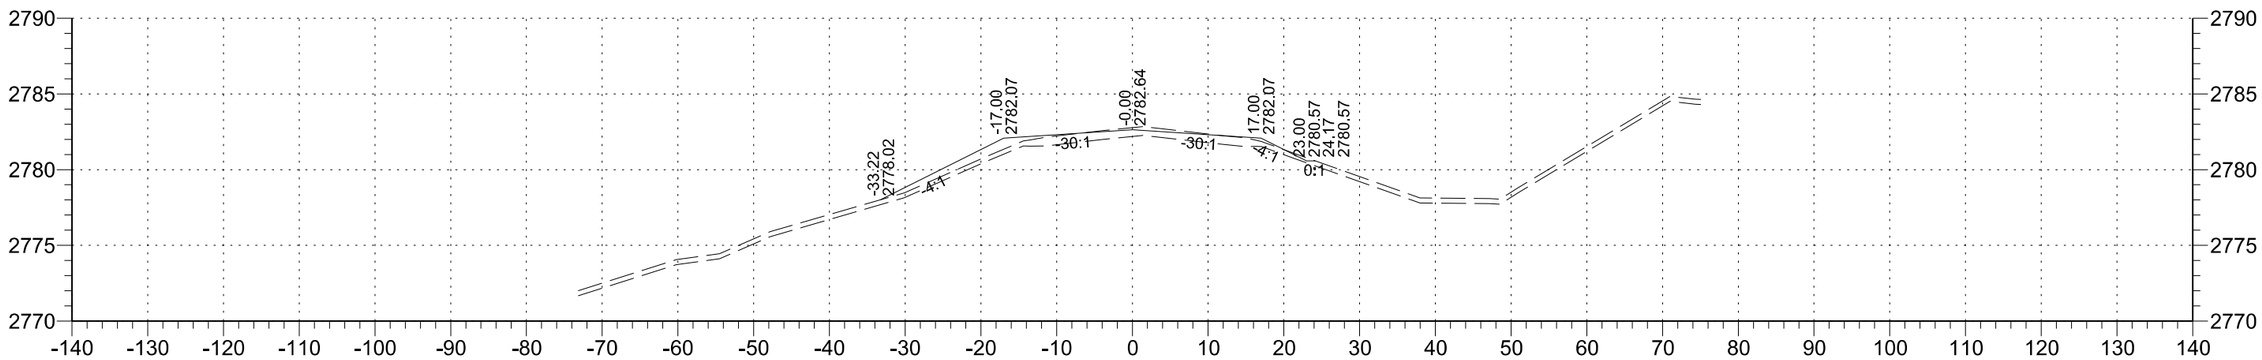

301+00

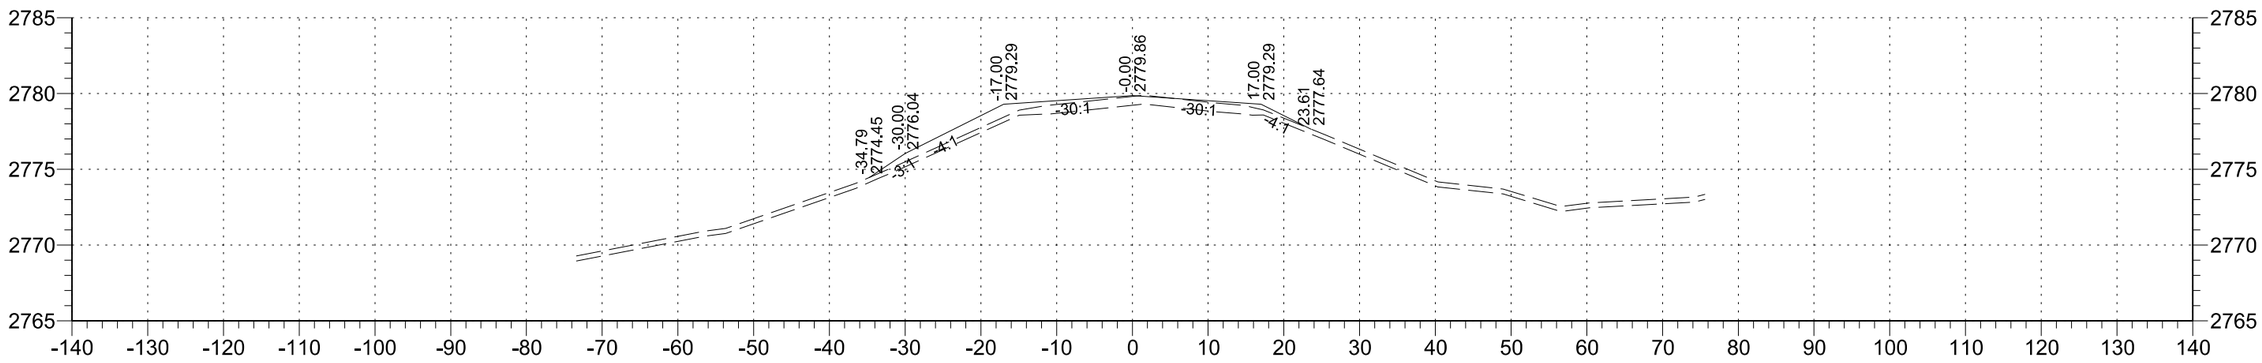

300+00

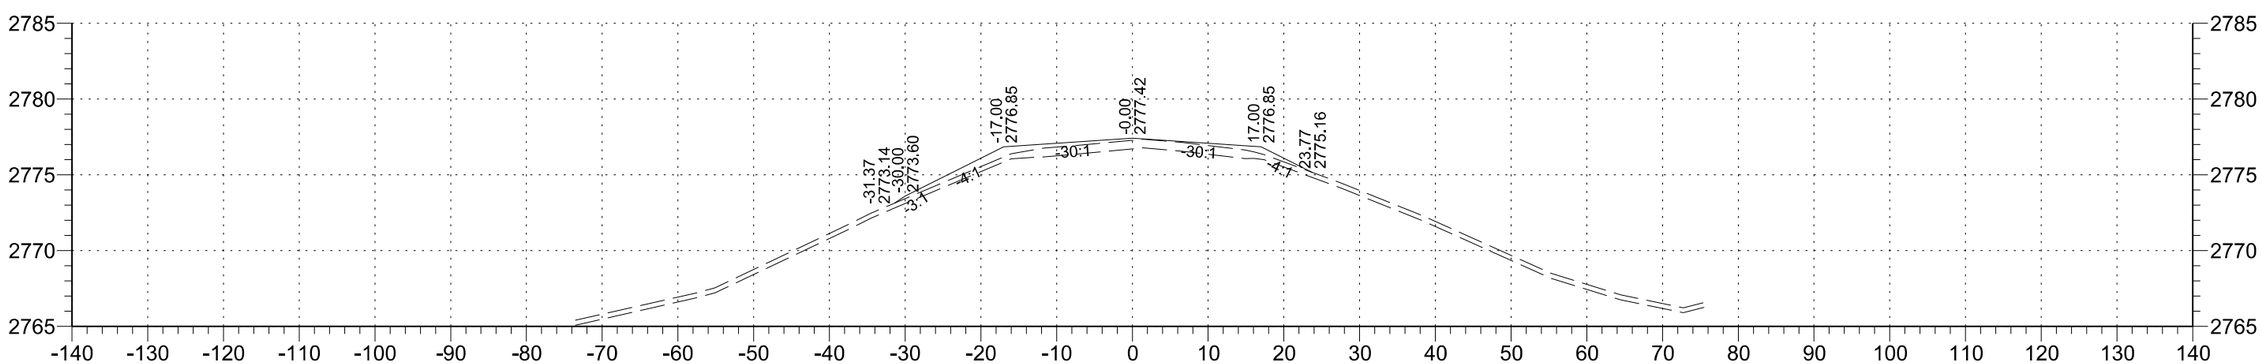

299+00

STATE	PROJECT NO.	SECTION NO.	SHEET NO.
ND	SC-CNOA-CNOB-CNOC-0119(057)	200	121

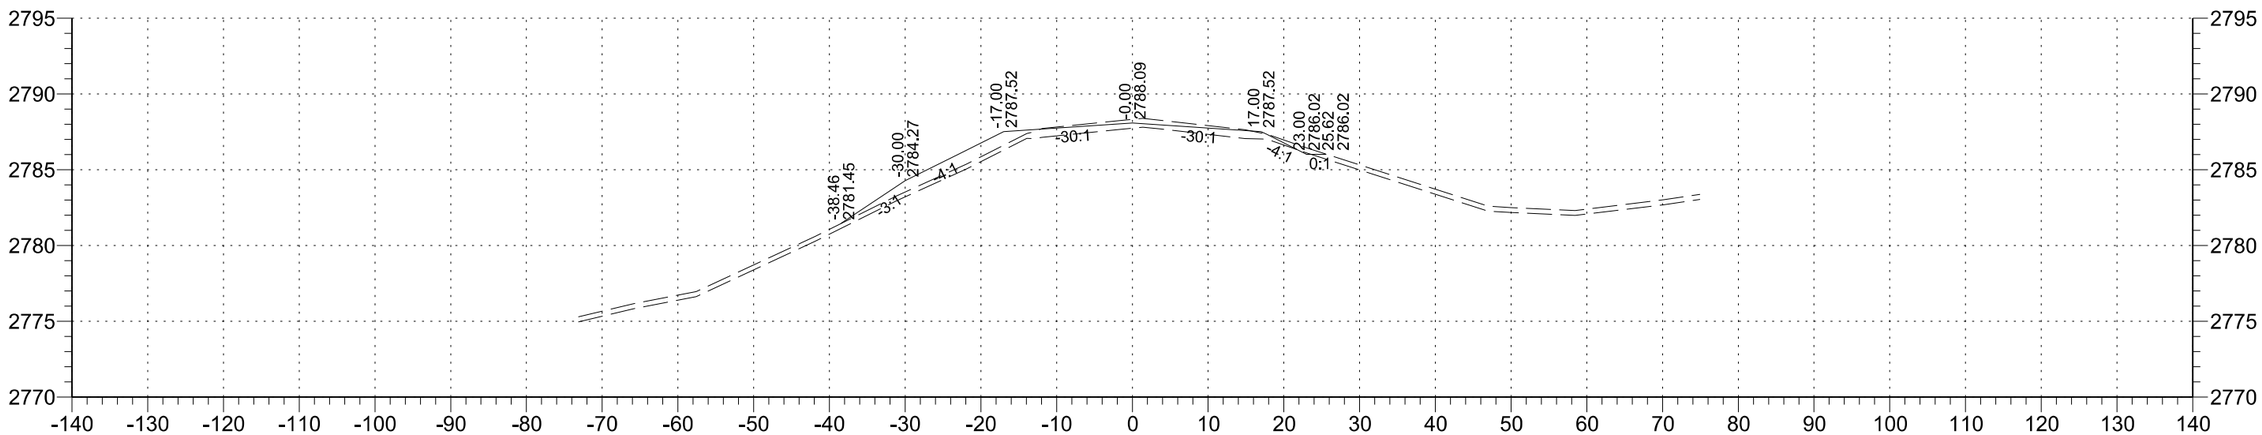

303+00

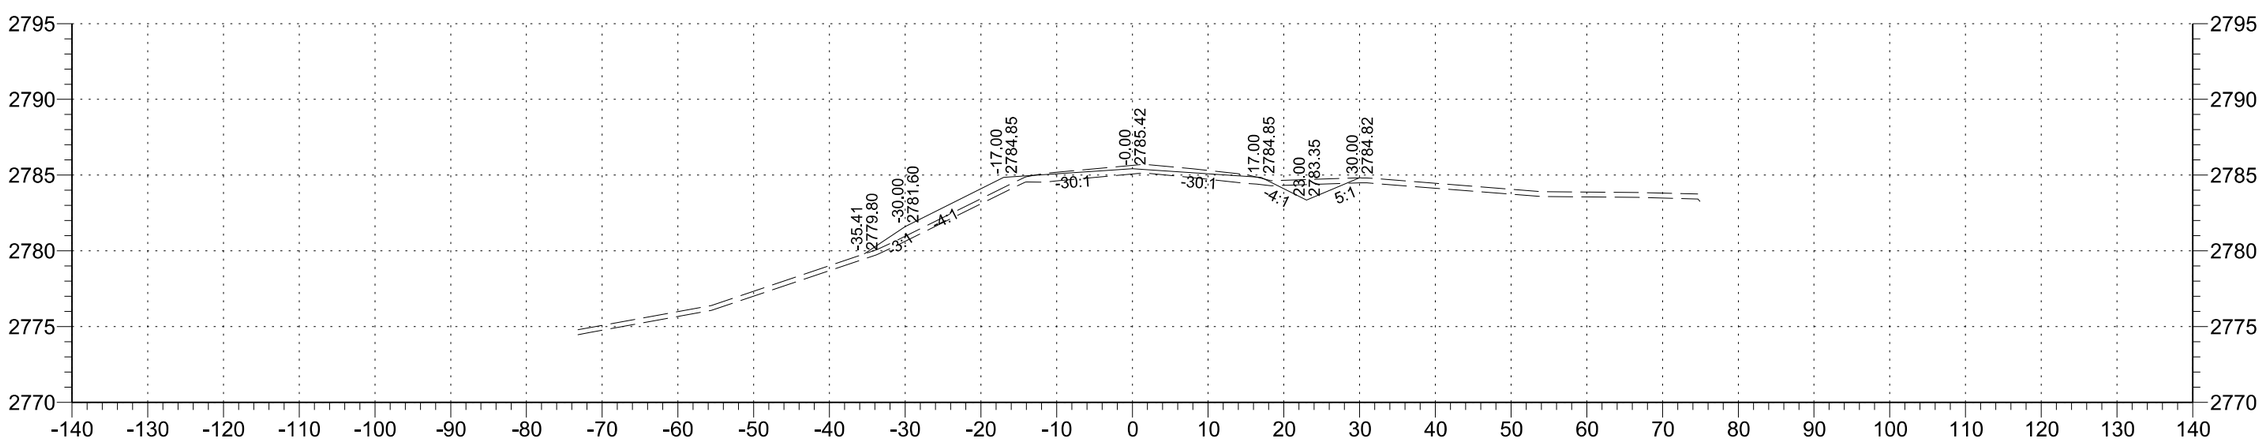

302+00

STATE	PROJECT NO.	SECTION NO.	SHEET NO.
ND	SC-CNOA-CNOB-CNOC-0119(057)	200	122

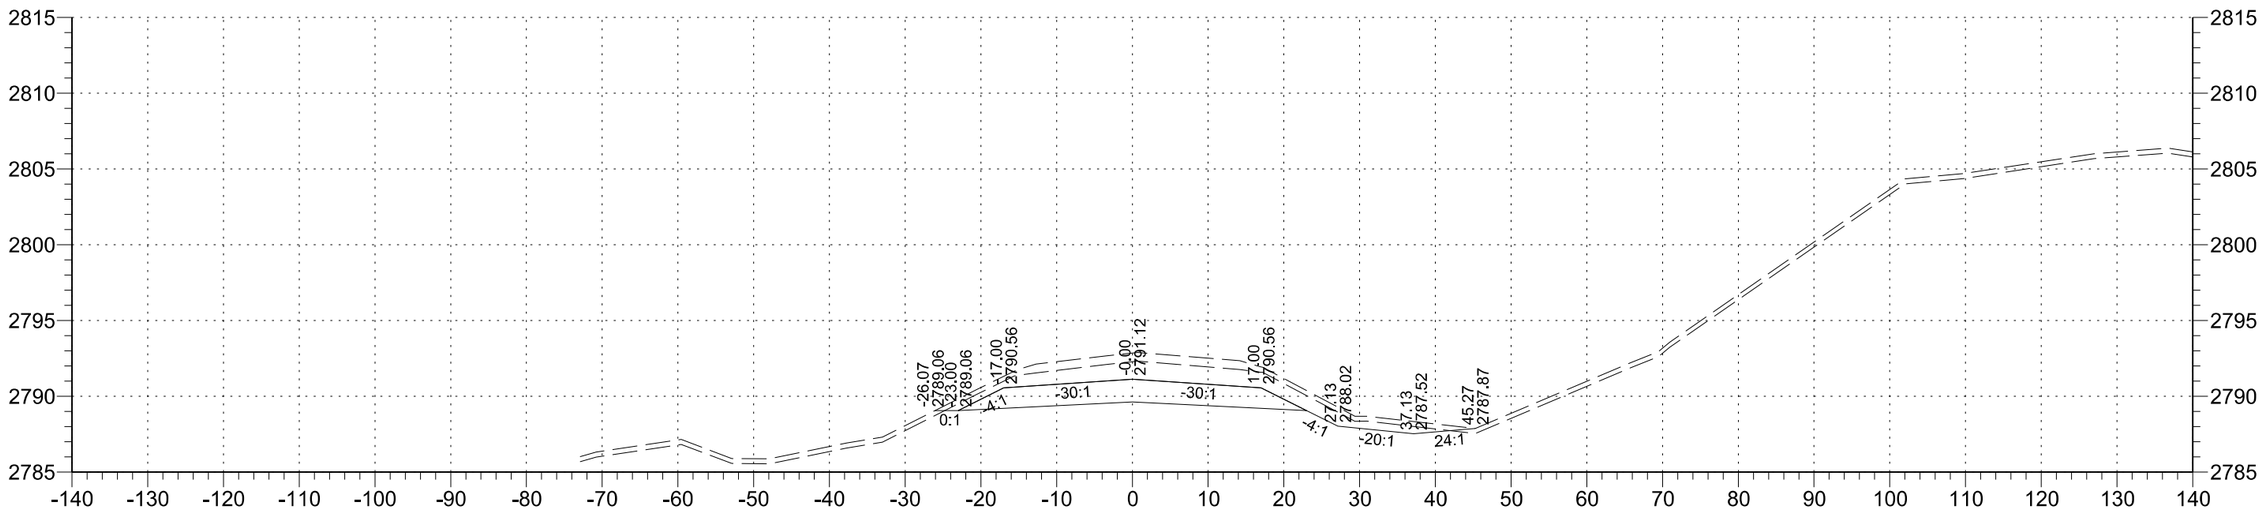

305+00

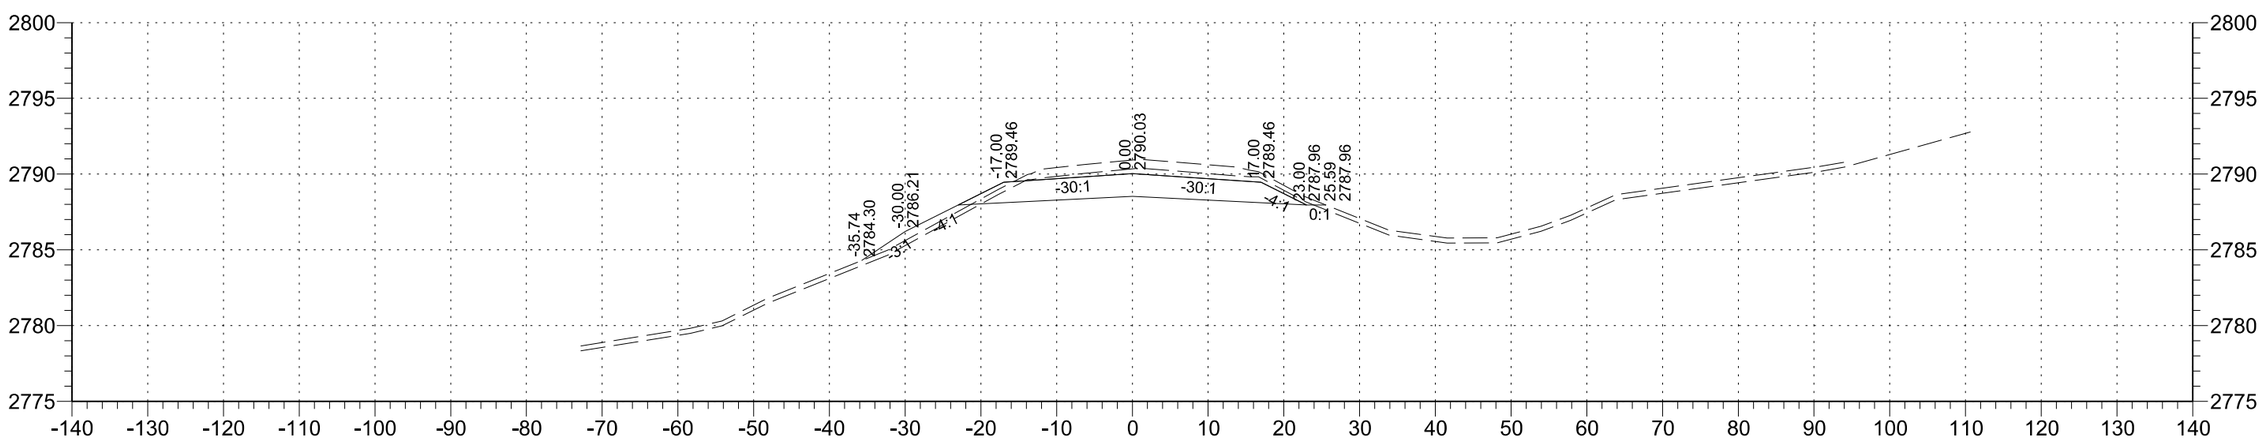

304+00

STATE	PROJECT NO.	SECTION NO.	SHEET NO.
ND	SC-CNOA-CNOB-CNOC-0119(057)	200	123

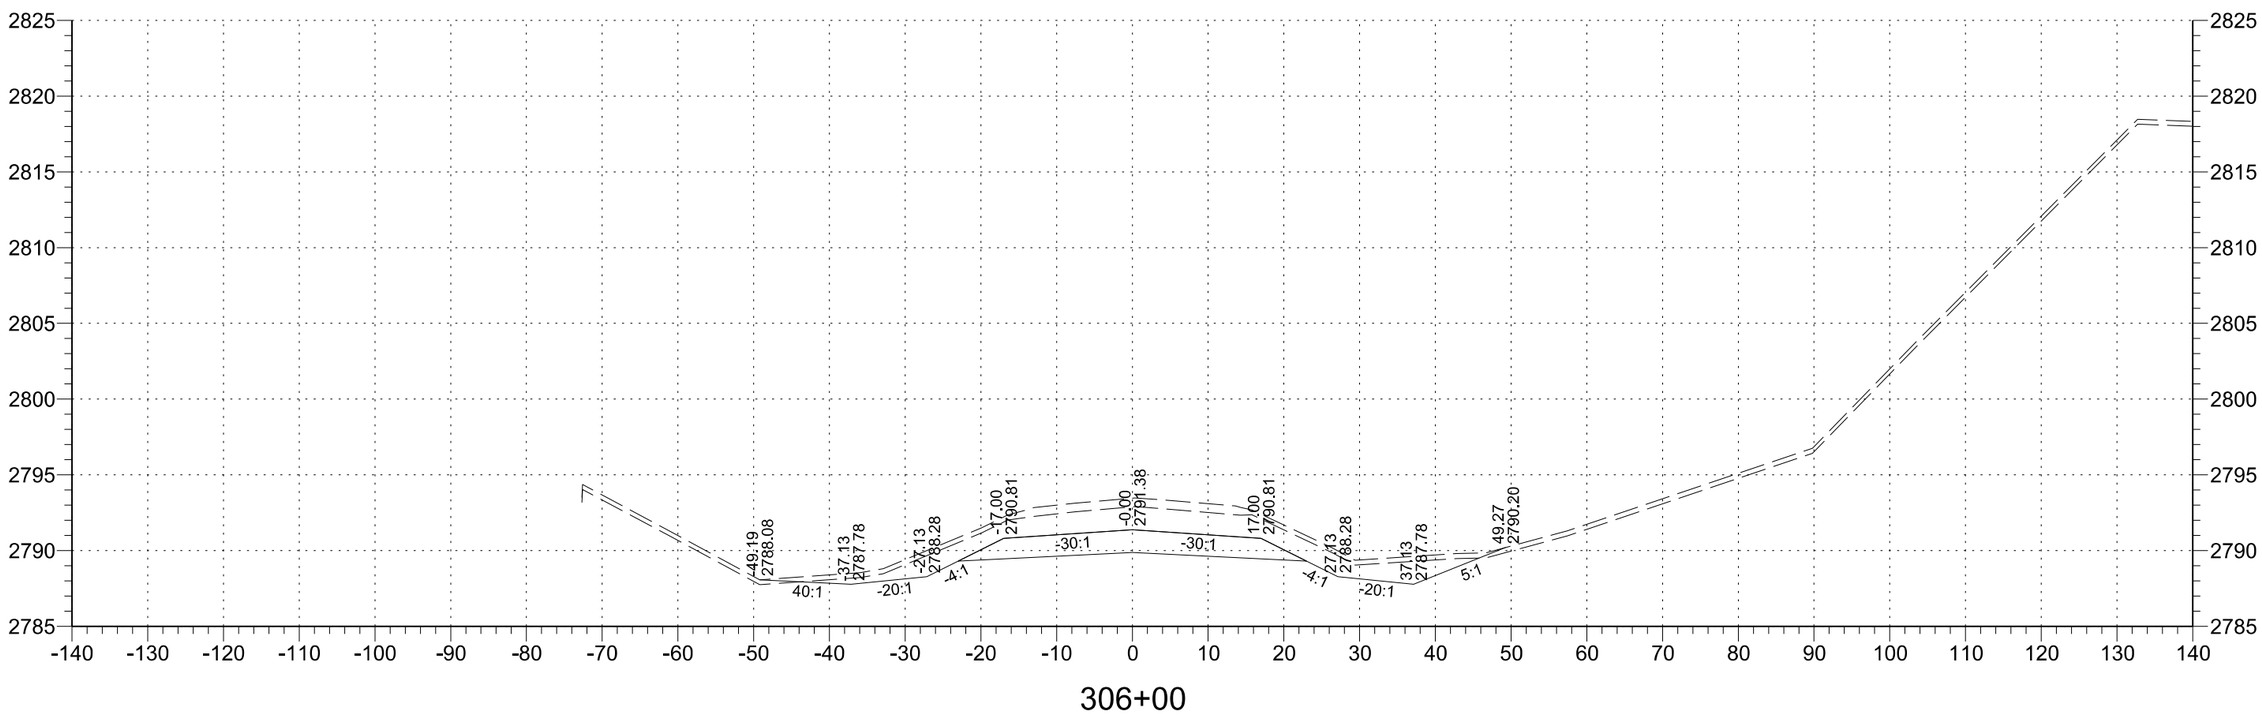

306+00

STATE	PROJECT NO.	SECTION NO.	SHEET NO.
ND	SC-CNOA-CNOB-CNOC-0119(057)	200	124

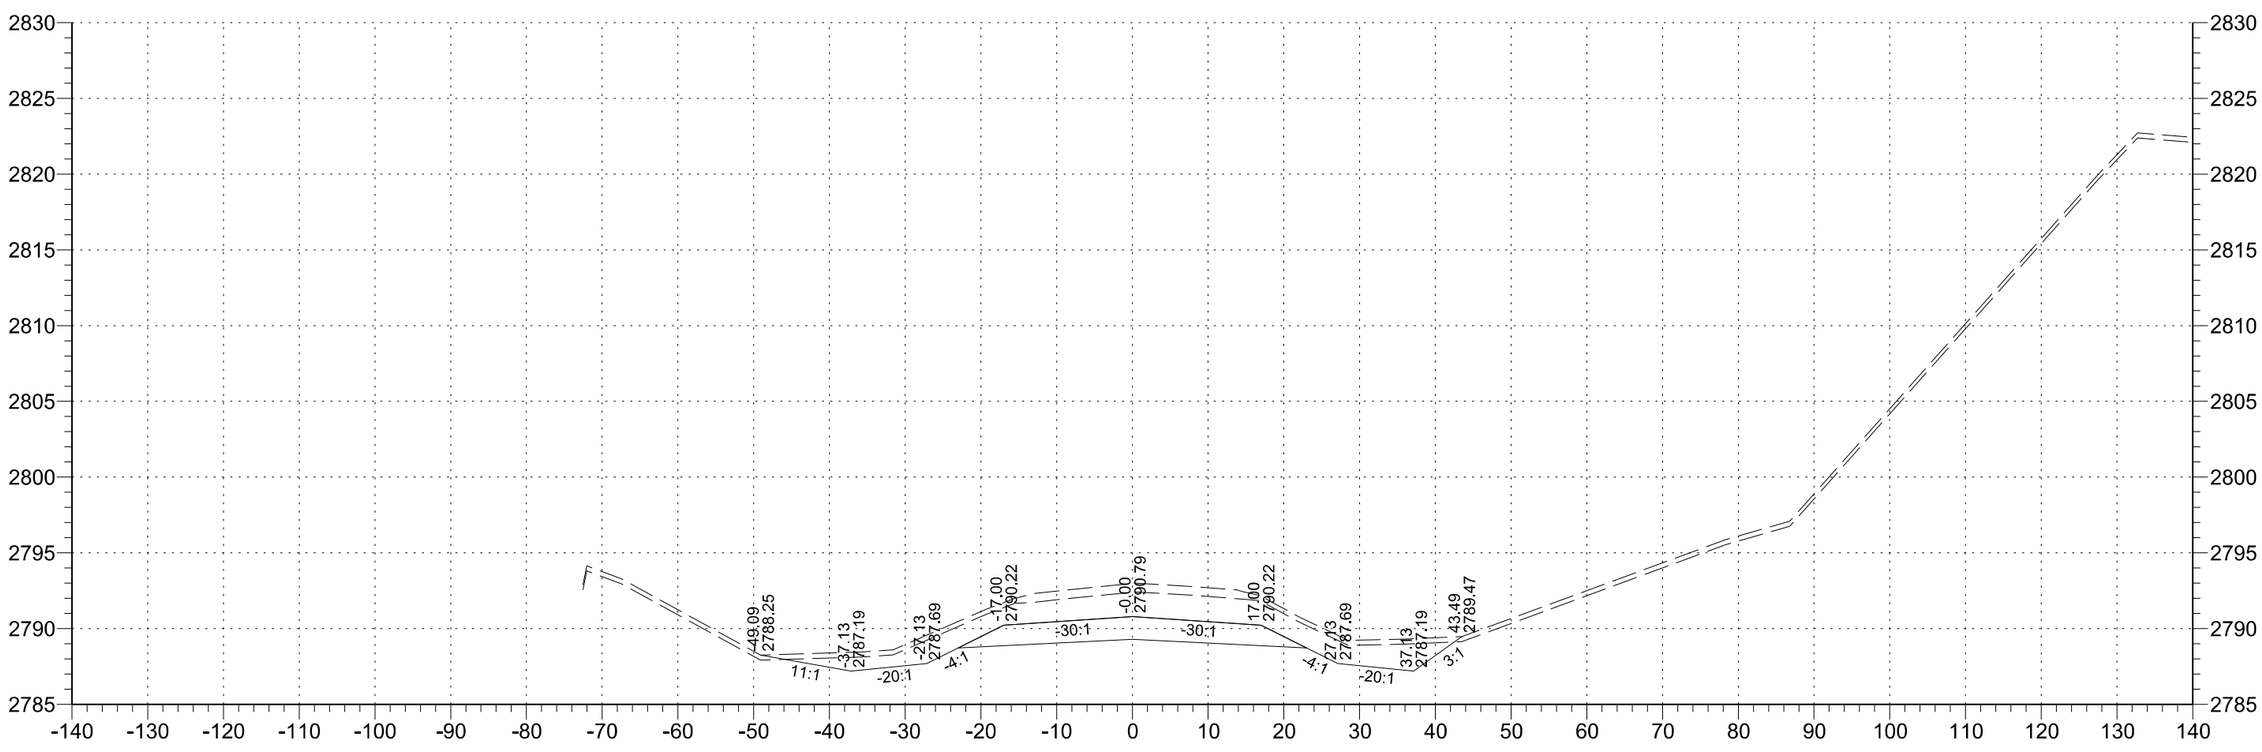

307+00

STATE	PROJECT NO.	SECTION NO.	SHEET NO.
ND	SC-CNOA-CNOB-CNOC-0119(057)	200	125

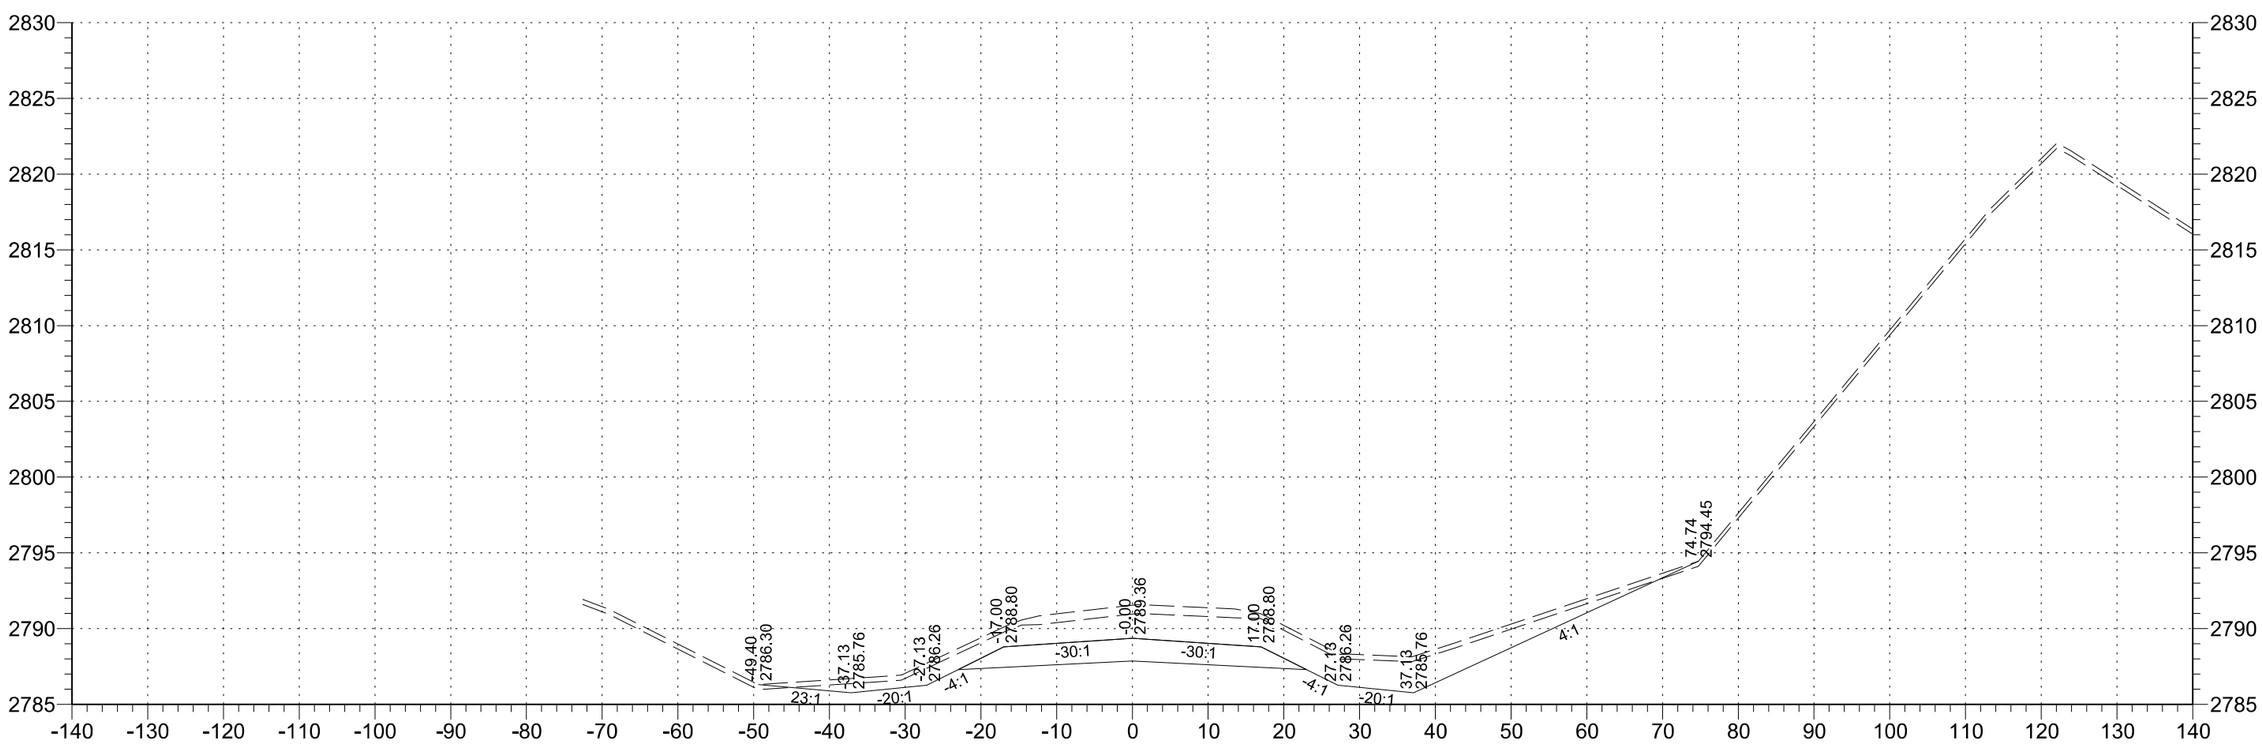

308+00

STATE	PROJECT NO.	SECTION NO.	SHEET NO.
ND	SC-CNOA-CNOB-CNOC-0119(057)	200	126

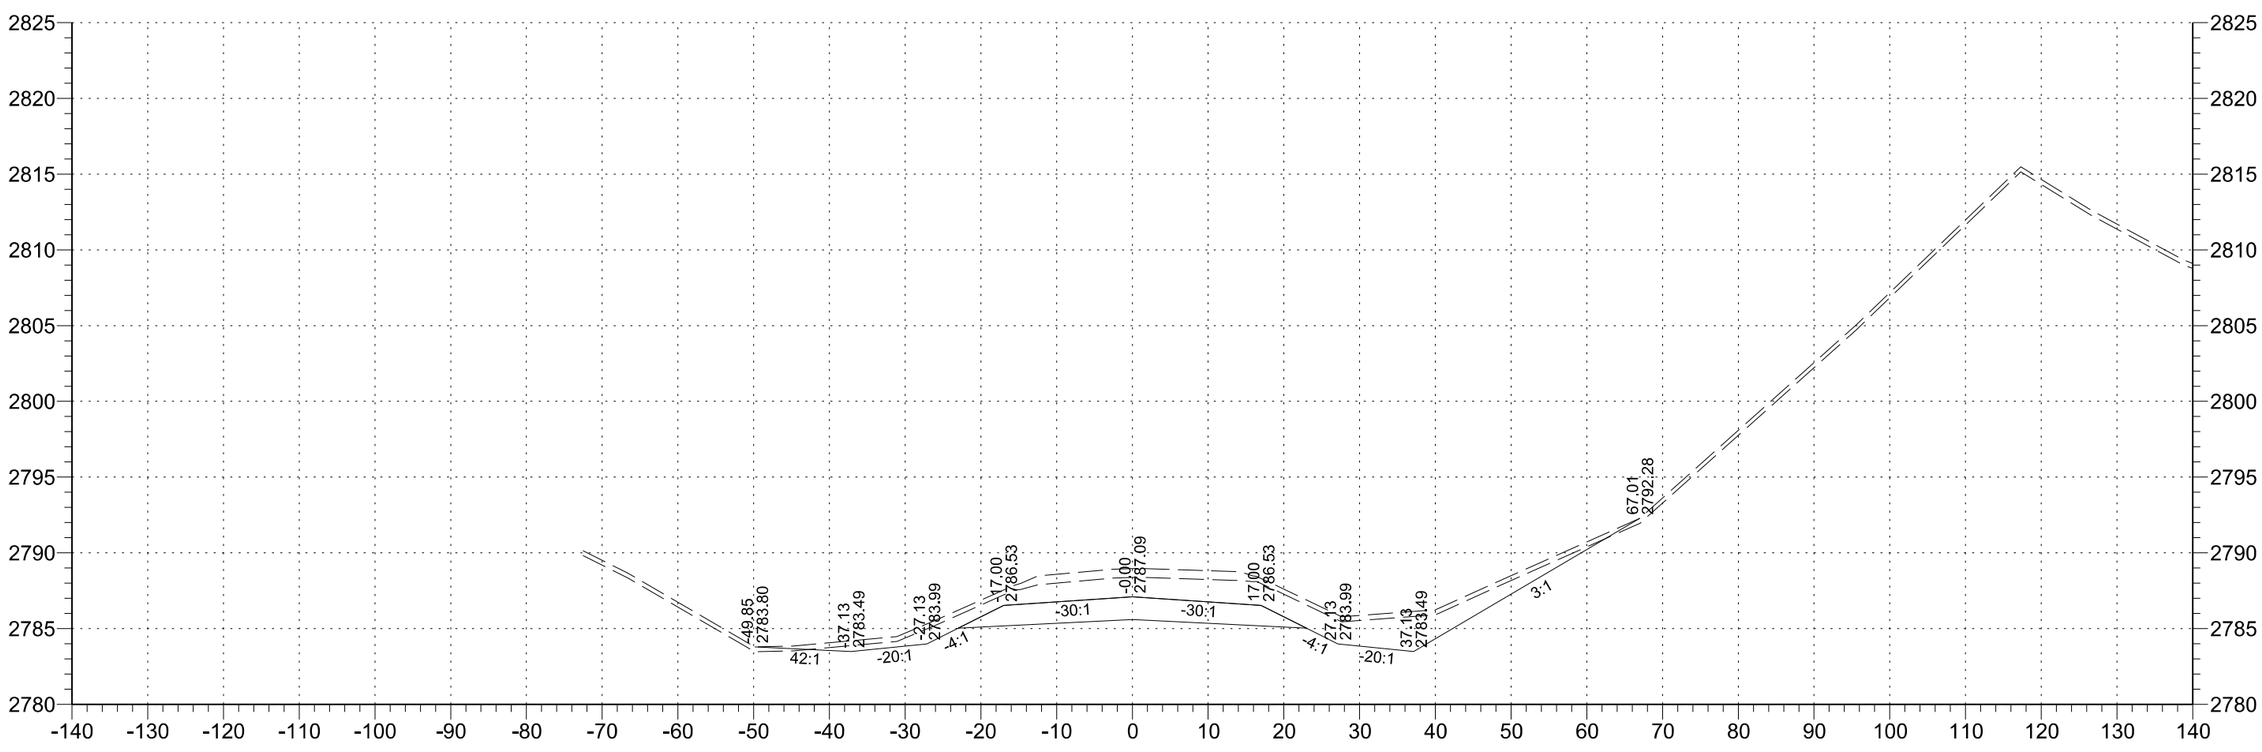

309+00

STATE	PROJECT NO.	SECTION NO.	SHEET NO.
ND	SC-CNOA-CNOB-CNOC-0119(057)	200	127

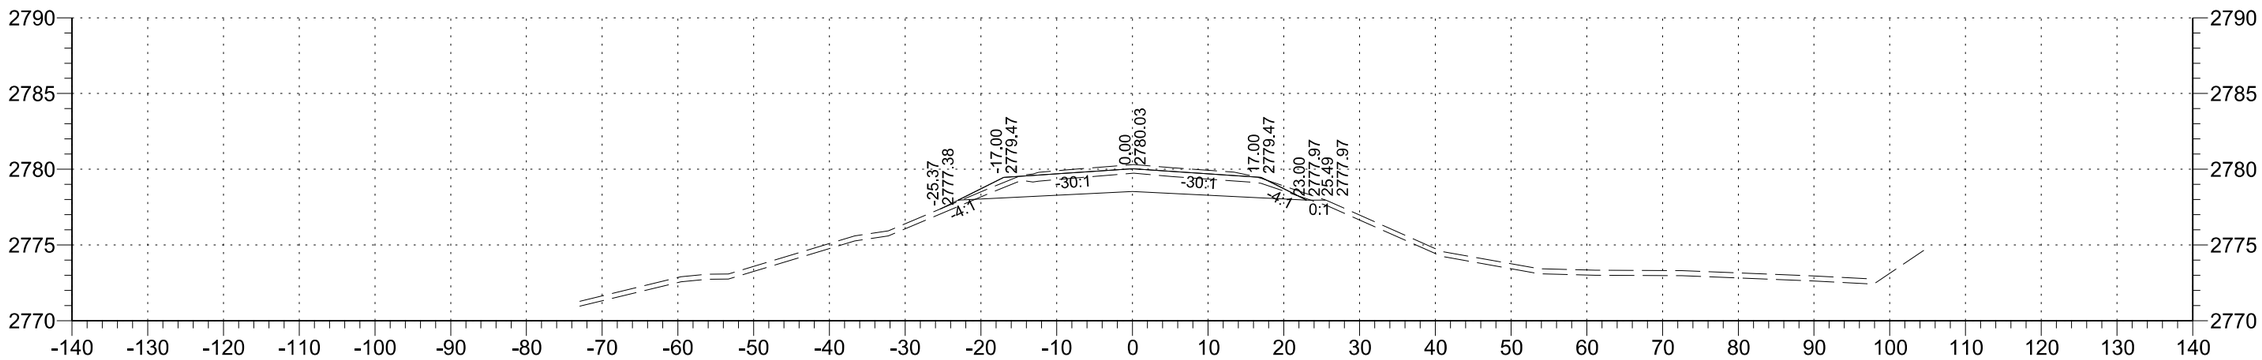

311+00

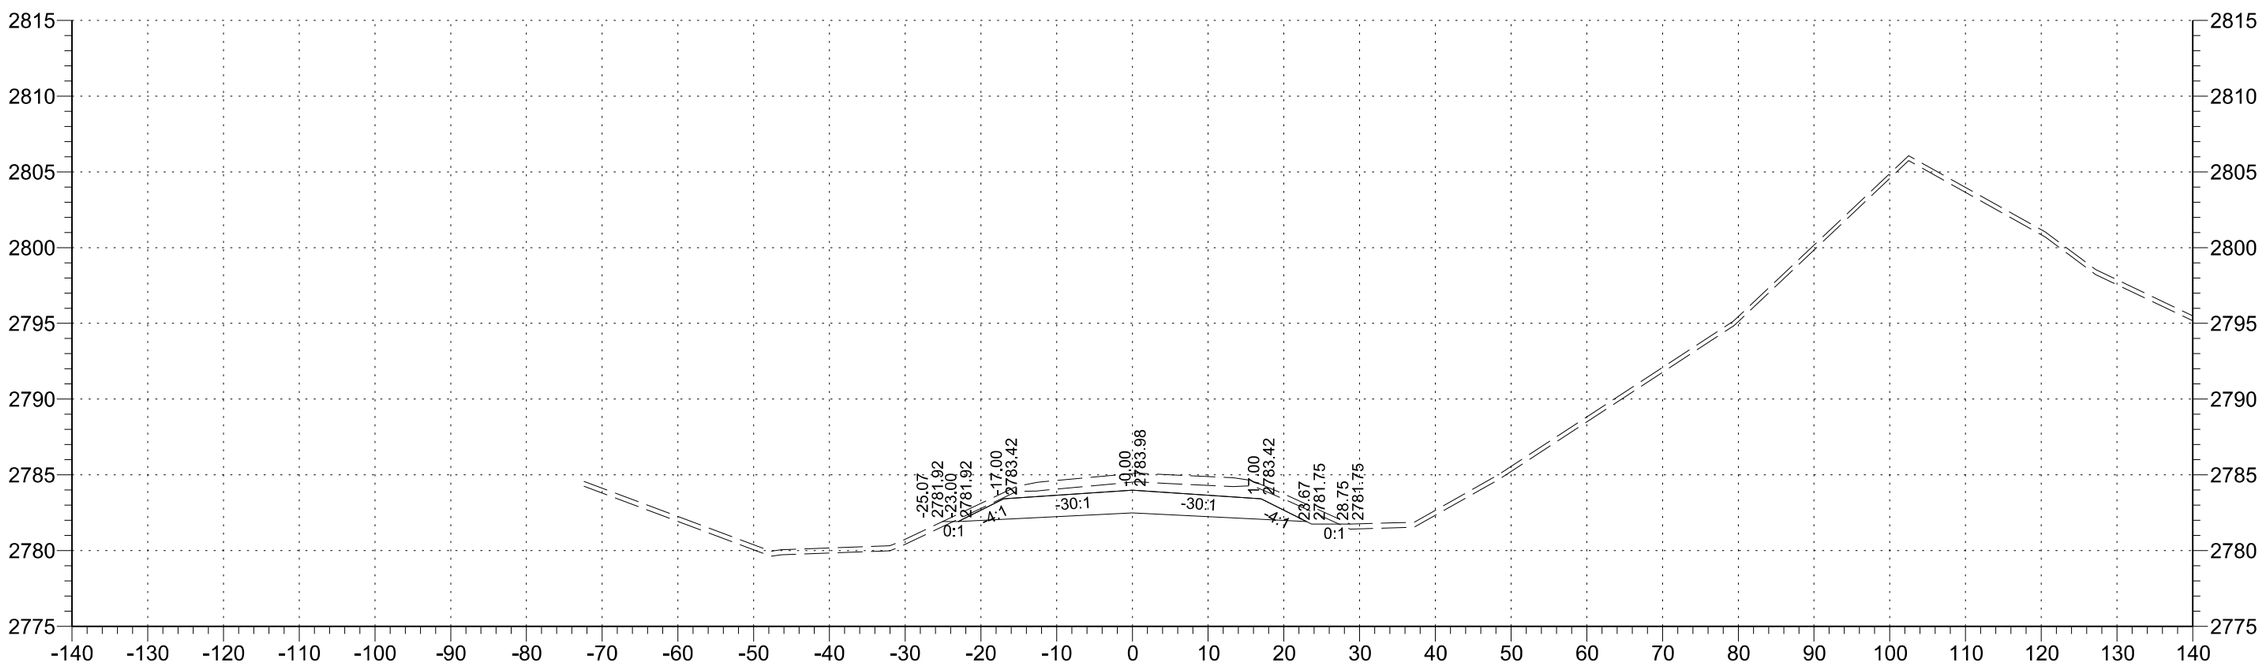

310+00

STATE	PROJECT NO.	SECTION NO.	SHEET NO.
ND	SC-CNOA-CNOB-CNOC-0119(057)	200	128

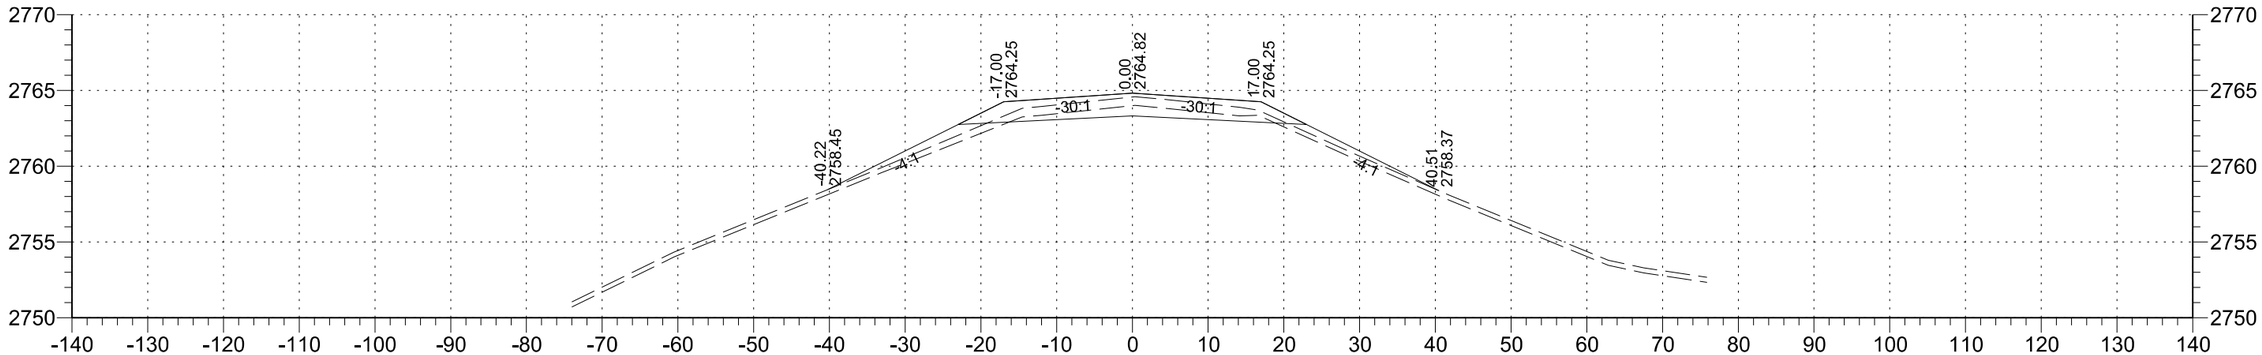

314+00

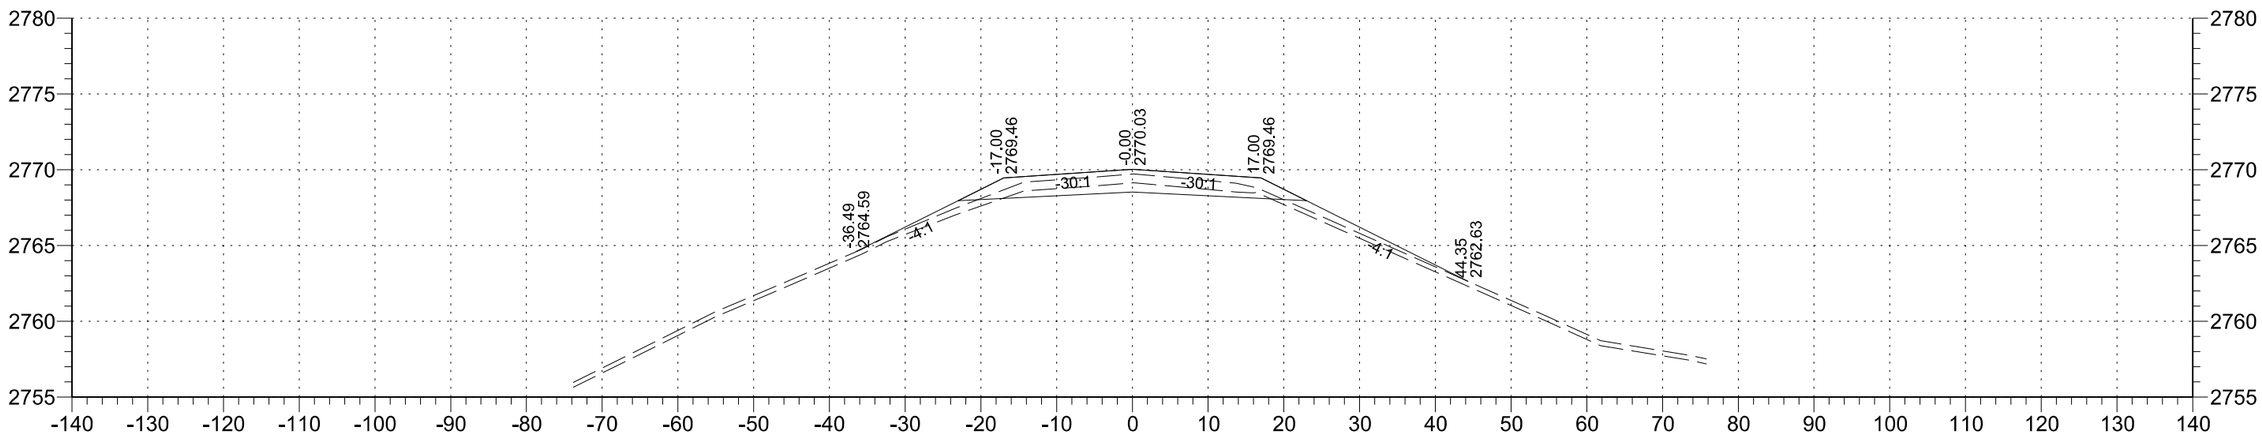

313+00

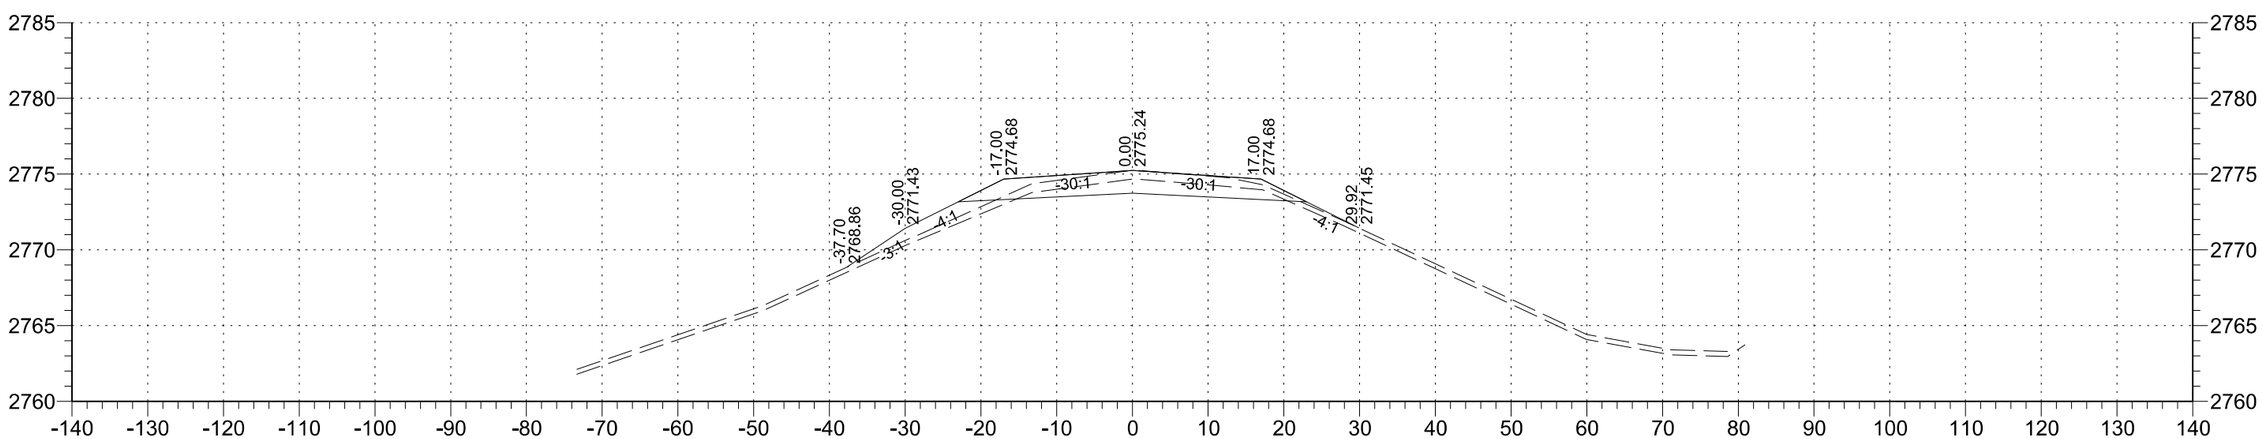

312+00

STATE	PROJECT NO.	SECTION NO.	SHEET NO.
ND	SC-CNOA-CNOB-CNOC-0119(057)	200	129

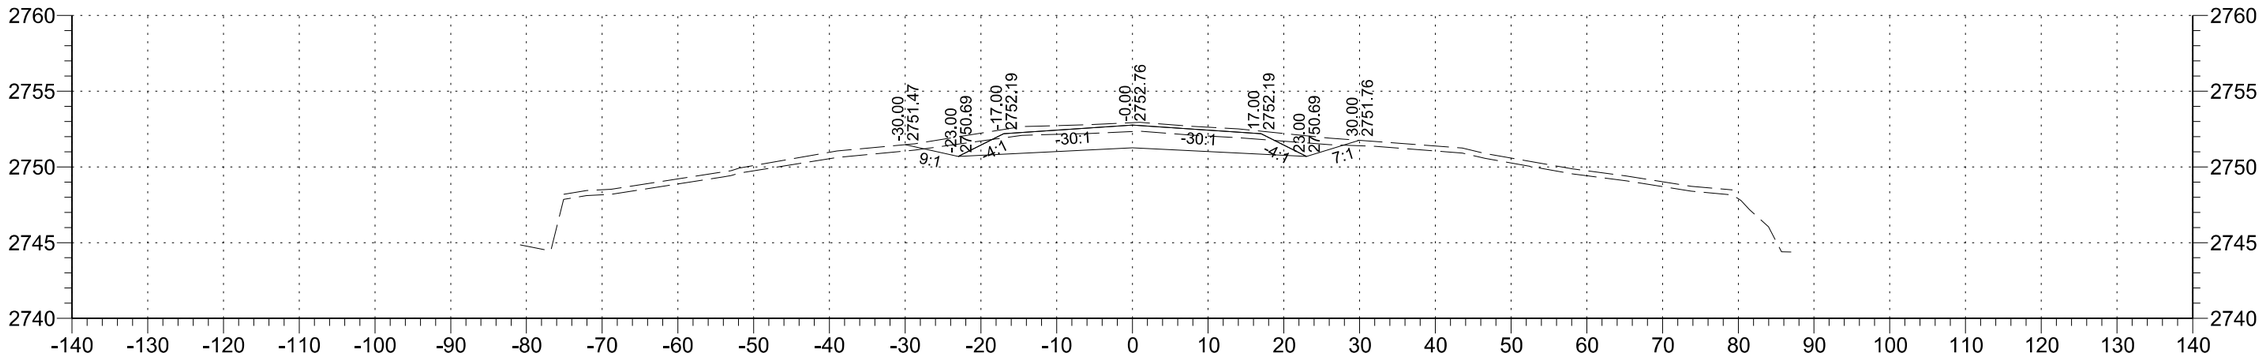

317+00

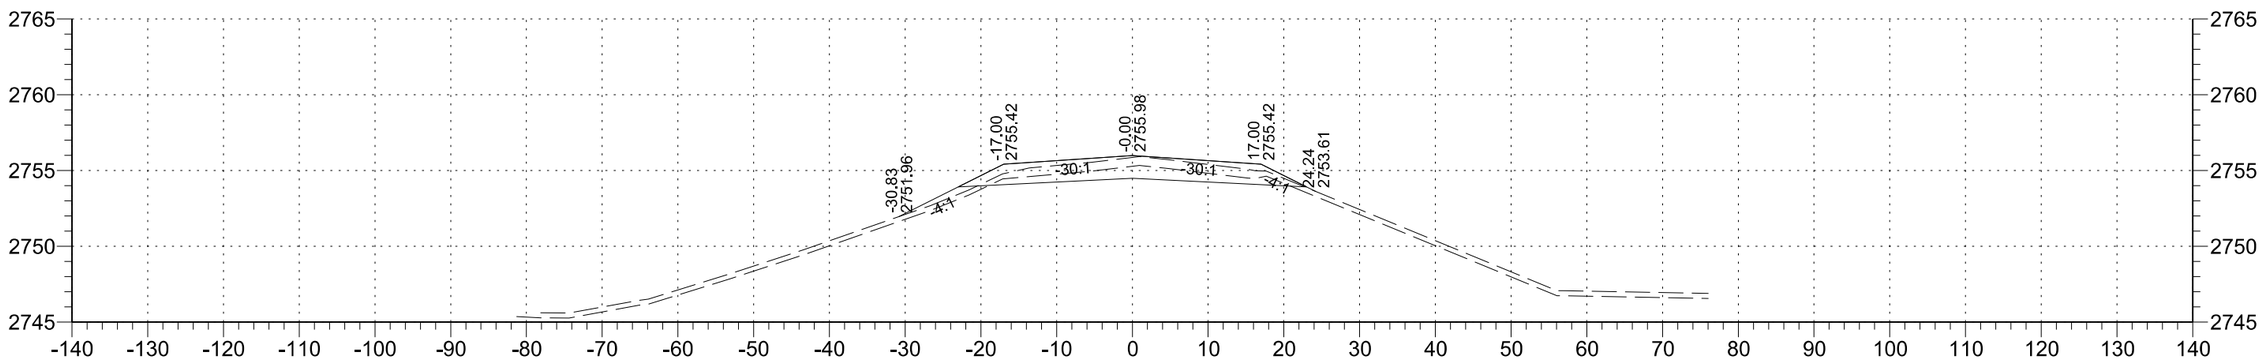

316+00

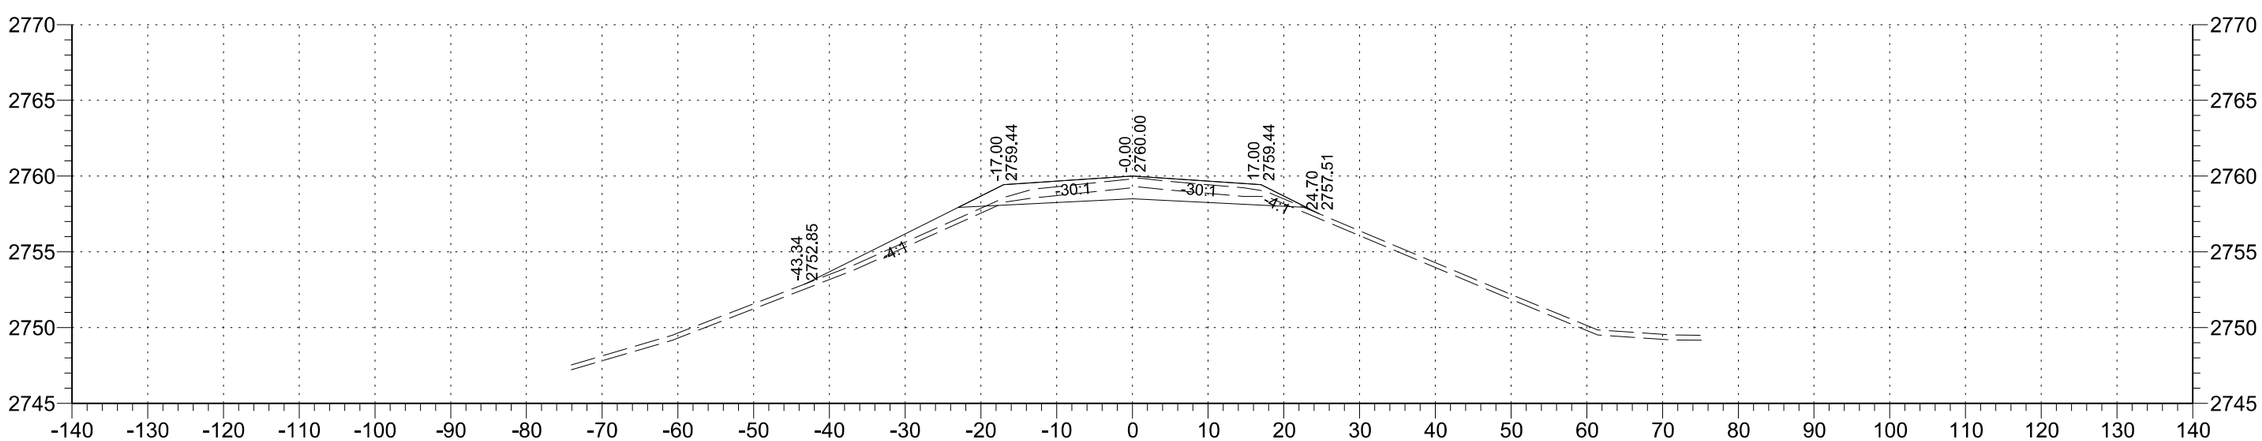

315+00

STATE	PROJECT NO.	SECTION NO.	SHEET NO.
ND	SC-CNOA-CNOB-CNOC-0119(057)	200	130

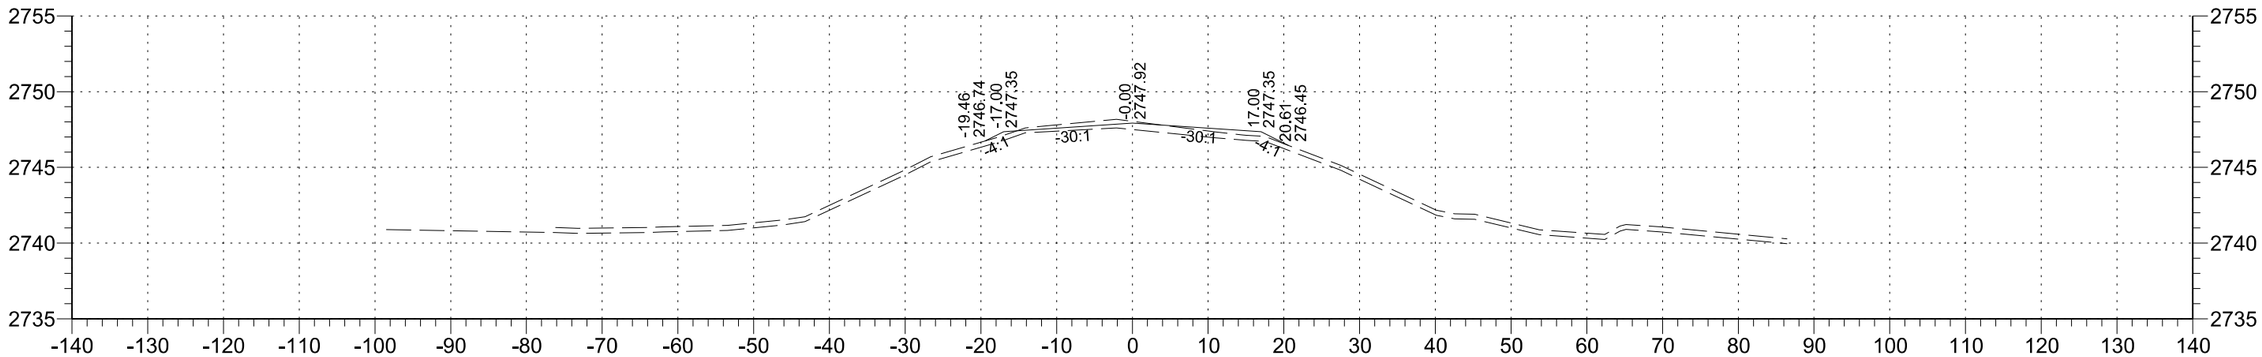

320+00

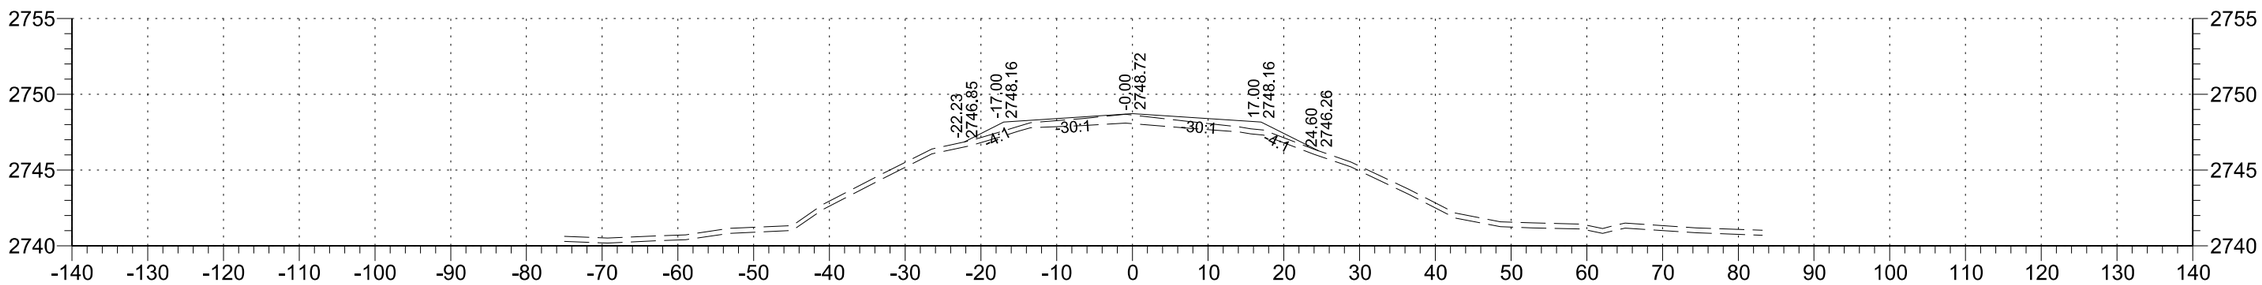

319+00

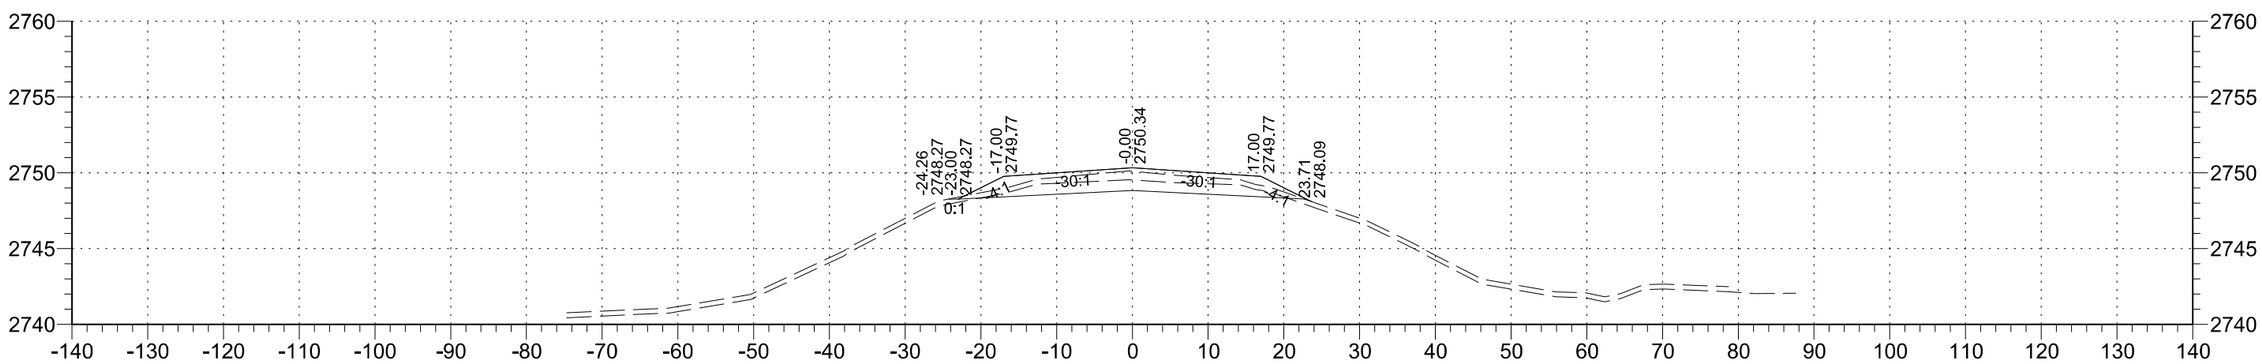

318+00

STATE	PROJECT NO.	SECTION NO.	SHEET NO.
ND	SC-CNOA-CNOB-CNOC-0119(057)	200	131

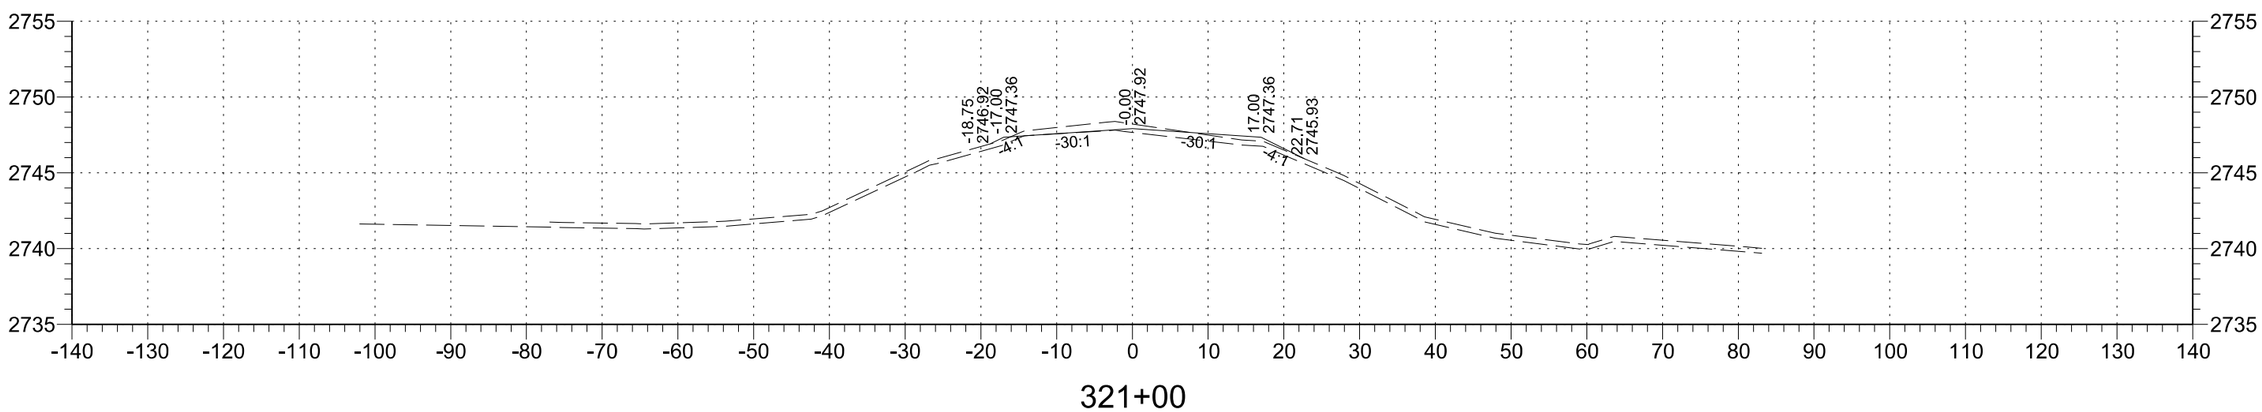

321+00