STATE	PROJECT NO.	SECTION NO.	SHEET NO.
ND	BRO-0041(012)	200	1

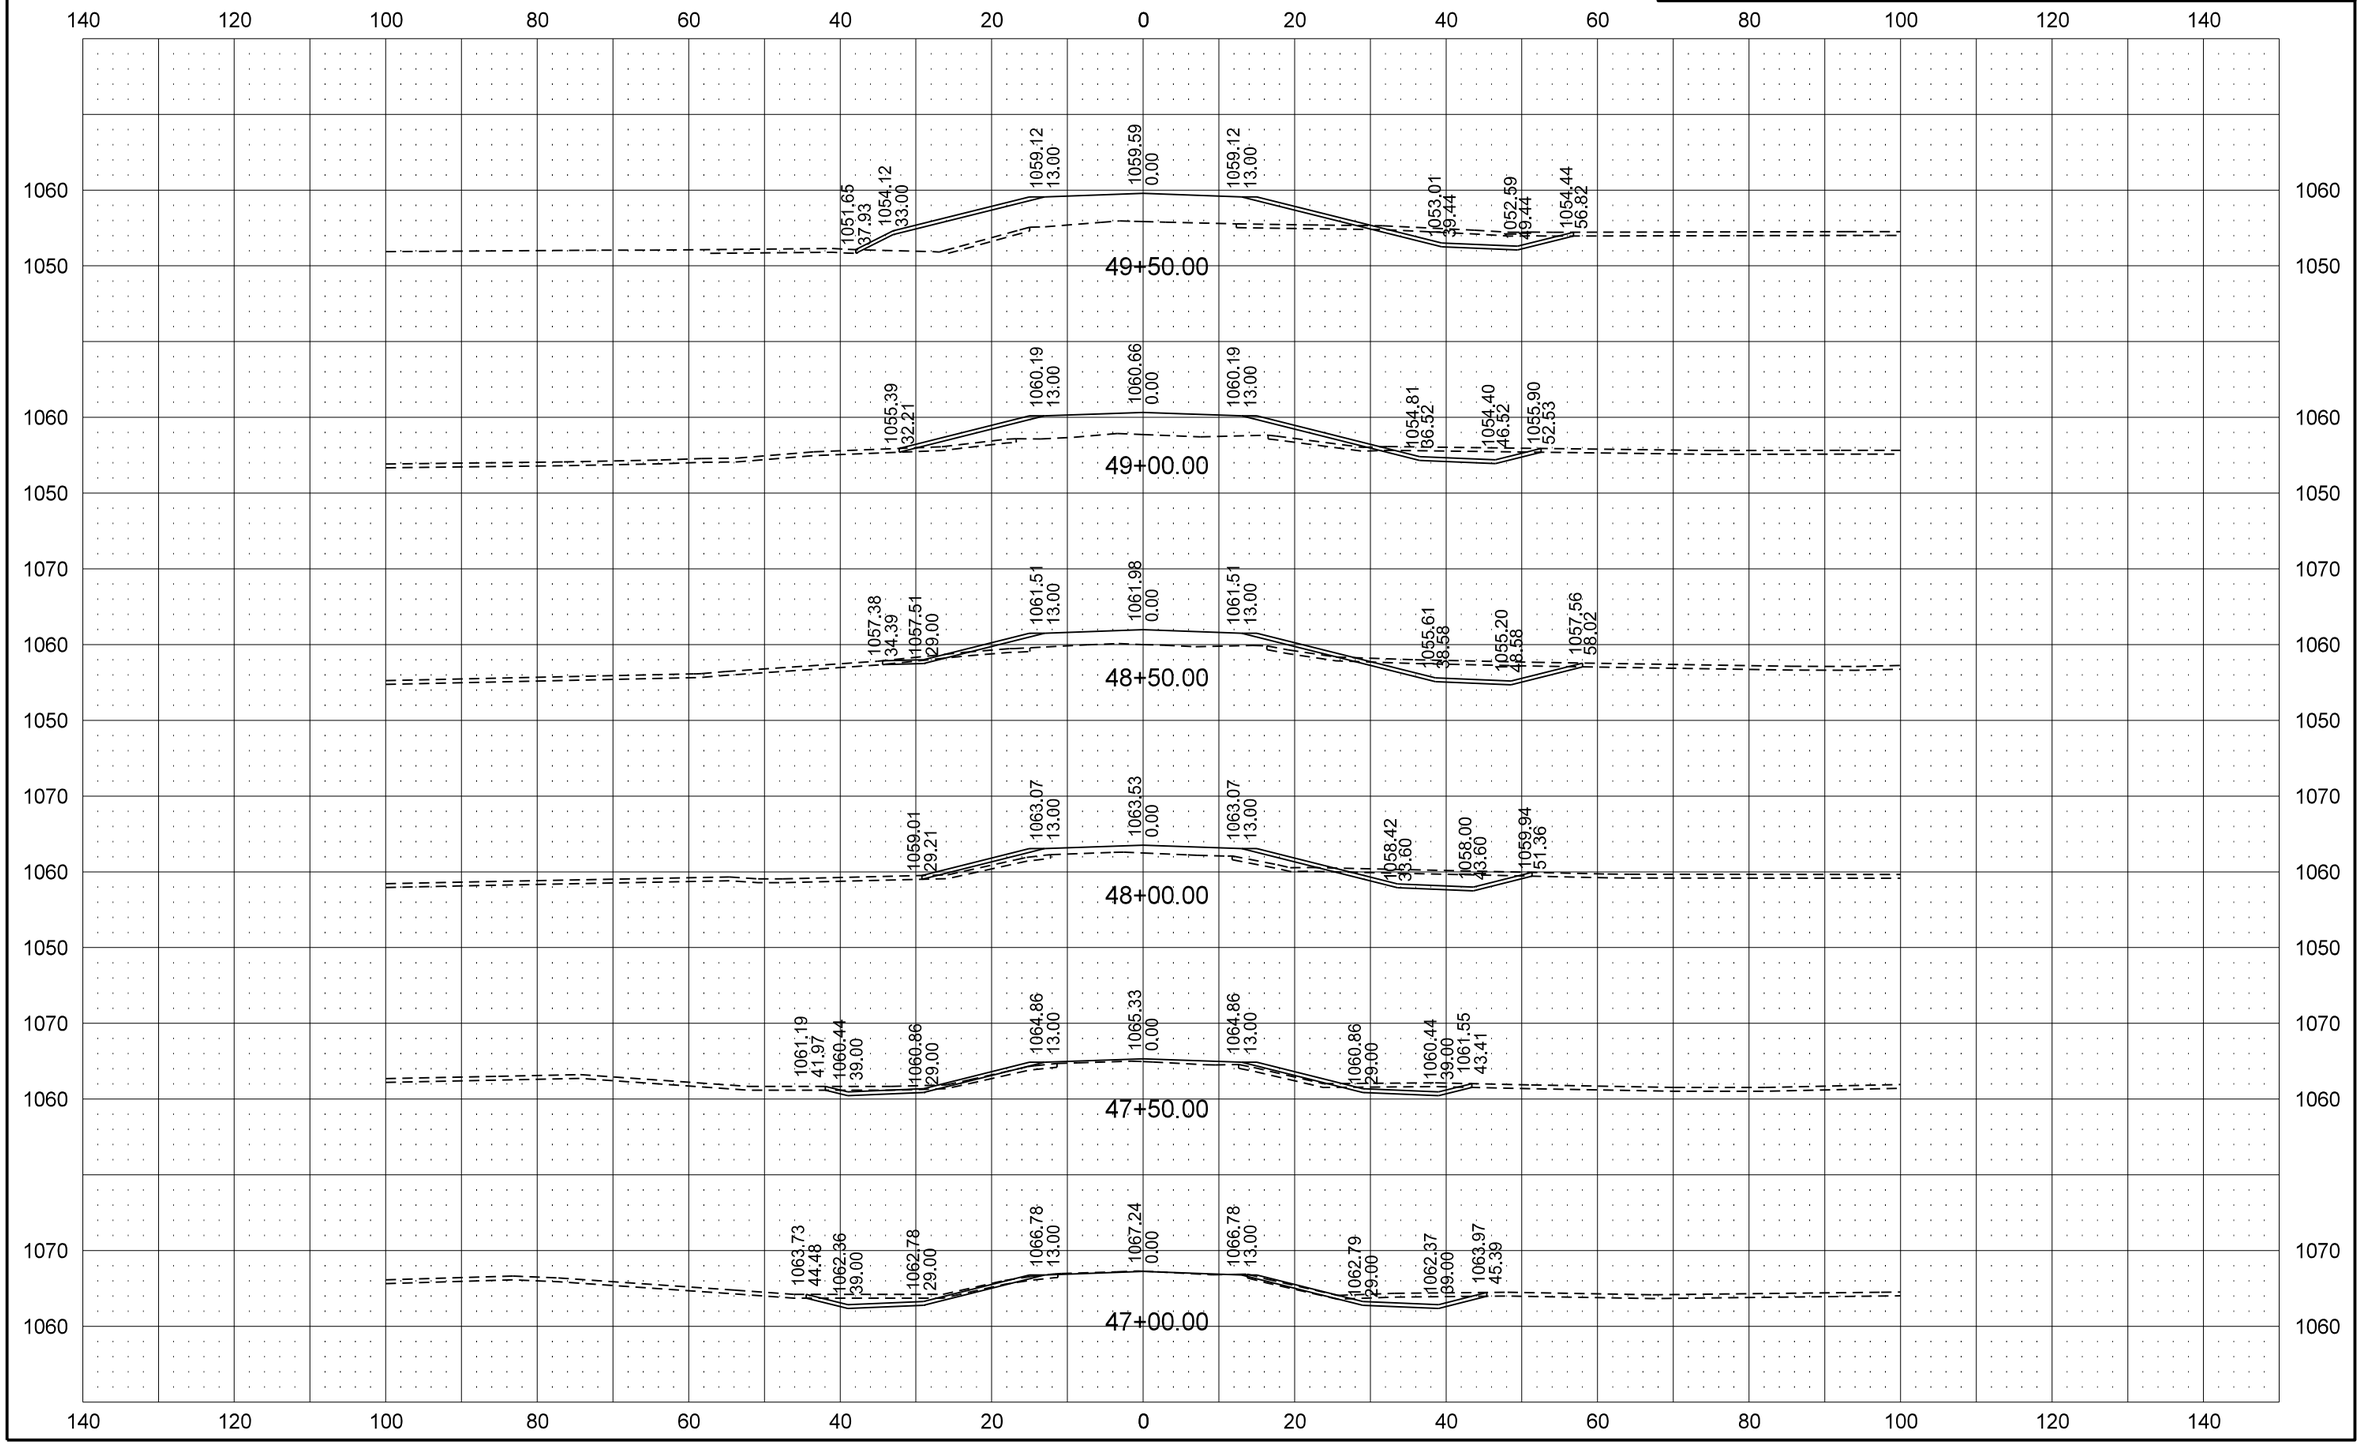

STATE	PROJECT NO.	SECTION NO.	SHEET NO.
ND	BRO-0041(012)	200	2

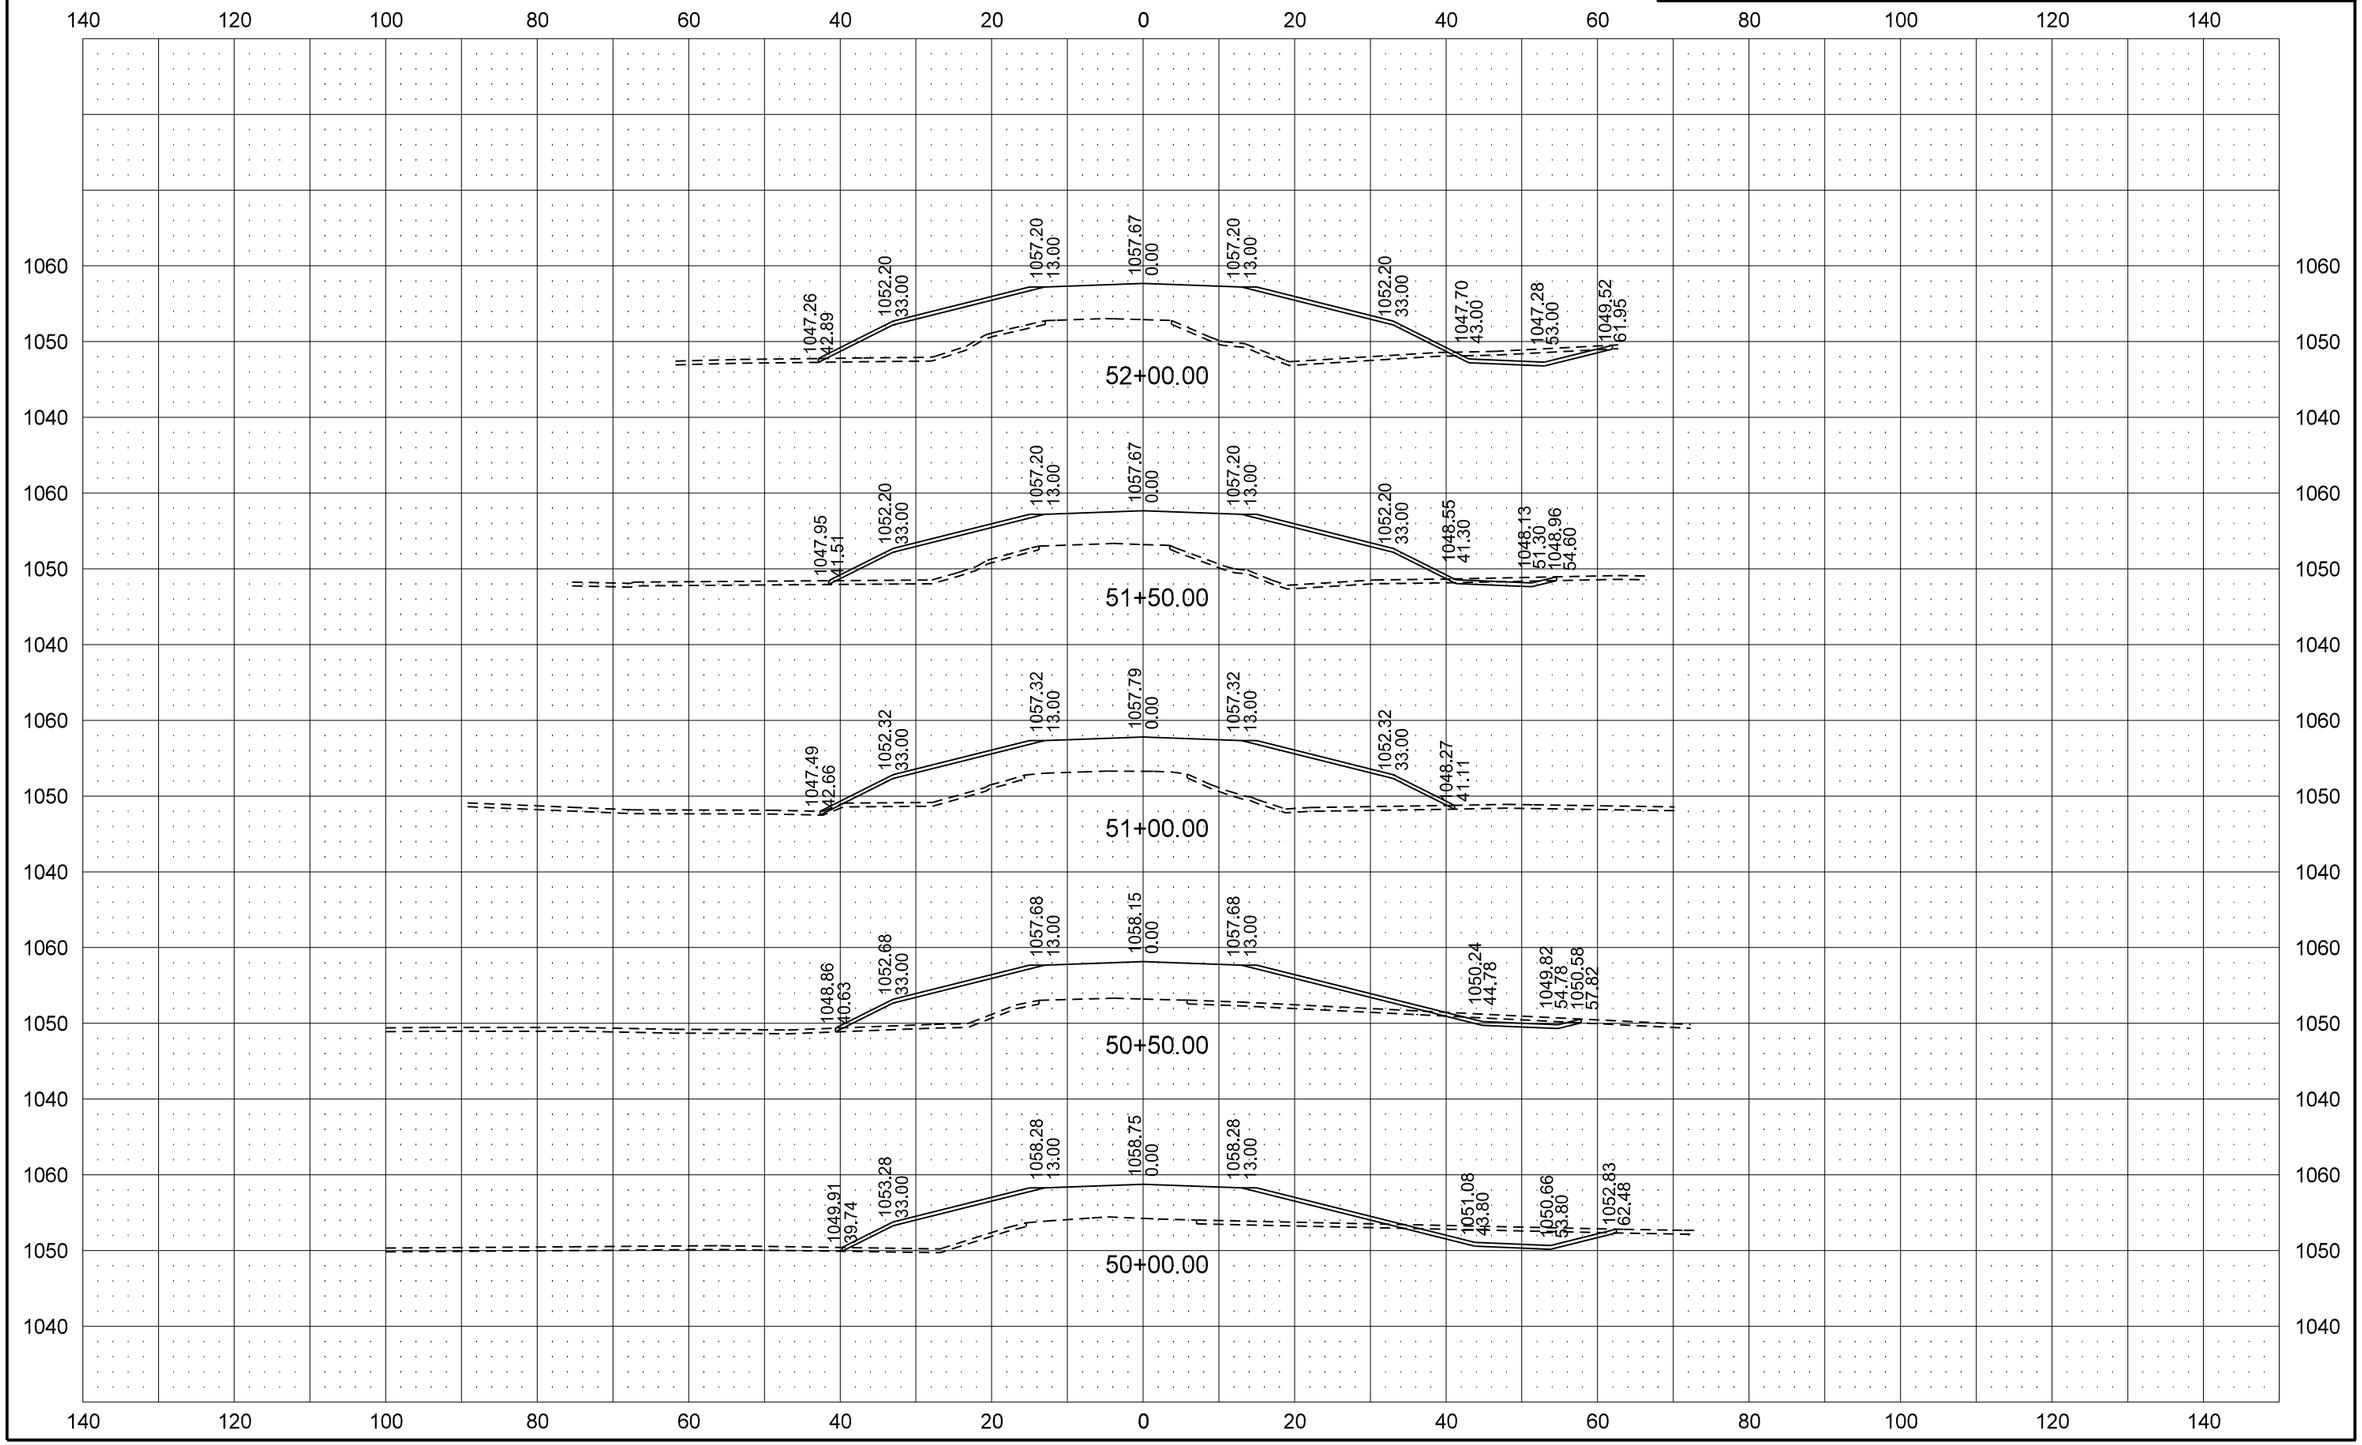

STATE	PROJECT NO.	SECTION NO.	SHEET NO.
ND	BRO-0041(012)	200	3

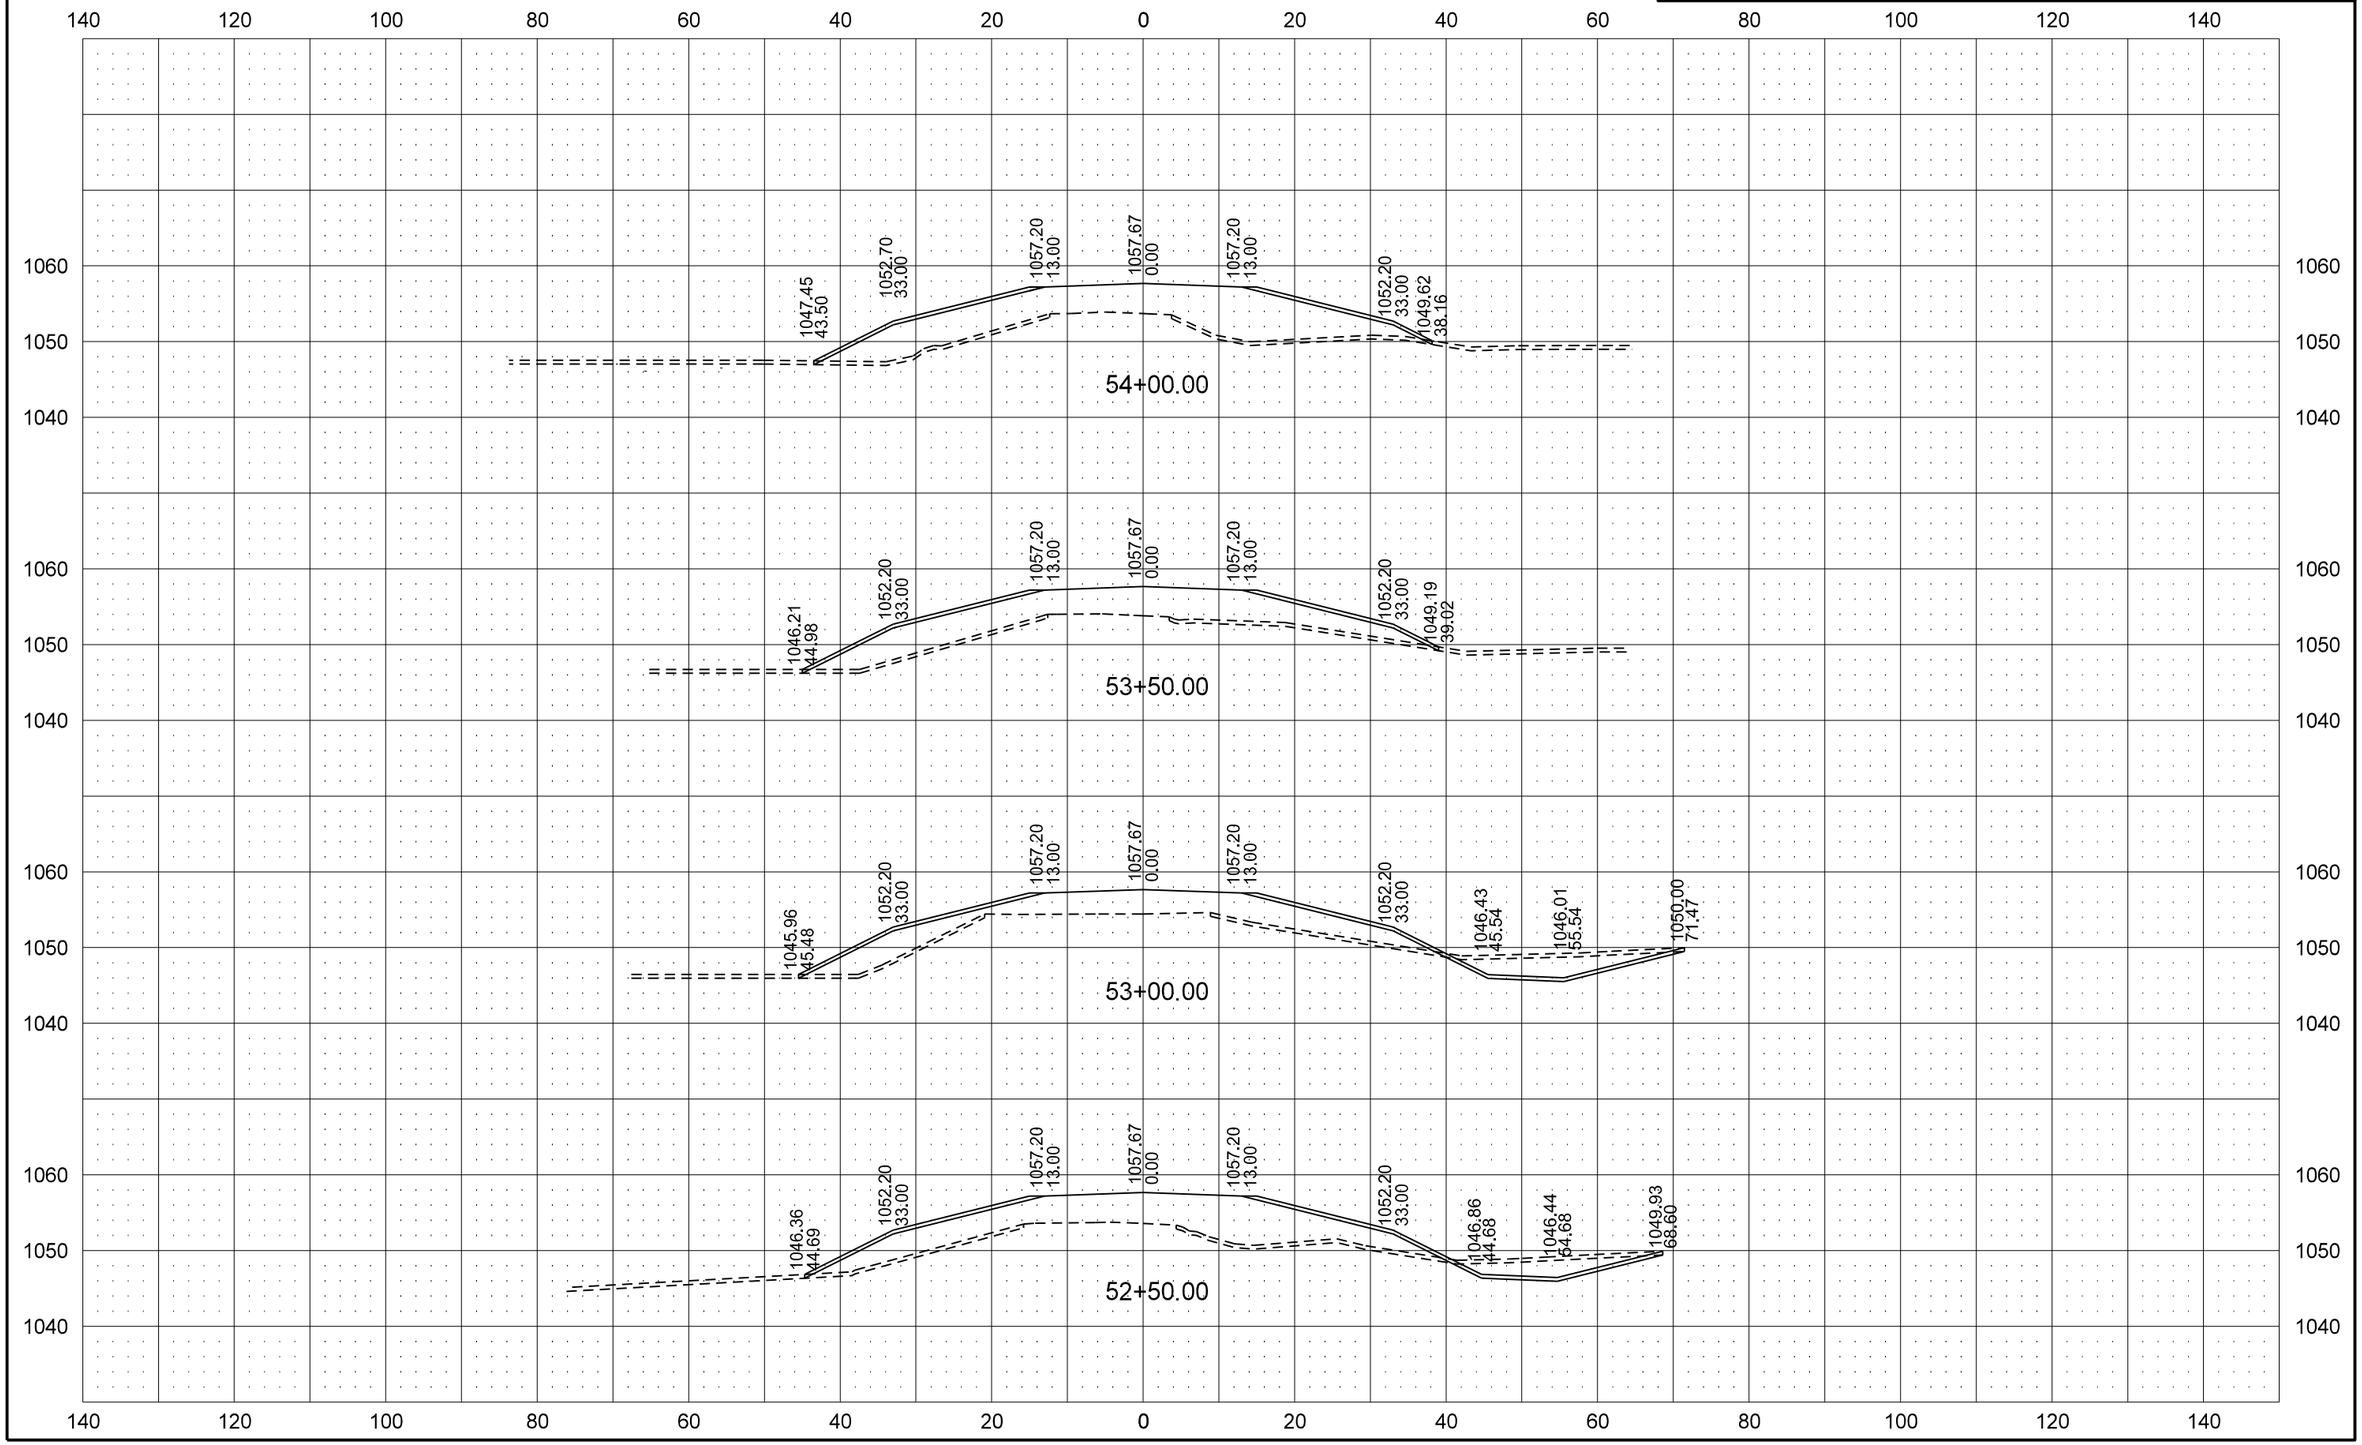

3/25/2016 4:30:46 PM Shelley.Terfehr Q:\2011\W11s\W1100158\CADD\Design\SHEETS\SECTION 200\200XS_001-016.dgn

STATE	PROJECT NO.	SECTION NO.	SHEET NO.
ND	BRO-0041(012)	200	4

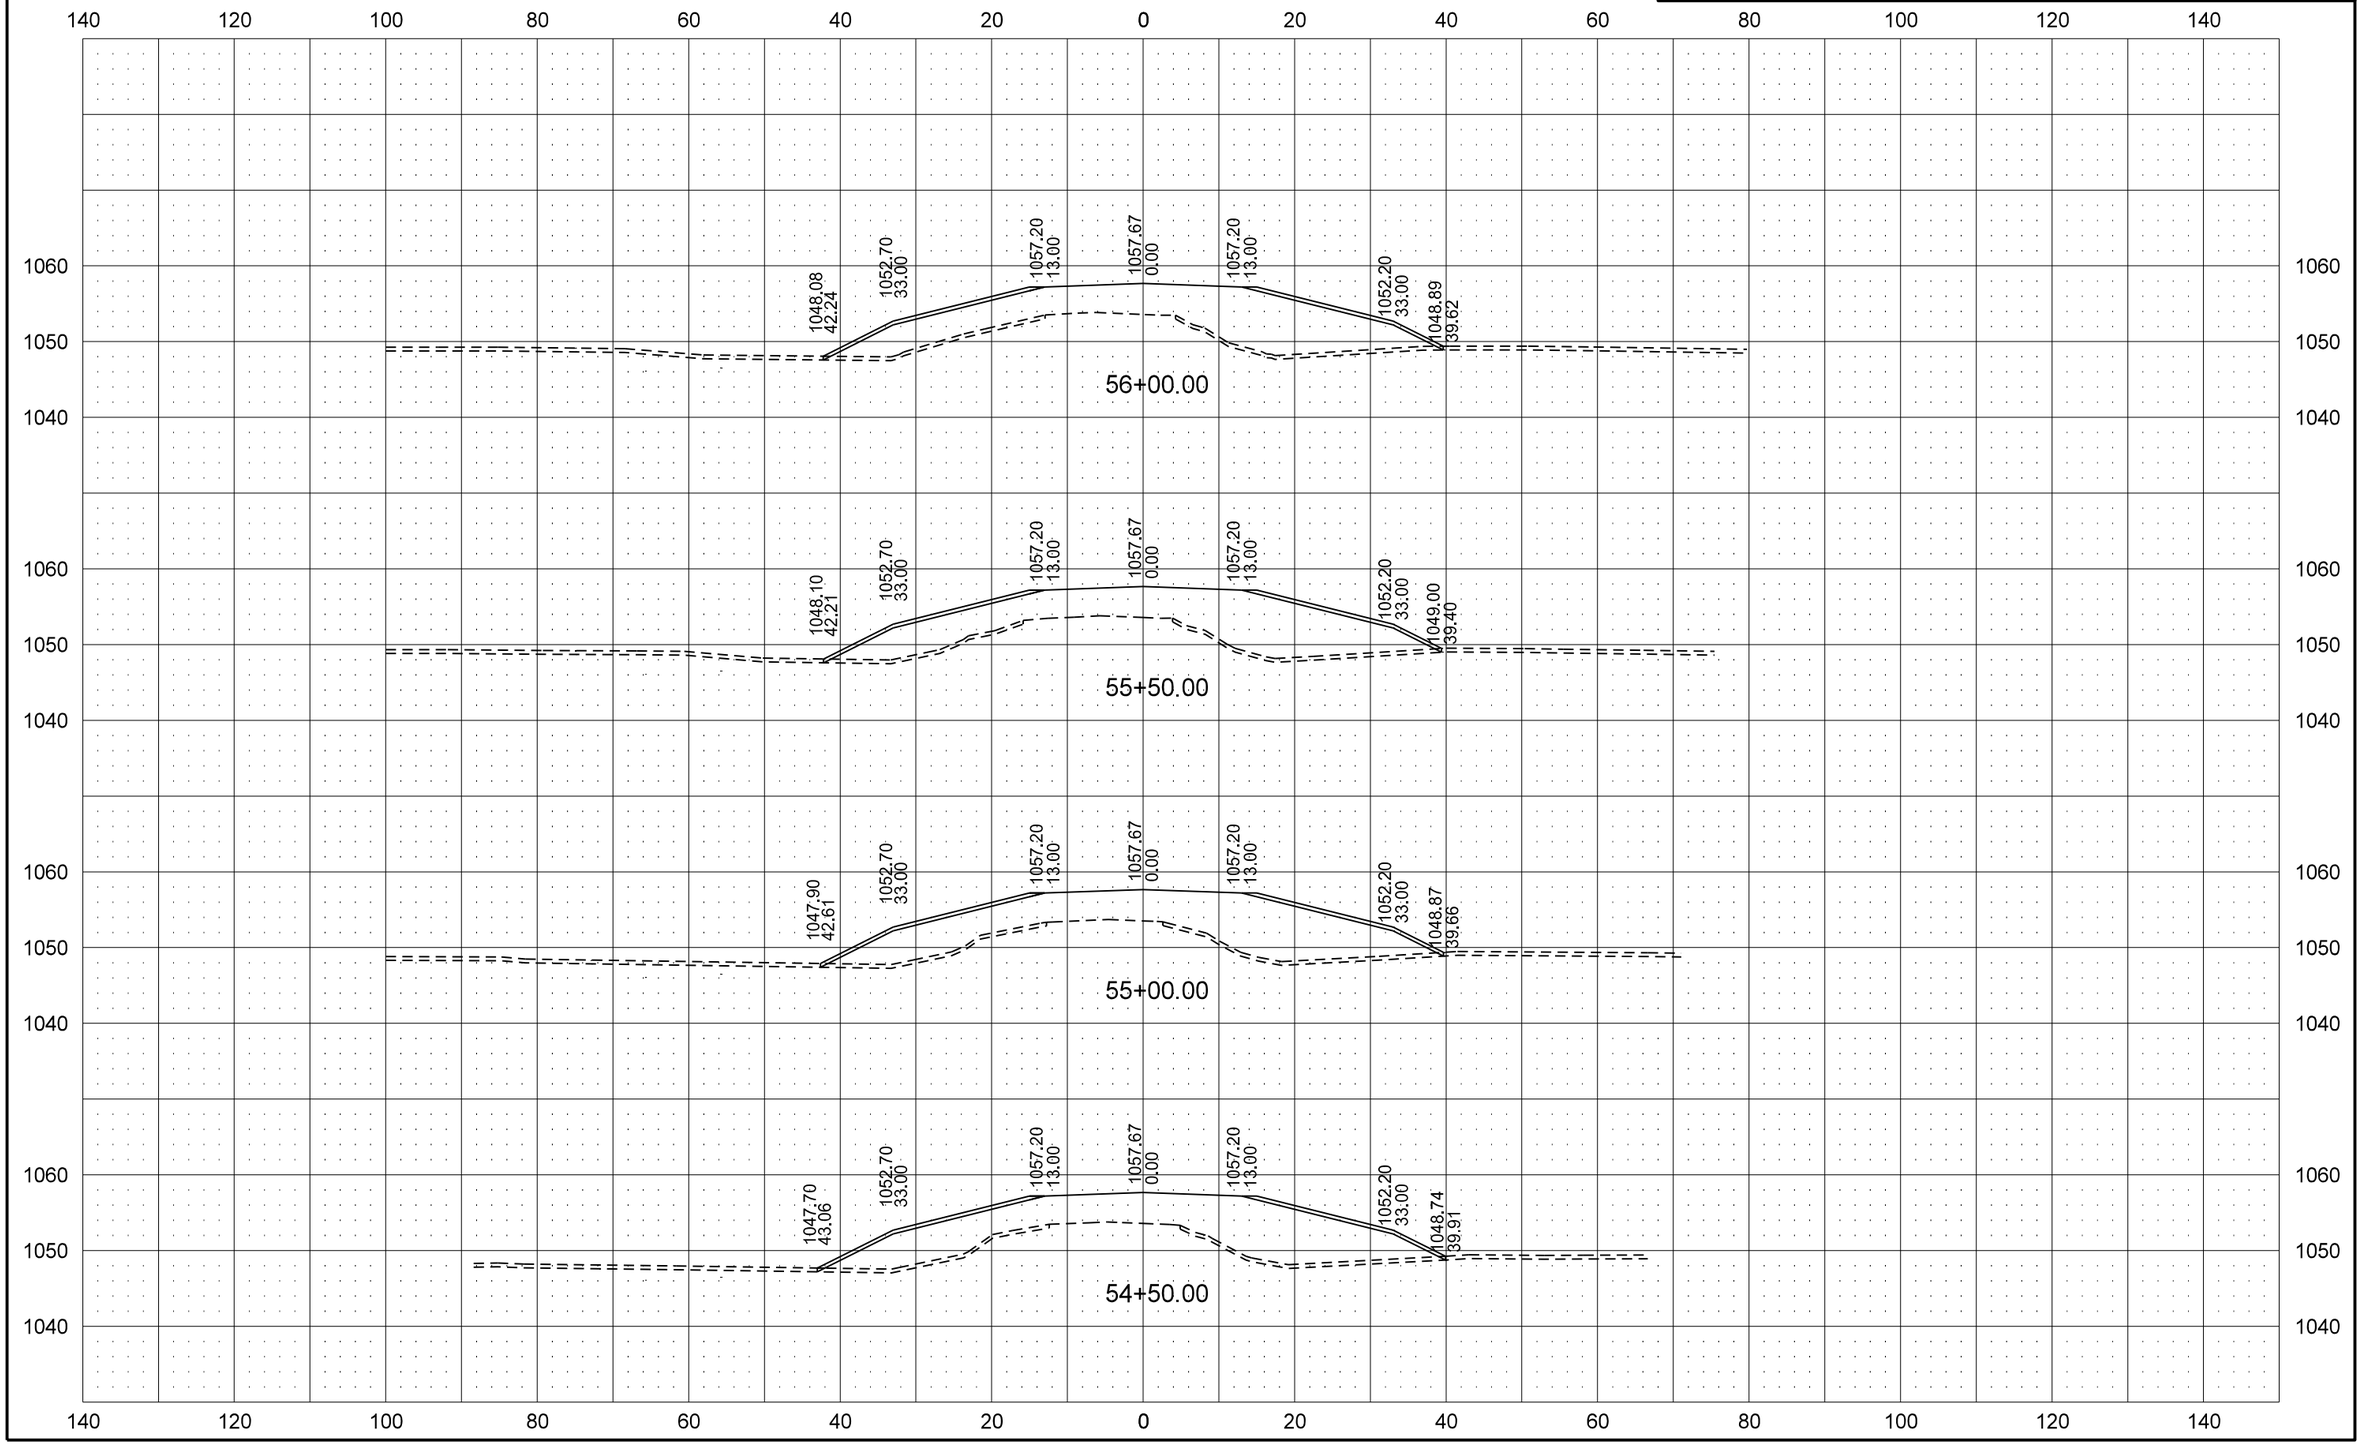

3/25/2016 4:30:47 PM Shelley.Terfehr Q:\2011\W11s\W1100158\CADD\Design\SHEETS\SECTION 200\200XS_001-016.dgn

STATE	PROJECT NO.	SECTION NO.	SHEET NO.
ND	BRO-0041(012)	200	5

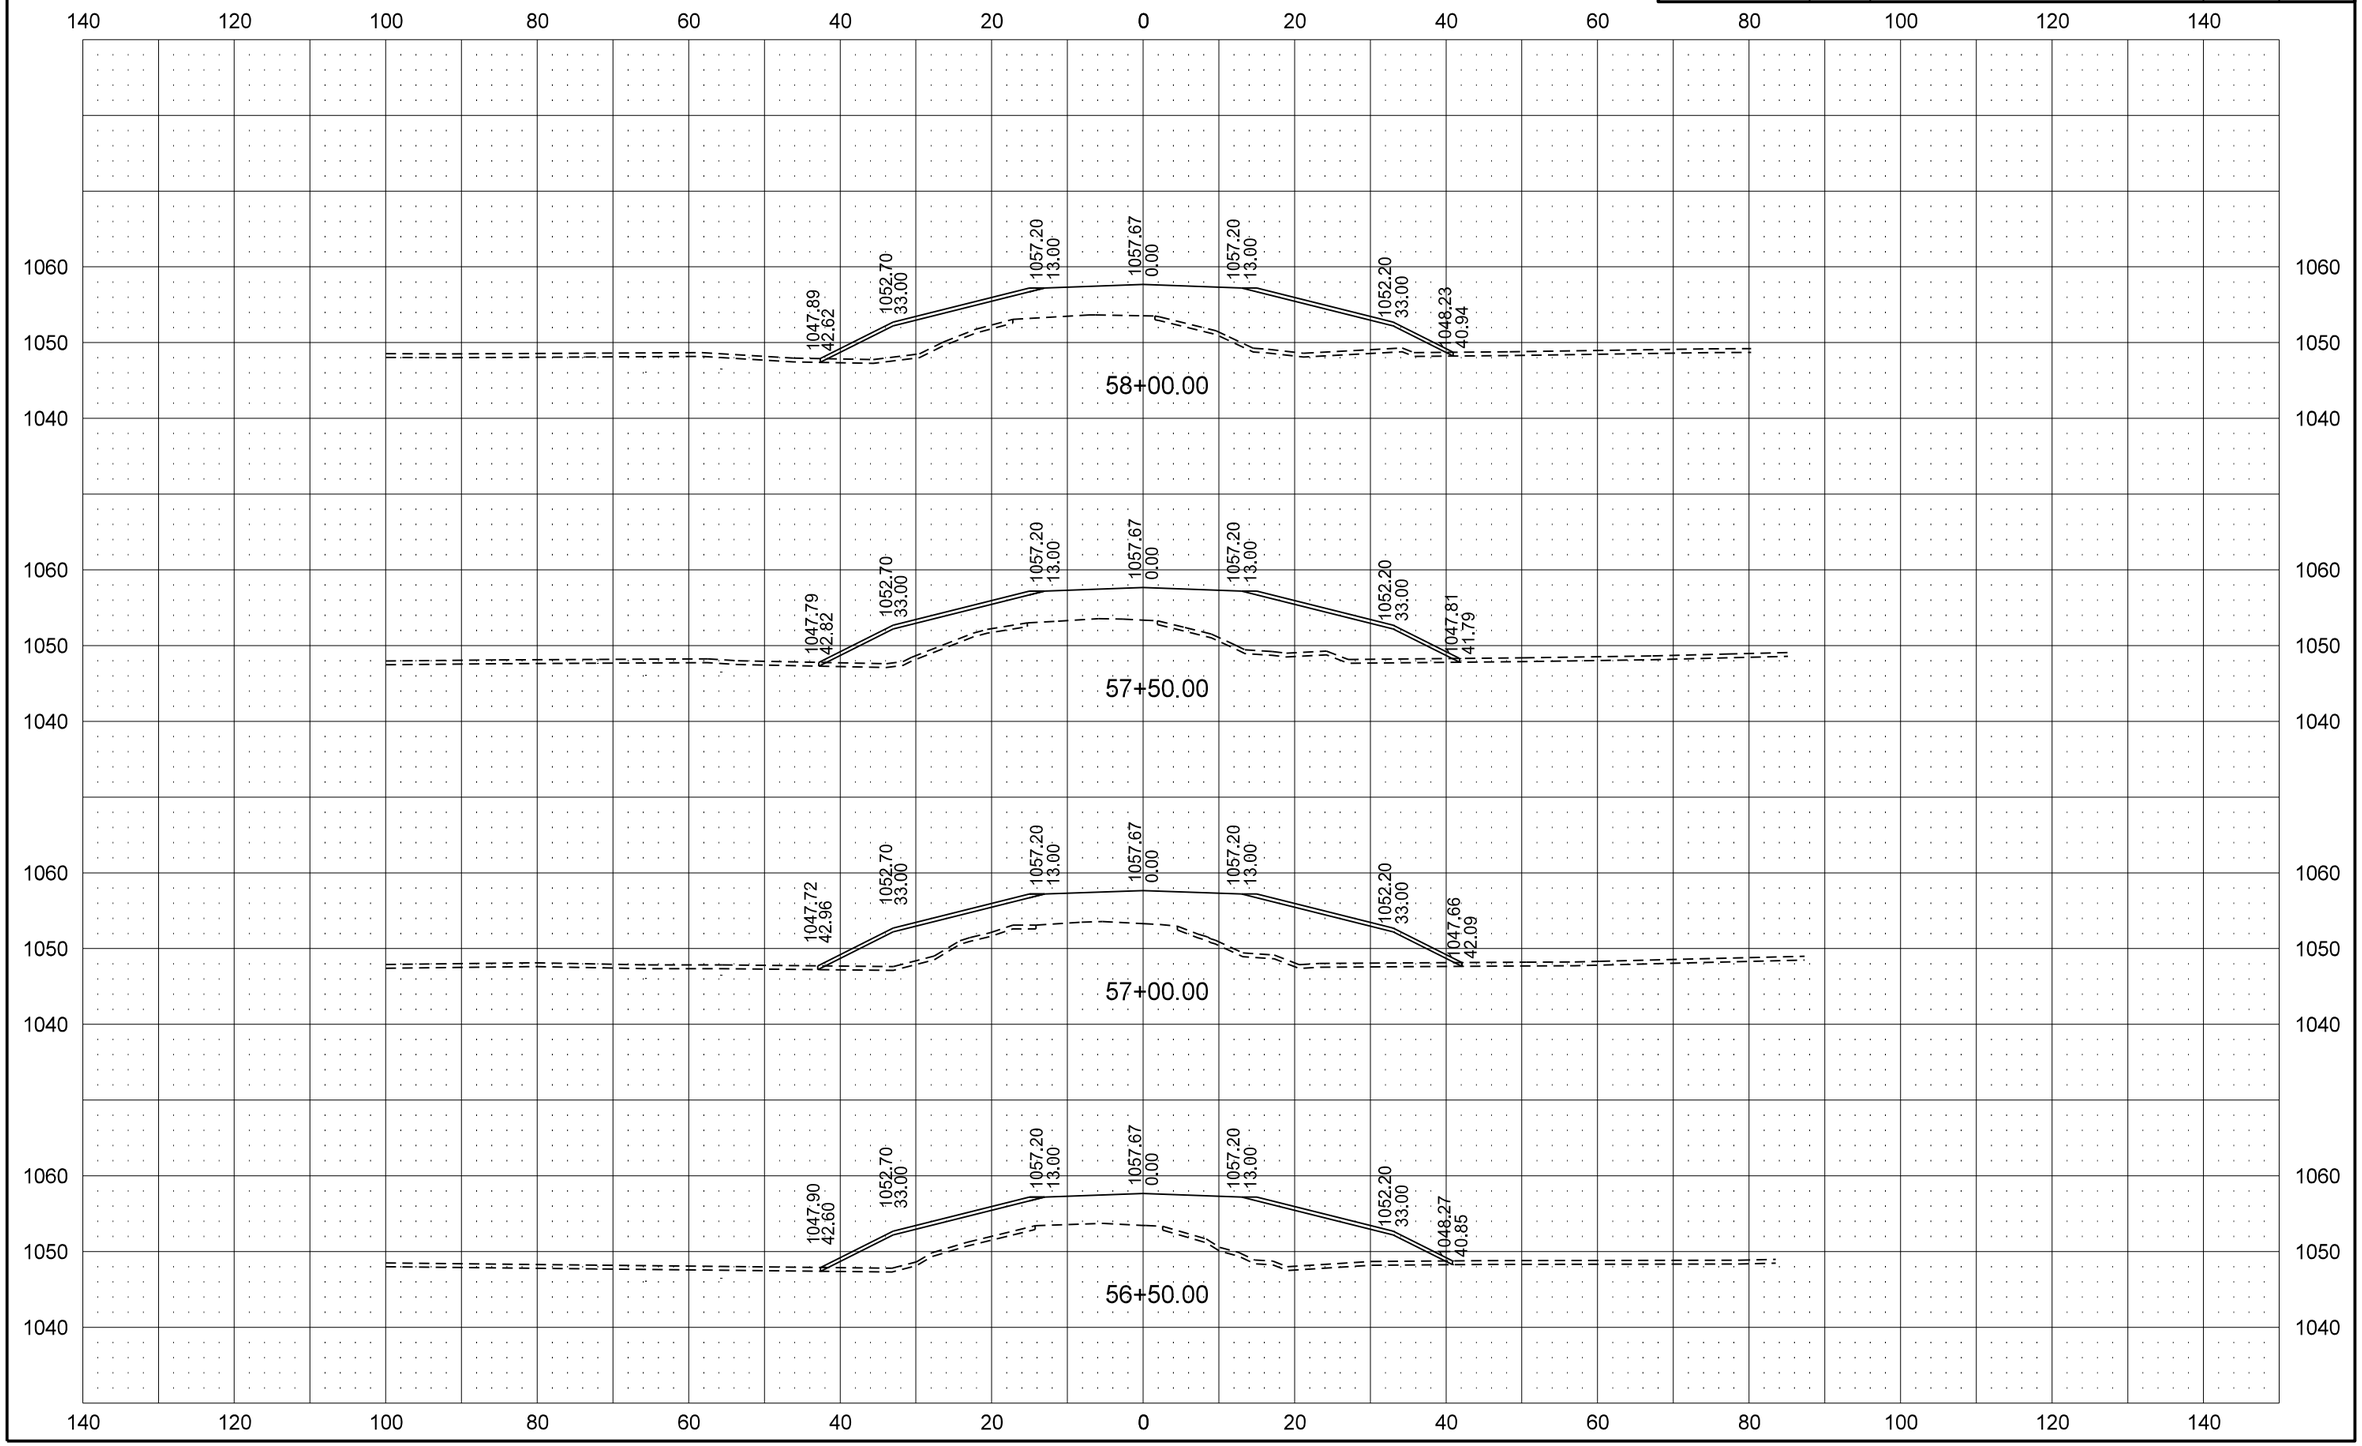

STATE	PROJECT NO.	SECTION NO.	SHEET NO.
ND	BRO-0041(012)	200	6

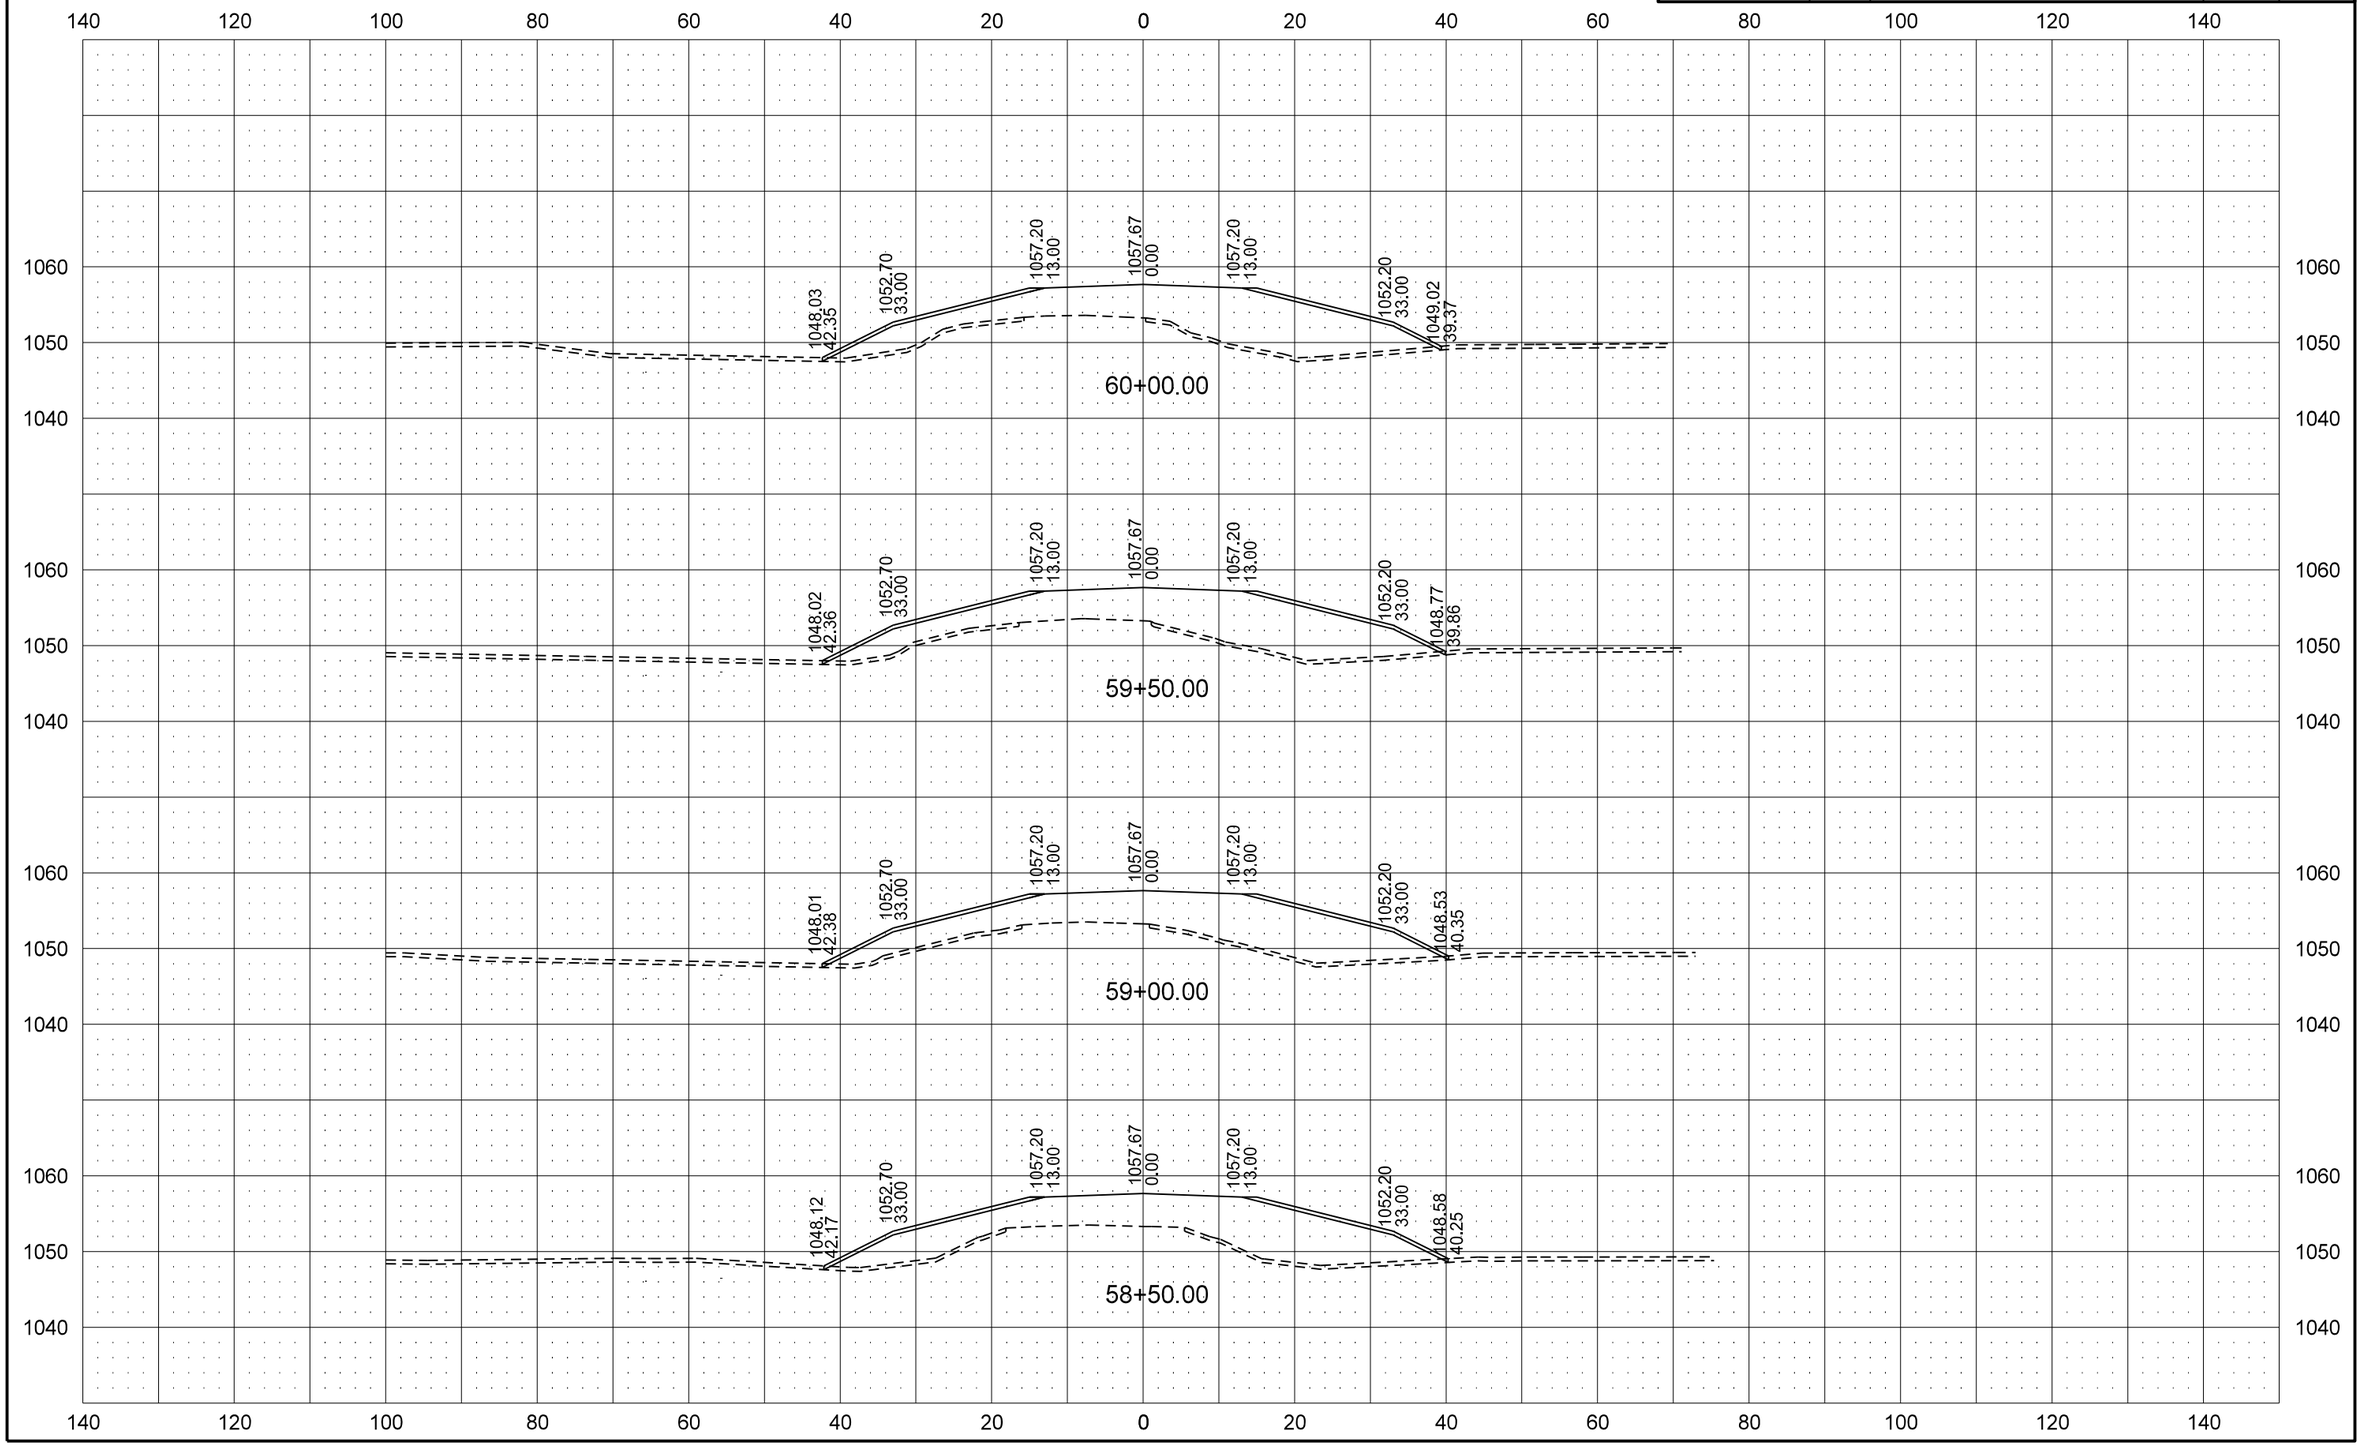

STATE	PROJECT NO.	SECTION NO.	SHEET NO.
ND	BRO-0041(012)	200	7

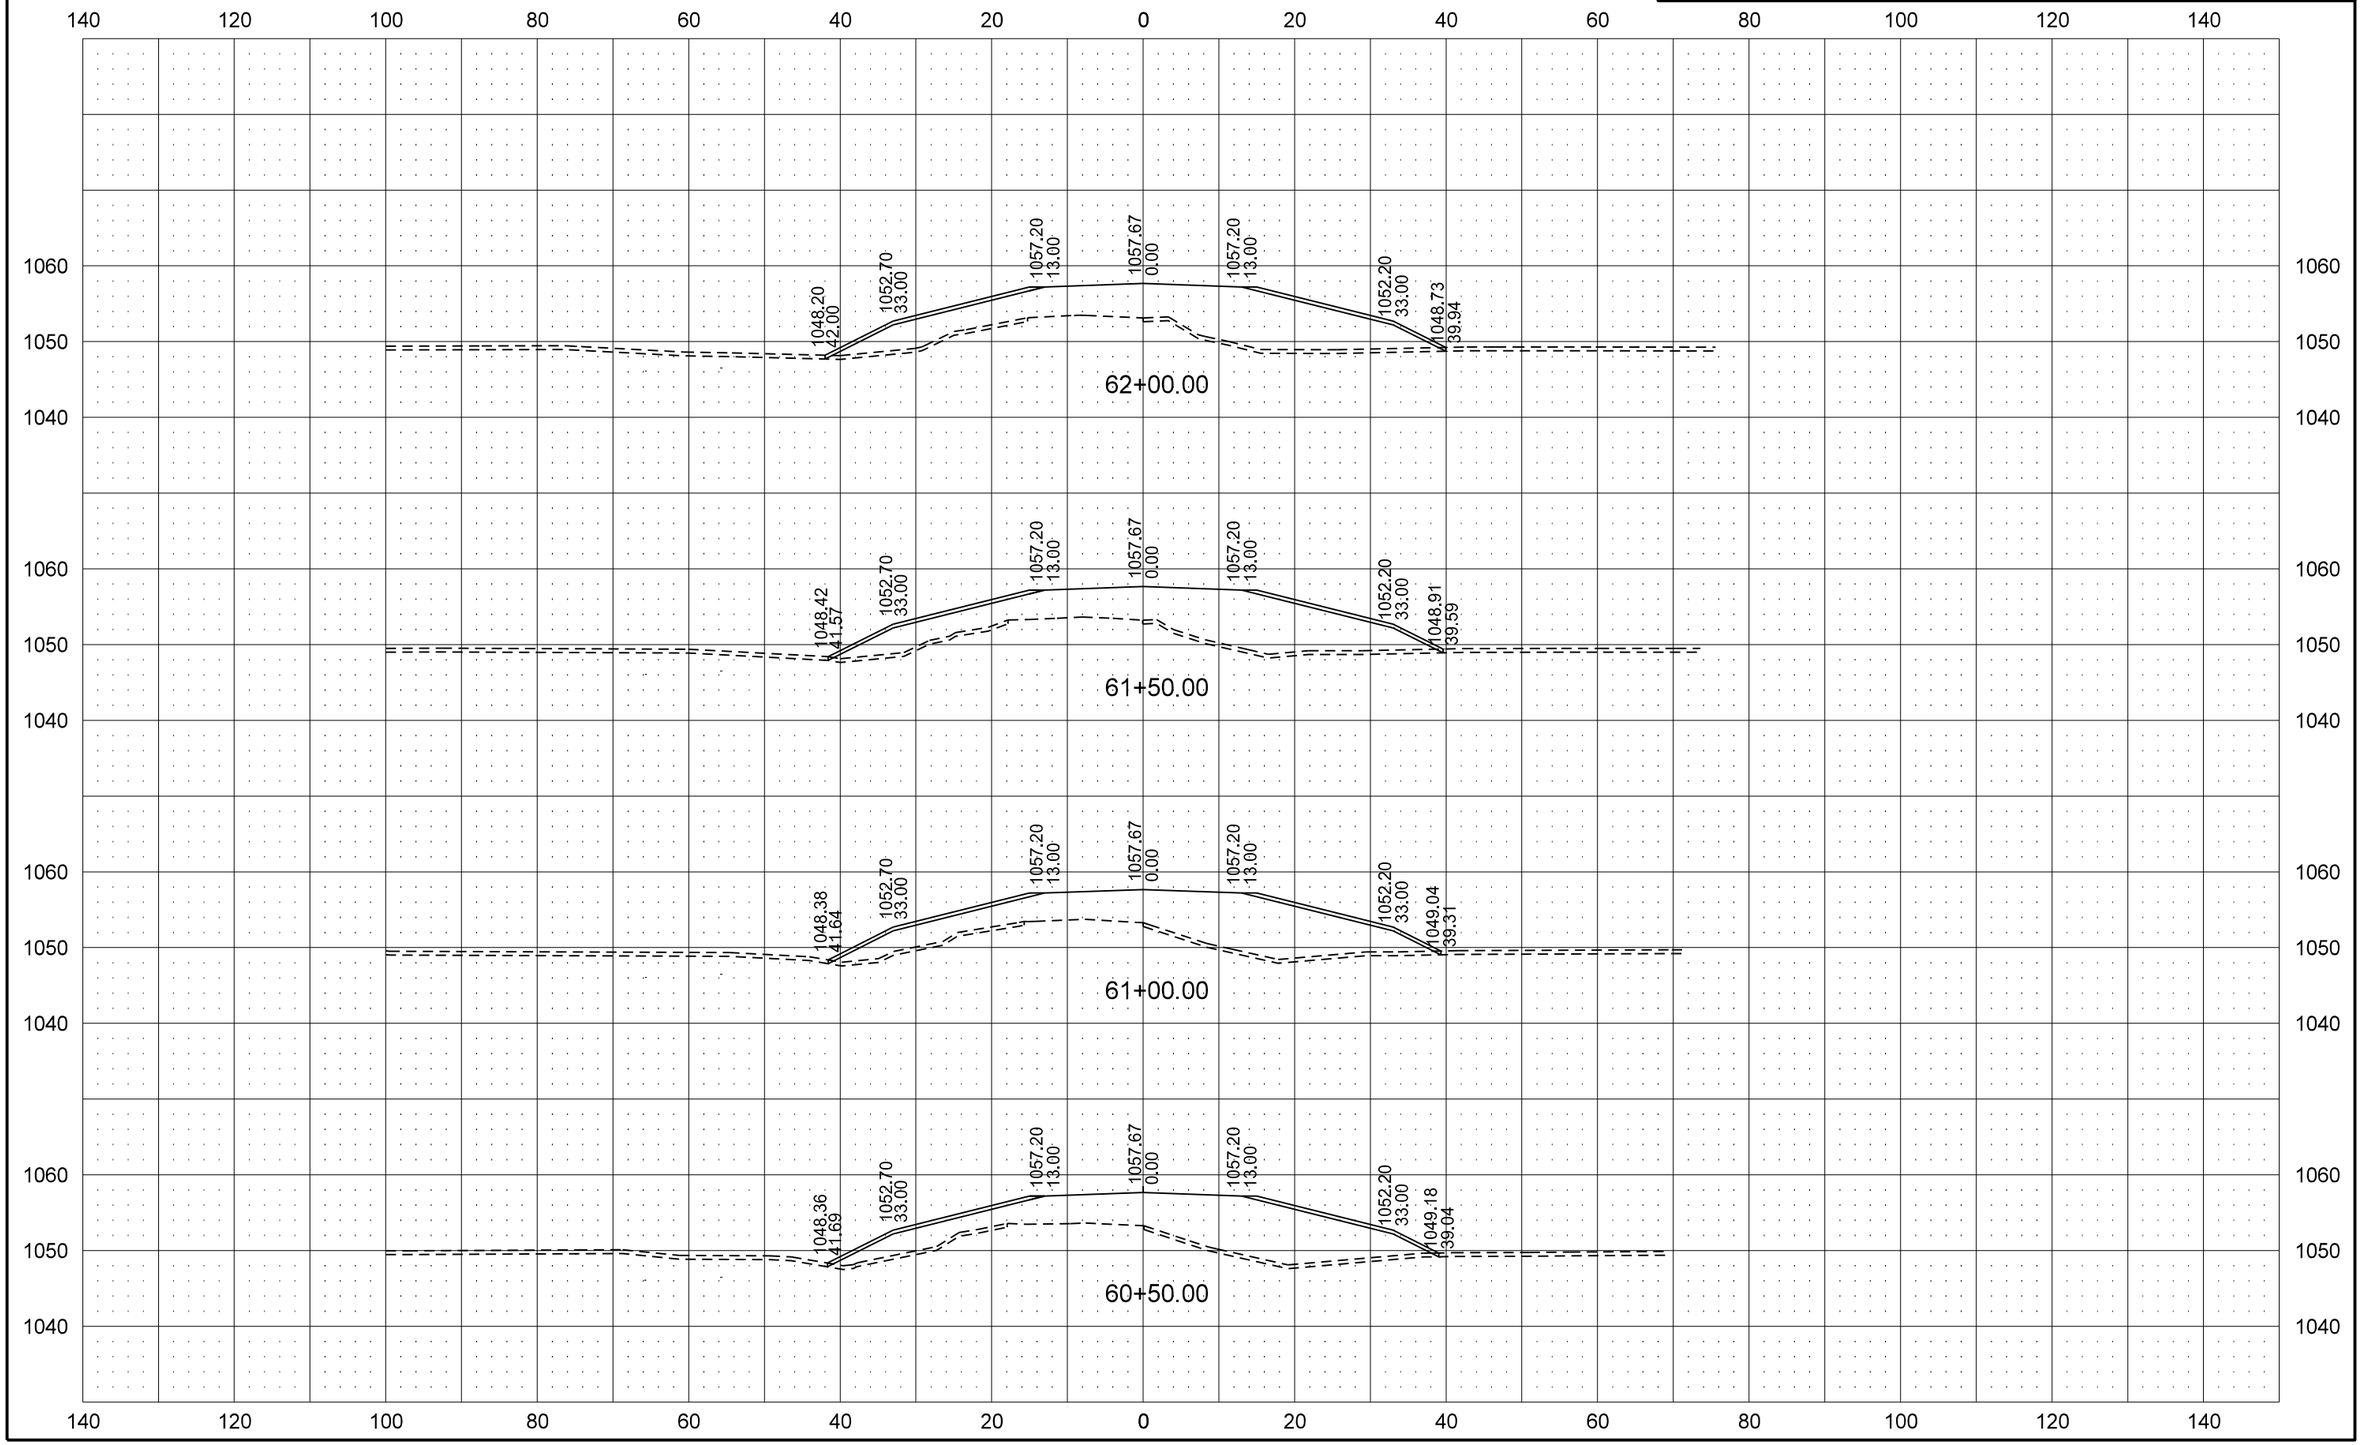

STATE	PROJECT NO.	SECTION NO.	SHEET NO.
ND	BRO-0041(012)	200	8

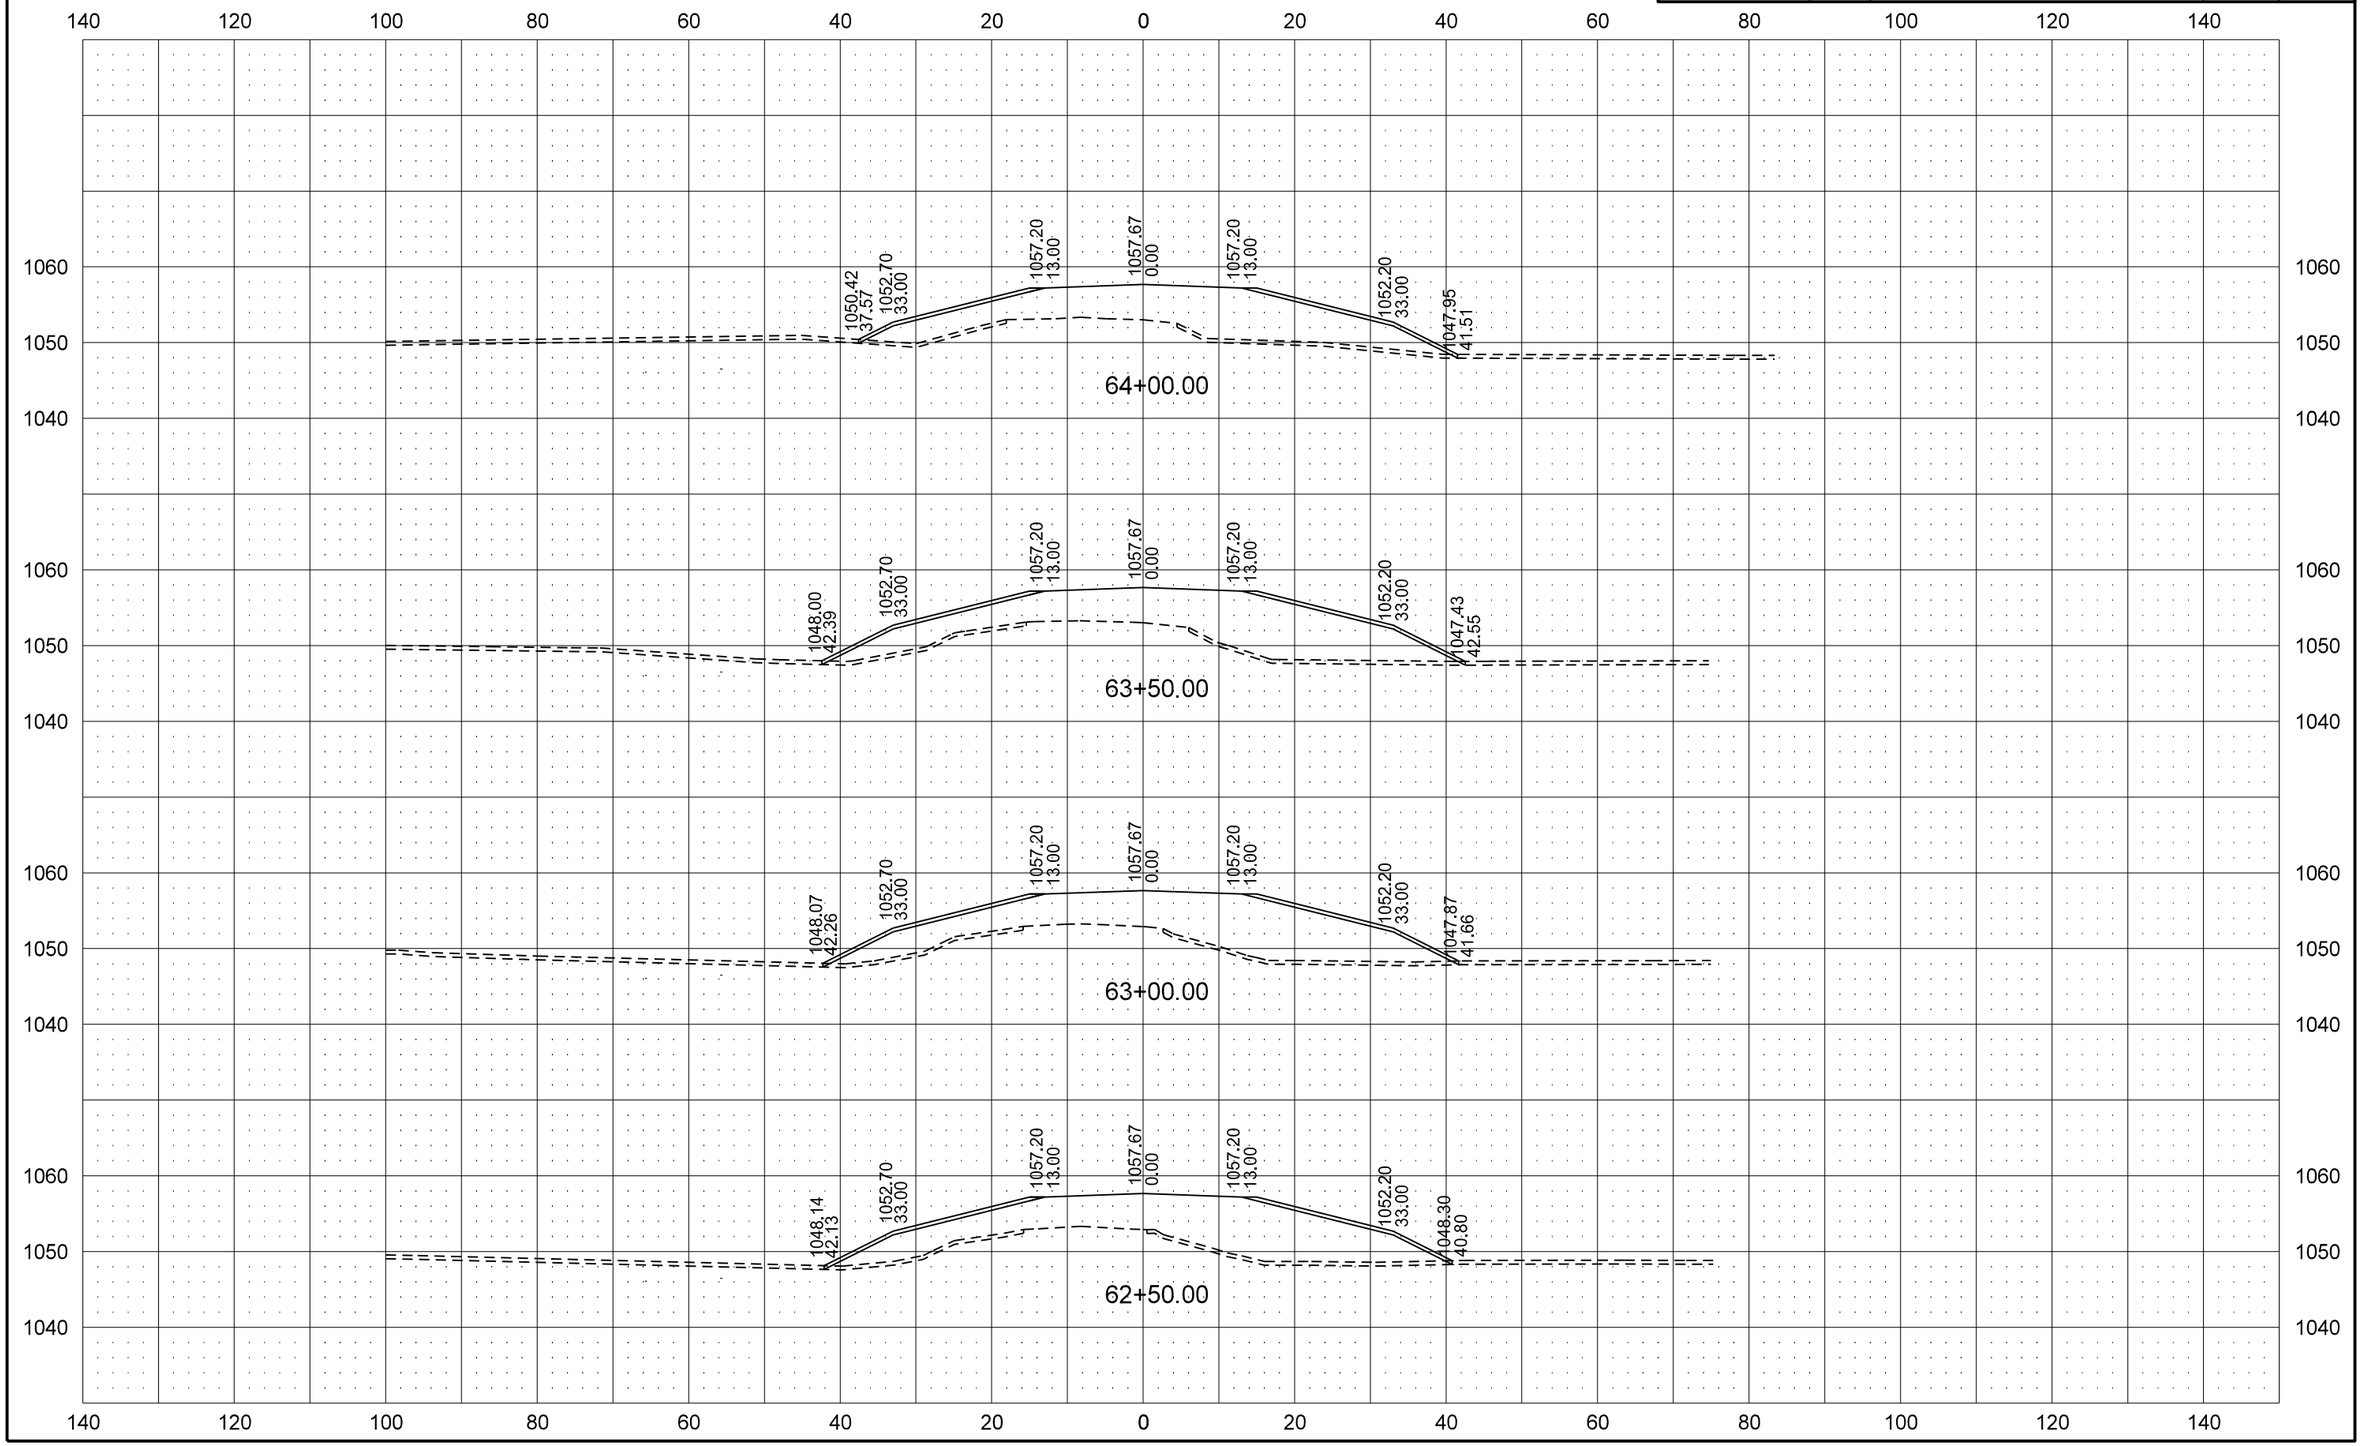

STATE	PROJECT NO.	SECTION NO.	SHEET NO.
ND	BRO-0041(012)	200	9

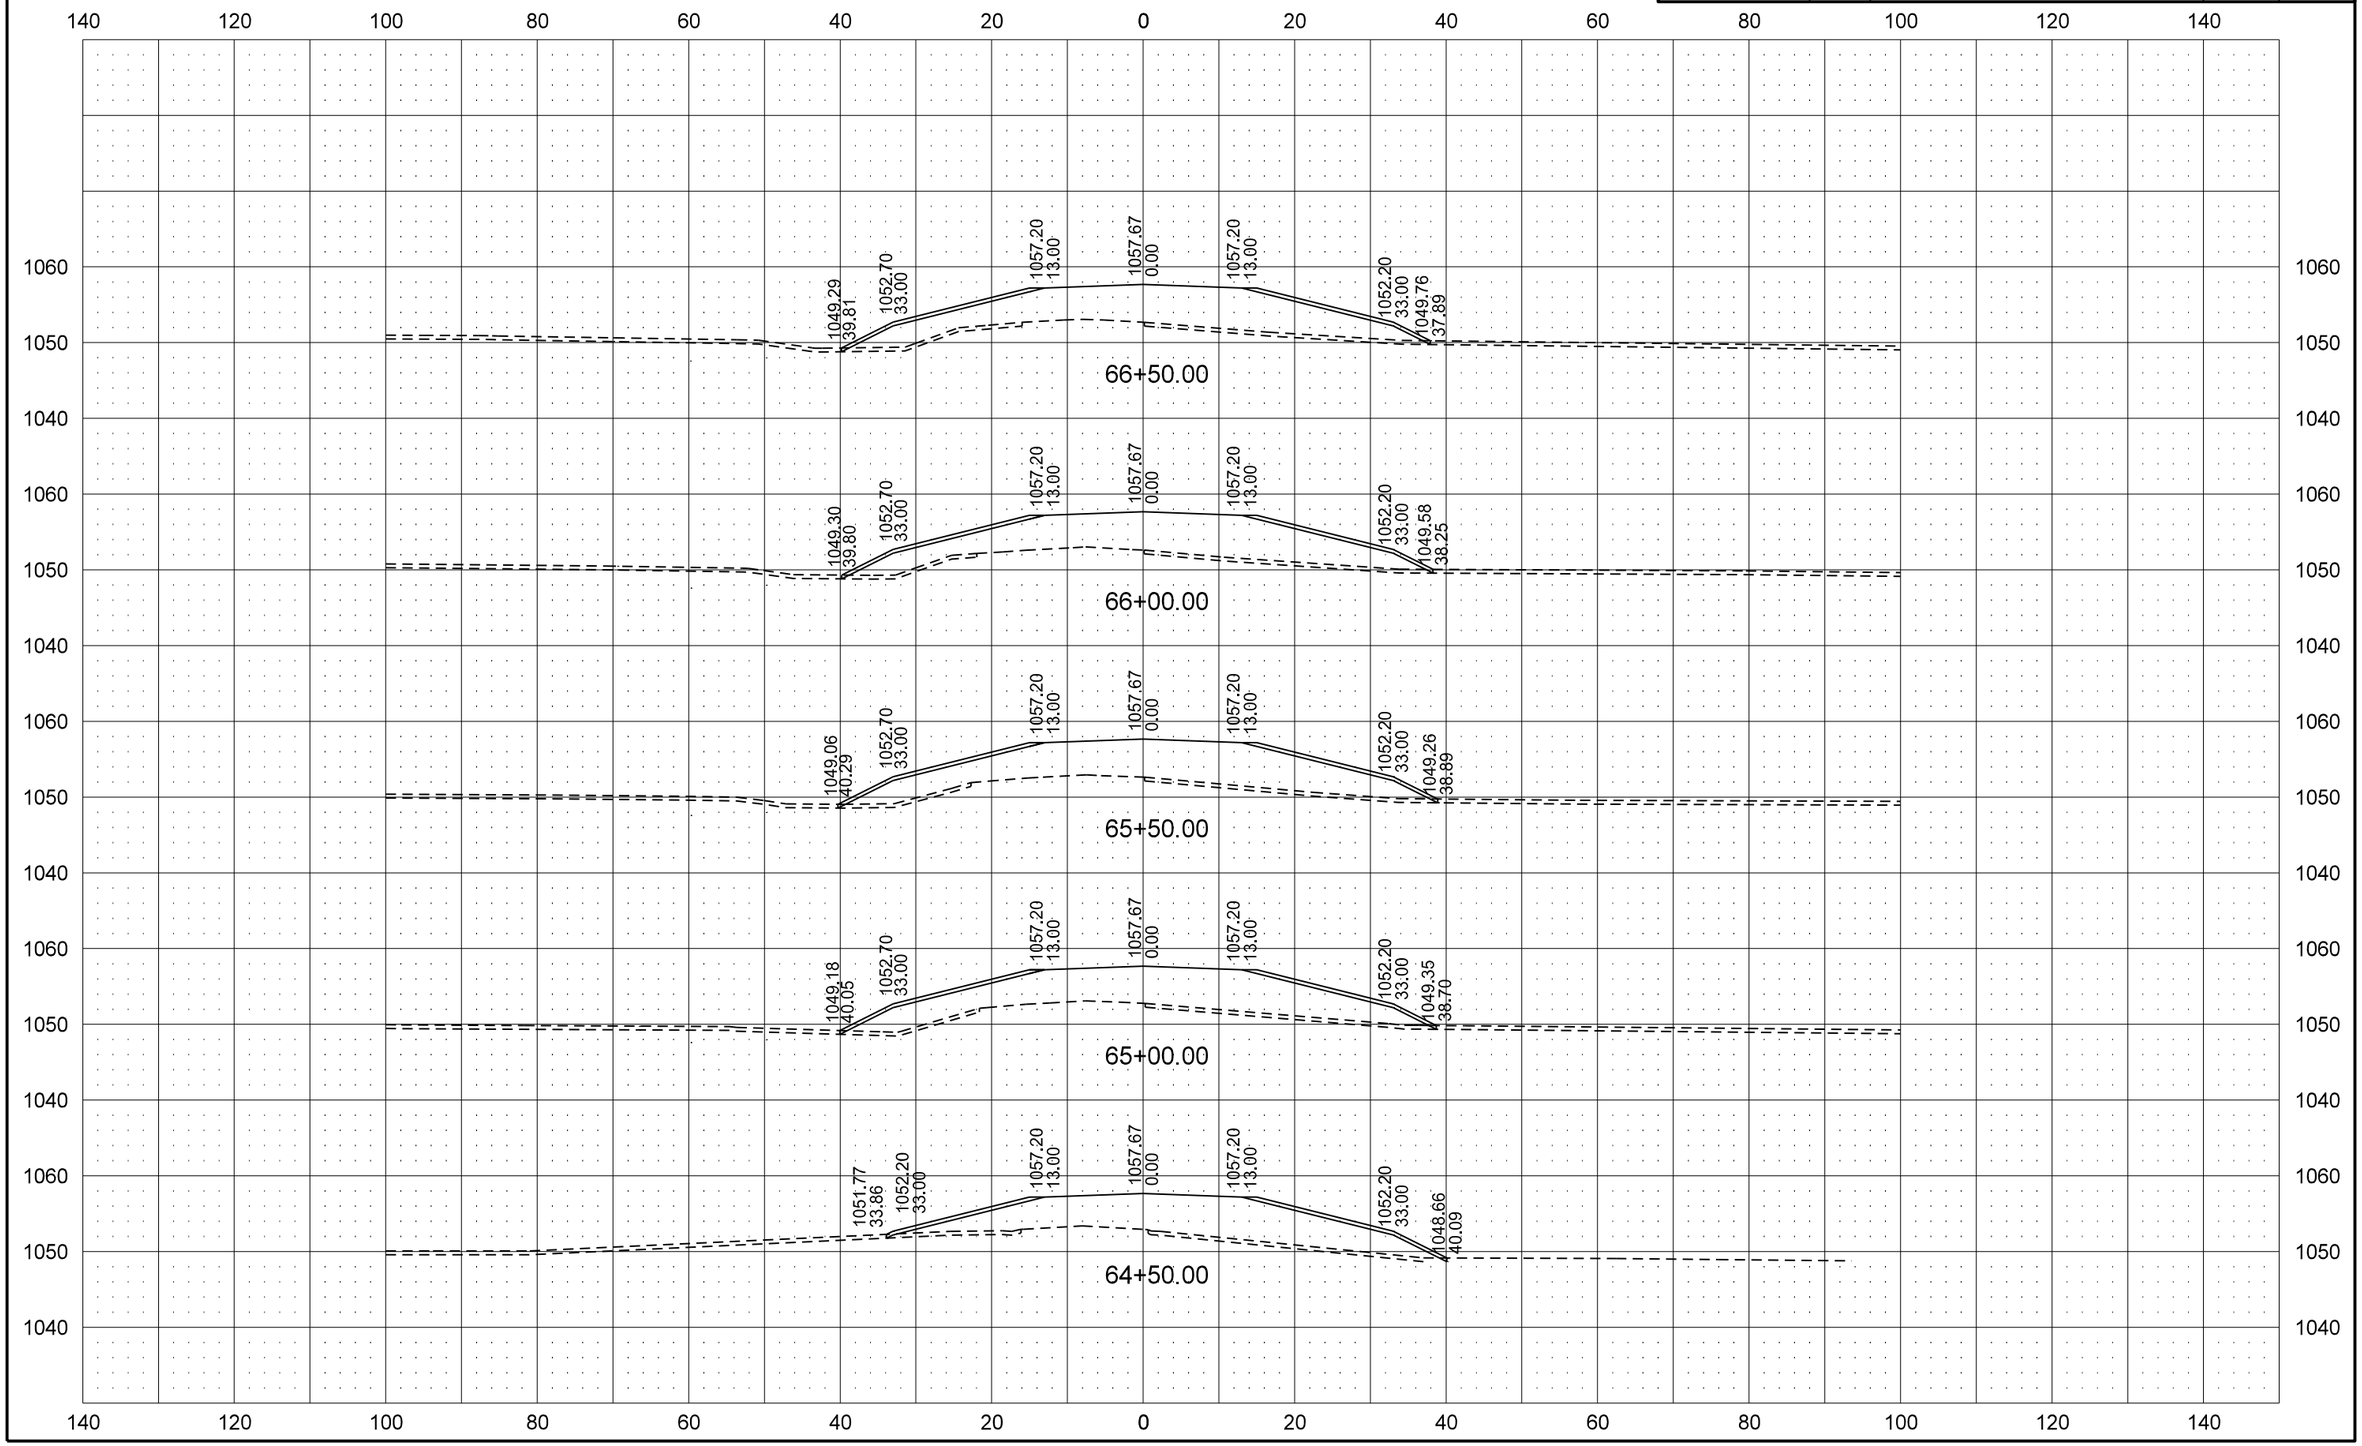

STATE	PROJECT NO.	SECTION NO.	SHEET NO.
ND	BRO-0041(012)	200	10

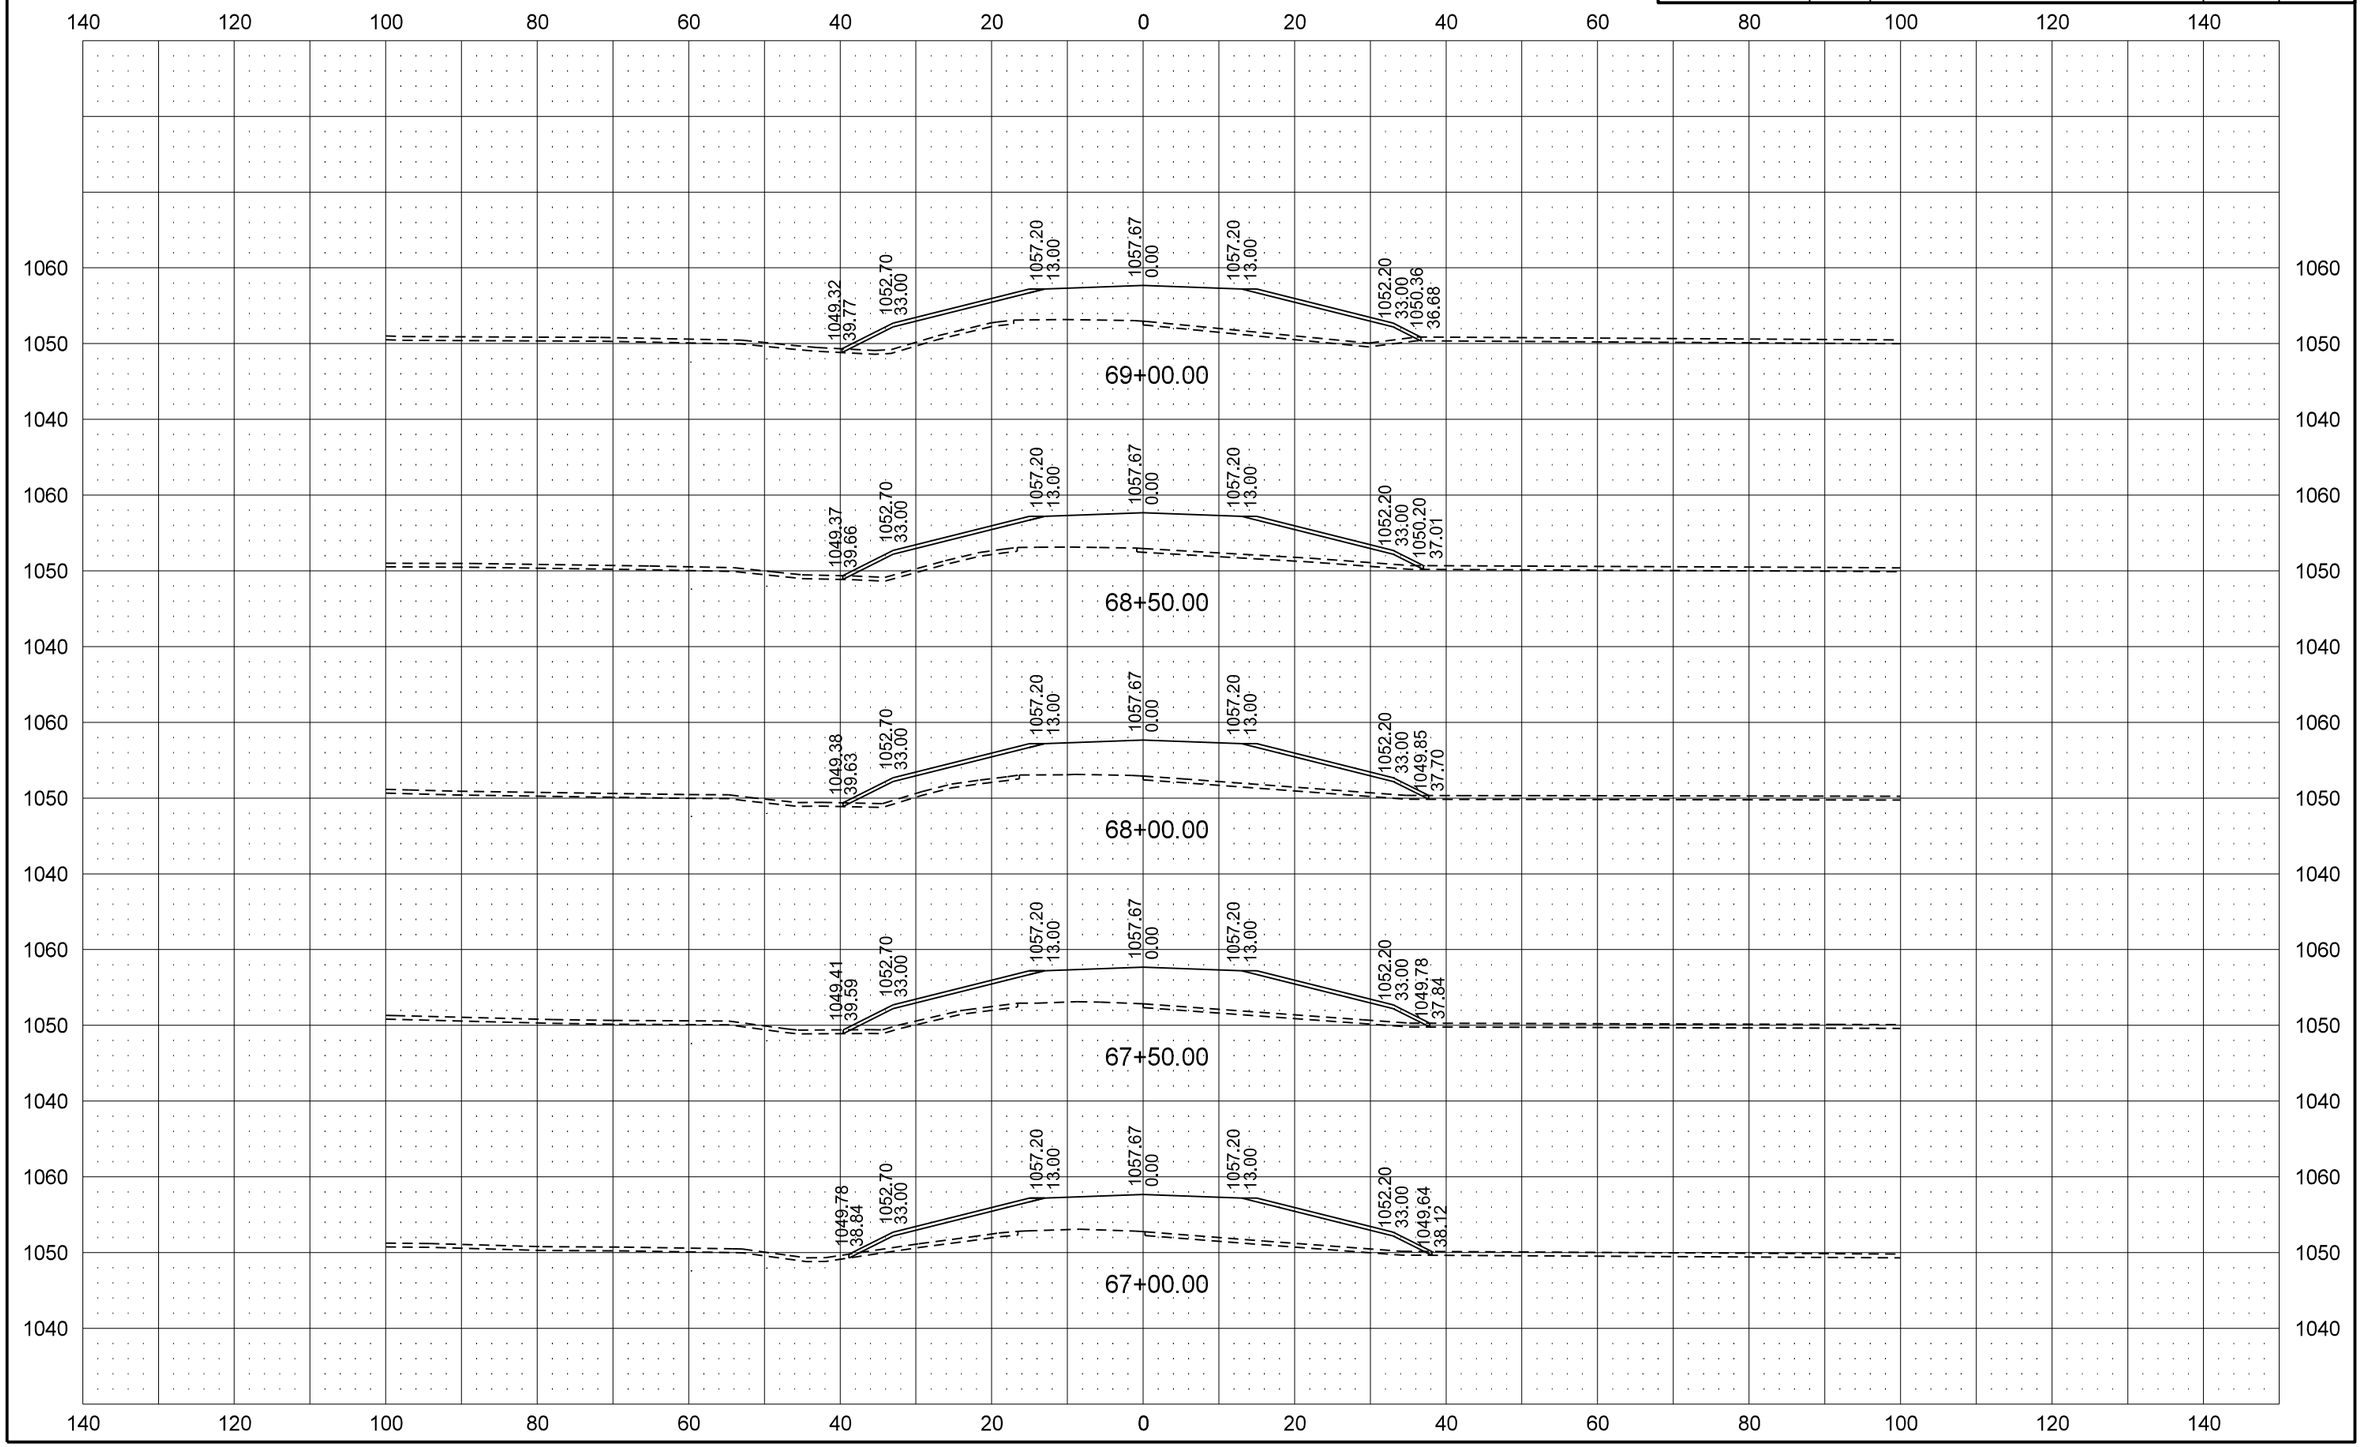

STATE	PROJECT NO.	SECTION NO.	SHEET NO.
ND	BRO-0041(012)	200	11

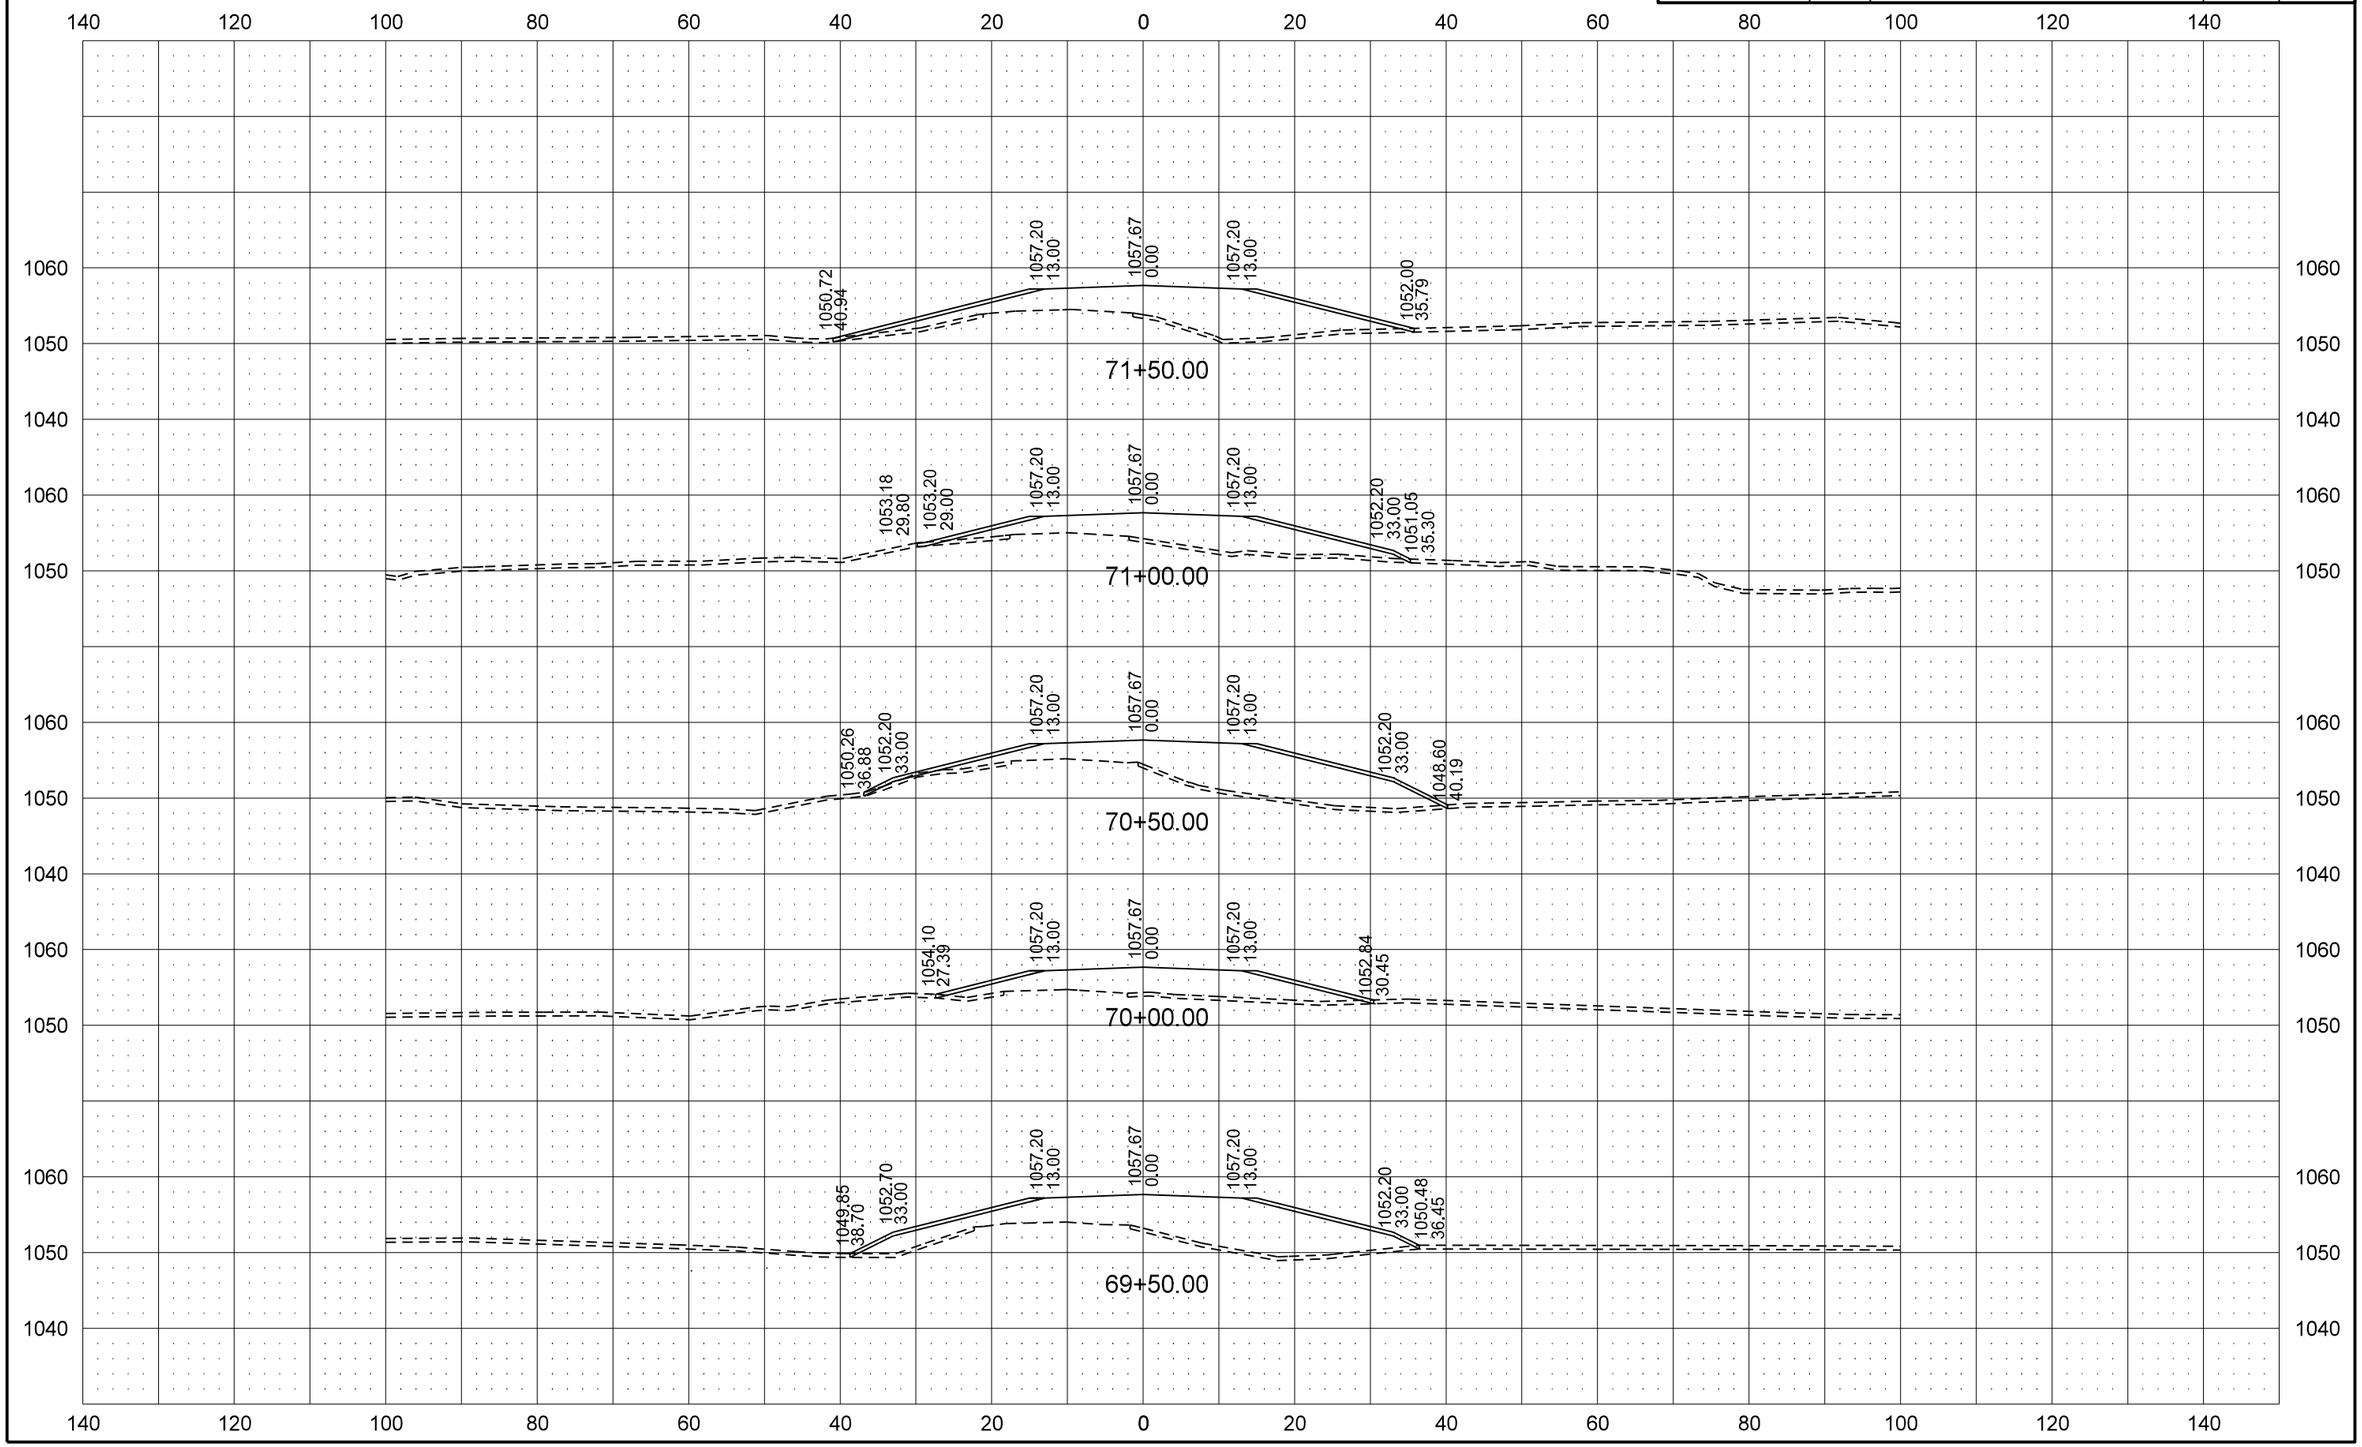

STATE	PROJECT NO.	SECTION NO.	SHEET NO.
ND	BRO-0041(012)	200	12

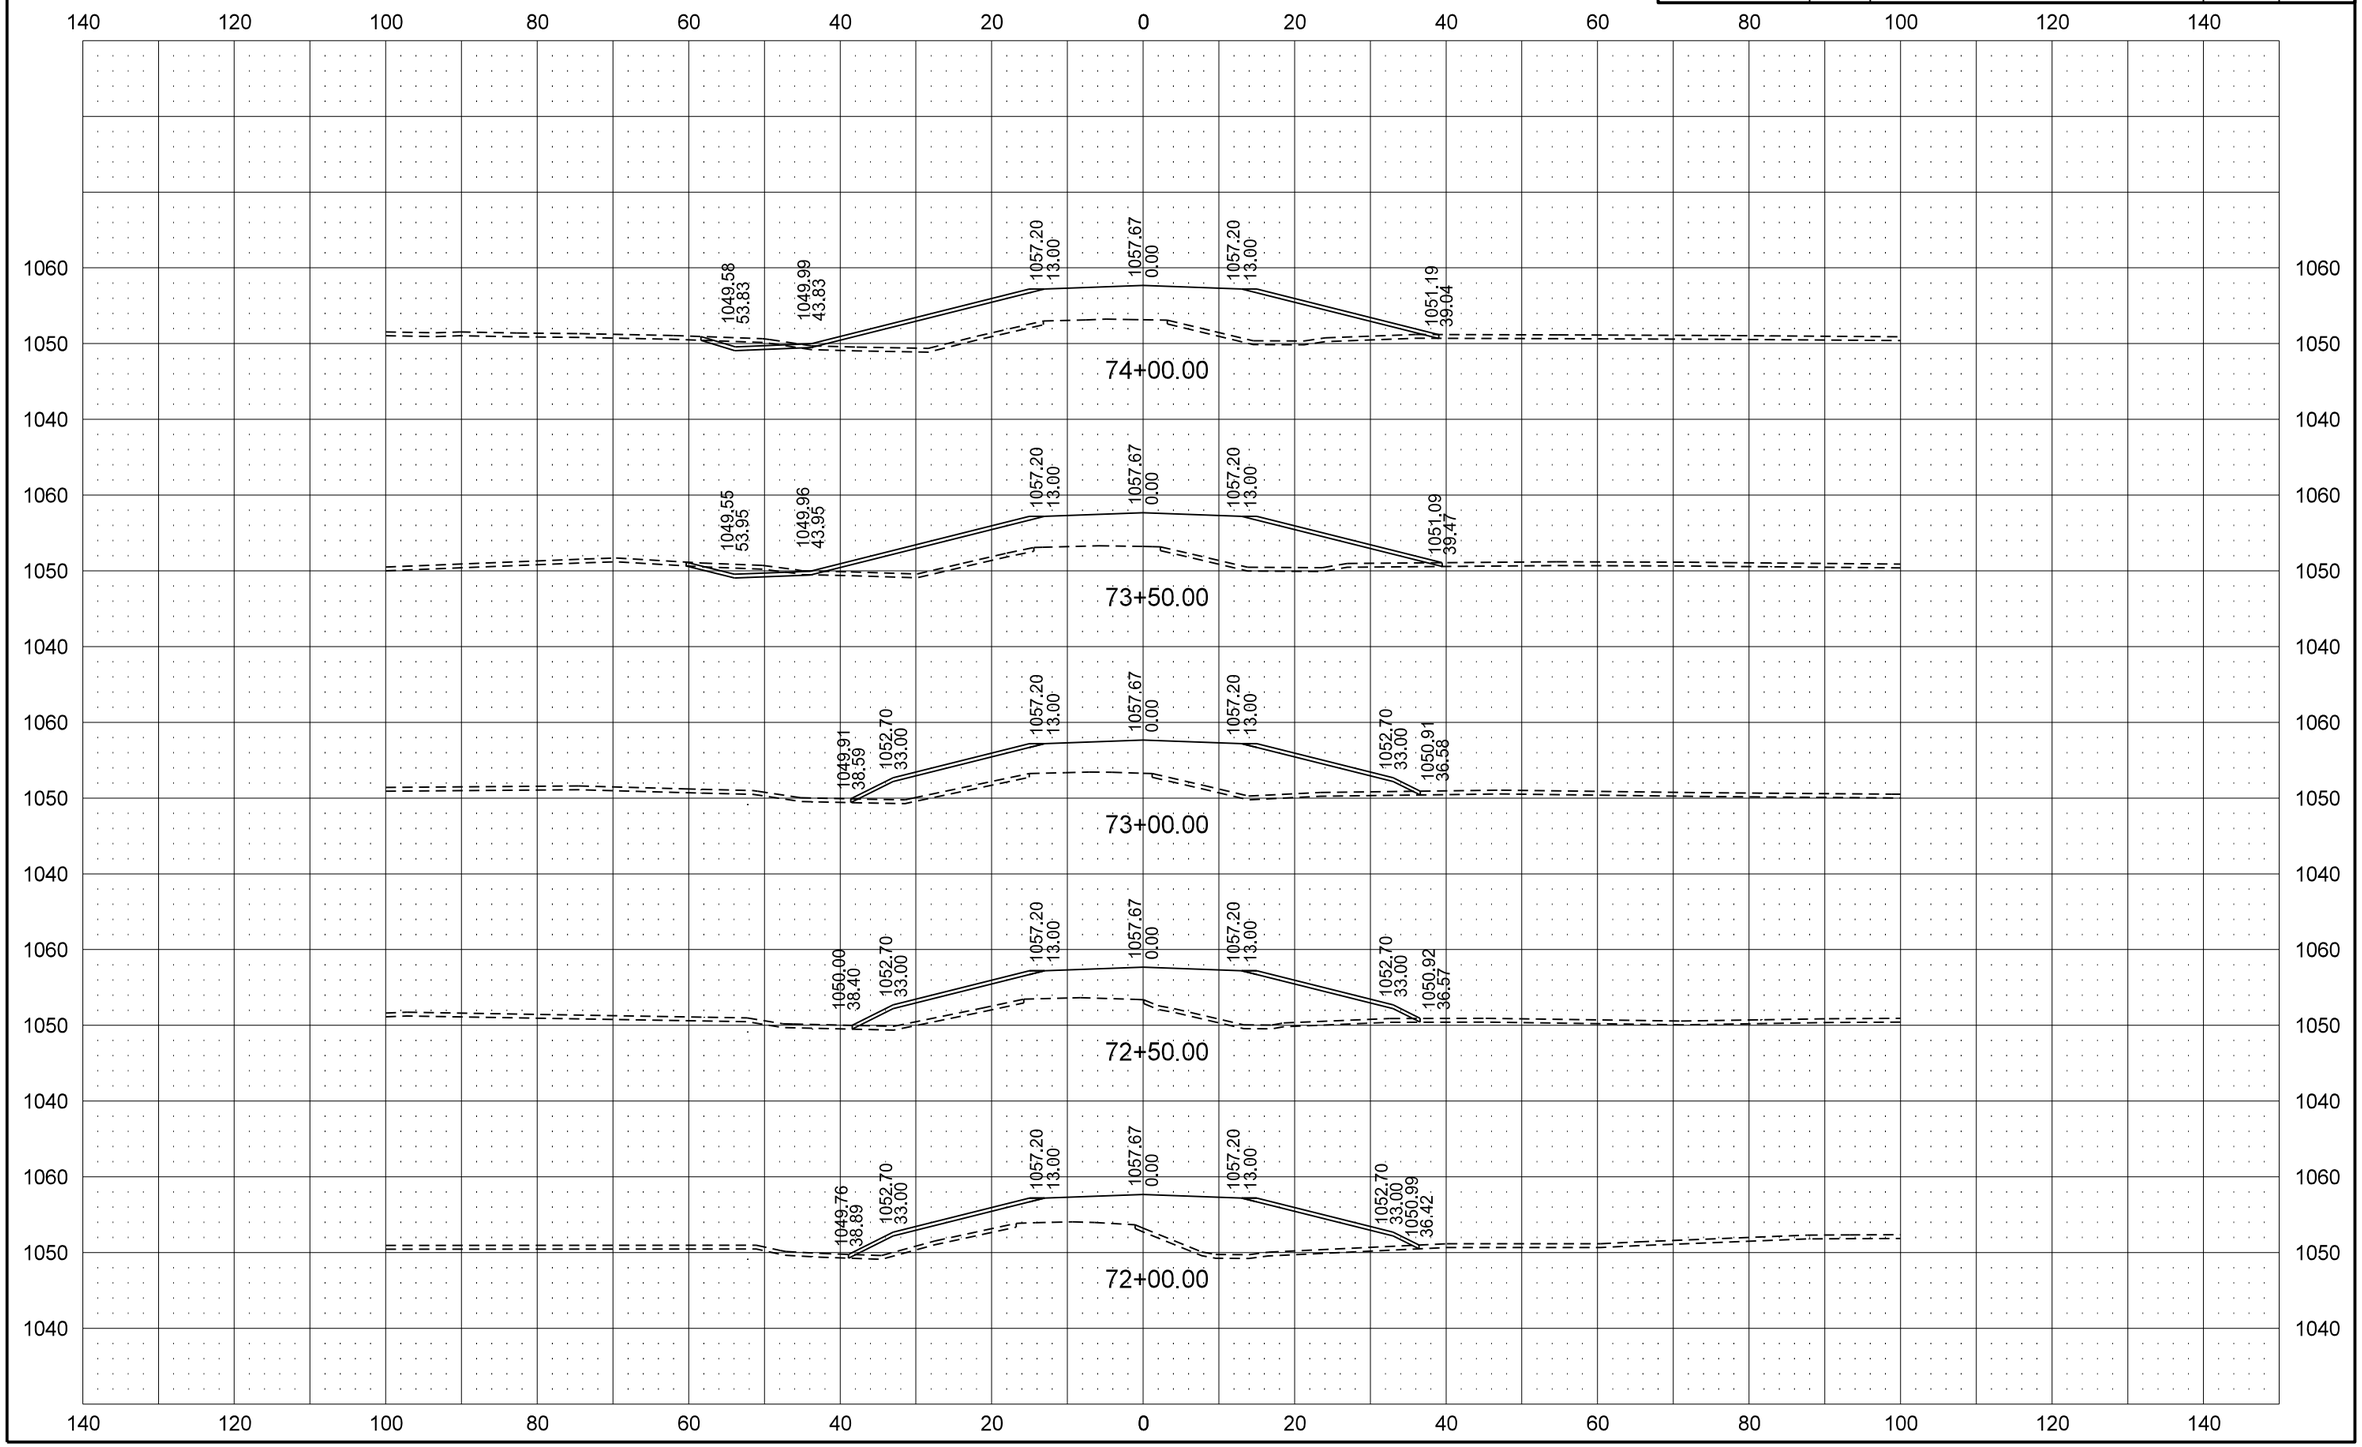

STATE	PROJECT NO.	SECTION NO.	SHEET NO.
ND	BRO-0041(012)	200	13

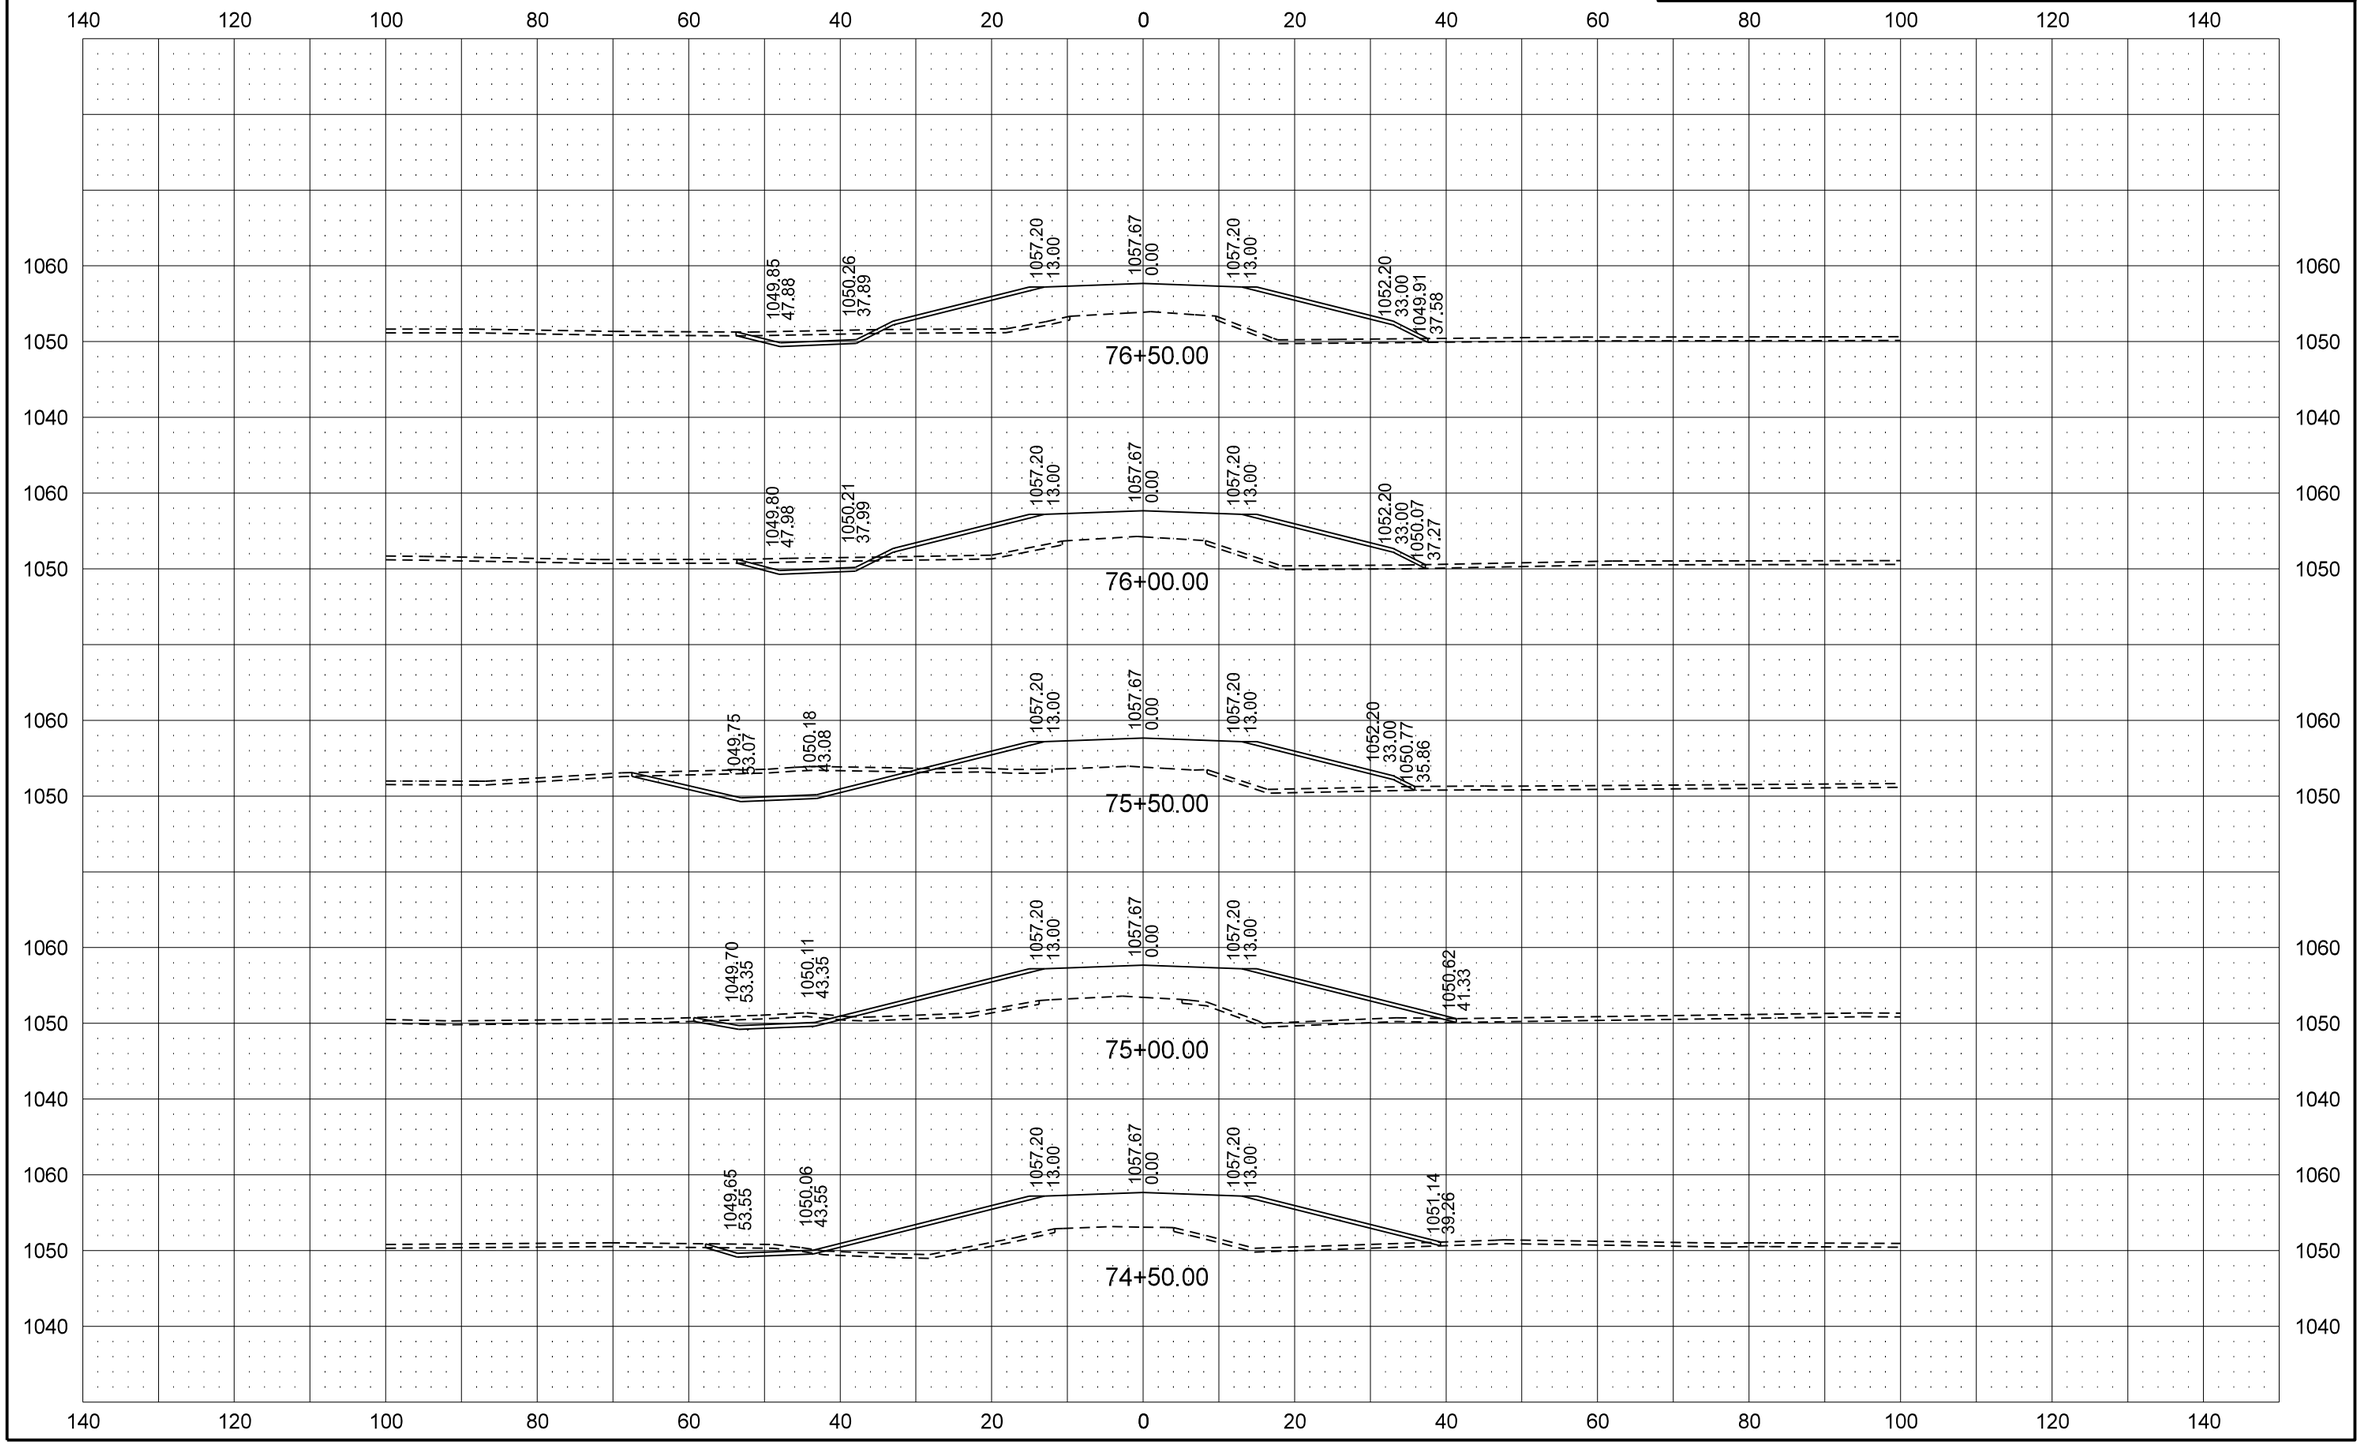

STATE	PROJECT NO.	SECTION NO.	SHEET NO.
ND	BRO-0041(012)	200	14

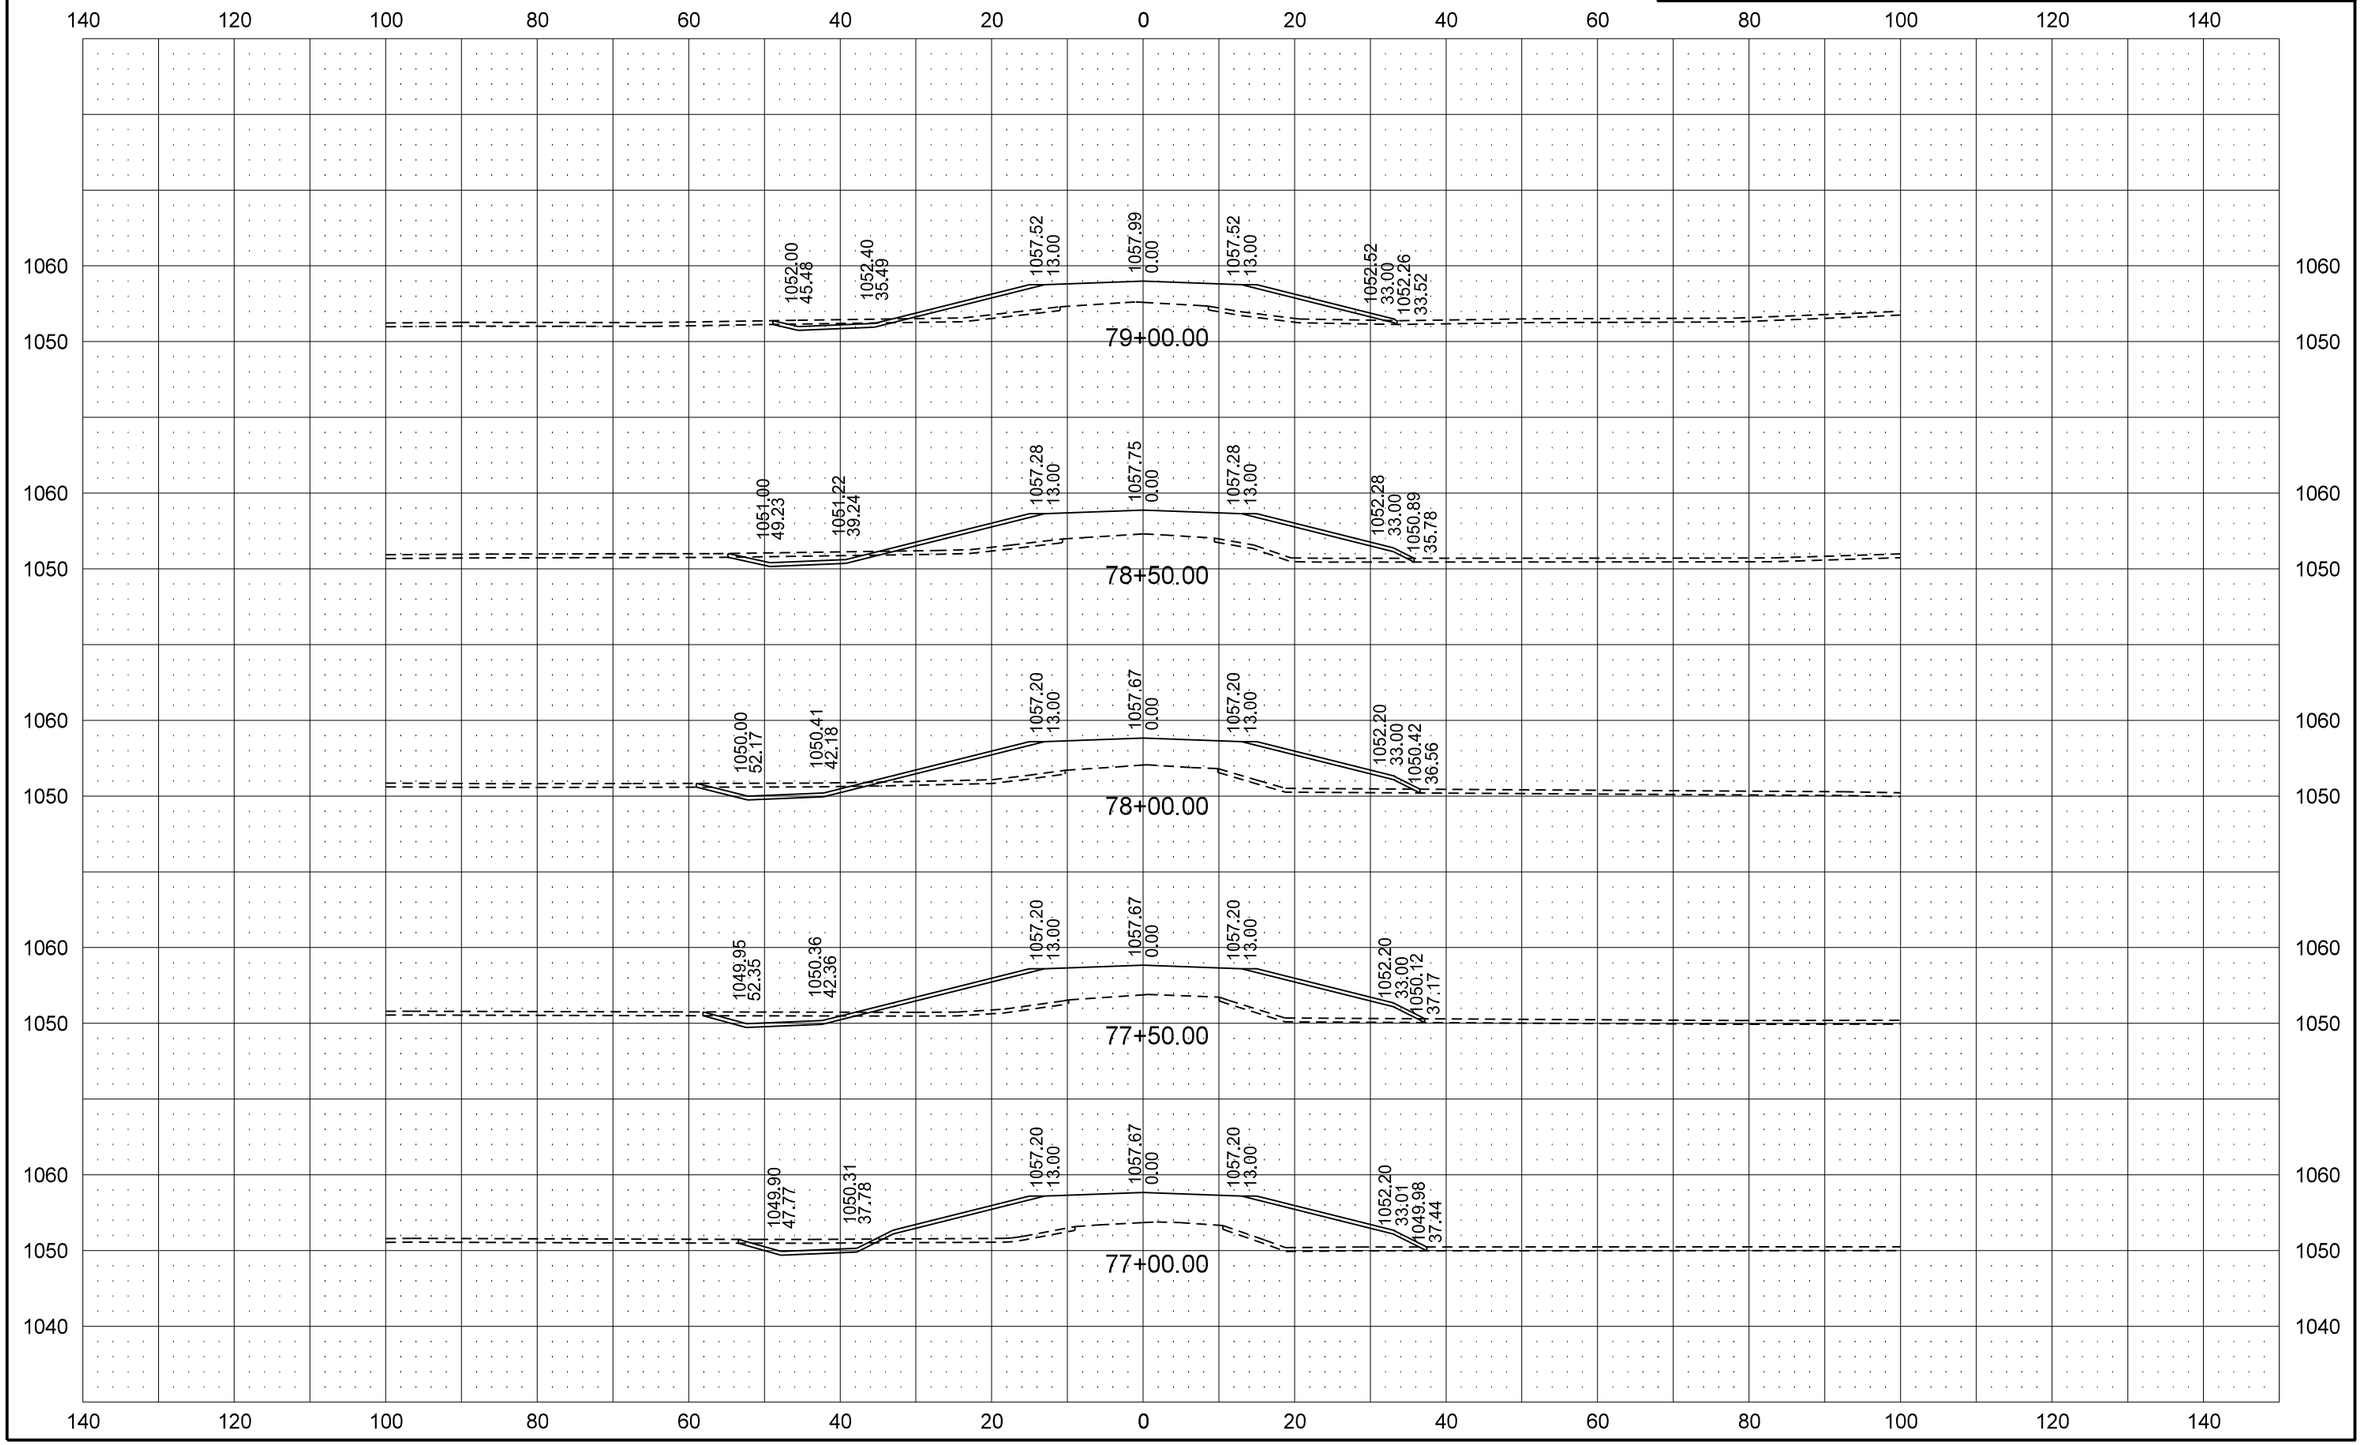

3/25/2016 4:30:55 PM Shelley.Terfehr Q:\2011\W11s\W1100158\CADD\Design\SHEETS\SECTION 200\200XS_001-016.dgn

STATE	PROJECT NO.	SECTION NO.	SHEET NO.
ND	BRO-0041(012)	200	15

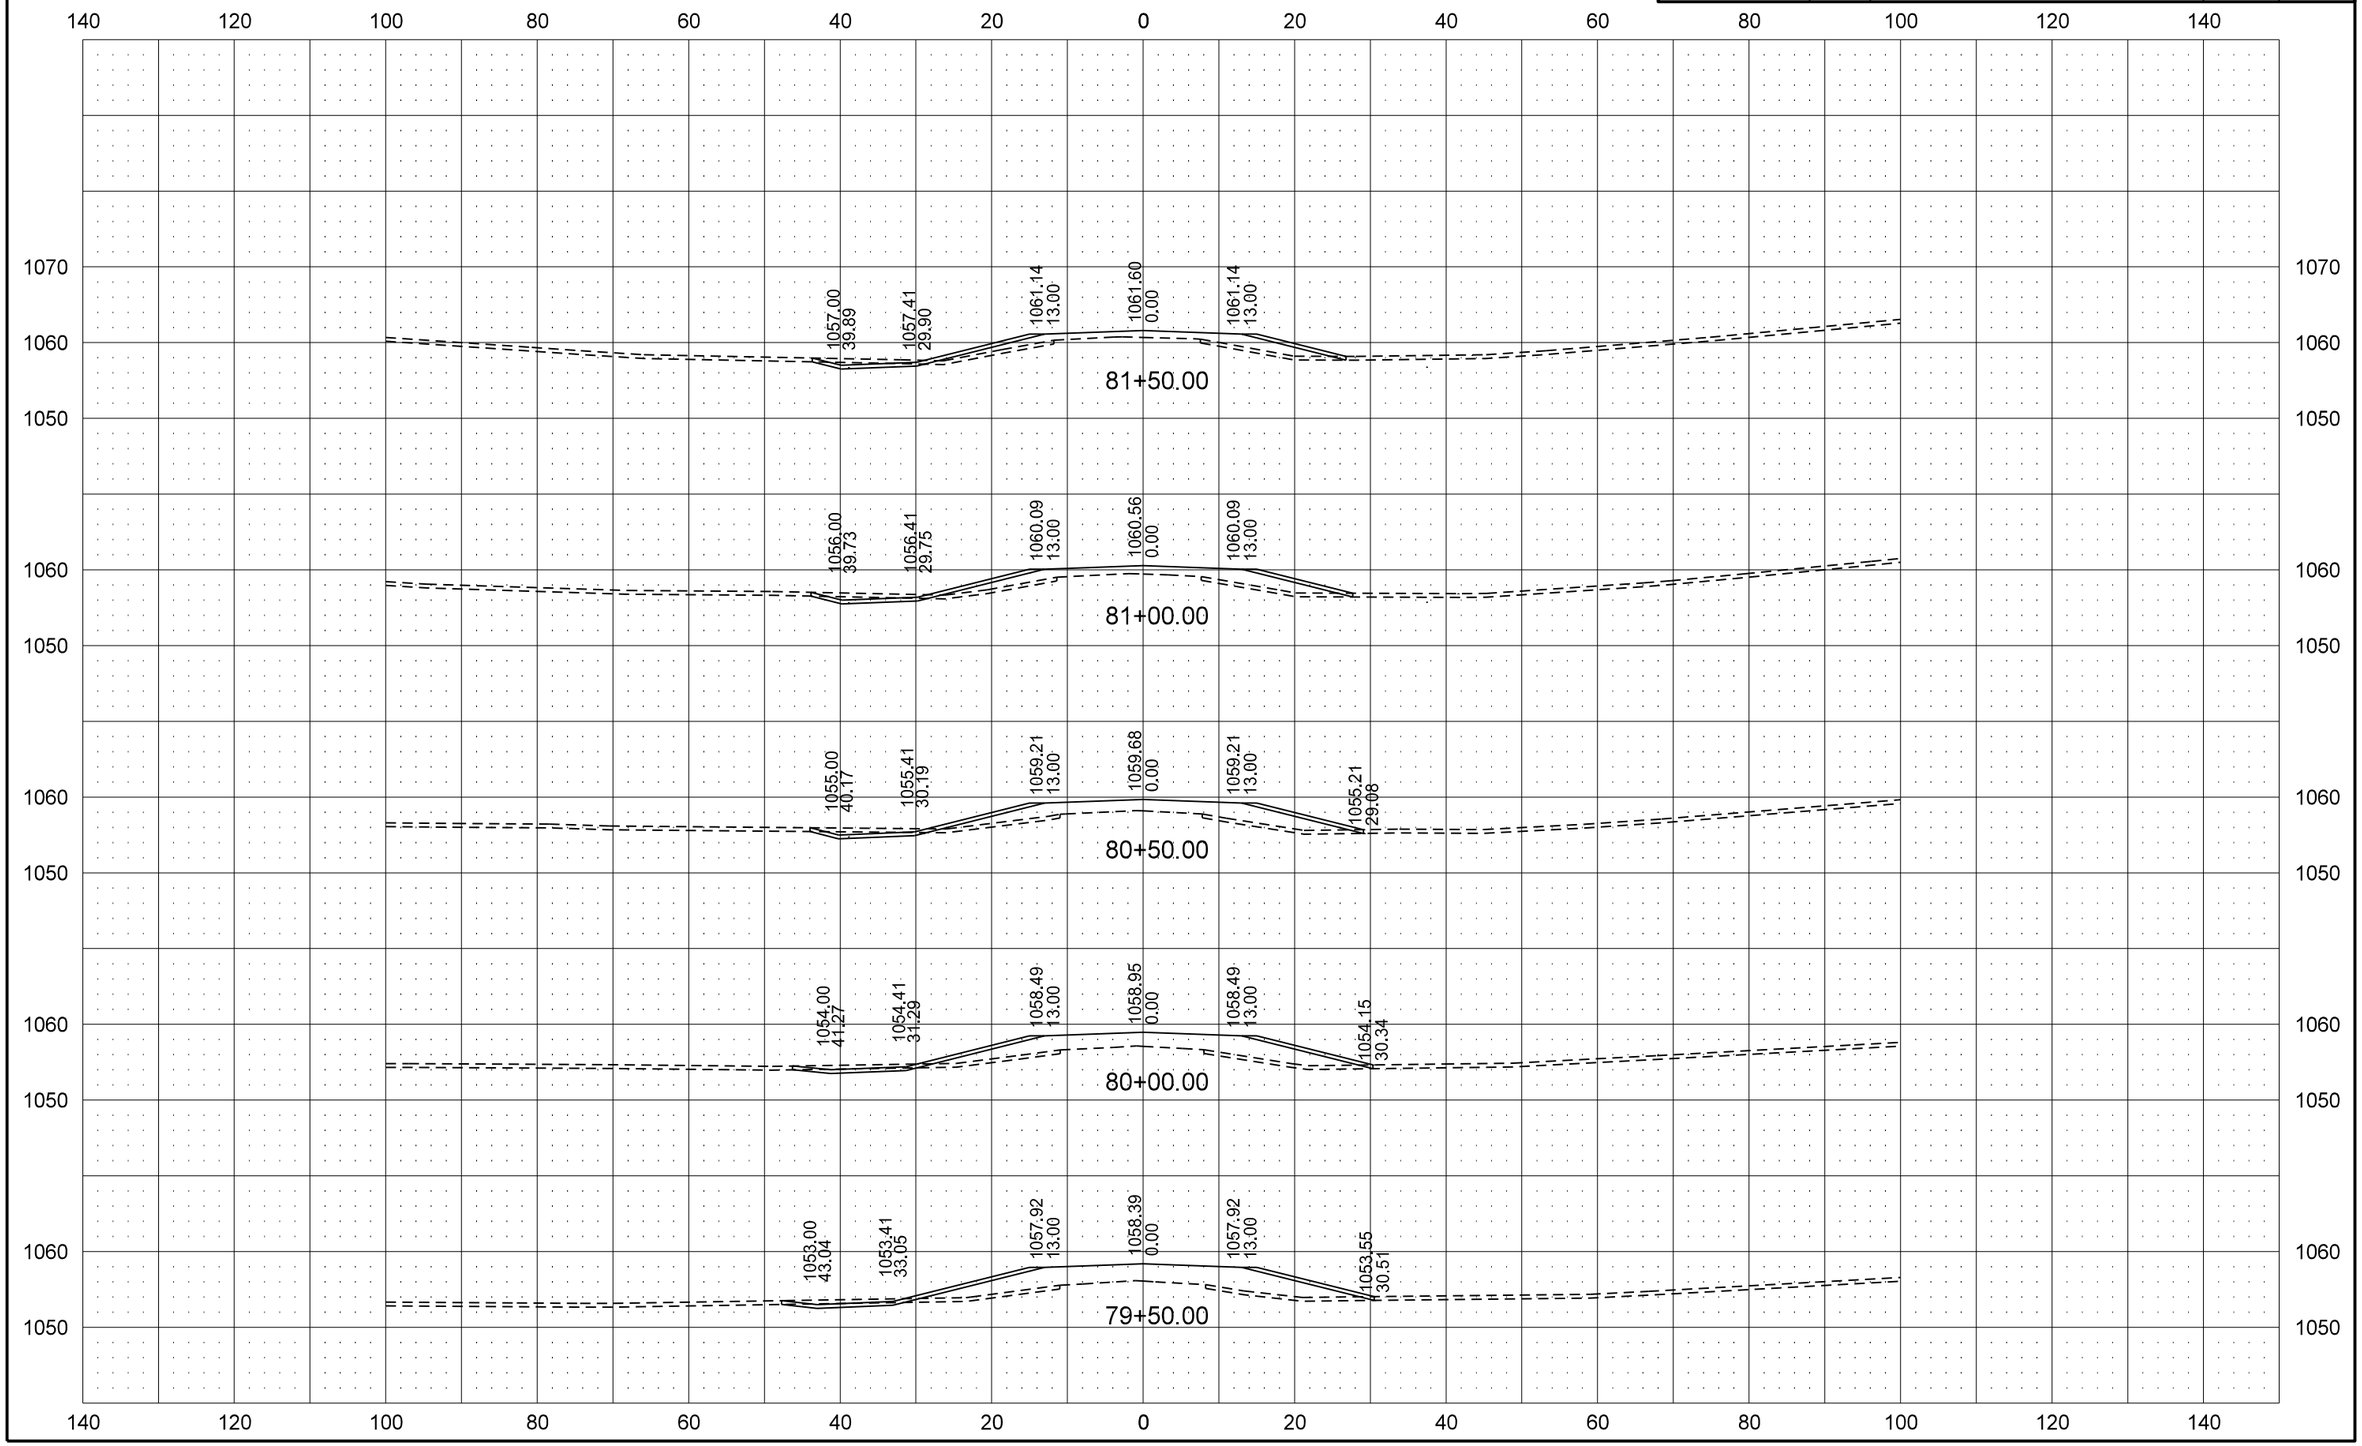

STATE	PROJECT NO.	SECTION NO.	SHEET NO.
ND	BRO-0041(012)	200	16

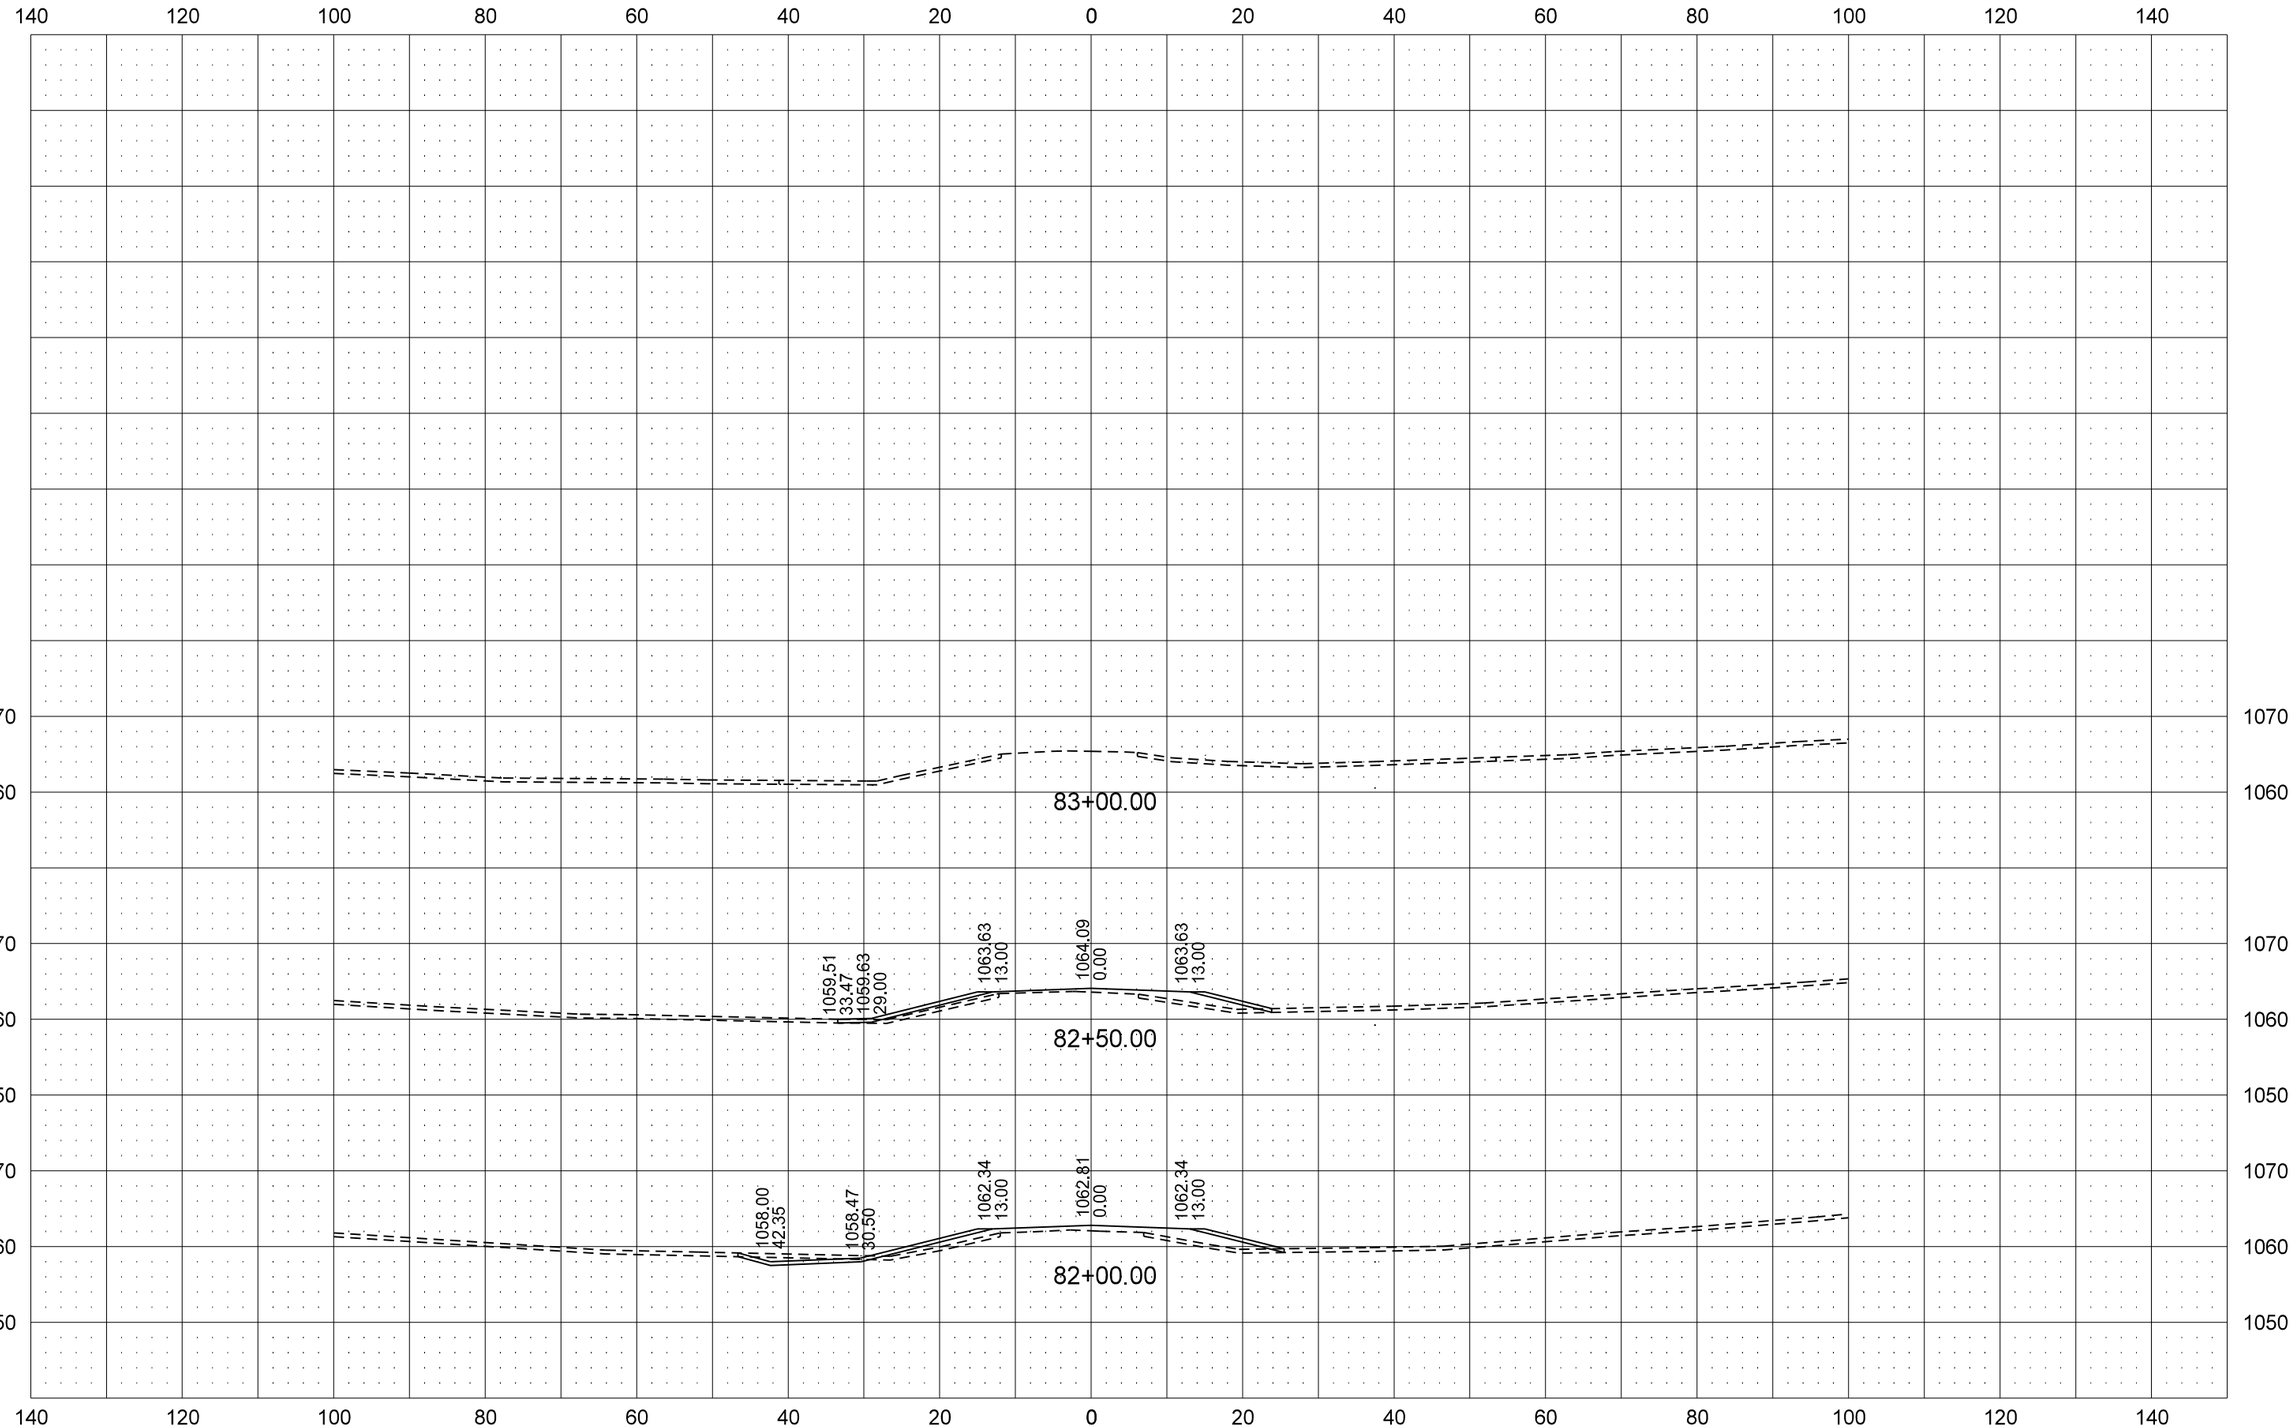

STATE	PROJECT NO.	SECTION NO.	SHEET NO.
ND	BRO-0041(012)	200	17

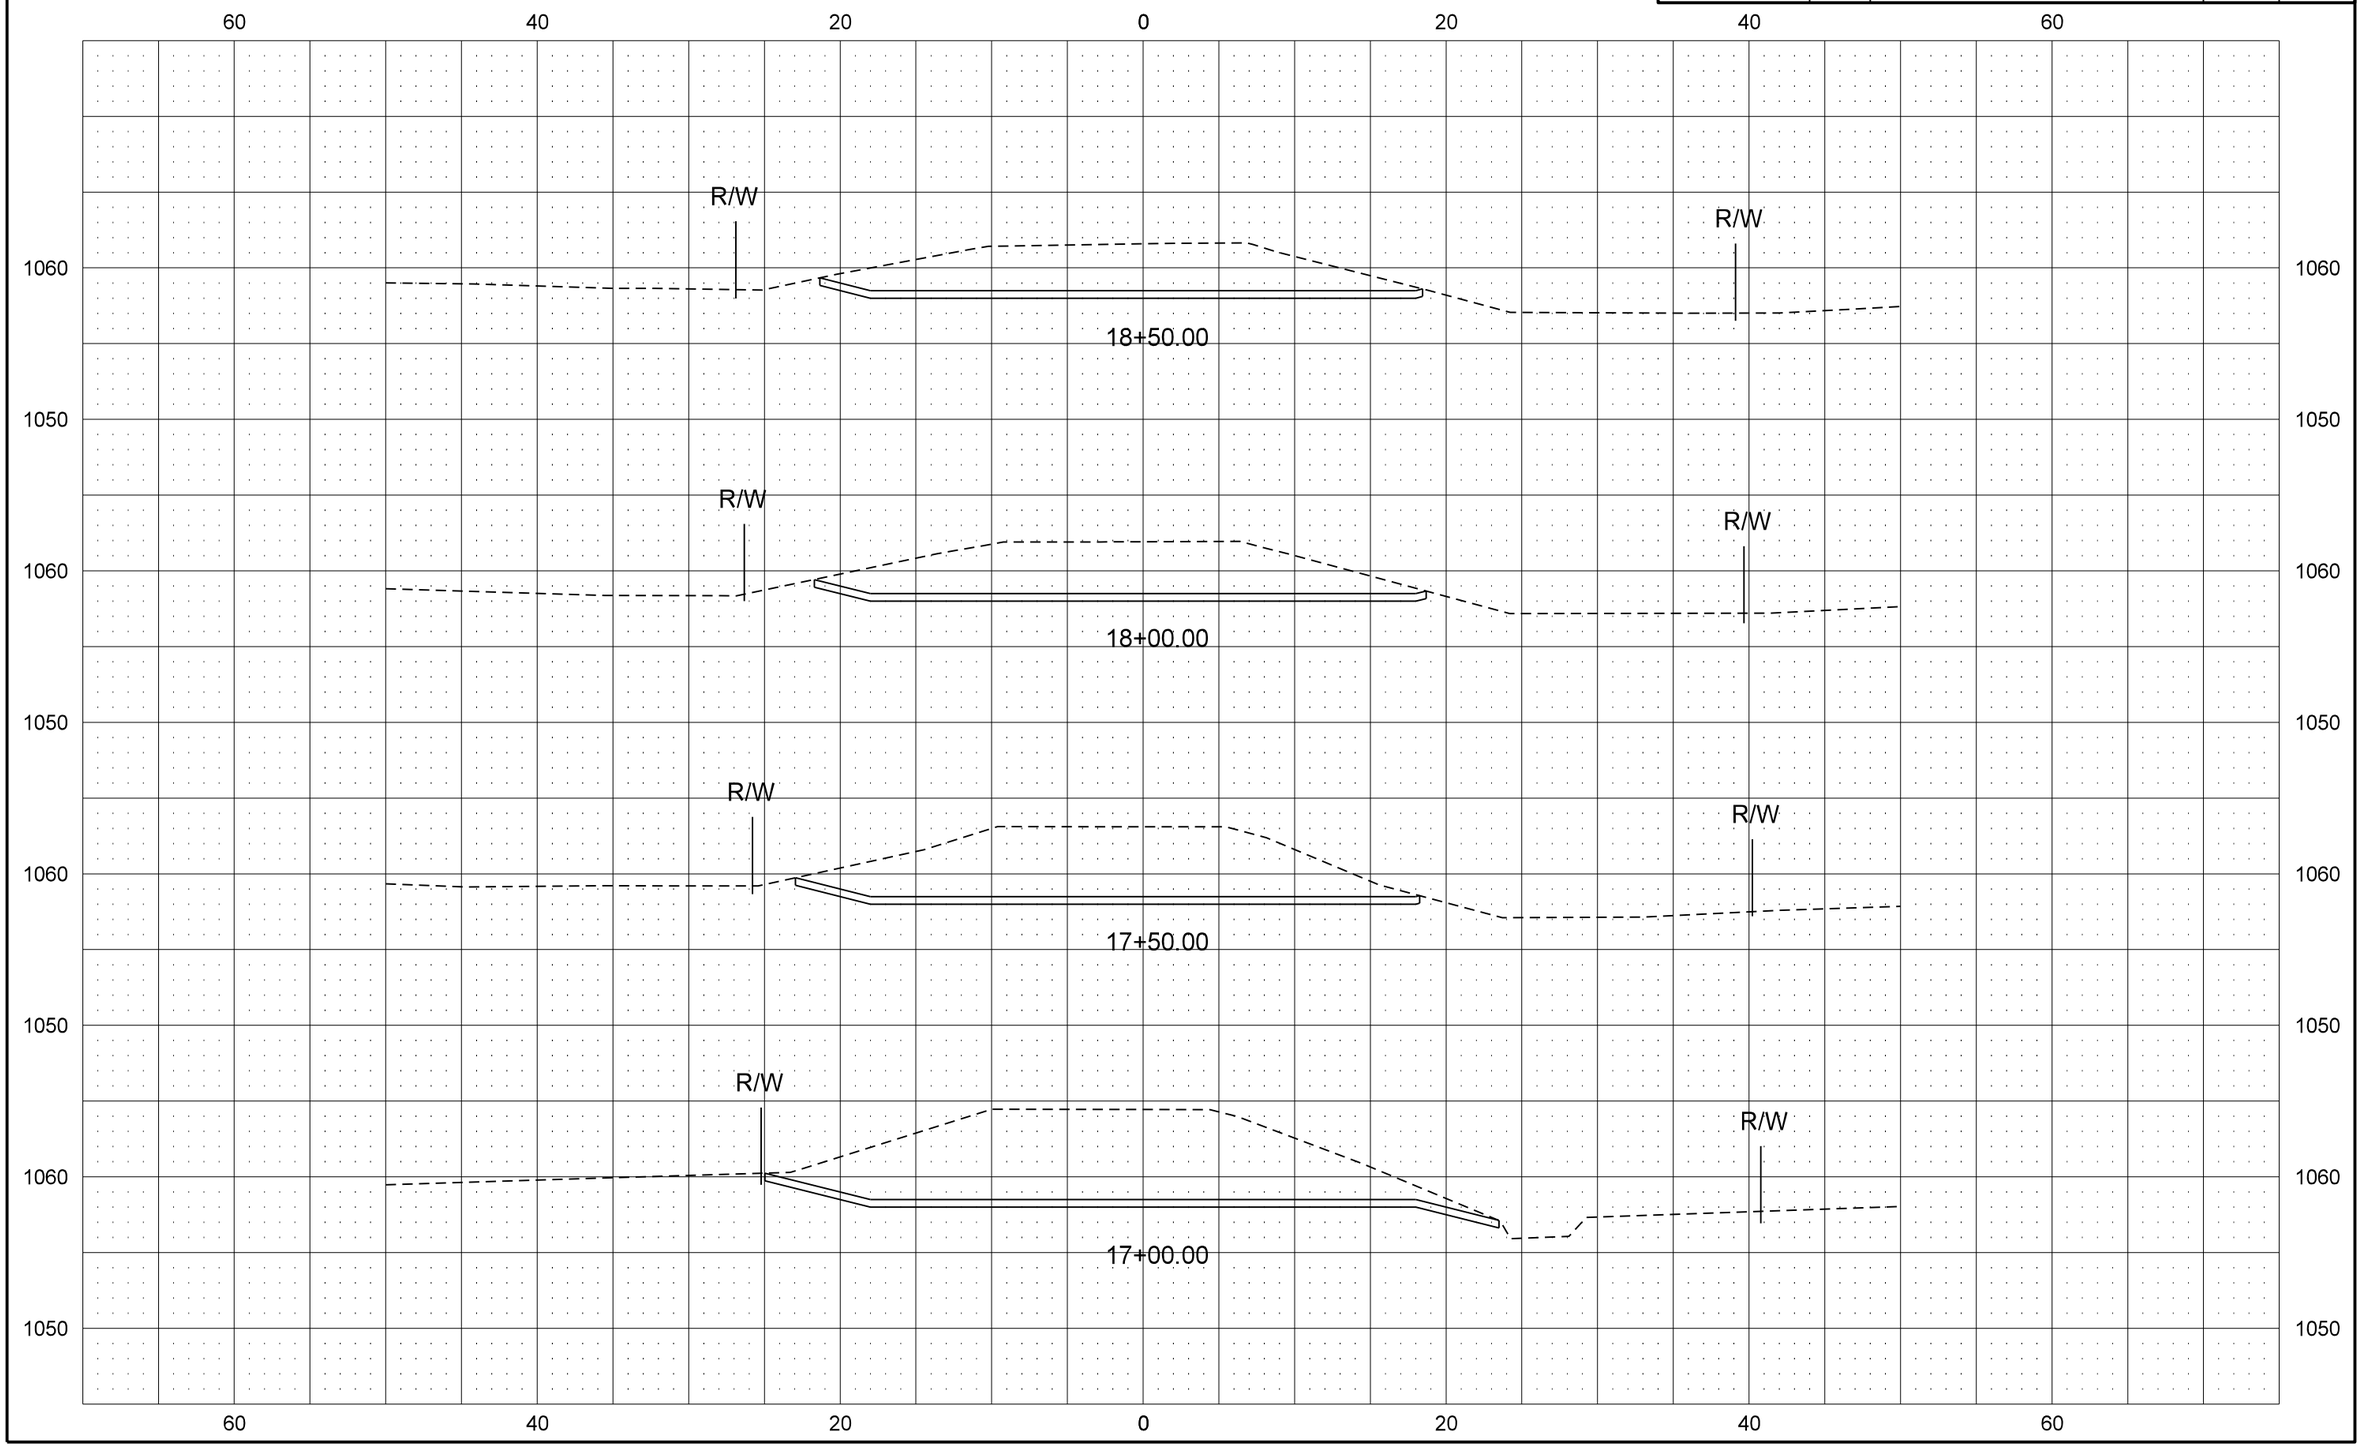

STATE	PROJECT NO.	SECTION NO.	SHEET NO.
ND	BRO-0041(012)	200	18

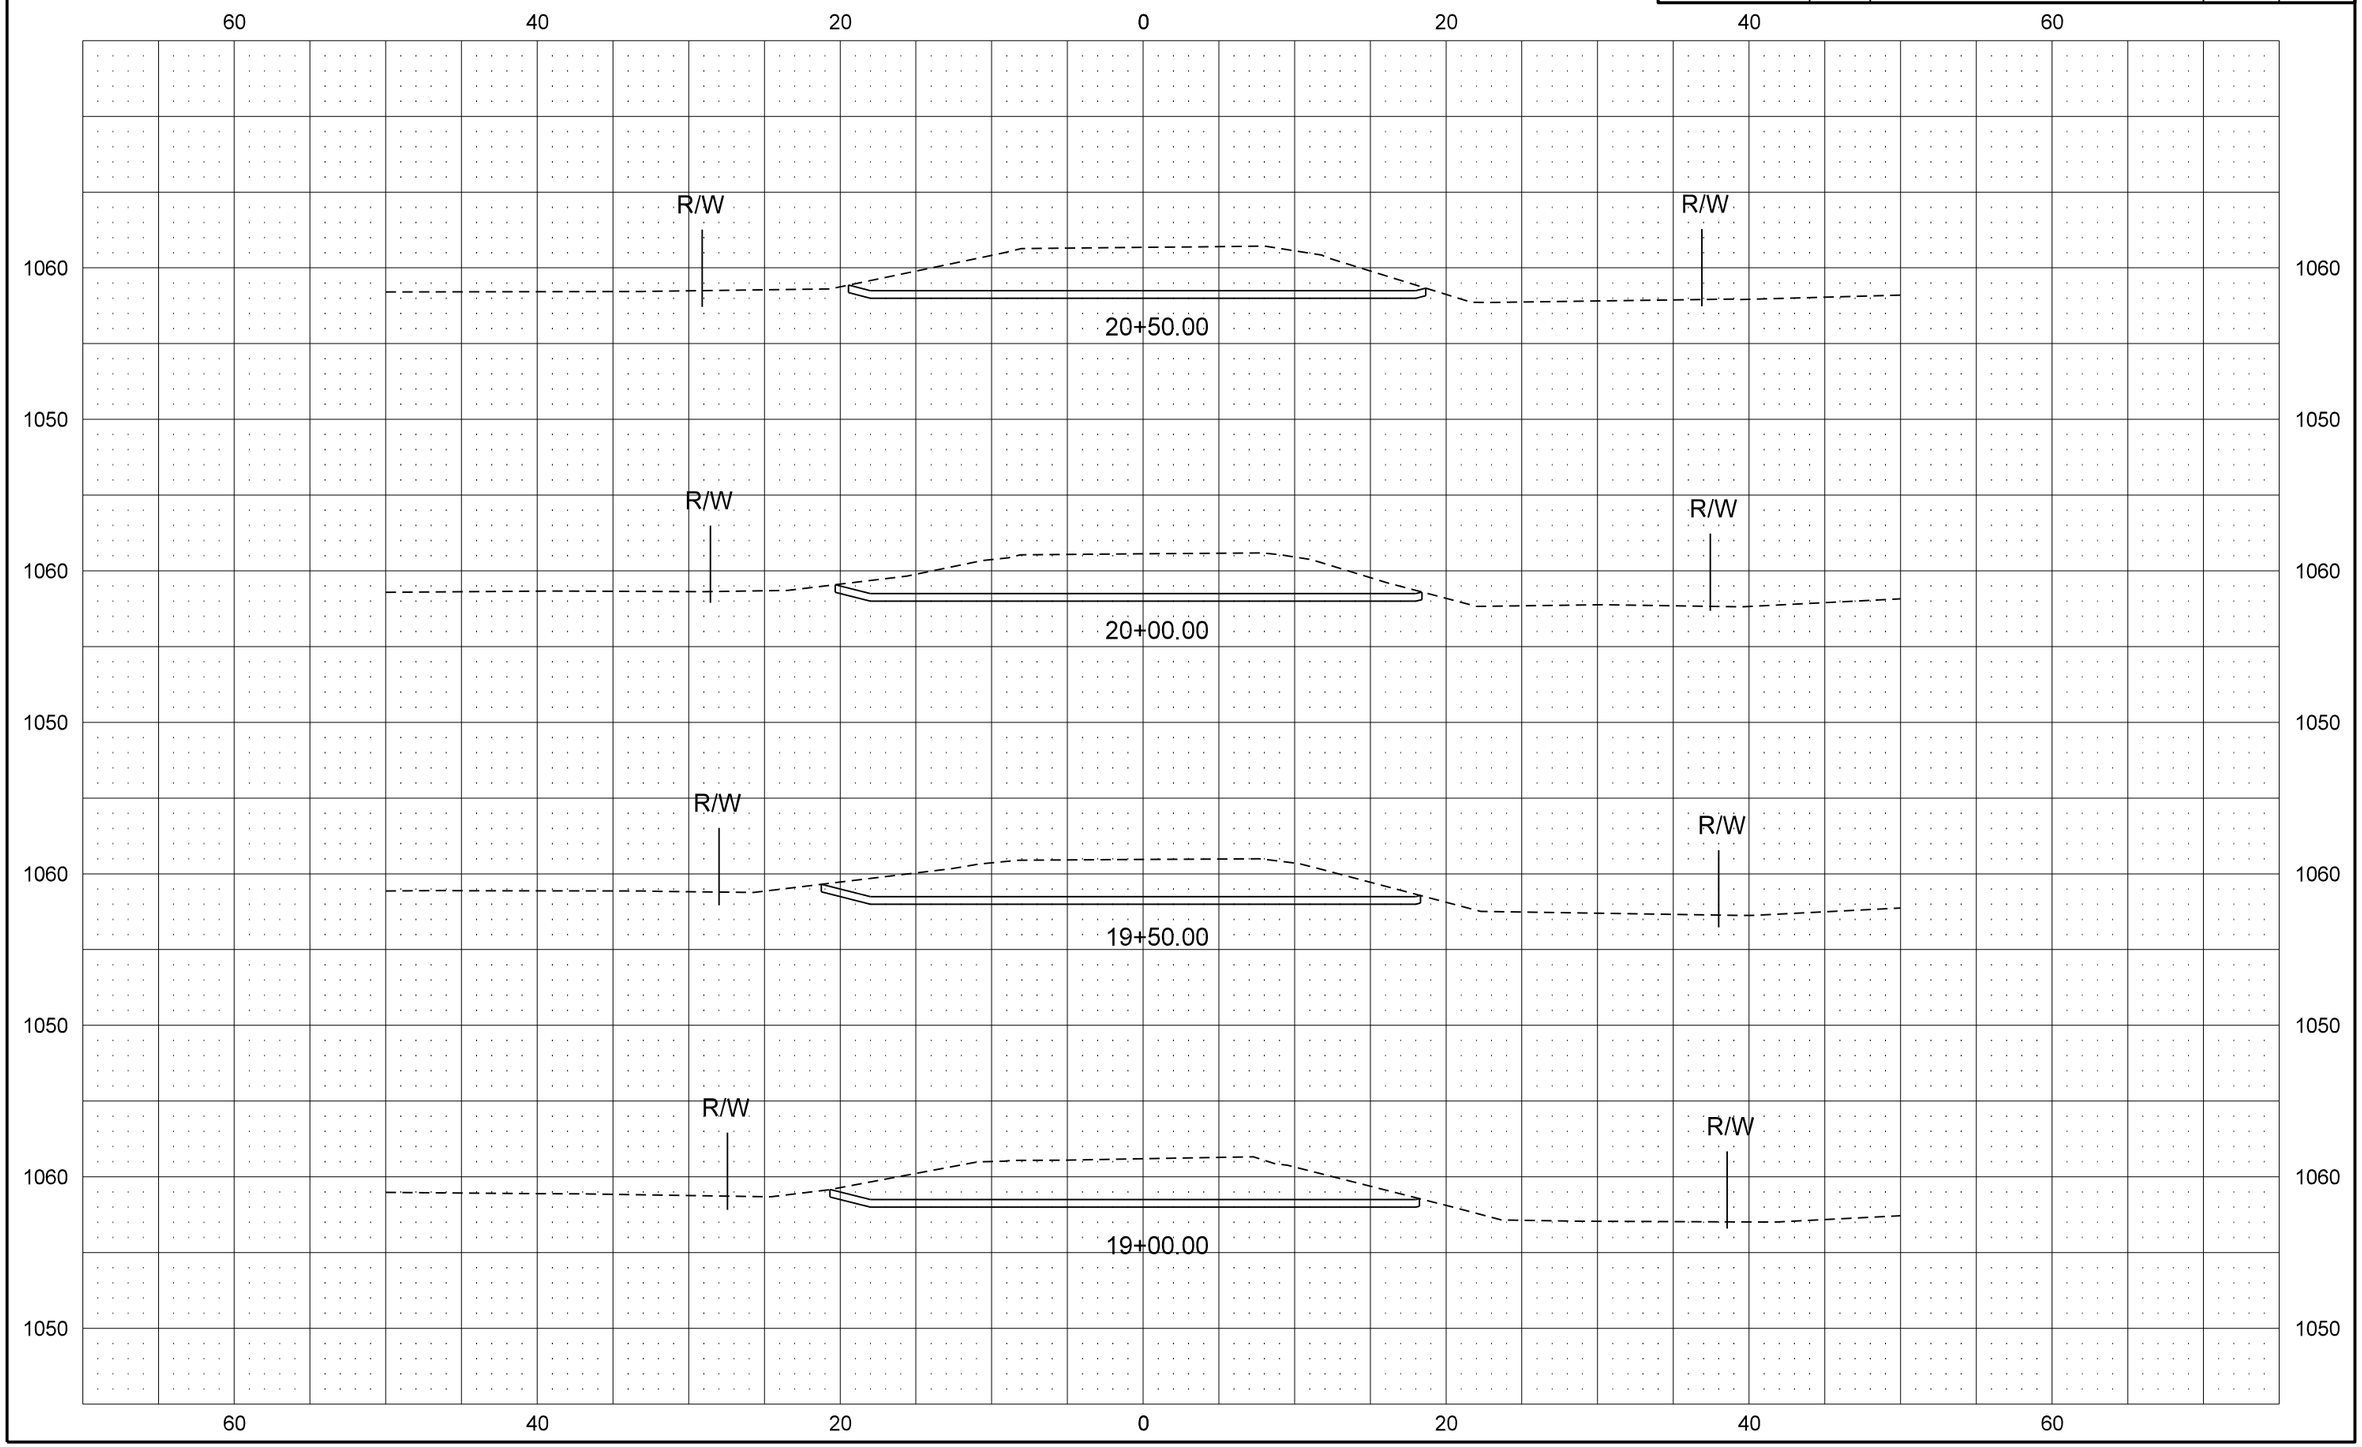

STATE	PROJECT NO.	SECTION NO.	SHEET NO.
ND	BRO-0041(012)	200	19

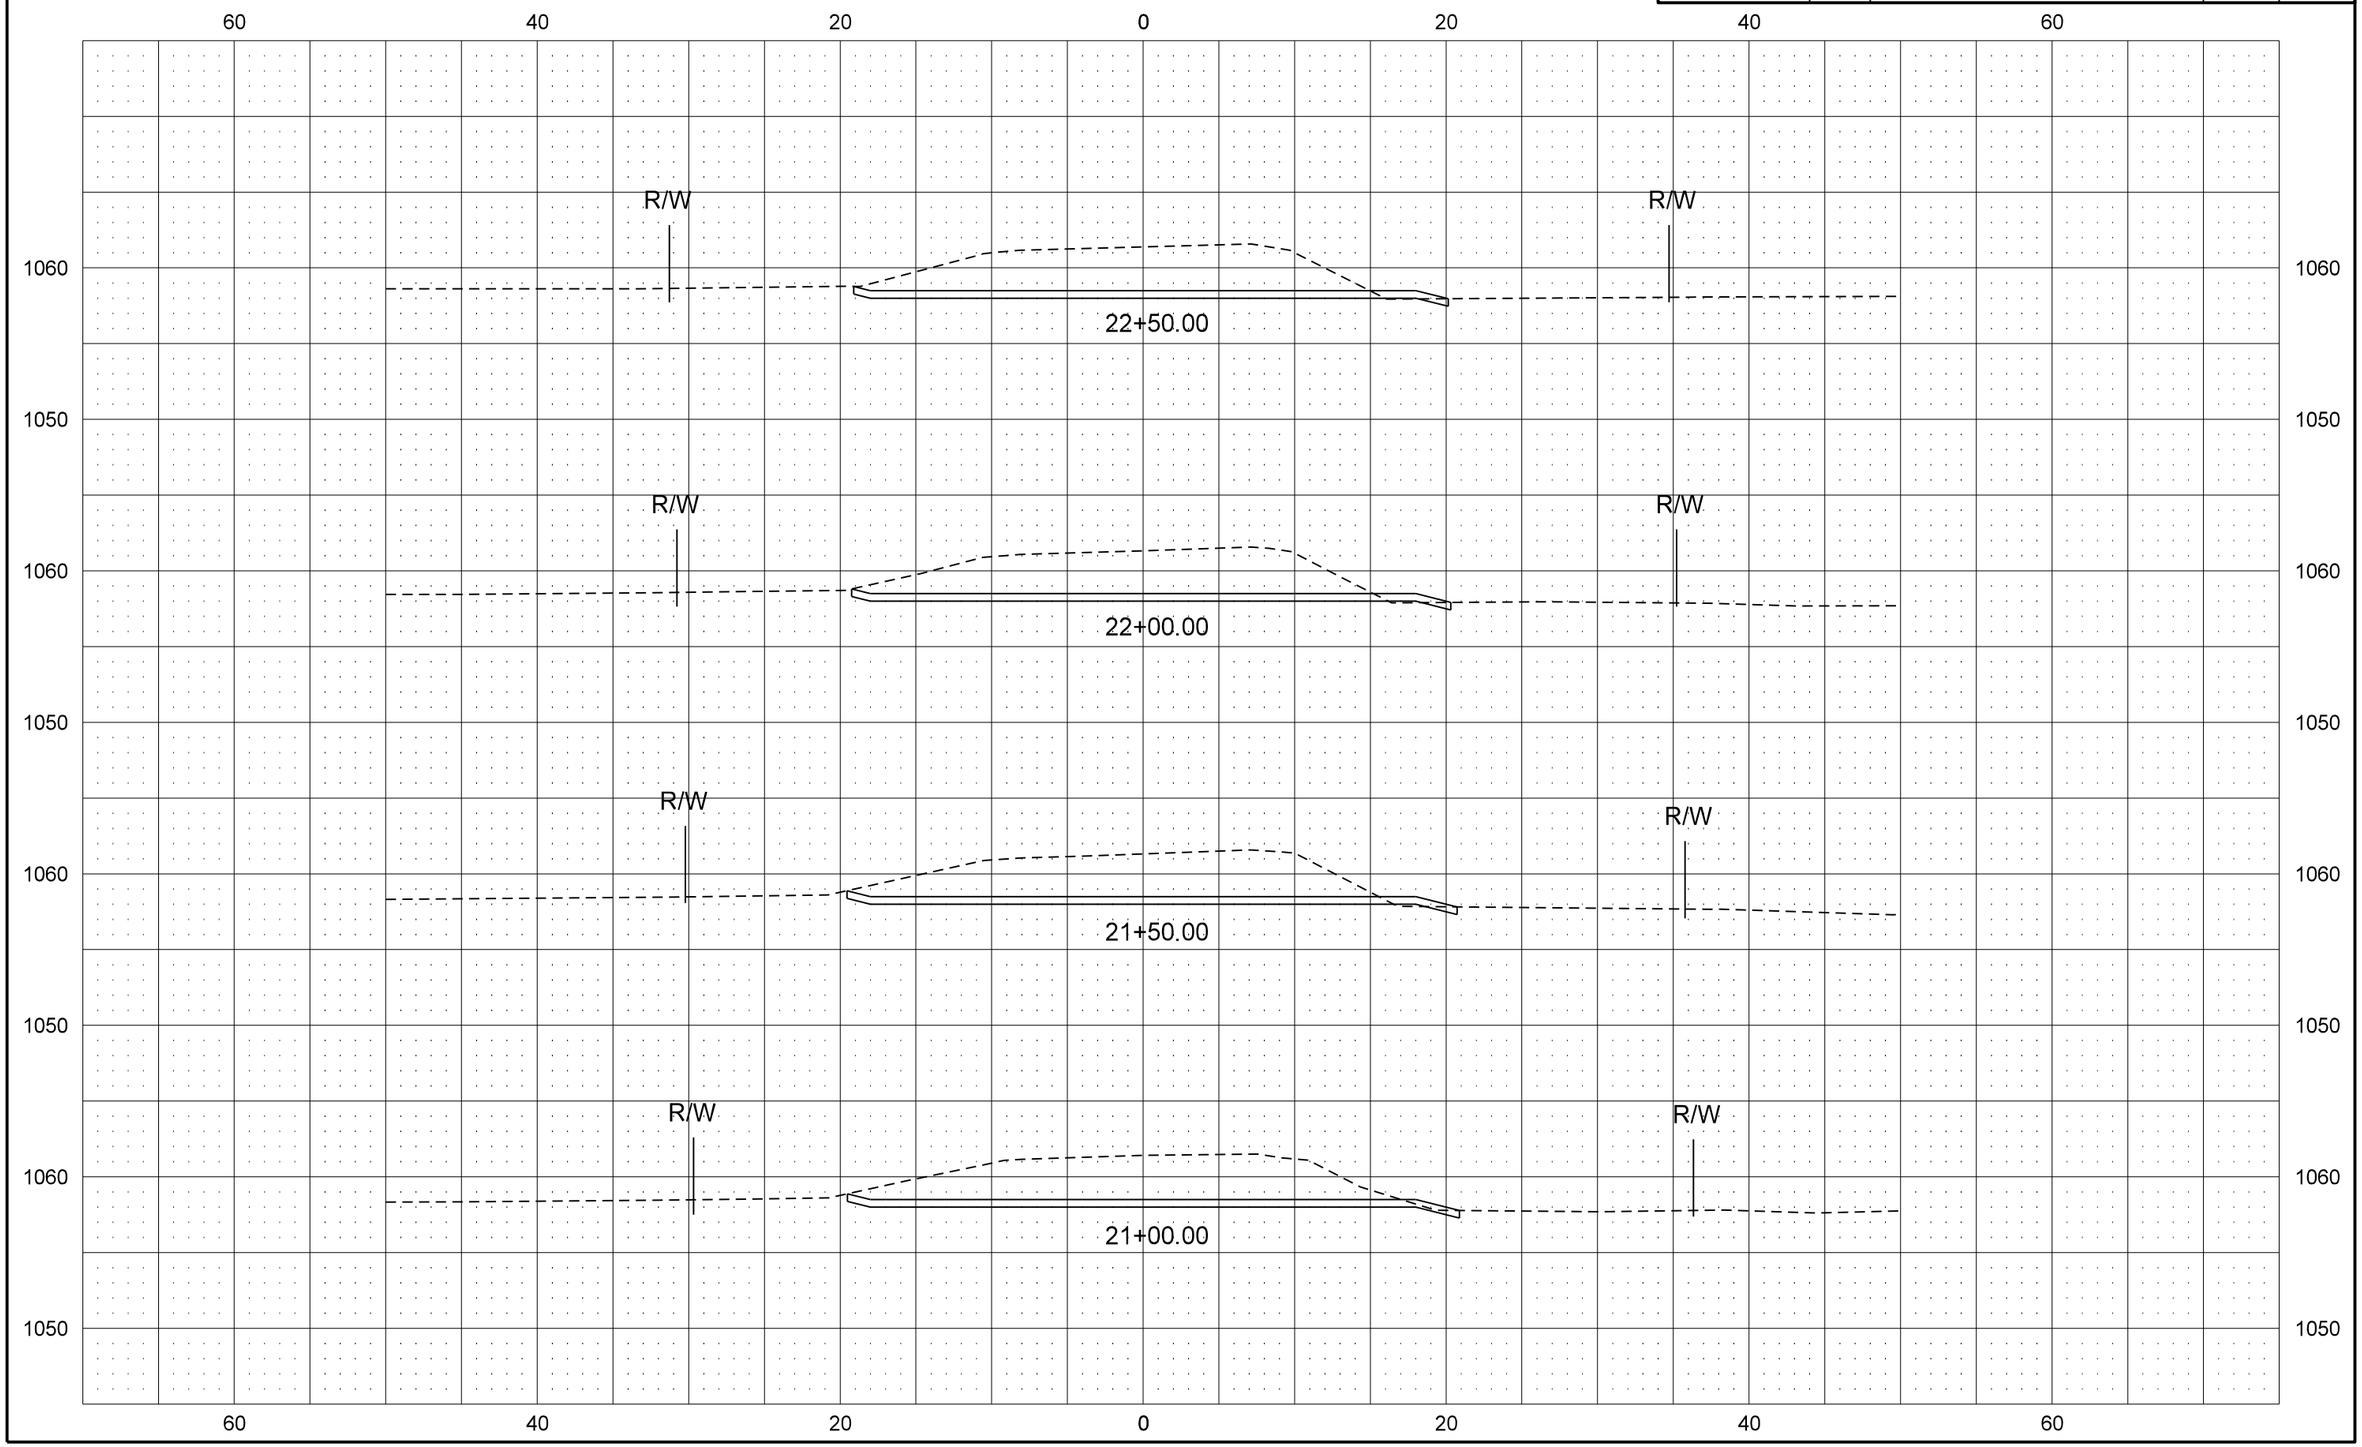

	STATE	PROJECT NO.	SECTION NO.	SHEET NO.
	ND	BRO-0041(012)	200	20

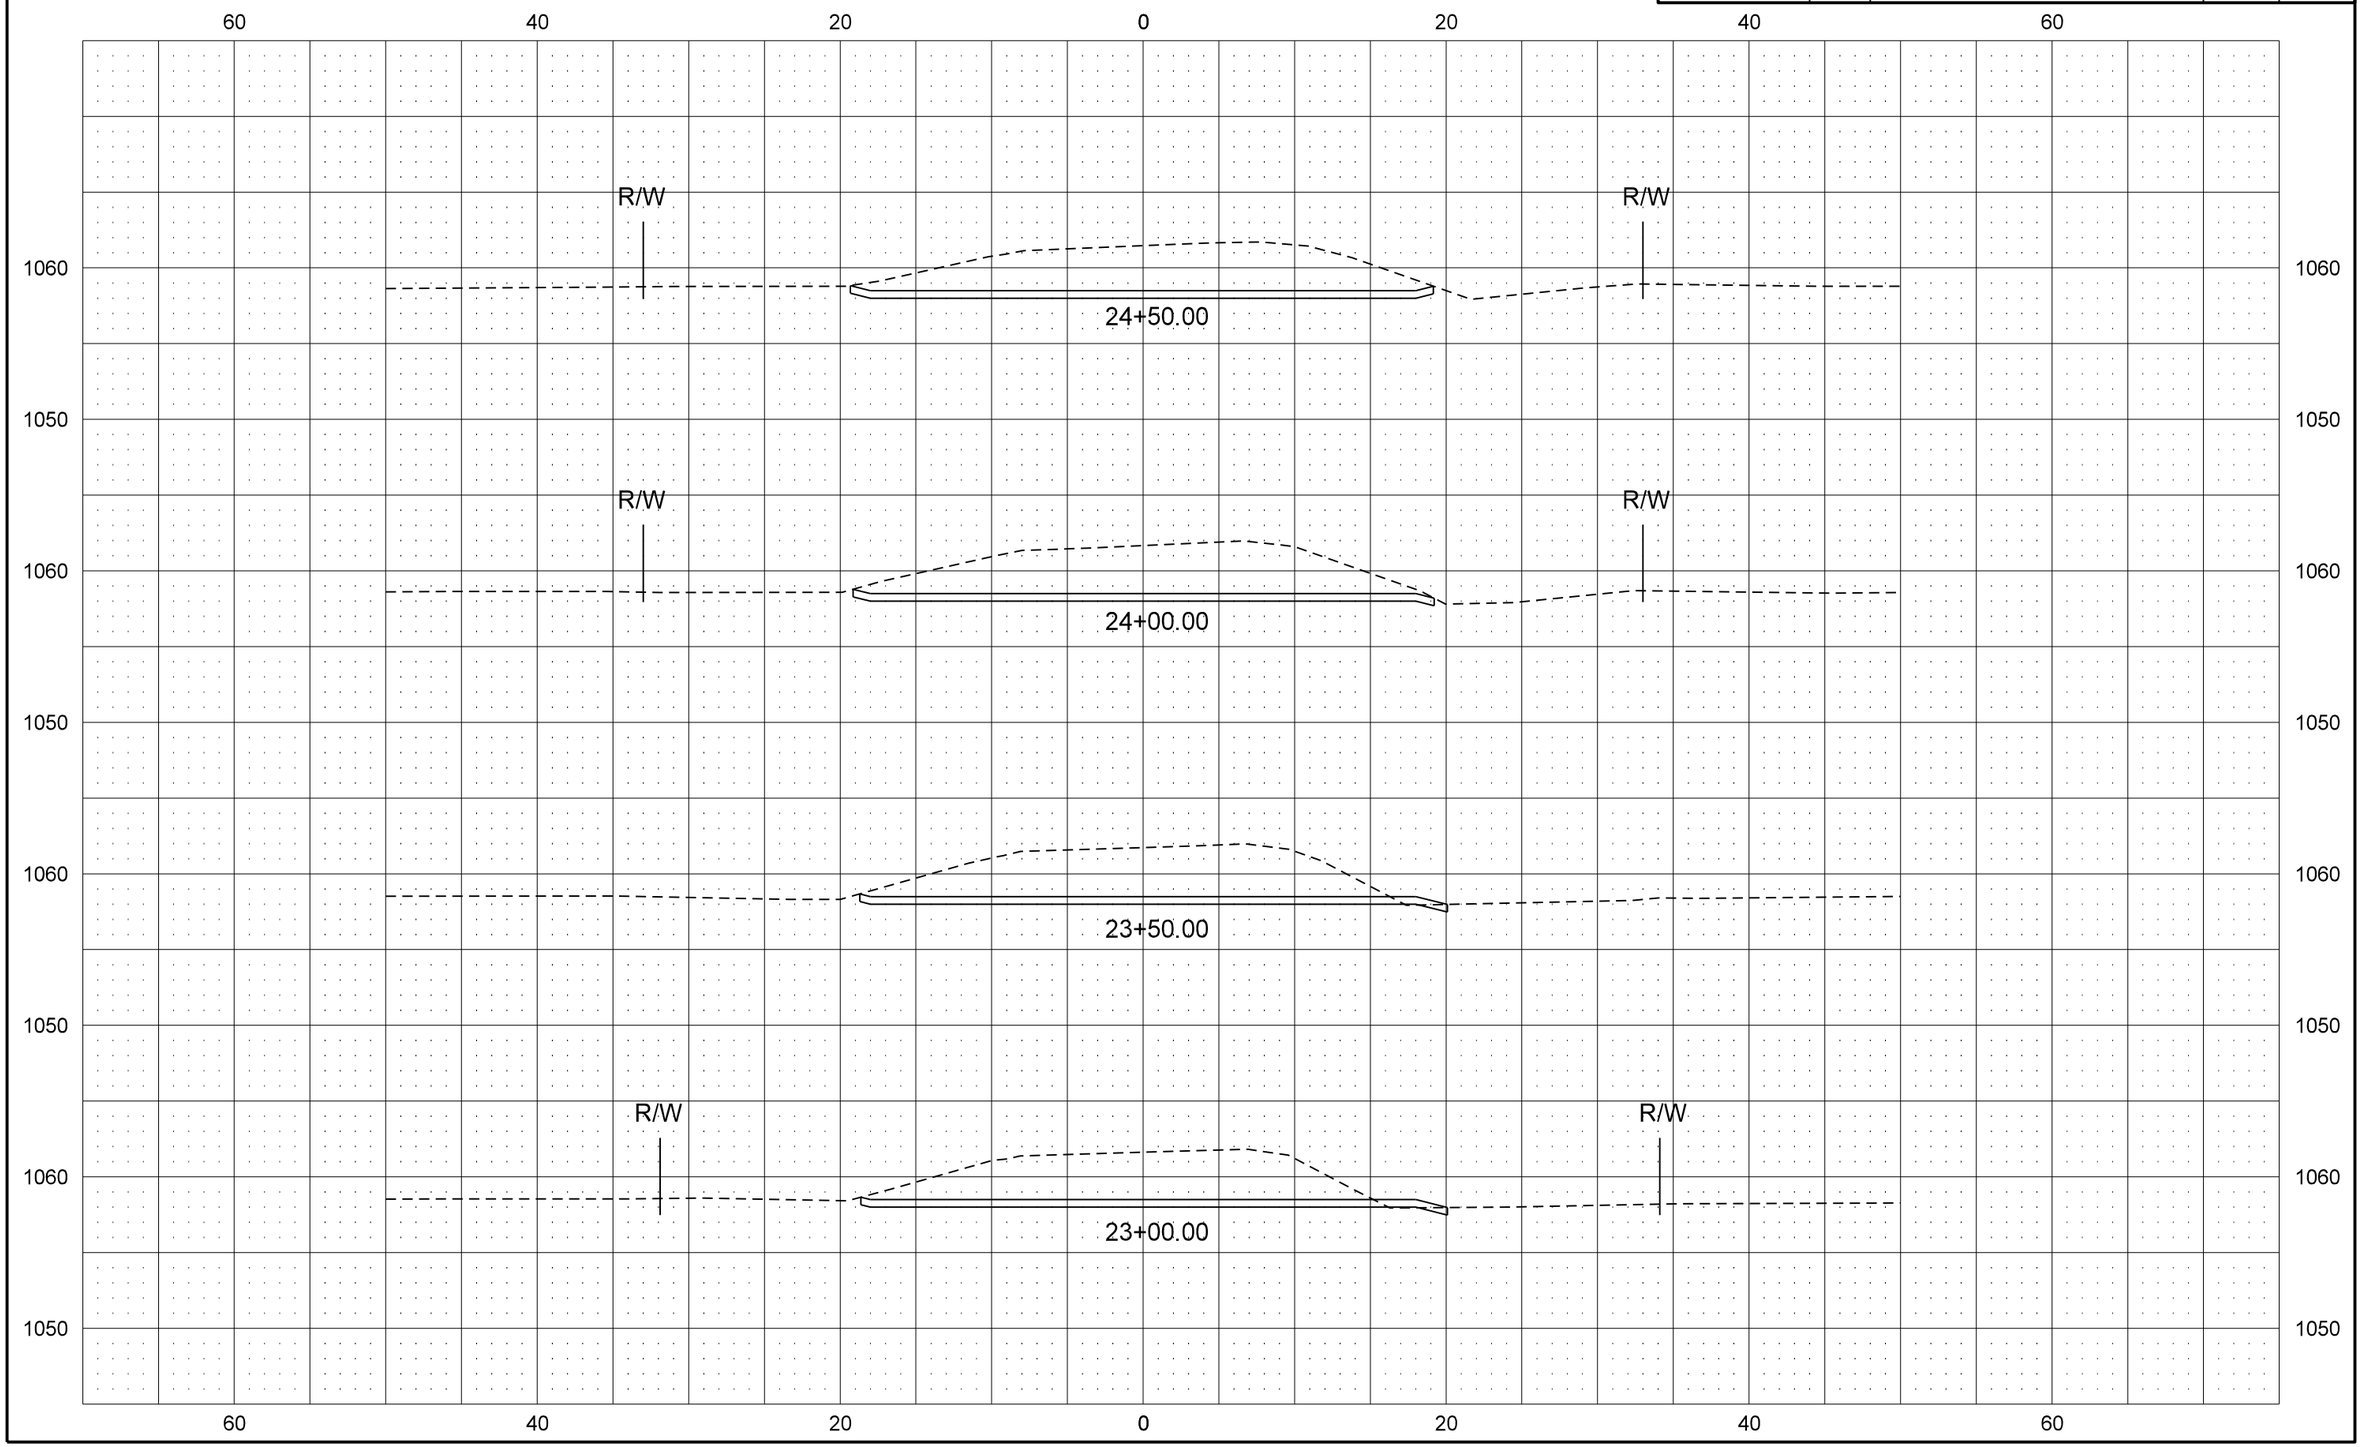

STATE	PROJECT NO.	SECTION NO.	SHEET NO.
ND	BRO-0041(012)	200	21

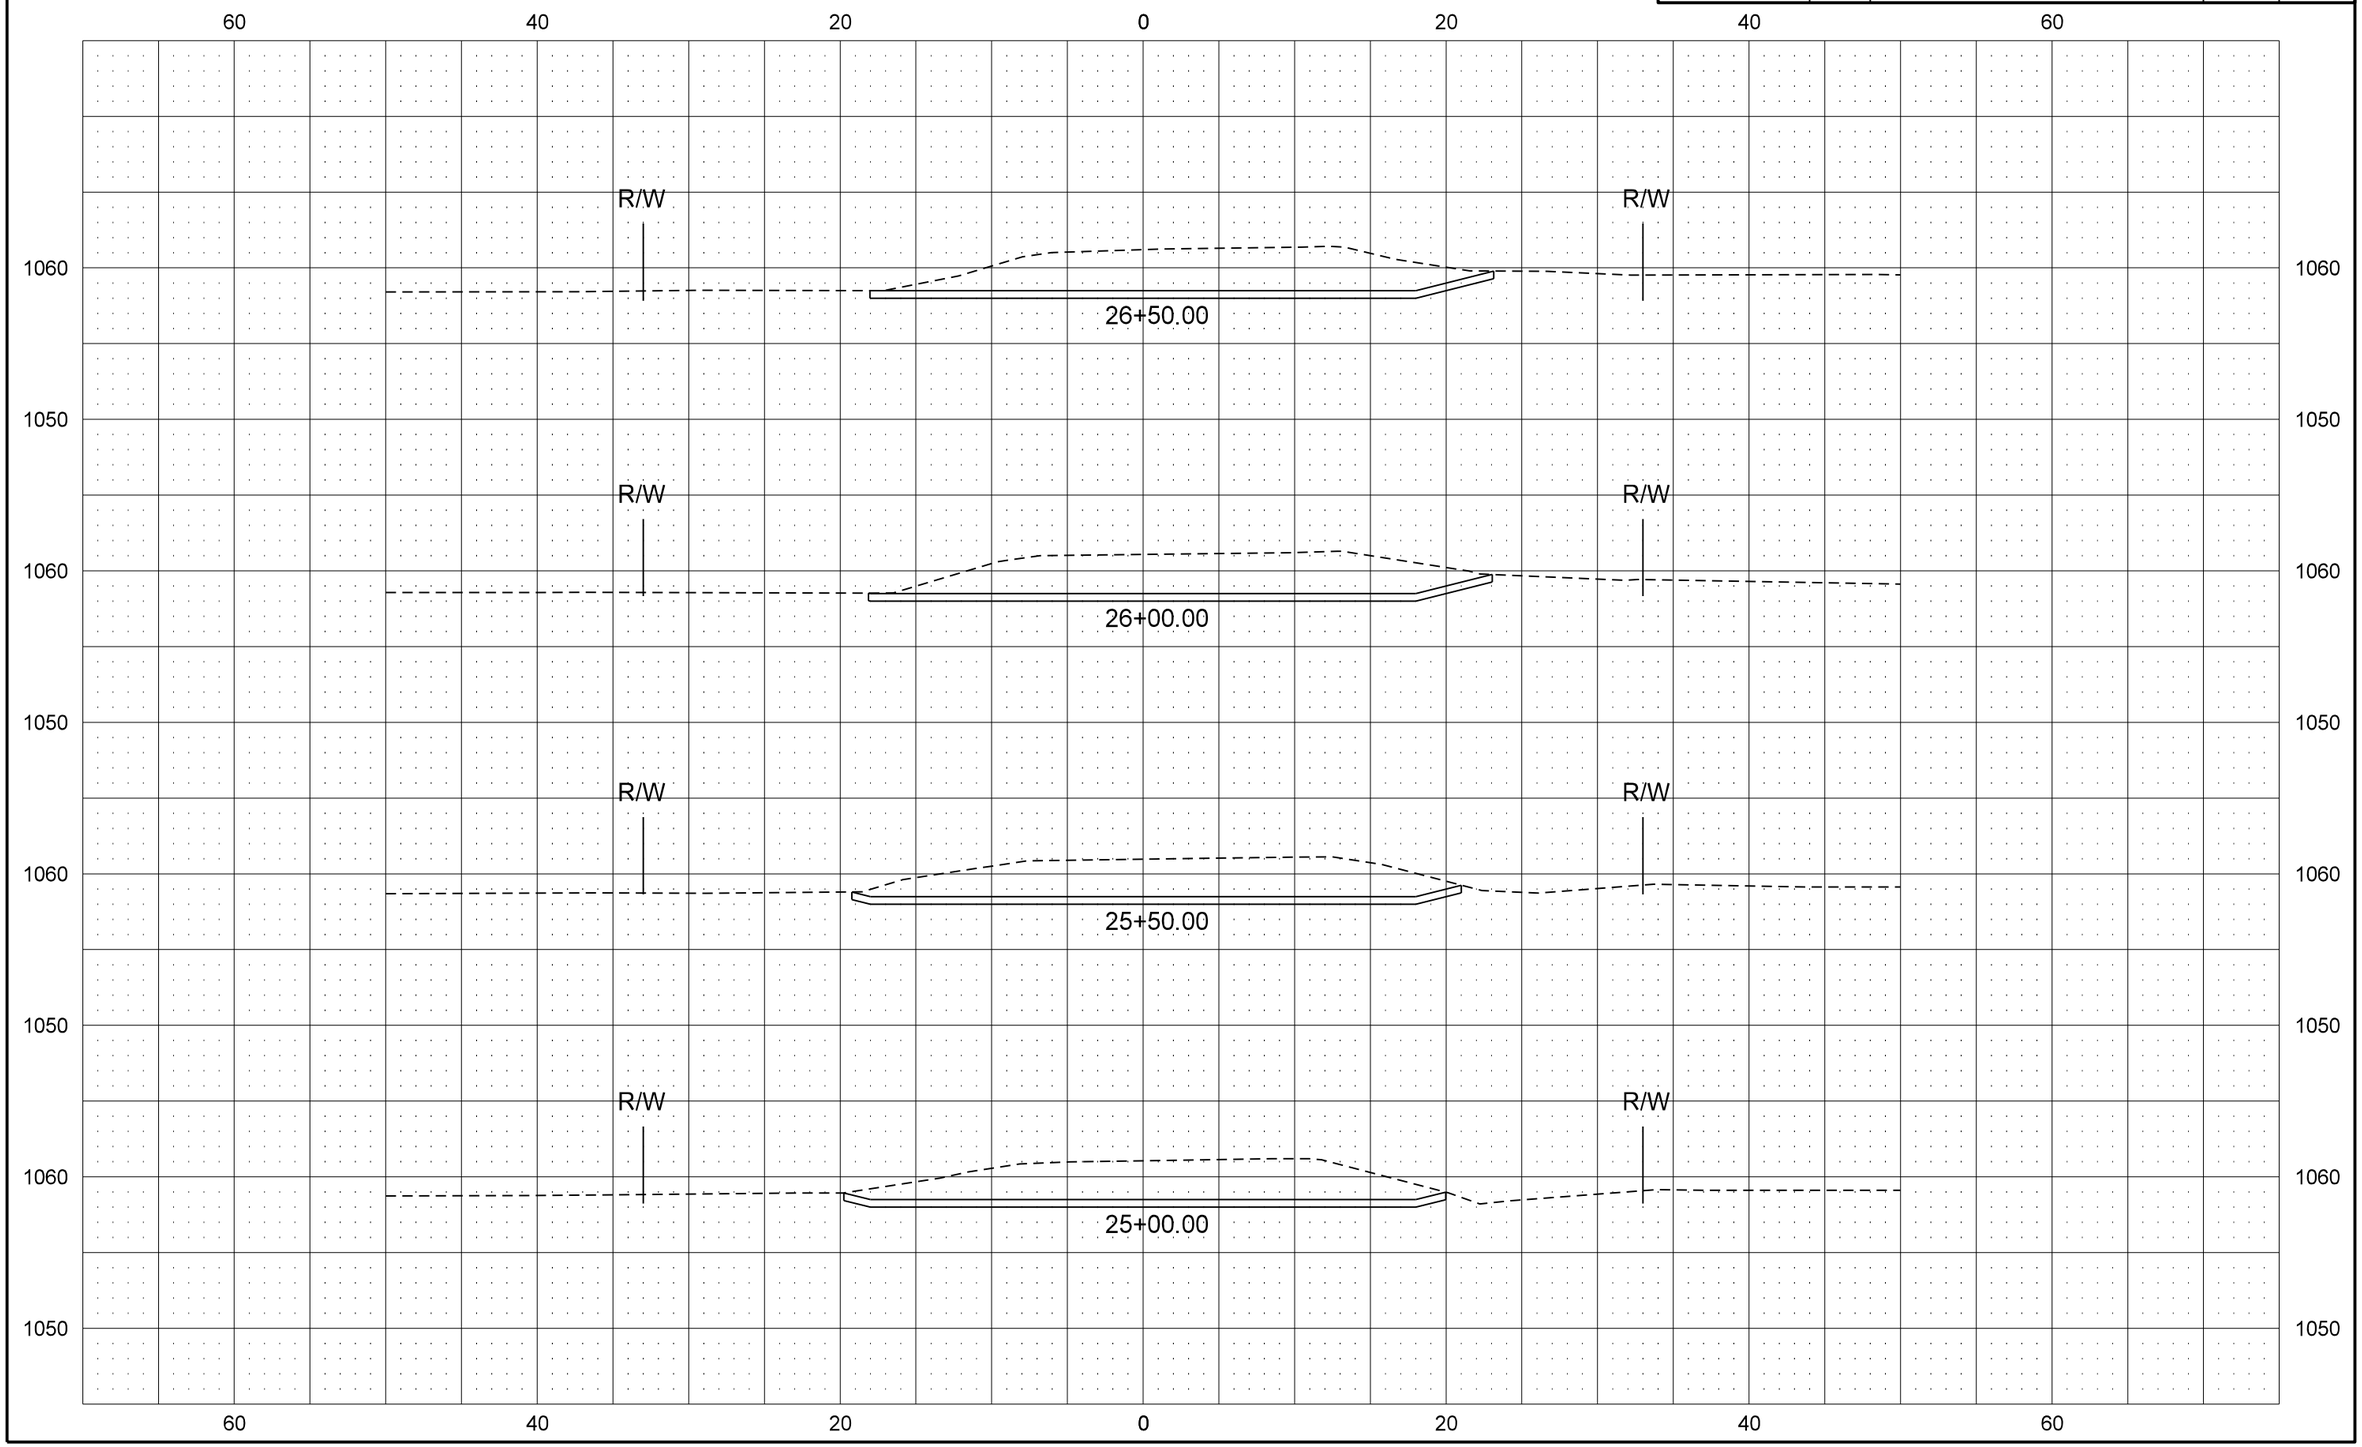

STATE	PROJECT NO.	SECTION NO.	SHEET NO.
ND	BRO-0041(012)	200	22

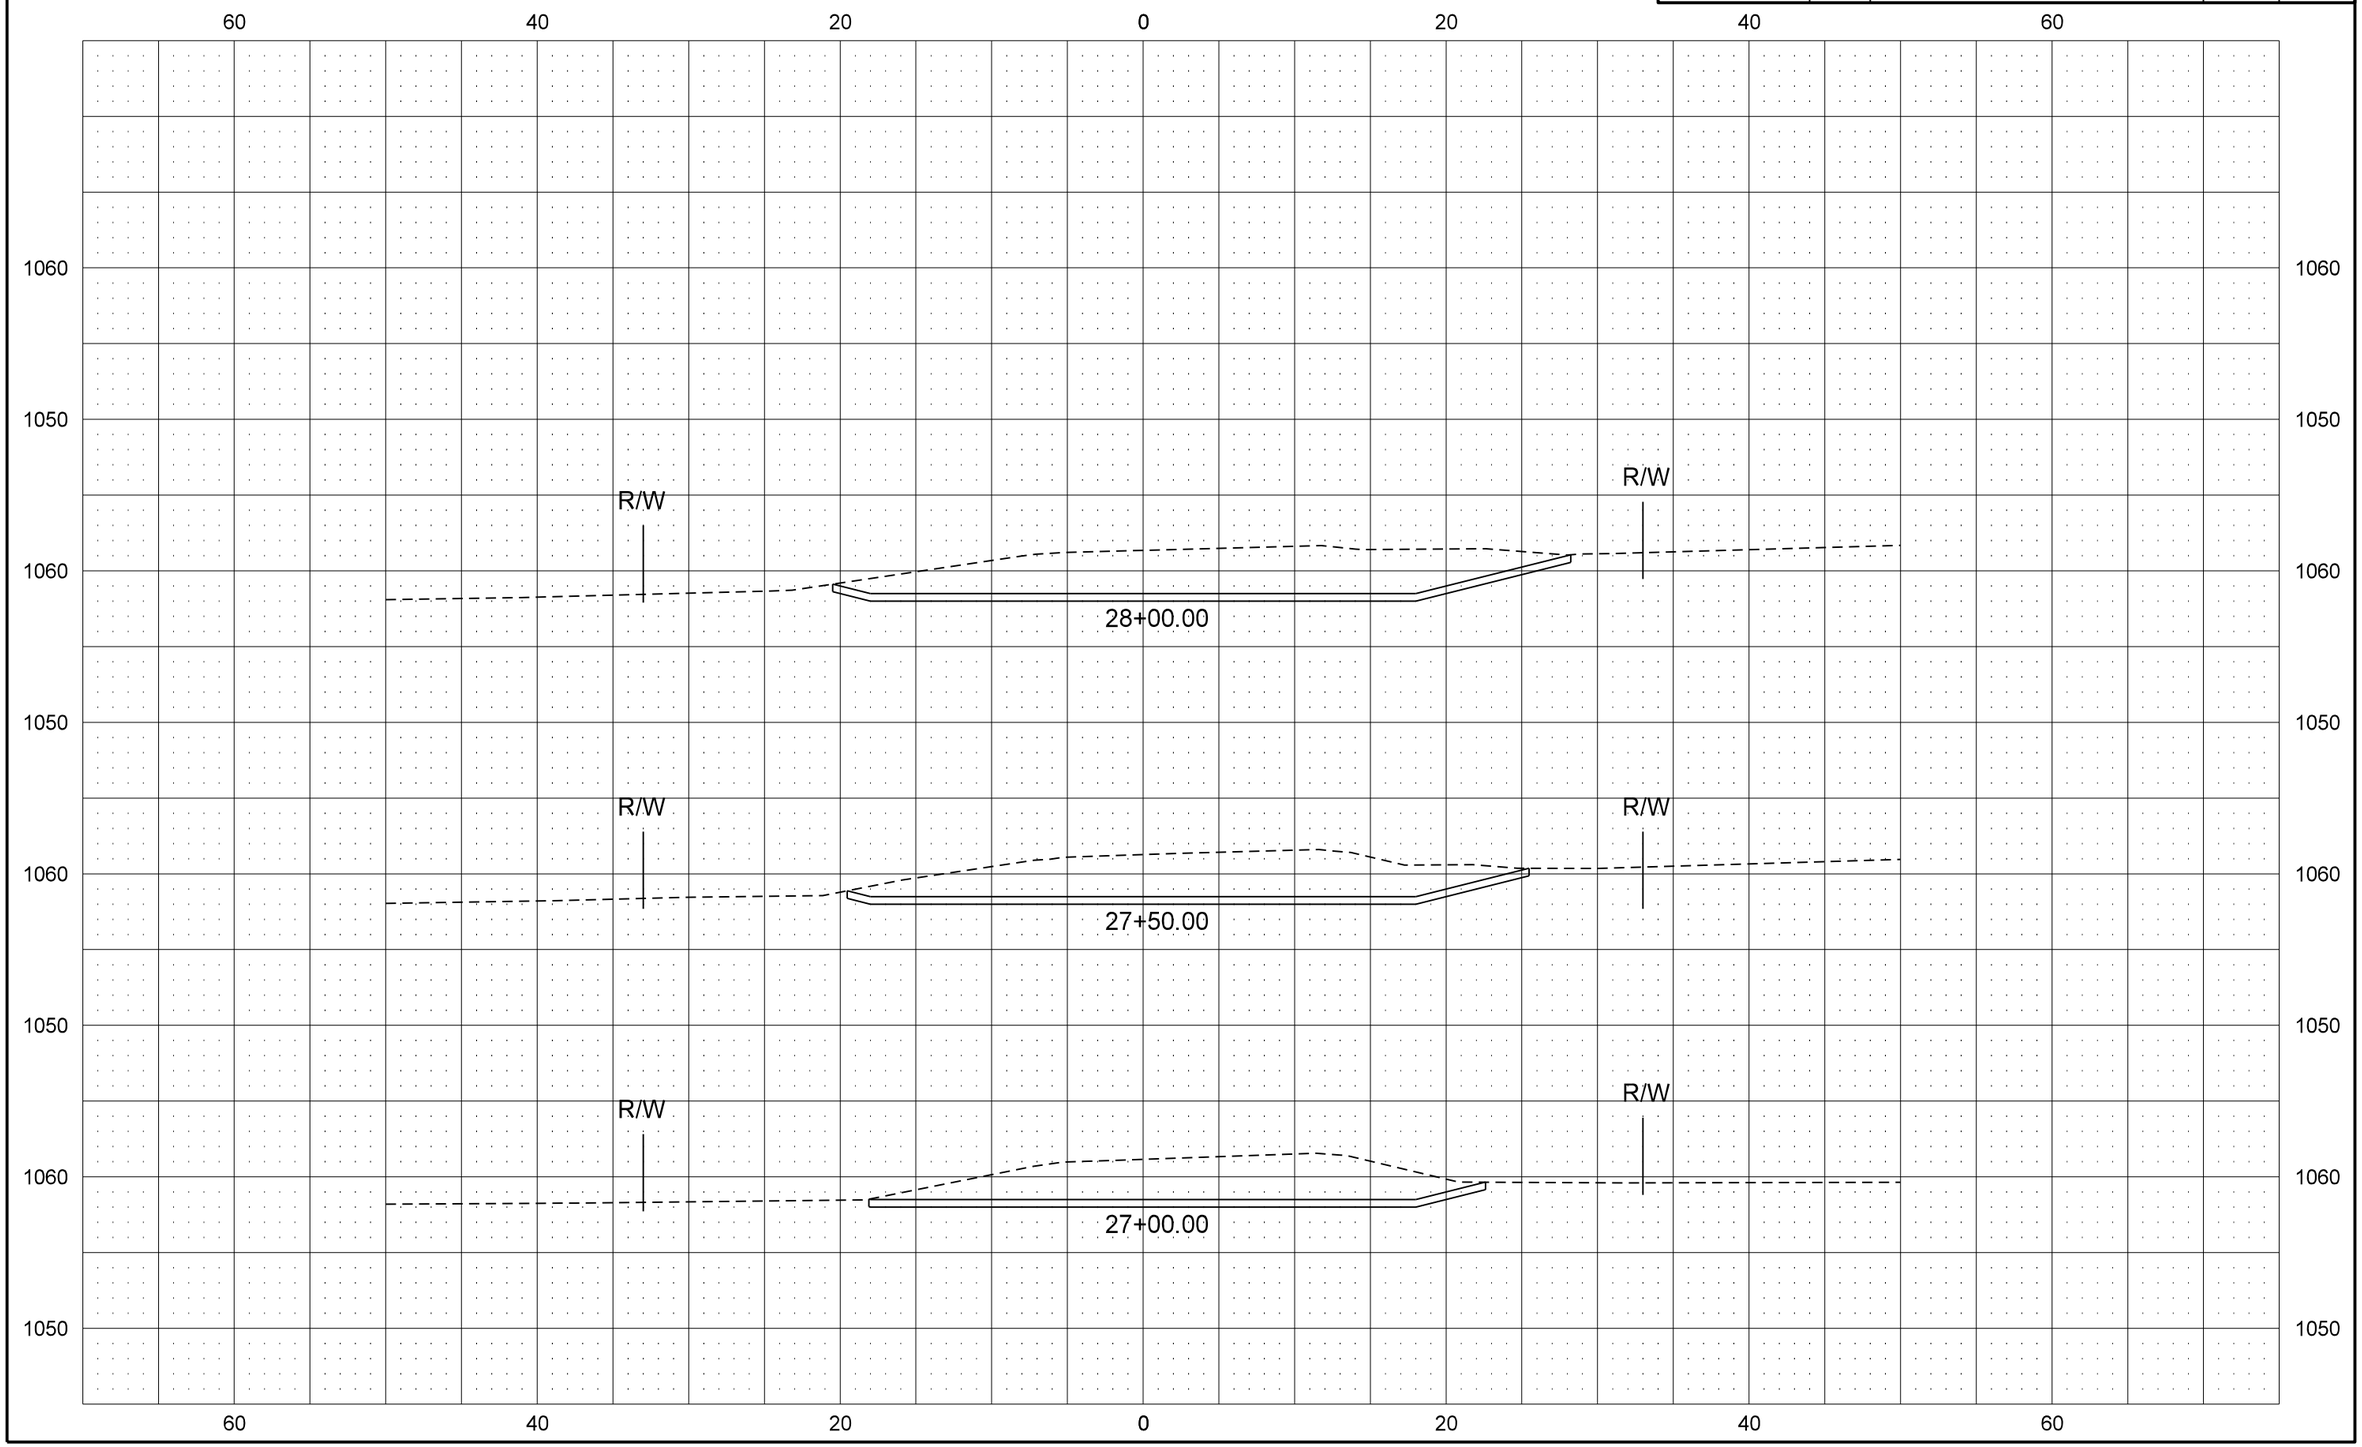

3/25/2016 4:31:02 PM Shelley.Terfehr Q:\2011\W11s\W1100158\CADD\Cadd06\Design\Section 200\200XS_001_XS.dgn