STATE	PROJECT NO.	SECTION NO.	SHEET NO.
ND	SC-4424(052)	200	1

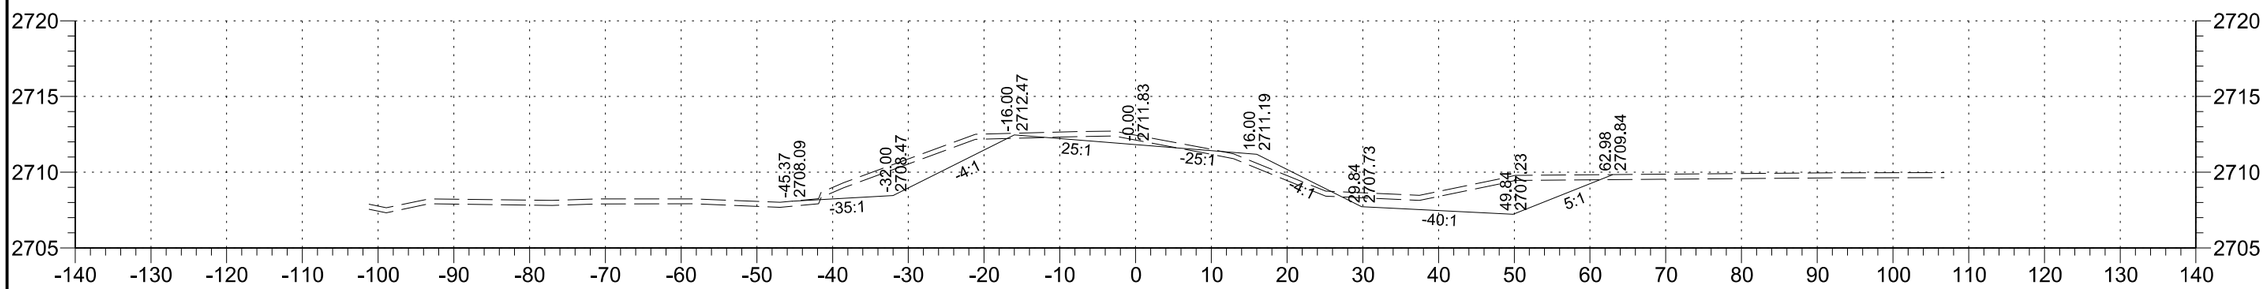

5+00

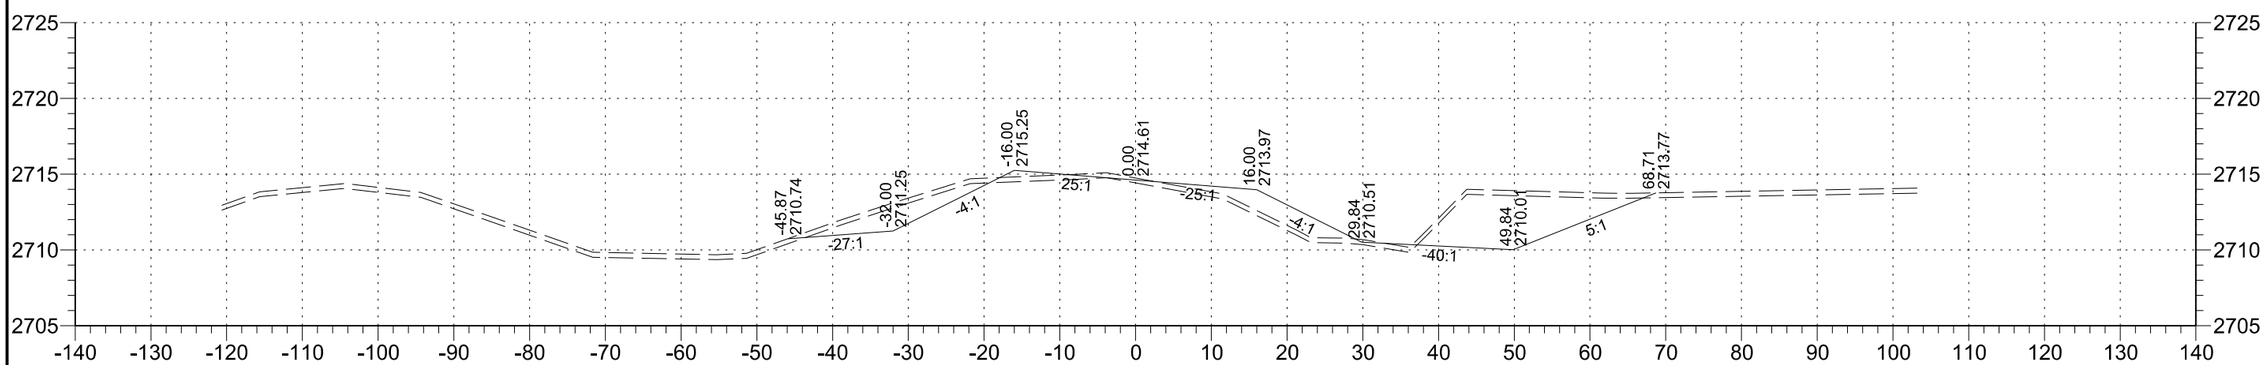

4+00

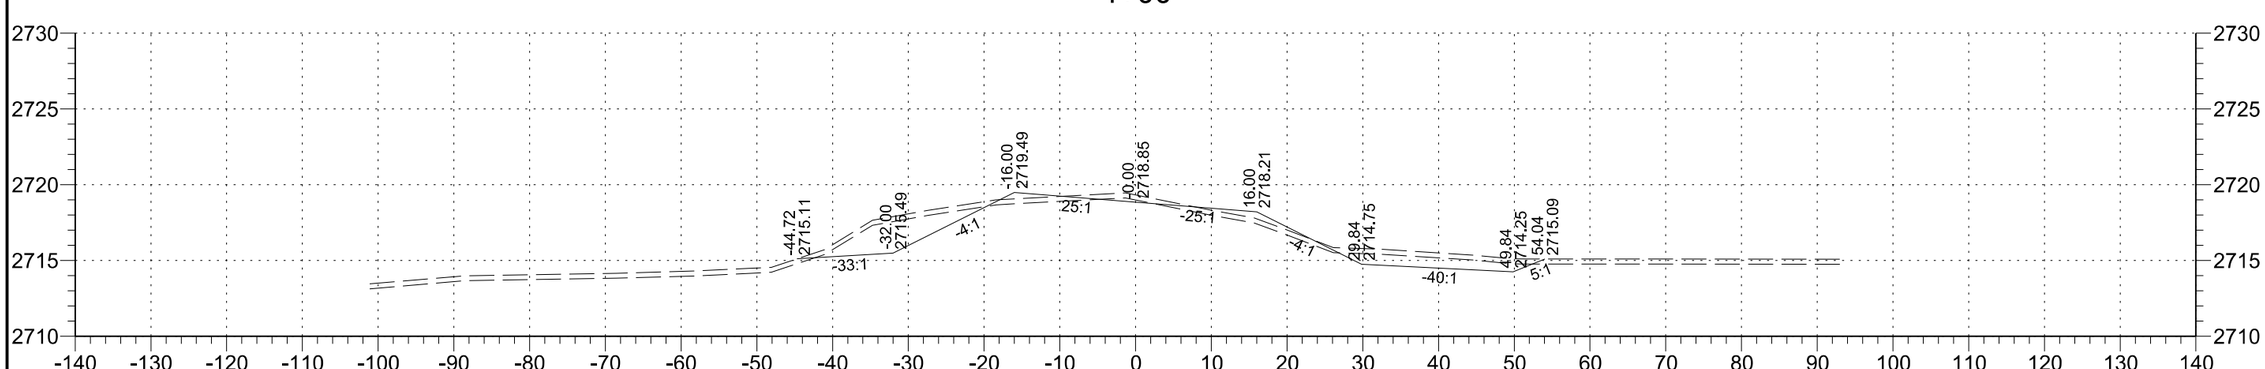

3+00

STATE	PROJECT NO.	SECTION NO.	SHEET NO.
ND	SC-4424(052)	200	2

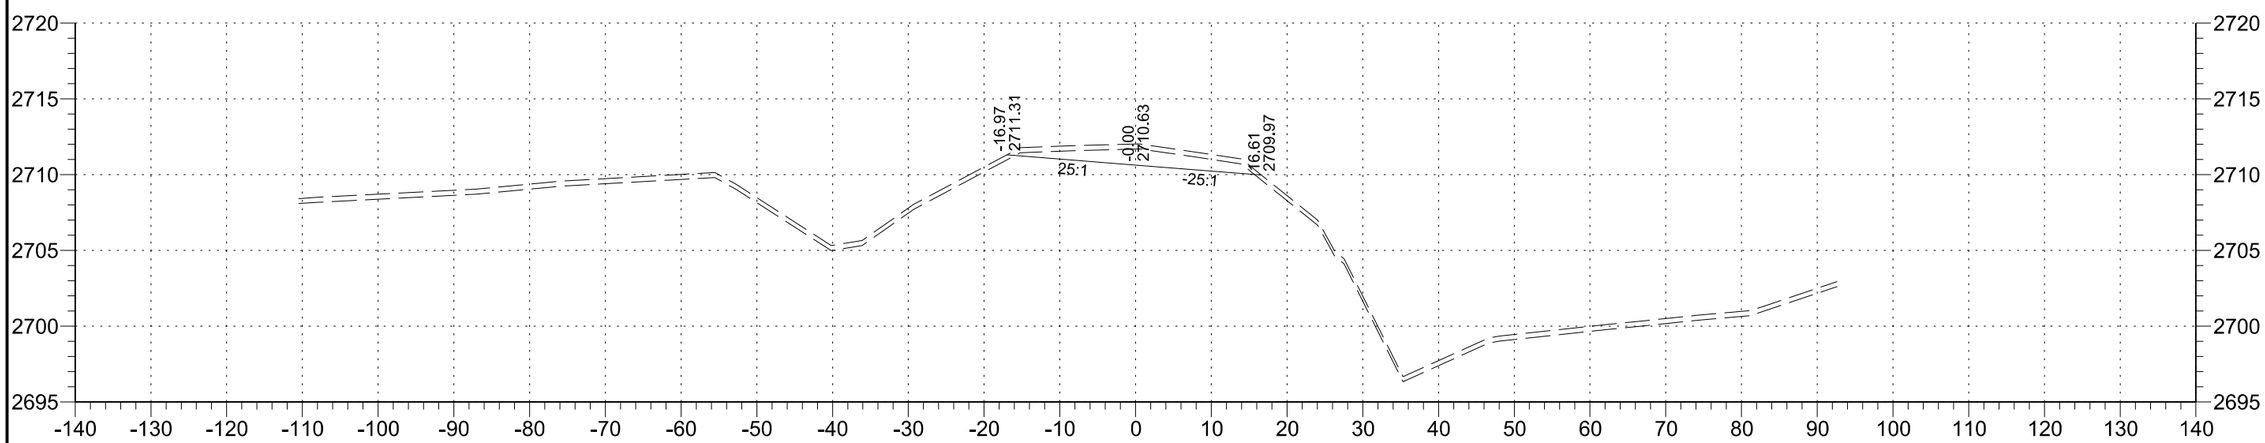

7+00

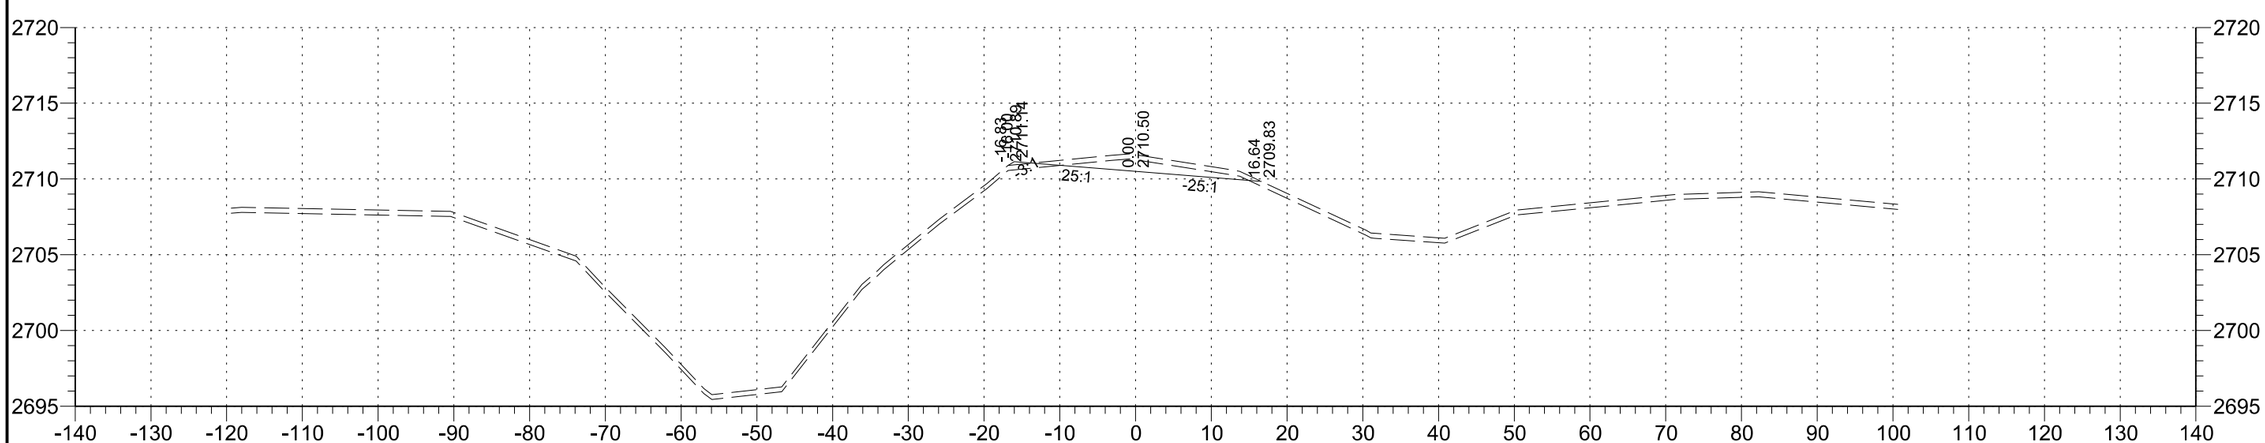

6+00

STATE	PROJECT NO.	SECTION NO.	SHEET NO.
ND	SC-4424(052)	200	3

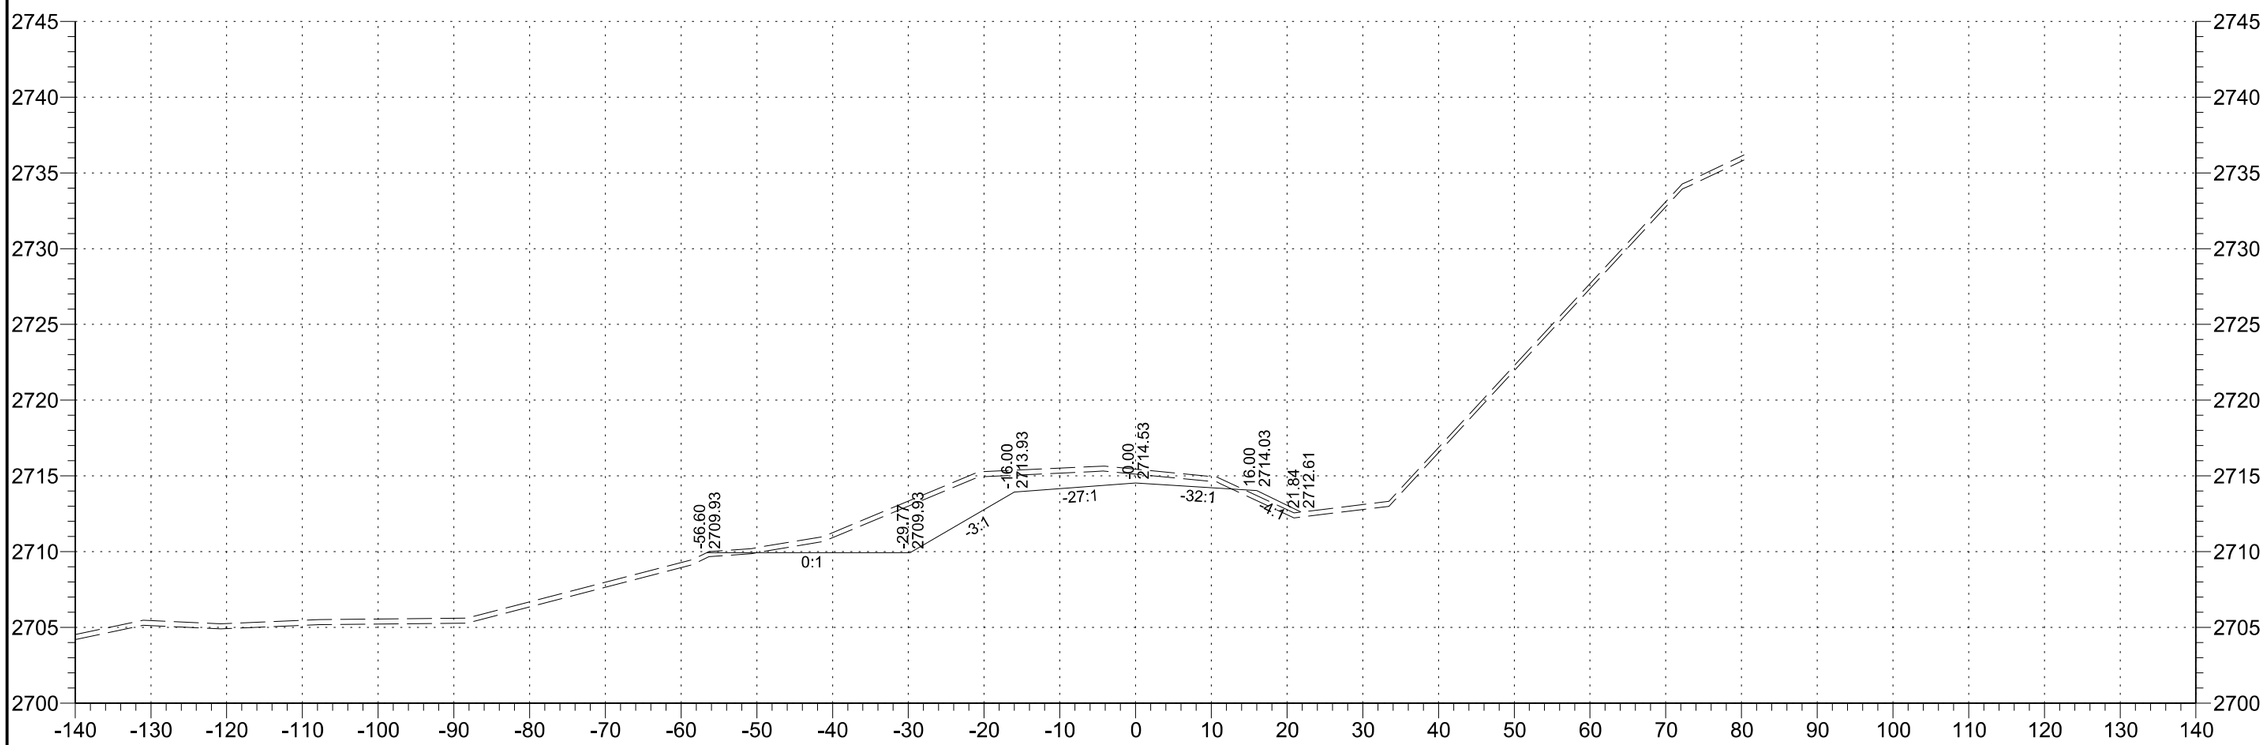

9+00

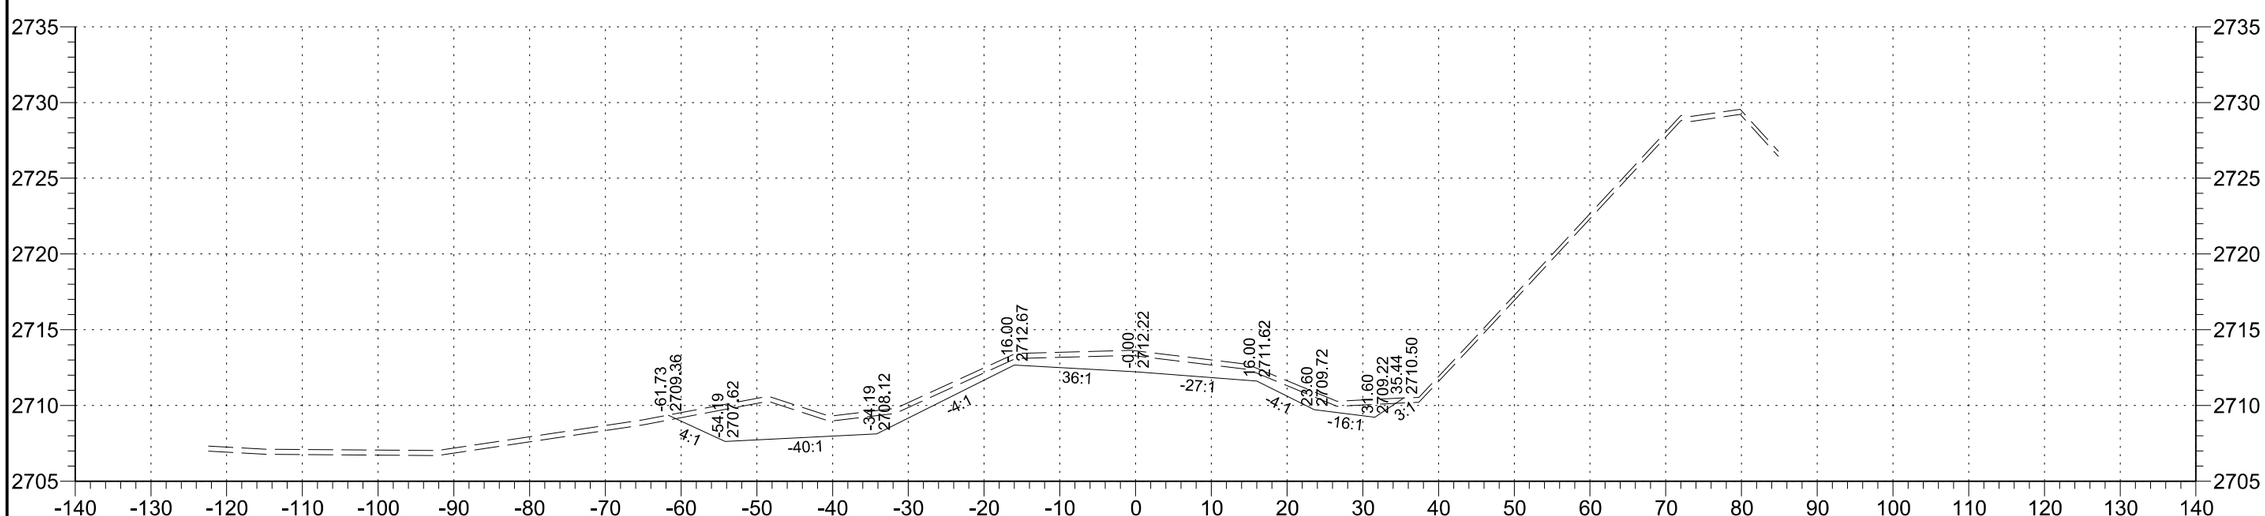

8+00

STATE	PROJECT NO.	SECTION NO.	SHEET NO.
ND	SC-4424(052)	200	4

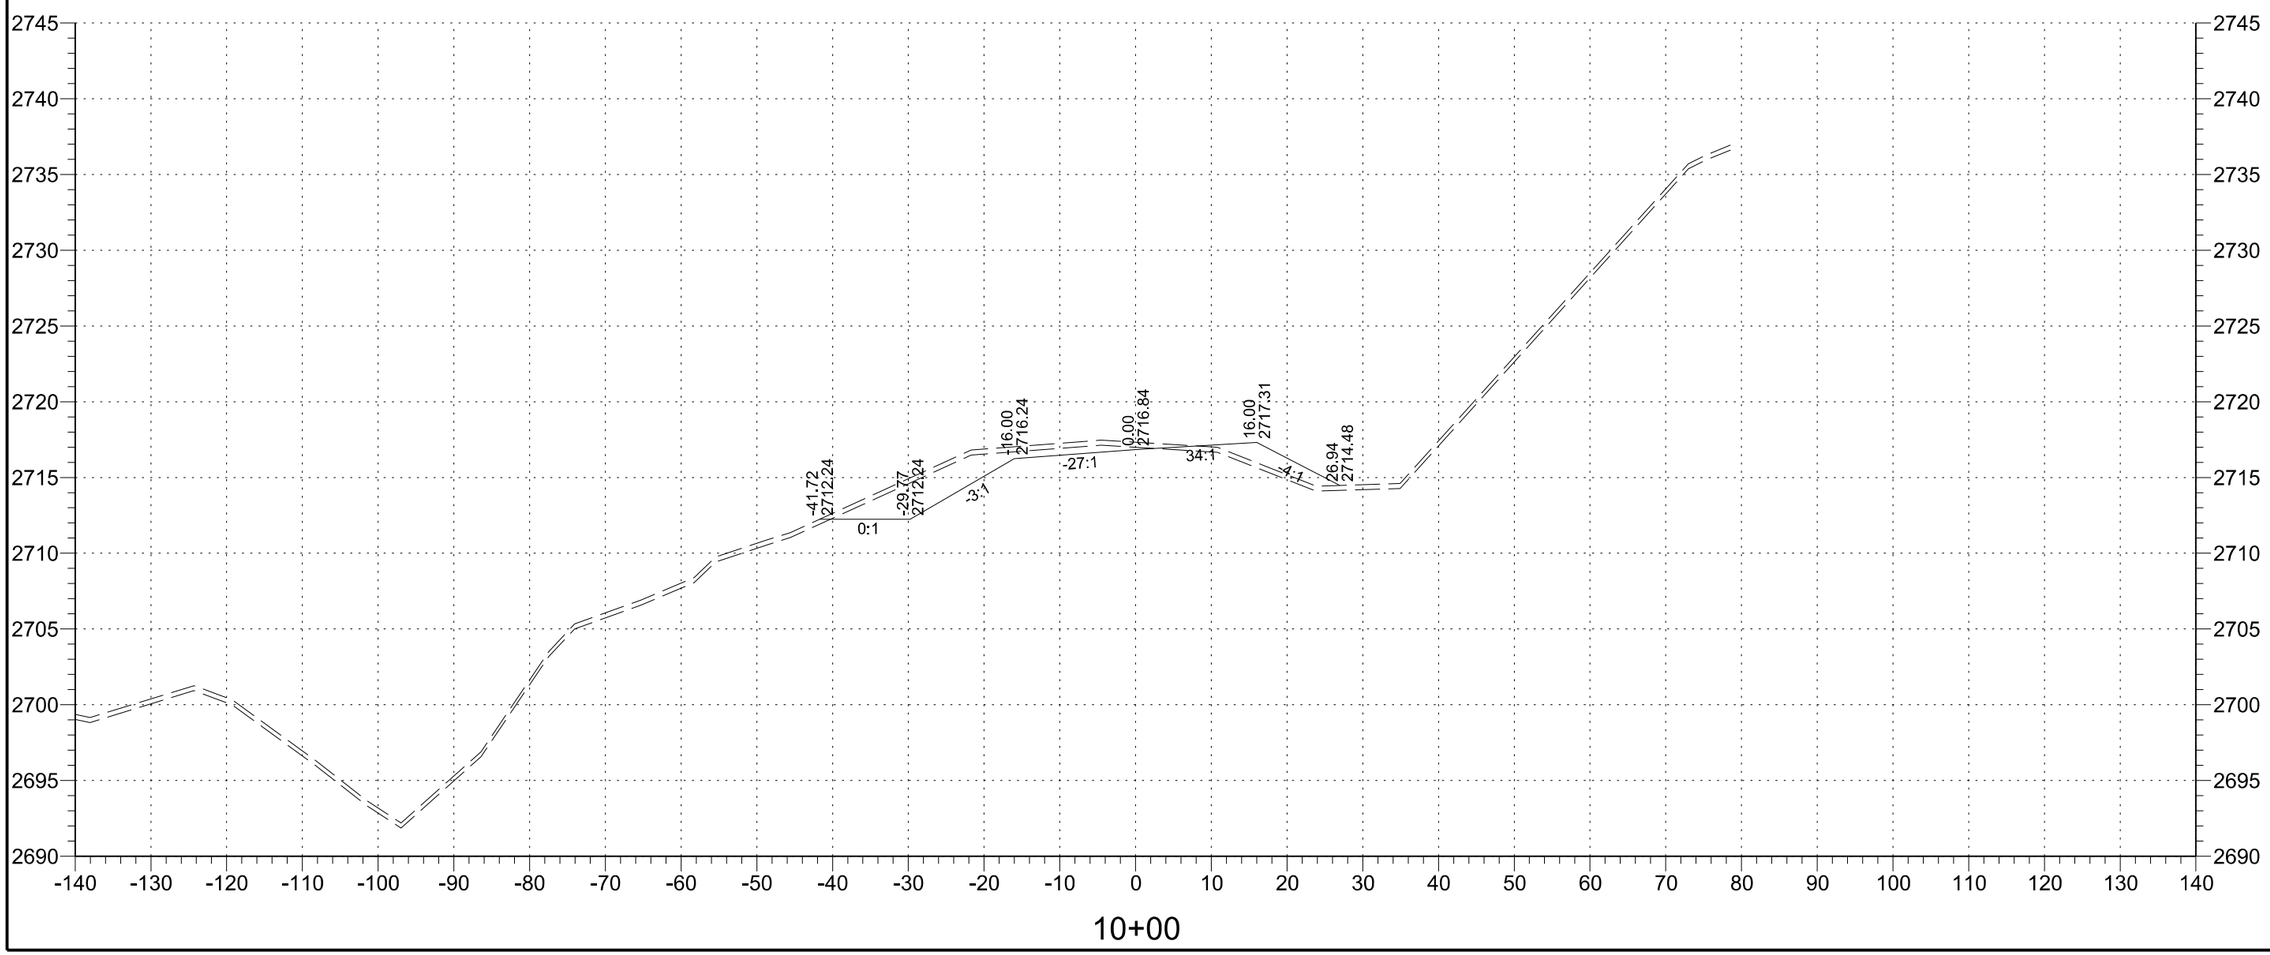

STATE	PROJECT NO.	SECTION NO.	SHEET NO.
ND	SC-4424(052)	200	5

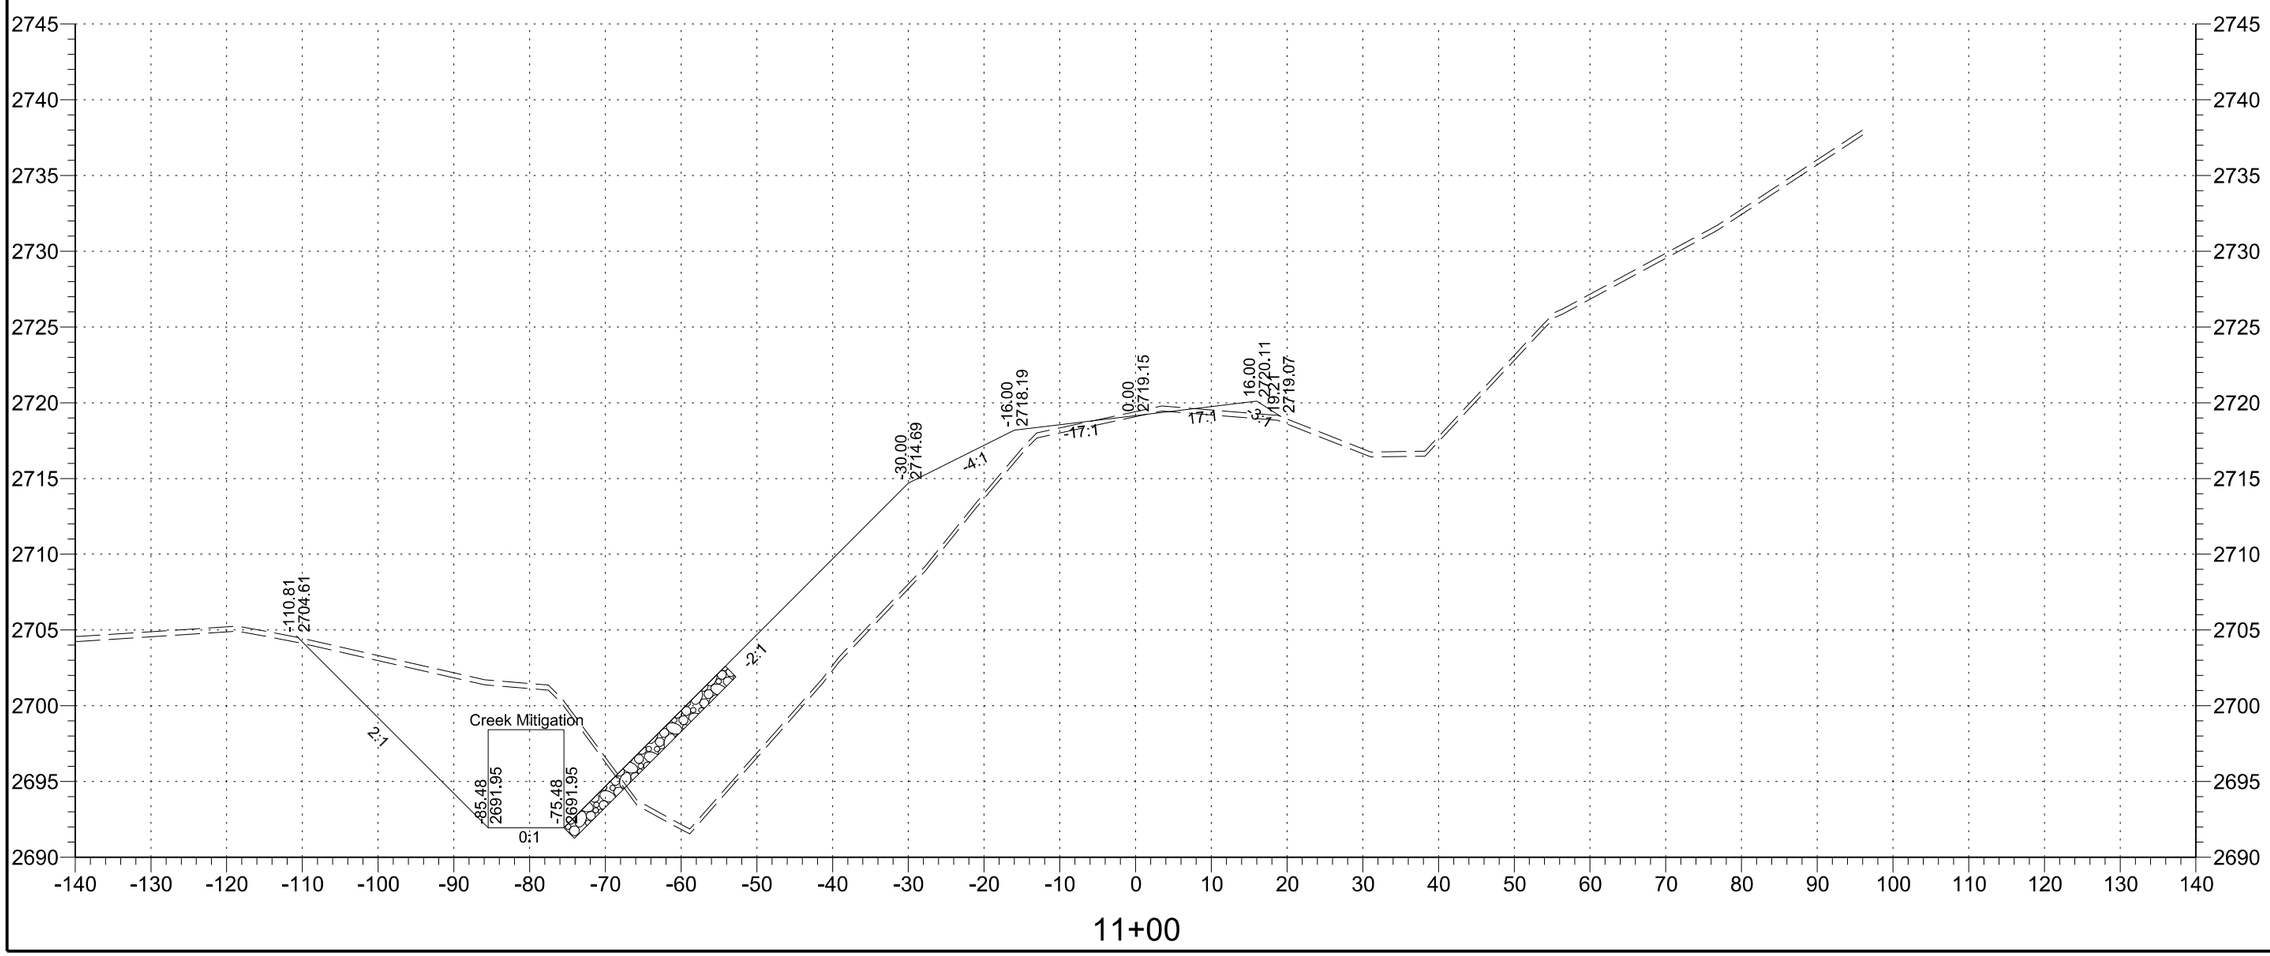

STATE	PROJECT NO.	SECTION NO.	SHEET NO.
ND	SC-4424(052)	200	6

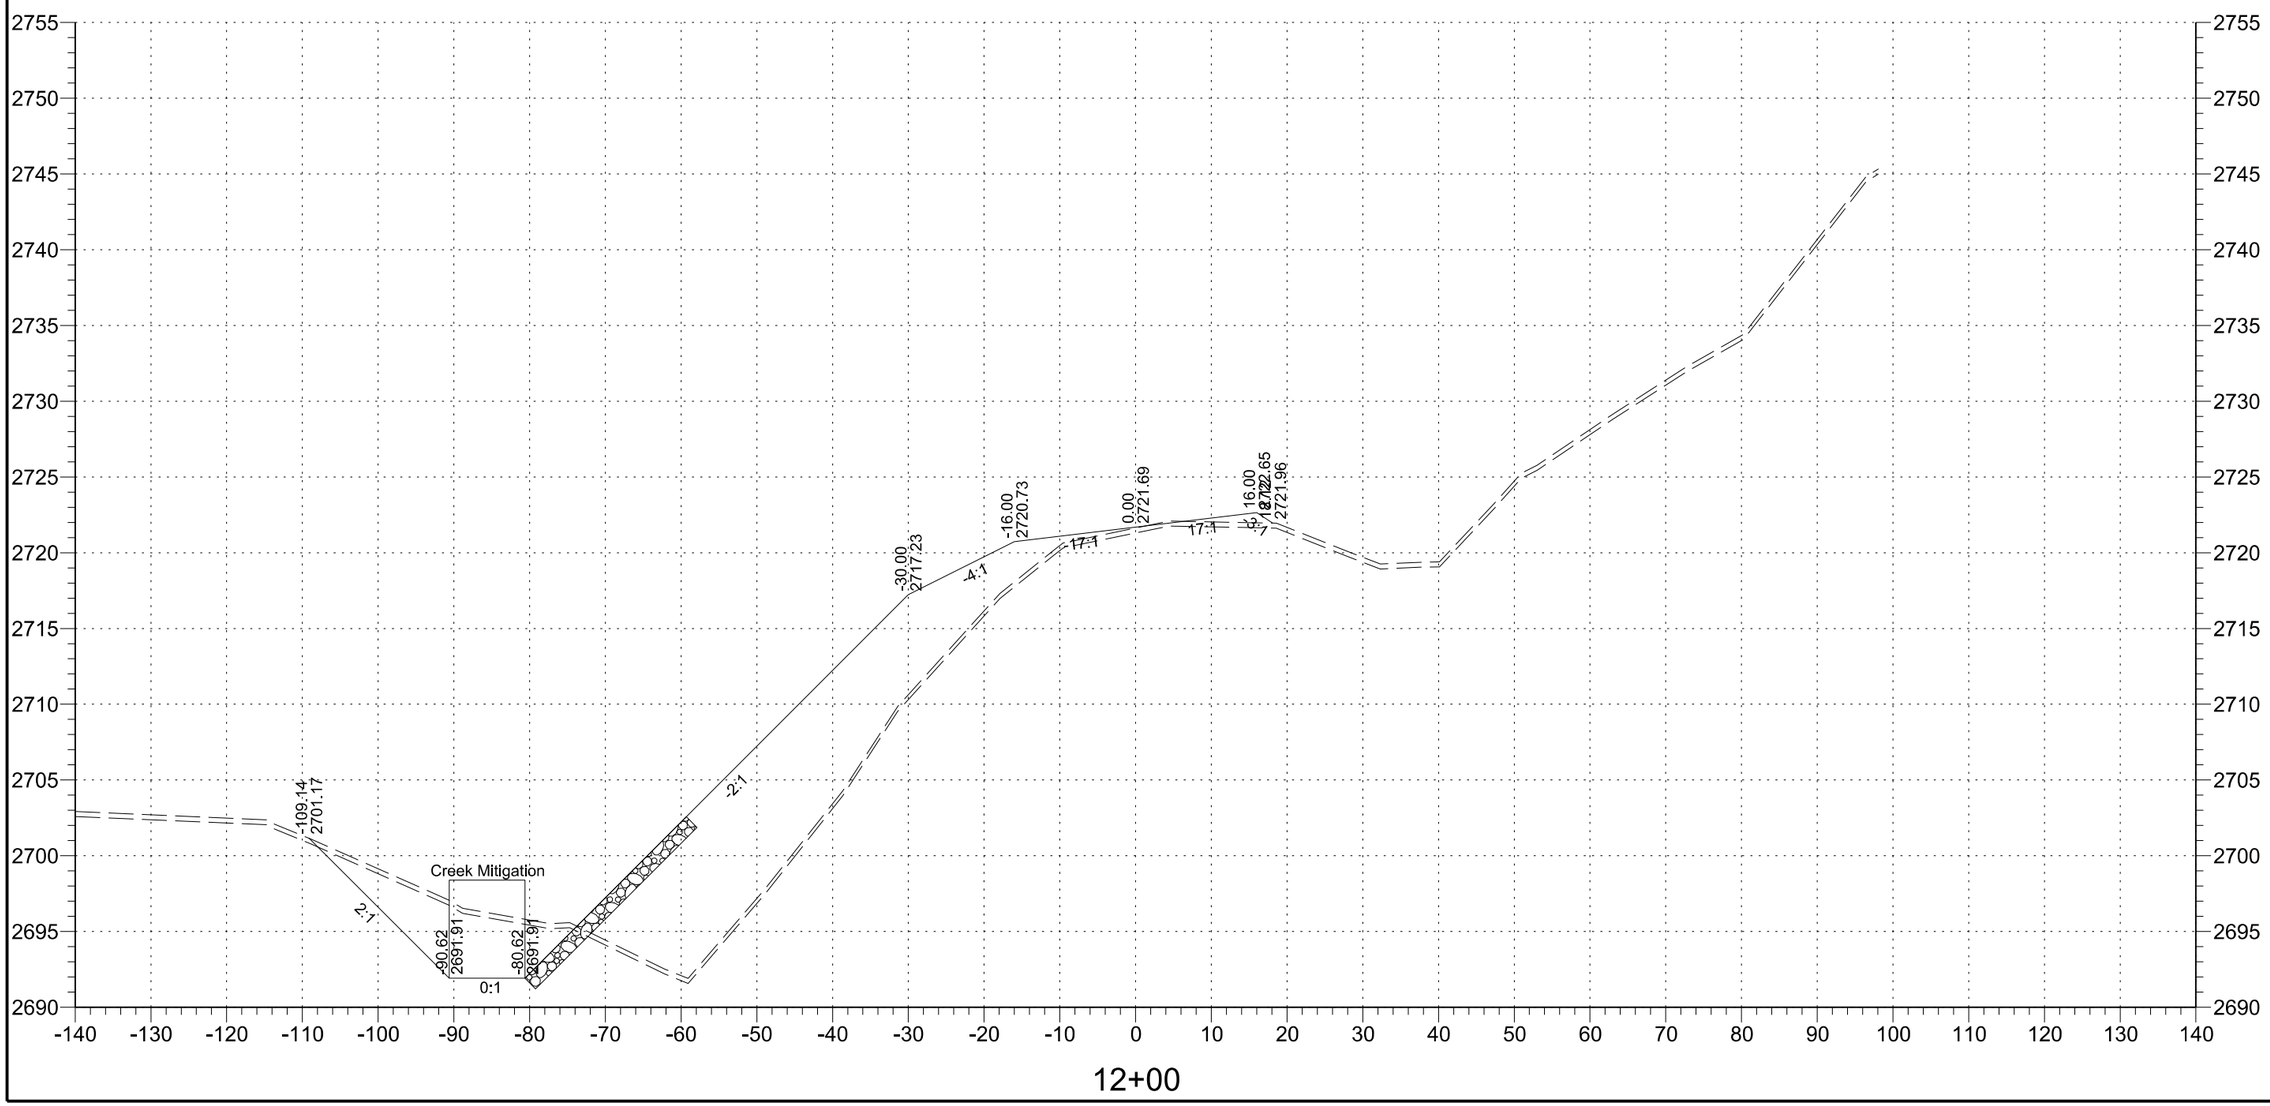

STATE	PROJECT NO.	SECTION NO.	SHEET NO.
ND	SC-4424(052)	200	7

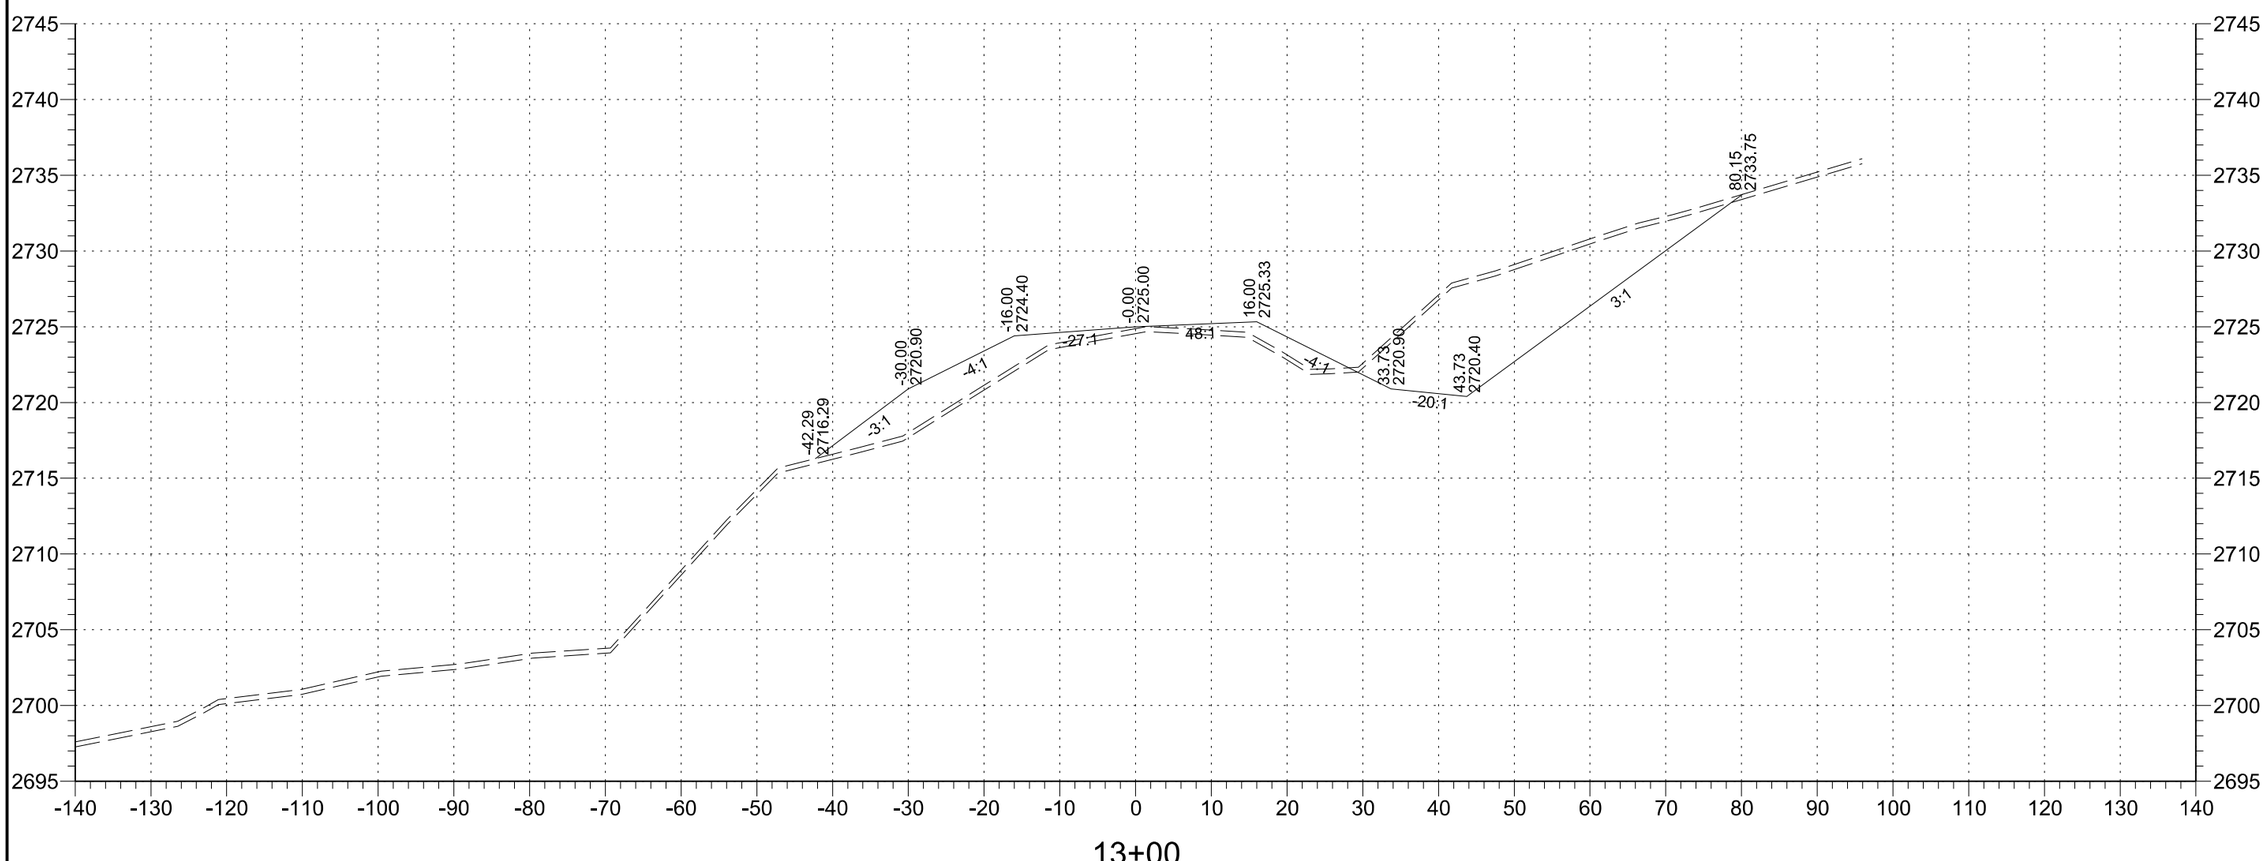

STATE	PROJECT NO.	SECTION NO.	SHEET NO.
ND	SC-4424(052)	200	8

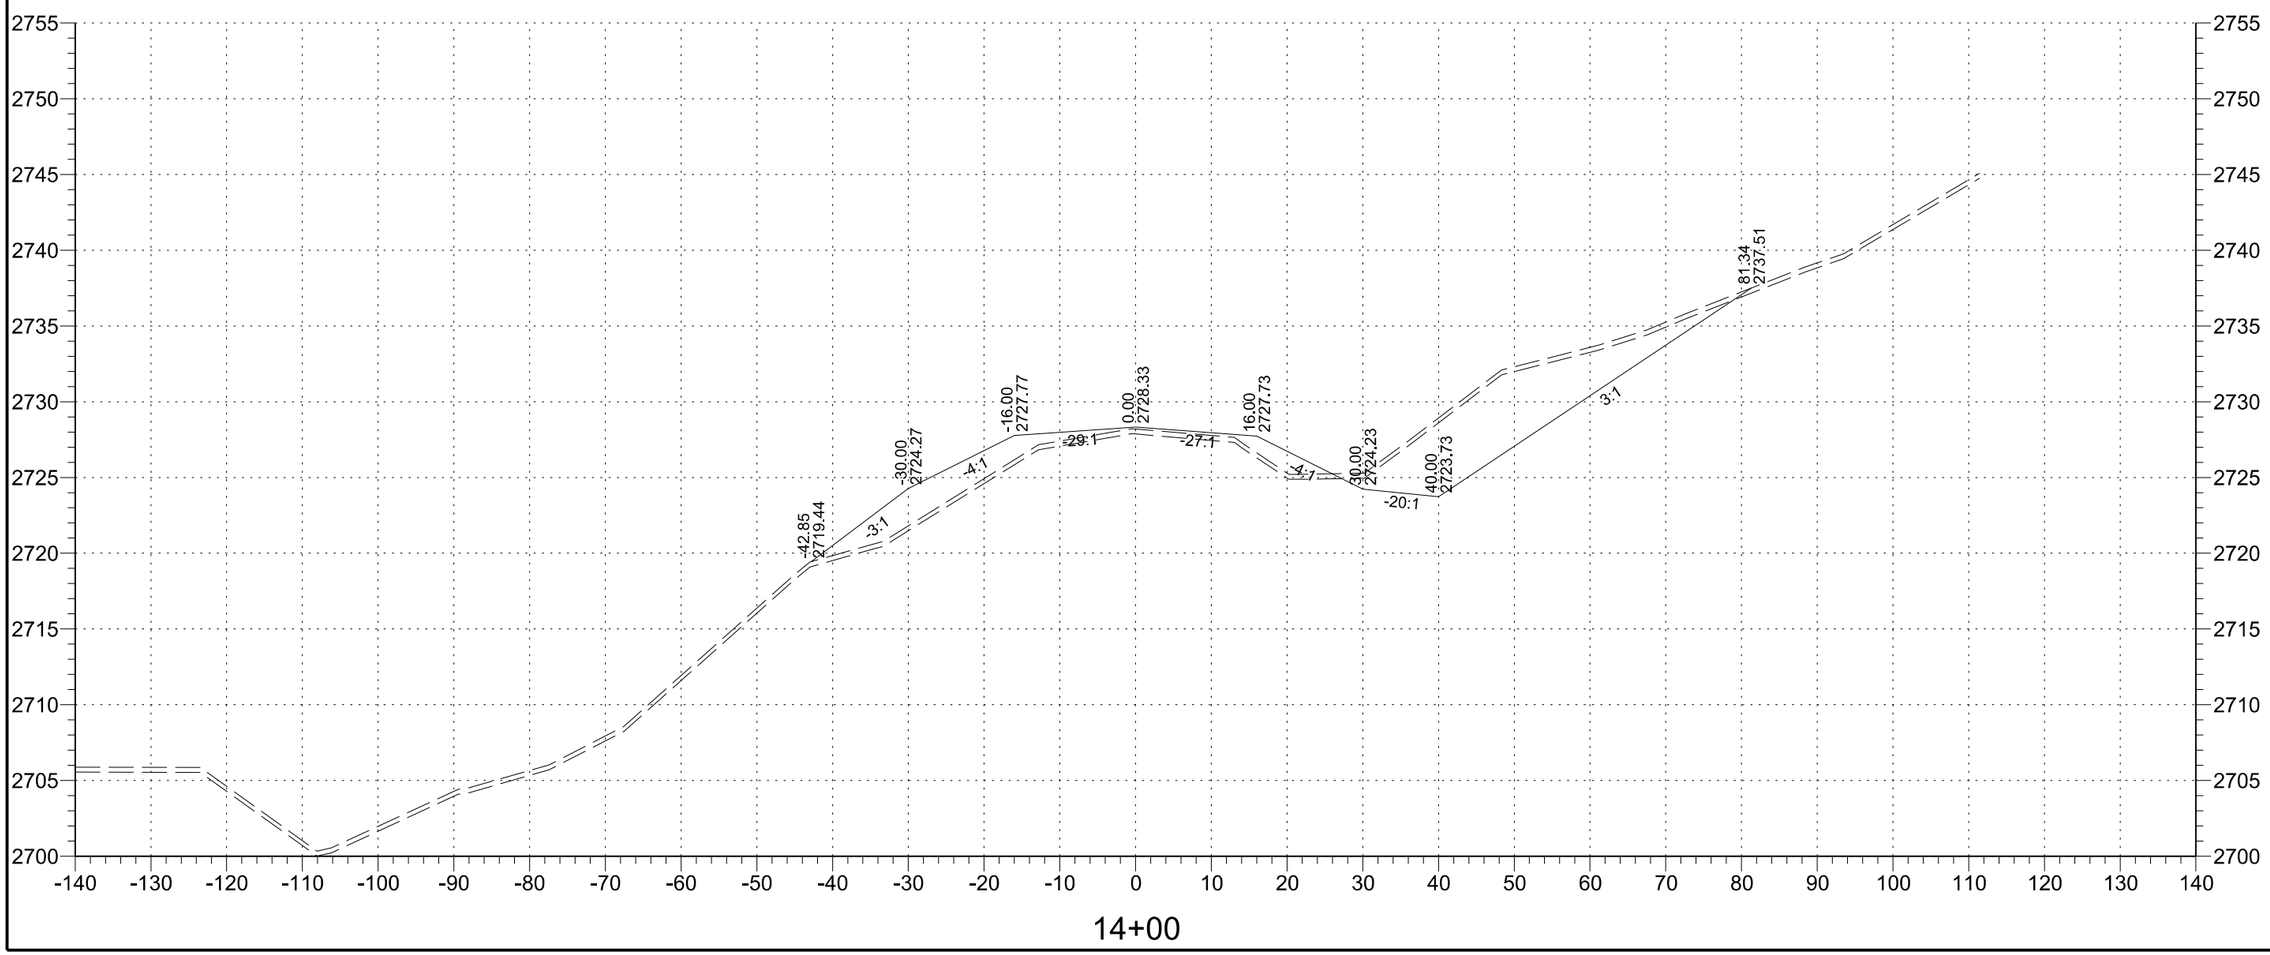

14+00

STATE	PROJECT NO.	SECTION NO.	SHEET NO.
ND	SC-4424(052)	200	9

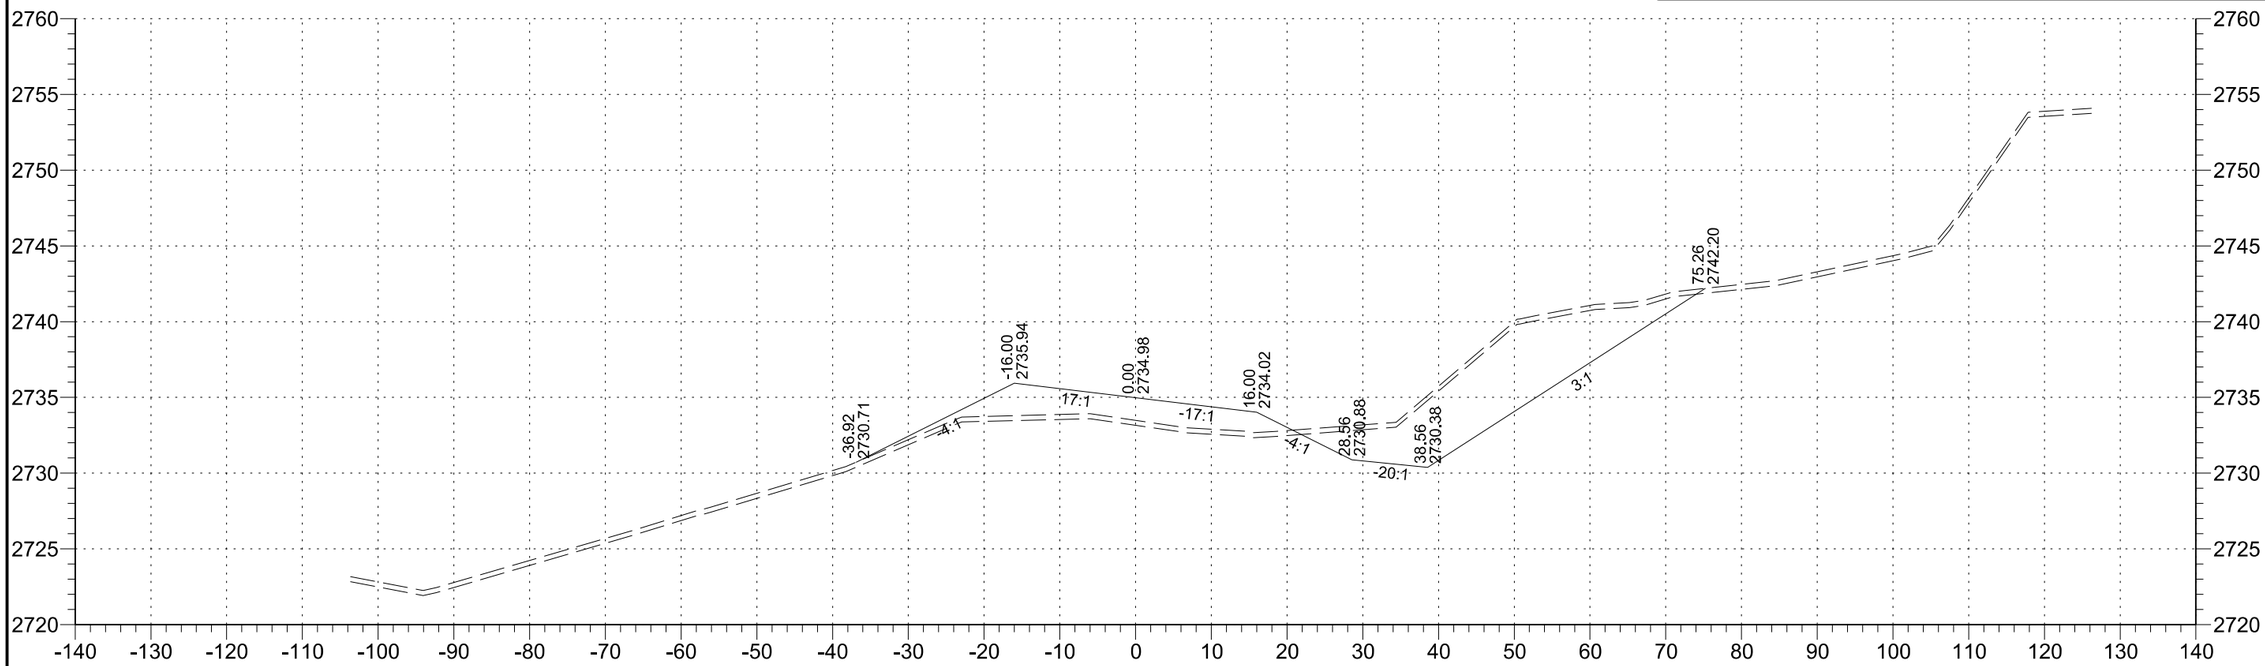

16+00

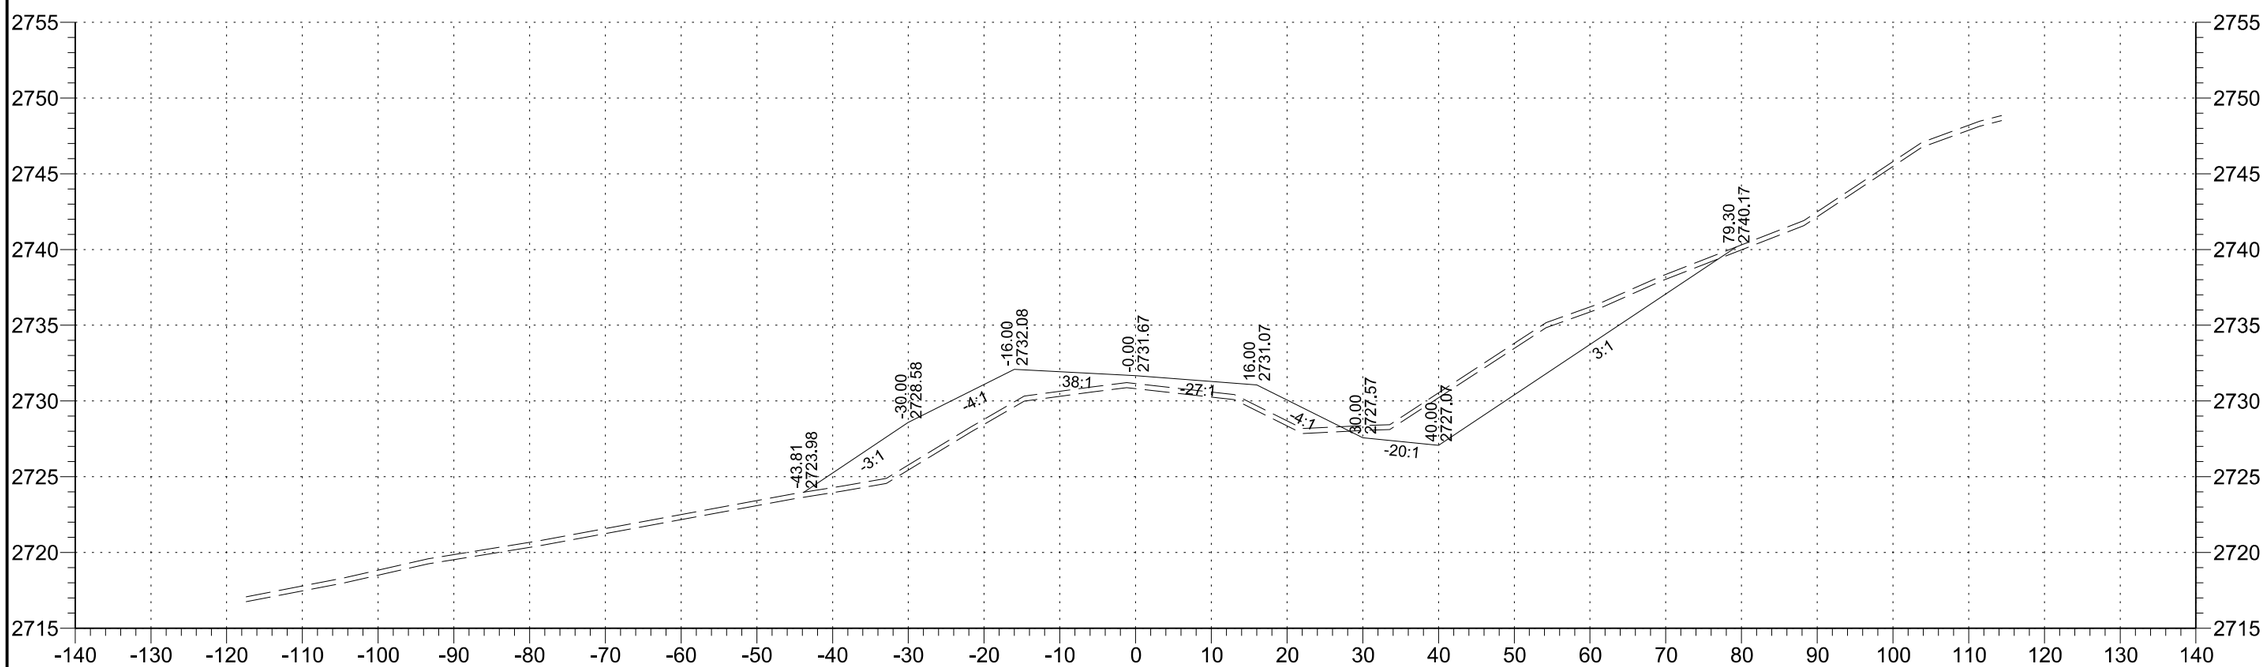

15+00

STATE	PROJECT NO.	SECTION NO.	SHEET NO.
ND	SC-4424(052)	200	10

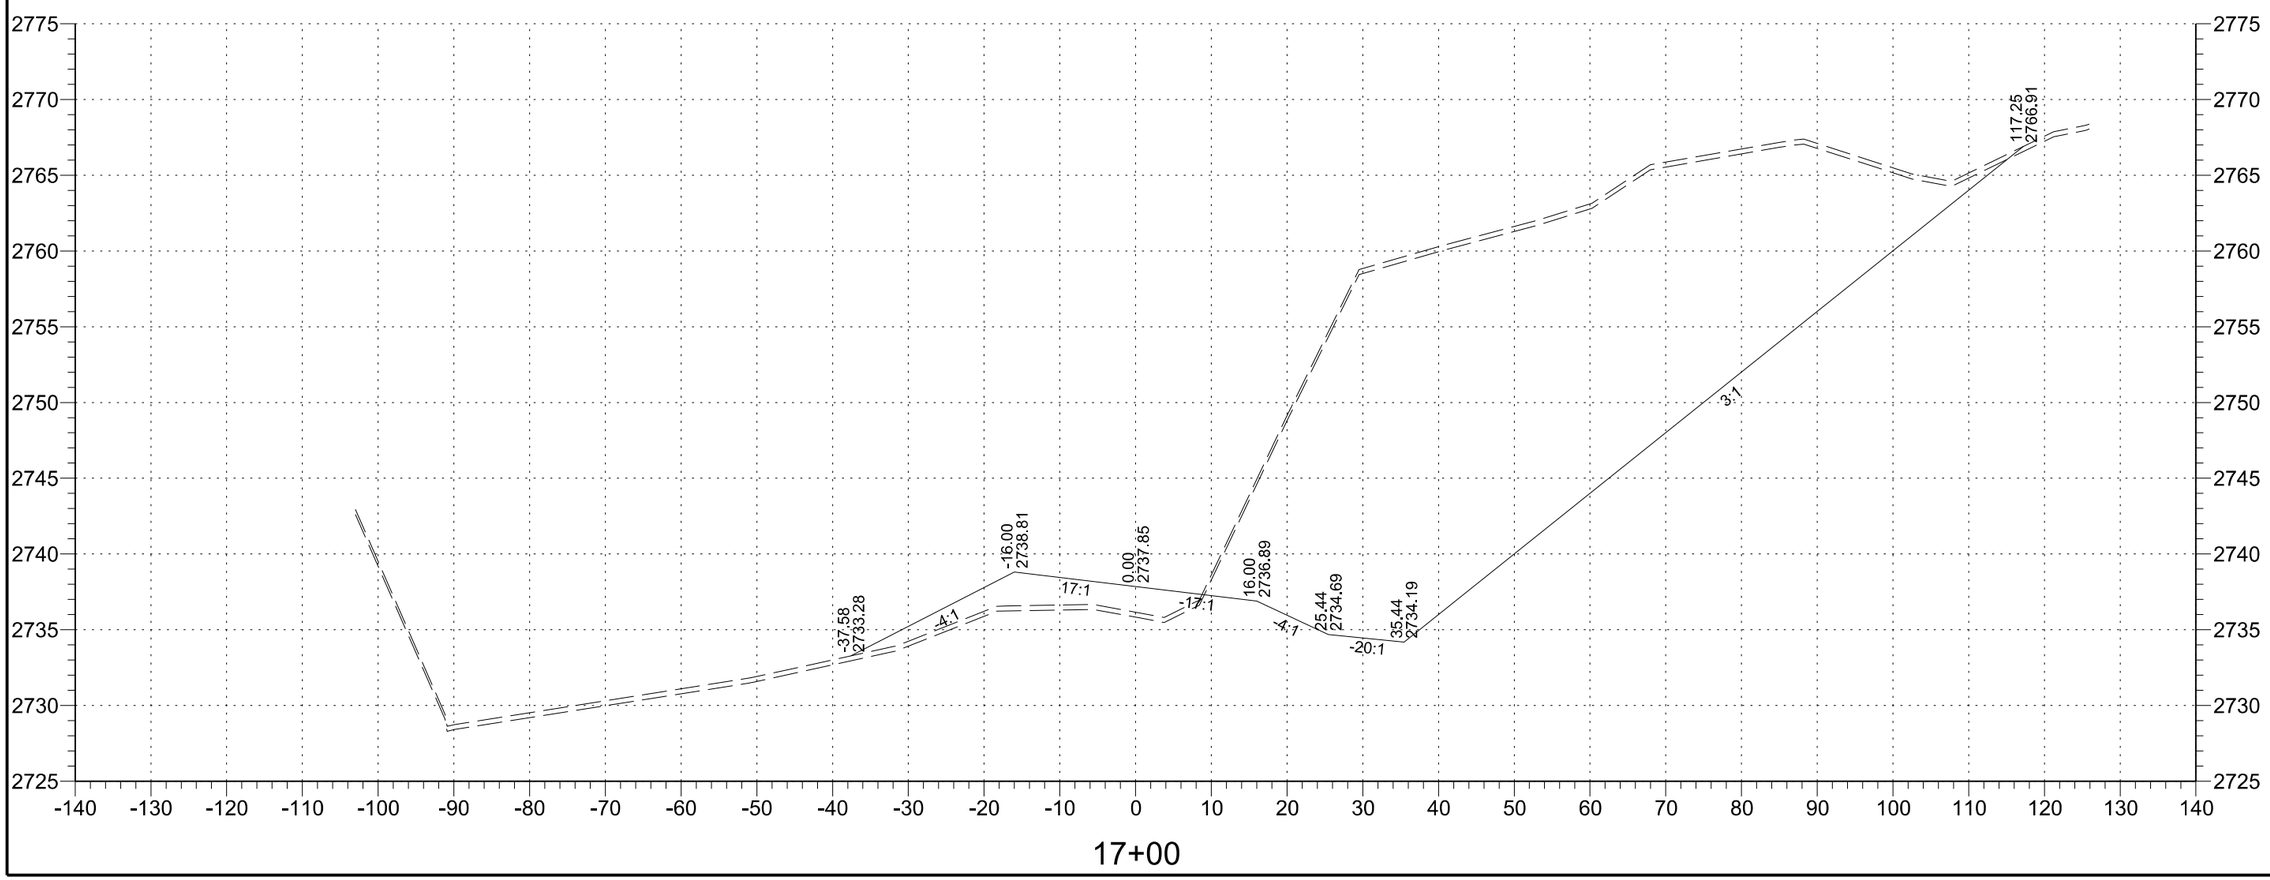

17+00

STATE	PROJECT NO.	SECTION NO.	SHEET NO.
ND	SC-4424(052)	200	11

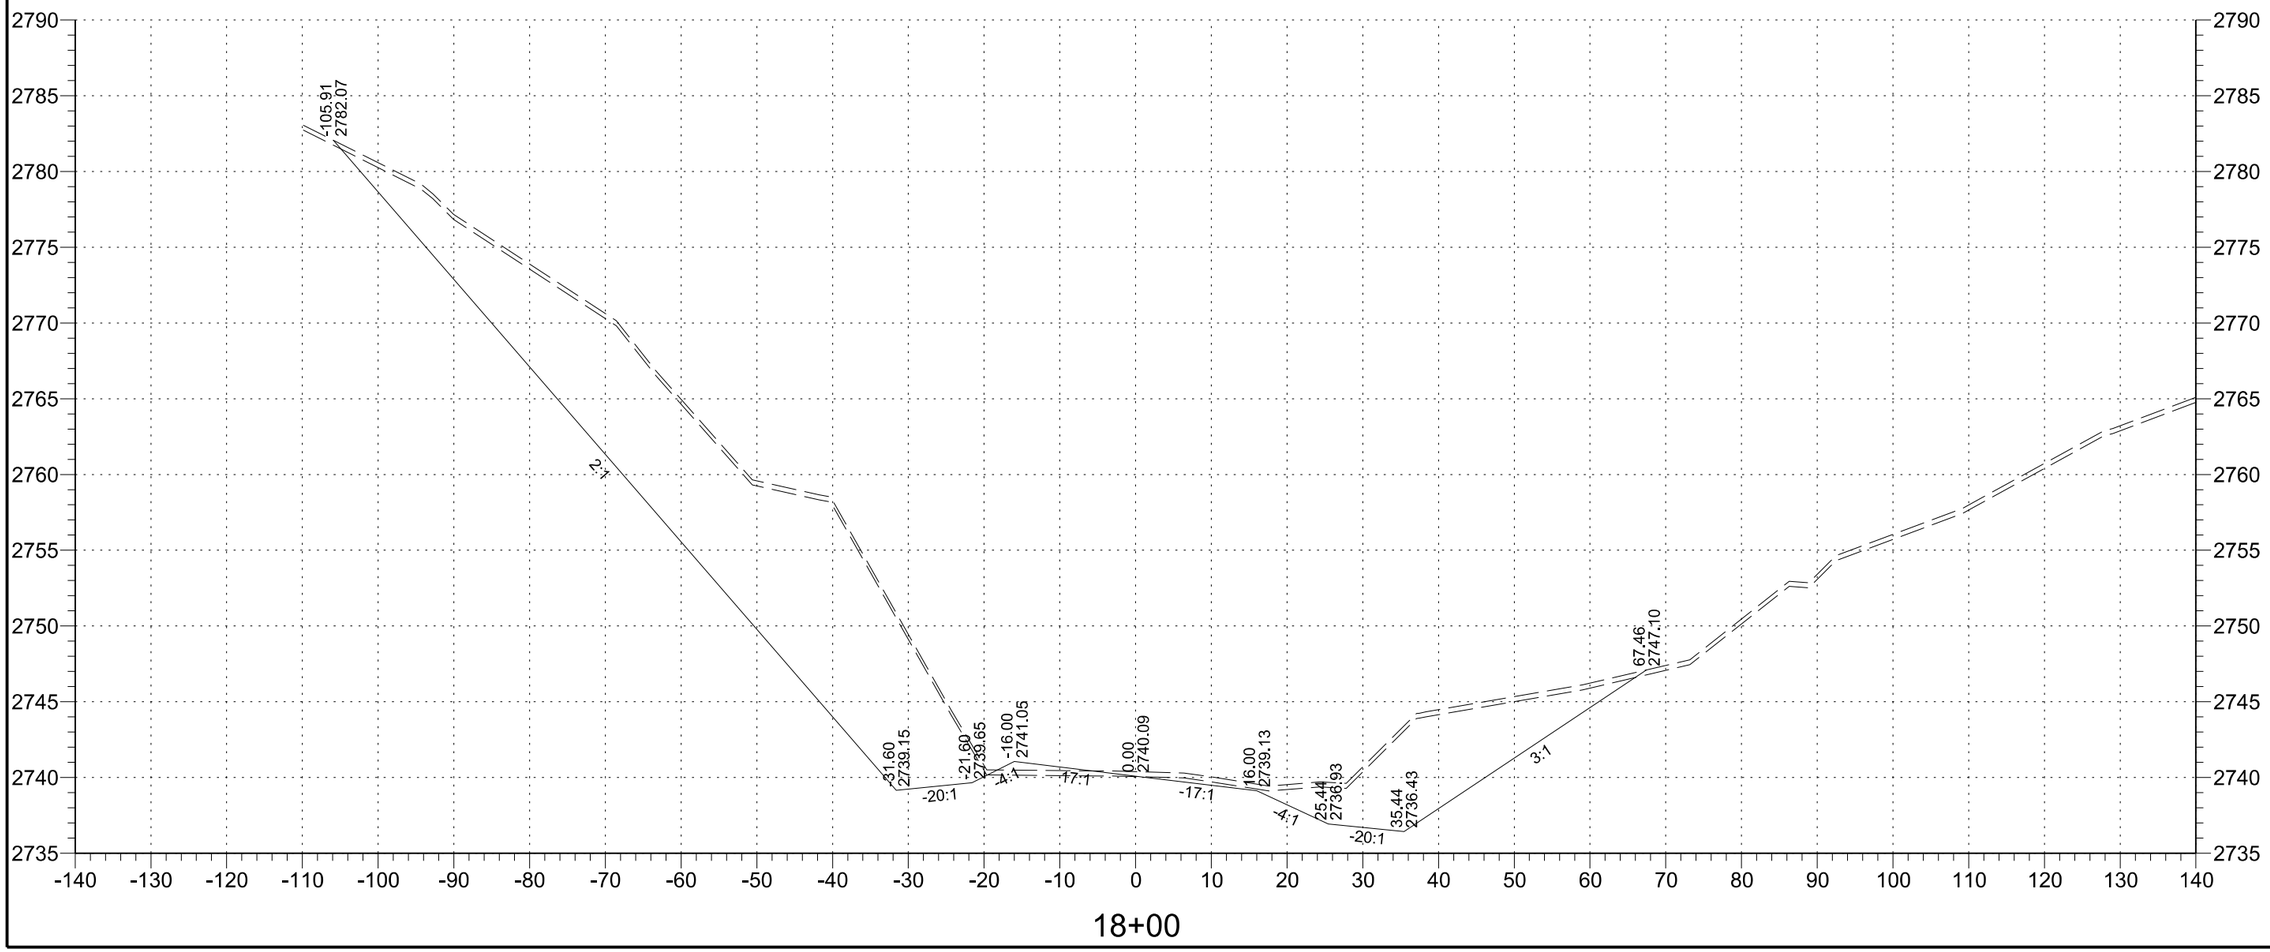

STATE	PROJECT NO.	SECTION NO.	SHEET NO.
ND	SC-4424(052)	200	12

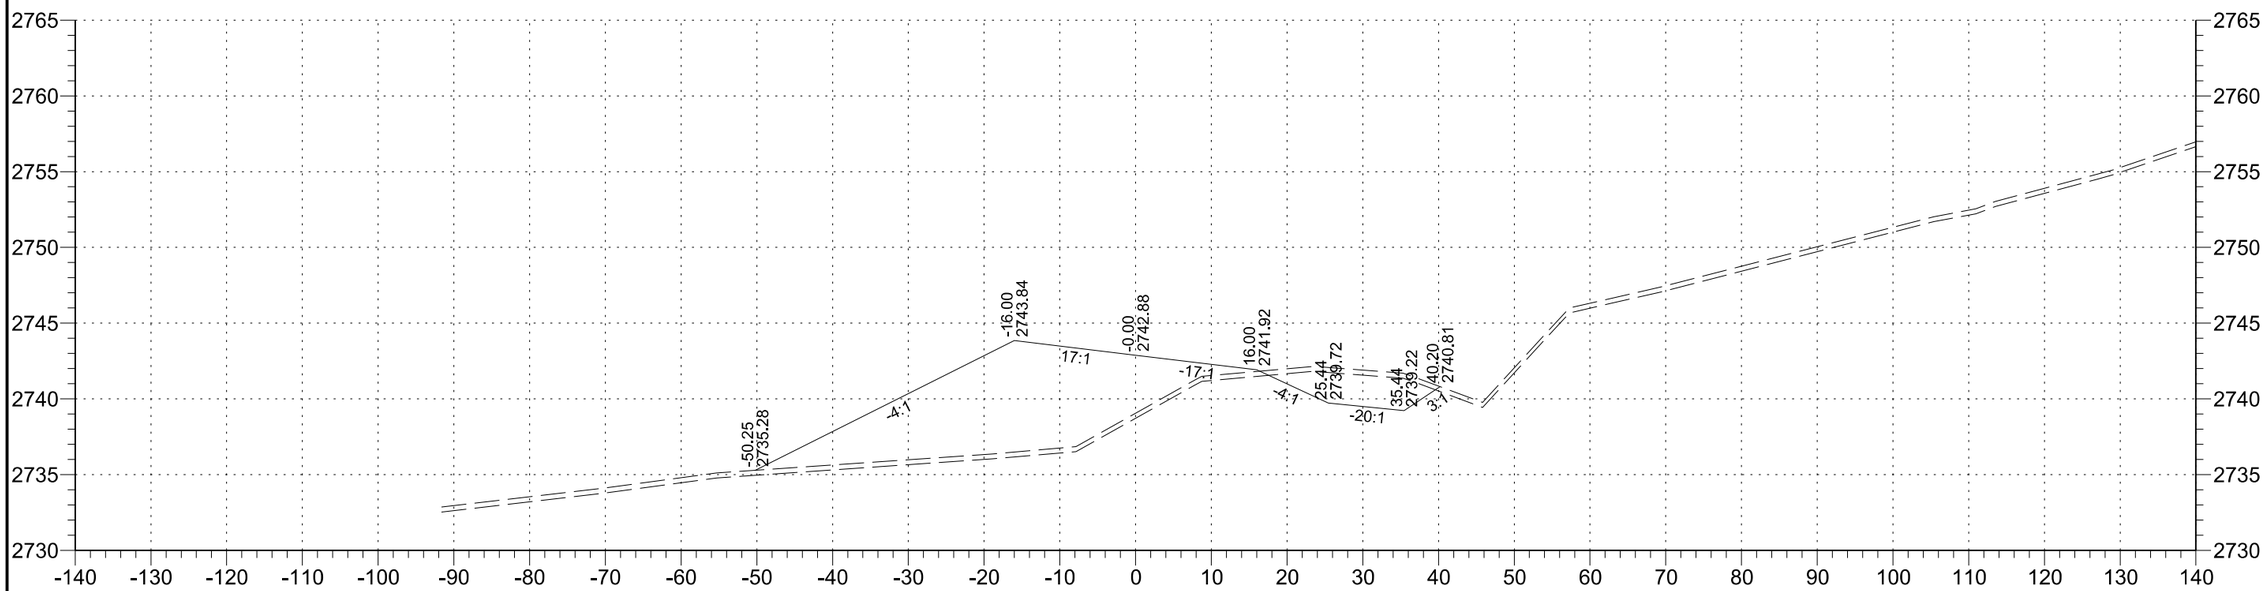

20+00

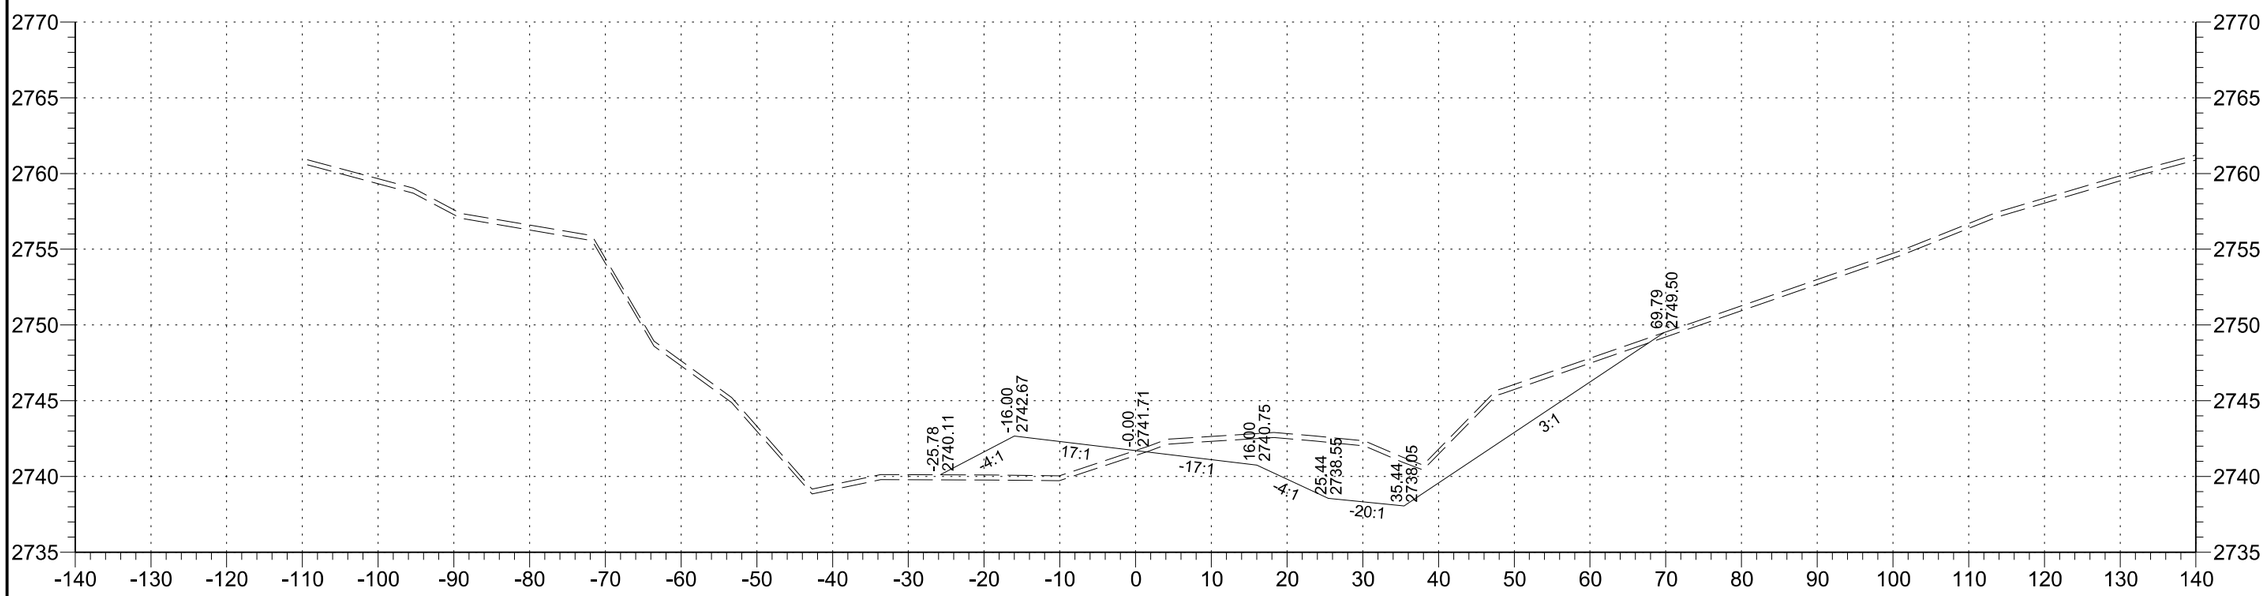

19+00

STATE	PROJECT NO.	SECTION NO.	SHEET NO.
ND	SC-4424(052)	200	13

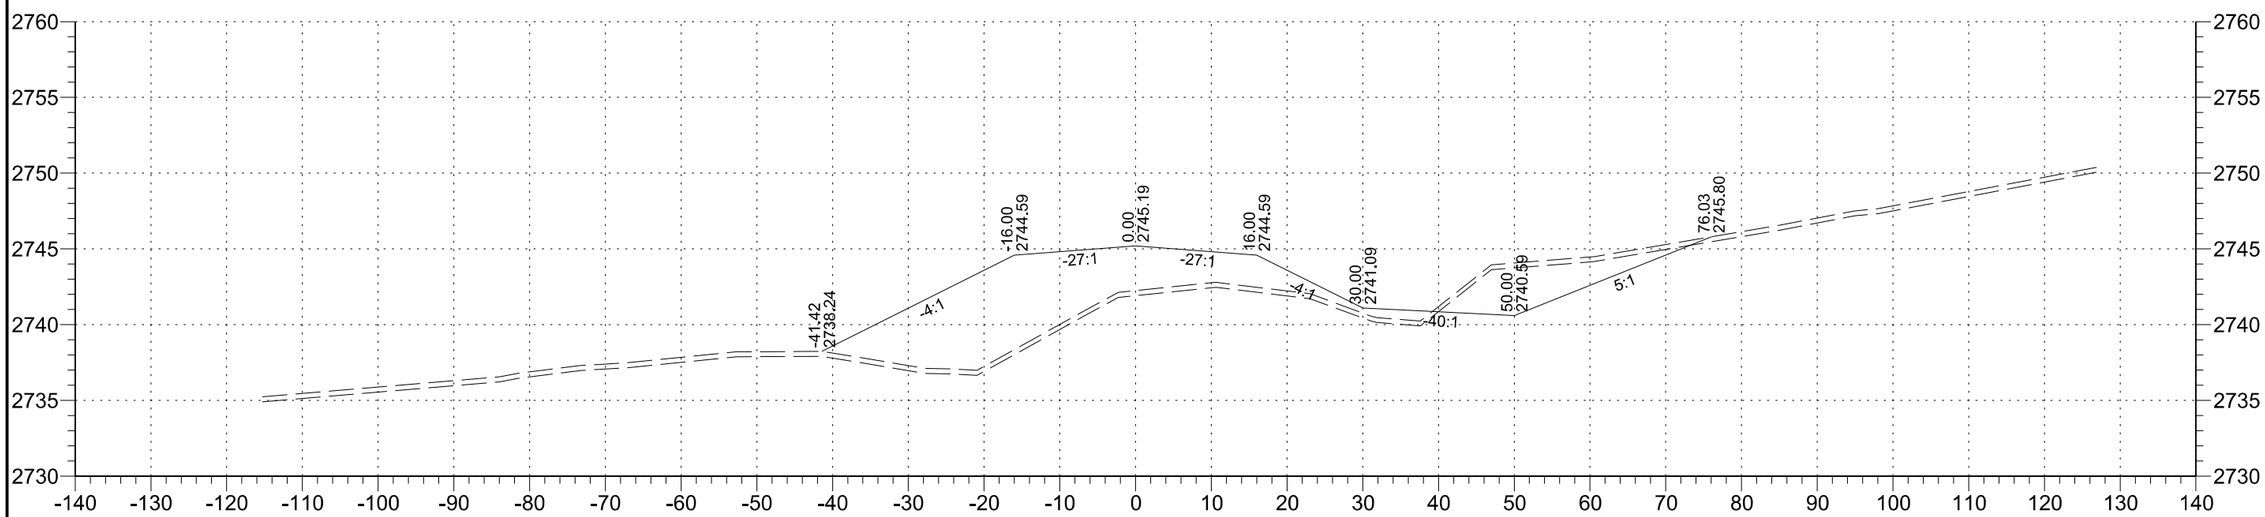

22+00

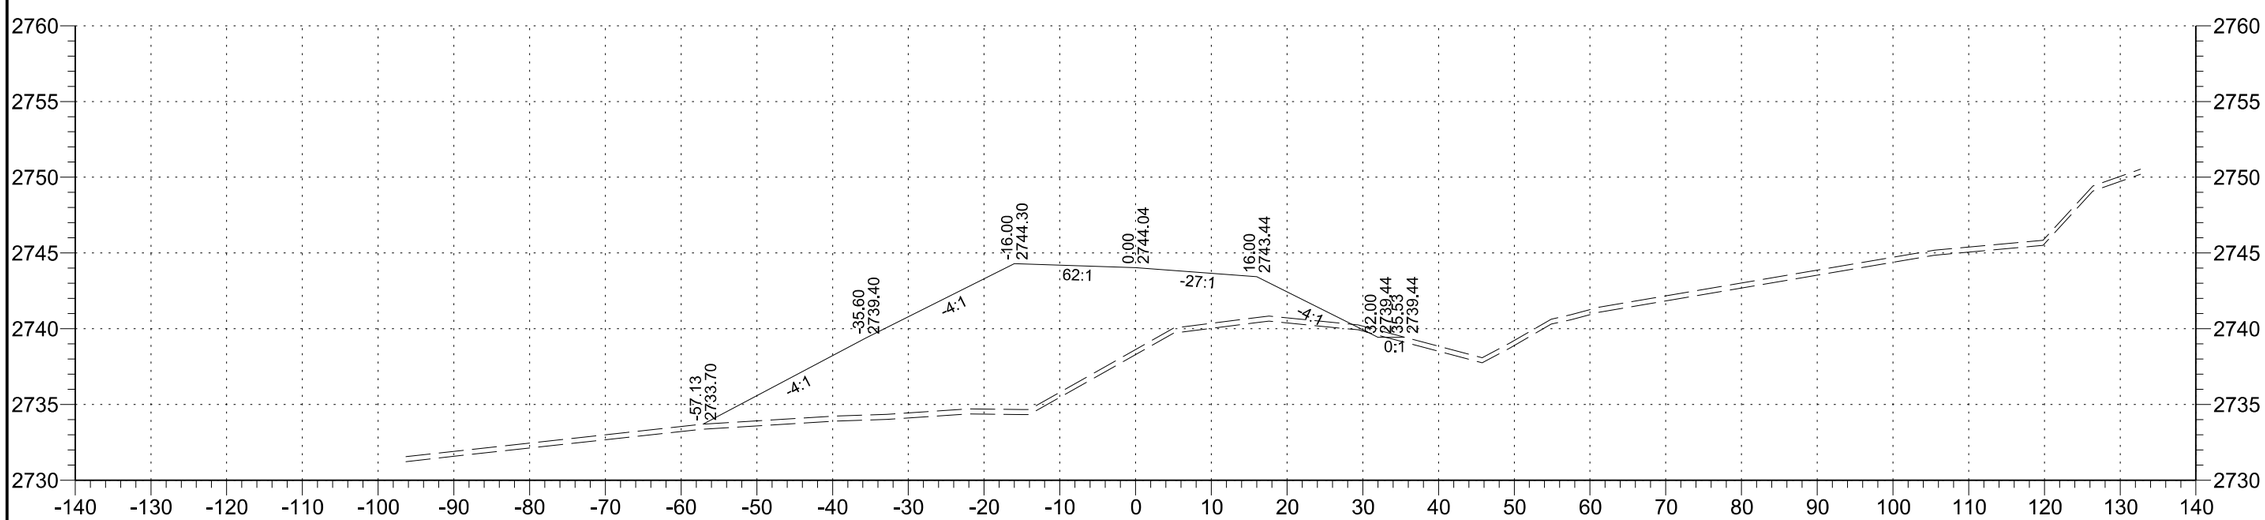

21+00

STATE	PROJECT NO.	SECTION NO.	SHEET NO.
ND	SC-4424(052)	200	14

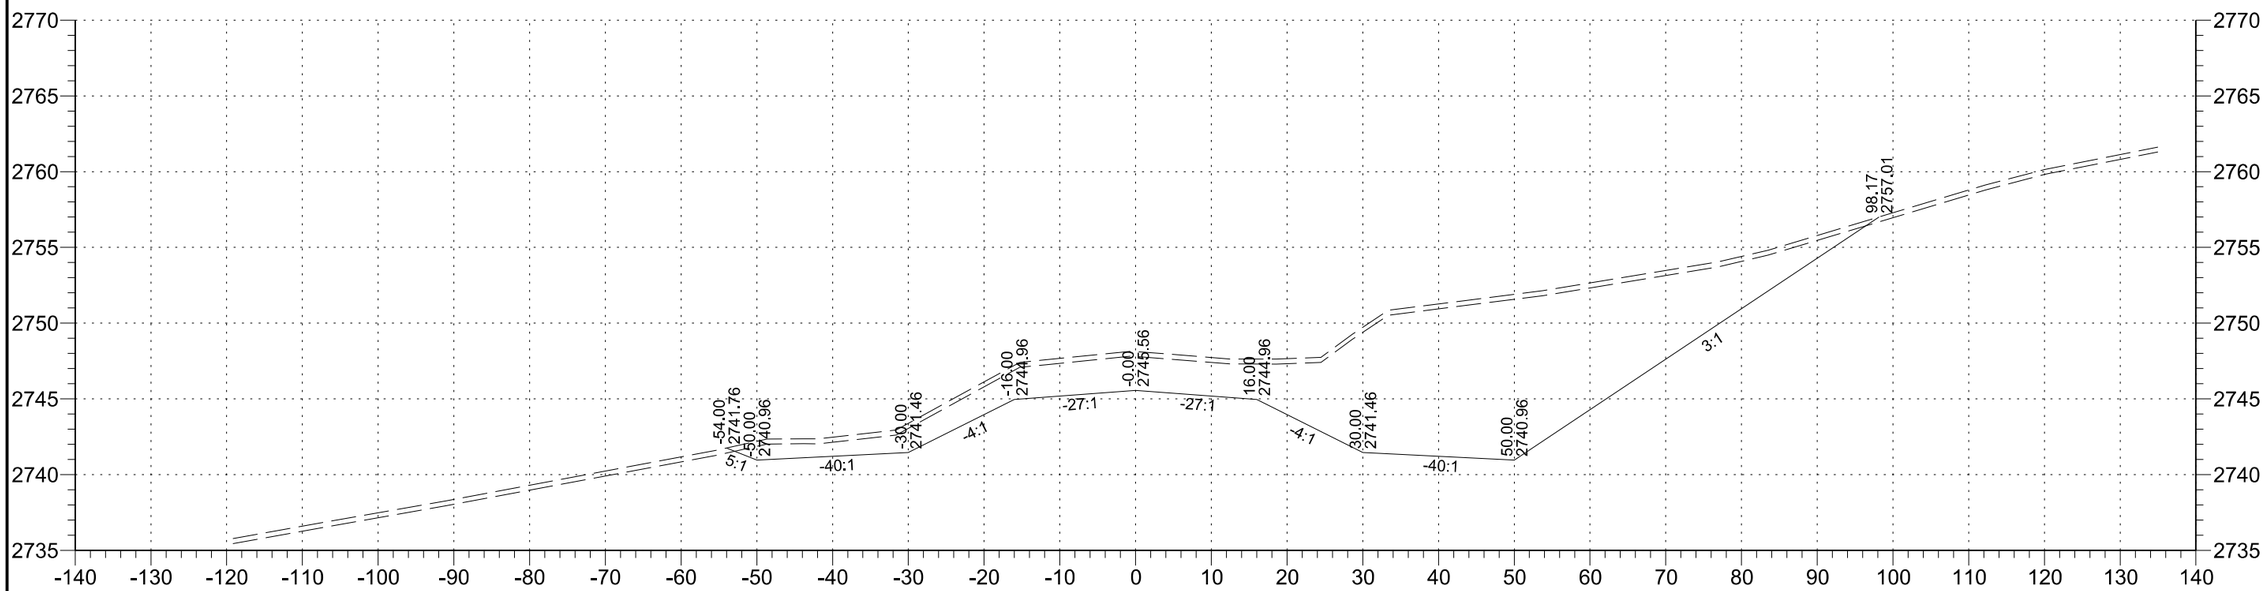

24+00

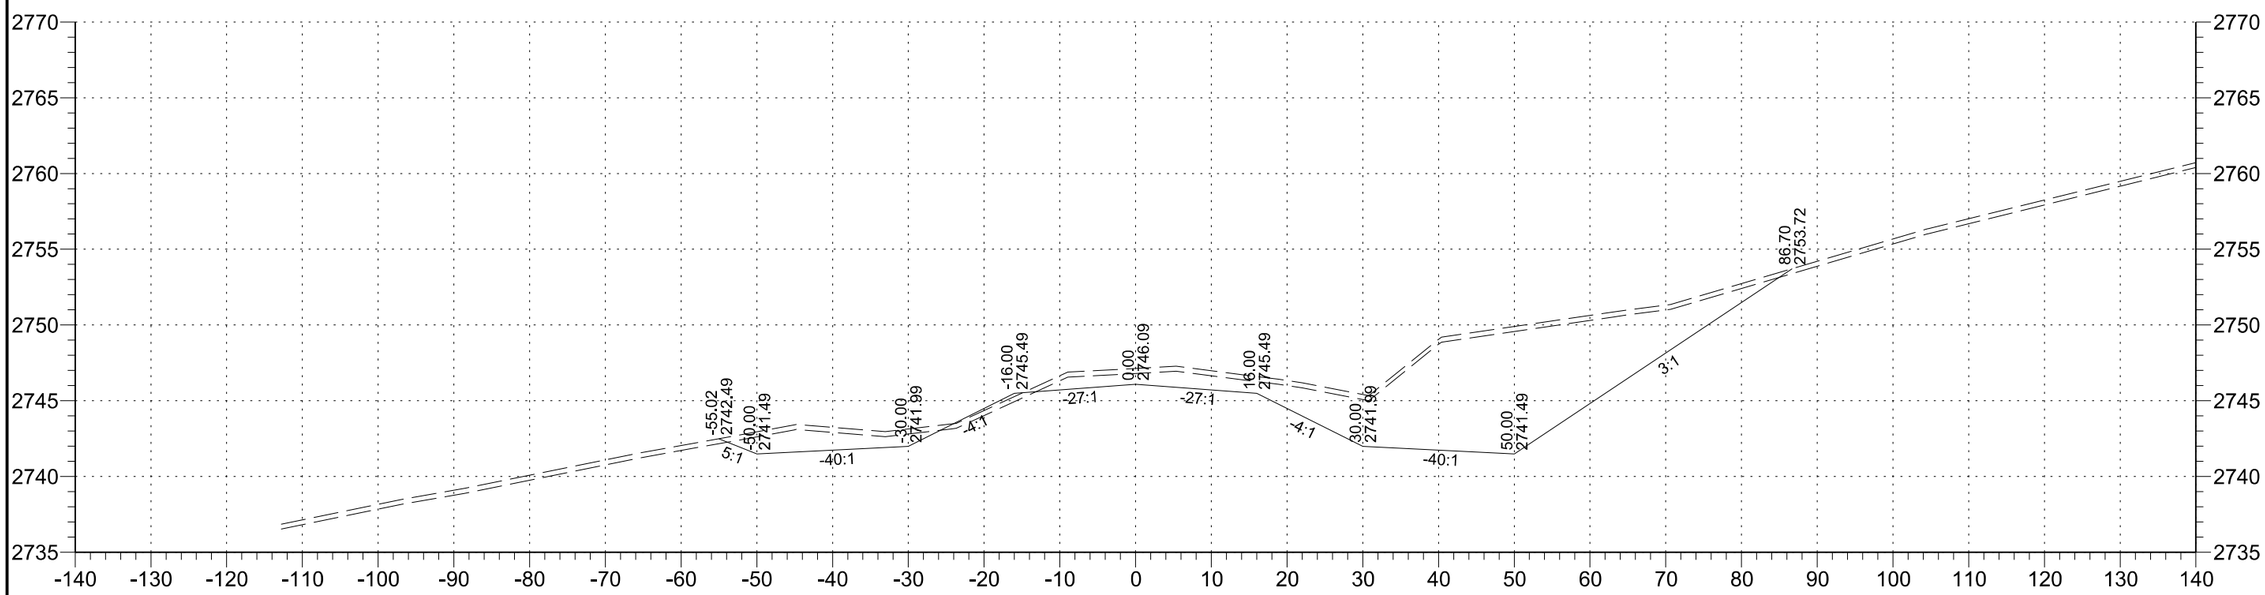

23+00

STATE	PROJECT NO.	SECTION NO.	SHEET NO.
ND	SC-4424(052)	200	15

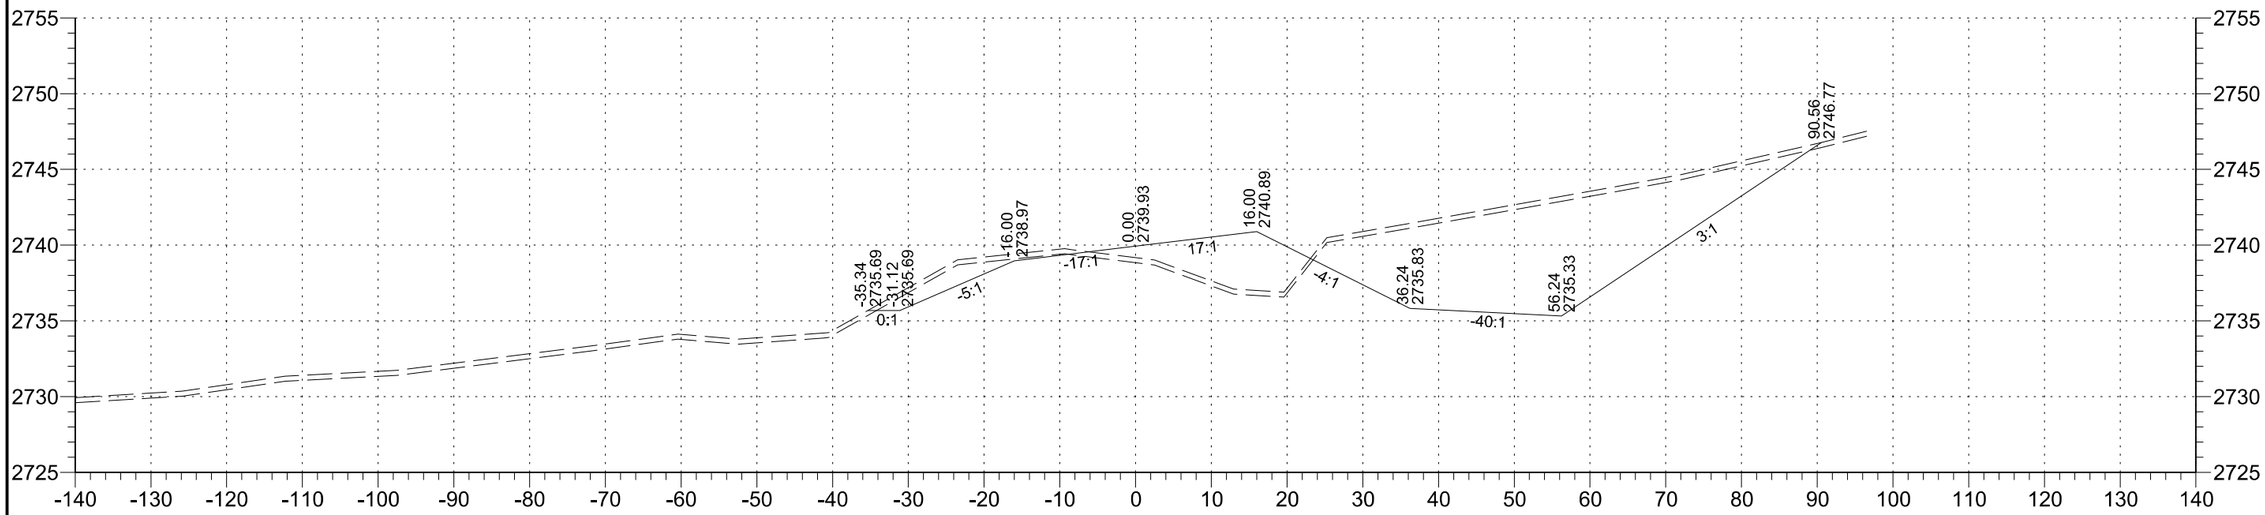

26+00

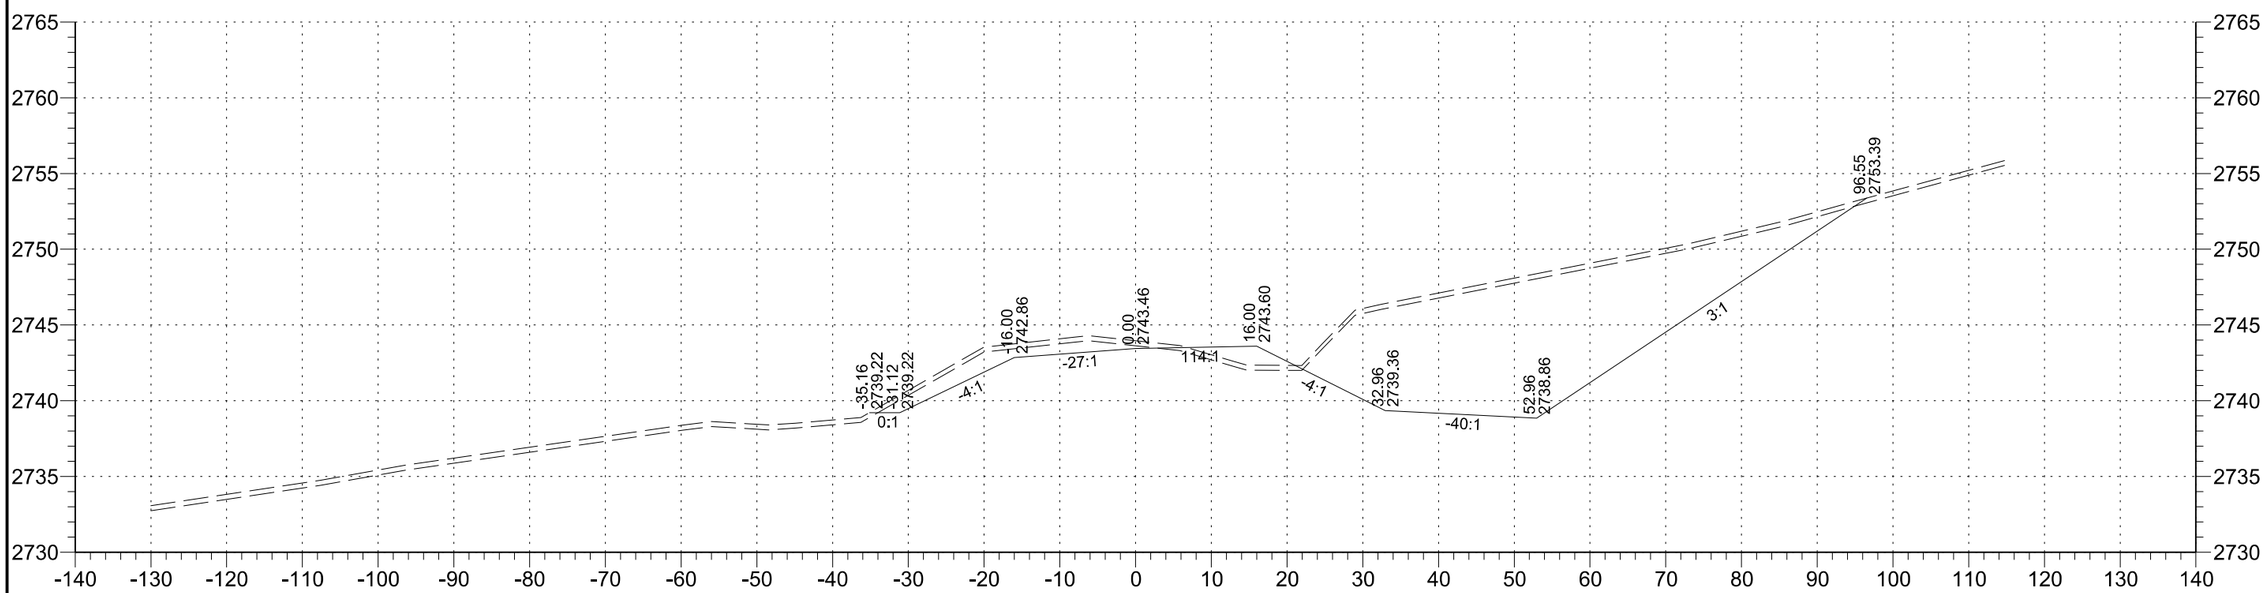

25+00

STATE	PROJECT NO.	SECTION NO.	SHEET NO.
ND	SC-4424(052)	200	16

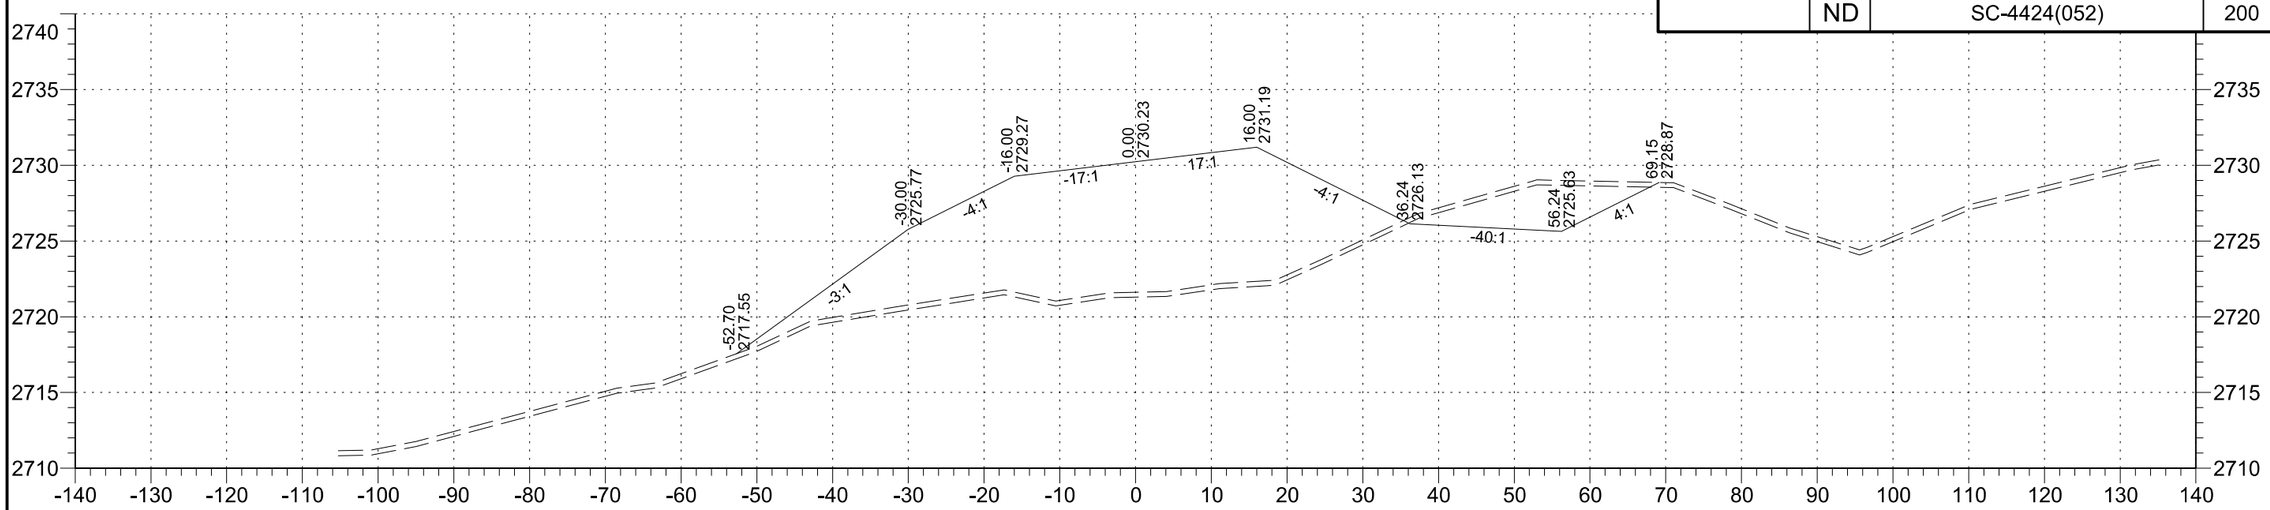

29+00

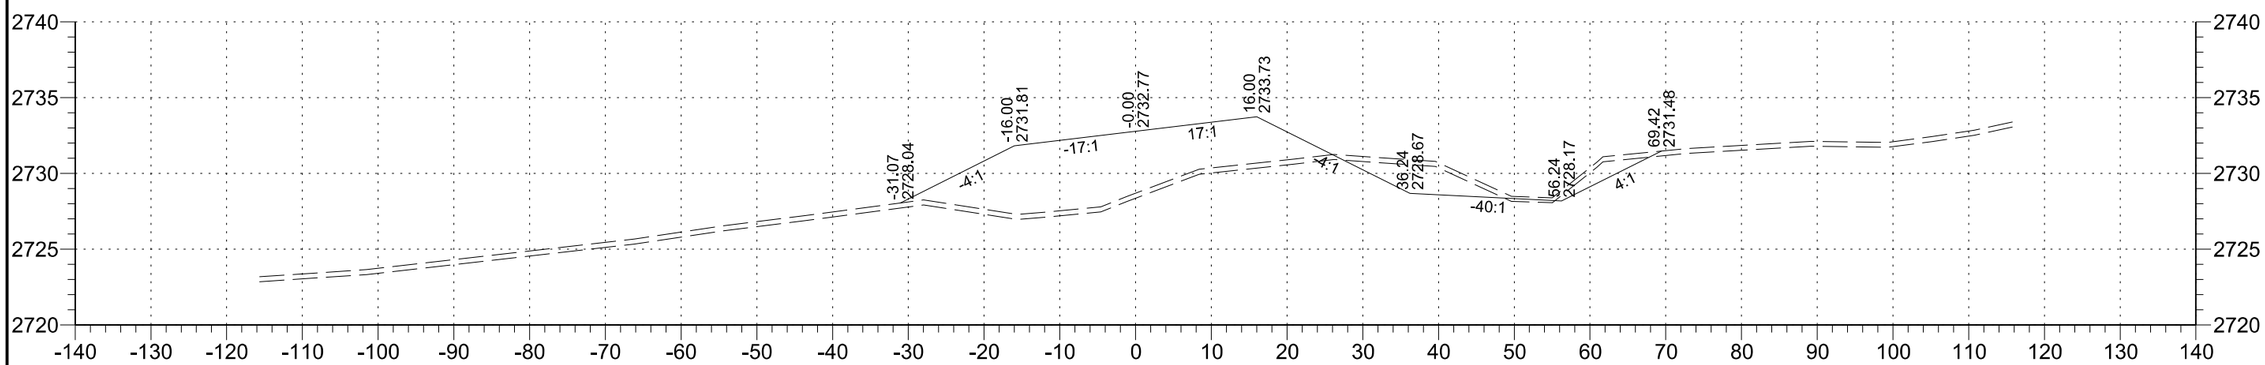

28+00

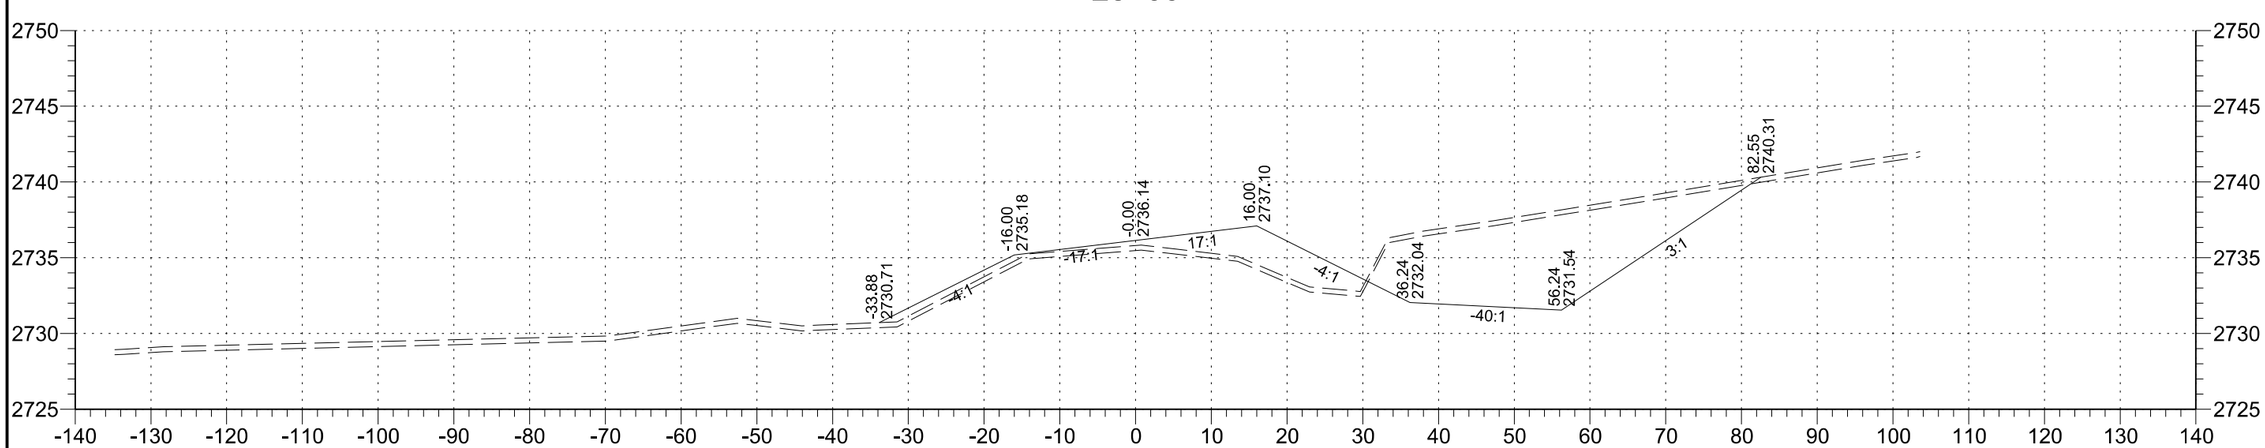

27+00

STATE	PROJECT NO.	SECTION NO.	SHEET NO.
ND	SC-4424(052)	200	17

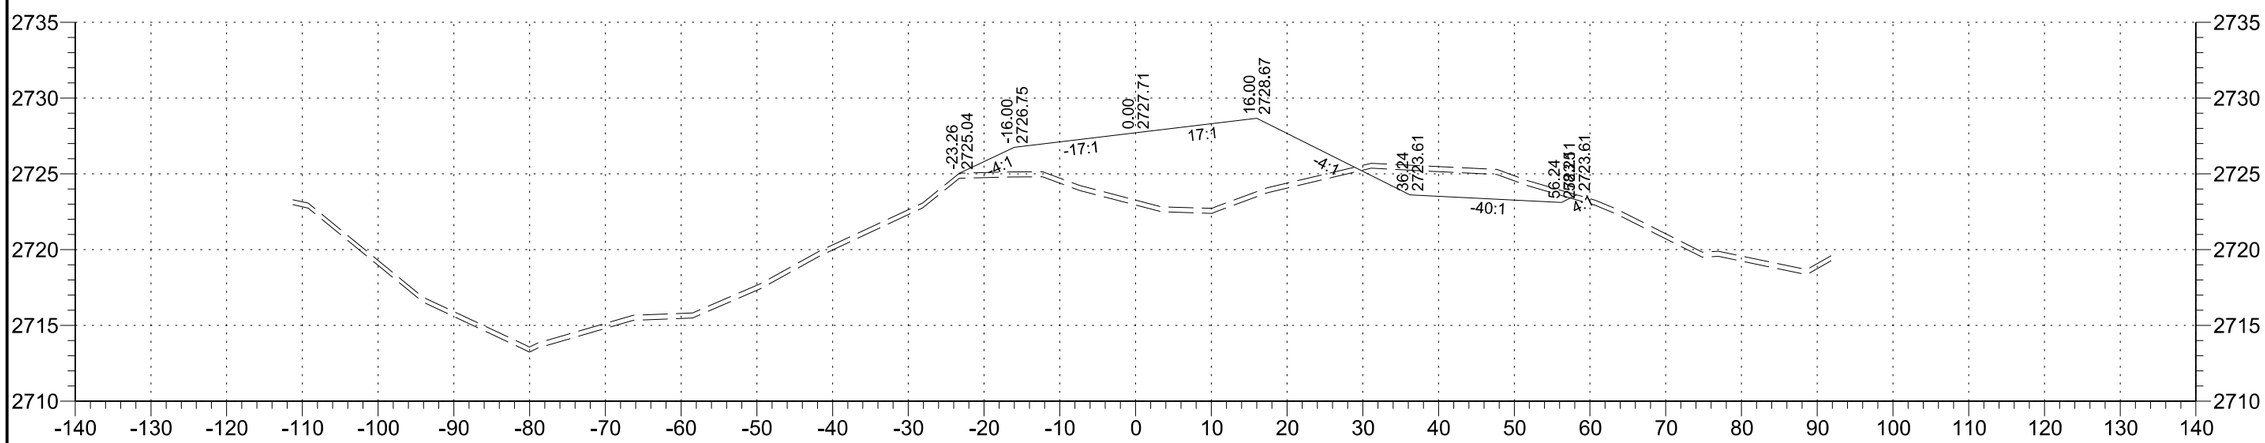

31+00

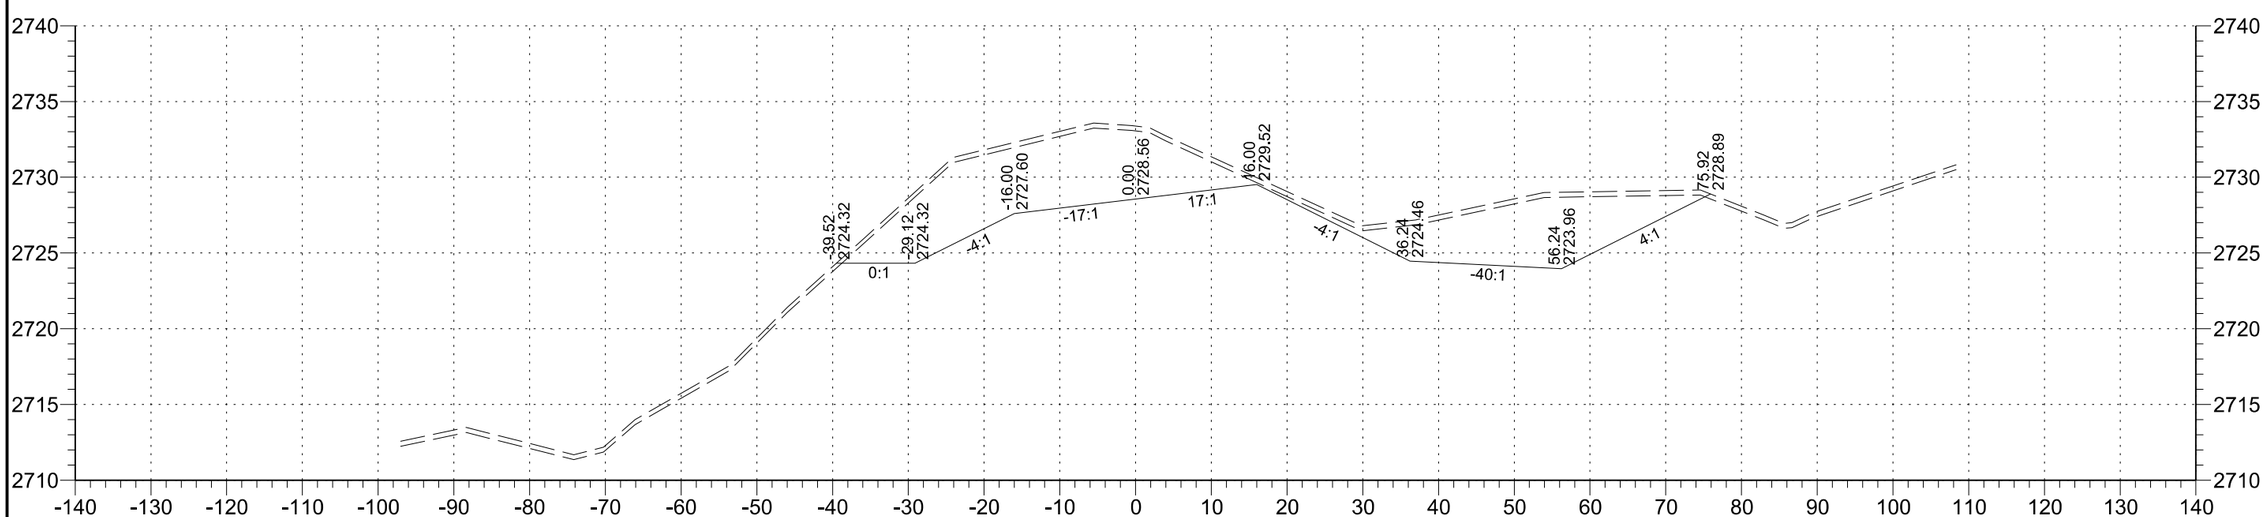

30+00

STATE	PROJECT NO.	SECTION NO.	SHEET NO.
ND	SC-4424(052)	200	18

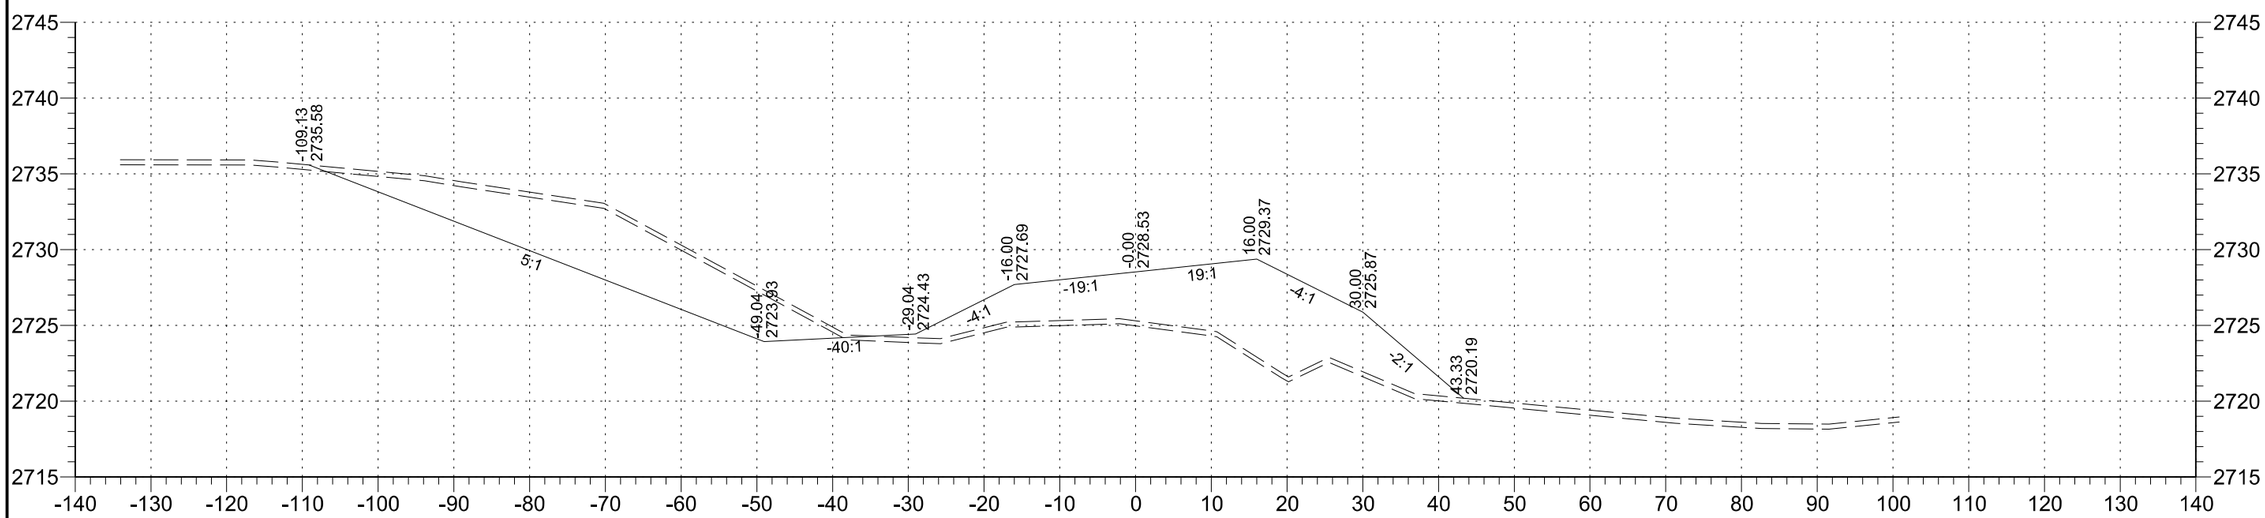

33+00

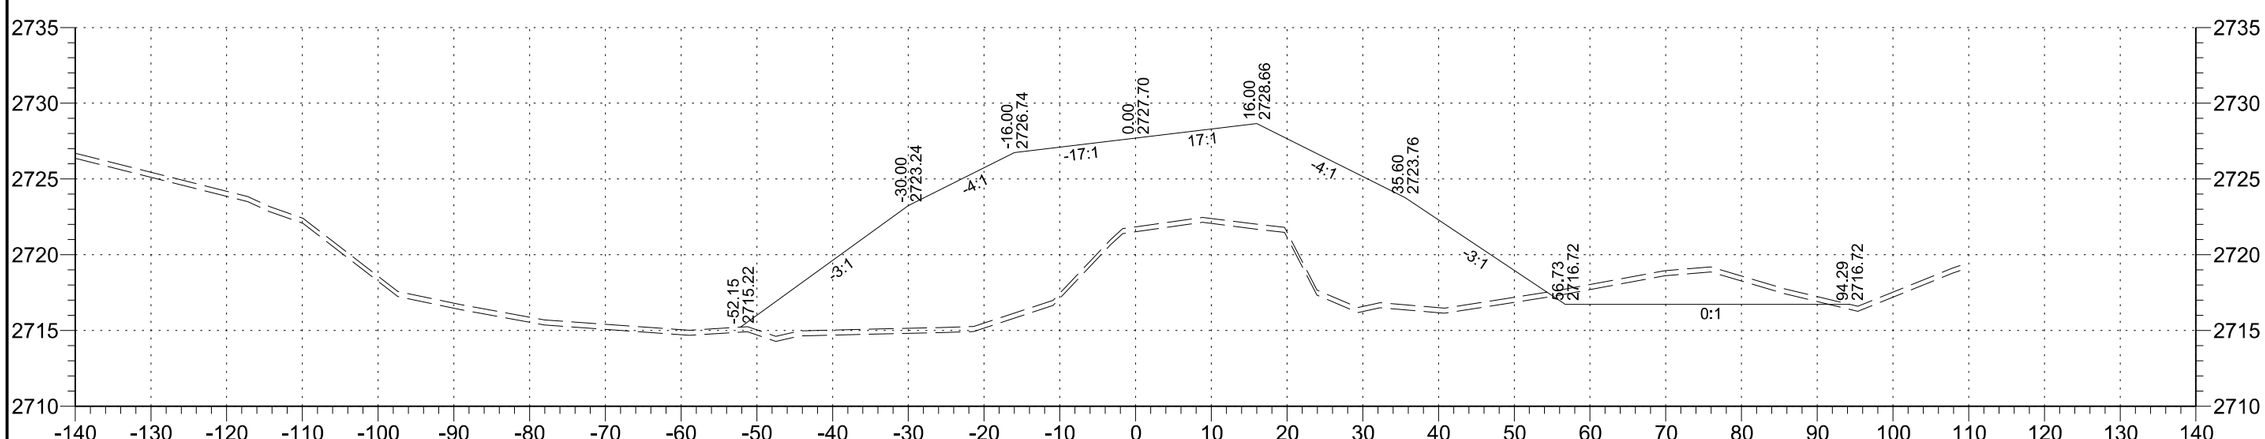

32+00

STATE	PROJECT NO.	SECTION NO.	SHEET NO.
ND	SC-4424(052)	200	19

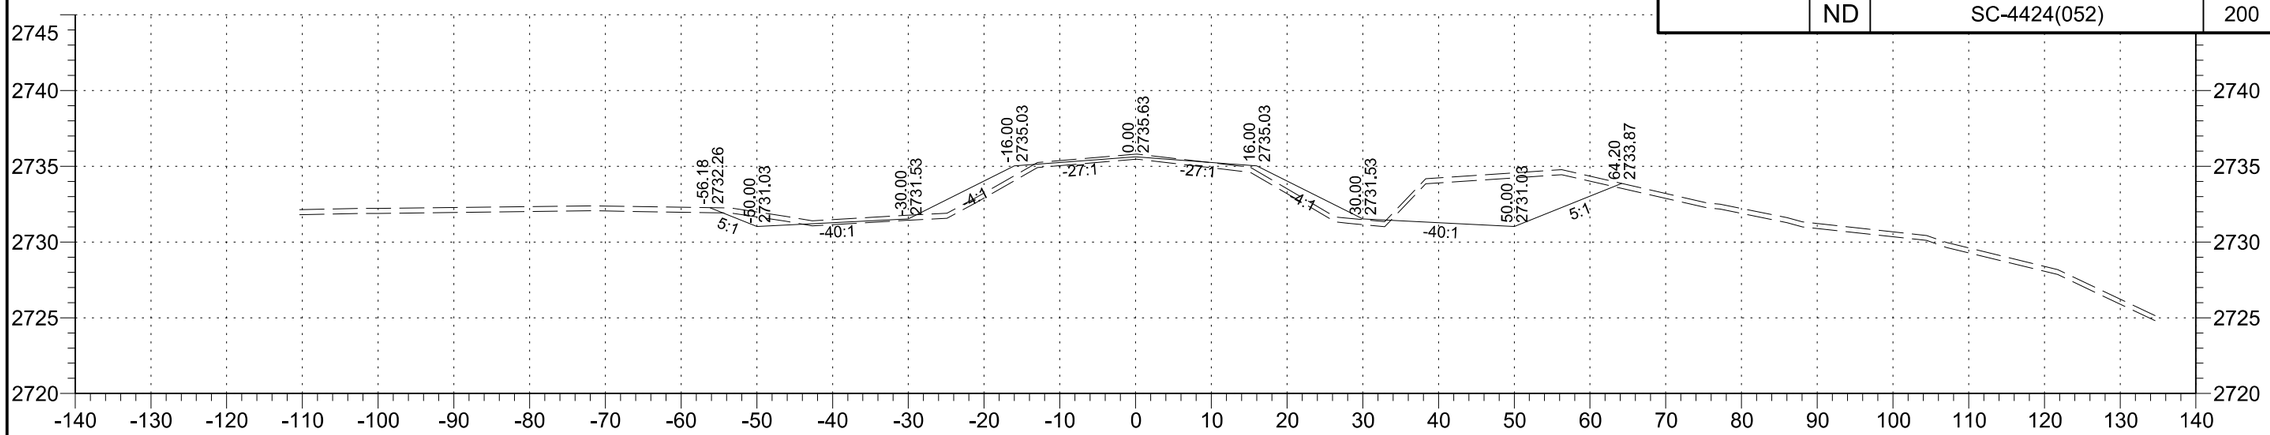

36+00

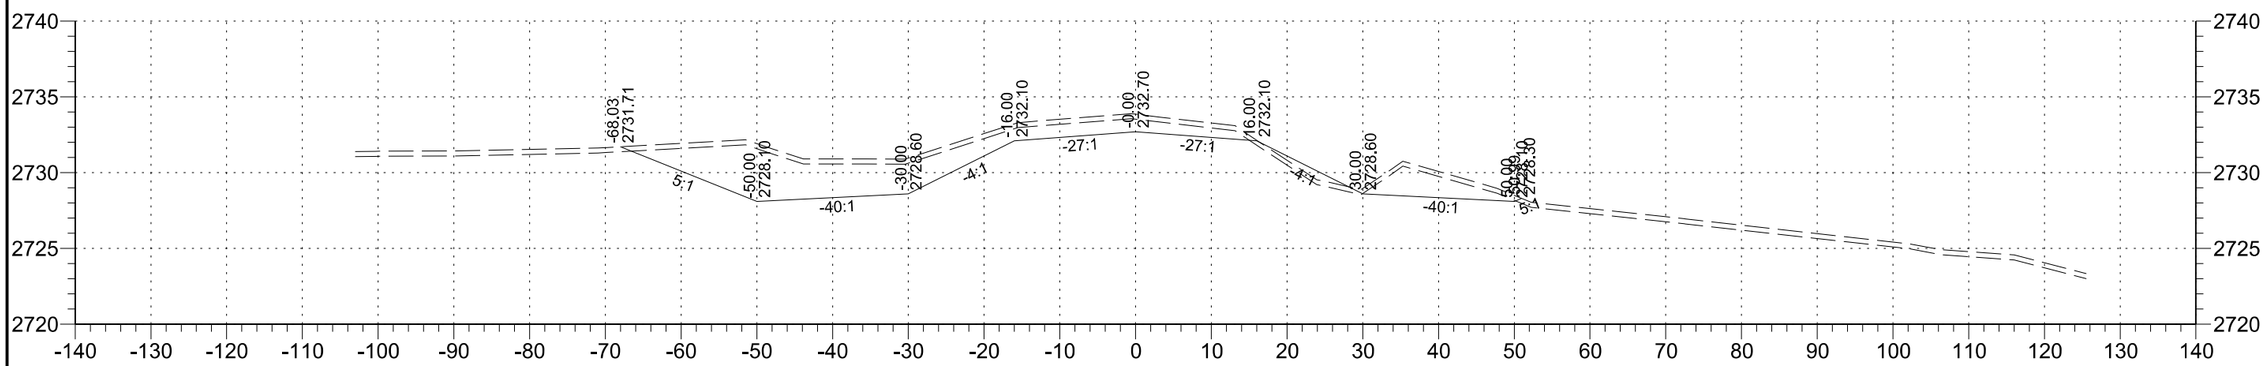

35+00

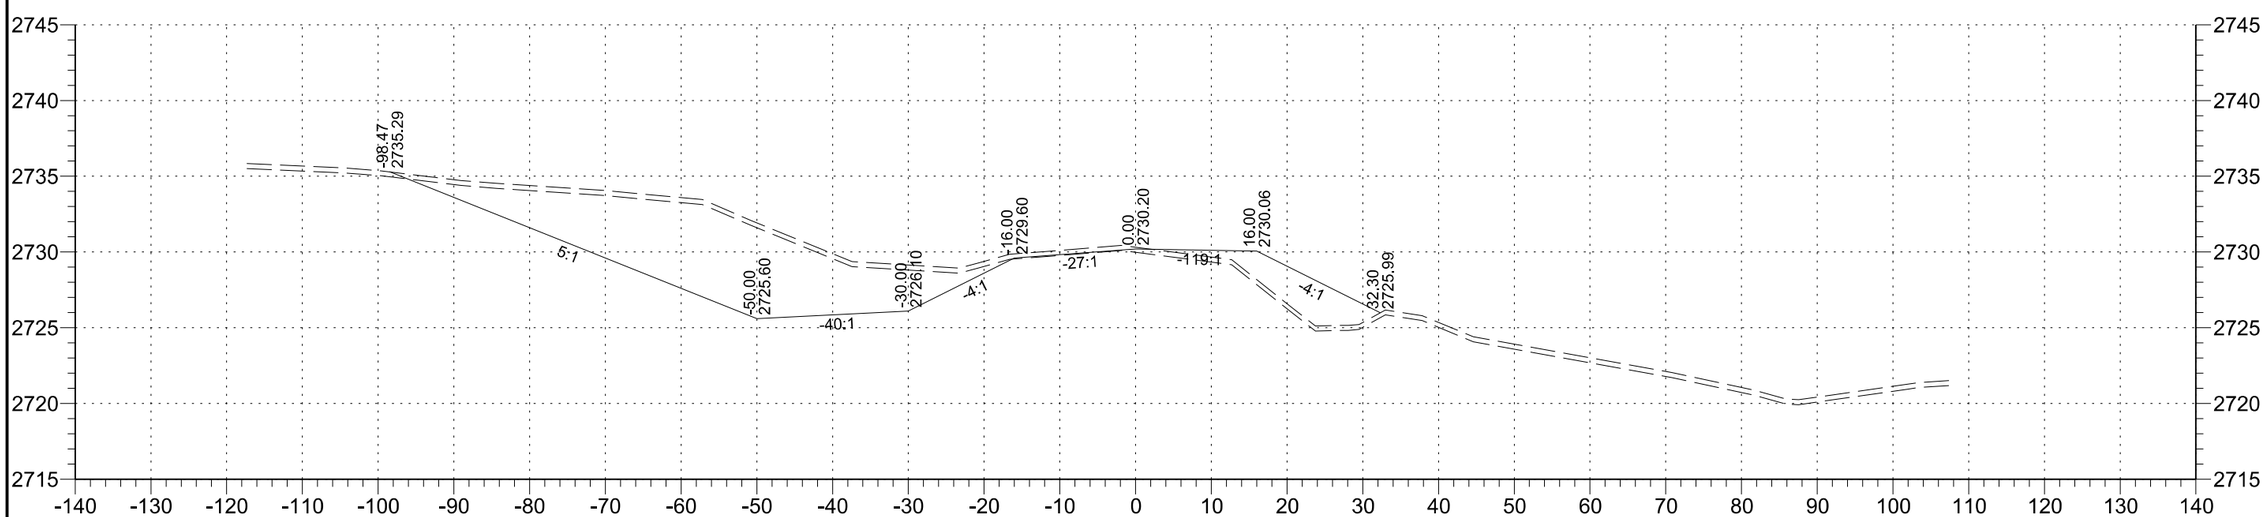

34+00

STATE	PROJECT NO.	SECTION NO.	SHEET NO.
ND	SC-4424(052)	200	20

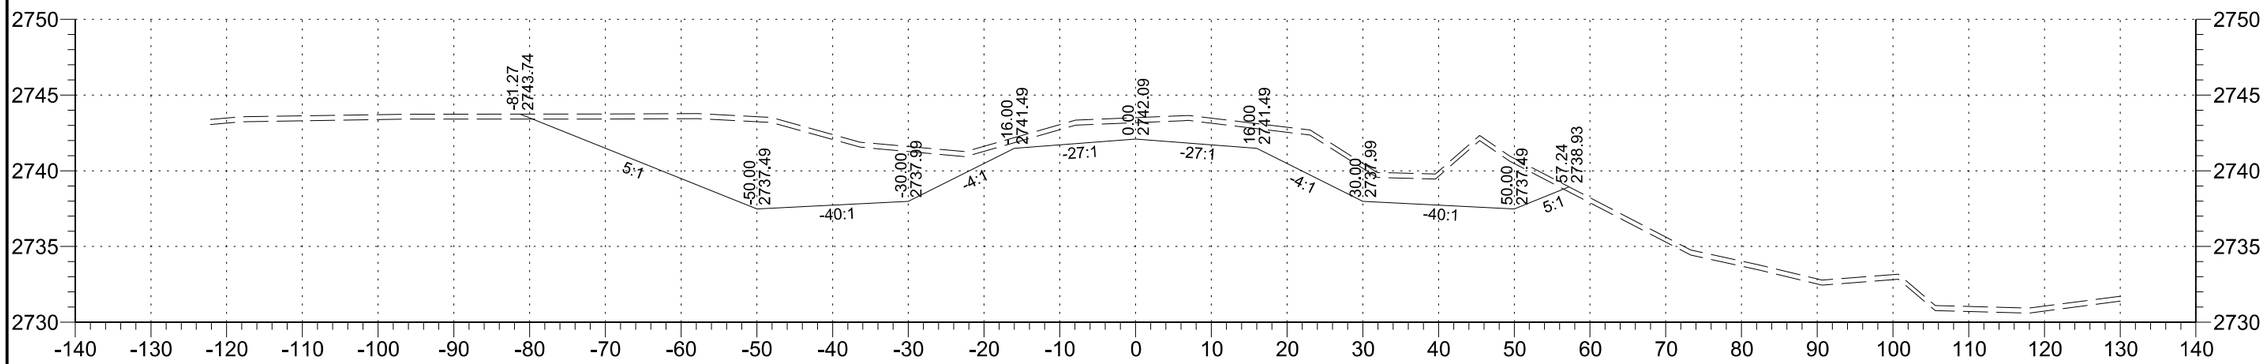

39+00

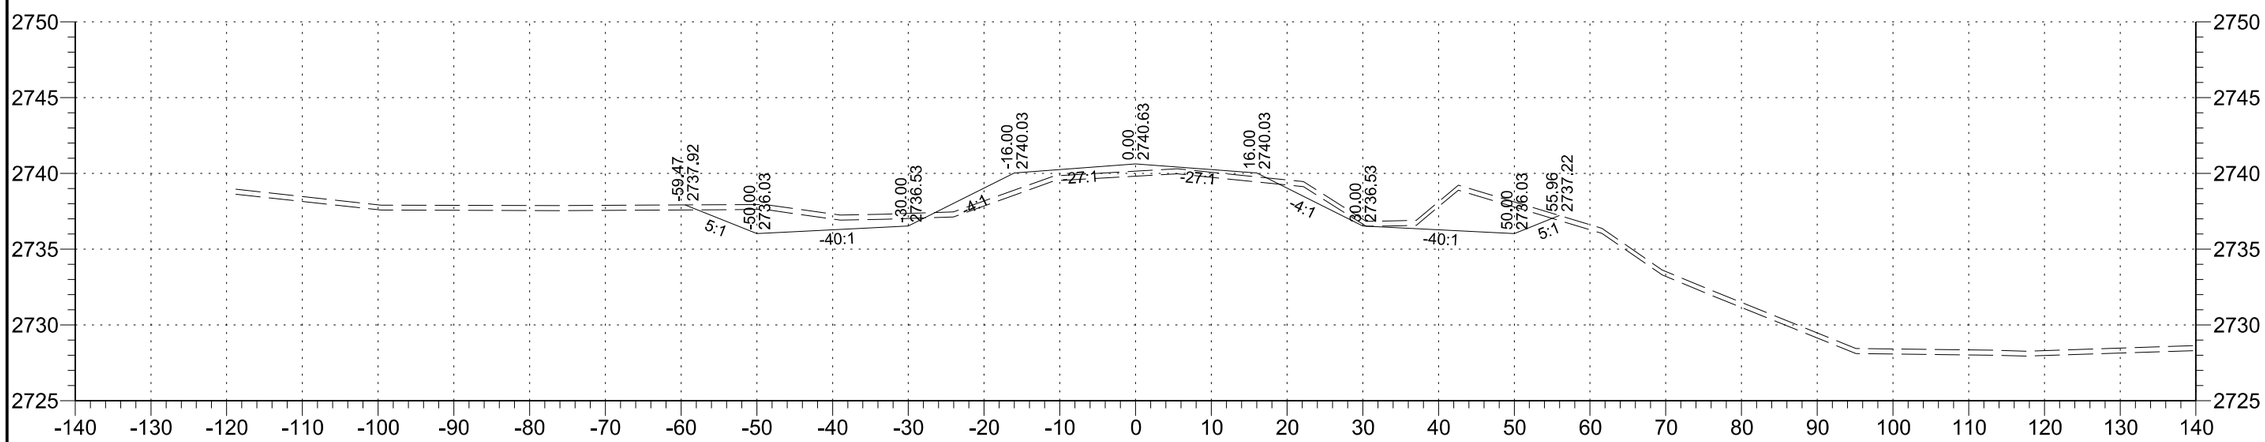

38+00

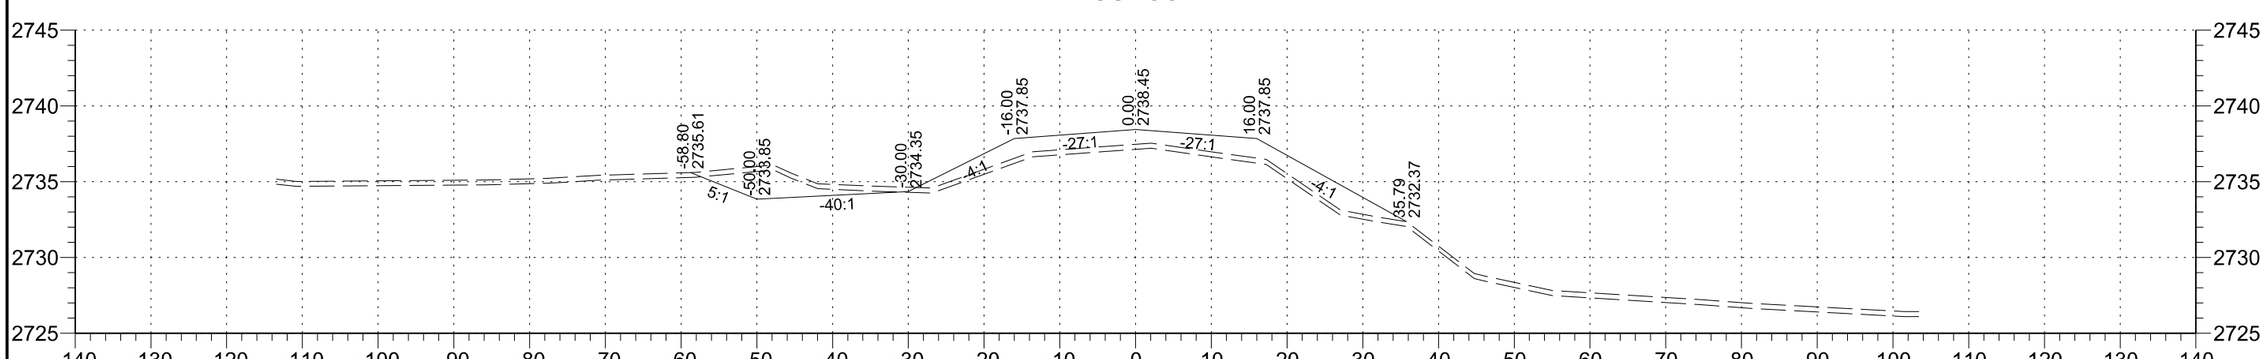

37+00

STATE	PROJECT NO.	SECTION NO.	SHEET NO.
ND	SC-4424(052)	200	21

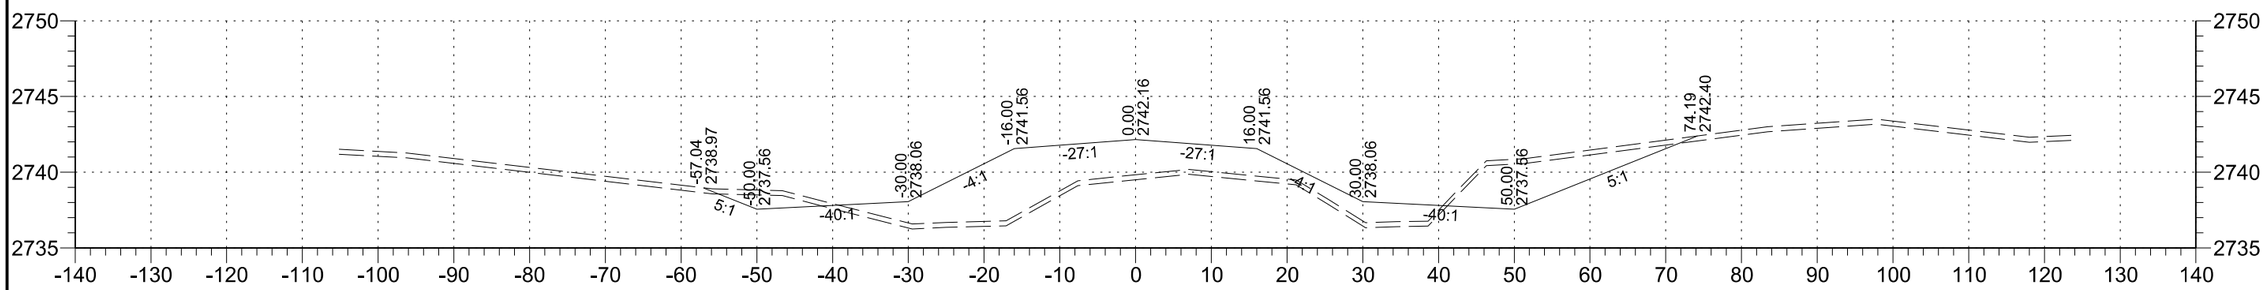

42+00

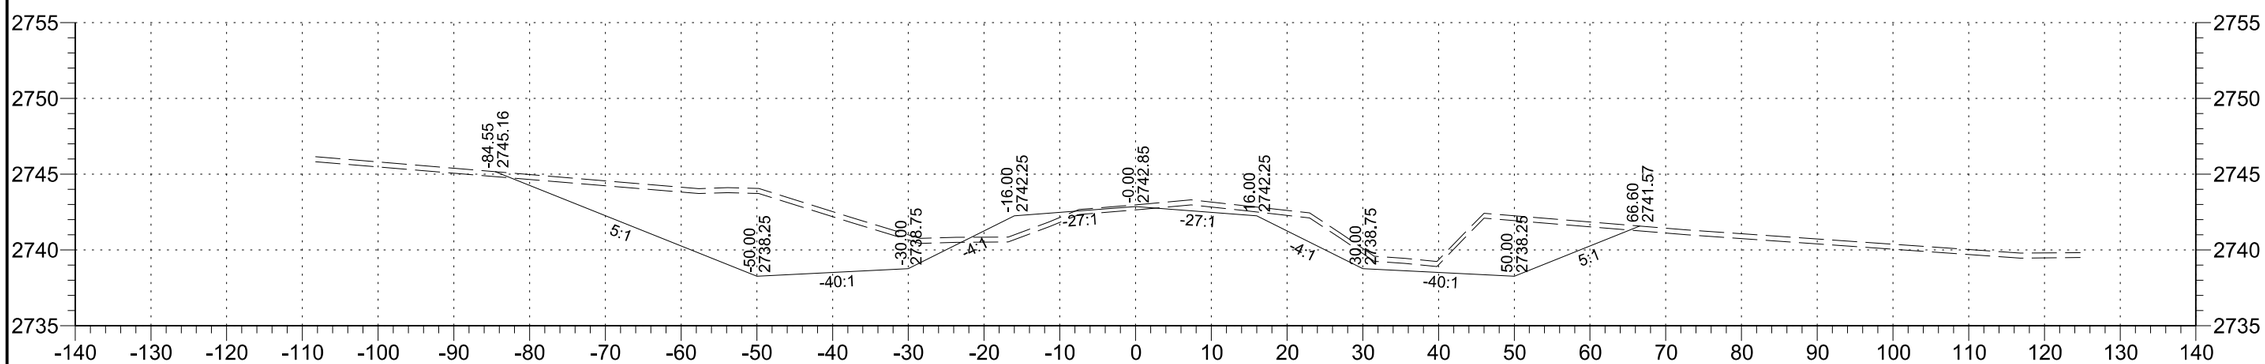

41+00

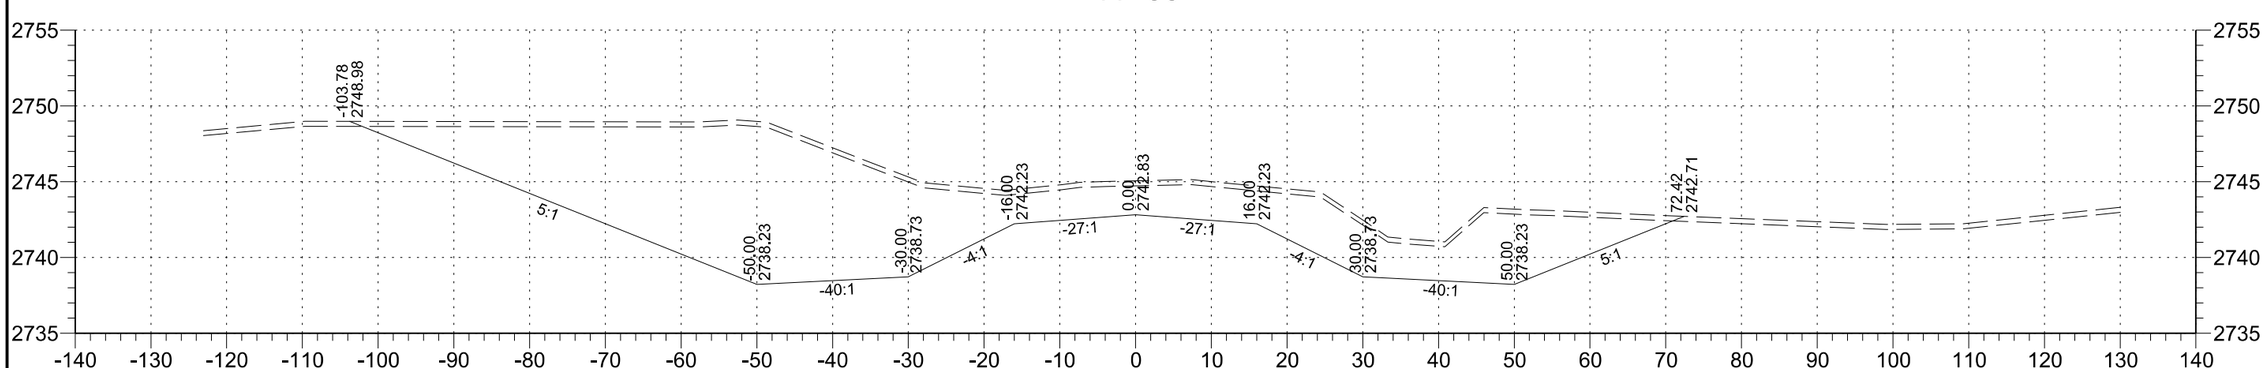

40+00

STATE	PROJECT NO.	SECTION NO.	SHEET NO.
ND	SC-4424(052)	200	22

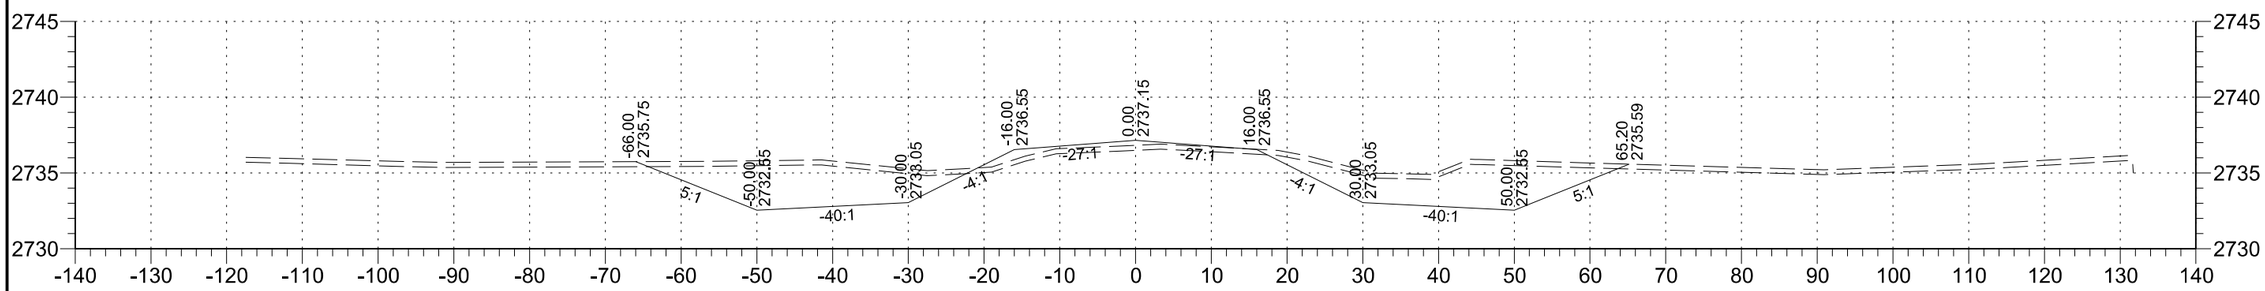

45+00

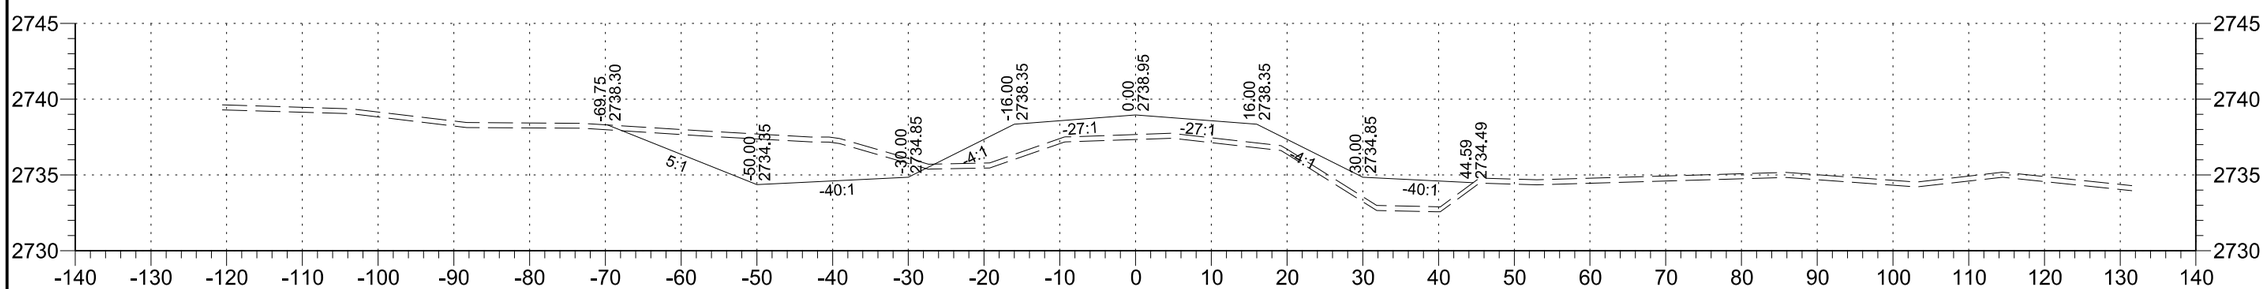

44+00

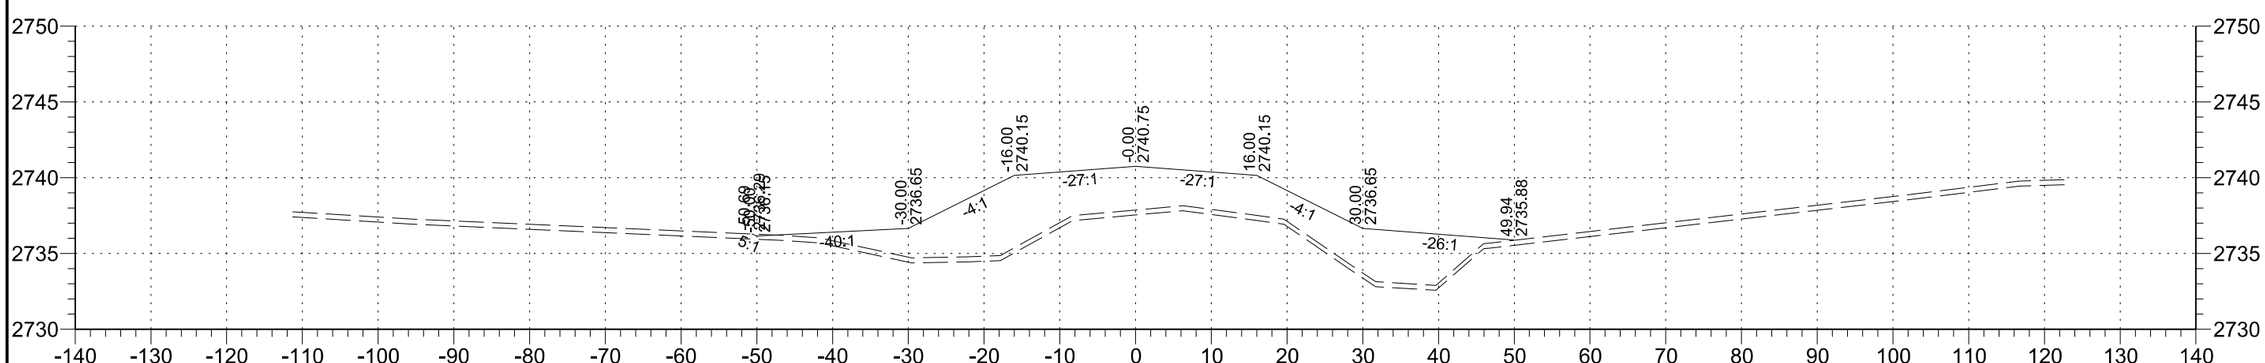

43+00

STATE	PROJECT NO.	SECTION NO.	SHEET NO.
ND	SC-4424(052)	200	23

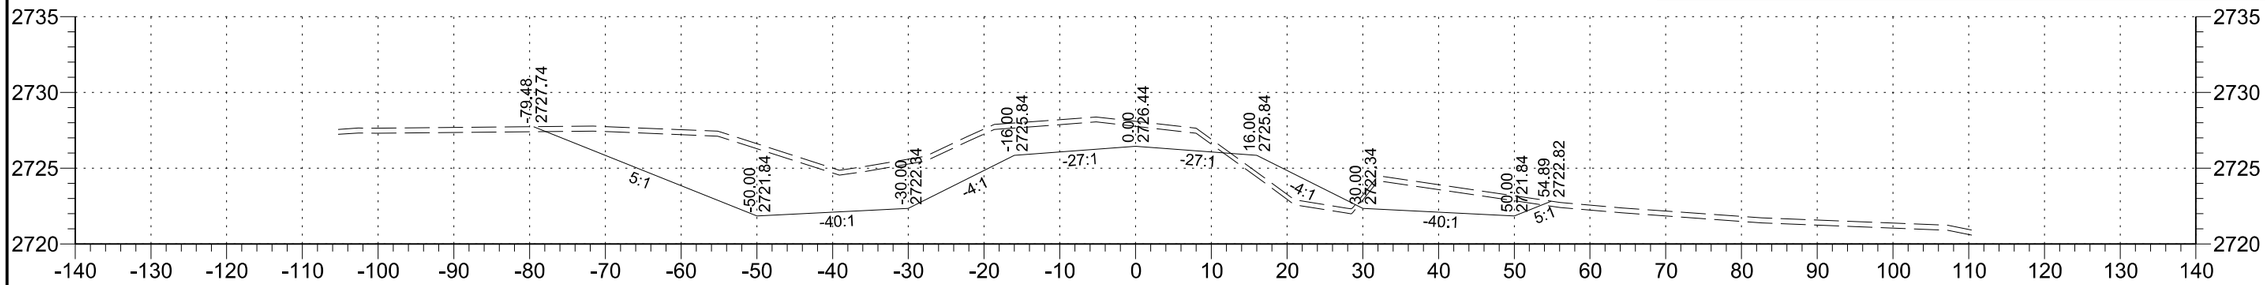

49+00

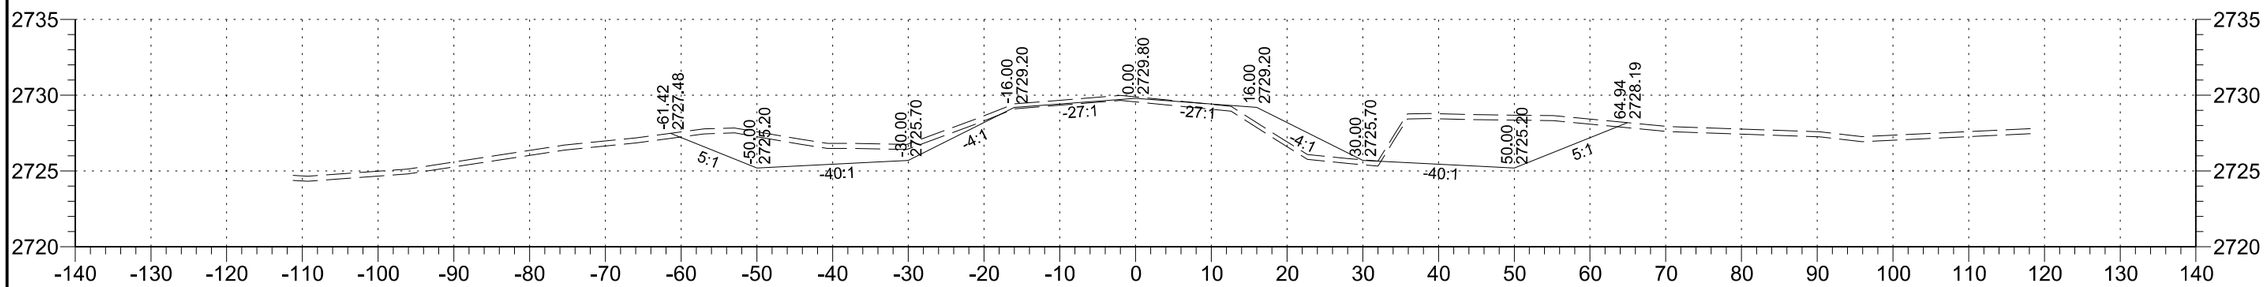

48+00

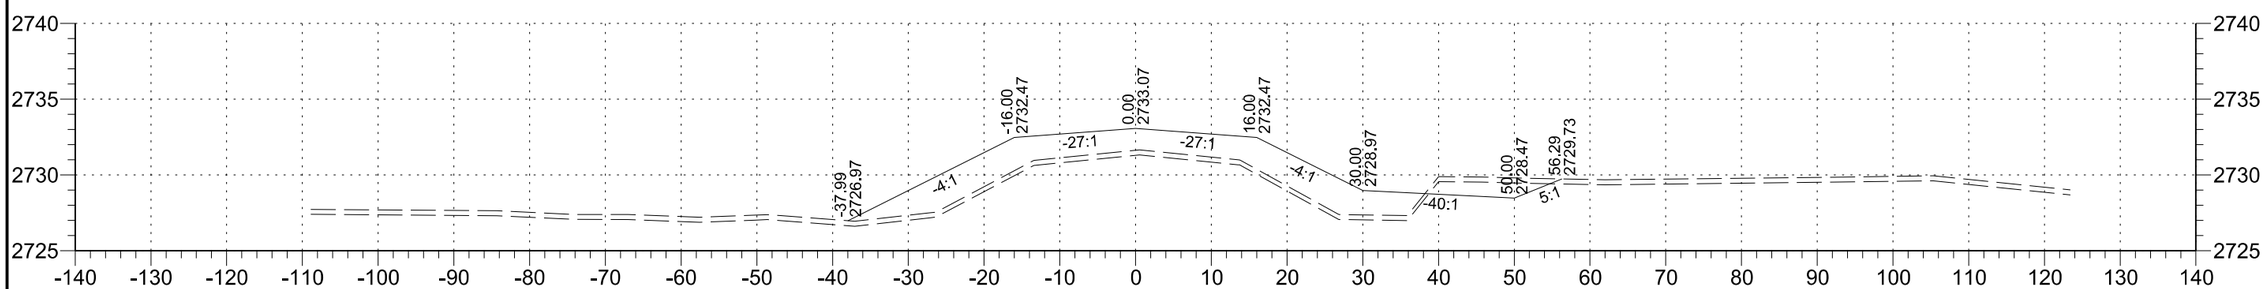

47+00

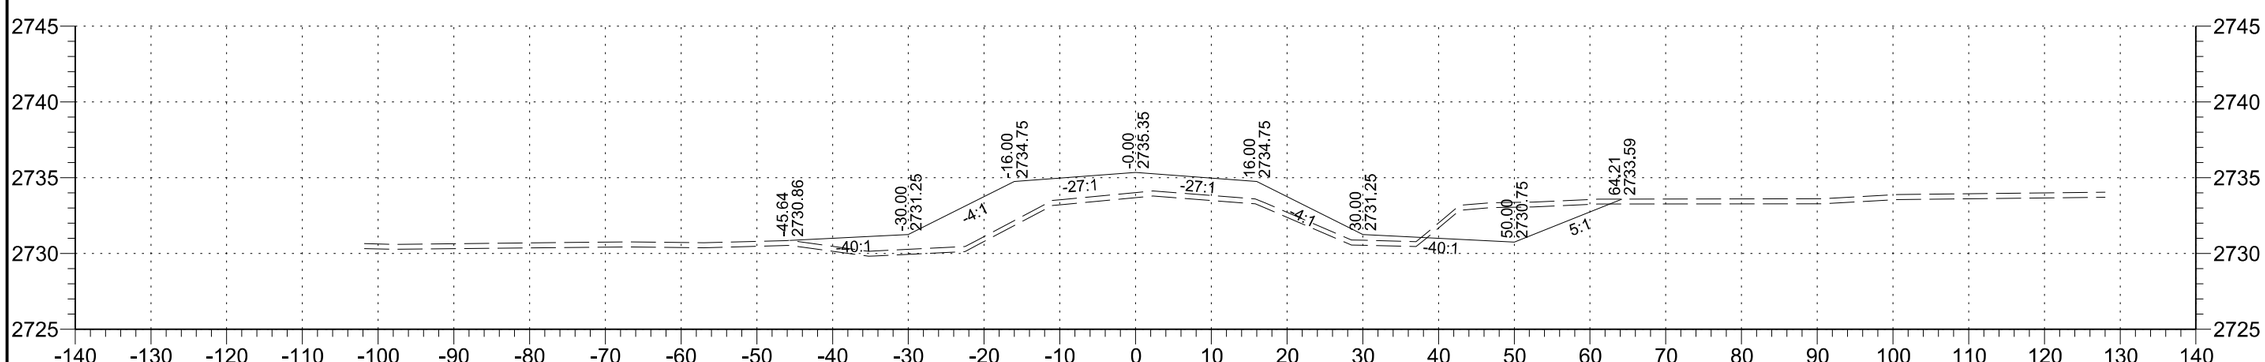

46+00

STATE	PROJECT NO.	SECTION NO.	SHEET NO.
ND	SC-4424(052)	200	24

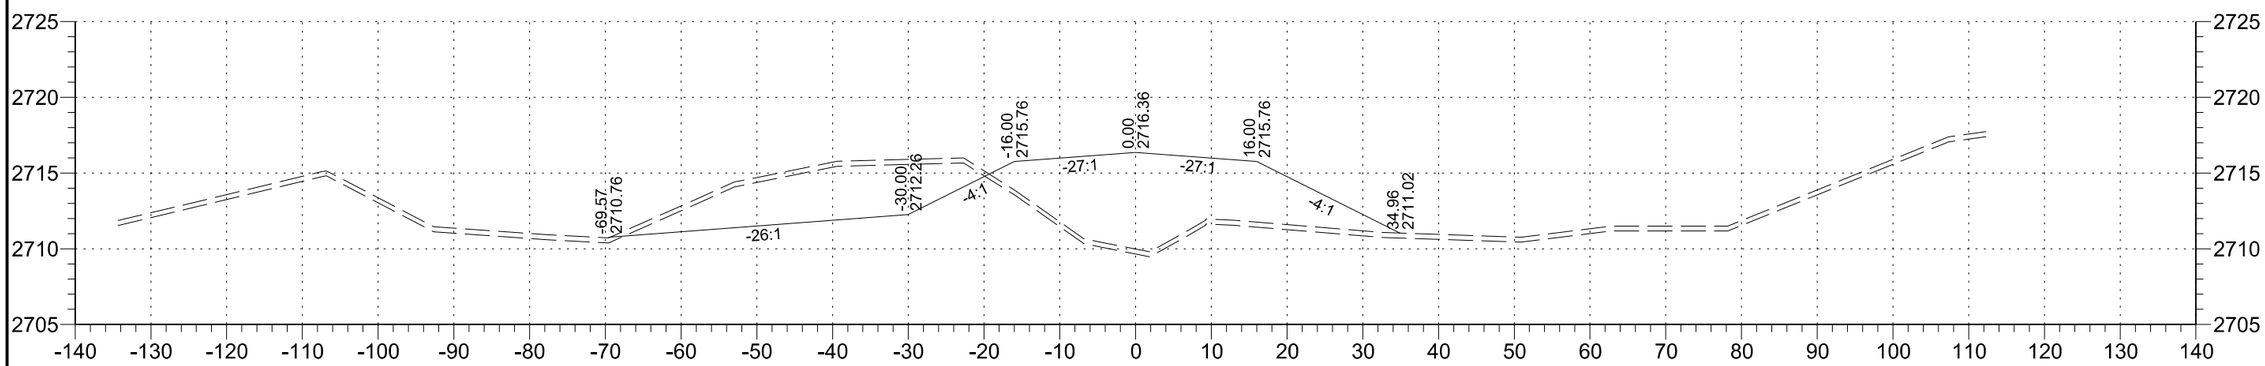

52+00

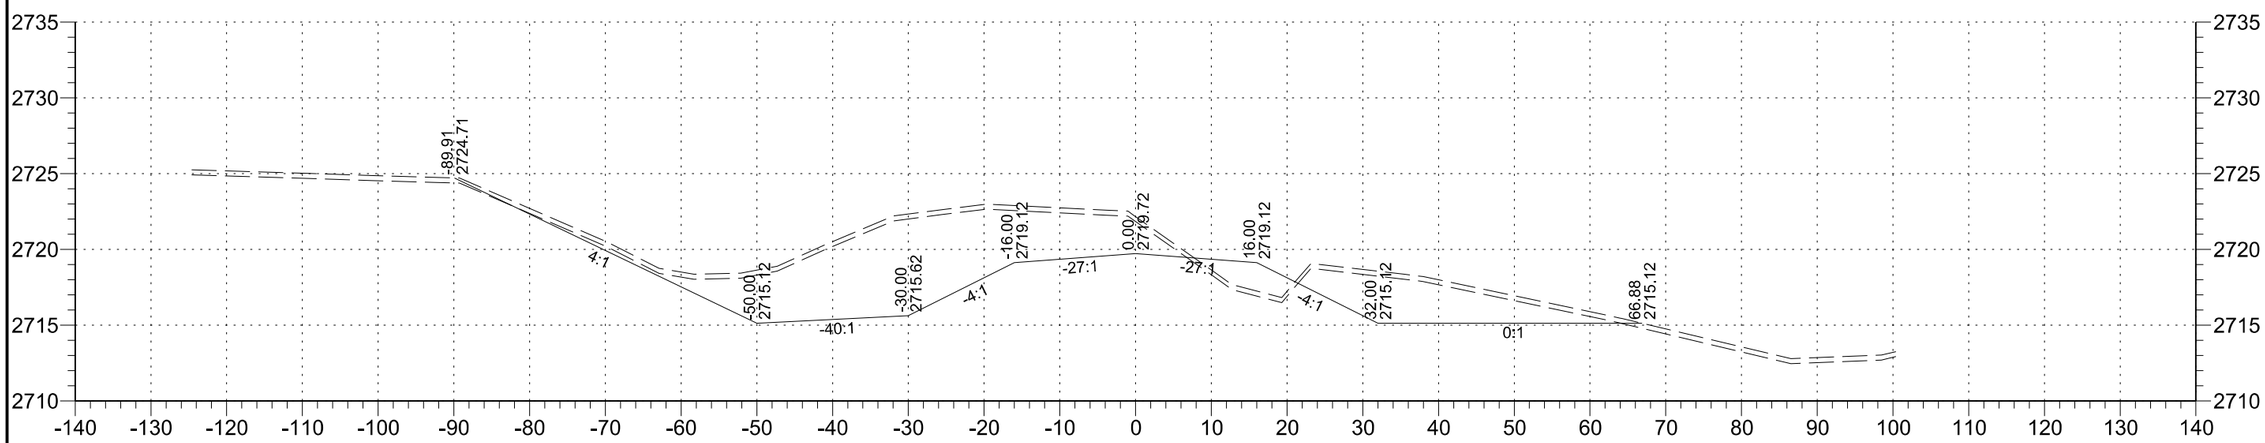

51+00

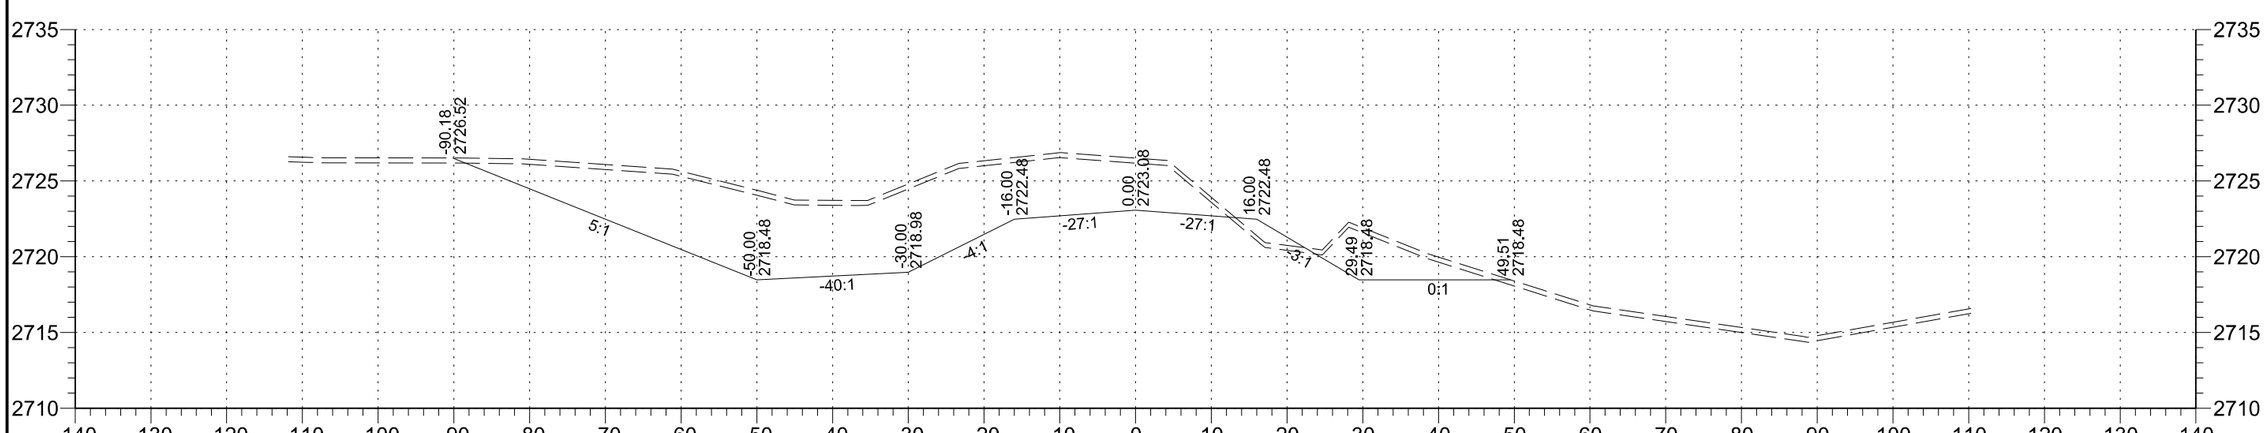

50+00

STATE	PROJECT NO.	SECTION NO.	SHEET NO.
ND	SC-4424(052)	200	25

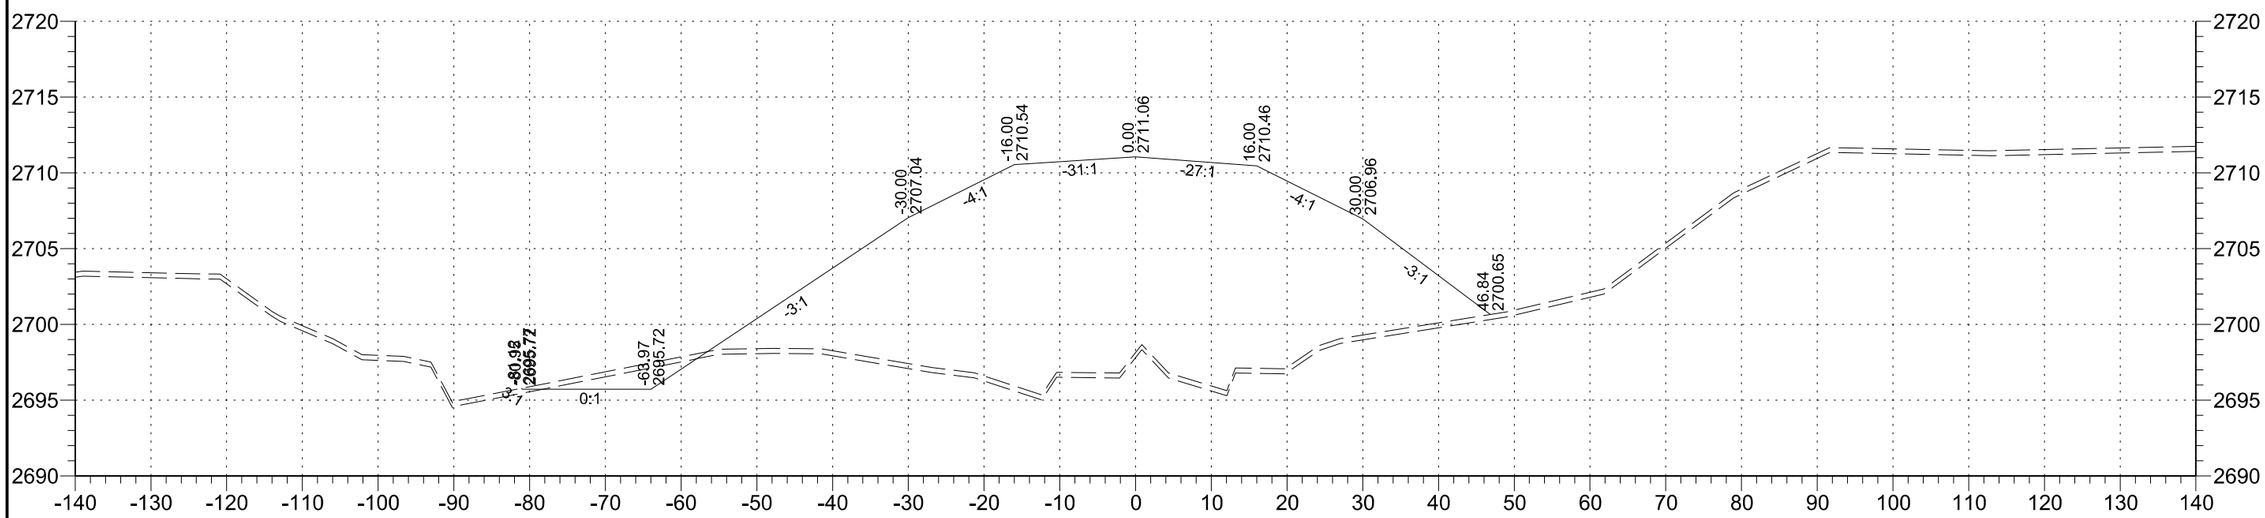

54+00

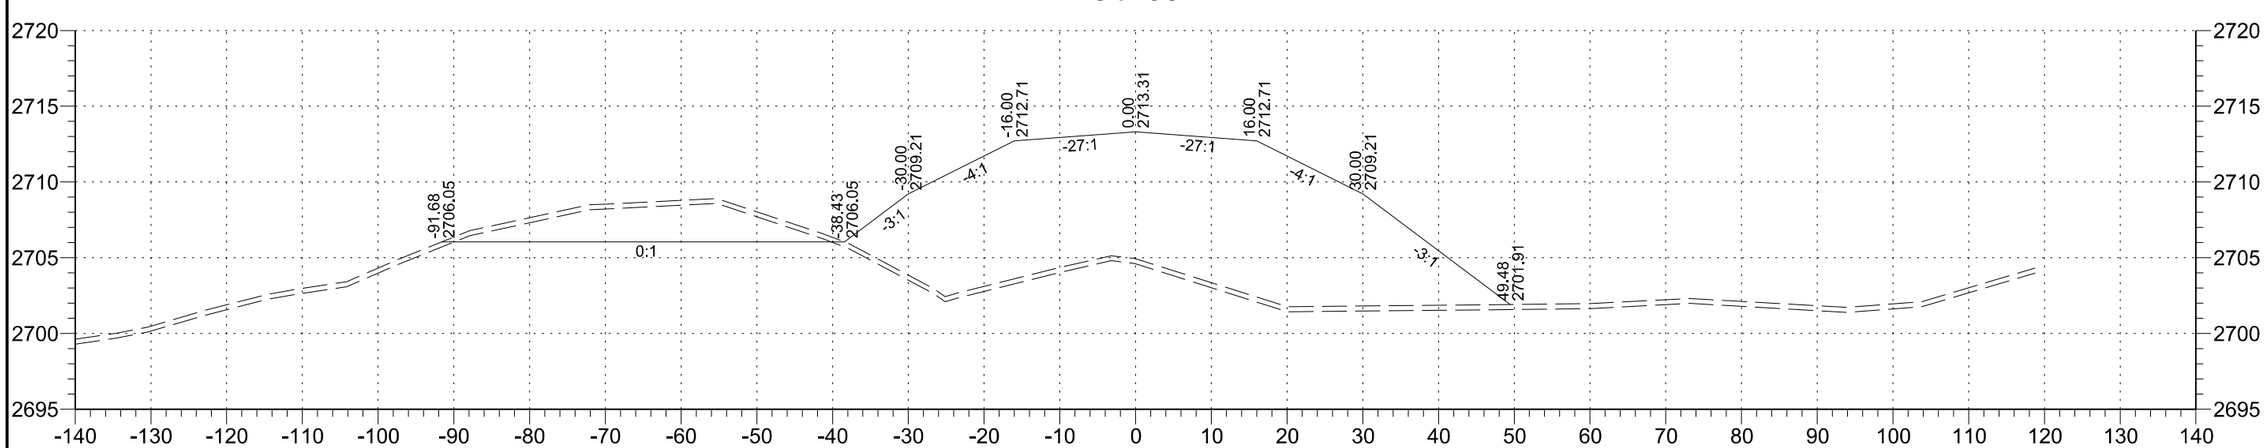

53+00

STATE	PROJECT NO.	SECTION NO.	SHEET NO.
ND	SC-4424(052)	200	26

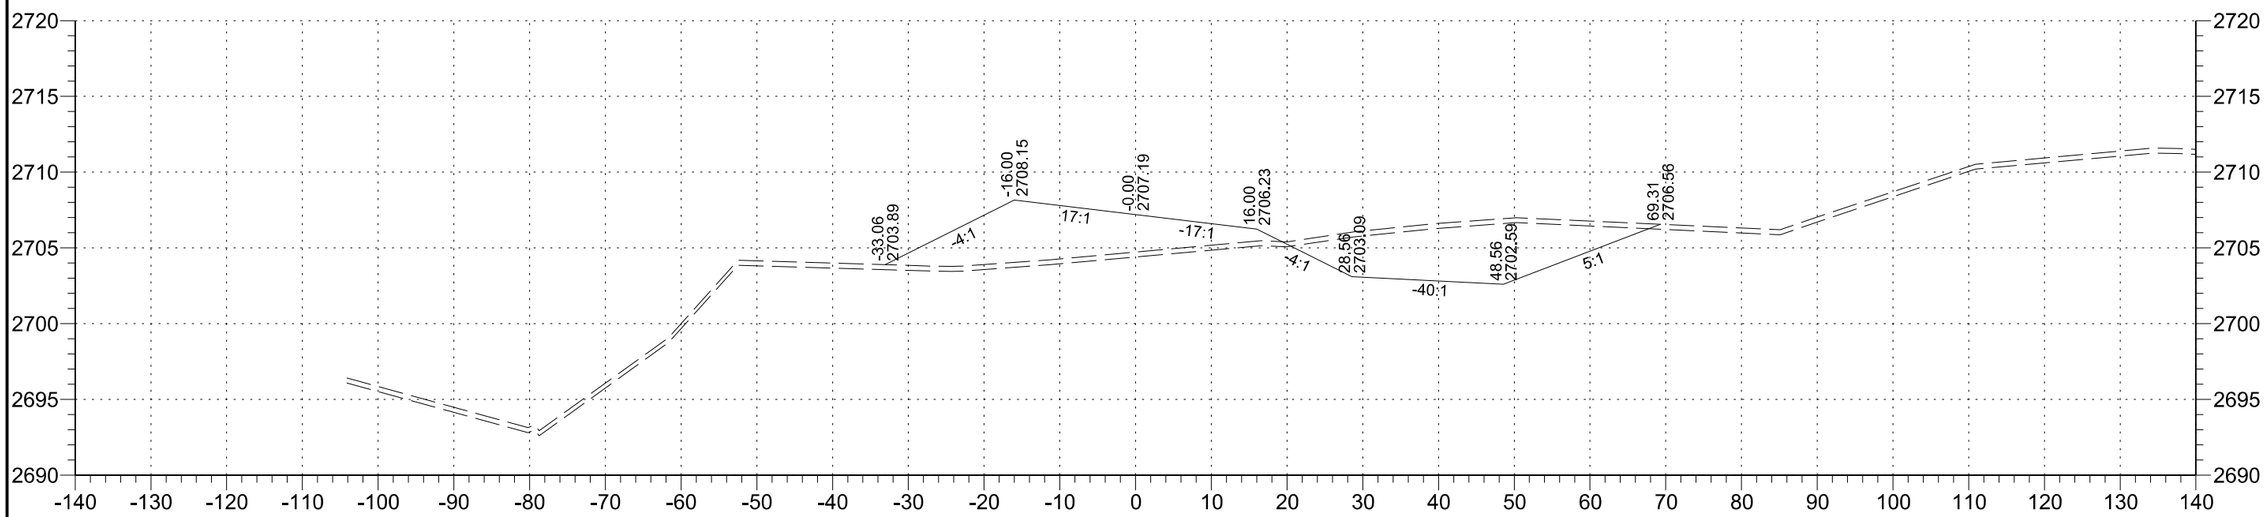

56+00

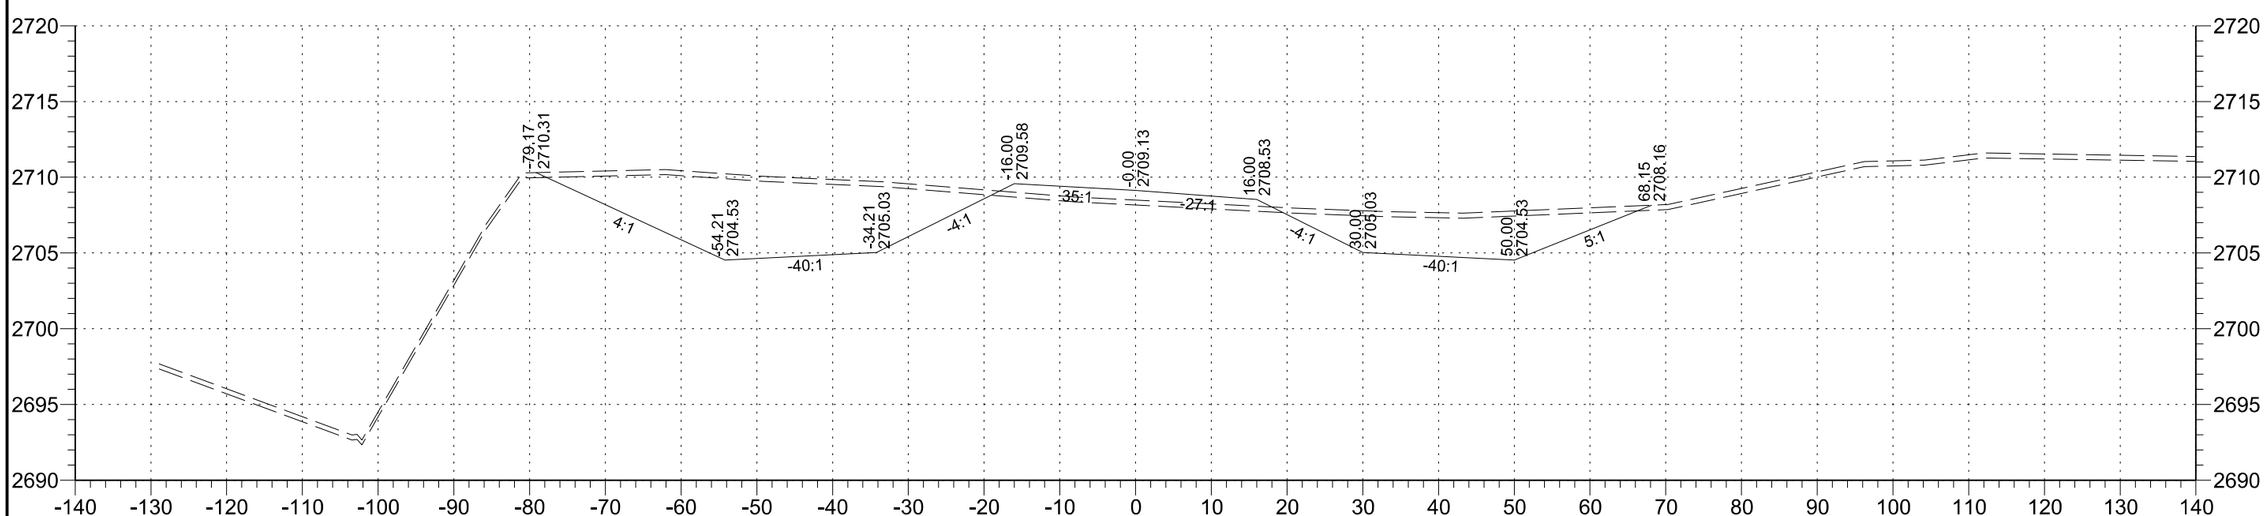

55+00

STATE	PROJECT NO.	SECTION NO.	SHEET NO.
ND	SC-4424(052)	200	27

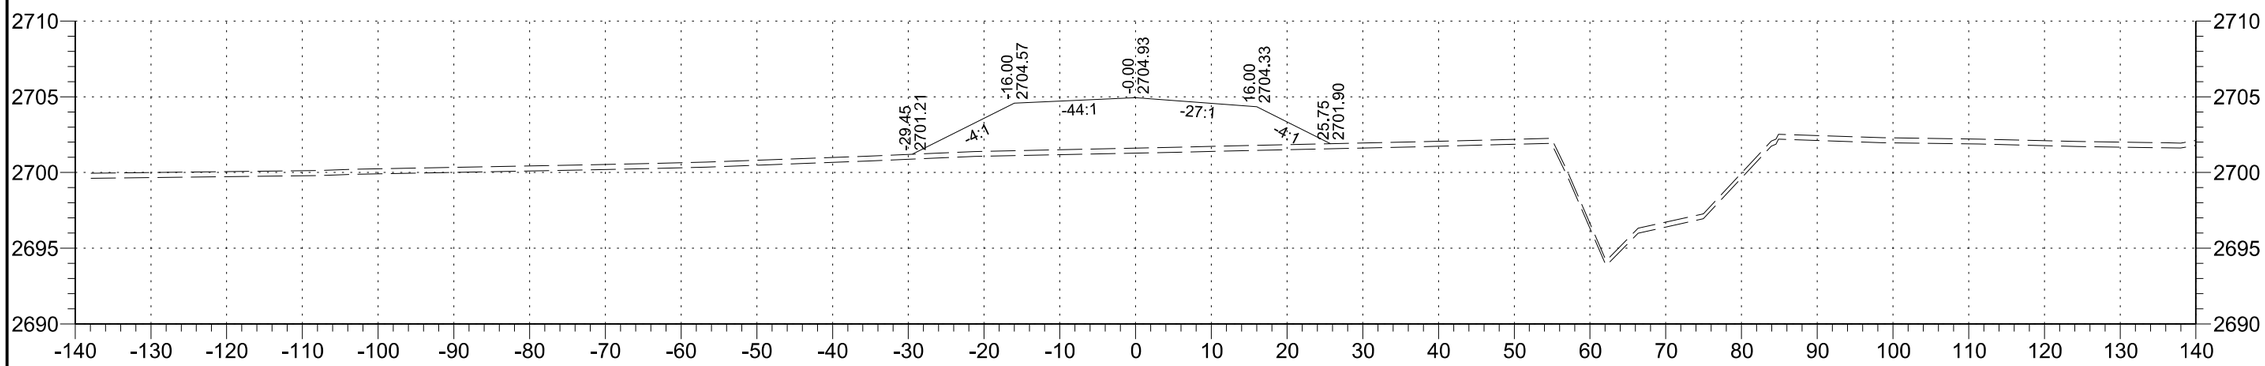

59+00

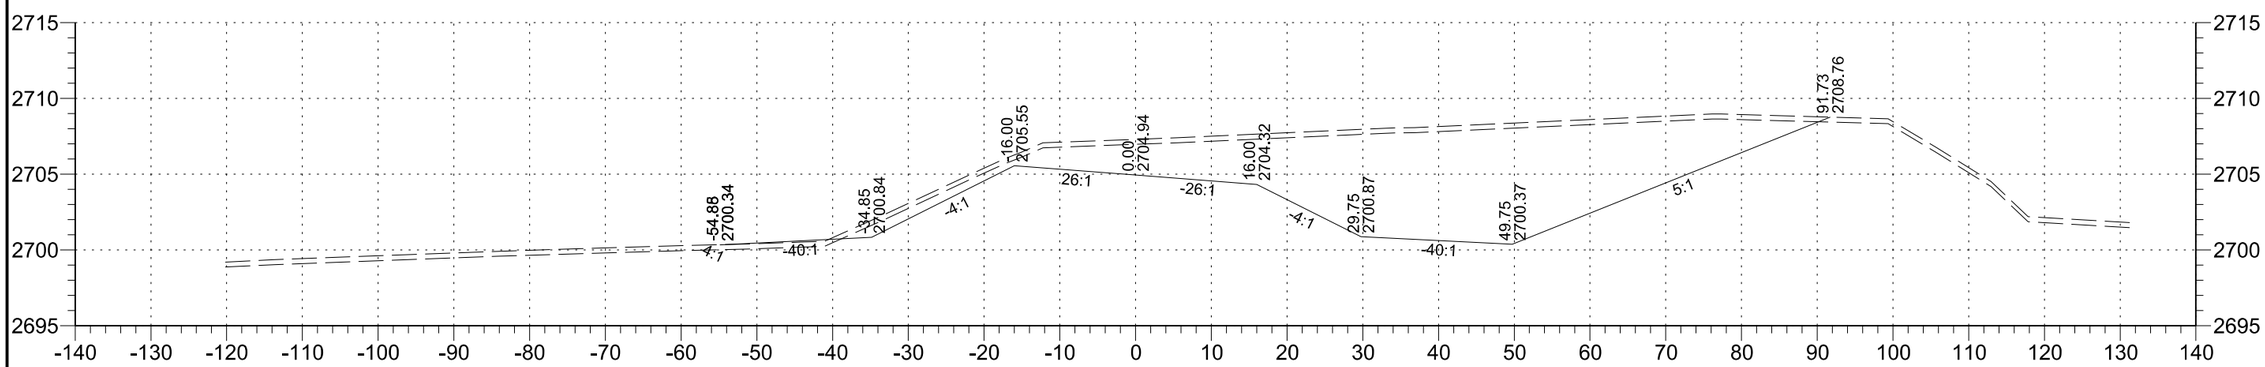

58+00

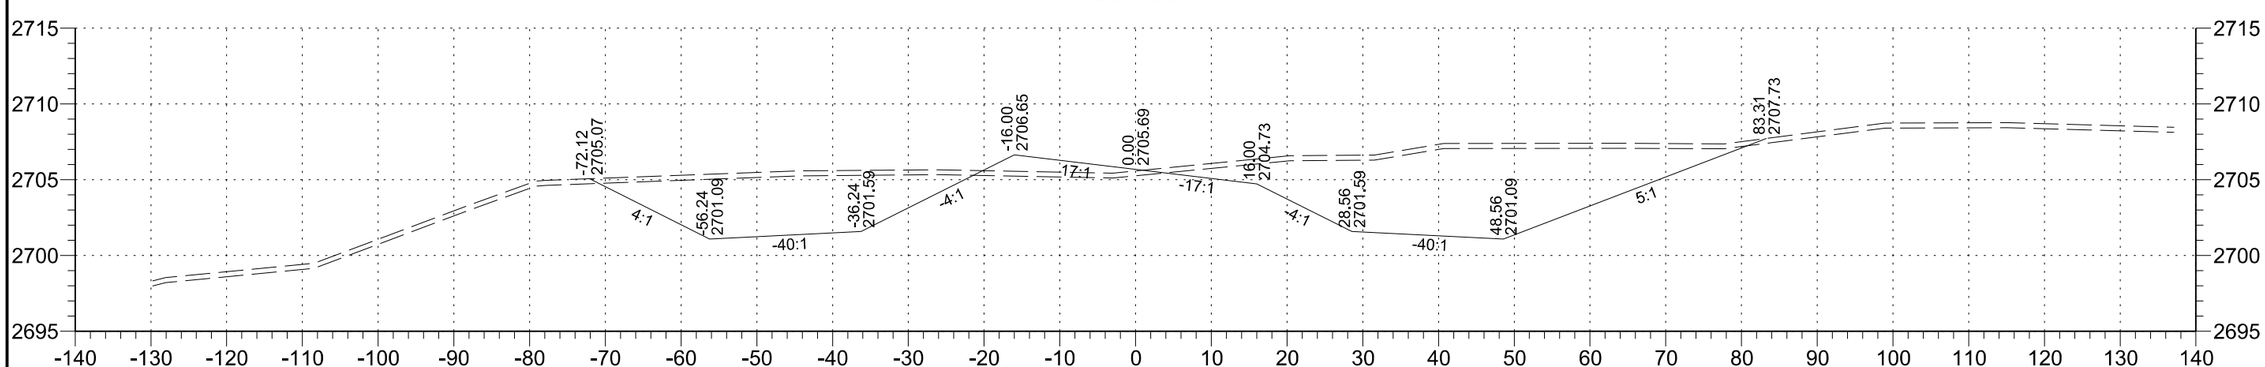

57+00

STATE	PROJECT NO.	SECTION NO.	SHEET NO.
ND	SC-4424(052)	200	28

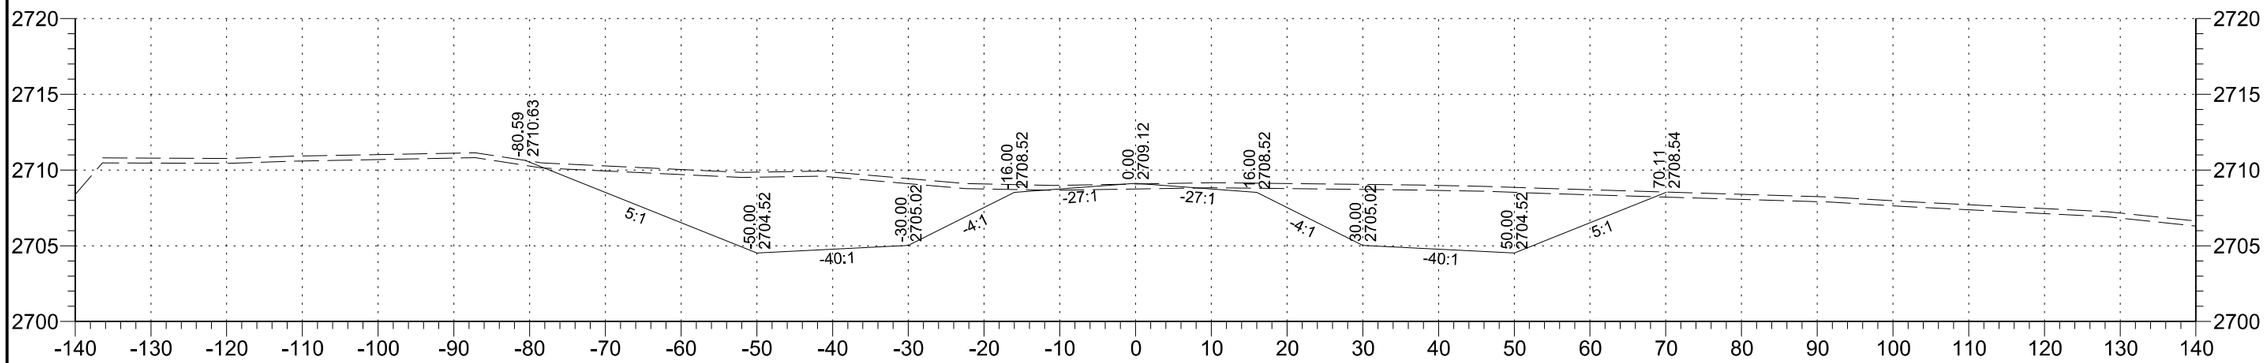

62+00

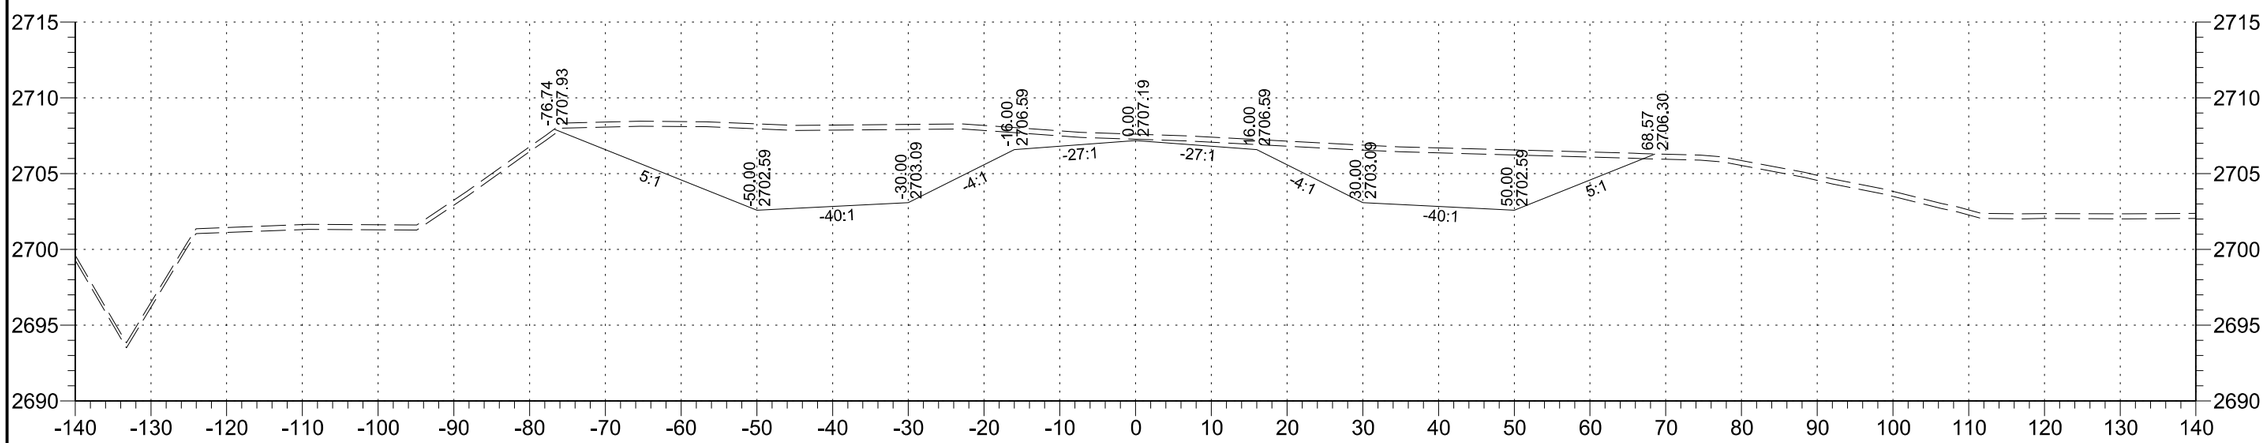

61+00

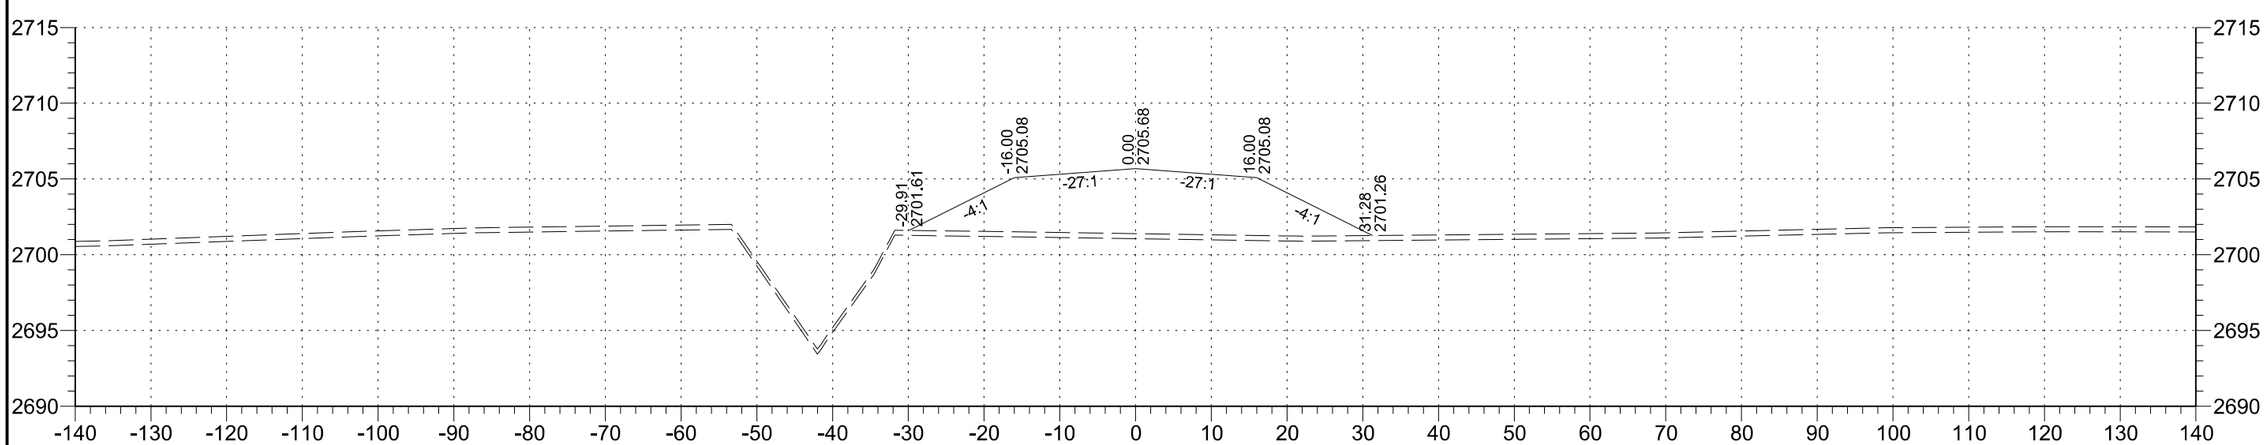

60+00

STATE	PROJECT NO.	SECTION NO.	SHEET NO.
ND	SC-4424(052)	200	29

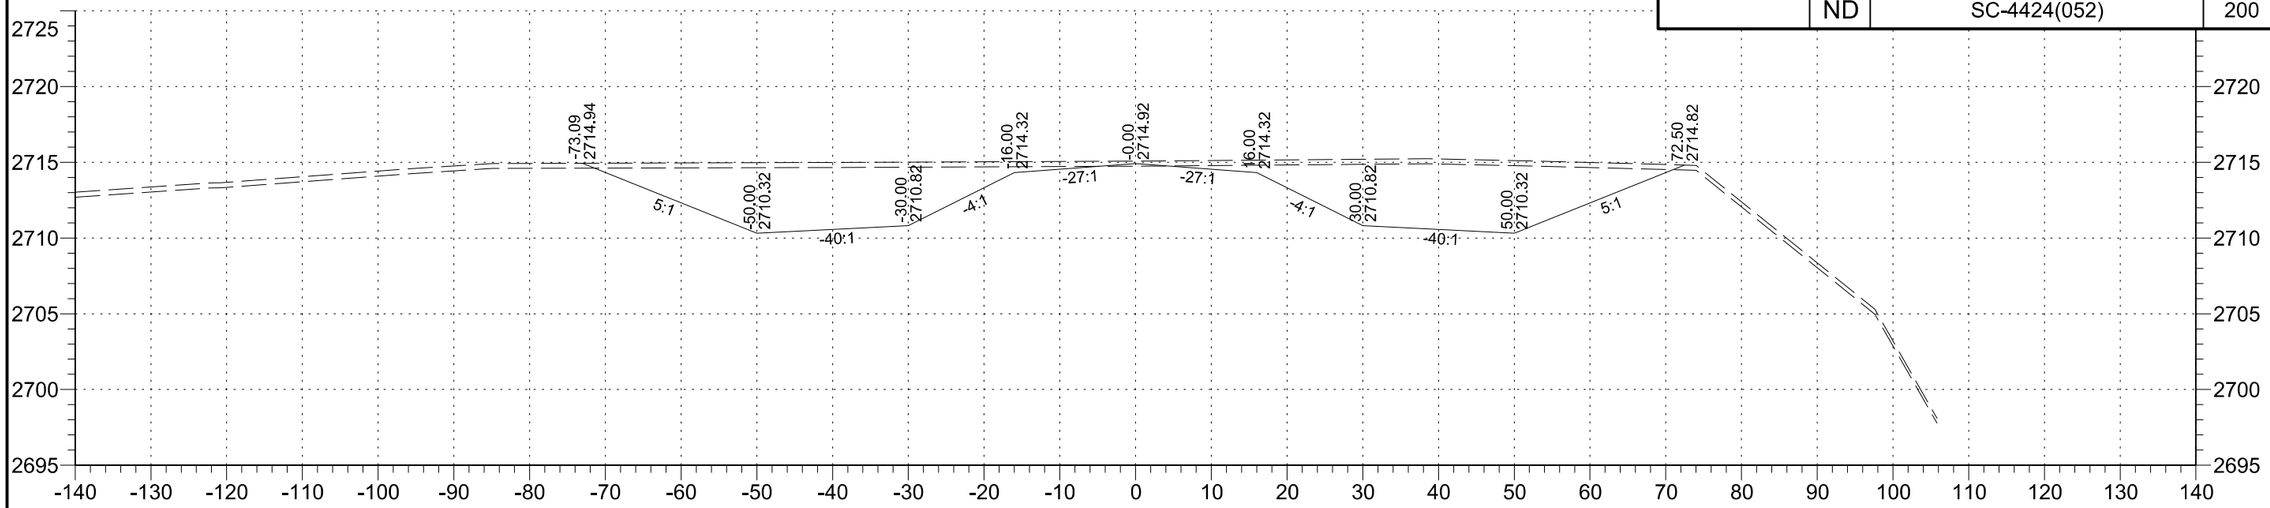

65+00

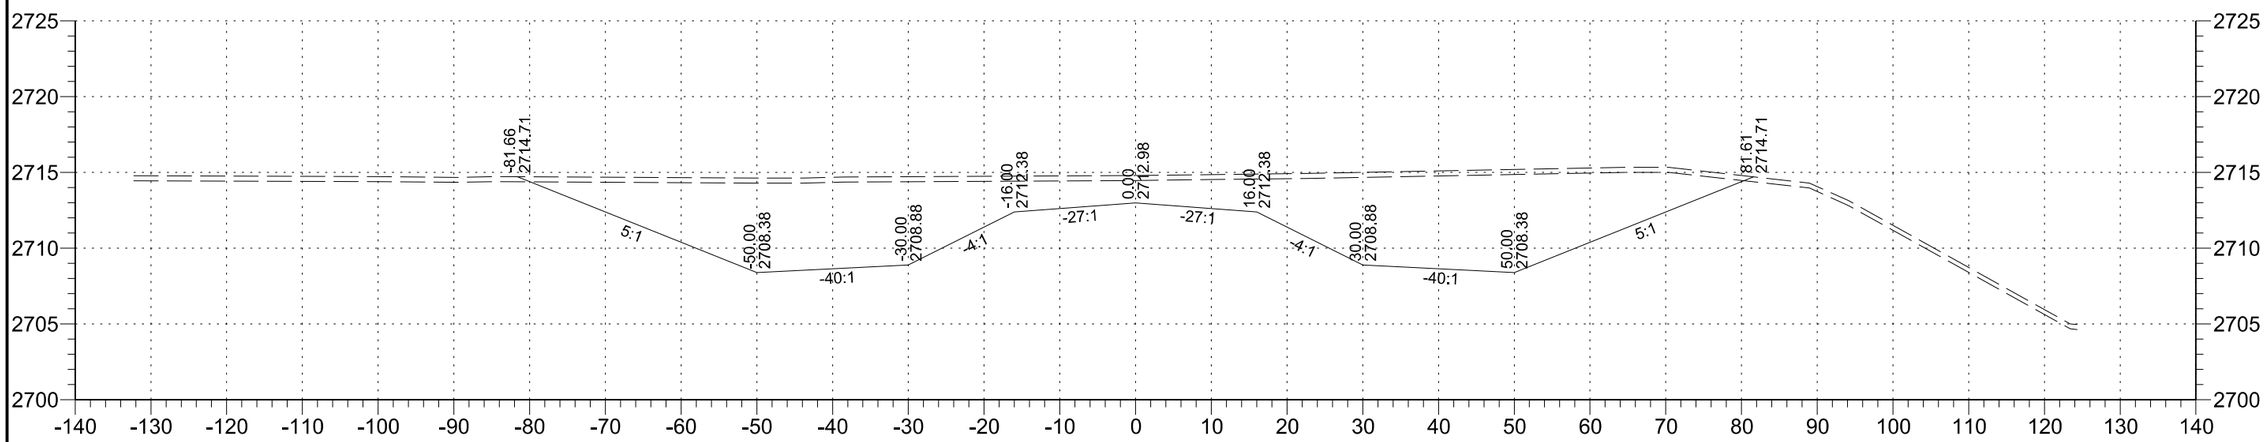

64+00

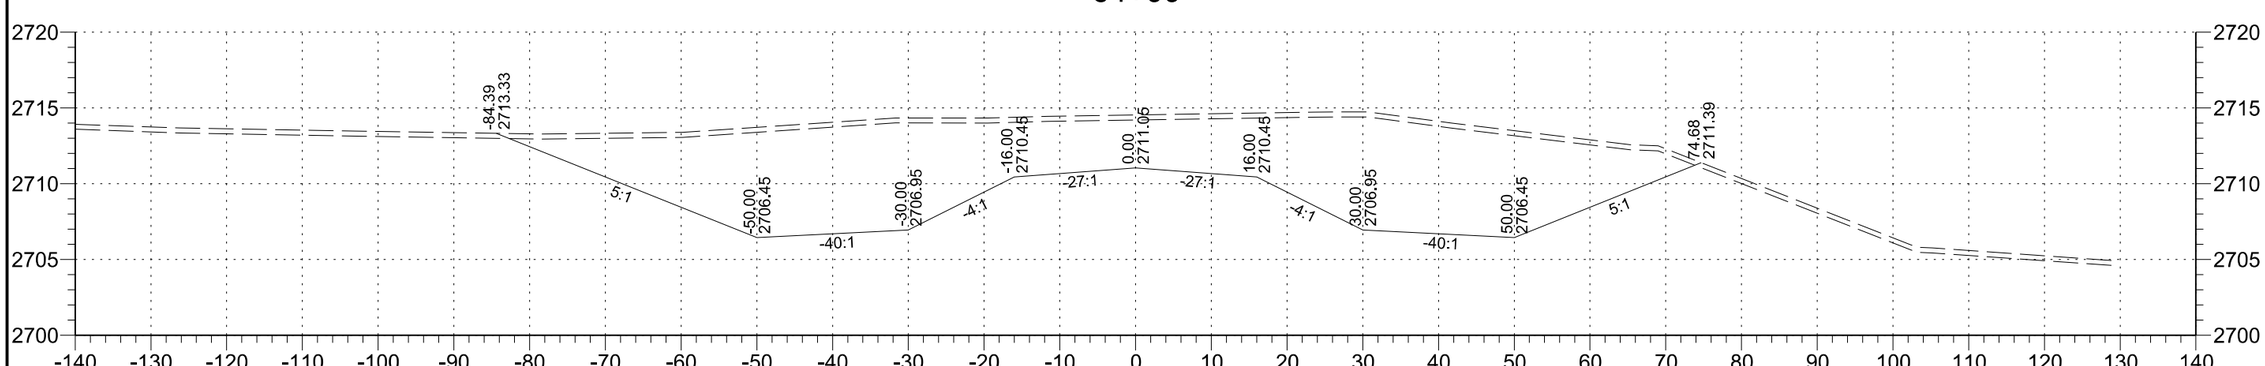

63+00

STATE	PROJECT NO.	SECTION NO.	SHEET NO.
ND	SC-4424(052)	200	30

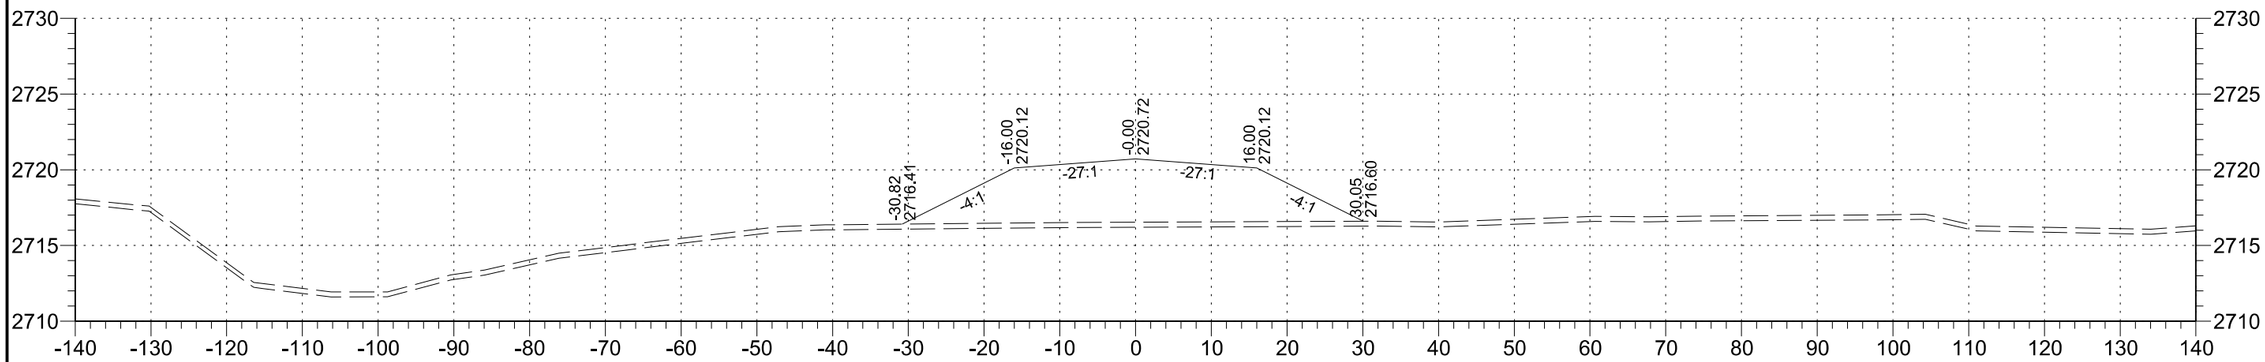

68+00

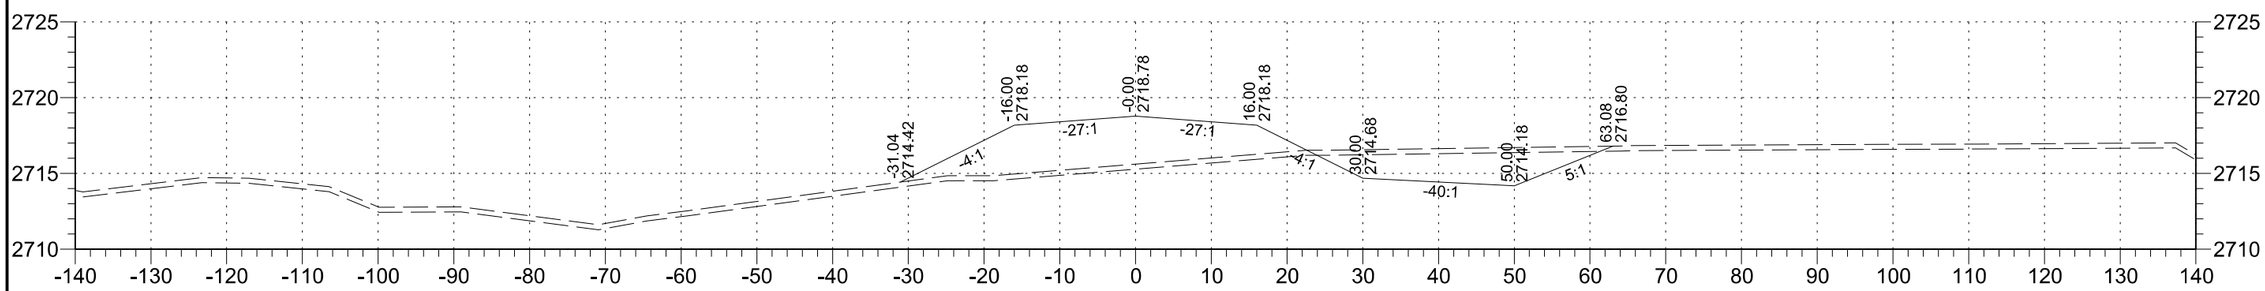

67+00

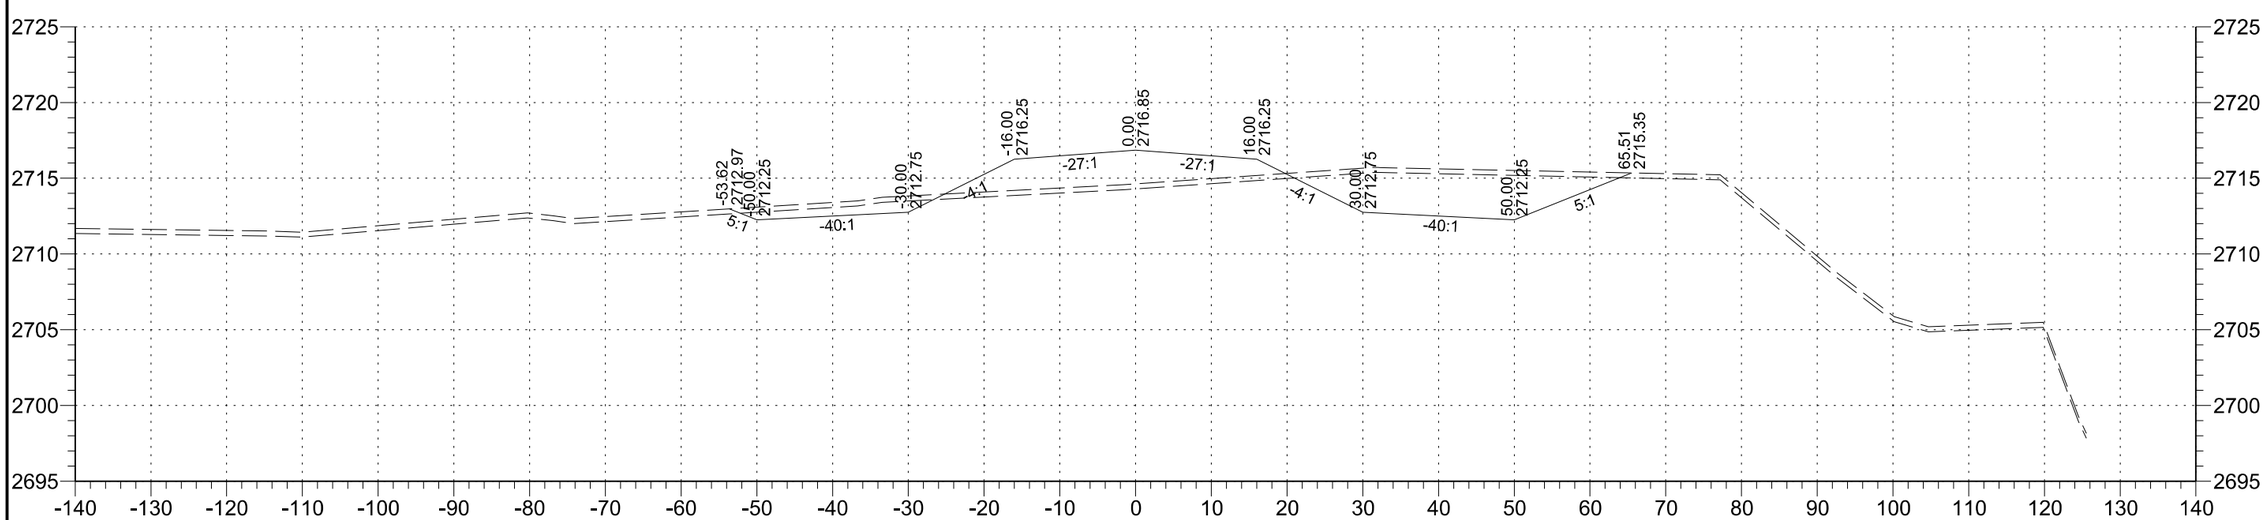

66+00

STATE	PROJECT NO.	SECTION NO.	SHEET NO.
ND	SC-4424(052)	200	31

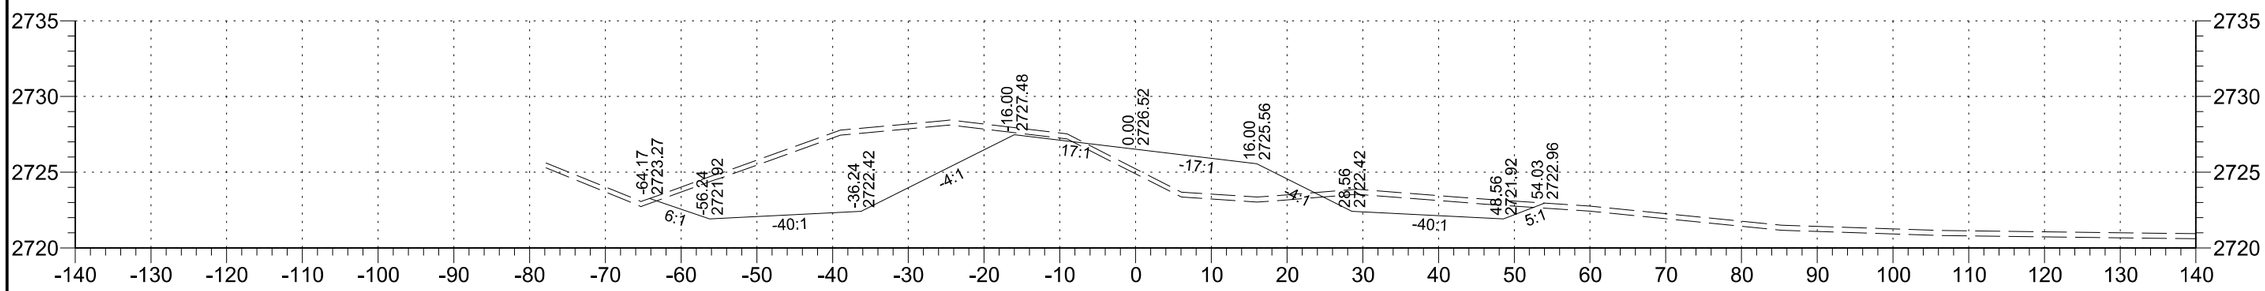

71+00

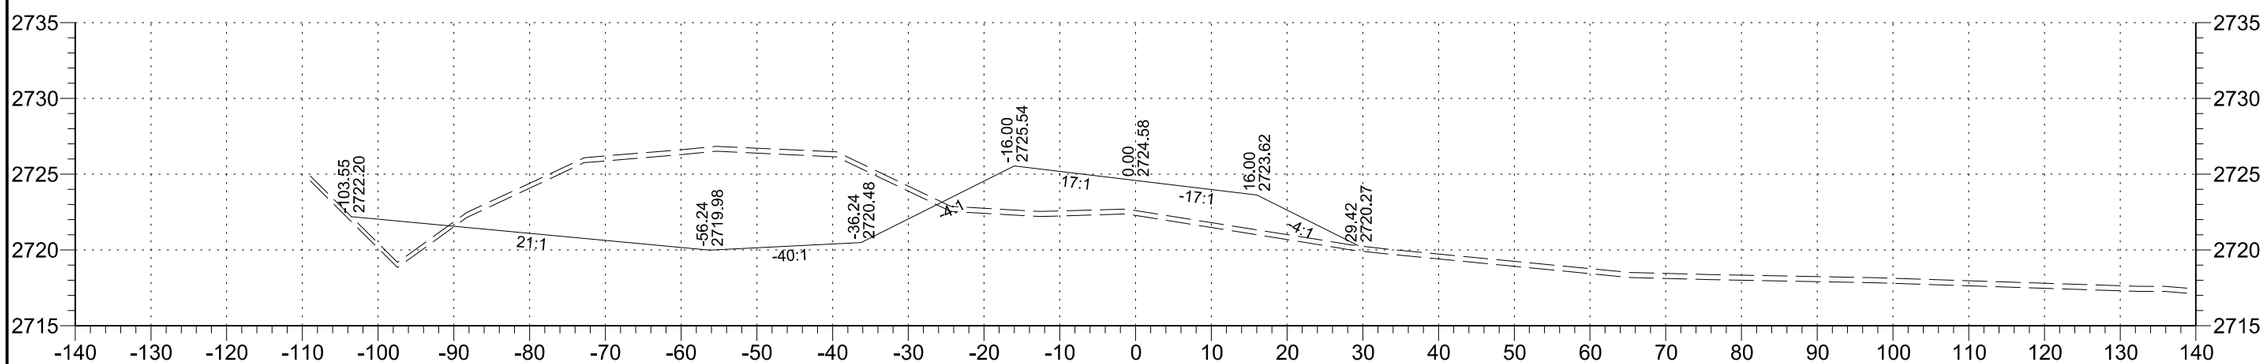

70+00

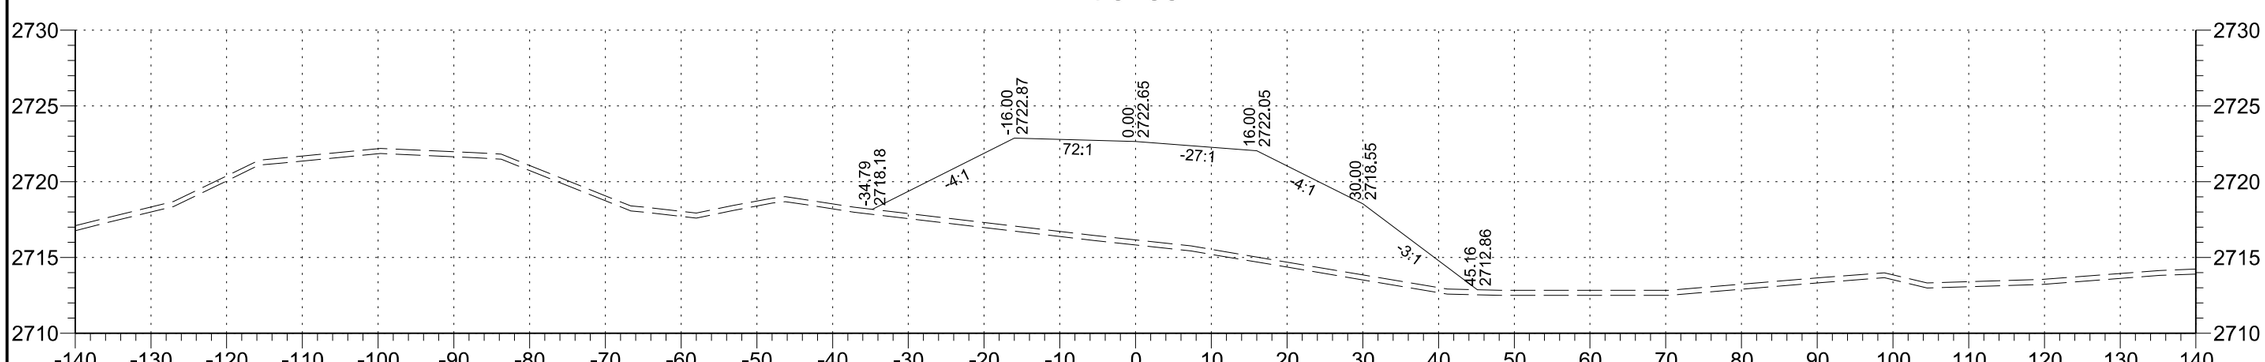

69+00

STATE	PROJECT NO.	SECTION NO.	SHEET NO.
ND	SC-4424(052)	200	32

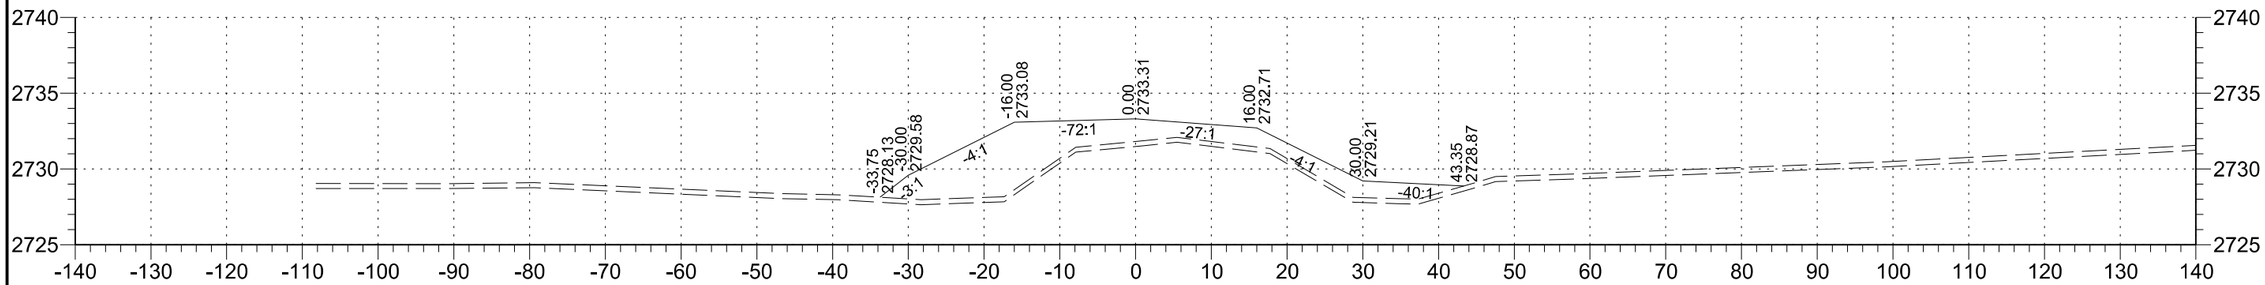

75+00

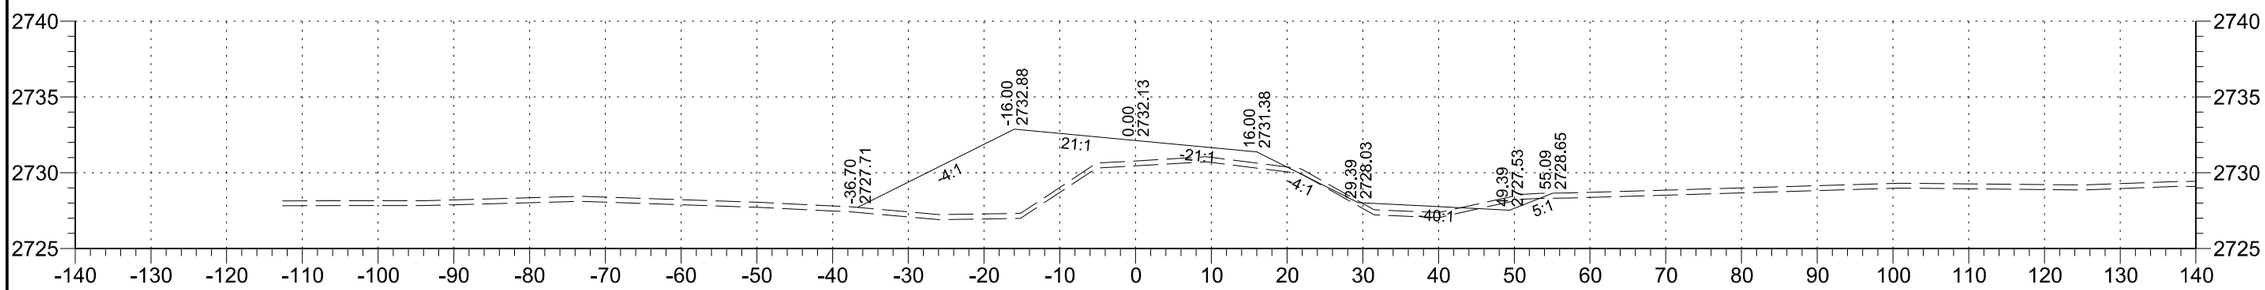

74+00

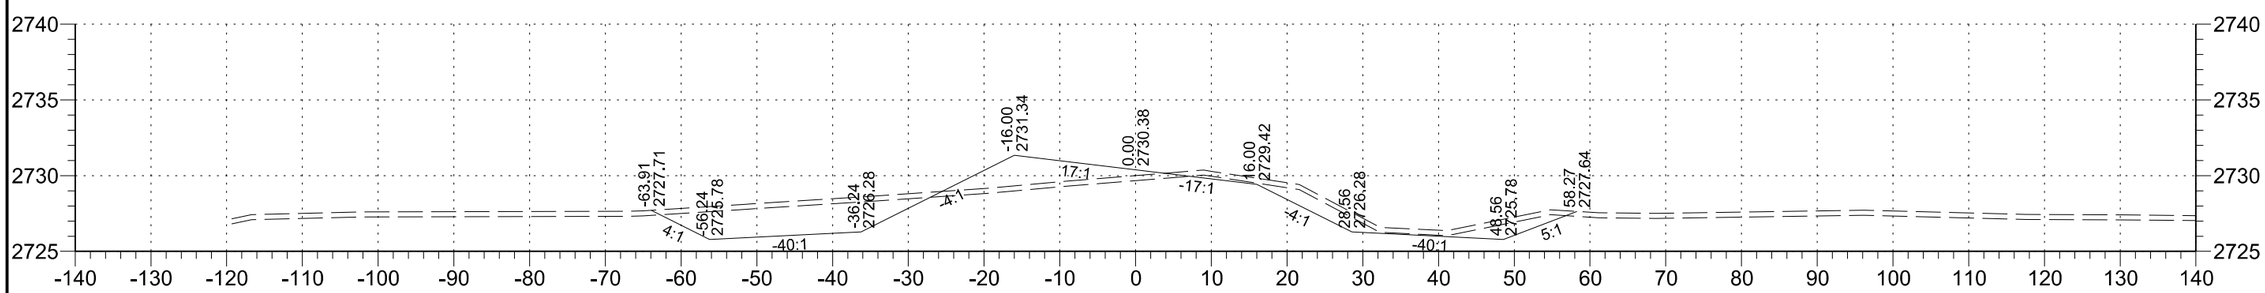

73+00

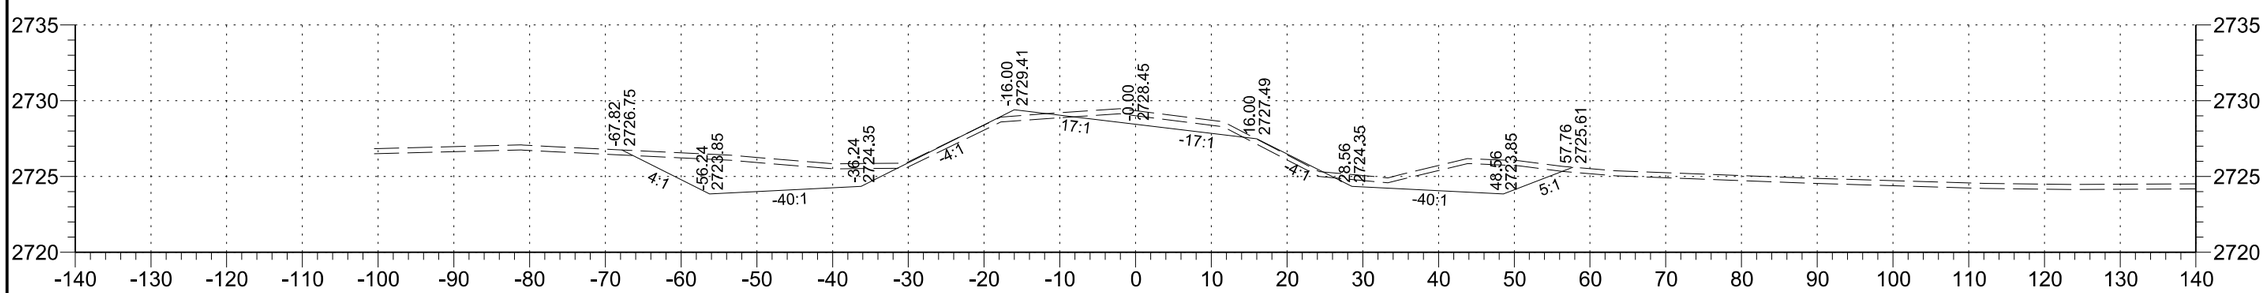

72+00

STATE	PROJECT NO.	SECTION NO.	SHEET NO.
ND	SC-4424(052)	200	33

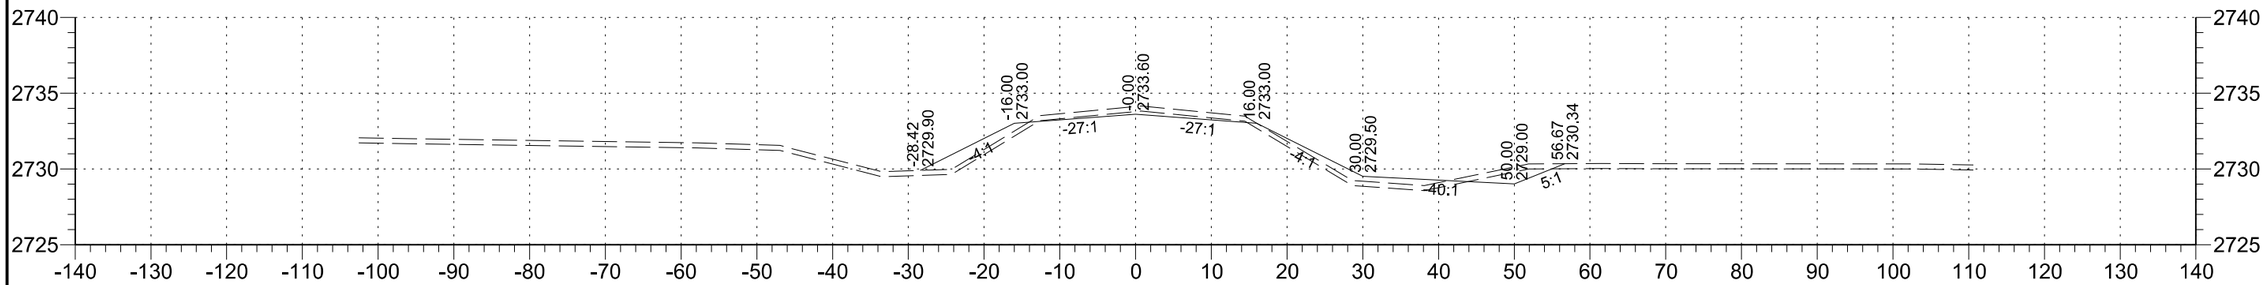

79+00

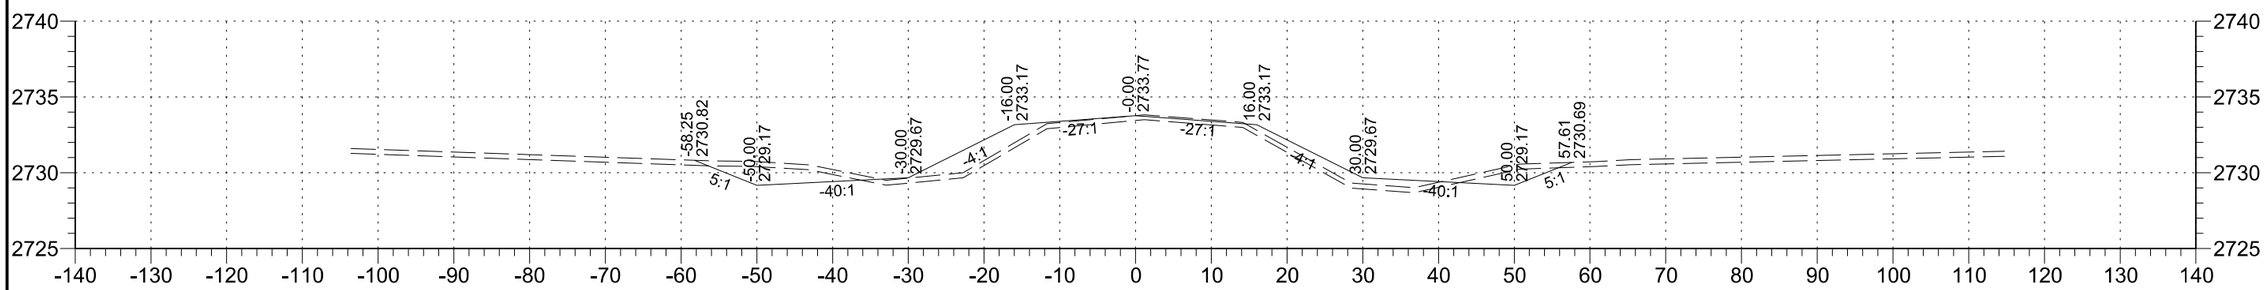

78+00

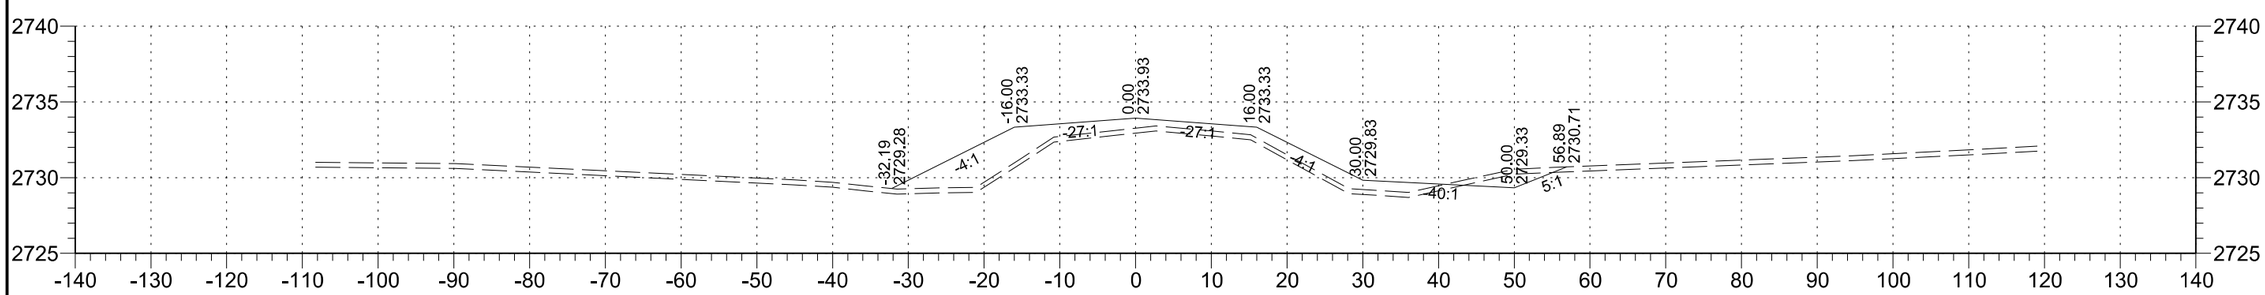

77+00

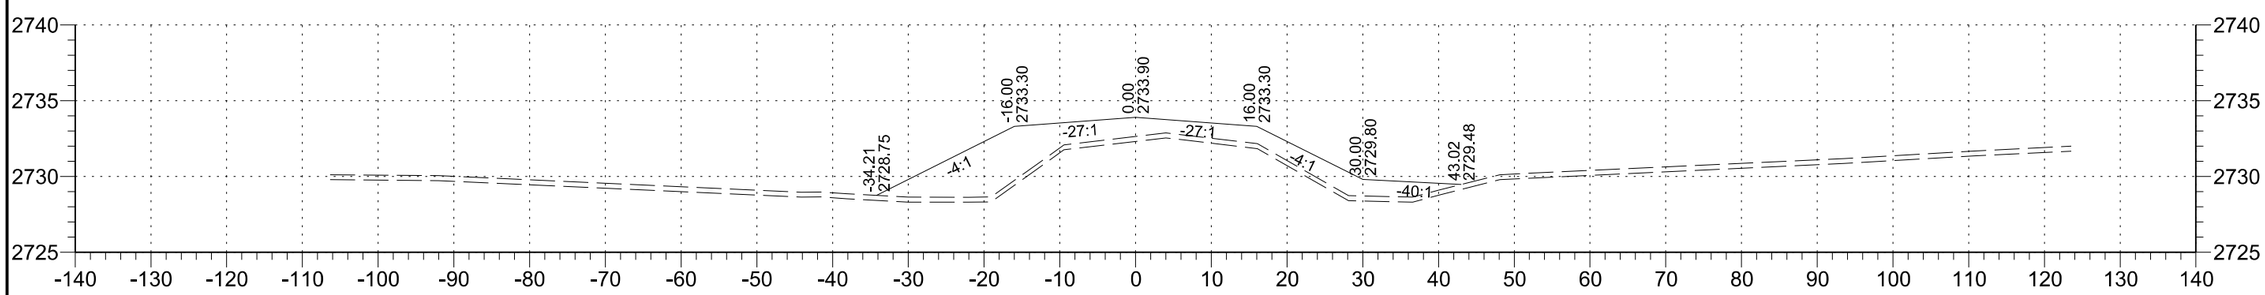

76+00

STATE	PROJECT NO.	SECTION NO.	SHEET NO.
ND	SC-4424(052)	200	34

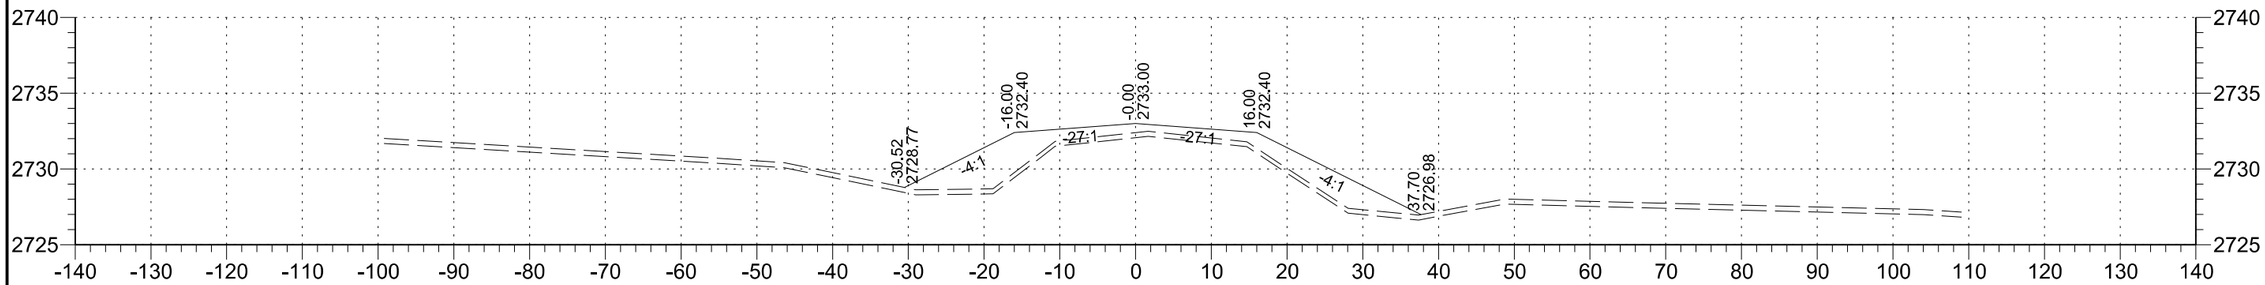

83+00

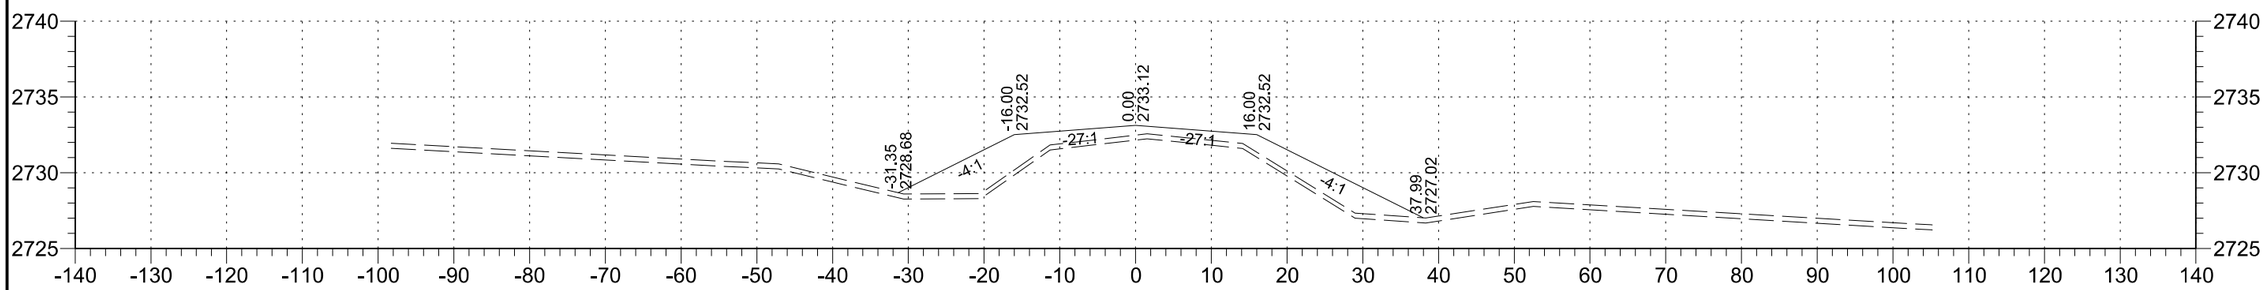

82+00

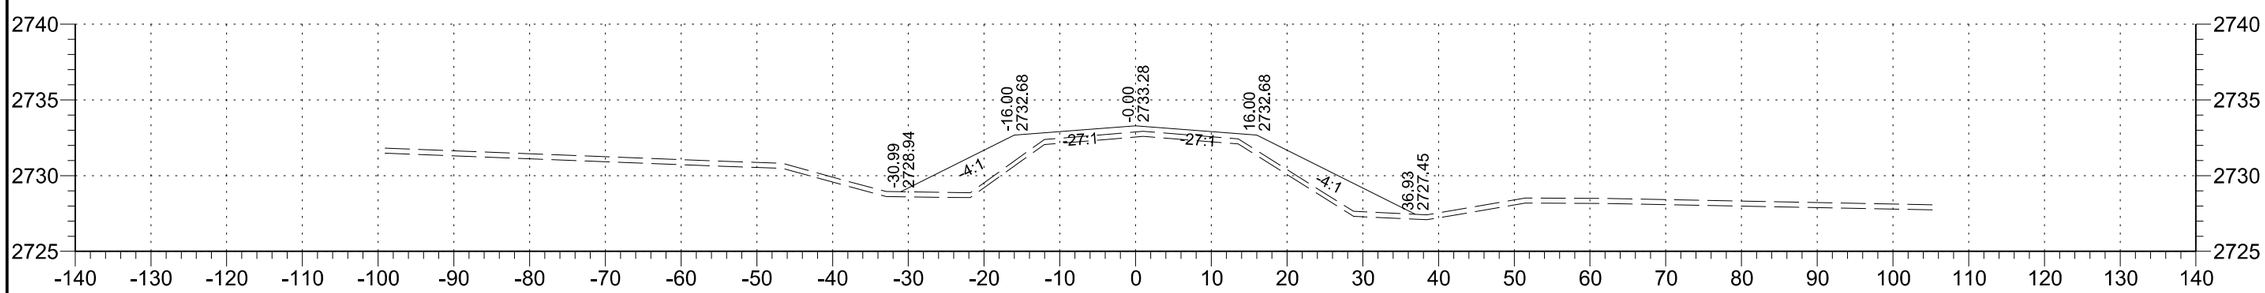

81+00

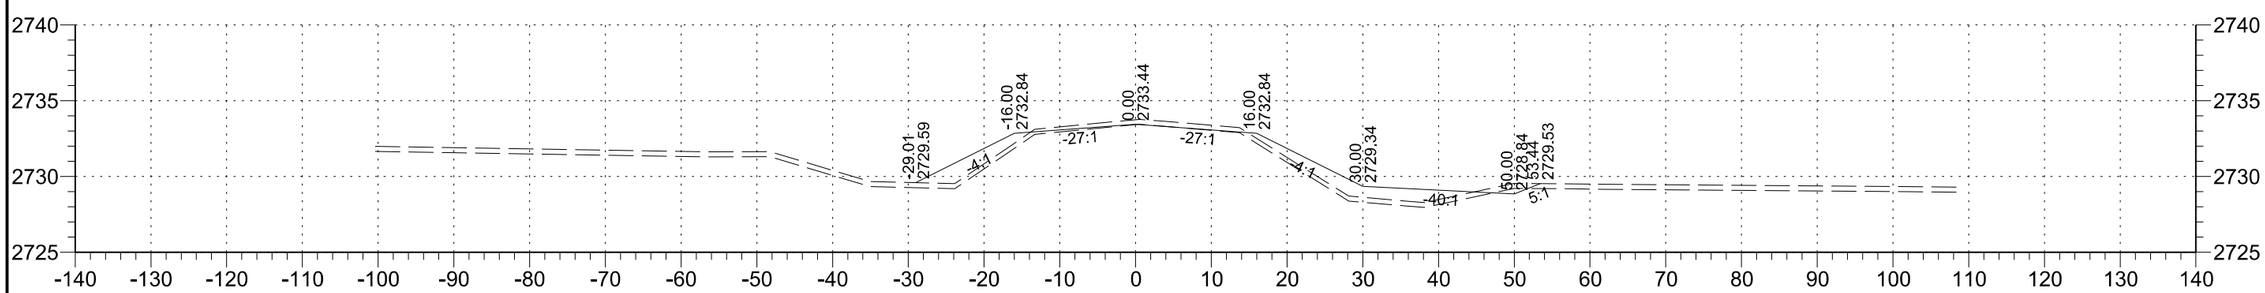

80+00

STATE	PROJECT NO.	SECTION NO.	SHEET NO.
ND	SC-4424(052)	200	35

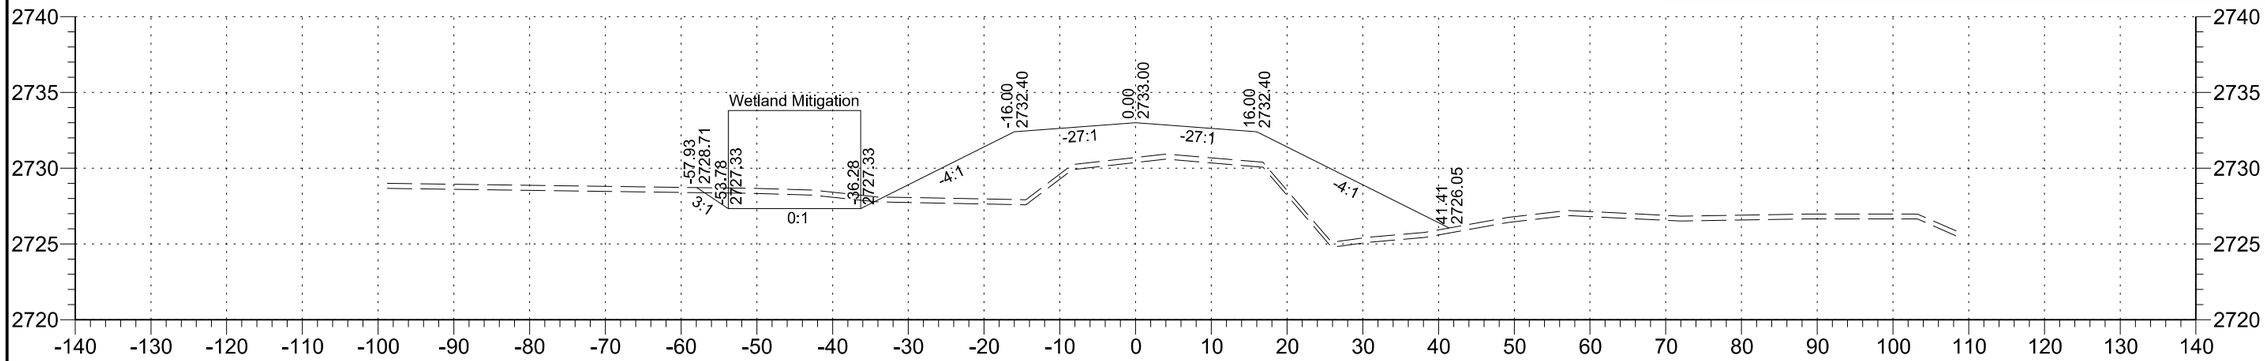

87+00

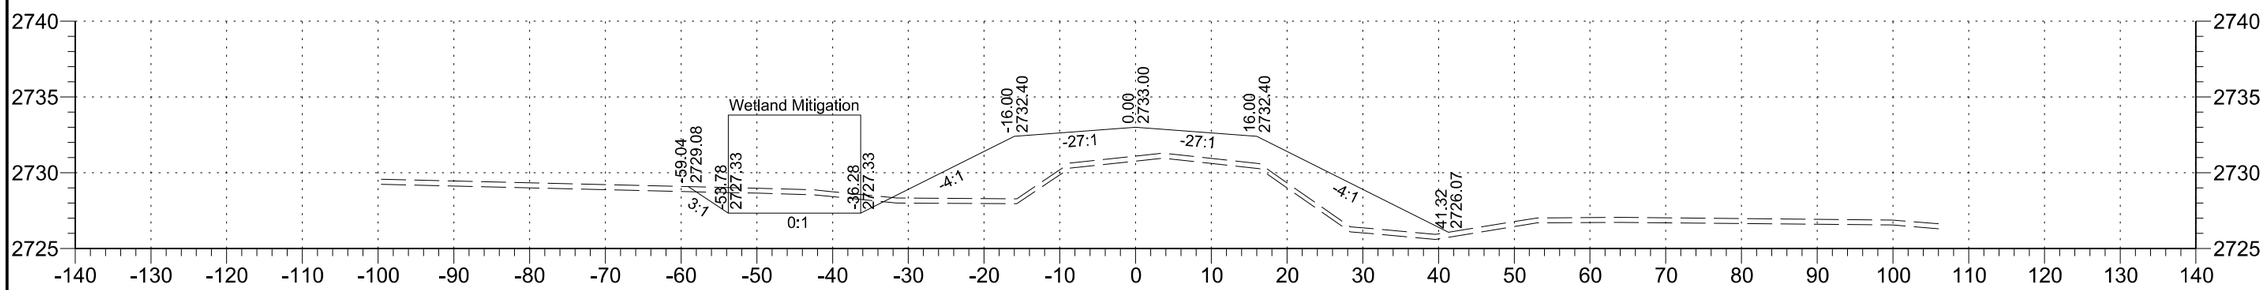

86+00

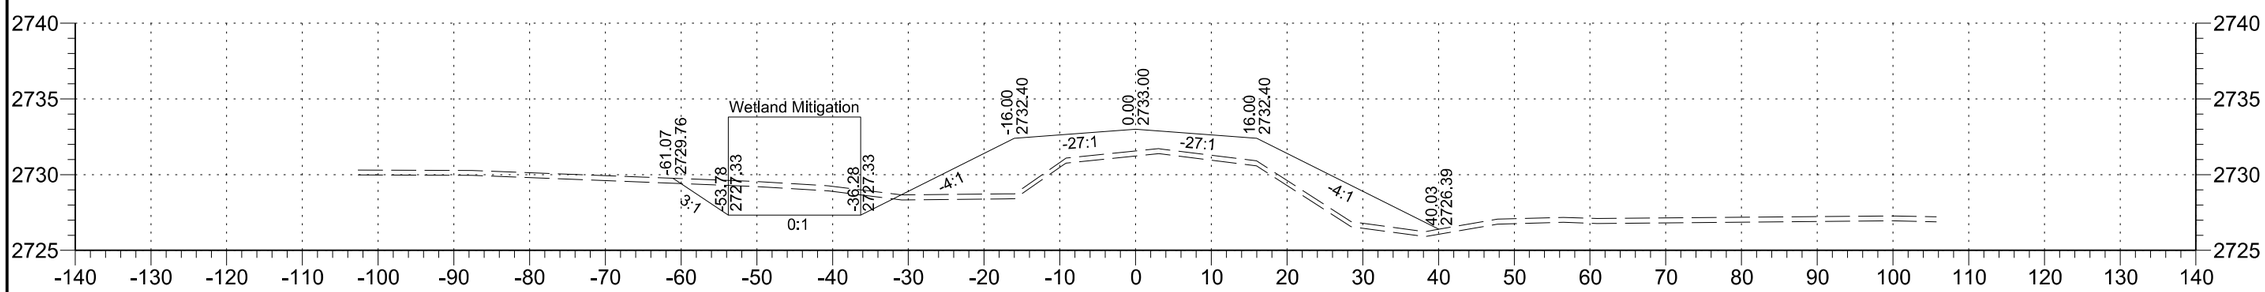

85+00

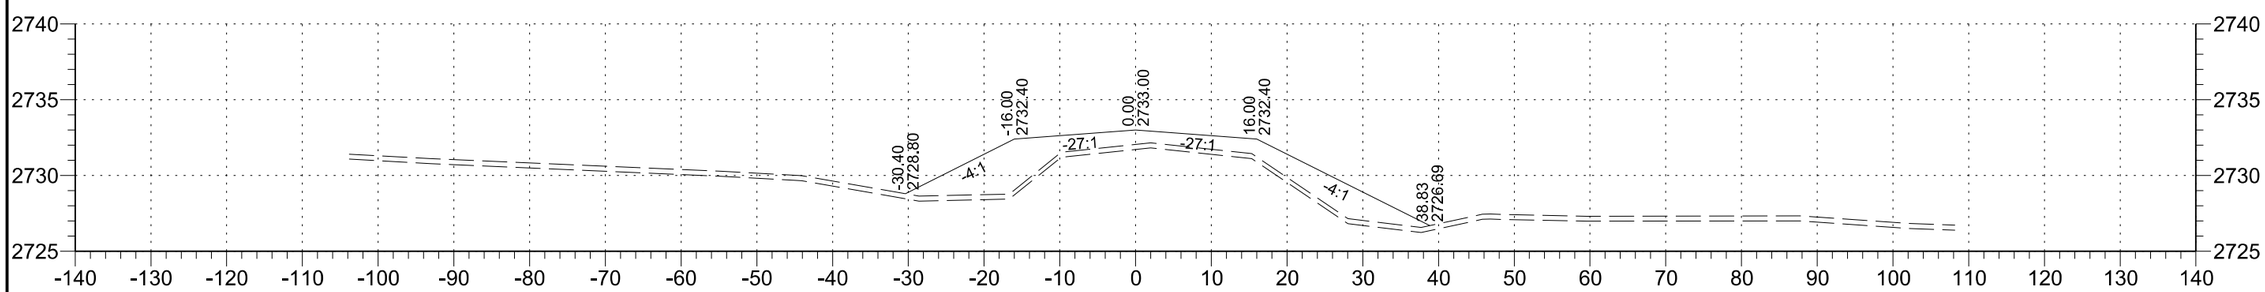

84+00

STATE	PROJECT NO.	SECTION NO.	SHEET NO.
ND	SC-4424(052)	200	36

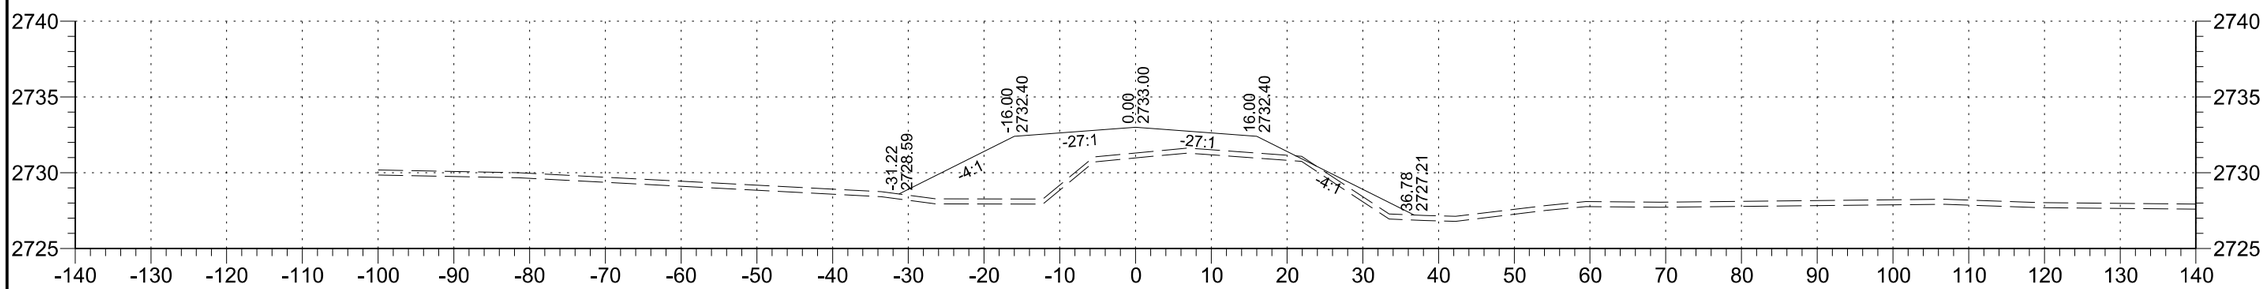

90+00

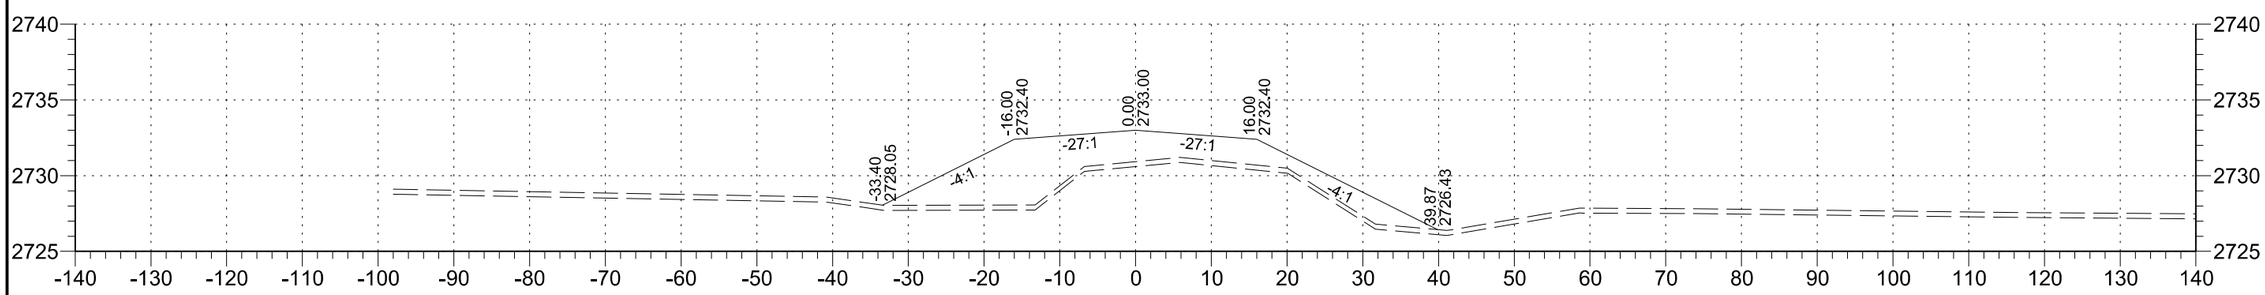

89+00

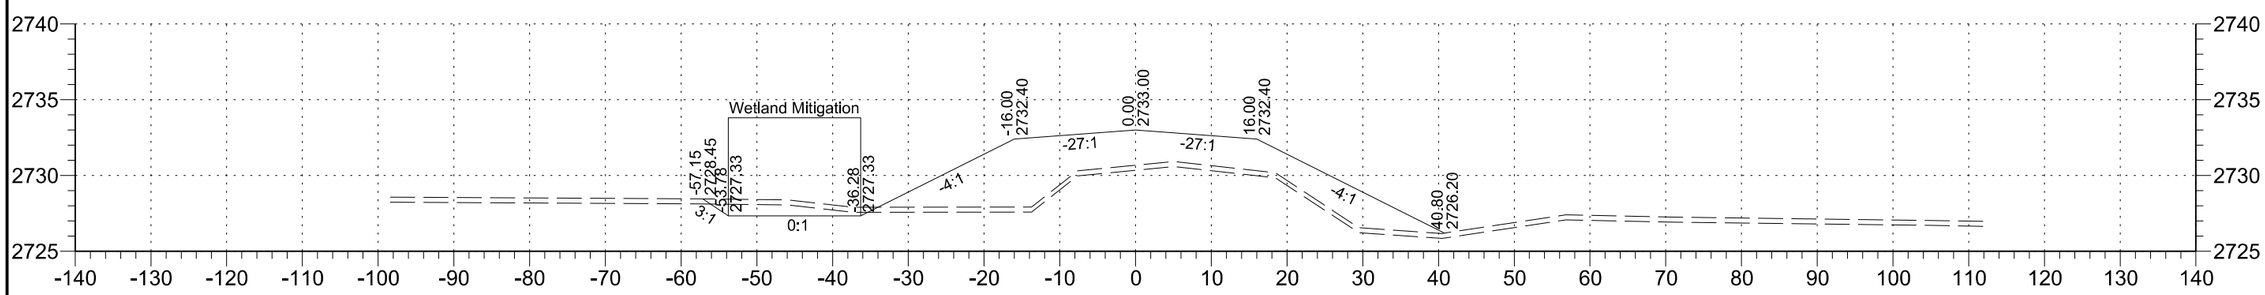

88+00

STATE	PROJECT NO.	SECTION NO.	SHEET NO.
ND	SC-4424(052)	200	37

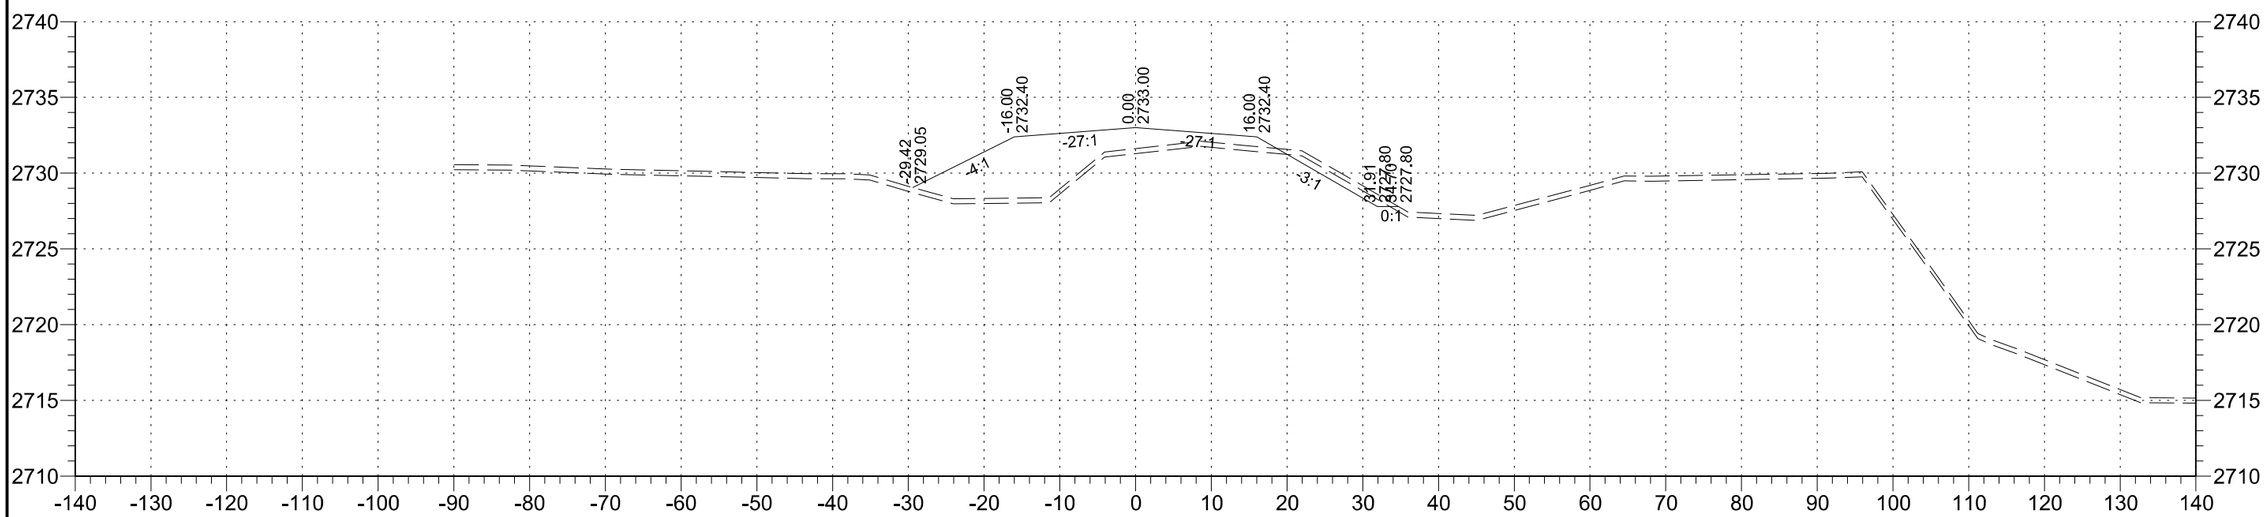

92+00

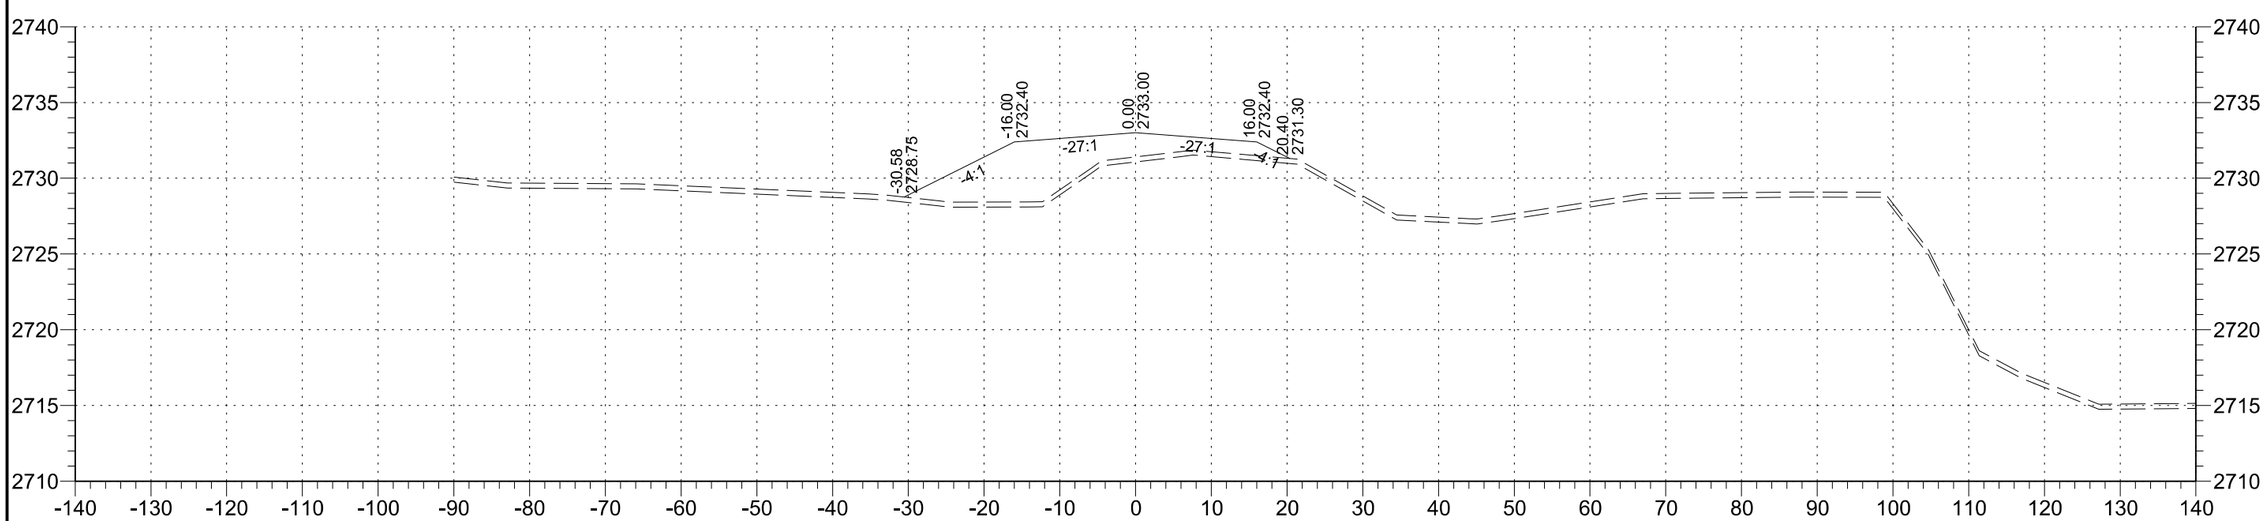

91+00

STATE	PROJECT NO.	SECTION NO.	SHEET NO.
ND	SC-4424(052)	200	38

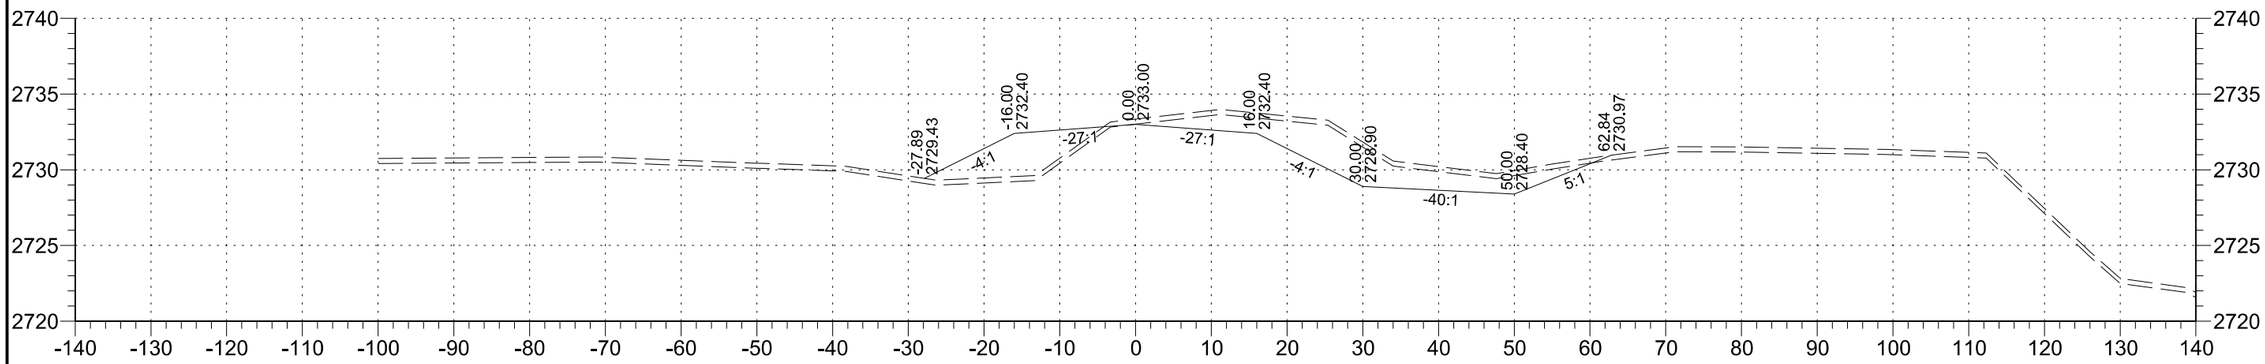

95+00

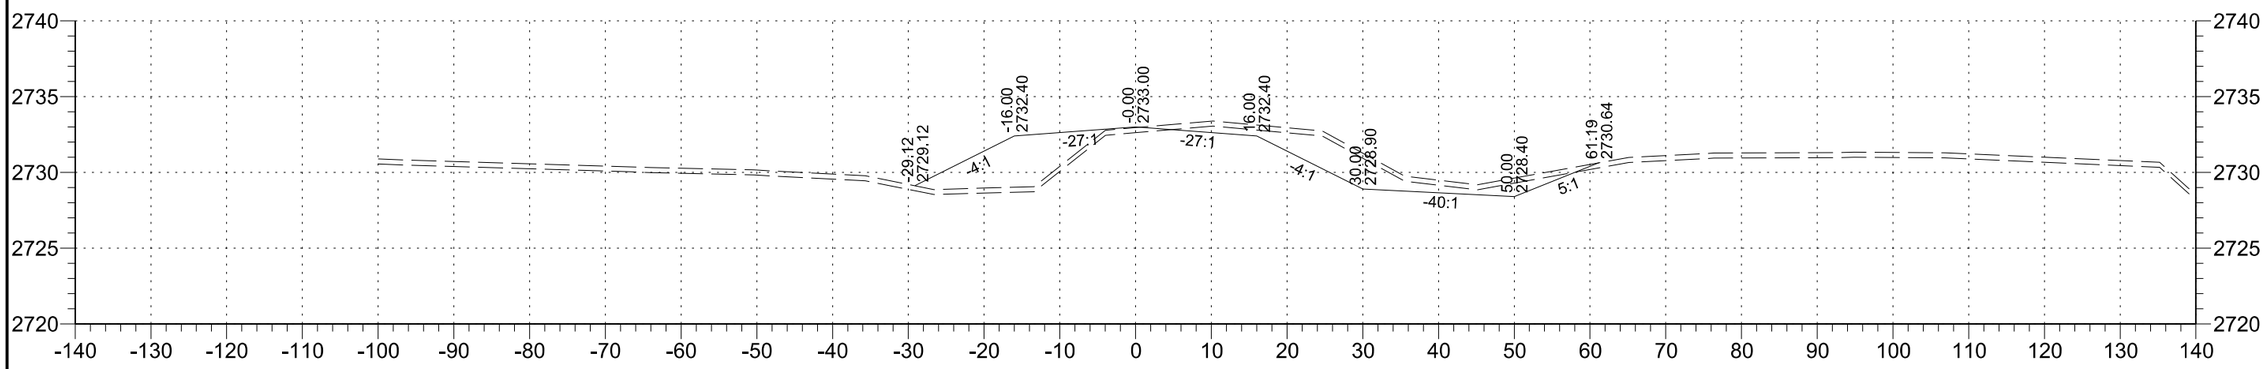

94+00

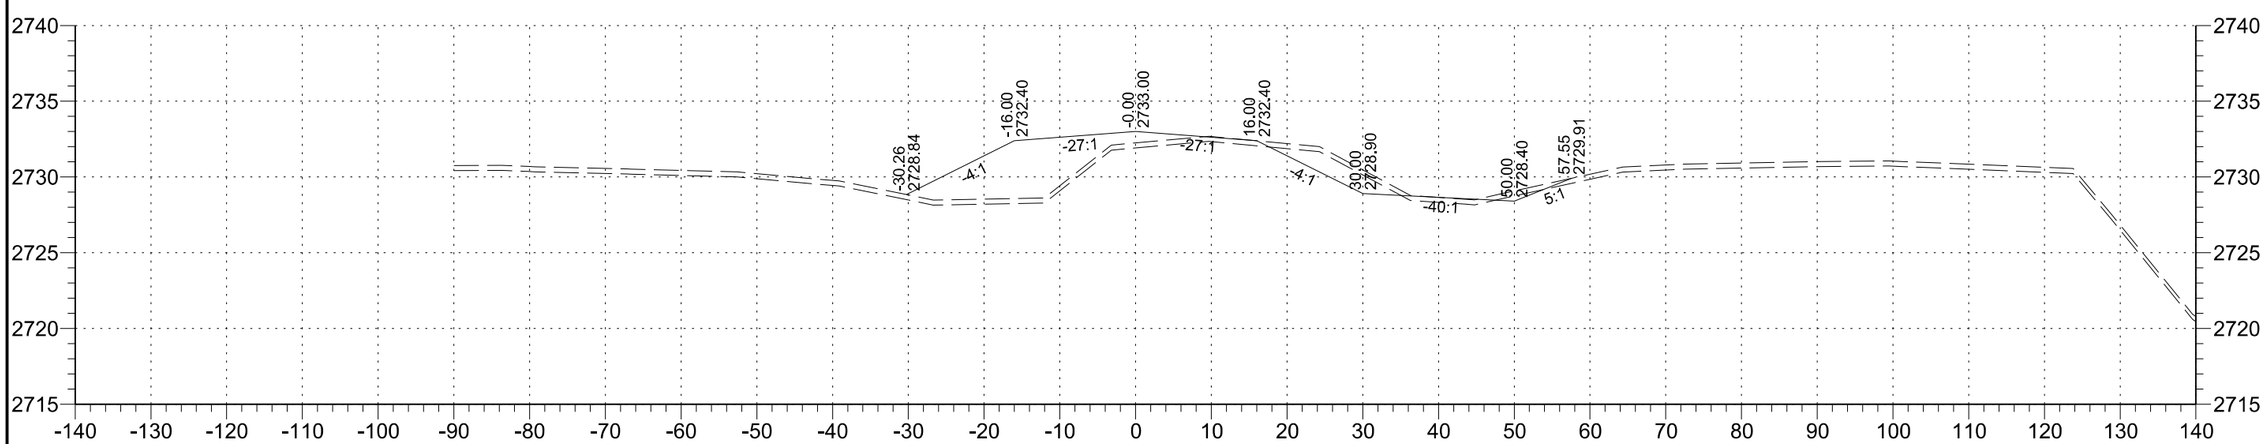

93+00

STATE	PROJECT NO.	SECTION NO.	SHEET NO.
ND	SC-4424(052)	200	39

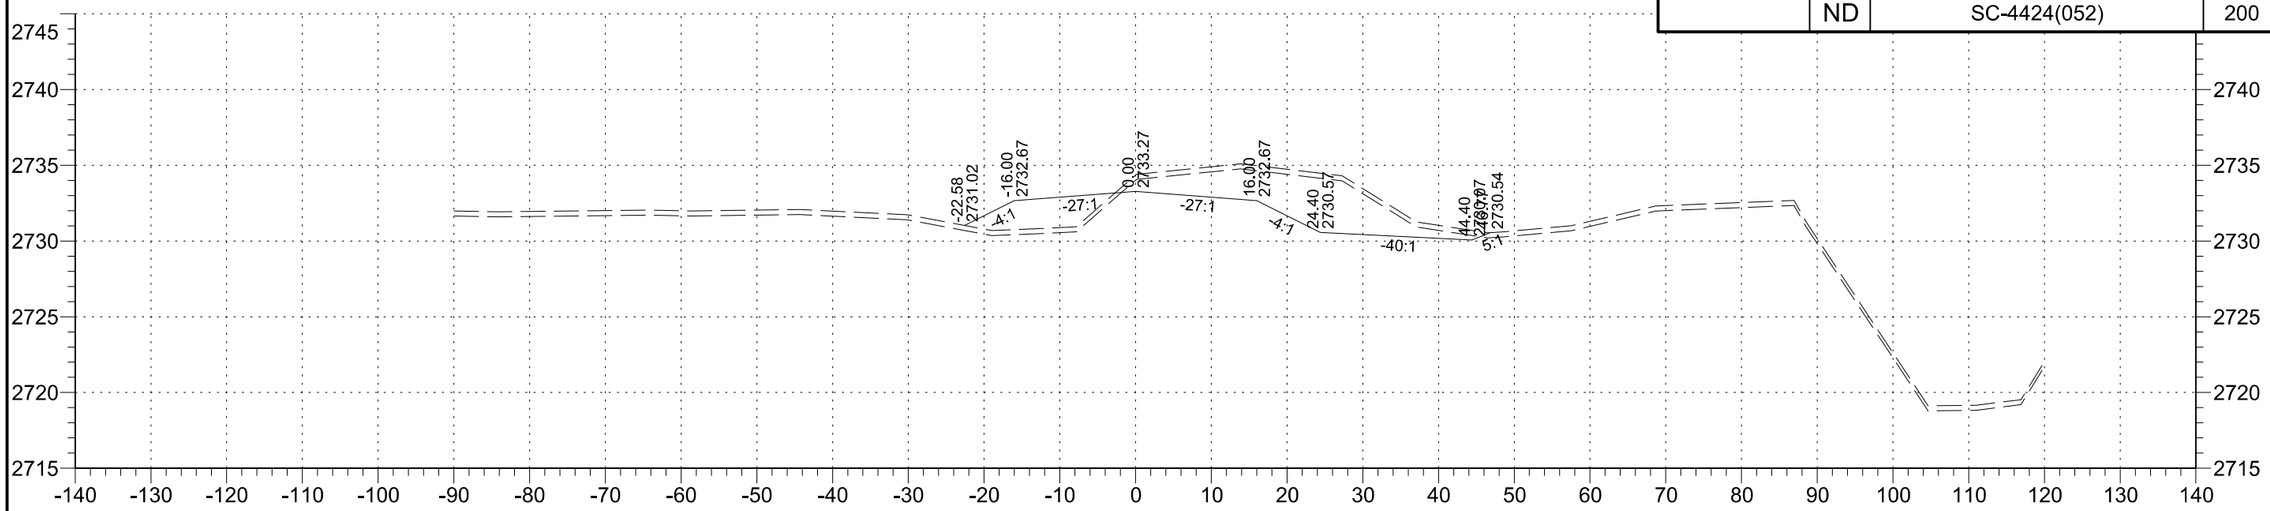

98+00

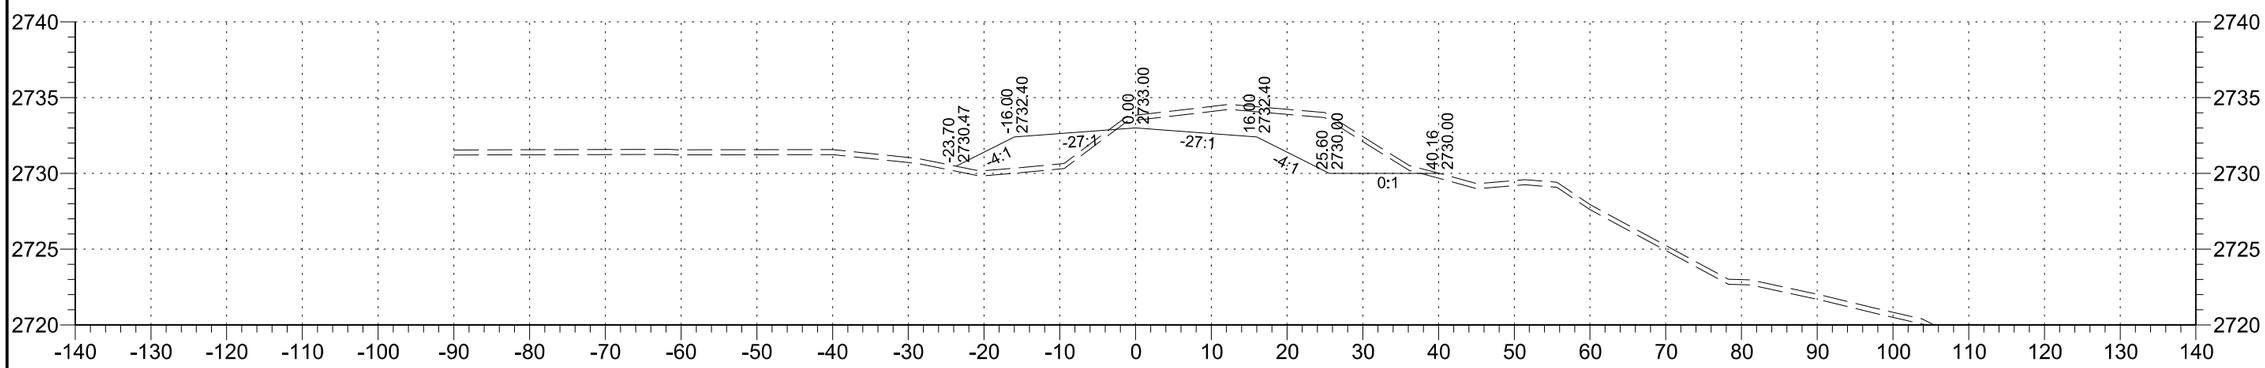

97+00

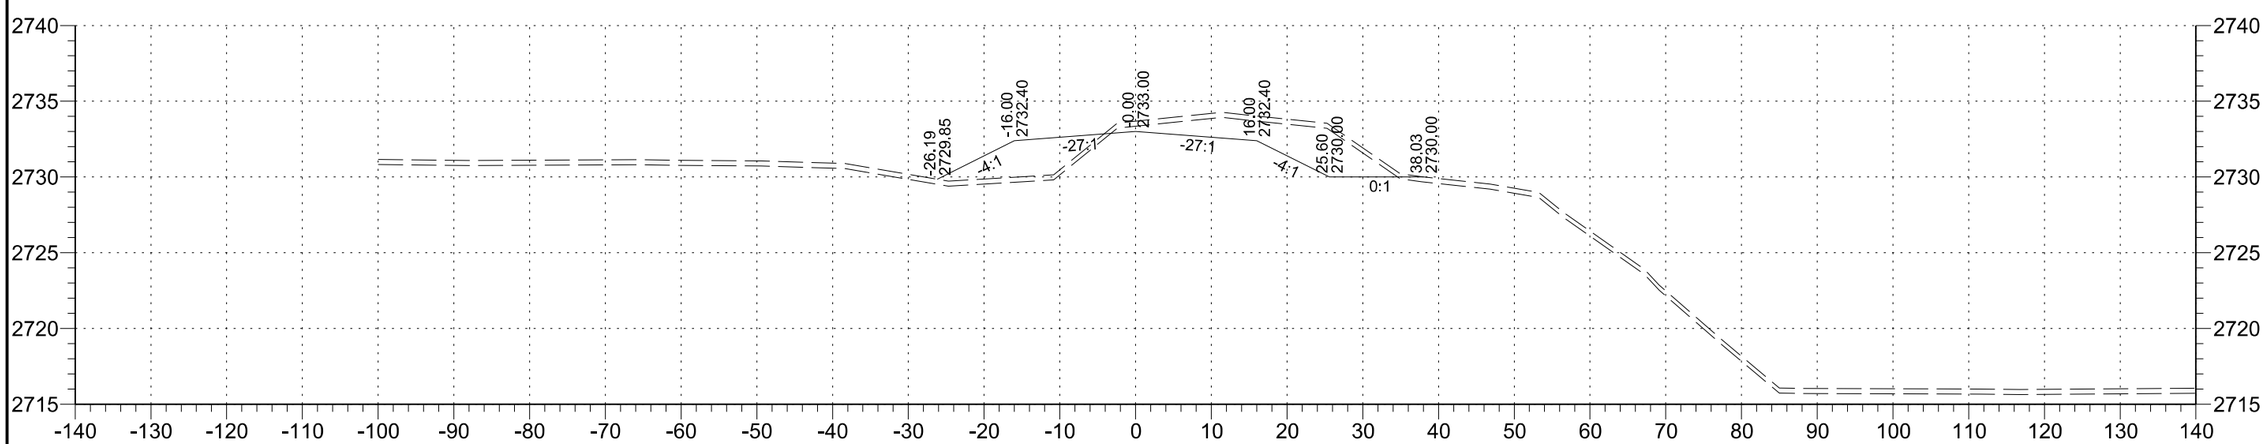

96+00

STATE	PROJECT NO.	SECTION NO.	SHEET NO.
ND	SC-4424(052)	200	40

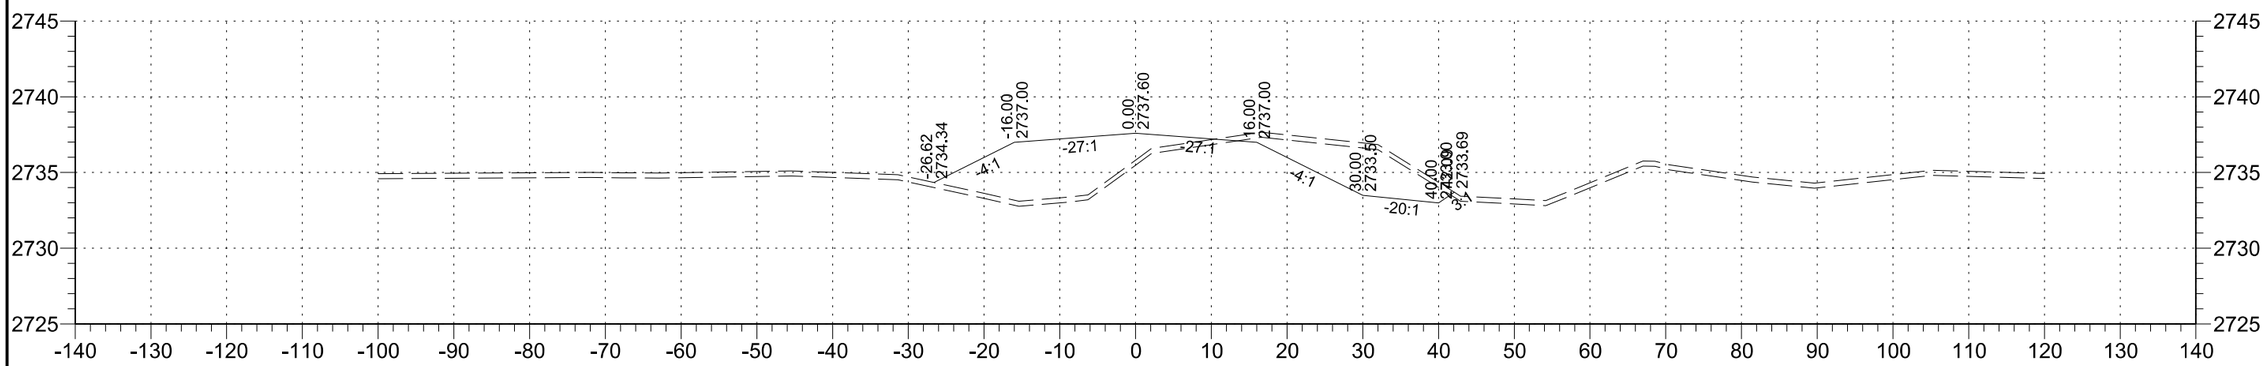

101+00

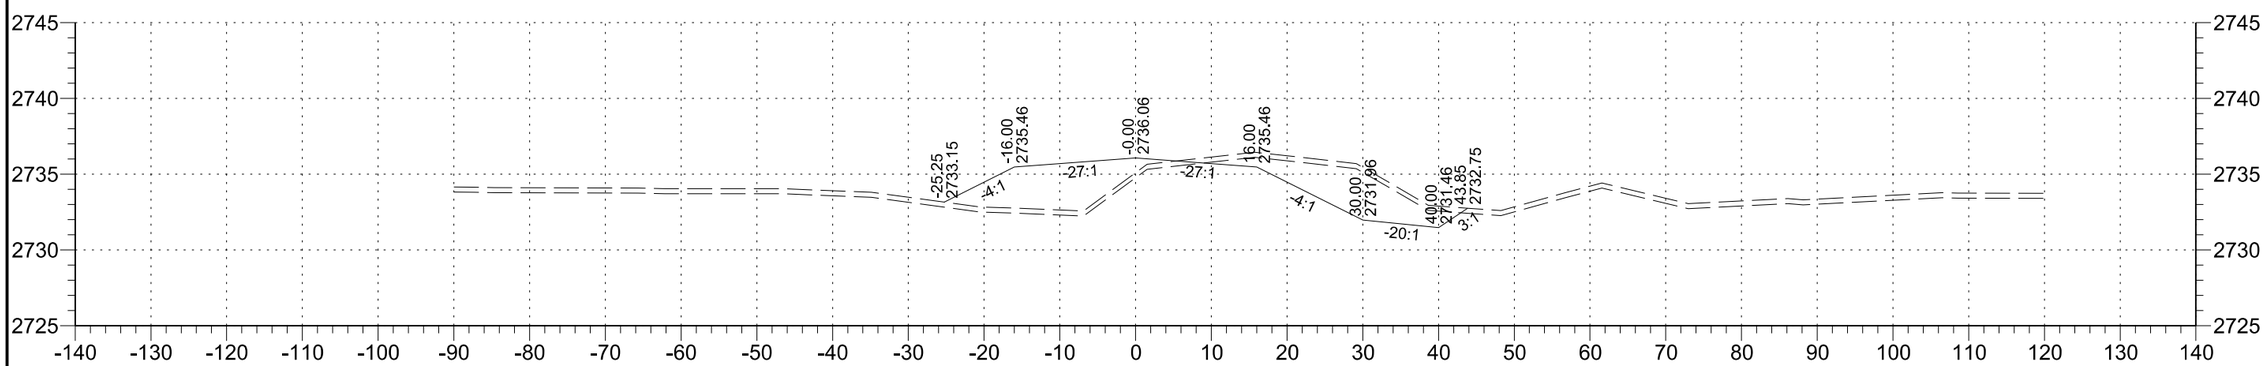

100+00

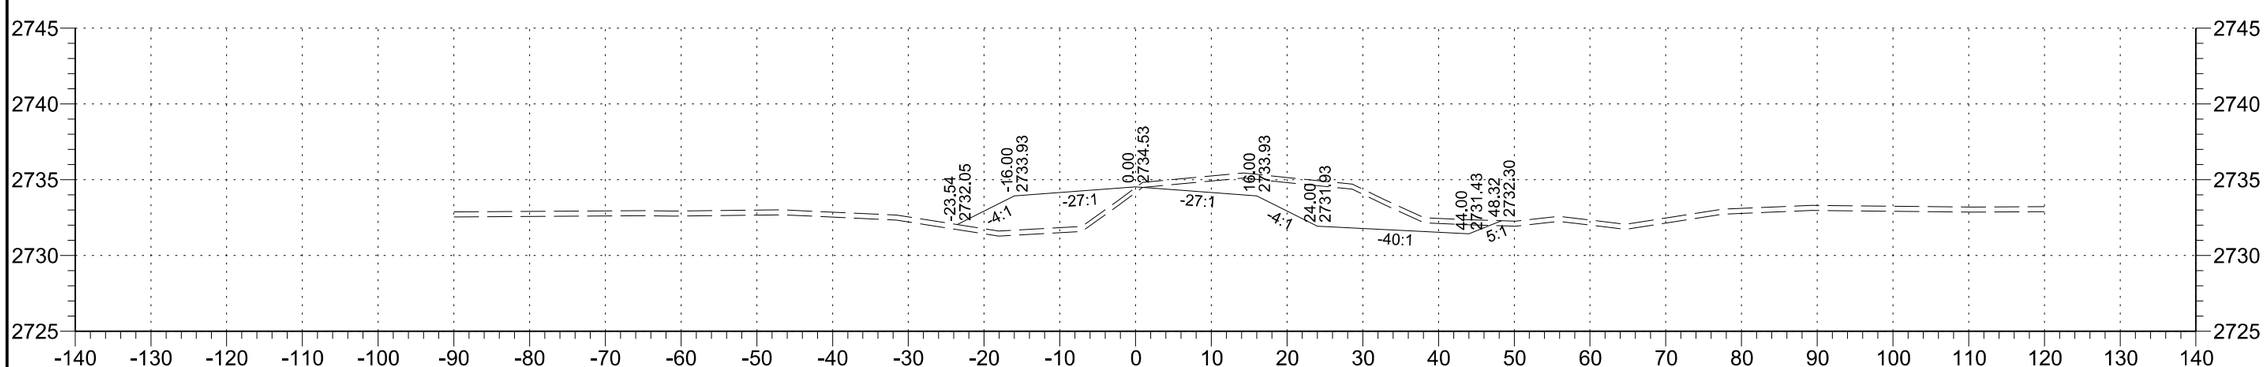

99+00

STATE	PROJECT NO.	SECTION NO.	SHEET NO.
ND	SC-4424(052)	200	41

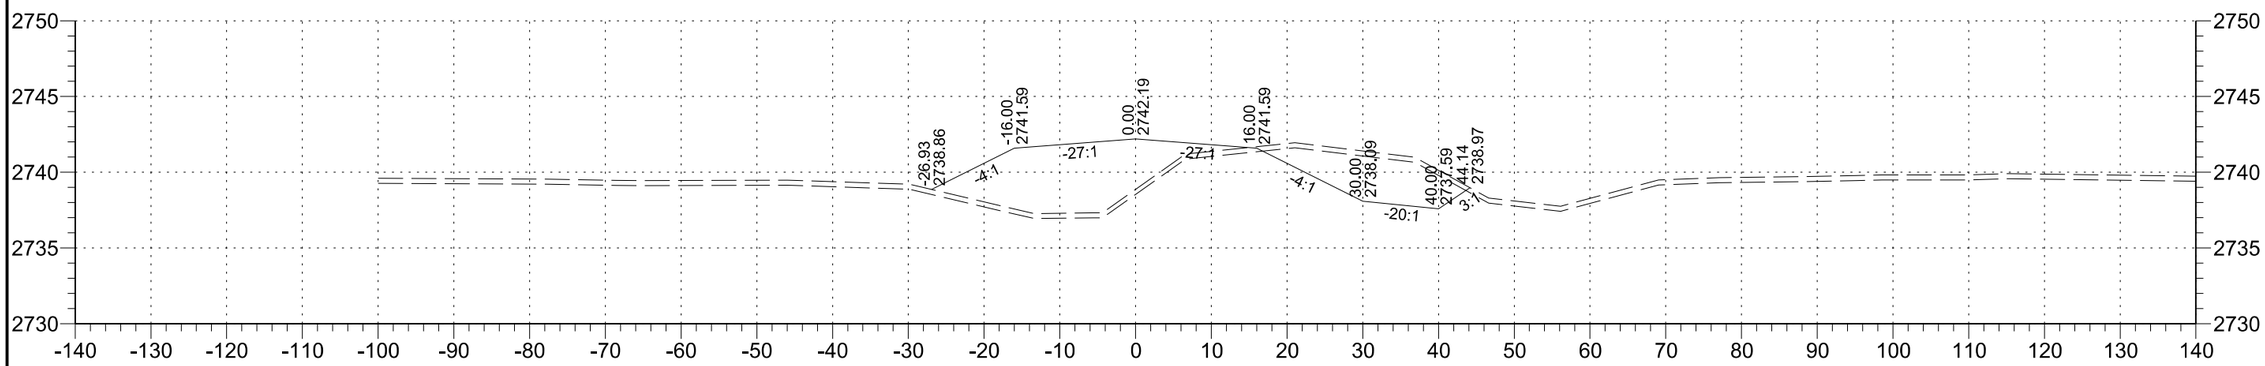

104+00

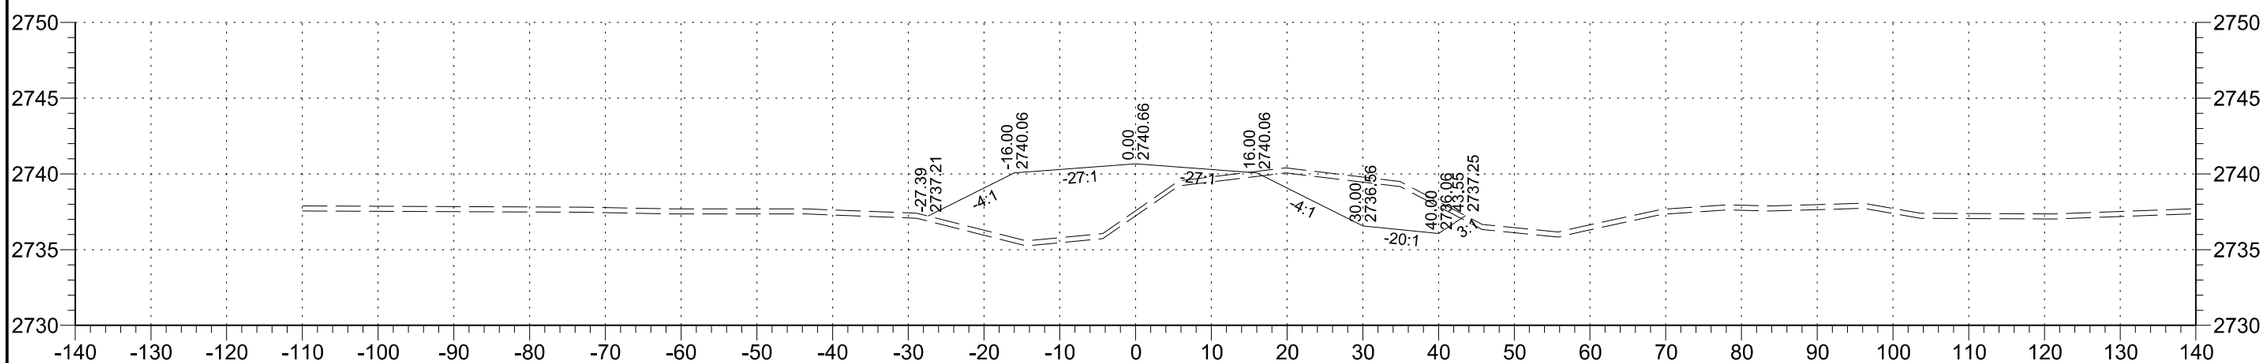

103+00

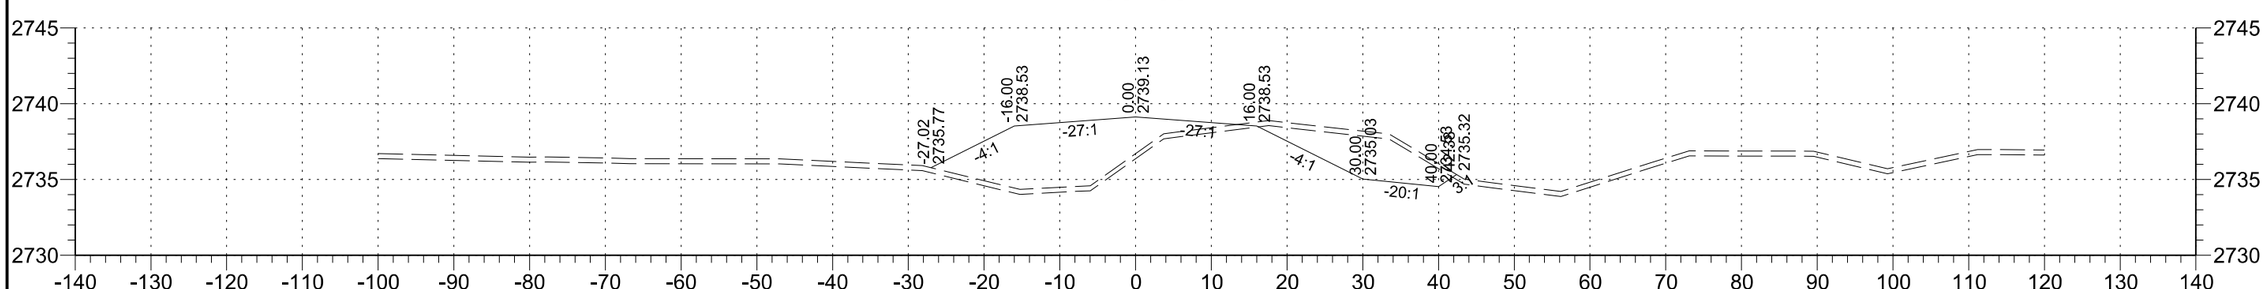

102+00

STATE	PROJECT NO.	SECTION NO.	SHEET NO.
ND	SC-4424(052)	200	42

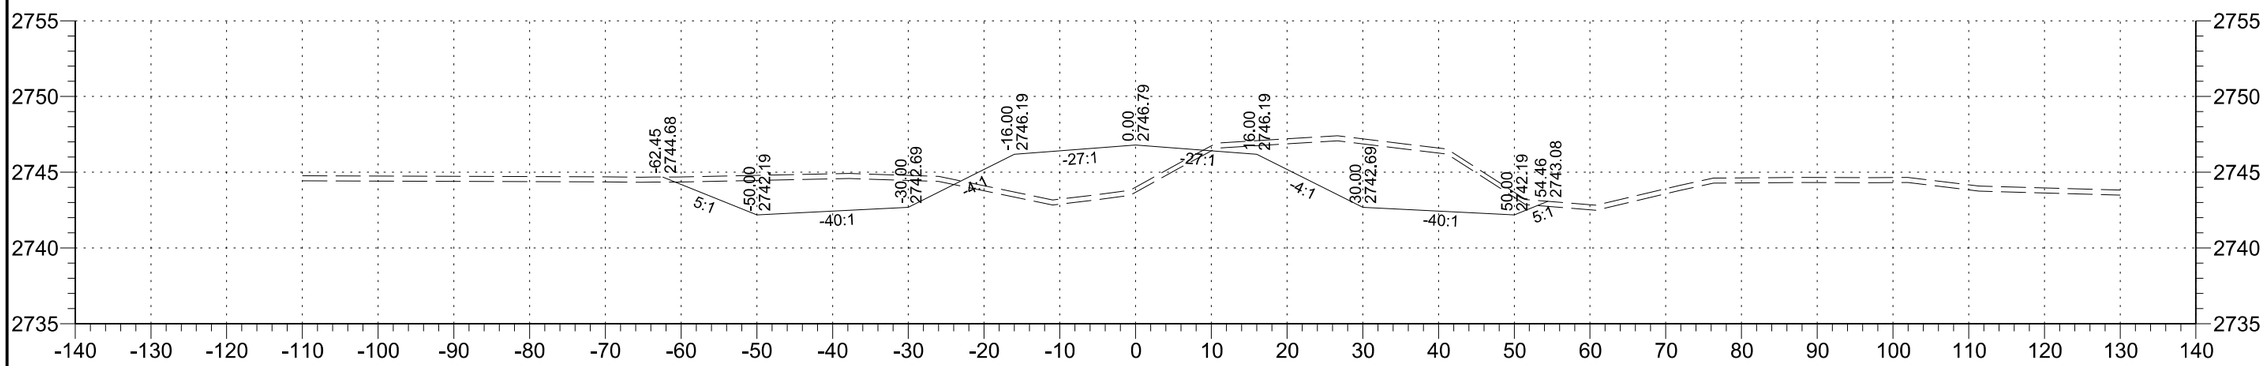

107+00

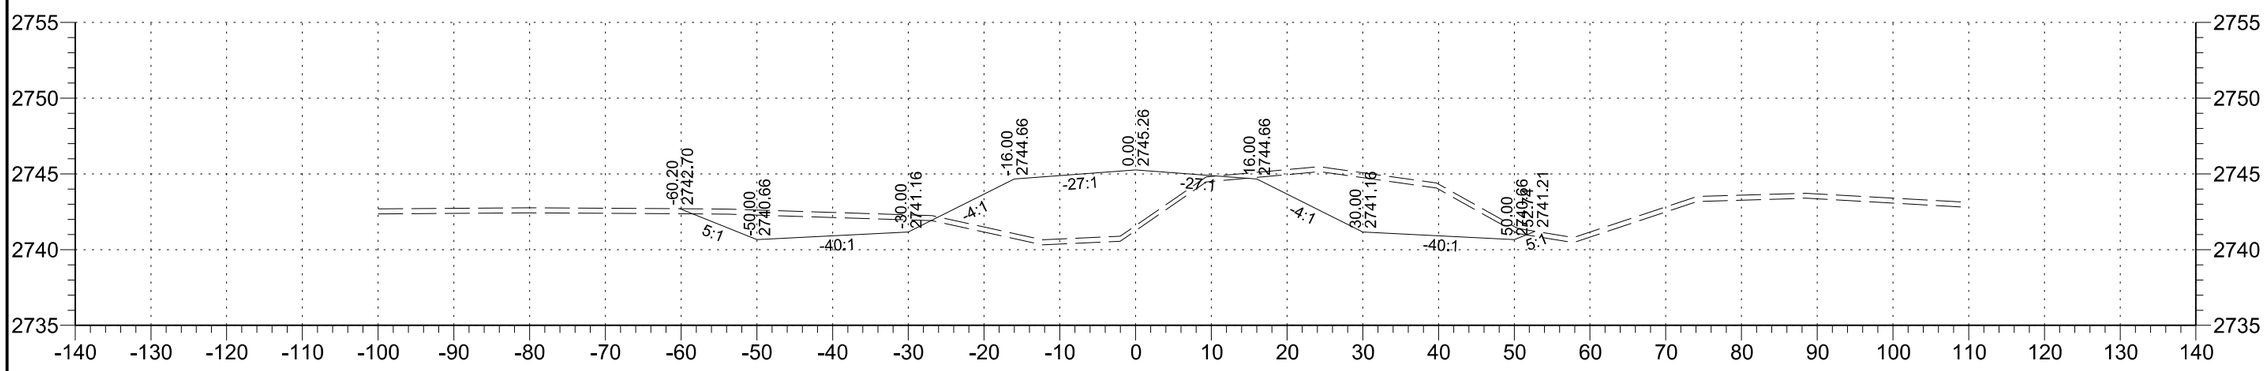

106+00

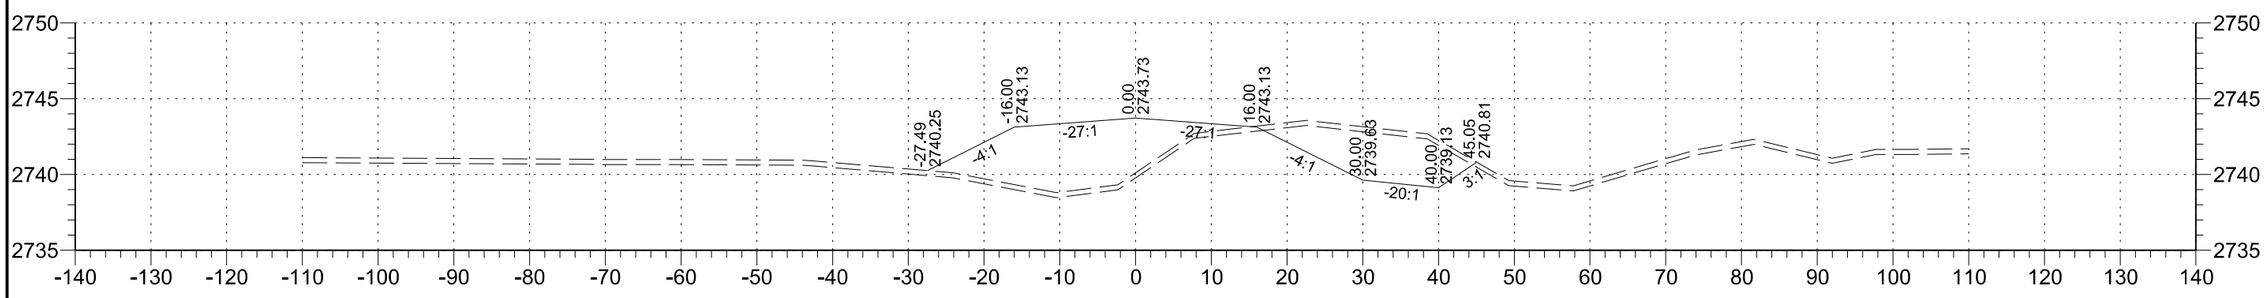

105+00

STATE	PROJECT NO.	SECTION NO.	SHEET NO.
ND	SC-4424(052)	200	43

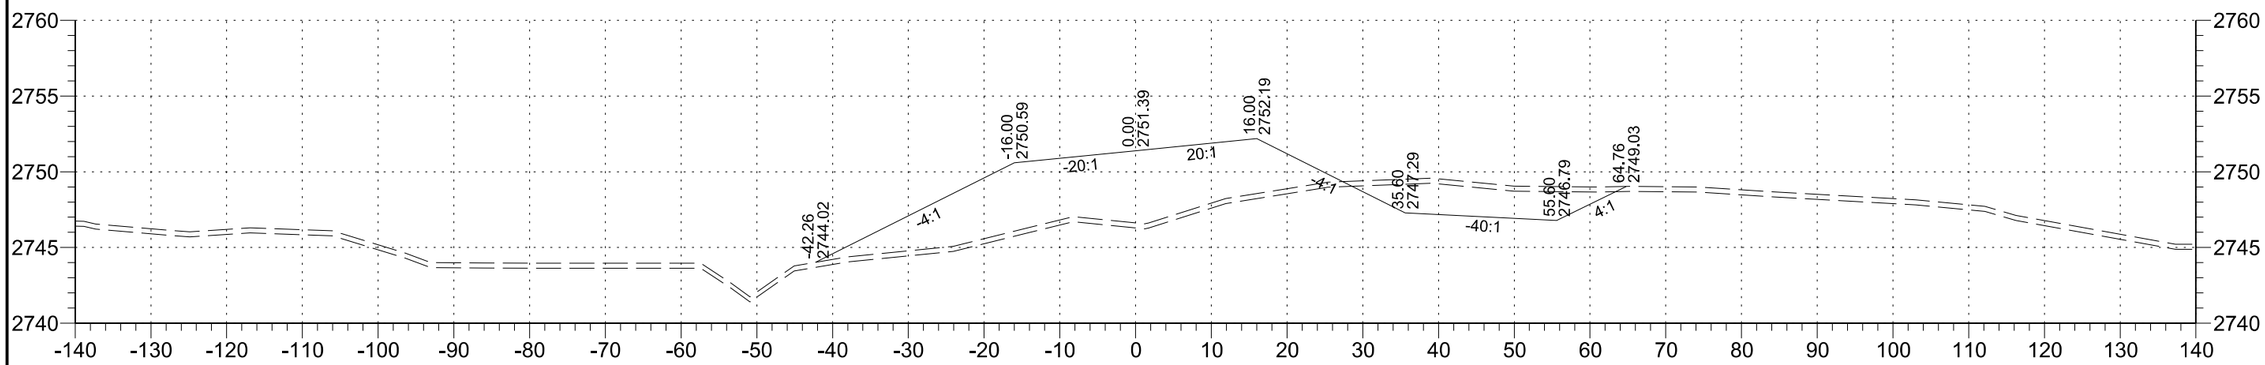

110+00

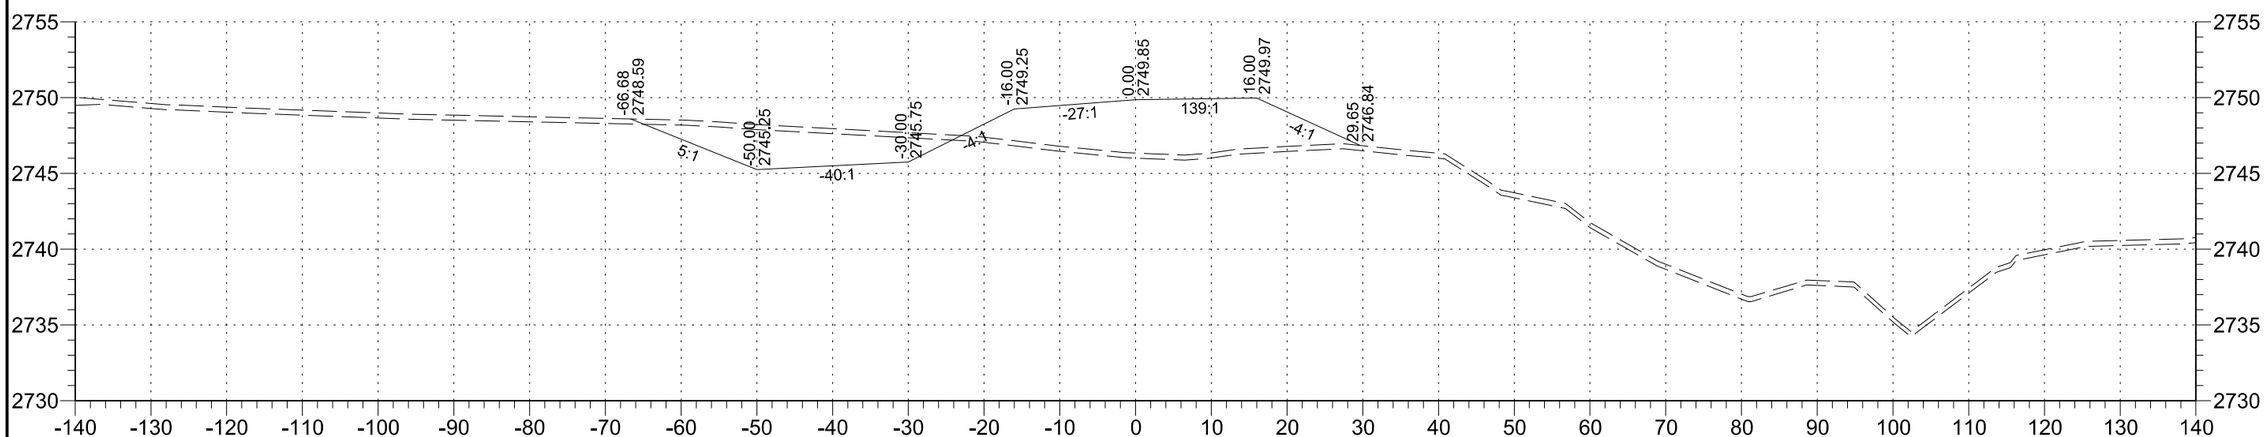

109+00

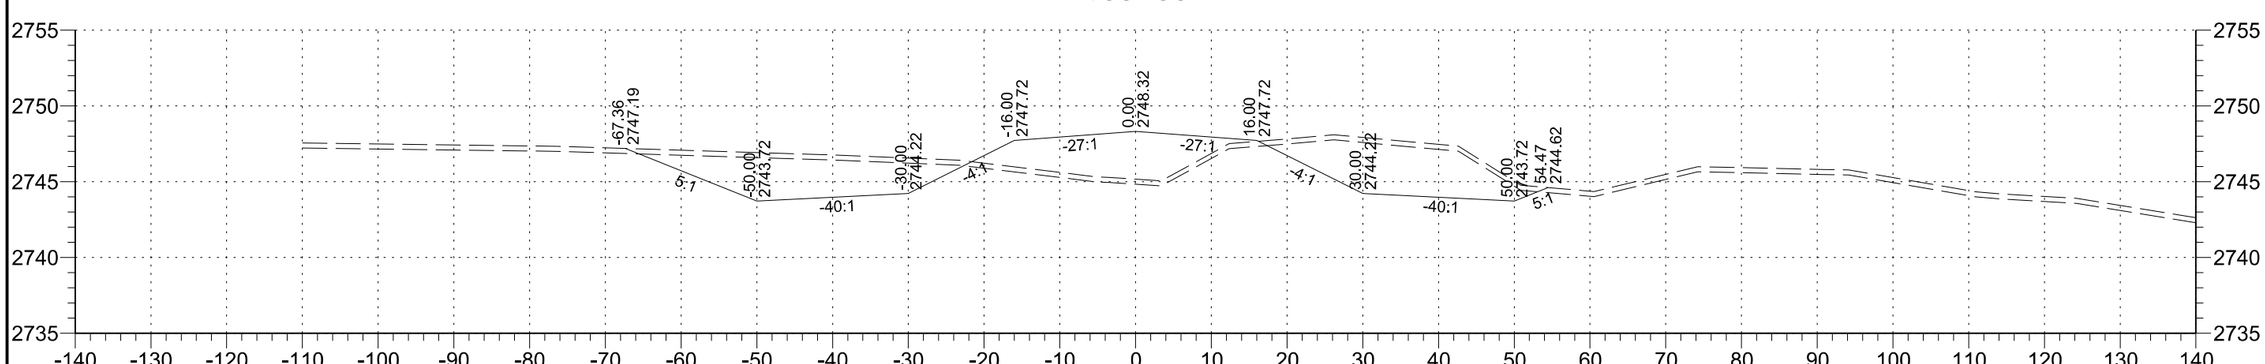

108+00

STATE	PROJECT NO.	SECTION NO.	SHEET NO.
ND	SC-4424(052)	200	44

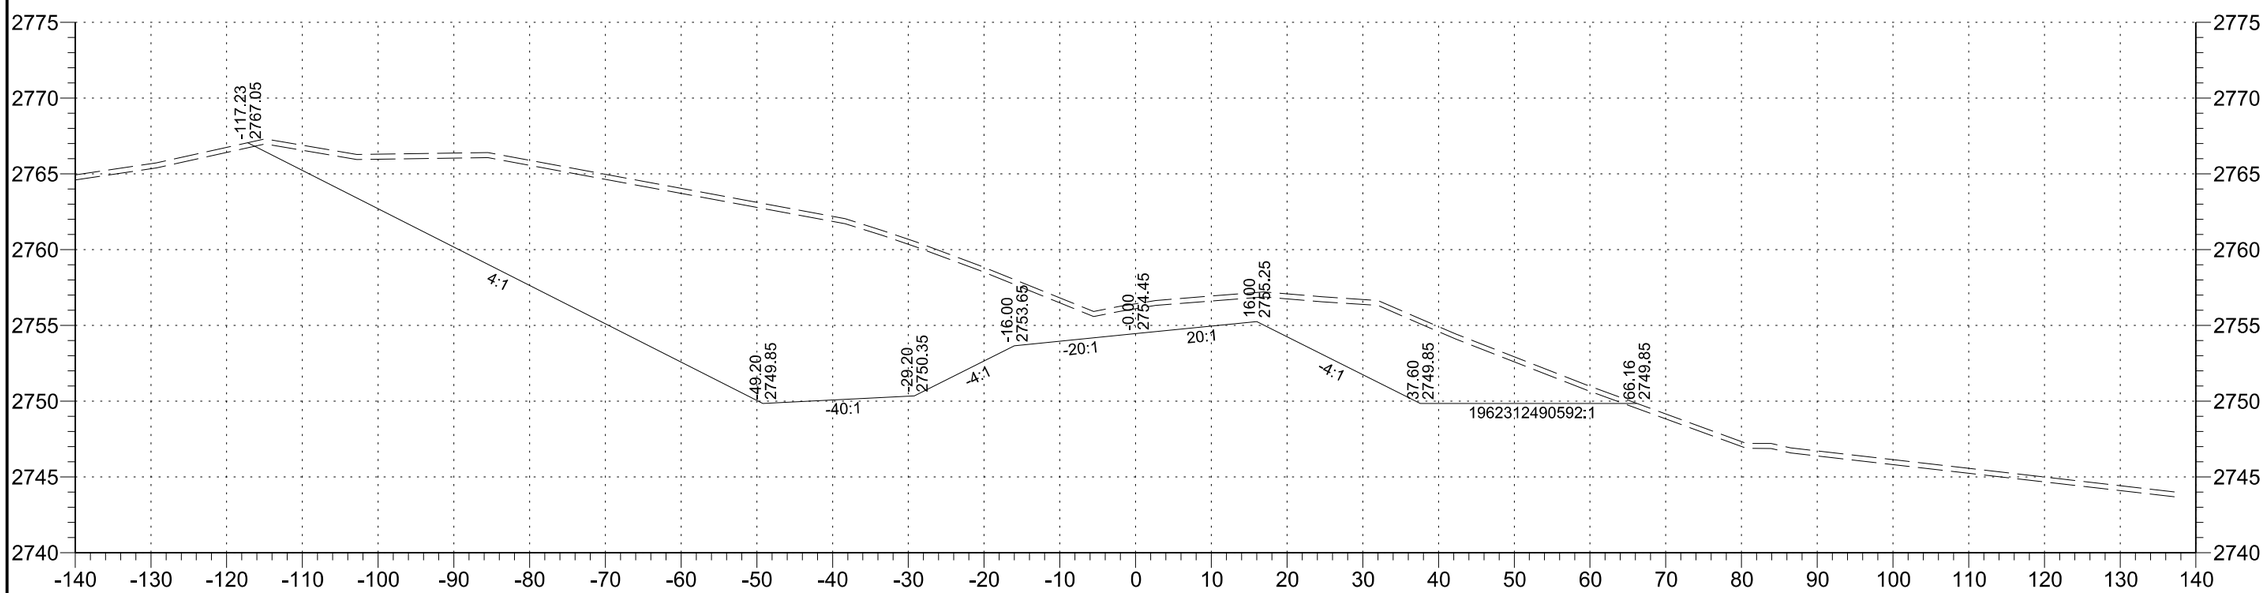

112+00

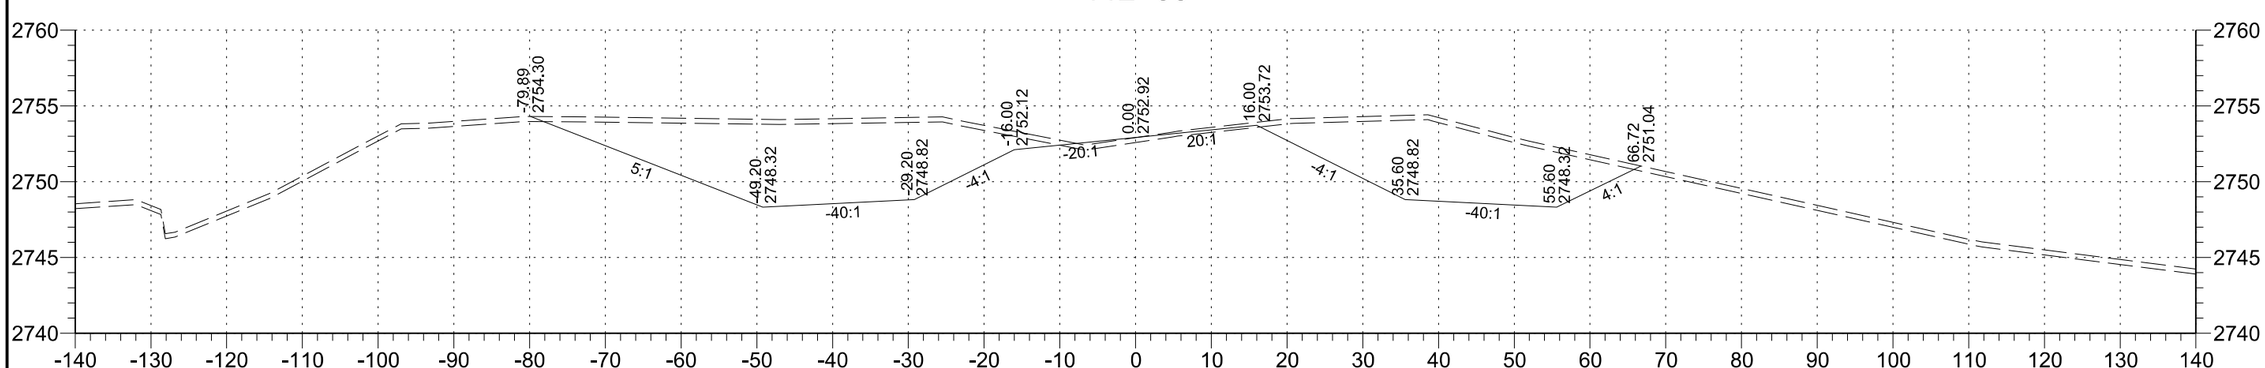

111+00

STATE	PROJECT NO.	SECTION NO.	SHEET NO.
ND	SC-4424(052)	200	45

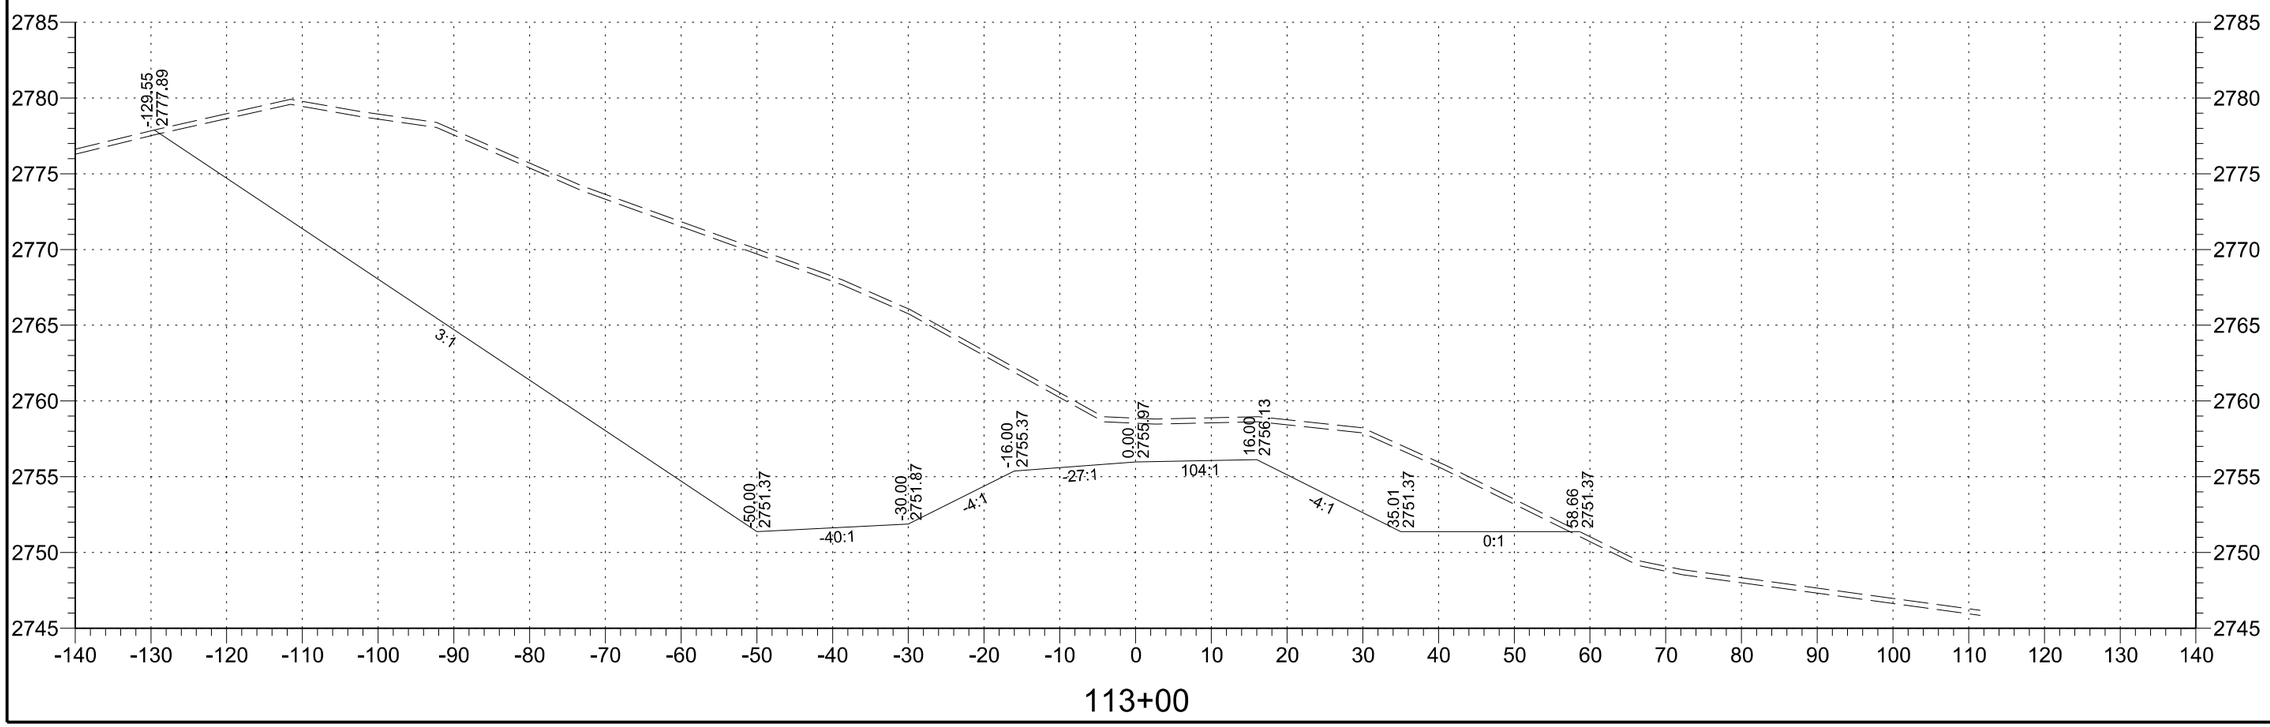

STATE	PROJECT NO.	SECTION NO.	SHEET NO.
ND	SC-4424(052)	200	46

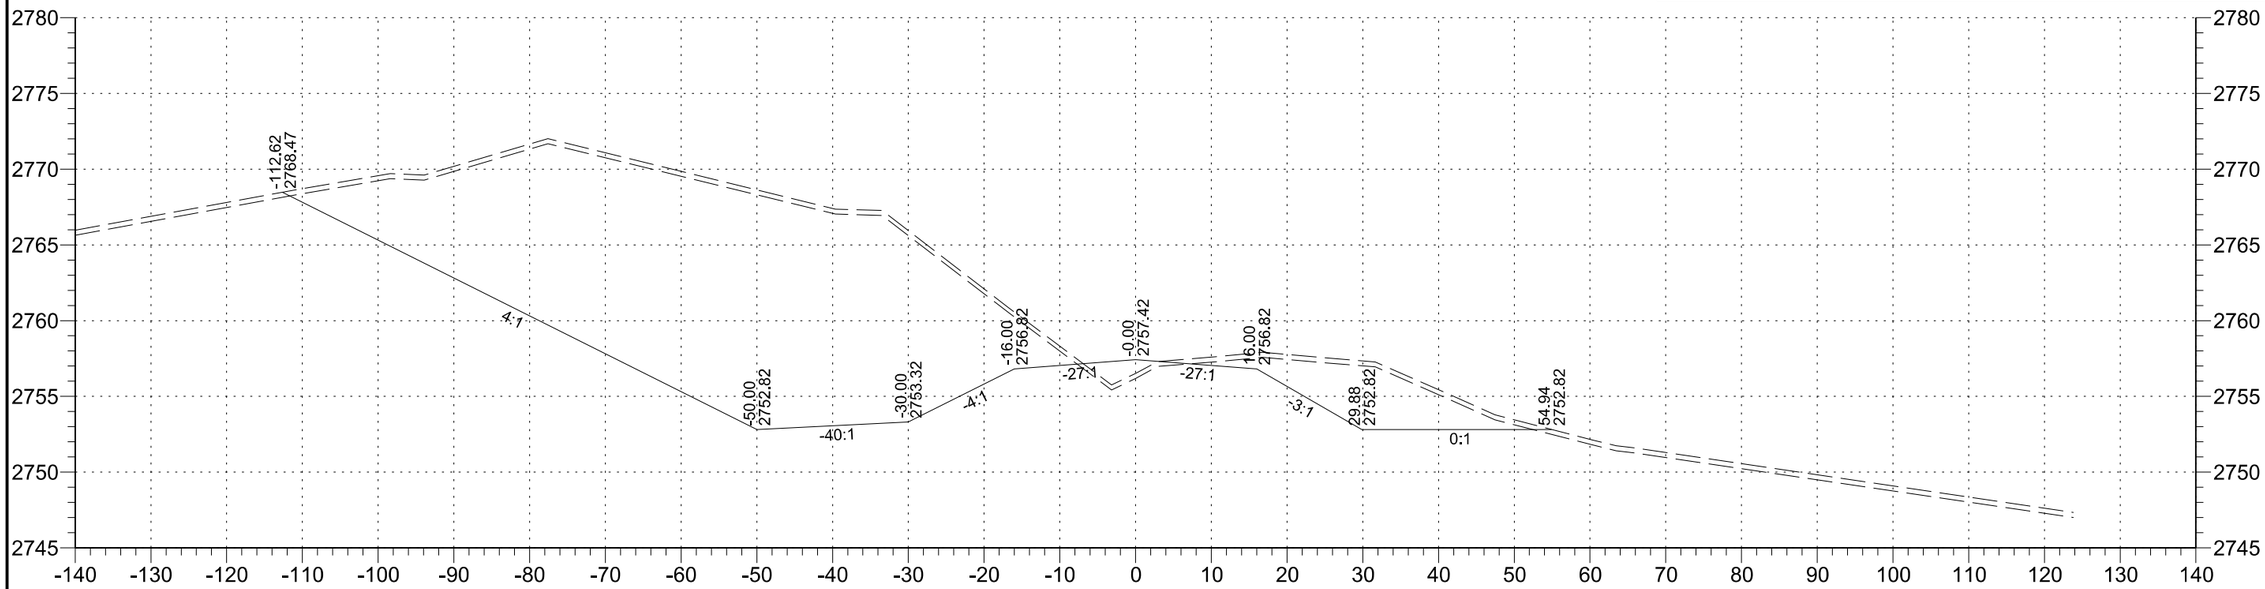

115+00

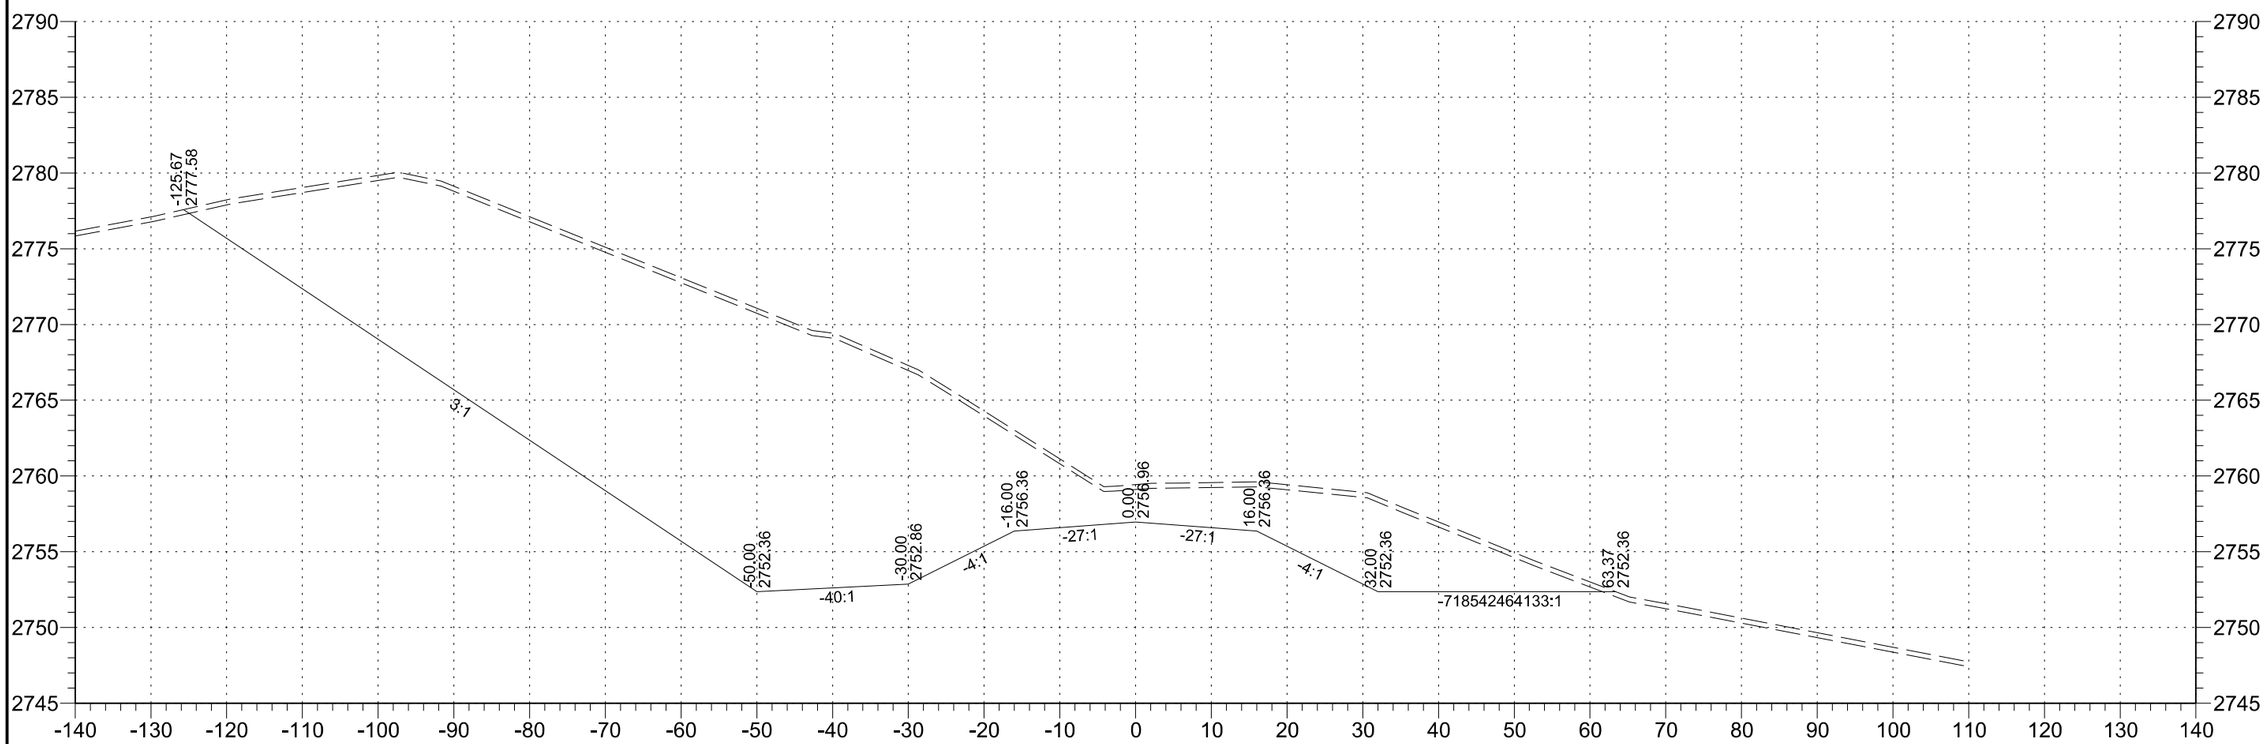

114+00

STATE	PROJECT NO.	SECTION NO.	SHEET NO.
ND	SC-4424(052)	200	47

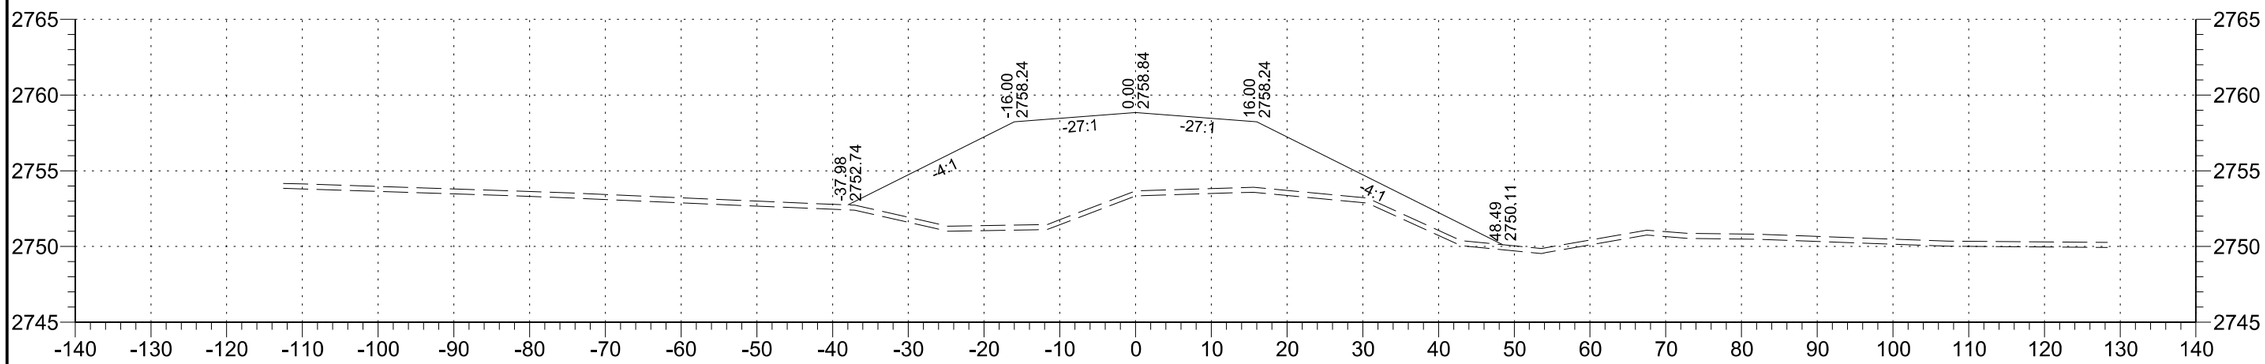

118+00

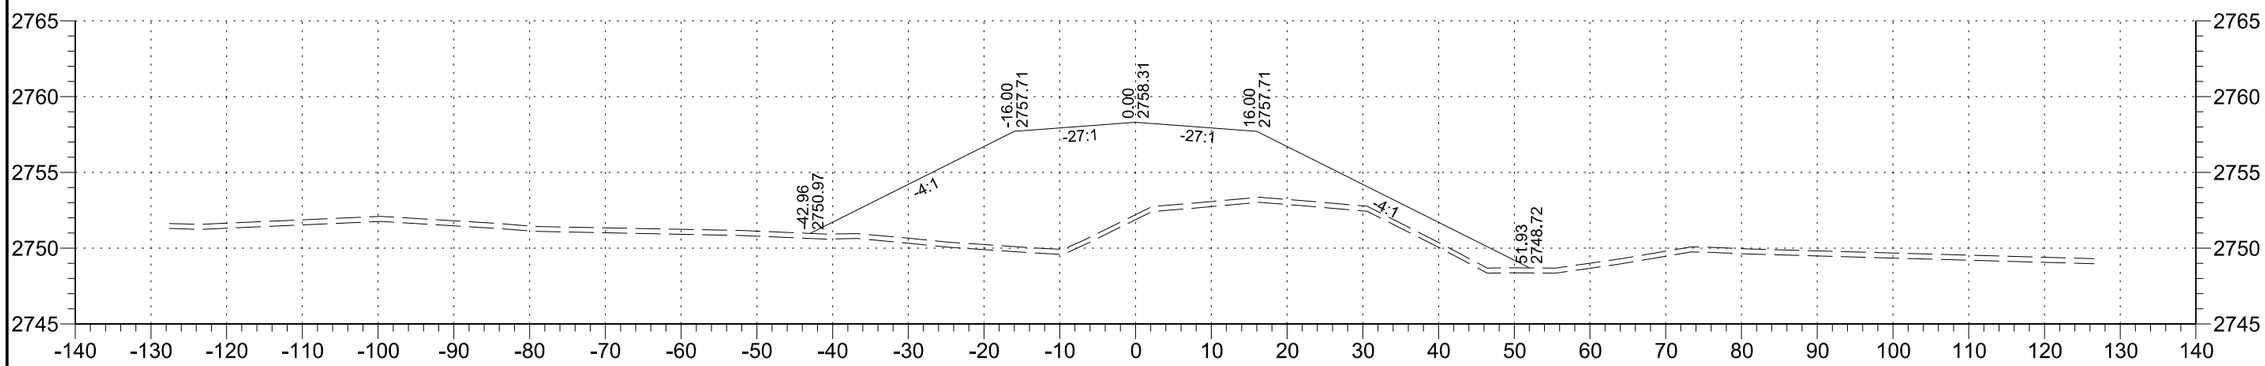

117+00

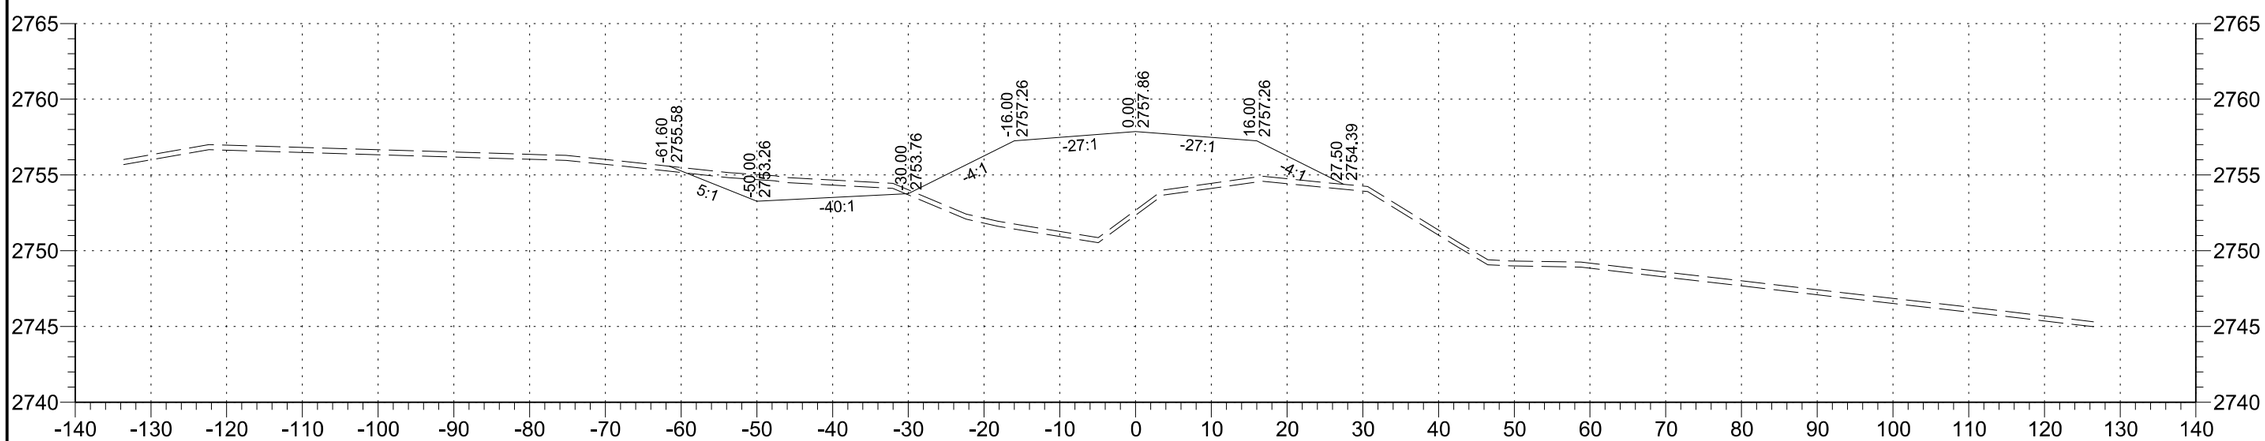

116+00

STATE	PROJECT NO.	SECTION NO.	SHEET NO.
ND	SC-4424(052)	200	48

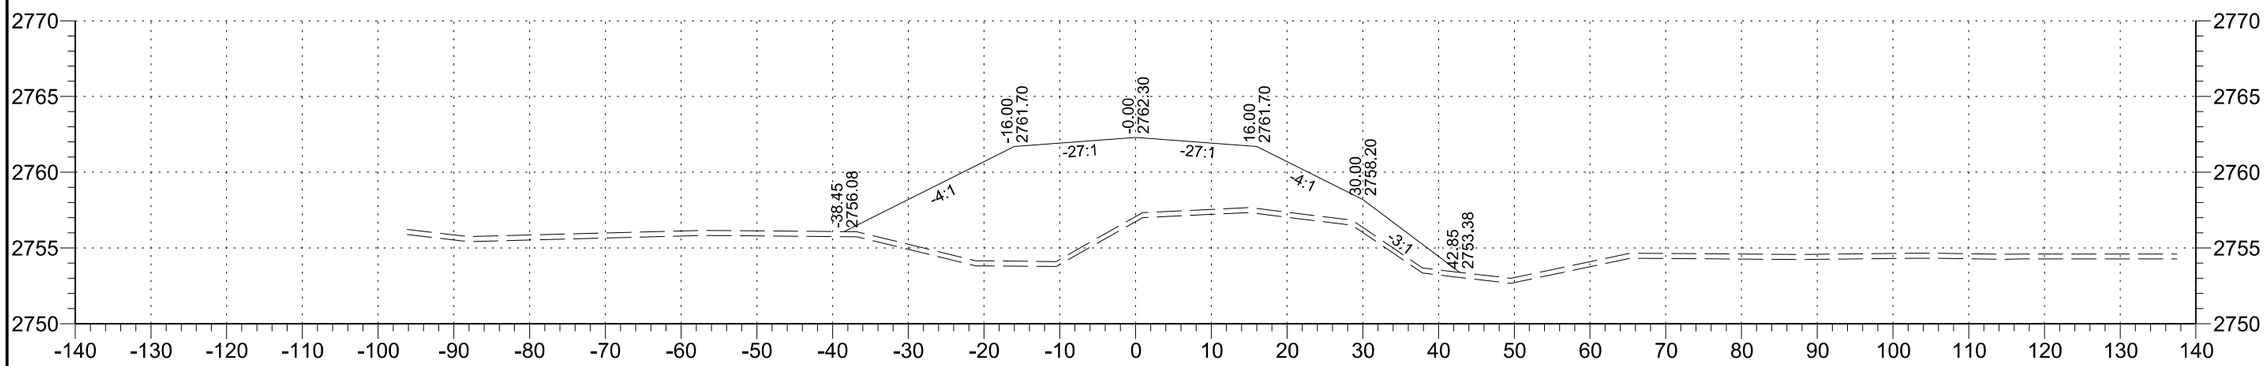

121+00

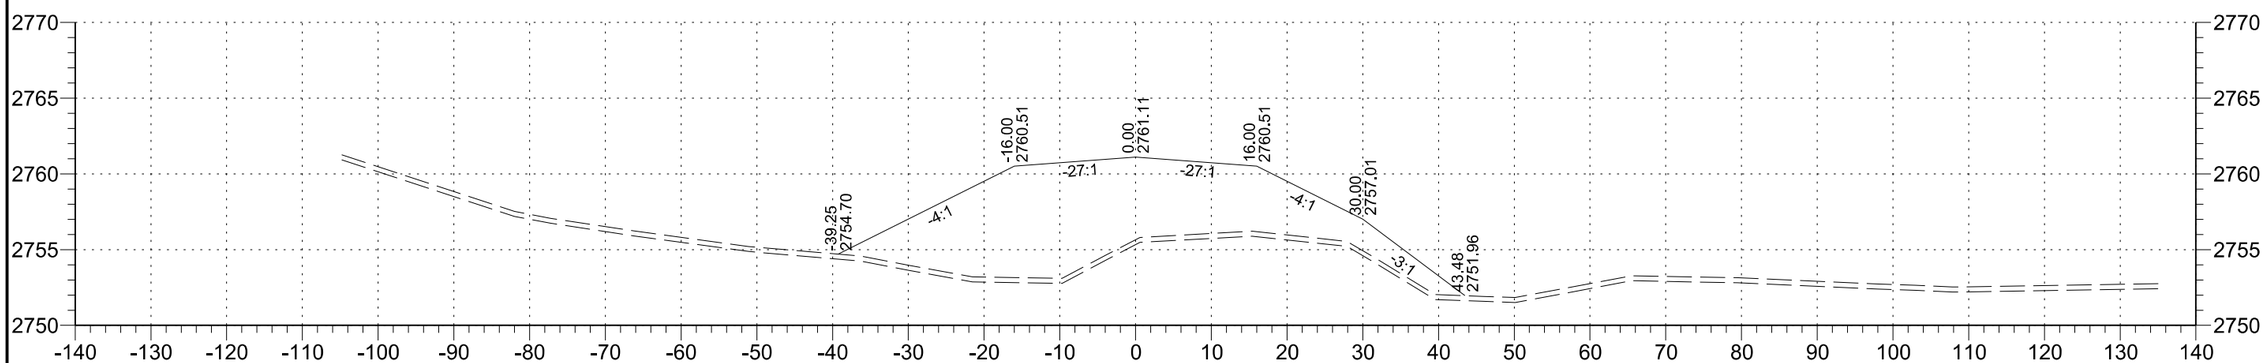

120+00

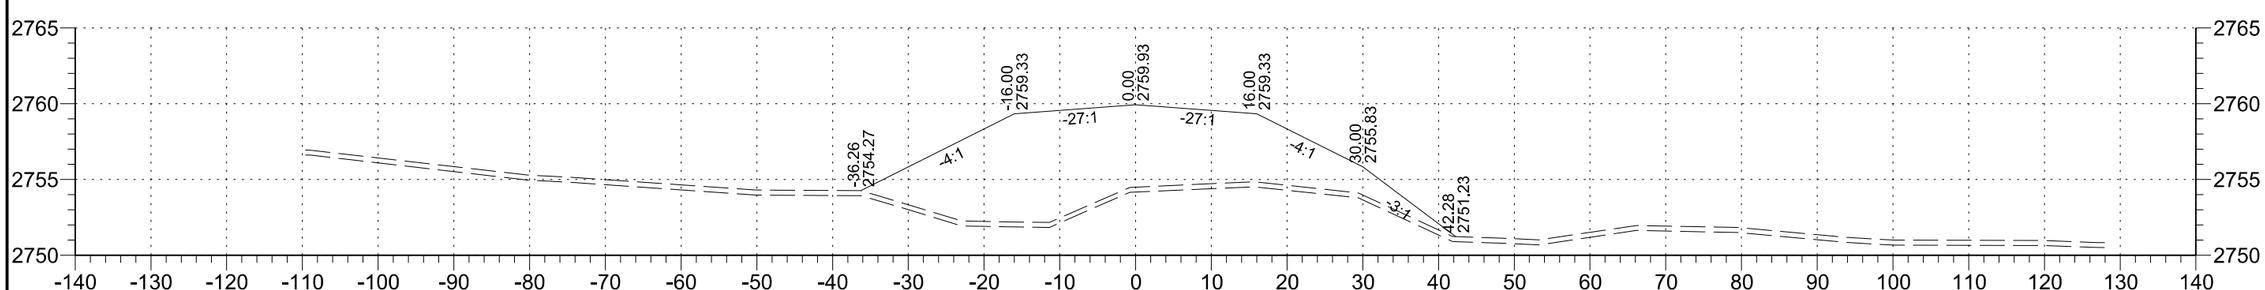

119+00

STATE	PROJECT NO.	SECTION NO.	SHEET NO.
ND	SC-4424(052)	200	49

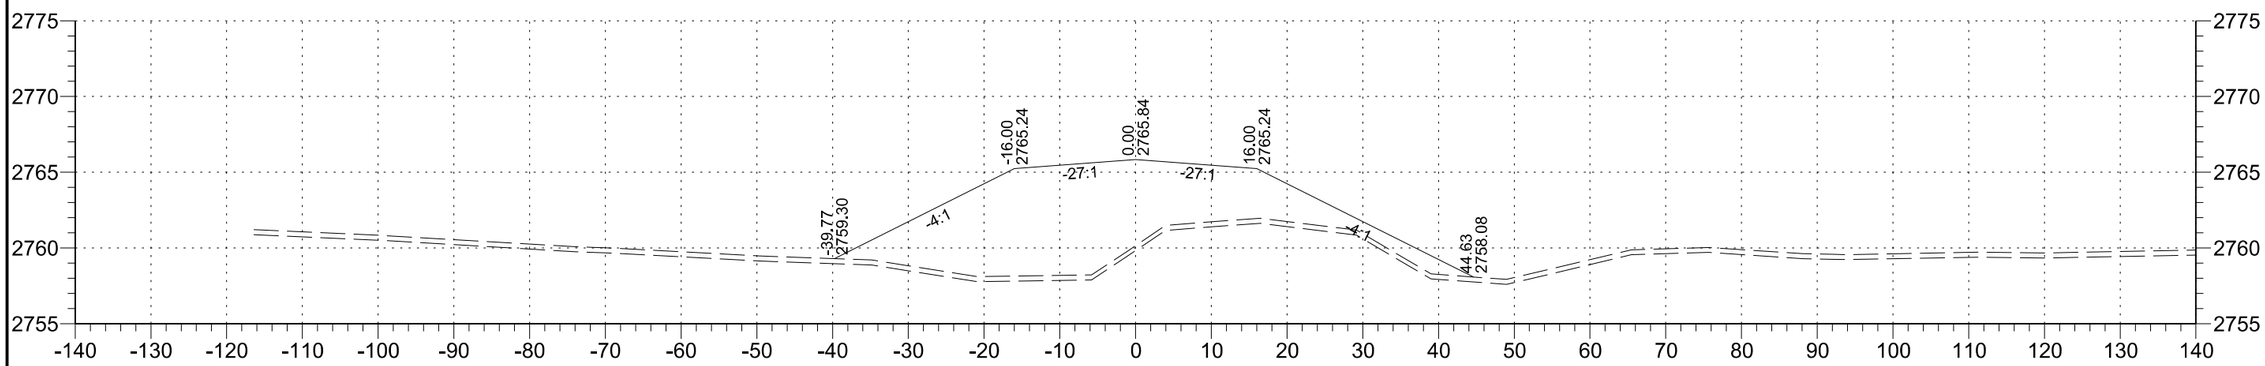

124+00

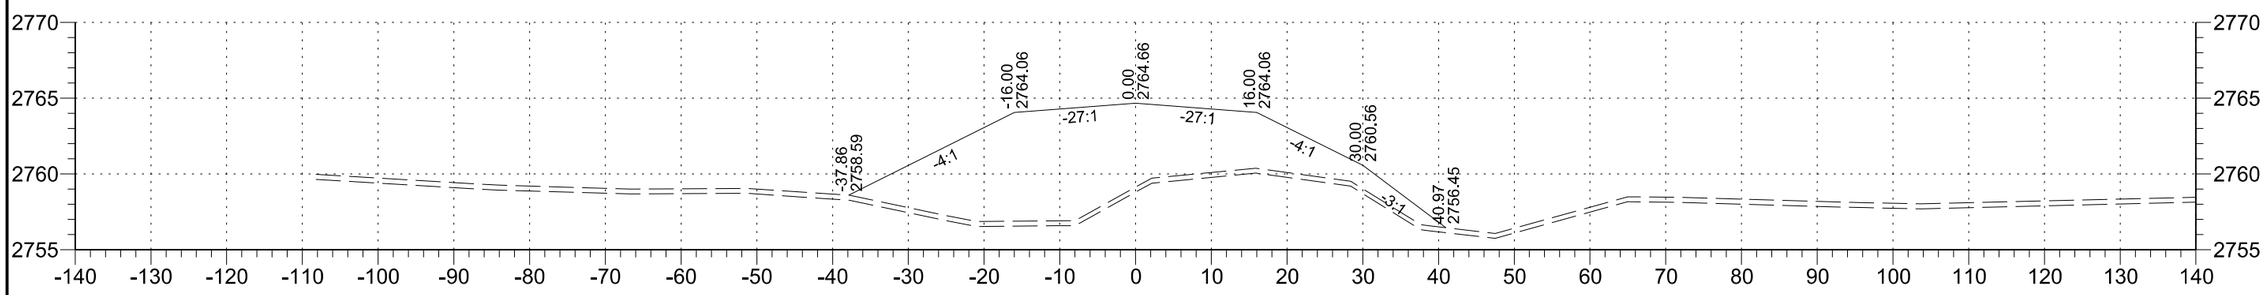

123+00

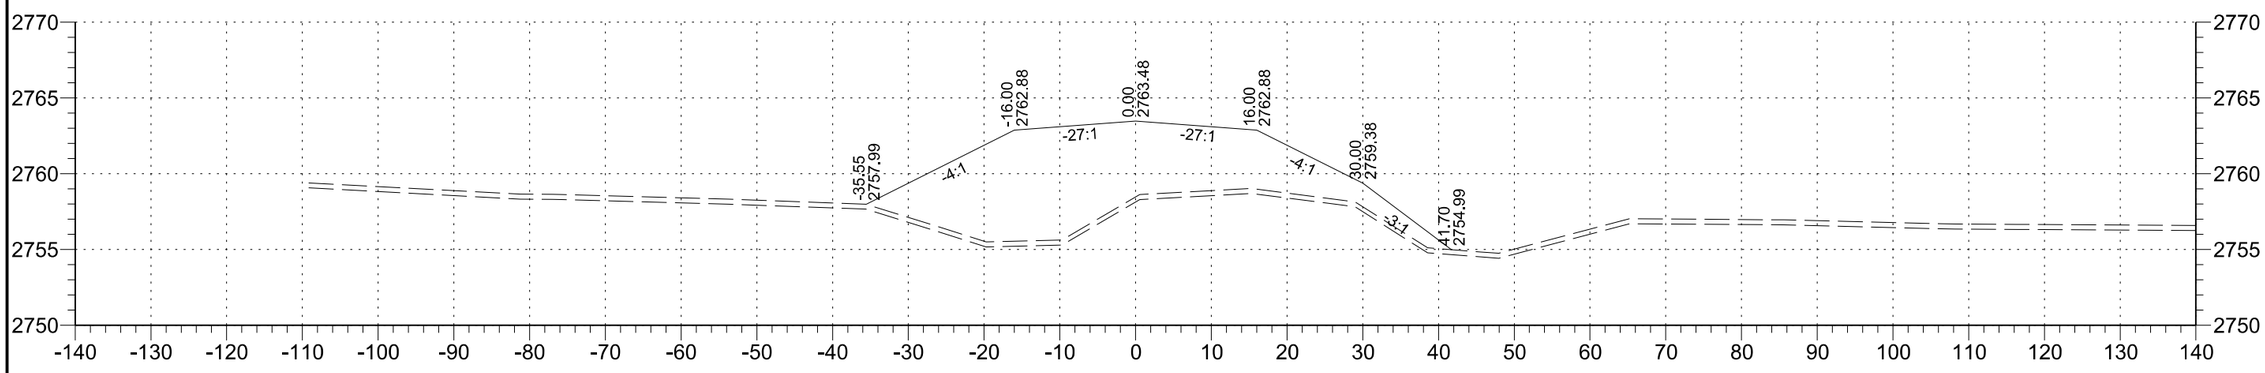

122+00

STATE	PROJECT NO.	SECTION NO.	SHEET NO.
ND	SC-4424(052)	200	50

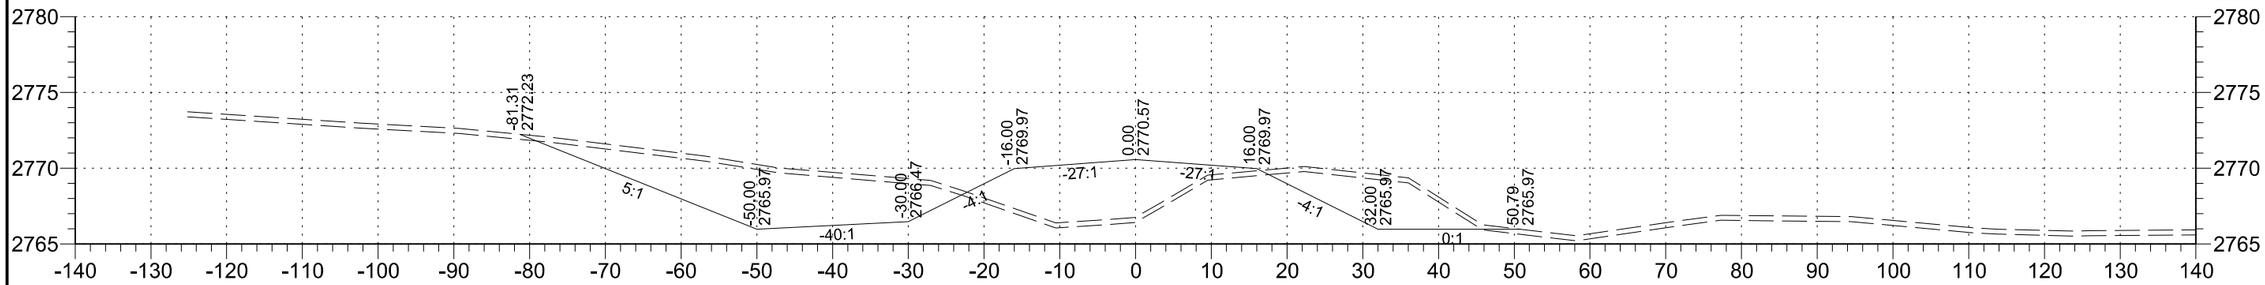

128+00

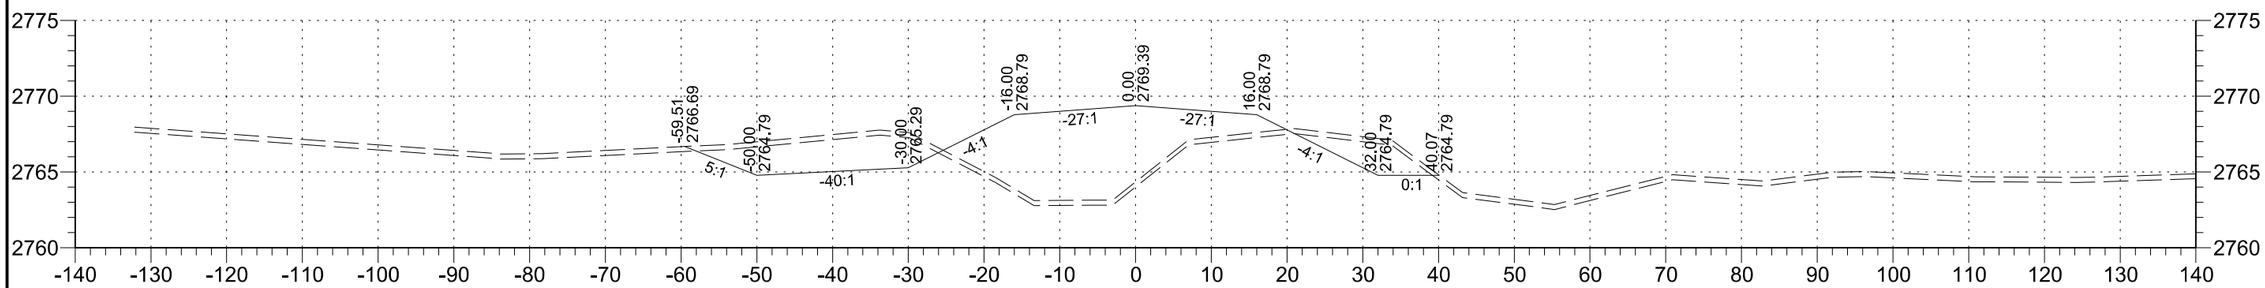

127+00

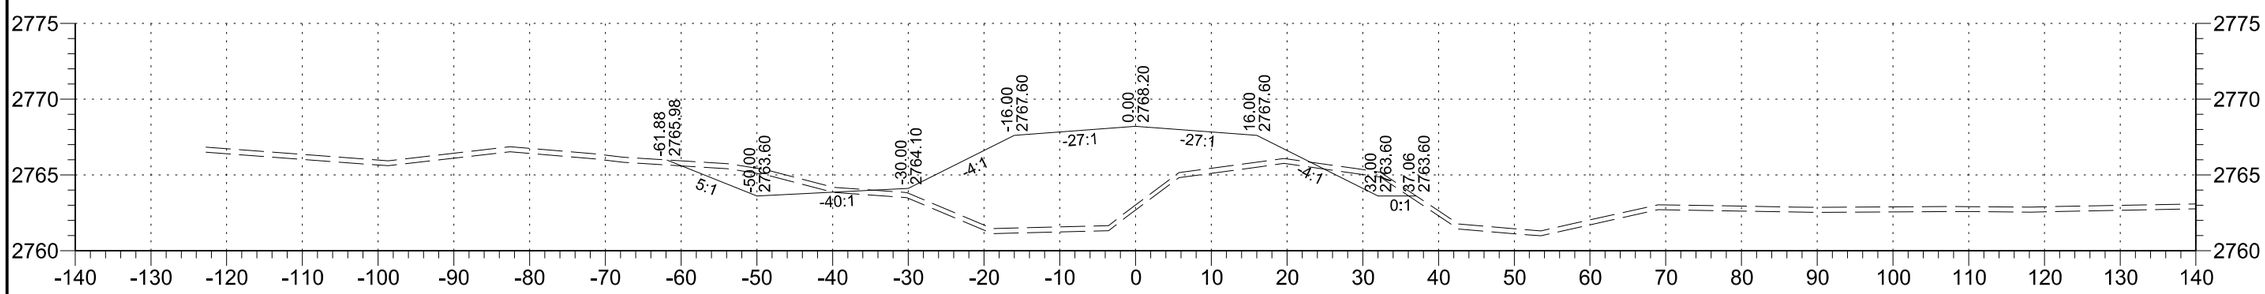

126+00

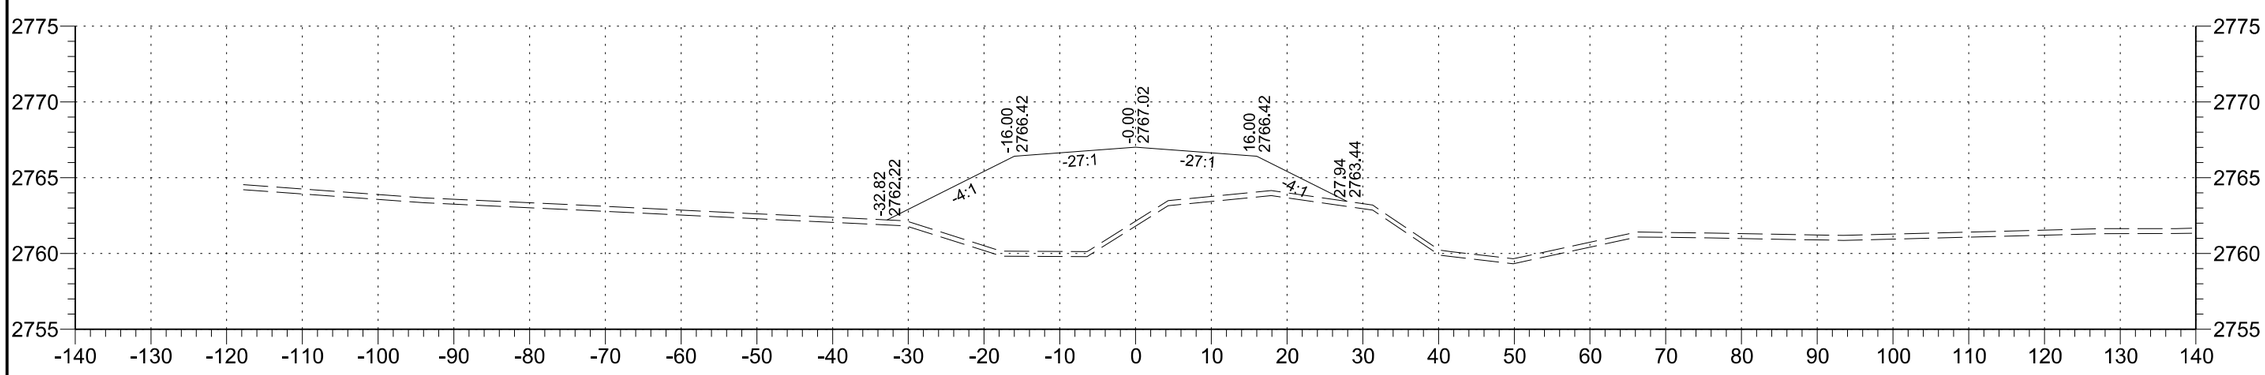

125+00

STATE	PROJECT NO.	SECTION NO.	SHEET NO.
ND	SC-4424(052)	200	51

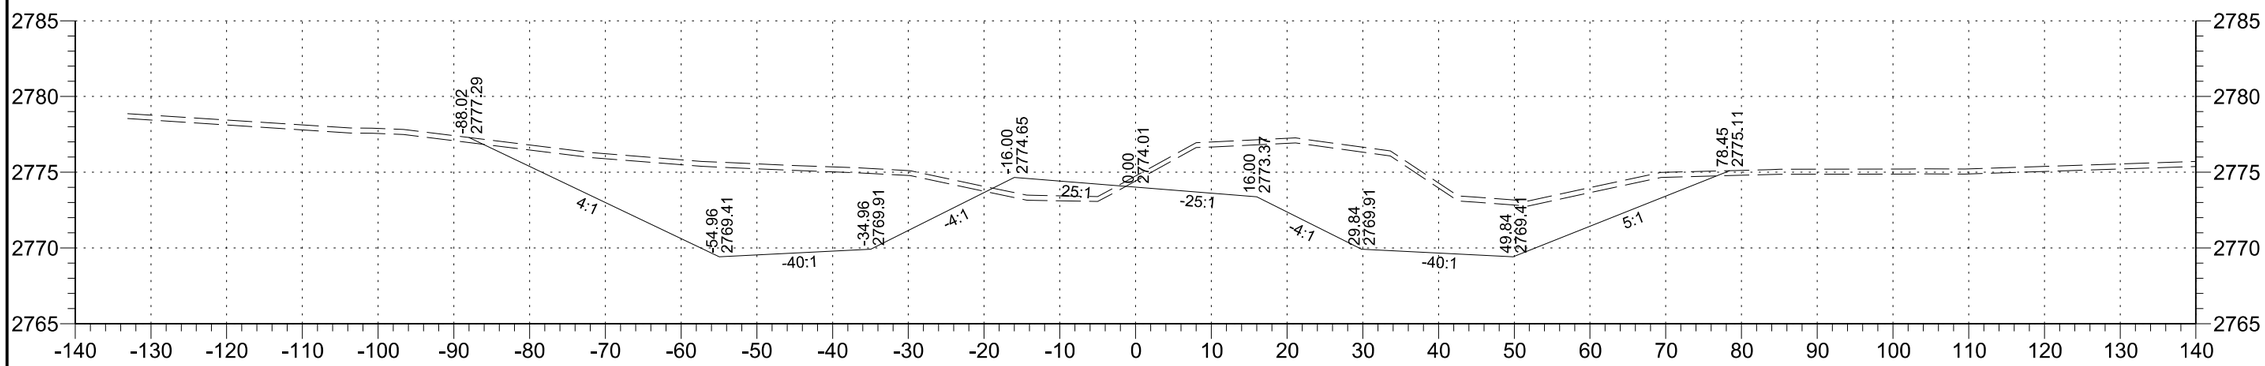

131+00

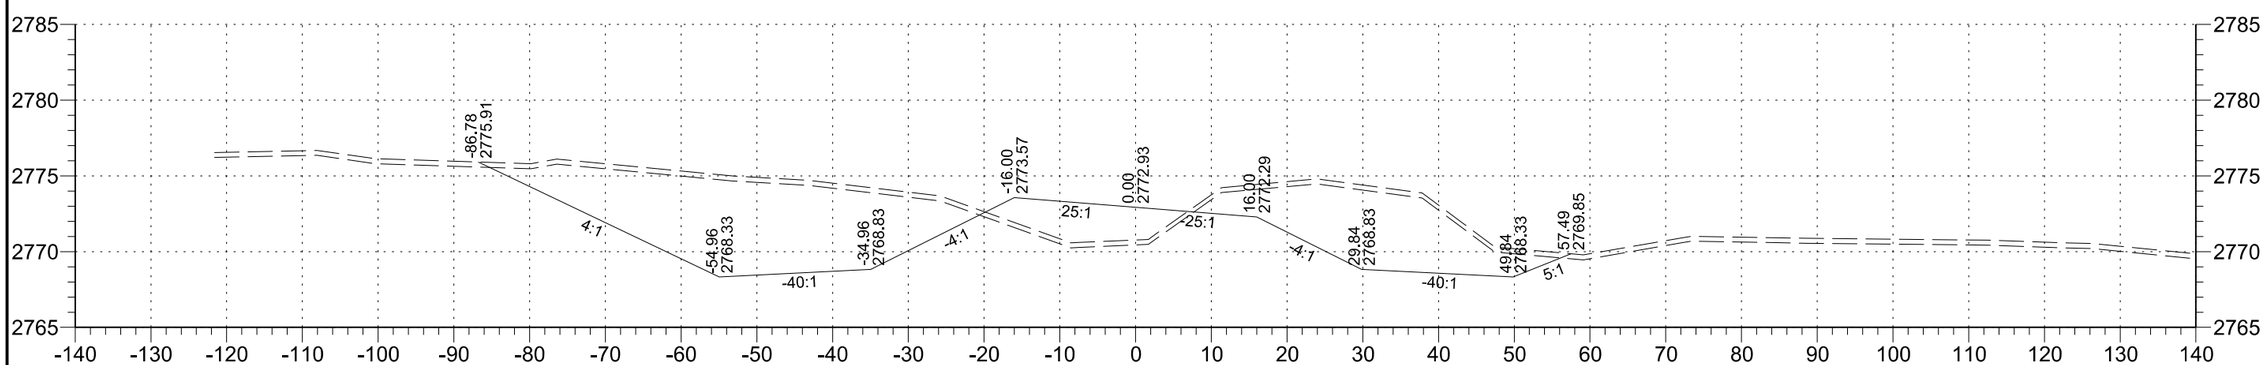

130+00

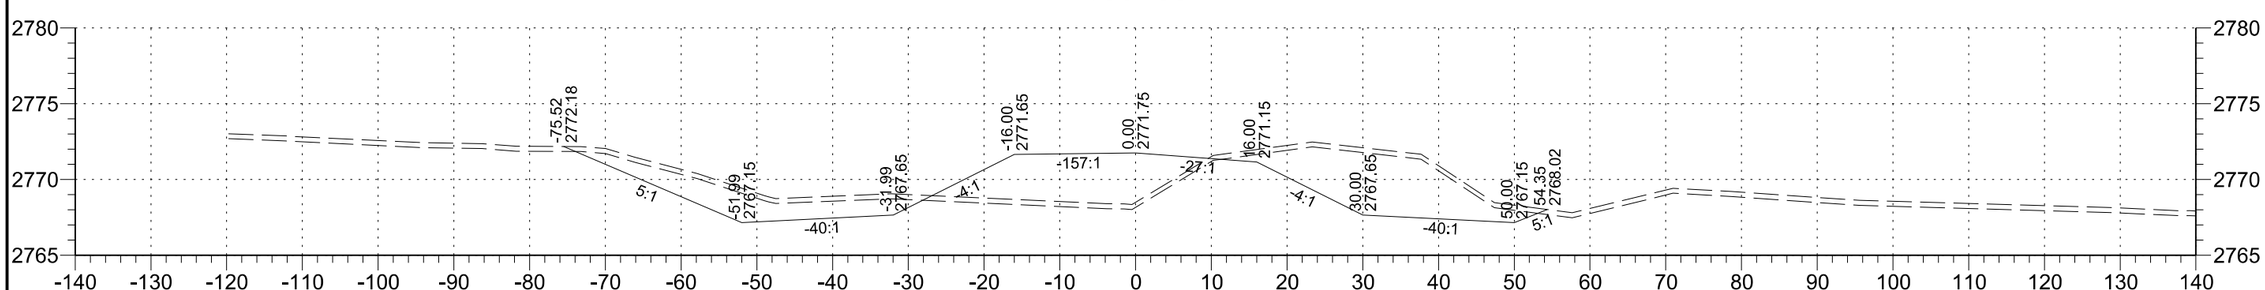

129+00

STATE	PROJECT NO.	SECTION NO.	SHEET NO.
ND	SC-4424(052)	200	52

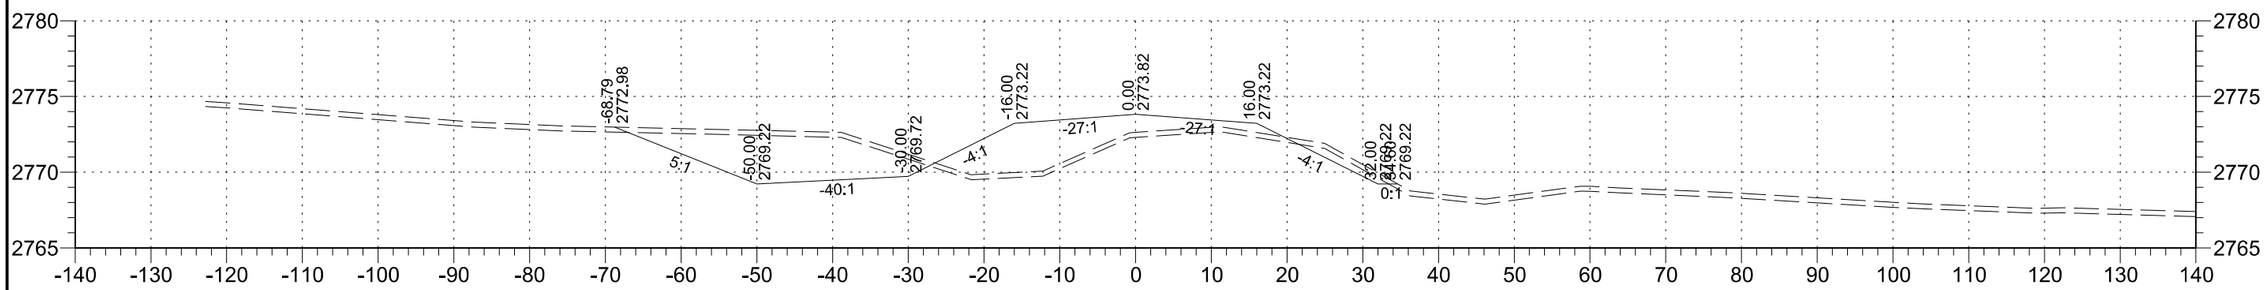

134+00

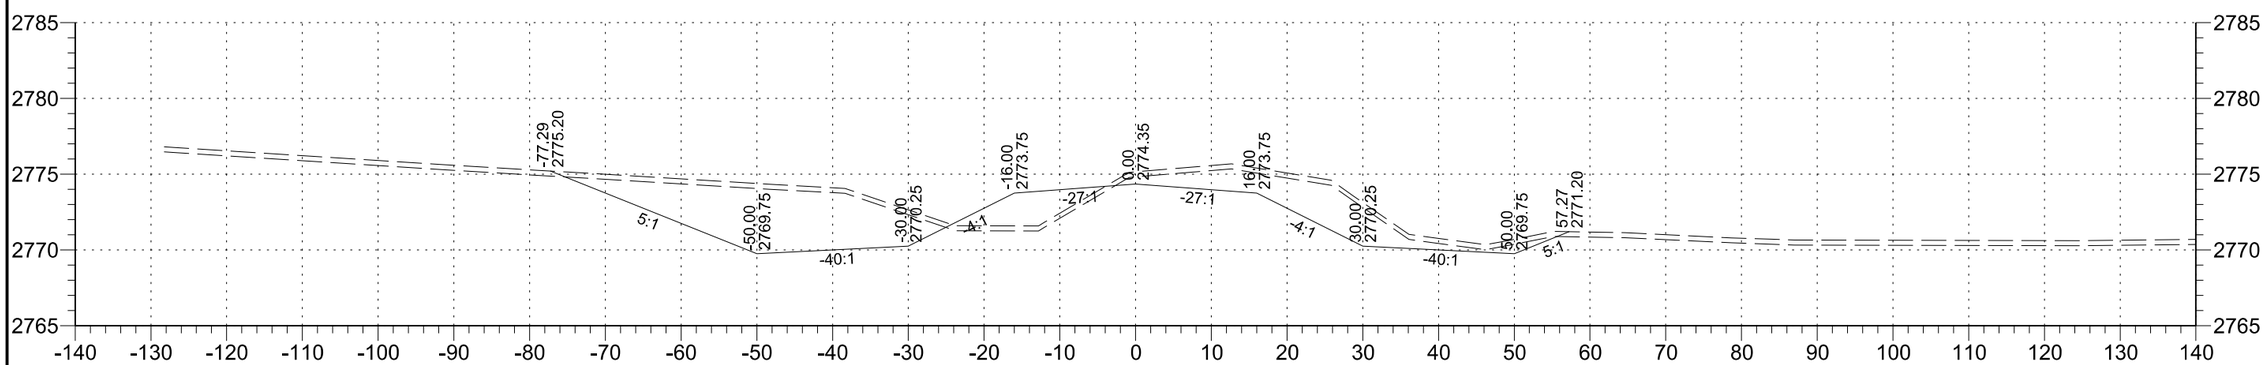

133+00

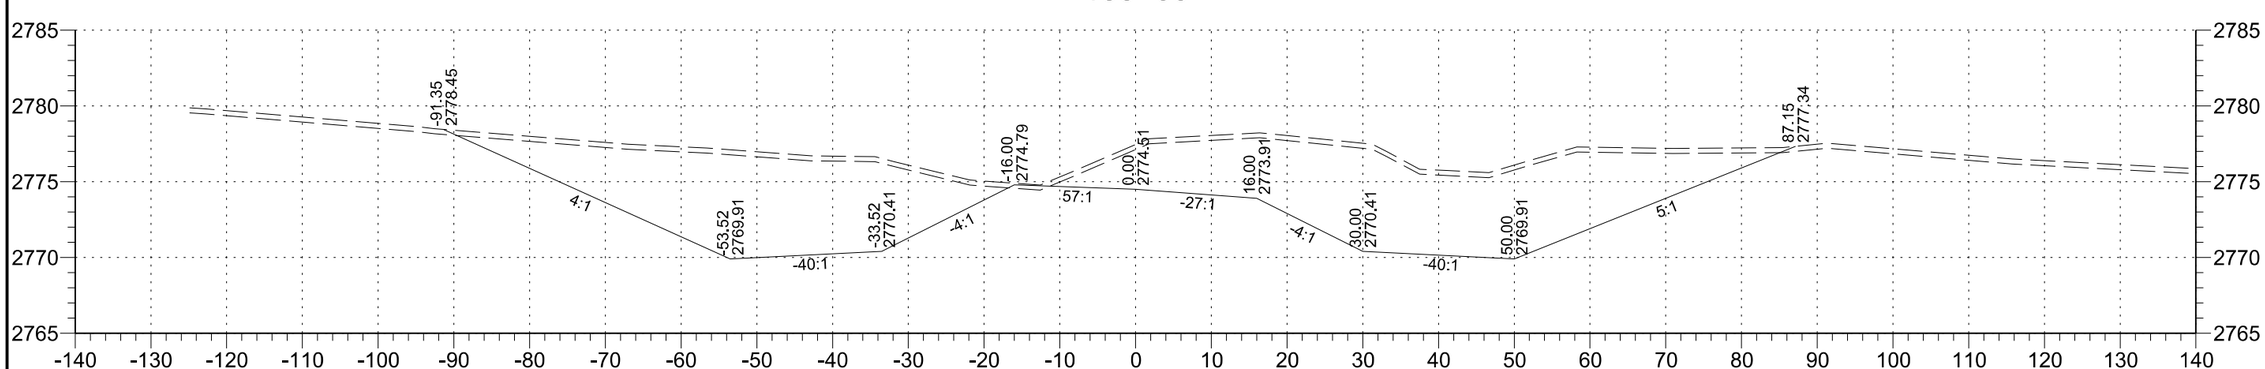

132+00

STATE	PROJECT NO.	SECTION NO.	SHEET NO.
ND	SC-4424(052)	200	53

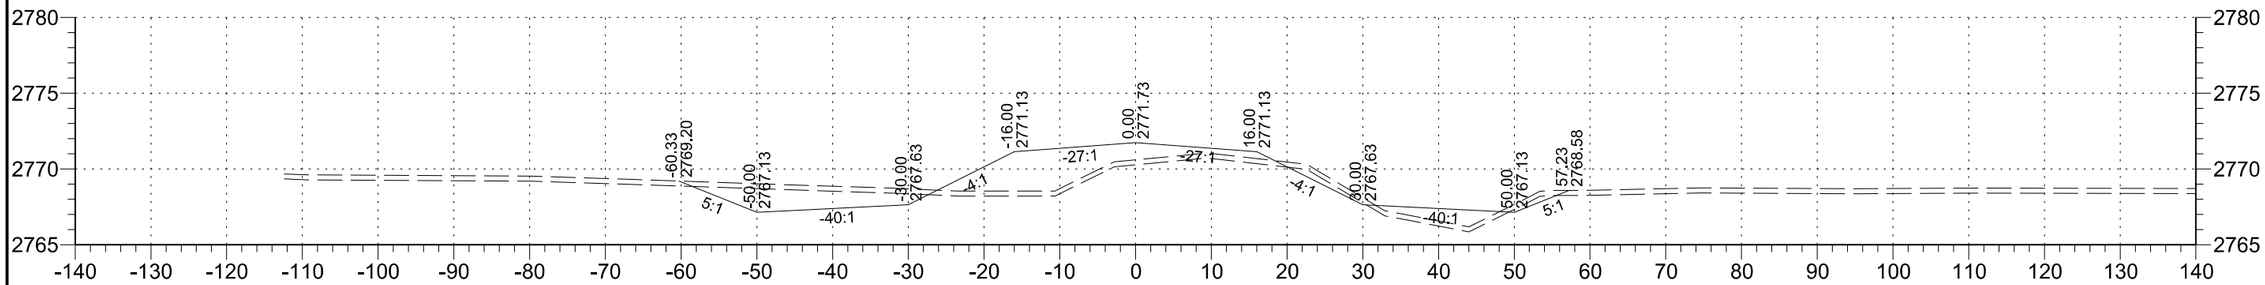

138+00

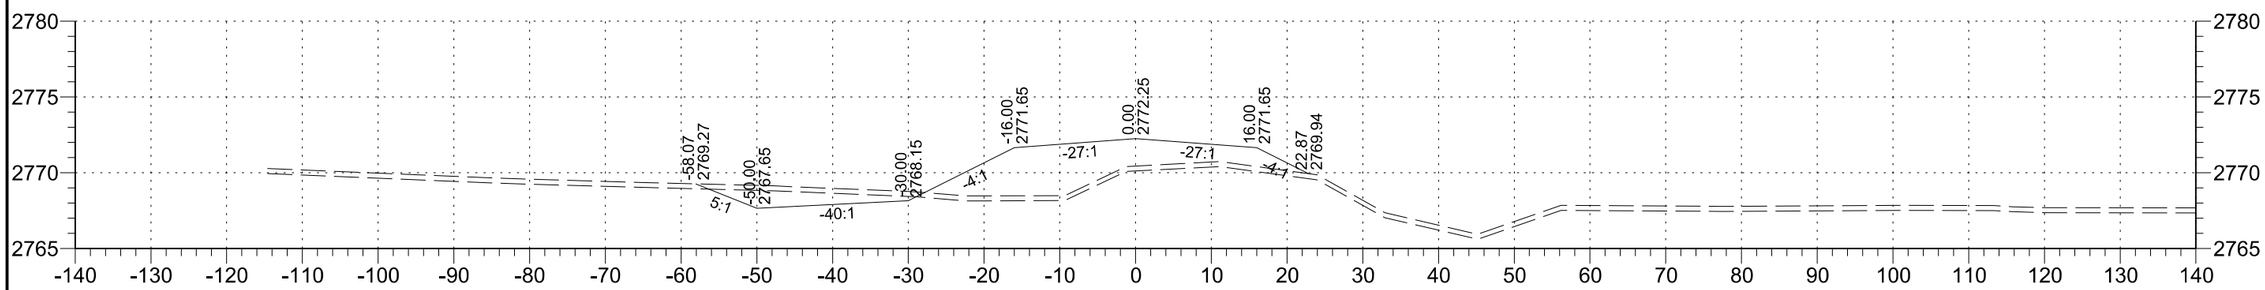

137+00

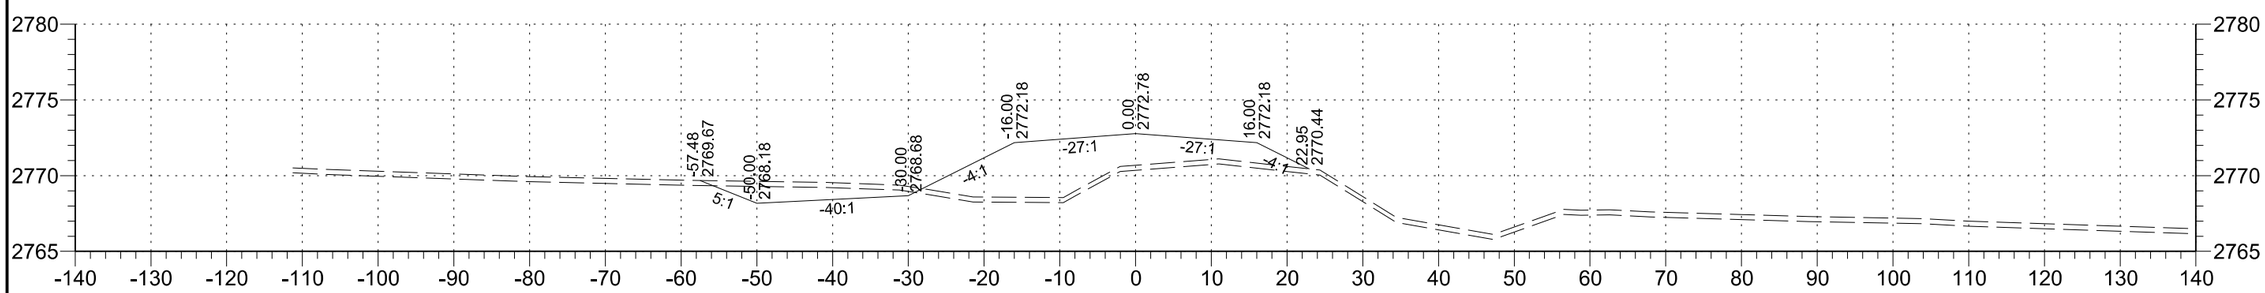

136+00

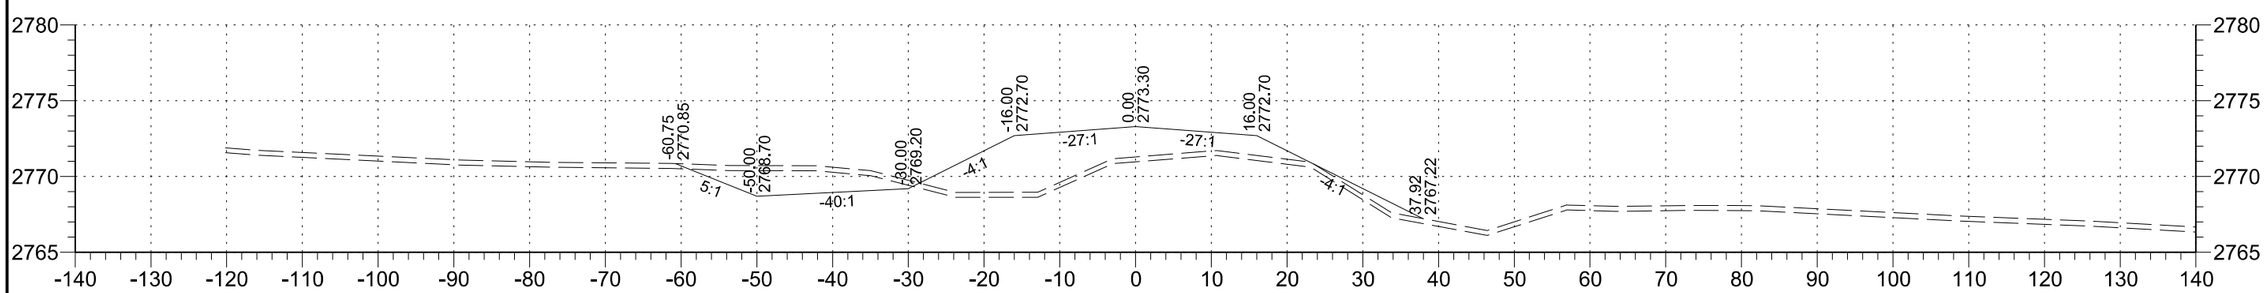

135+00

STATE	PROJECT NO.	SECTION NO.	SHEET NO.
ND	SC-4424(052)	200	54

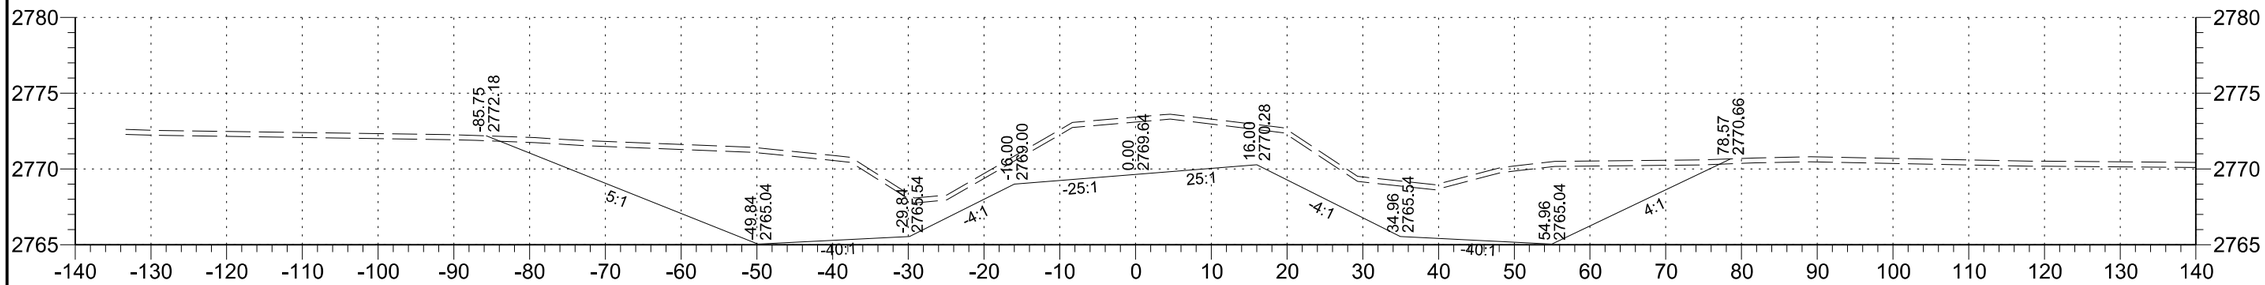

142+00

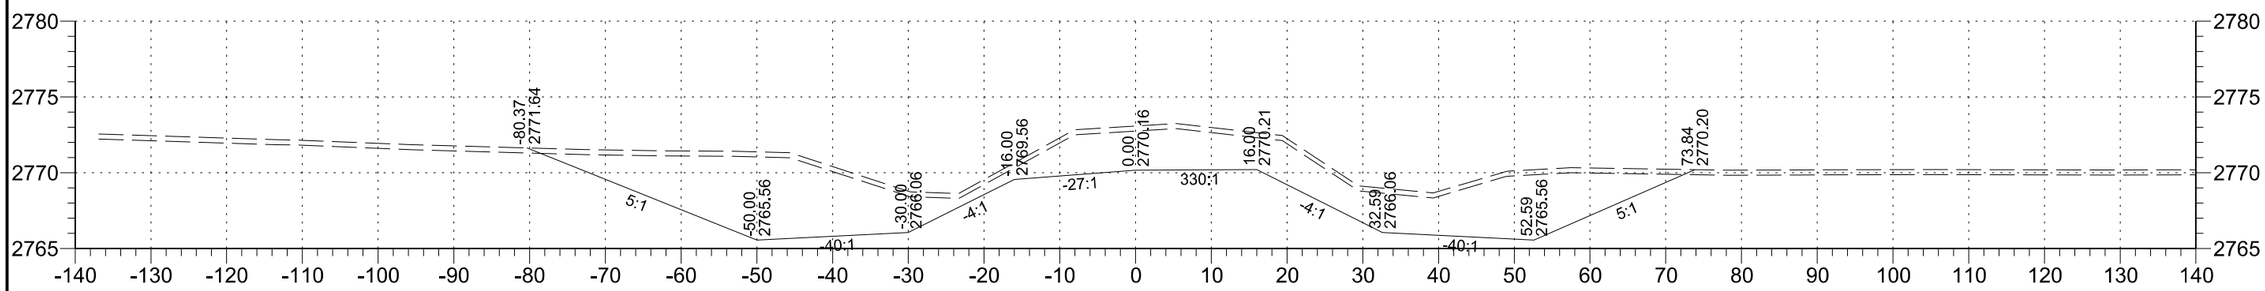

141+00

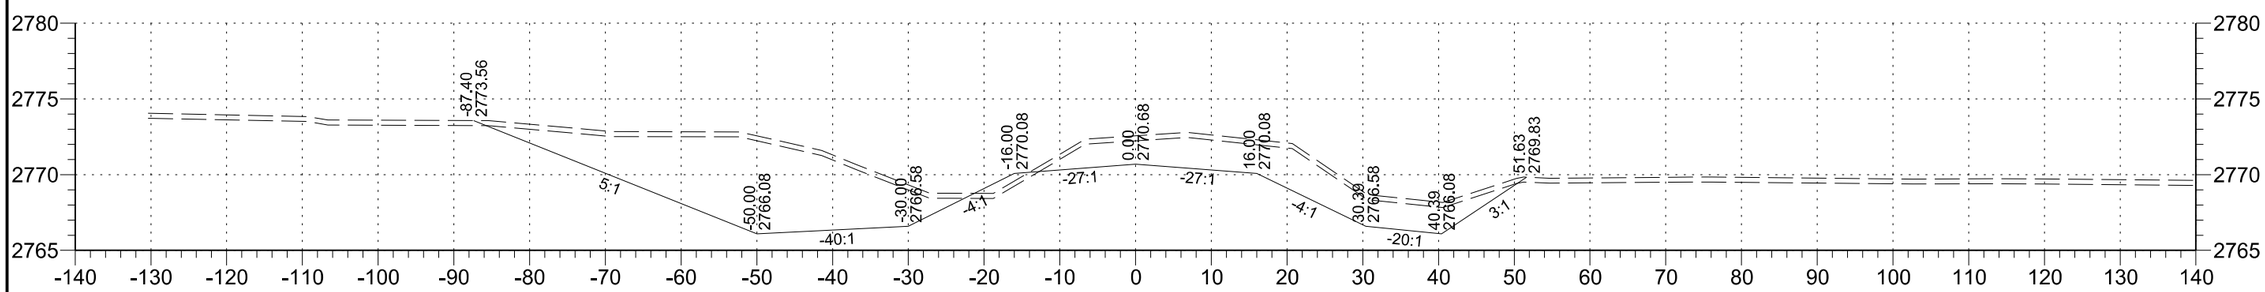

140+00

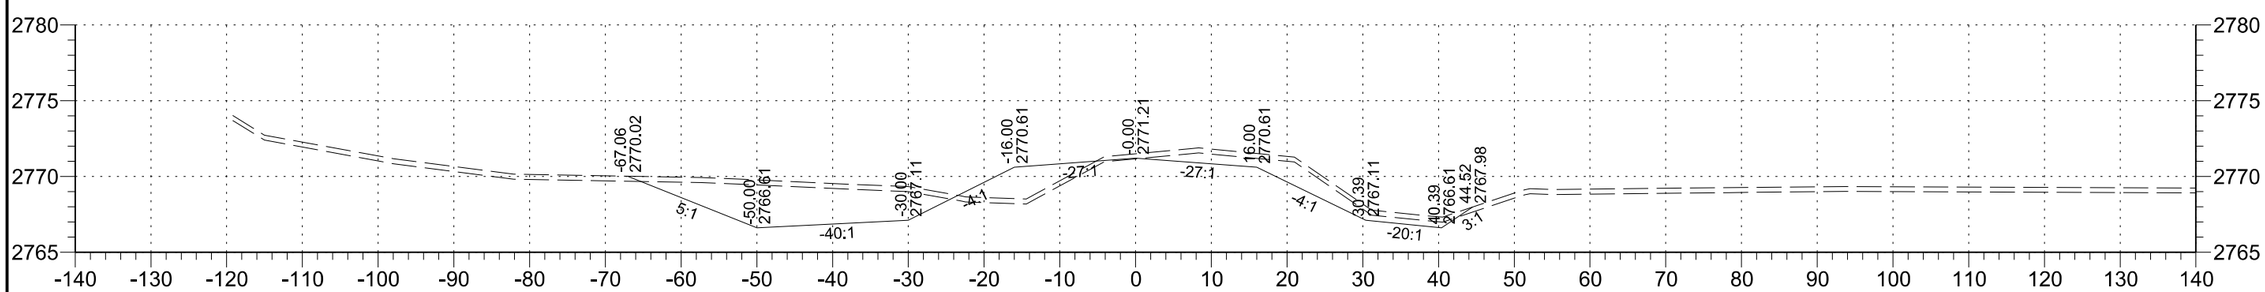

139+00

STATE	PROJECT NO.	SECTION NO.	SHEET NO.
ND	SC-4424(052)	200	55

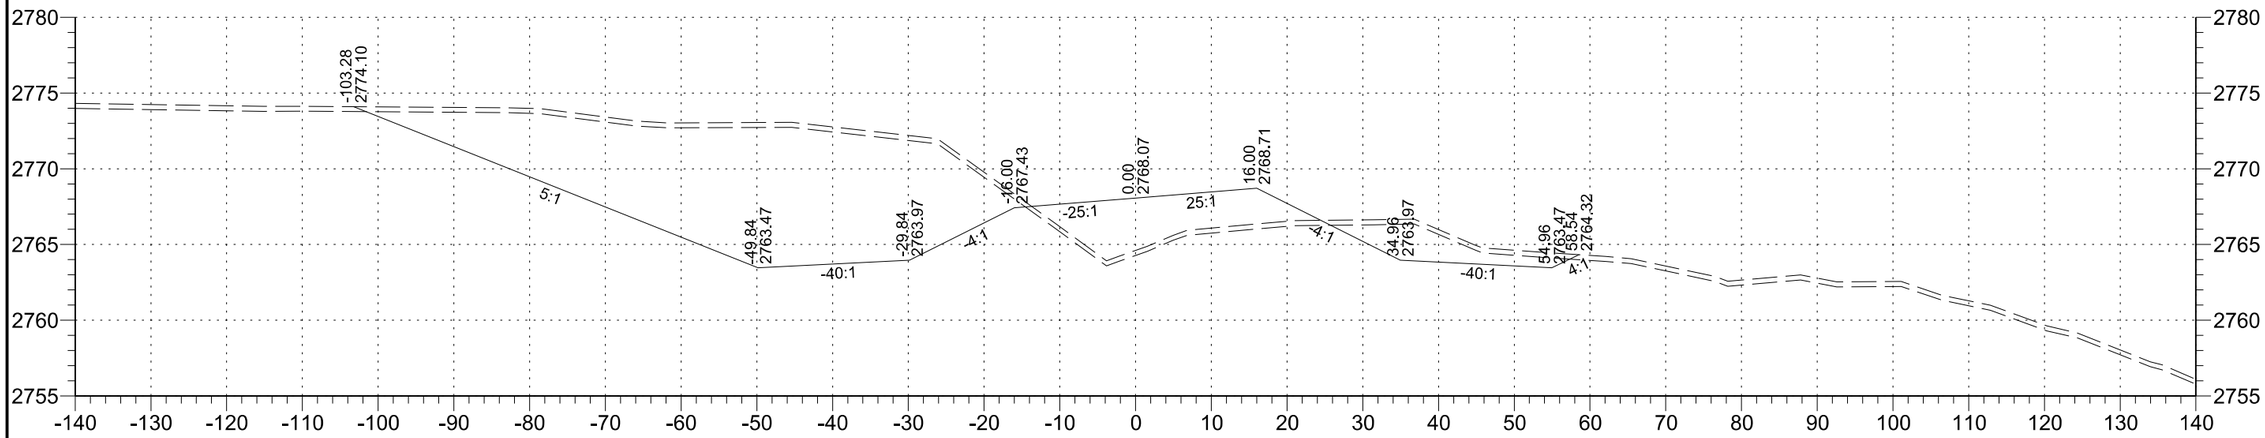

145+00

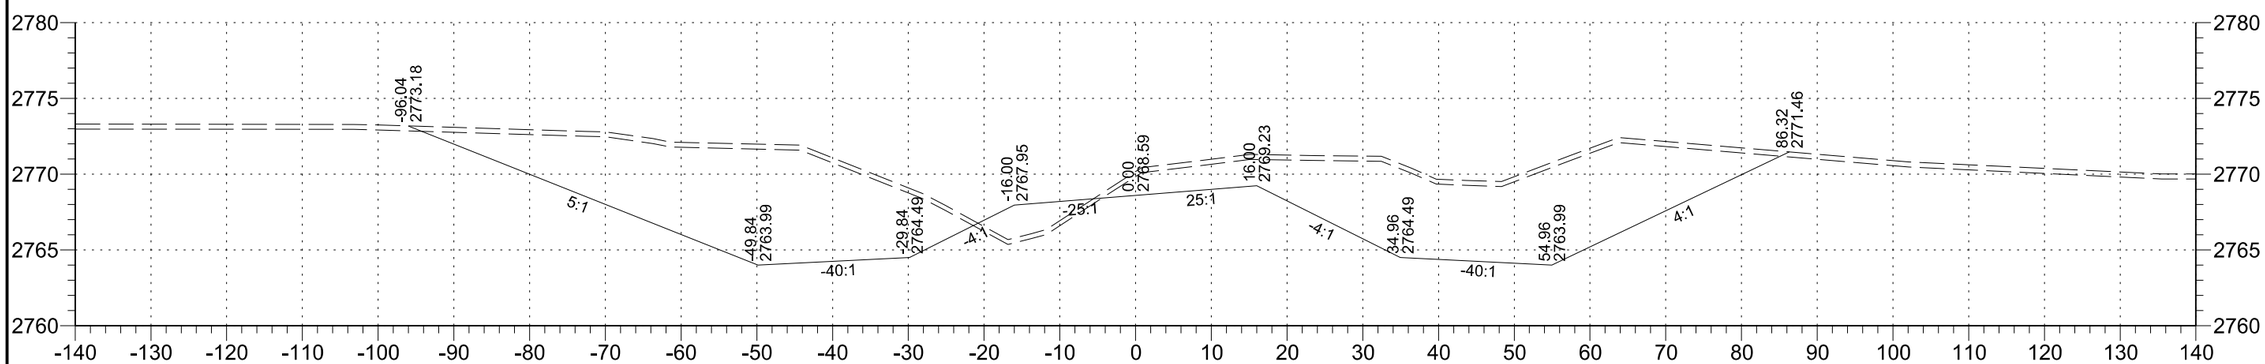

144+00

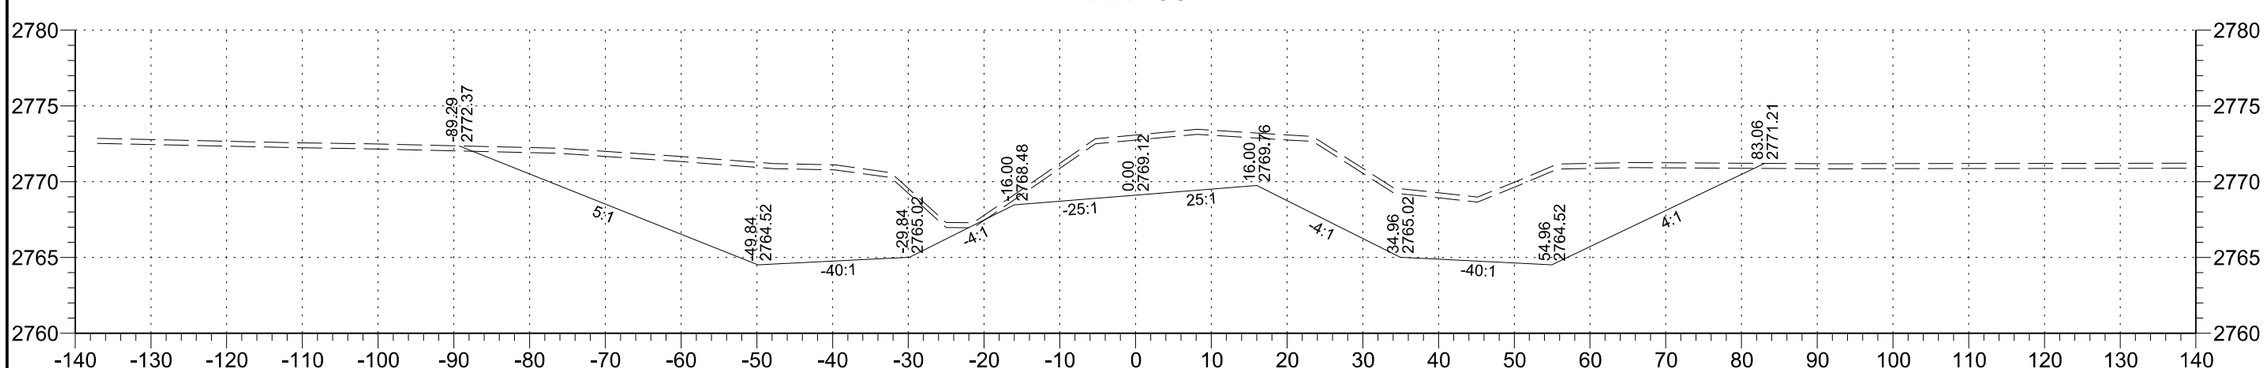

143+00

STATE	PROJECT NO.	SECTION NO.	SHEET NO.
ND	SC-4424(052)	200	56

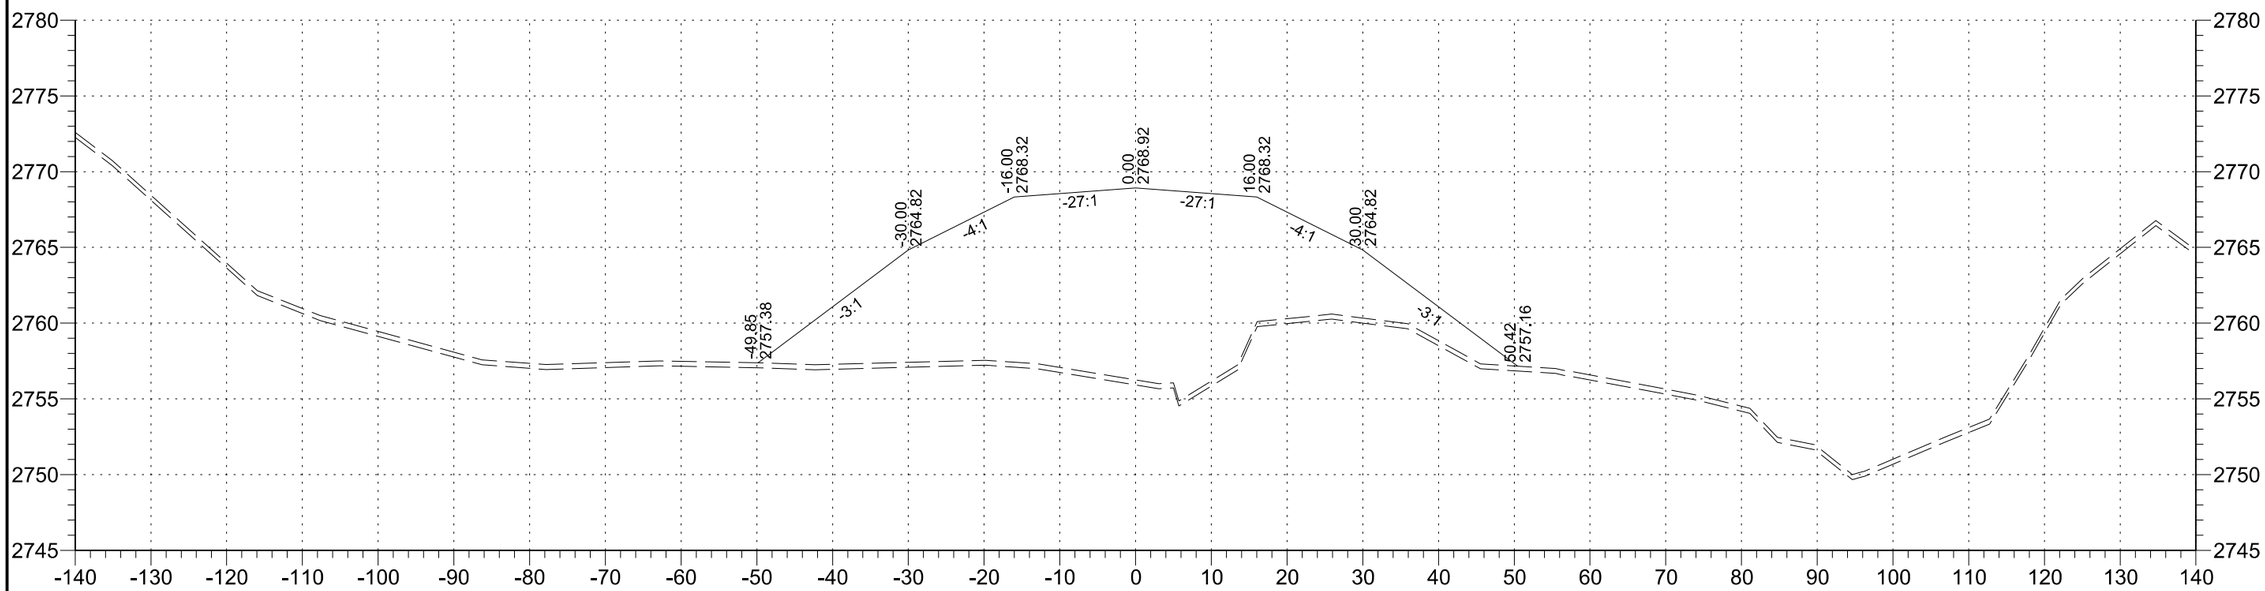

147+00

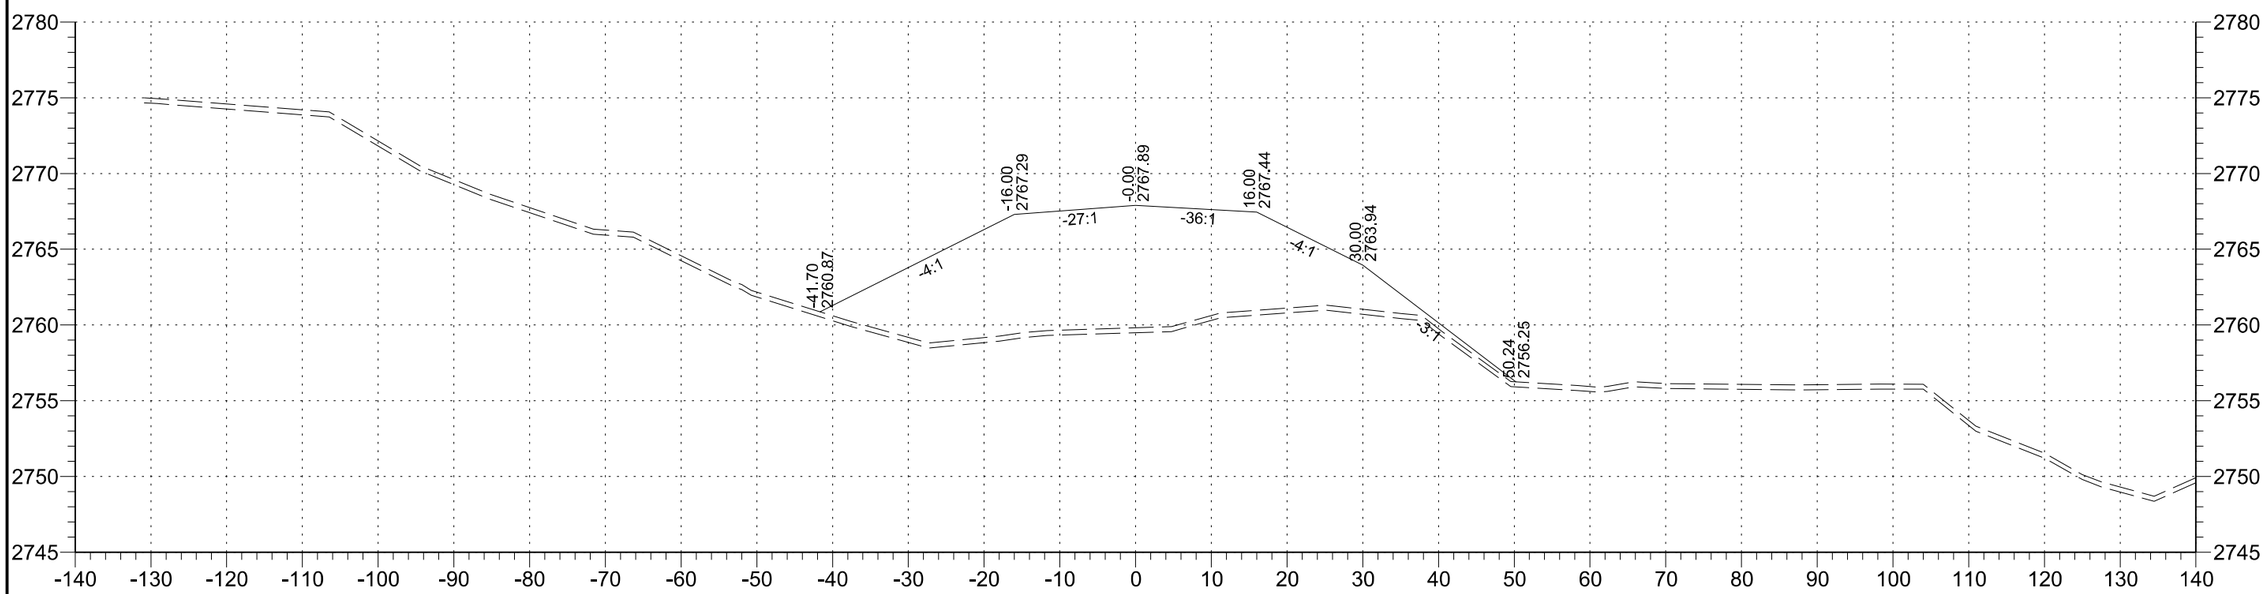

146+00

STATE	PROJECT NO.	SECTION NO.	SHEET NO.
ND	SC-4424(052)	200	57

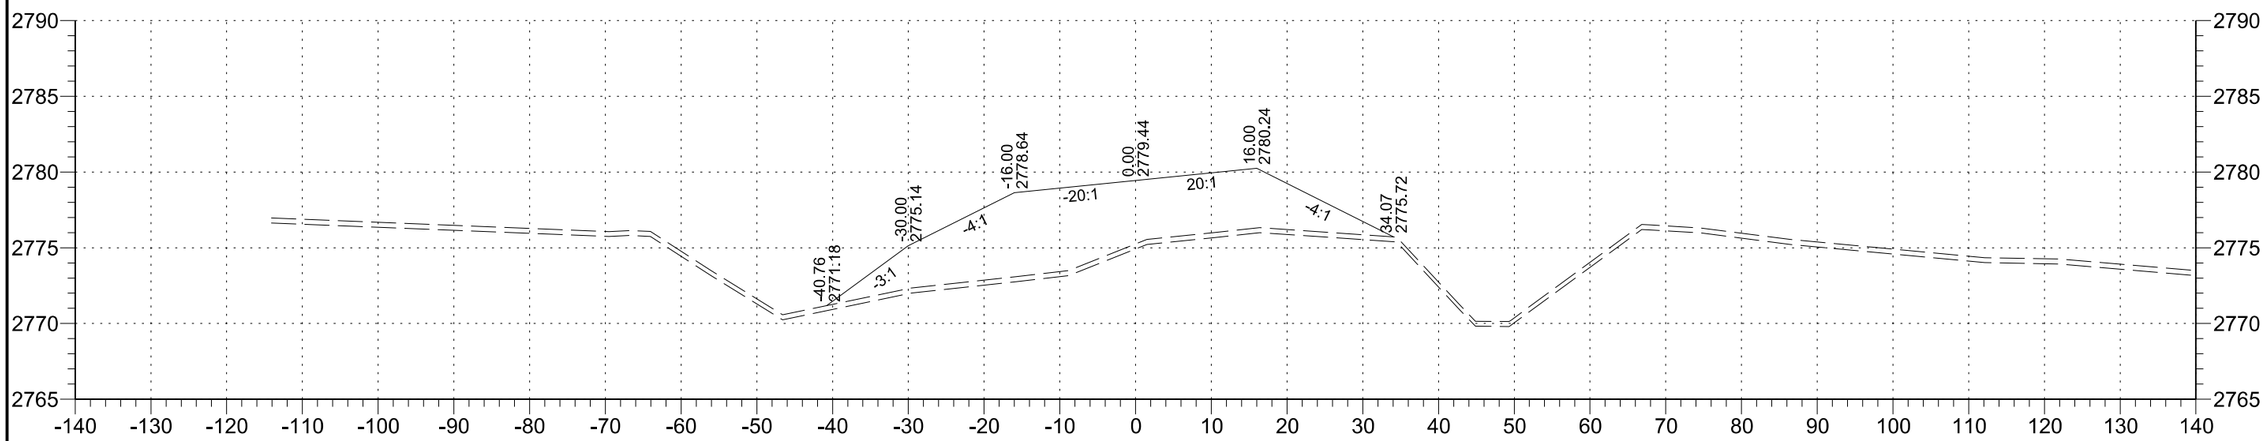

150+00

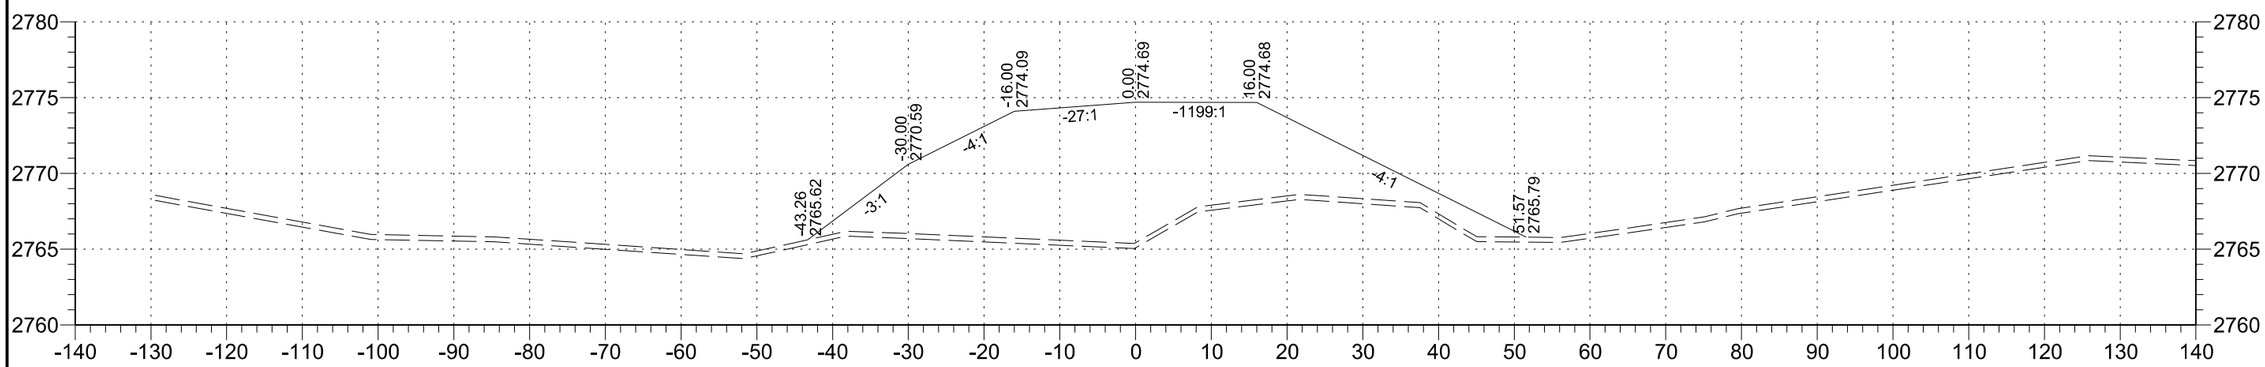

149+00

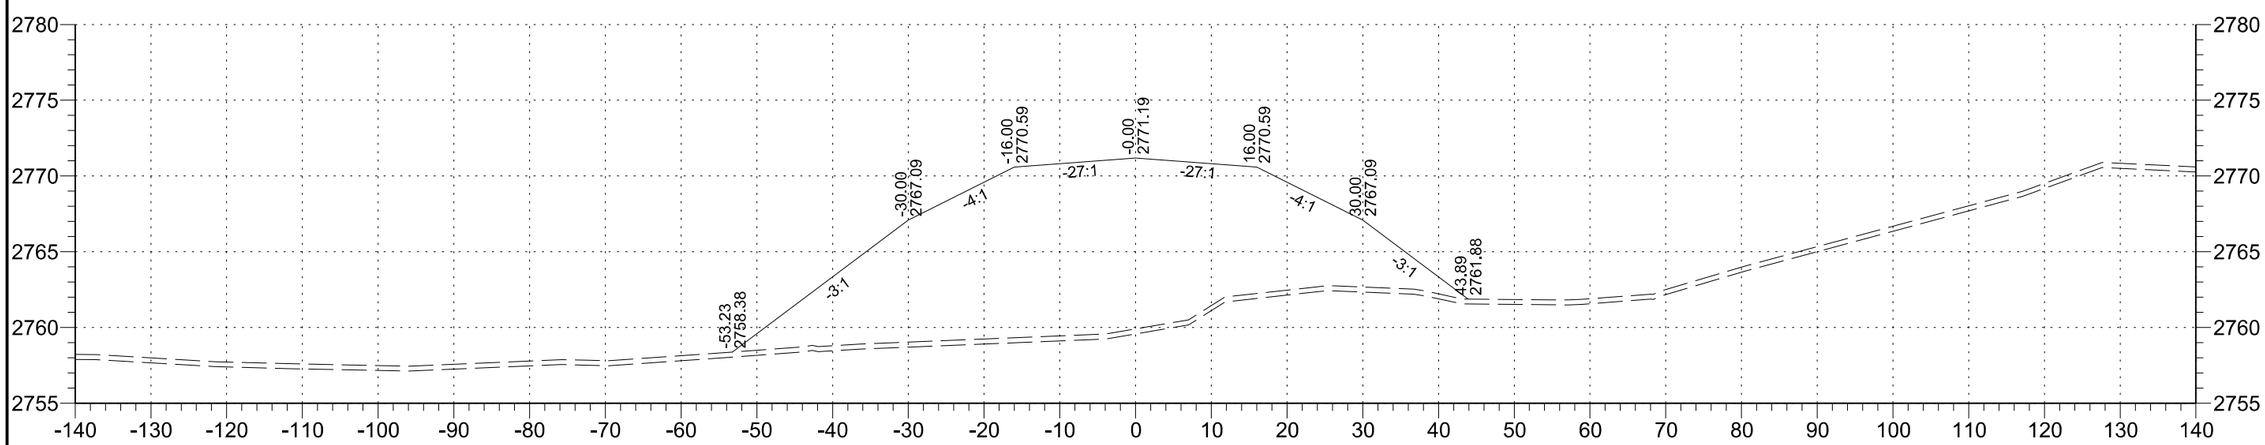

148+00

STATE	PROJECT NO.	SECTION NO.	SHEET NO.
ND	SC-4424(052)	200	58

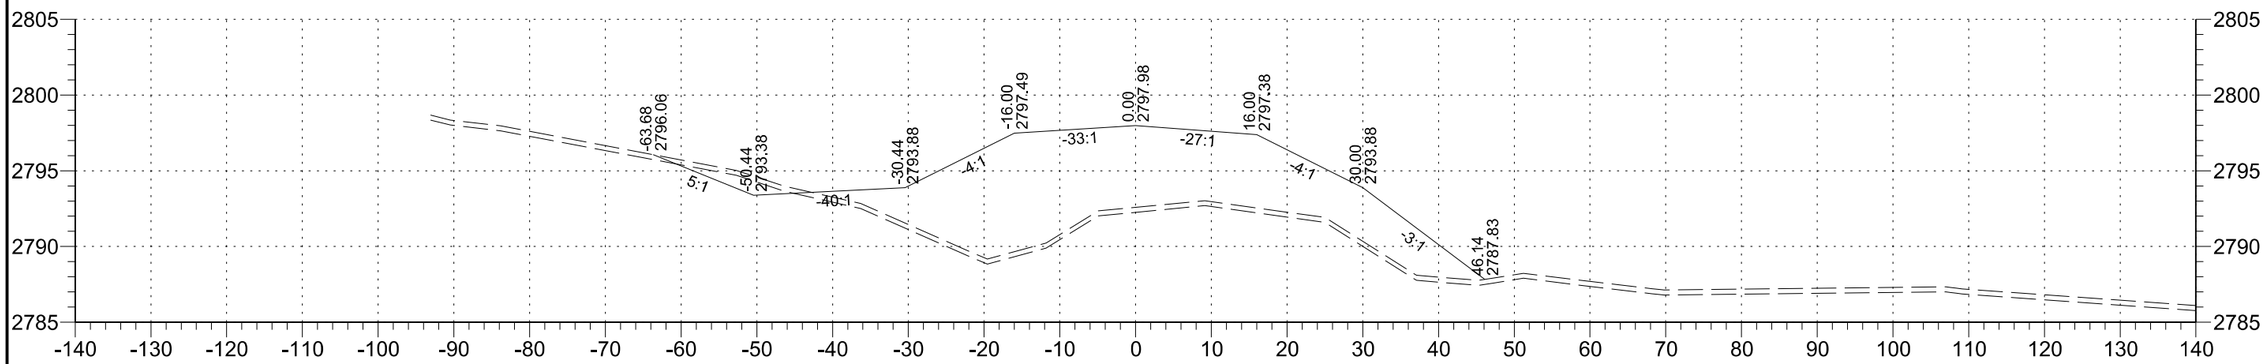

153+00

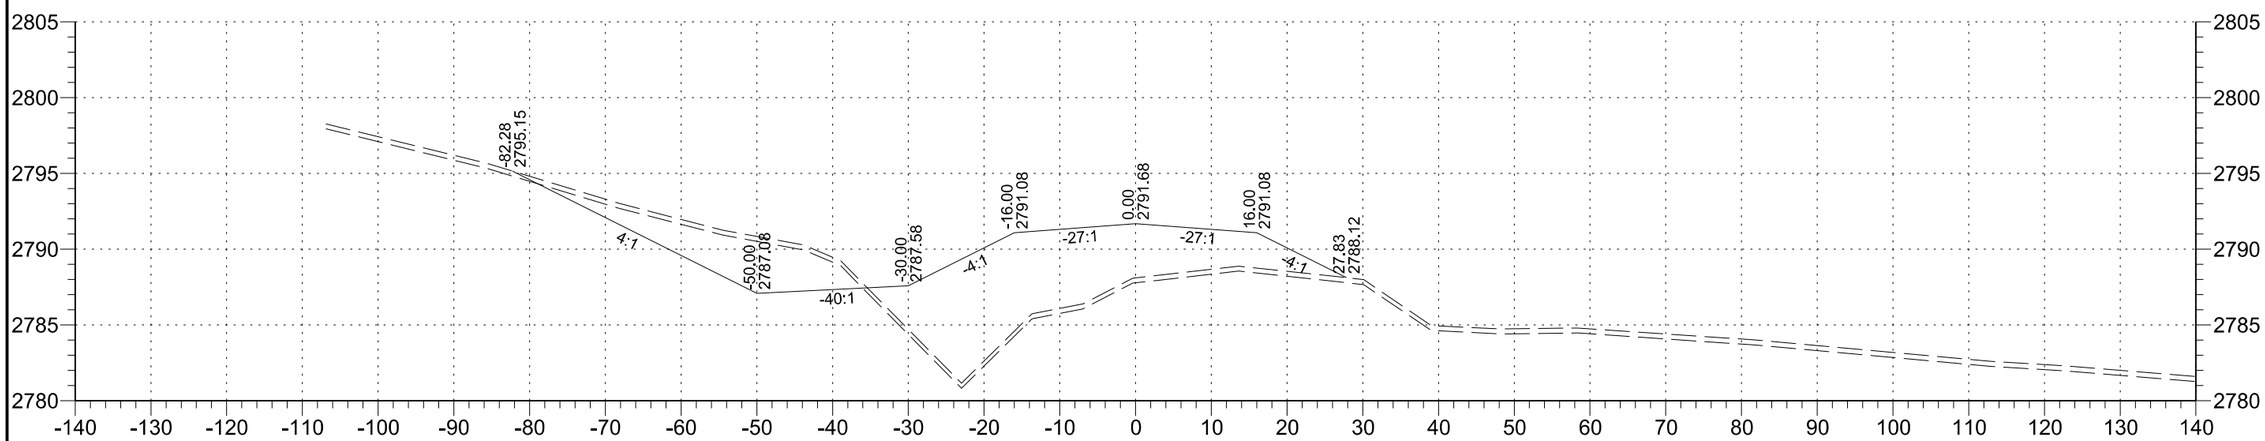

152+00

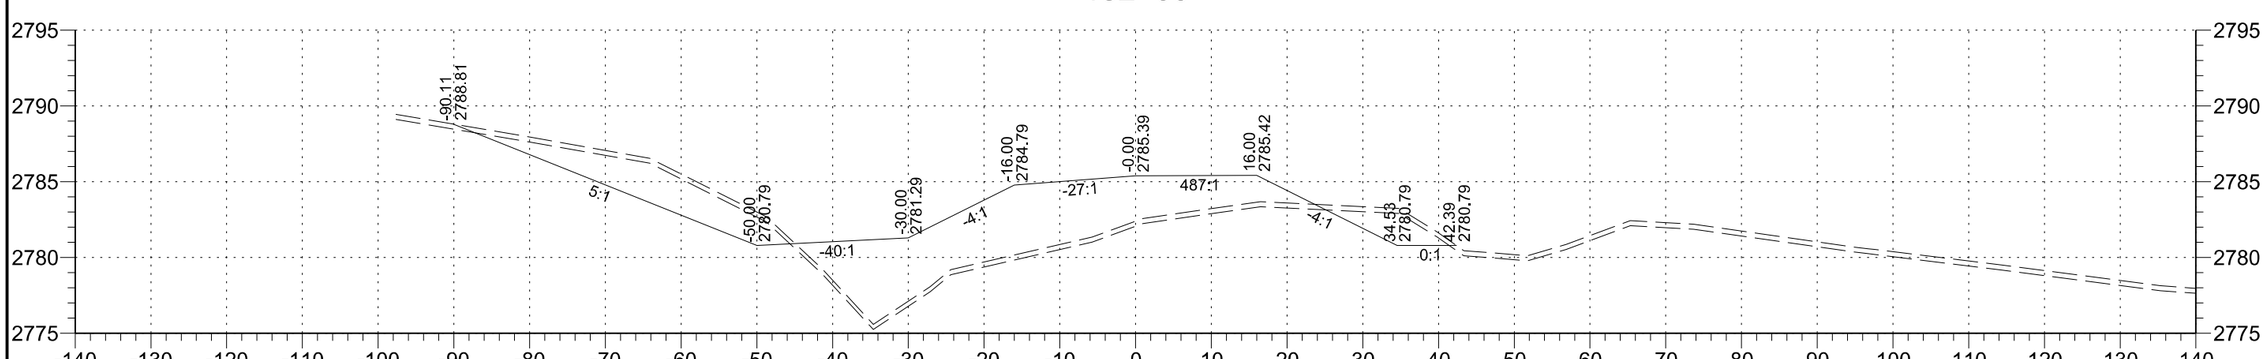

151+00

STATE	PROJECT NO.	SECTION NO.	SHEET NO.
ND	SC-4424(052)	200	59

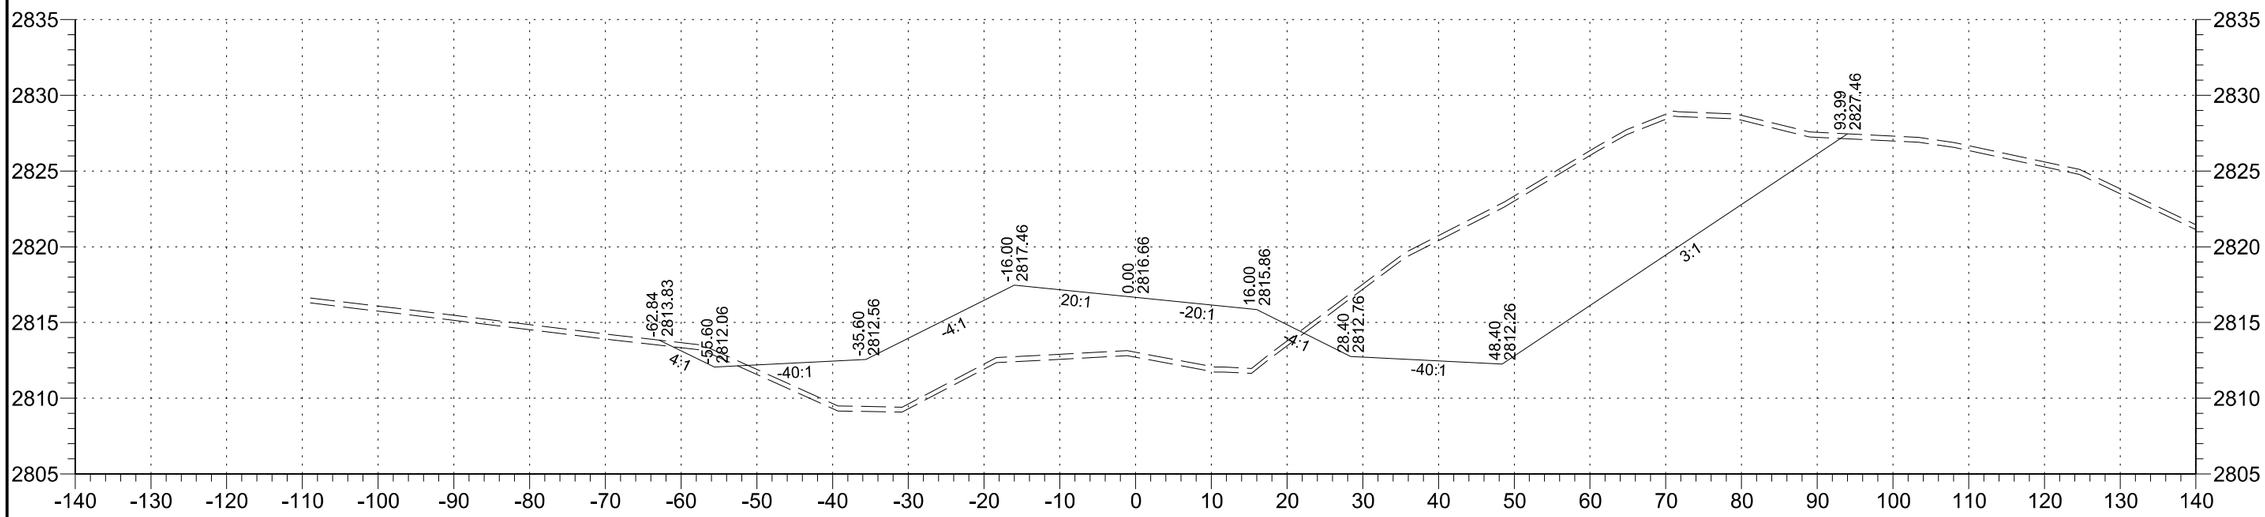

156+00

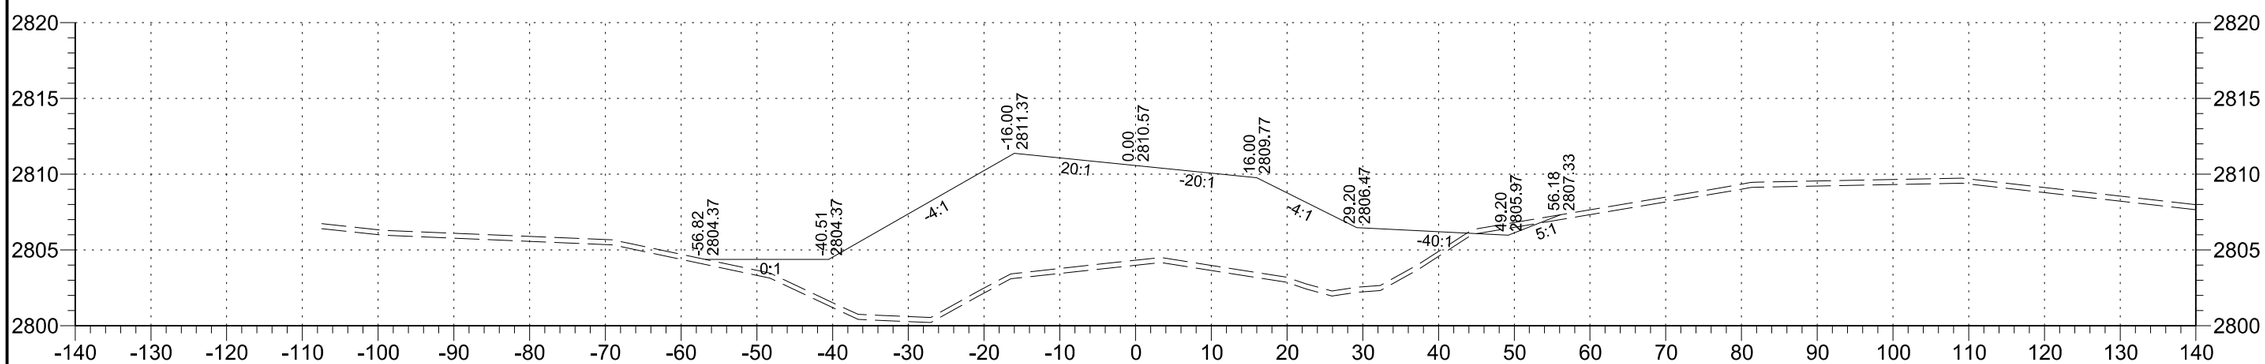

155+00

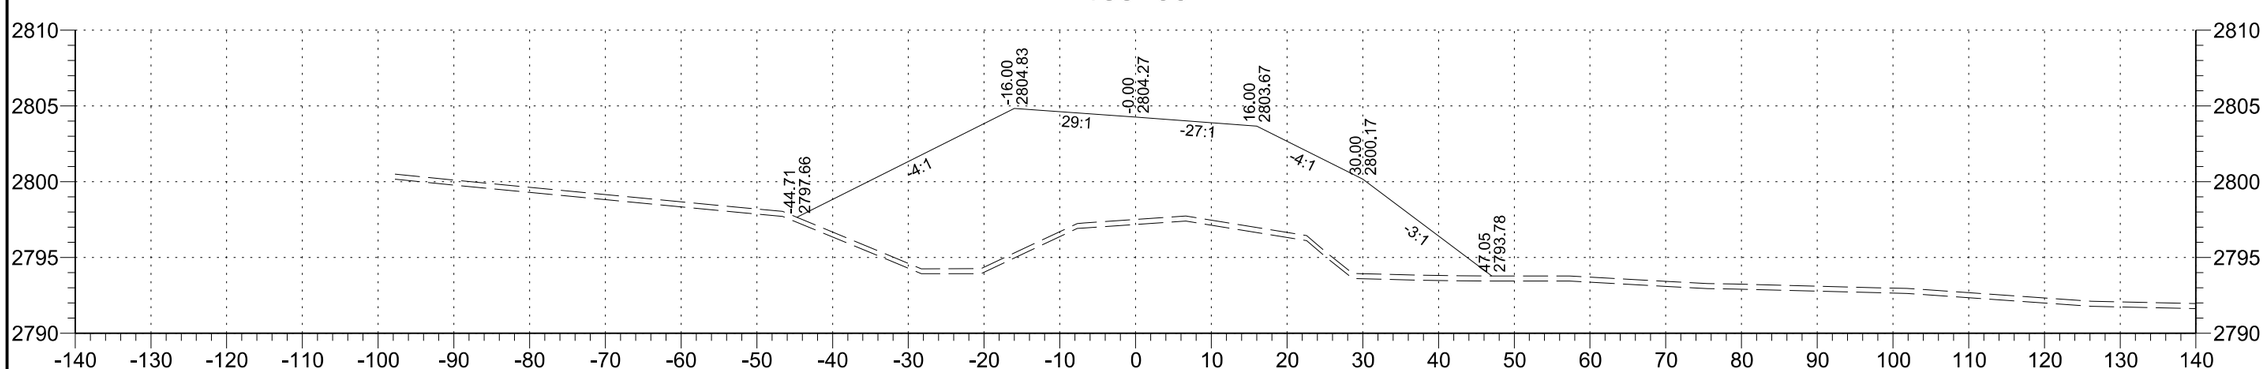

154+00

STATE	PROJECT NO.	SECTION NO.	SHEET NO.
ND	SC-4424(052)	200	60

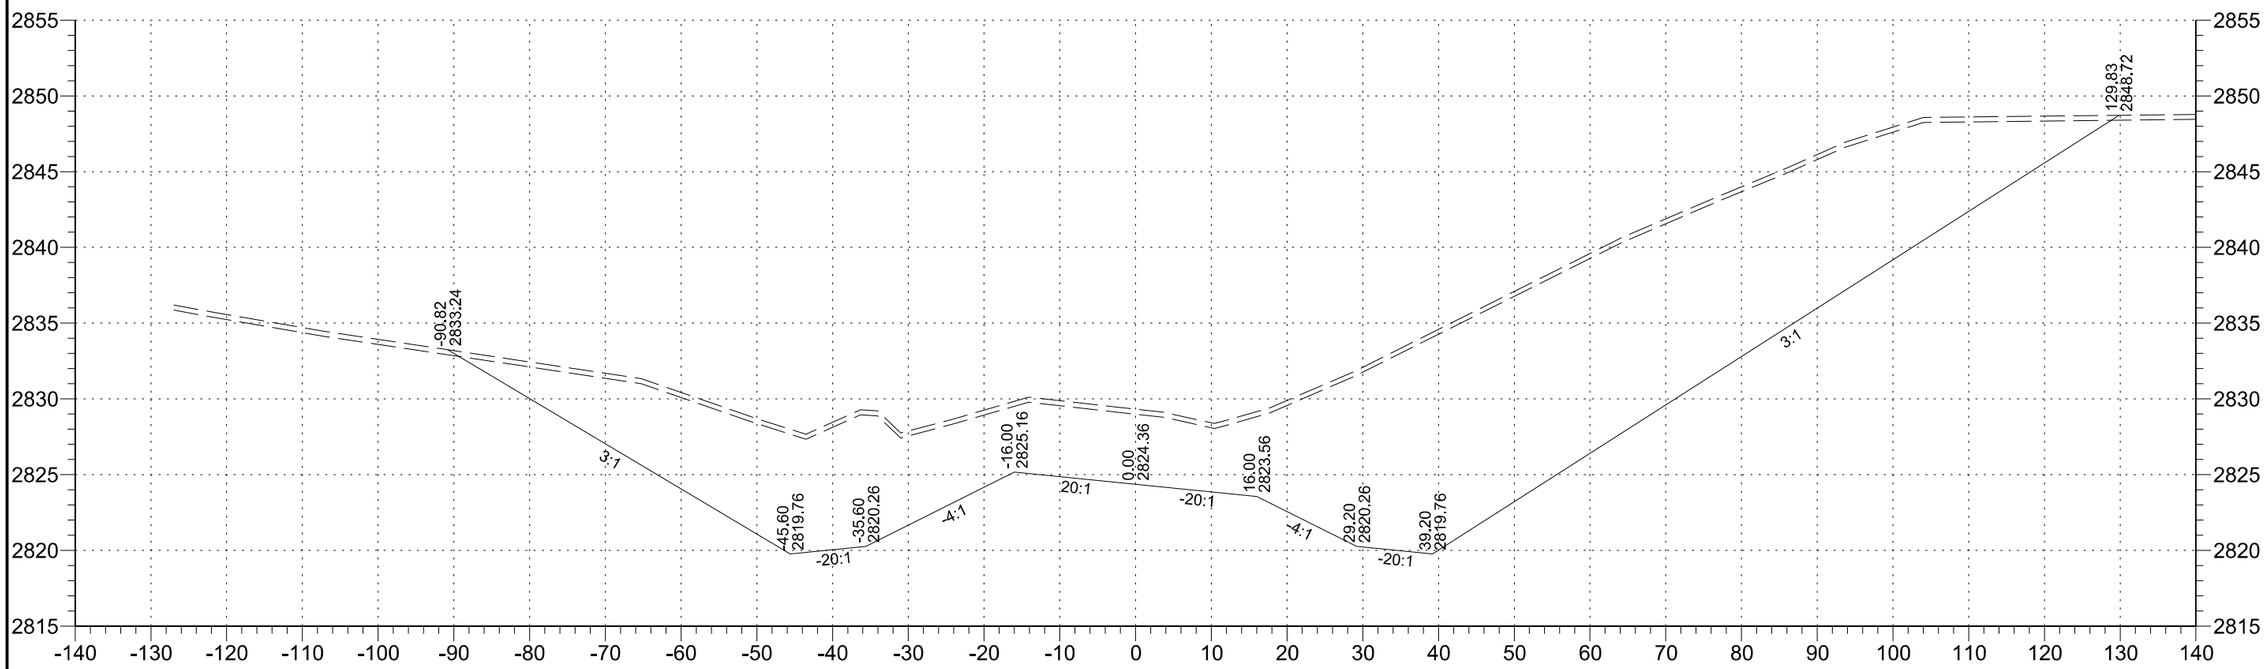

158+00

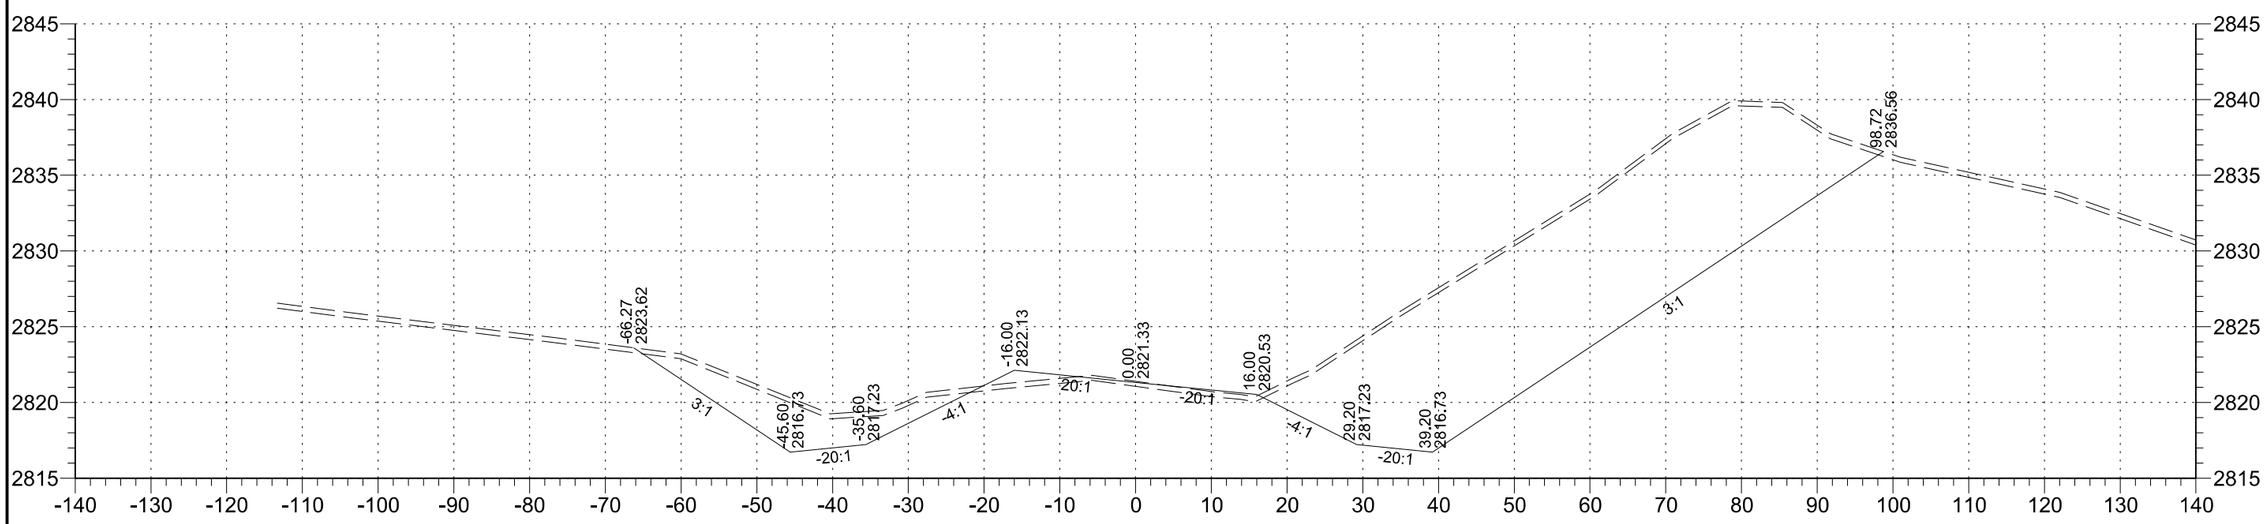

157+00

STATE	PROJECT NO.	SECTION NO.	SHEET NO.
ND	SC-4424(052)	200	61

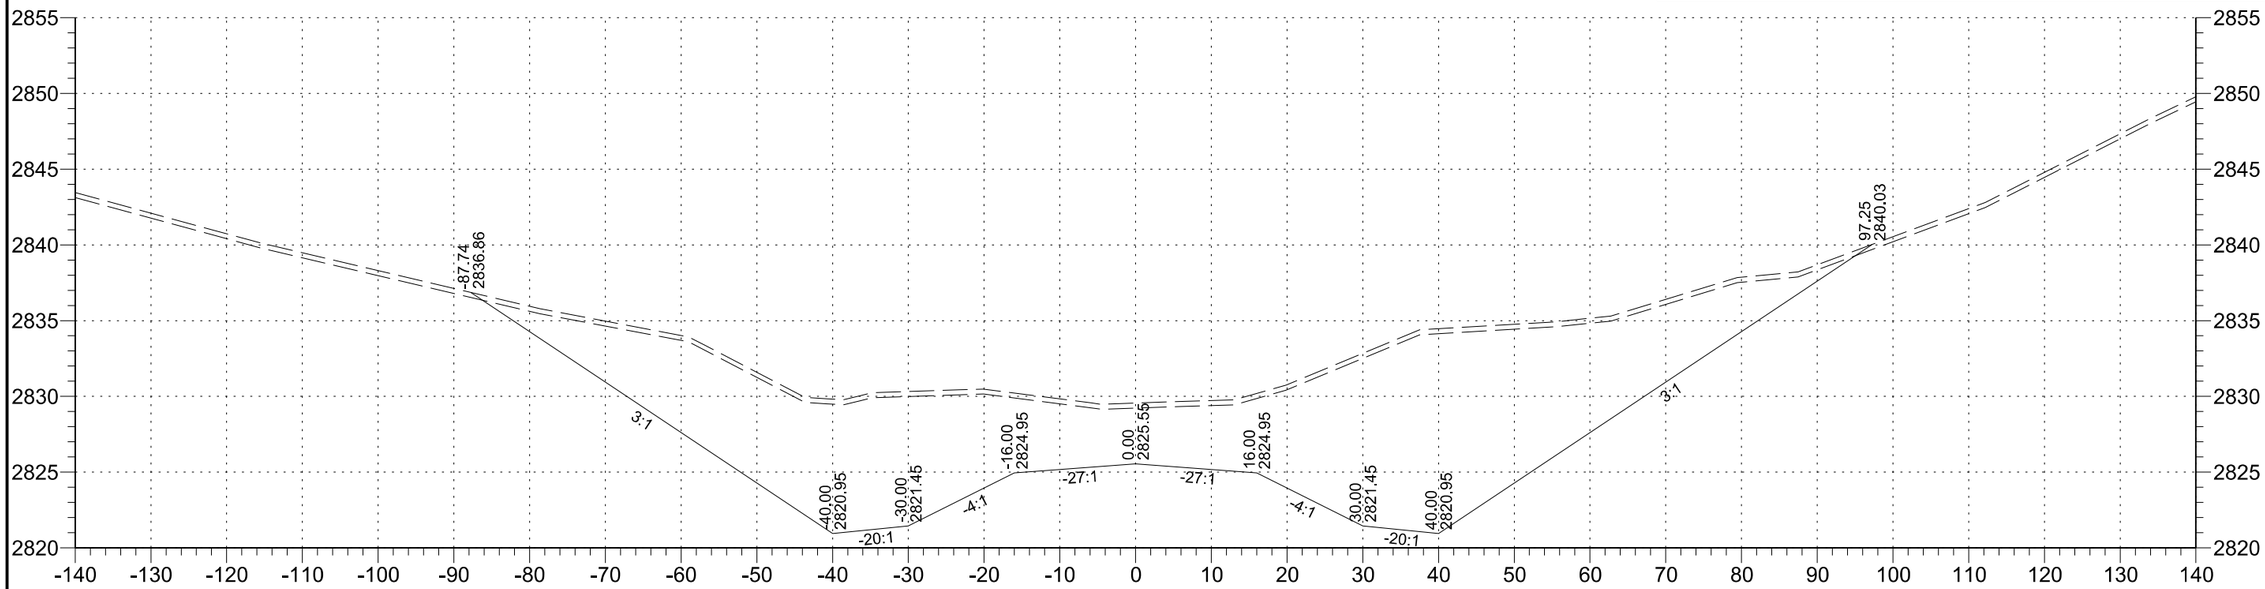

160+00

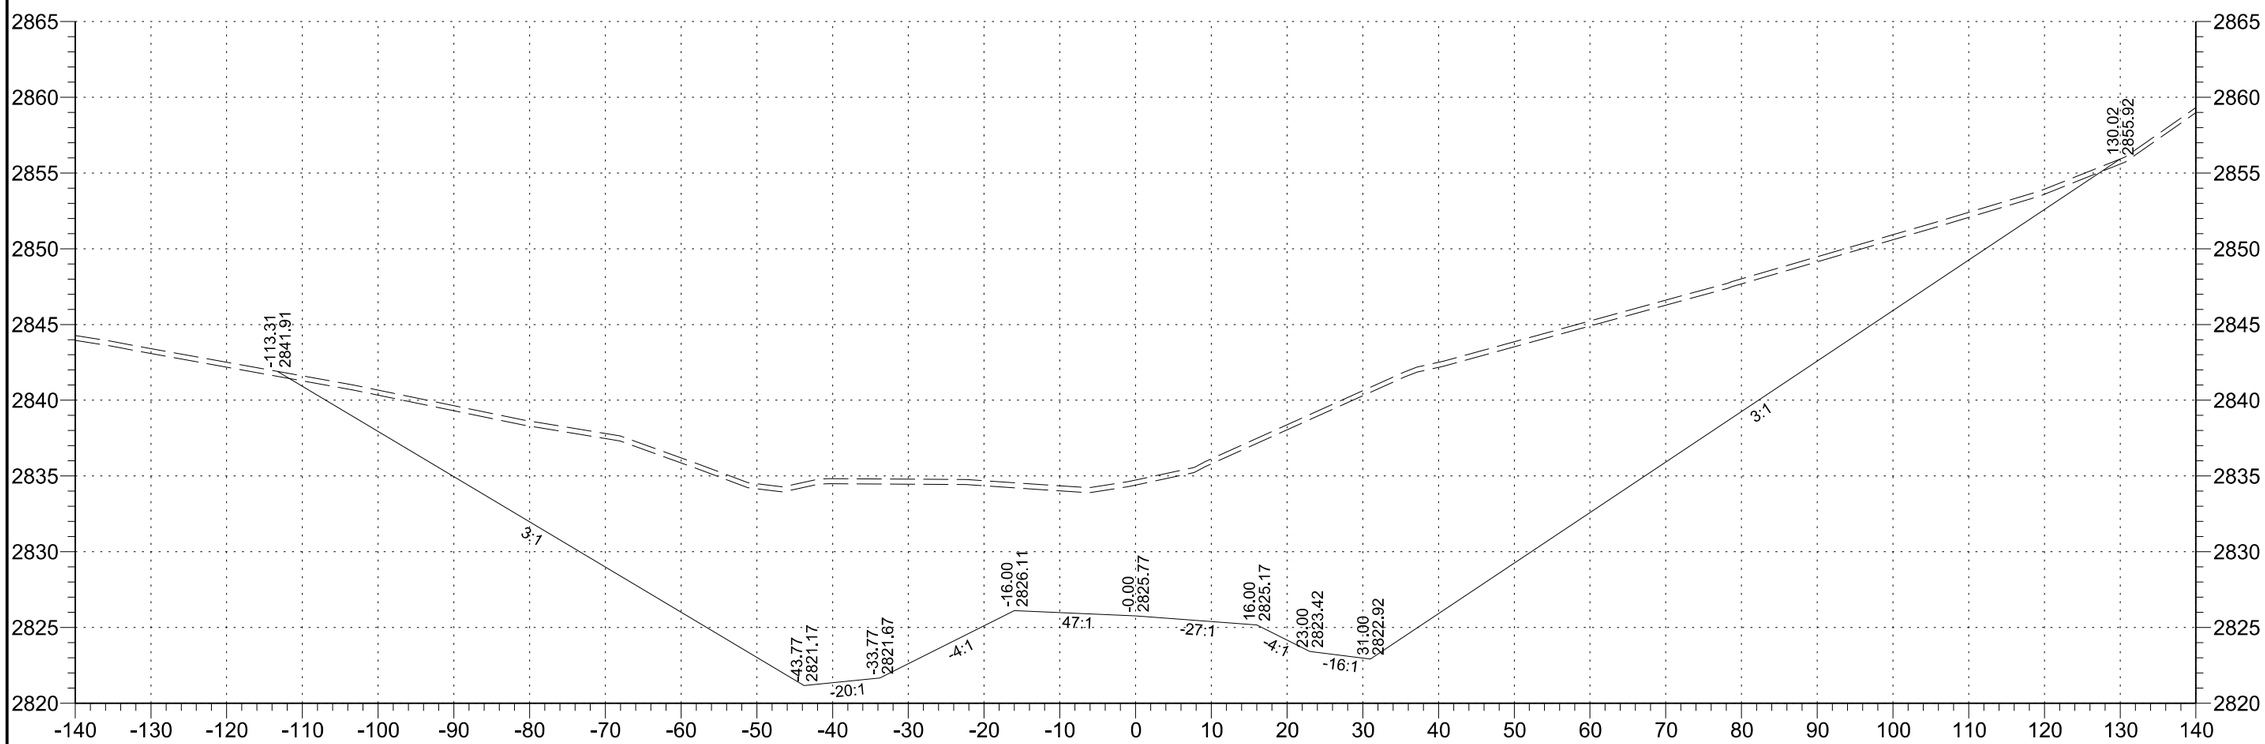

159+00

STATE	PROJECT NO.	SECTION NO.	SHEET NO.
ND	SC-4424(052)	200	62

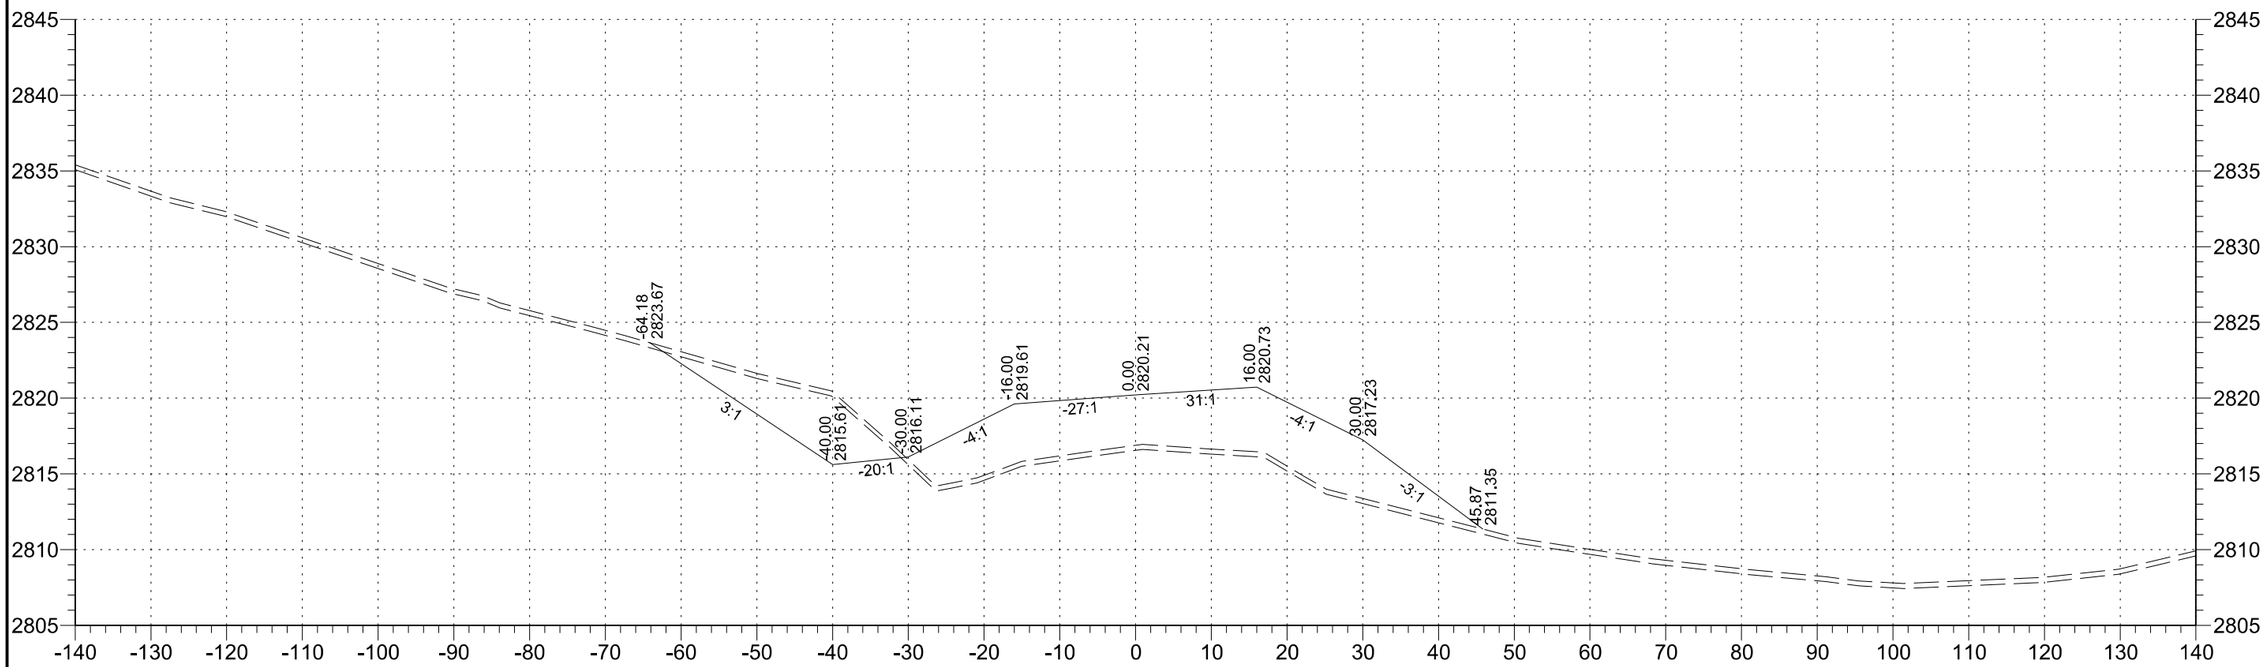

162+00

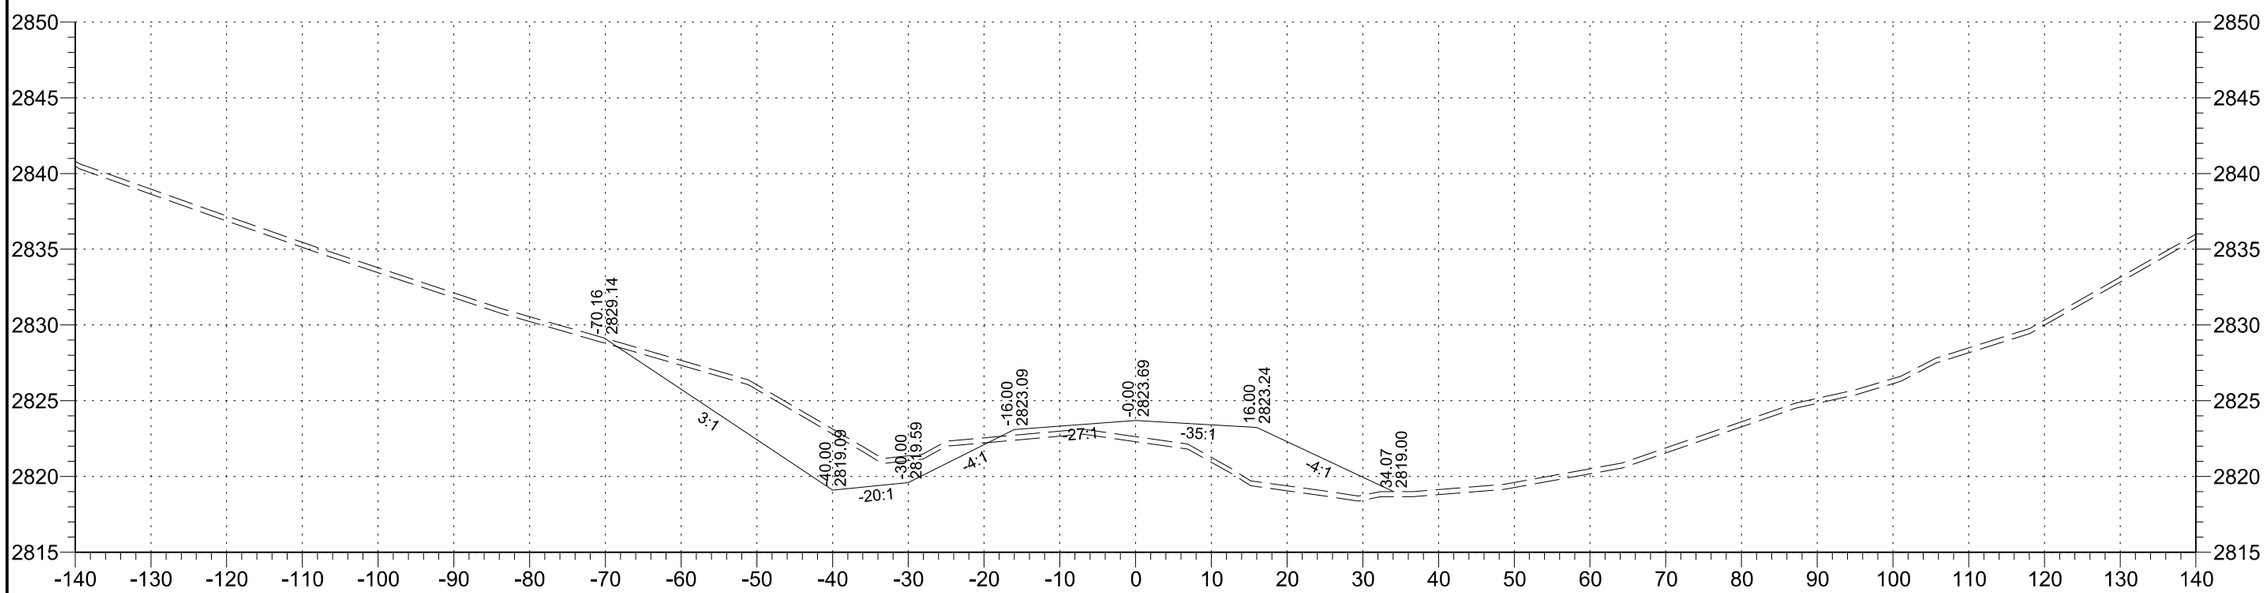

161+00

STATE	PROJECT NO.	SECTION NO.	SHEET NO.
ND	SC-4424(052)	200	63

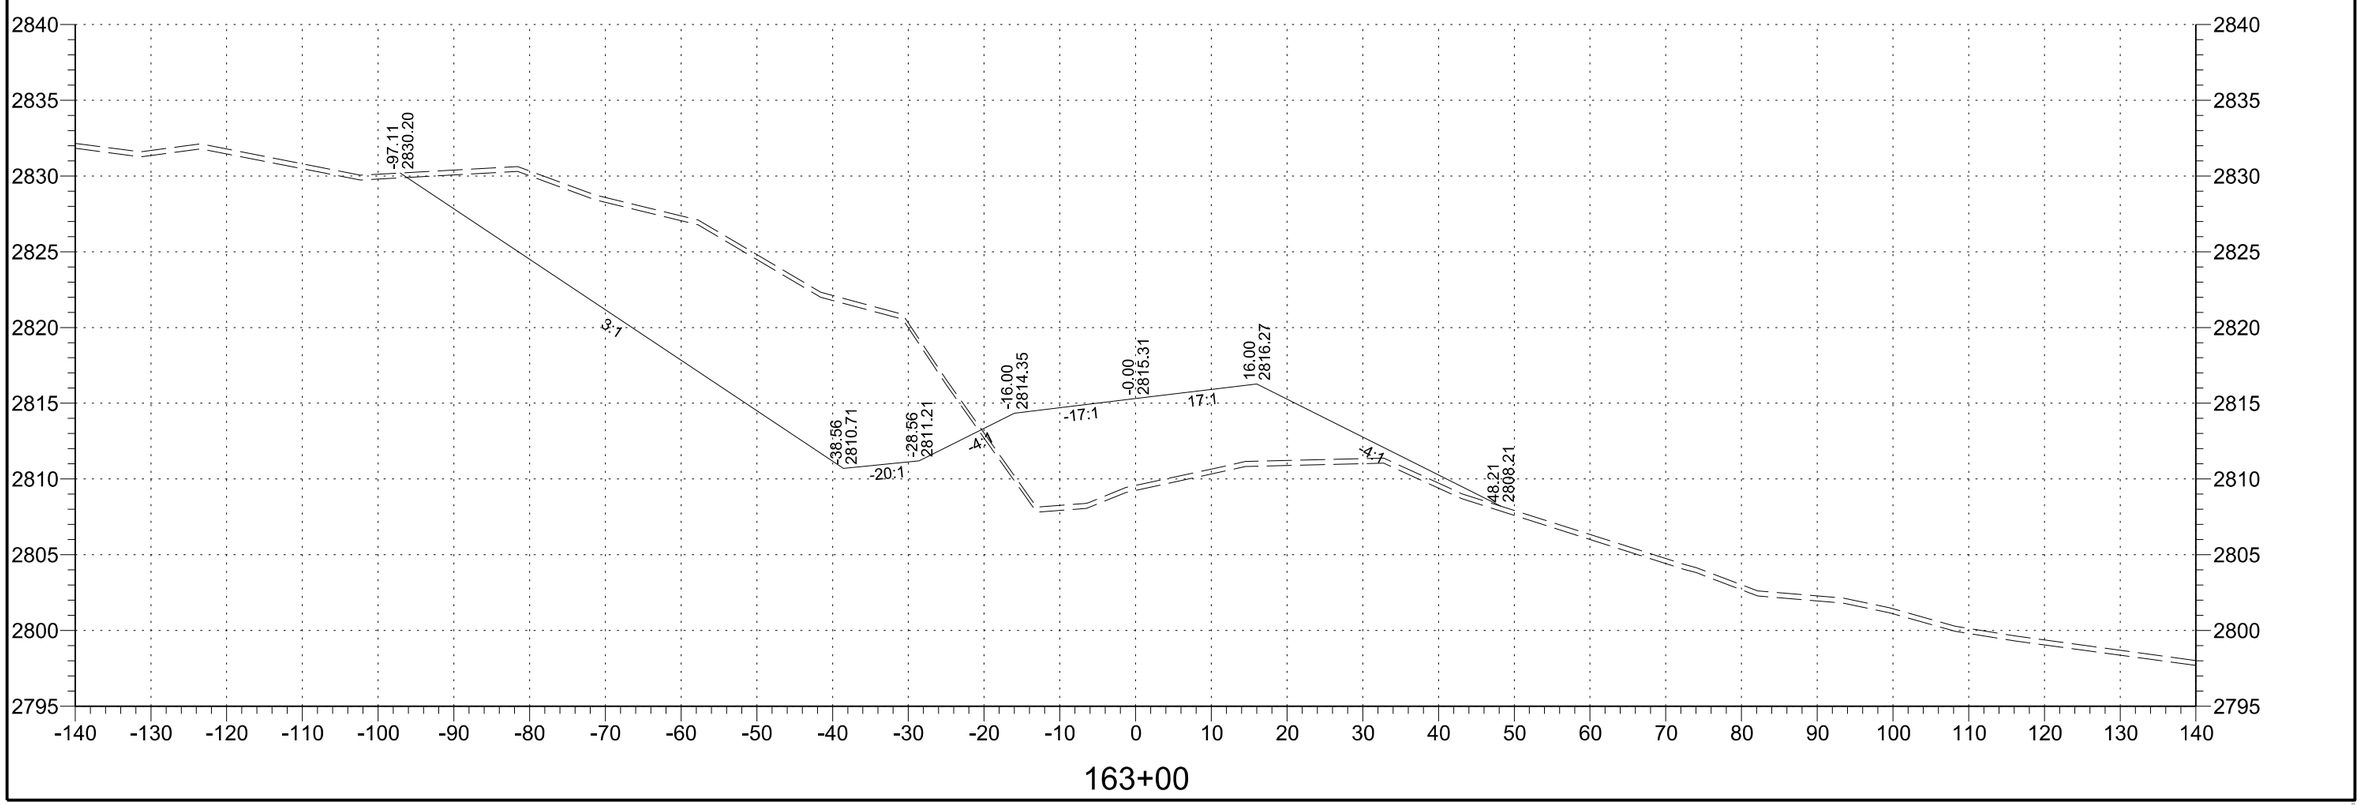

STATE	PROJECT NO.	SECTION NO.	SHEET NO.
ND	SC-4424(052)	200	64

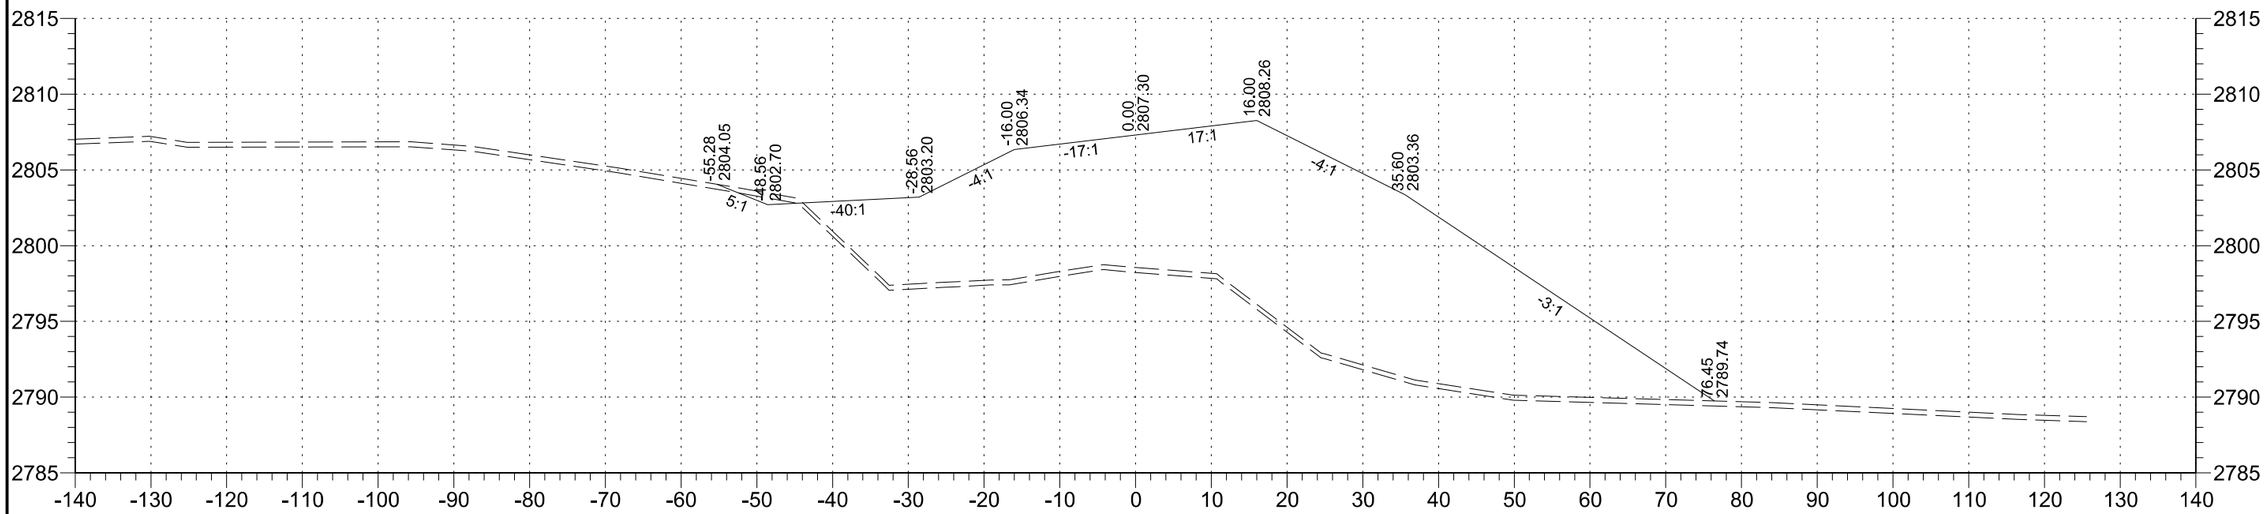

165+00

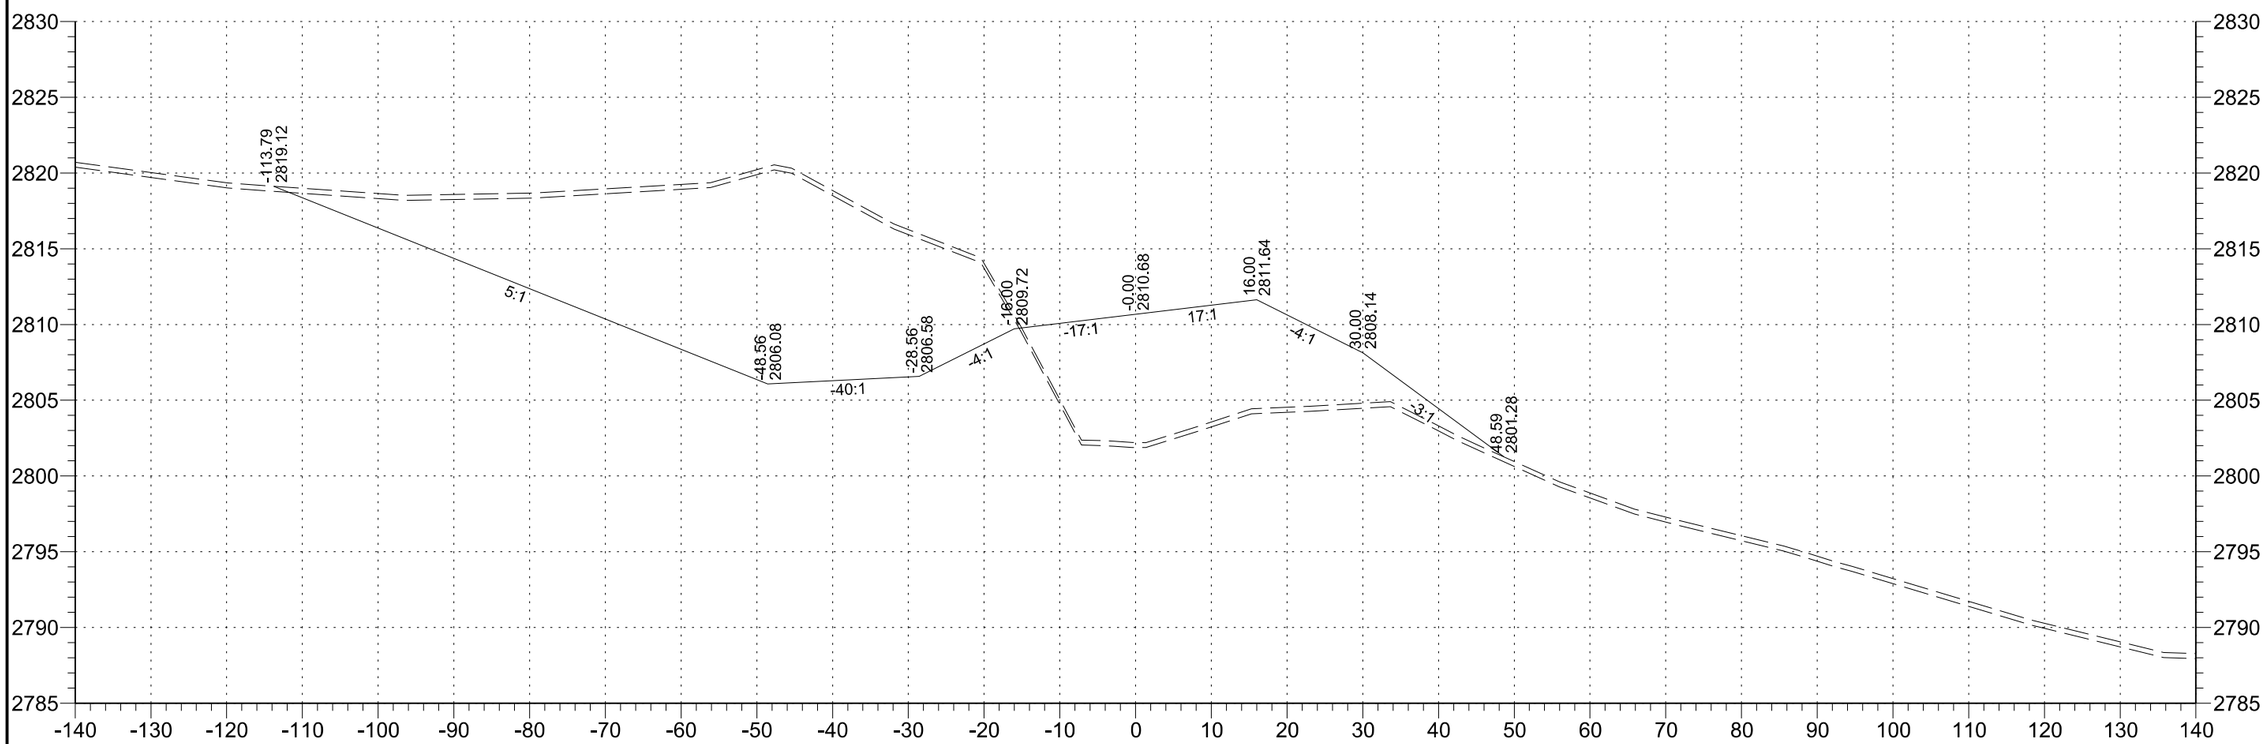

164+00

STATE	PROJECT NO.	SECTION NO.	SHEET NO.
ND	SC-4424(052)	200	65

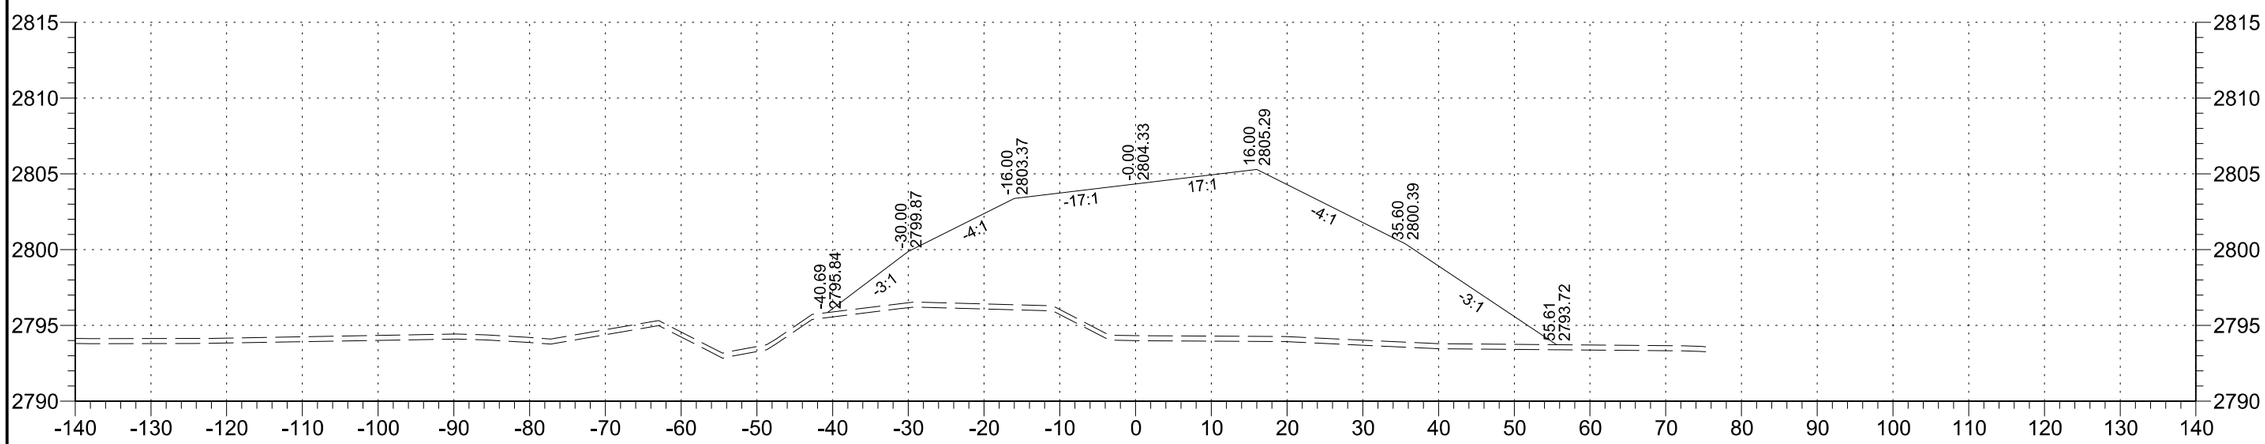

167+00

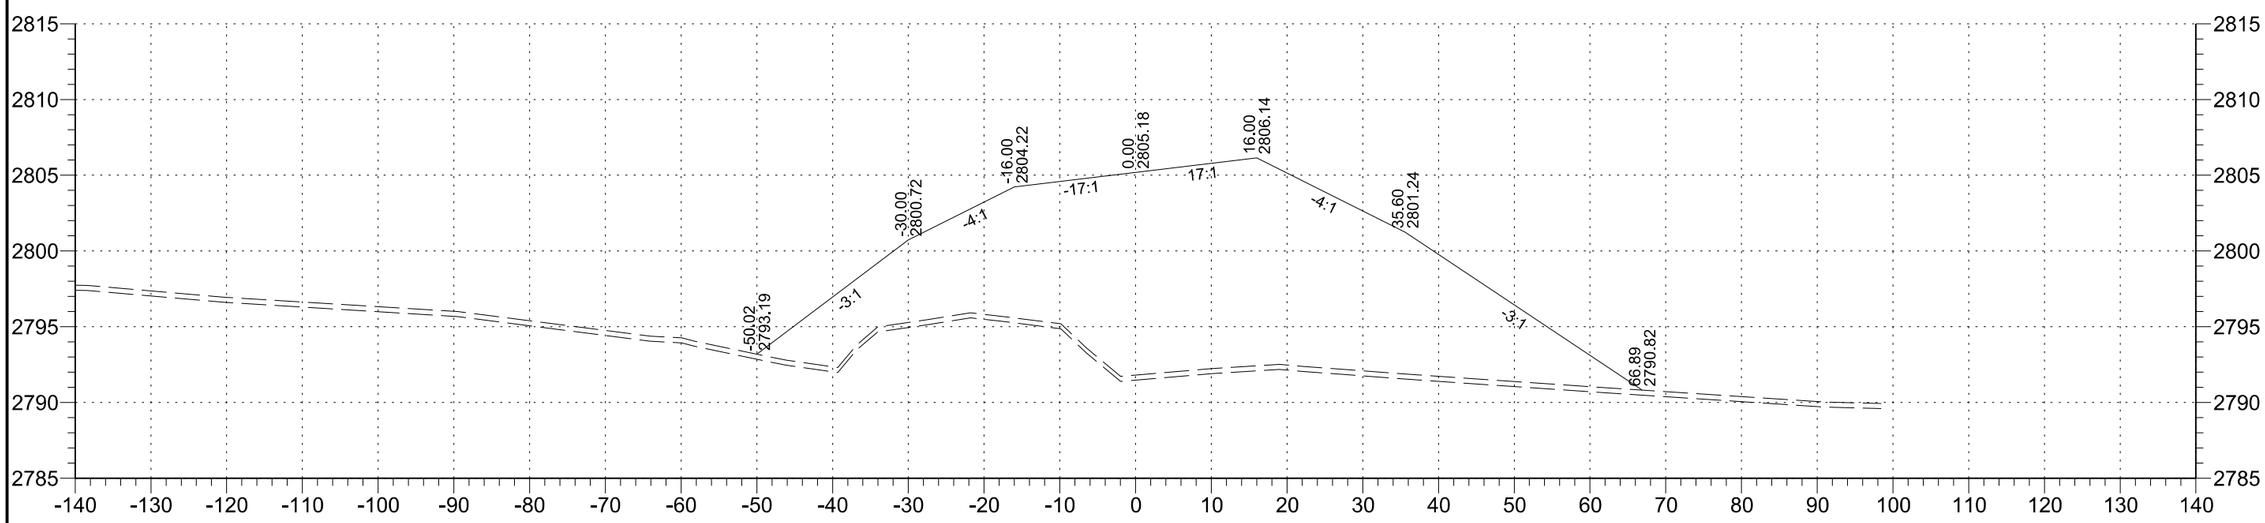

166+00

STATE	PROJECT NO.	SECTION NO.	SHEET NO.
ND	SC-4424(052)	200	66

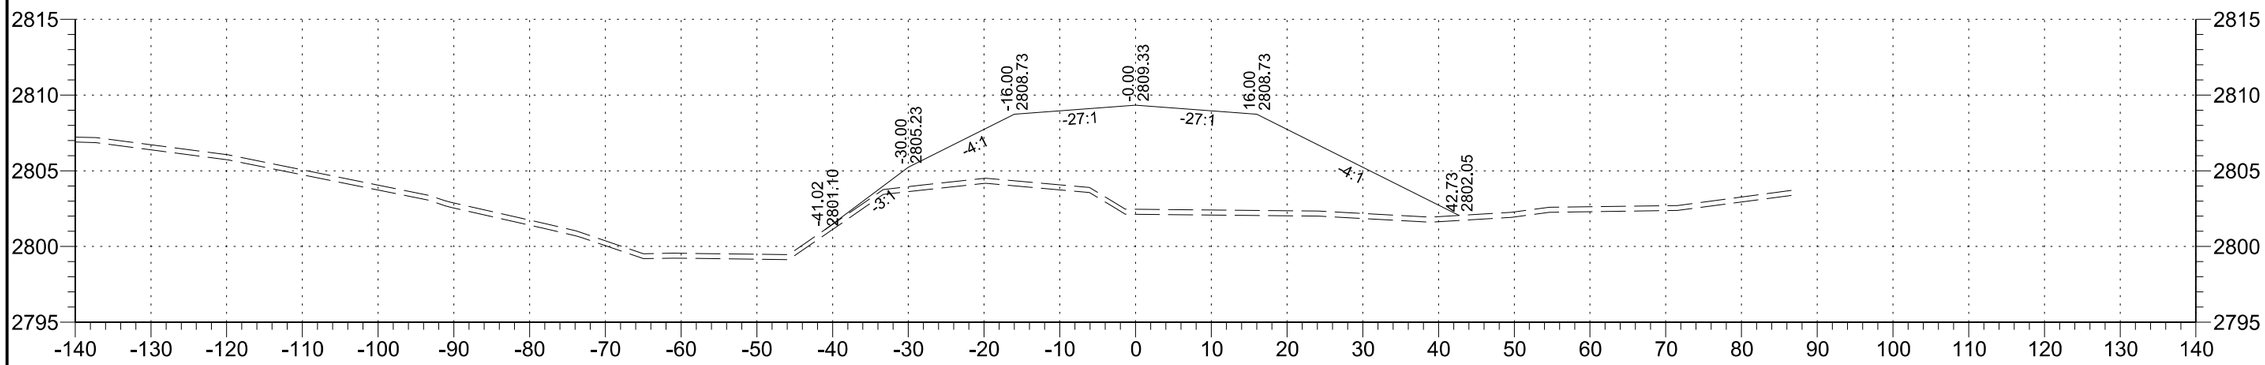

170+00

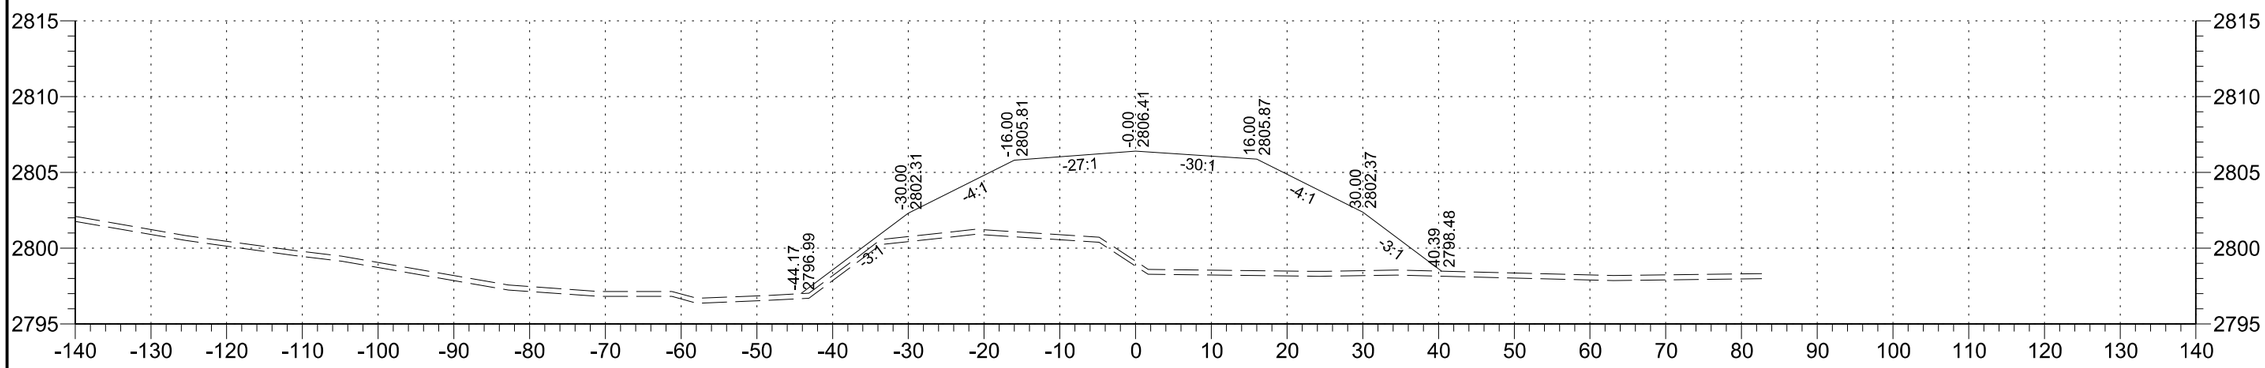

169+00

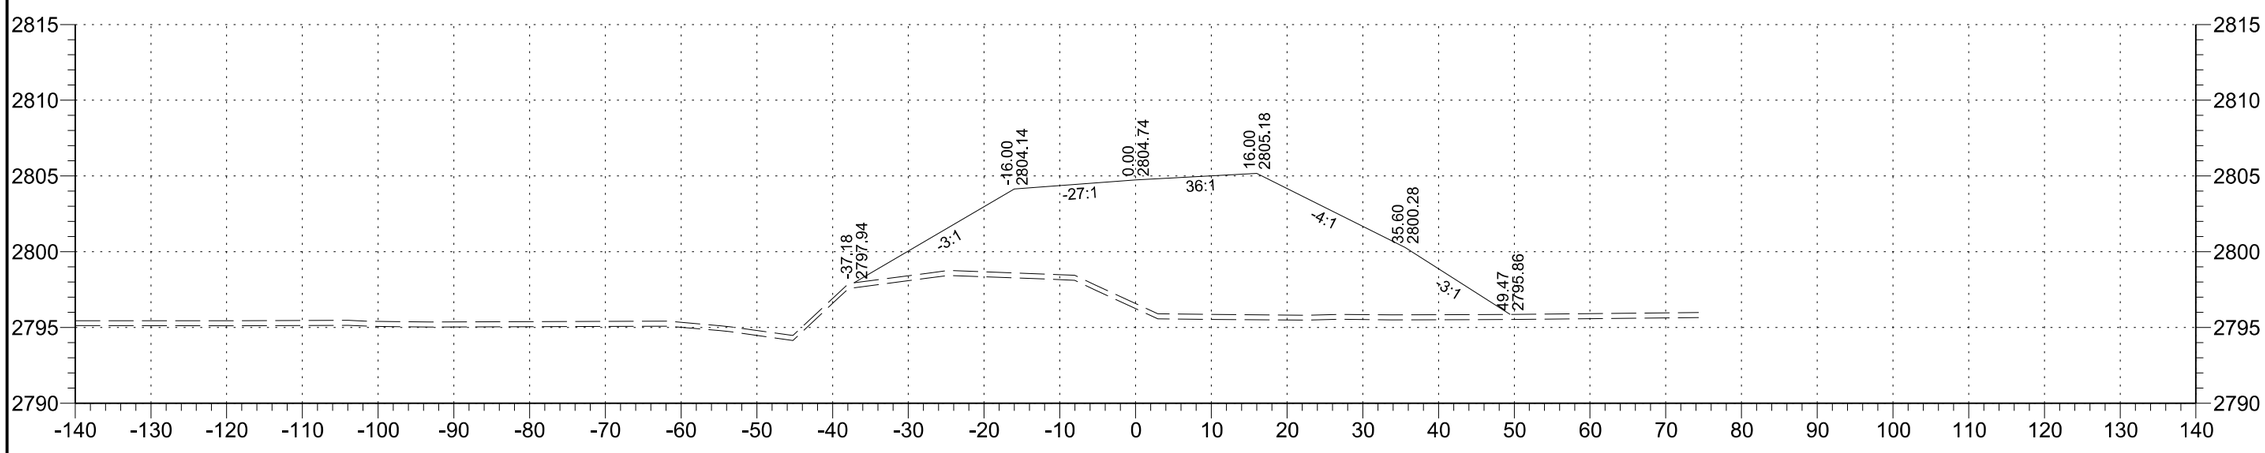

168+00

STATE	PROJECT NO.	SECTION NO.	SHEET NO.
ND	SC-4424(052)	200	67

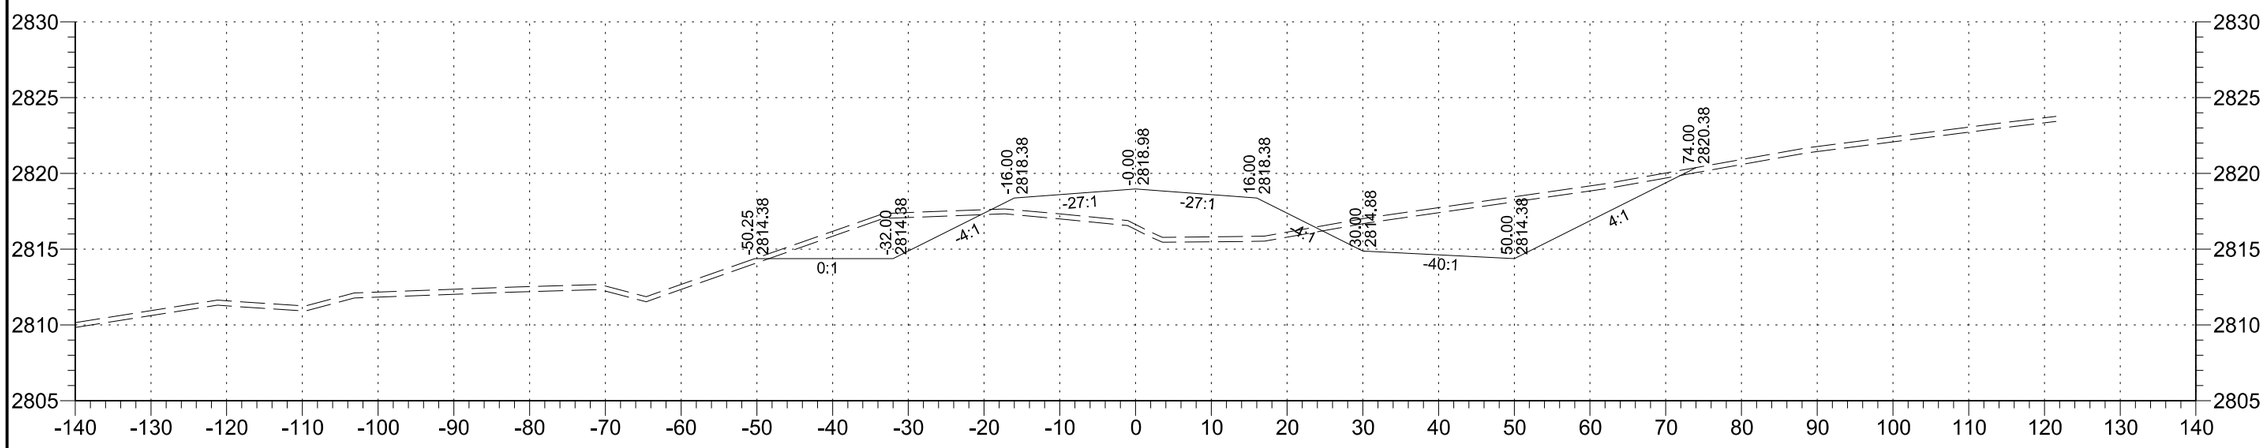

172+00

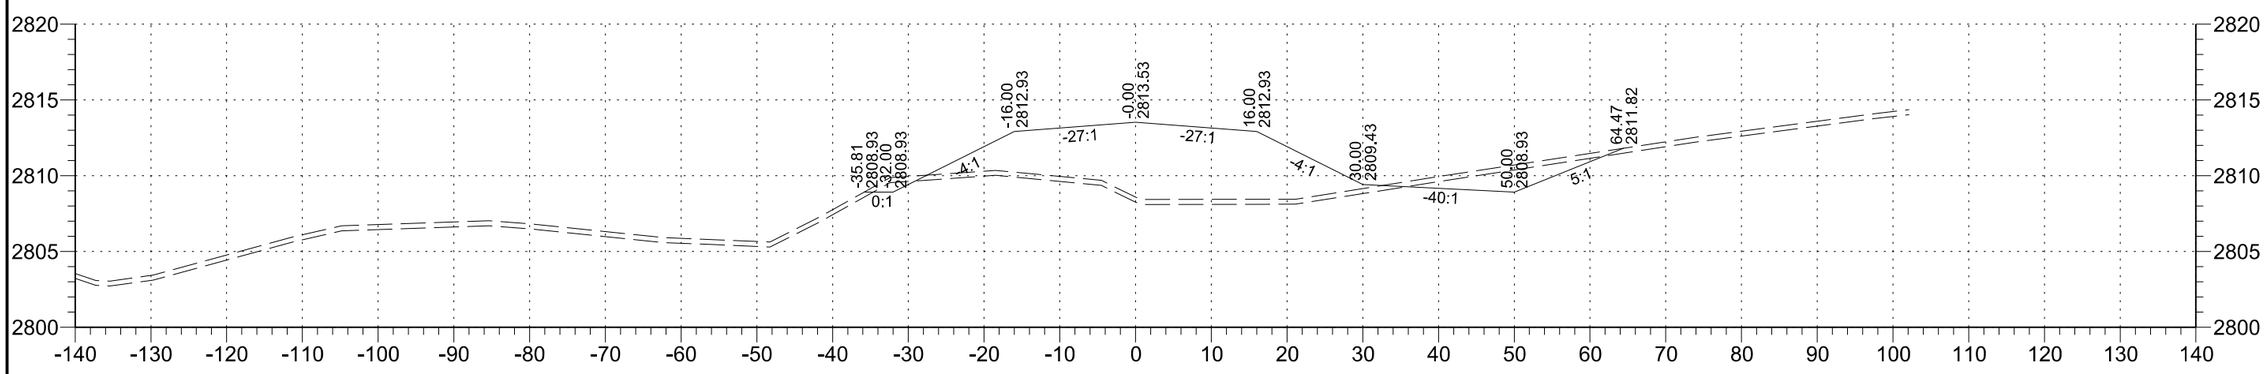

171+00

STATE	PROJECT NO.	SECTION NO.	SHEET NO.
ND	SC-4424(052)	200	68

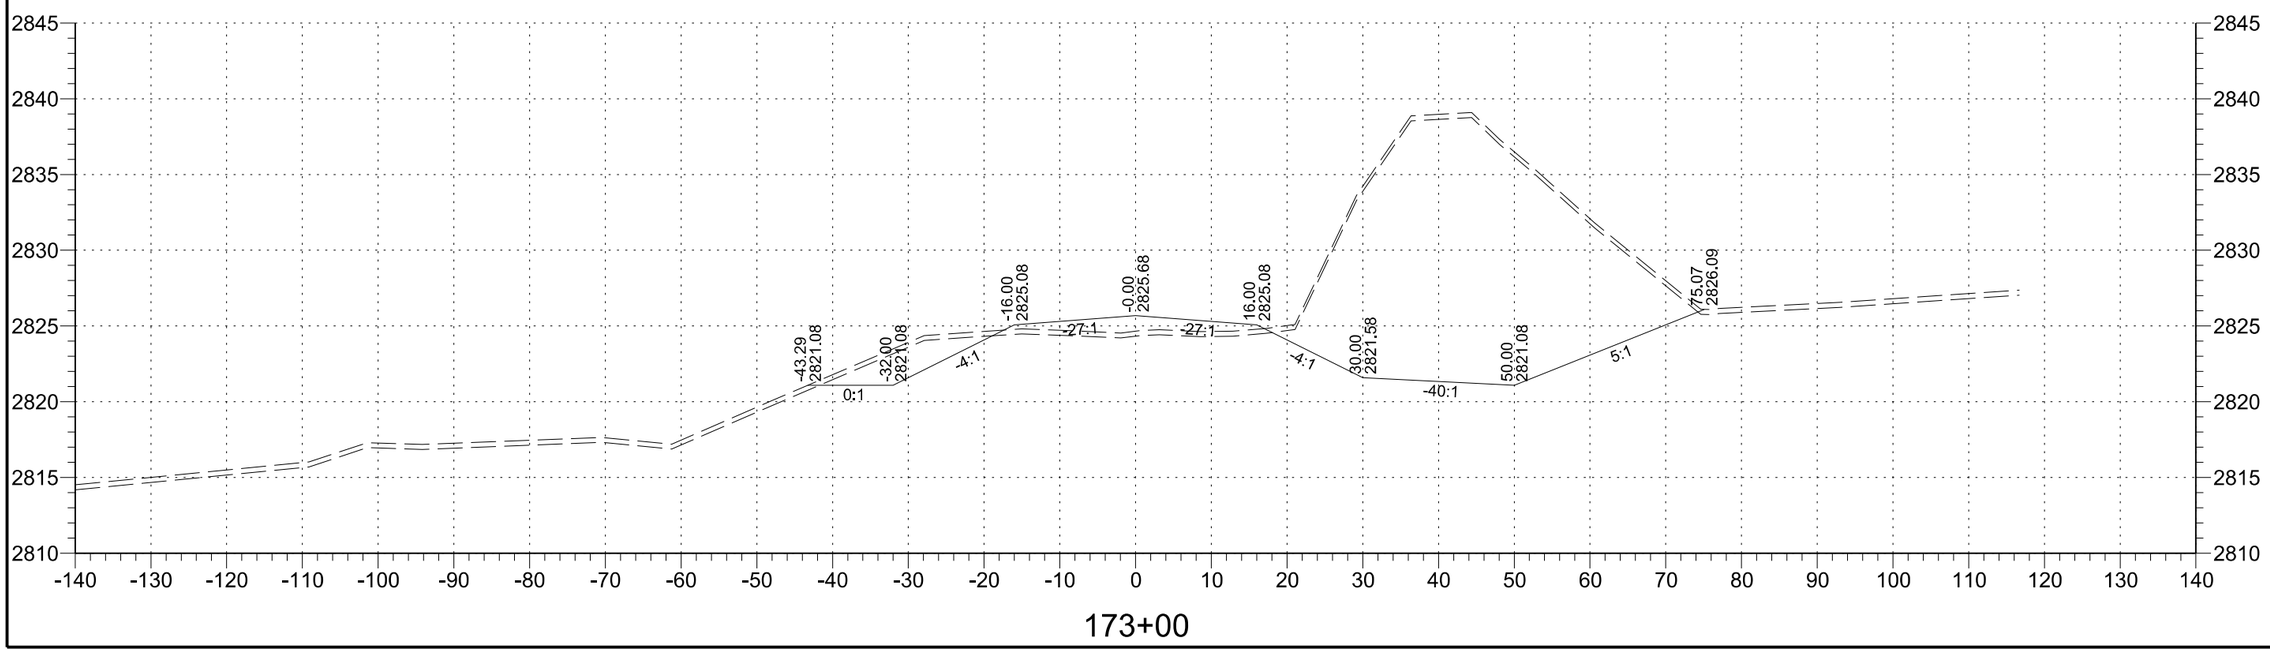

173+00

STATE	PROJECT NO.	SECTION NO.	SHEET NO.
ND	SC-4424(052)	200	69

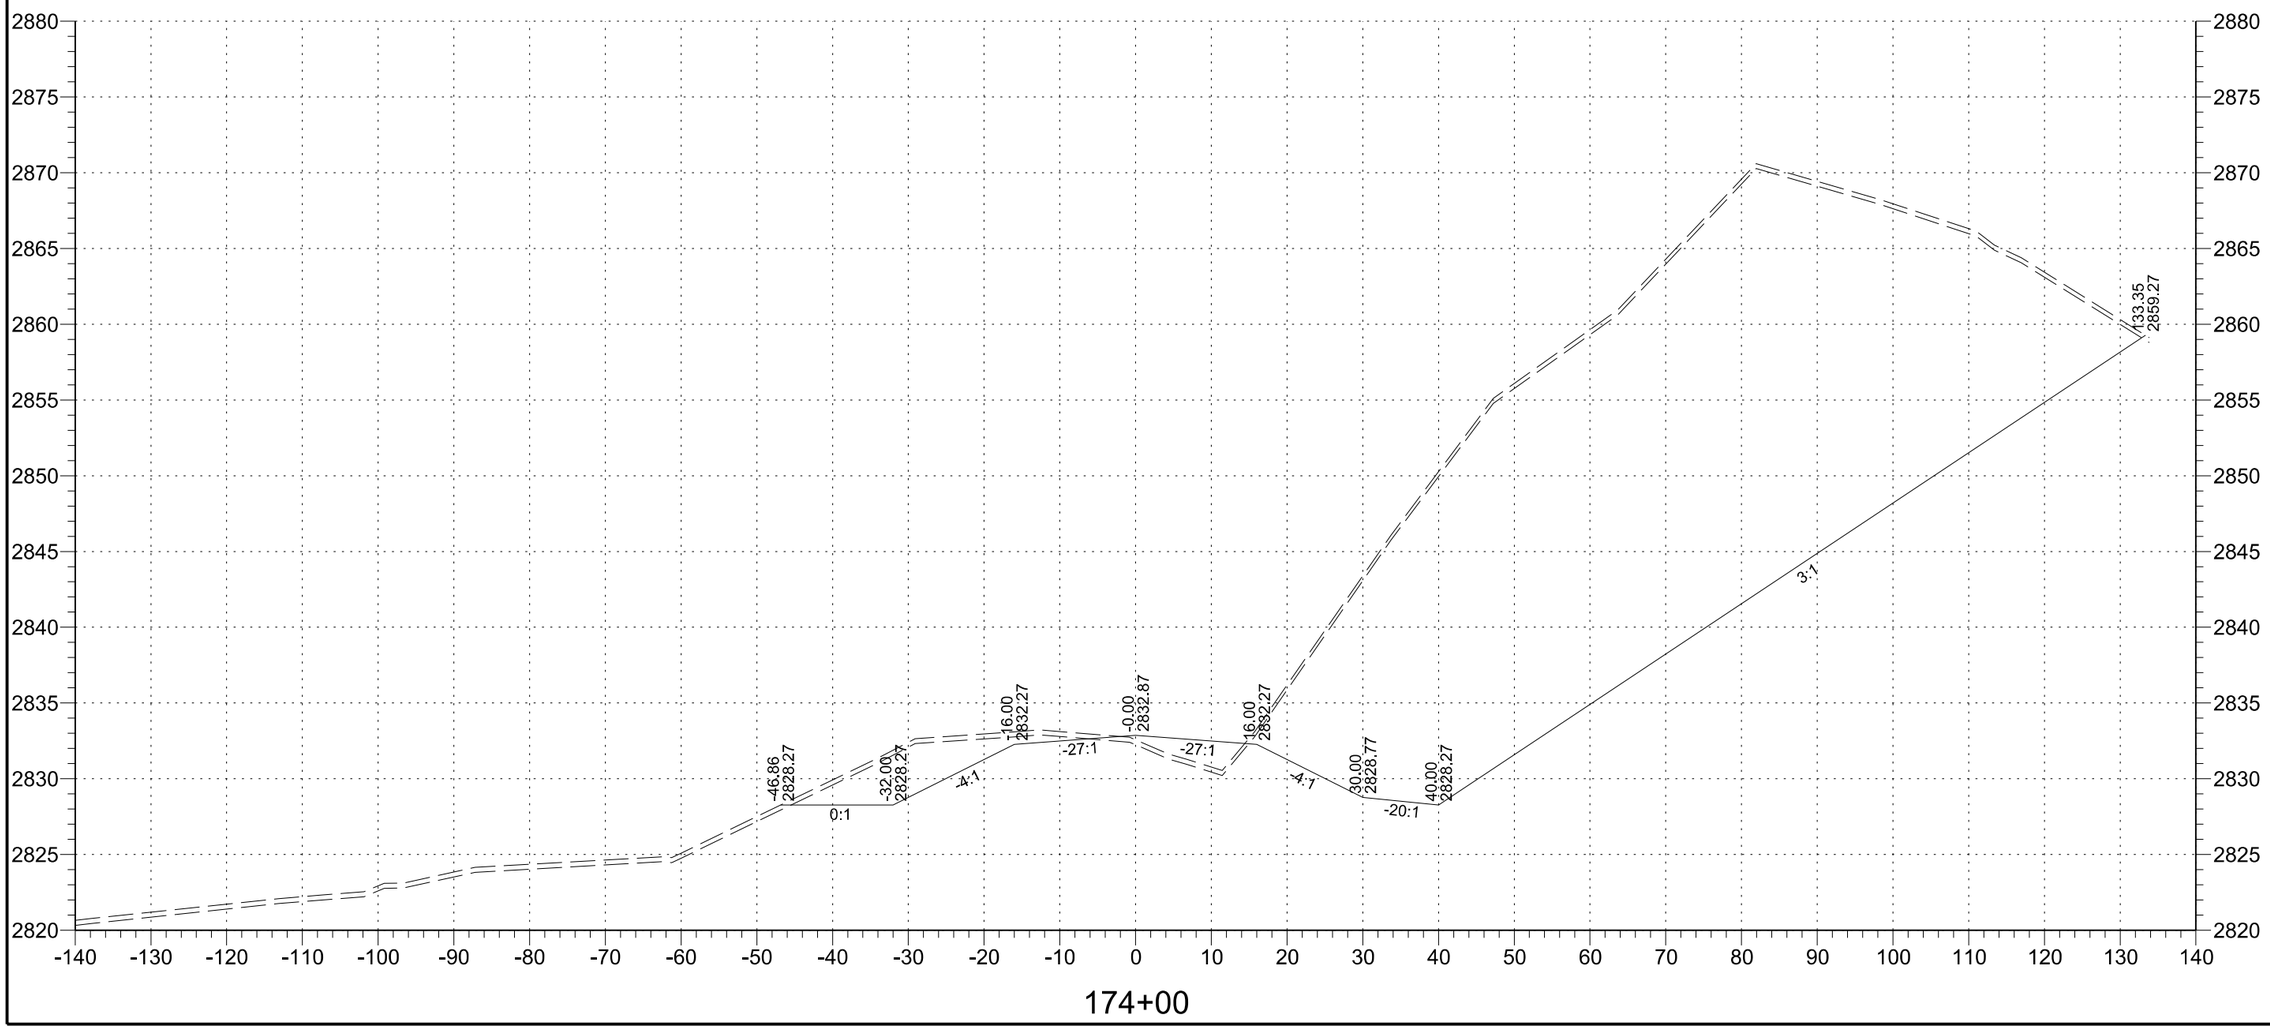

STATE	PROJECT NO.	SECTION NO.	SHEET NO.
ND	SC-4424(052)	200	70

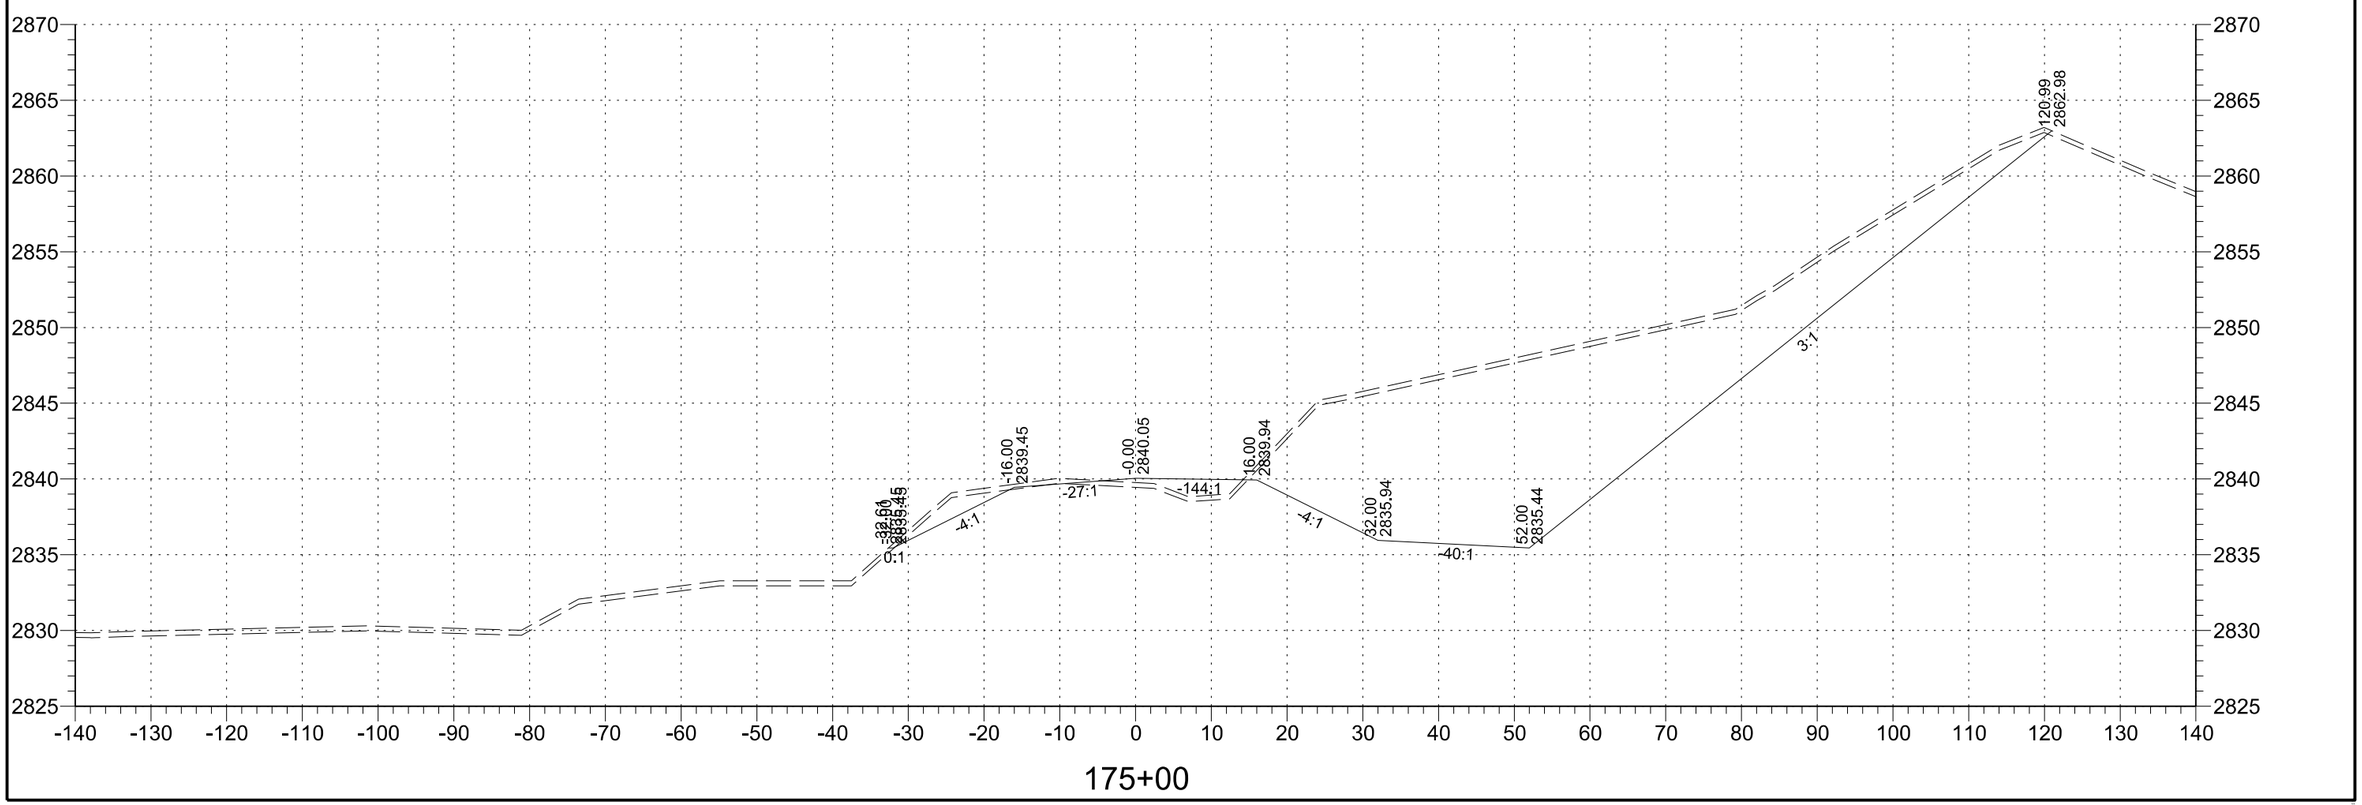

STATE	PROJECT NO.	SECTION NO.	SHEET NO.
ND	SC-4424(052)	200	71

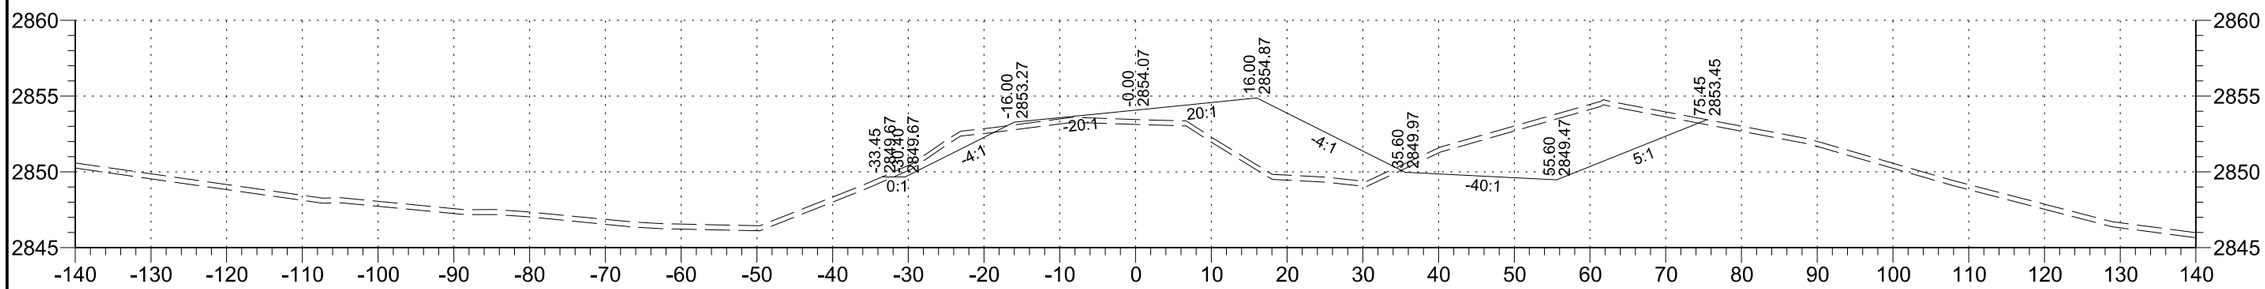

177+00

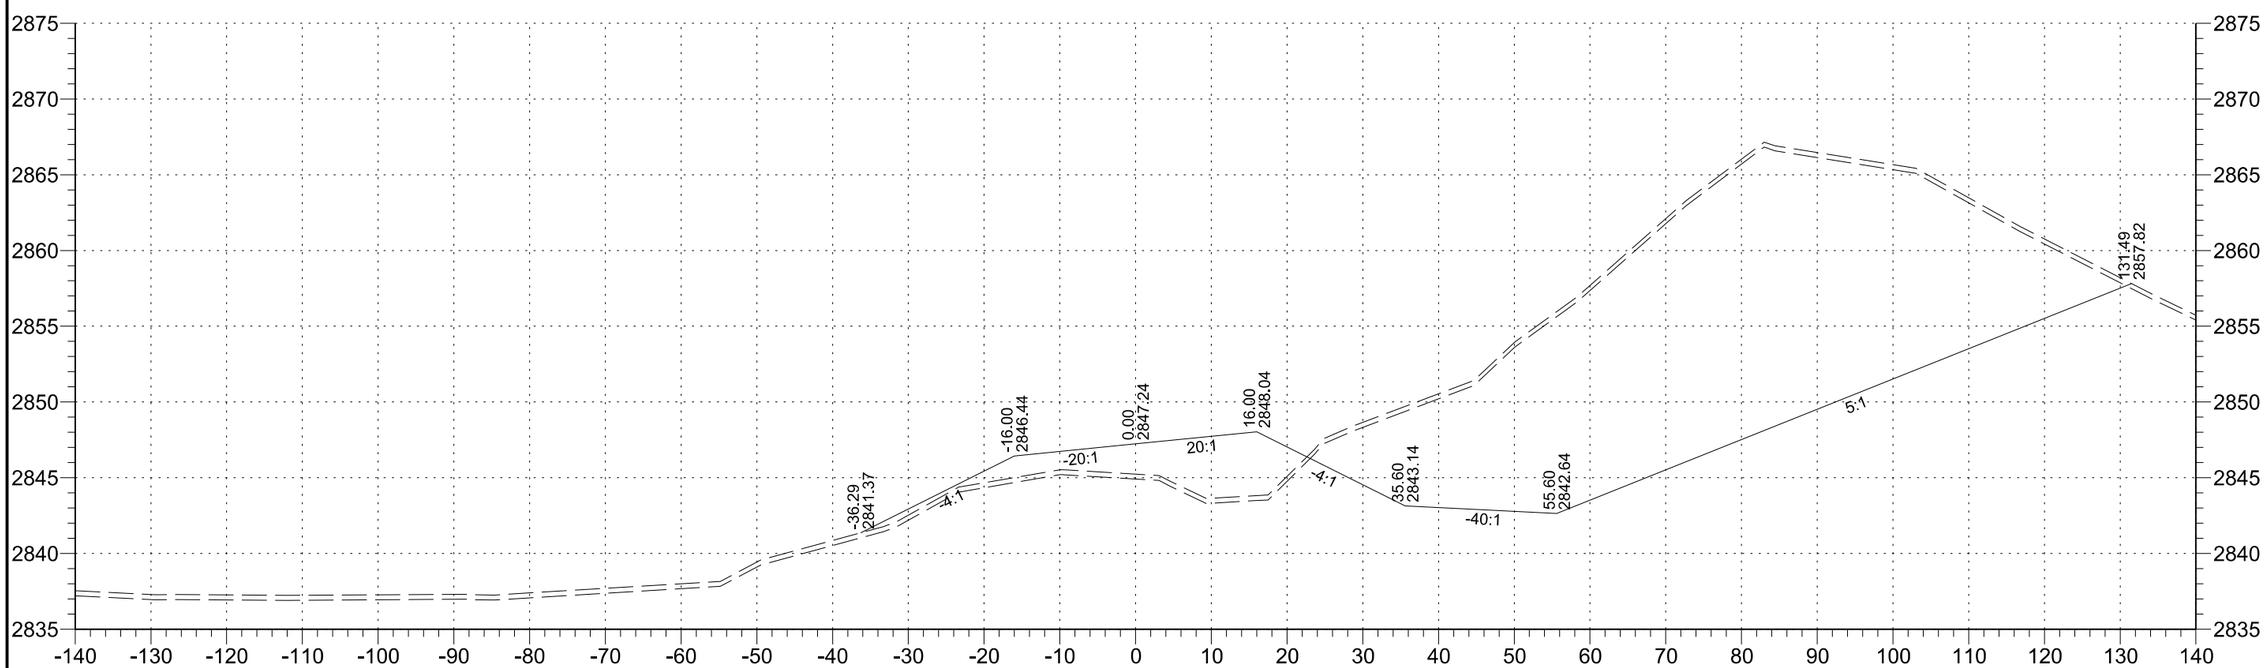

176+00

STATE	PROJECT NO.	SECTION NO.	SHEET NO.
ND	SC-4424(052)	200	72

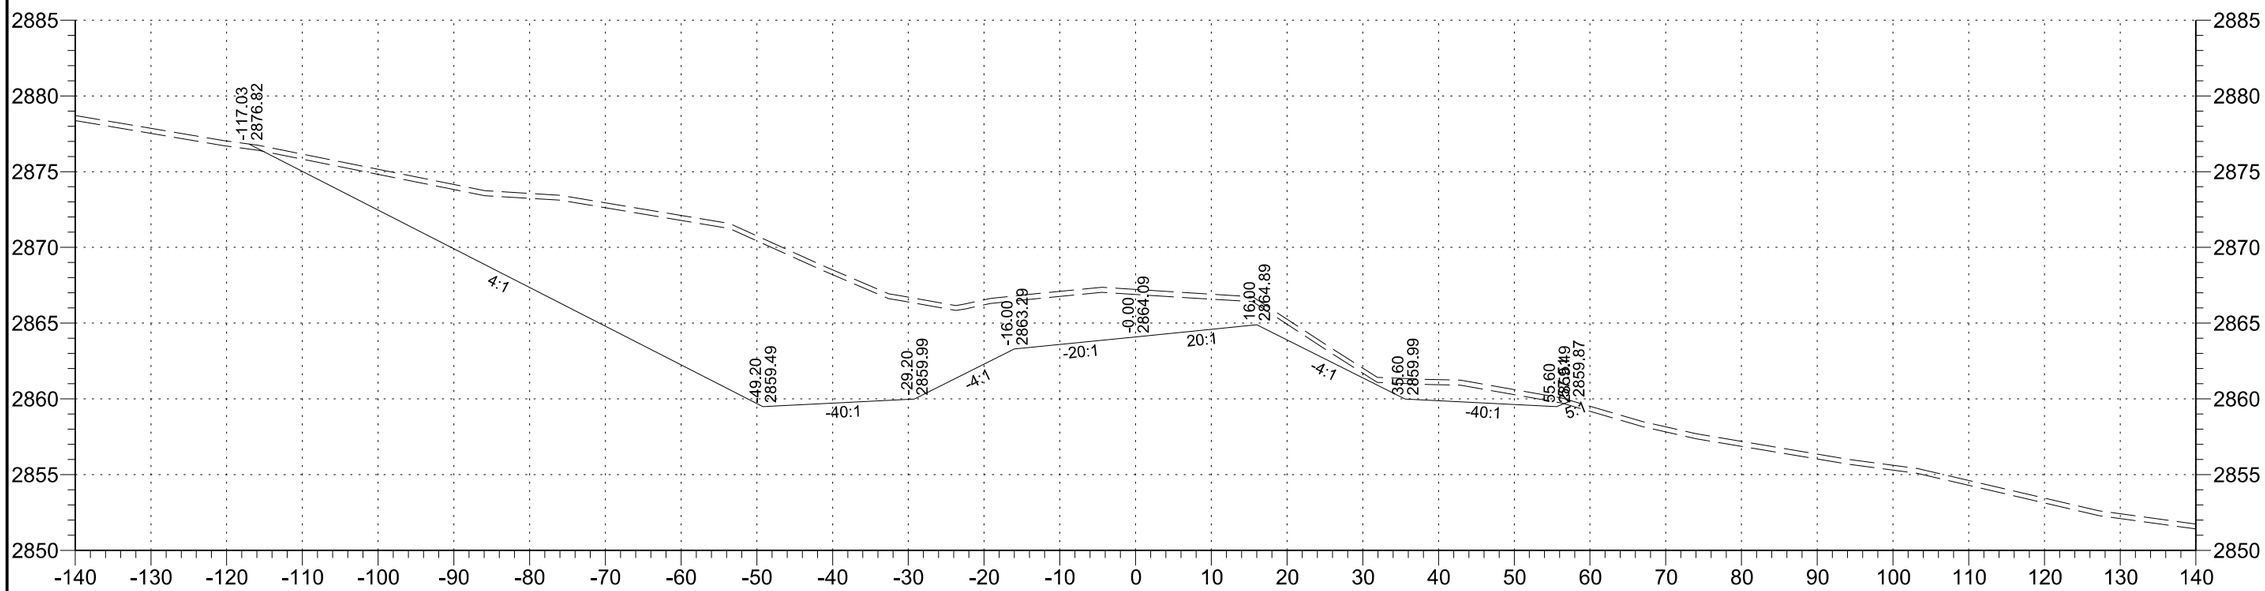

179+00

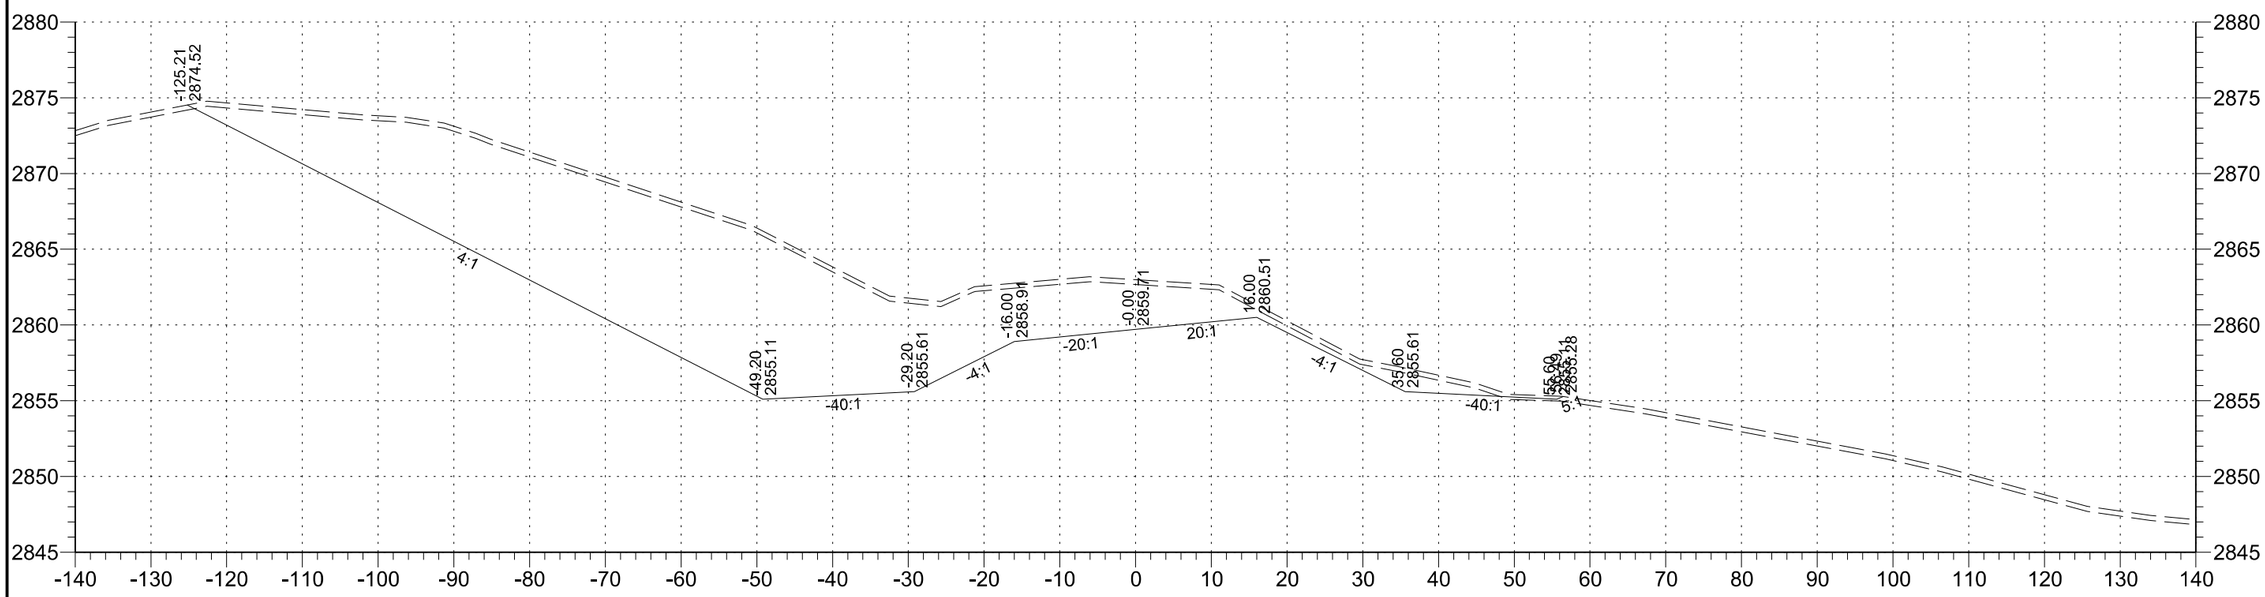

178+00

STATE	PROJECT NO.	SECTION NO.	SHEET NO.
ND	SC-4424(052)	200	73

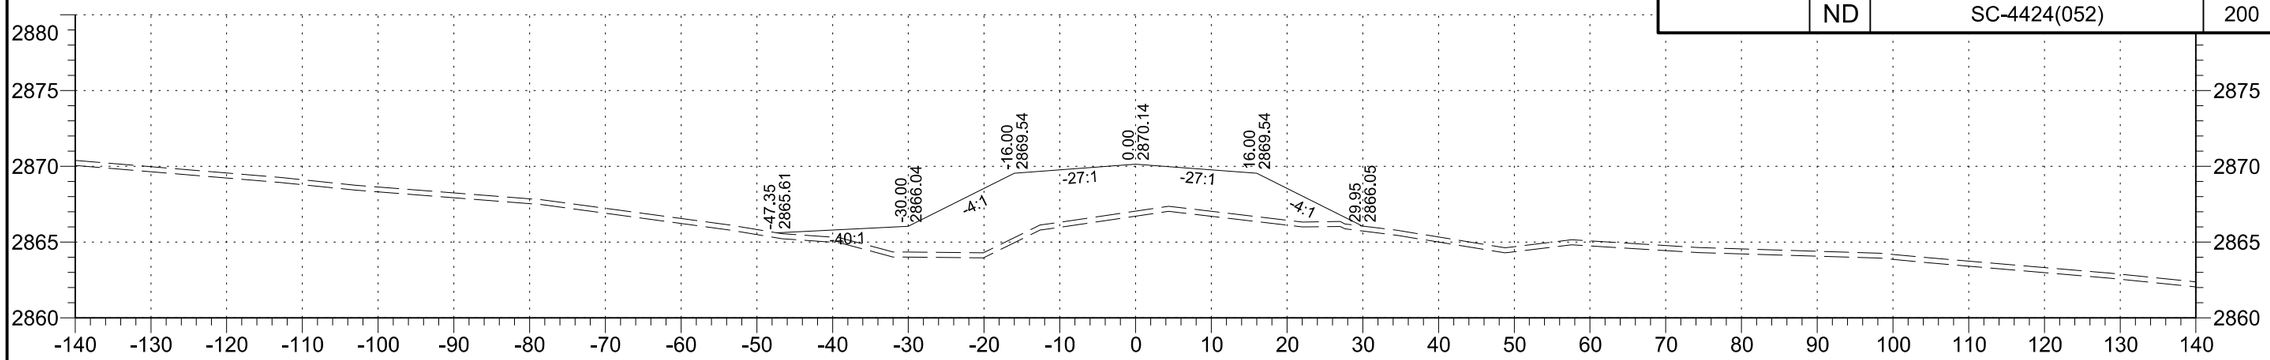

182+00

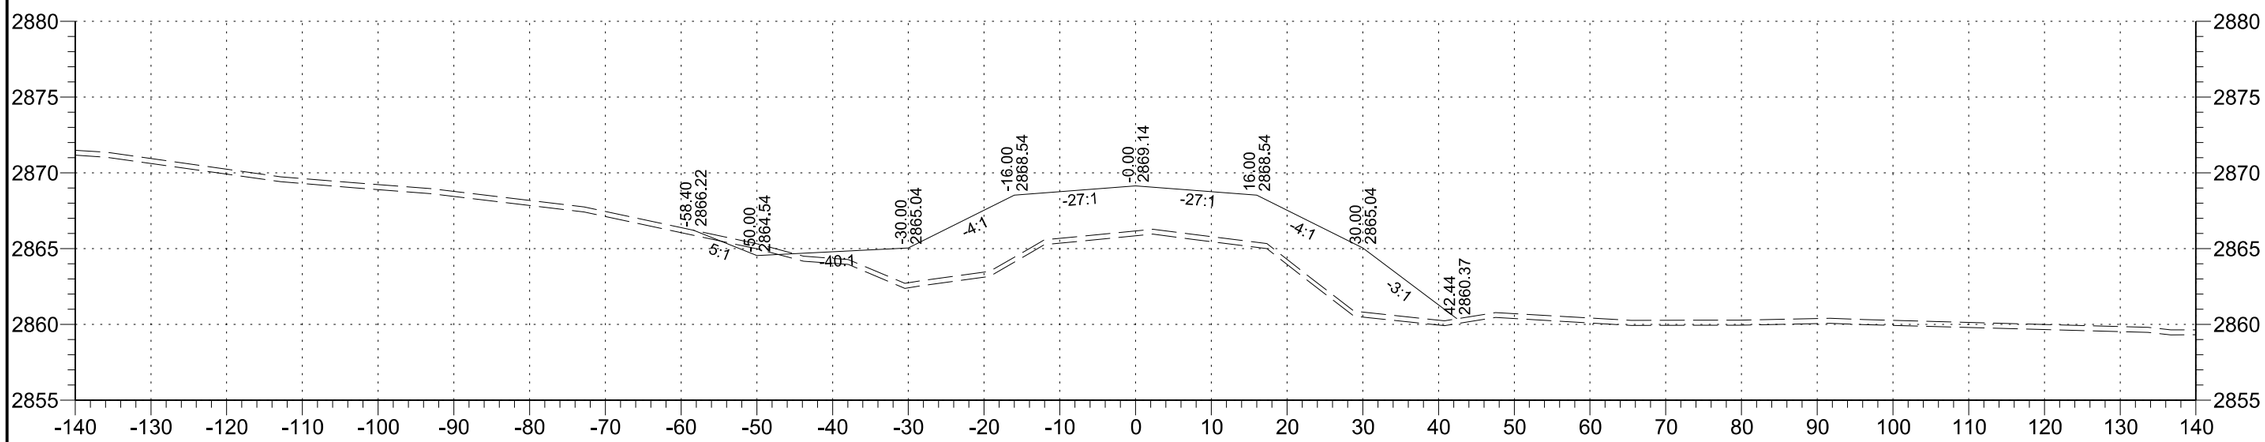

181+00

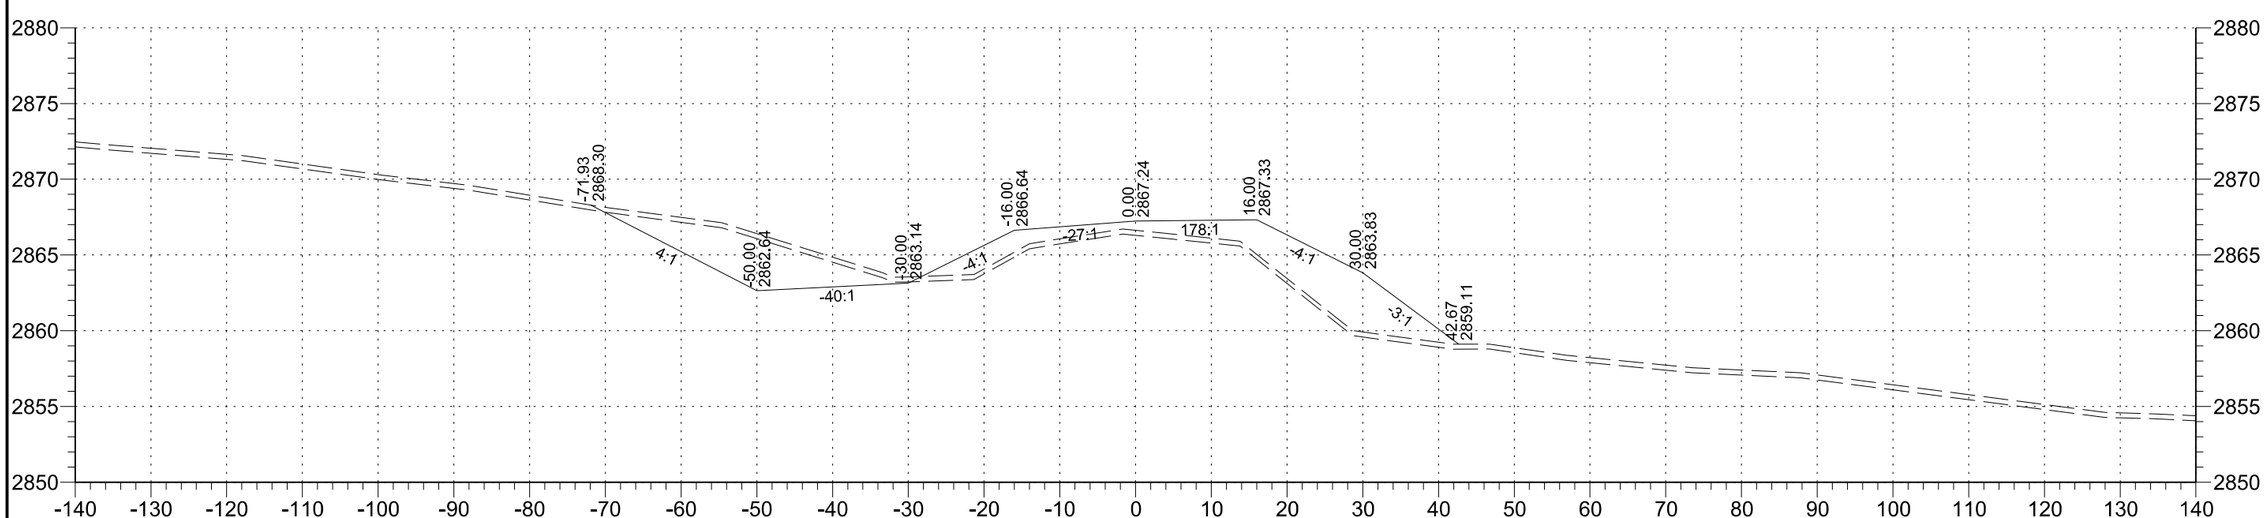

180+00

STATE	PROJECT NO.	SECTION NO.	SHEET NO.
ND	SC-4424(052)	200	74

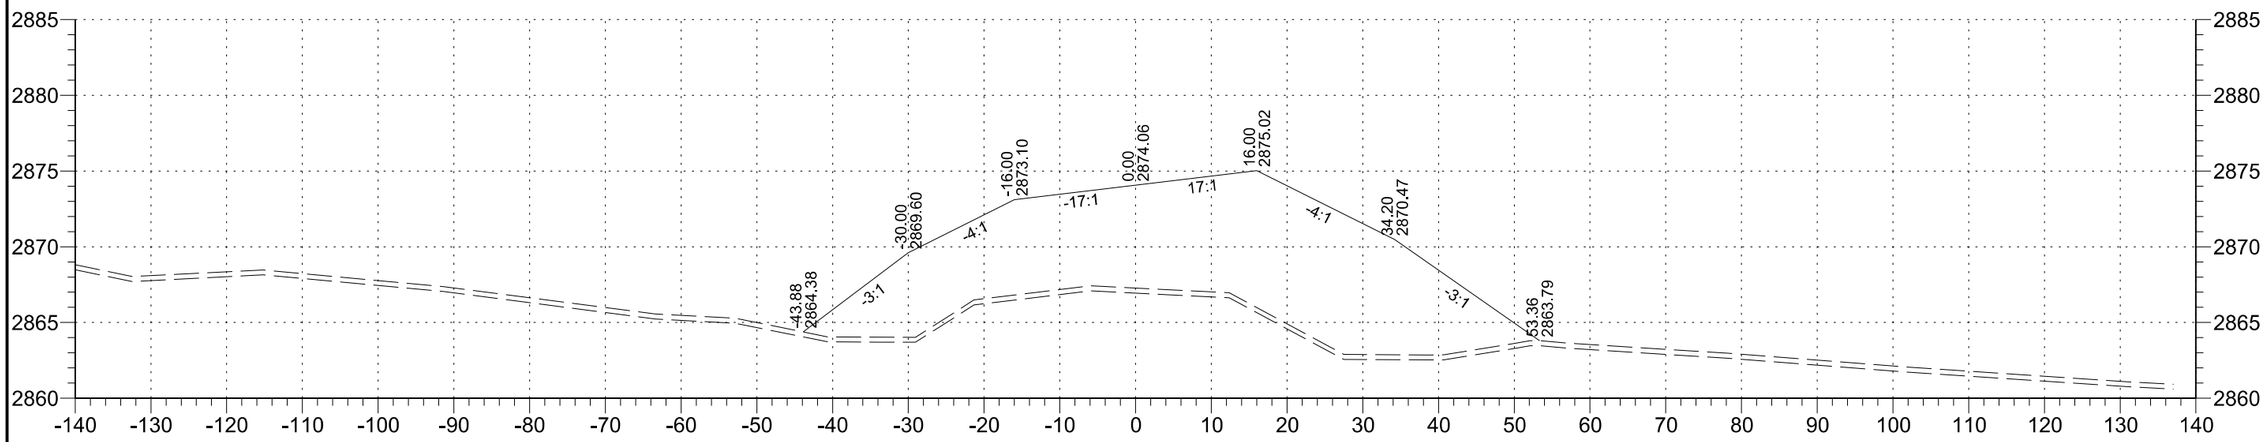

185+00

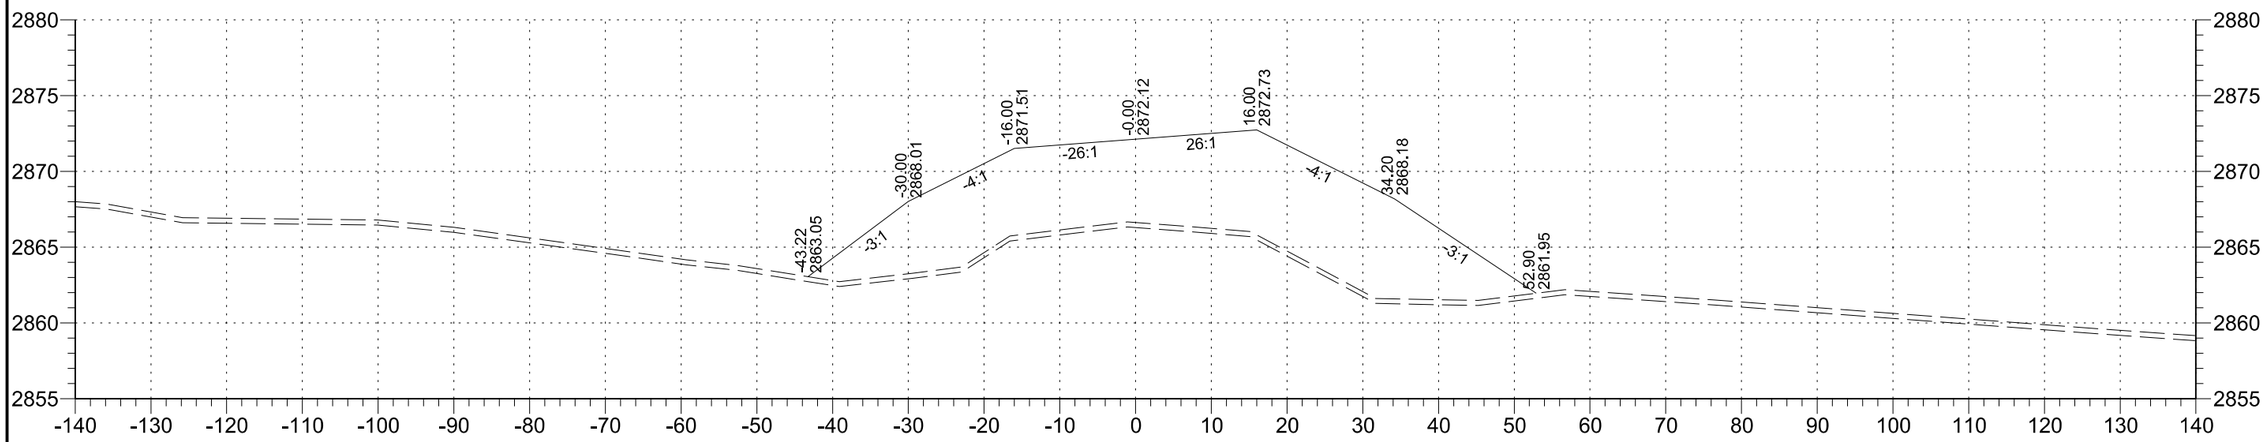

184+00

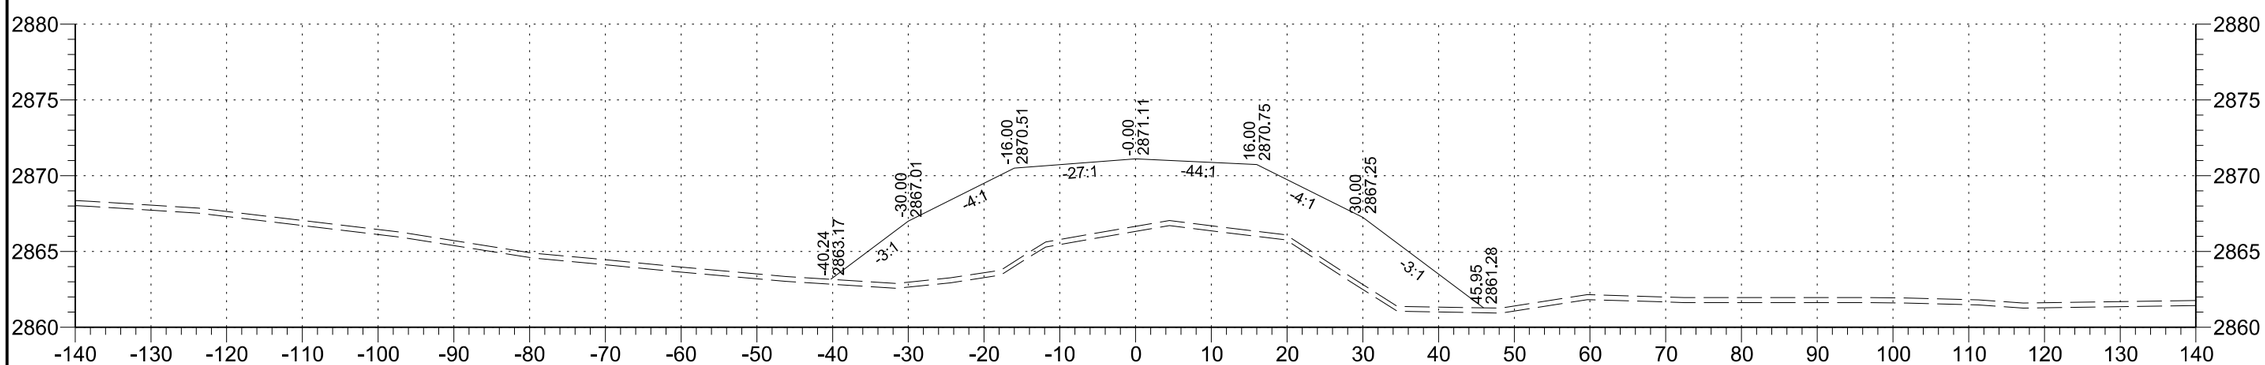

183+00

STATE	PROJECT NO.	SECTION NO.	SHEET NO.
ND	SC-4424(052)	200	75

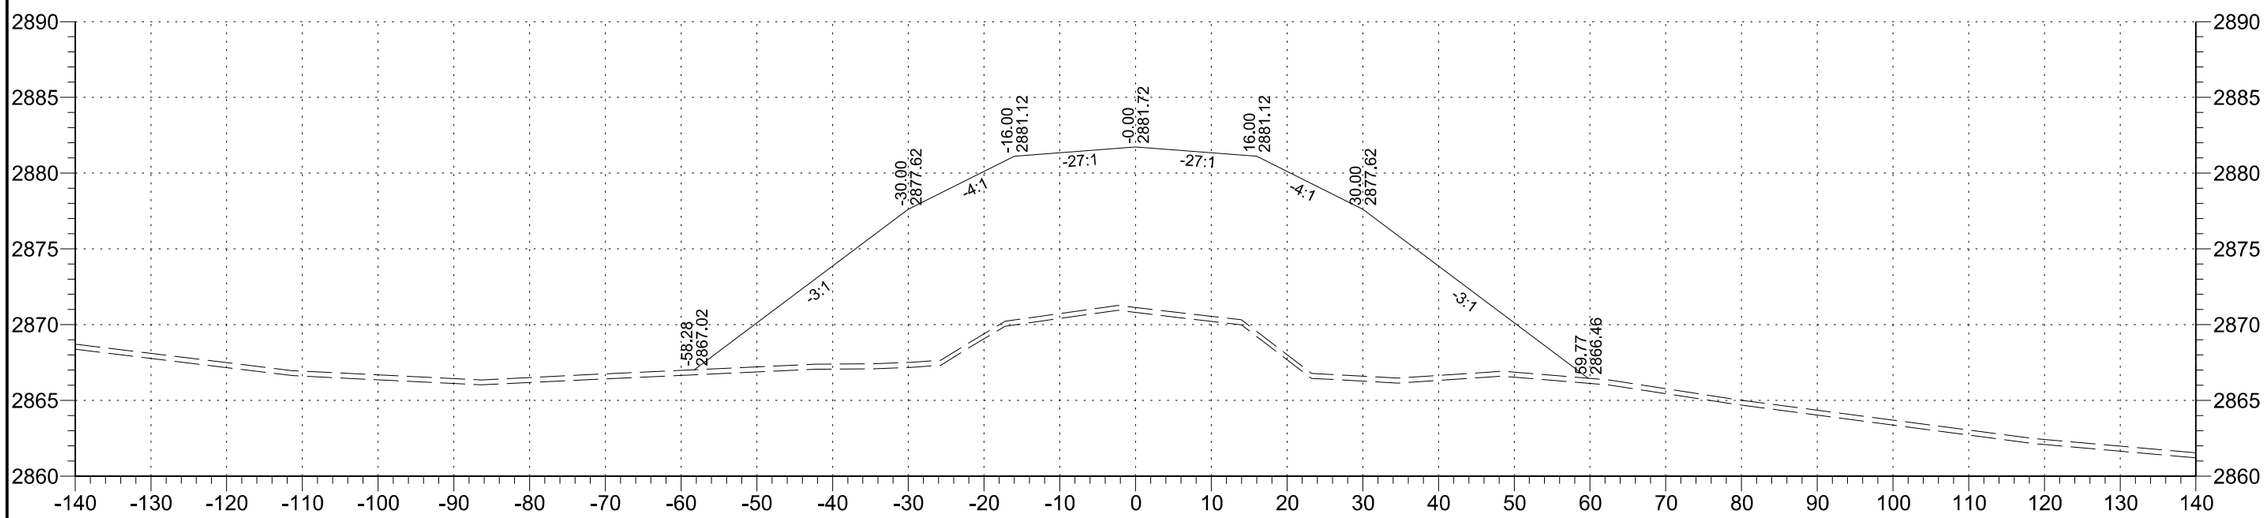

187+00

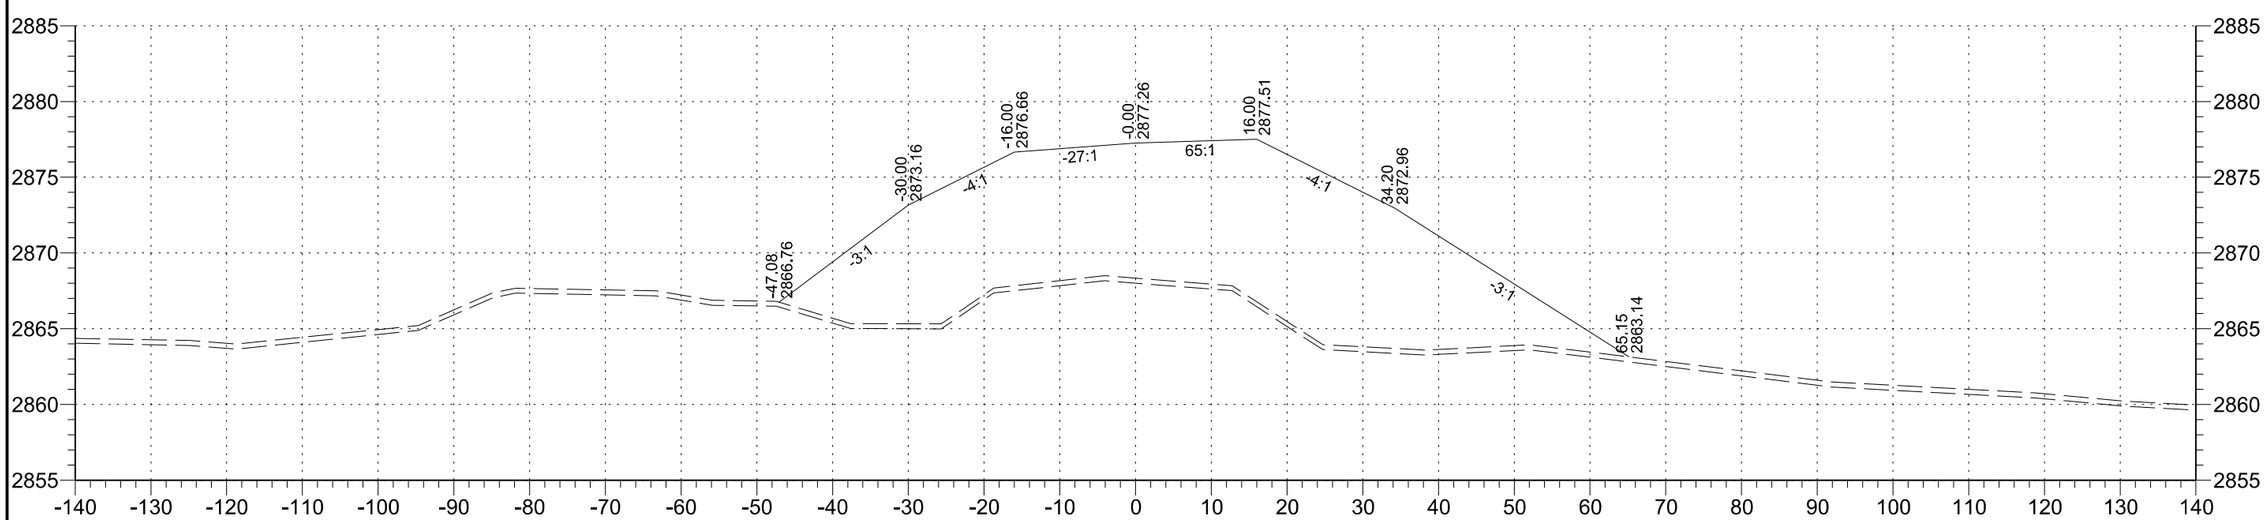

186+00

STATE	PROJECT NO.	SECTION NO.	SHEET NO.
ND	SC-4424(052)	200	76

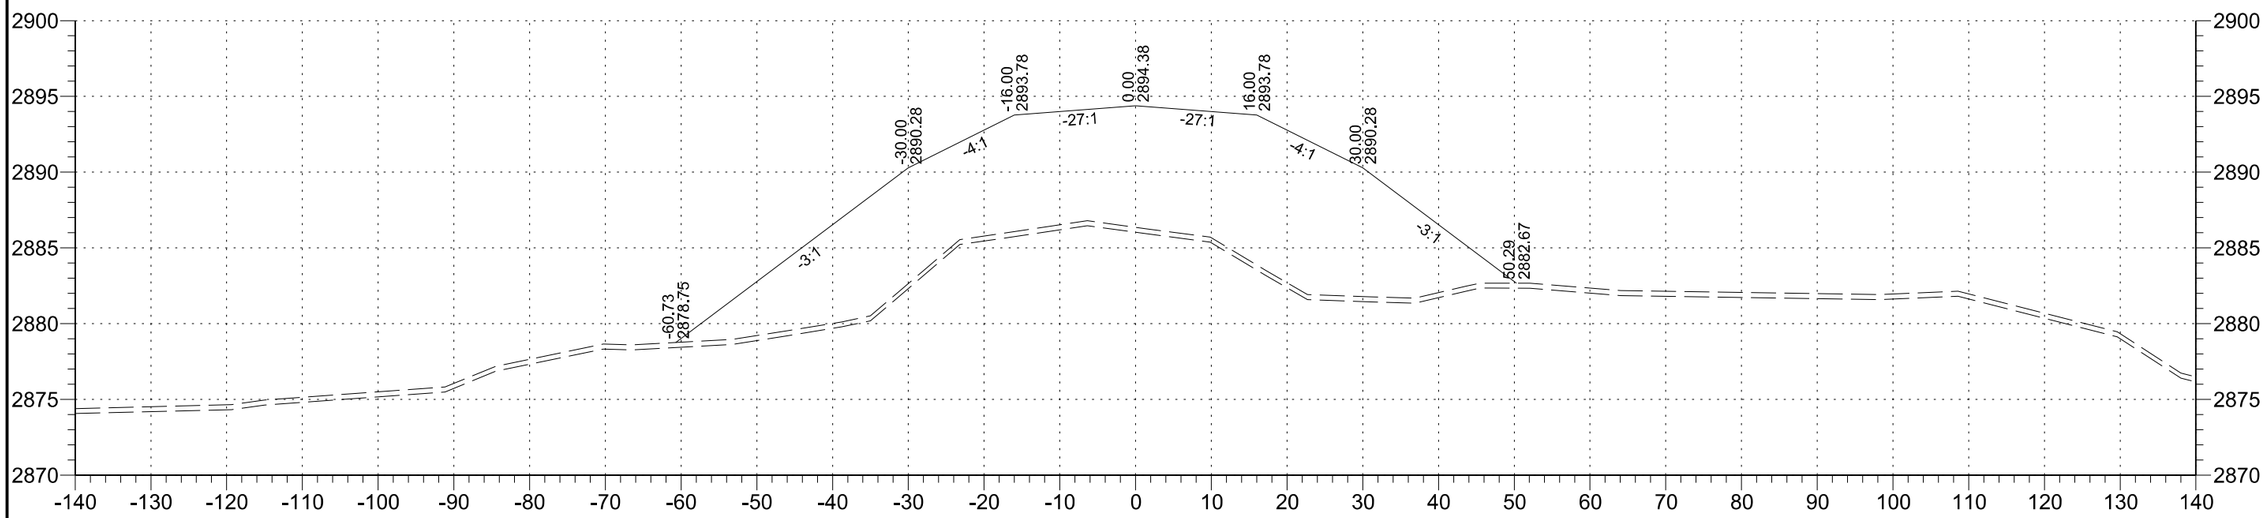

189+00

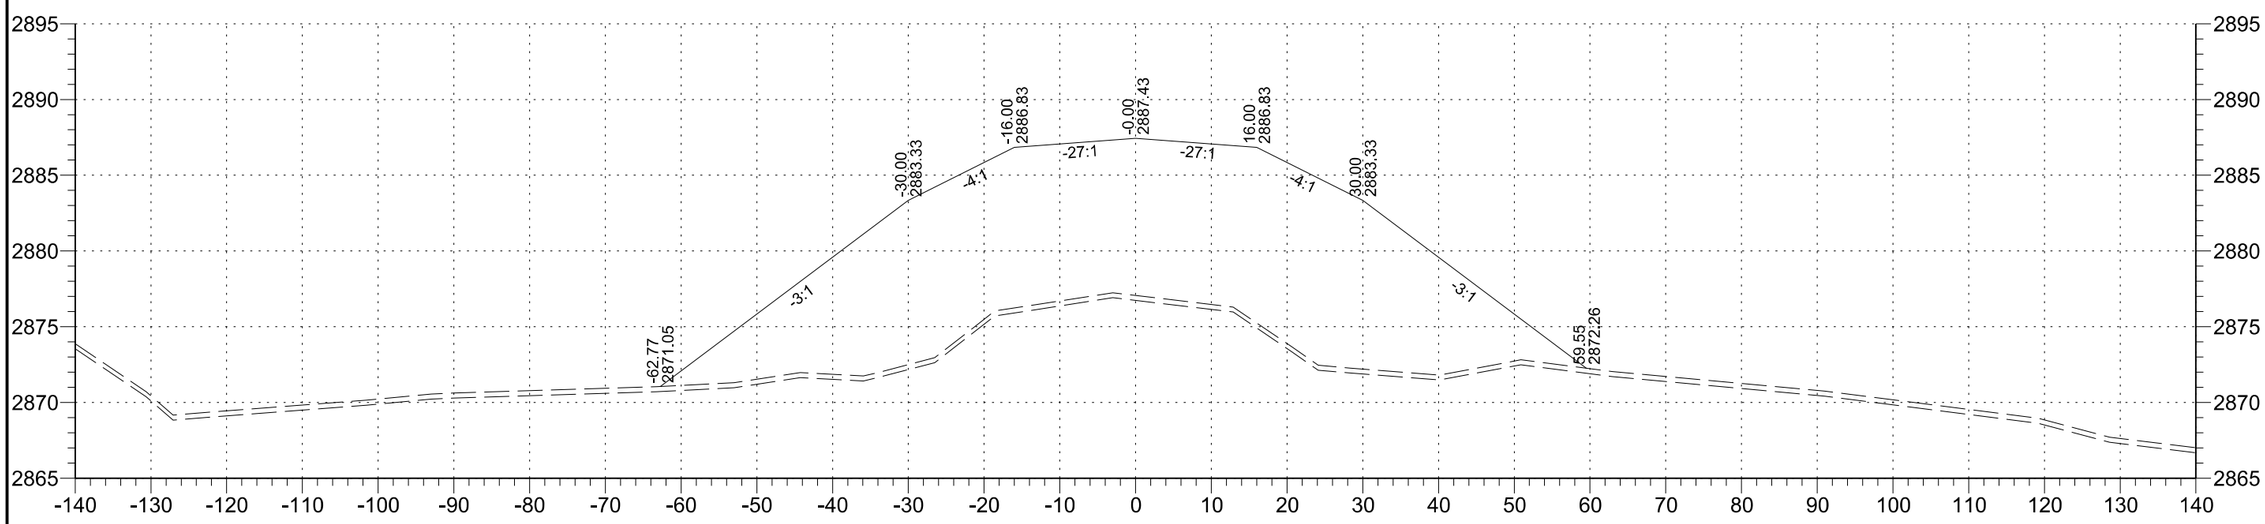

188+00

STATE	PROJECT NO.	SECTION NO.	SHEET NO.
ND	SC-4424(052)	200	77

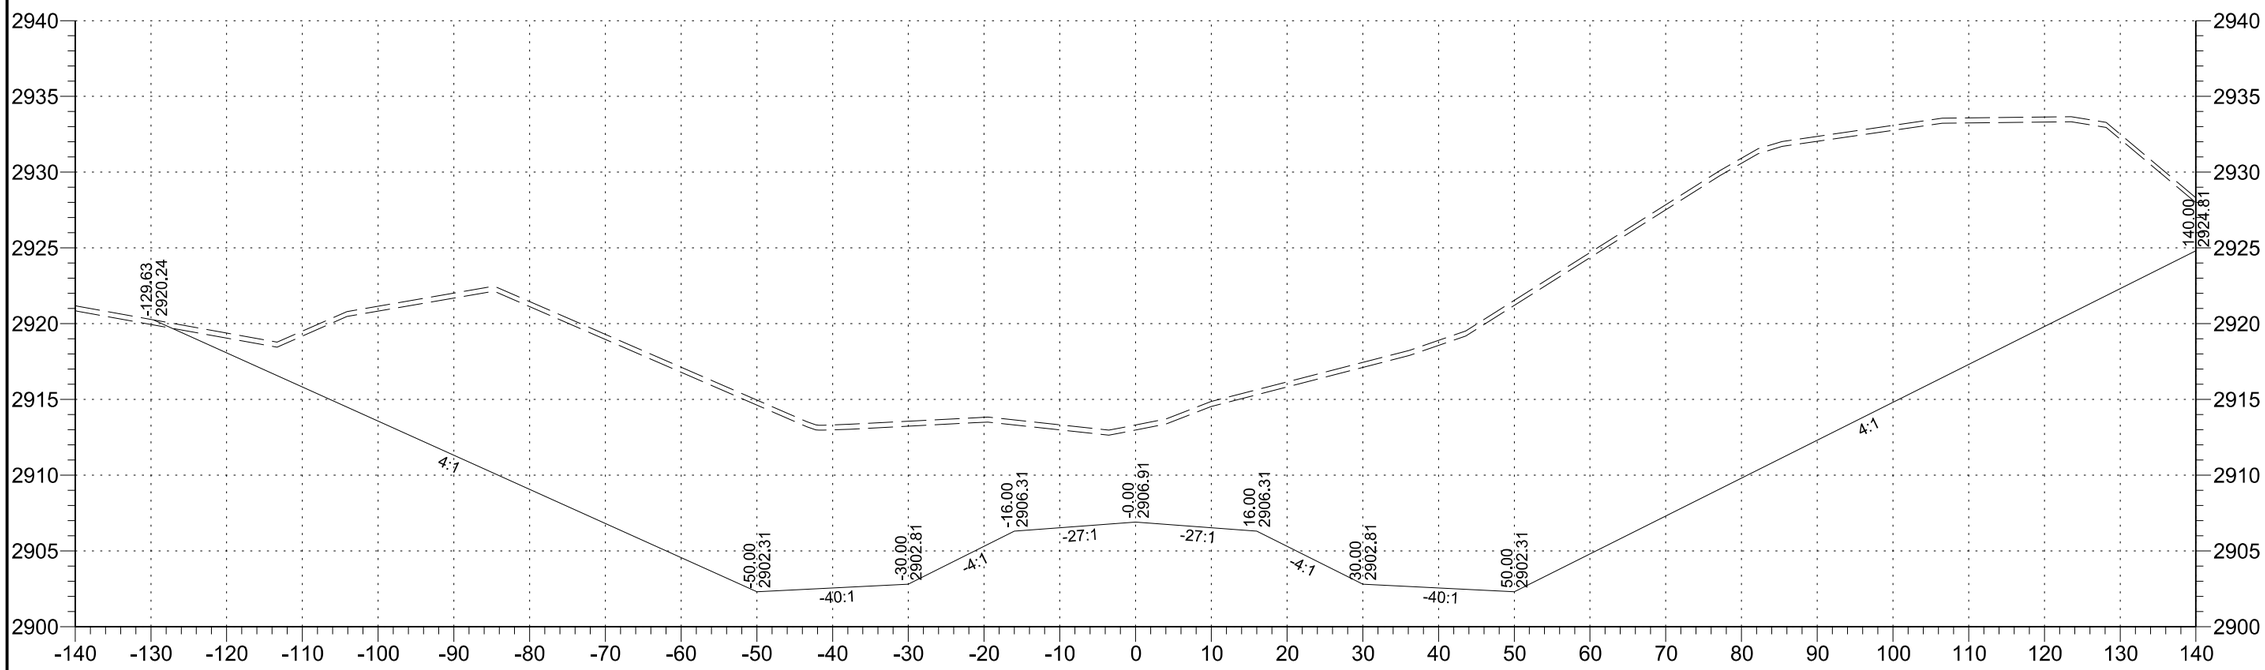

191+00

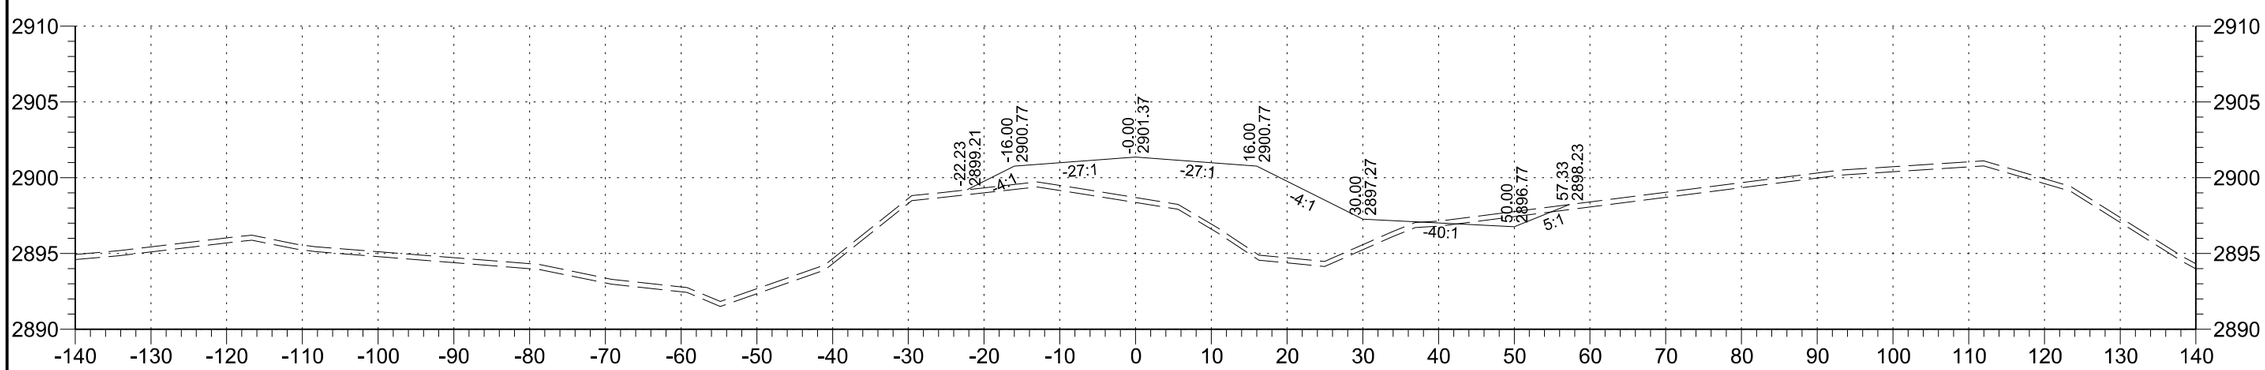

190+00

STATE	PROJECT NO.	SECTION NO.	SHEET NO.
ND	SC-4424(052)	200	78

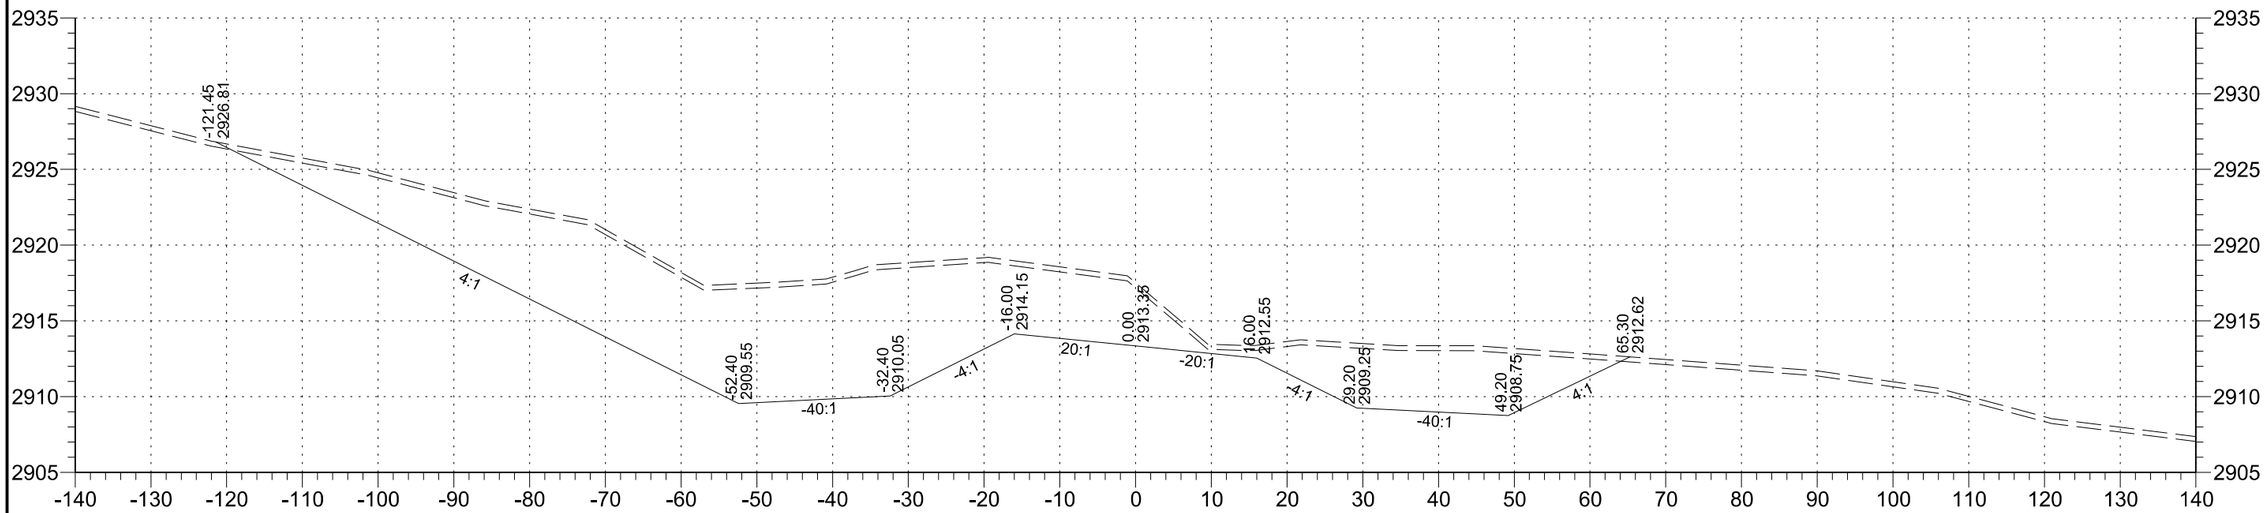

193+00

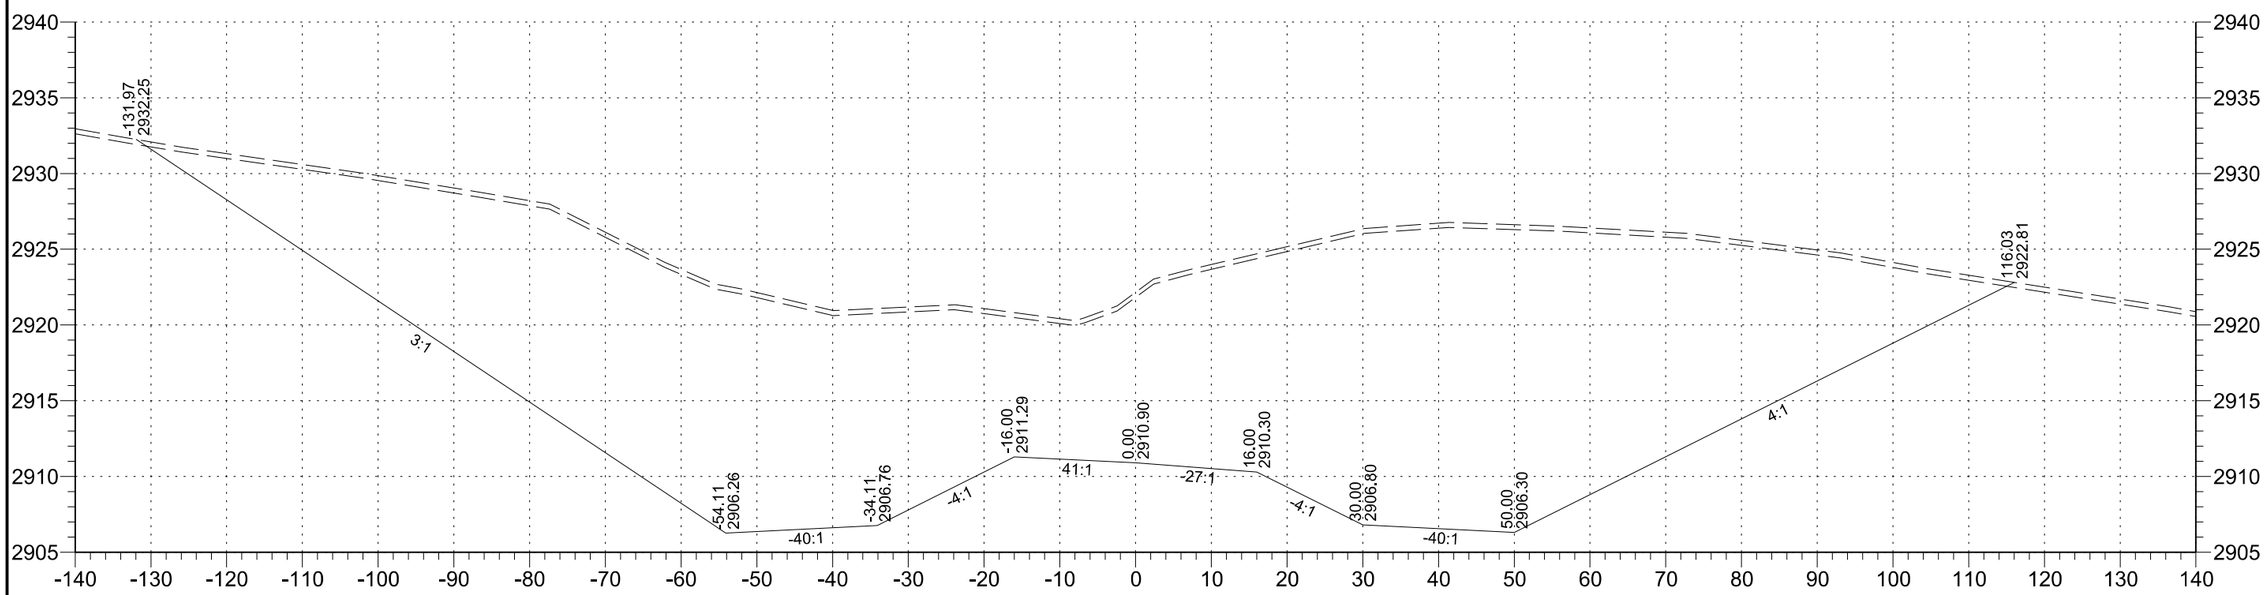

192+00

STATE	PROJECT NO.	SECTION NO.	SHEET NO.
ND	SC-4424(052)	200	79

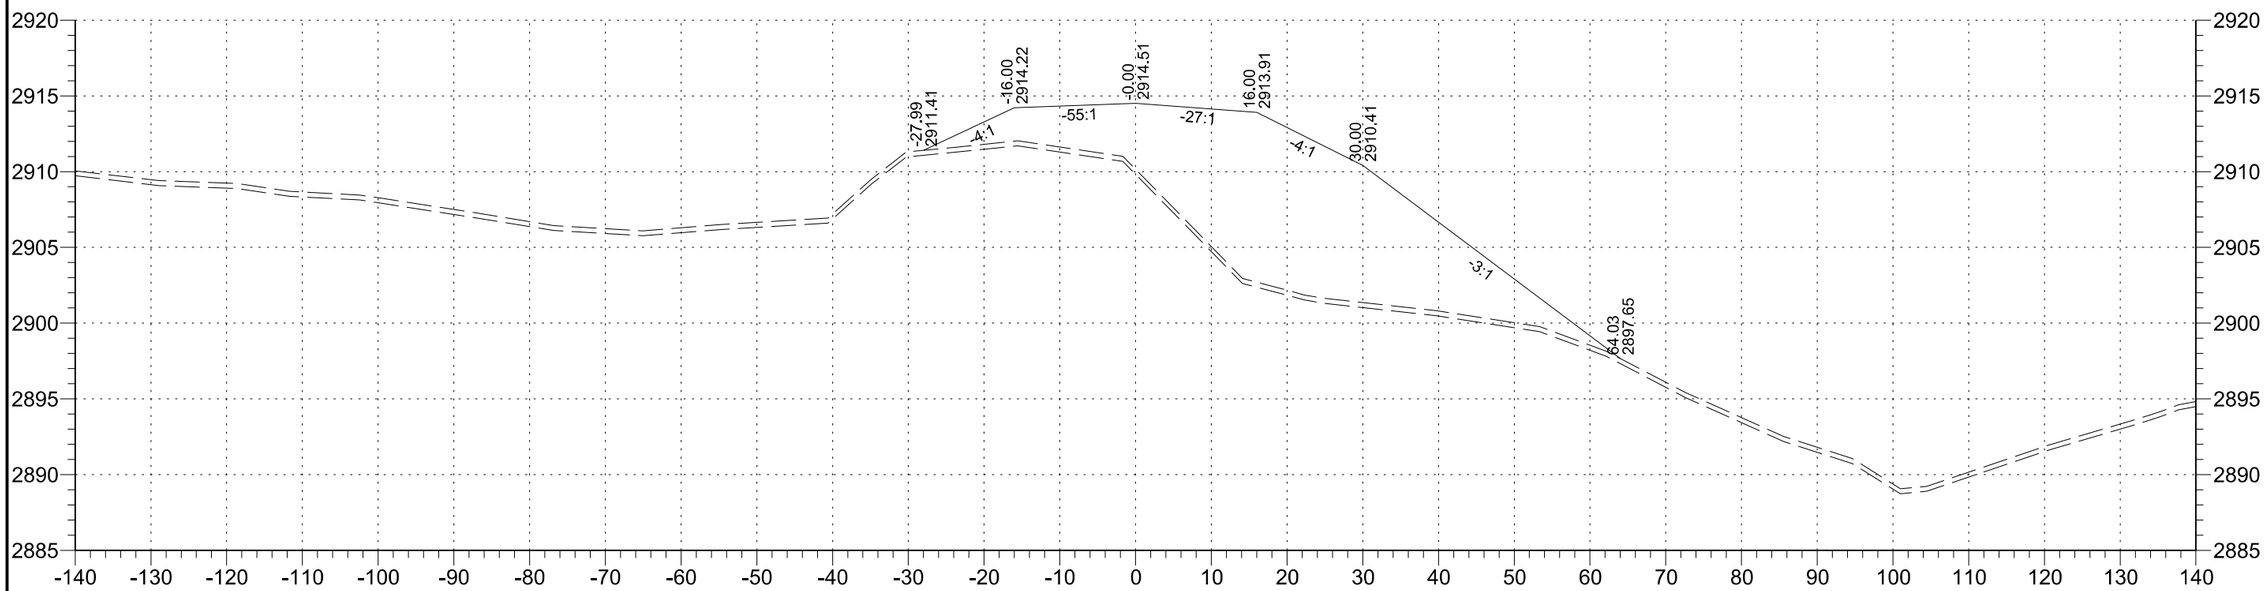

195+00

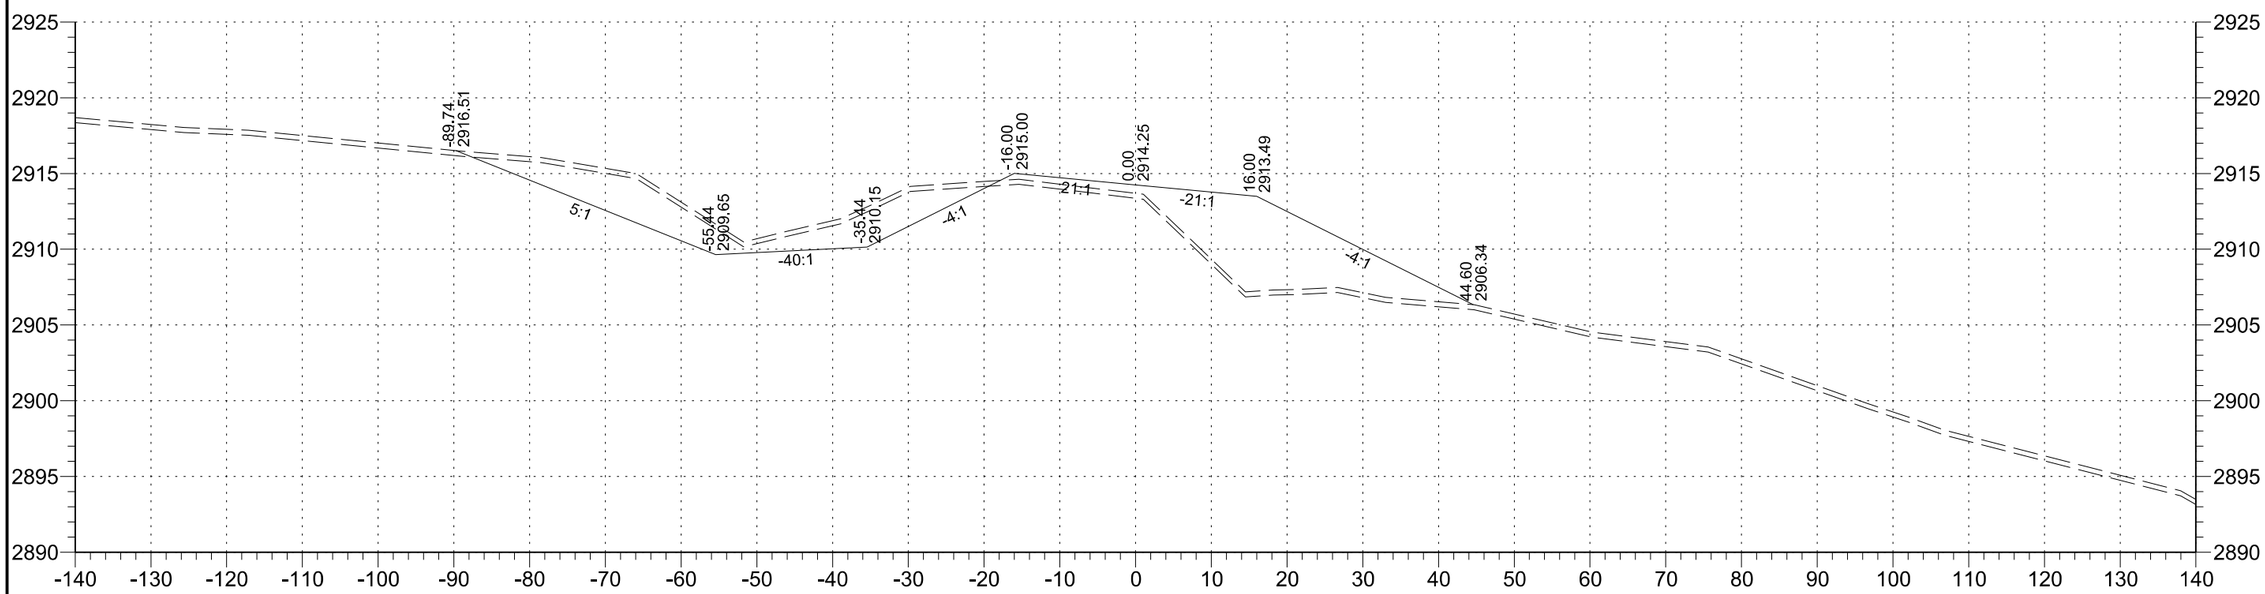

194+00

STATE	PROJECT NO.	SECTION NO.	SHEET NO.
ND	SC-4424(052)	200	80

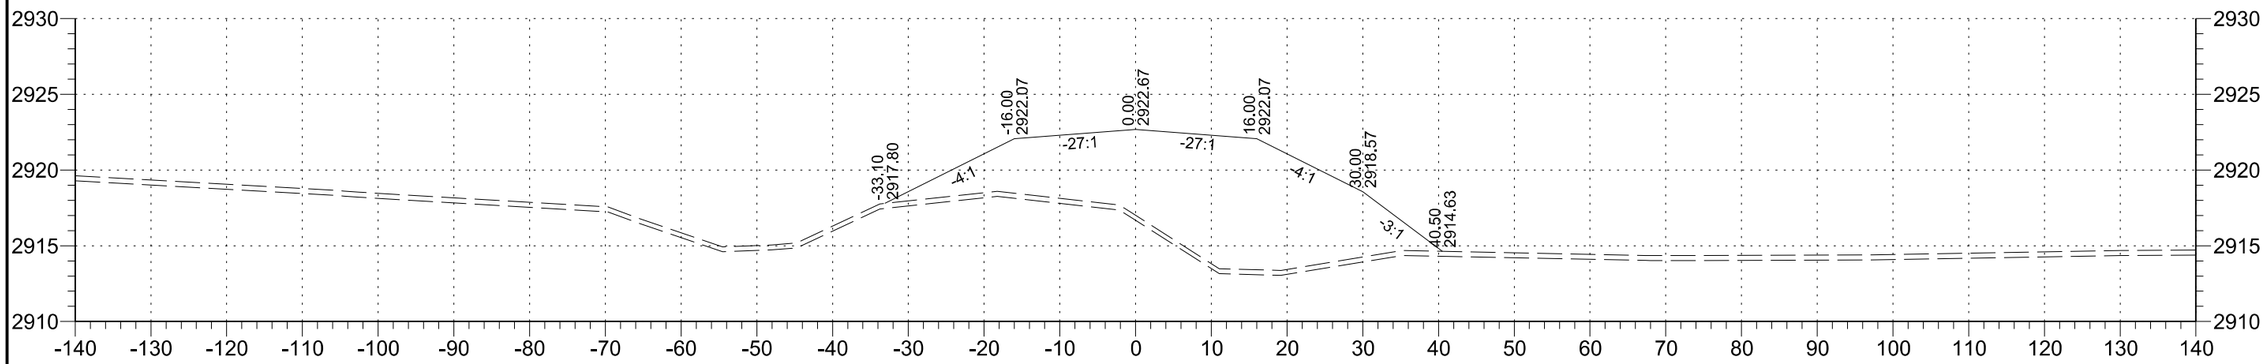

198+00

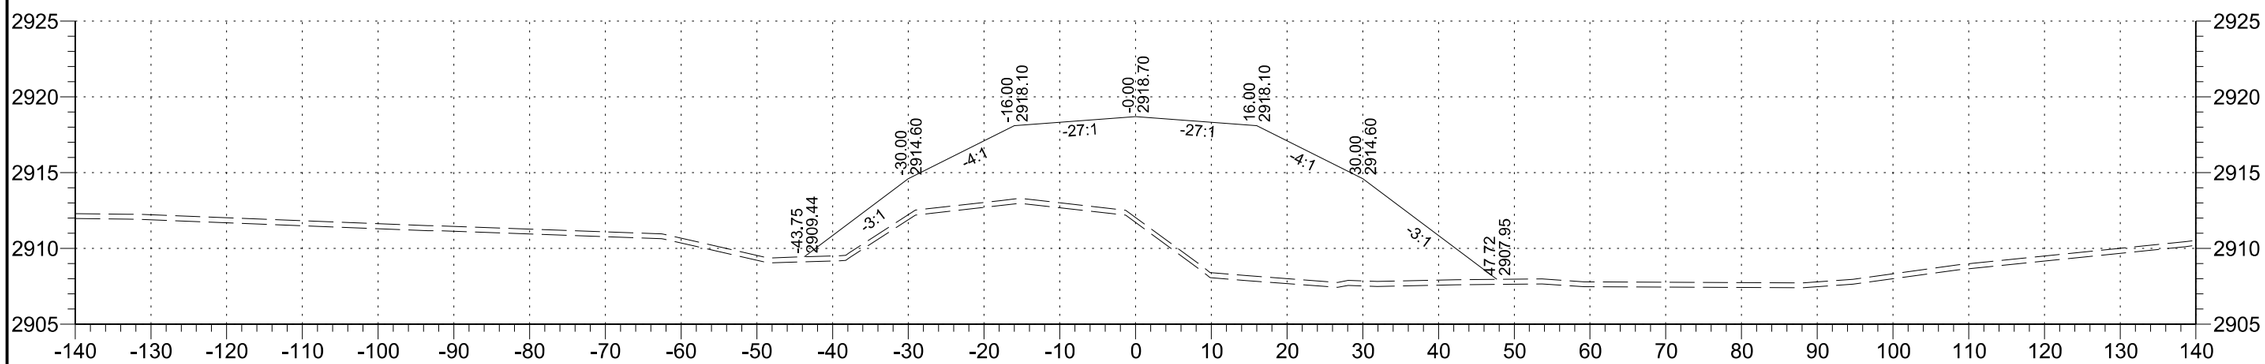

197+00

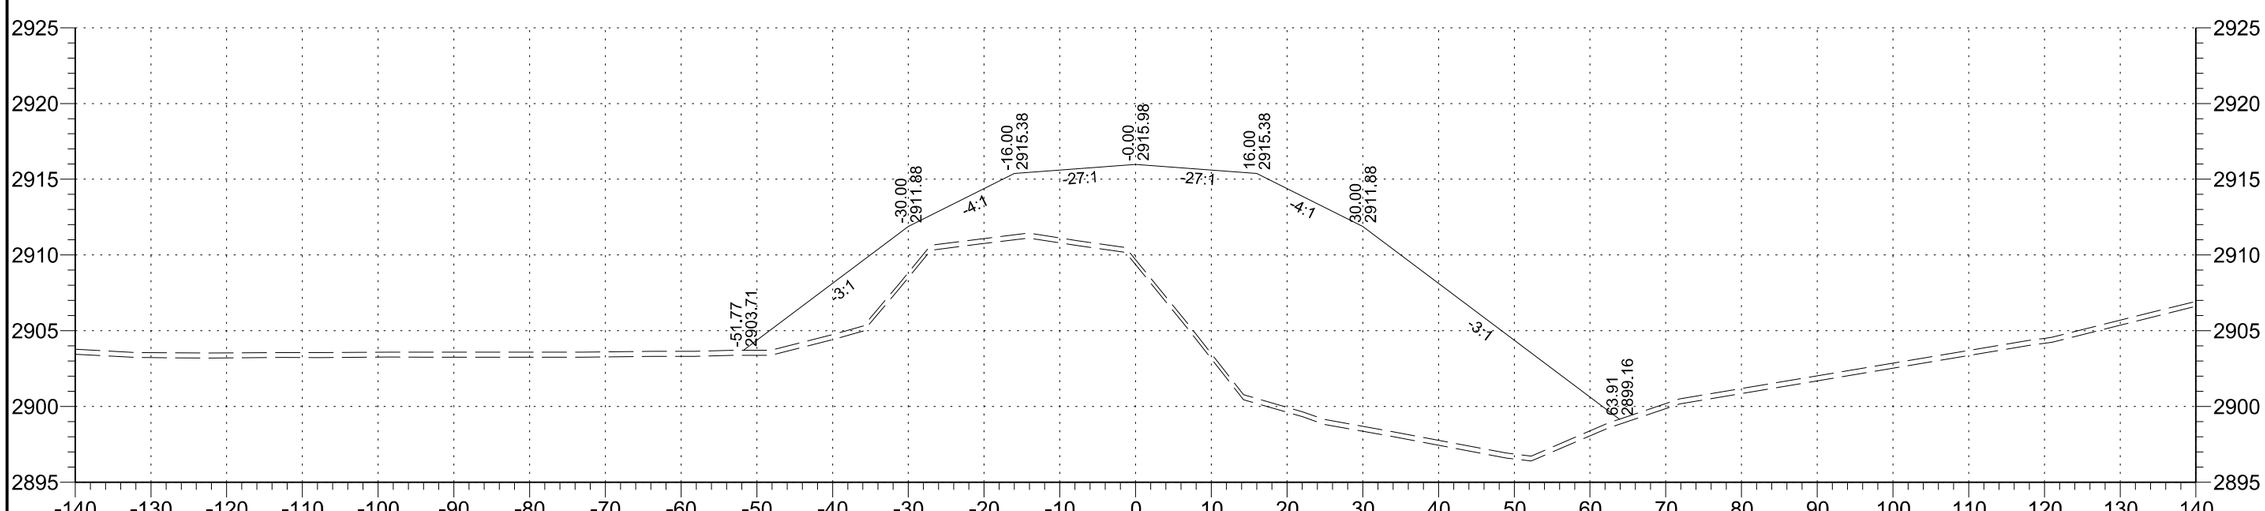

196+00

STATE	PROJECT NO.	SECTION NO.	SHEET NO.
ND	SC-4424(052)	200	81

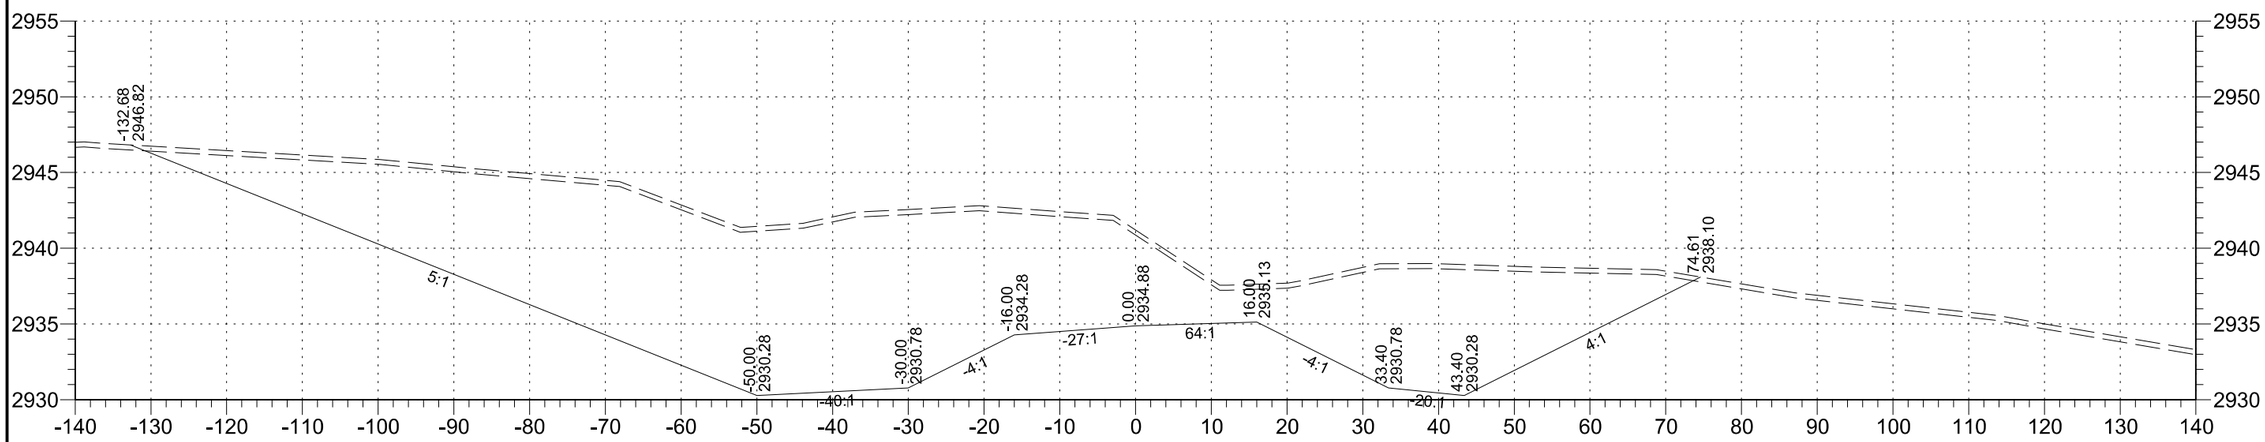

201+00

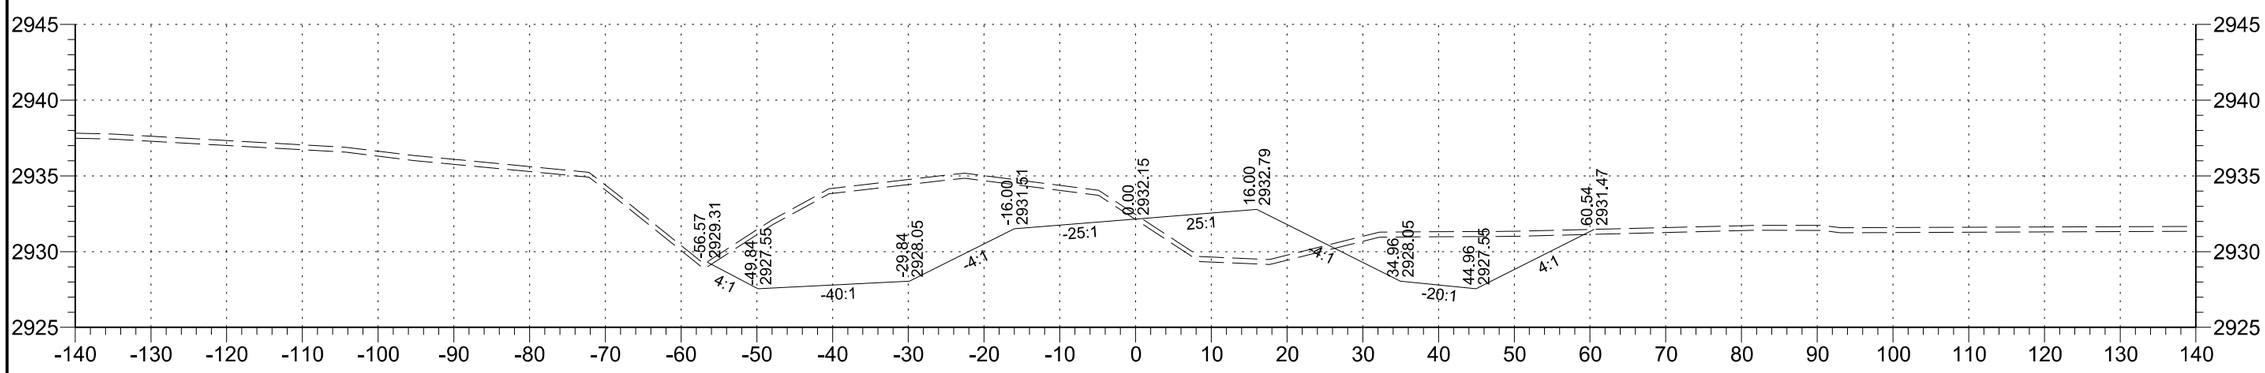

200+00

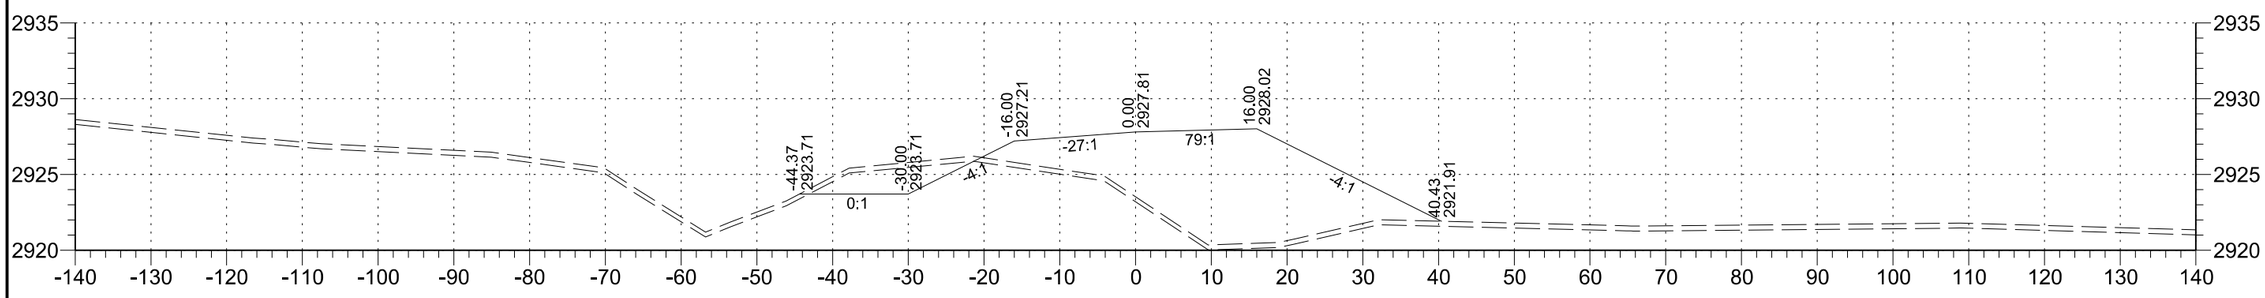

199+00

STATE	PROJECT NO.	SECTION NO.	SHEET NO.
ND	SC-4424(052)	200	82

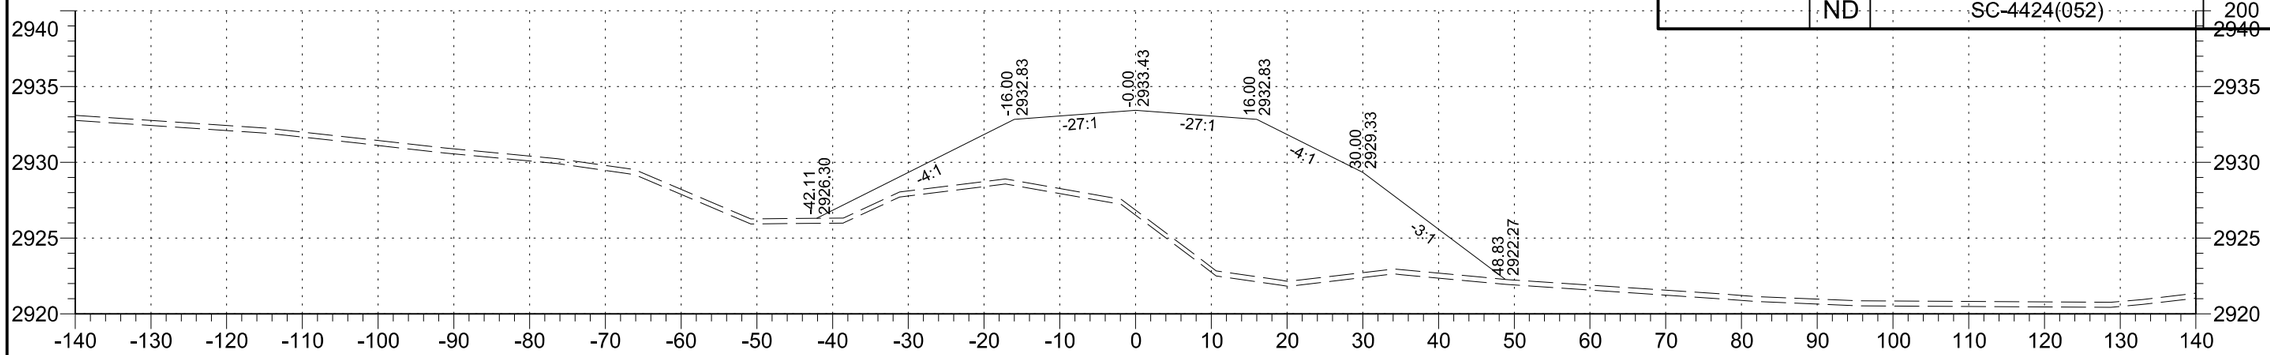

204+00

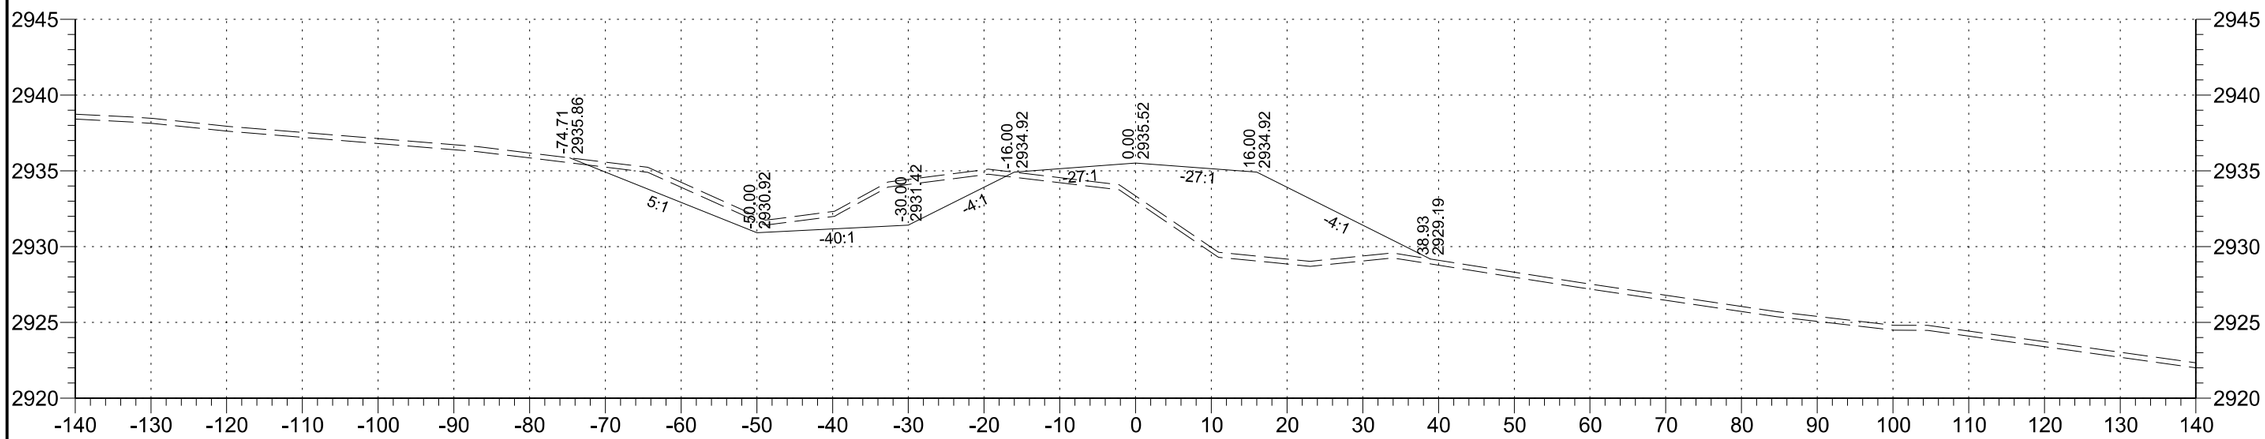

203+00

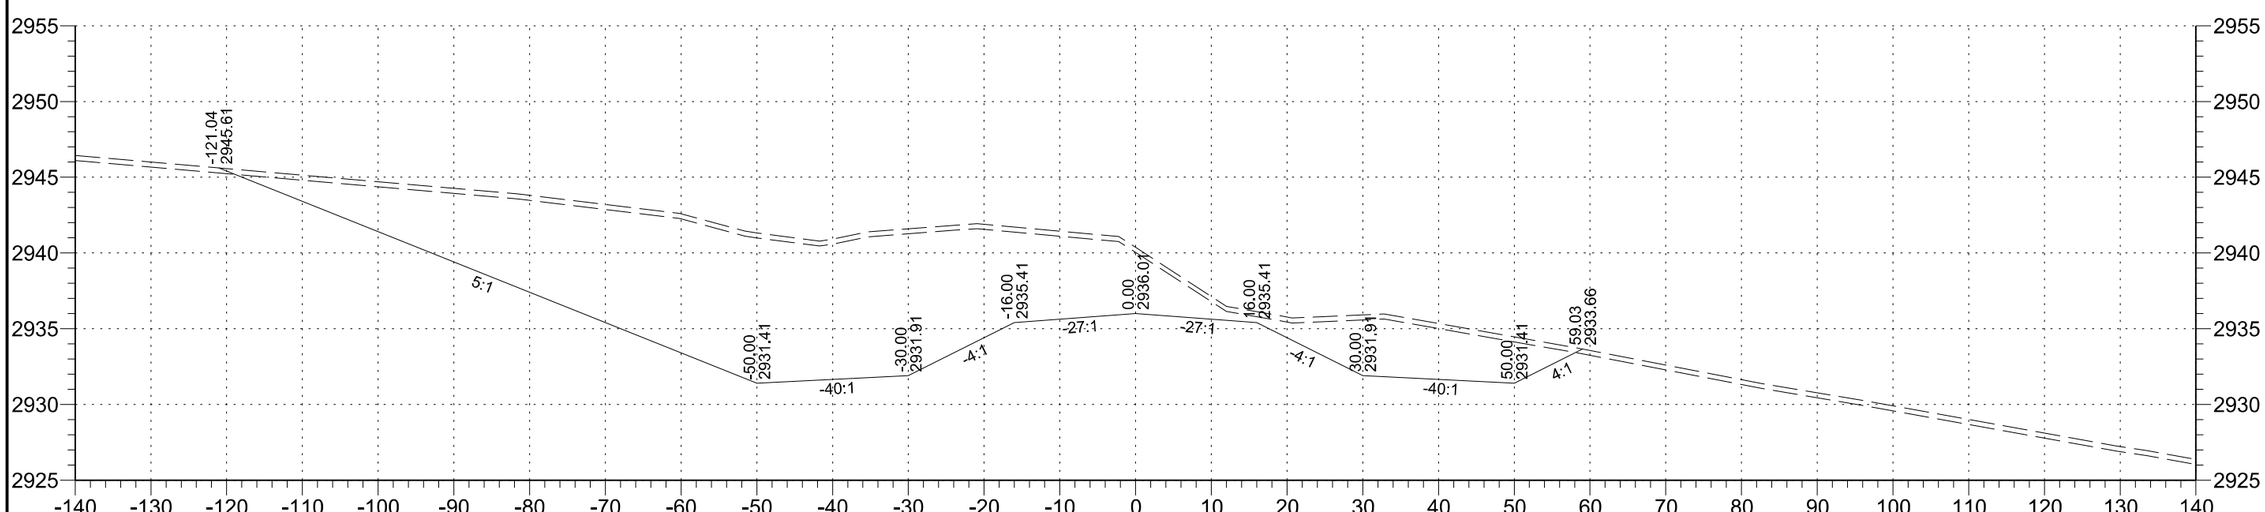

202+00

STATE	PROJECT NO.	SECTION NO.	SHEET NO.
ND	SC-4424(052)	200	83

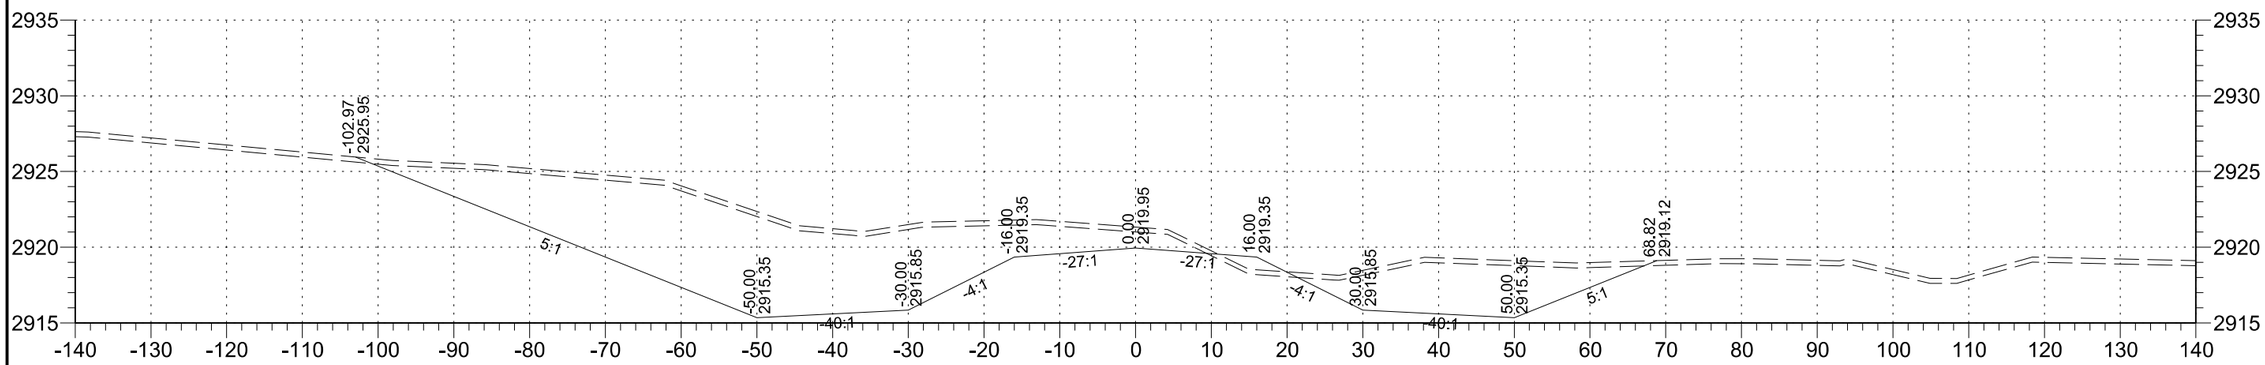

207+00

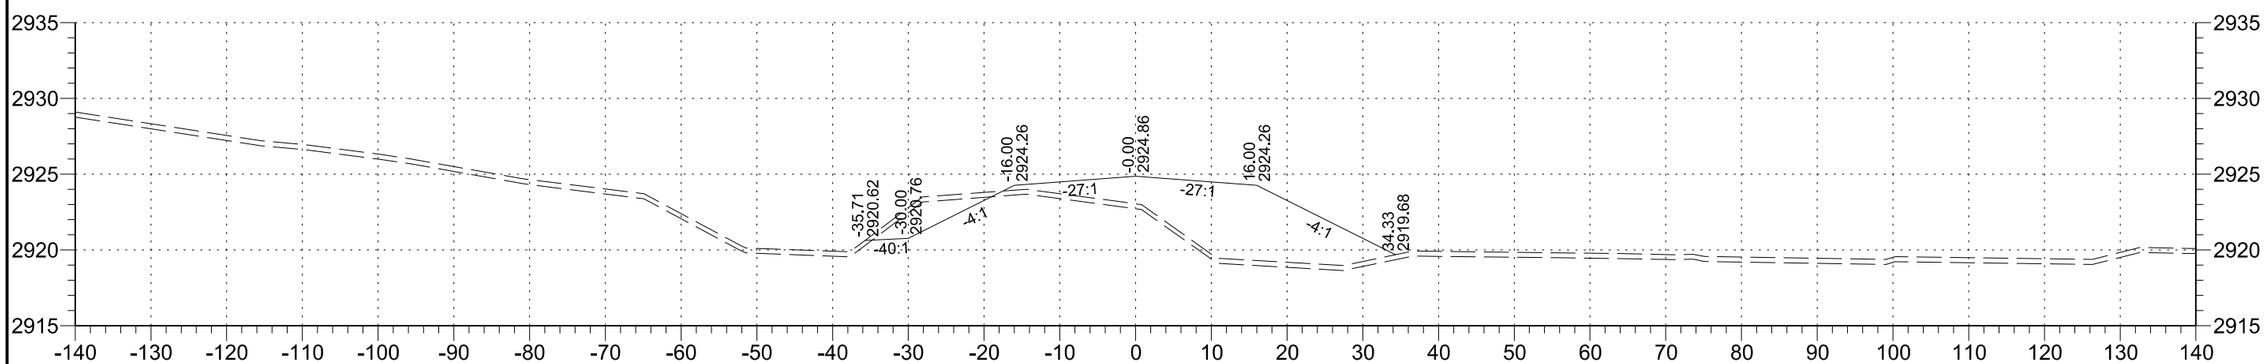

206+00

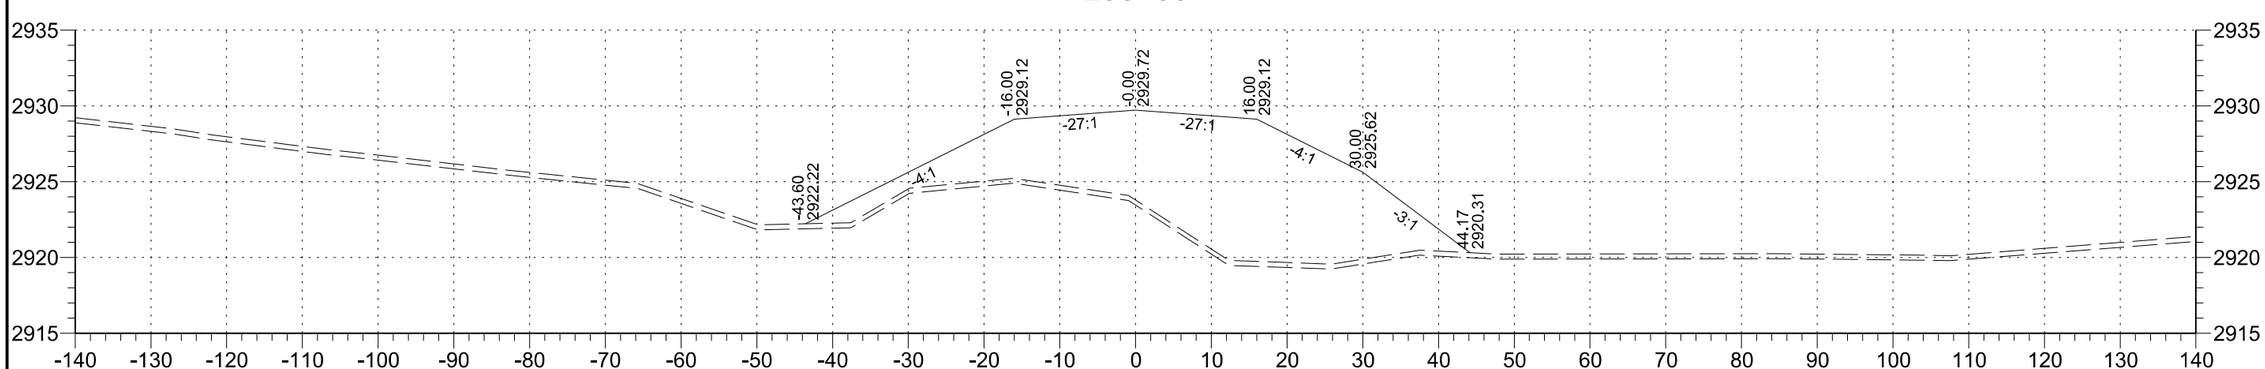

205+00

STATE	PROJECT NO.	SECTION NO.	SHEET NO.
ND	SC-4424(052)	200	84

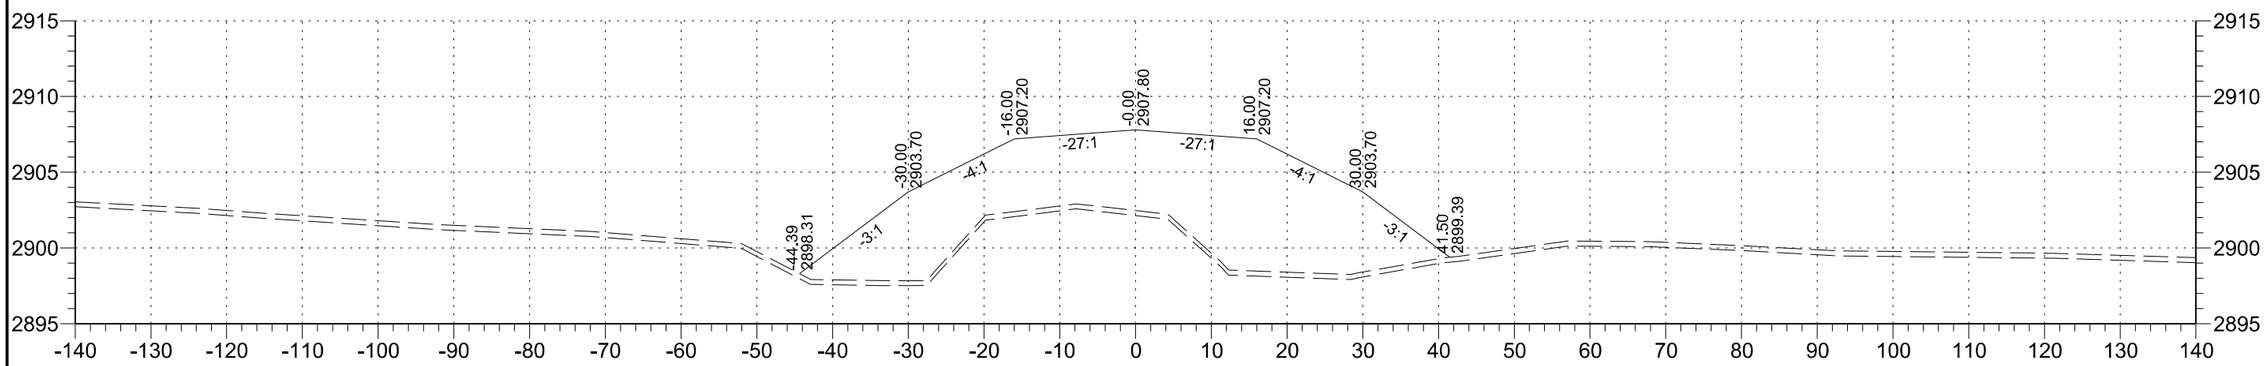

210+00

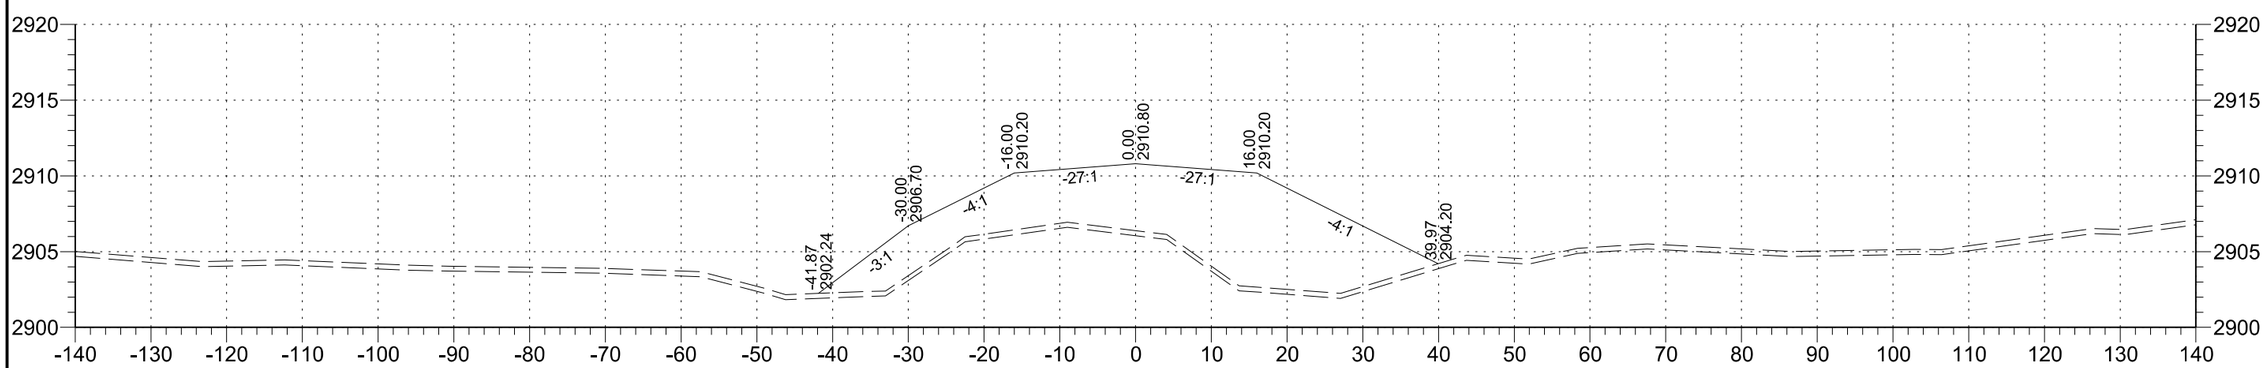

209+00

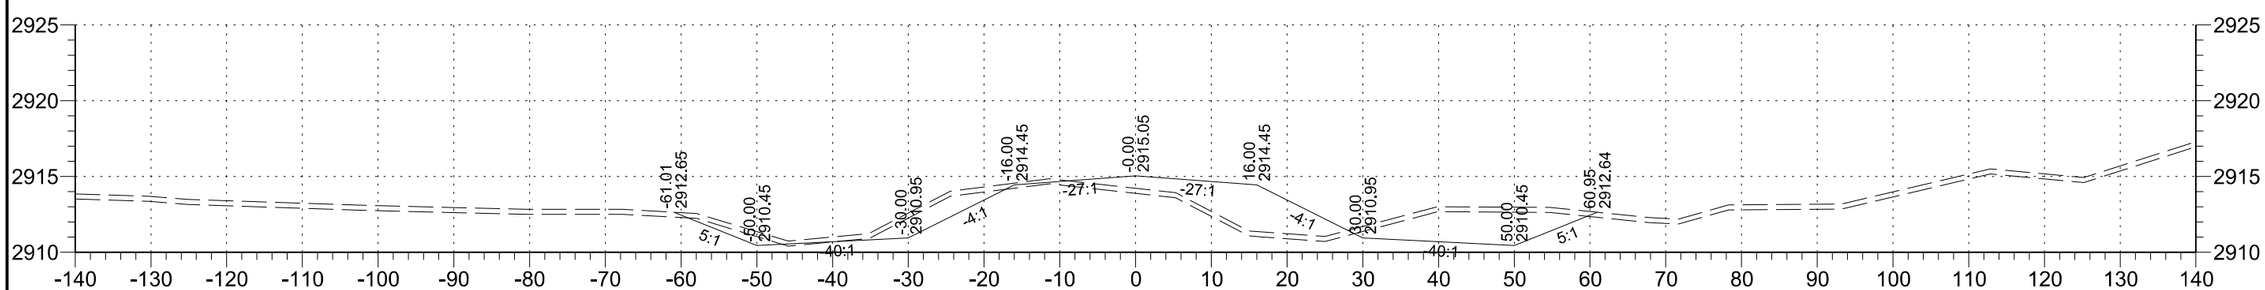

208+00

STATE	PROJECT NO.	SECTION NO.	SHEET NO.
ND	SC-4424(052)	200	85

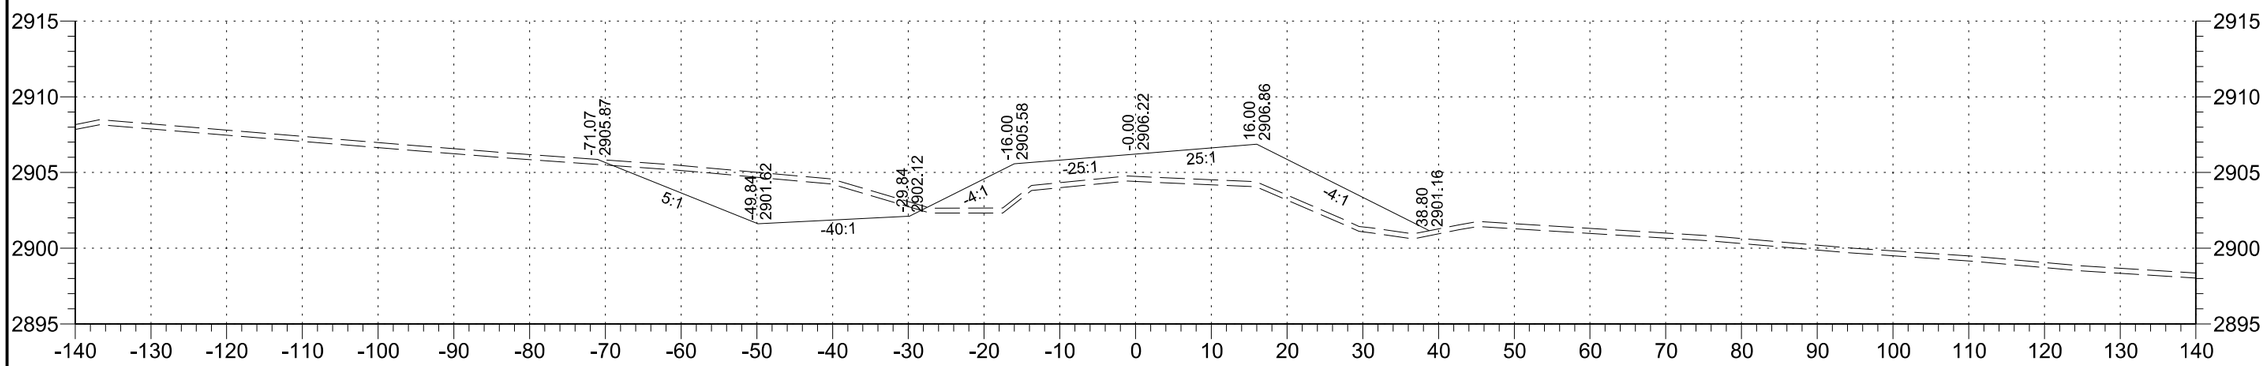

213+00

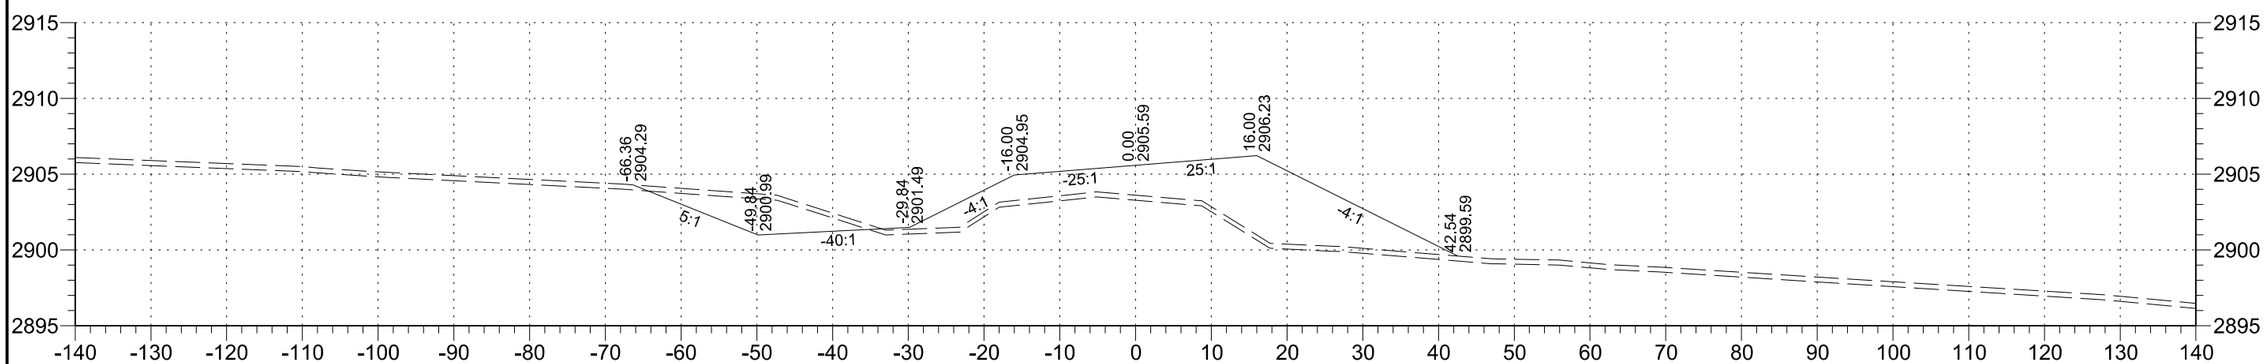

212+00

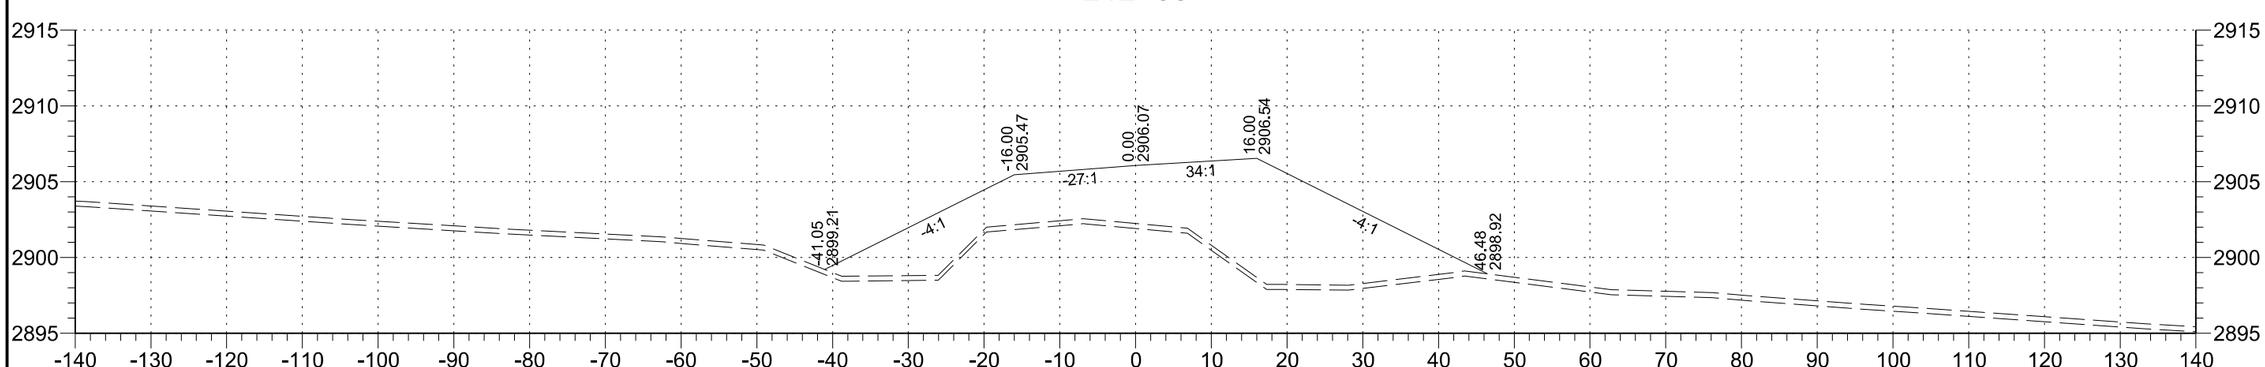

211+00

STATE	PROJECT NO.	SECTION NO.	SHEET NO.
ND	SC-4424(052)	200	86

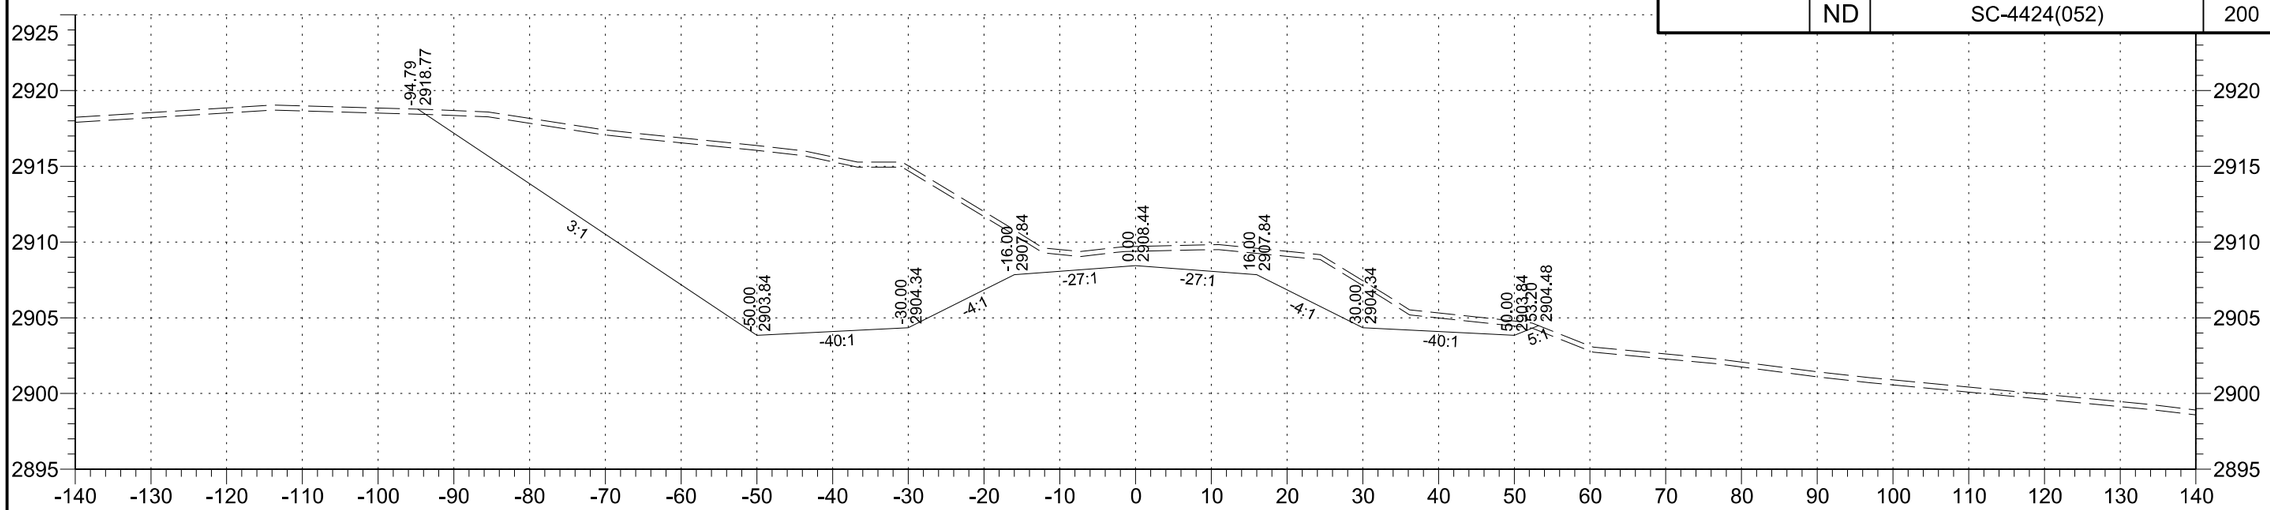

216+00

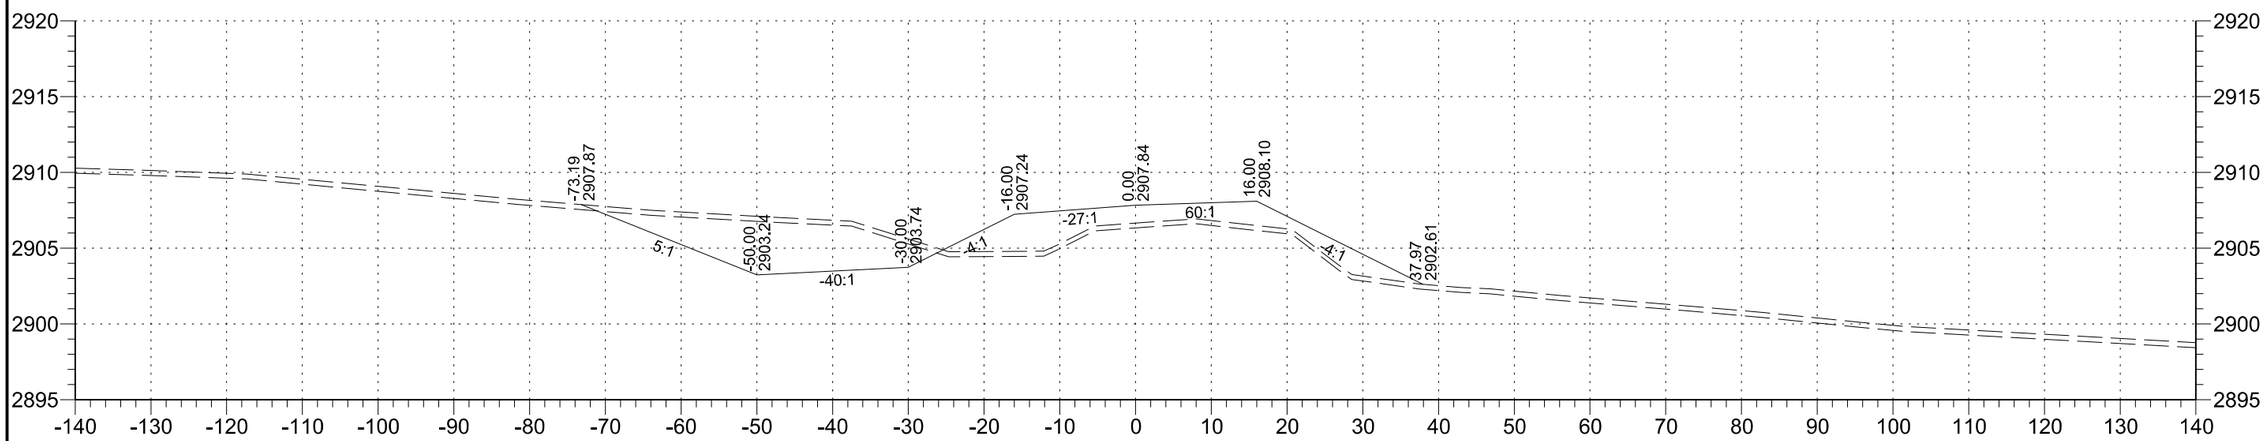

215+00

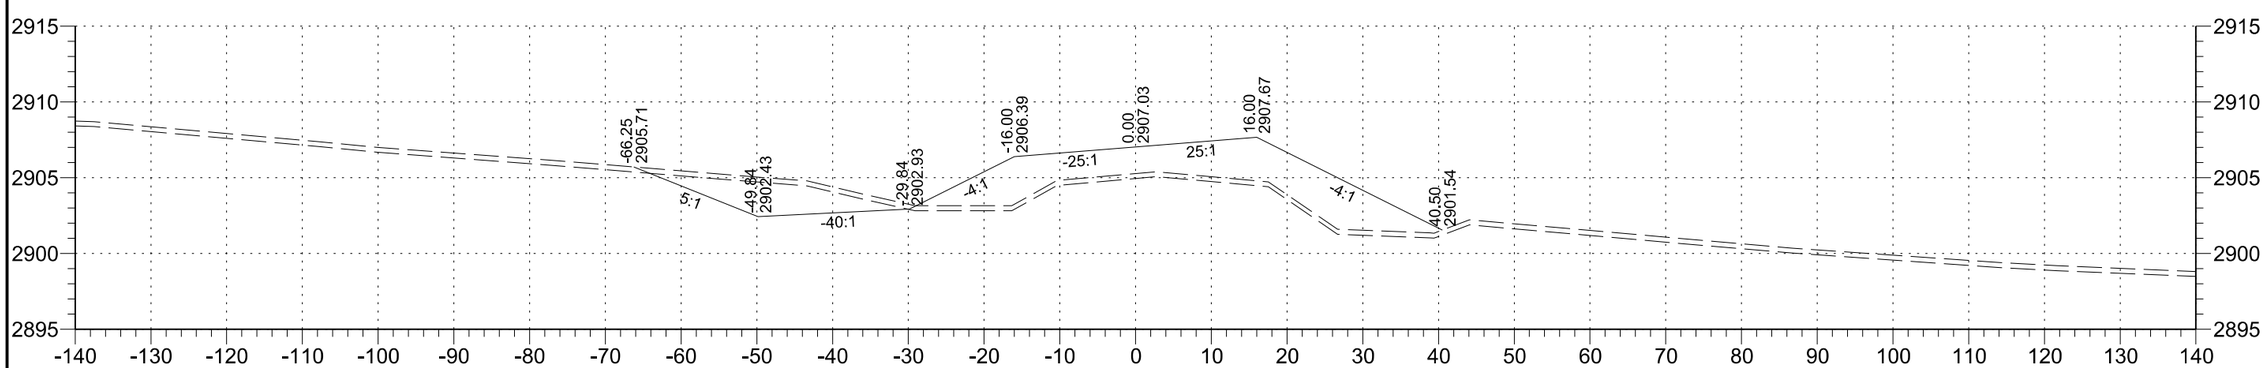

214+00

STATE	PROJECT NO.	SECTION NO.	SHEET NO.
ND	SC-4424(052)	200	87

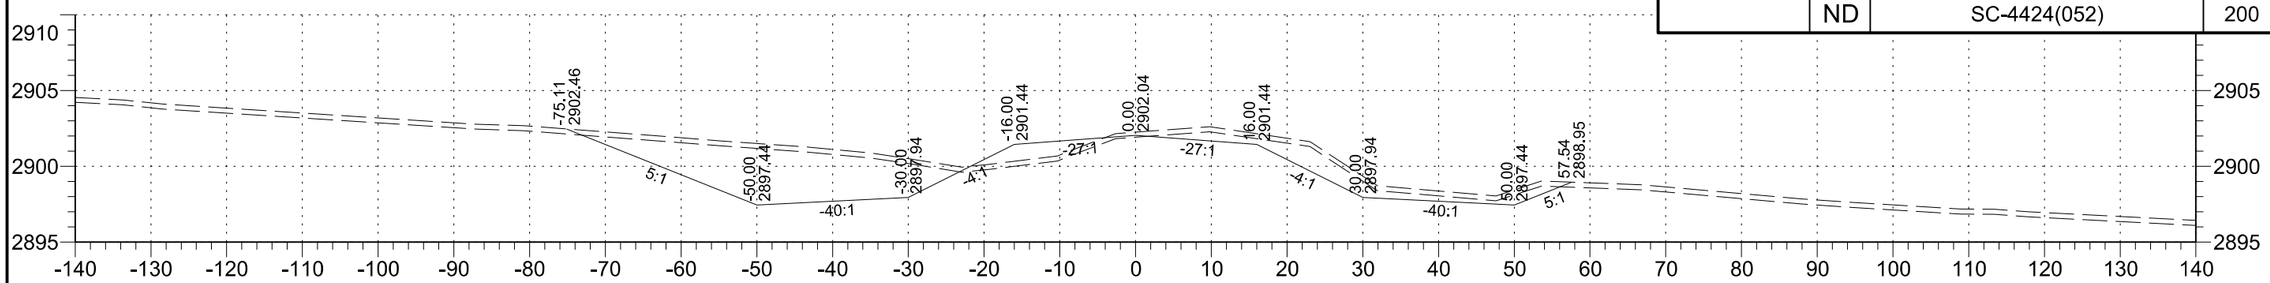

219+00

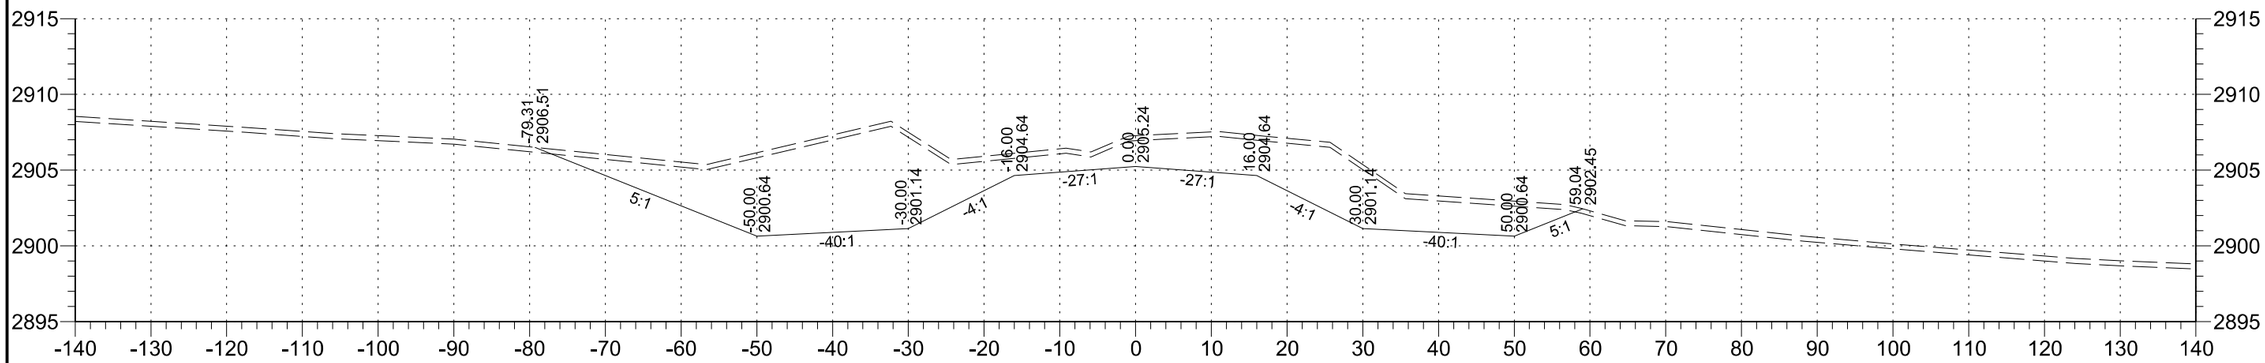

218+00

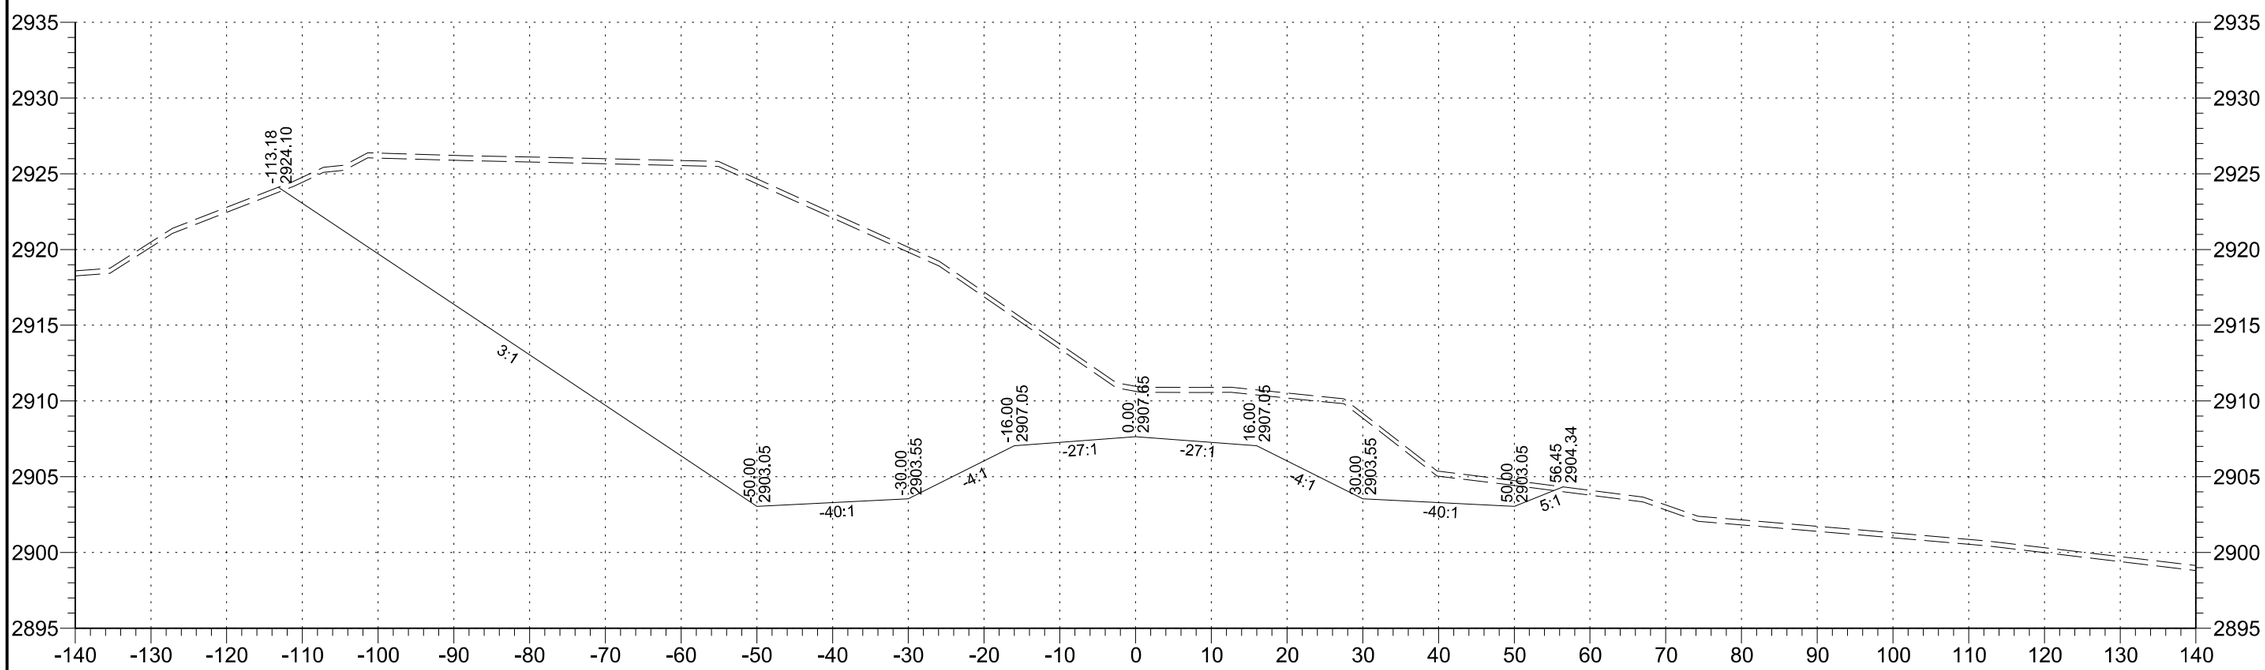

217+00

STATE	PROJECT NO.	SECTION NO.	SHEET NO.
ND	SC-4424(052)	200	88

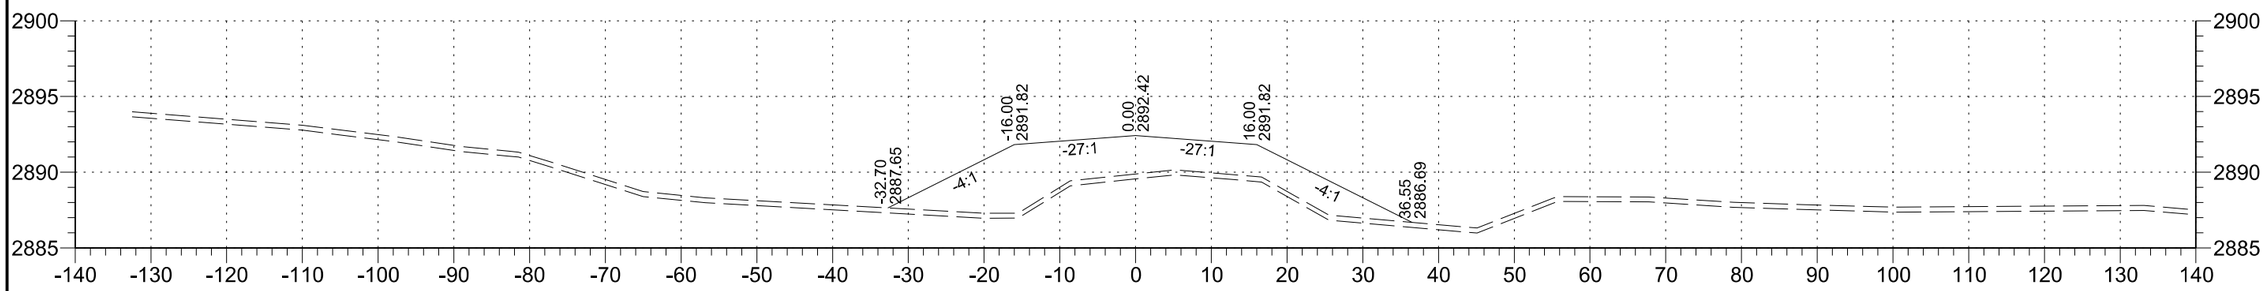

222+00

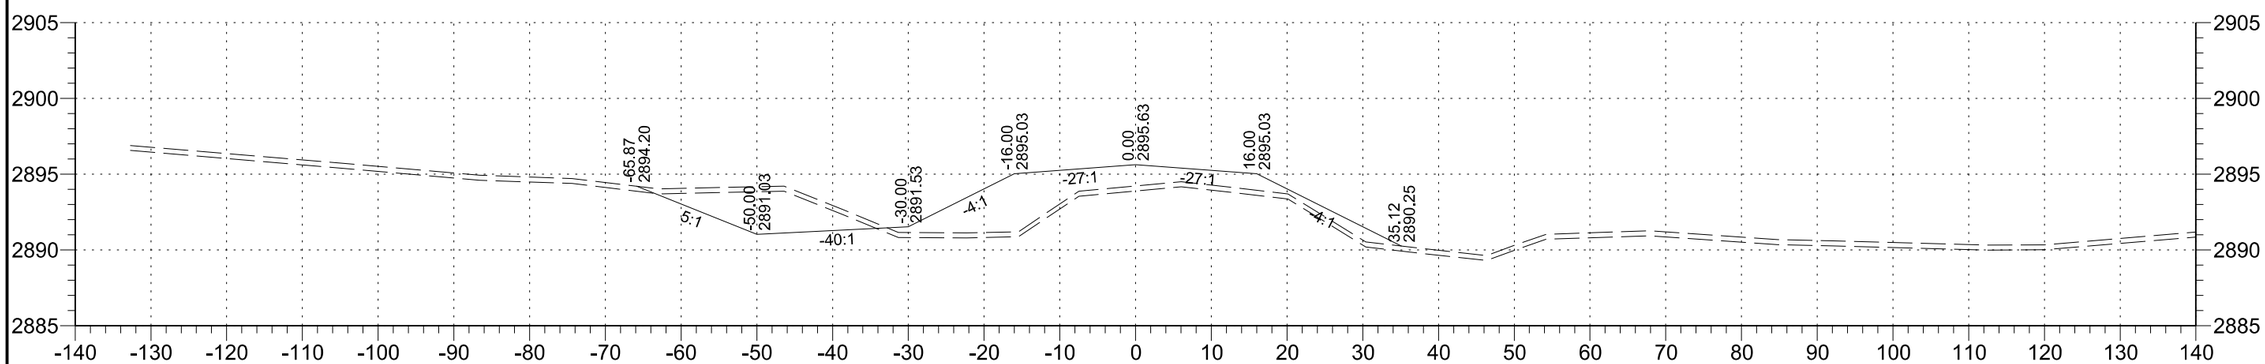

221+00

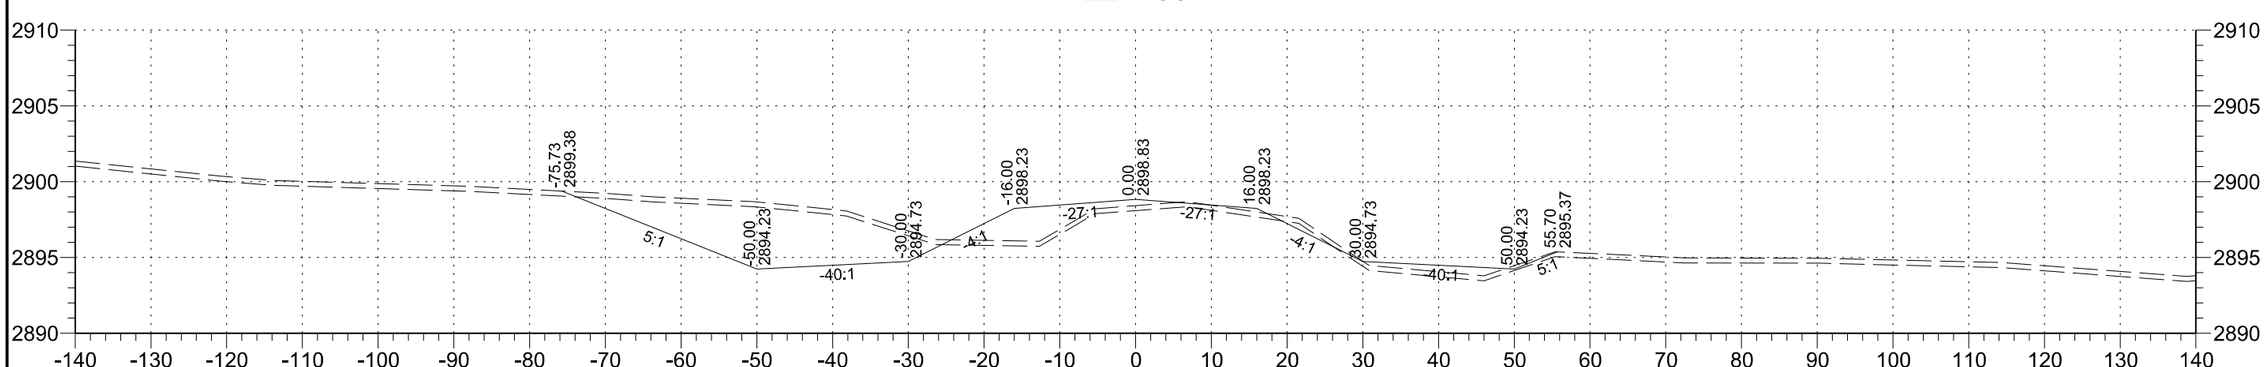

220+00

STATE	PROJECT NO.	SECTION NO.	SHEET NO.
ND	SC-4424(052)	200	89

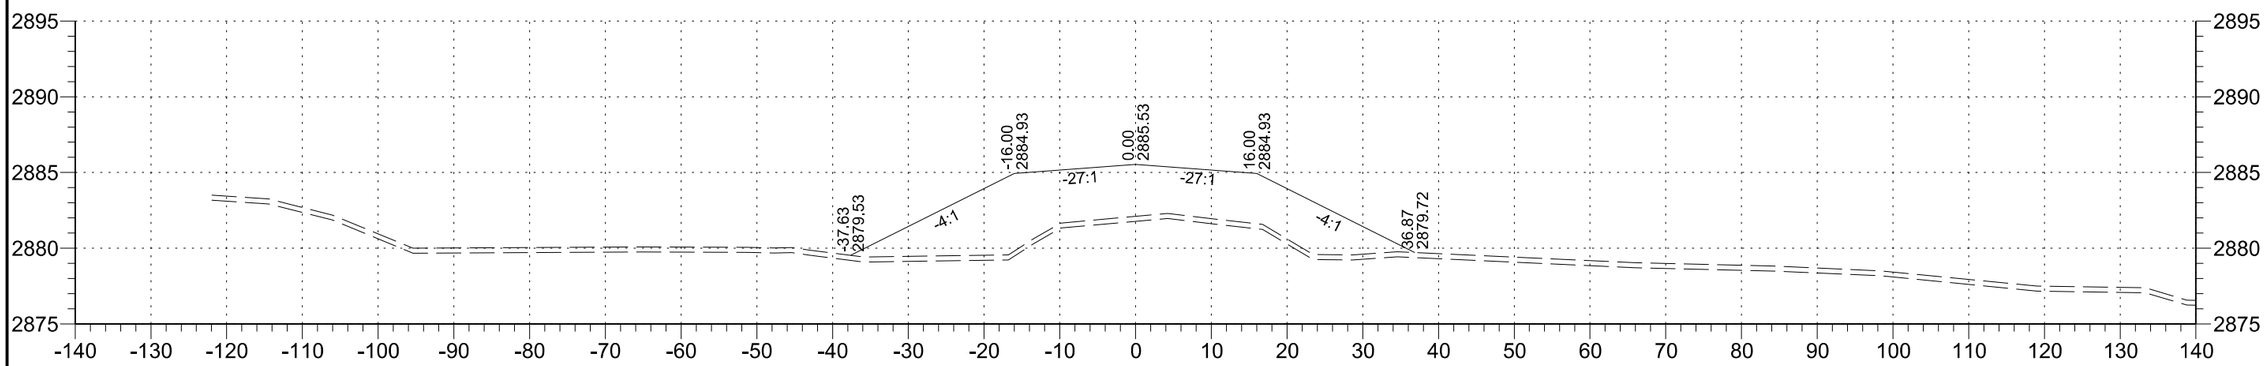

225+00

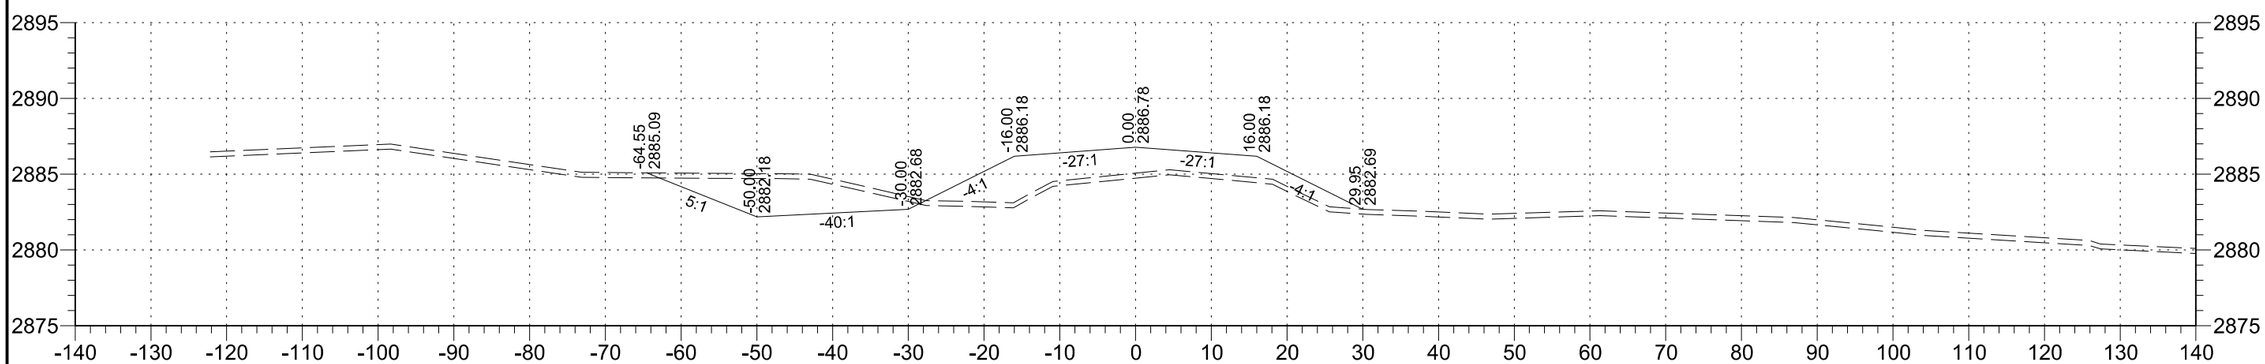

224+00

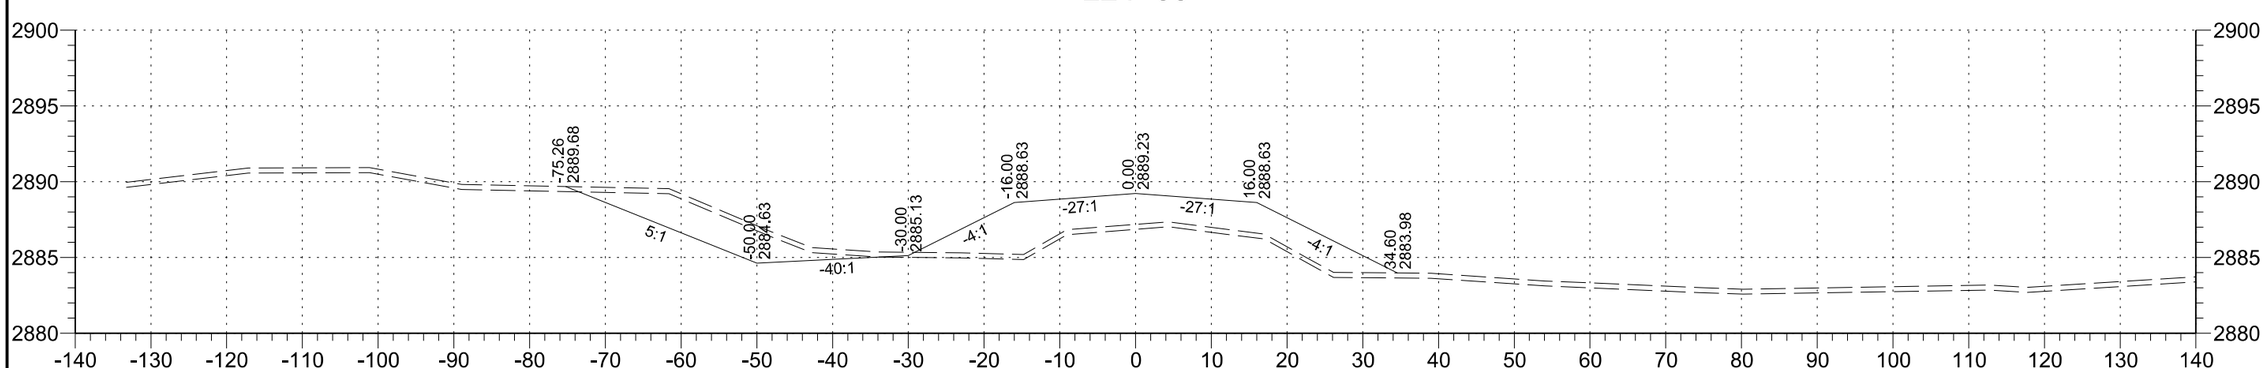

223+00

STATE	PROJECT NO.	SECTION NO.	SHEET NO.
ND	SC-4424(052)	200	90

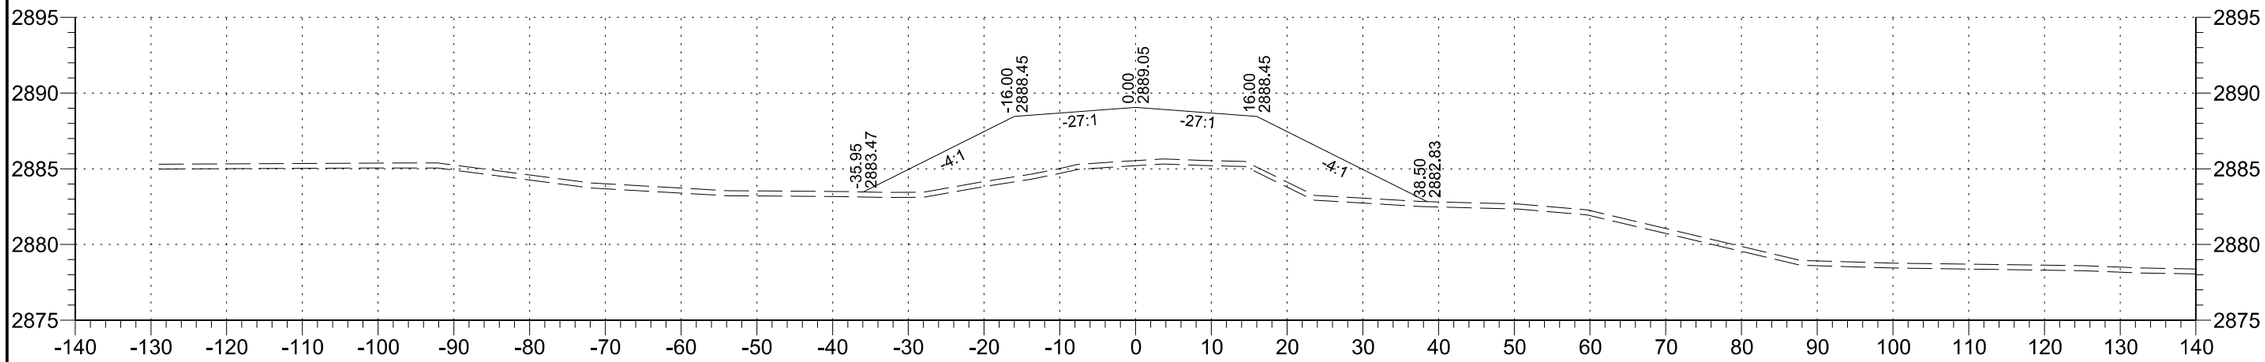

228+00

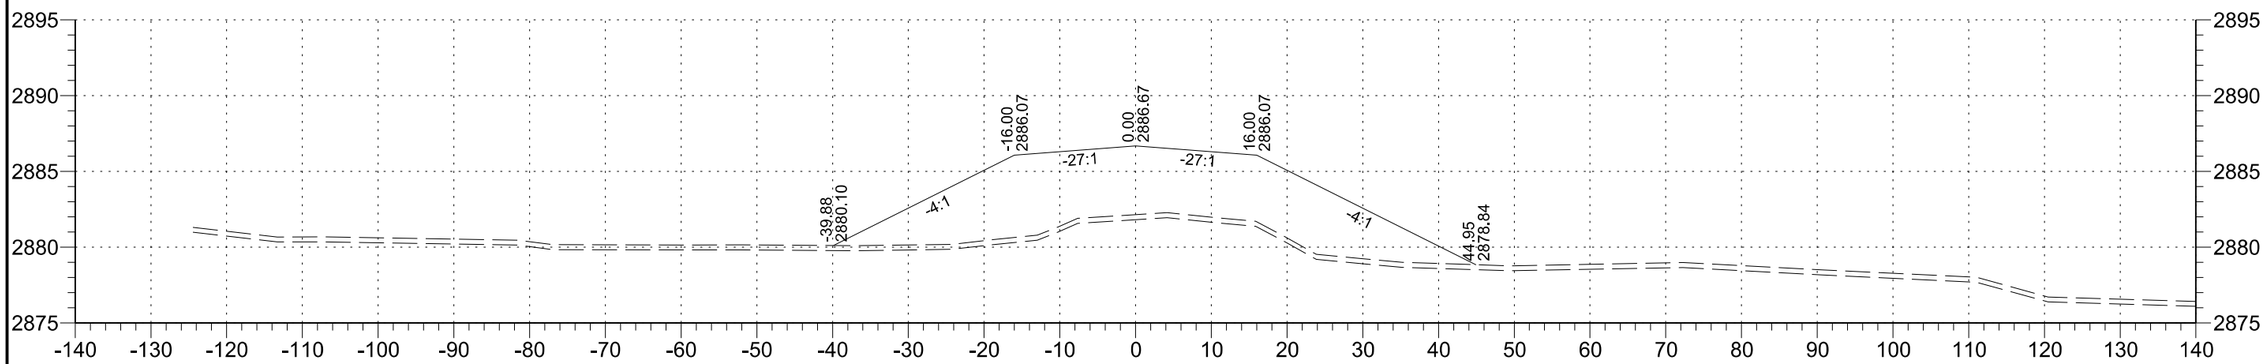

227+00

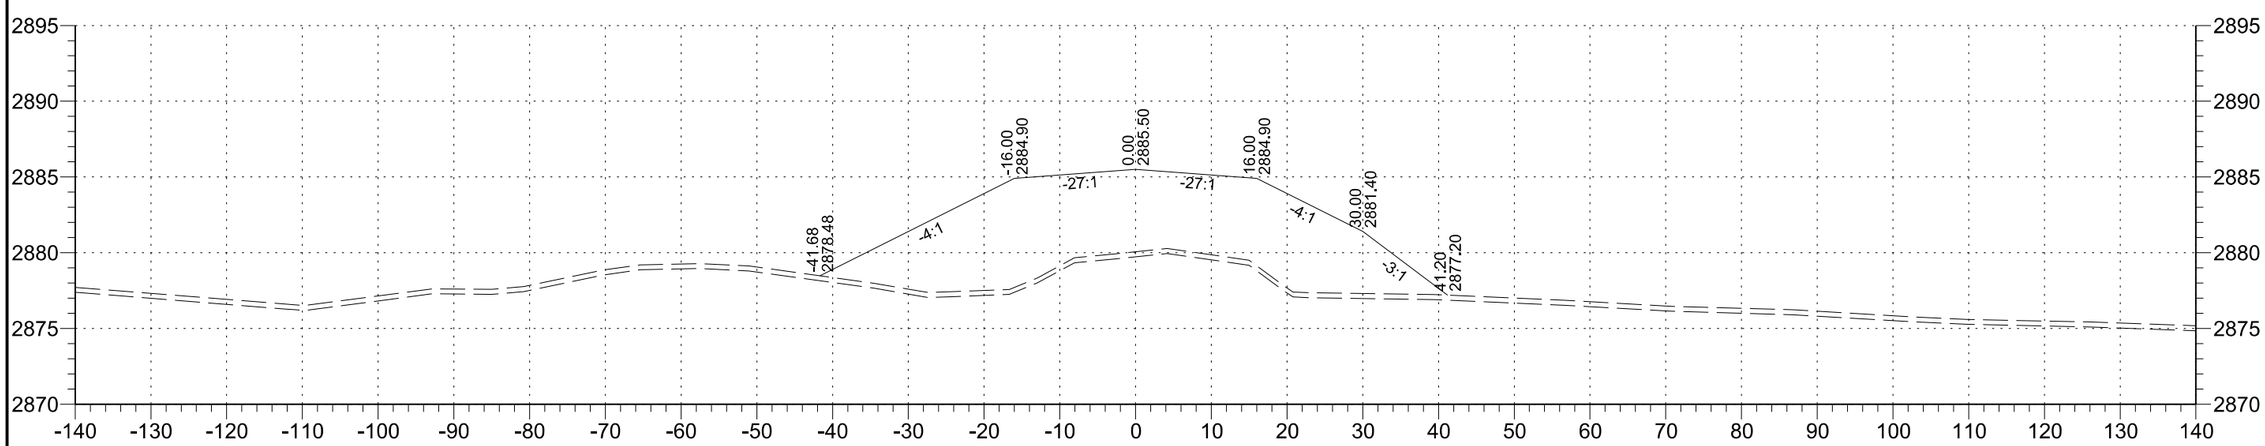

226+00

STATE	PROJECT NO.	SECTION NO.	SHEET NO.
ND	SC-4424(052)	200	91

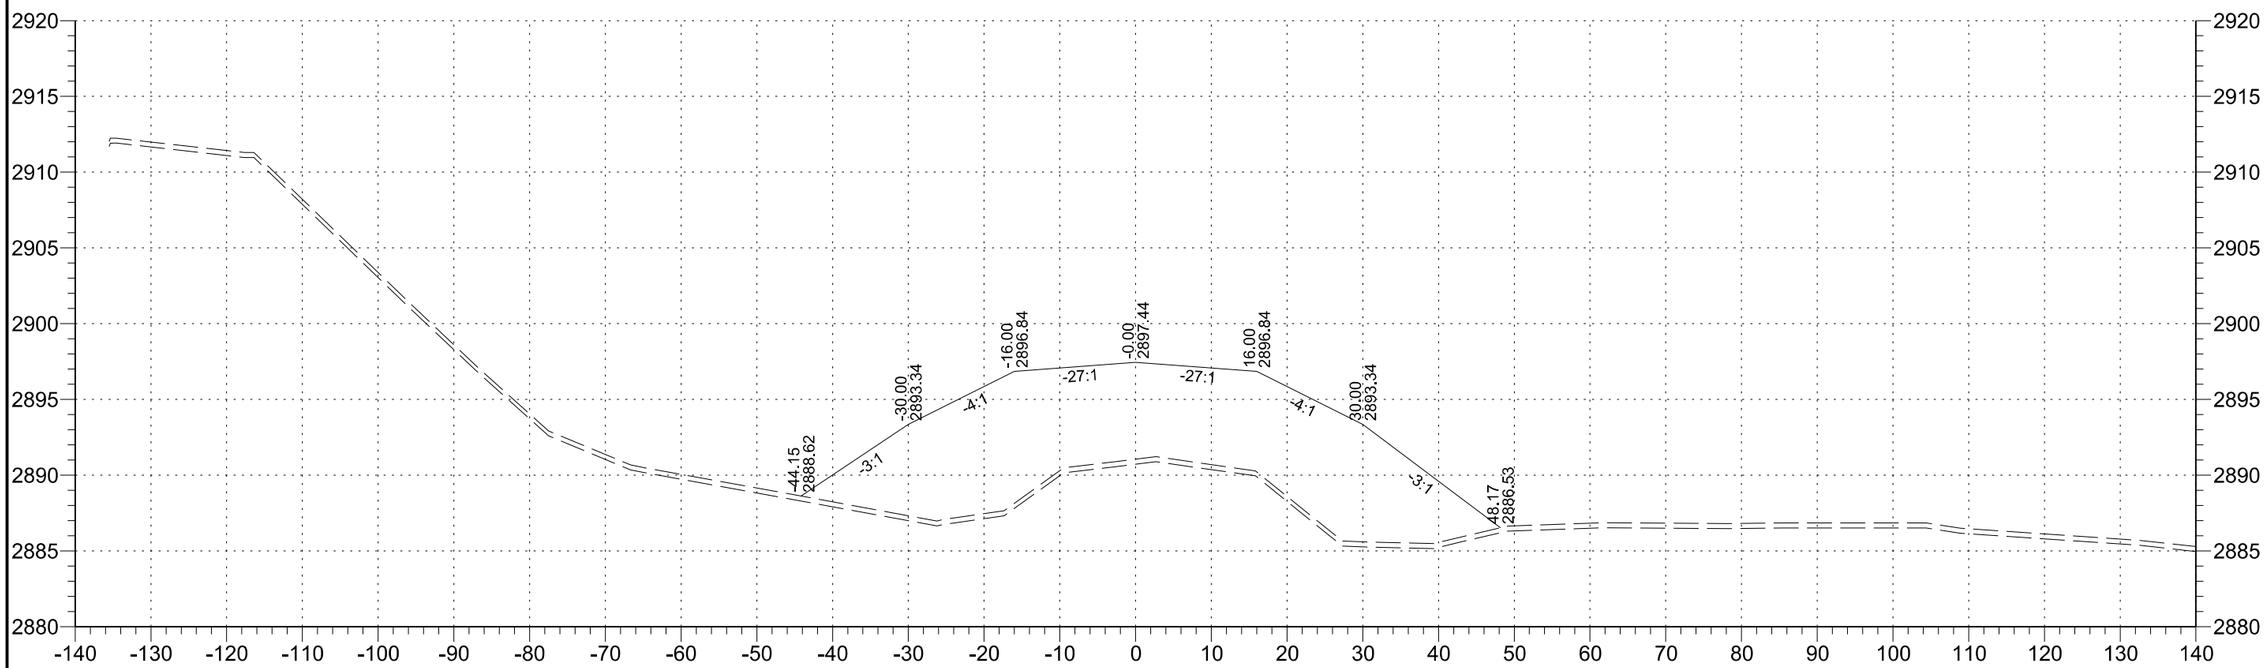

230+00

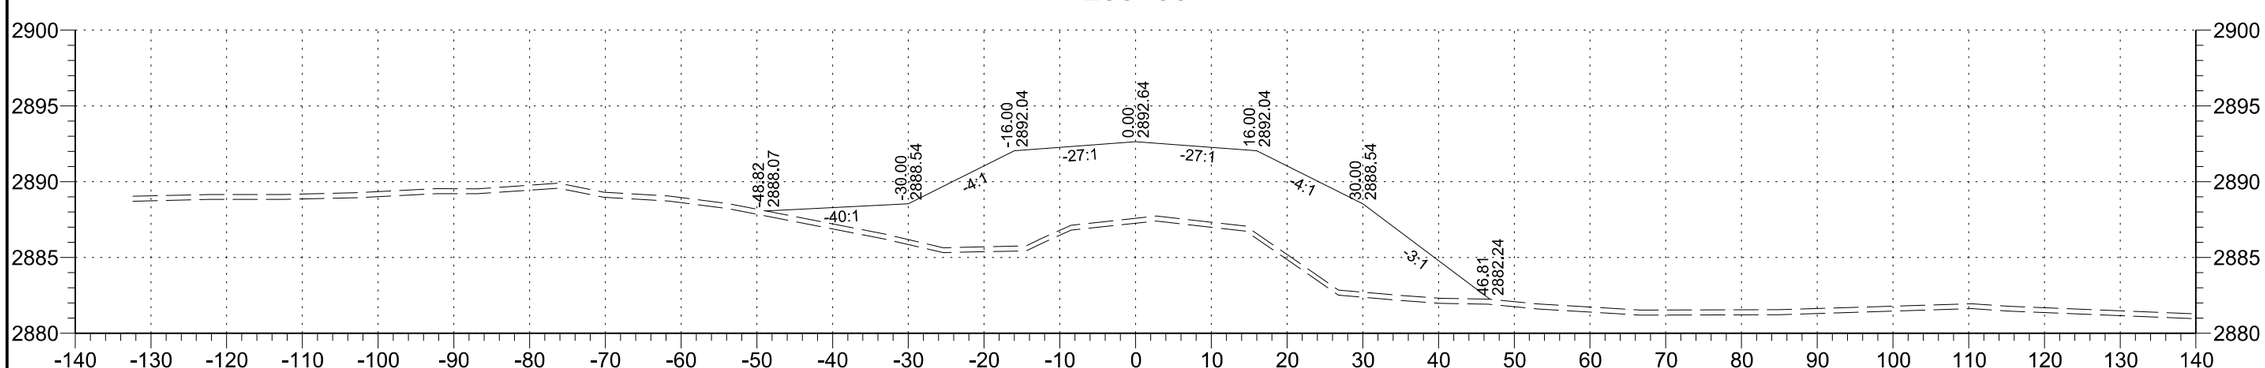

229+00

STATE	PROJECT NO.	SECTION NO.	SHEET NO.
ND	SC-4424(052)	200	92

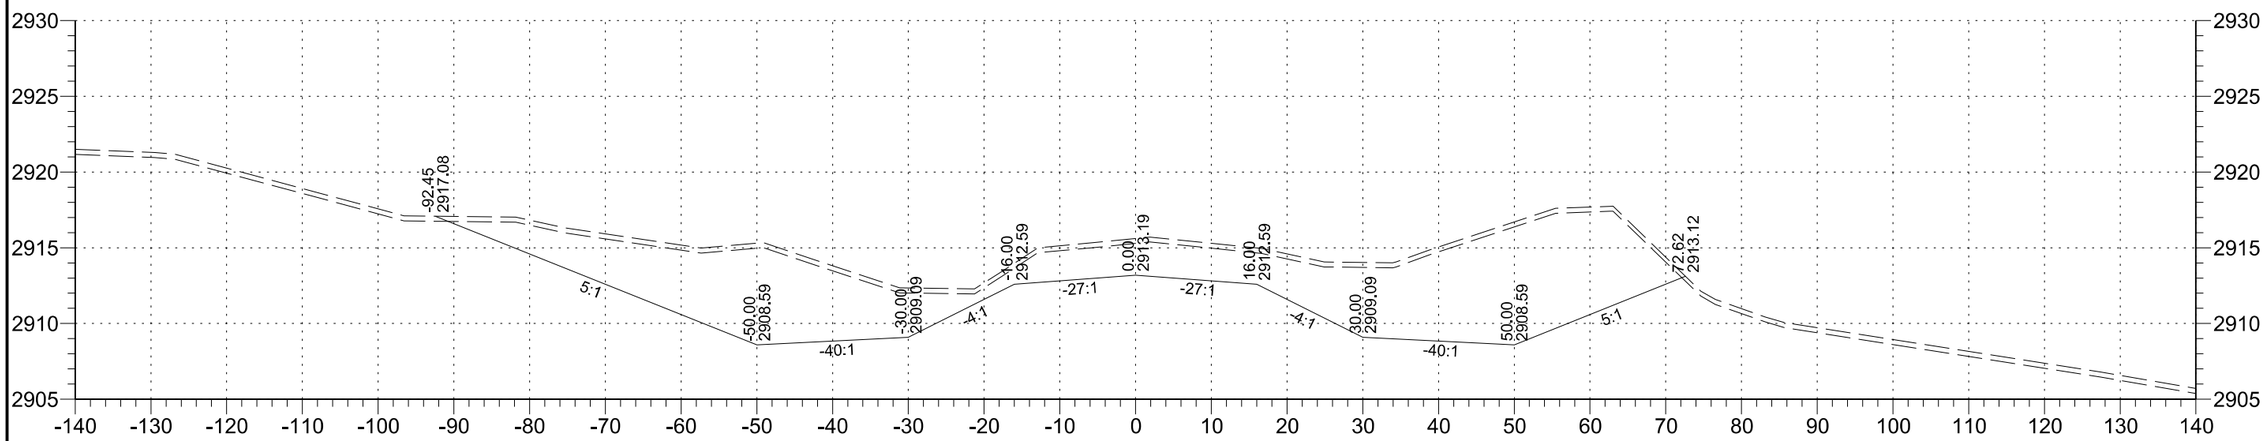

233+00

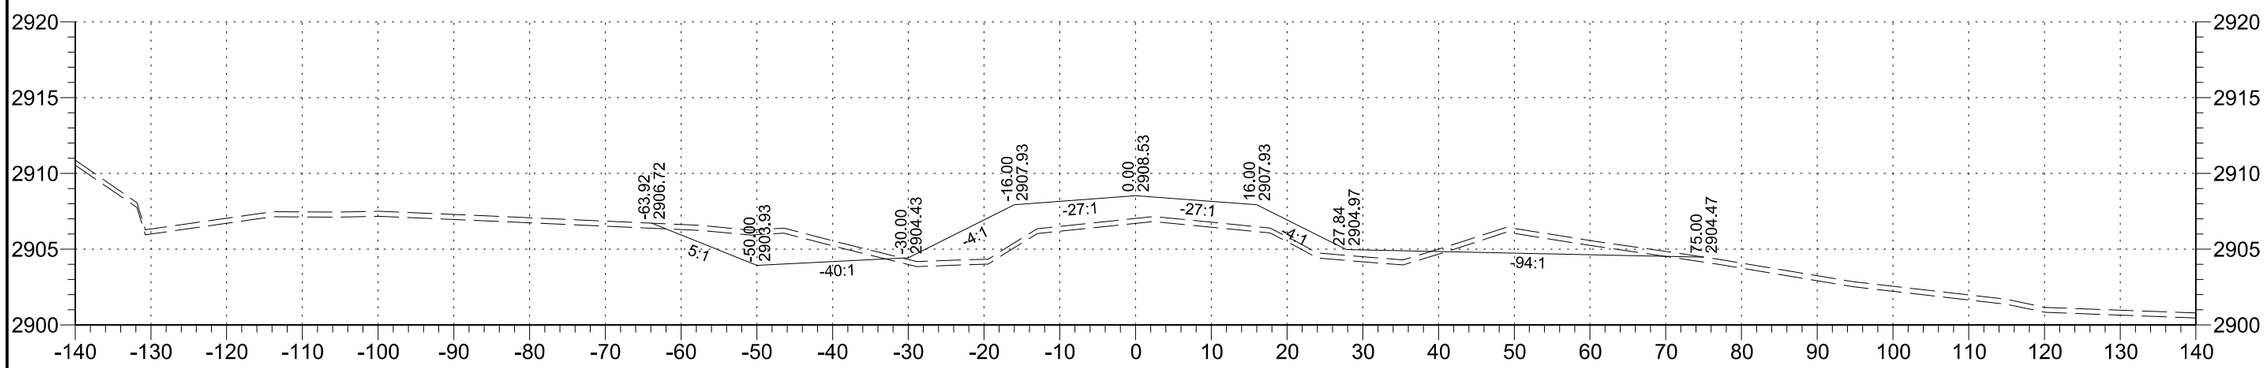

232+00

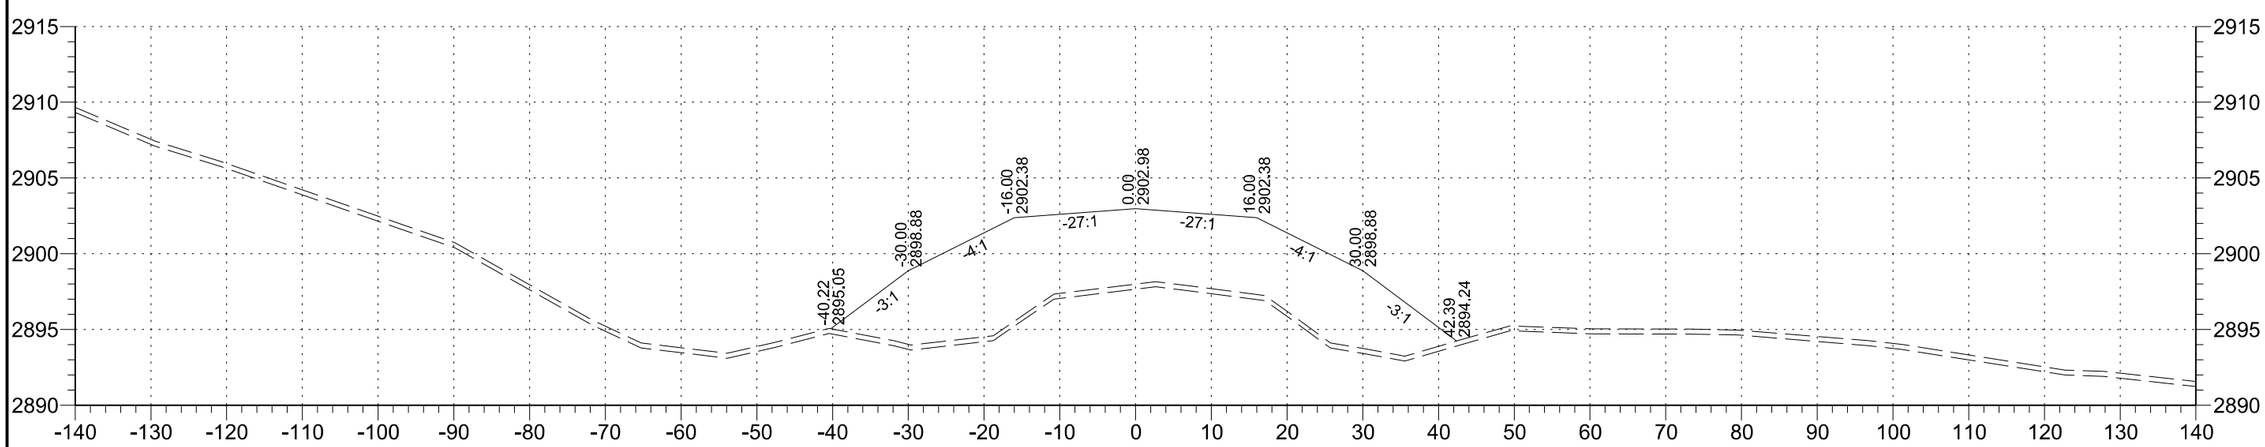

231+00

STATE	PROJECT NO.	SECTION NO.	SHEET NO.
ND	SC-4424(052)	200	93

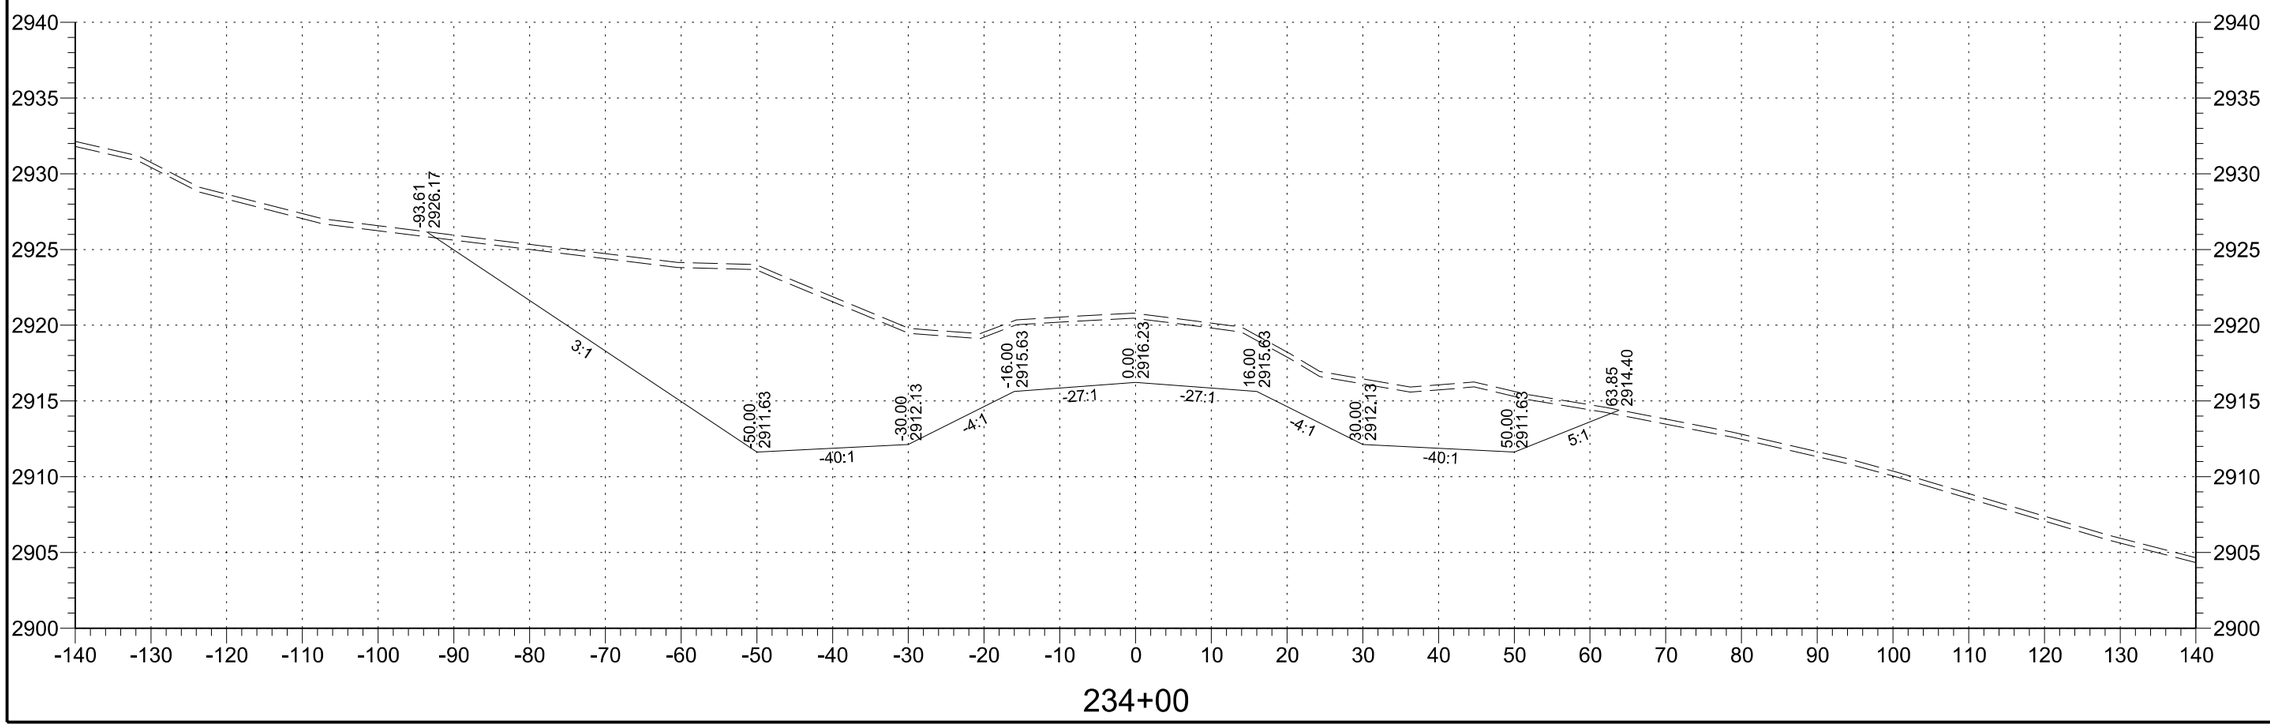

234+00

STATE	PROJECT NO.	SECTION NO.	SHEET NO.
ND	SC-4424(052)	200	94

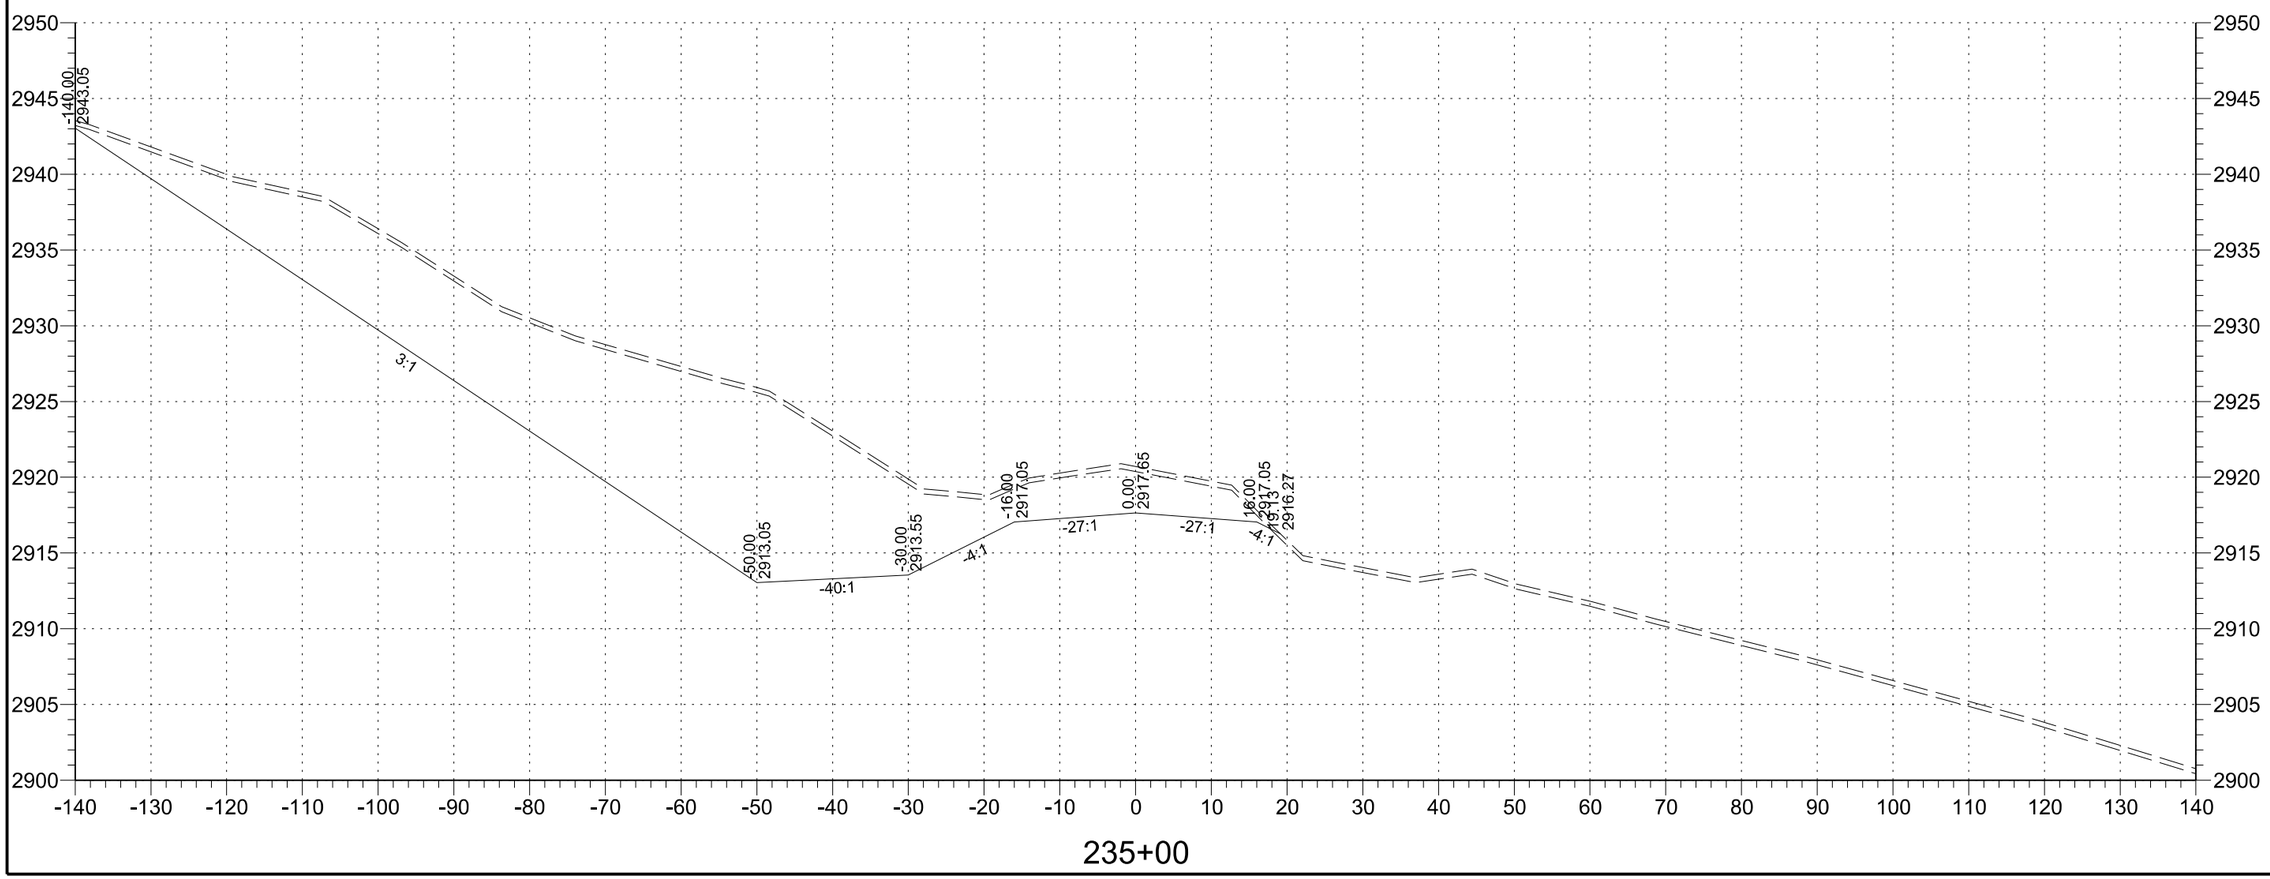

STATE	PROJECT NO.	SECTION NO.	SHEET NO.
ND	SC-4424(052)	200	95

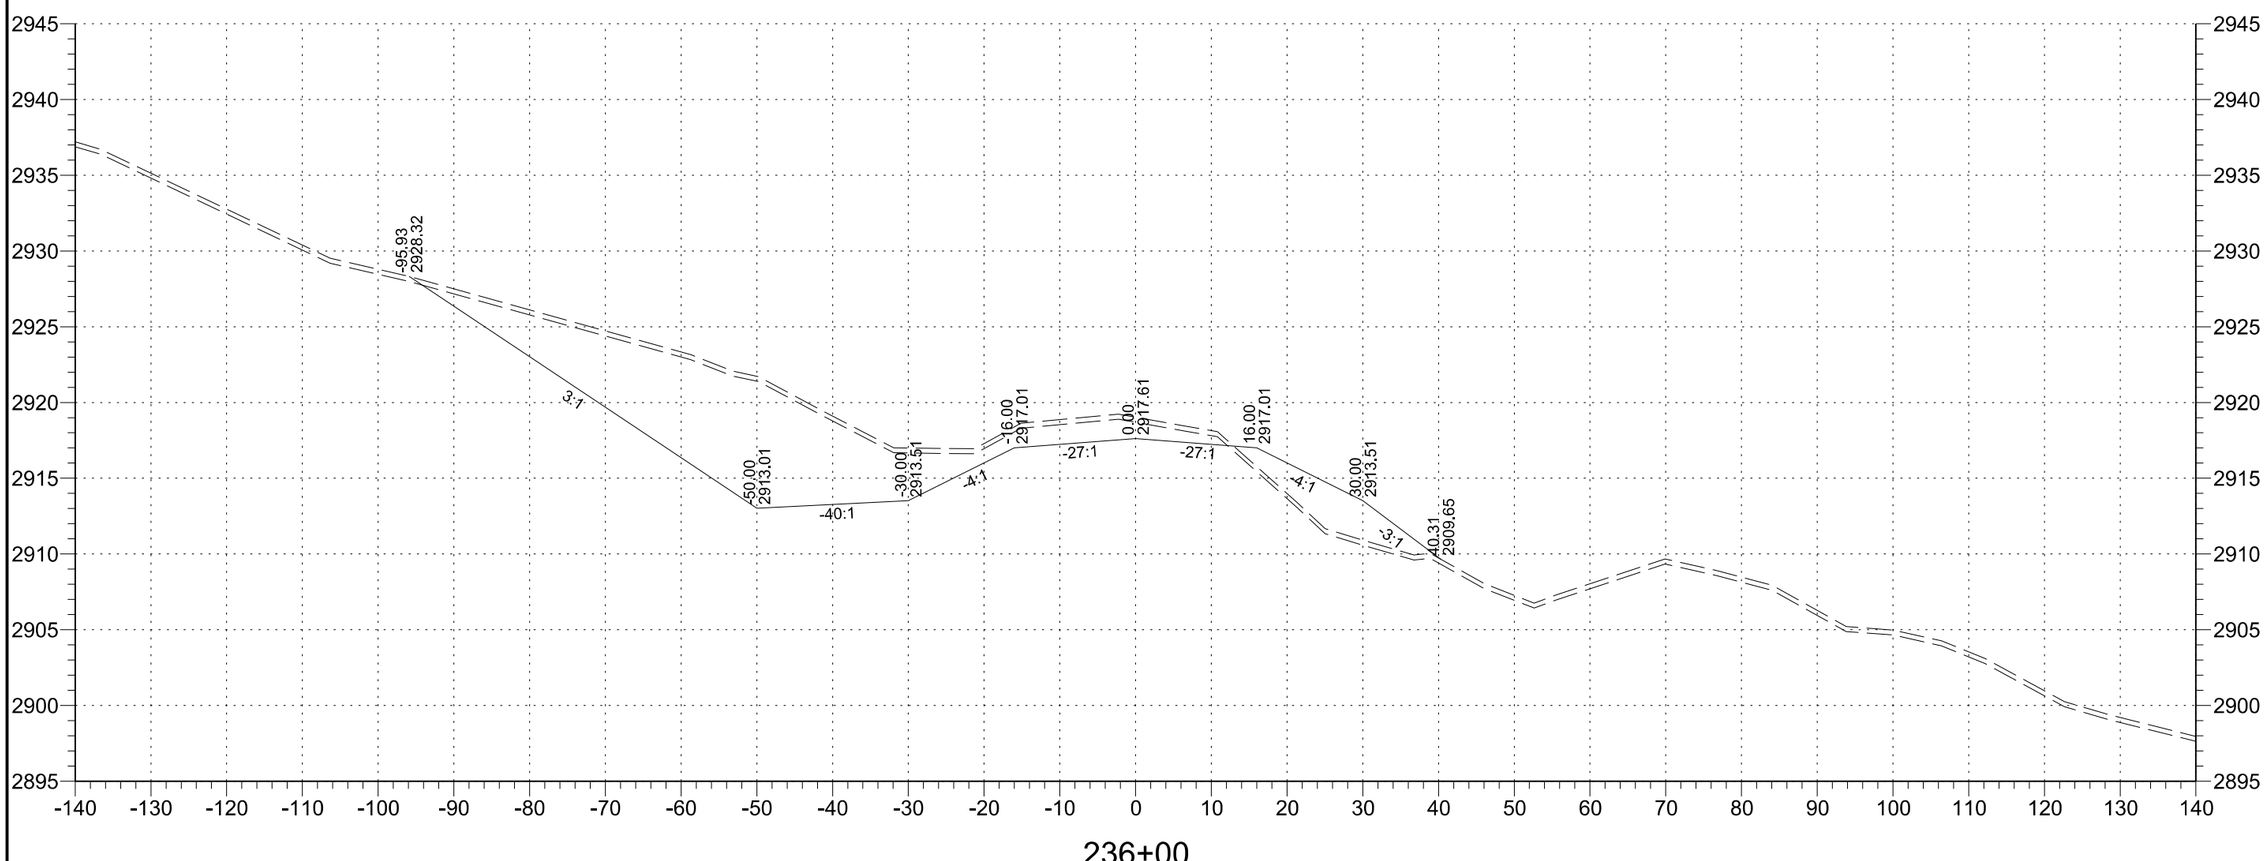

STATE	PROJECT NO.	SECTION NO.	SHEET NO.
ND	SC-4424(052)	200	96

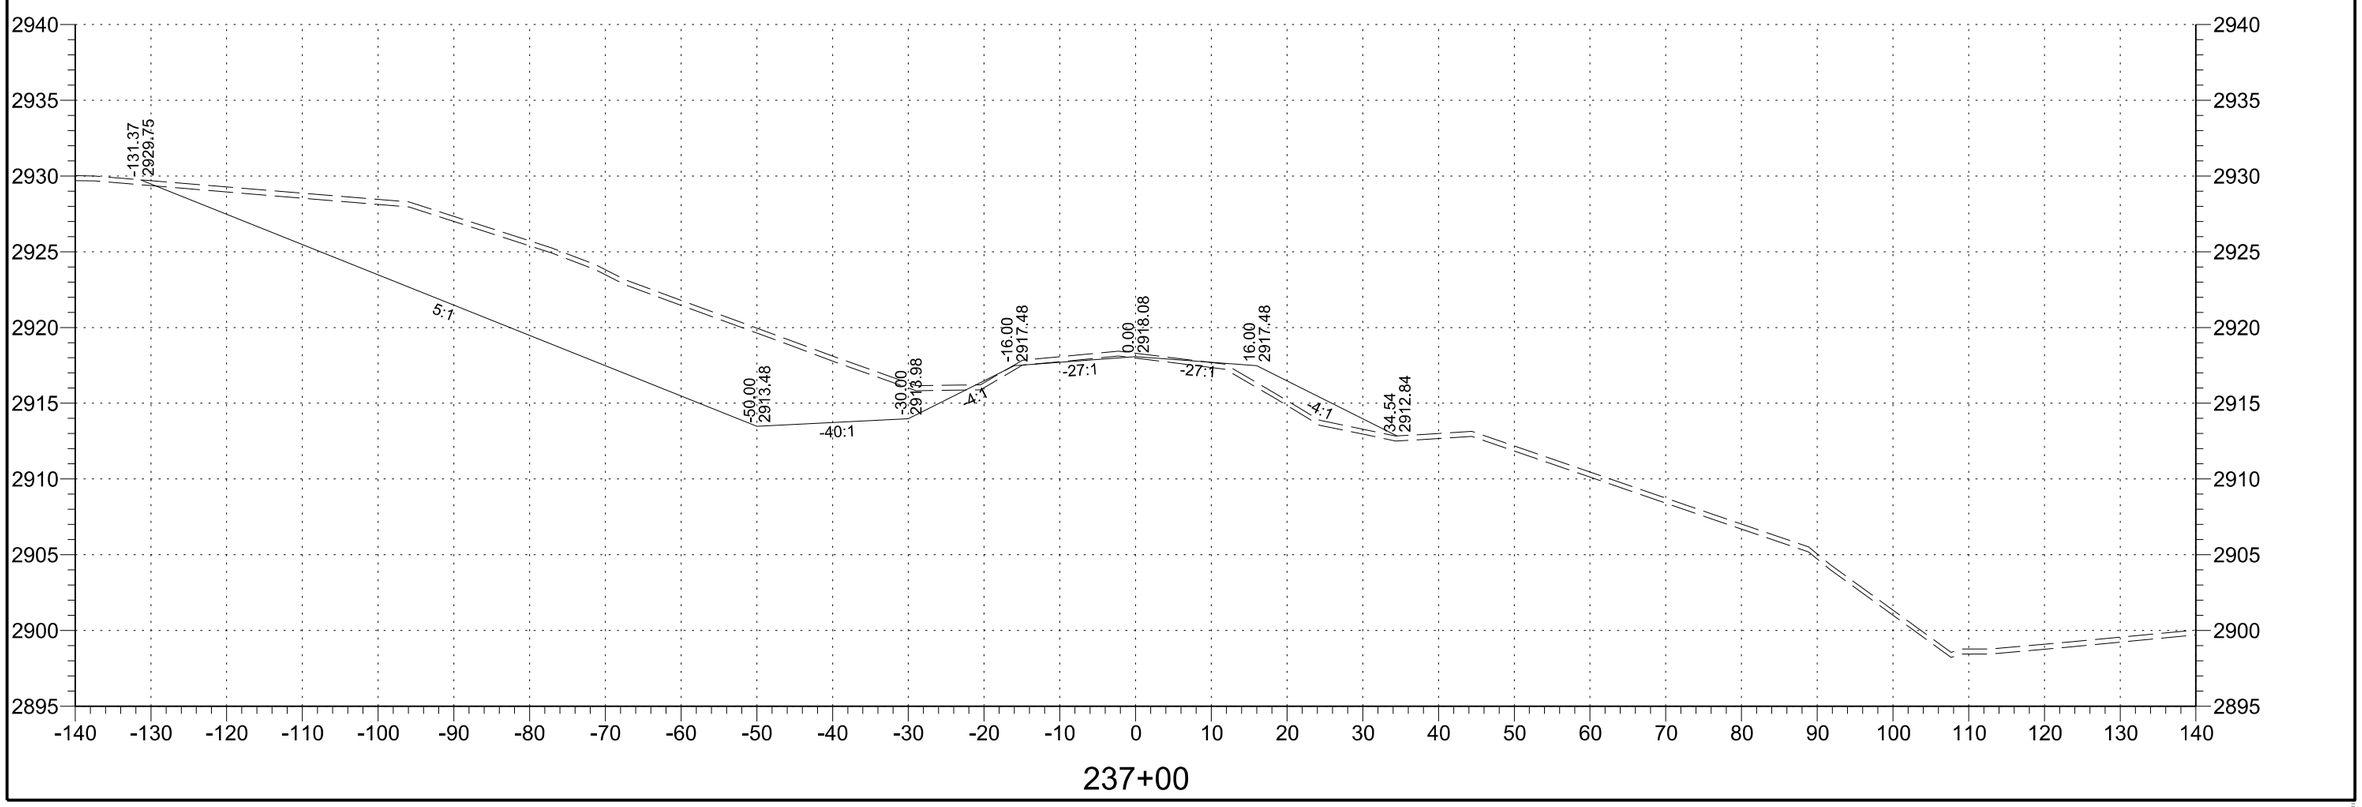

STATE	PROJECT NO.	SECTION NO.	SHEET NO.
ND	SC-4424(052)	200	97

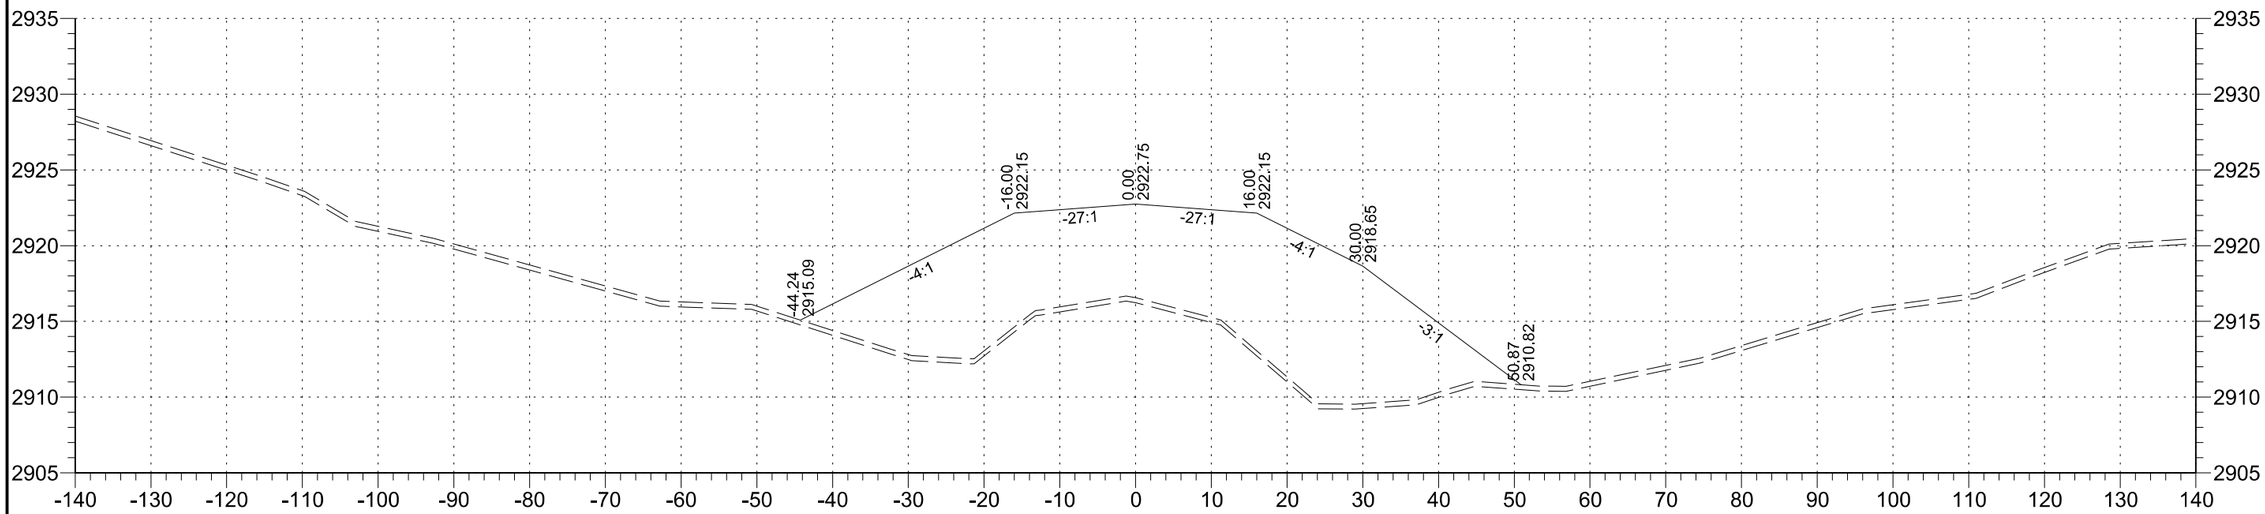

239+00

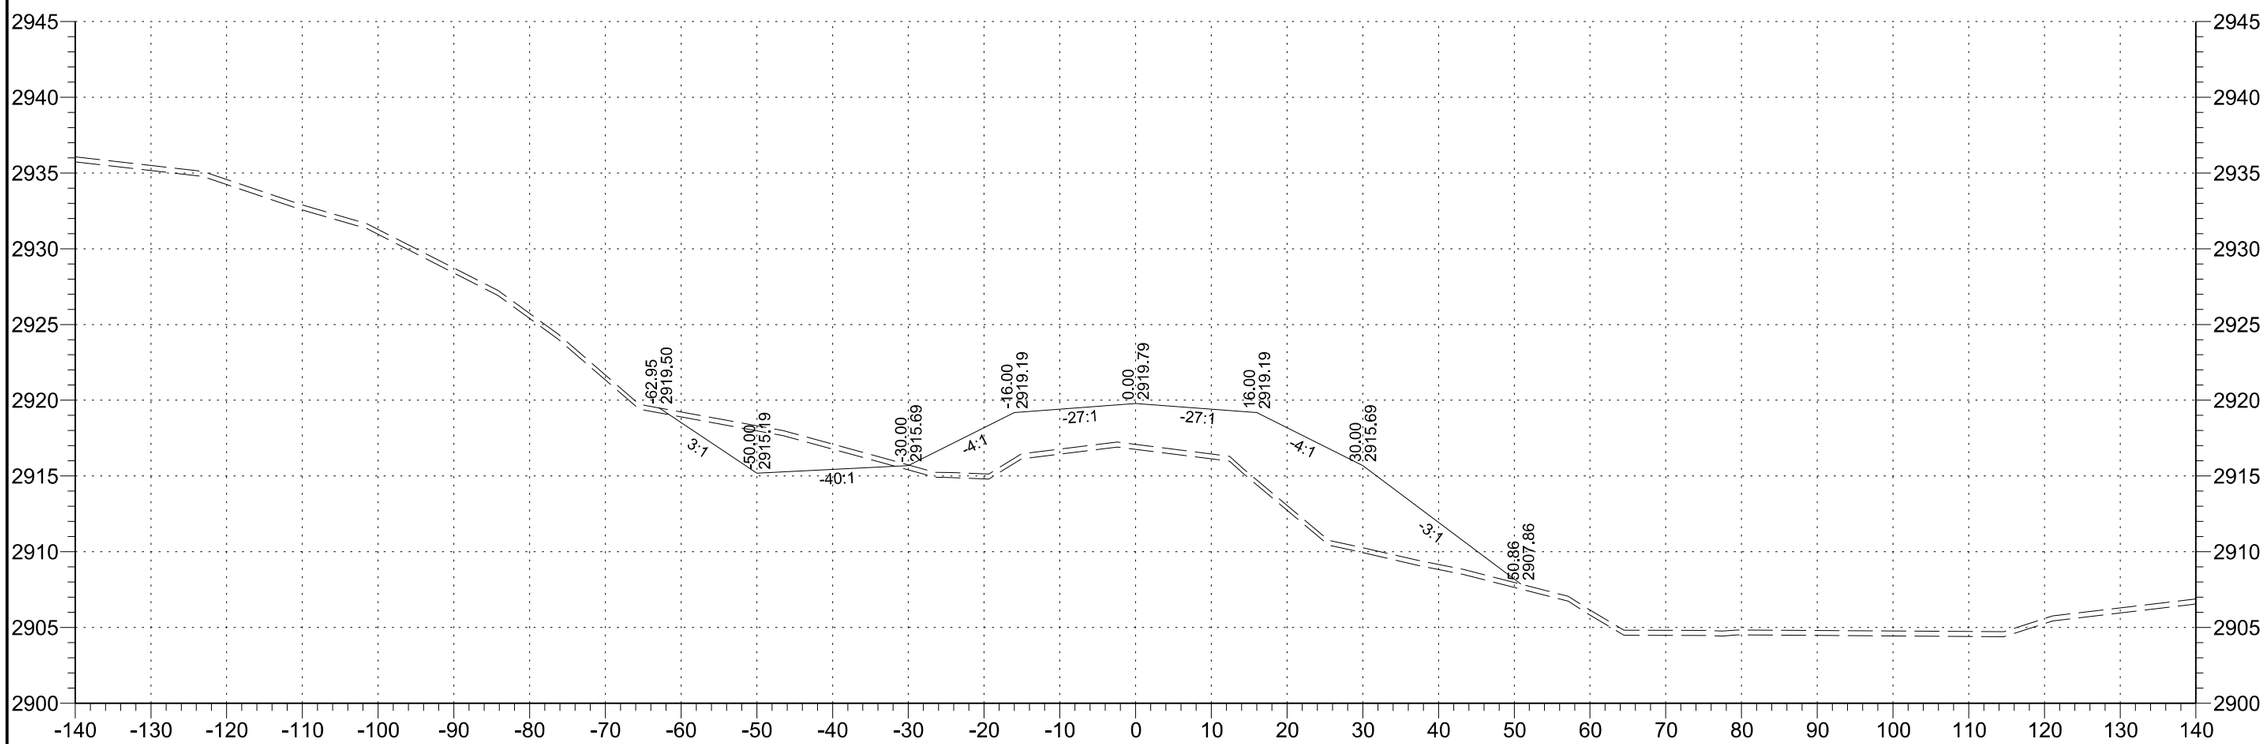

238+00

STATE	PROJECT NO.	SECTION NO.	SHEET NO.
ND	SC-4424(052)	200	98

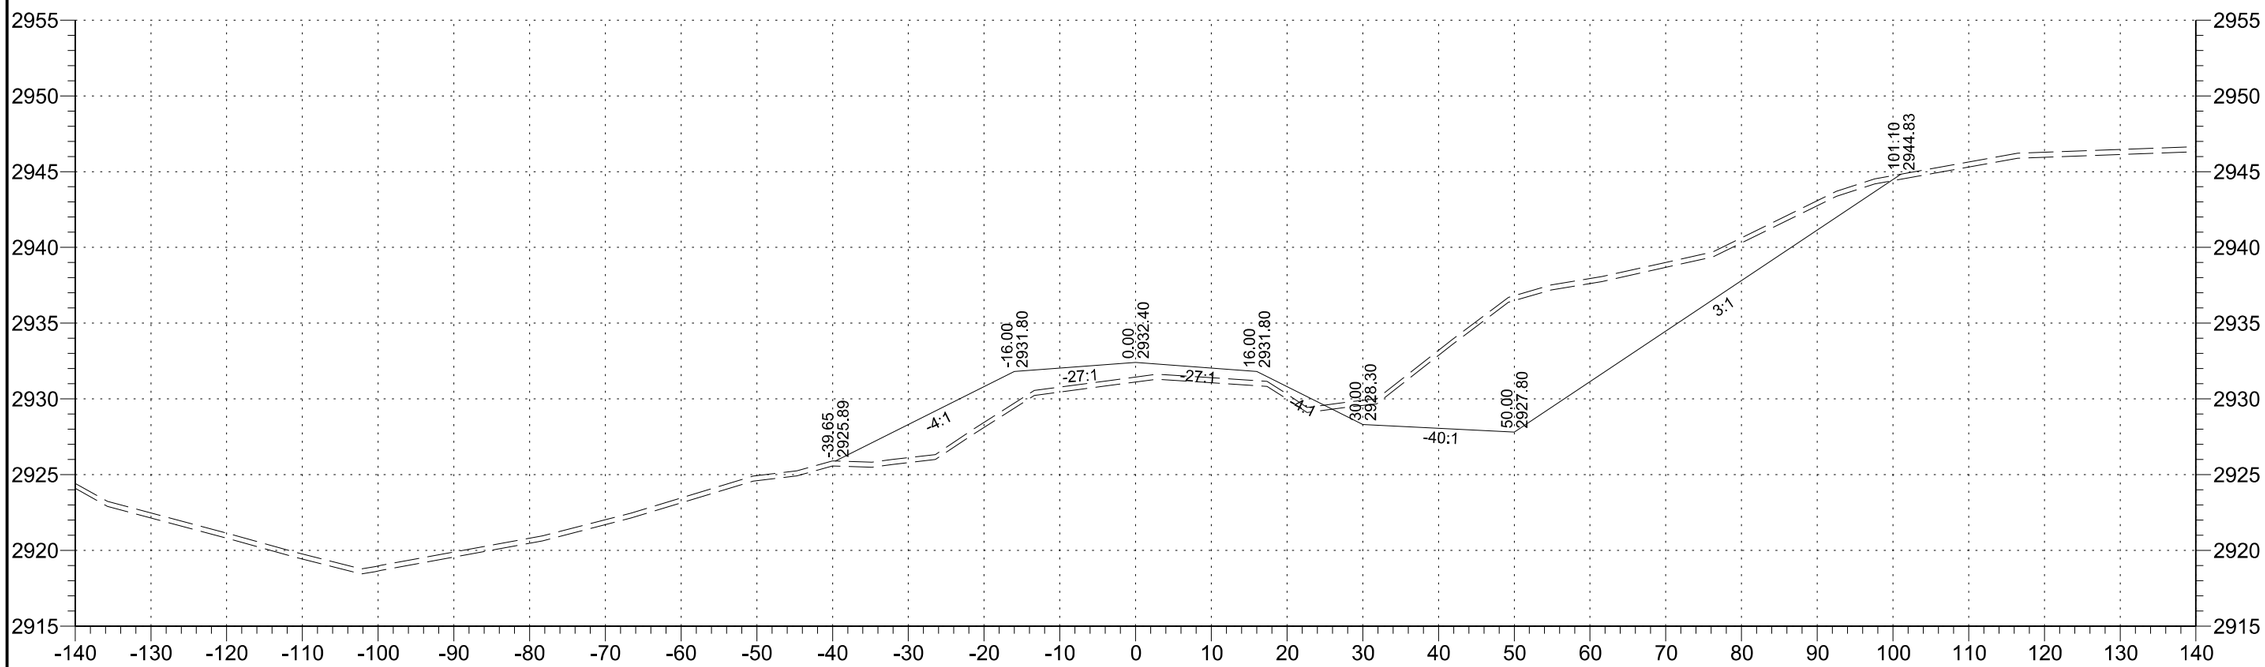

241+00

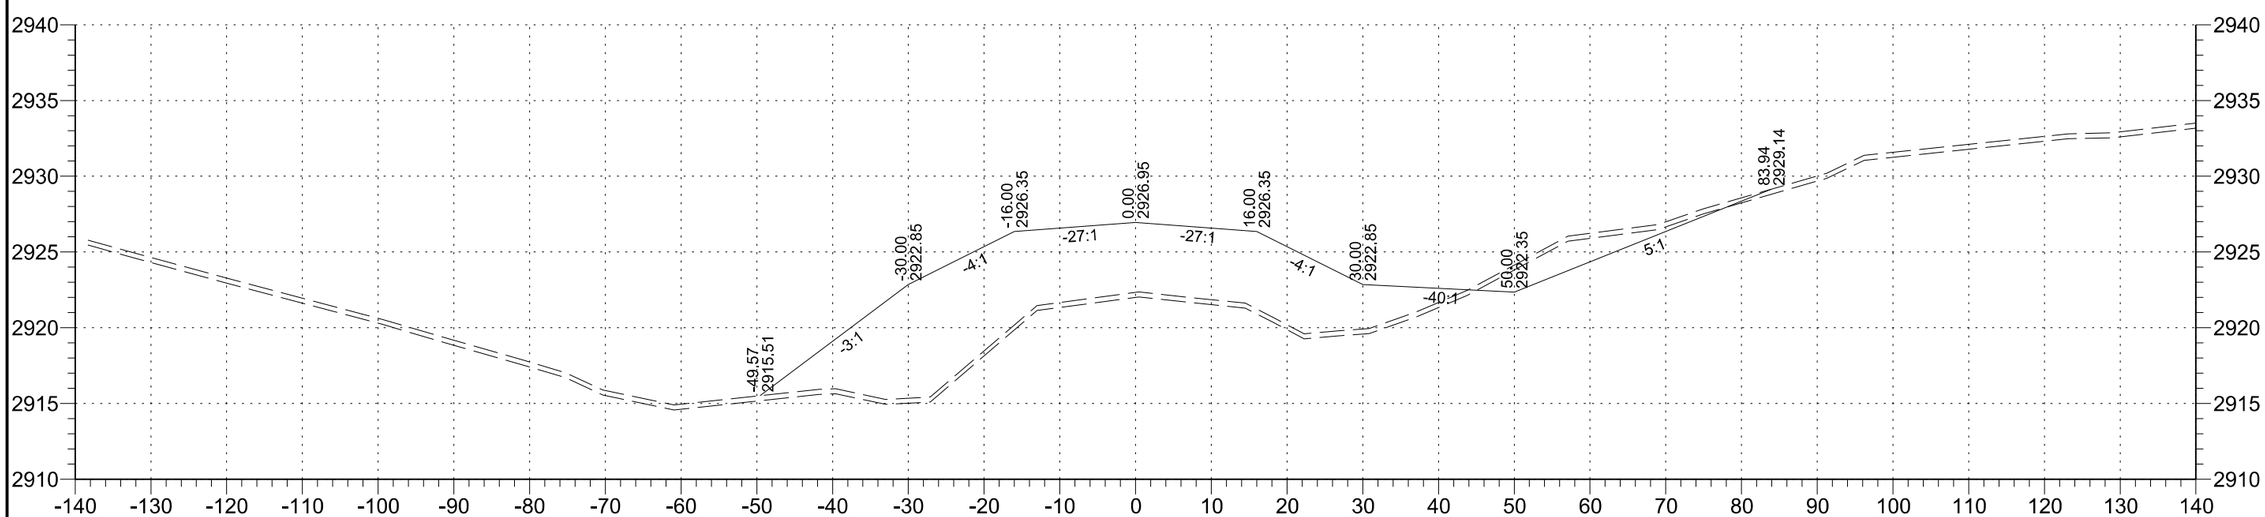

240+00

STATE	PROJECT NO.	SECTION NO.	SHEET NO.
ND	SC-4424(052)	200	99

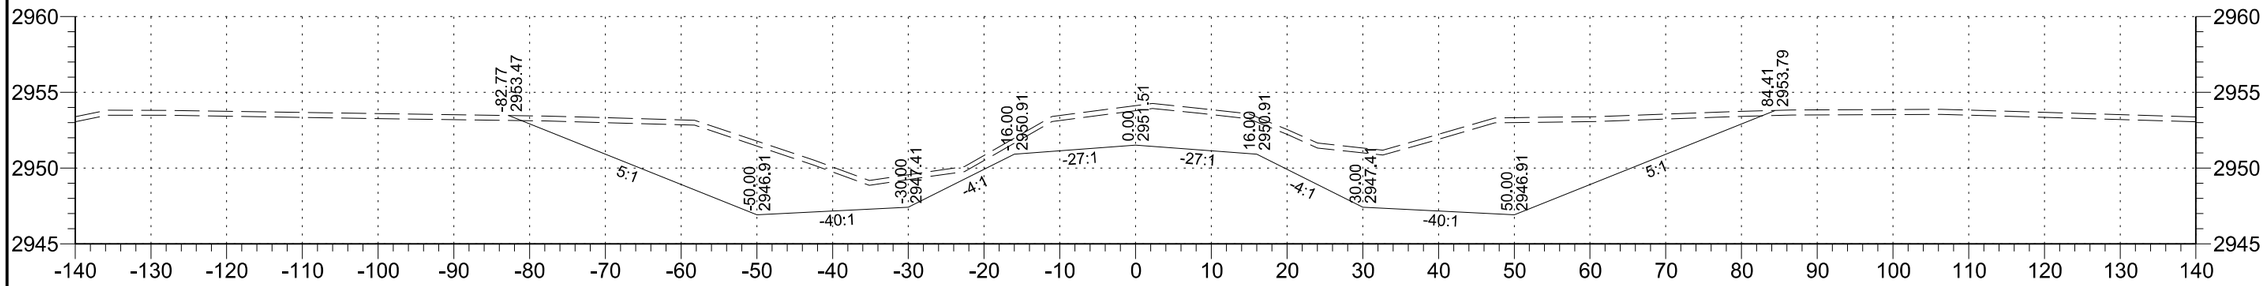

244+00

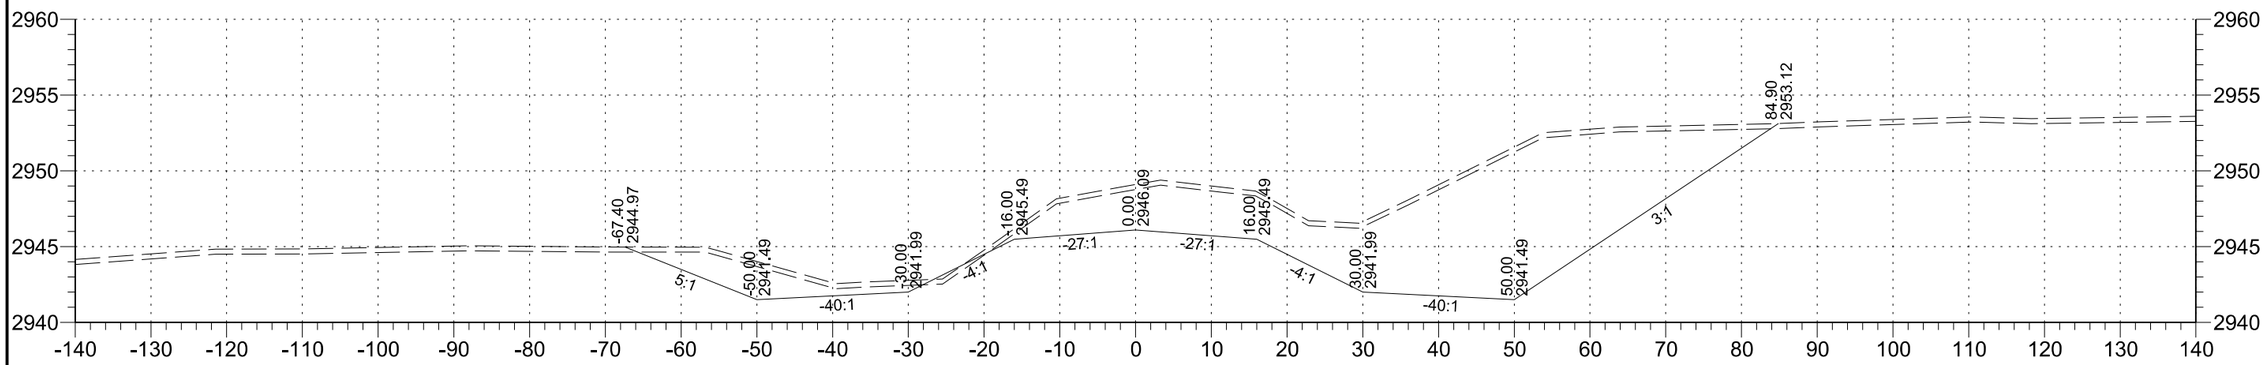

243+00

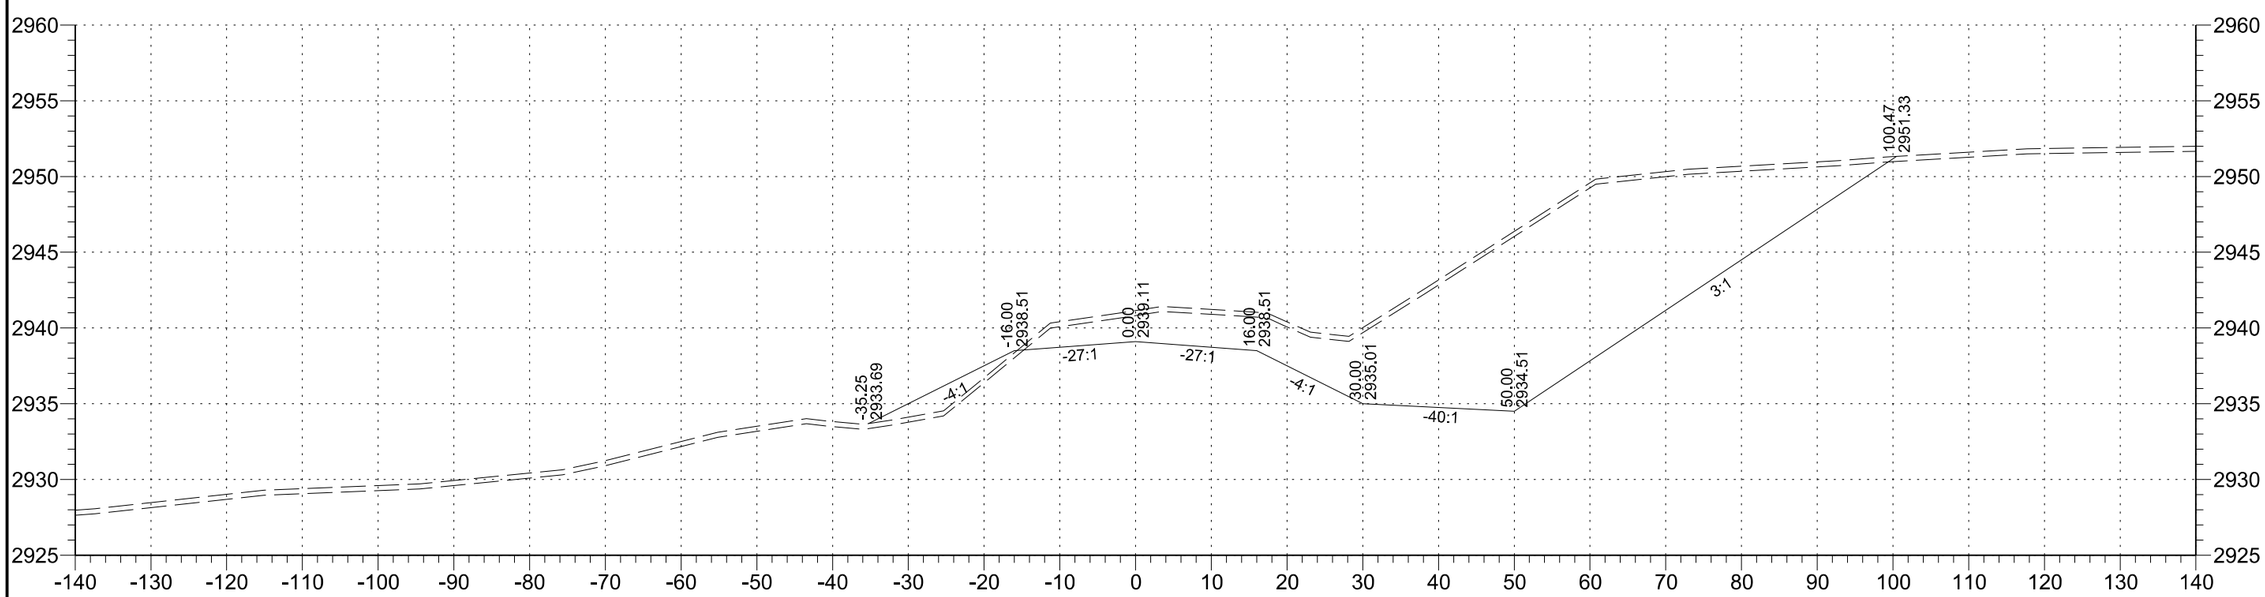

242+00

STATE	PROJECT NO.	SECTION NO.	SHEET NO.
ND	SC-4424(052)	200	100

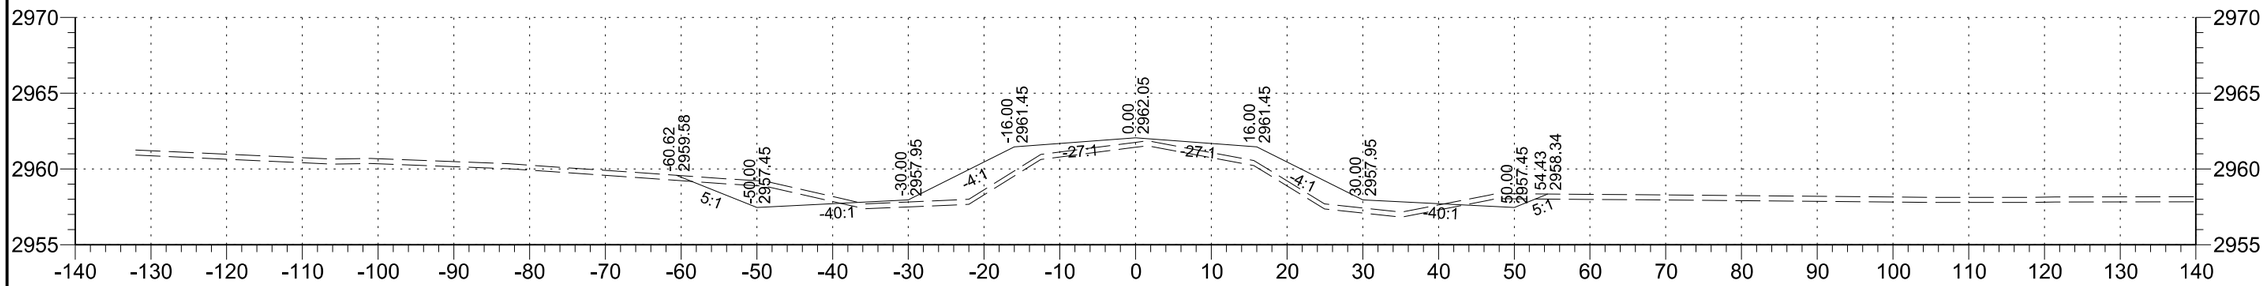

248+00

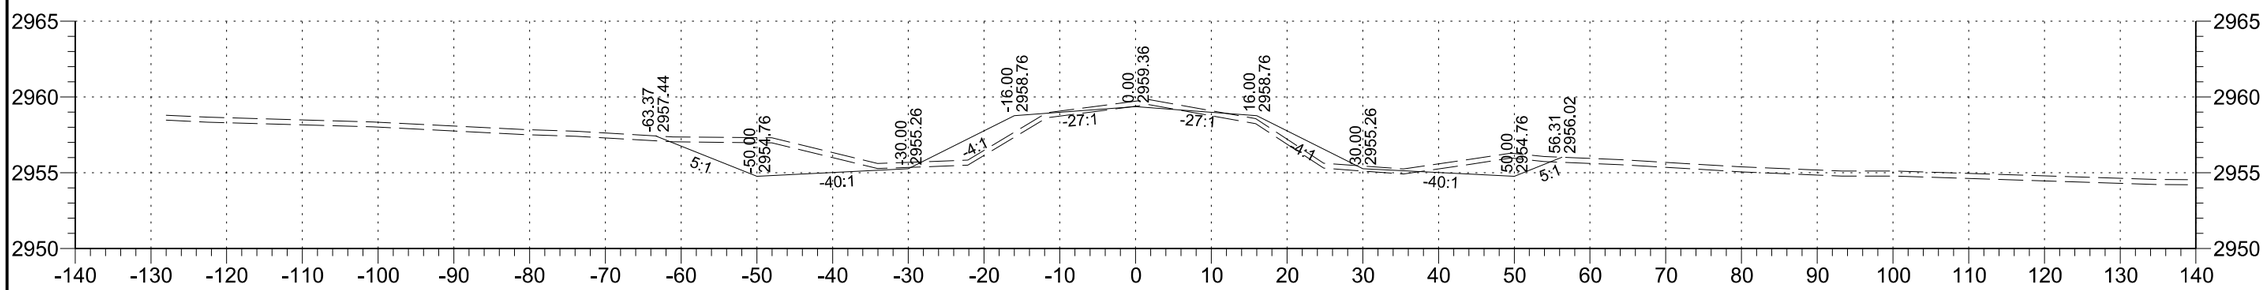

247+00

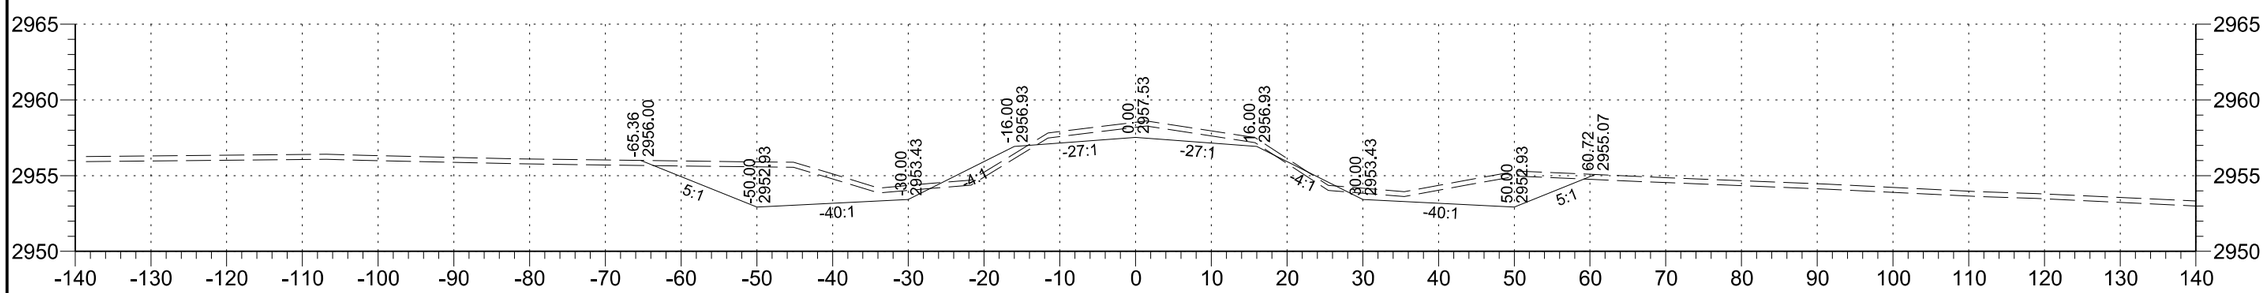

246+00

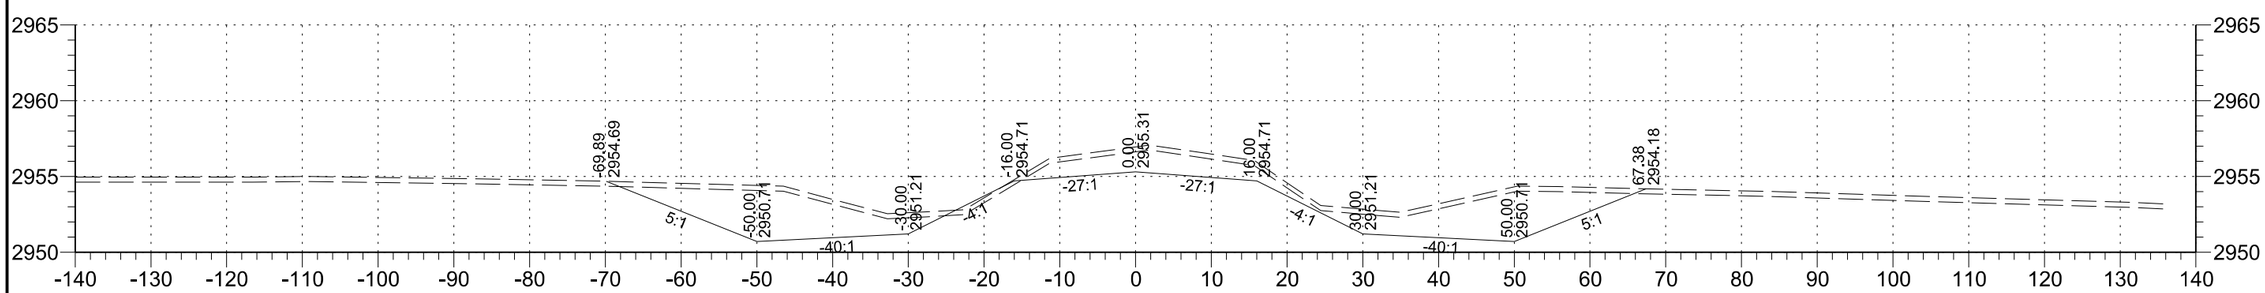

245+00

STATE	PROJECT NO.	SECTION NO.	SHEET NO.
ND	SC-4424(052)	200	101

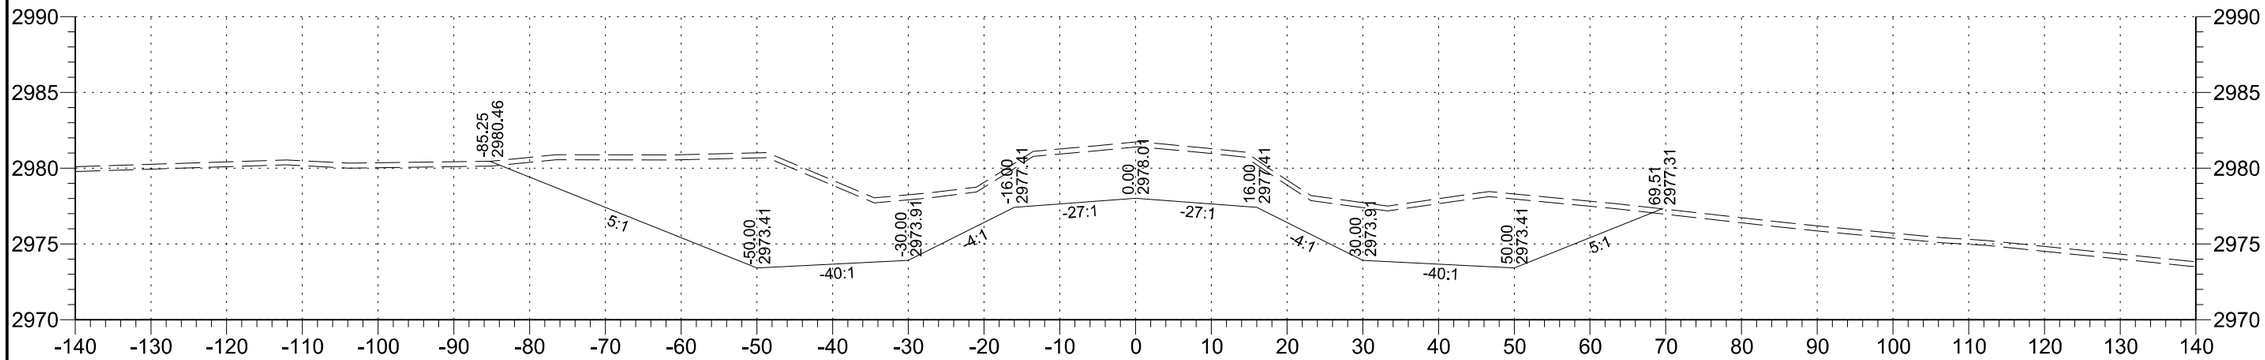

252+00

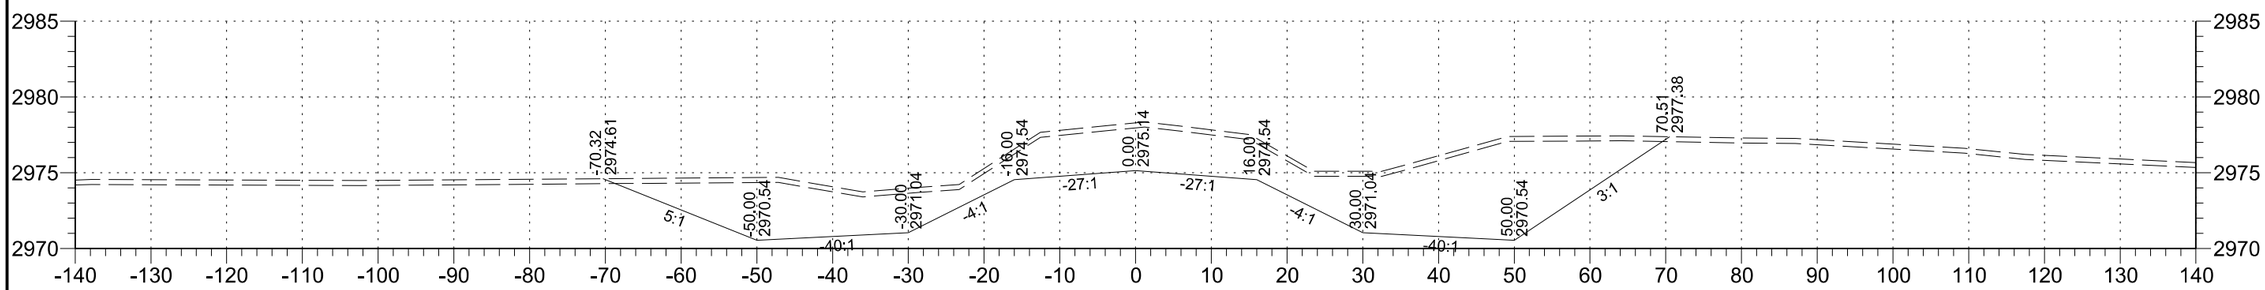

251+00

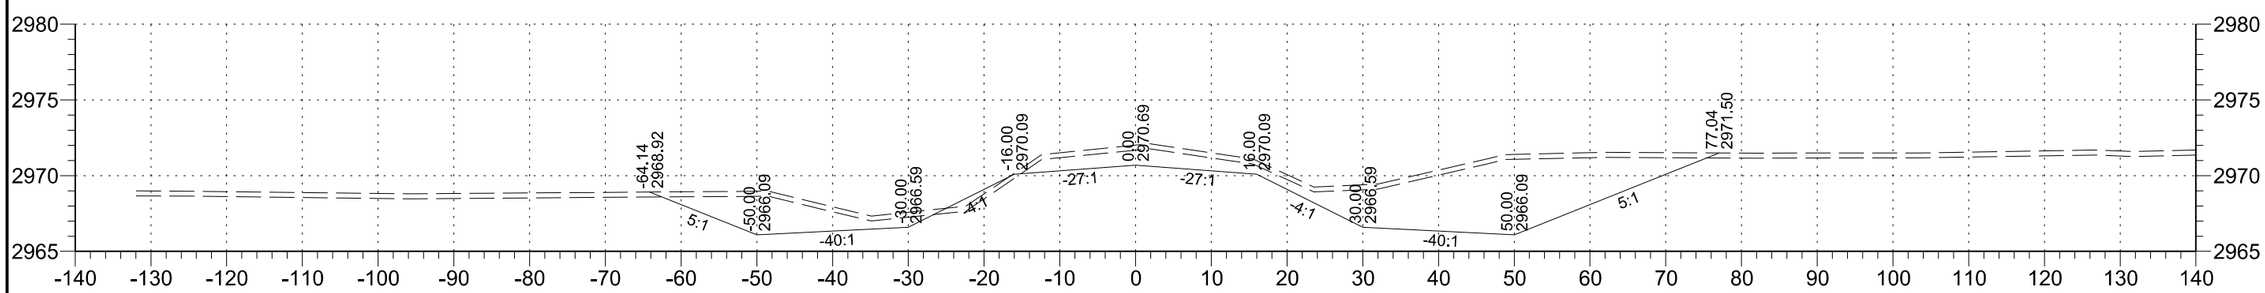

250+00

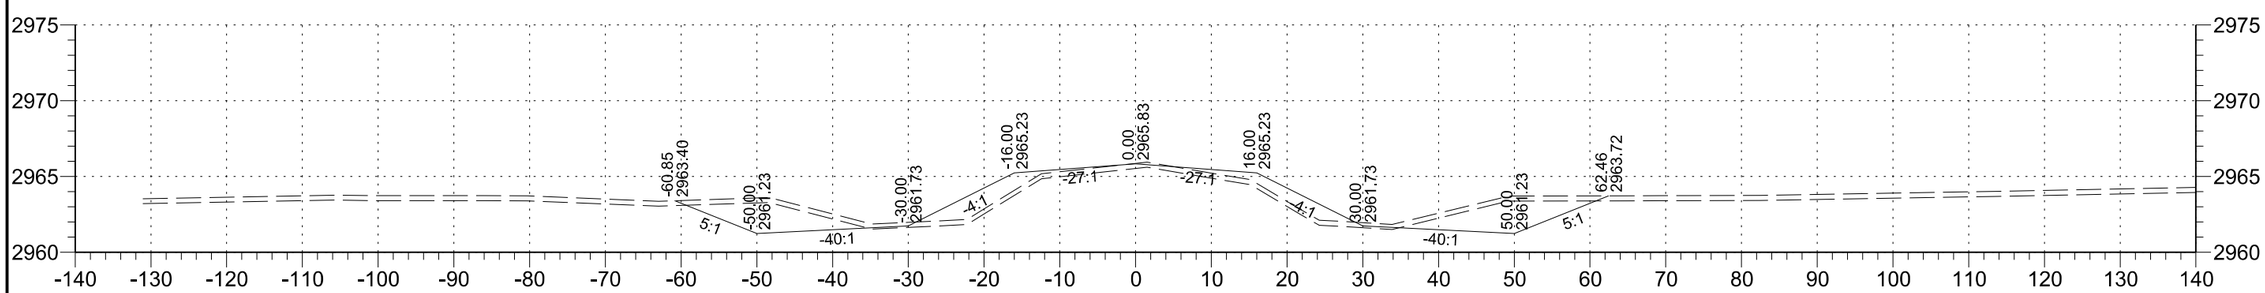

249+00

STATE	PROJECT NO.	SECTION NO.	SHEET NO.
ND	SC-4424(052)	200	102

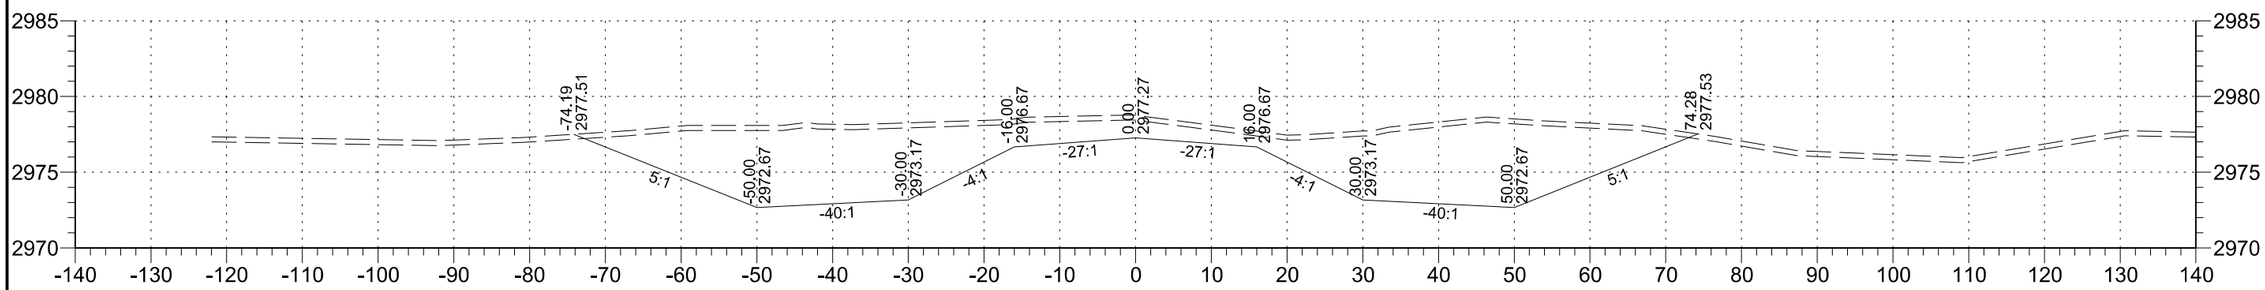

255+00

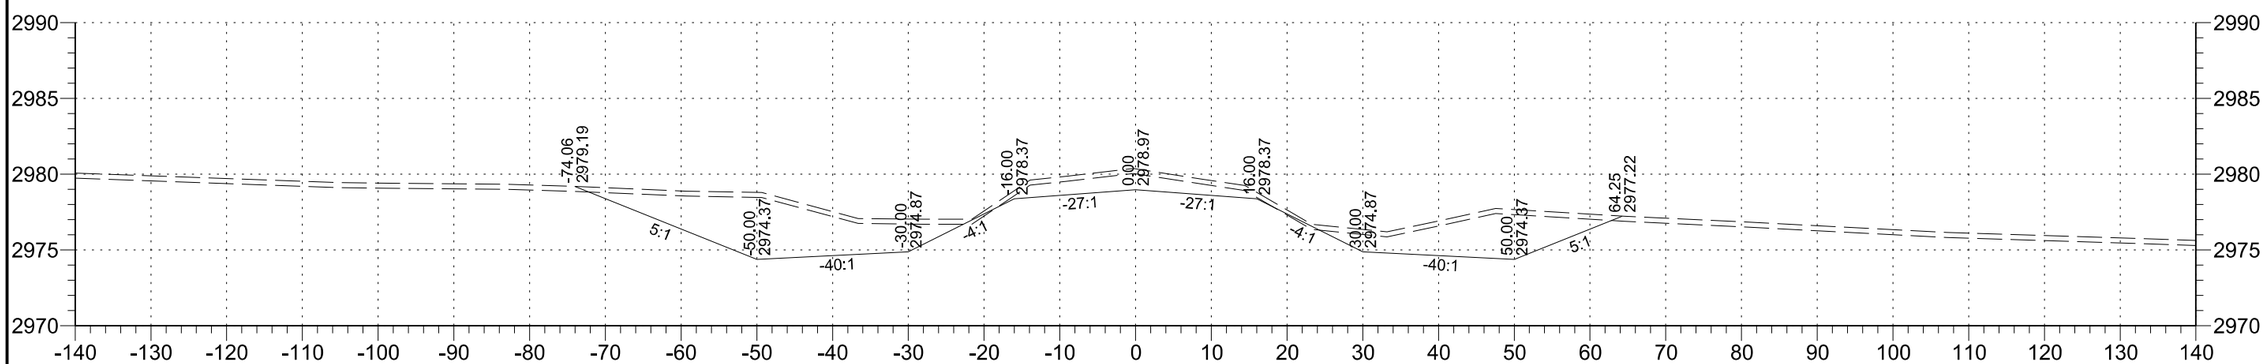

254+00

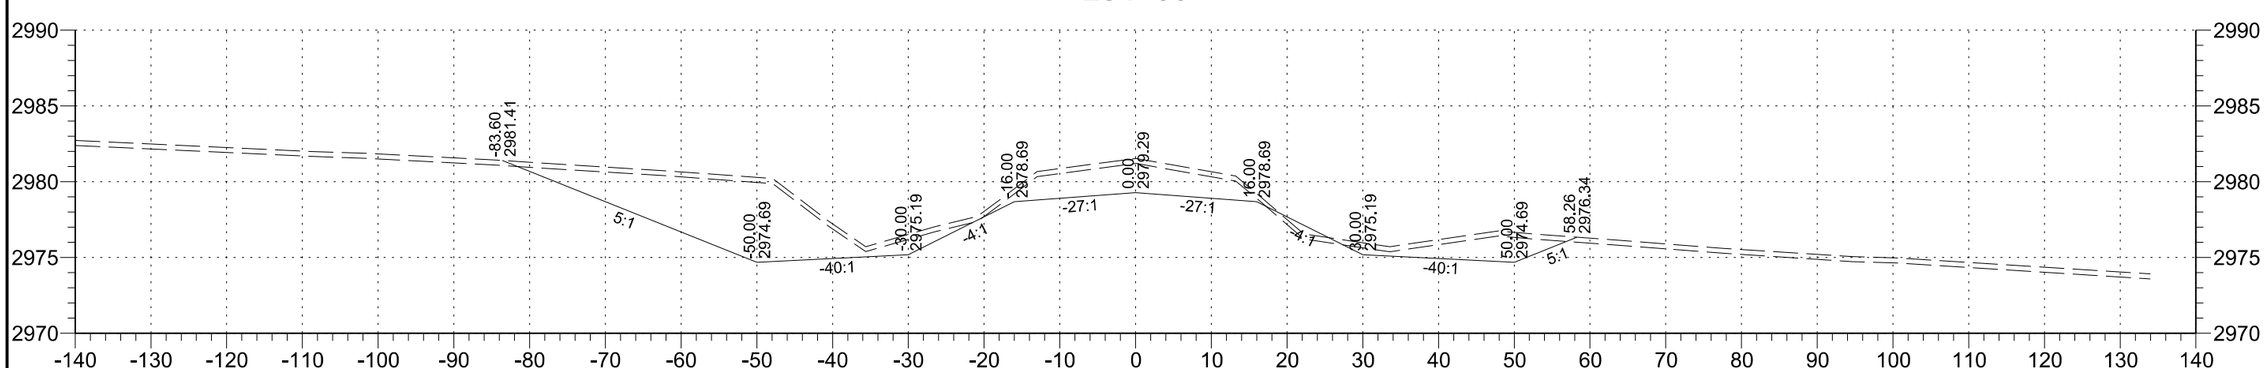

253+00

STATE	PROJECT NO.	SECTION NO.	SHEET NO.
ND	SC-4424(052)	200	103

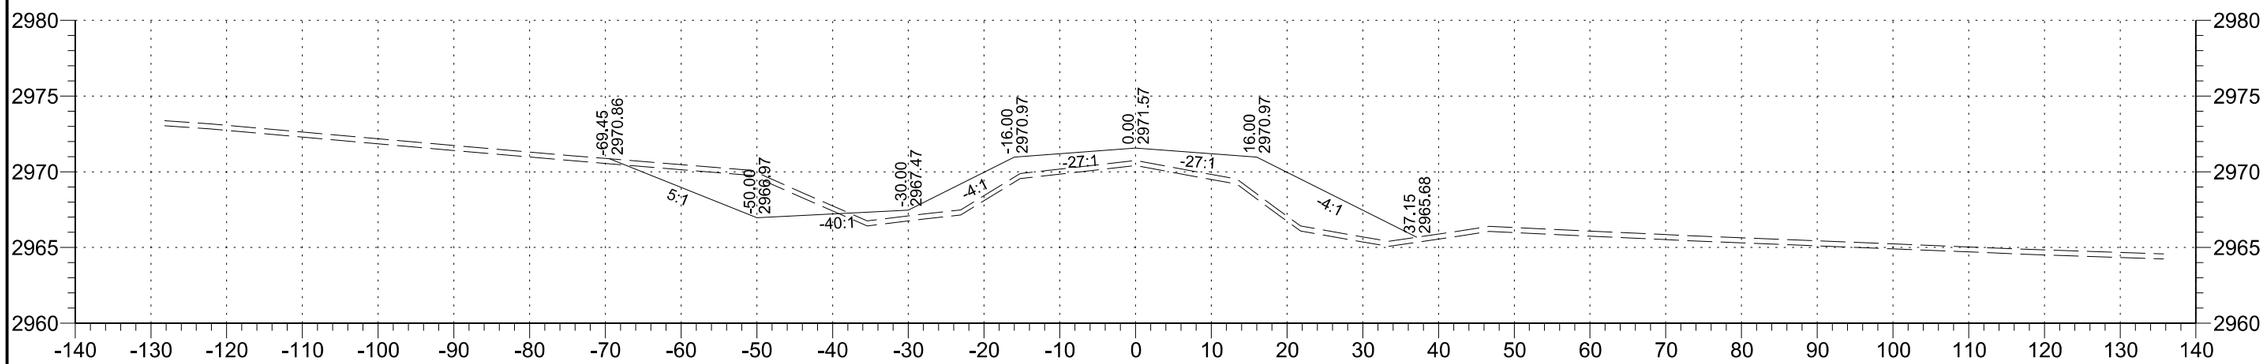

258+00

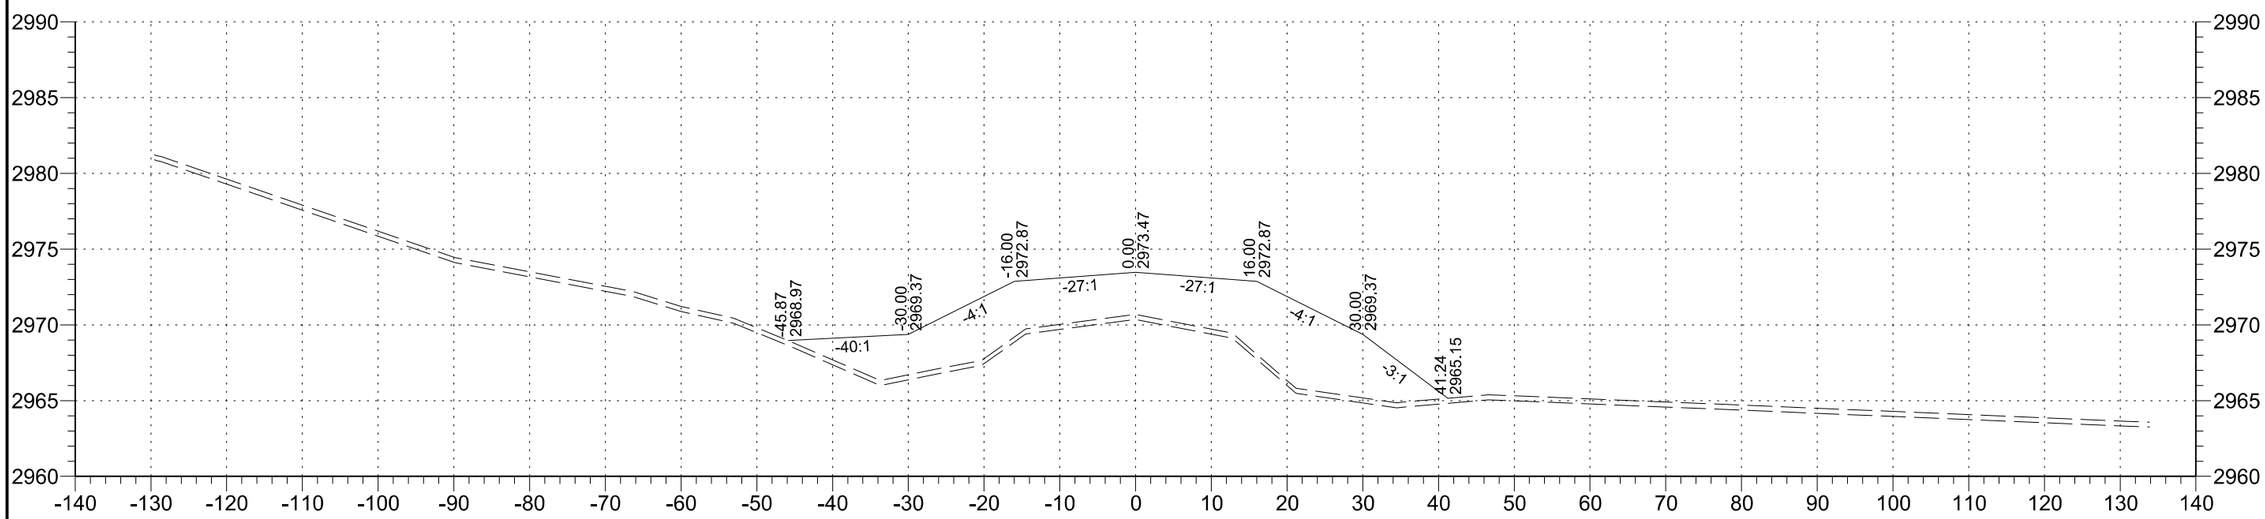

257+00

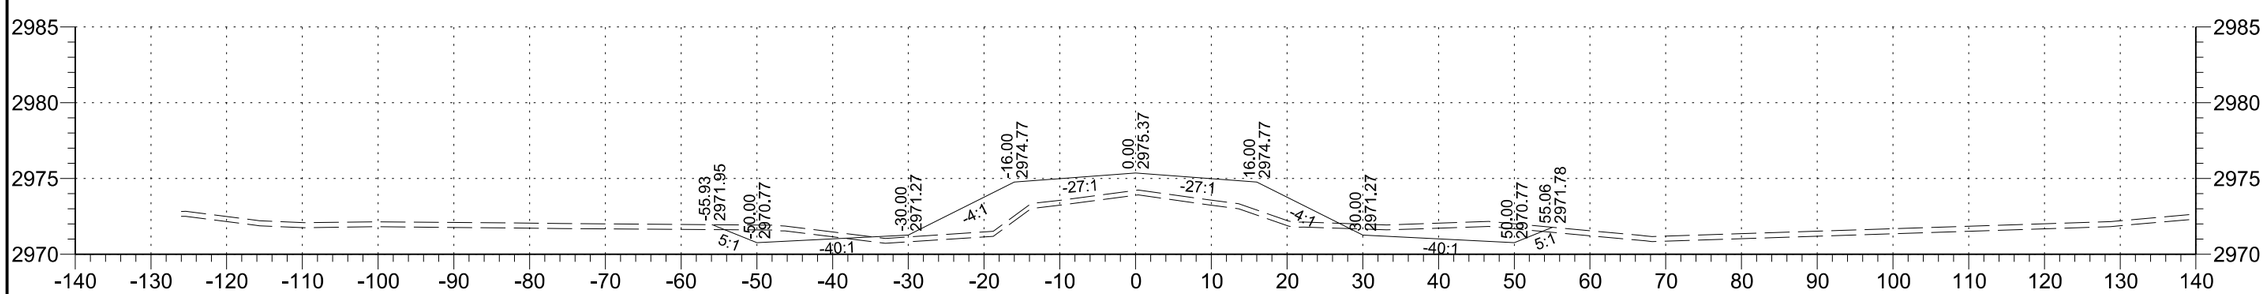

256+00

STATE	PROJECT NO.	SECTION NO.	SHEET NO.
ND	SC-4424(052)	200	104

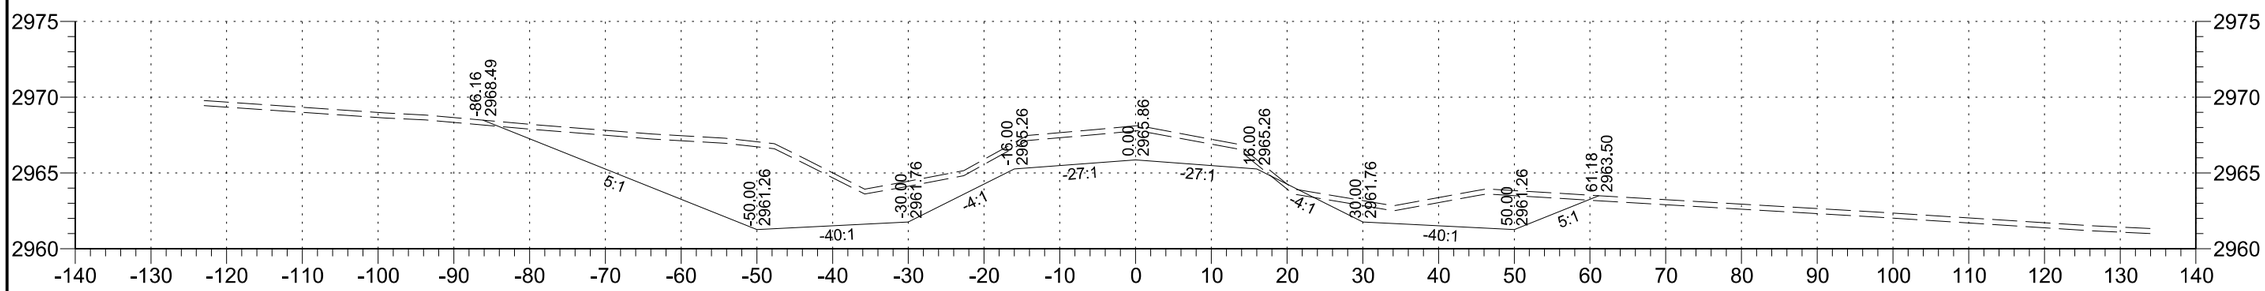

261+00

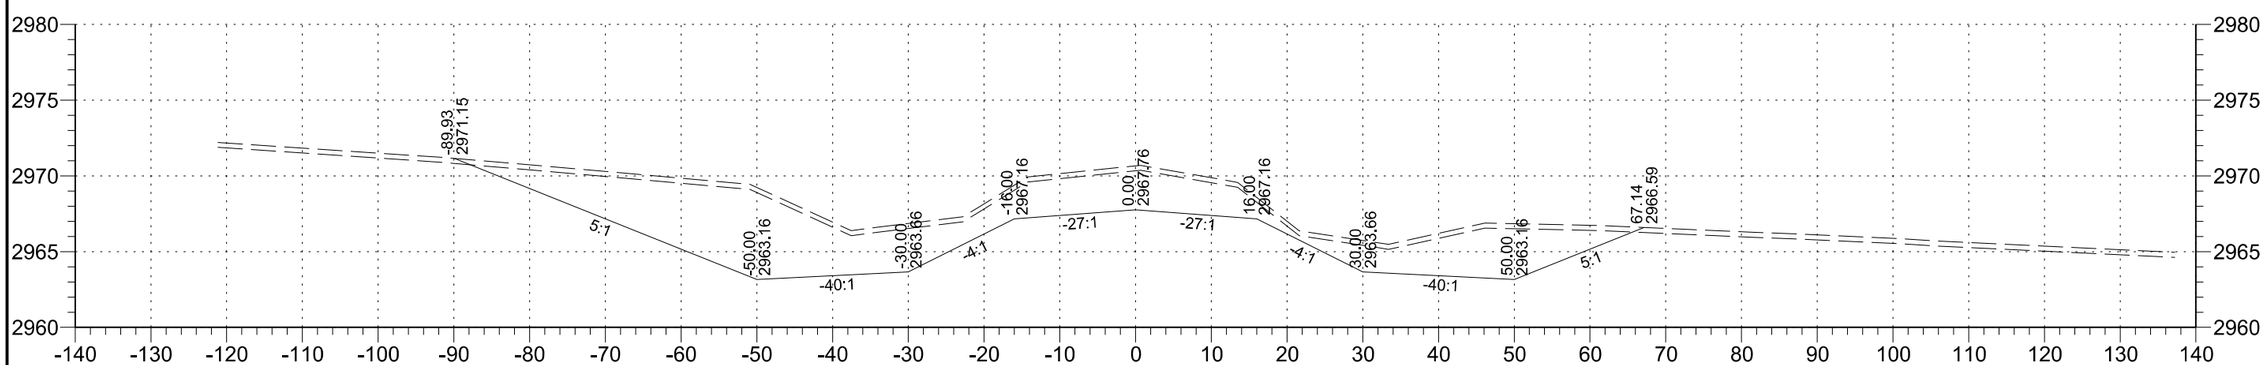

260+00

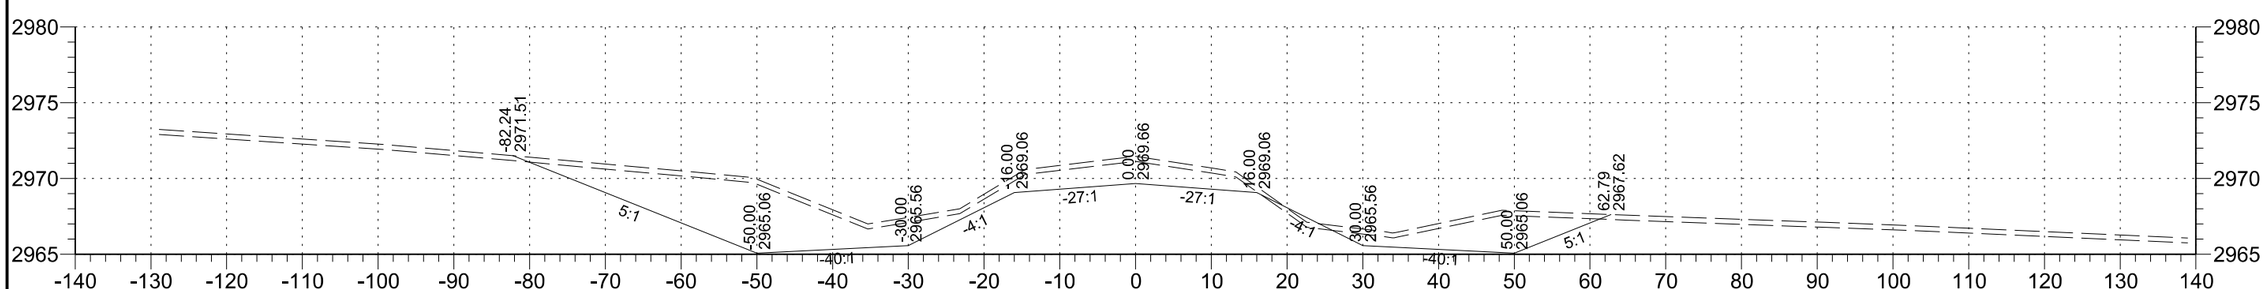

259+00

STATE	PROJECT NO.	SECTION NO.	SHEET NO.
ND	SC-4424(052)	200	105

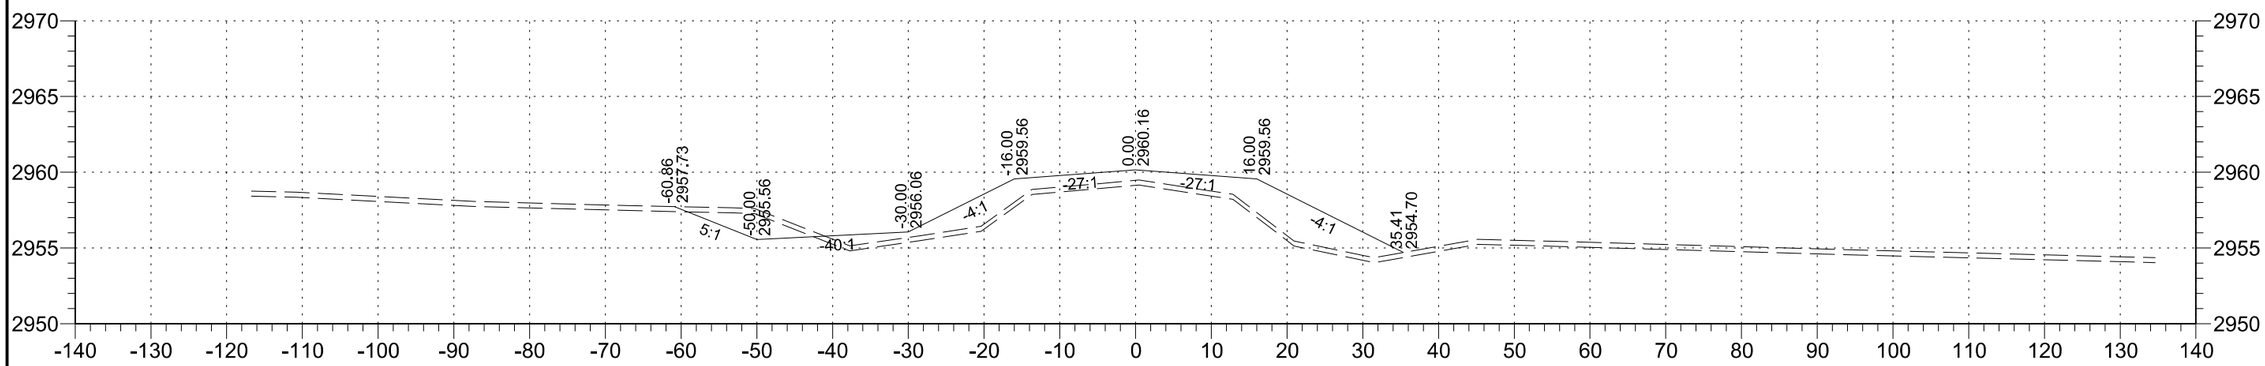

264+00

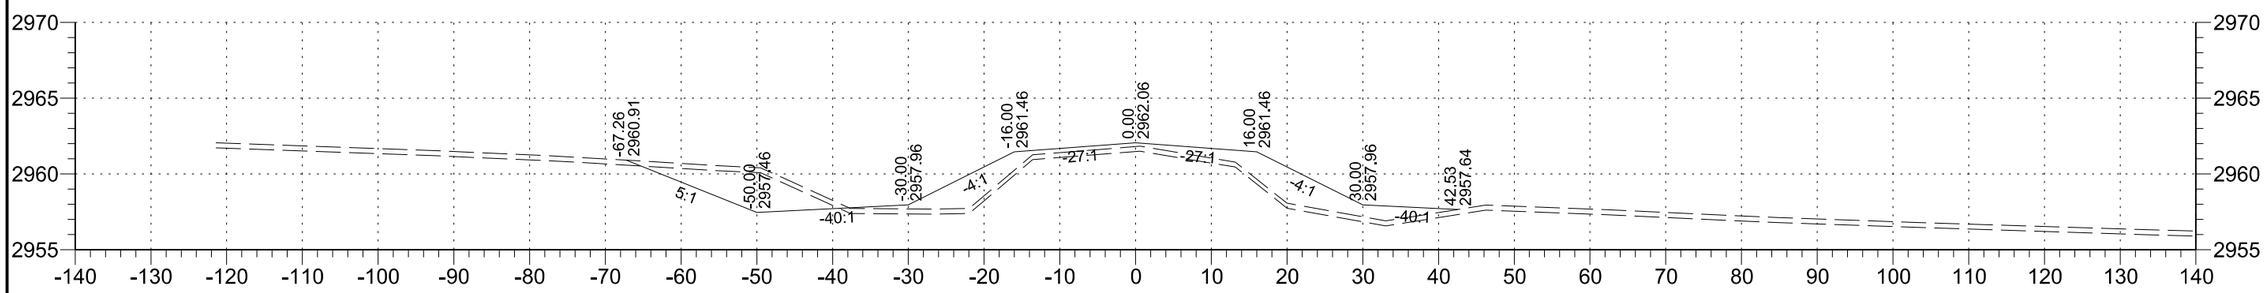

263+00

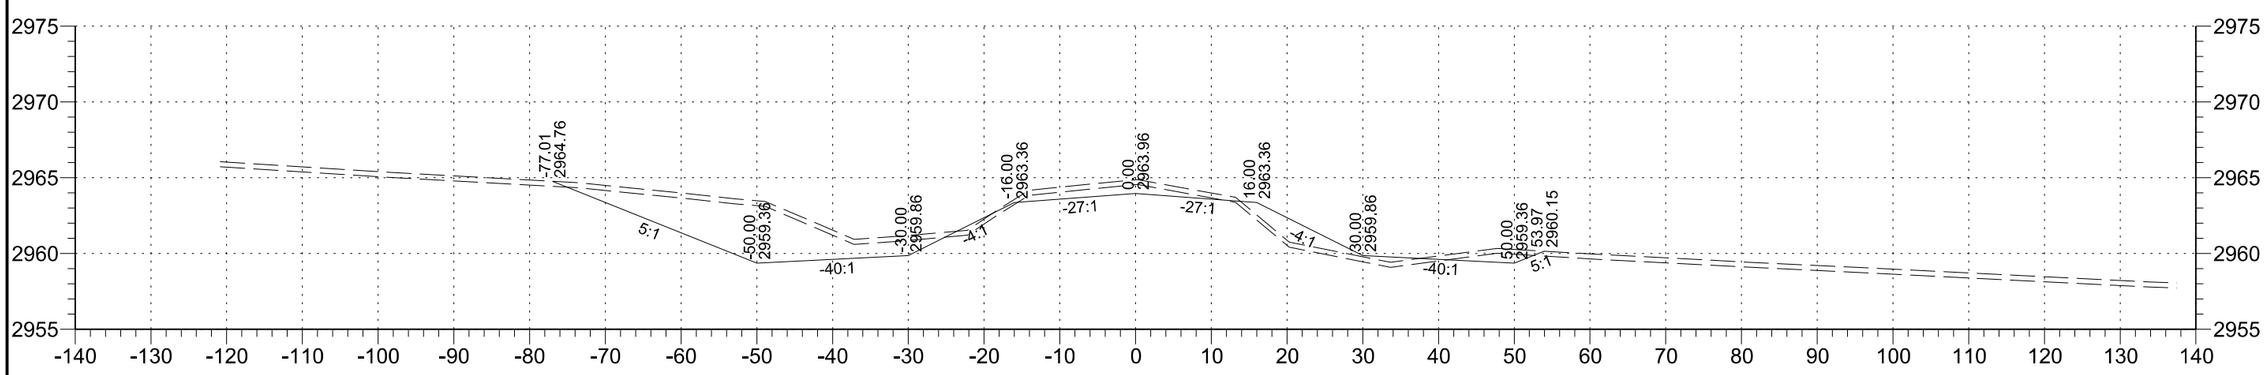

262+00

STATE	PROJECT NO.	SECTION NO.	SHEET NO.
ND	SC-4424(052)	200	106

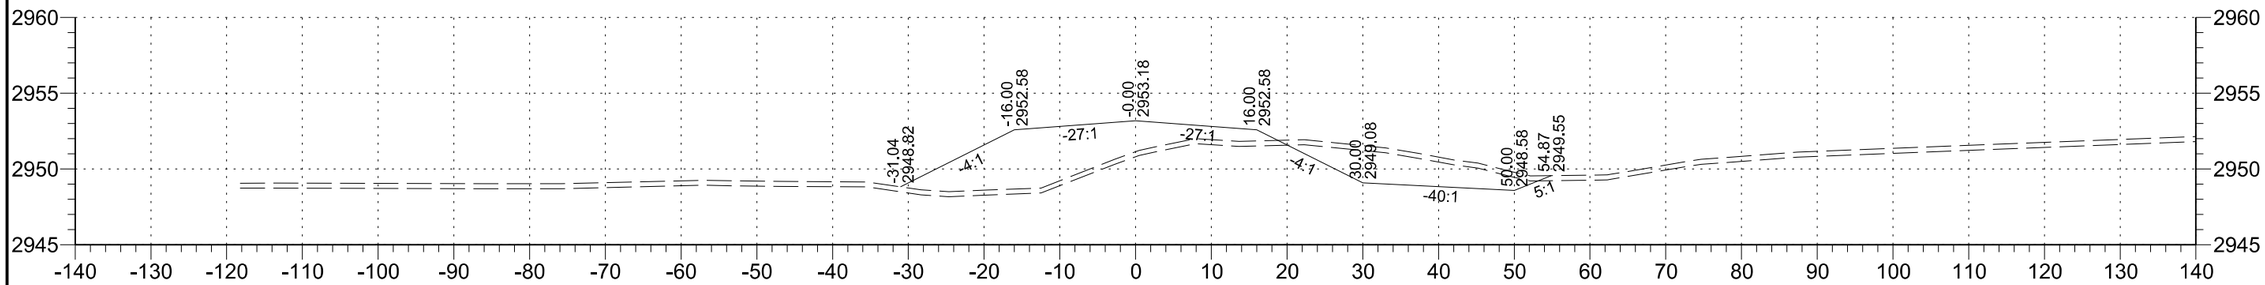

268+00

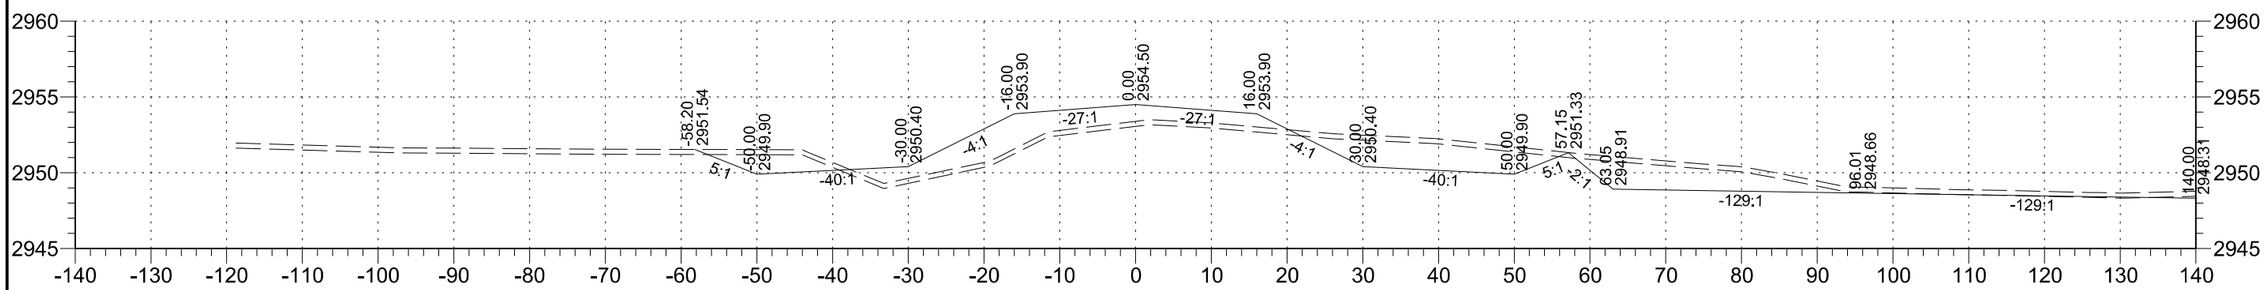

267+00

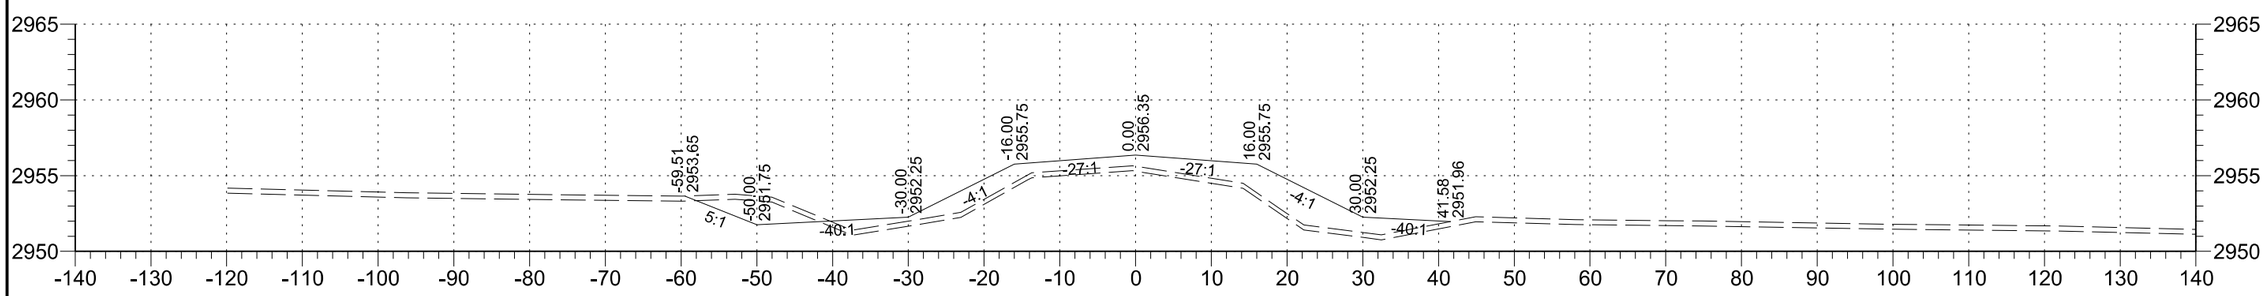

266+00

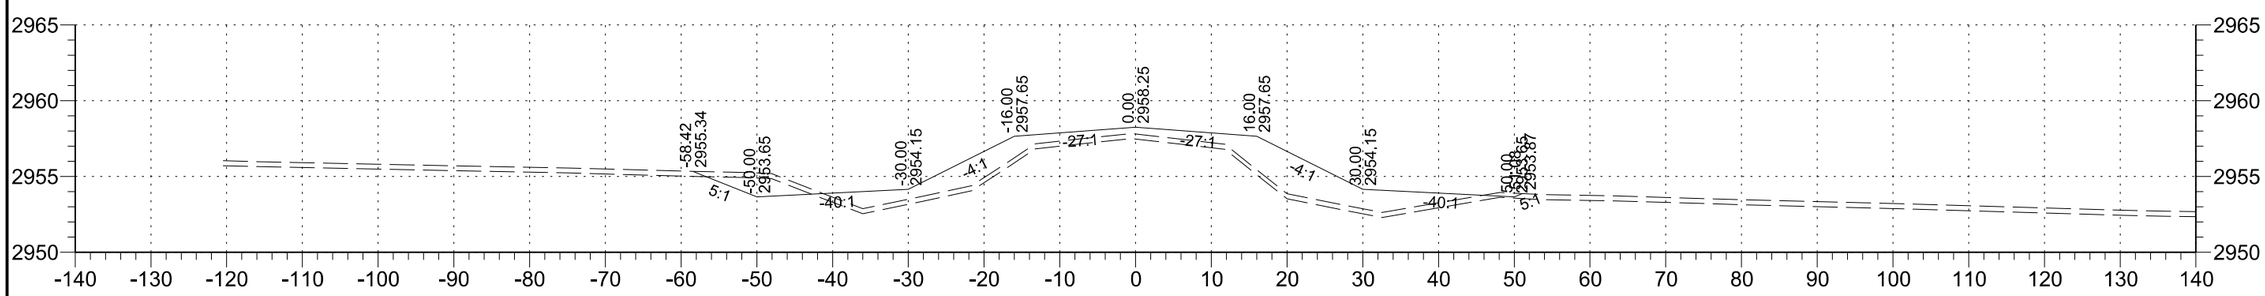

265+00

STATE	PROJECT NO.	SECTION NO.	SHEET NO.
ND	SC-4424(052)	200	107

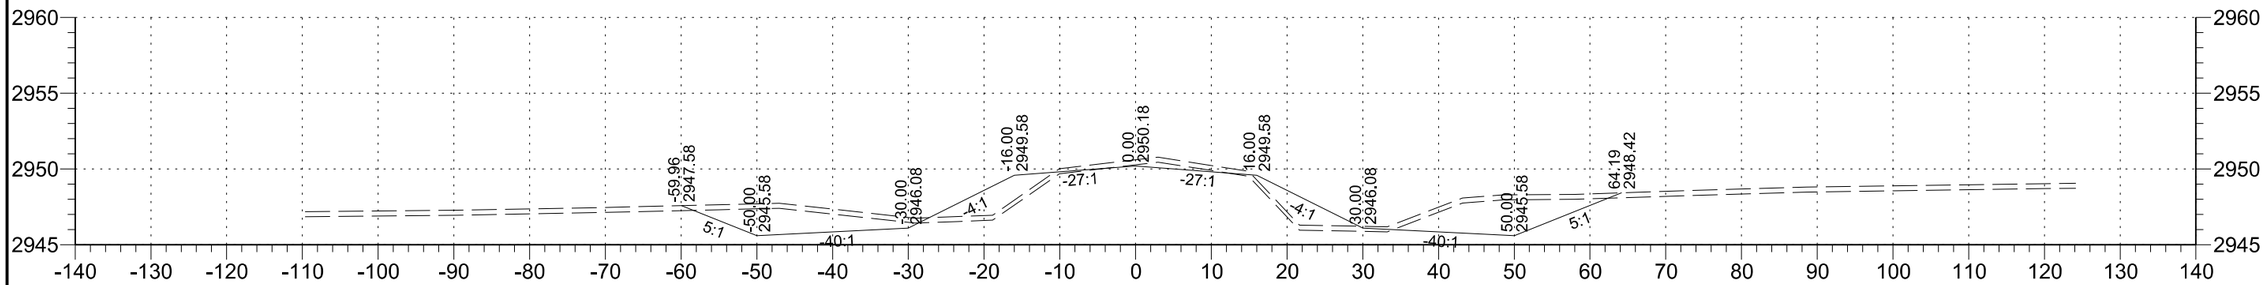

272+00

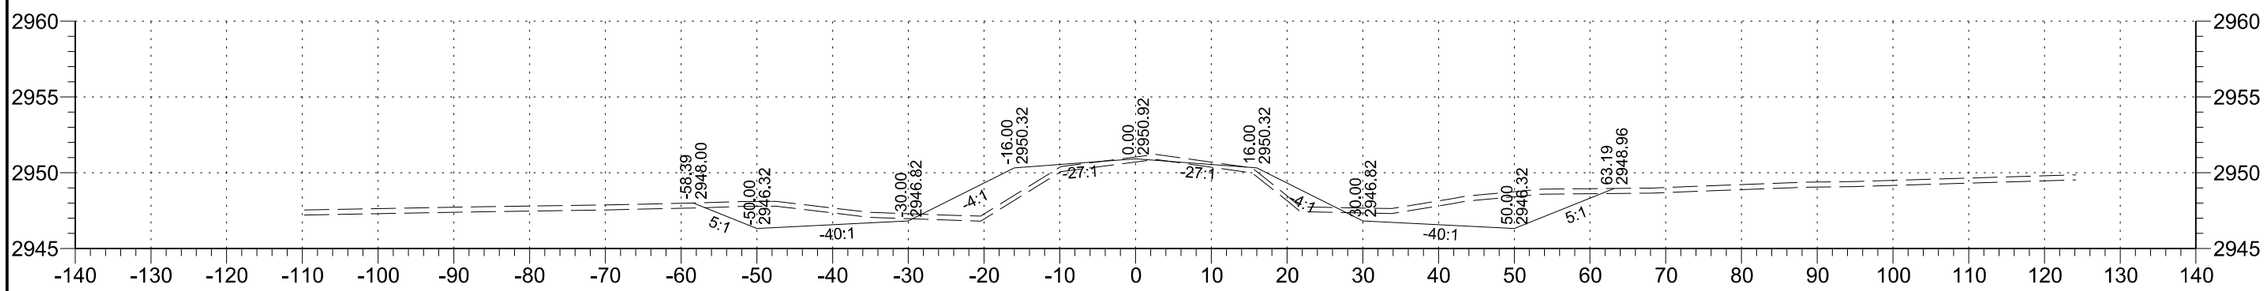

271+00

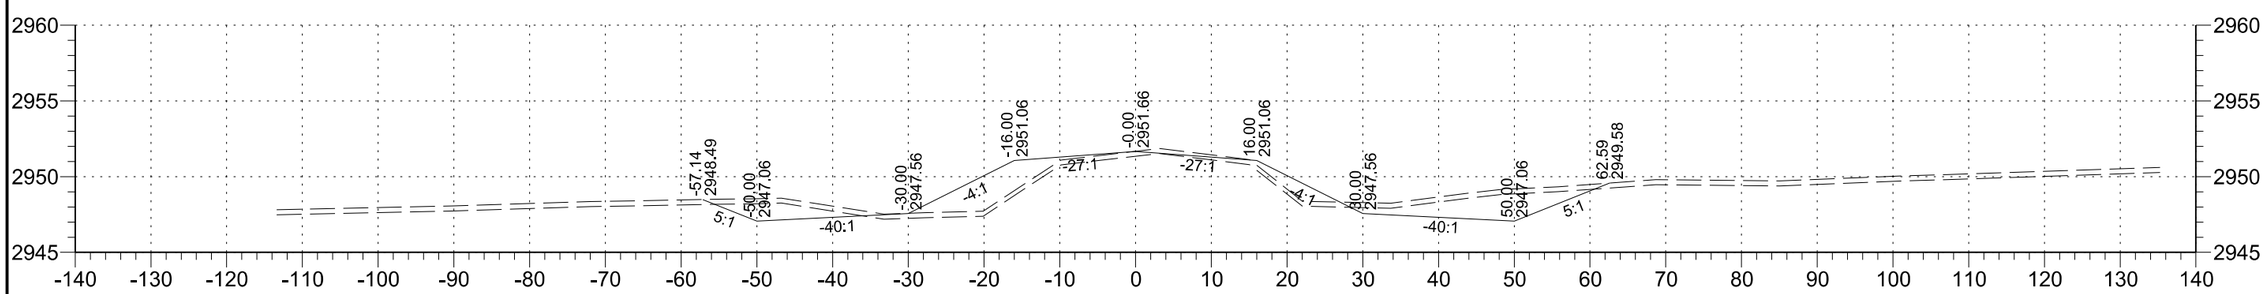

270+00

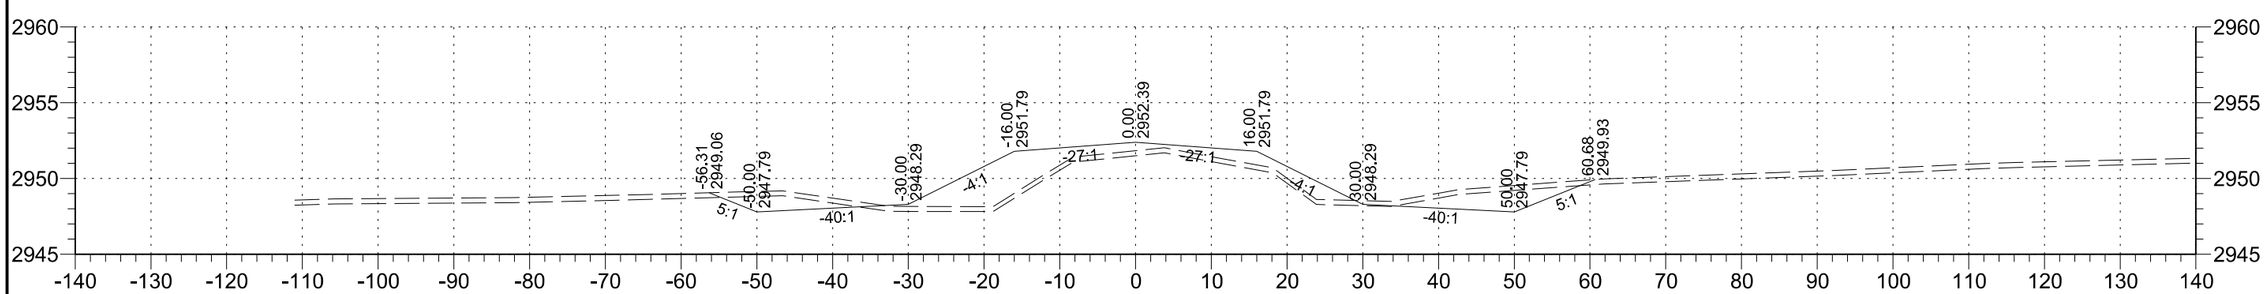

269+00

STATE	PROJECT NO.	SECTION NO.	SHEET NO.
ND	SC-4424(052)	200	108

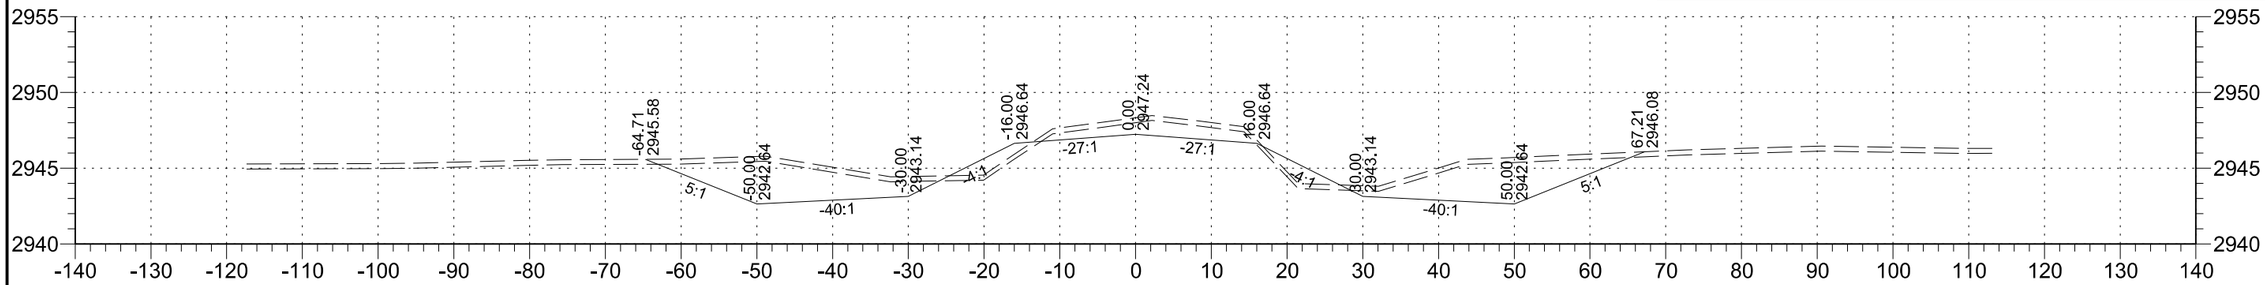

276+00

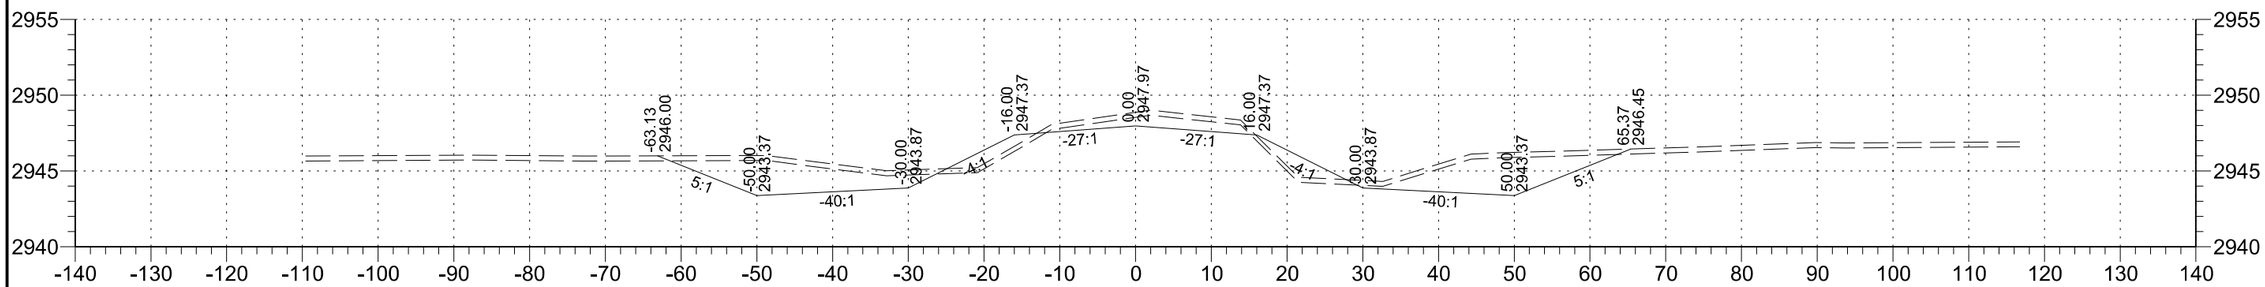

275+00

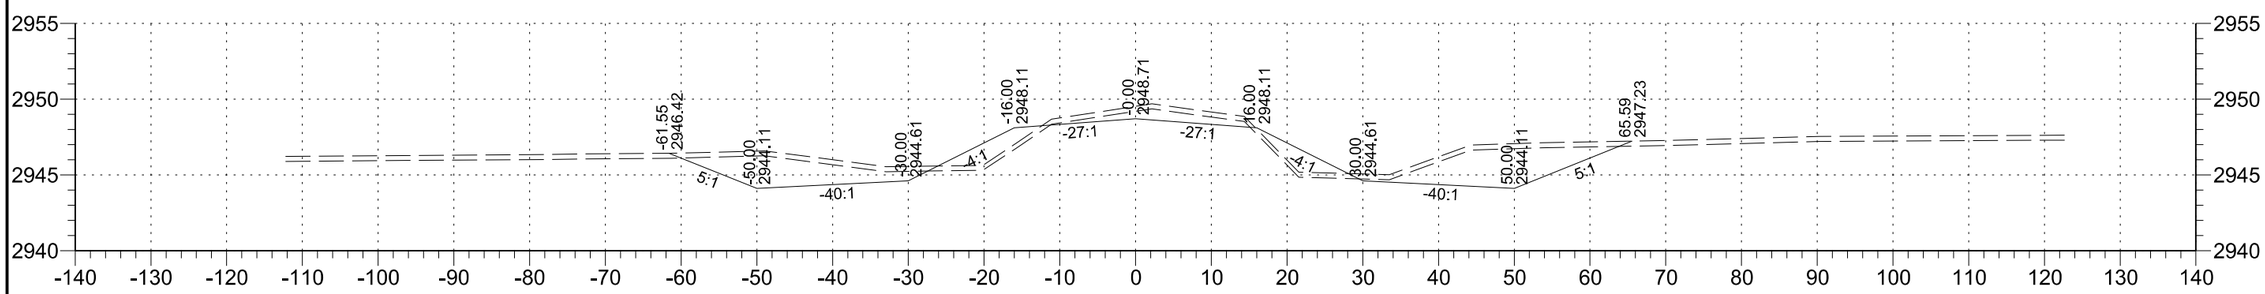

274+00

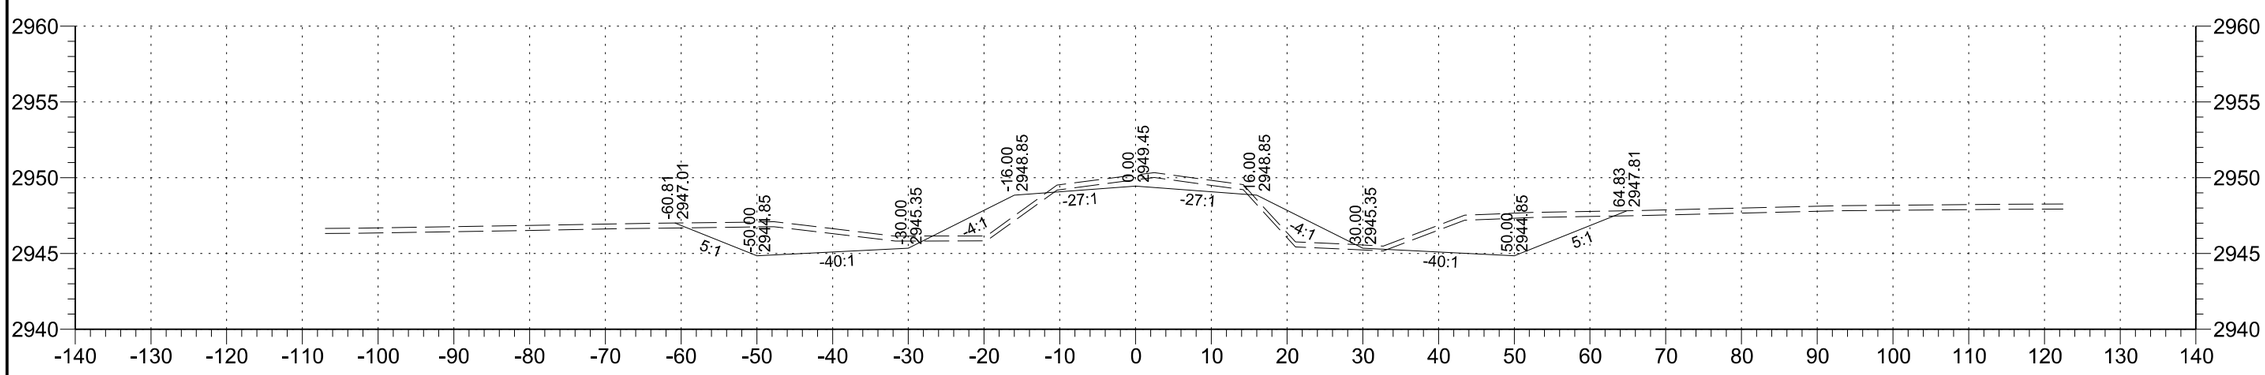

273+00

STATE	PROJECT NO.	SECTION NO.	SHEET NO.
ND	SC-4424(052)	200	109

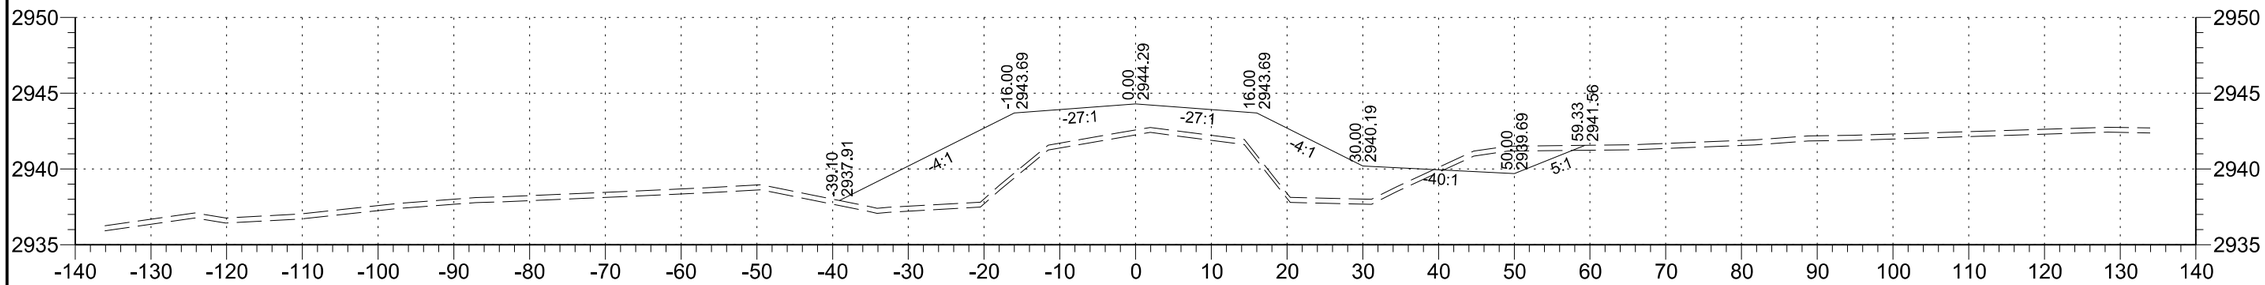

280+00

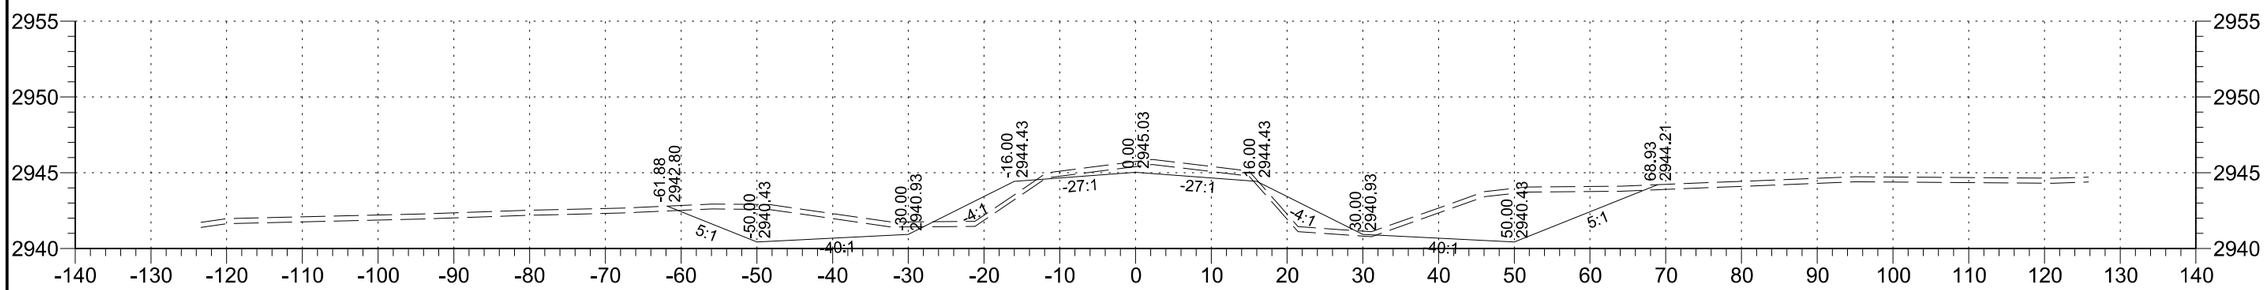

279+00

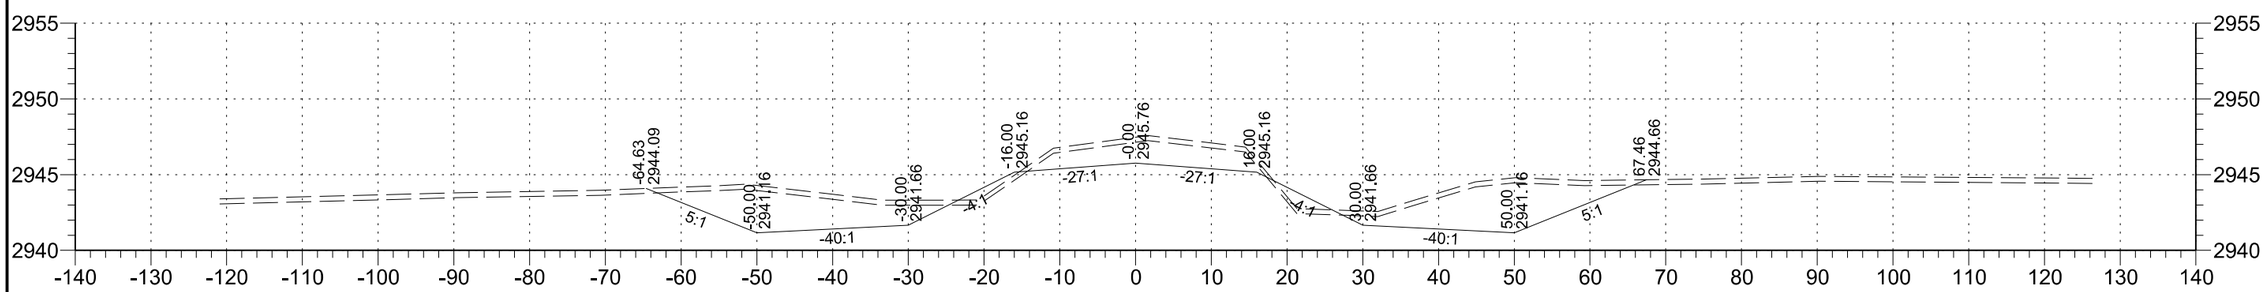

278+00

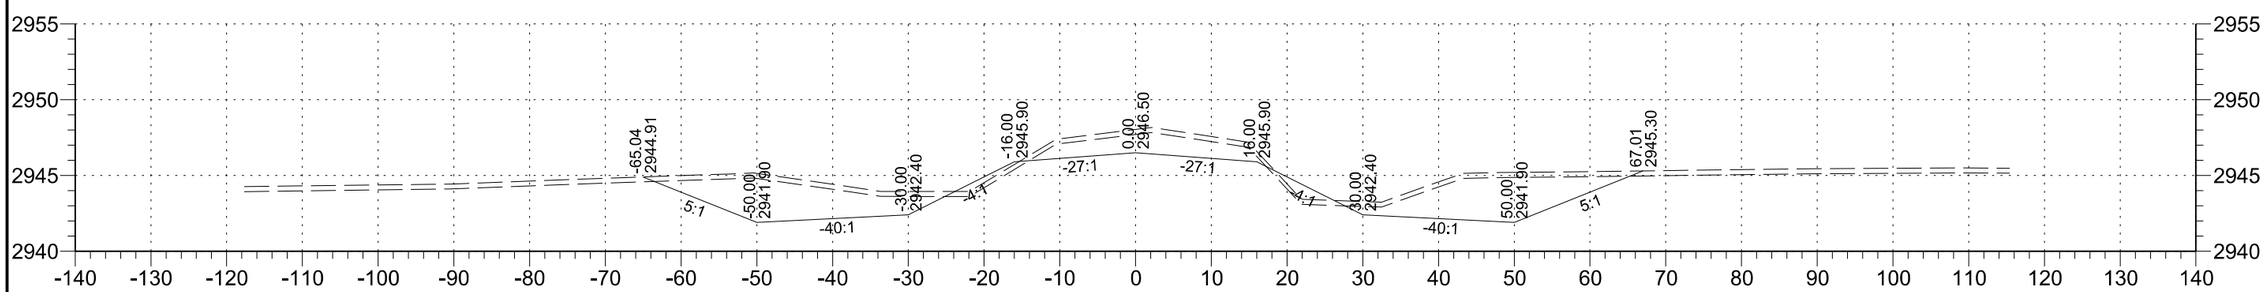

277+00

STATE	PROJECT NO.	SECTION NO.	SHEET NO.
ND	SC-4424(052)	200	110

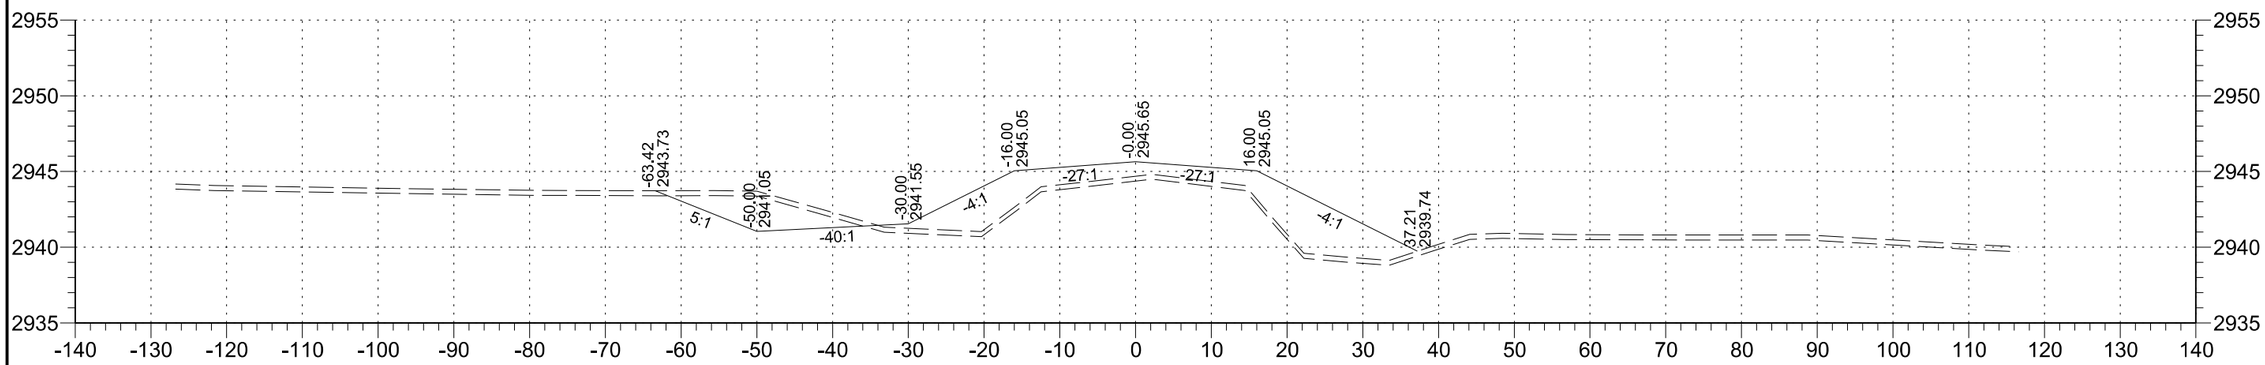

283+00

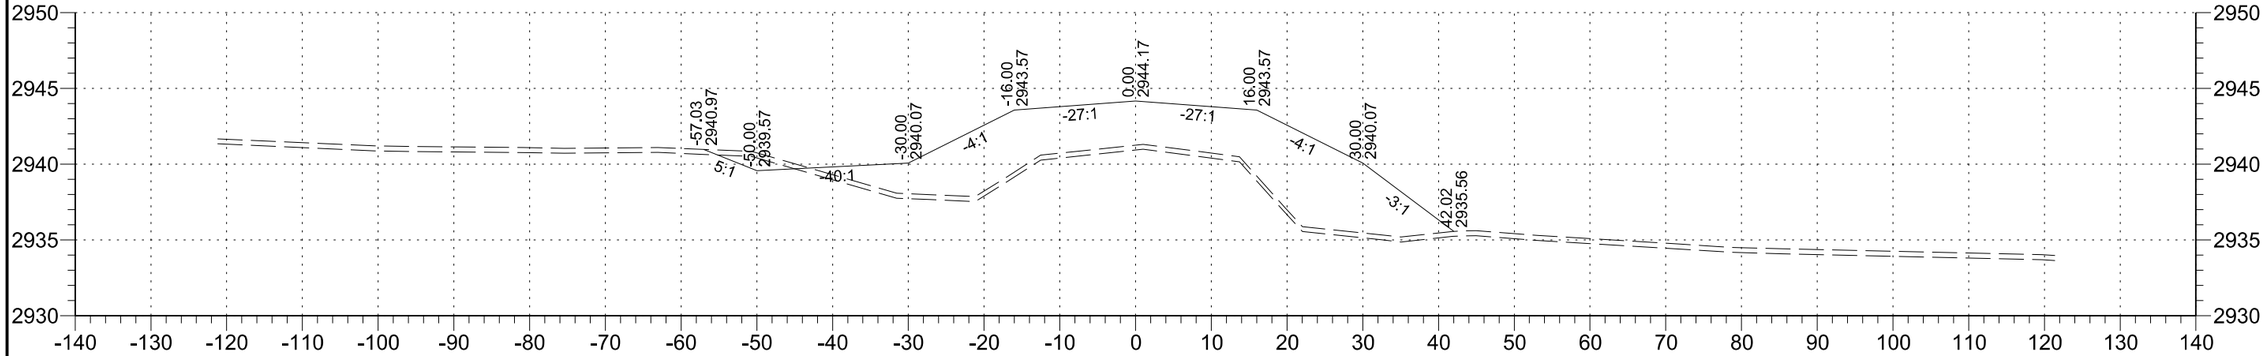

282+00

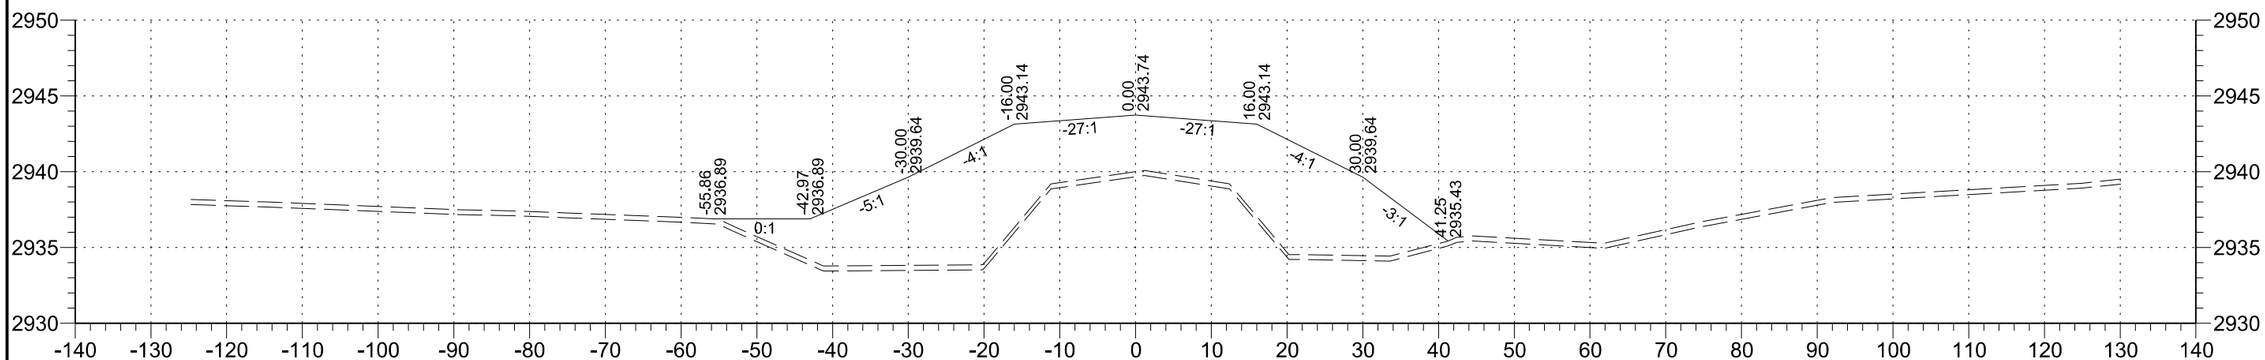

281+00

STATE	PROJECT NO.	SECTION NO.	SHEET NO.
ND	SC-4424(052)	200	111

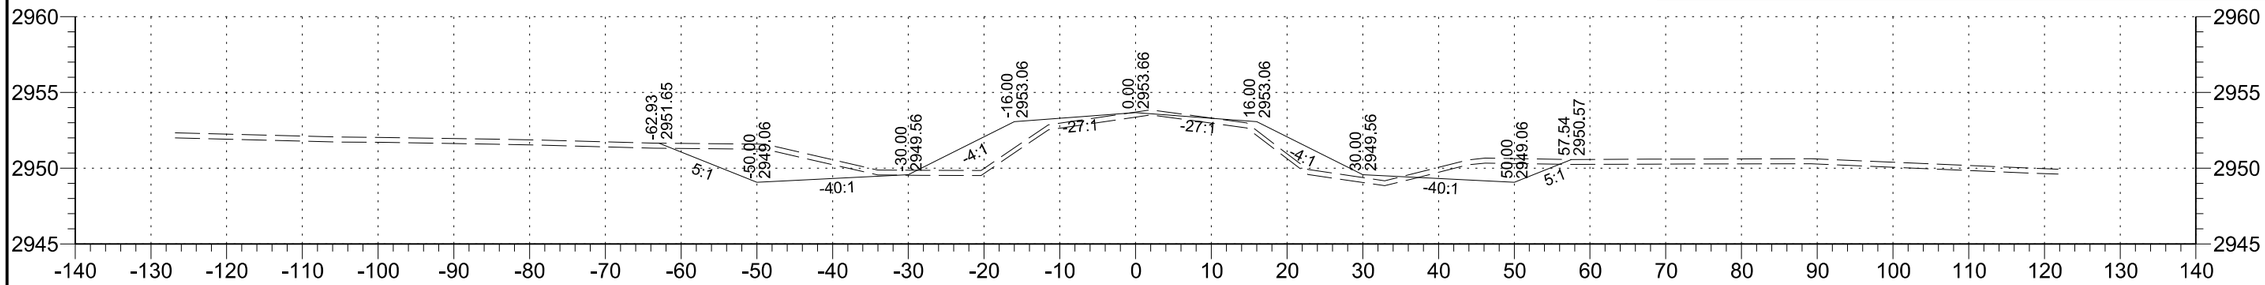

287+00

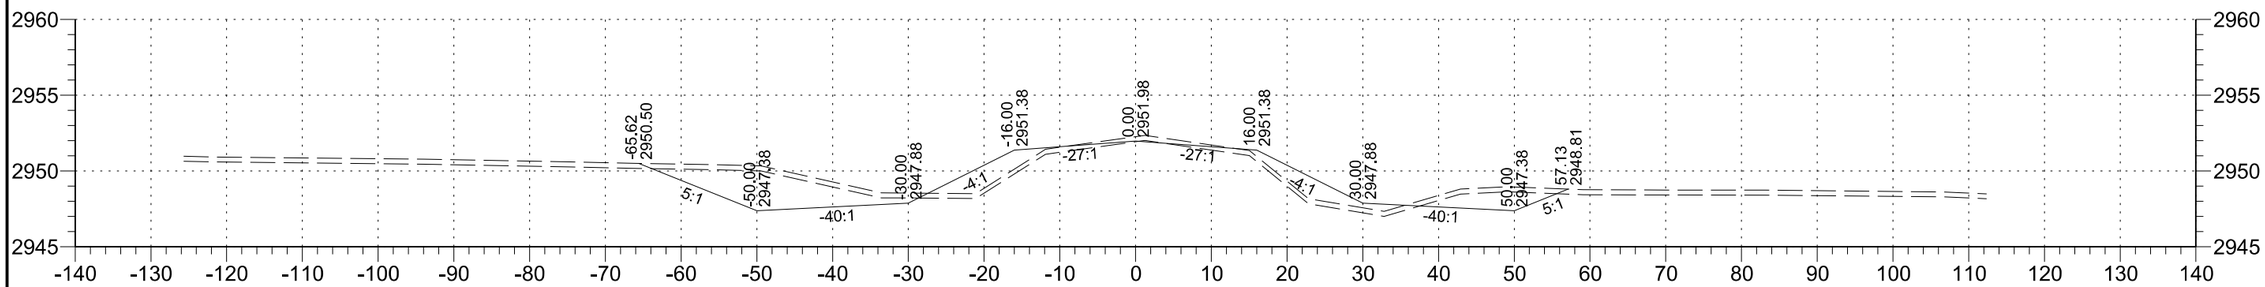

286+00

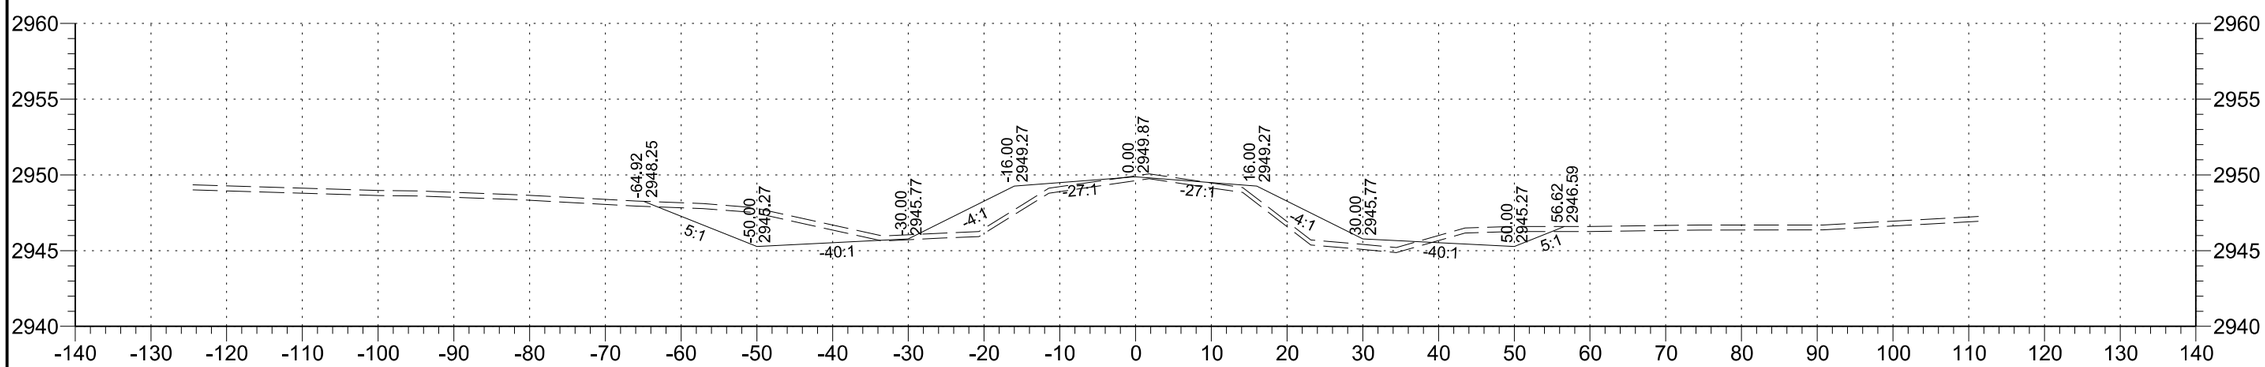

285+00

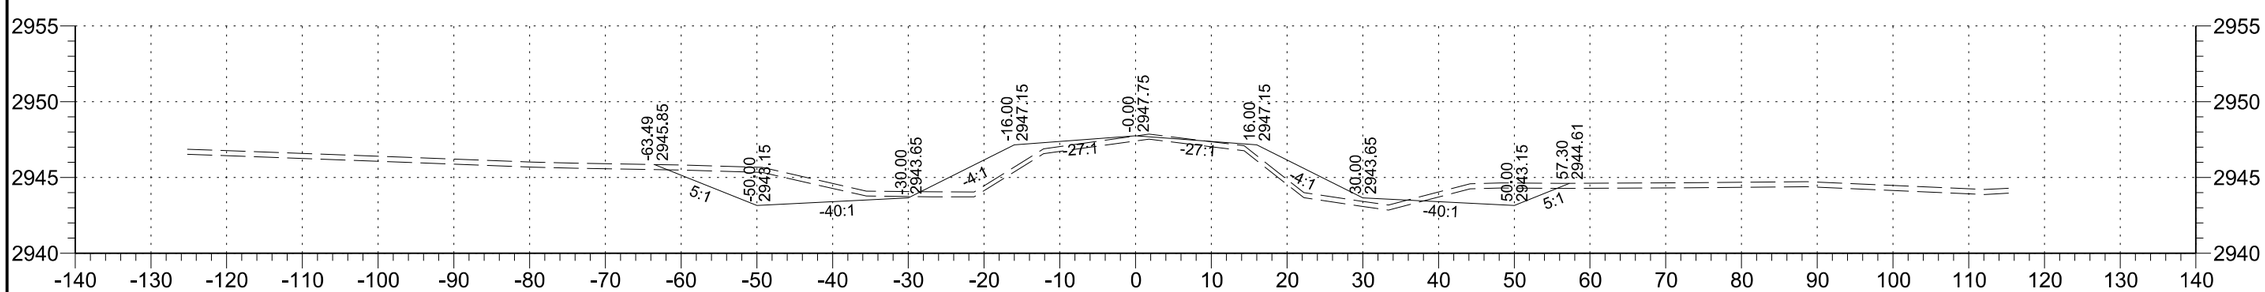

284+00

STATE	PROJECT NO.	SECTION NO.	SHEET NO.
ND	SC-4424(052)	200	112

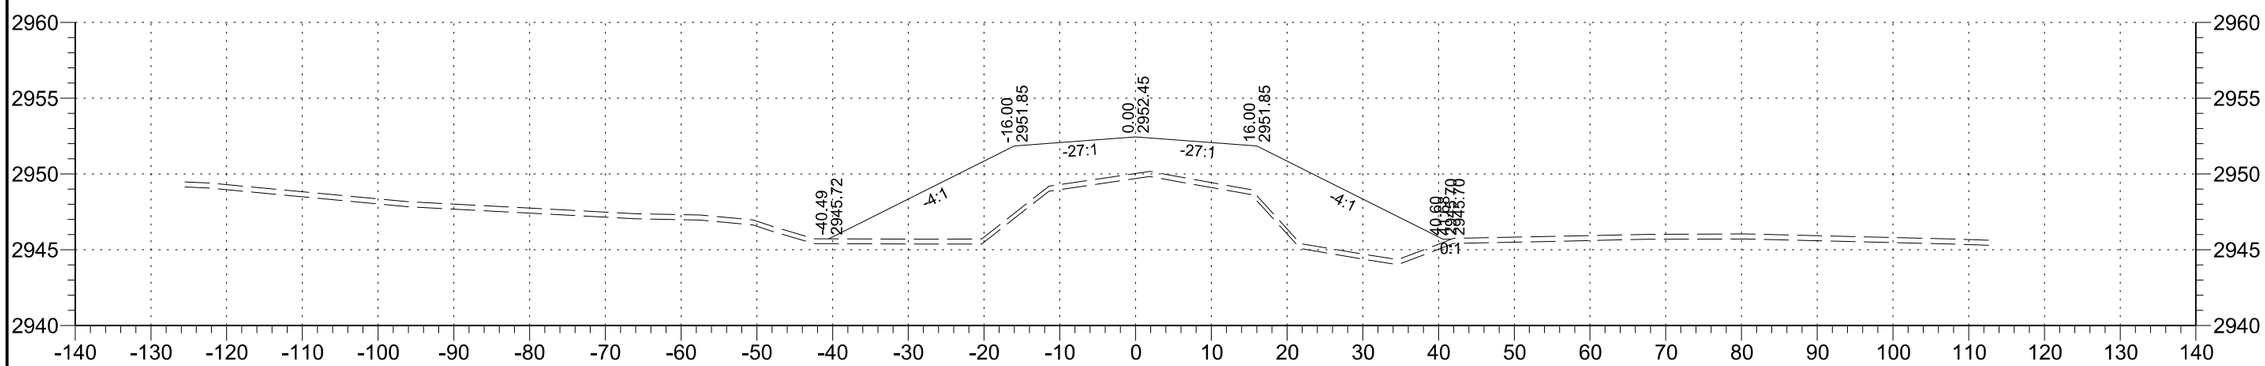

290+00

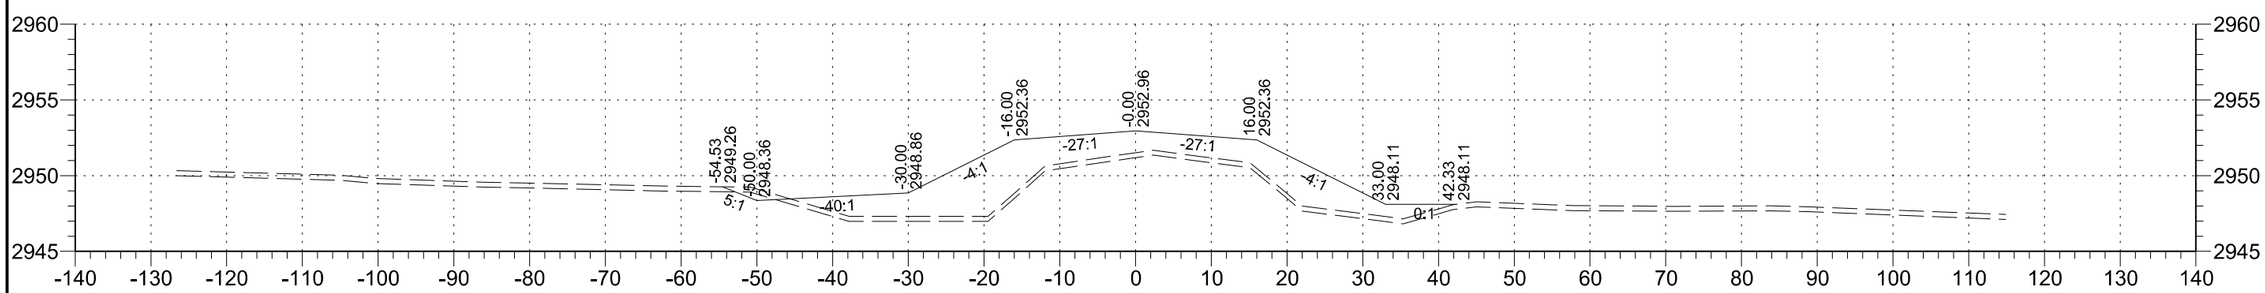

289+00

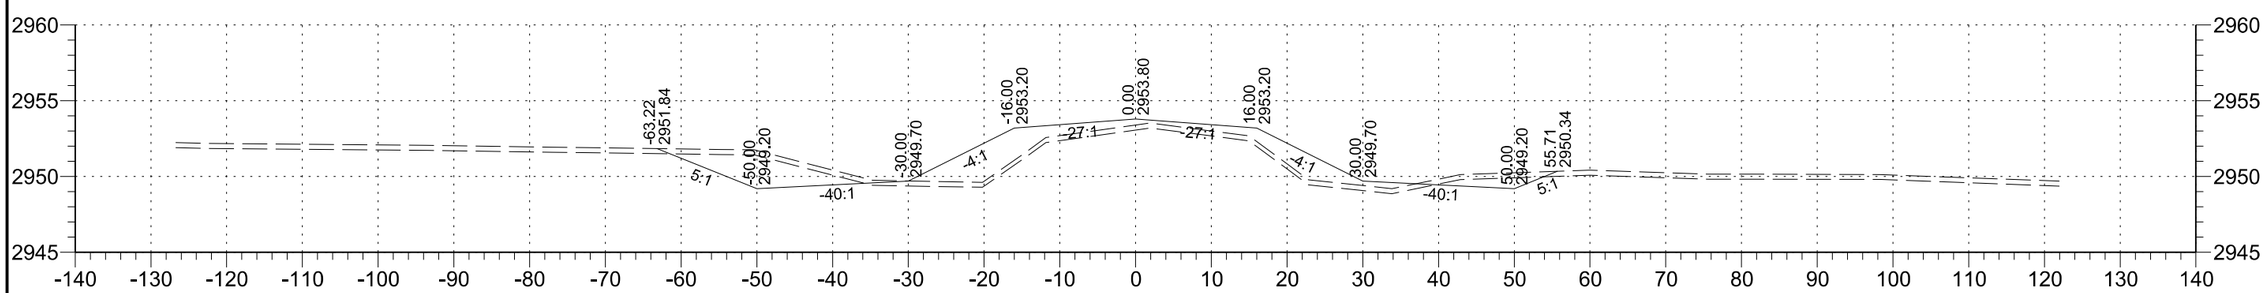

288+00

STATE	PROJECT NO.	SECTION NO.	SHEET NO.
ND	SC-4424(052)	200	113

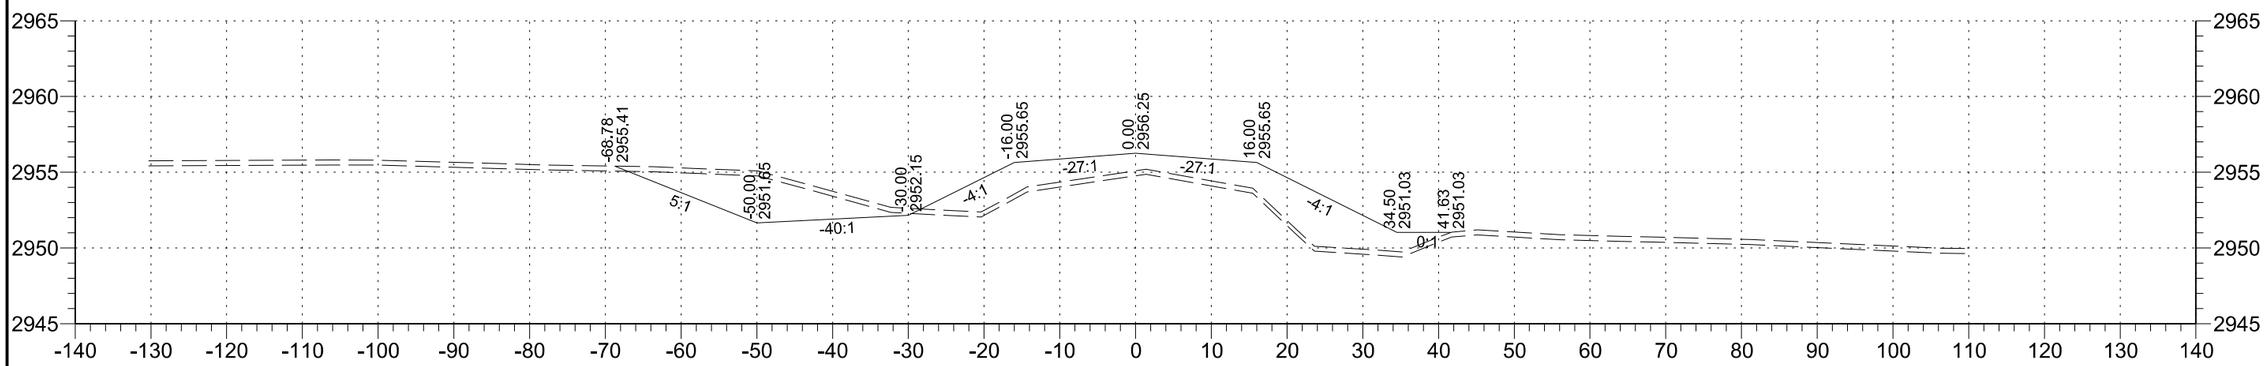

293+00

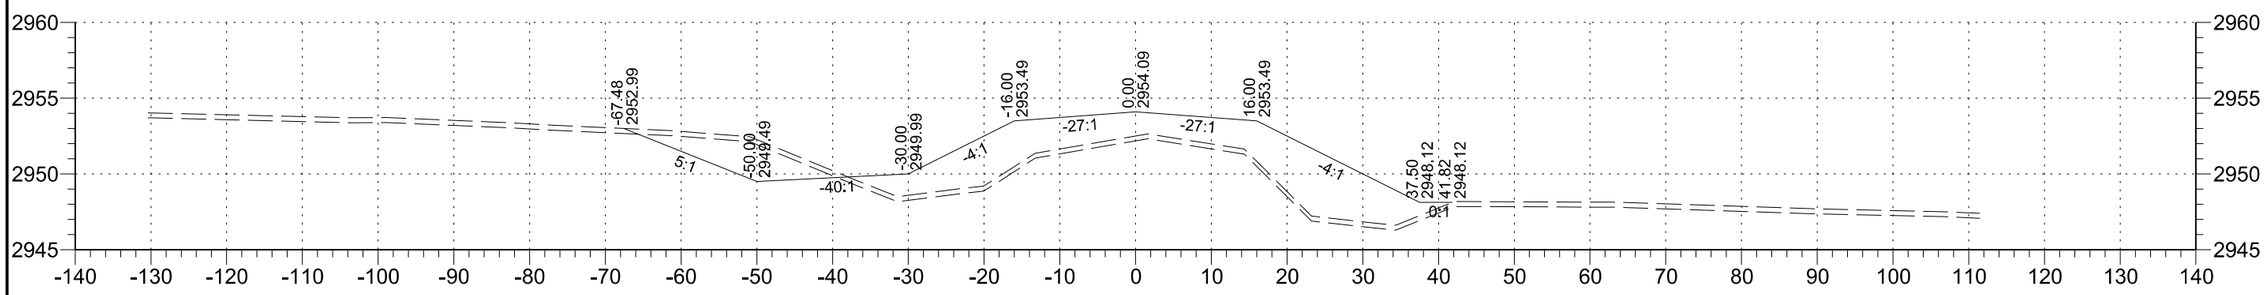

292+00

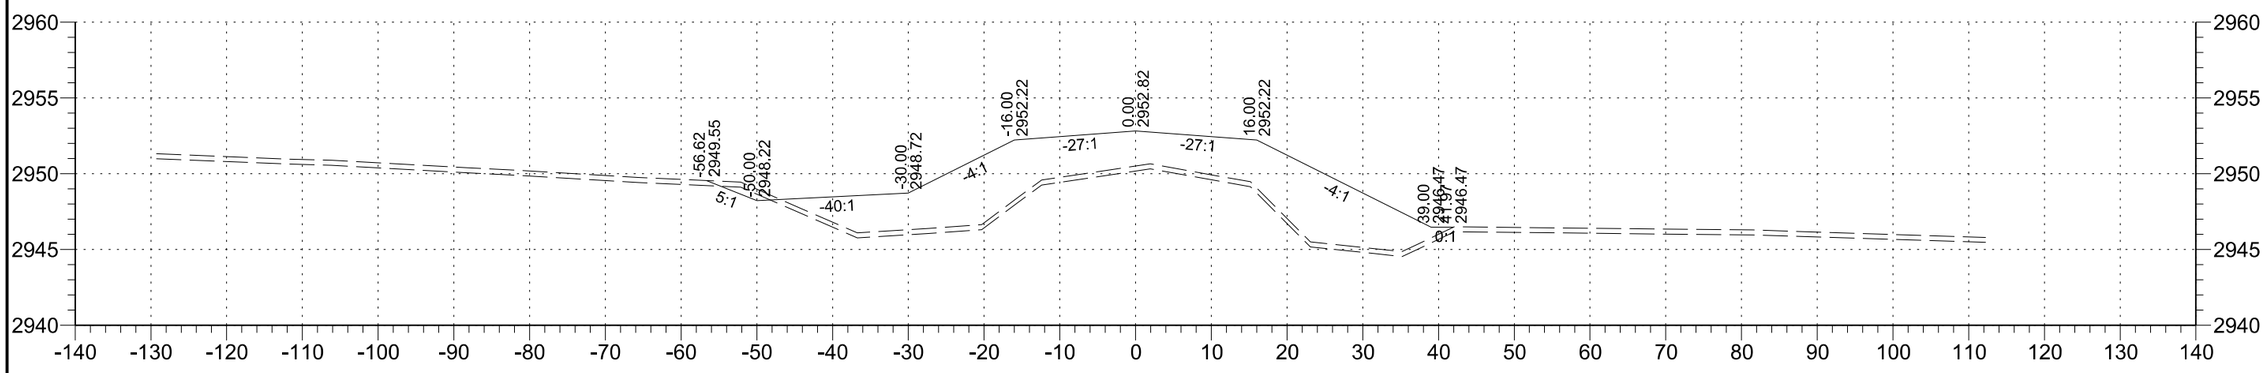

291+00

STATE	PROJECT NO.	SECTION NO.	SHEET NO.
ND	SC-4424(052)	200	114

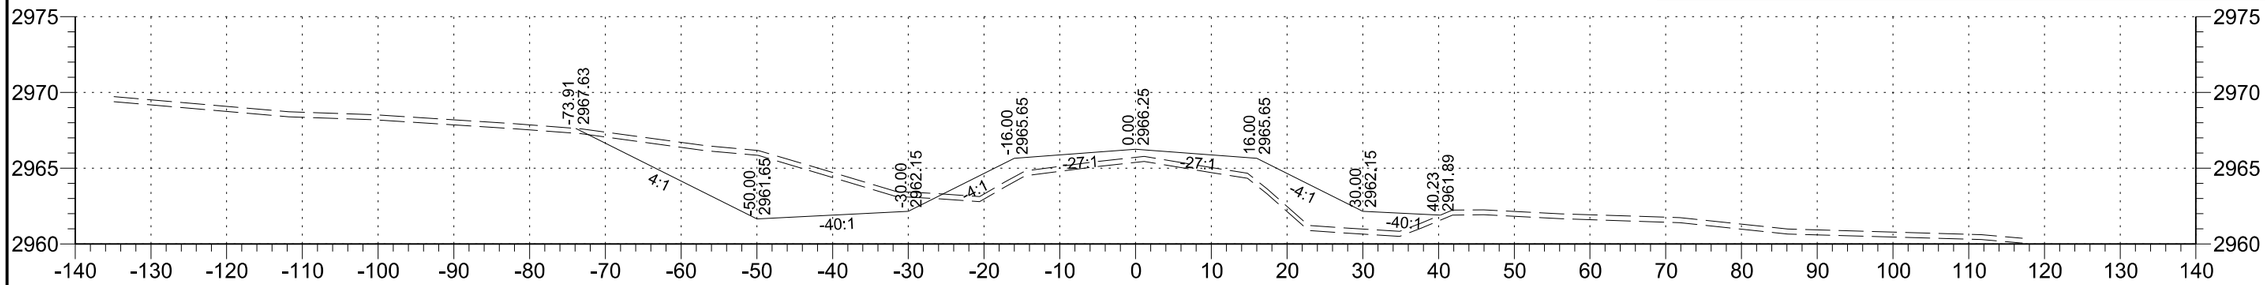

297+00

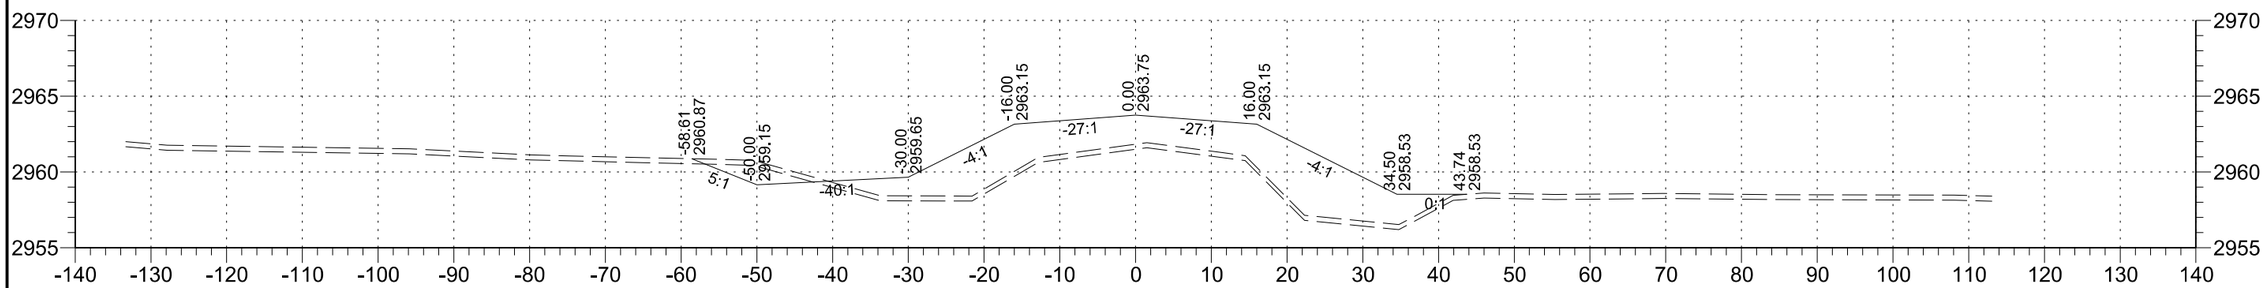

296+00

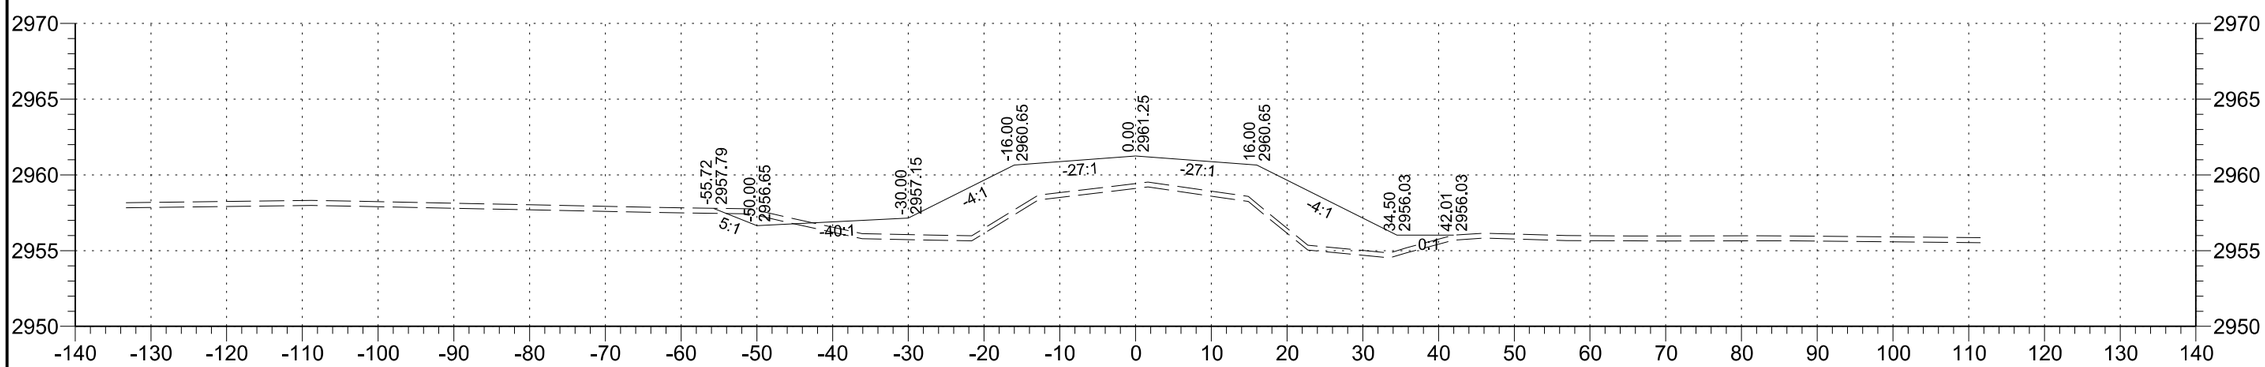

295+00

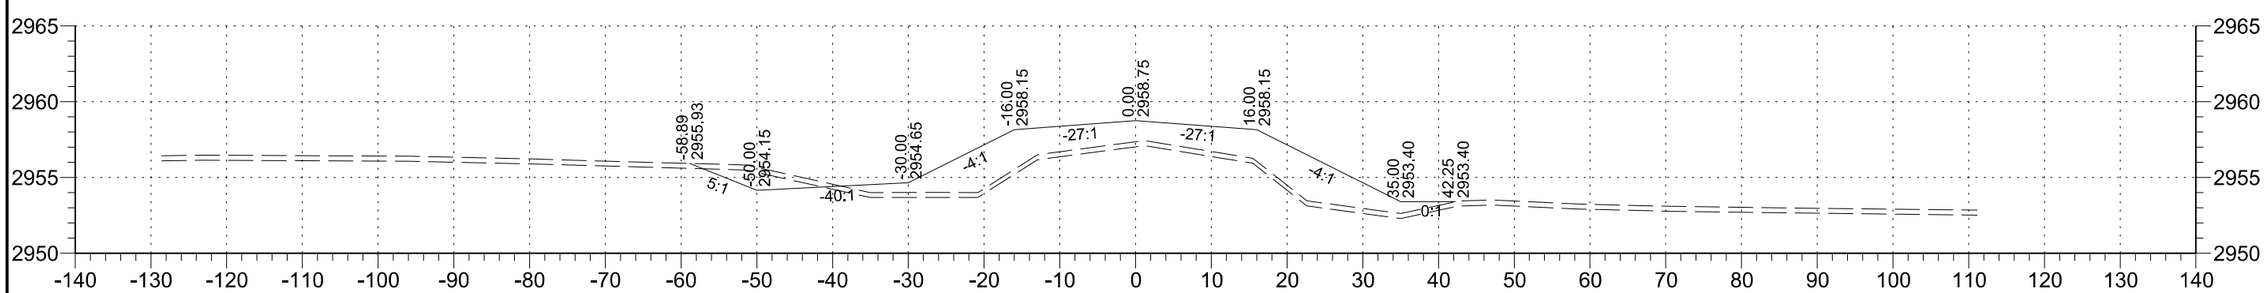

294+00

STATE	PROJECT NO.	SECTION NO.	SHEET NO.
ND	SC-4424(052)	200	115

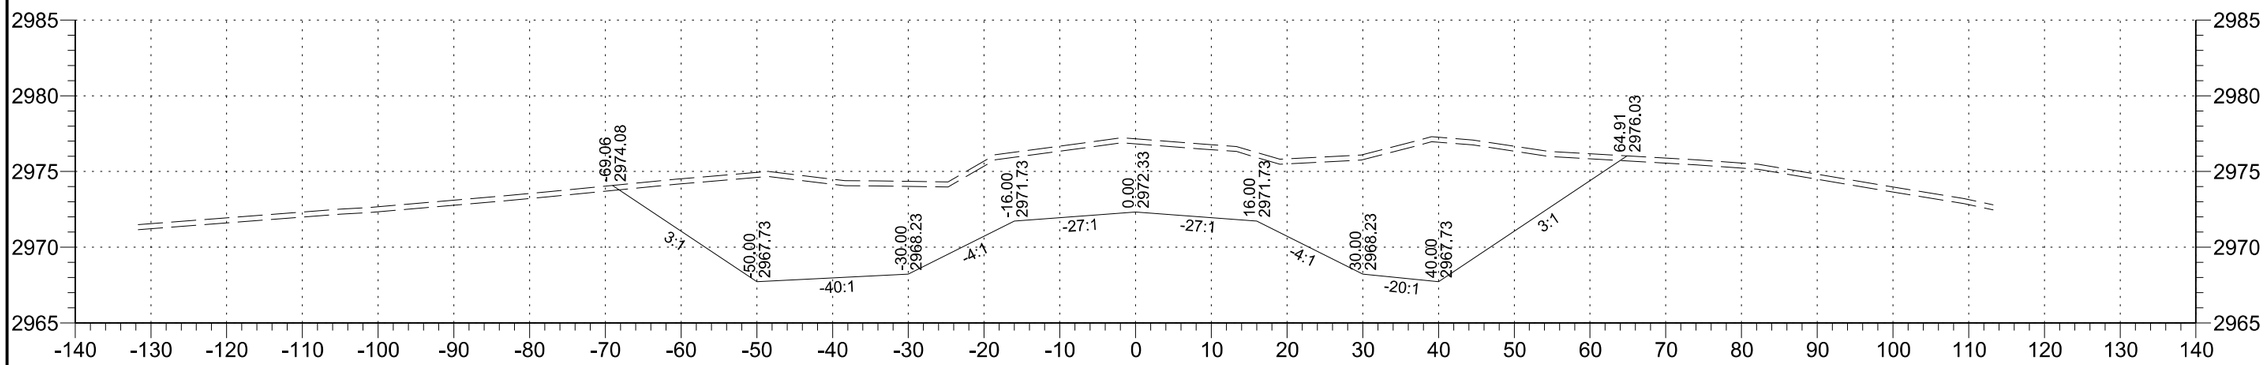

300+00

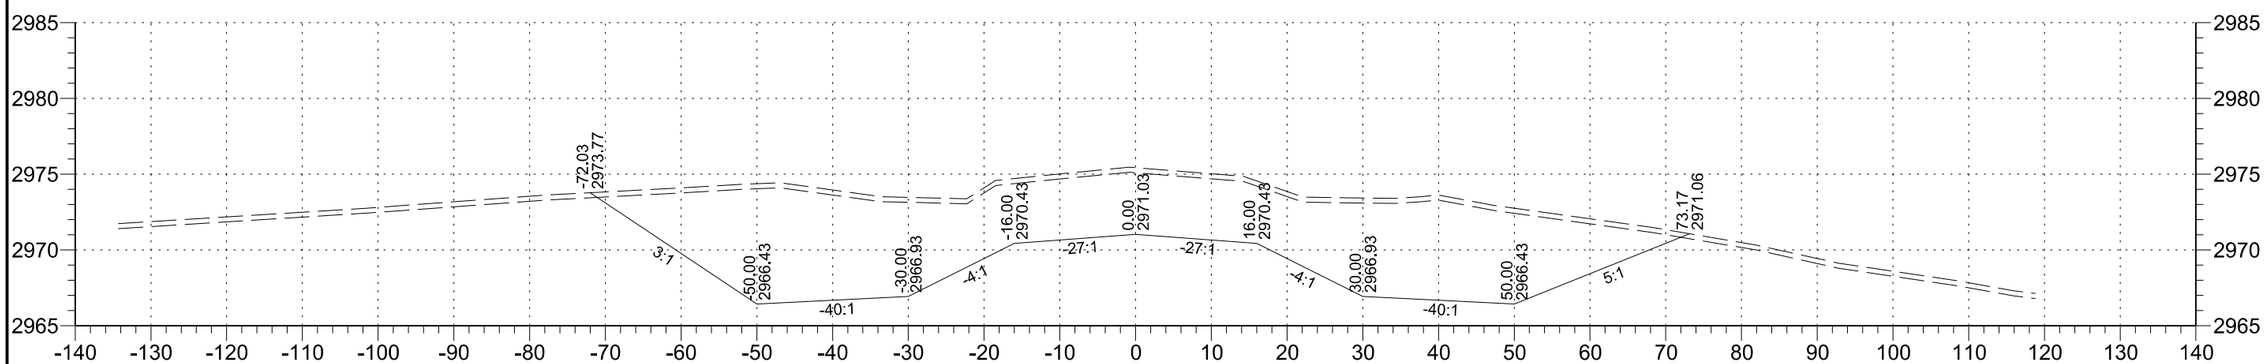

299+00

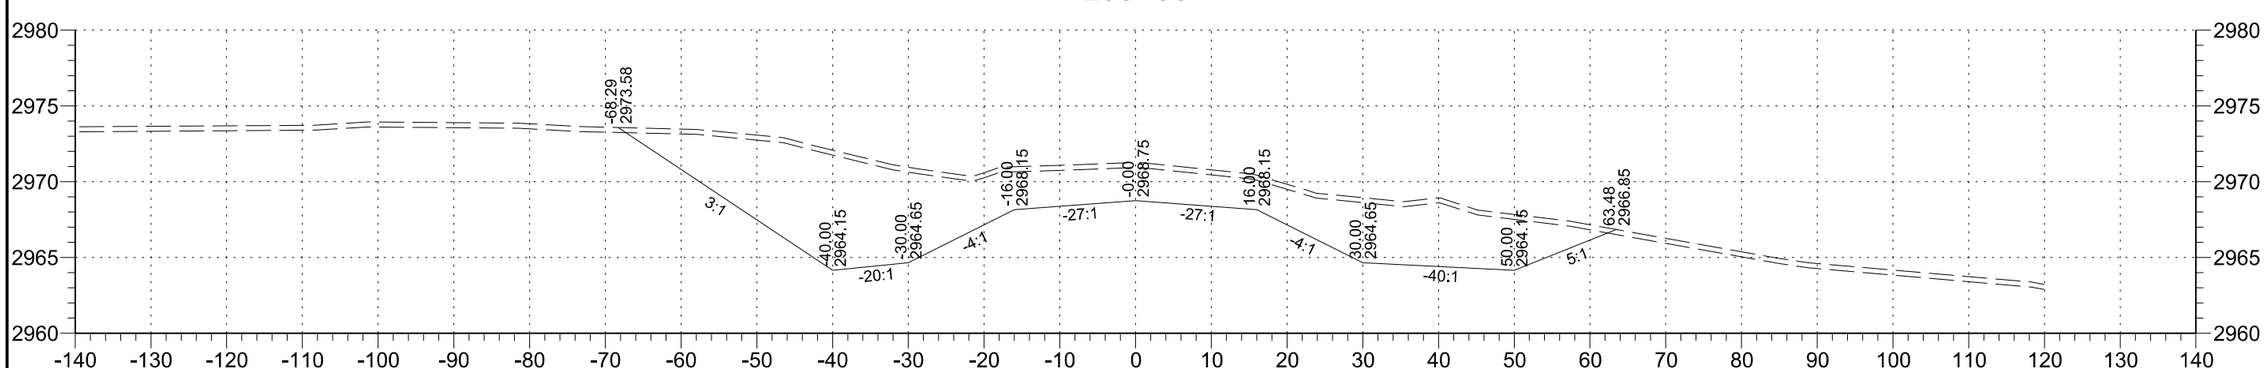

298+00

STATE	PROJECT NO.	SECTION NO.	SHEET NO.
ND	SC-4424(052)	200	116

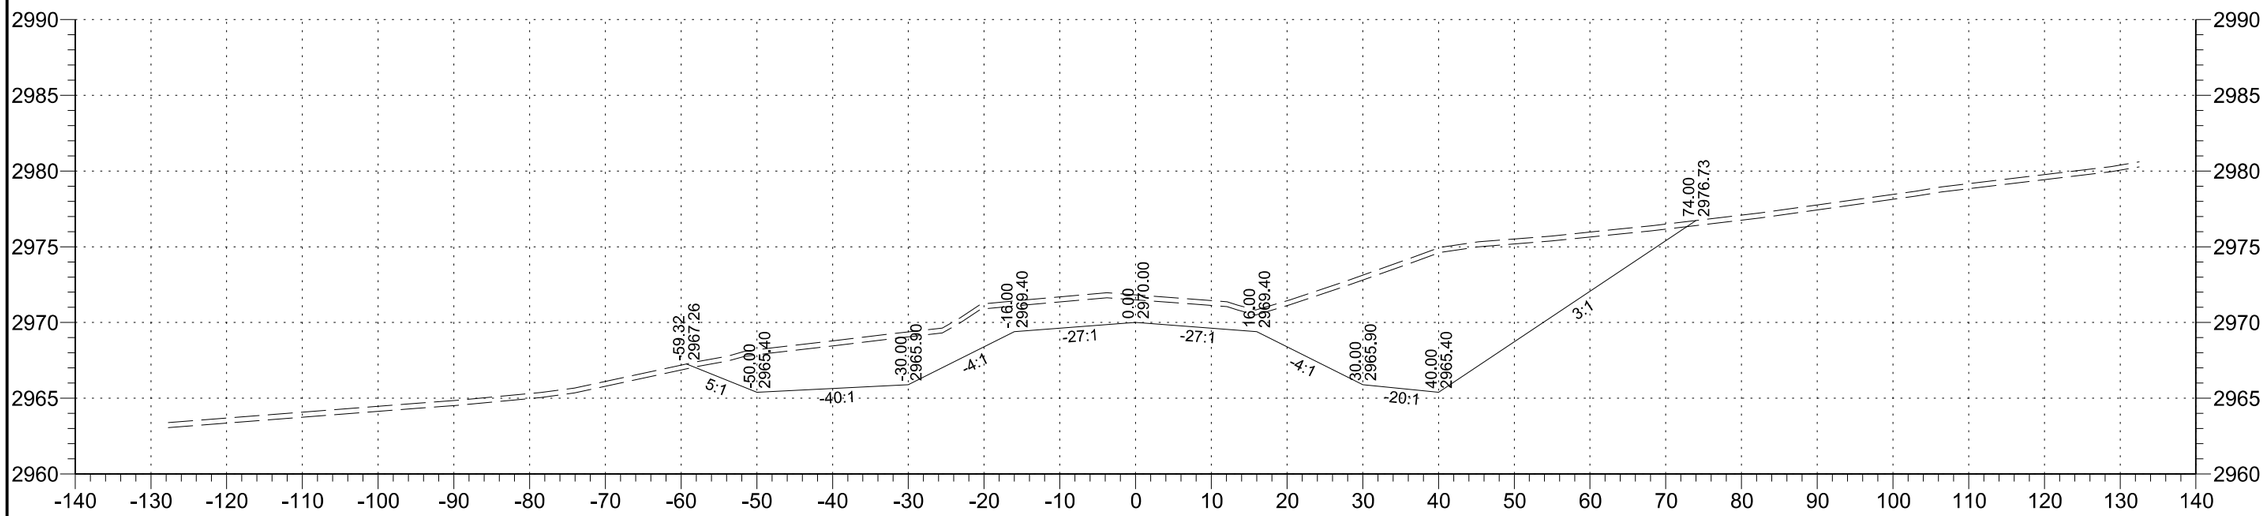

303+00

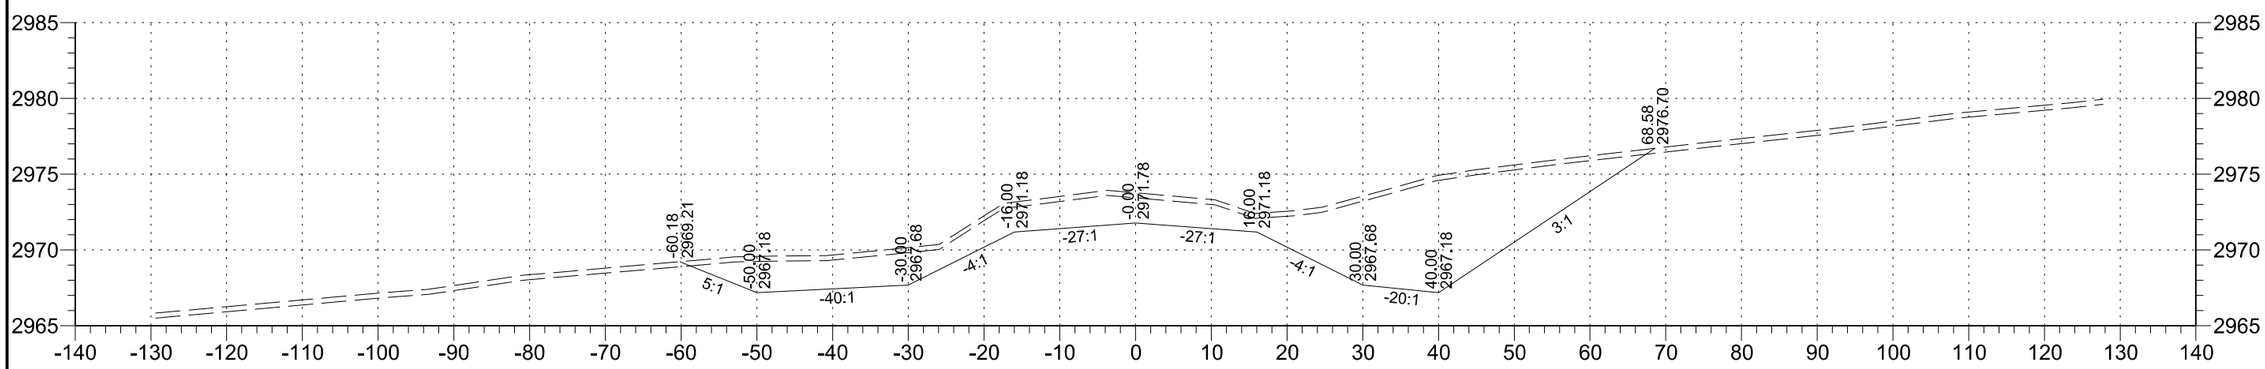

302+00

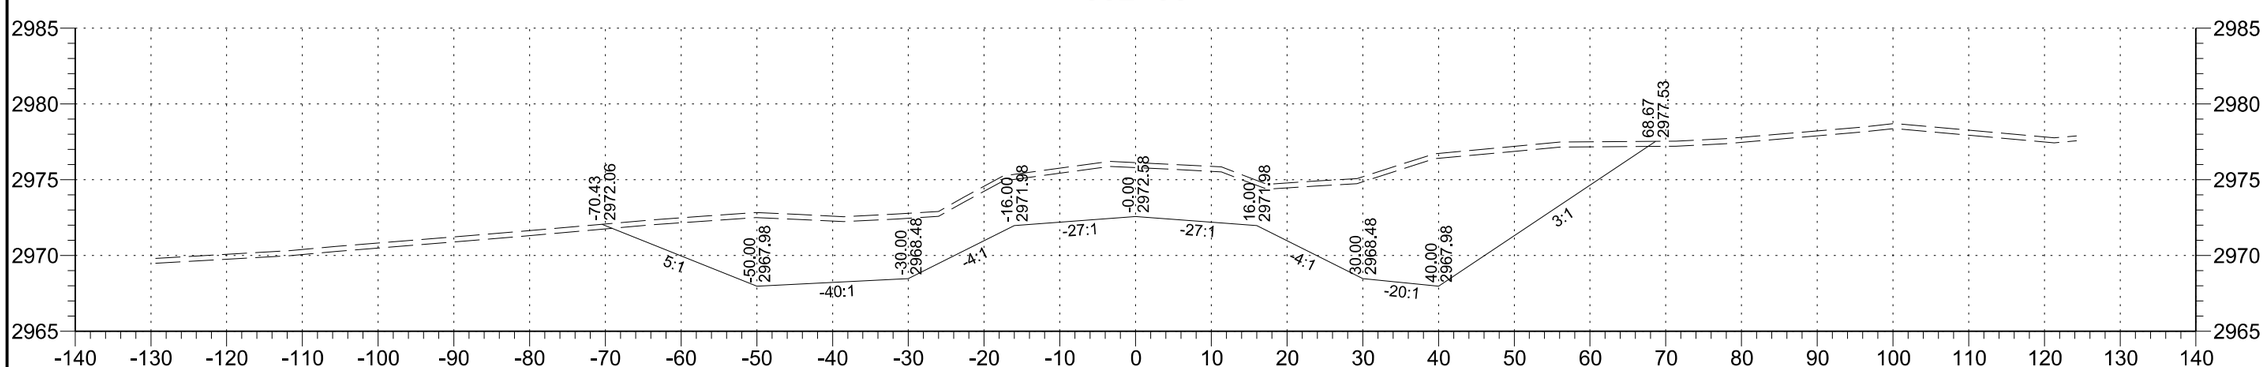

301+00

STATE	PROJECT NO.	SECTION NO.	SHEET NO.
ND	SC-4424(052)	200	117

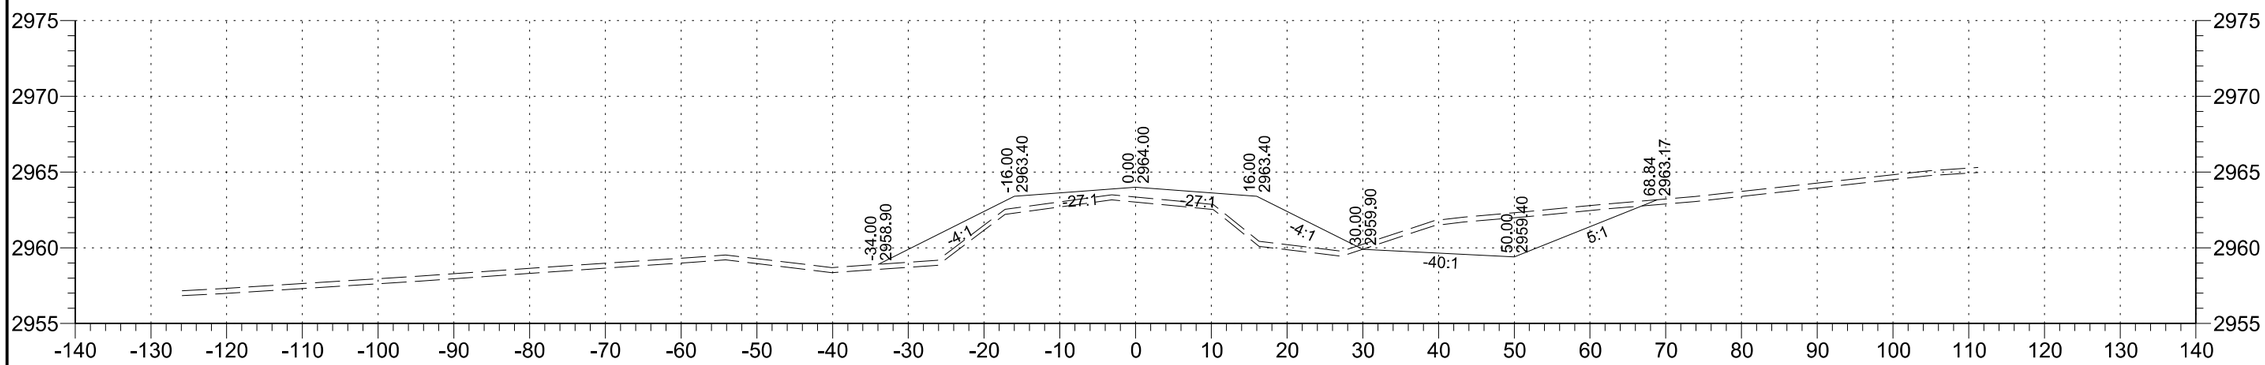

306+00

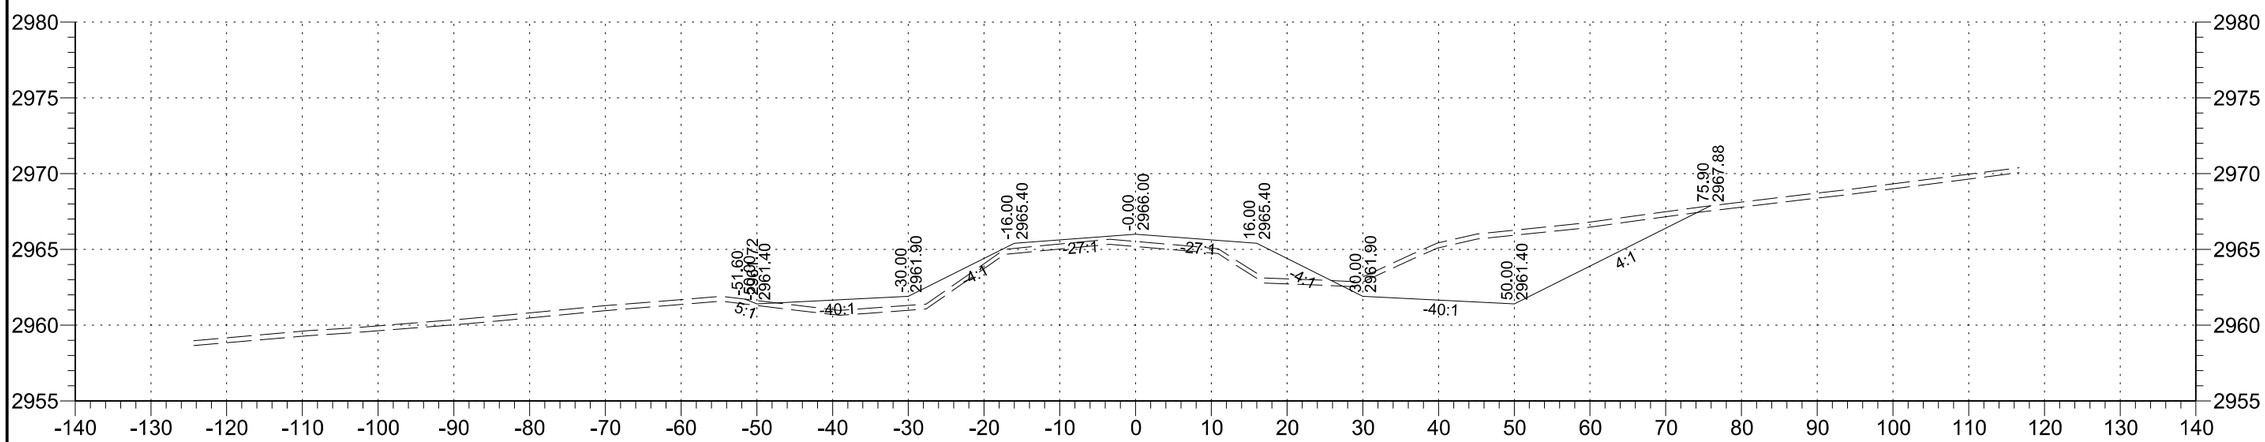

305+00

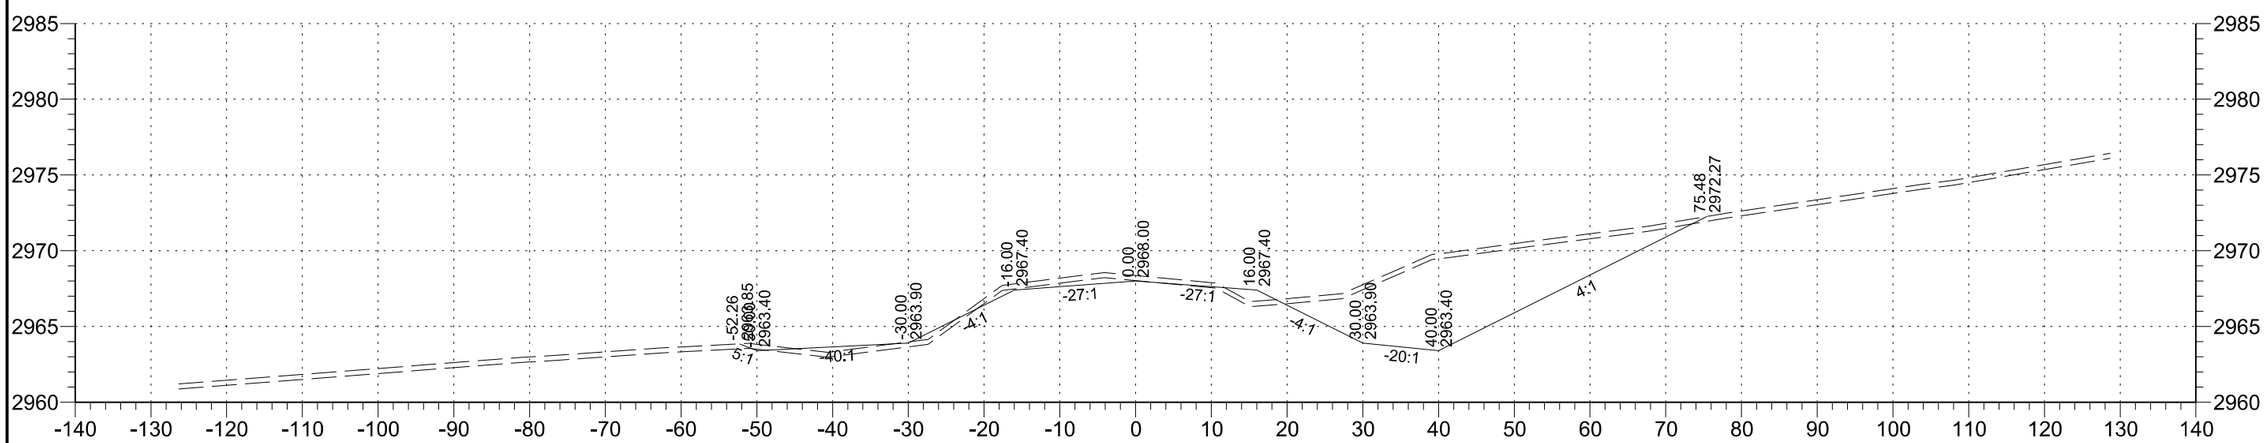

304+00

STATE	PROJECT NO.	SECTION NO.	SHEET NO.
ND	SC-4424(052)	200	118

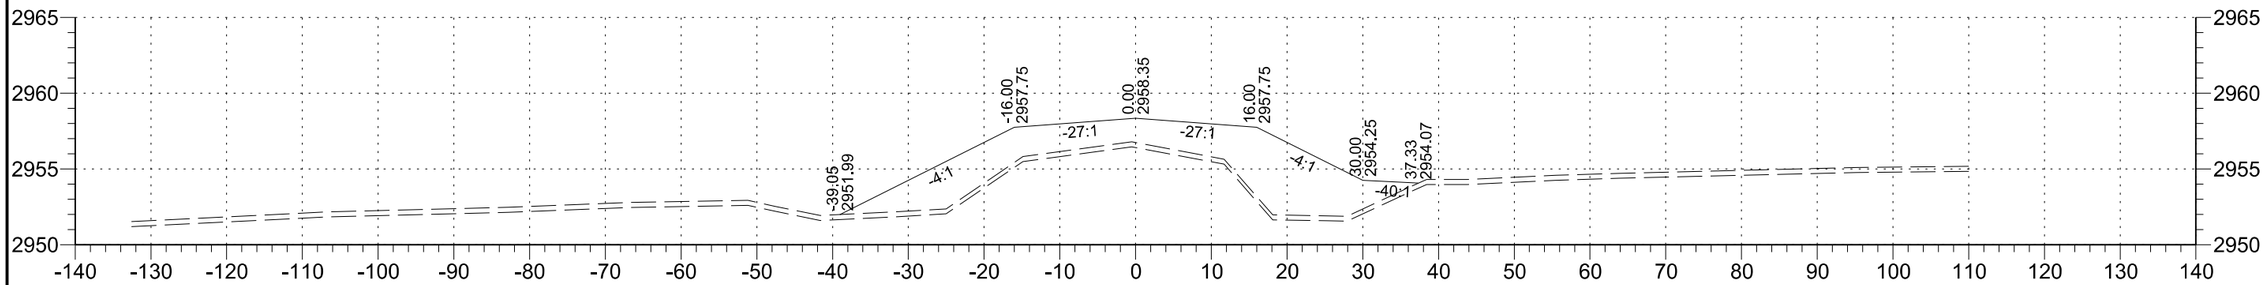

310+00

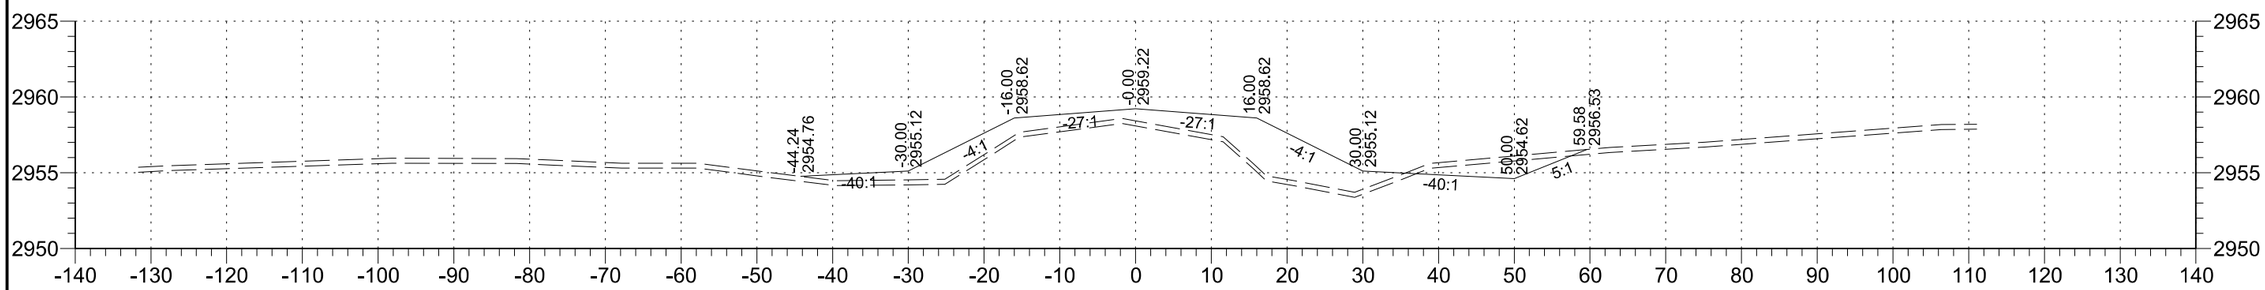

309+00

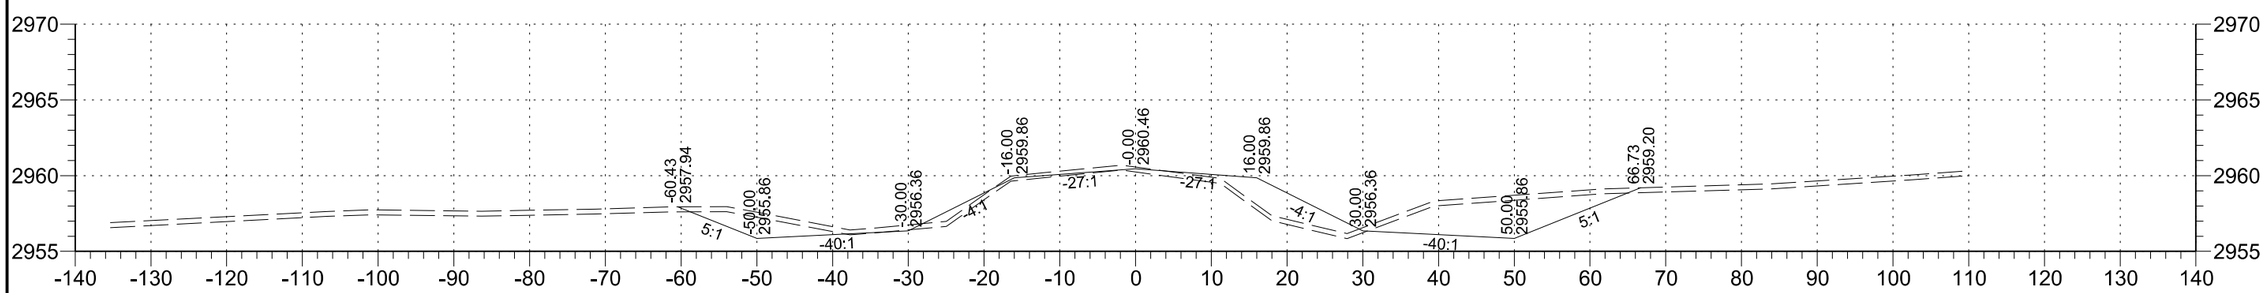

308+00

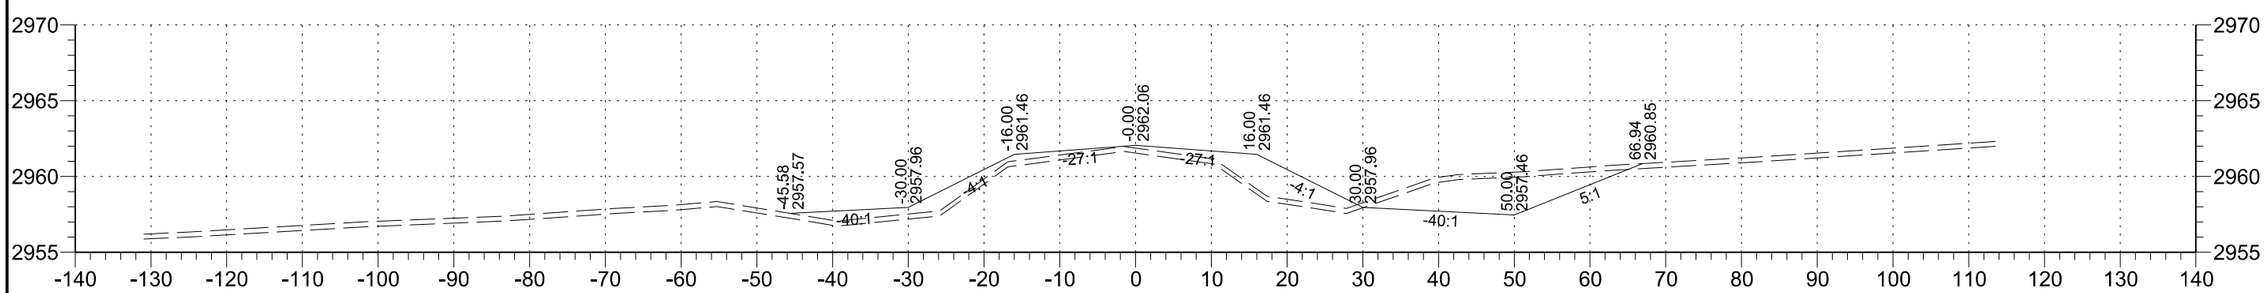

307+00

STATE	PROJECT NO.	SECTION NO.	SHEET NO.
ND	SC-4424(052)	200	119

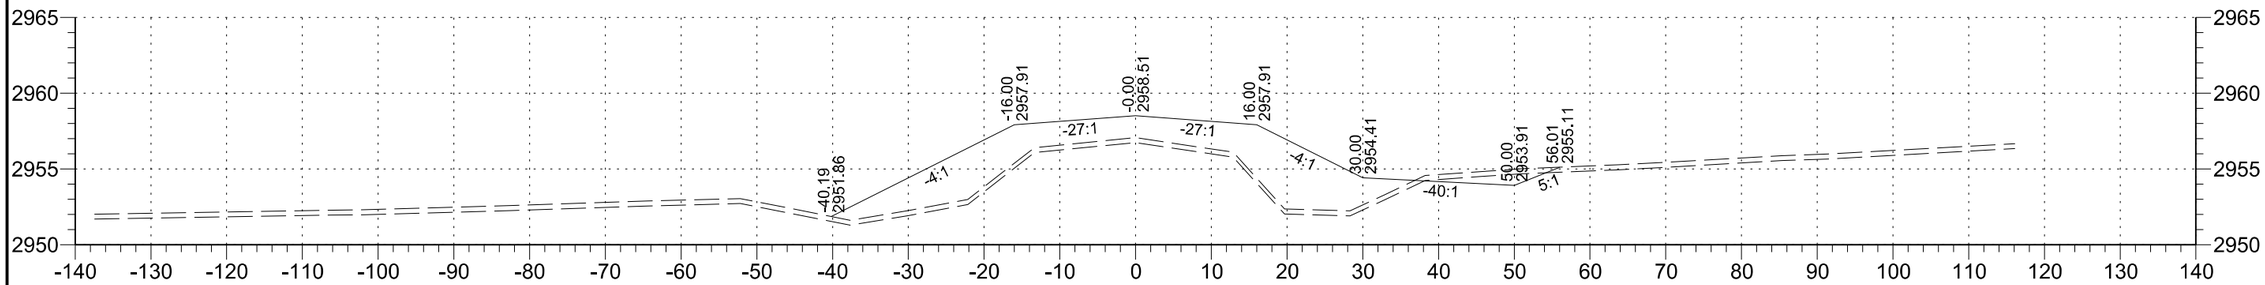

314+00

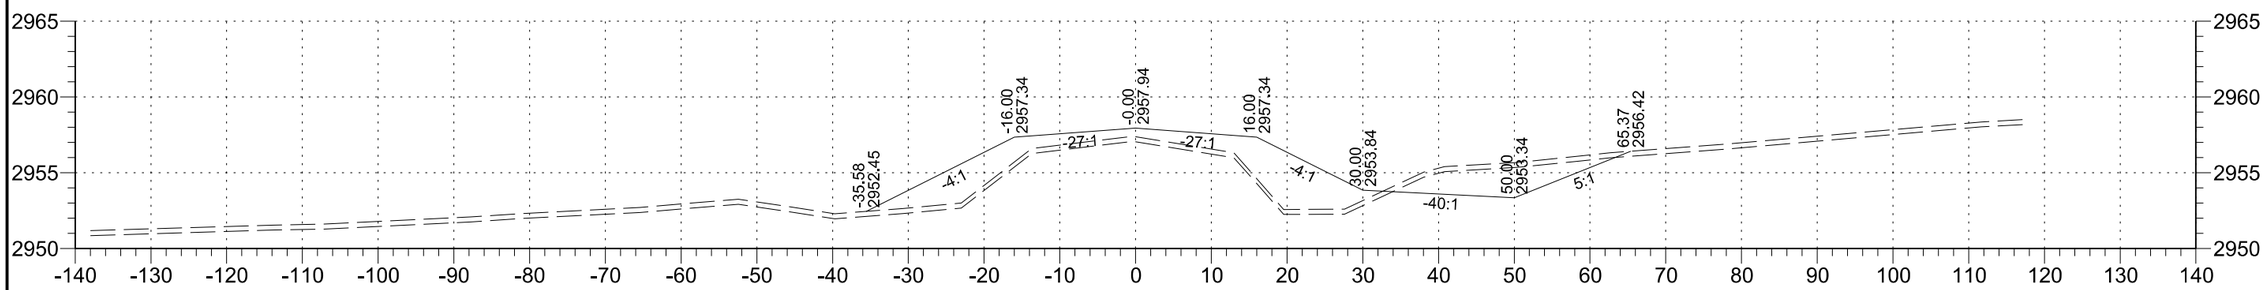

313+00

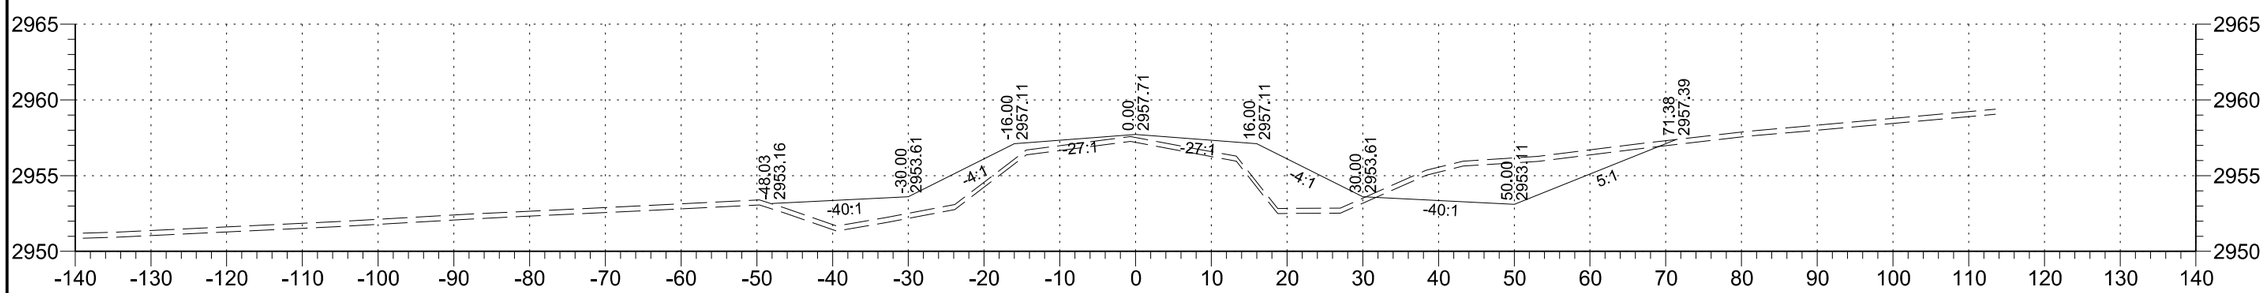

312+00

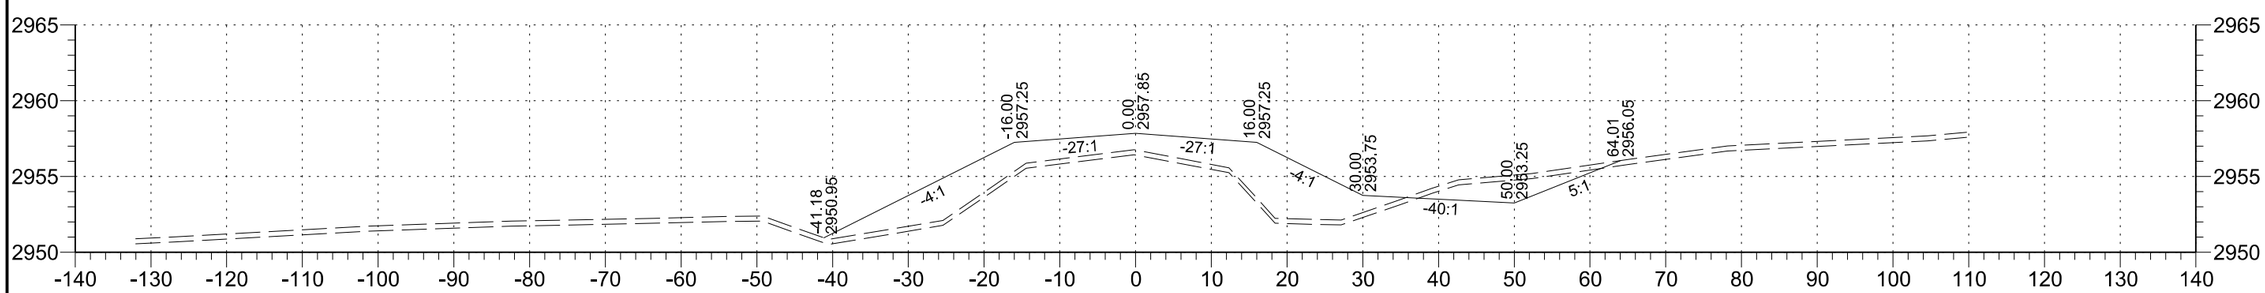

311+00

STATE	PROJECT NO.	SECTION NO.	SHEET NO.
ND	SC-4424(052)	200	120

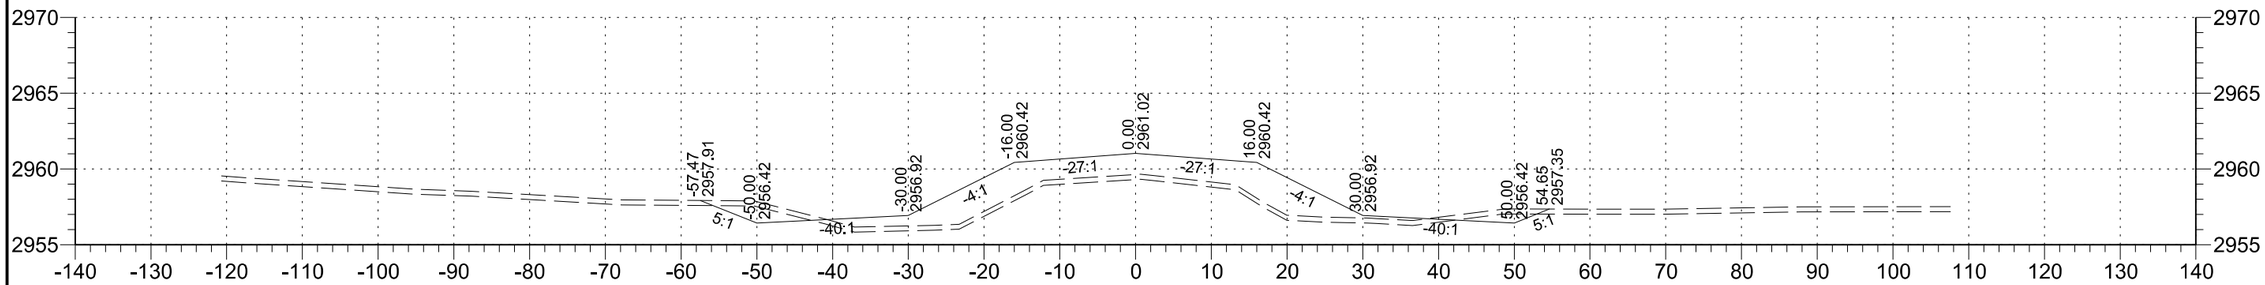

318+00

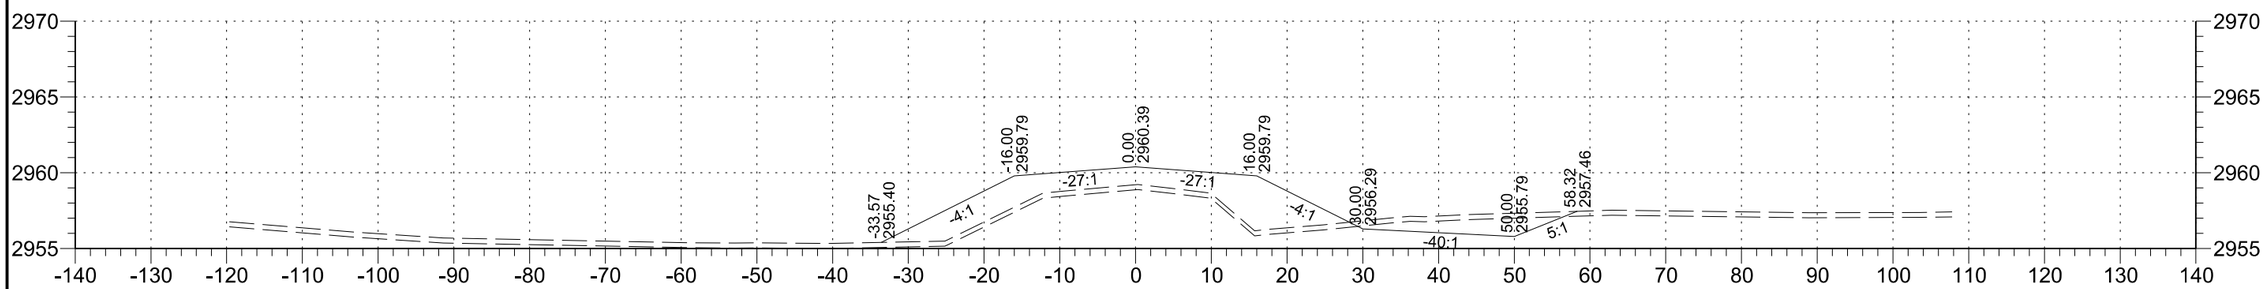

317+00

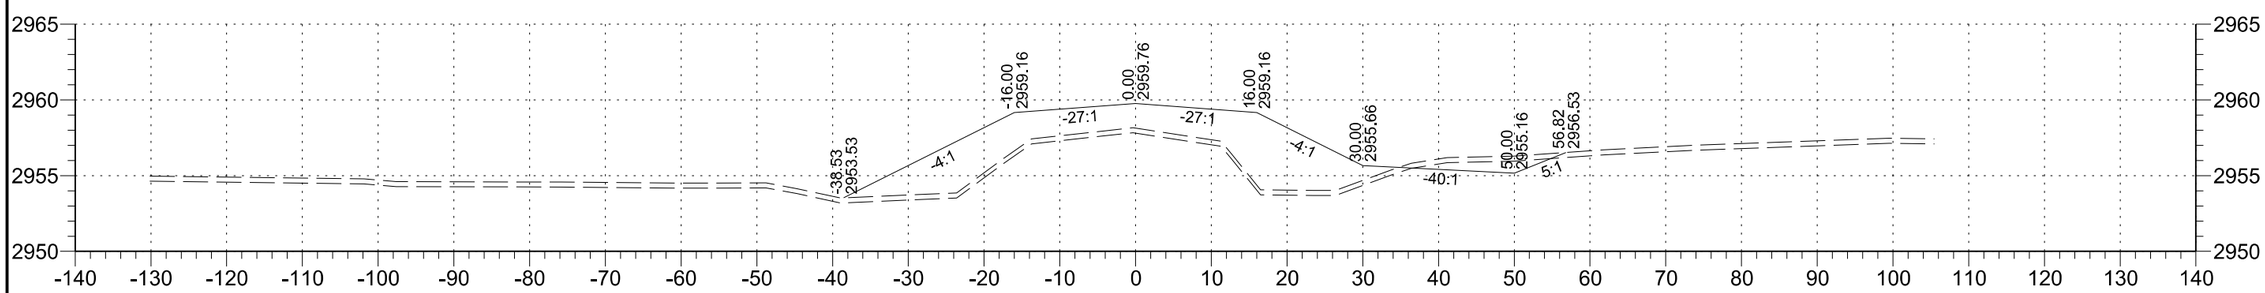

316+00

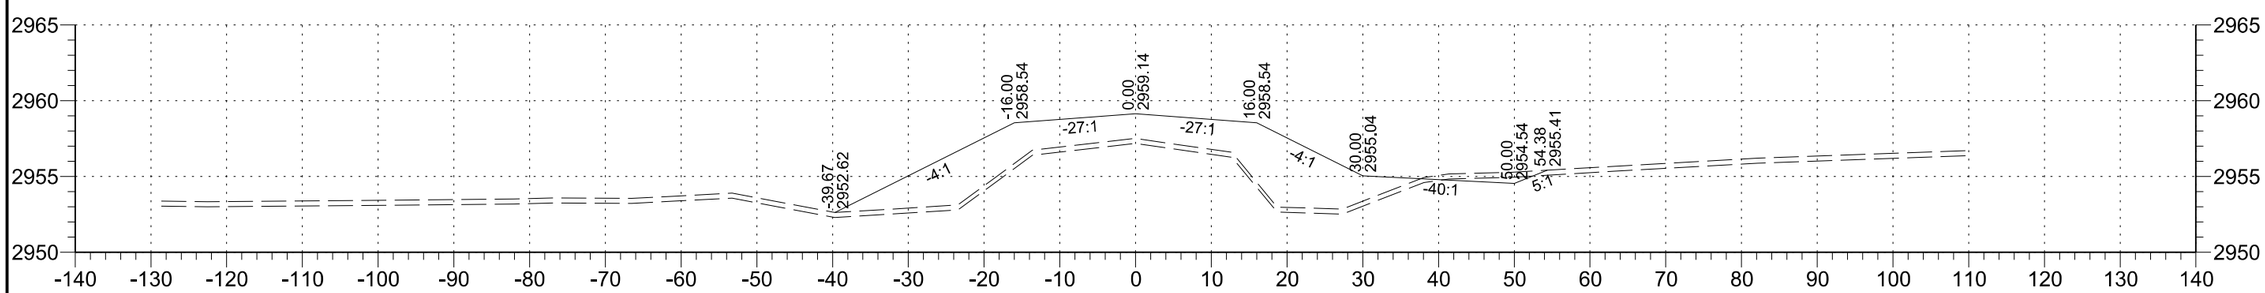

315+00

STATE	PROJECT NO.	SECTION NO.	SHEET NO.
ND	SC-4424(052)	200	121

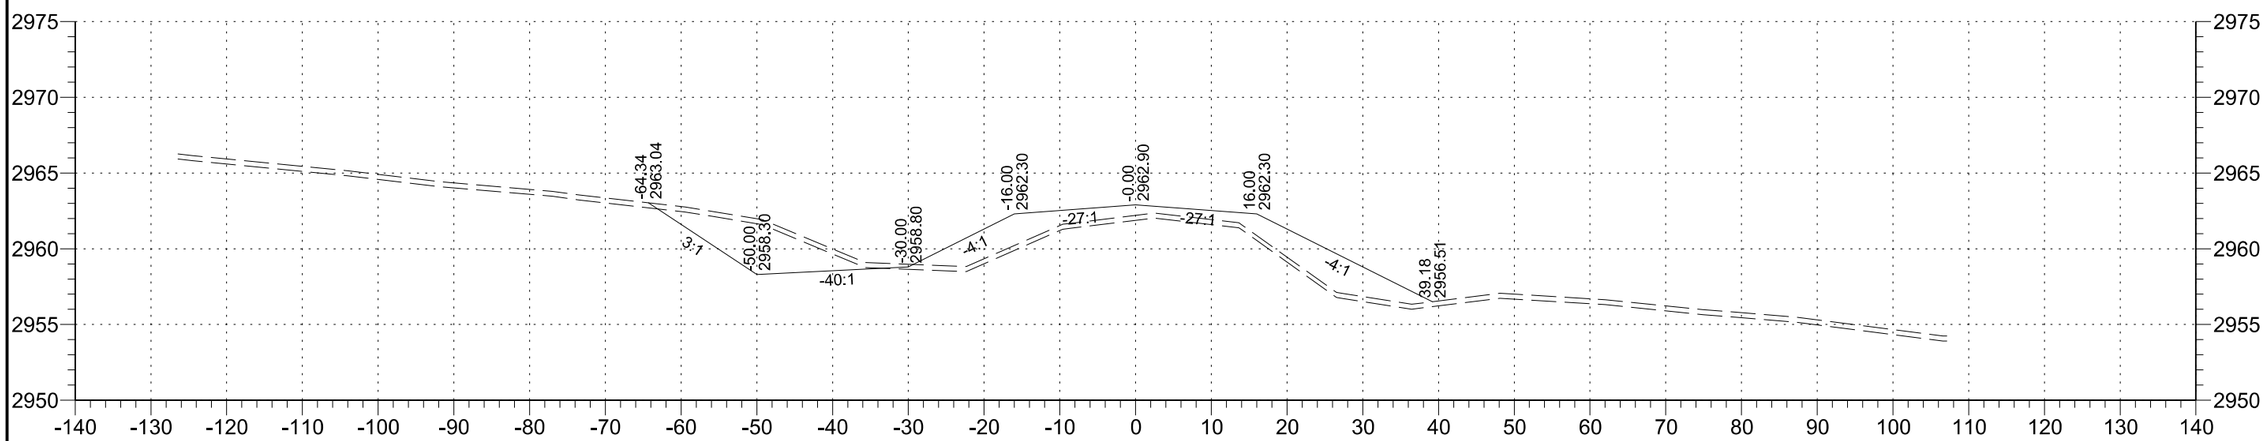

321+00

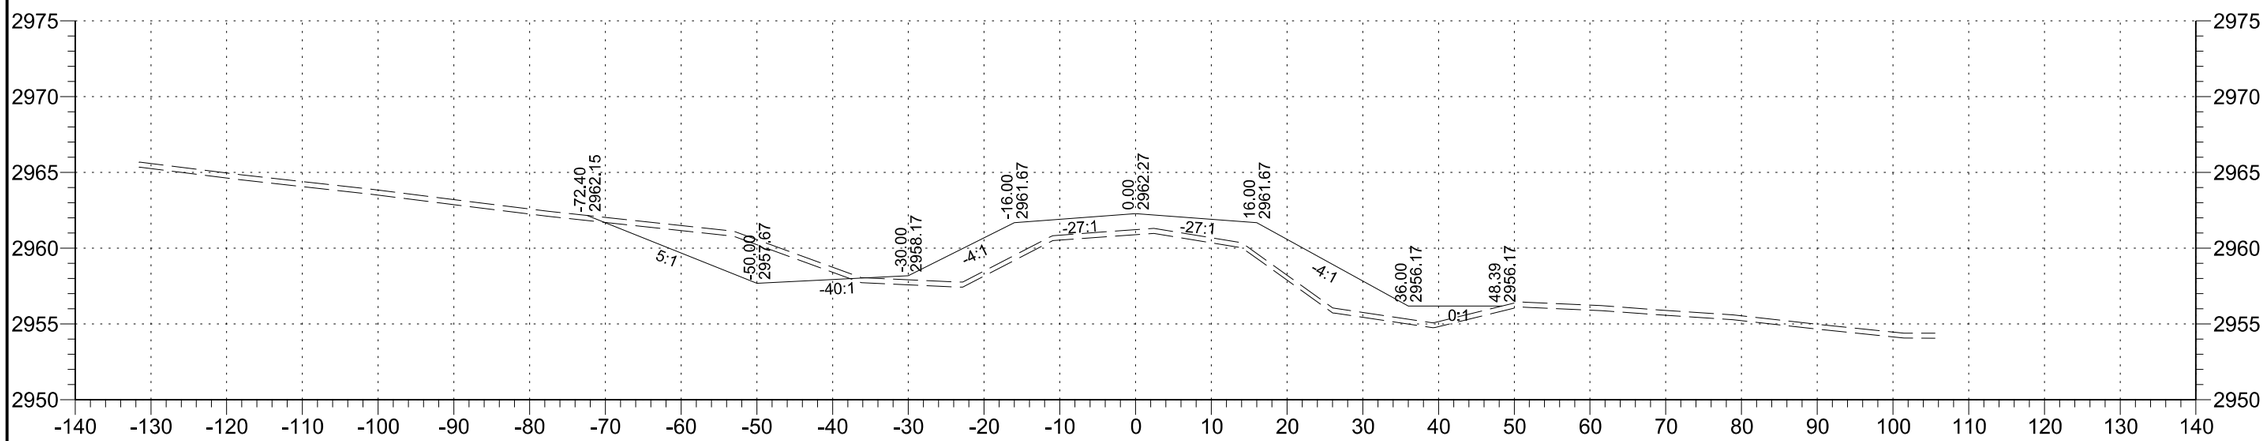

320+00

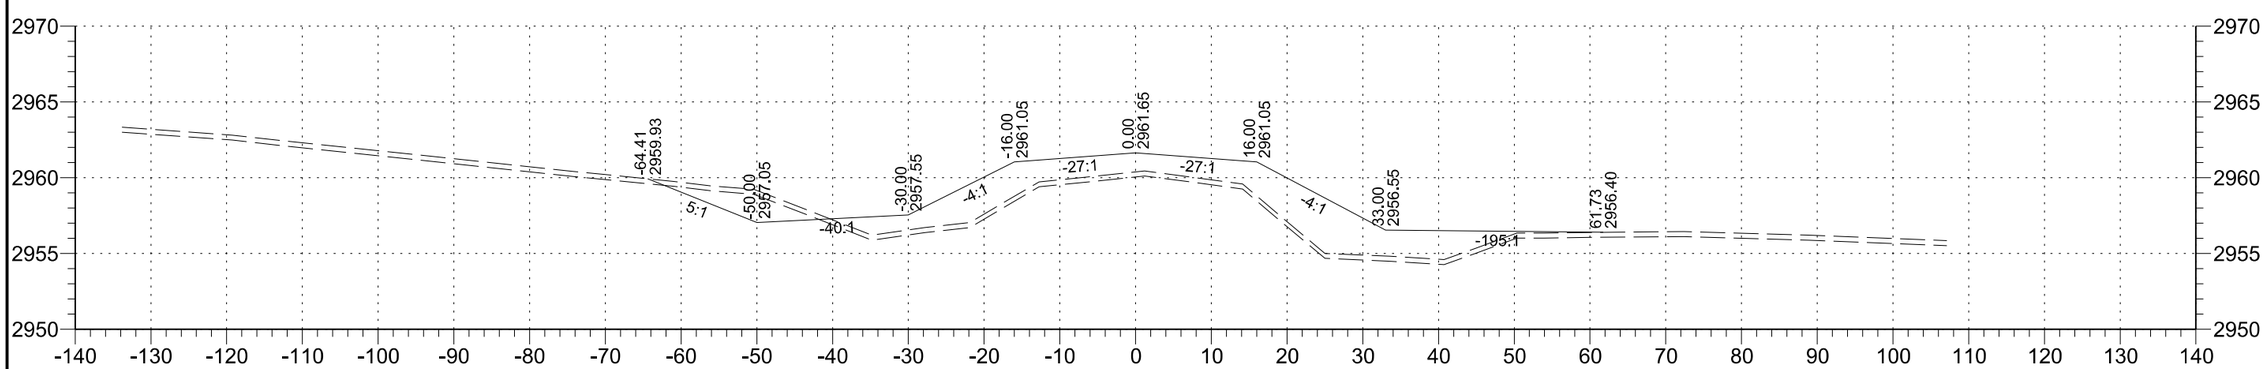

319+00

STATE	PROJECT NO.	SECTION NO.	SHEET NO.
ND	SC-4424(052)	200	122

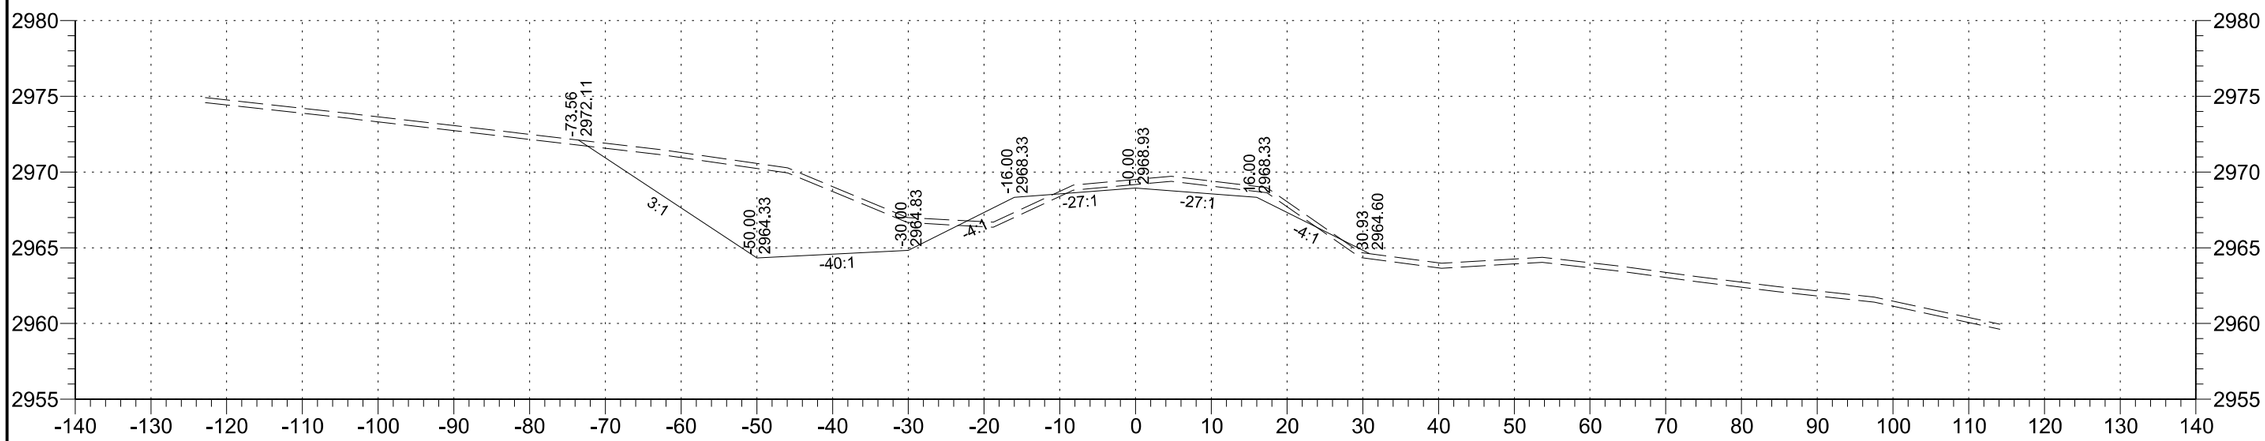

324+00

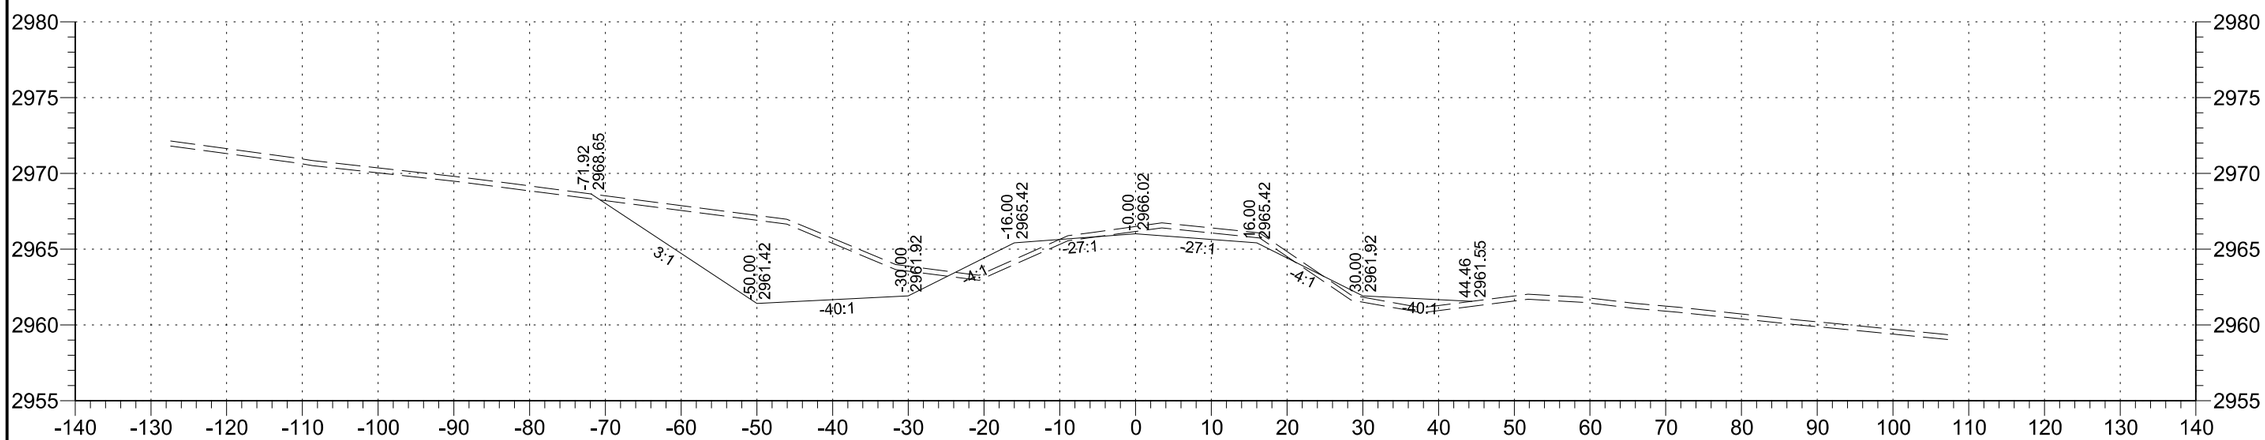

323+00

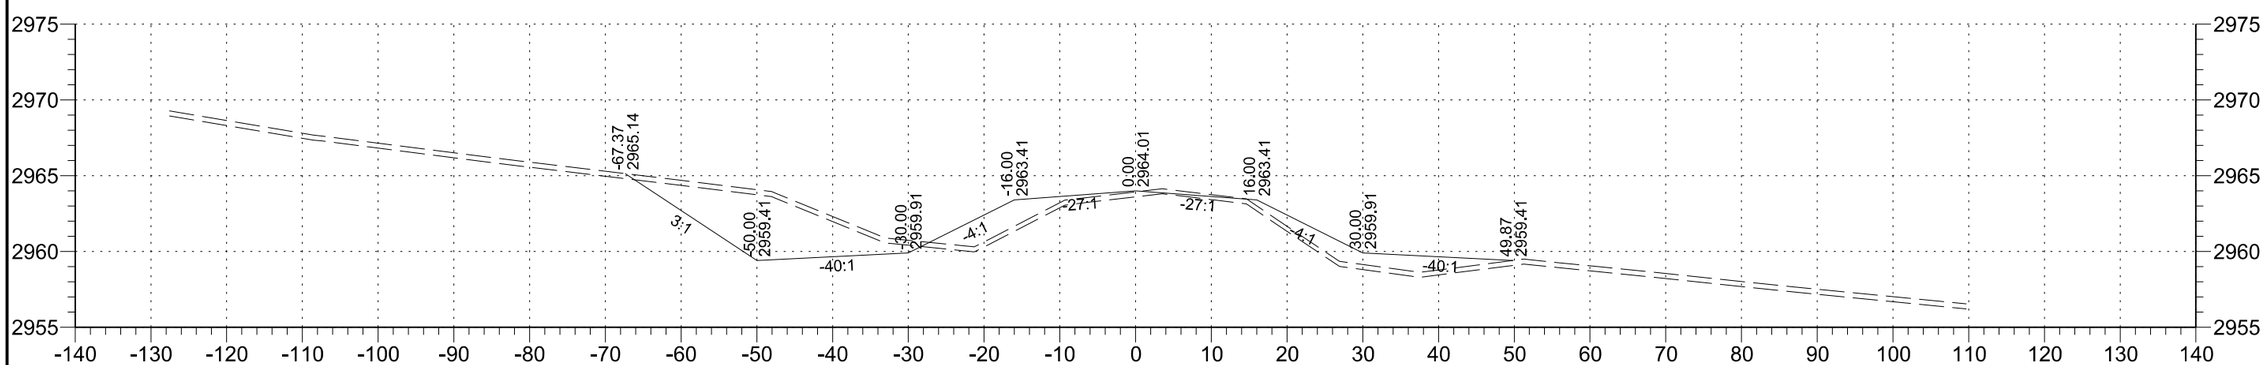

322+00

STATE	PROJECT NO.	SECTION NO.	SHEET NO.
ND	SC-4424(052)	200	123

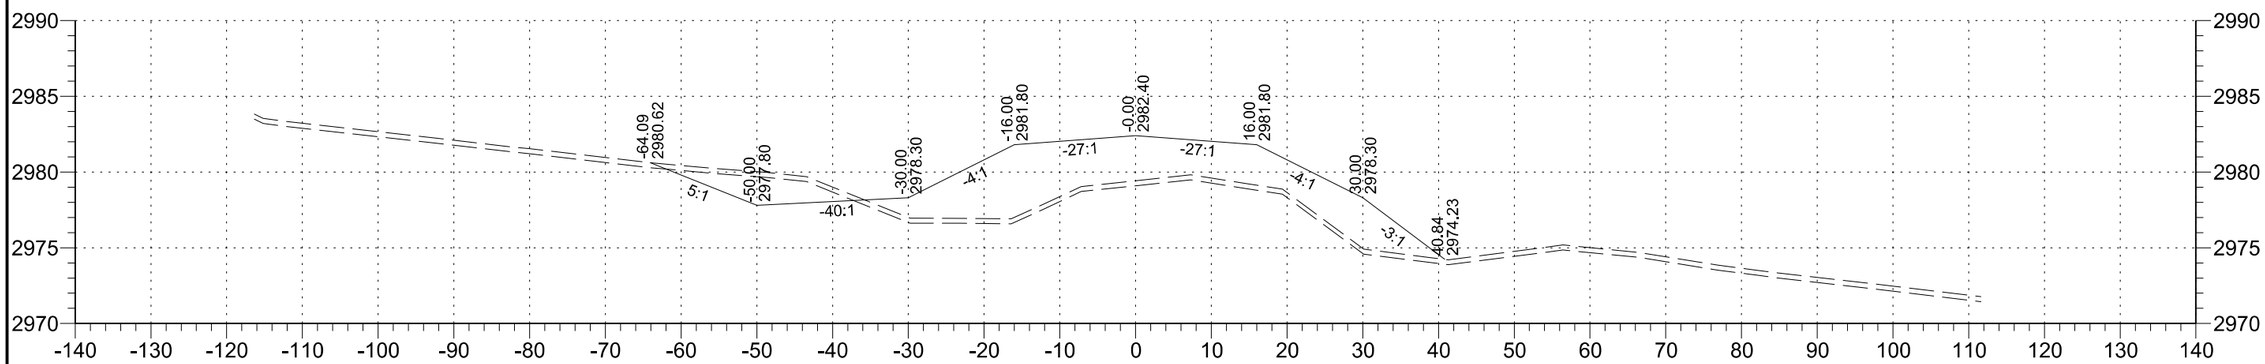

327+00

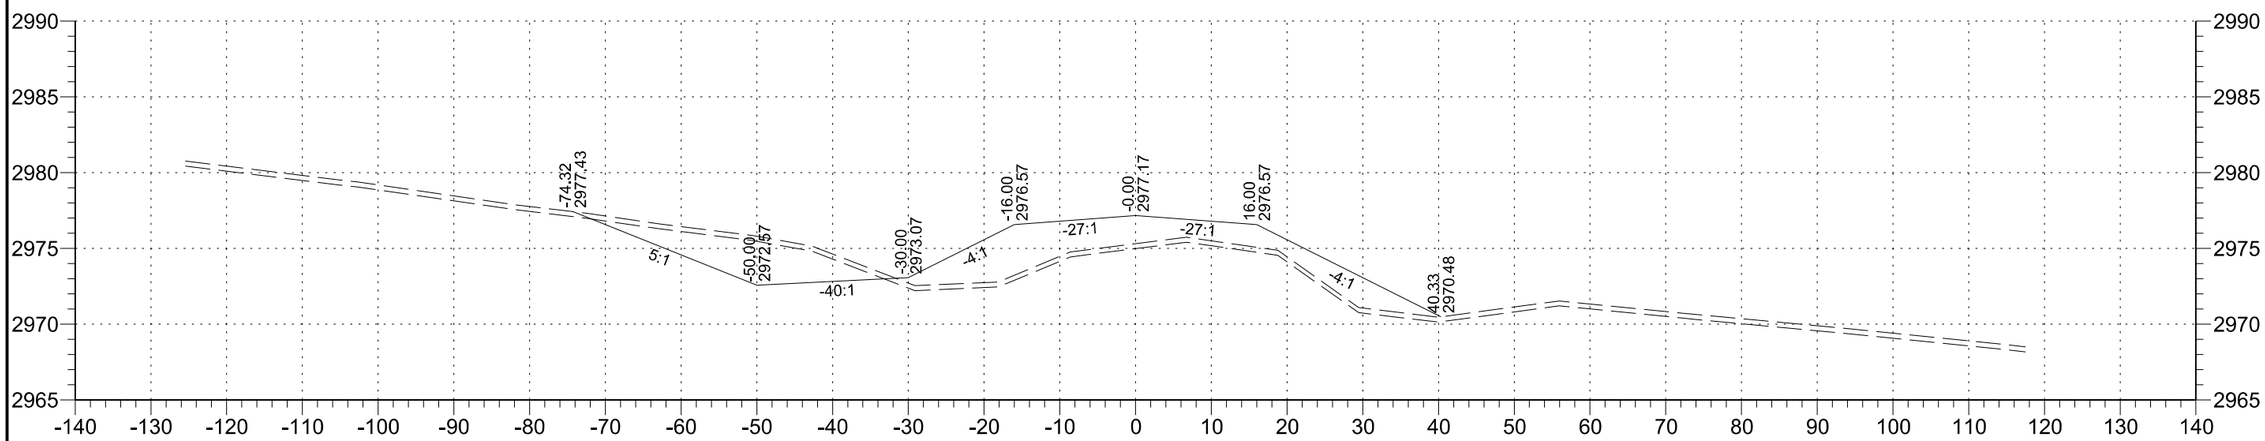

326+00

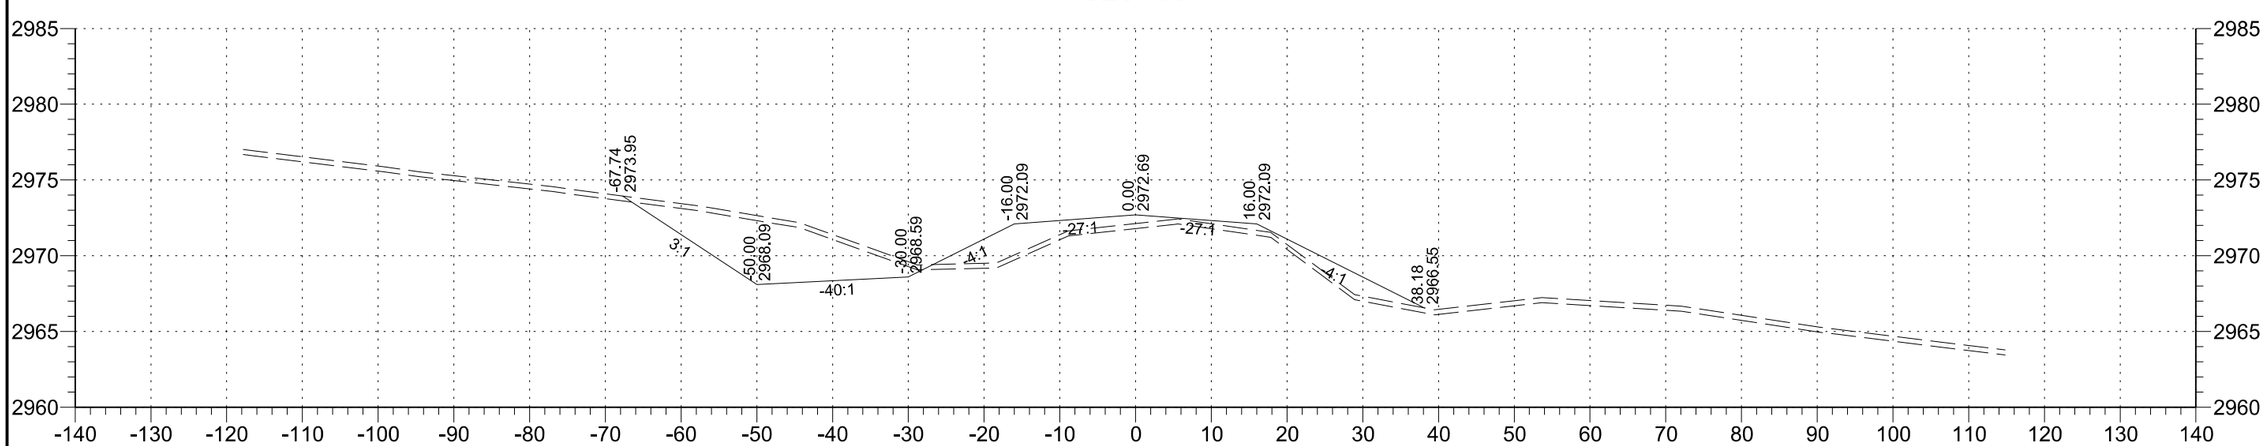

325+00

STATE	PROJECT NO.	SECTION NO.	SHEET NO.
ND	SC-4424(052)	200	124

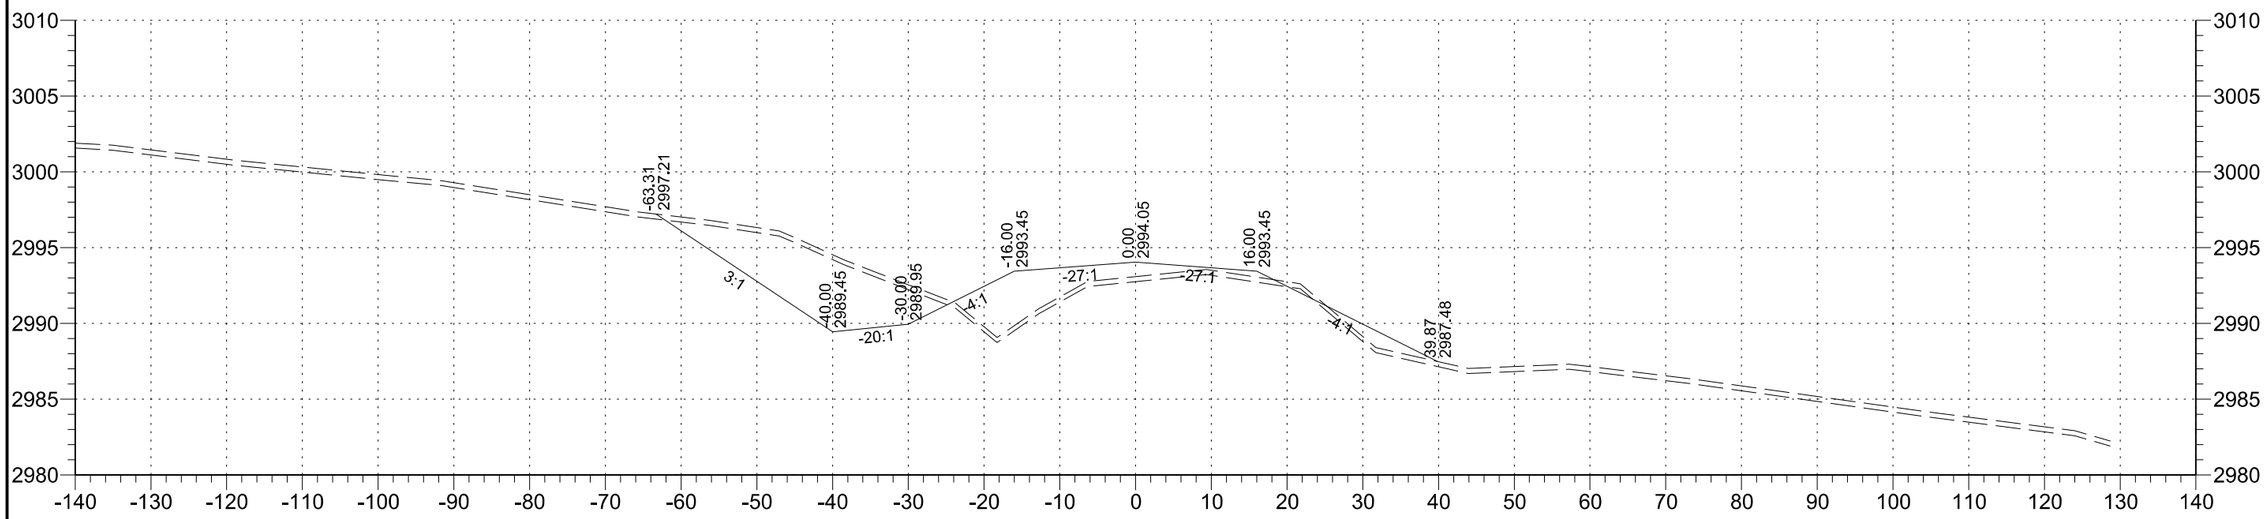

329+00

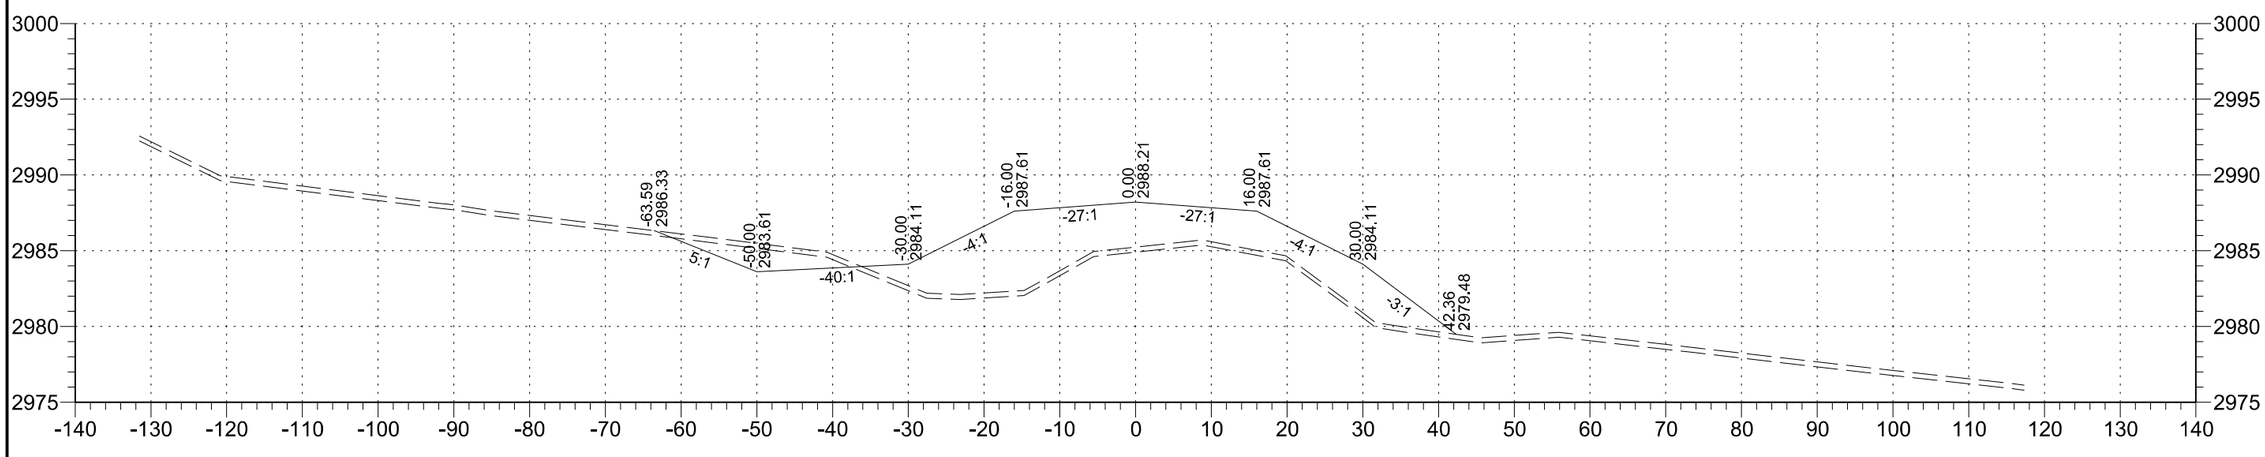

328+00

STATE	PROJECT NO.	SECTION NO.	SHEET NO.
ND	SC-4424(052)	200	125

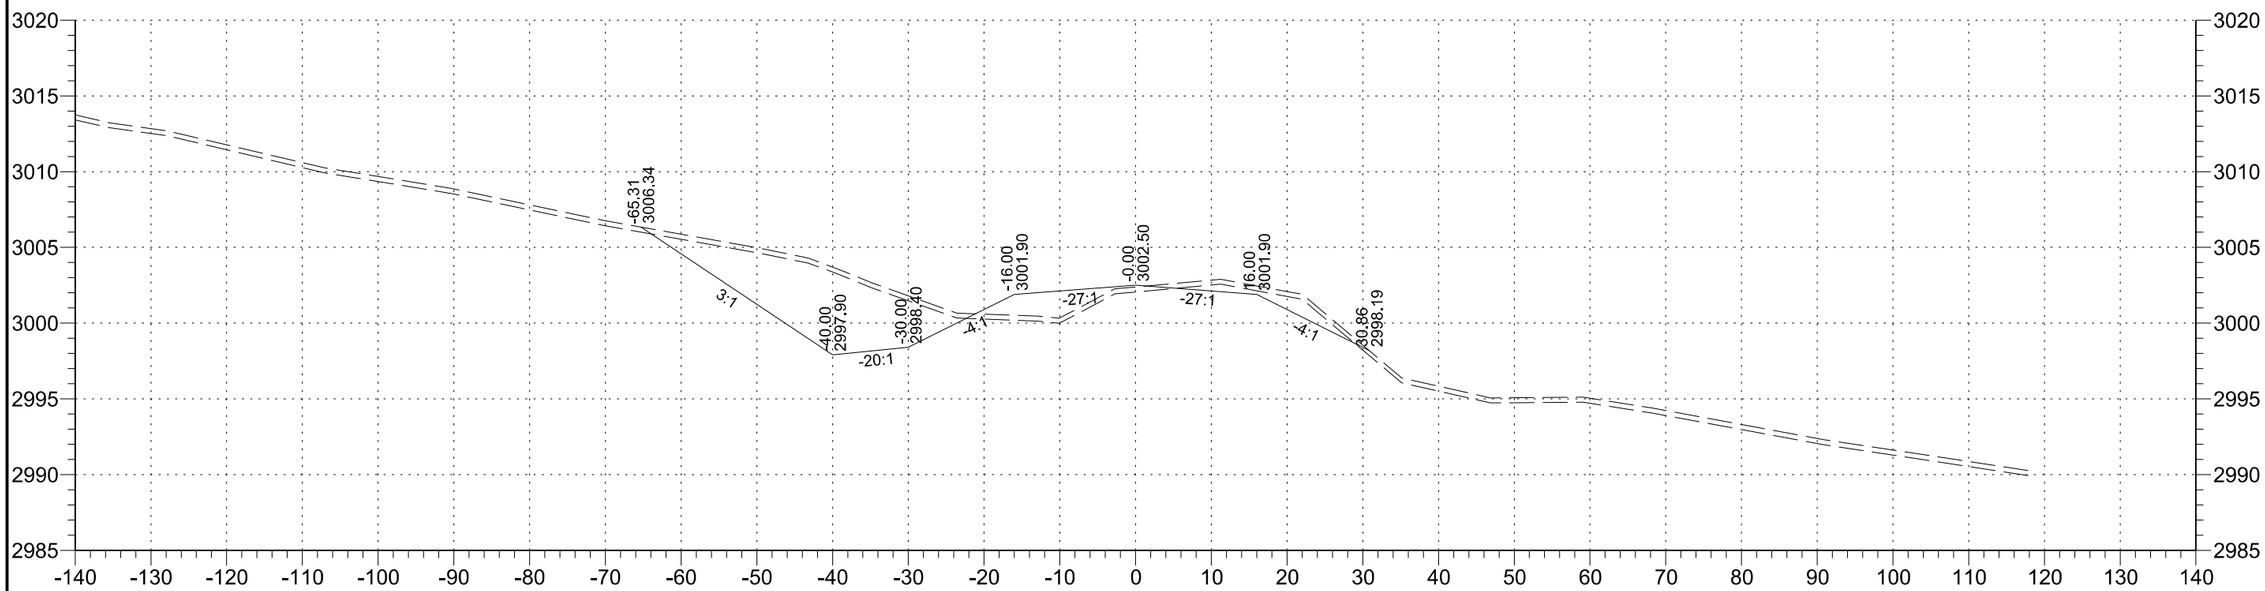

331+00

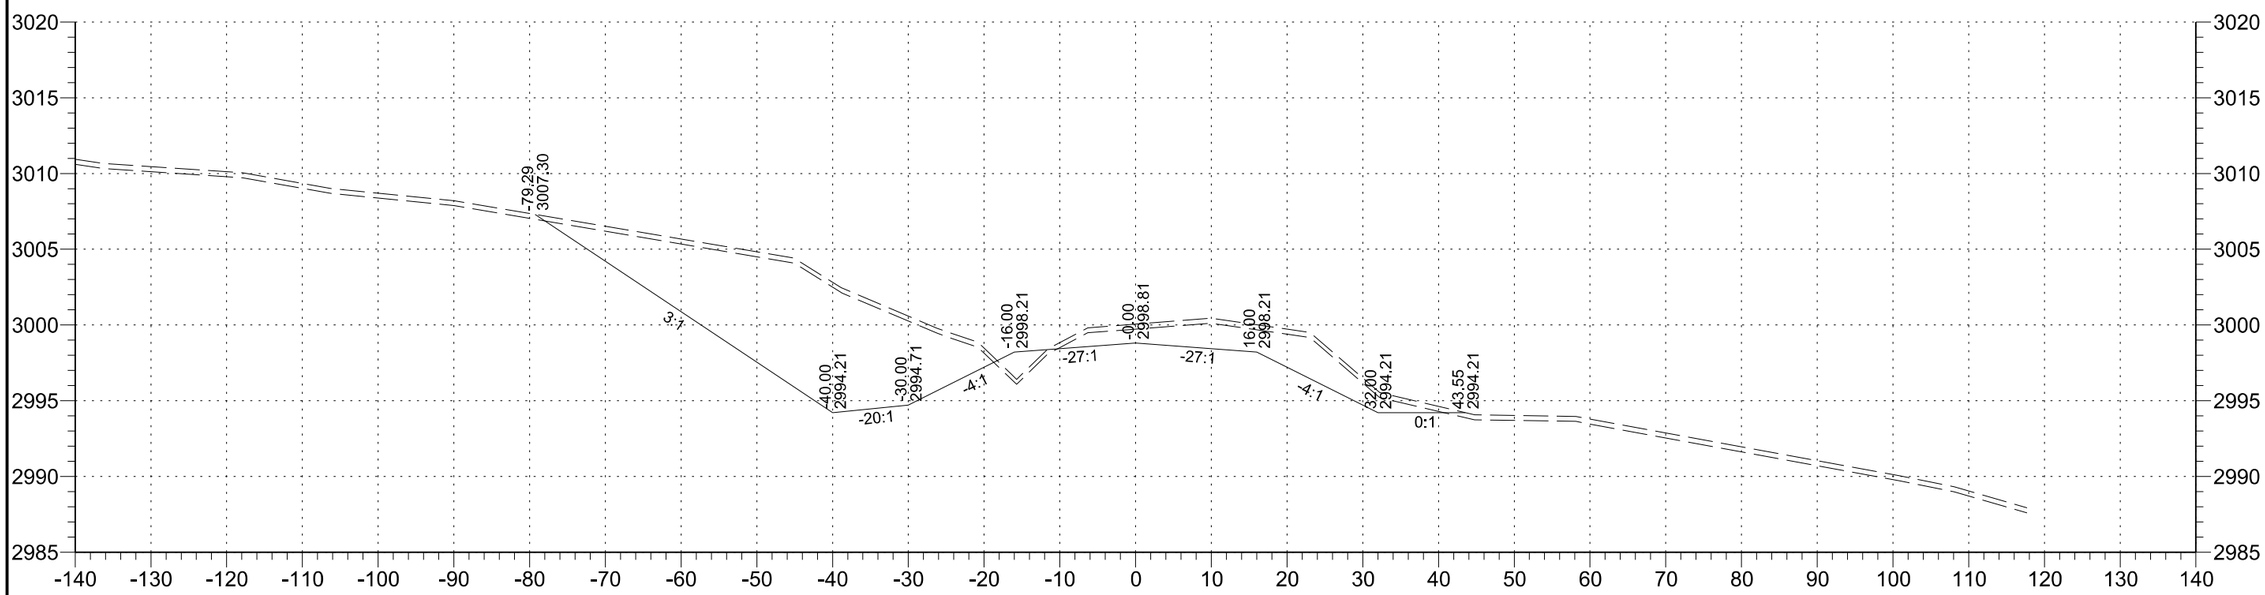

330+00

STATE	PROJECT NO.	SECTION NO.	SHEET NO.
ND	SC-4424(052)	200	126

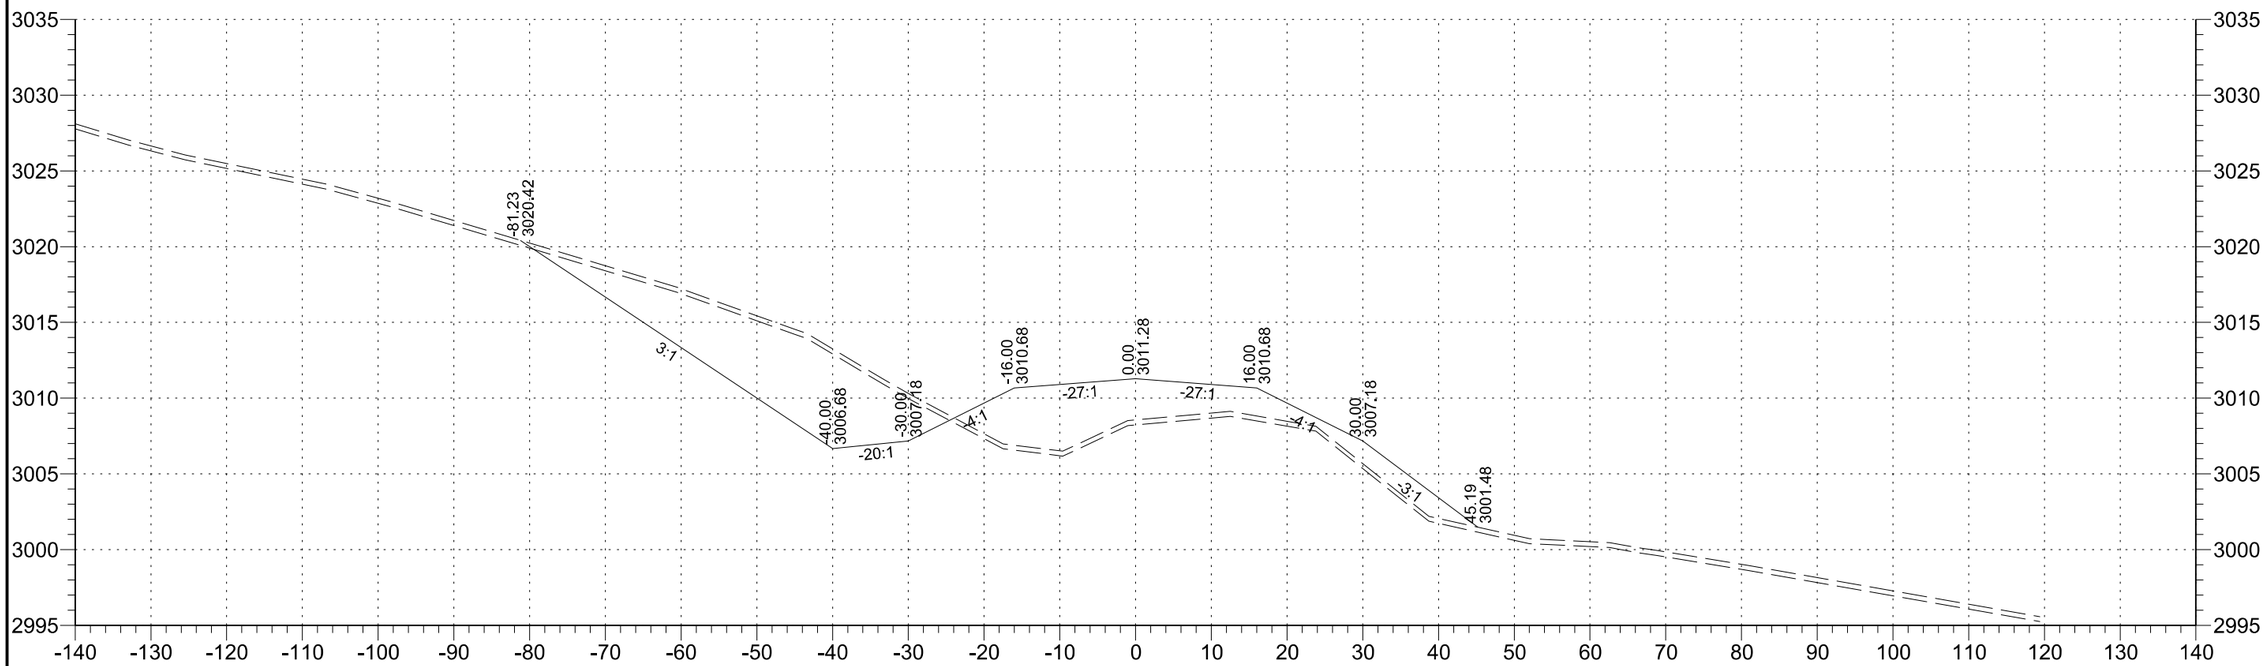

333+00

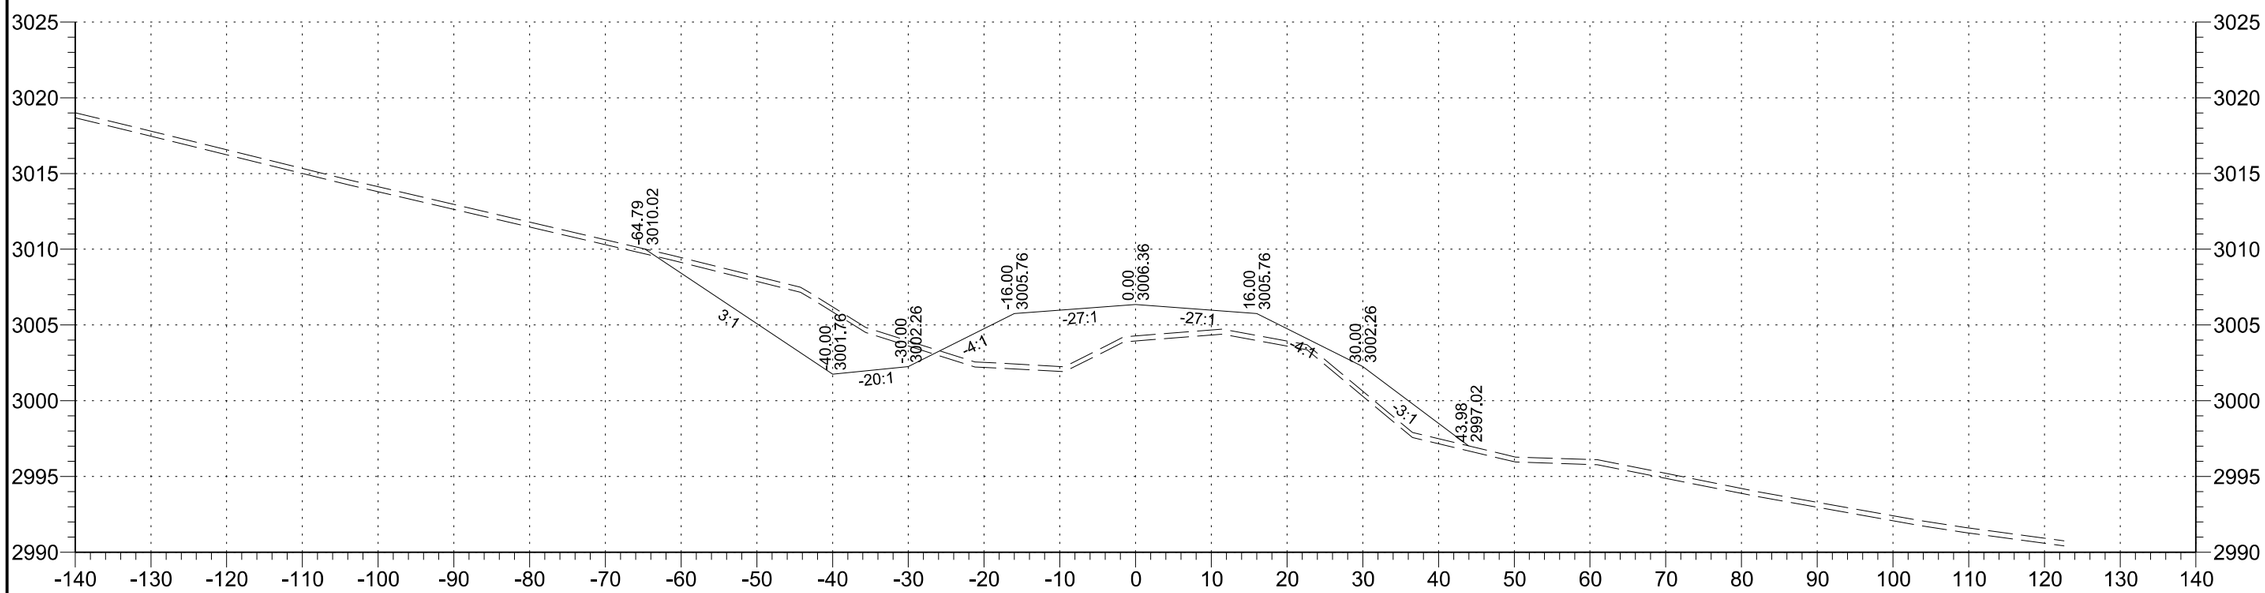

332+00

STATE	PROJECT NO.	SECTION NO.	SHEET NO.
ND	SC-4424(052)	200	127

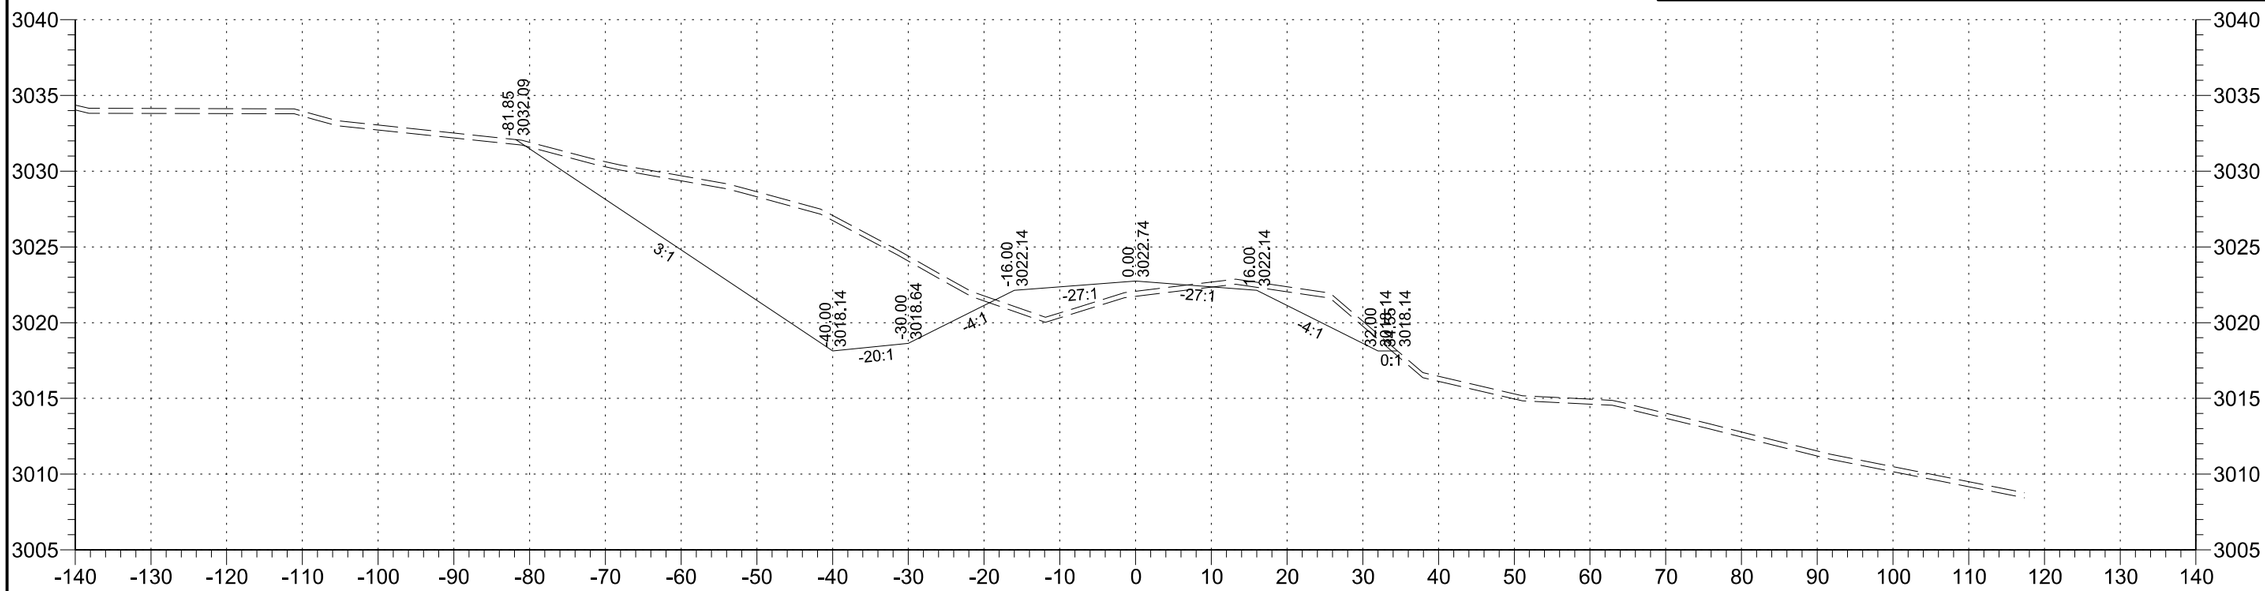

335+00

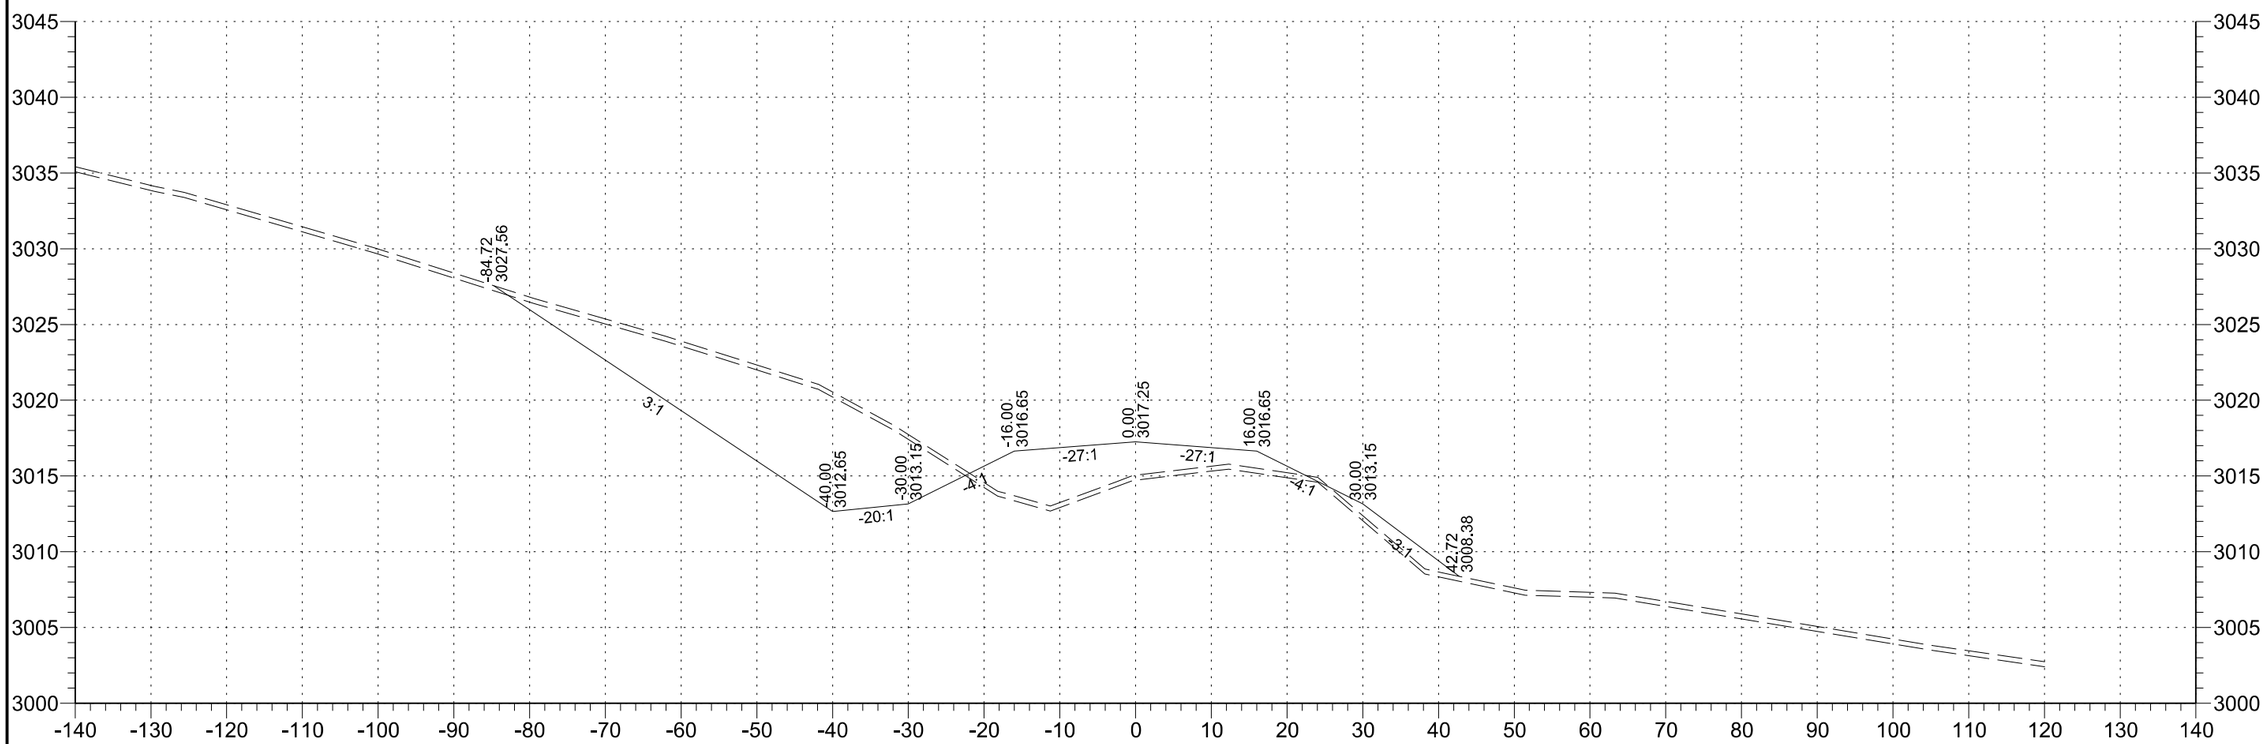

334+00

STATE	PROJECT NO.	SECTION NO.	SHEET NO.
ND	SC-4424(052)	200	128

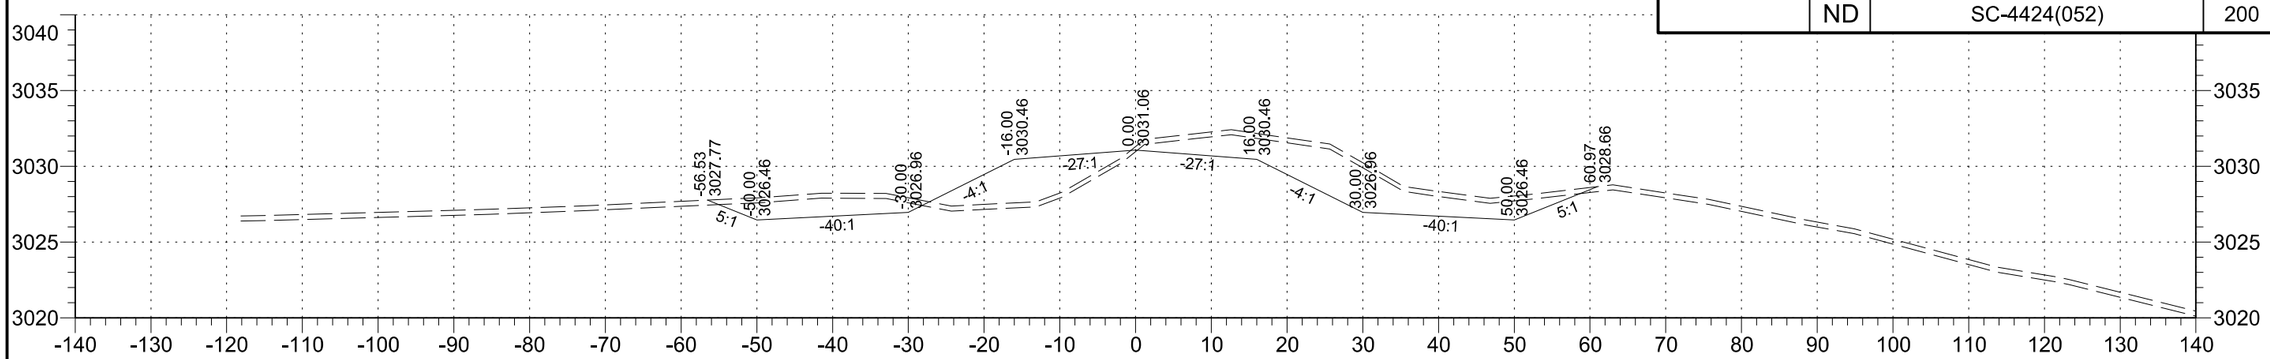

338+00

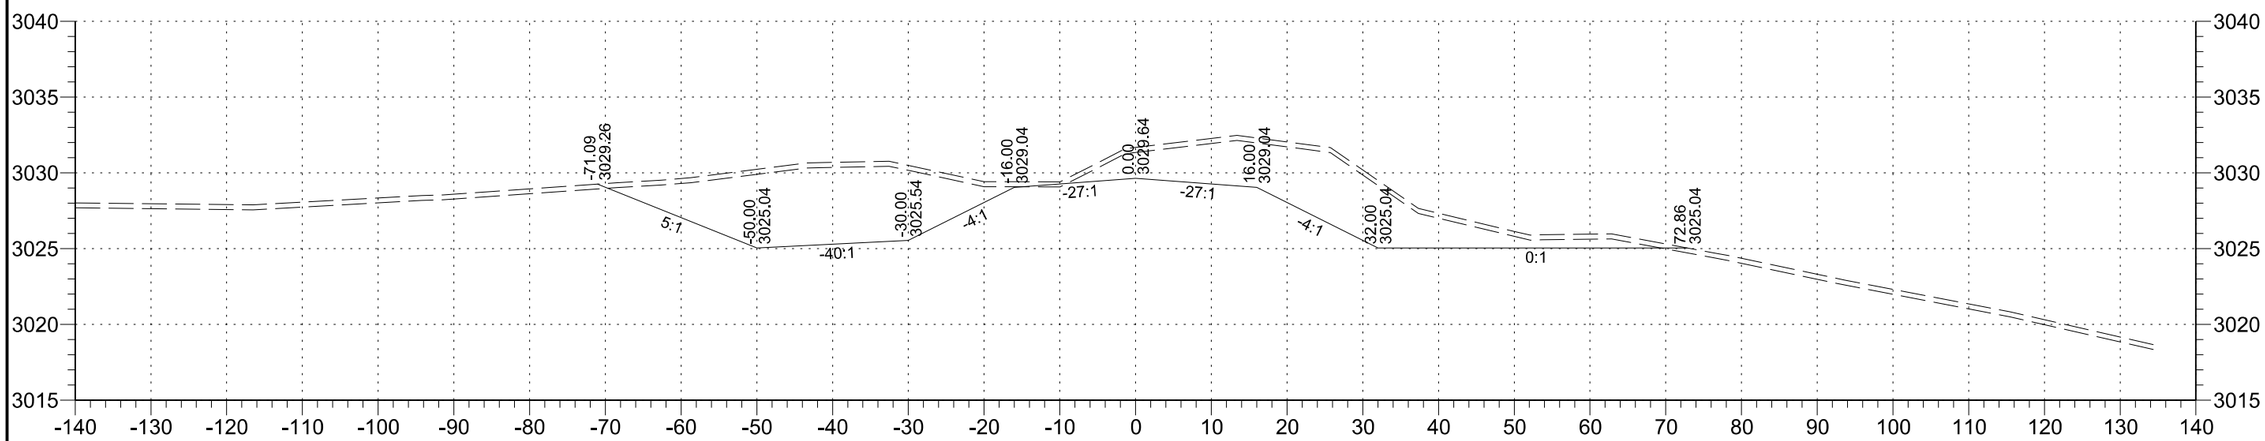

337+00

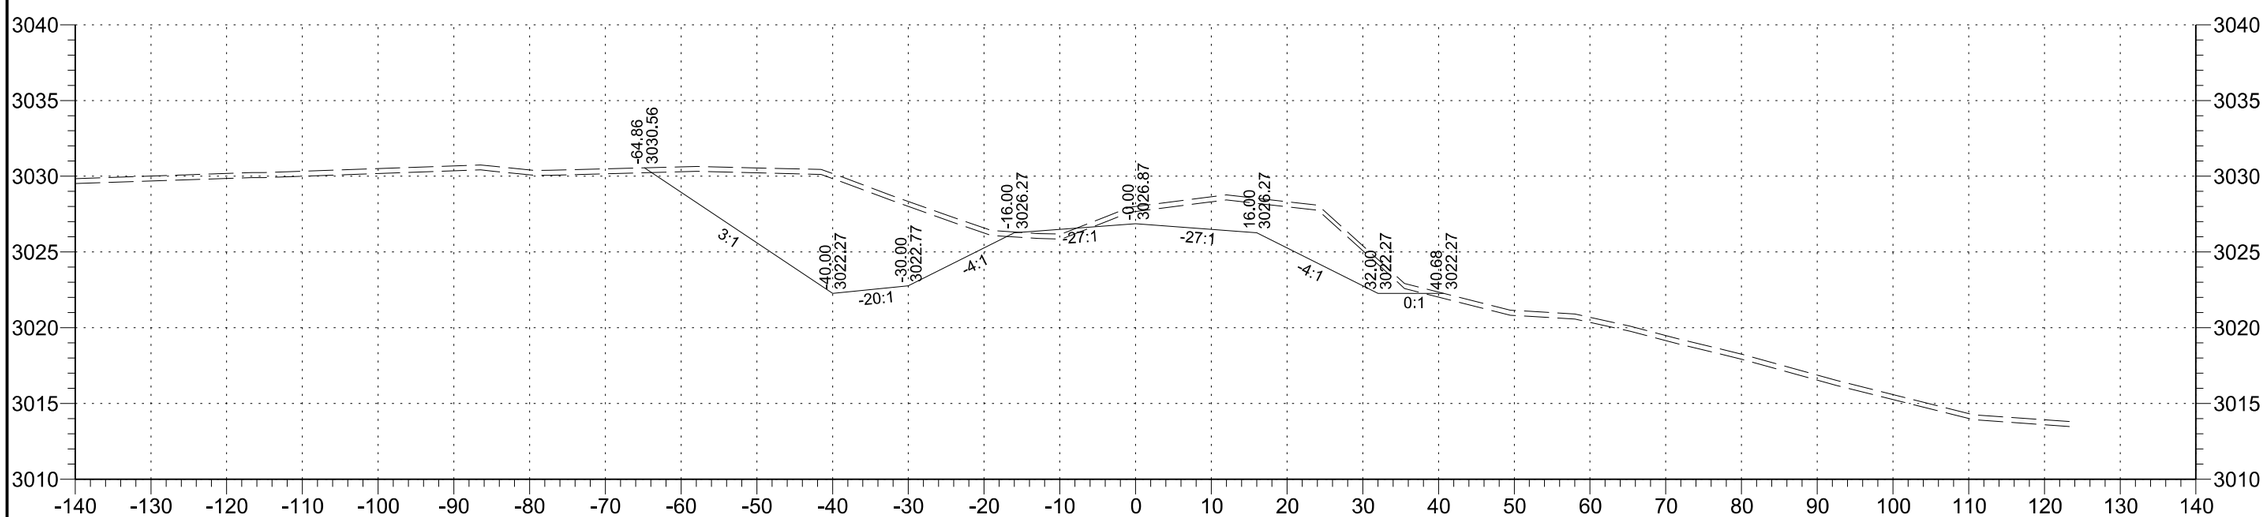

336+00

STATE	PROJECT NO.	SECTION NO.	SHEET NO.
ND	SC-4424(052)	200	129

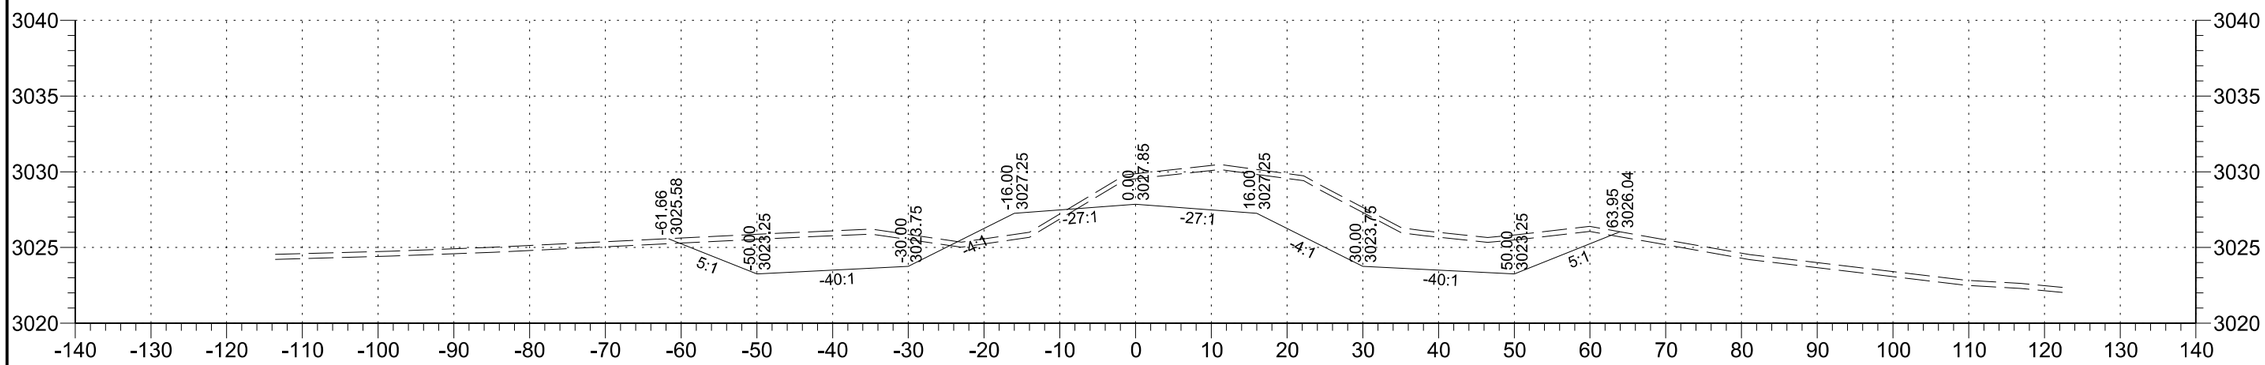

341+00

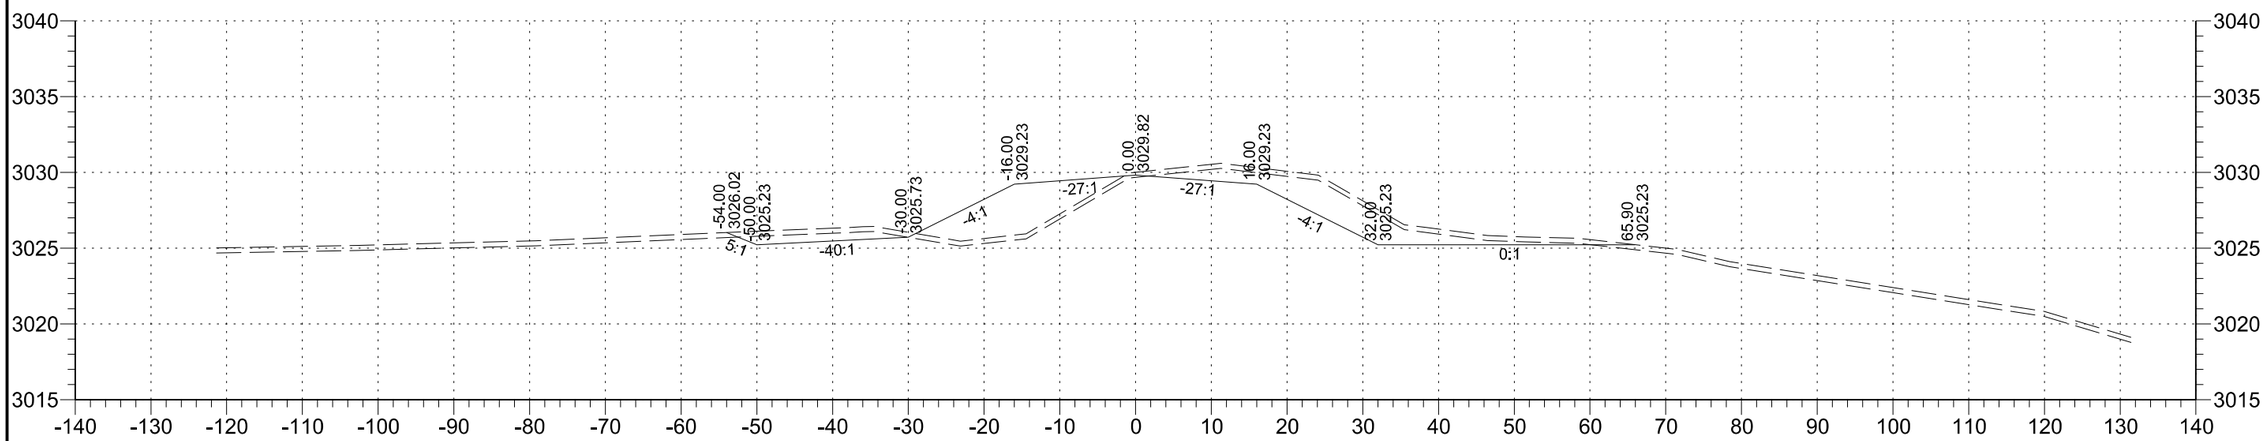

340+00

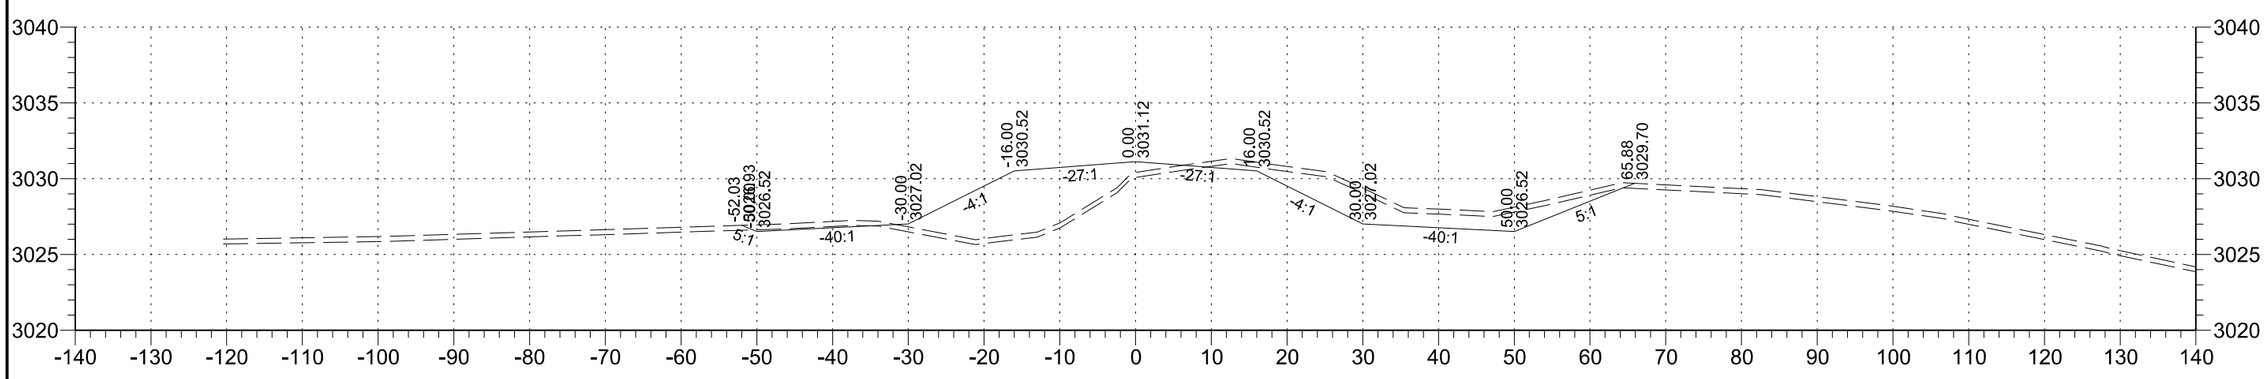

339+00

STATE	PROJECT NO.	SECTION NO.	SHEET NO.
ND	SC-4424(052)	200	130

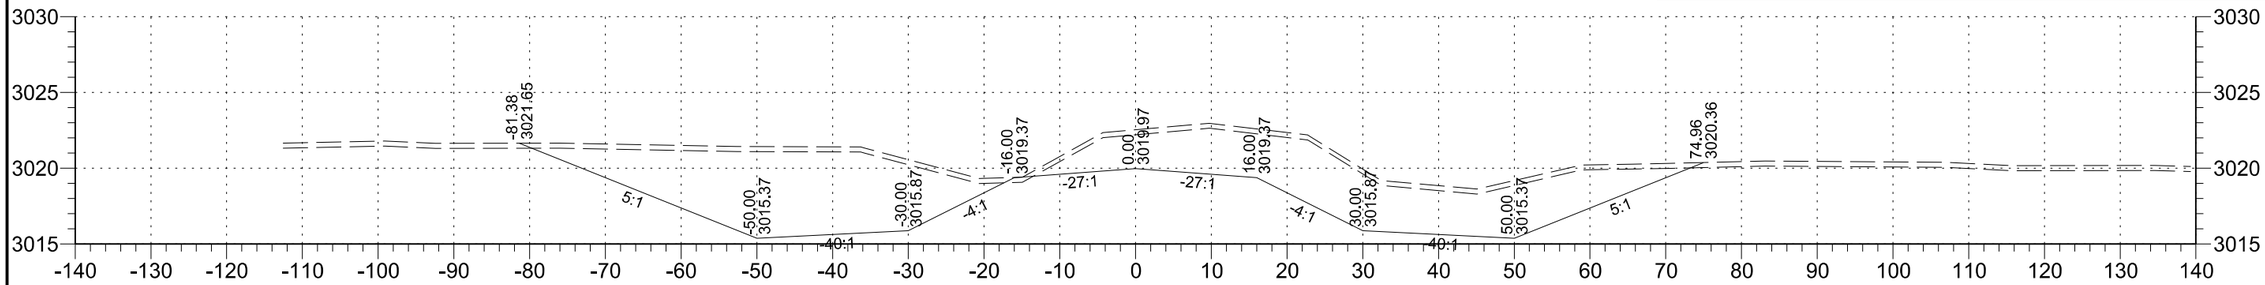

345+00

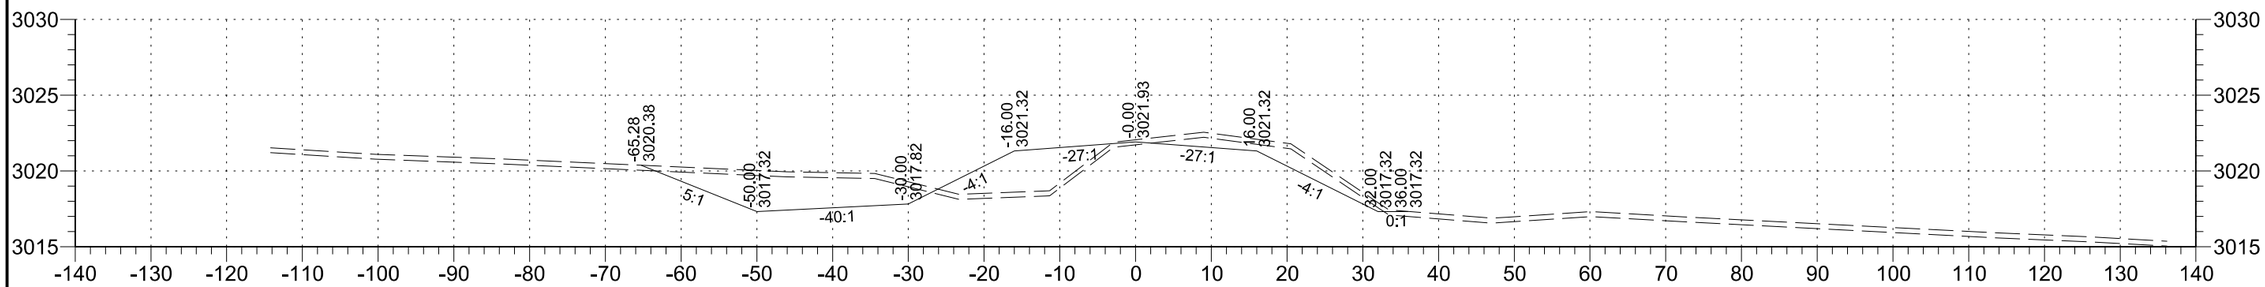

344+00

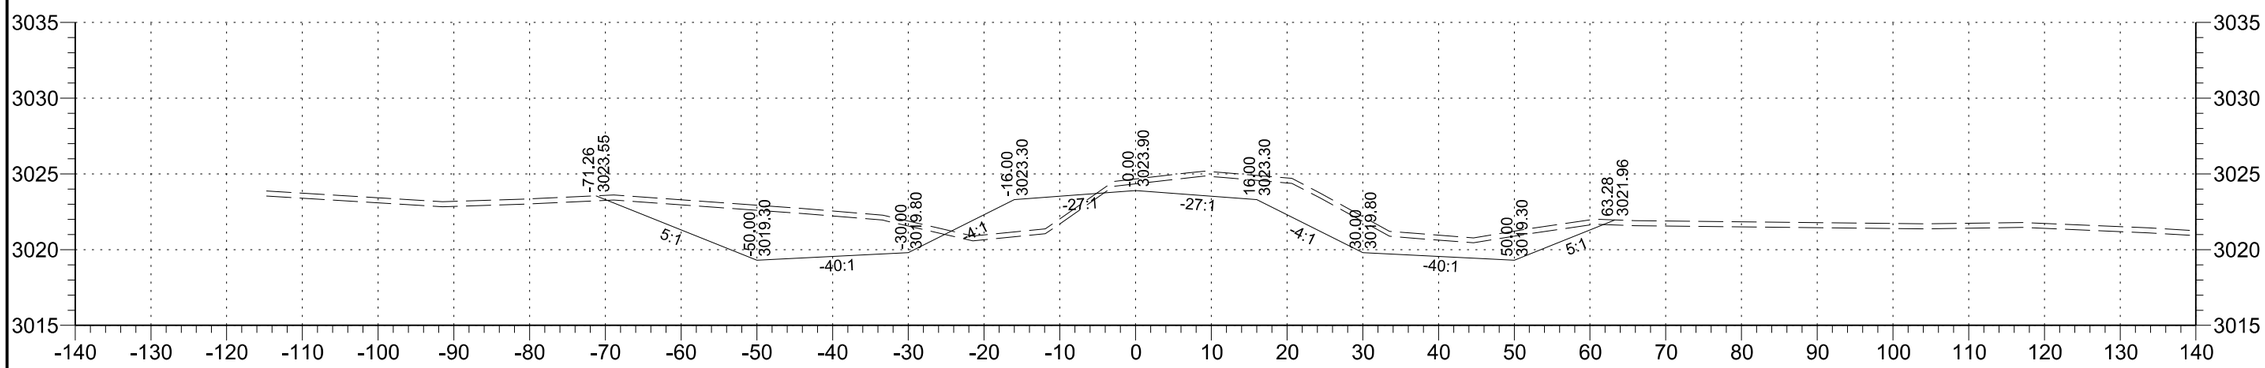

343+00

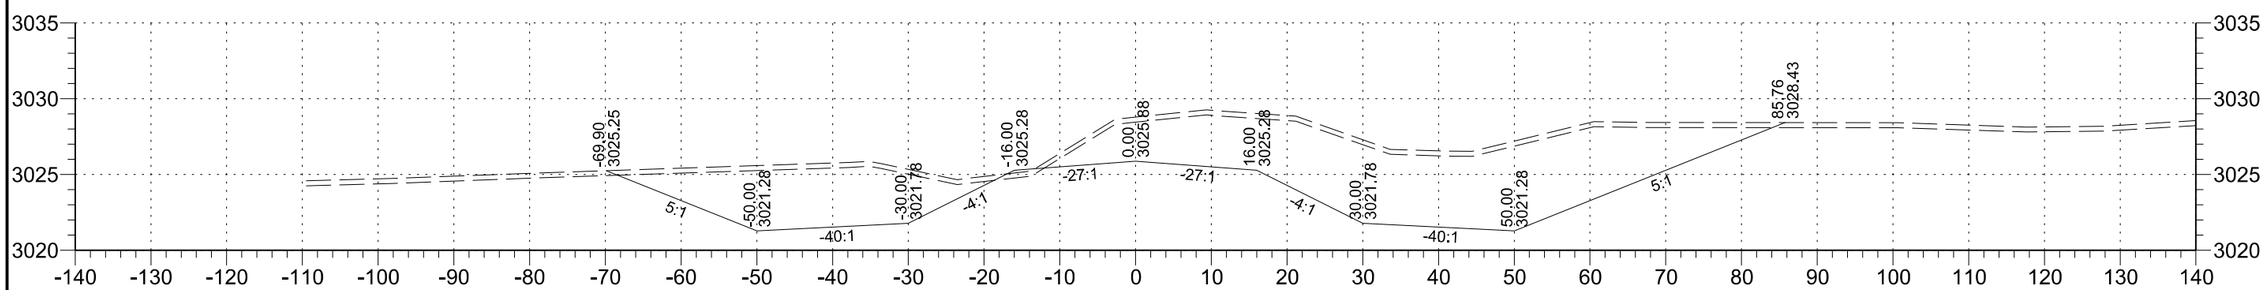

342+00

STATE	PROJECT NO.	SECTION NO.	SHEET NO.
ND	SC-4424(052)	200	131

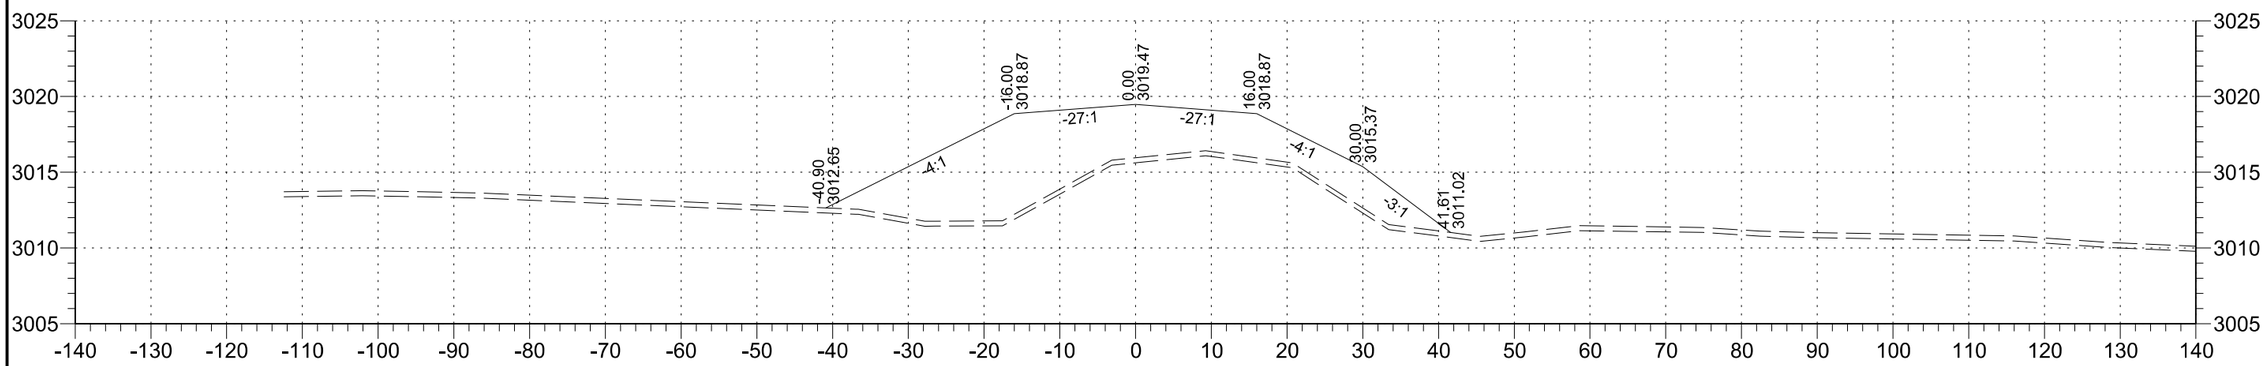

348+00

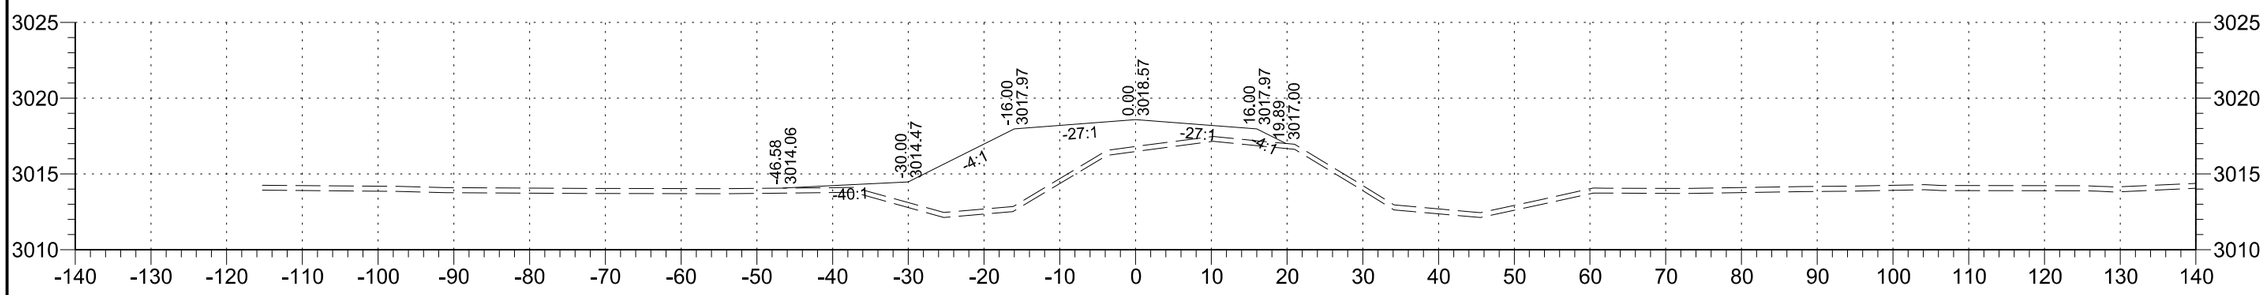

347+00

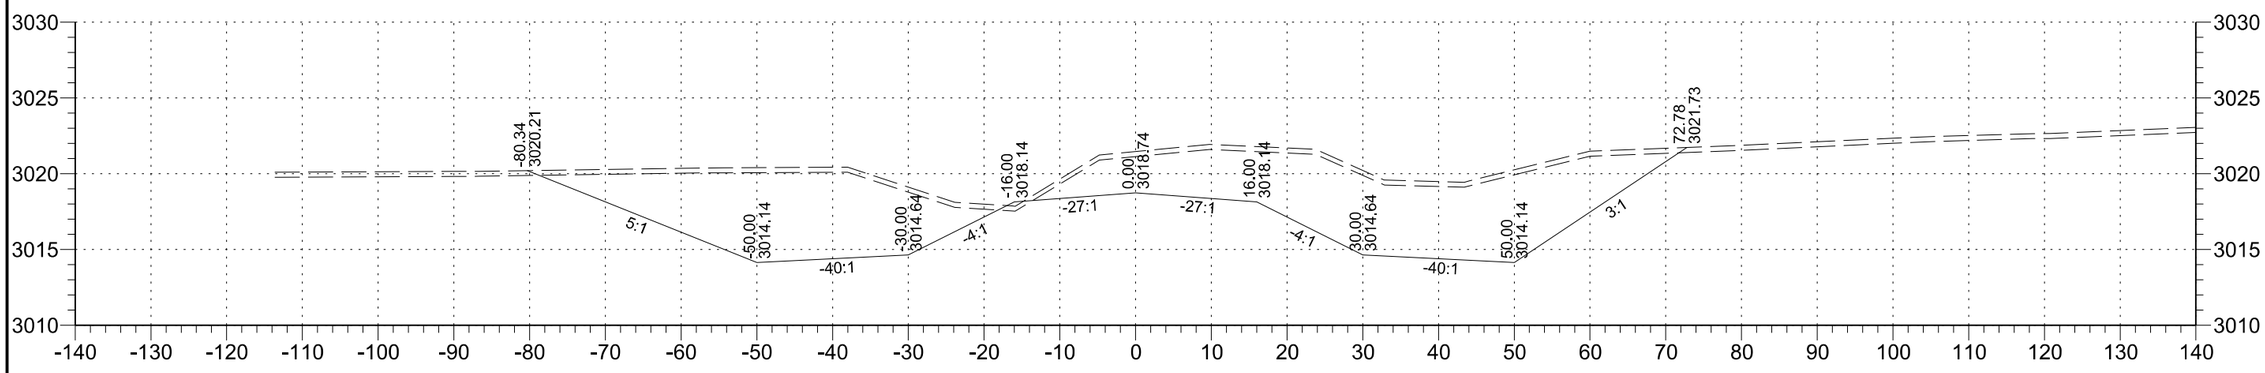

346+00

STATE	PROJECT NO.	SECTION NO.	SHEET NO.
ND	SC-4424(052)	200	132

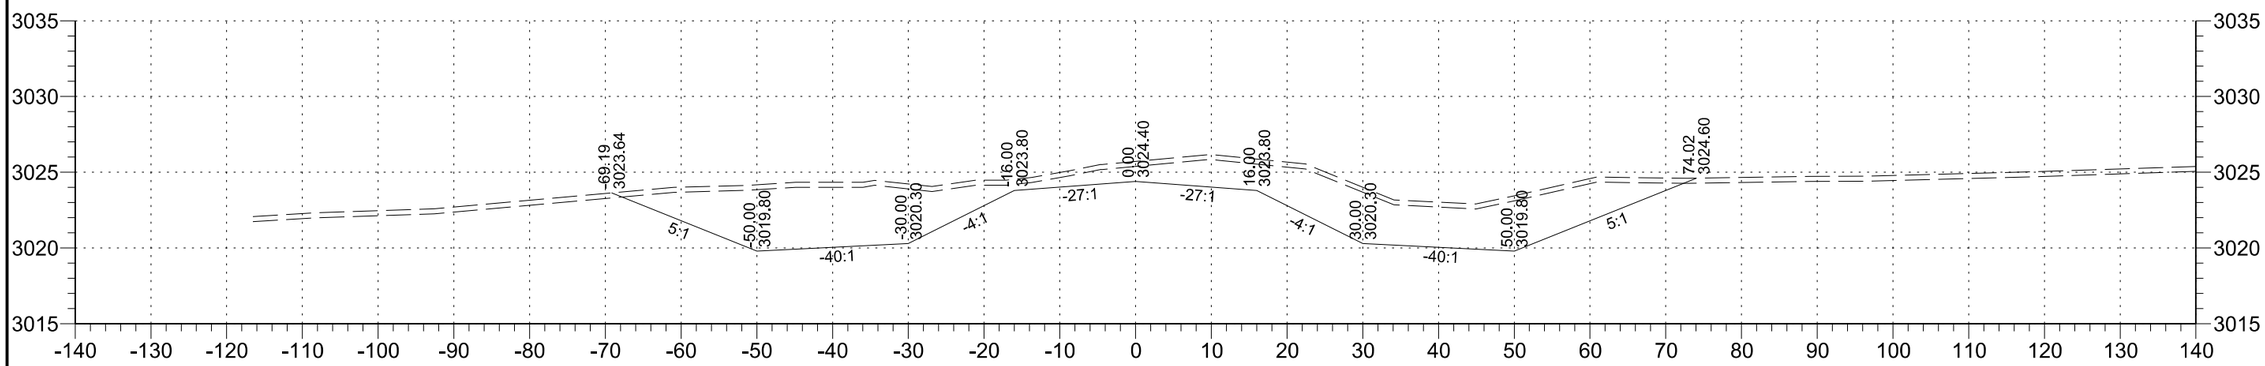

351+00

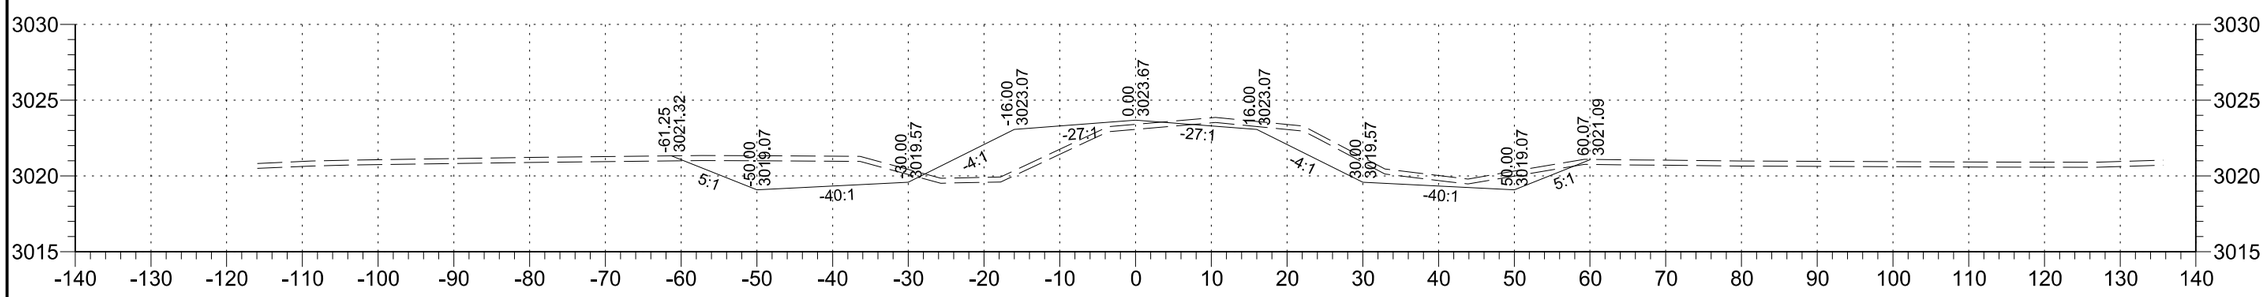

350+00

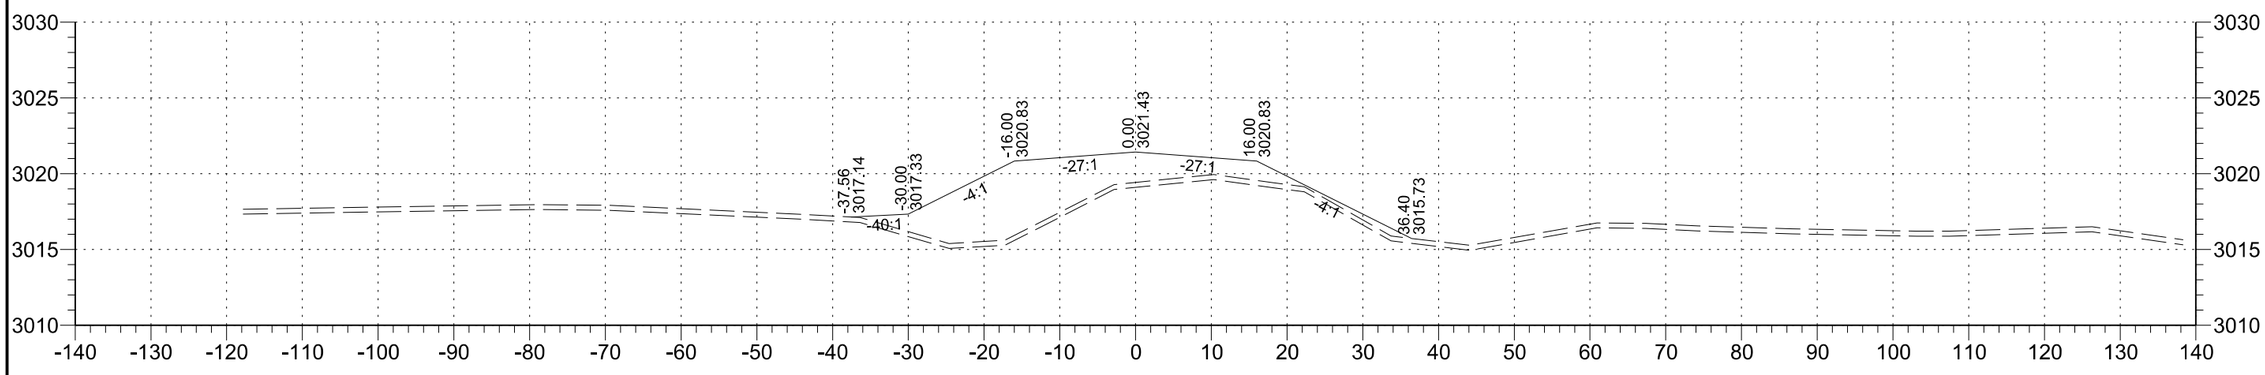

349+00

STATE	PROJECT NO.	SECTION NO.	SHEET NO.
ND	SC-4424(052)	200	133

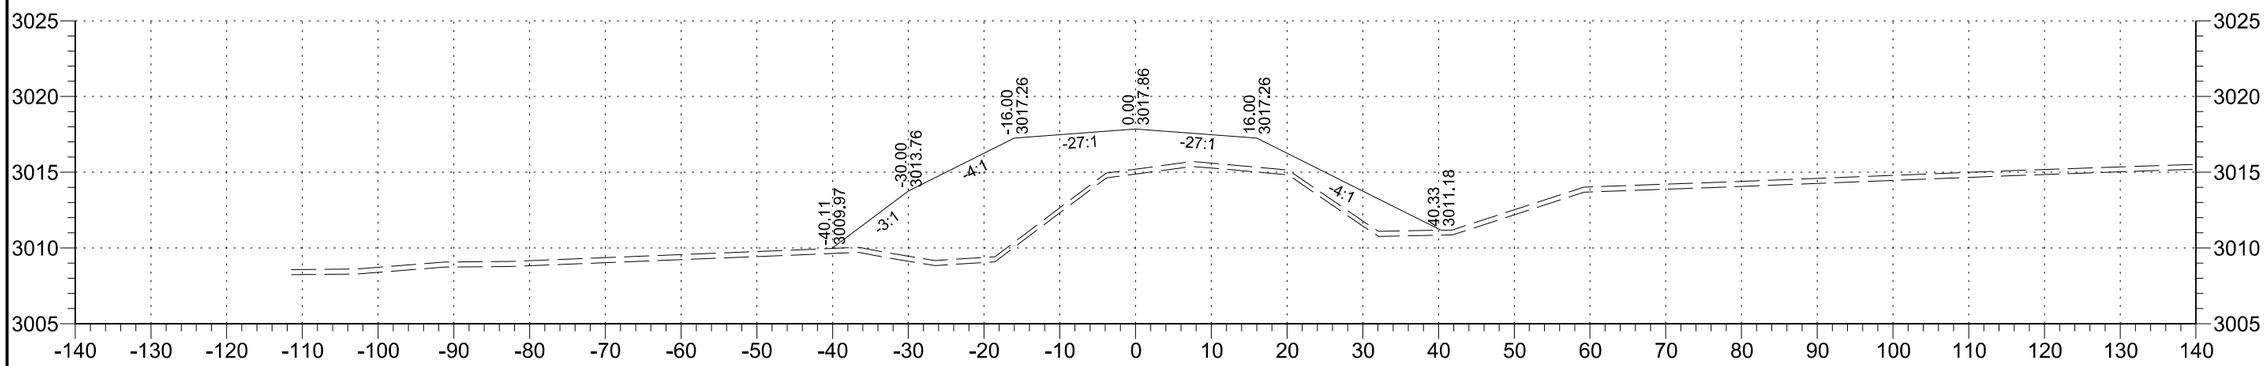

354+00

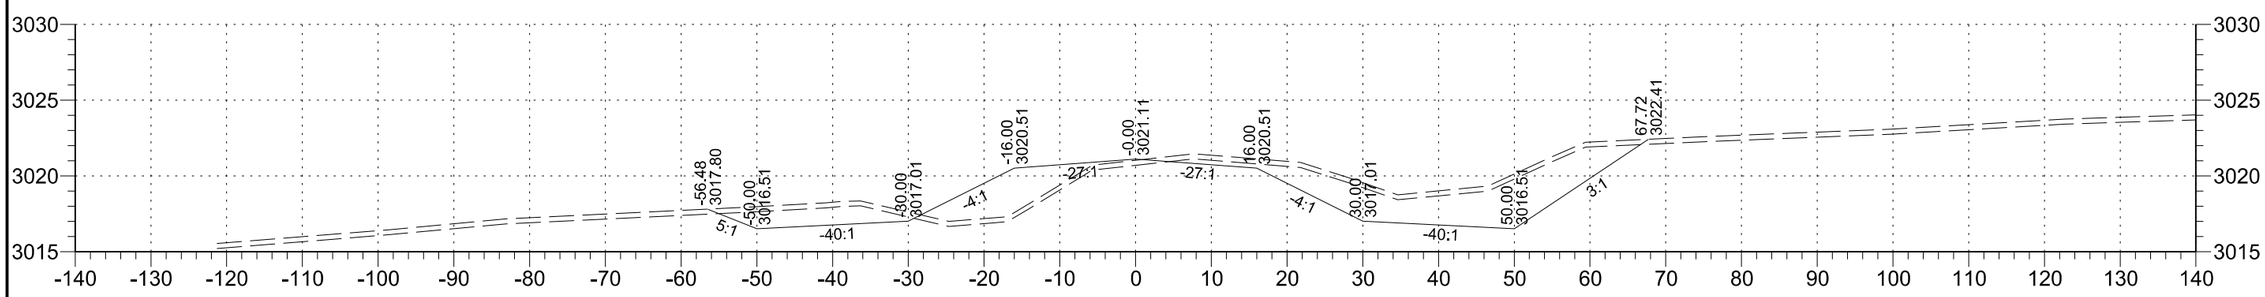

353+00

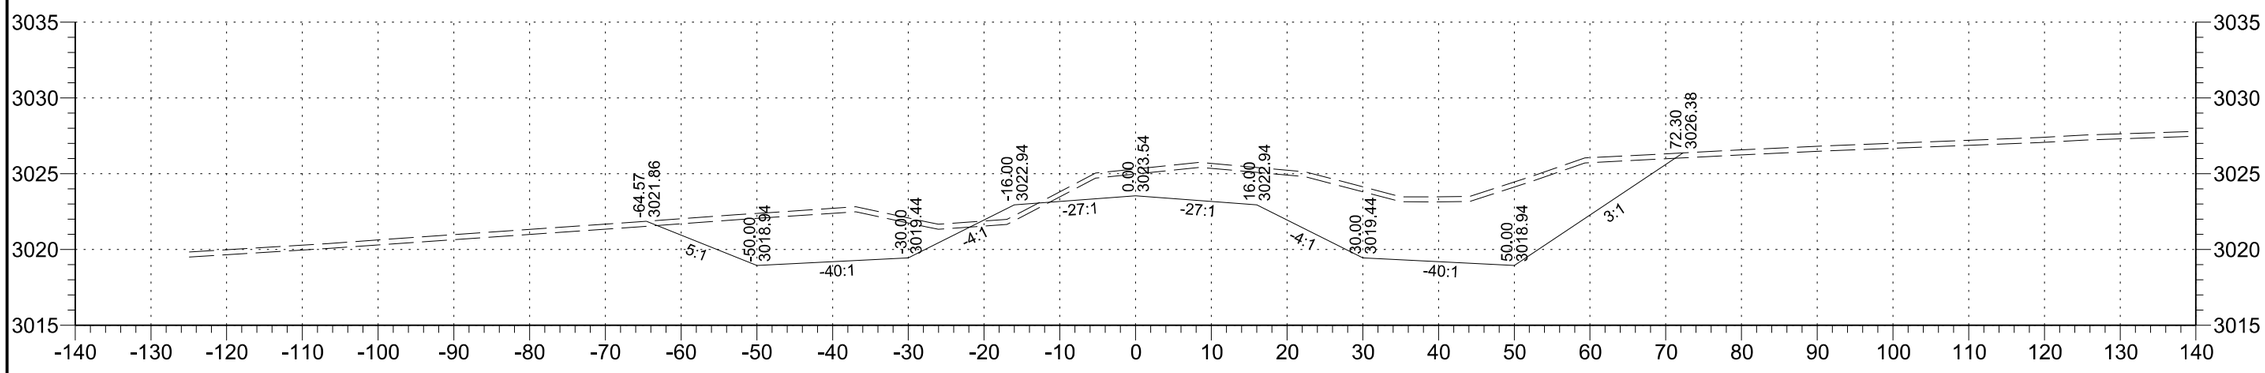

352+00

STATE	PROJECT NO.	SECTION NO.	SHEET NO.
ND	SC-4424(052)	200	134

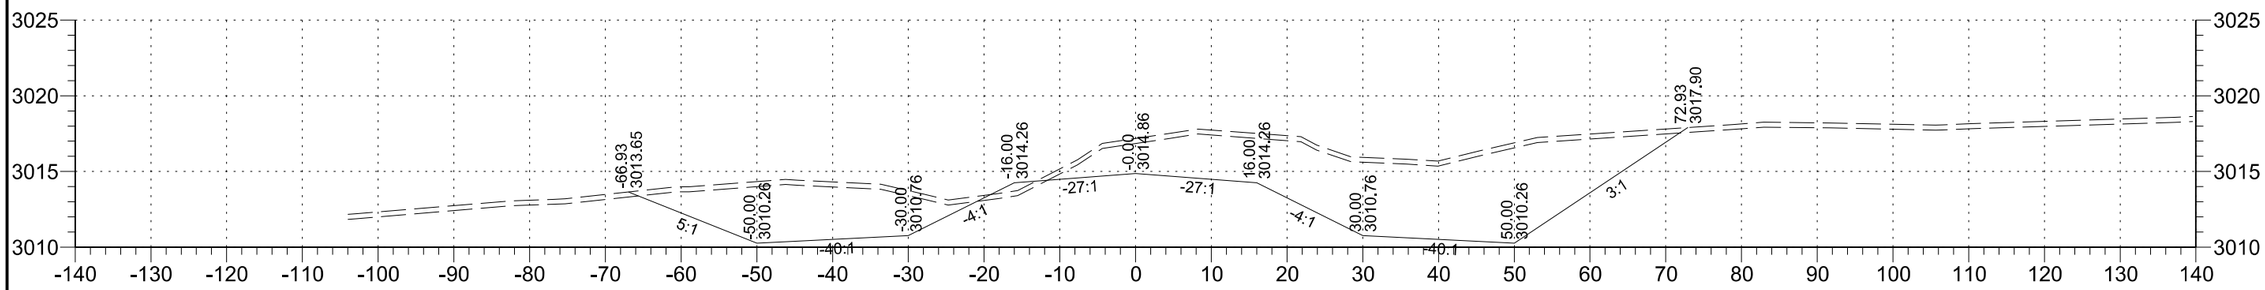

357+00

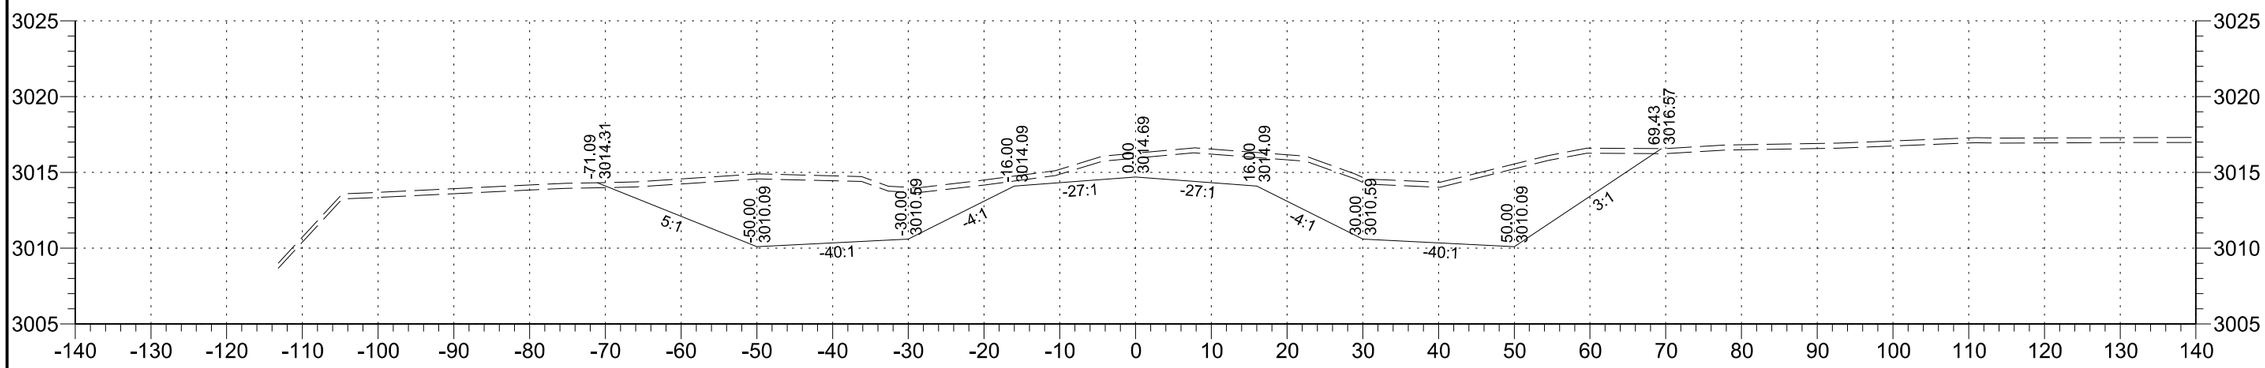

356+00

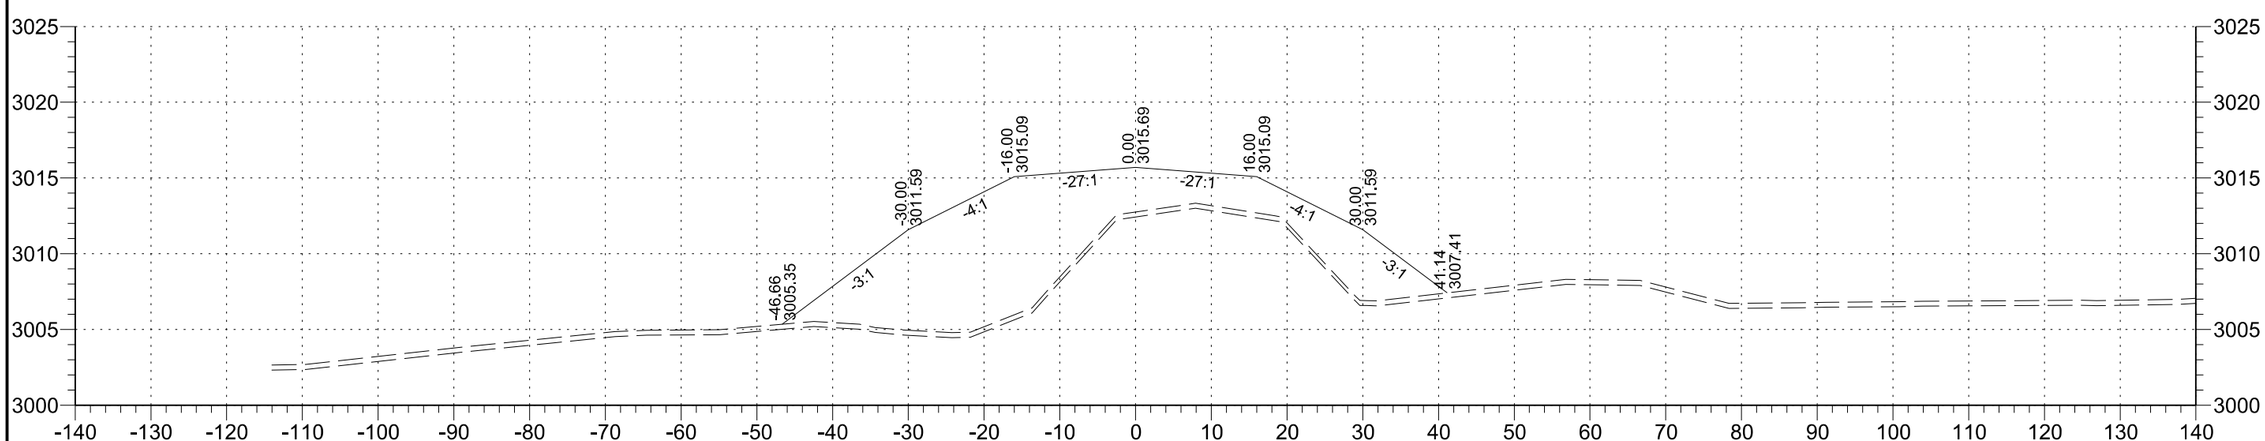

355+00

STATE	PROJECT NO.	SECTION NO.	SHEET NO.
ND	SC-4424(052)	200	135

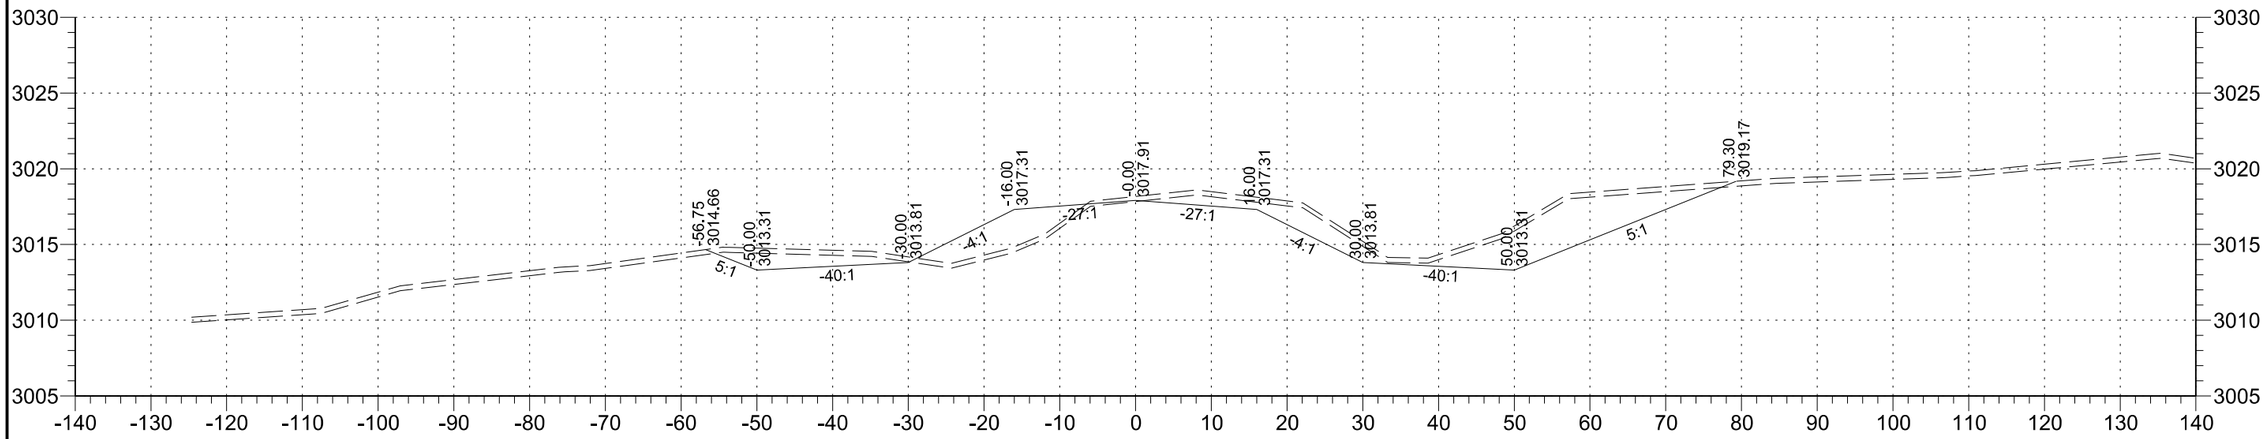

360+00

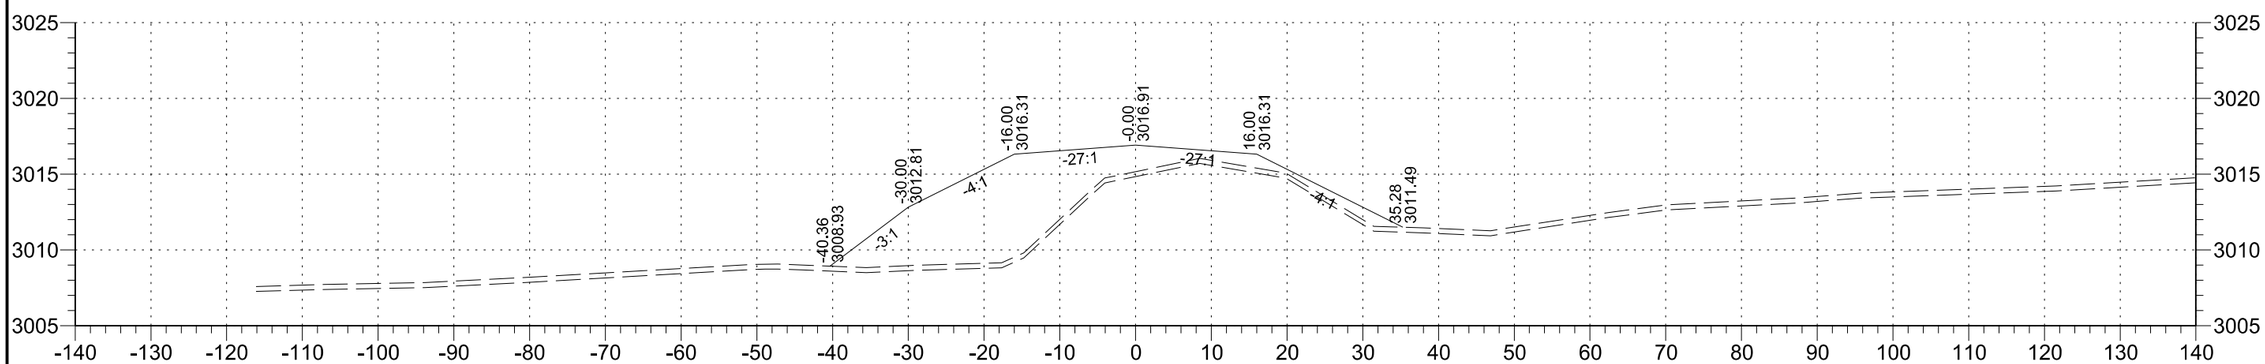

359+00

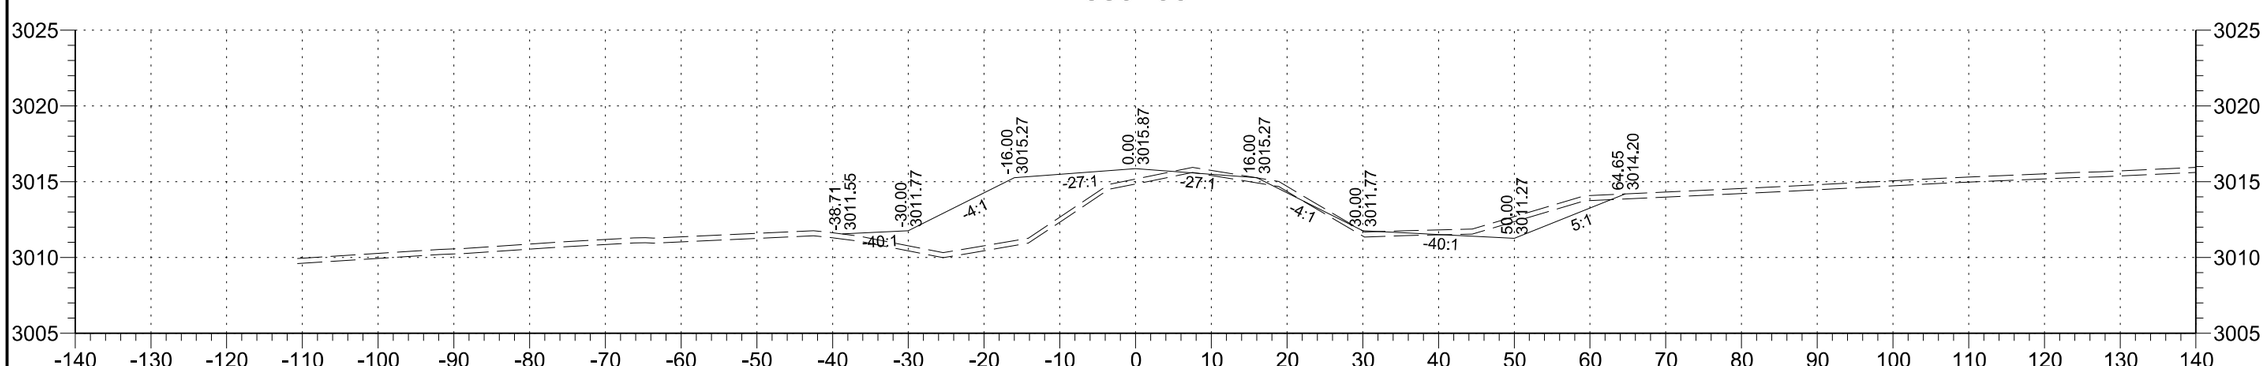

358+00

STATE	PROJECT NO.	SECTION NO.	SHEET NO.
ND	SC-4424(052)	200	136

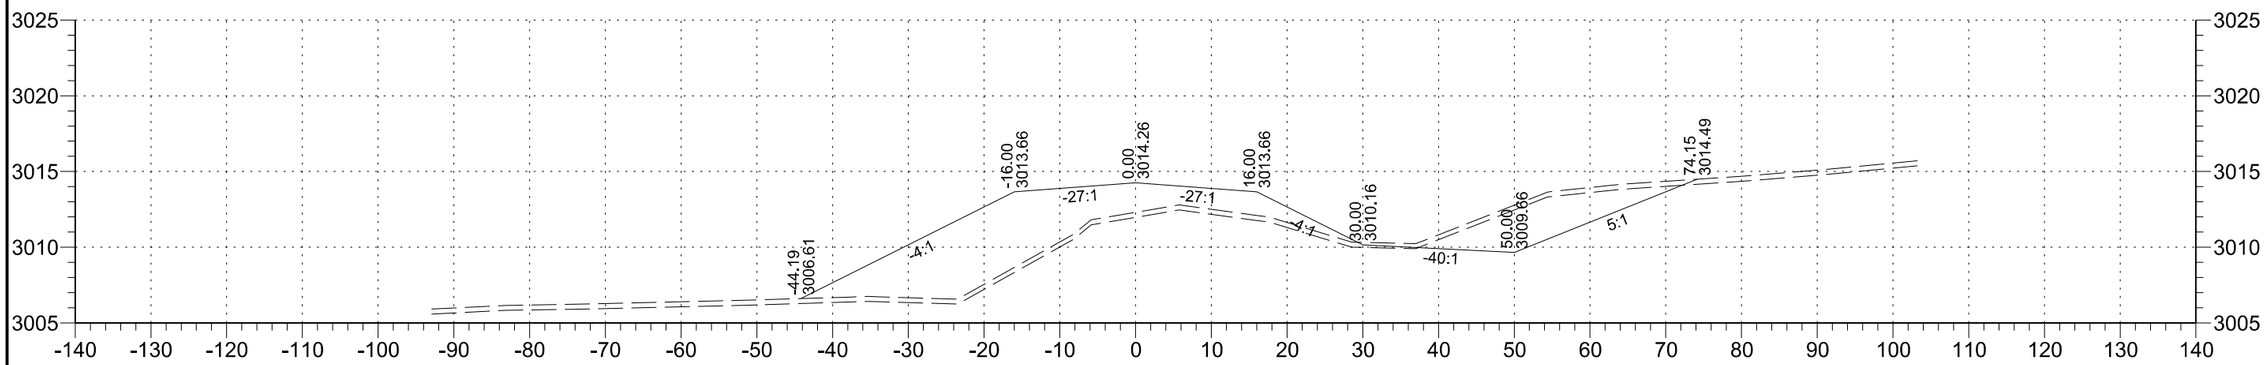

363+00

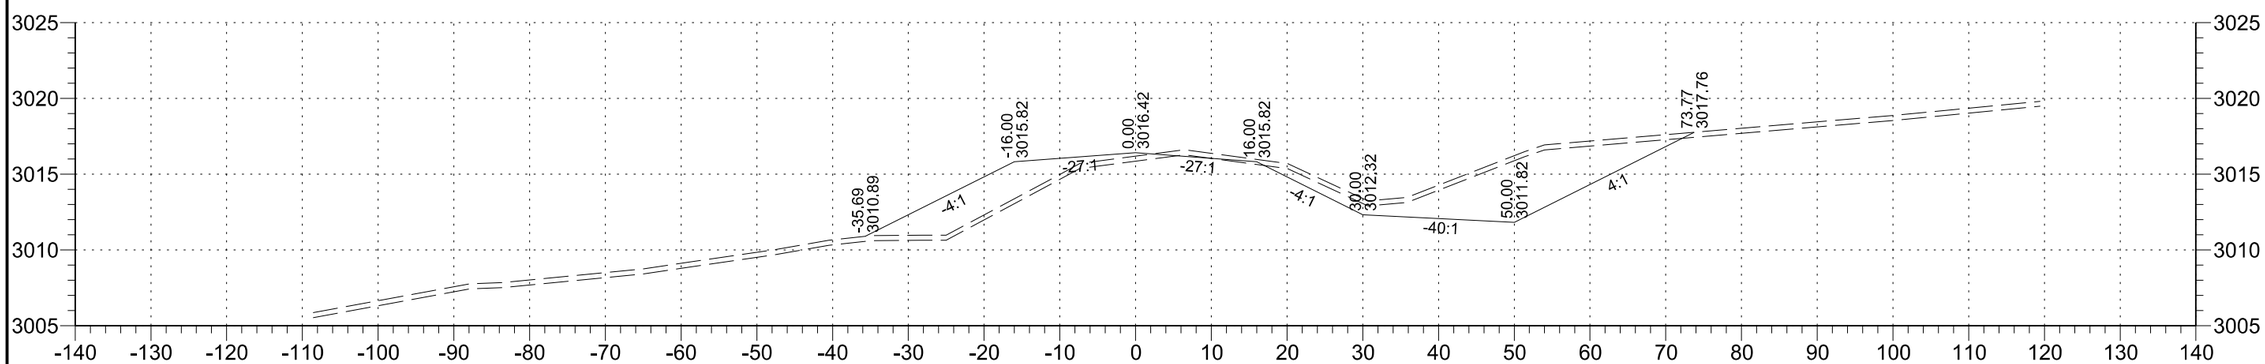

362+00

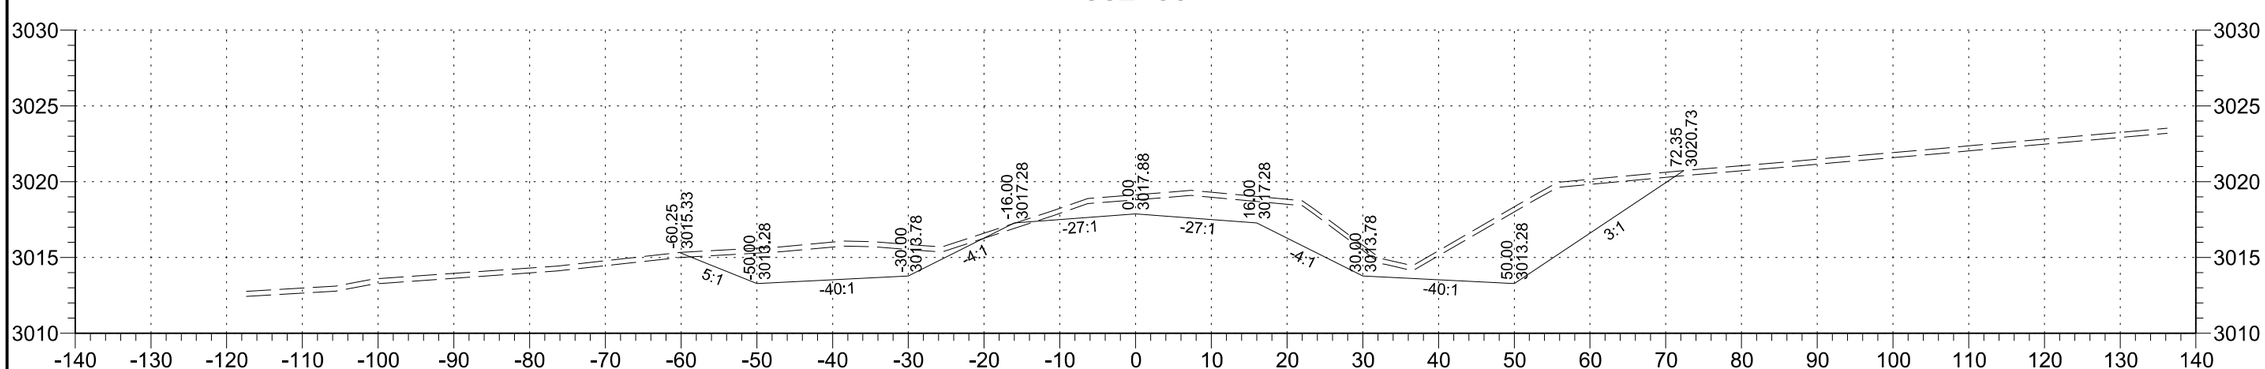

361+00

STATE	PROJECT NO.	SECTION NO.	SHEET NO.
ND	SC-4424(052)	200	137

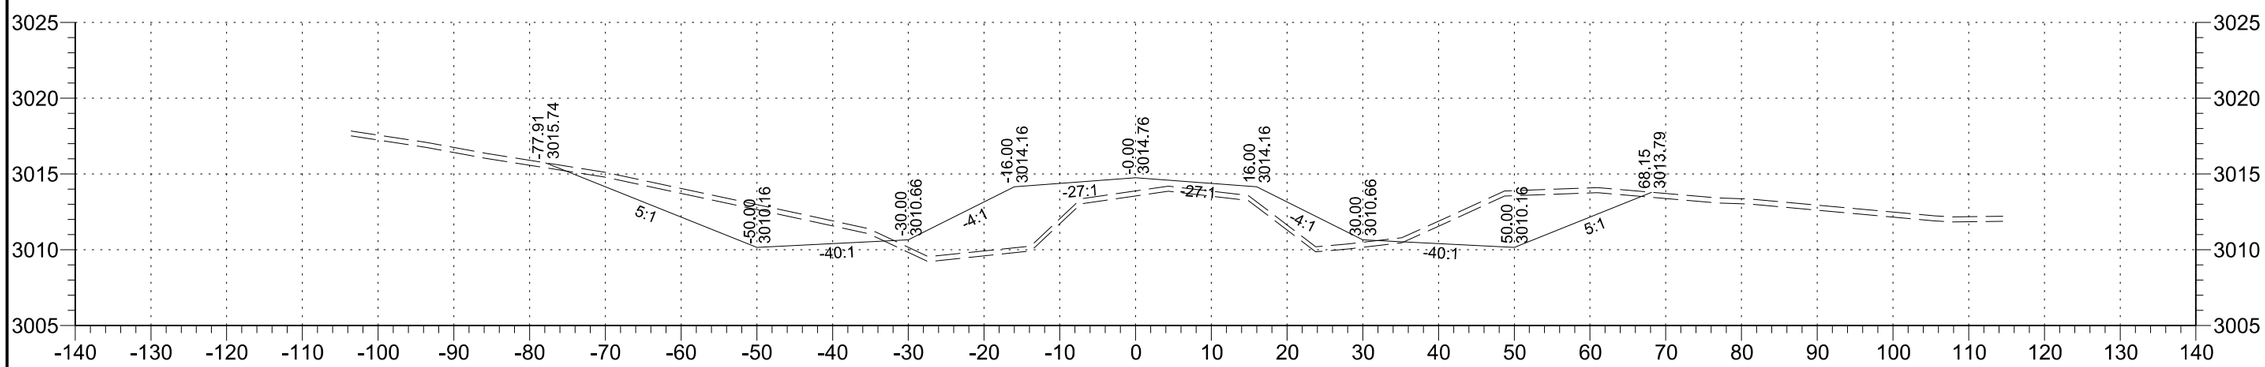

366+00

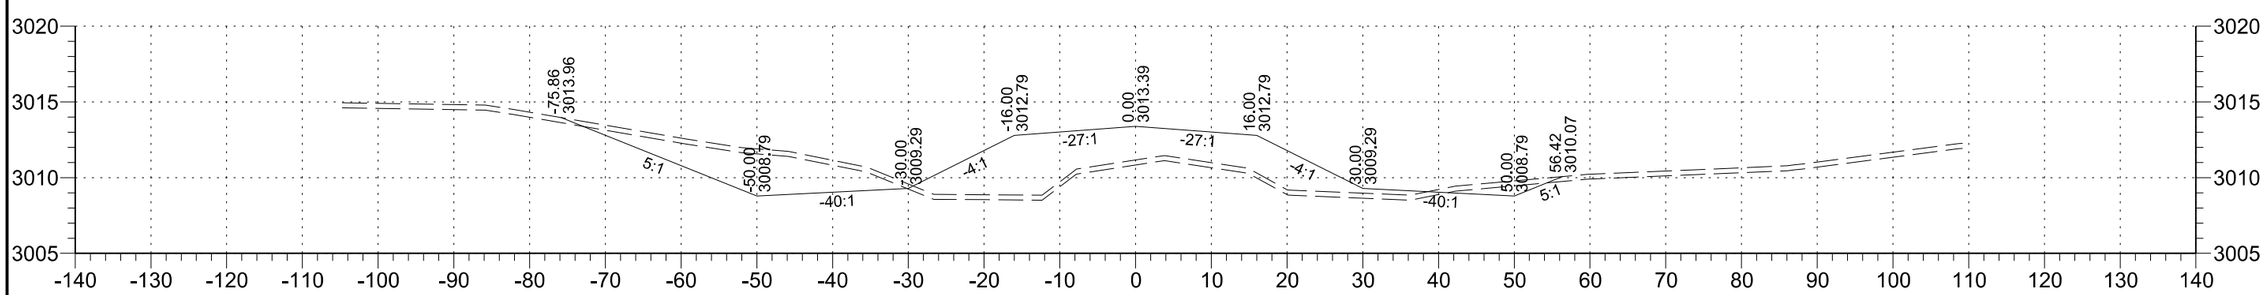

365+00

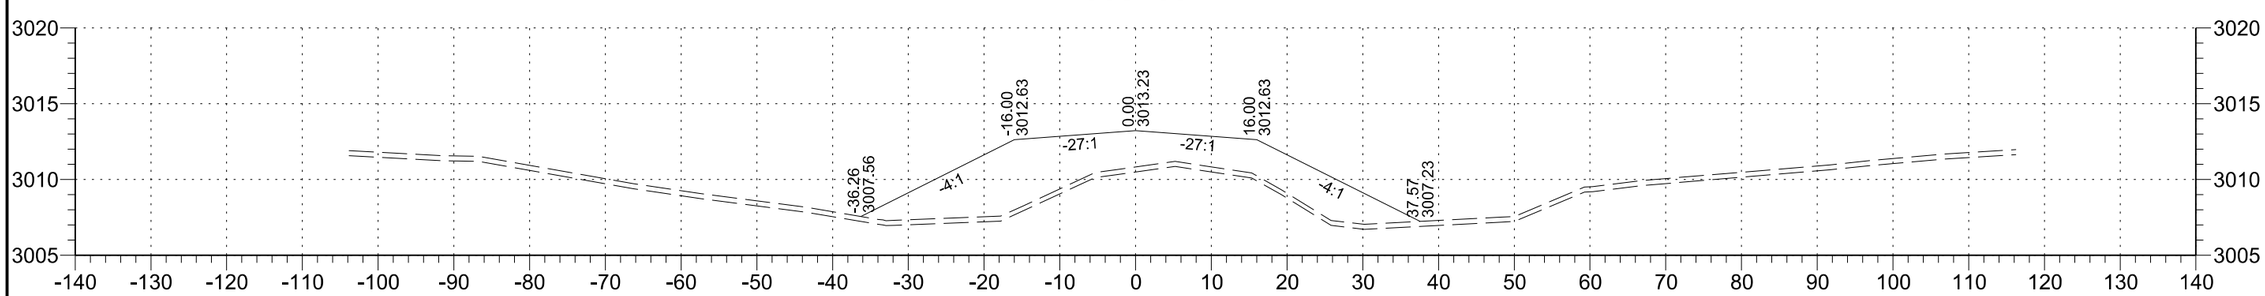

364+00

STATE	PROJECT NO.	SECTION NO.	SHEET NO.
ND	SC-4424(052)	200	138

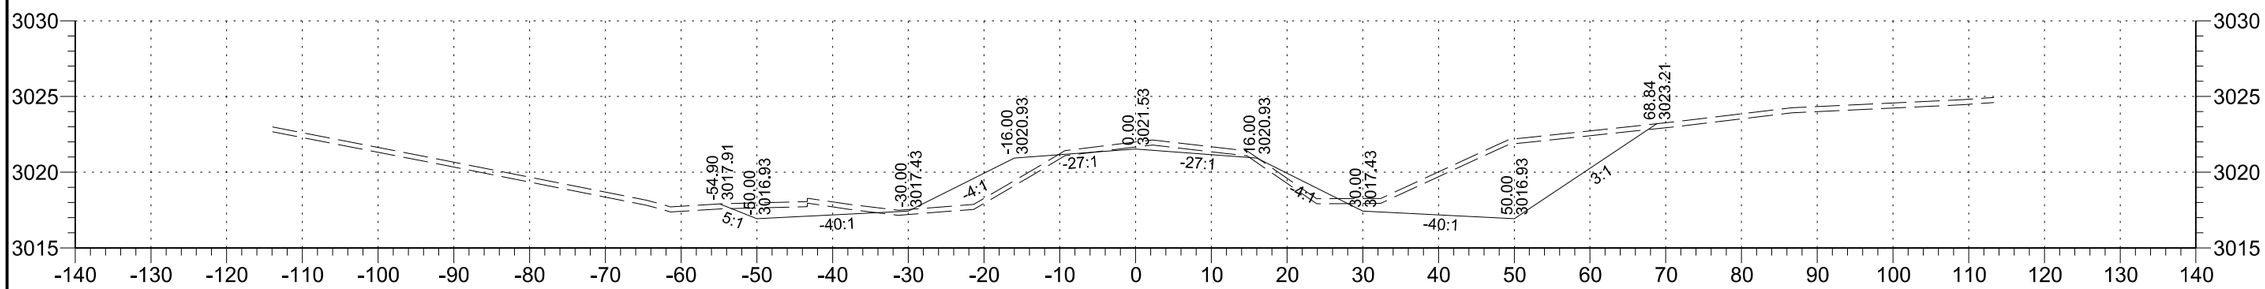

369+00

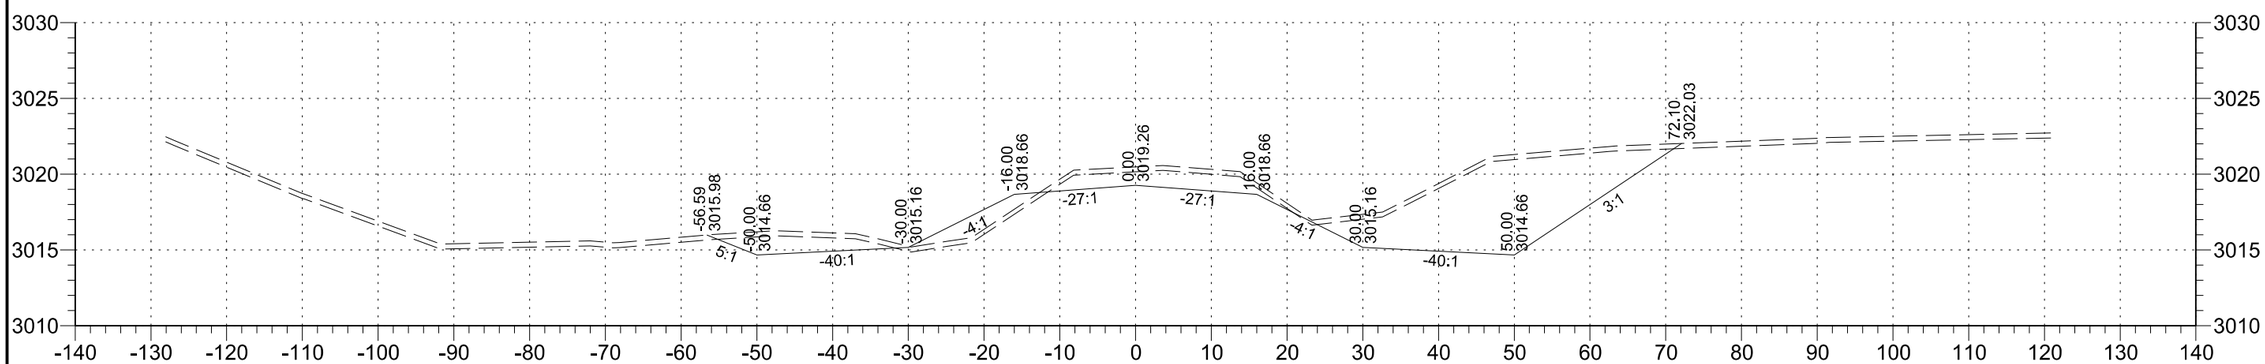

368+00

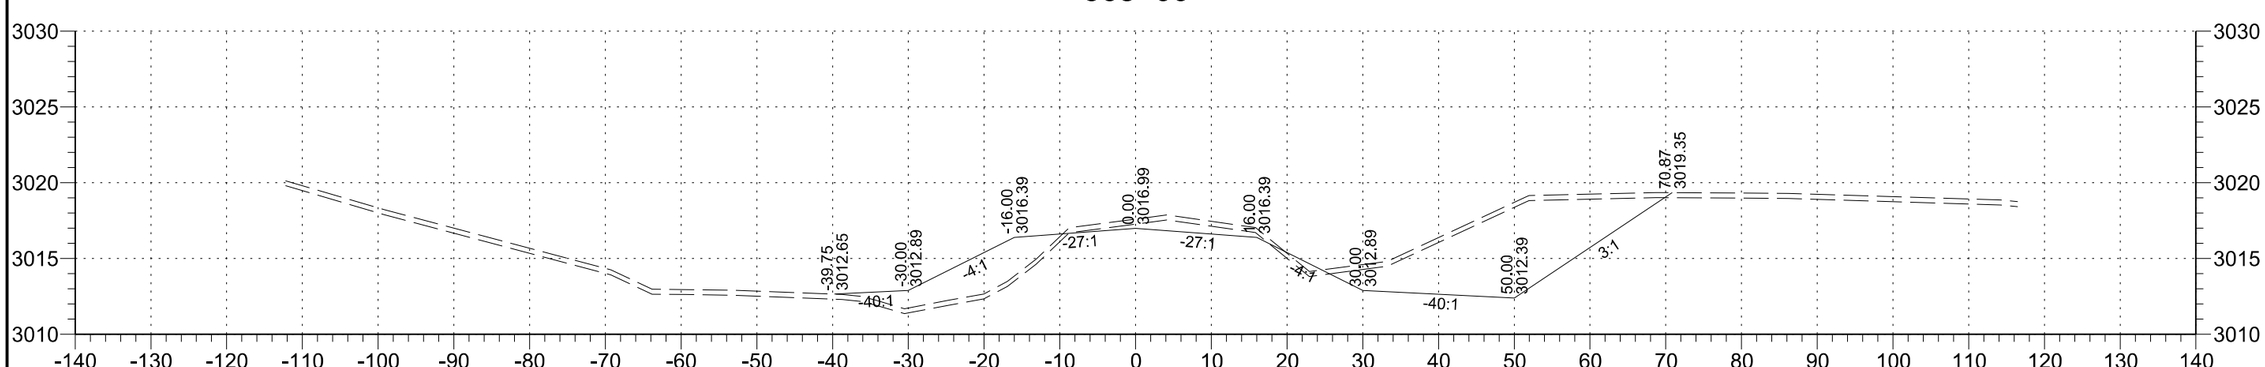

367+00

STATE	PROJECT NO.	SECTION NO.	SHEET NO.
ND	SC-4424(052)	200	139

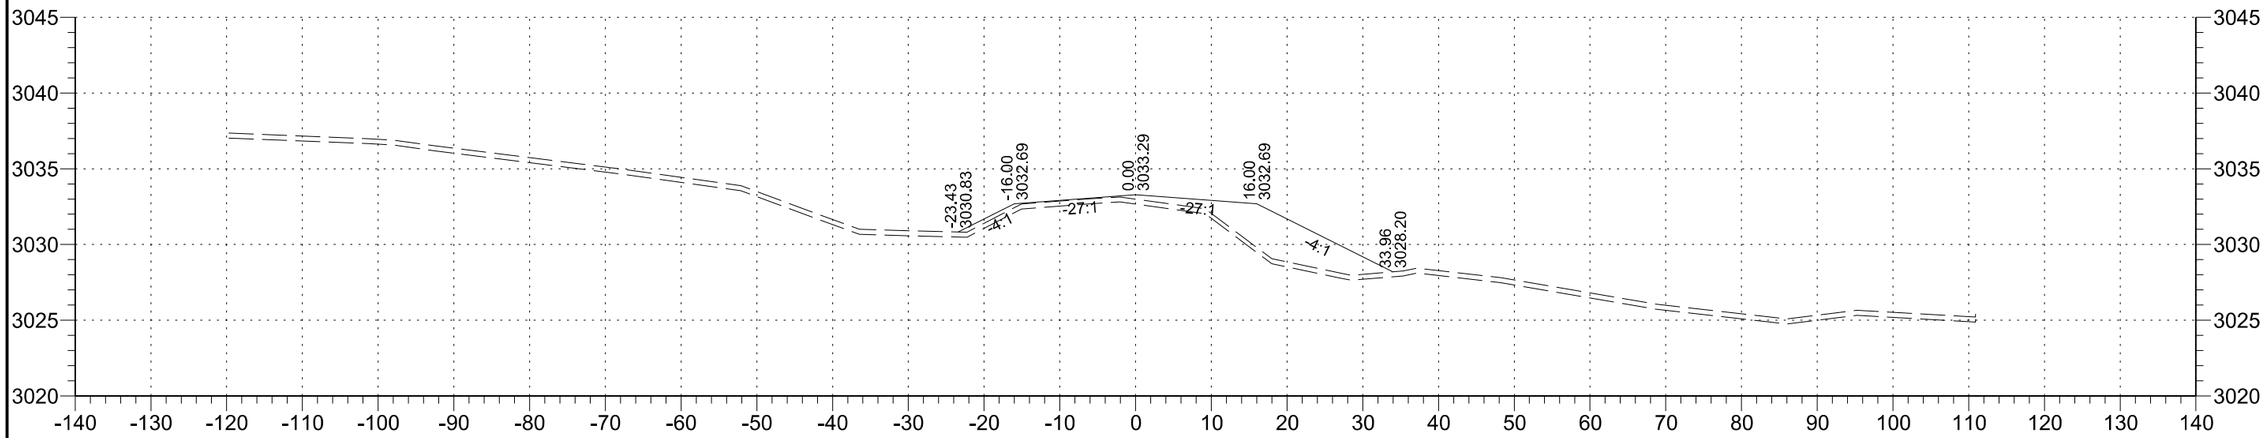

372+00

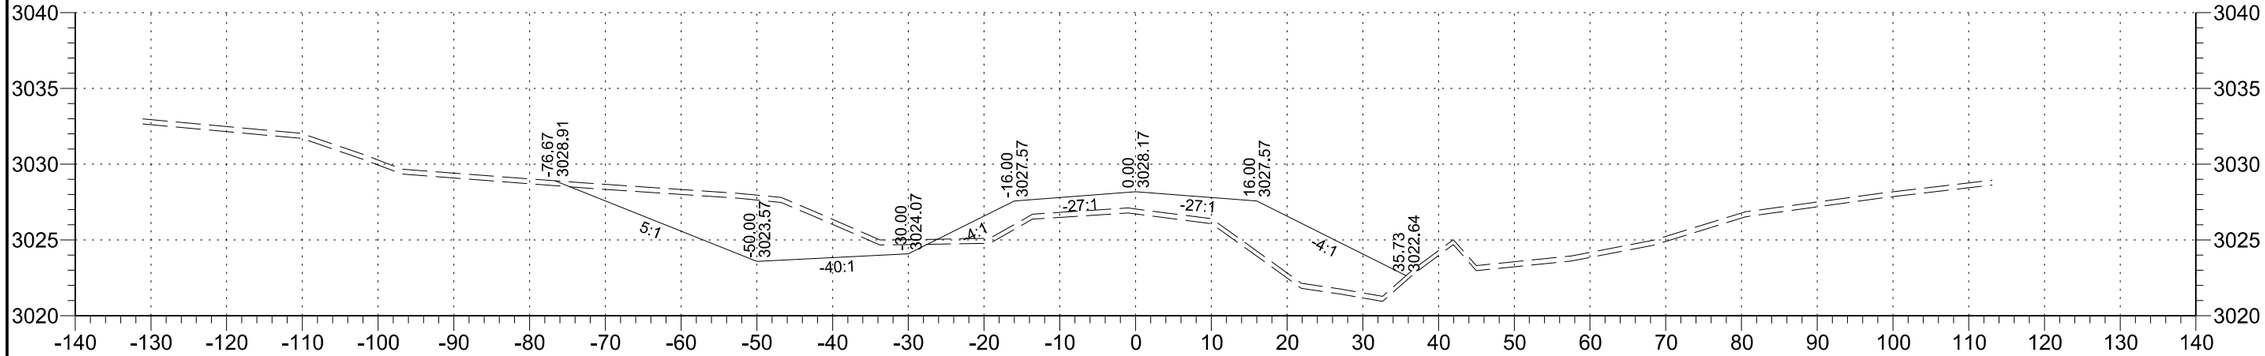

371+00

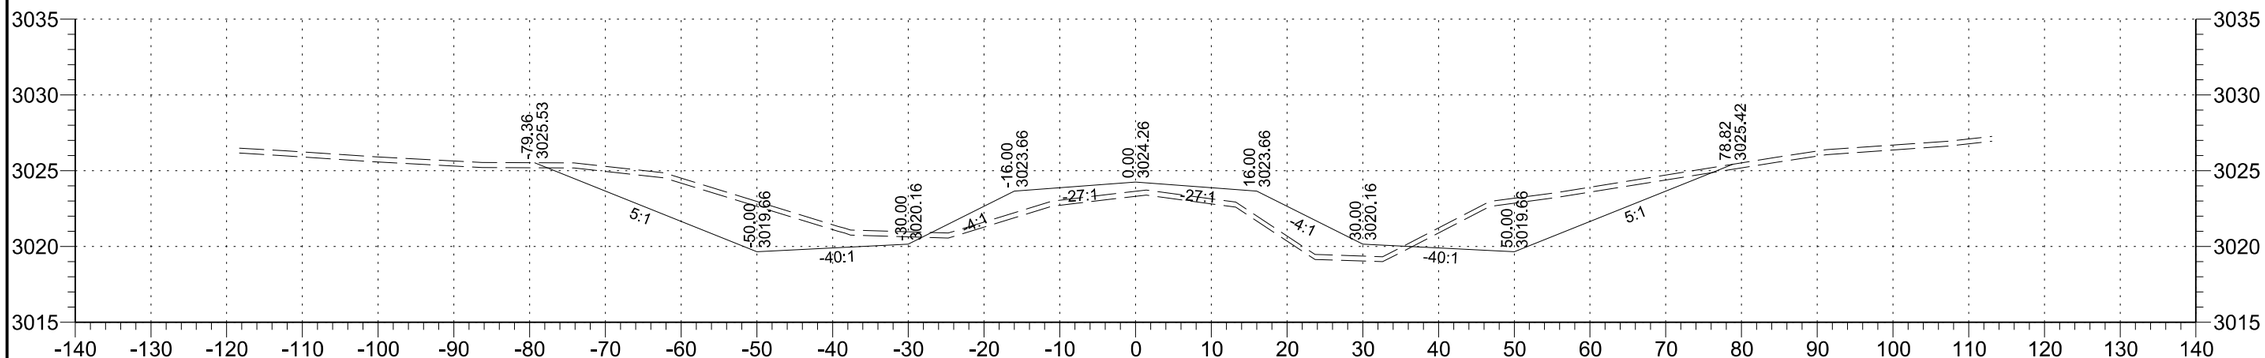

370+00

STATE	PROJECT NO.	SECTION NO.	SHEET NO.
ND	SC-4424(052)	200	140

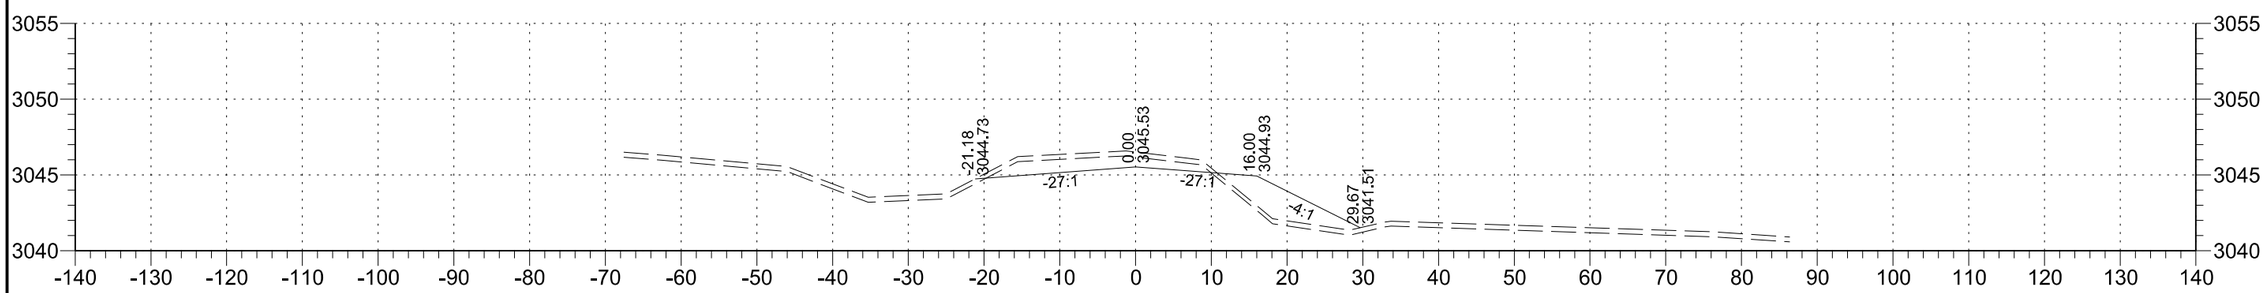

374+00

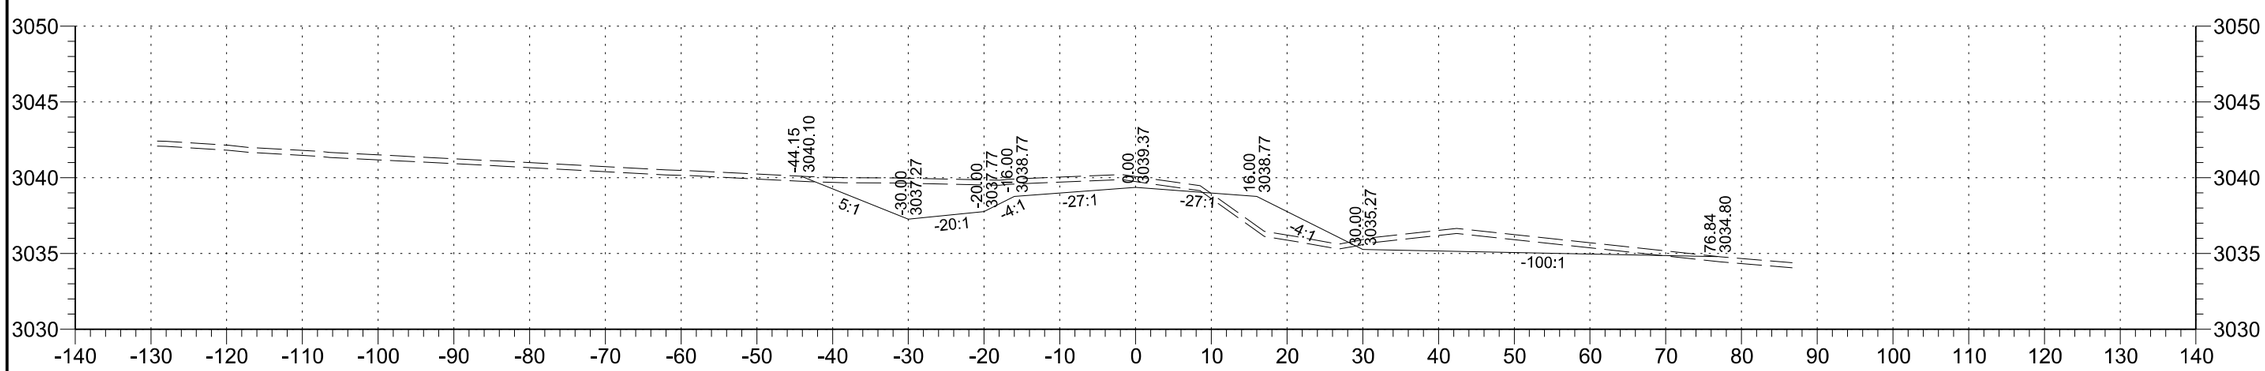

373+00