STATE	PROJECT NO.	PCN NO.	SECTION NO.	SHEET NO.
ND	ROM-0300(129)	21281	200	1

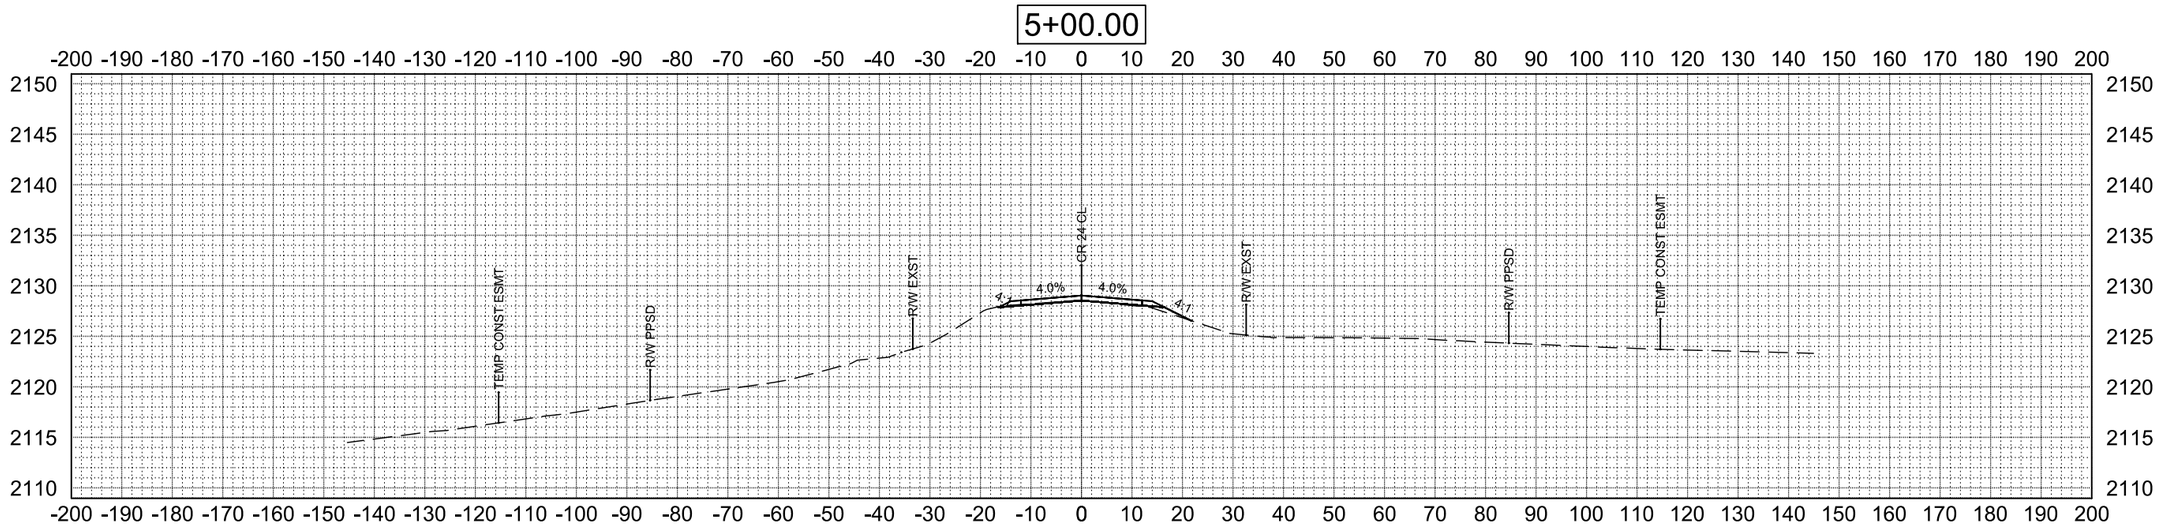

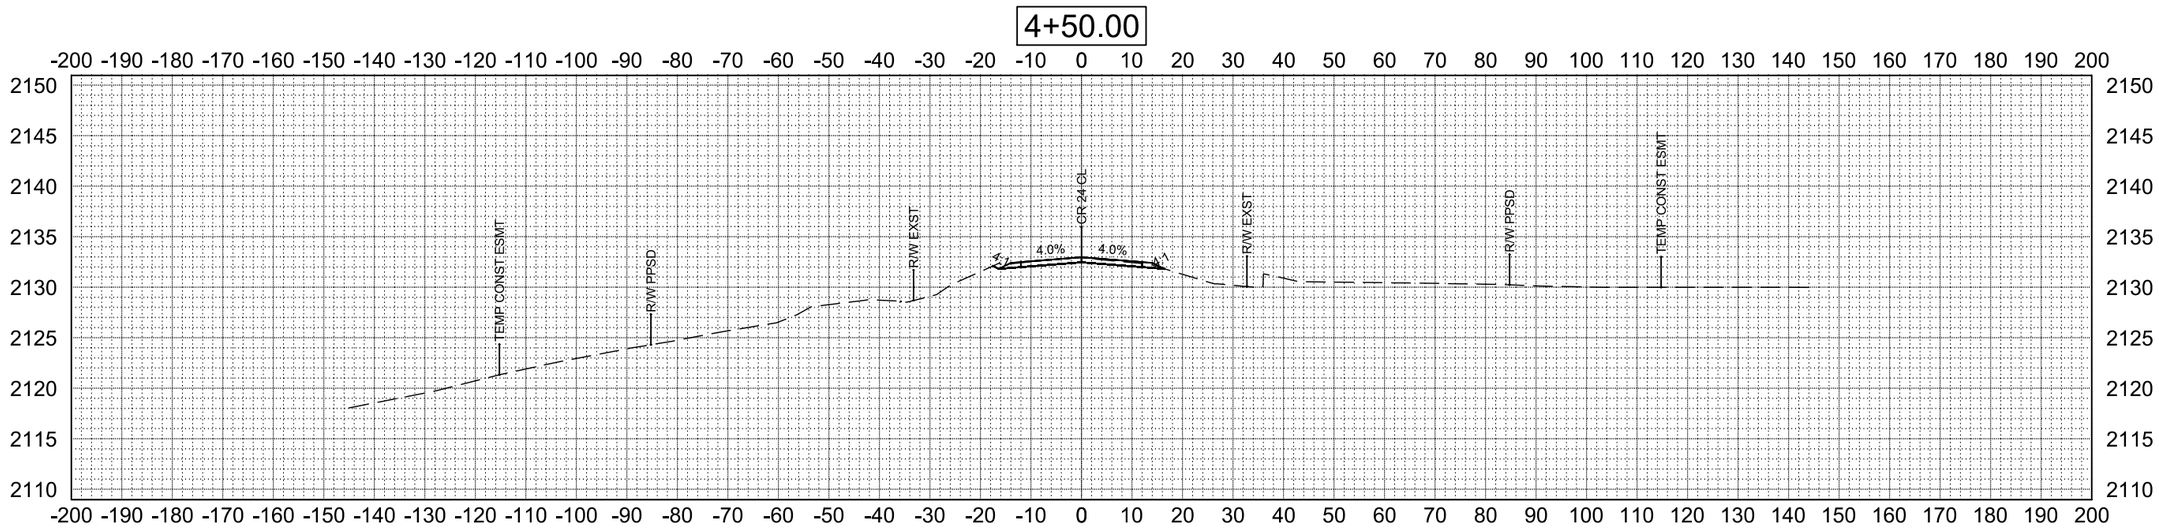

T:\Projects\2015\15.167.0132 Ward Co - CR 24 Grade Raises\0300.129\Design\200\200_XSEC-30SCALE.dwg
Levi Heller
2:50:34 PM
3/15/2016

Apex Engineering Group		STATE	PROJECT NO.	PCN NO.	SECTION NO.	SHEET NO.
		ND	ROM-0300(129)	21281	200	2

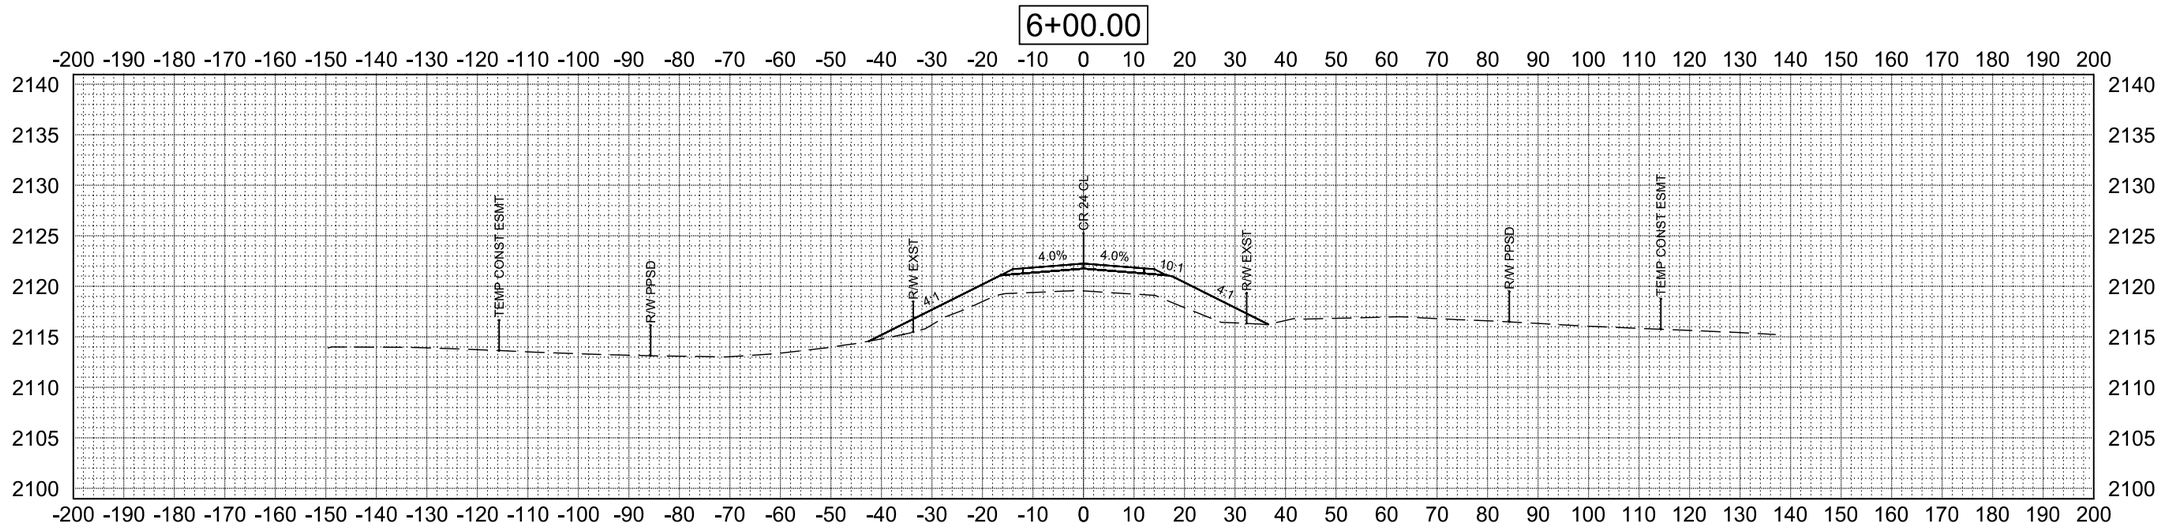

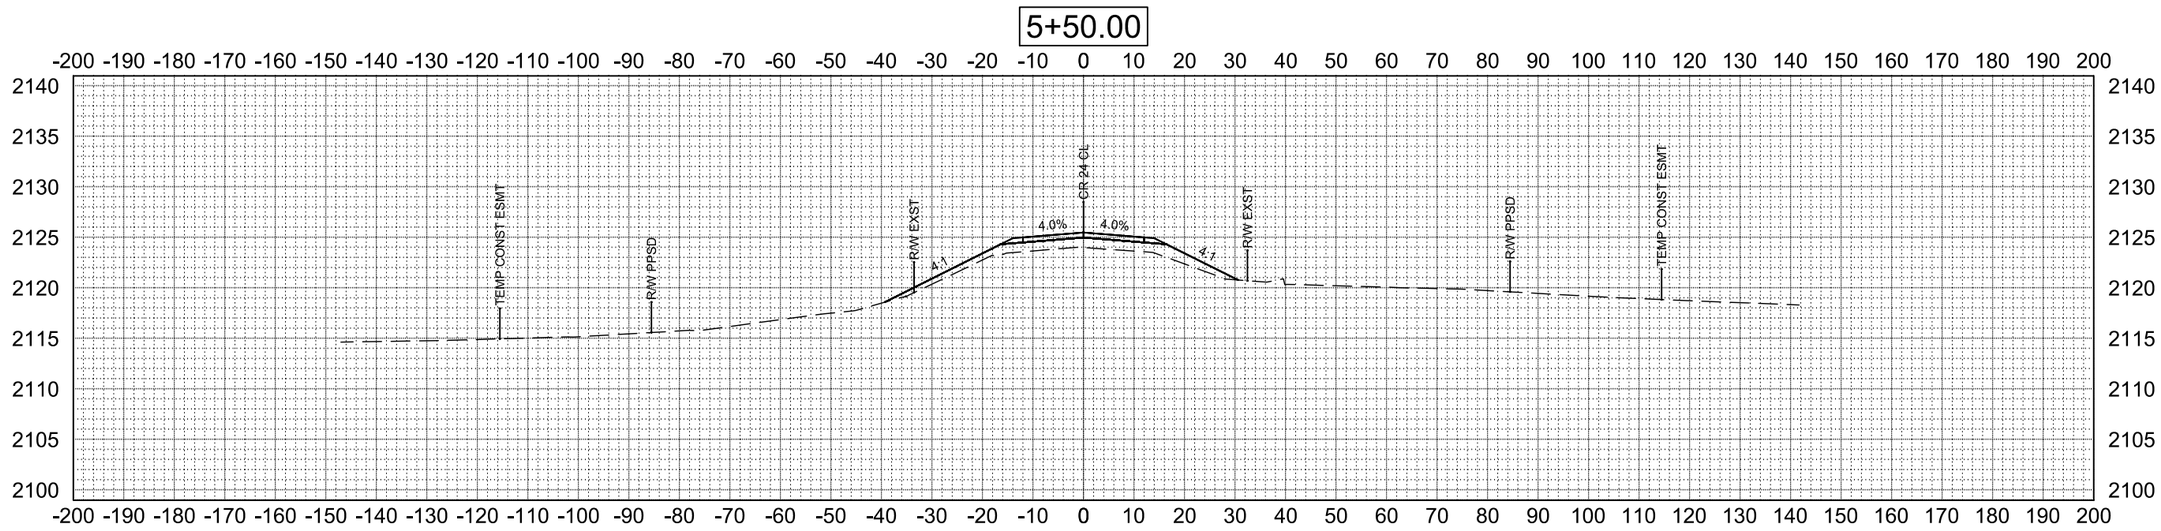

T:\Projects\2015\15.167.0132 Ward Co - CR 24 Grade Raises\0300.129\Design\200\200_XSEC-30SCALE.dwg
Levi Heller
2:50:42 PM
3/15/2016

Apex Engineering Group		STATE	PROJECT NO.	PCN NO.	SECTION NO.	SHEET NO.
		ND	ROM-0300(129)	21281	200	3

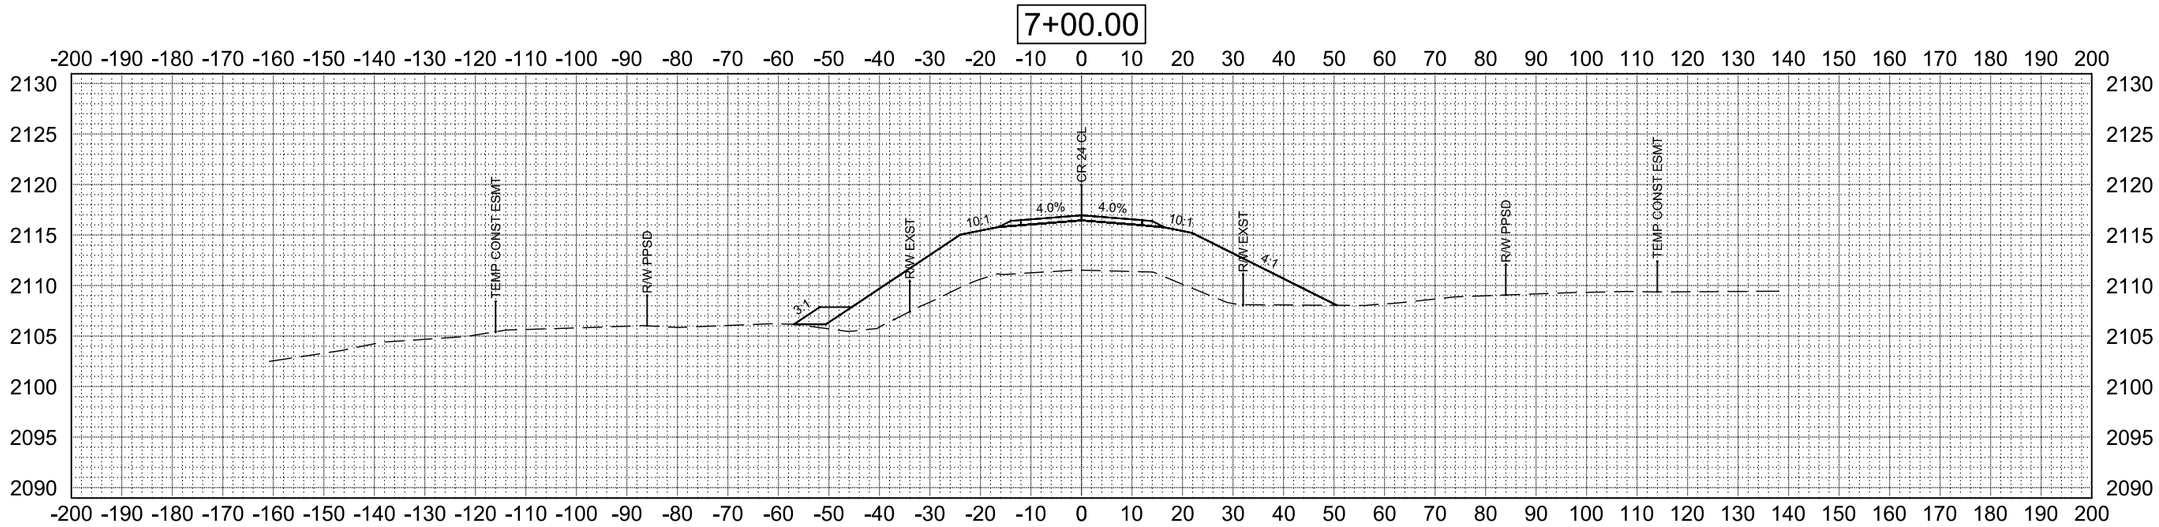

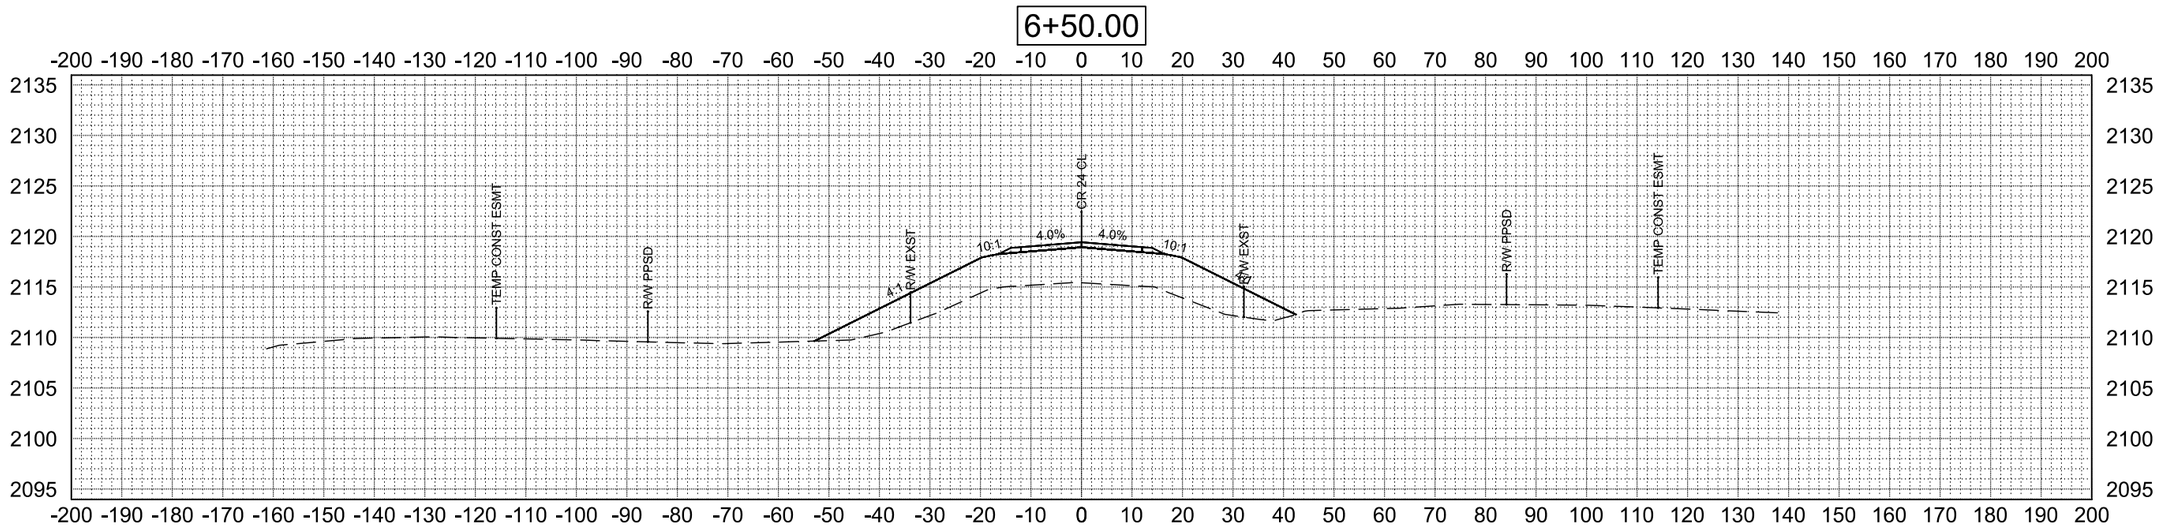

T:\Projects\2015\15.167.0132 Ward Co - CR 24 Grade Raises\0300.129\Design\200\200_XSEC-30SCALE.dwg
Levi Heller
2:50:49 PM
3/15/2016

Apex Engineering Group		STATE	PROJECT NO.	PCN NO.	SECTION NO.	SHEET NO.
		ND	ROM-0300(129)	21281	200	4

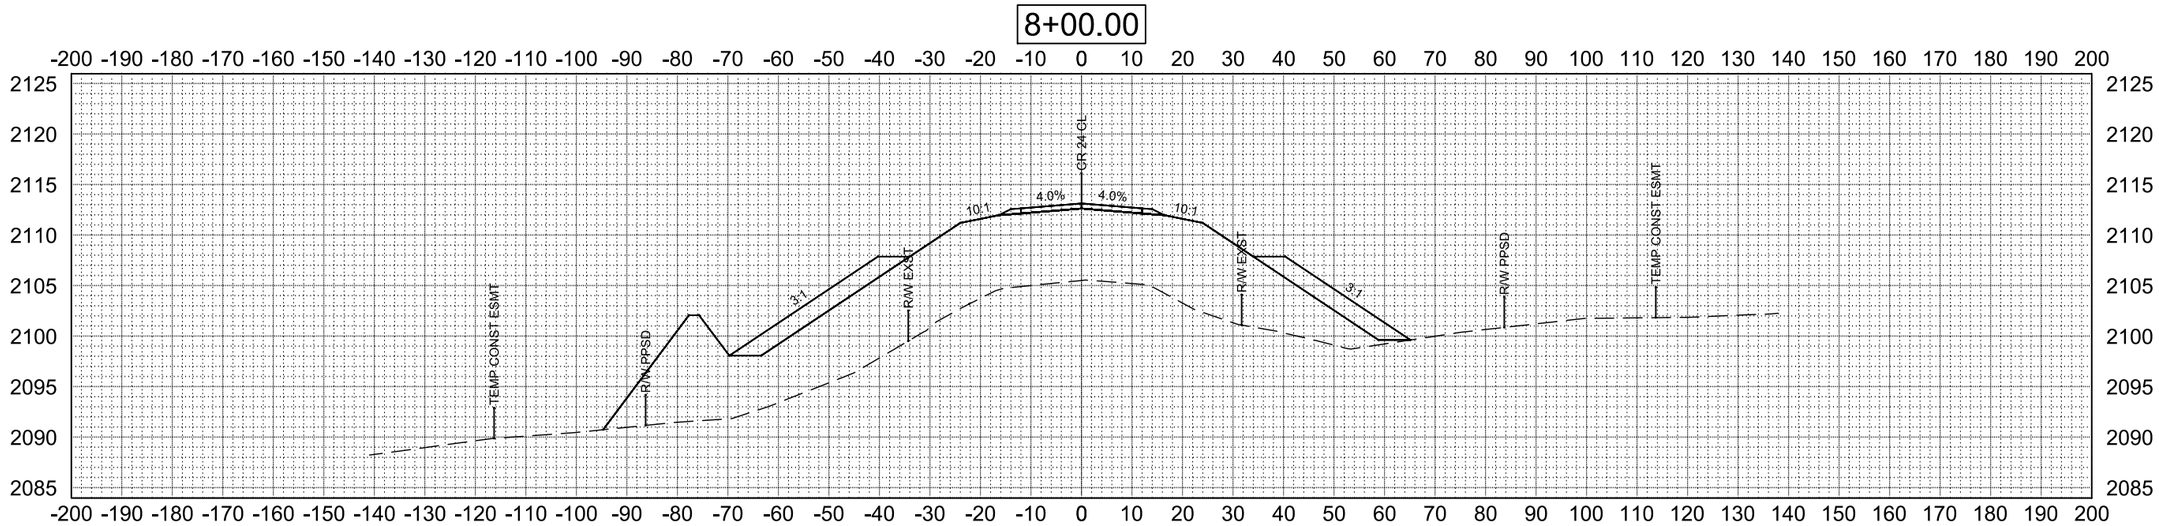

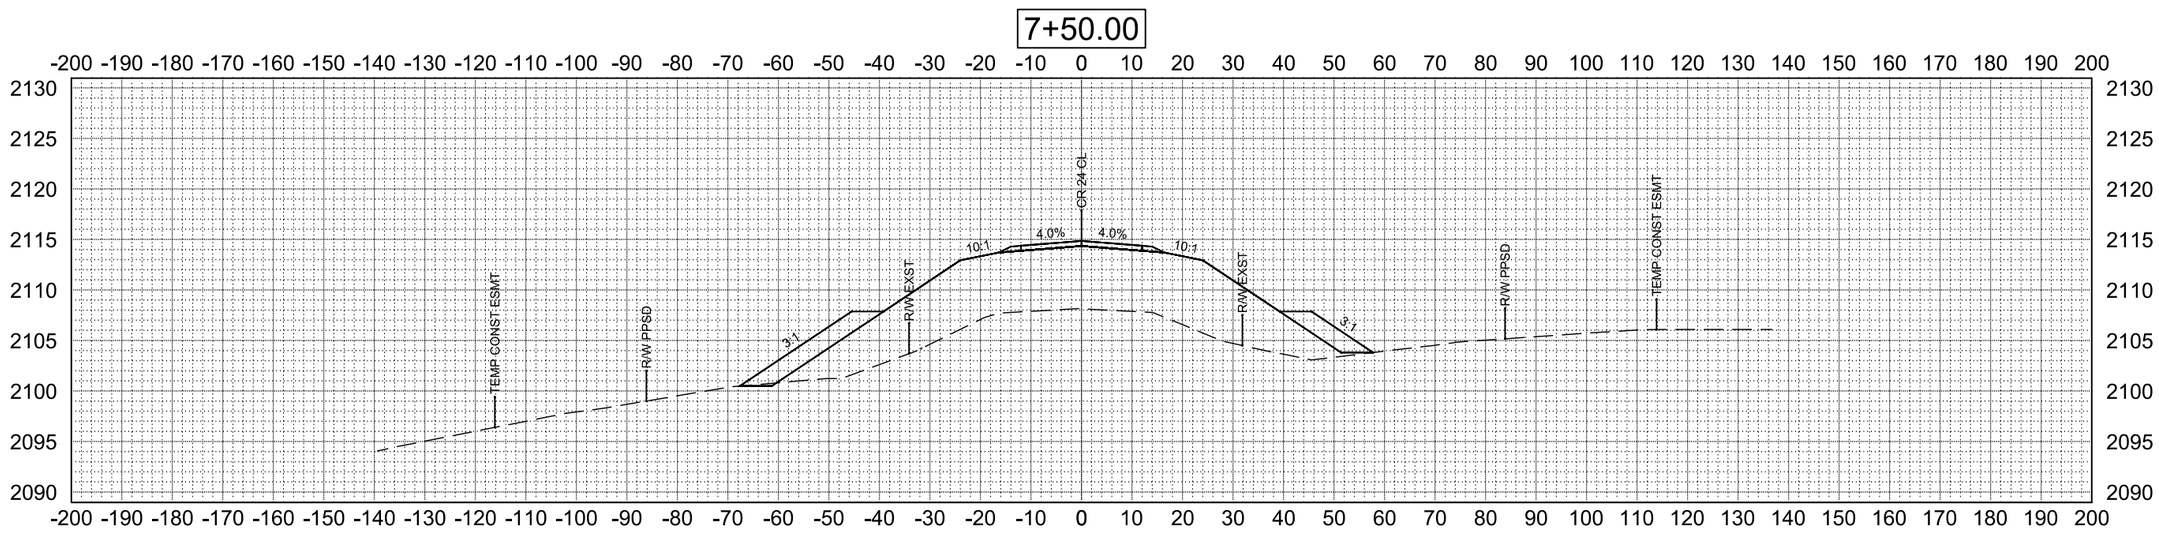

T:\Projects\2015\15.167.0132 Ward Co - CR 24 Grade Raises\0300.129\Design\200\200_XSEC-30SCALE.dwg
Levi Heller
2:50:56 PM
3/15/2016

Apex Engineering Group		STATE	PROJECT NO.	PCN NO.	SECTION NO.	SHEET NO.
		ND	ROM-0300(129)	21281	200	5

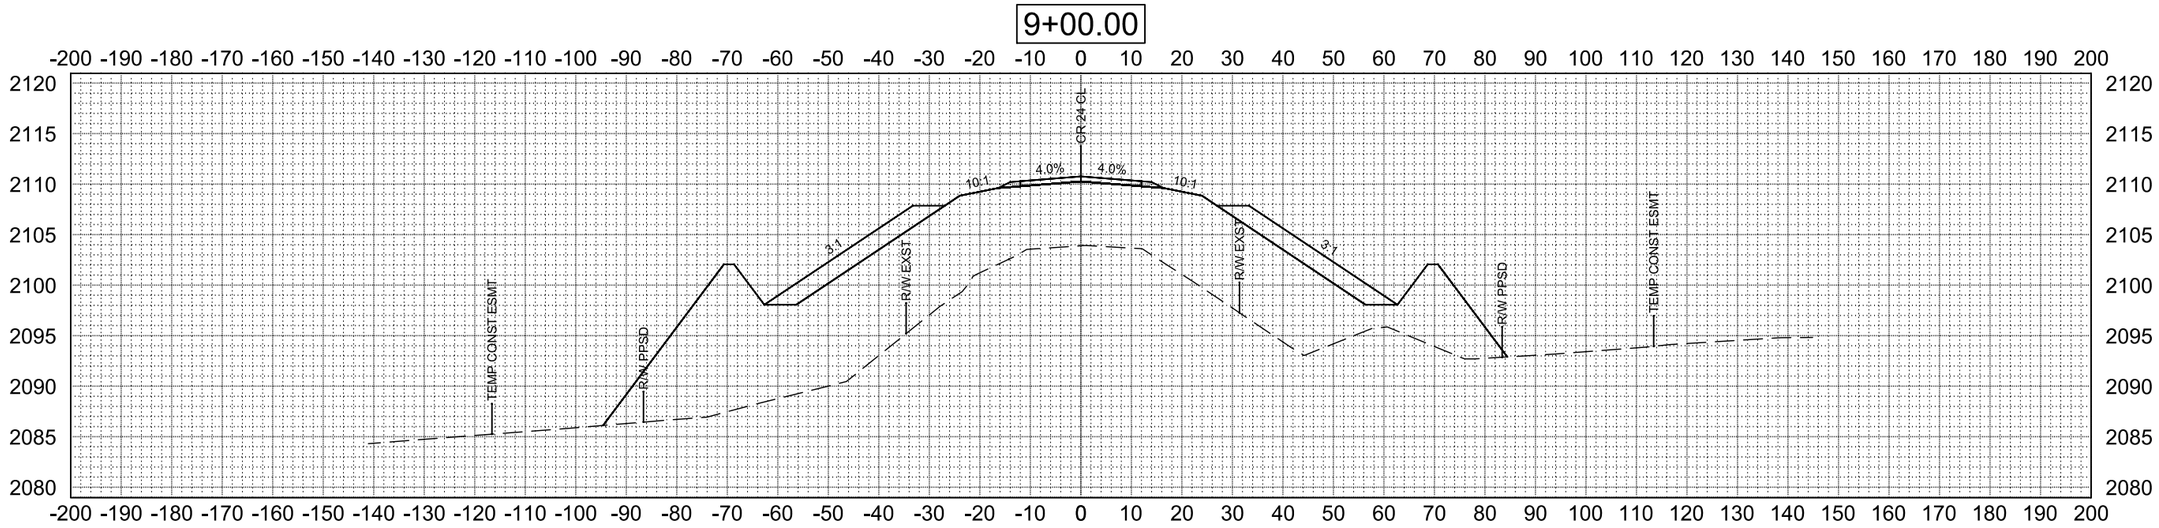

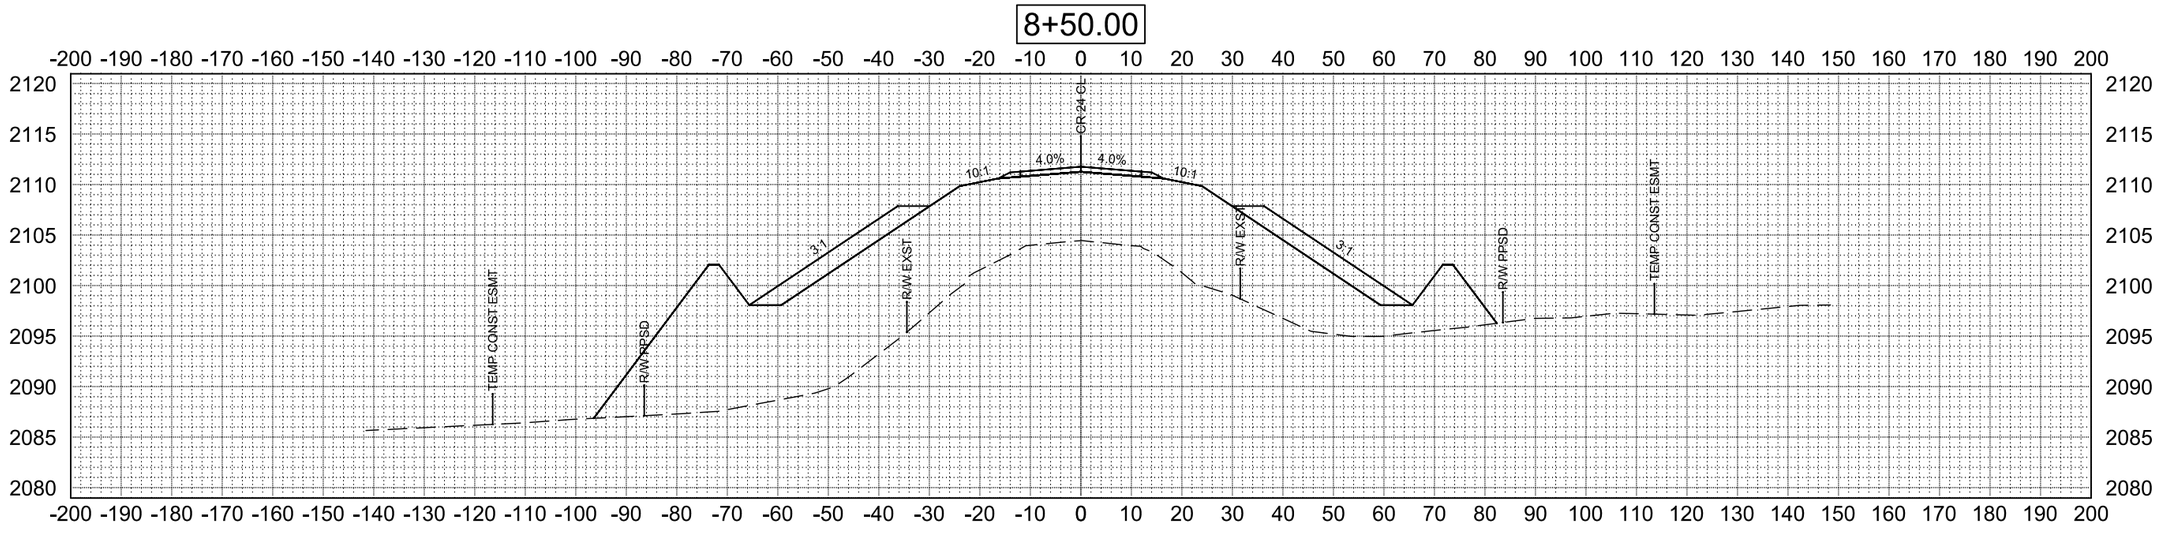

T:\Projects\2015\15.167.0132 Ward Co - CR 24 Grade Raises\0300.129\Design\200\200_XSEC-30SCALE.dwg
Levi Heller
2:51:03 PM
3/15/2016

Apex Engineering Group		STATE	PROJECT NO.	PCN NO.	SECTION NO.	SHEET NO.
		ND	ROM-0300(129)	21281	200	6

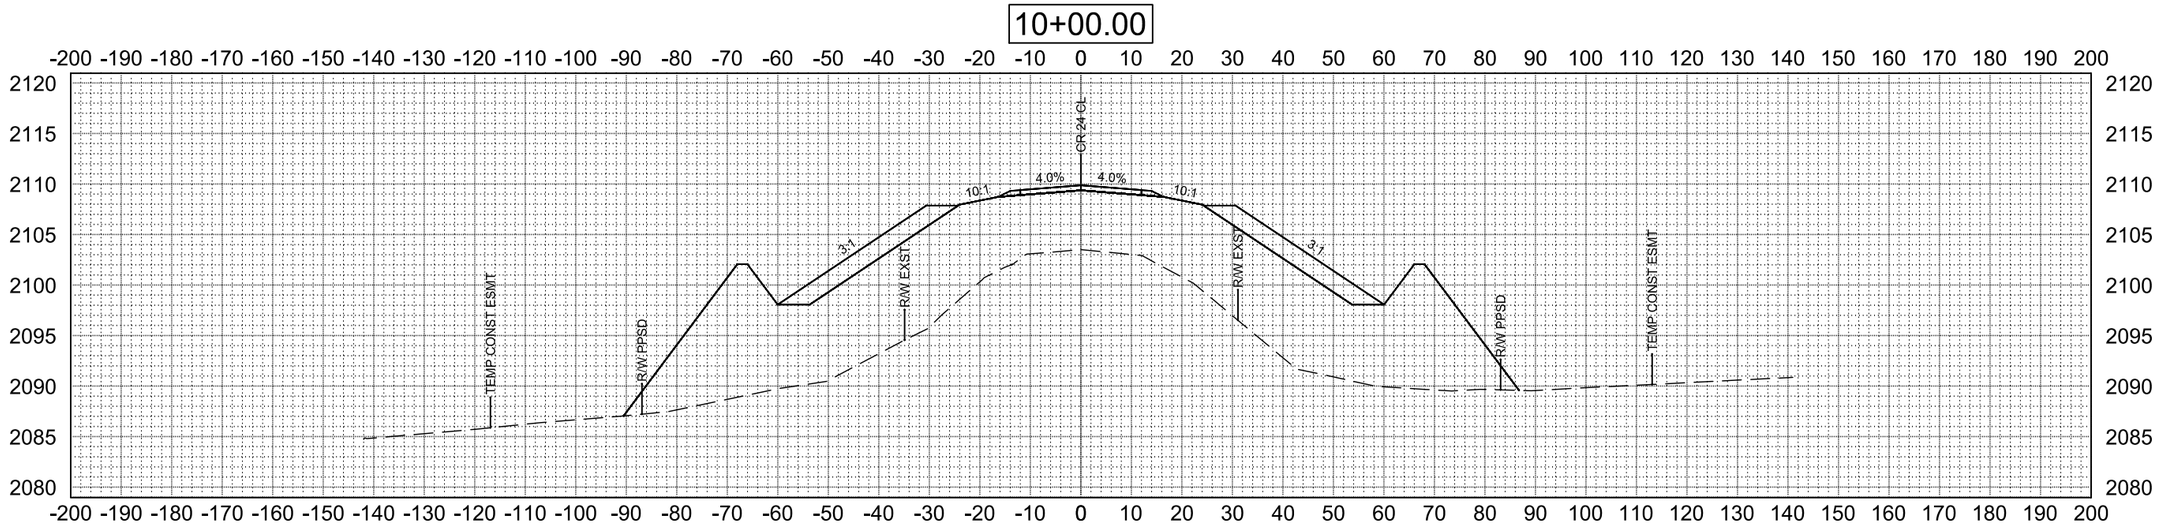

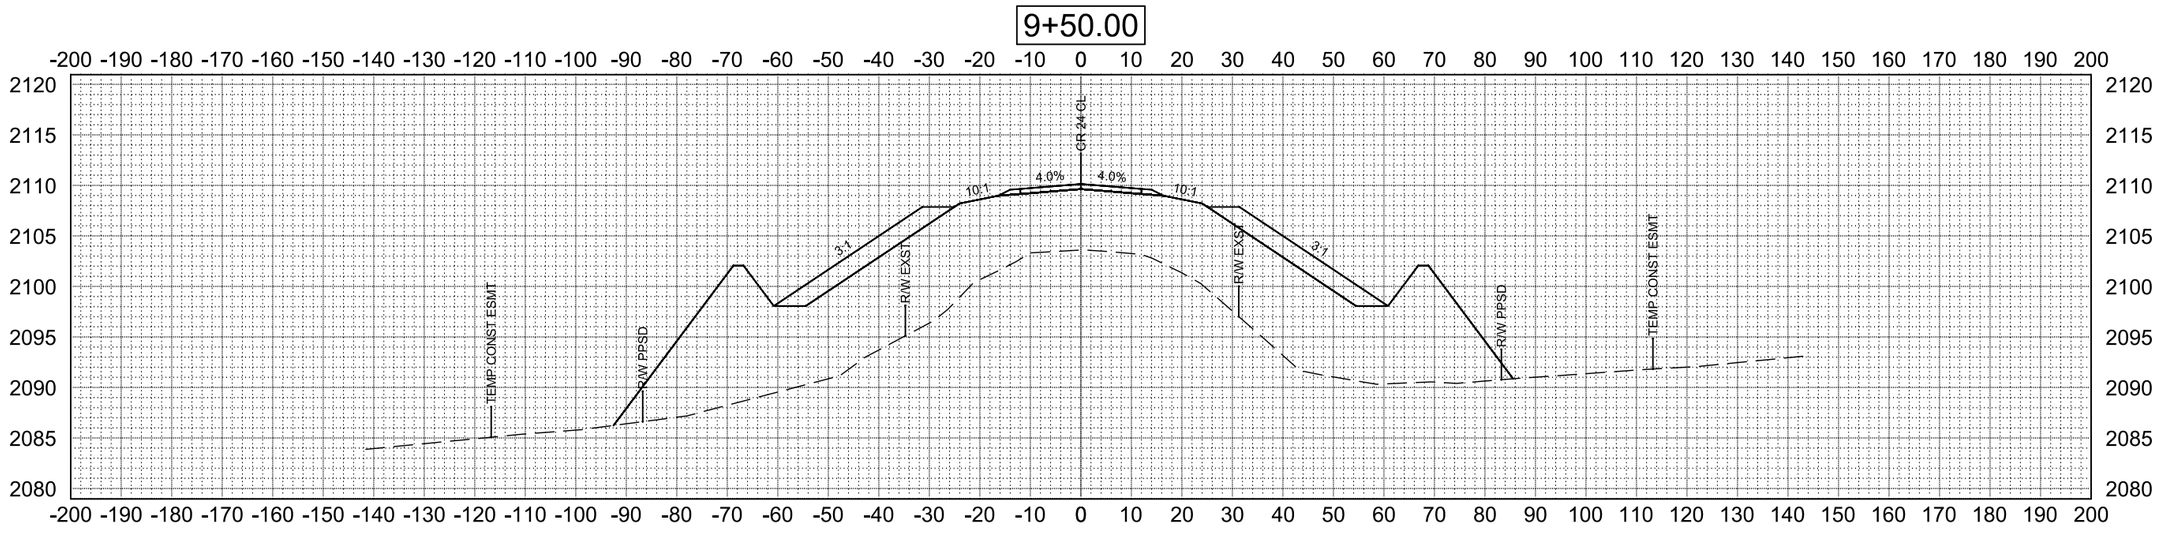

T:\Projects\2015\15.167.0132 Ward Co - CR 24 Grade Raises\0300.129\Design\200\200_XSEC-30SCALE.dwg
Levi Heller
2:51:11 PM
3/15/2016

Apex Engineering Group		STATE	PROJECT NO.	PCN NO.	SECTION NO.	SHEET NO.
		ND	ROM-0300(129)	21281	200	7

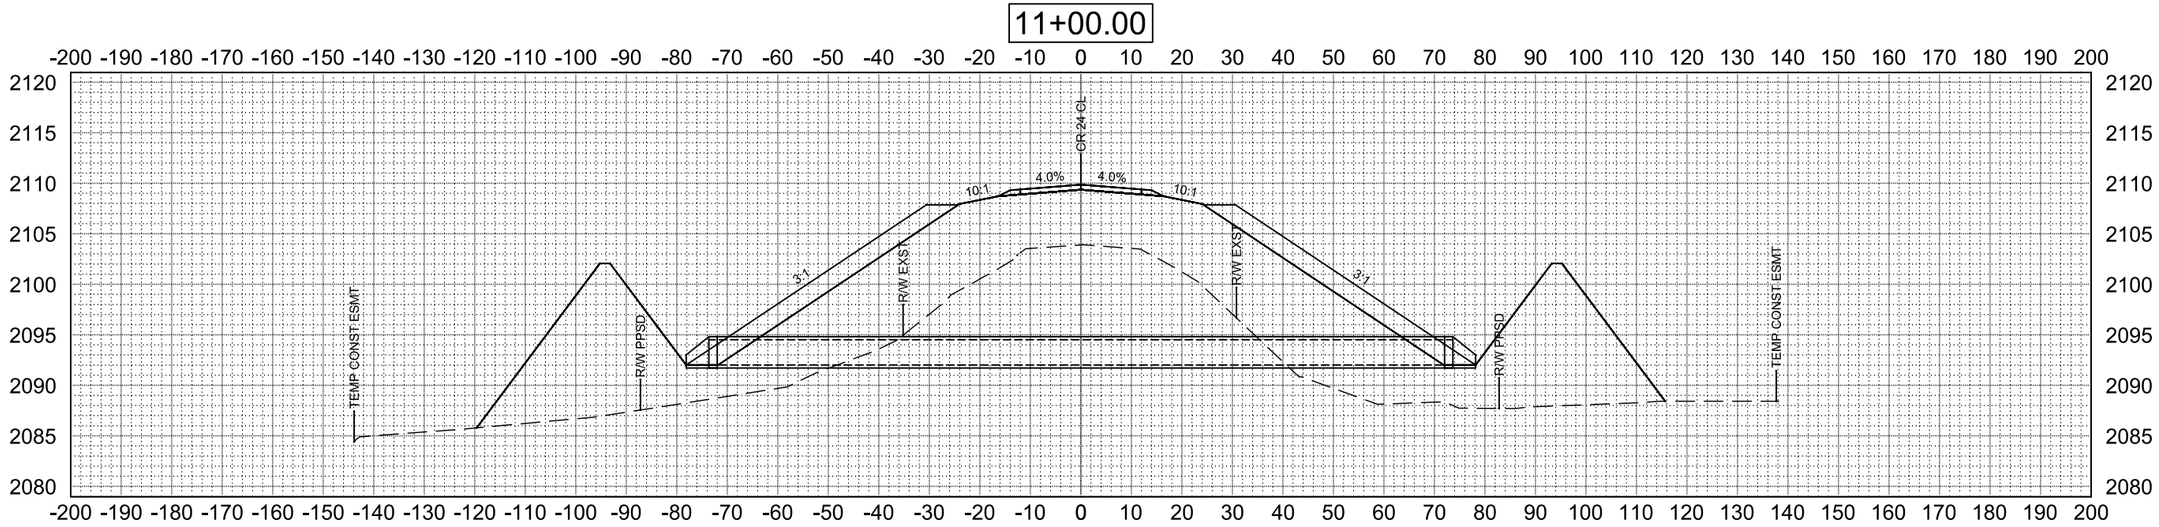

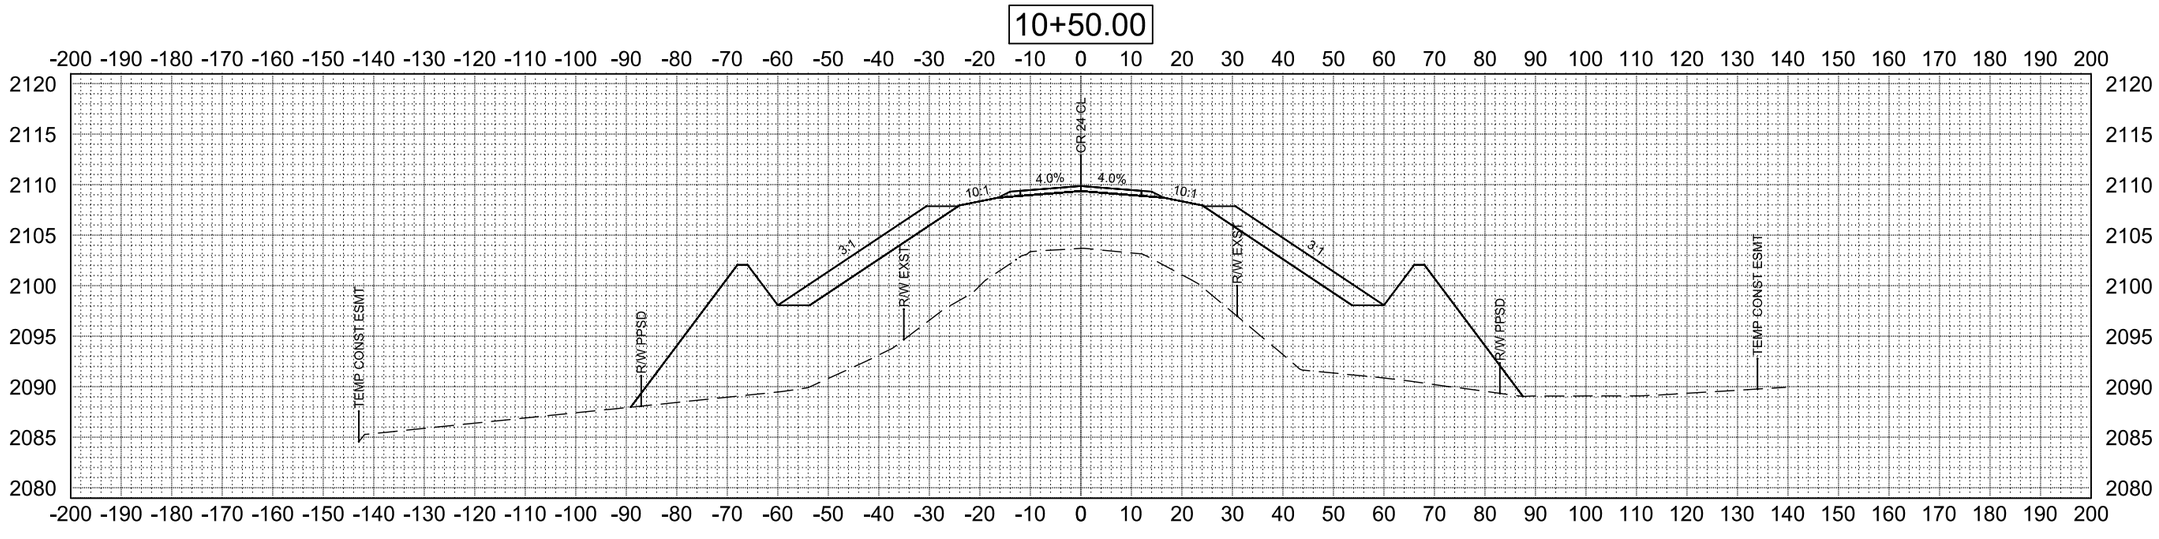

3/15/2016 2:51:18 PM Levi Heller T:\Projects\2015\15.167.0132 Ward Co - CR 24 Grade Raises\0300.129\Design\200\200_XSEC-30SCALE.dwg

Apex Engineering Group		STATE	PROJECT NO.	PCN NO.	SECTION NO.	SHEET NO.
		ND	ROM-0300(129)	21281	200	8

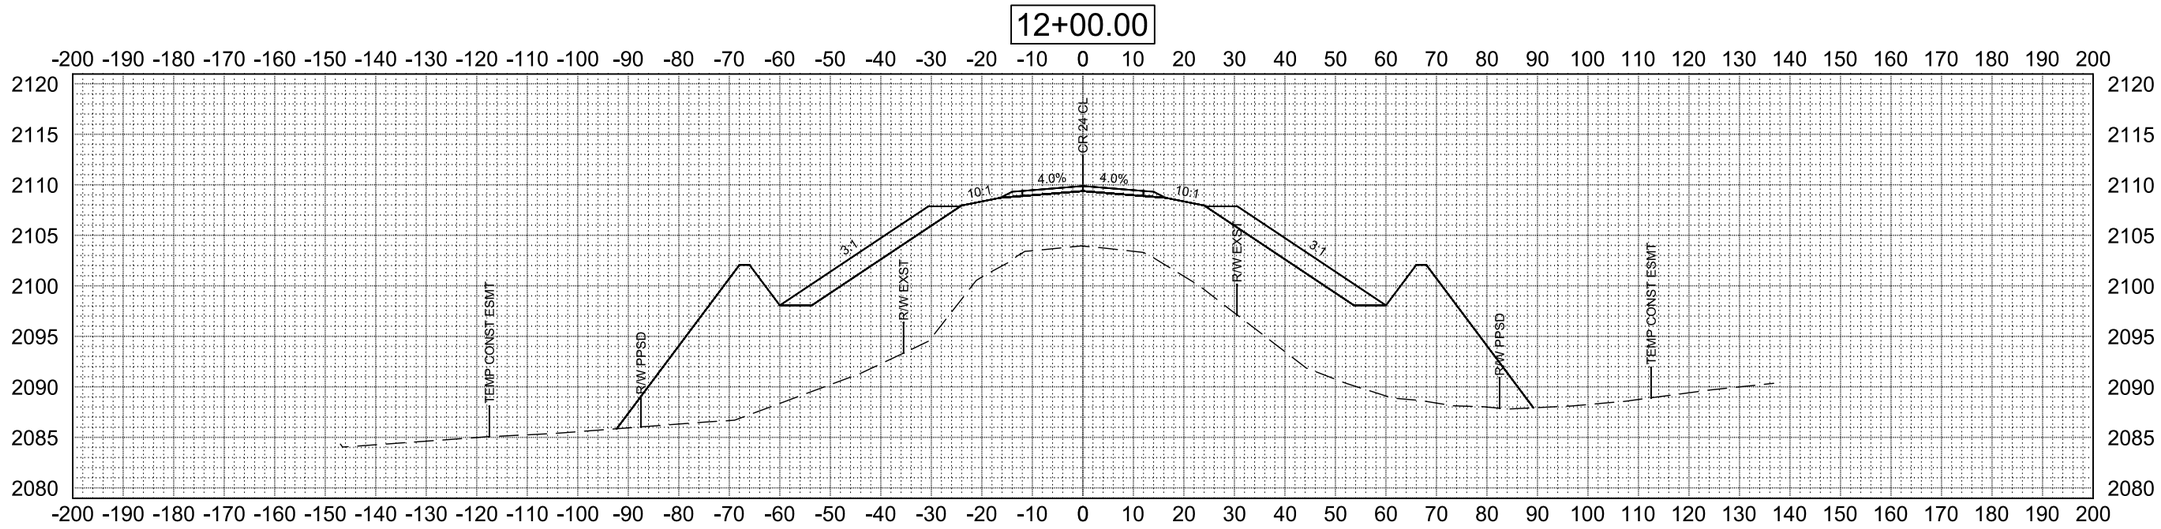

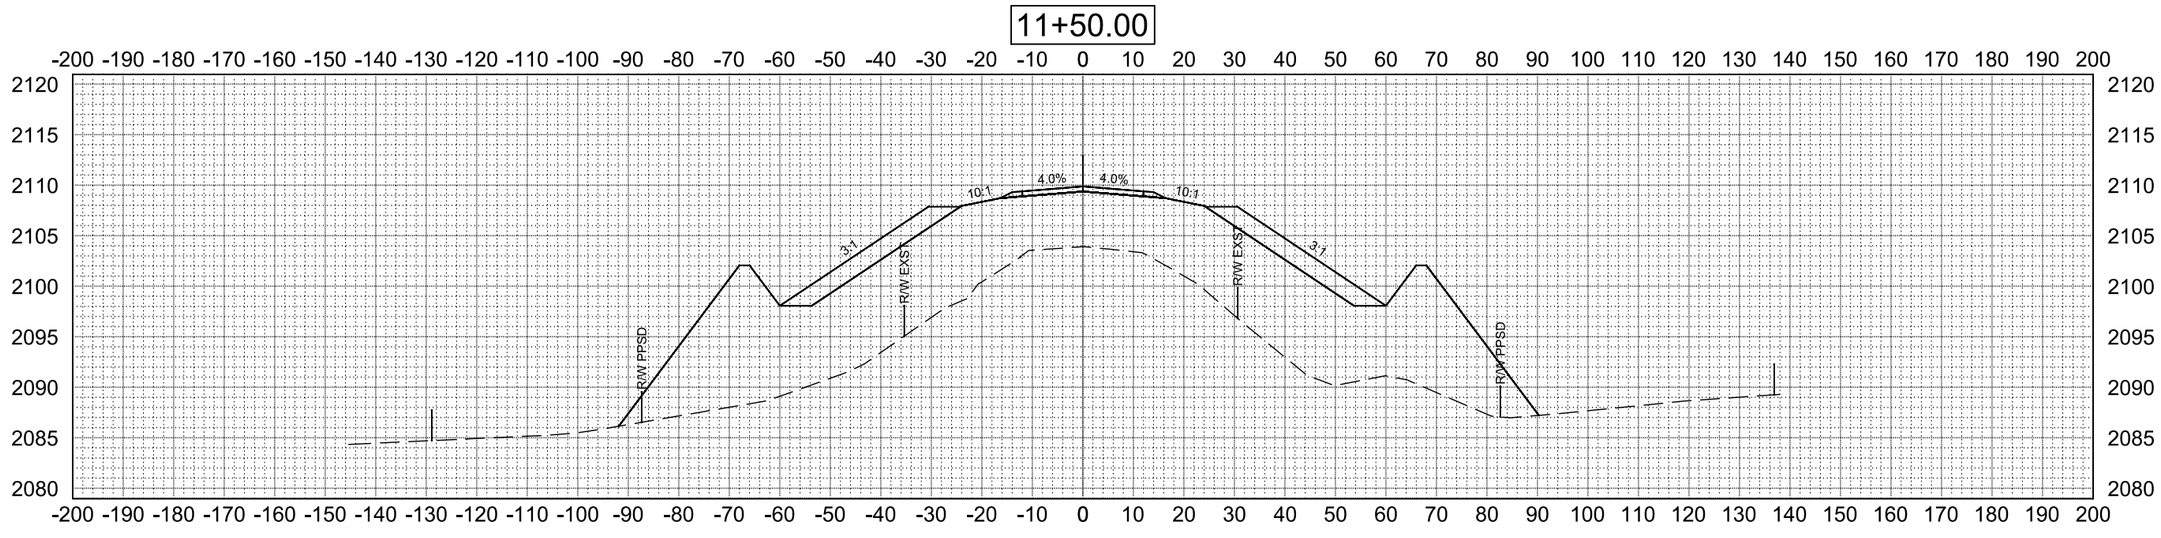

T:\Projects\2015\15.167.0132 Ward Co - CR 24 Grade Raises\0300.129\Design\200\200_XSEC-30SCALE.dwg
Levi Heller
2:51:25 PM
3/15/2016

Apex Engineering Group		STATE	PROJECT NO.	PCN NO.	SECTION NO.	SHEET NO.
		ND	ROM-0300(129)	21281	200	9

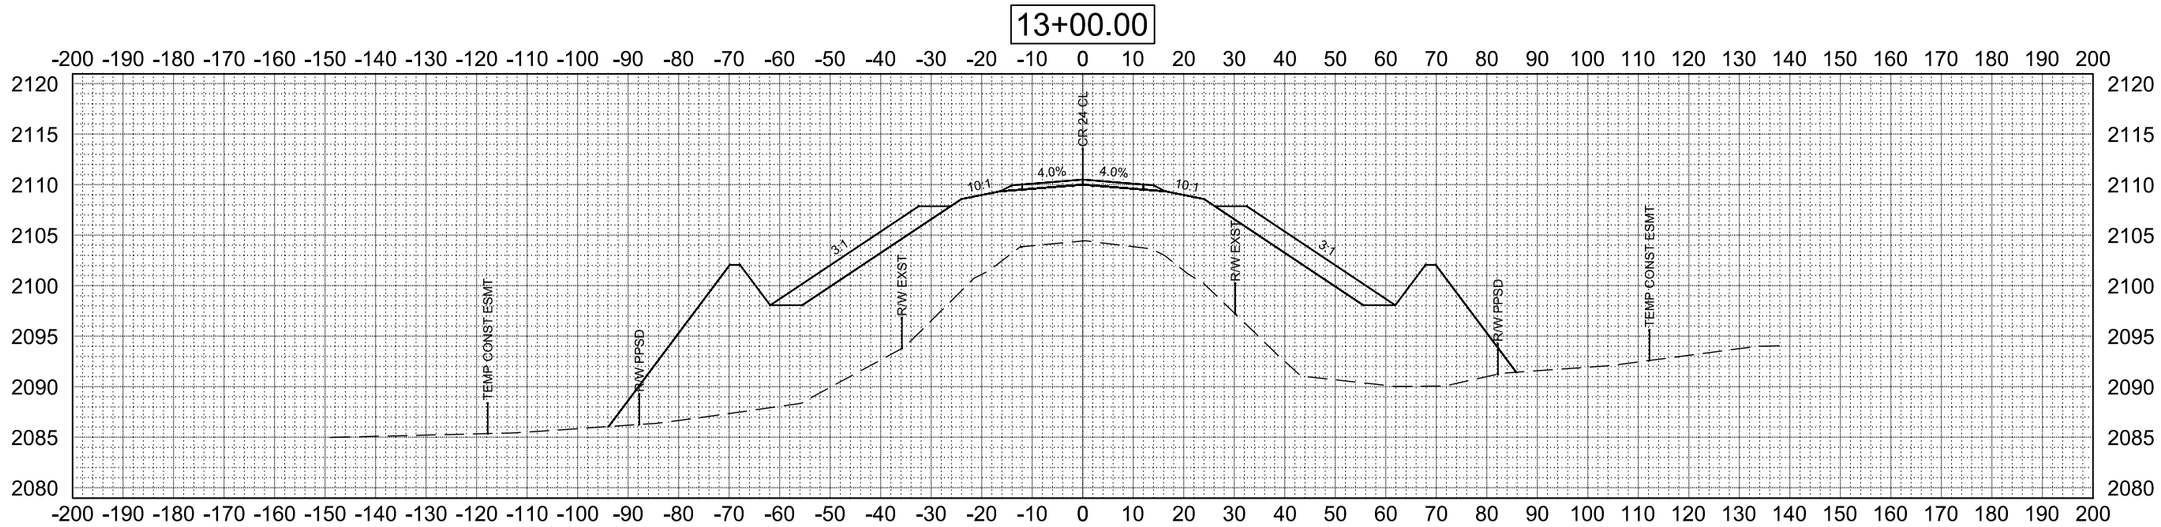

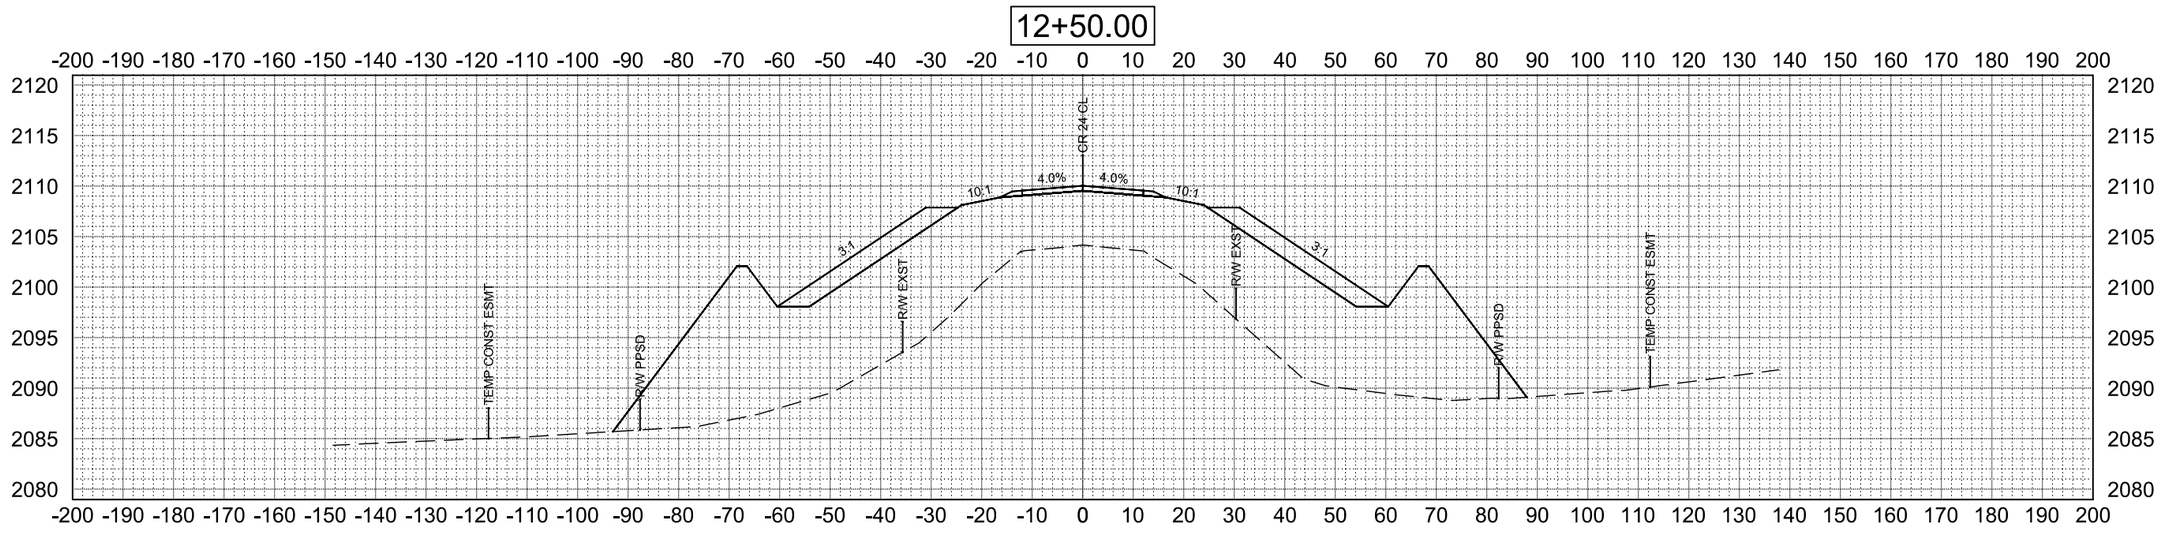

T:\Projects\2015\15.167.0132 Ward Co - CR 24 Grade Raises\0300.129\Design\200\200_XSEC-30SCALE.dwg
Levi Heller
2:51:33 PM
3/15/2016

Apex Engineering Group		STATE	PROJECT NO.	PCN NO.	SECTION NO.	SHEET NO.
		ND	ROM-0300(129)	21281	200	10

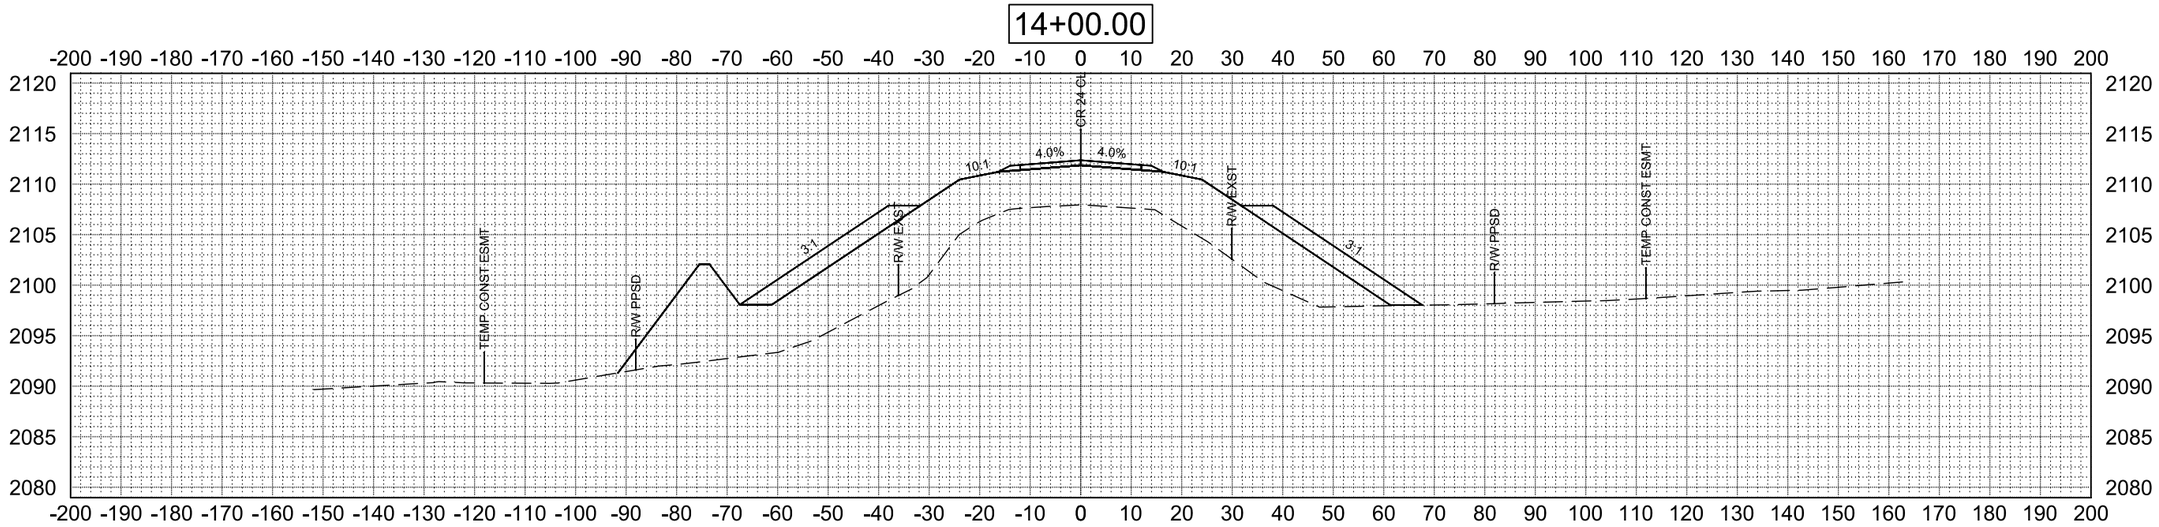

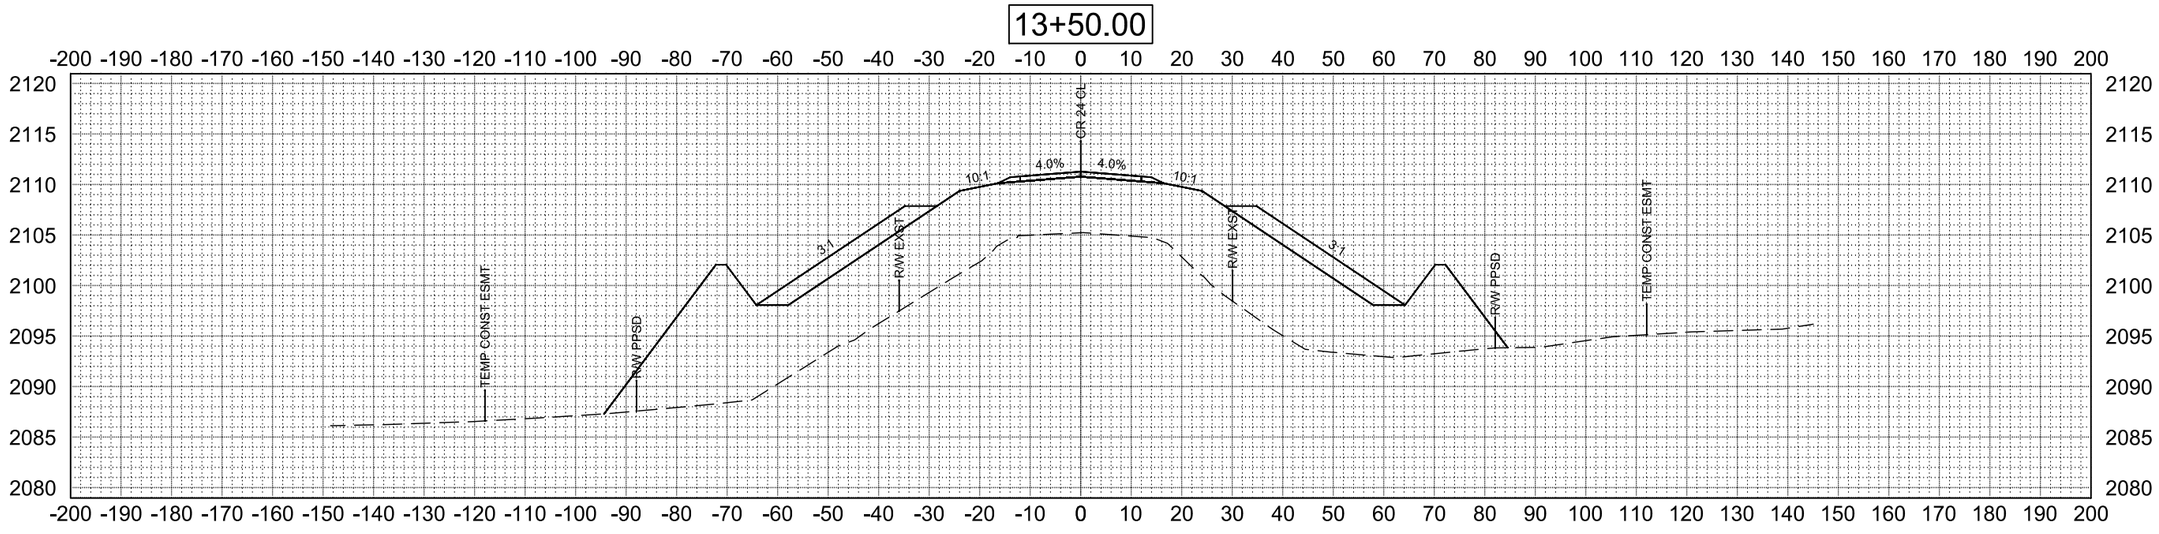

T:\Projects\2015\15.167.0132 Ward Co - CR 24 Grade Raises\0300.129\Design\200\200_XSEC-30SCALE.dwg
Levi Heller
2:51:40 PM
3/15/2016

Apex Engineering Group		STATE	PROJECT NO.	PCN NO.	SECTION NO.	SHEET NO.
		ND	ROM-0300(129)	21281	200	11

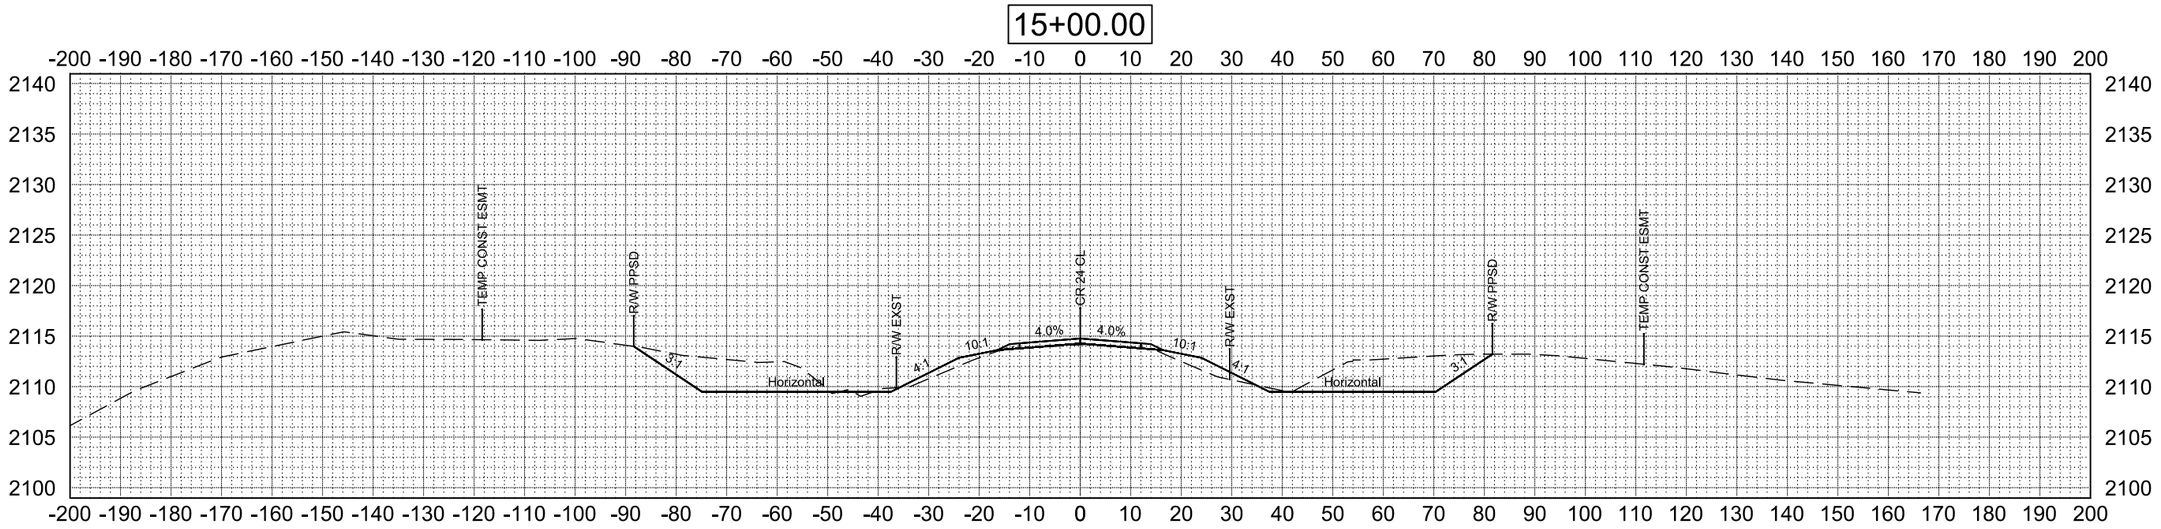

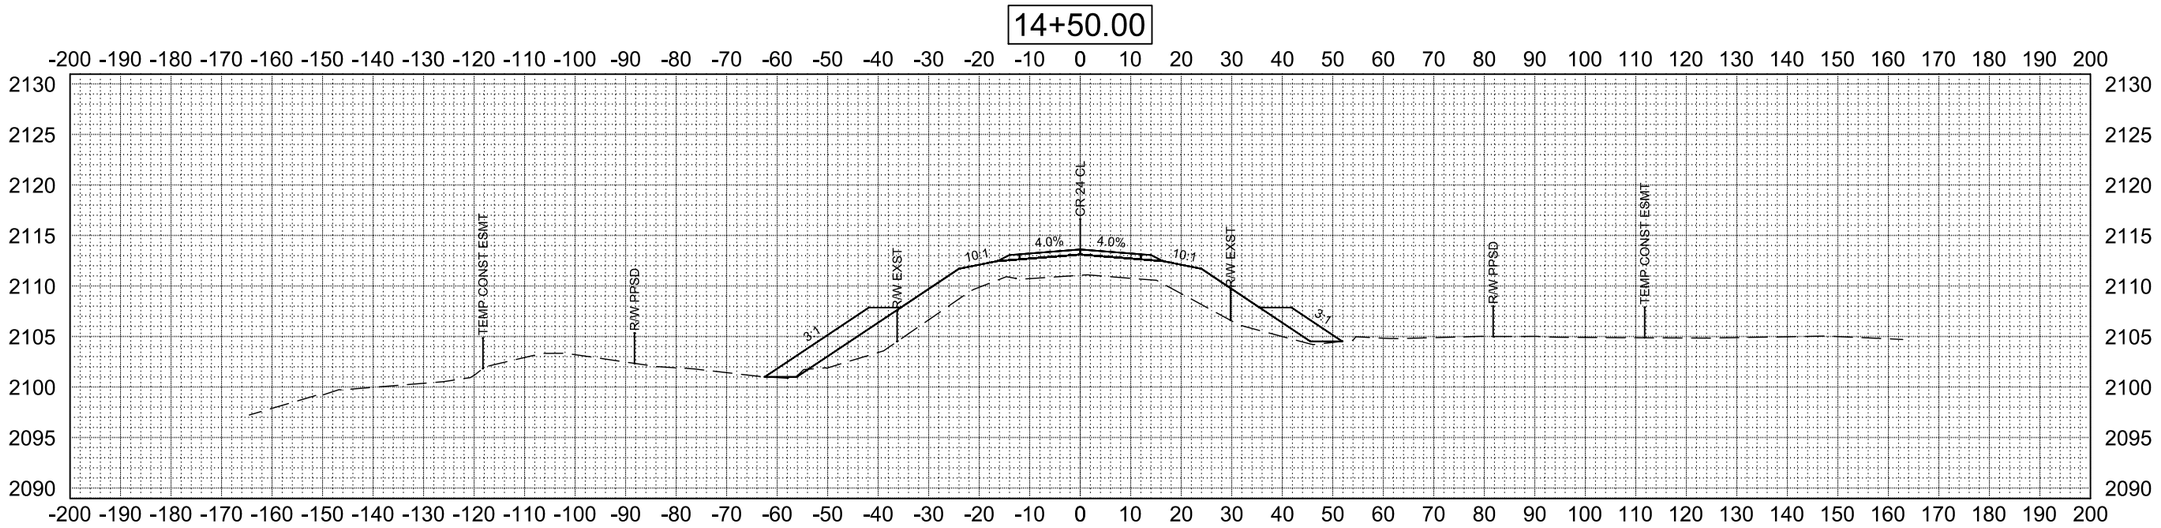

T:\Projects\2015\15.167.0132 Ward Co - CR 24 Grade Raises\0300.129\Design\200\200_XSEC-30SCALE.dwg
Levi Heller
2:51:47 PM
3/15/2016

STATE	PROJECT NO.	PCN NO.	SECTION NO.	SHEET NO.
ND	ROM-0300(129)	21281	200	12

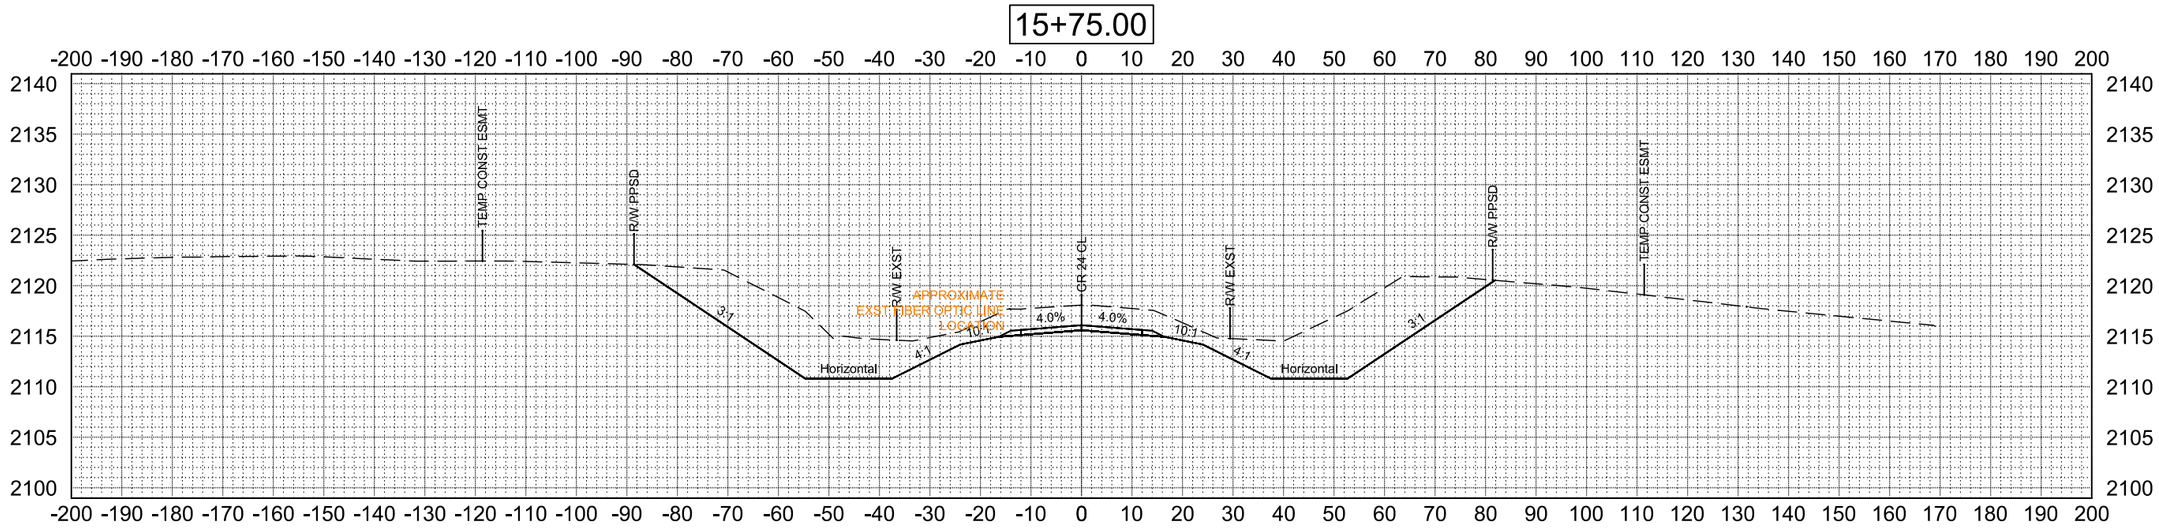

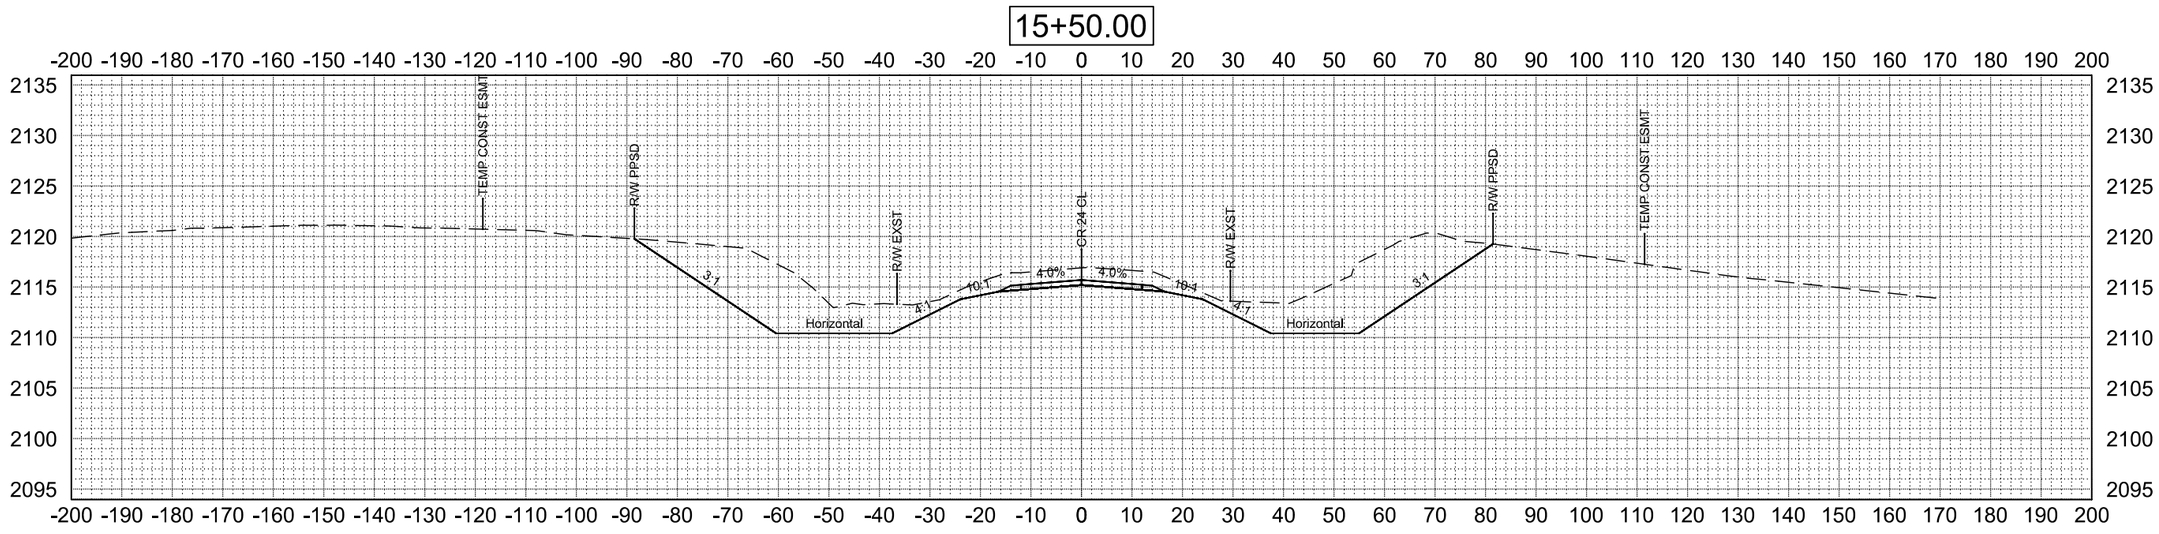

T:\Projects\2015\15.167.0132 Ward Co - CR 24 Grade Raises\0300.129\Design\200\200_XSEC-30SCALE.dwg
Levi Heller
2:51:55 PM
3/15/2016

STATE	PROJECT NO.	PCN NO.	SECTION NO.	SHEET NO.
ND	ROM-0300(129)	21281	200	13

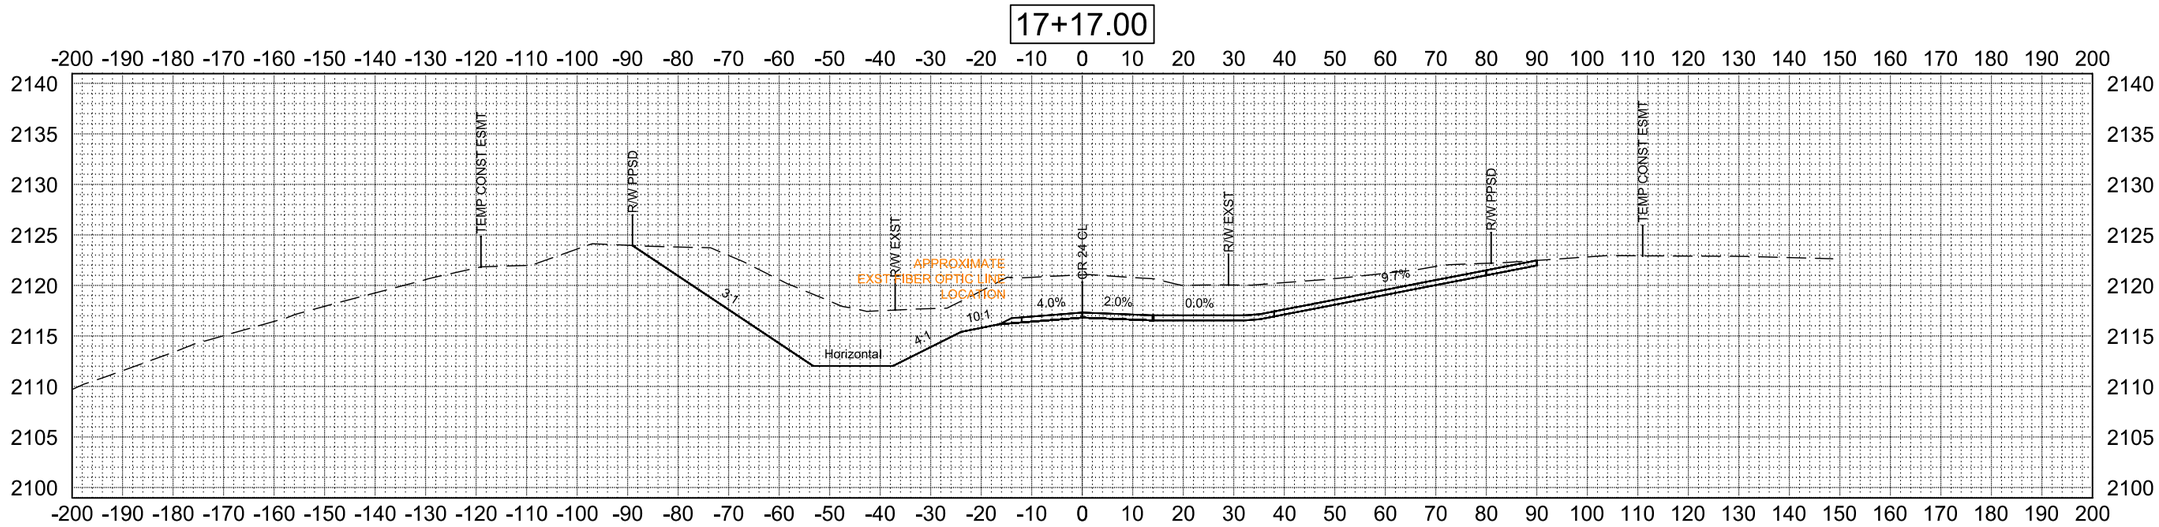

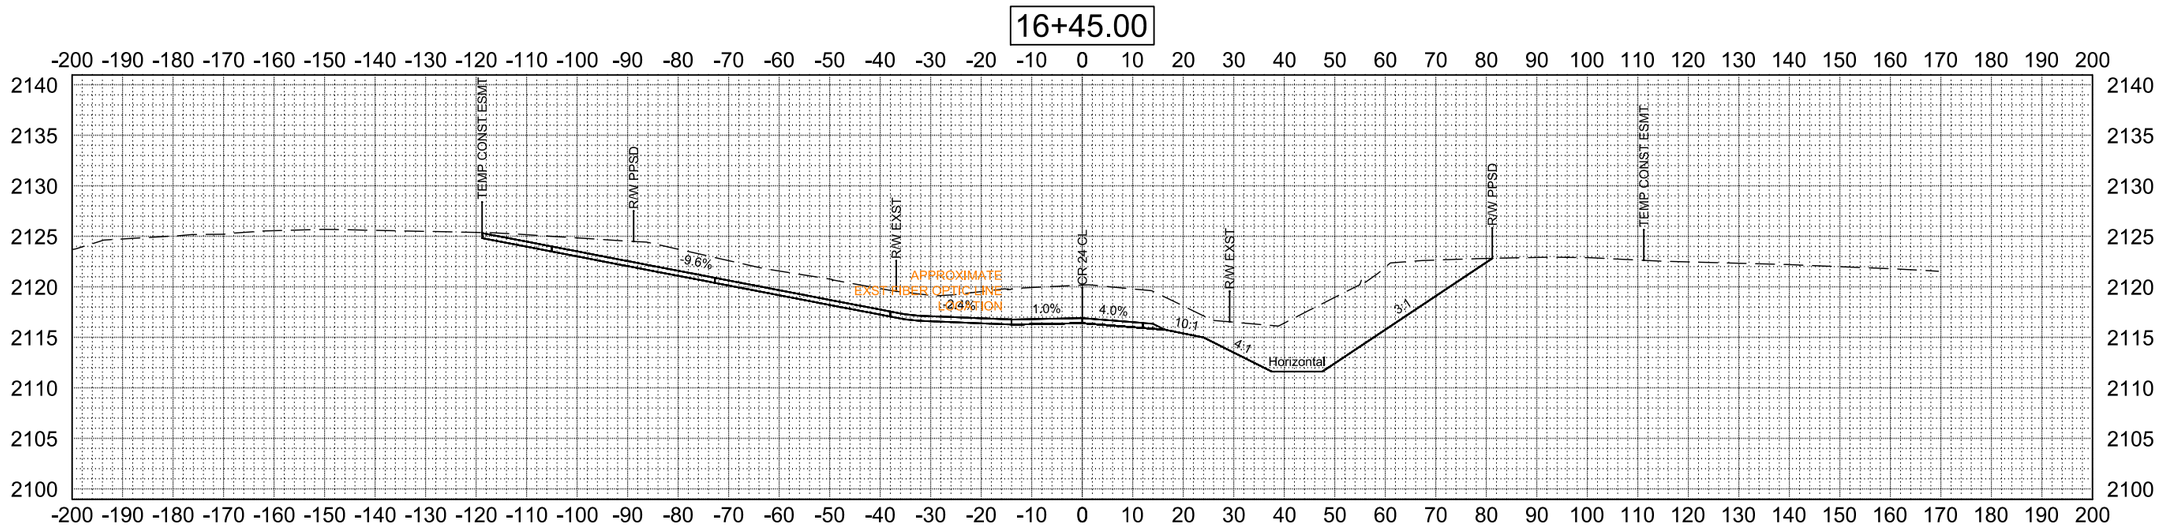

T:\Projects\2015\15.167.0132 Ward Co - CR 24 Grade Raises\0300.129\Design\200\200_XSEC-30SCALE.dwg
Levi Heller
2:52:02 PM
3/15/2016

Apex Engineering Group		STATE	PROJECT NO.	PCN NO.	SECTION NO.	SHEET NO.
		ND	ROM-0300(129)	21281	200	14

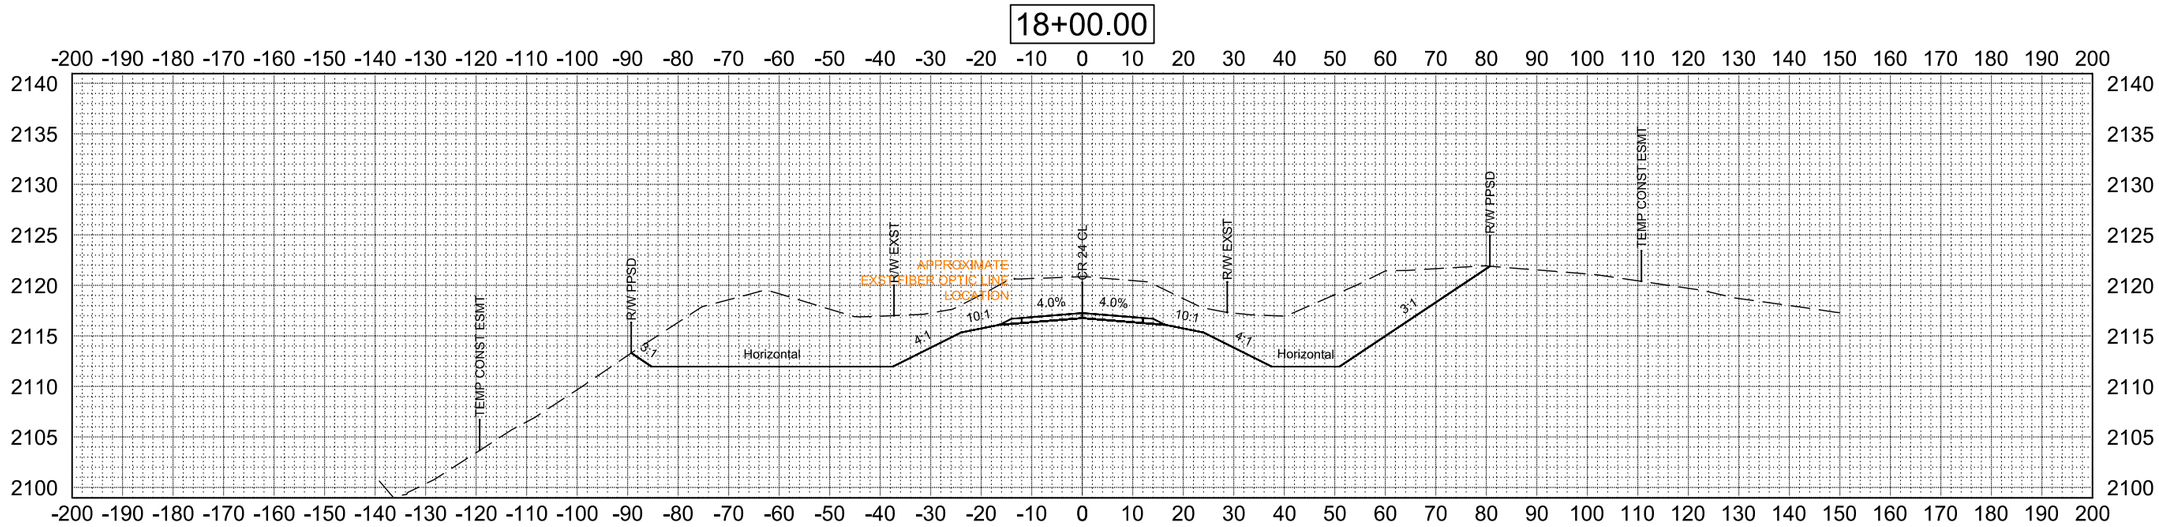

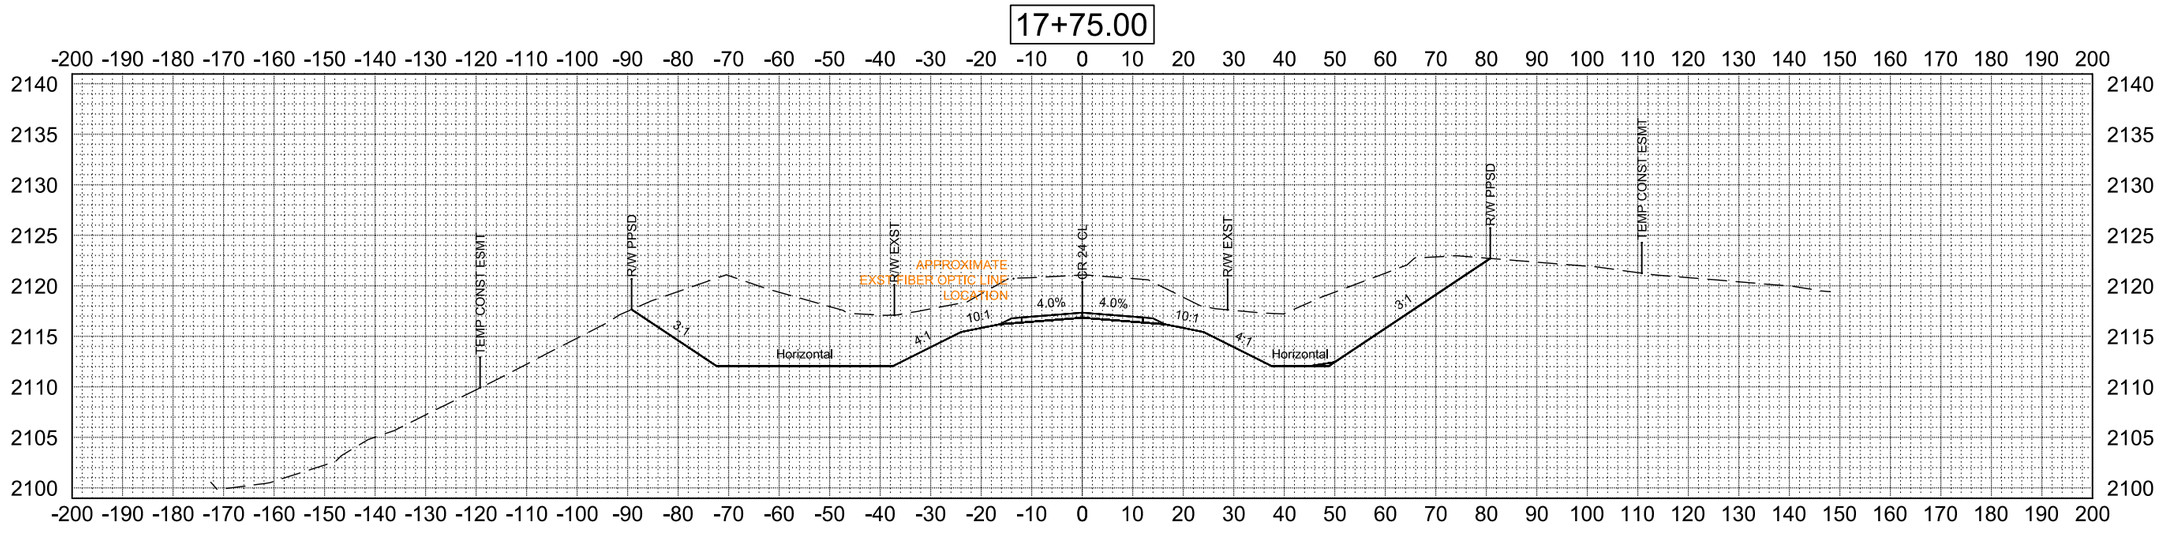

T:\Projects\2015\15.167.0132 Ward Co - CR 24 Grade Raises\0300.129\Design\200\200_XSEC-30SCALE.dwg
Levi Heller
2:52:09 PM
3/15/2016

Apex Engineering Group		STATE	PROJECT NO.	PCN NO.	SECTION NO.	SHEET NO.
		ND	ROM-0300(129)	21281	200	15

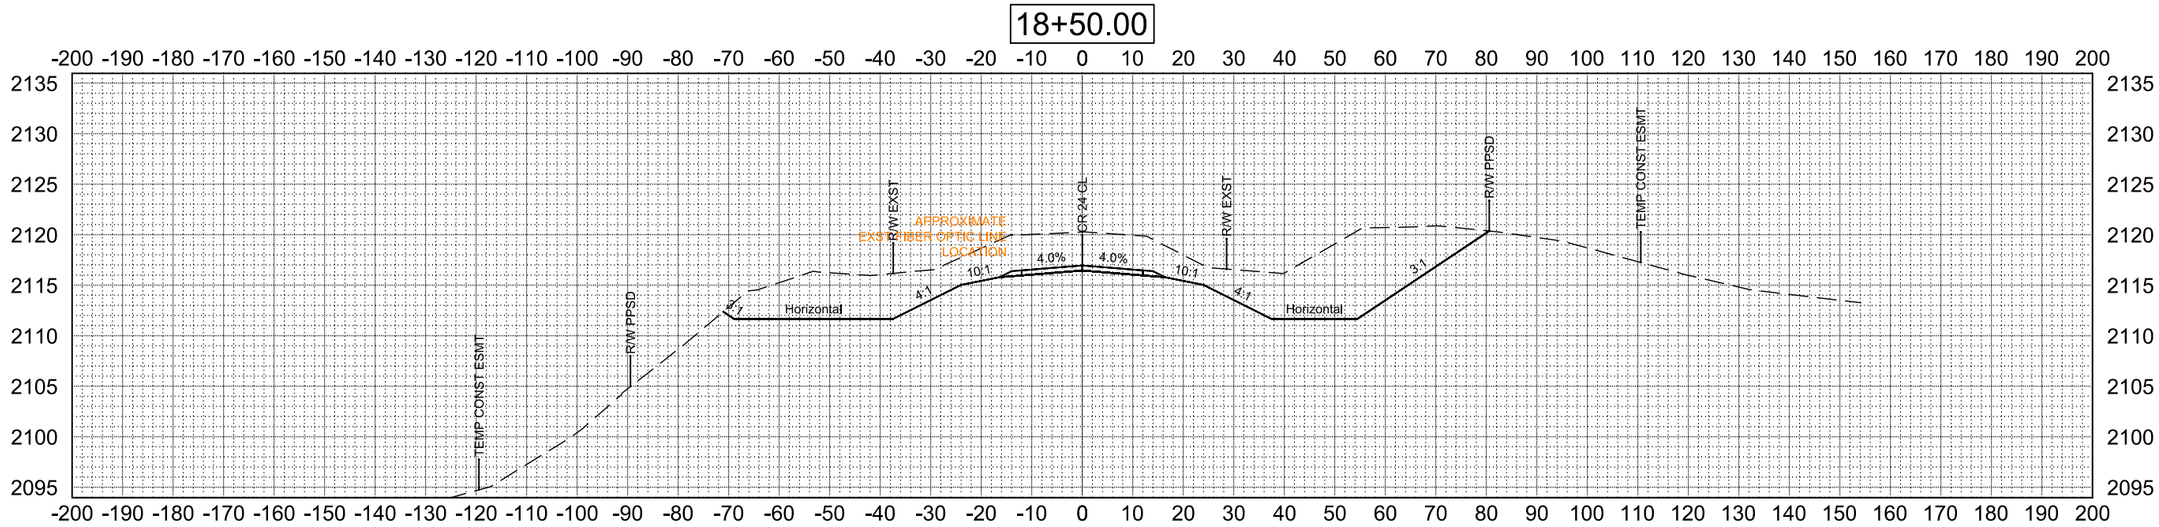

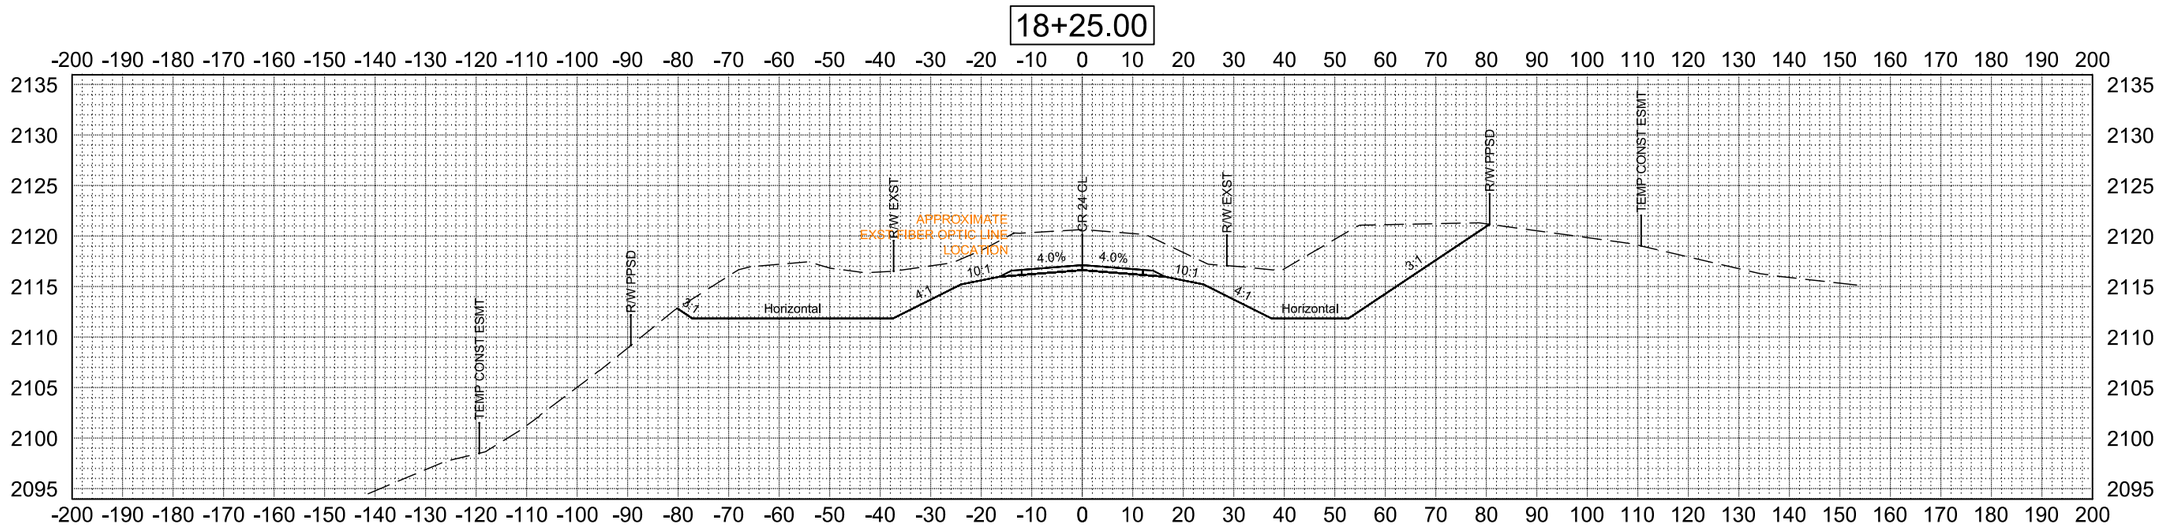

T:\Projects\2015\15.167.0132 Ward Co - CR 24 Grade Raises\0300.129\Design\200\200_XSEC-30SCALE.dwg
Levi Heller
2:52:17 PM
3/15/2016

STATE	PROJECT NO.	PCN NO.	SECTION NO.	SHEET NO.
ND	ROM-0300(129)	21281	200	16

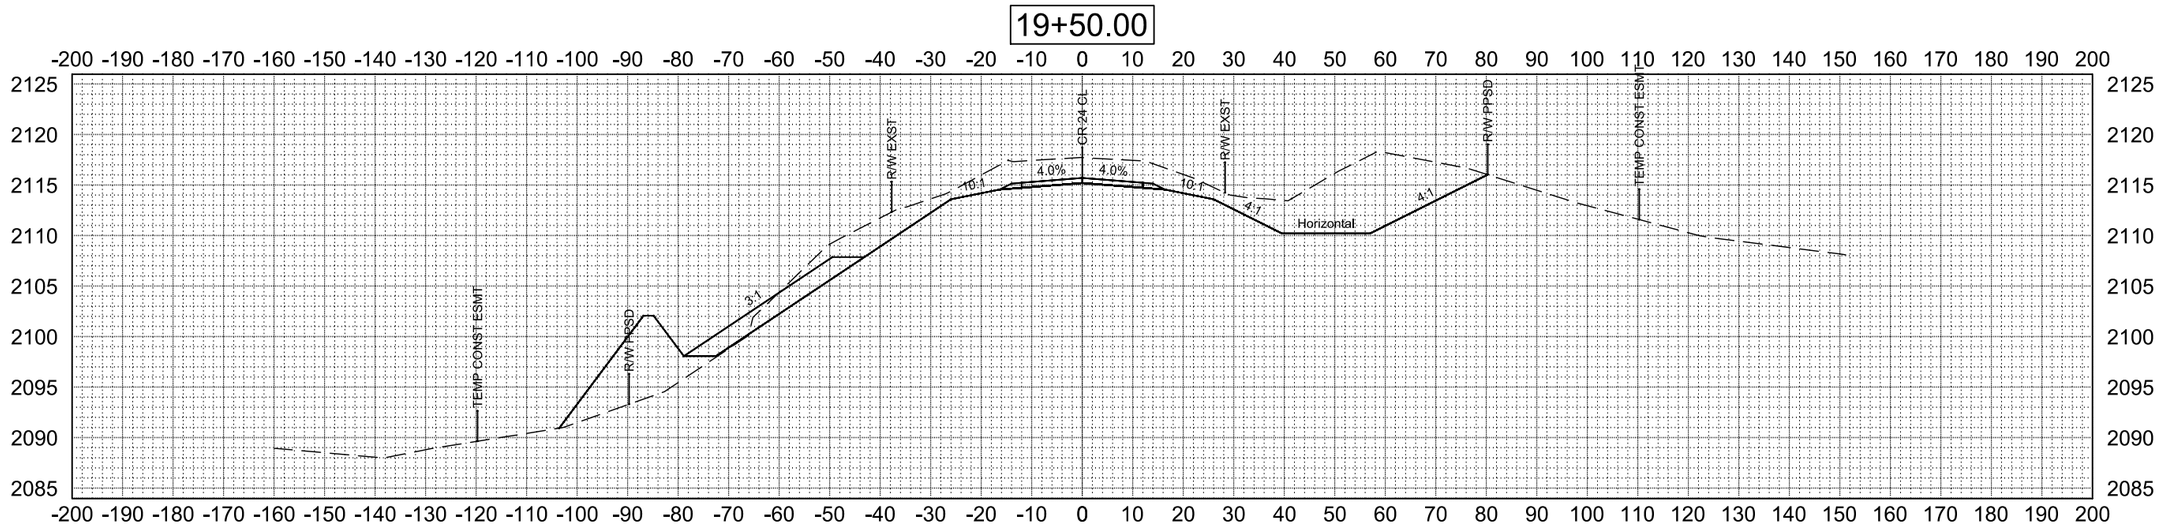

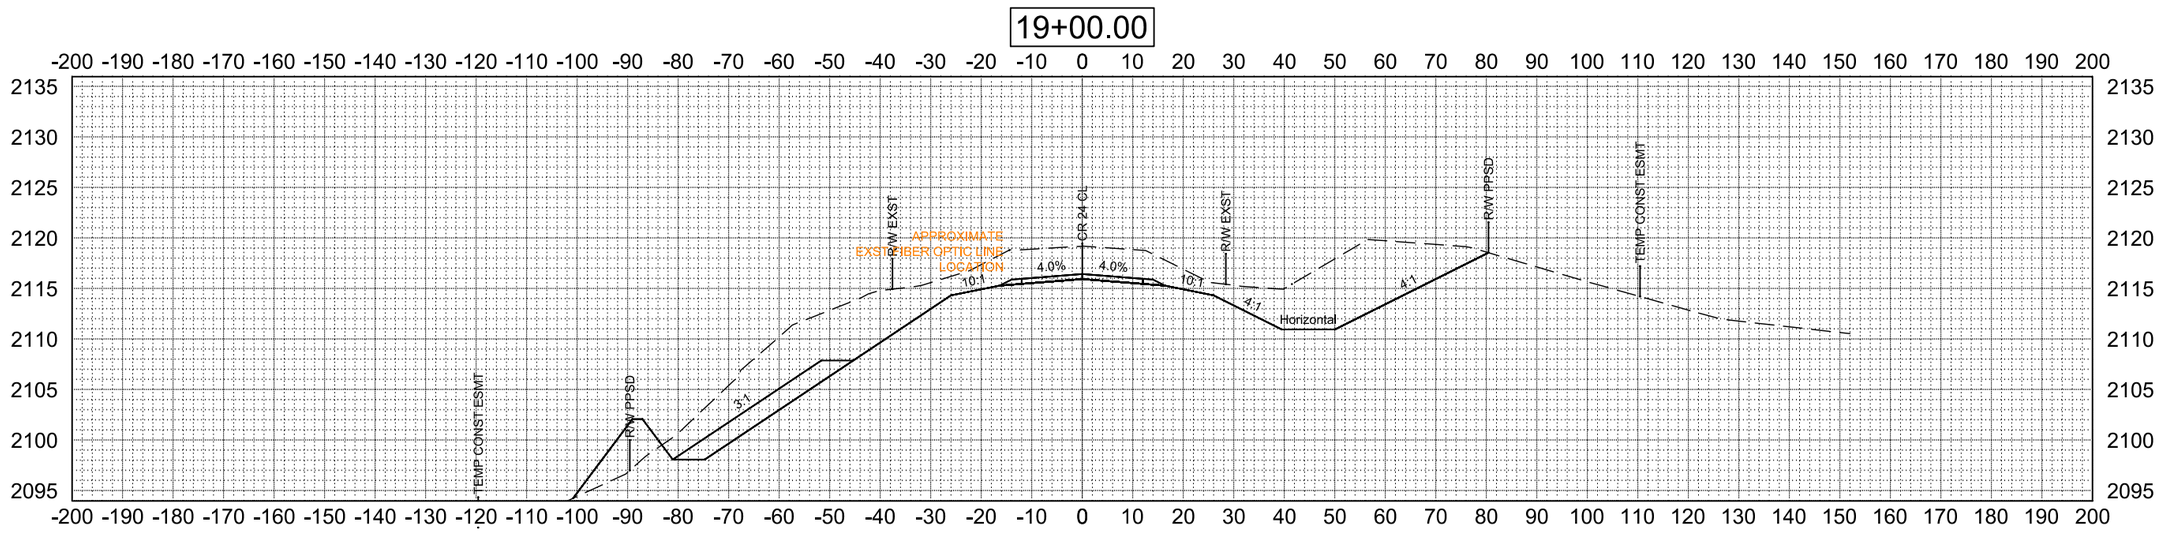

T:\Projects\2015\15.167.0132 Ward Co - CR 24 Grade Raises\0300.129\Design\200\200_XSEC-30SCALE.dwg
Levi Heller
2:52:24 PM
3/15/2016

Apex Engineering Group		STATE	PROJECT NO.	PCN NO.	SECTION NO.	SHEET NO.
		ND	ROM-0300(129)	21281	200	17

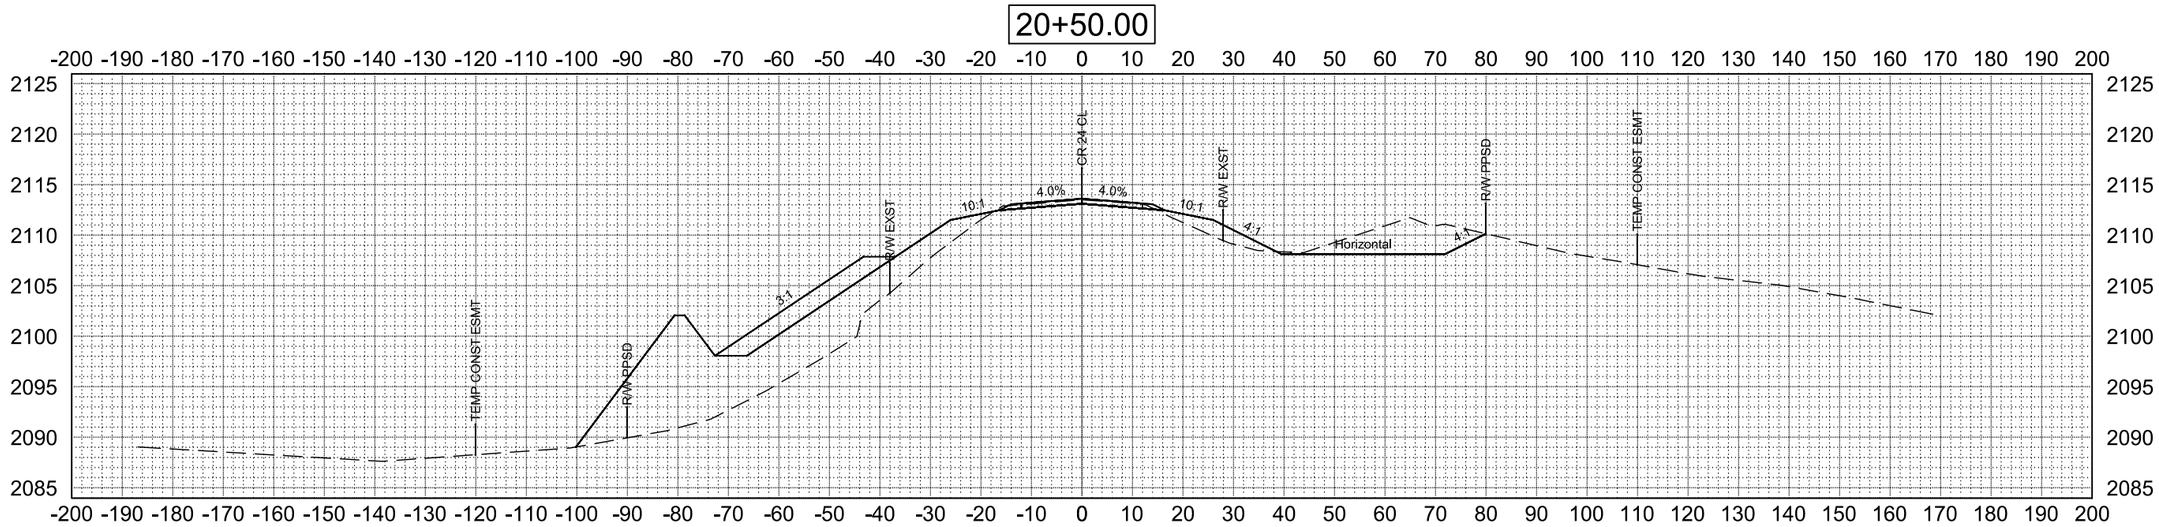

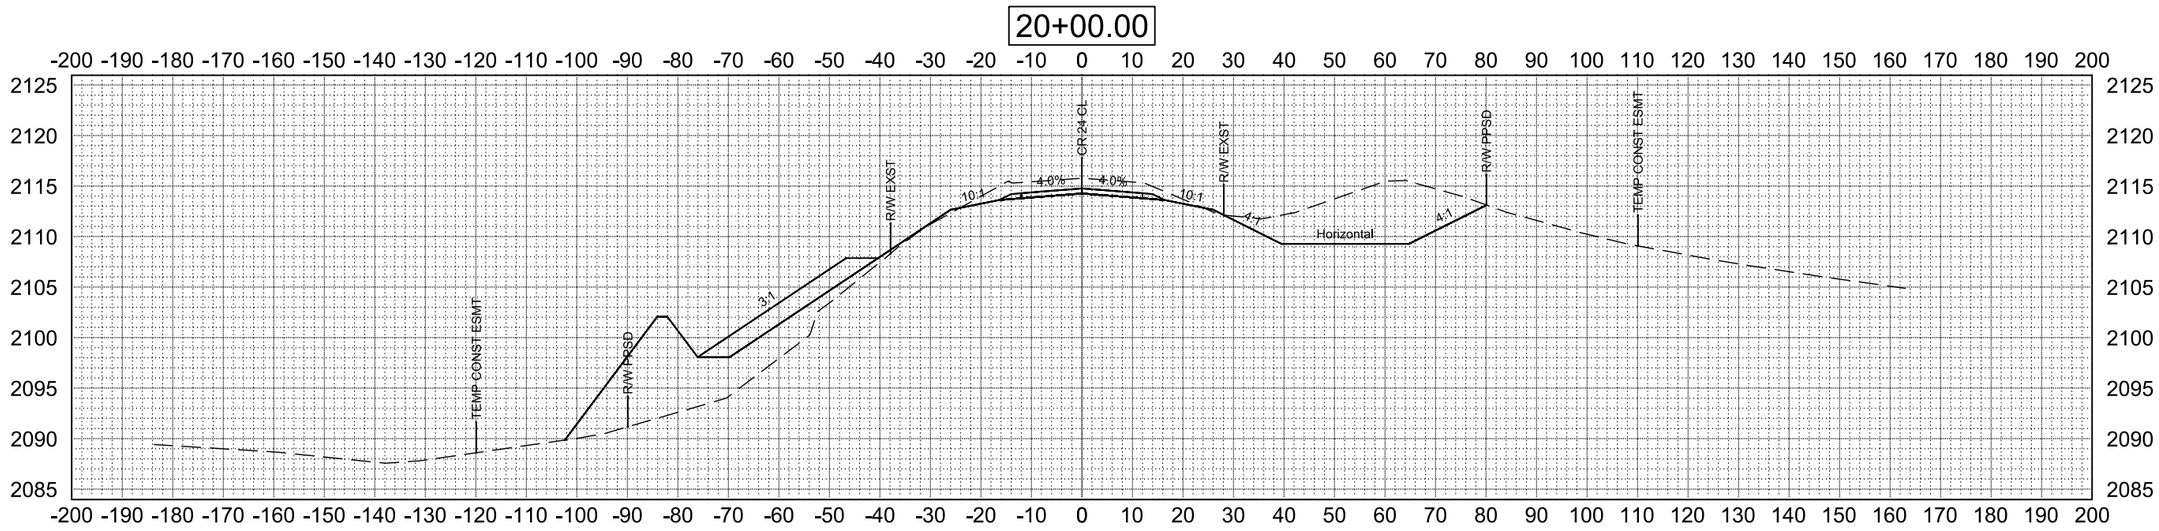

T:\Projects\2015\15.167.0132 Ward Co - CR 24 Grade Raises\0300.129\Design\200\200_XSEC-30SCALE.dwg
Levi Heller
2:52:31 PM
3/15/2016

Apex Engineering Group		STATE	PROJECT NO.	PCN NO.	SECTION NO.	SHEET NO.
		ND	ROM-0300(129)	21281	200	18

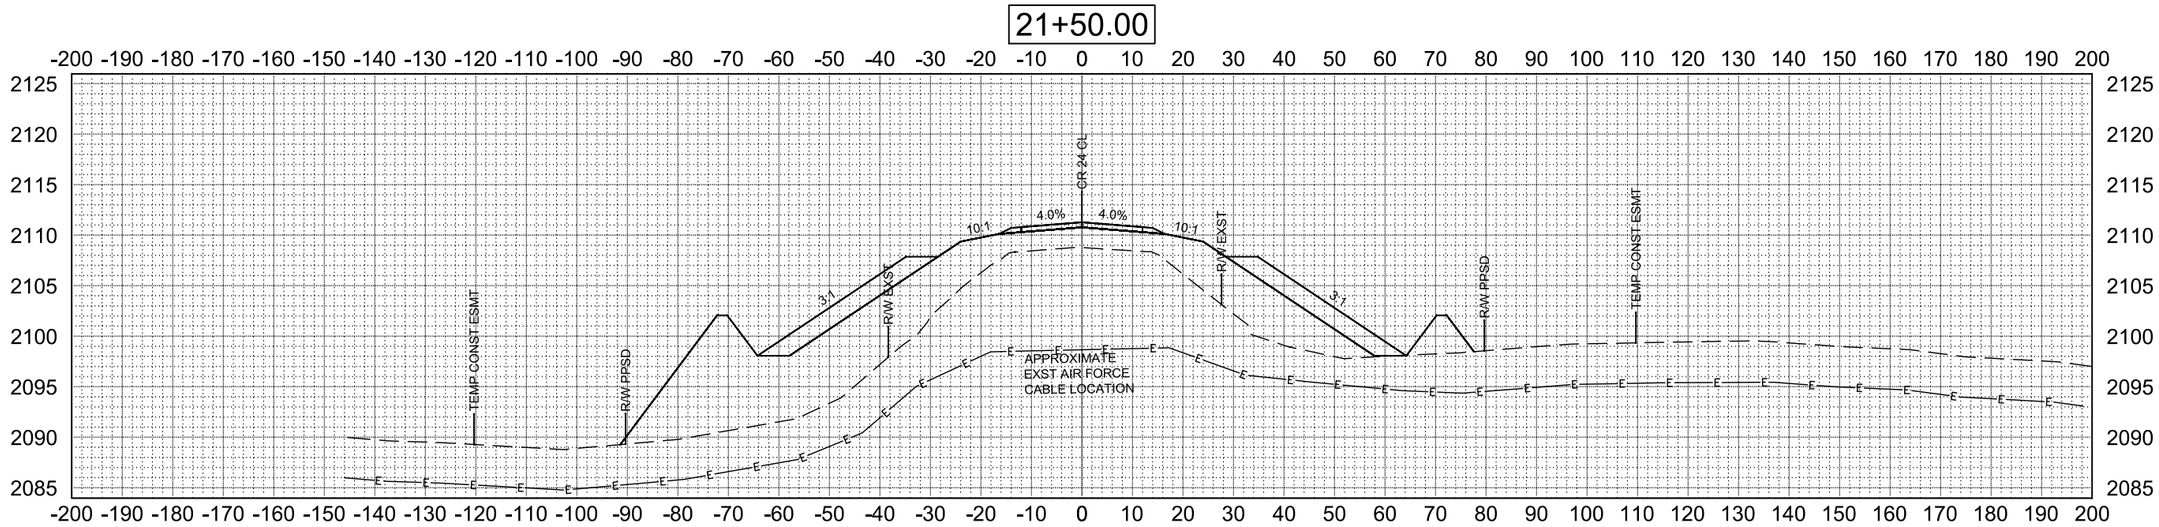

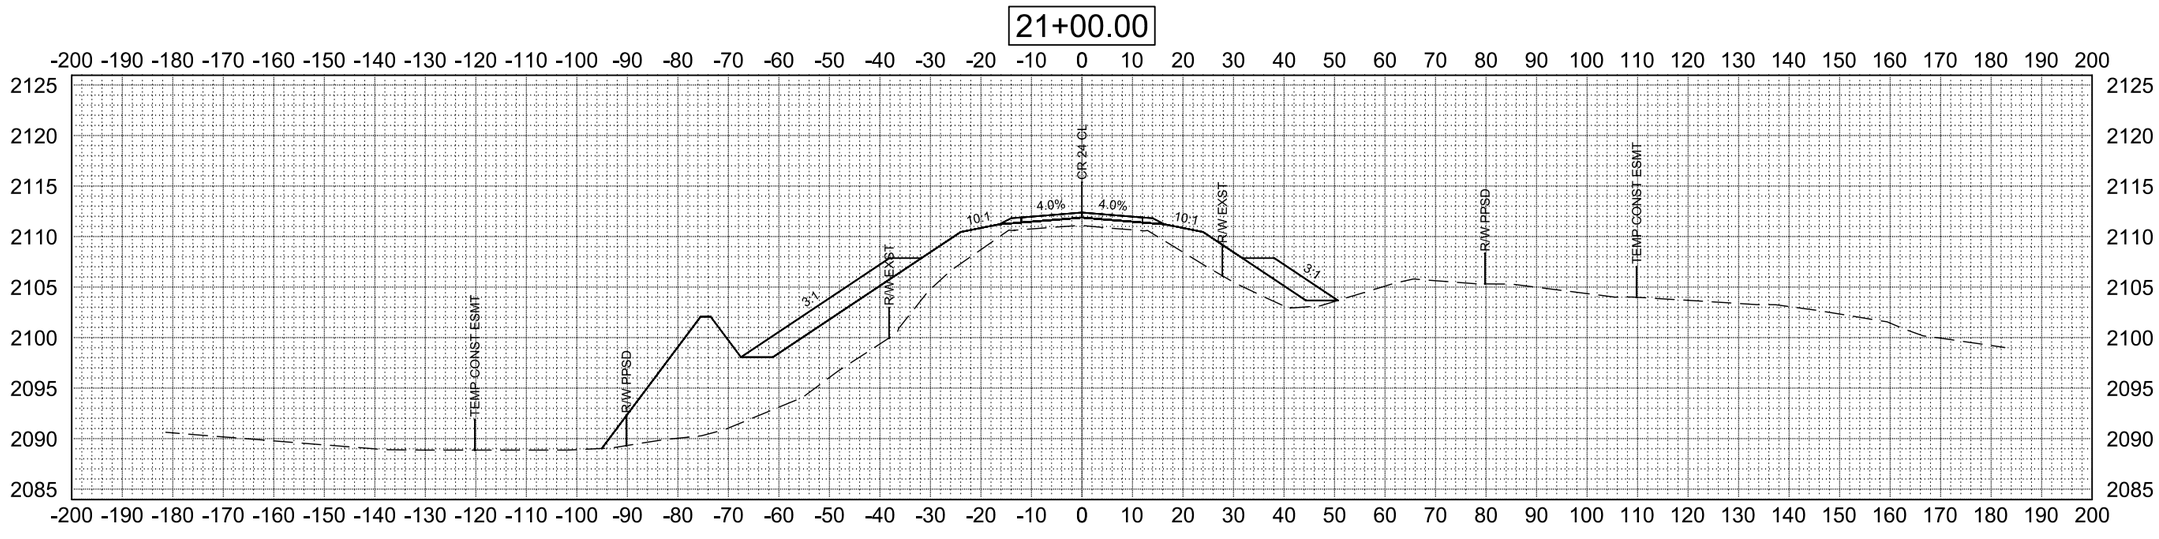

T:\Projects\2015\15.167.0132 Ward Co - CR 24 Grade Raises\0300.129\Design\200\200_XSEC-30SCALE.dwg
Levi Heller
2:52:39 PM
3/15/2016

Apex Engineering Group		STATE	PROJECT NO.	PCN NO.	SECTION NO.	SHEET NO.
		ND	ROM-0300(129)	21281	200	19

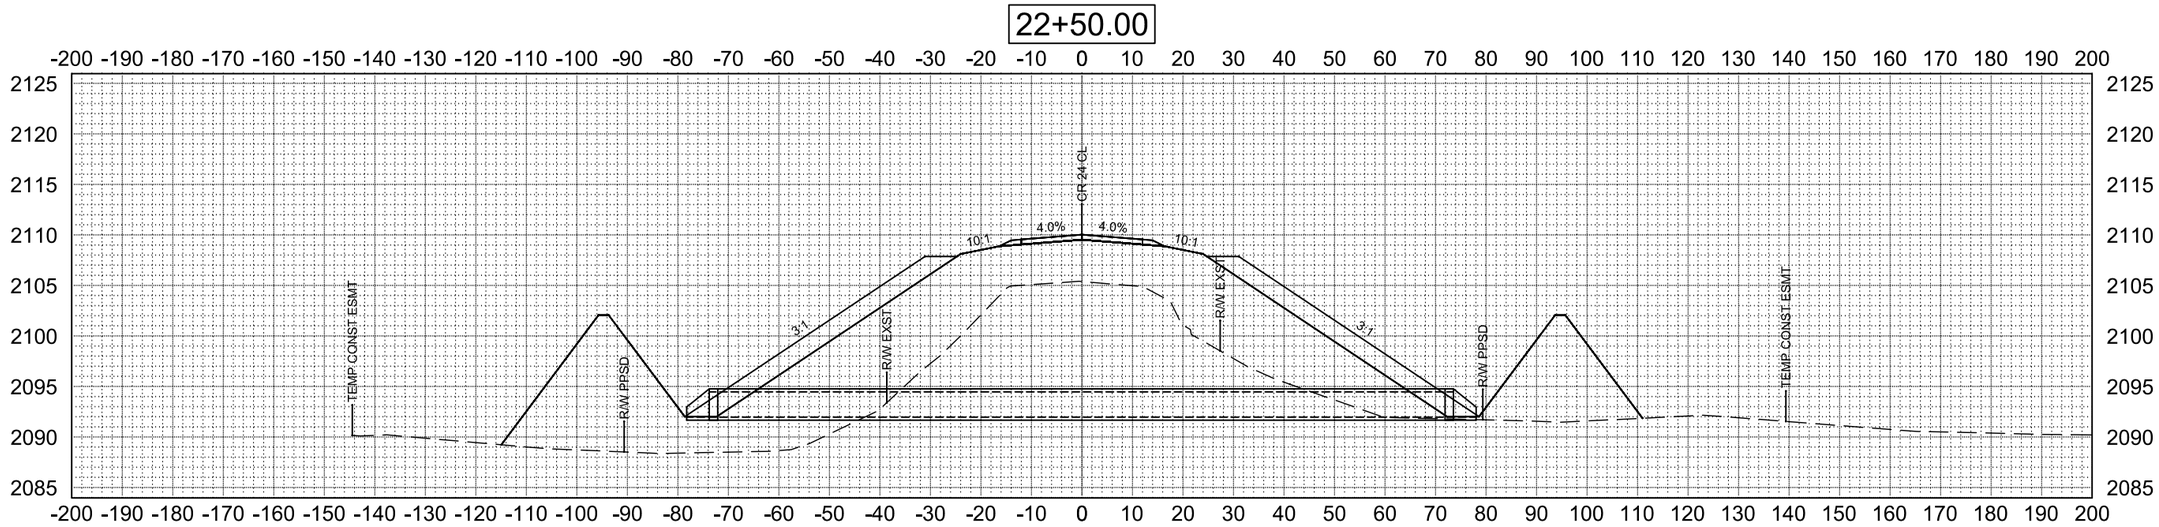

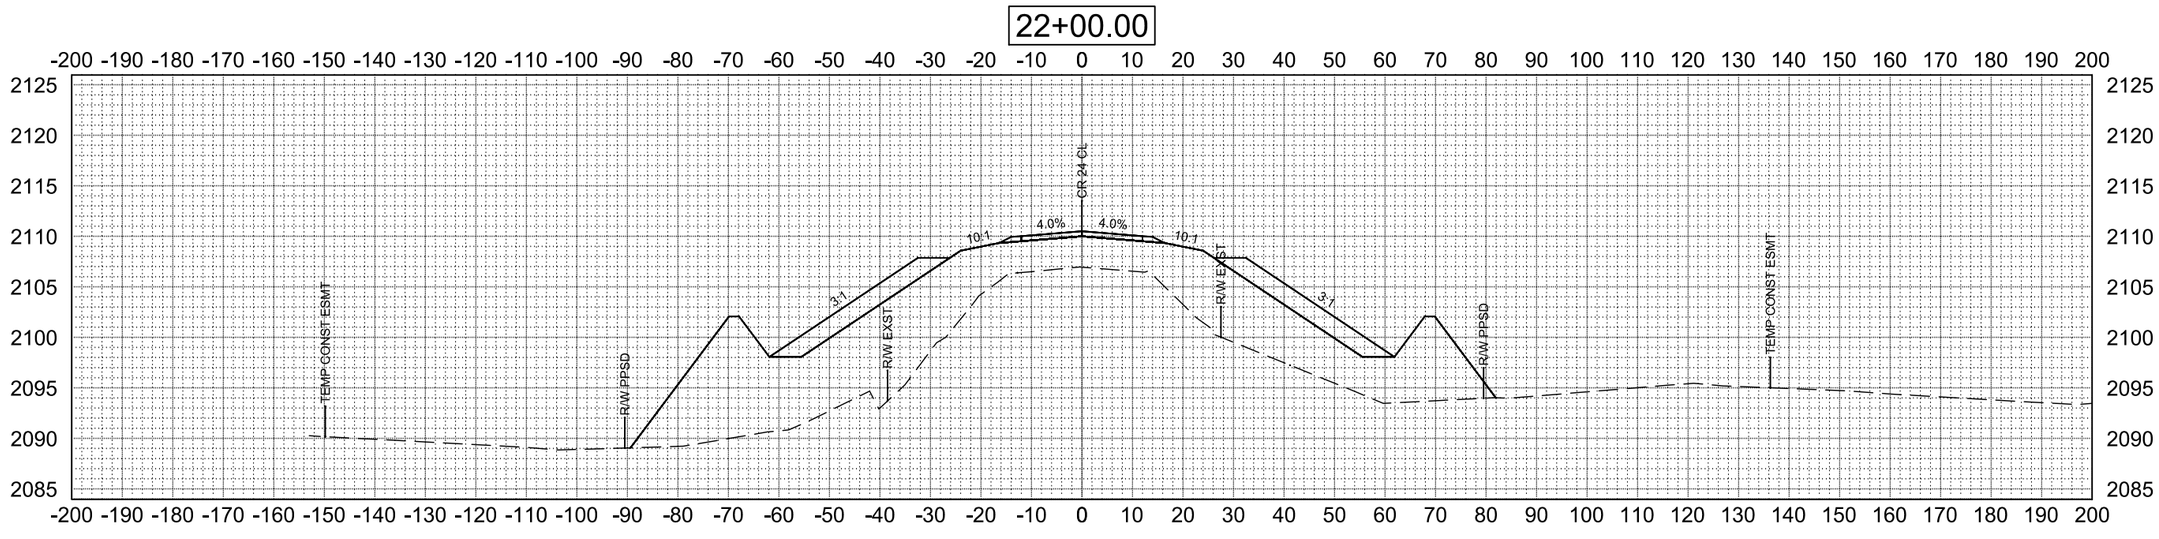

T:\Projects\2015\15.167.0132 Ward Co - CR 24 Grade Raises\0300.129\Design\200\200_XSEC-30SCALE.dwg
Levi Heller
2:52:46 PM
3/15/2016

Apex Engineering Group		STATE	PROJECT NO.	PCN NO.	SECTION NO.	SHEET NO.
		ND	ROM-0300(129)	21281	200	20

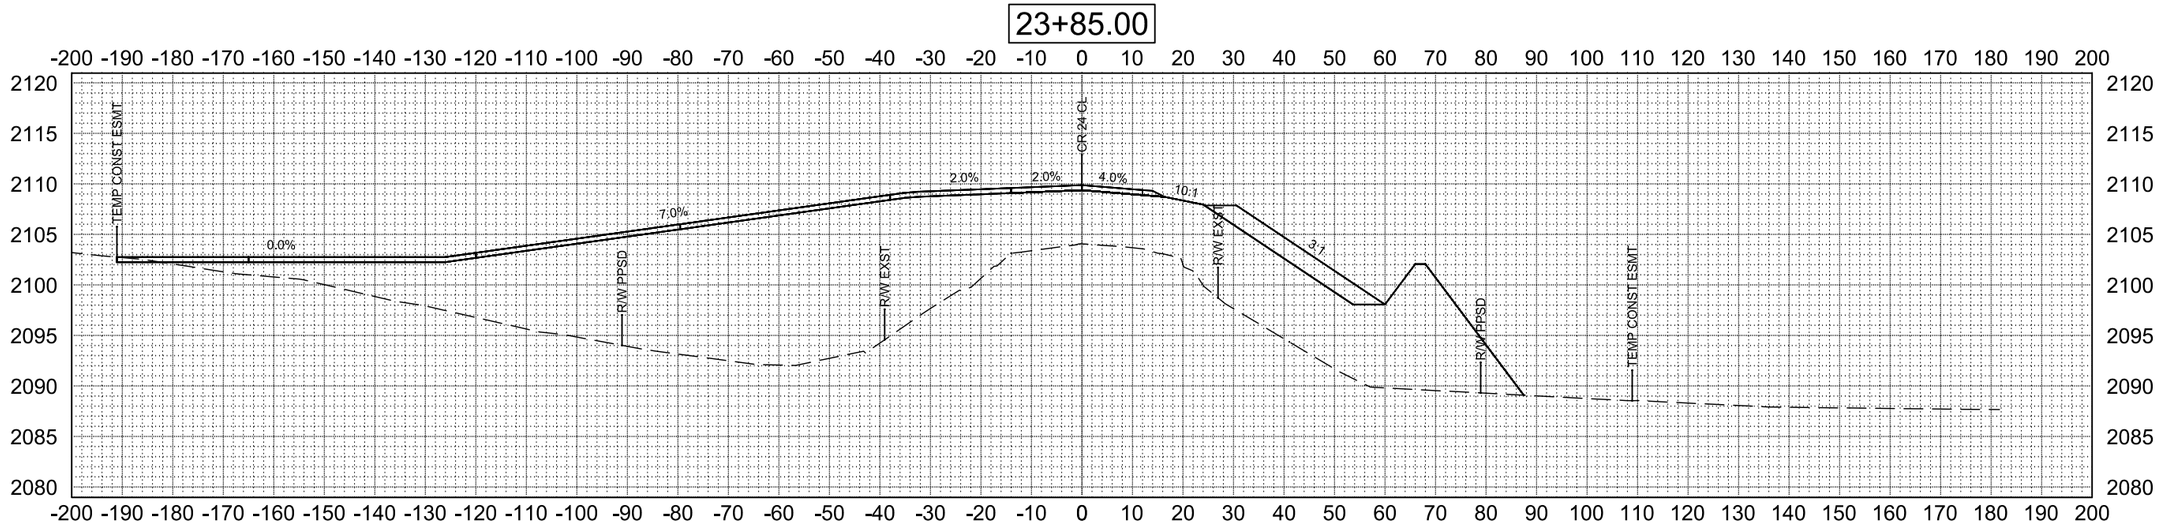

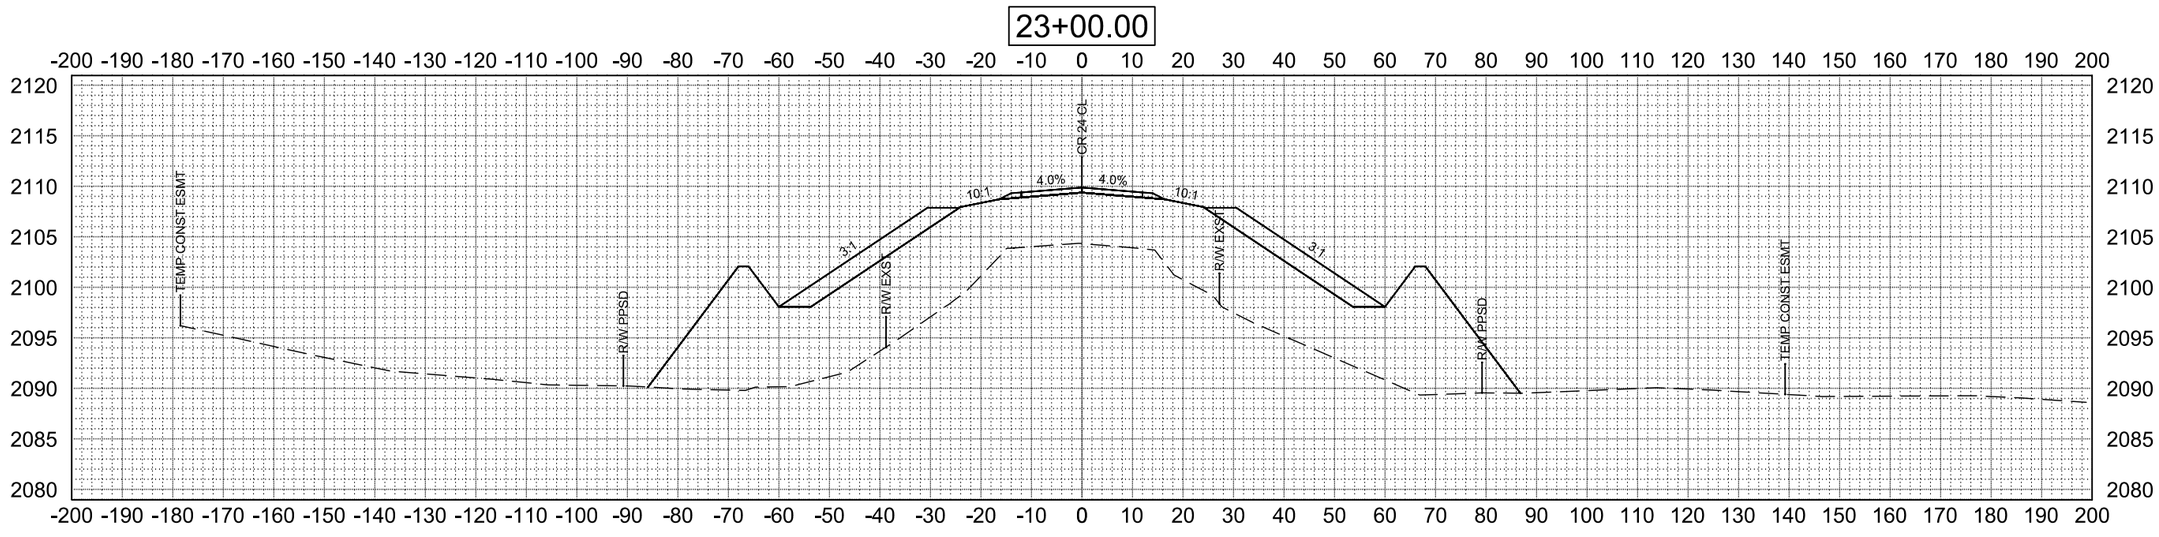

T:\Projects\2015\15.167.0132 Ward Co - CR 24 Grade Raises\0300.129\Design\200\200_XSEC-30SCALE.dwg
Levi Heller
2:52:54 PM
3/15/2016

Apex Engineering Group		STATE	PROJECT NO.	PCN NO.	SECTION NO.	SHEET NO.
		ND	ROM-0300(129)	21281	200	21

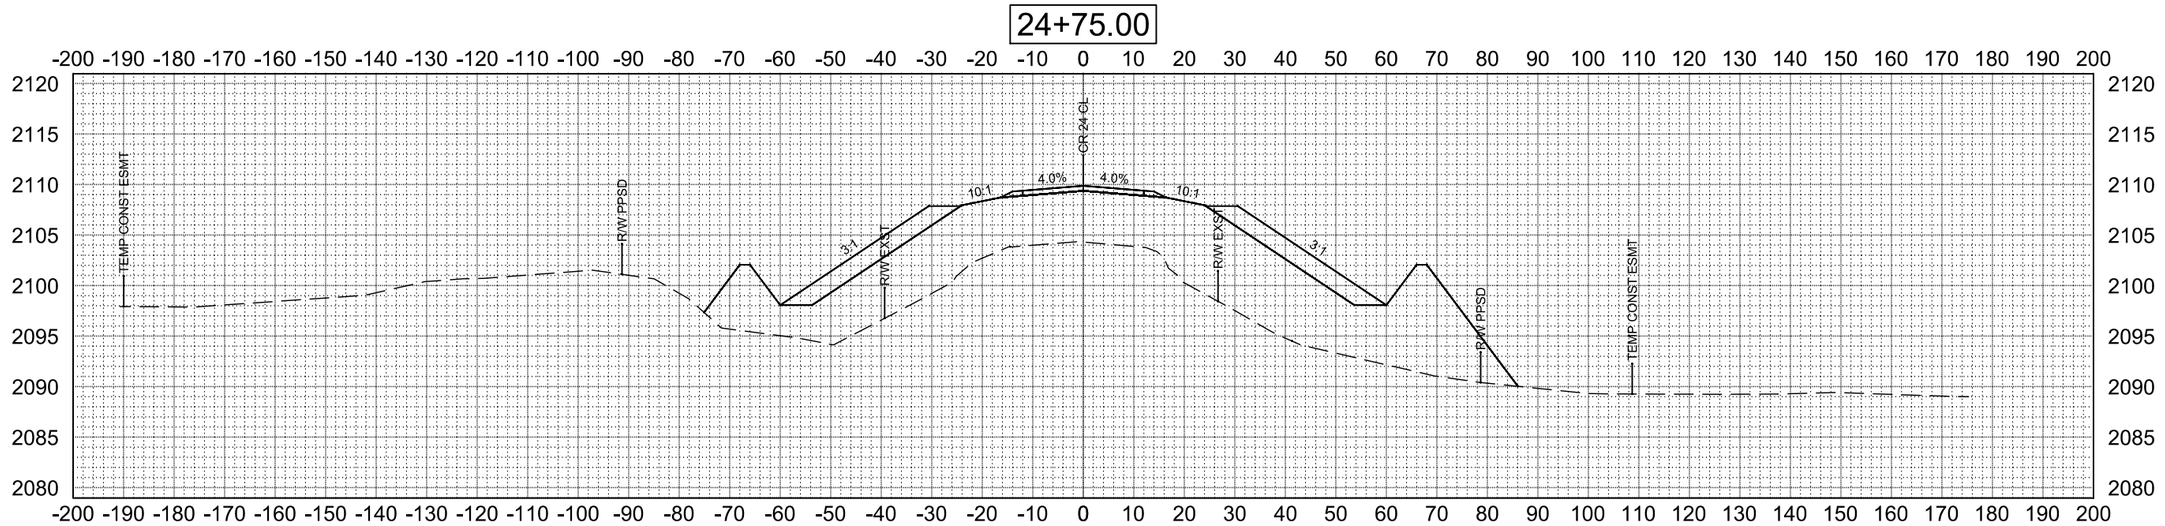

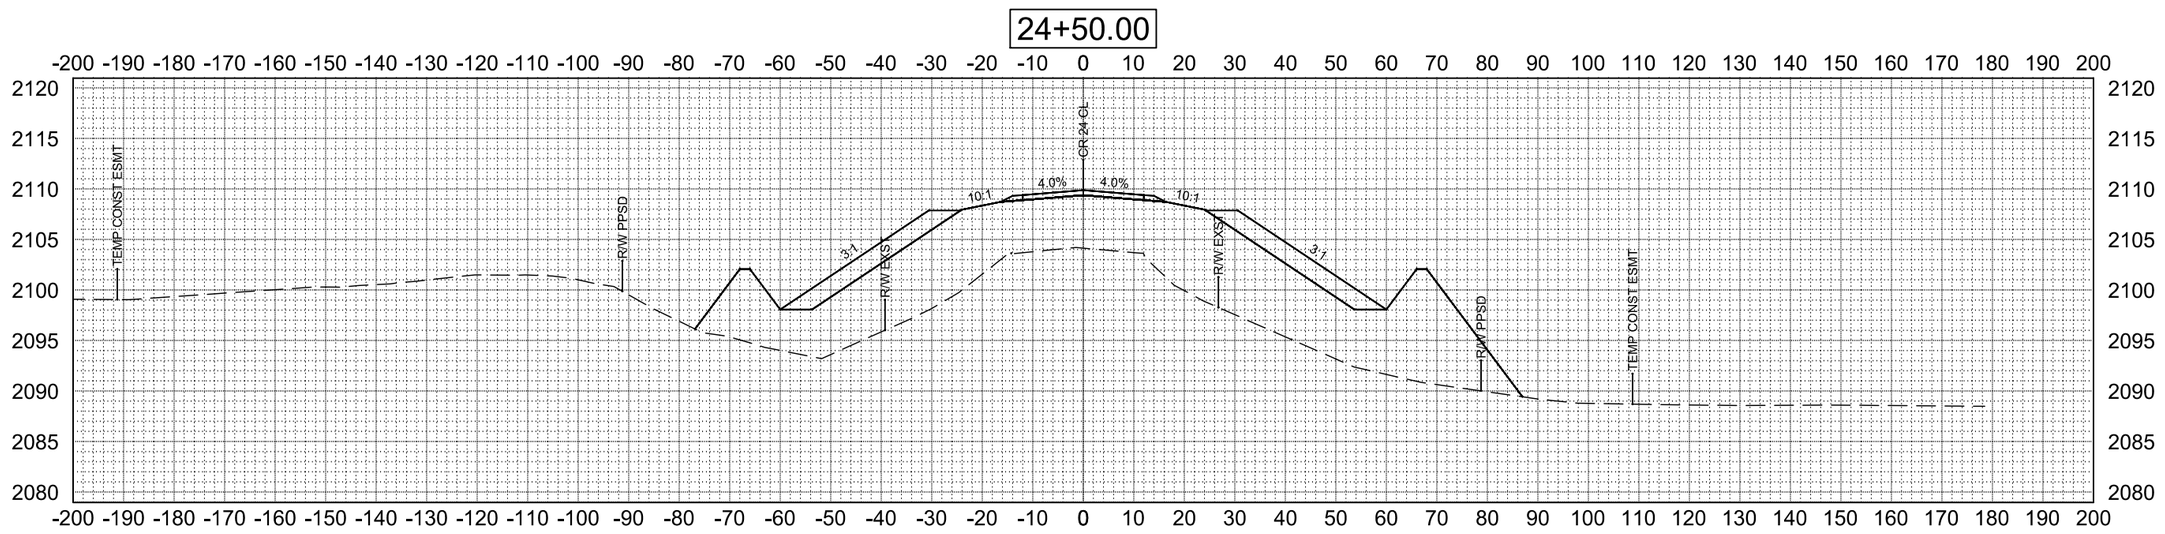

T:\Projects\2015\15.167.0132 Ward Co - CR 24 Grade Raises\0300.129\Design\200\200_XSEC-30SCALE.dwg
Levi Heller
2:53:02 PM
3/15/2016

Apex Engineering Group		STATE	PROJECT NO.	PCN NO.	SECTION NO.	SHEET NO.
		ND	ROM-0300(129)	21281	200	22

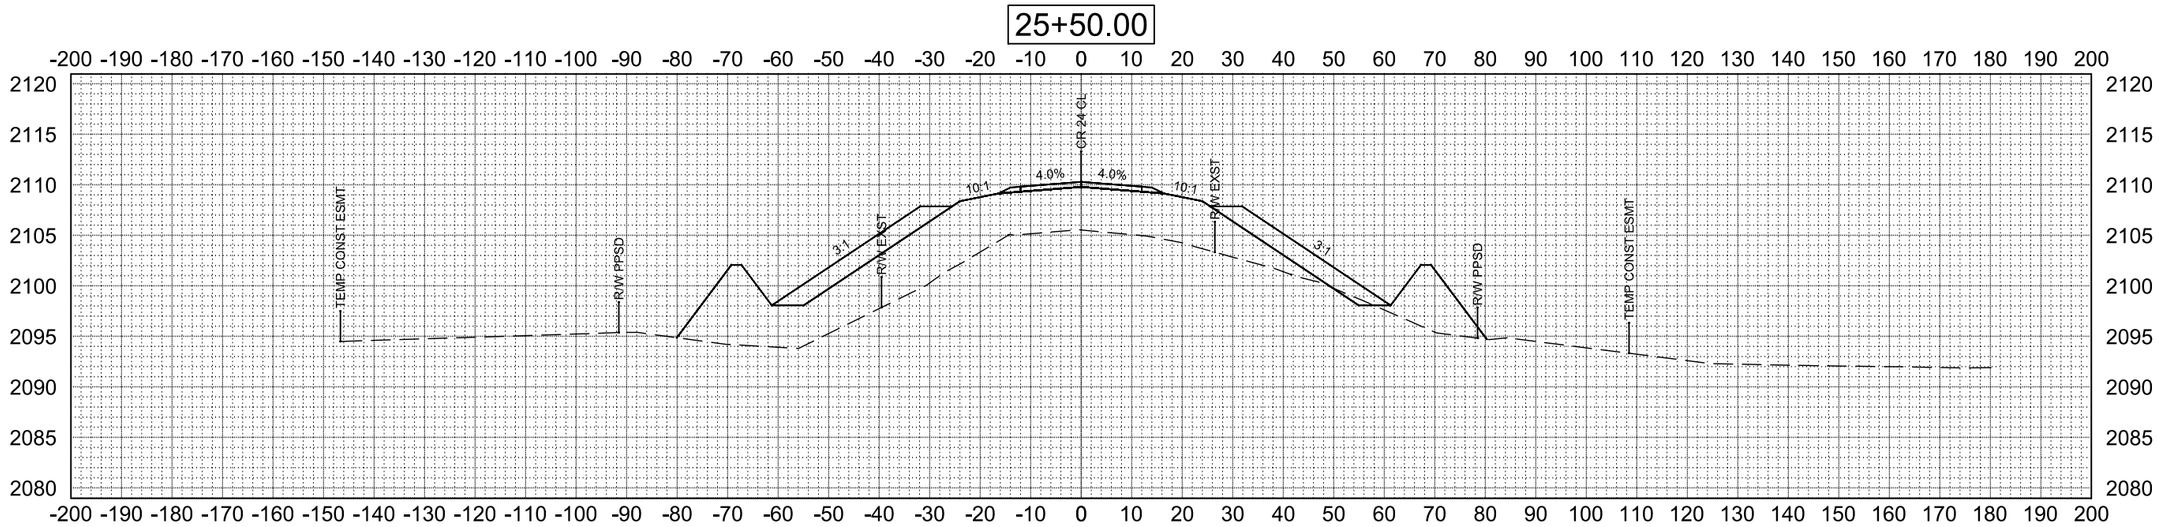

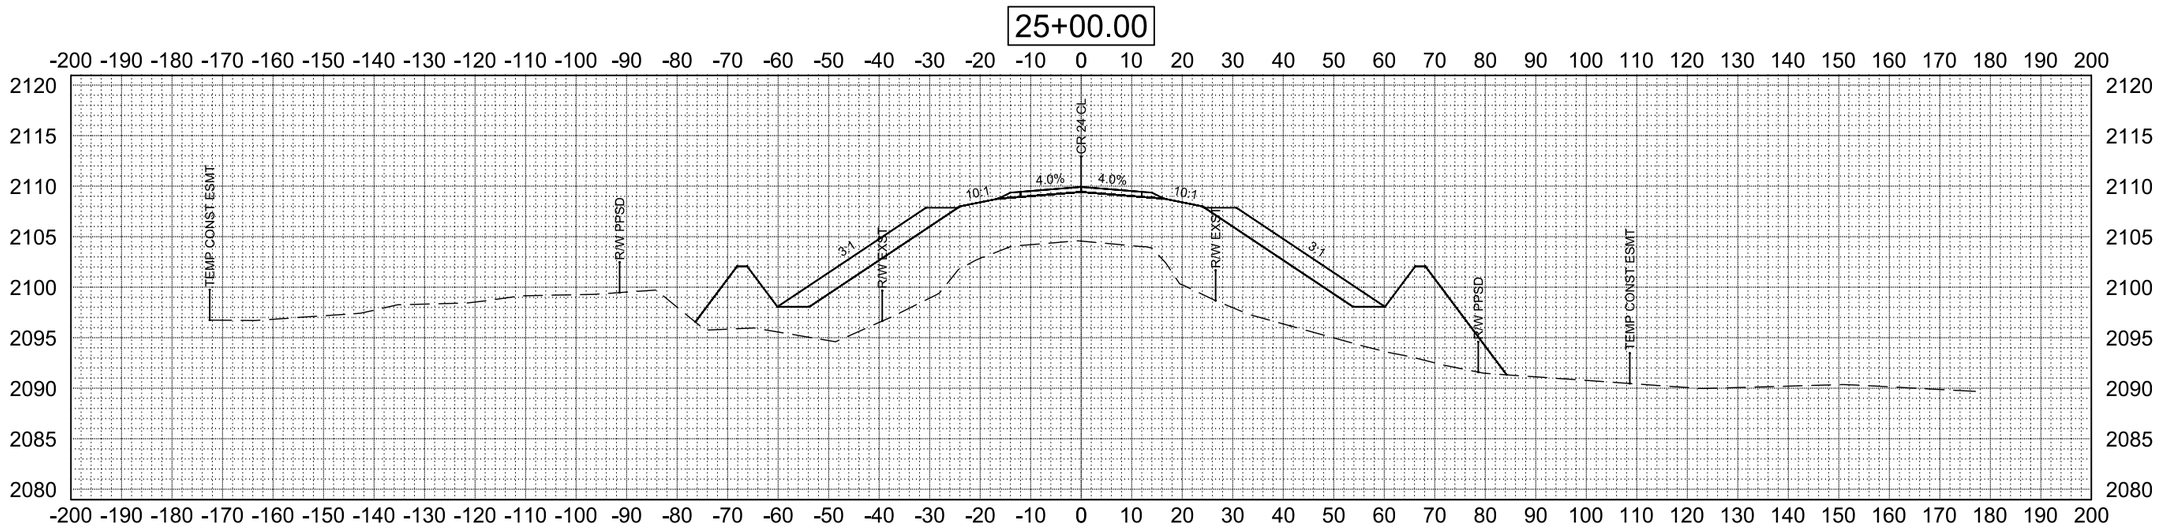

T:\Projects\2015\15.167.0132 Ward Co - CR 24 Grade Raises\0300.129\Design\200\200_XSEC-30SCALE.dwg
Levi Heller
2:53:10 PM
3/15/2016

Apex Engineering Group		STATE	PROJECT NO.	PCN NO.	SECTION NO.	SHEET NO.
		ND	ROM-0300(129)	21281	200	23

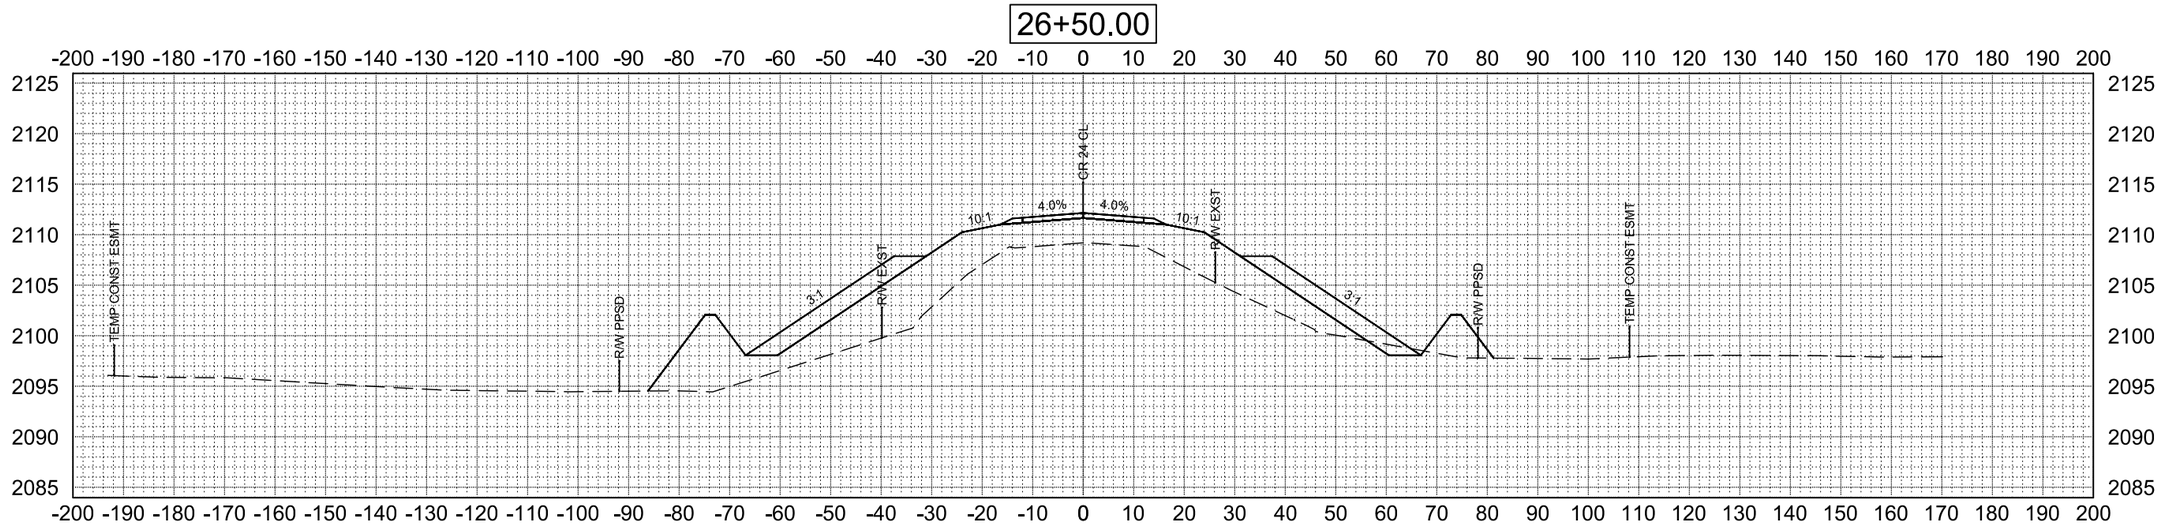

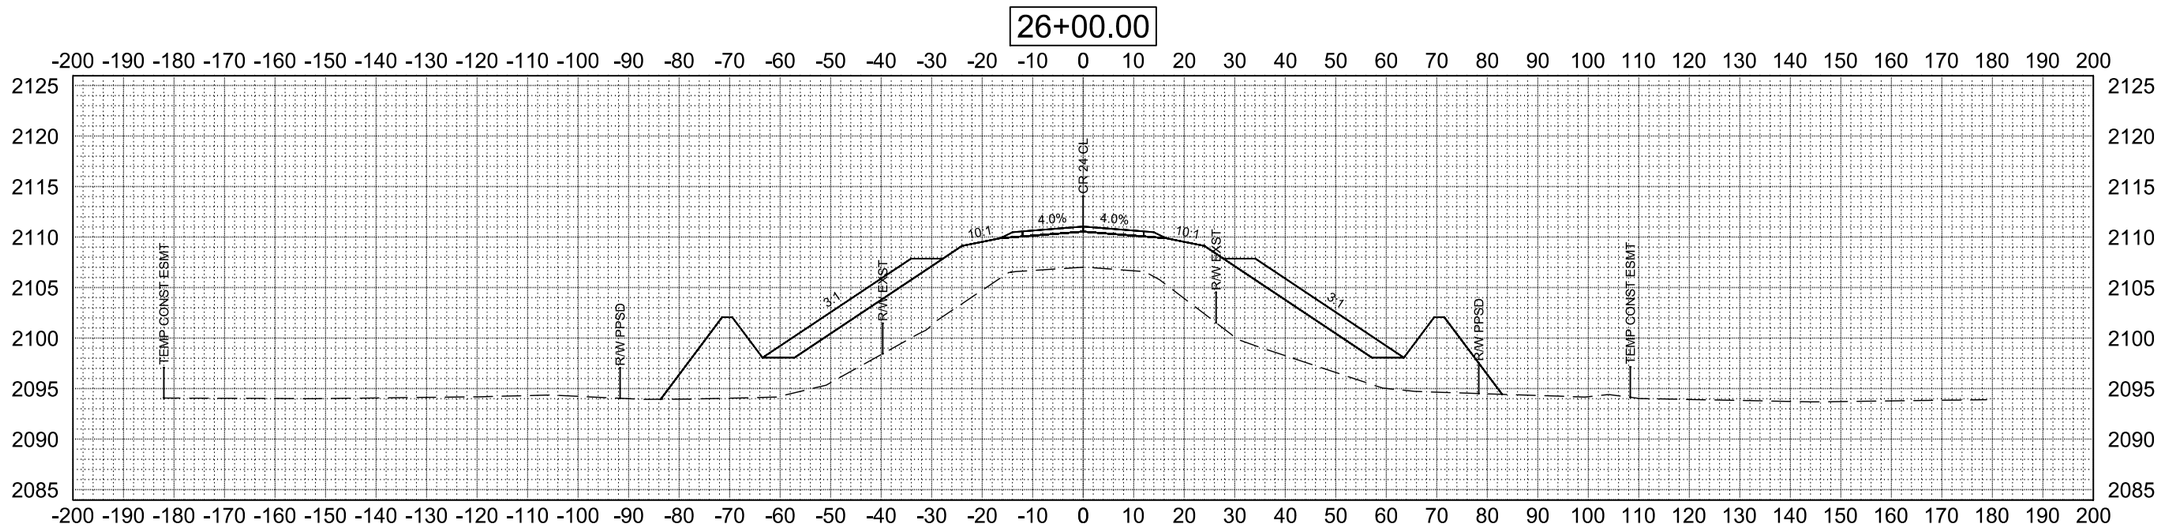

T:\Projects\2015\15.167.0132 Ward Co - CR 24 Grade Raises\0300.129\Design\200\200_XSEC-30SCALE.dwg
Levi Heller
2:53:17 PM
3/15/2016

Apex Engineering Group		STATE	PROJECT NO.	PCN NO.	SECTION NO.	SHEET NO.
		ND	ROM-0300(129)	21281	200	24

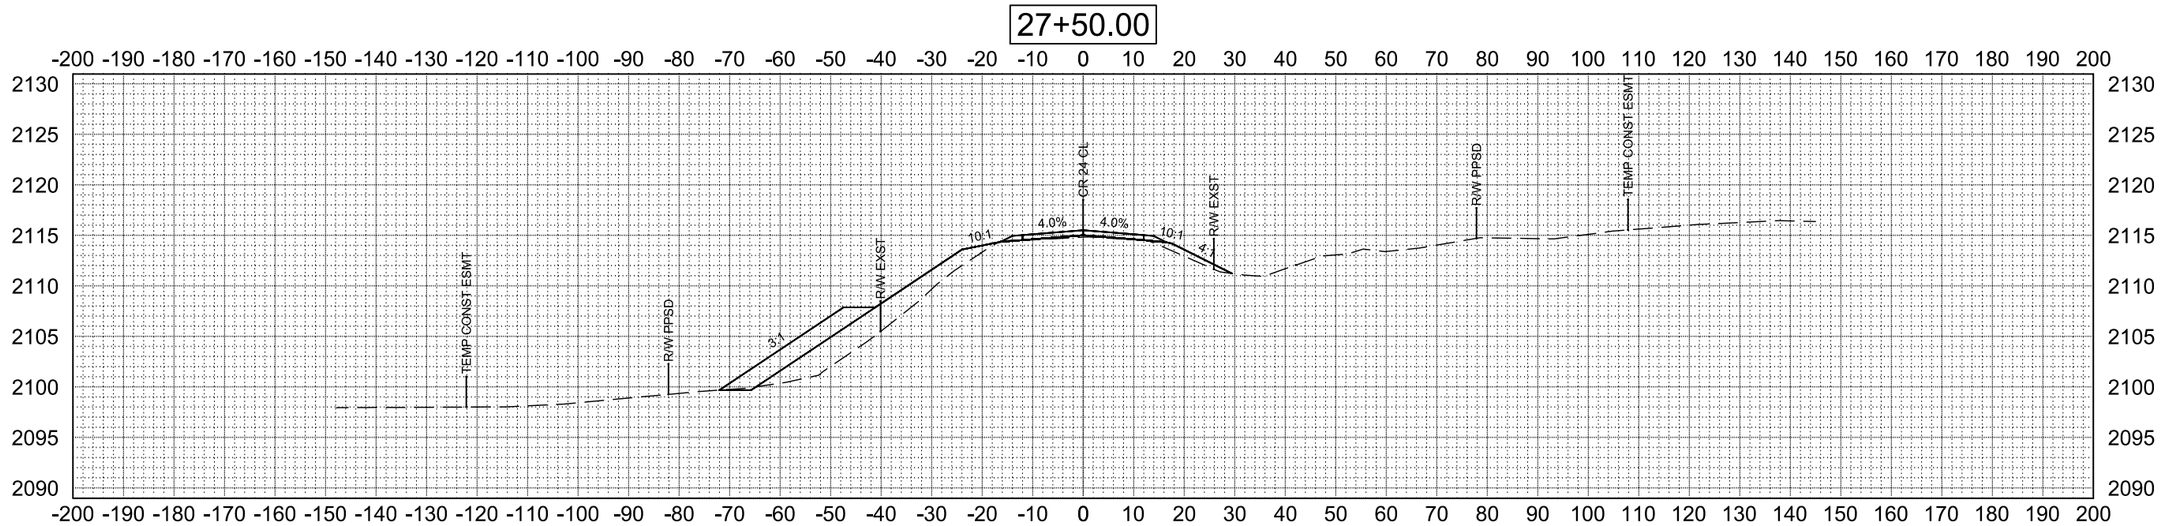

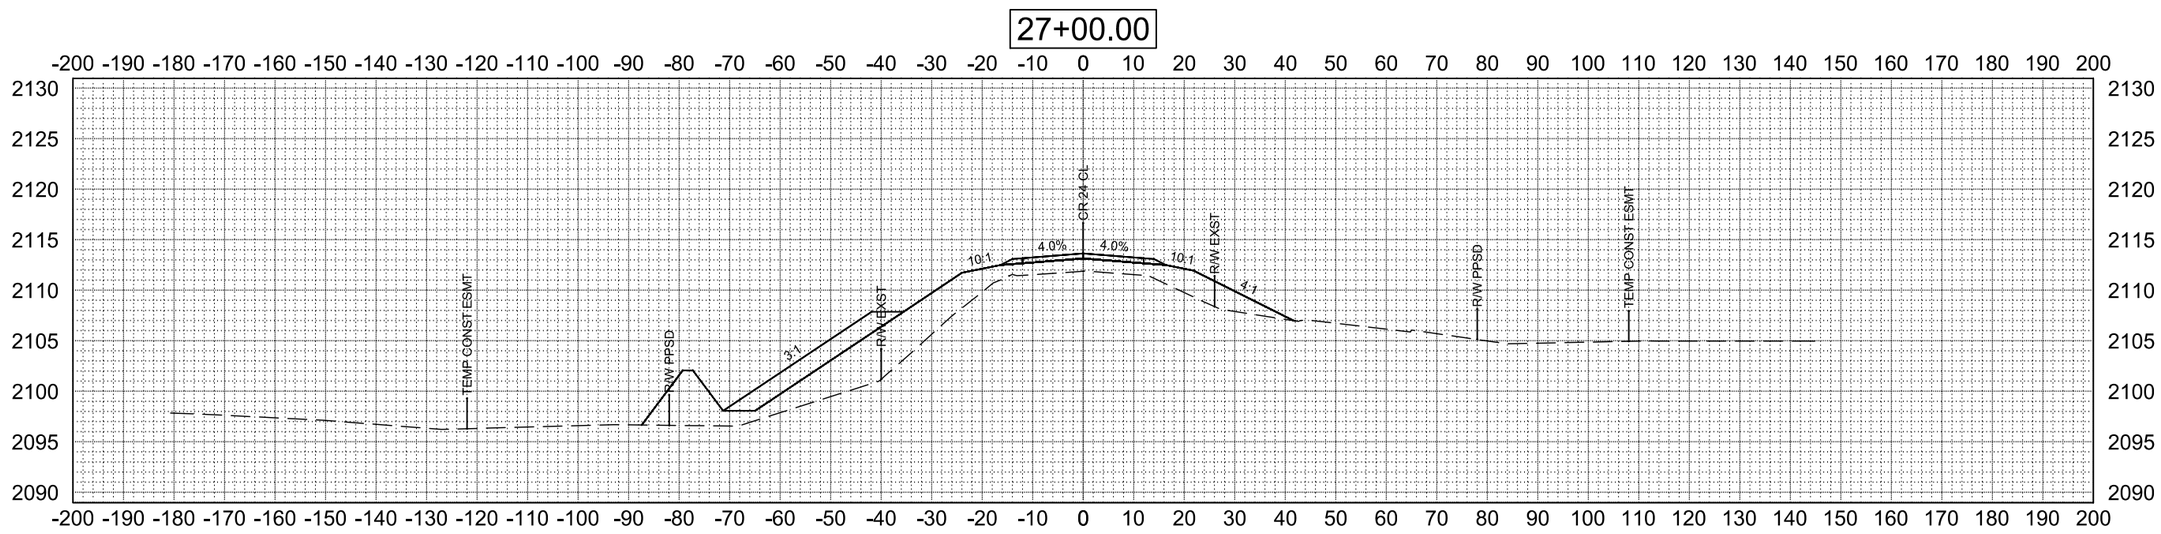

T:\Projects\2015\15.167.0132 Ward Co - CR 24 Grade Raises\0300.129\Design\200\200_XSEC-30SCALE.dwg
Levi Heller
2:53:25 PM
3/15/2016

Apex Engineering Group		STATE	PROJECT NO.	PCN NO.	SECTION NO.	SHEET NO.
		ND	ROM-0300(129)	21281	200	25

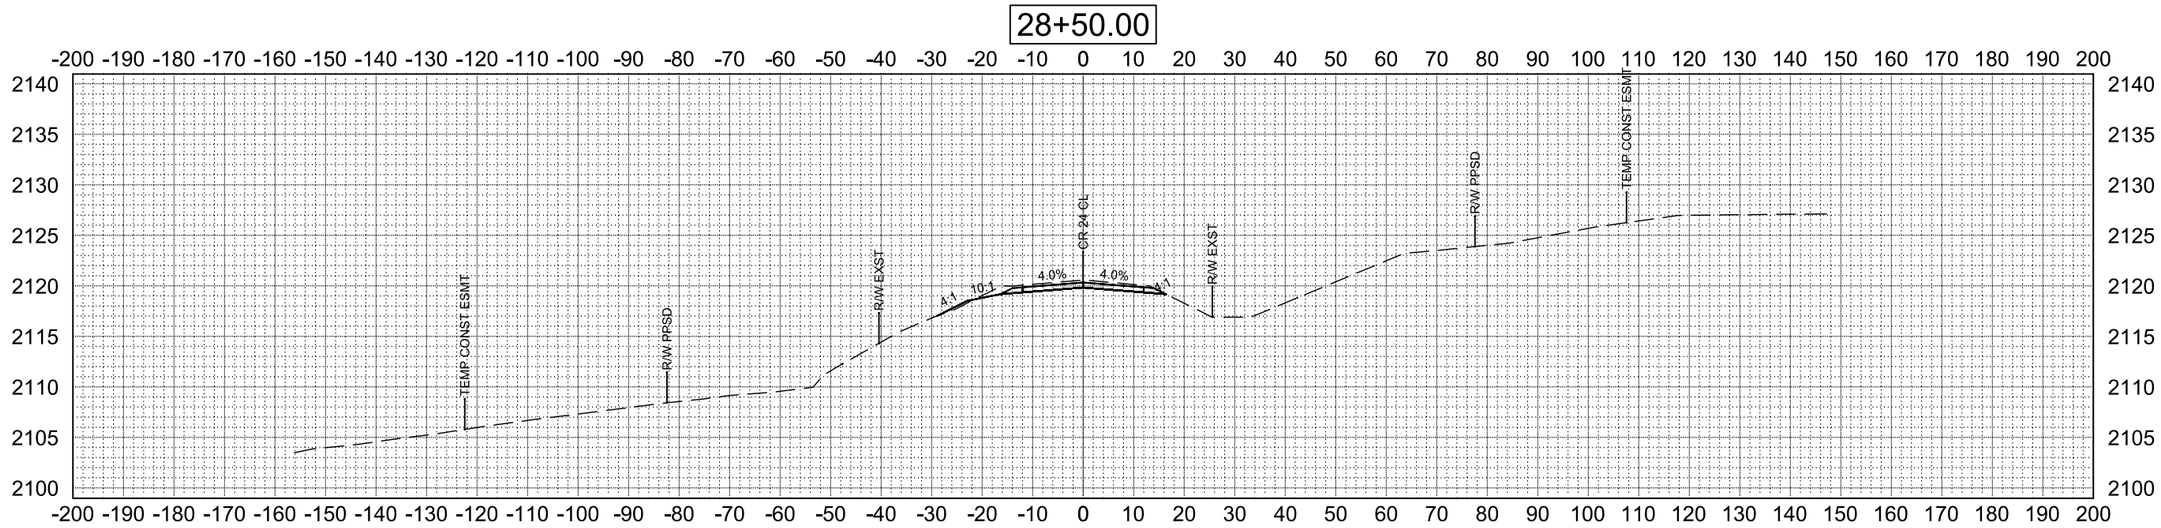

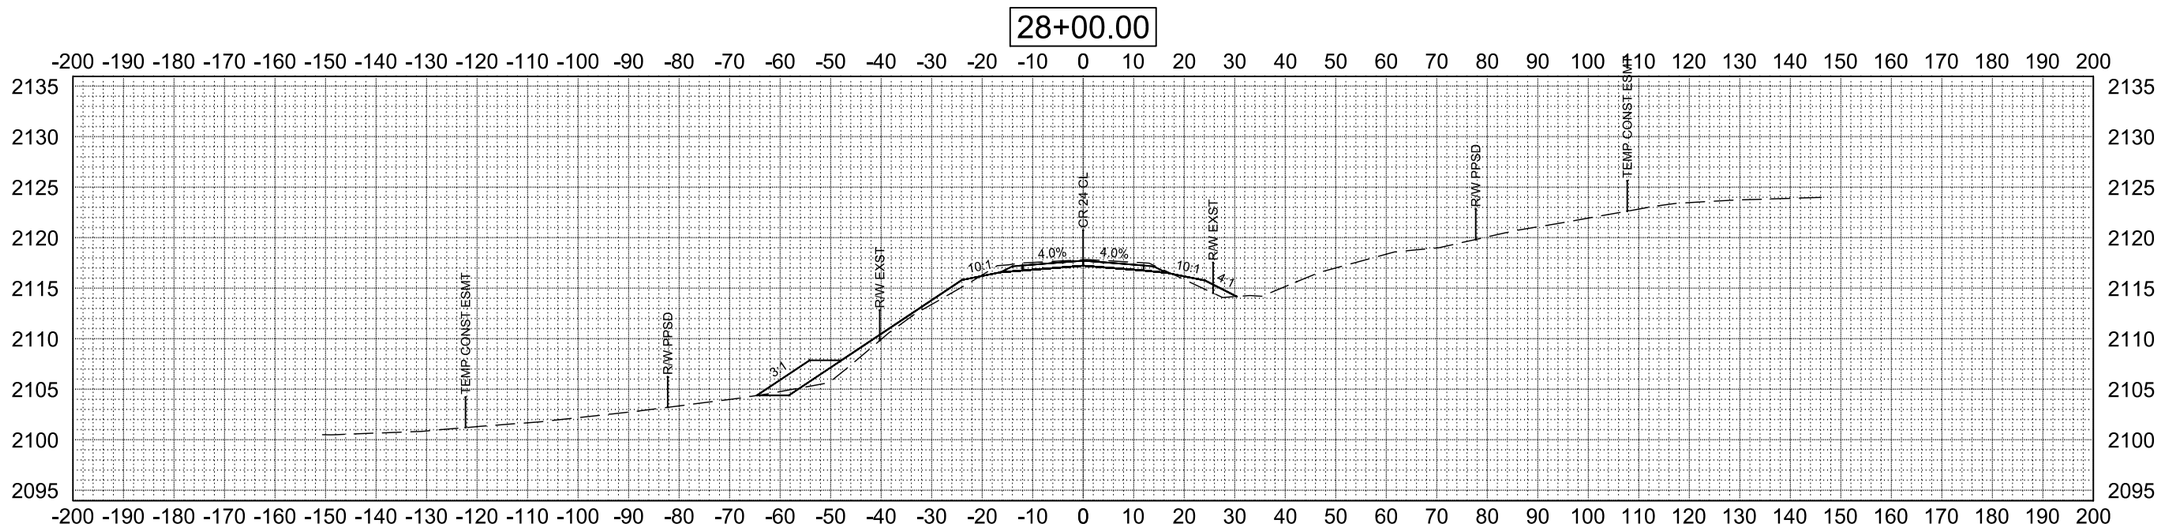

T:\Projects\2015\15.167.0132 Ward Co - CR 24 Grade Raises\0300.129\Design\200\200_XSEC-30SCALE.dwg
Levi Heller
2:53:33 PM
3/15/2016