STATE	PROJECT NO.	SECTION NO.	SHEET NO.
ND	NH-3-002(145)254	200	1

Mainline Cross Sections
Median

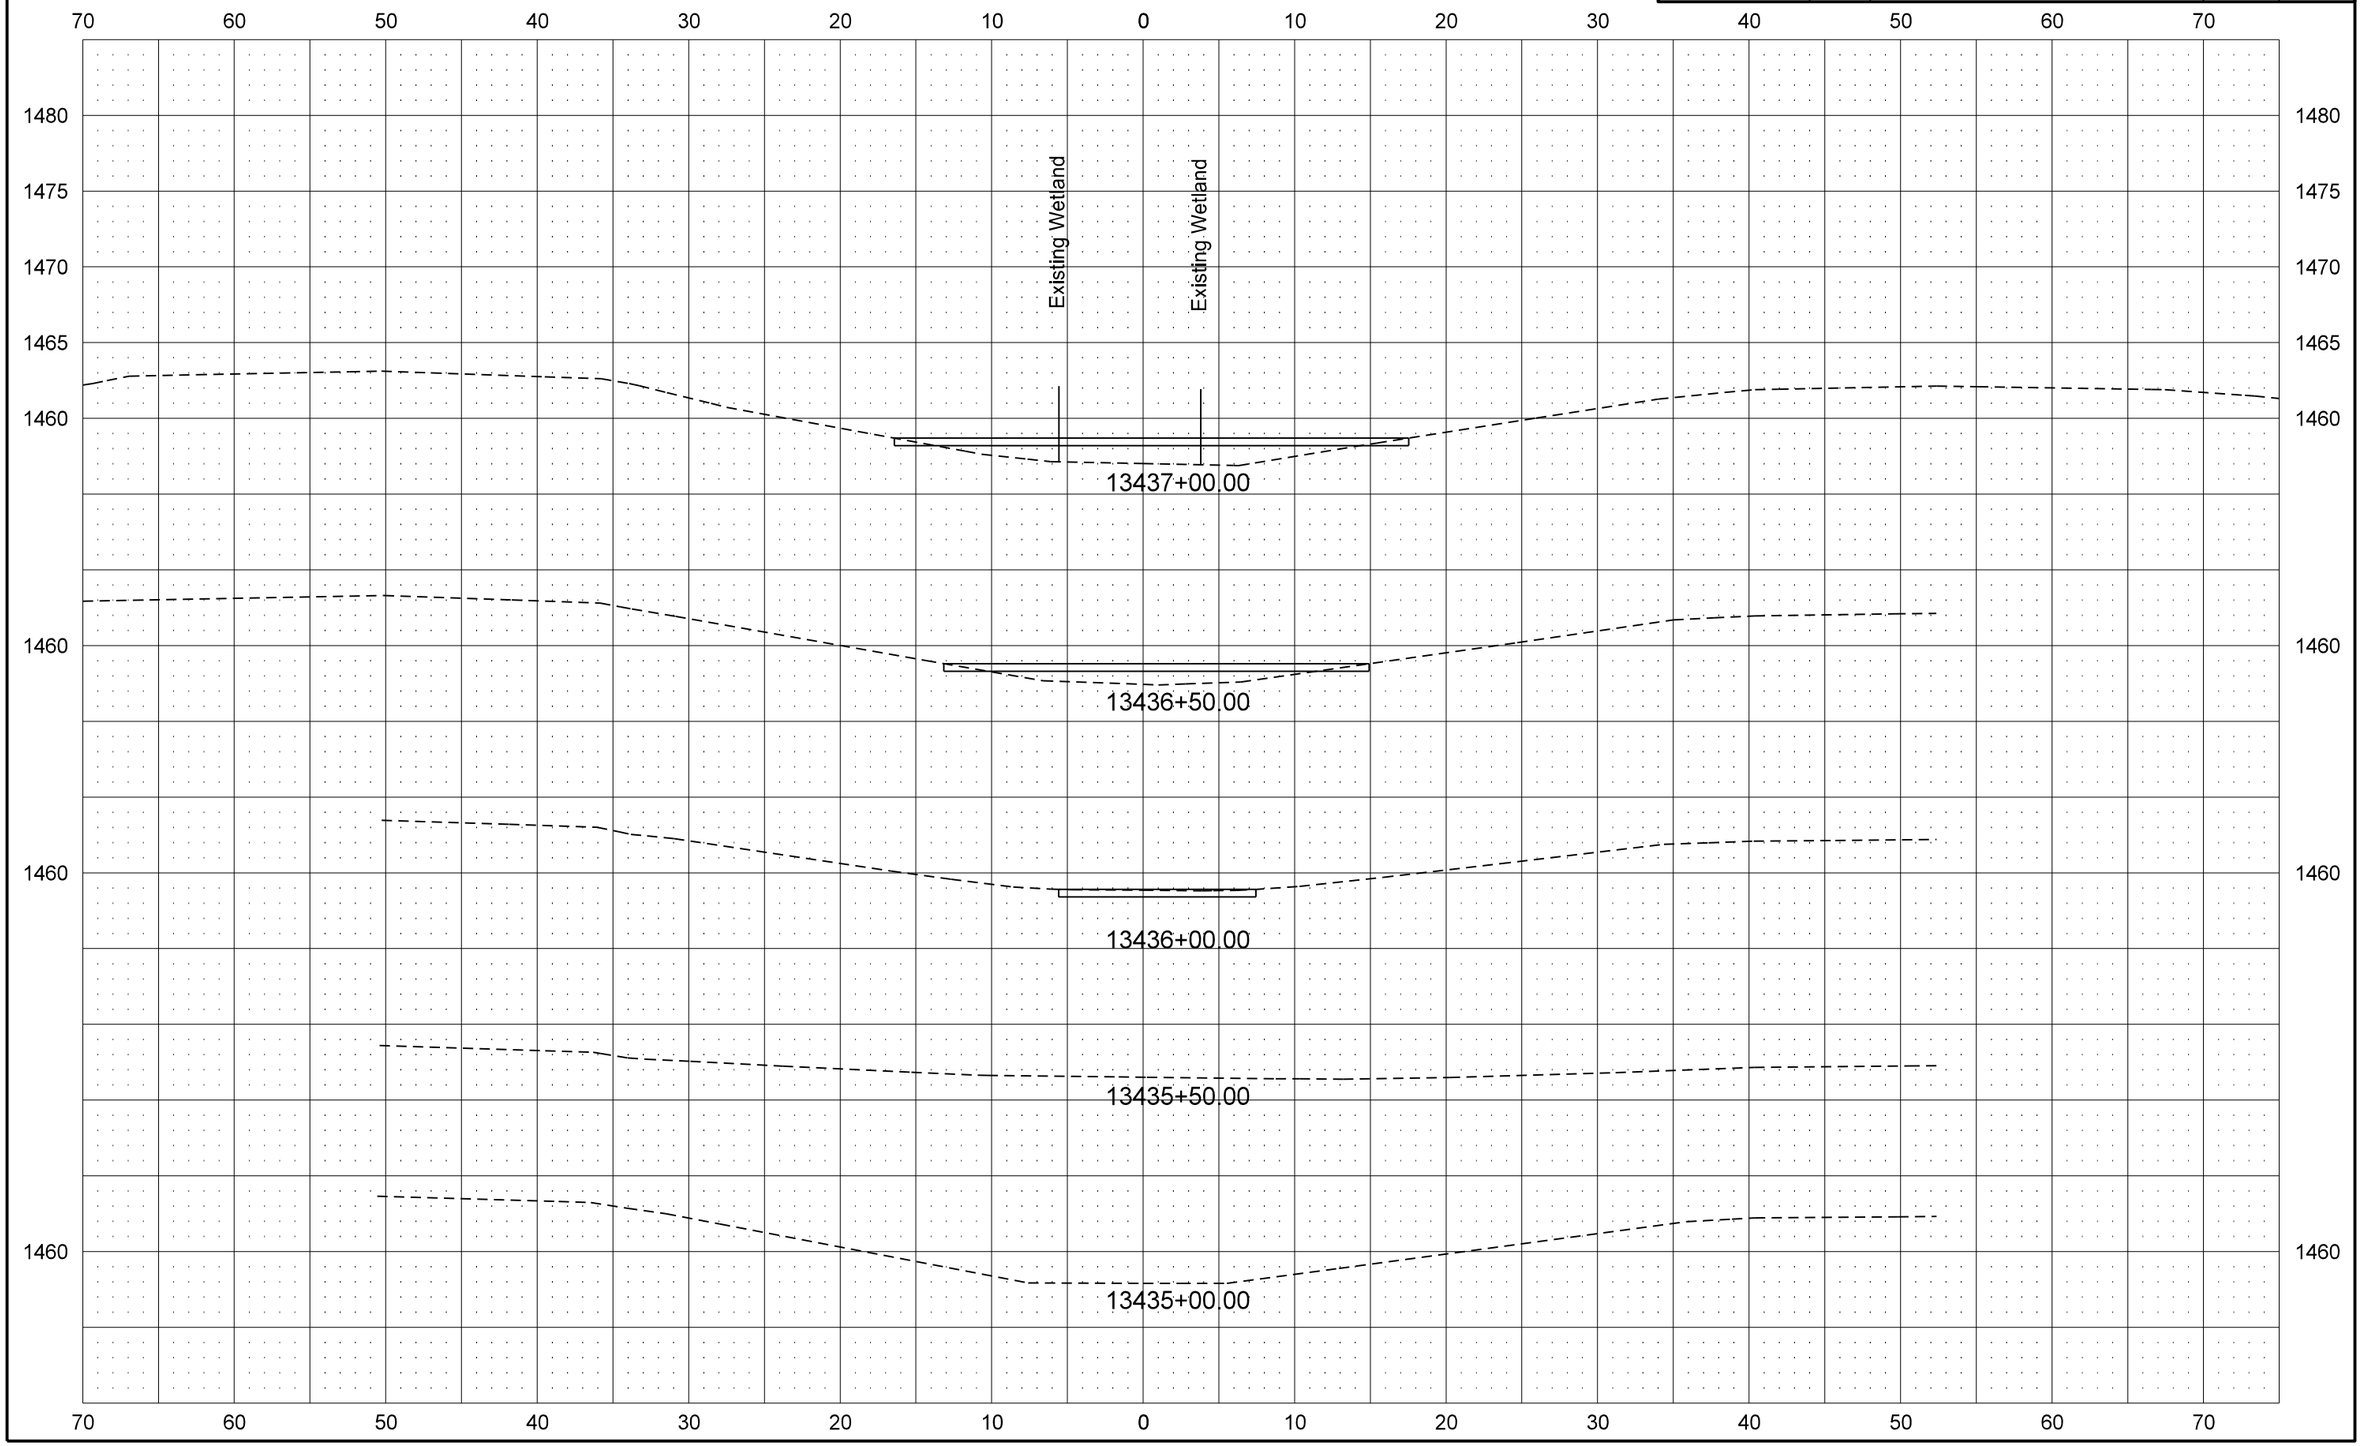

STATE	PROJECT NO.	SECTION NO.	SHEET NO.
ND	NH-3-002(145)254	200	2

Mainline Cross Sections
Median

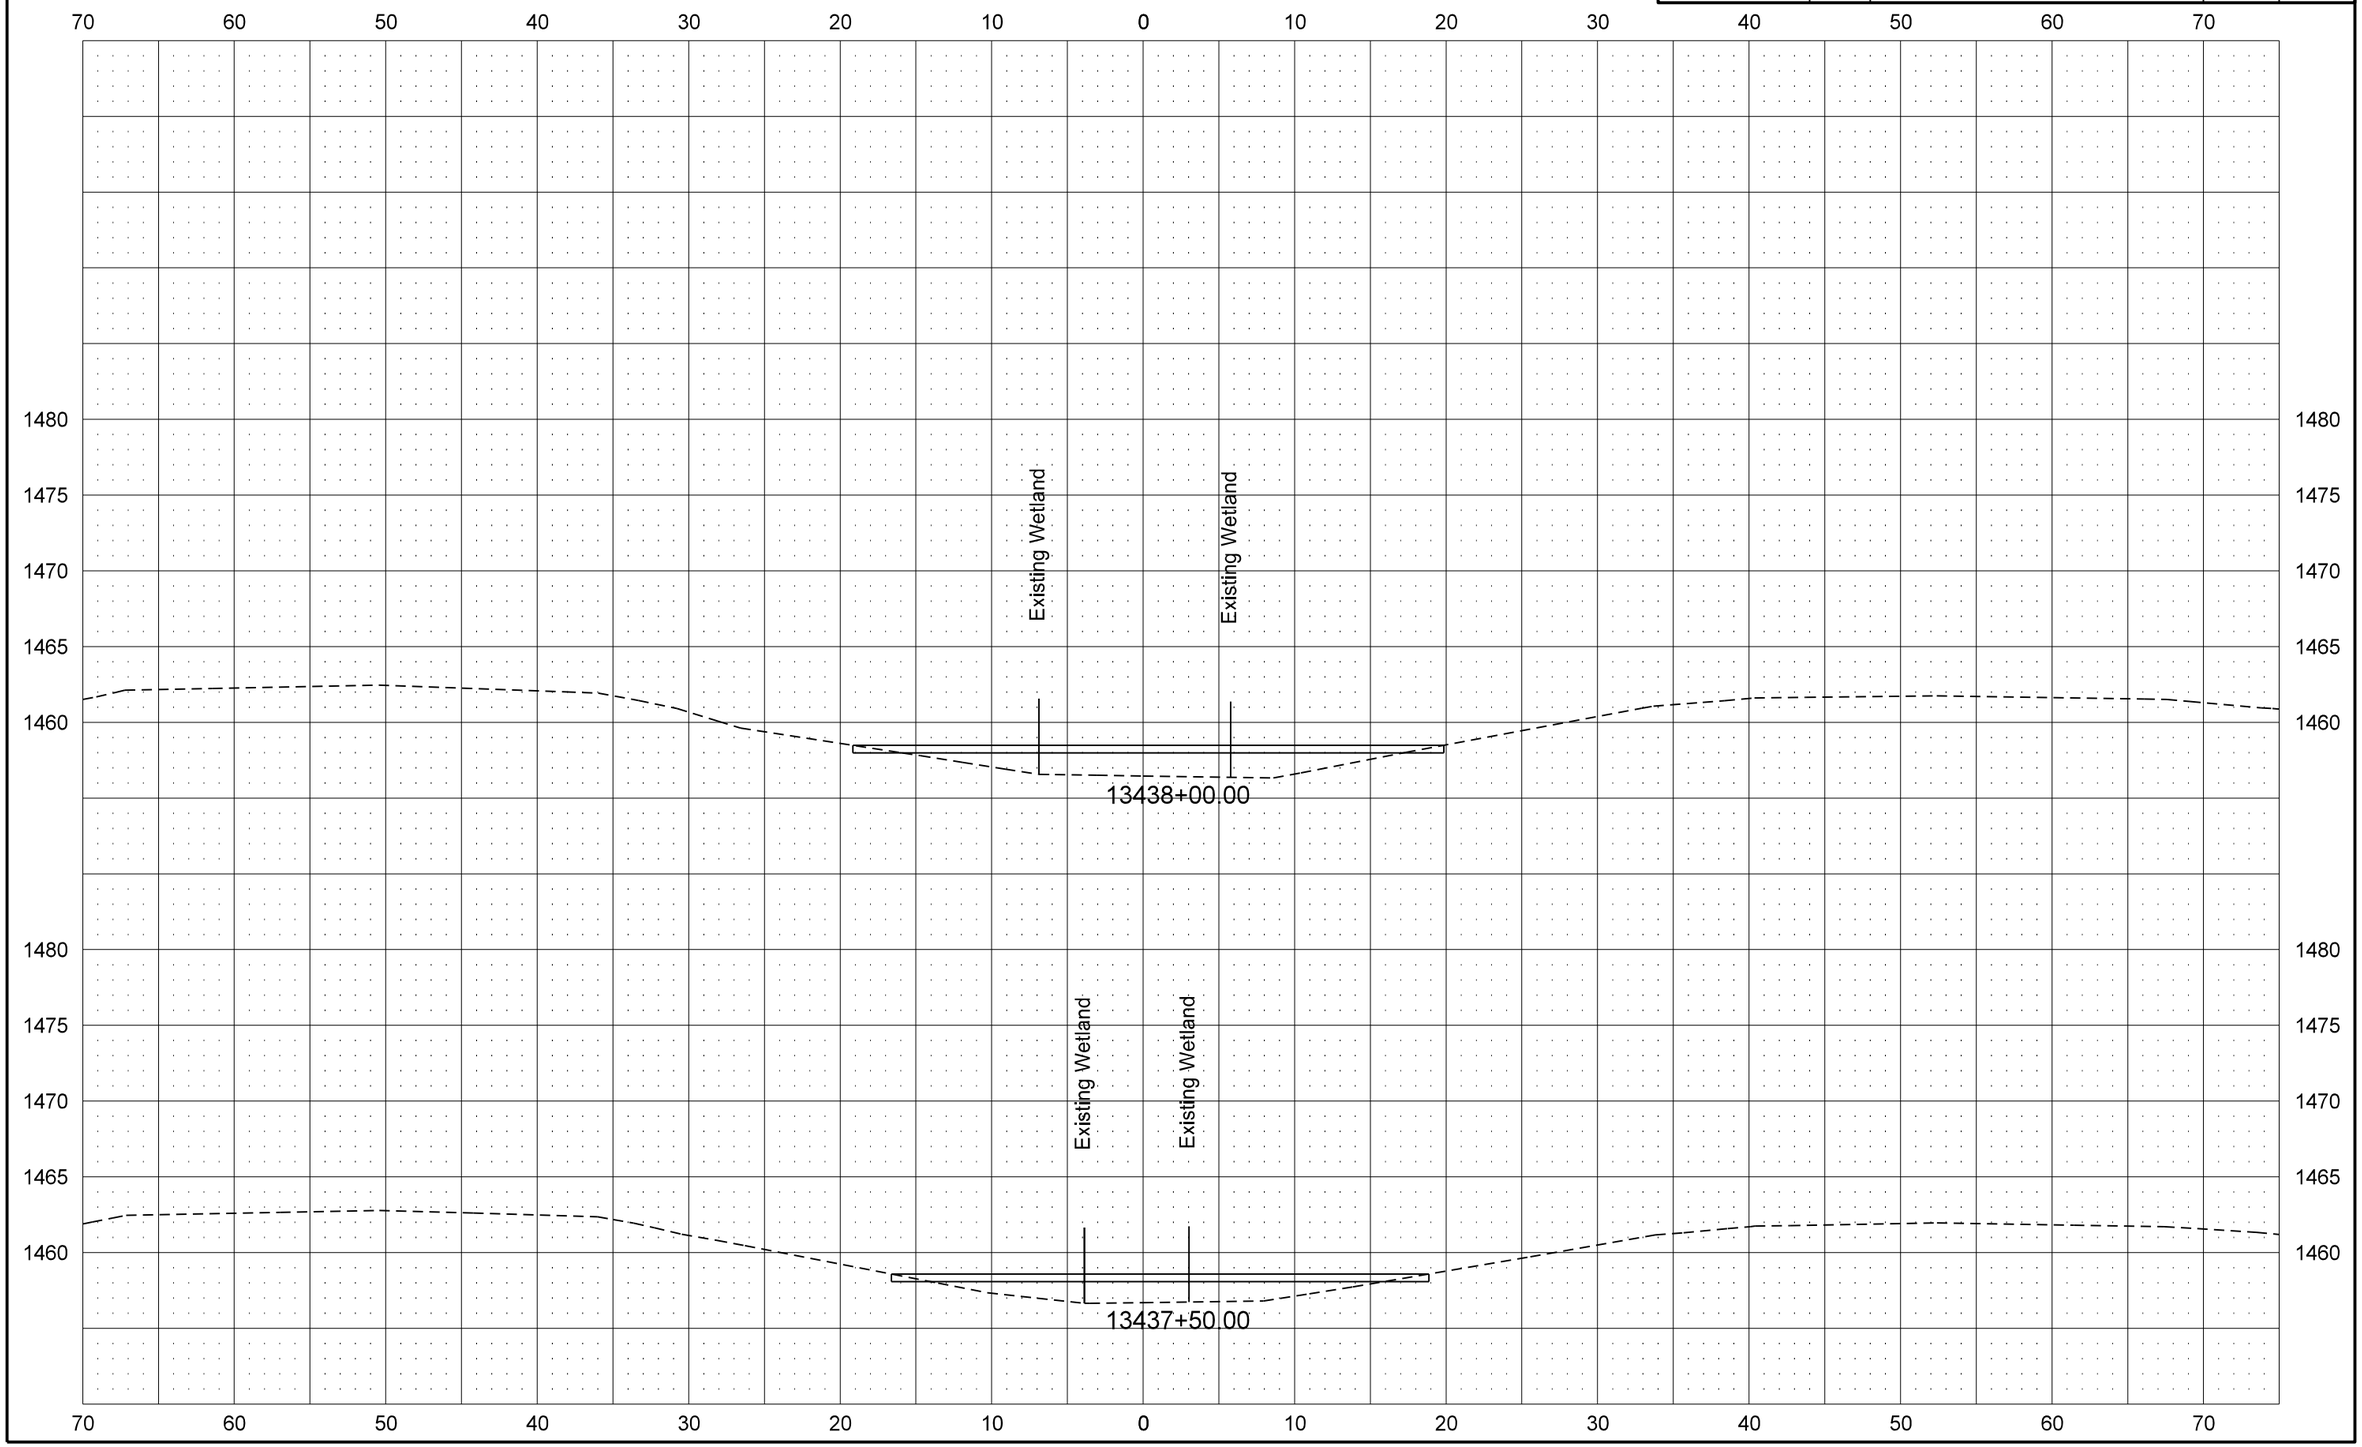

Mainline Cross Sections
Median

STATE	PROJECT NO.	SECTION NO.	SHEET NO.
ND	NH-3-002(145)254	200	3

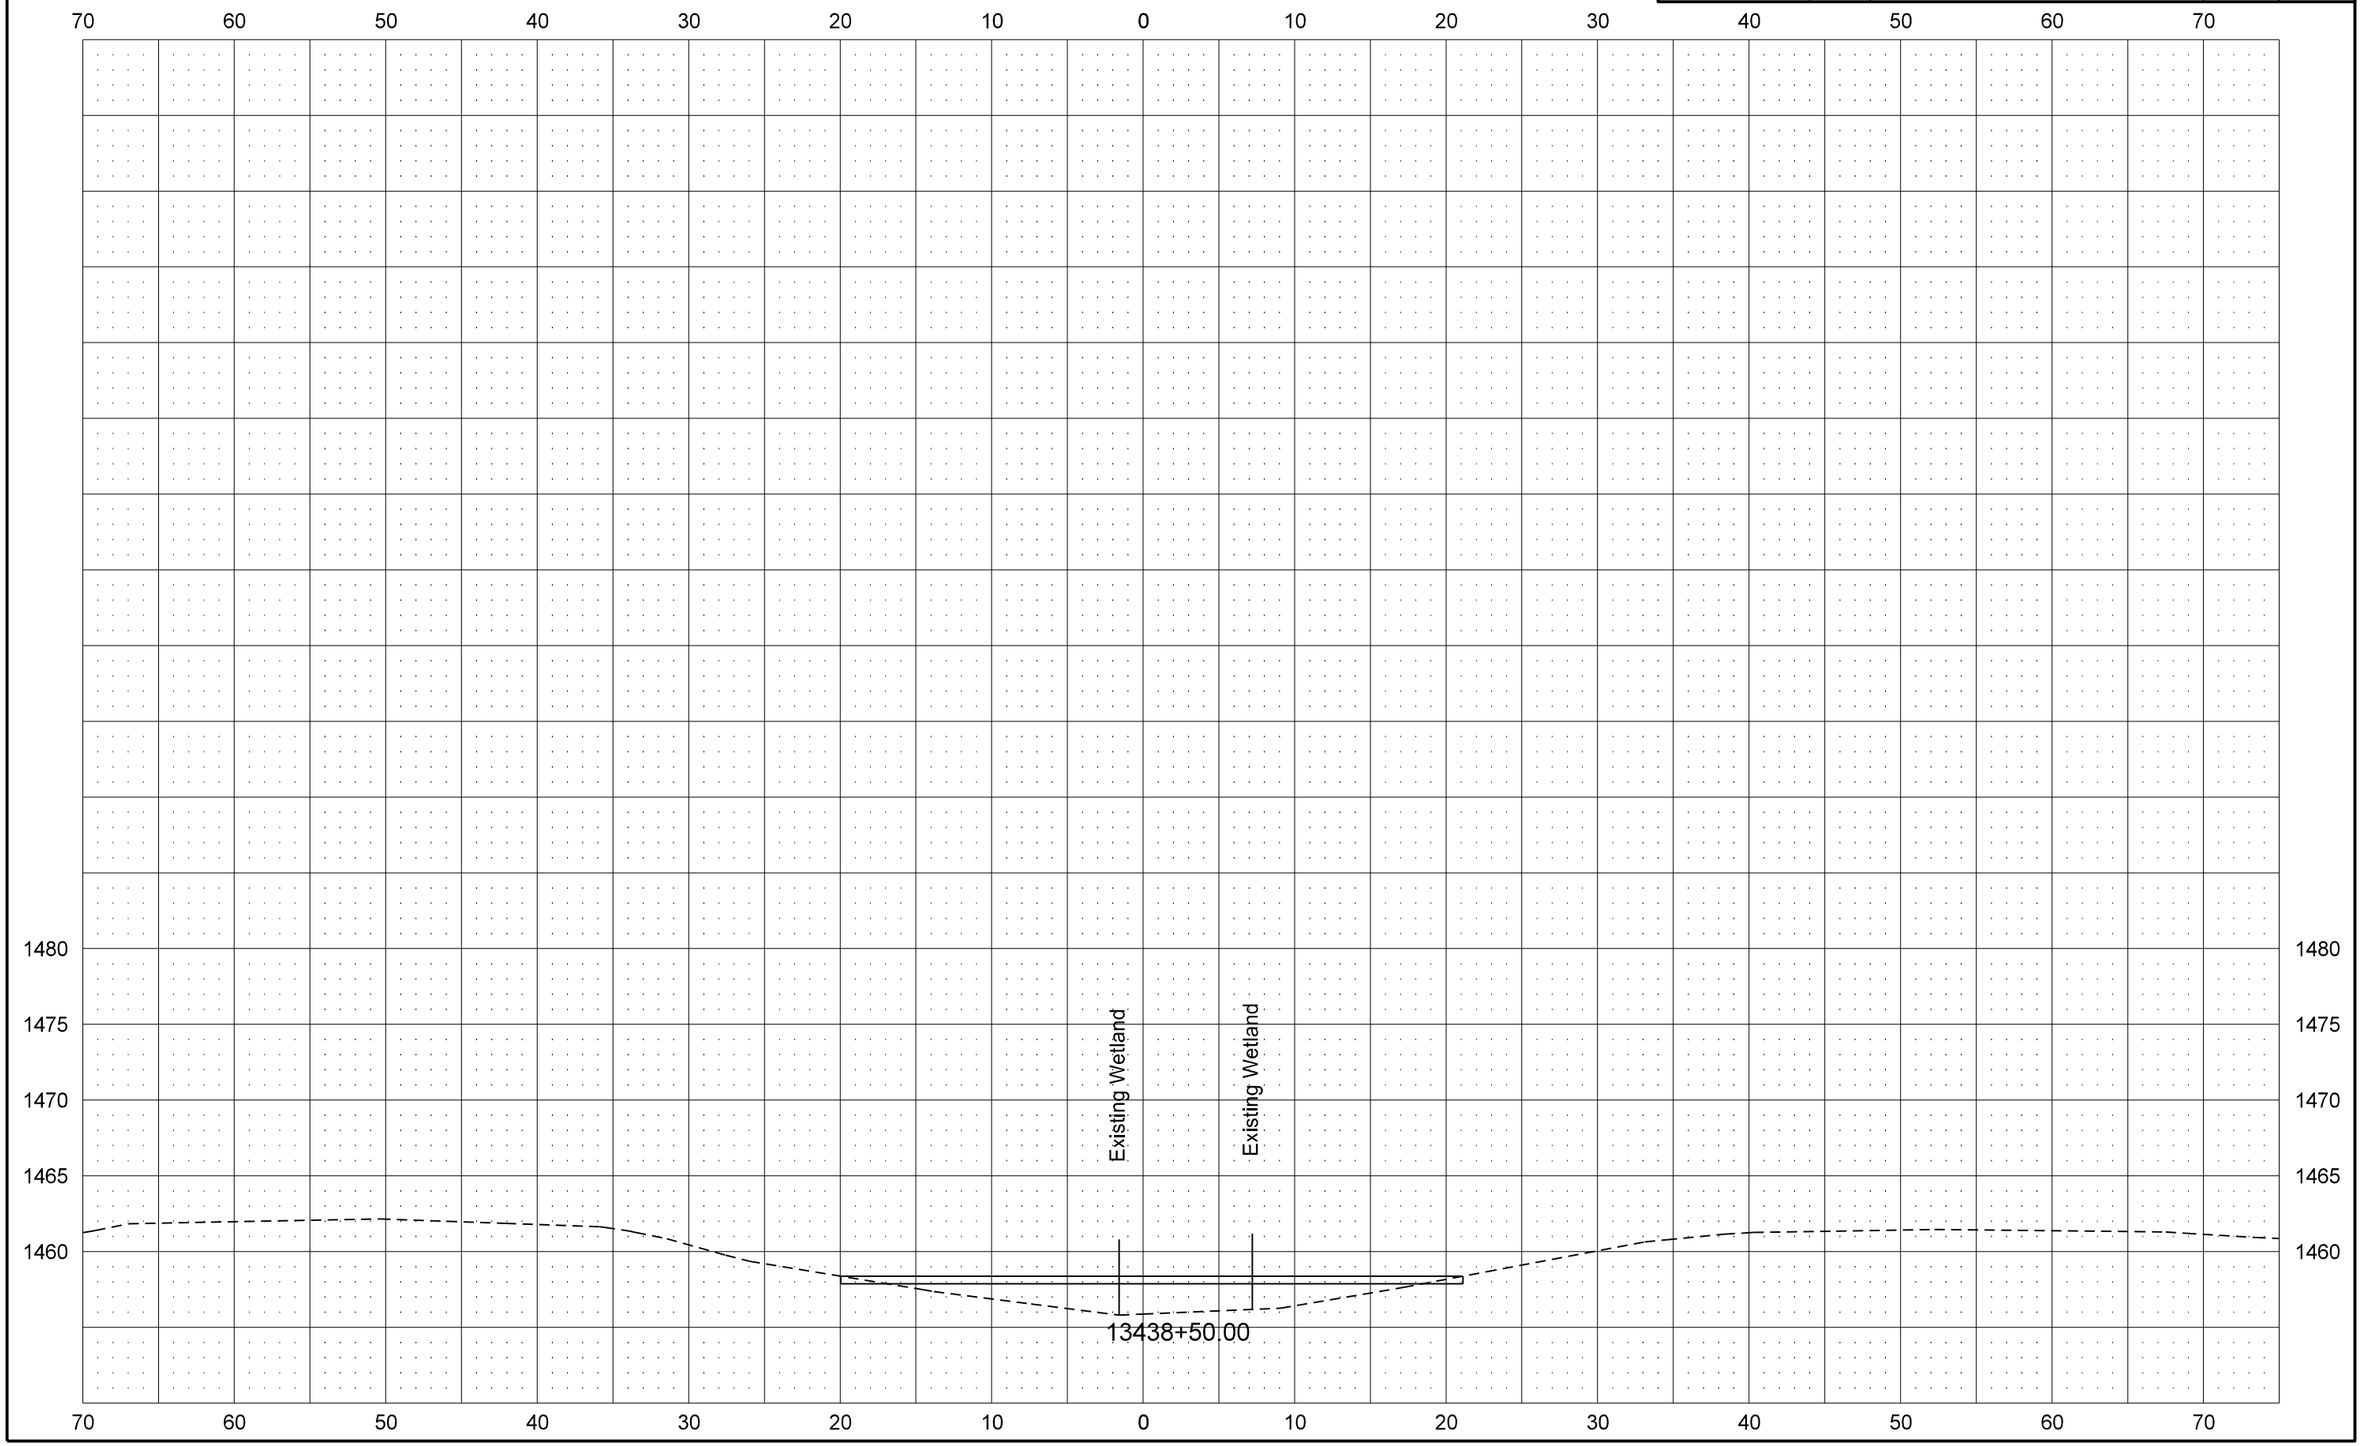

STATE	PROJECT NO.	SECTION NO.	SHEET NO.
ND	NH-3-002(145)254	200	4

Mainline Cross Sections
Westbound Roadway

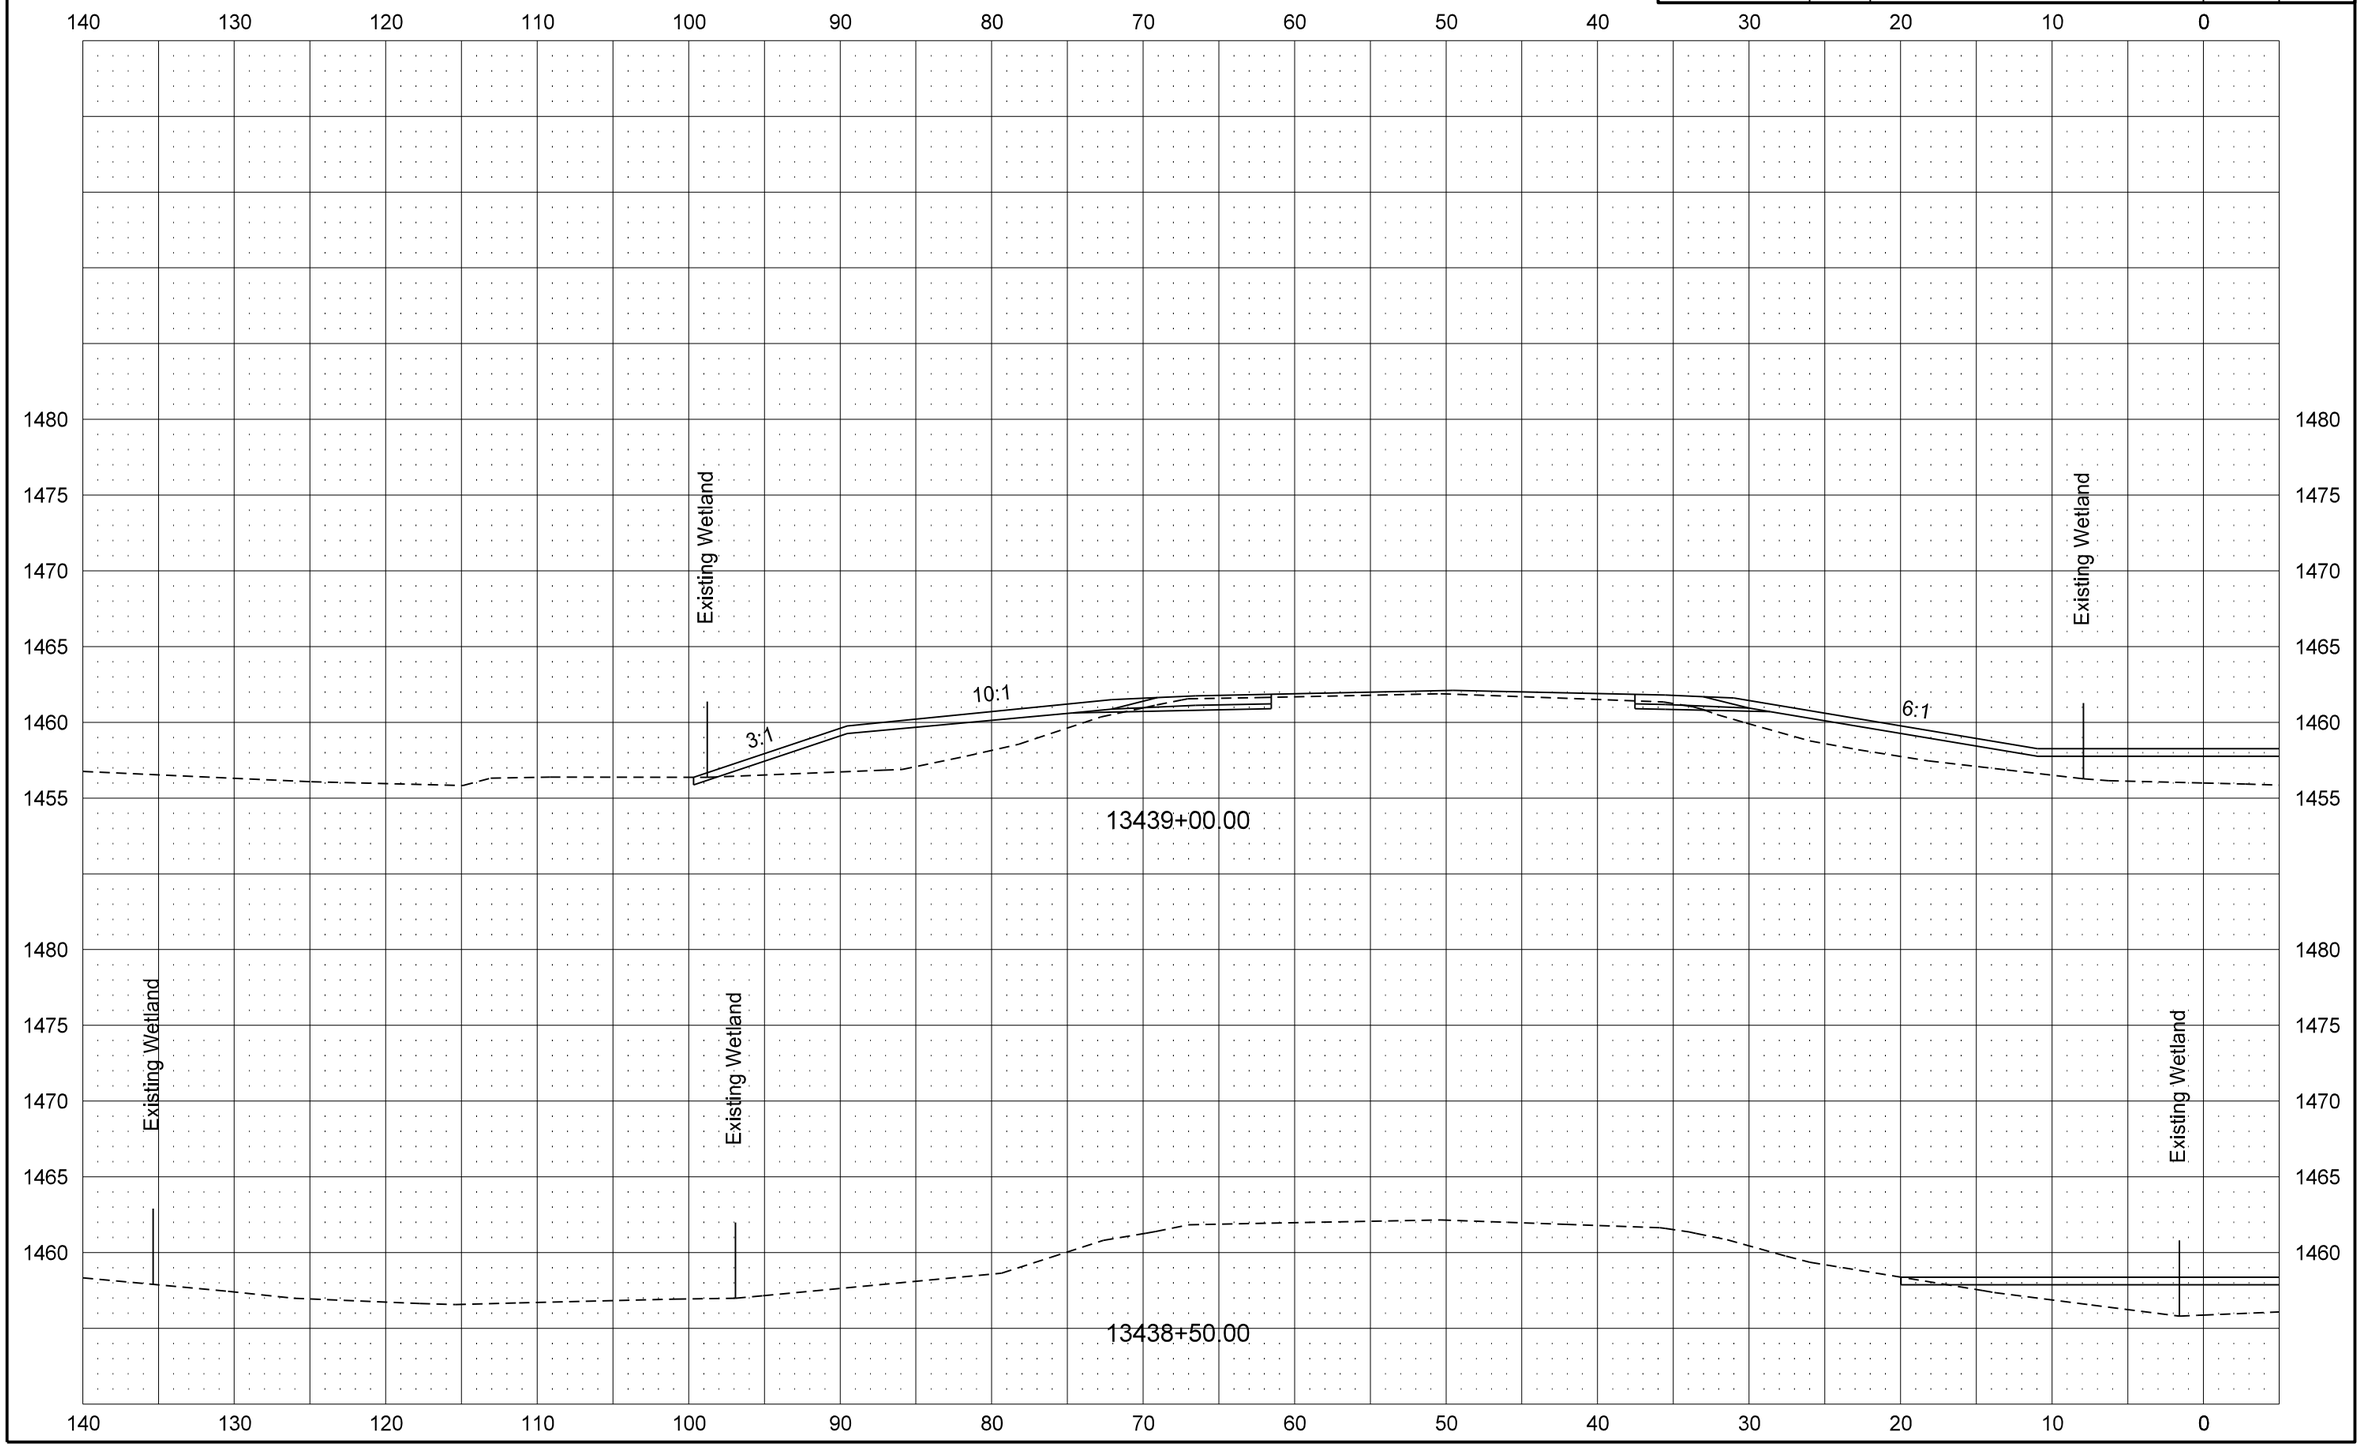

12/31/2015 11:30:38 AM leckroth R:\project\30002254.145\design\Base\200XS_001_Cross Sections.dgn

STATE	PROJECT NO.	SECTION NO.	SHEET NO.
ND	NH-3-002(145)254	200	5

Mainline Cross Sections
Westbound Roadway

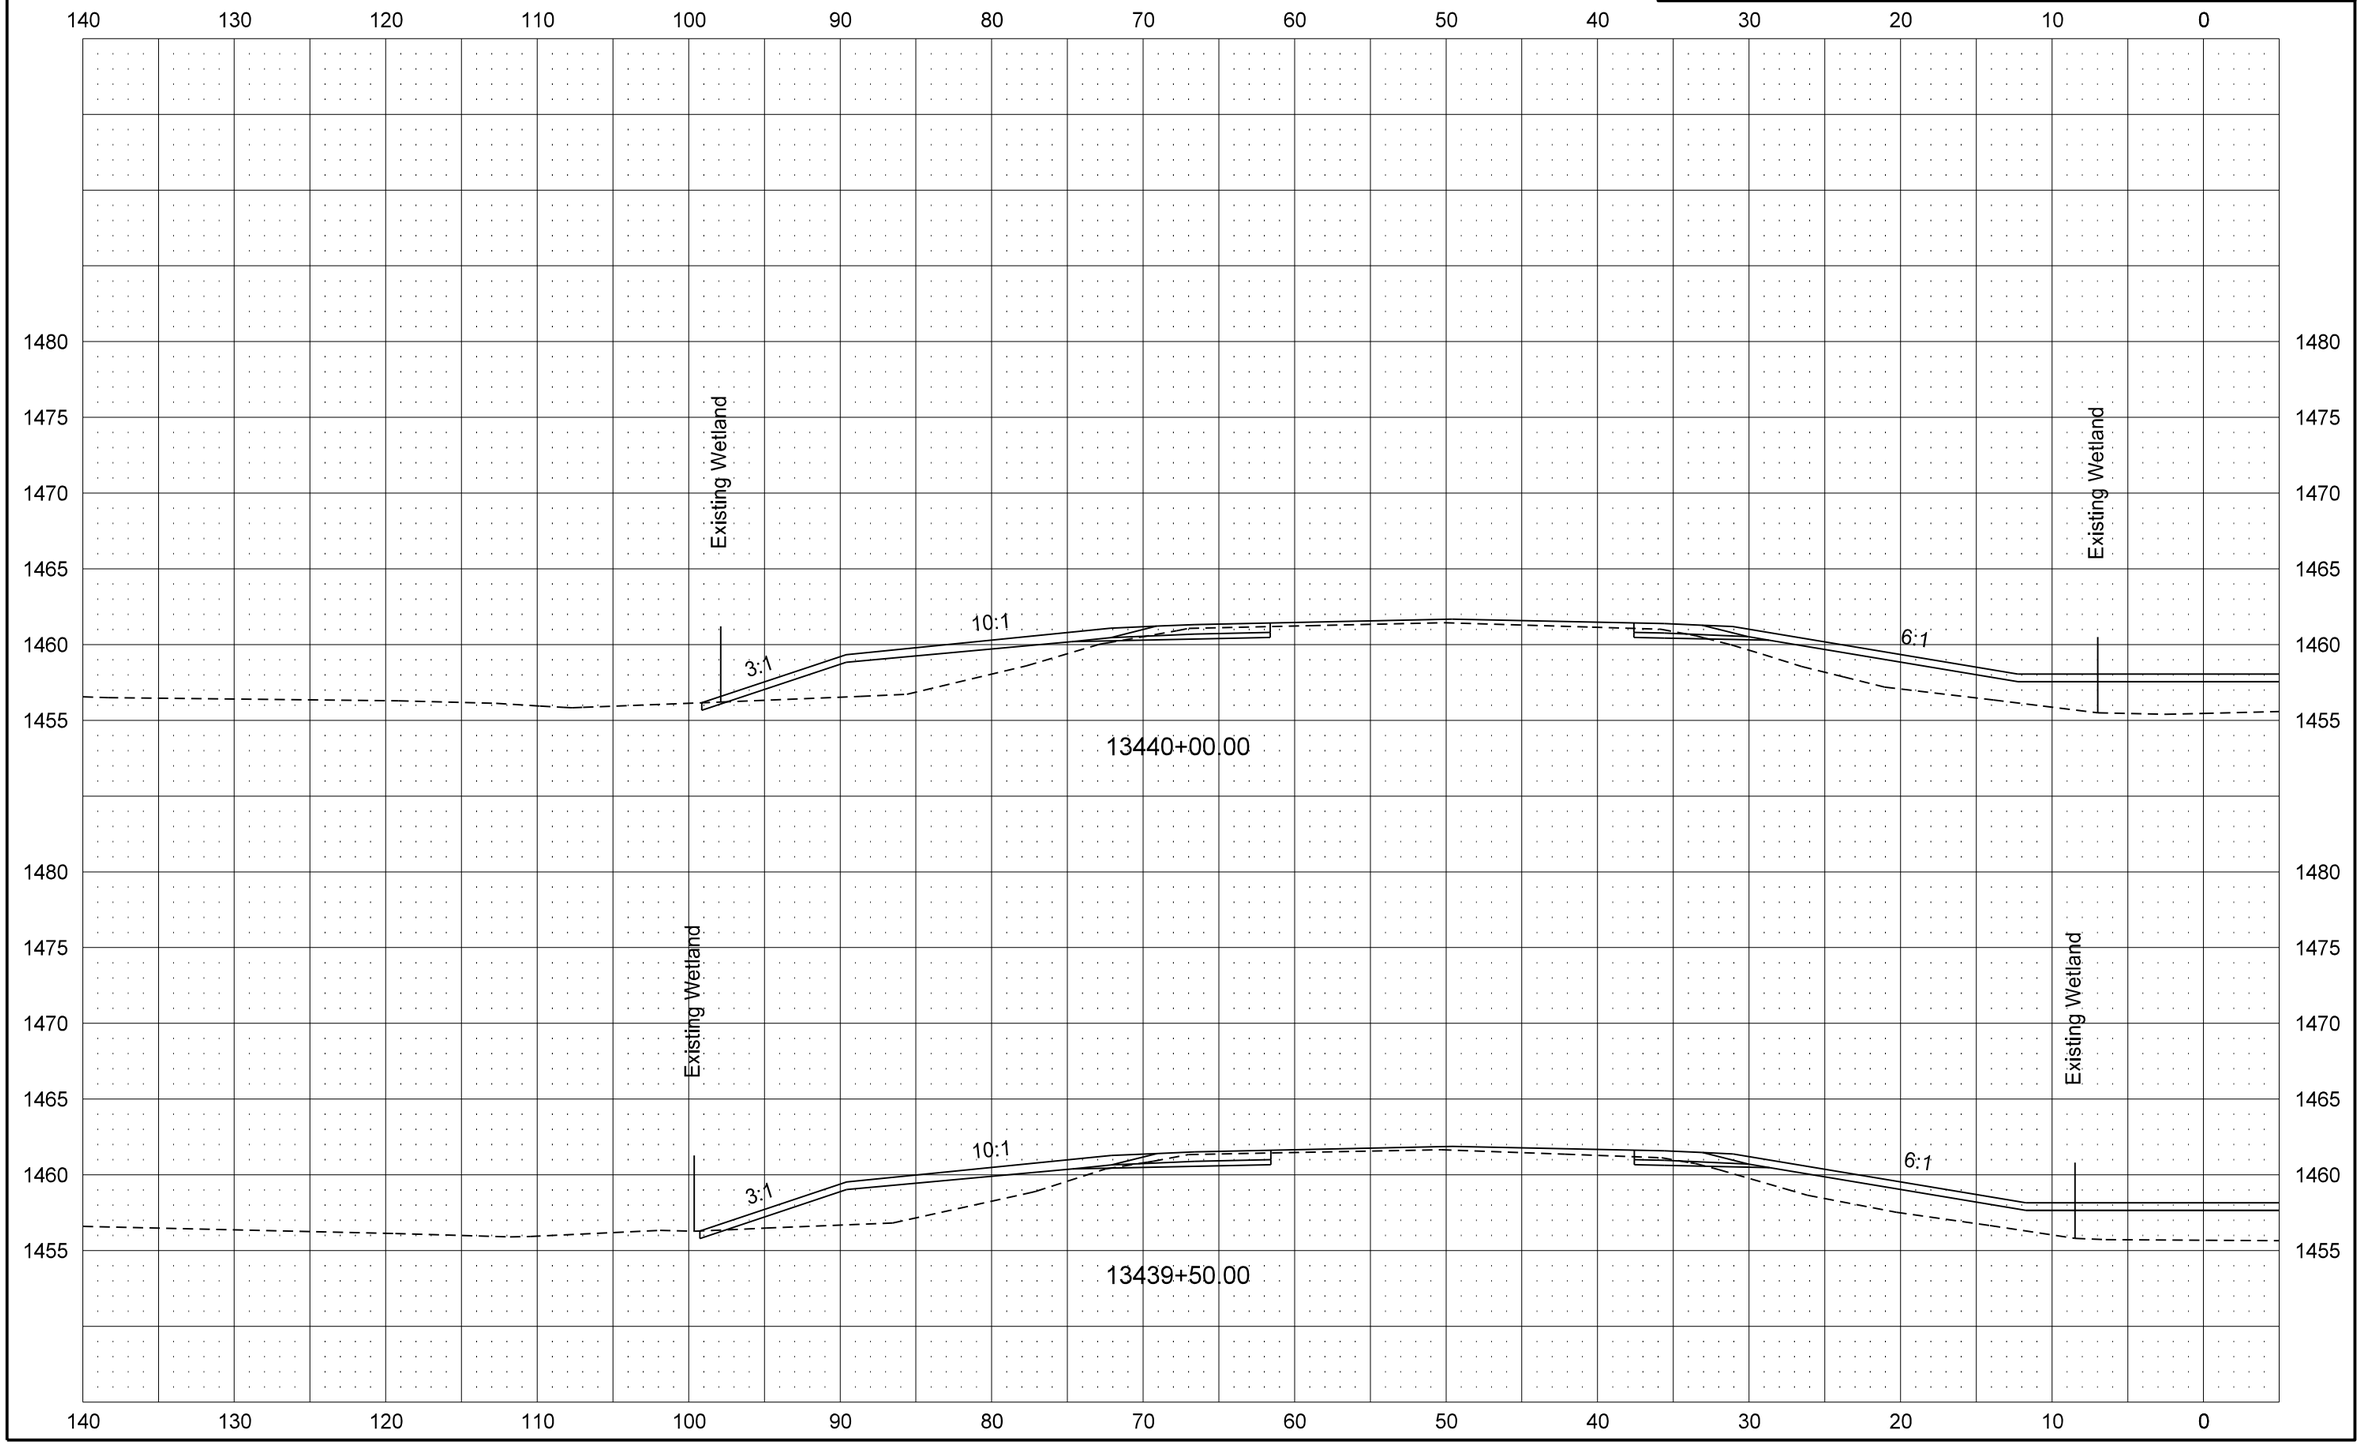

12/31/2015 11:30:39 AM leckroth R:\project\30002254.145\design\Base\200XS_001_Cross Sections.dgn

STATE	PROJECT NO.	SECTION NO.	SHEET NO.
ND	NH-3-002(145)254	200	6

Mainline Cross Sections
Westbound Roadway

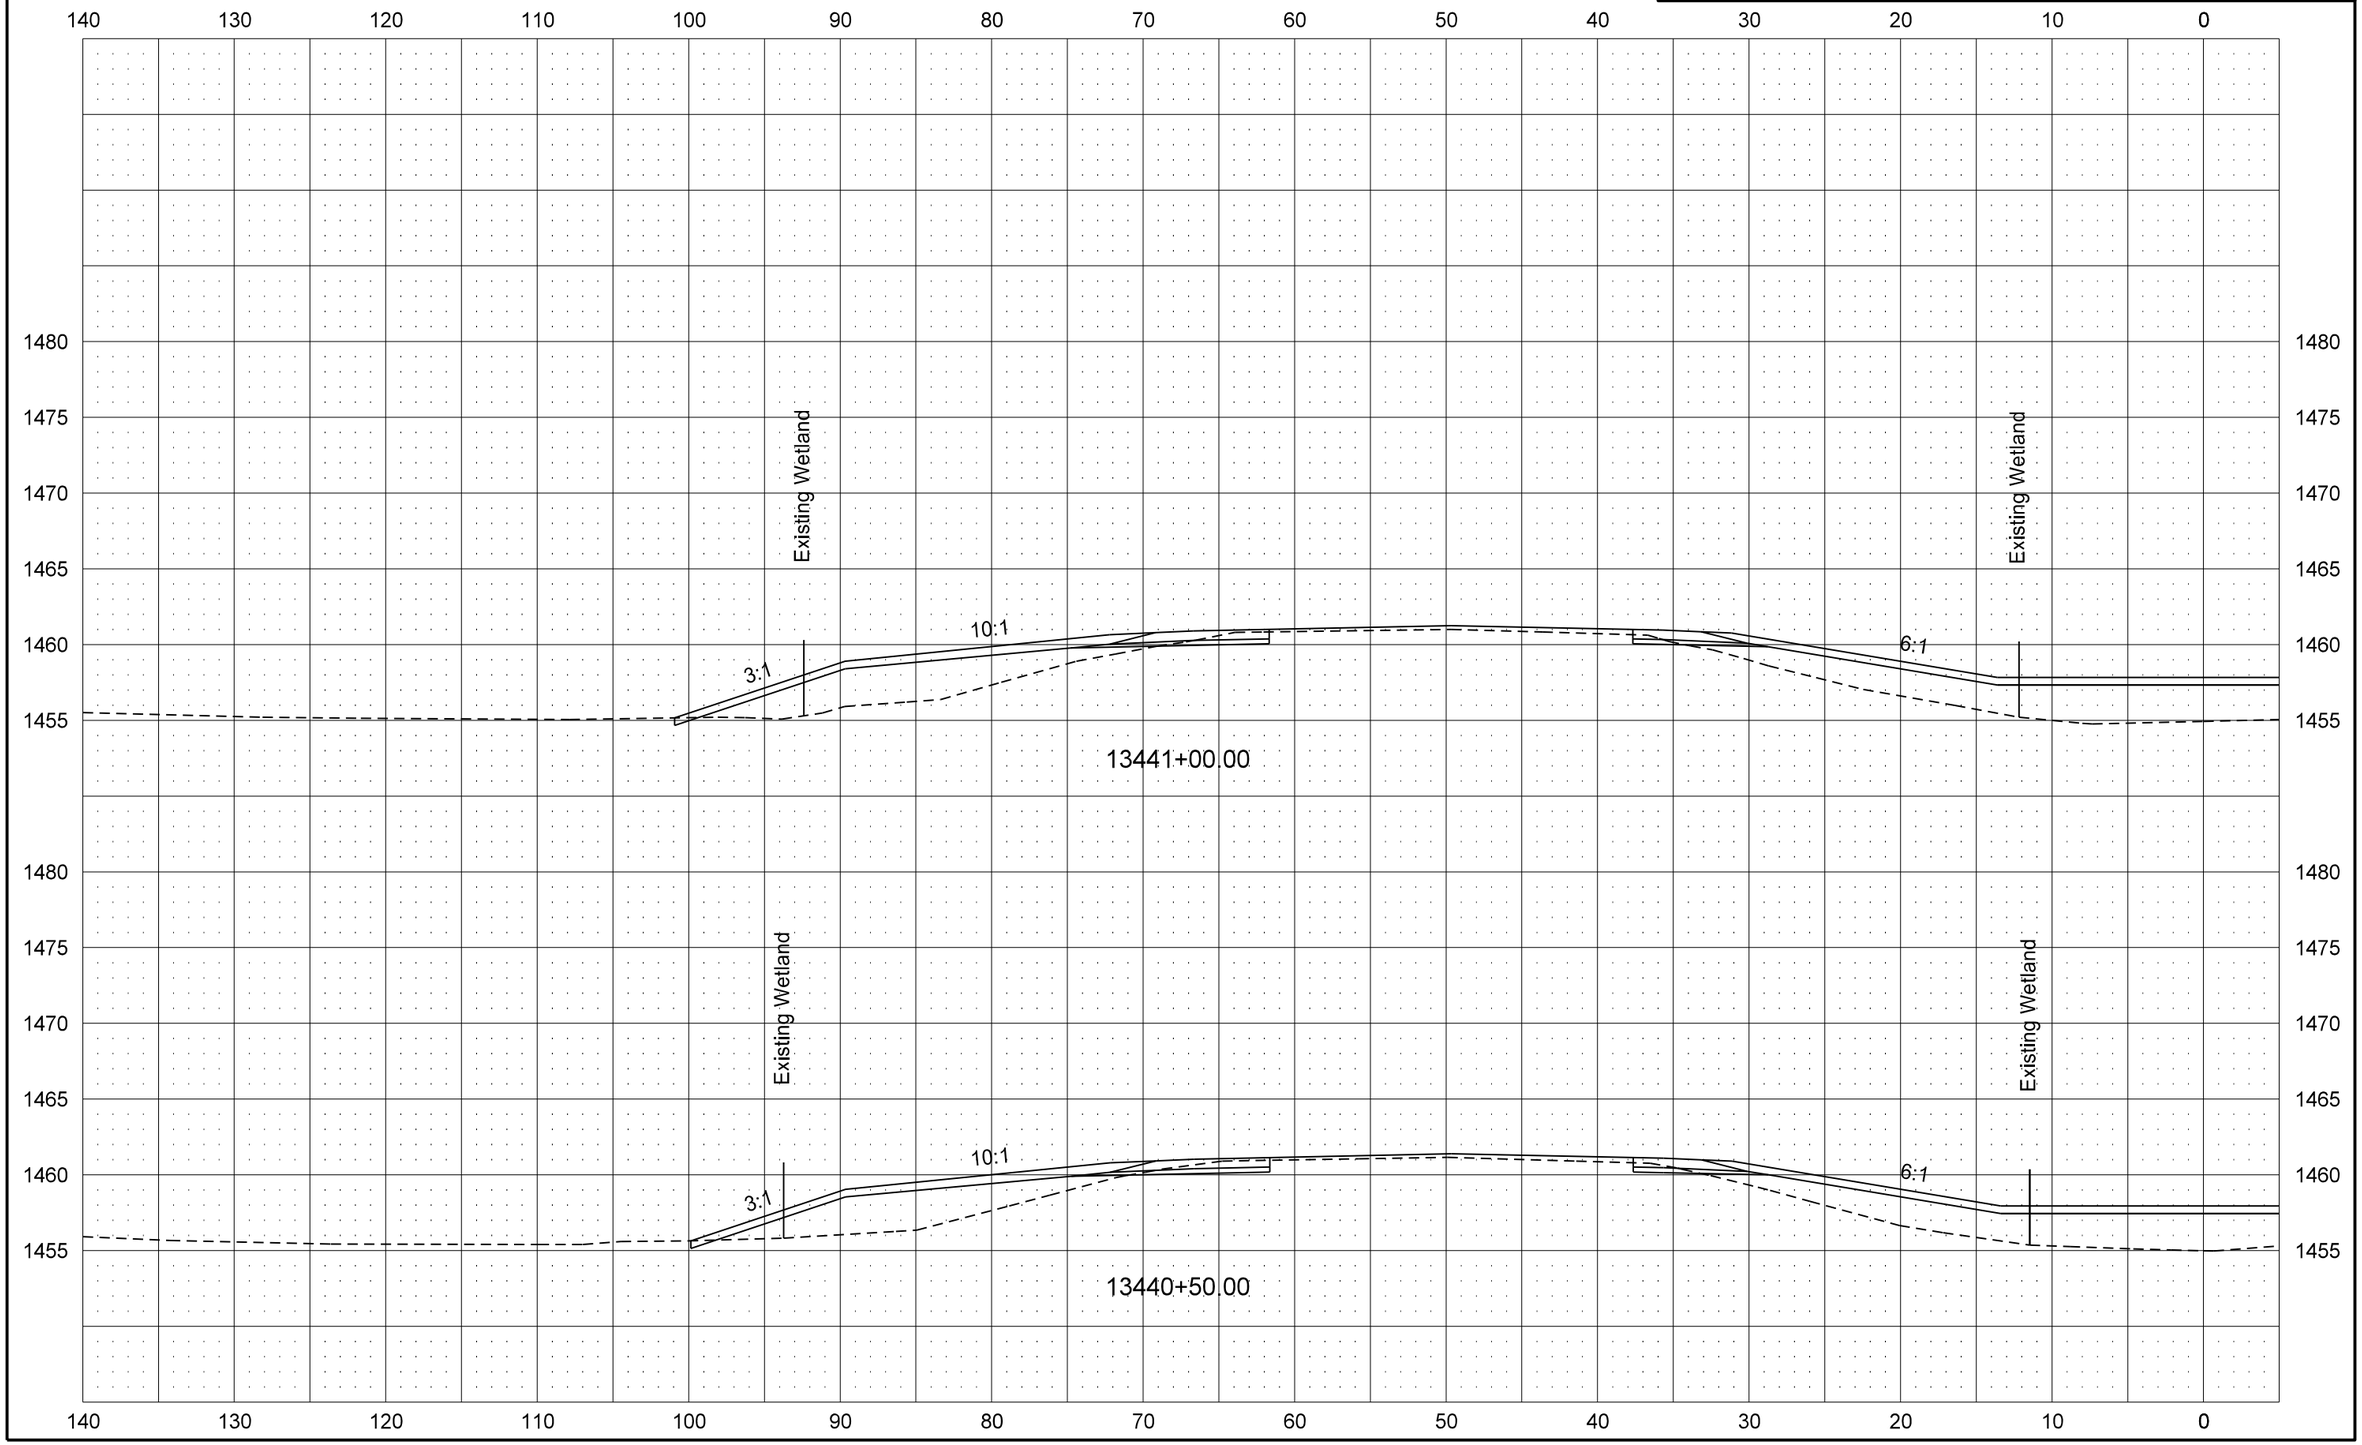

12/31/2015 11:30:40 AM leckroth R:\project\30002254.145\design\Base\200XS_001_Cross Sections.dgn

STATE	PROJECT NO.	SECTION NO.	SHEET NO.
ND	NH-3-002(145)254	200	7

Mainline Cross Sections
Westbound Roadway

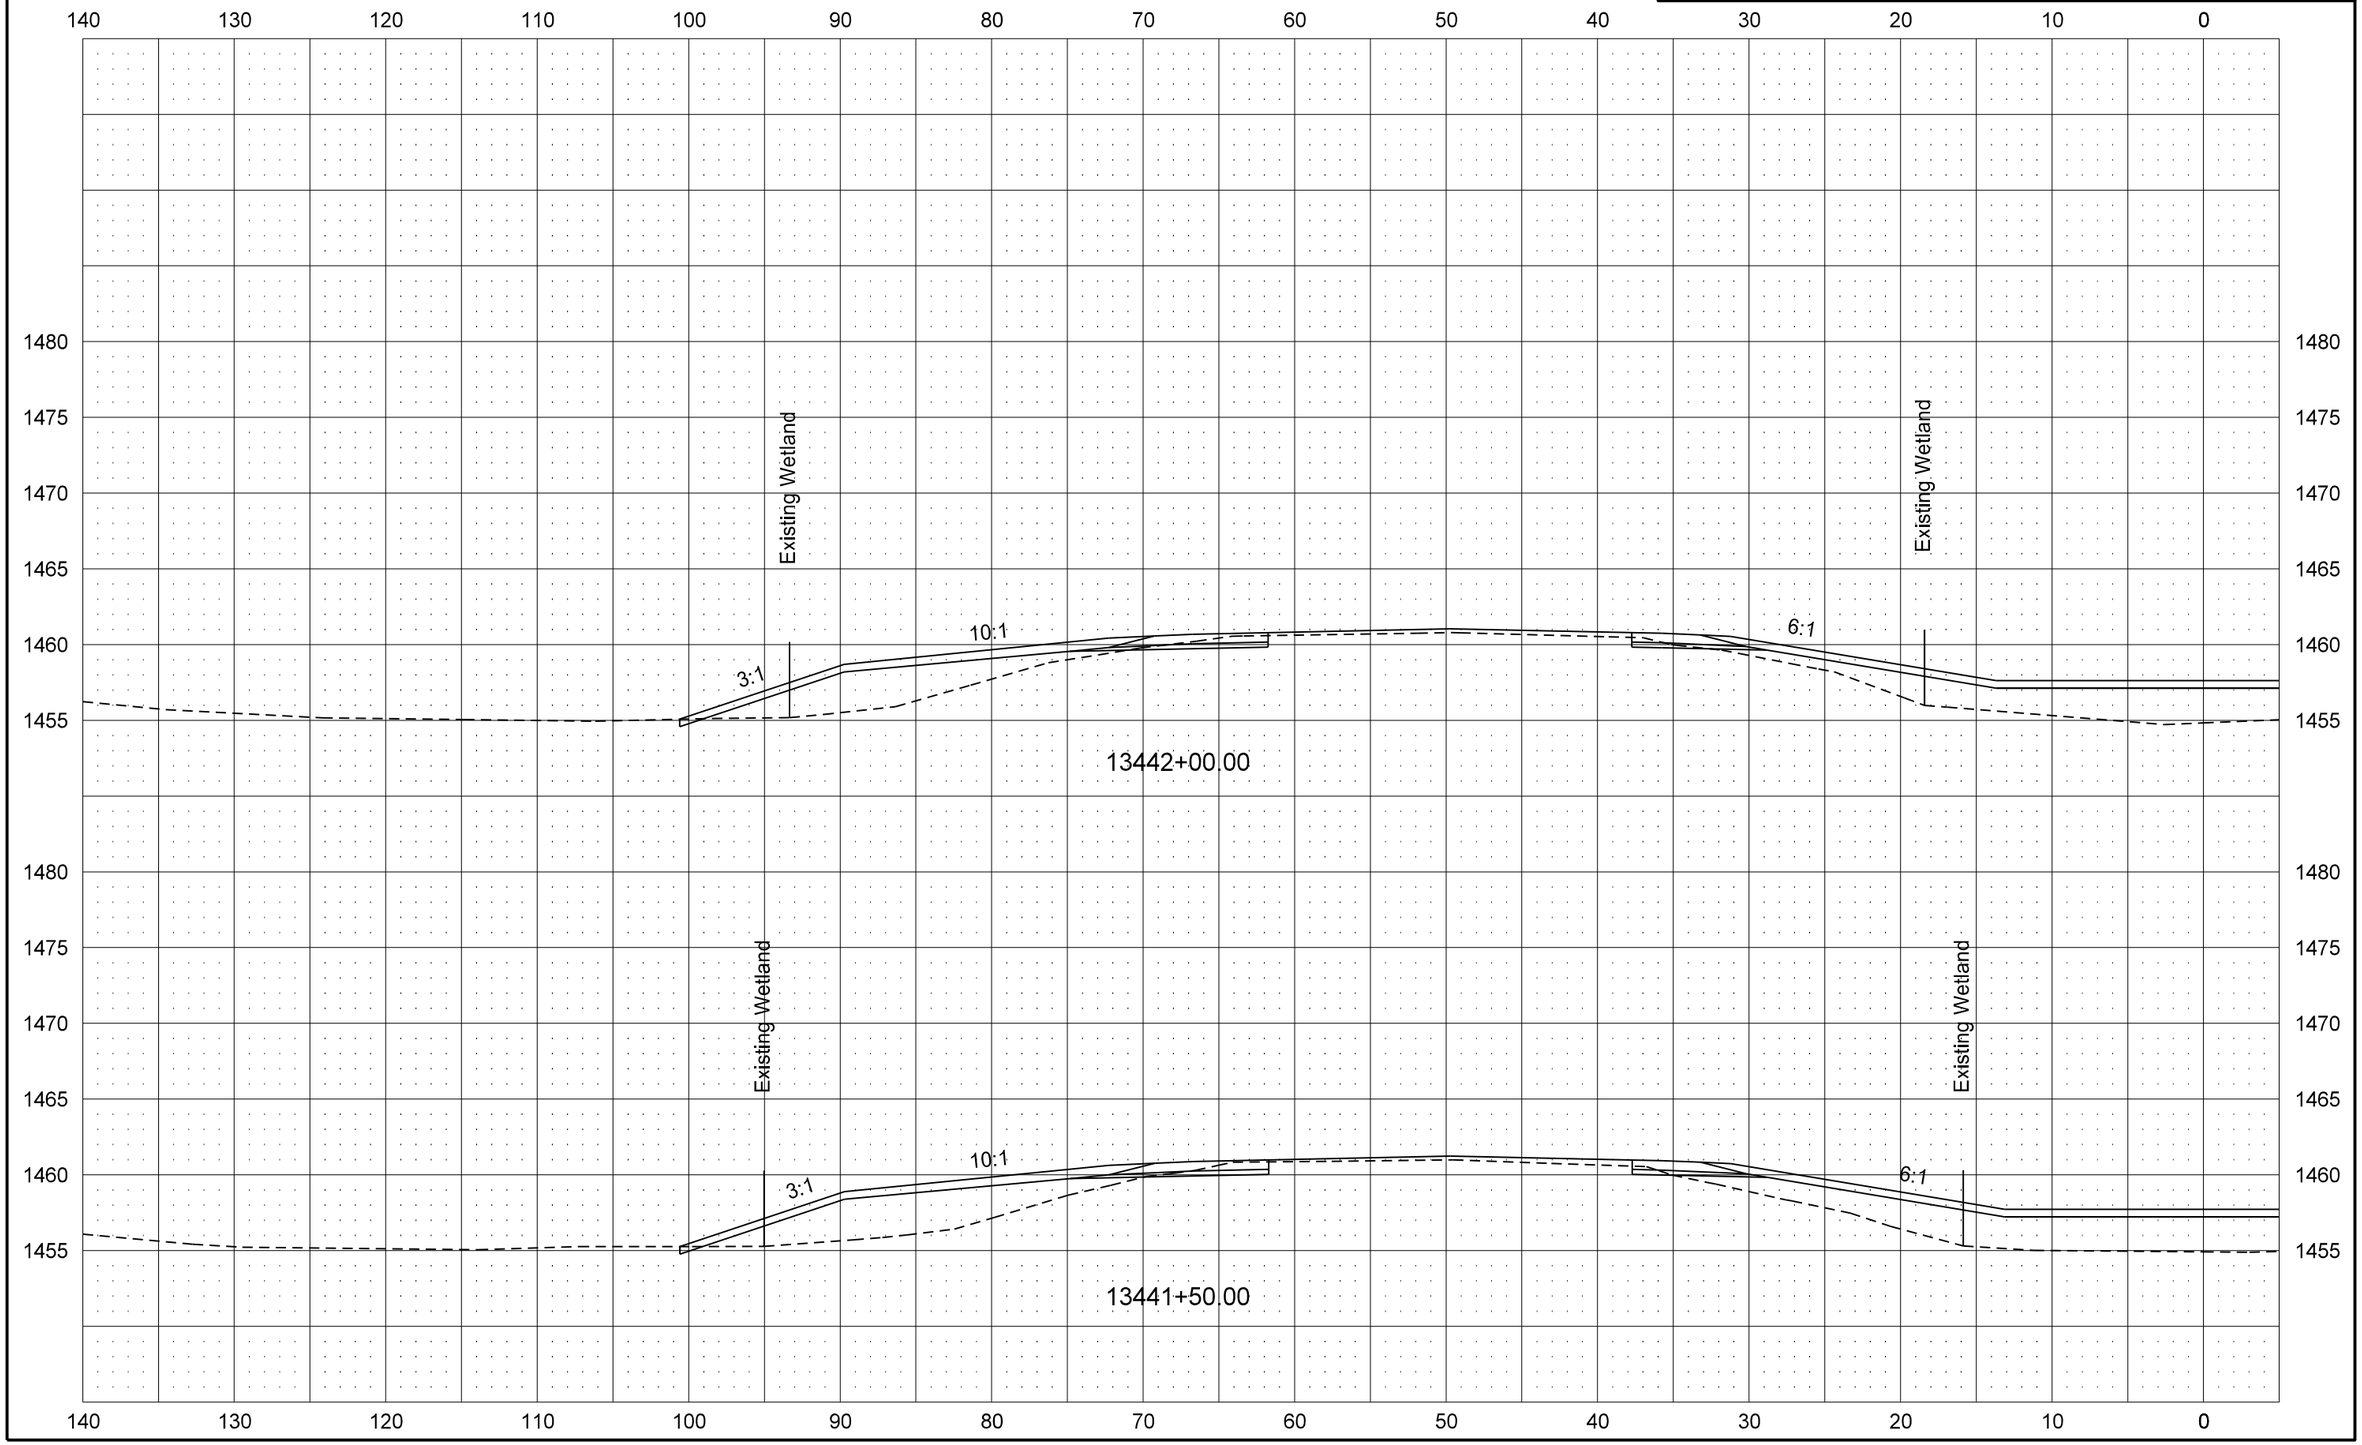

12/31/2015 11:30:41 AM leckroth R:\project\30002254.145\design\Base\200XS_001_Cross Sections.dgn

STATE	PROJECT NO.	SECTION NO.	SHEET NO.
ND	NH-3-002(145)254	200	8

Mainline Cross Sections
Westbound Roadway

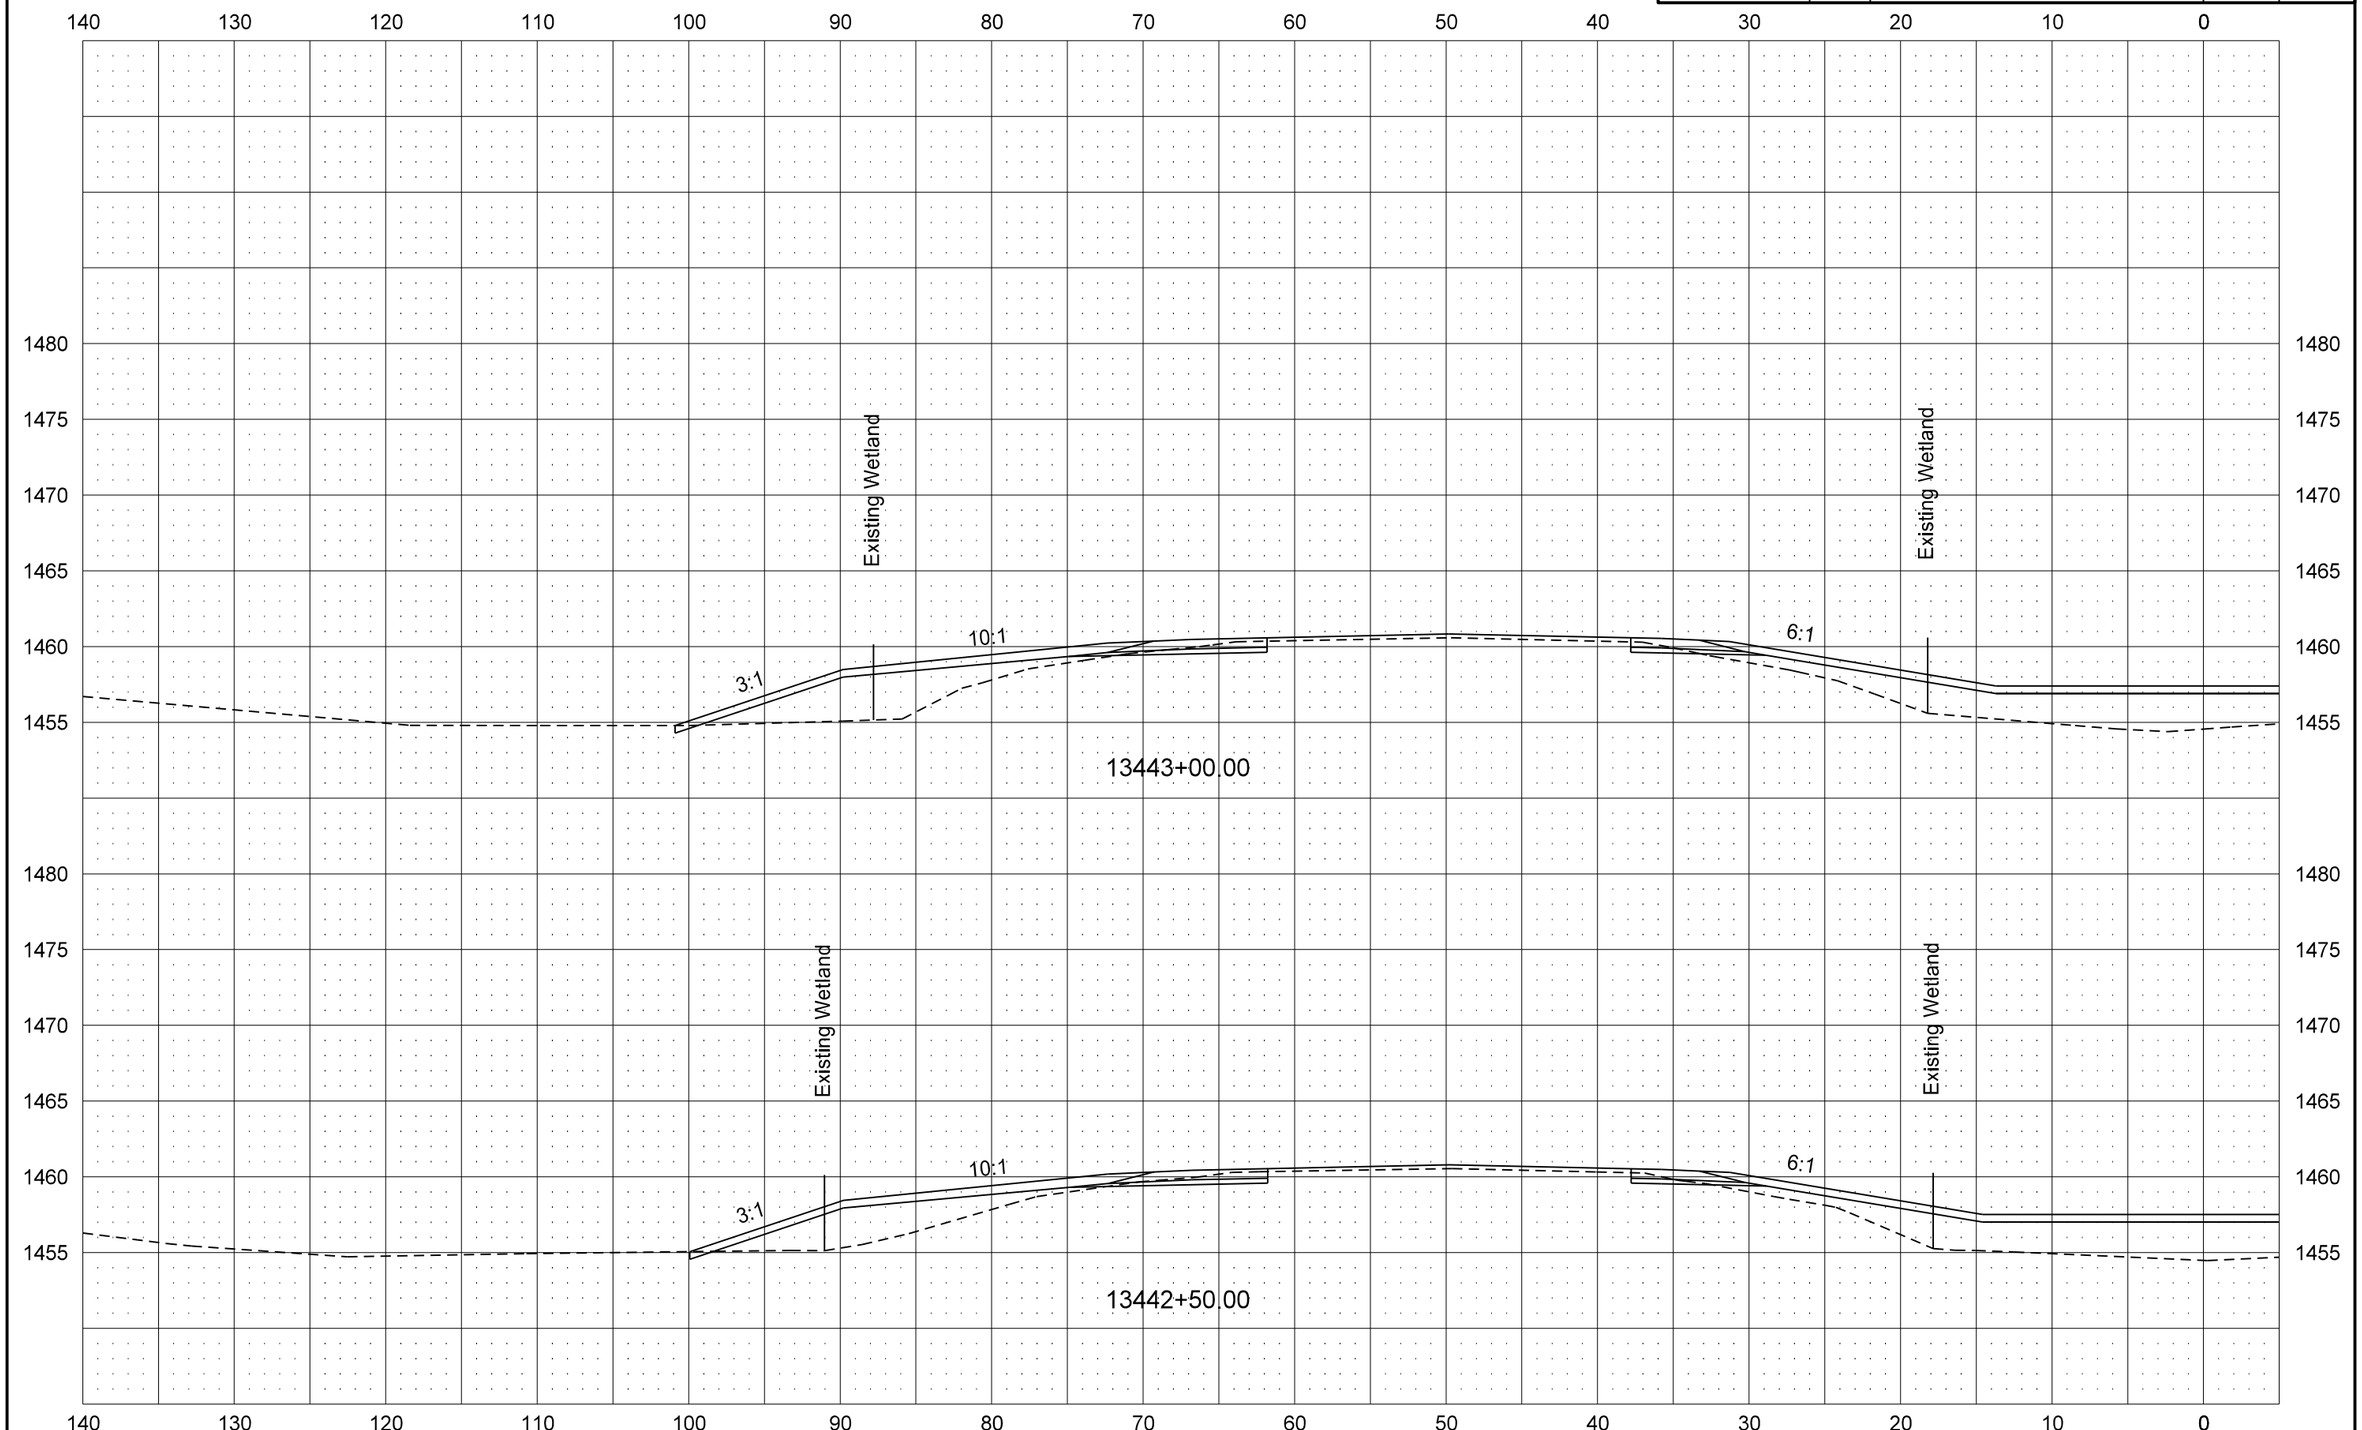

12/31/2015 11:30:42 AM leckroth R:\project\30002254.145\design\Base\200XS_001_Cross Sections.dgn

STATE	PROJECT NO.	SECTION NO.	SHEET NO.
ND	NH-3-002(145)254	200	9

Mainline Cross Sections
Westbound Roadway

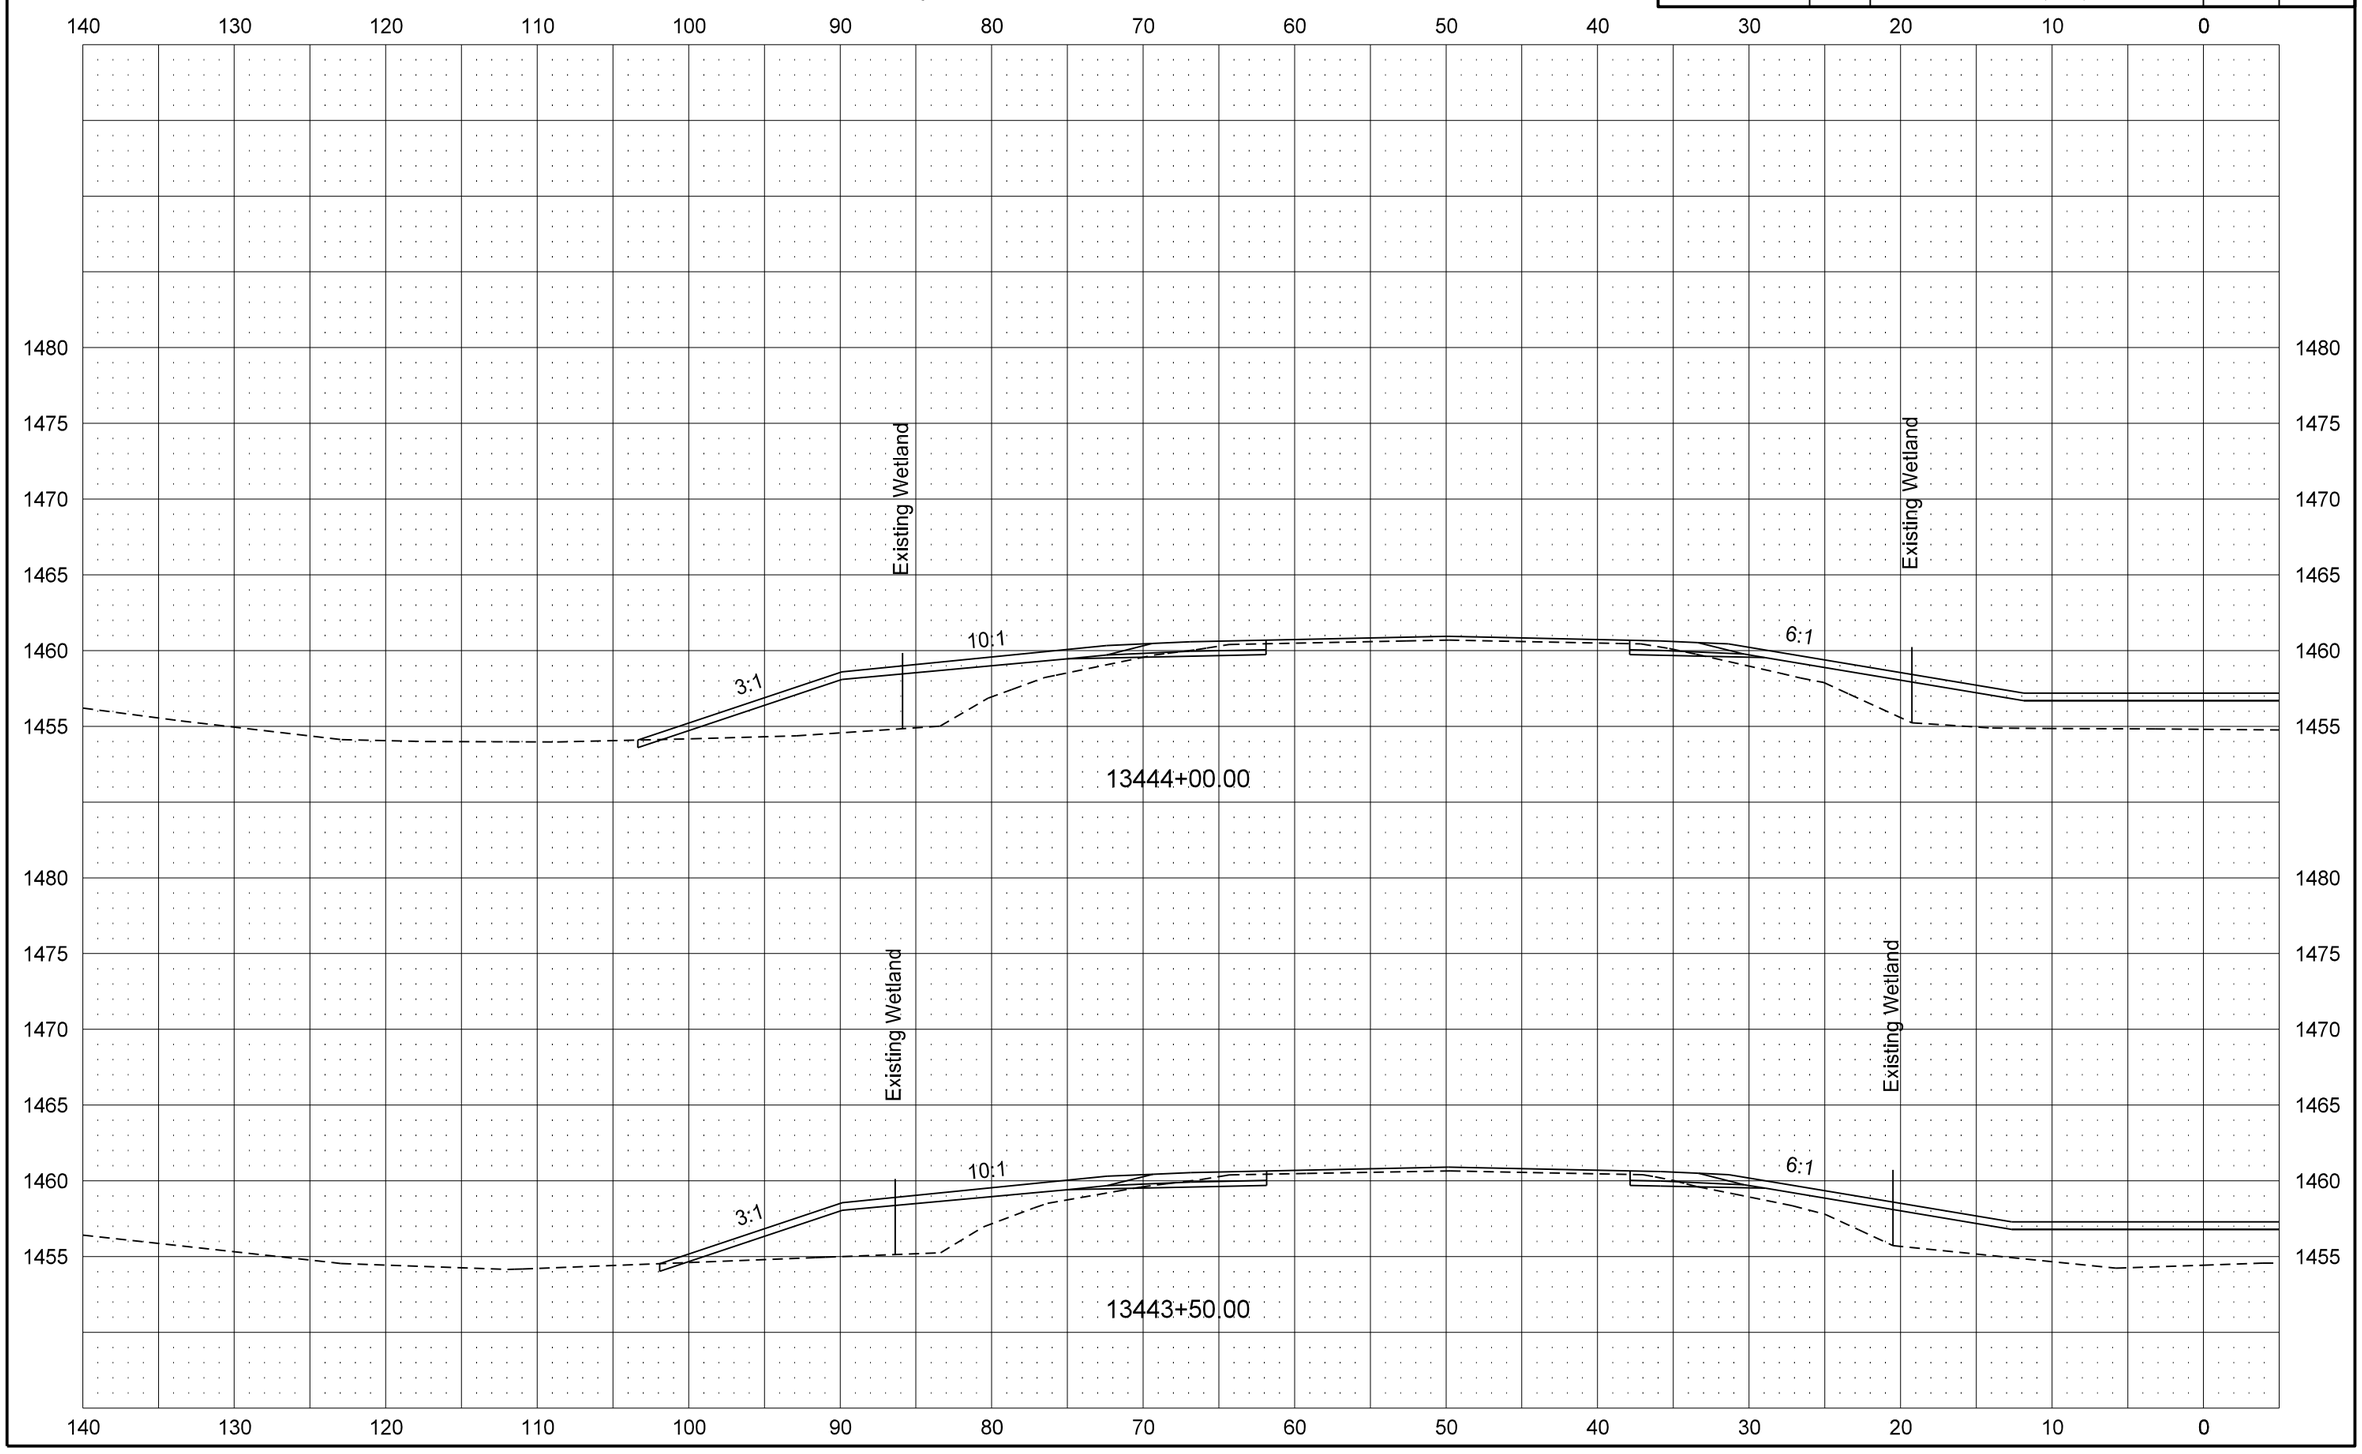

12/31/2015 11:30:43 AM leckroth R:\project\30002254.145\design\Base\200XS_001_Cross Sections.dgn

STATE	PROJECT NO.	SECTION NO.	SHEET NO.
ND	NH-3-002(145)254	200	10

Mainline Cross Sections
Westbound Roadway

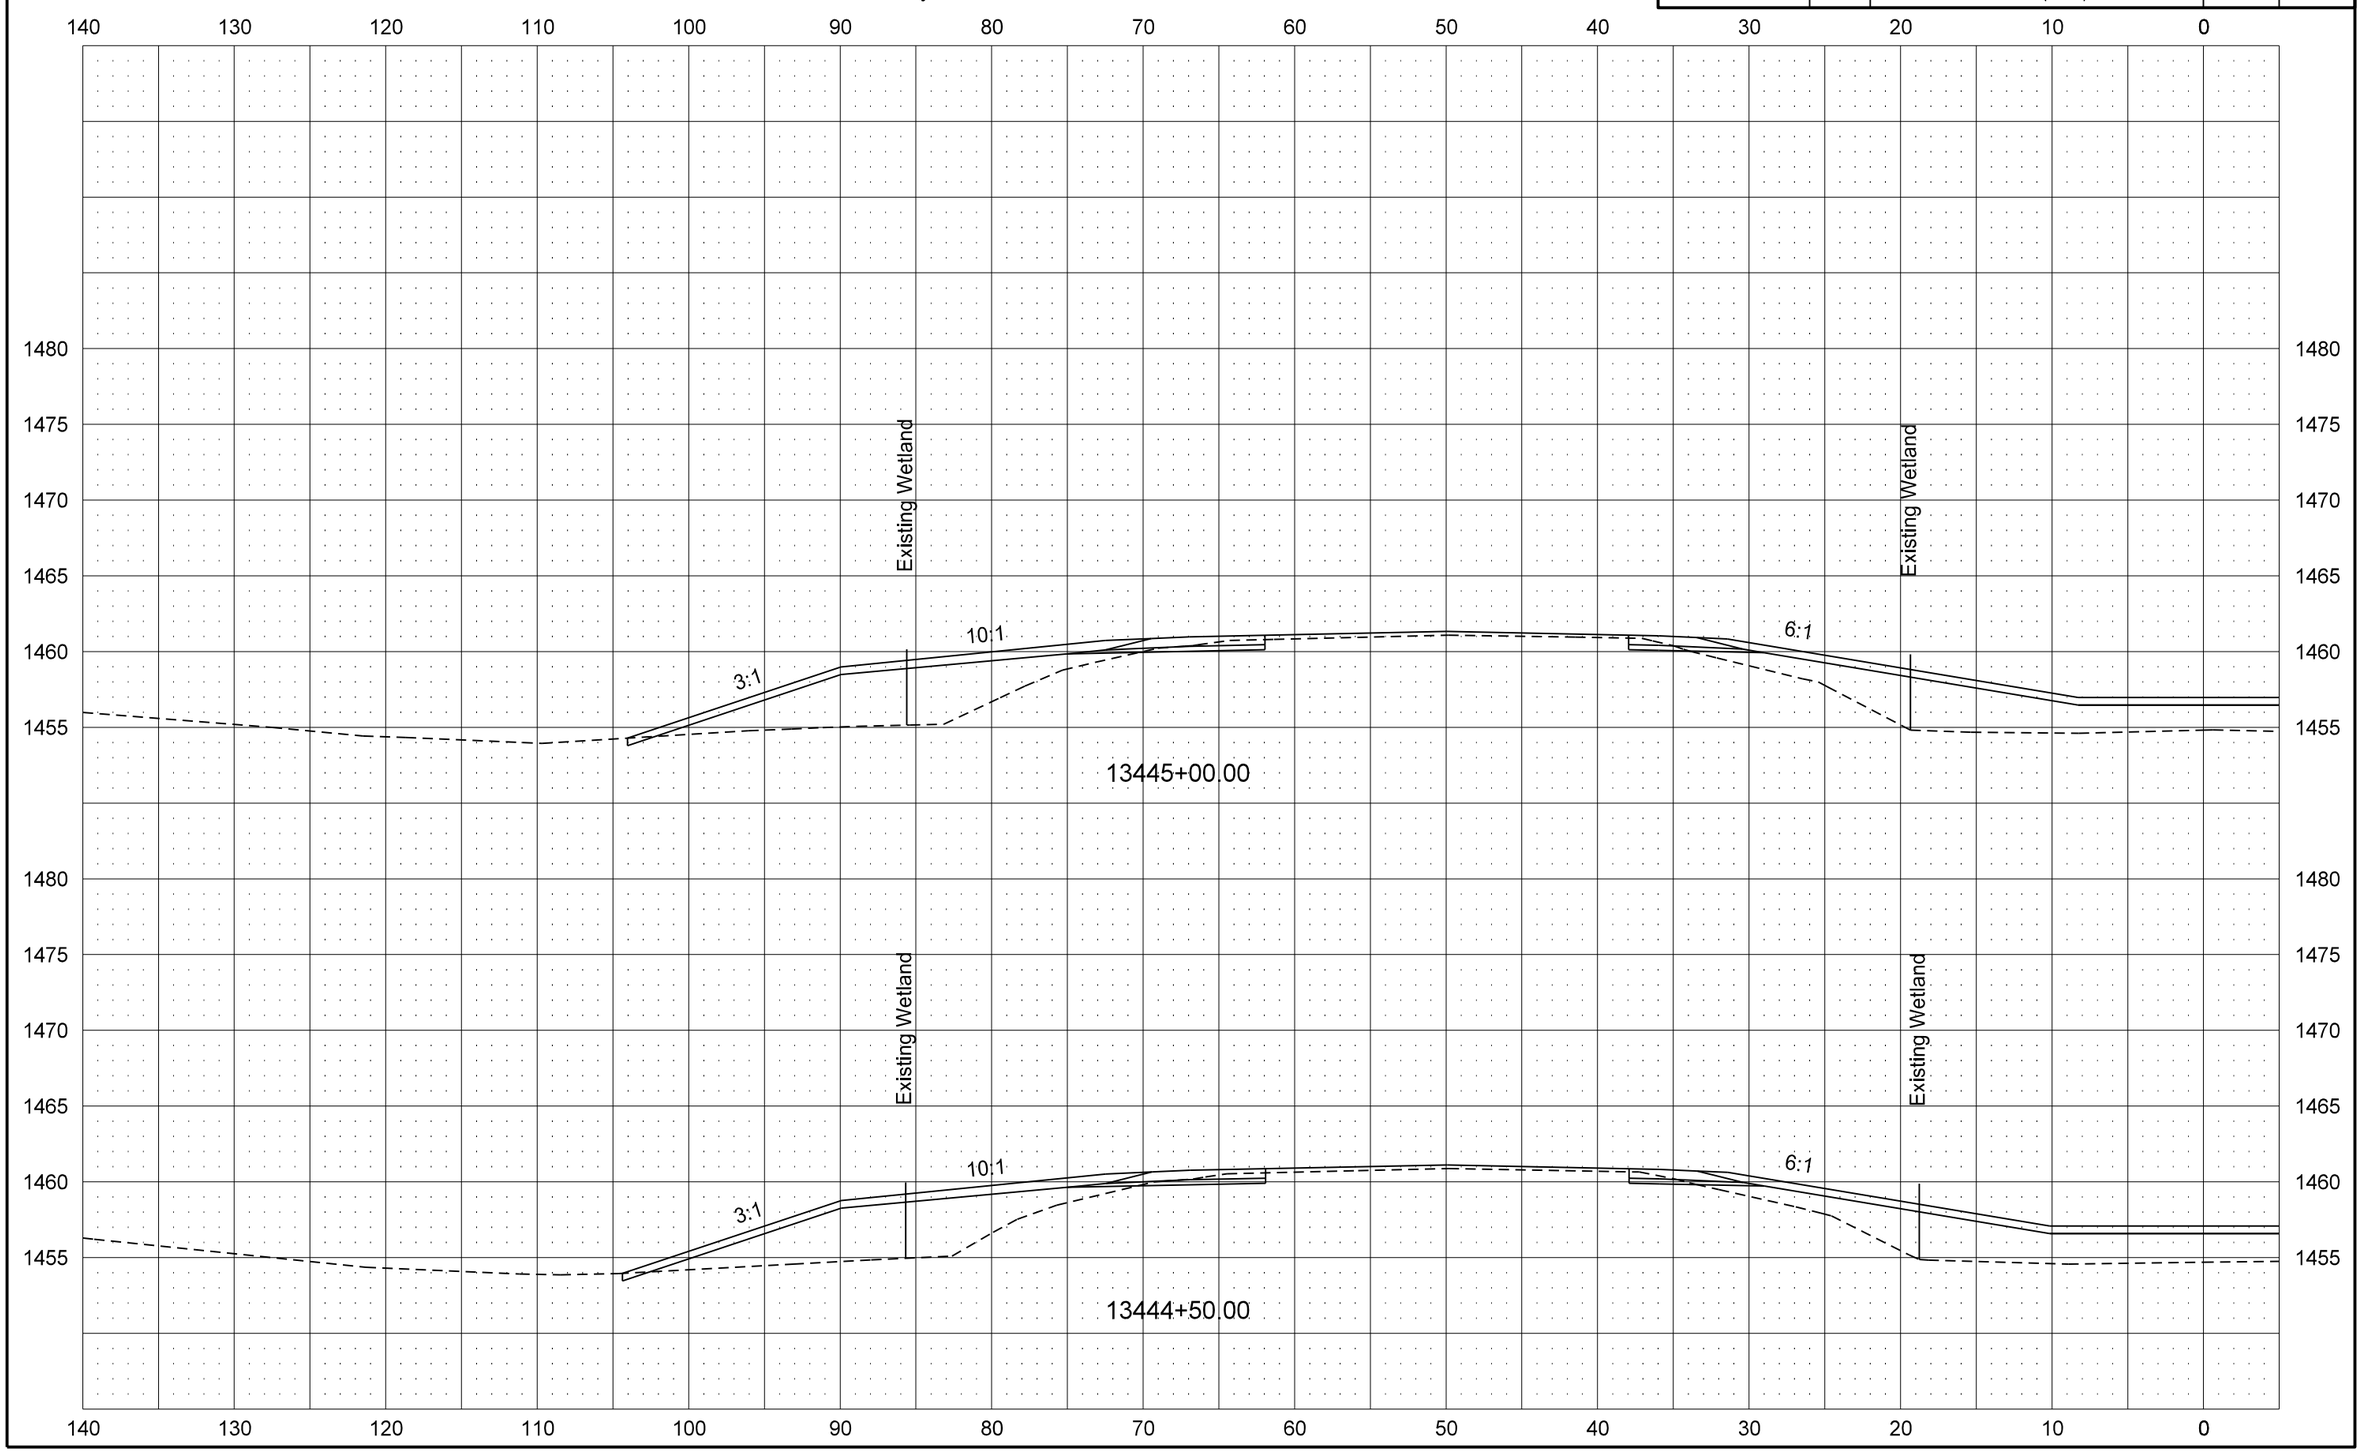

12/31/2015 11:30:44 AM leckroth R:\project\30002254.145\design\Base\200XS_001_Cross Sections.dgn

STATE	PROJECT NO.	SECTION NO.	SHEET NO.
ND	NH-3-002(145)254	200	11

Mainline Cross Sections
Westbound Roadway

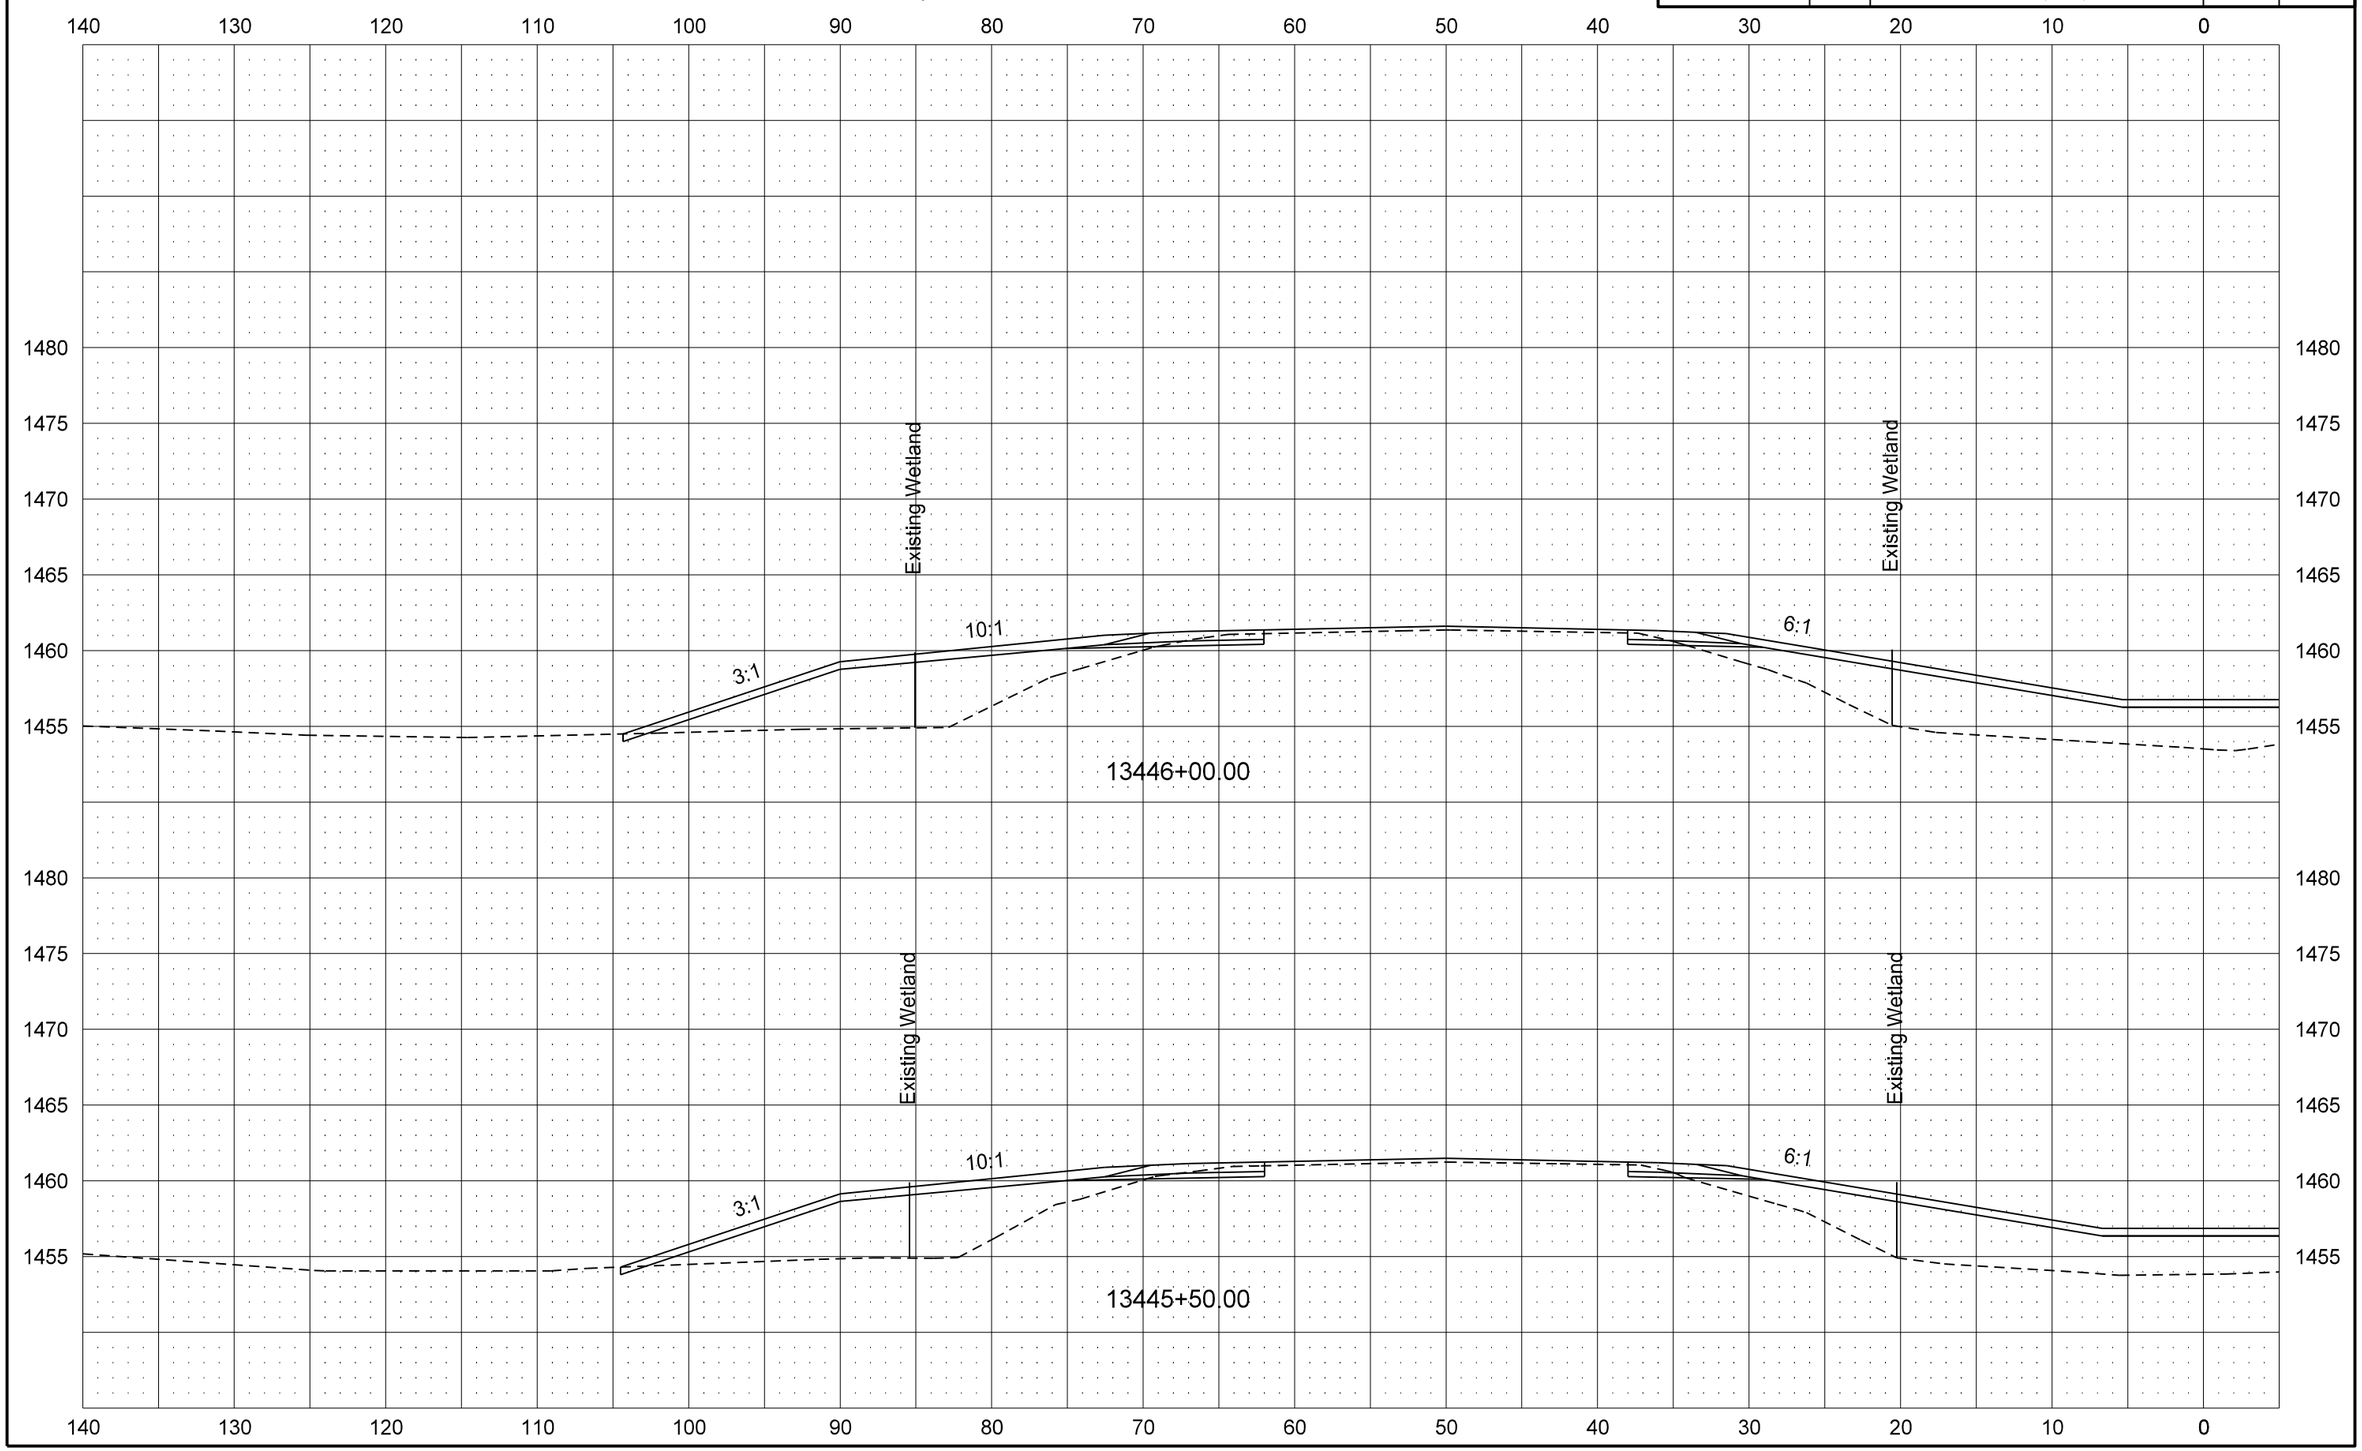

12/31/2015 11:30:45 AM leckroth R:\project\30002254.145\design\Base\200XS_001_Cross Sections.dgn

STATE	PROJECT NO.	SECTION NO.	SHEET NO.
ND	NH-3-002(145)254	200	12

Mainline Cross Sections
Westbound Roadway

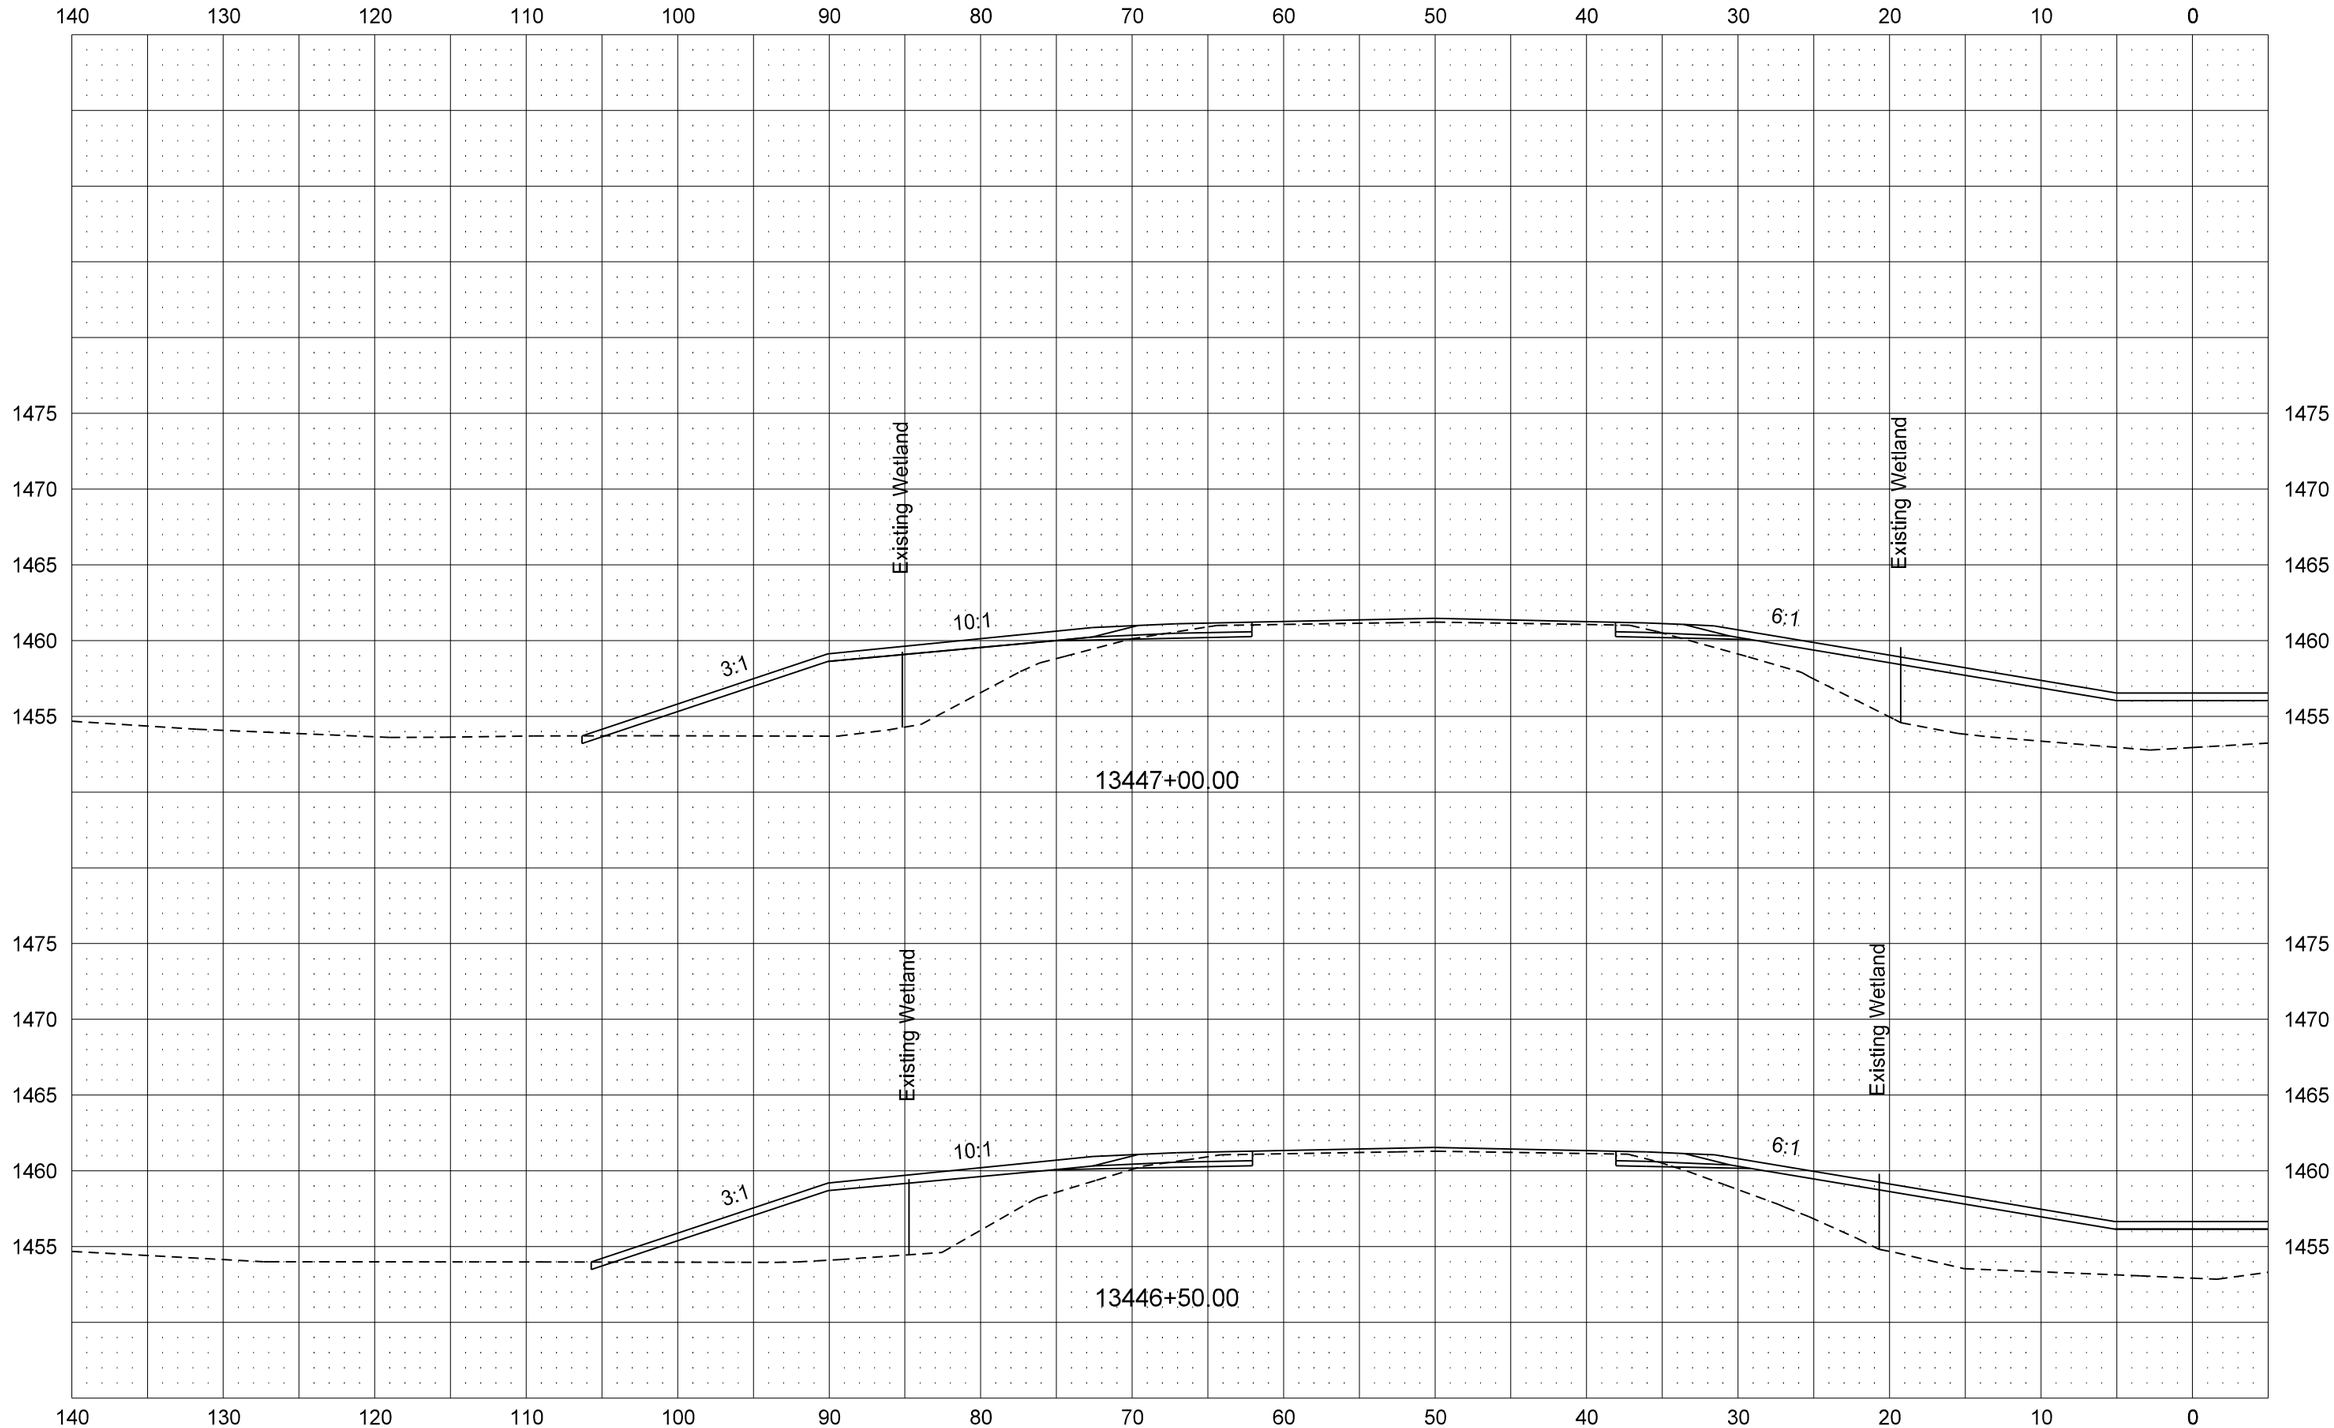

STATE	PROJECT NO.	SECTION NO.	SHEET NO.
ND	NH-3-002(145)254	200	13

Mainline Cross Sections
Westbound Roadway

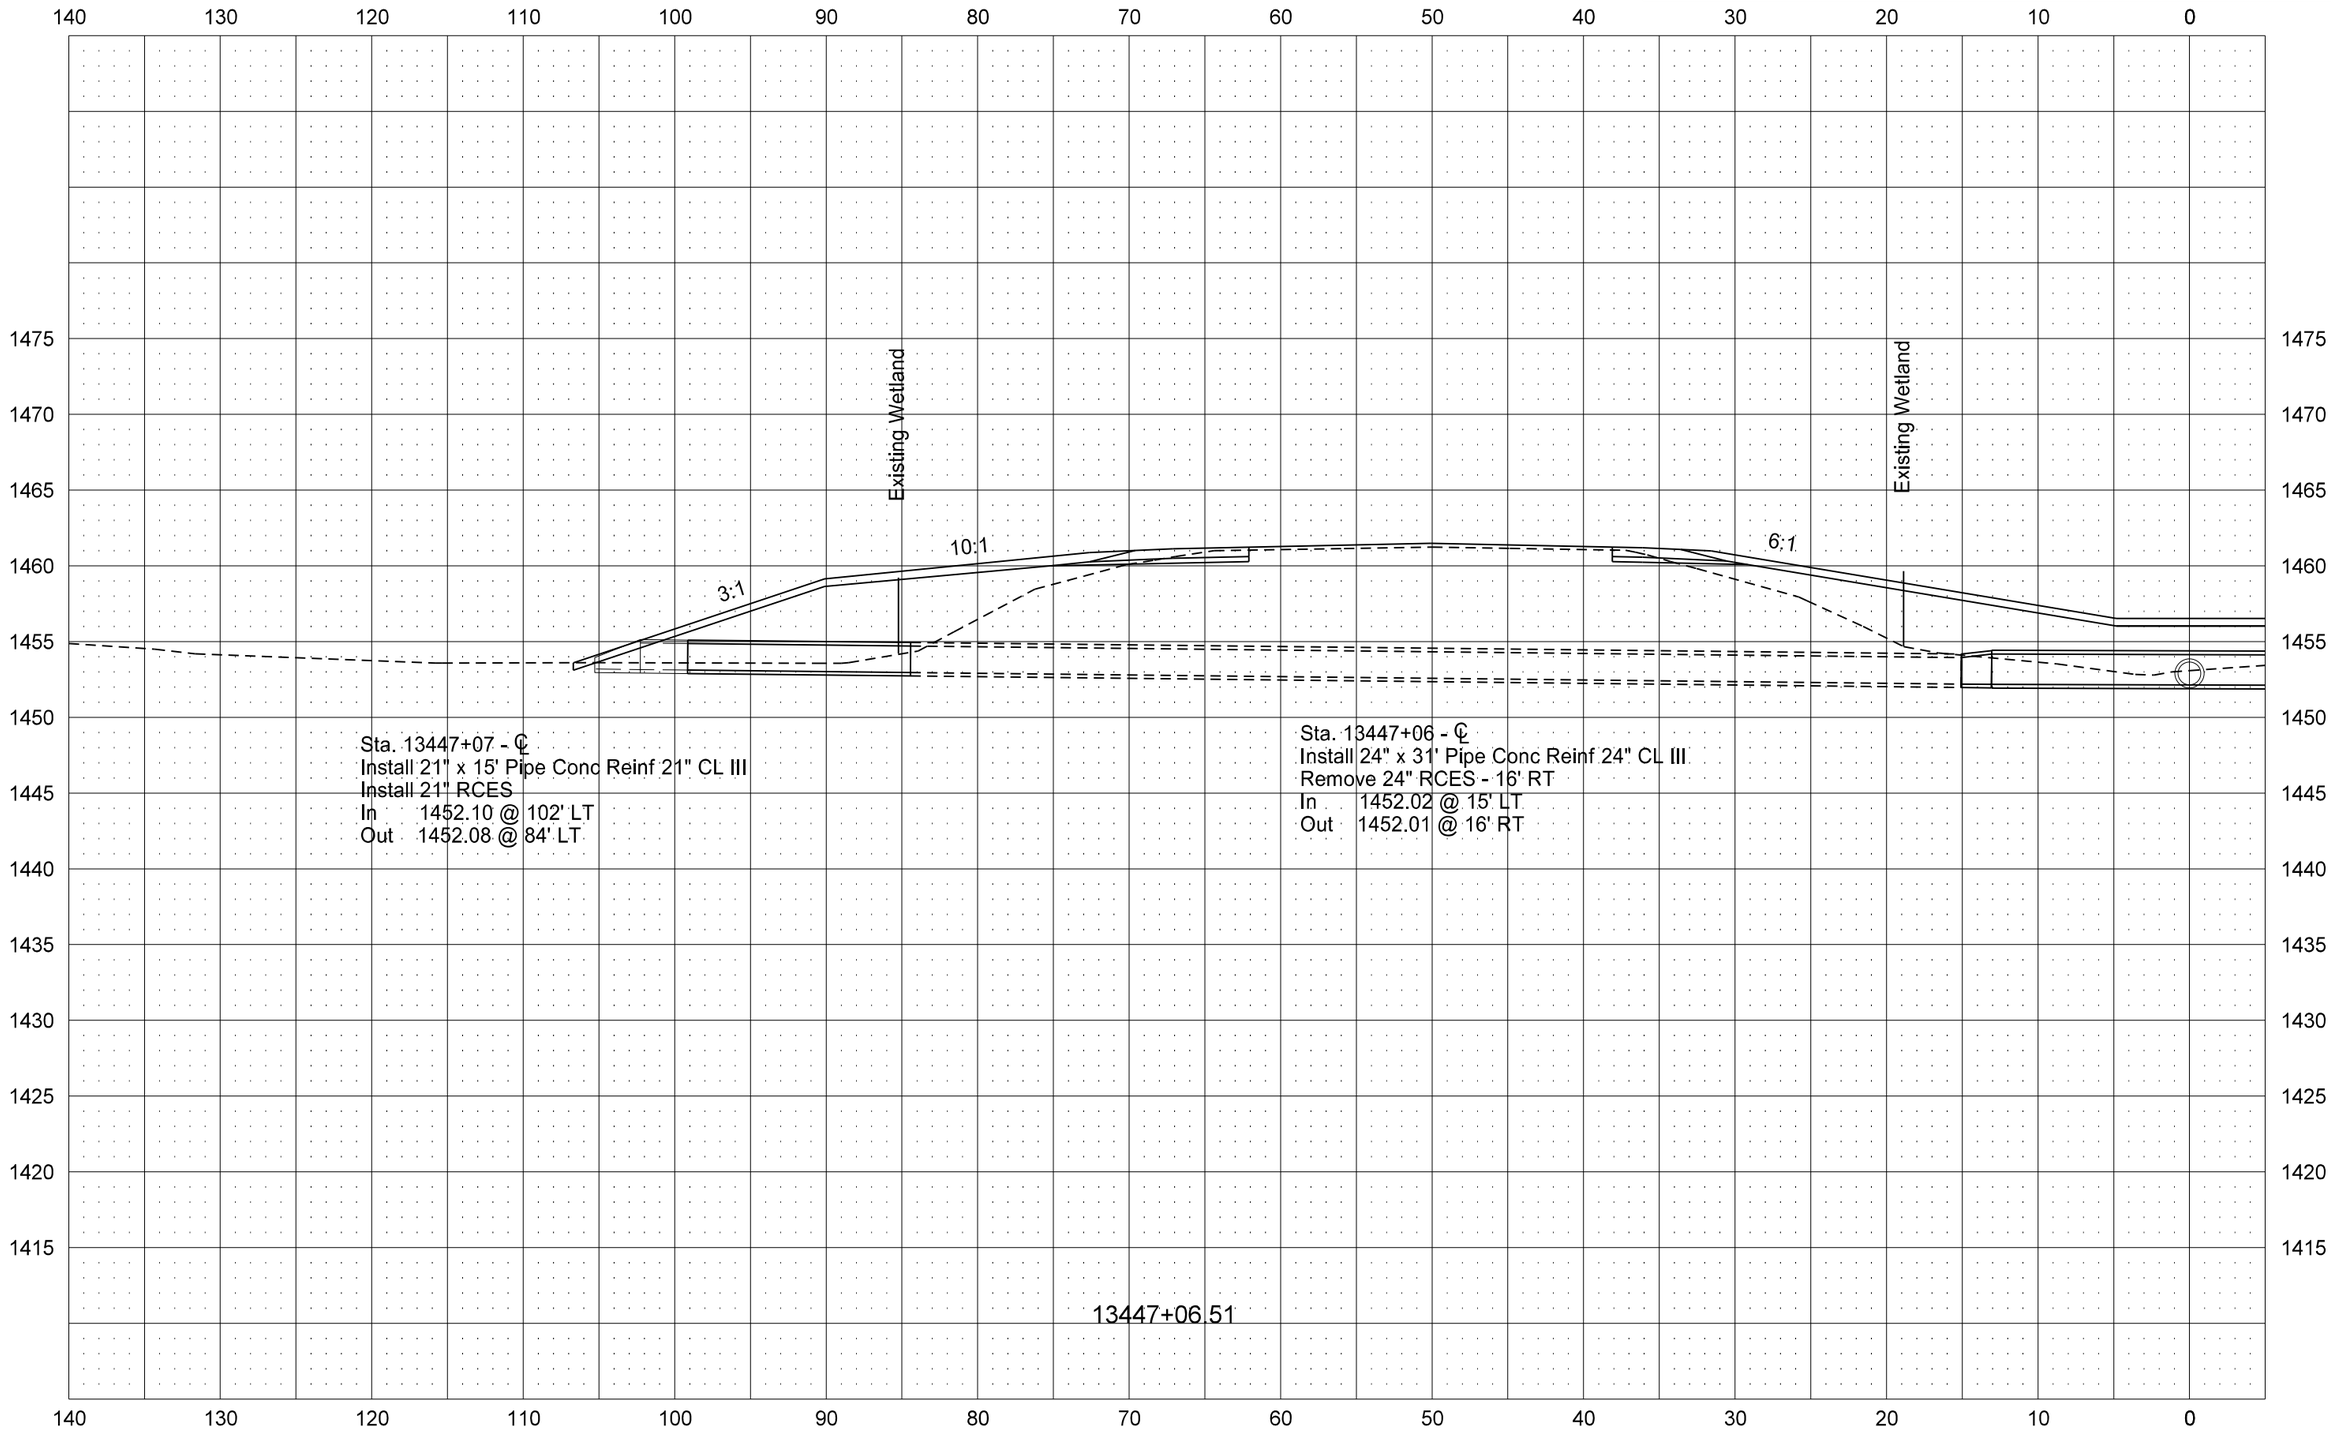

STATE	PROJECT NO.	SECTION NO.	SHEET NO.
ND	NH-3-002(145)254	200	14

Mainline Cross Sections
Westbound Roadway

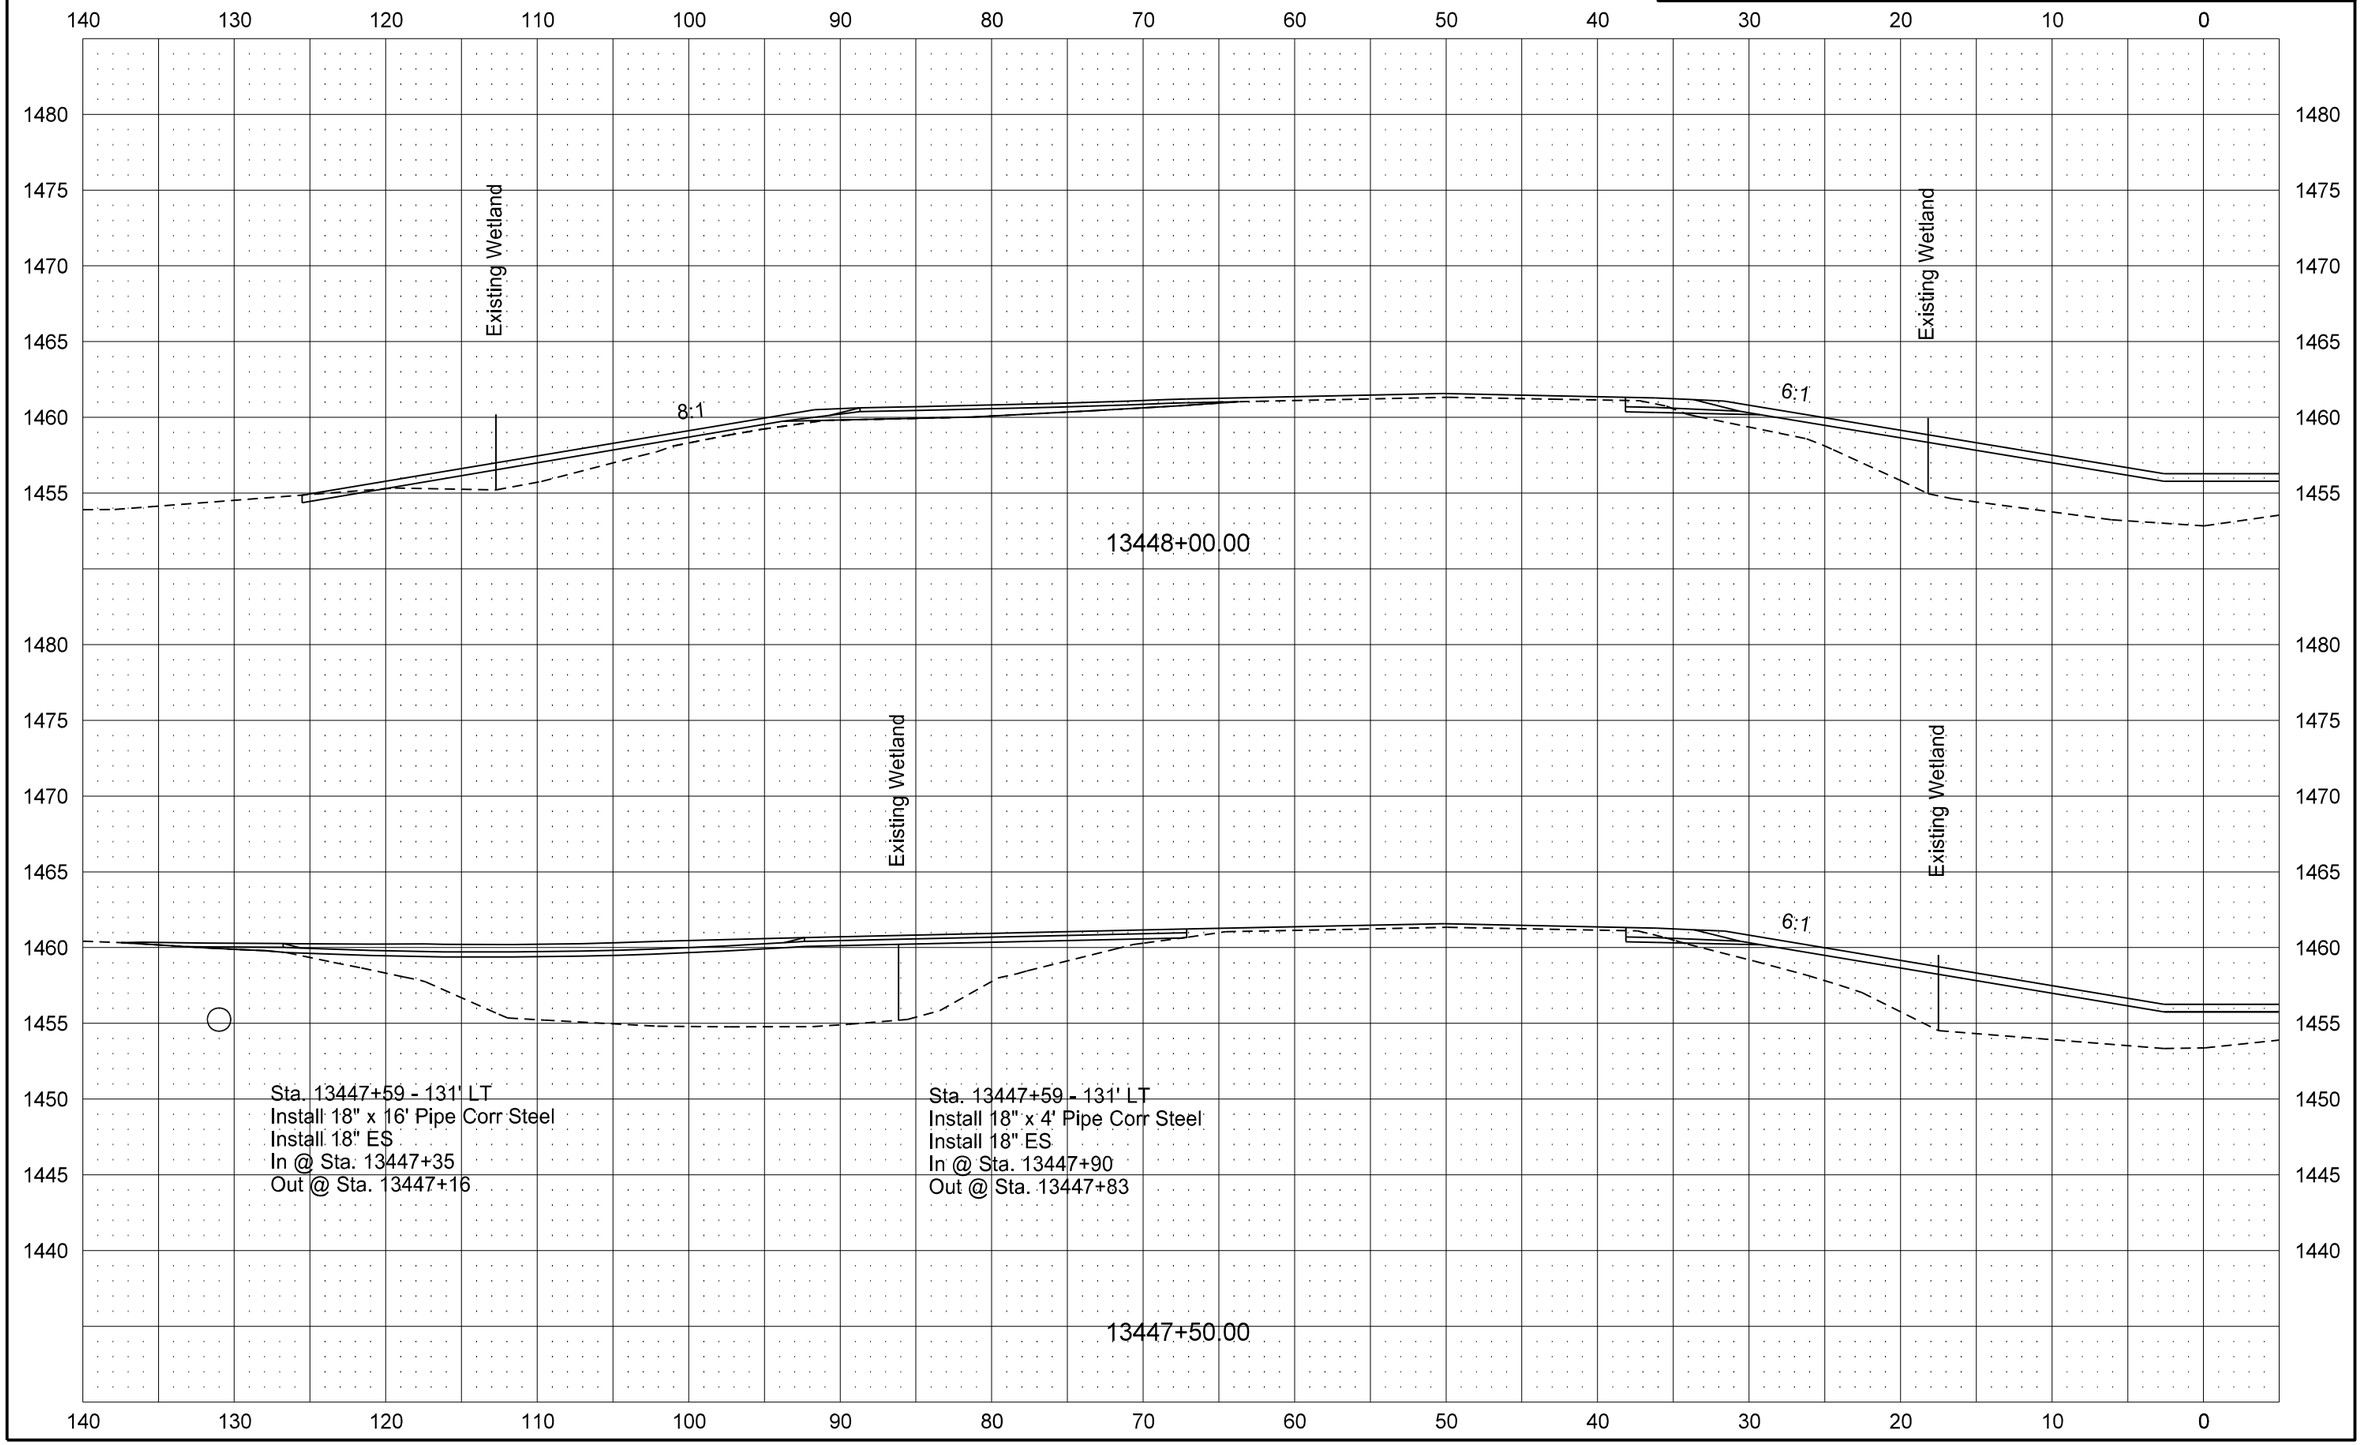

STATE	PROJECT NO.	SECTION NO.	SHEET NO.
ND	NH-3-002(145)254	200	15

Mainline Cross Sections
Westbound Roadway

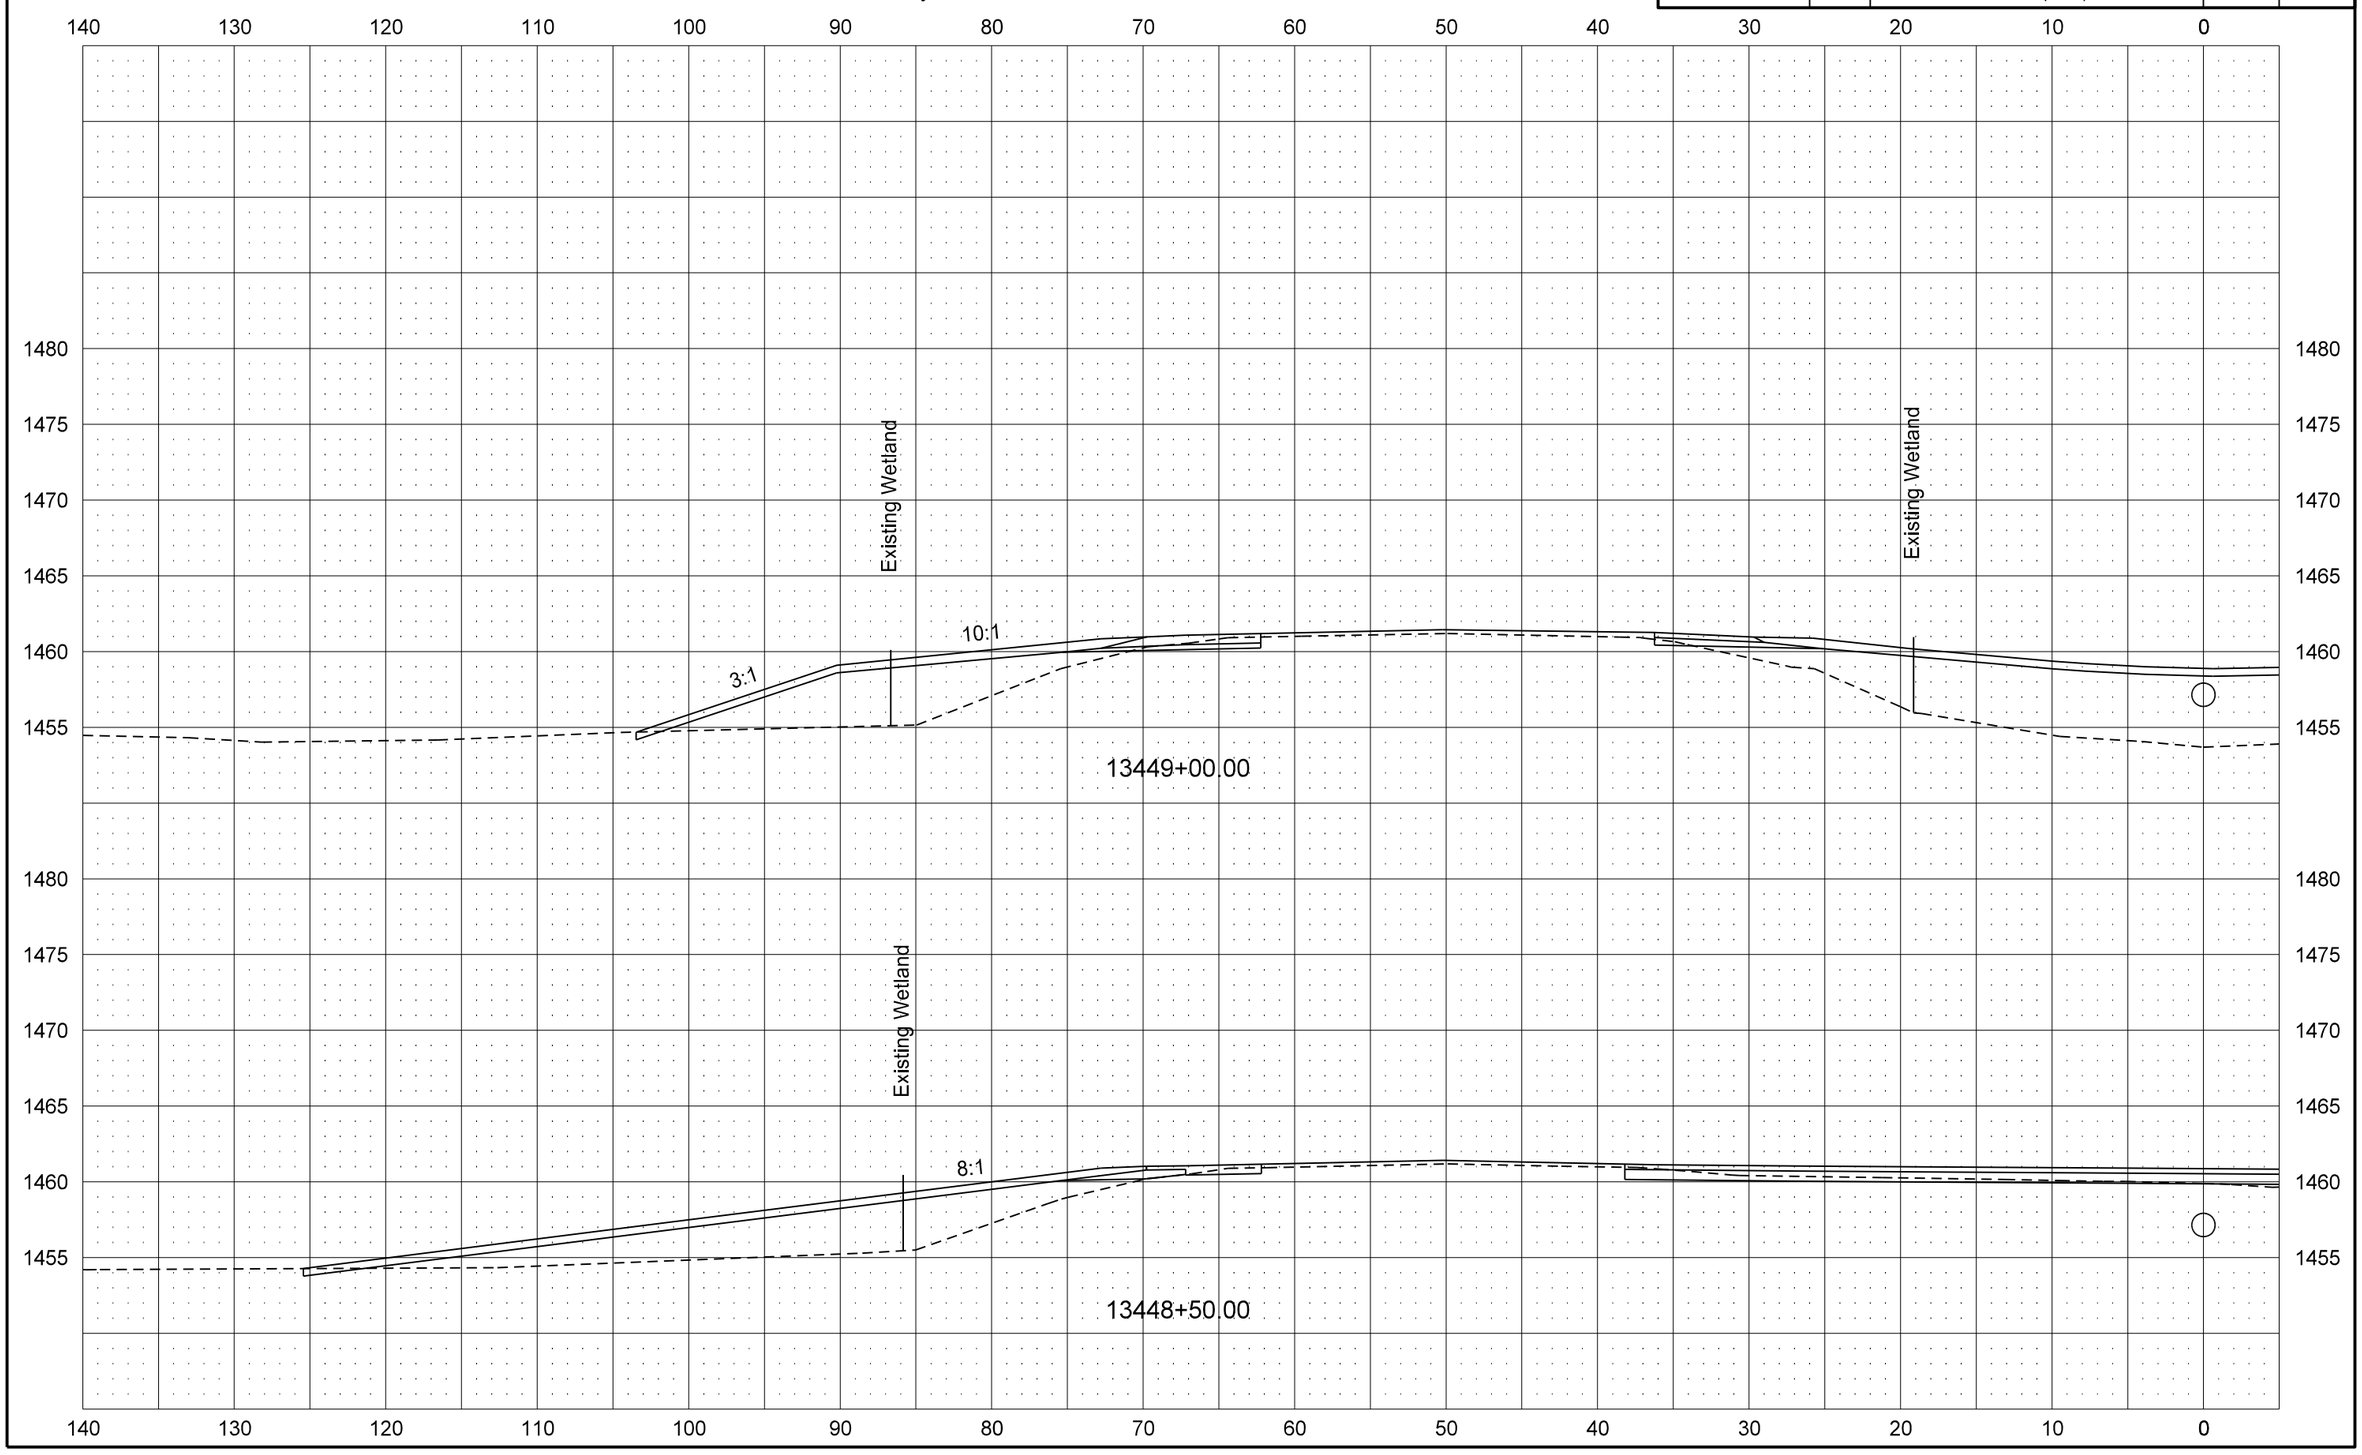

STATE	PROJECT NO.	SECTION NO.	SHEET NO.
ND	NH-3-002(145)254	200	16

Mainline Cross Sections
Westbound Roadway

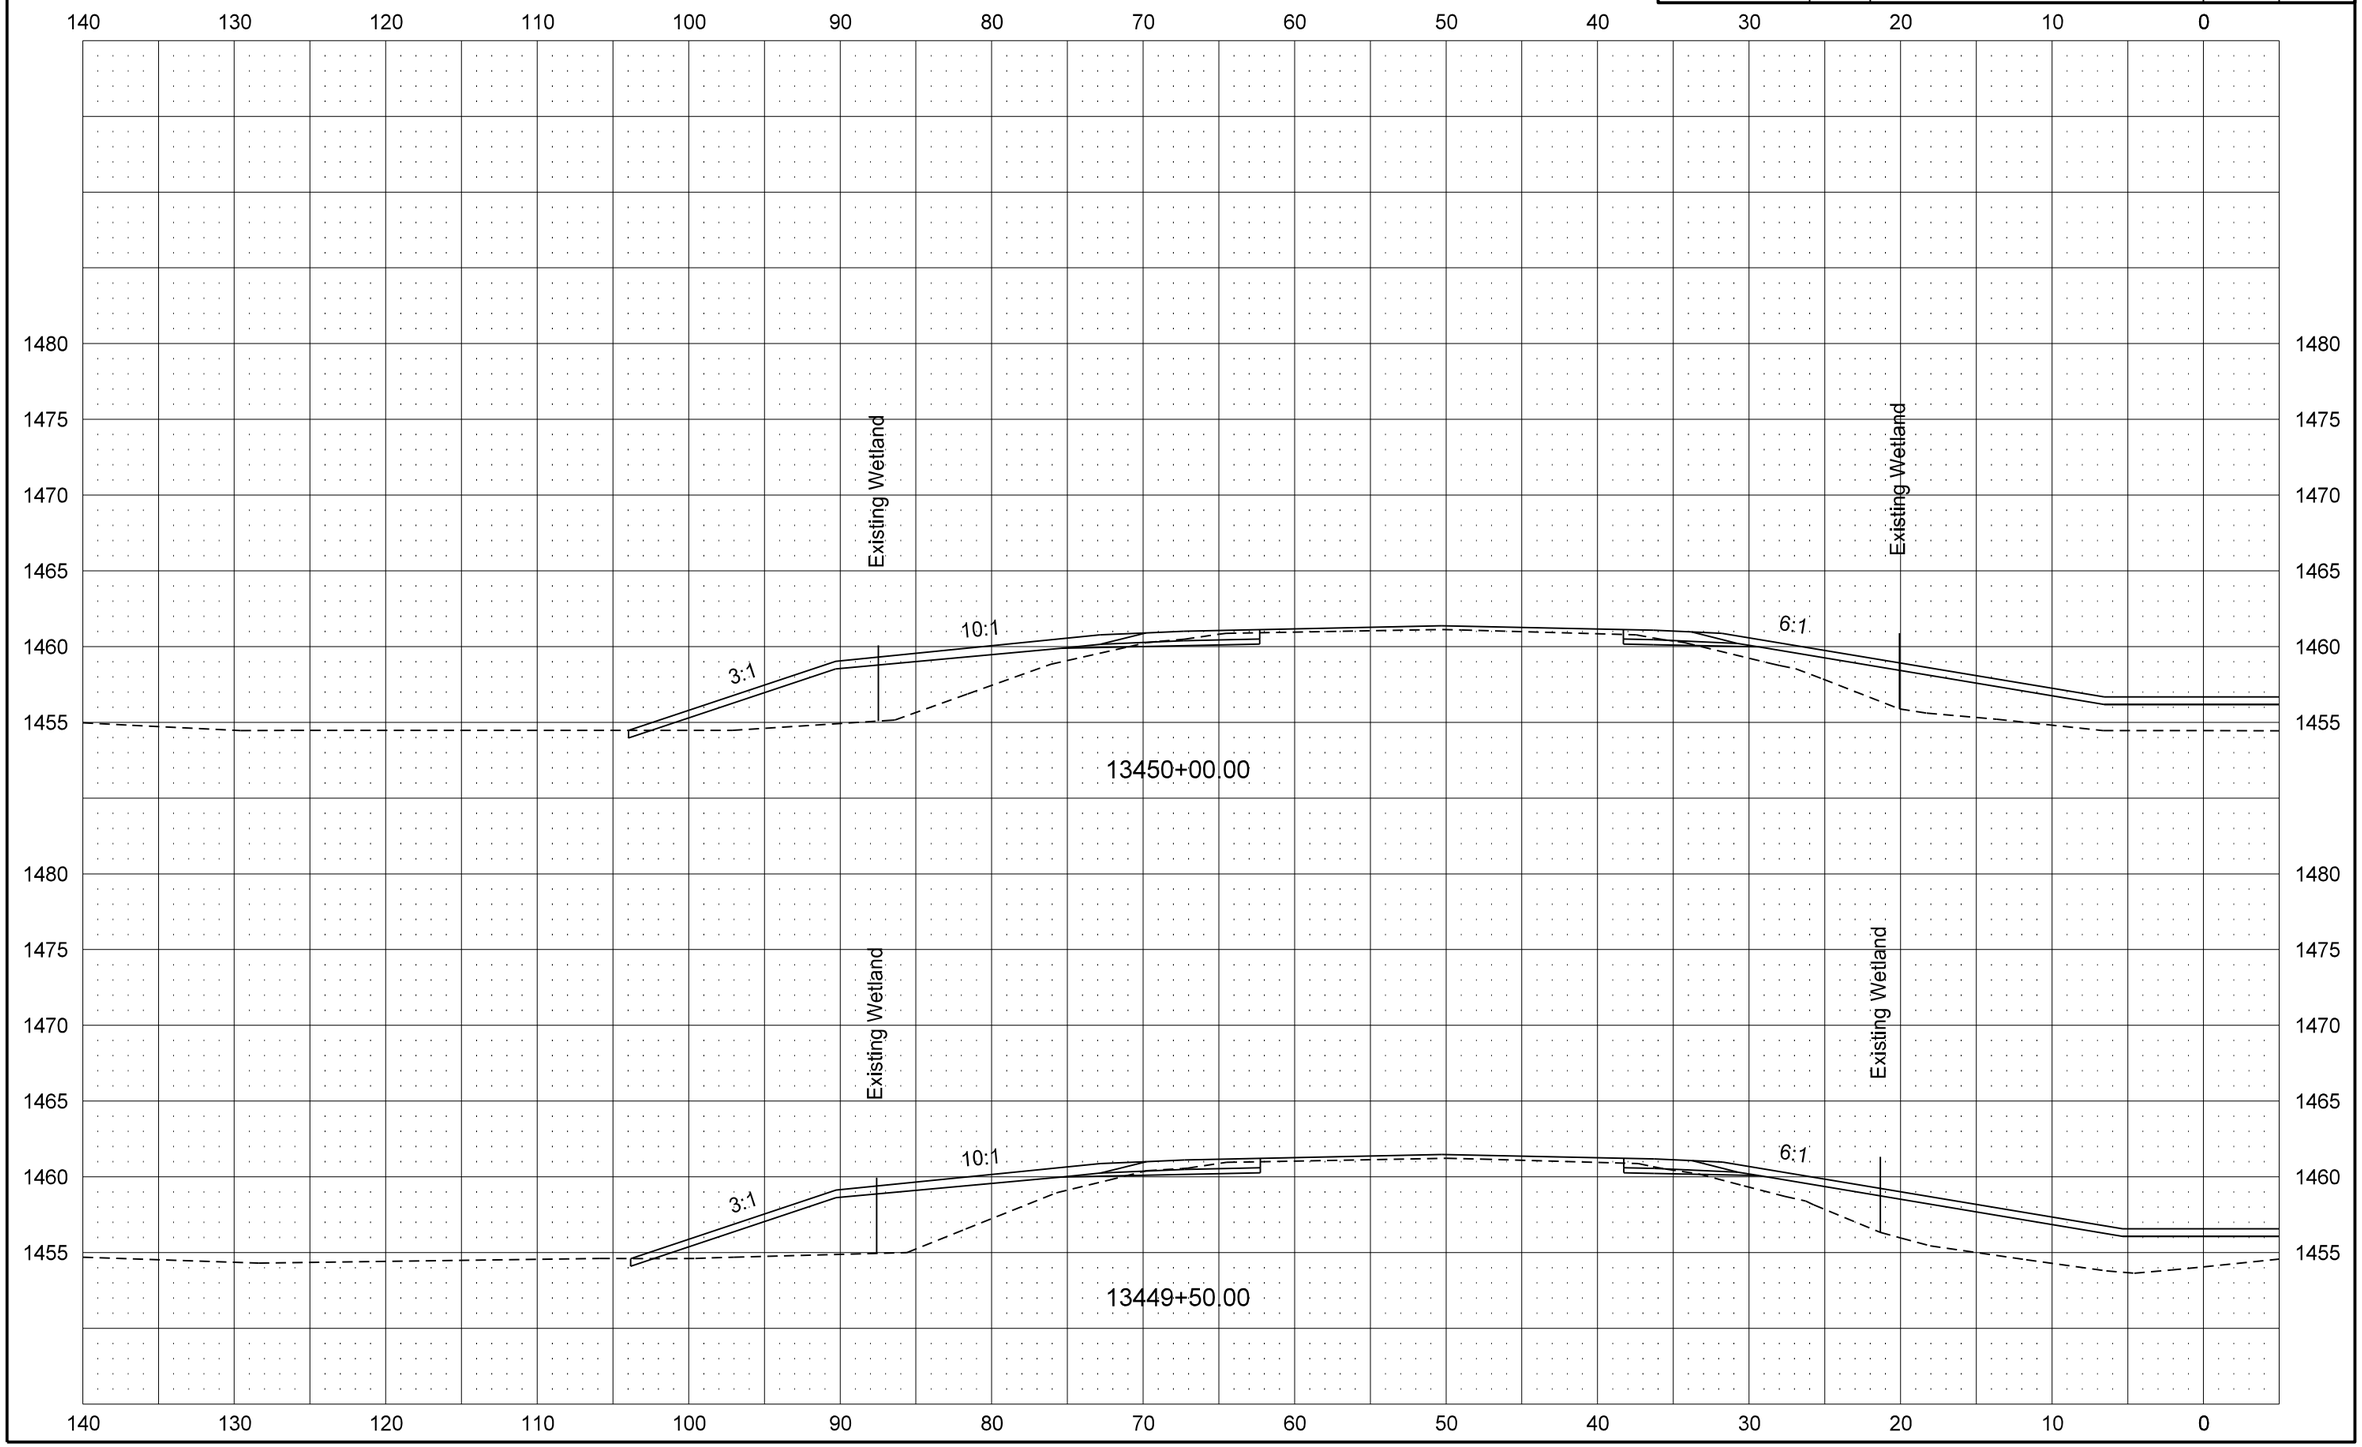

12/31/2015 11:30:51 AM leckroth R:\project\30002254.145\design\Base\200XS_001_Cross Sections.dgn

STATE	PROJECT NO.	SECTION NO.	SHEET NO.
ND	NH-3-002(145)254	200	17

Mainline Cross Sections
Westbound Roadway

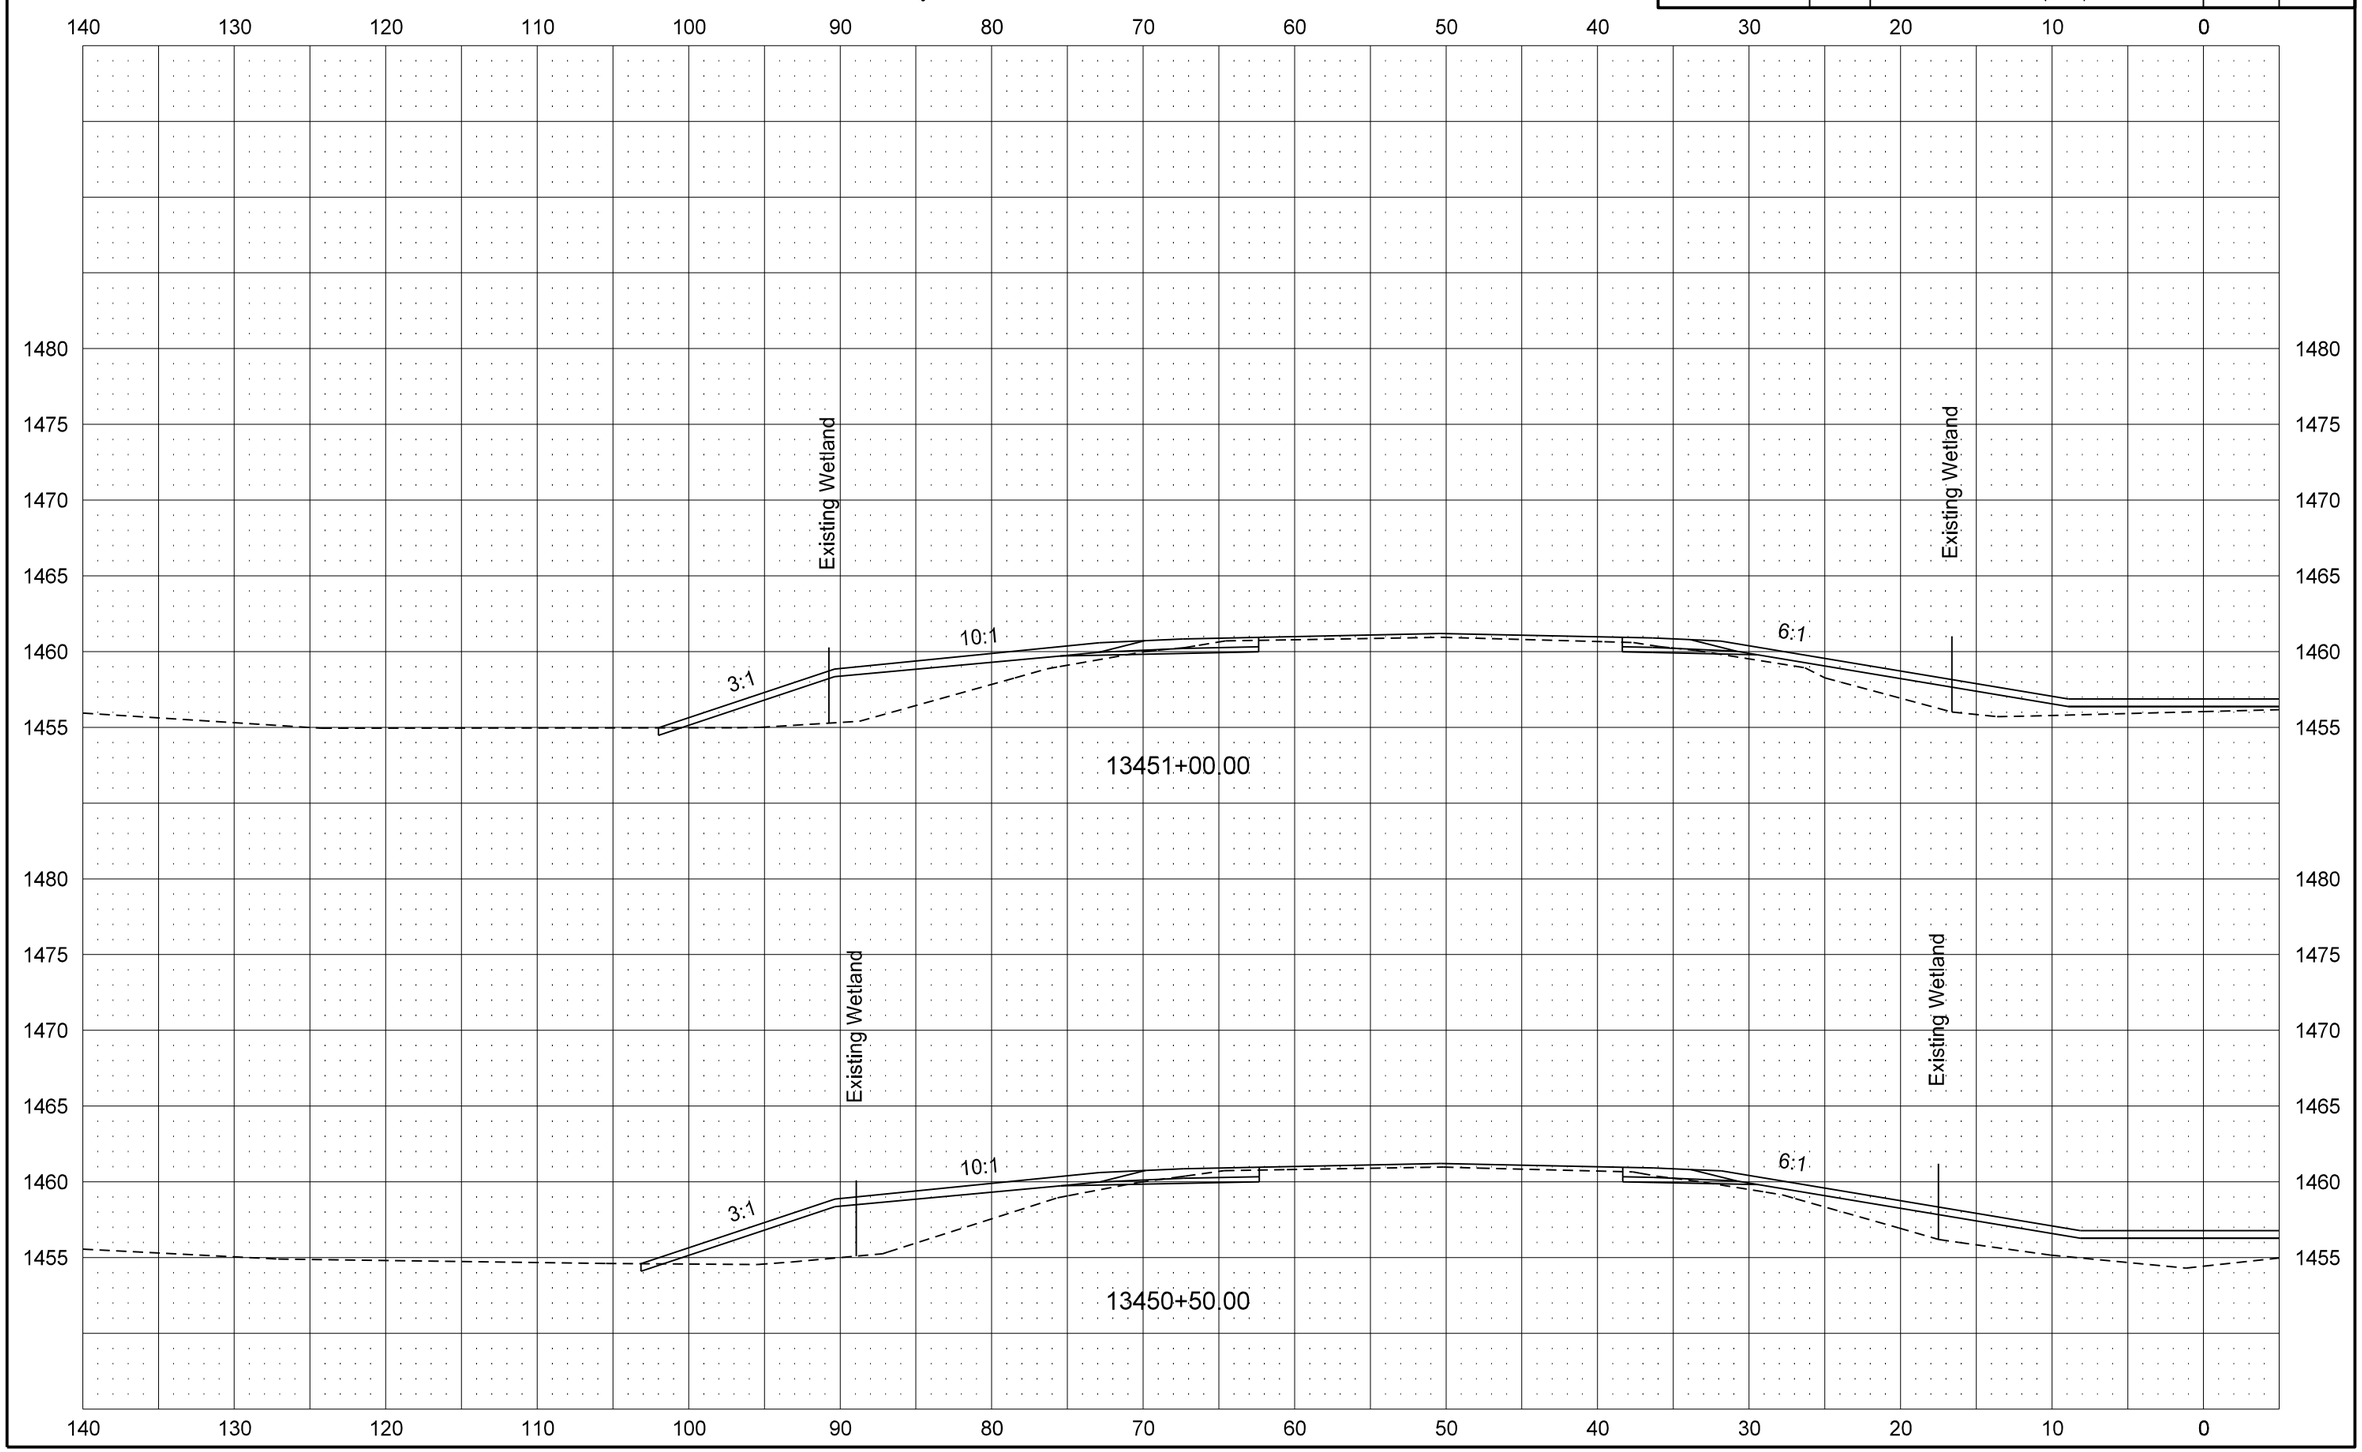

12/31/2015 11:30:52 AM leckroth R:\project\30002254.145\design\Base\200XS_001_Cross Sections.dgn

STATE	PROJECT NO.	SECTION NO.	SHEET NO.
ND	NH-3-002(145)254	200	18

Mainline Cross Sections
Westbound Roadway

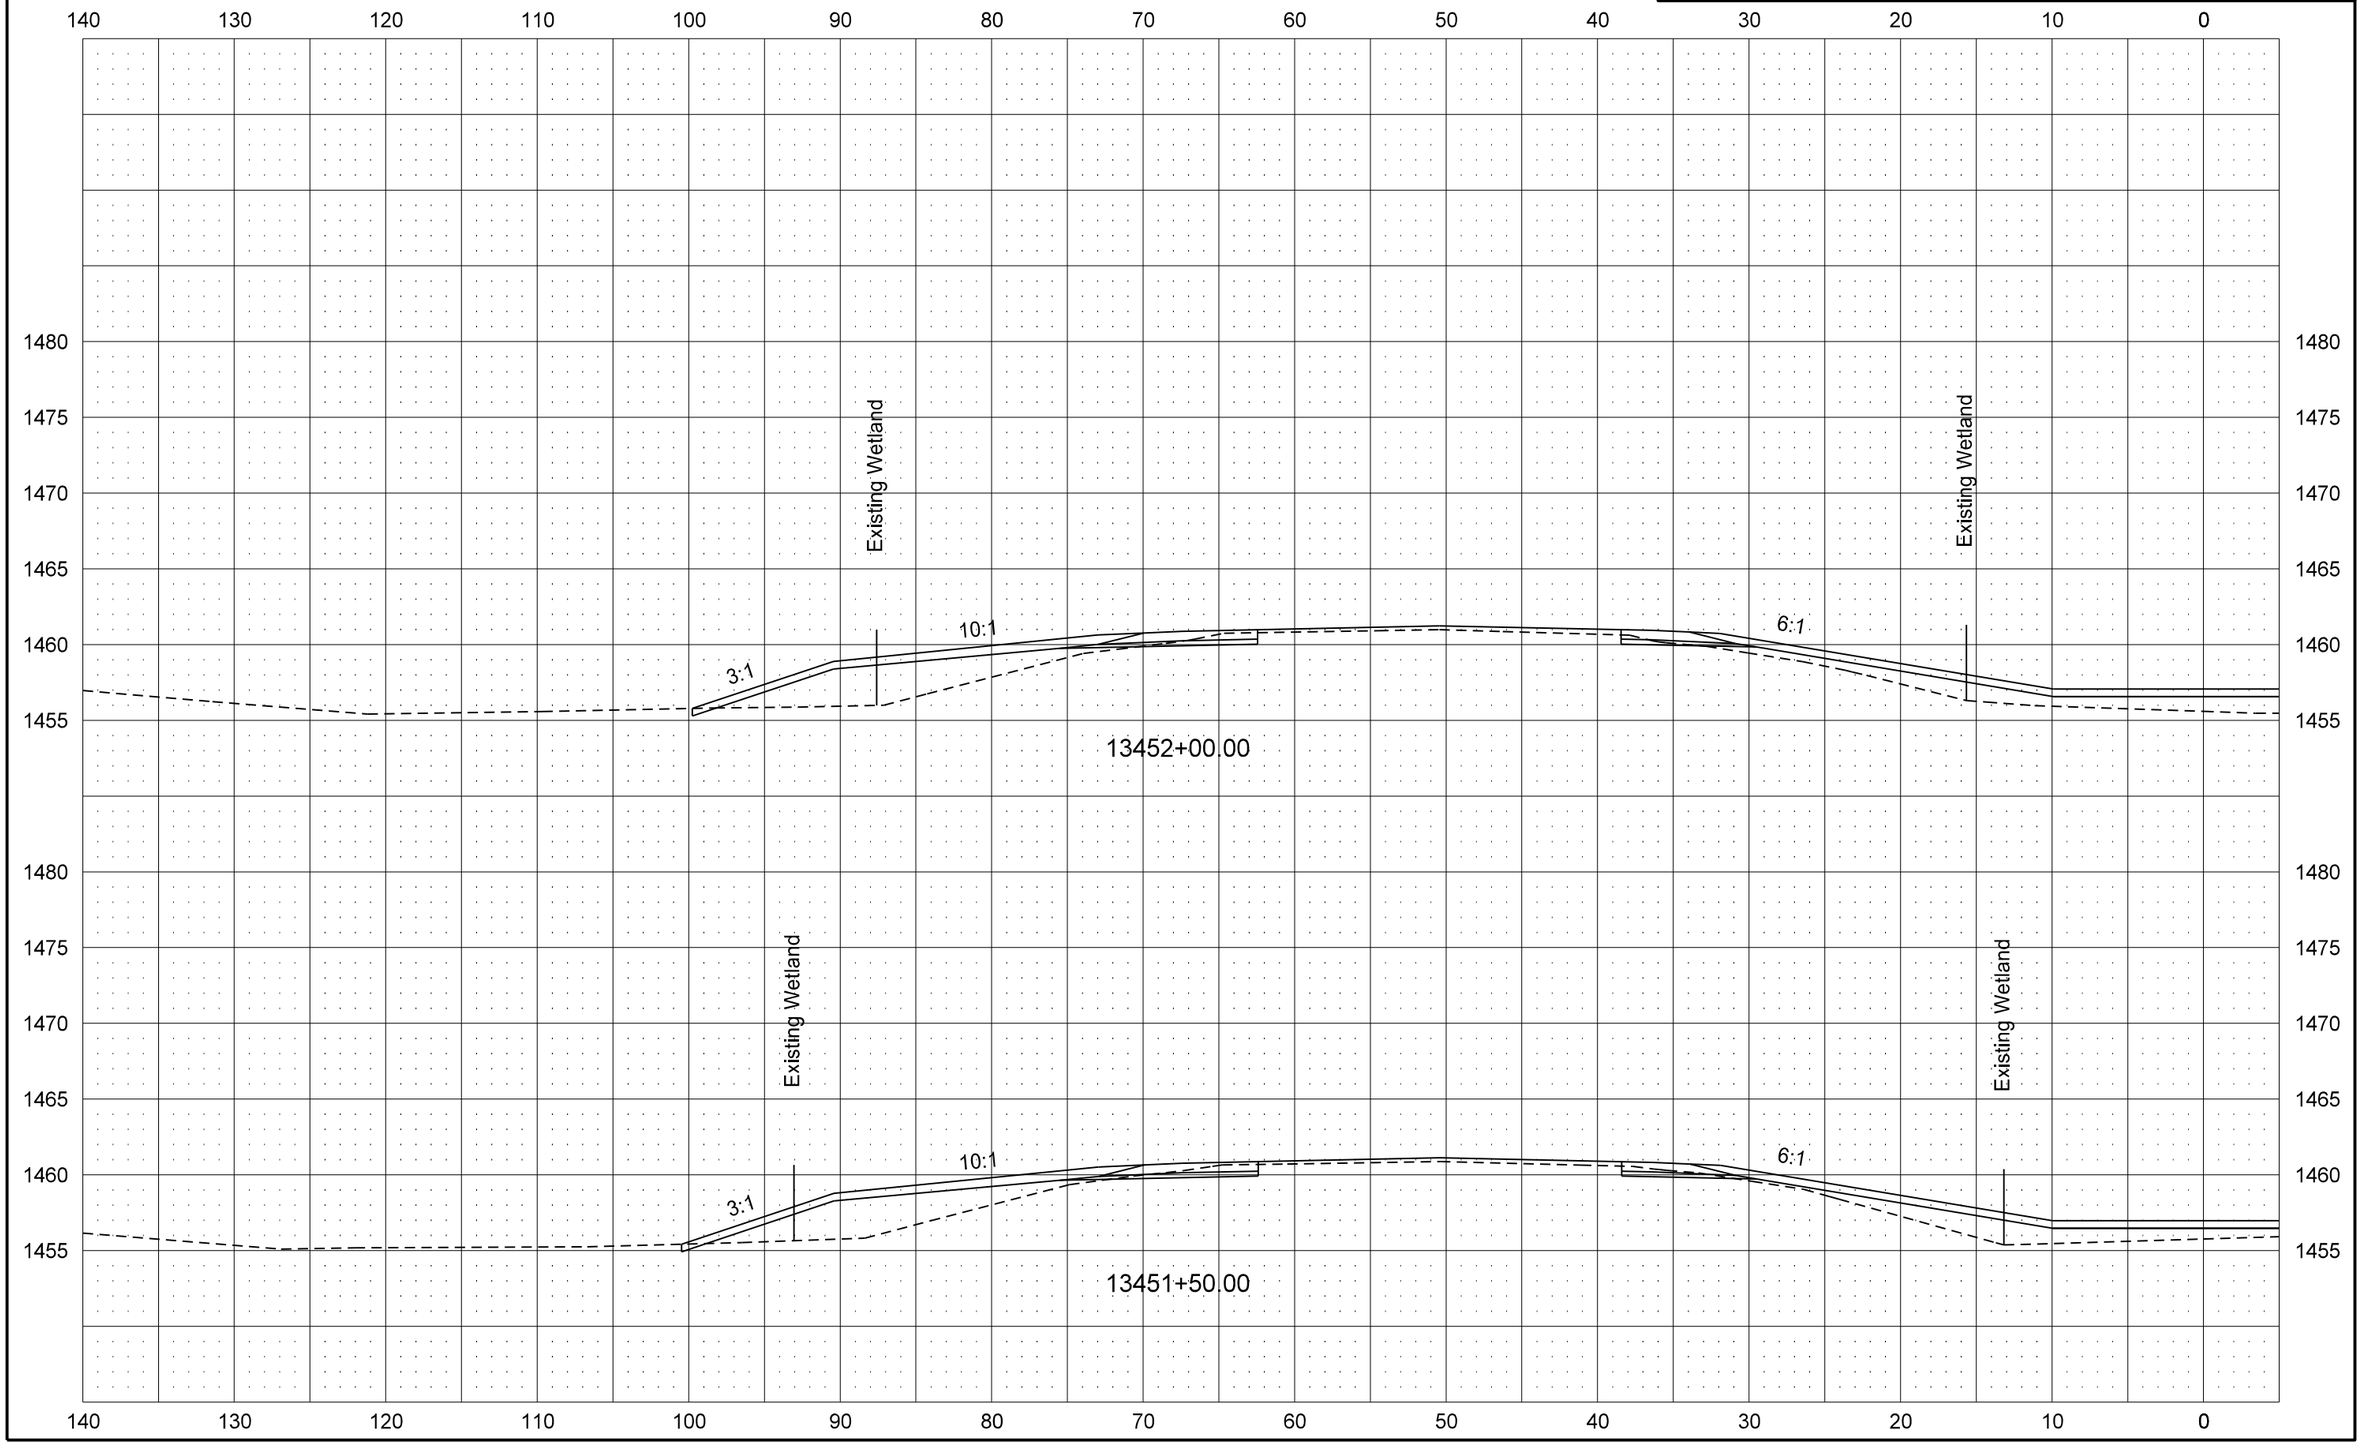

12/31/2015 11:30:53 AM leckroth R:\project\30002254.145\design\Base\200XS_001_Cross Sections.dgn

STATE	PROJECT NO.	SECTION NO.	SHEET NO.
ND	NH-3-002(145)254	200	19

Mainline Cross Sections
Westbound Roadway

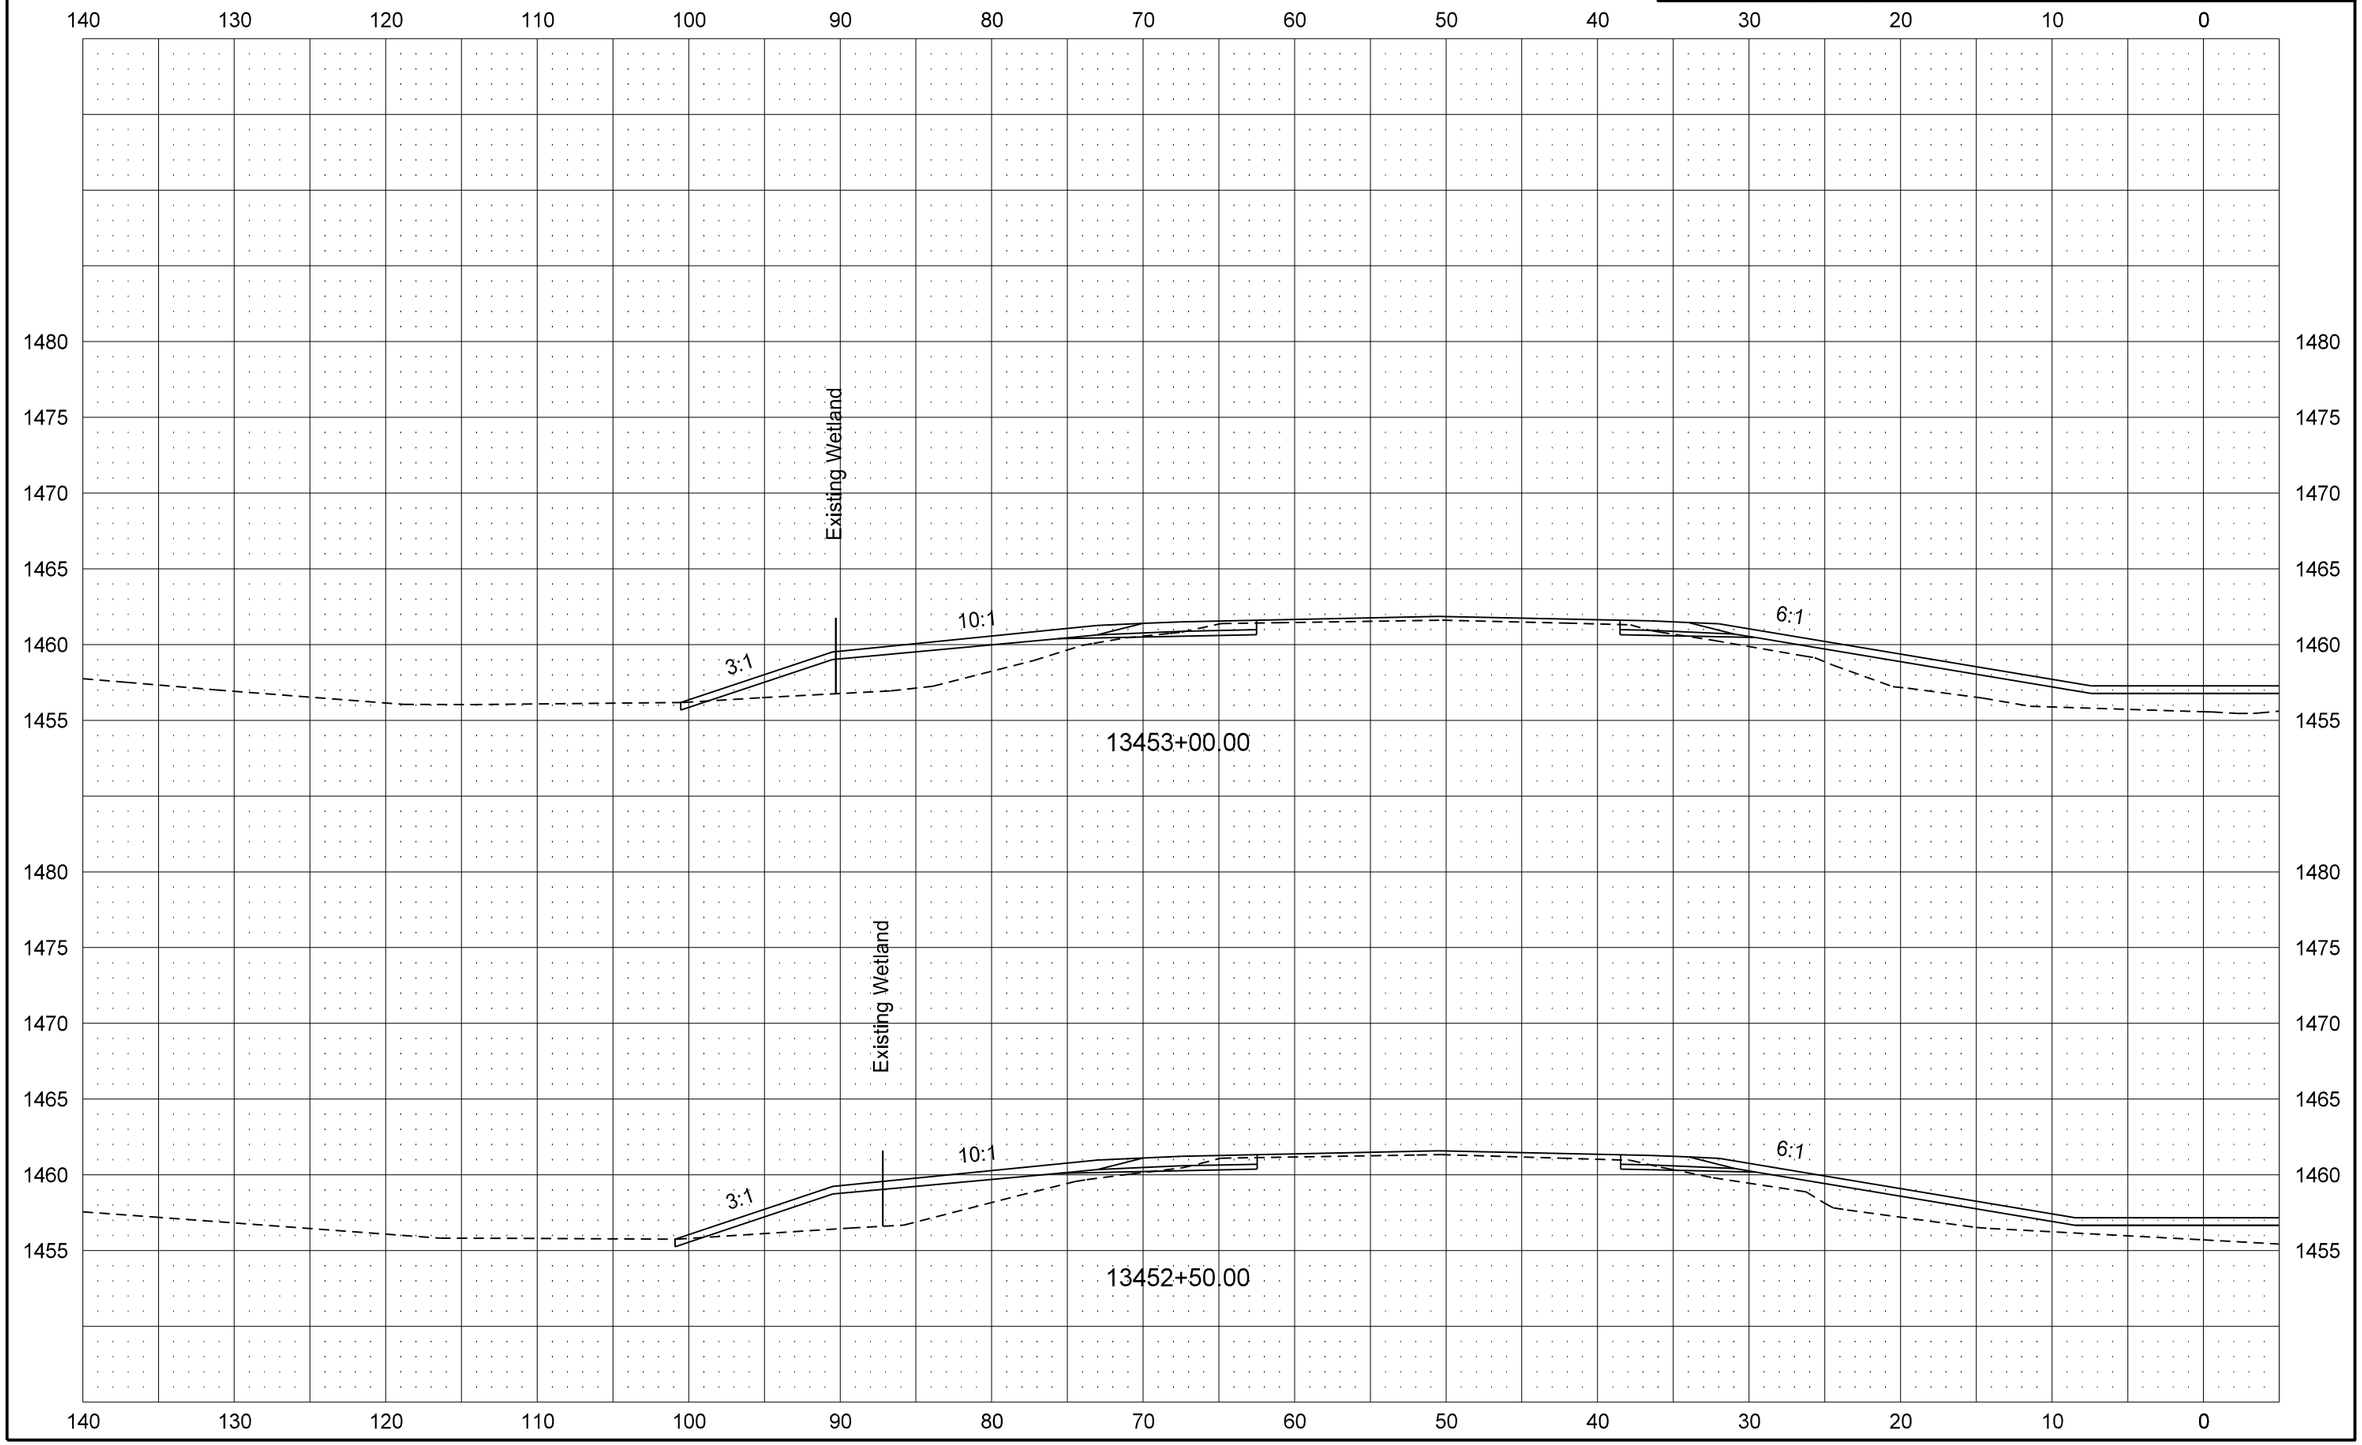

12/31/2015 11:30:54 AM leckroth R:\project\30002254.145\design\Base\200XS_001_Cross Sections.dgn

STATE	PROJECT NO.	SECTION NO.	SHEET NO.
ND	NH-3-002(145)254	200	20

Mainline Cross Sections
Westbound Roadway

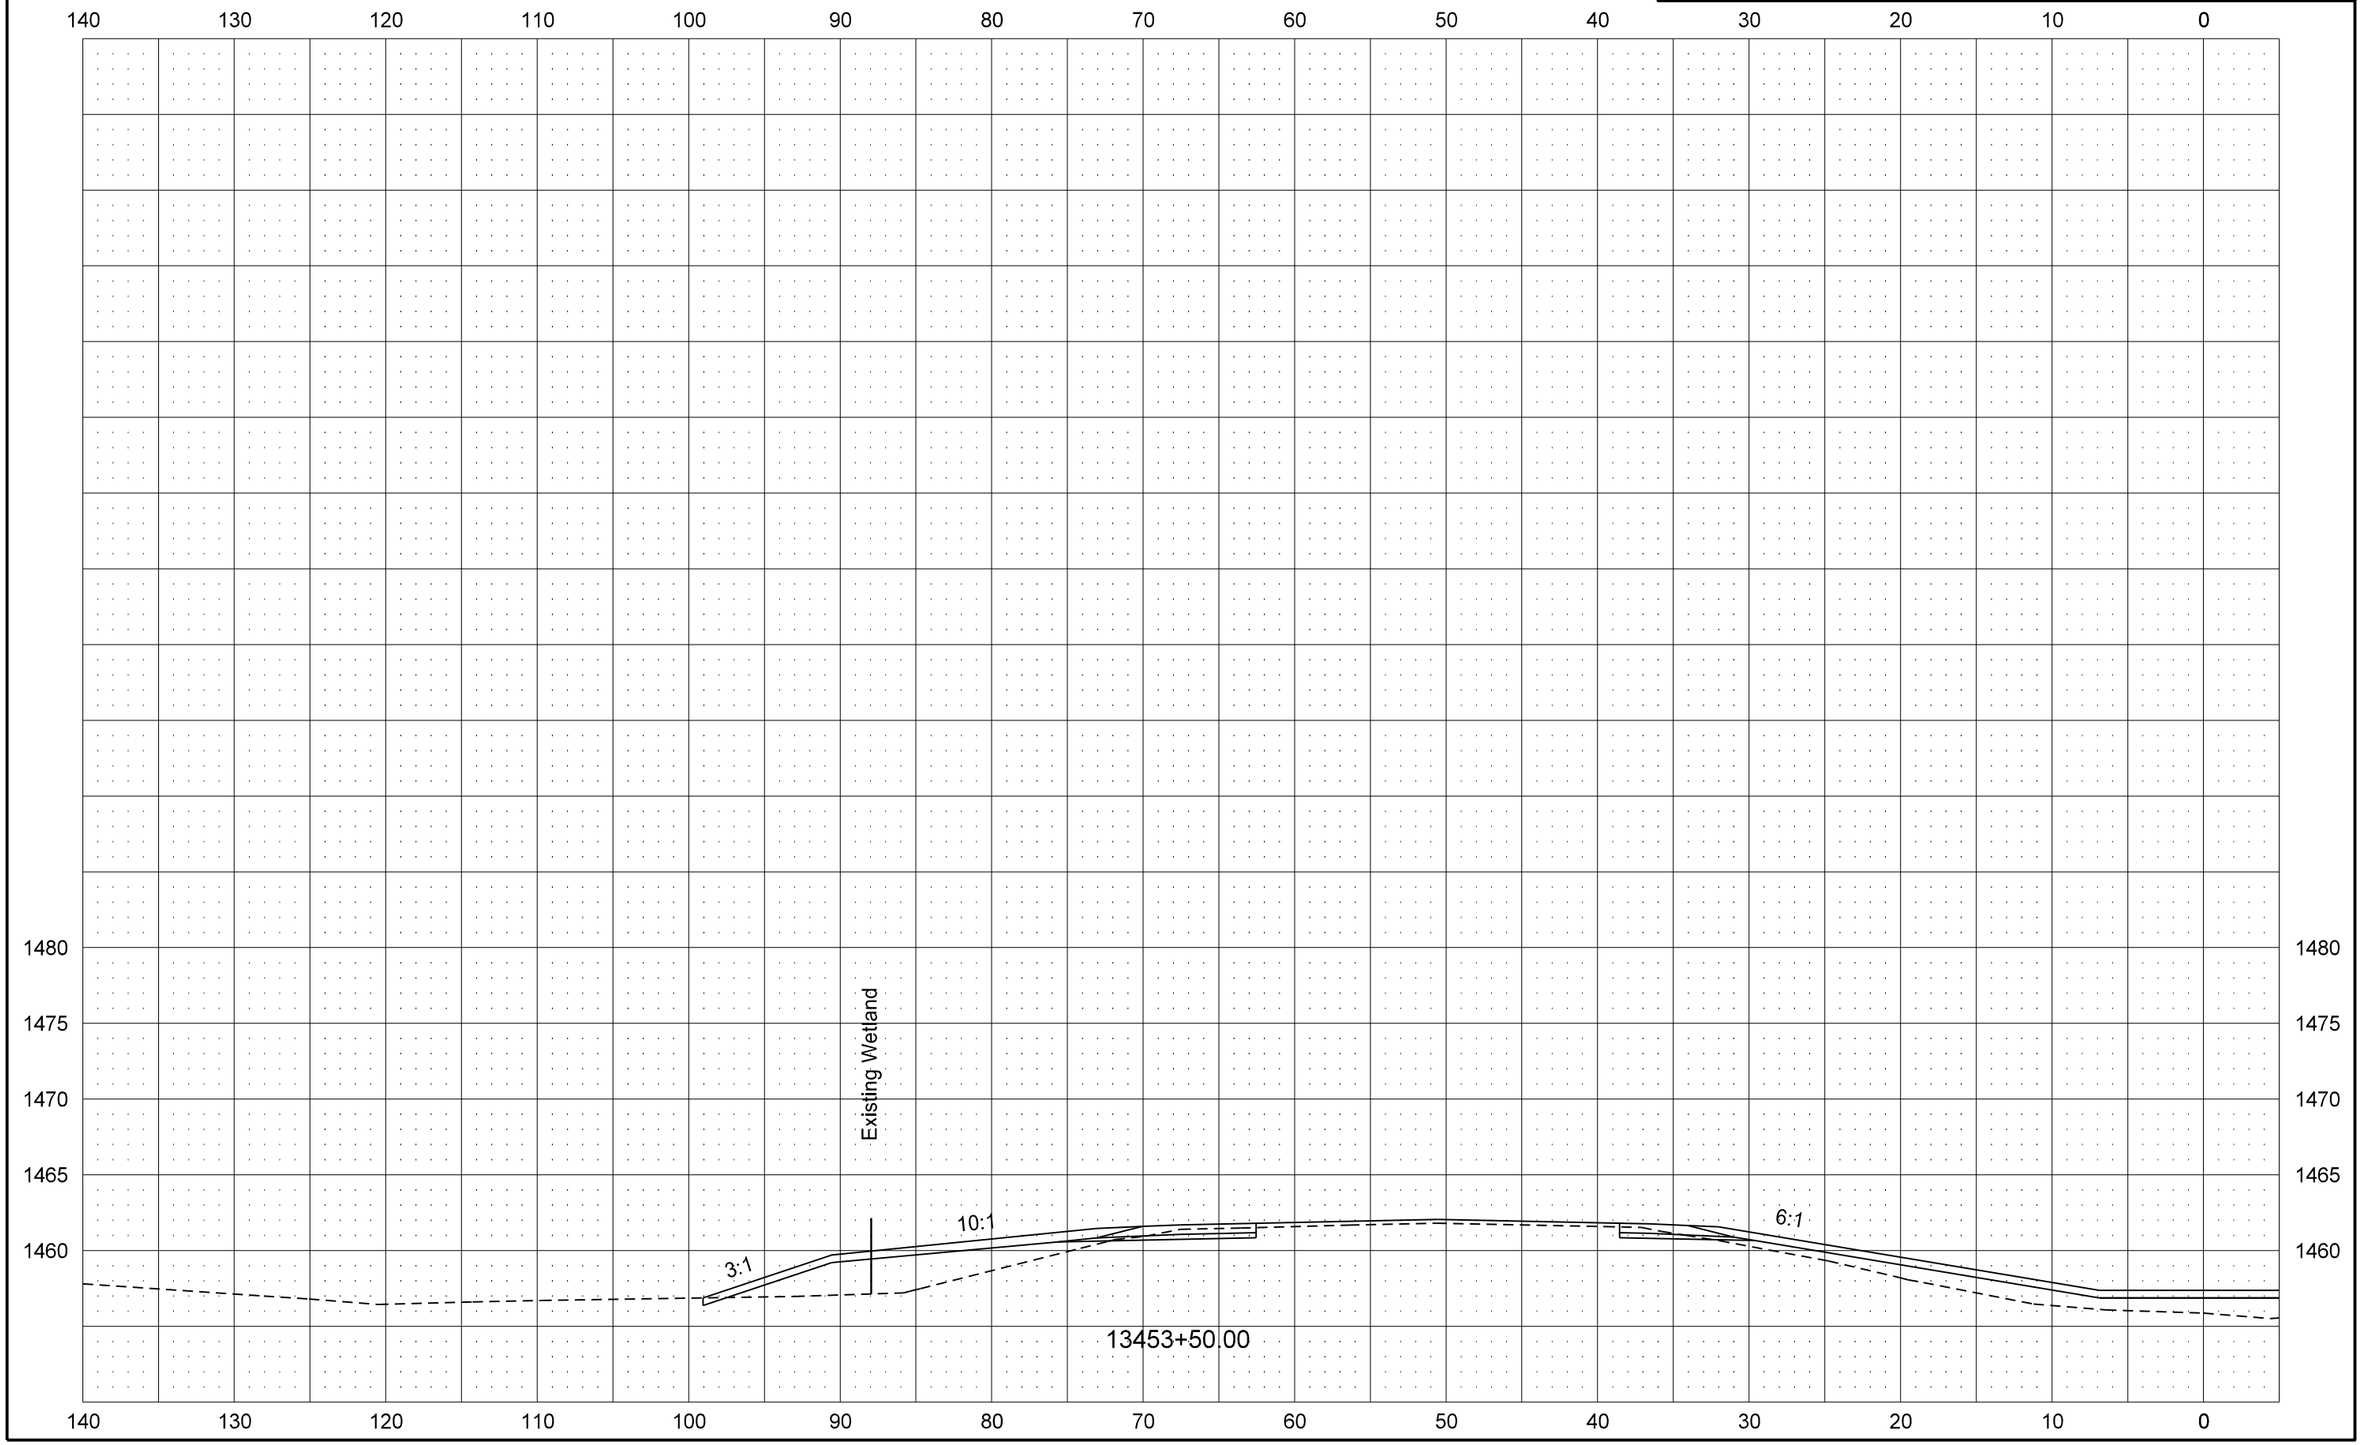

STATE	PROJECT NO.	SECTION NO.	SHEET NO.
ND	NH-3-002(145)254	200	21

Mainline Cross Sections
Eastbound Roadway

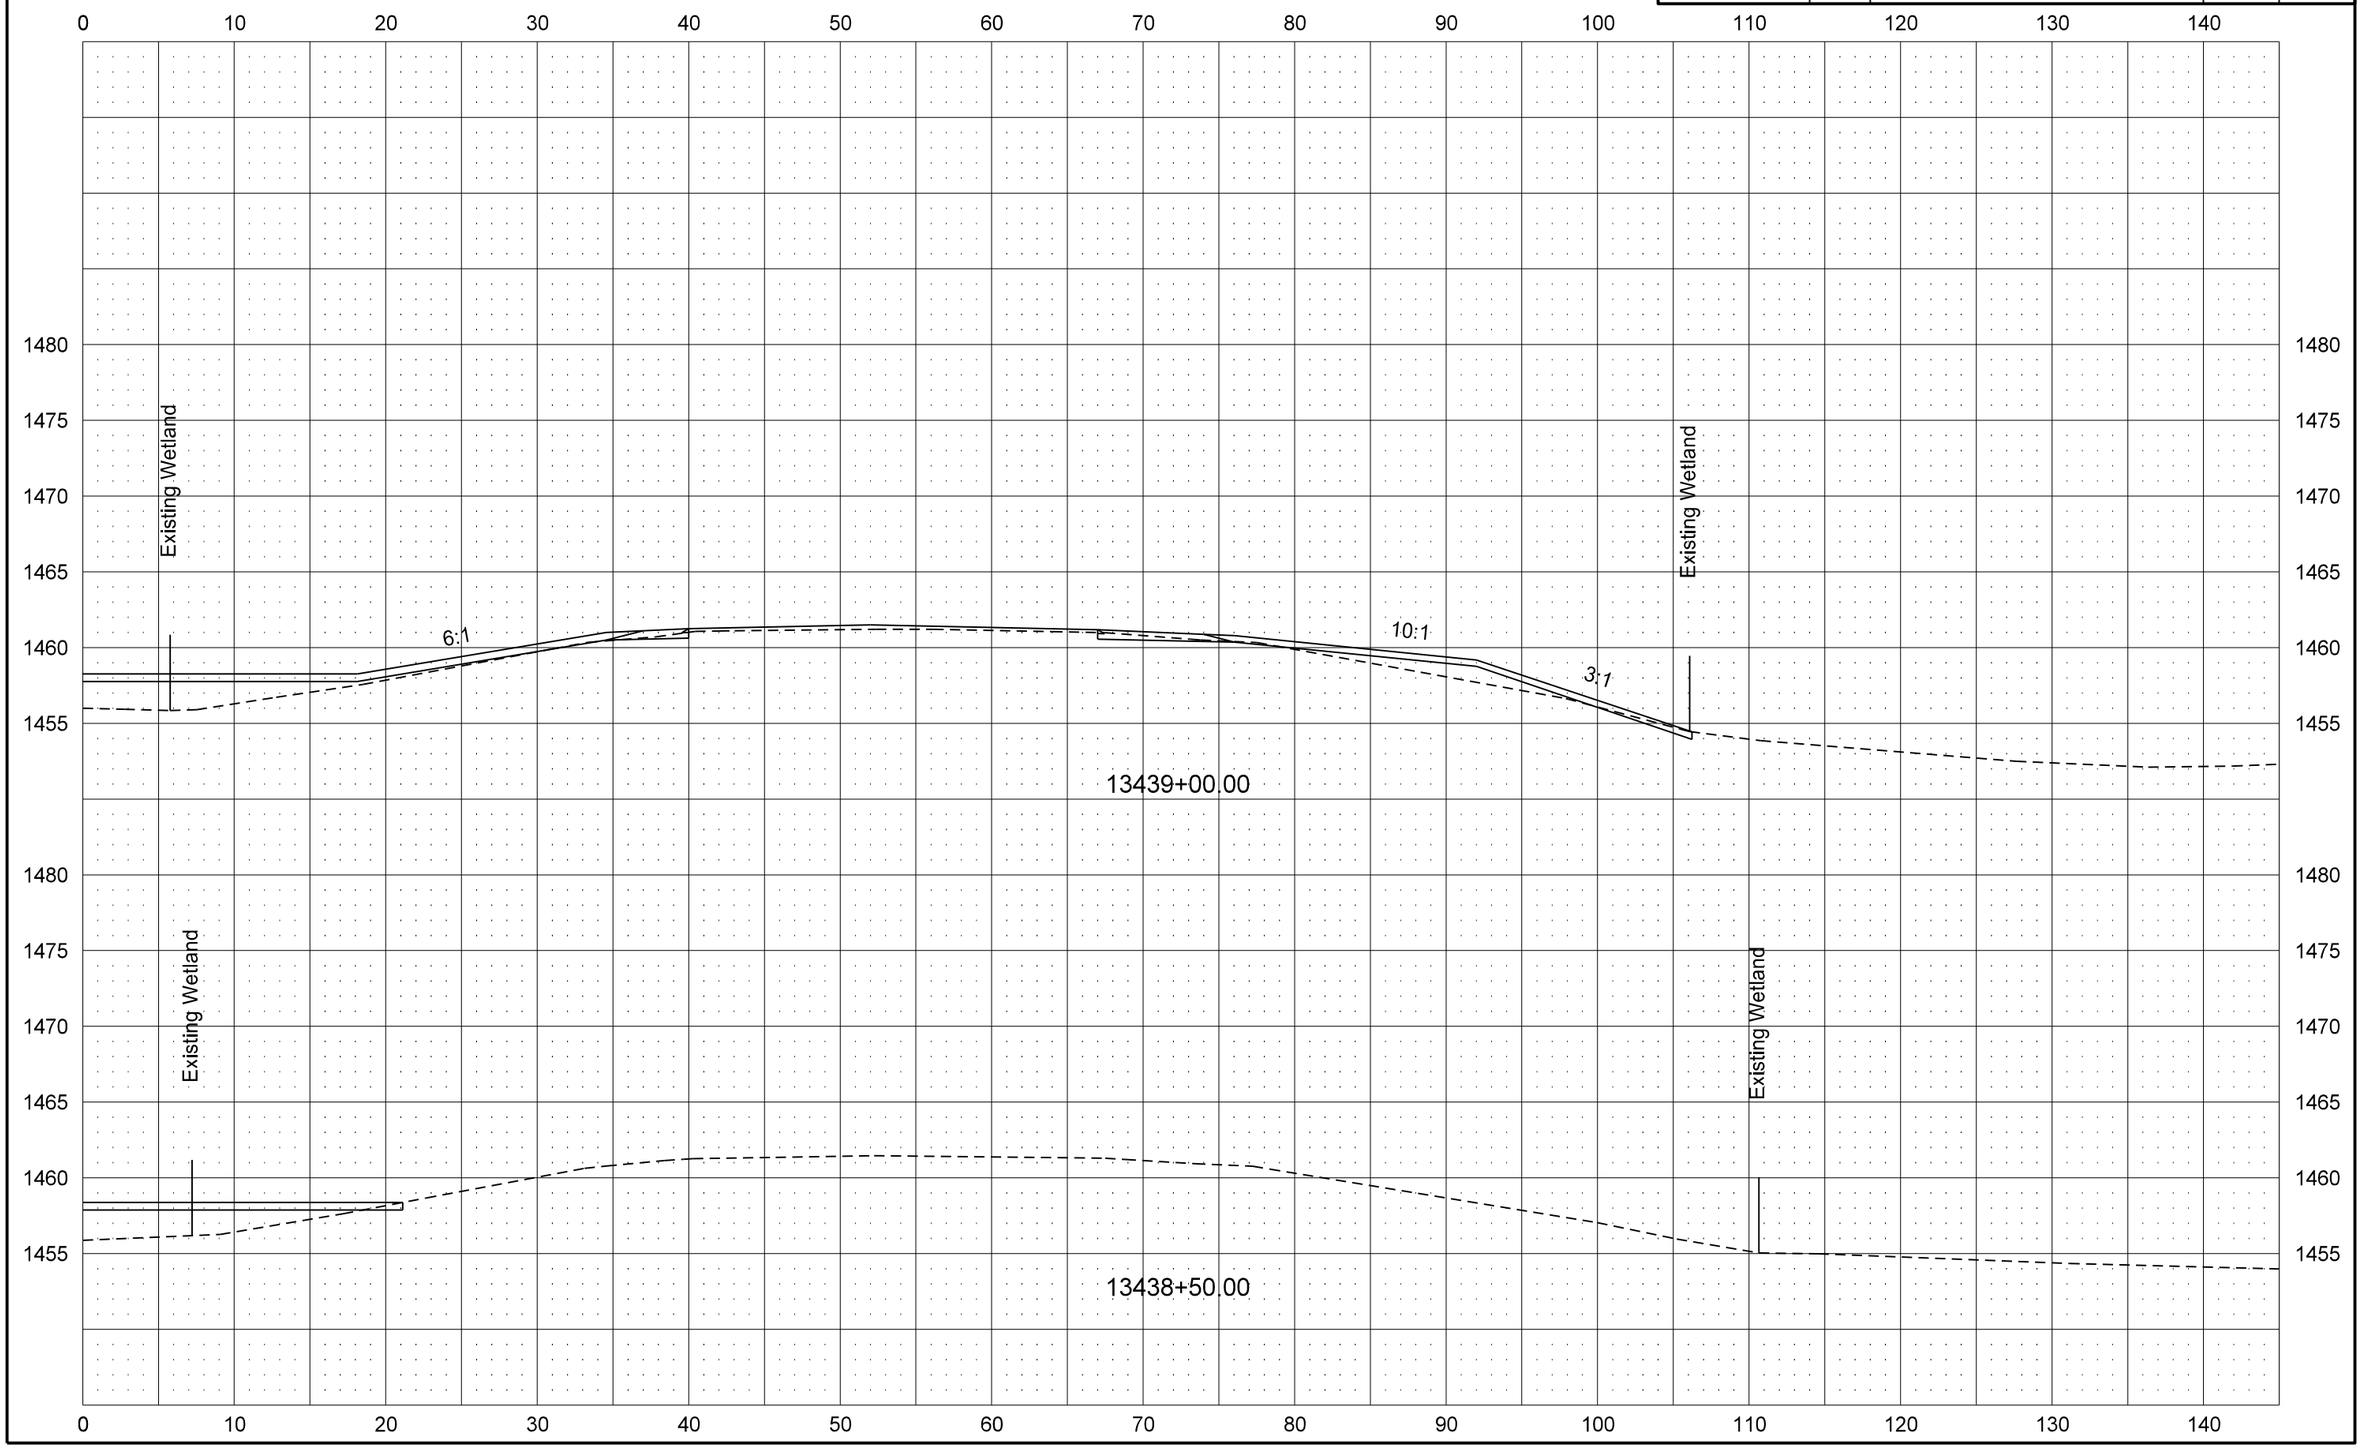

12/31/2015 11:30:56 AM leckroth R:\project\30002254.145\design\Base\200XS_001_Cross Sections.dgn

STATE	PROJECT NO.	SECTION NO.	SHEET NO.
ND	NH-3-002(145)254	200	22

Mainline Cross Sections
Eastbound Roadway

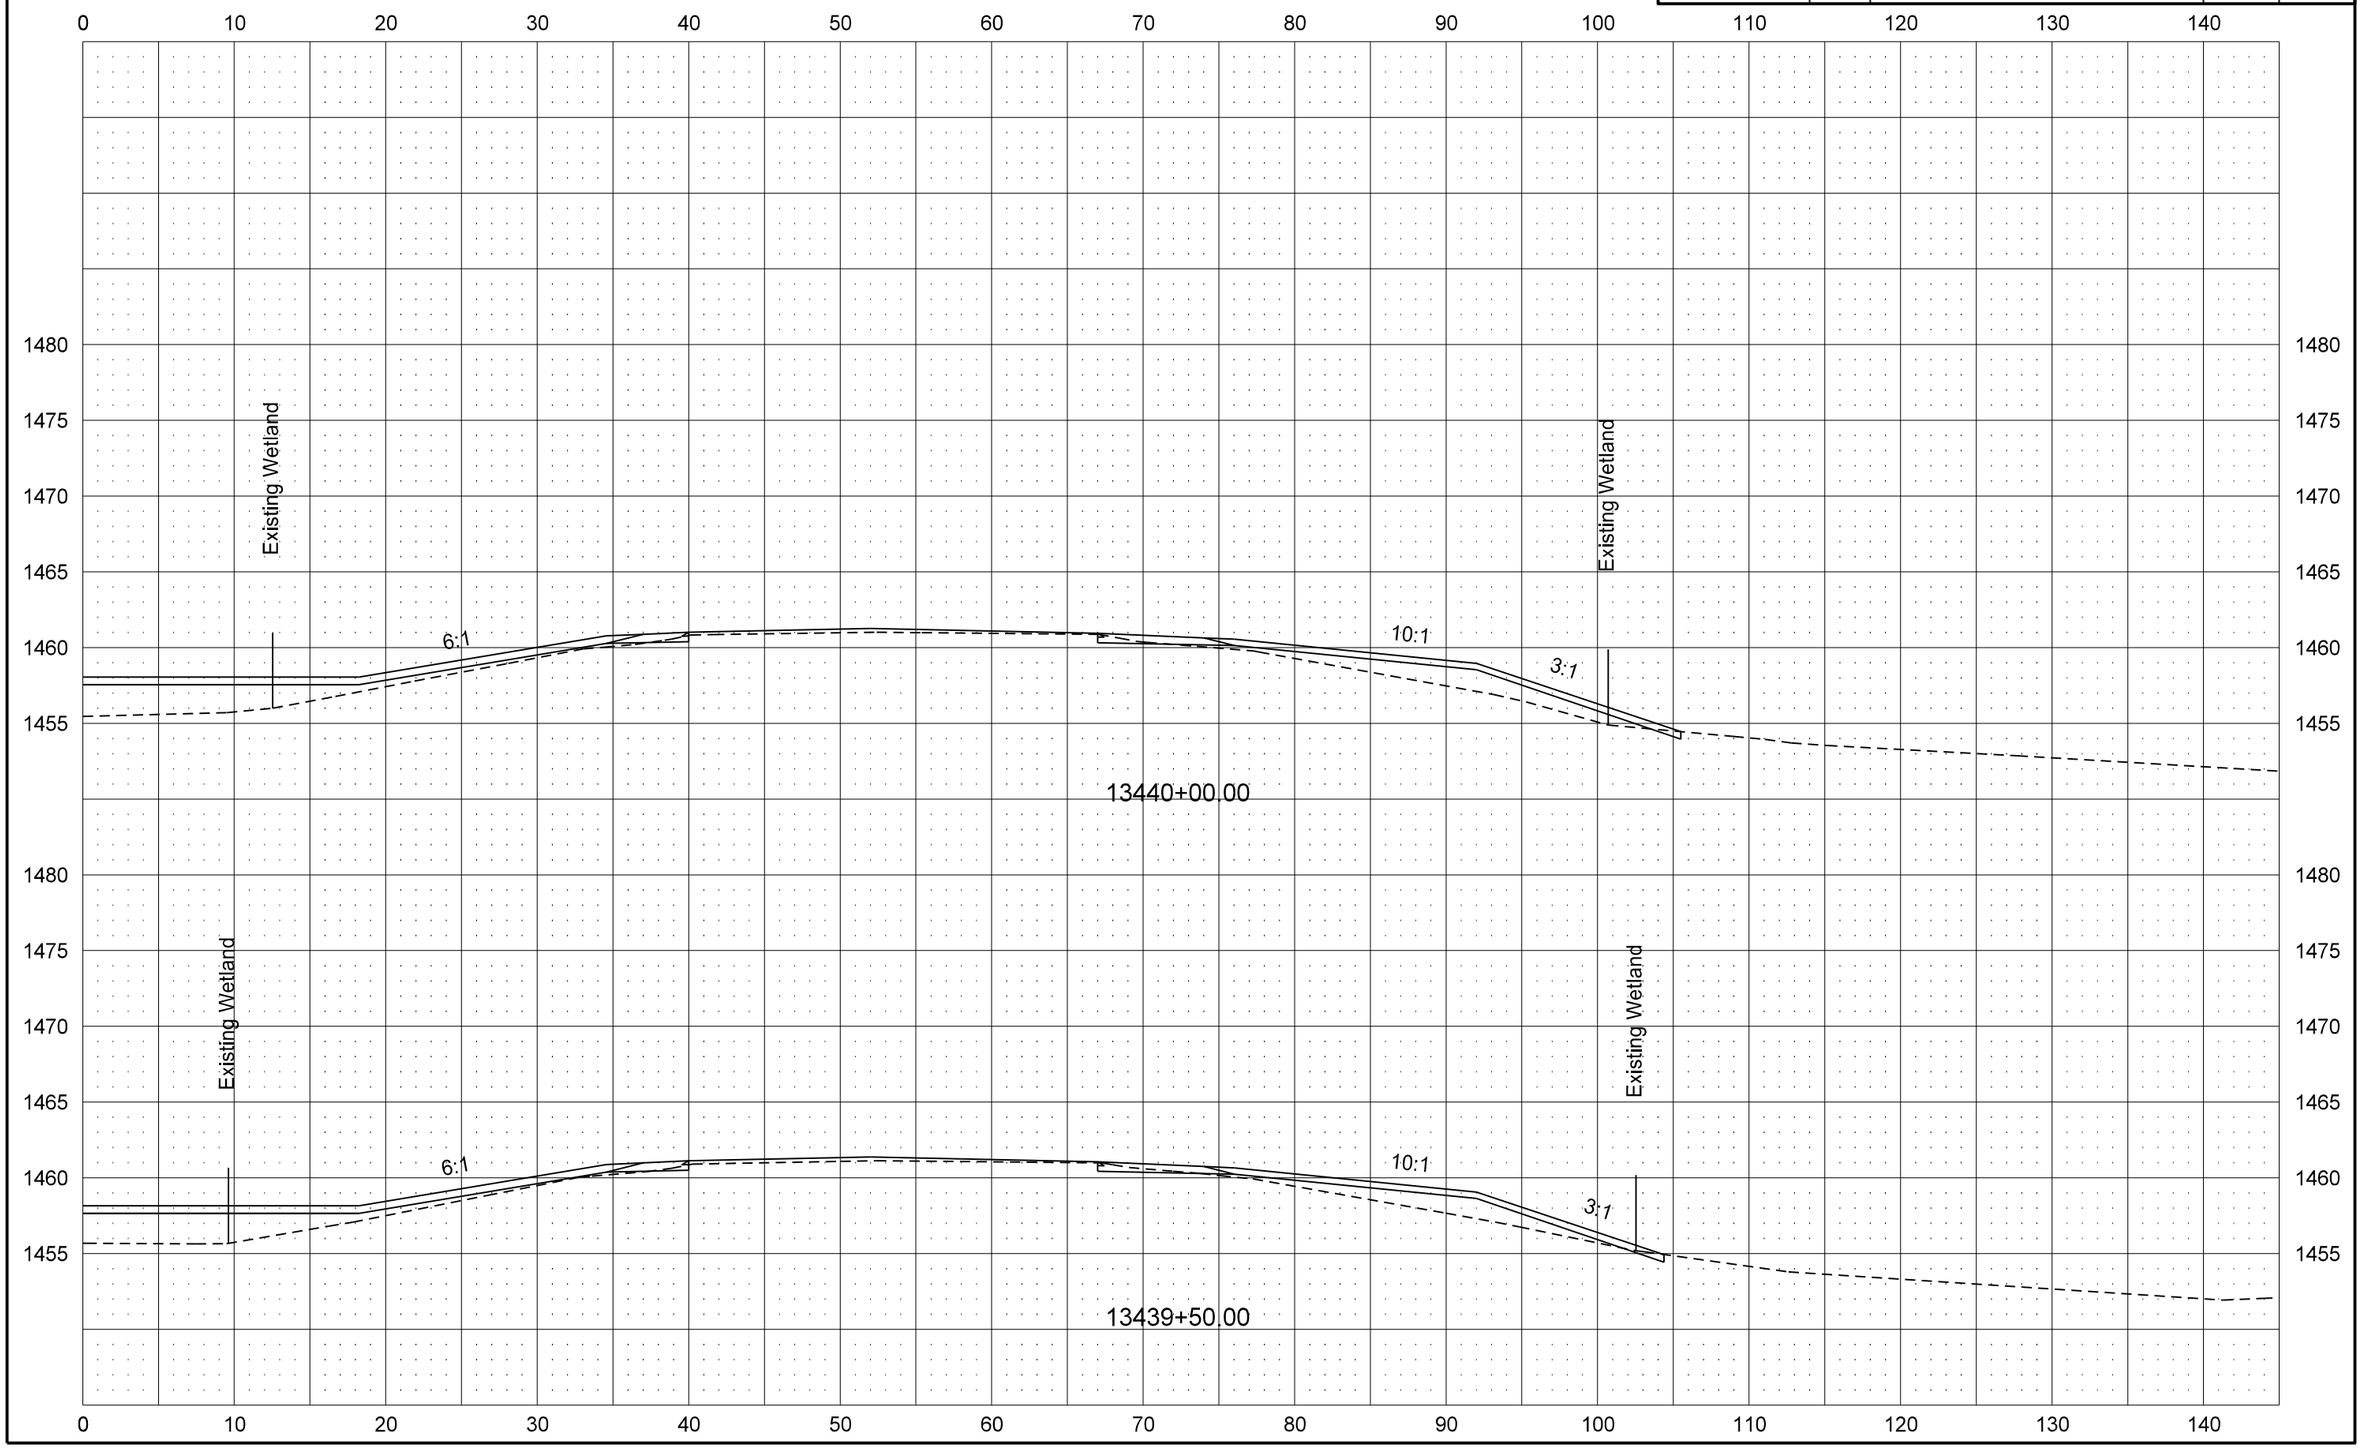

12/31/2015 11:30:57 AM leckroth R:\project\30002254.145\design\Base\200XS_001_Cross Sections.dgn

STATE	PROJECT NO.	SECTION NO.	SHEET NO.
ND	NH-3-002(145)254	200	23

Mainline Cross Sections
Eastbound Roadway

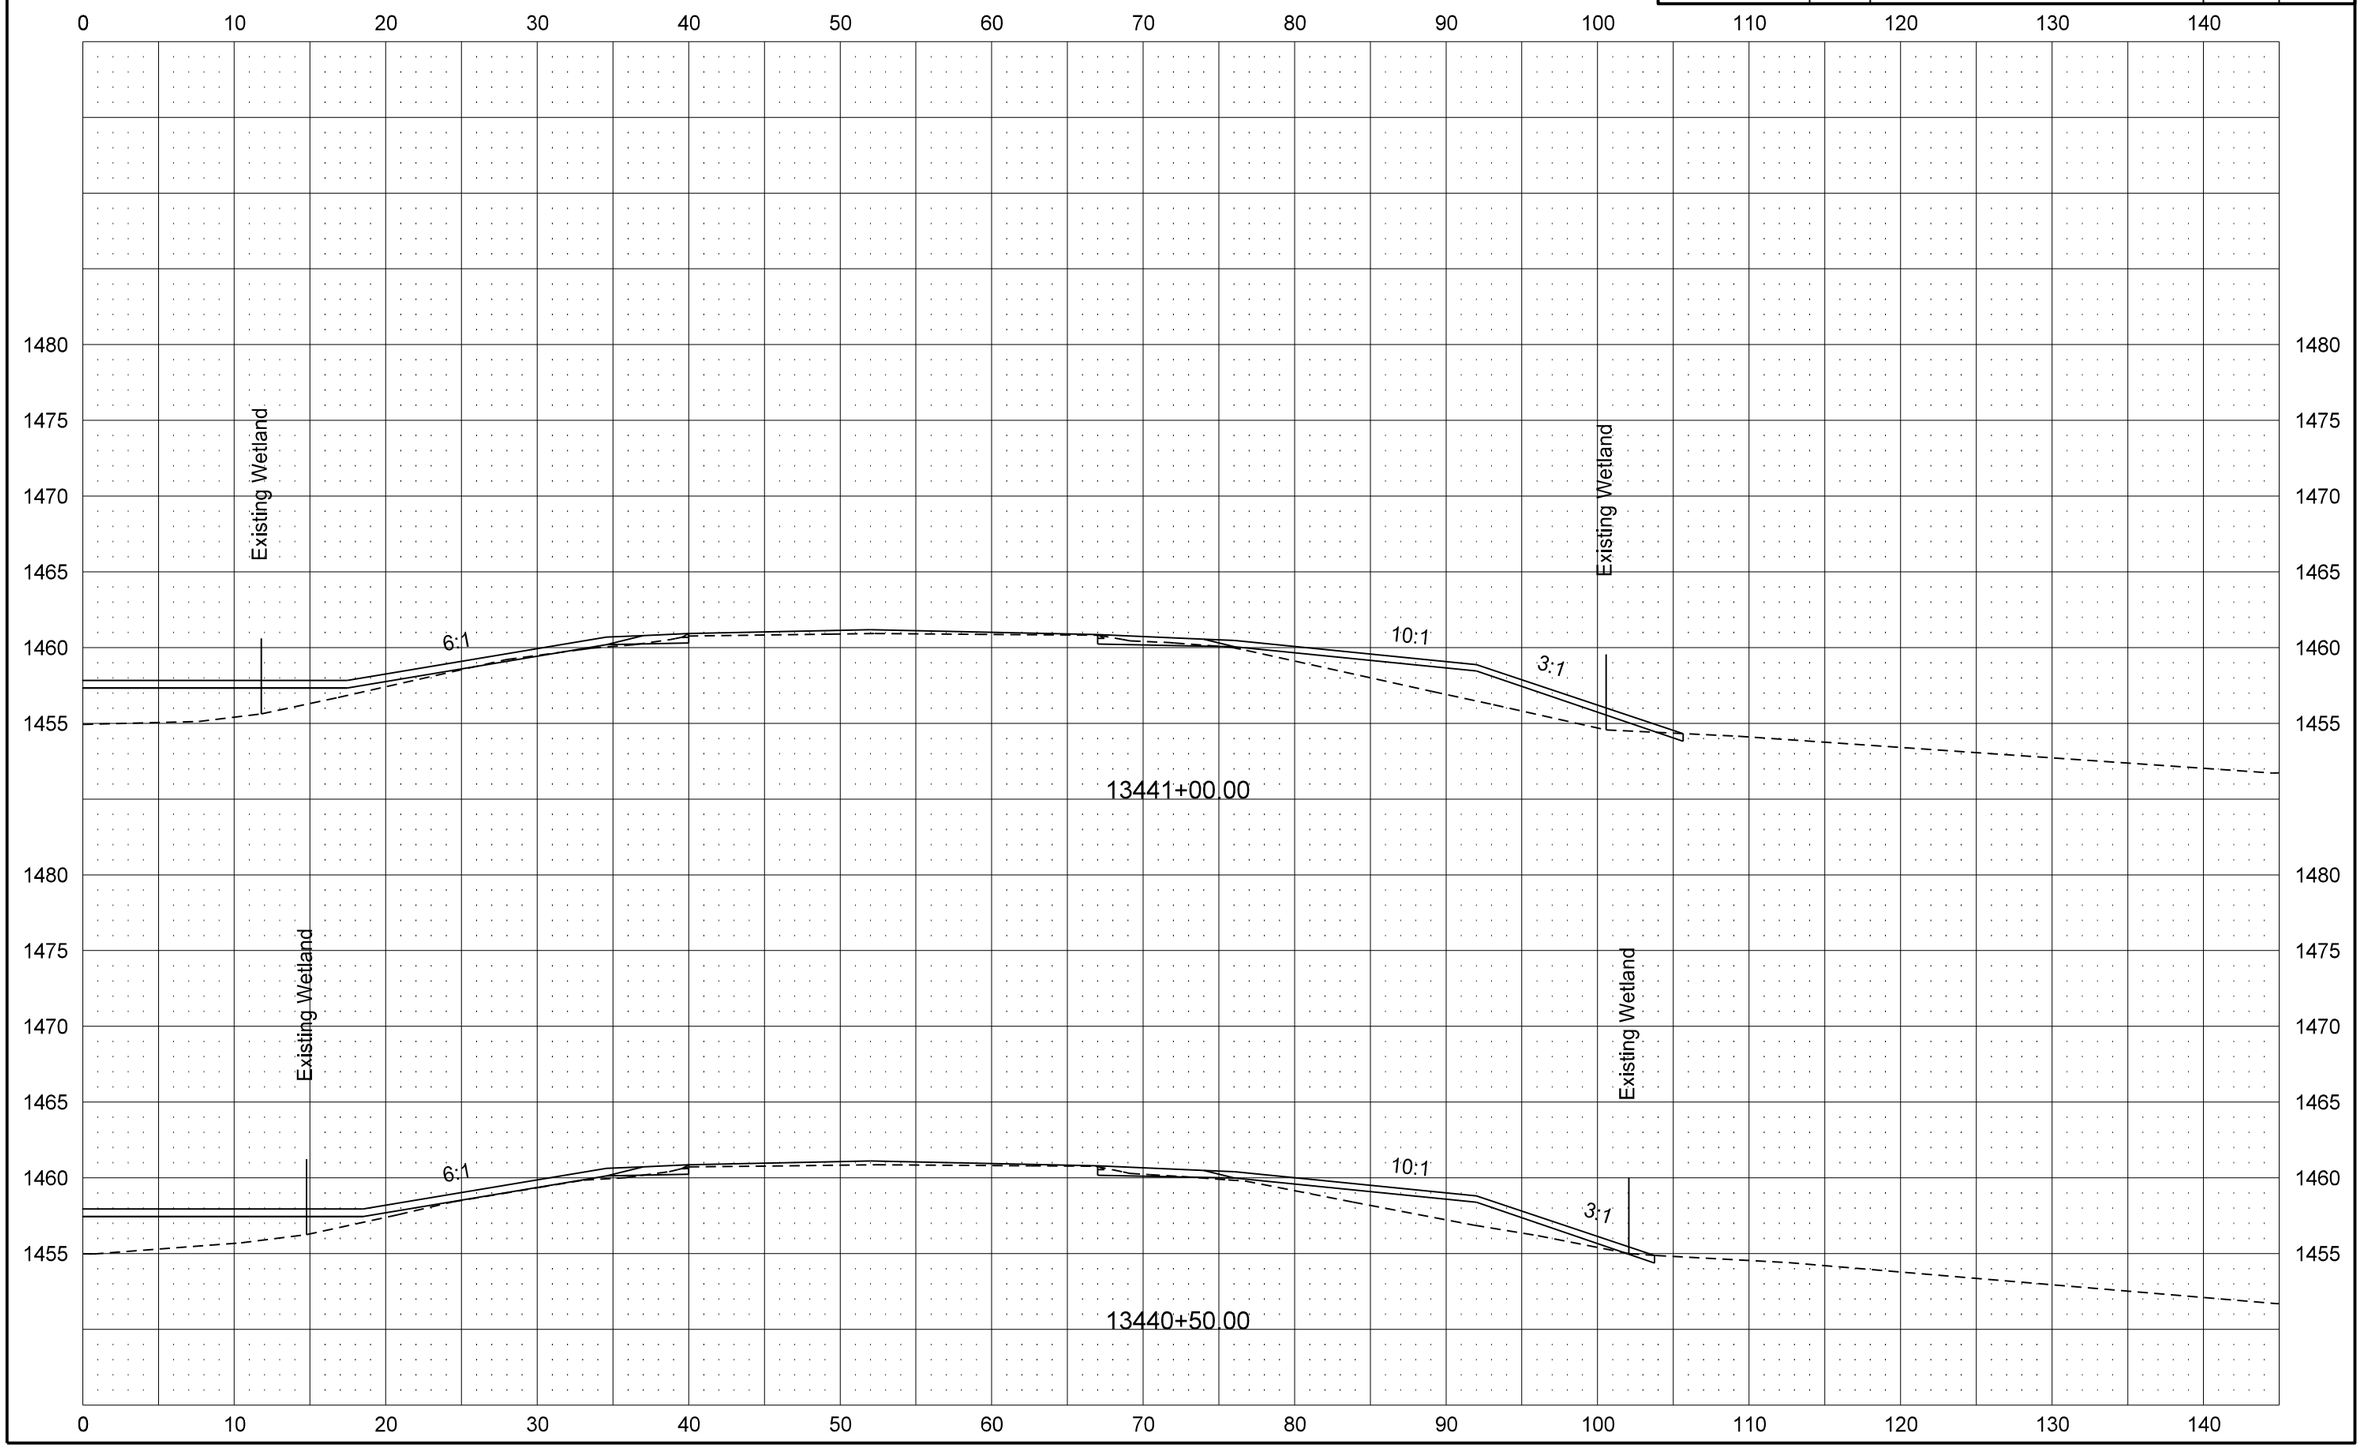

12/31/2015 11:30:59 AM leckroth R:\project\30002254.145\design\Base\200XS_001_Cross Sections.dgn

STATE	PROJECT NO.	SECTION NO.	SHEET NO.
ND	NH-3-002(145)254	200	24

Mainline Cross Sections
Eastbound Roadway

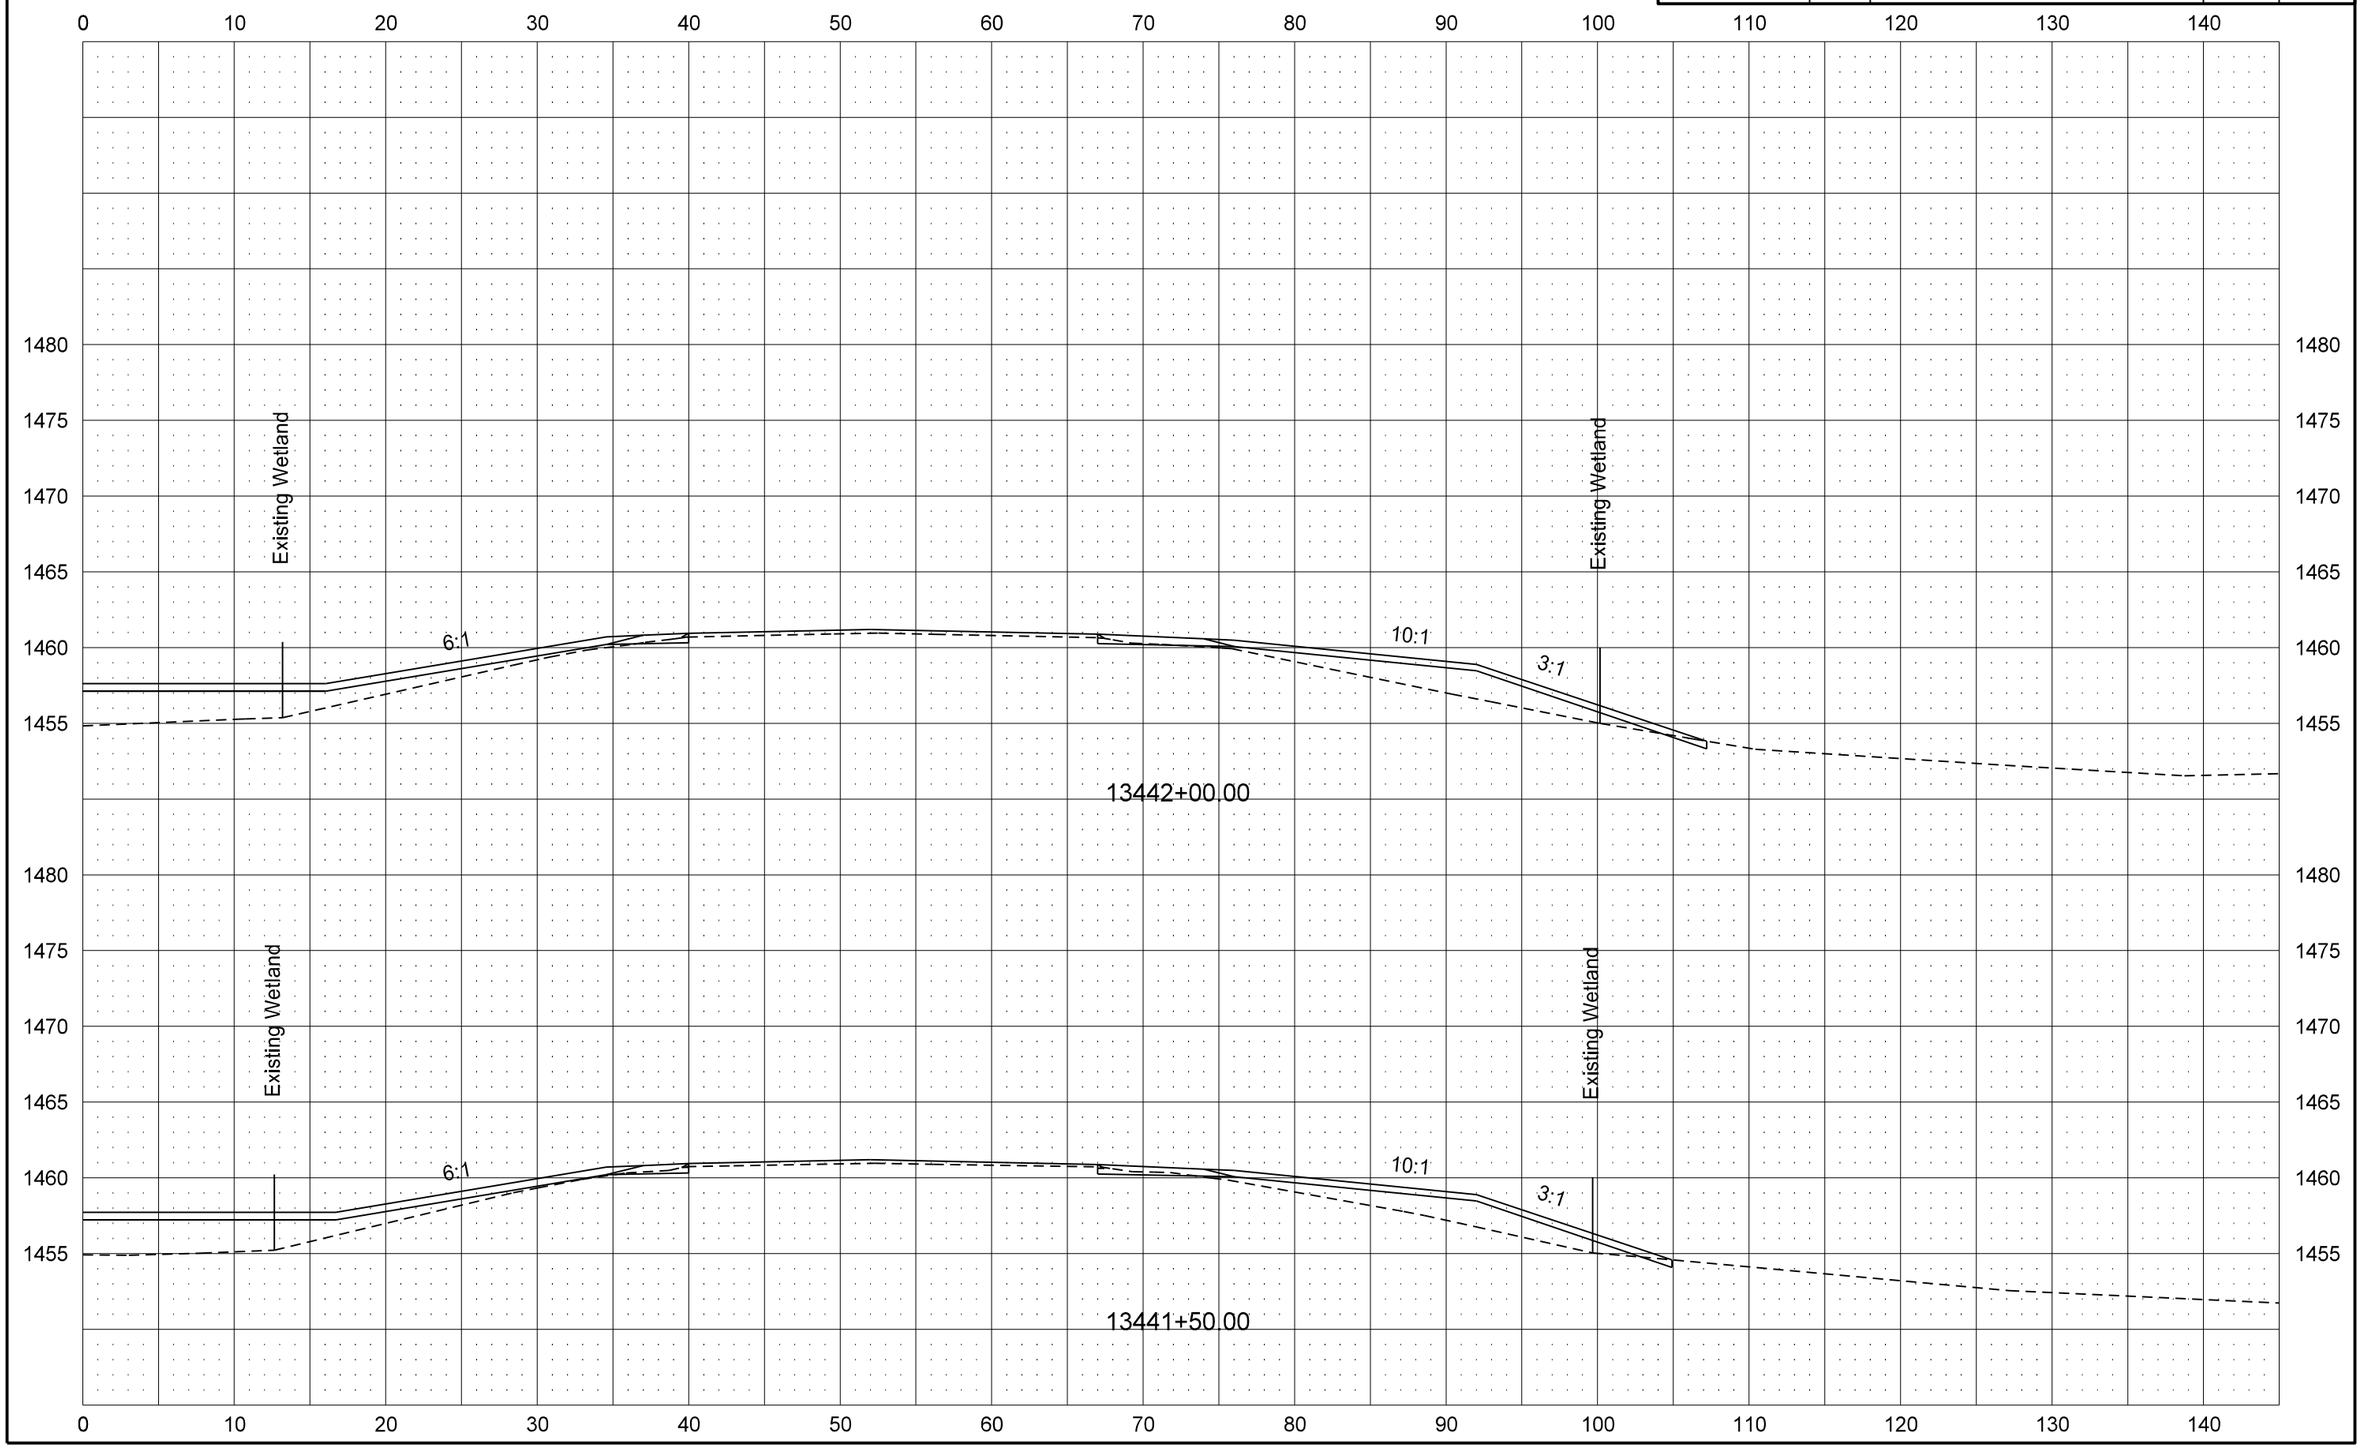

12/31/2015 11:31:00 AM leckroth R:\project\30002254.145\design\Base\200XS_001_Cross Sections.dgn

STATE	PROJECT NO.	SECTION NO.	SHEET NO.
ND	NH-3-002(145)254	200	25

Mainline Cross Sections
Eastbound Roadway

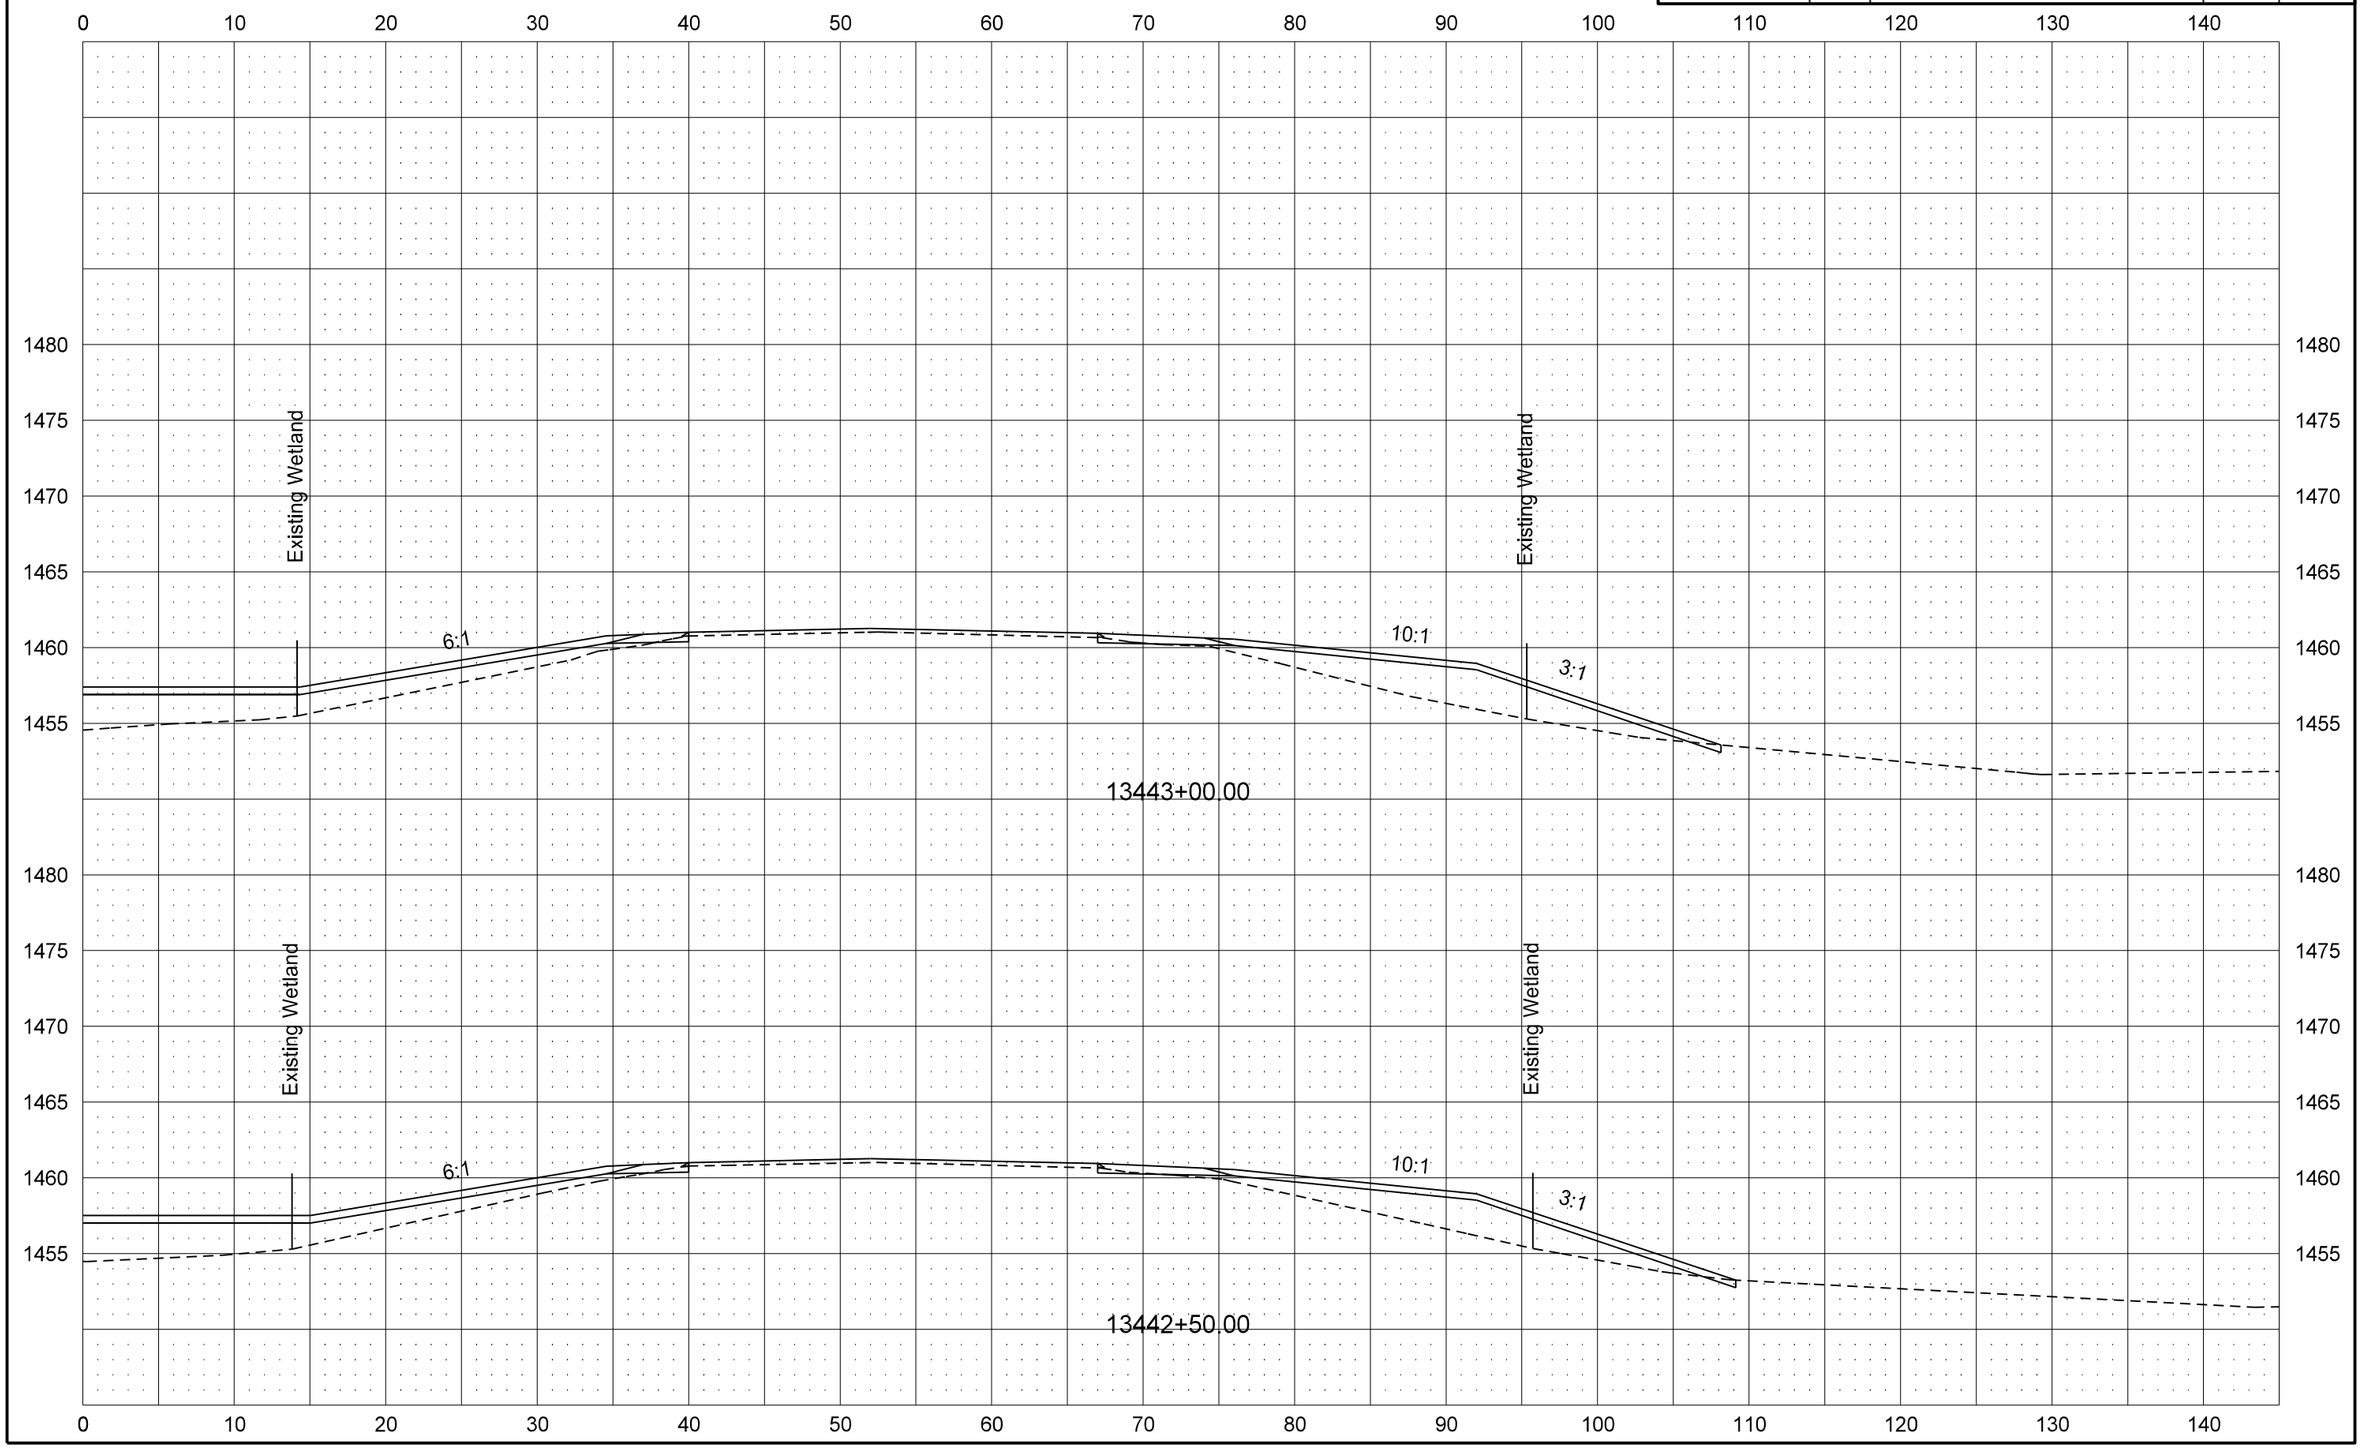

12/31/2015 11:31:01 AM leckroth R:\project\30002254.145\design\Base\200XS_001_Cross Sections.dgn

STATE	PROJECT NO.	SECTION NO.	SHEET NO.
ND	NH-3-002(145)254	200	26

Mainline Cross Sections
Eastbound Roadway

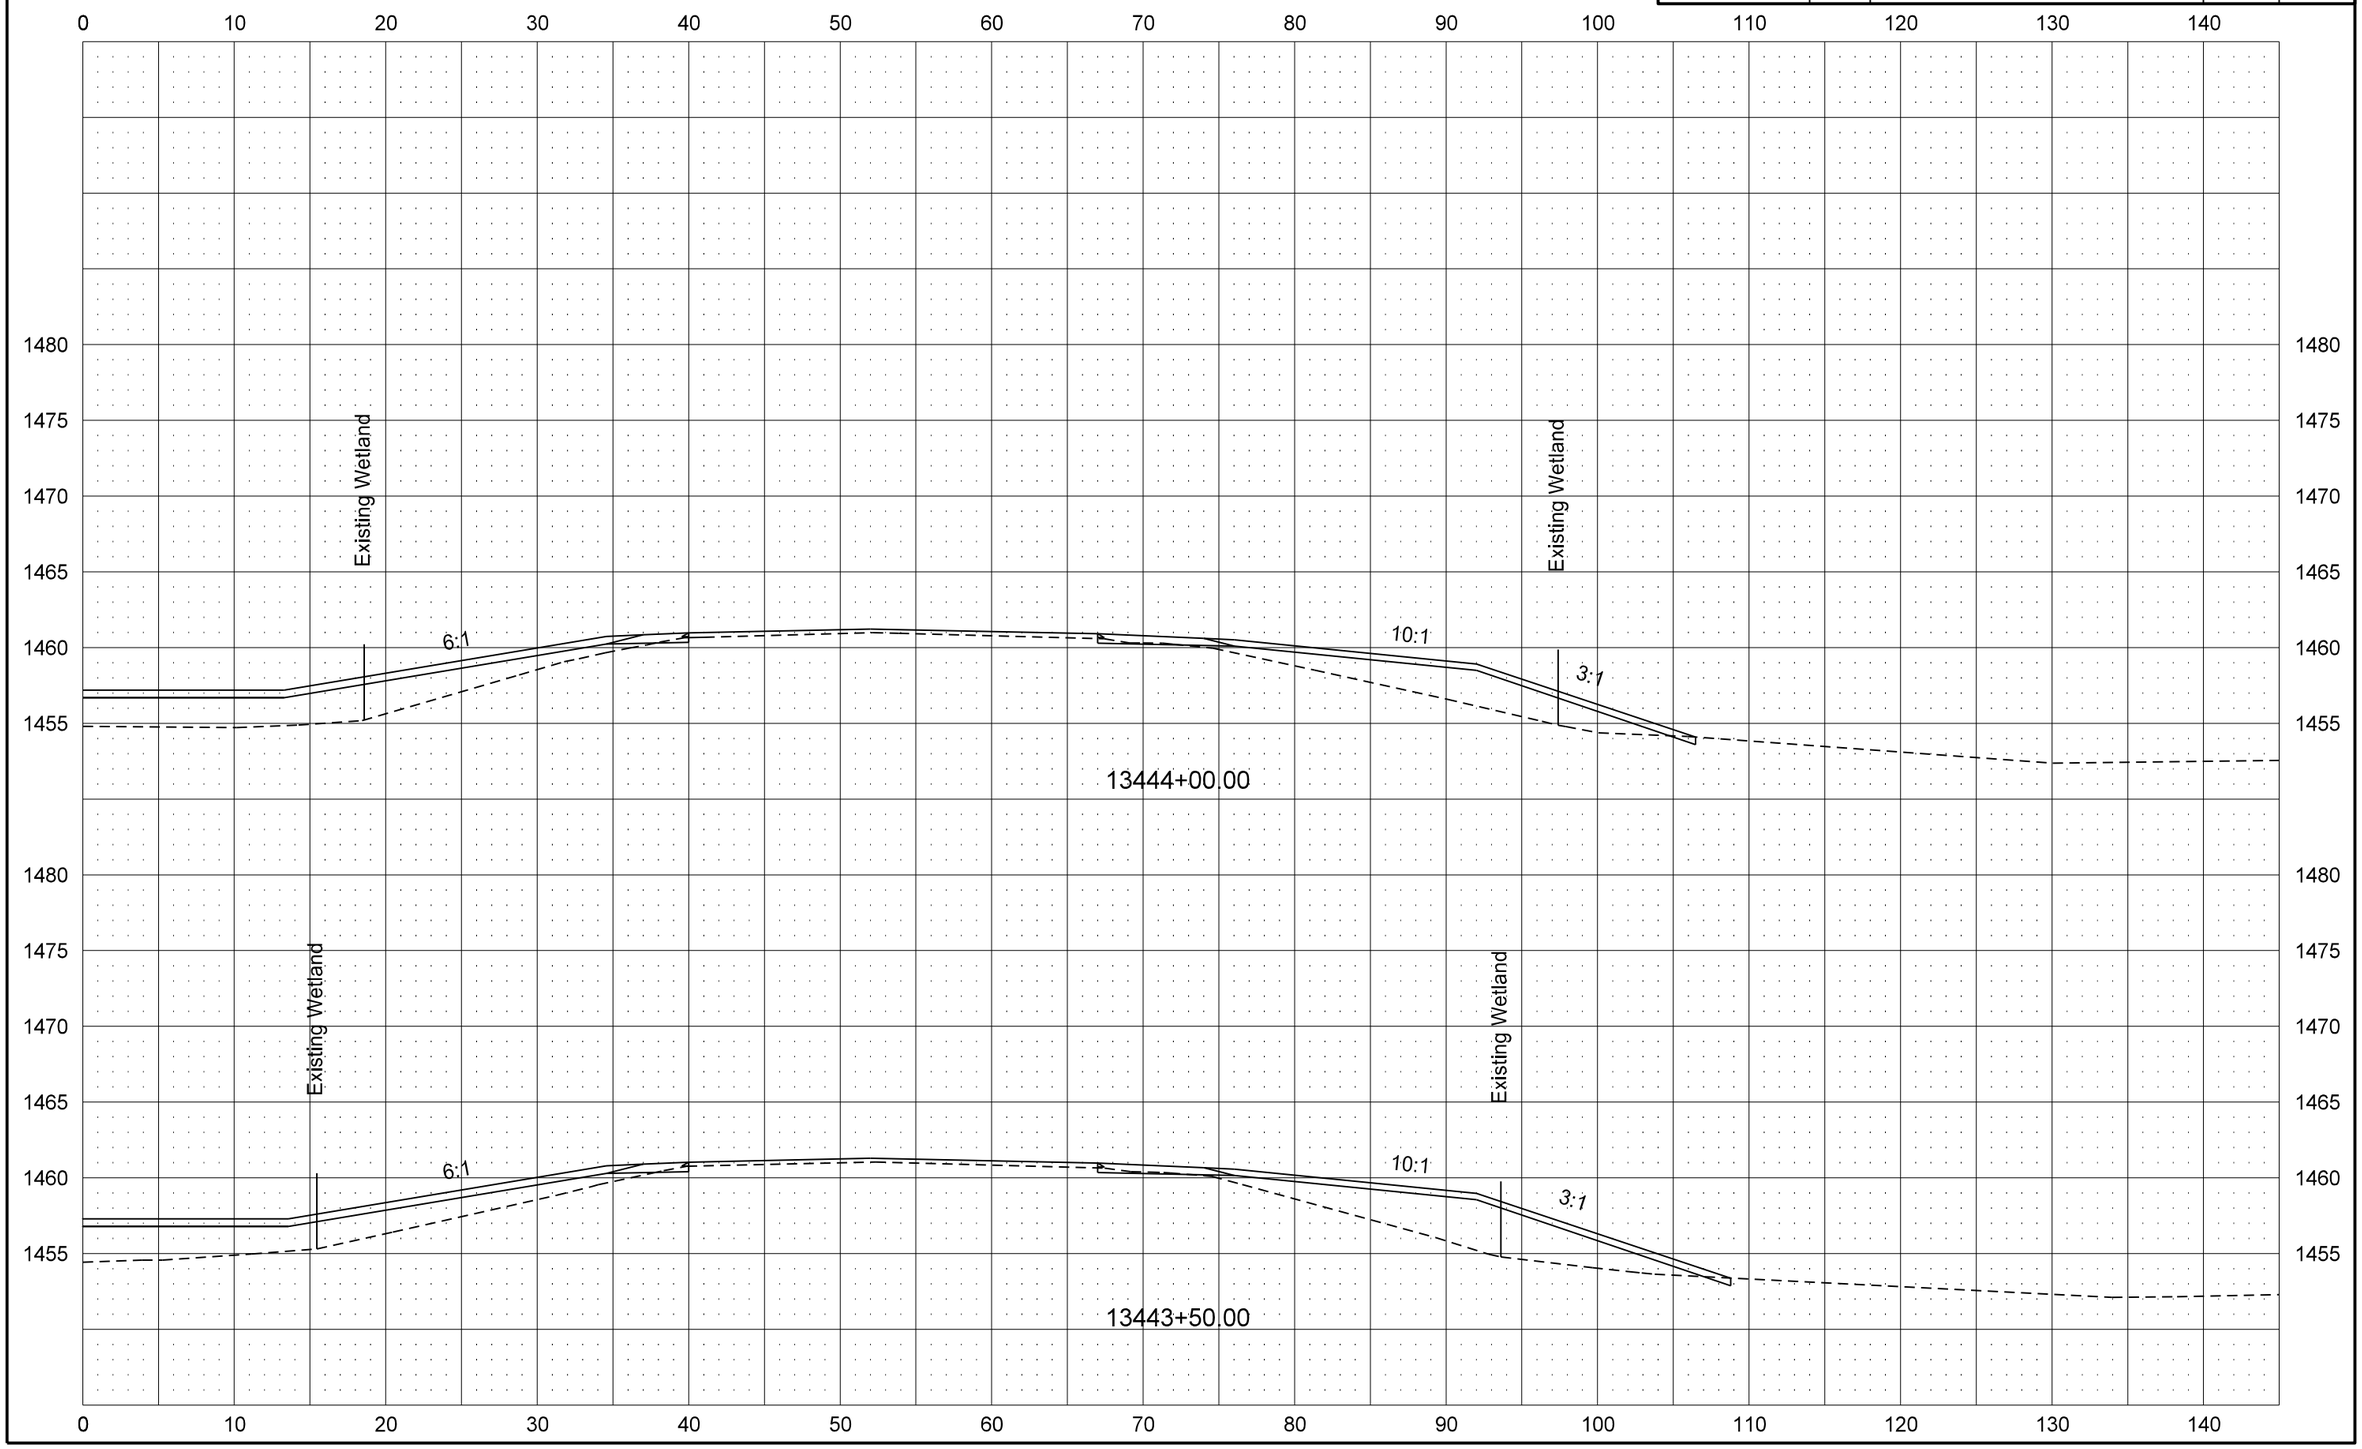

12/31/2015 11:31:02 AM leckroth R:\project\30002254.145\design\Base\200XS_001_Cross Sections.dgn

STATE	PROJECT NO.	SECTION NO.	SHEET NO.
ND	NH-3-002(145)254	200	27

Mainline Cross Sections
Eastbound Roadway

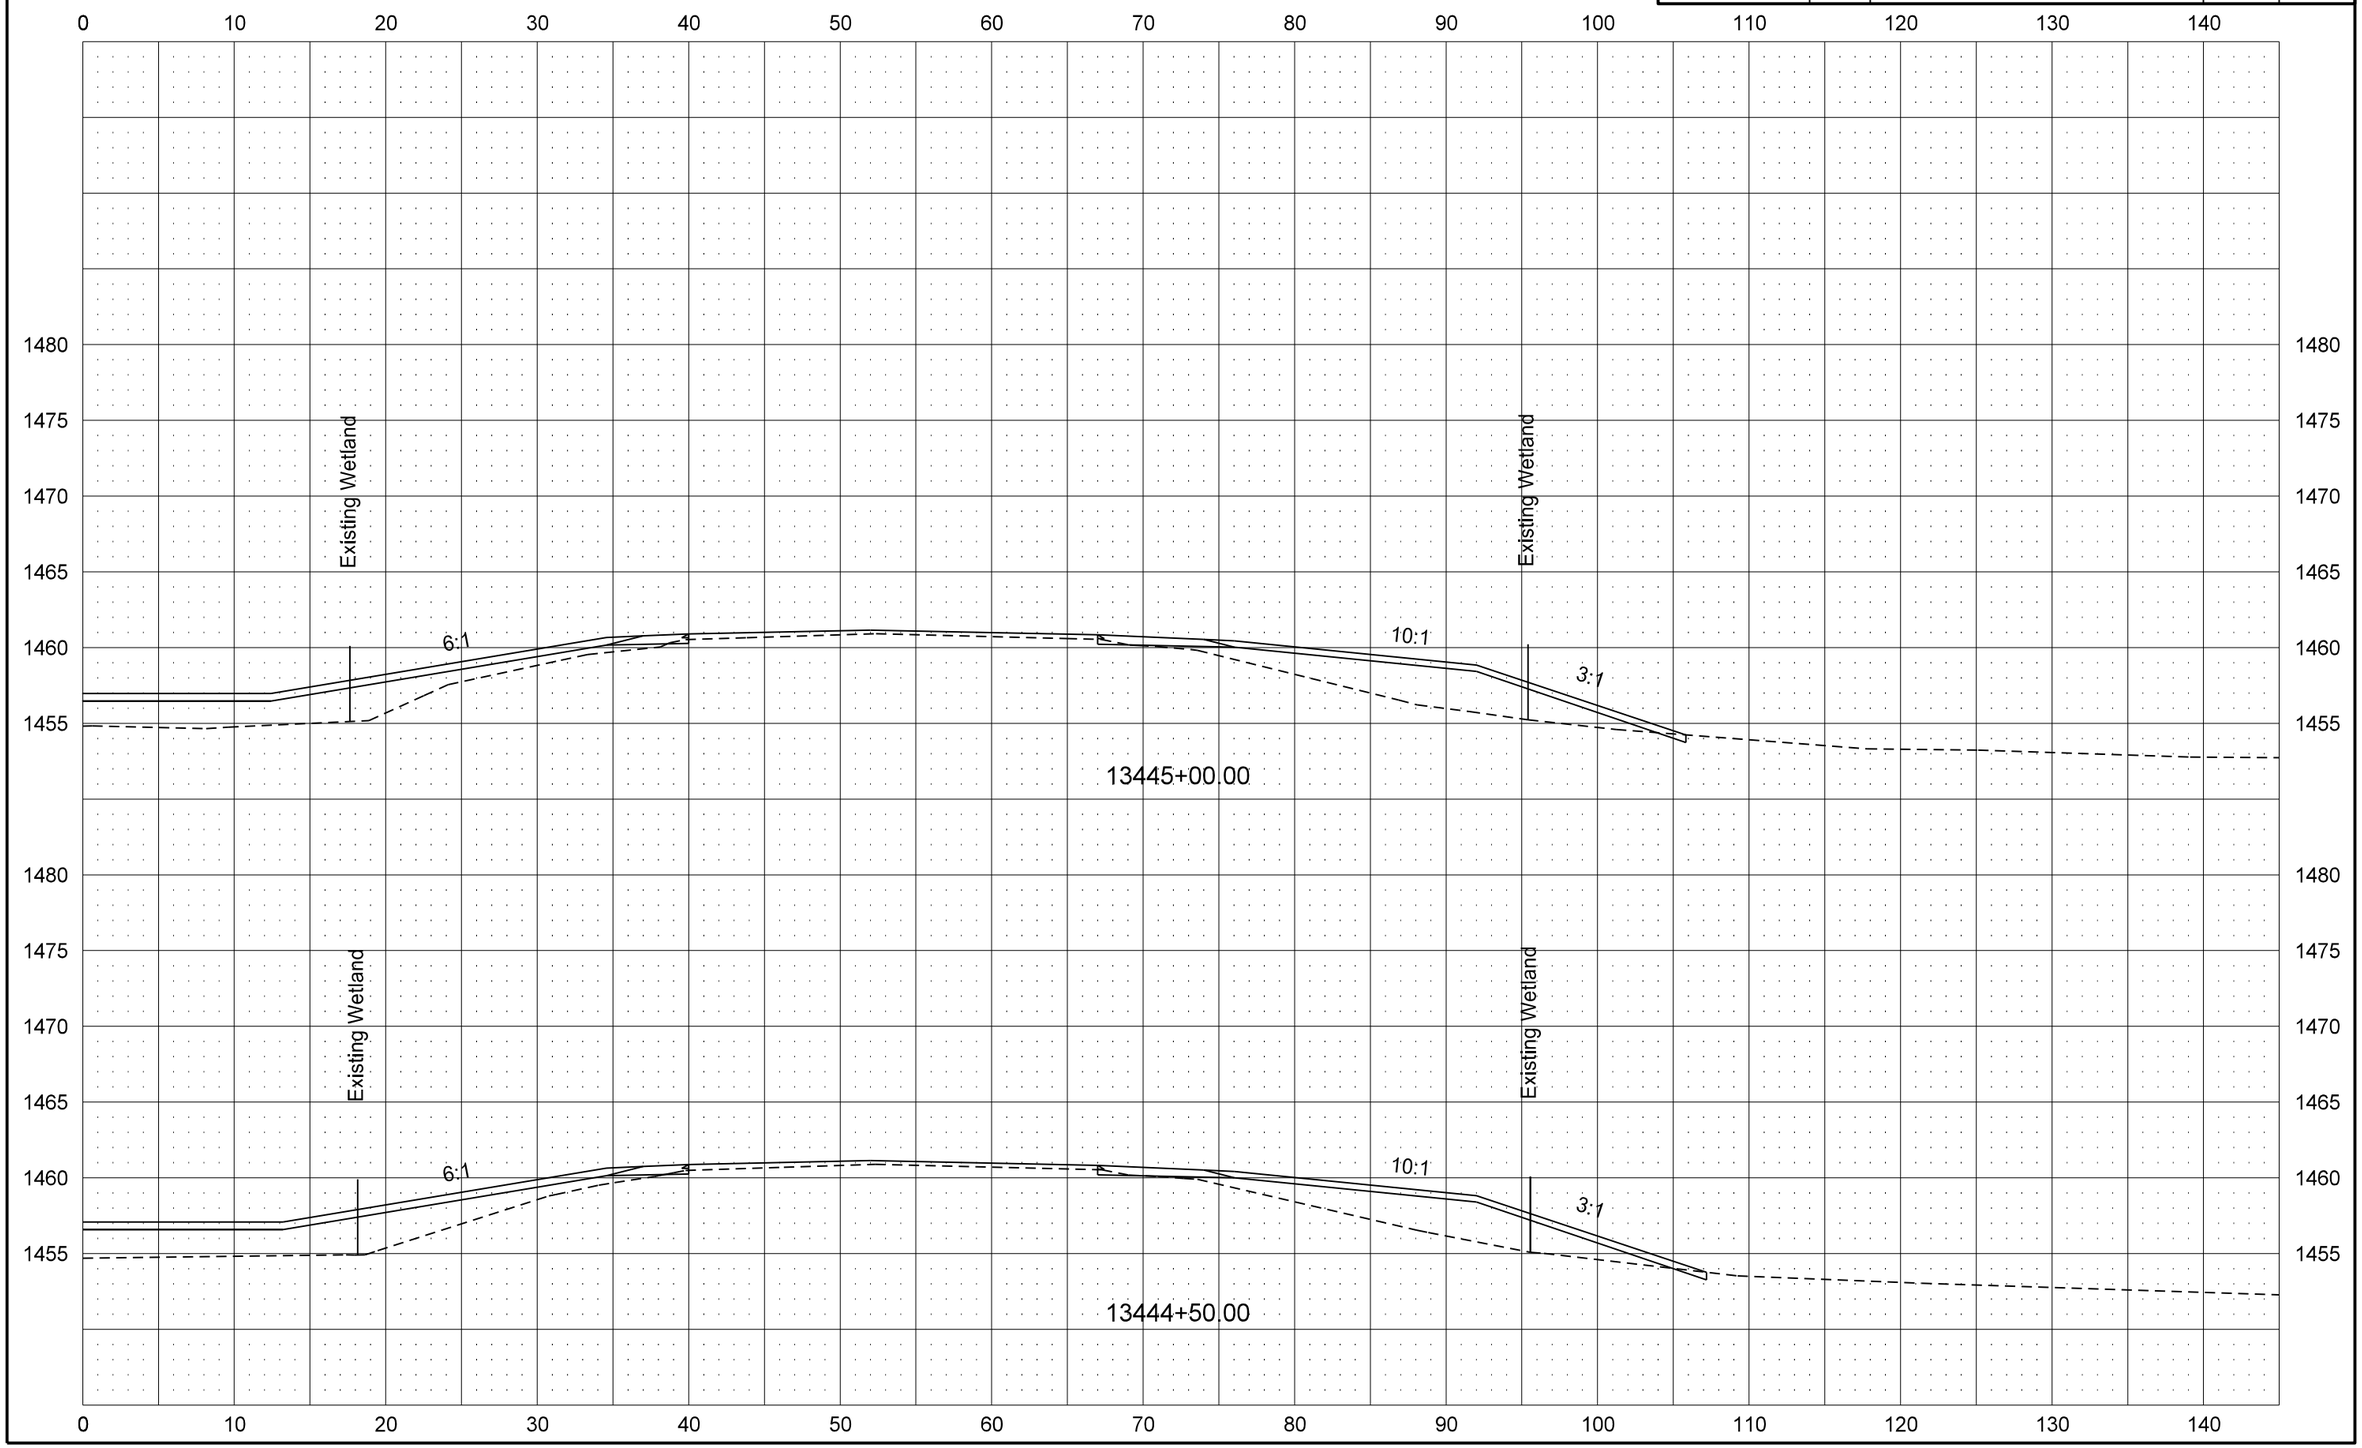

12/31/2015 11:31:03 AM leckroth R:\project\30002254.145\design\Base\200XS_001_Cross Sections.dgn

STATE	PROJECT NO.	SECTION NO.	SHEET NO.
ND	NH-3-002(145)254	200	28

Mainline Cross Sections
Eastbound Roadway

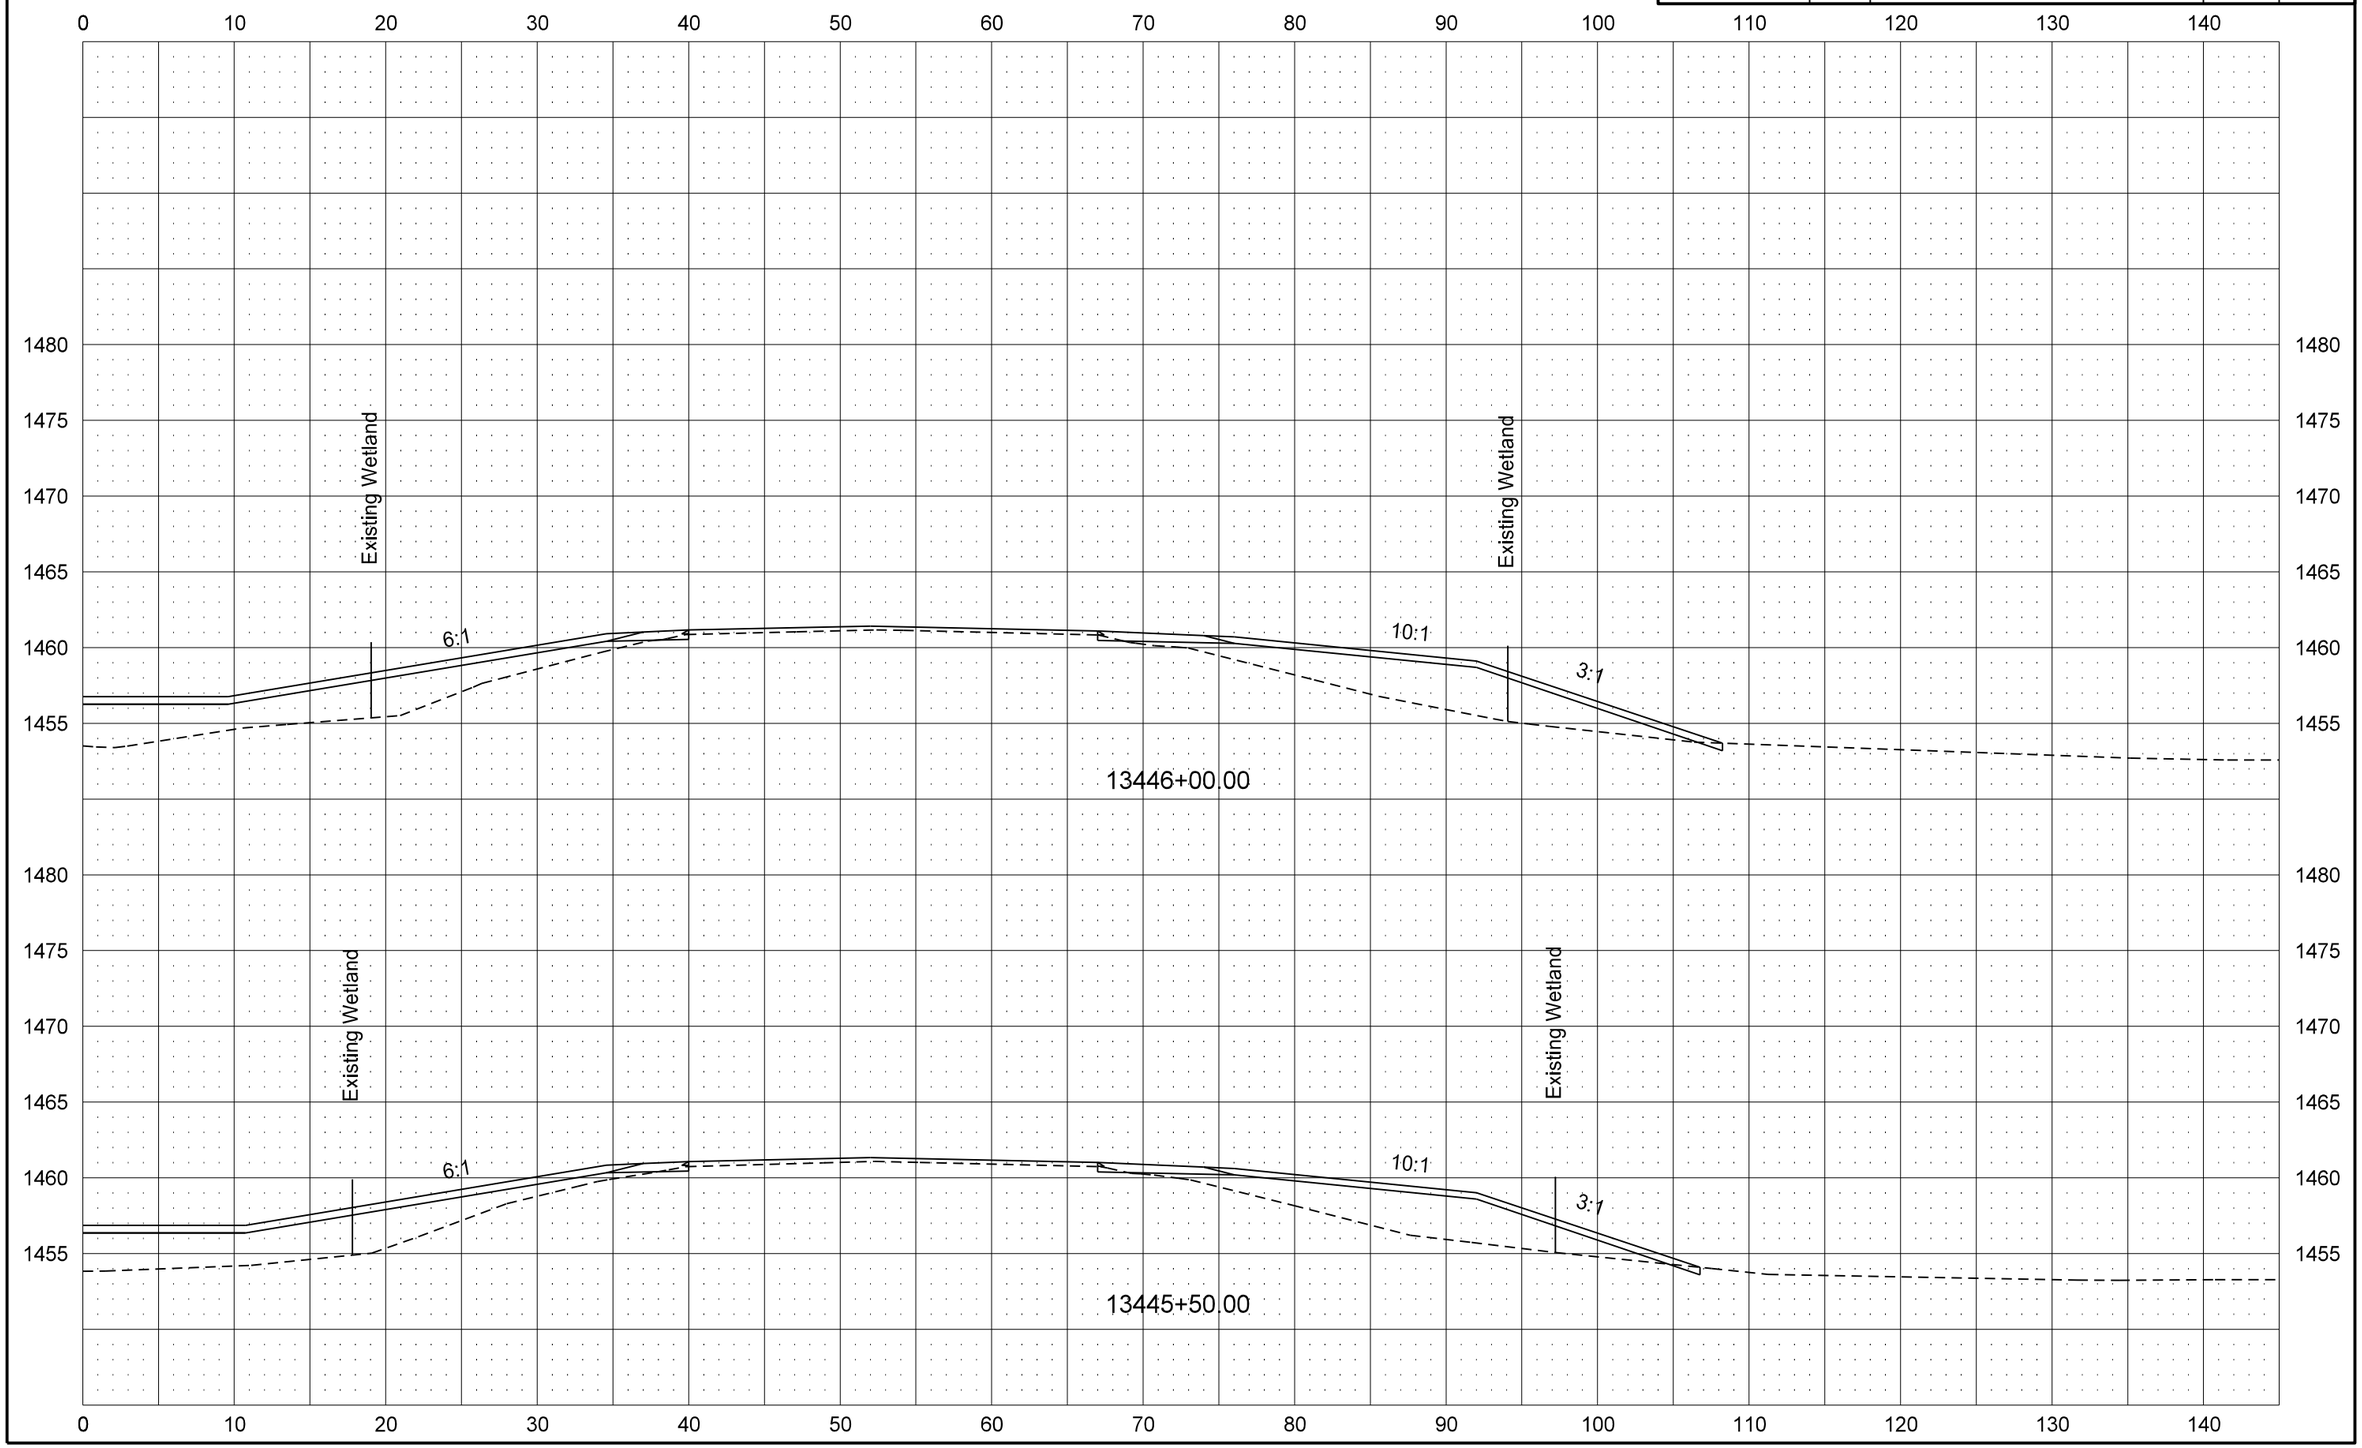

12/31/2015 11:31:04 AM leckroth R:\project\30002254.145\design\Base\200XS_001_Cross Sections.dgn

STATE	PROJECT NO.	SECTION NO.	SHEET NO.
ND	NH-3-002(145)254	200	29

Mainline Cross Sections
Eastbound Roadway

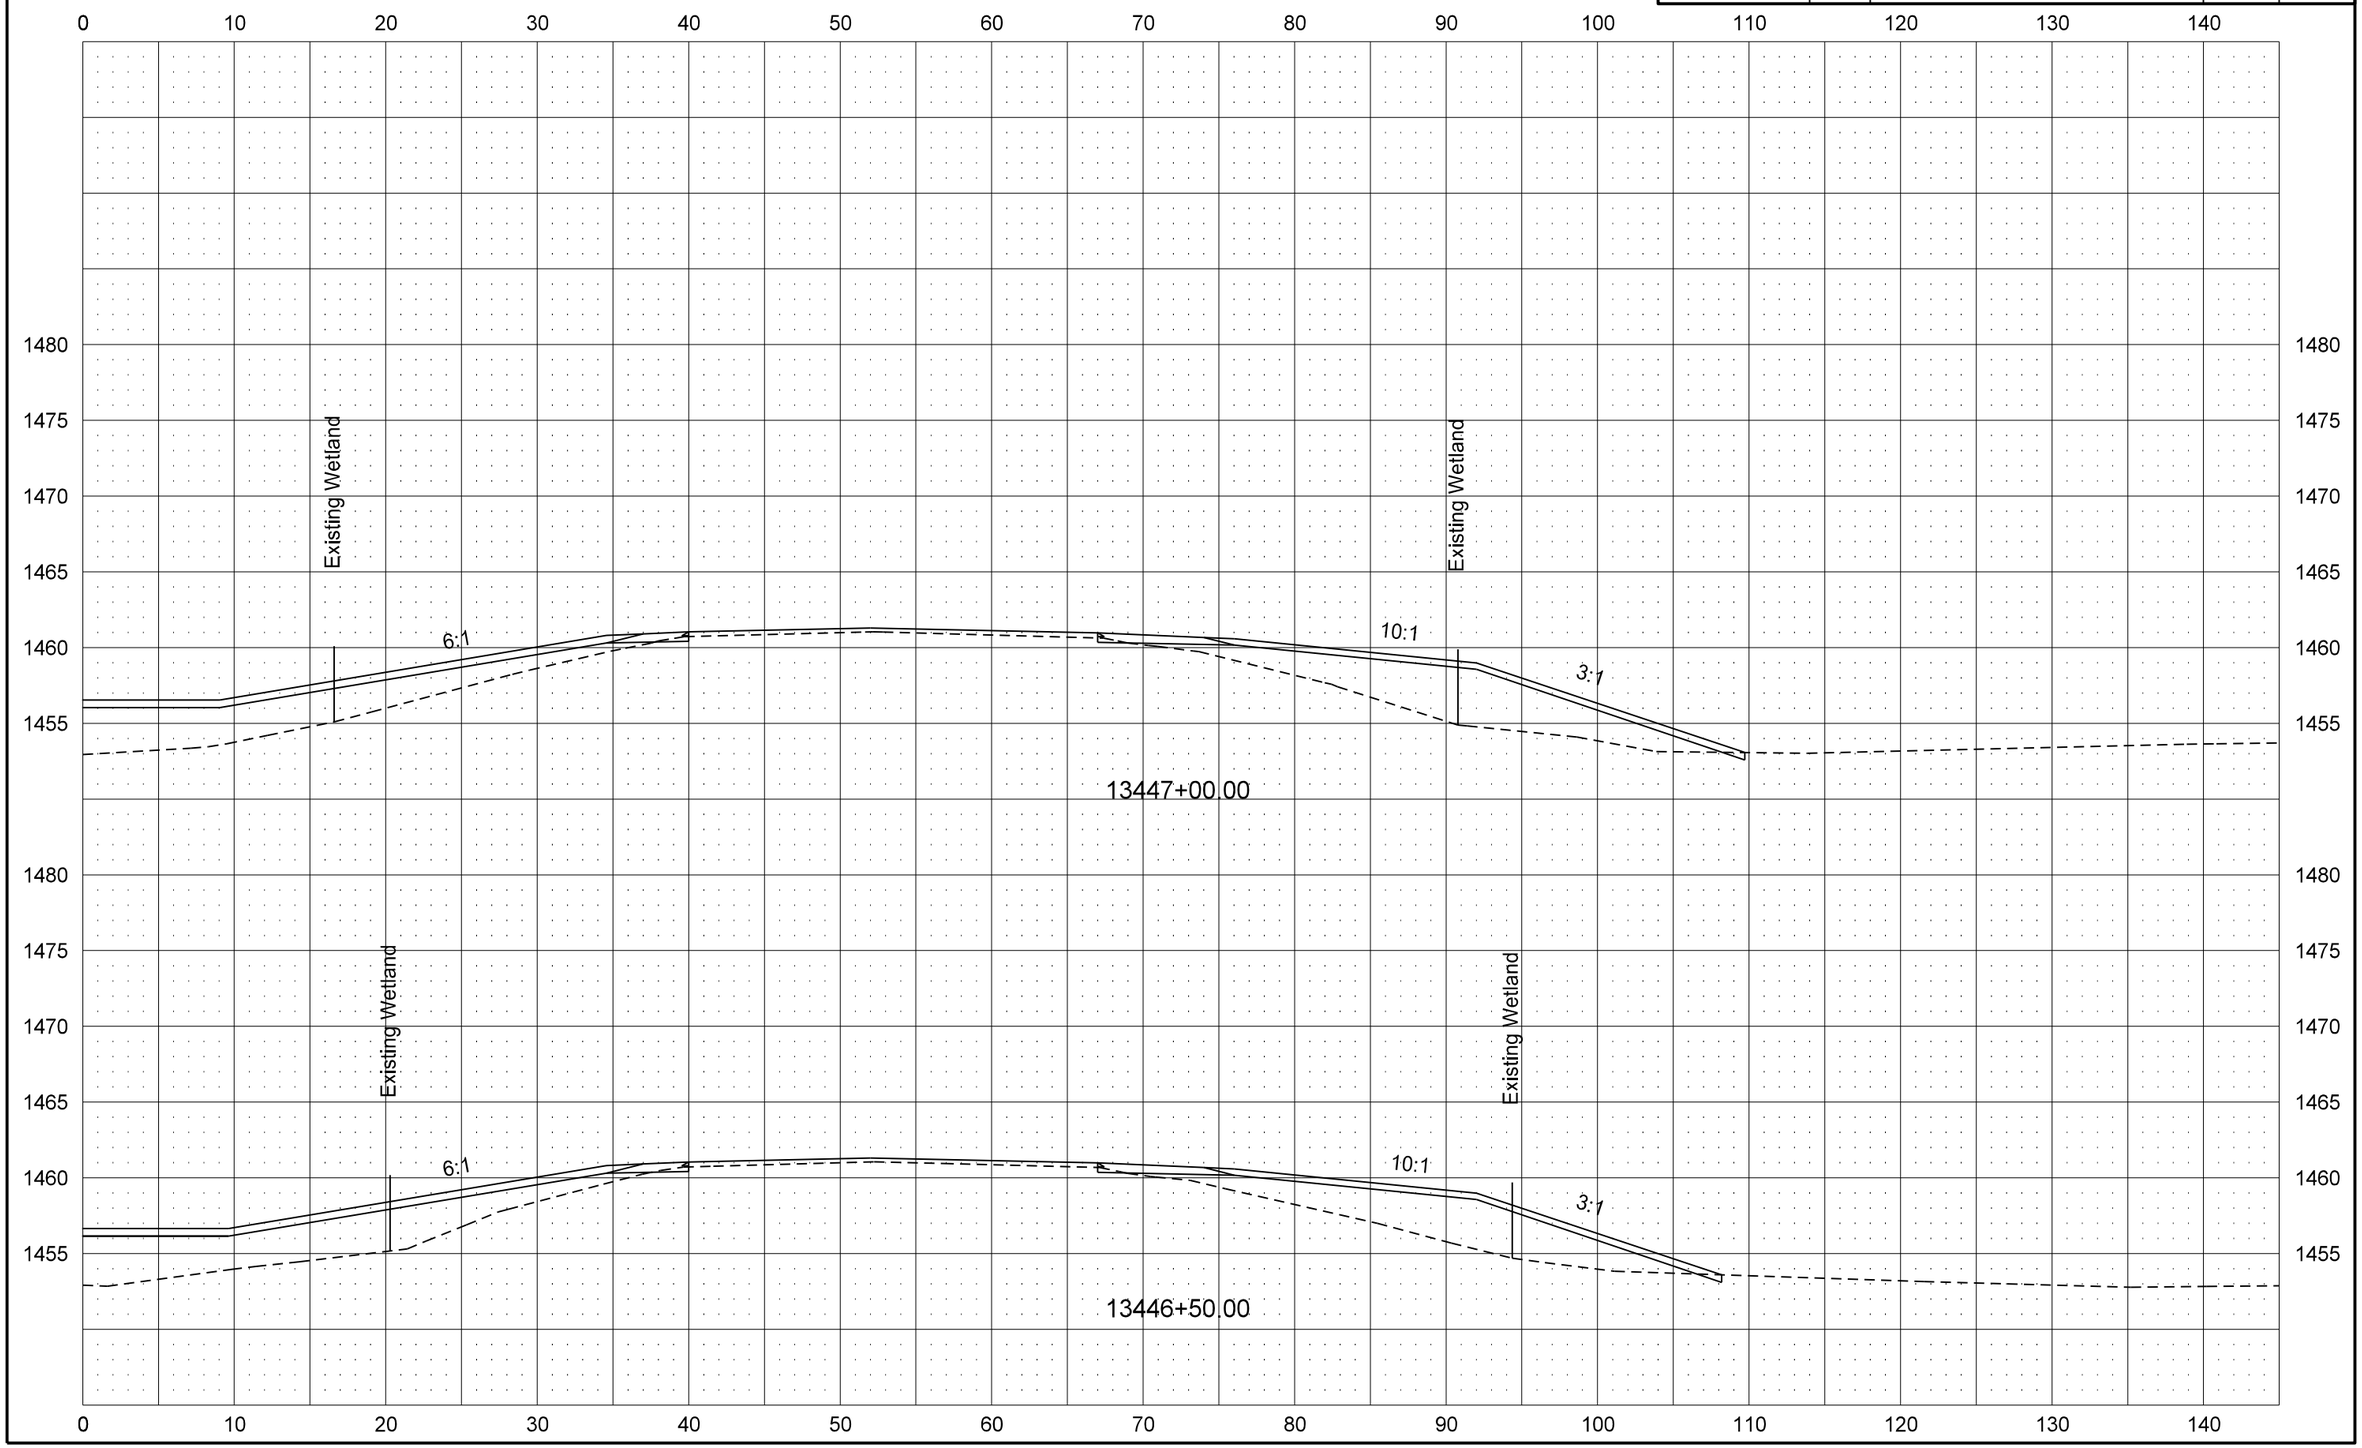

12/31/2015 11:31:05 AM leckroth R:\project\30002254.145\design\Base\200XS_001_Cross Sections.dgn

STATE	PROJECT NO.	SECTION NO.	SHEET NO.
ND	NH-3-002(145)254	200	30

Mainline Cross Sections
Eastbound Roadway

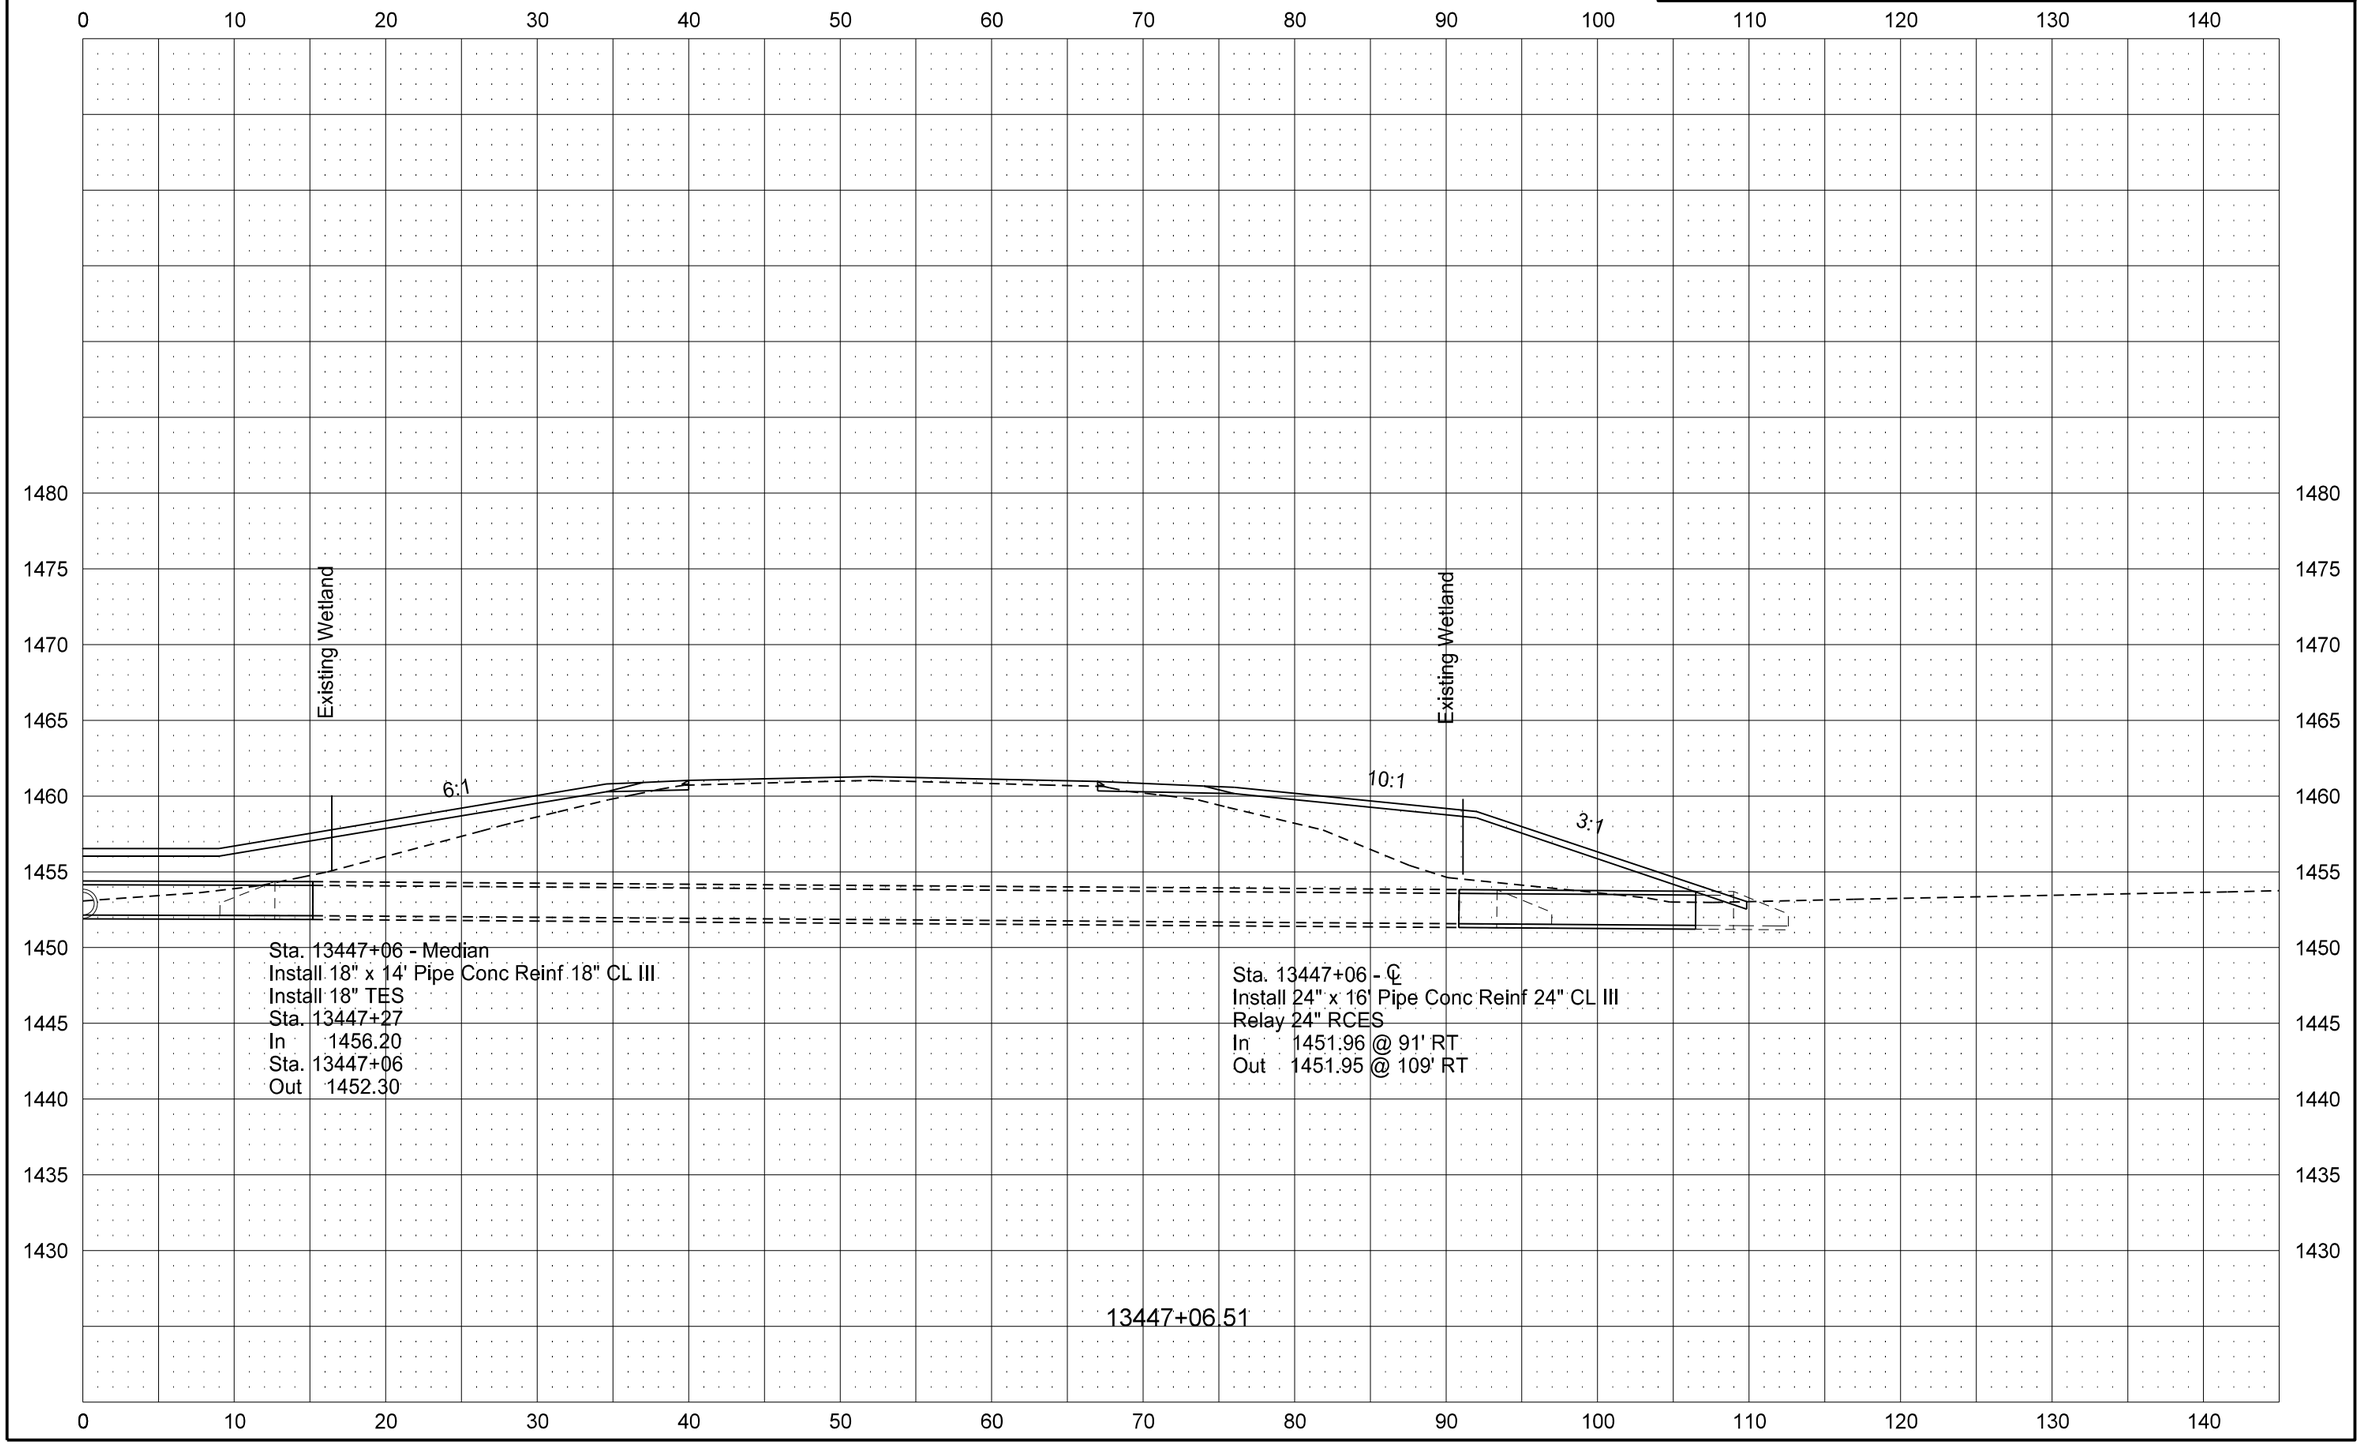

12/31/2015 11:31:06 AM leckroth R:\project\30002254.145\design\Base\200XS_001_Cross Sections.dgn

STATE	PROJECT NO.	SECTION NO.	SHEET NO.
ND	NH-3-002(145)254	200	31

Mainline Cross Sections
Eastbound Roadway

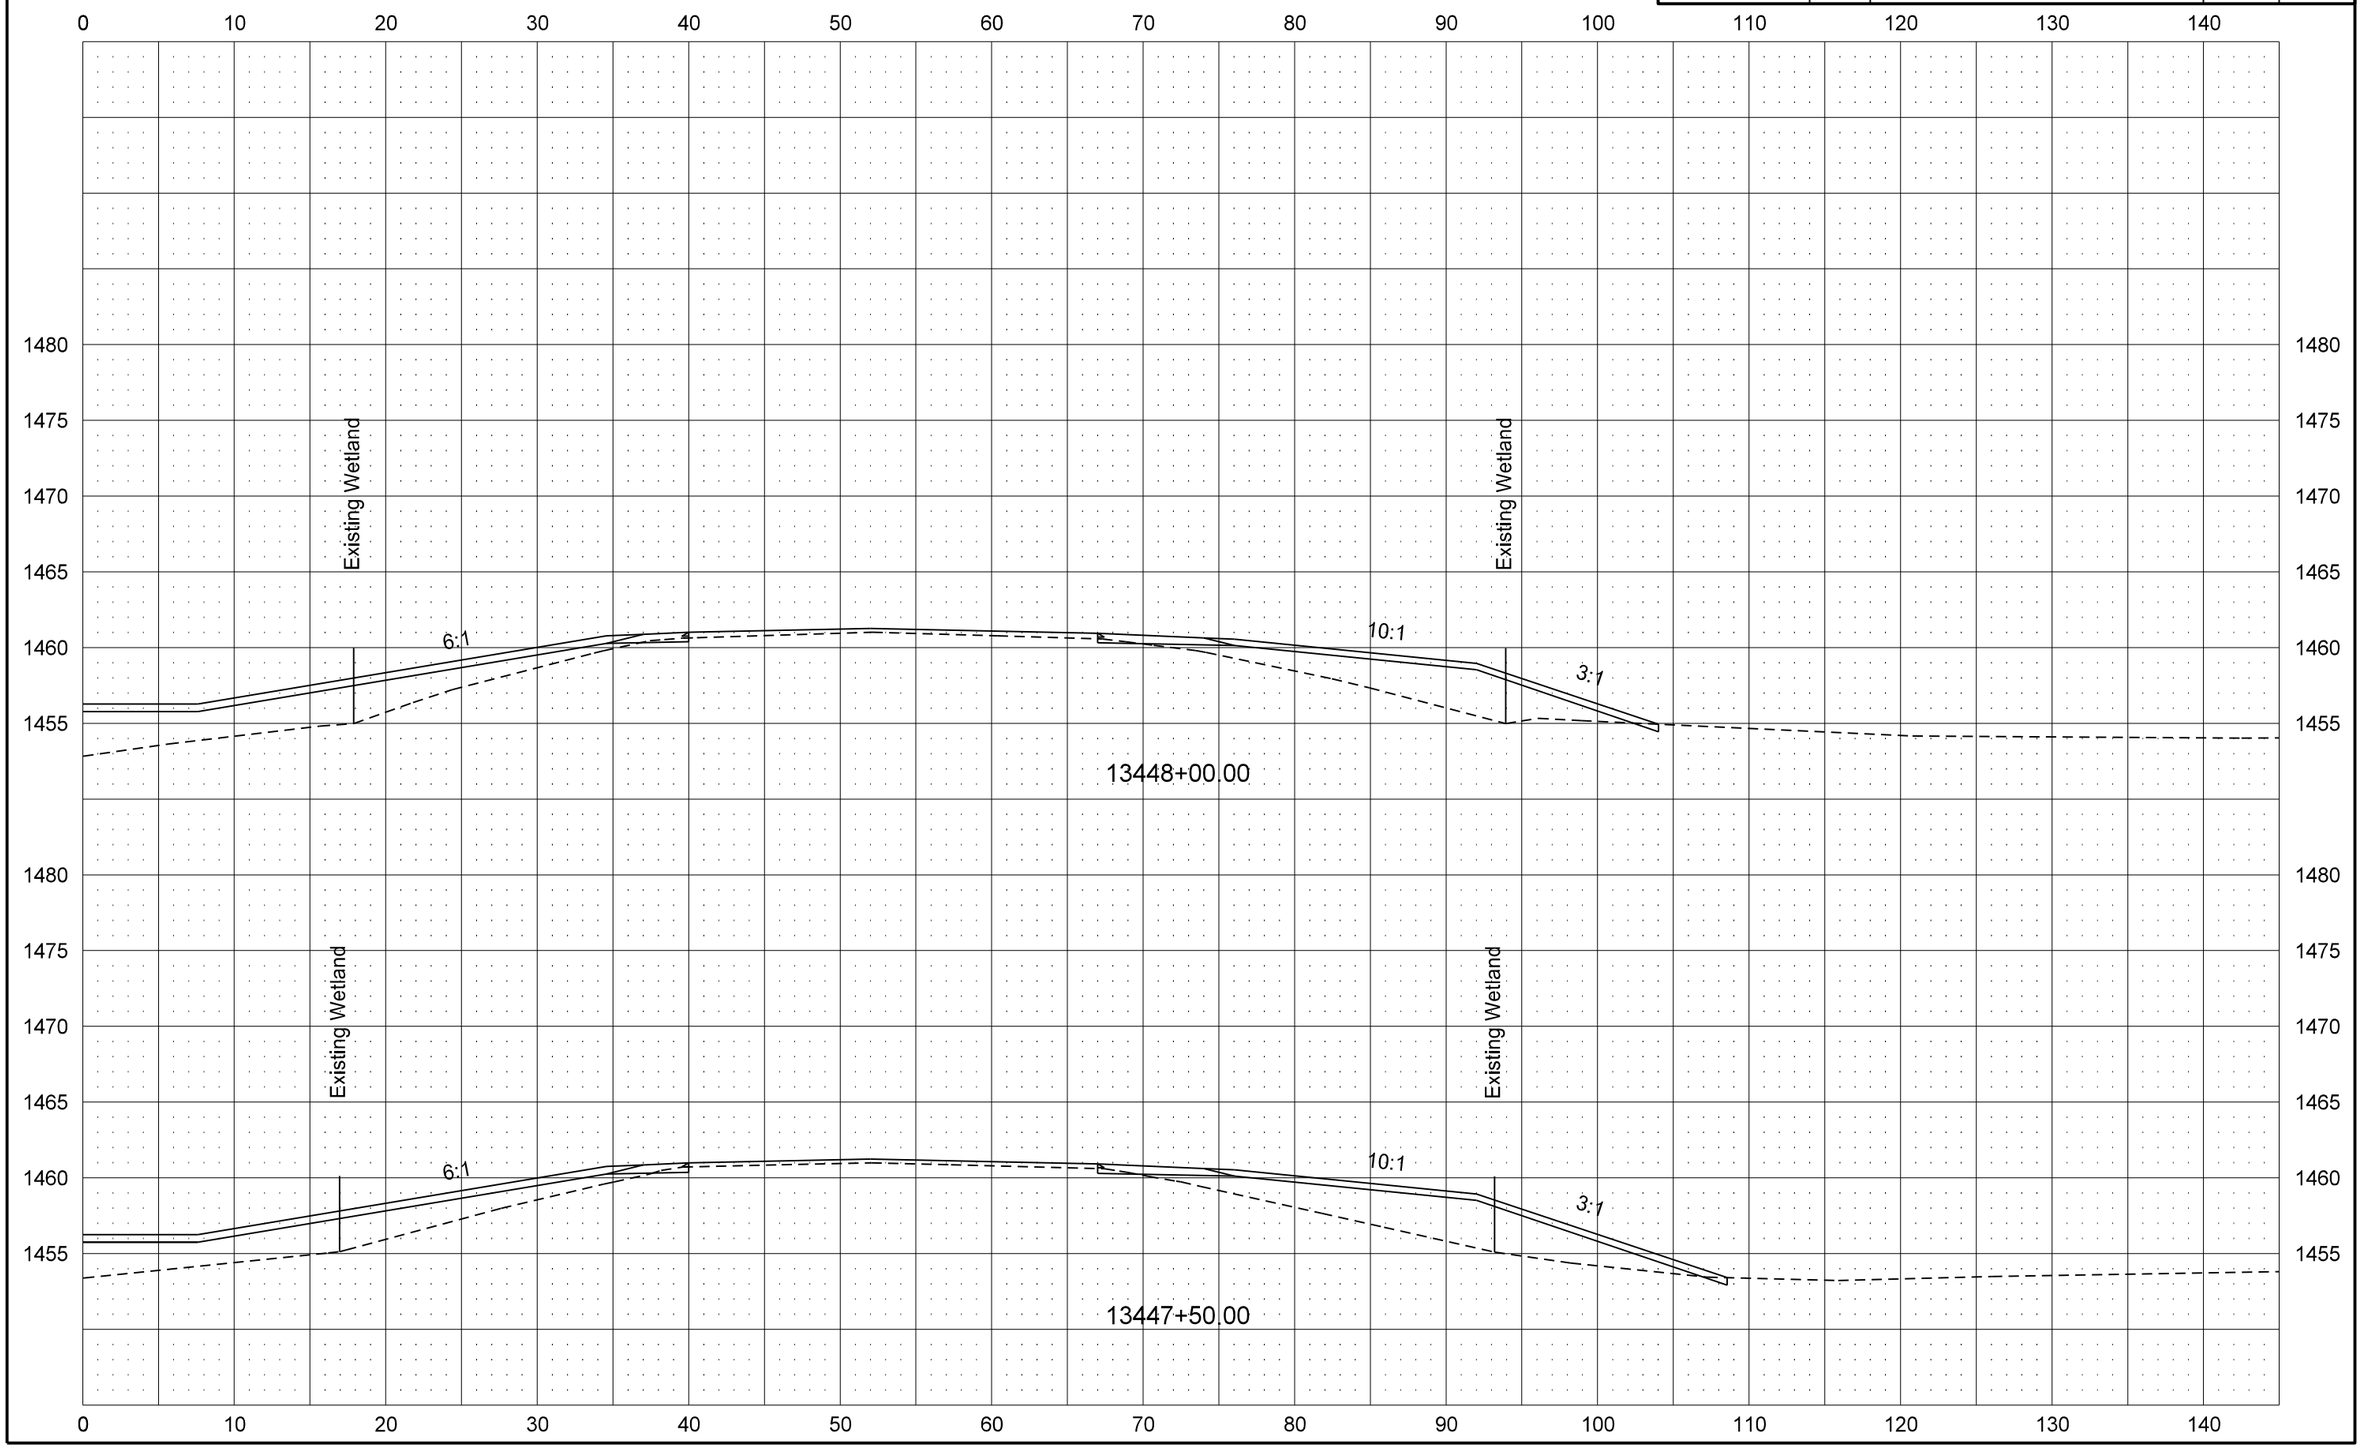

12/31/2015 11:31:07 AM leckroth R:\project\30002254.145\design\Base\200XS_001_Cross Sections.dgn

STATE	PROJECT NO.	SECTION NO.	SHEET NO.
ND	NH-3-002(145)254	200	32

Mainline Cross Sections
Eastbound Roadway

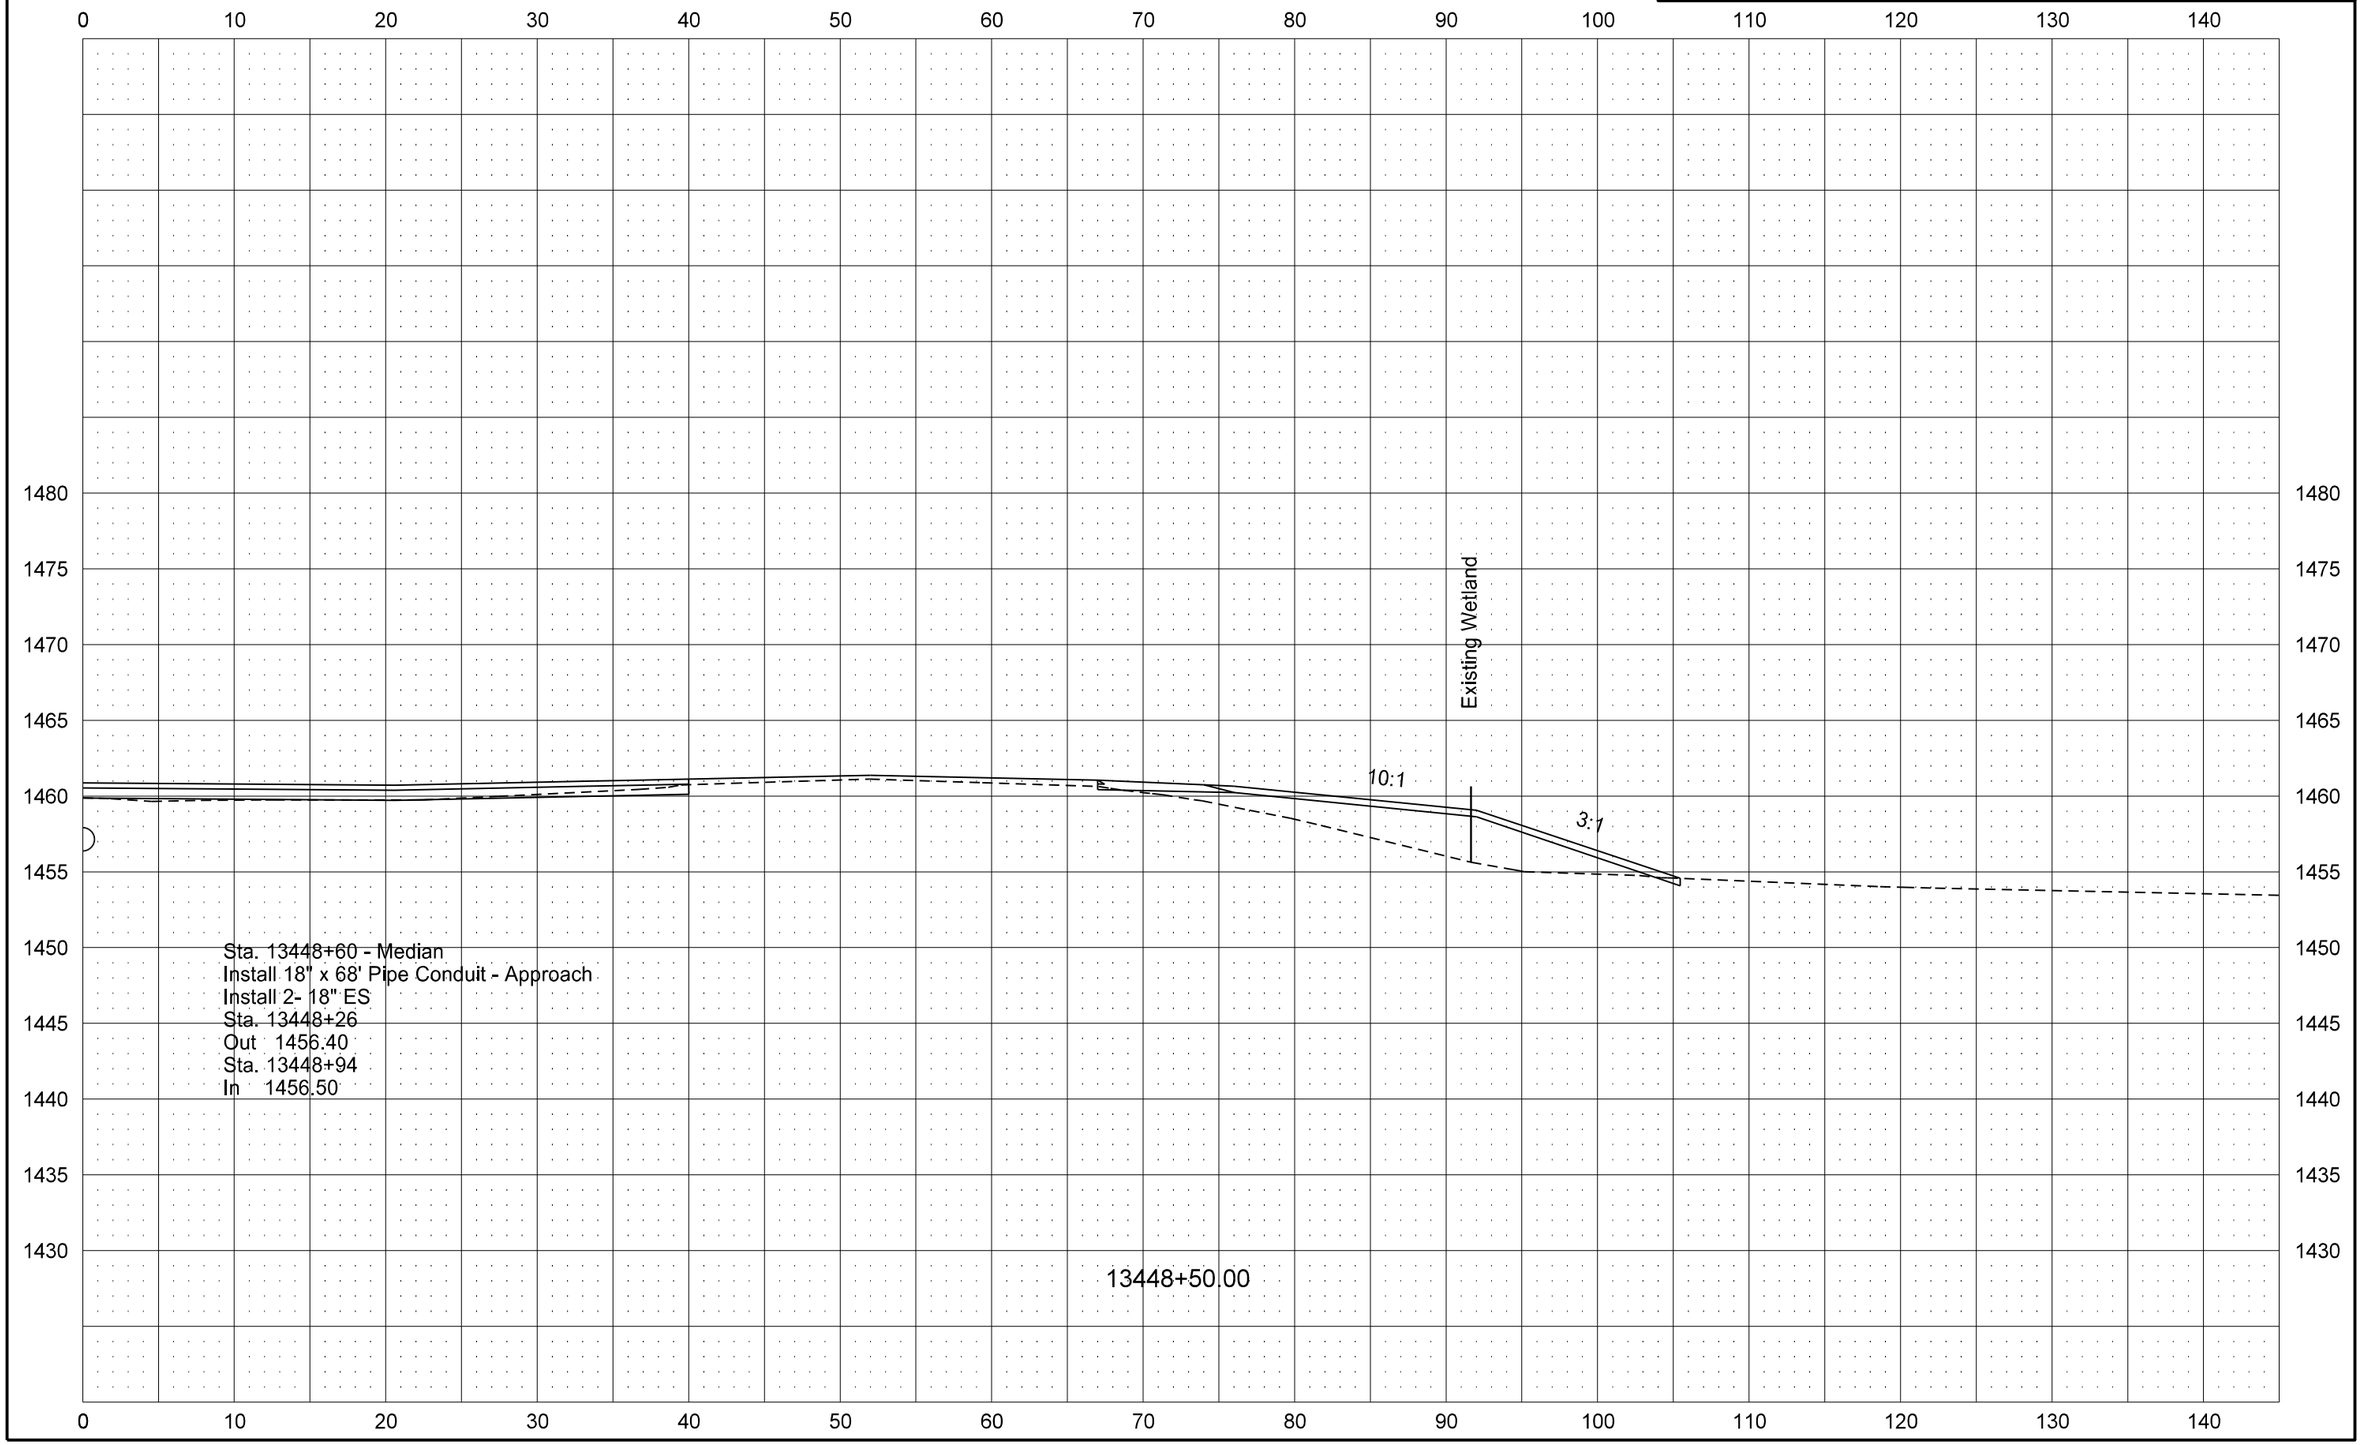

12/31/2015 11:31:08 AM leckroth R:\project\30002254.145\design\Base\200XS_001_Cross Sections.dgn

STATE	PROJECT NO.	SECTION NO.	SHEET NO.
ND	NH-3-002(145)254	200	33

Mainline Cross Sections
Eastbound Roadway

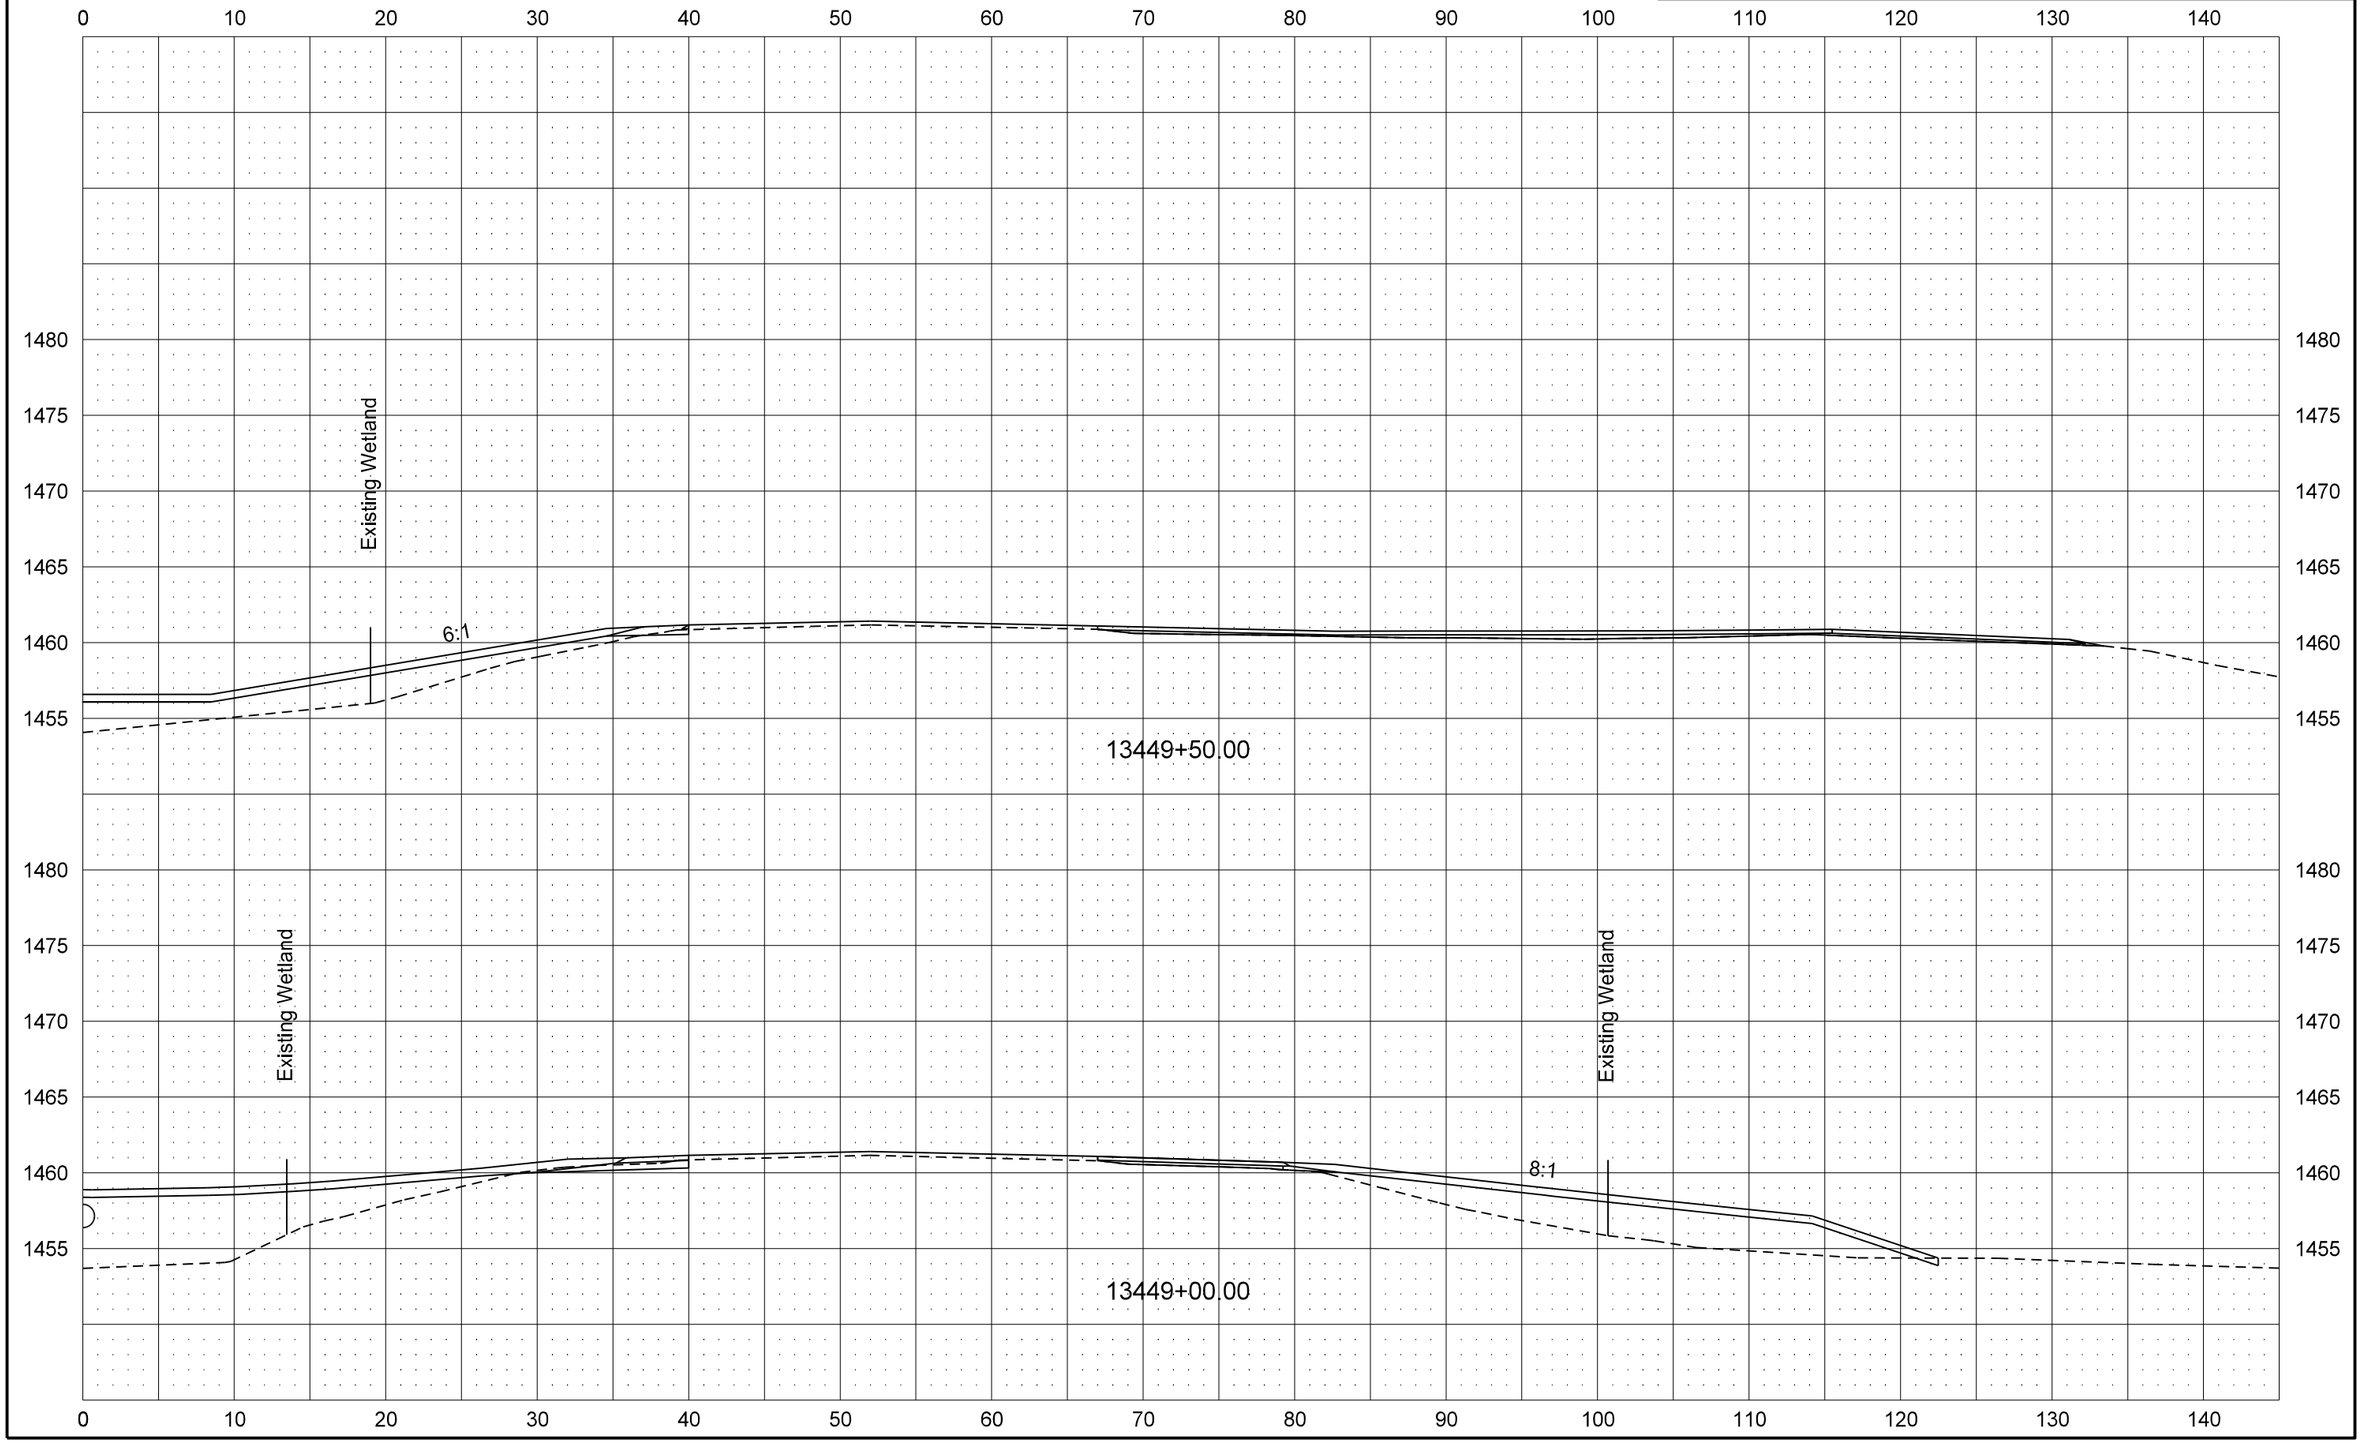

STATE	PROJECT NO.	SECTION NO.	SHEET NO.
ND	NH-3-002(145)254	200	34

Mainline Cross Sections
Eastbound Roadway

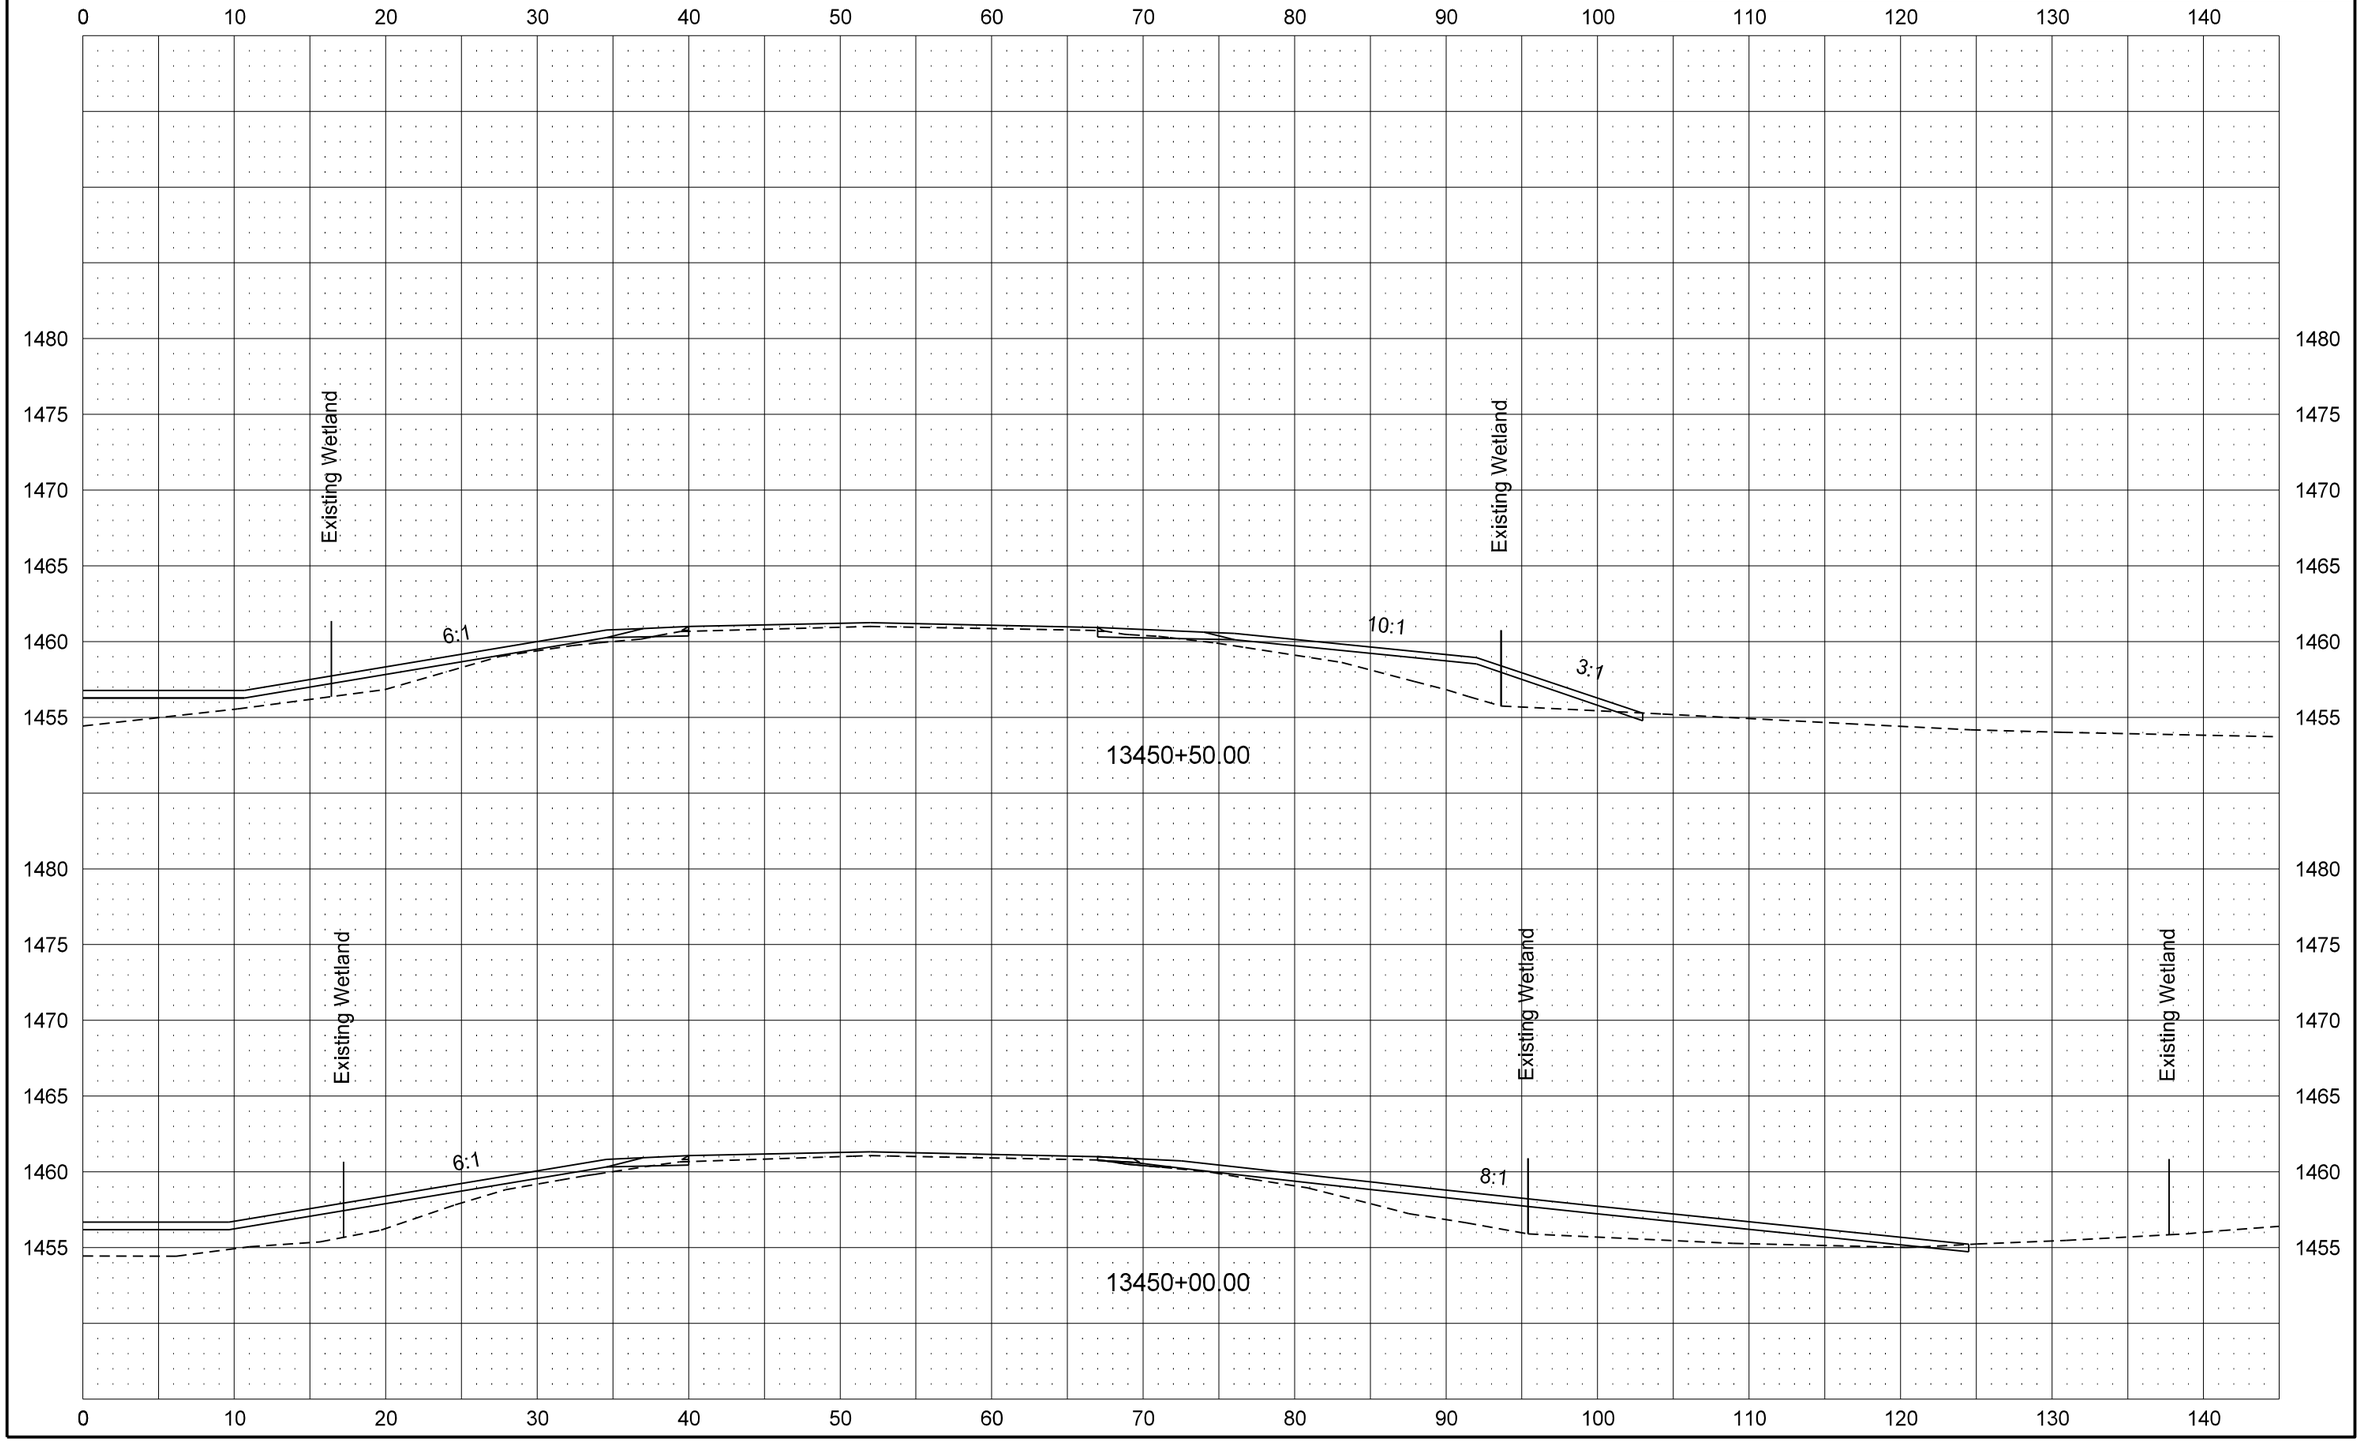

12/31/2015 11:31:11 AM leckroth R:\project\30002254.145\design\Base\200XS_001_Cross Sections.dgn

STATE	PROJECT NO.	SECTION NO.	SHEET NO.
ND	NH-3-002(145)254	200	35

Mainline Cross Sections
Eastbound Roadway

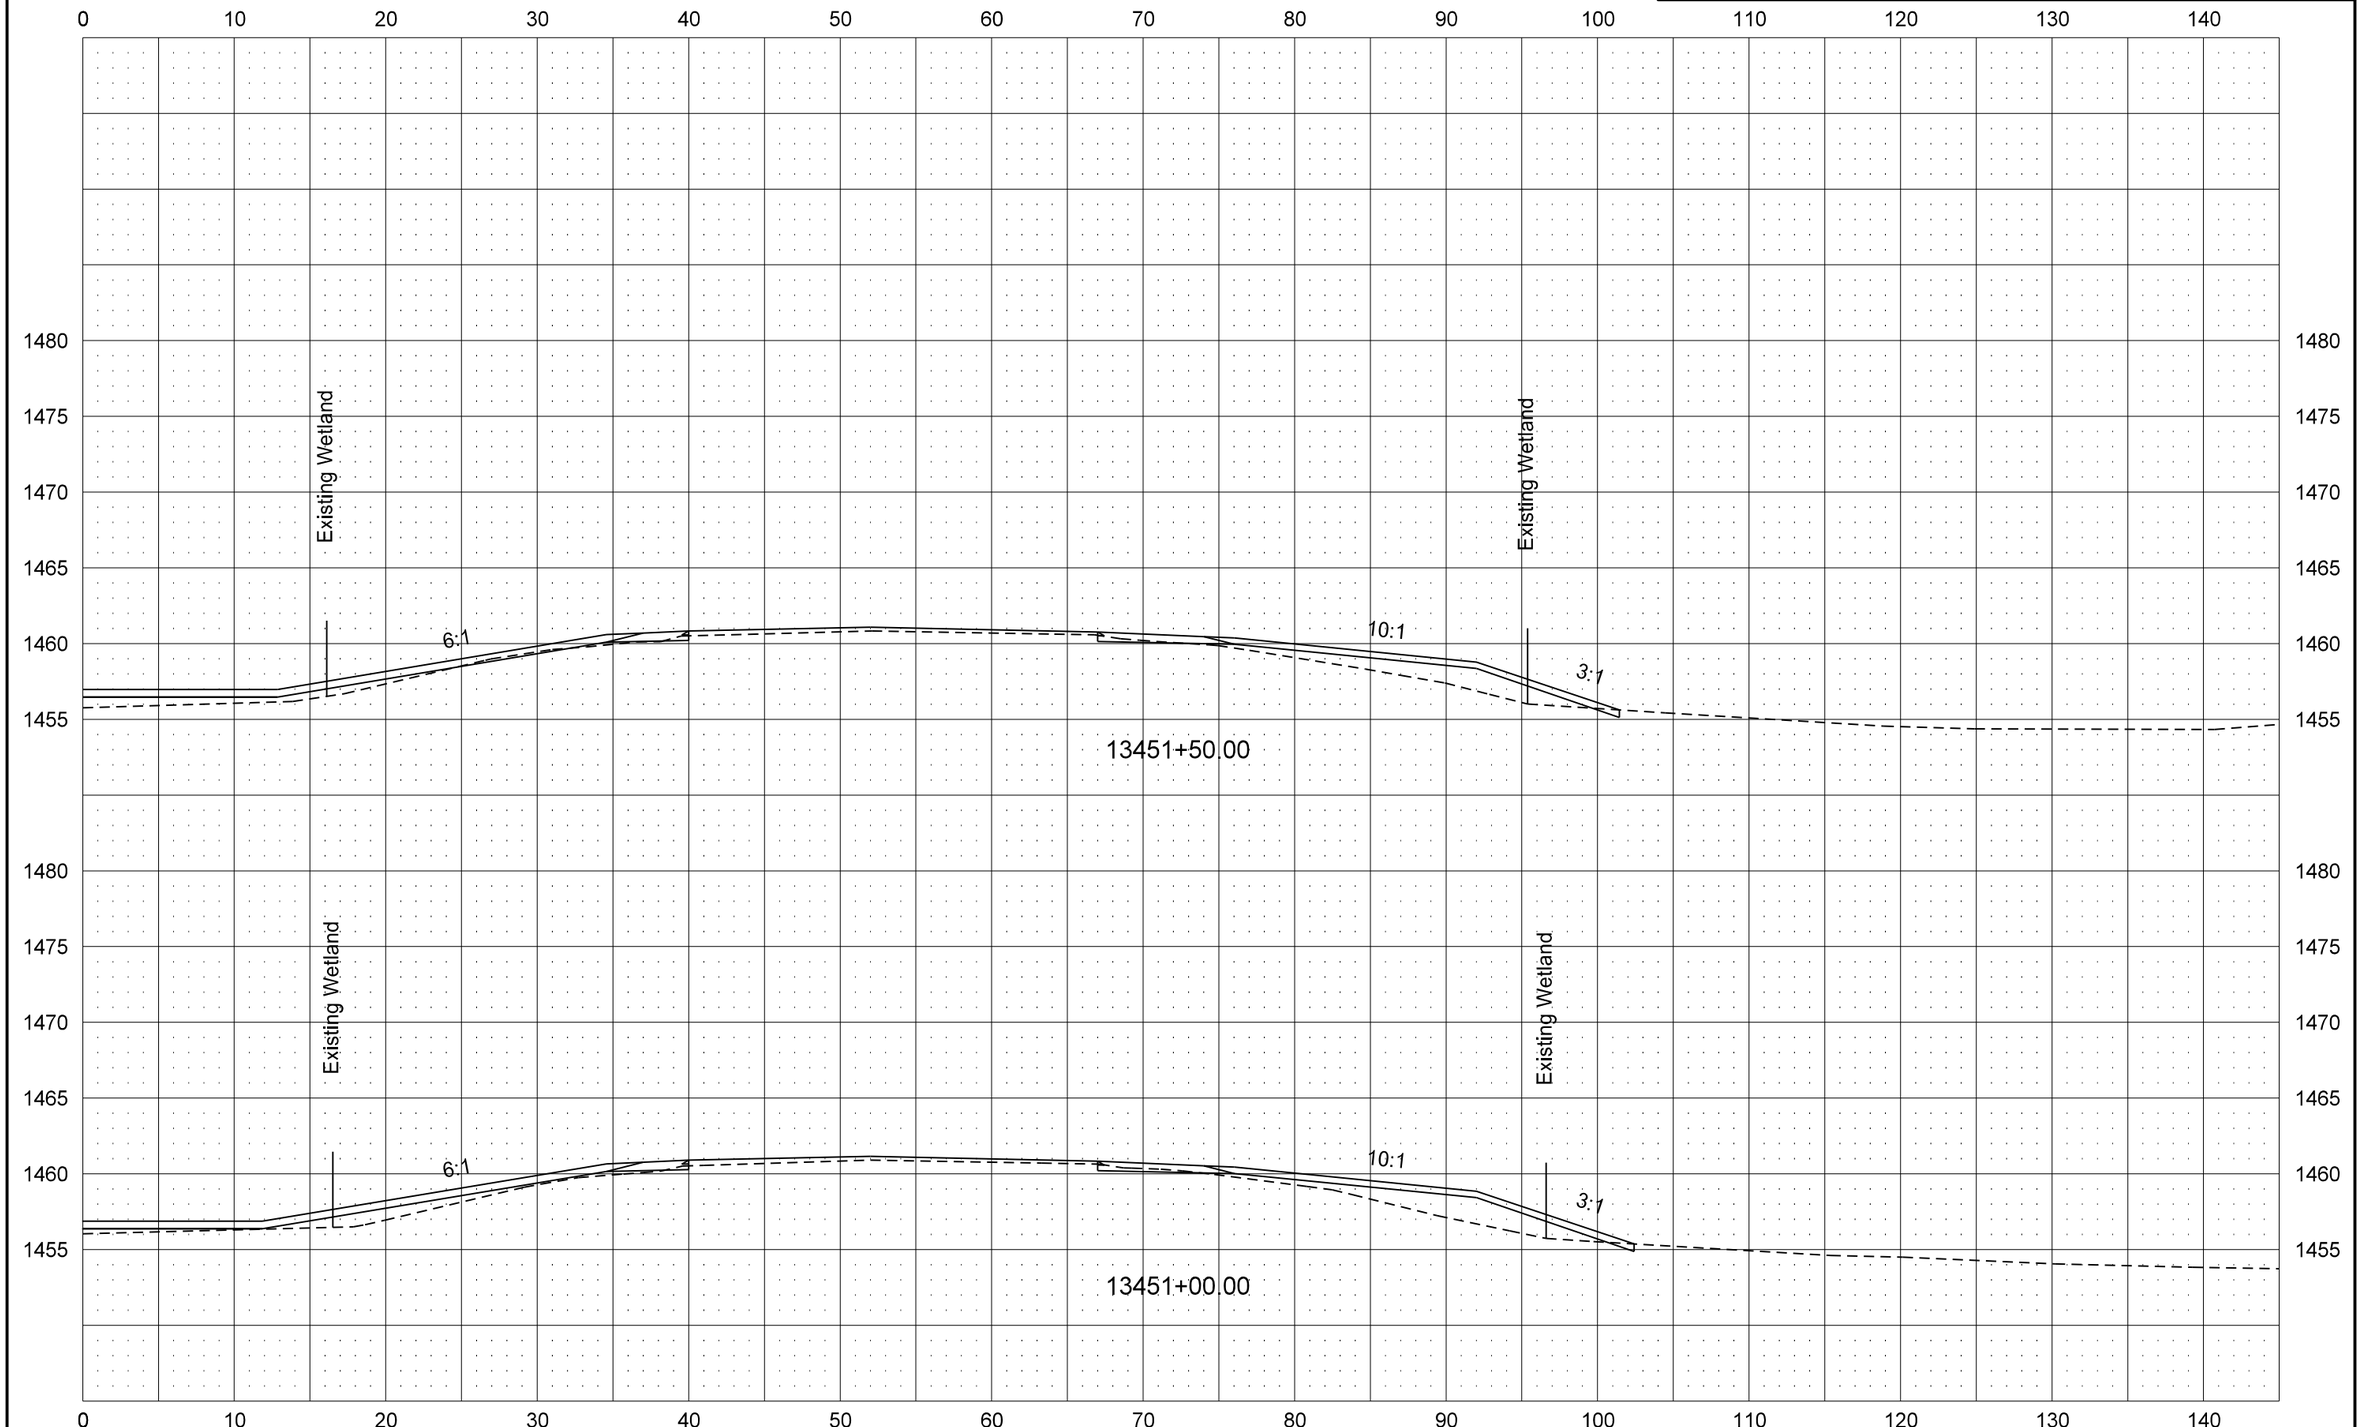

12/31/2015 11:31:12 AM leckroth R:\project\30002254.145\design\Base\200XS_001_Cross Sections.dgn

STATE	PROJECT NO.	SECTION NO.	SHEET NO.
ND	NH-3-002(145)254	200	36

Mainline Cross Sections
Eastbound Roadway

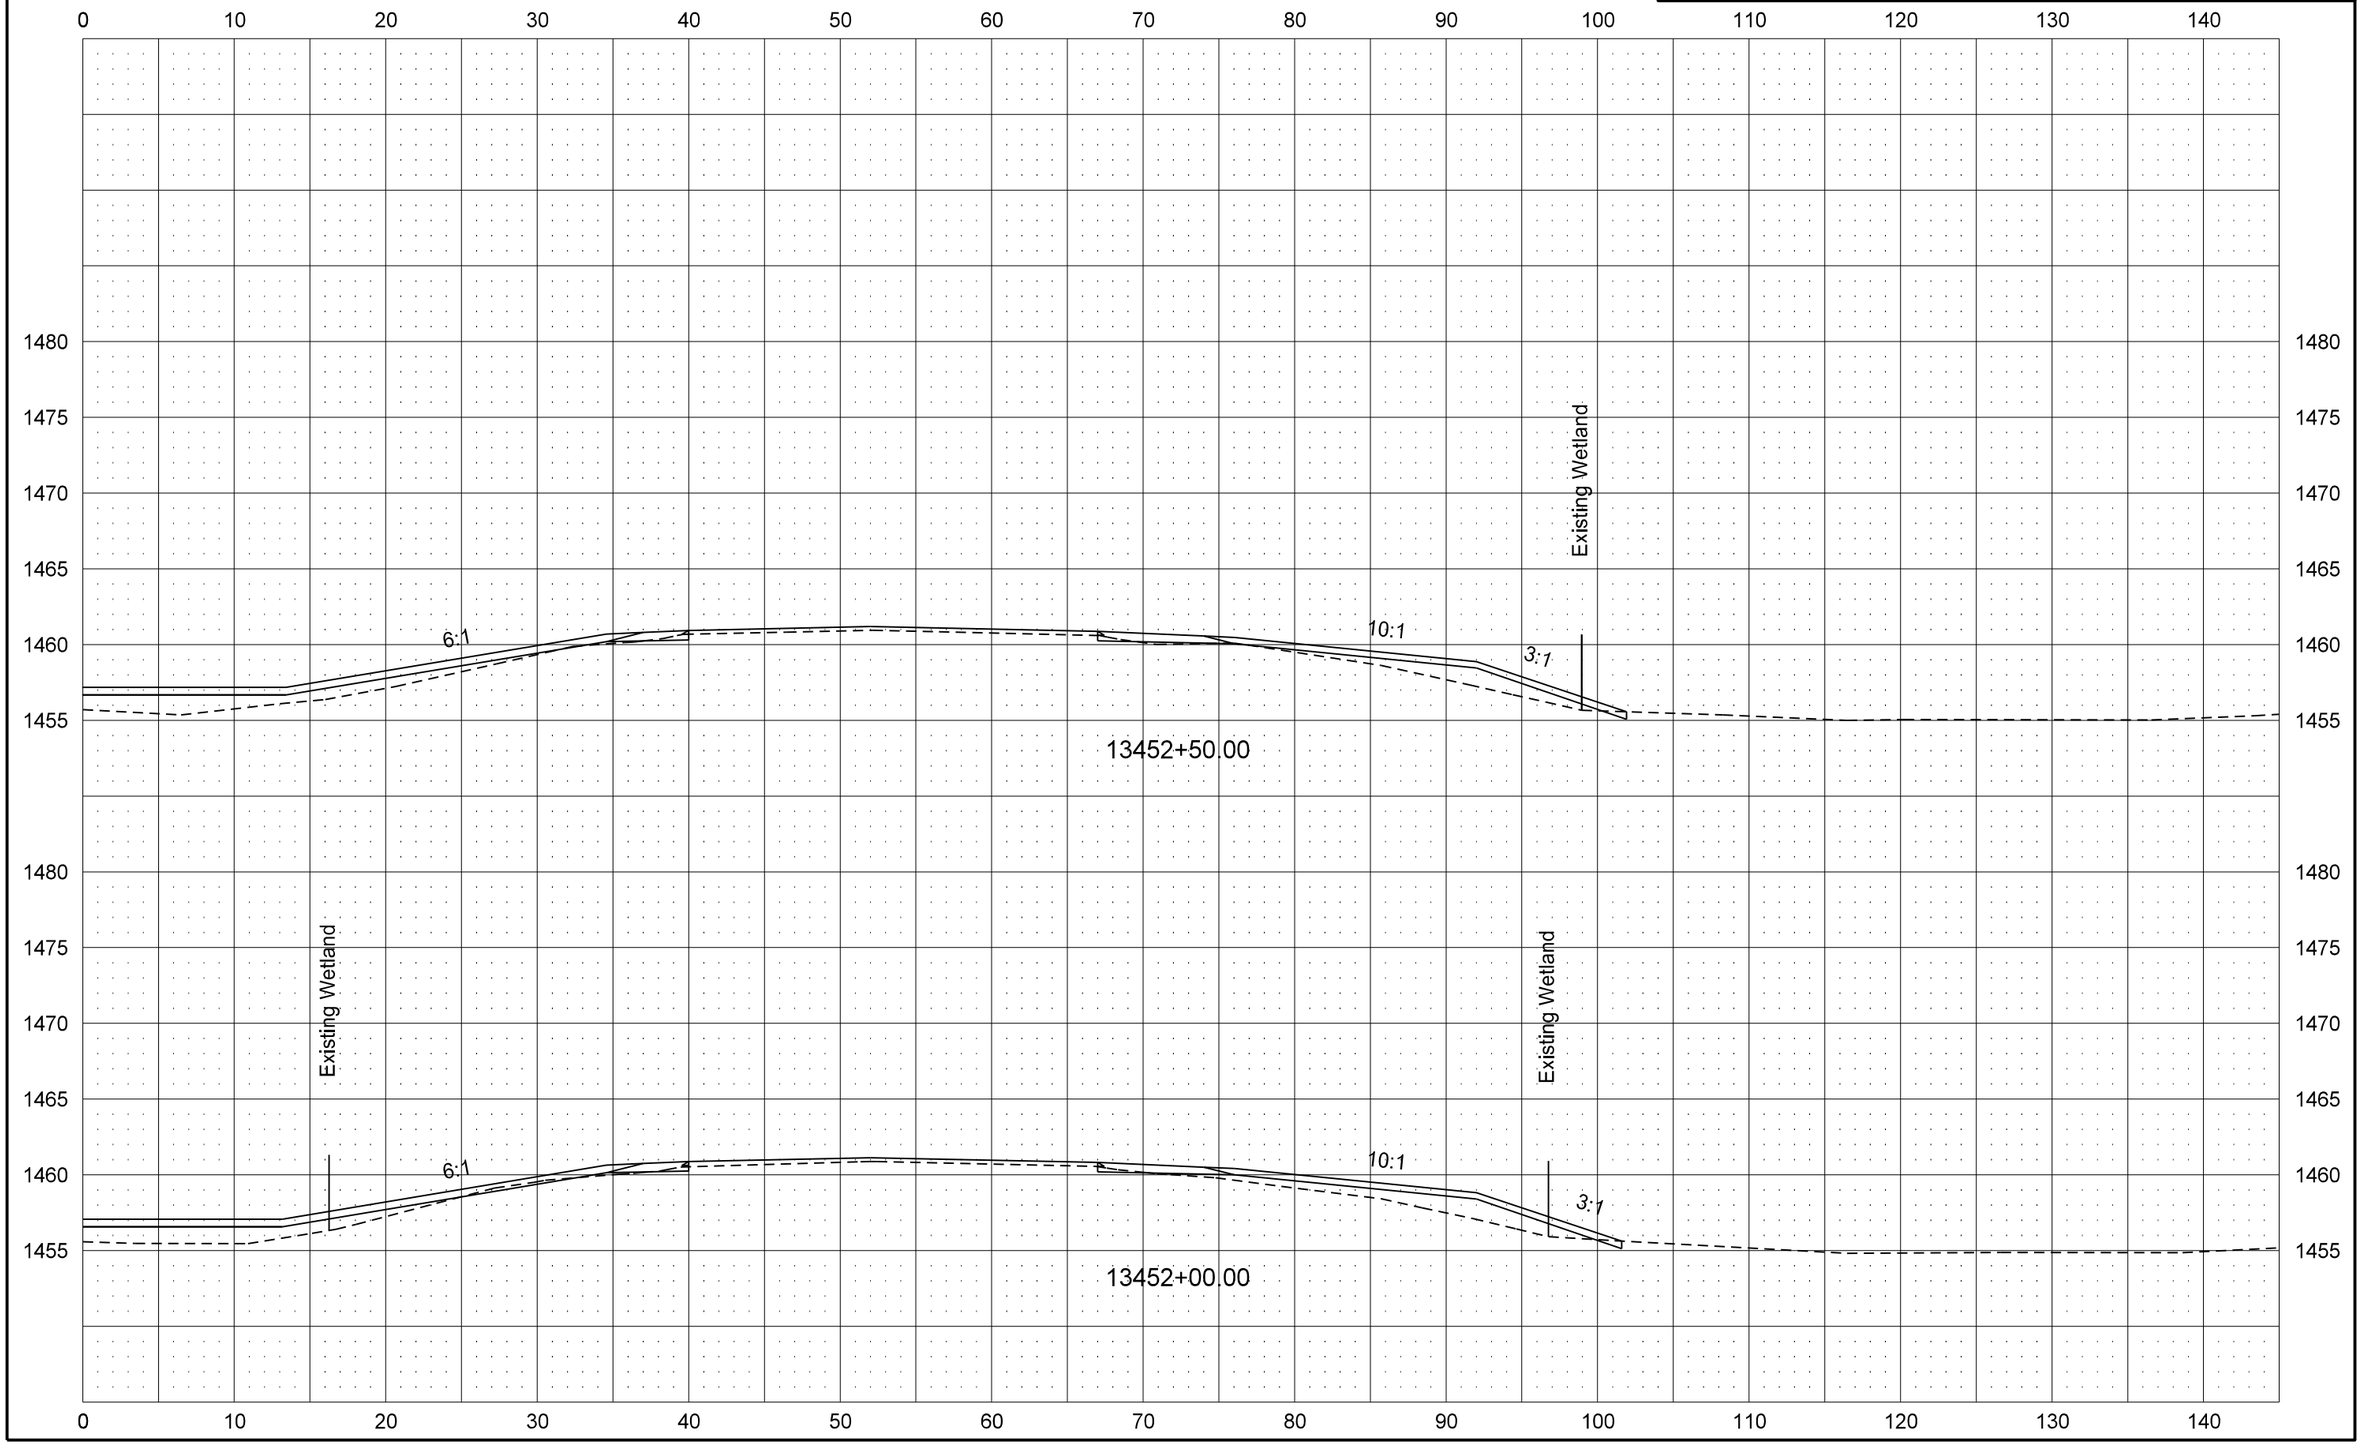

12/31/2015 11:31:13 AM leckroth R:\project\30002254.145\design\Base\200XS_001_Cross Sections.dgn

STATE	PROJECT NO.	SECTION NO.	SHEET NO.
ND	NH-3-002(145)254	200	37

Mainline Cross Sections
Eastbound Roadway

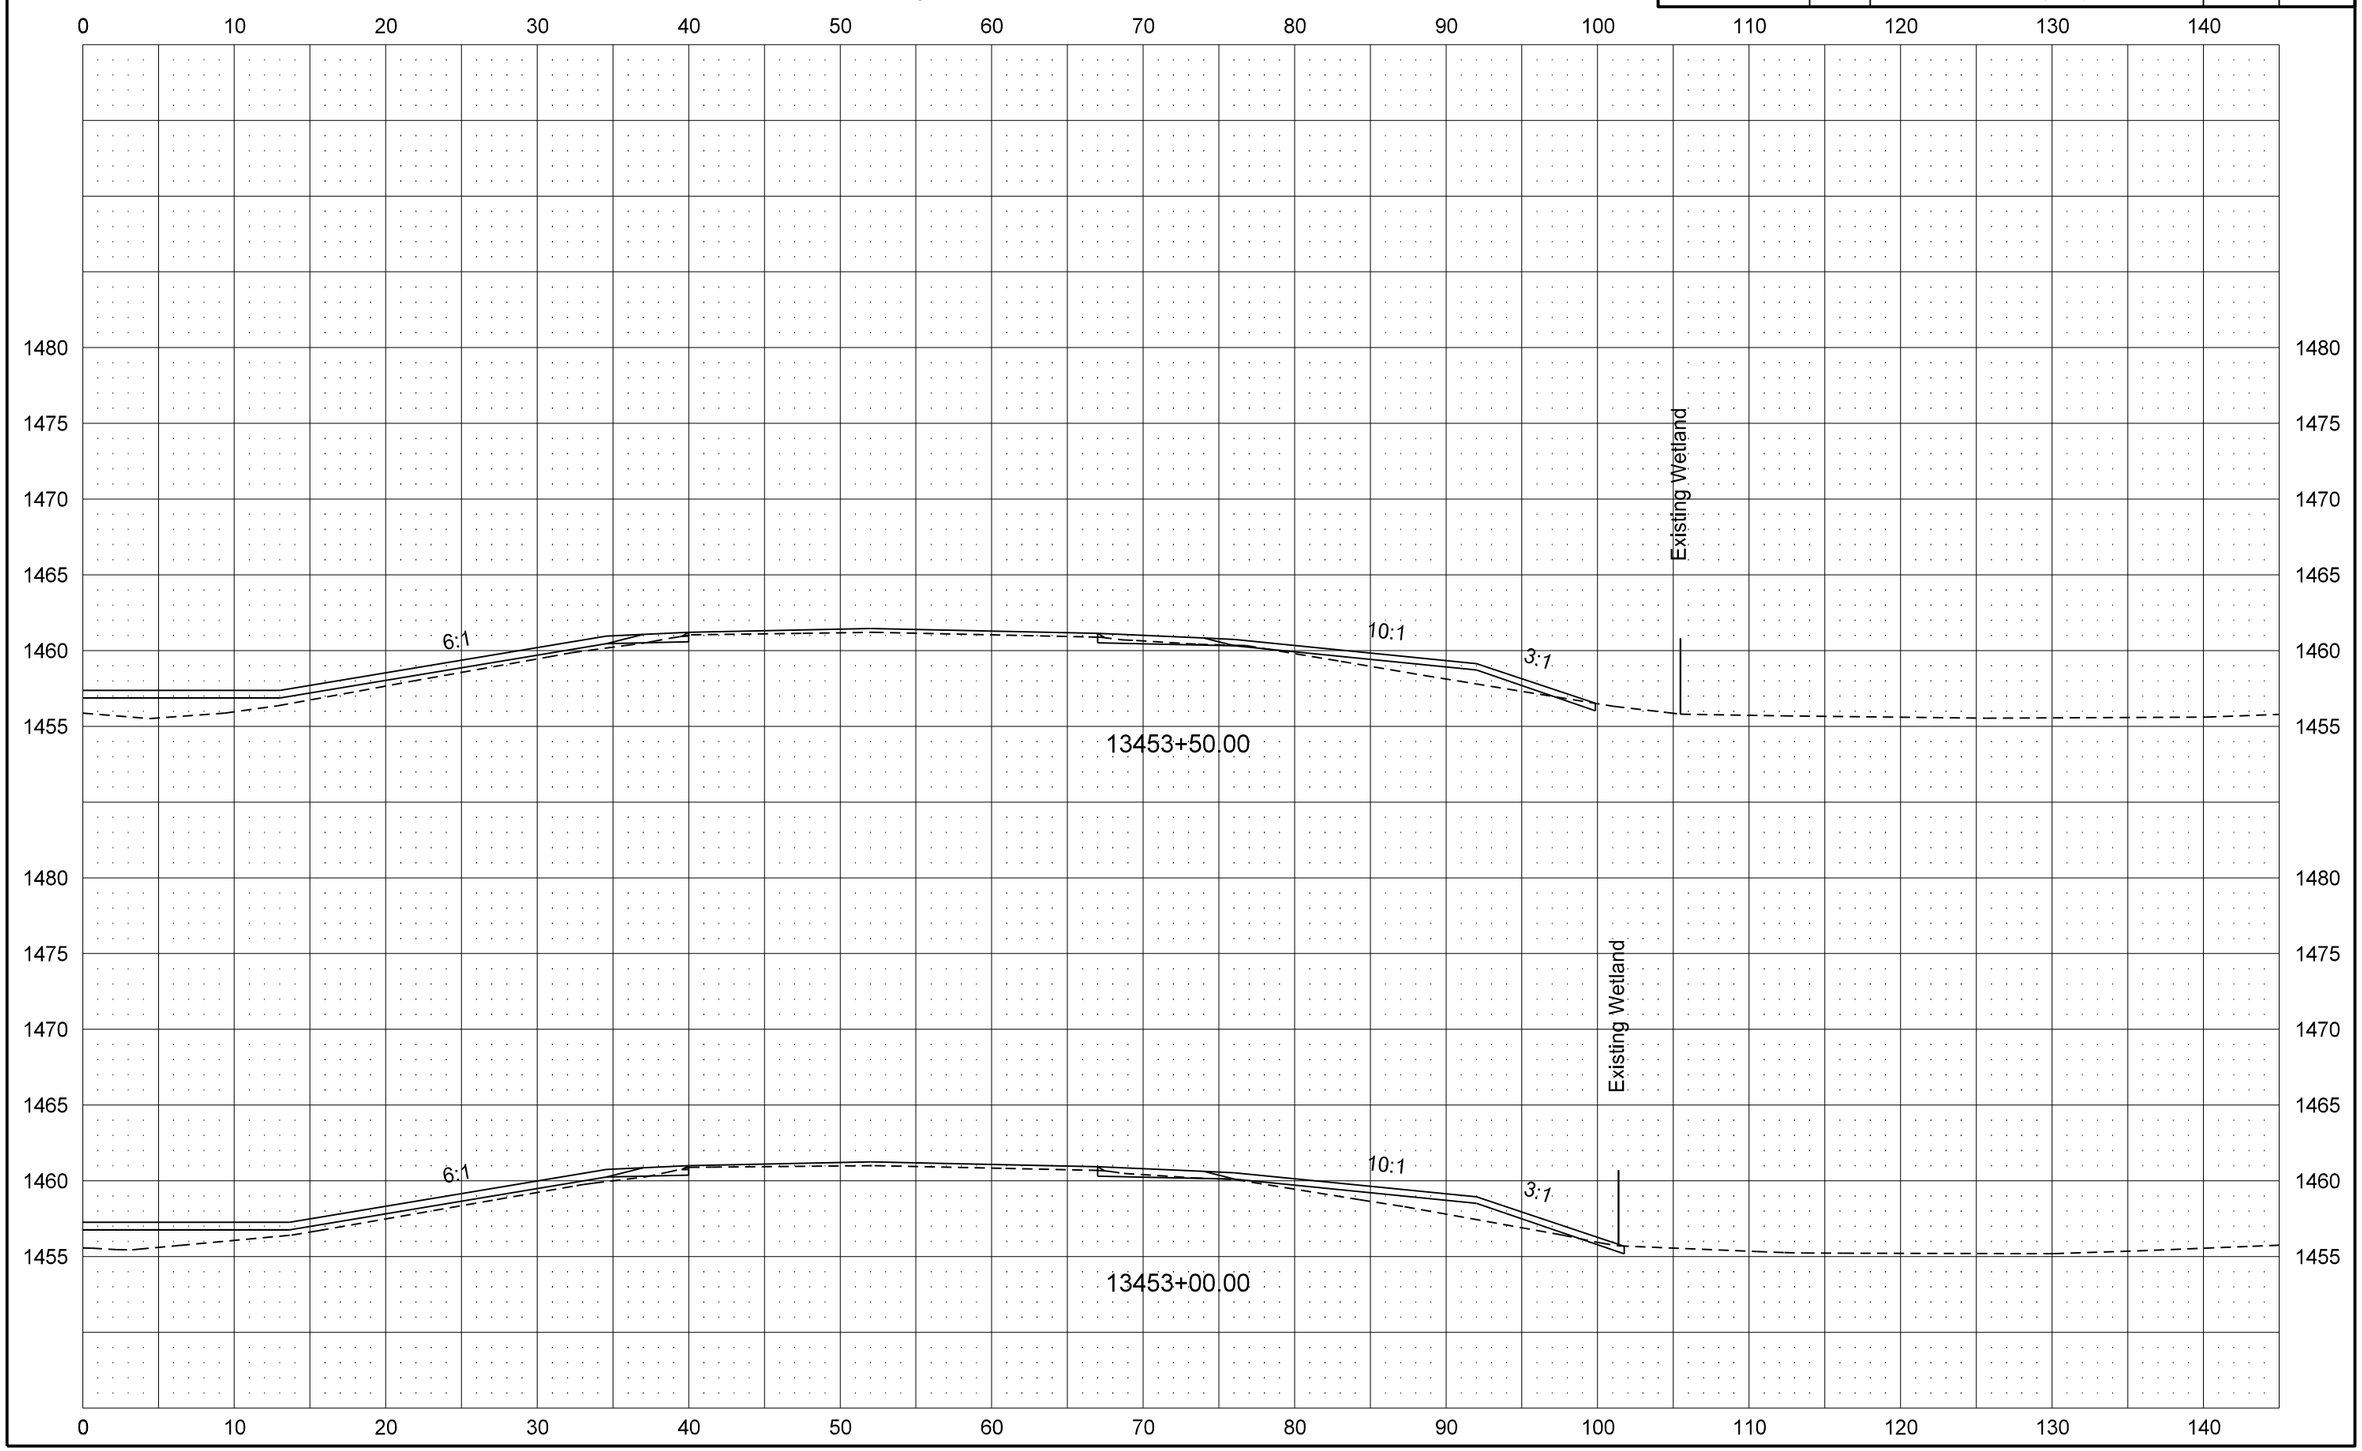

STATE	PROJECT NO.	SECTION NO.	SHEET NO.
ND	NH-3-002(145)254	200	38

Mainline Cross Sections
Median

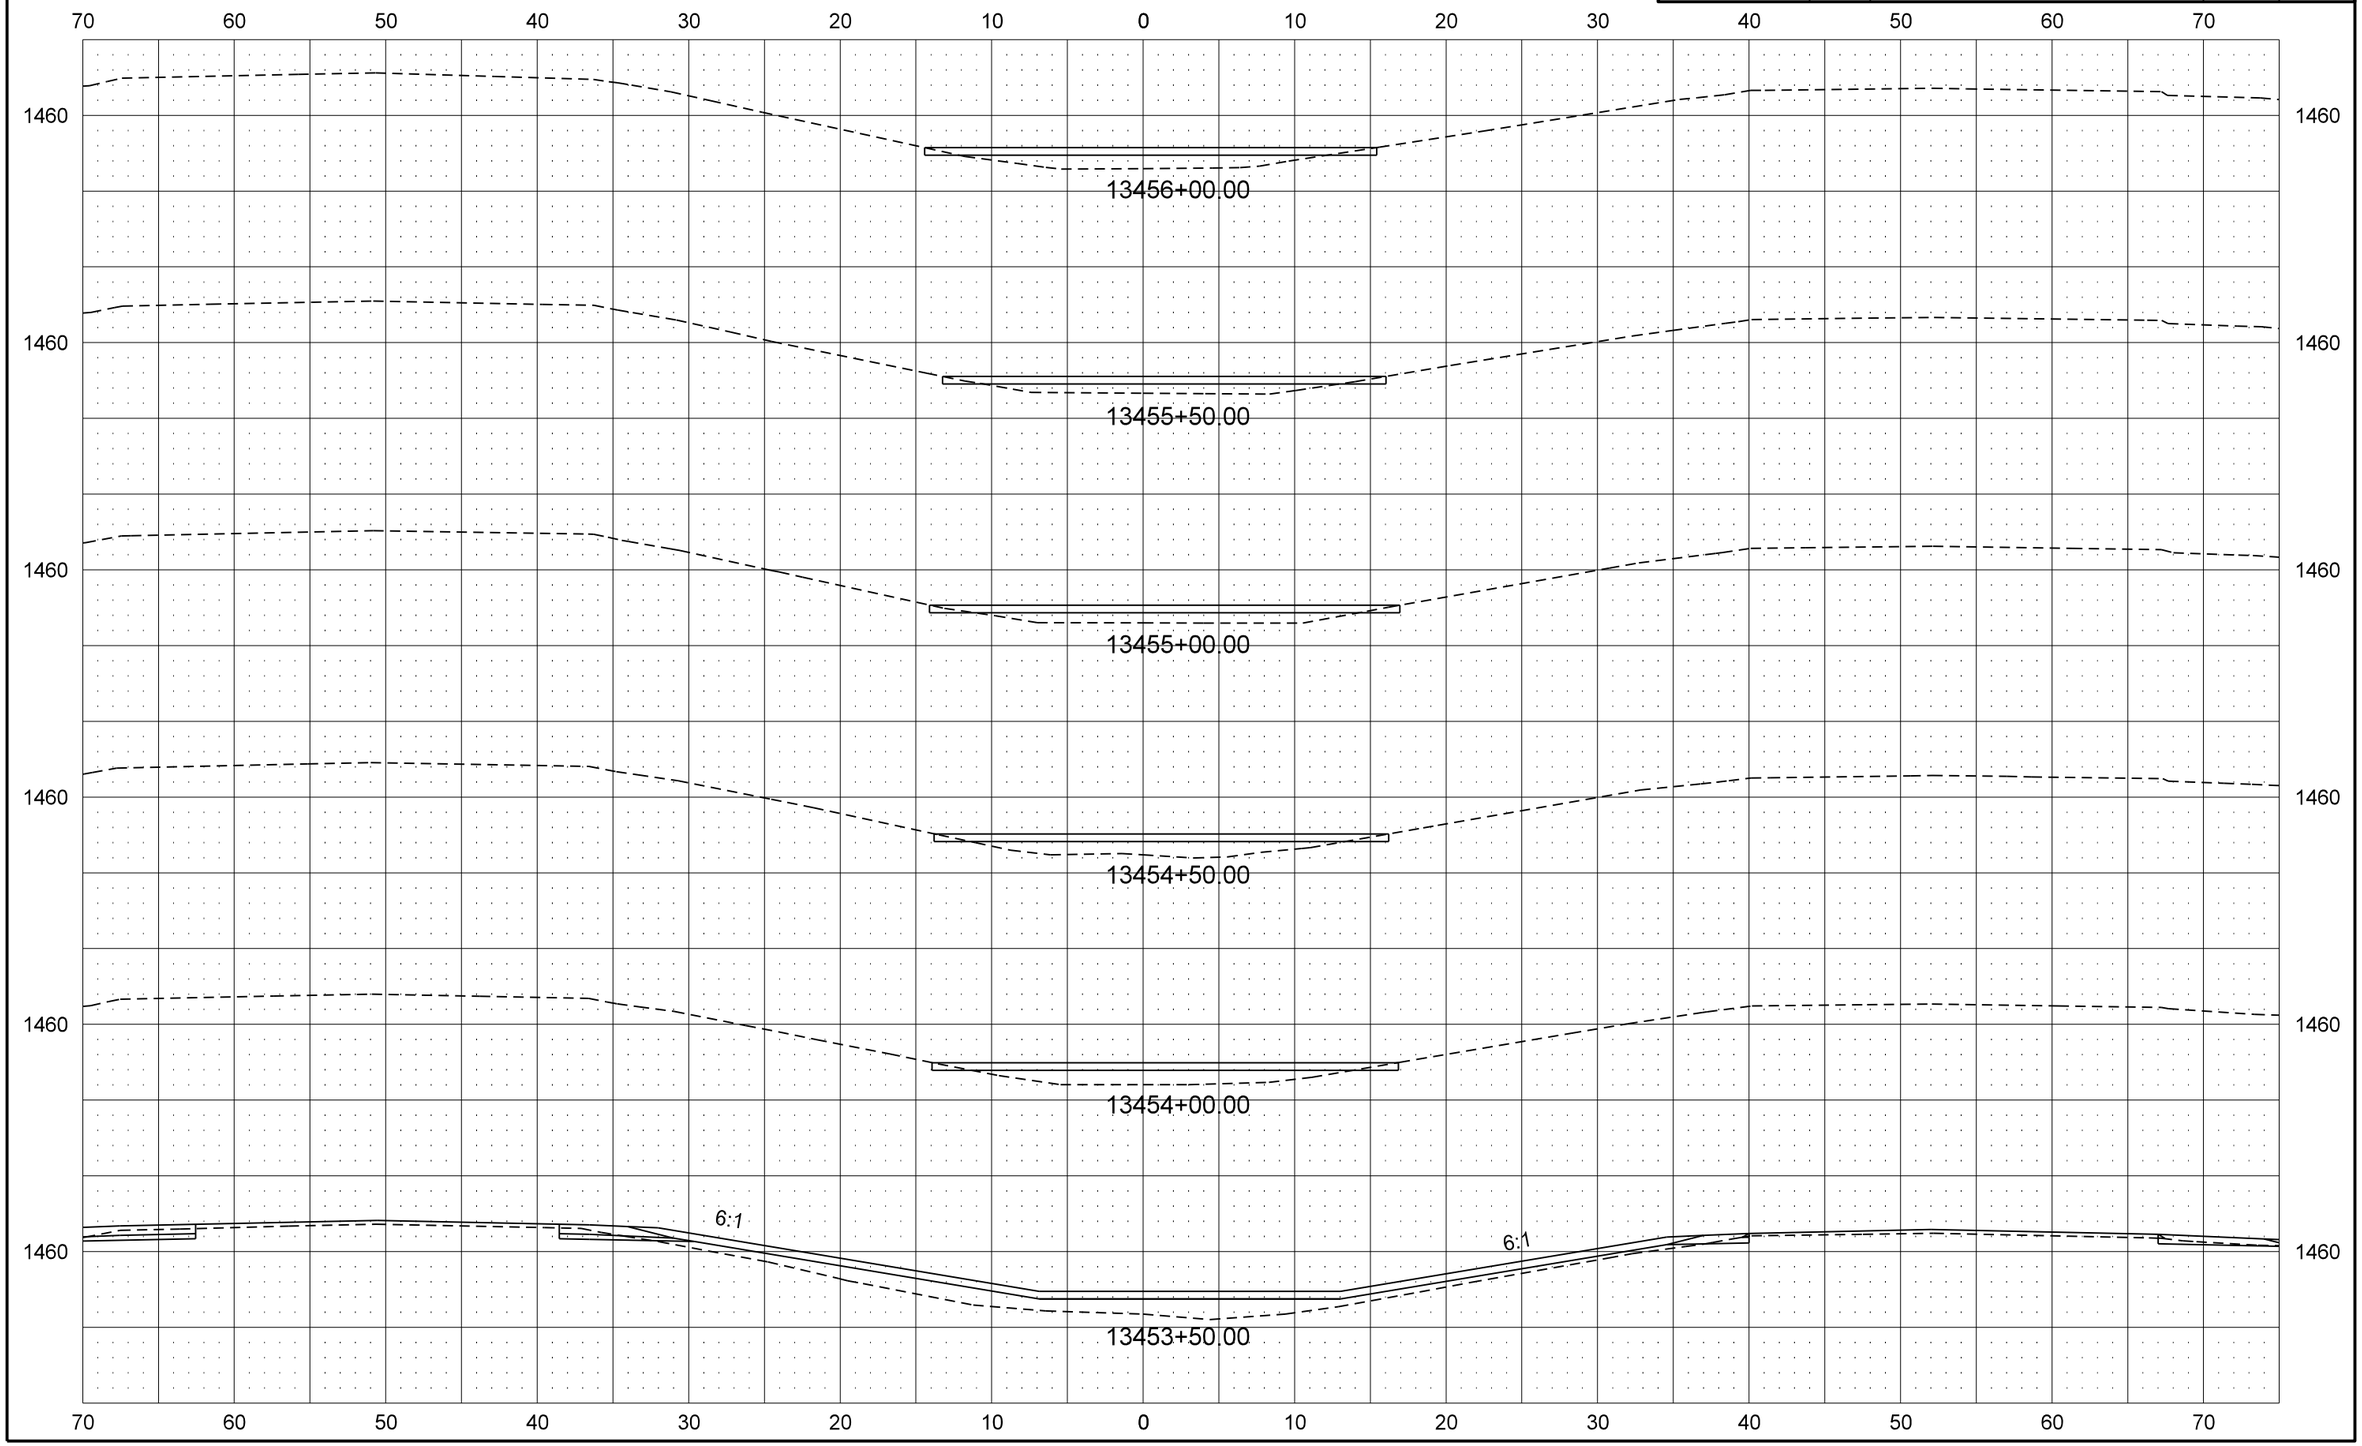

STATE	PROJECT NO.	SECTION NO.	SHEET NO.
ND	NH-3-002(145)254	200	39

Mainline Cross Sections
Median

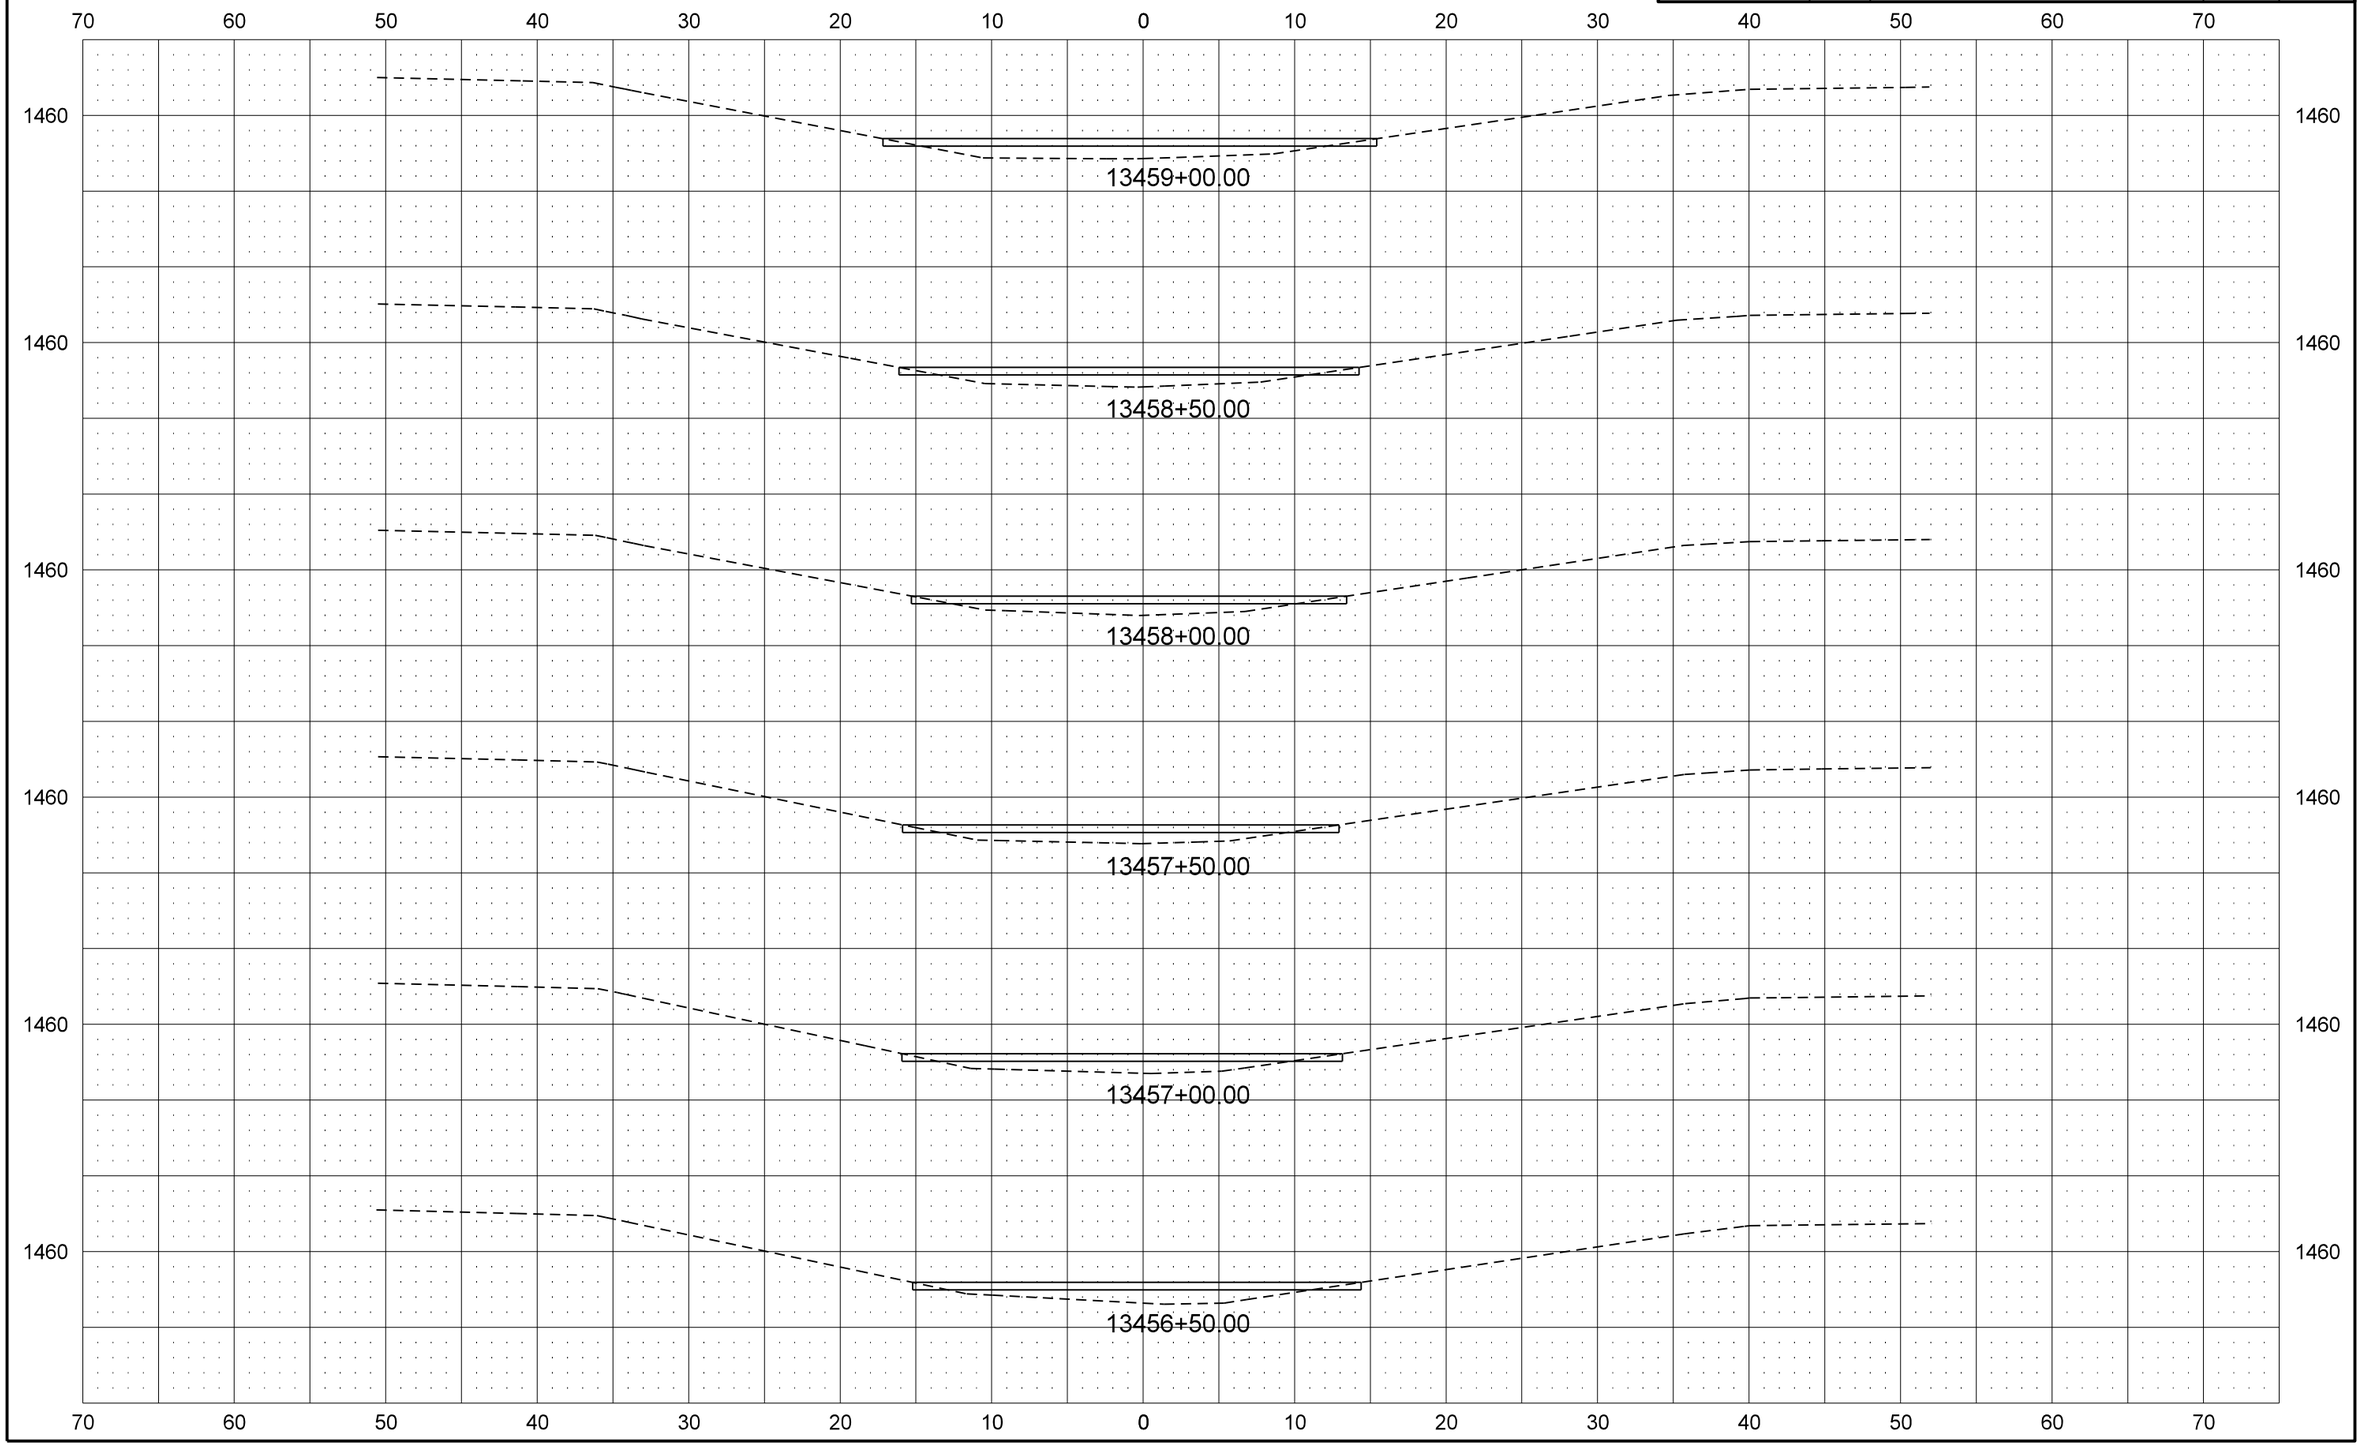

STATE	PROJECT NO.	SECTION NO.	SHEET NO.
ND	NH-3-002(145)254	200	40
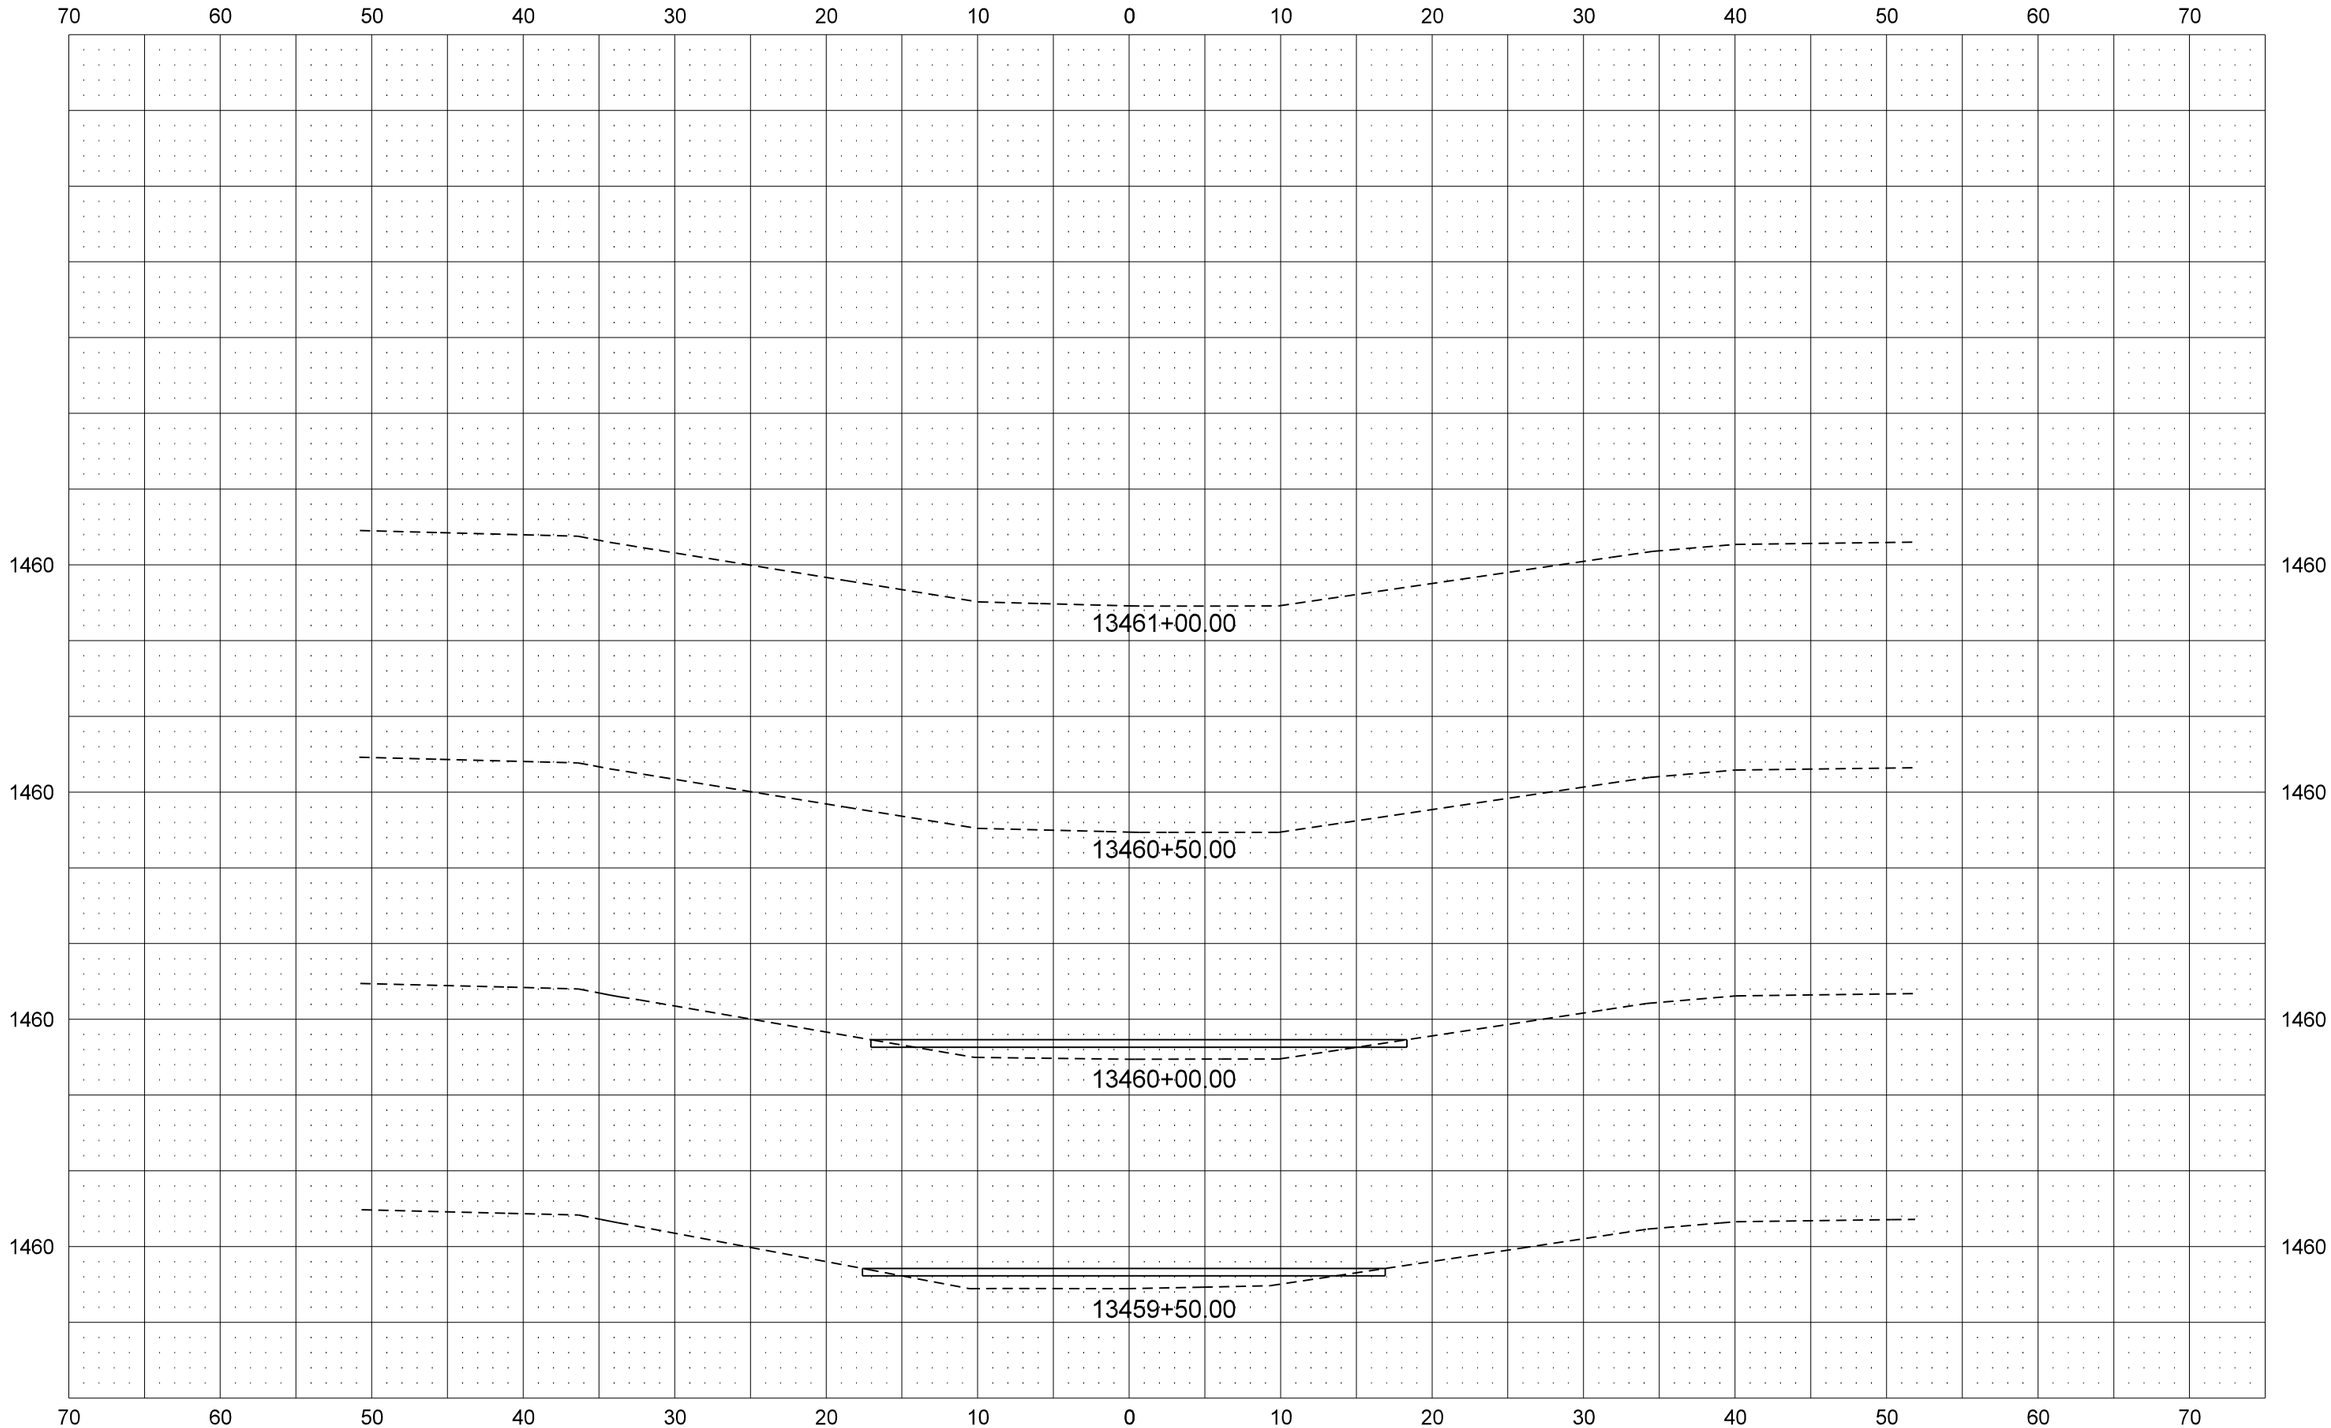
Mainline Cross Sections
Median