STATE	PROJECT NO.	SECTION NO.	SHEET NO.
ND	SOIB-7-002(162)021	200	1

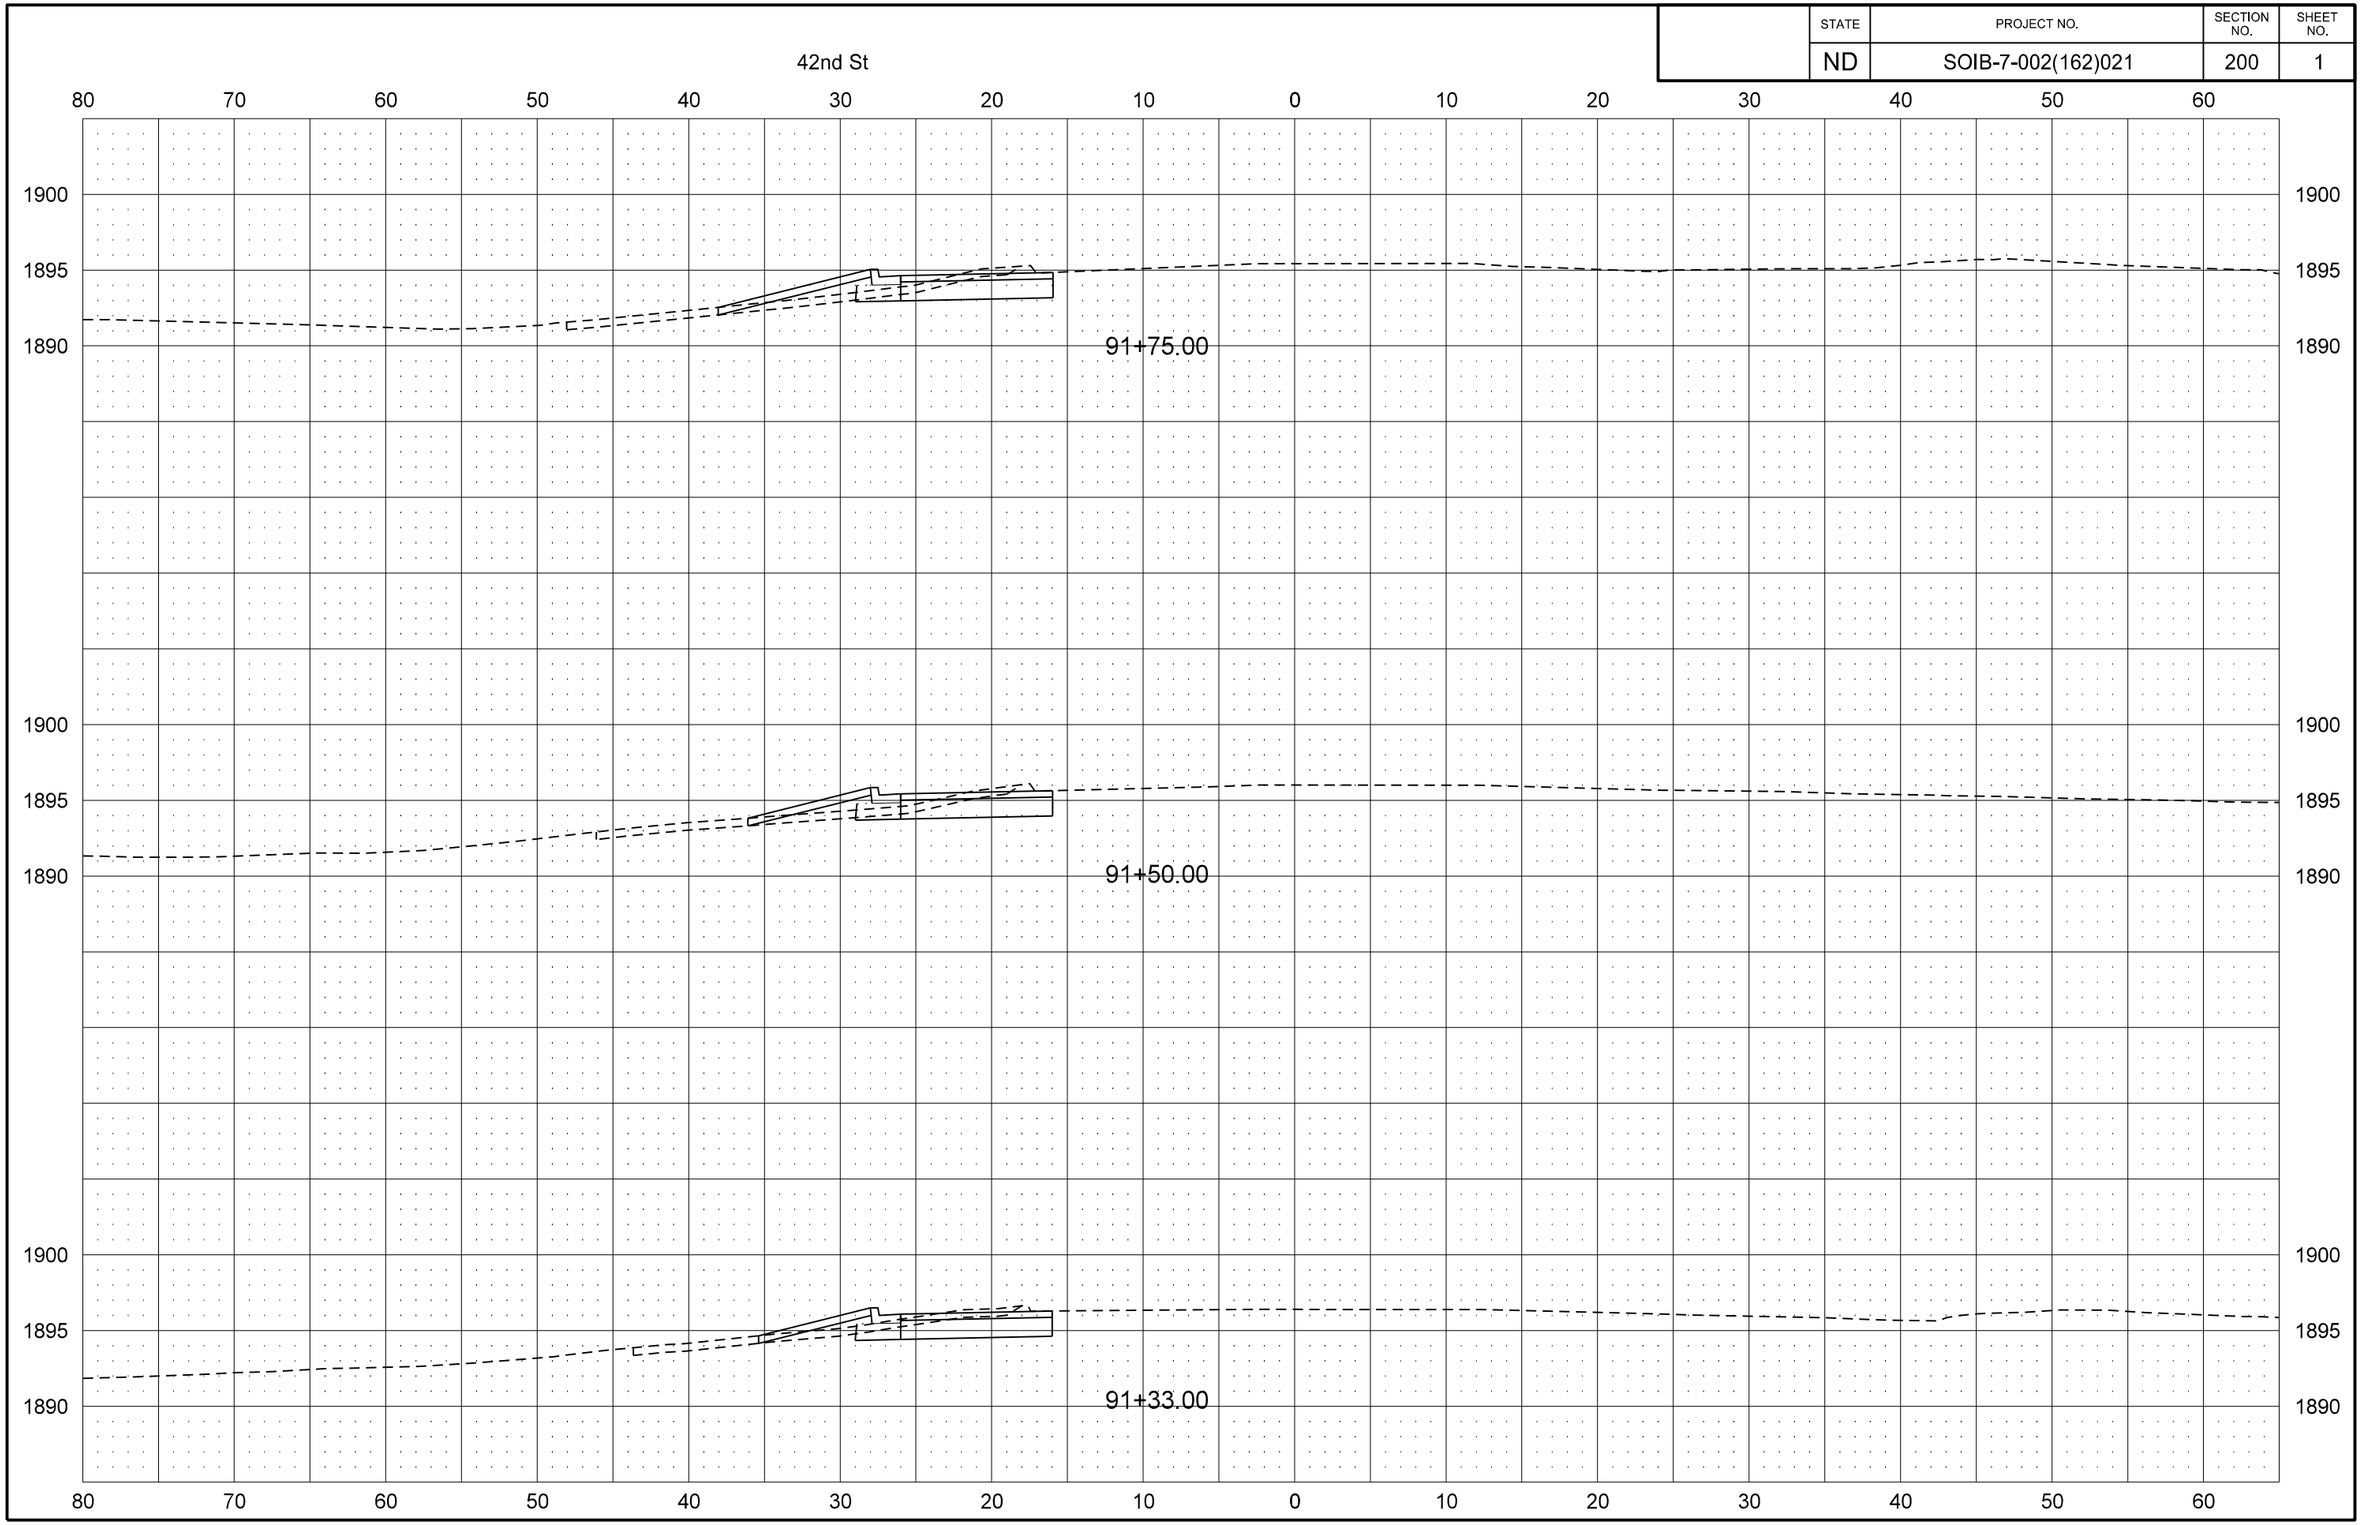

STATE	PROJECT NO.	SECTION NO.	SHEET NO.
ND	SOIB-7-002(162)021	200	2

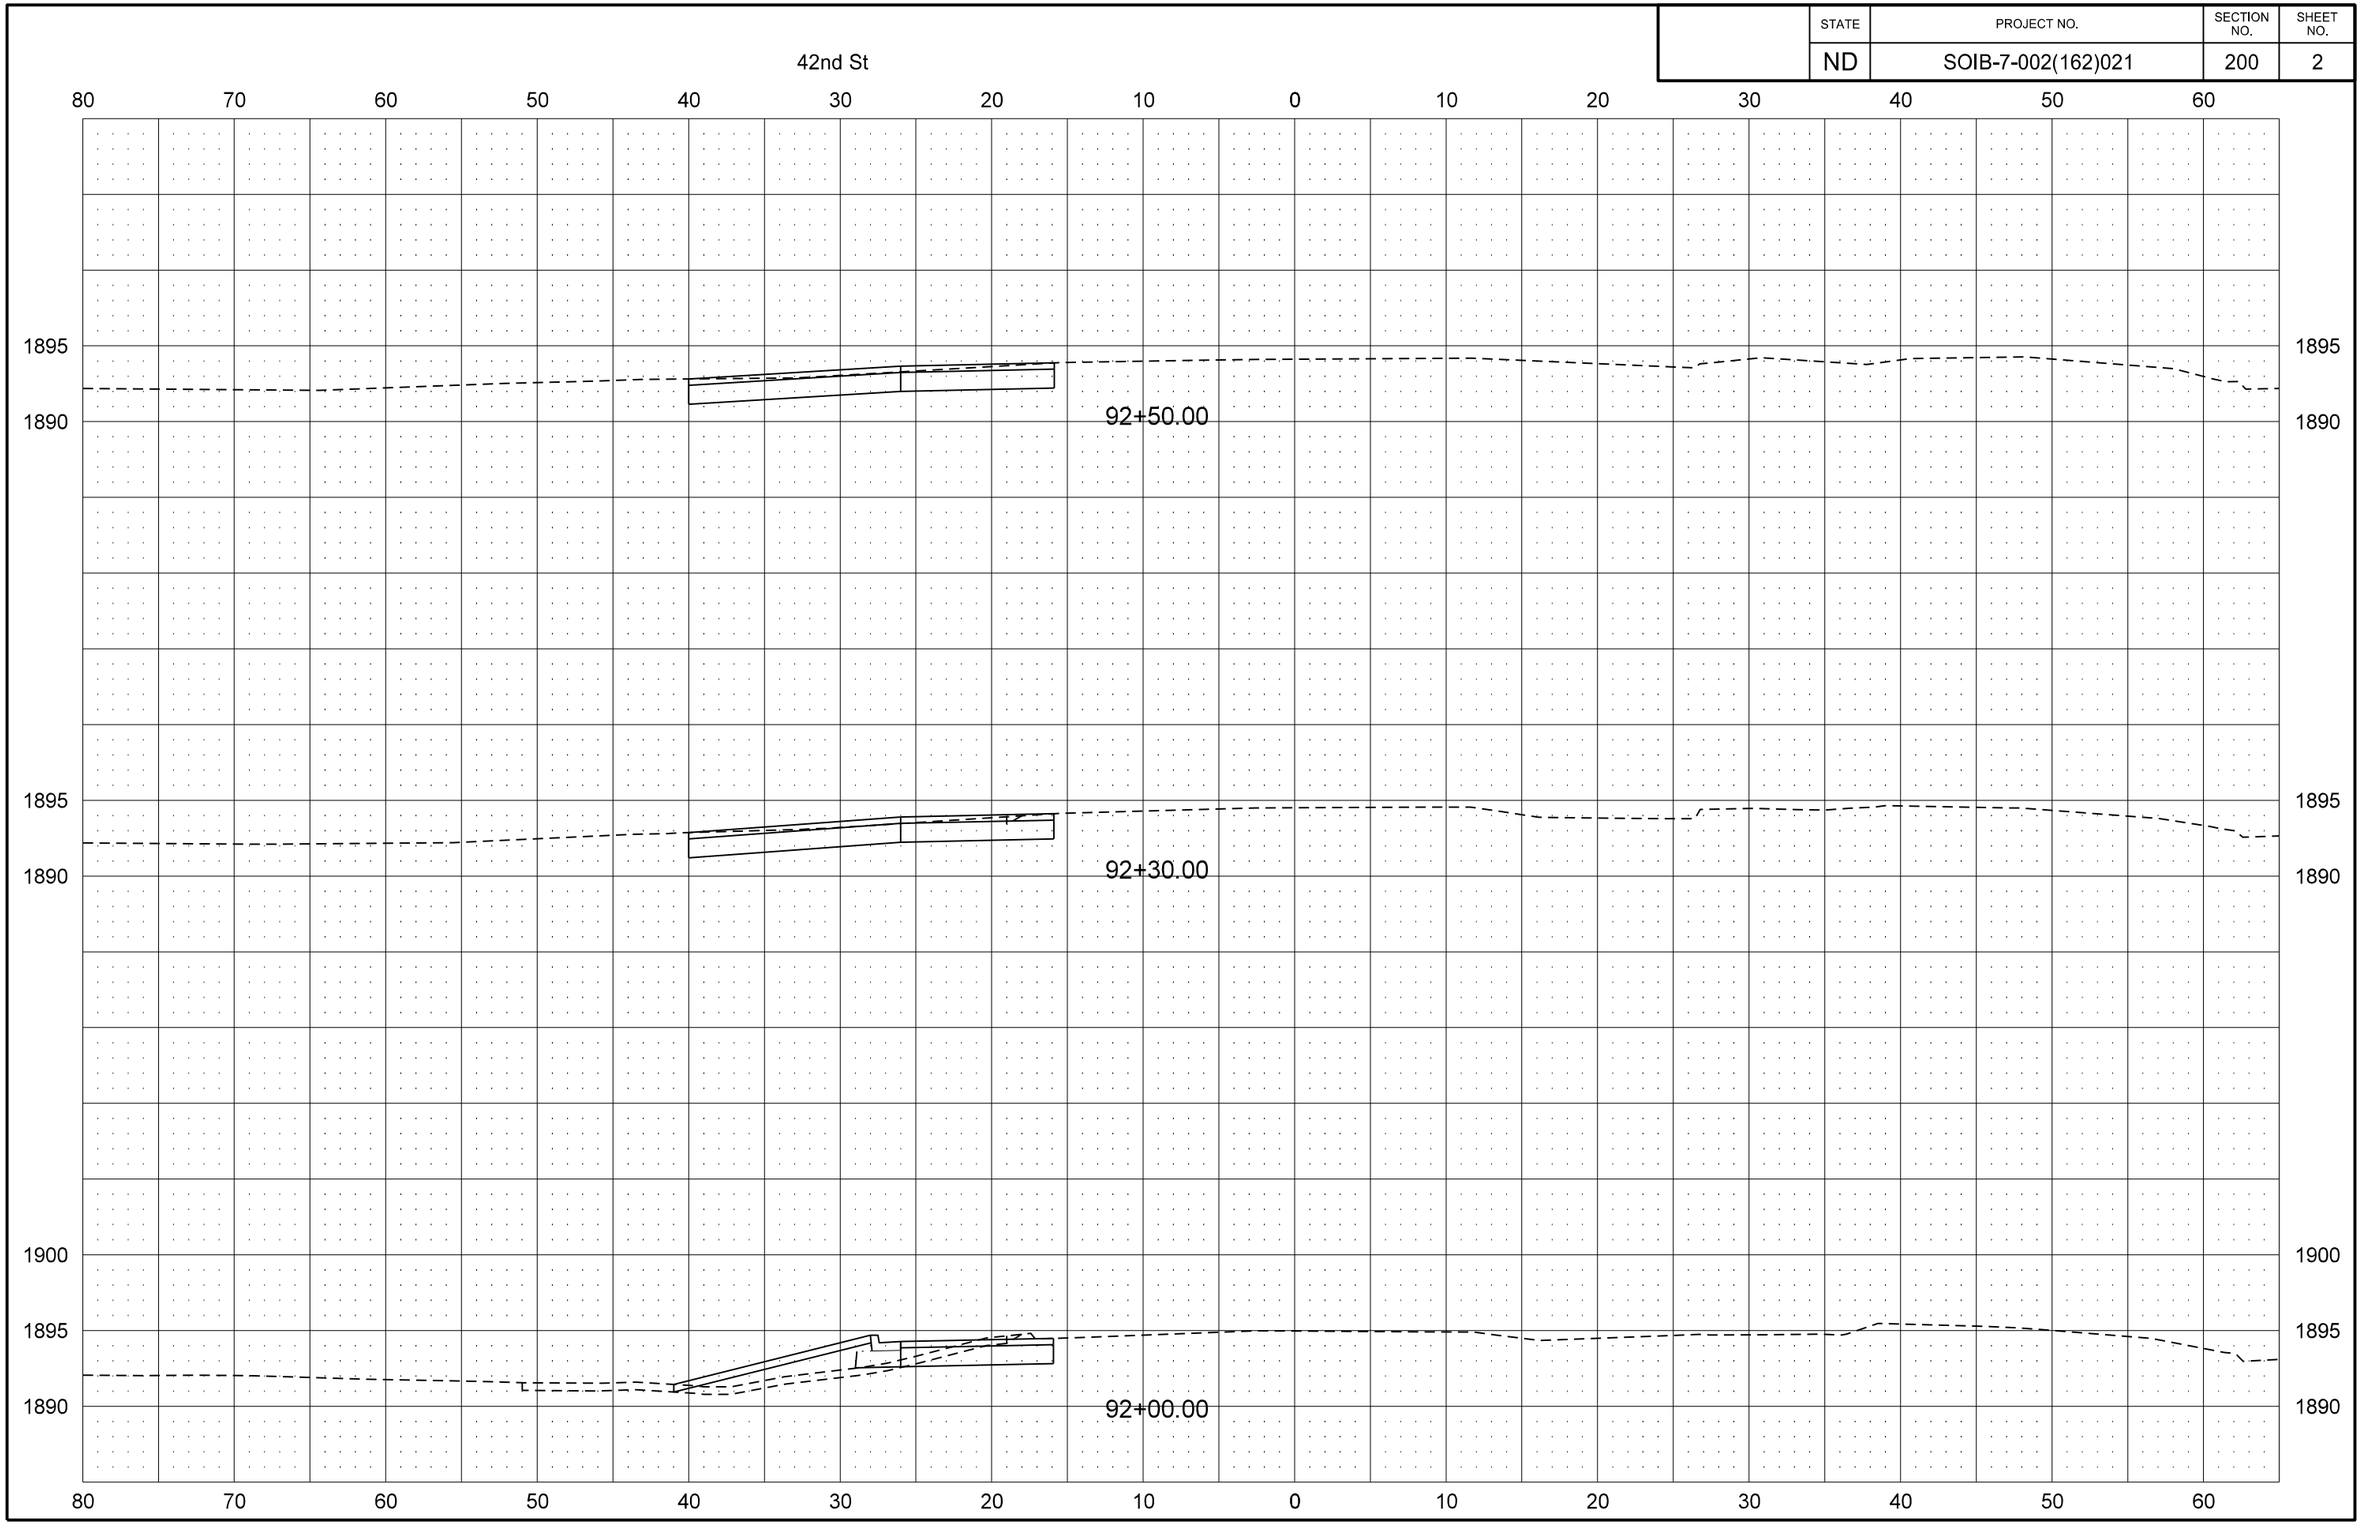

STATE	PROJECT NO.	SECTION NO.	SHEET NO.
ND	SOIB-7-002(162)021	200	3

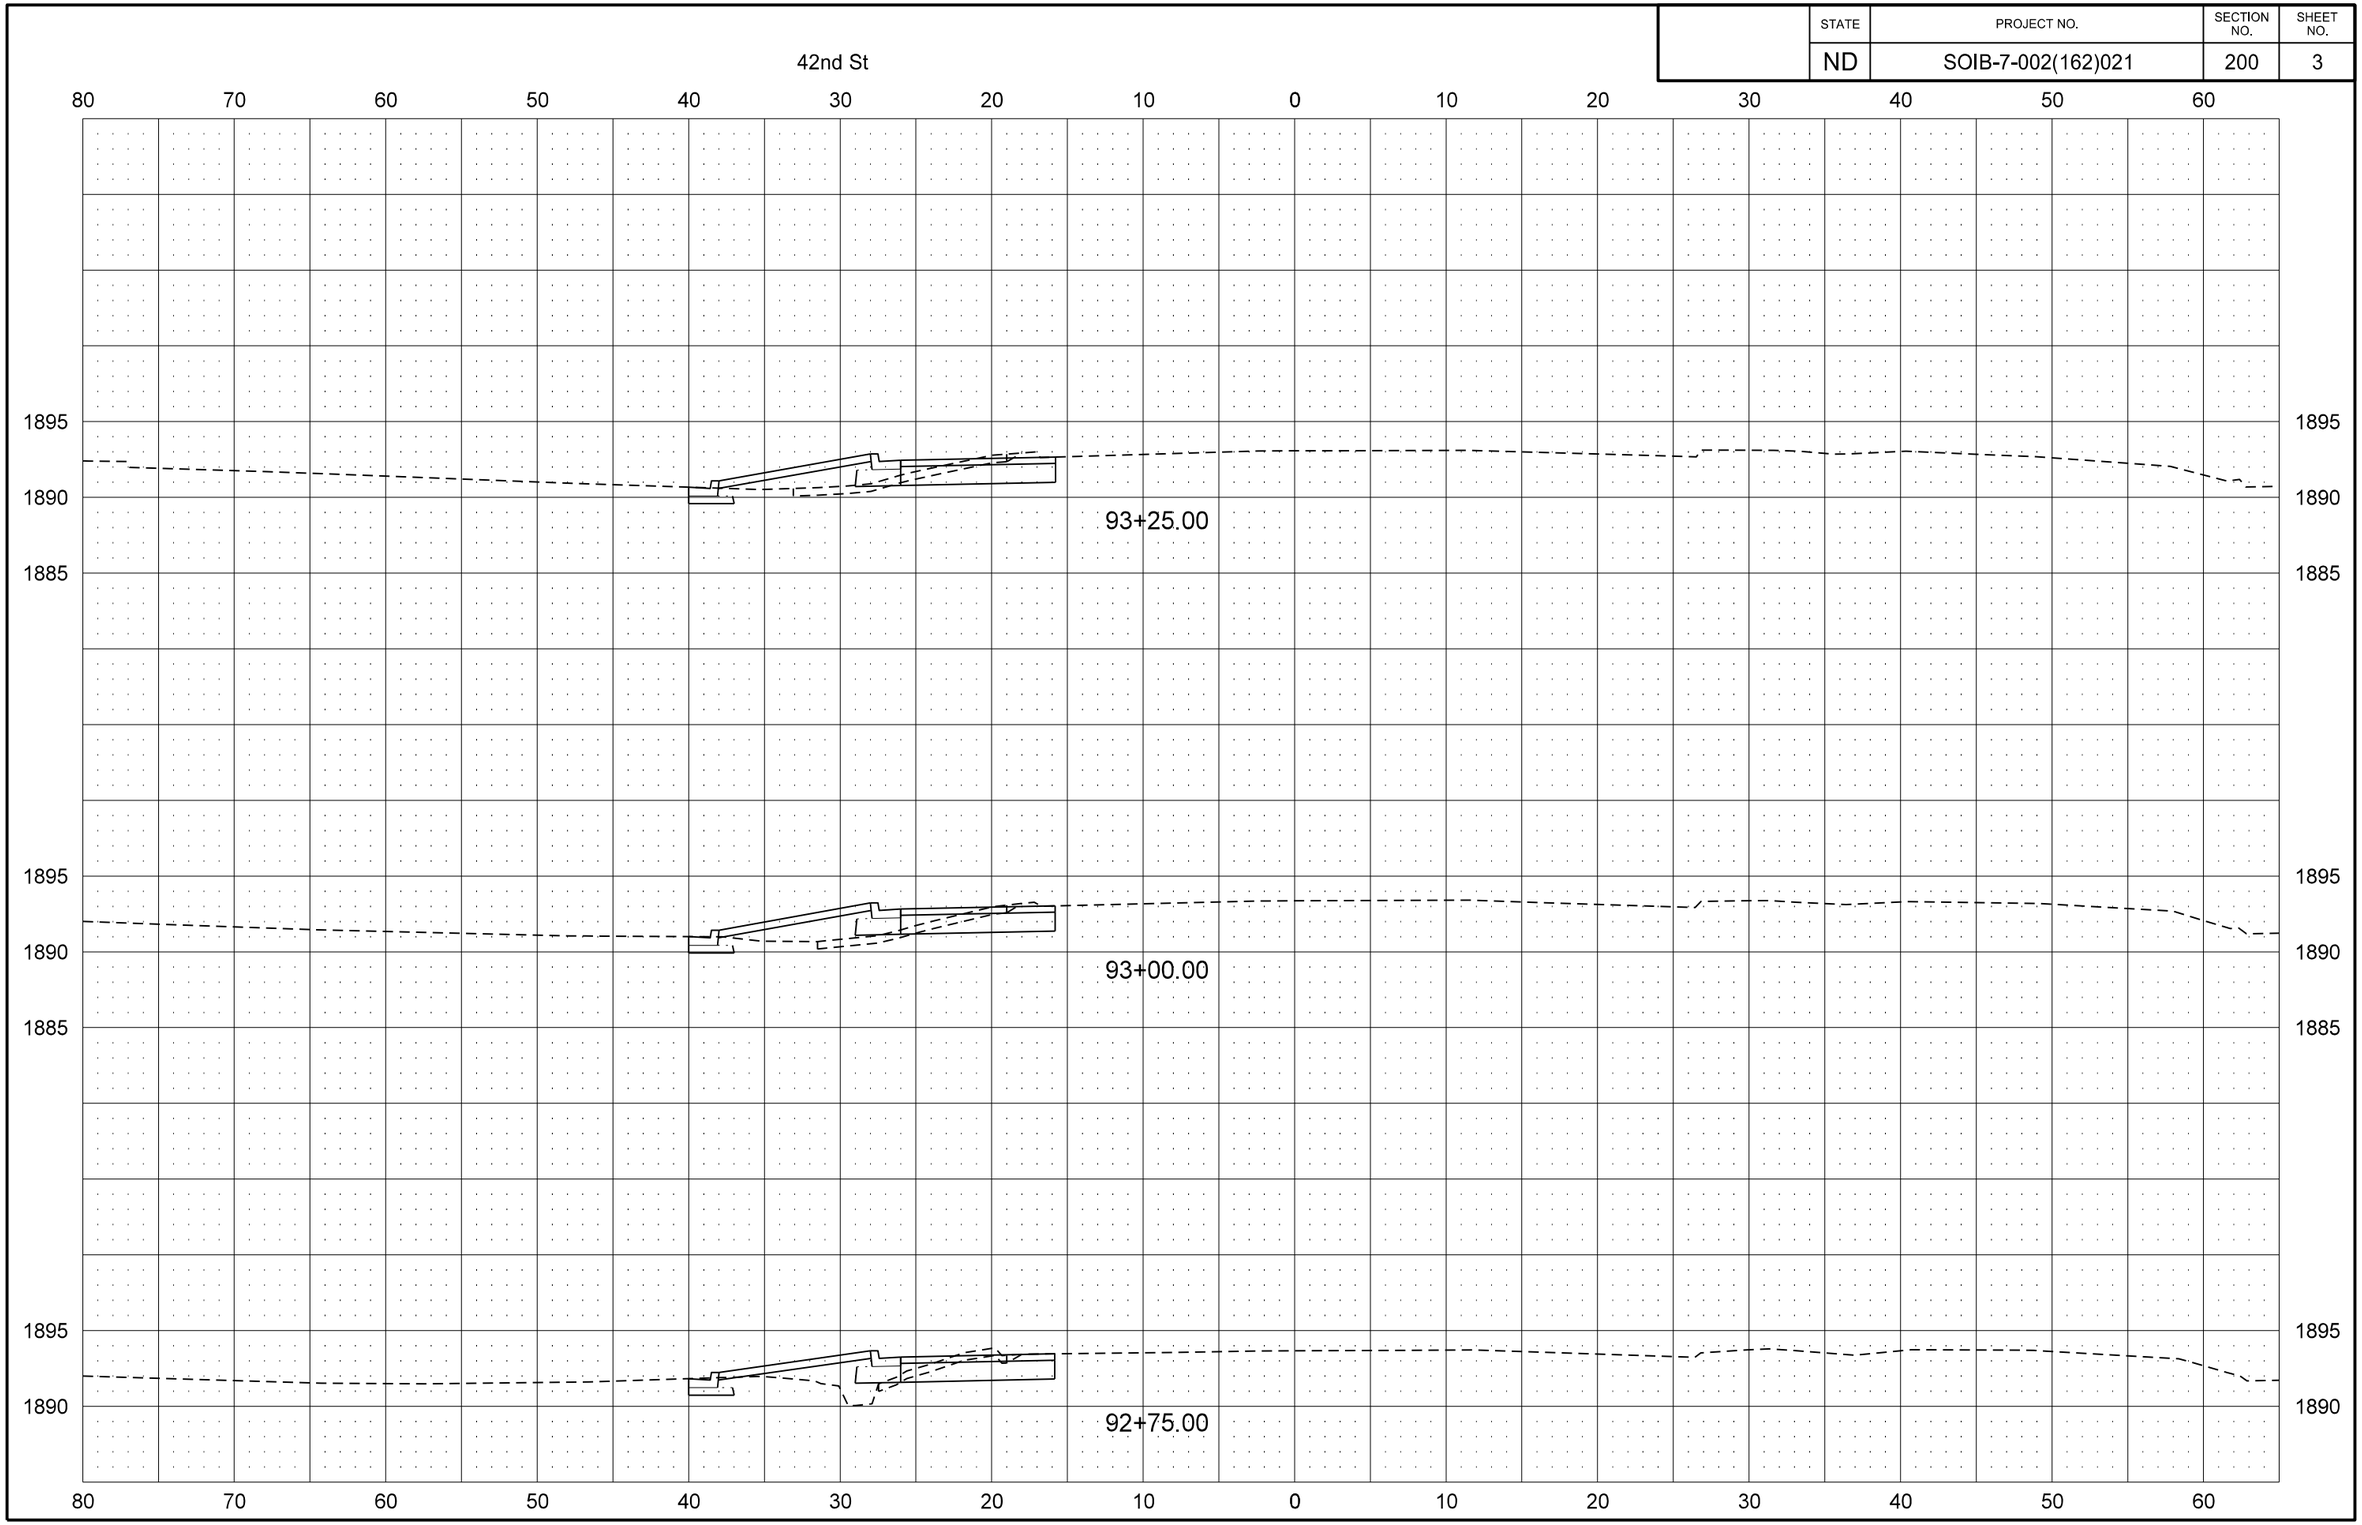

STATE	PROJECT NO.	SECTION NO.	SHEET NO.
ND	SOIB-7-002(162)021	200	4

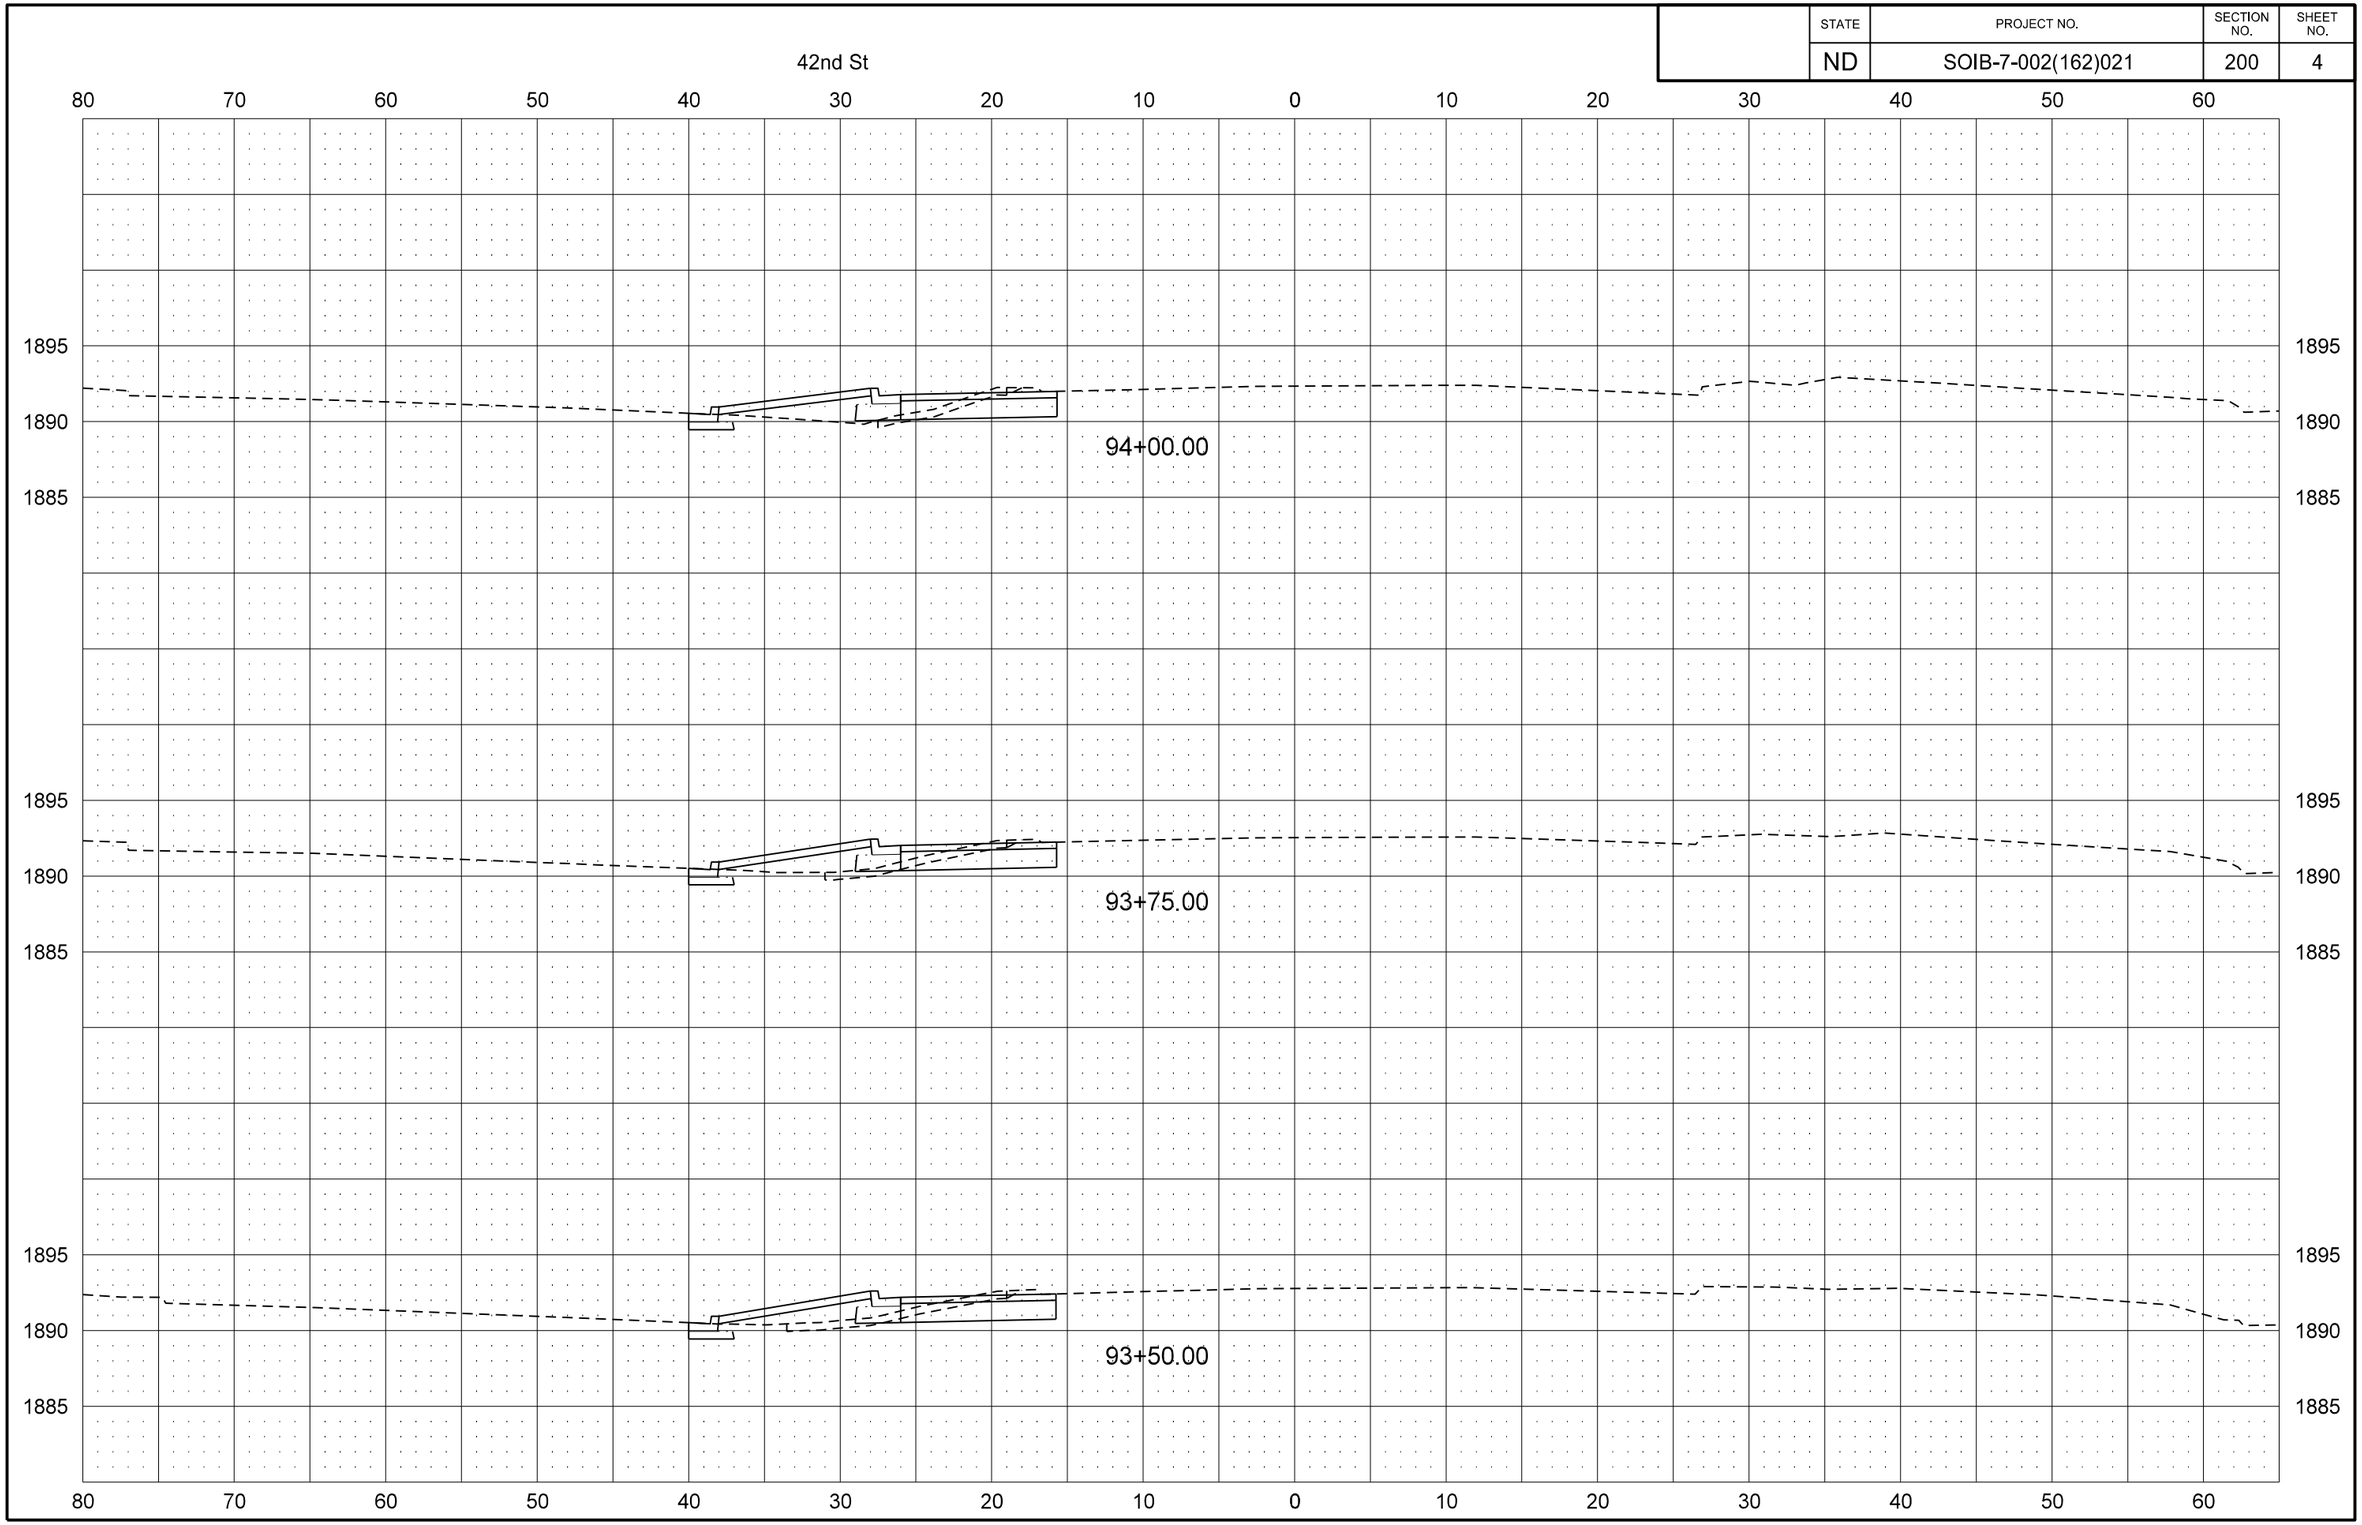

STATE	PROJECT NO.	SECTION NO.	SHEET NO.
ND	SOIB-7-002(162)021	200	5

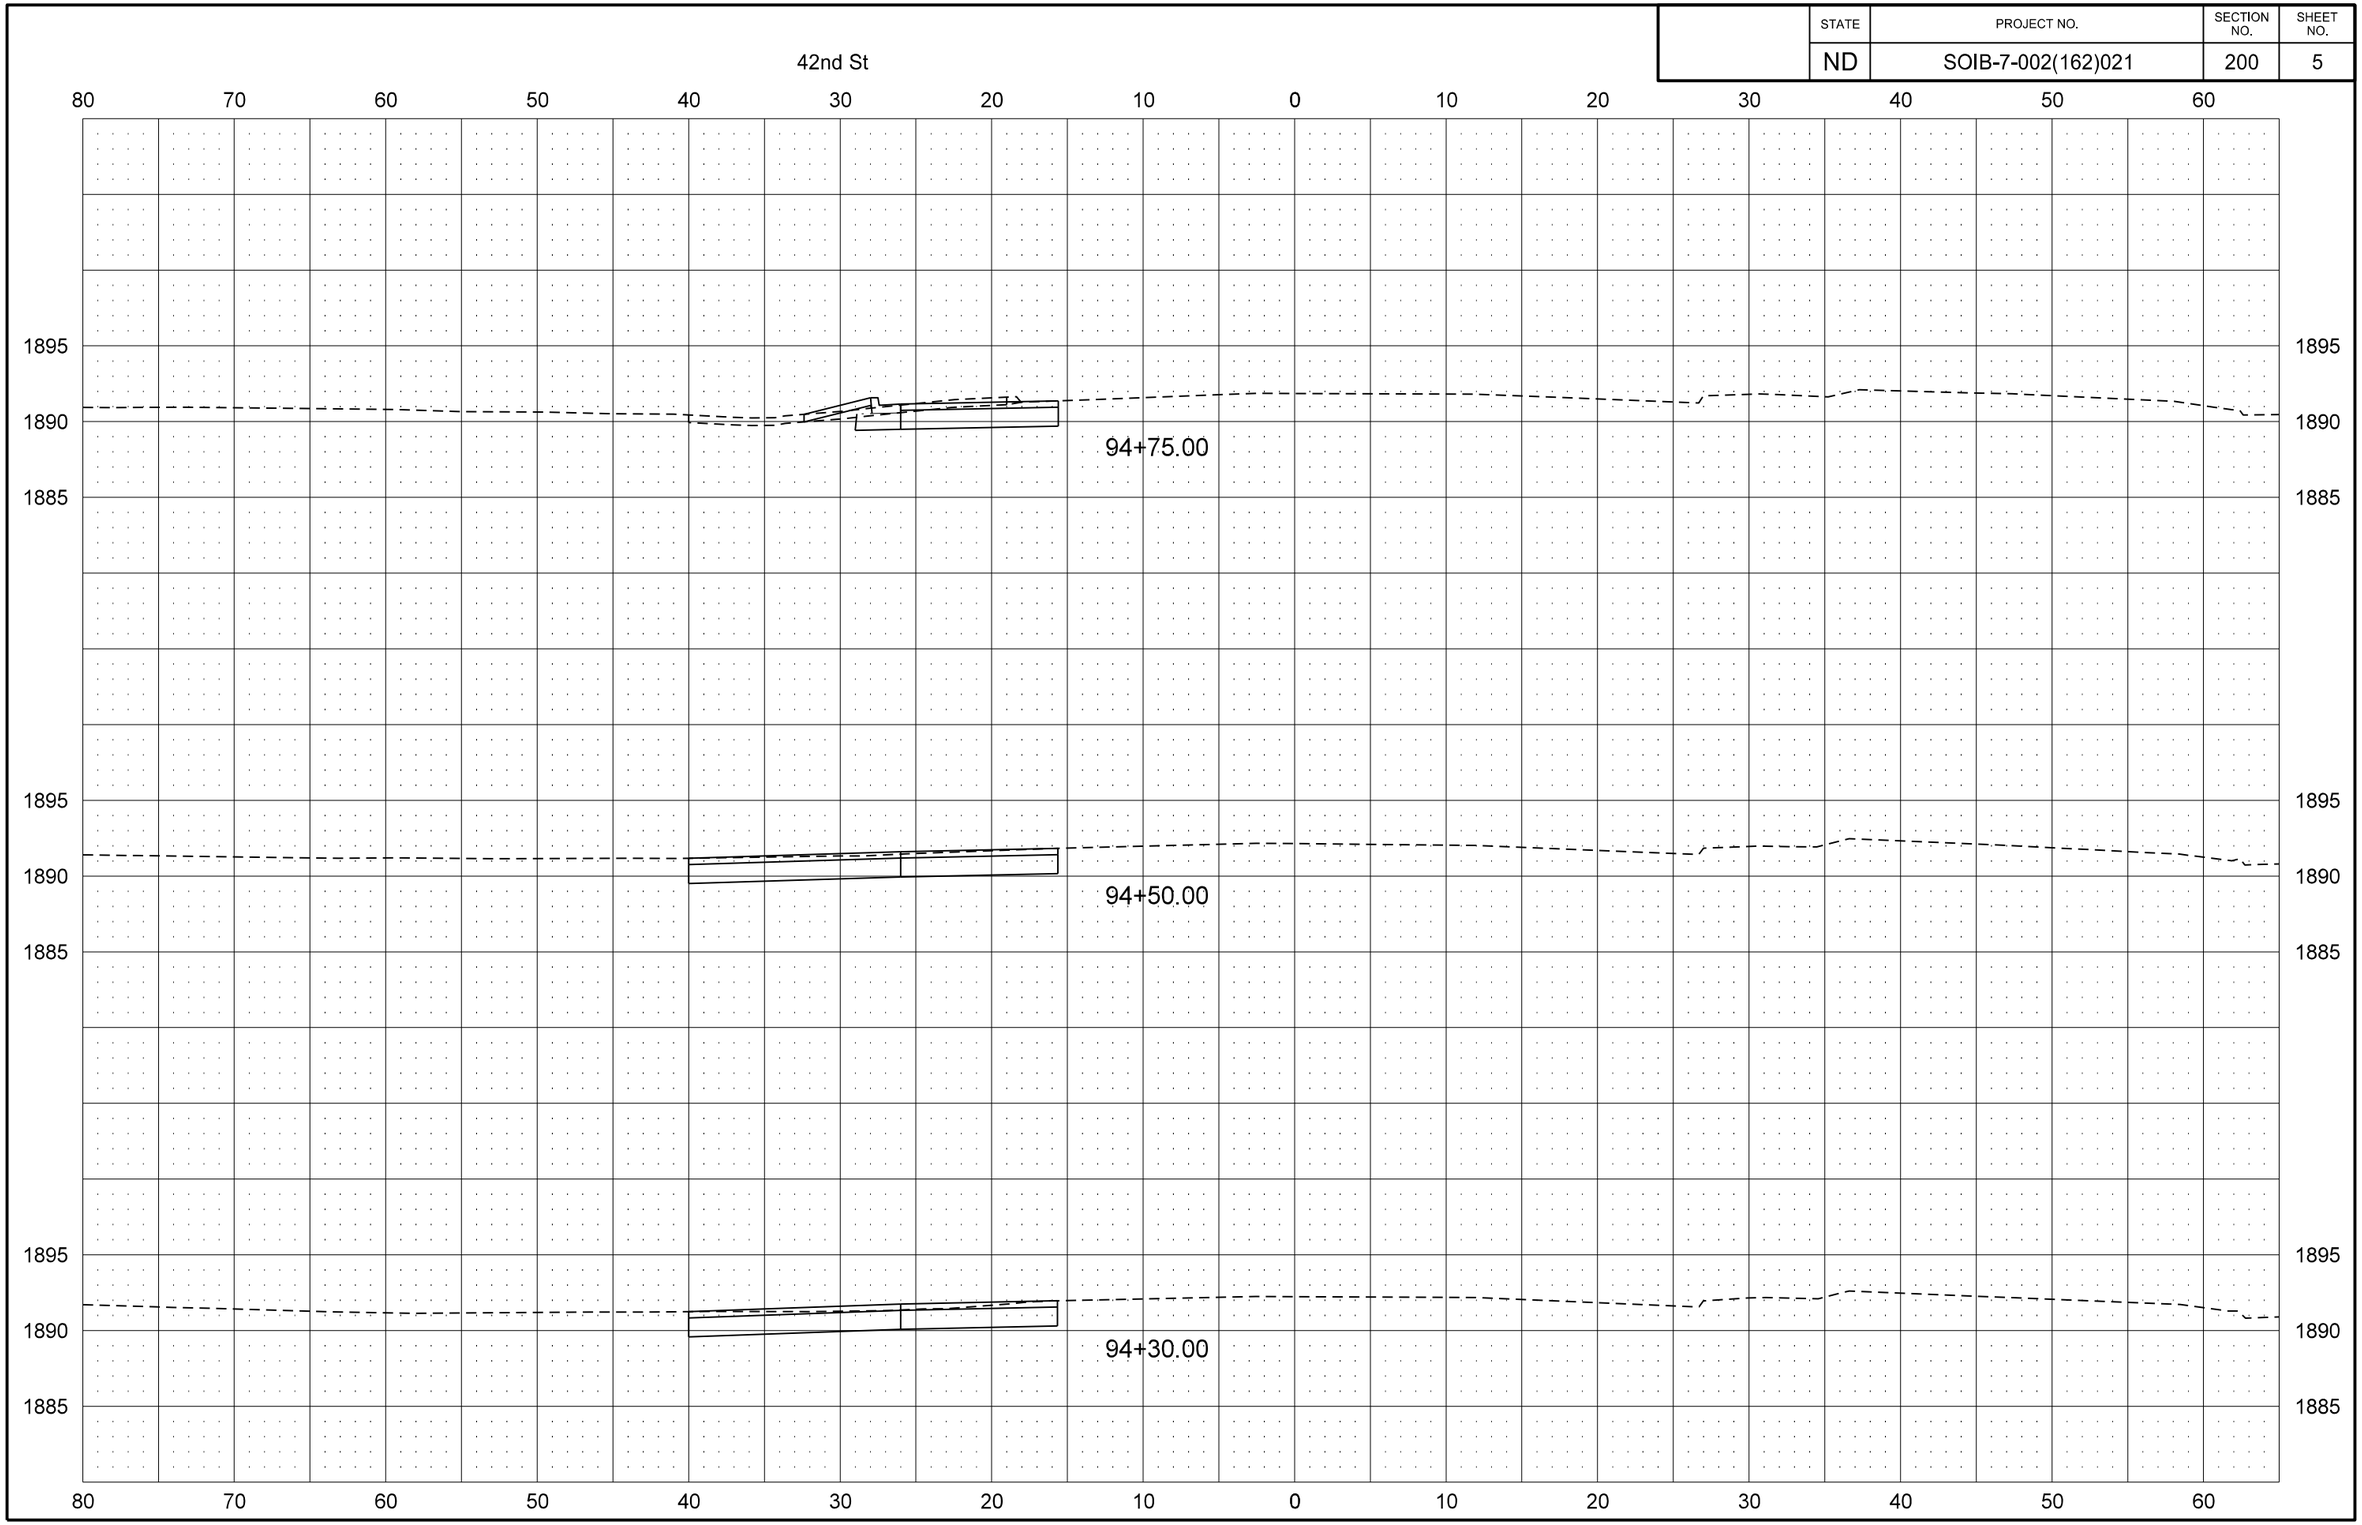

STATE	PROJECT NO.	SECTION NO.	SHEET NO.
ND	SOIB-7-002(162)021	200	6

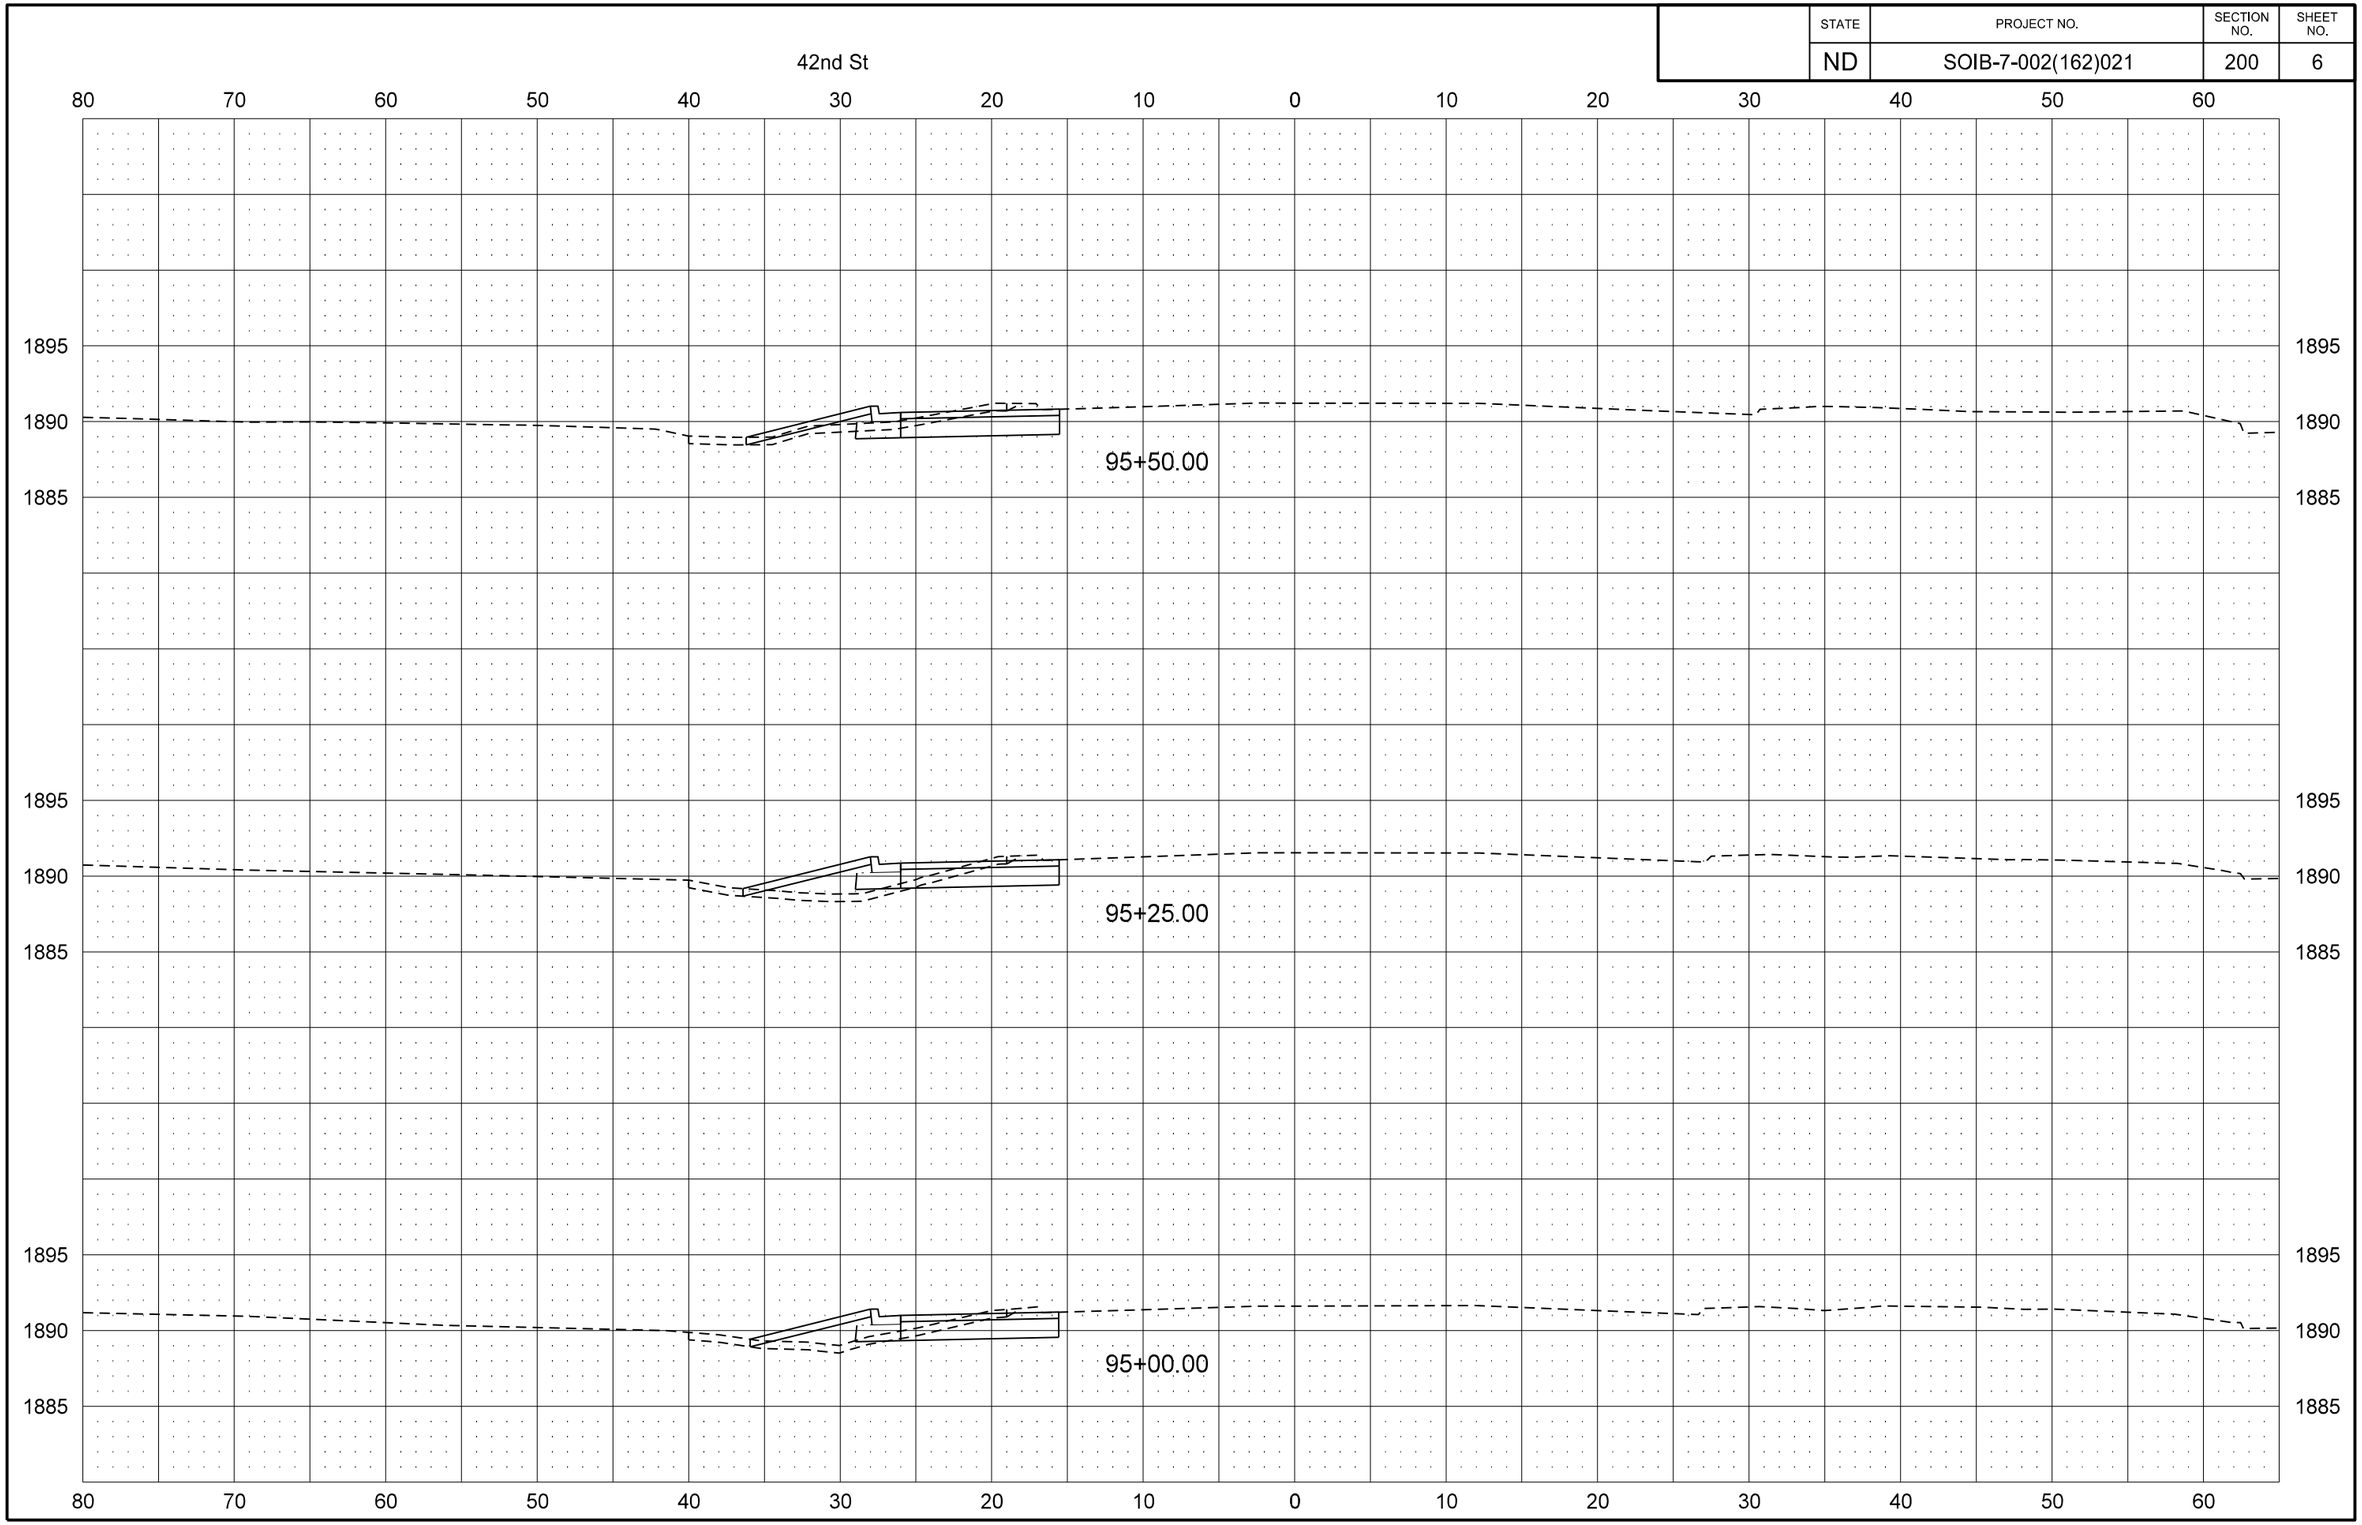

STATE	PROJECT NO.	SECTION NO.	SHEET NO.
ND	SOIB-7-002(162)021	200	7

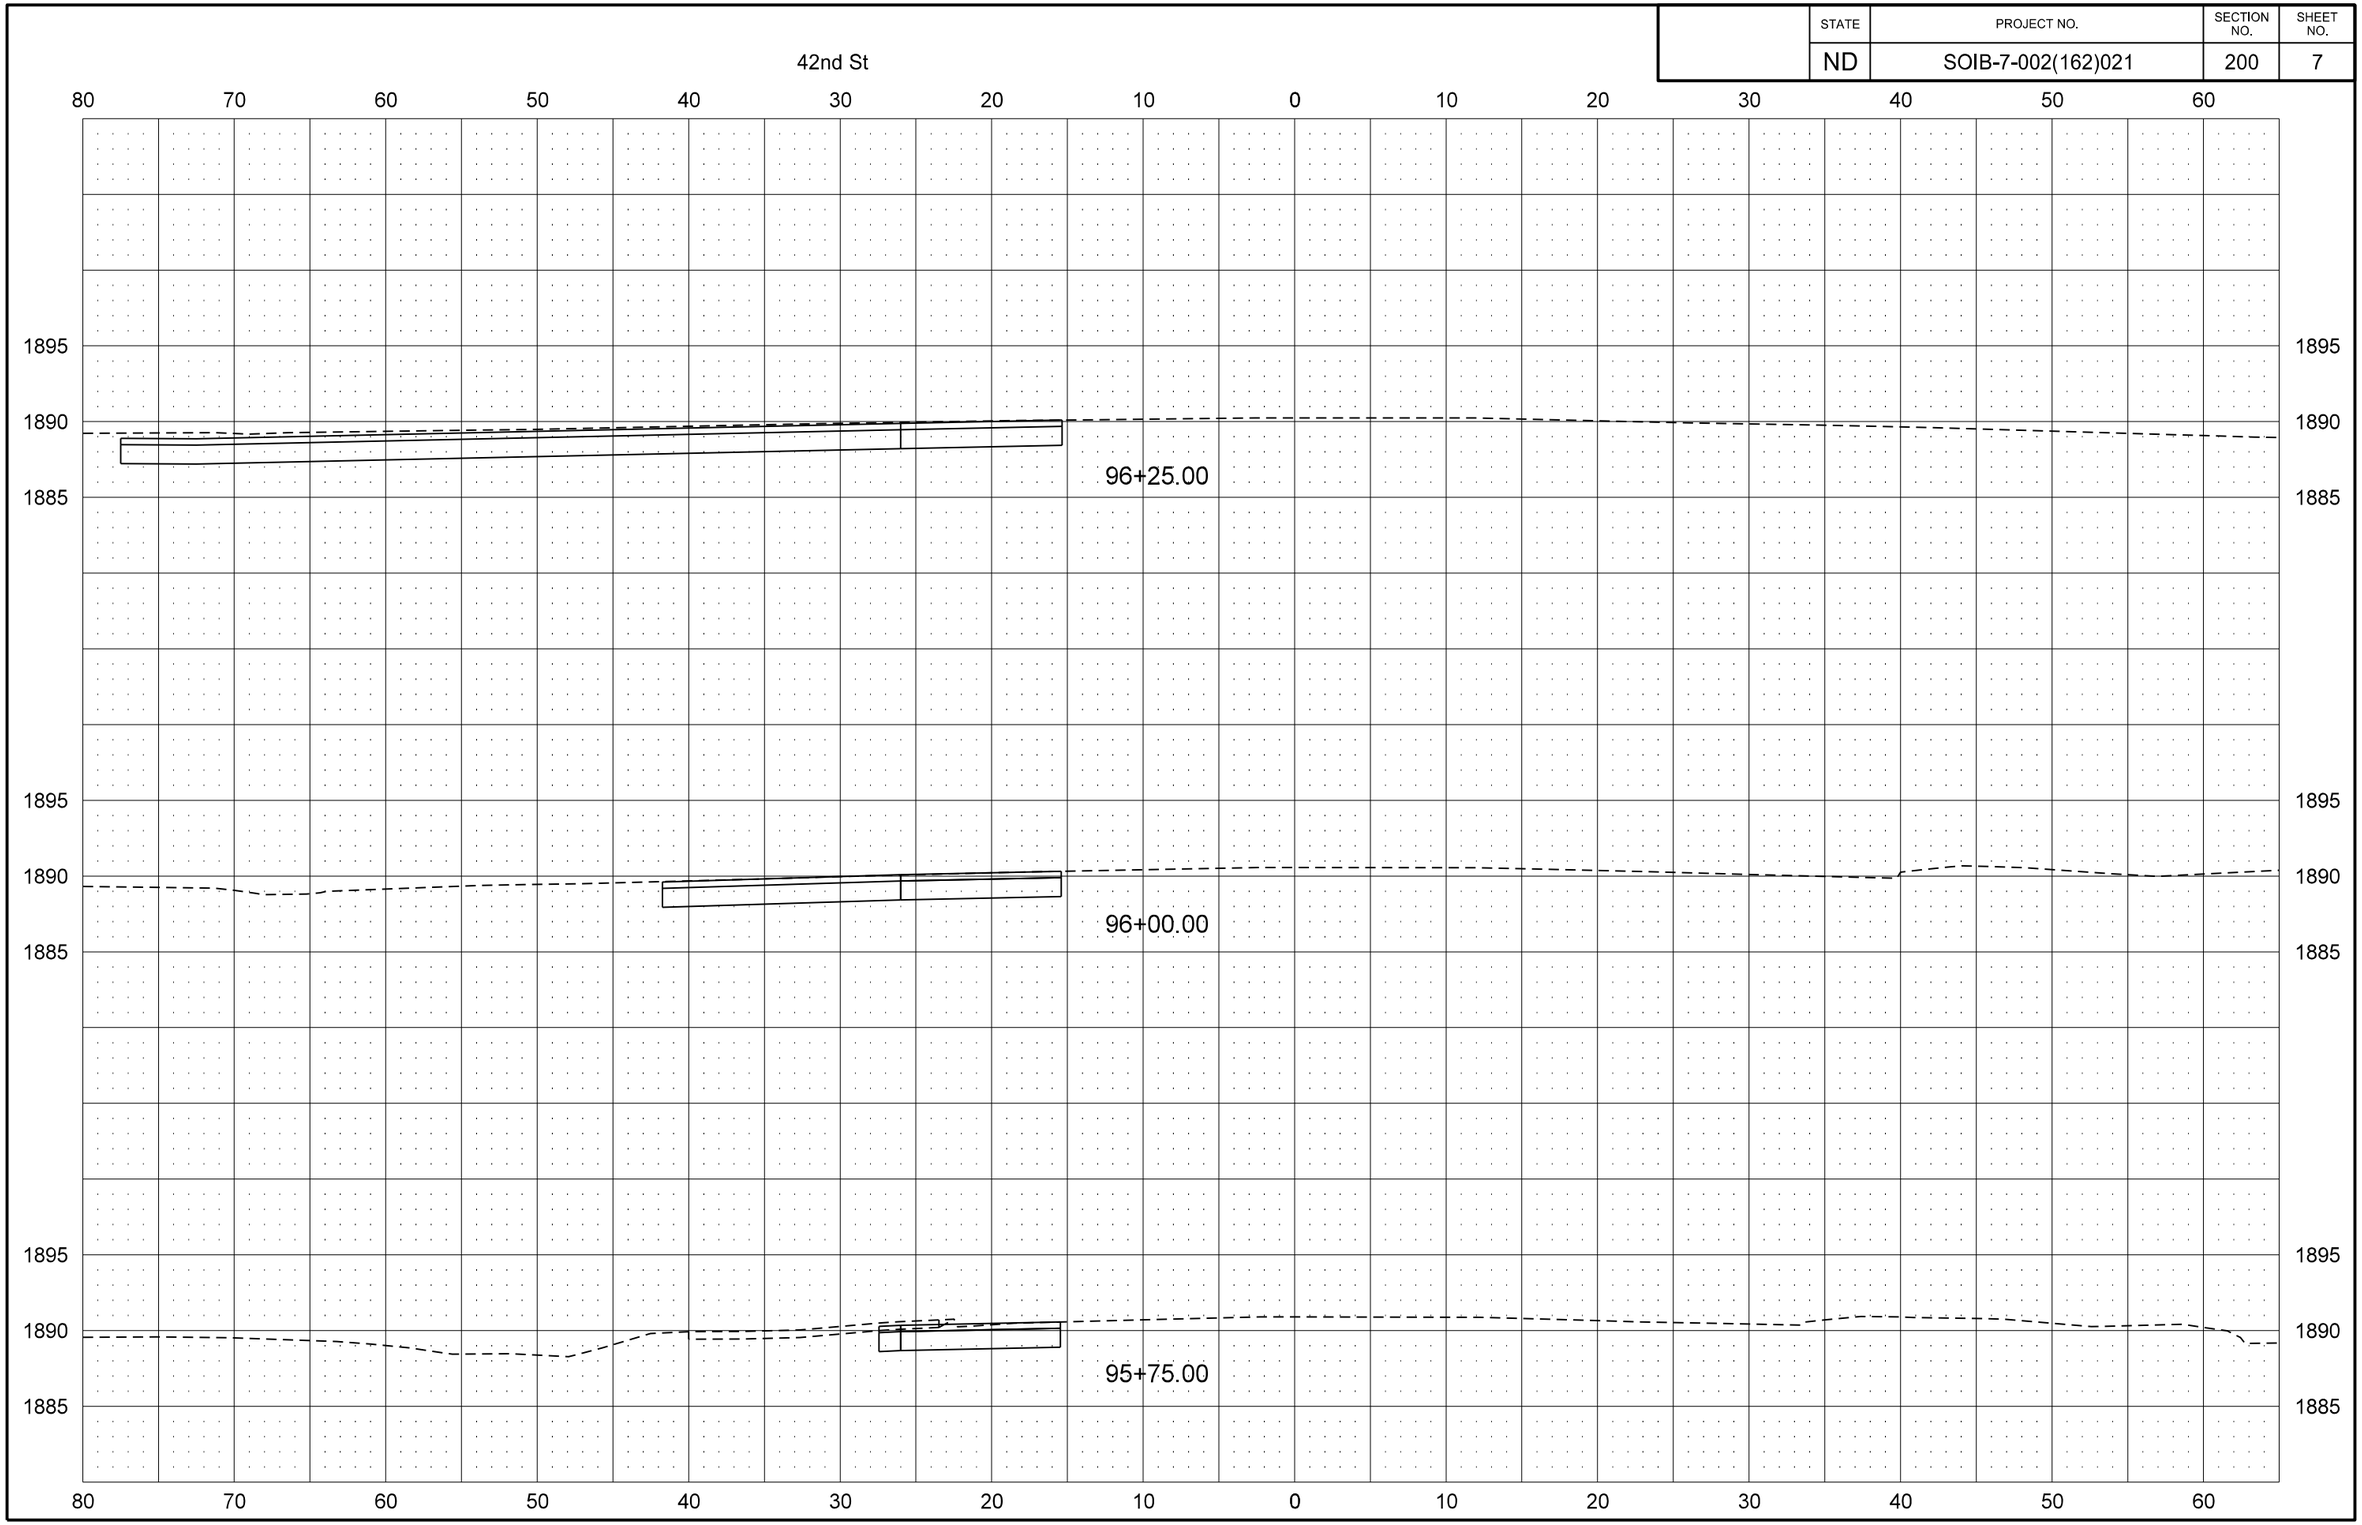

STATE	PROJECT NO.	SECTION NO.	SHEET NO.
ND	SOIB-7-002(162)021	200	8

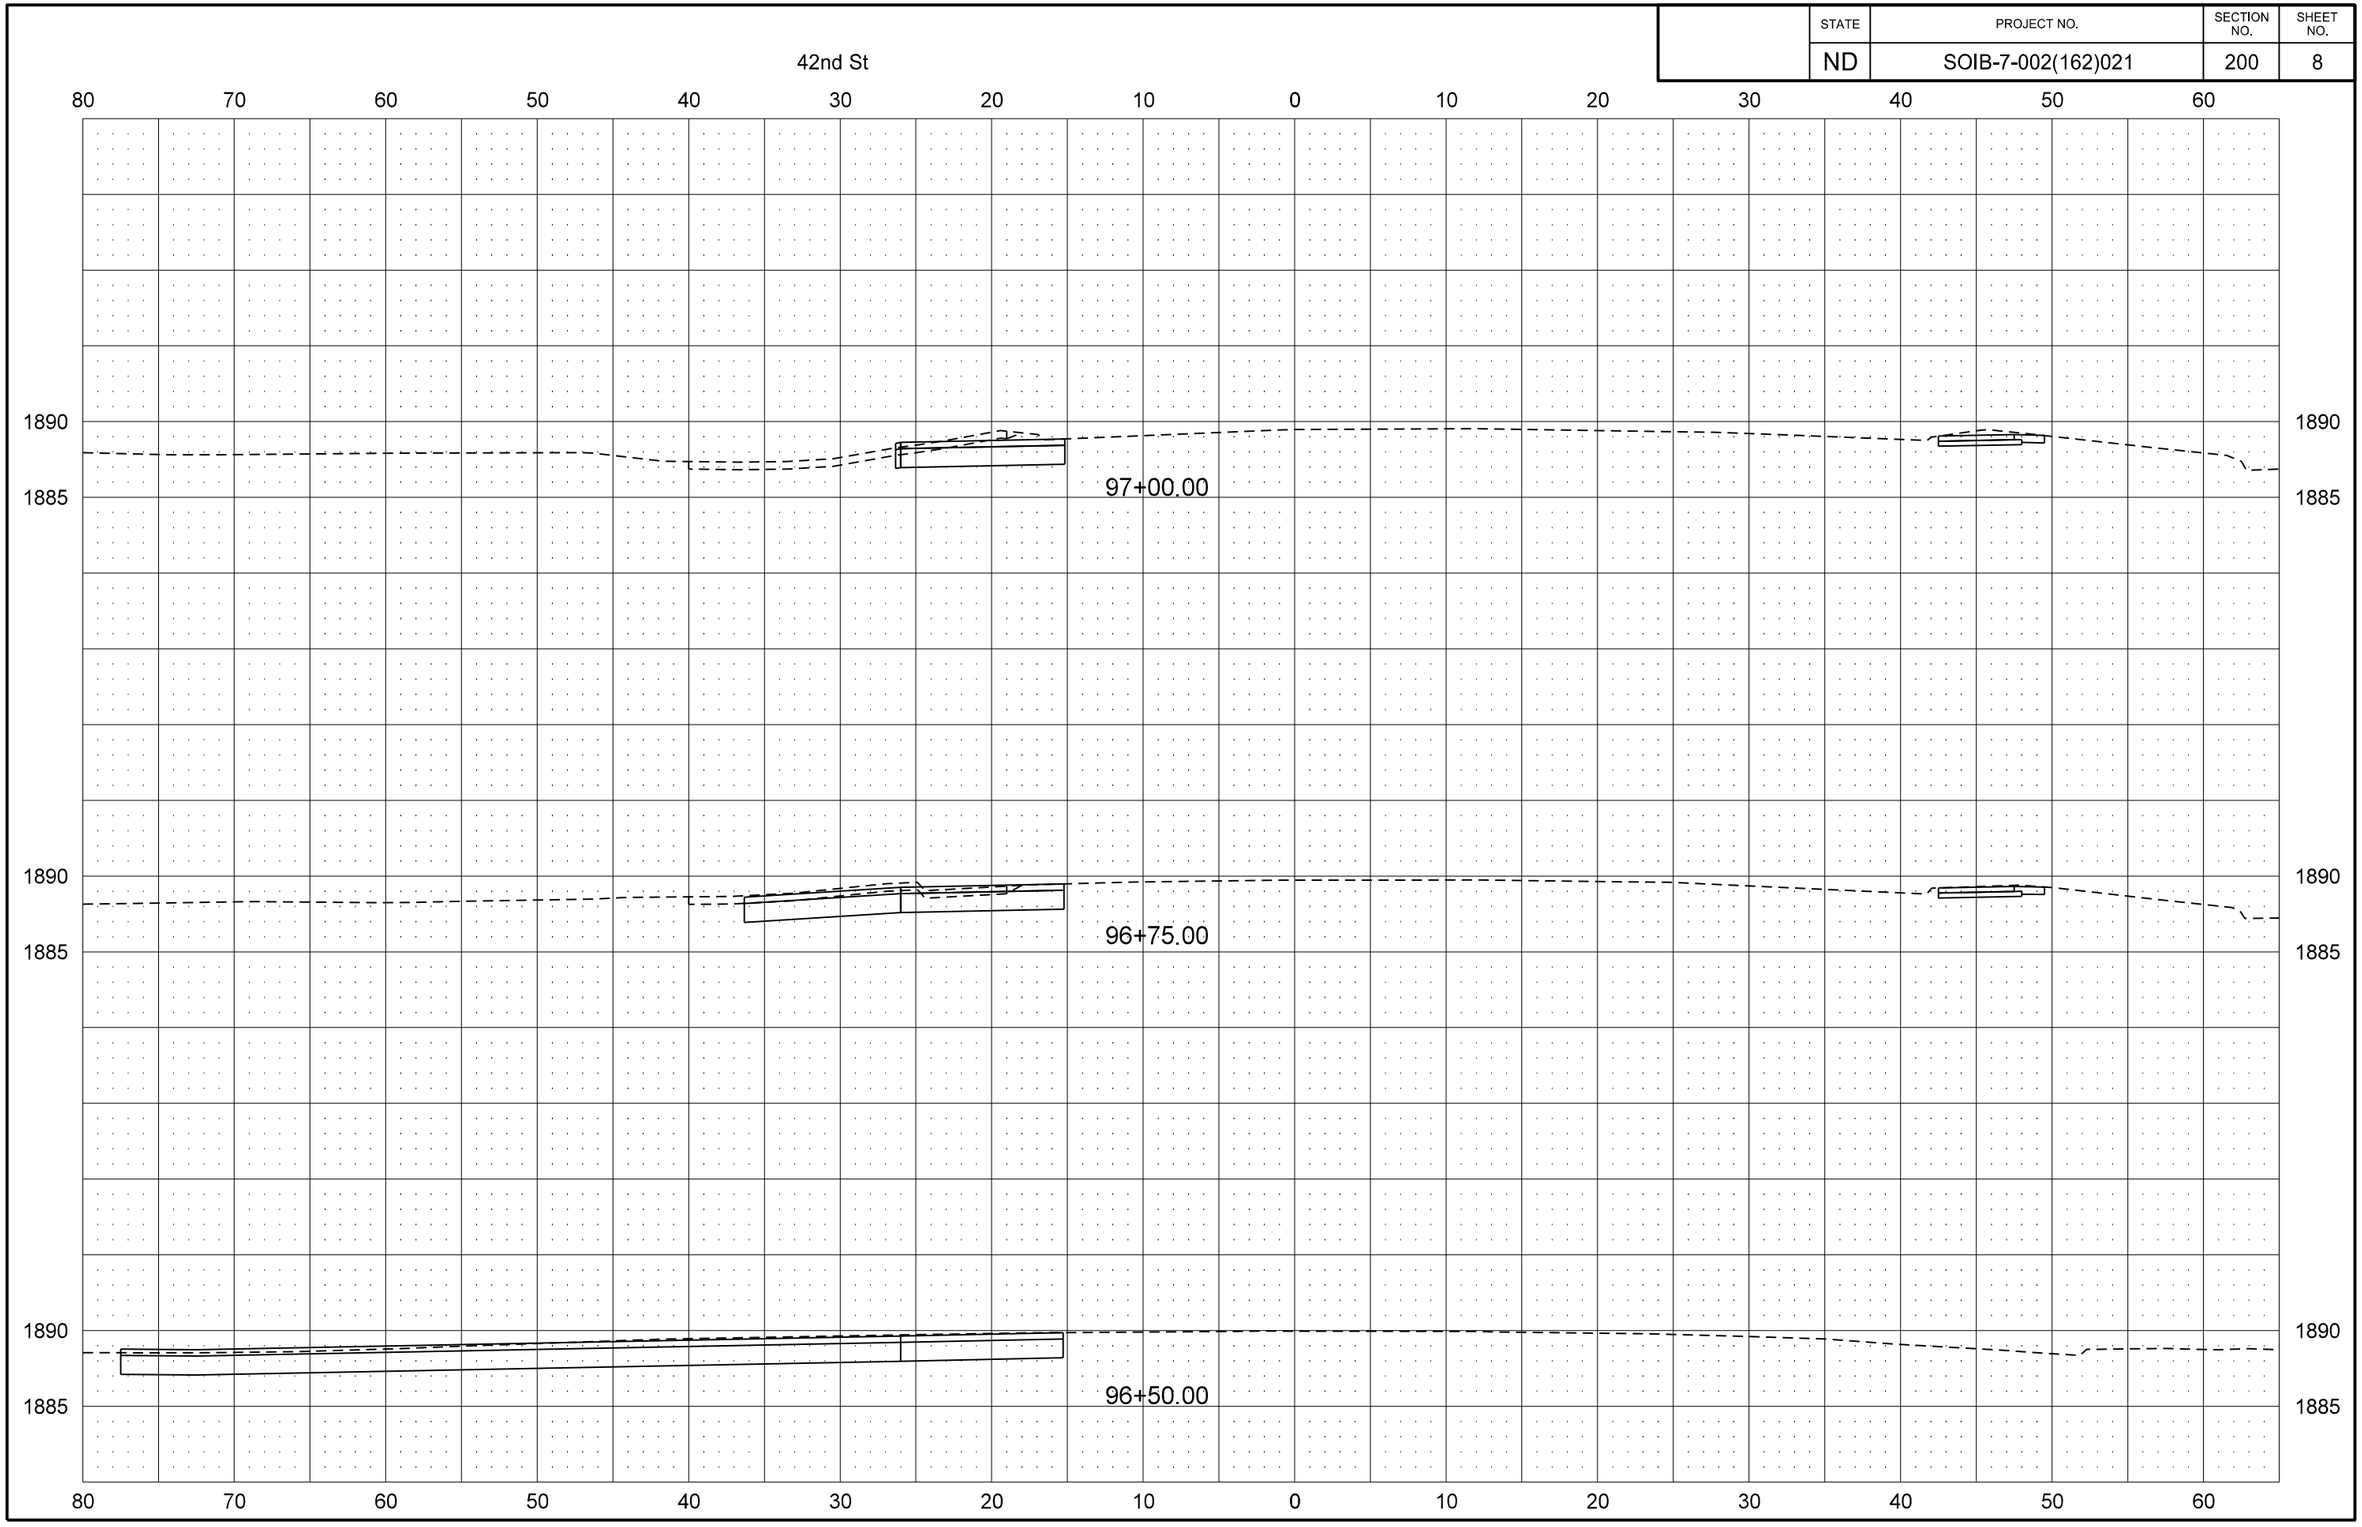

STATE	PROJECT NO.	SECTION NO.	SHEET NO.
ND	SOIB-7-002(162)021	200	9

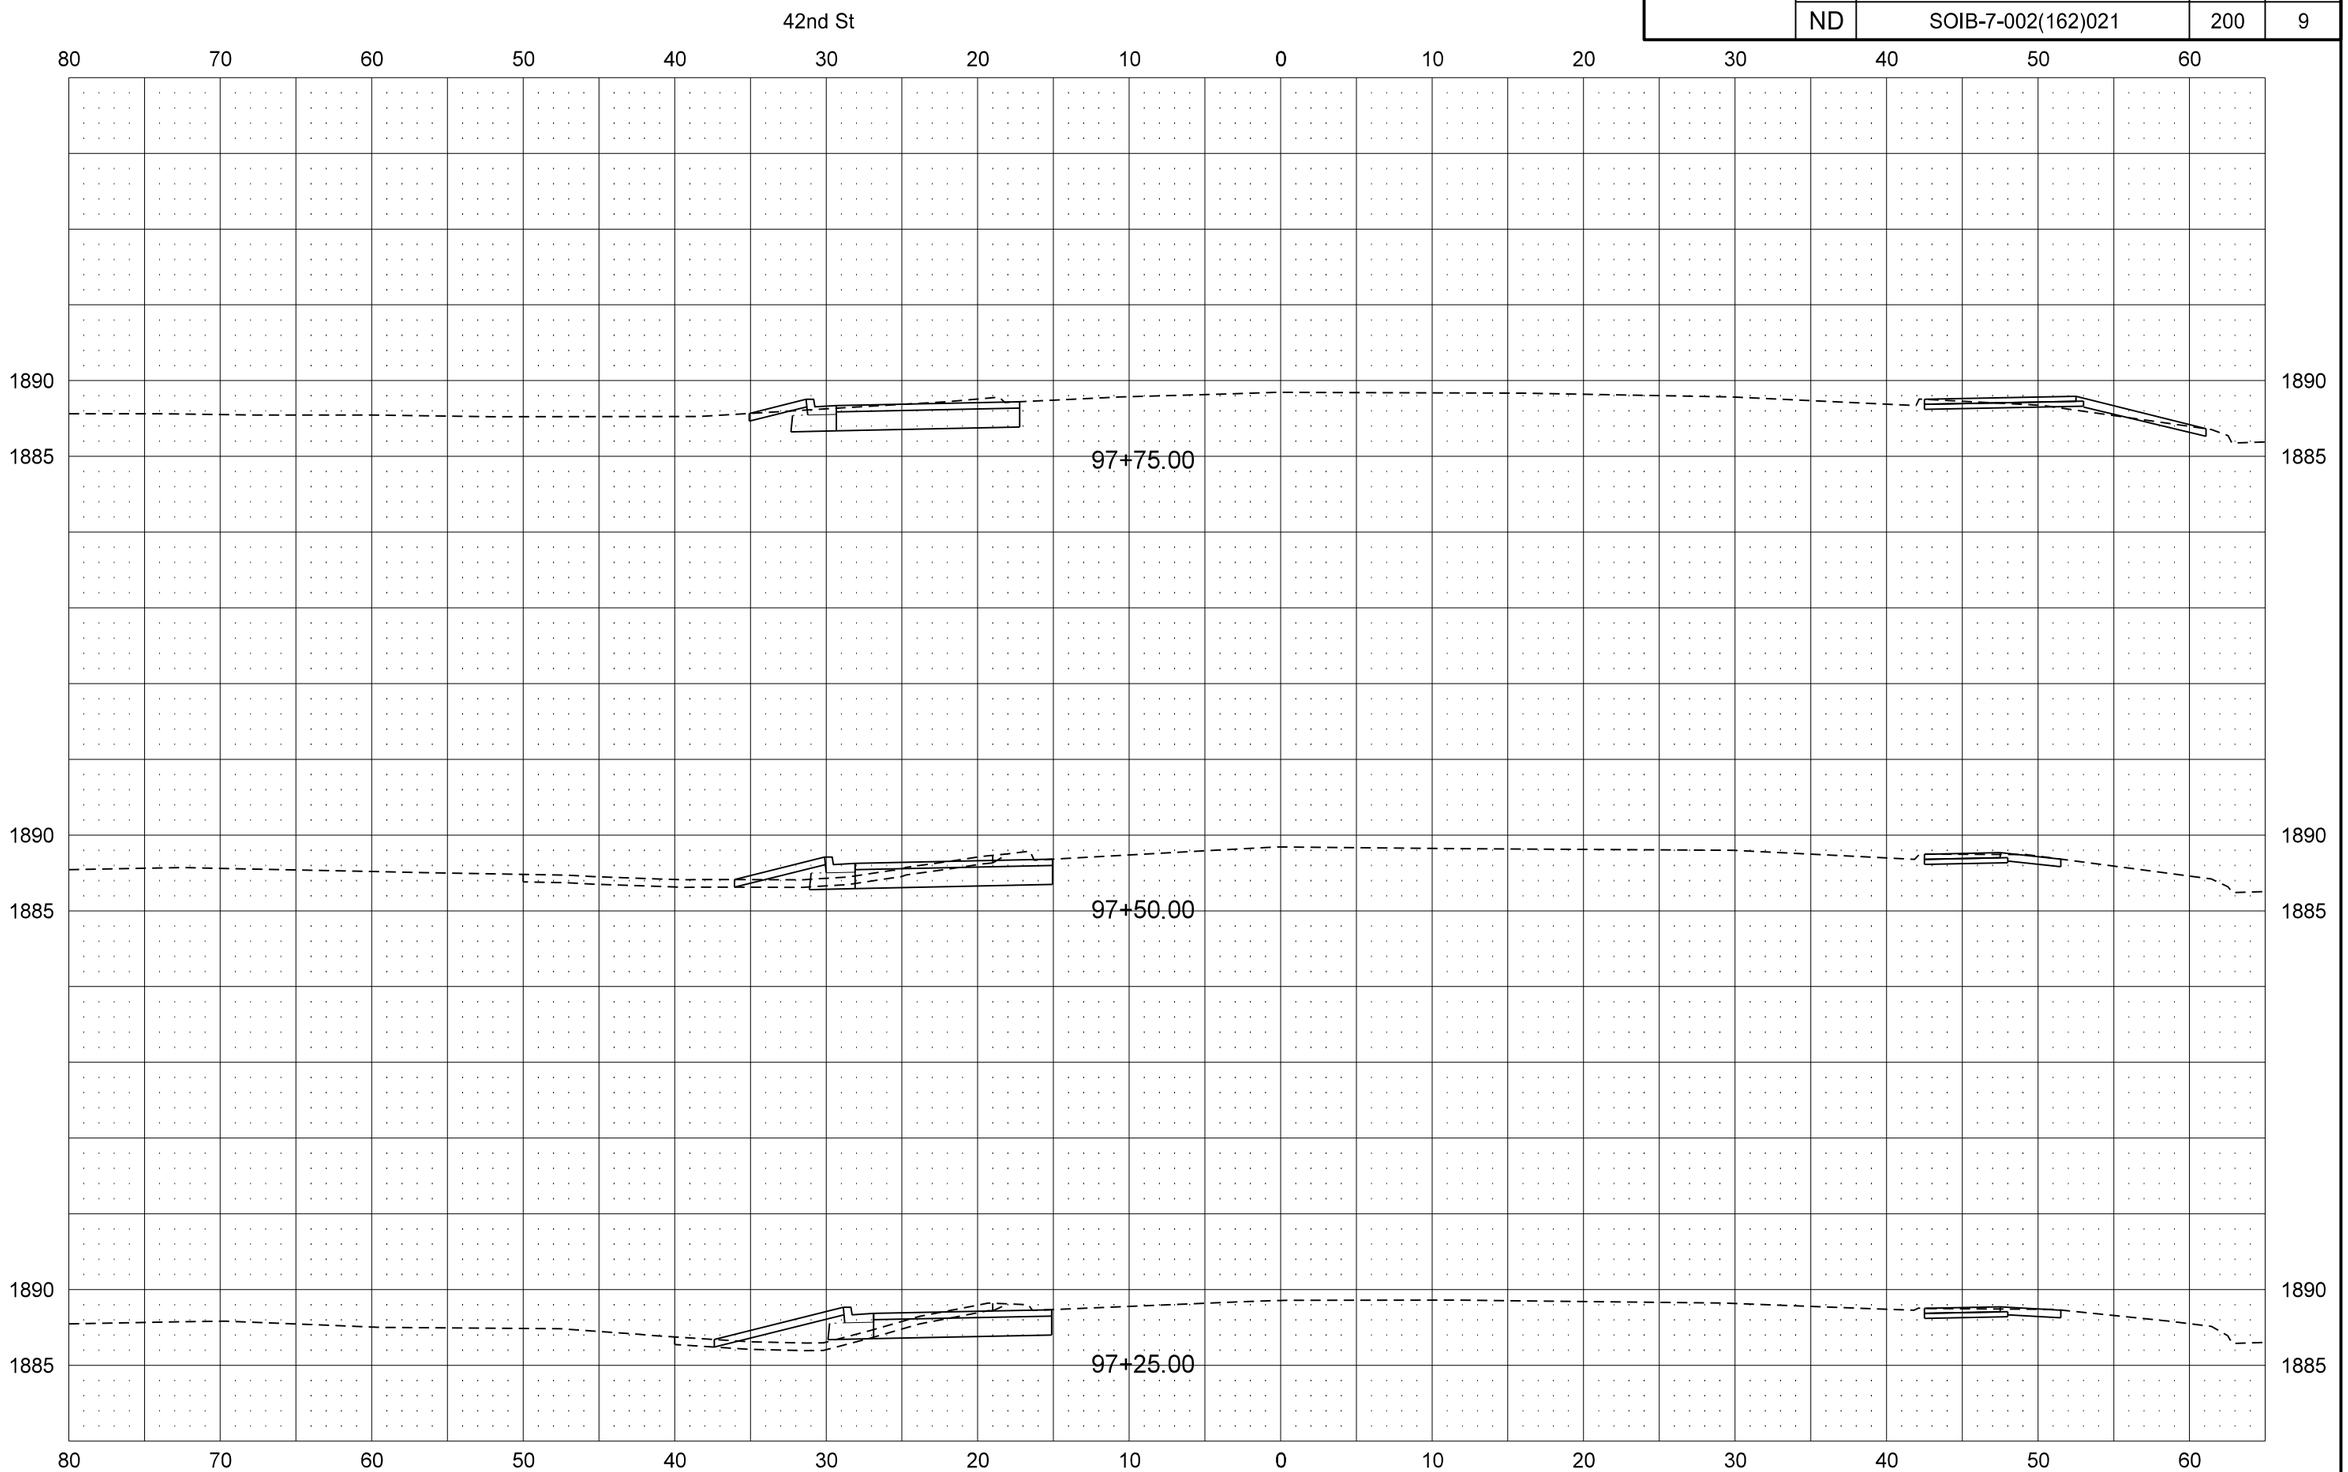

STATE	PROJECT NO.	SECTION NO.	SHEET NO.
ND	SOIB-7-002(162)021	200	10

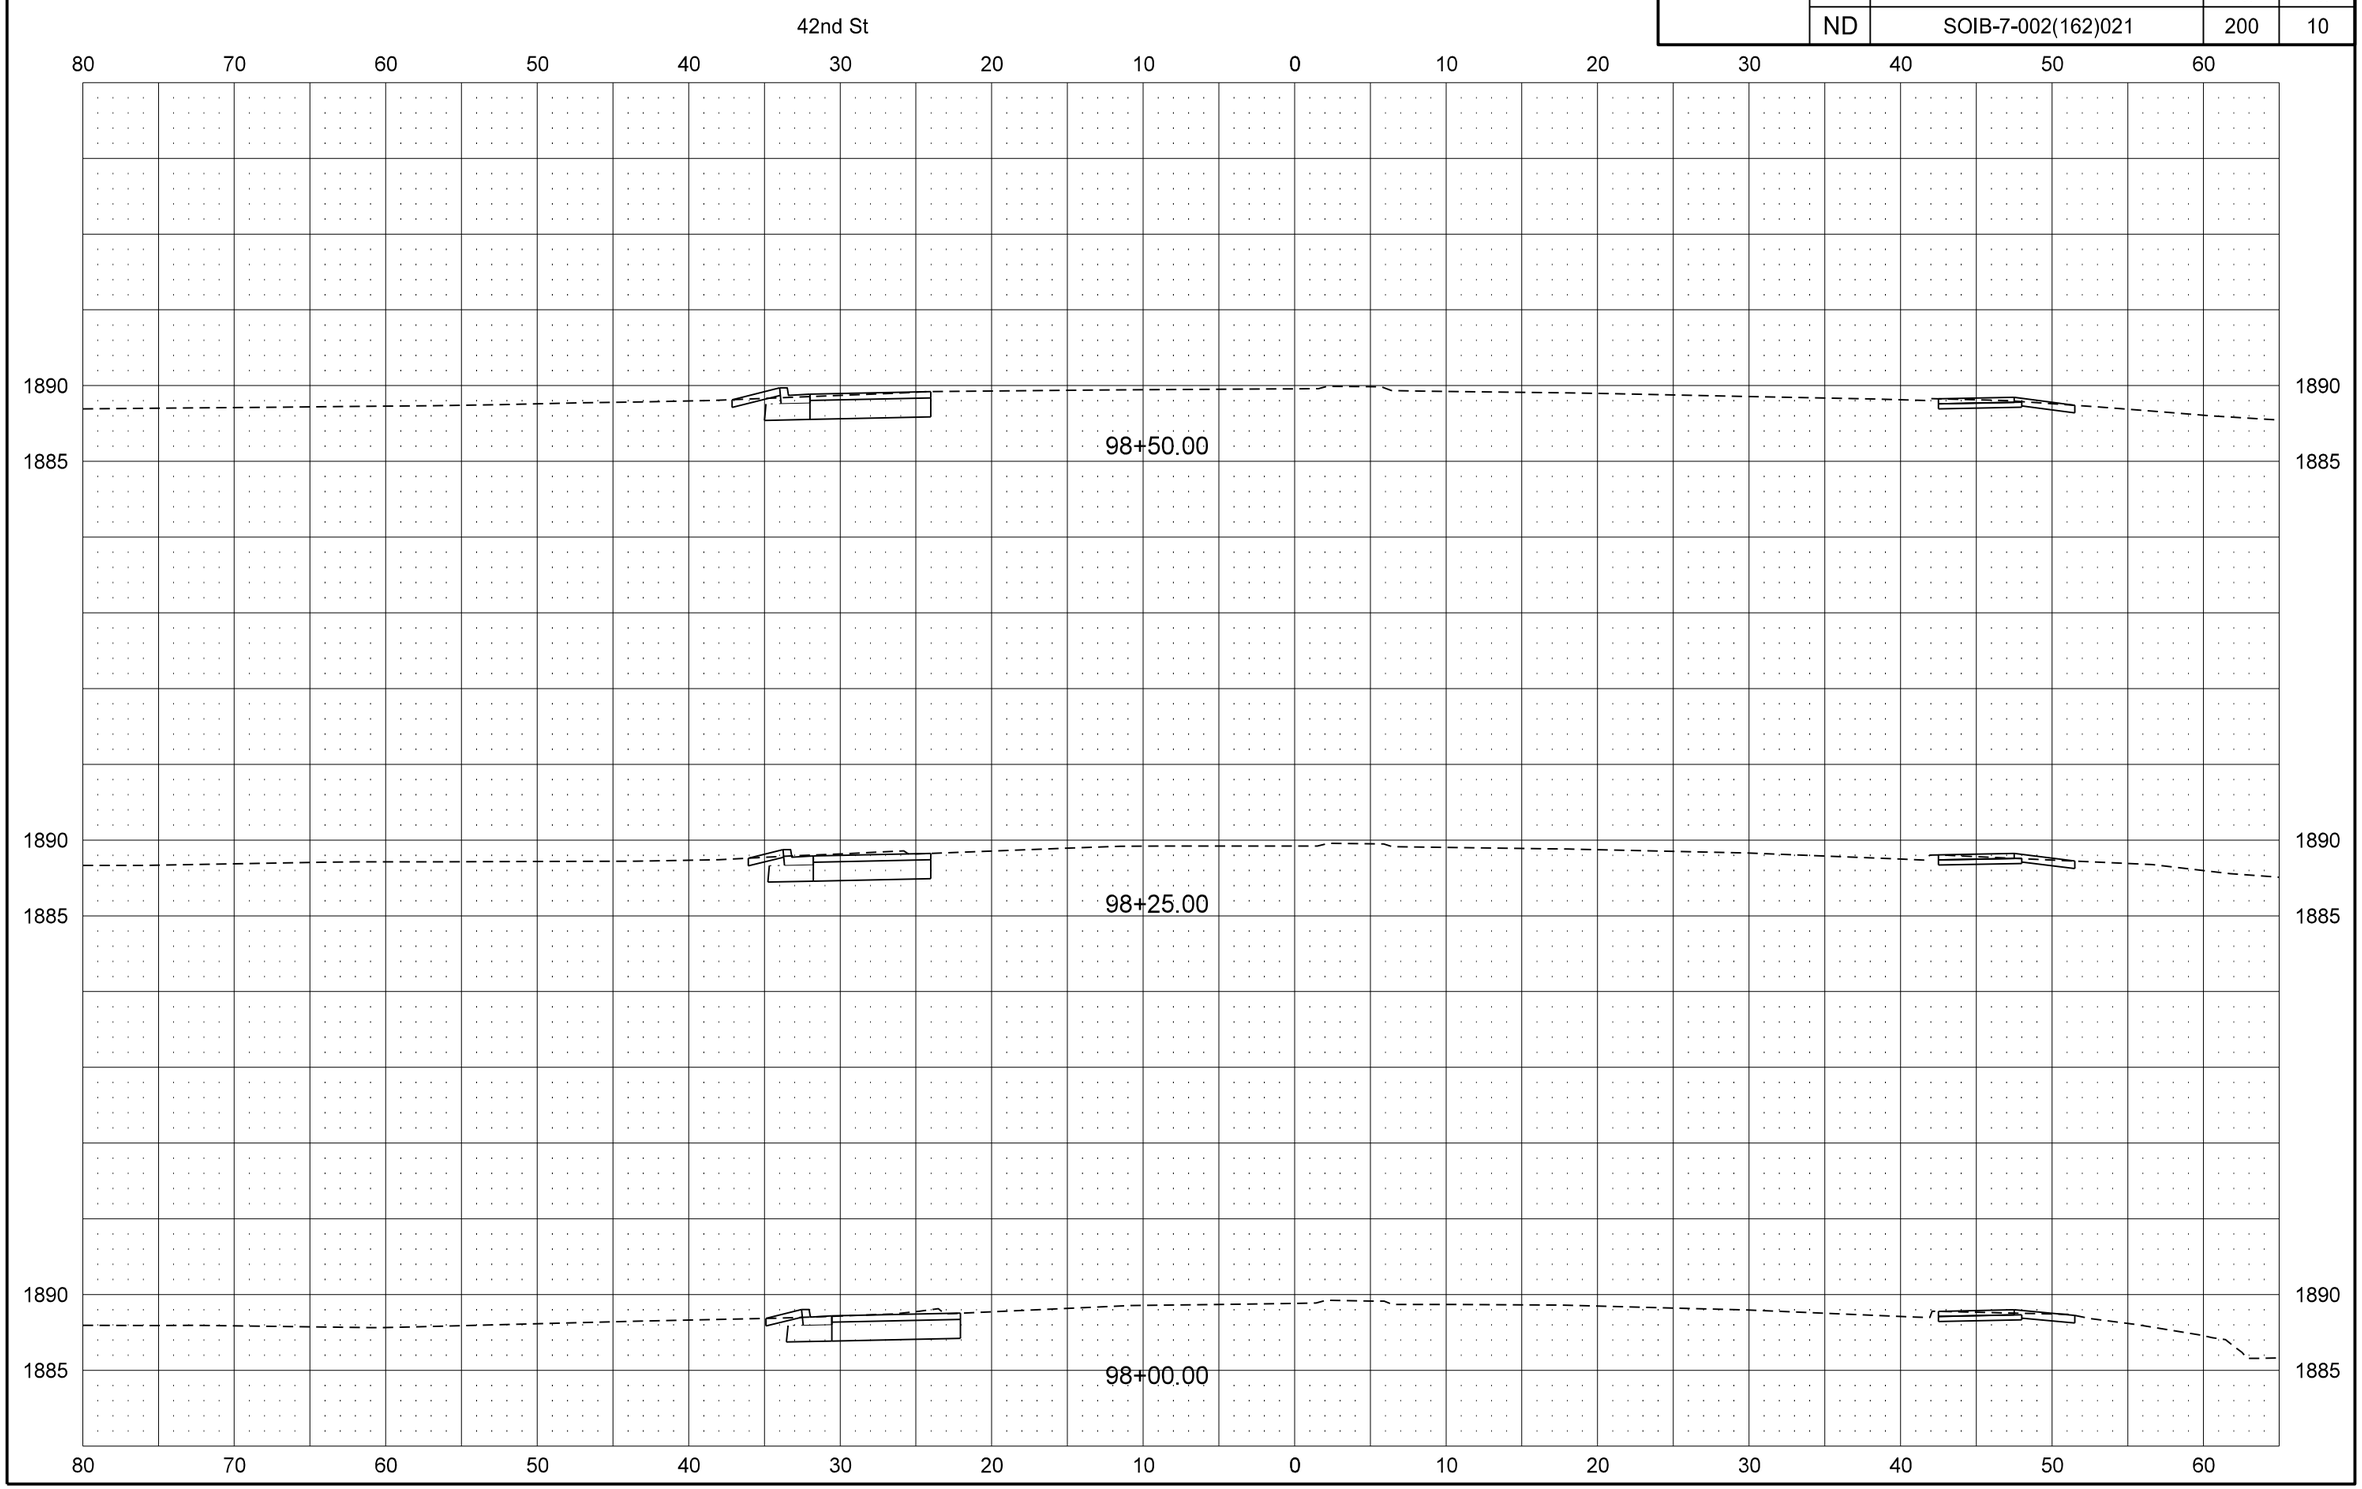

STATE	PROJECT NO.	SECTION NO.	SHEET NO.
ND	SOIB-7-002(162)021	200	11

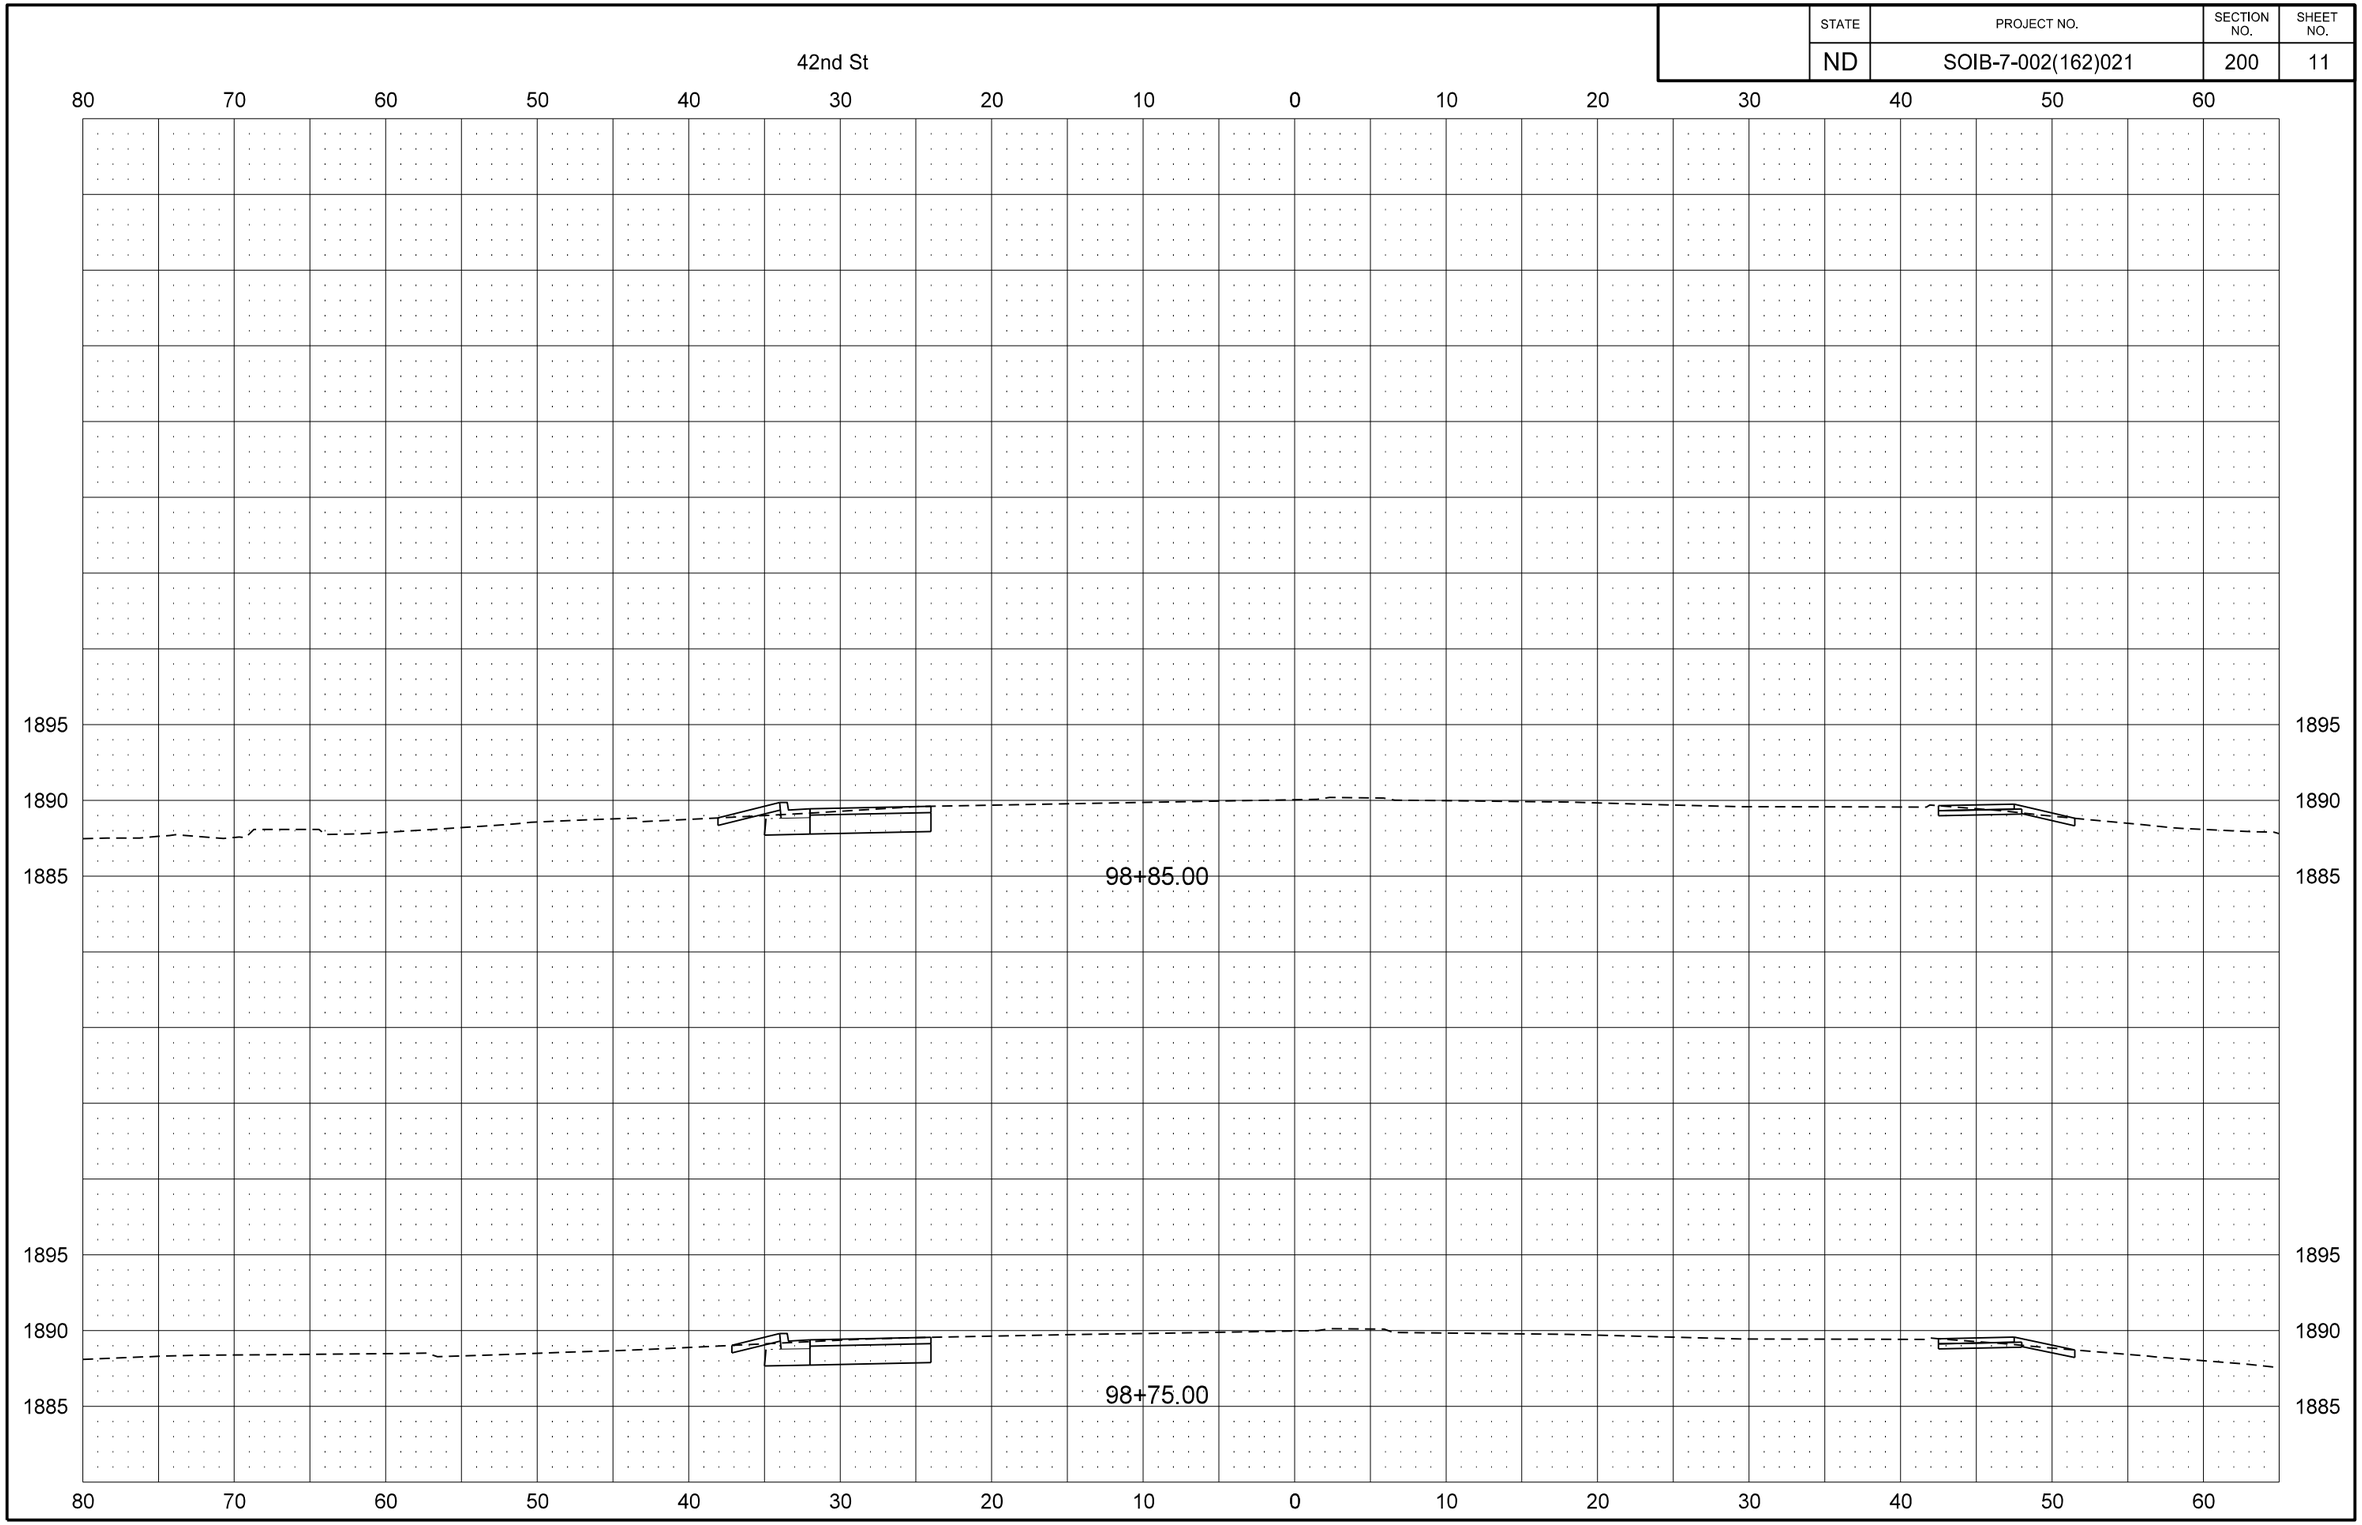

STATE	PROJECT NO.	SECTION NO.	SHEET NO.
ND	SOIB-7-002(162)021	200	12

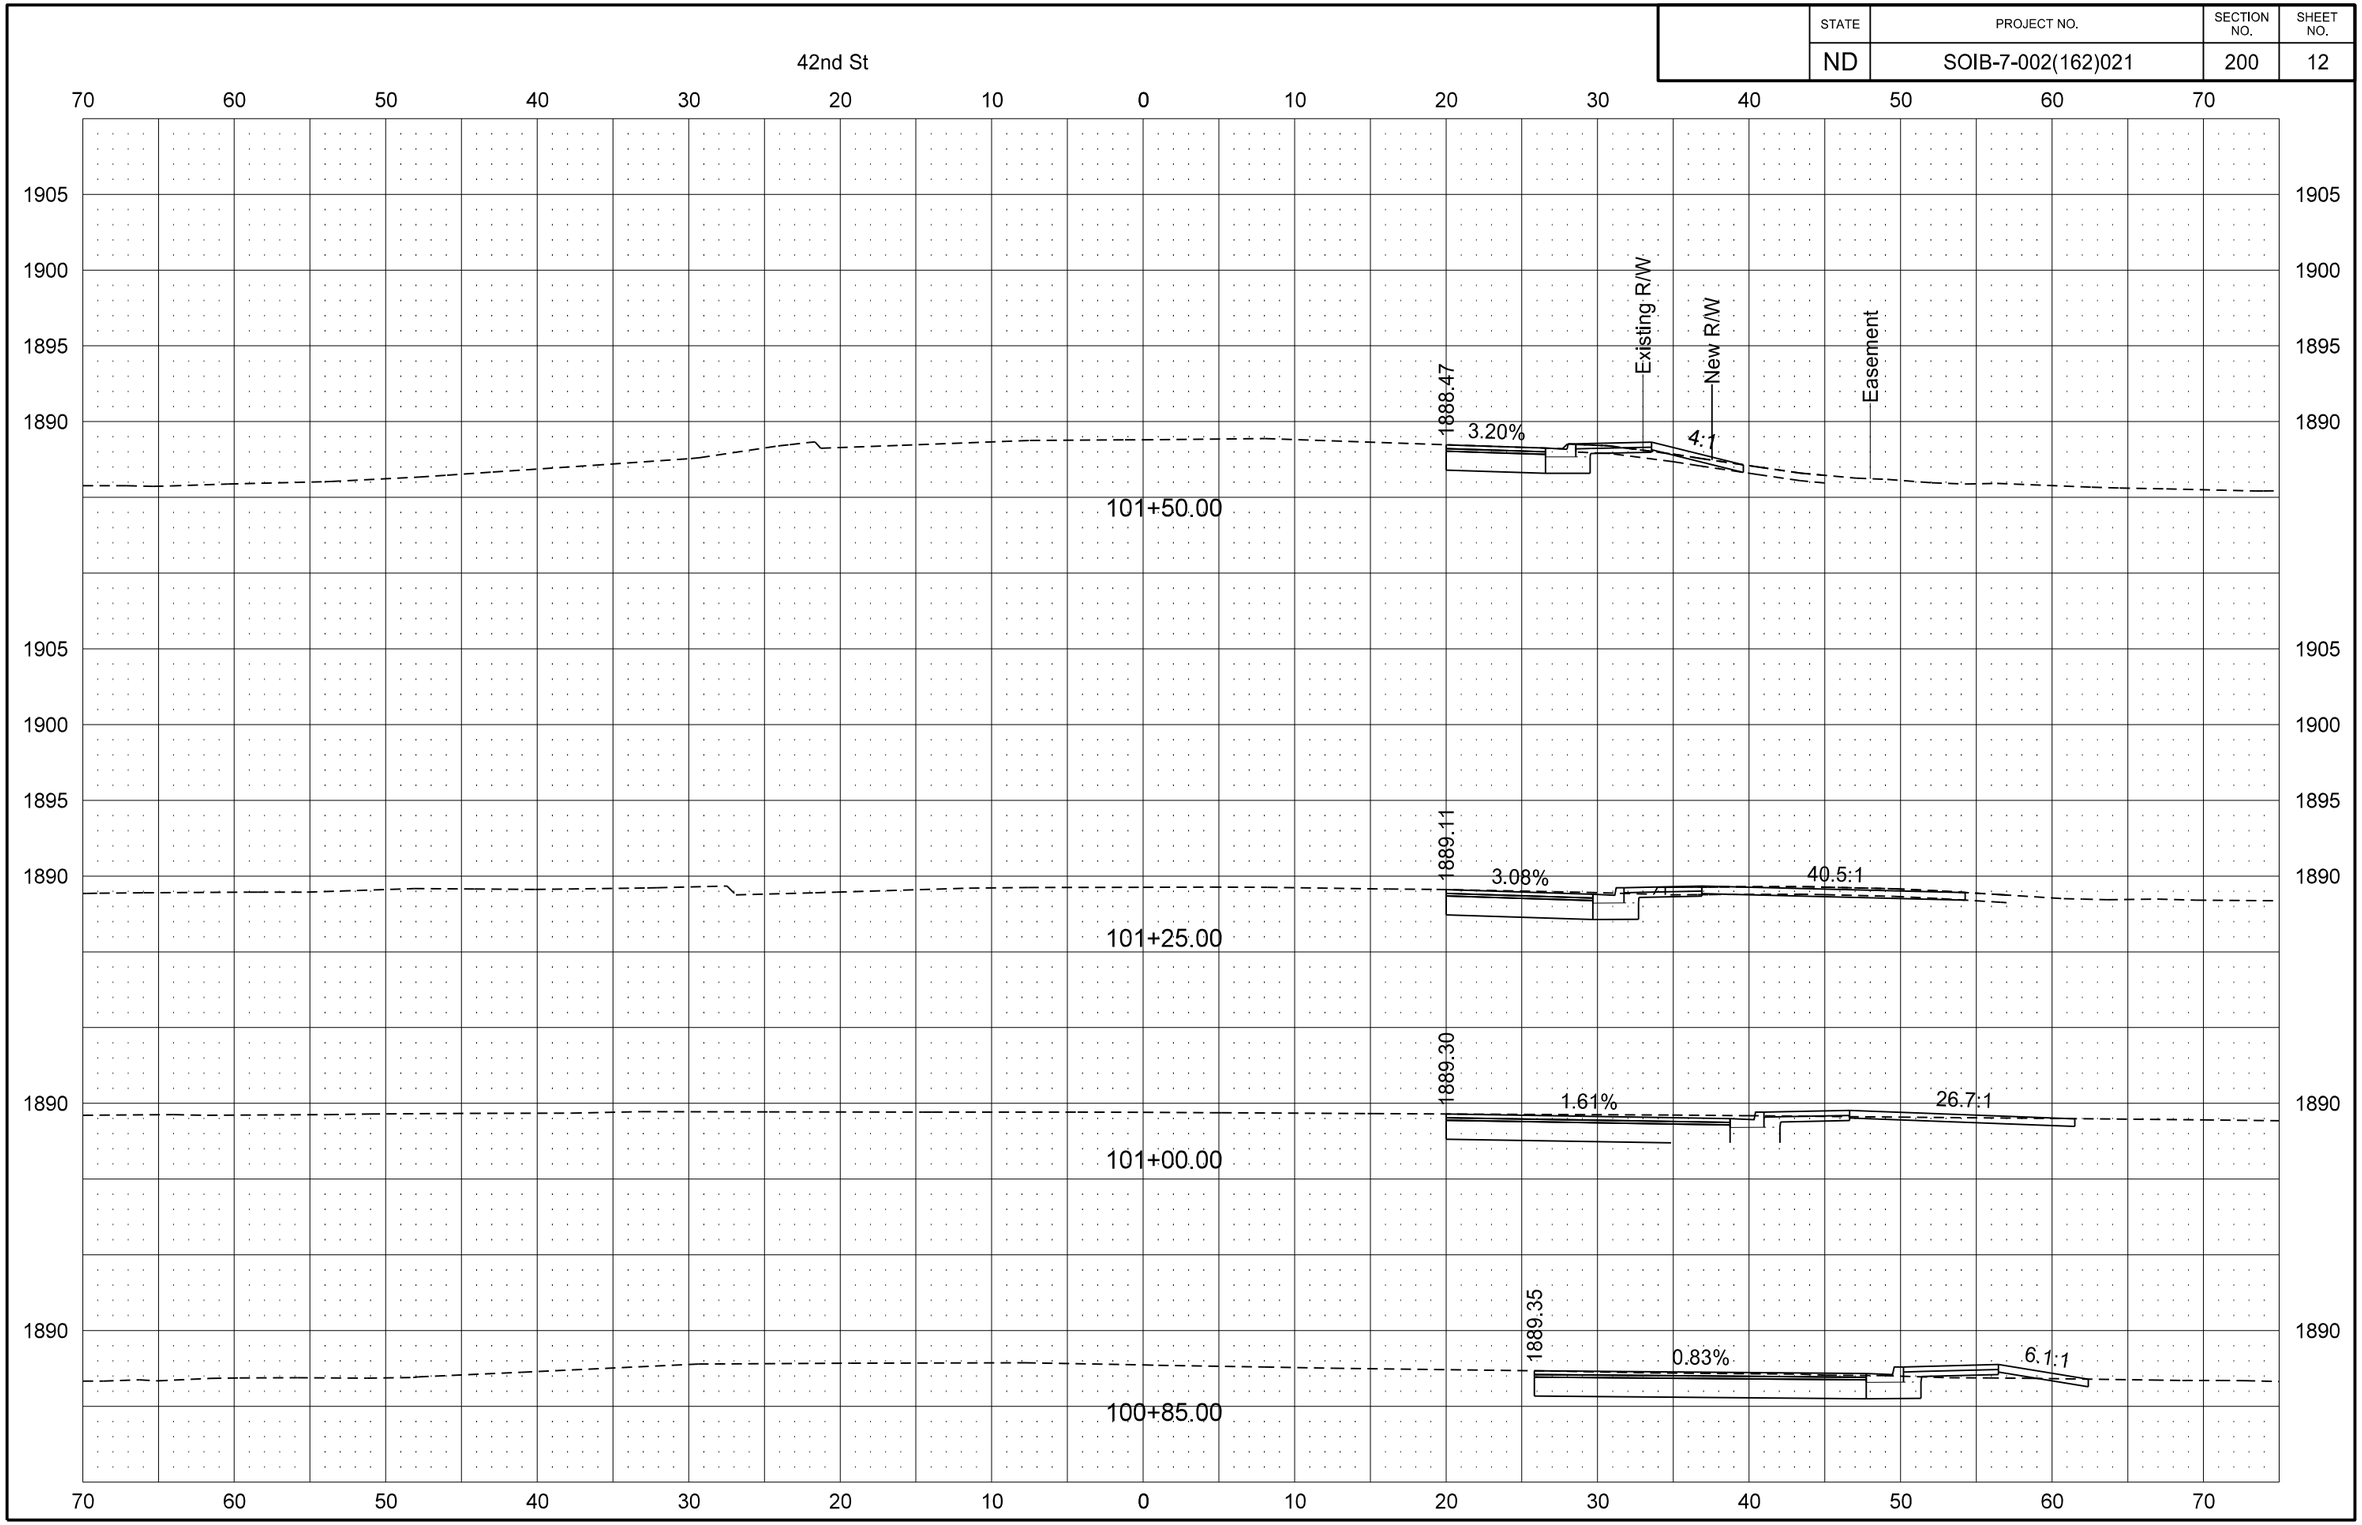

4/14/2016 9:51:43 AM mwilz R:\project\70002021.162\design\Sheets\200XS_012_42nd_East.dgn

STATE	PROJECT NO.	SECTION NO.	SHEET NO.
ND	SOIB-7-002(162)021	200	13

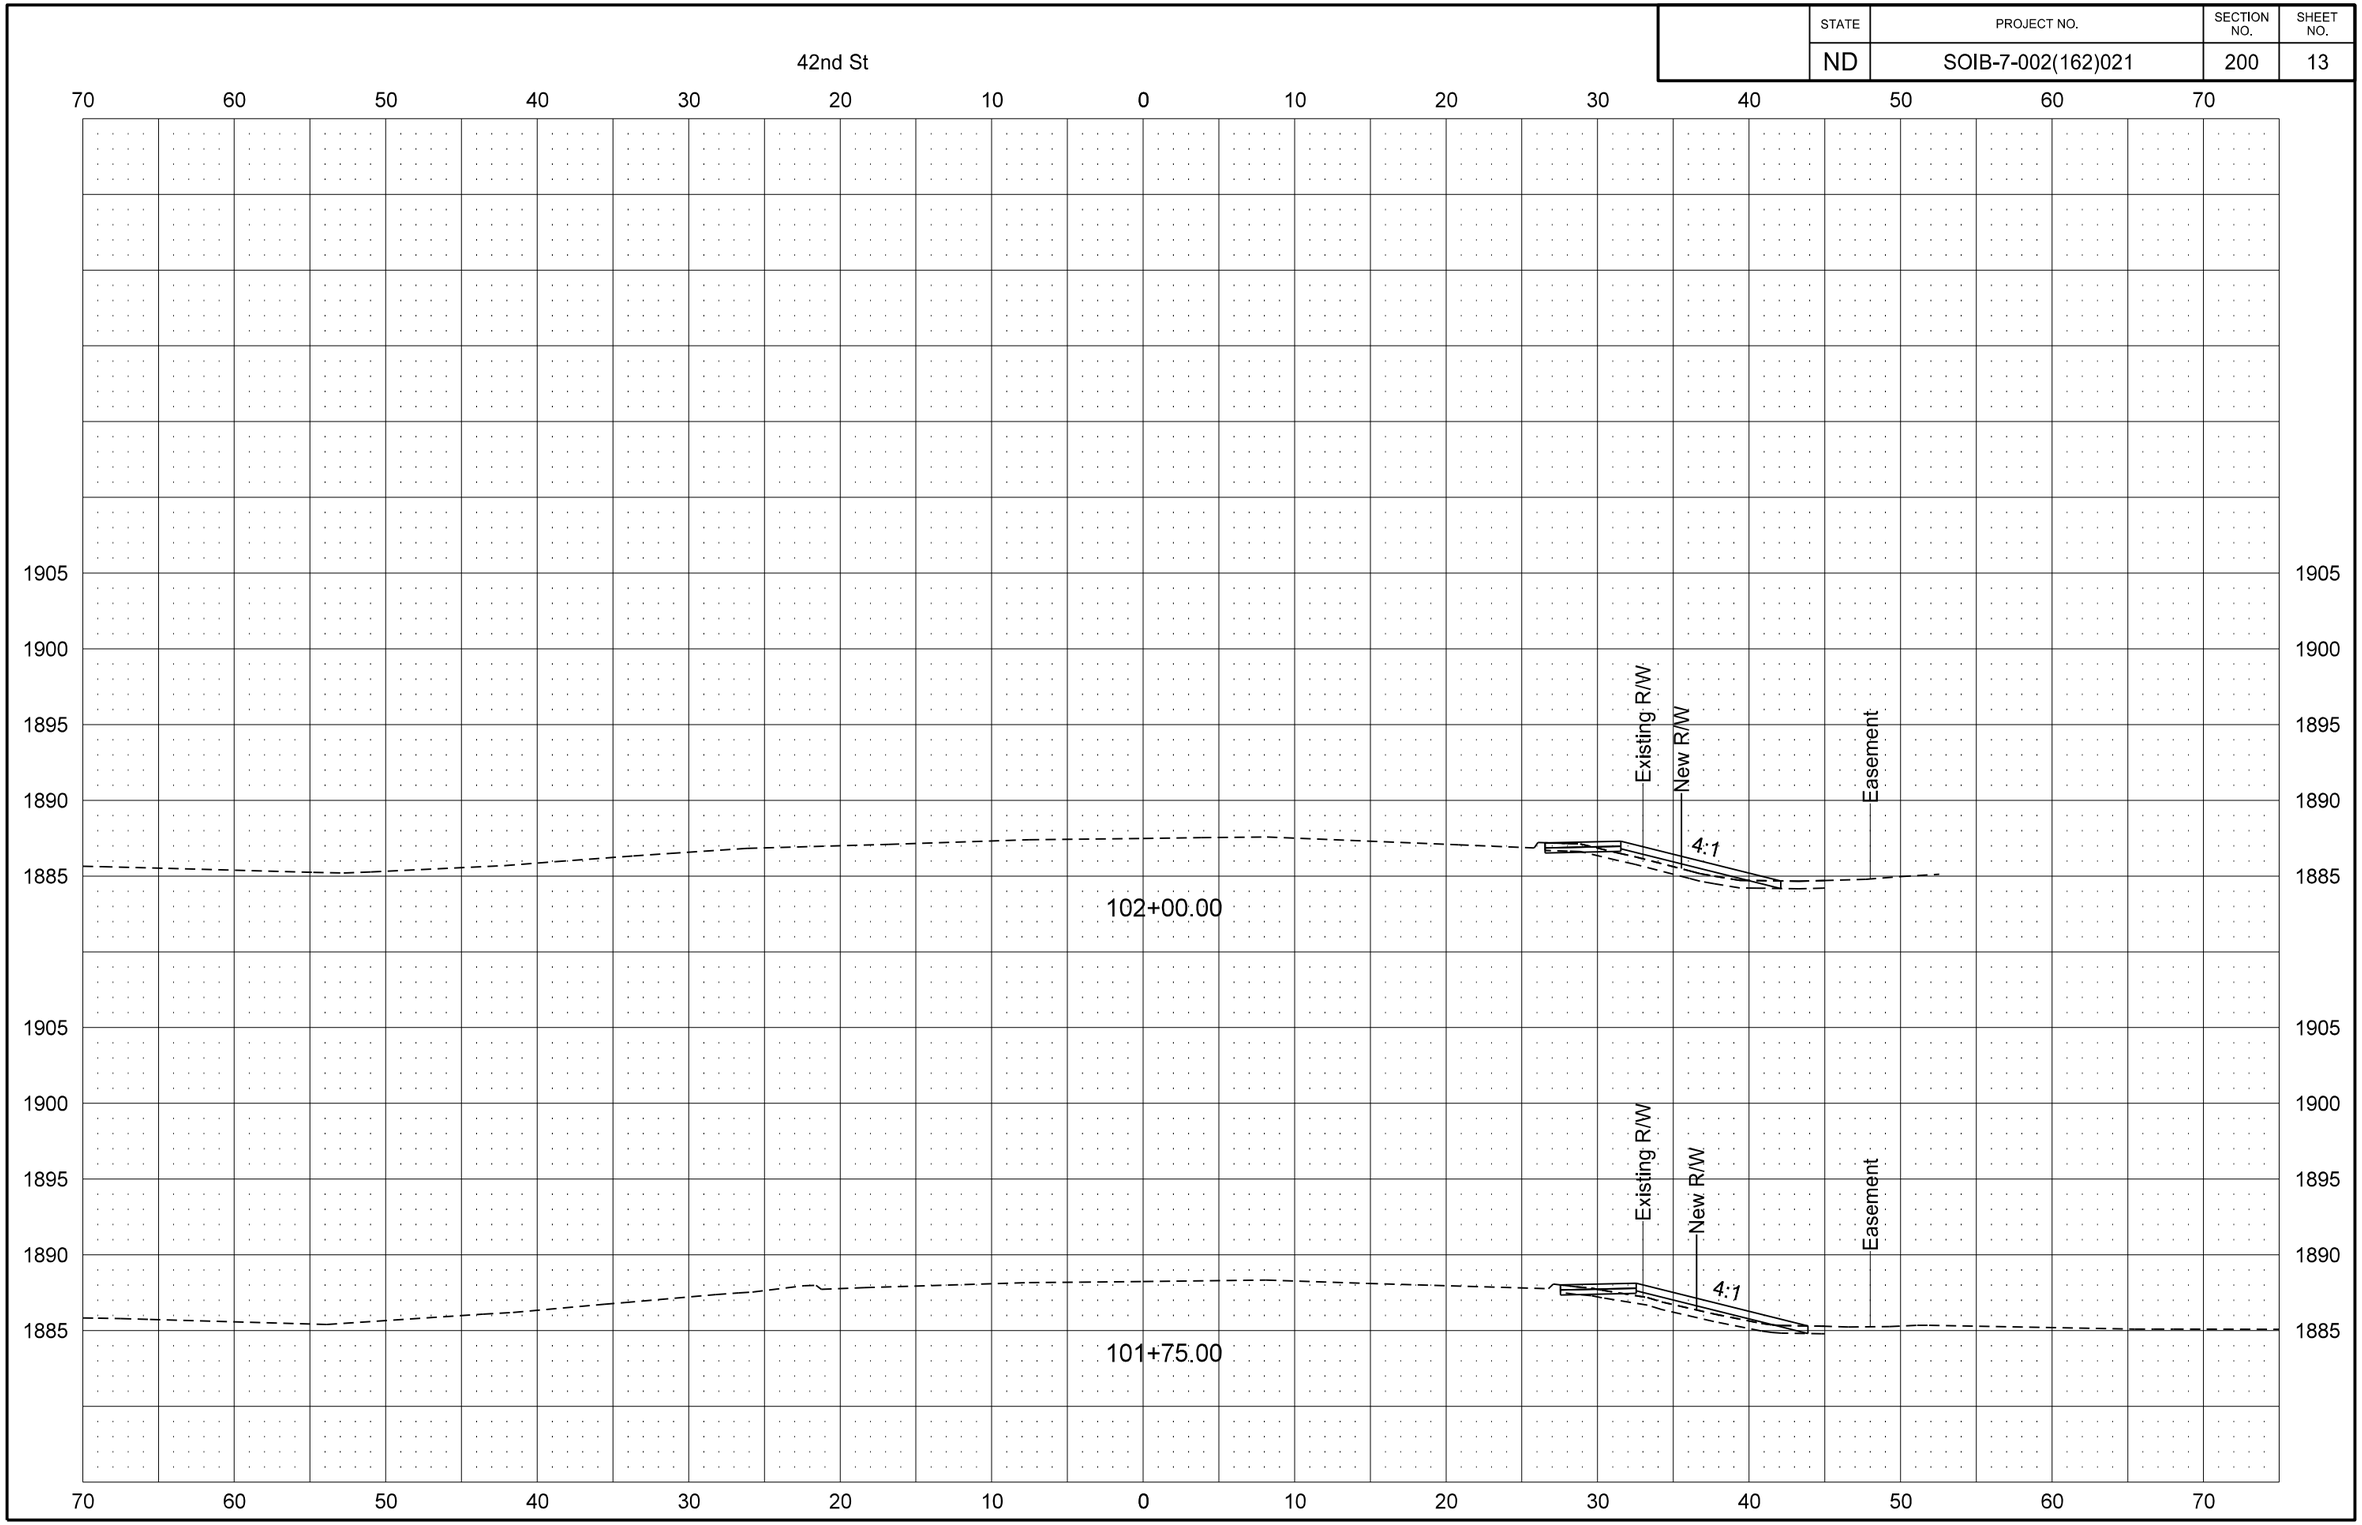

STATE	PROJECT NO.	SECTION NO.	SHEET NO.
ND	SOIB-7-002(162)021	200	14

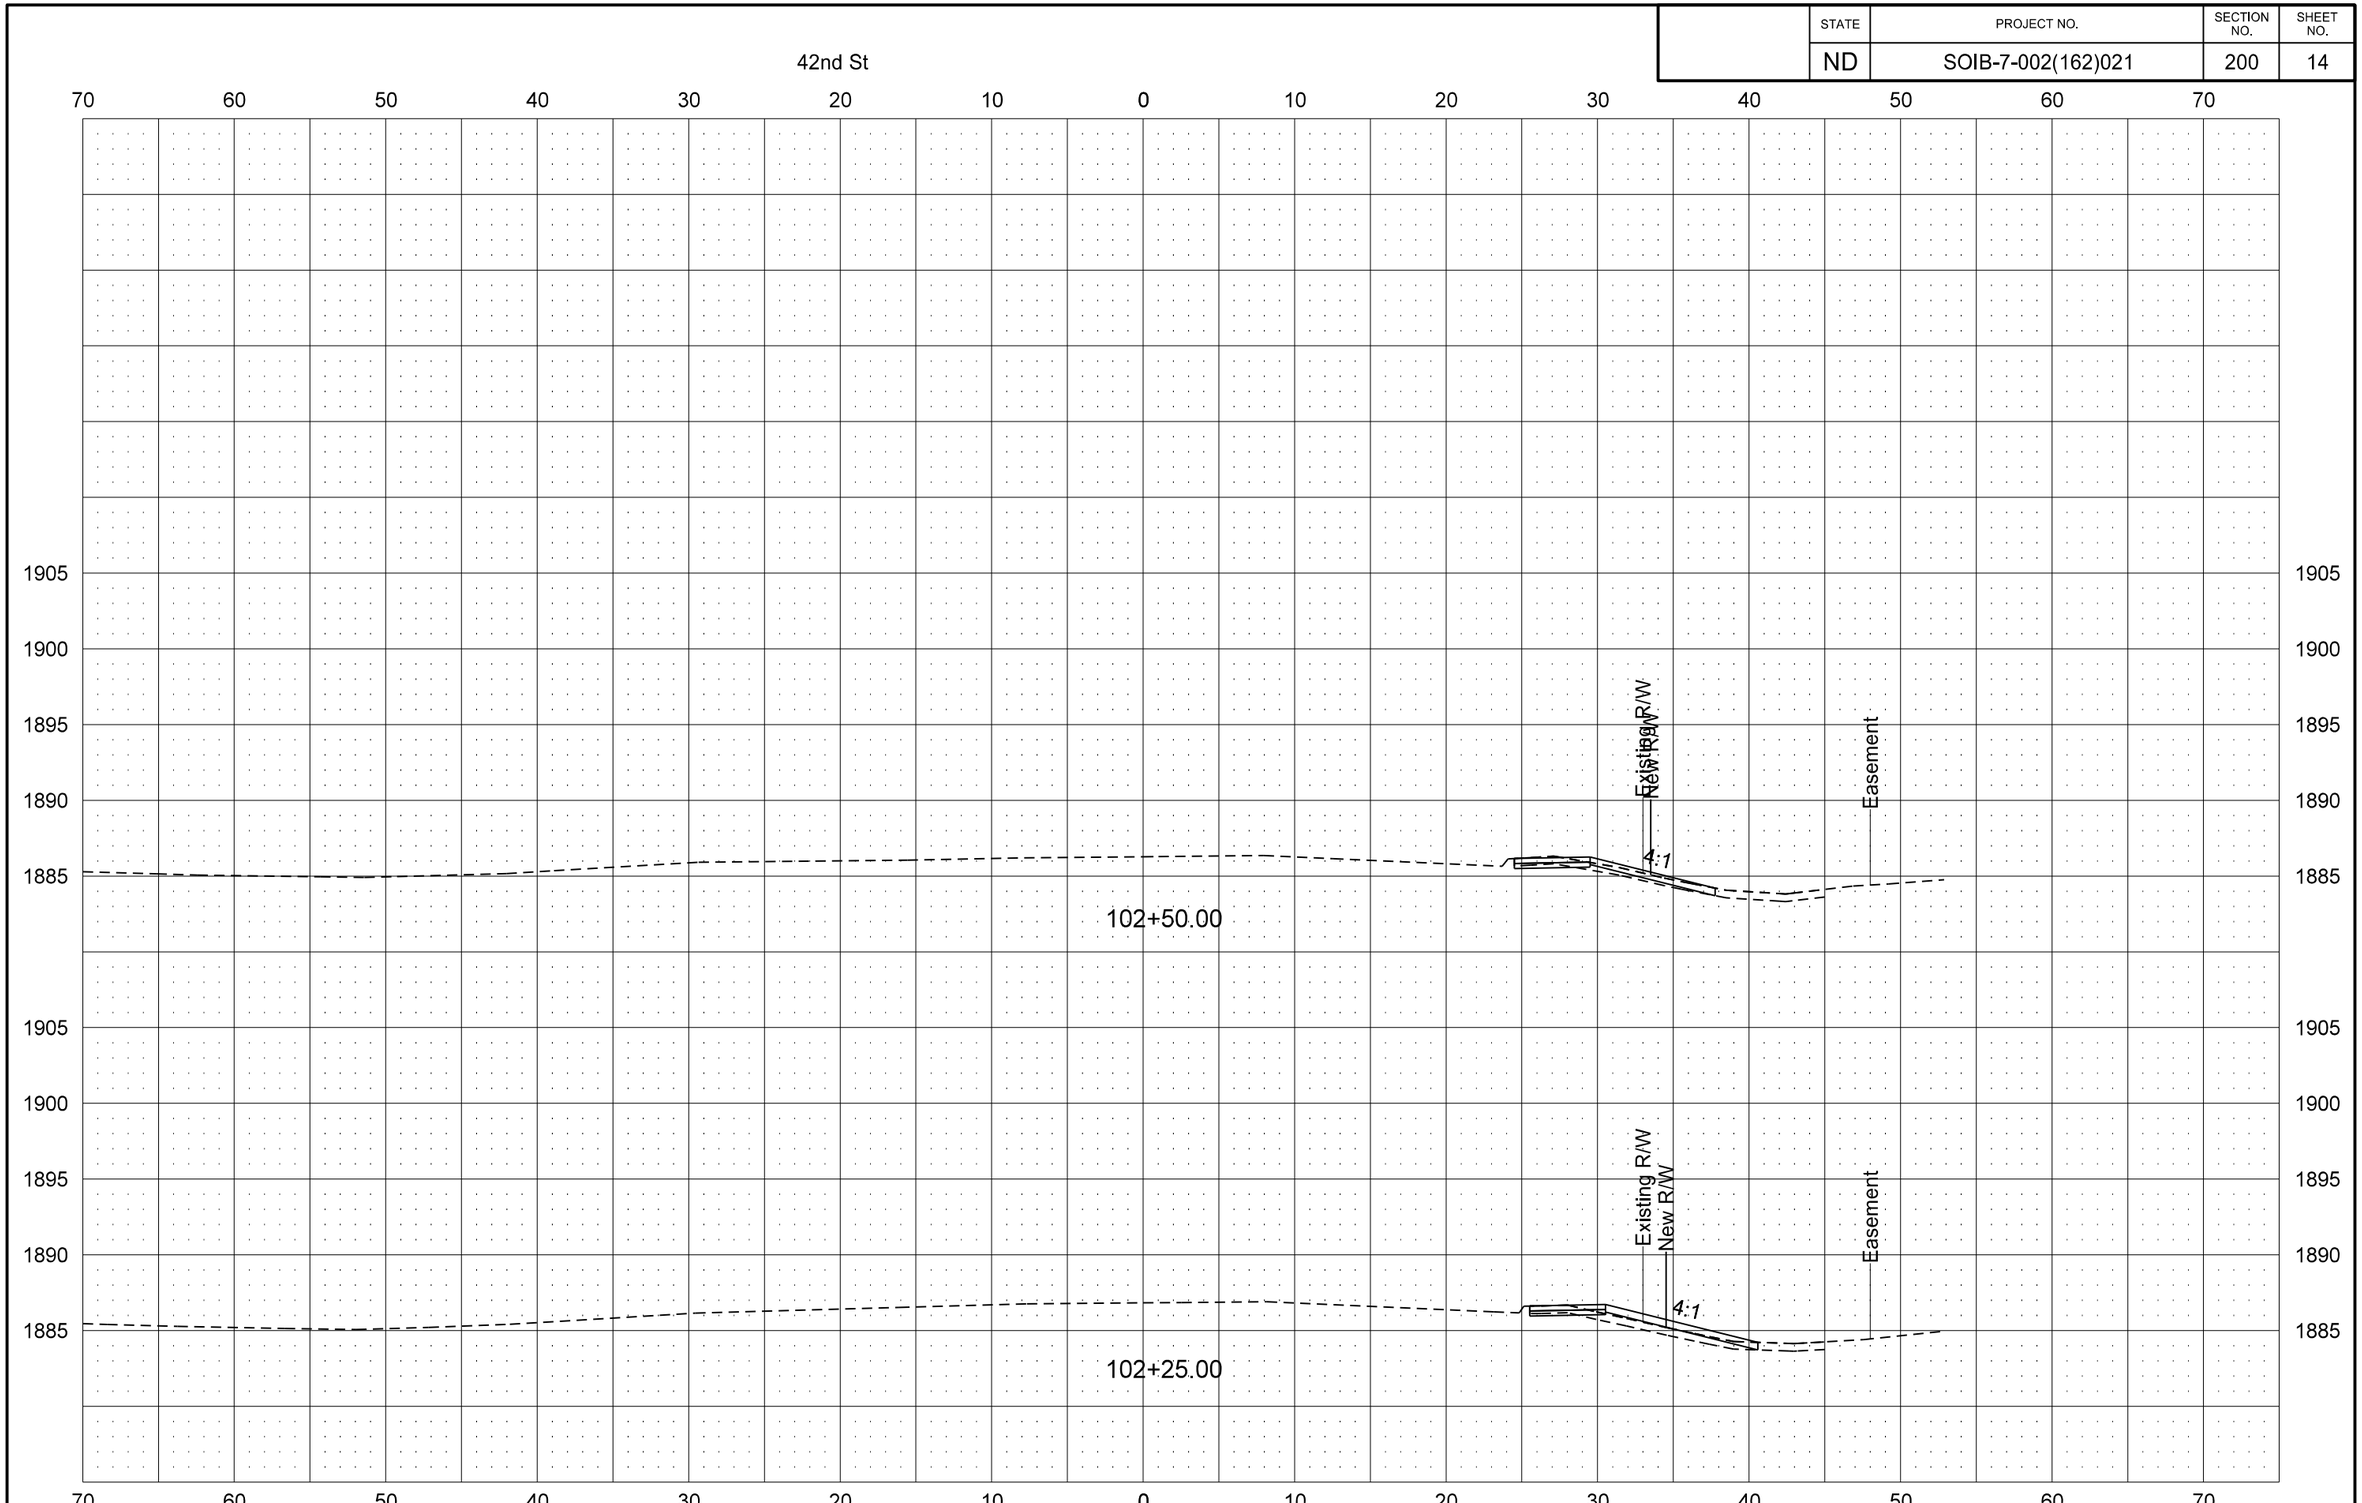

4/14/2016 9:51:45 AM mwilz R:\project\70002021.162\design\Sheets\200XS_012_42nd_East.dgn

STATE	PROJECT NO.	SECTION NO.	SHEET NO.
ND	SOIB-7-002(162)021	200	15

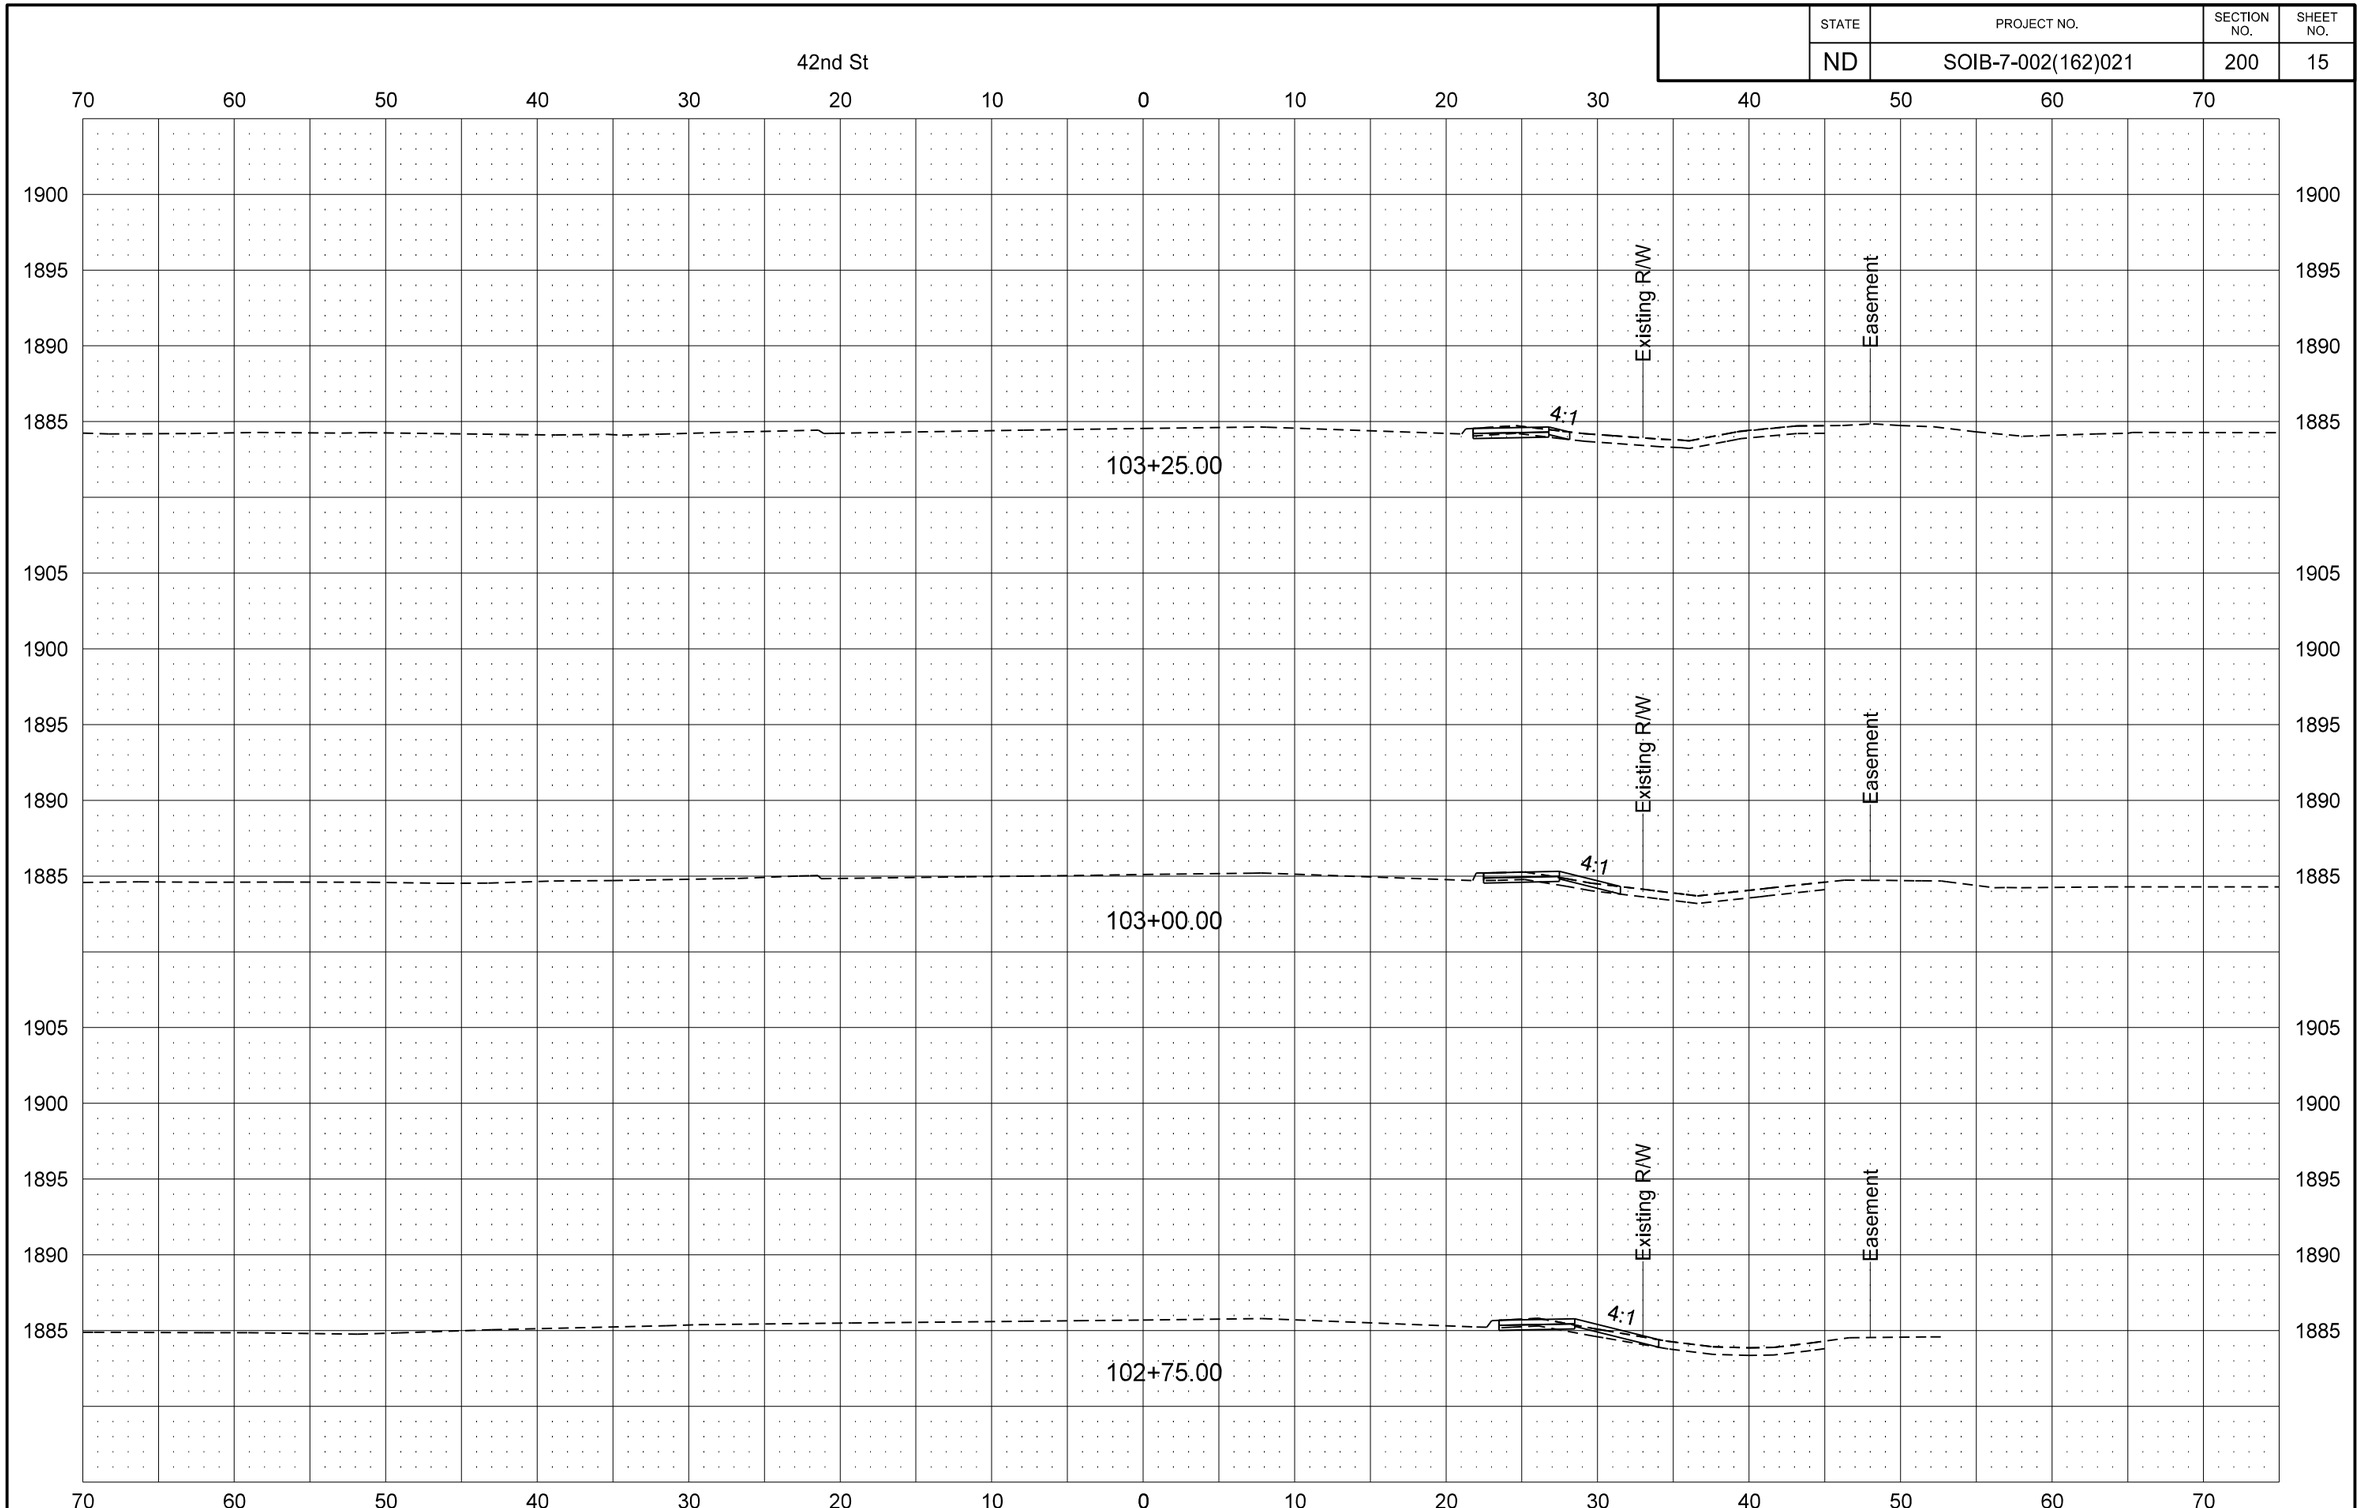

STATE	PROJECT NO.	SECTION NO.	SHEET NO.
ND	SOIB-7-002(162)021	200	16

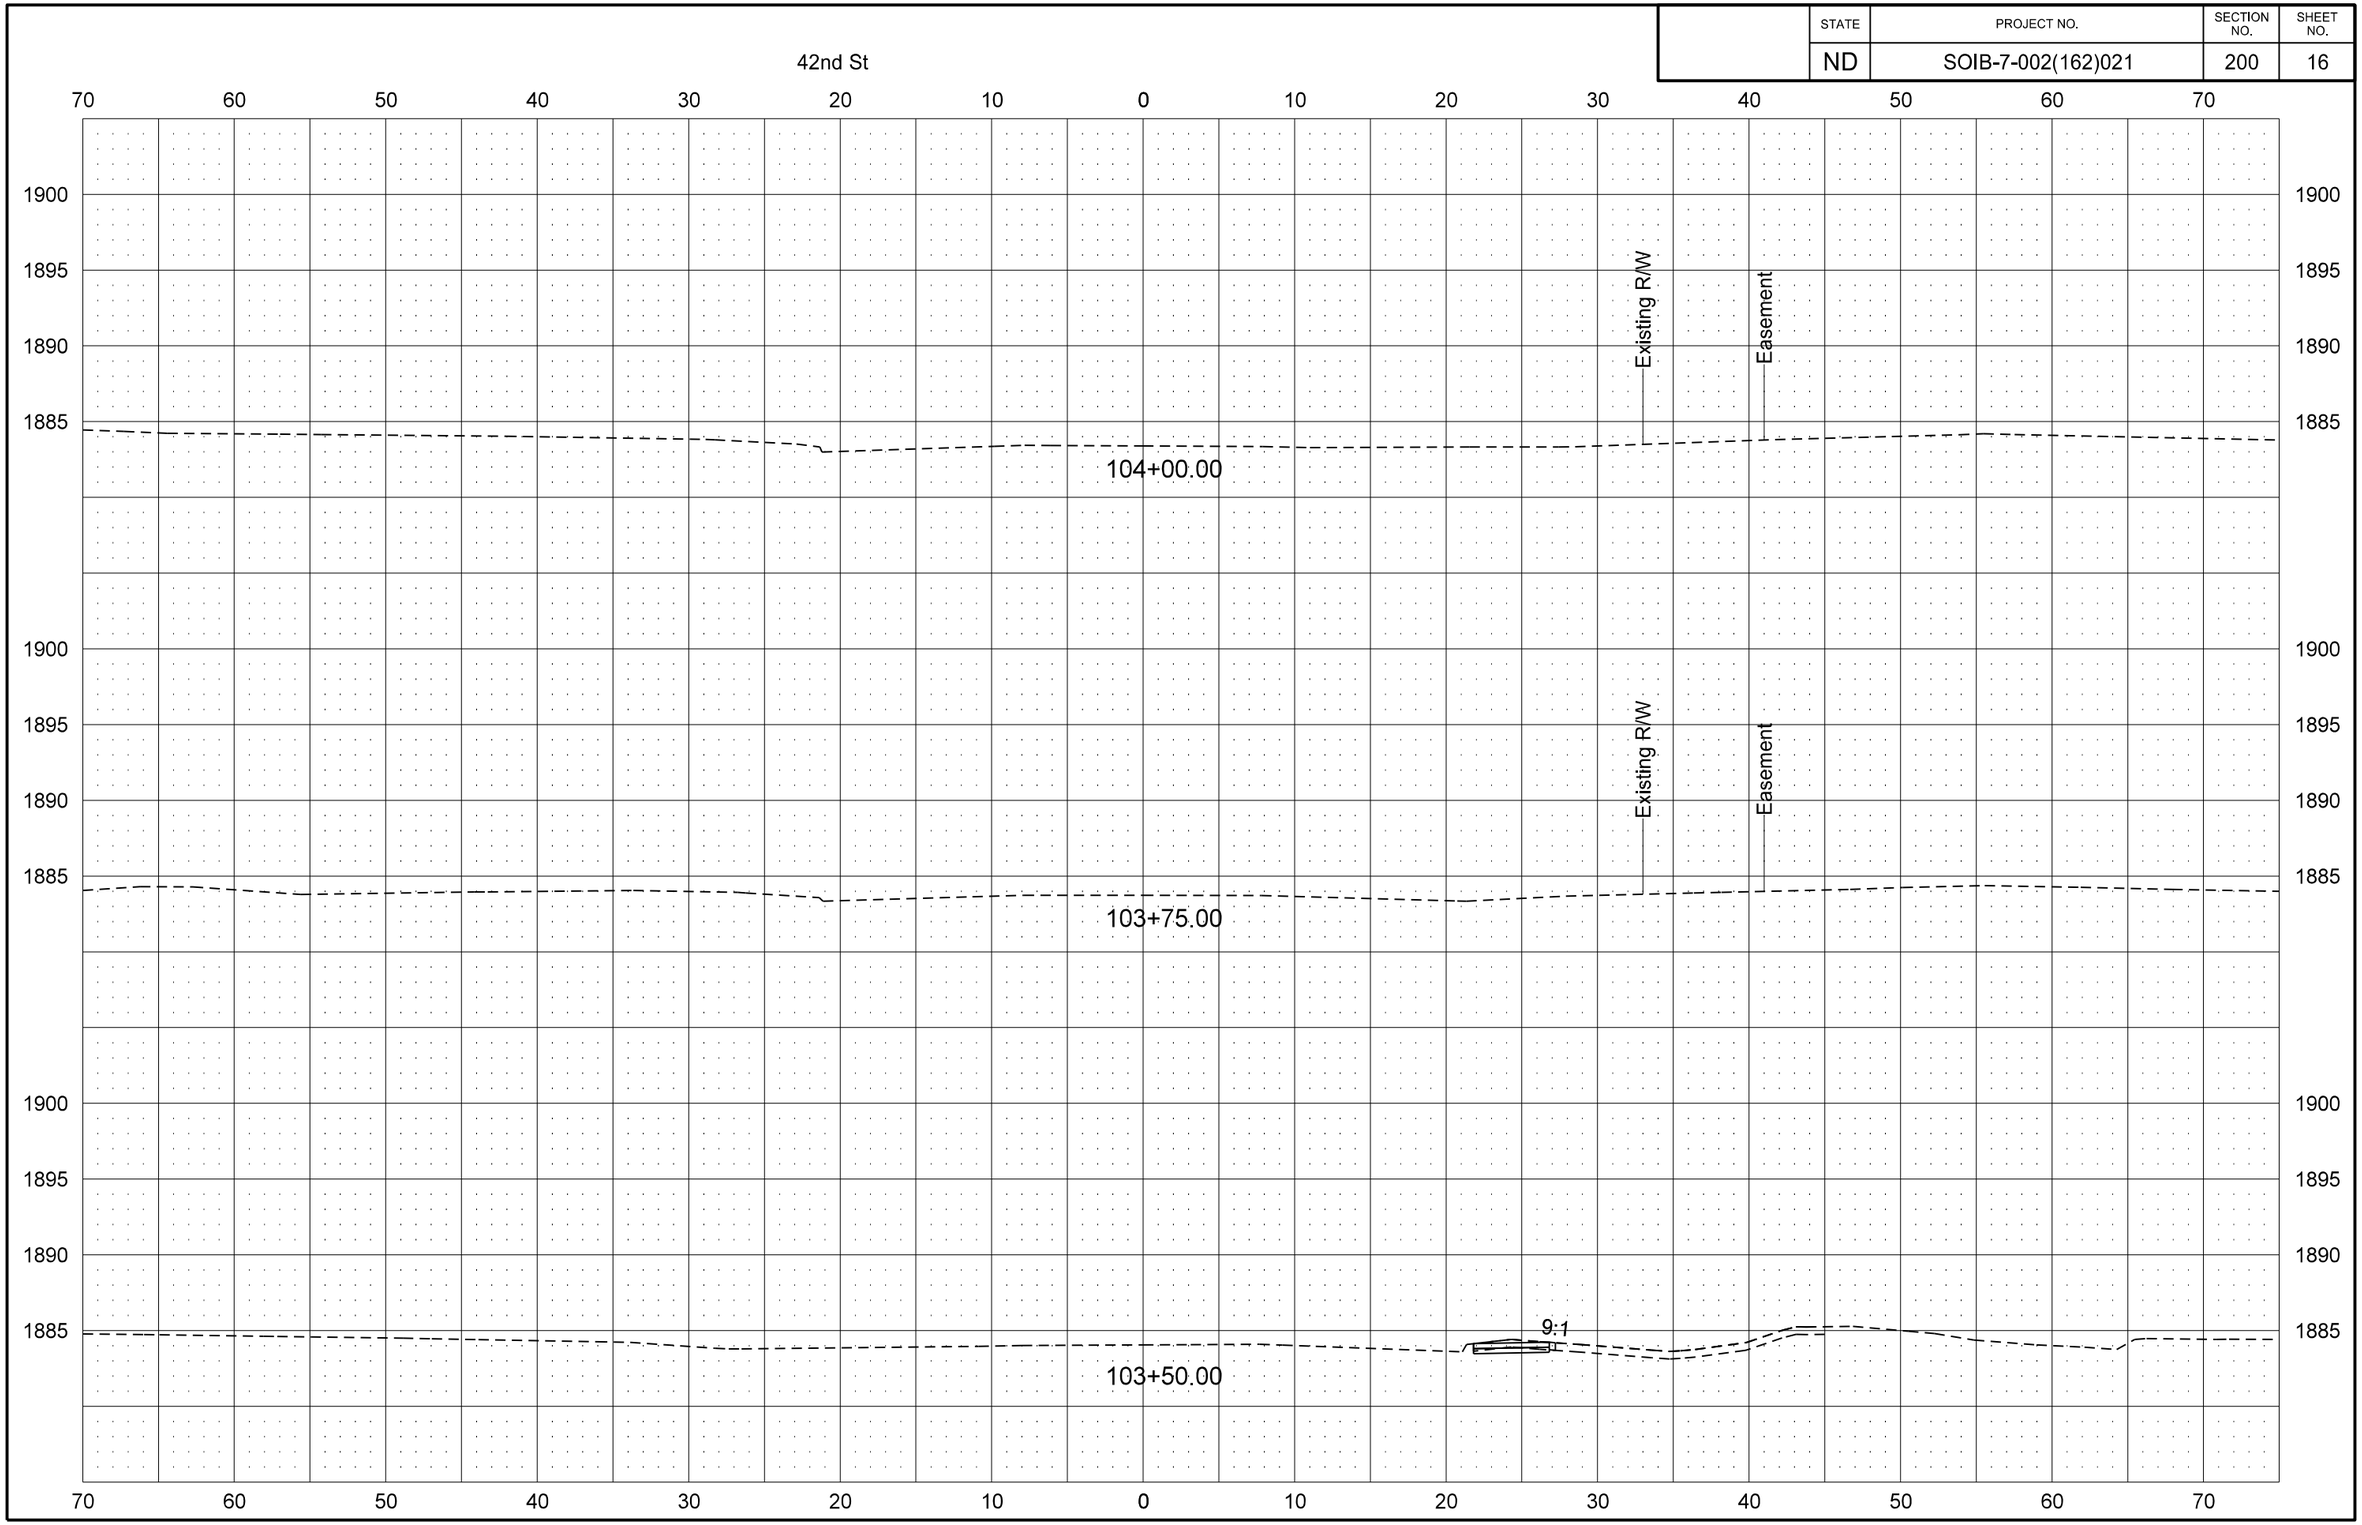

STATE	PROJECT NO.	SECTION NO.	SHEET NO.
ND	SOIB-7-002(162)021	200	17

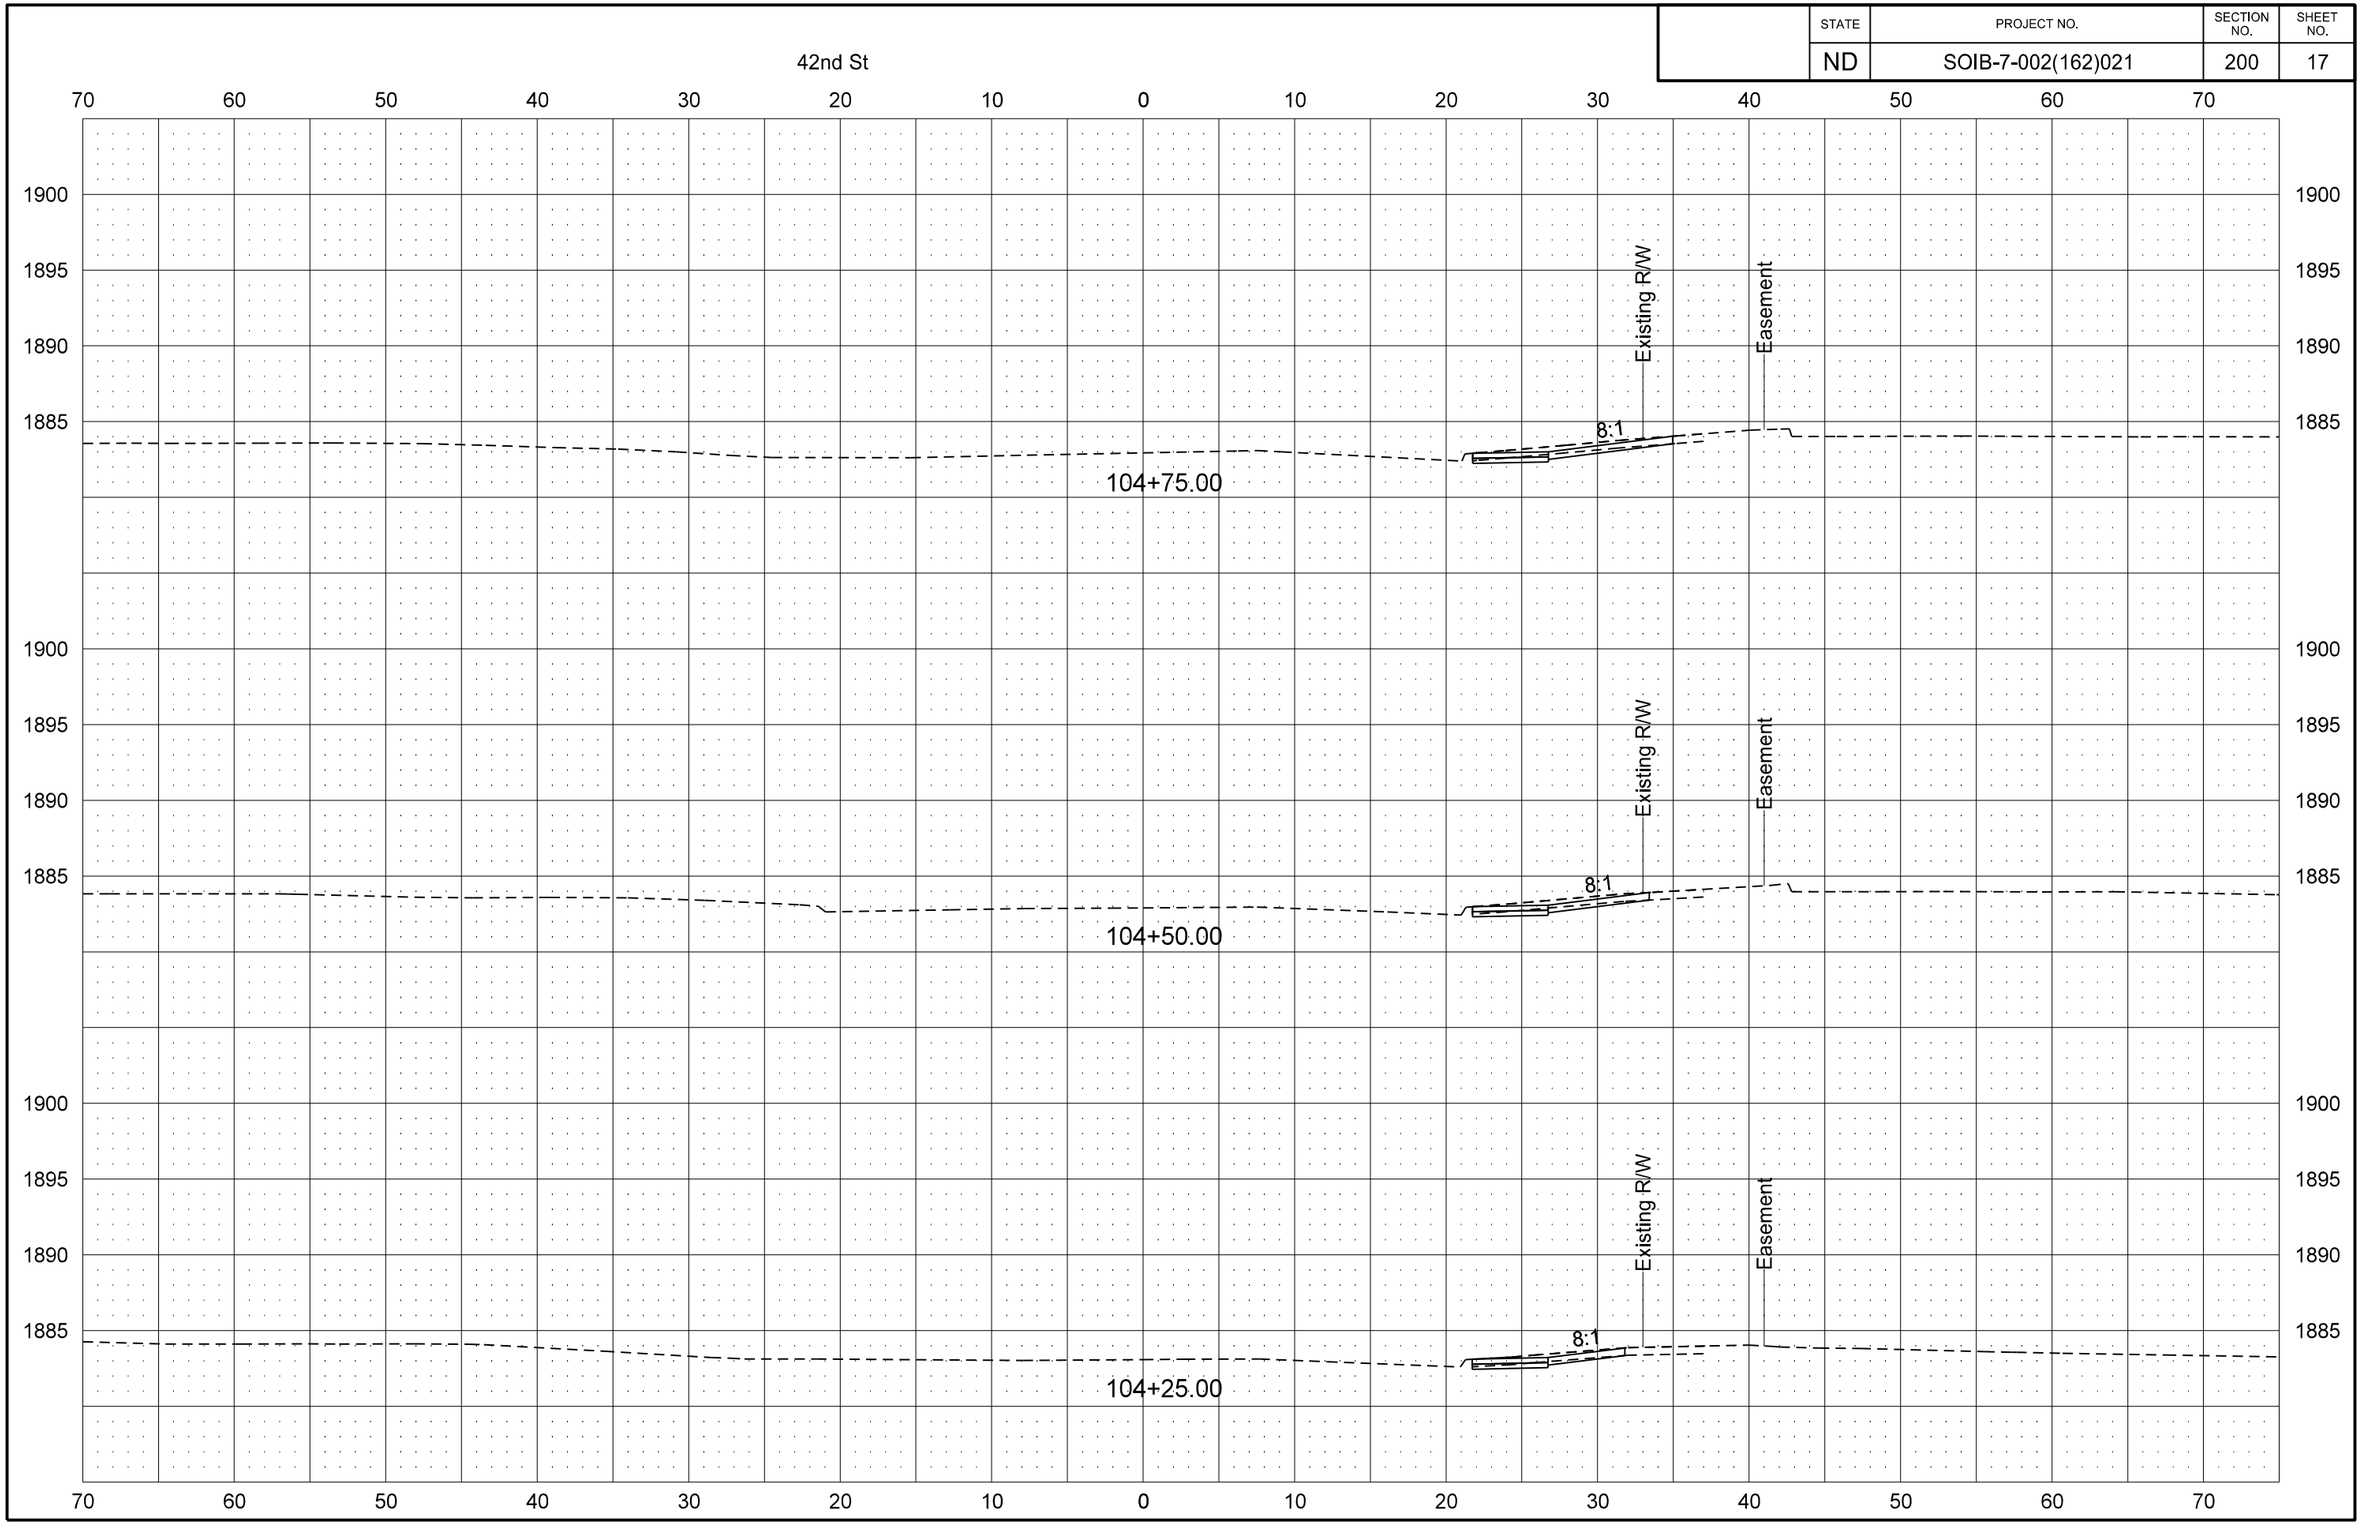

STATE	PROJECT NO.	SECTION NO.	SHEET NO.
ND	SOIB-7-002(162)021	200	18

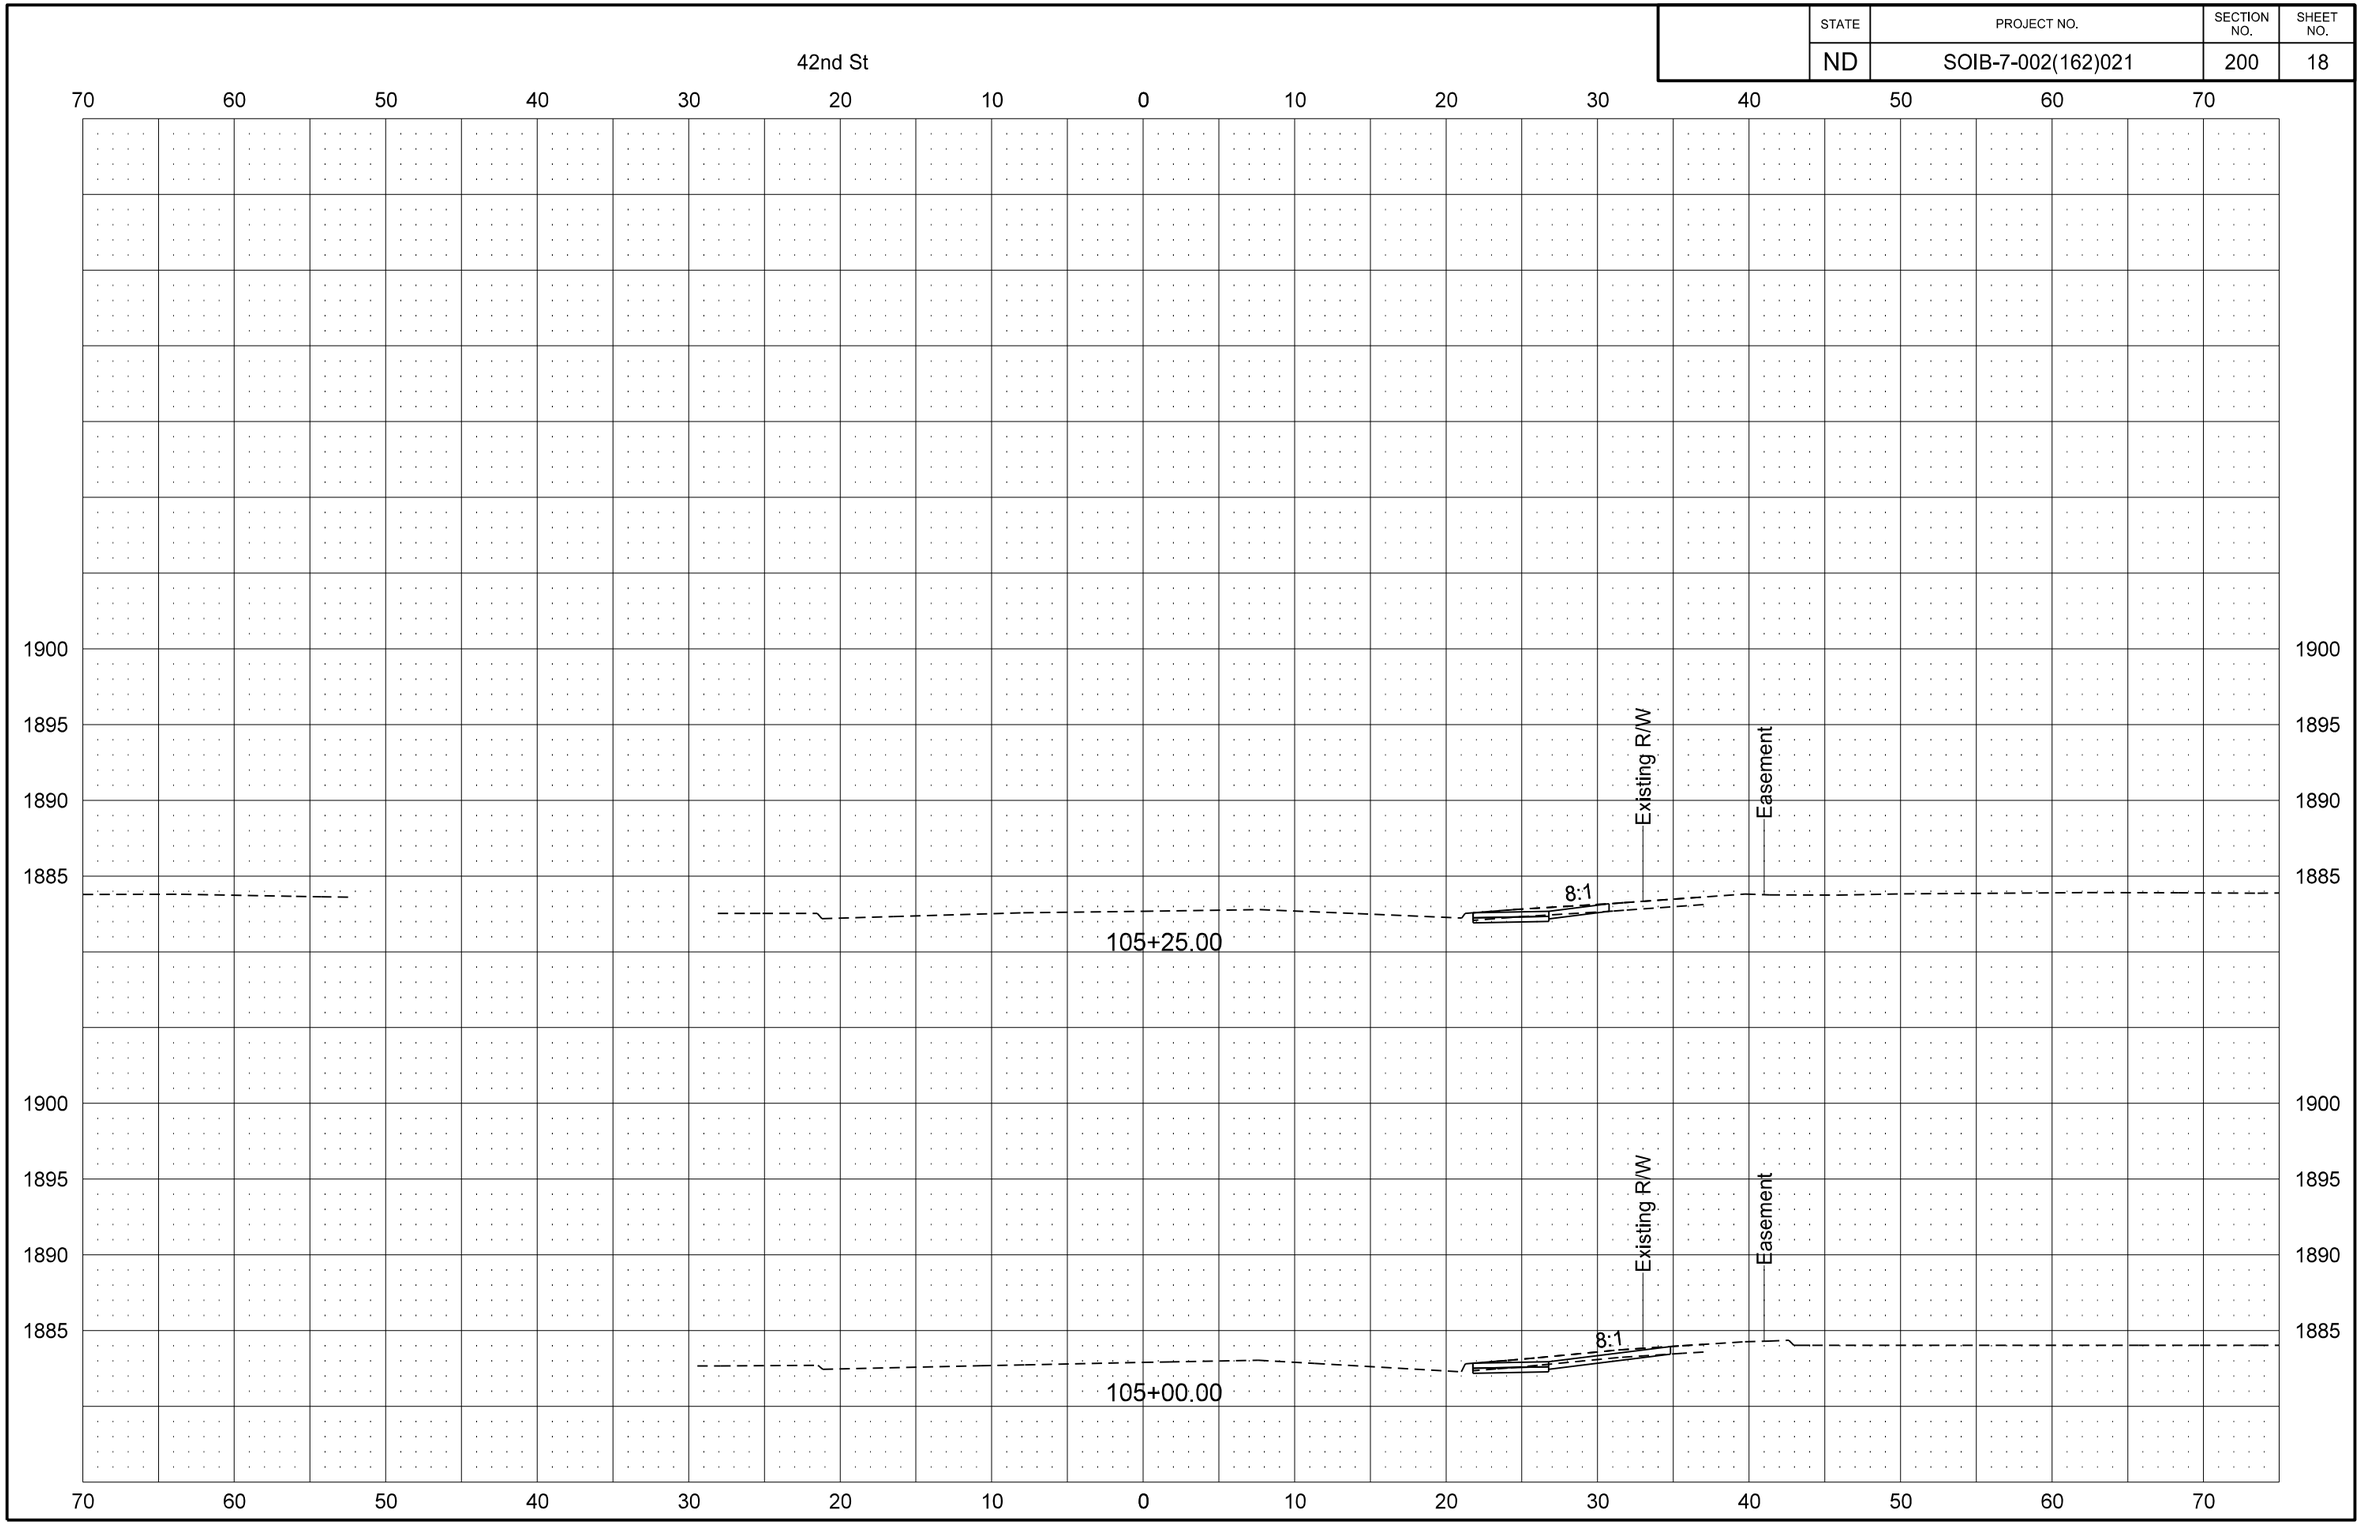

STATE	PROJECT NO.	SECTION NO.	SHEET NO.
ND	SOIB-7-002(162)021	200	19

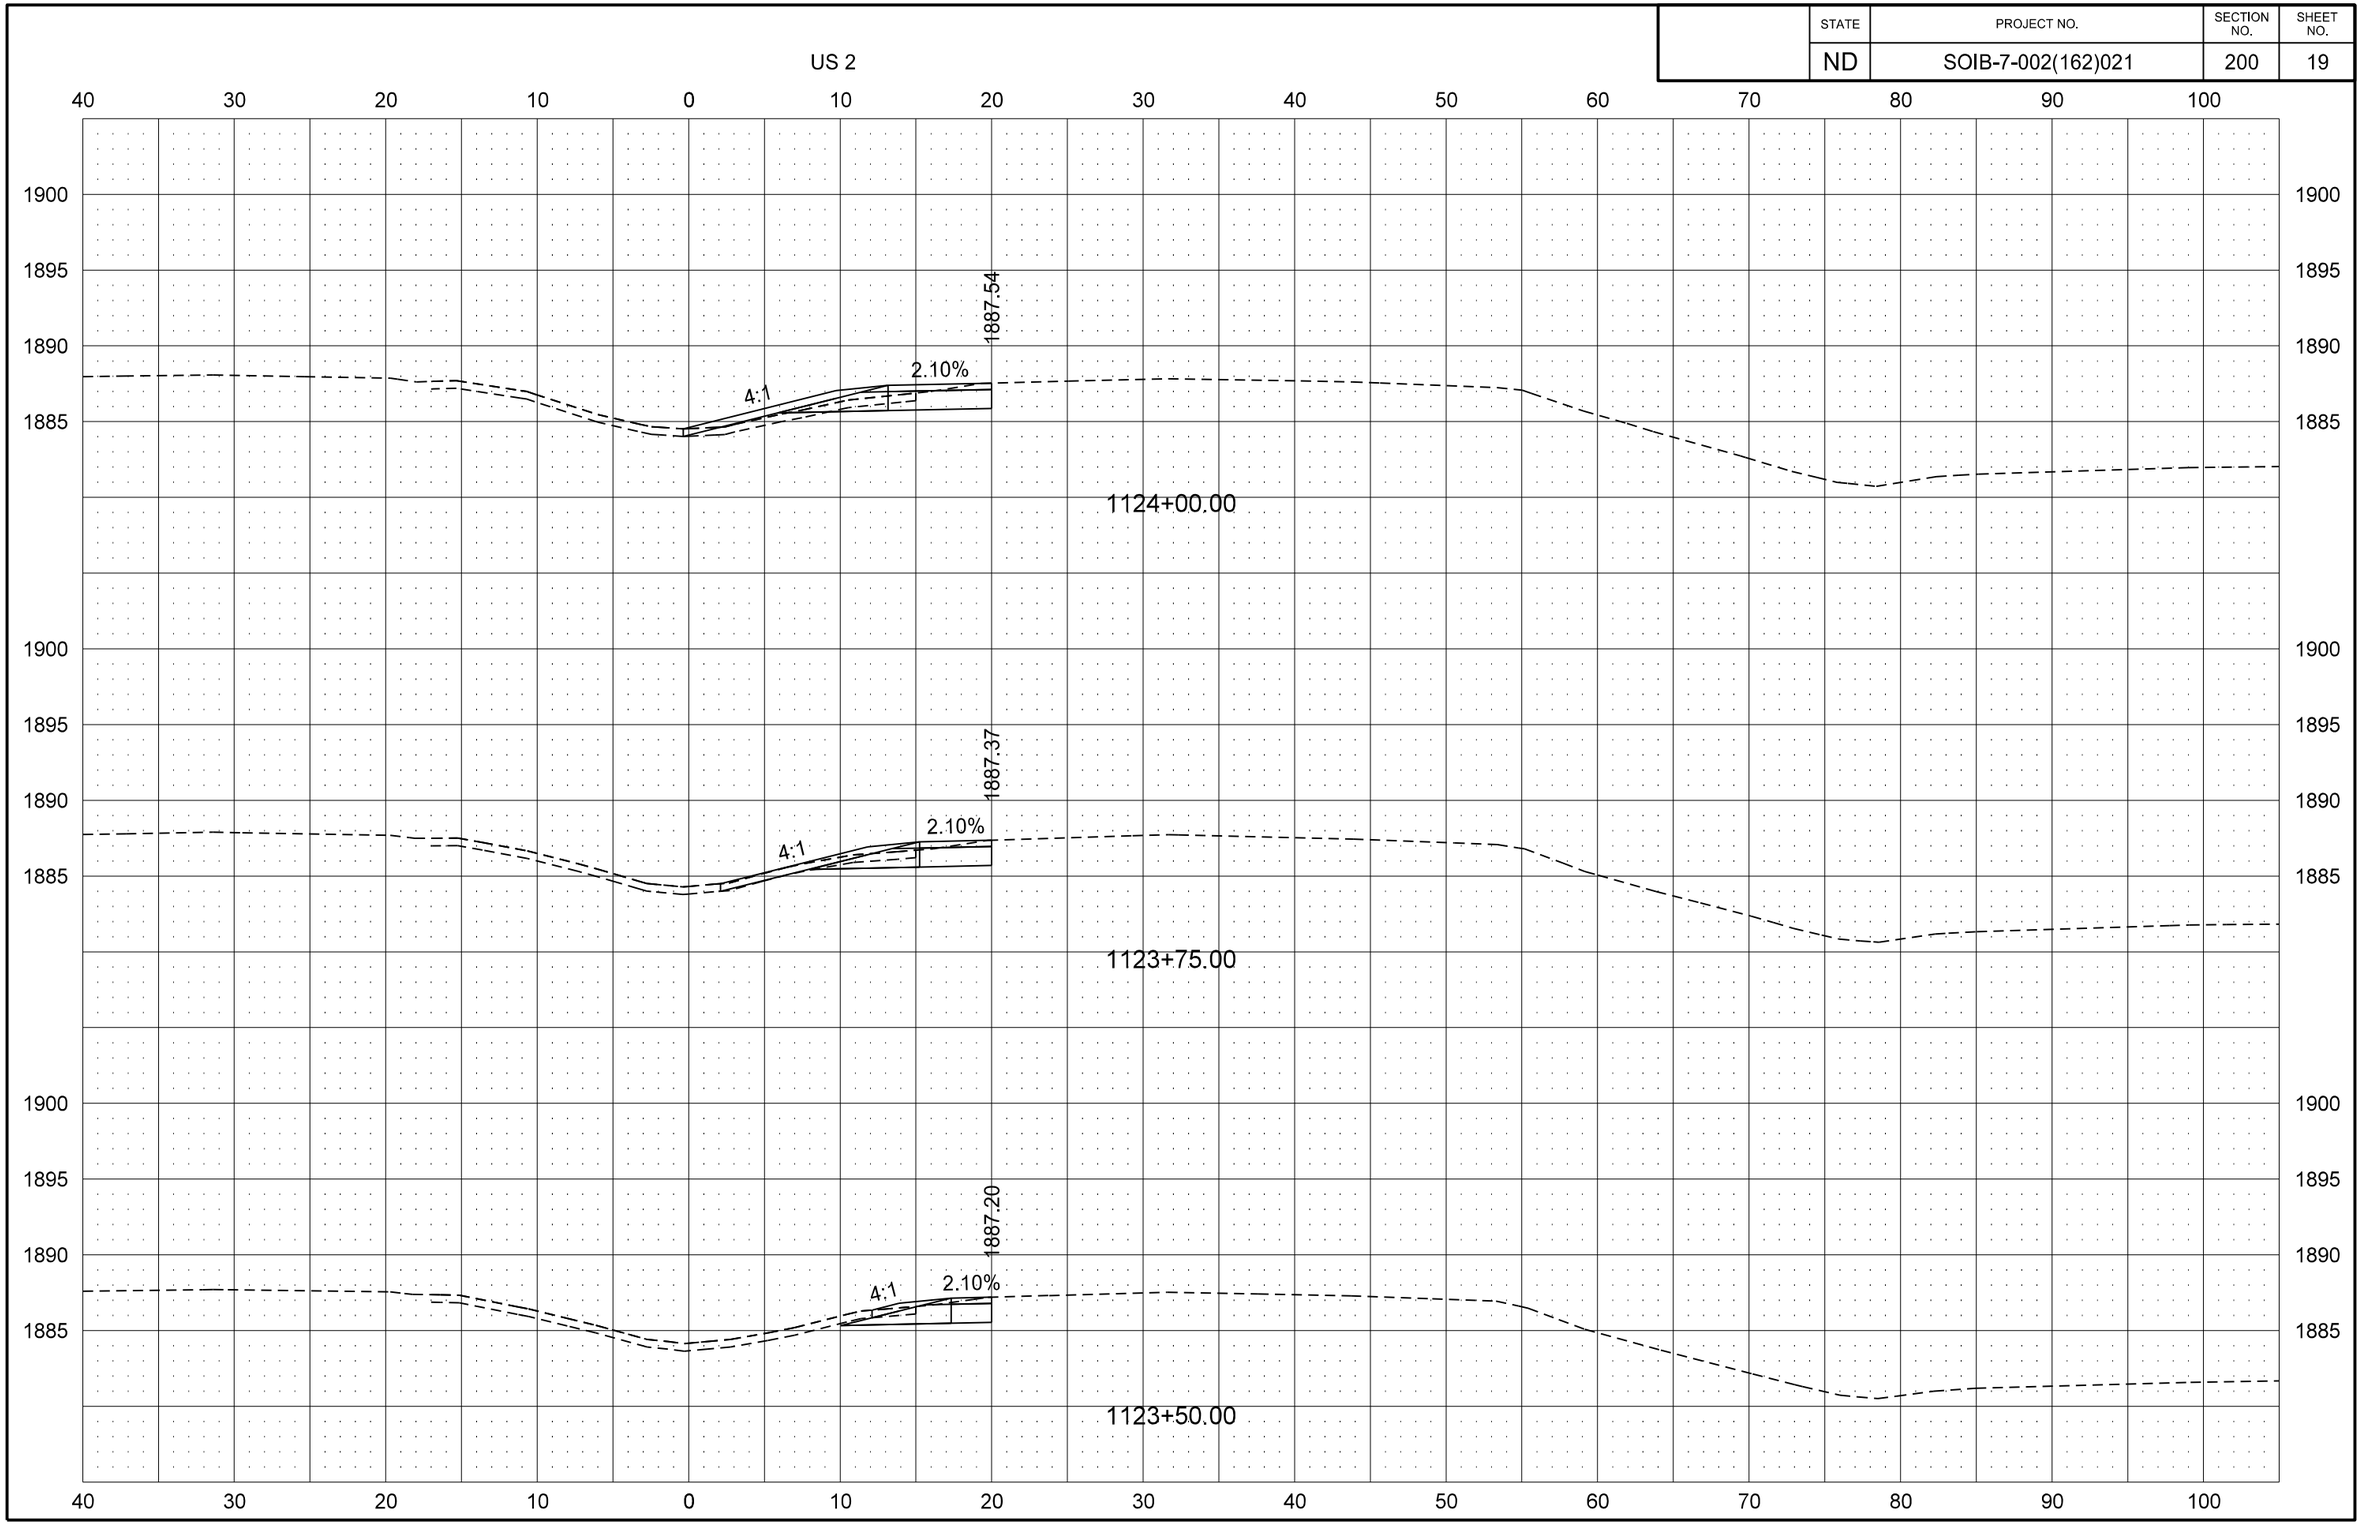

STATE	PROJECT NO.	SECTION NO.	SHEET NO.
ND	SOIB-7-002(162)021	200	20

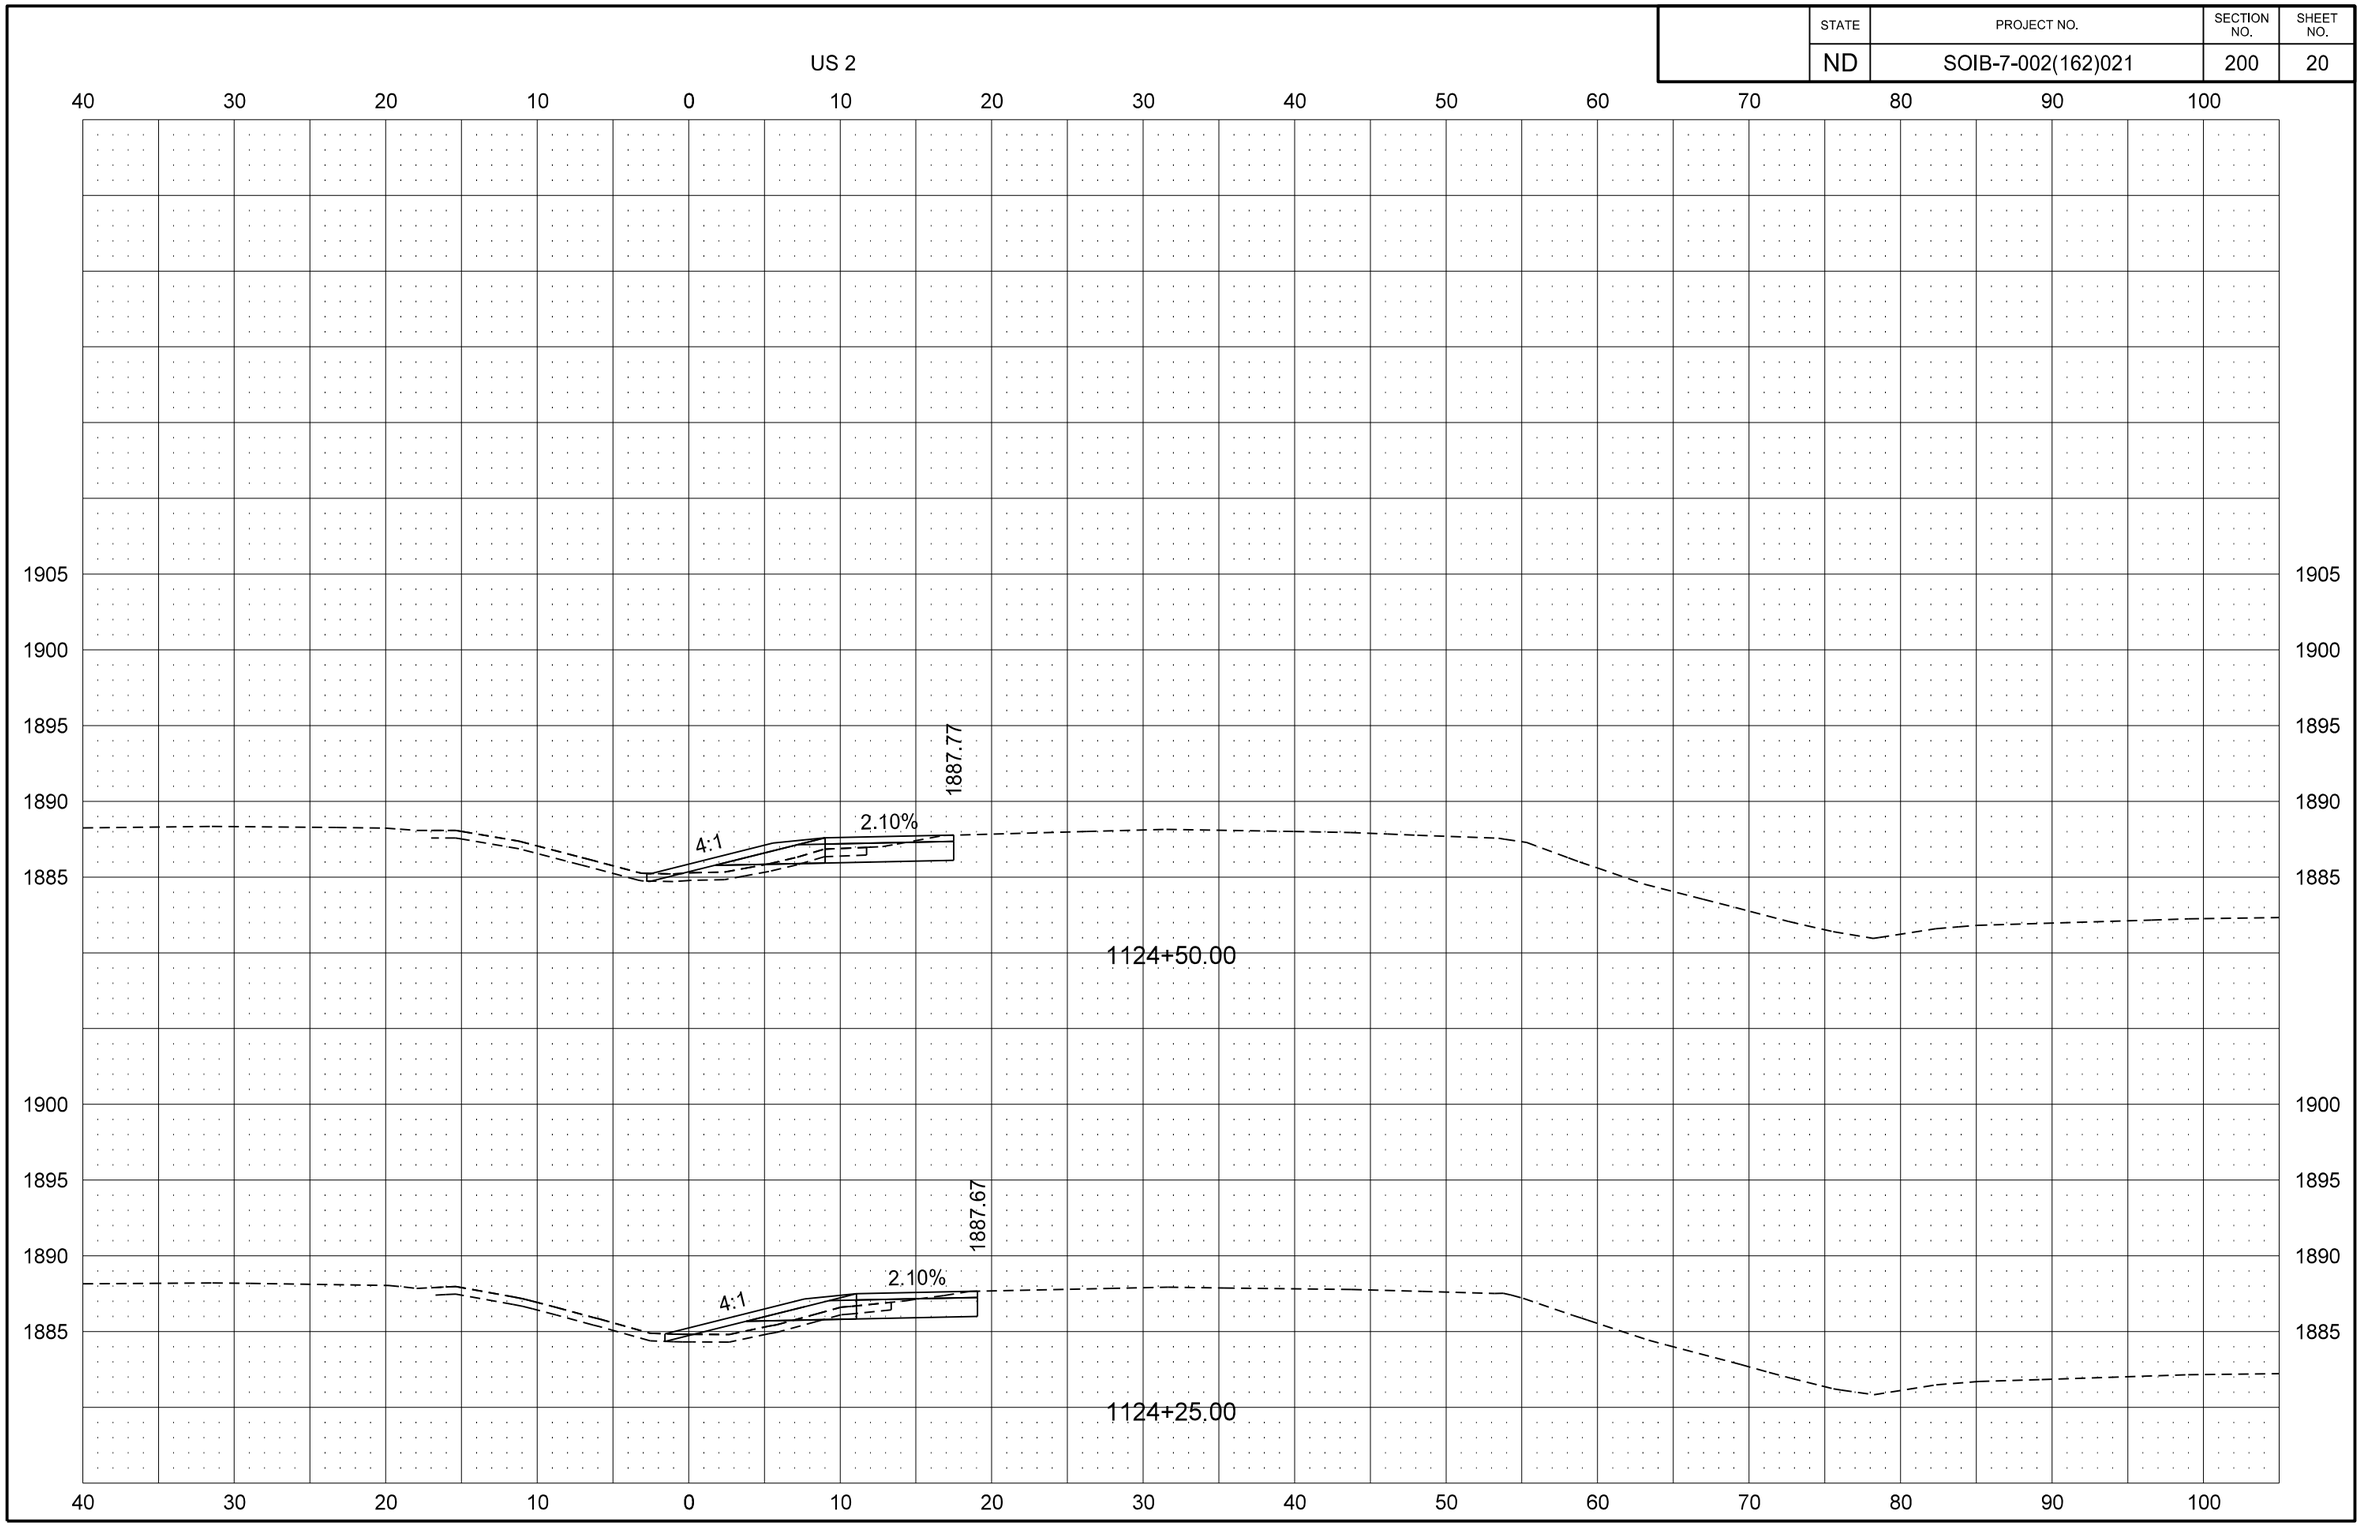

4/14/2016 9:51:49 AM mwilz R:\project\70002021.162\design\Sheets\200XS_019_US2_to Sta 1128+00.dgn

STATE	PROJECT NO.	SECTION NO.	SHEET NO.
ND	SOIB-7-002(162)021	200	21

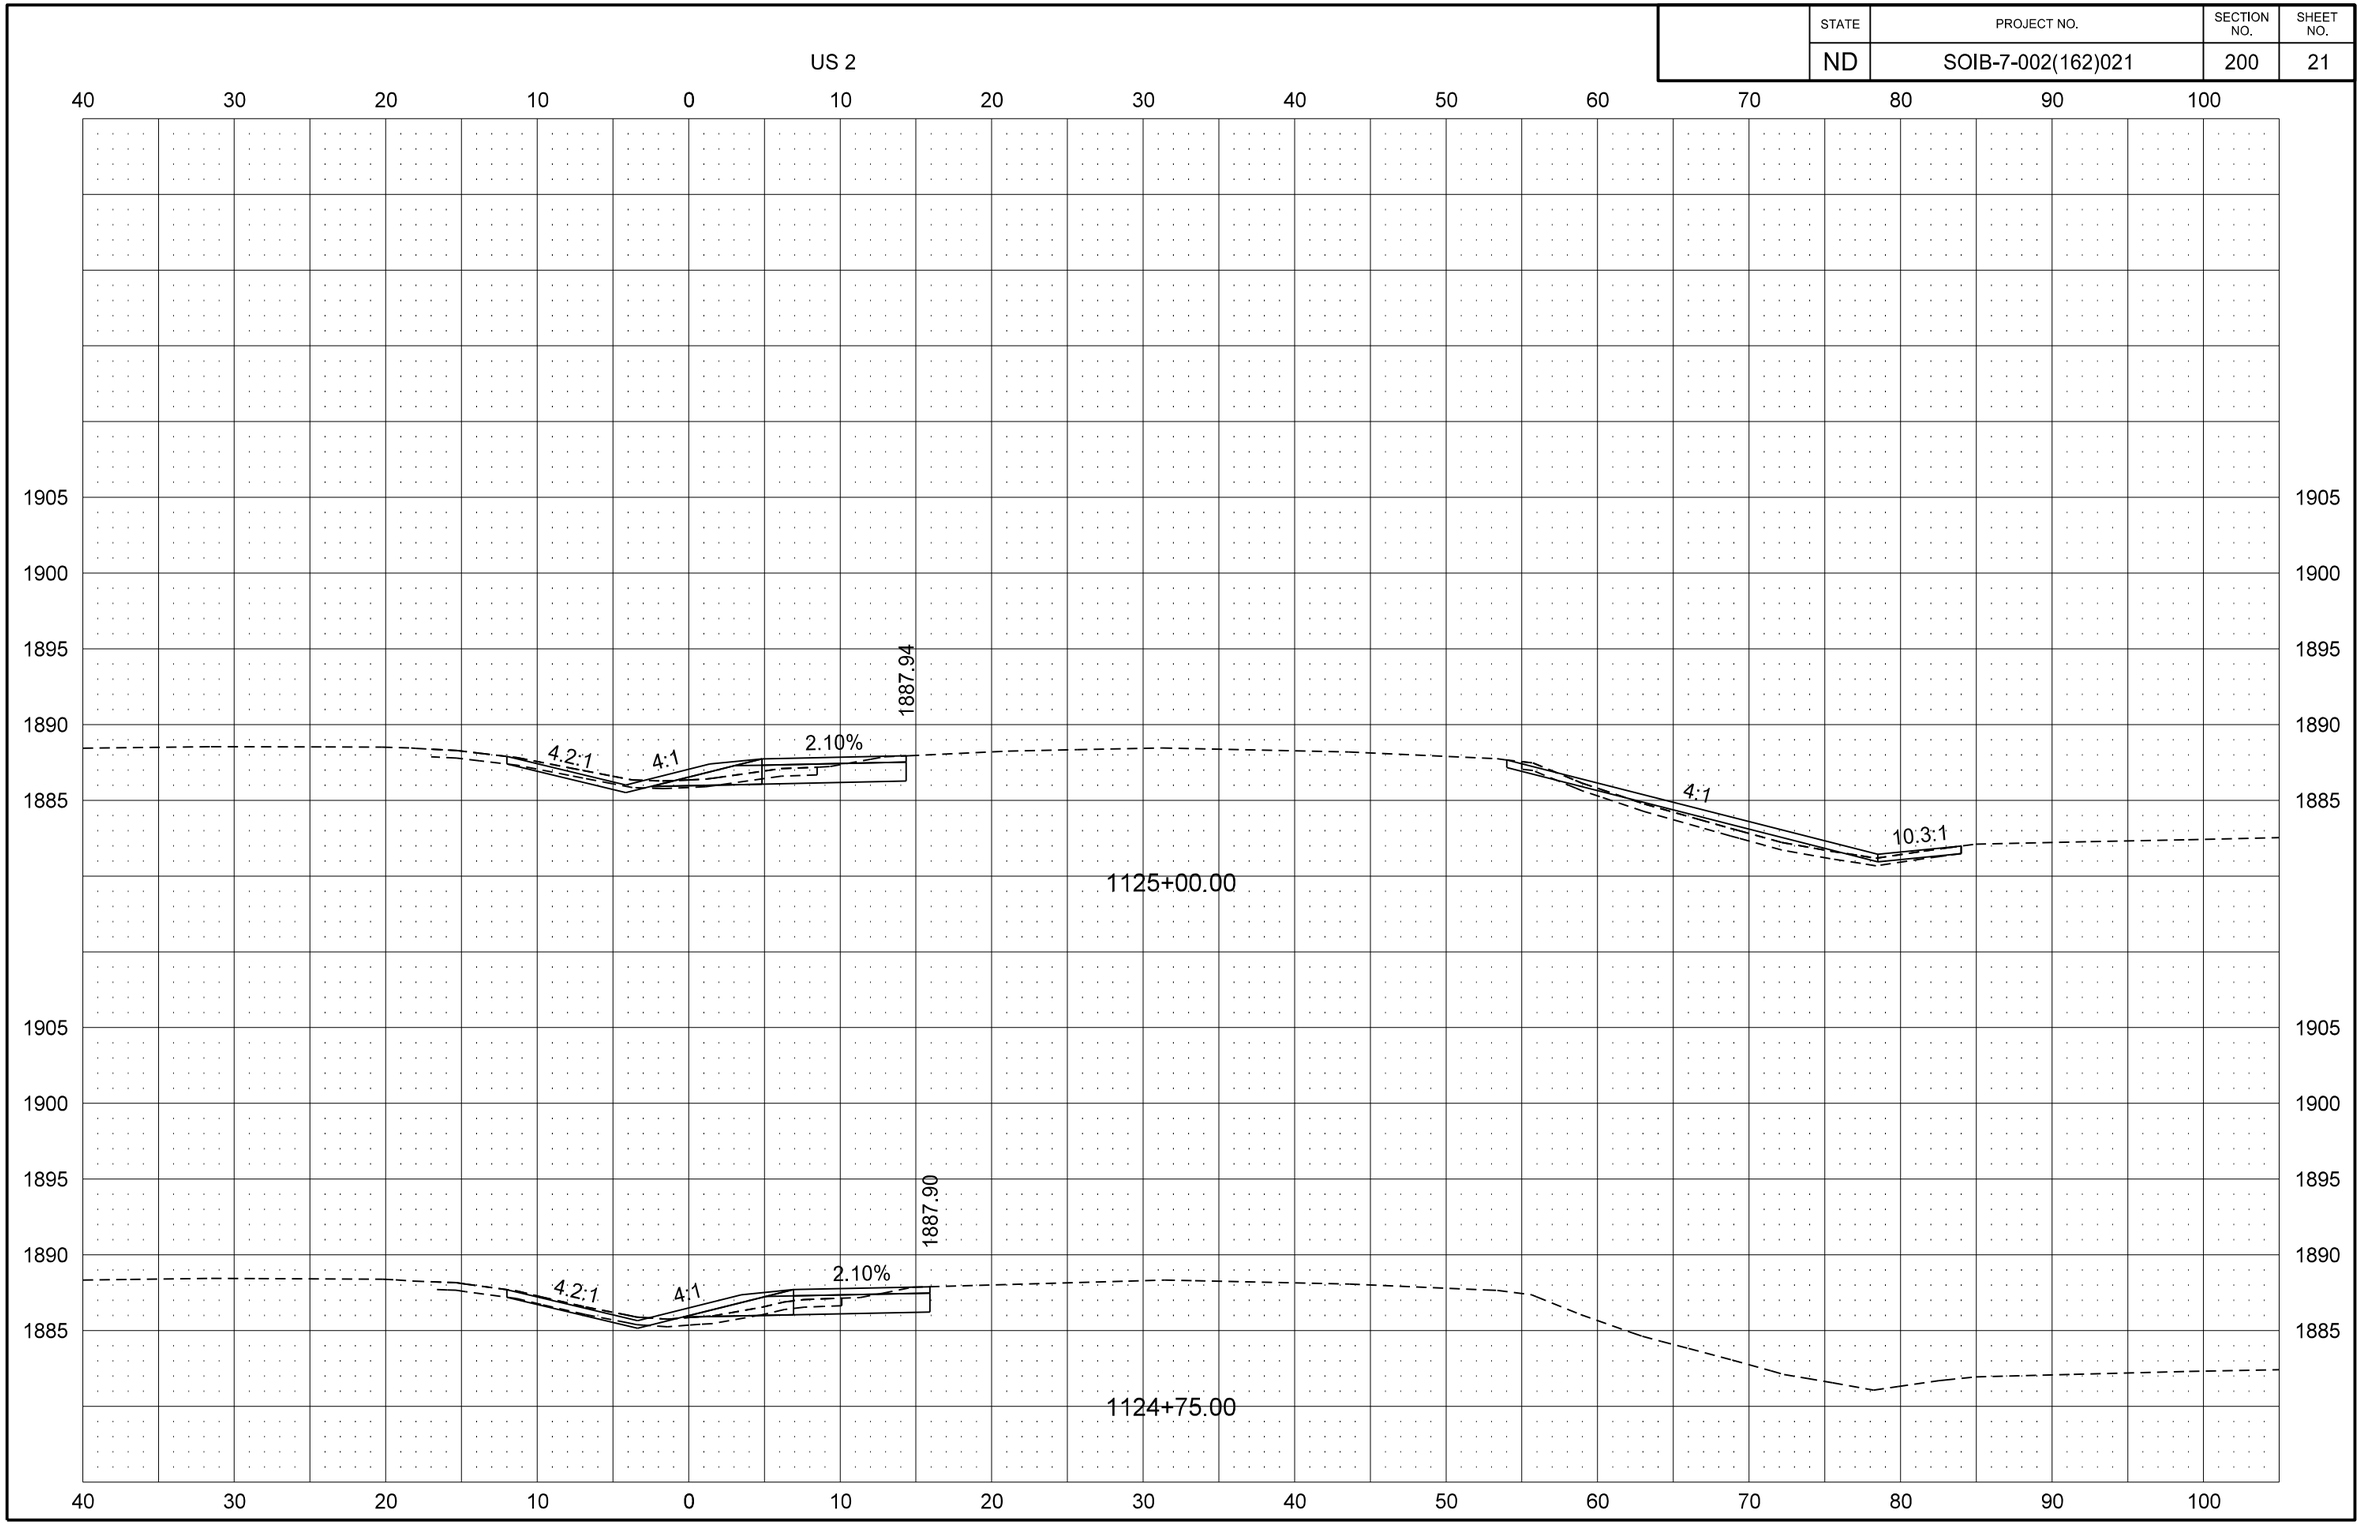

STATE	PROJECT NO.	SECTION NO.	SHEET NO.
ND	SOIB-7-002(162)021	200	22

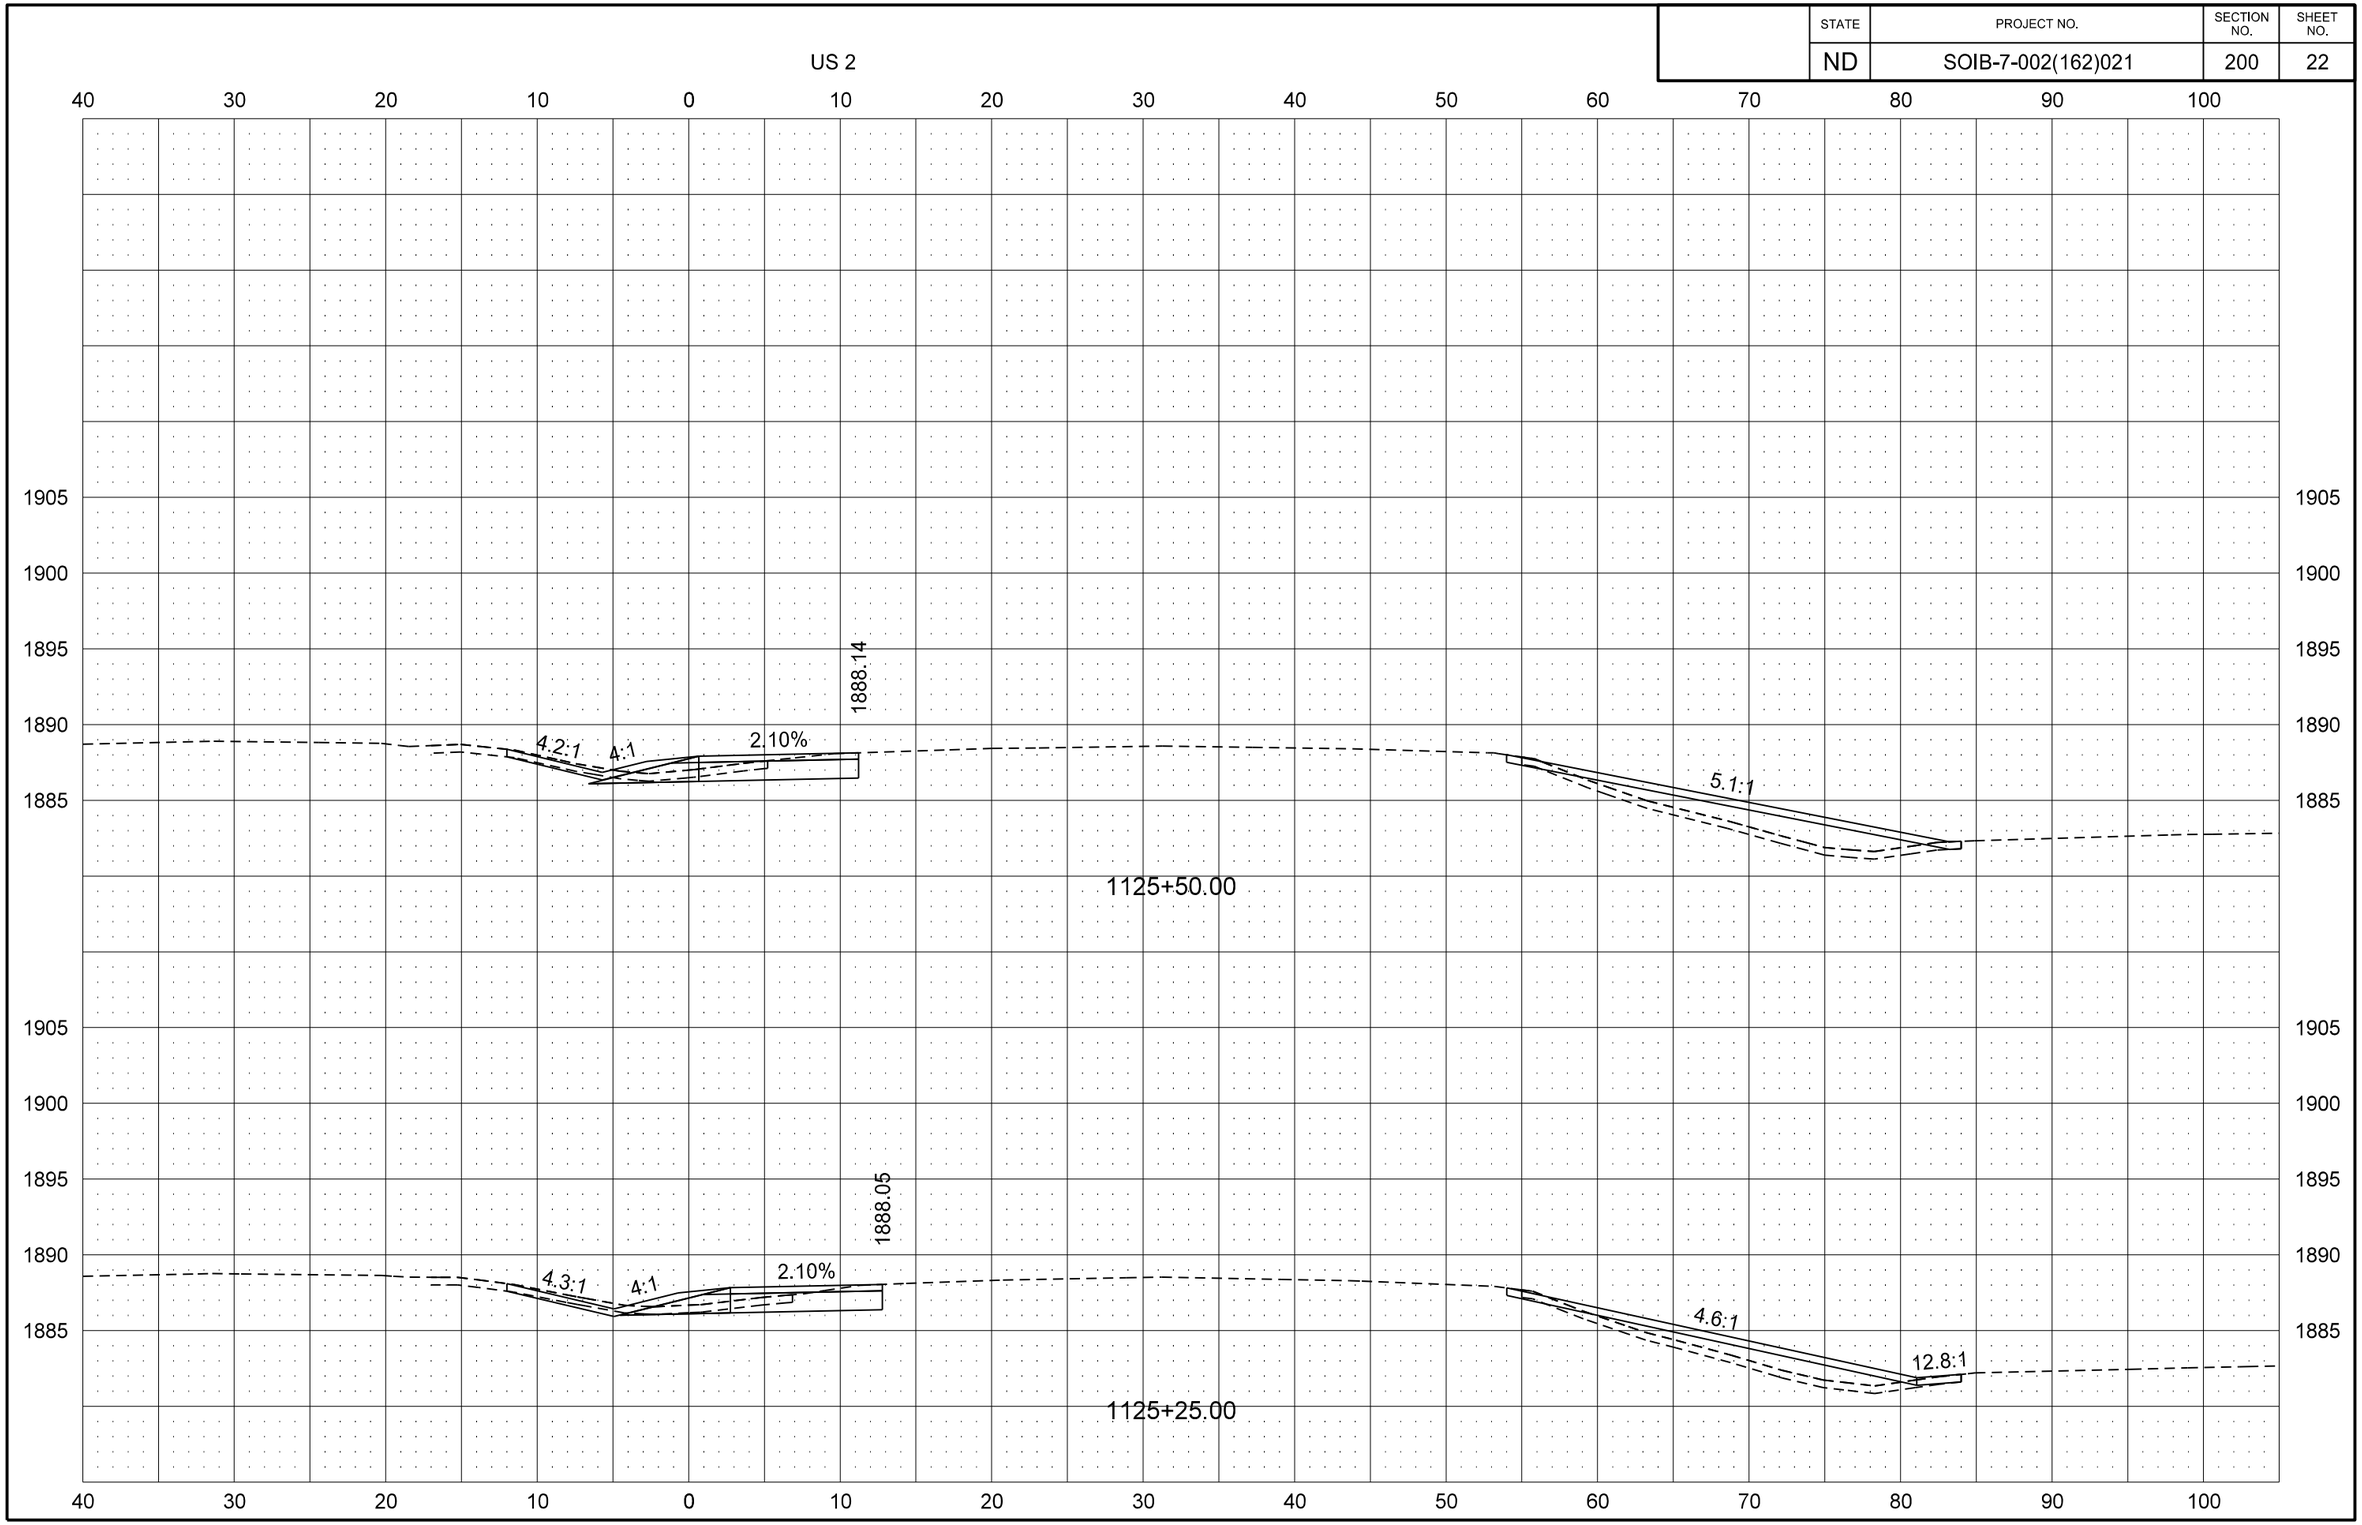

STATE	PROJECT NO.	SECTION NO.	SHEET NO.
ND	SOIB-7-002(162)021	200	23

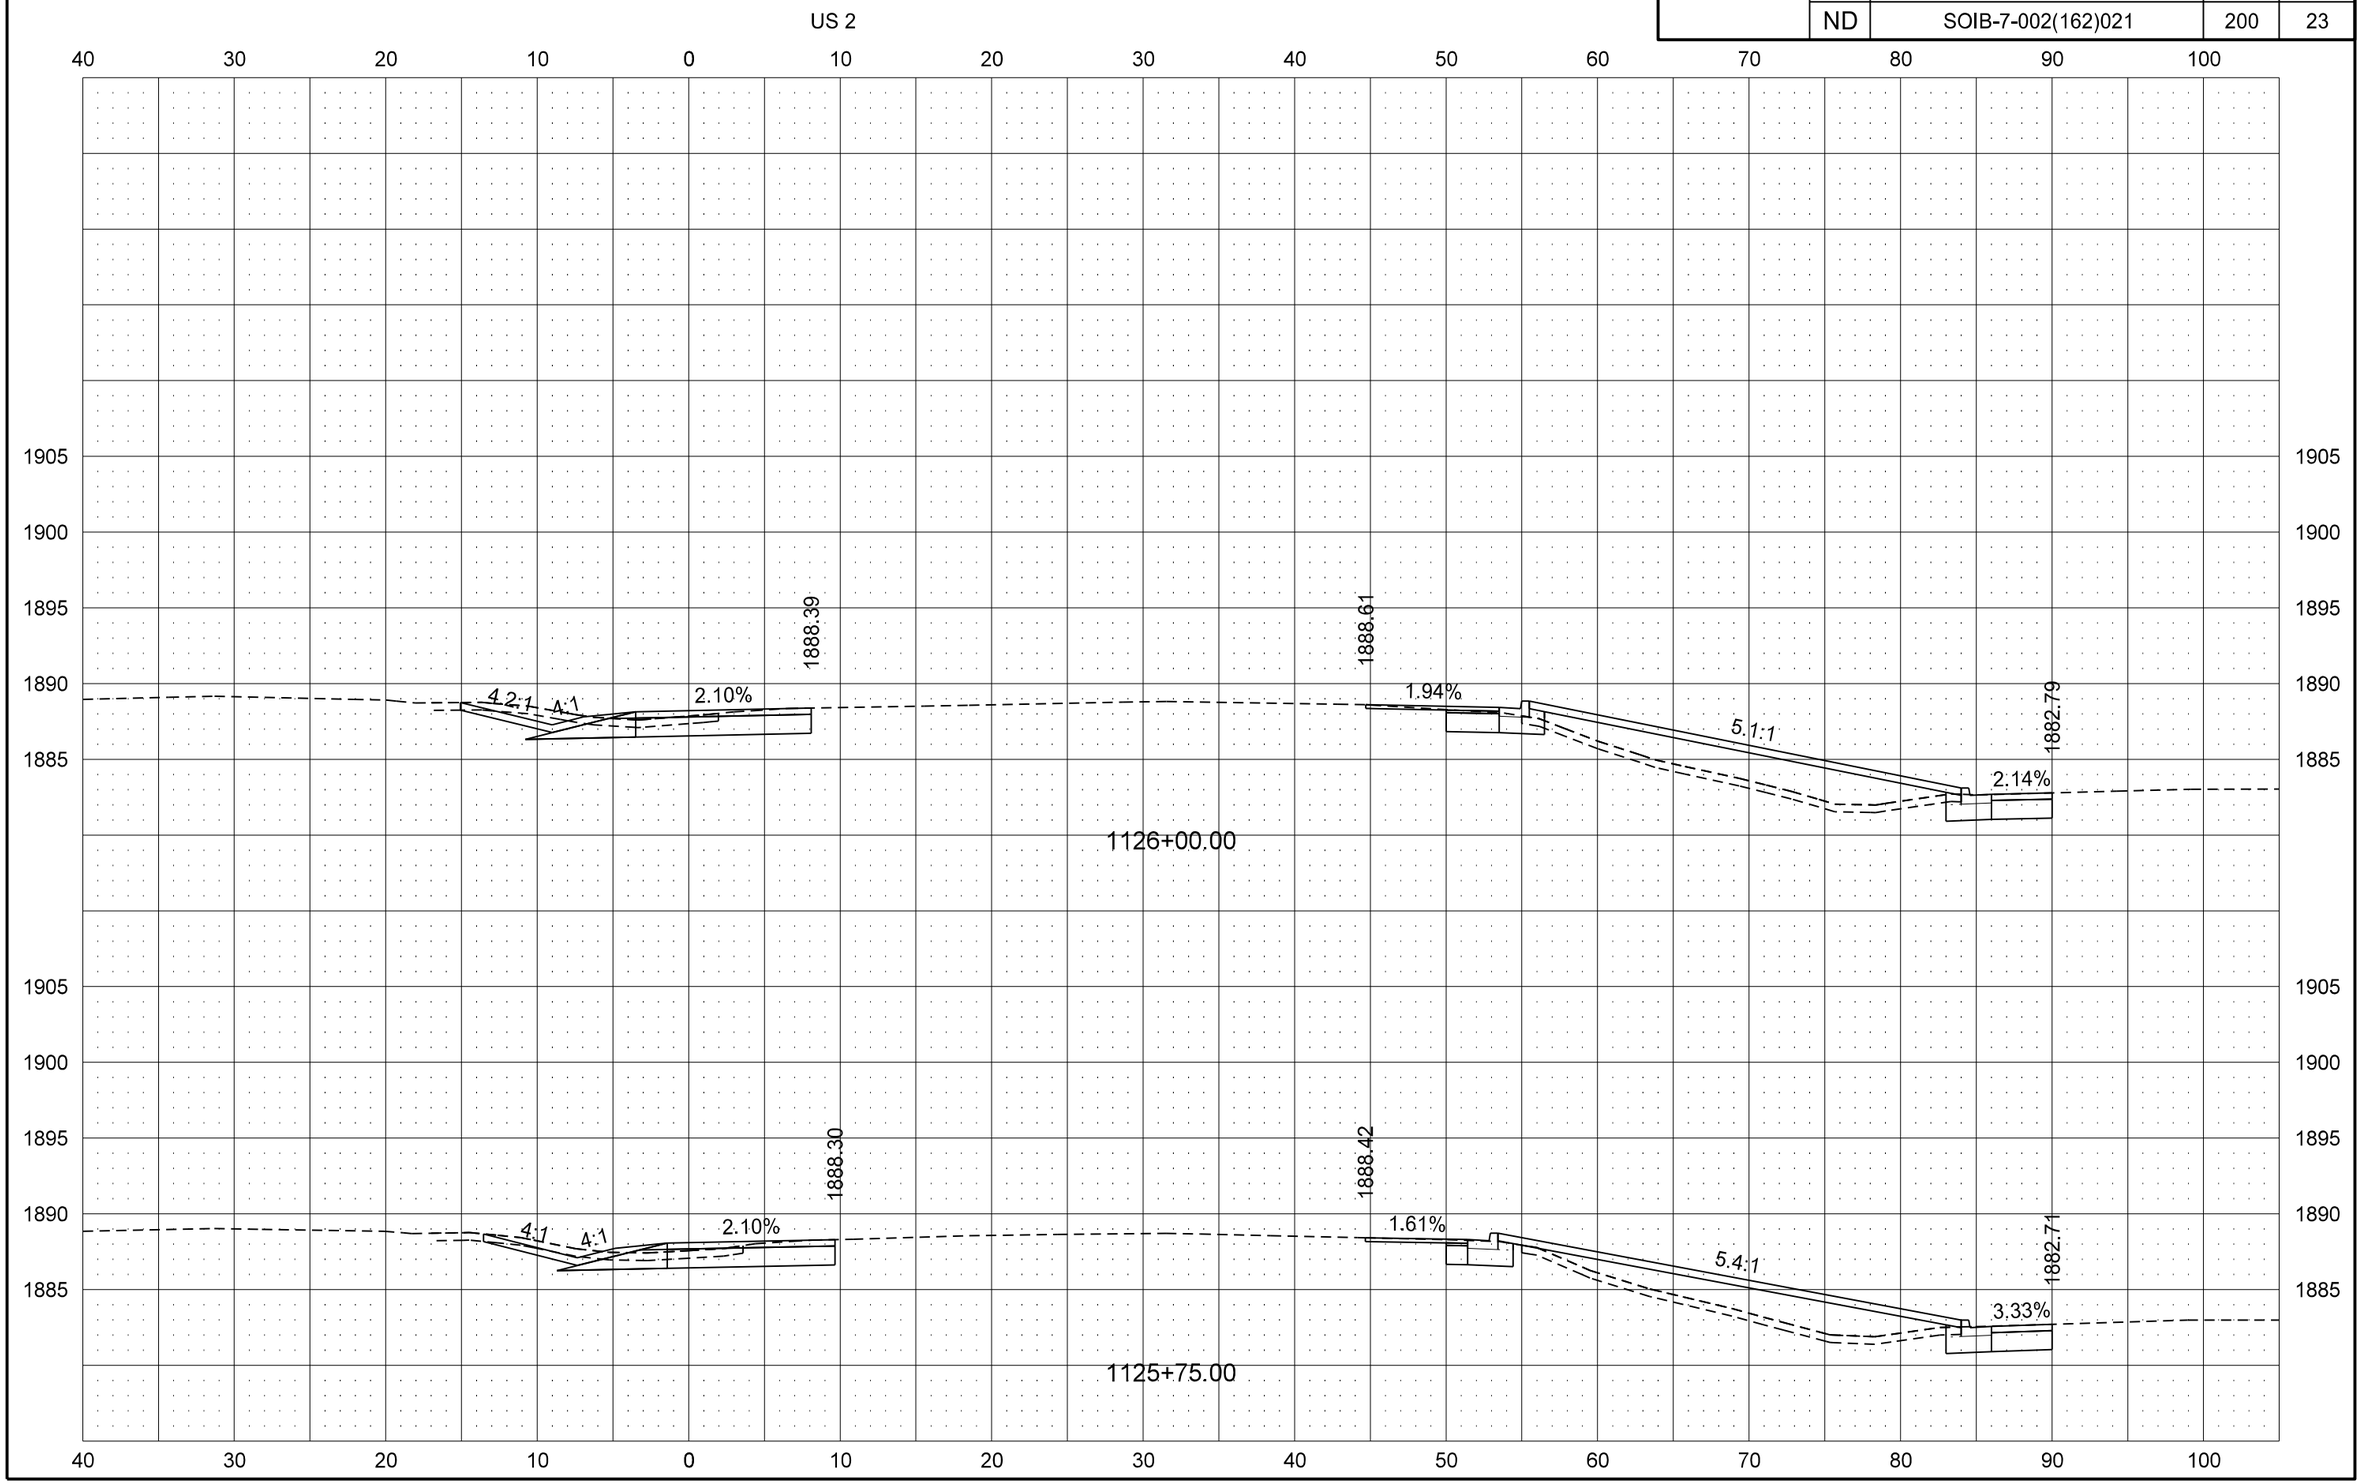

4/14/2016 9:51:51 AM mwilz R:\project\70002021.162\design\Sheets\200XS_019_US2_to Sta 1128+00.dgn

STATE	PROJECT NO.	SECTION NO.	SHEET NO.
ND	SOIB-7-002(162)021	200	24

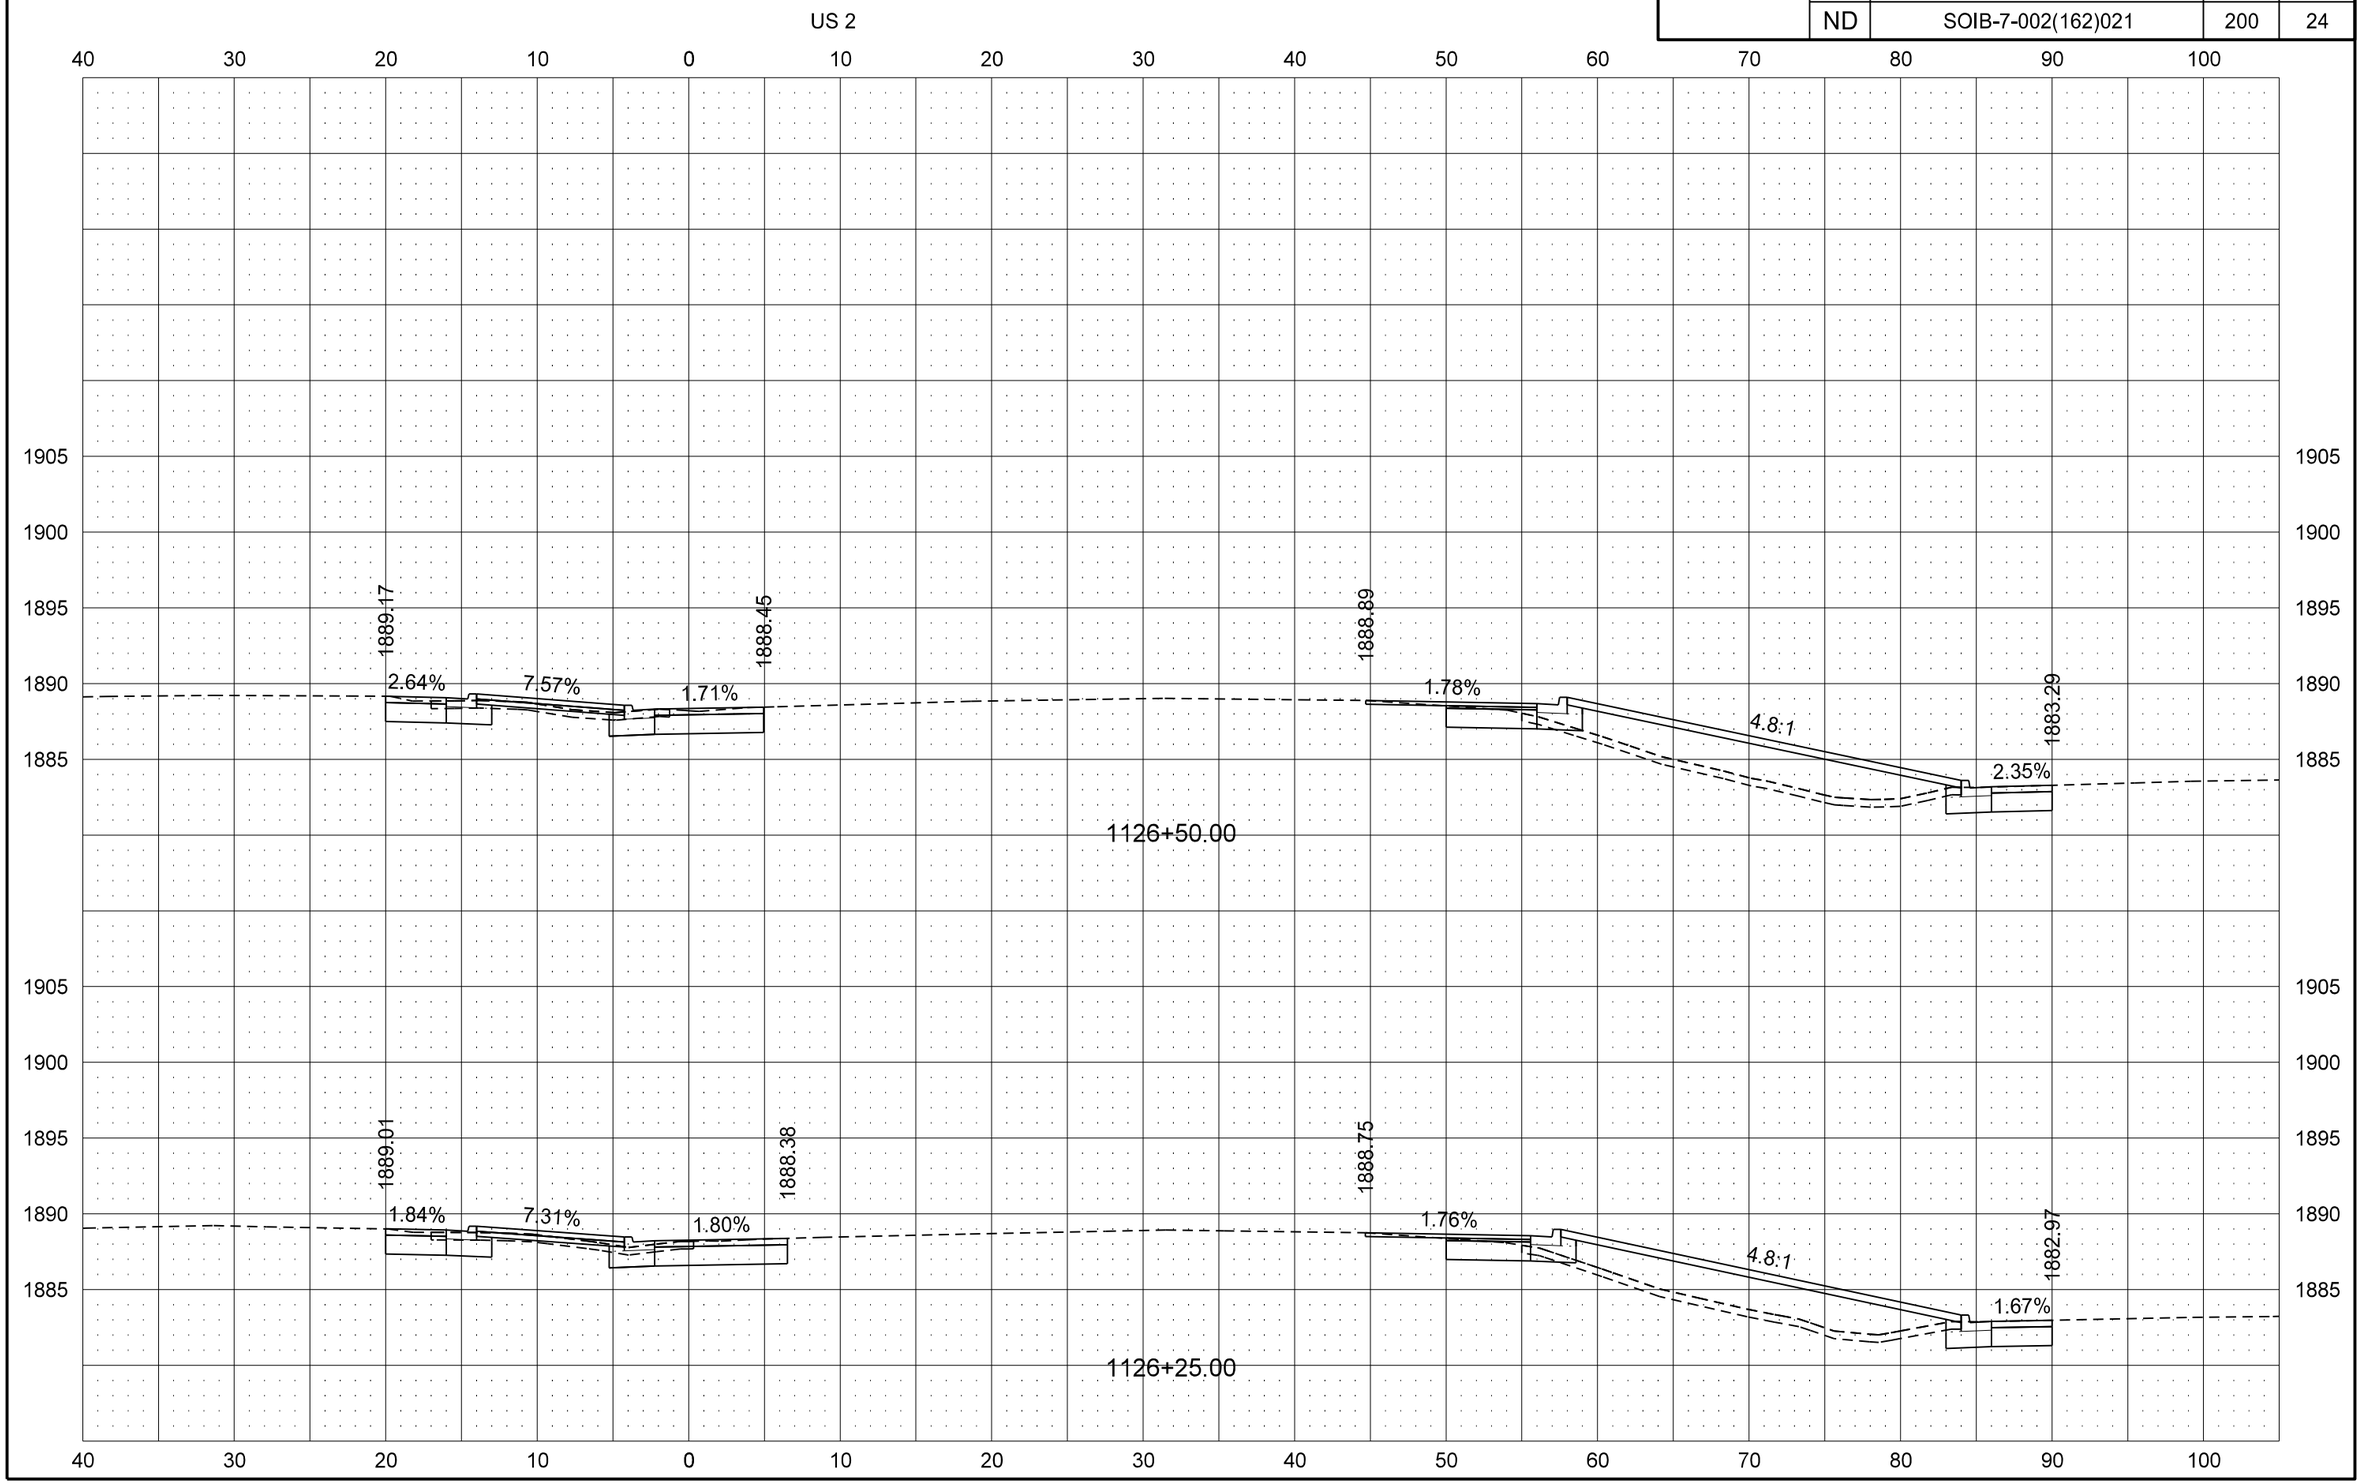

STATE	PROJECT NO.	SECTION NO.	SHEET NO.
ND	SOIB-7-002(162)021	200	25

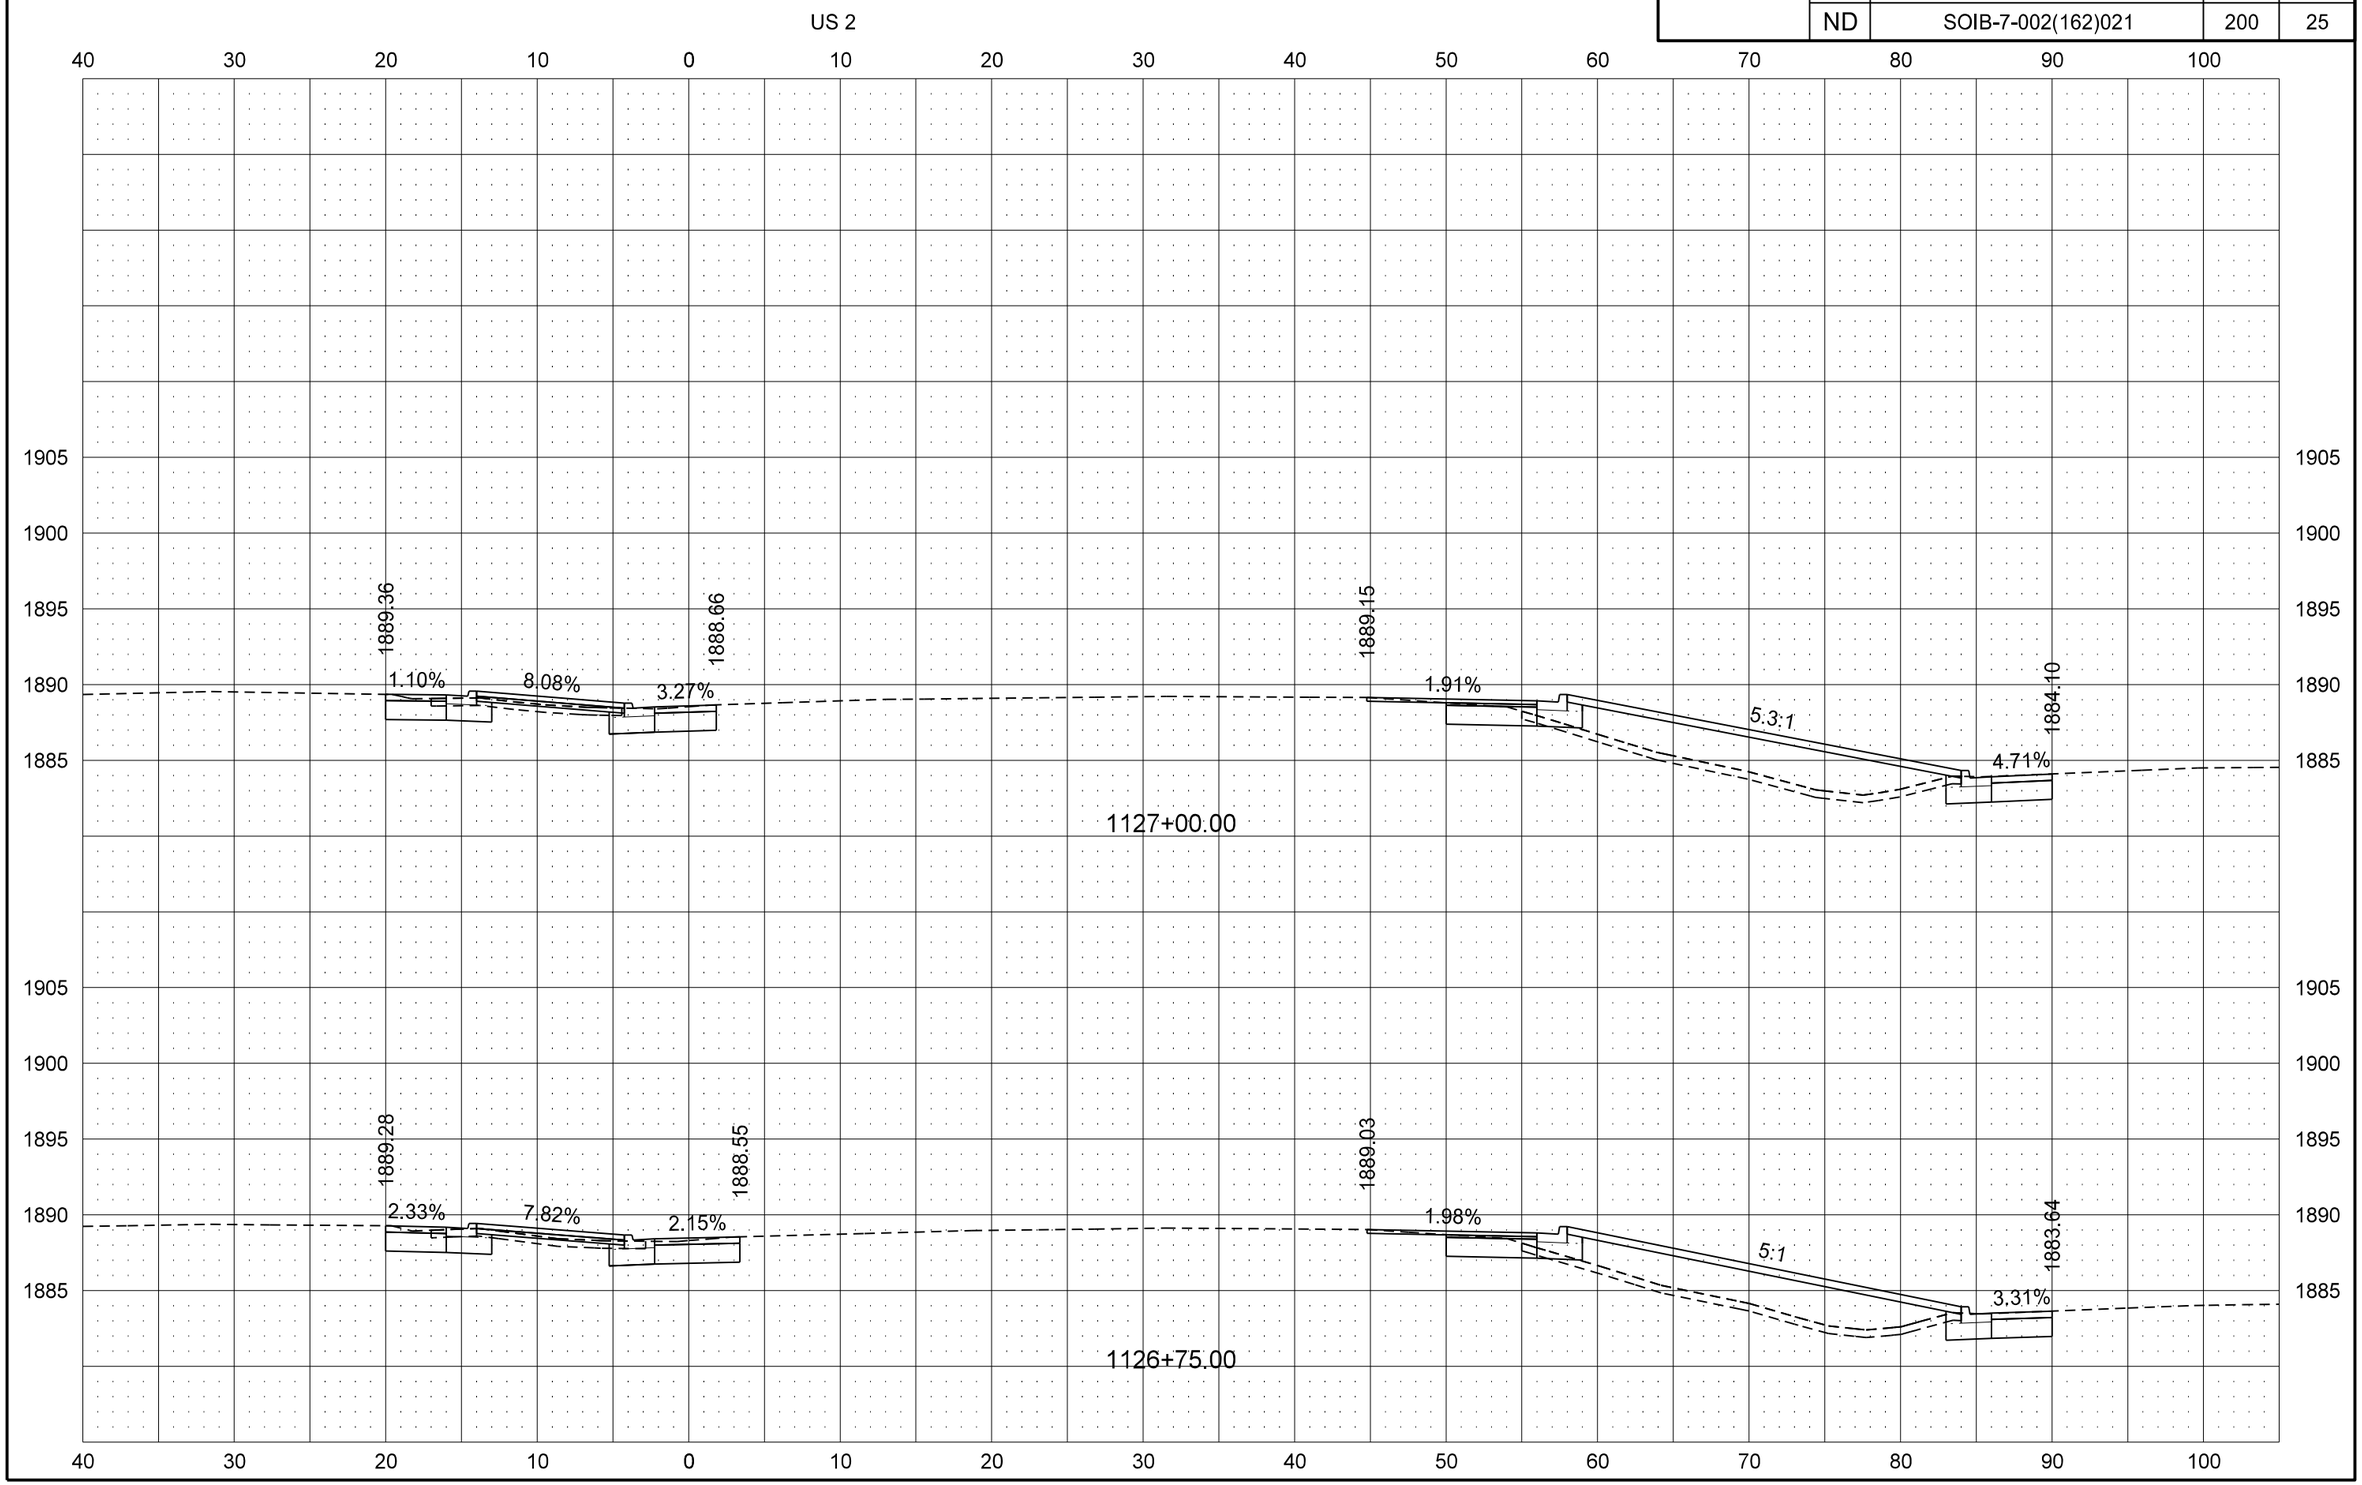

STATE	PROJECT NO.	SECTION NO.	SHEET NO.
ND	SOIB-7-002(162)021	200	26

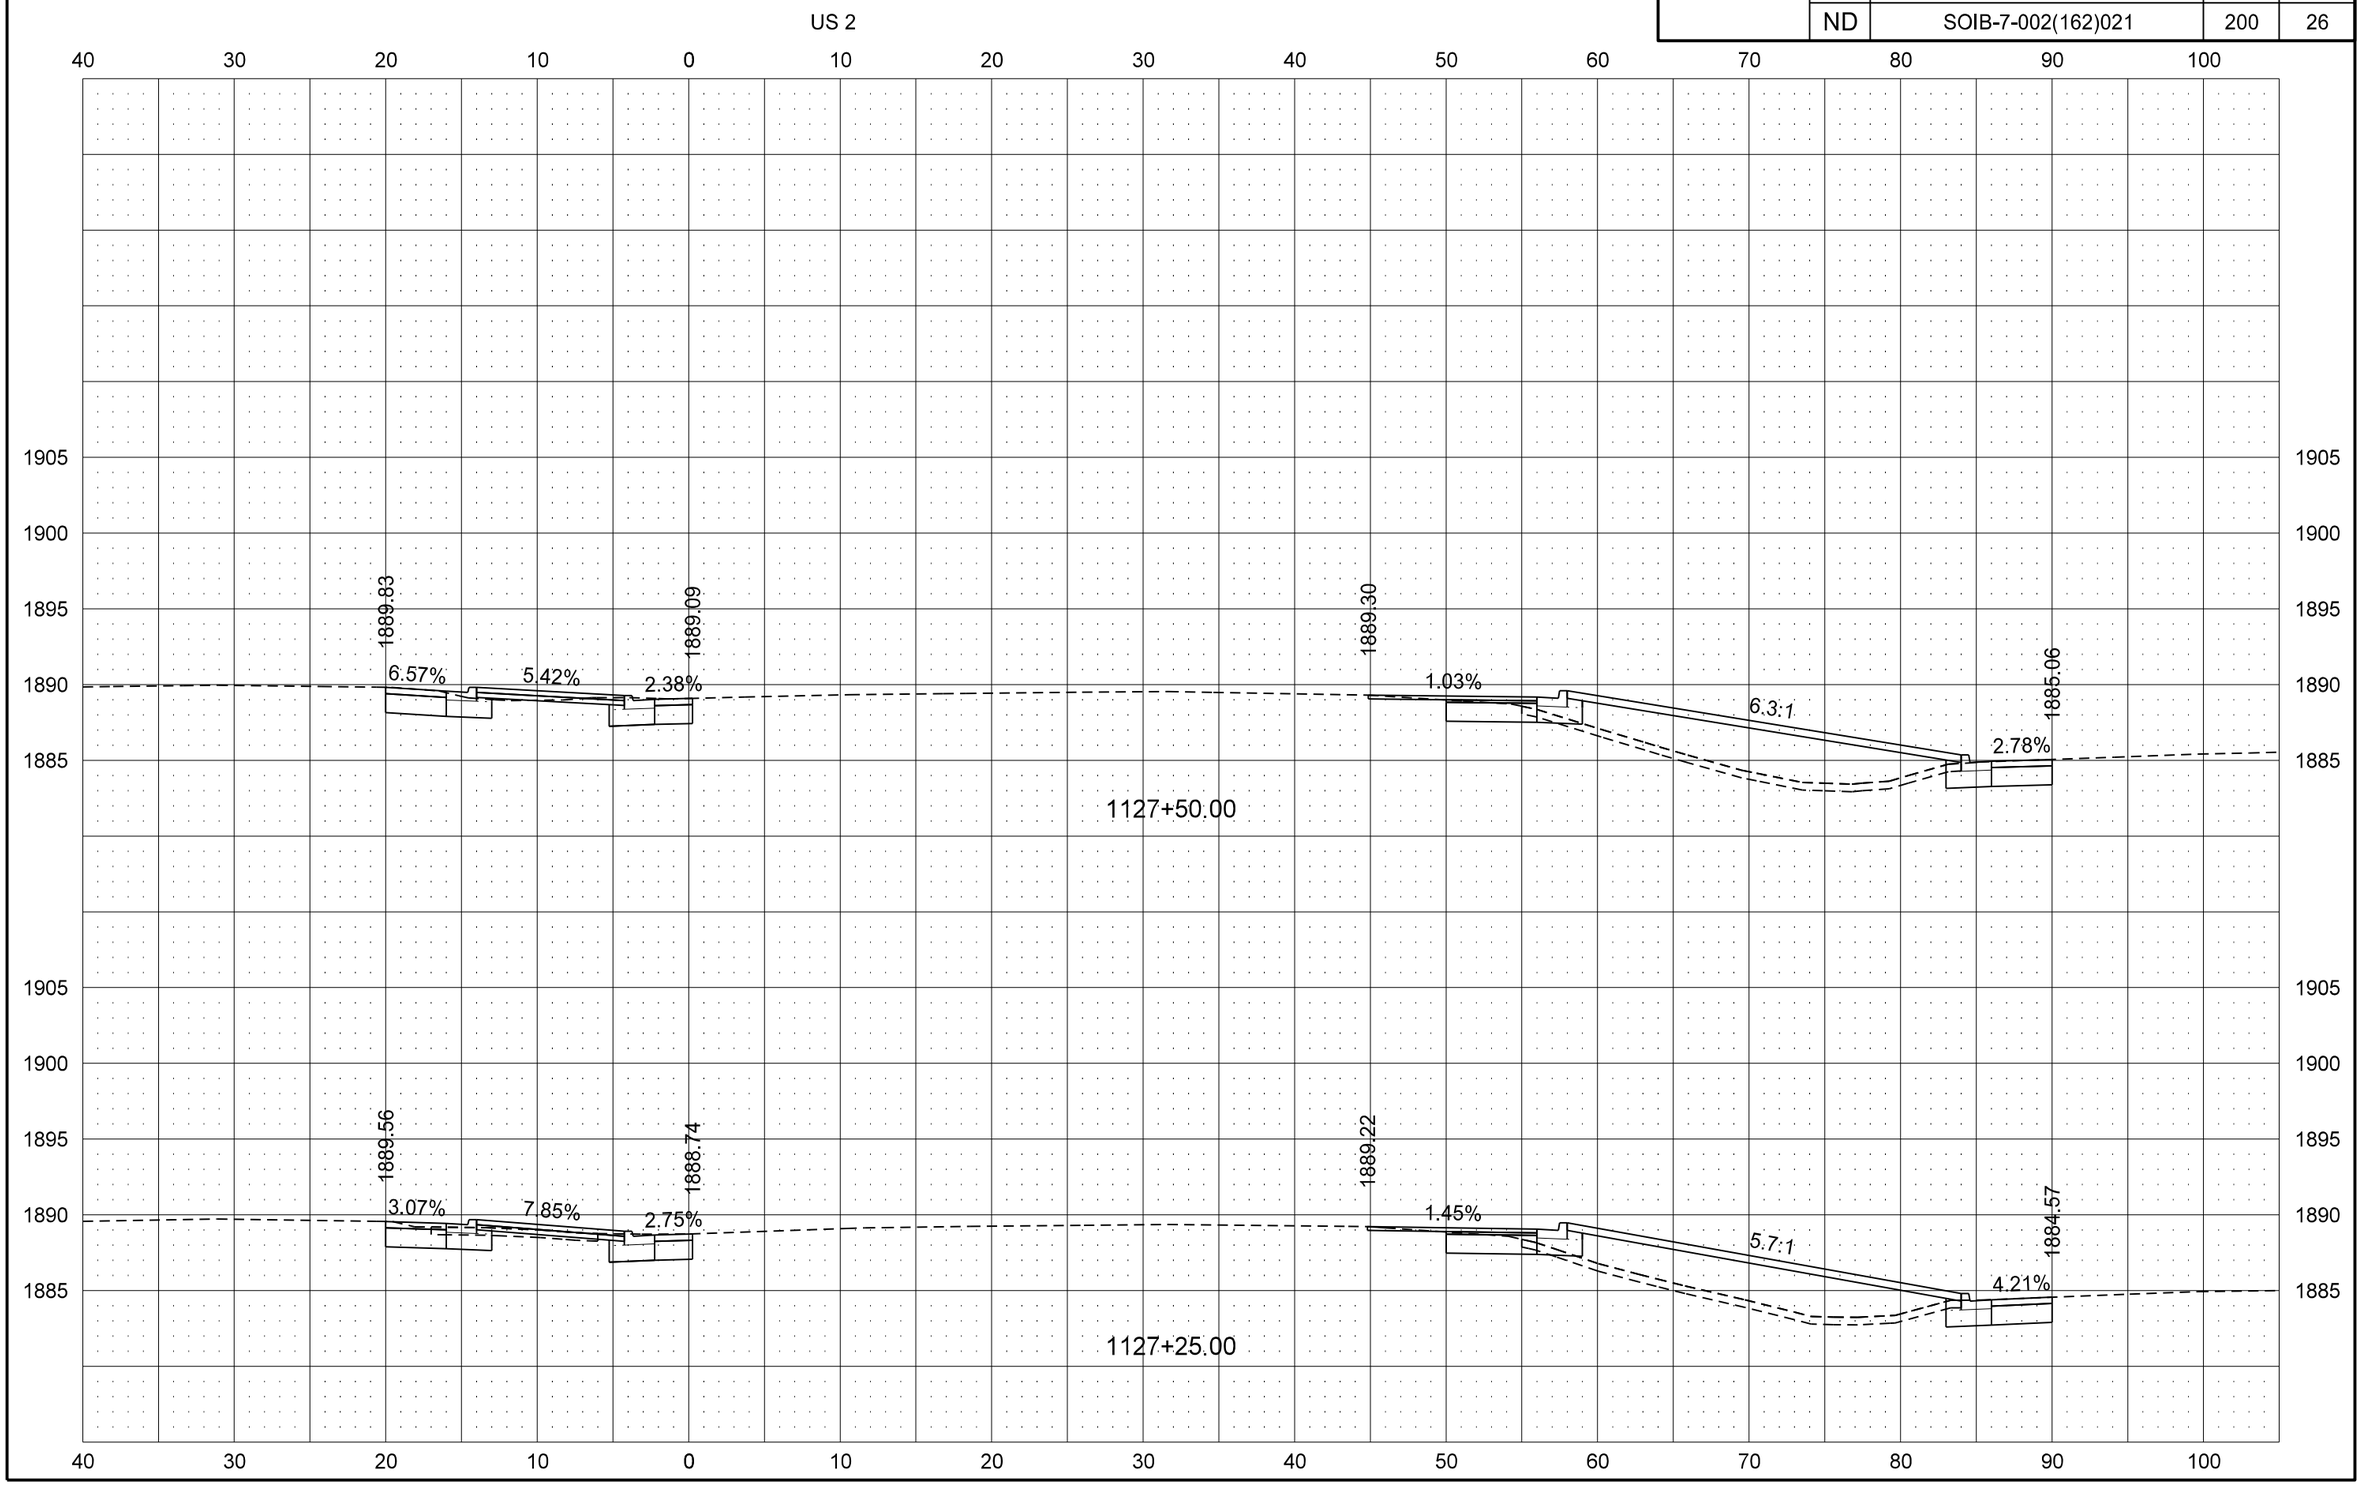

STATE	PROJECT NO.	SECTION NO.	SHEET NO.
ND	SOIB-7-002(162)021	200	27

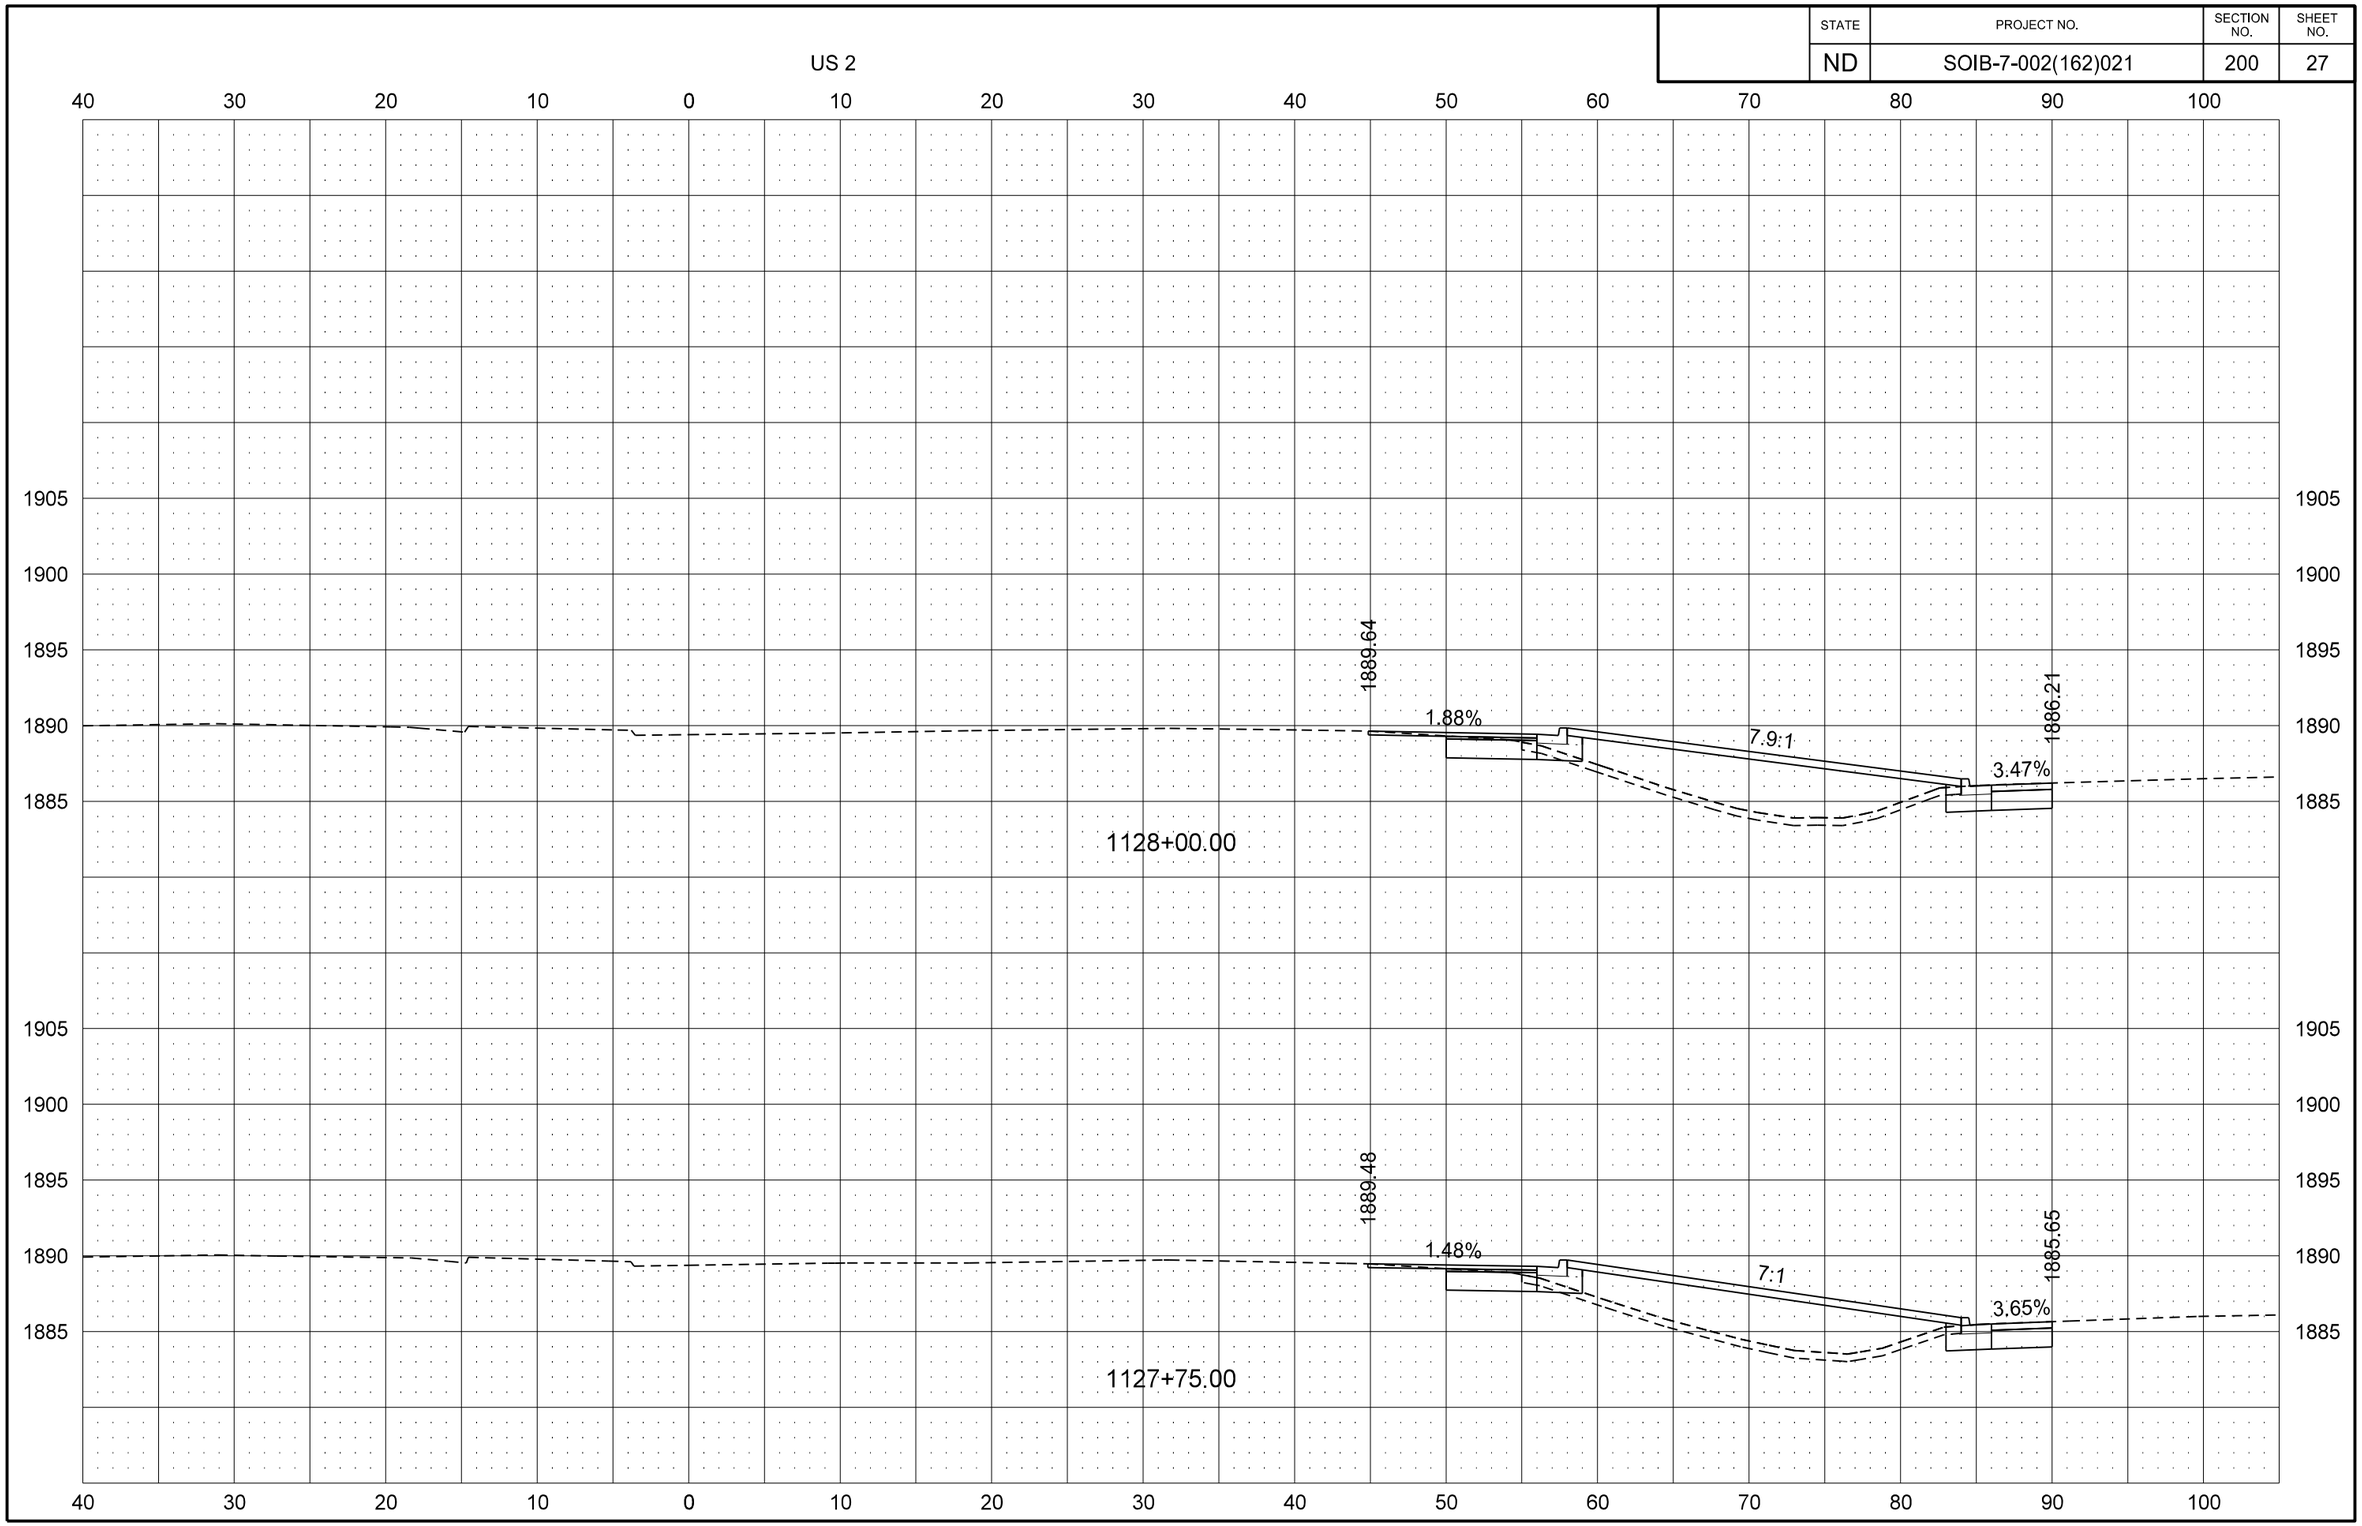

4/14/2016 9:51:53 AM mwilz R:\project\70002021.162\design\Sheets\200XS_019_US2_to Sta 1128+00.dgn

STATE	PROJECT NO.	SECTION NO.	SHEET NO.
ND	SOIB-7-002(162)021	200	28

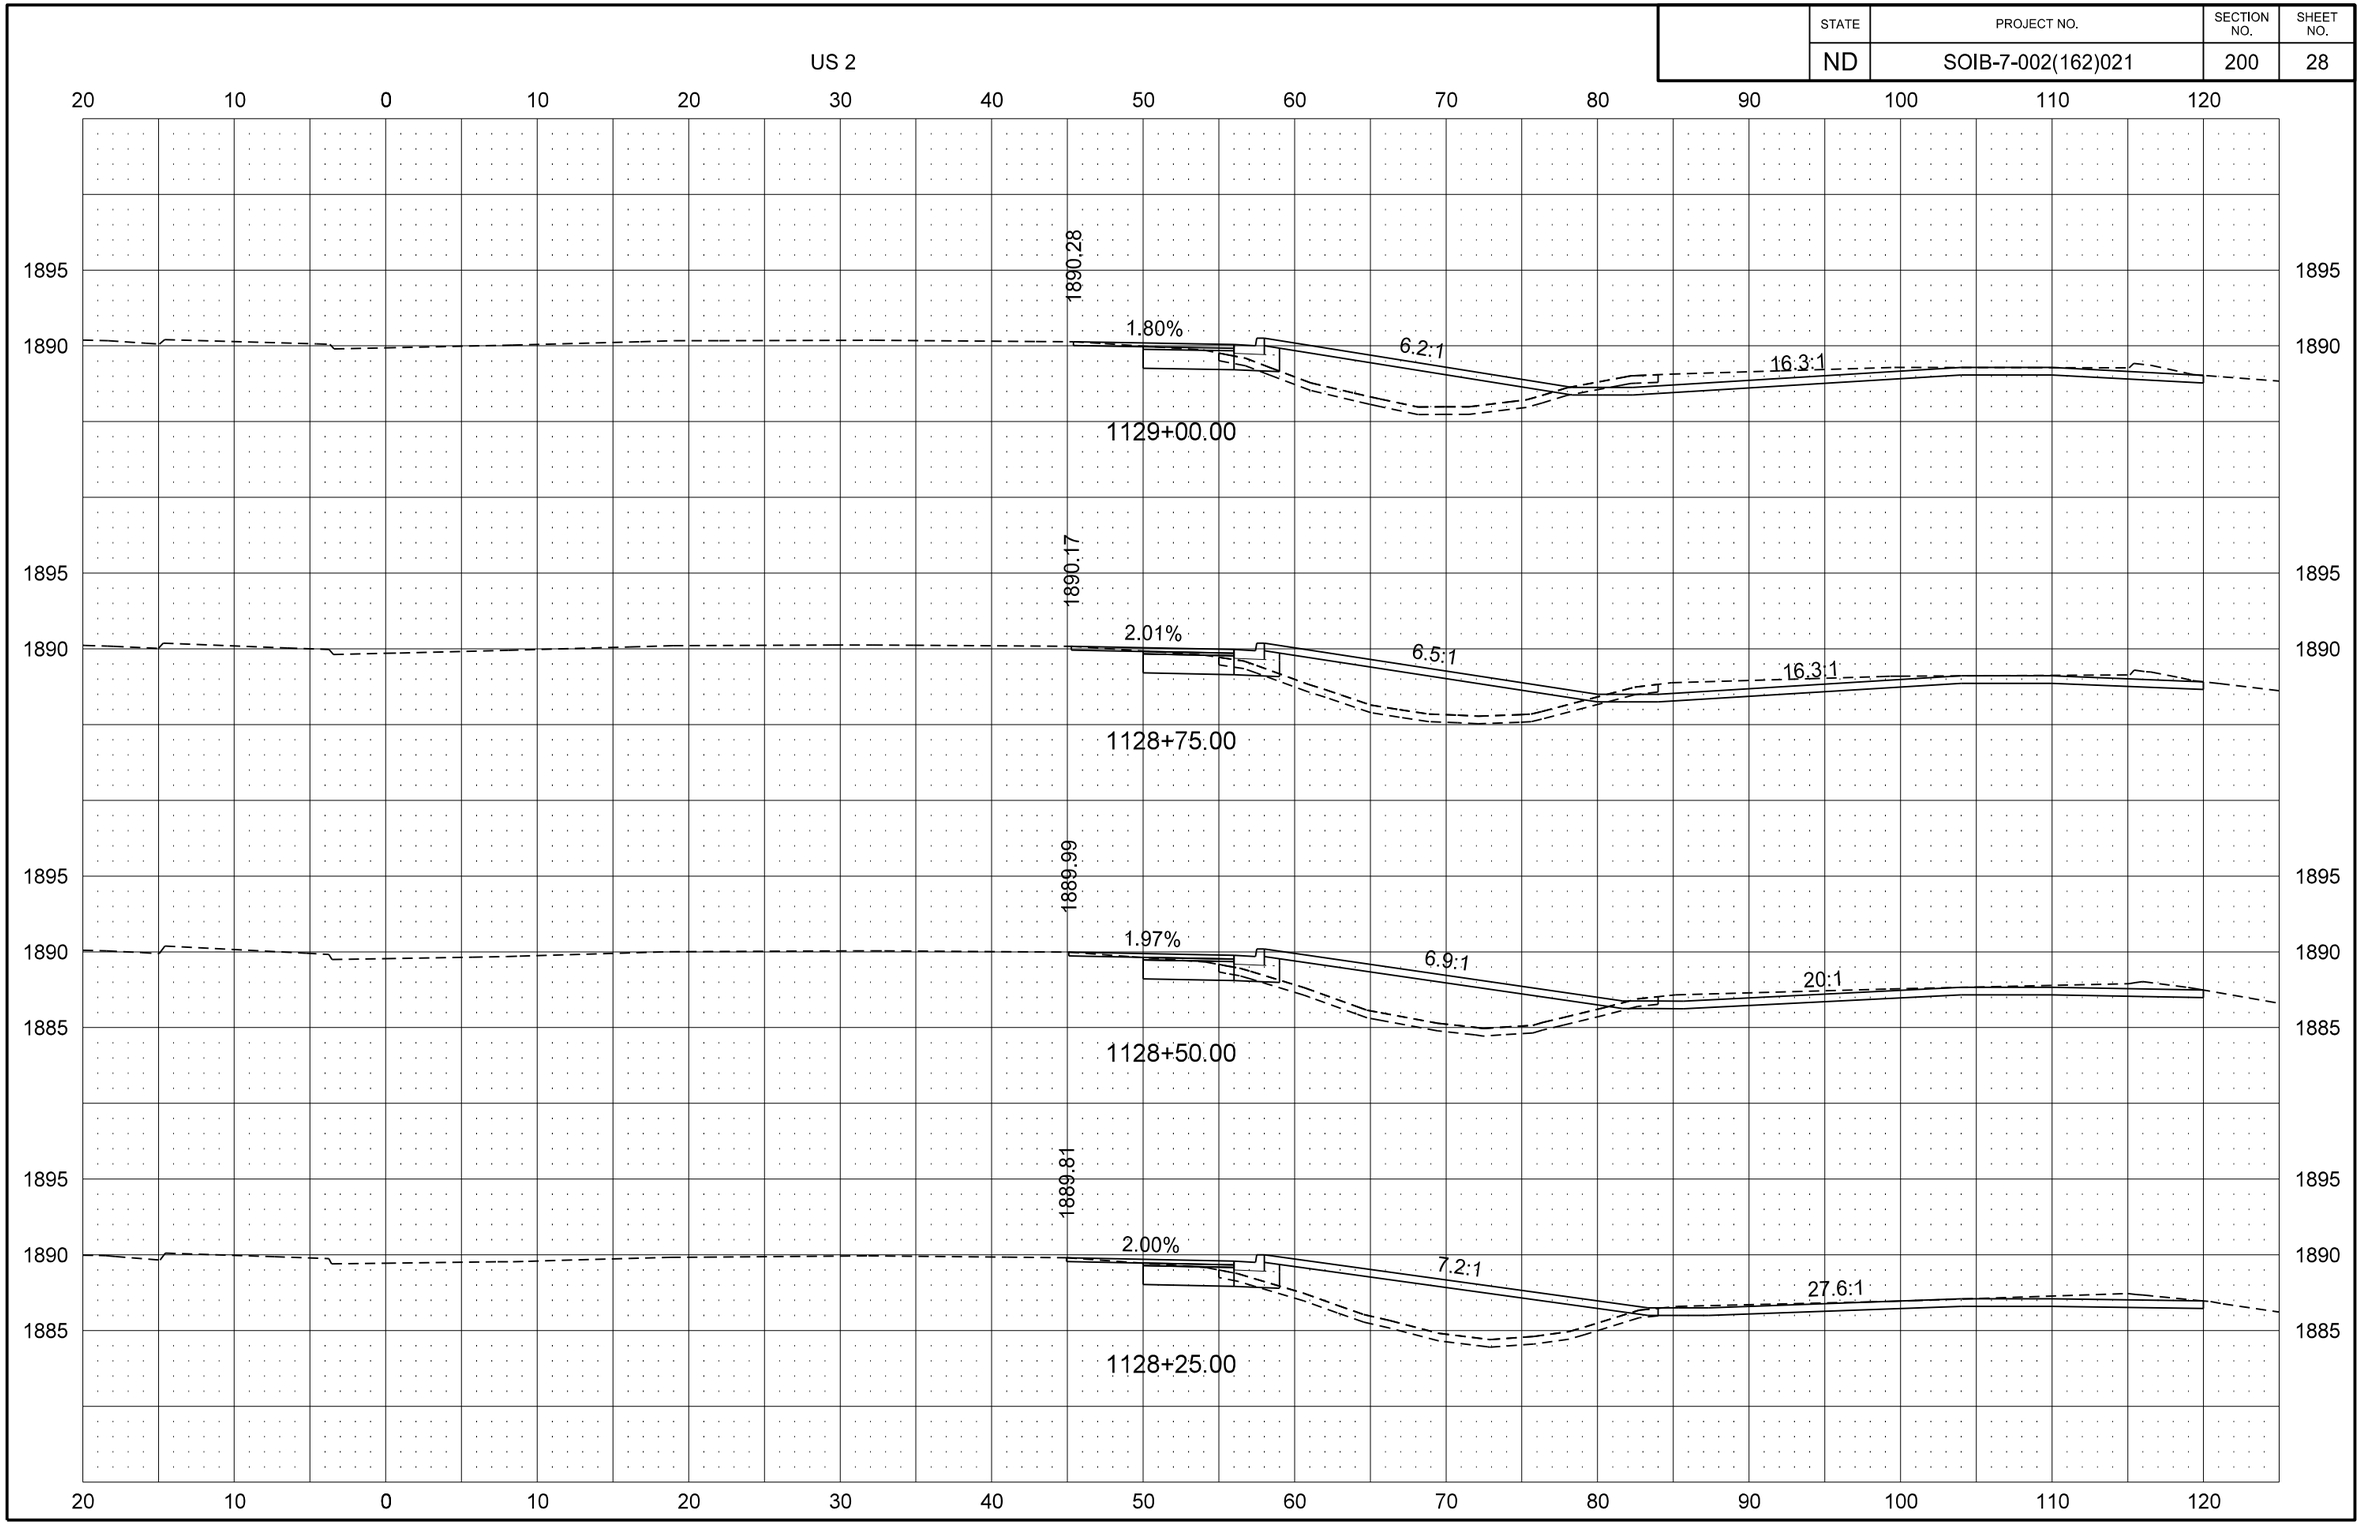

4/14/2016 9:51:54 AM mwilz R:\project\70002021.162\design\Sheets\200XS_028_US2_to Sta 1129+45.dgn

STATE	PROJECT NO.	SECTION NO.	SHEET NO.
ND	SOIB-7-002(162)021	200	29

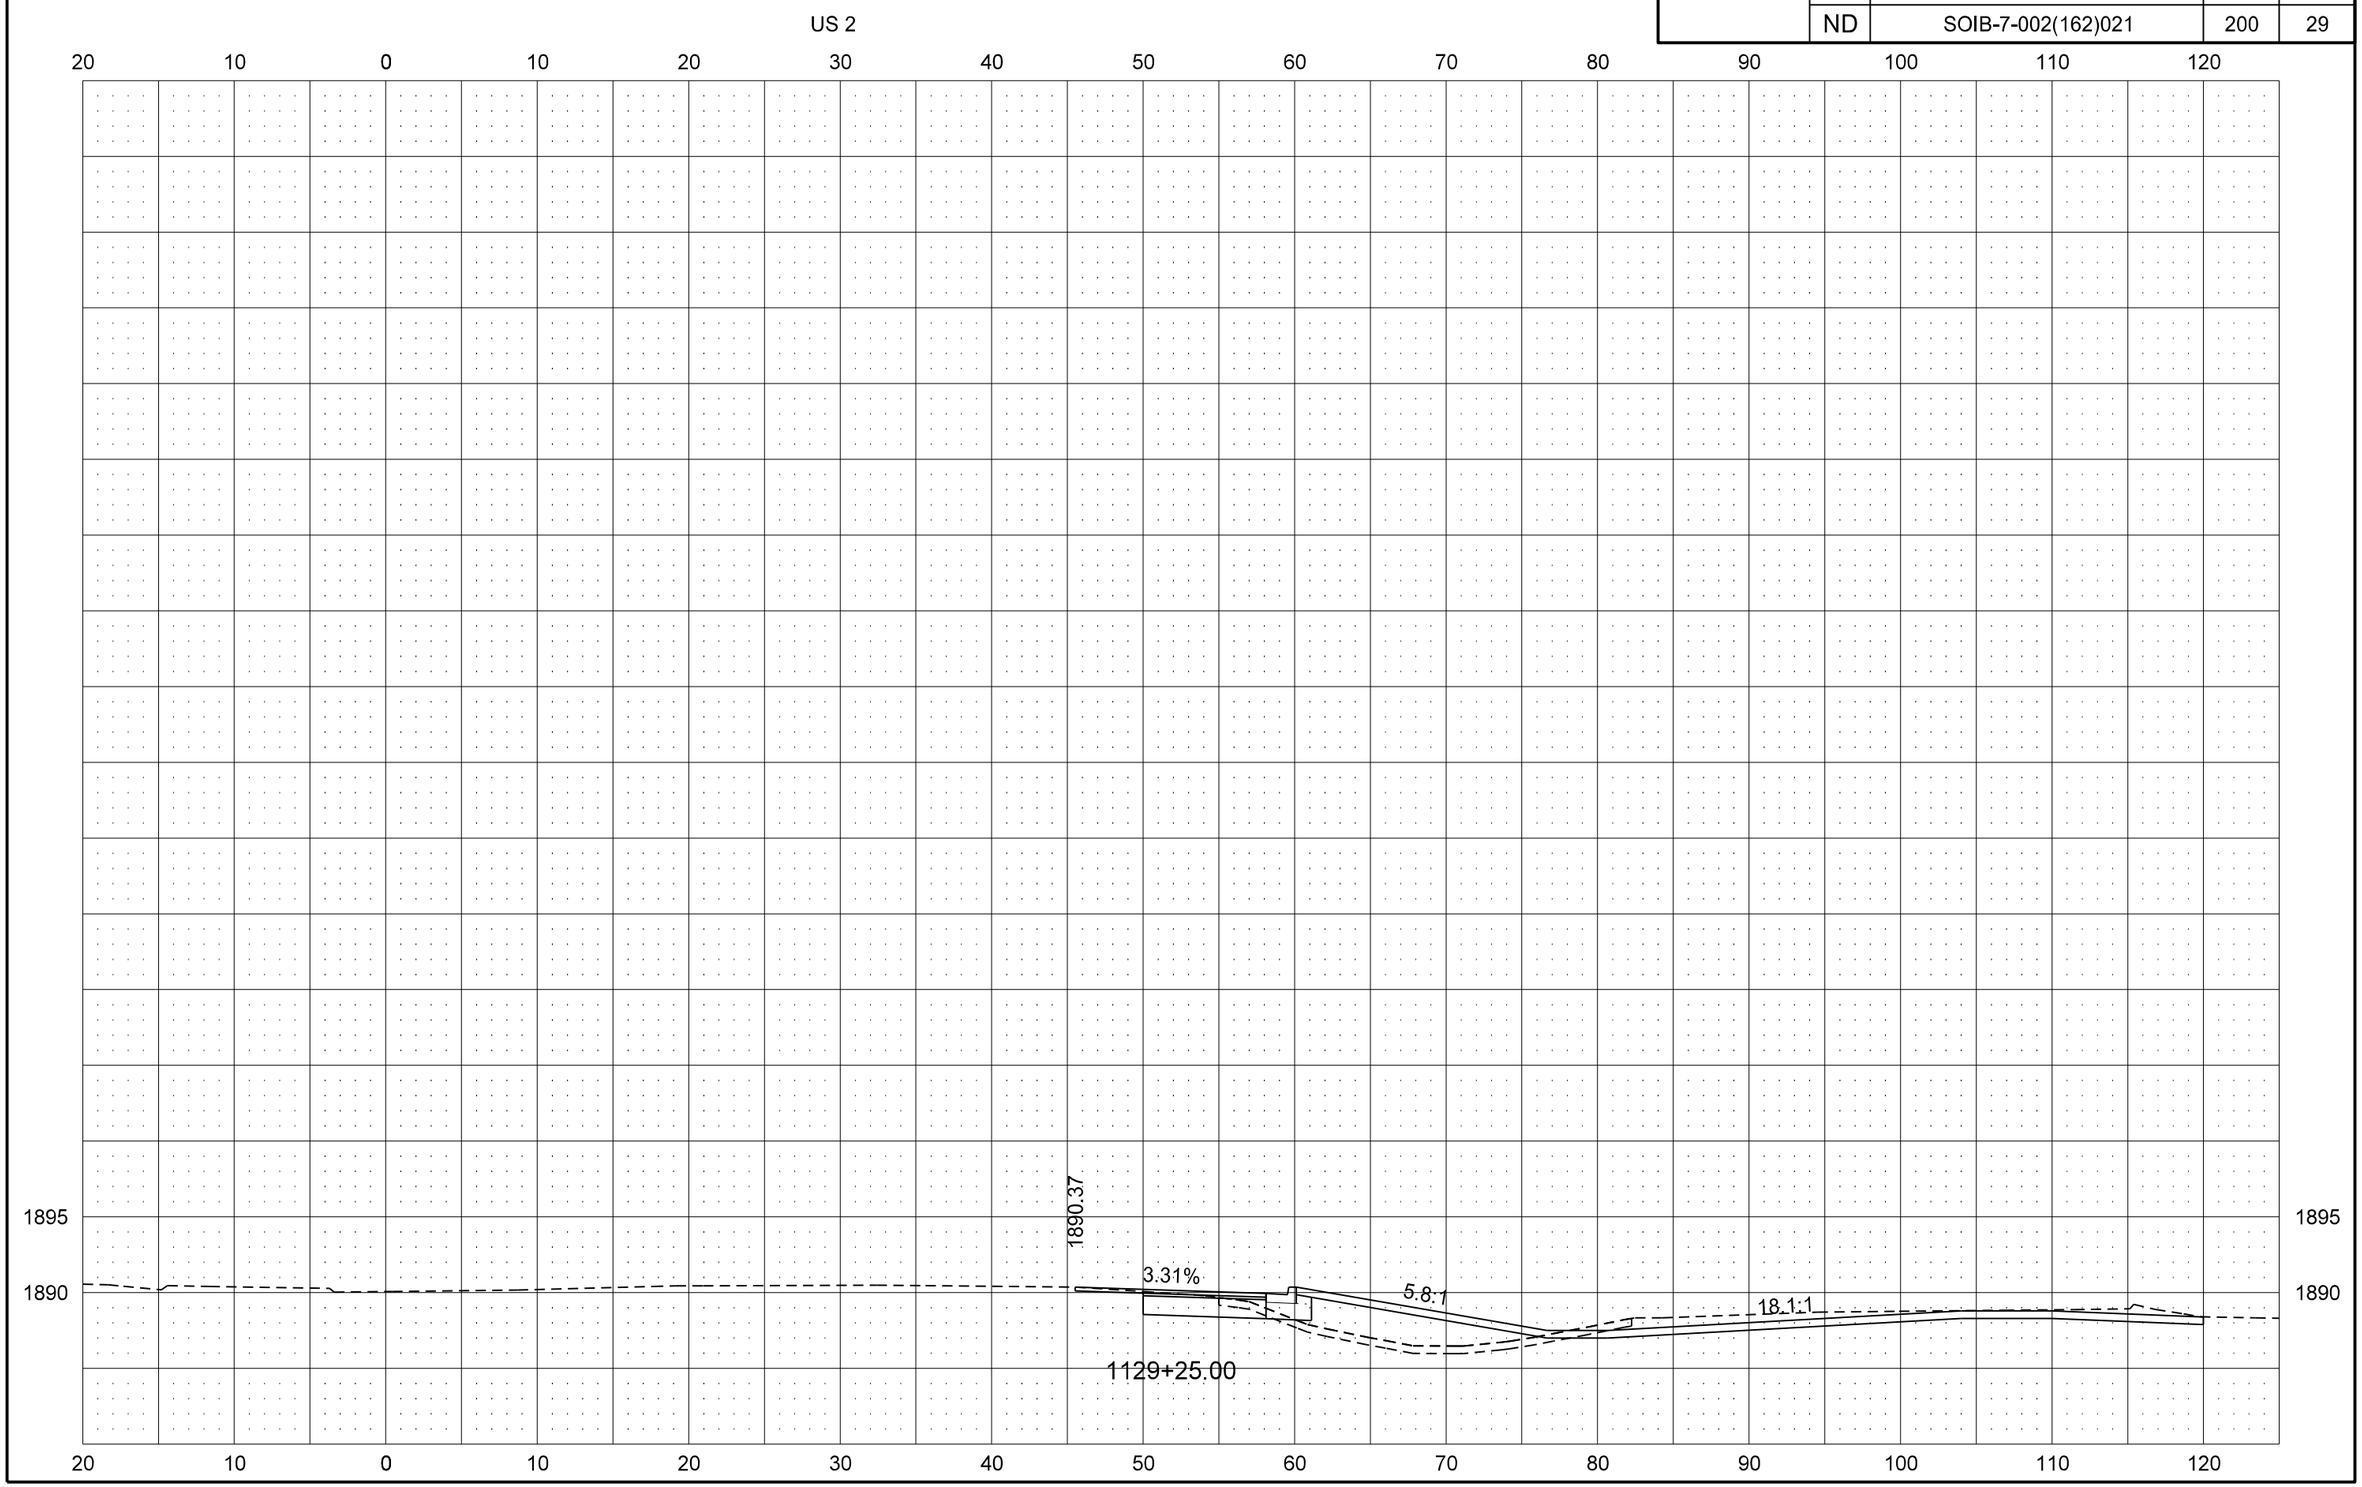

STATE	PROJECT NO.	SECTION NO.	SHEET NO.
ND	SOIB-7-002(162)021	200	30

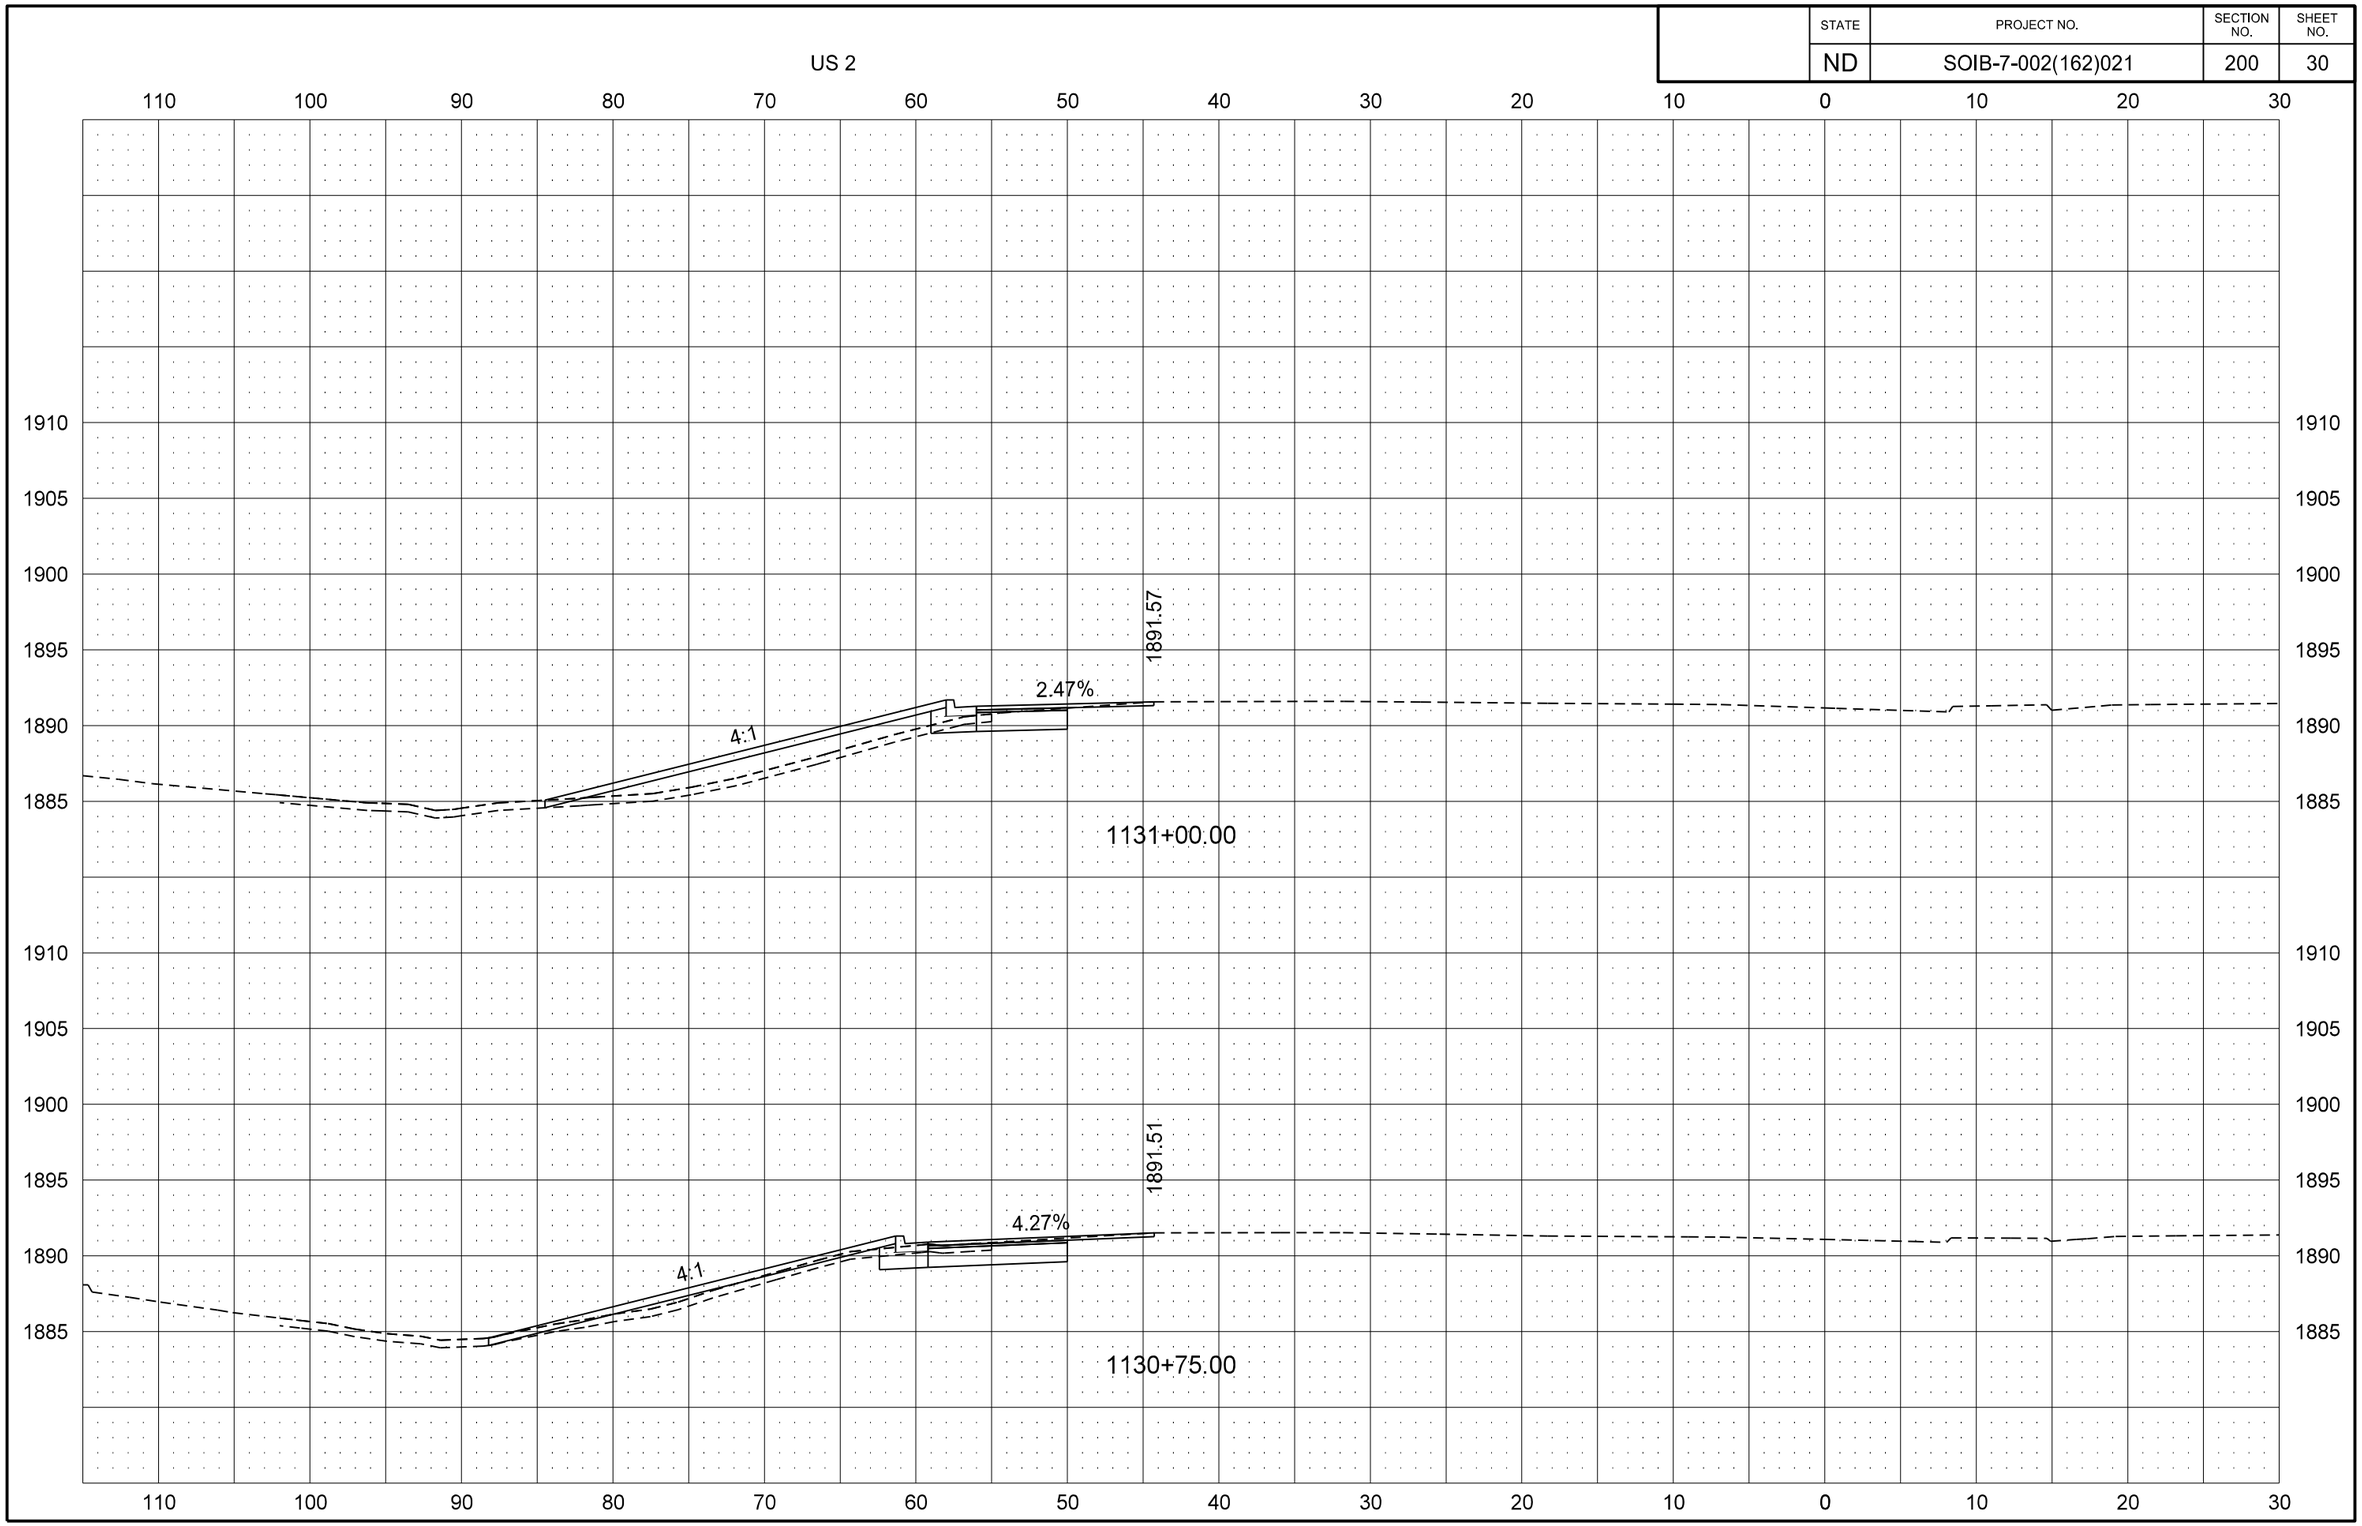

STATE	PROJECT NO.	SECTION NO.	SHEET NO.
ND	SOIB-7-002(162)021	200	31

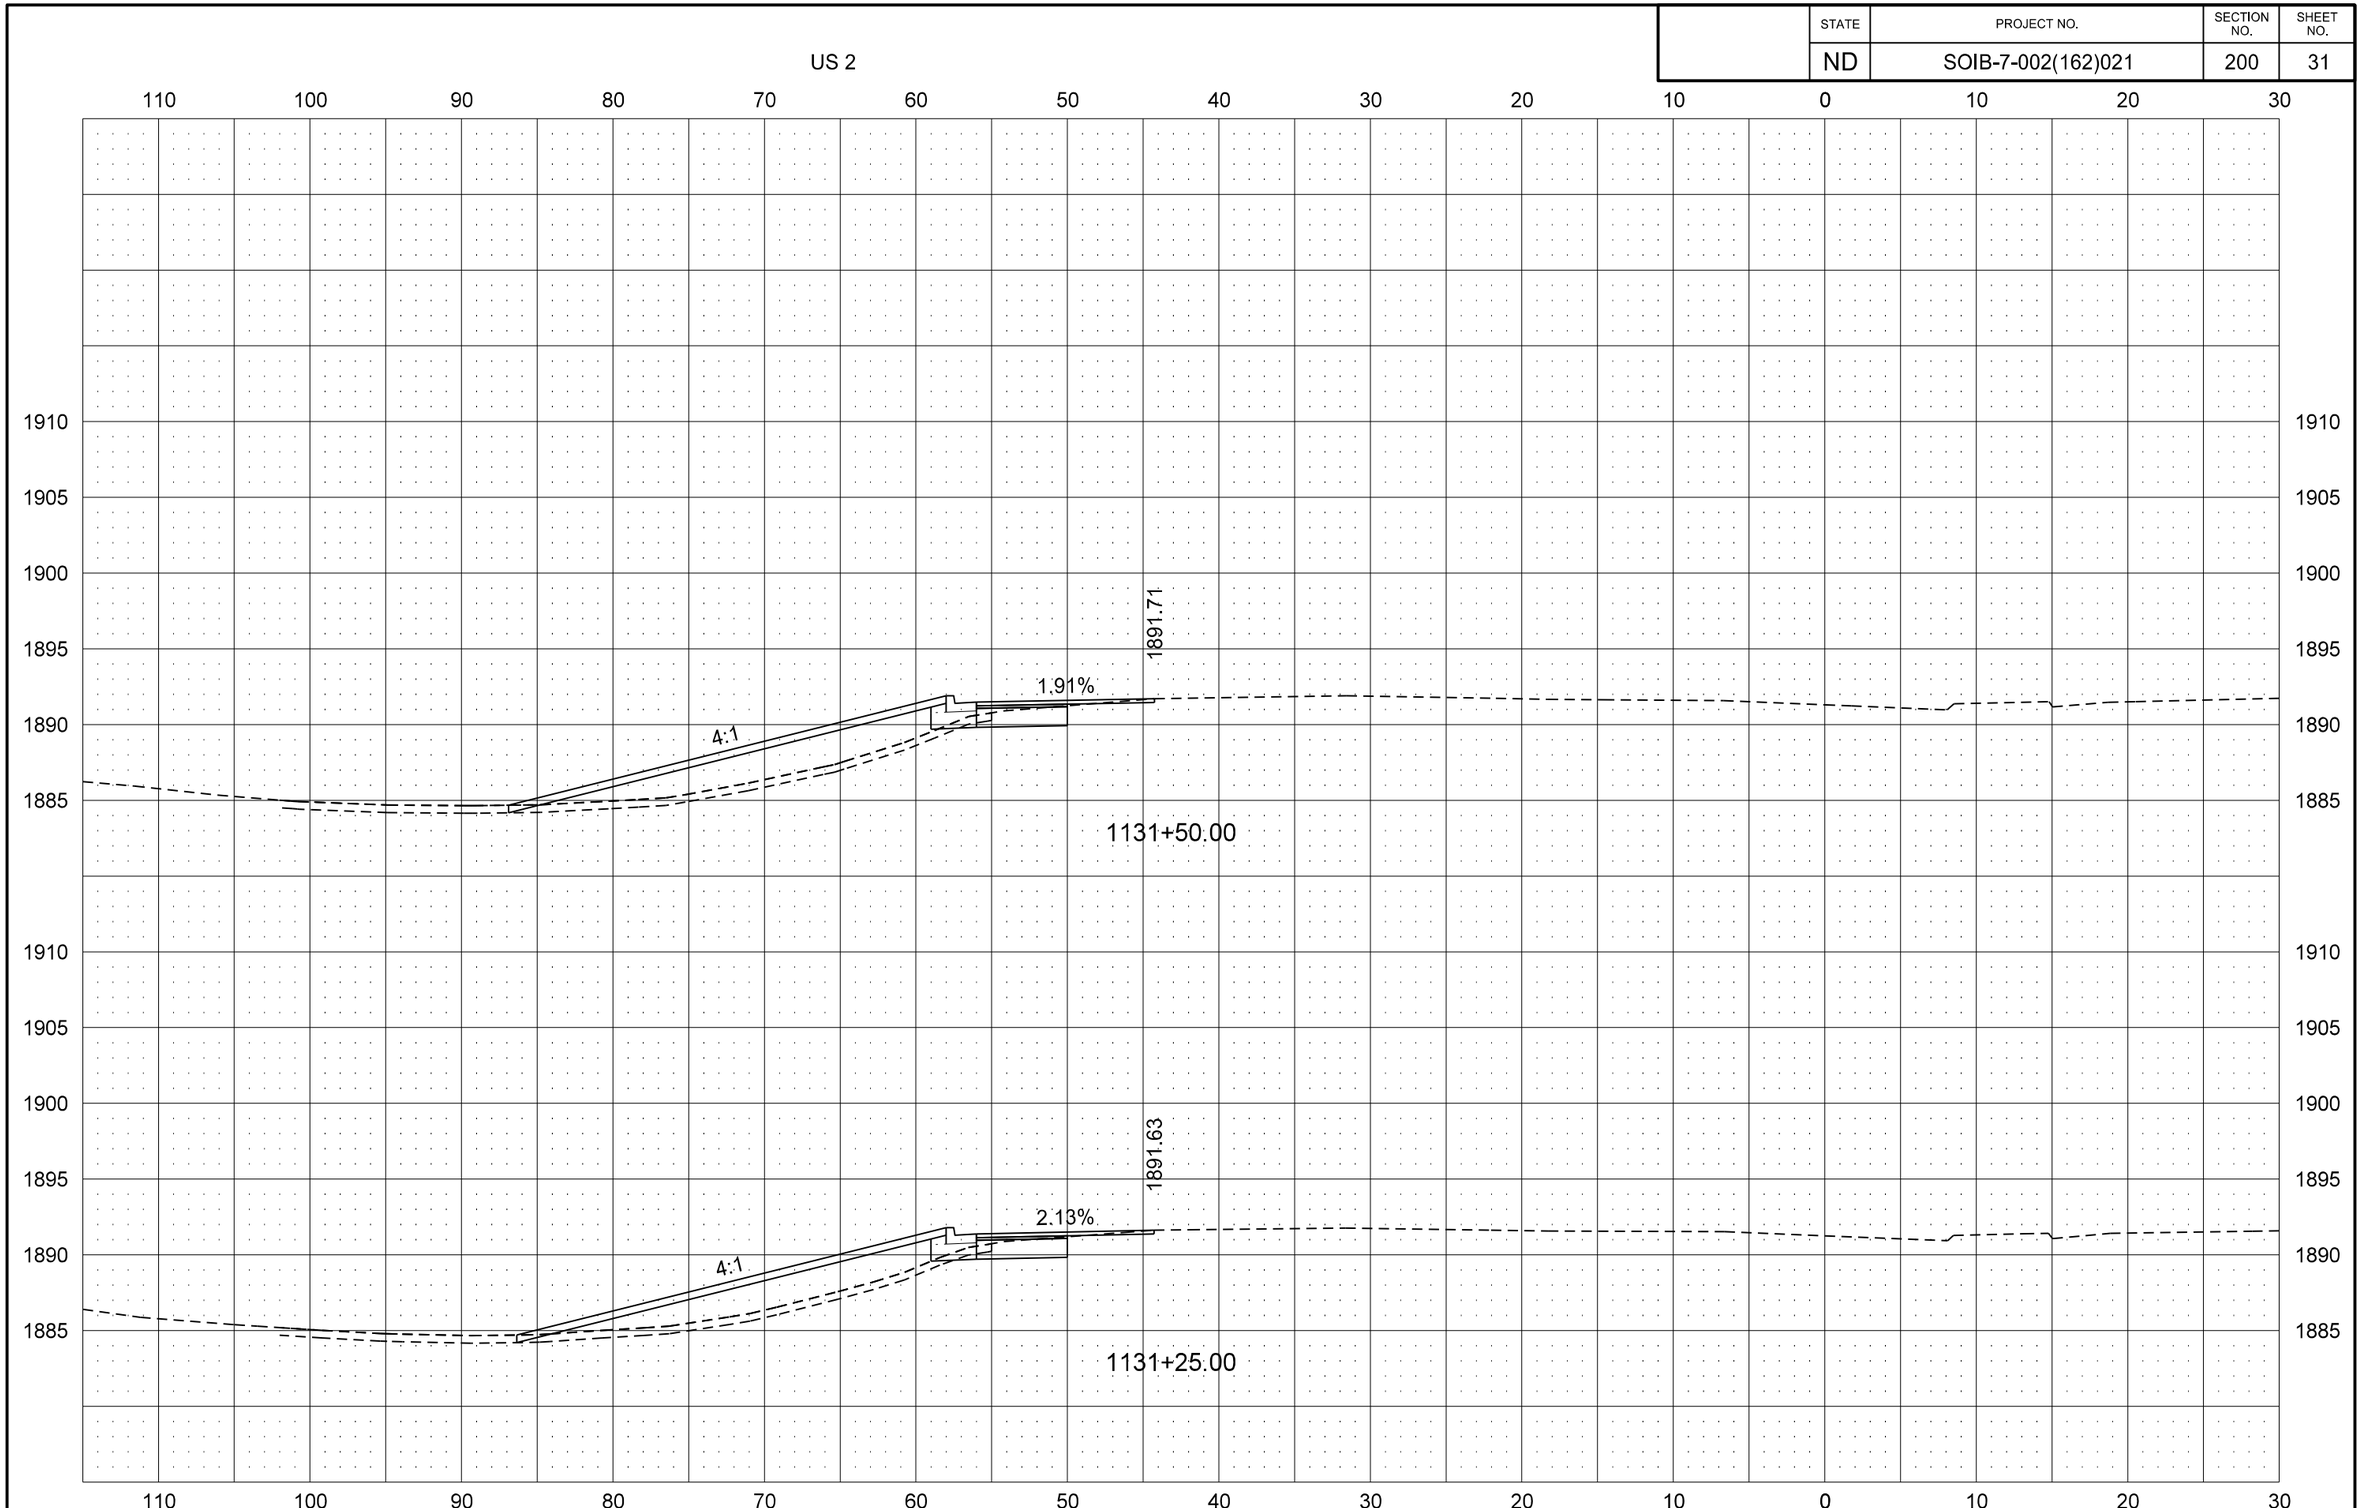

4/14/2016 9:51:57 AM mwilz R:\project\70002021.162\design\Sheets\200XS_030_US2_to Sta 1136+00 .dgn

STATE	PROJECT NO.	SECTION NO.	SHEET NO.
ND	SOIB-7-002(162)021	200	32

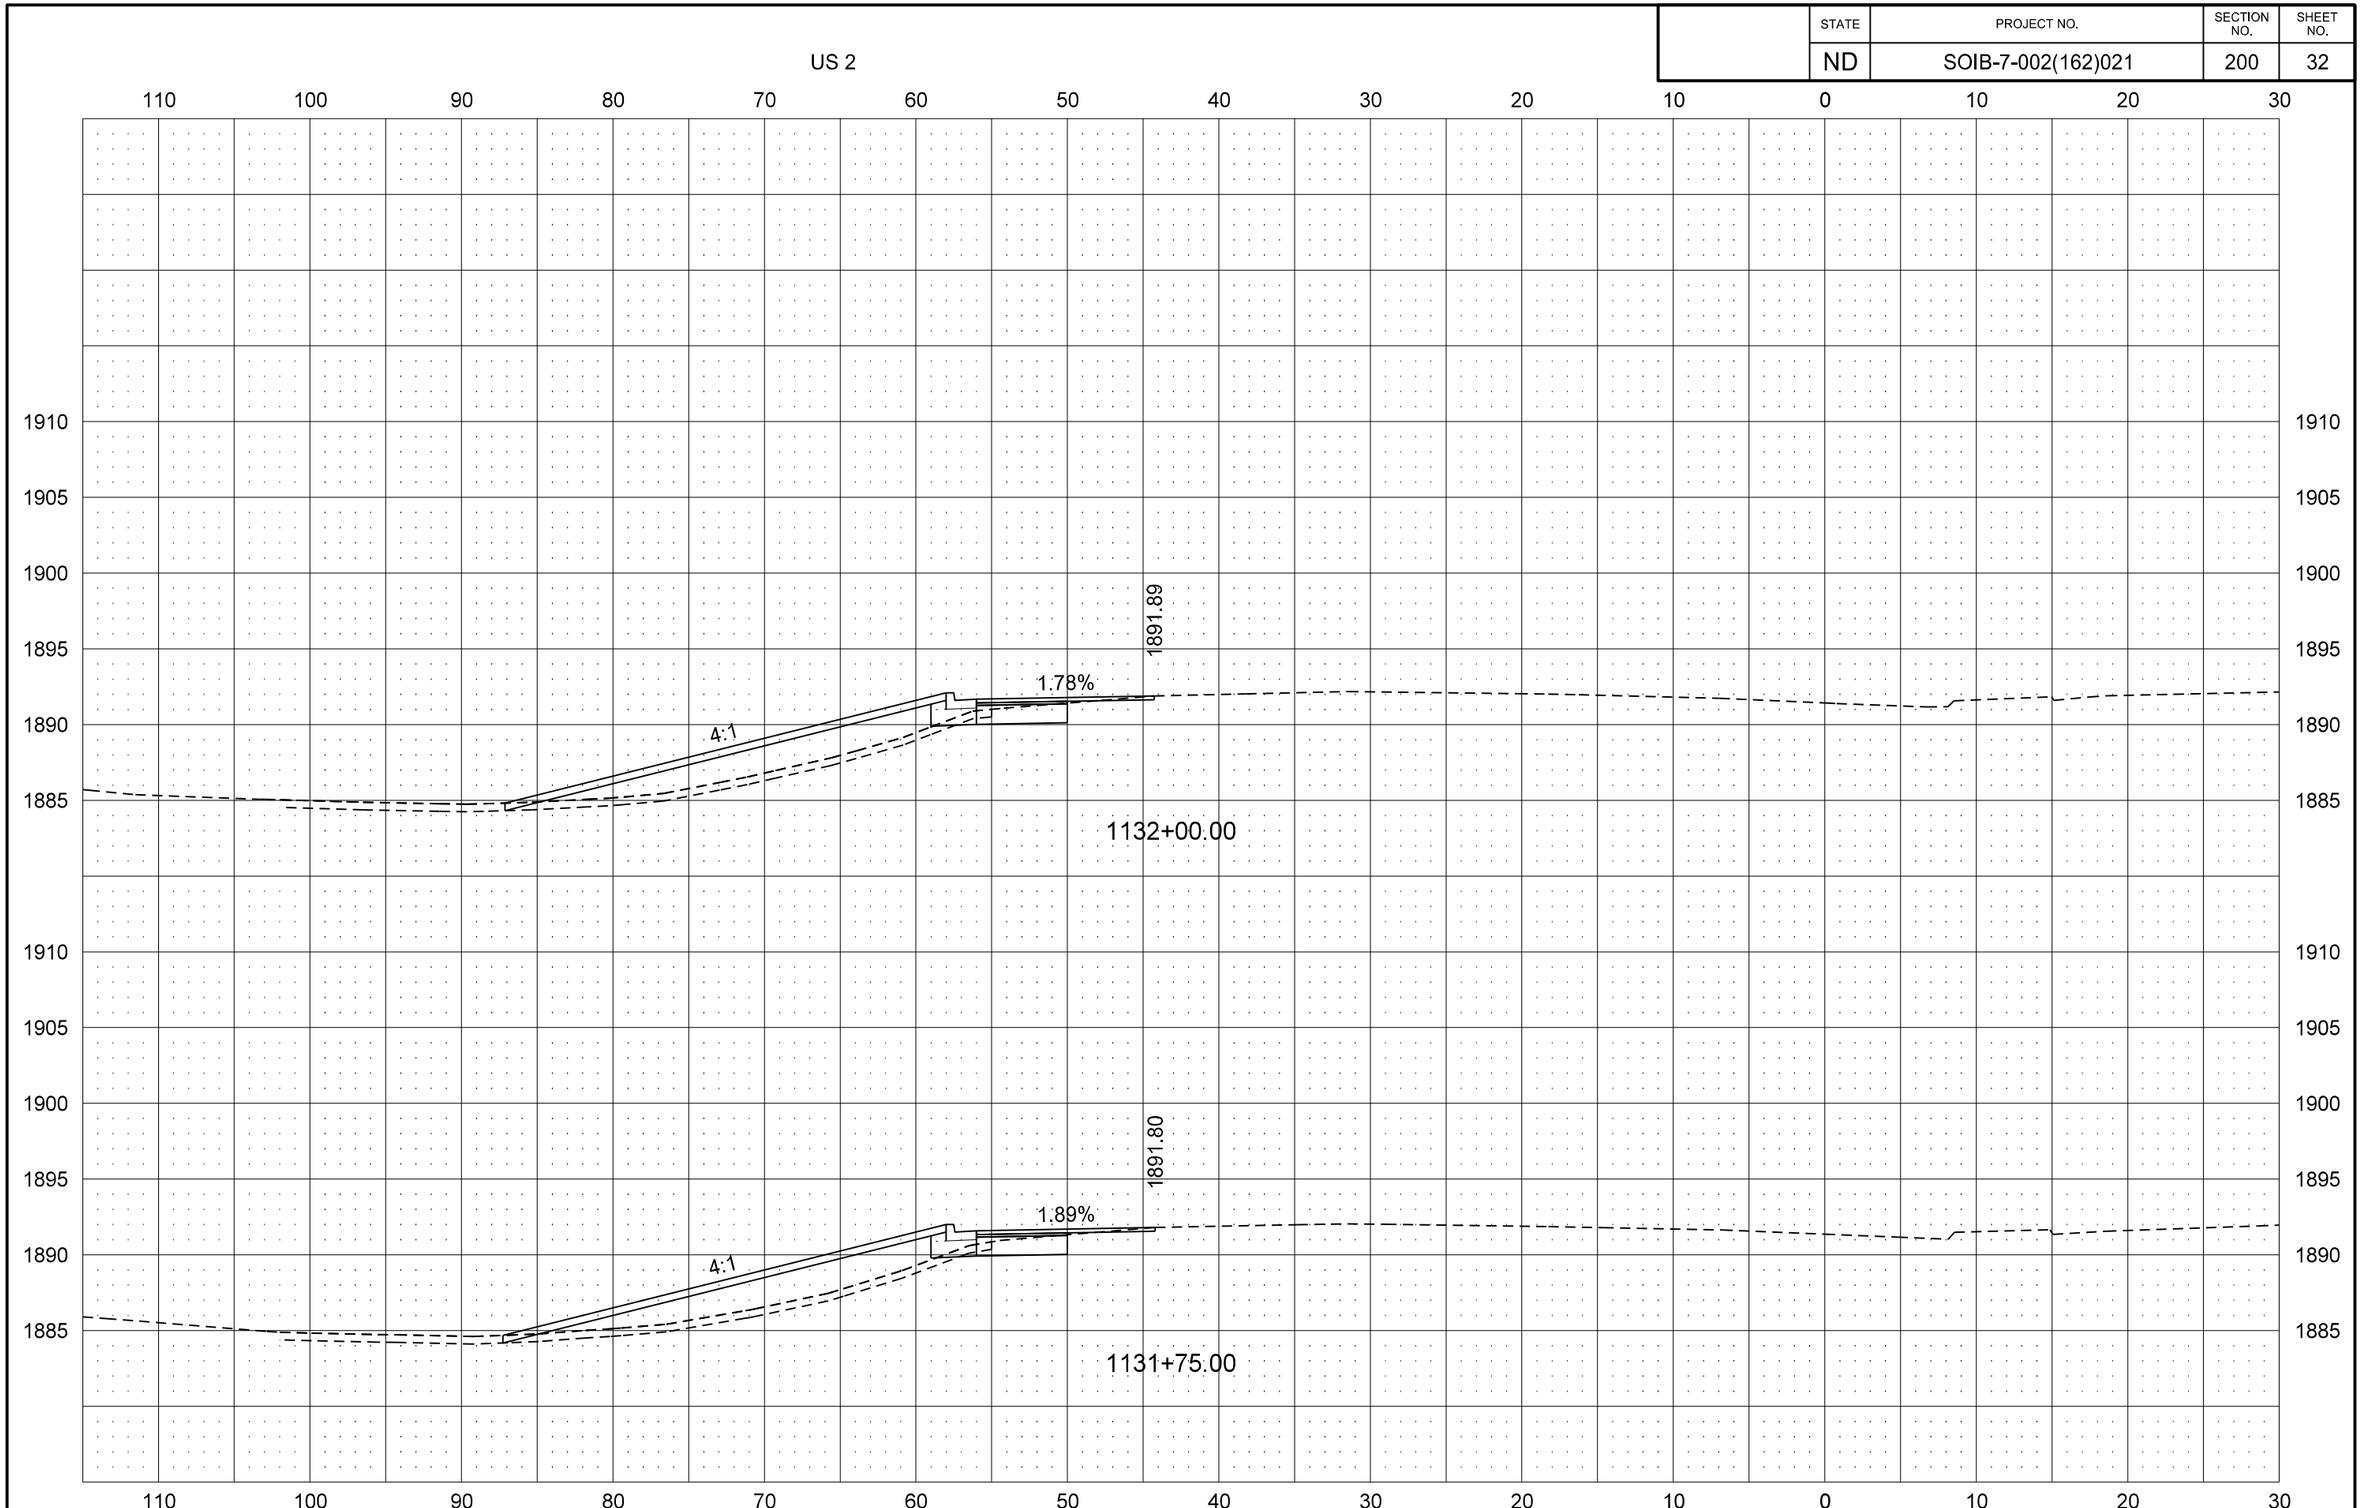

STATE	PROJECT NO.	SECTION NO.	SHEET NO.
ND	SOIB-7-002(162)021	200	33

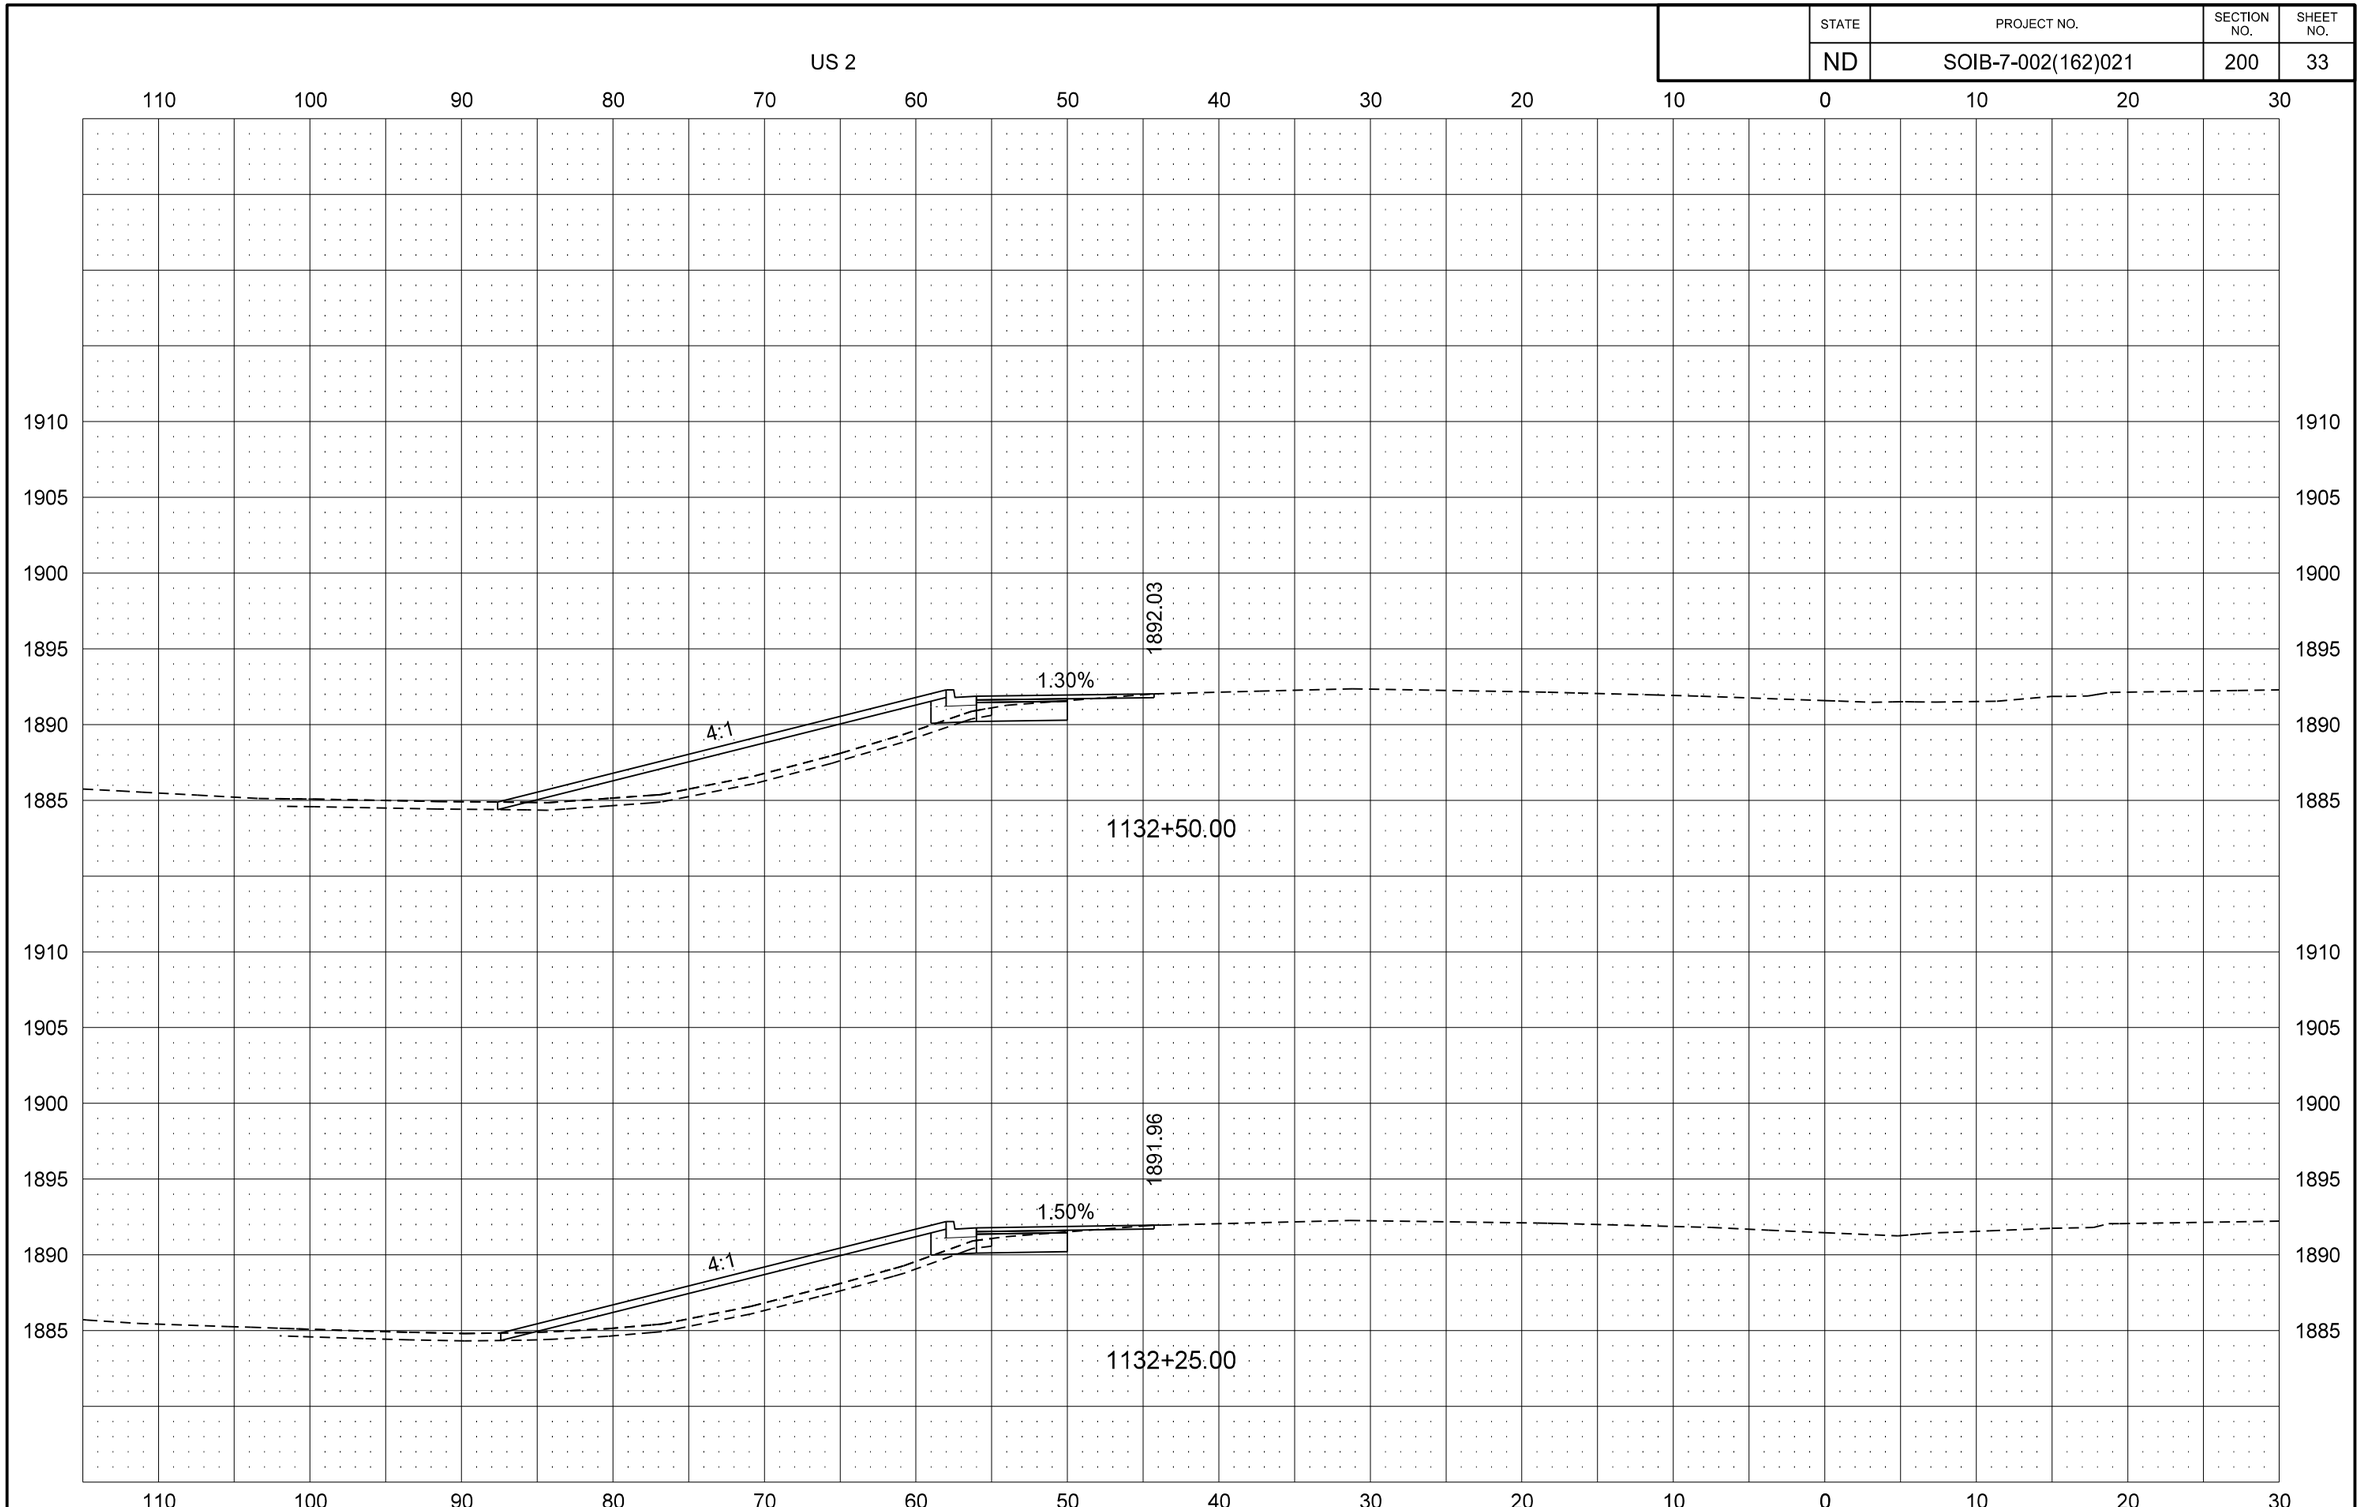

4/14/2016 9:51:58 AM mwilz R:\project\70002021.162\design\Sheets\200XS_030_US2_to Sta 1136+00 .dgn

STATE	PROJECT NO.	SECTION NO.	SHEET NO.
ND	SOIB-7-002(162)021	200	34

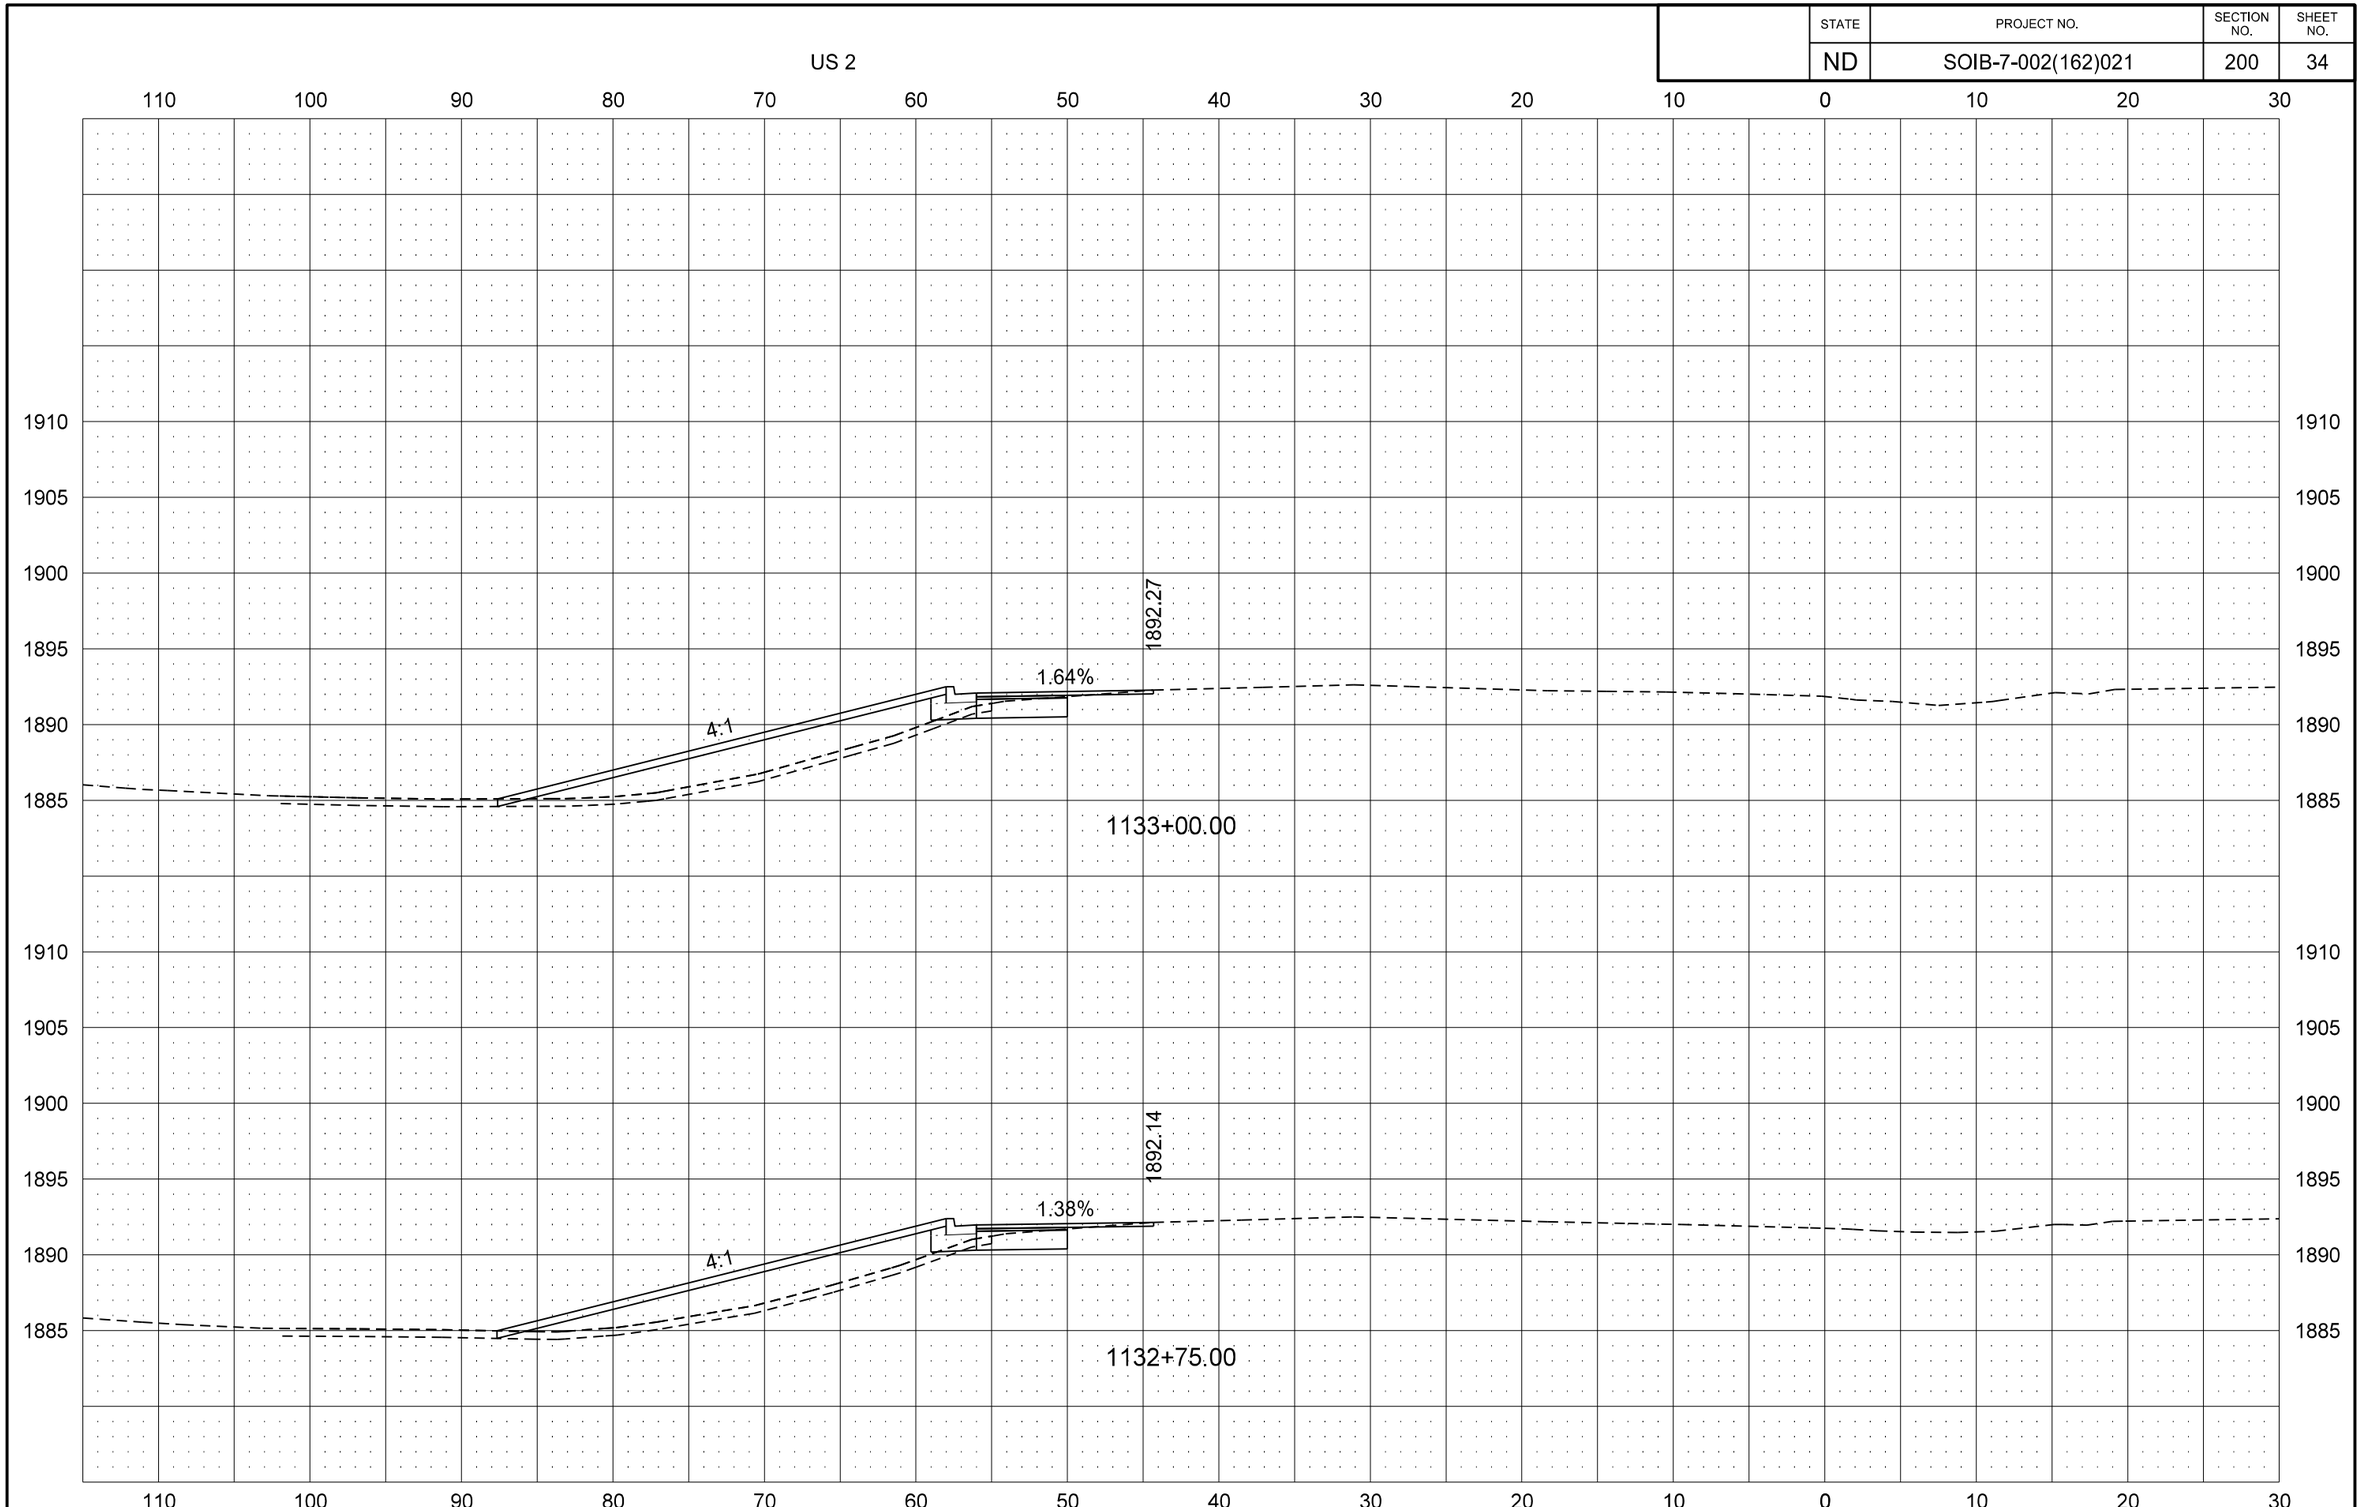

STATE	PROJECT NO.	SECTION NO.	SHEET NO.
ND	SOIB-7-002(162)021	200	35

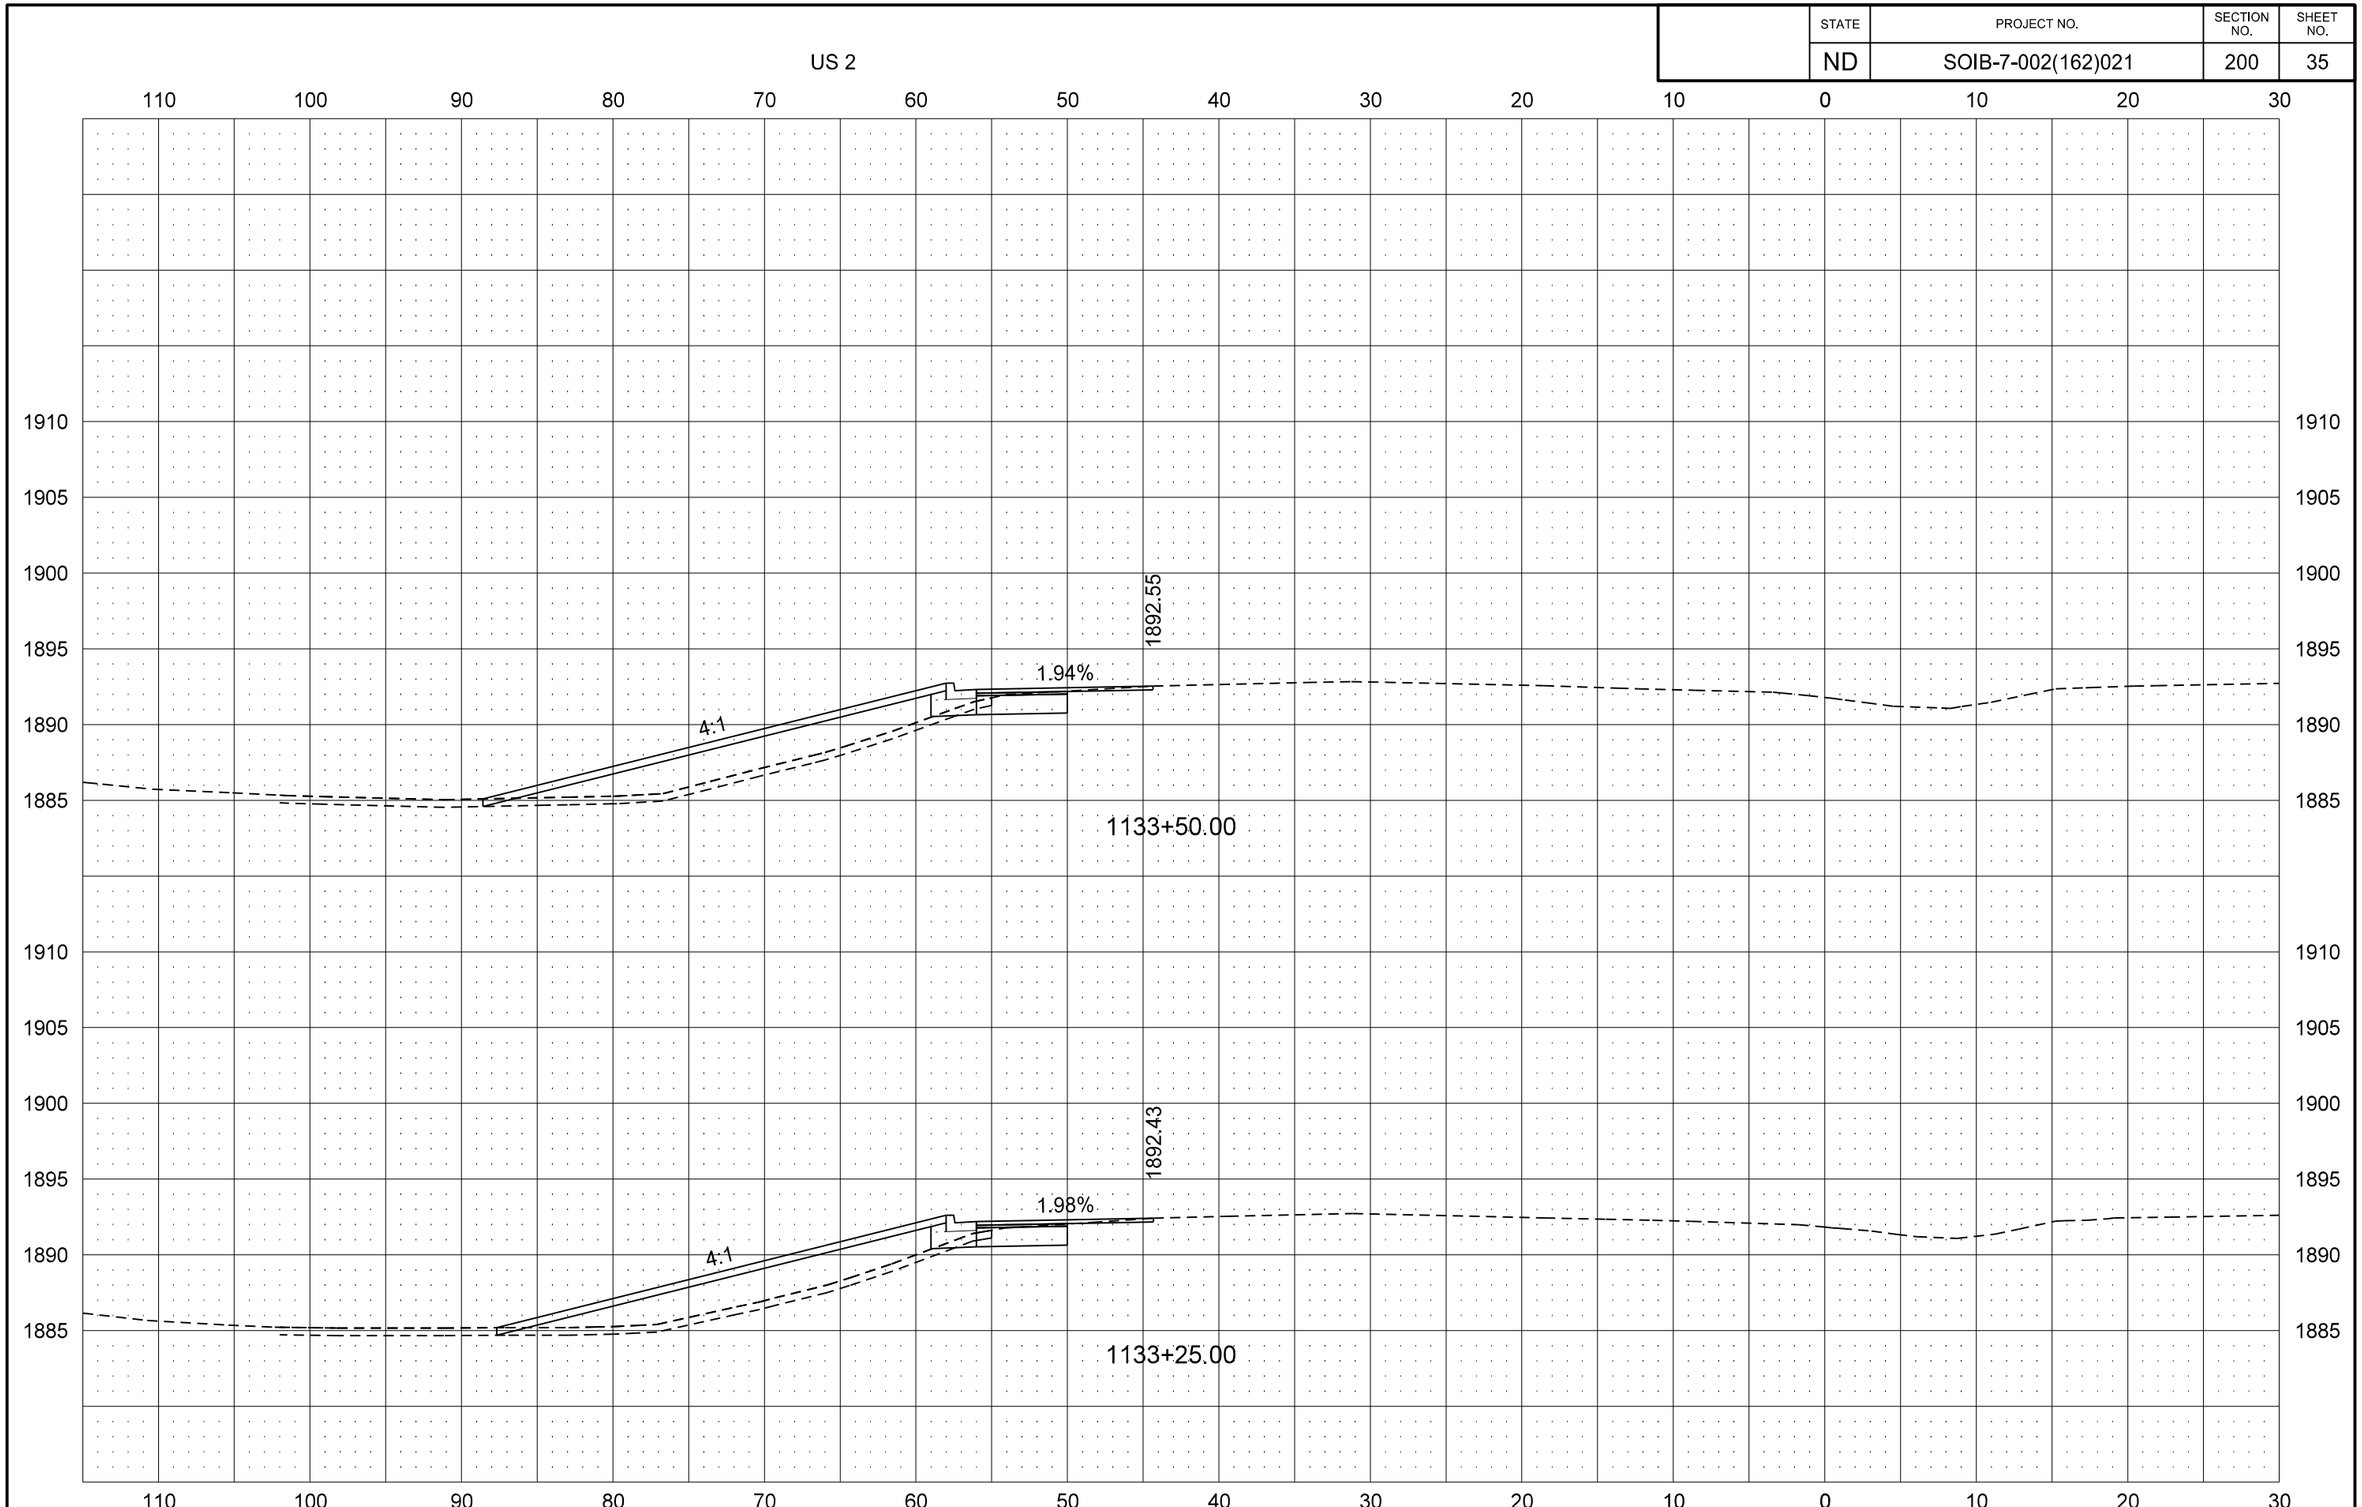

STATE	PROJECT NO.	SECTION NO.	SHEET NO.
ND	SOIB-7-002(162)021	200	36

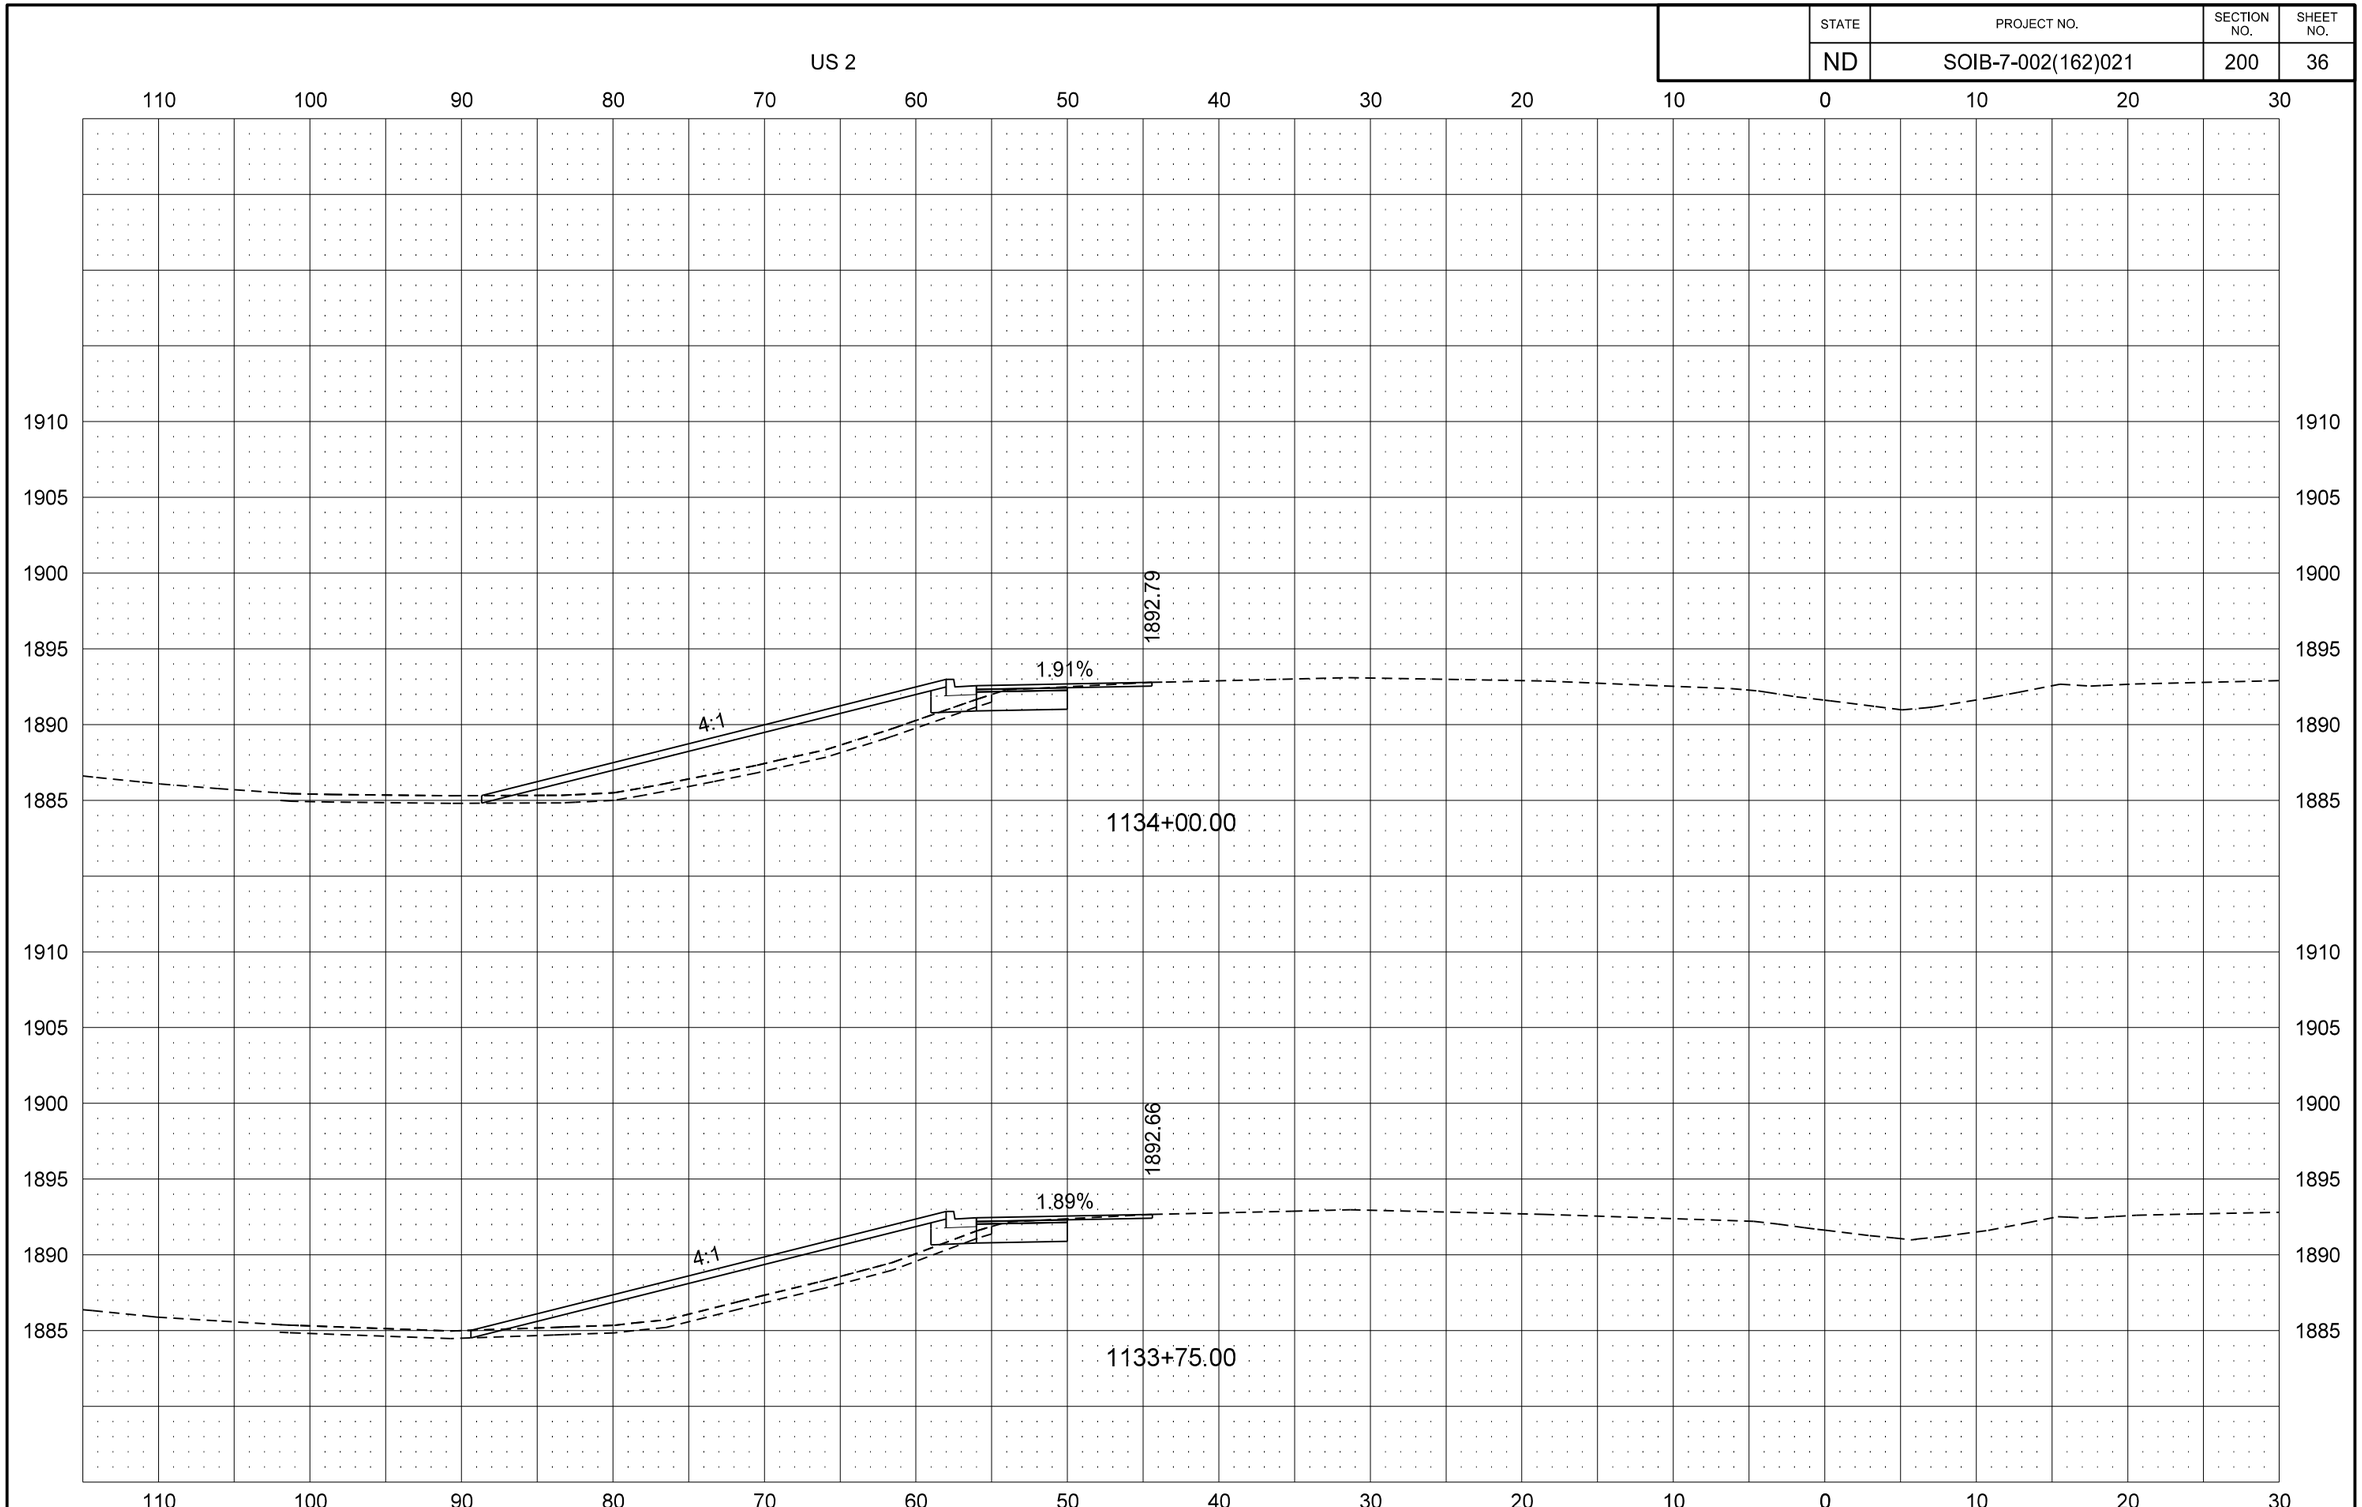

4/14/2016 9:52:00 AM mwilz R:\project\70002021.162\design\Sheets\200XS_030_US2_to Sta 1136+00 .dgn

STATE	PROJECT NO.	SECTION NO.	SHEET NO.
ND	SOIB-7-002(162)021	200	37

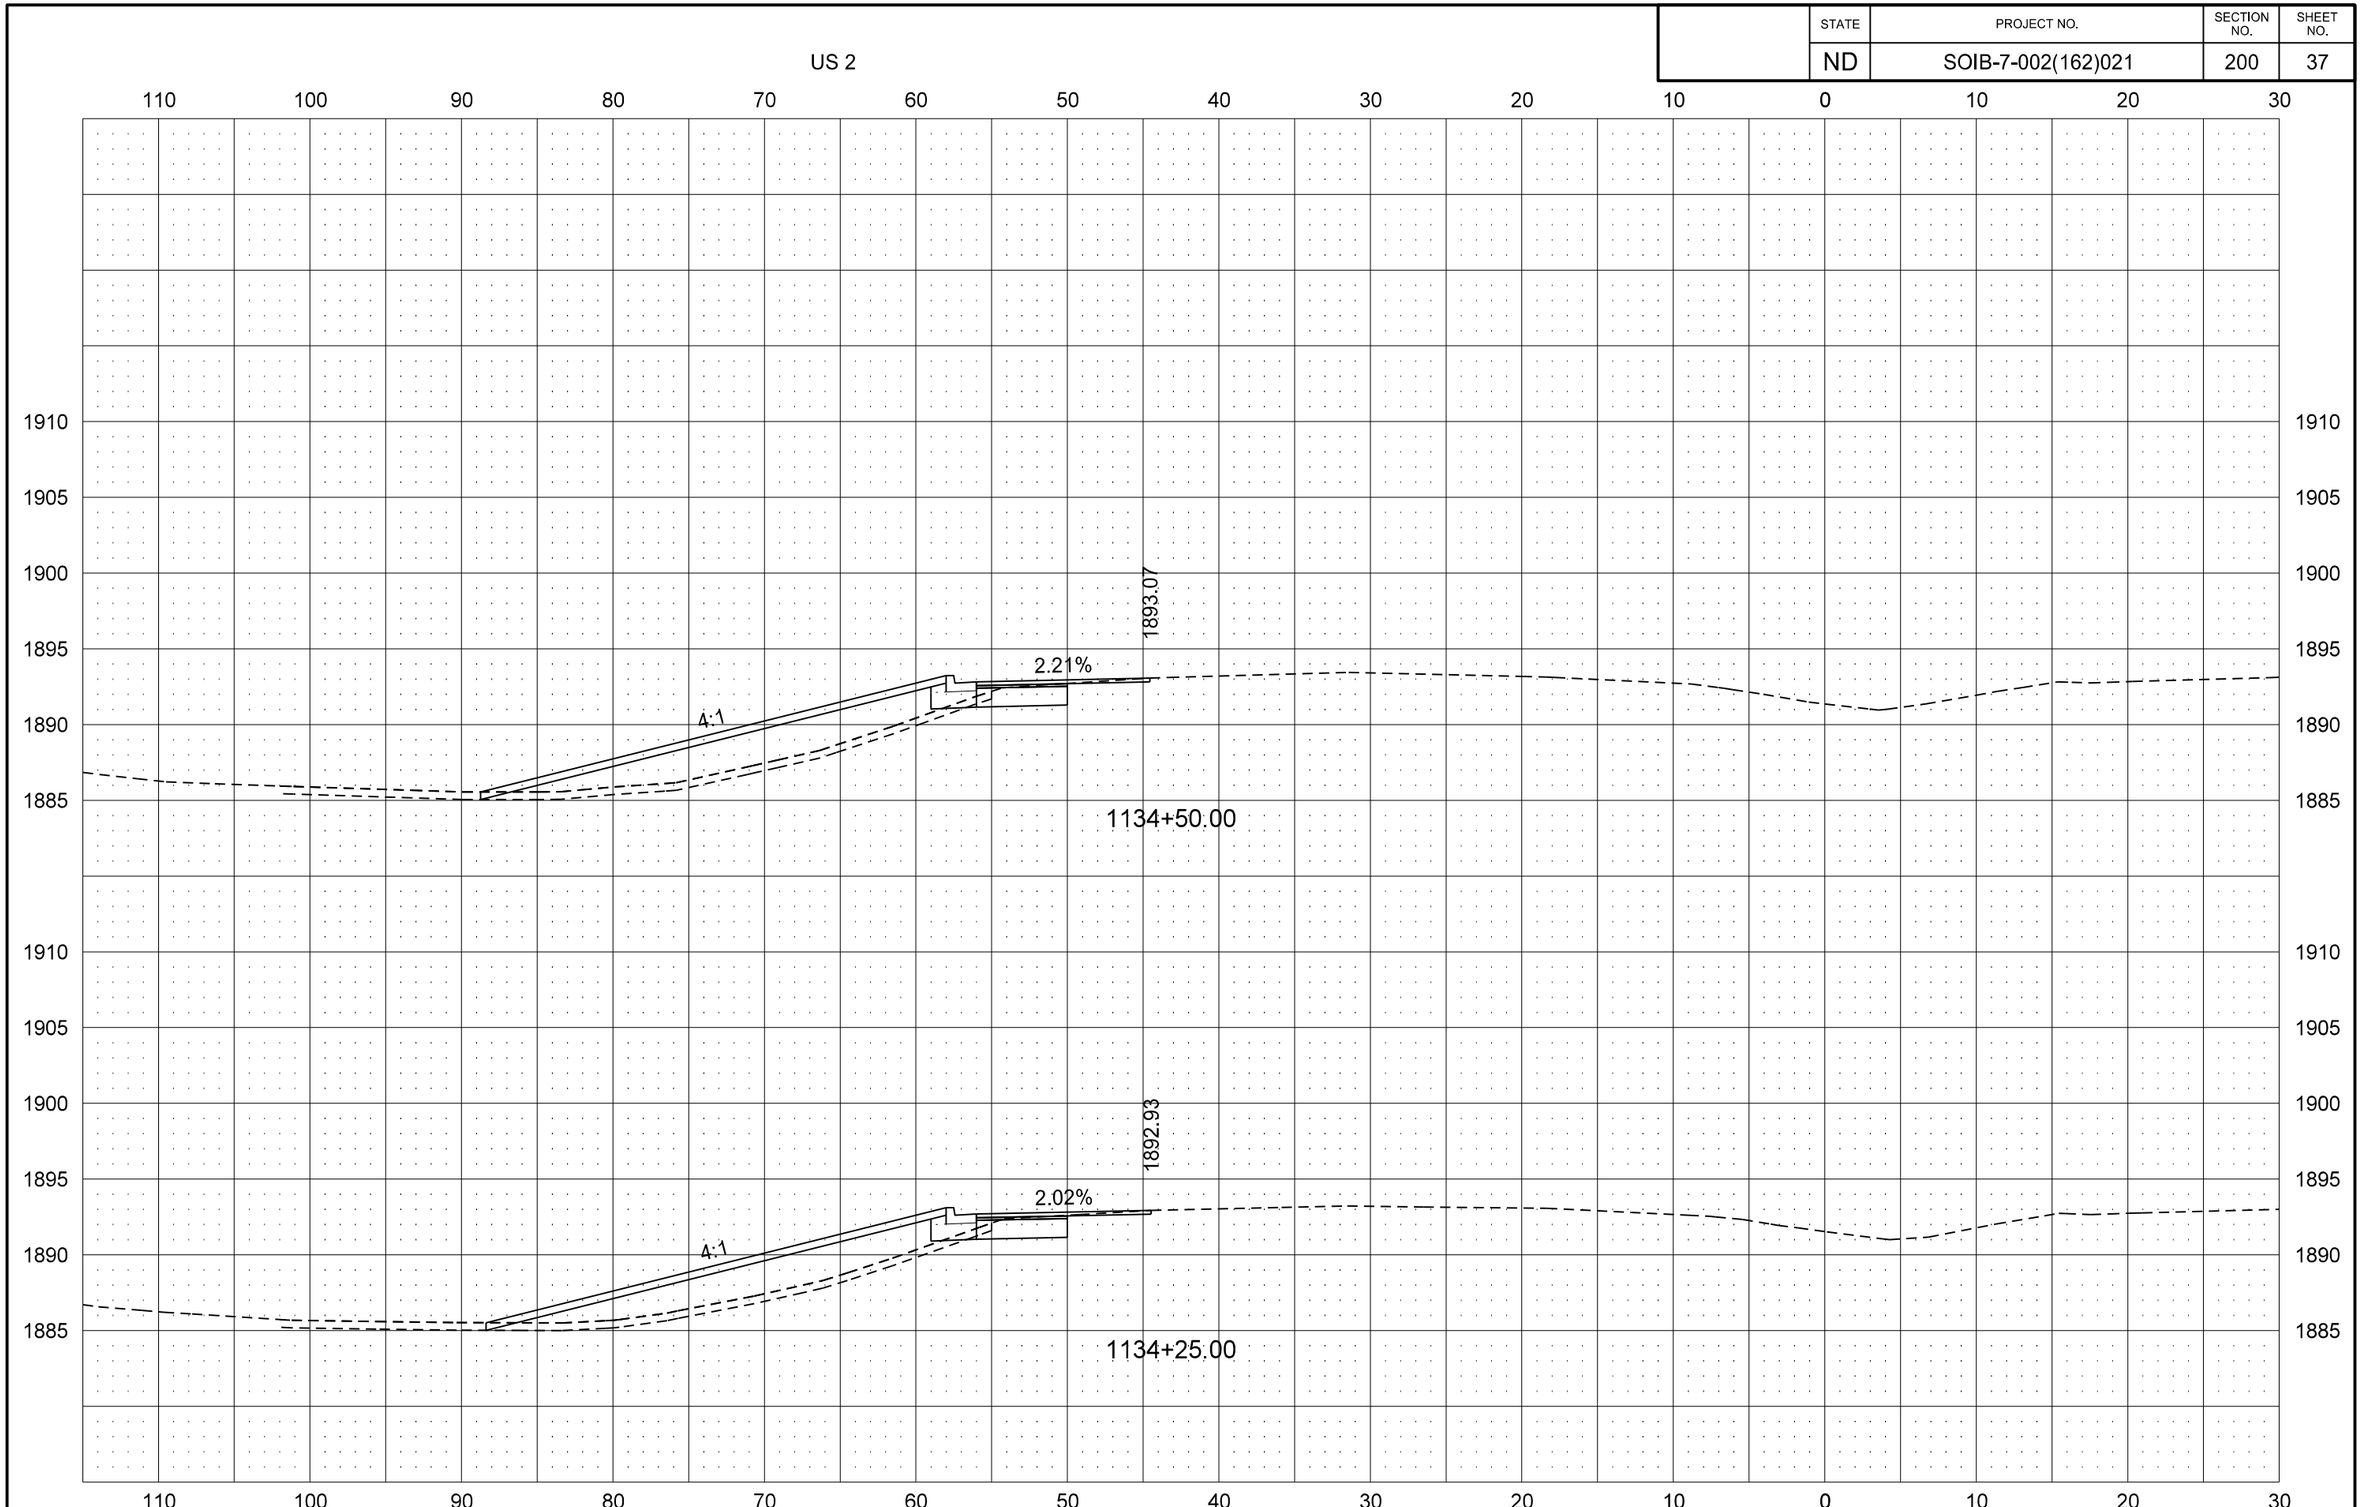

4/14/2016 9:52:00 AM mwilz R:\project\70002021.162\design\Sheets\200XS_030_US2_to Sta 1136+00 .dgn

STATE	PROJECT NO.	SECTION NO.	SHEET NO.
ND	SOIB-7-002(162)021	200	38

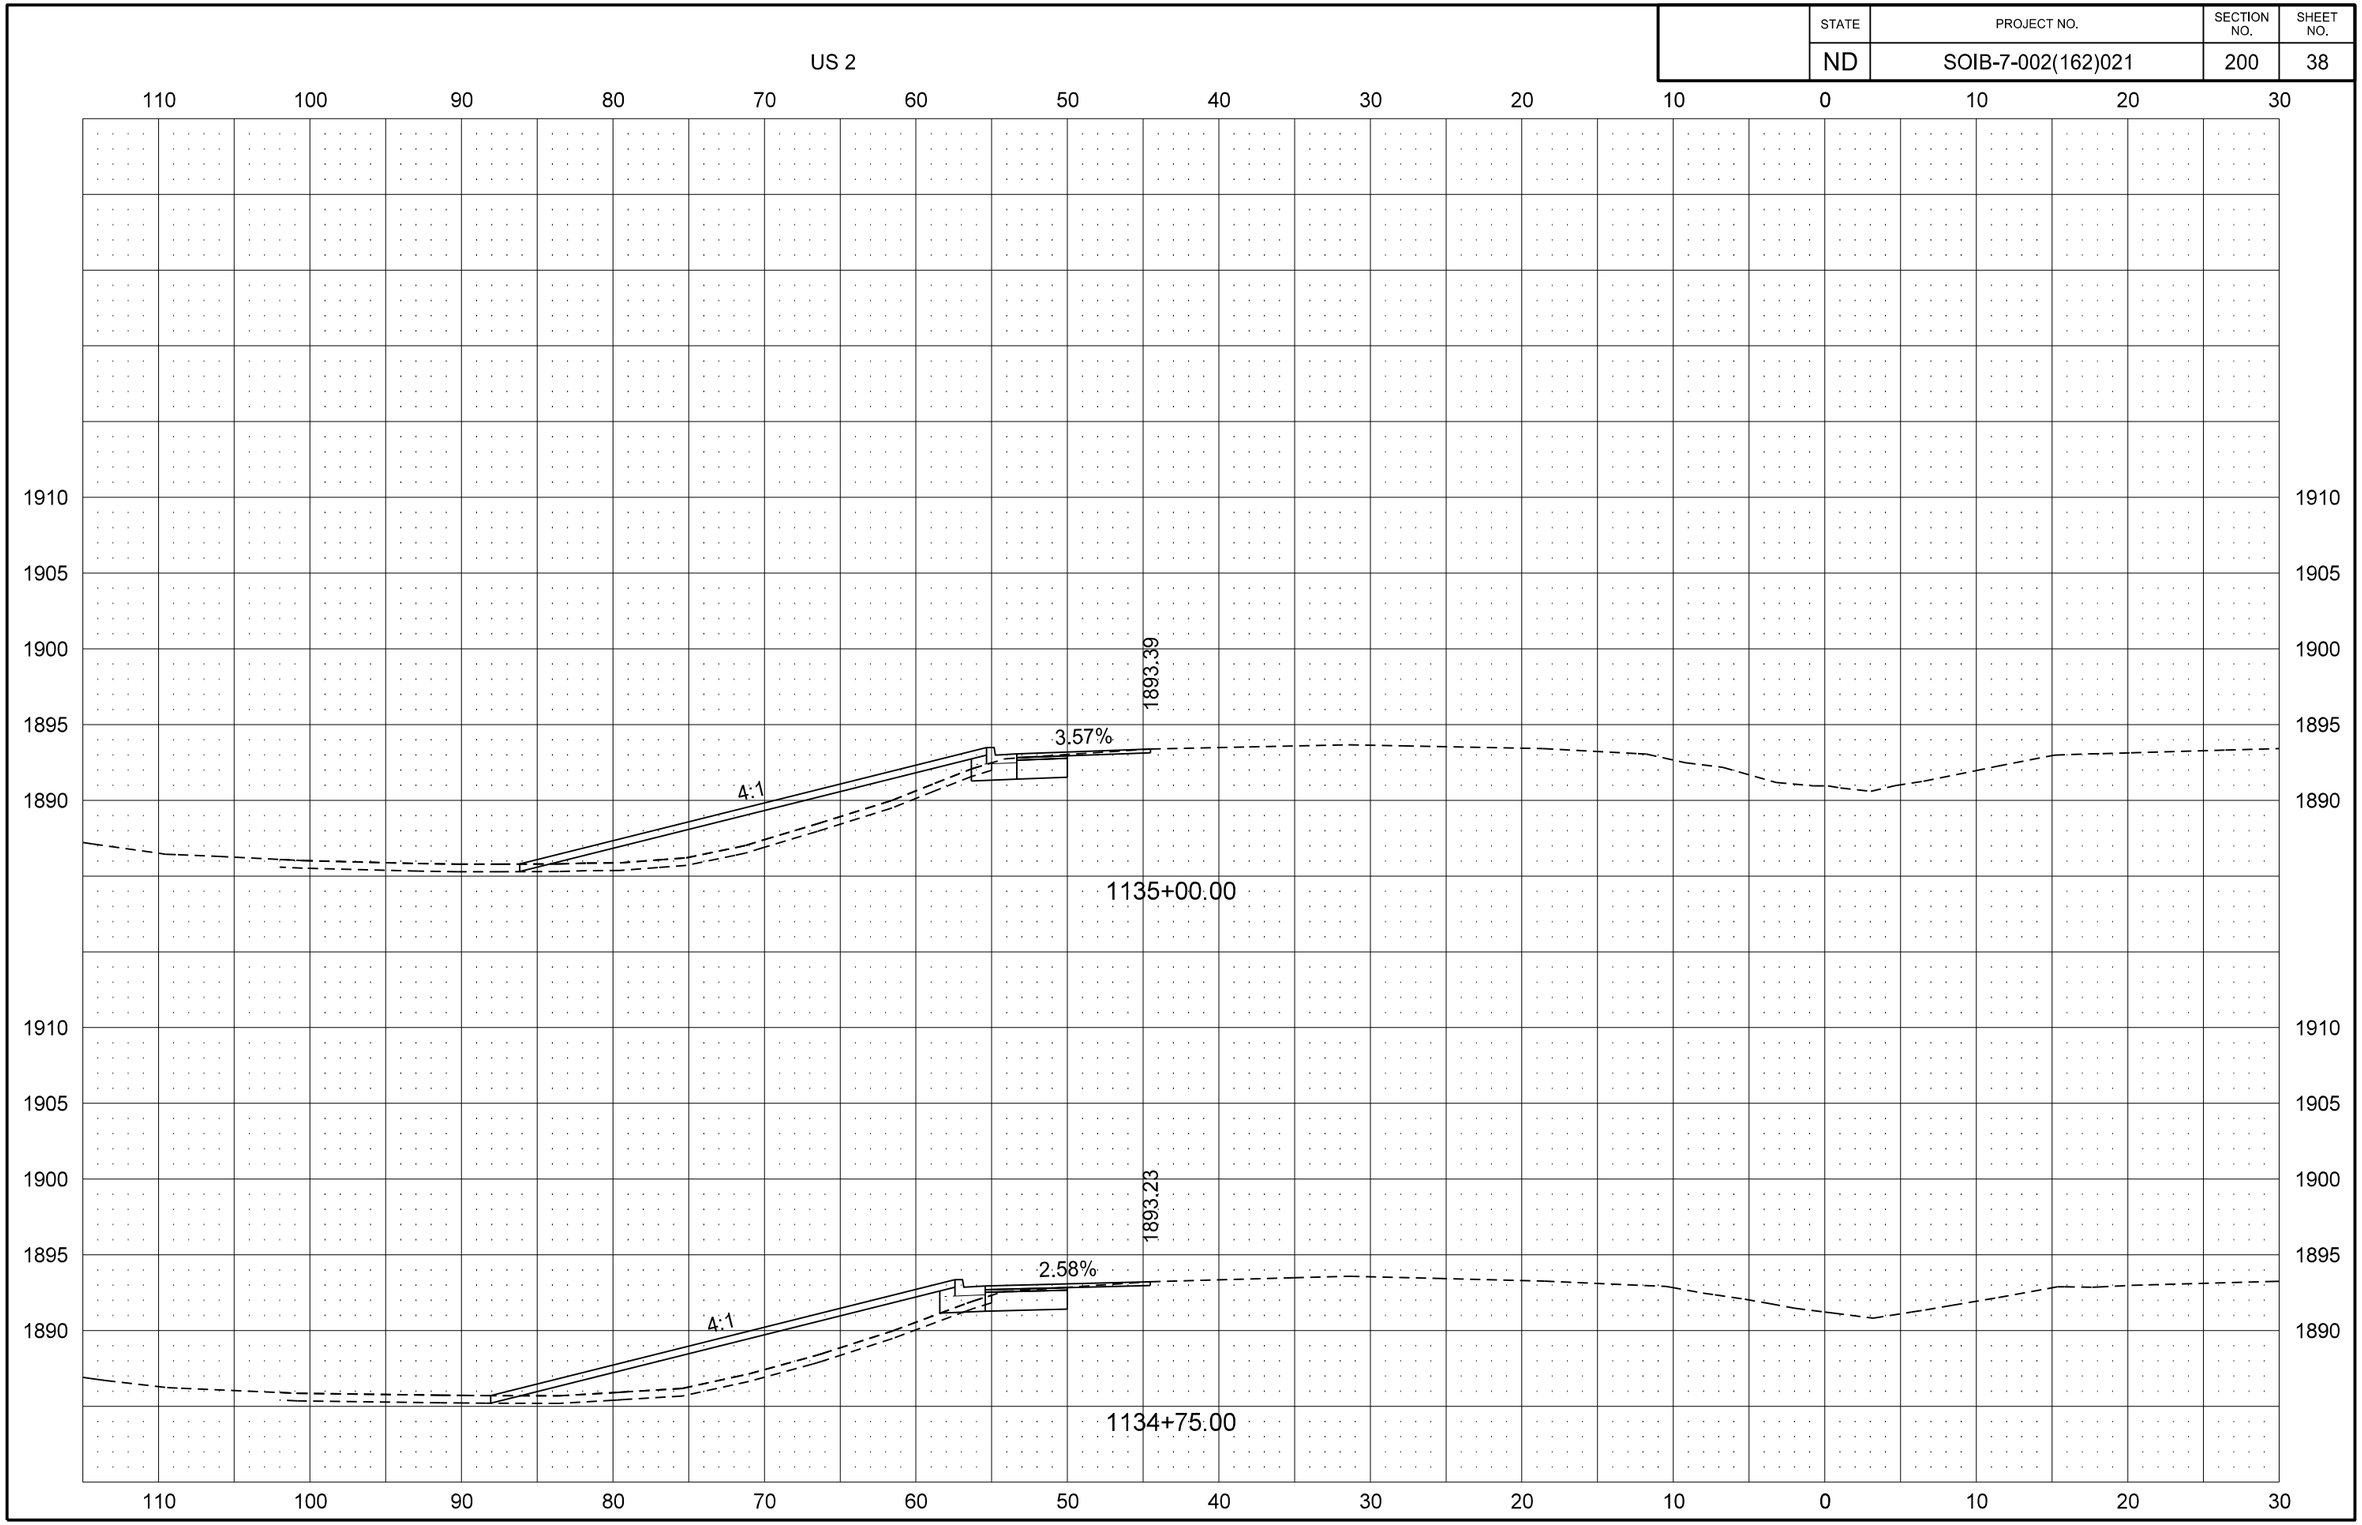
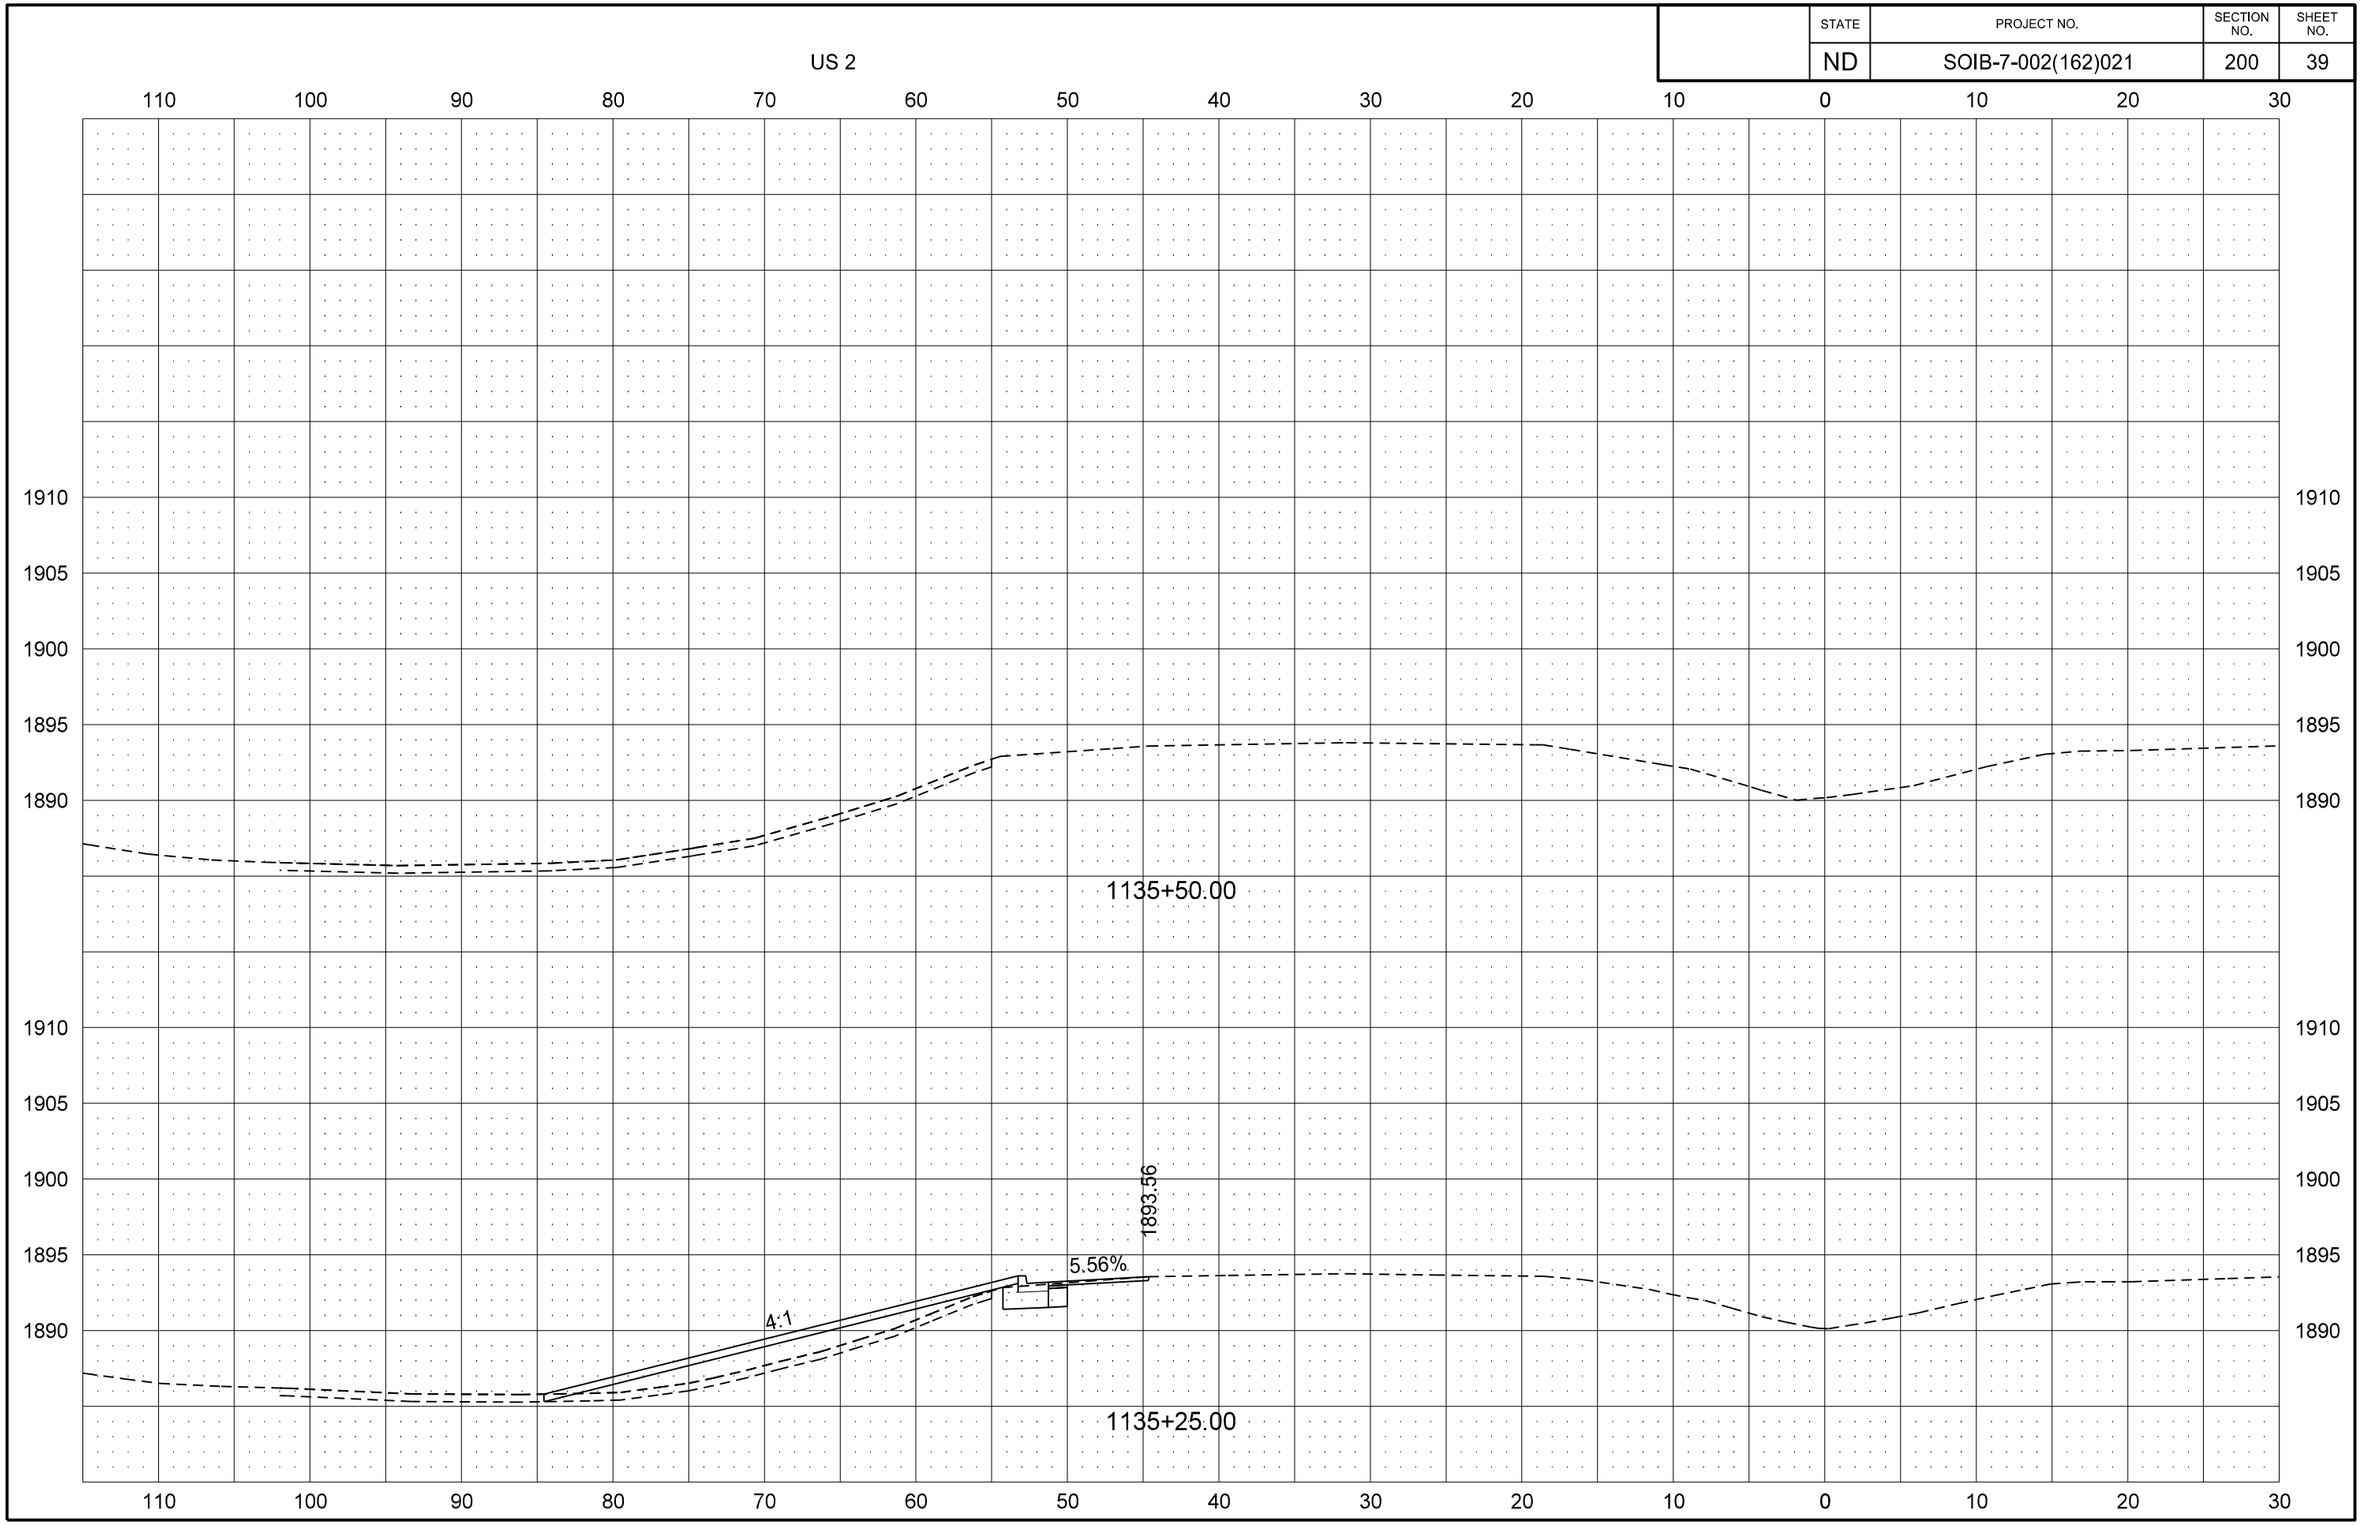
STATE	PROJECT NO.	SECTION NO.	SHEET NO.
ND	SOIB-7-002(162)021	200	39