STATE	PROJECT NO.	SECTION NO.	SHEET NO.
ND	SOIB-7-804(054)312	200	93

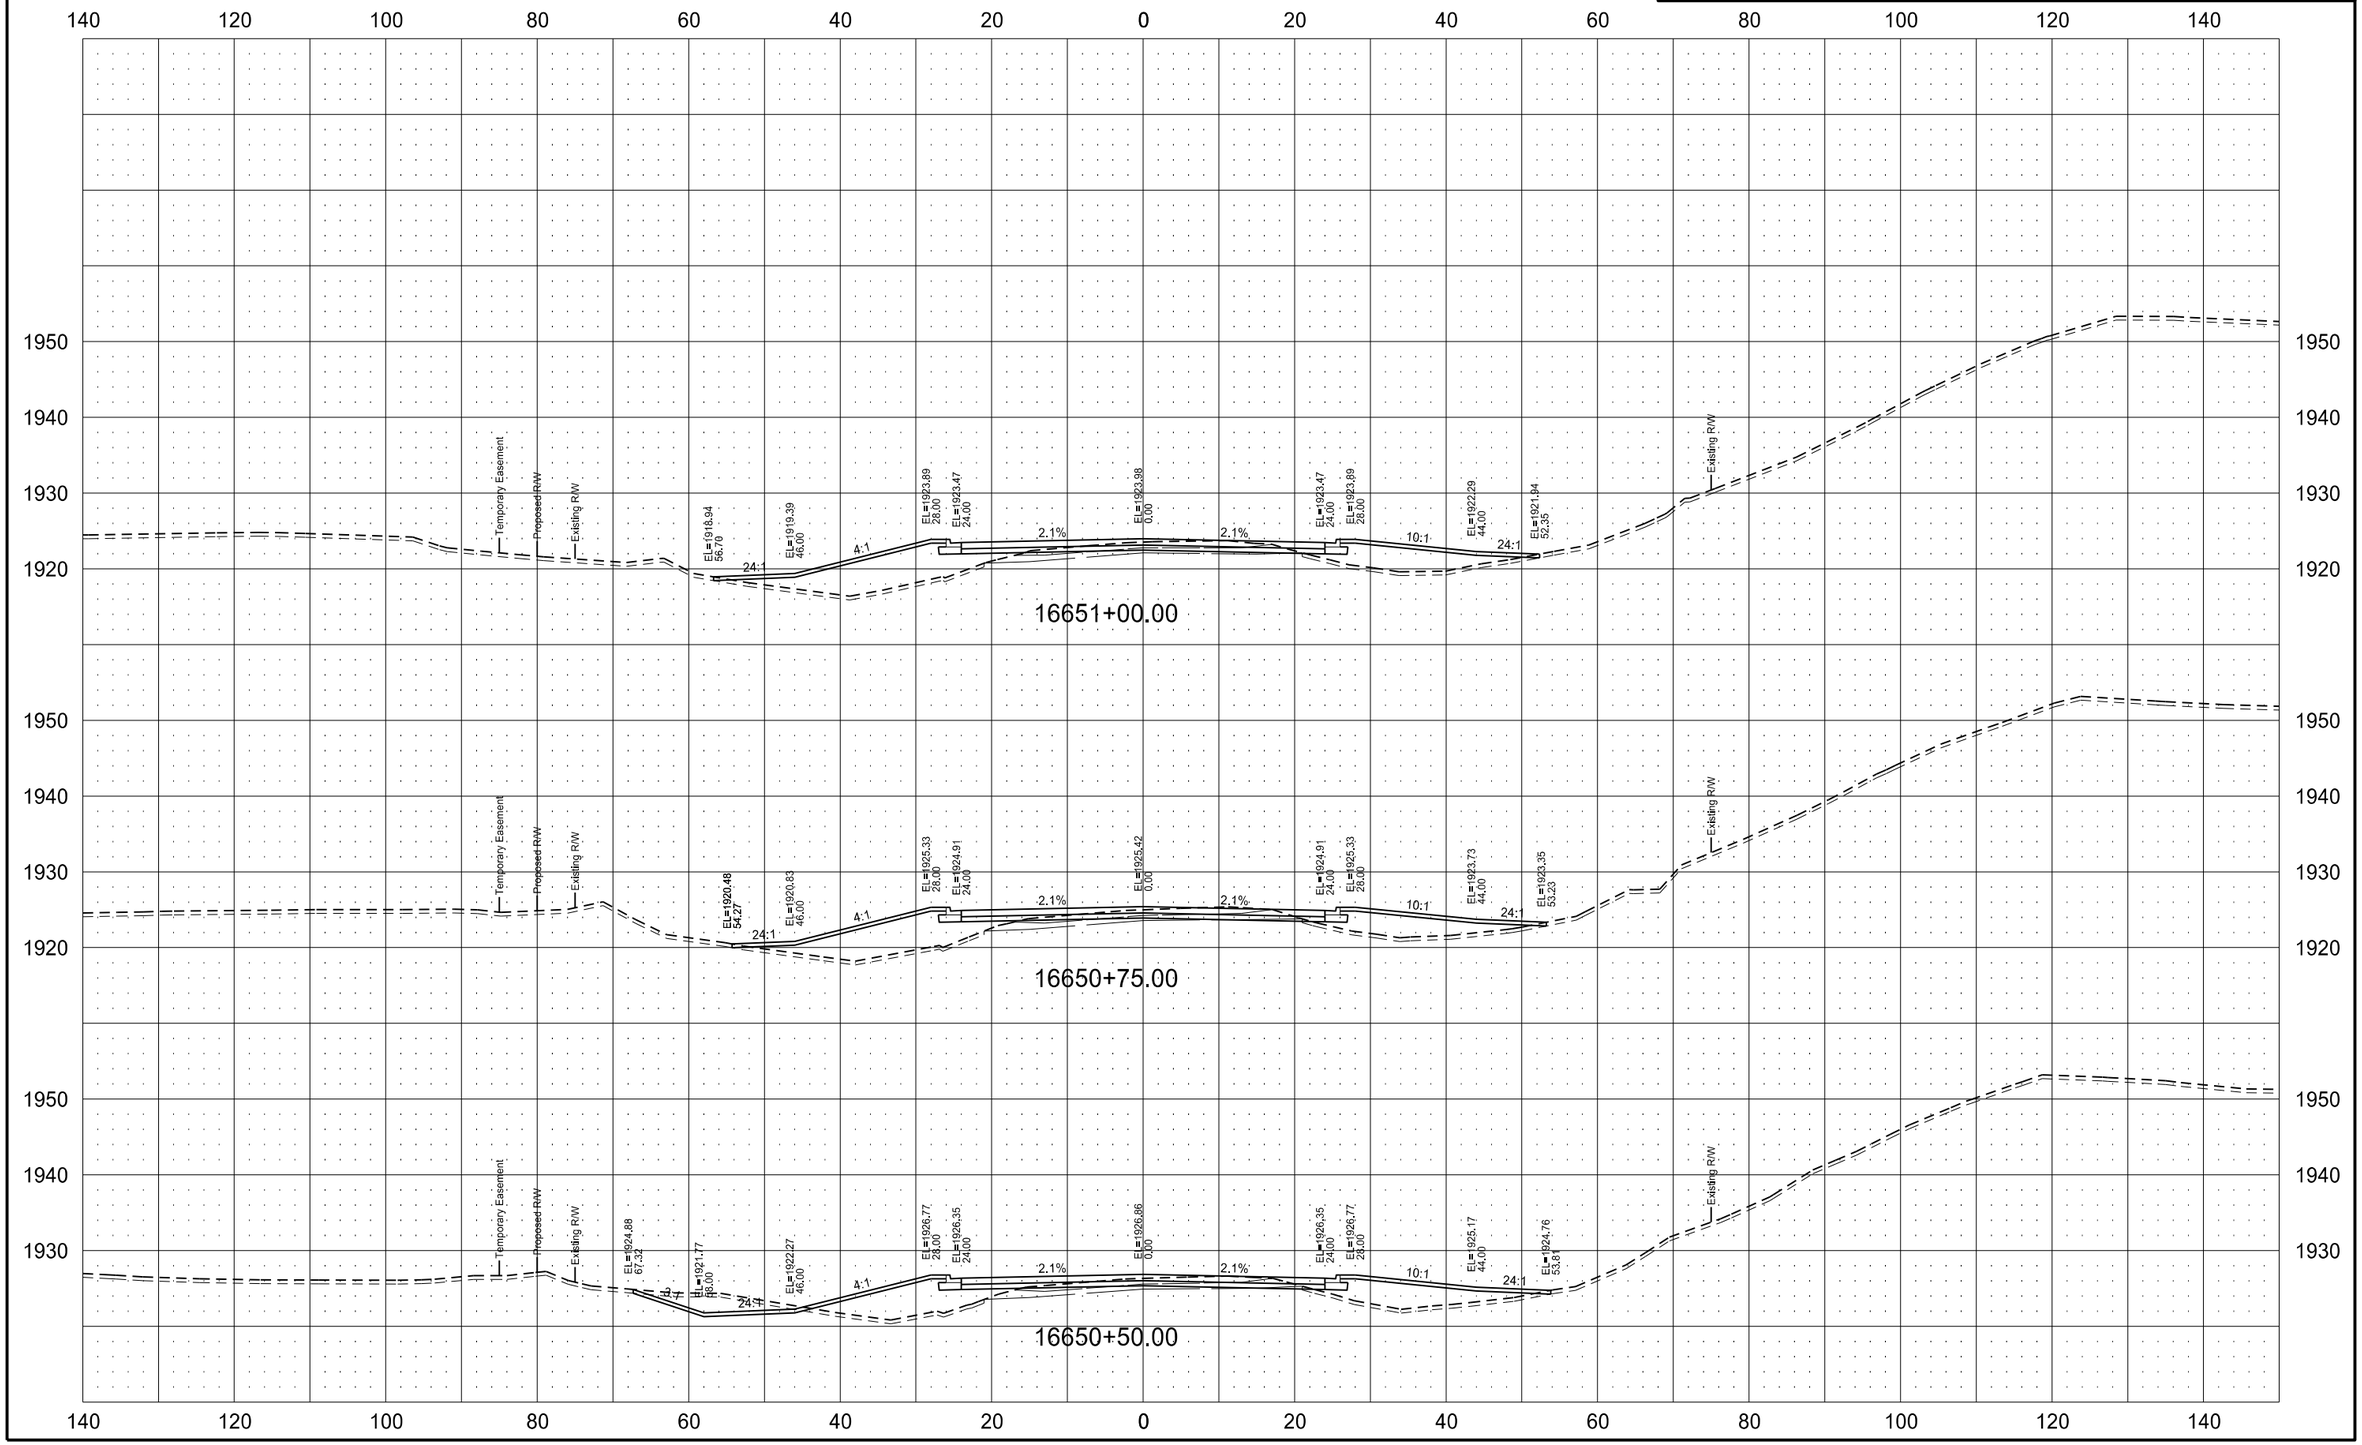

7/13/2016 10:32:52 AM nperius Q:\24\20997-01\Consultant\Design\Sheets\200XS_1804.dgn

STATE	PROJECT NO.	SECTION NO.	SHEET NO.
ND	SOIB-7-804(054)312	200	94

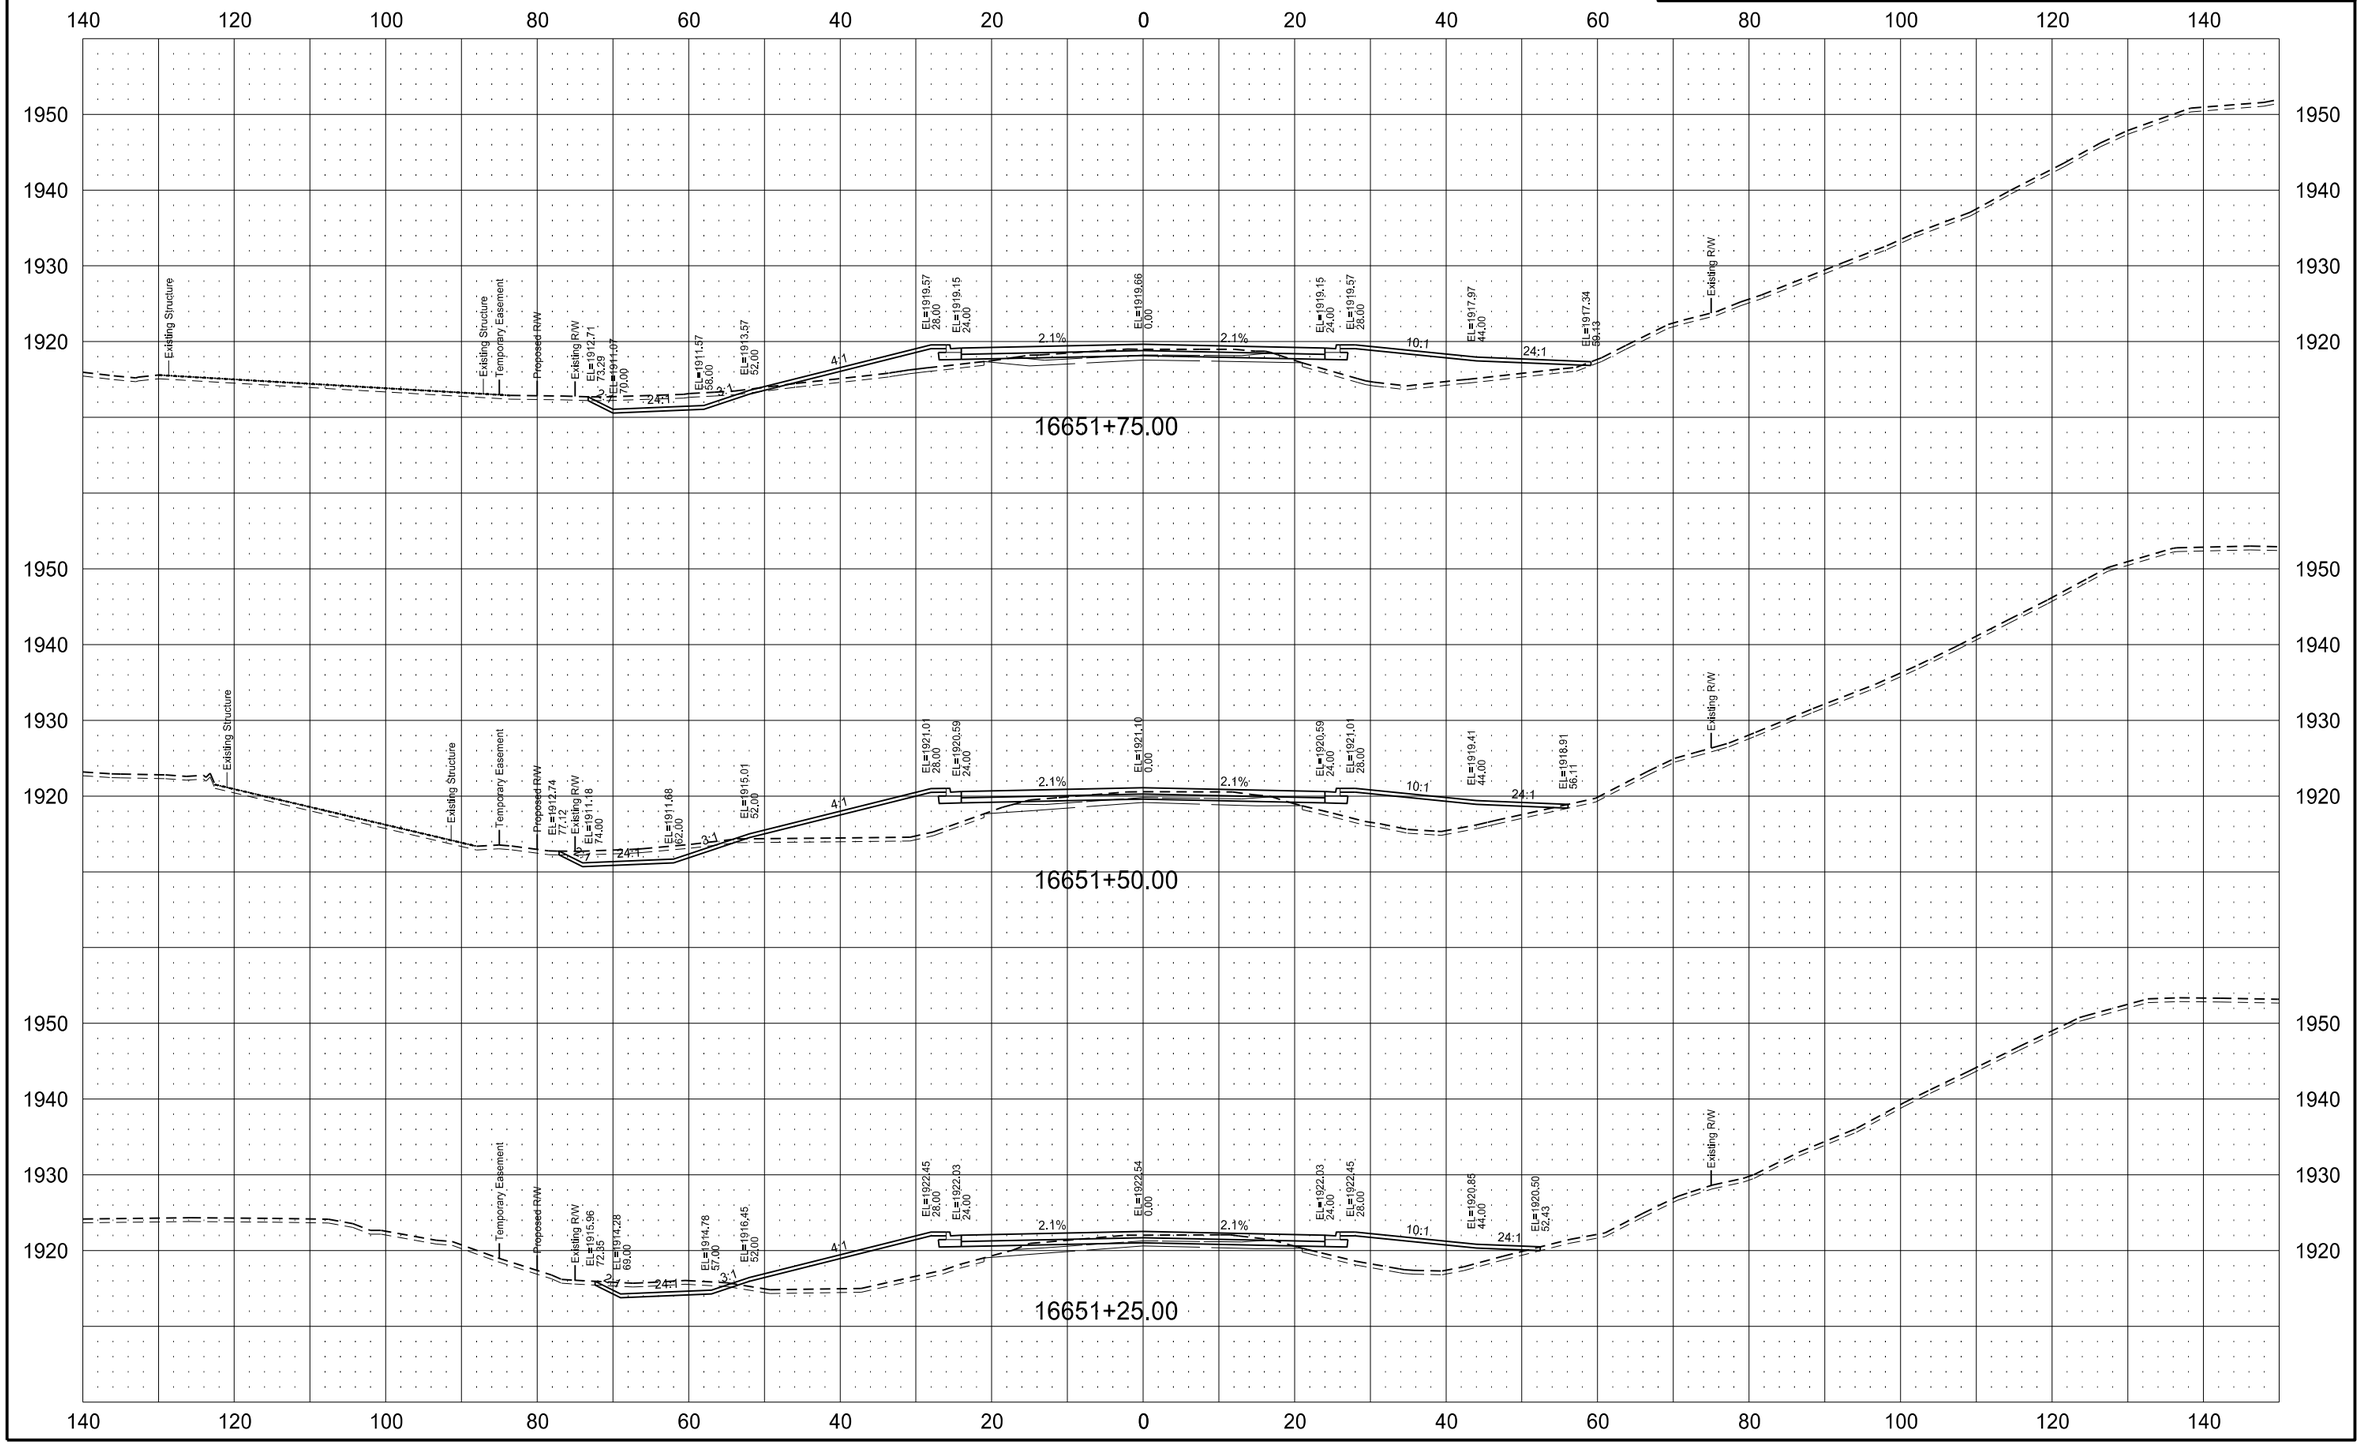

STATE	PROJECT NO.	SECTION NO.	SHEET NO.
ND	SOIB-7-804(054)312	200	95

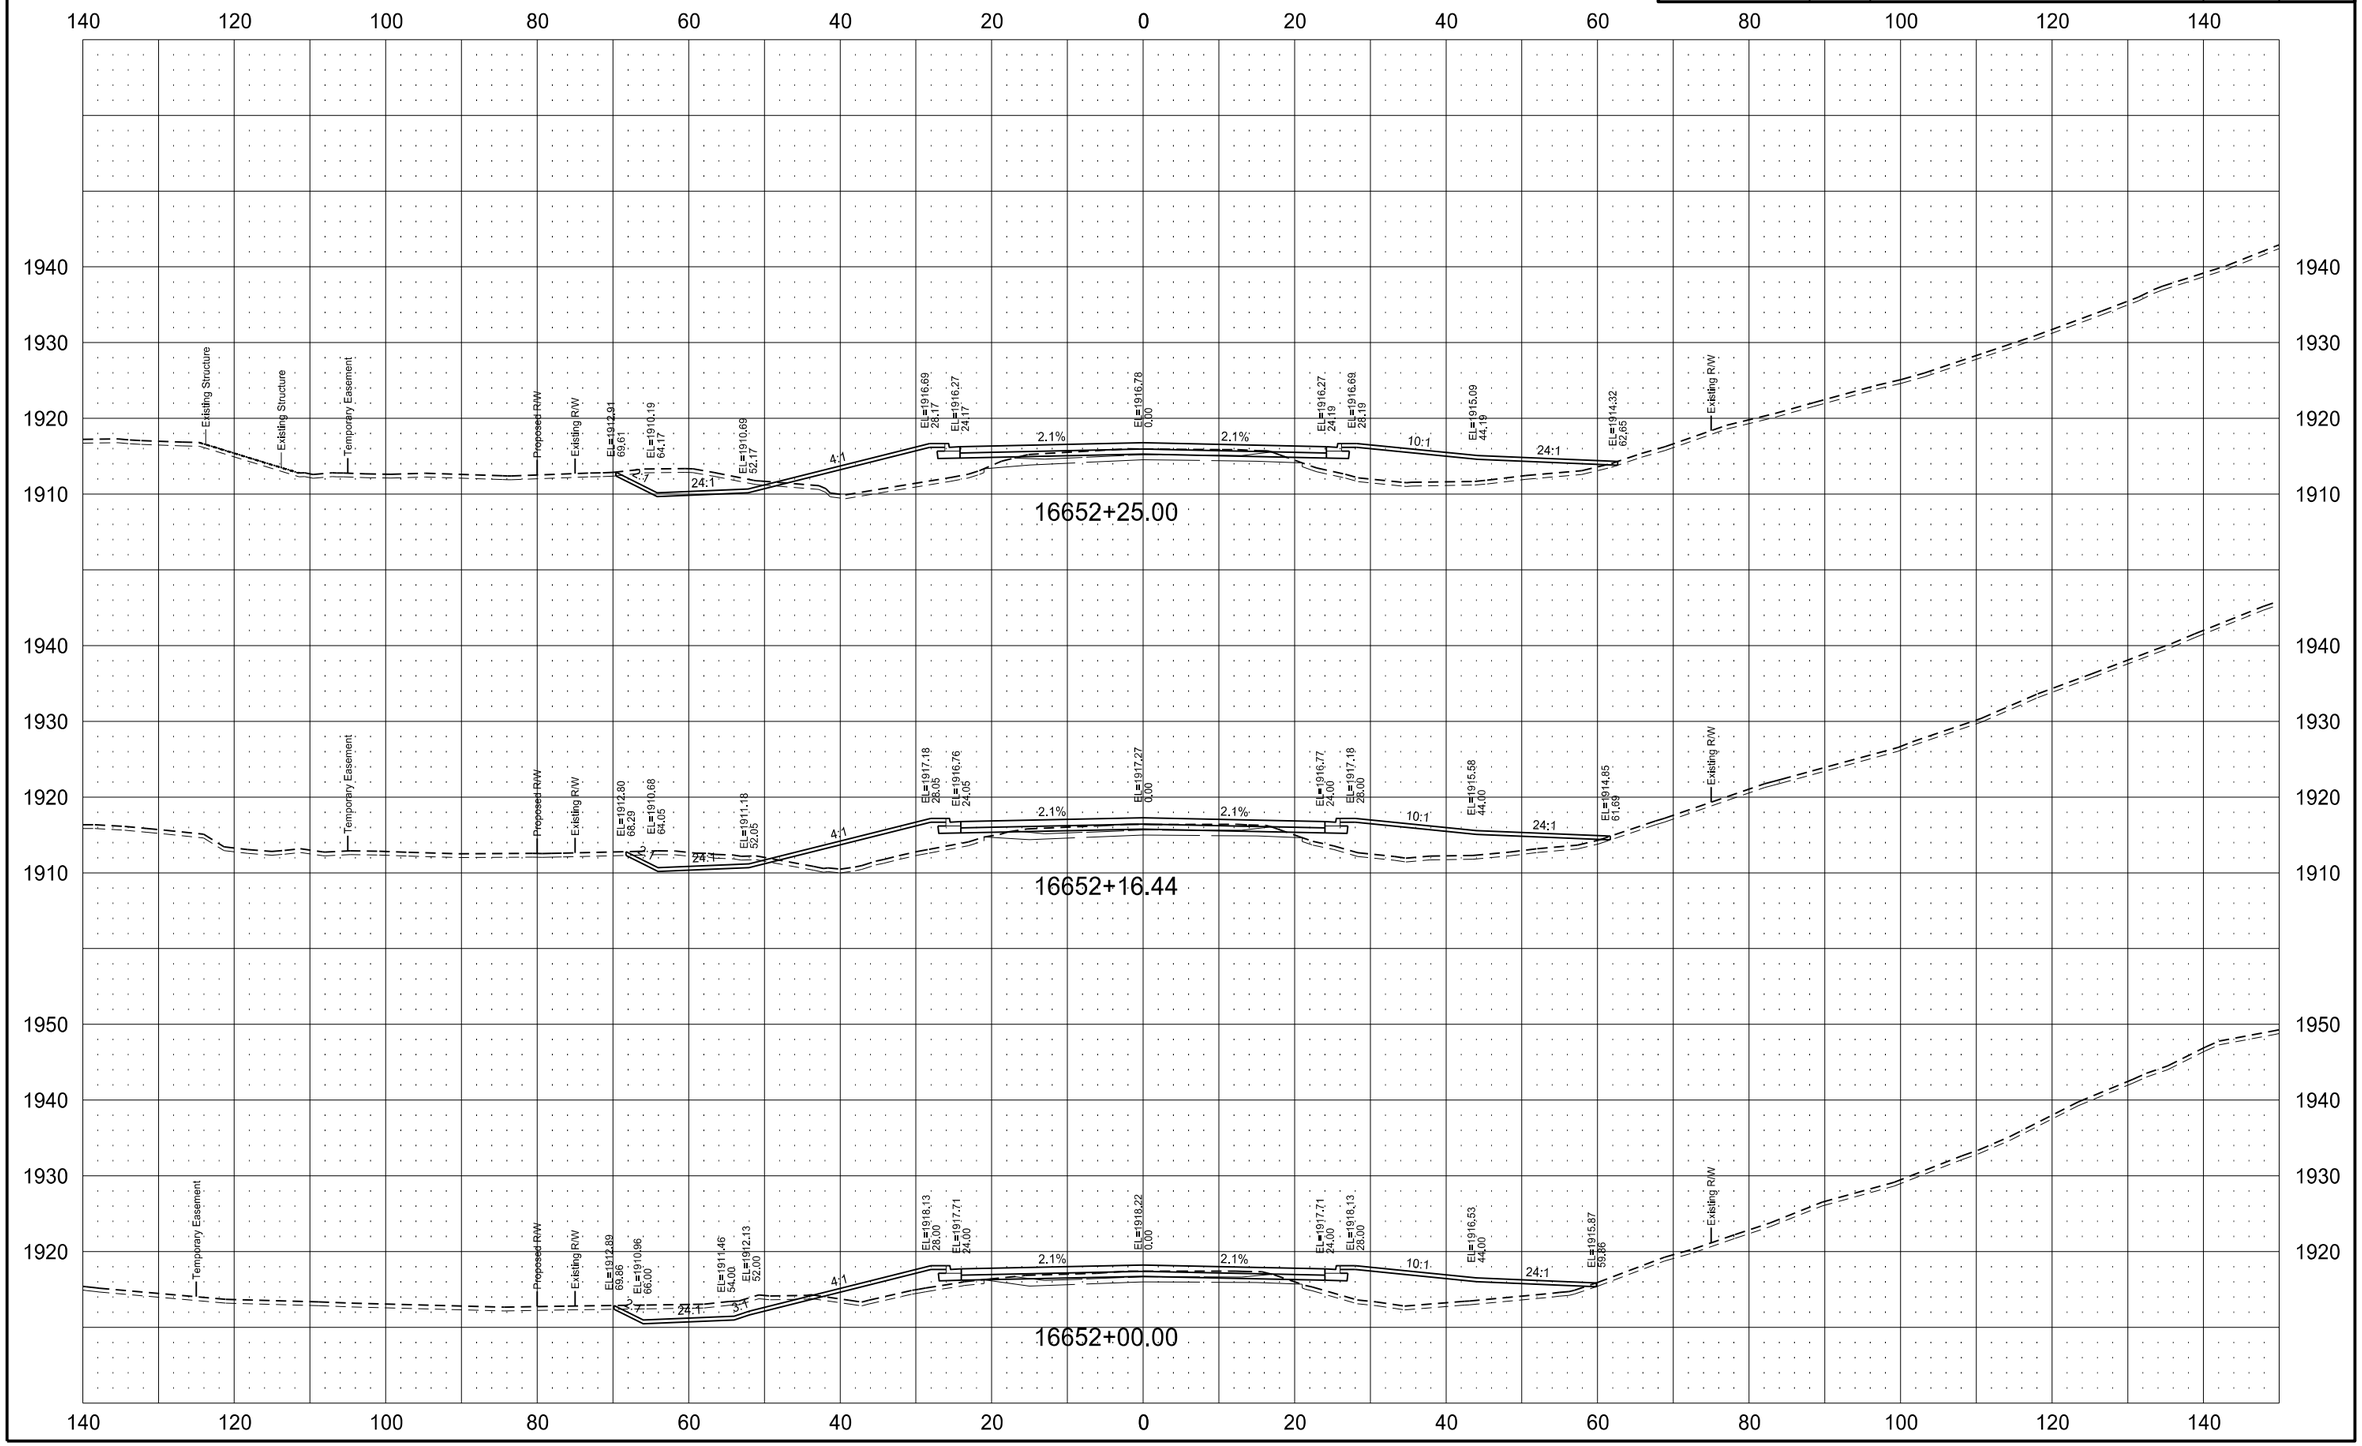

STATE	PROJECT NO.	SECTION NO.	SHEET NO.
ND	SOIB-7-804(054)312	200	96

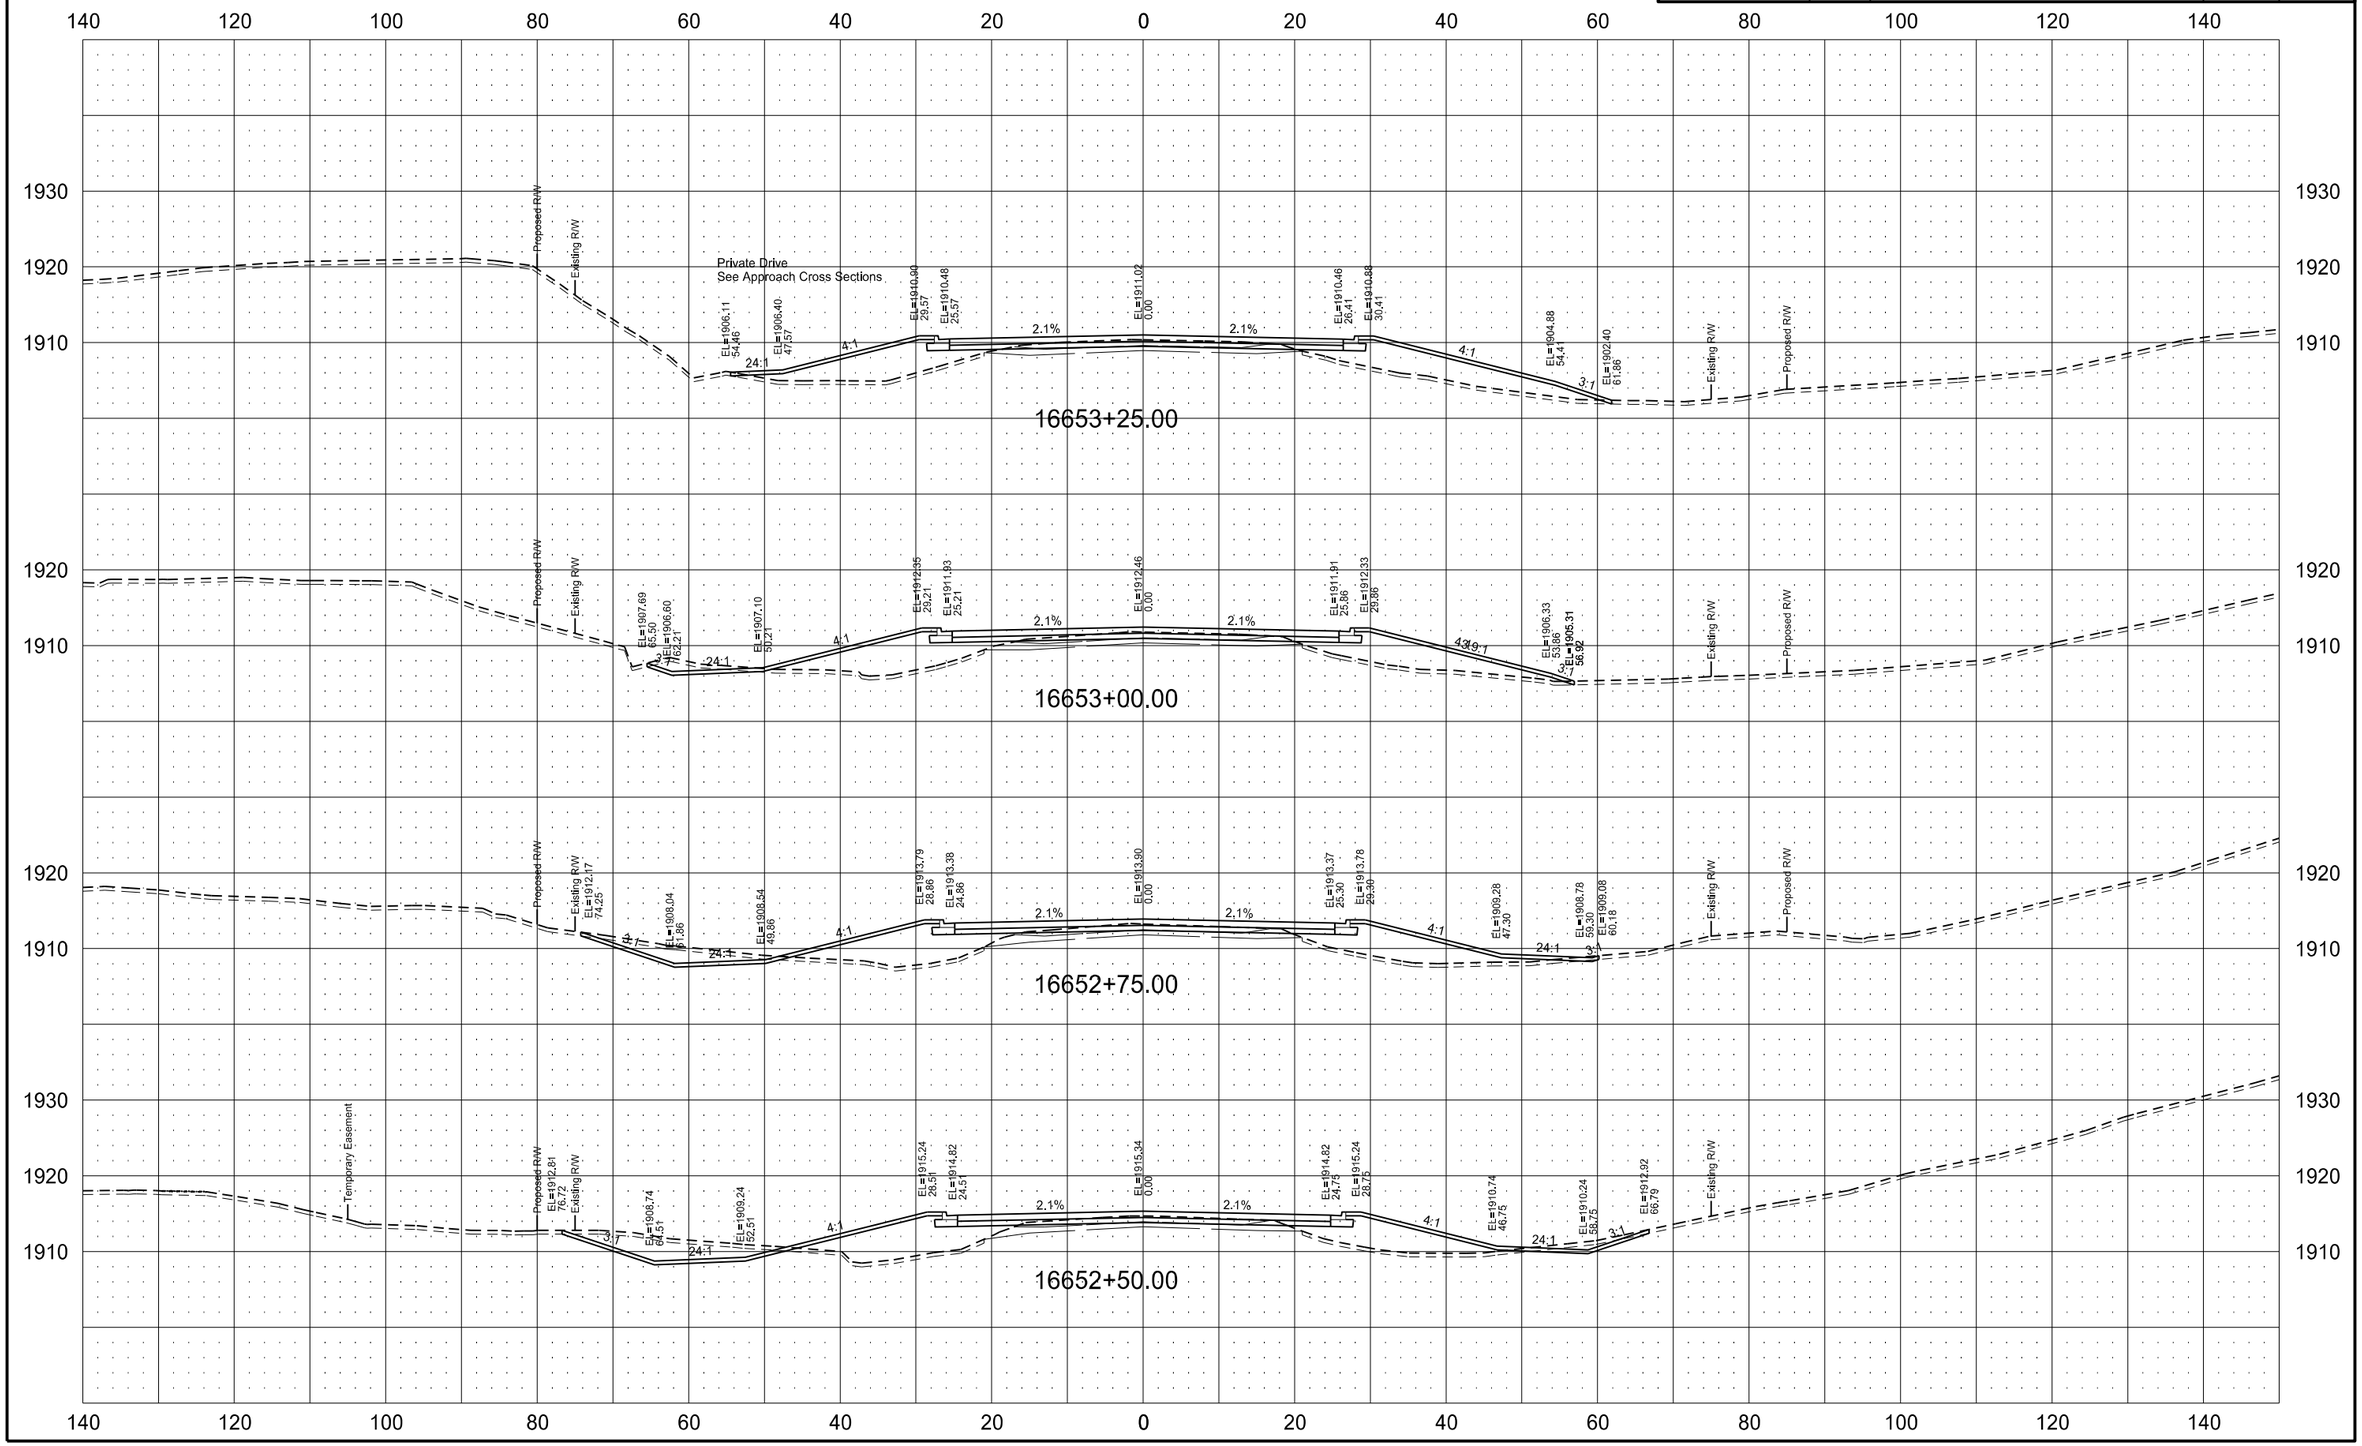

STATE	PROJECT NO.	SECTION NO.	SHEET NO.
ND	SOIB-7-804(054)312	200	97

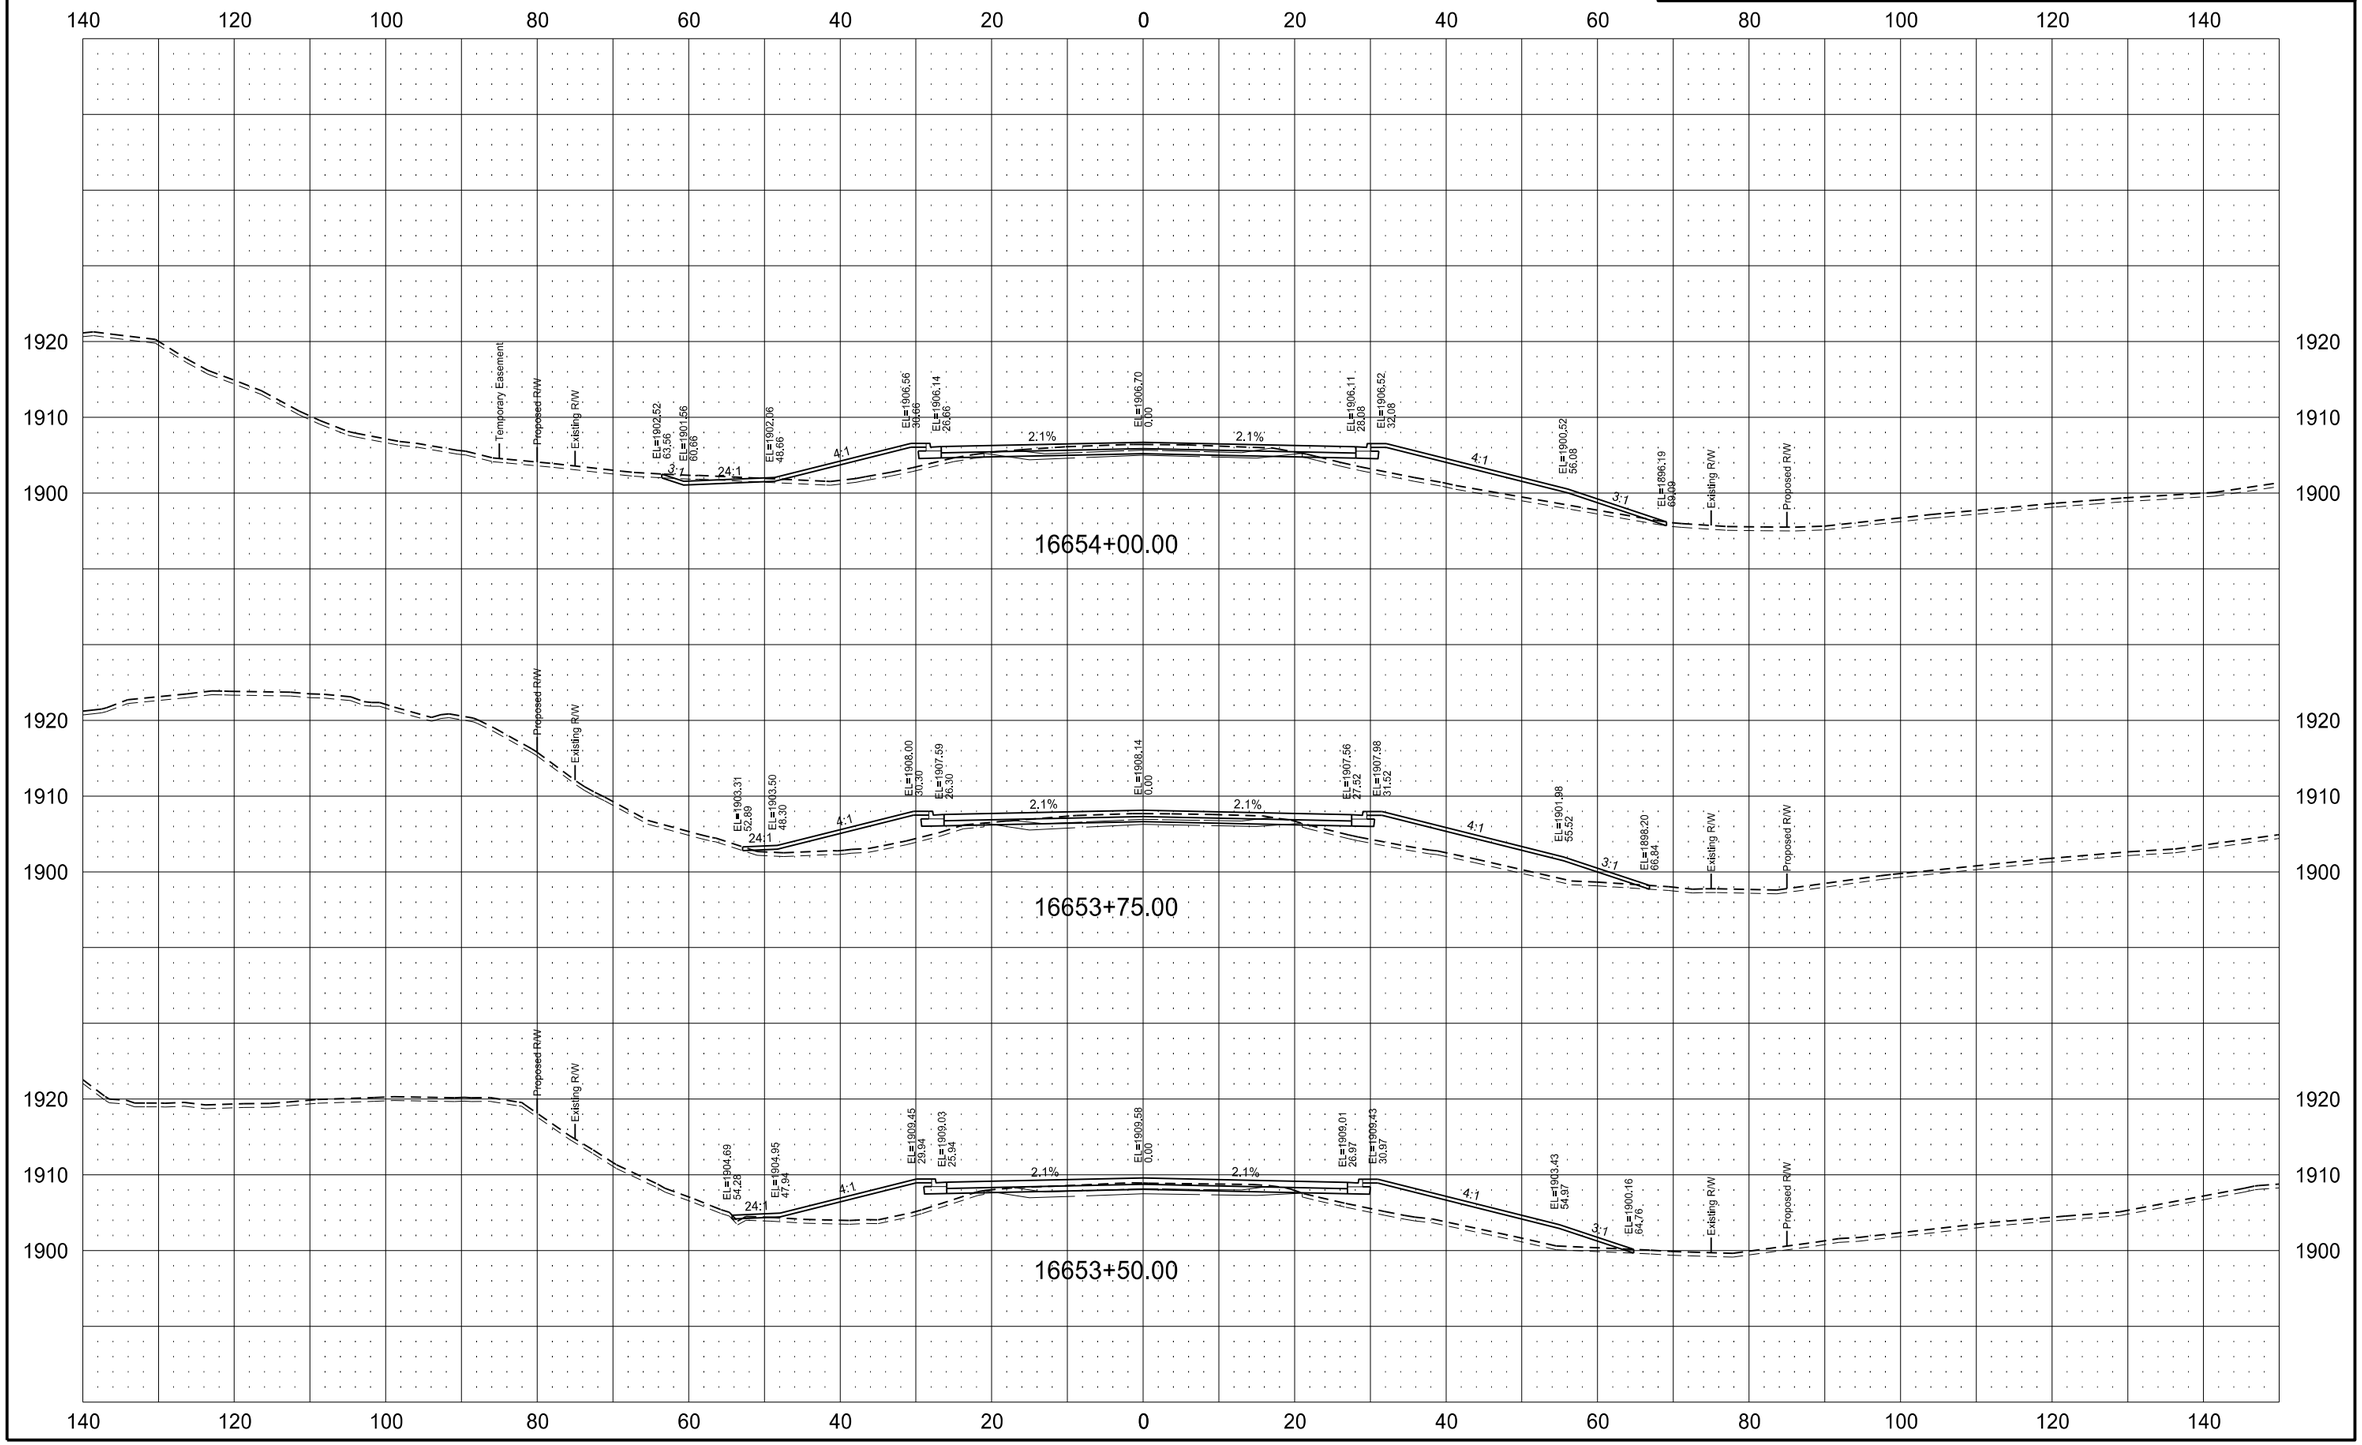

7/13/2016 10:33:43 AM nperius Q:\24\20997-01\Consultant\Design\Sheets\200XS_1804.dgn

STATE	PROJECT NO.	SECTION NO.	SHEET NO.
ND	SOIB-7-804(054)312	200	98

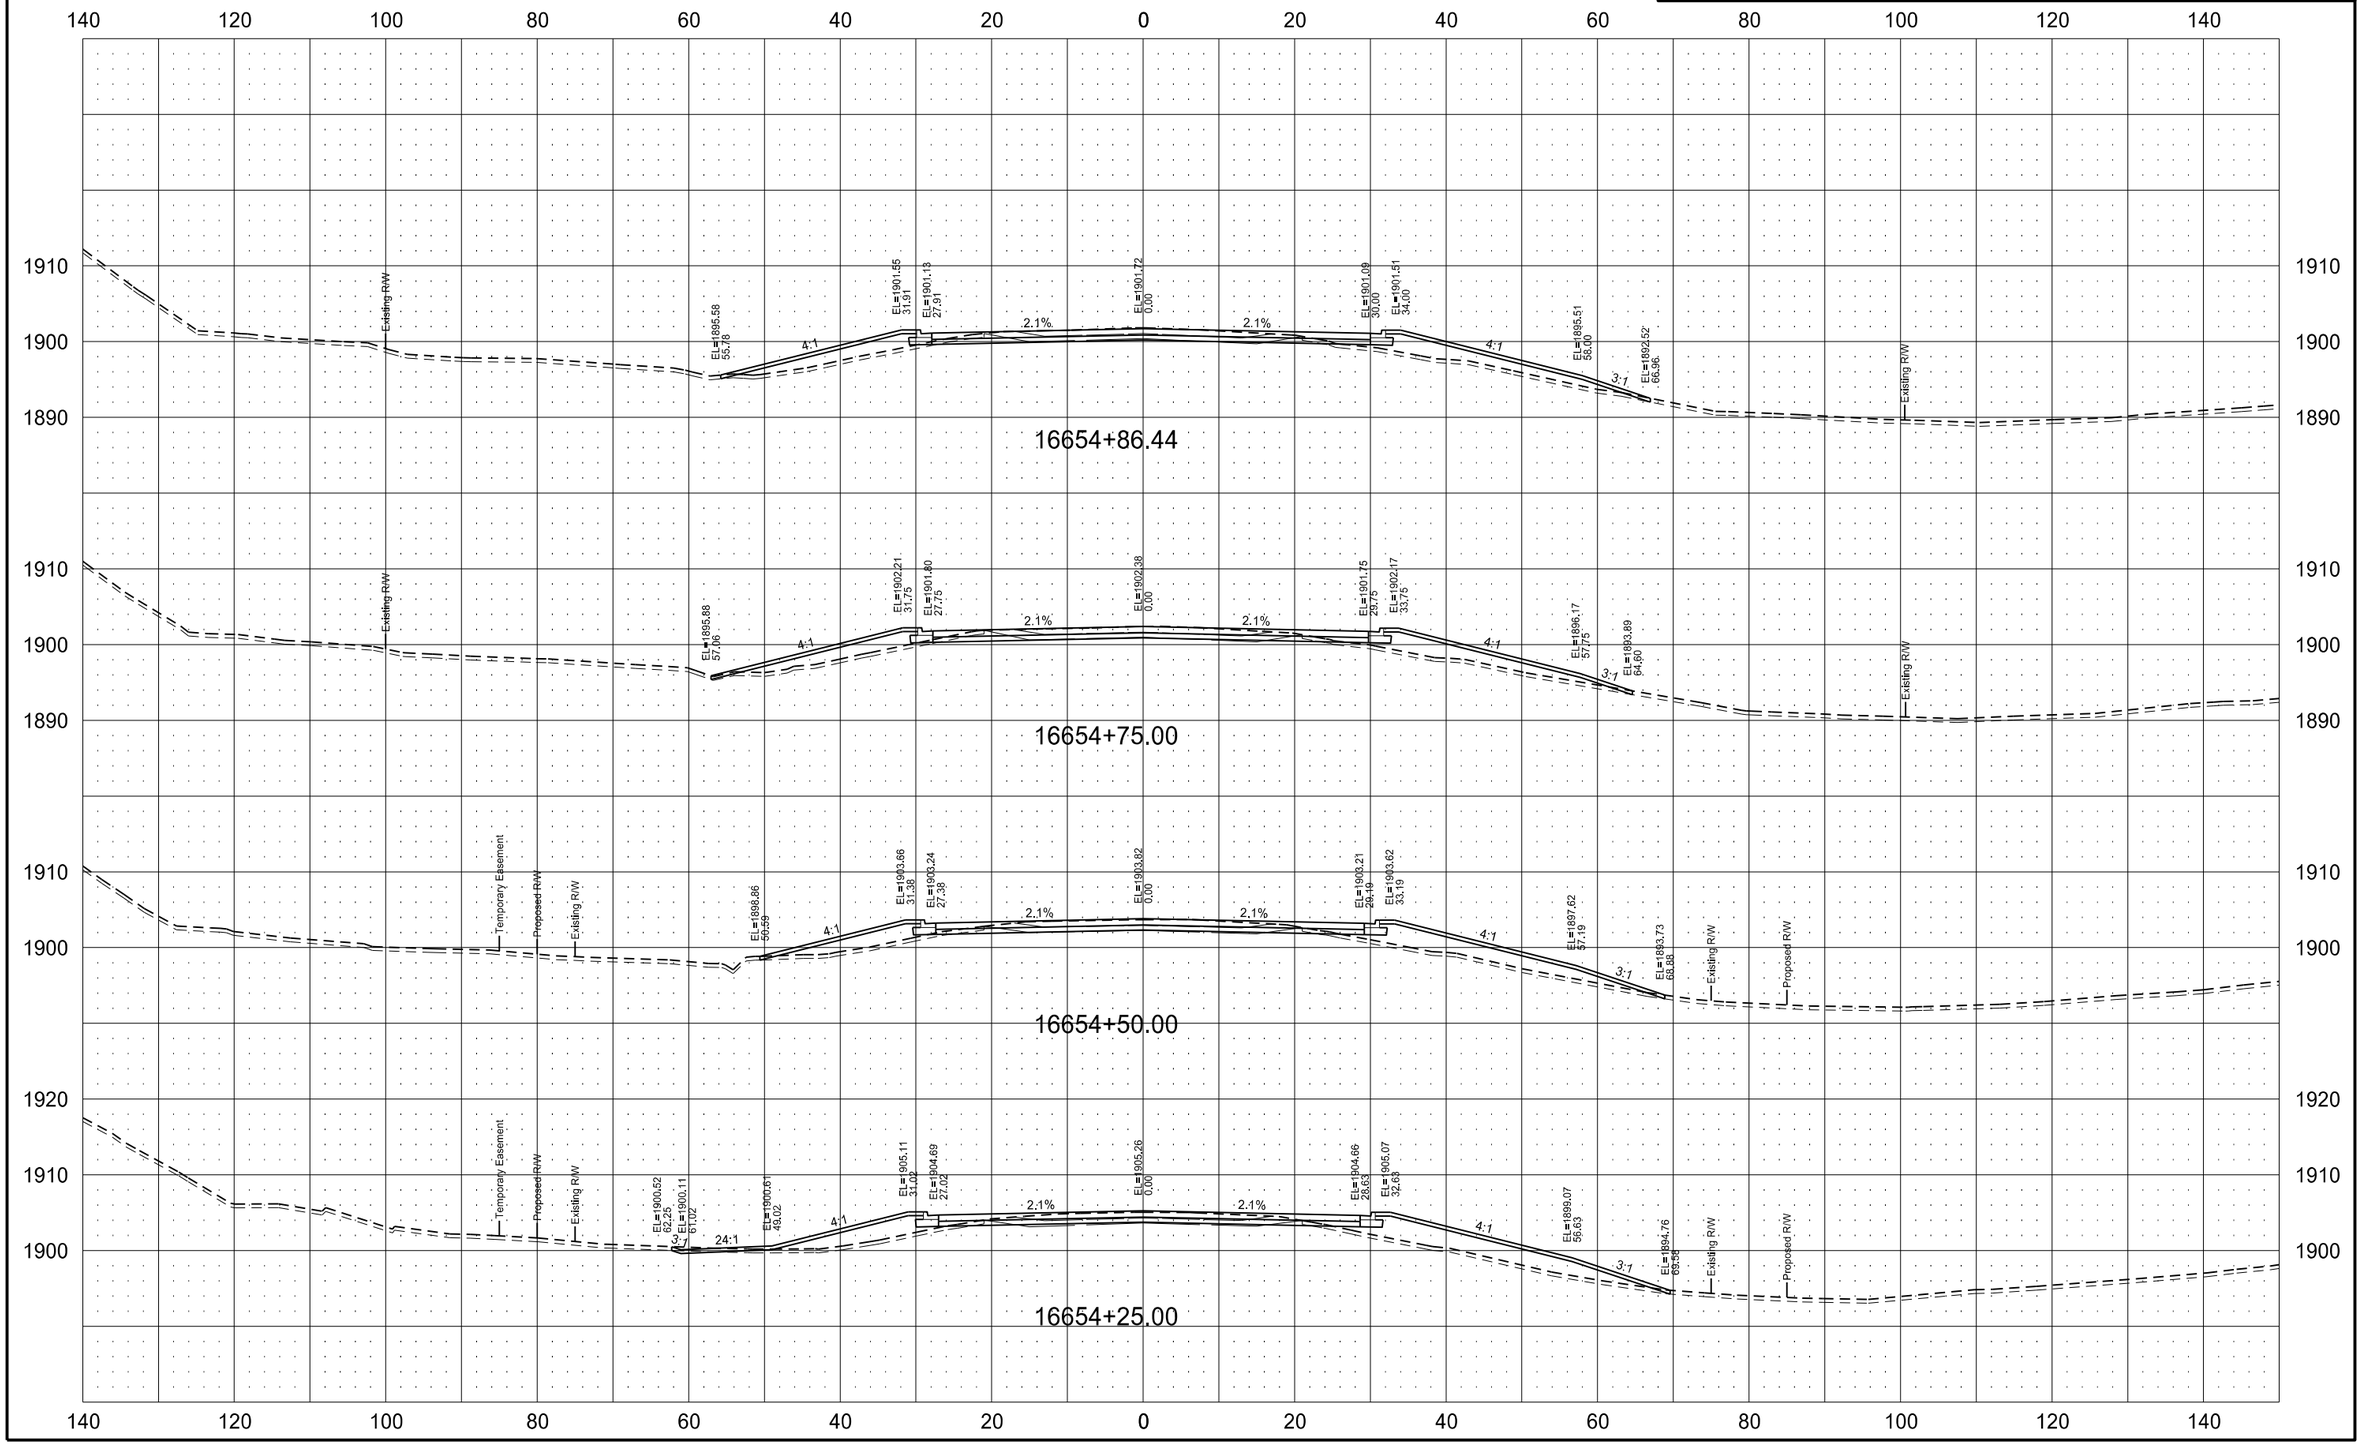

STATE	PROJECT NO.	SECTION NO.	SHEET NO.
ND	SOIB-7-804(054)312	200	99

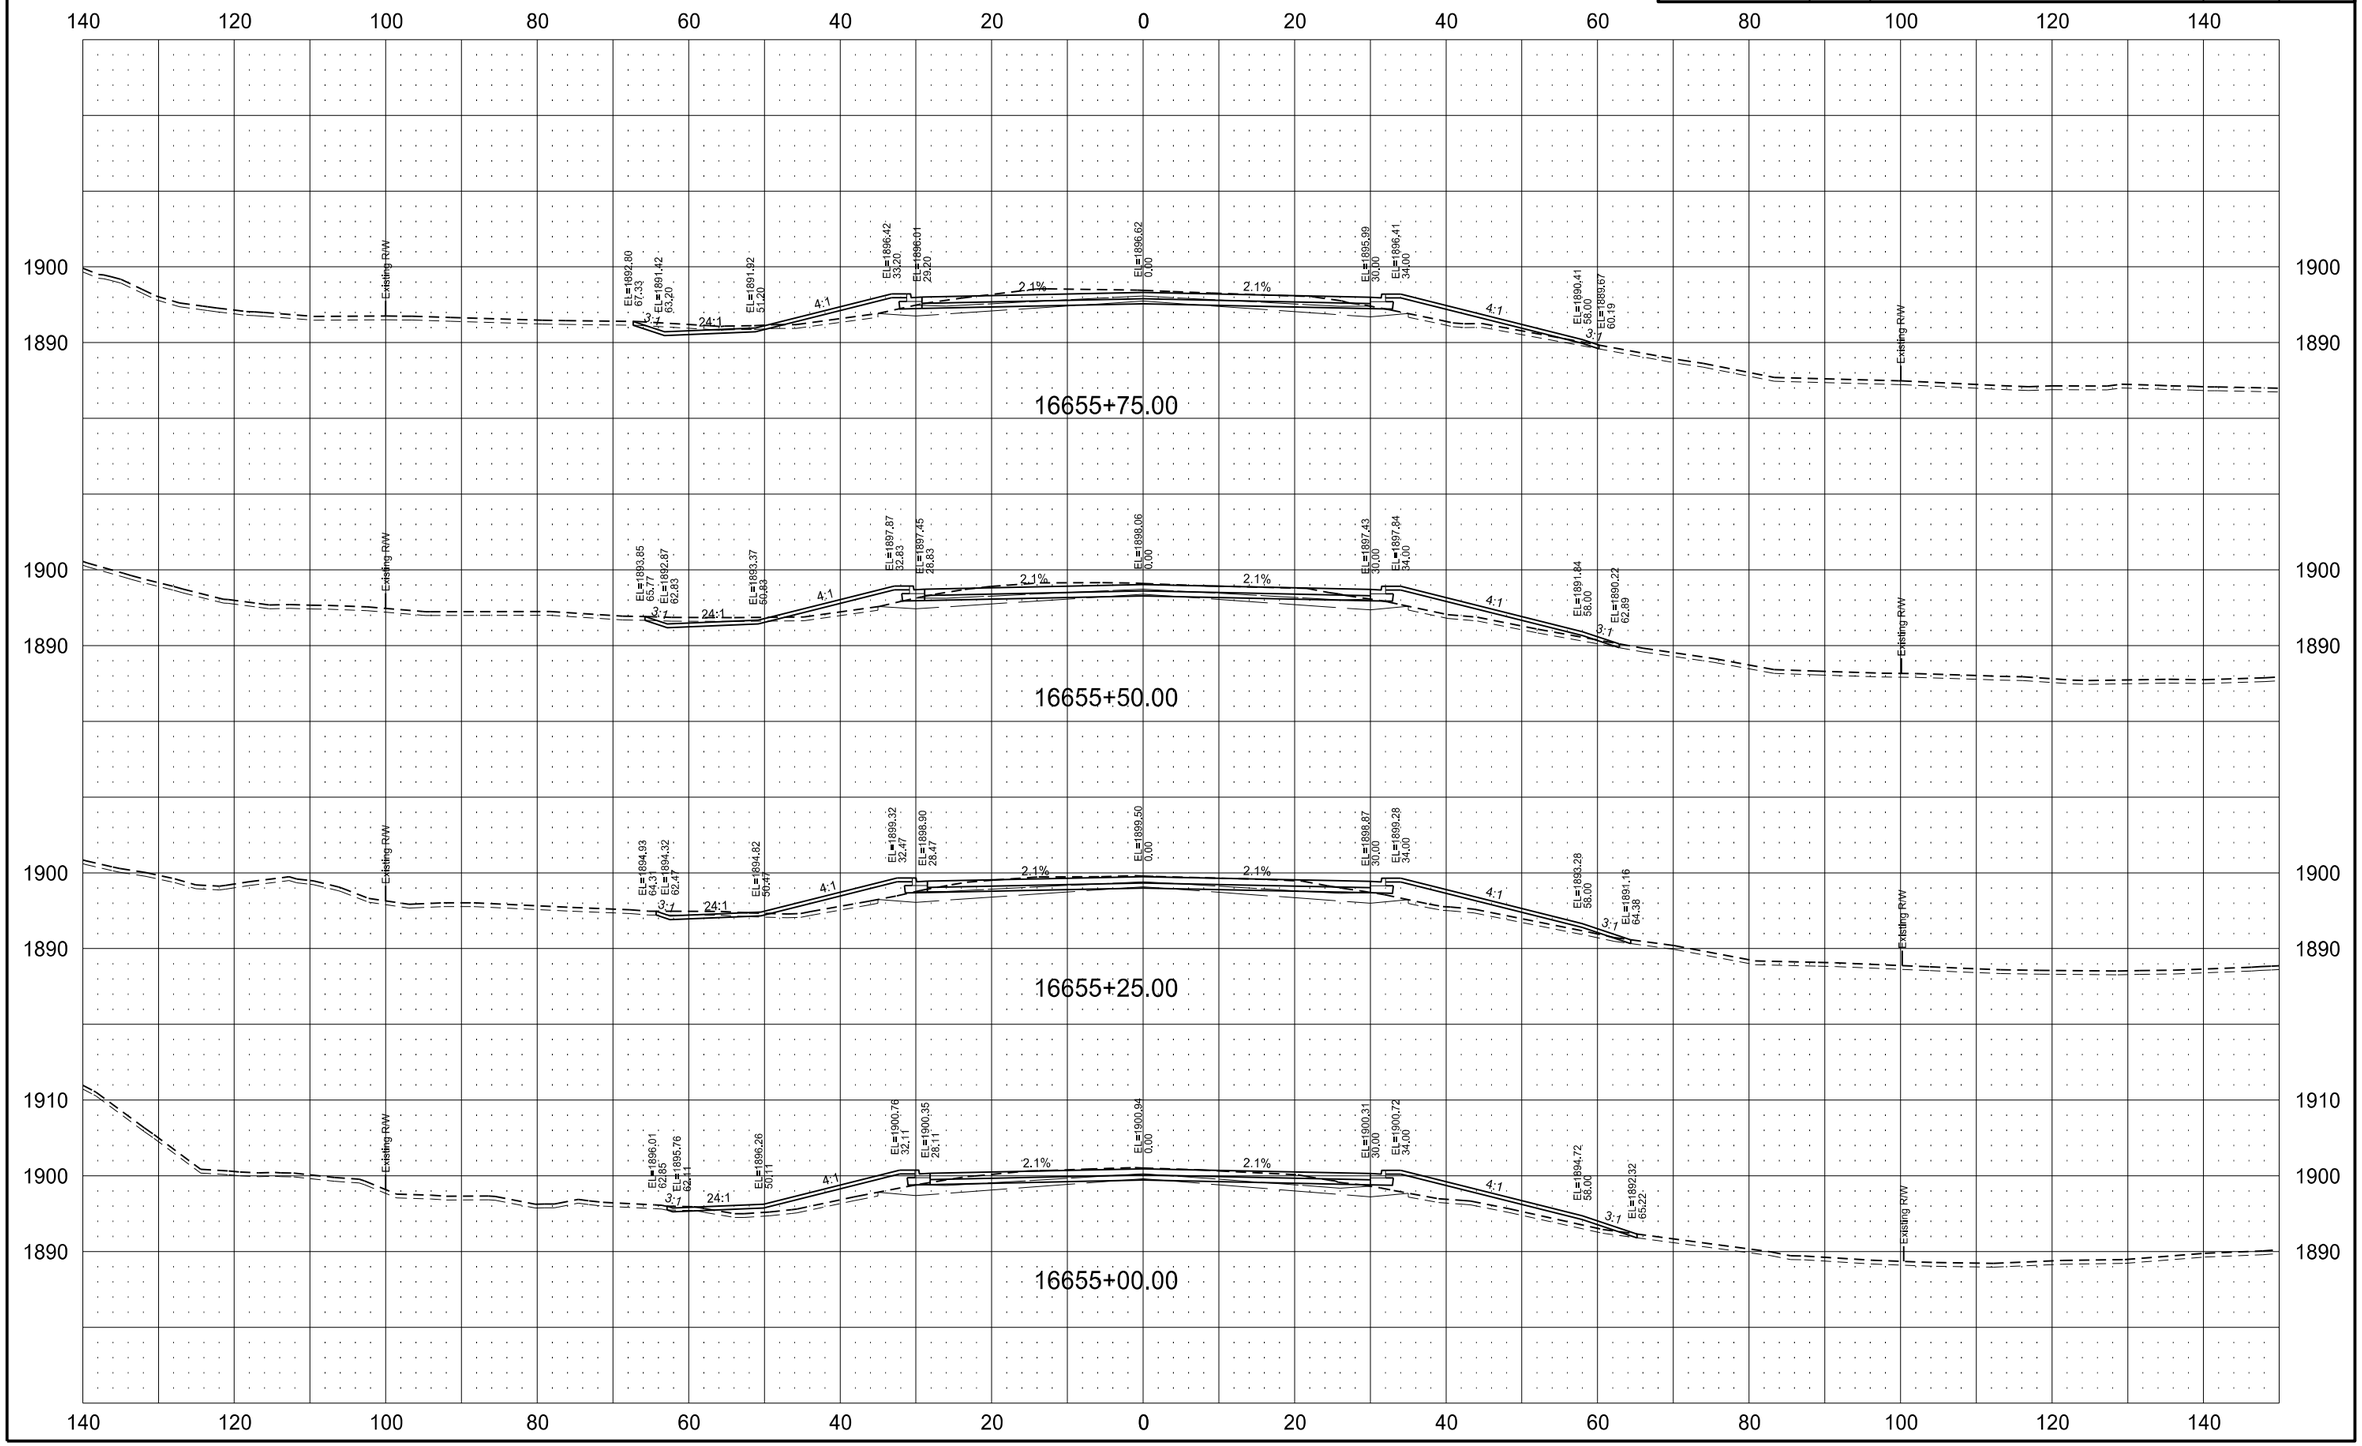

7/13/2016 10:34:08 AM nperius Q:\24\20997-01\Consultant\Design\Sheets\200XS_1804.dgn

STATE	PROJECT NO.	SECTION NO.	SHEET NO.
ND	SOIB-7-804(054)312	200	100

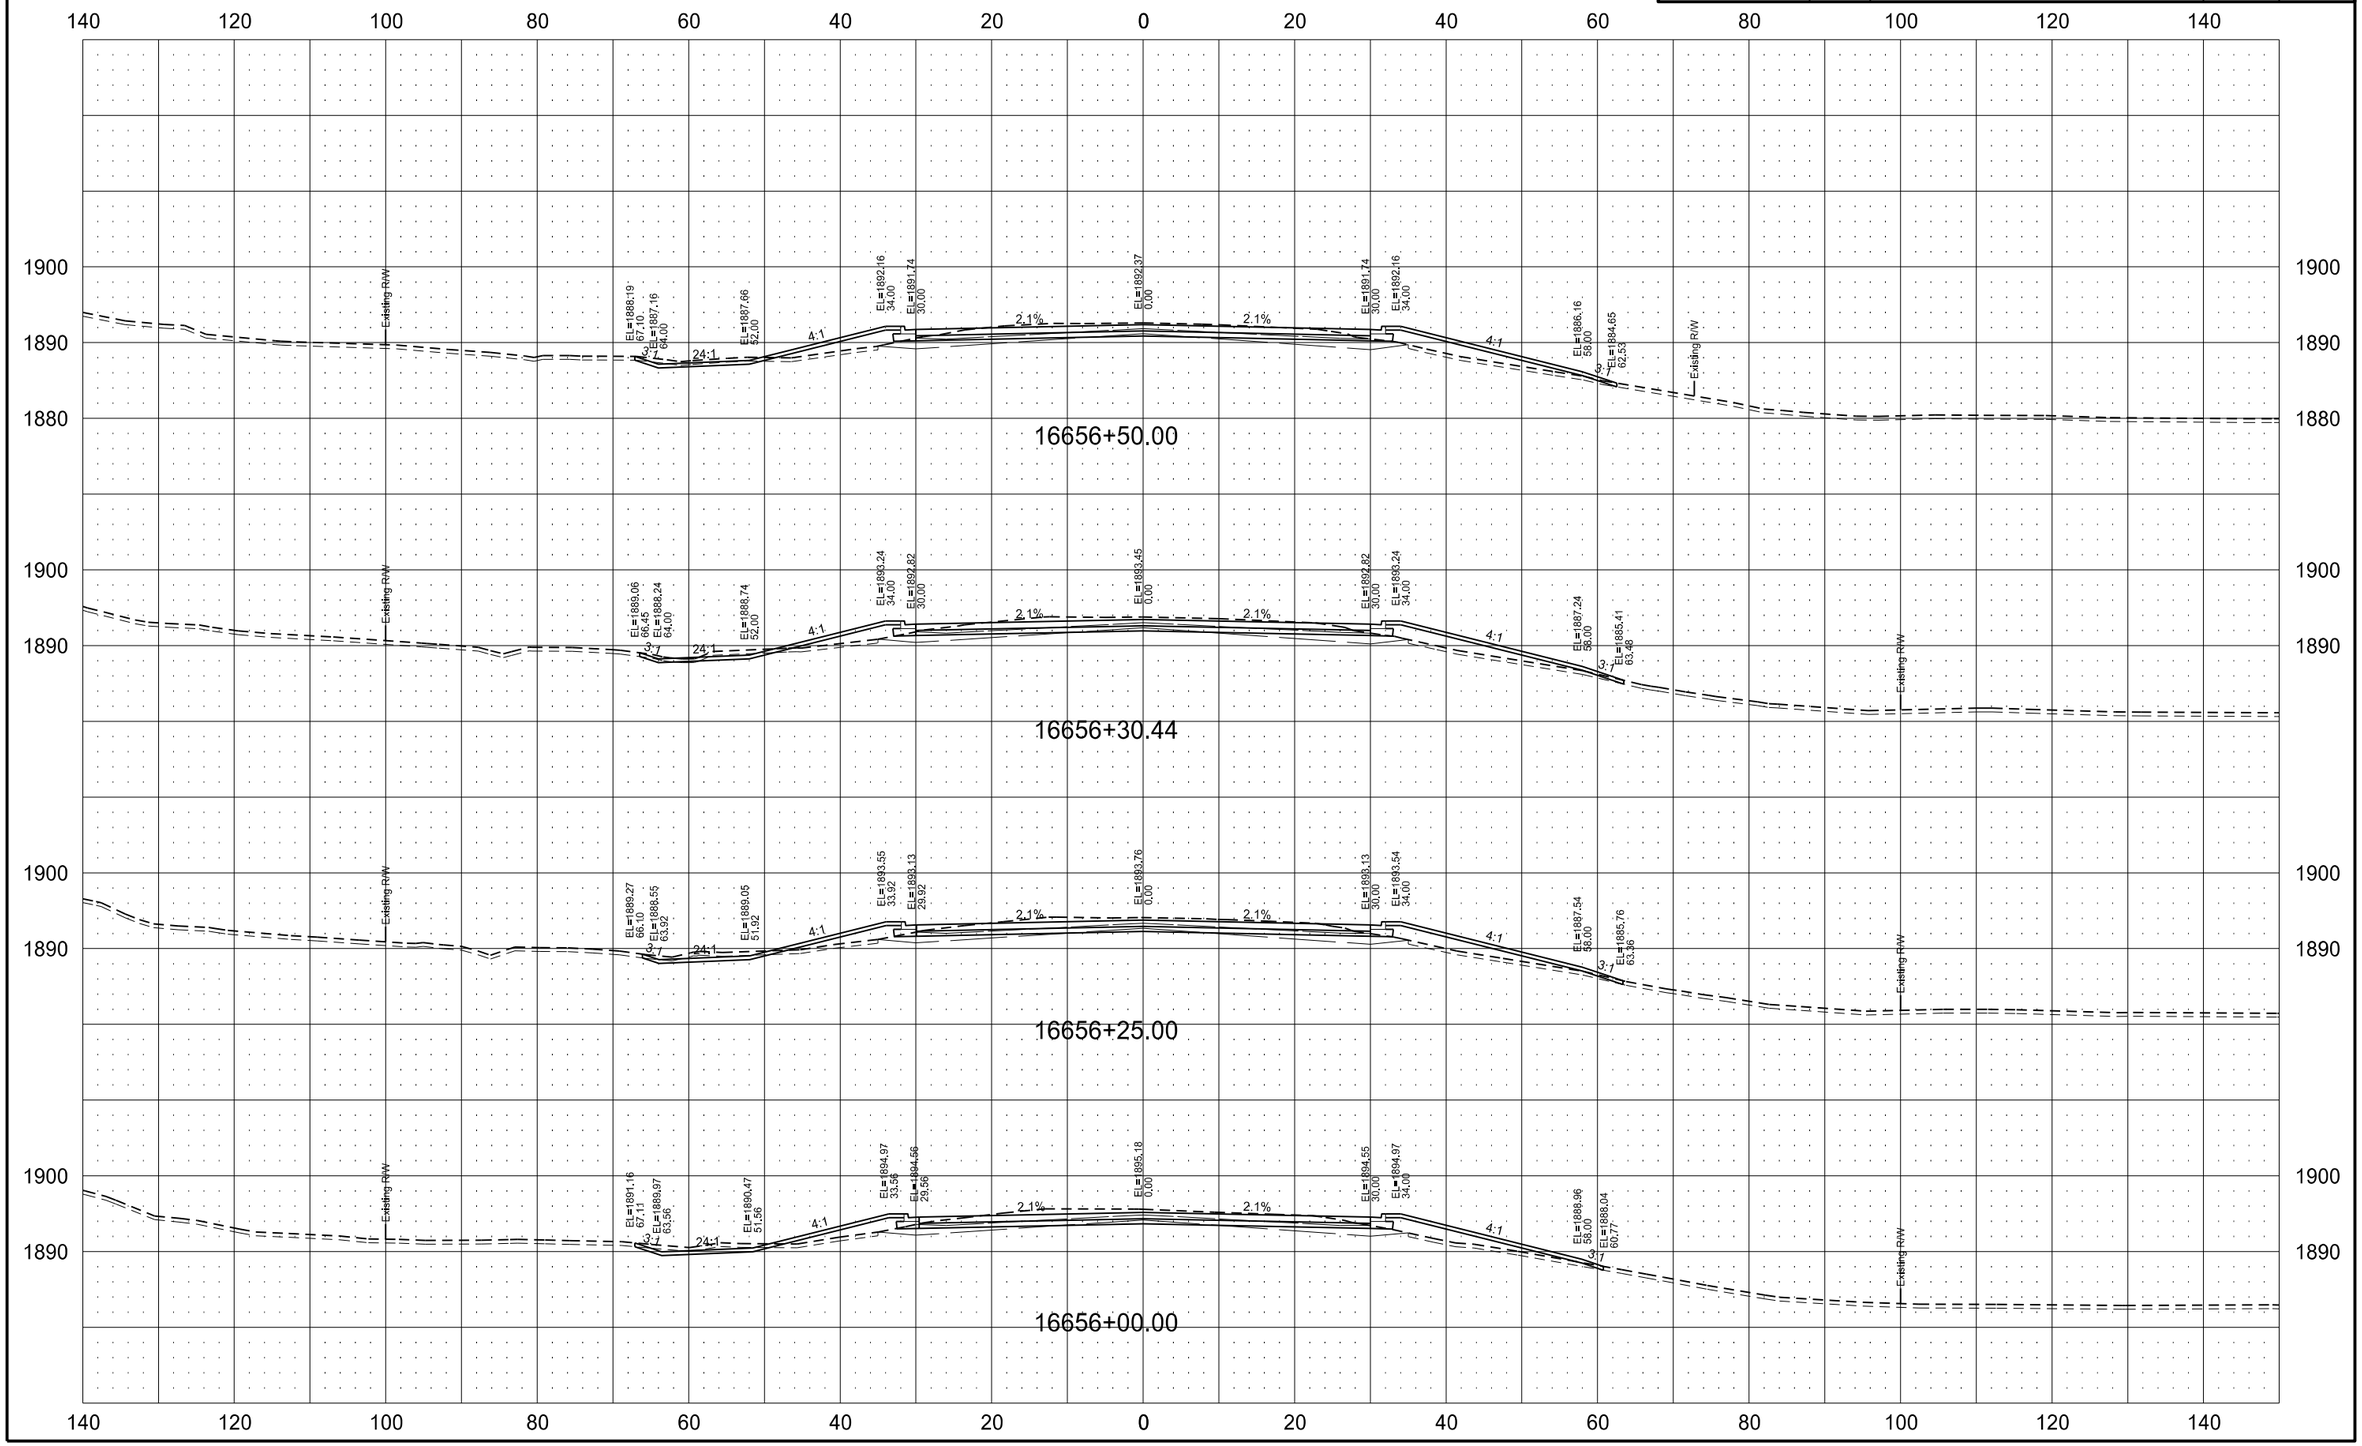

7/13/2016 10:34:21 AM nperius Q:\24\20997-01\Consultant\Design\Sheets\200XS_1804.dgn

STATE	PROJECT NO.	SECTION NO.	SHEET NO.
ND	SOIB-7-804(054)312	200	101

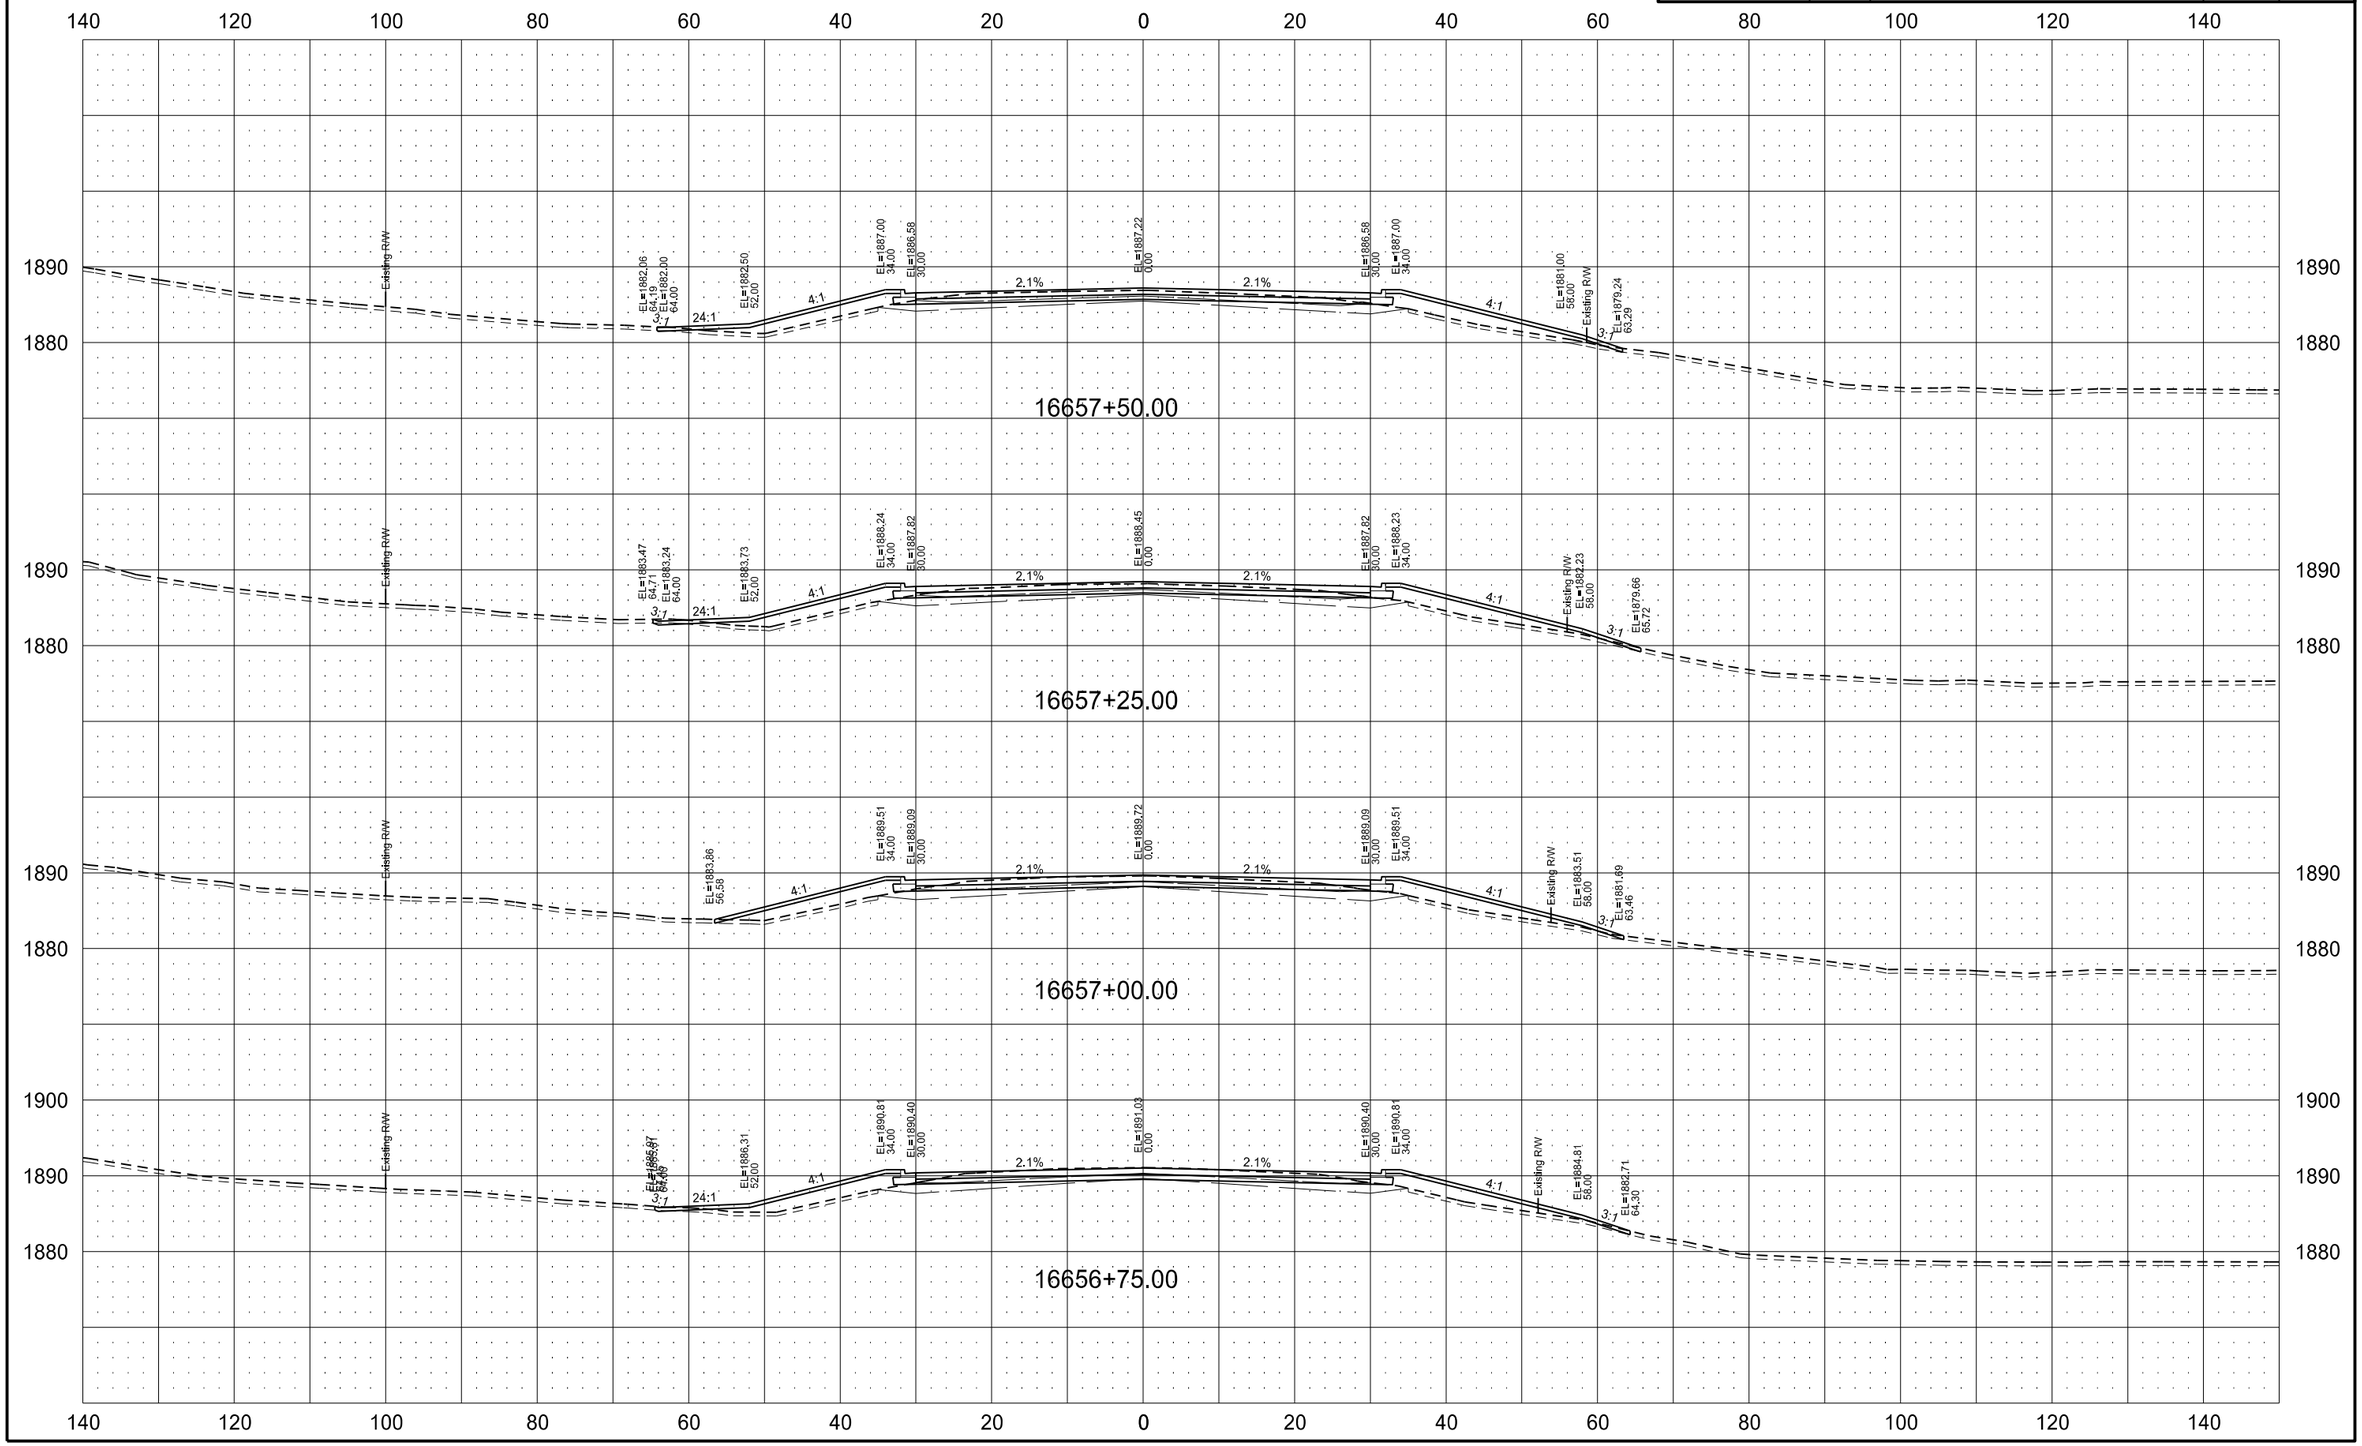

STATE	PROJECT NO.	SECTION NO.	SHEET NO.
ND	SOIB-7-804(054)312	200	102

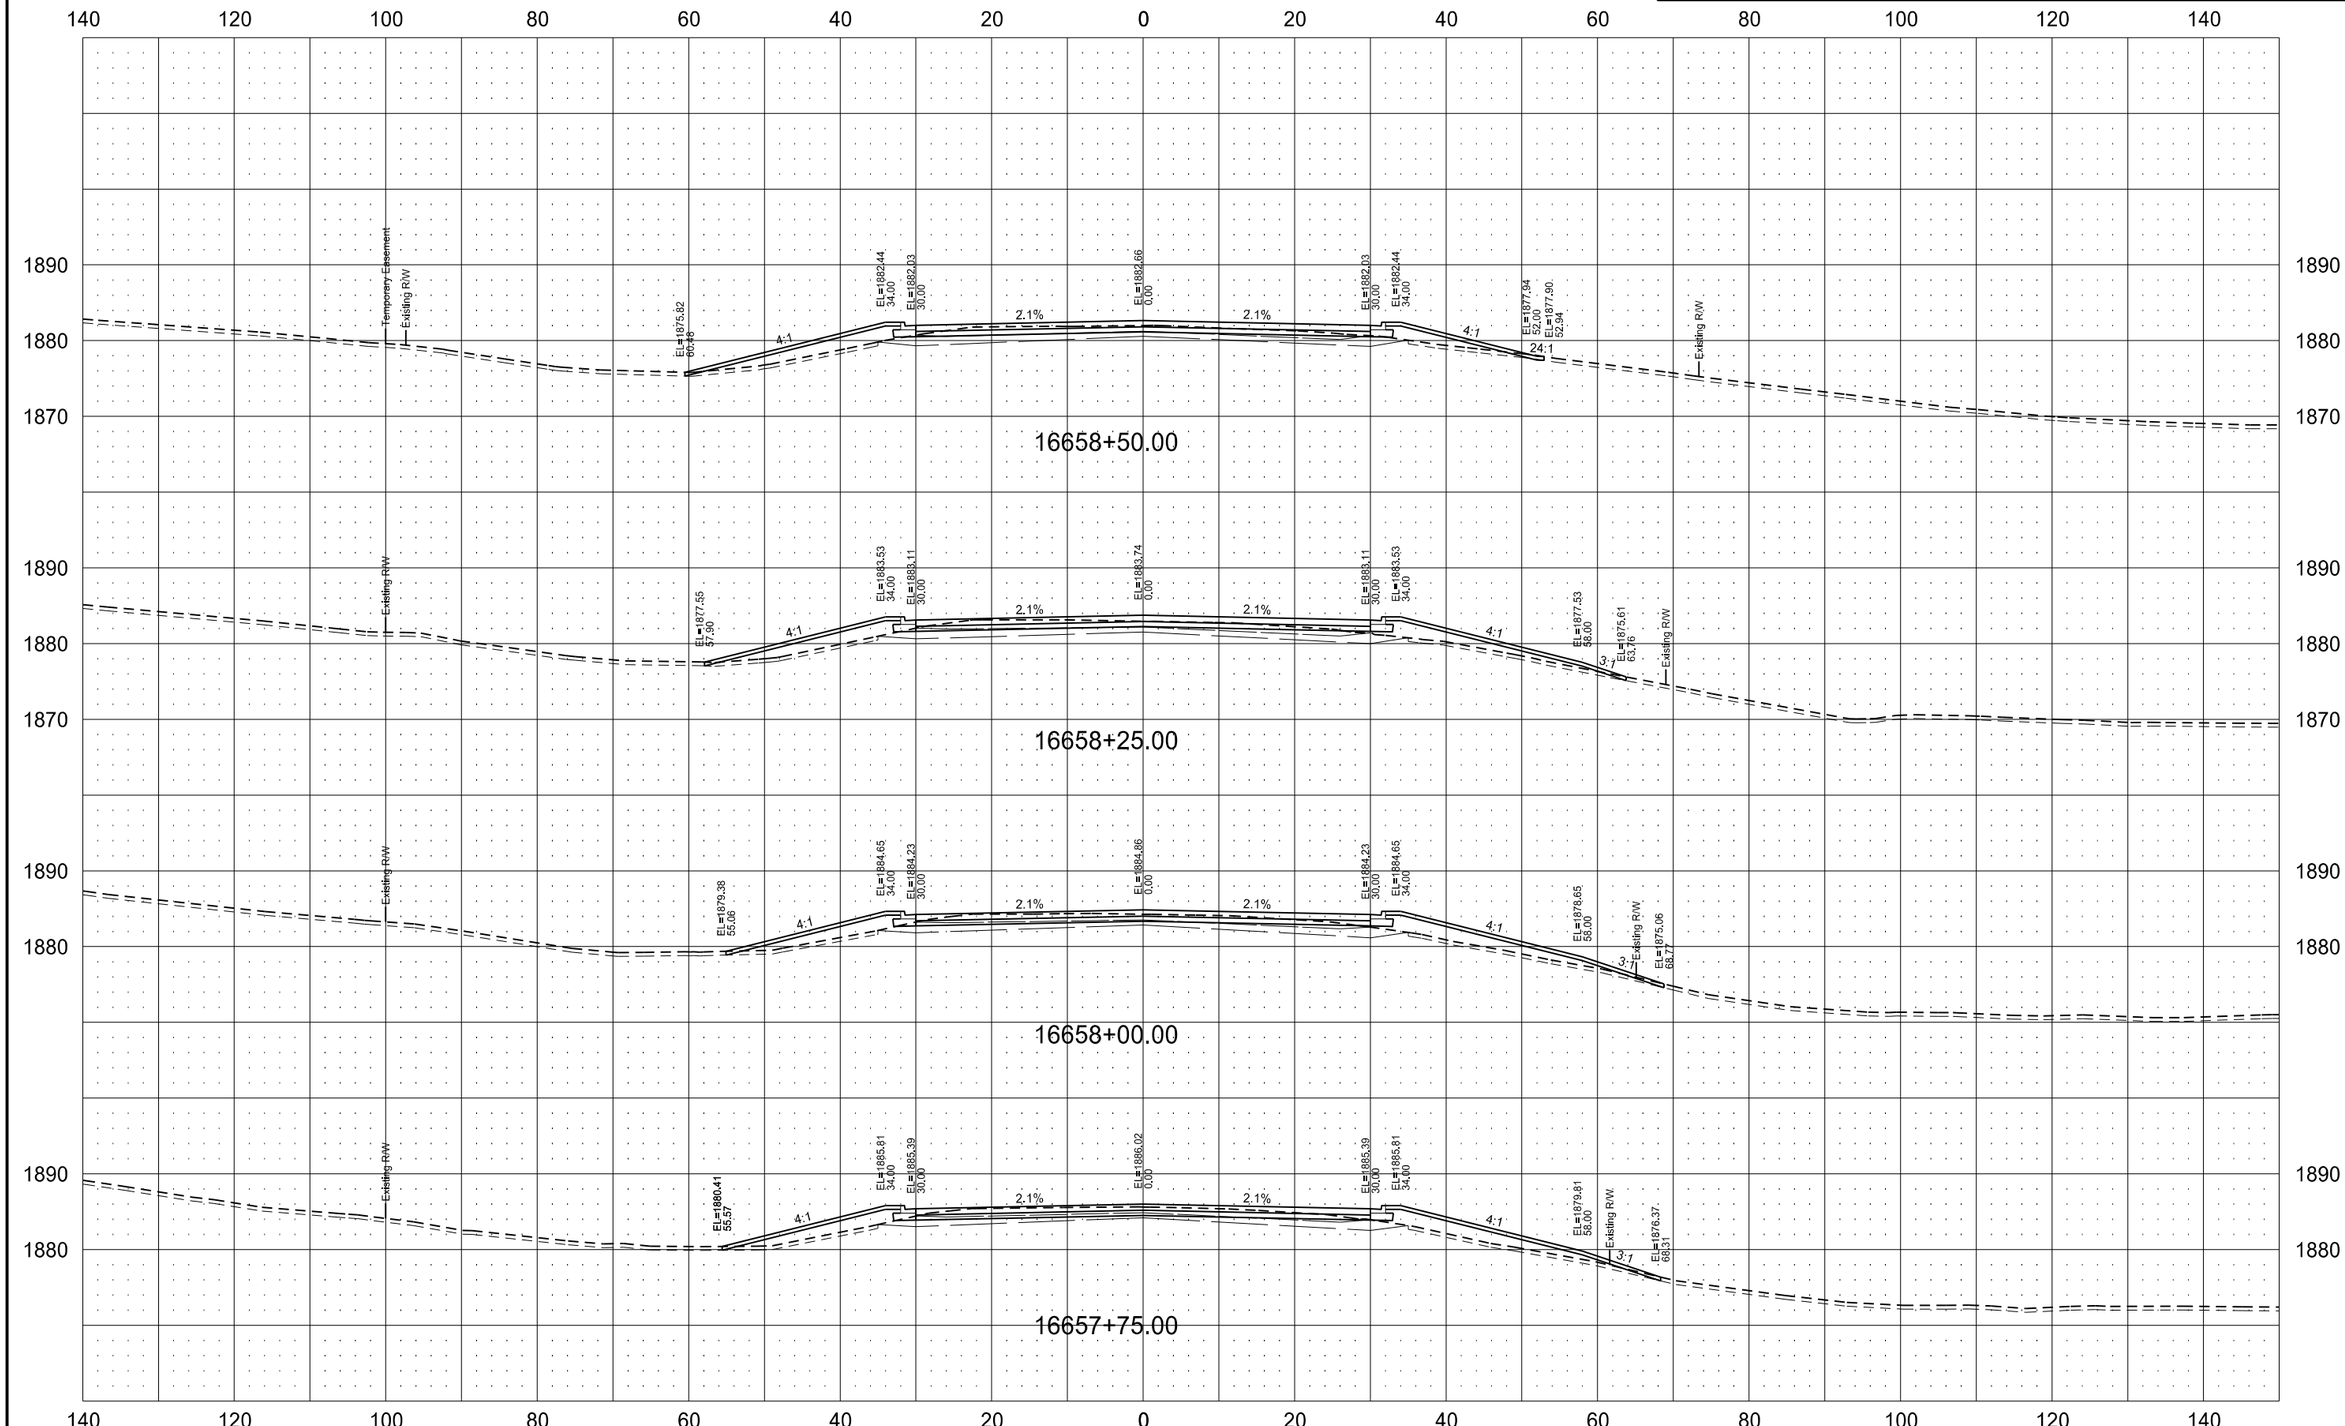

STATE	PROJECT NO.	SECTION NO.	SHEET NO.
ND	SOIB-7-804(054)312	200	103

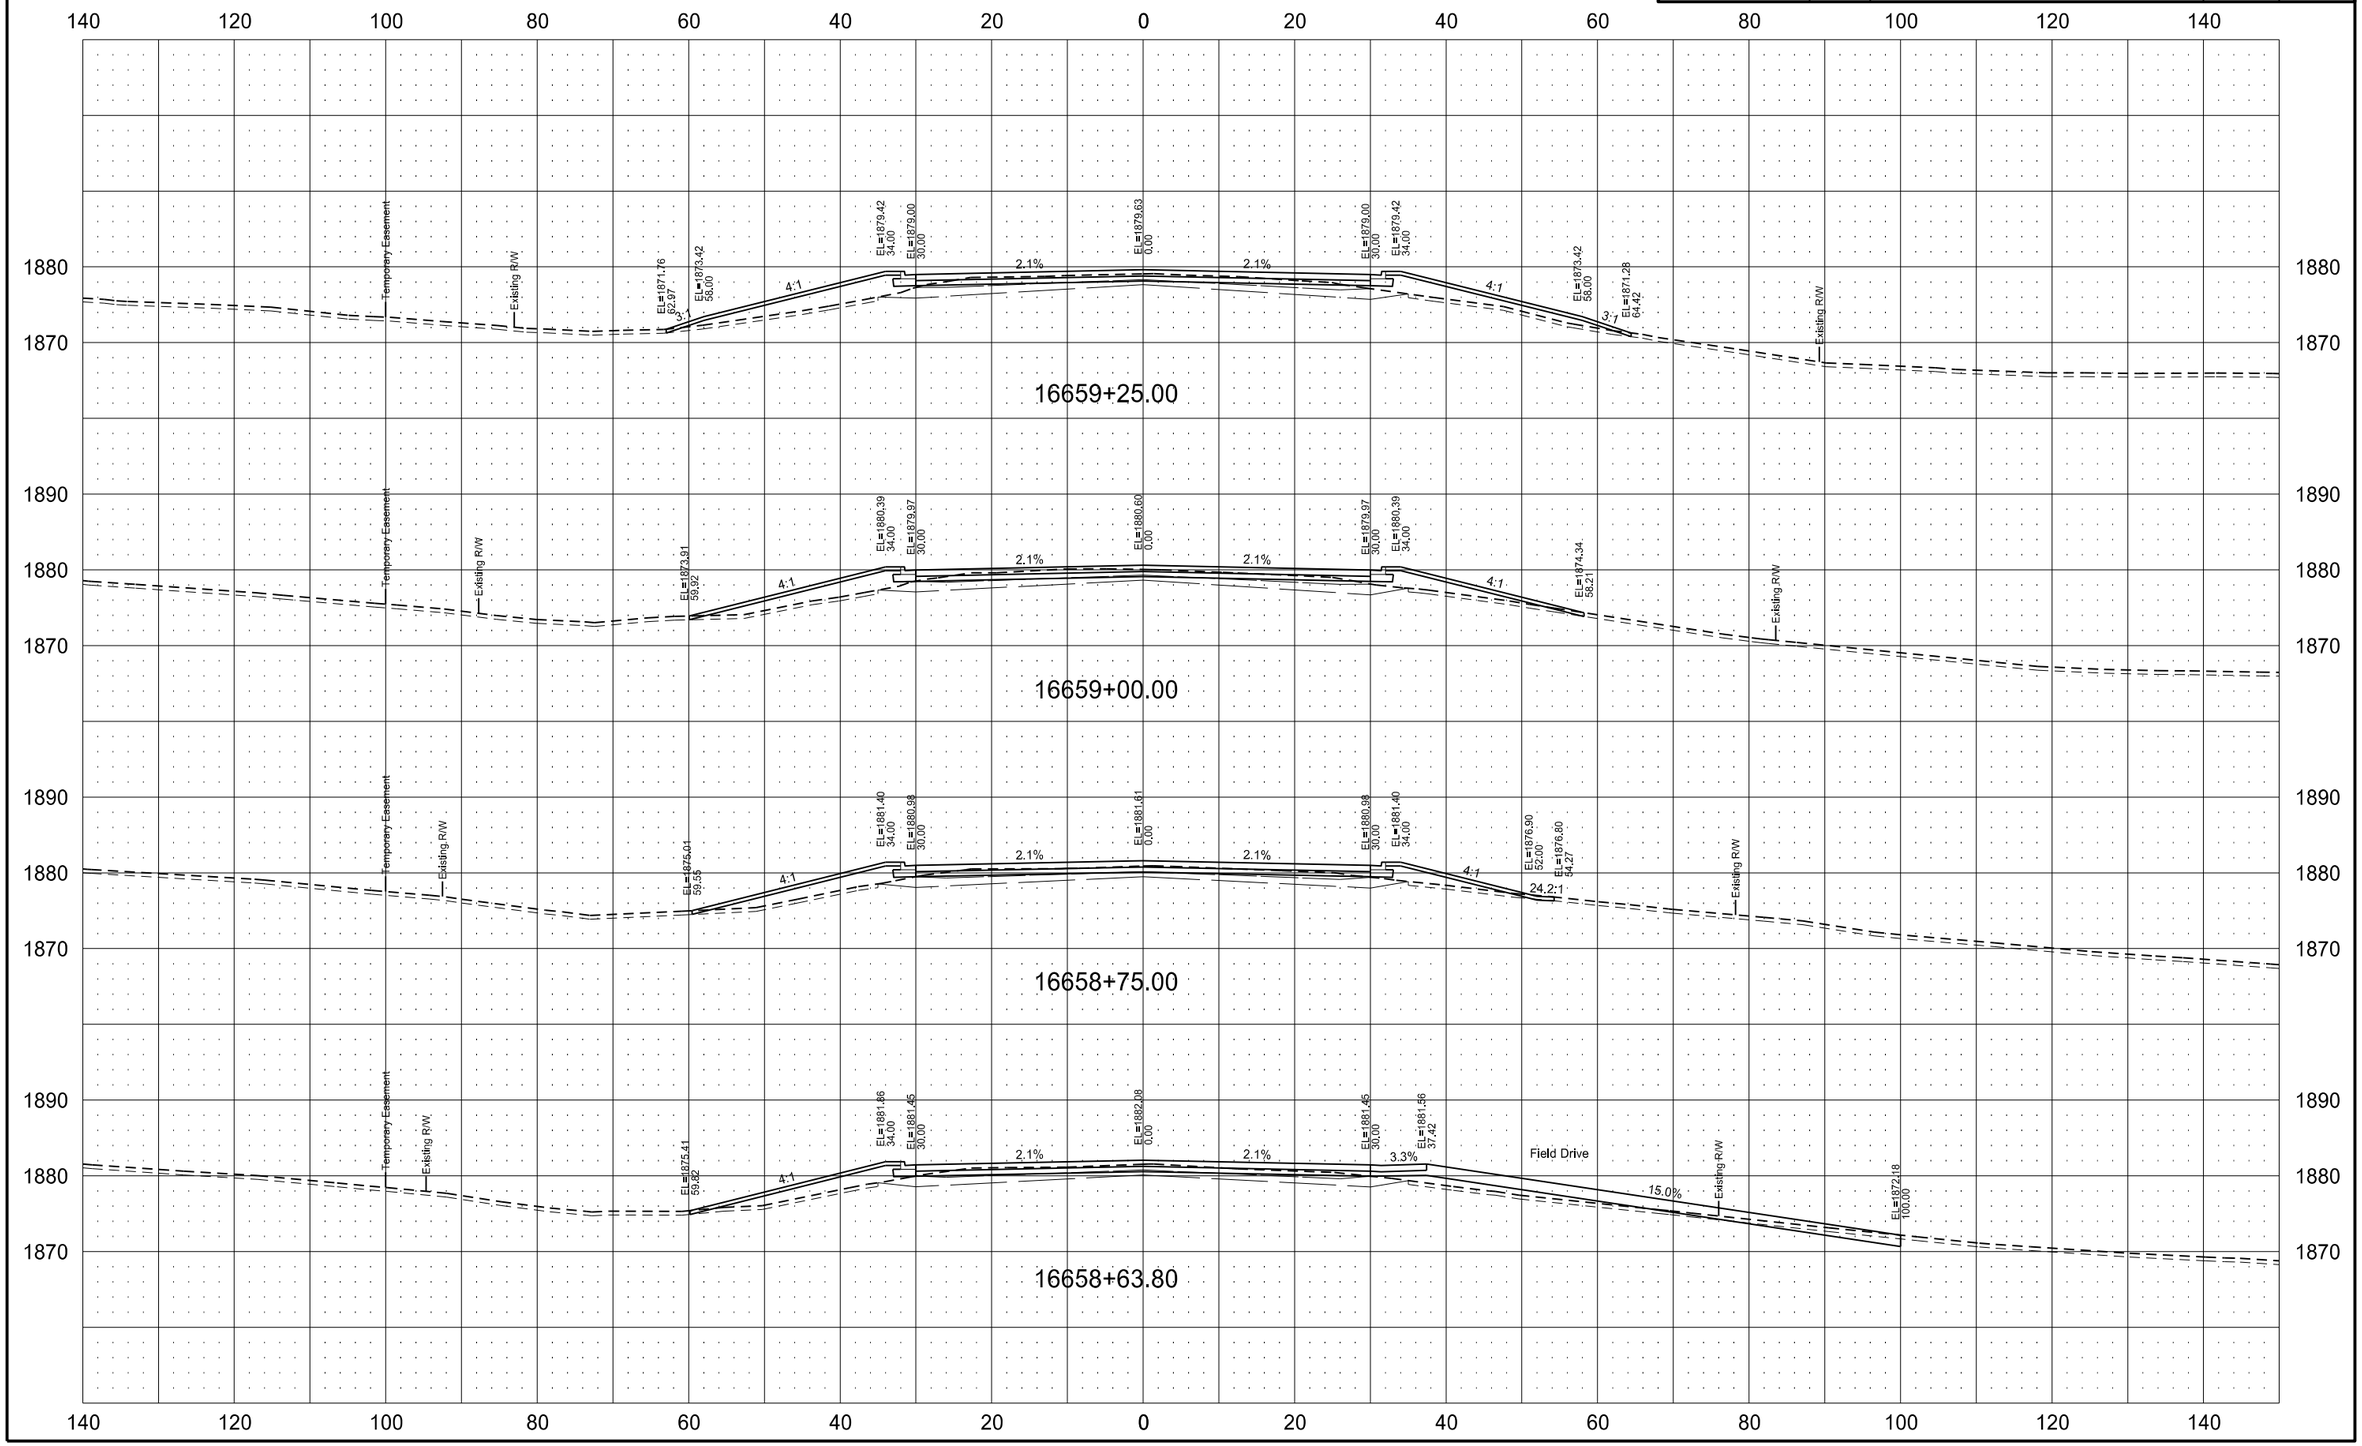

STATE	PROJECT NO.	SECTION NO.	SHEET NO.
ND	SOIB-7-804(054)312	200	104

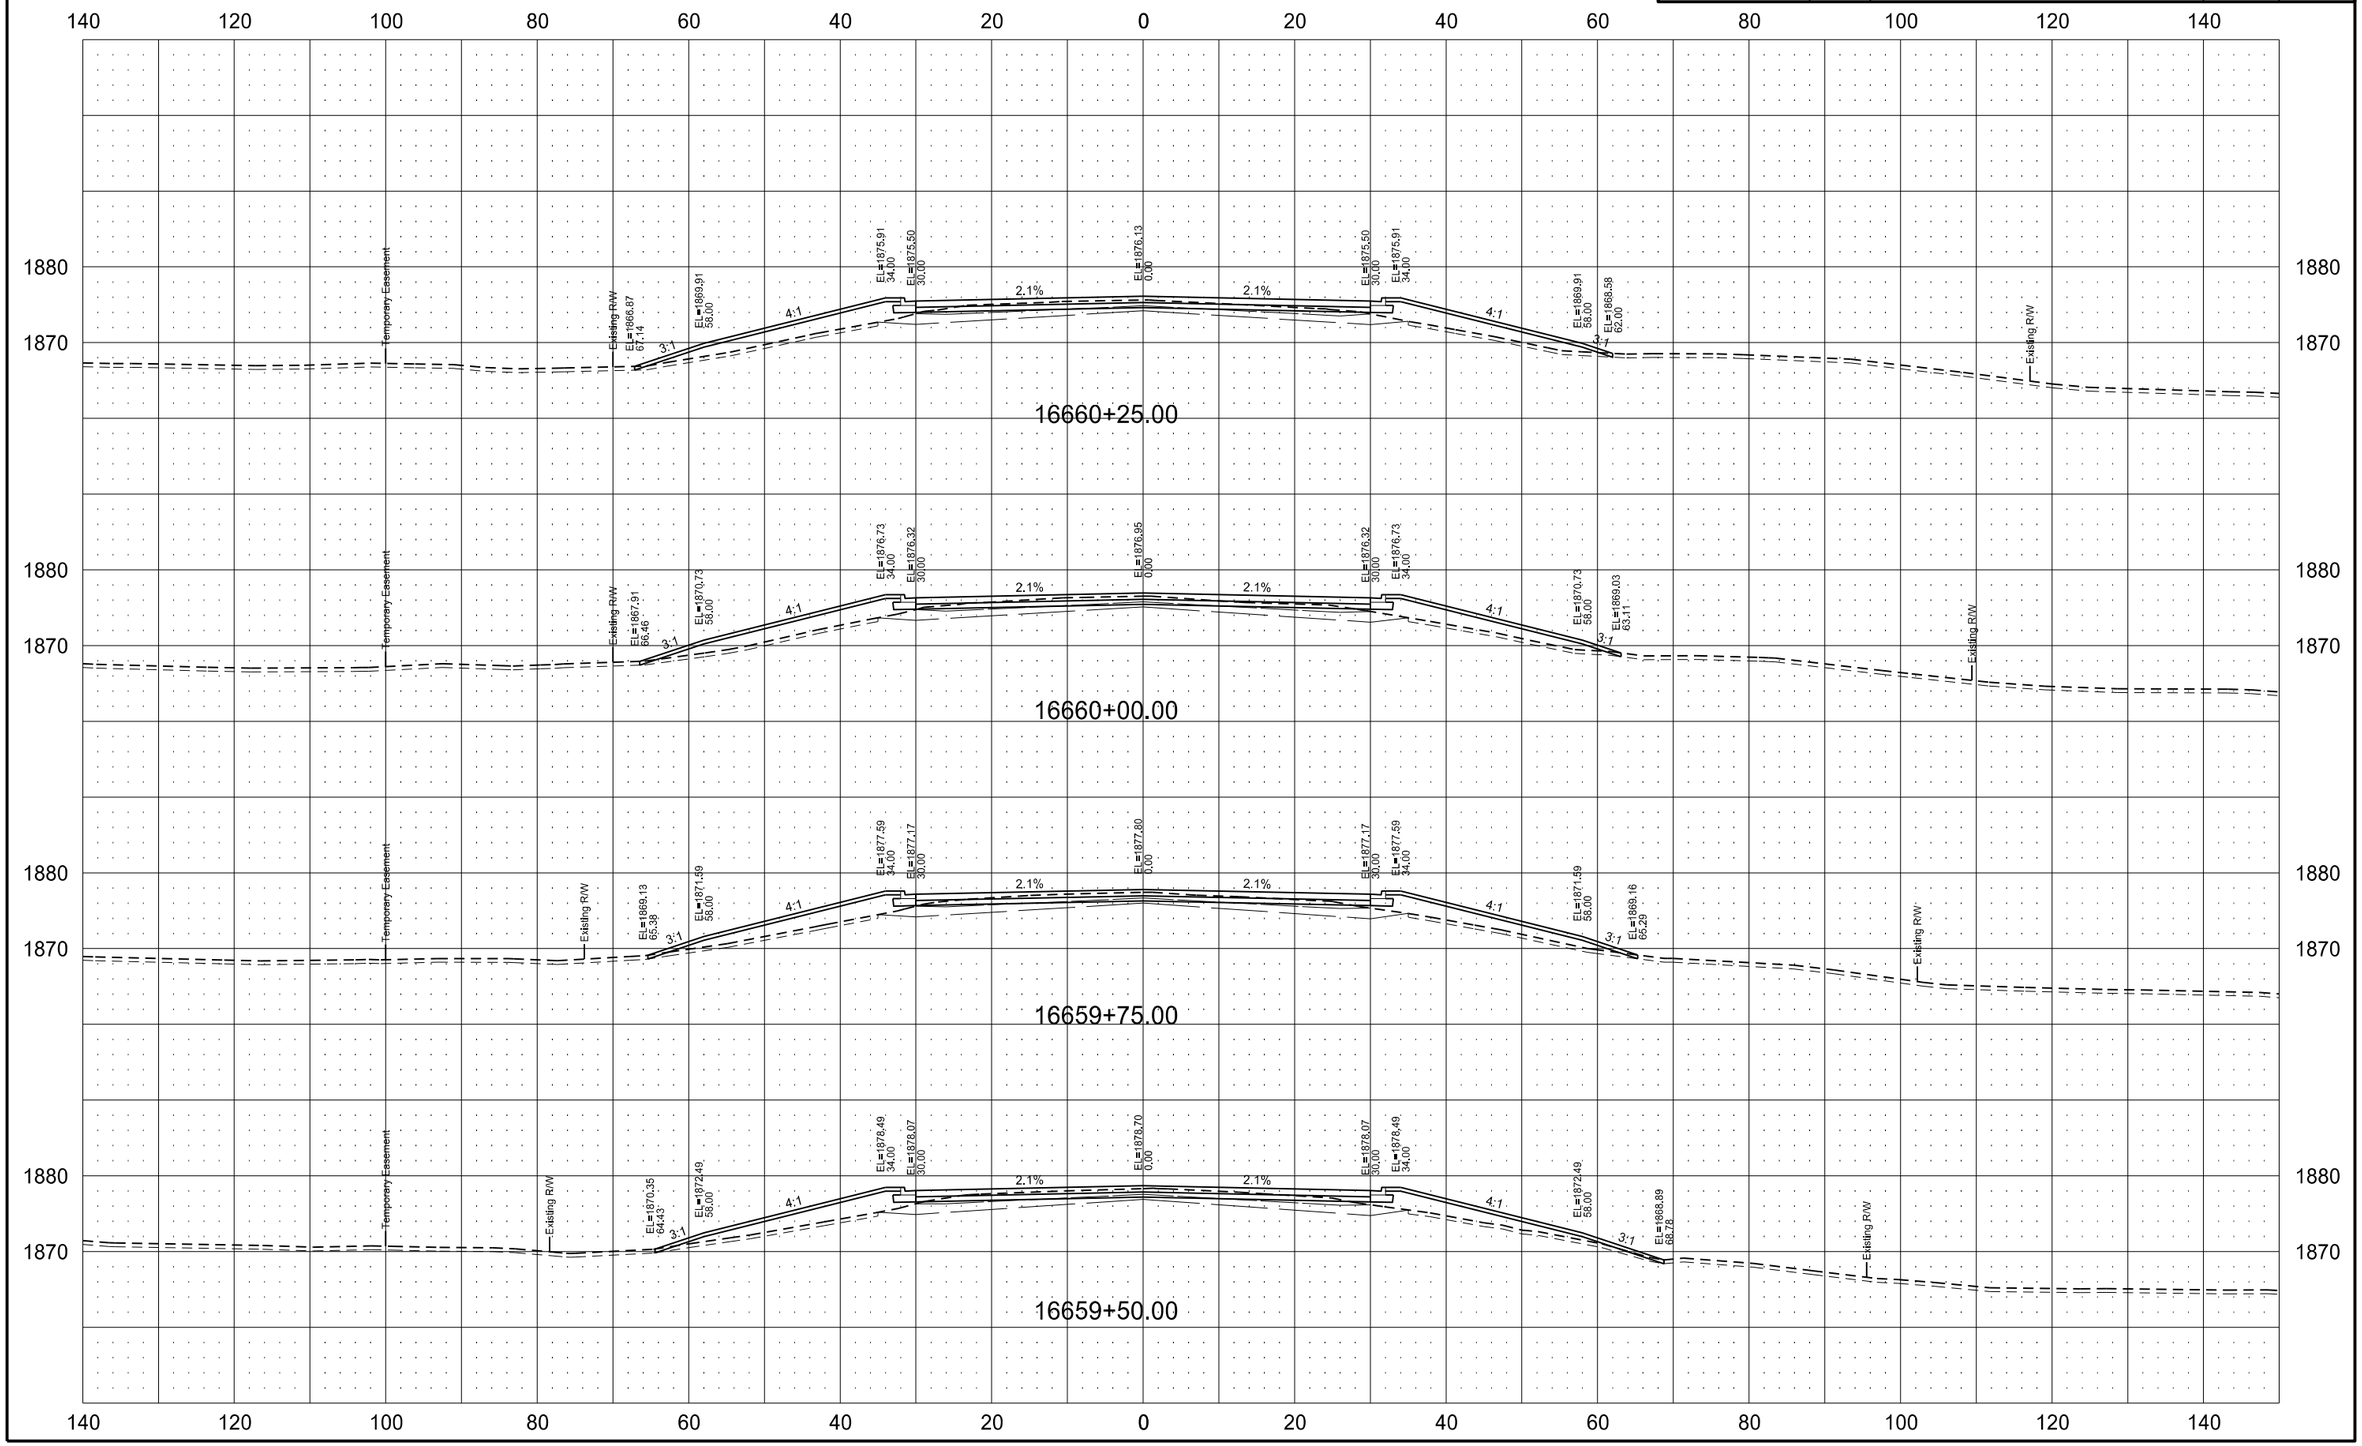

7/13/2016 10:36:27 AM nperius Q:\24\20997-01\Consultant\Design\Sheets\200XS_1804.dgn

STATE	PROJECT NO.	SECTION NO.	SHEET NO.
ND	SOIB-7-804(054)312	200	105

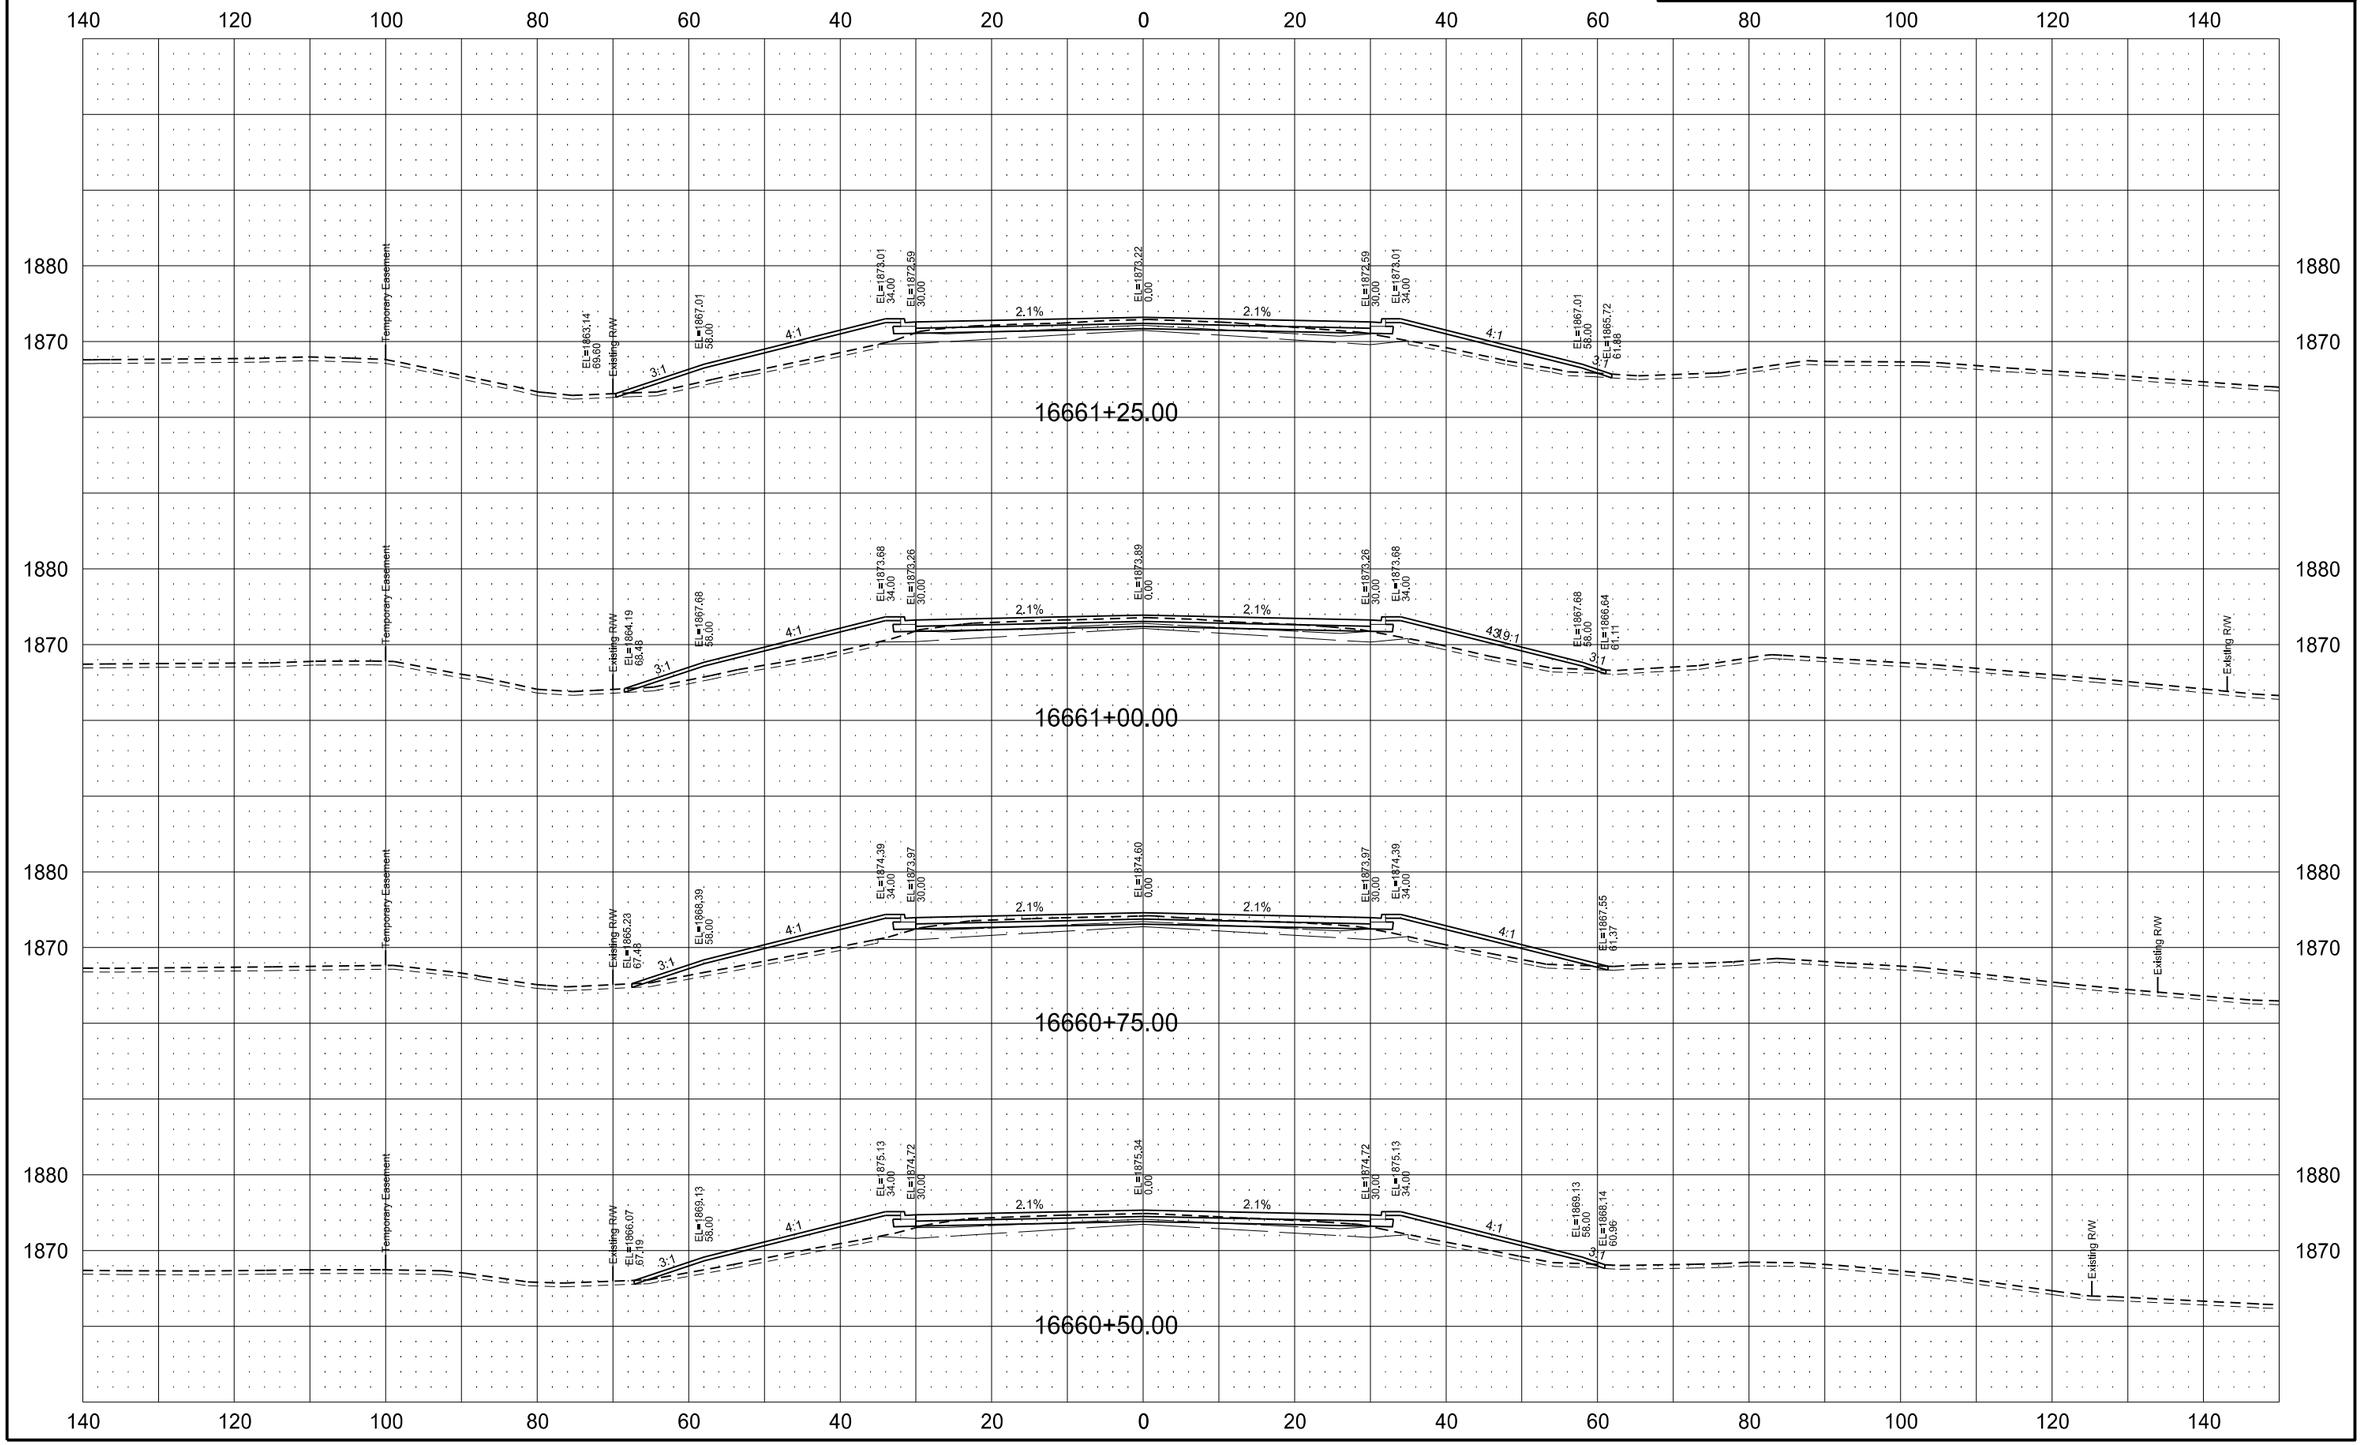

7/13/2016 10:36:39 AM nperius Q:\24\20997-01\Consultant\Design\Sheets\200XS_1804.dgn

STATE	PROJECT NO.	SECTION NO.	SHEET NO.
ND	SOIB-7-804(054)312	200	106

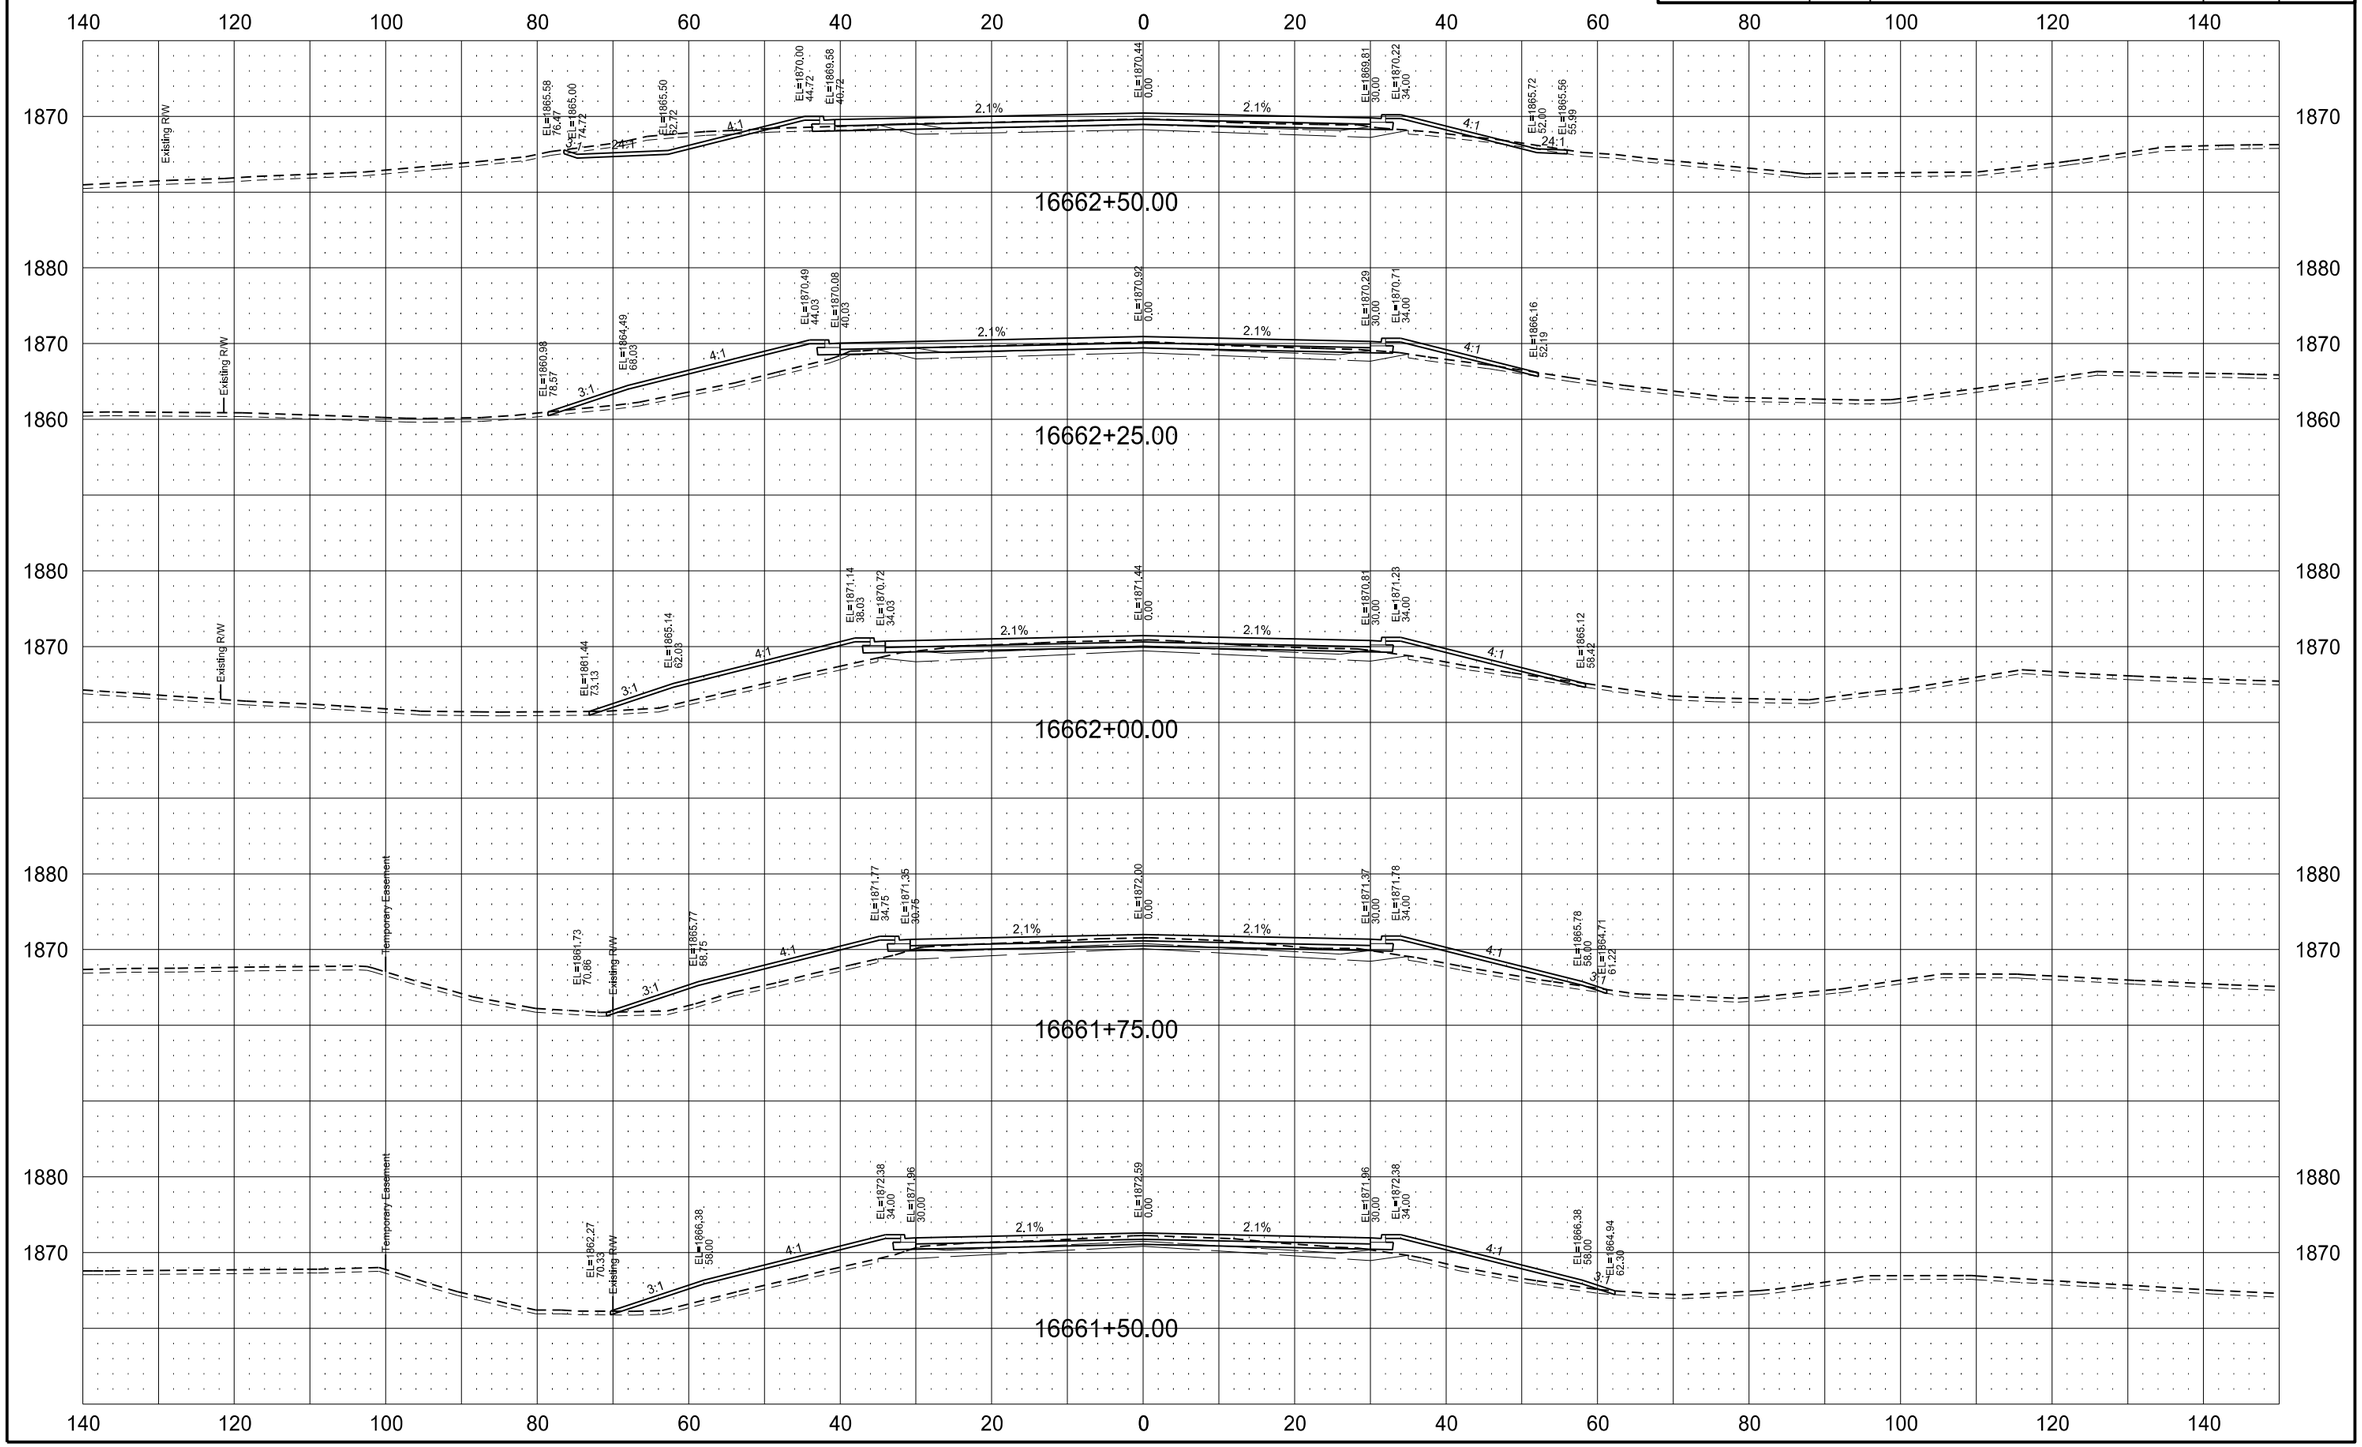

STATE	PROJECT NO.	SECTION NO.	SHEET NO.
ND	SOIB-7-804(054)312	200	107

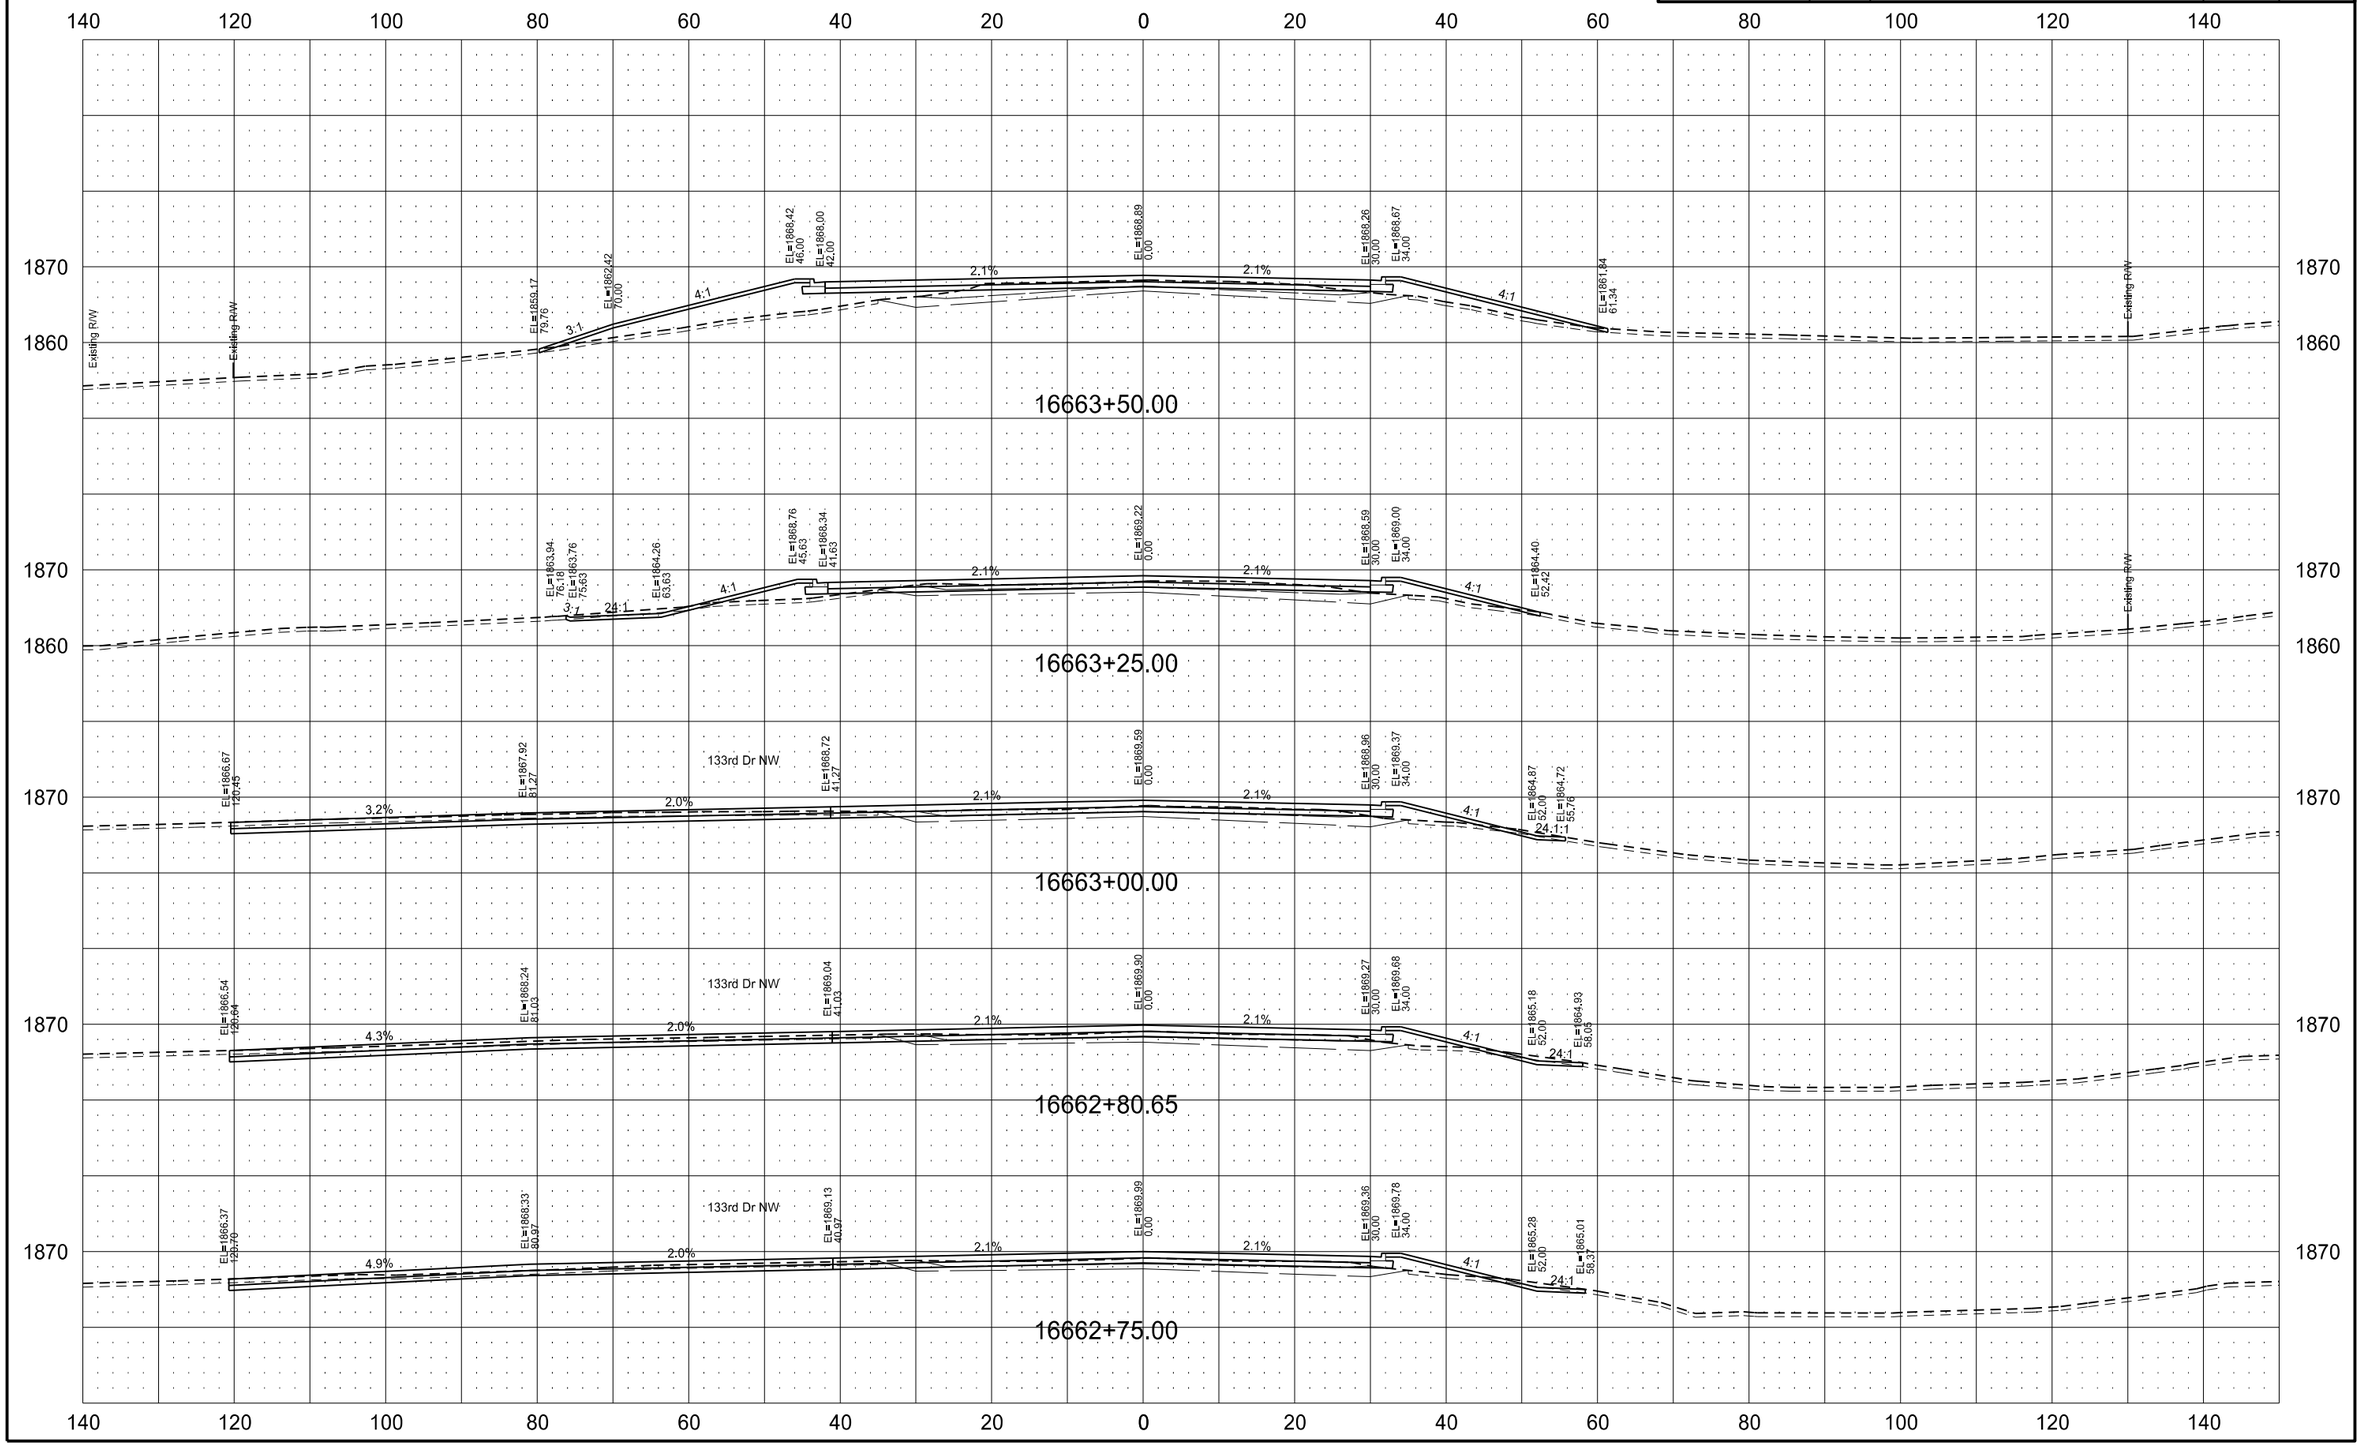

STATE	PROJECT NO.	SECTION NO.	SHEET NO.
ND	SOIB-7-804(054)312	200	108

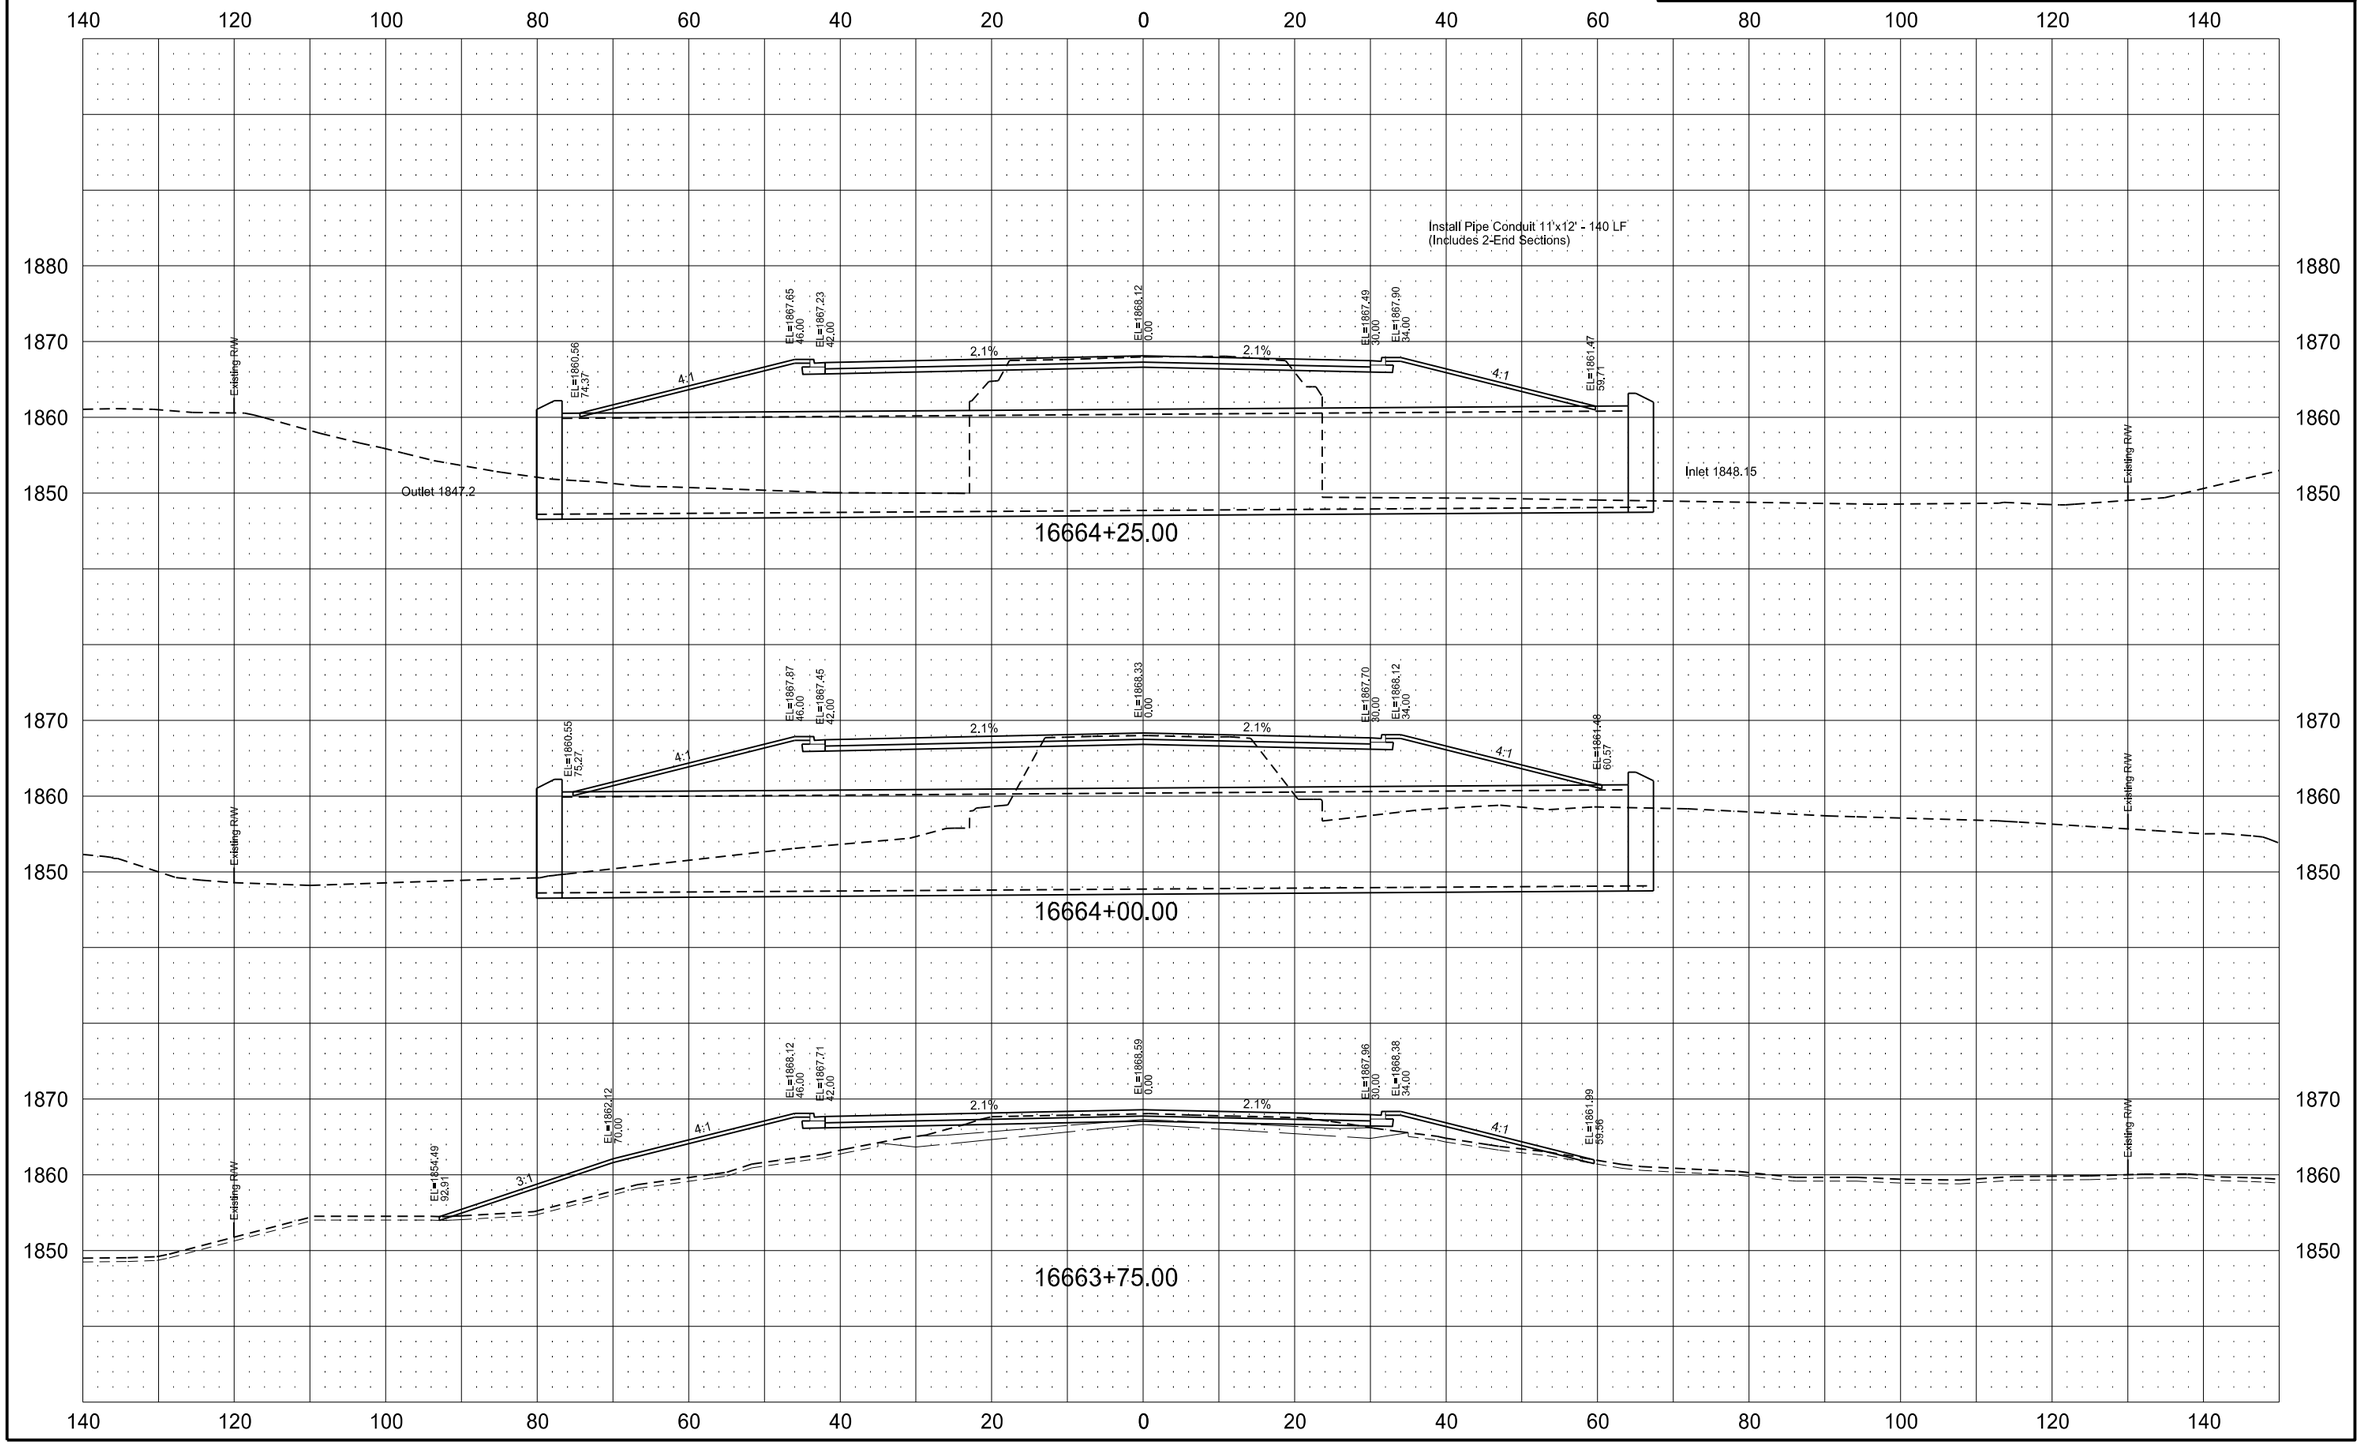

7/13/2016 10:37:16 AM nperius Q:\24\20997-01\Consultant\Design\Sheets\200XS_1804.dgn

STATE	PROJECT NO.	SECTION NO.	SHEET NO.
ND	SOIB-7-804(054)312	200	109

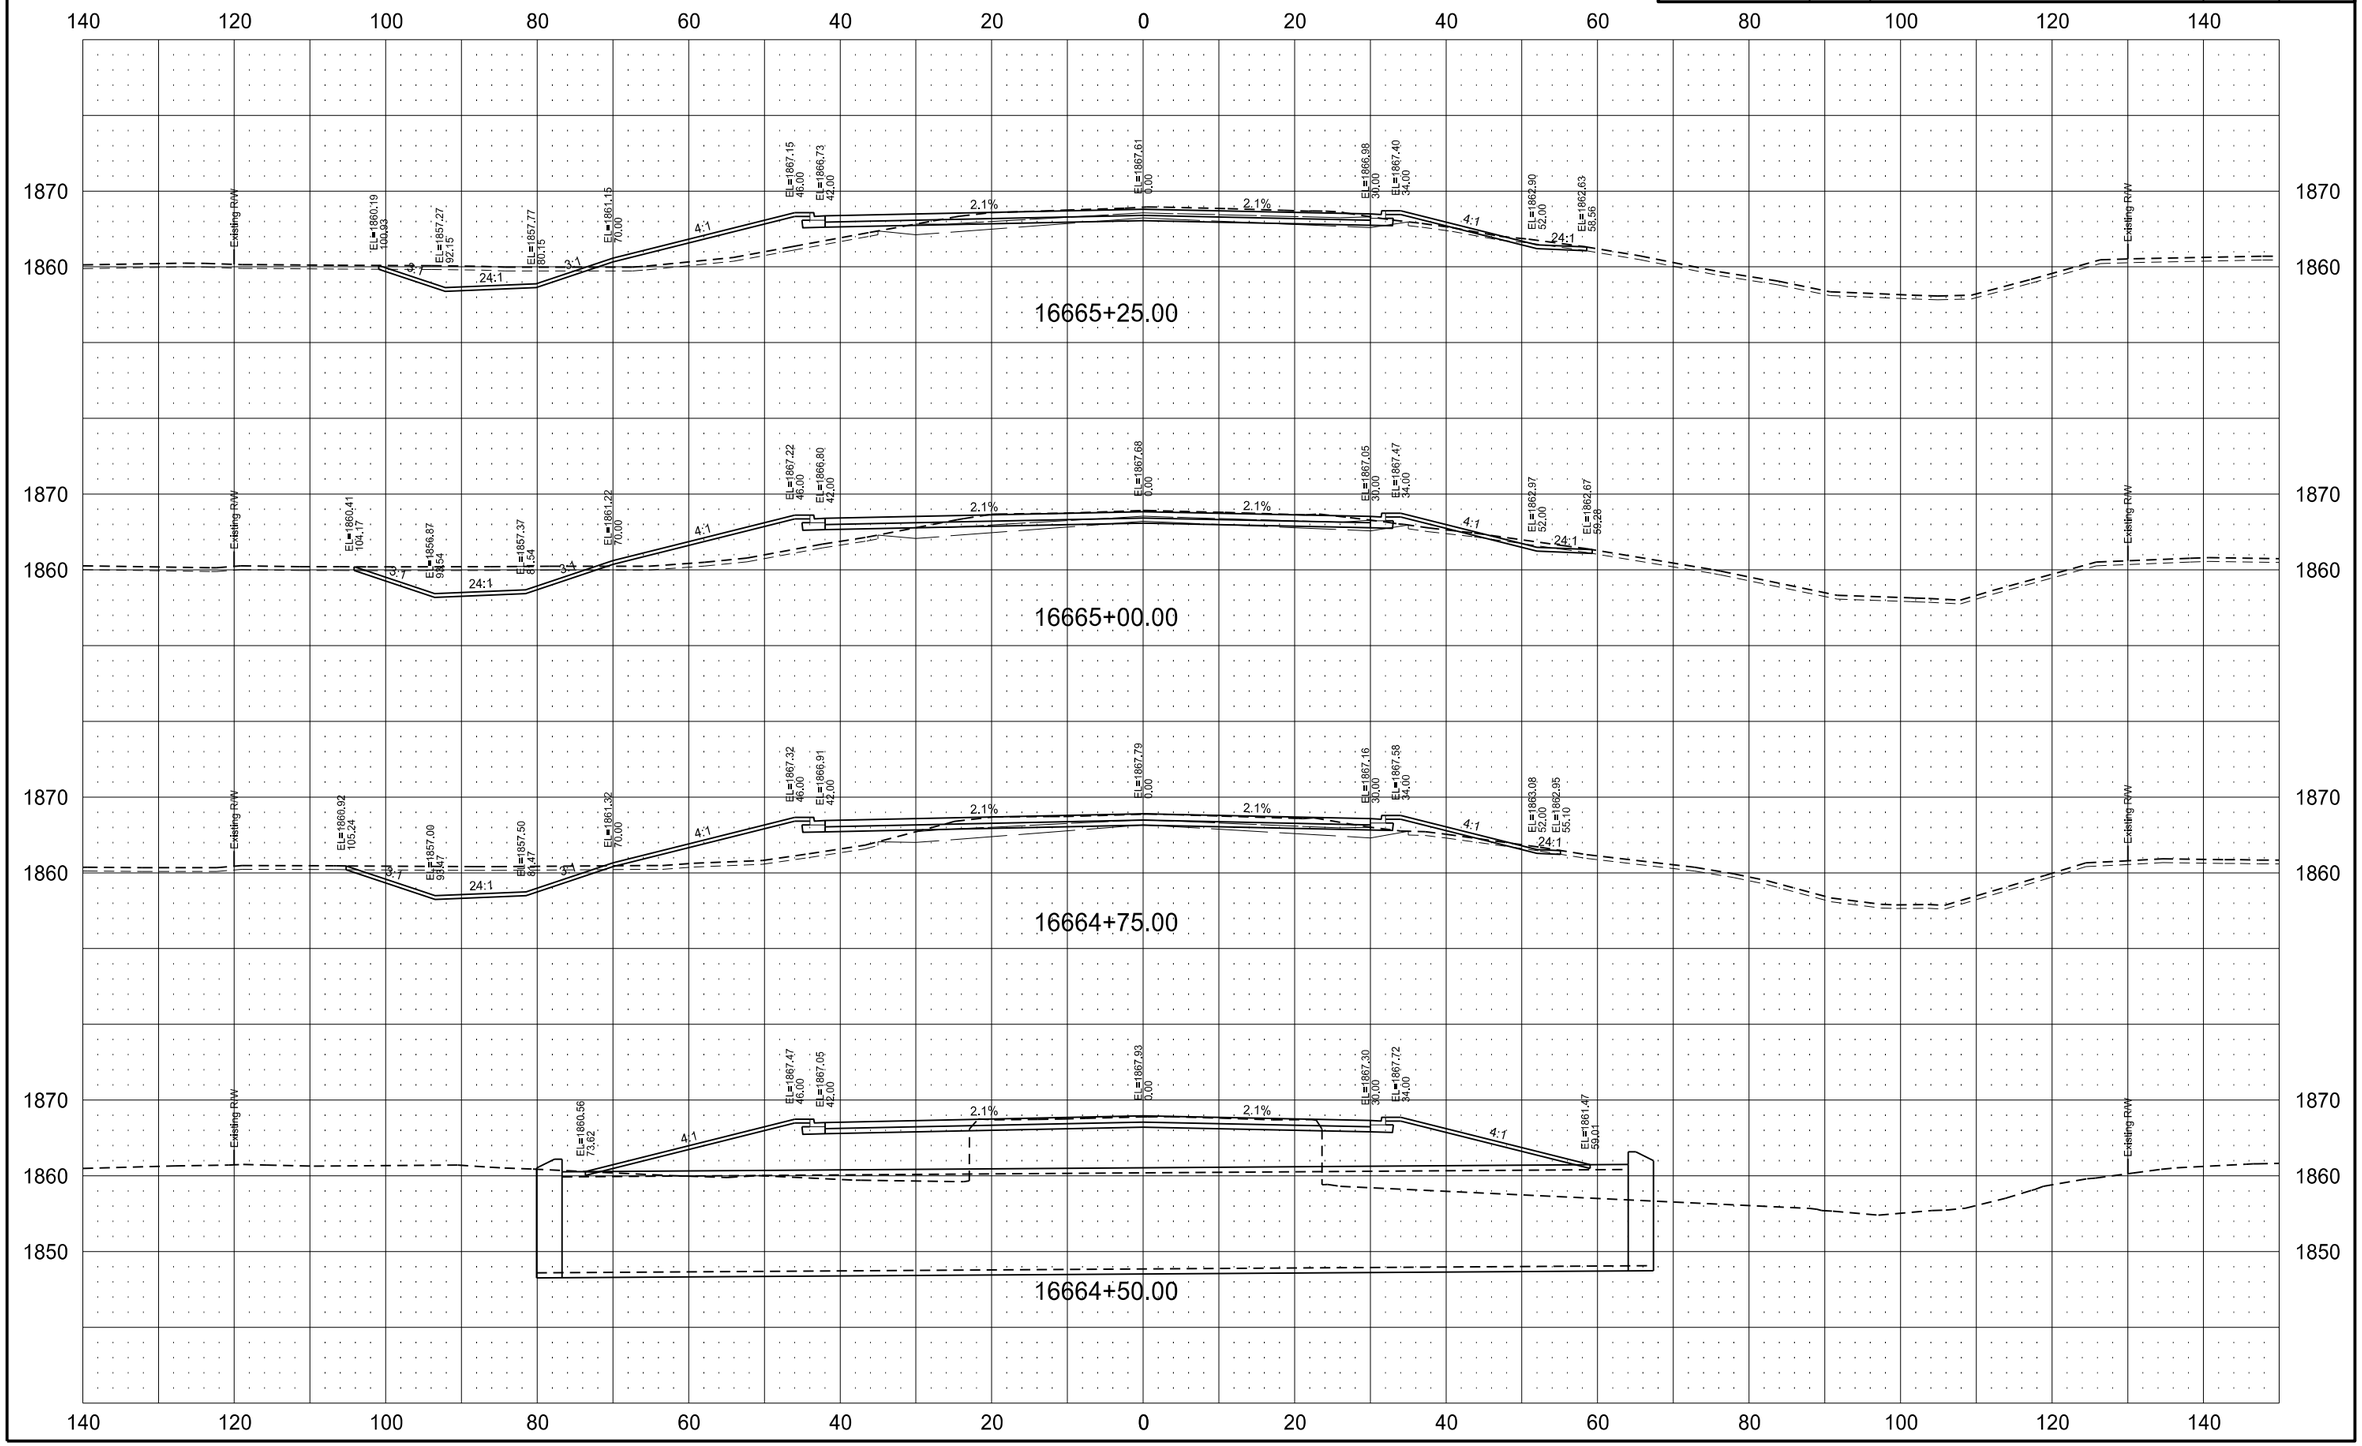

7/13/2016 10:37:29 AM nperius Q:\24\20997-01\Consultant\Design\Sheets\200XS_1804.dgn

STATE	PROJECT NO.	SECTION NO.	SHEET NO.
ND	SOIB-7-804(054)312	200	110

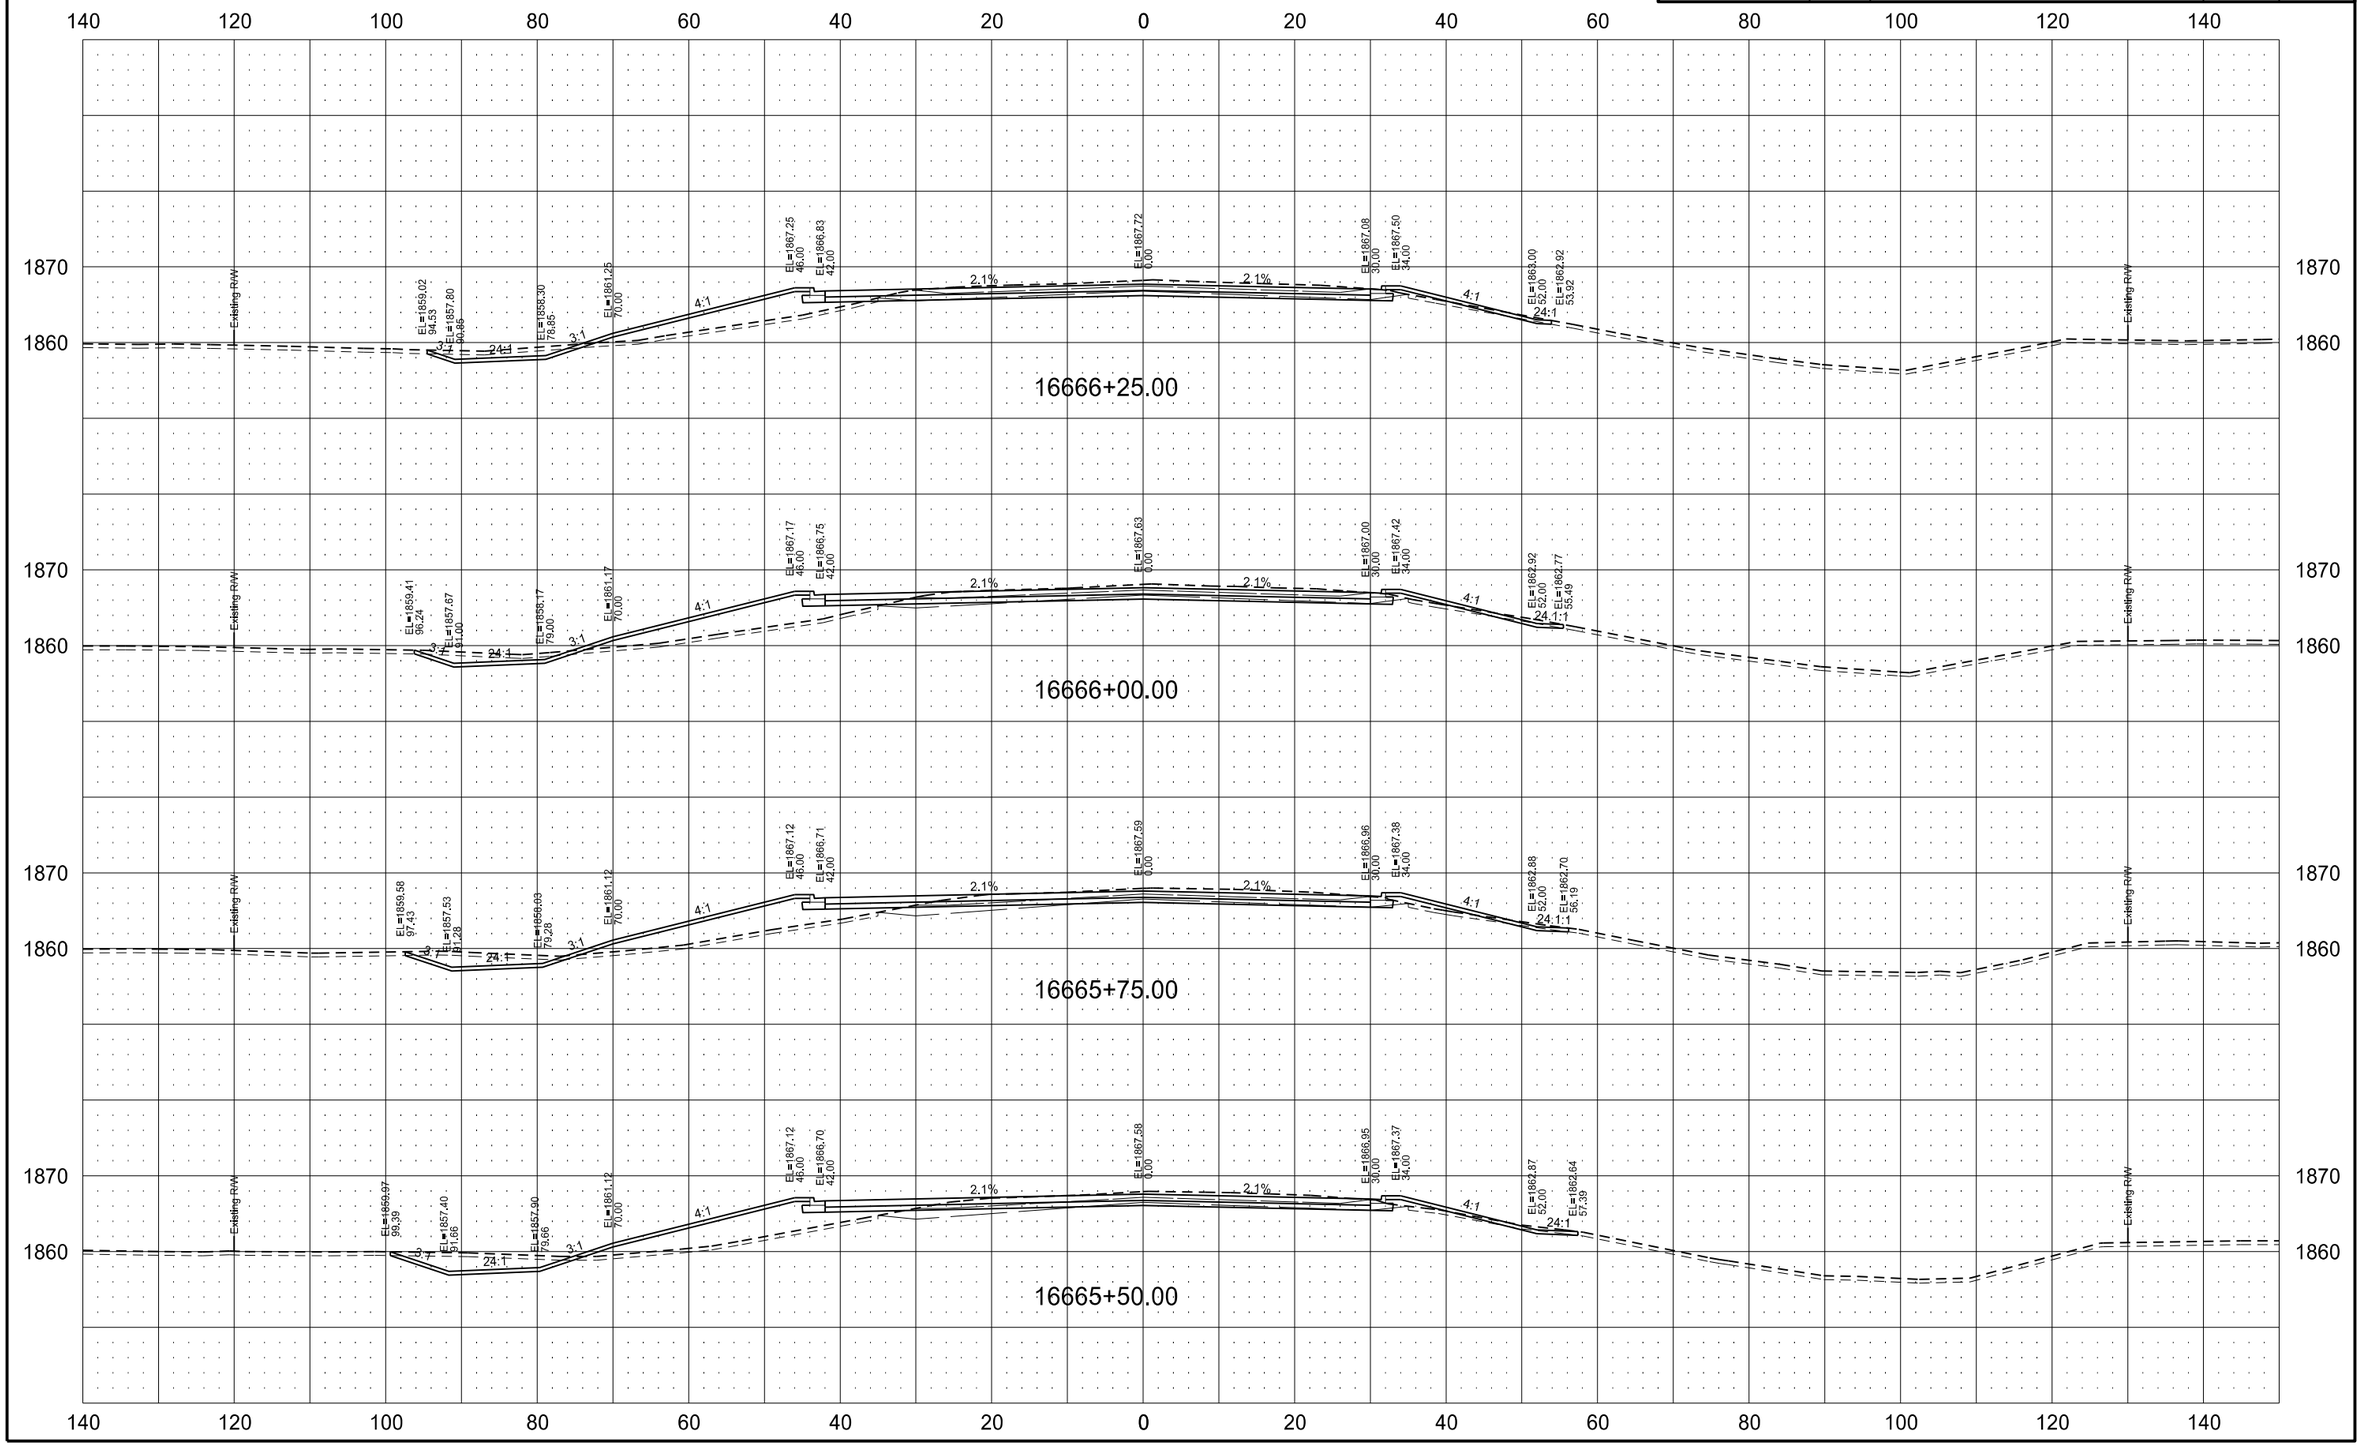

STATE	PROJECT NO.	SECTION NO.	SHEET NO.
ND	SOIB-7-804(054)312	200	111

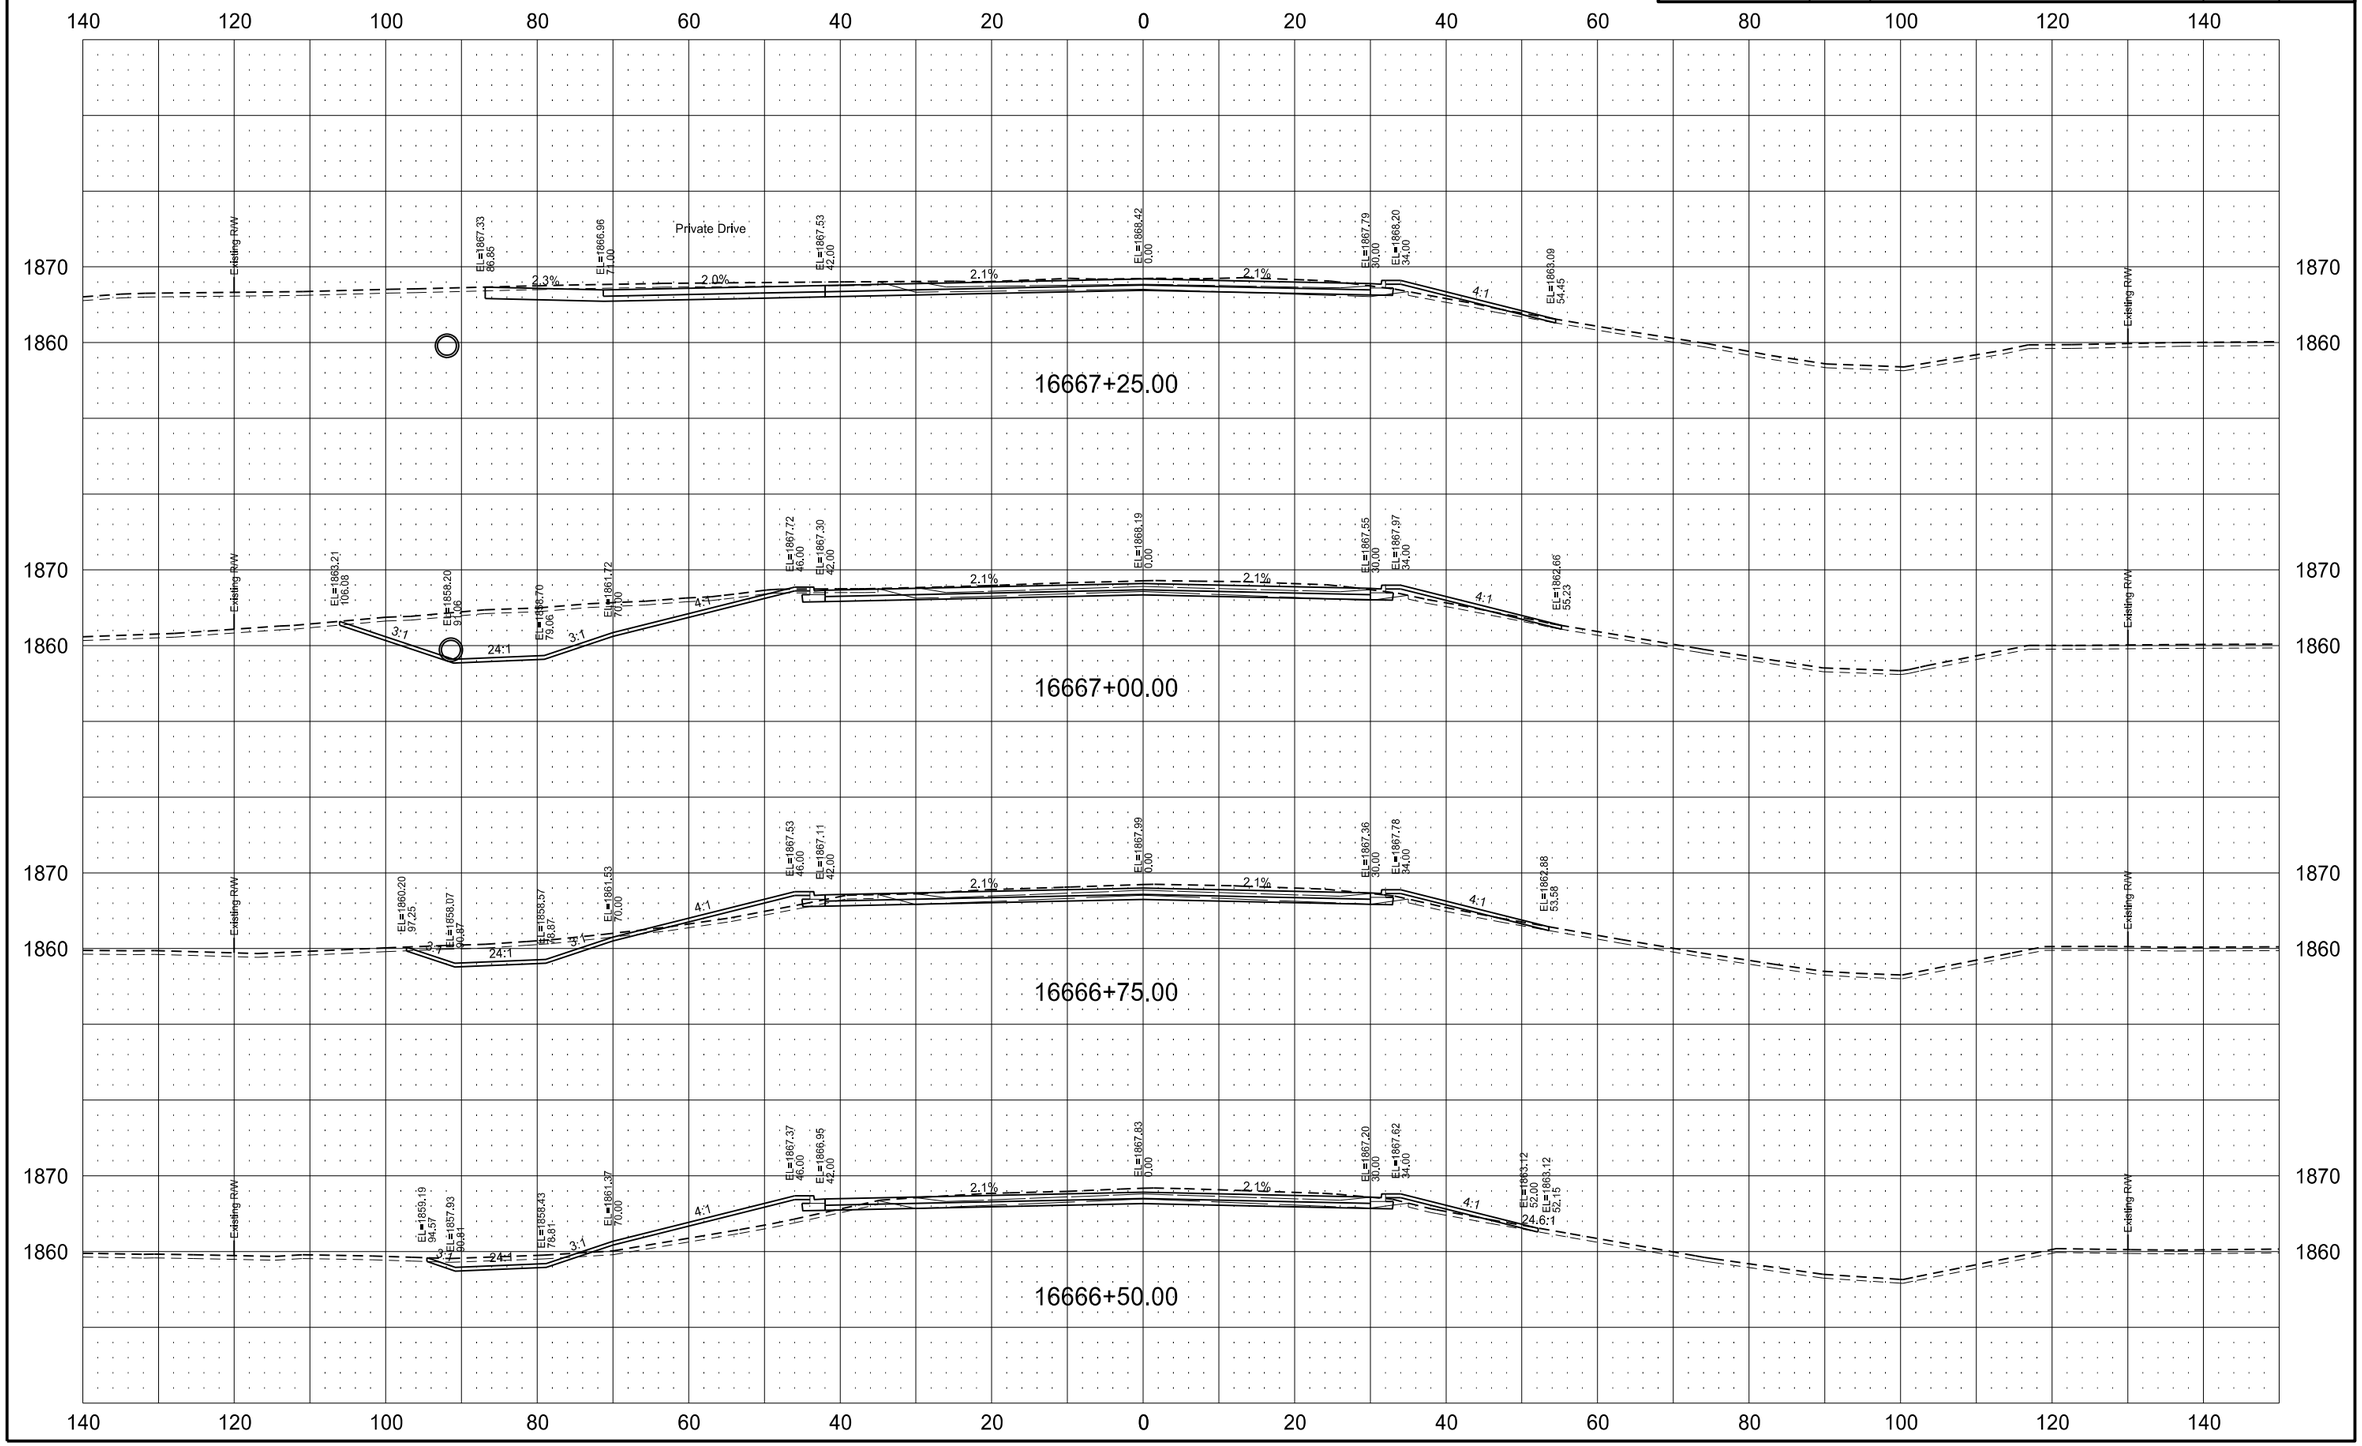

STATE	PROJECT NO.	SECTION NO.	SHEET NO.
ND	SOIB-7-804(054)312	200	112

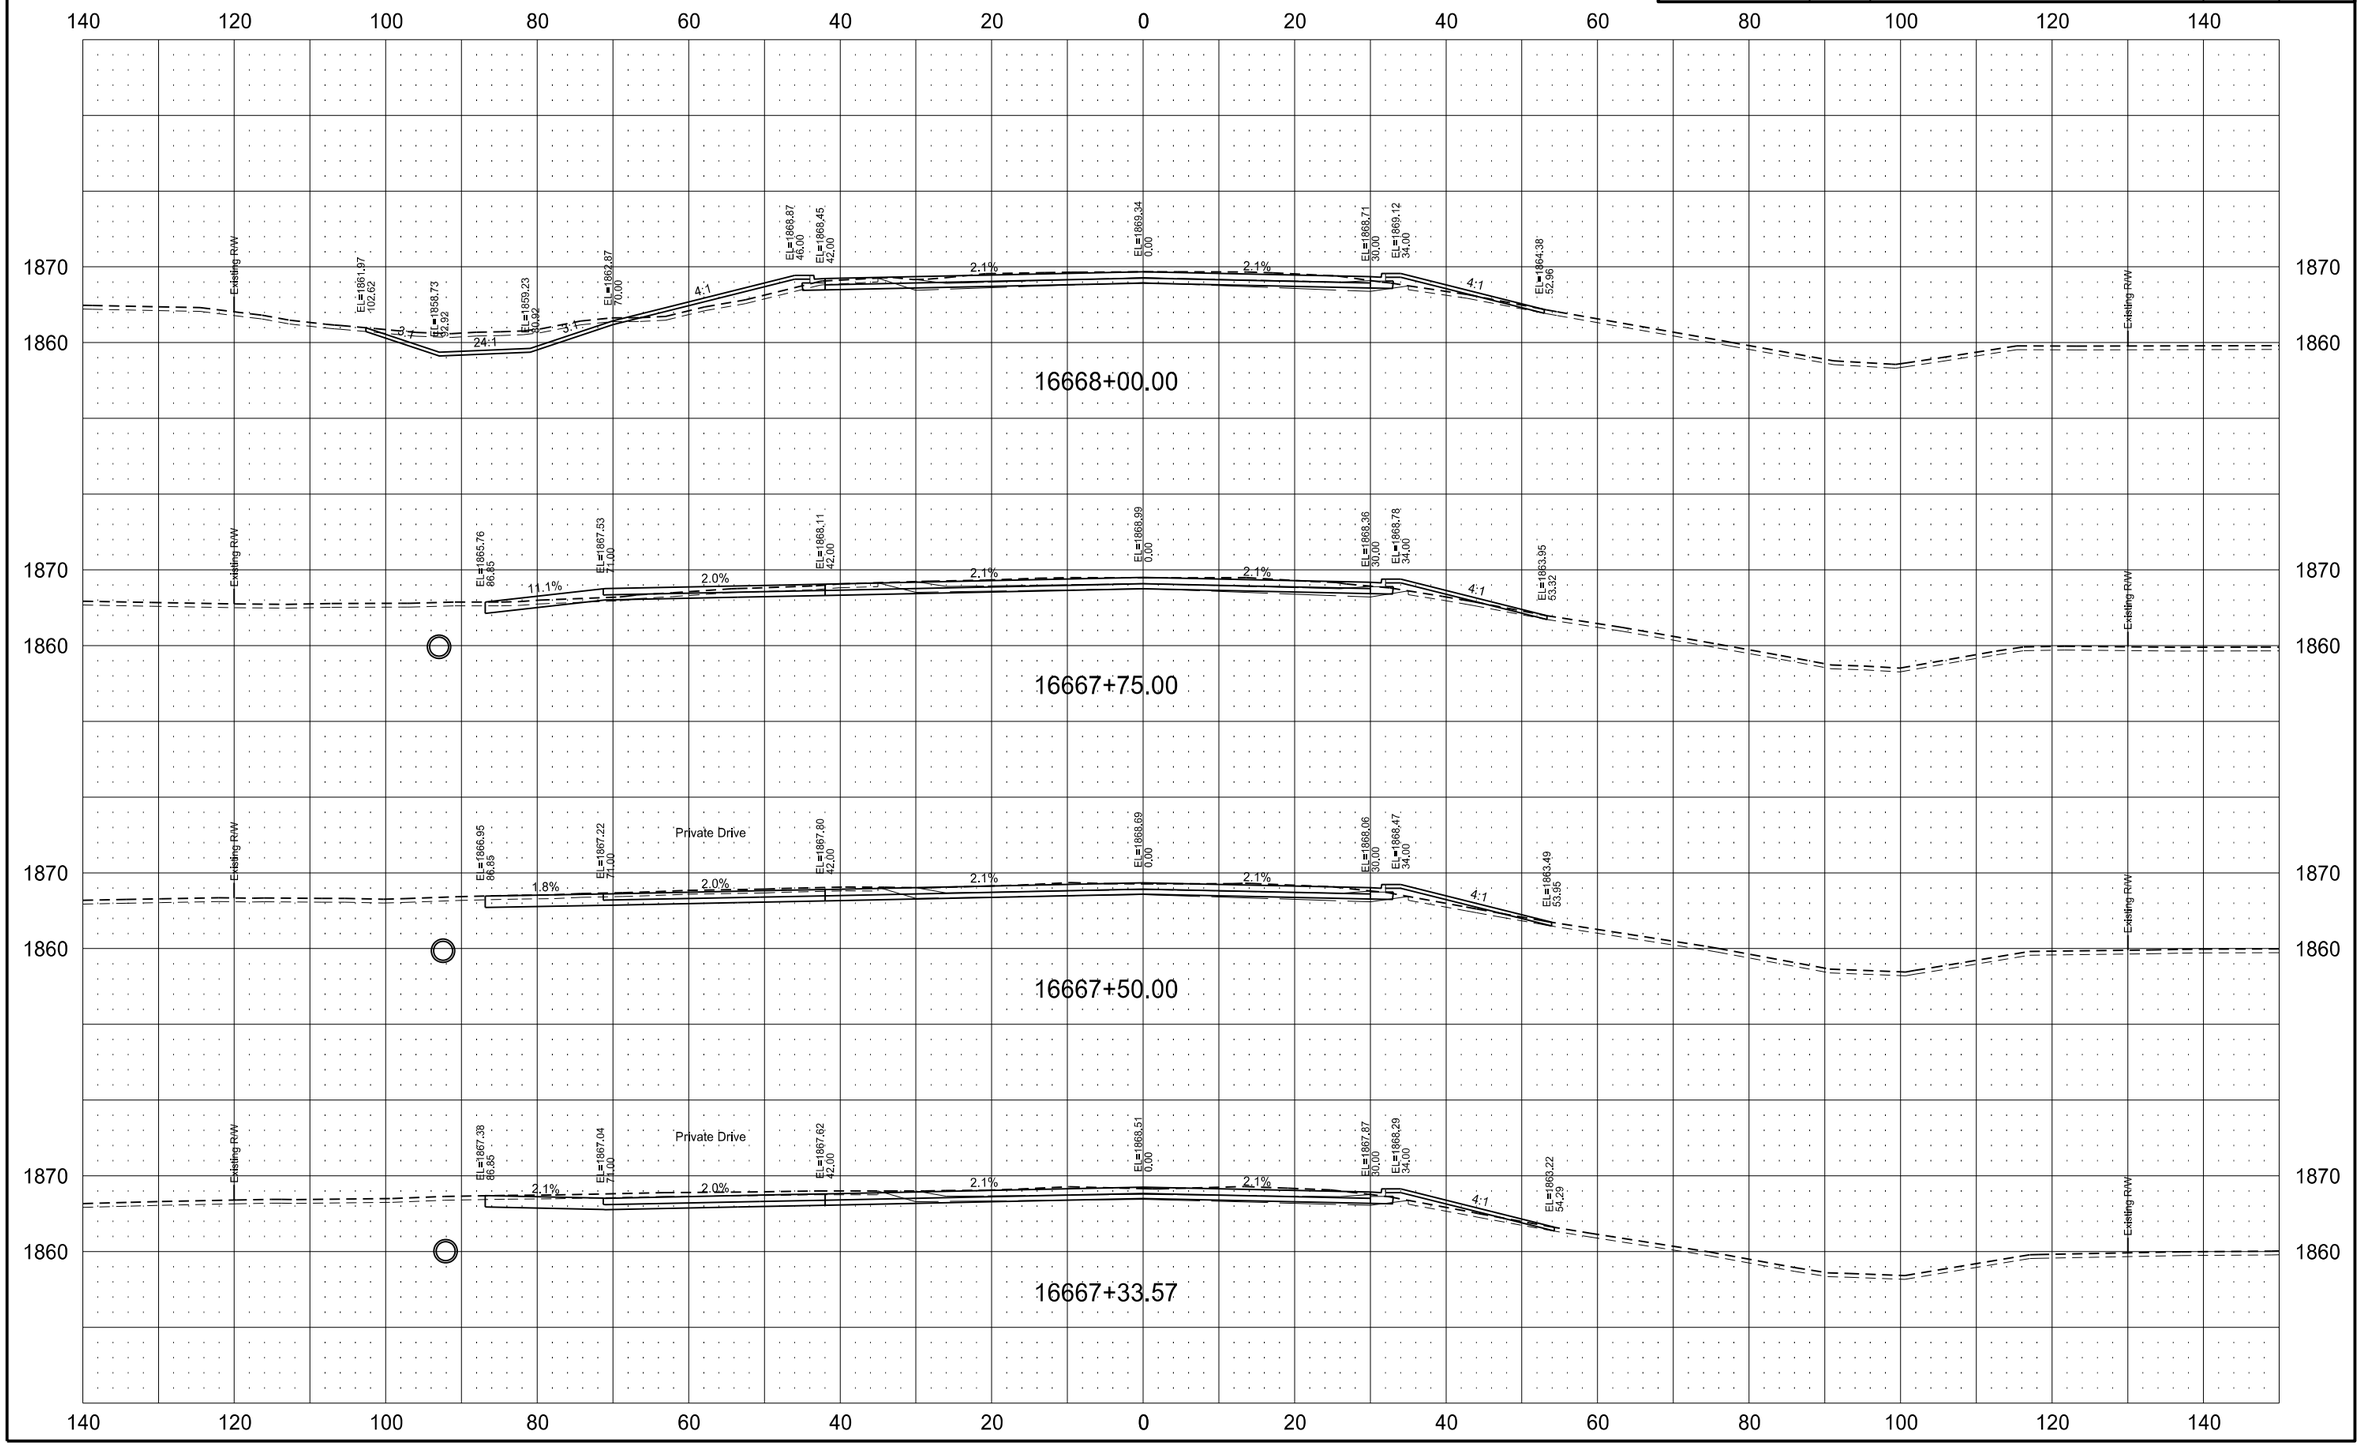

STATE	PROJECT NO.	SECTION NO.	SHEET NO.
ND	SOIB-7-804(054)312	200	113

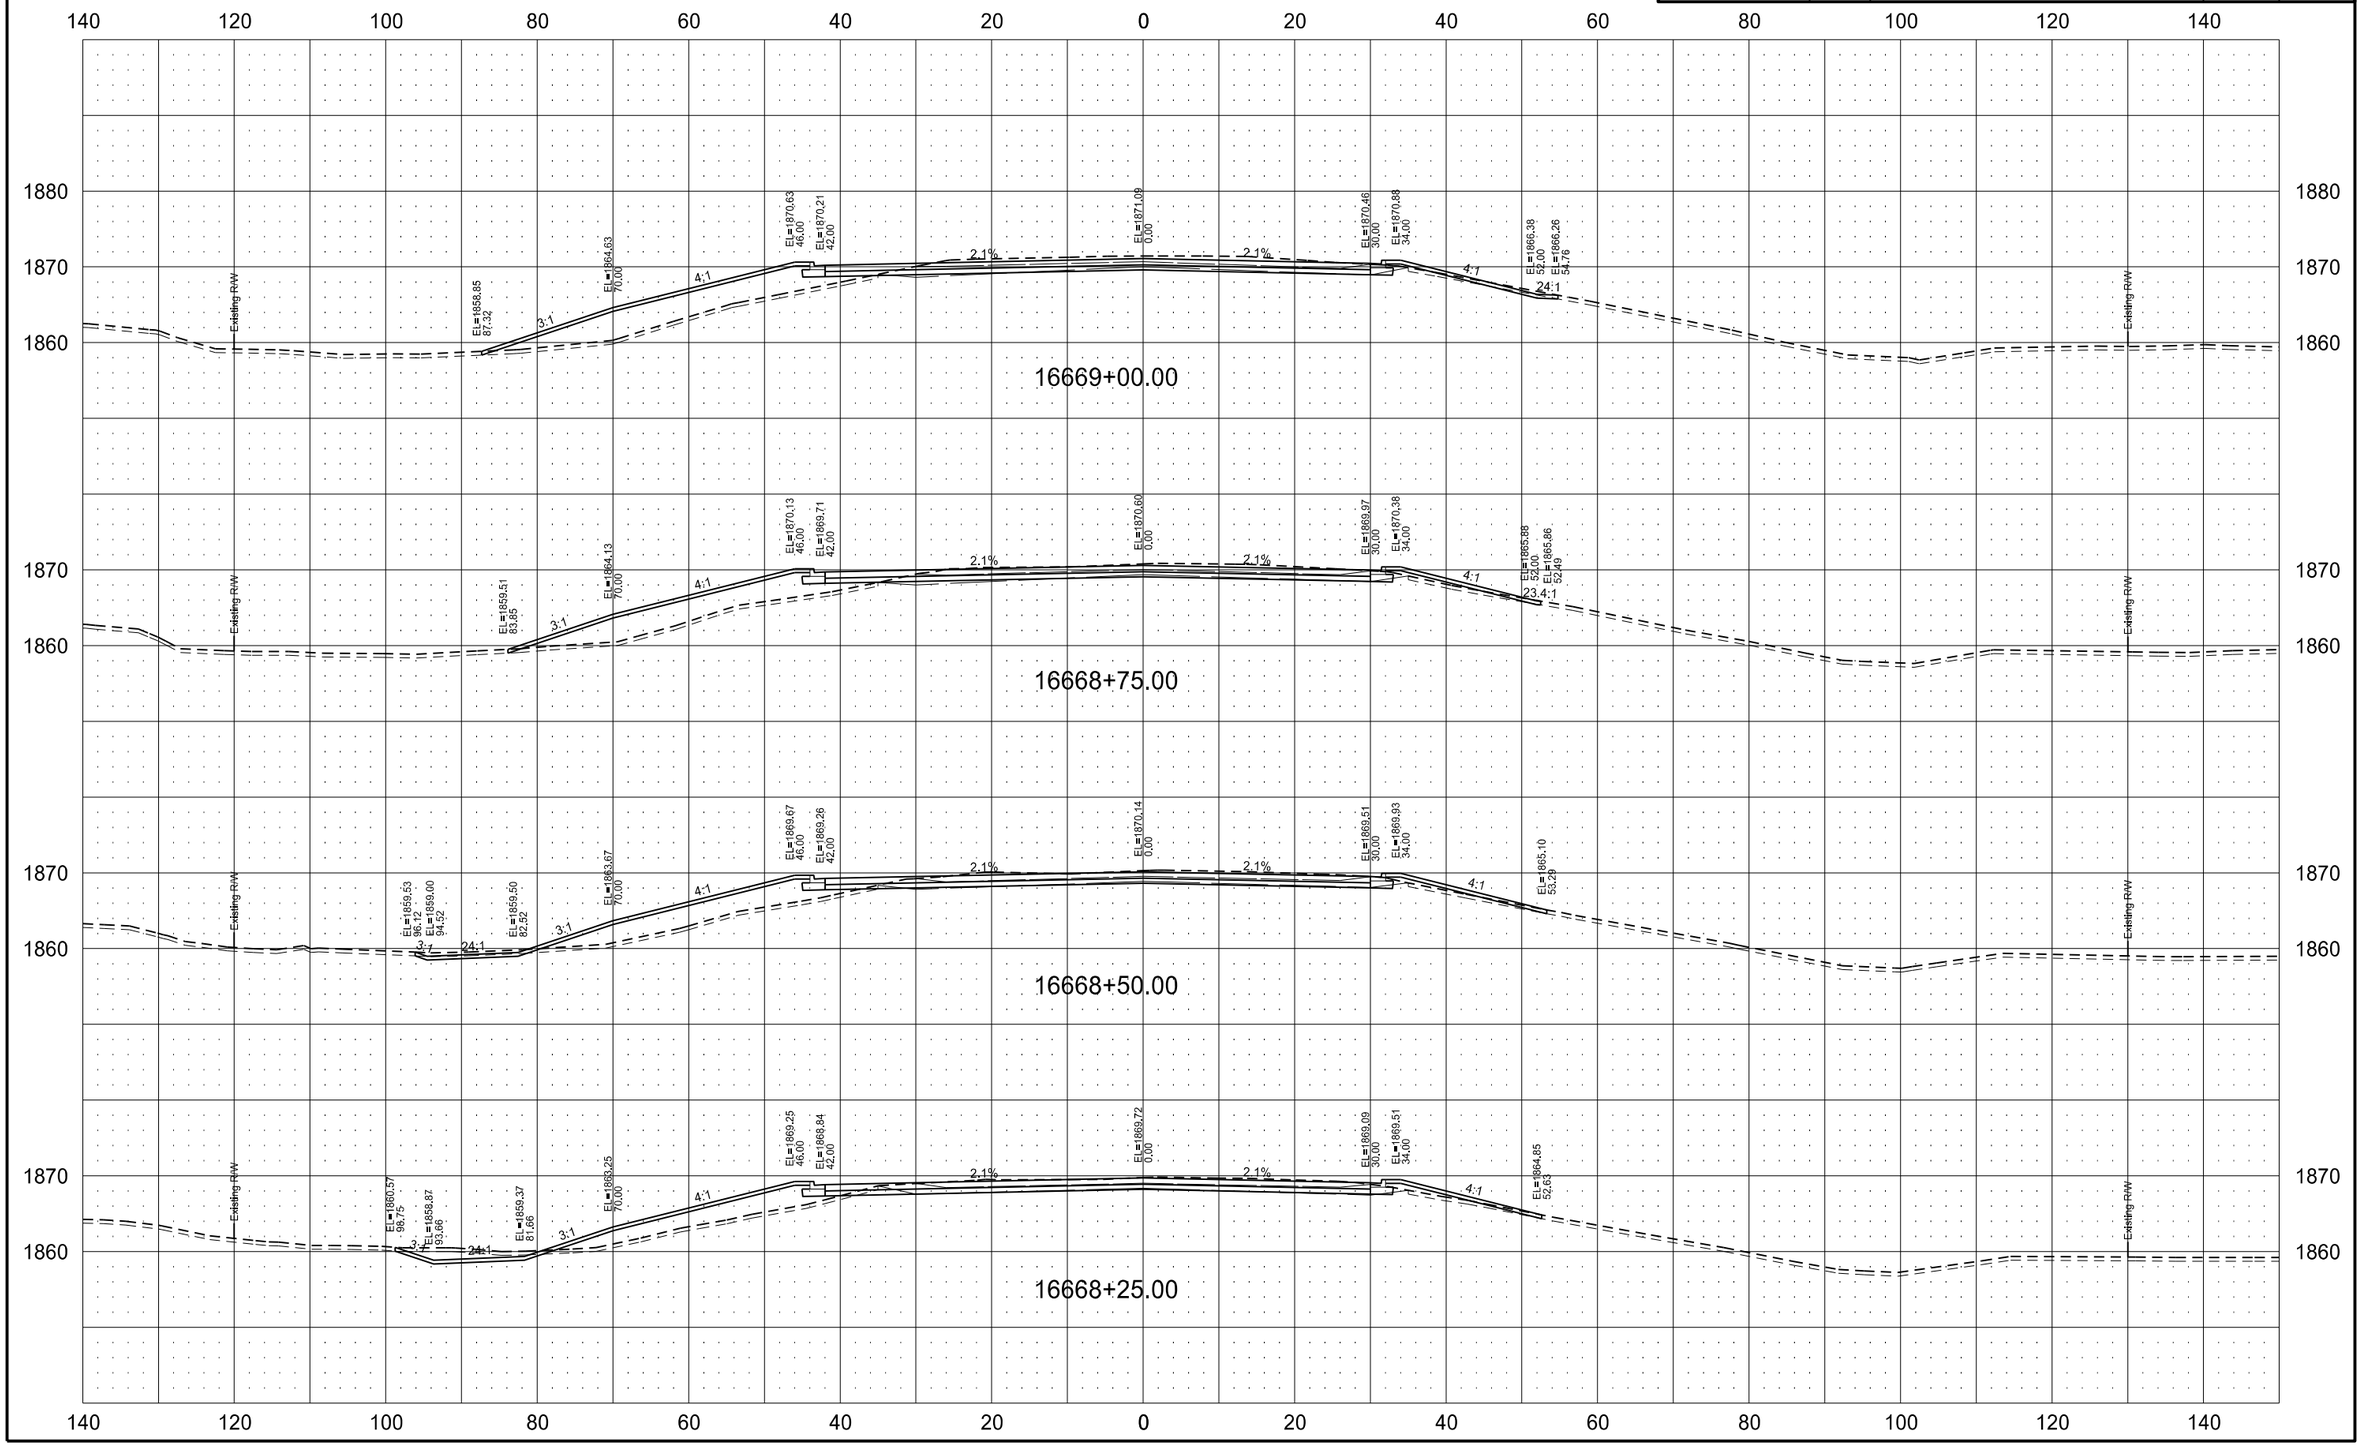

STATE	PROJECT NO.	SECTION NO.	SHEET NO.
ND	SOIB-7-804(054)312	200	114

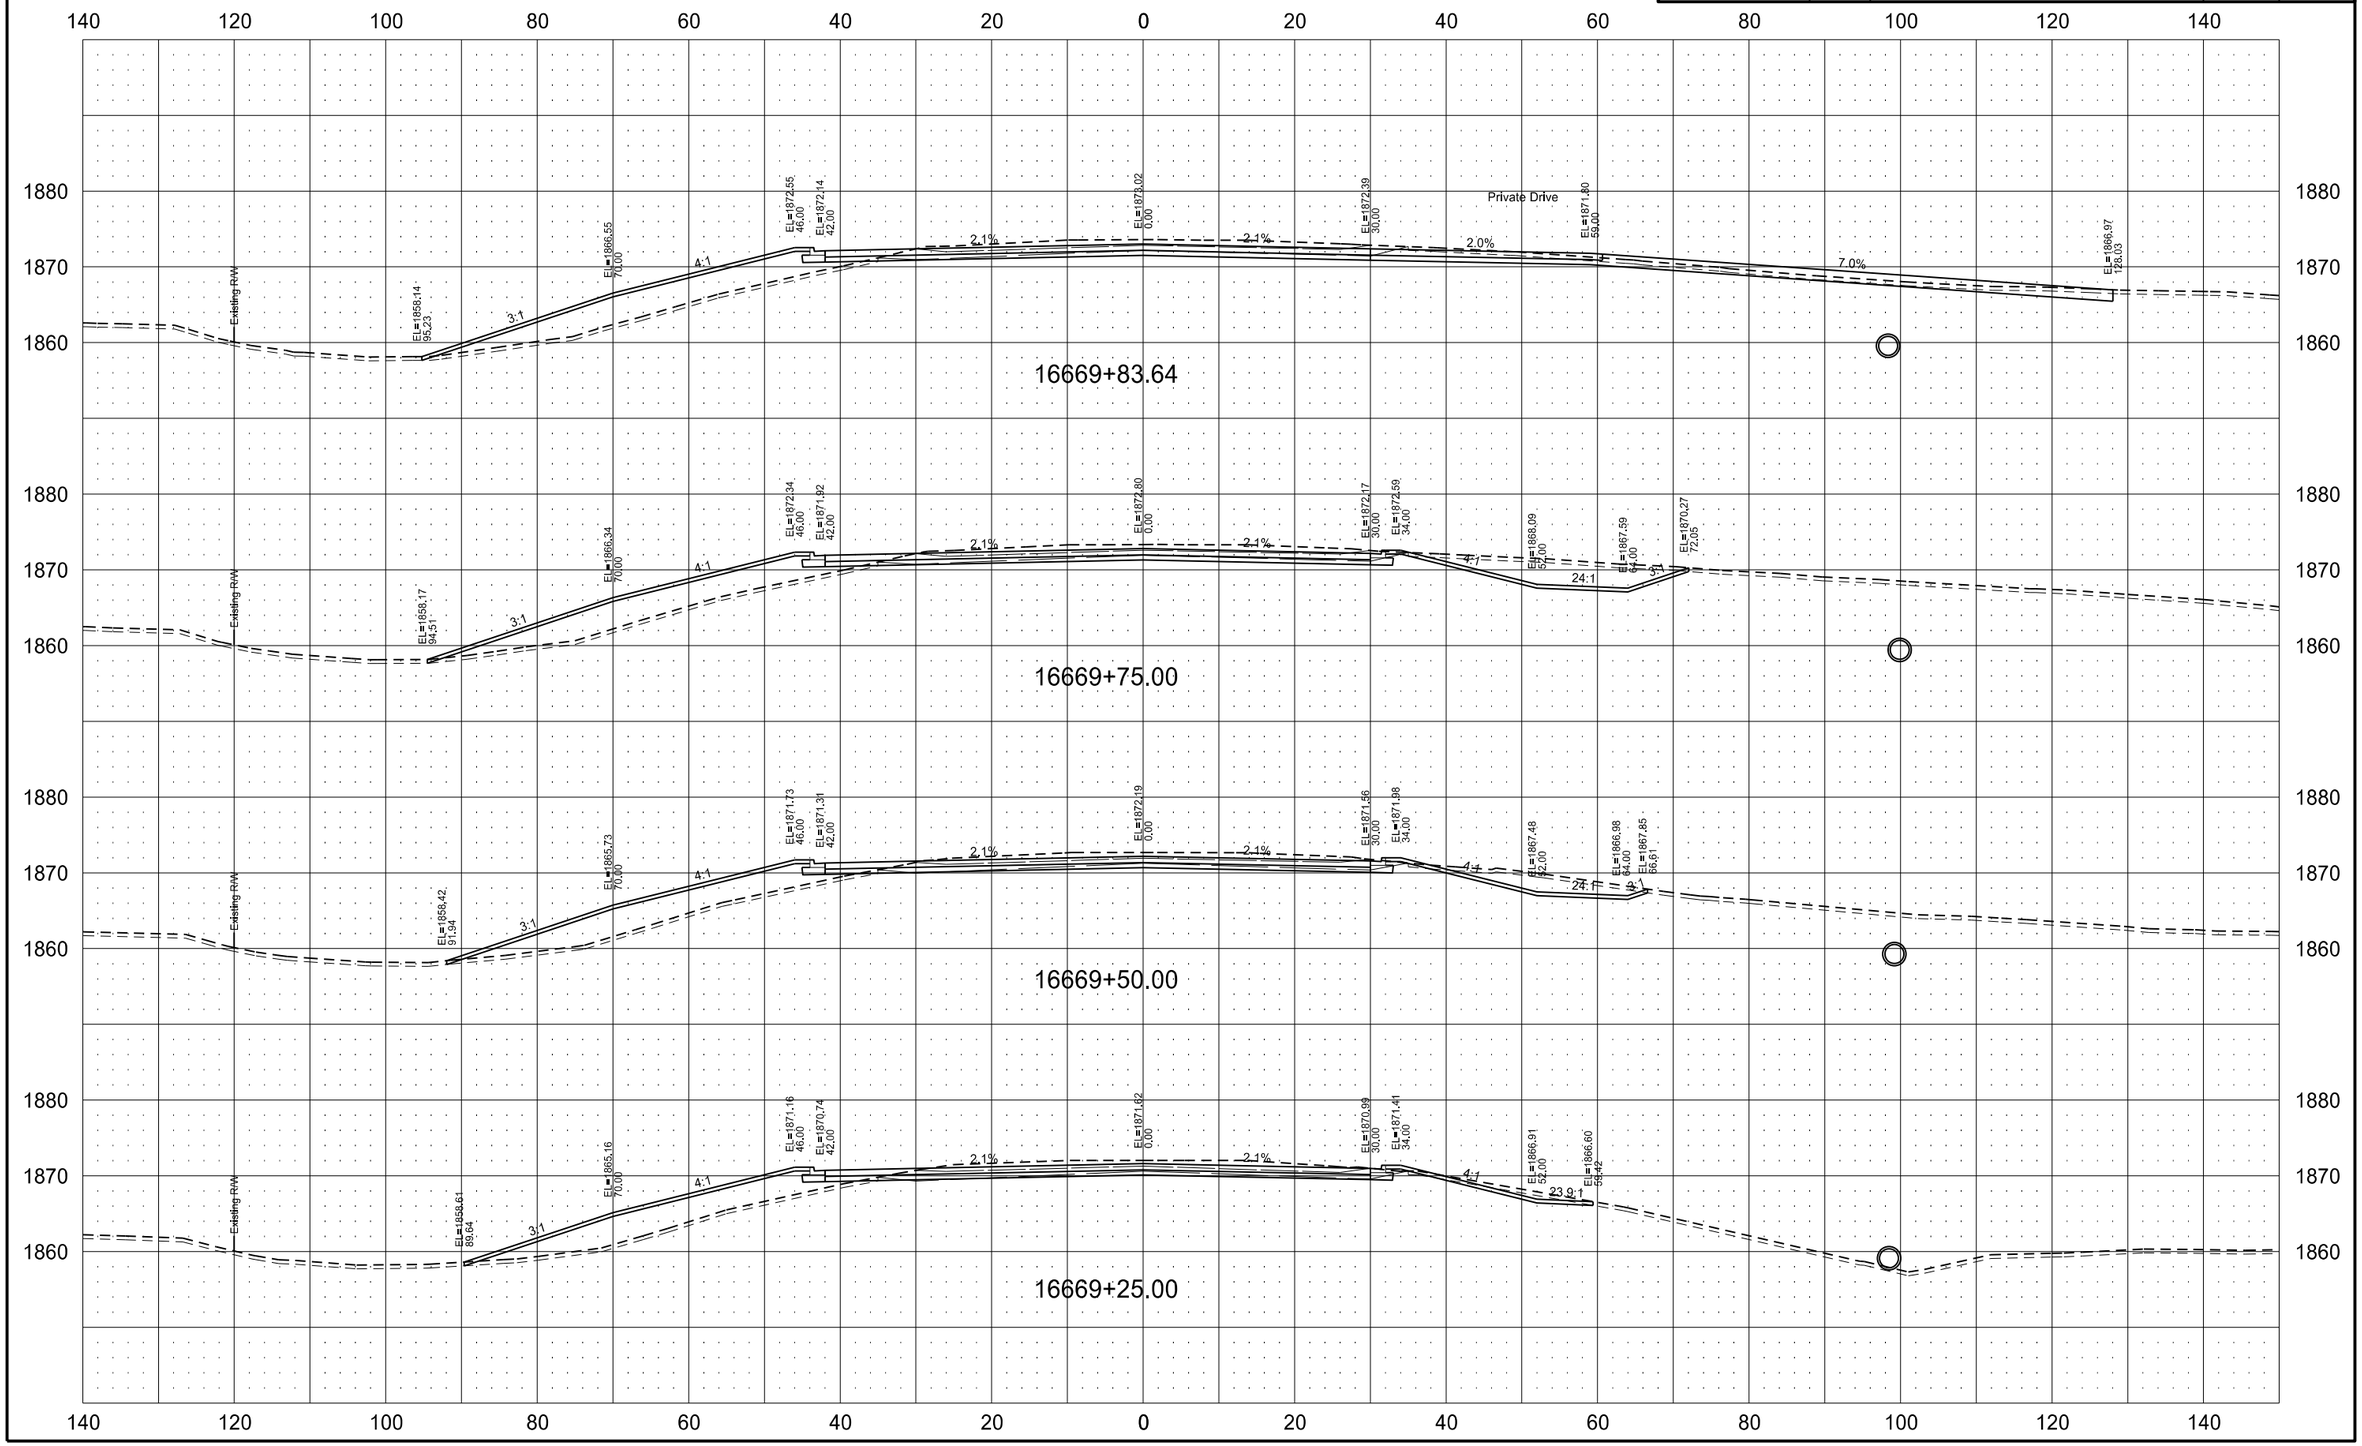

STATE	PROJECT NO.	SECTION NO.	SHEET NO.
ND	SOIB-7-804(054)312	200	115

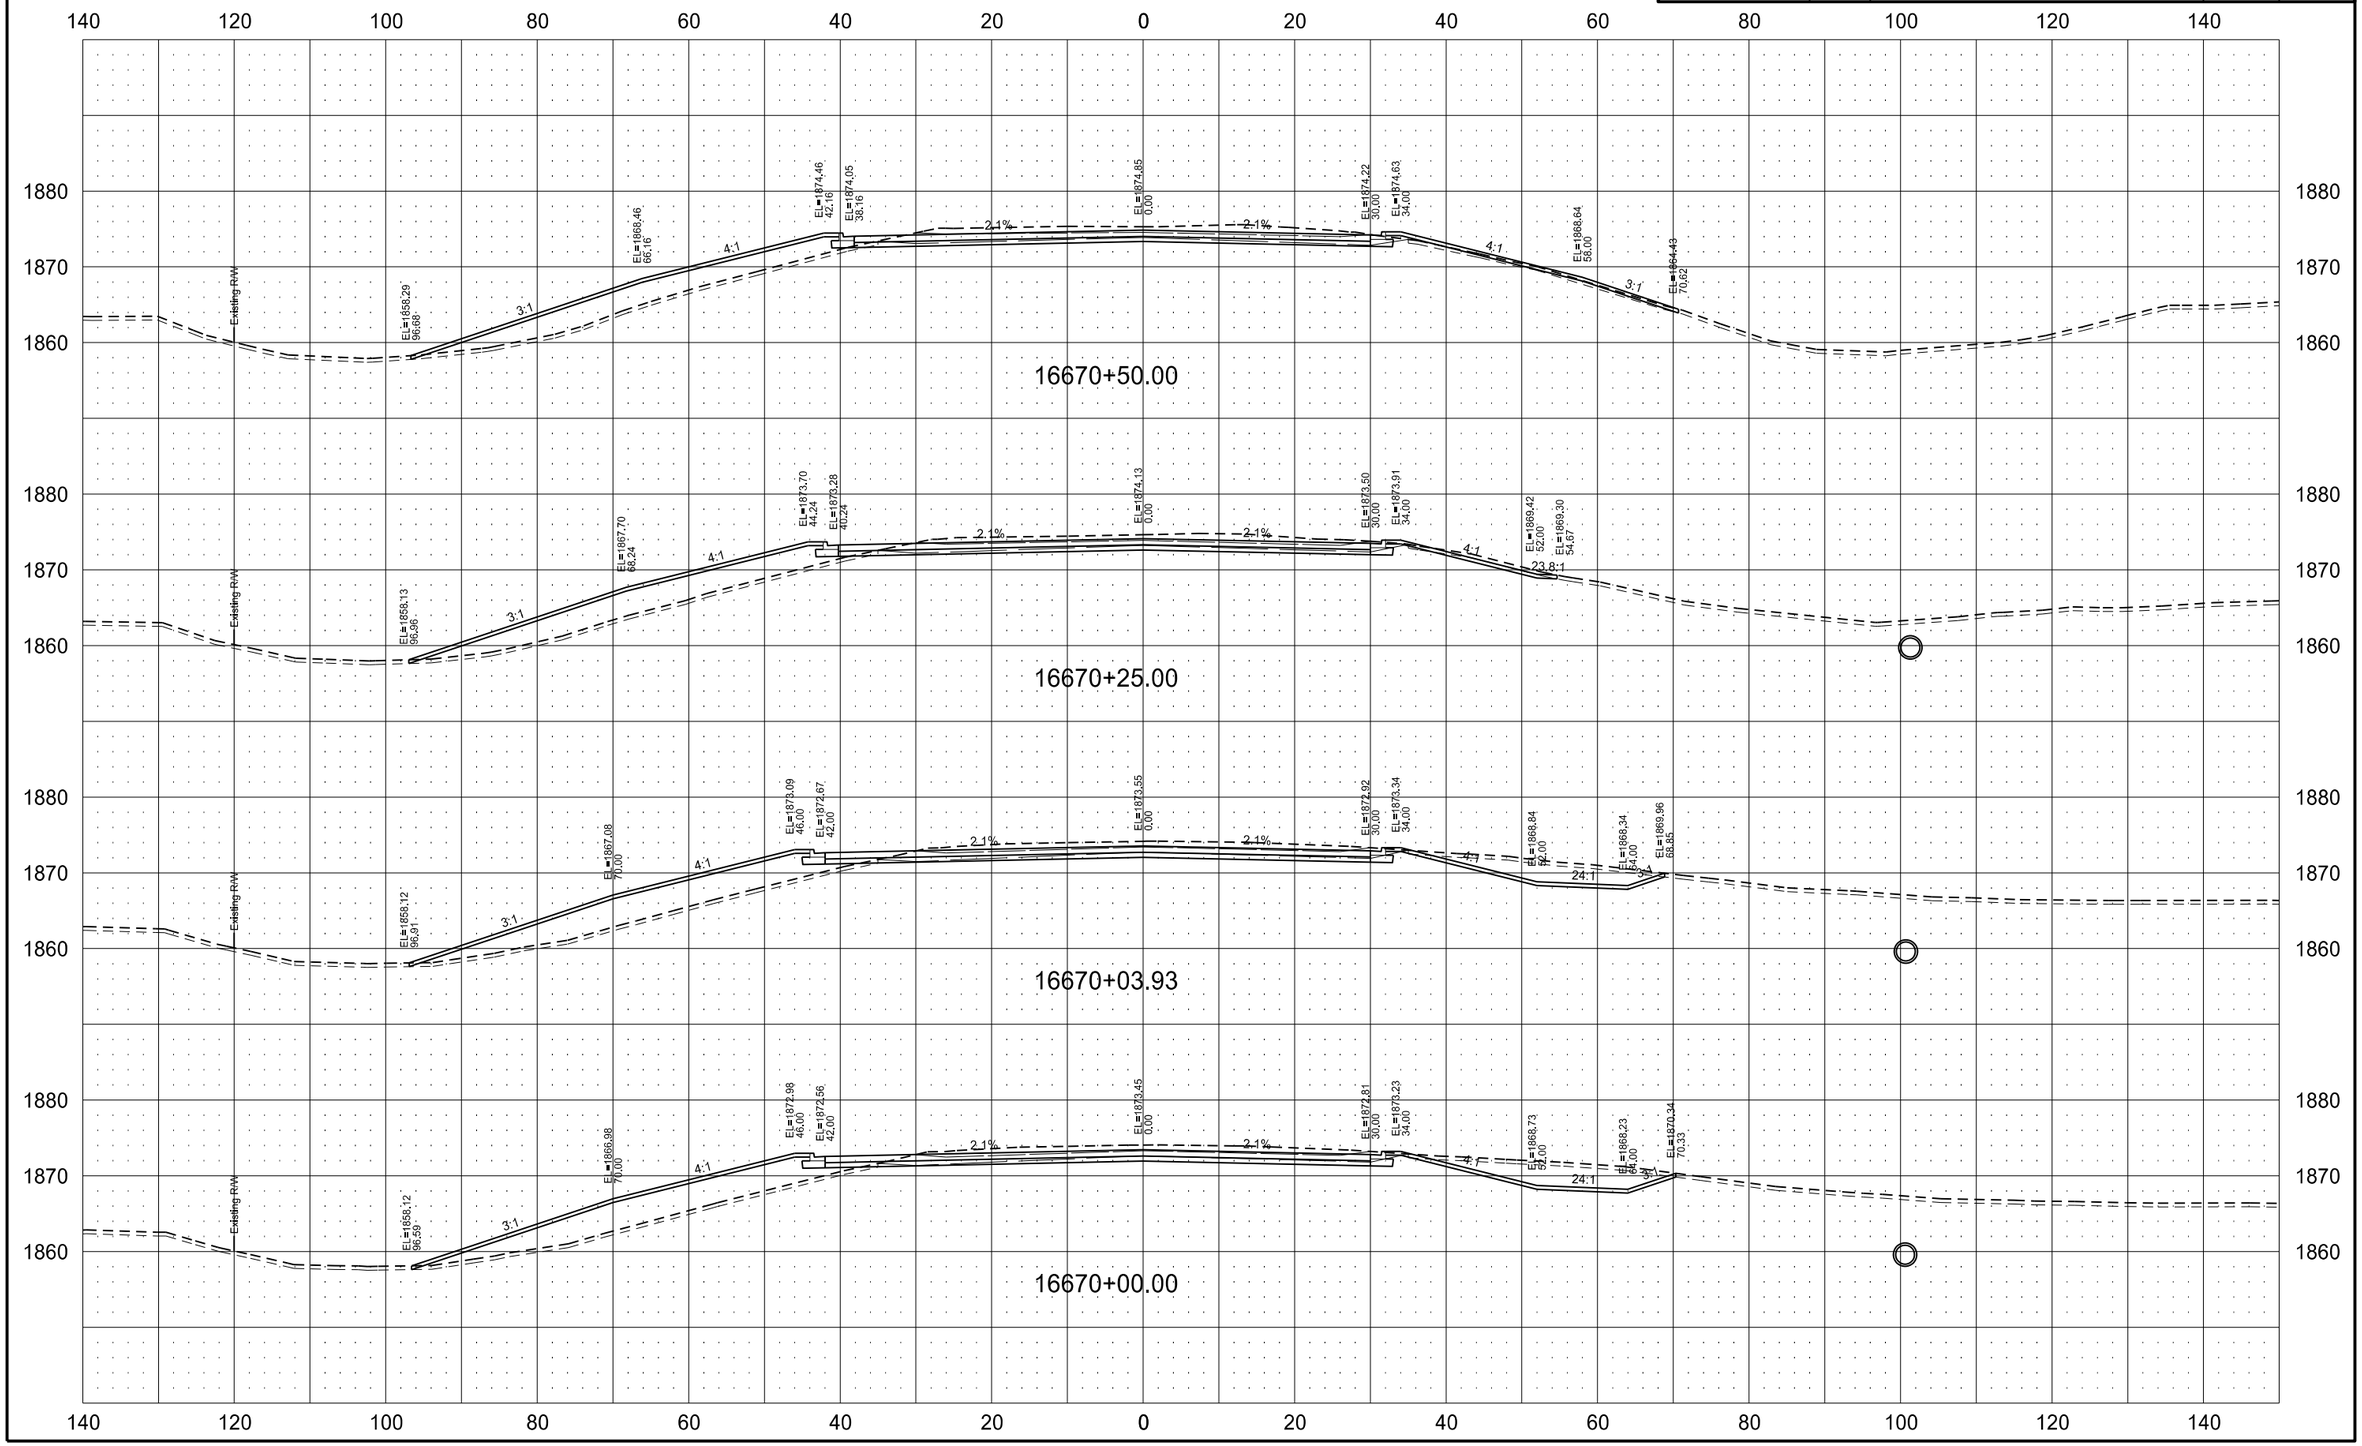

7/13/2016 10:38:44 AM nperius Q:\24\20997-01\Consultant\Design\Sheets\200XS_1804.dgn

STATE	PROJECT NO.	SECTION NO.	SHEET NO.
ND	SOIB-7-804(054)312	200	116

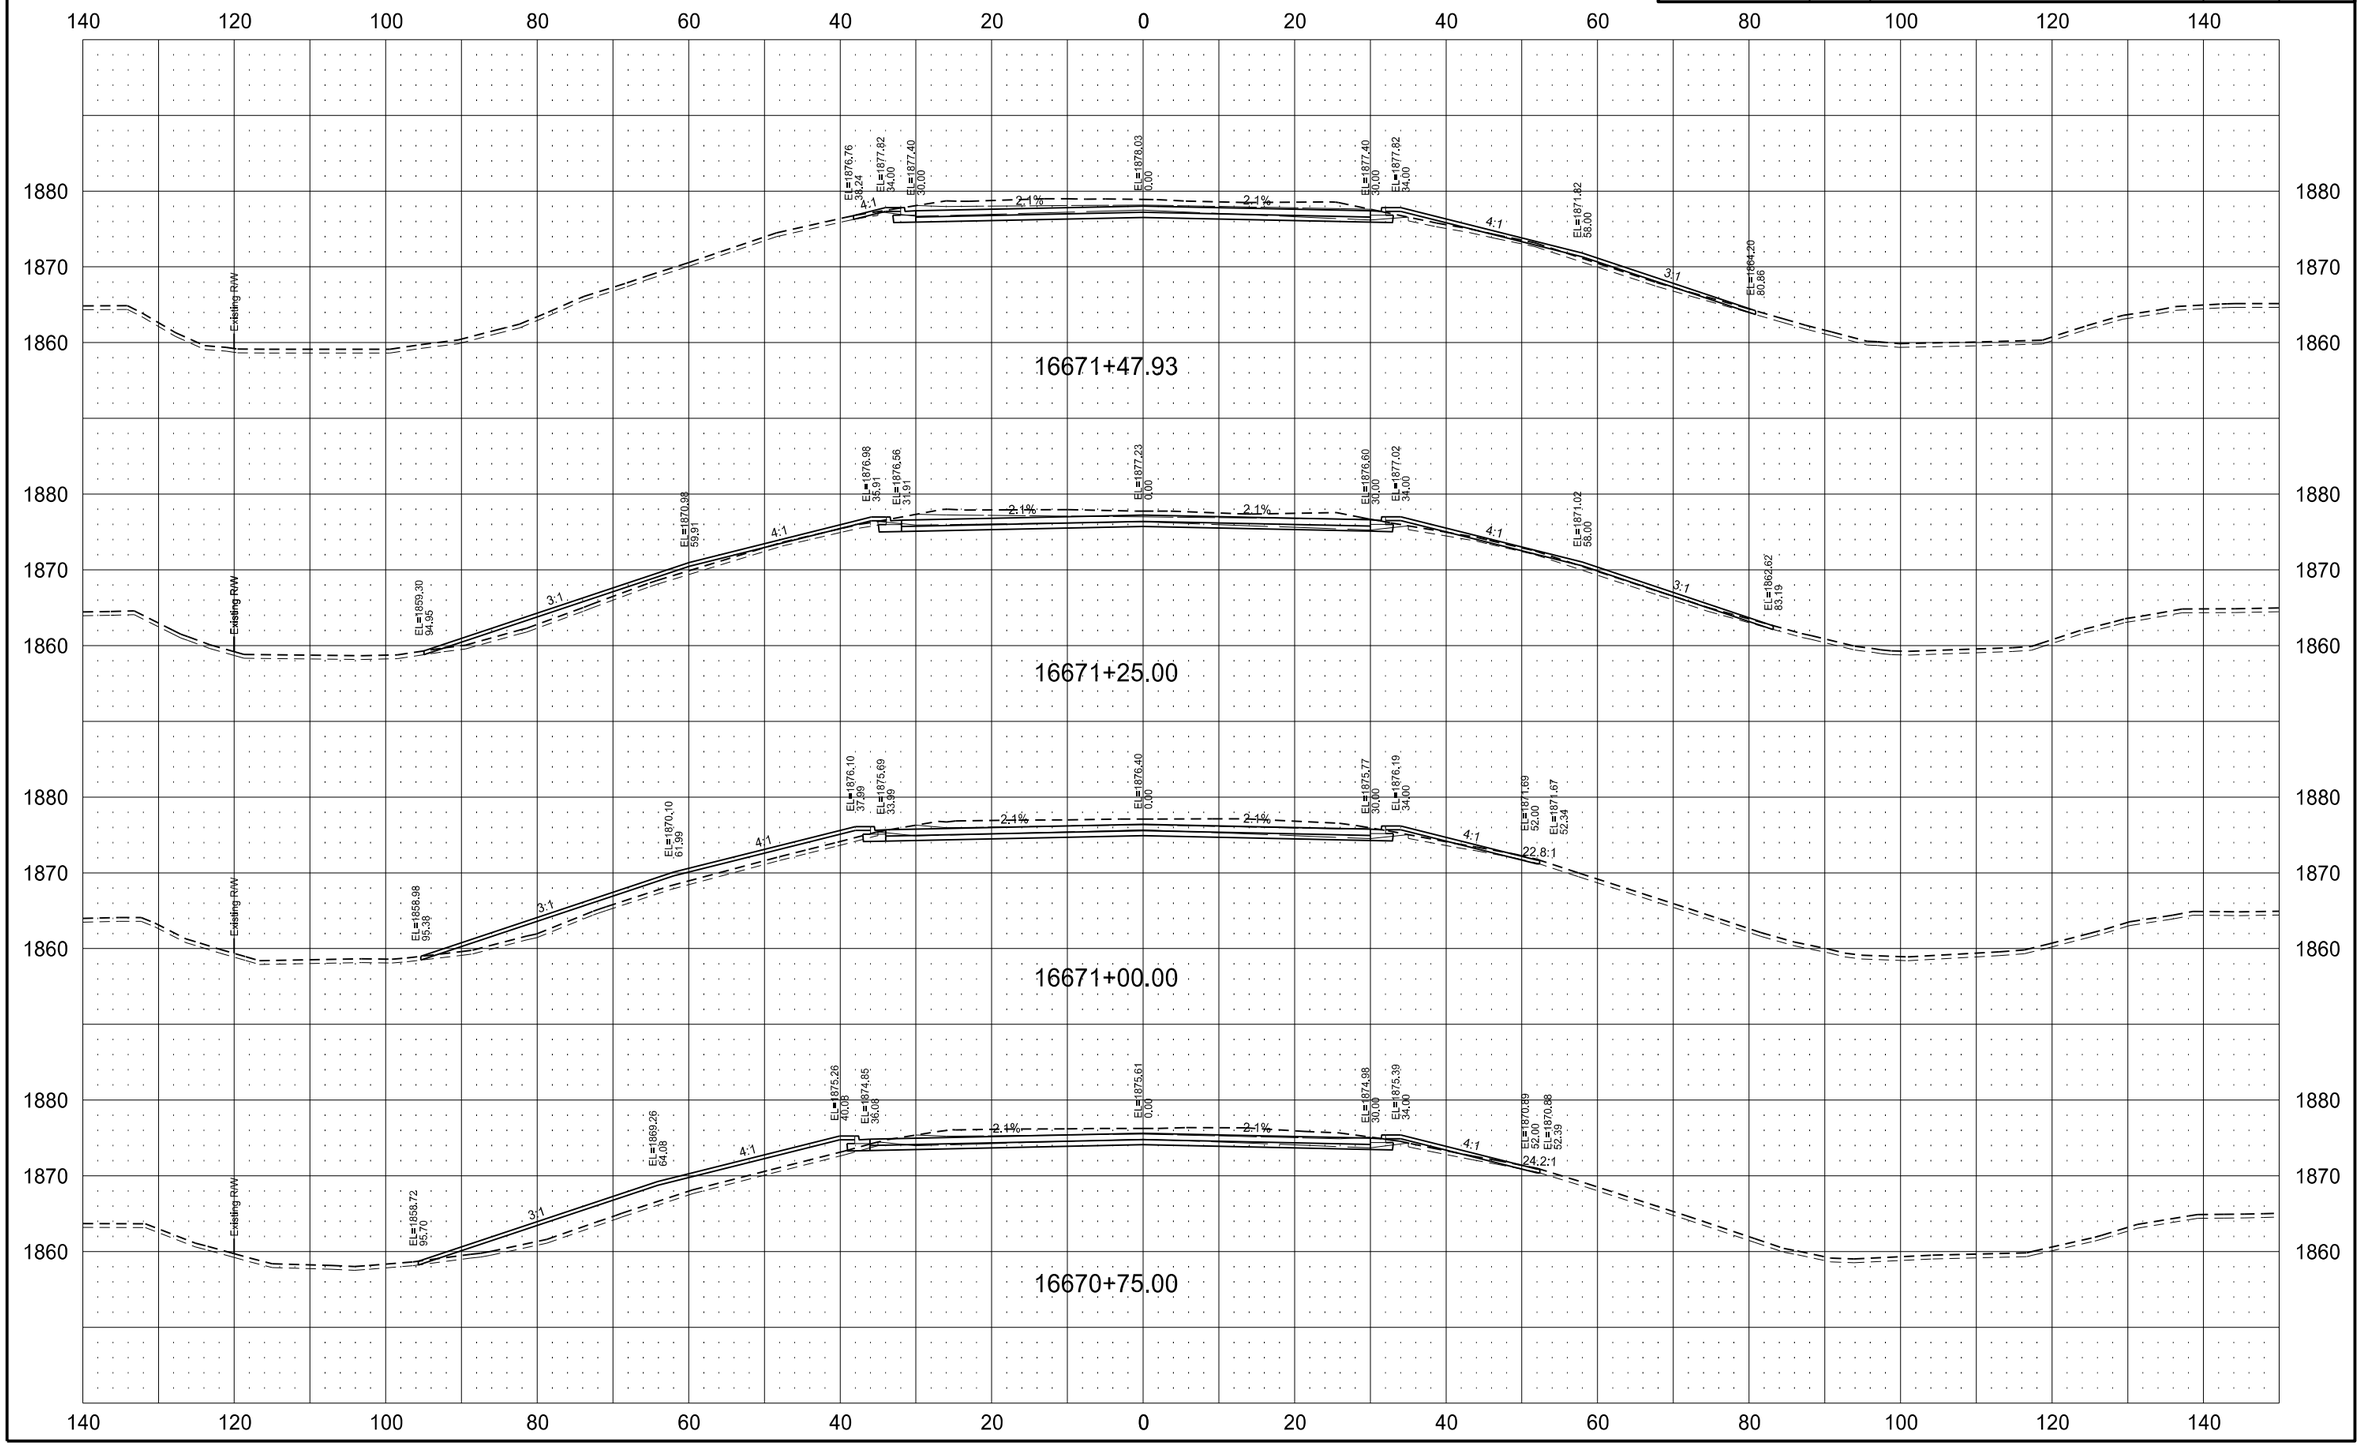

STATE	PROJECT NO.	SECTION NO.	SHEET NO.
ND	SOIB-7-804(054)312	200	117

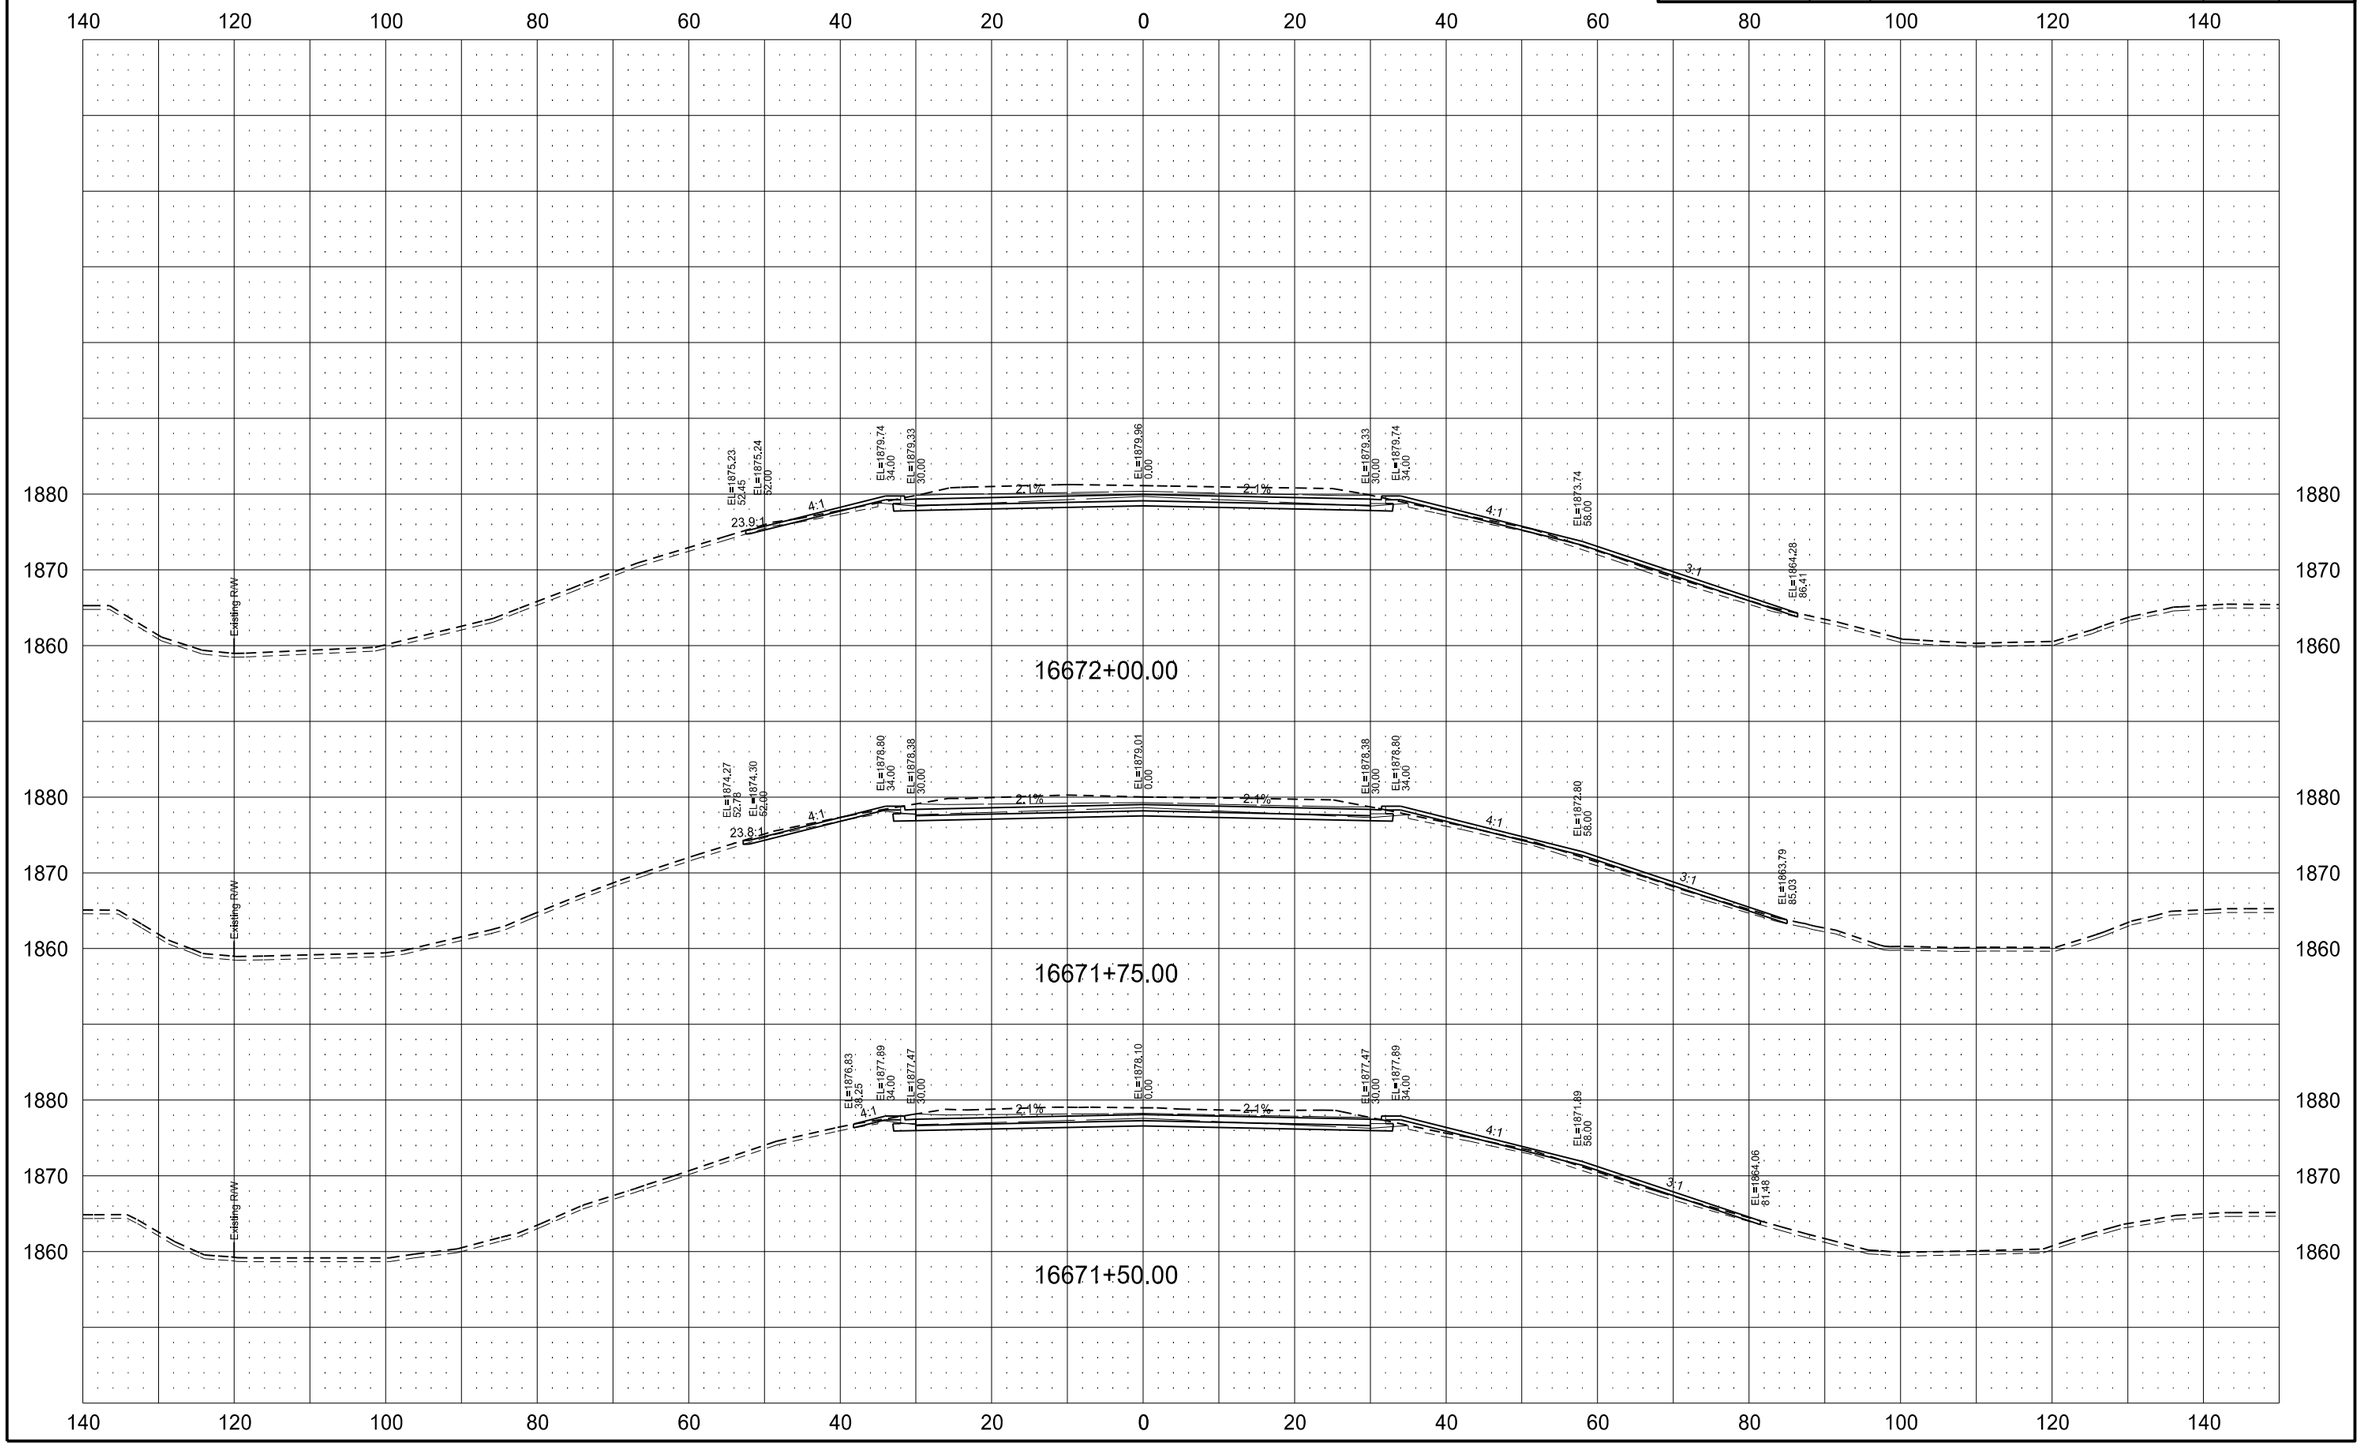

STATE	PROJECT NO.	SECTION NO.	SHEET NO.
ND	SOIB-7-804(054)312	200	118

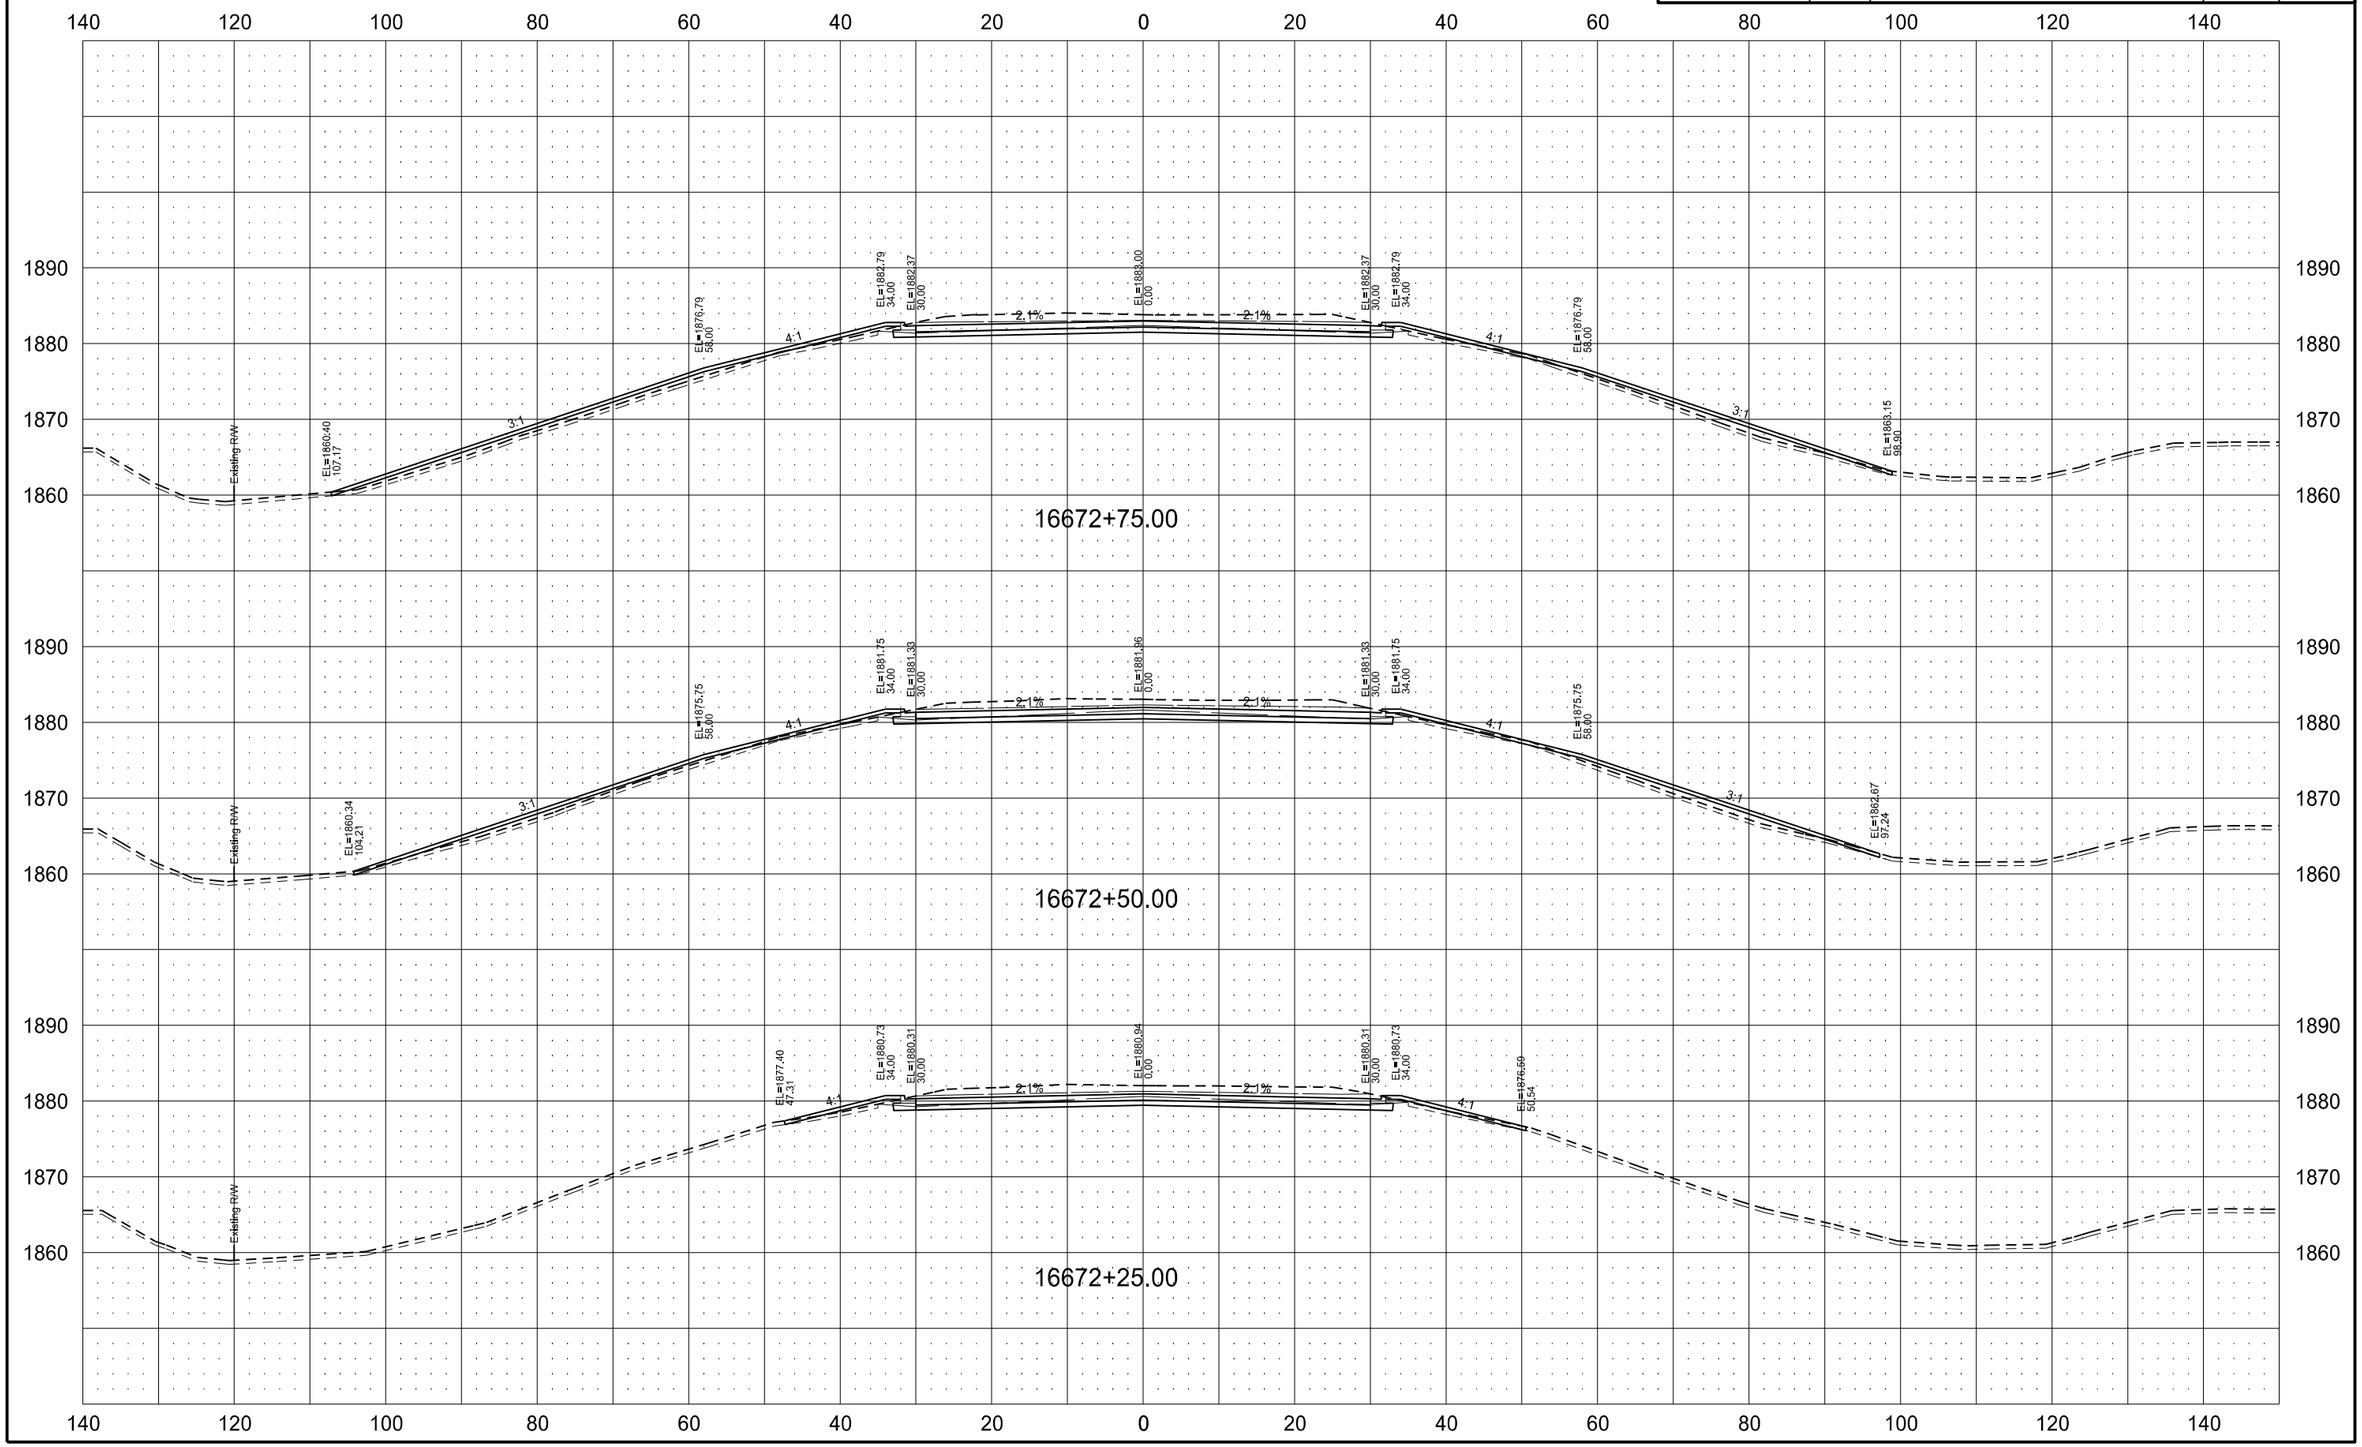

STATE	PROJECT NO.	SECTION NO.	SHEET NO.
ND	SOIB-7-804(054)312	200	119

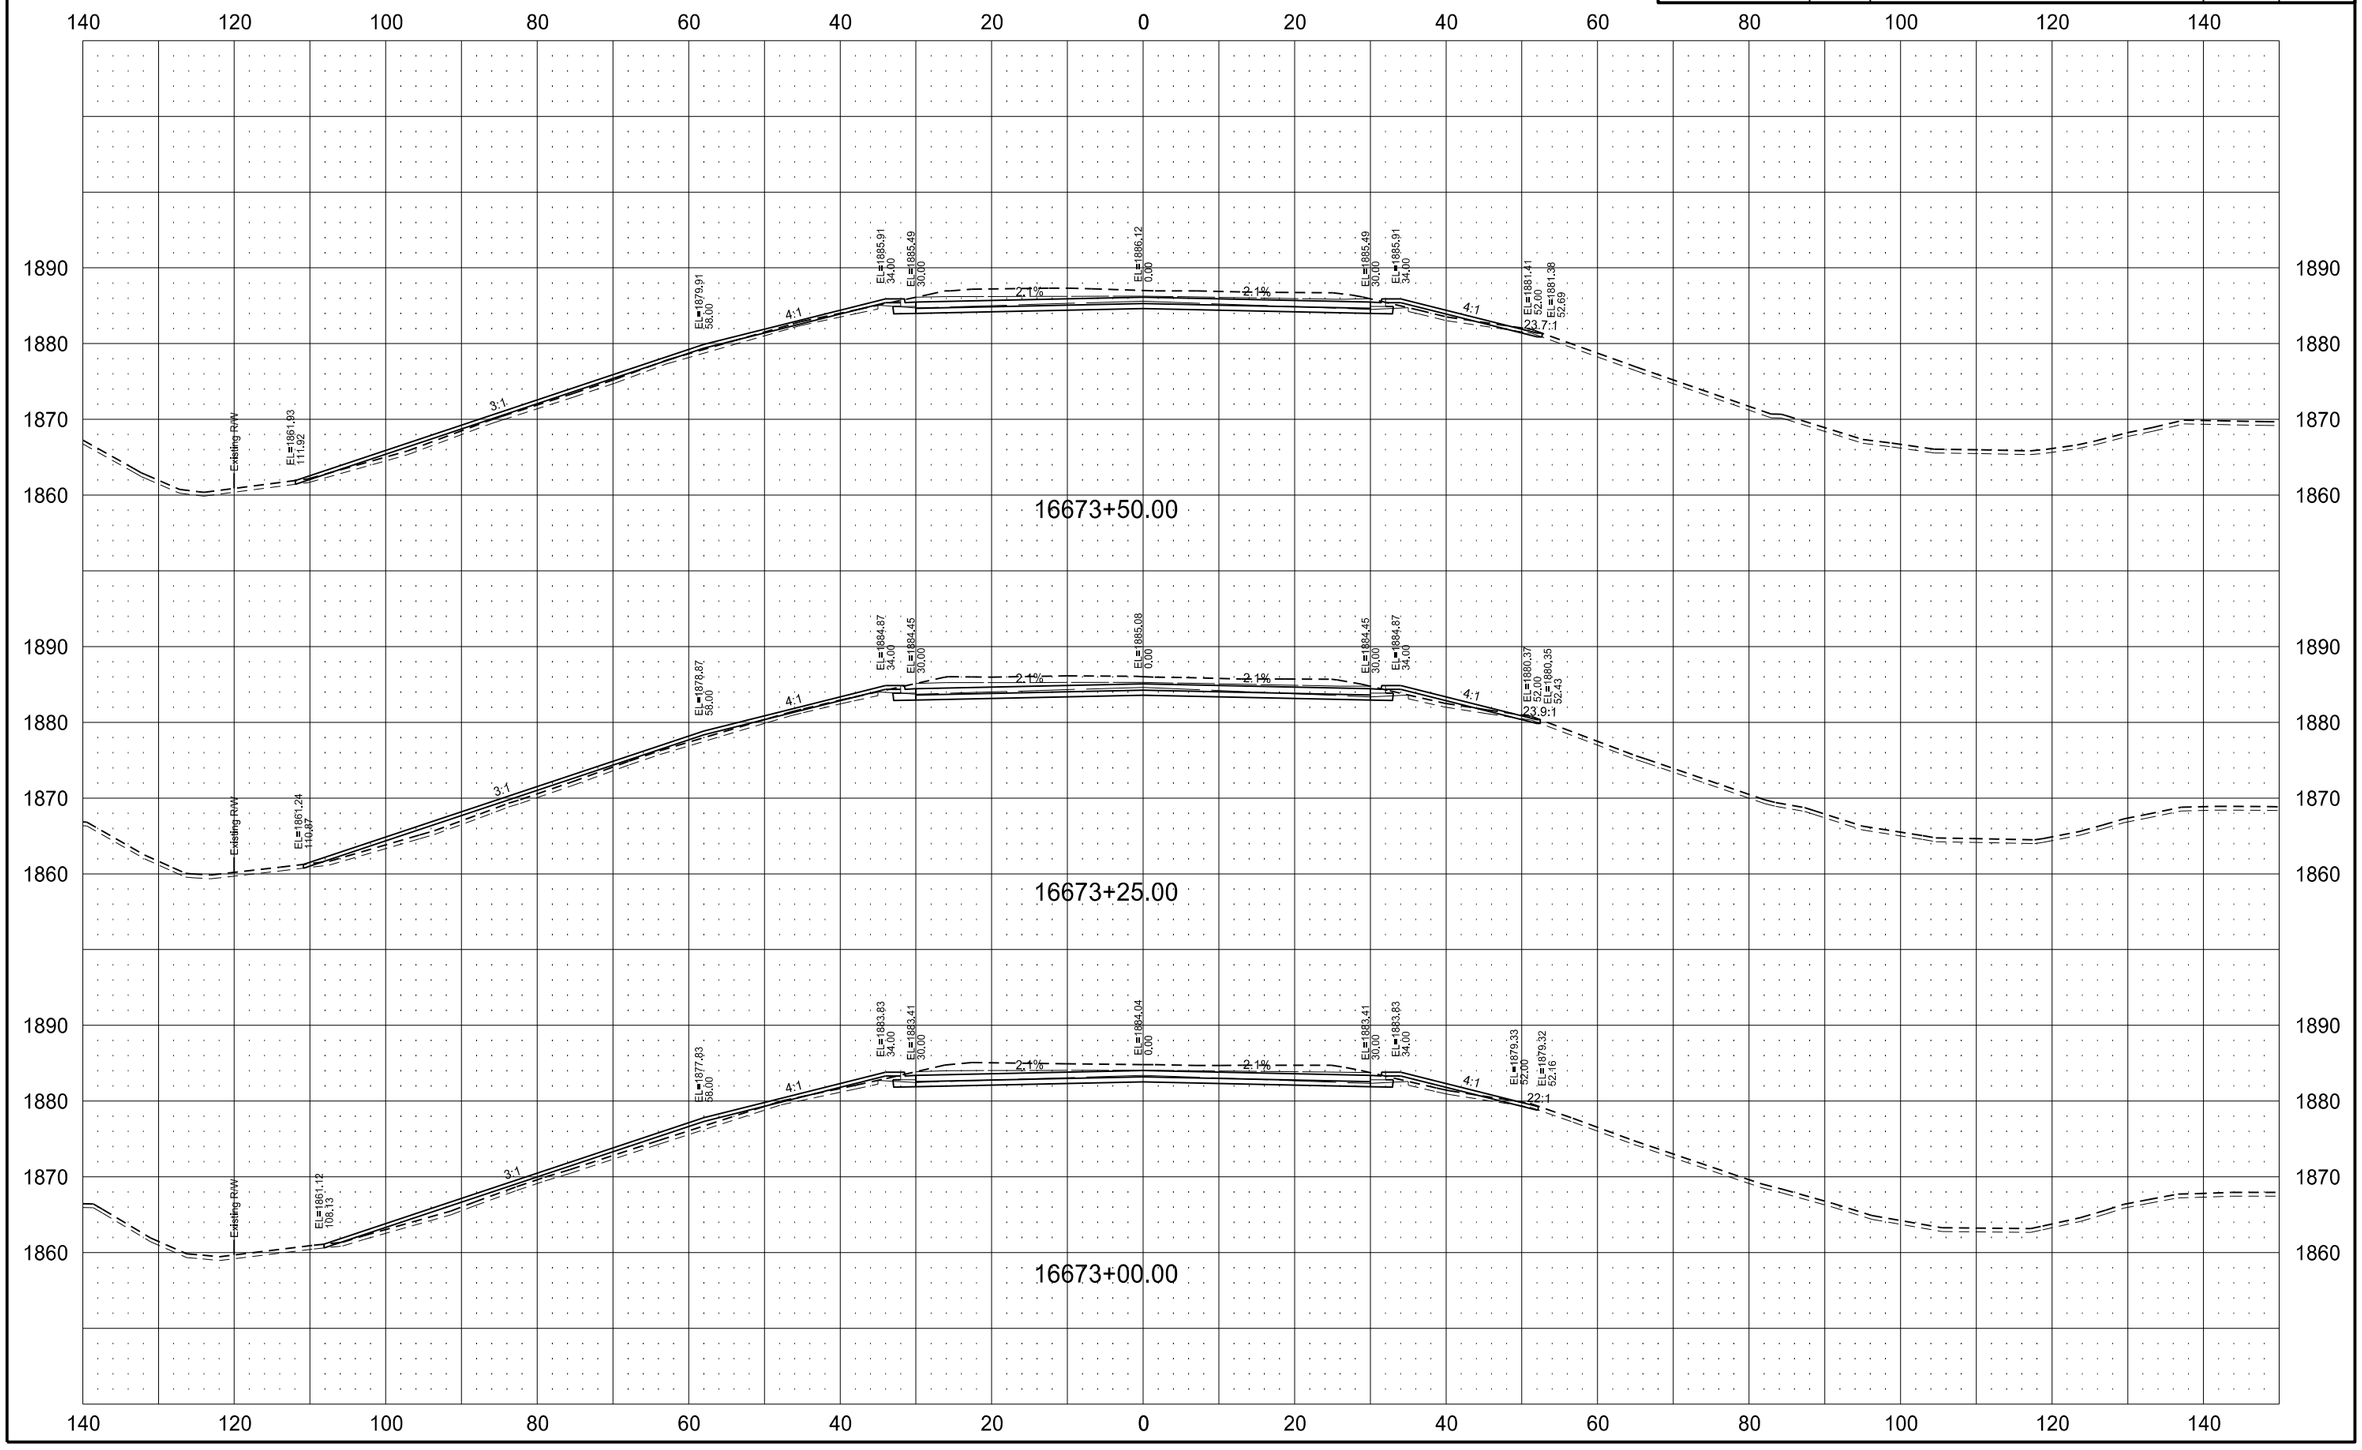

STATE	PROJECT NO.	SECTION NO.	SHEET NO.
ND	SOIB-7-804(054)312	200	120

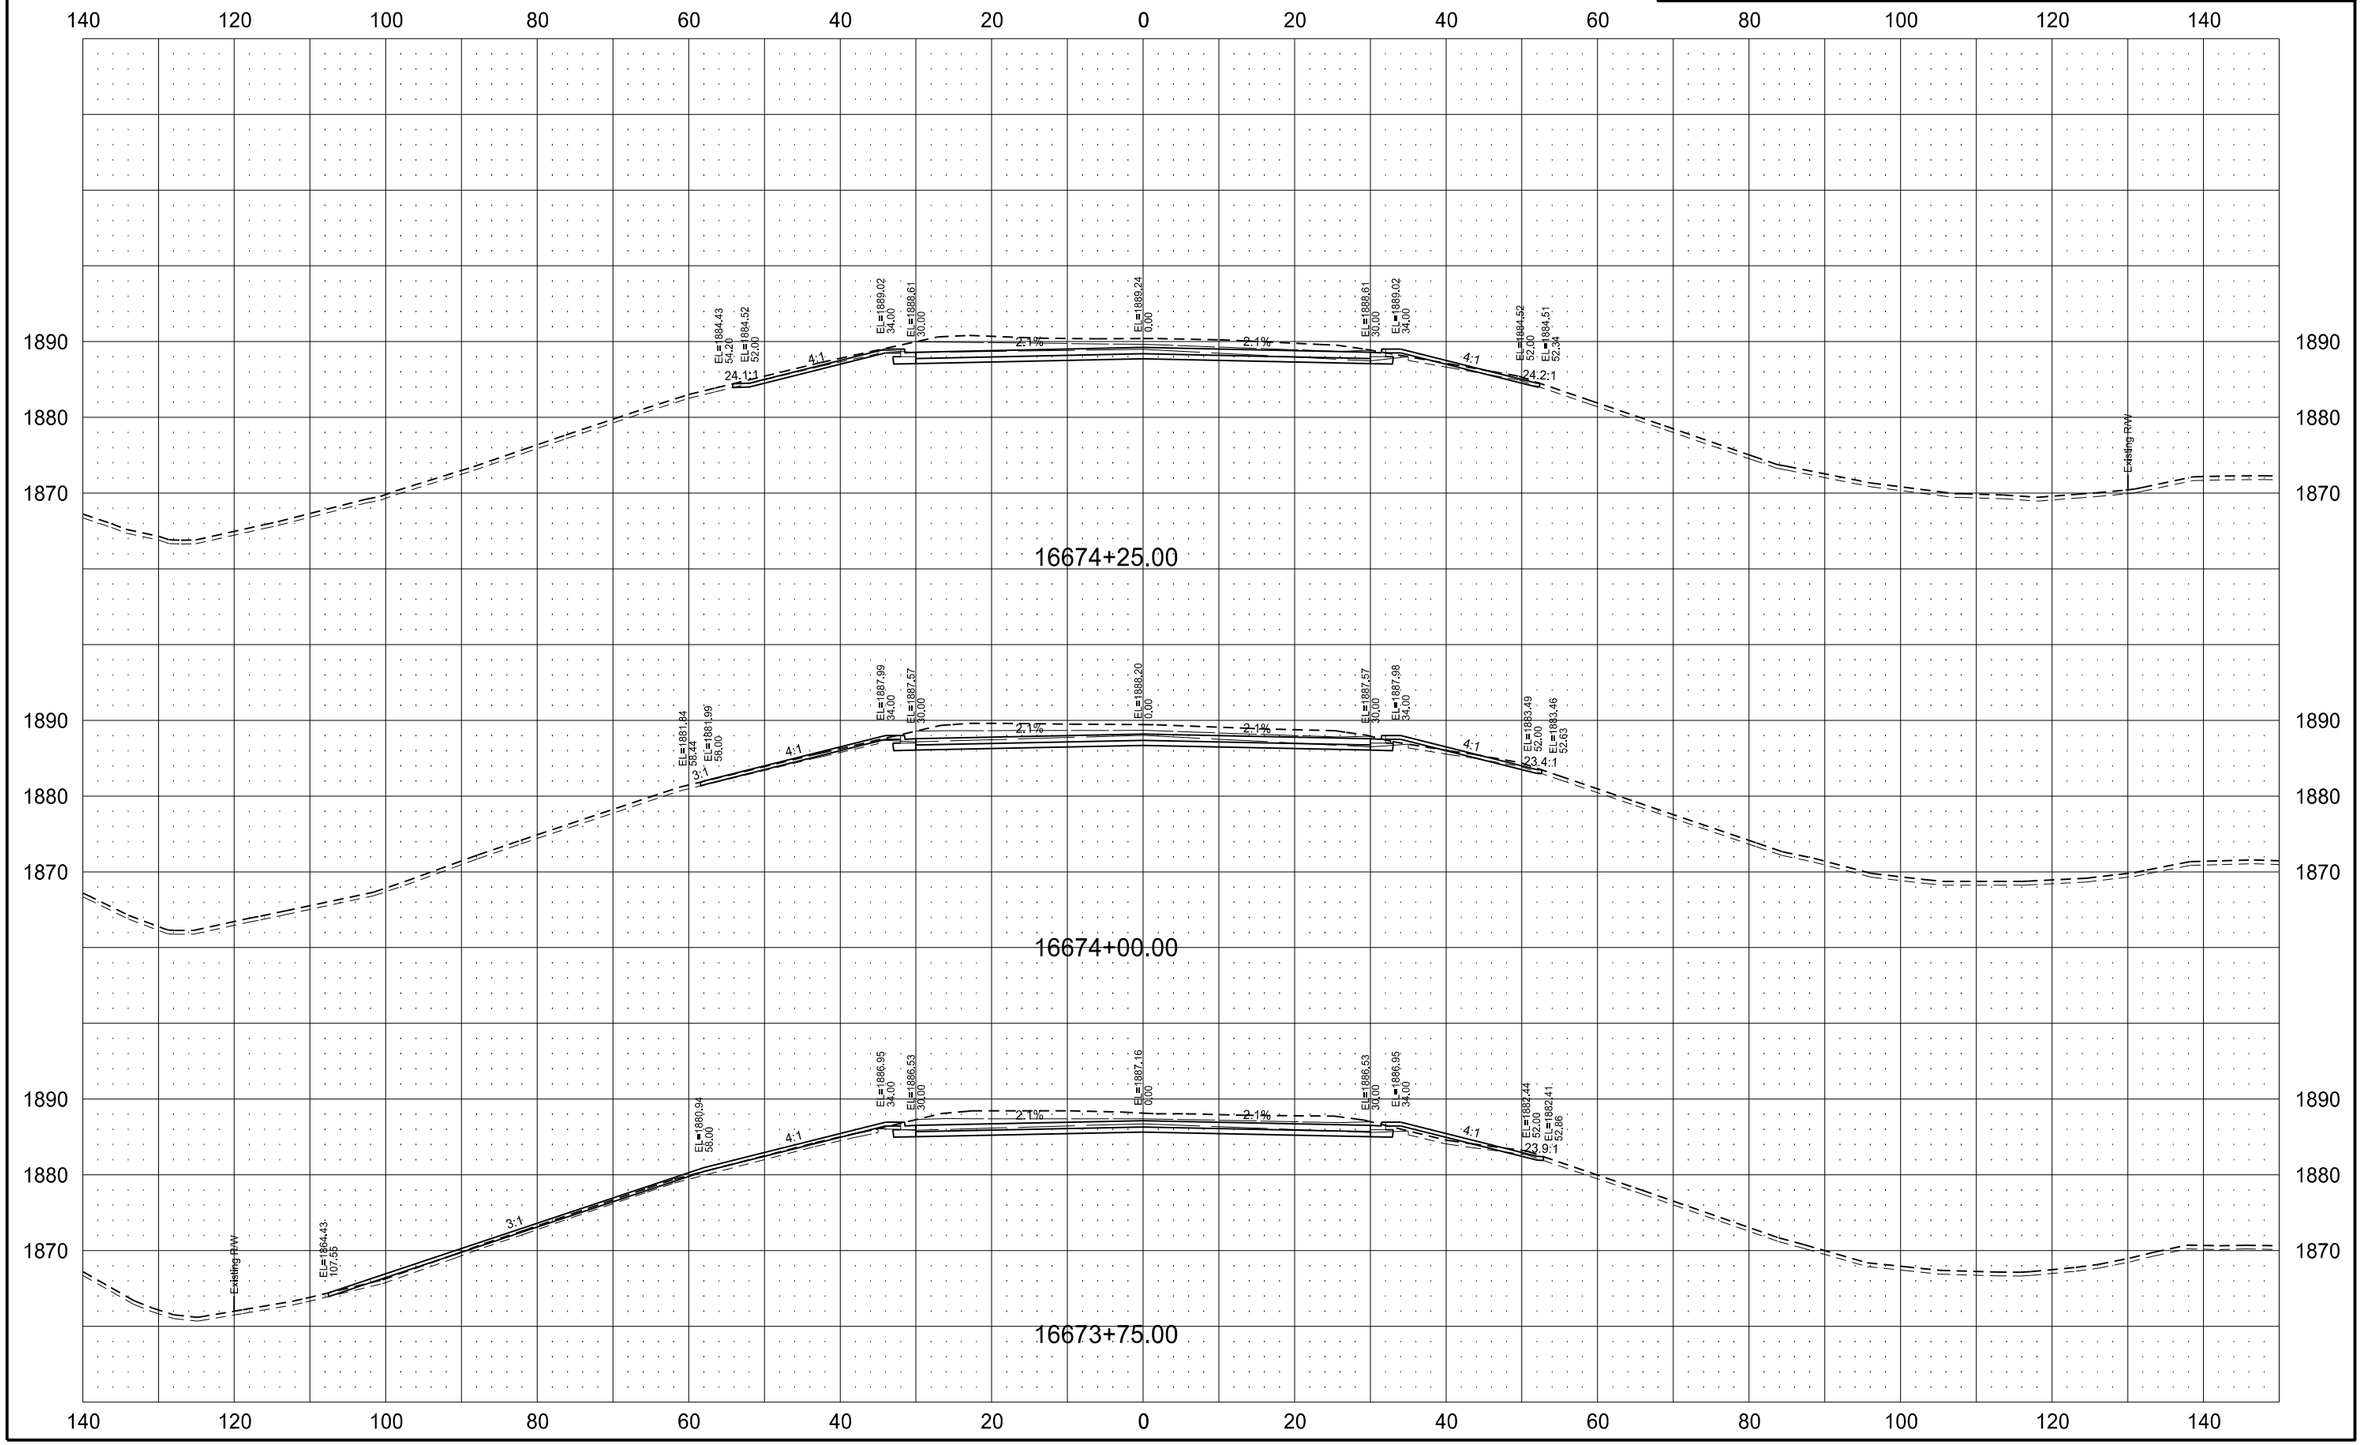

7/13/2016 10:39:47 AM nperius Q:\24\20997-01\Consultant\Design\Sheets\200XS_1804.dgn

STATE	PROJECT NO.	SECTION NO.	SHEET NO.
ND	SOIB-7-804(054)312	200	121

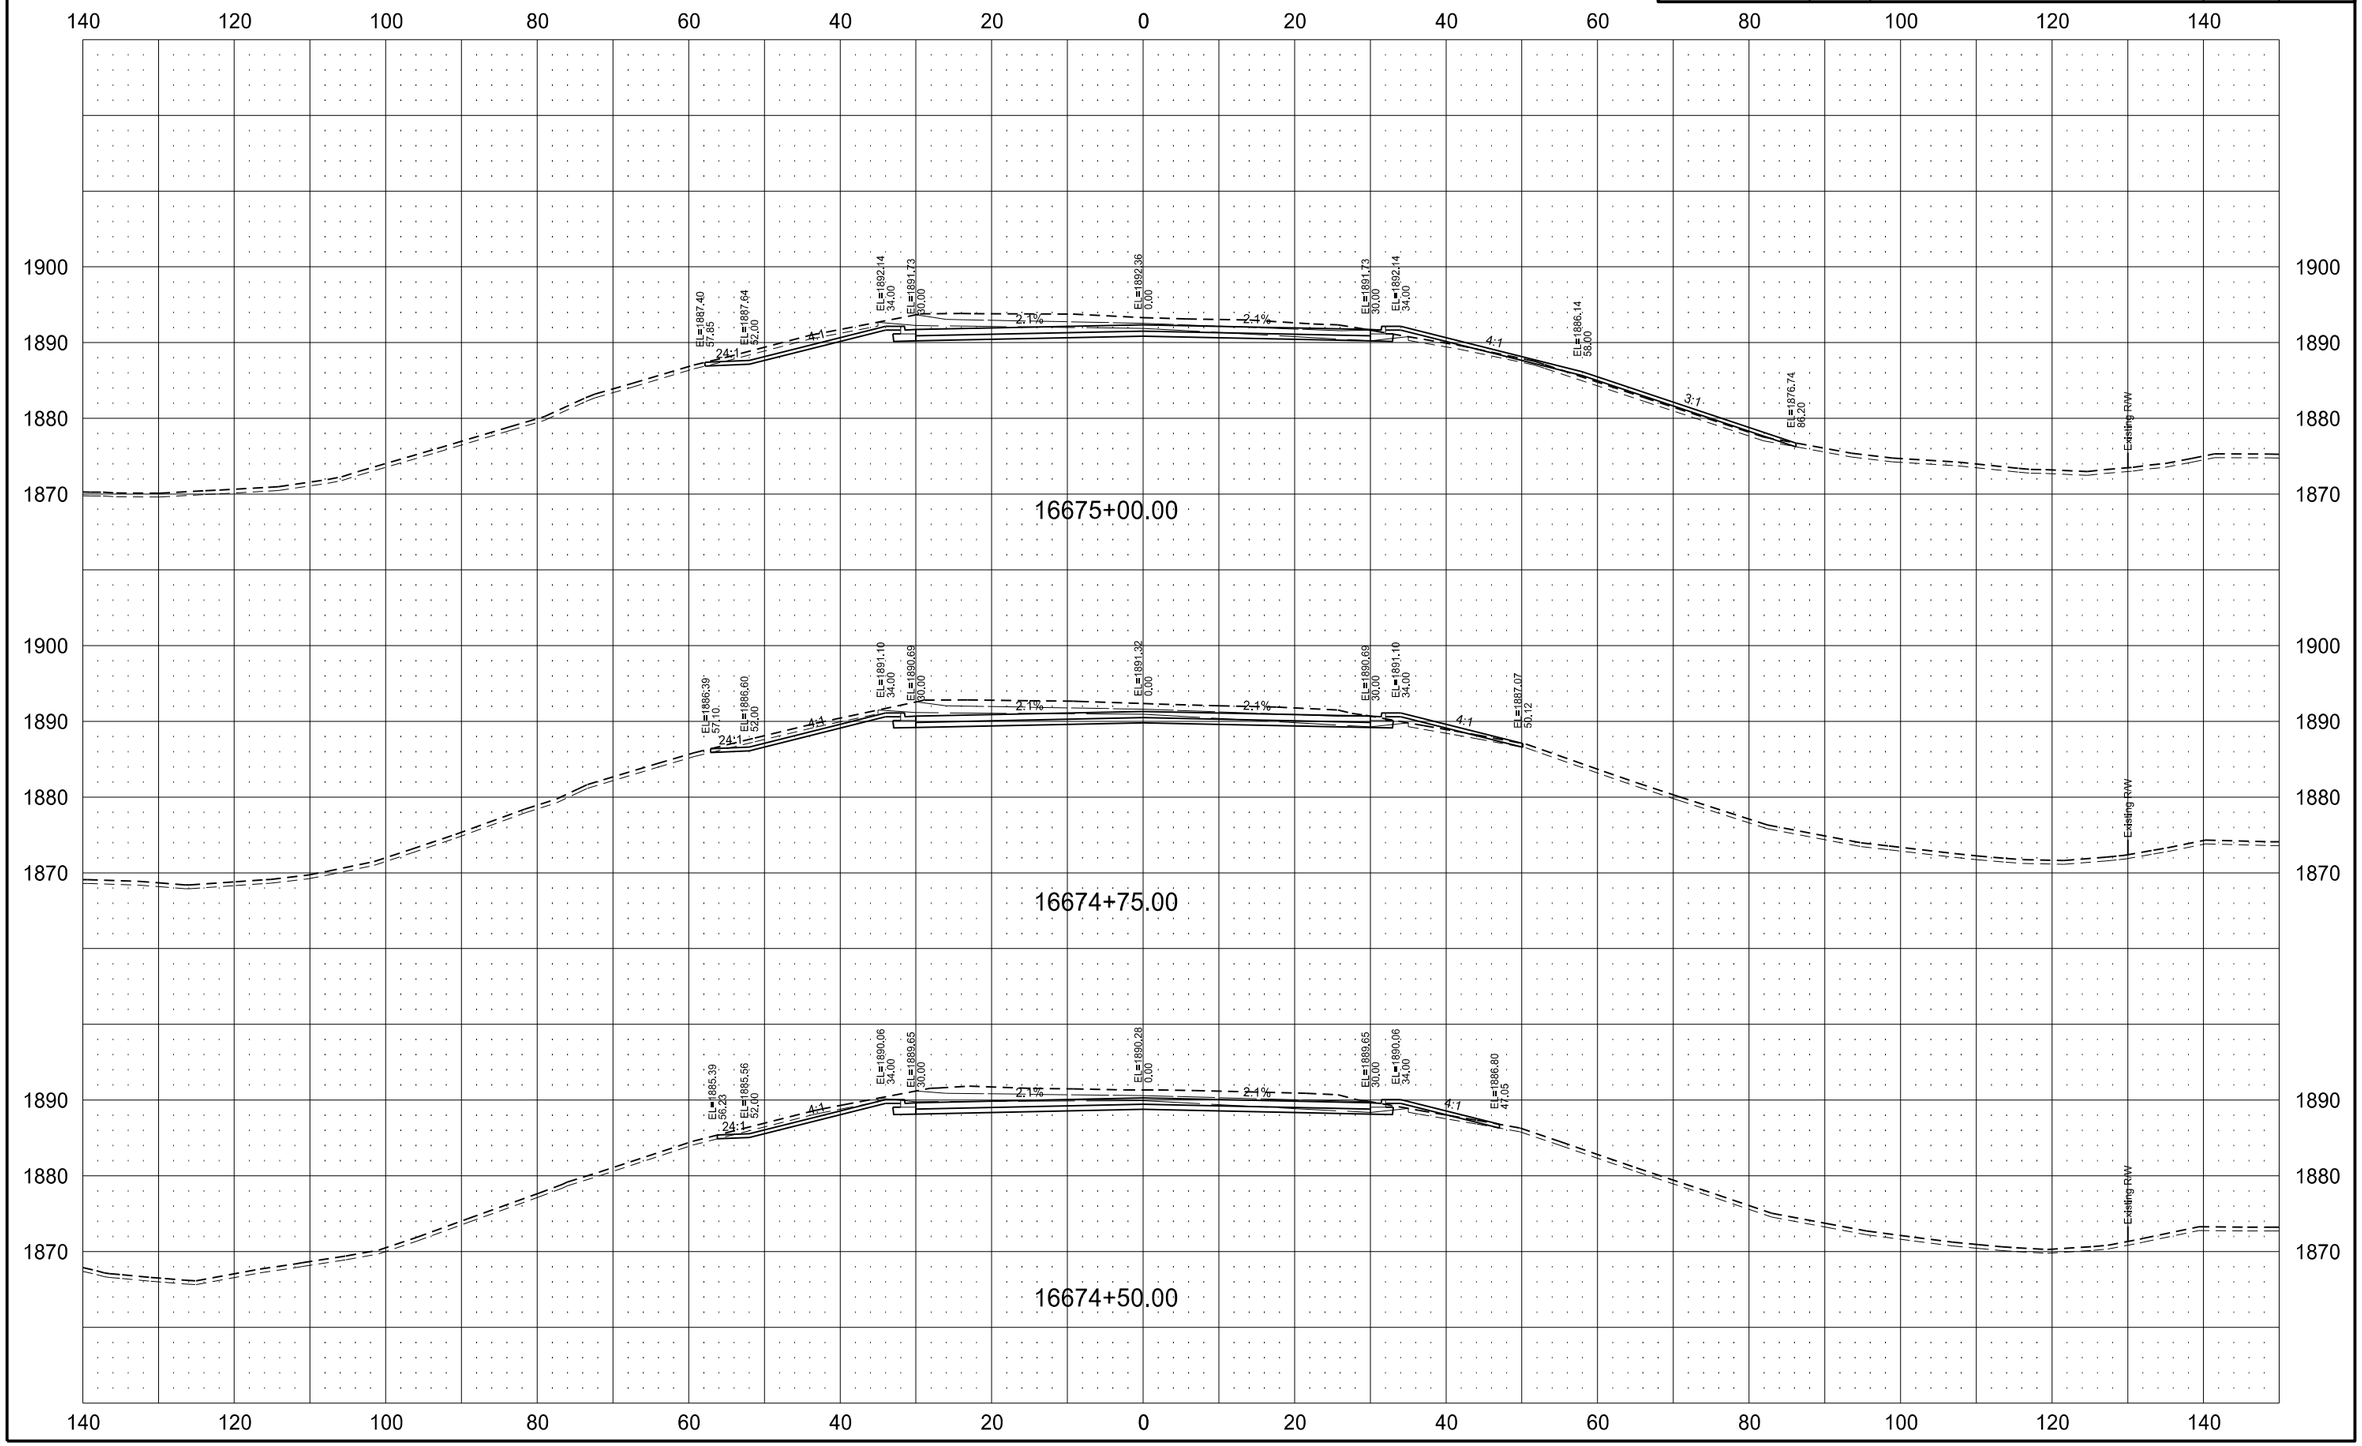

STATE	PROJECT NO.	SECTION NO.	SHEET NO.
ND	SOIB-7-804(054)312	200	122

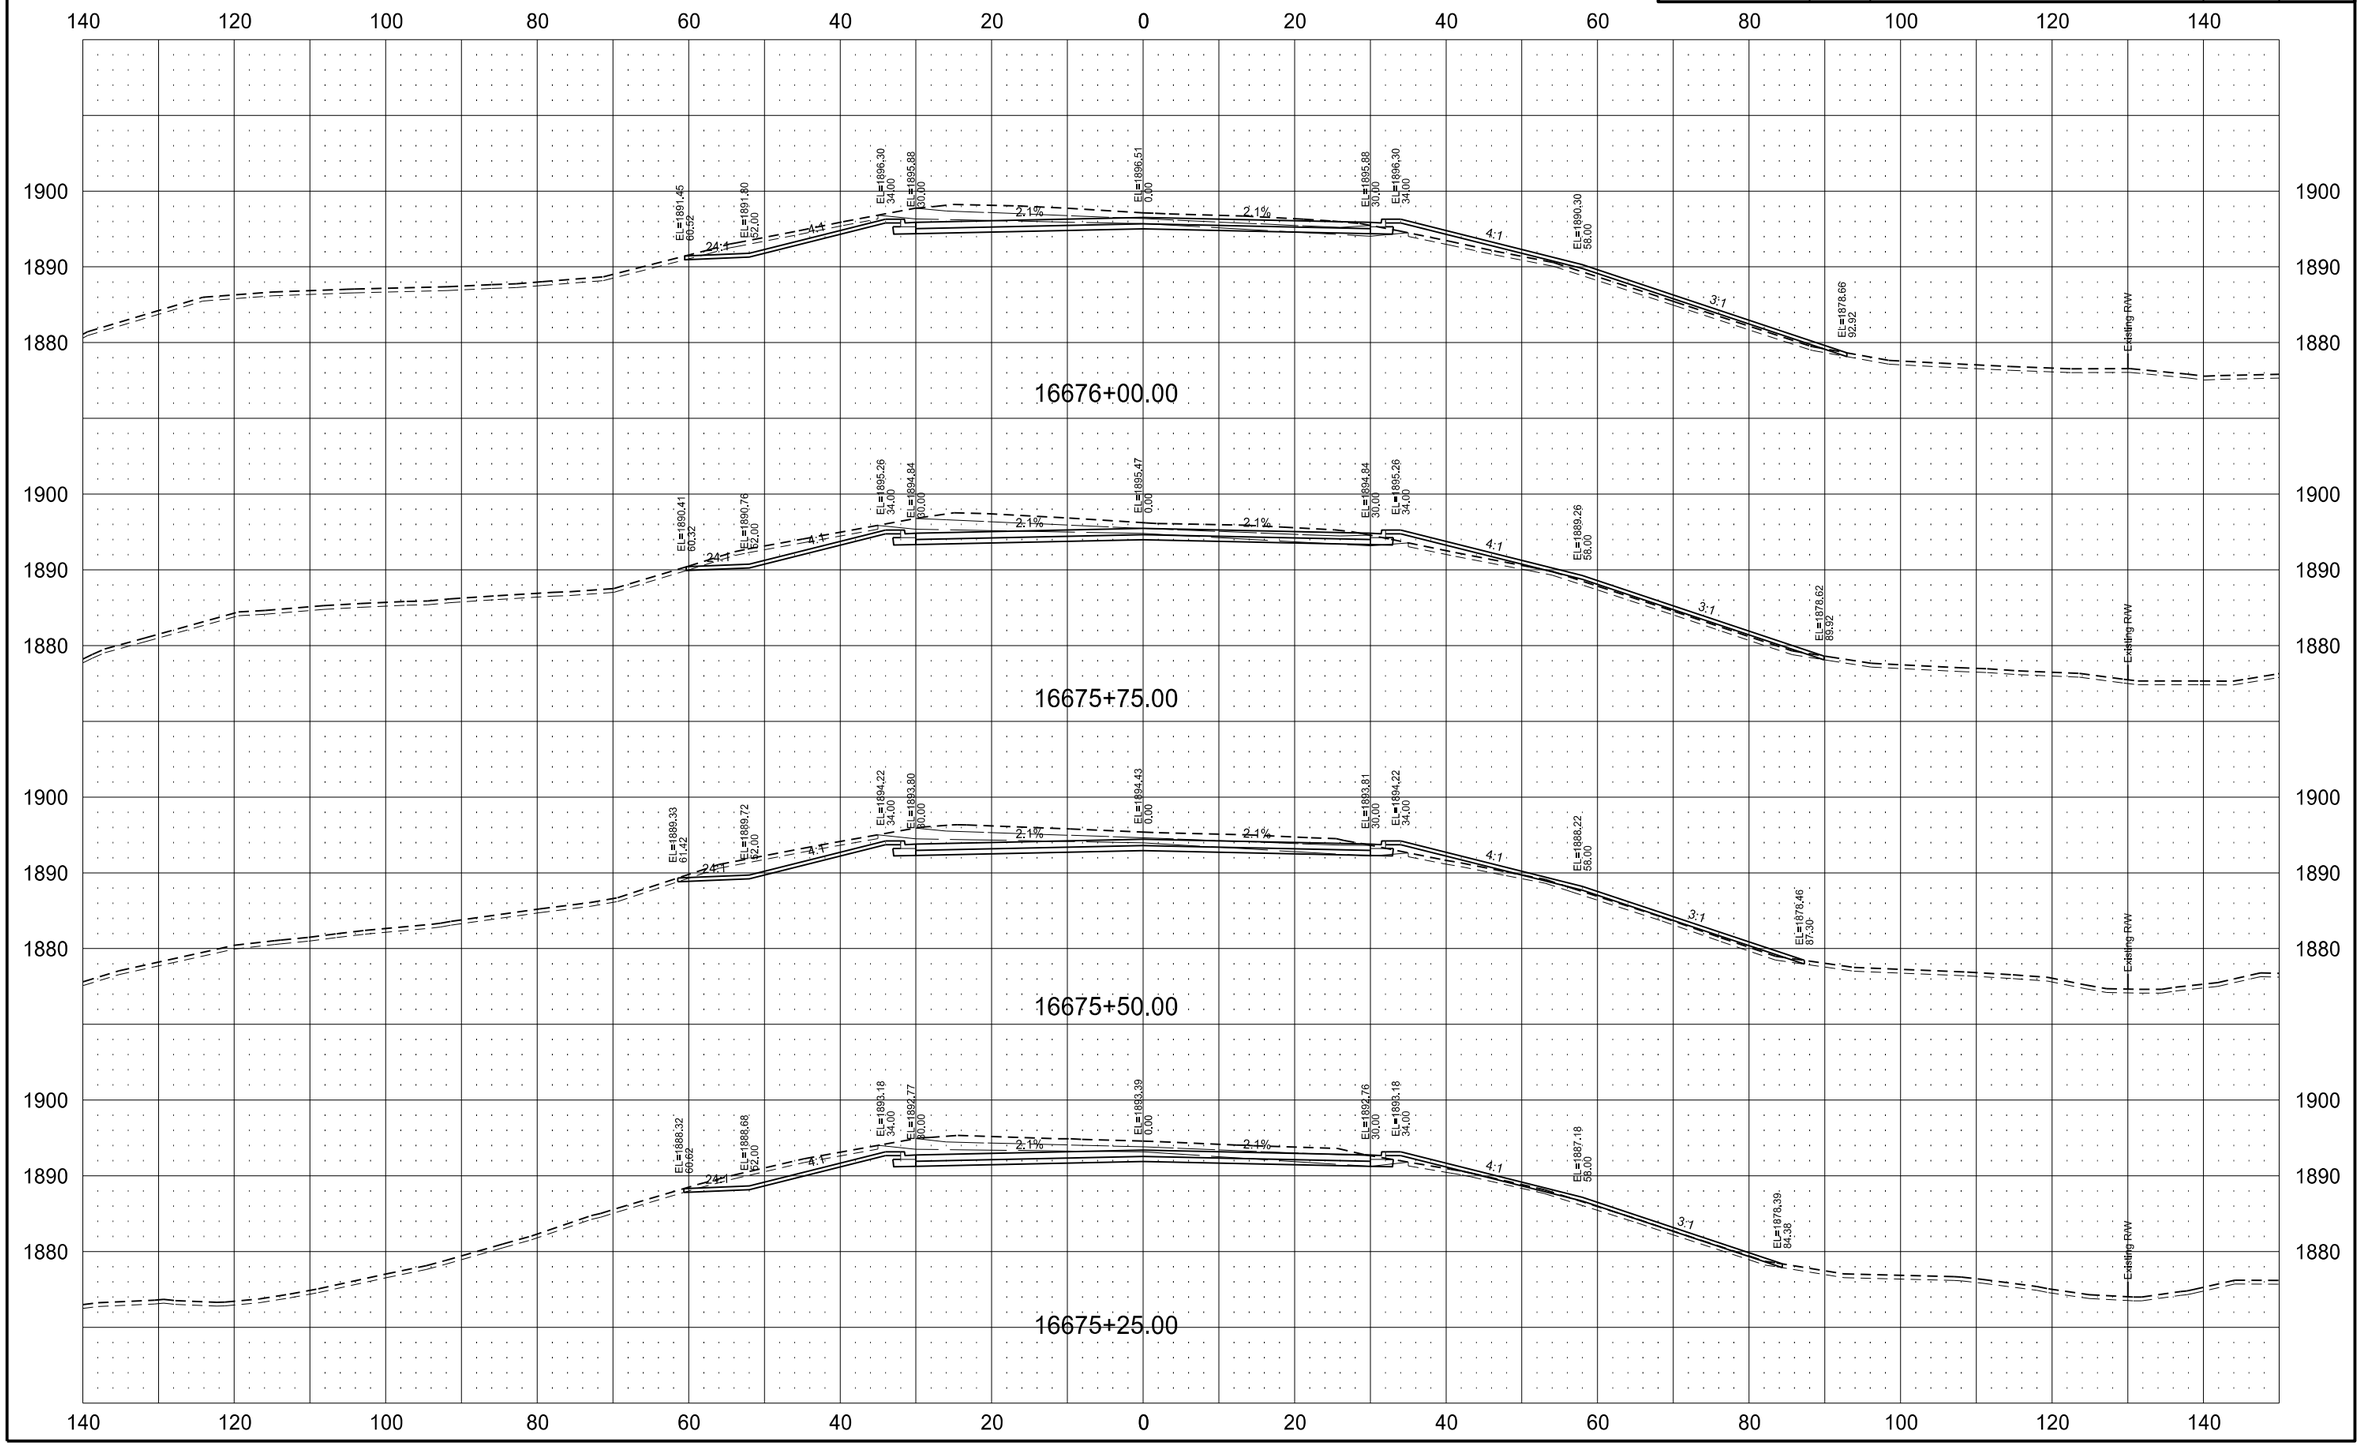

7/13/2016 10:40:12 AM nperius Q:\24\20997-01\Consultant\Design\Sheets\200XS_1804.dgn

STATE	PROJECT NO.	SECTION NO.	SHEET NO.
ND	SOIB-7-804(054)312	200	123

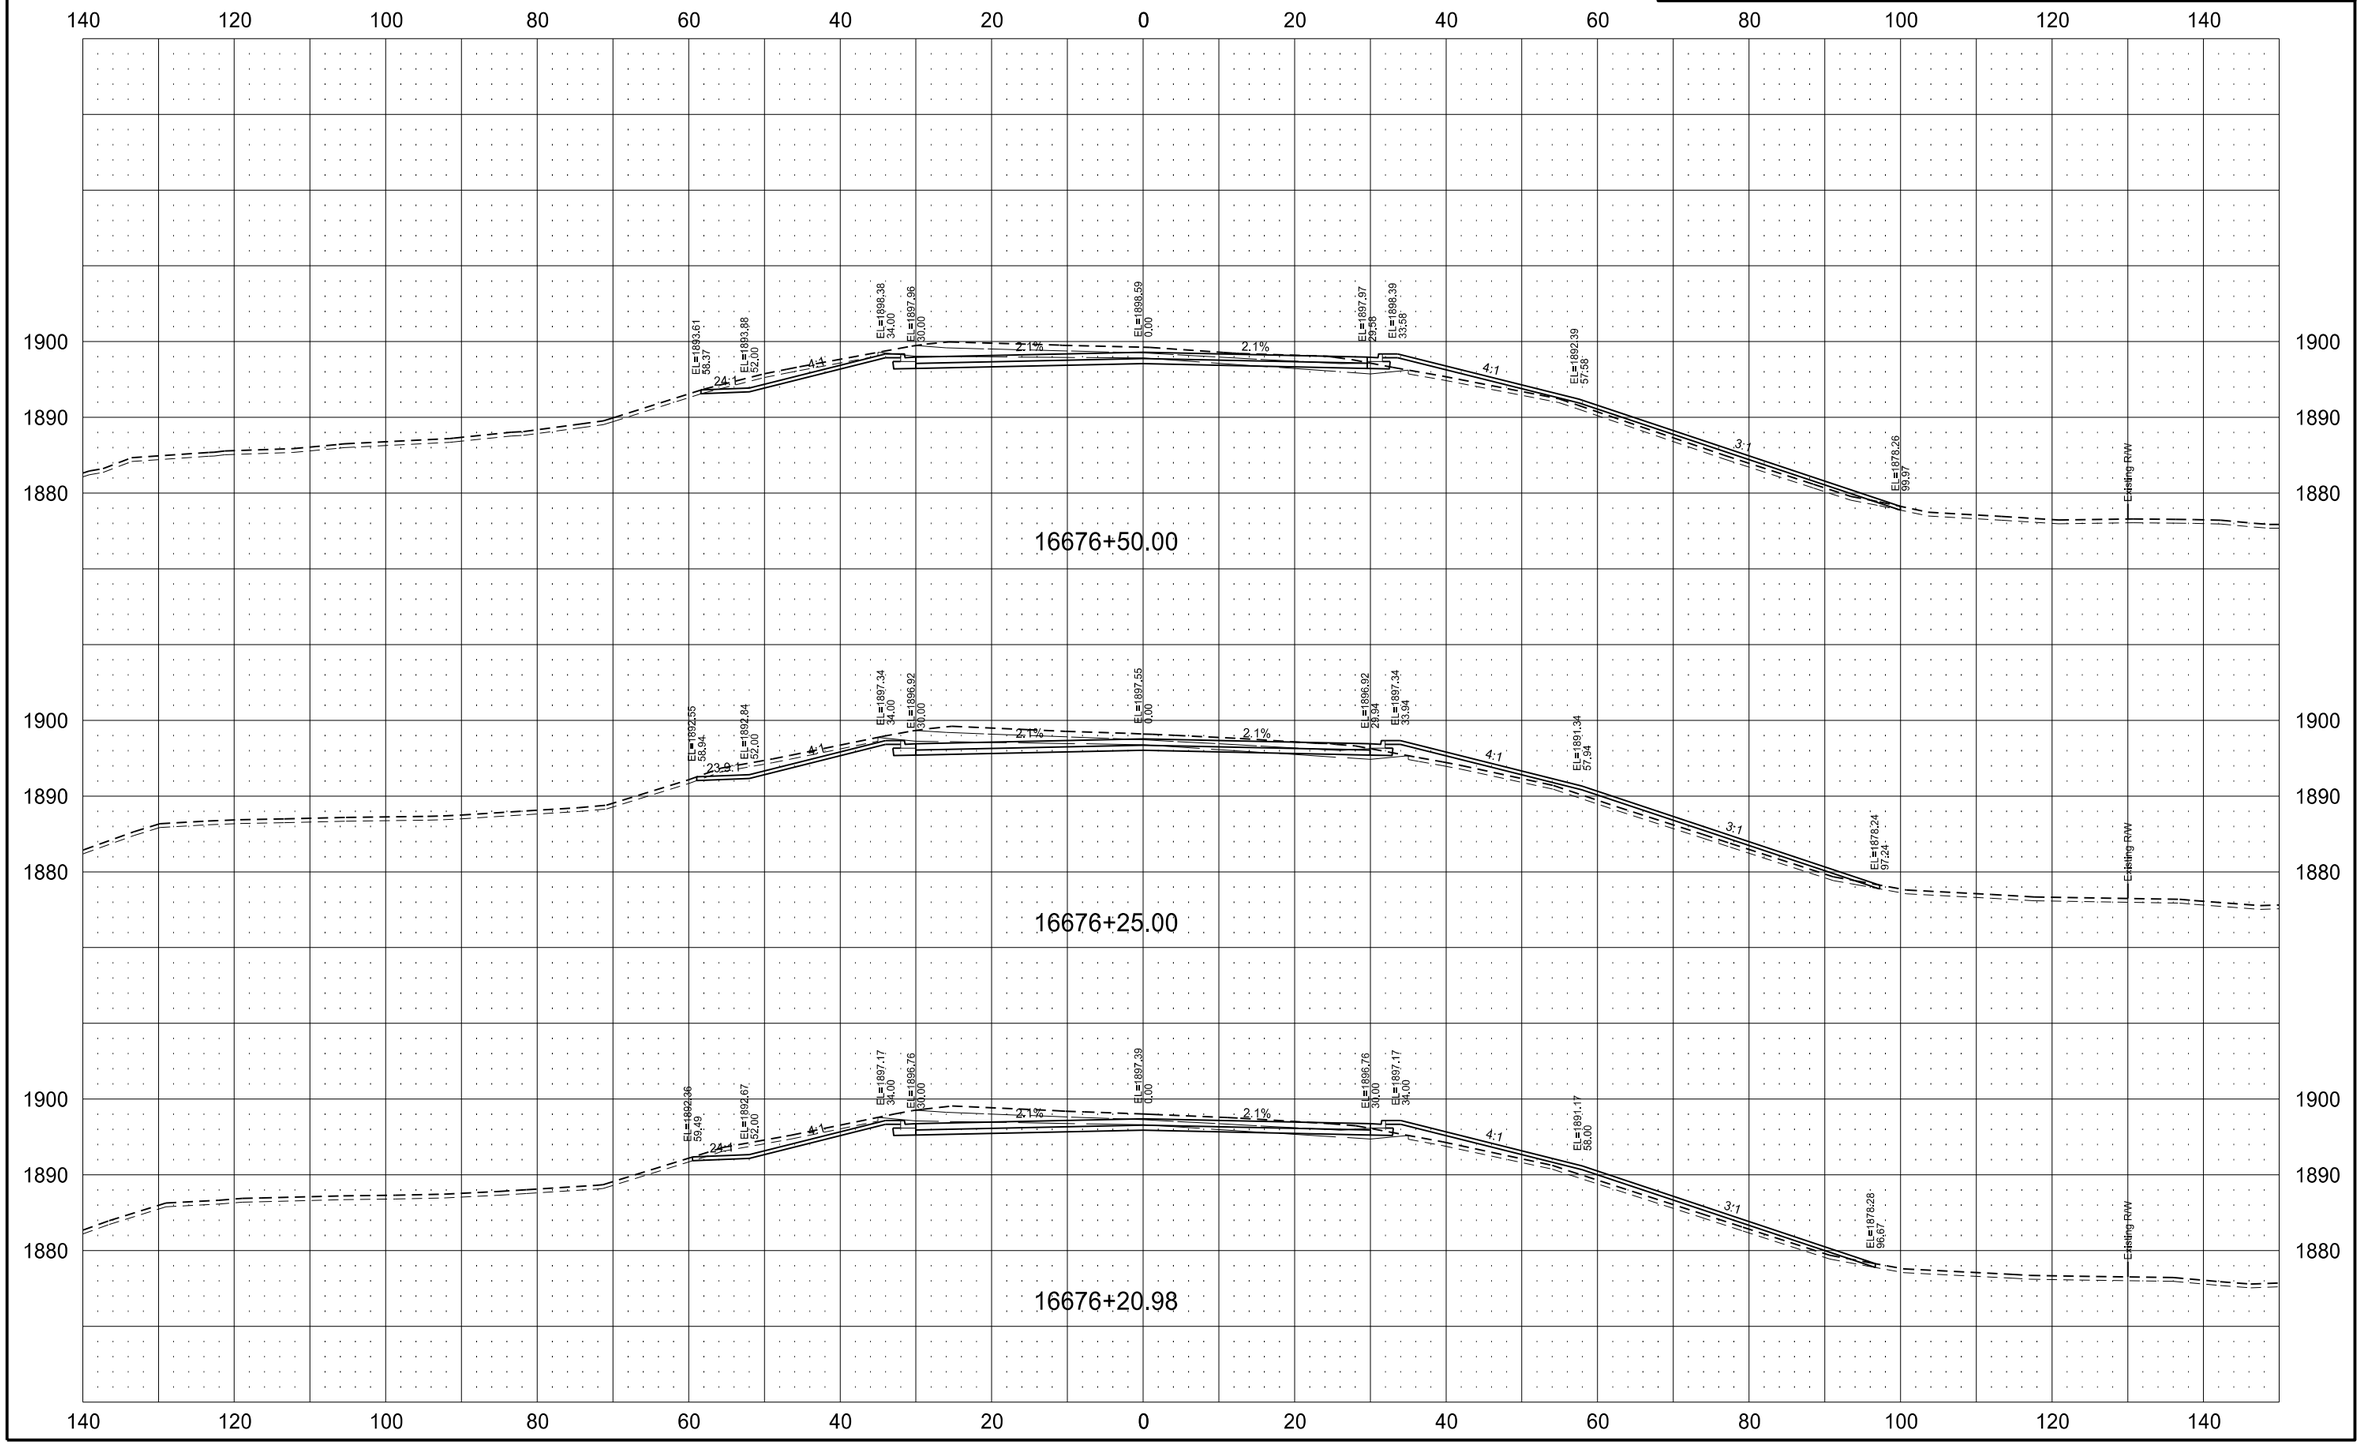

7/13/2016 10:40:25 AM nperius Q:\24\20997-01\Consultant\Design\Sheets\200XS_1804.dgn

STATE	PROJECT NO.	SECTION NO.	SHEET NO.
ND	SOIB-7-804(054)312	200	124

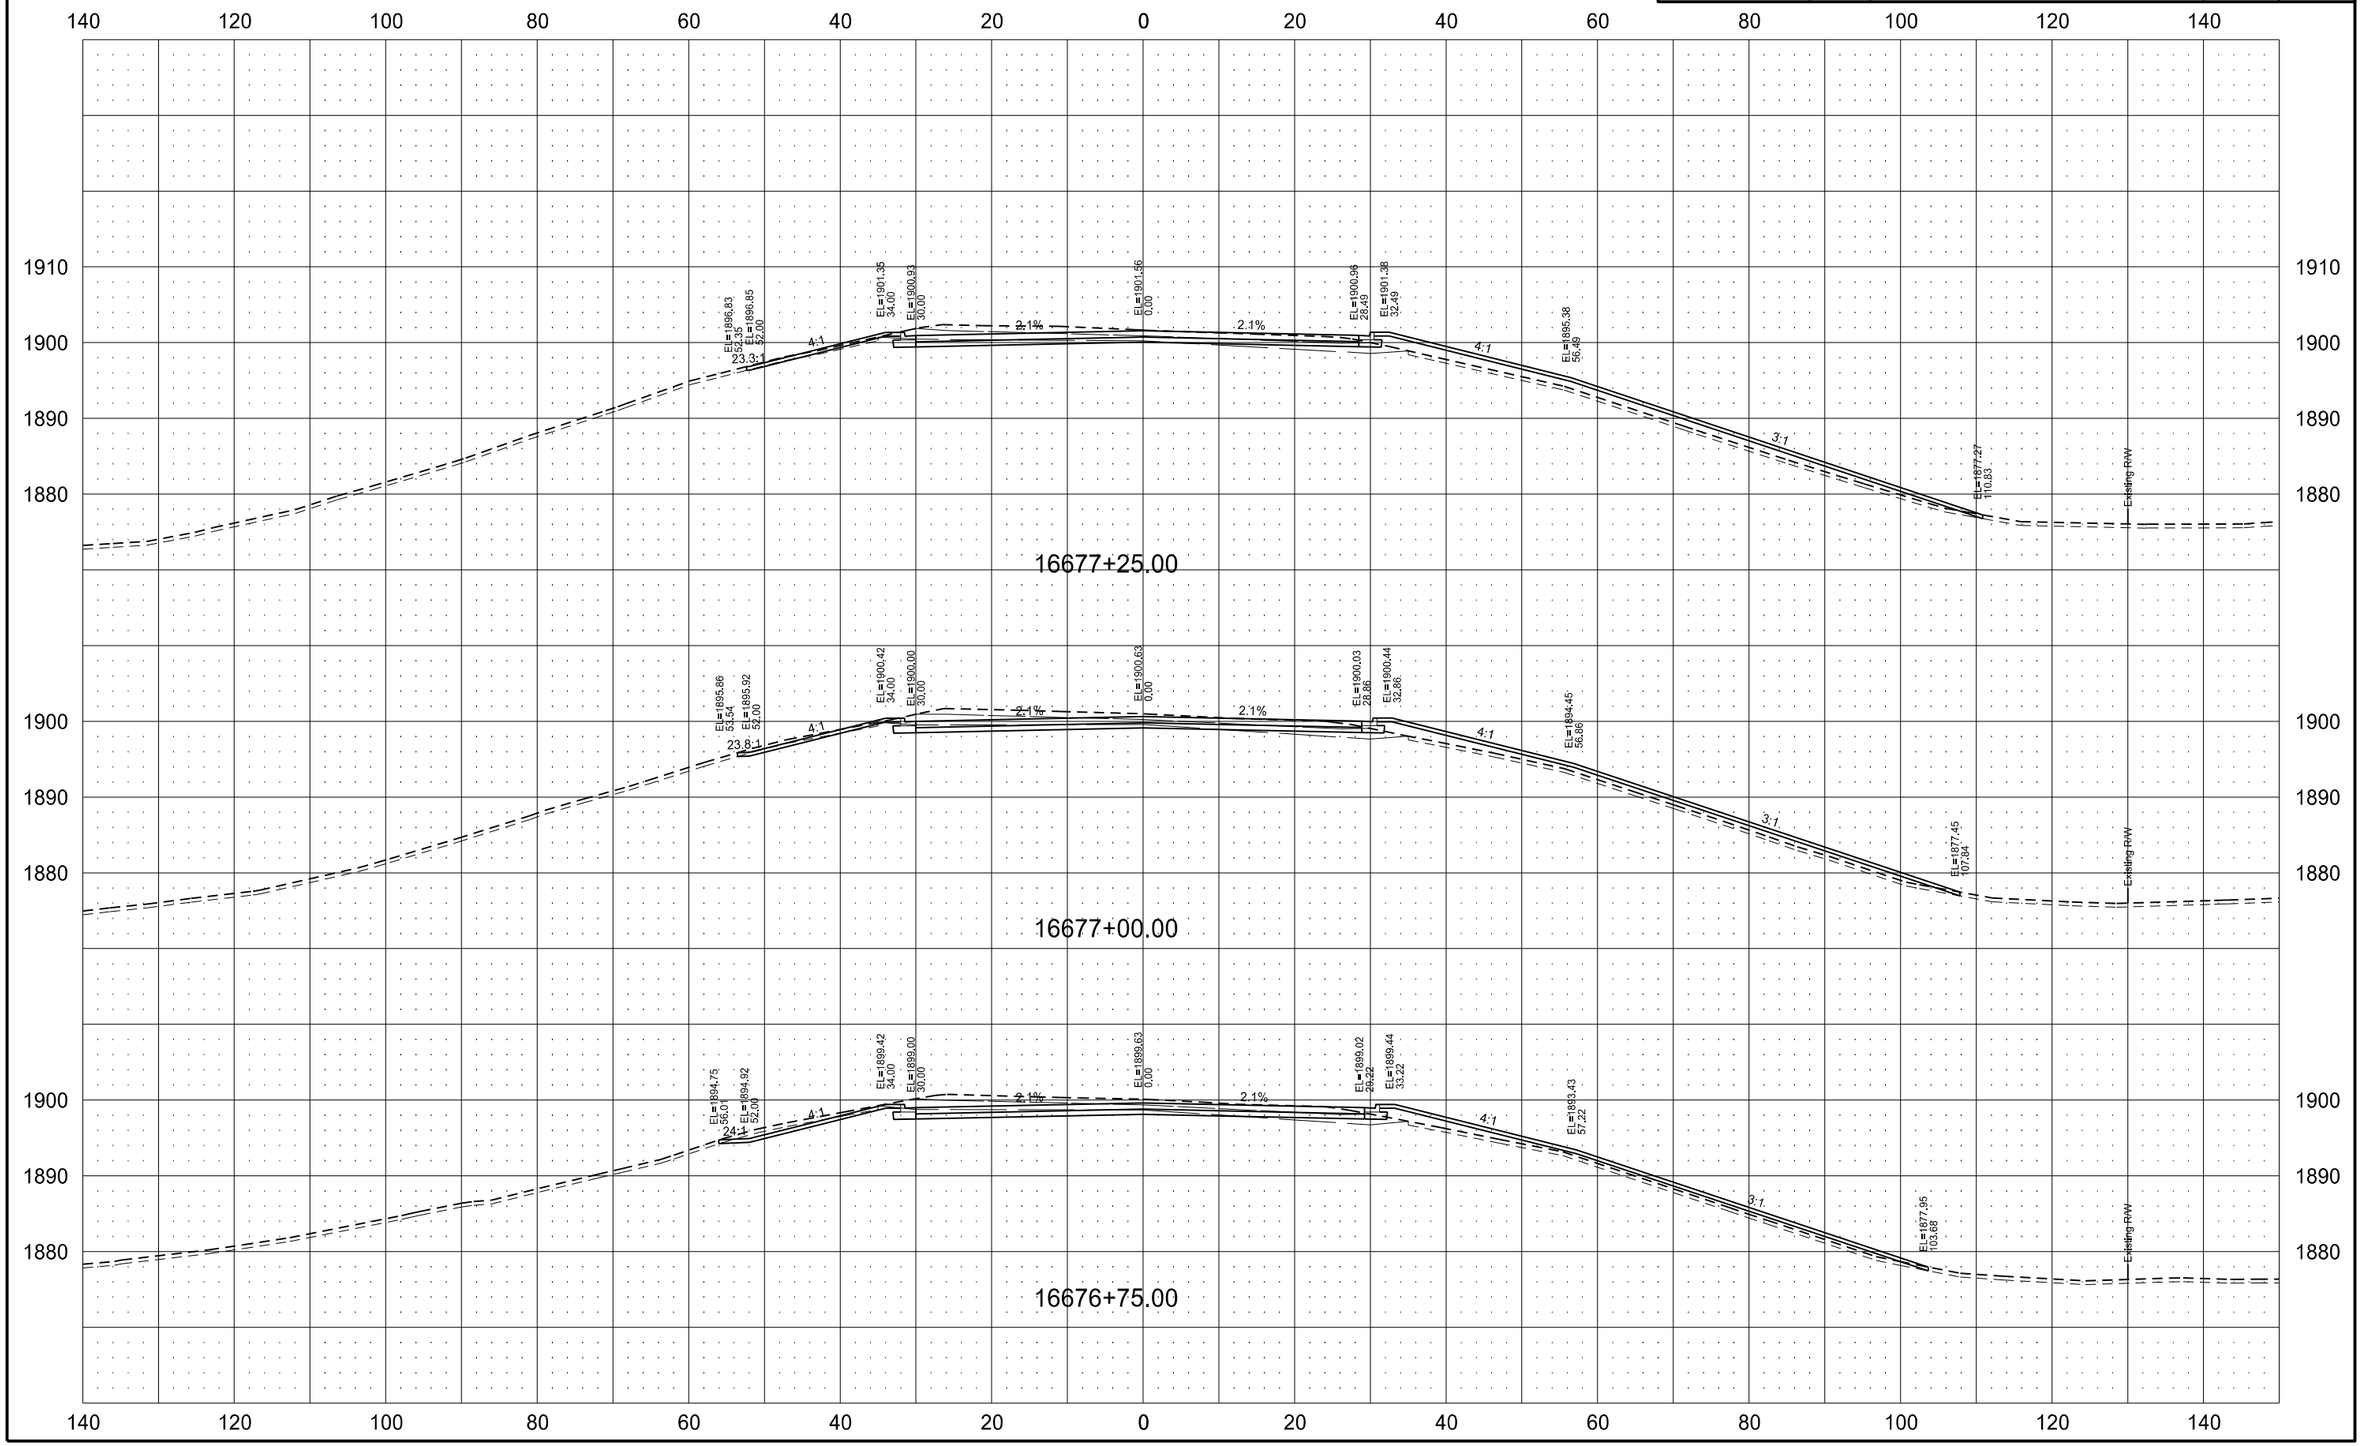

STATE	PROJECT NO.	SECTION NO.	SHEET NO.
ND	SOIB-7-804(054)312	200	125

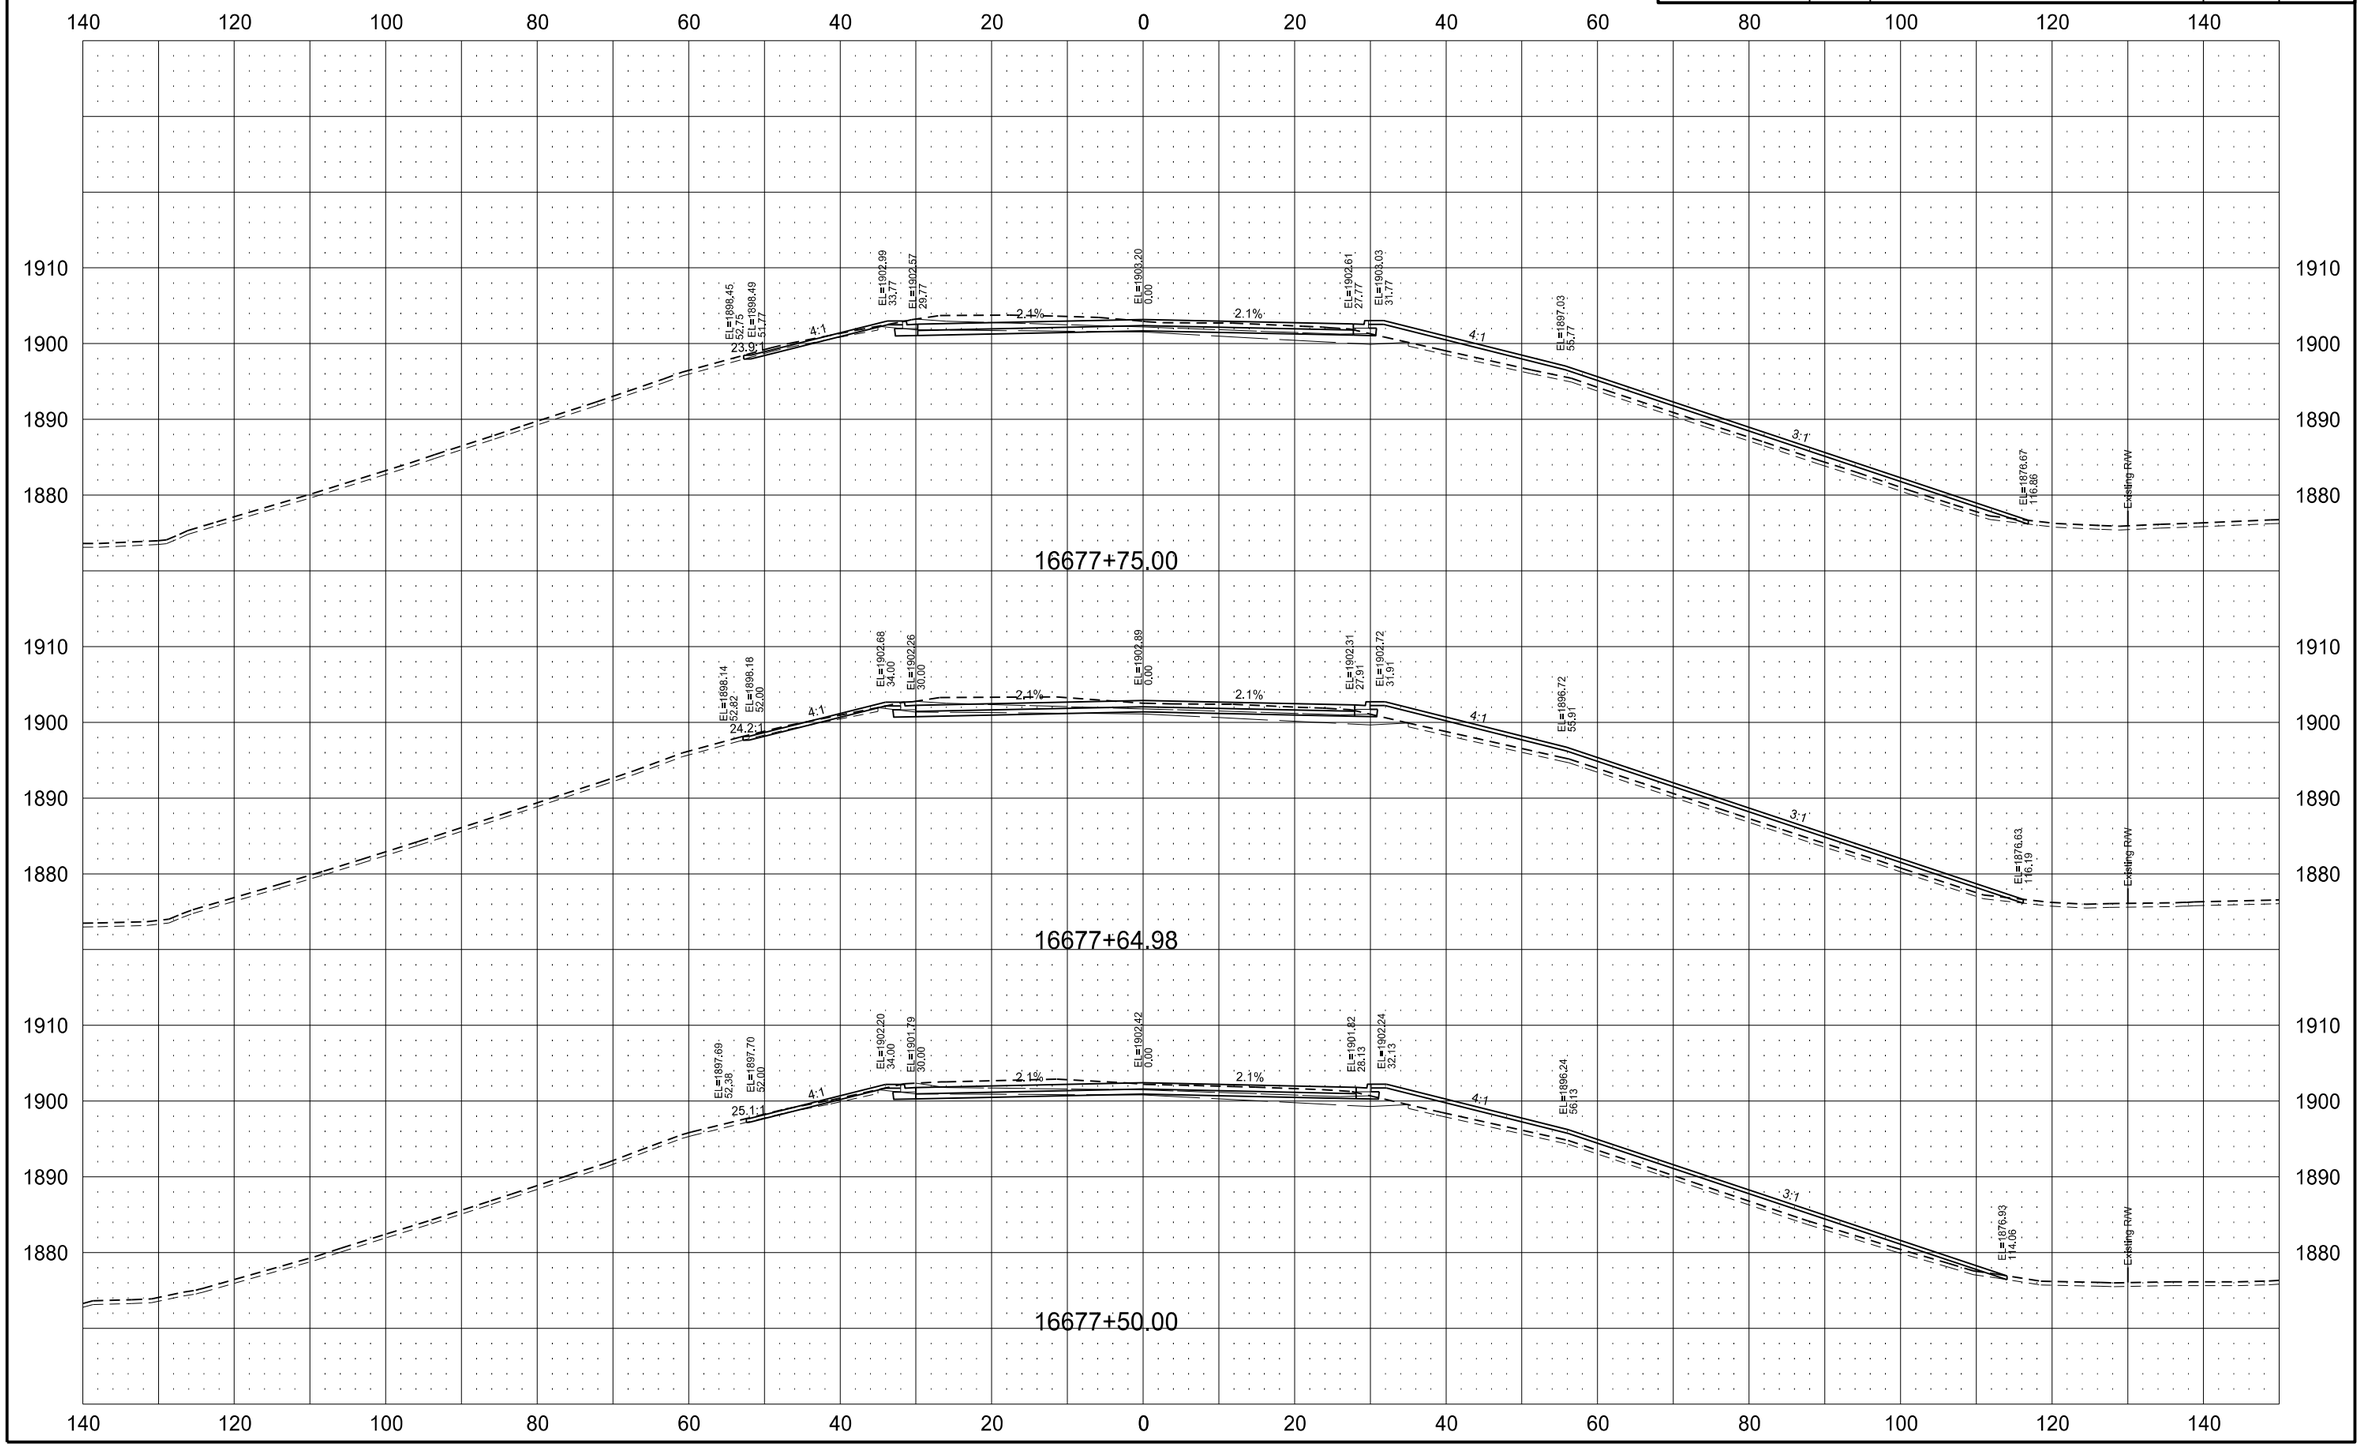

7/13/2016 10:40:50 AM nperius Q:\24\20997-01\Consultant\Design\Sheets\200XS_1804.dgn

STATE	PROJECT NO.	SECTION NO.	SHEET NO.
ND	SOIB-7-804(054)312	200	126

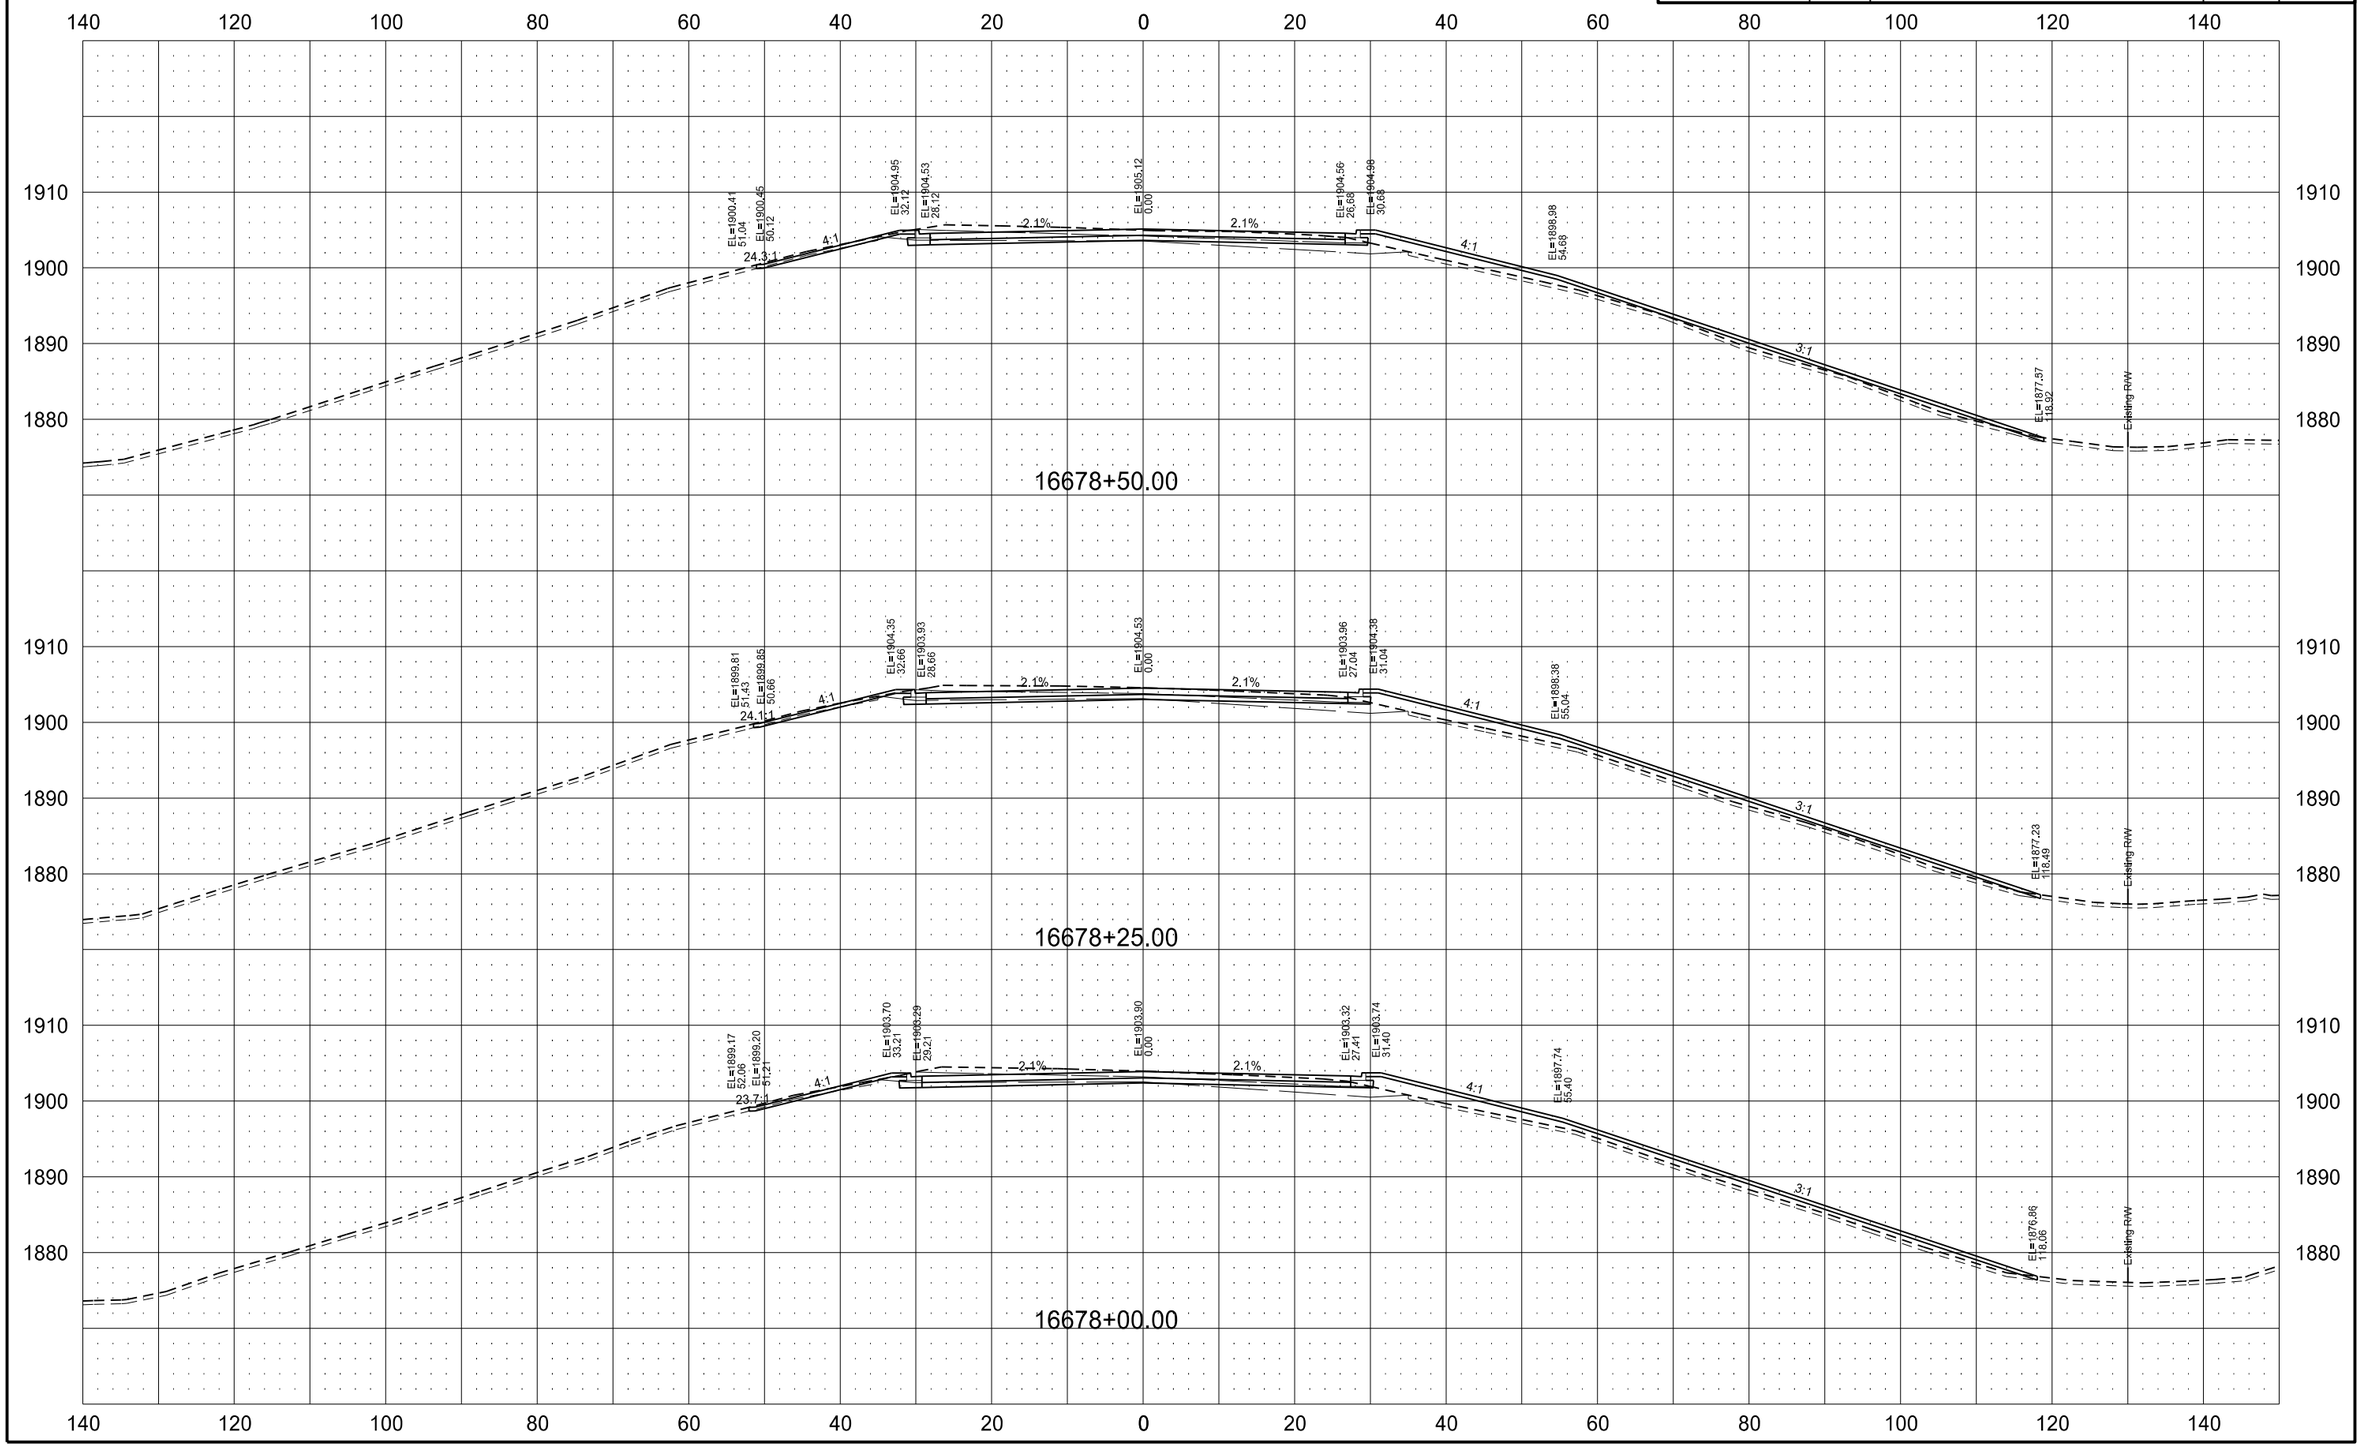

STATE	PROJECT NO.	SECTION NO.	SHEET NO.
ND	SOIB-7-804(054)312	200	127

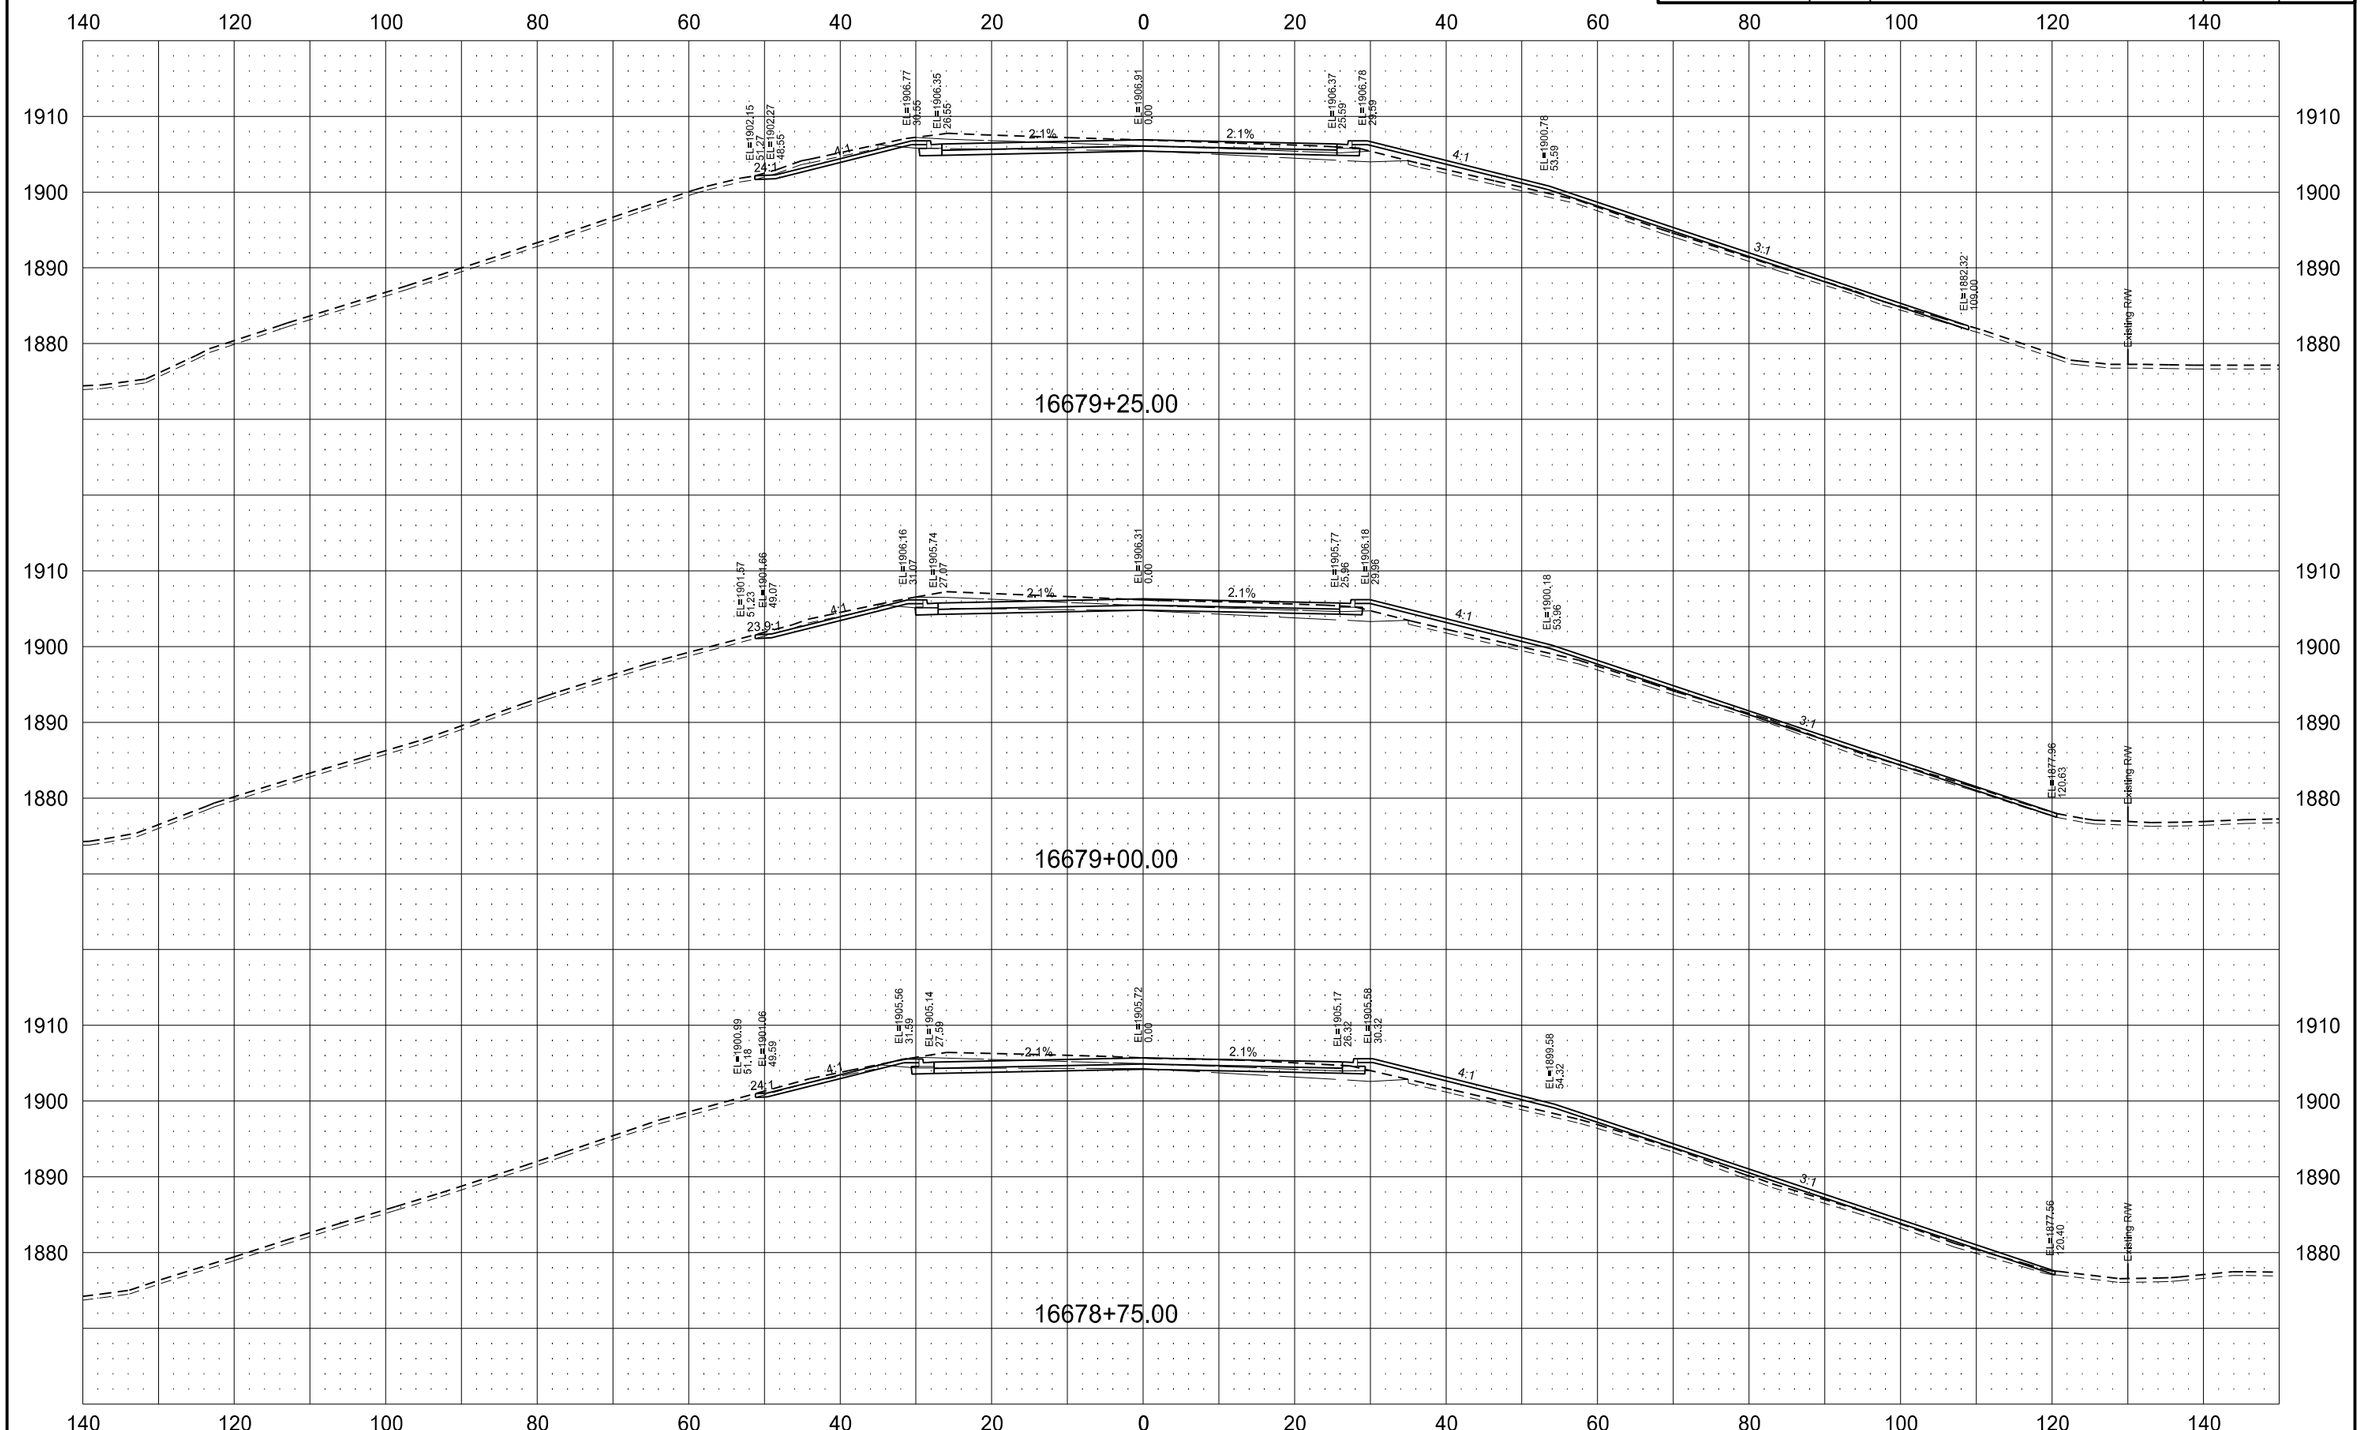

7/13/2016 10:41:16 AM nperius Q:\24\20997-01\Consultant\Design\Sheets\200XS_1804.dgn

STATE	PROJECT NO.	SECTION NO.	SHEET NO.
ND	SOIB-7-804(054)312	200	128

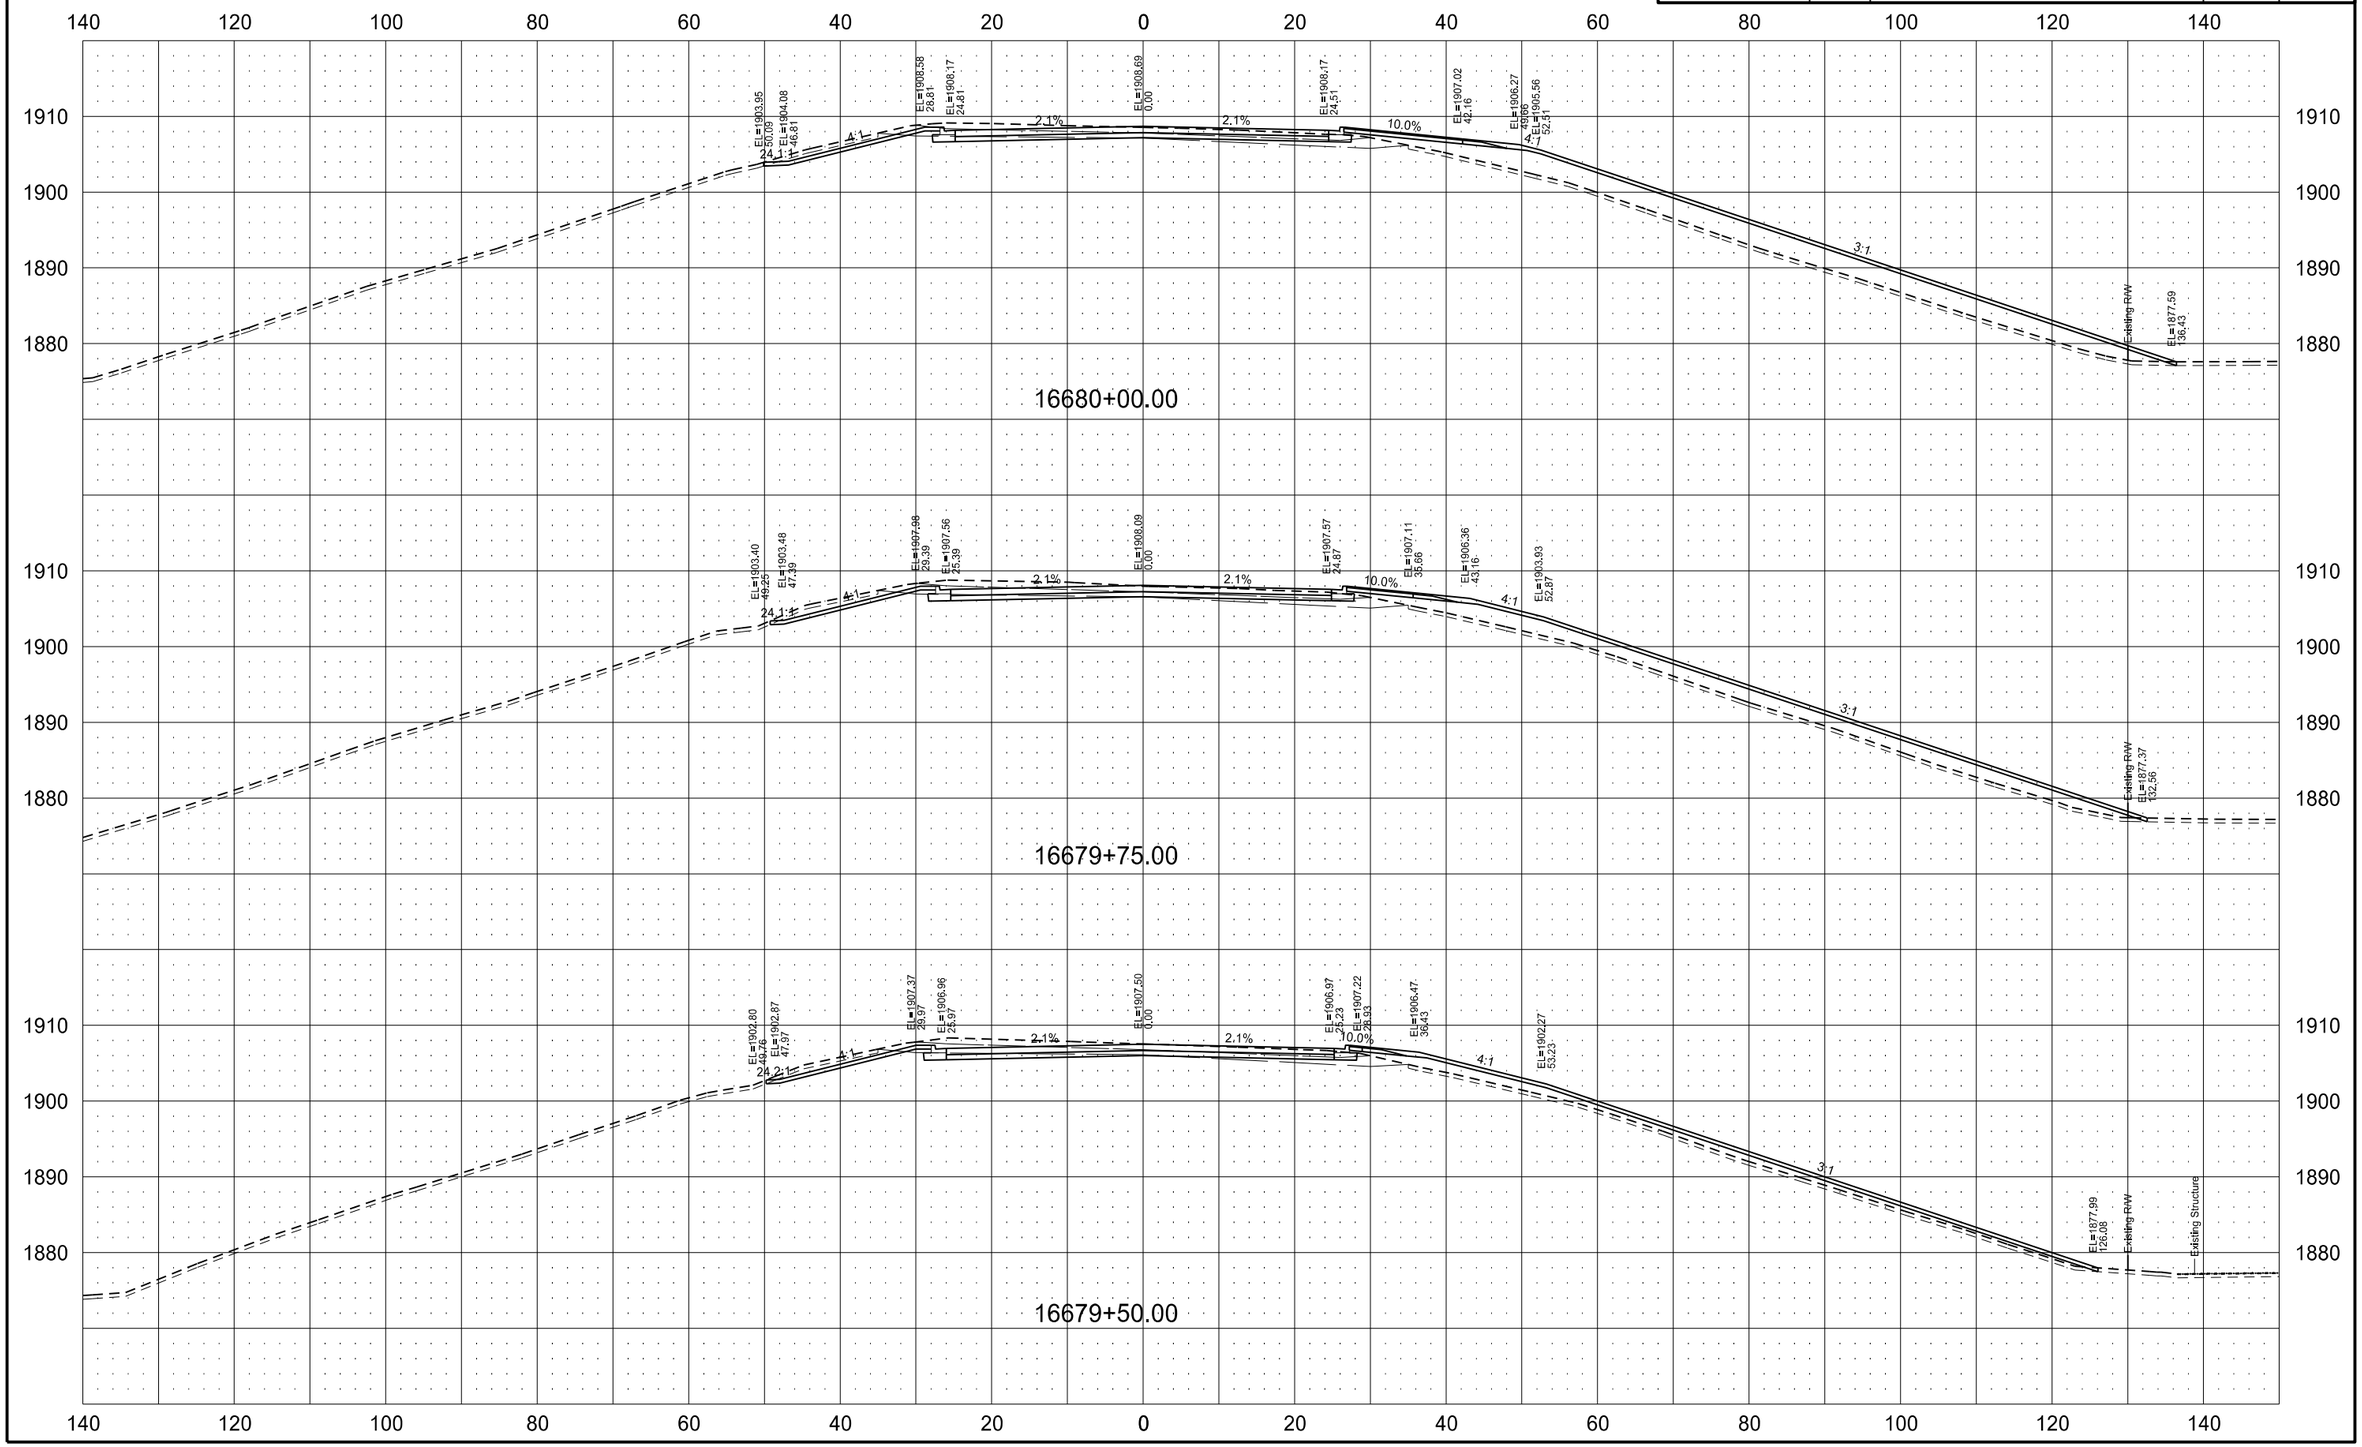

STATE	PROJECT NO.	SECTION NO.	SHEET NO.
ND	SOIB-7-804(054)312	200	129

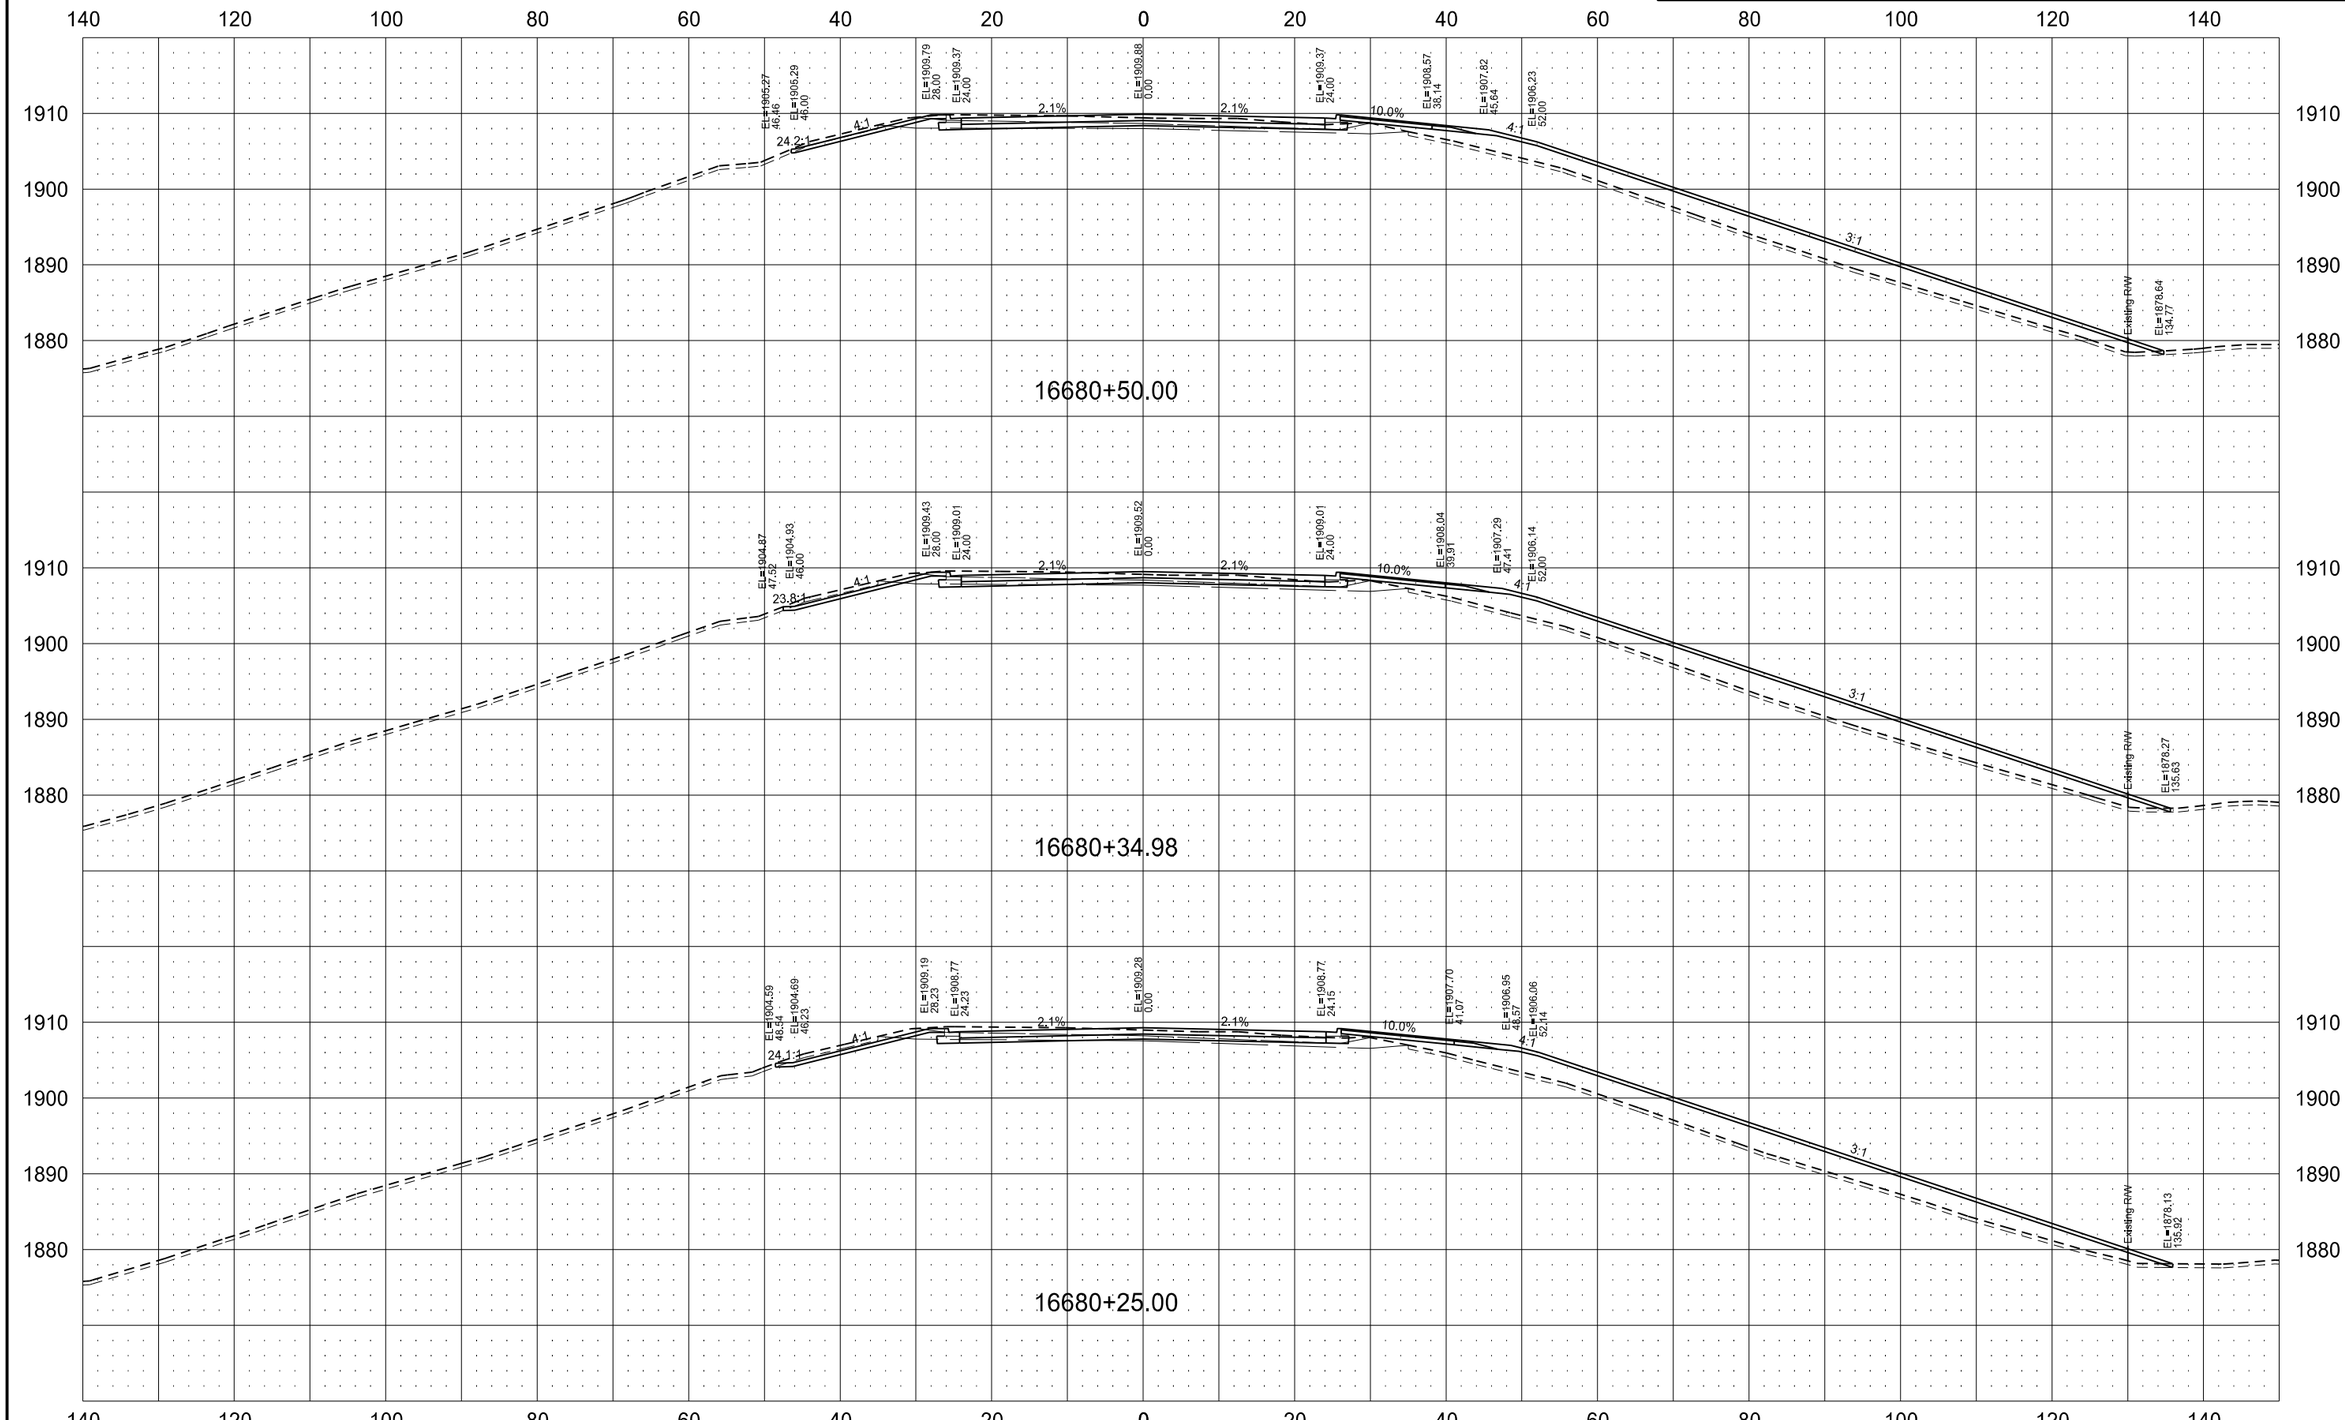

7/13/2016 10:41:42 AM nperius Q:\24\20997-01\Consultant\Design\Sheets\200XS_1804.dgn

STATE	PROJECT NO.	SECTION NO.	SHEET NO.
ND	SOIB-7-804(054)312	200	130

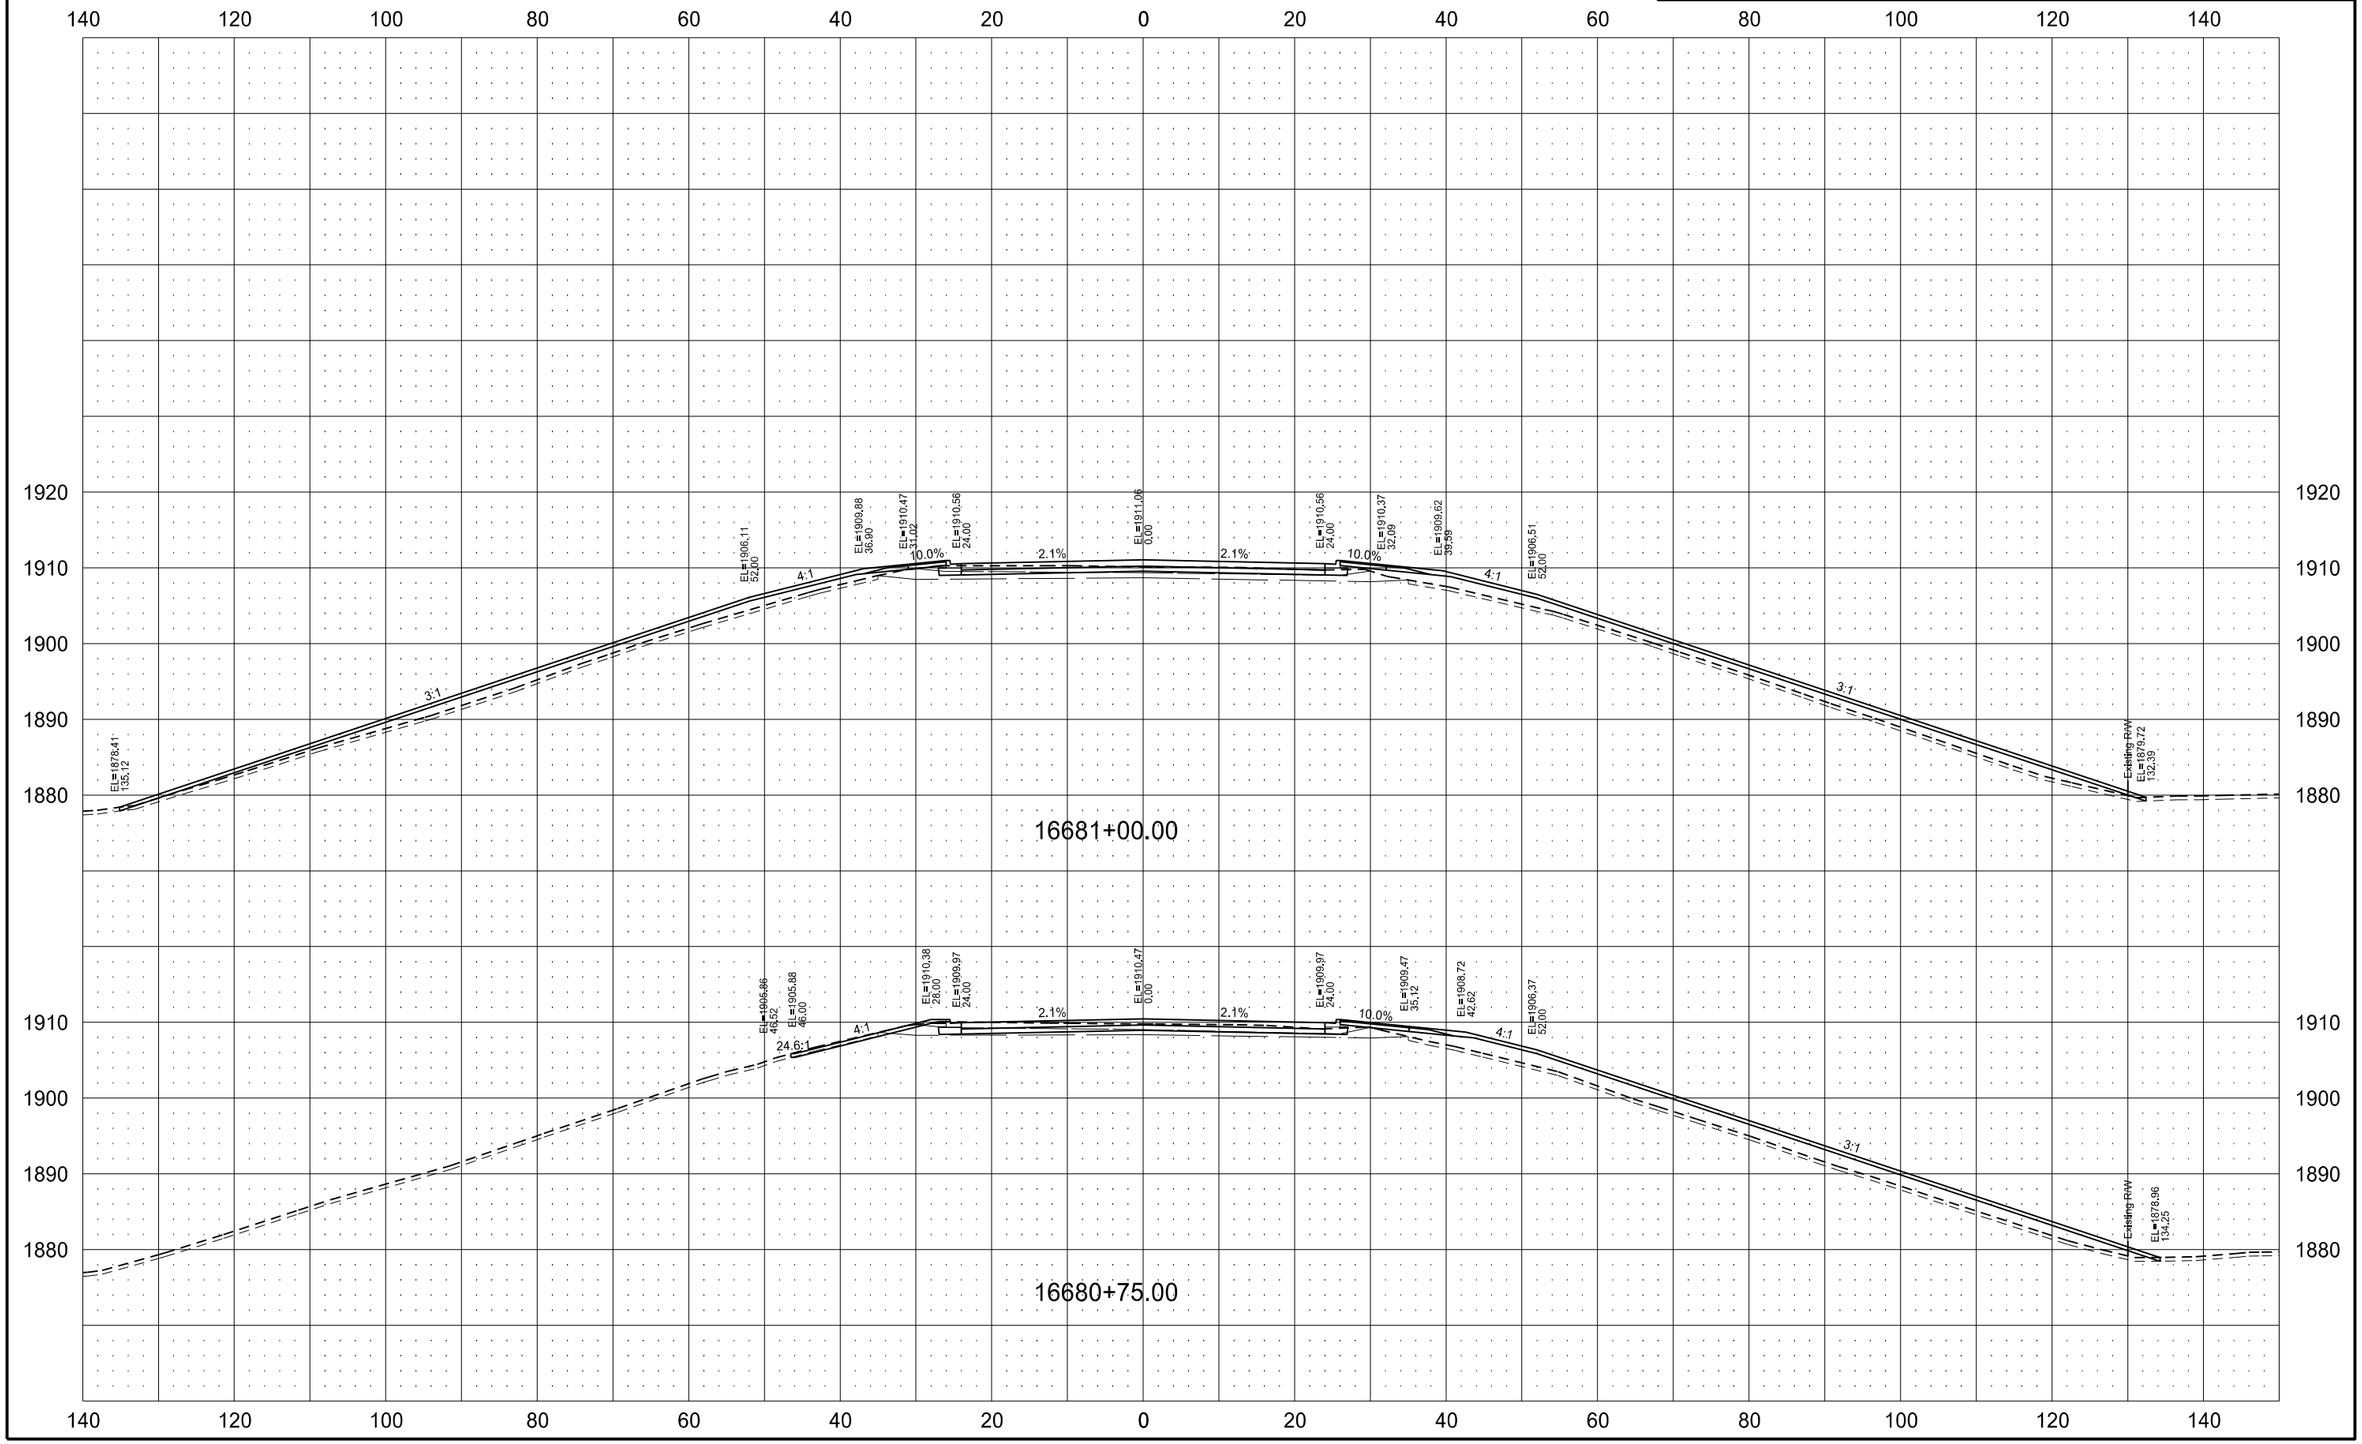

7/13/2016 10:41:54 AM nperius Q:\24\20997-01\Consultant\Design\Sheets\200XS_1804.dgn

STATE	PROJECT NO.	SECTION NO.	SHEET NO.
ND	SOIB-7-804(054)312	200	131

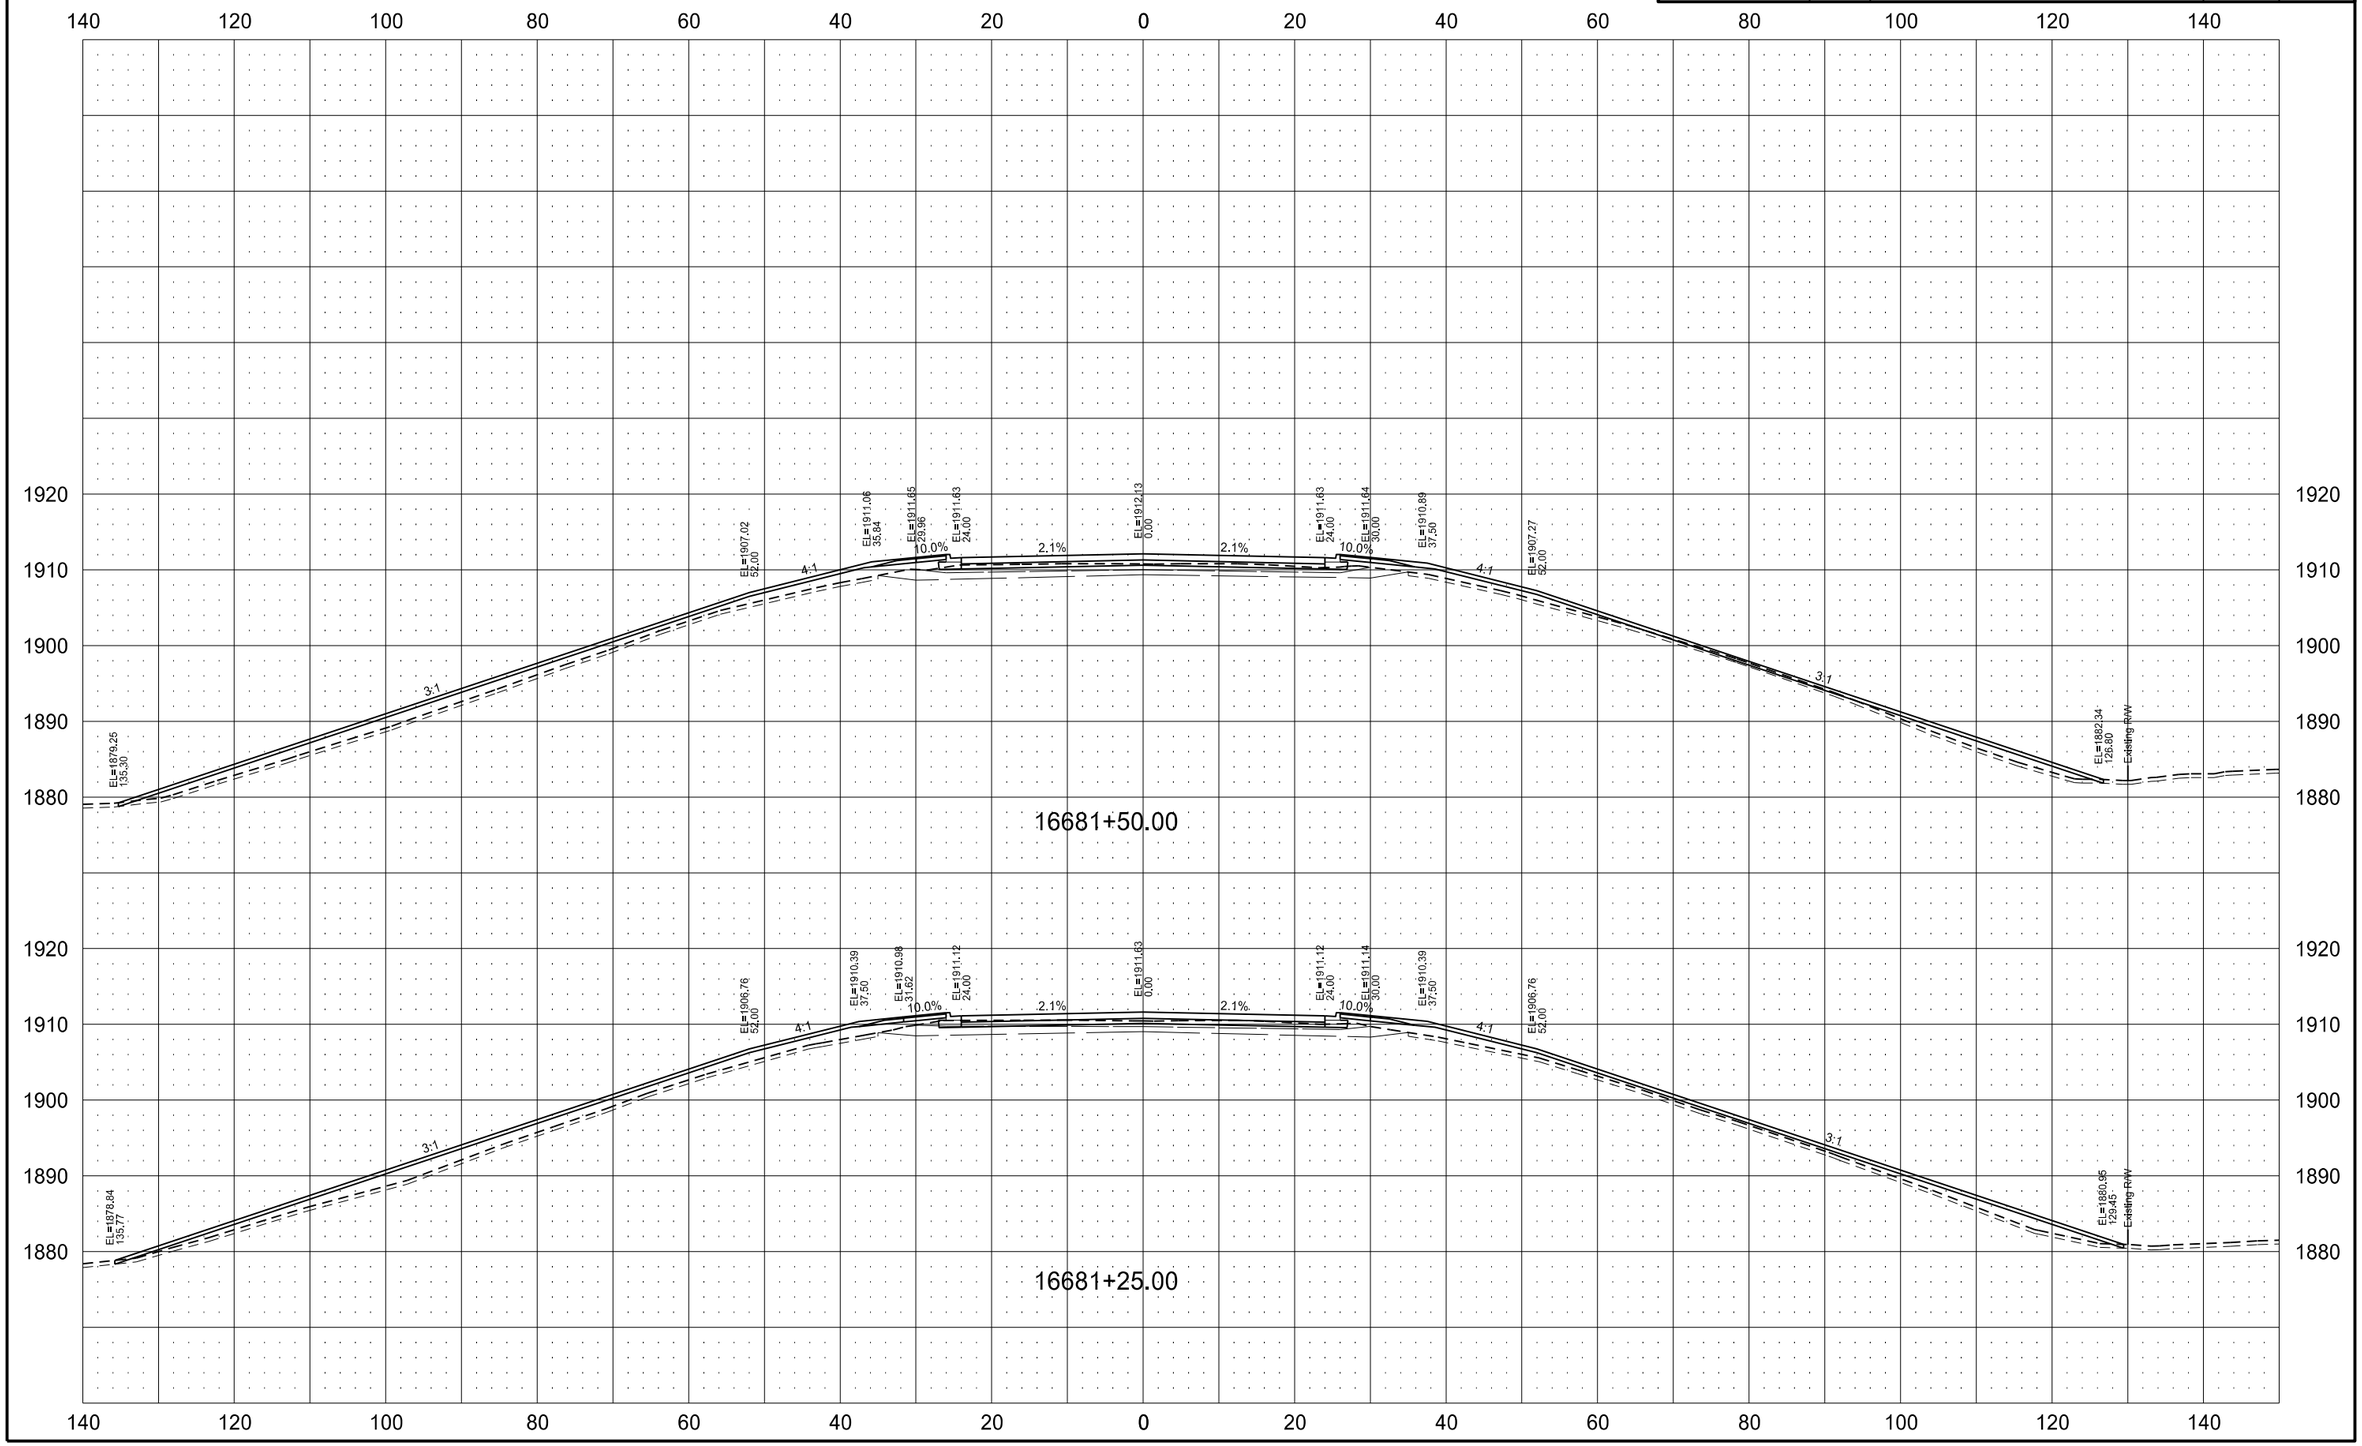

7/13/2016 10:42:07 AM nperius Q:\24\20997-01\Consultant\Design\Sheets\200XS_1804.dgn

STATE	PROJECT NO.	SECTION NO.	SHEET NO.
ND	SOIB-7-804(054)312	200	132

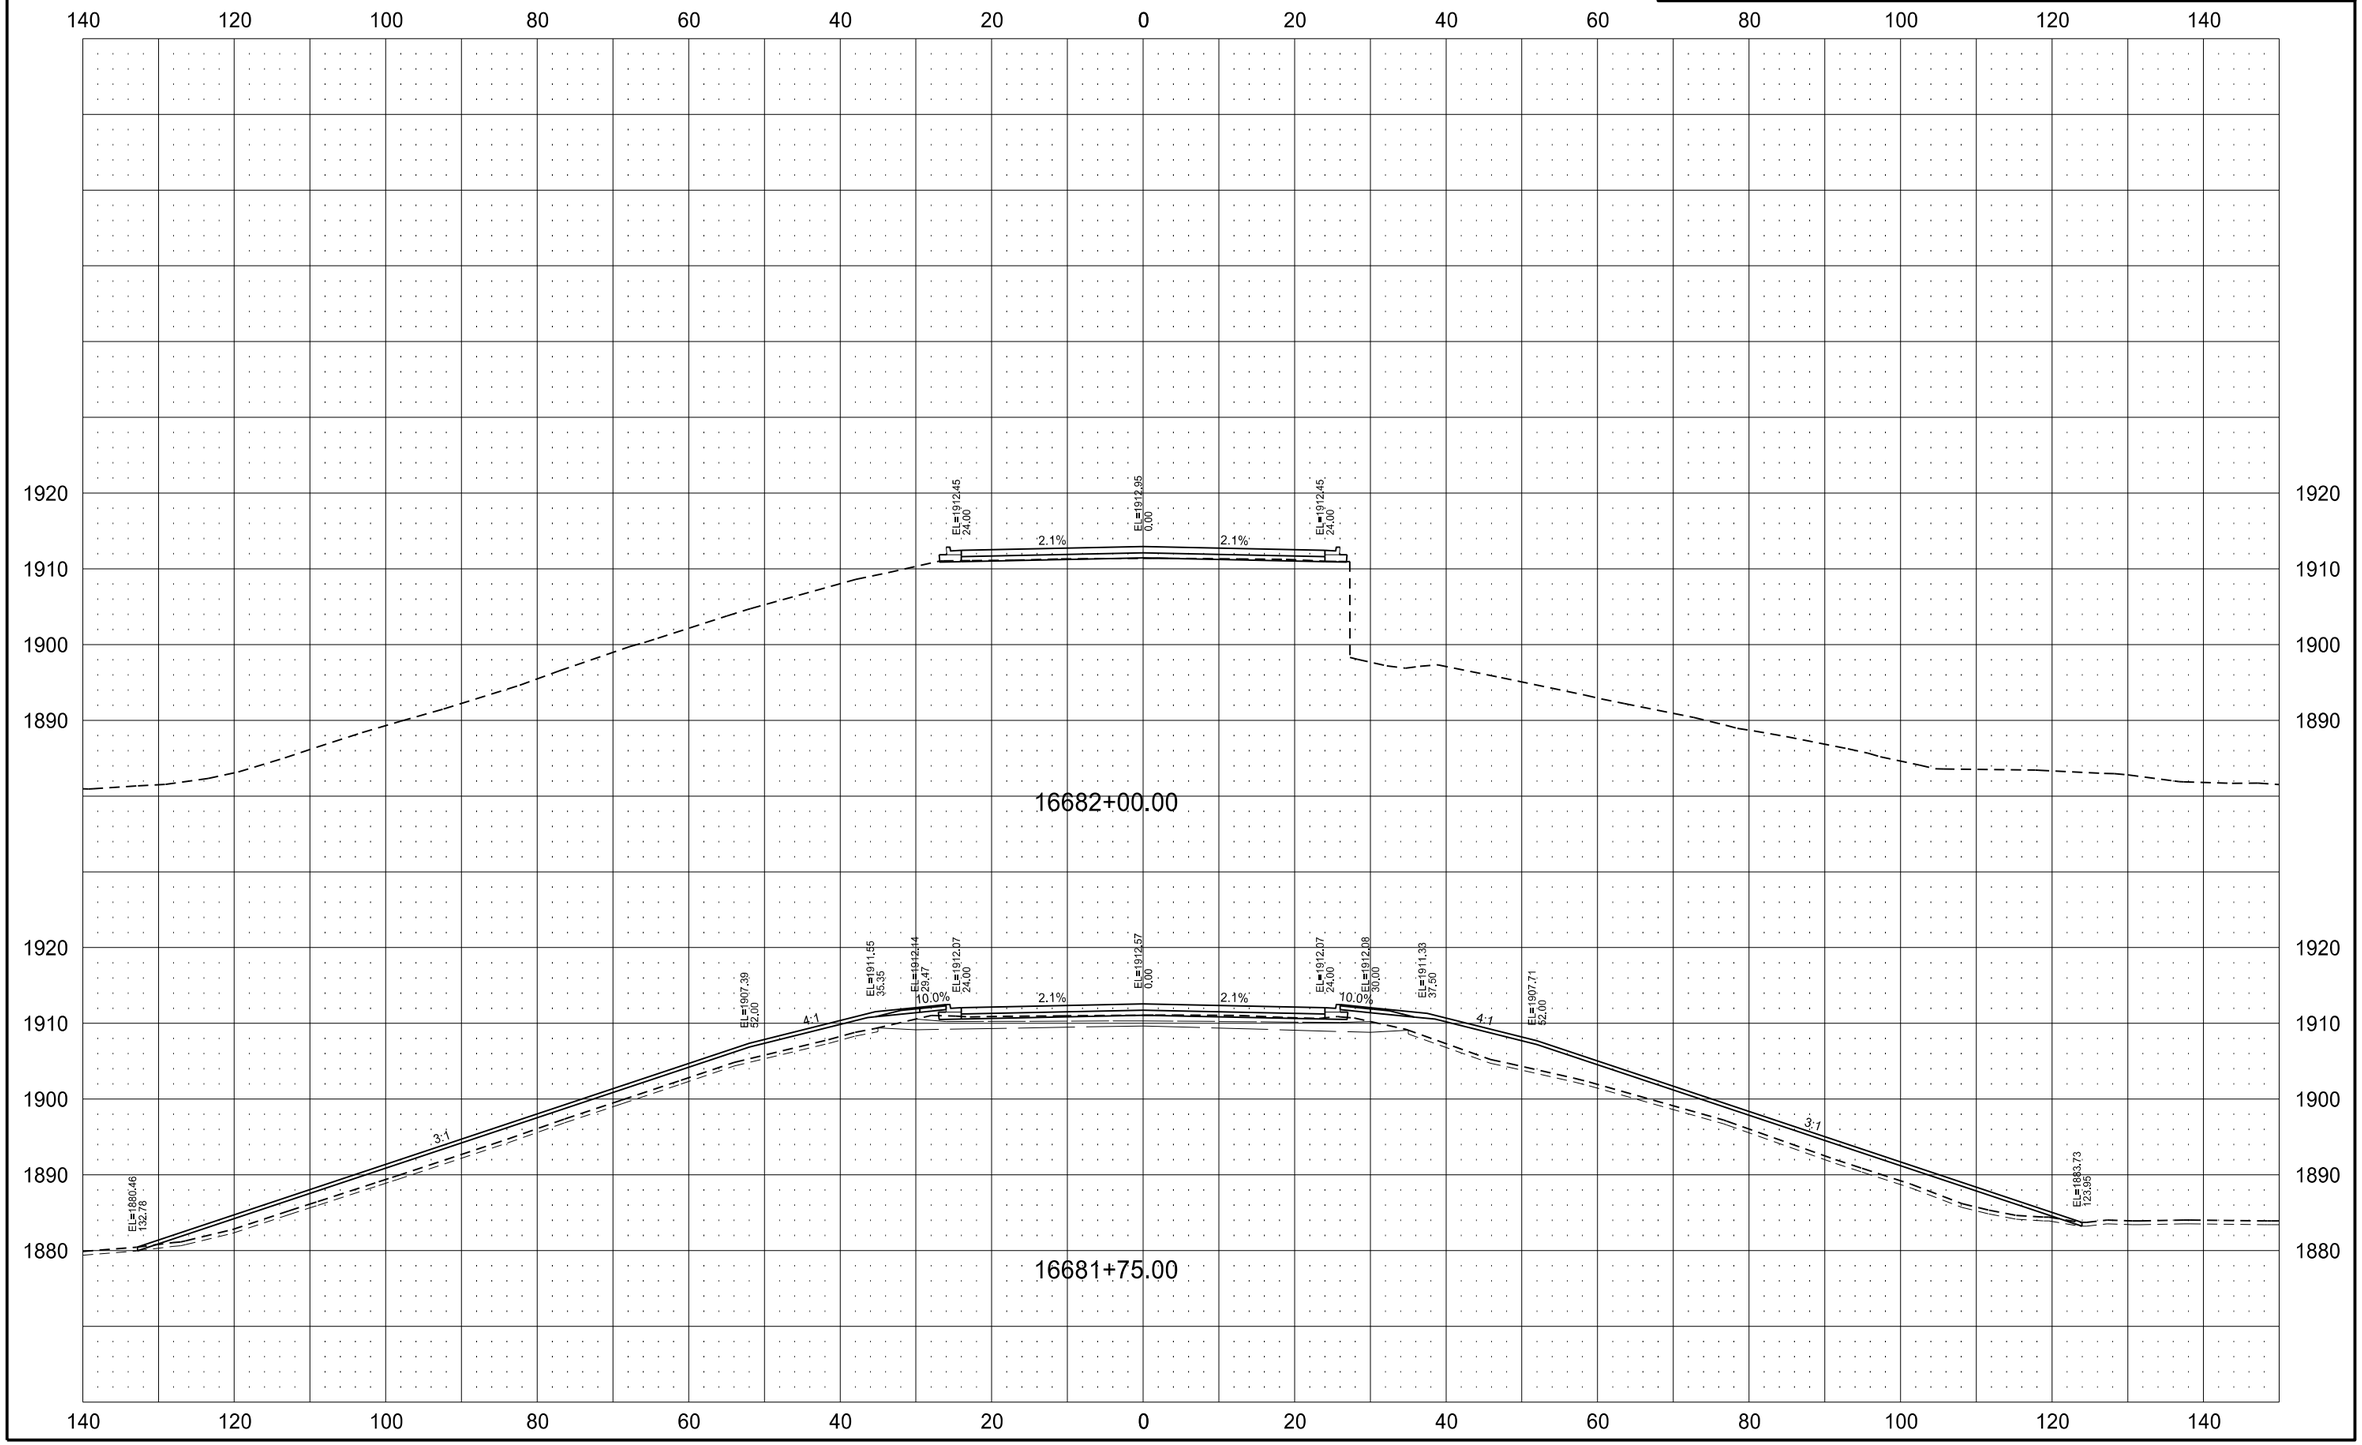

7/13/2016 10:42:20 AM nperius Q:\24\20997-01\Consultant\Design\Sheets\200XS_1804.dgn

STATE	PROJECT NO.	SECTION NO.	SHEET NO.
ND	SOIB-7-804(054)312	200	133

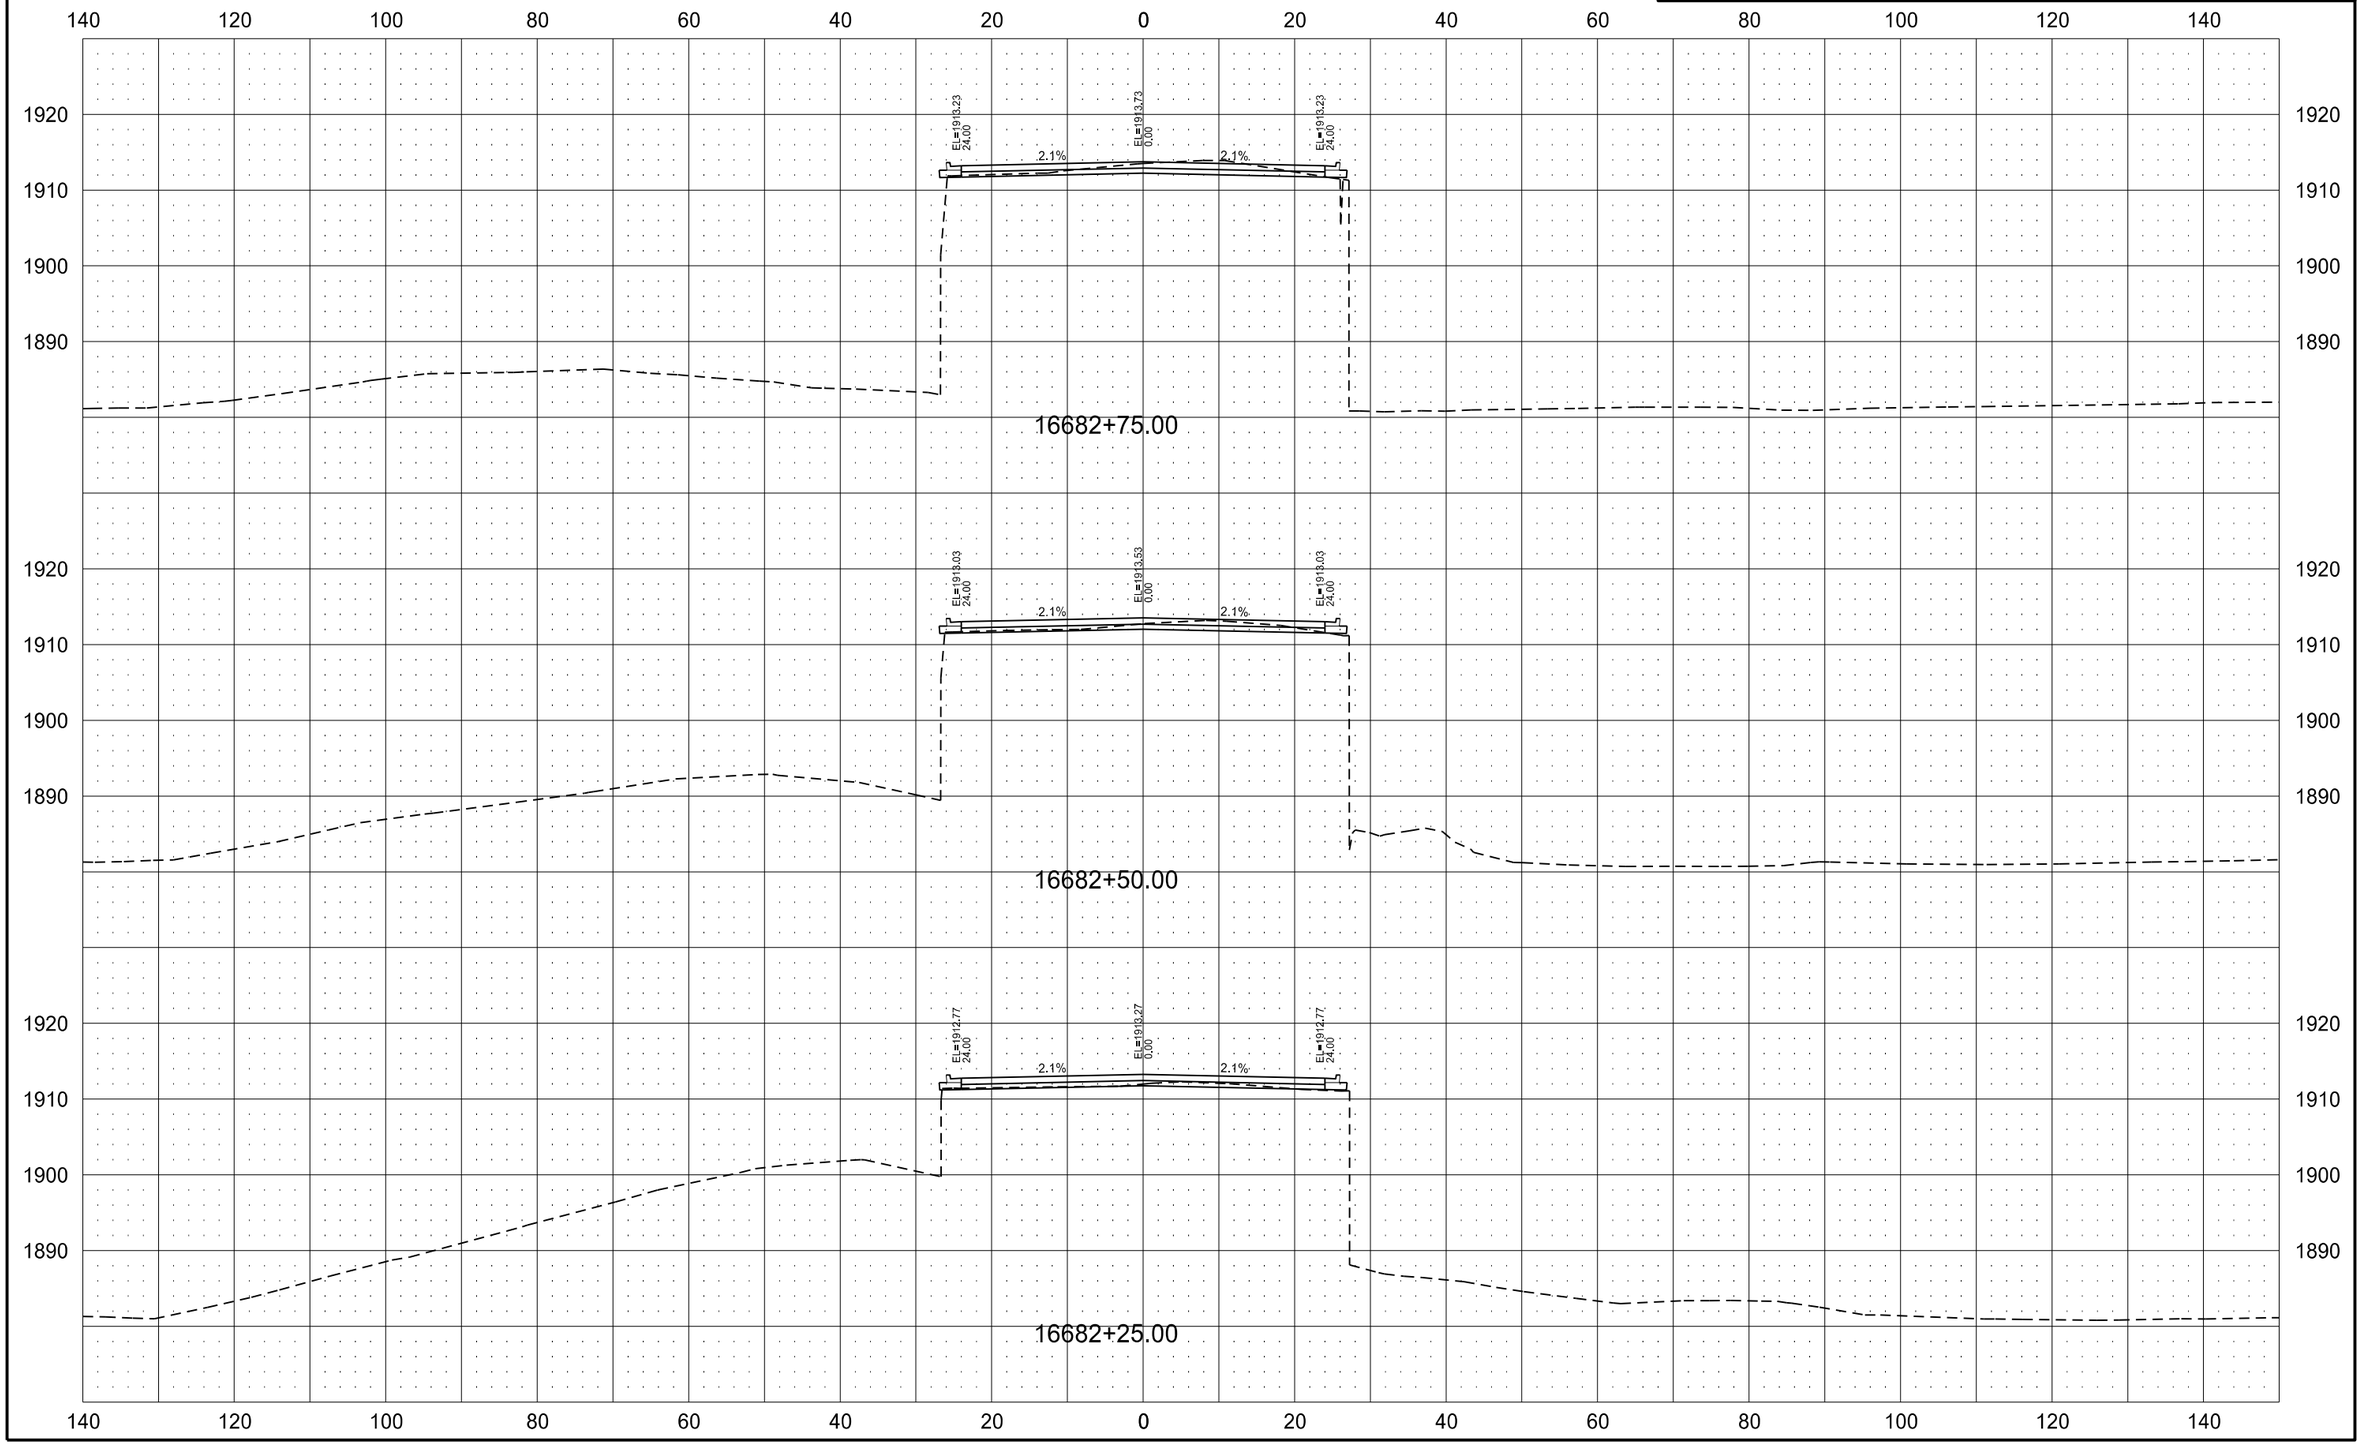

STATE	PROJECT NO.	SECTION NO.	SHEET NO.
ND	SOIB-7-804(054)312	200	134

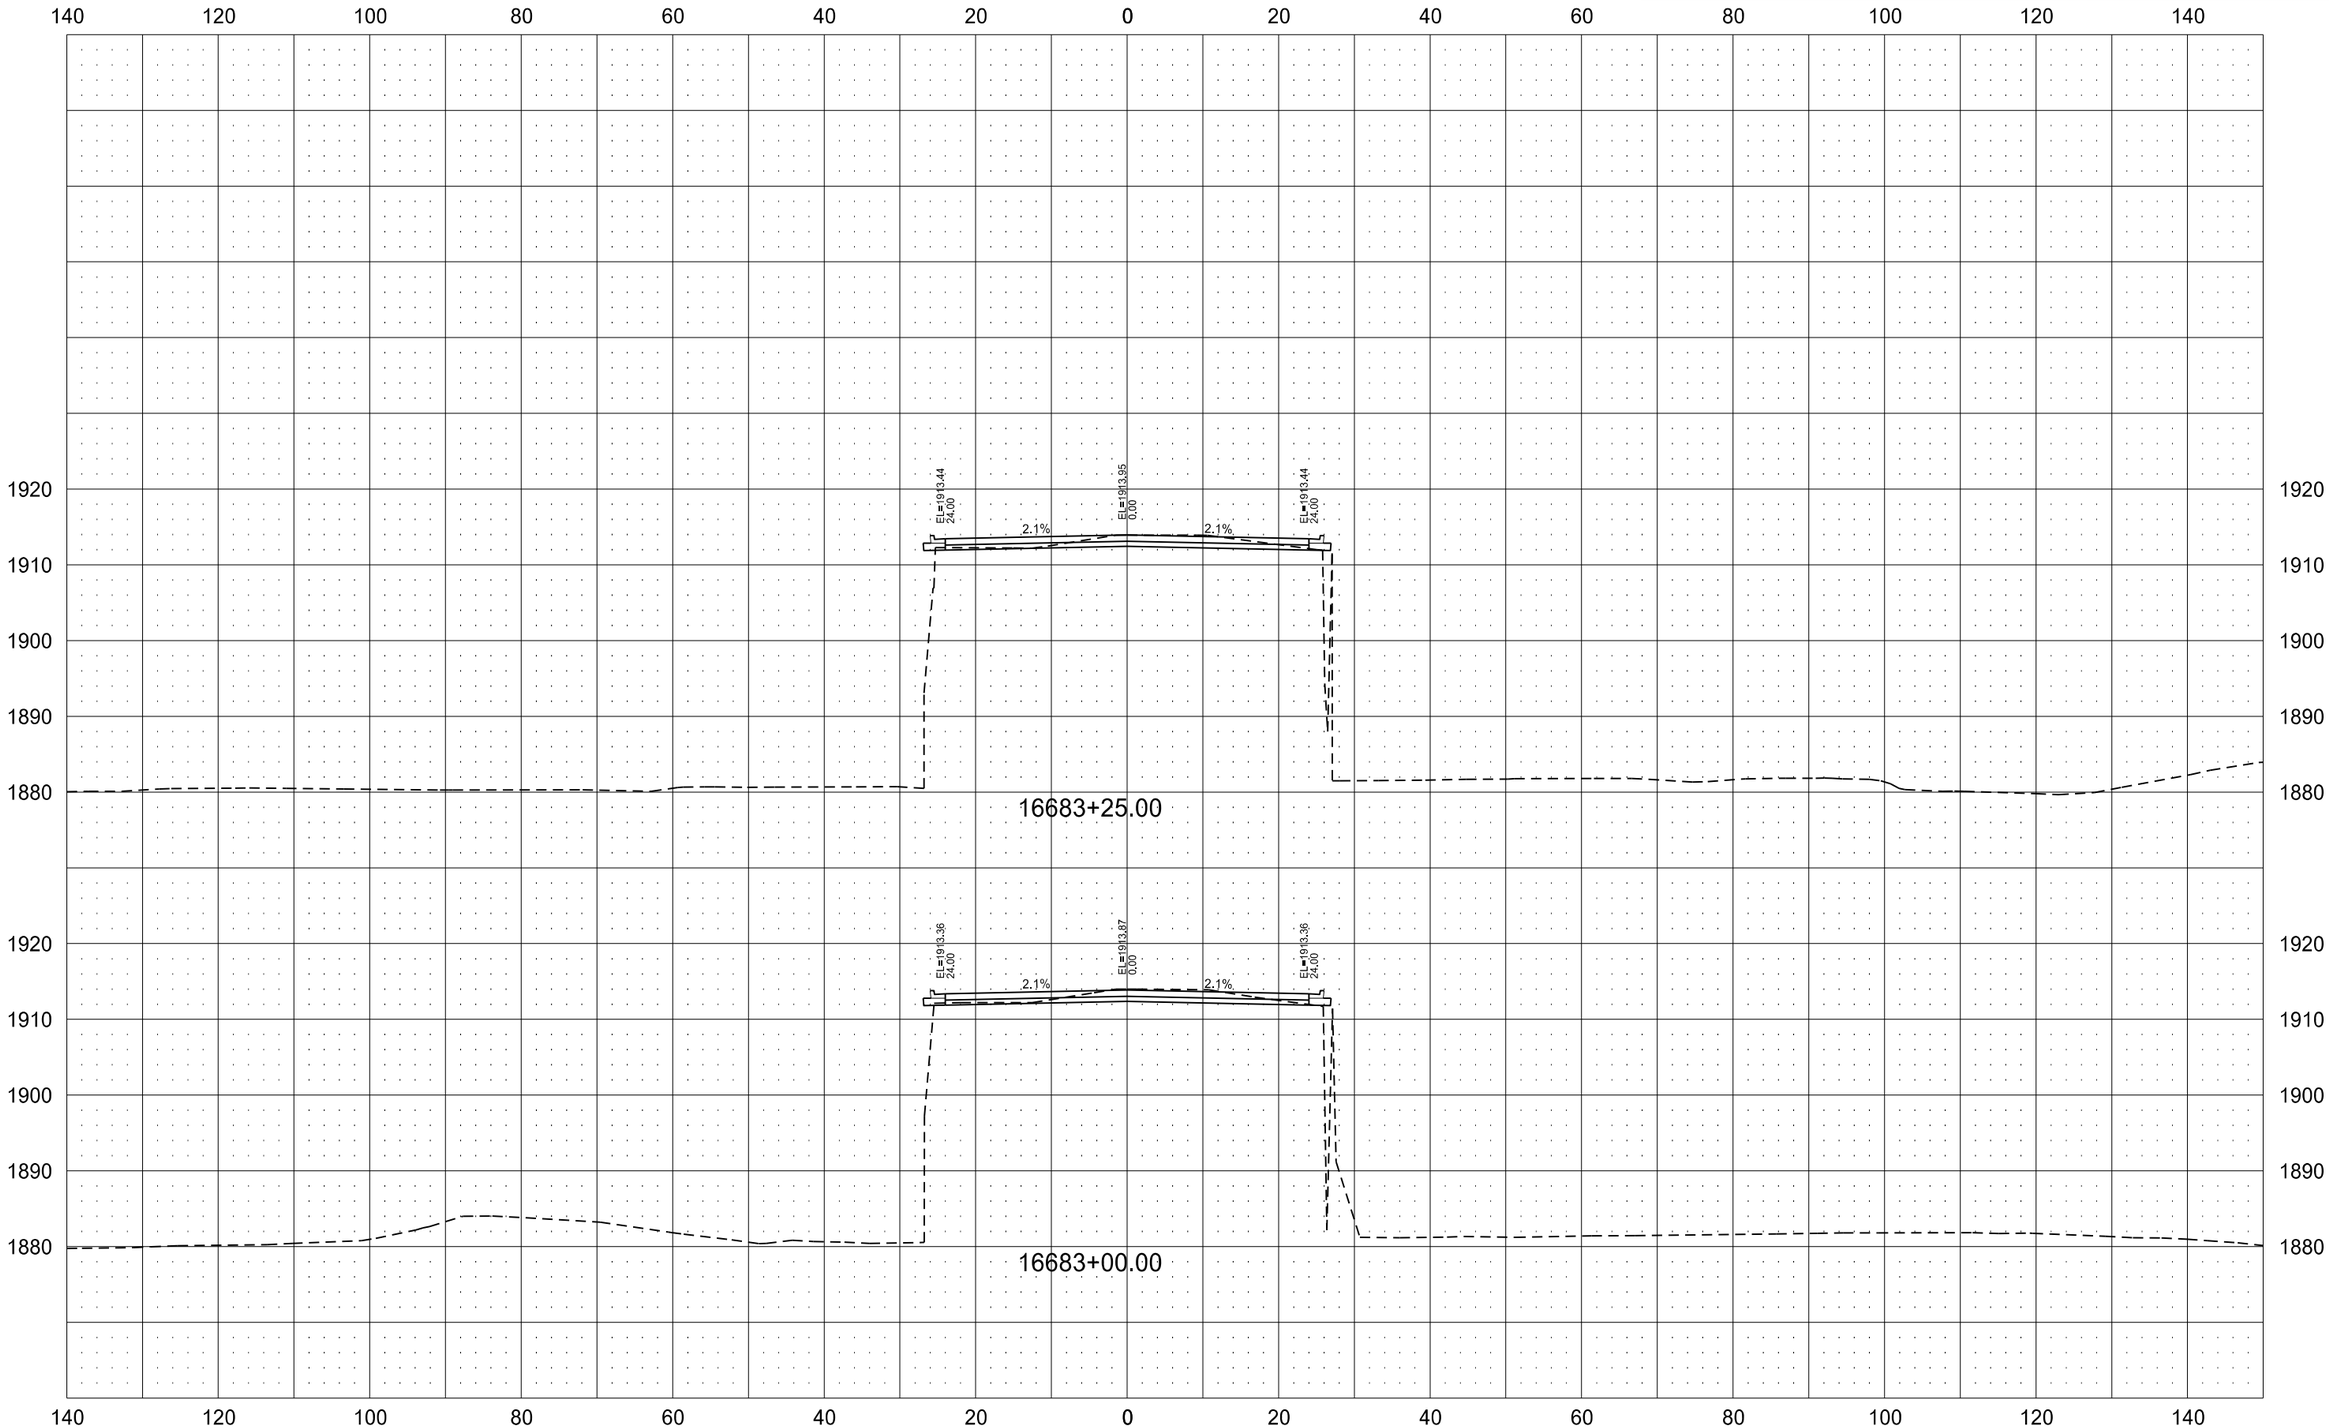

STATE	PROJECT NO.	SECTION NO.	SHEET NO.
ND	SOIB-7-804(054)312	200	135

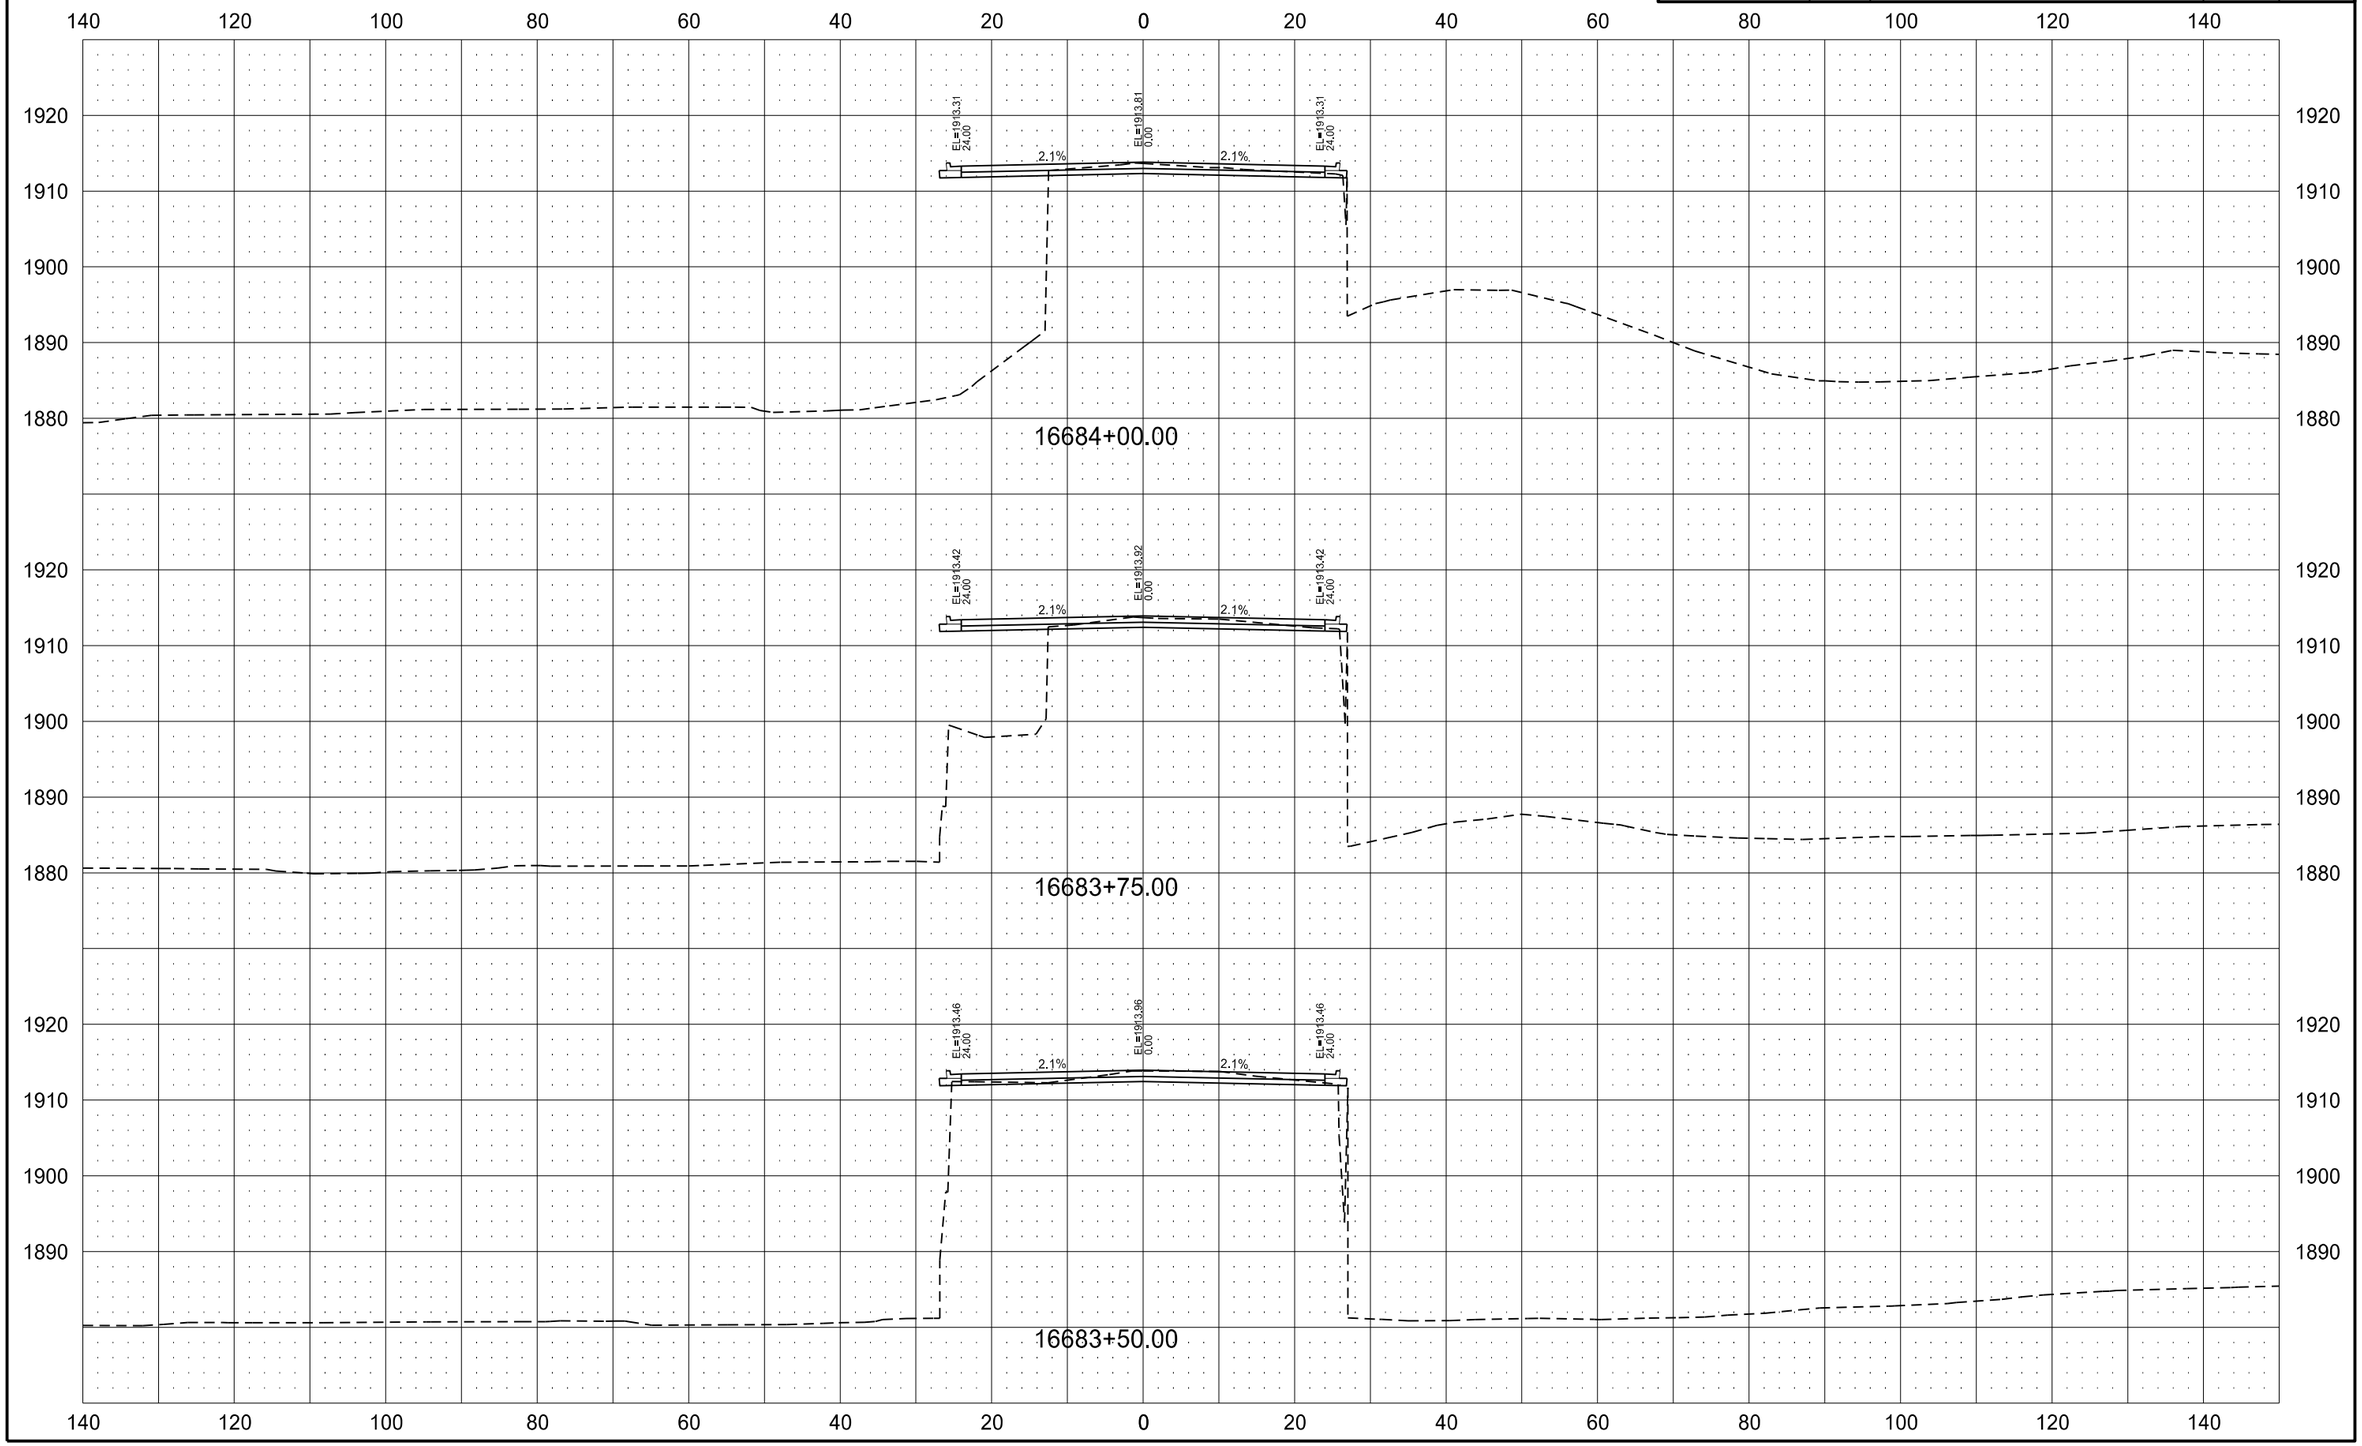

STATE	PROJECT NO.	SECTION NO.	SHEET NO.
ND	SOIB-7-804(054)312	200	136

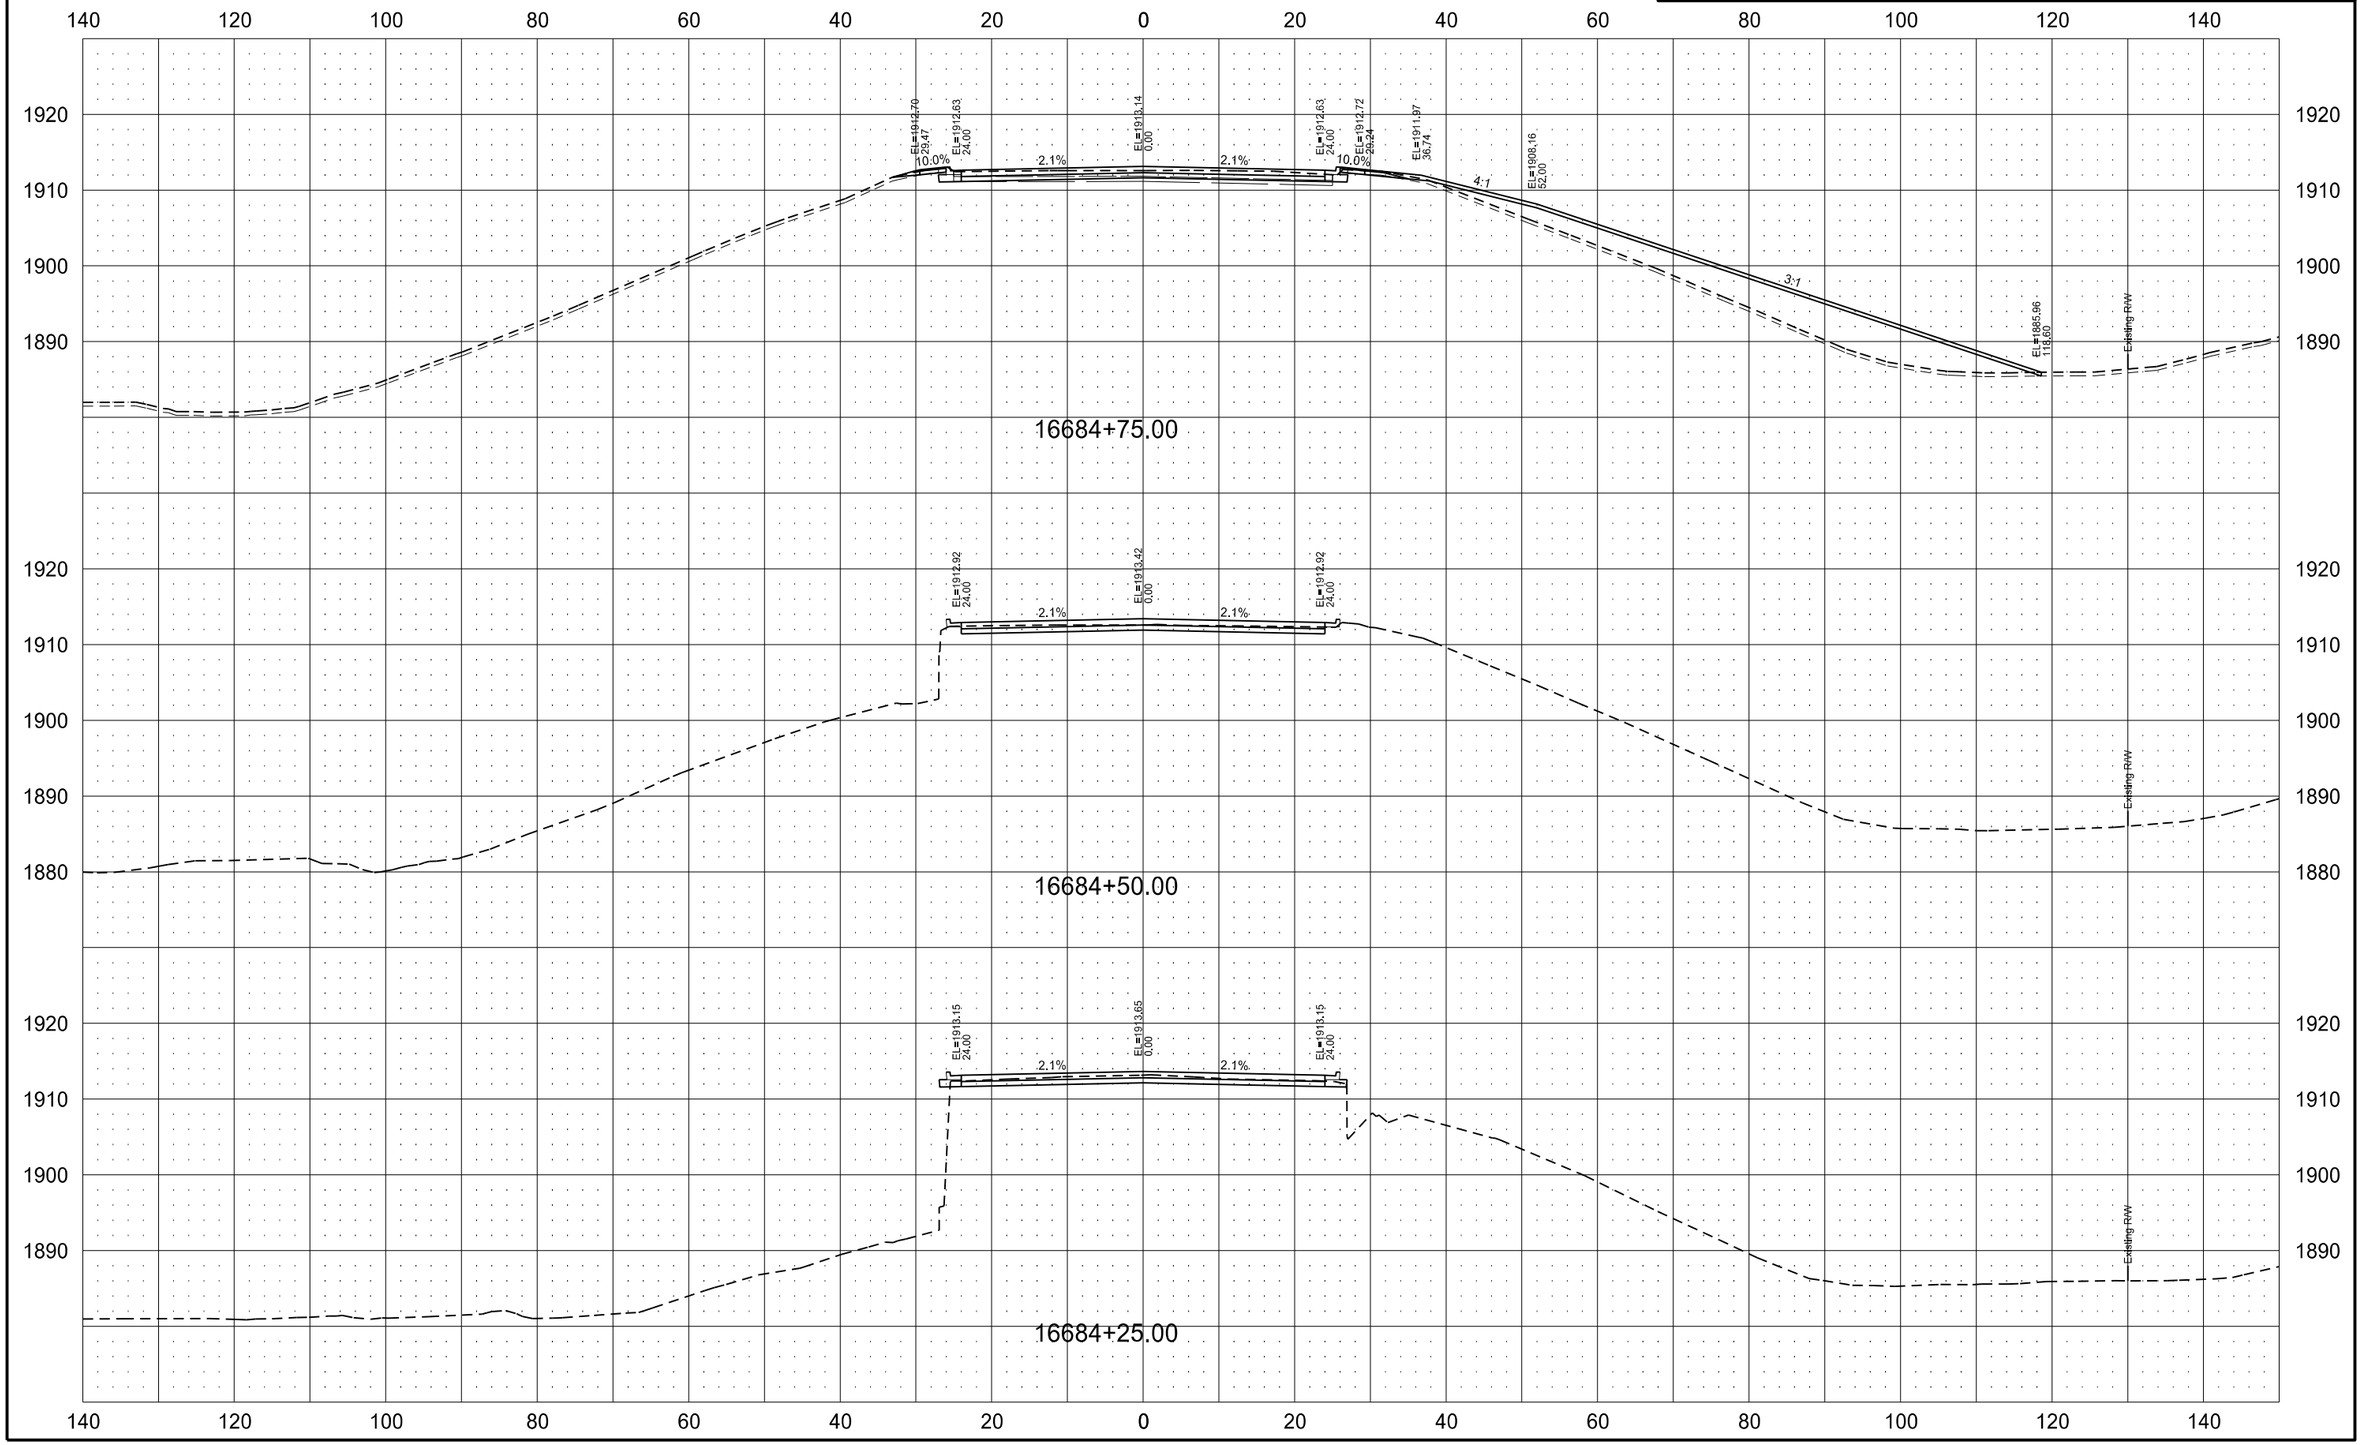

7/13/2016 10:43:12 AM nperius Q:\24\20997-01\Consultant\Design\Sheets\200XS_1804.dgn

STATE	PROJECT NO.	SECTION NO.	SHEET NO.
ND	SOIB-7-804(054)312	200	137

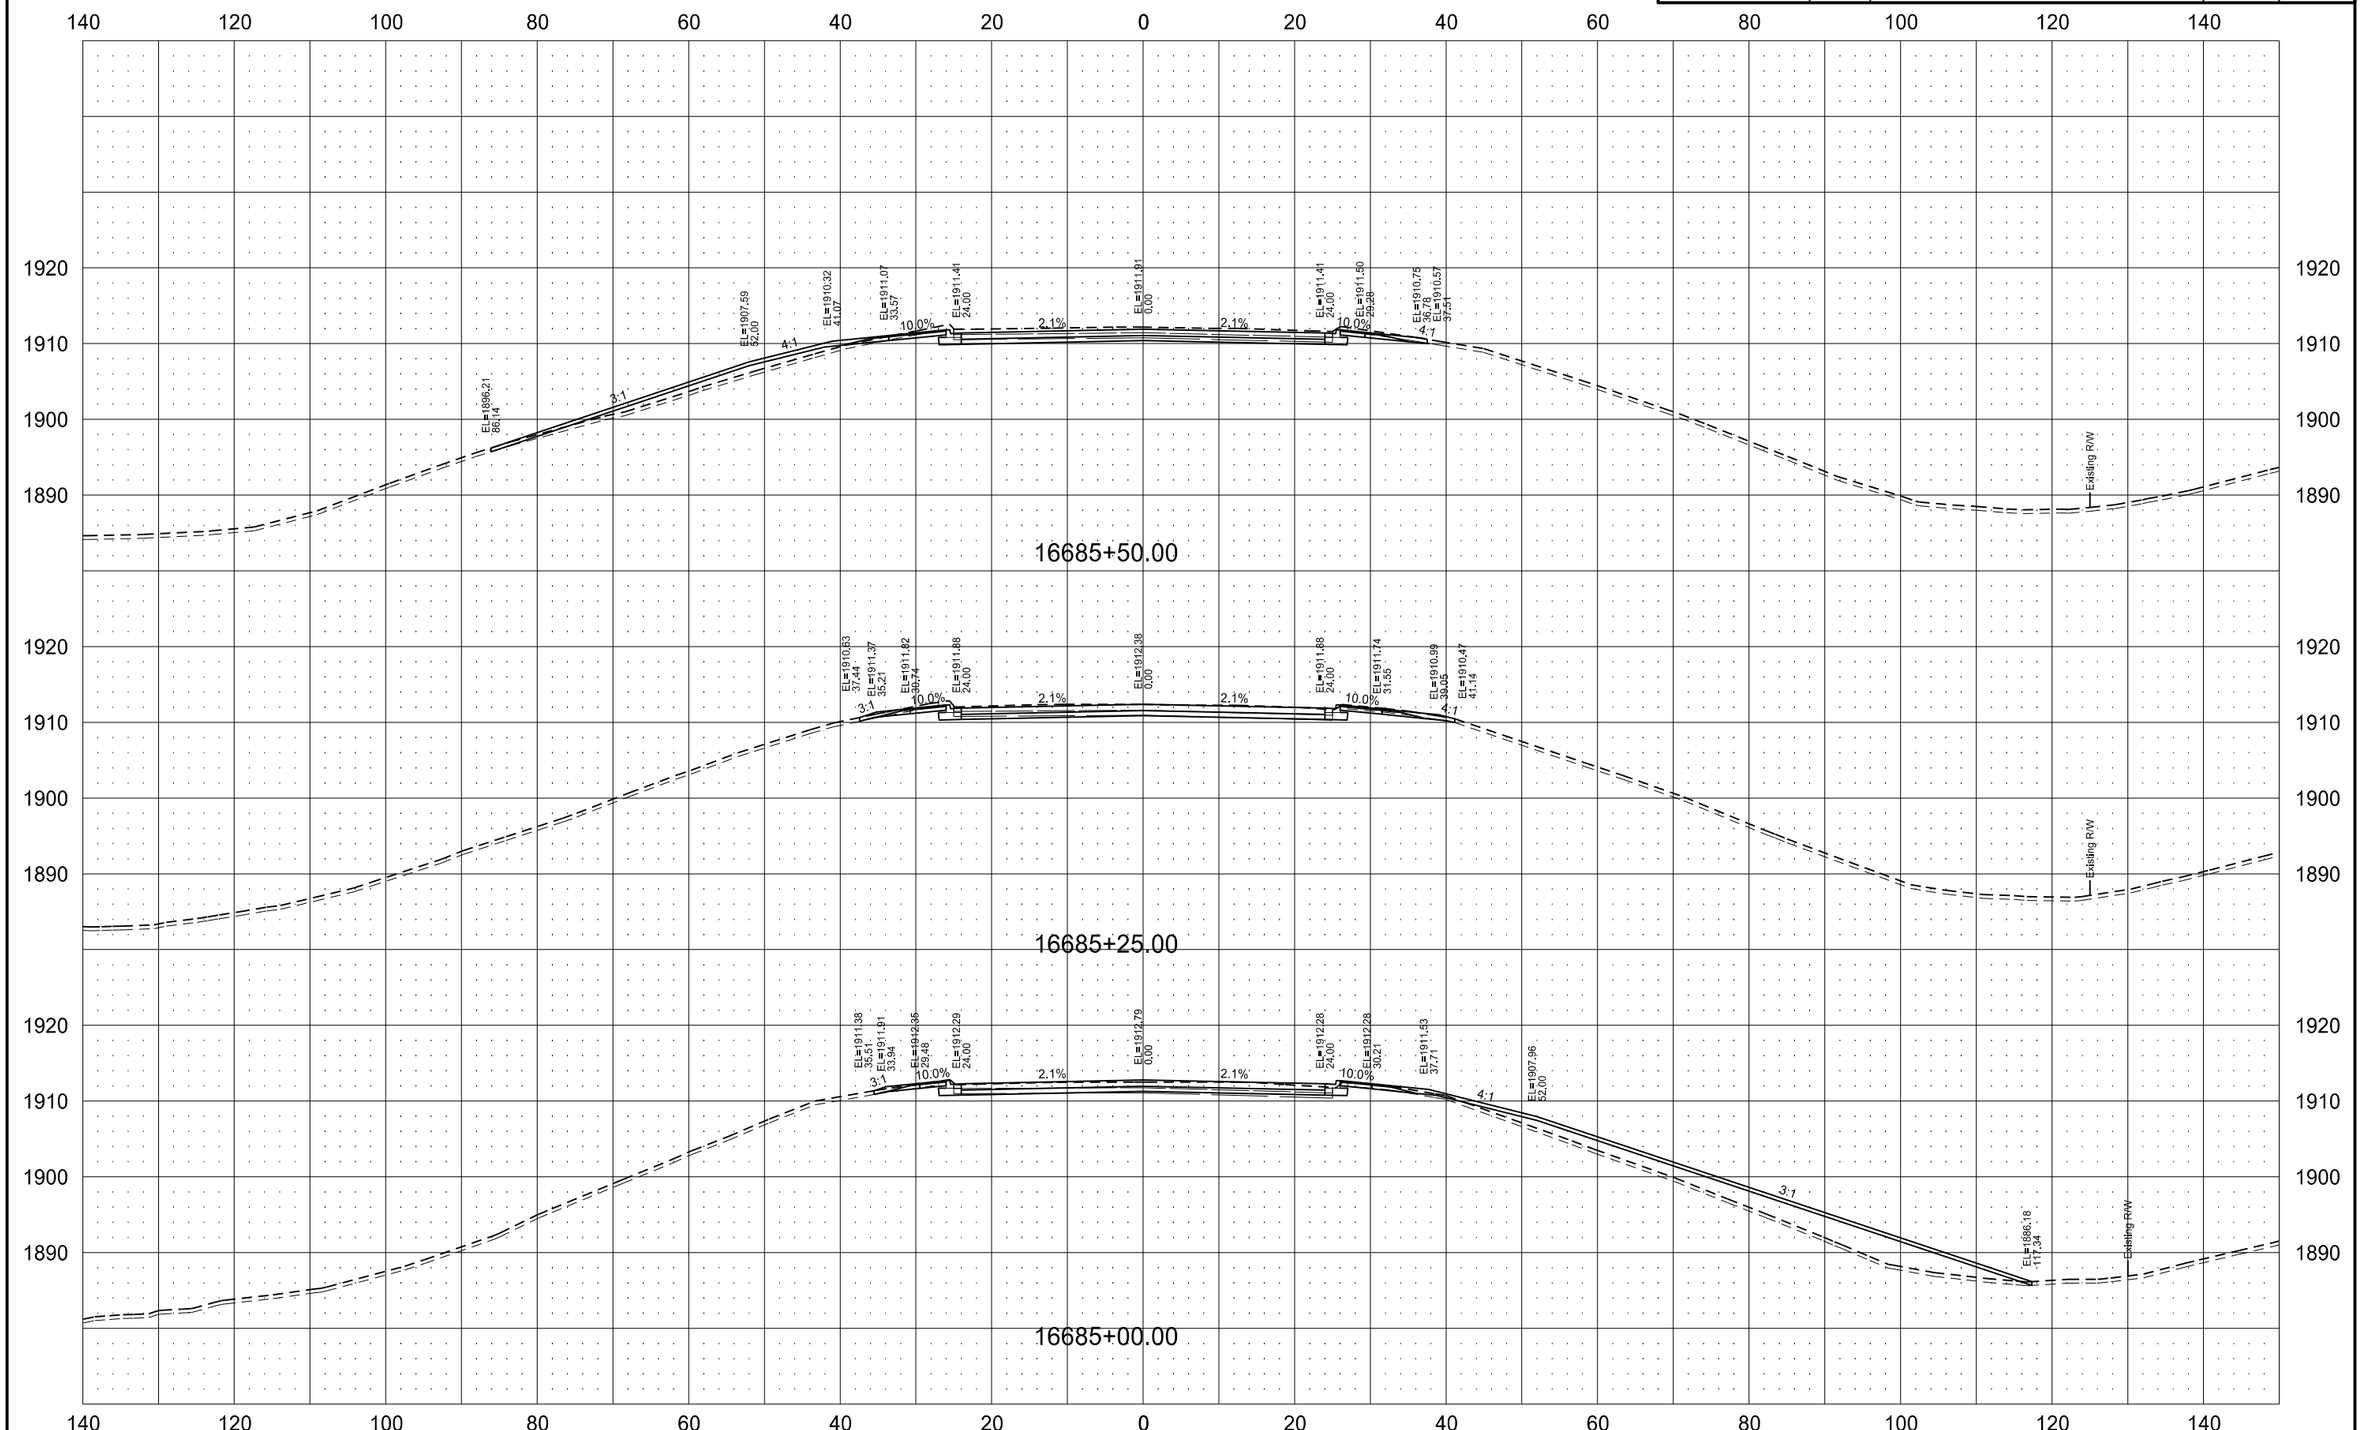

7/13/2016 10:43:25 AM nperius Q:\24\20997-01\Consultant\Design\Sheets\200XS_1804.dgn

STATE	PROJECT NO.	SECTION NO.	SHEET NO.
ND	SOIB-7-804(054)312	200	138

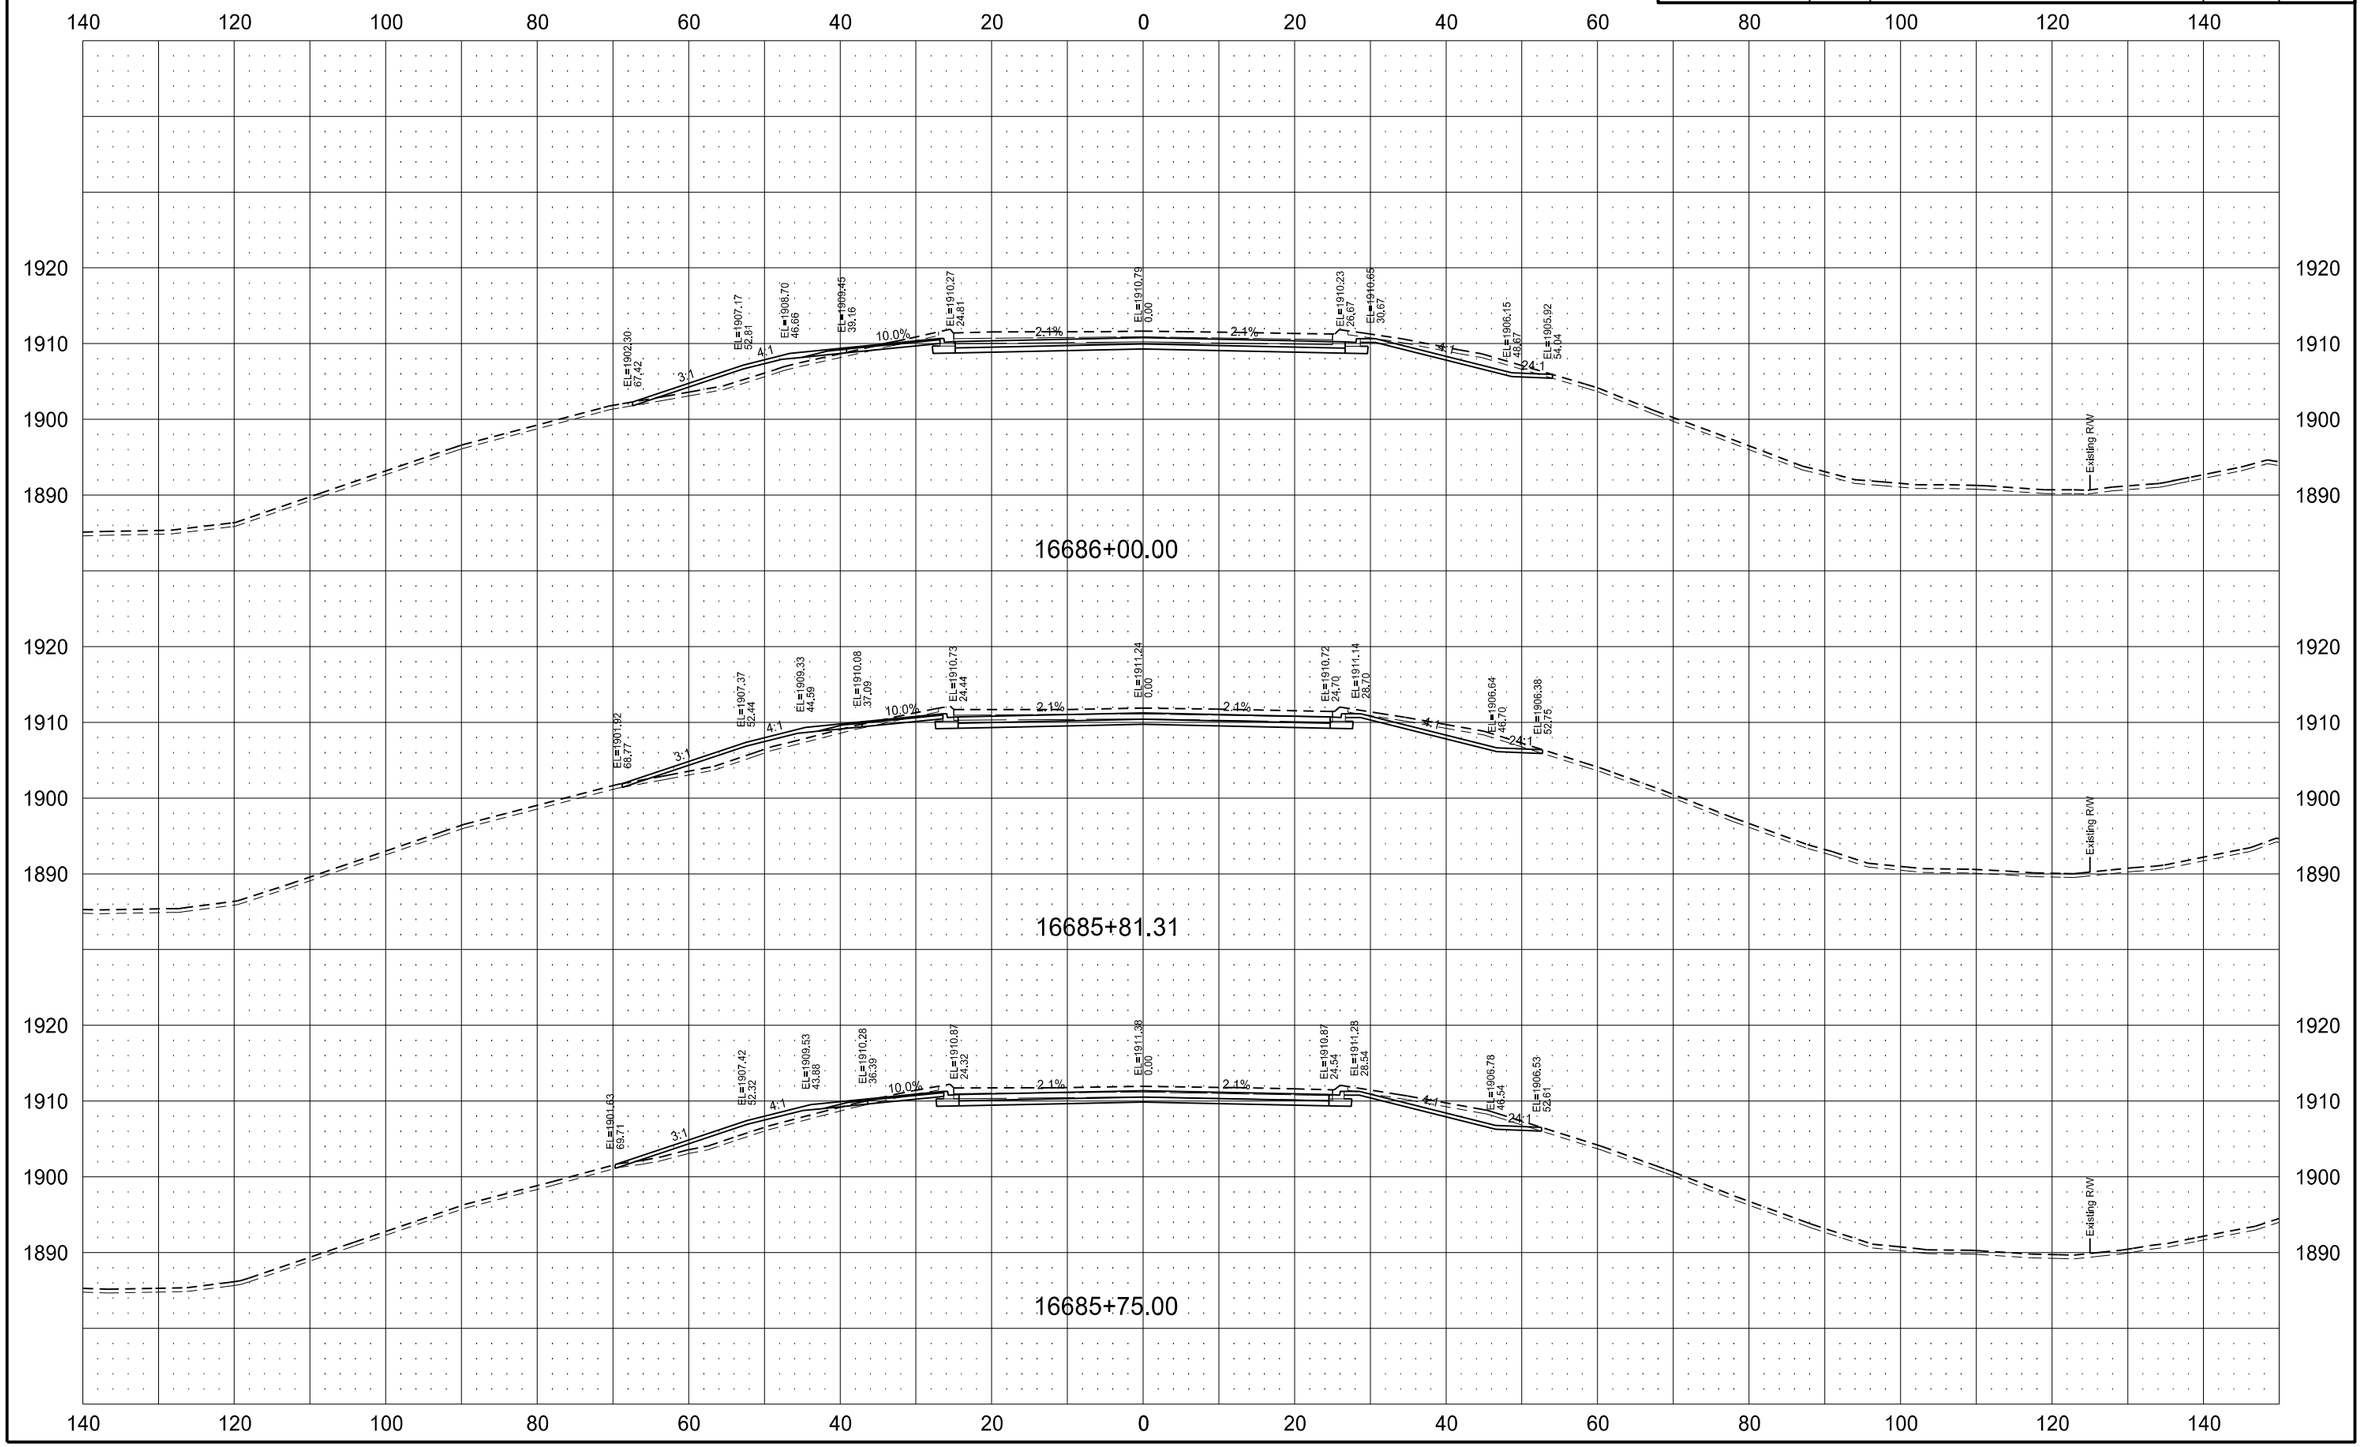

STATE	PROJECT NO.	SECTION NO.	SHEET NO.
ND	SOIB-7-804(054)312	200	139

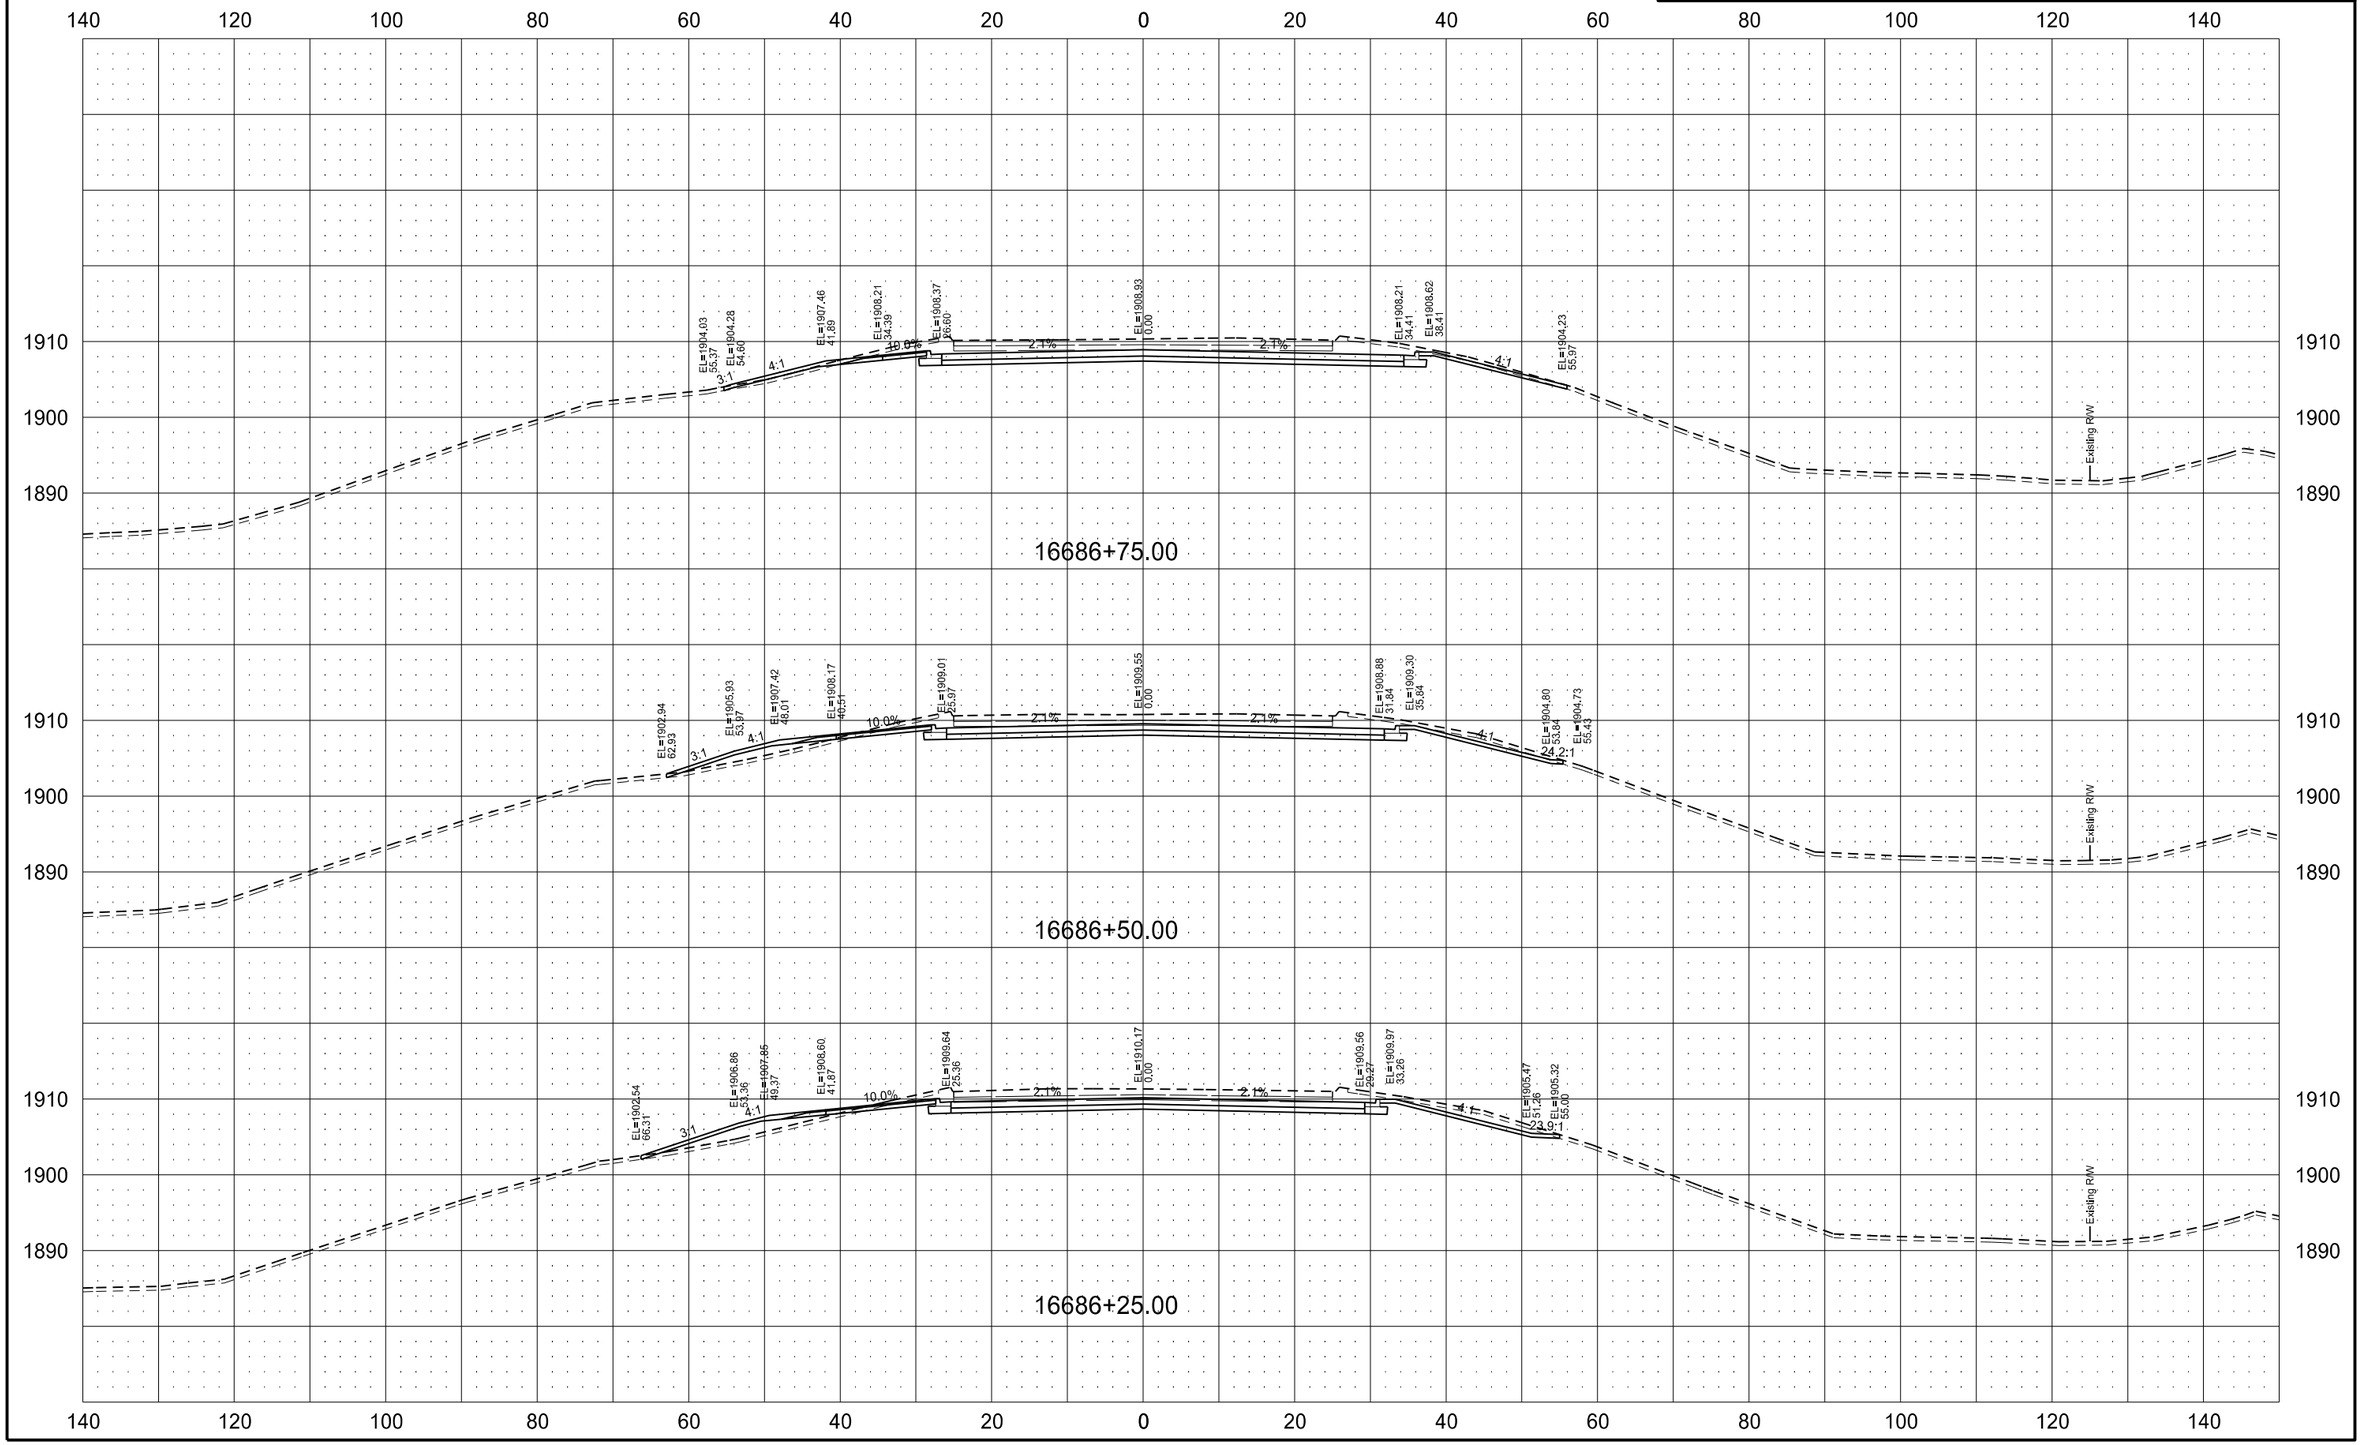

7/13/2016 10:43:51 AM nperius Q:\24\20997-01\Consultant\Design\Sheets\200XS_1804.dgn

STATE	PROJECT NO.	SECTION NO.	SHEET NO.
ND	SOIB-7-804(054)312	200	140

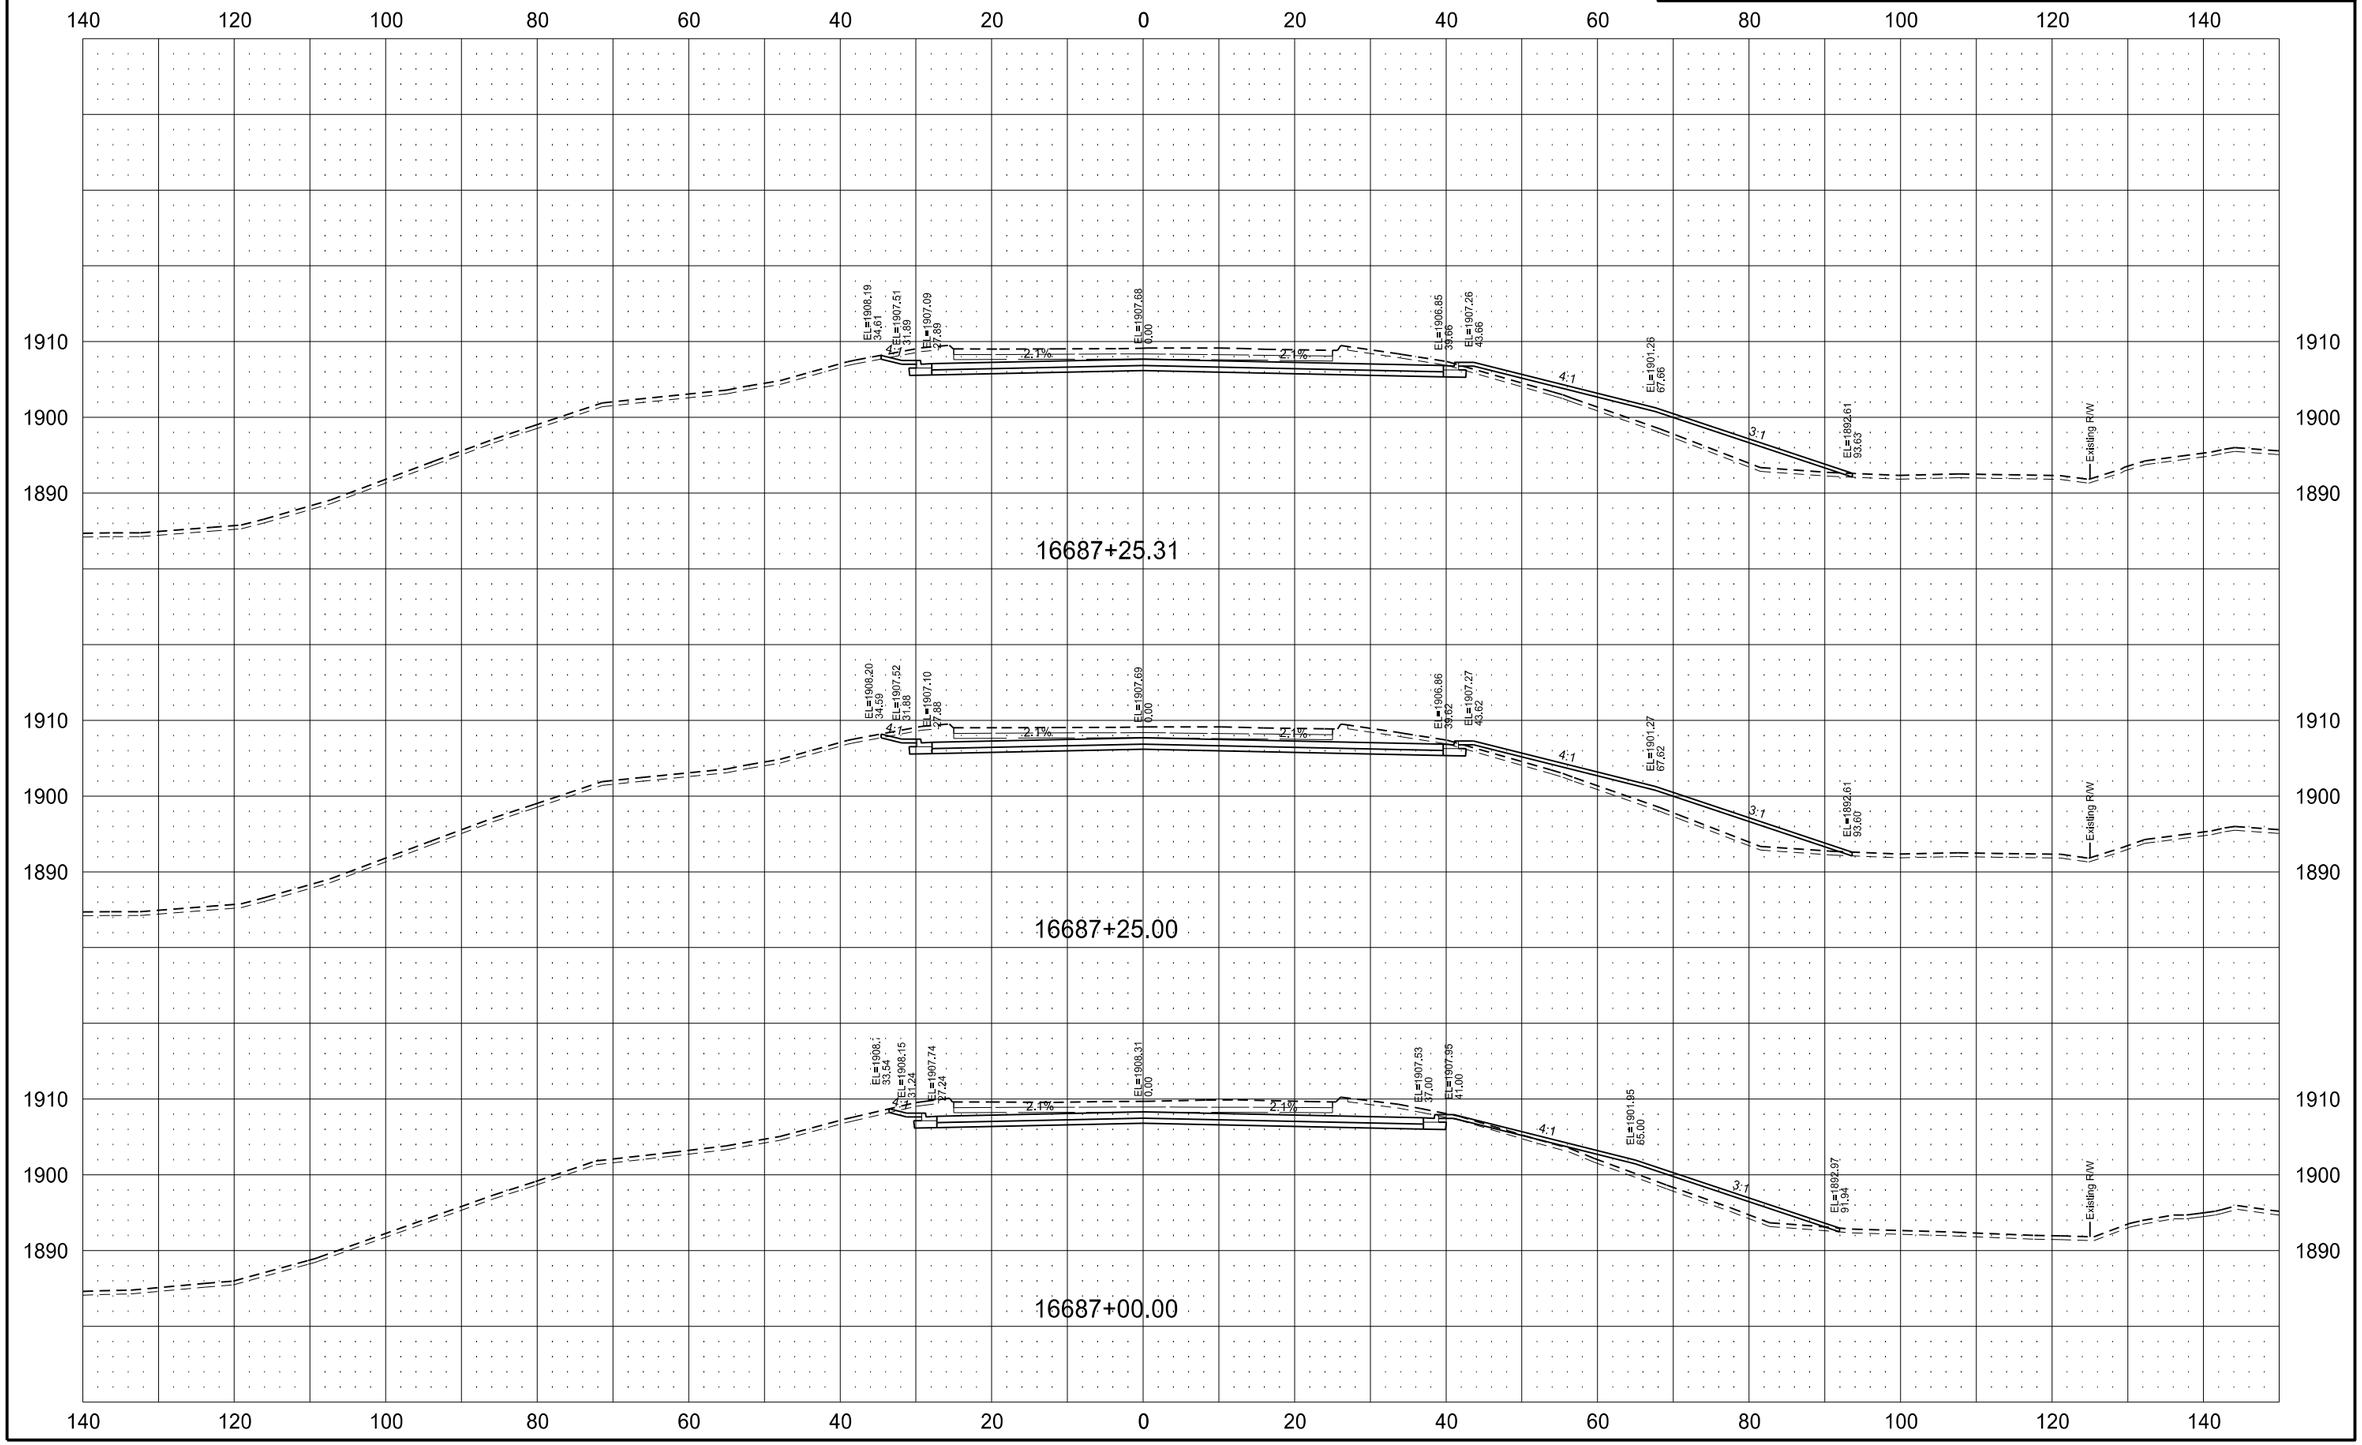

7/13/2016 10:44:04 AM nperius Q:\24\20997-01\Consultant\Design\Sheets\200XS_1804.dgn

STATE	PROJECT NO.	SECTION NO.	SHEET NO.
ND	SOIB-7-804(054)312	200	141

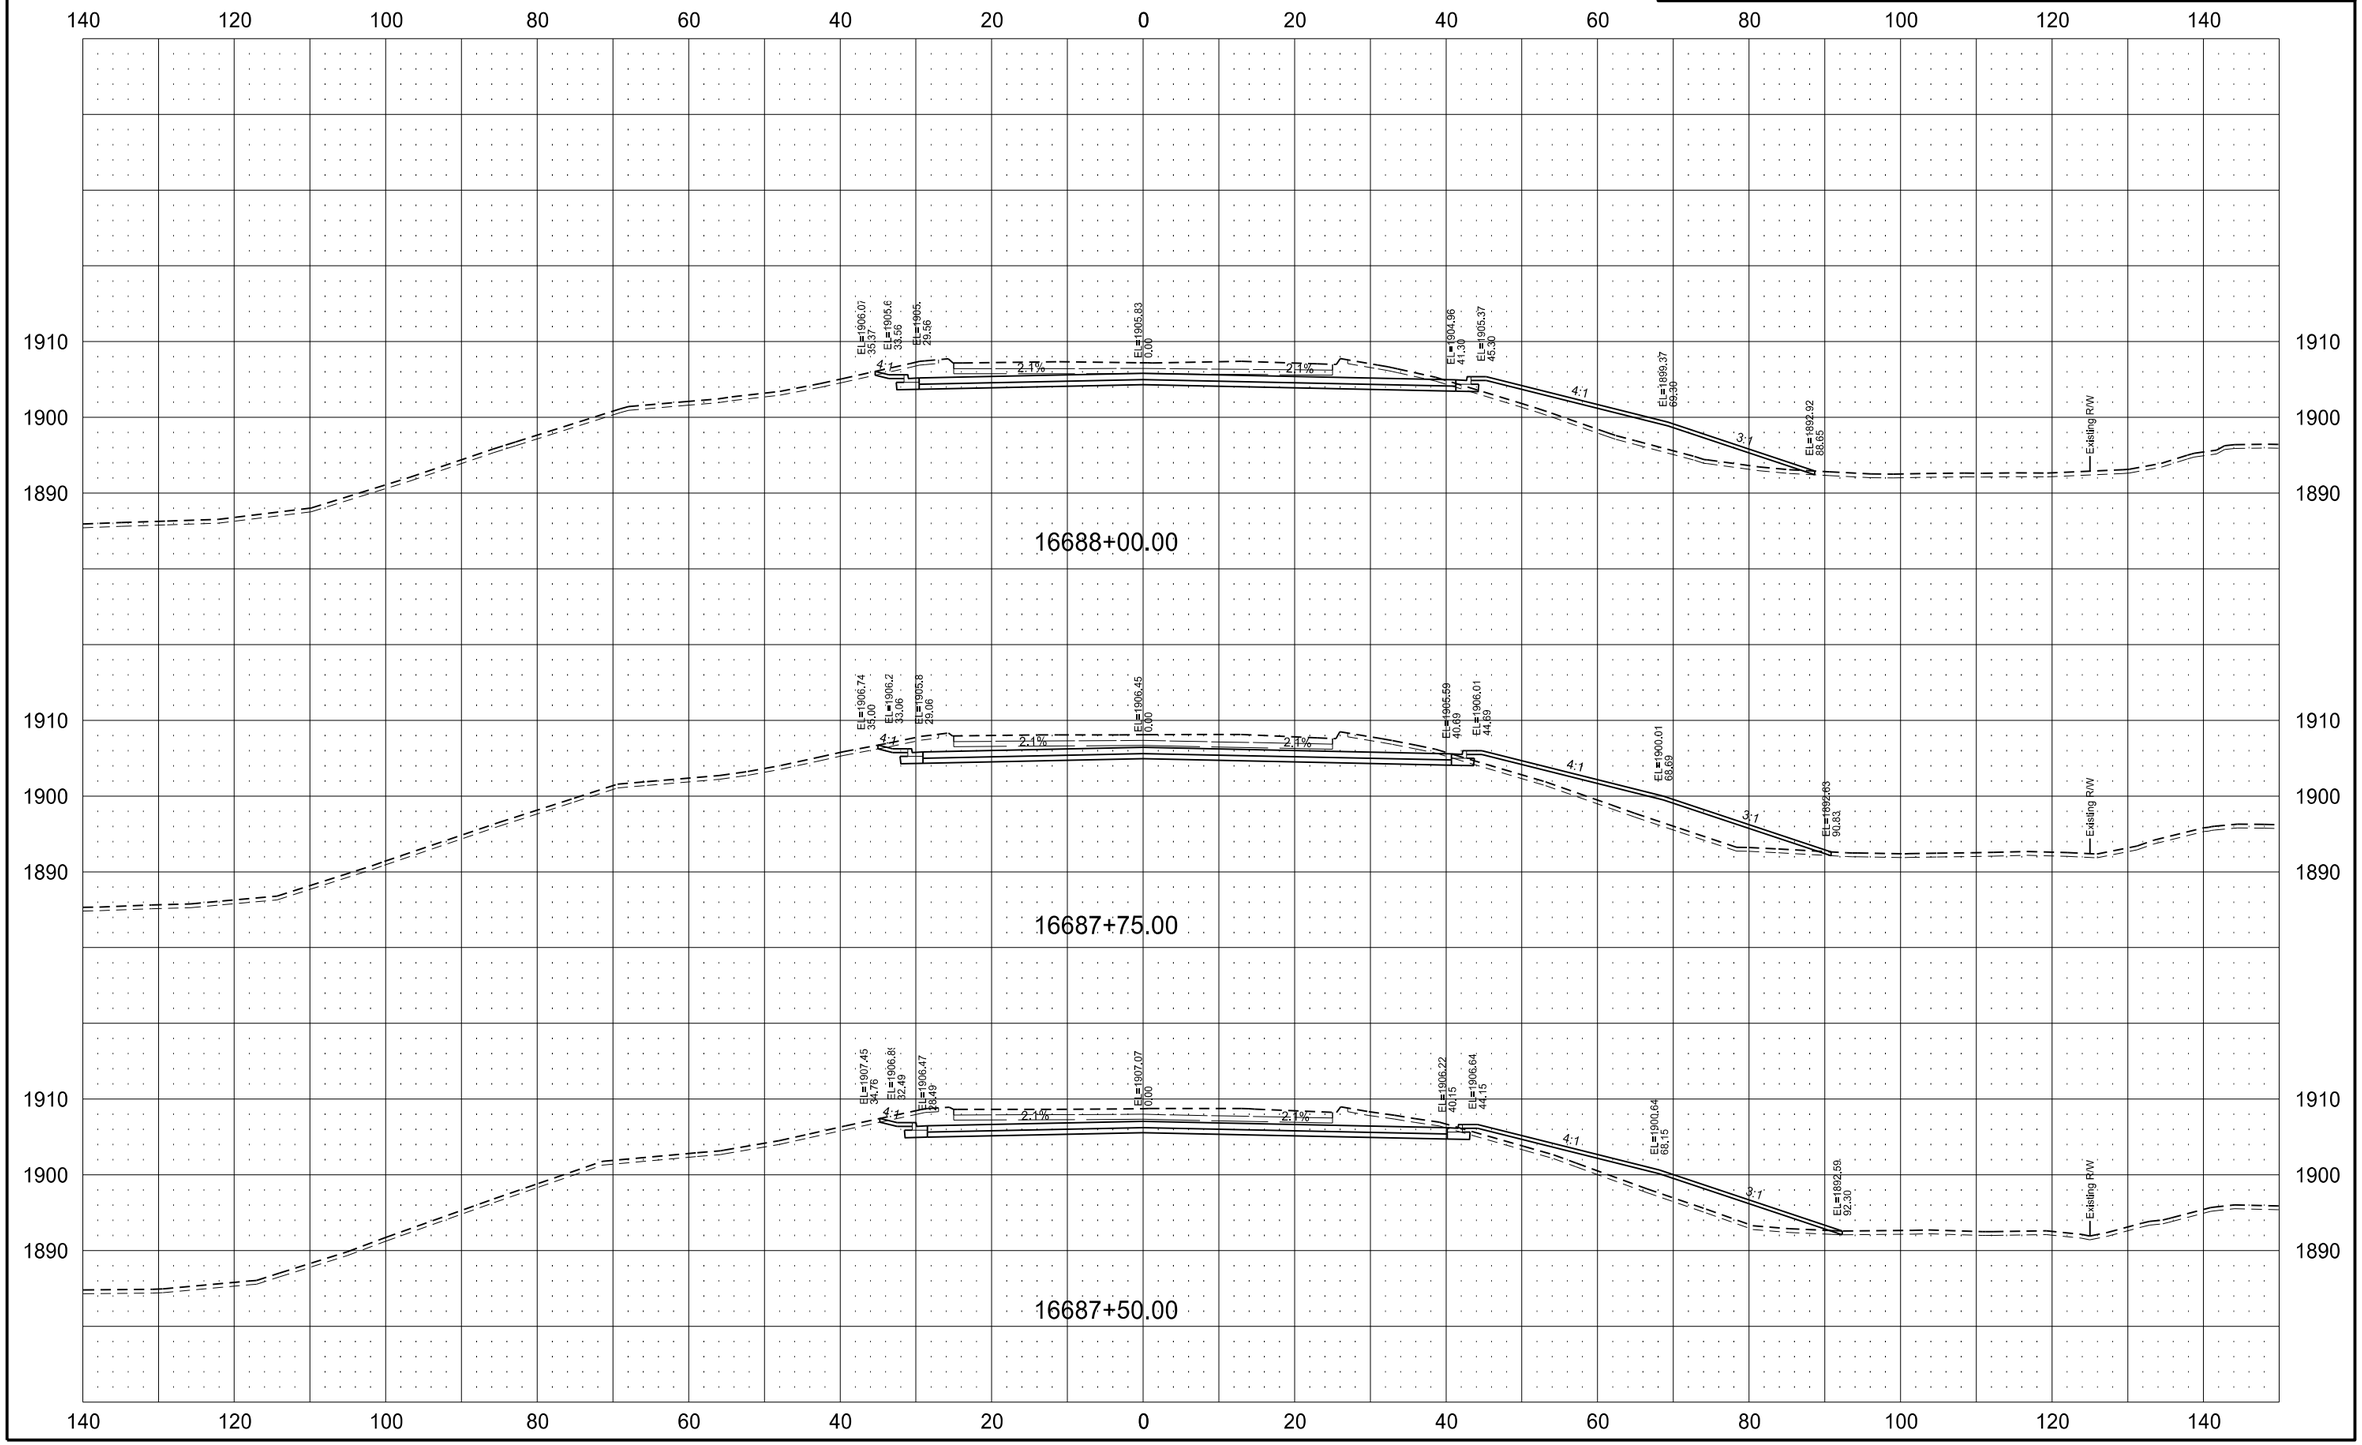

7/13/2016 10:44:17 AM nperius Q:\24\20997-01\Consultant\Design\Sheets\200XS_1804.dgn

STATE	PROJECT NO.	SECTION NO.	SHEET NO.
ND	SOIB-7-804(054)312	200	142

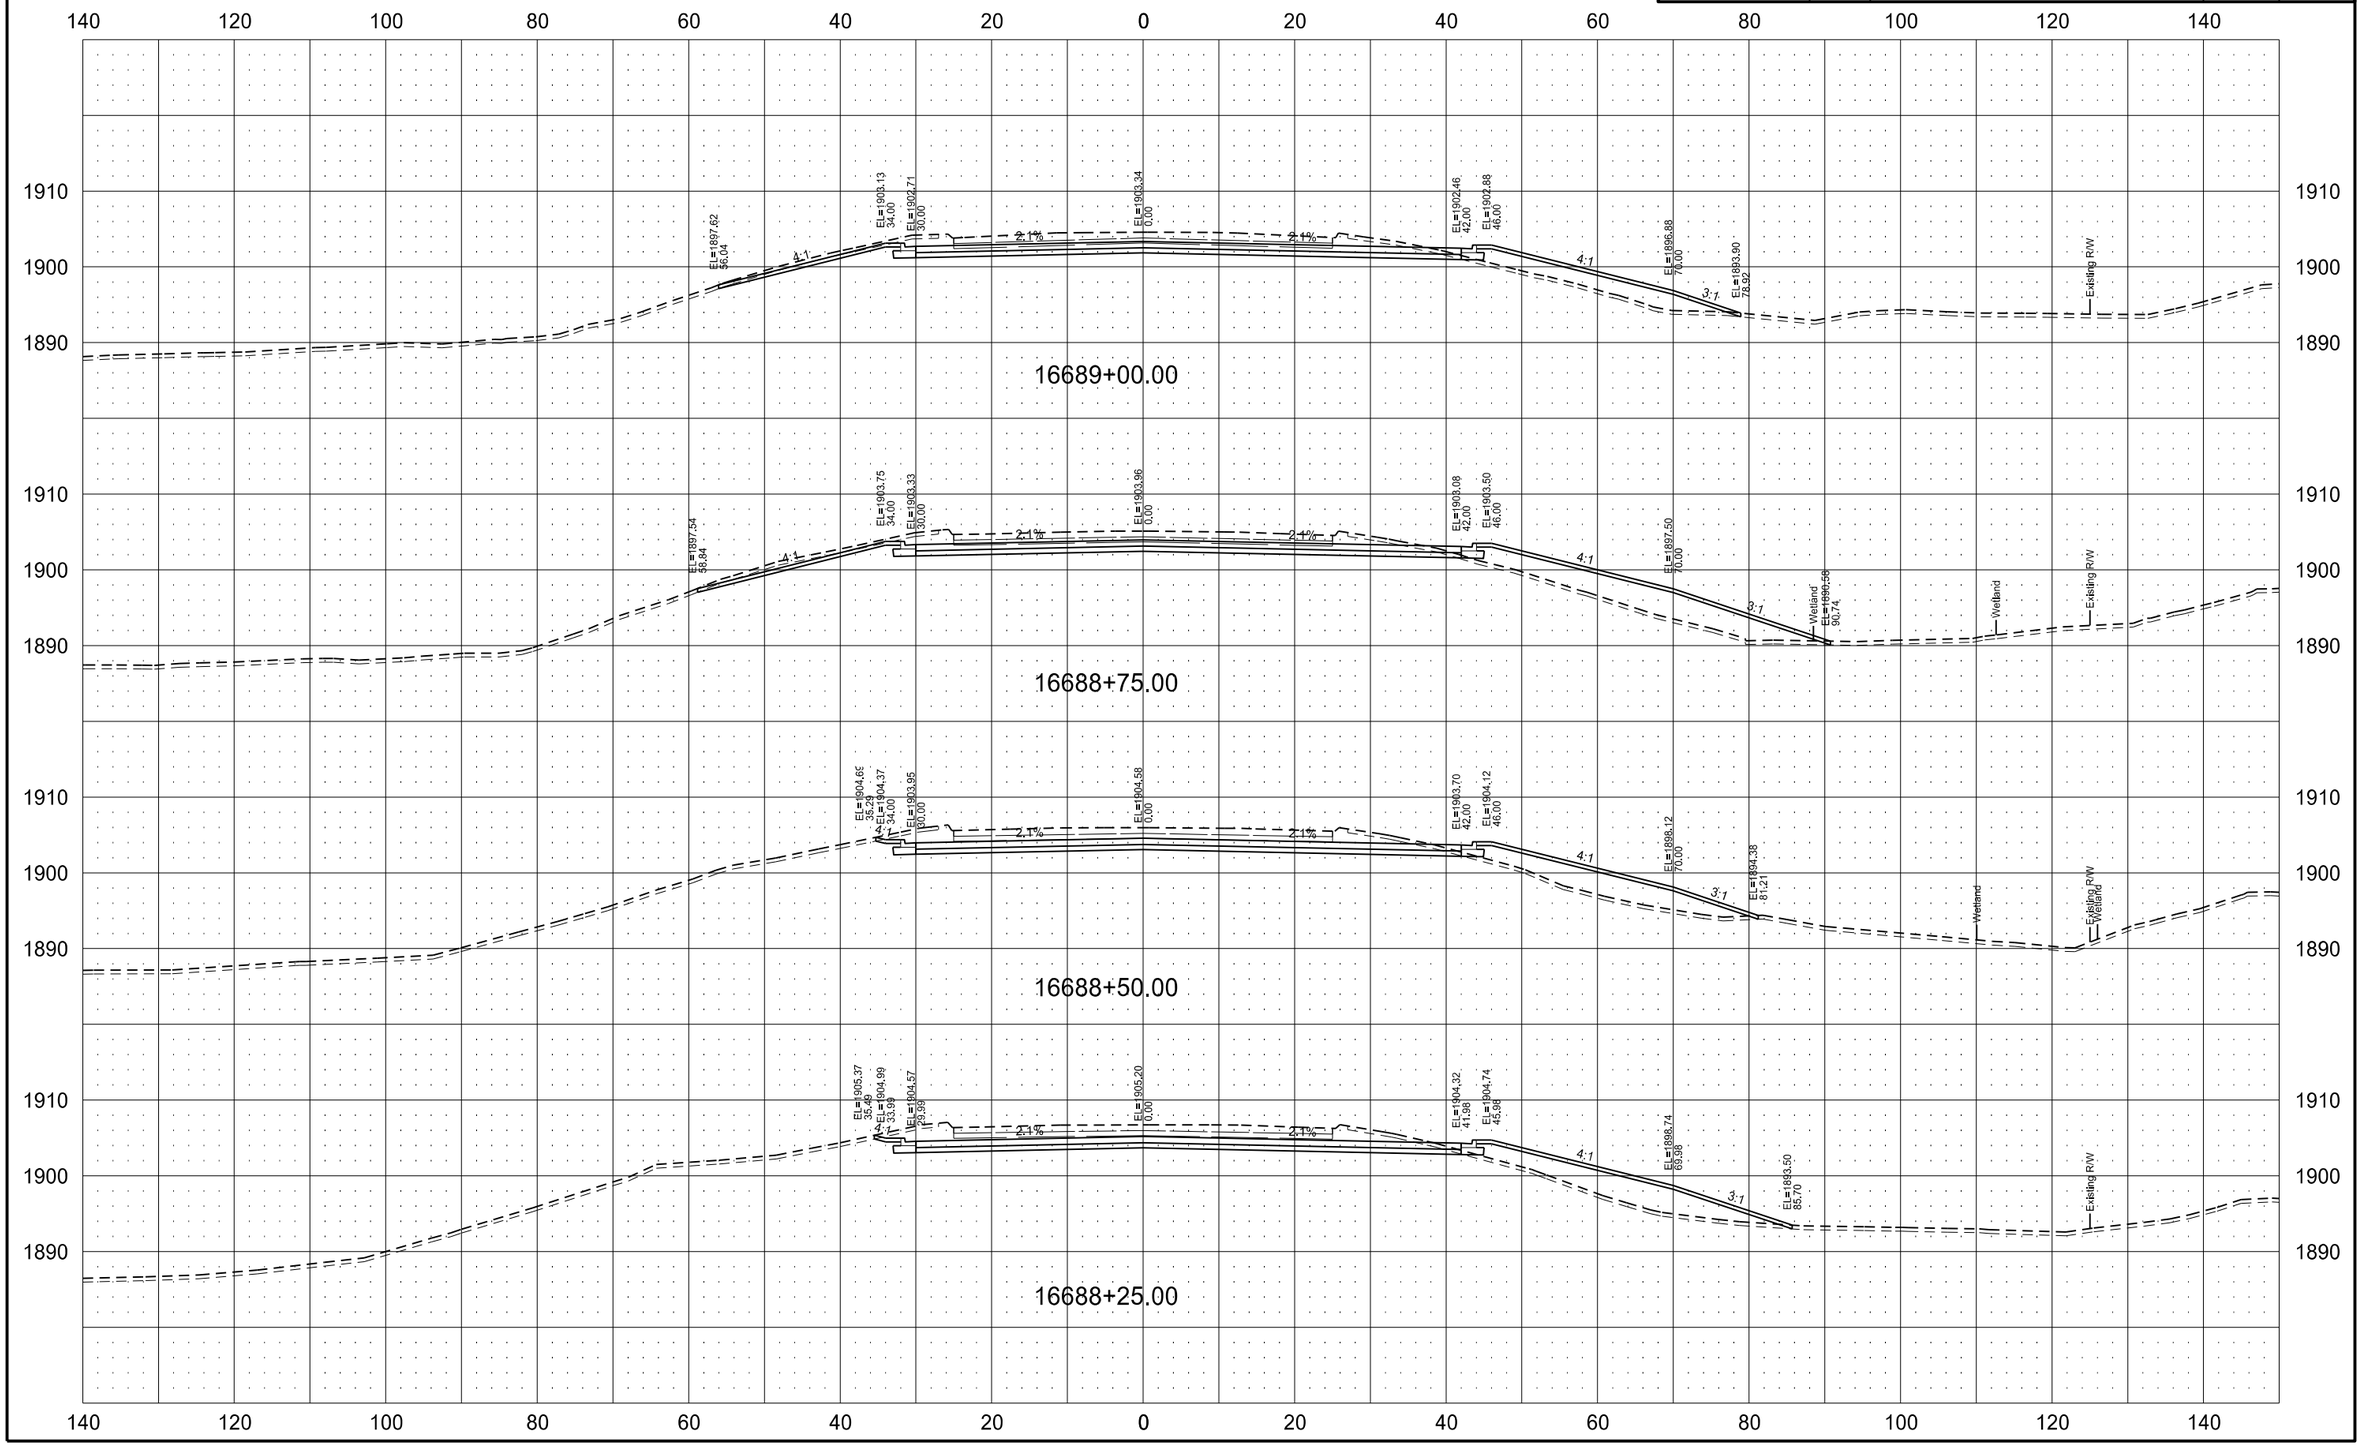

STATE	PROJECT NO.	SECTION NO.	SHEET NO.
ND	SOIB-7-804(054)312	200	143

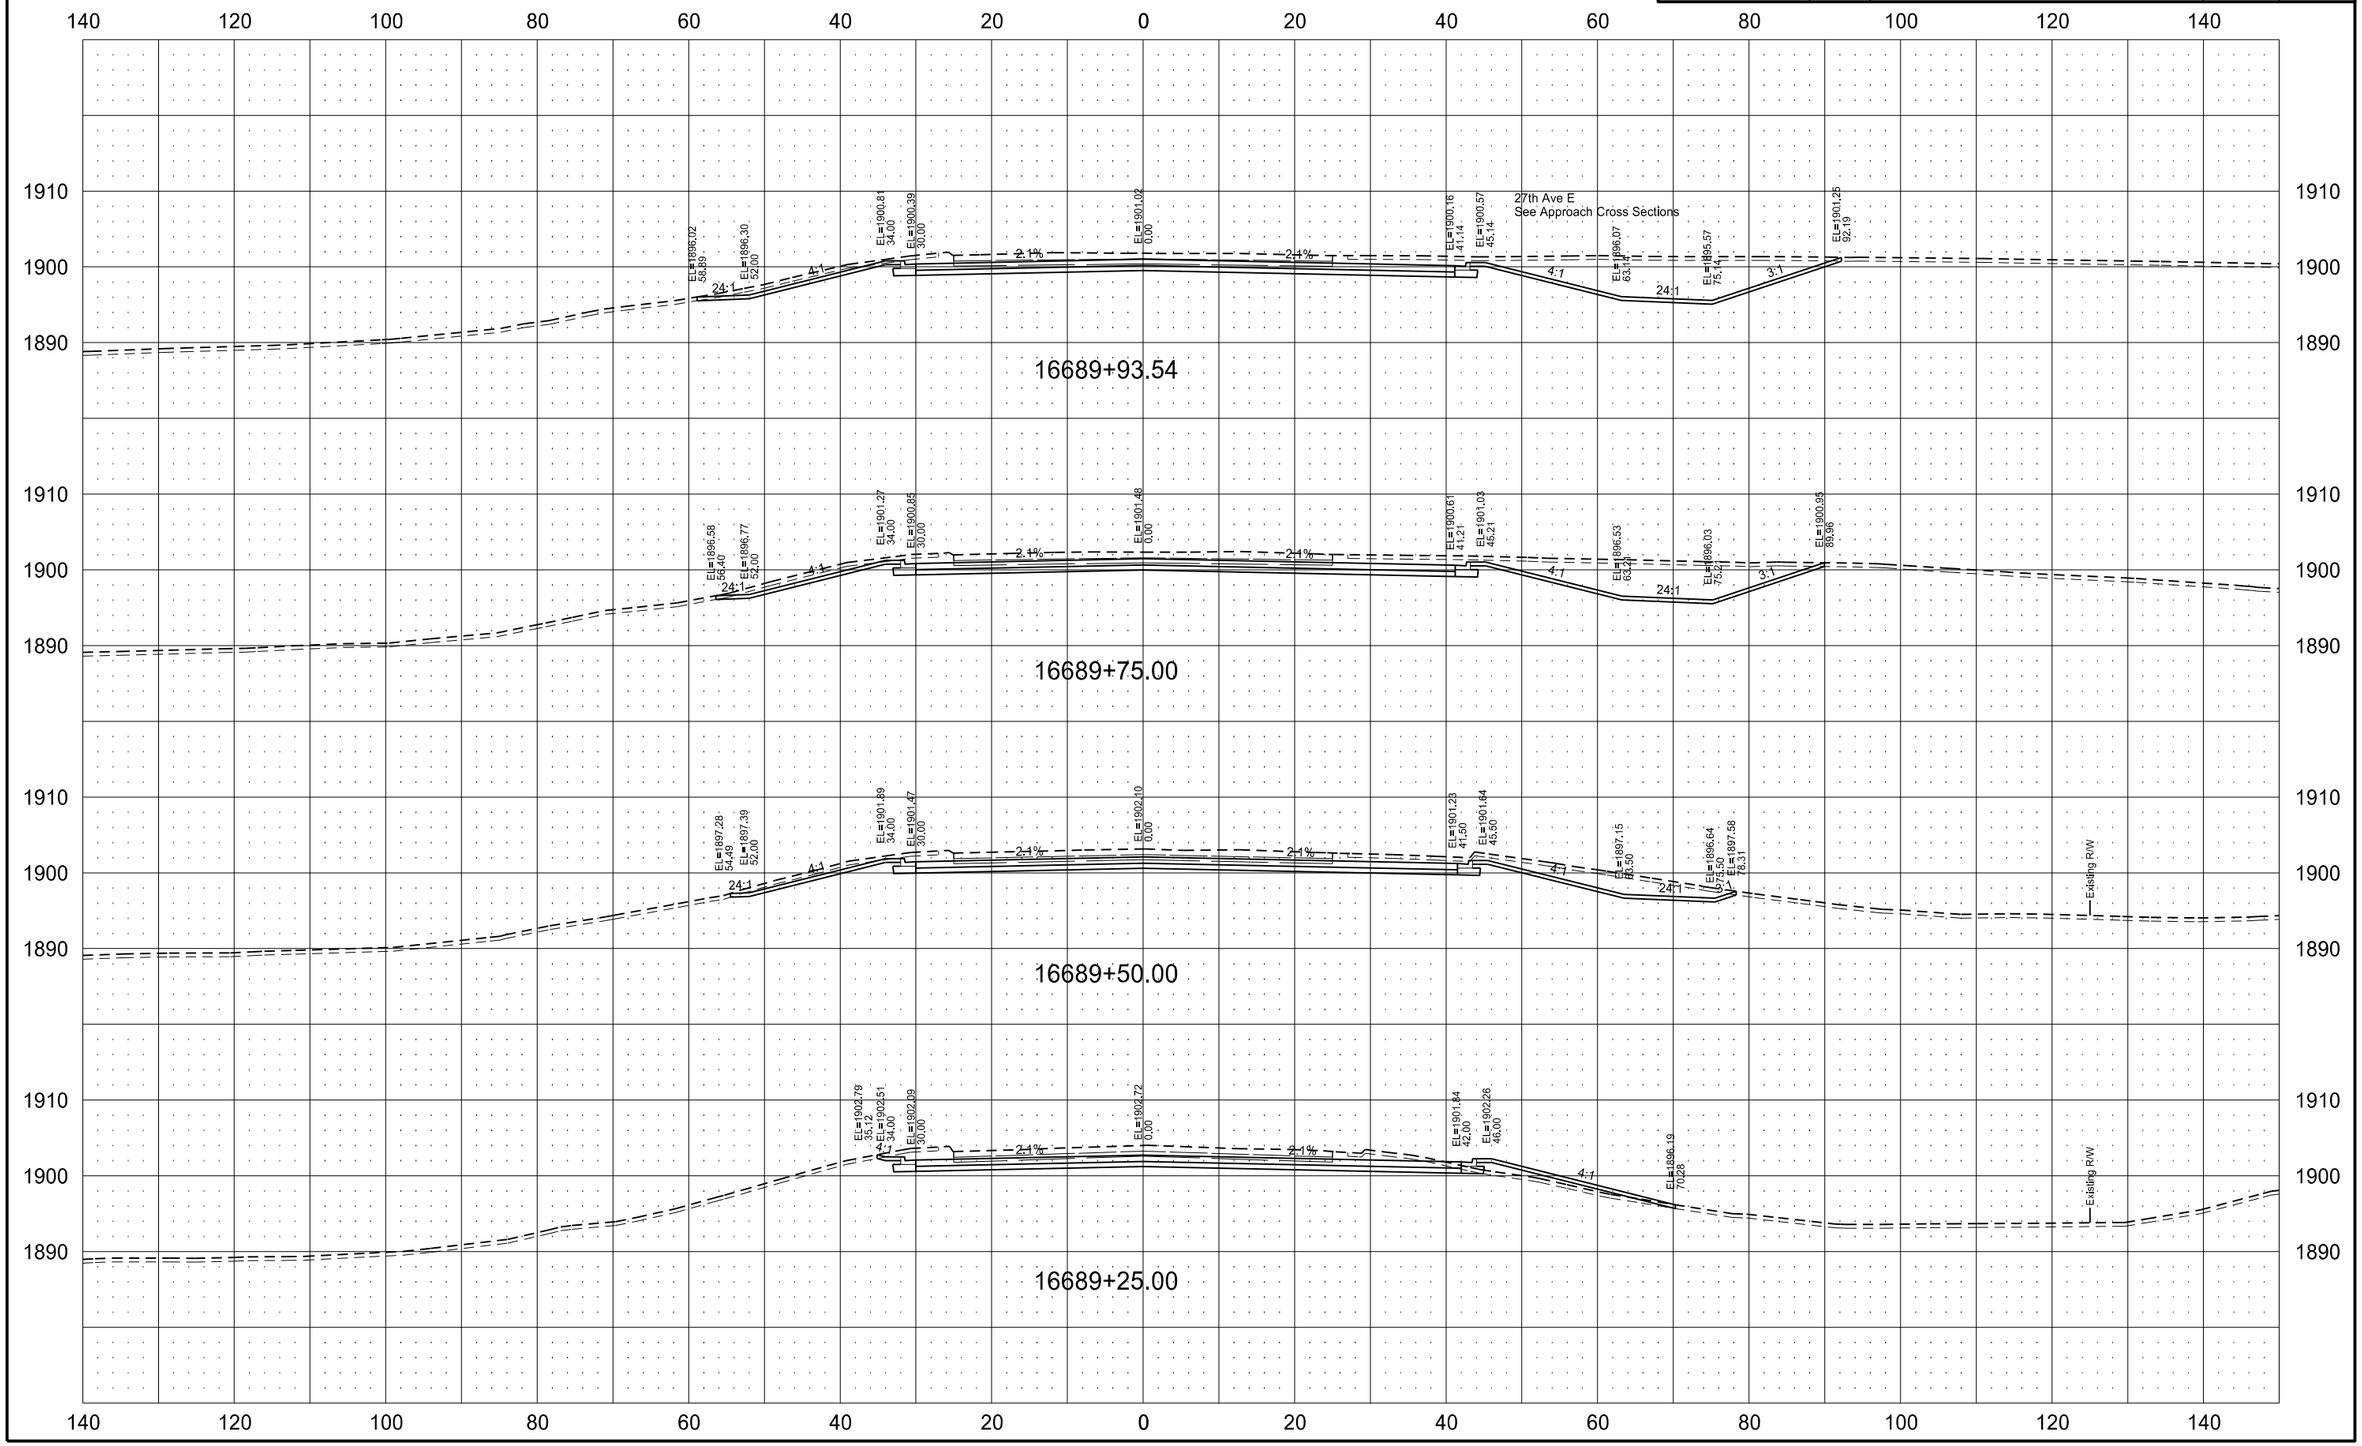

STATE	PROJECT NO.	SECTION NO.	SHEET NO.
ND	SOIB-7-804(054)312	200	144

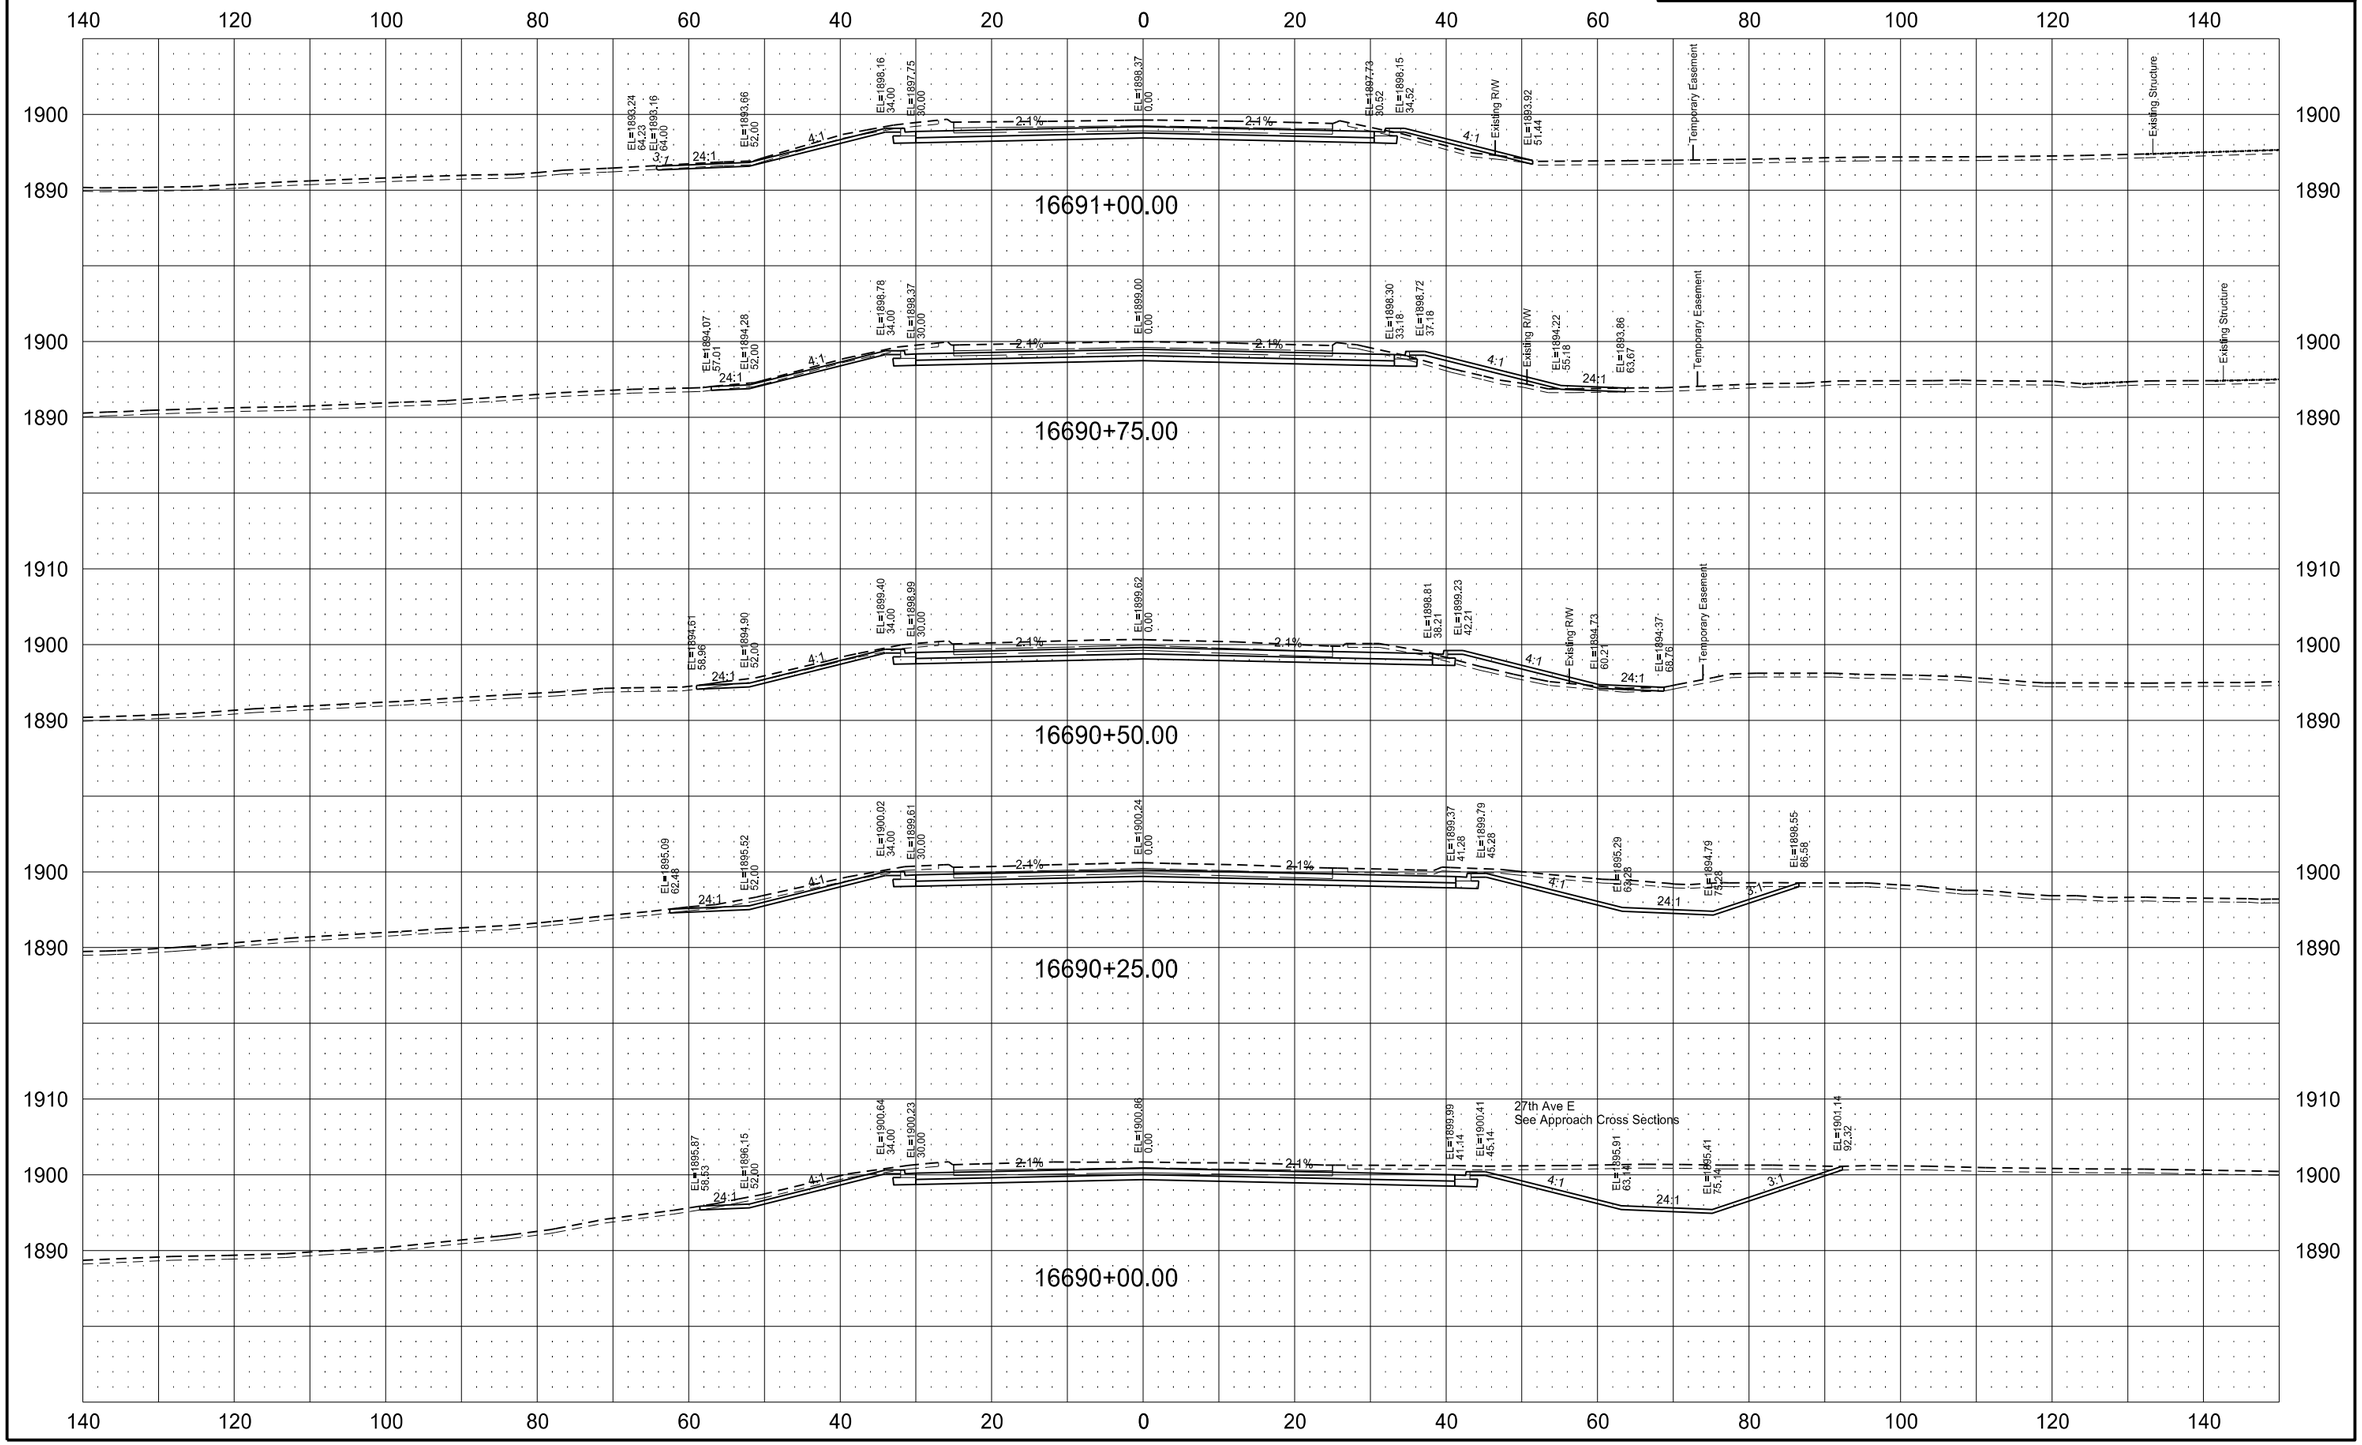

7/13/2016 10:44:55 AM nperius Q:\24\20997-01\Consultant\Design\Sheets\200XS_1804.dgn

STATE	PROJECT NO.	SECTION NO.	SHEET NO.
ND	SOIB-7-804(054)312	200	145

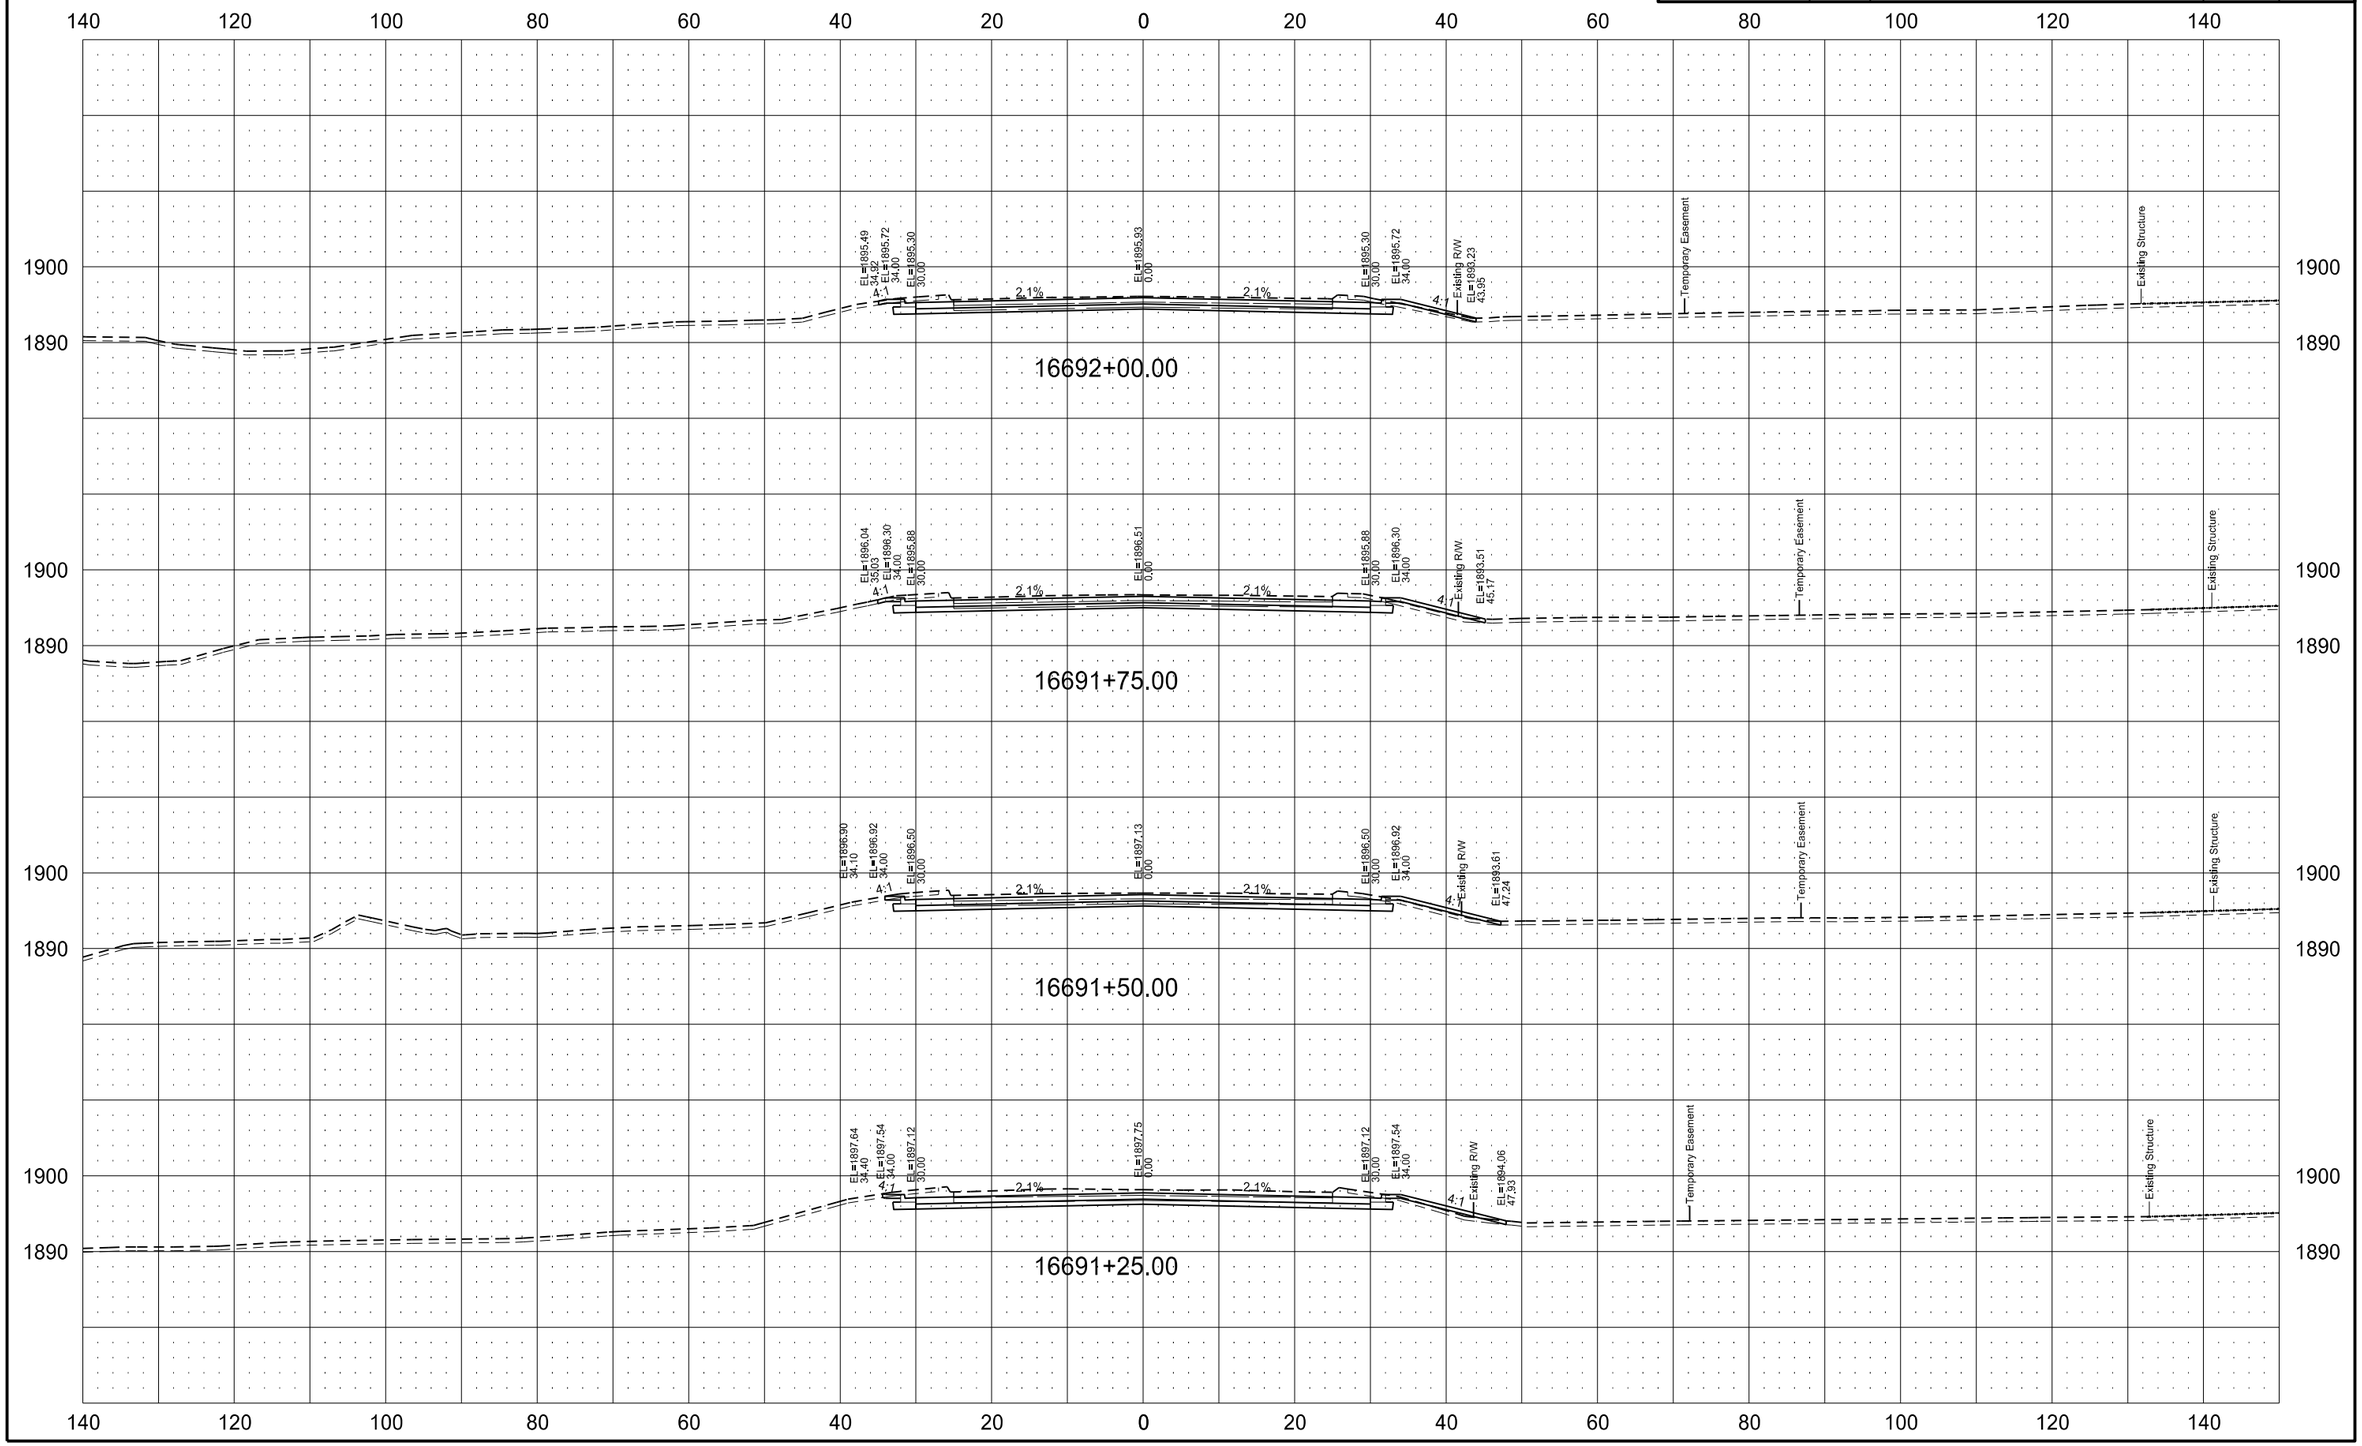

STATE	PROJECT NO.	SECTION NO.	SHEET NO.
ND	SOIB-7-804(054)312	200	146

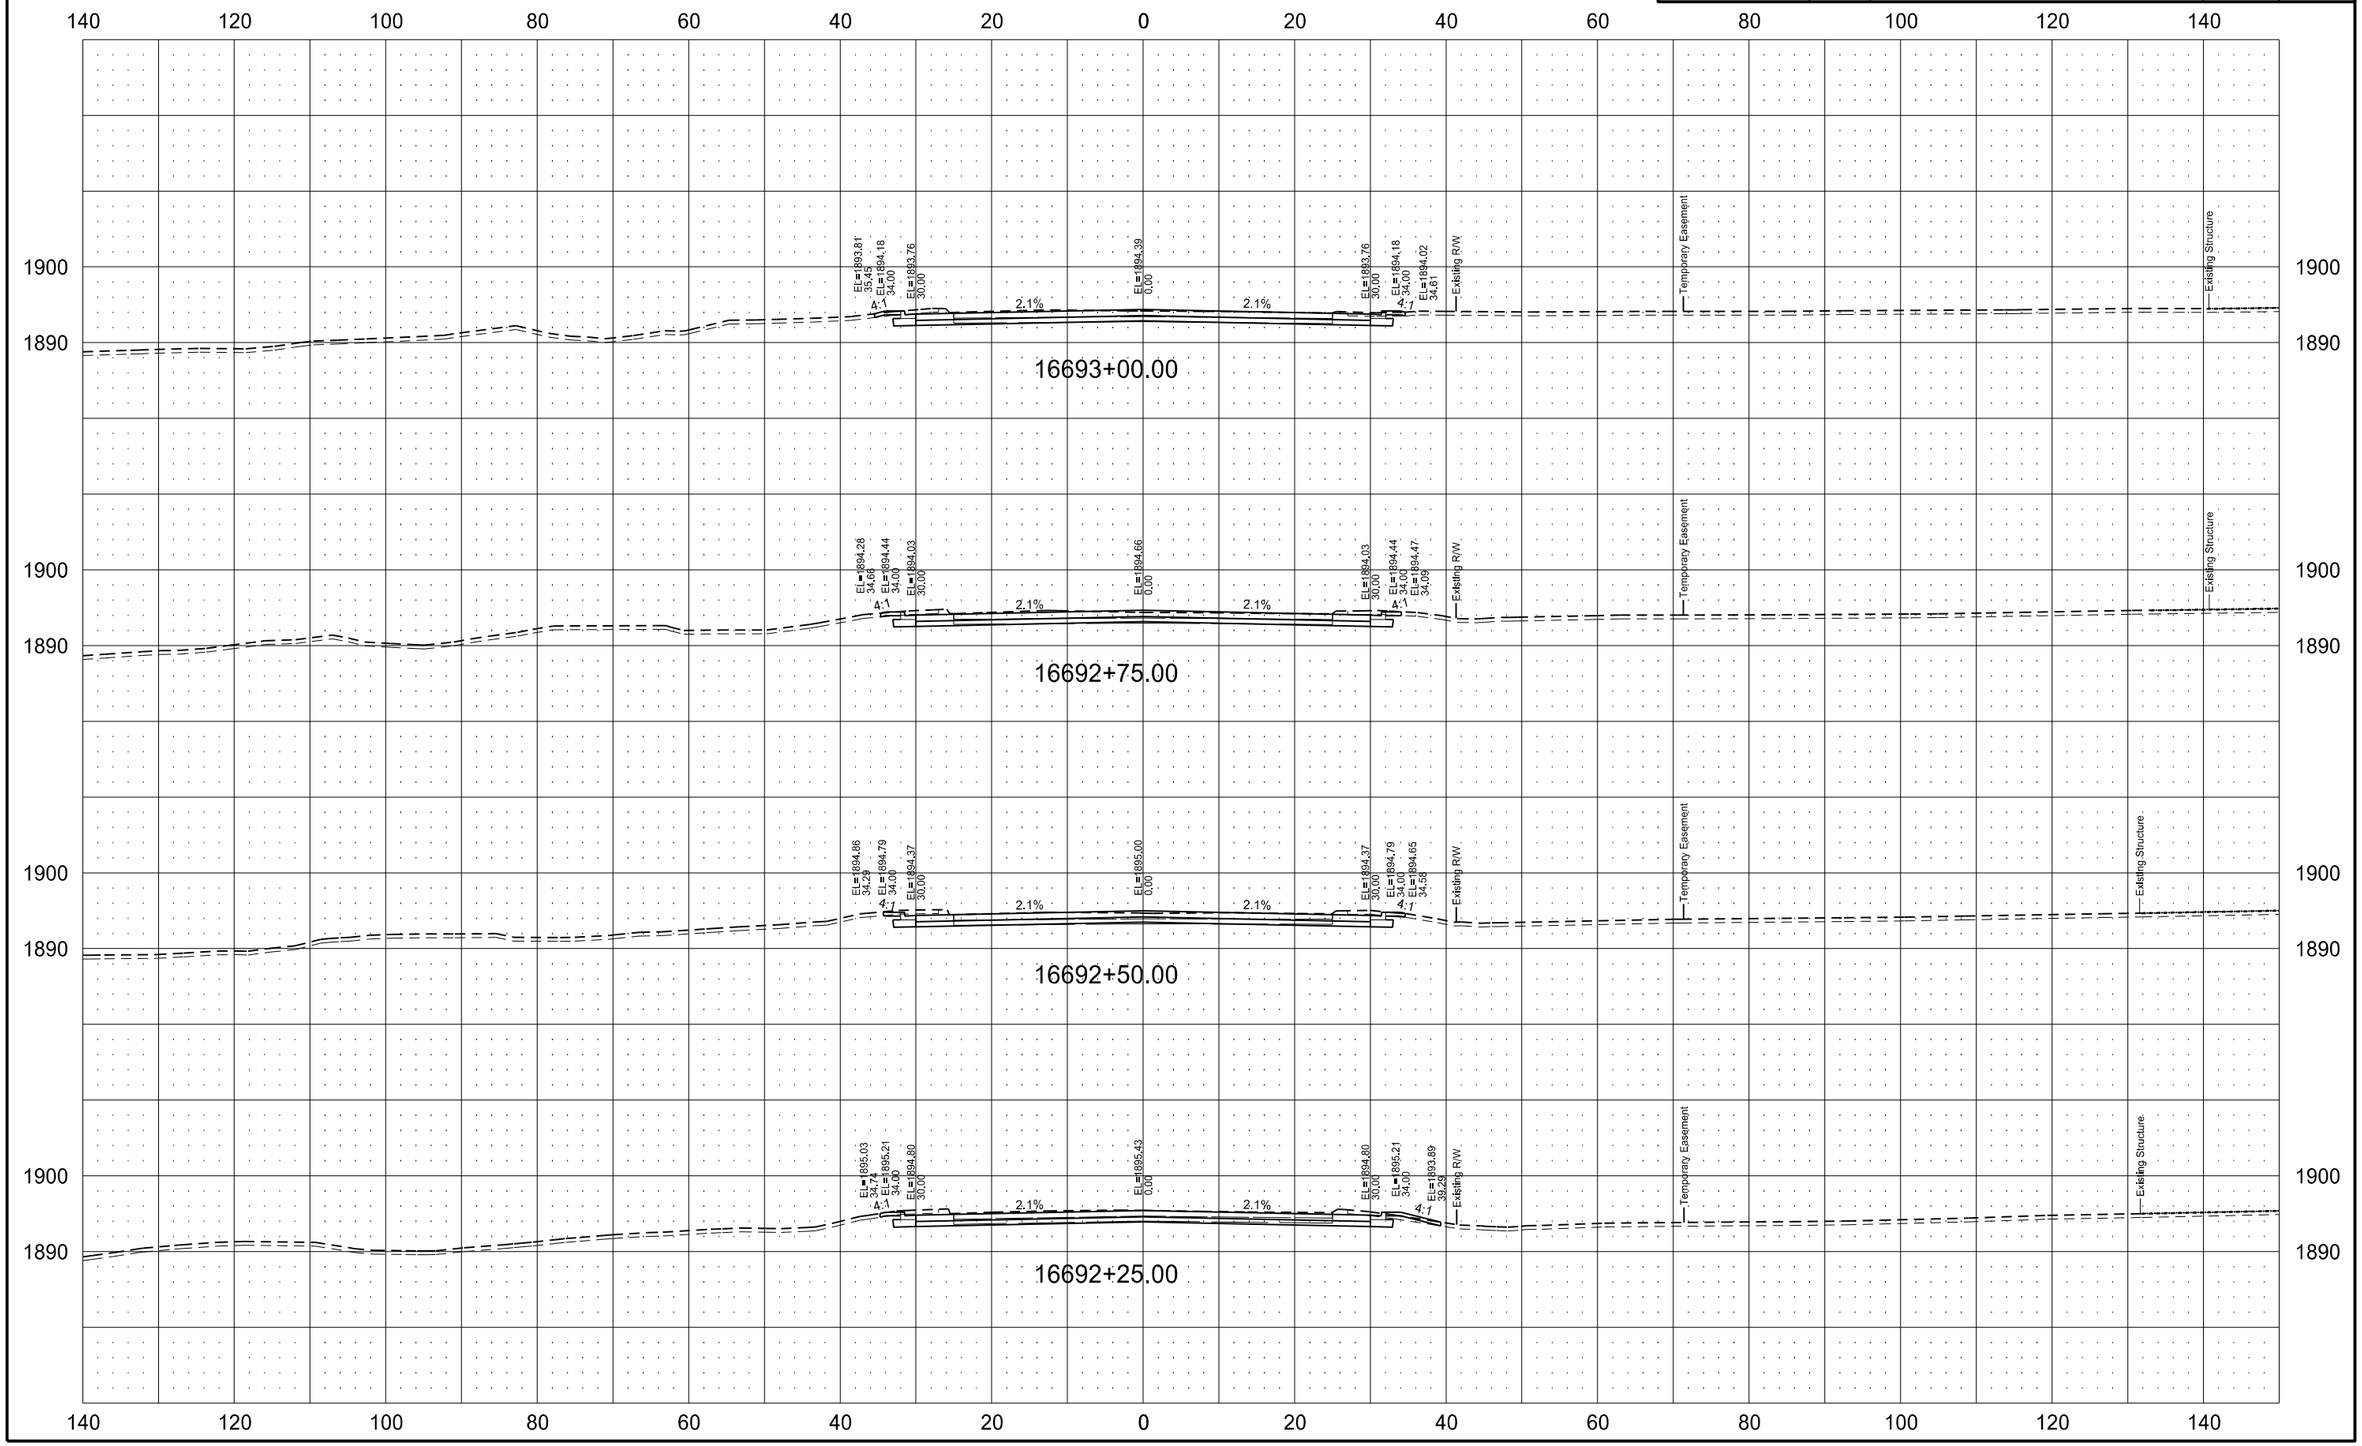

STATE	PROJECT NO.	SECTION NO.	SHEET NO.
ND	SOIB-7-804(054)312	200	147

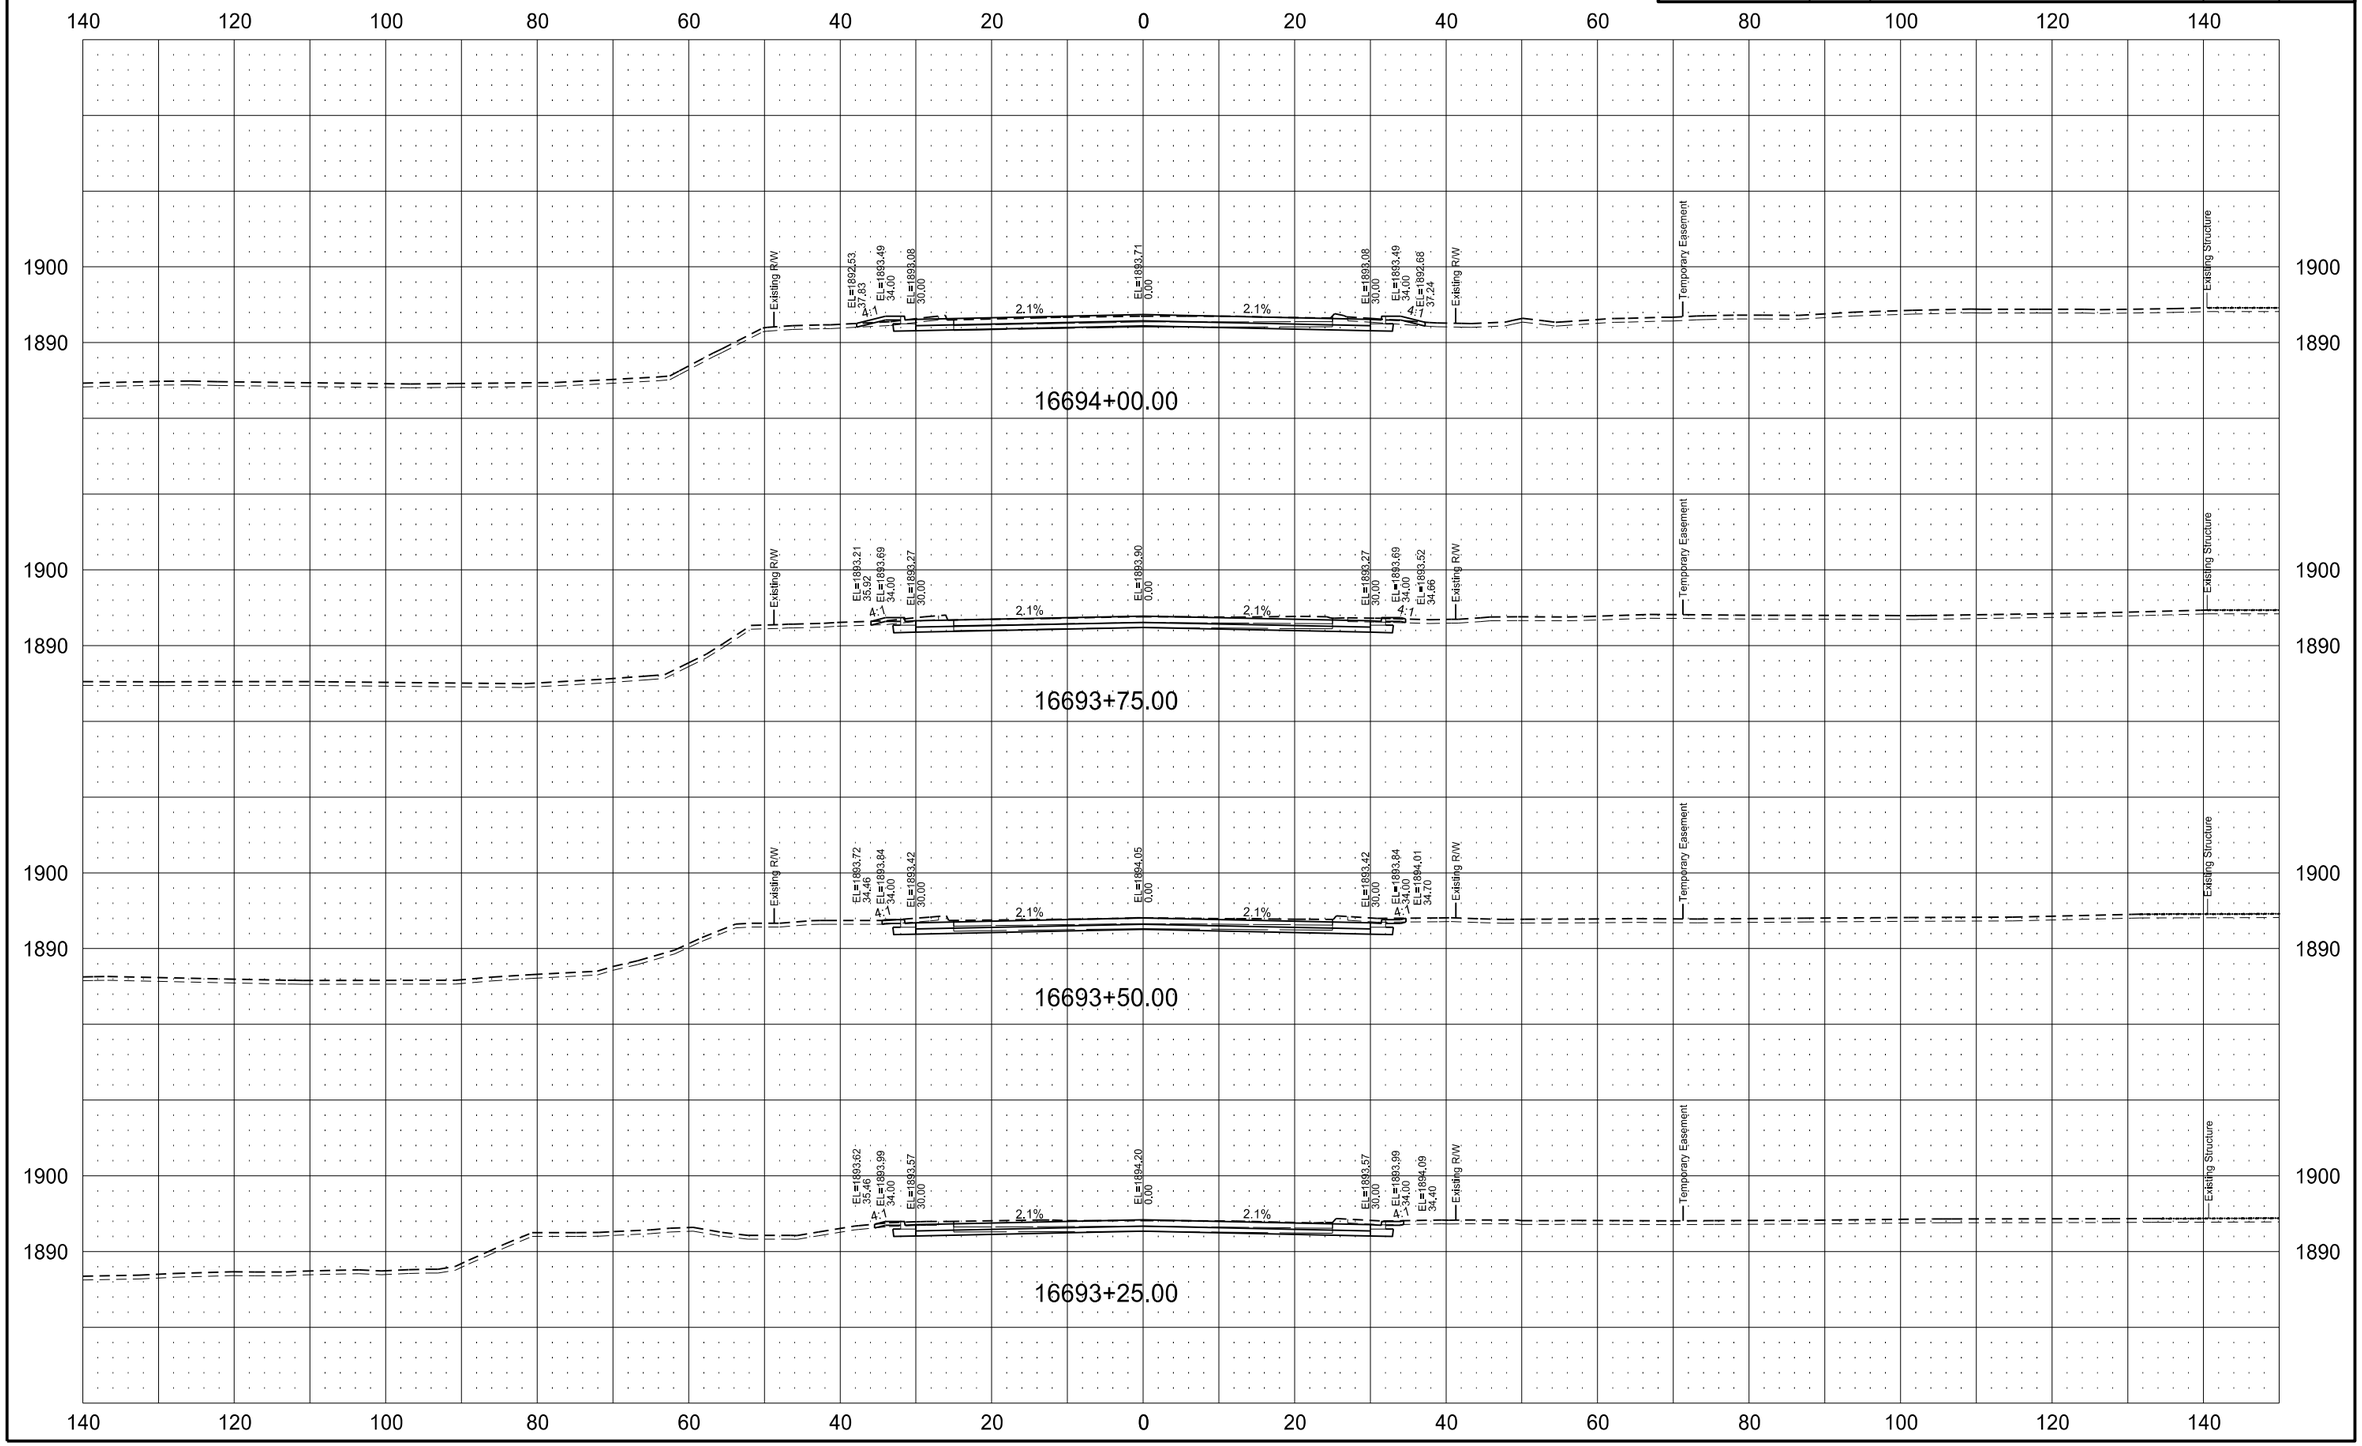

STATE	PROJECT NO.	SECTION NO.	SHEET NO.
ND	SOIB-7-804(054)312	200	148

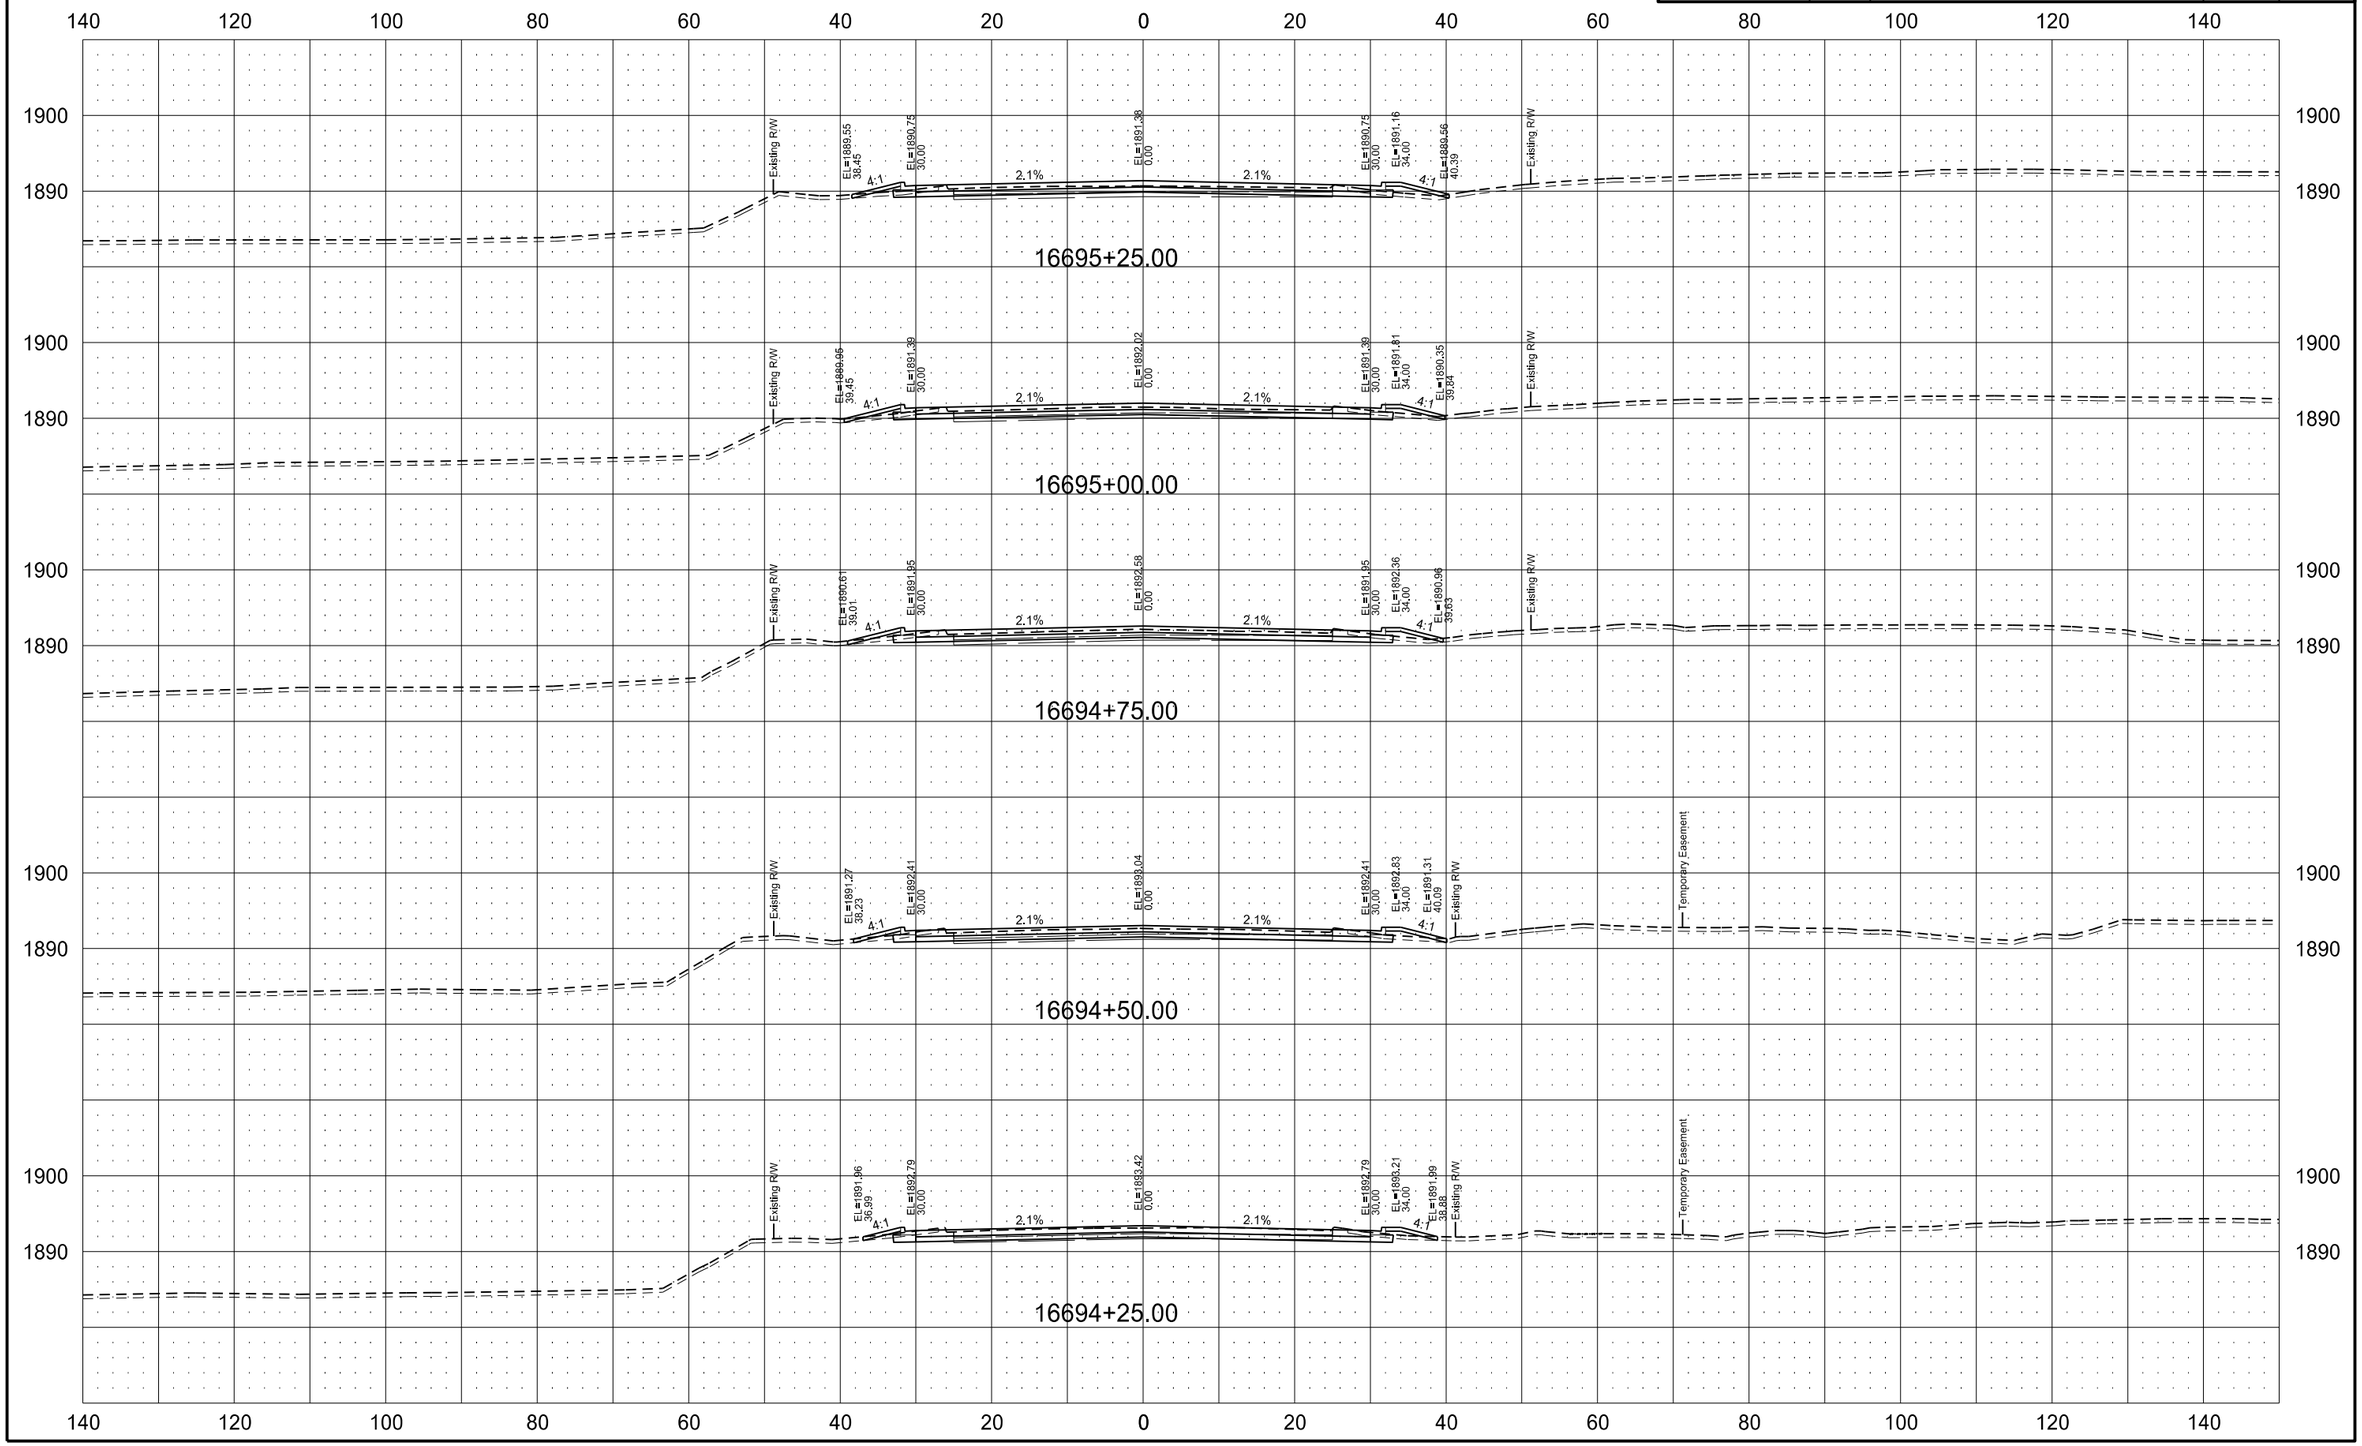

STATE	PROJECT NO.	SECTION NO.	SHEET NO.
ND	SOIB-7-804(054)312	200	149

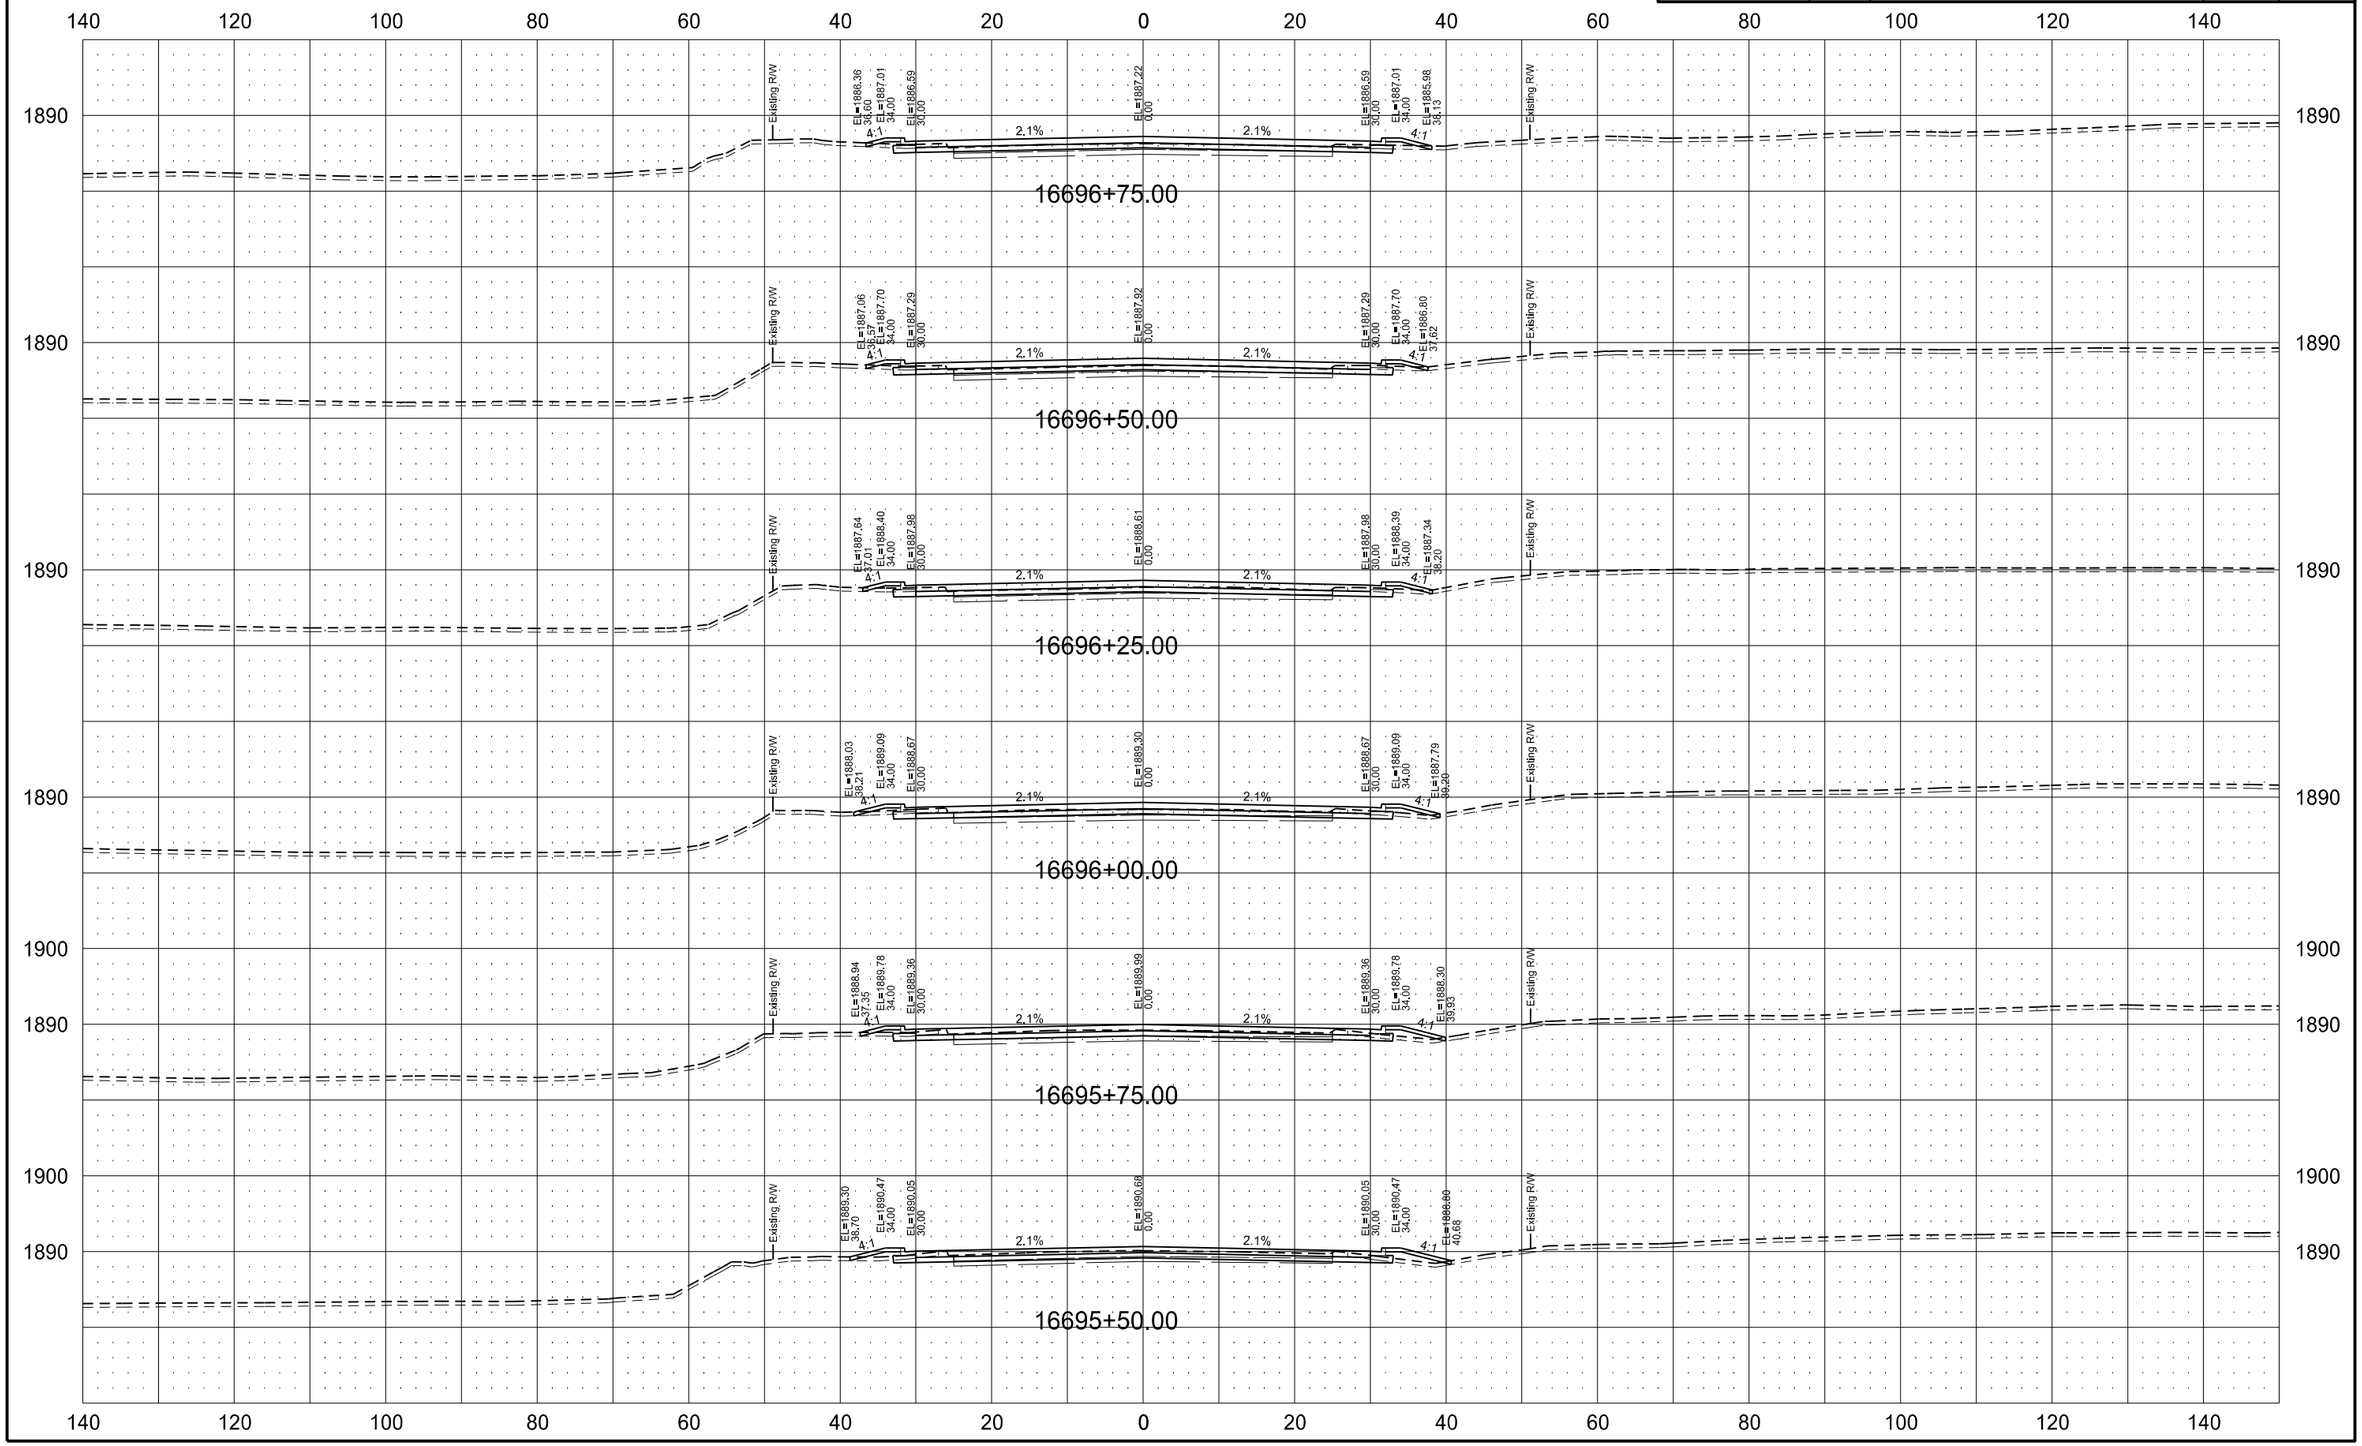

STATE	PROJECT NO.	SECTION NO.	SHEET NO.
ND	SOIB-7-804(054)312	200	150

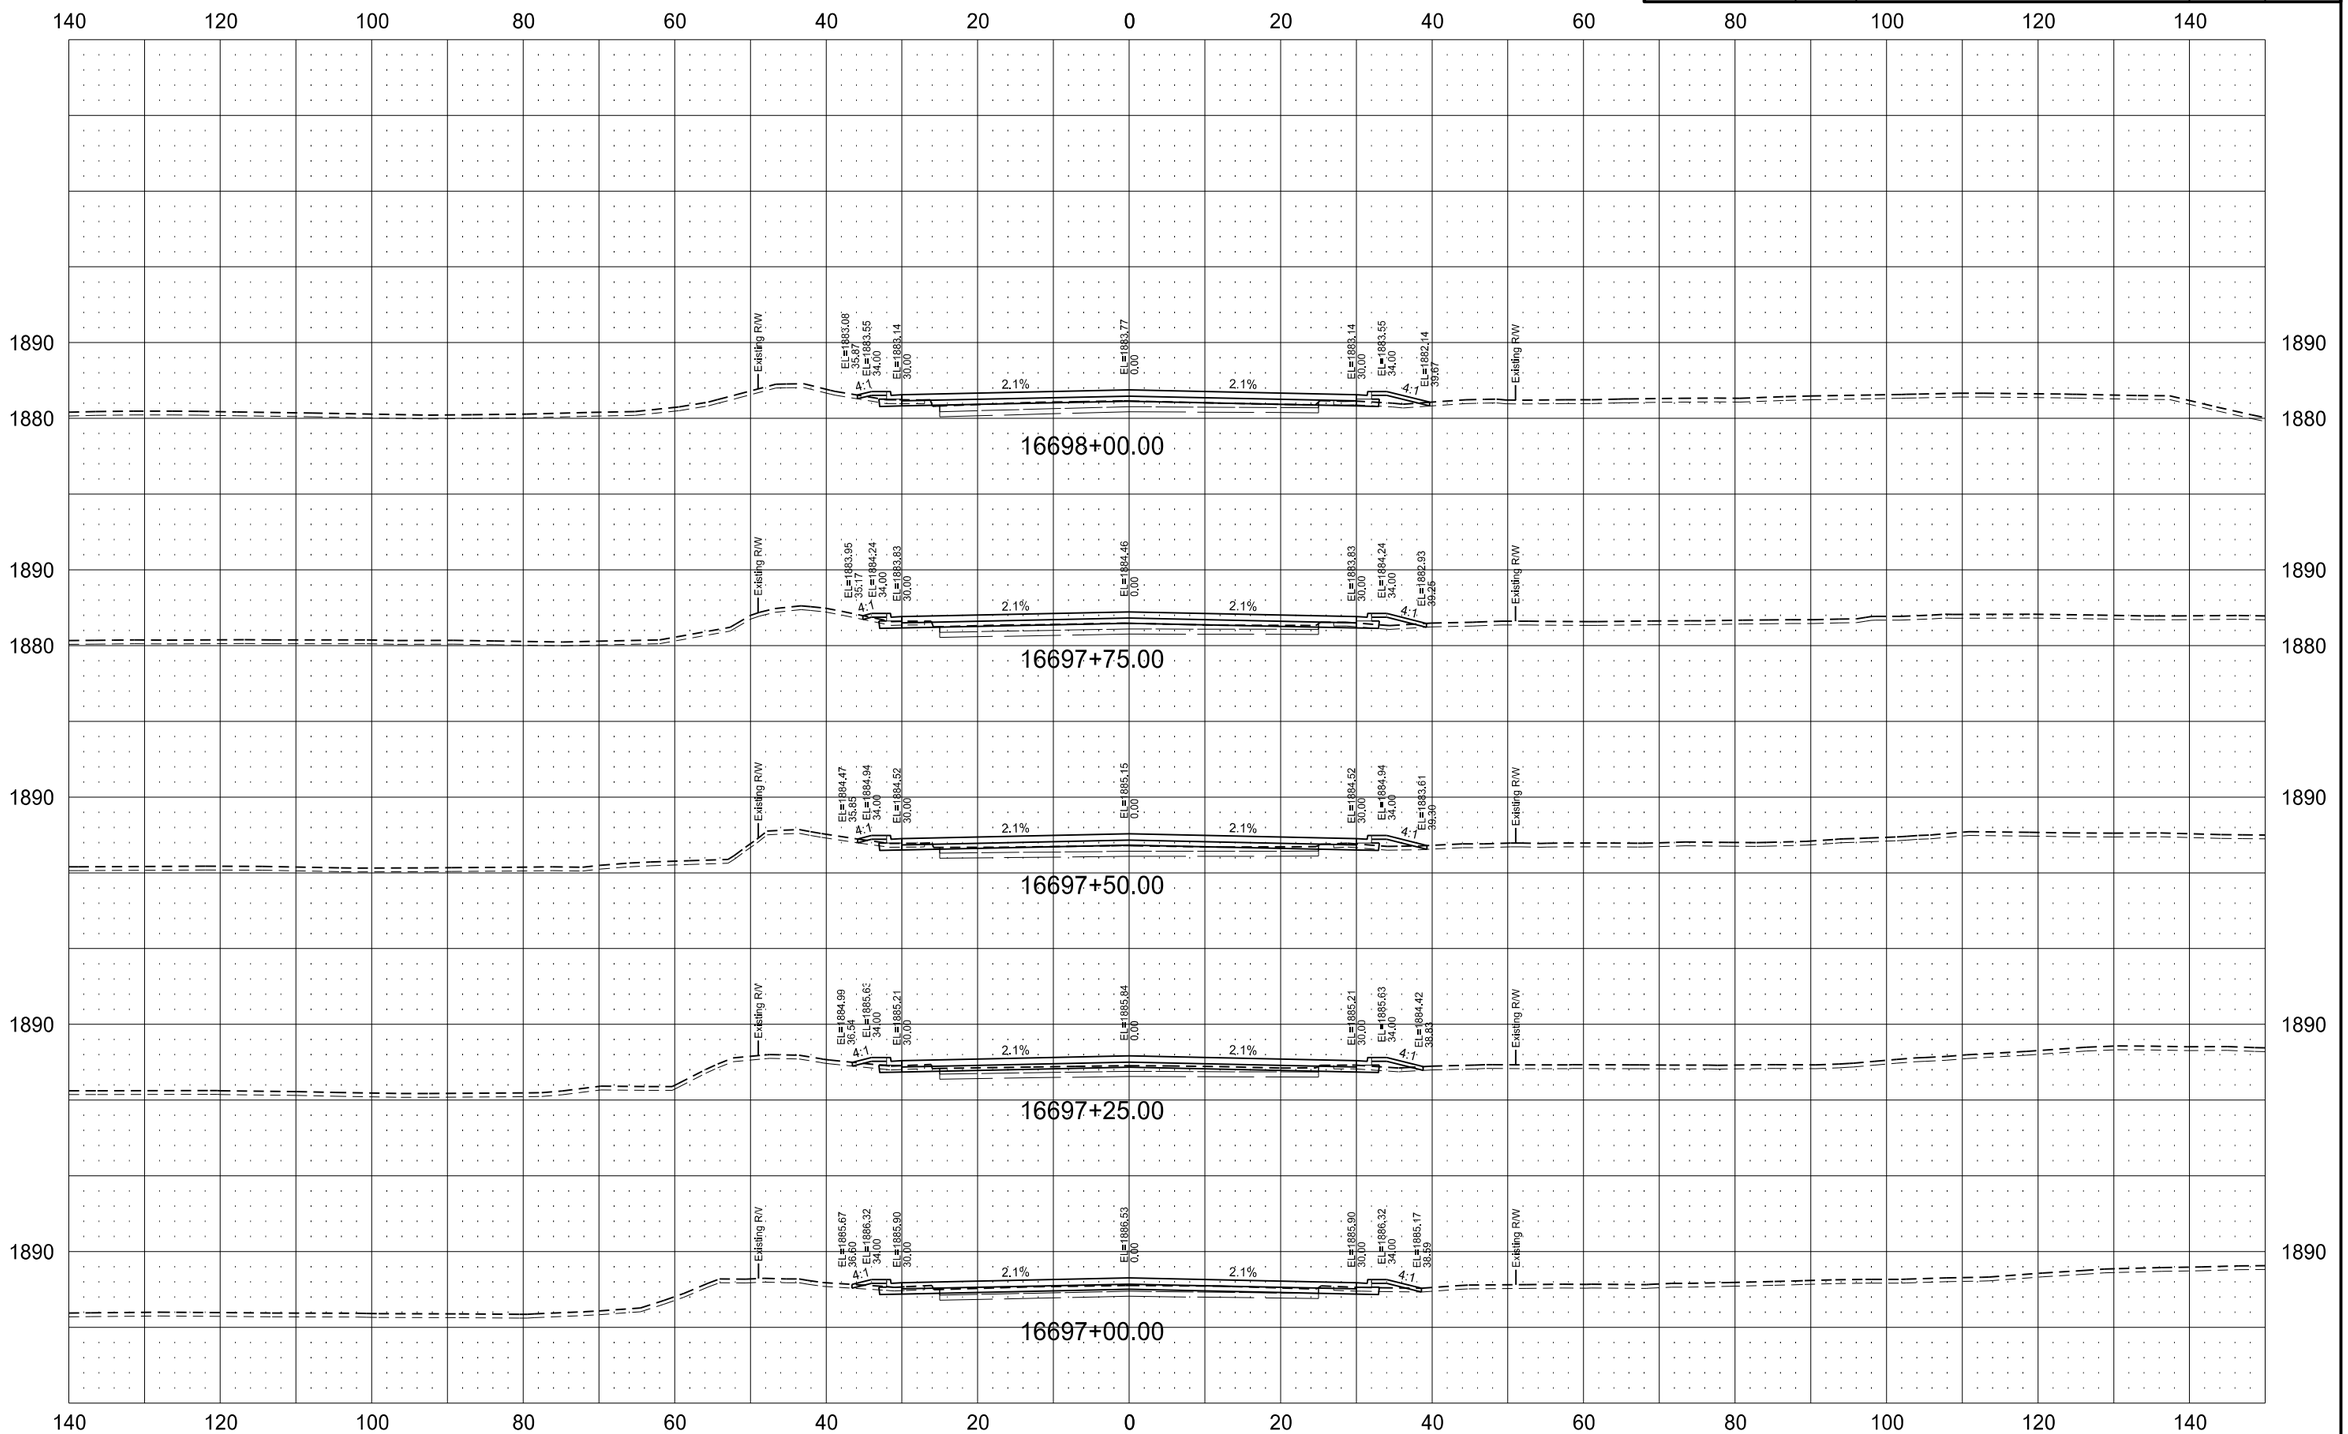

STATE	PROJECT NO.	SECTION NO.	SHEET NO.
ND	SOIB-7-804(054)312	200	151

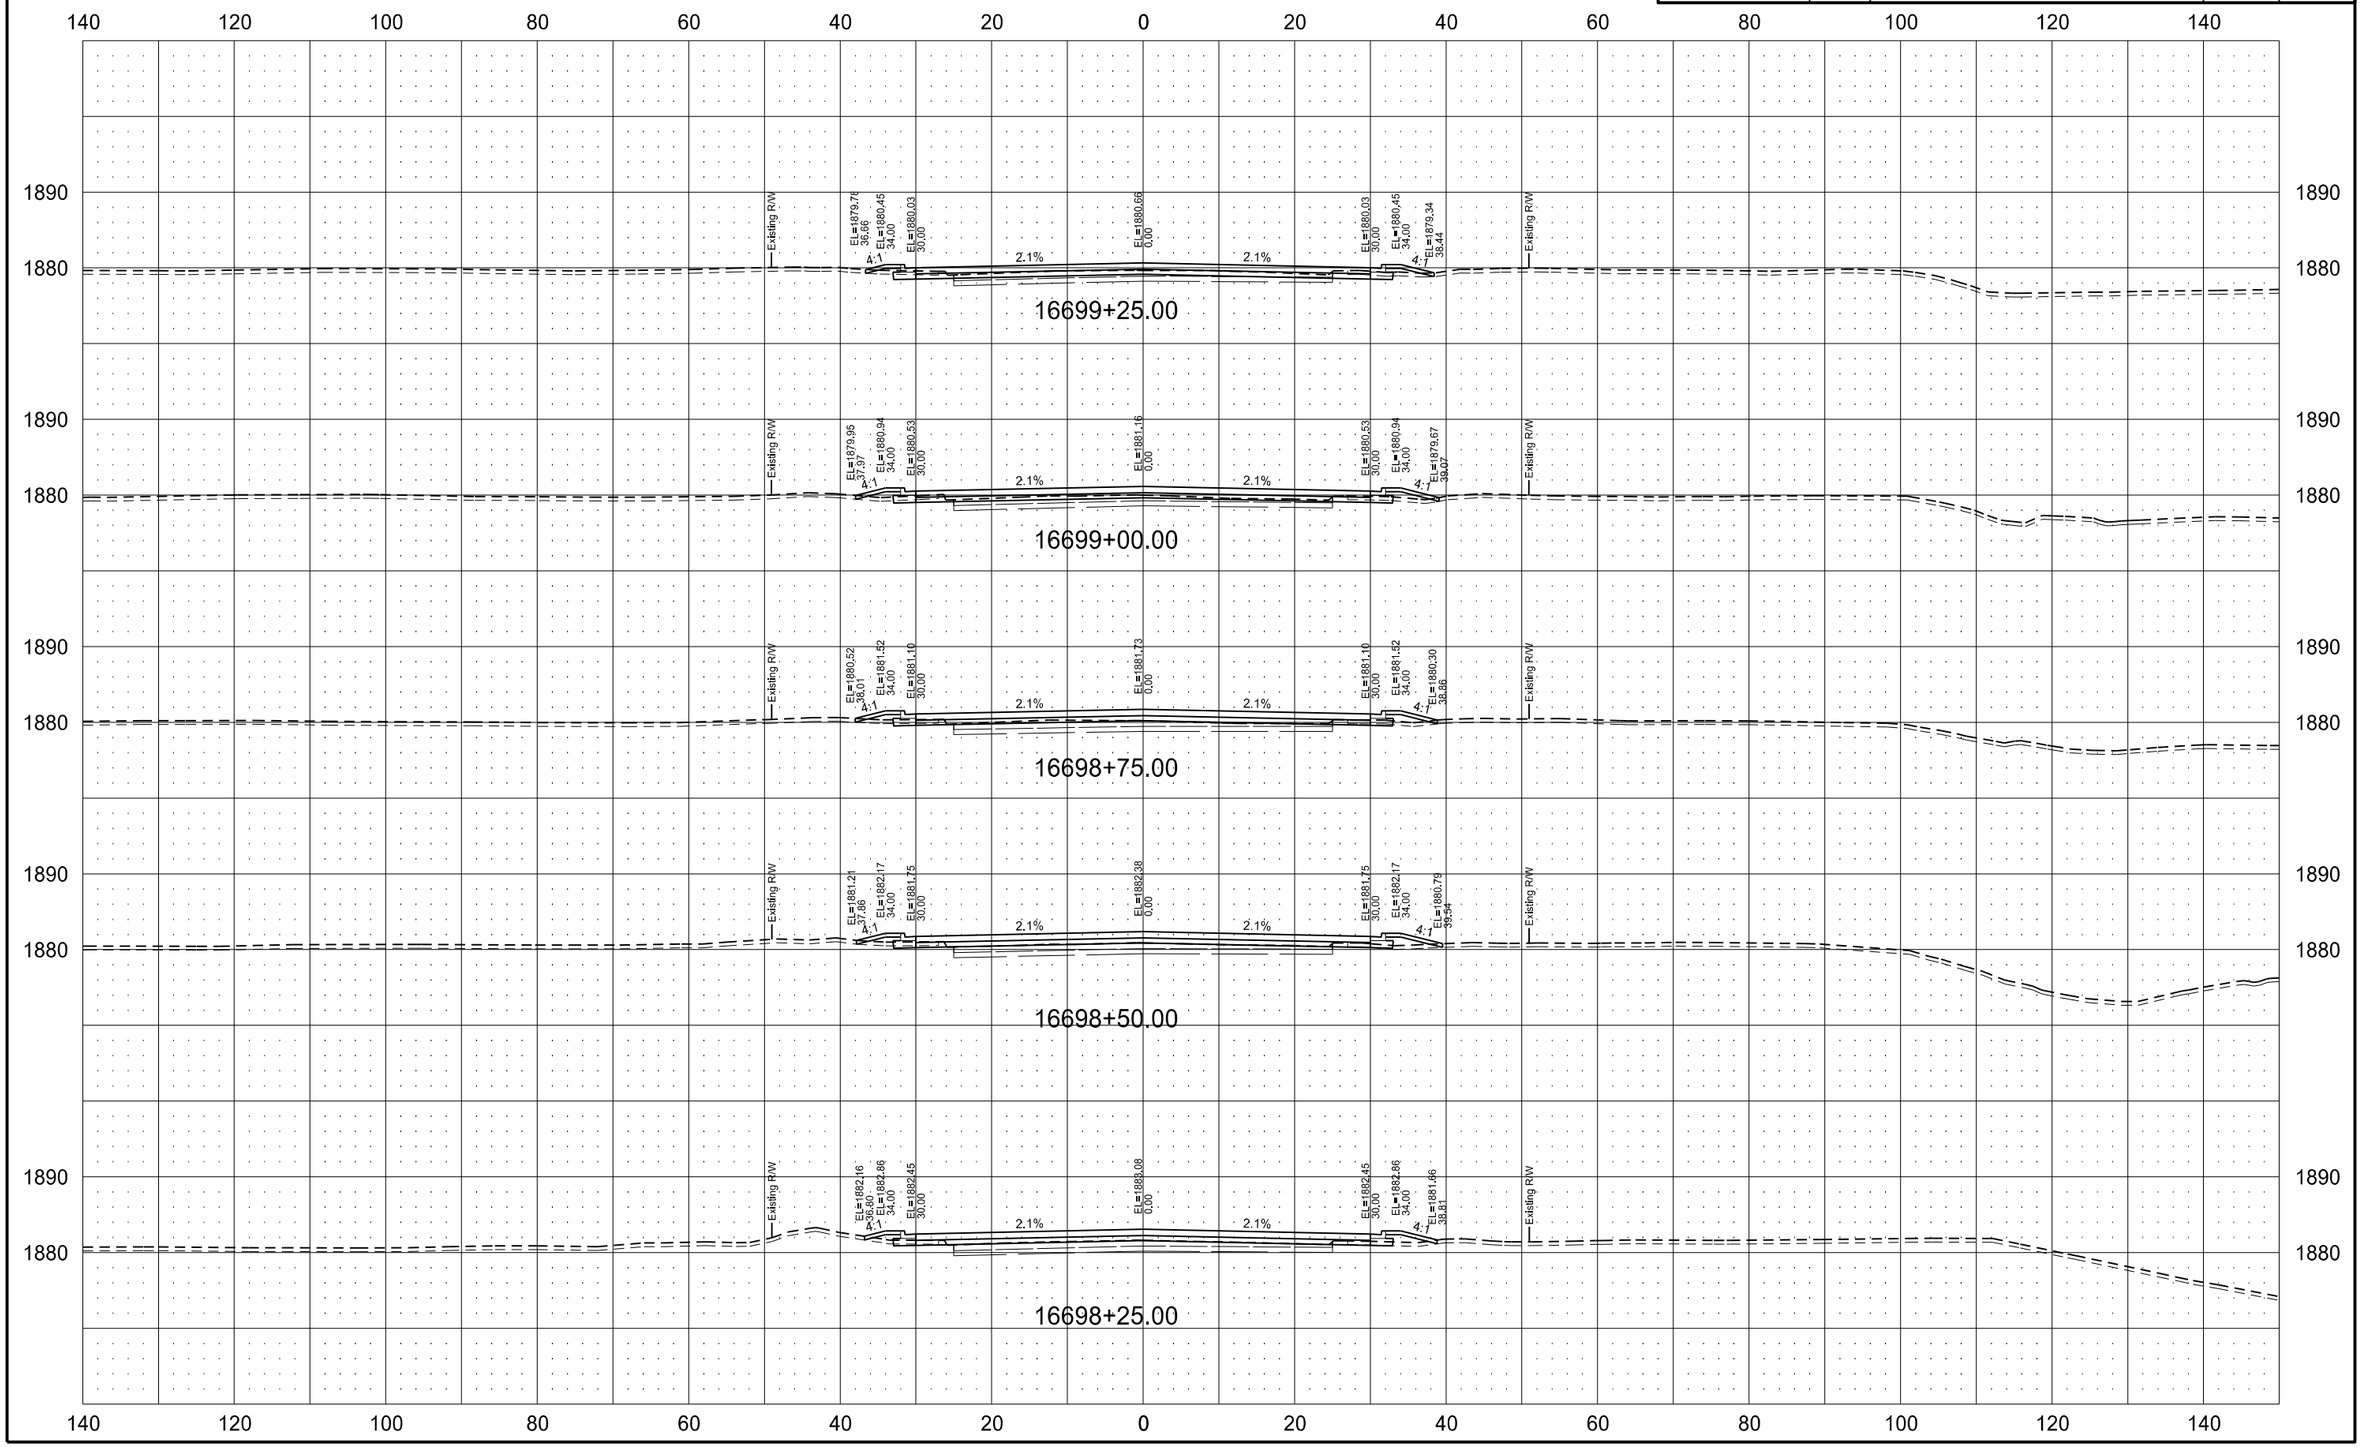

STATE	PROJECT NO.	SECTION NO.	SHEET NO.
ND	SOIB-7-804(054)312	200	152

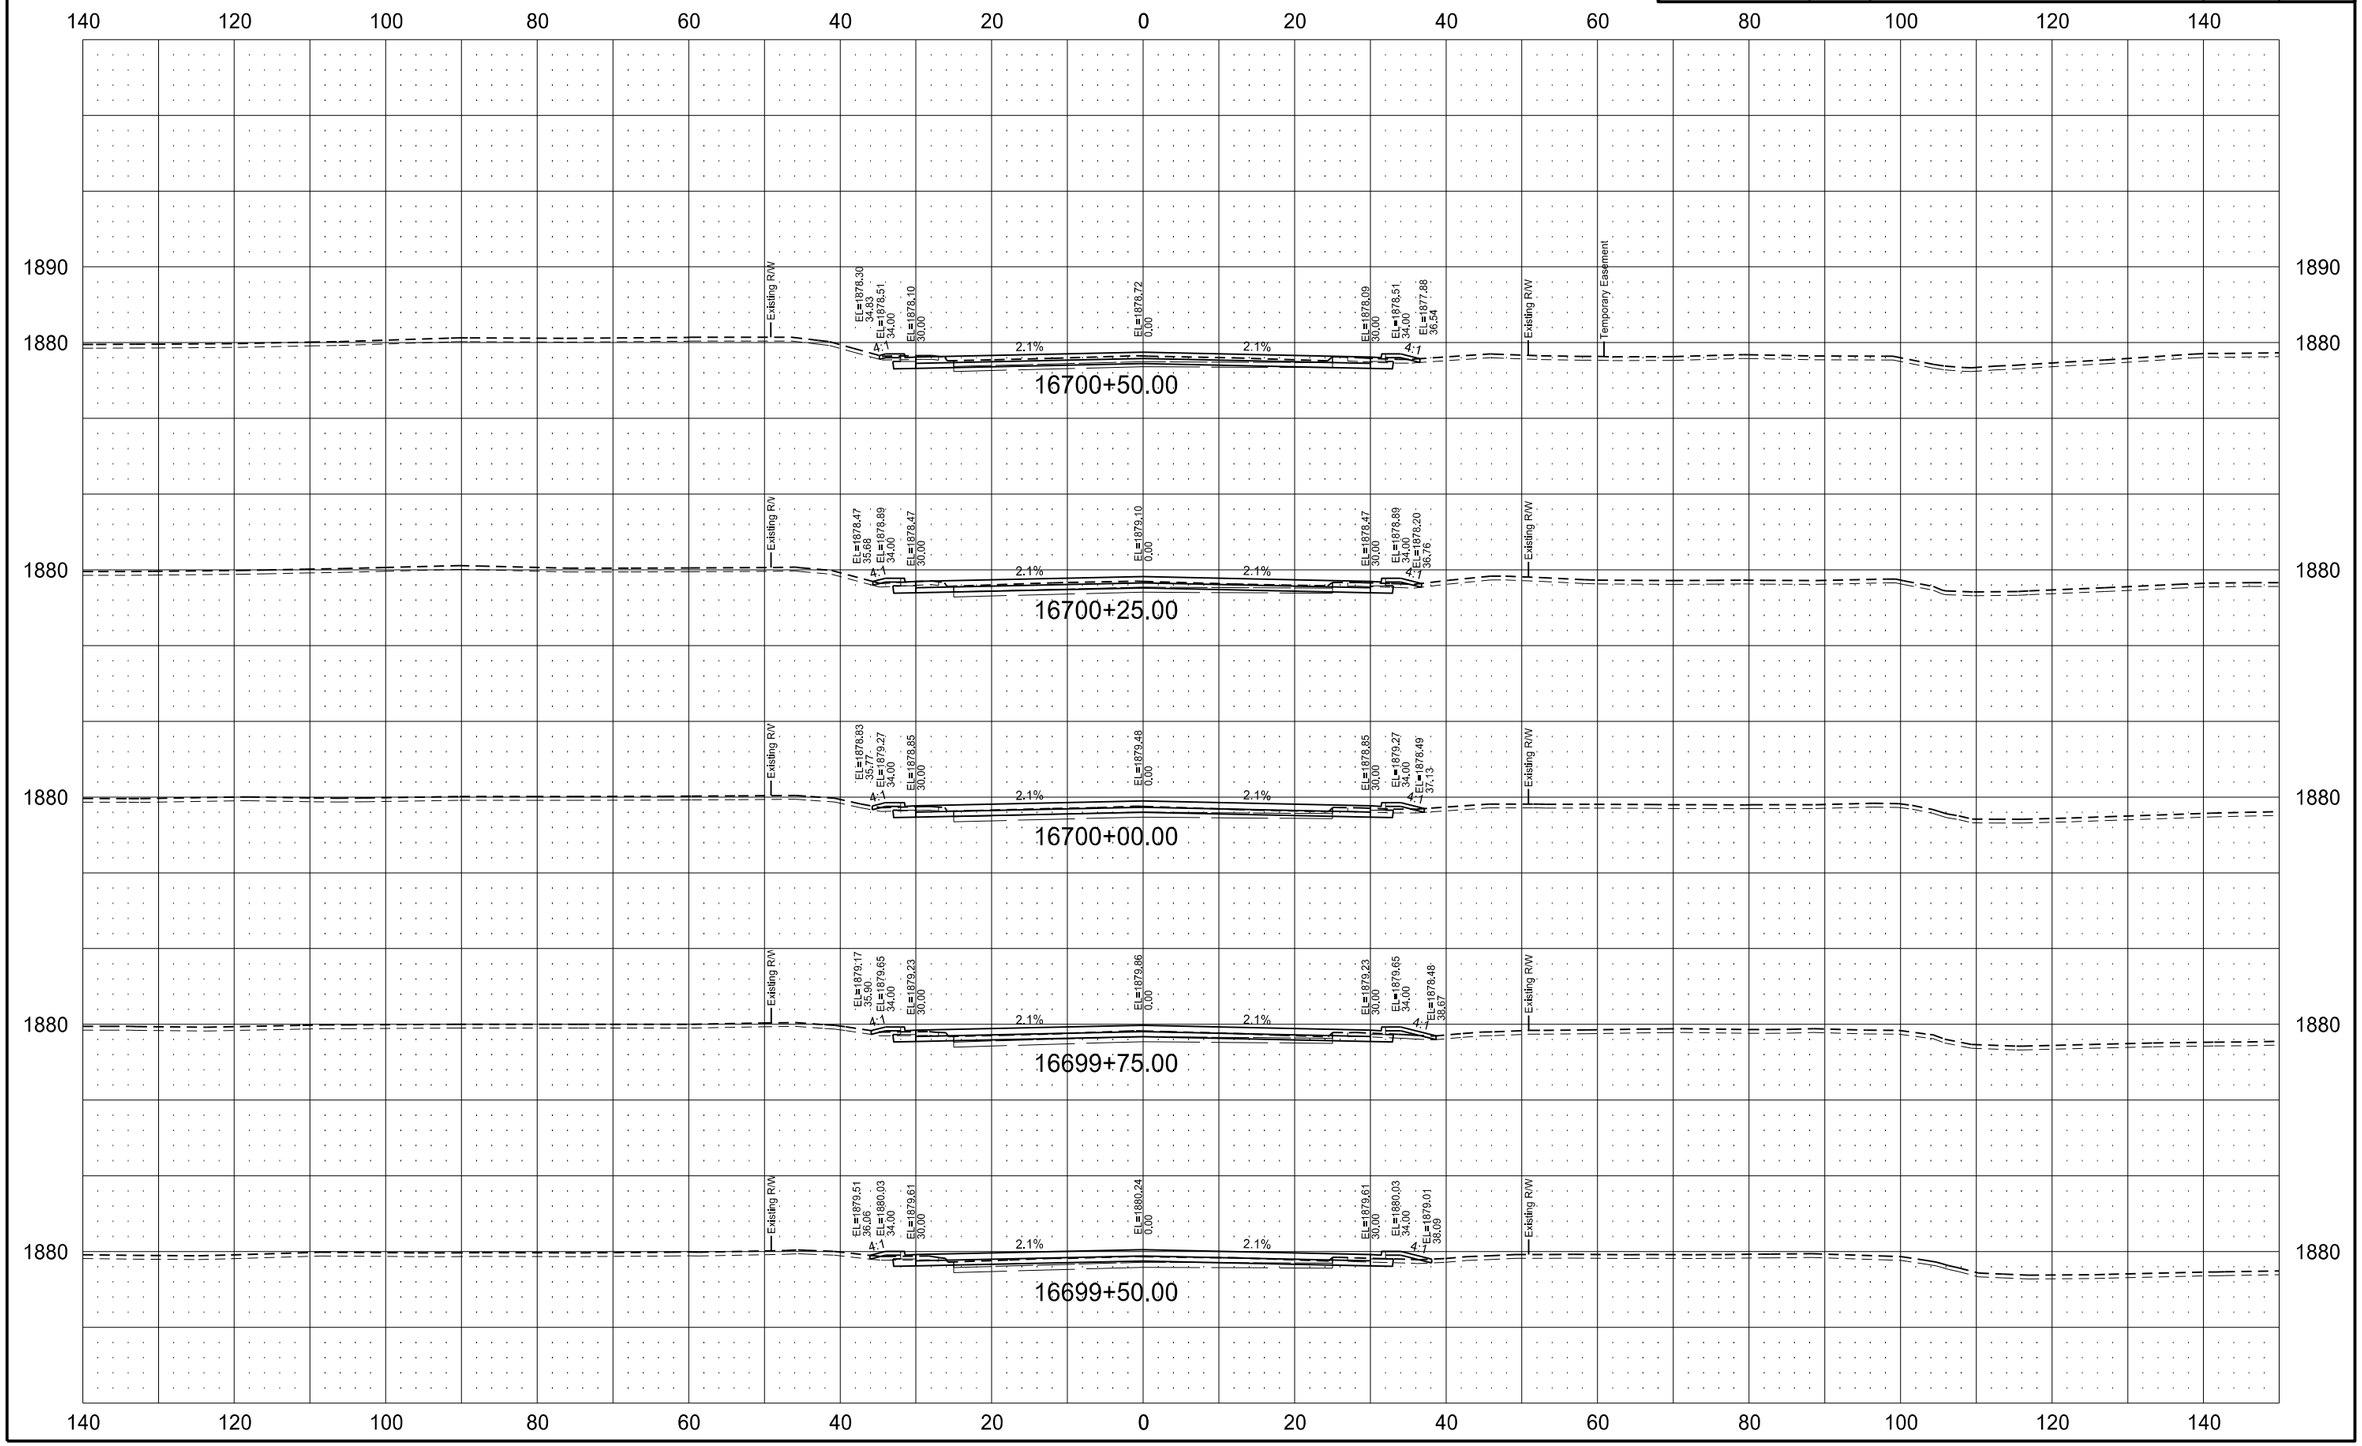

7/13/2016 10:46:38 AM nperius Q:\24\20997-01\Consultant\Design\Sheets\200XS_1804.dgn

STATE	PROJECT NO.	SECTION NO.	SHEET NO.
ND	SOIB-7-804(054)312	200	153

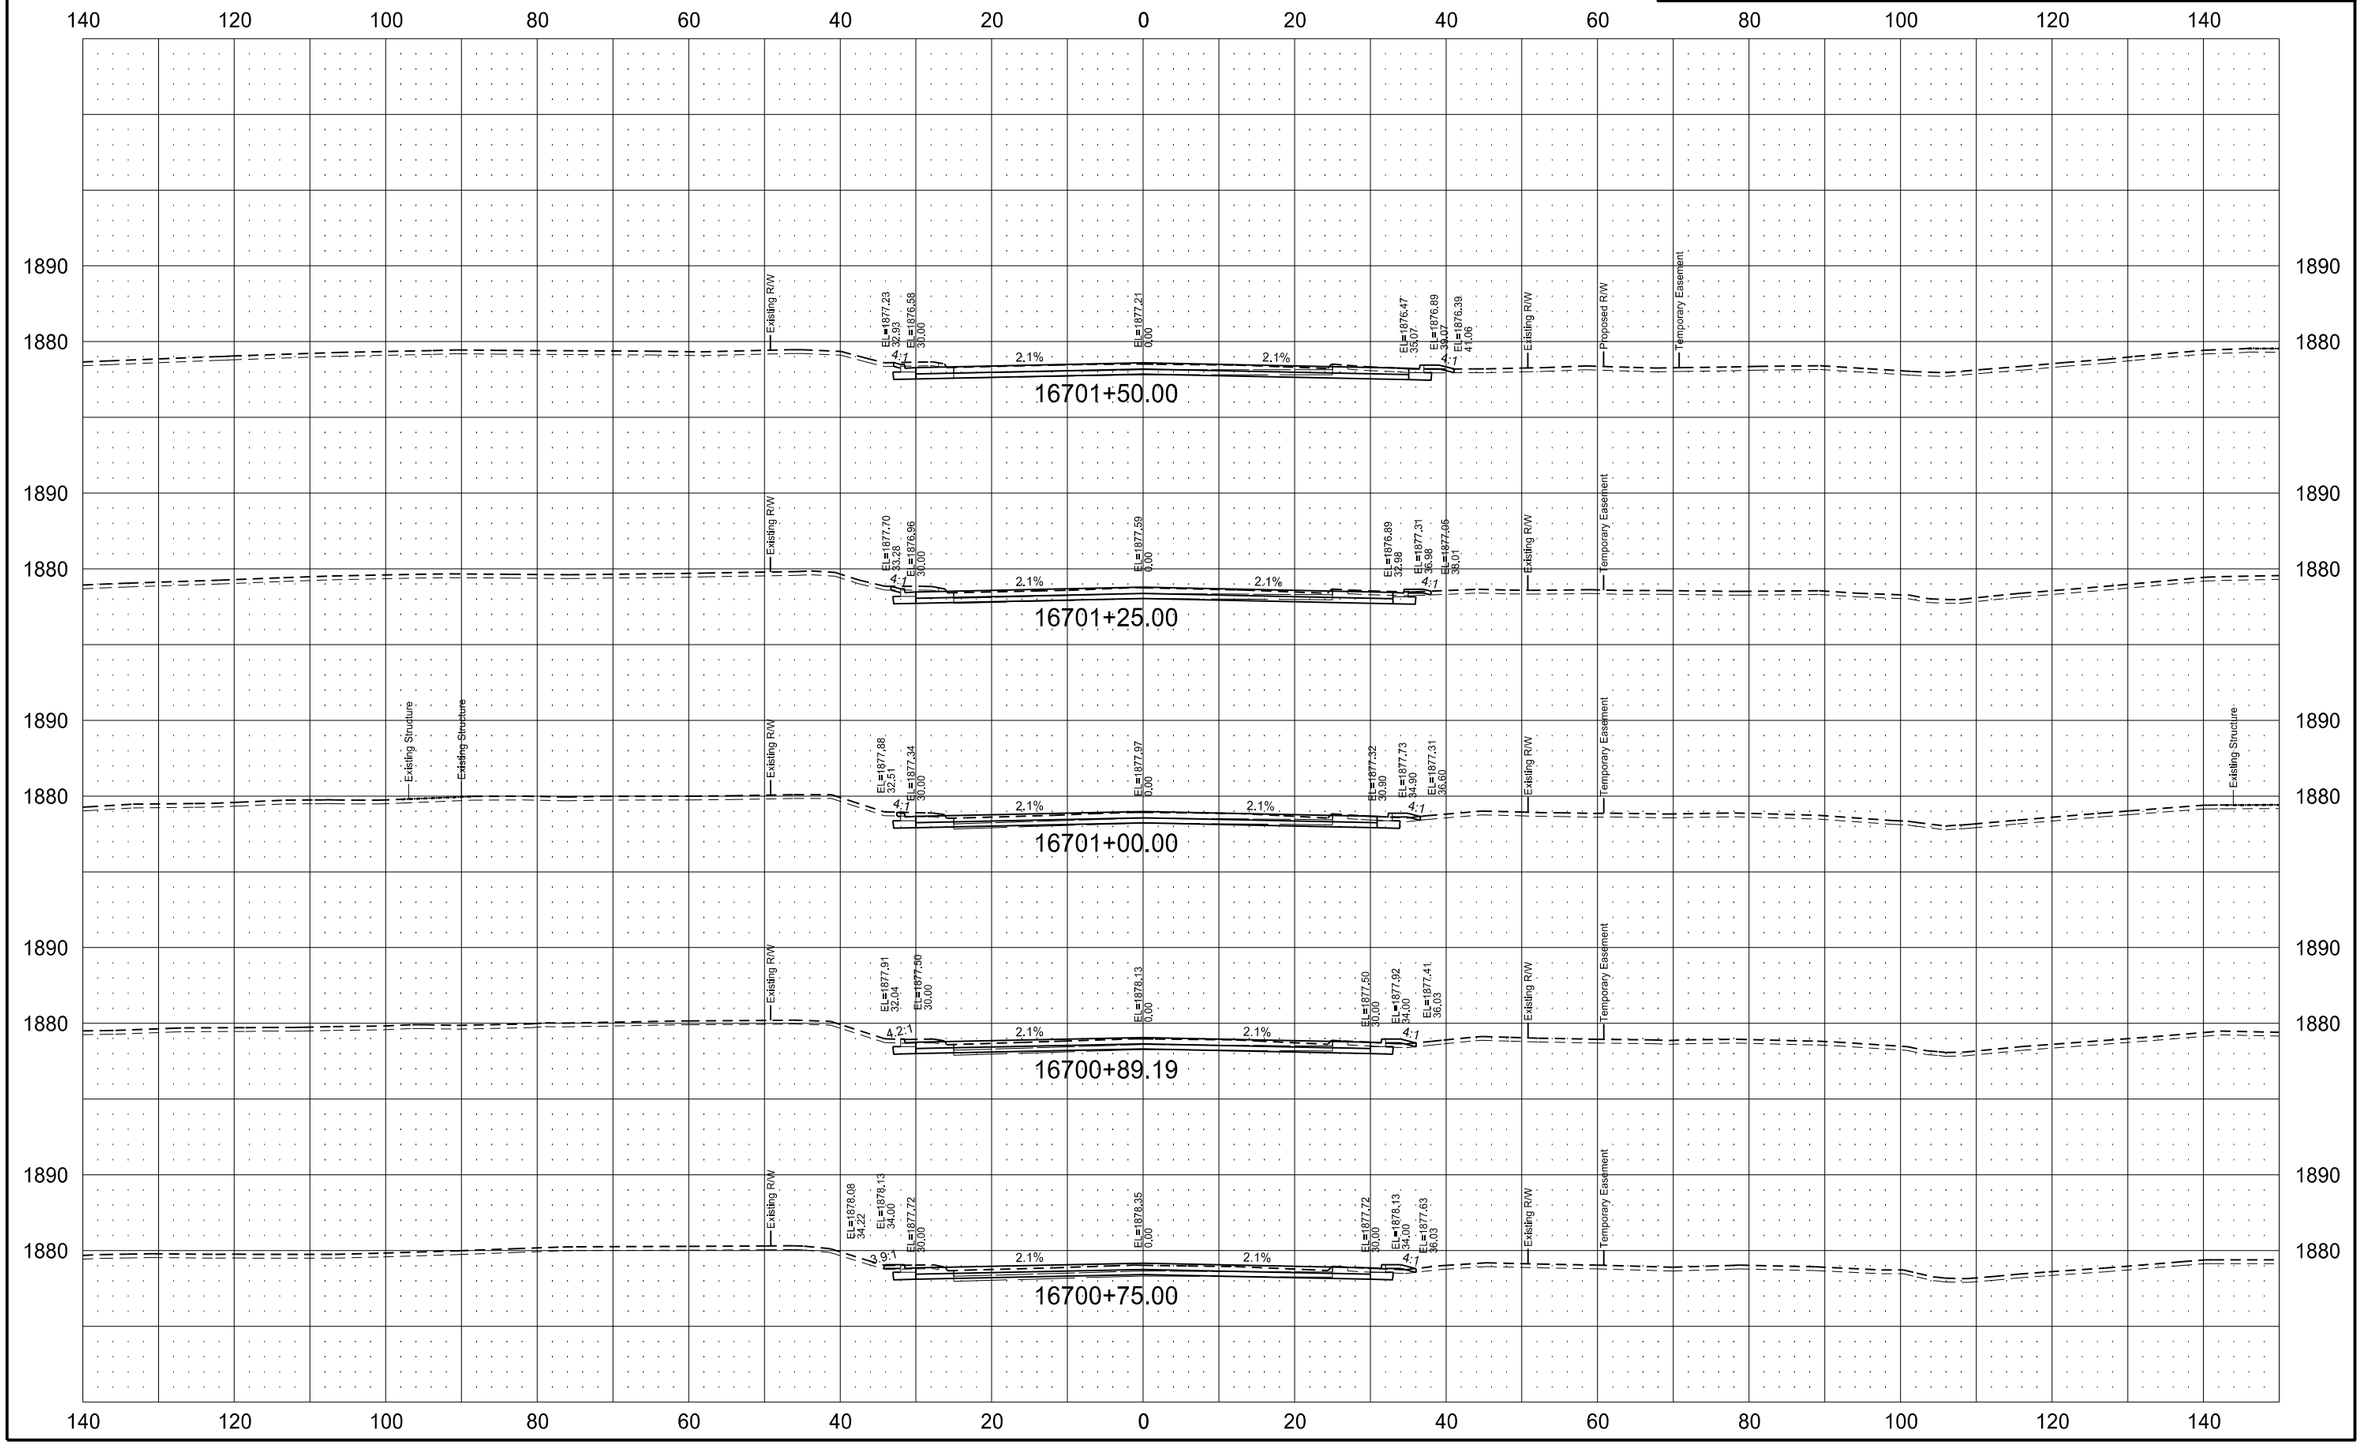

7/13/2016 10:46:52 AM nperius Q:\24\20997-01\Consultant\Design\Sheets\200XS_1804.dgn

STATE	PROJECT NO.	SECTION NO.	SHEET NO.
ND	SOIB-7-804(054)312	200	154

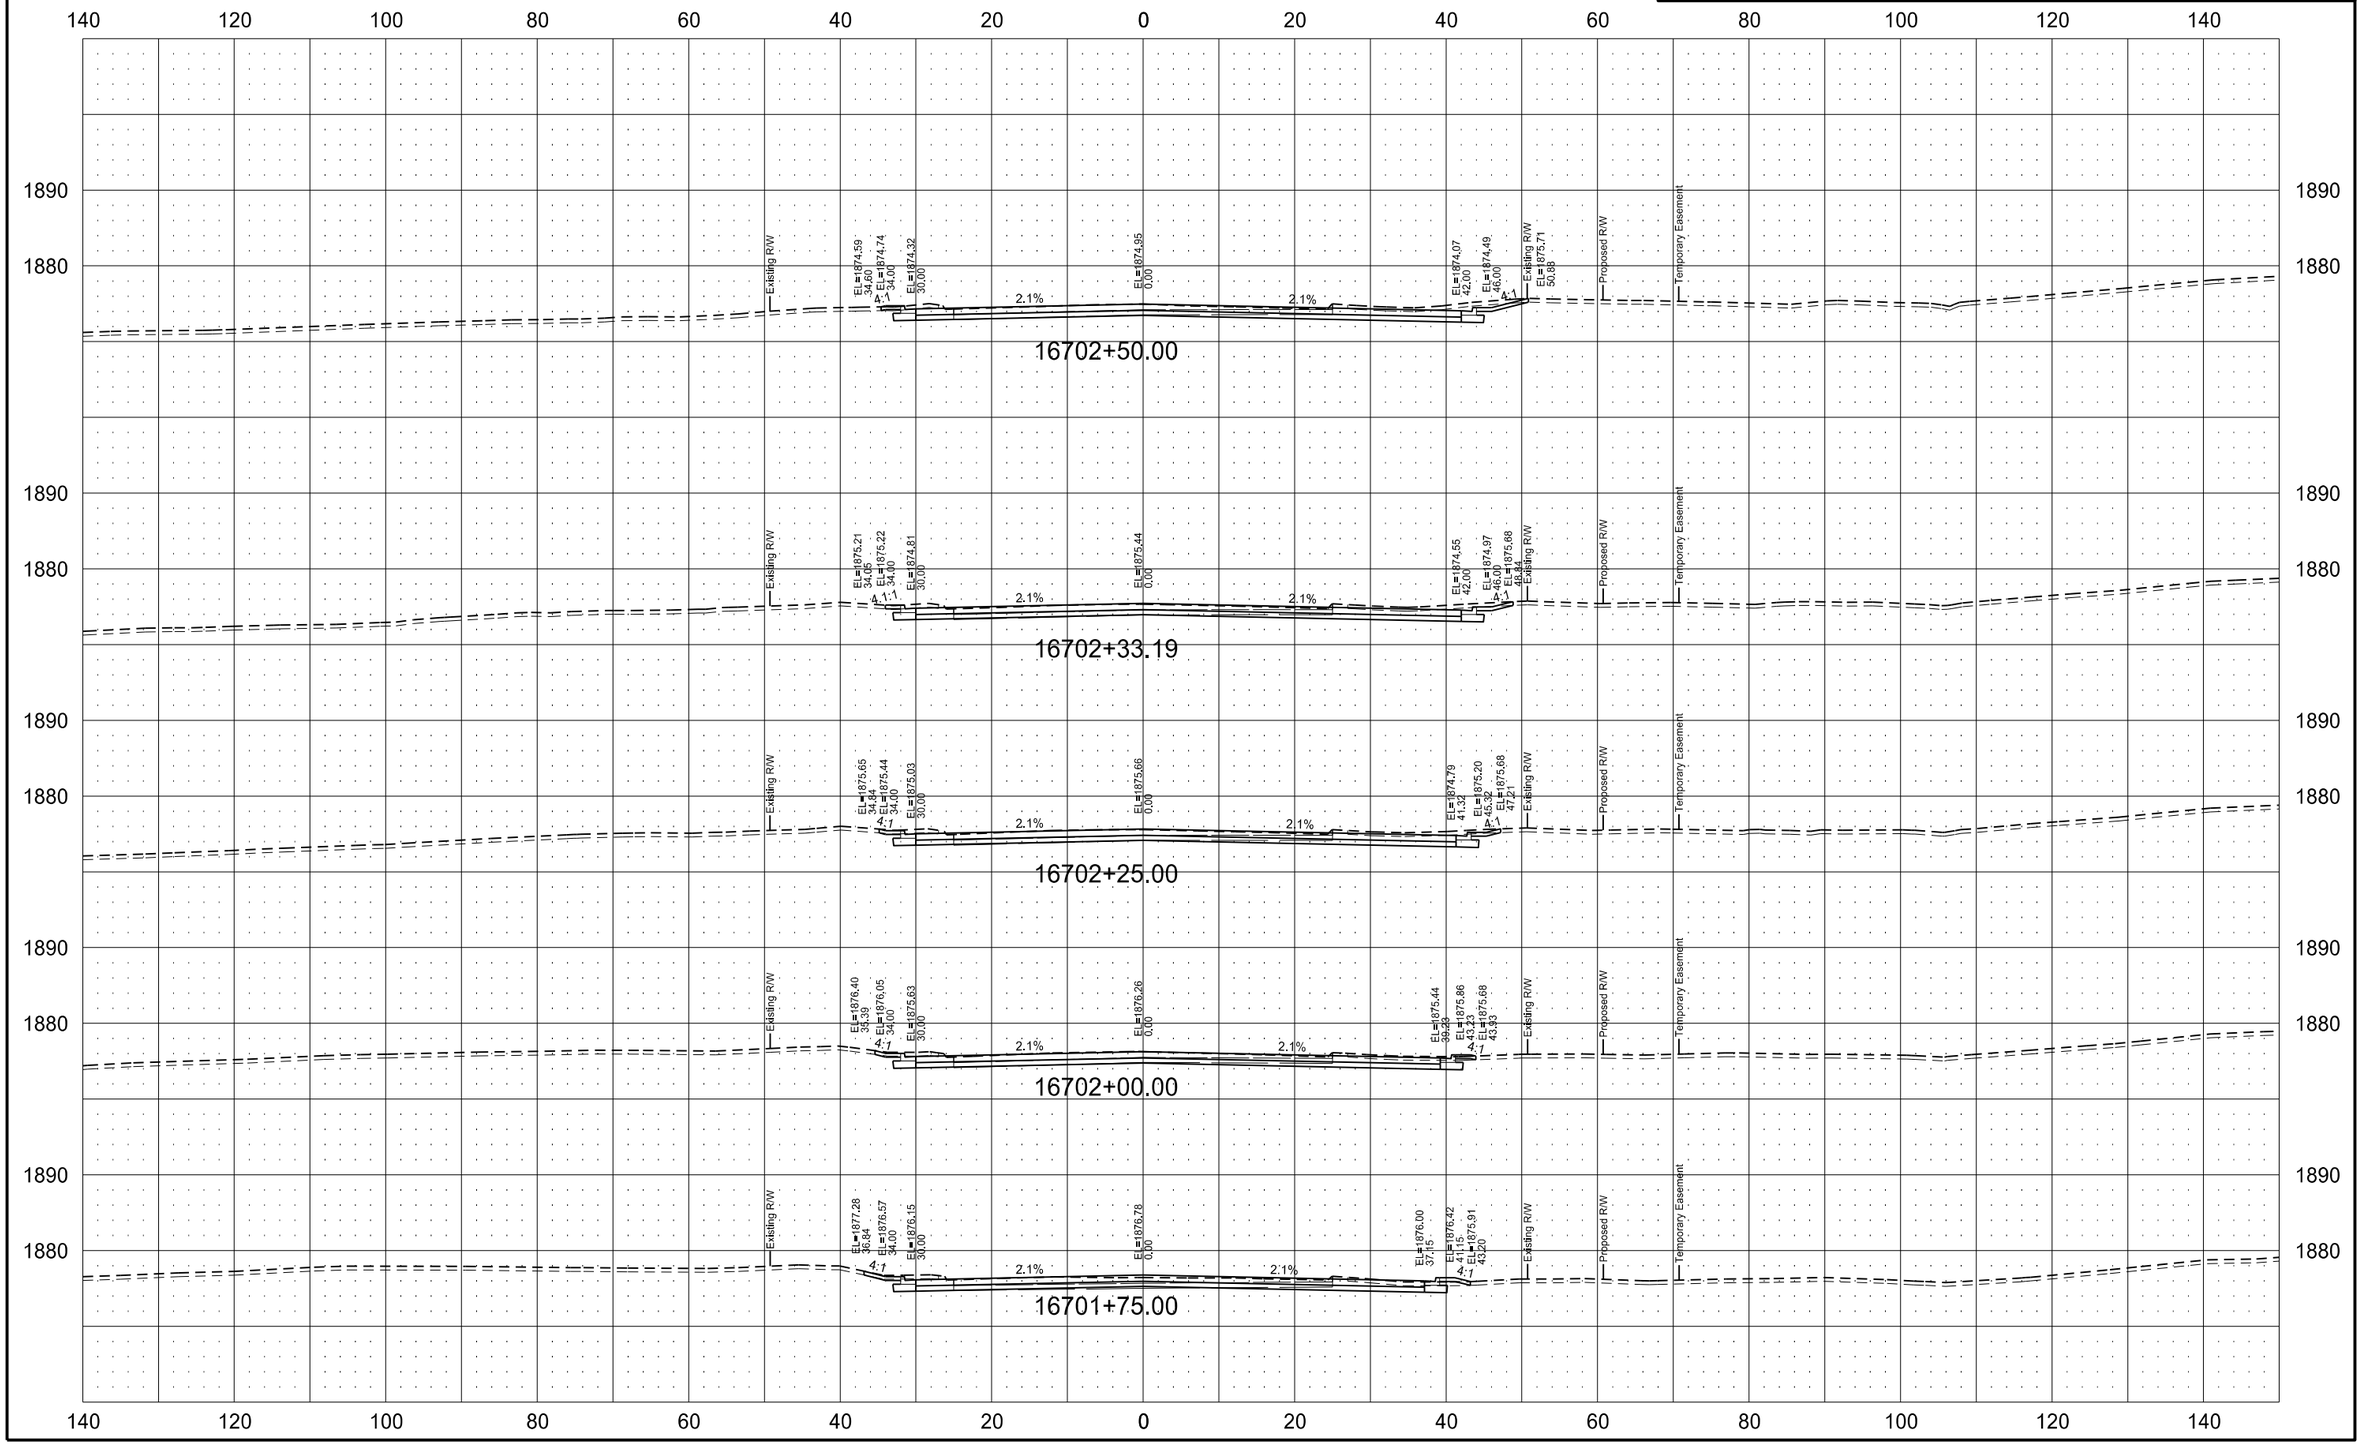

STATE	PROJECT NO.	SECTION NO.	SHEET NO.
ND	SOIB-7-804(054)312	200	155

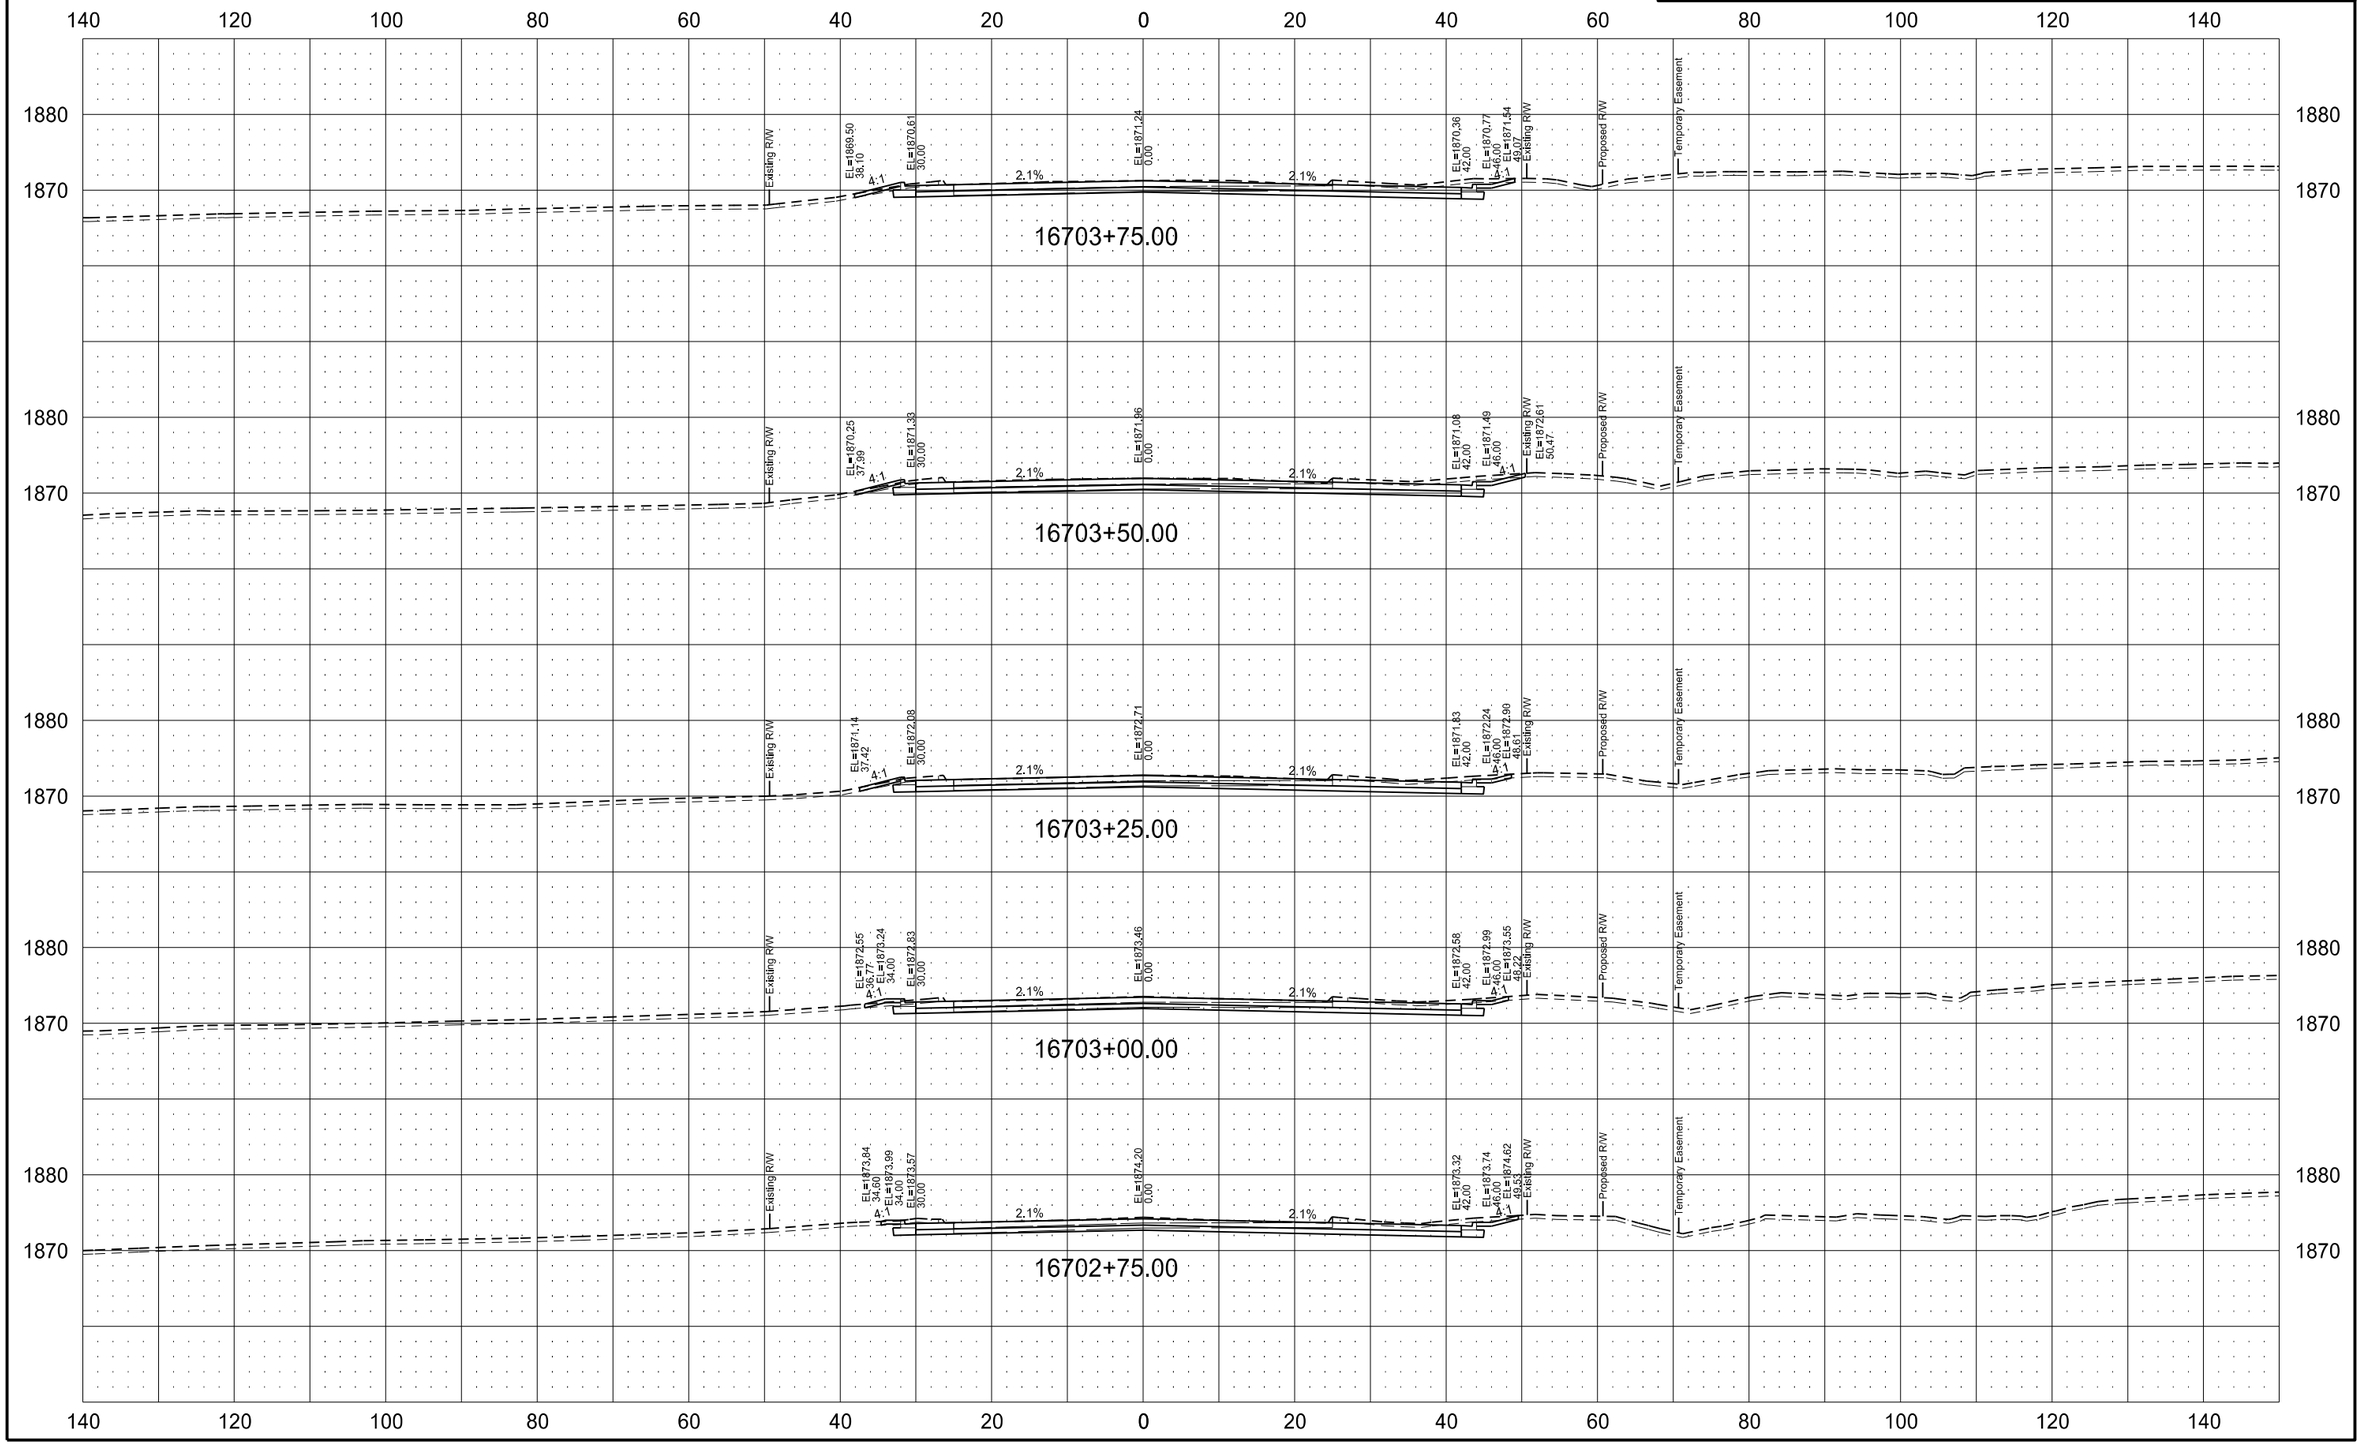

7/13/2016 10:47:18 AM nperius Q:\24\20997-01\Consultant\Design\Sheets\200XS_1804.dgn

STATE	PROJECT NO.	SECTION NO.	SHEET NO.
ND	SOIB-7-804(054)312	200	156

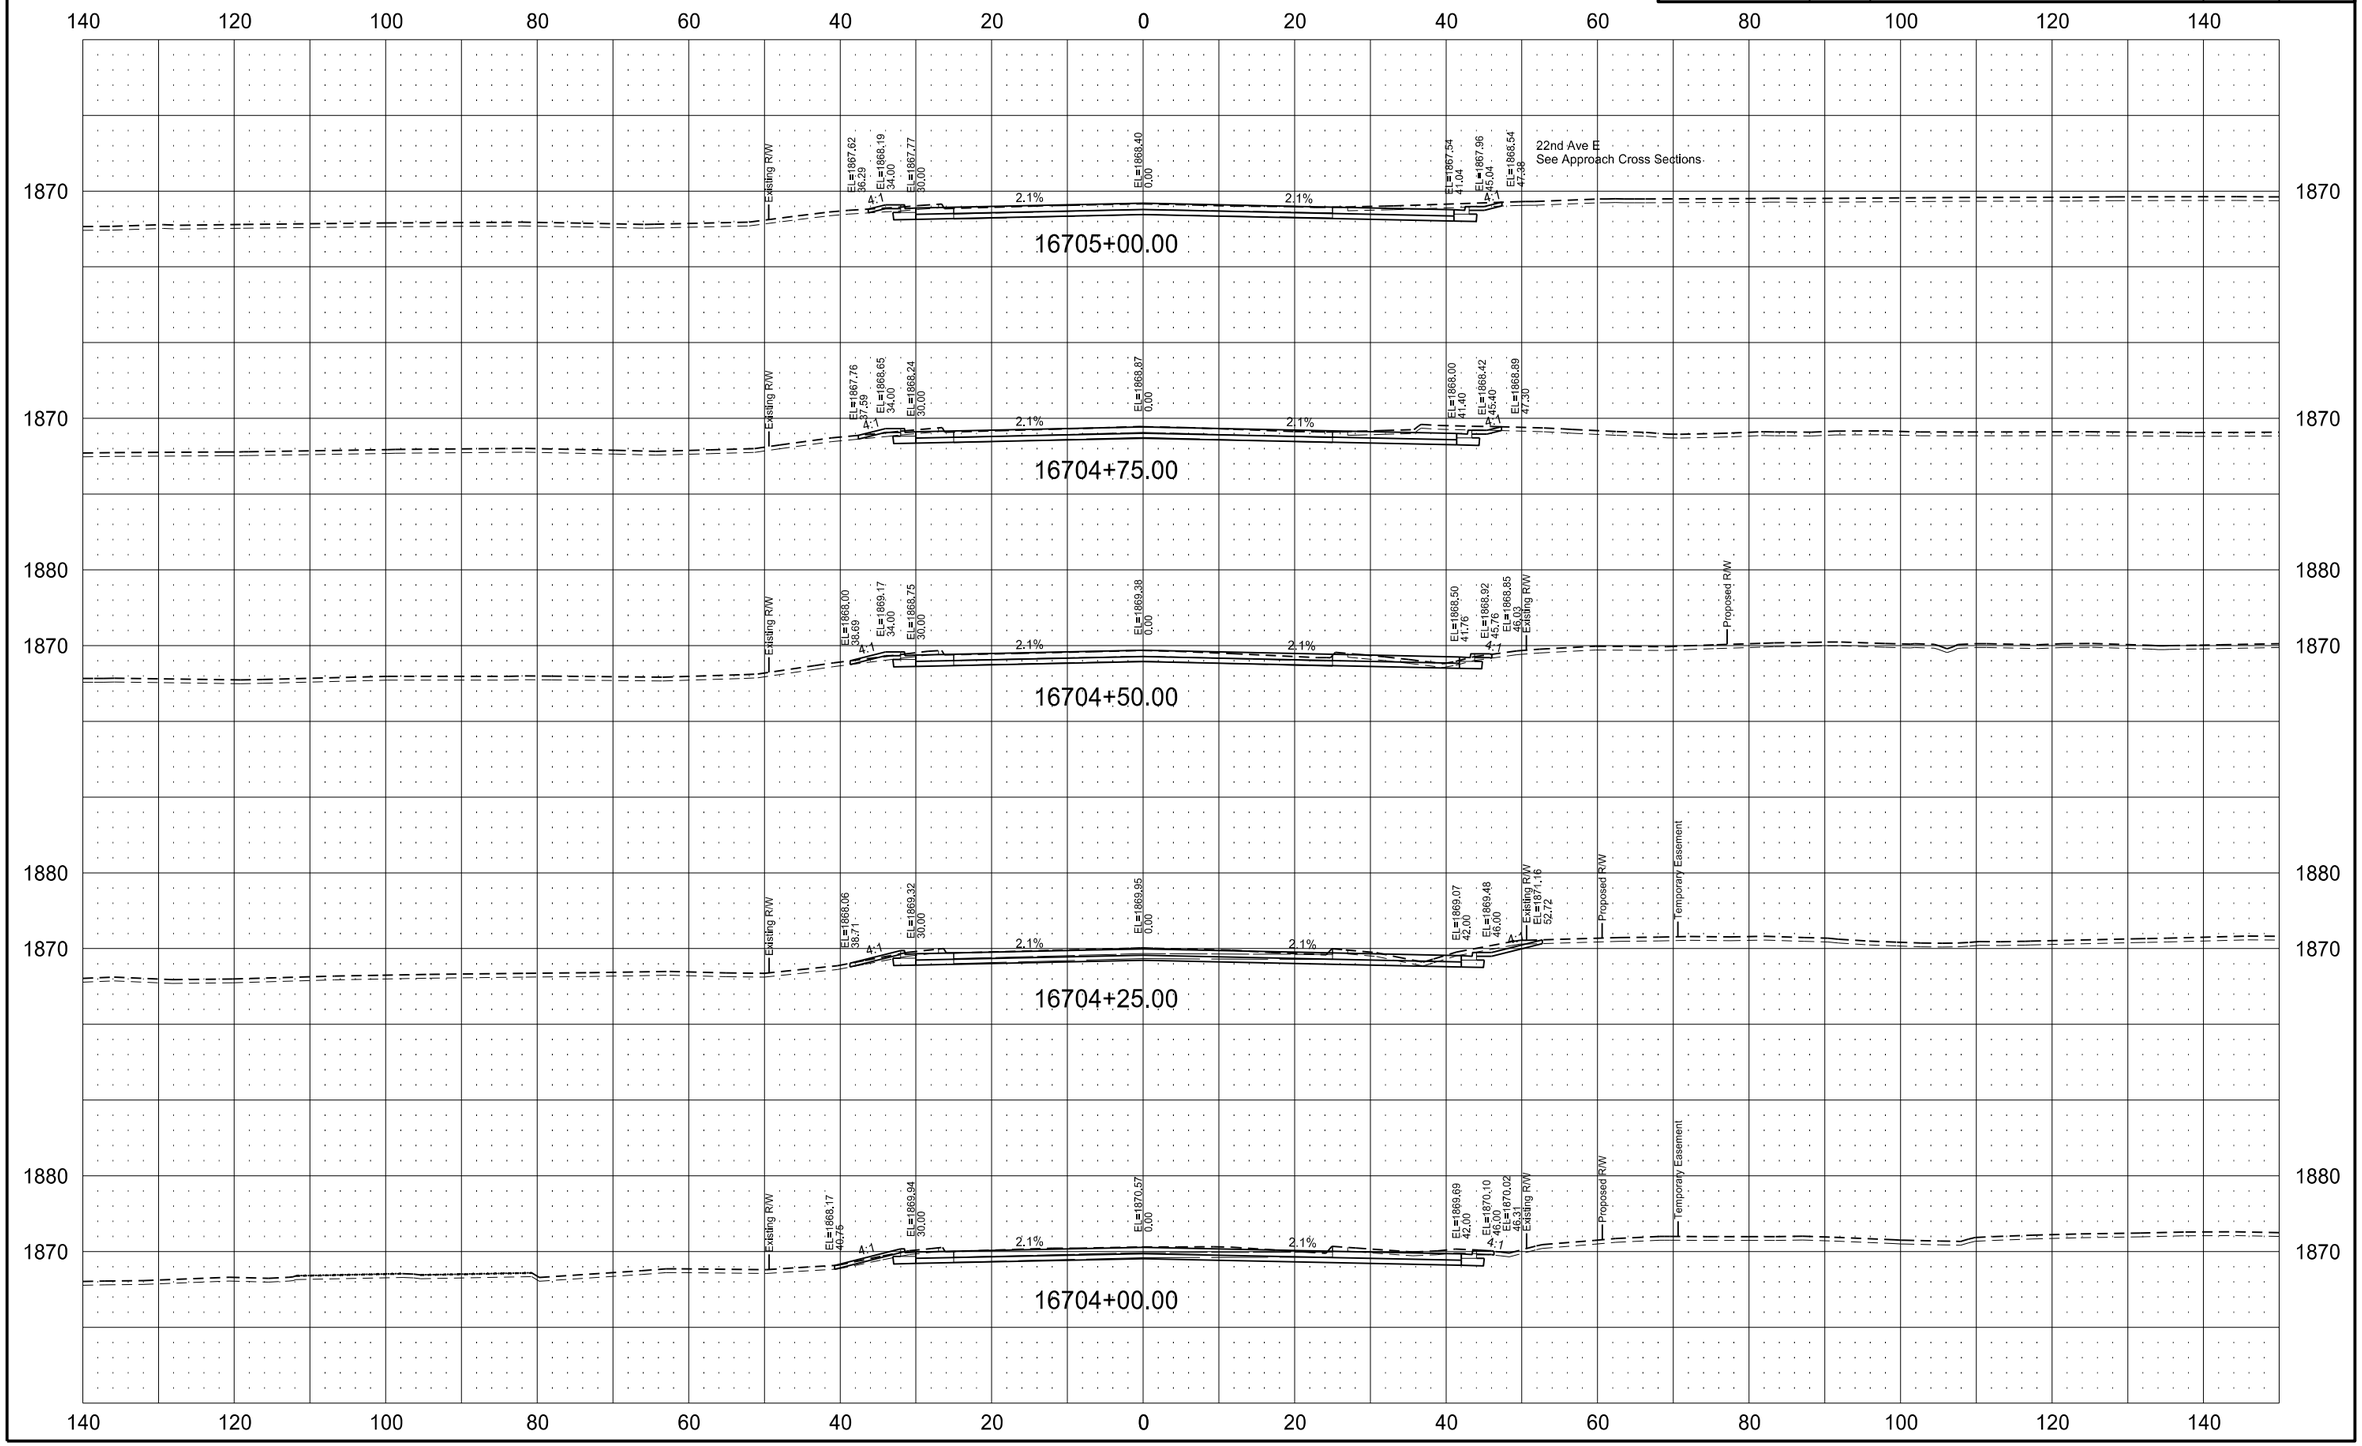

7/13/2016 10:47:30 AM nperius Q:\24\20997-01\Consultant\Design\Sheets\200XS_1804.dgn

STATE	PROJECT NO.	SECTION NO.	SHEET NO.
ND	SOIB-7-804(054)312	200	157

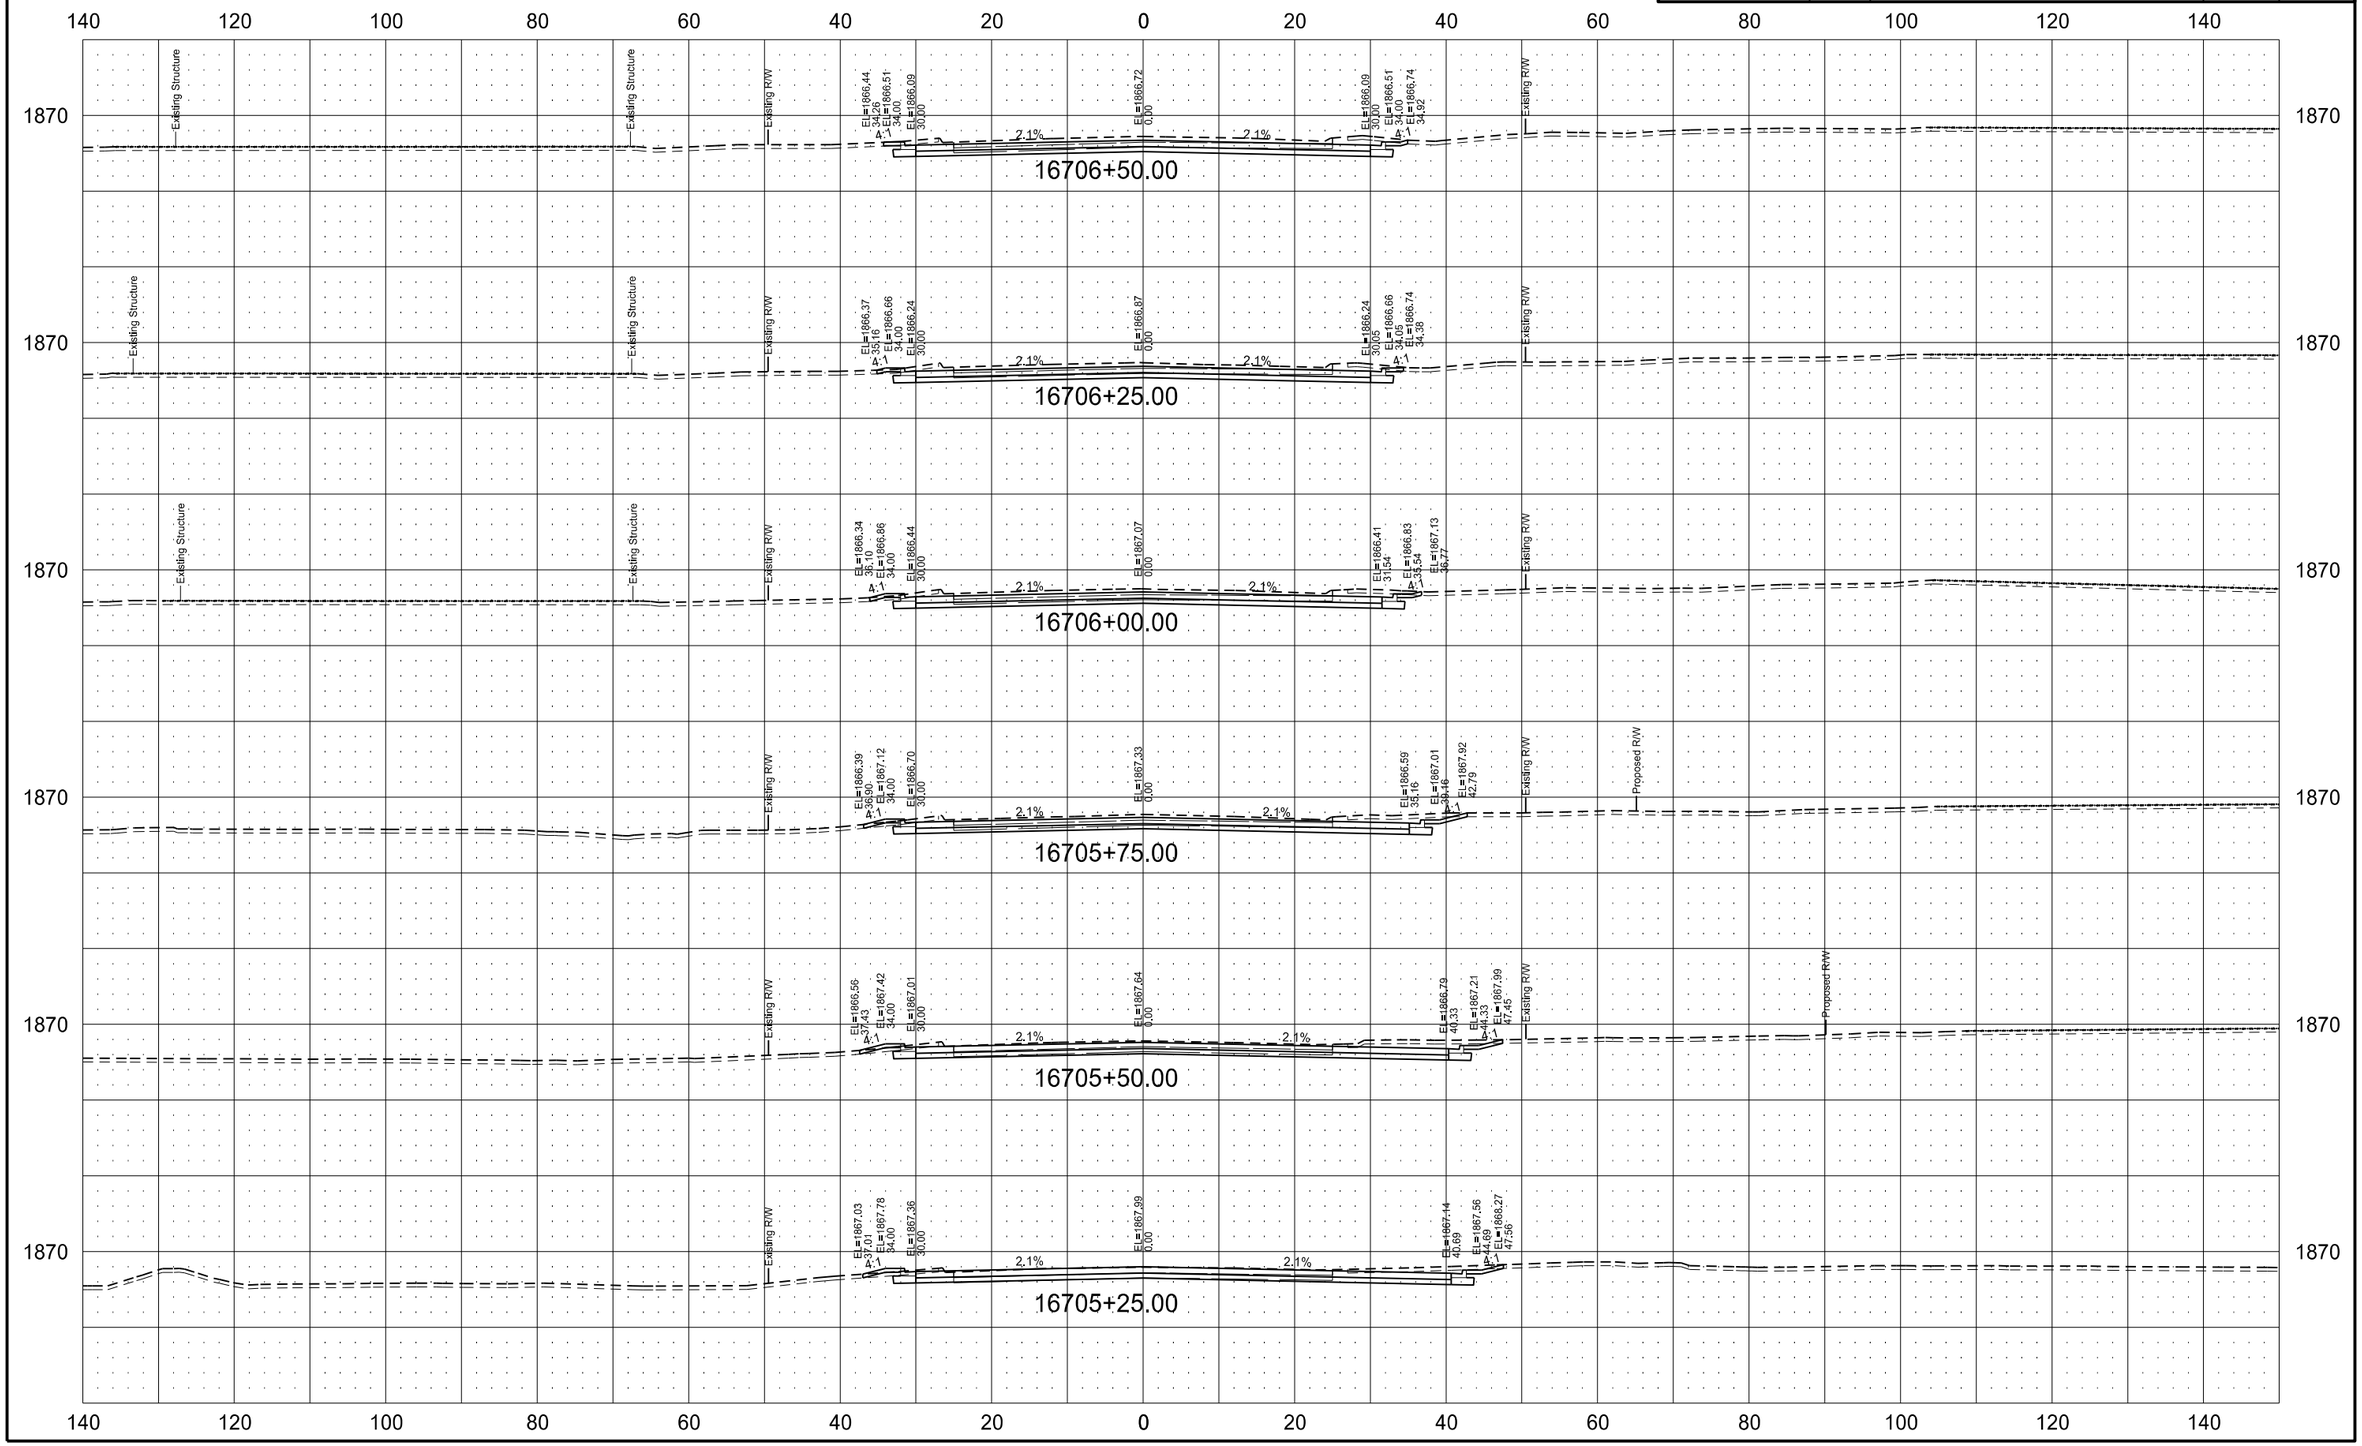

7/13/2016 10:47:43 AM nperius Q:\24\20997-01\Consultant\Design\Sheets\200XS_1804.dgn

STATE	PROJECT NO.	SECTION NO.	SHEET NO.
ND	SOIB-7-804(054)312	200	158

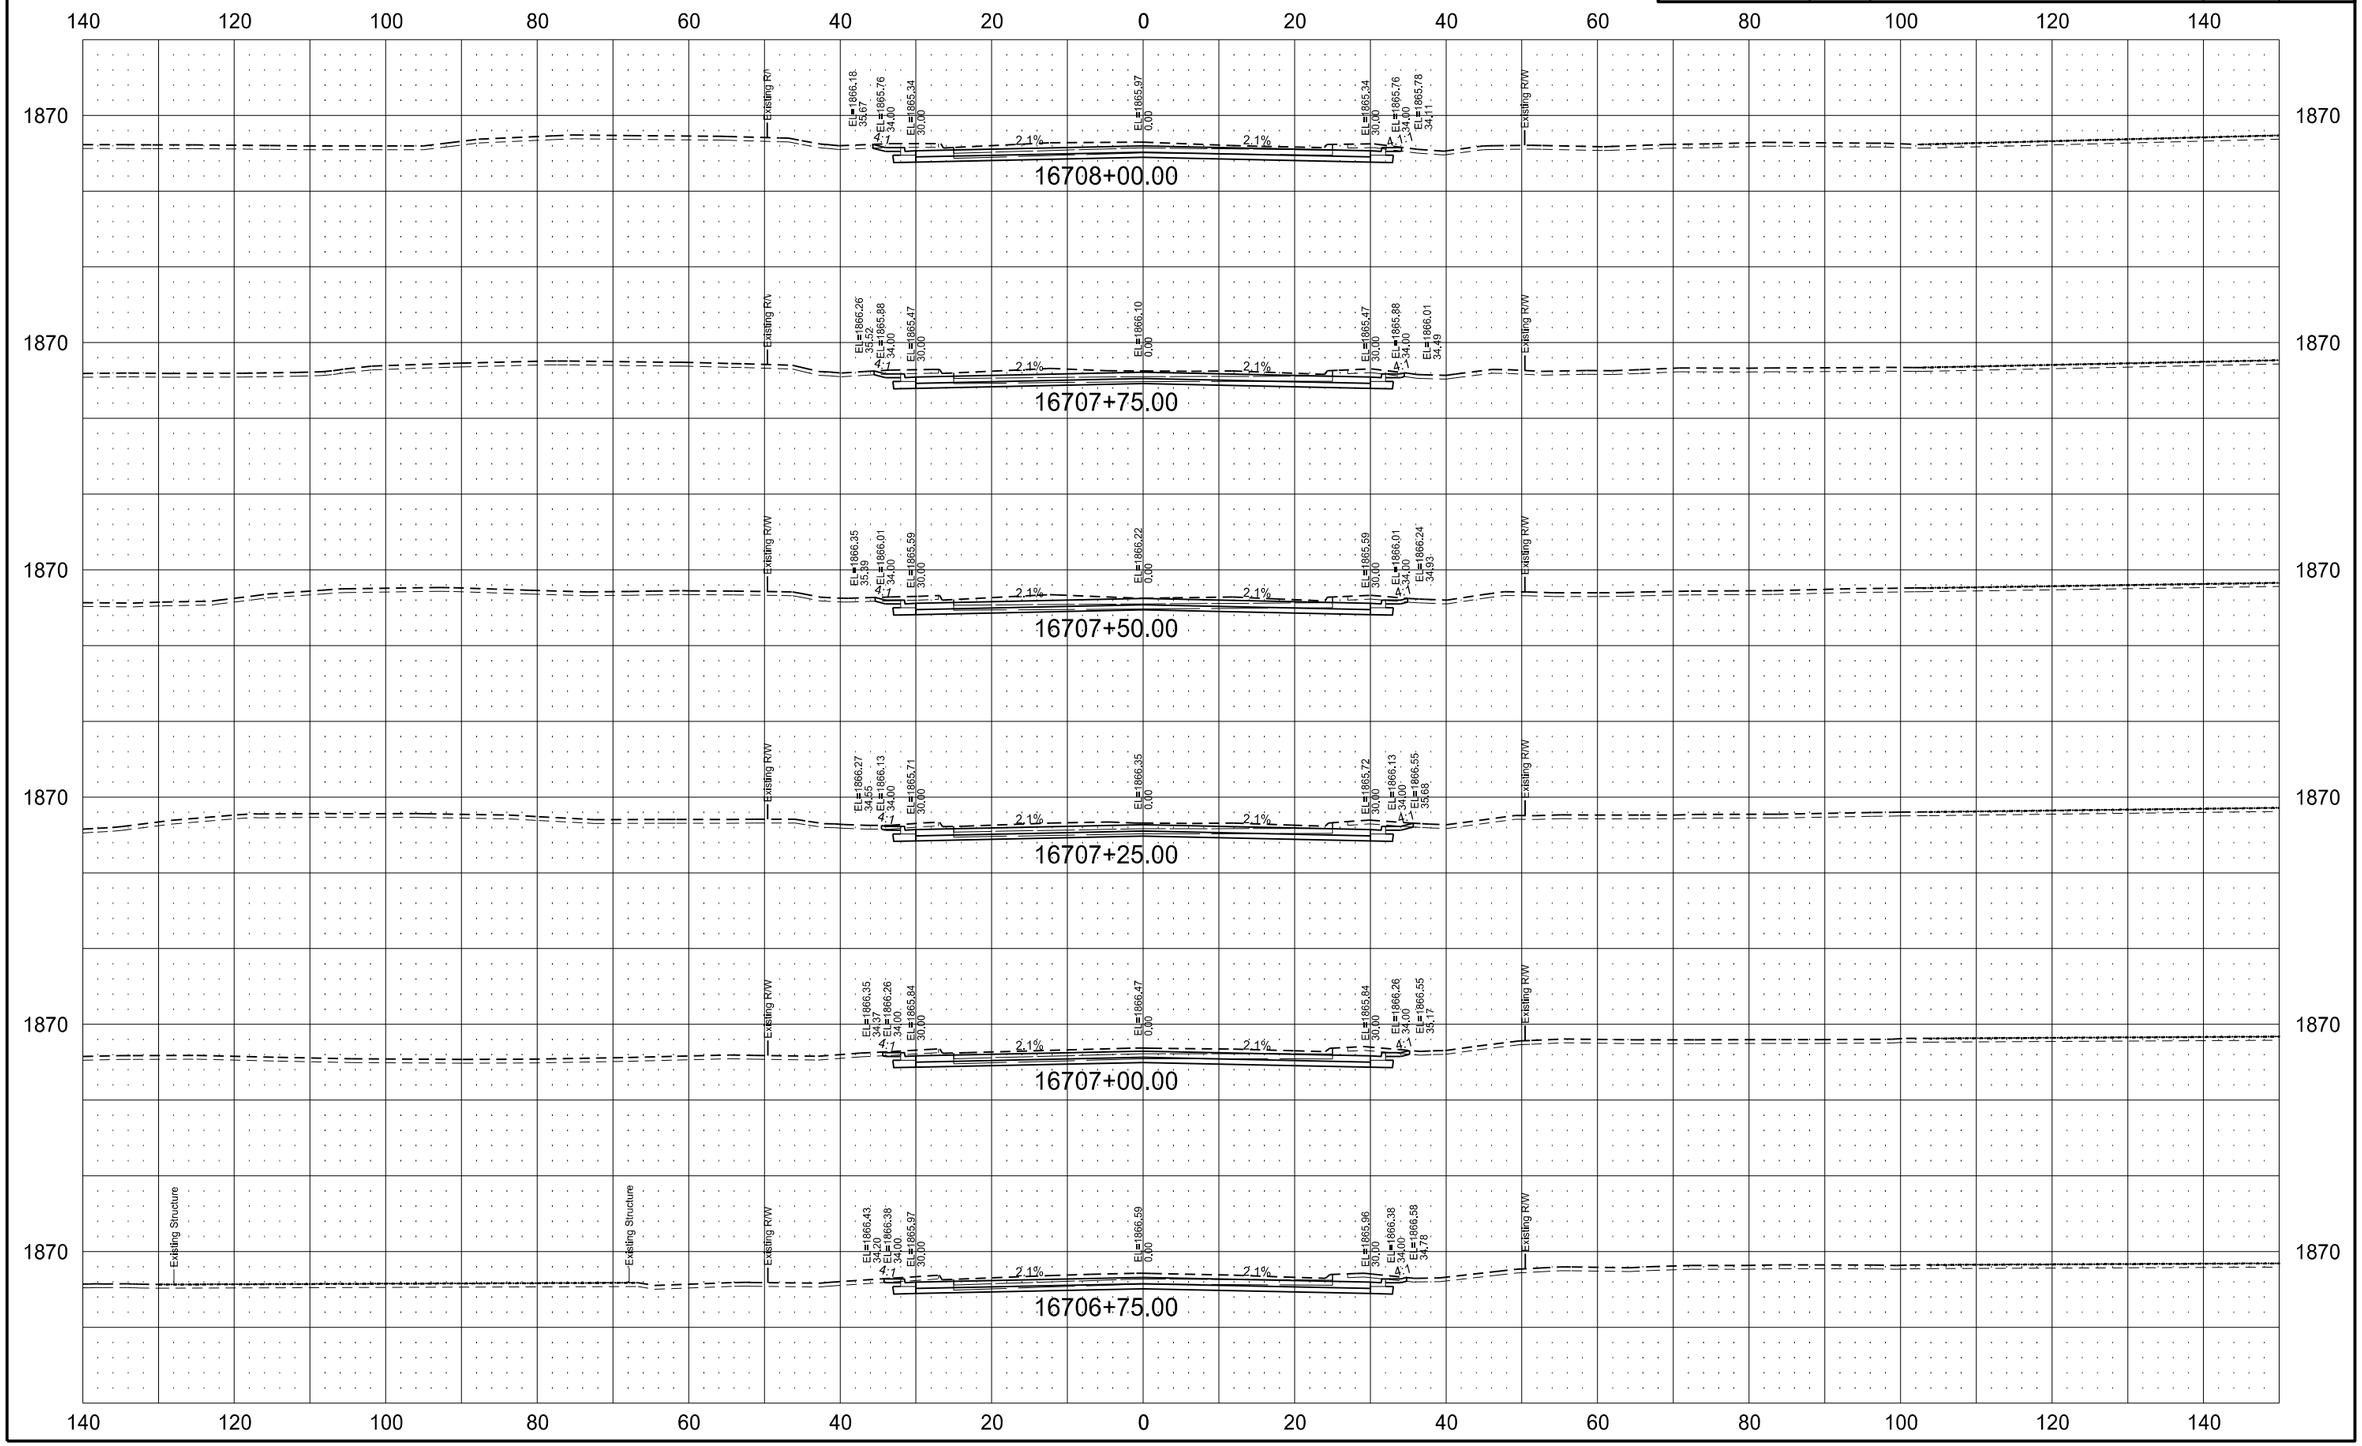

STATE	PROJECT NO.	SECTION NO.	SHEET NO.
ND	SOIB-7-804(054)312	200	159

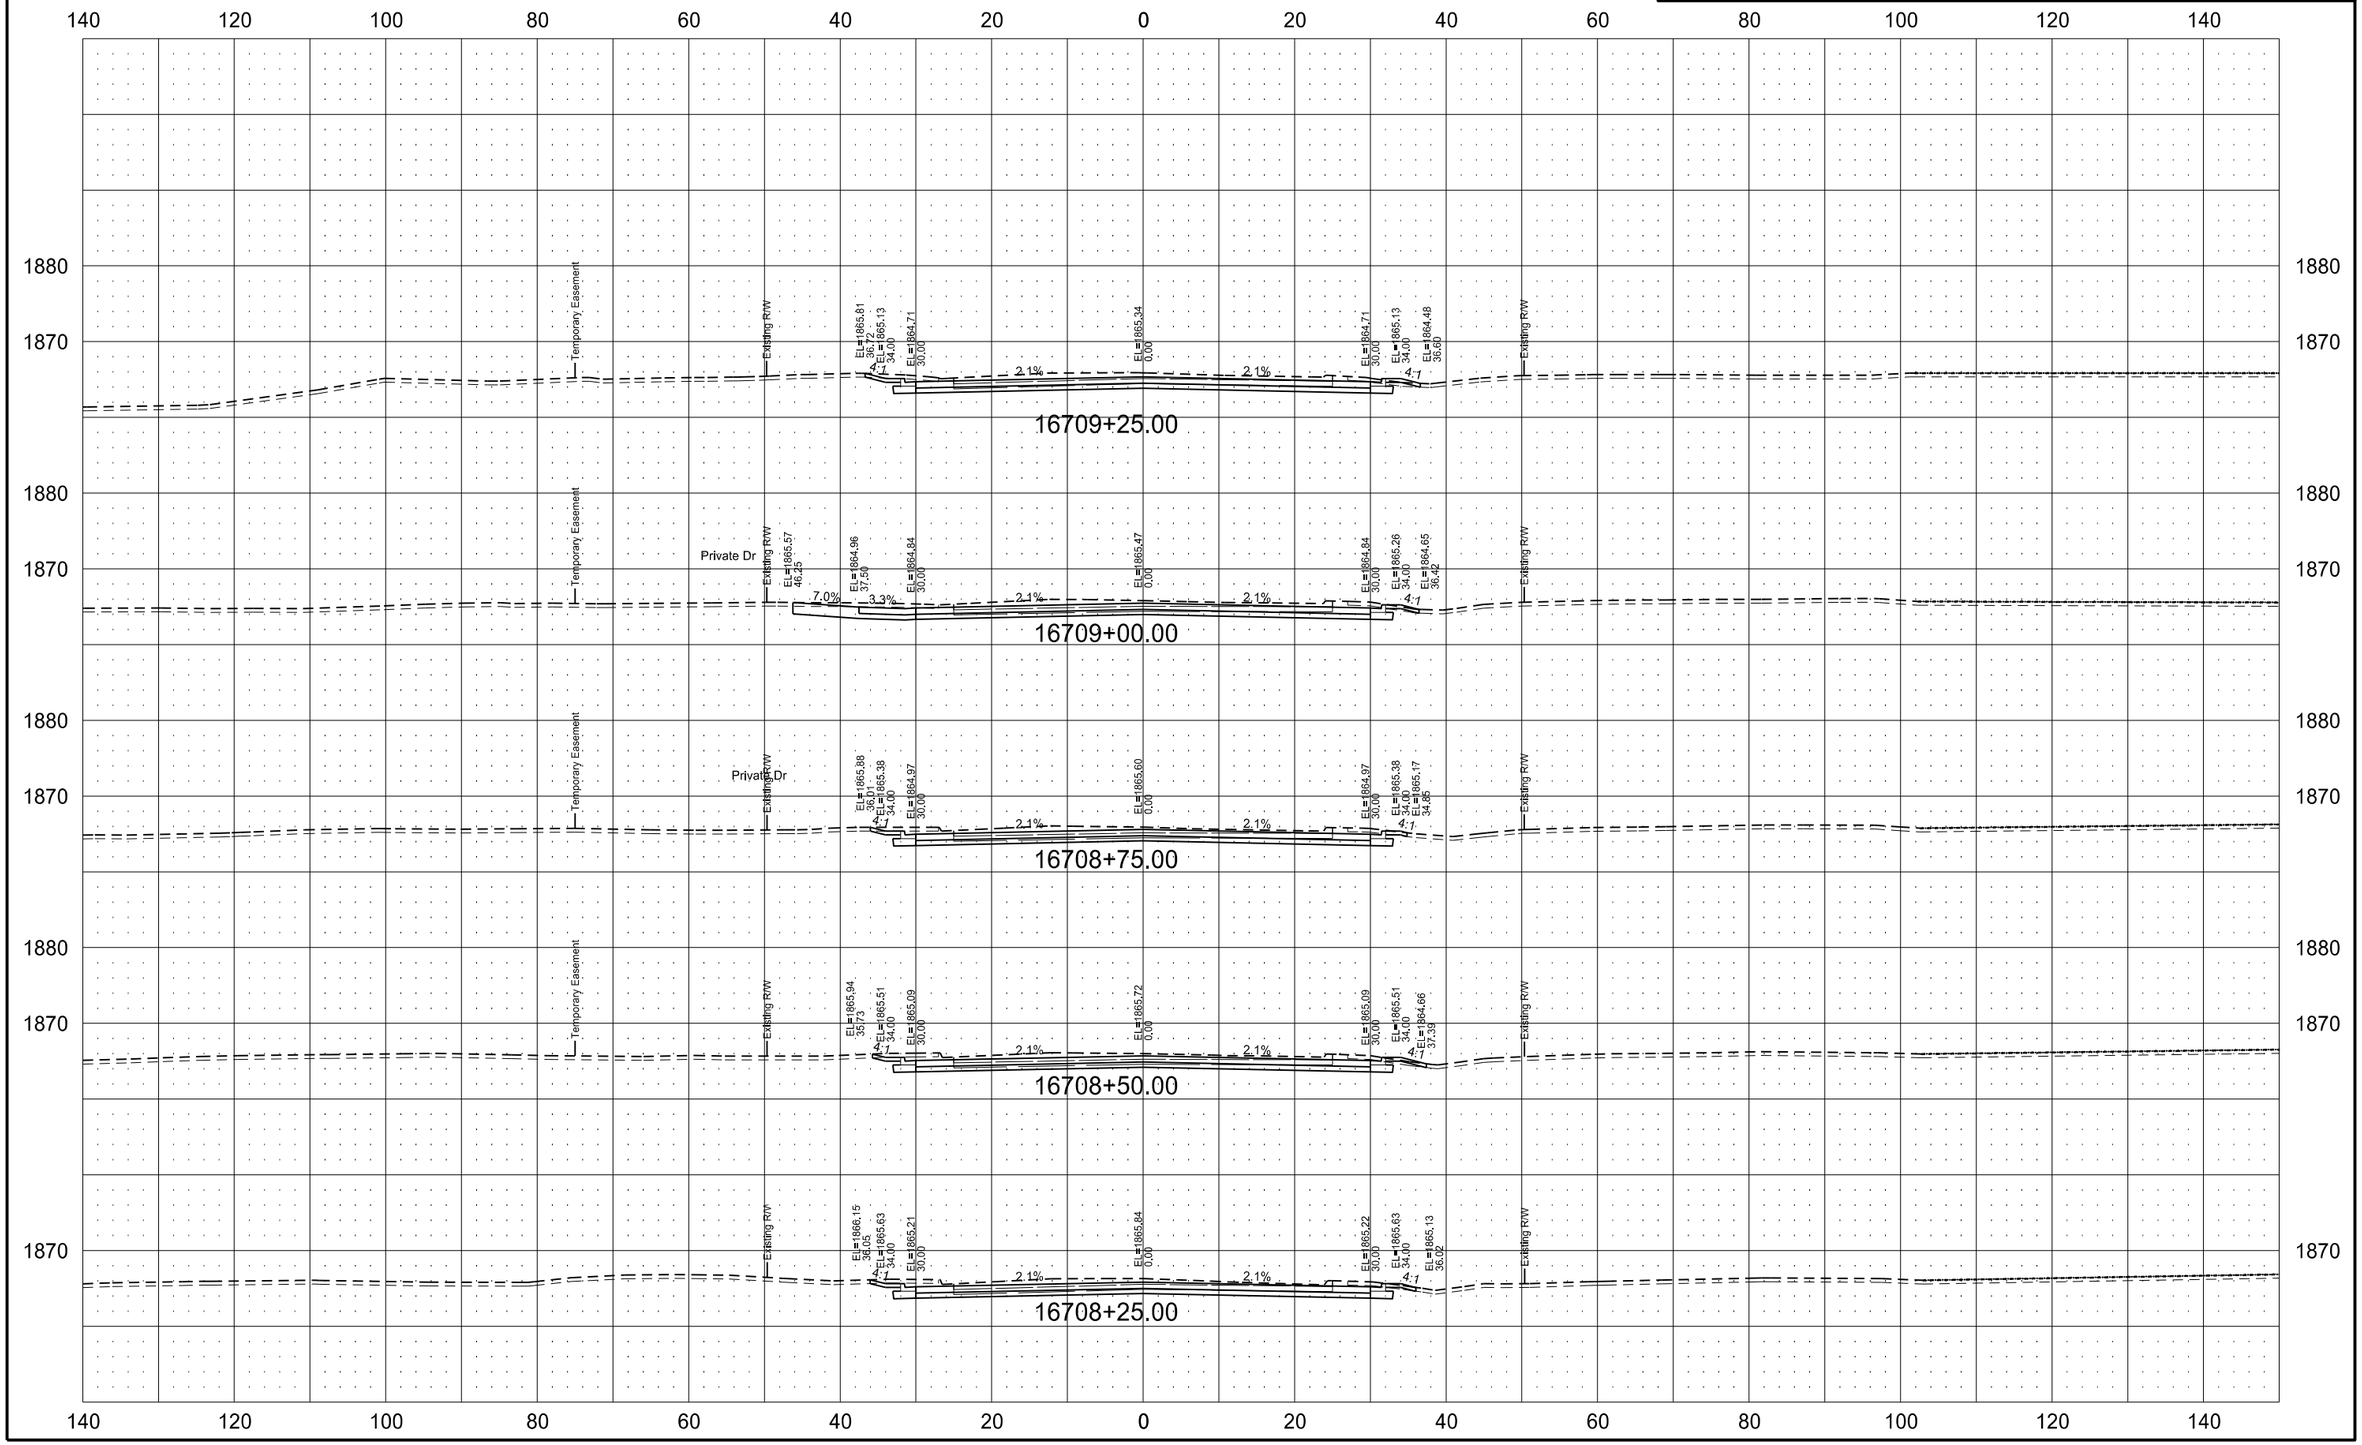

STATE	PROJECT NO.	SECTION NO.	SHEET NO.
ND	SOIB-7-804(054)312	200	160

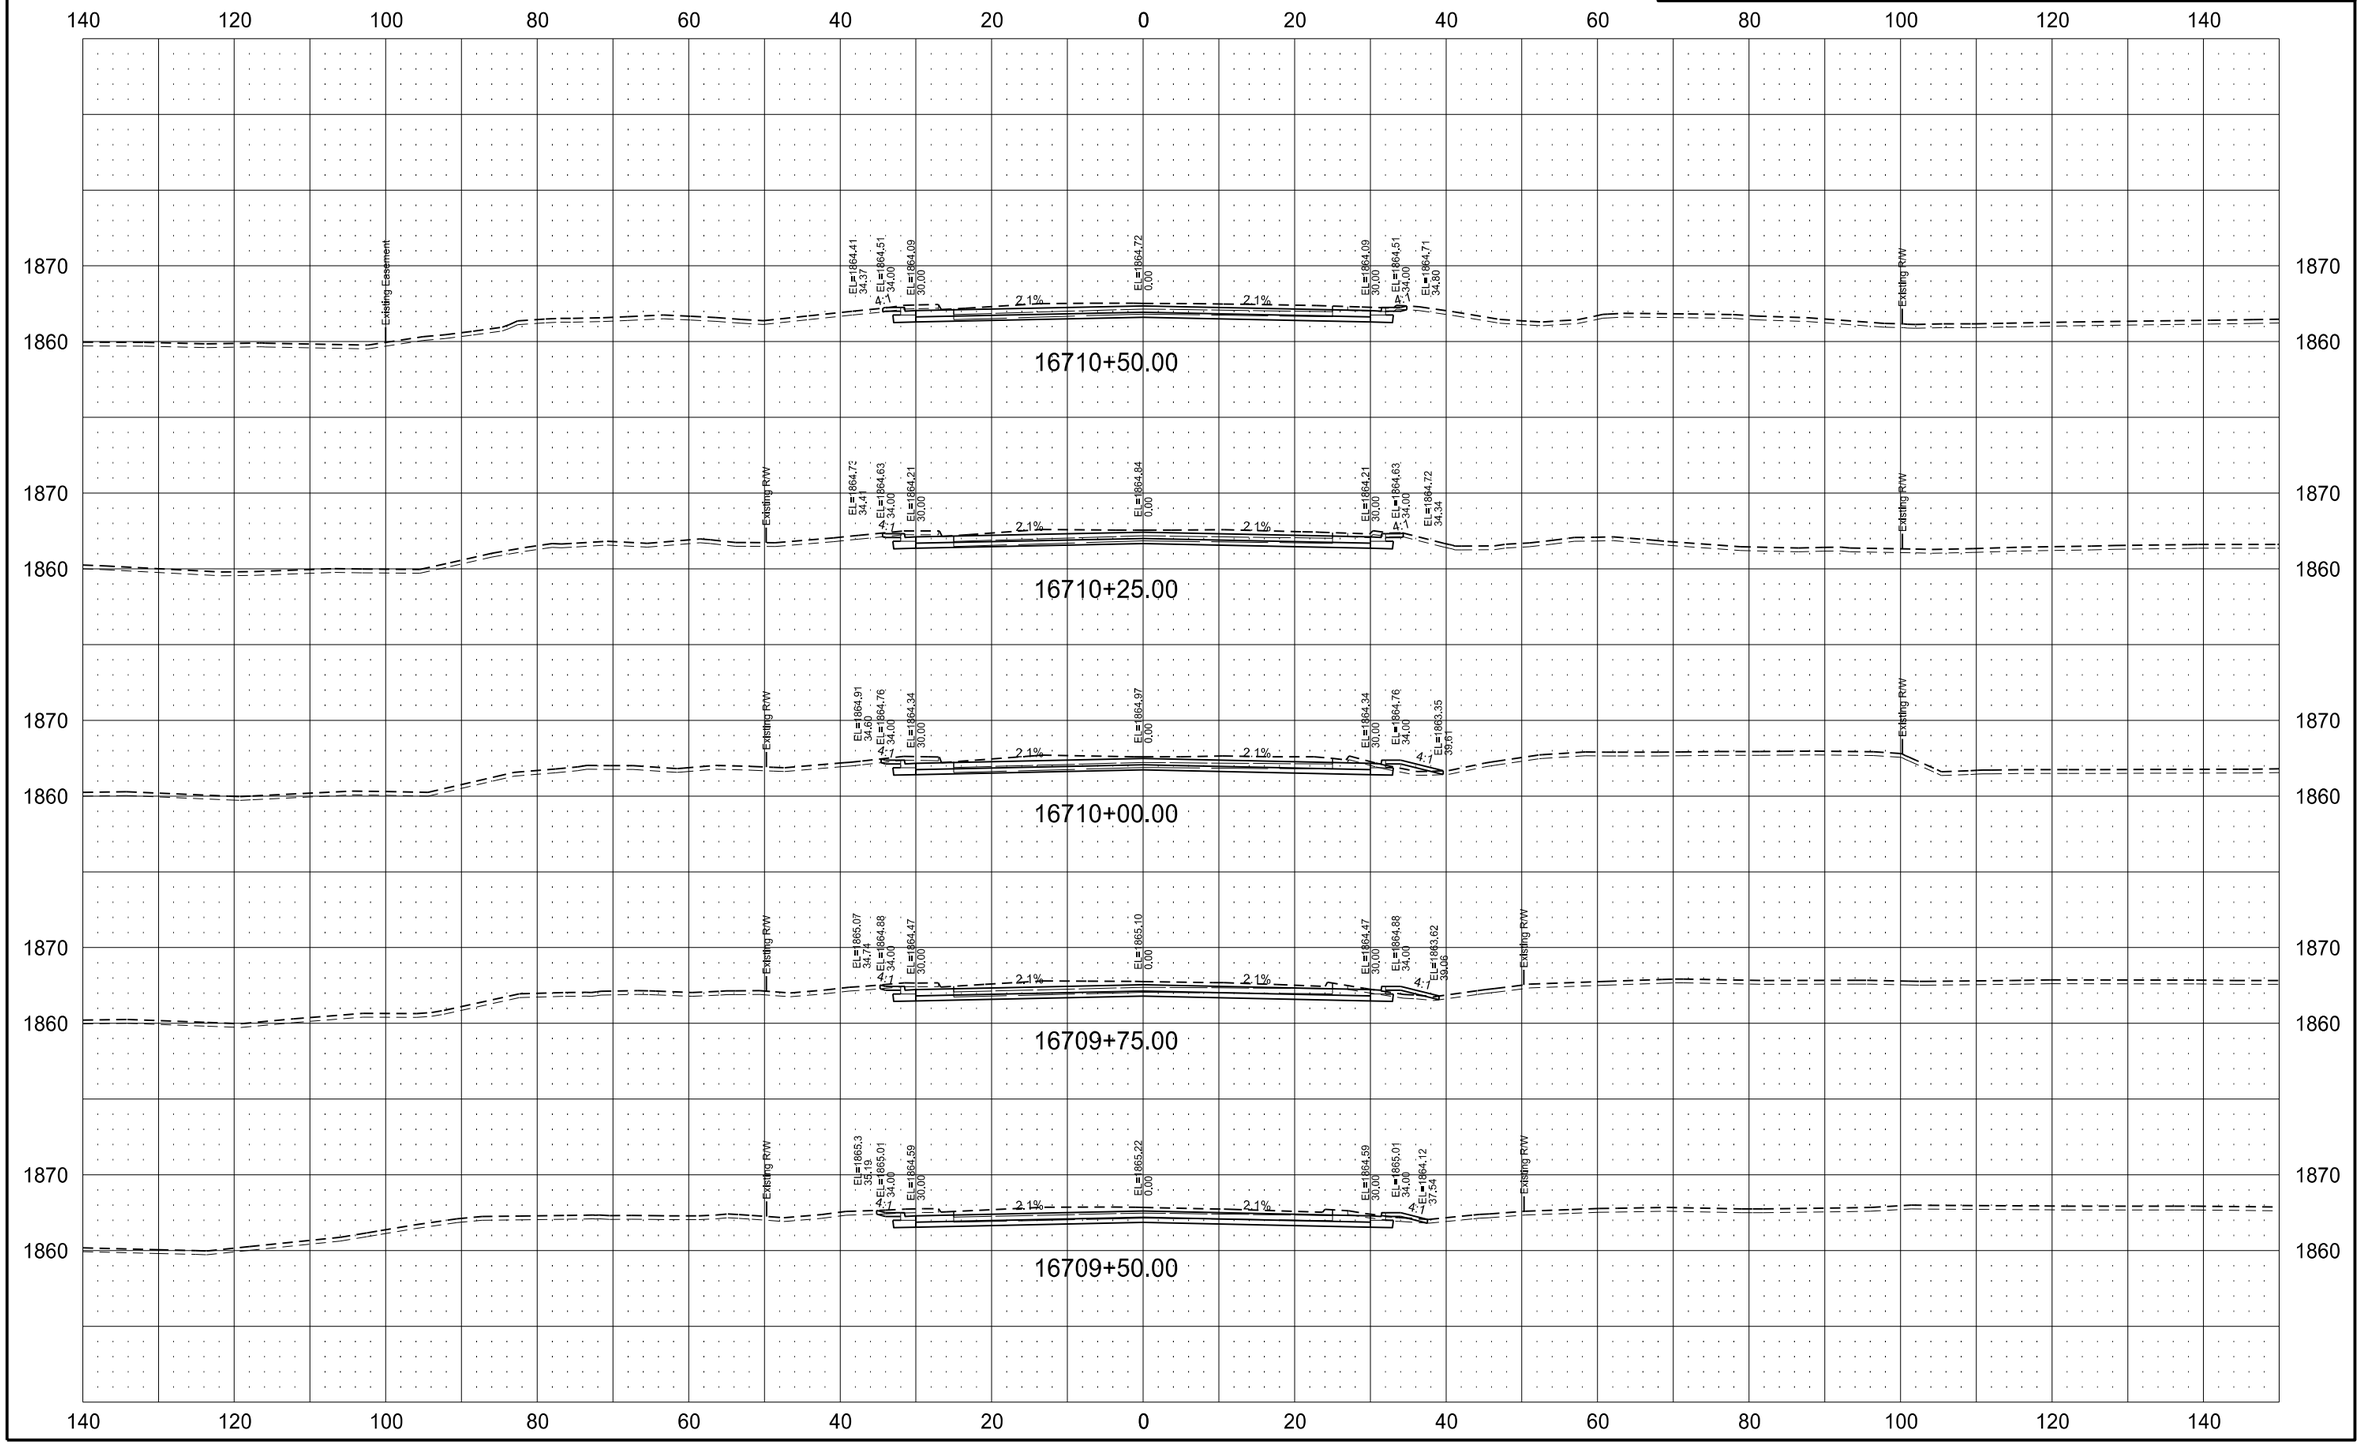

7/13/2016 10:48:21 AM nperius Q:\24\20997-01\Consultant\Design\Sheets\200XS_1804.dgn

STATE	PROJECT NO.	SECTION NO.	SHEET NO.
ND	SOIB-7-804(054)312	200	161

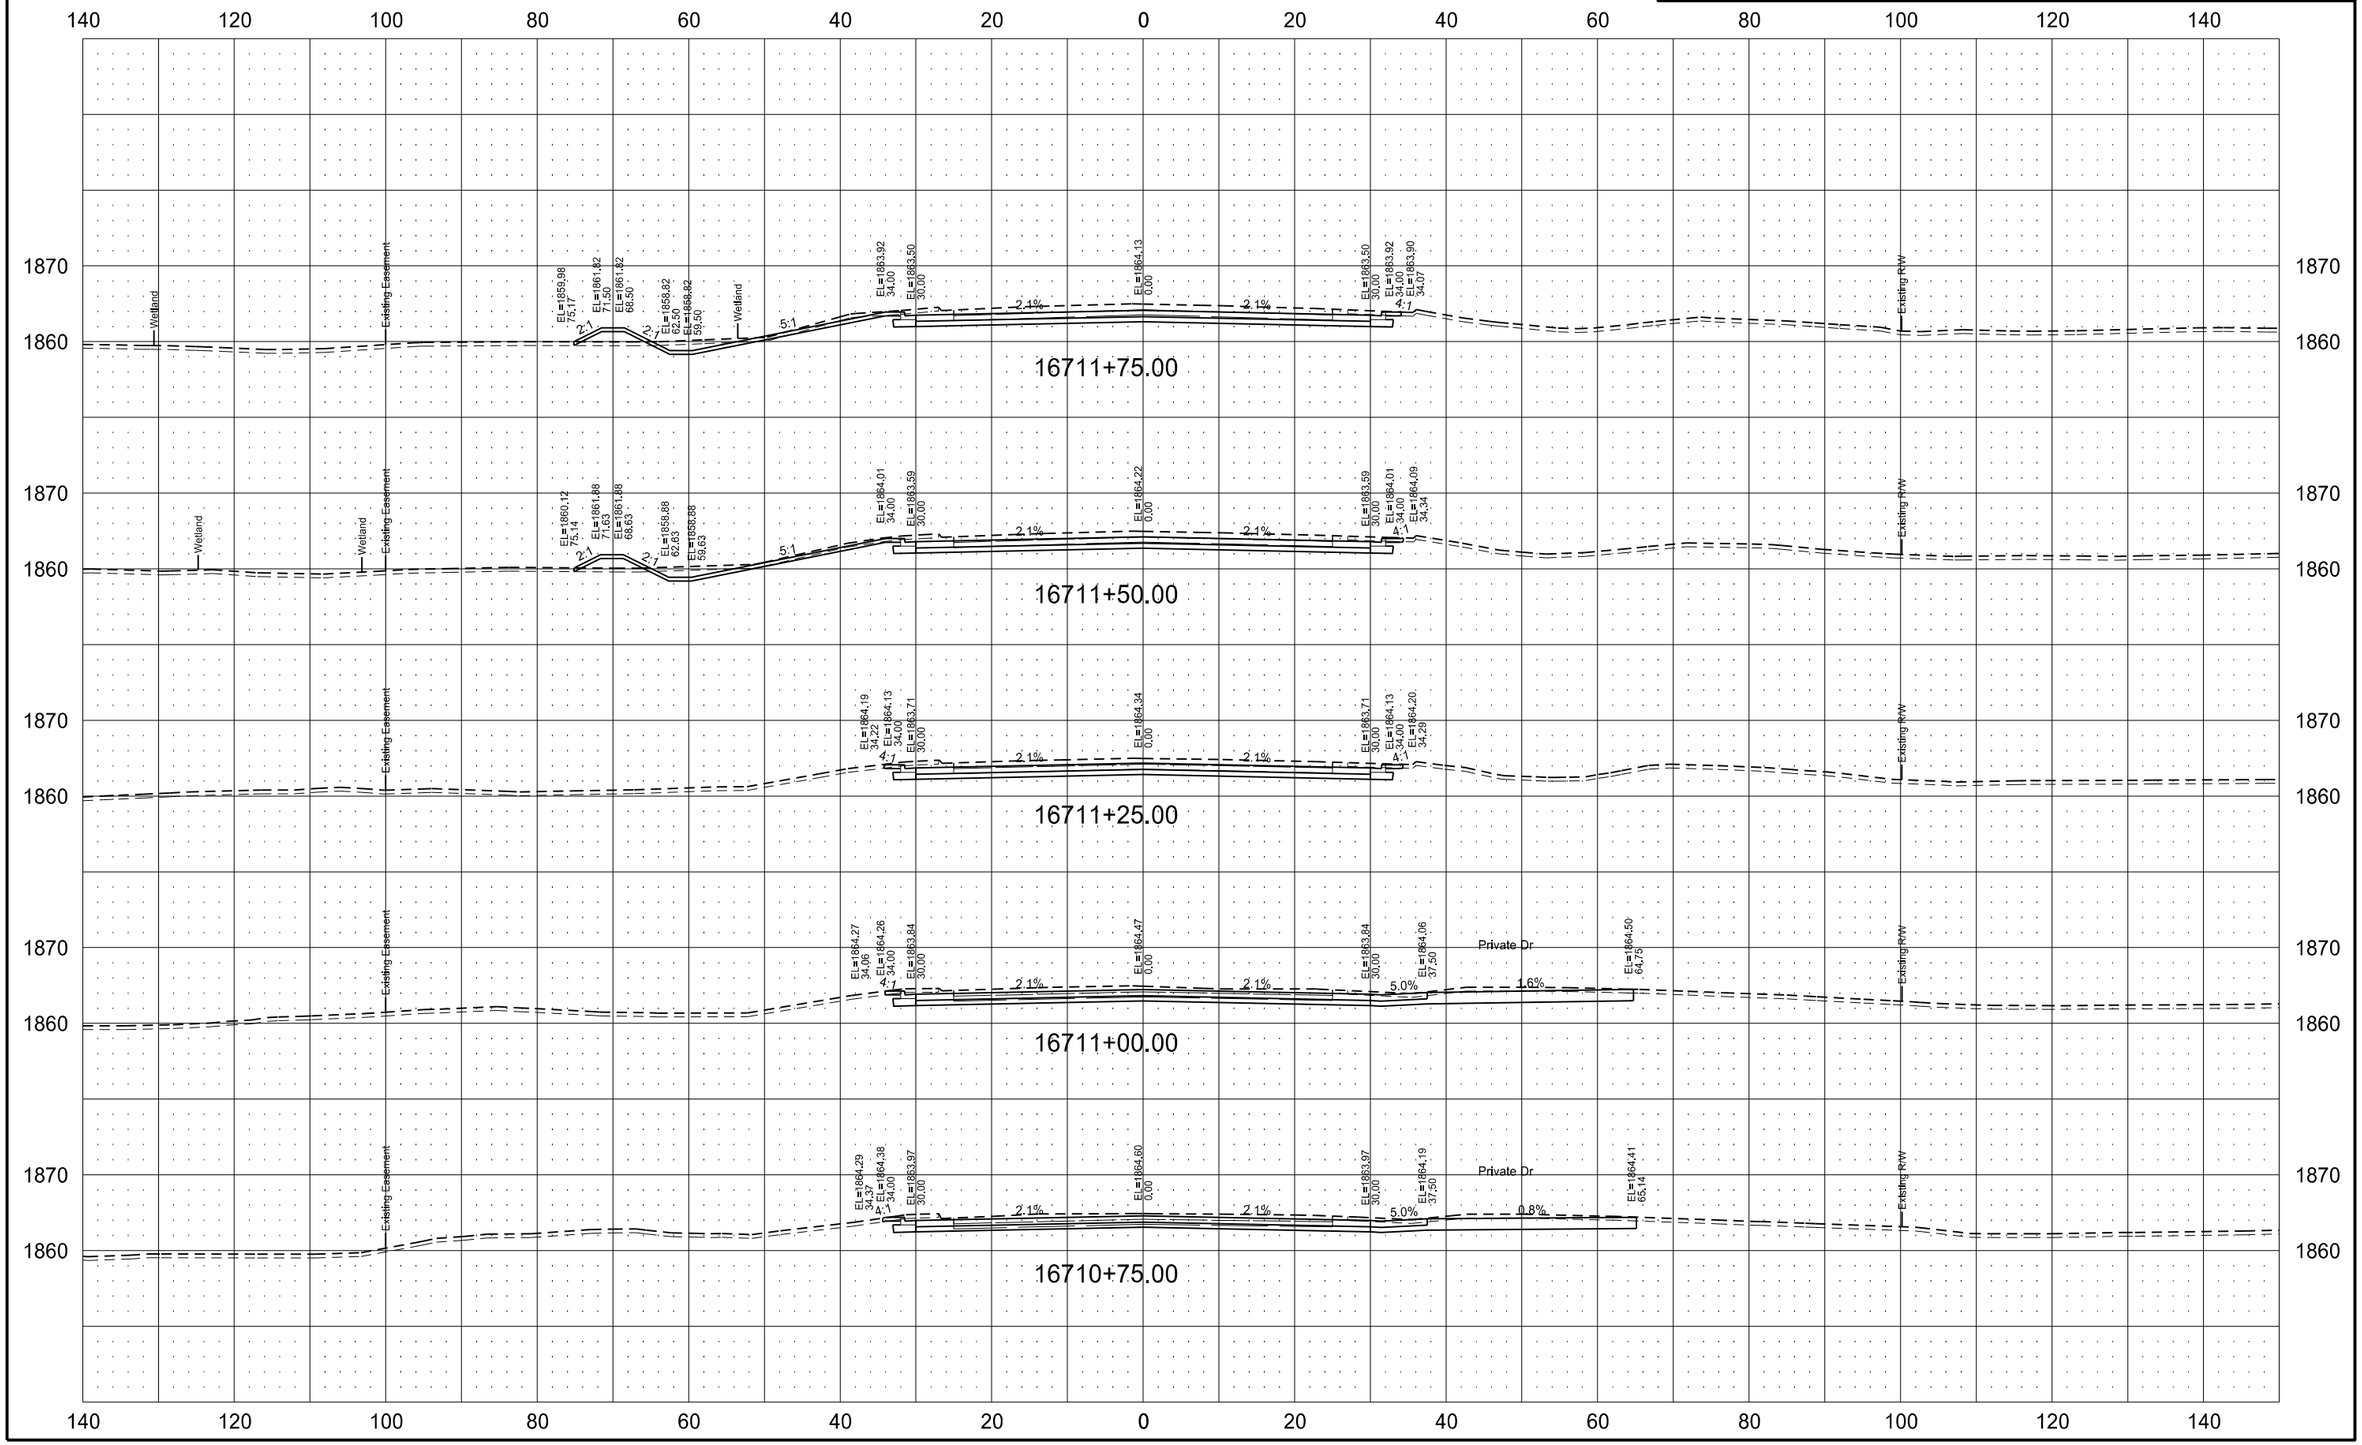

STATE	PROJECT NO.	SECTION NO.	SHEET NO.
ND	SOIB-7-804(054)312	200	162

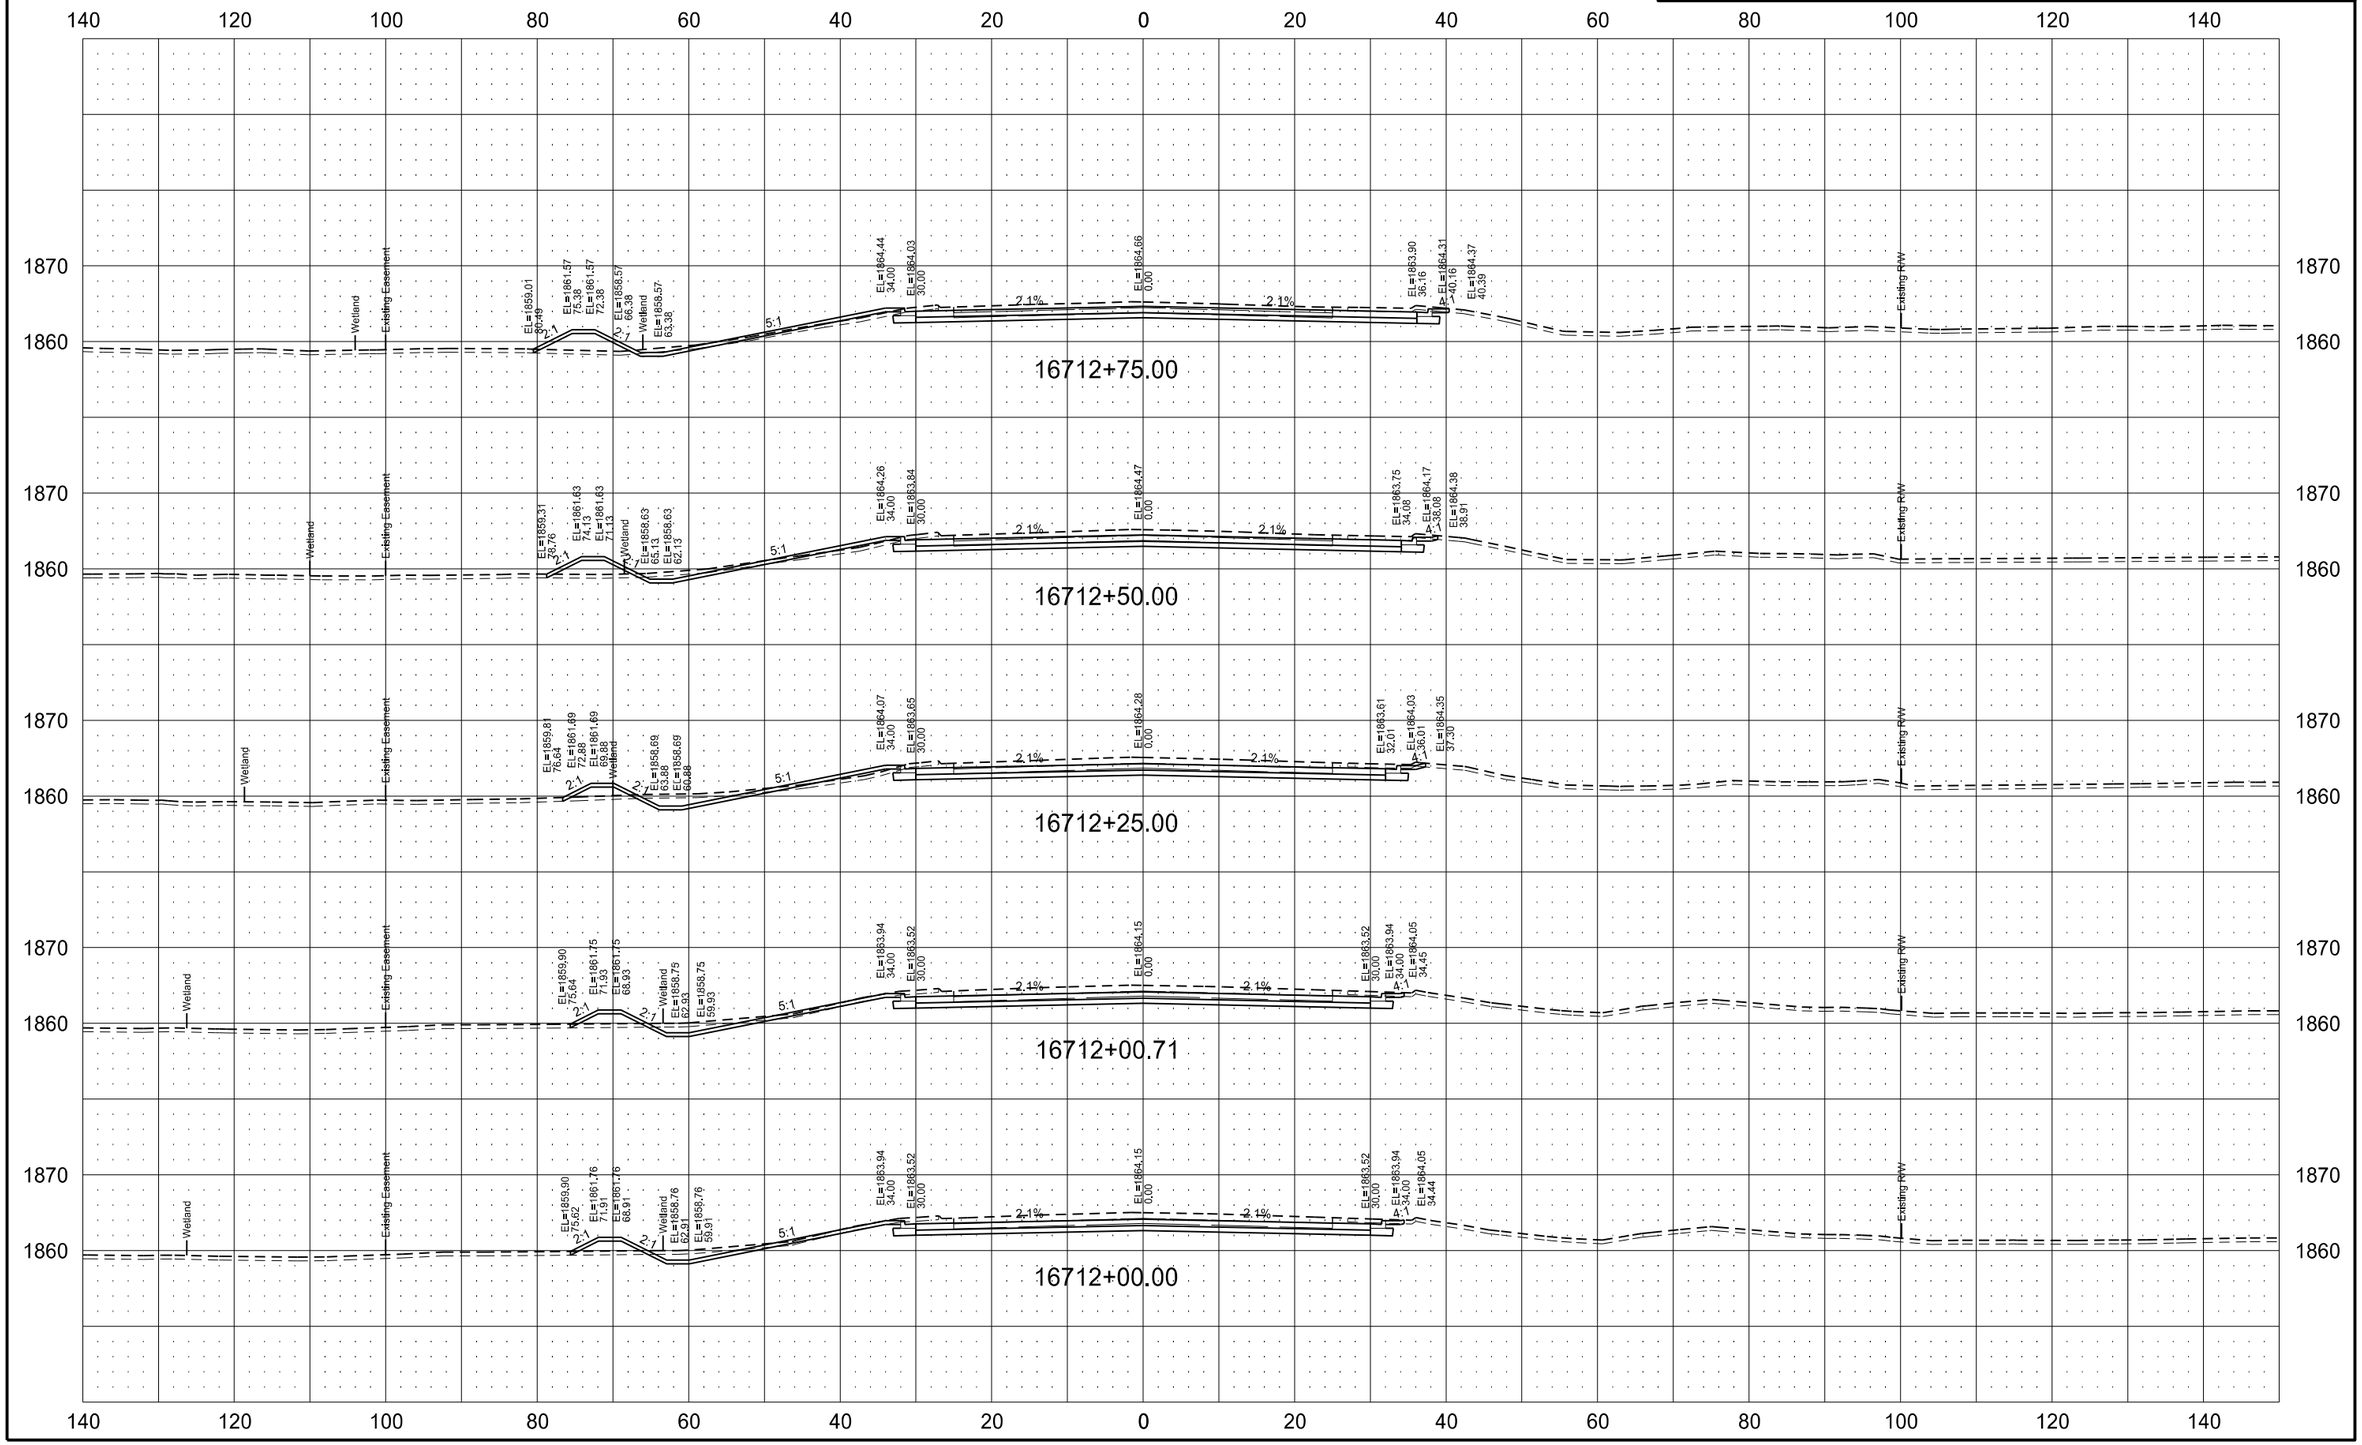

STATE	PROJECT NO.	SECTION NO.	SHEET NO.
ND	SOIB-7-804(054)312	200	163

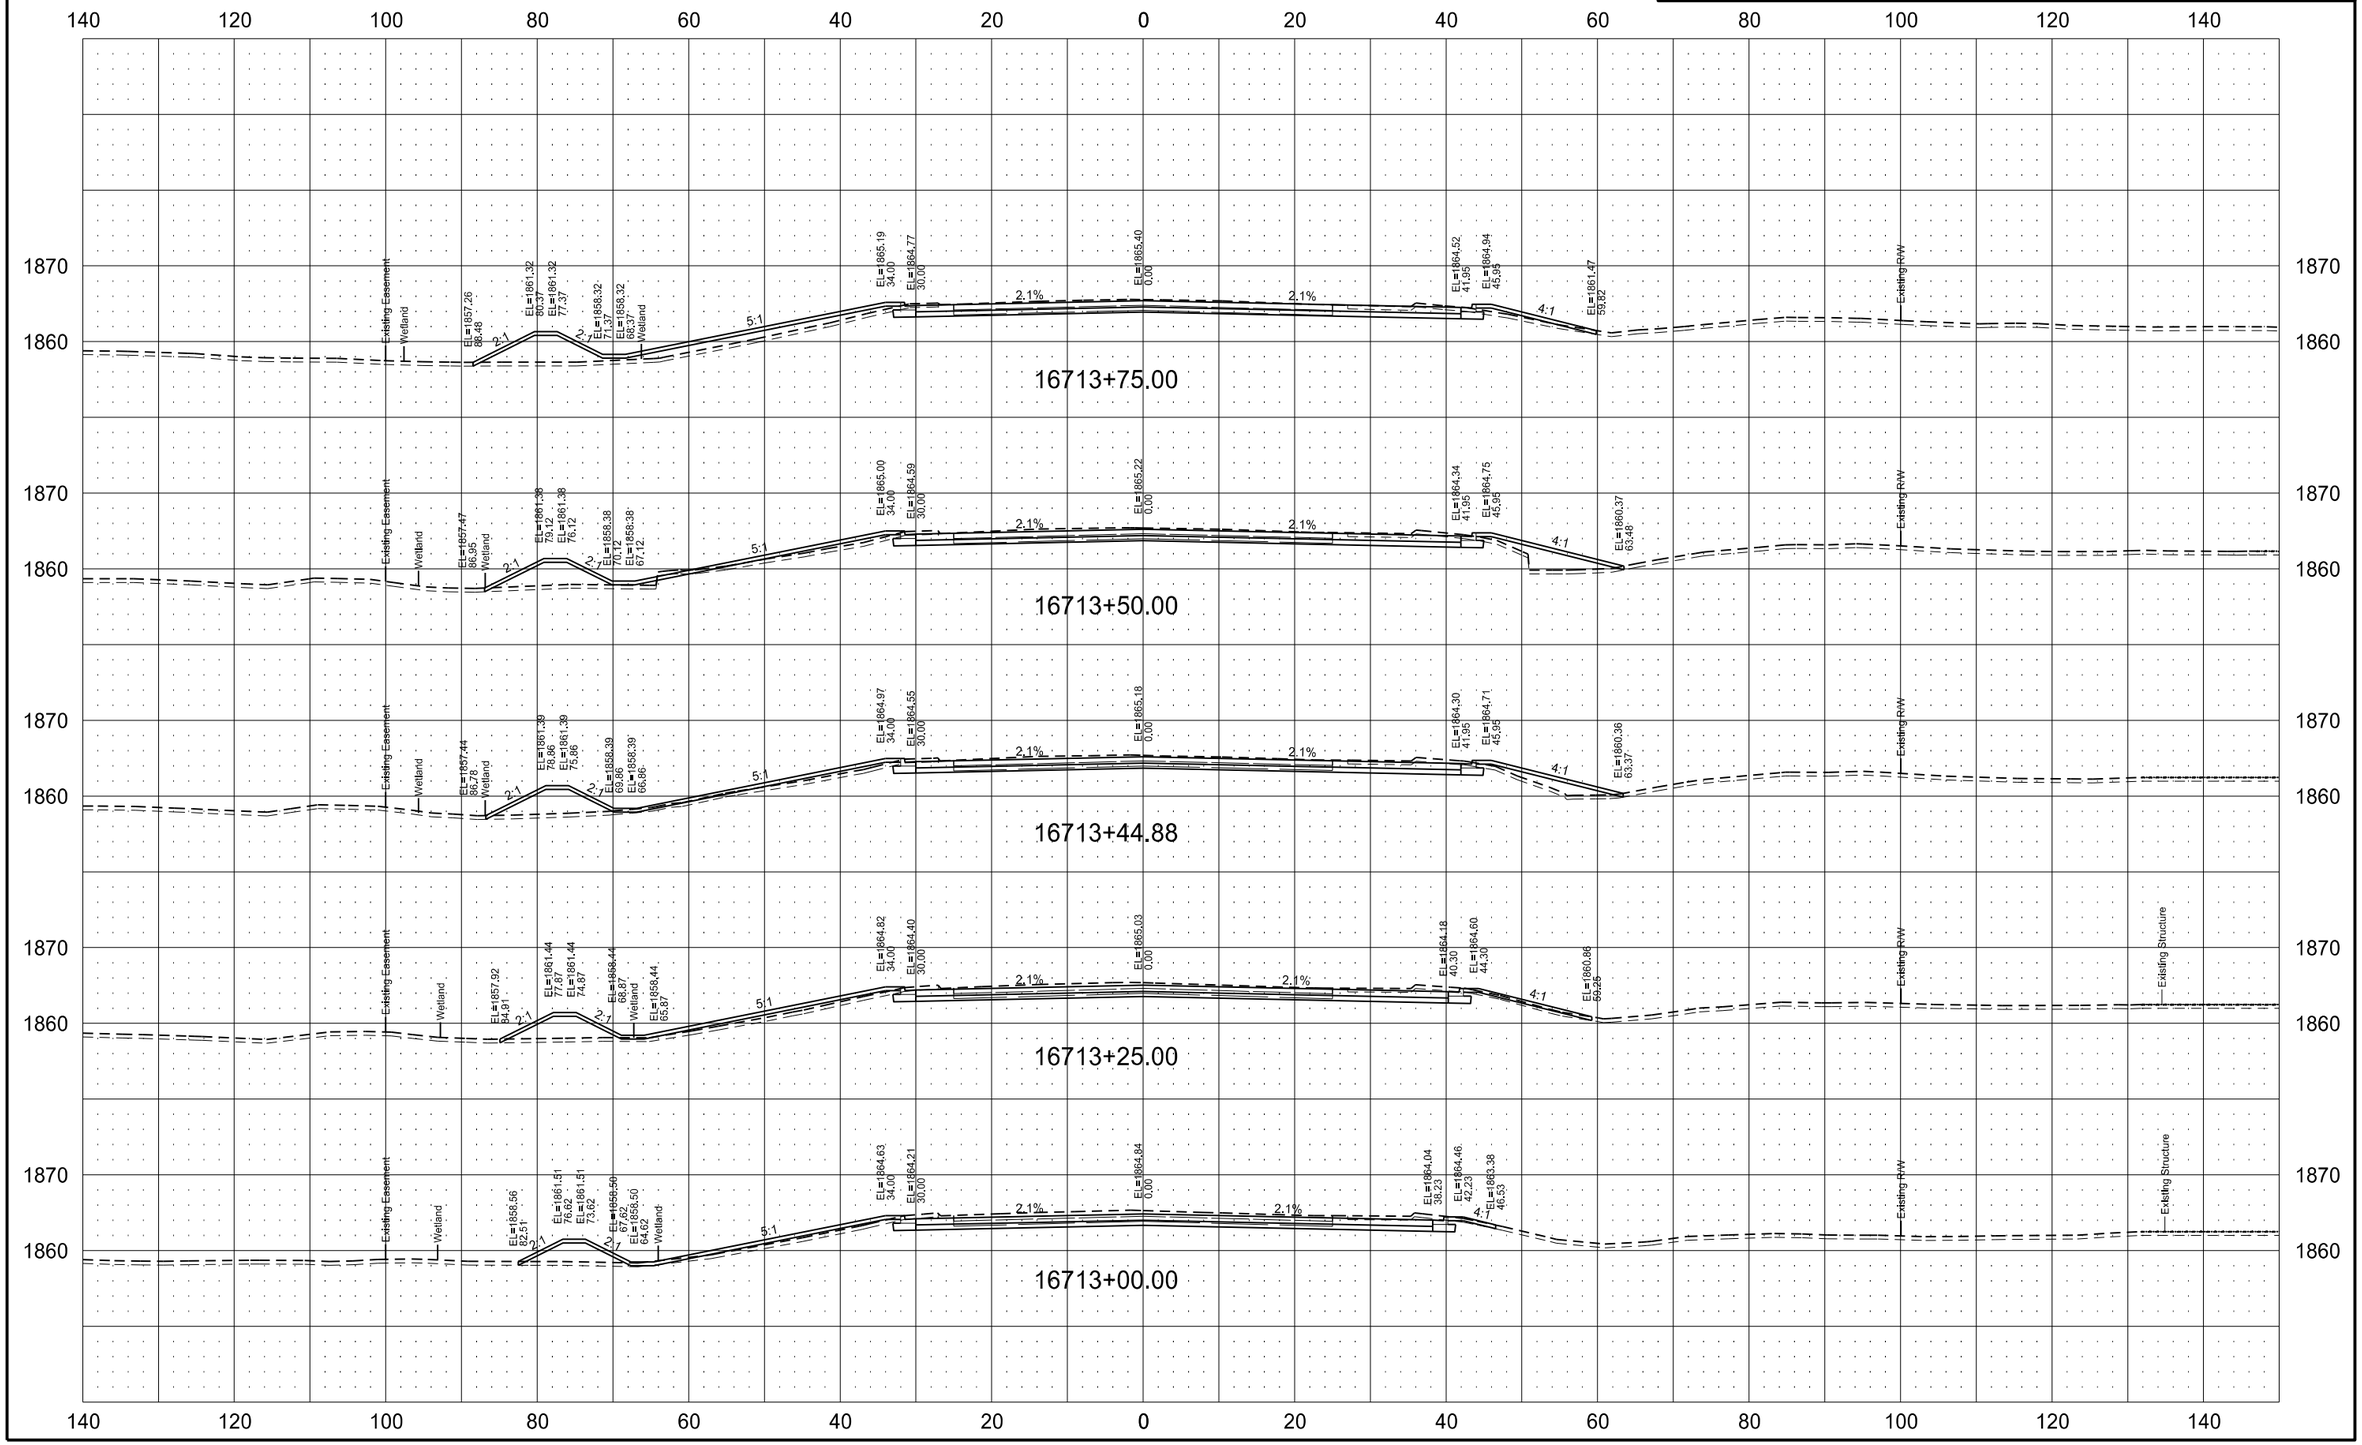

STATE	PROJECT NO.	SECTION NO.	SHEET NO.
ND	SOIB-7-804(054)312	200	164

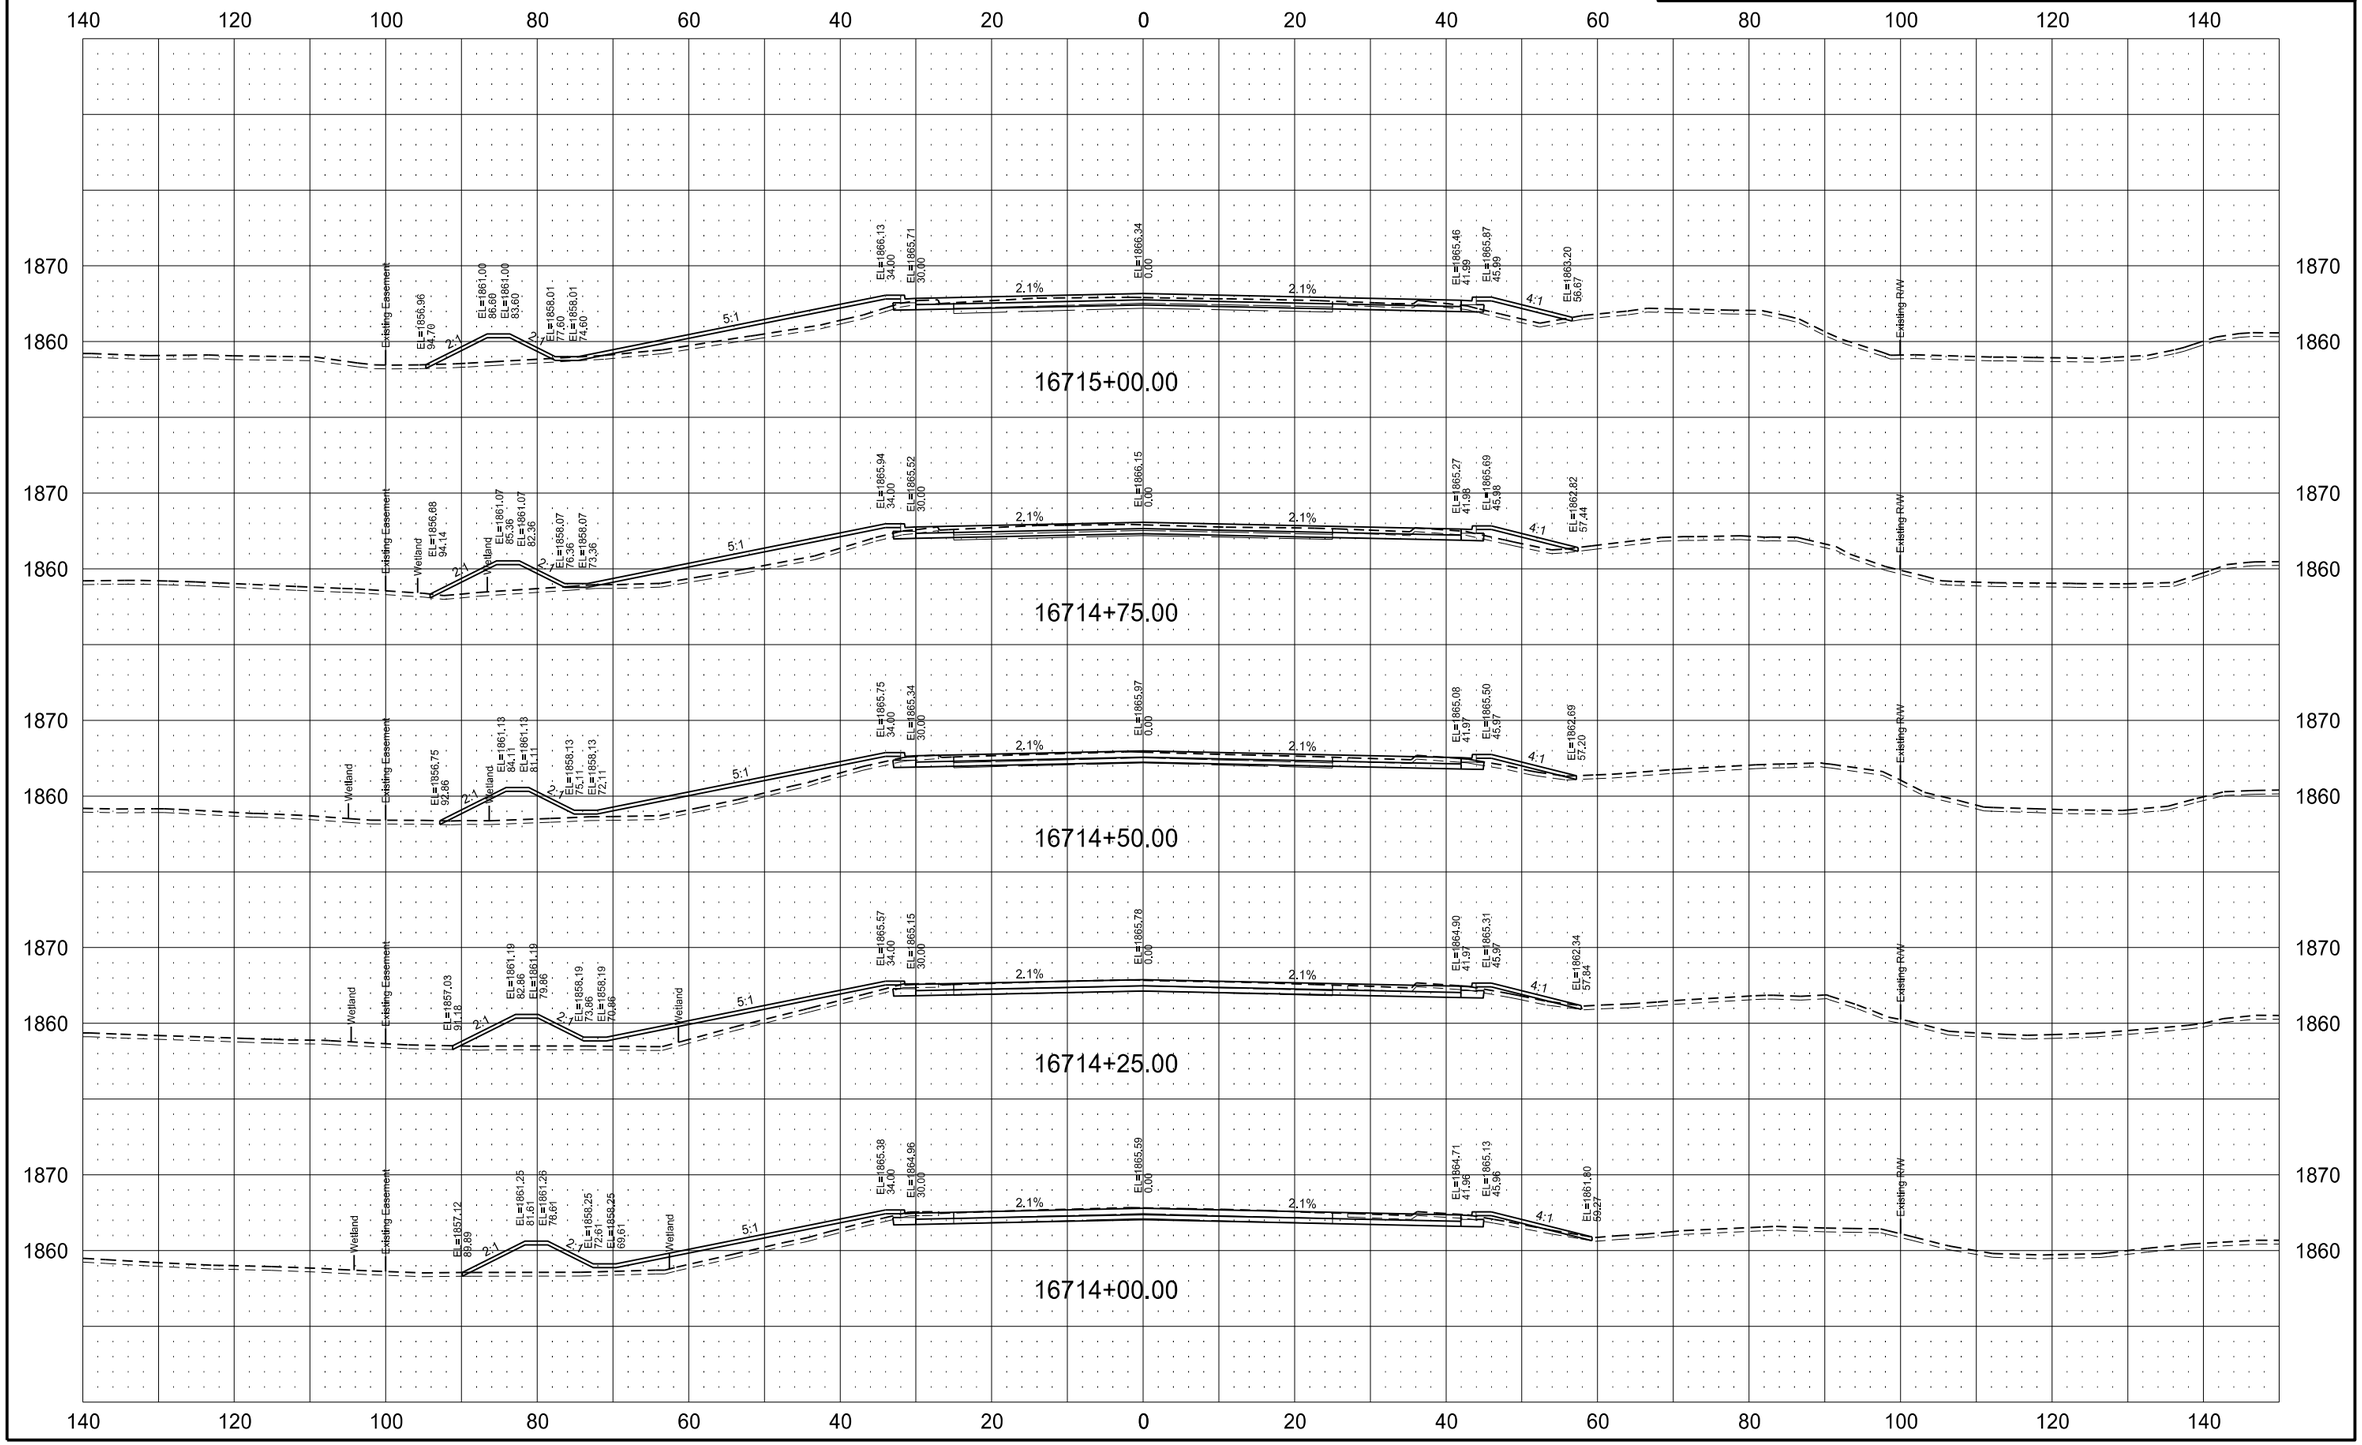

7/13/2016 10:49:11 AM nperius Q:\24\20997-01\Consultant\Design\Sheets\200XS_1804.dgn

STATE	PROJECT NO.	SECTION NO.	SHEET NO.
ND	SOIB-7-804(054)312	200	165

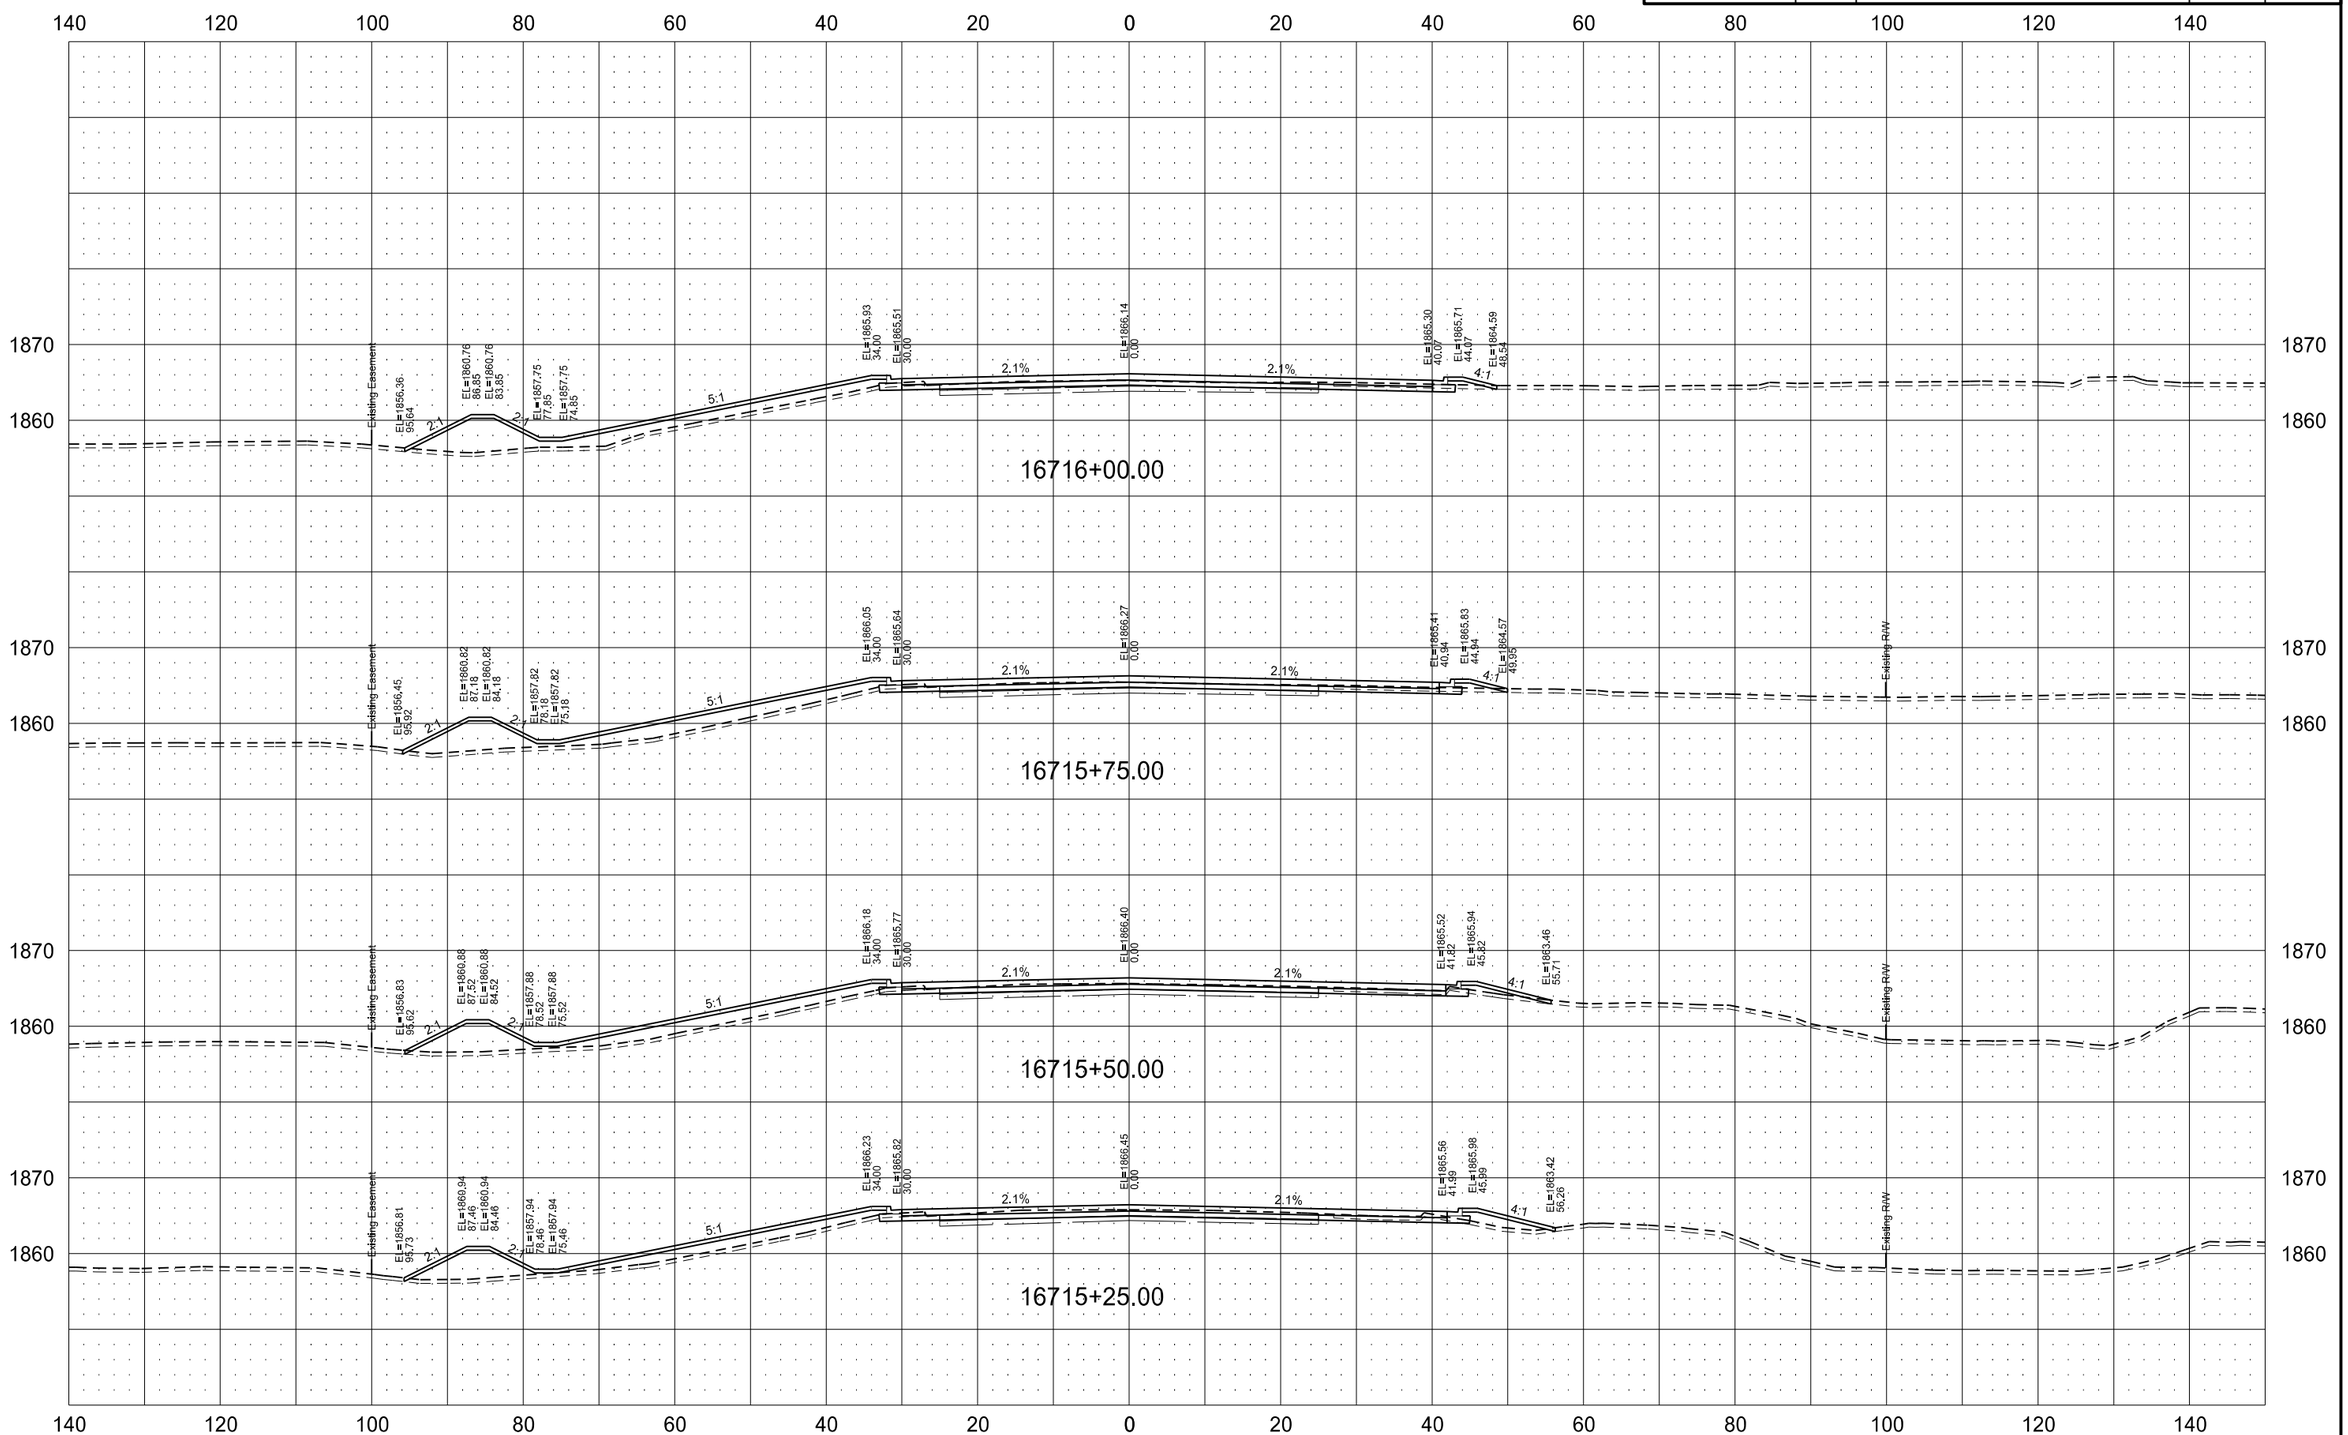

STATE	PROJECT NO.	SECTION NO.	SHEET NO.
ND	SOIB-7-804(054)312	200	166

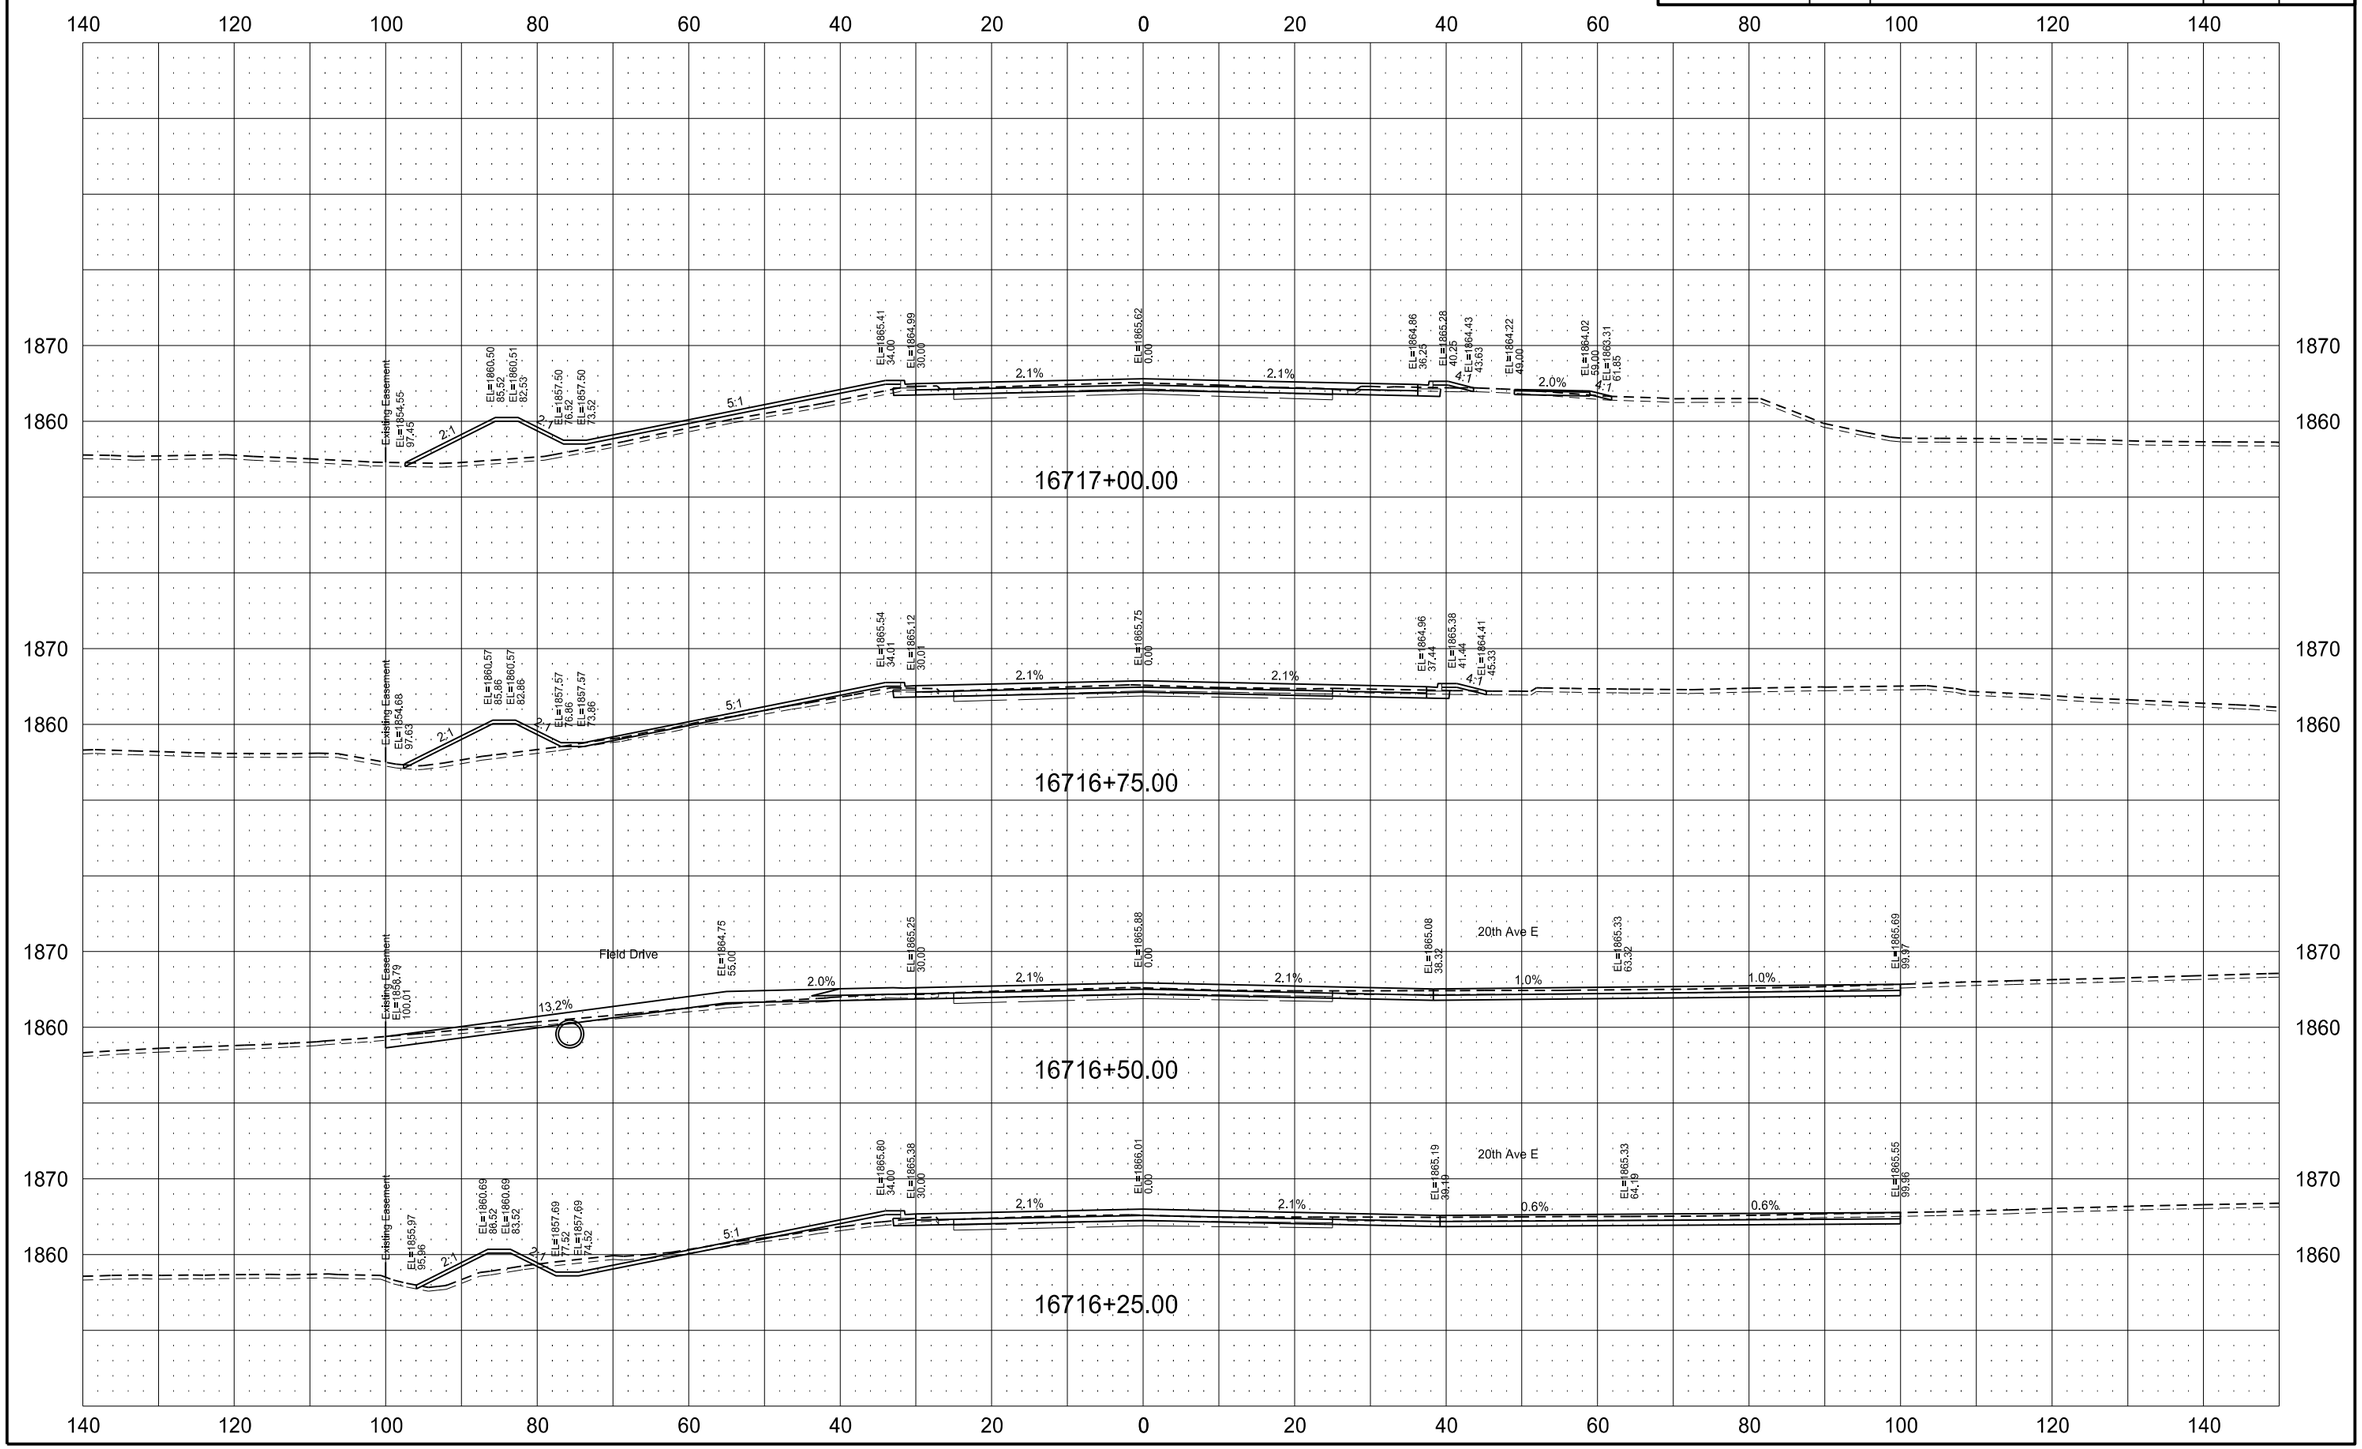

STATE	PROJECT NO.	SECTION NO.	SHEET NO.
ND	SOIB-7-804(054)312	200	167

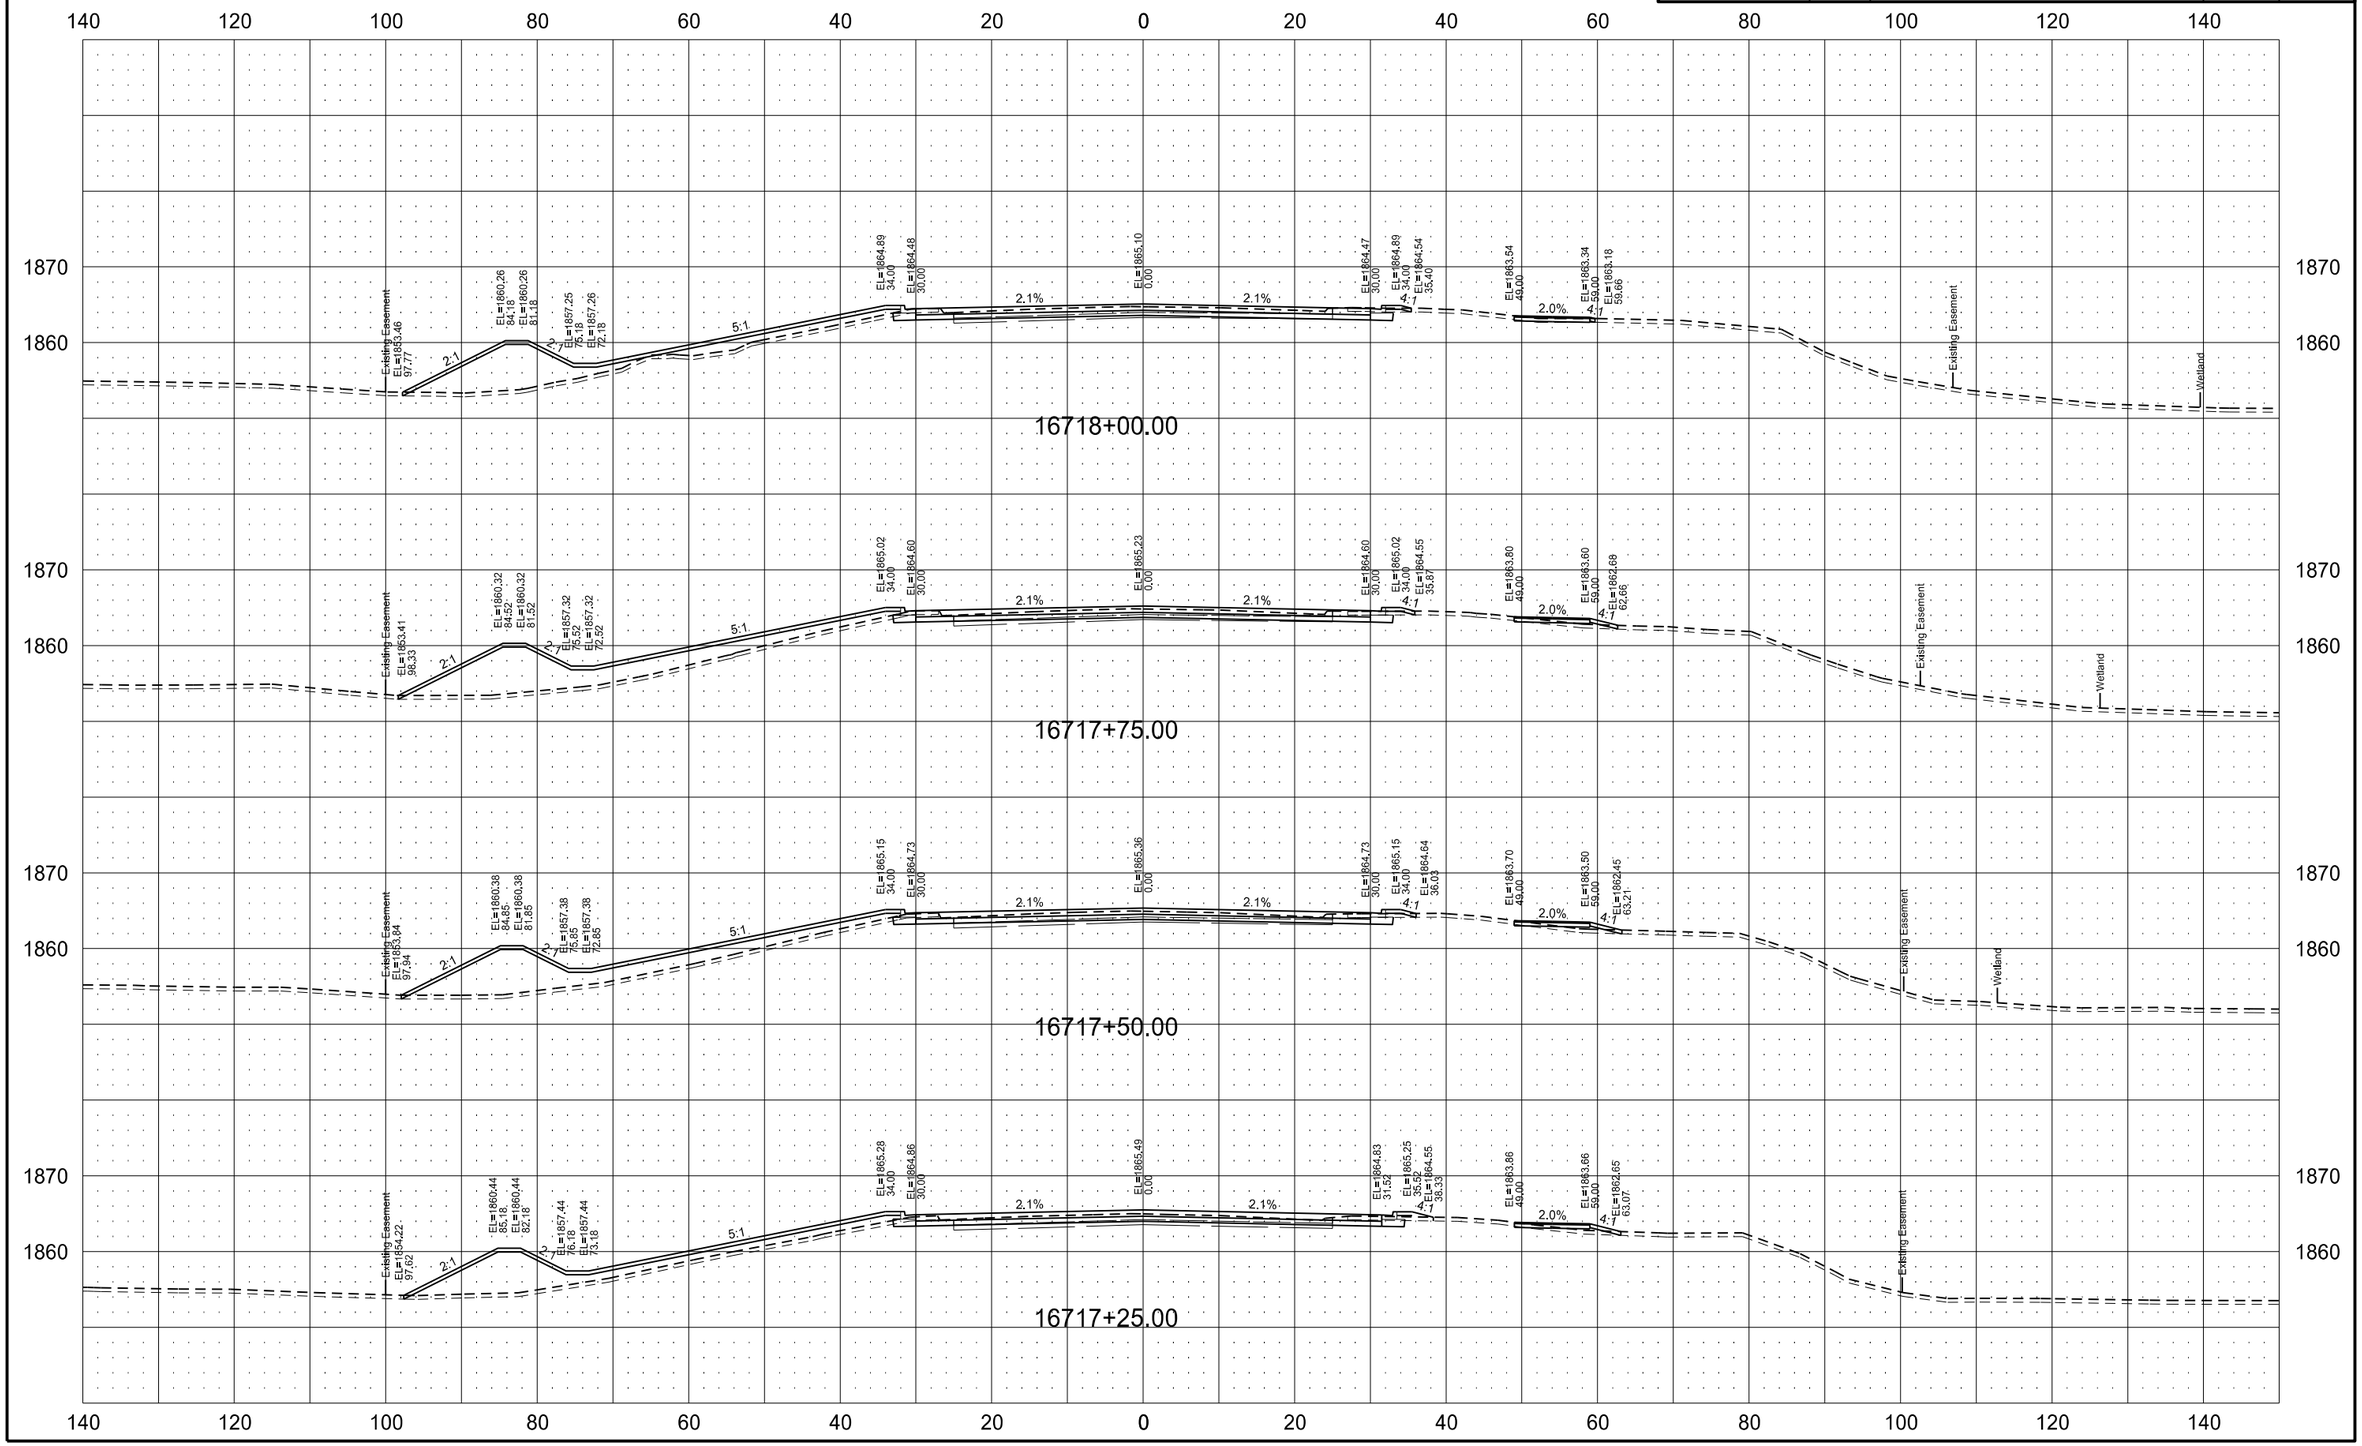

STATE	PROJECT NO.	SECTION NO.	SHEET NO.
ND	SOIB-7-804(054)312	200	168

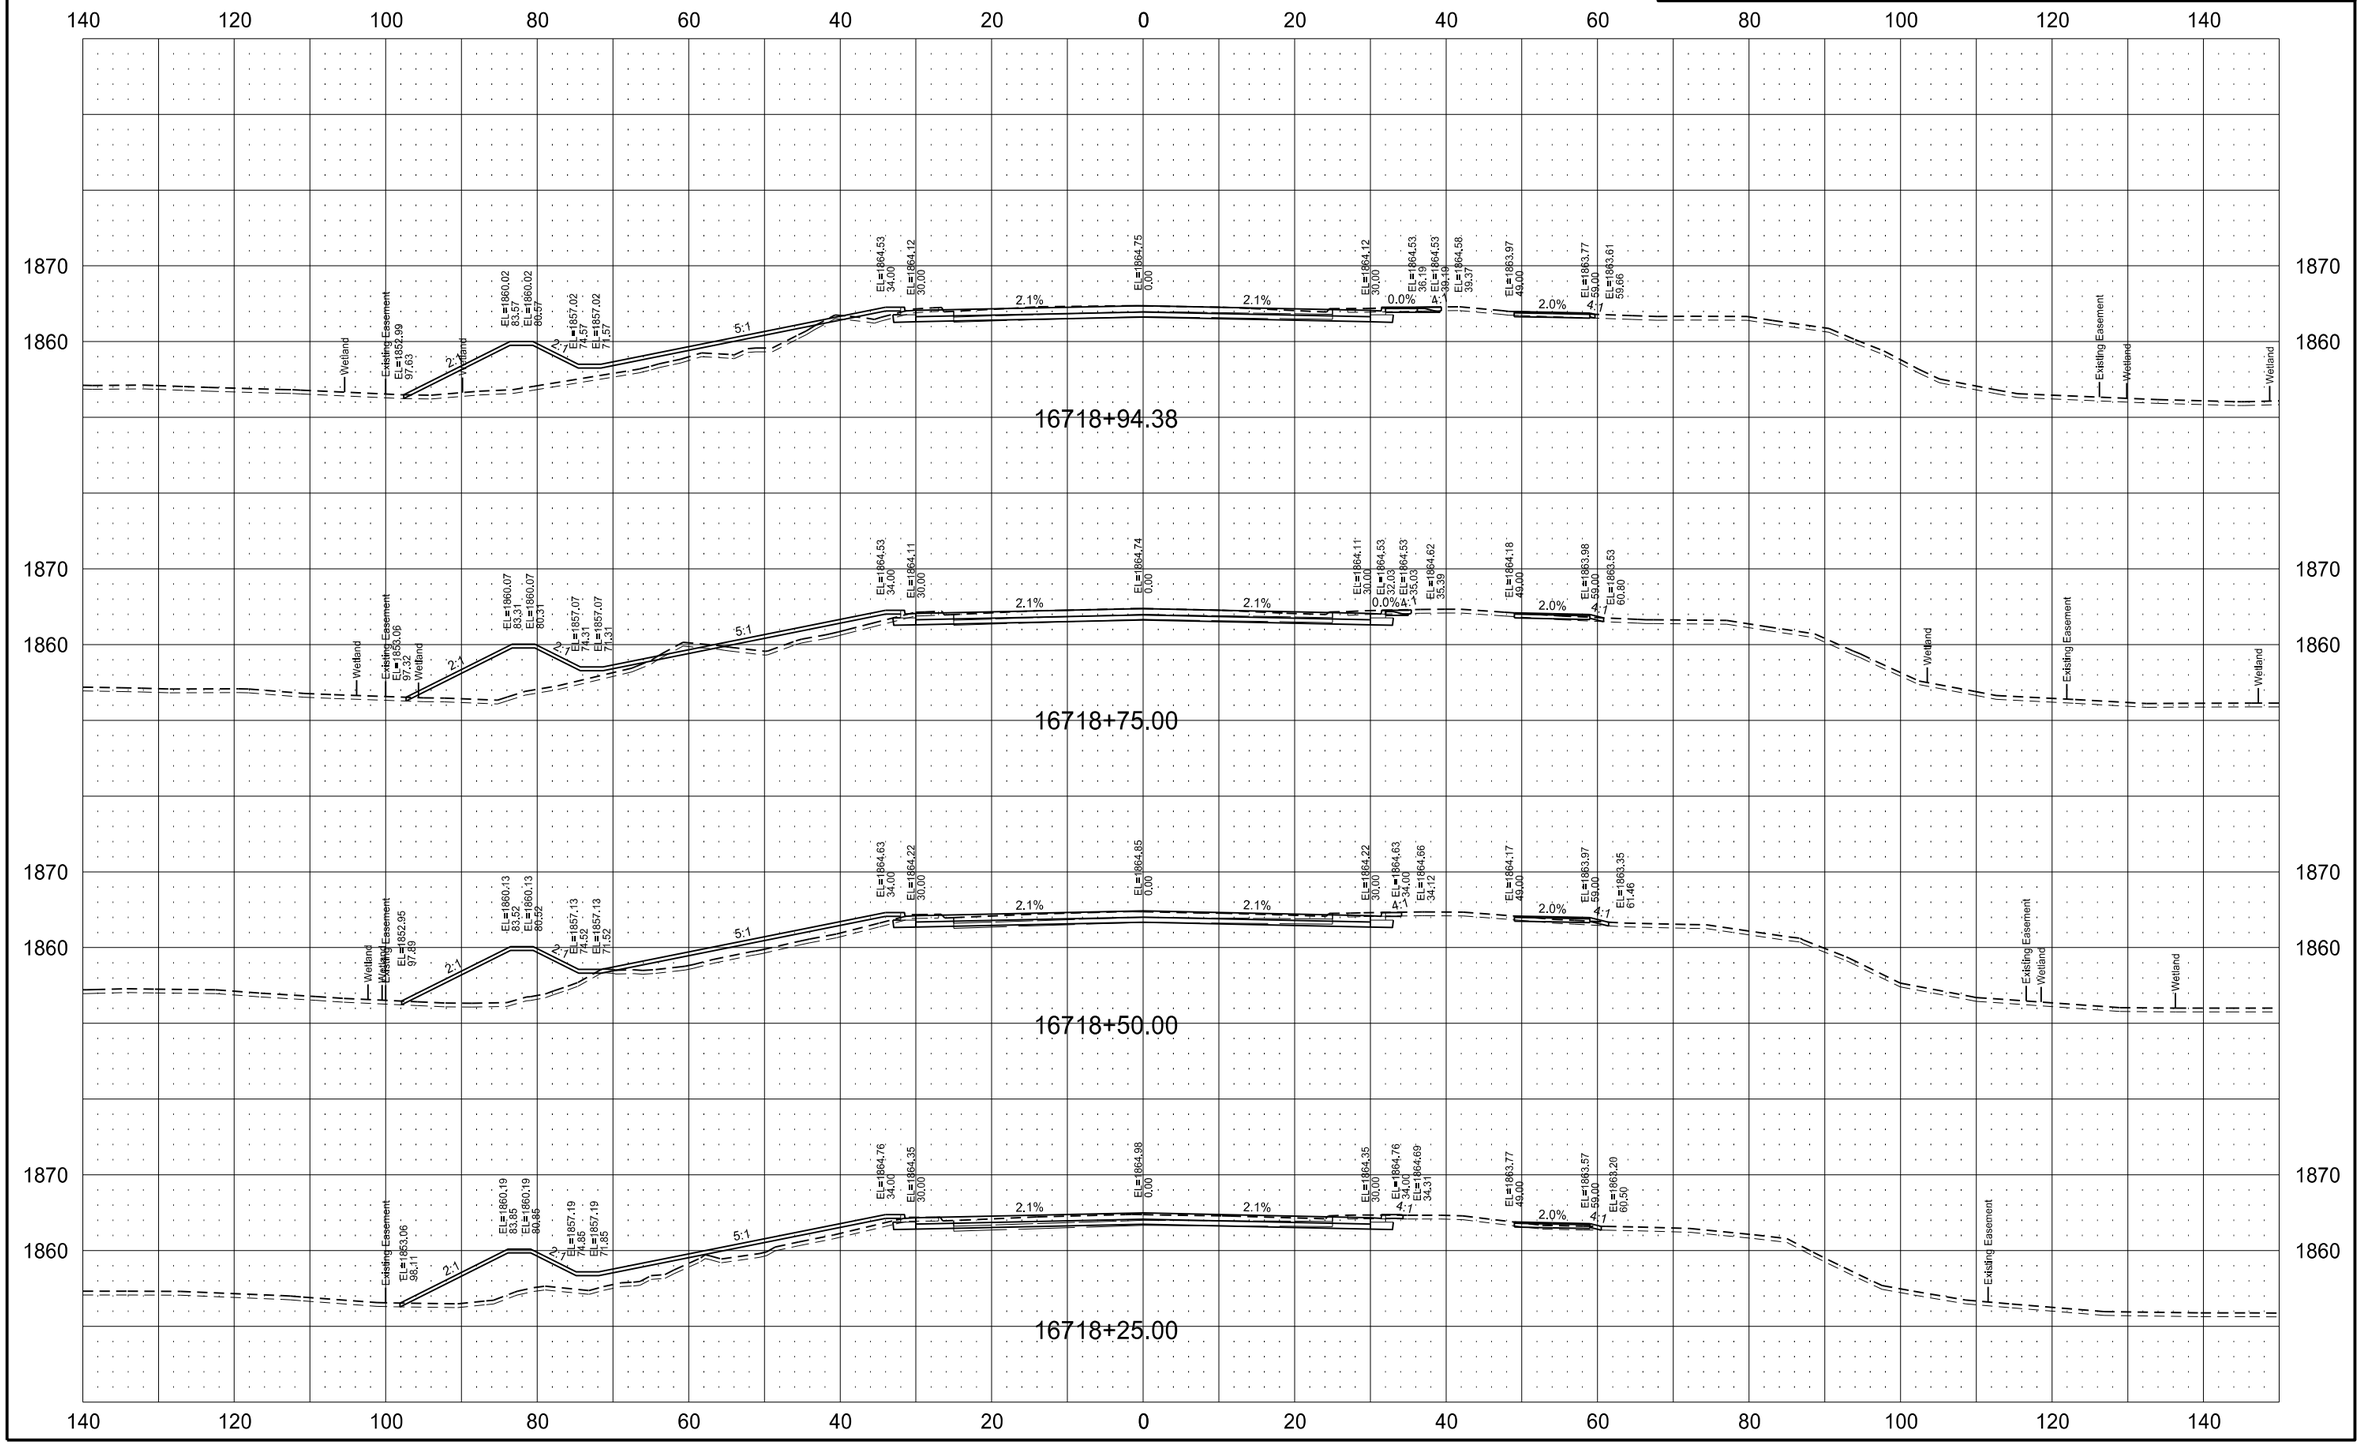

STATE	PROJECT NO.	SECTION NO.	SHEET NO.
ND	SOIB-7-804(054)312	200	169

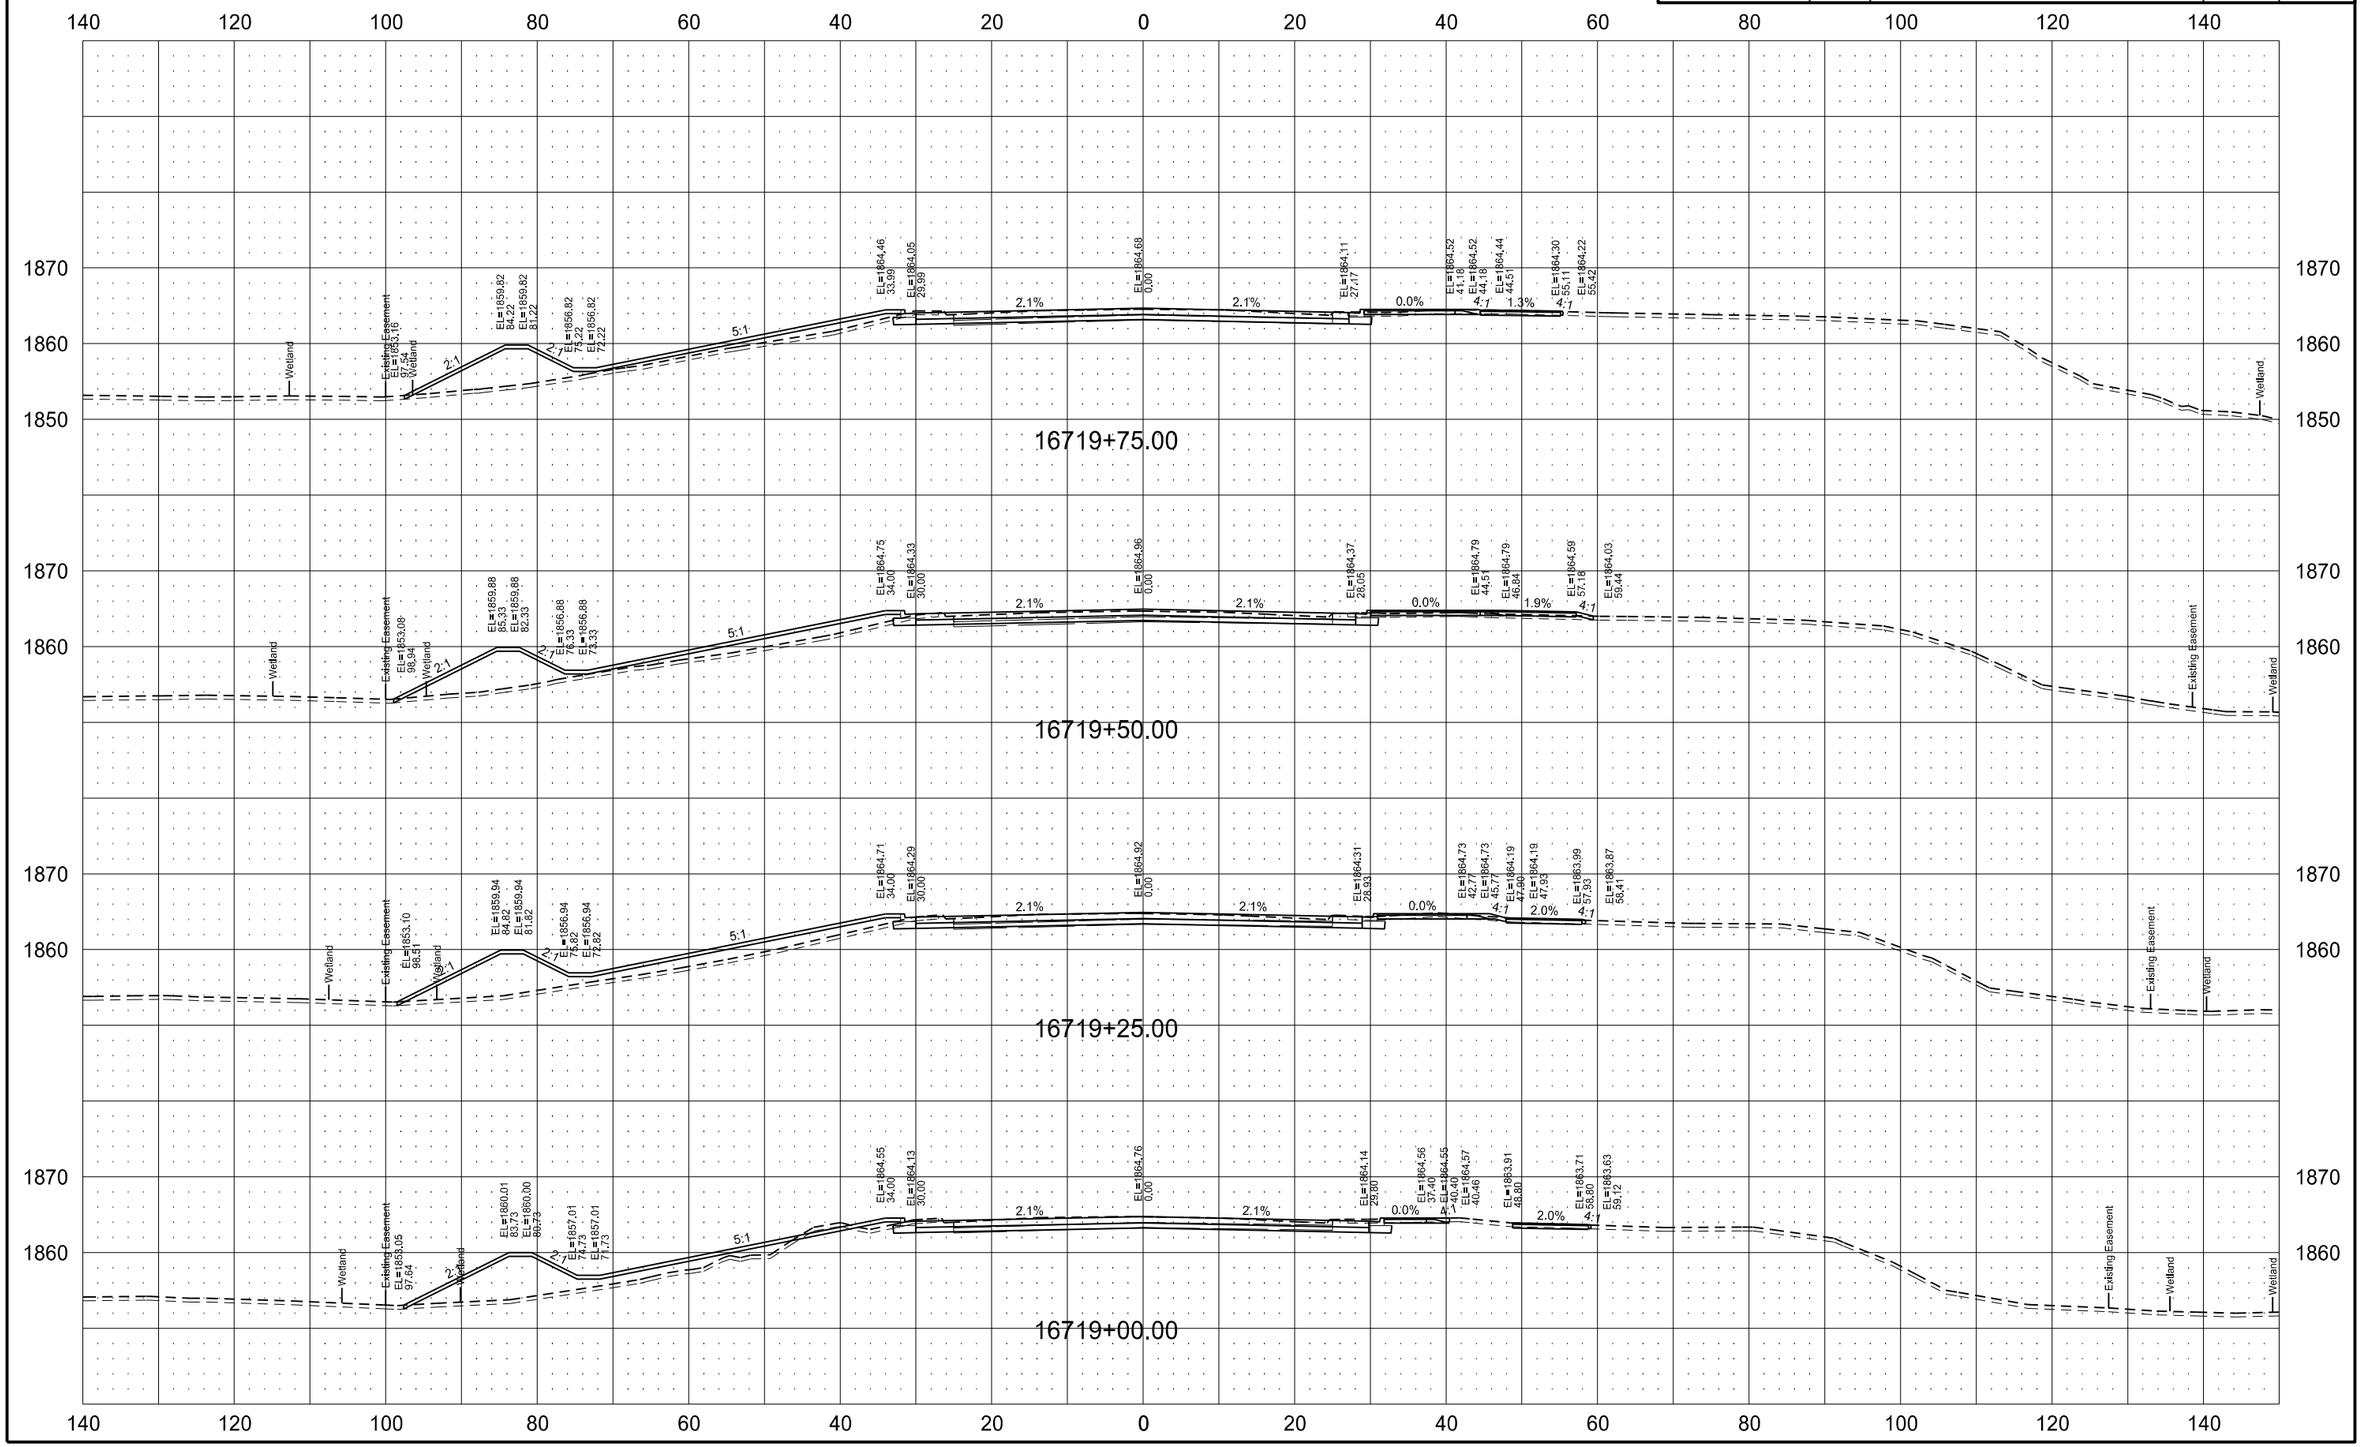

STATE	PROJECT NO.	SECTION NO.	SHEET NO.
ND	SOIB-7-804(054)312	200	170

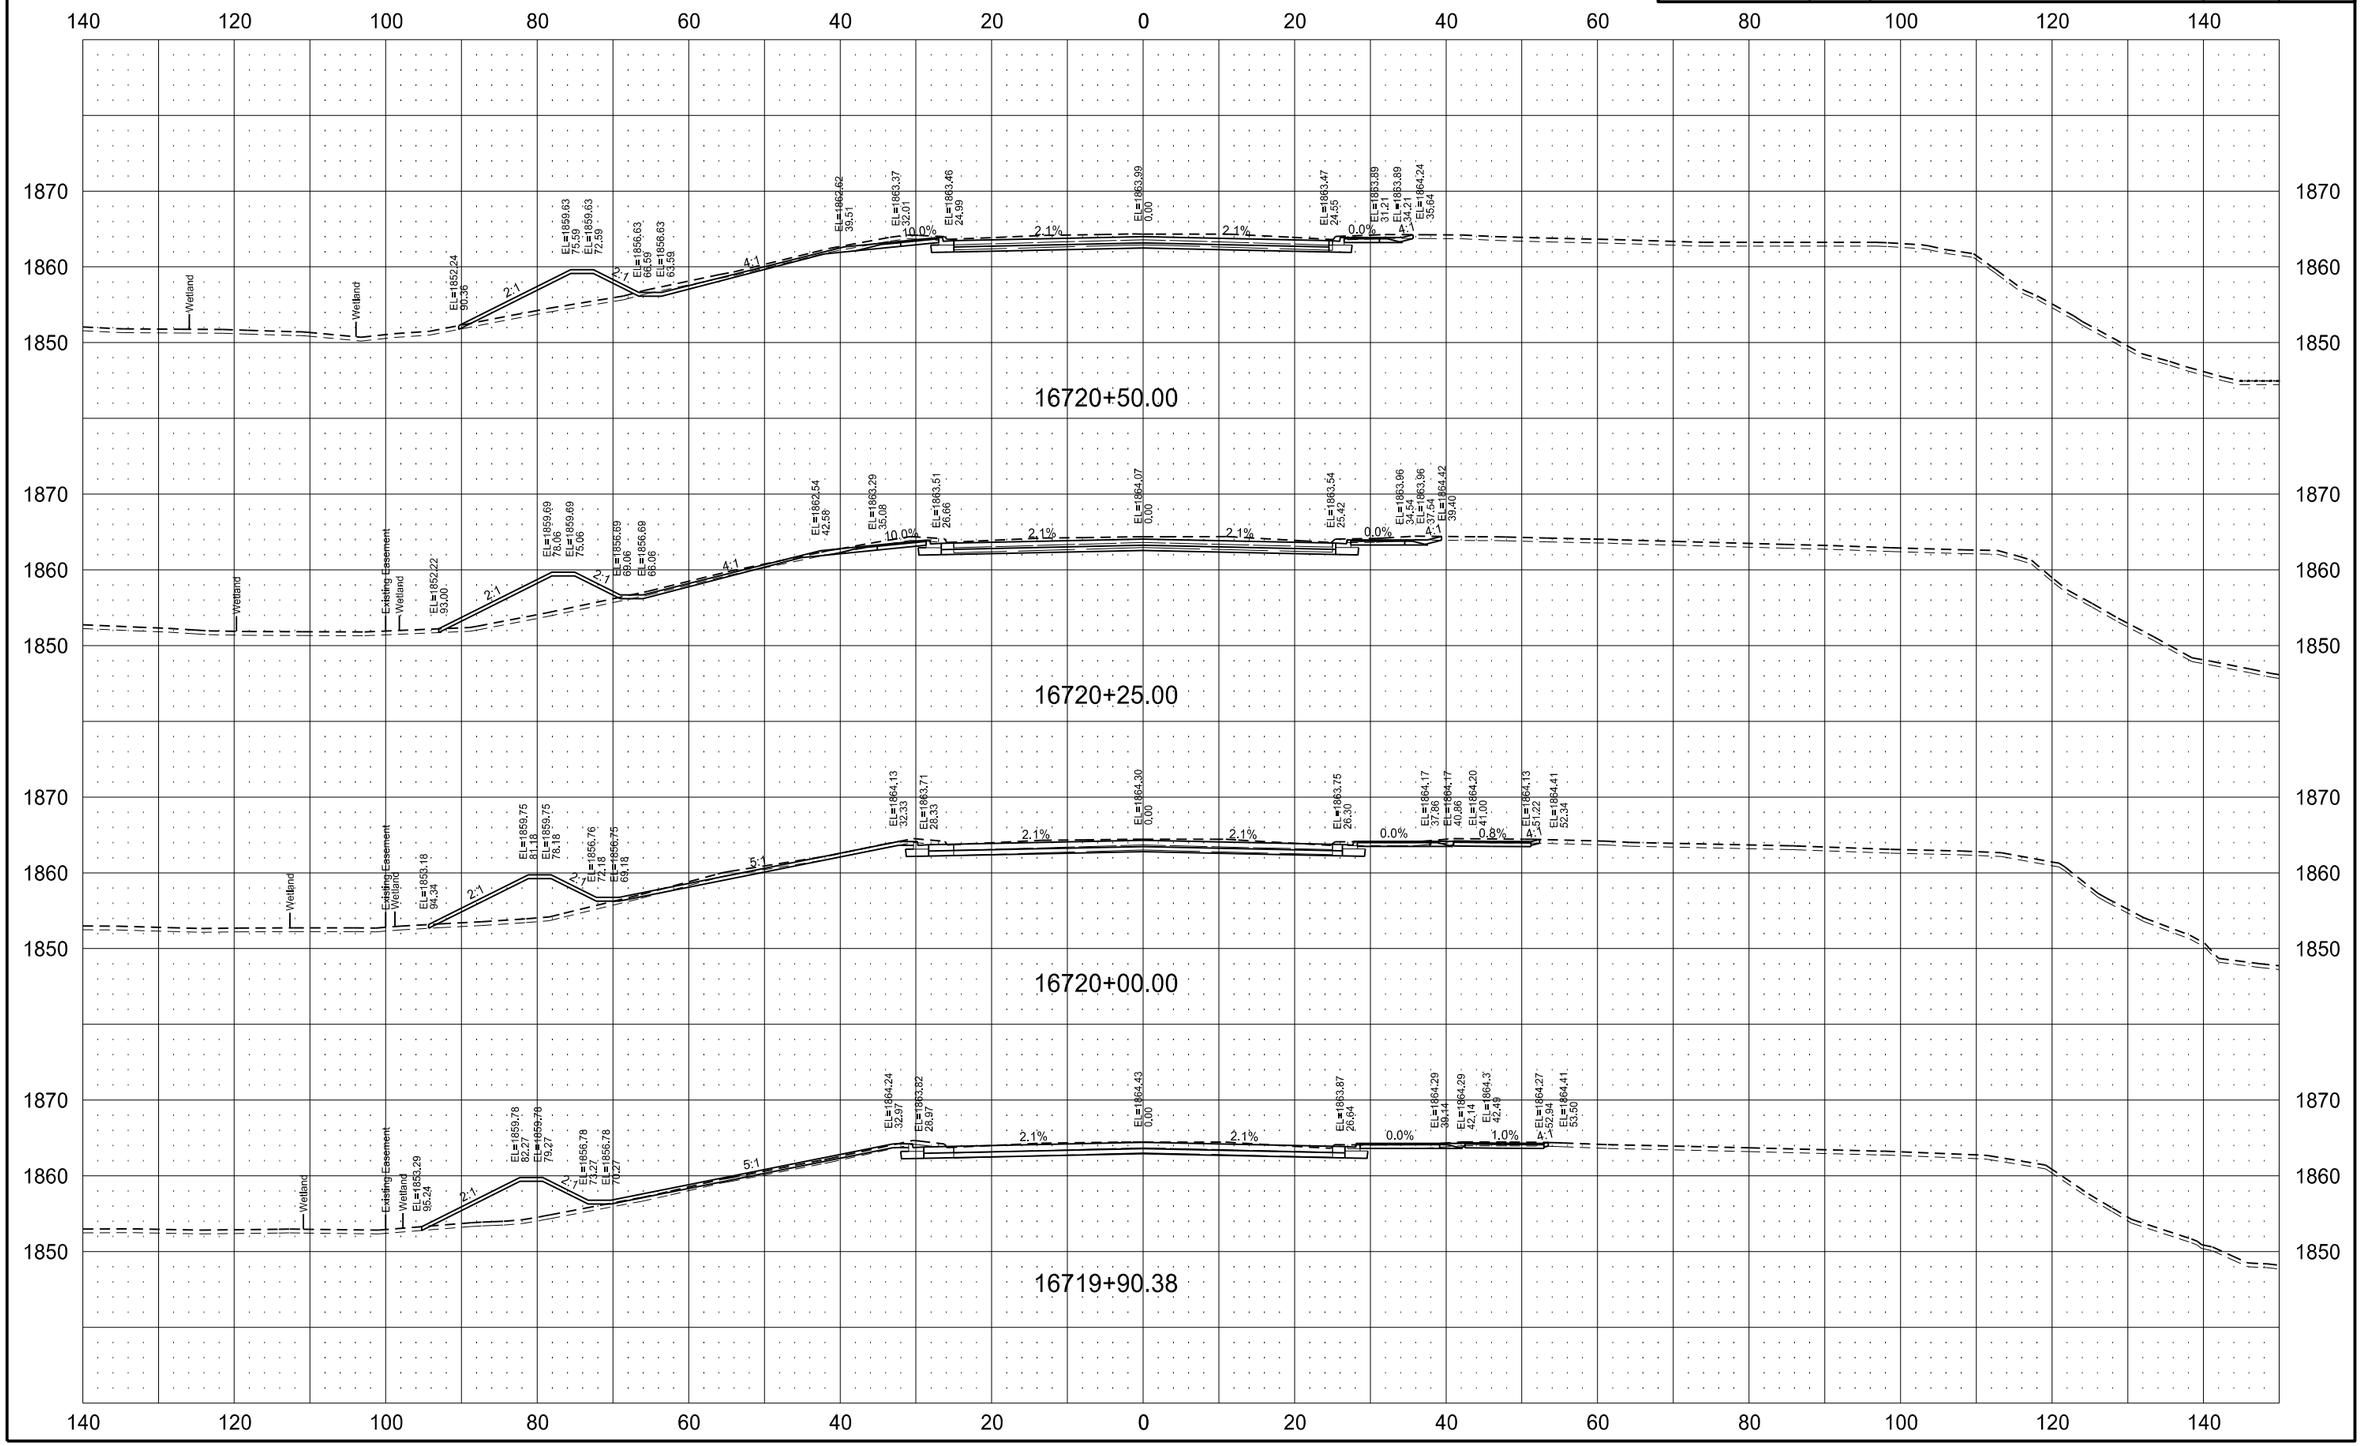

7/13/2016 10:50:28 AM nperius Q:\24\20997-01\Consultant\Design\Sheets\200XS_1804.dgn

STATE	PROJECT NO.	SECTION NO.	SHEET NO.
ND	SOIB-7-804(054)312	200	171

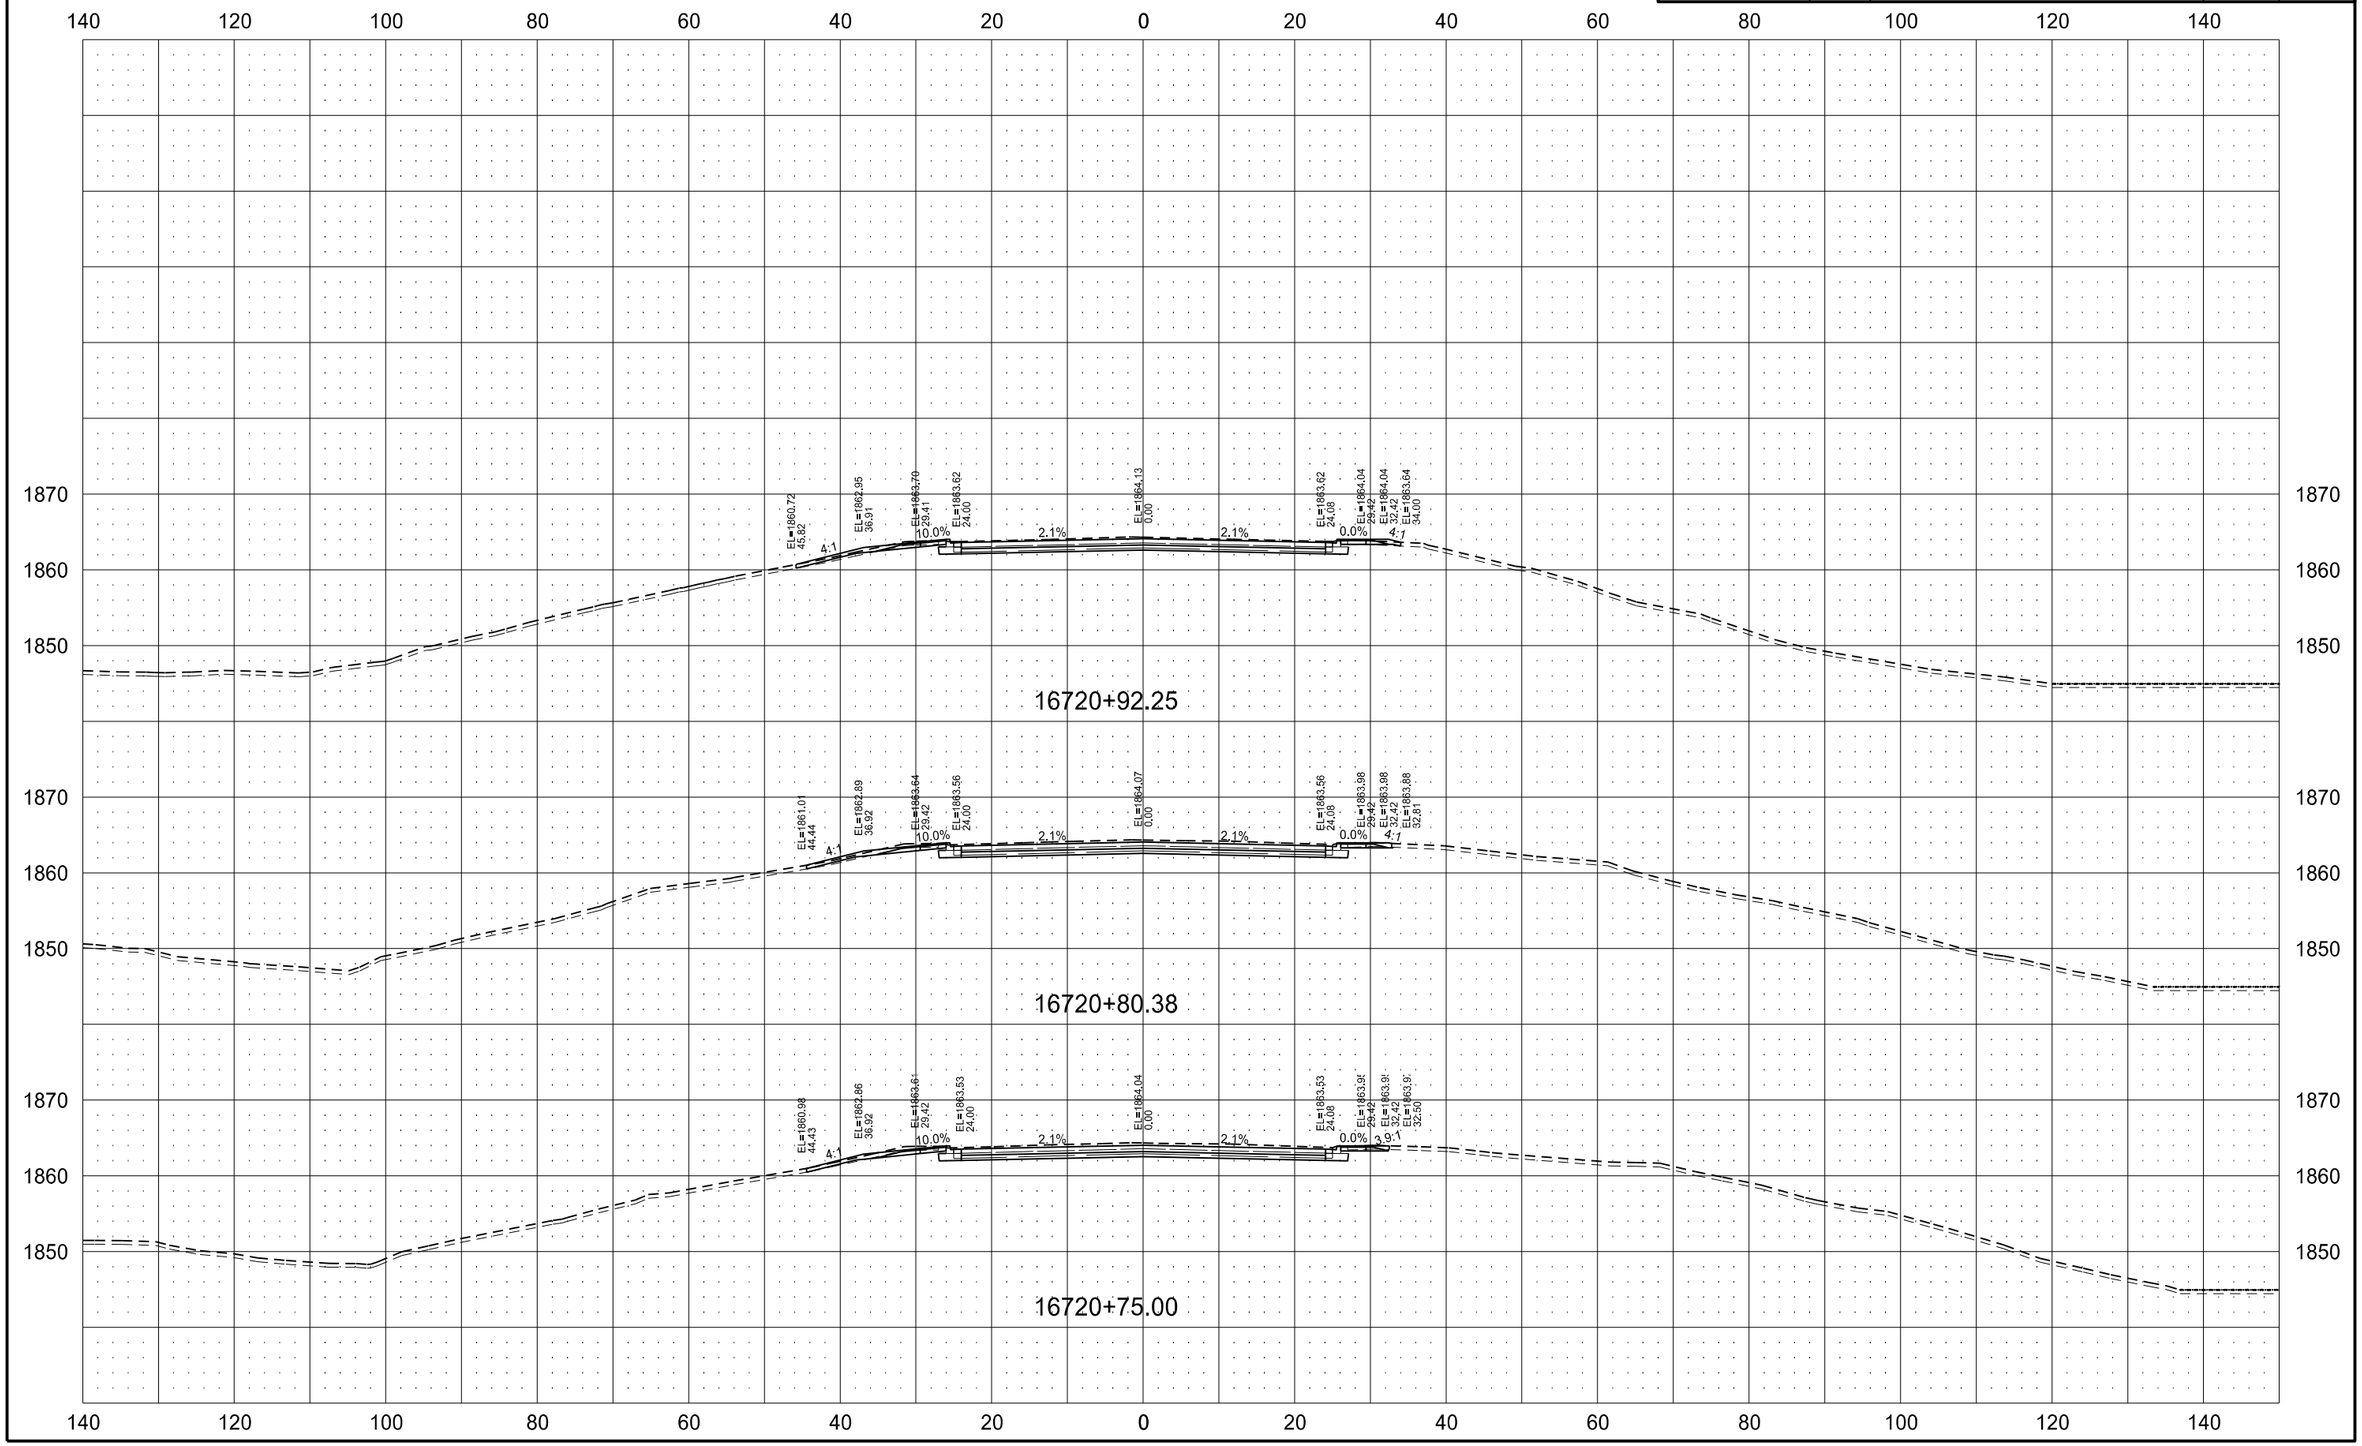

7/13/2016 10:50:40 AM nperius Q:\24\20997-01\Consultant\Design\Sheets\200XS_1804.dgn

STATE	PROJECT NO.	SECTION NO.	SHEET NO.
ND	SOIB-7-804(054)312	200	172

APPROACH 16523 – LEFT

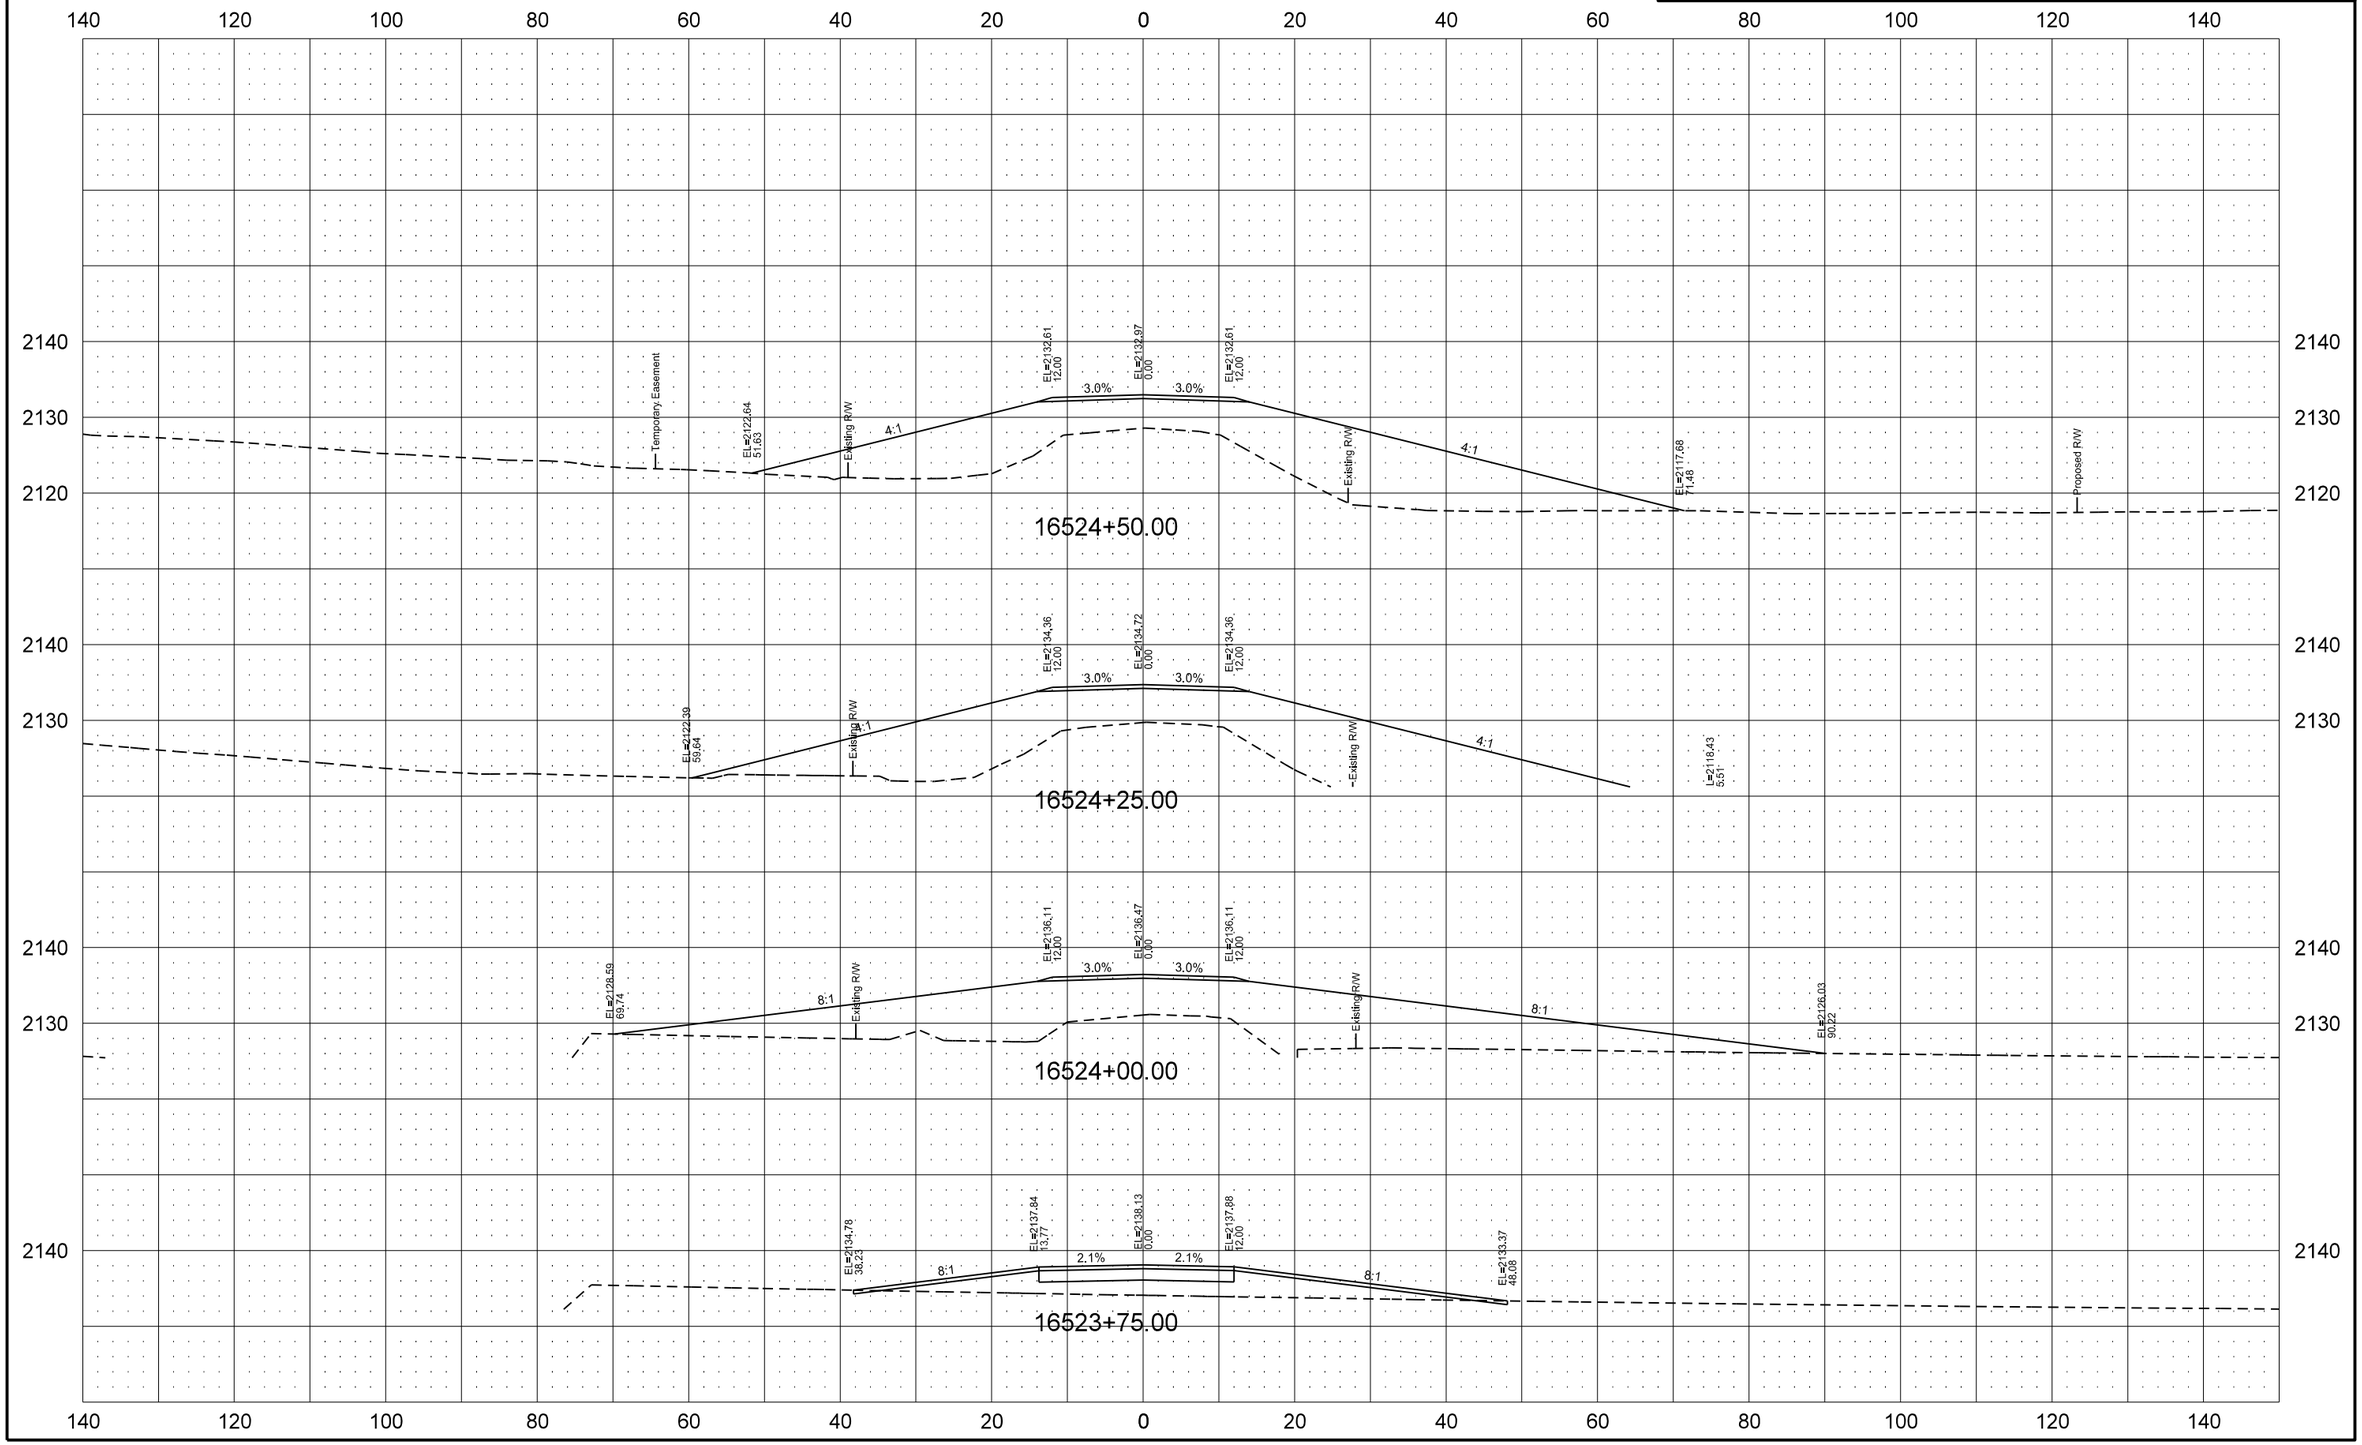

6/28/2016 4:40:32 PM kcarey Q:\24\20997-01\Consultant\DESIGN\Sheets\200XS_App16523L.dgn

STATE	PROJECT NO.	SECTION NO.	SHEET NO.
ND	SOIB-7-804(054)312	200	173

APPROACH 16523 – LEFT

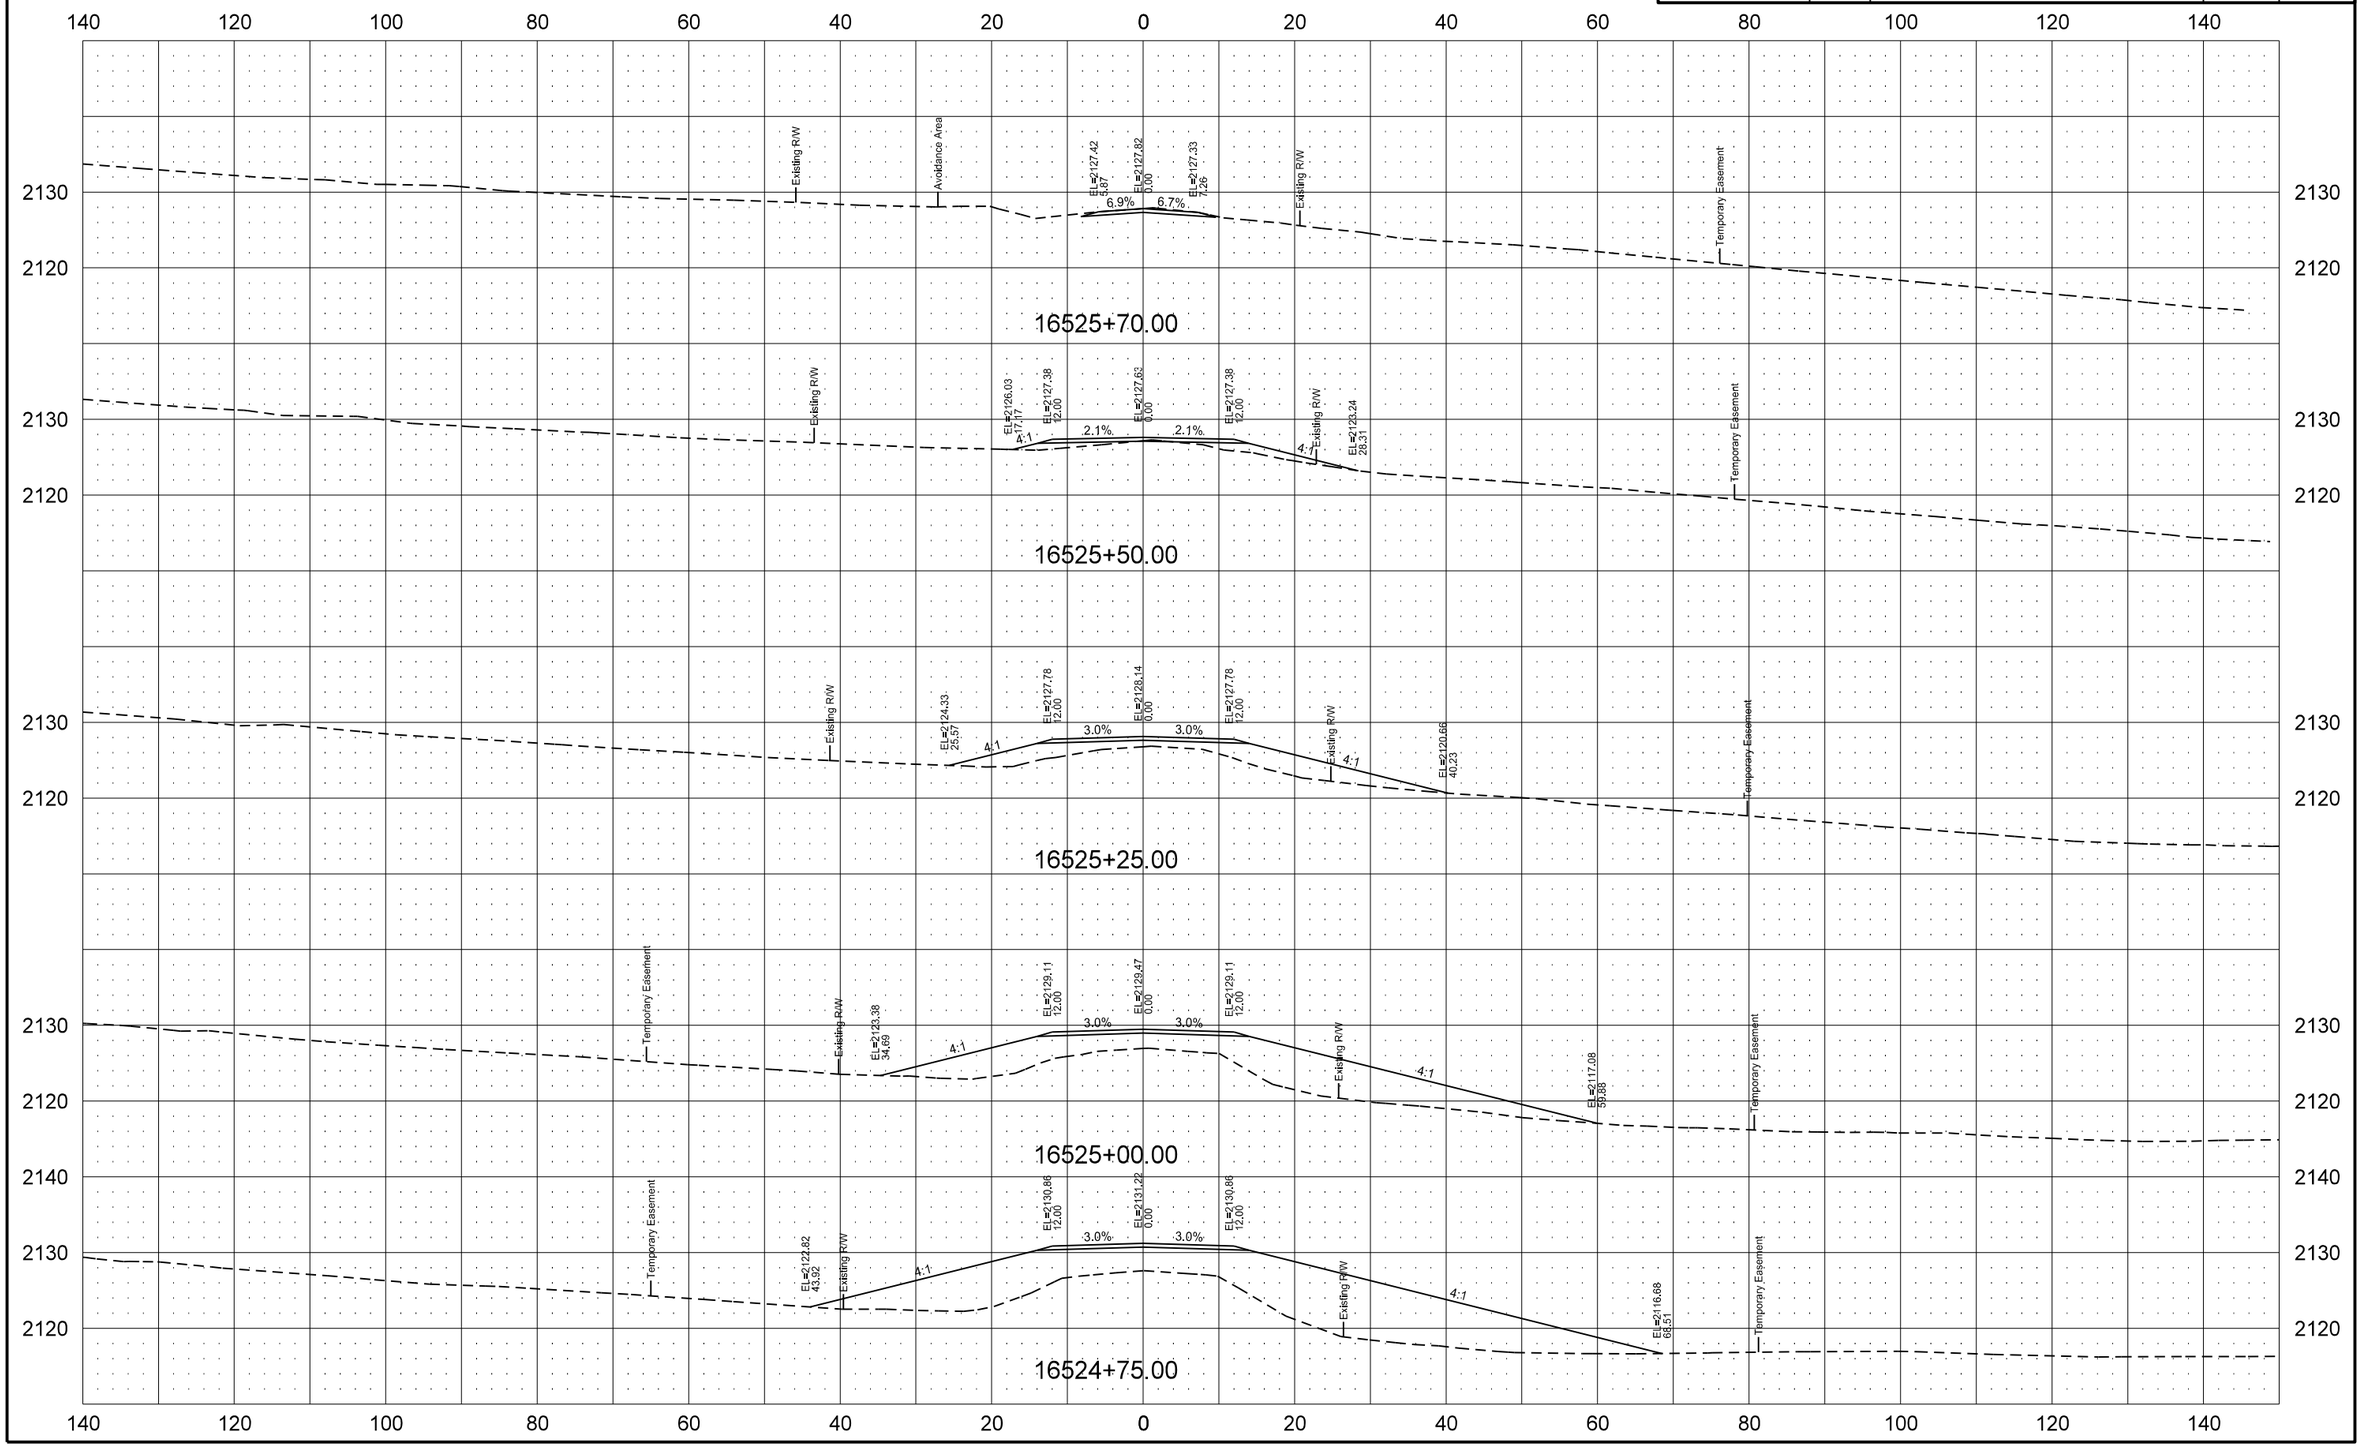

6/28/2016 4:40:32 PM kcarey Q:\24\20997-01\Consultant\DESIGN\Sheets\200XS_App16523L.dgn

STATE	PROJECT NO.	SECTION NO.	SHEET NO.
ND	SOIB-7-804(054)312	200	174

APPROACH 16601 – LEFT

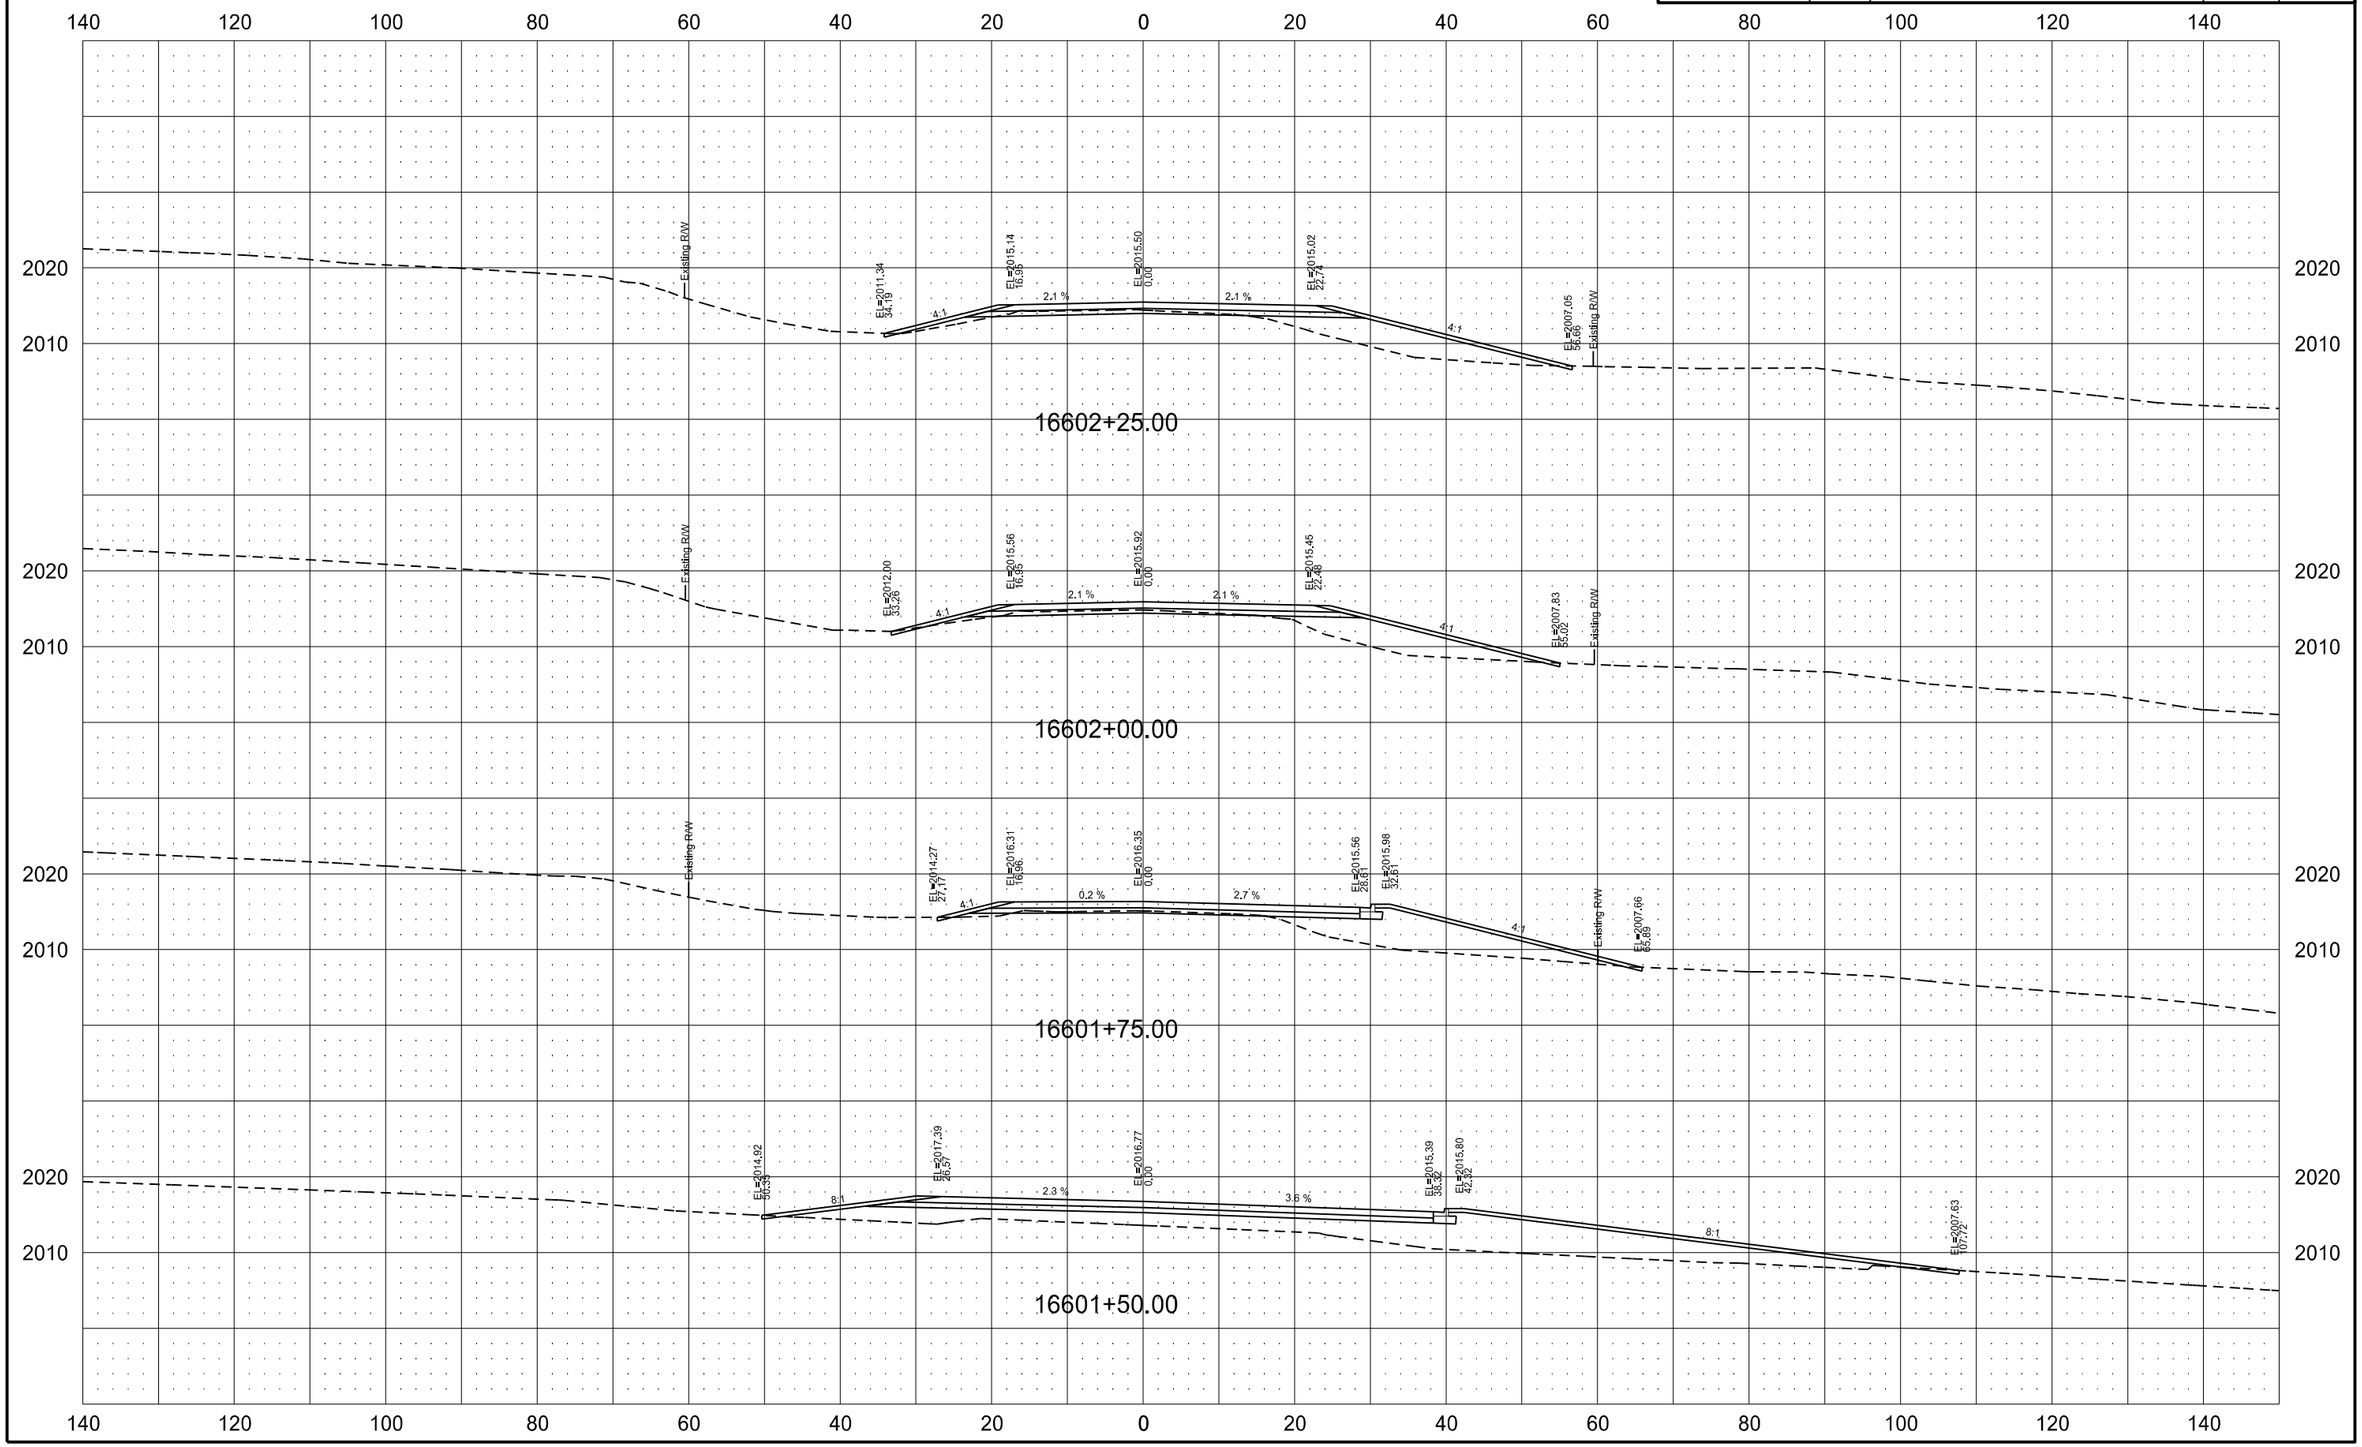

6/28/2016 4:44:40 PM kcarey Q:\24\20997-01\Consultant\DESIGN\Sheets\200XS_App16601L.dgn

STATE	PROJECT NO.	SECTION NO.	SHEET NO.
ND	SOIB-7-804(054)312	200	175

APPROACH 16601 – LEFT

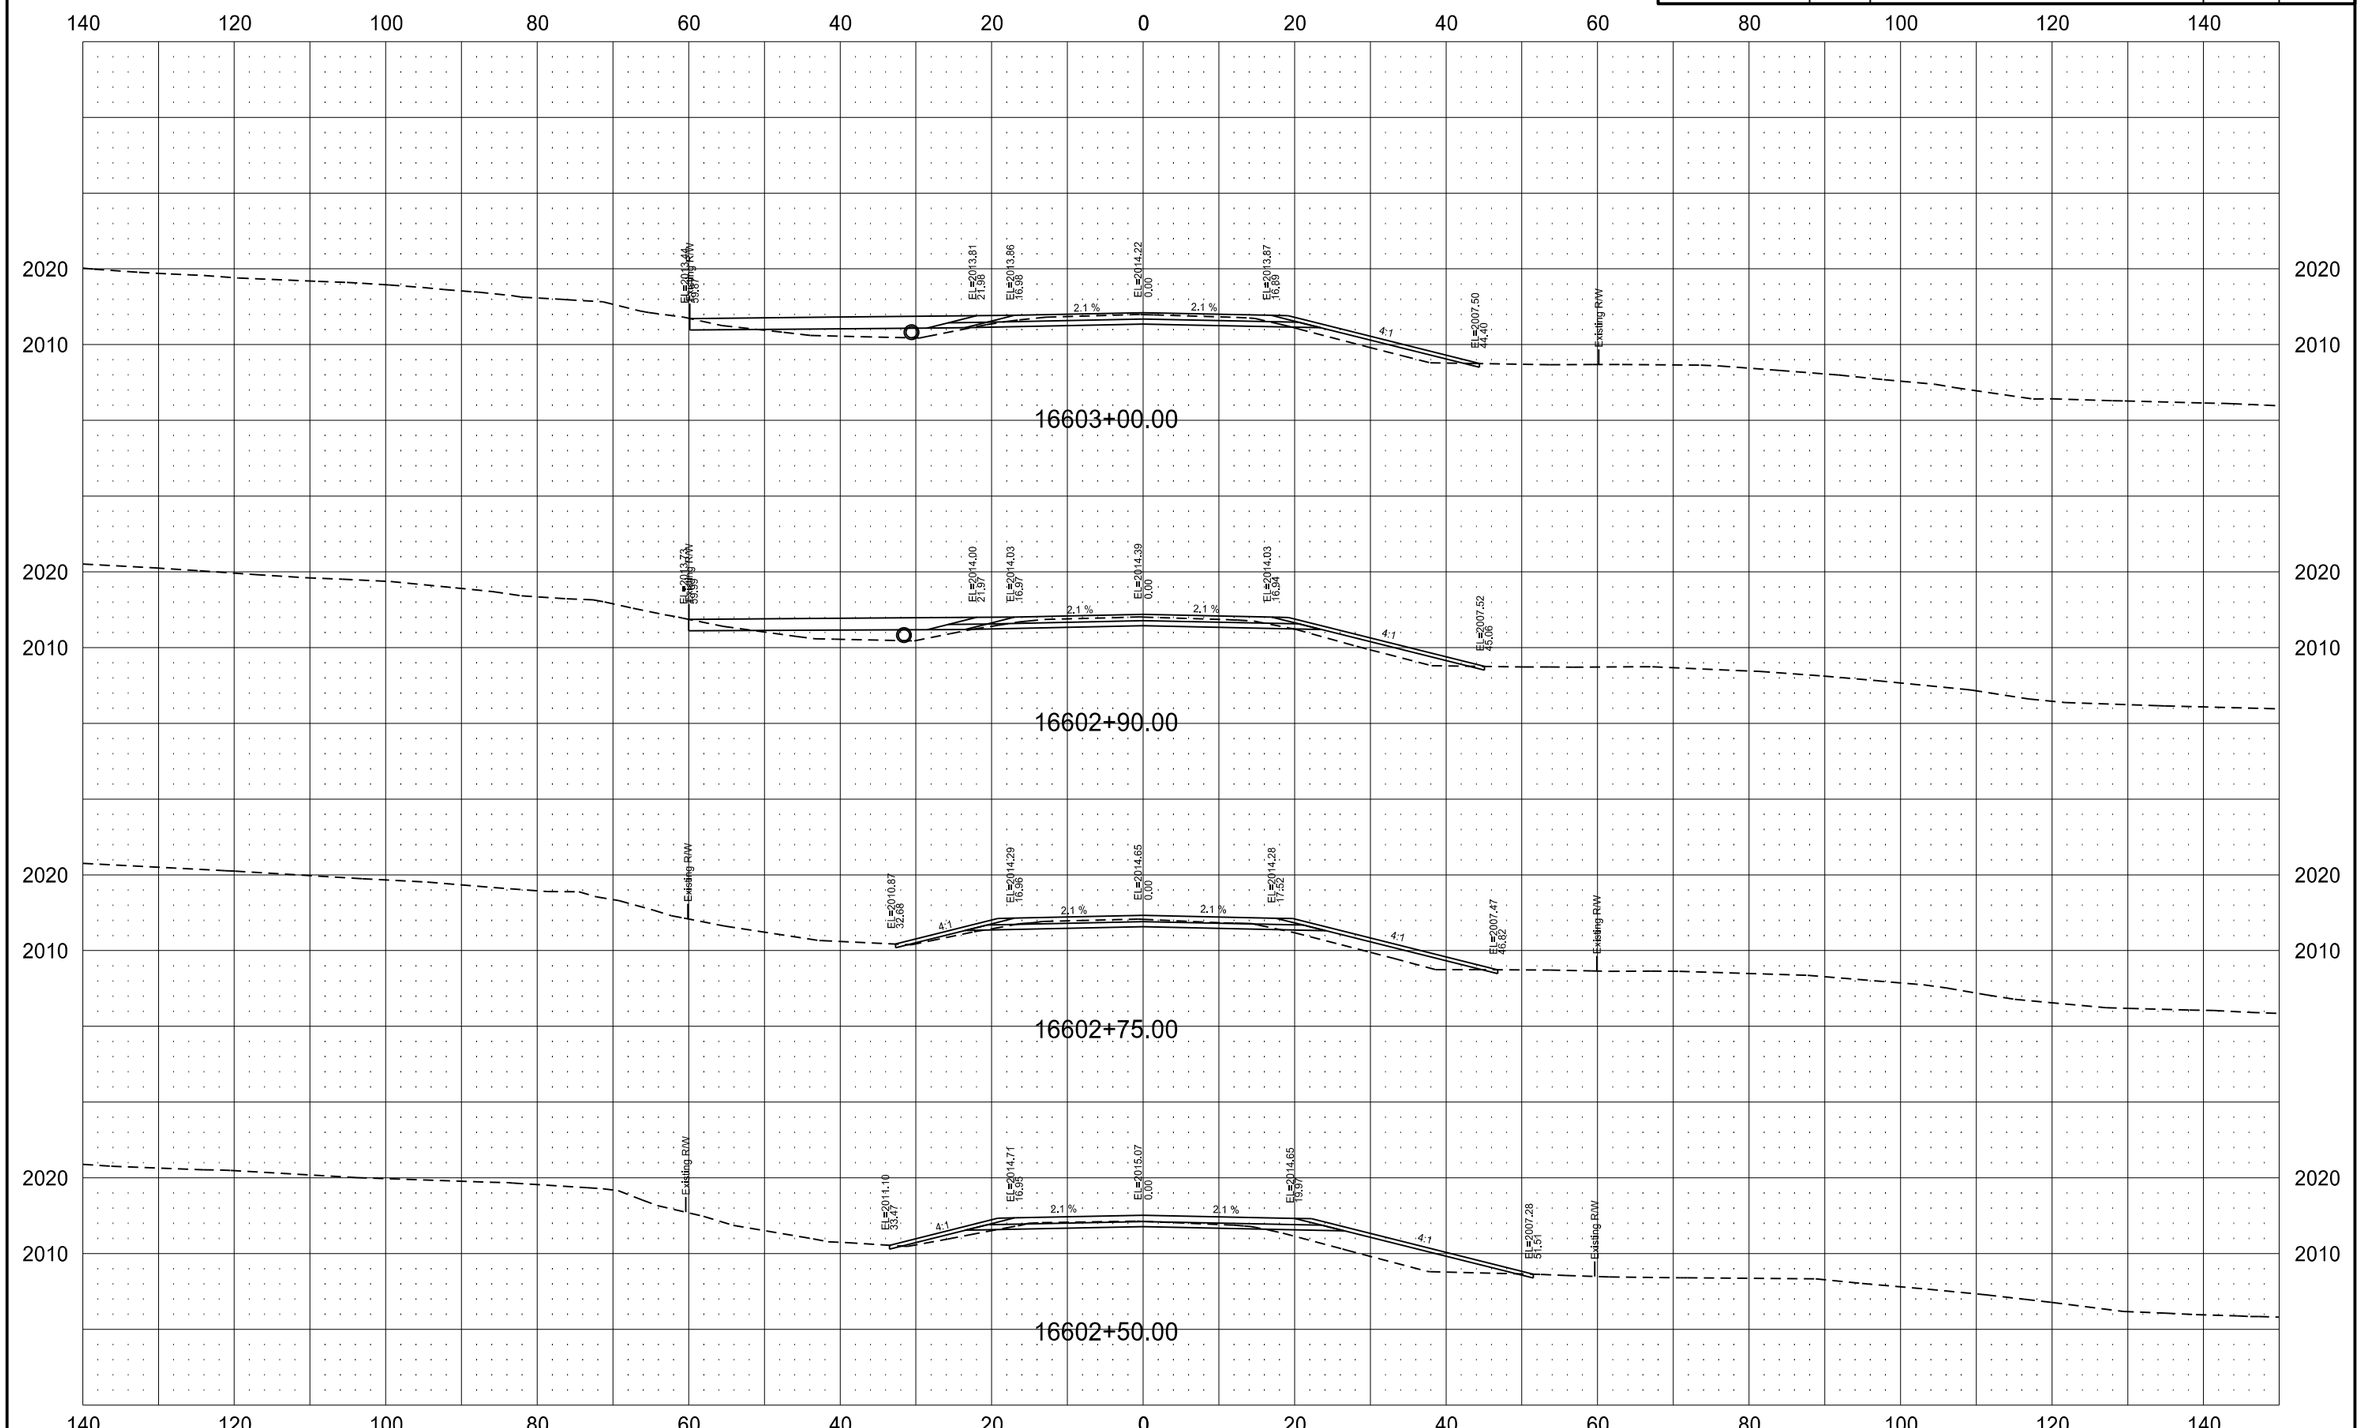

6/28/2016 4:44:41 PM kcarey Q:\24\20997-01\Consultant\DESIGN\Sheets\200XS_App16601L.dgn

	STATE	PROJECT NO.	SECTION NO.	SHEET NO.
	ND	SOIB-7-804(054)312	200	176

APPROACH 16601 – LEFT

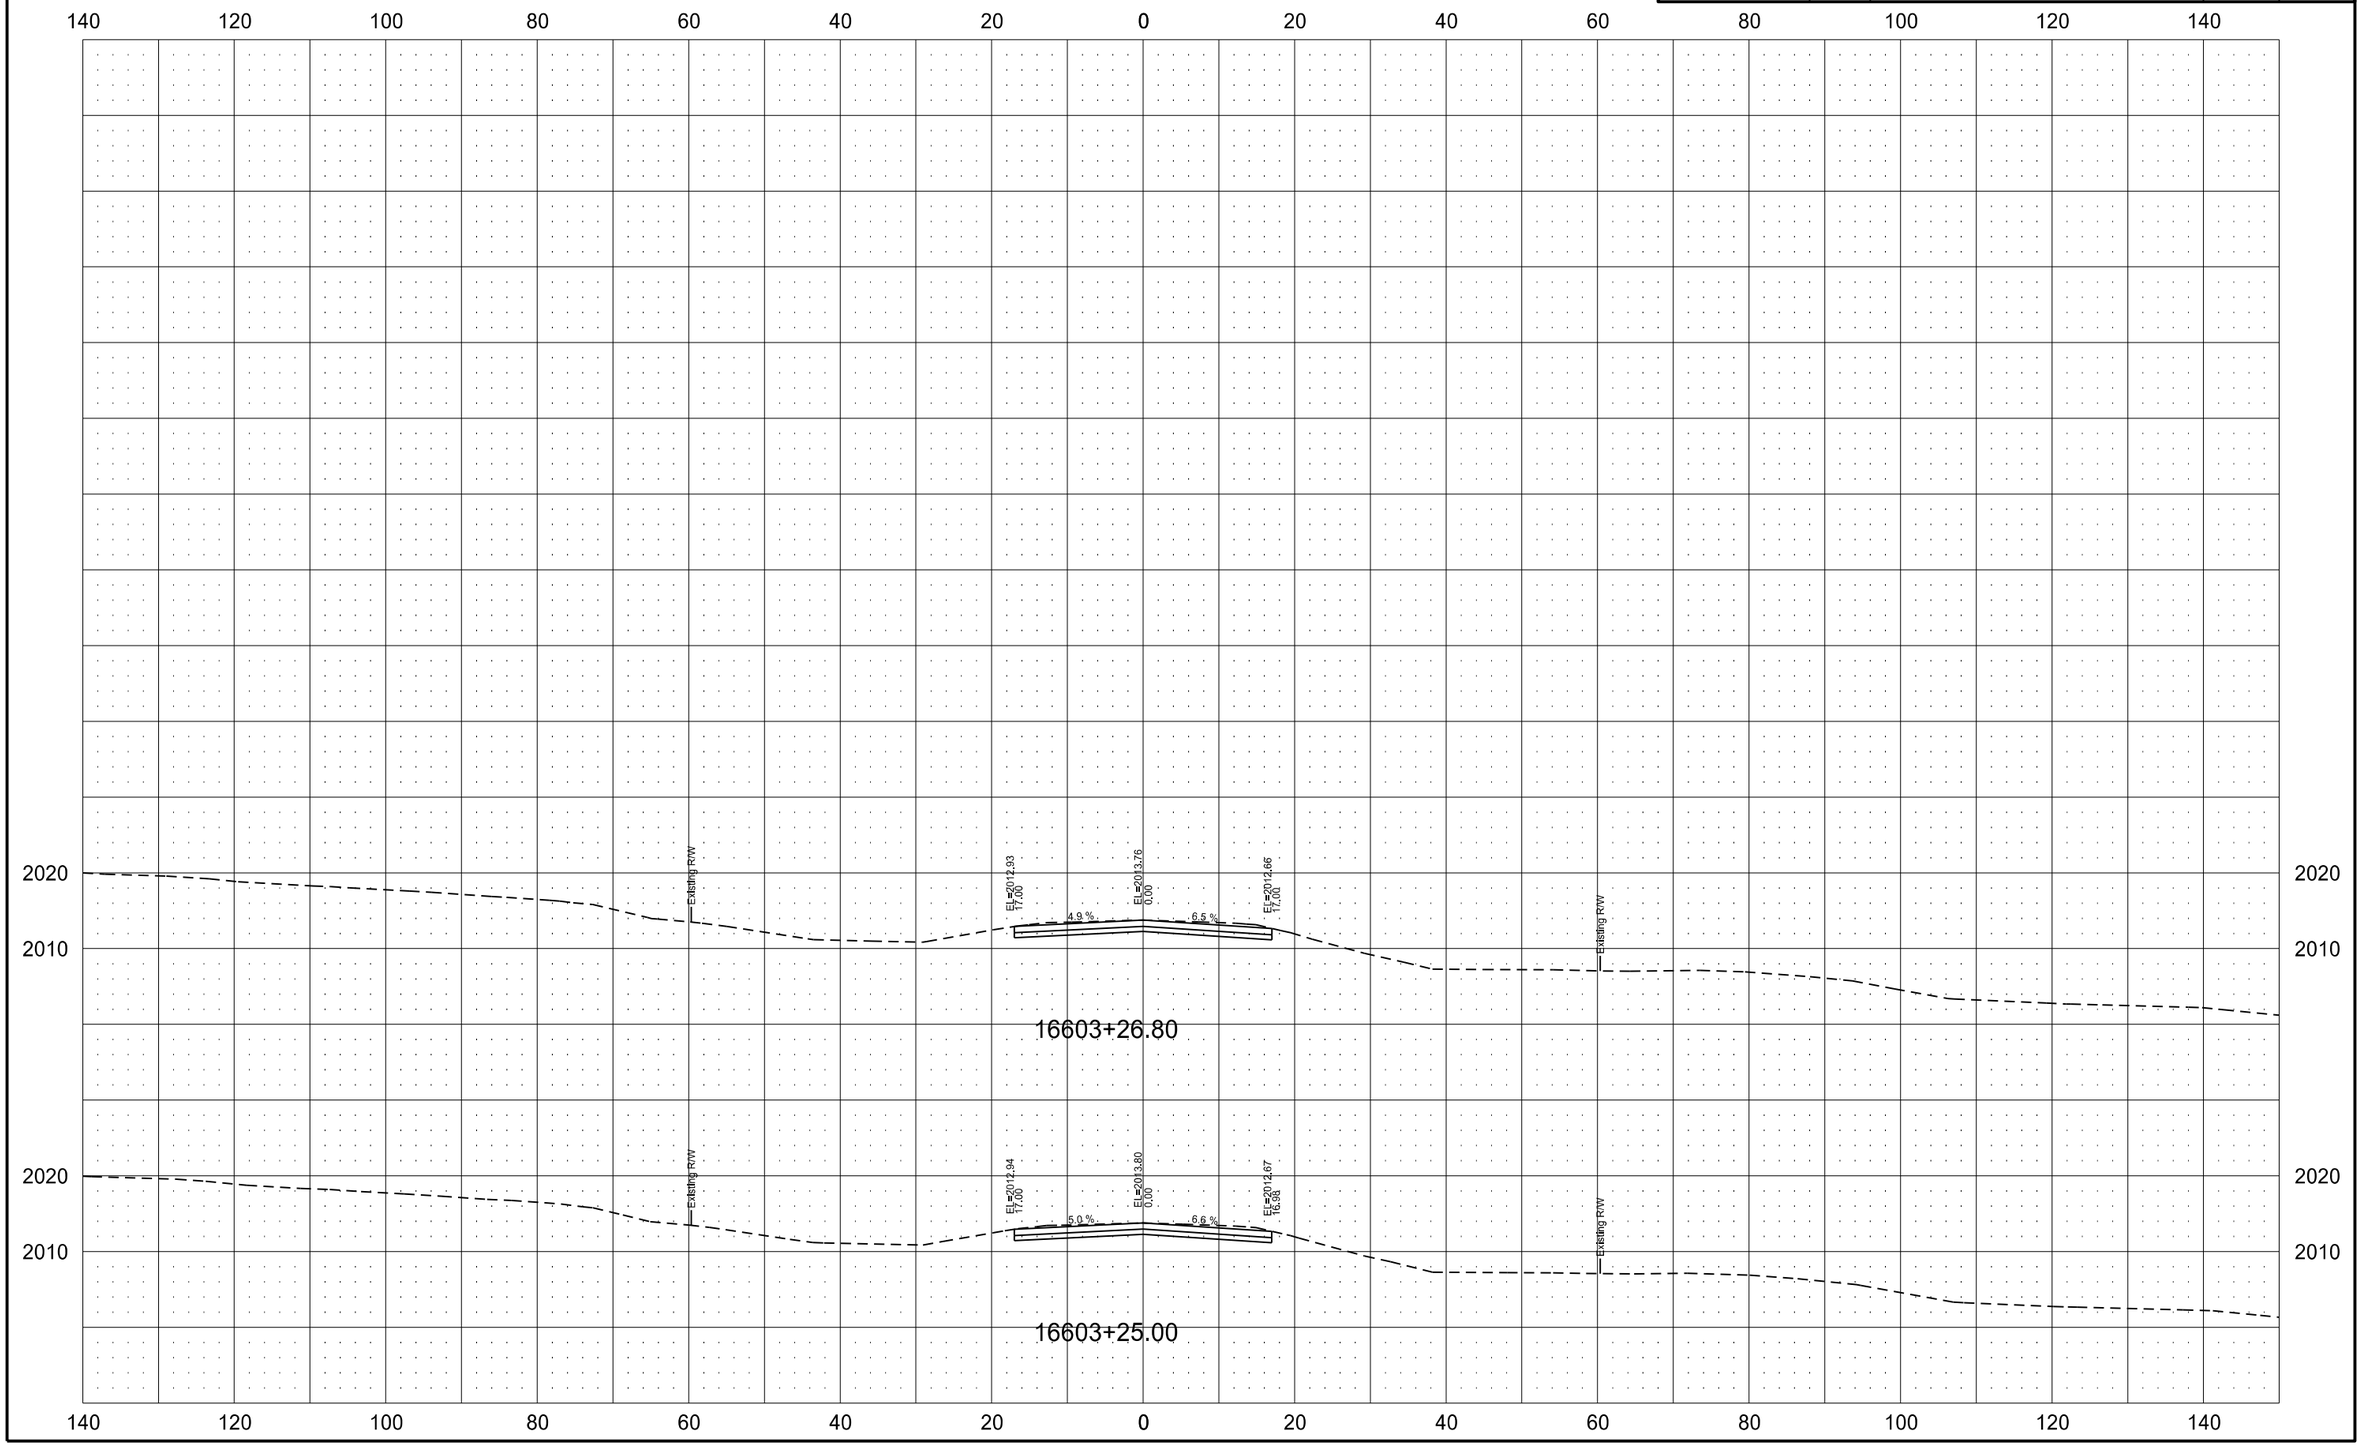

6/28/2016 4:44:42 PM kcarey Q:\24\20997-01\Consultant\DESIGN\Sheets\200XS_App16601L.dgn

STATE	PROJECT NO.	SECTION NO.	SHEET NO.
ND	SOIB-7-804(054)312	200	177

APPROACH 16623 – RIGHT

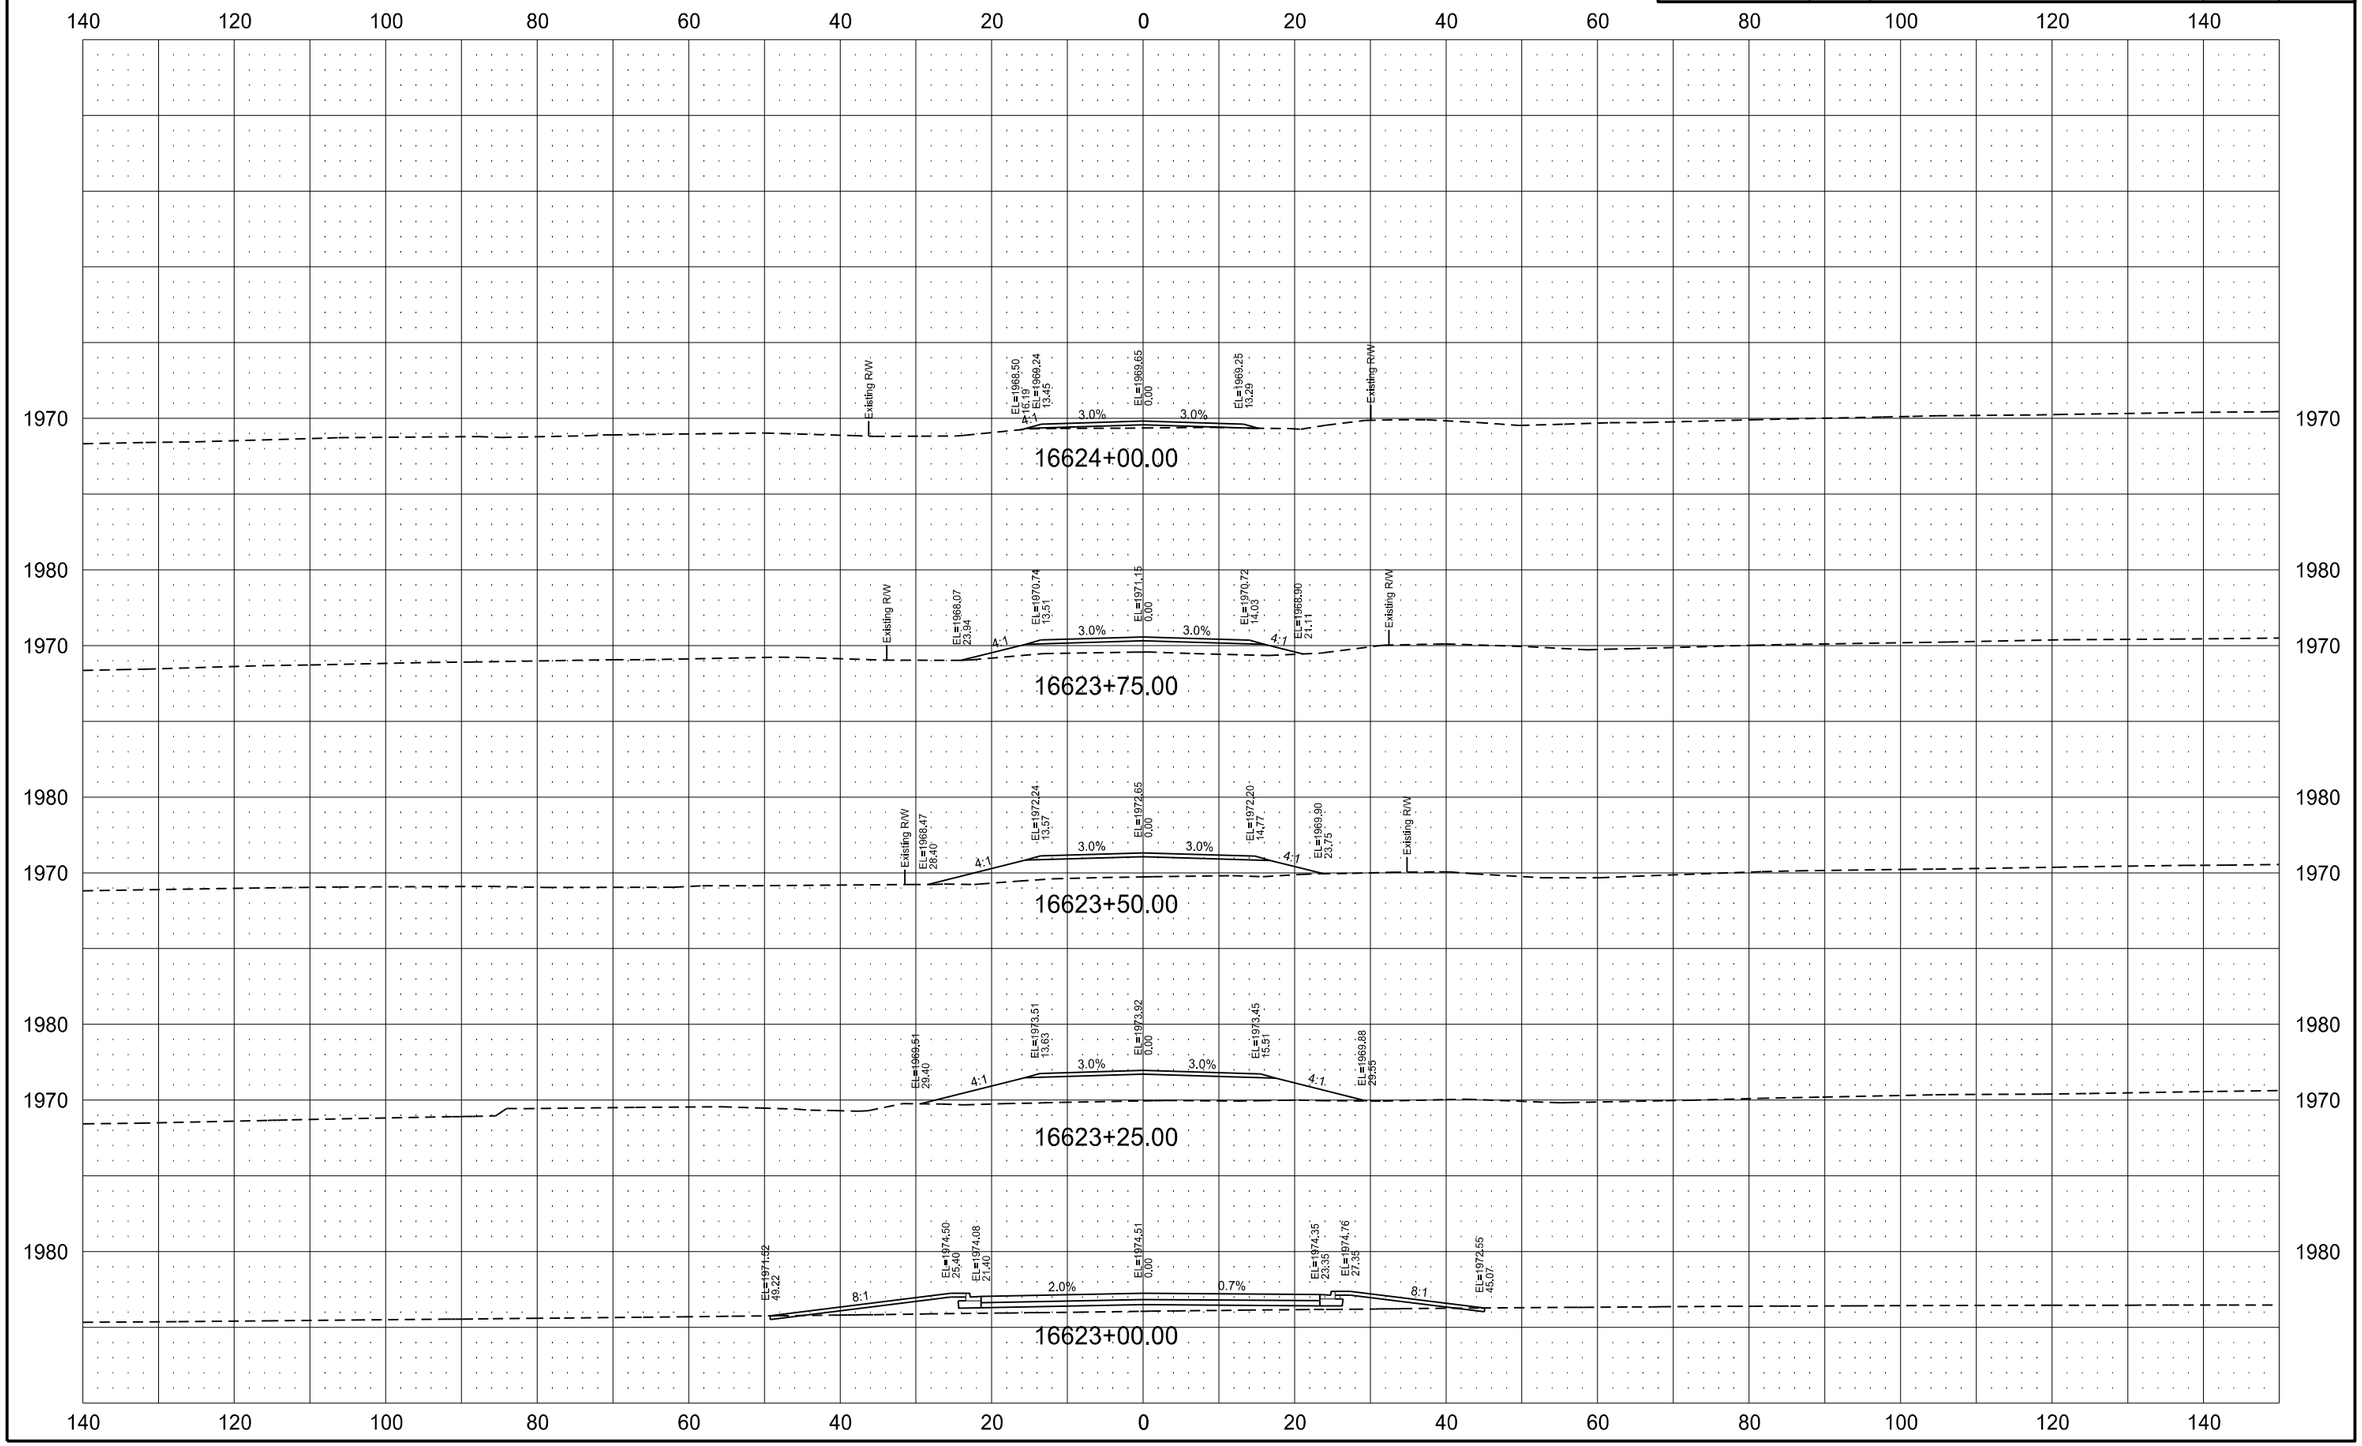

6/28/2016 4:46:01 PM kcarey Q:\24\20997-01\Consultant\DESIGN\Sheets\200XS_App16623R.dgn

	STATE	PROJECT NO.	SECTION NO.	SHEET NO.
	ND	SOIB-7-804(054)312	200	178

APPROACH 16623 – RIGHT

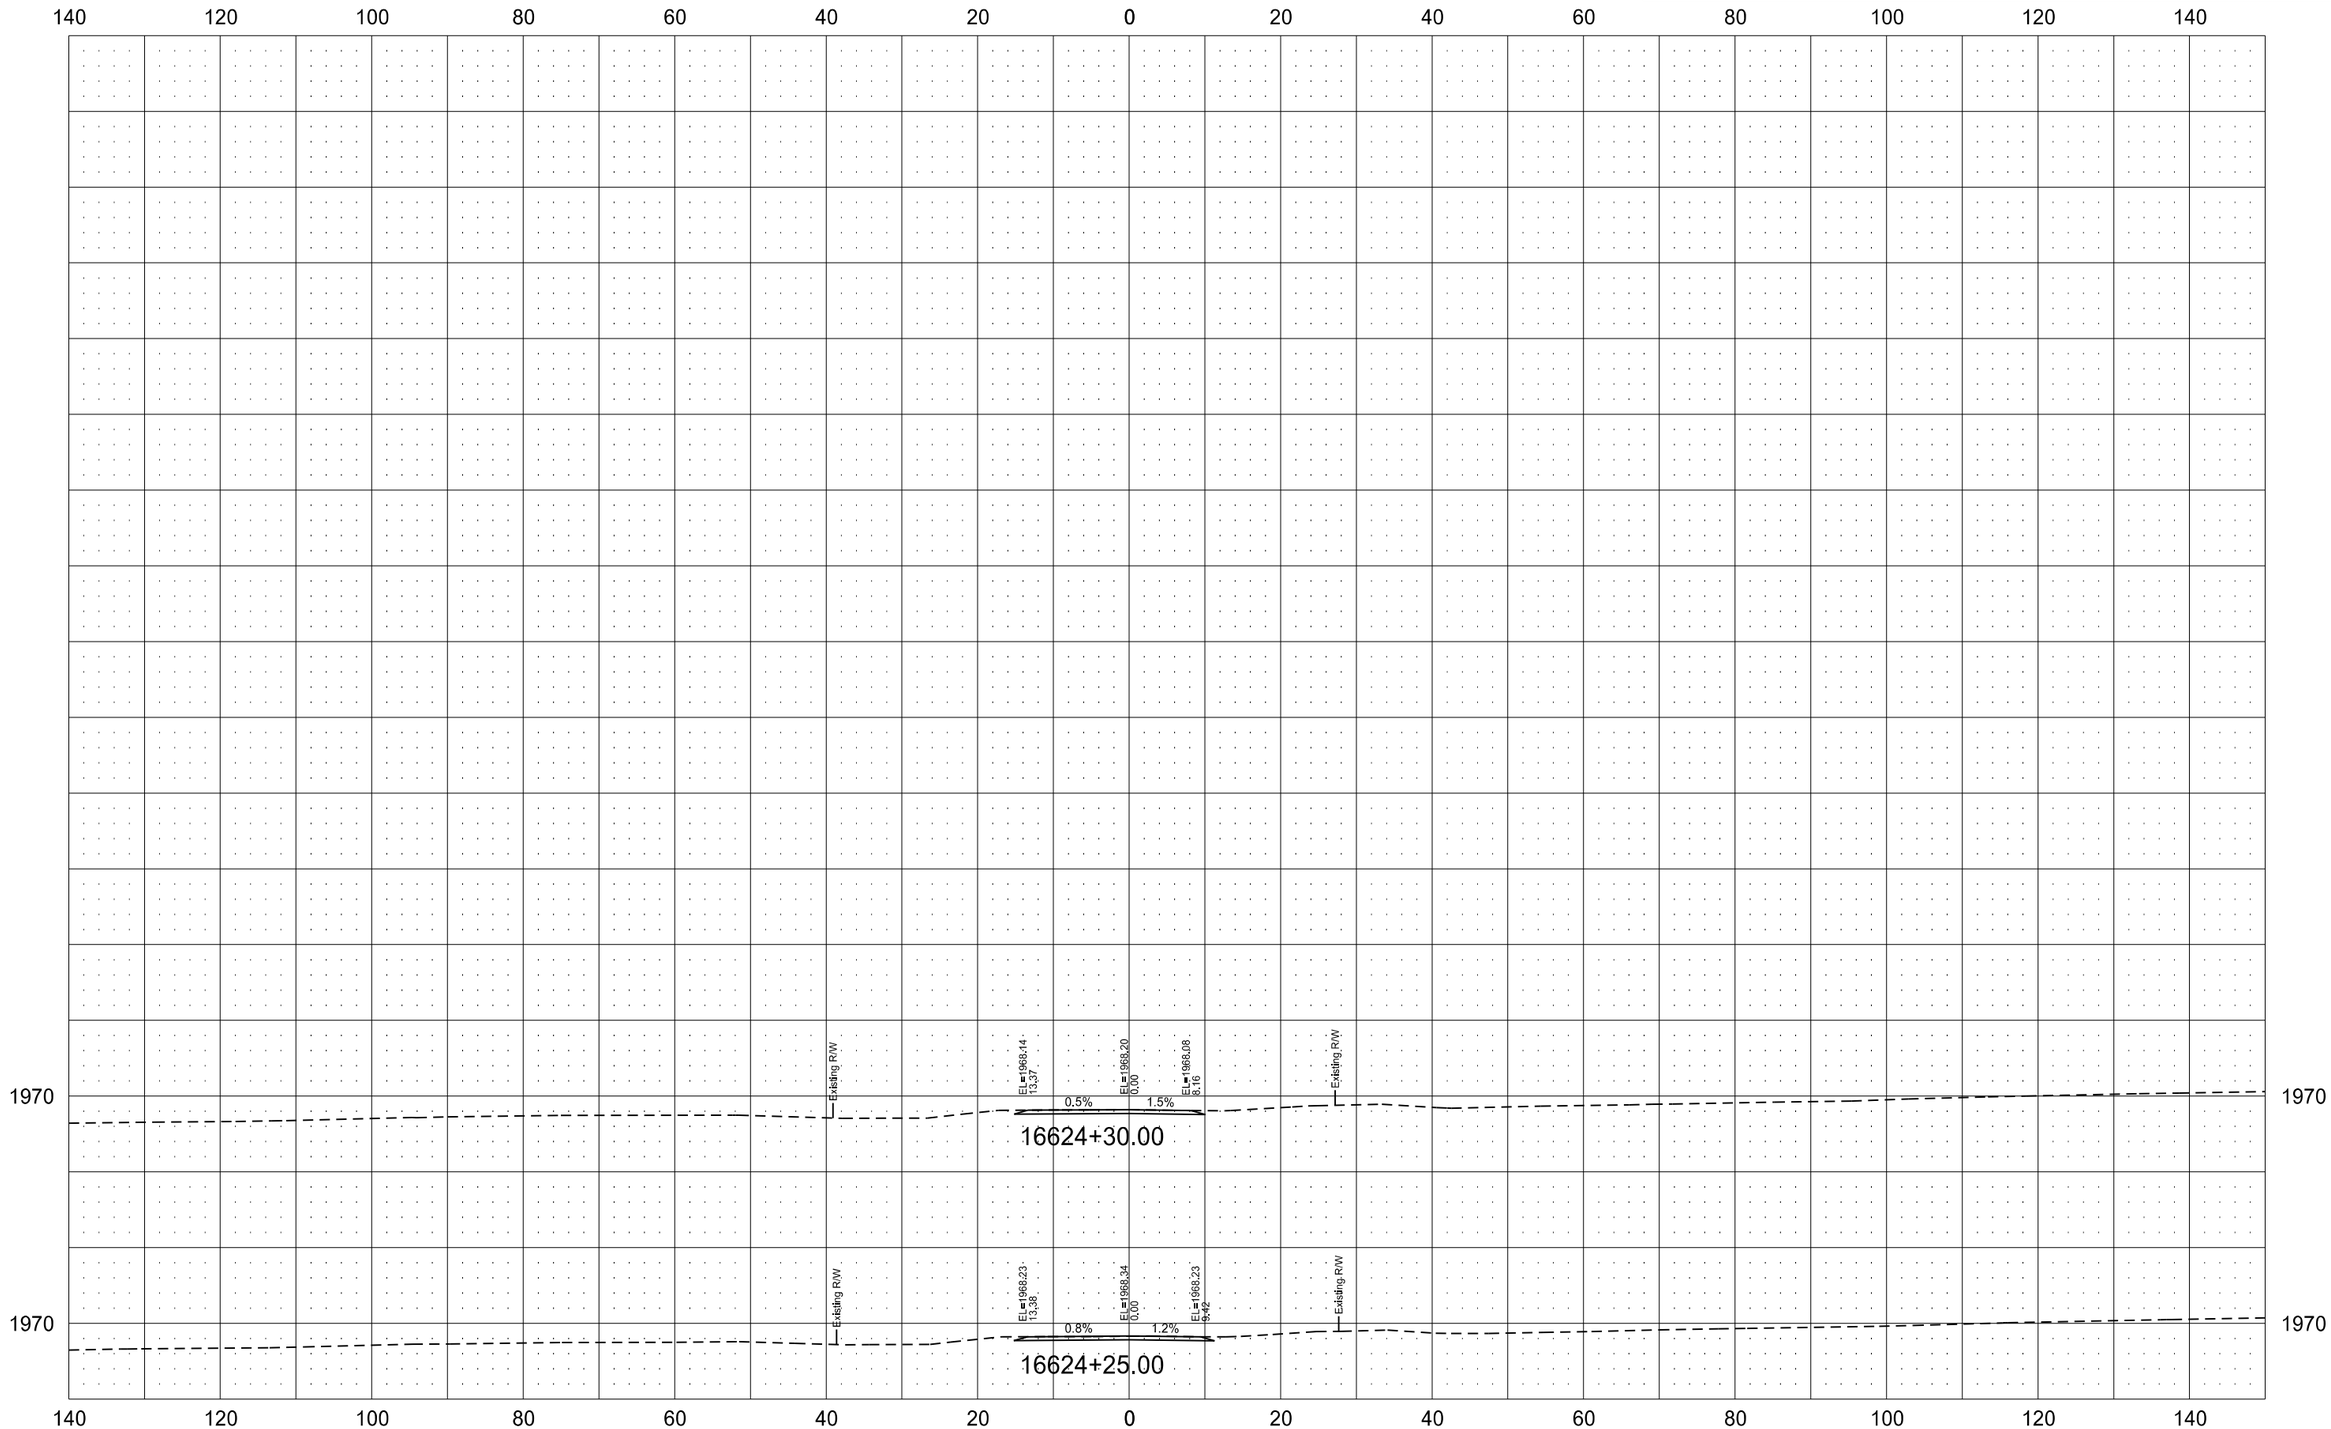

STATE	PROJECT NO.	SECTION NO.	SHEET NO.
ND	SOIB-7-804(054)312	200	179

APPROACH 16634 – RIGHT

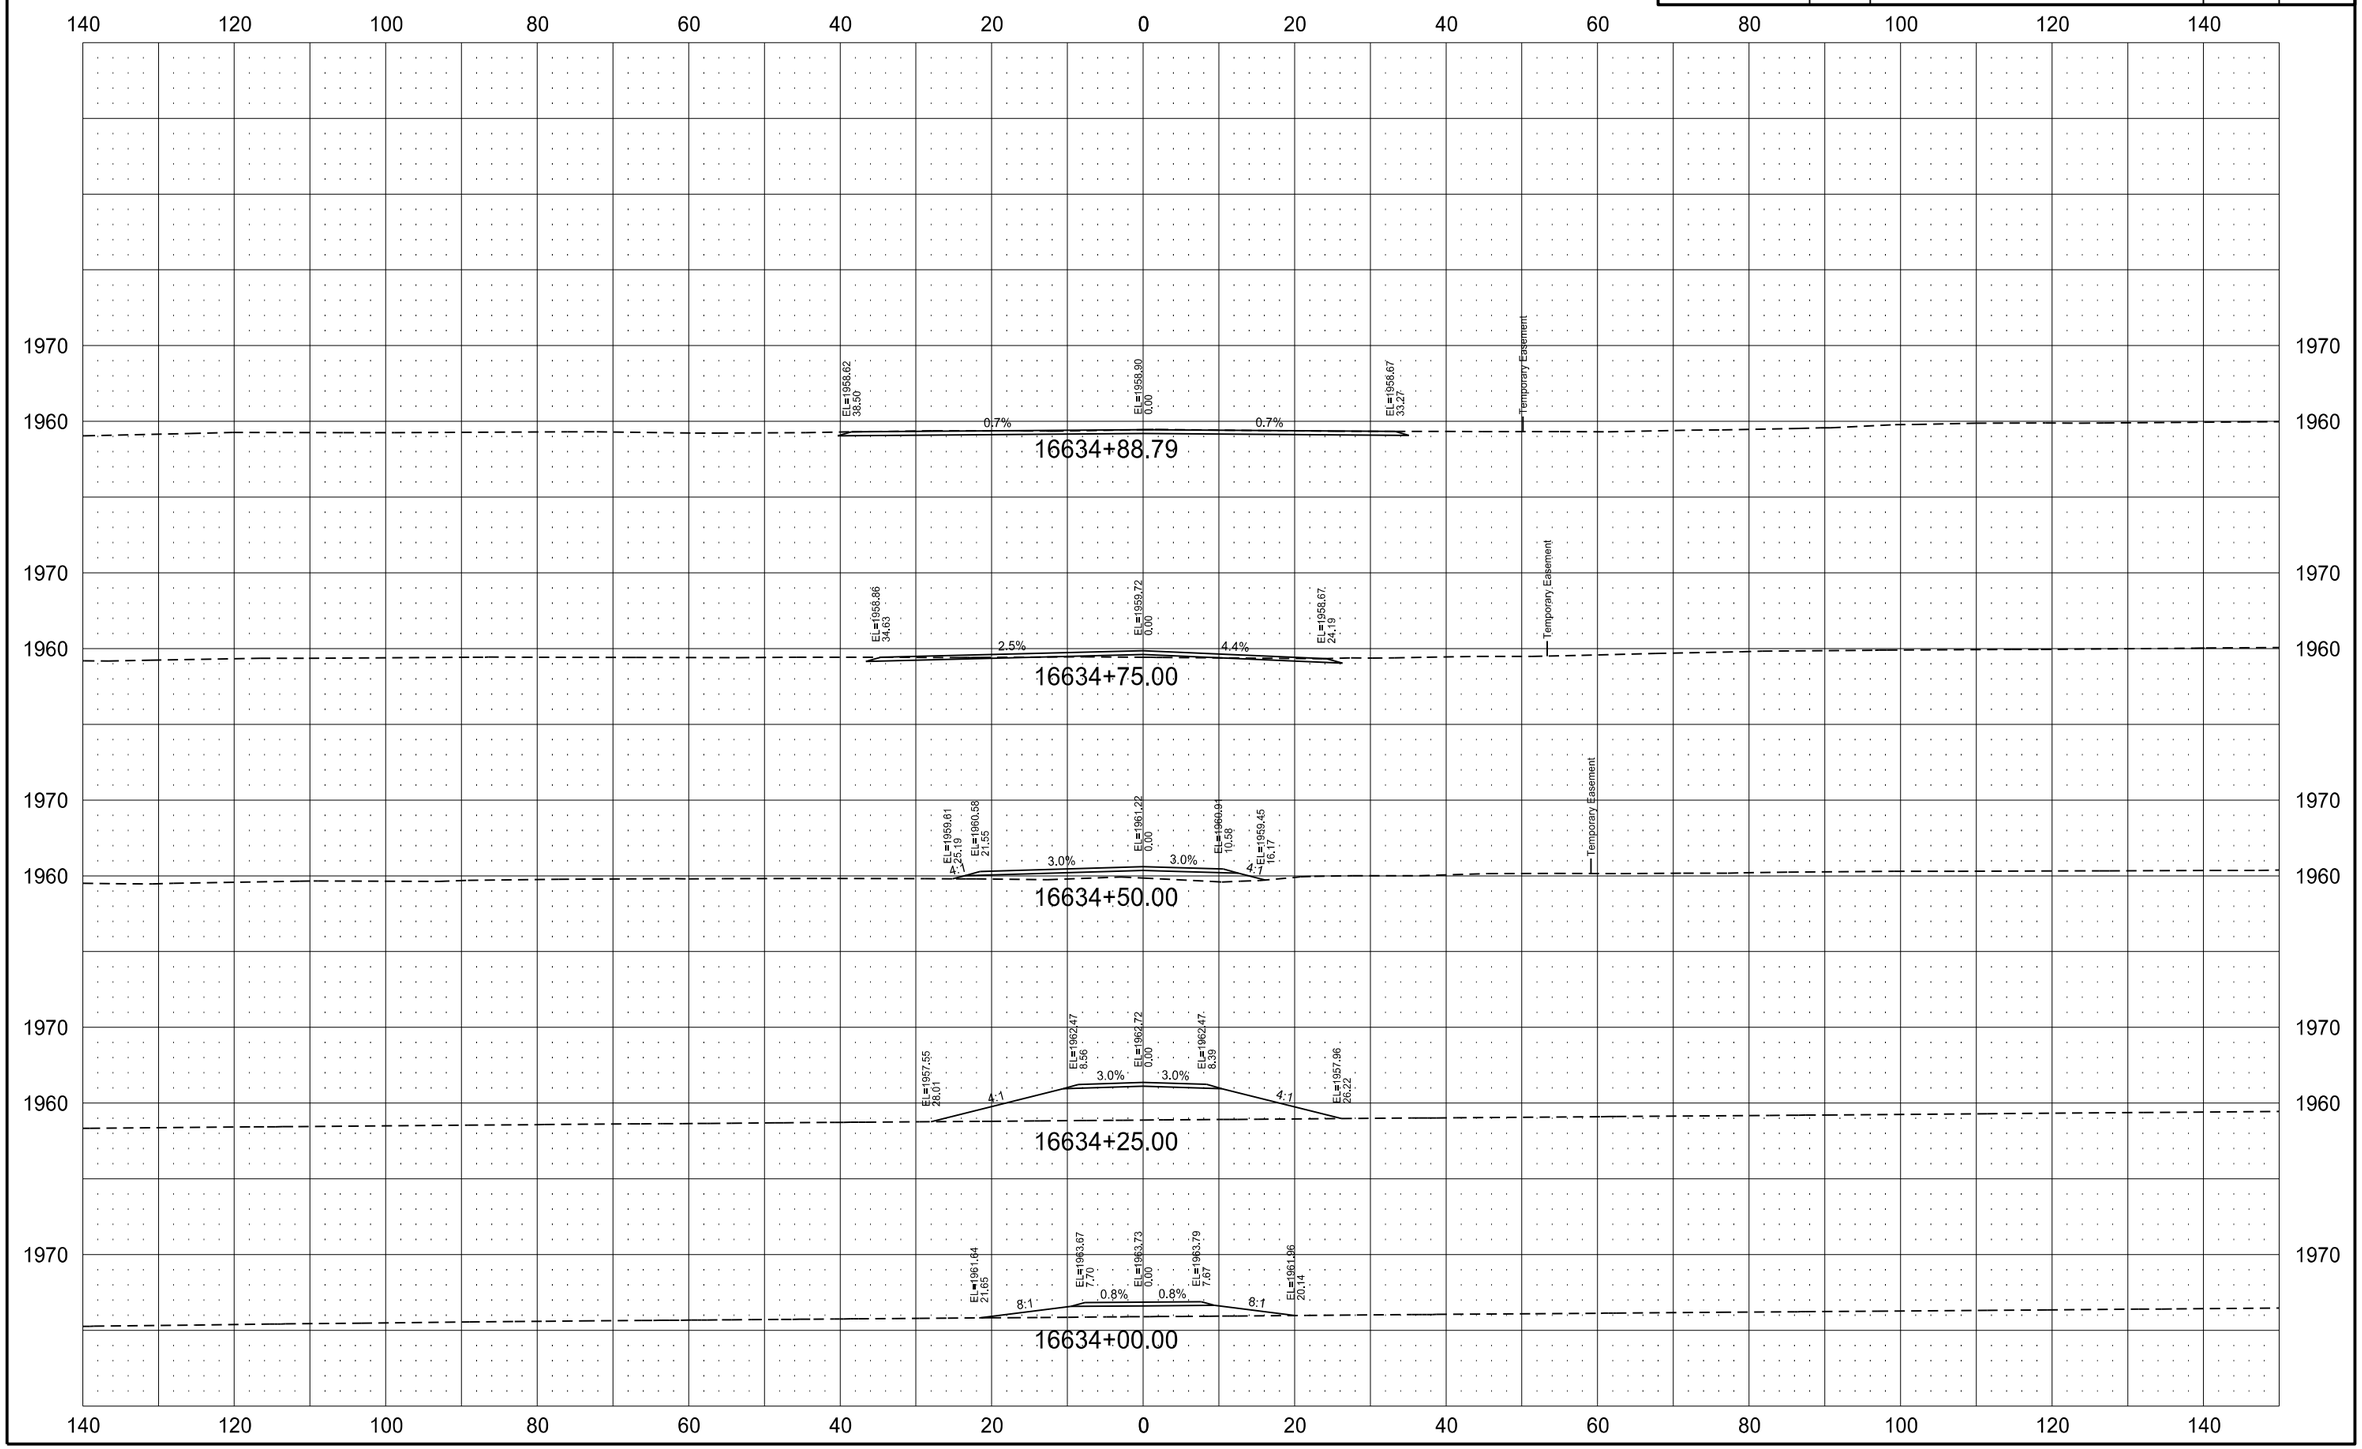

STATE	PROJECT NO.	SECTION NO.	SHEET NO.
ND	SOIB-7-804(054)312	200	180

APPROACH 16636 – LEFT

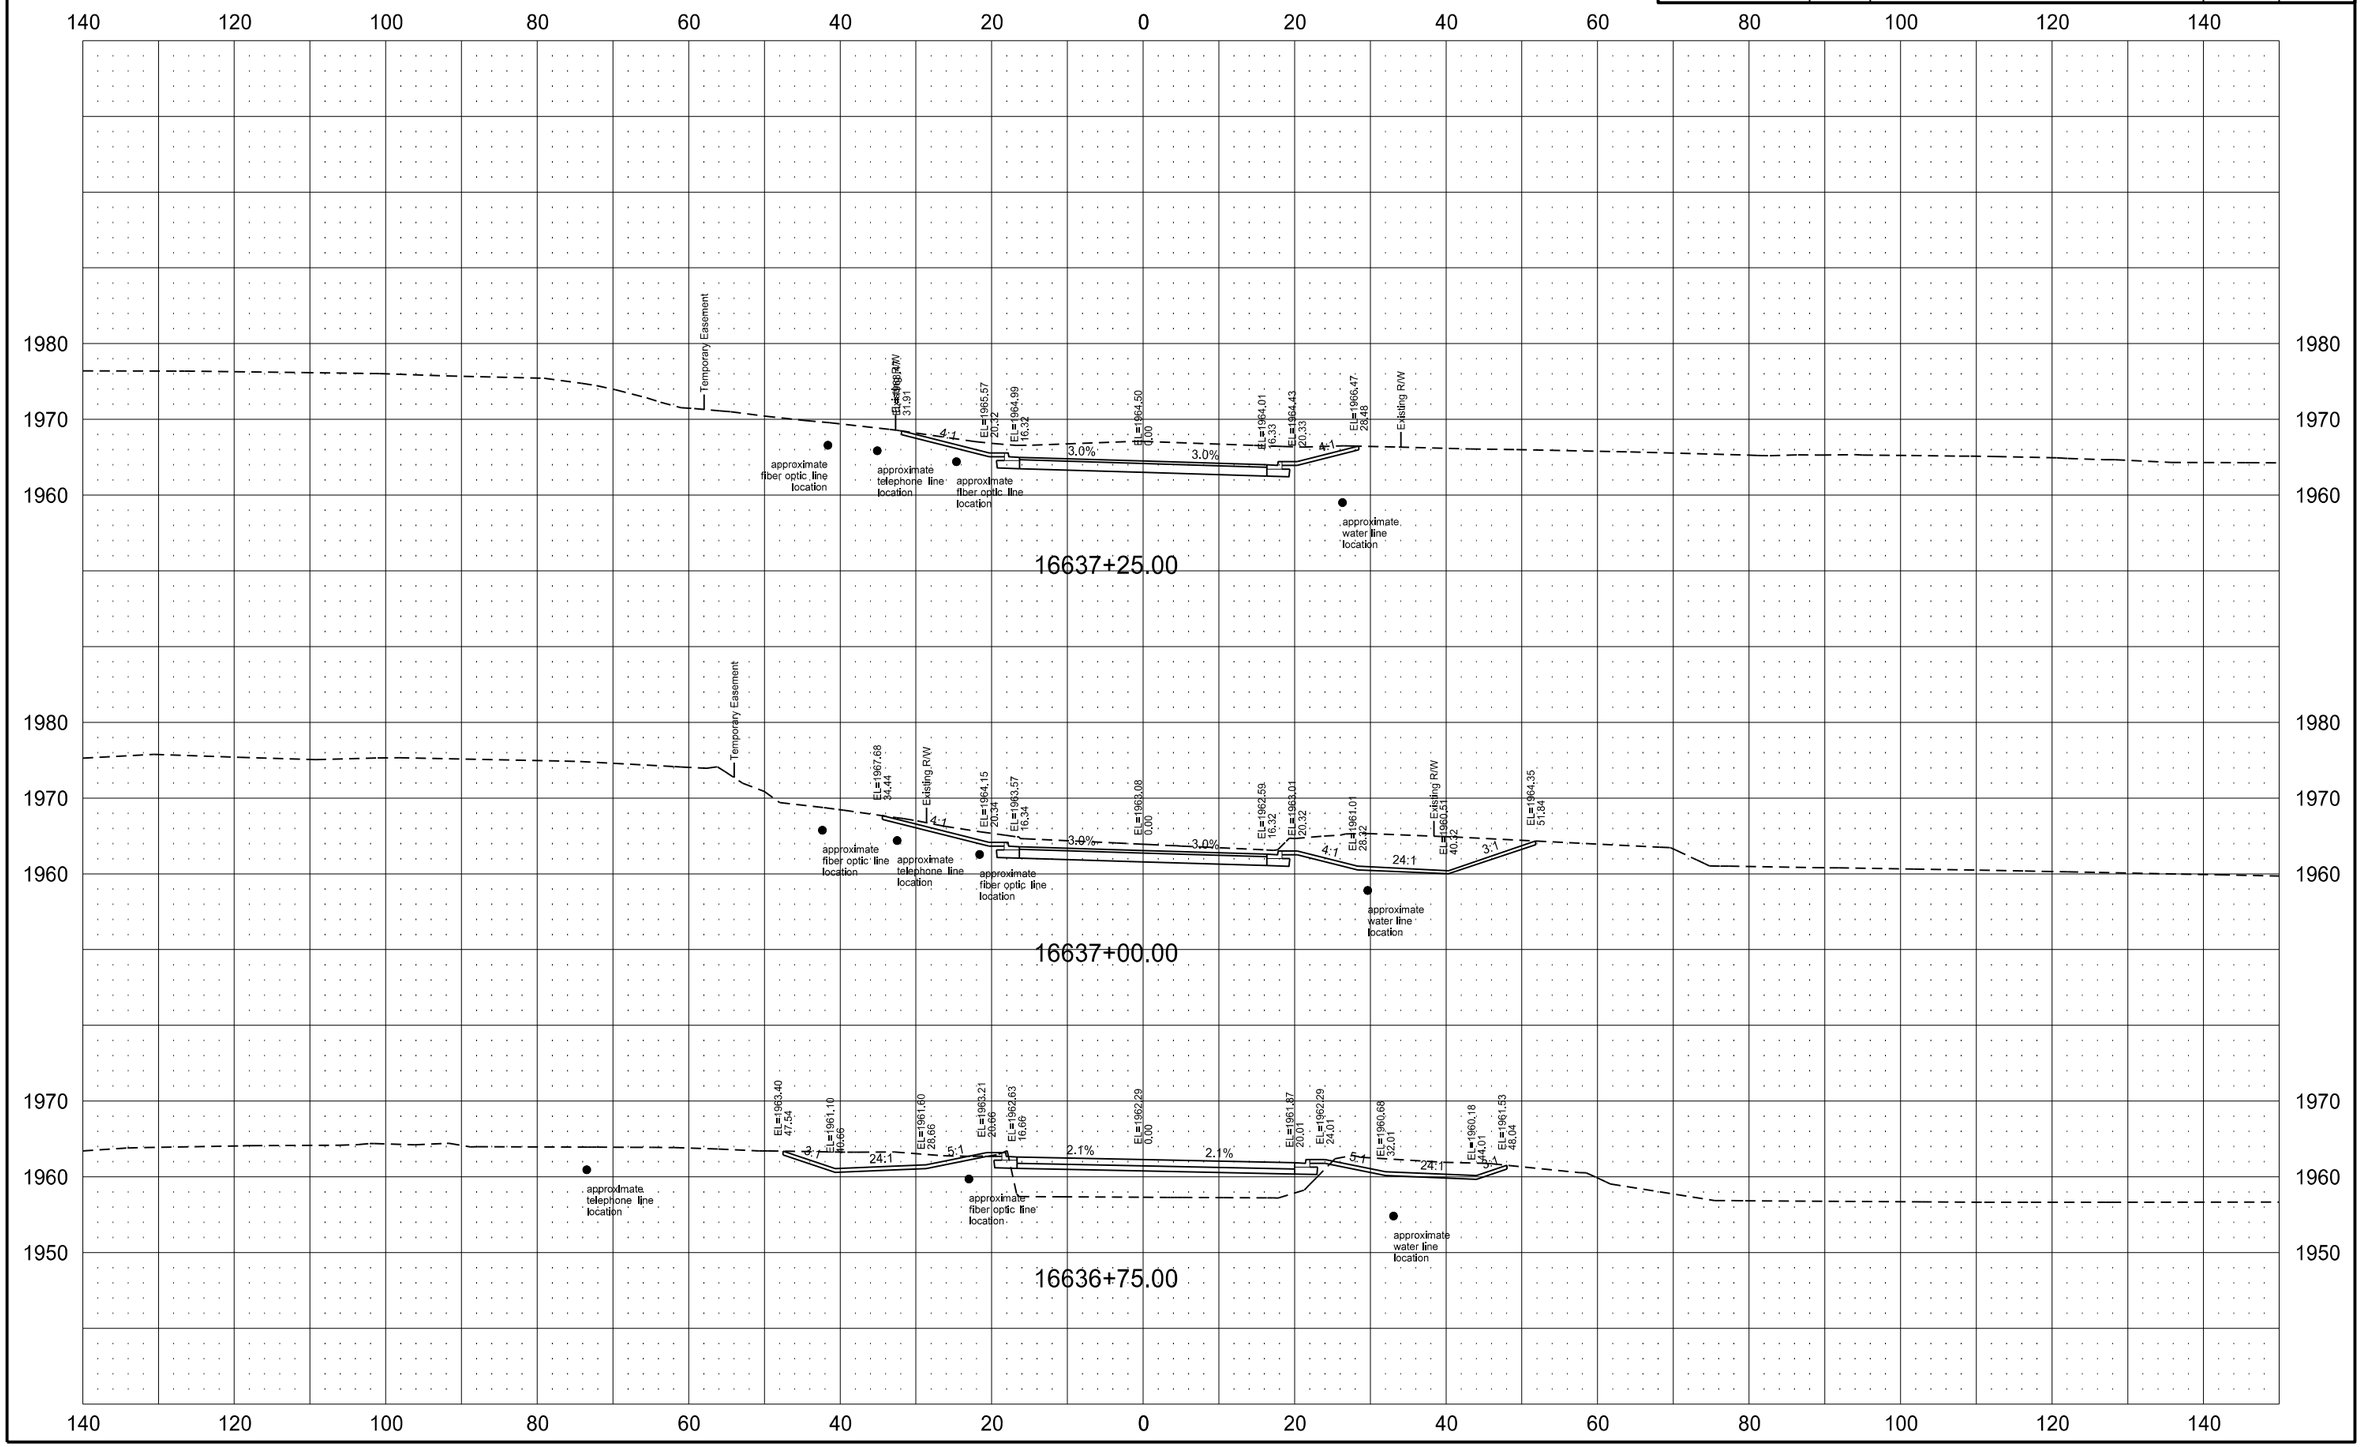

STATE	PROJECT NO.	SECTION NO.	SHEET NO.
ND	SOIB-7-804(054)312	200	181

APPROACH 16636 – LEFT

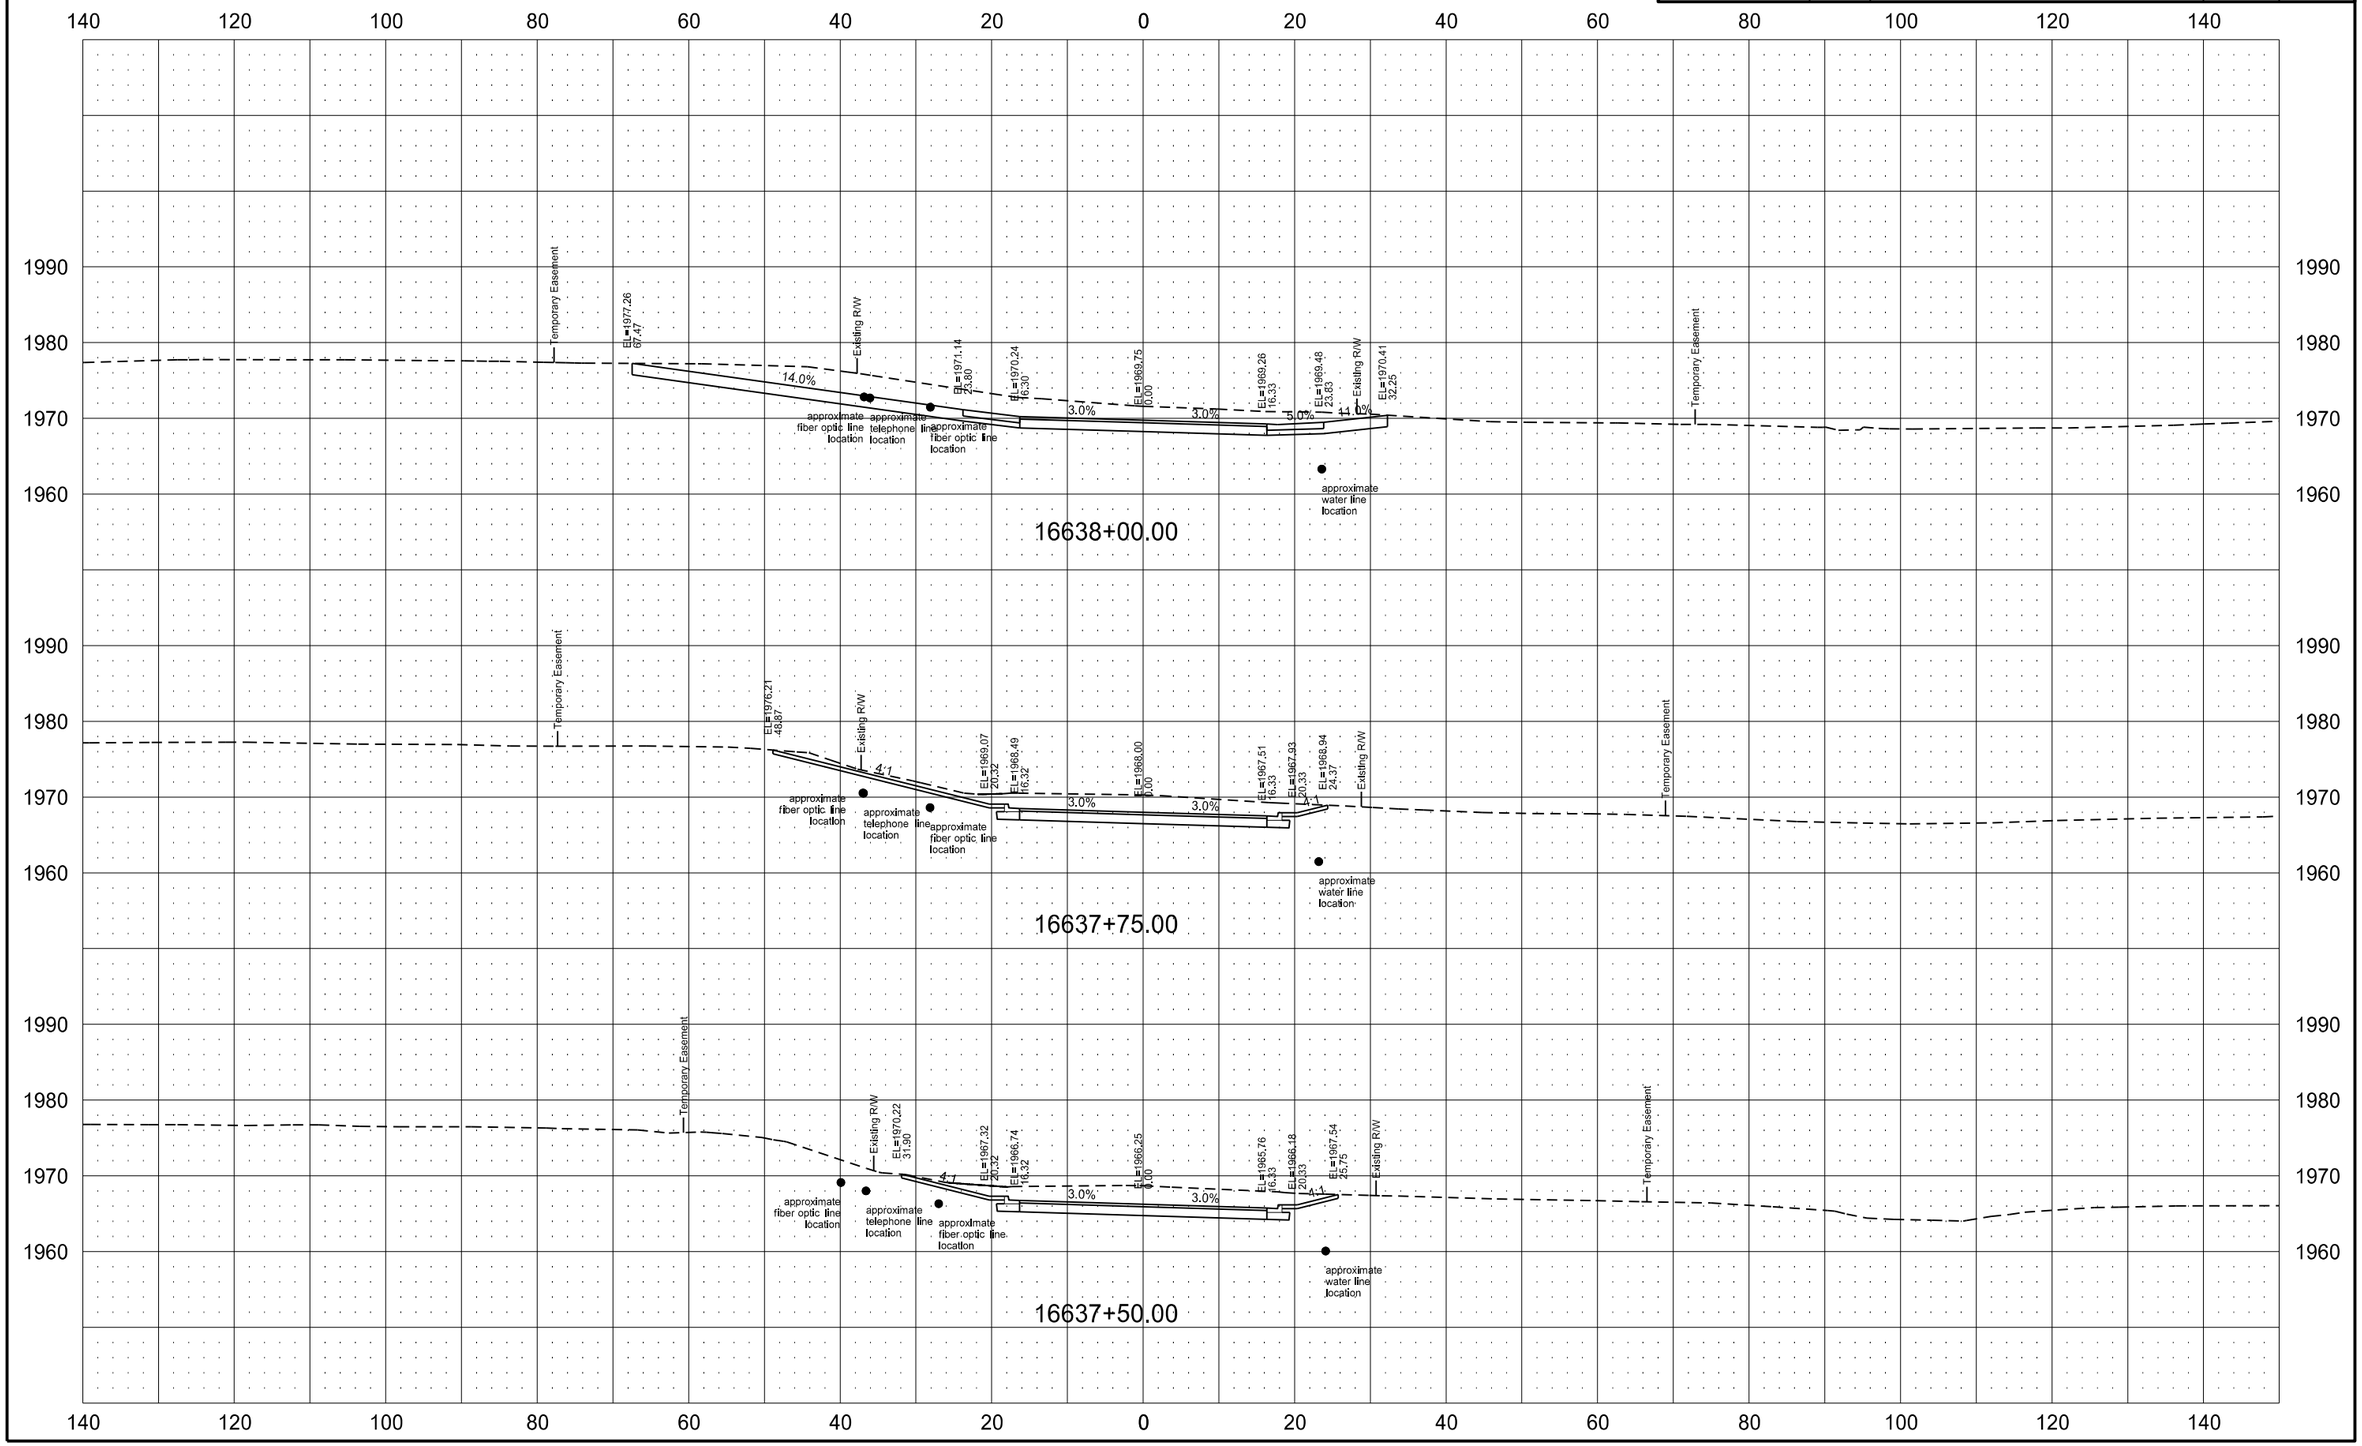

6/28/2016 4:48:40 PM kcarey Q:\24\20997-01\Consultant\DESIGN\Sheets\200XS_App16636L.dgn

STATE	PROJECT NO.	SECTION NO.	SHEET NO.
ND	SOIB-7-804(054)312	200	182

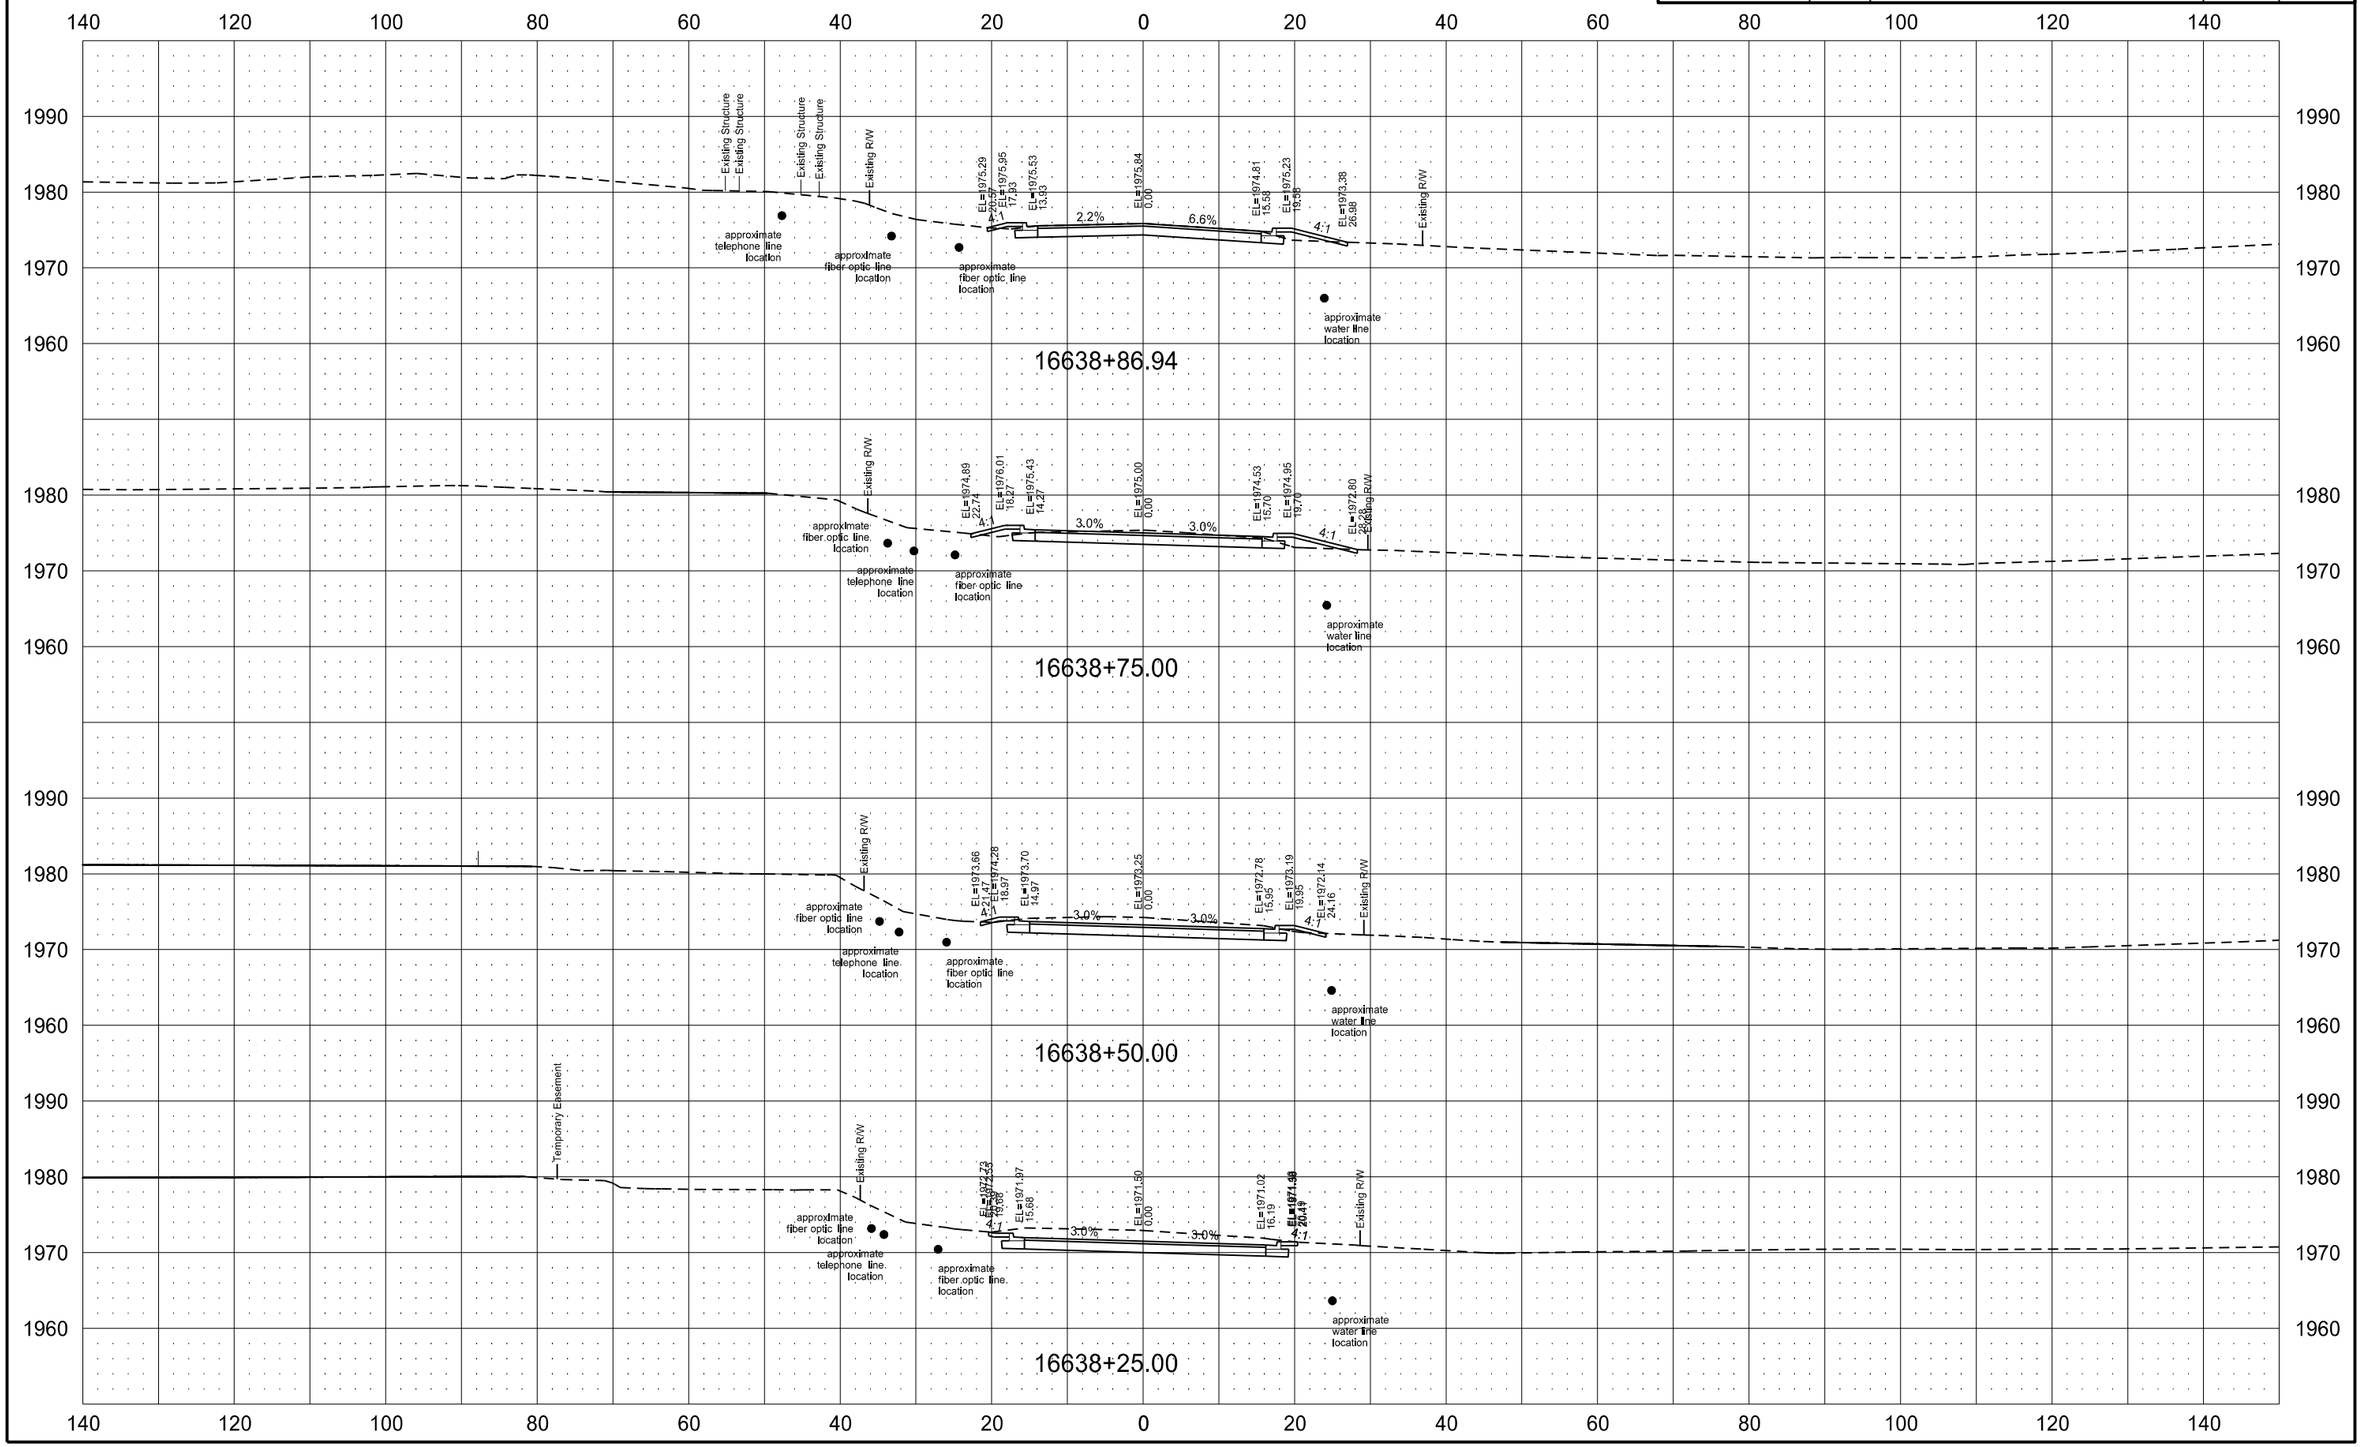

6/28/2016 4:48:41 PM kcarey Q:\24\20997-01\Consultant\DESIGN\Sheets\200XS_App16636L.dgn

STATE	PROJECT NO.	SECTION NO.	SHEET NO.
ND	SOIB-7-804(054)312	200	183

APPROACH 16653 – LEFT

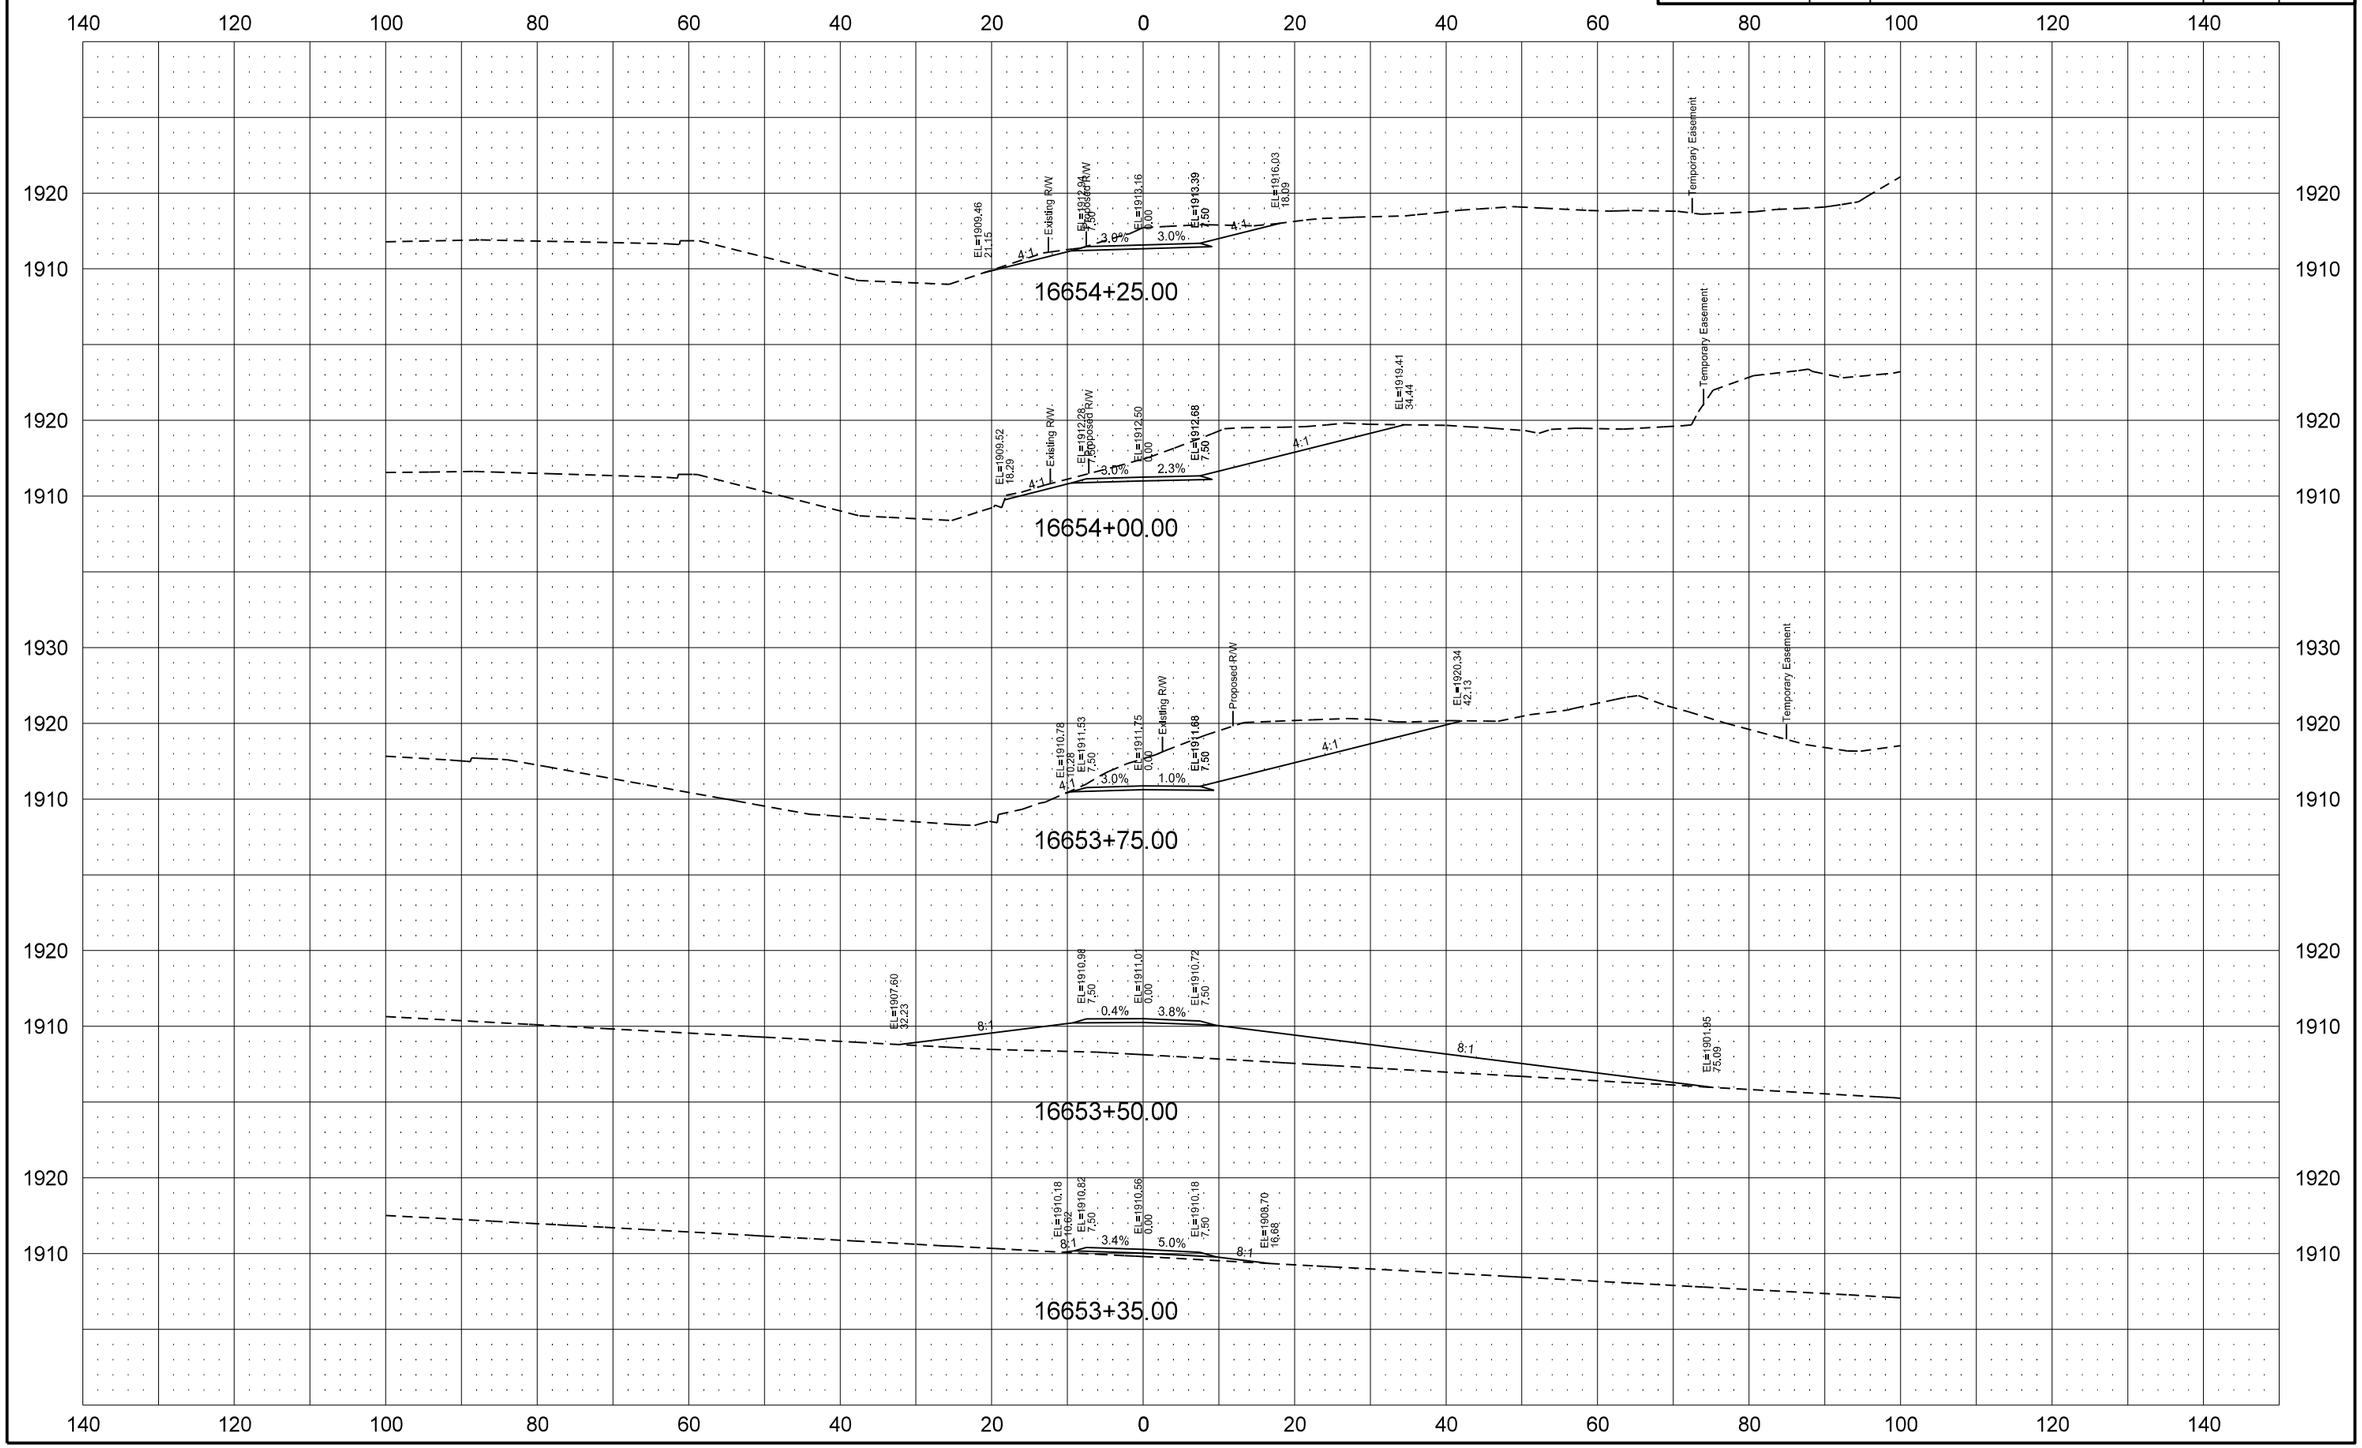

6/28/2016 4:50:03 PM kcarey Q:\24\20997-01\Consultant\DESIGN\Sheets\200XS_App16653L.dgn

STATE	PROJECT NO.	SECTION NO.	SHEET NO.
ND	SOIB-7-804(054)312	200	184

APPROACH 16653 – LEFT

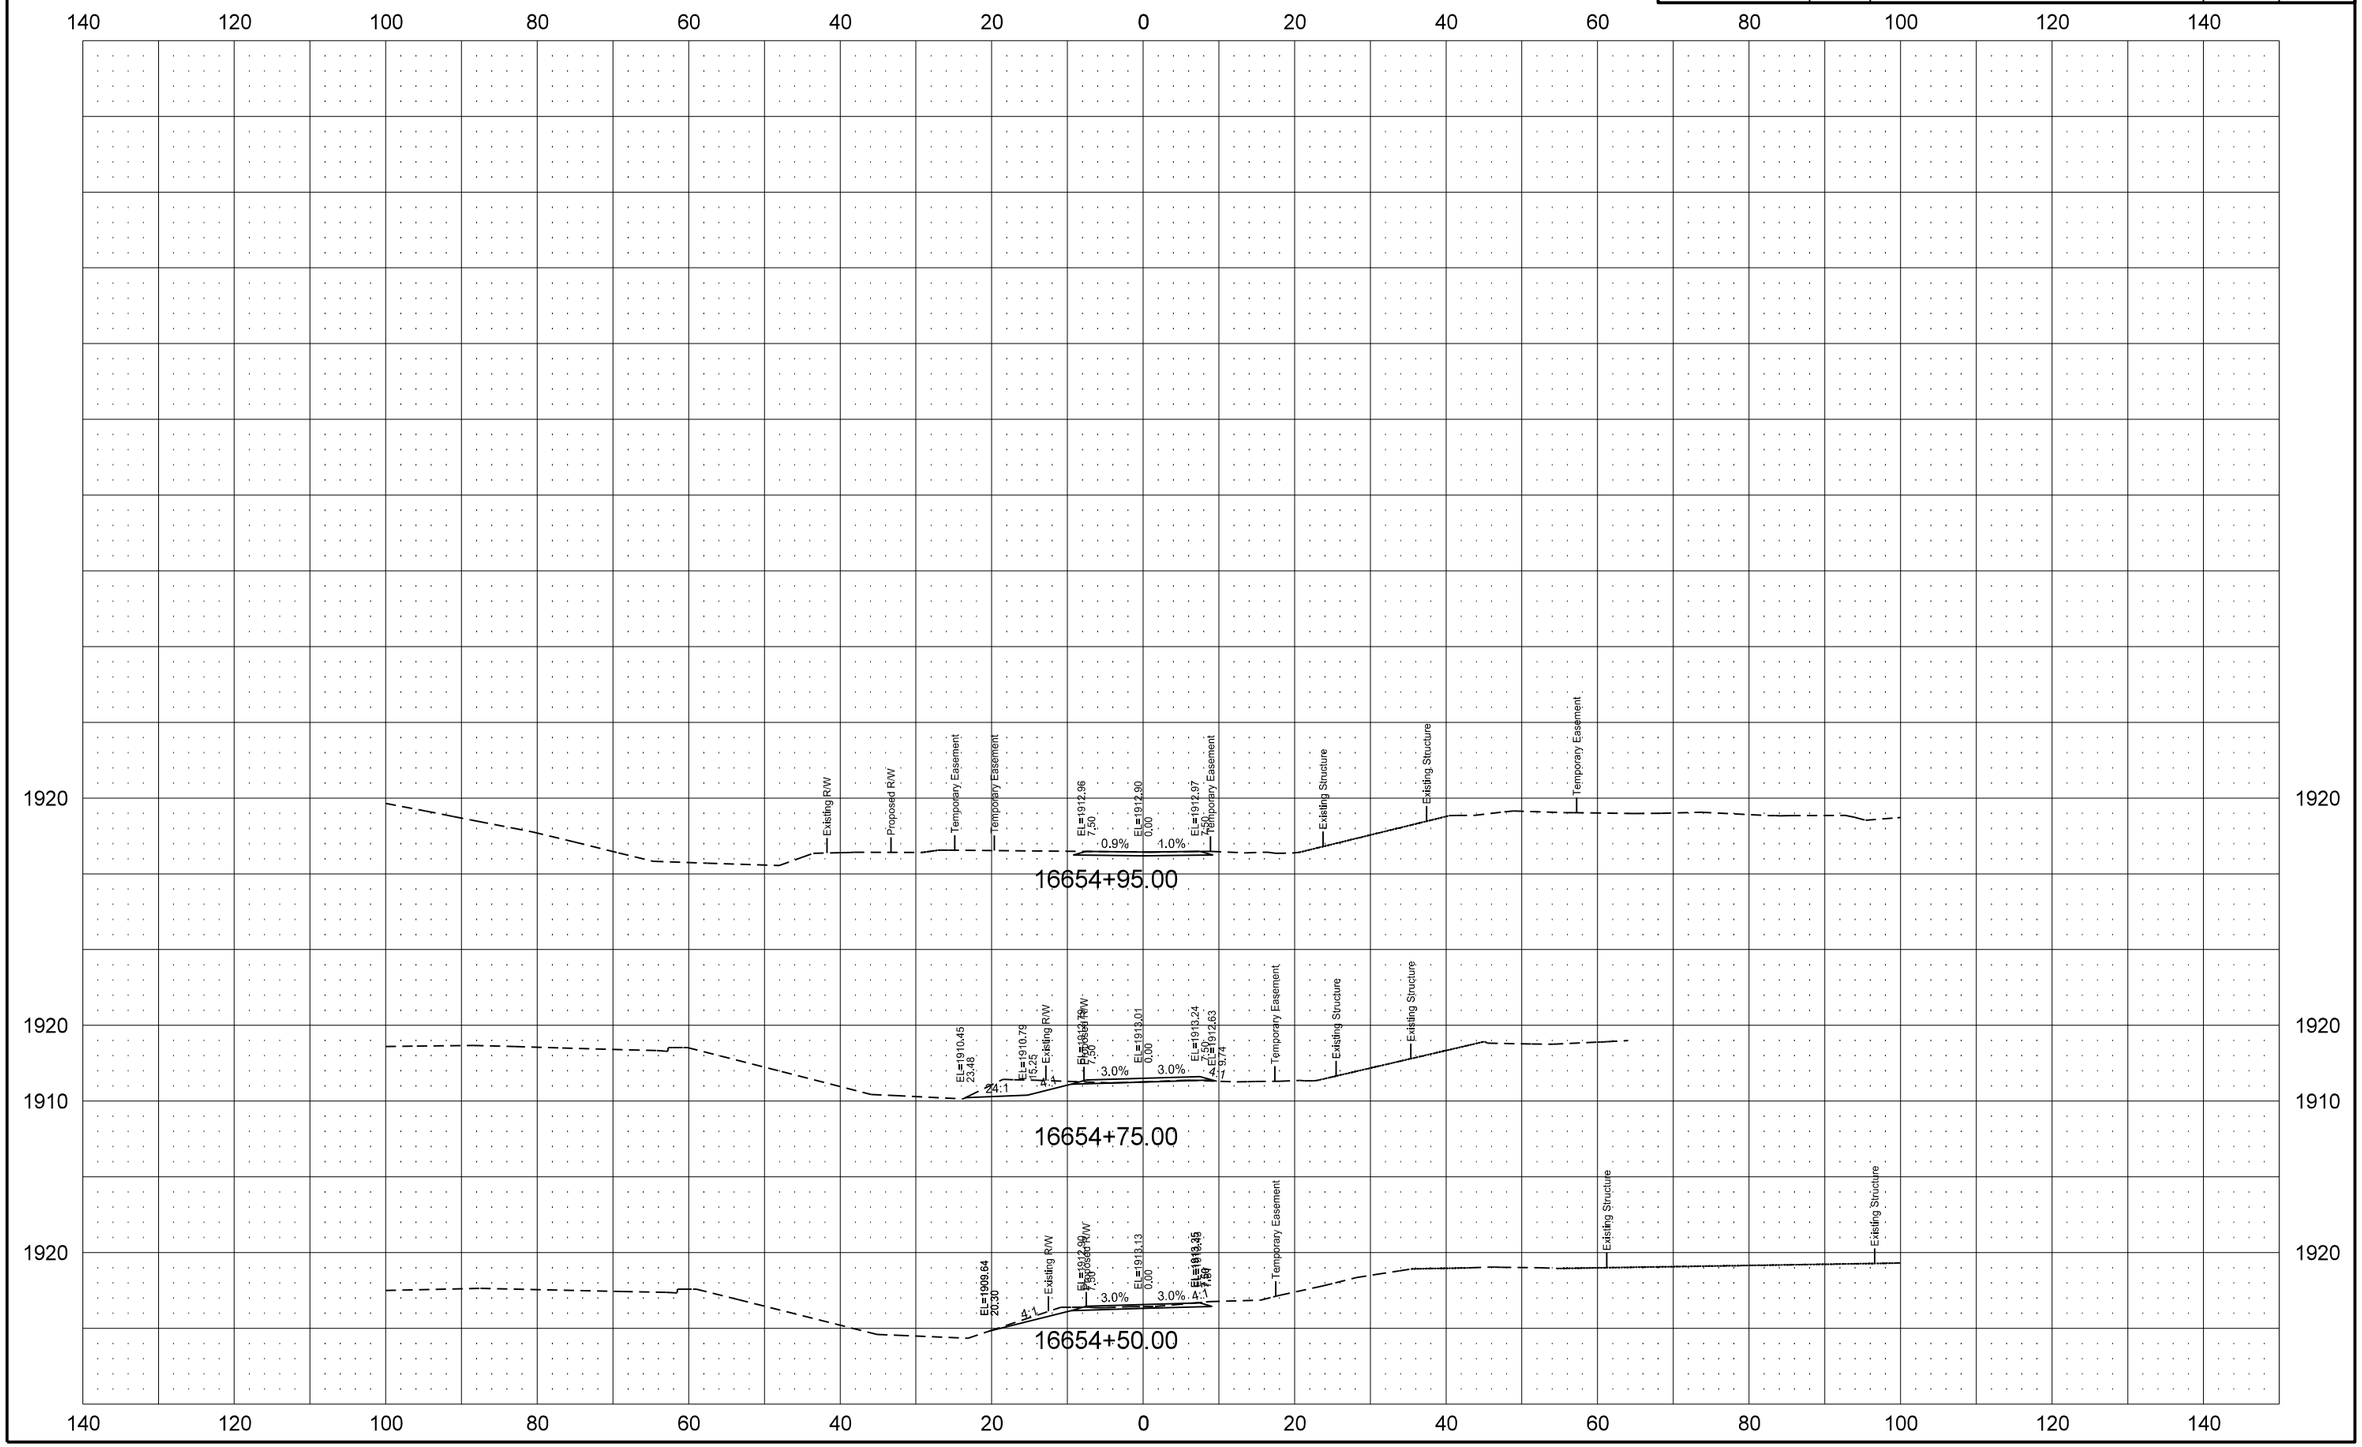

6/28/2016 4:50:04 PM kcarey Q:\24\20997-01\Consultant\DESIGN\Sheets\200XS_App16653L.dgn

STATE	PROJECT NO.	SECTION NO.	SHEET NO.
ND	SOIB-7-804(054)312	200	185

APPROACH 16690 – RIGHT

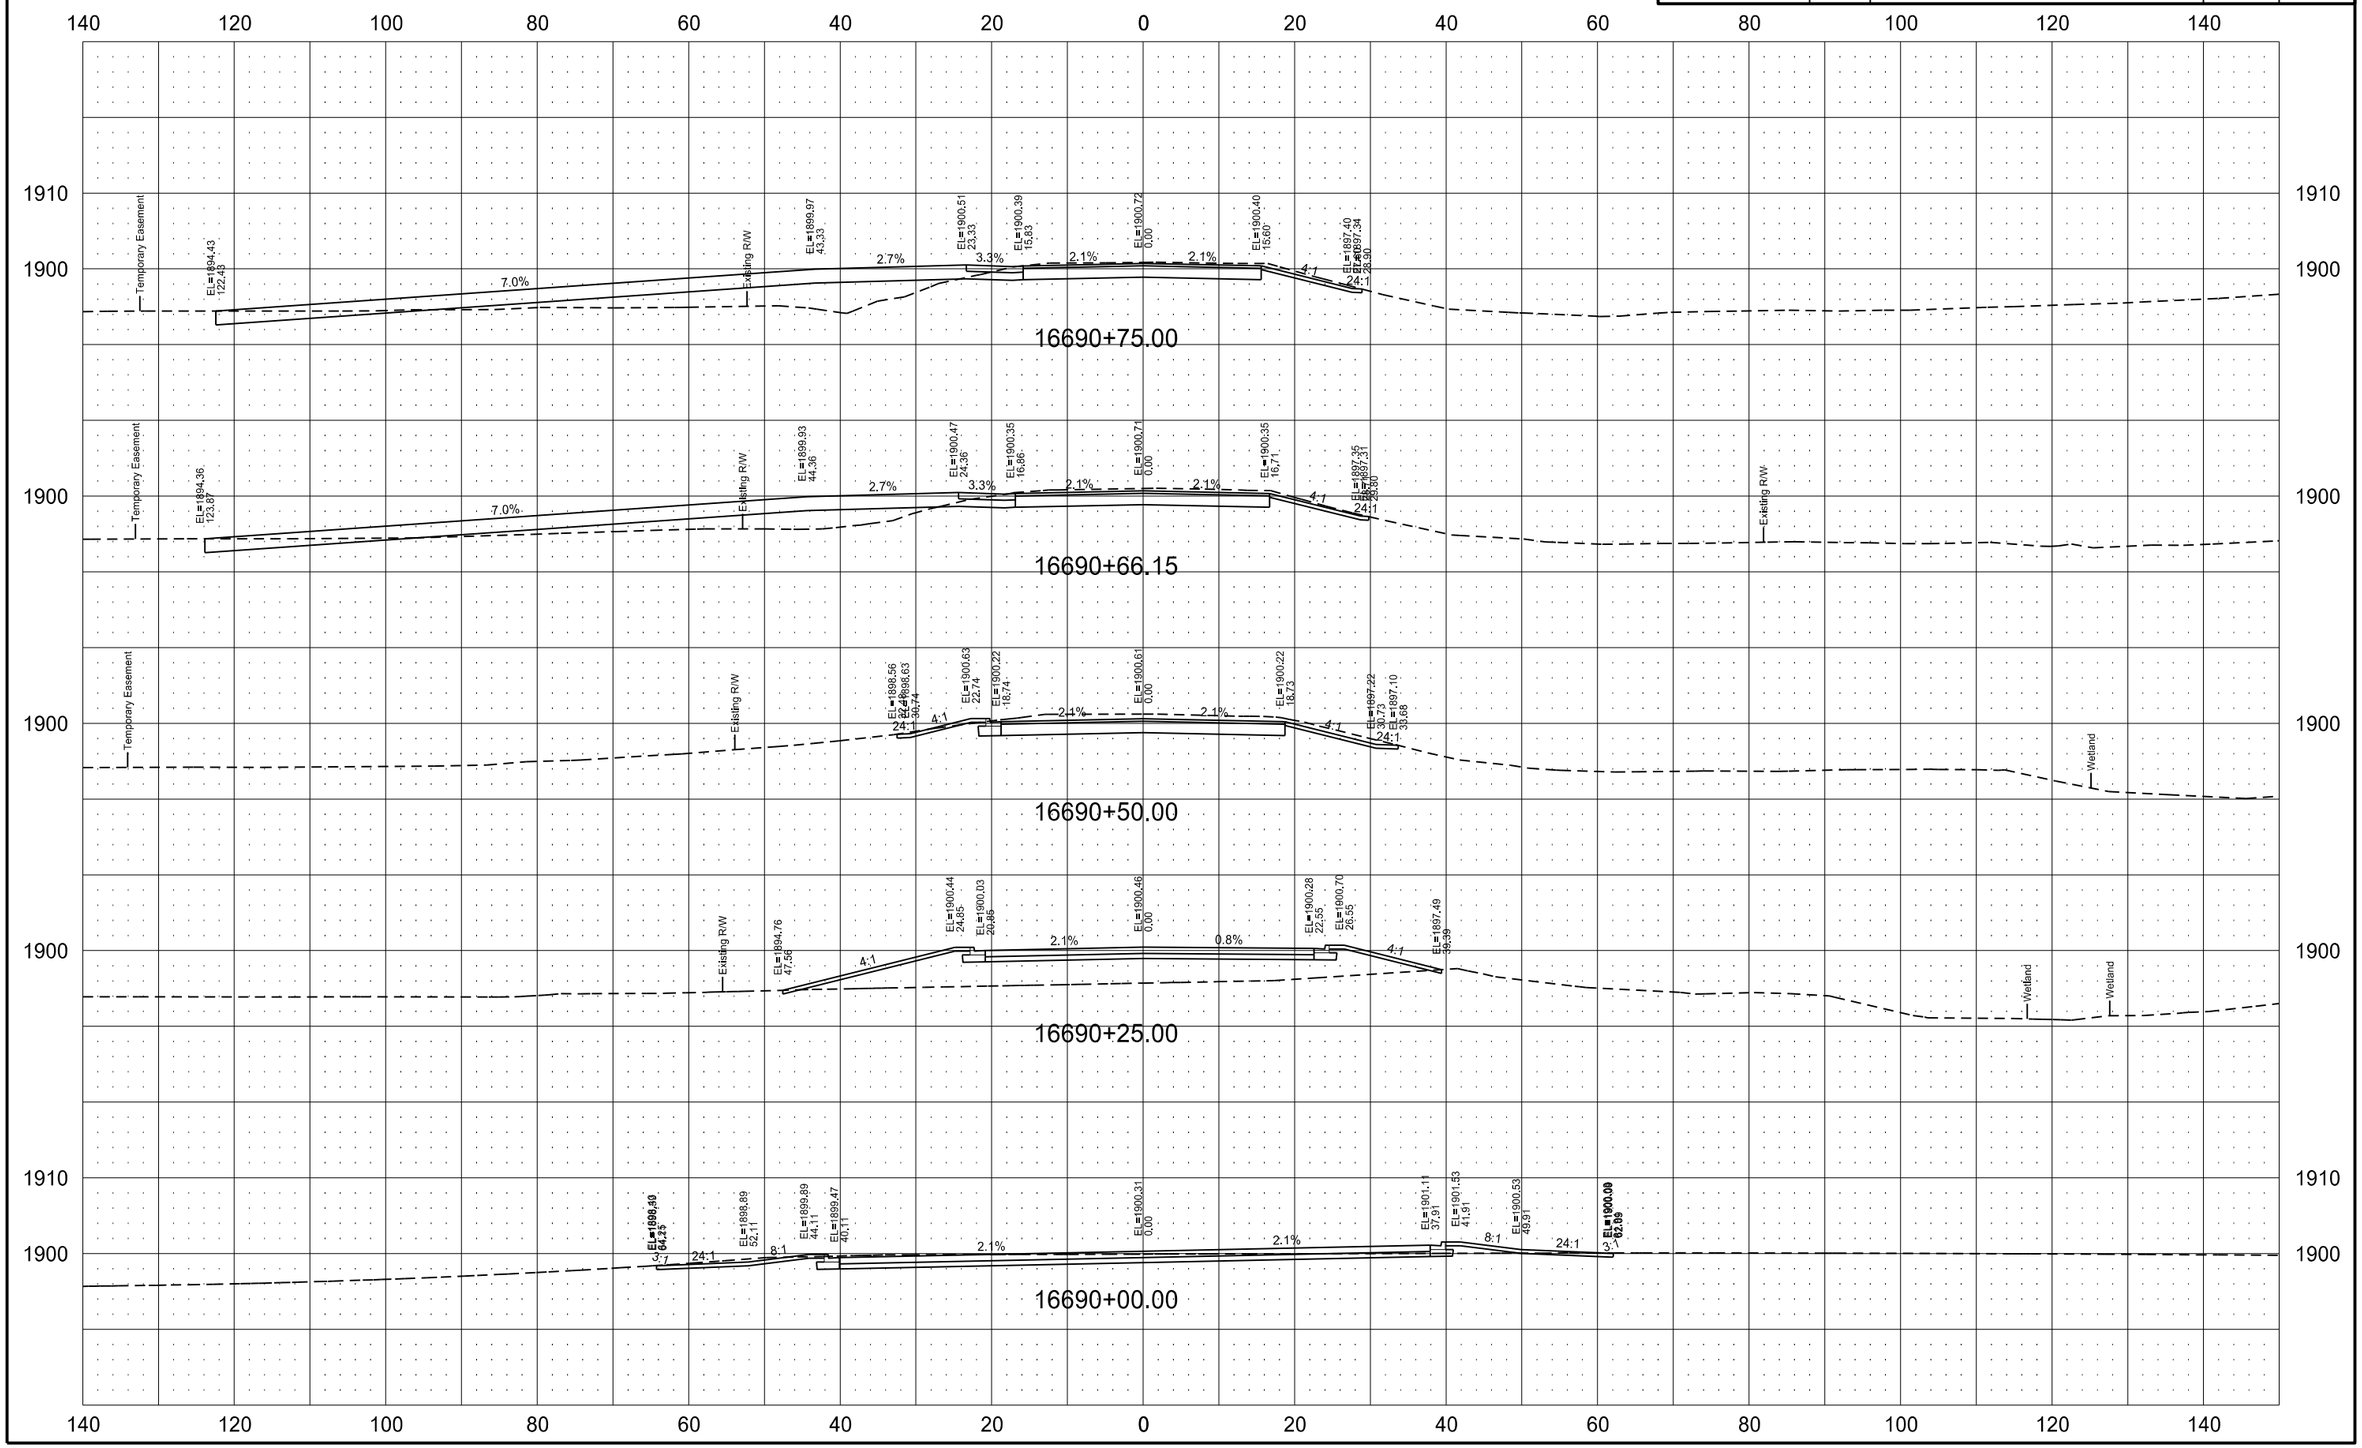

6/28/2016 4:51:26 PM kcarey Q:\24\20997-01\Consultant\DESIGN\Sheets\200XS_App16690R.dgn

STATE	PROJECT NO.	SECTION NO.	SHEET NO.
ND	SOIB-7-804(054)312	200	186

APPROACH 16690 – RIGHT

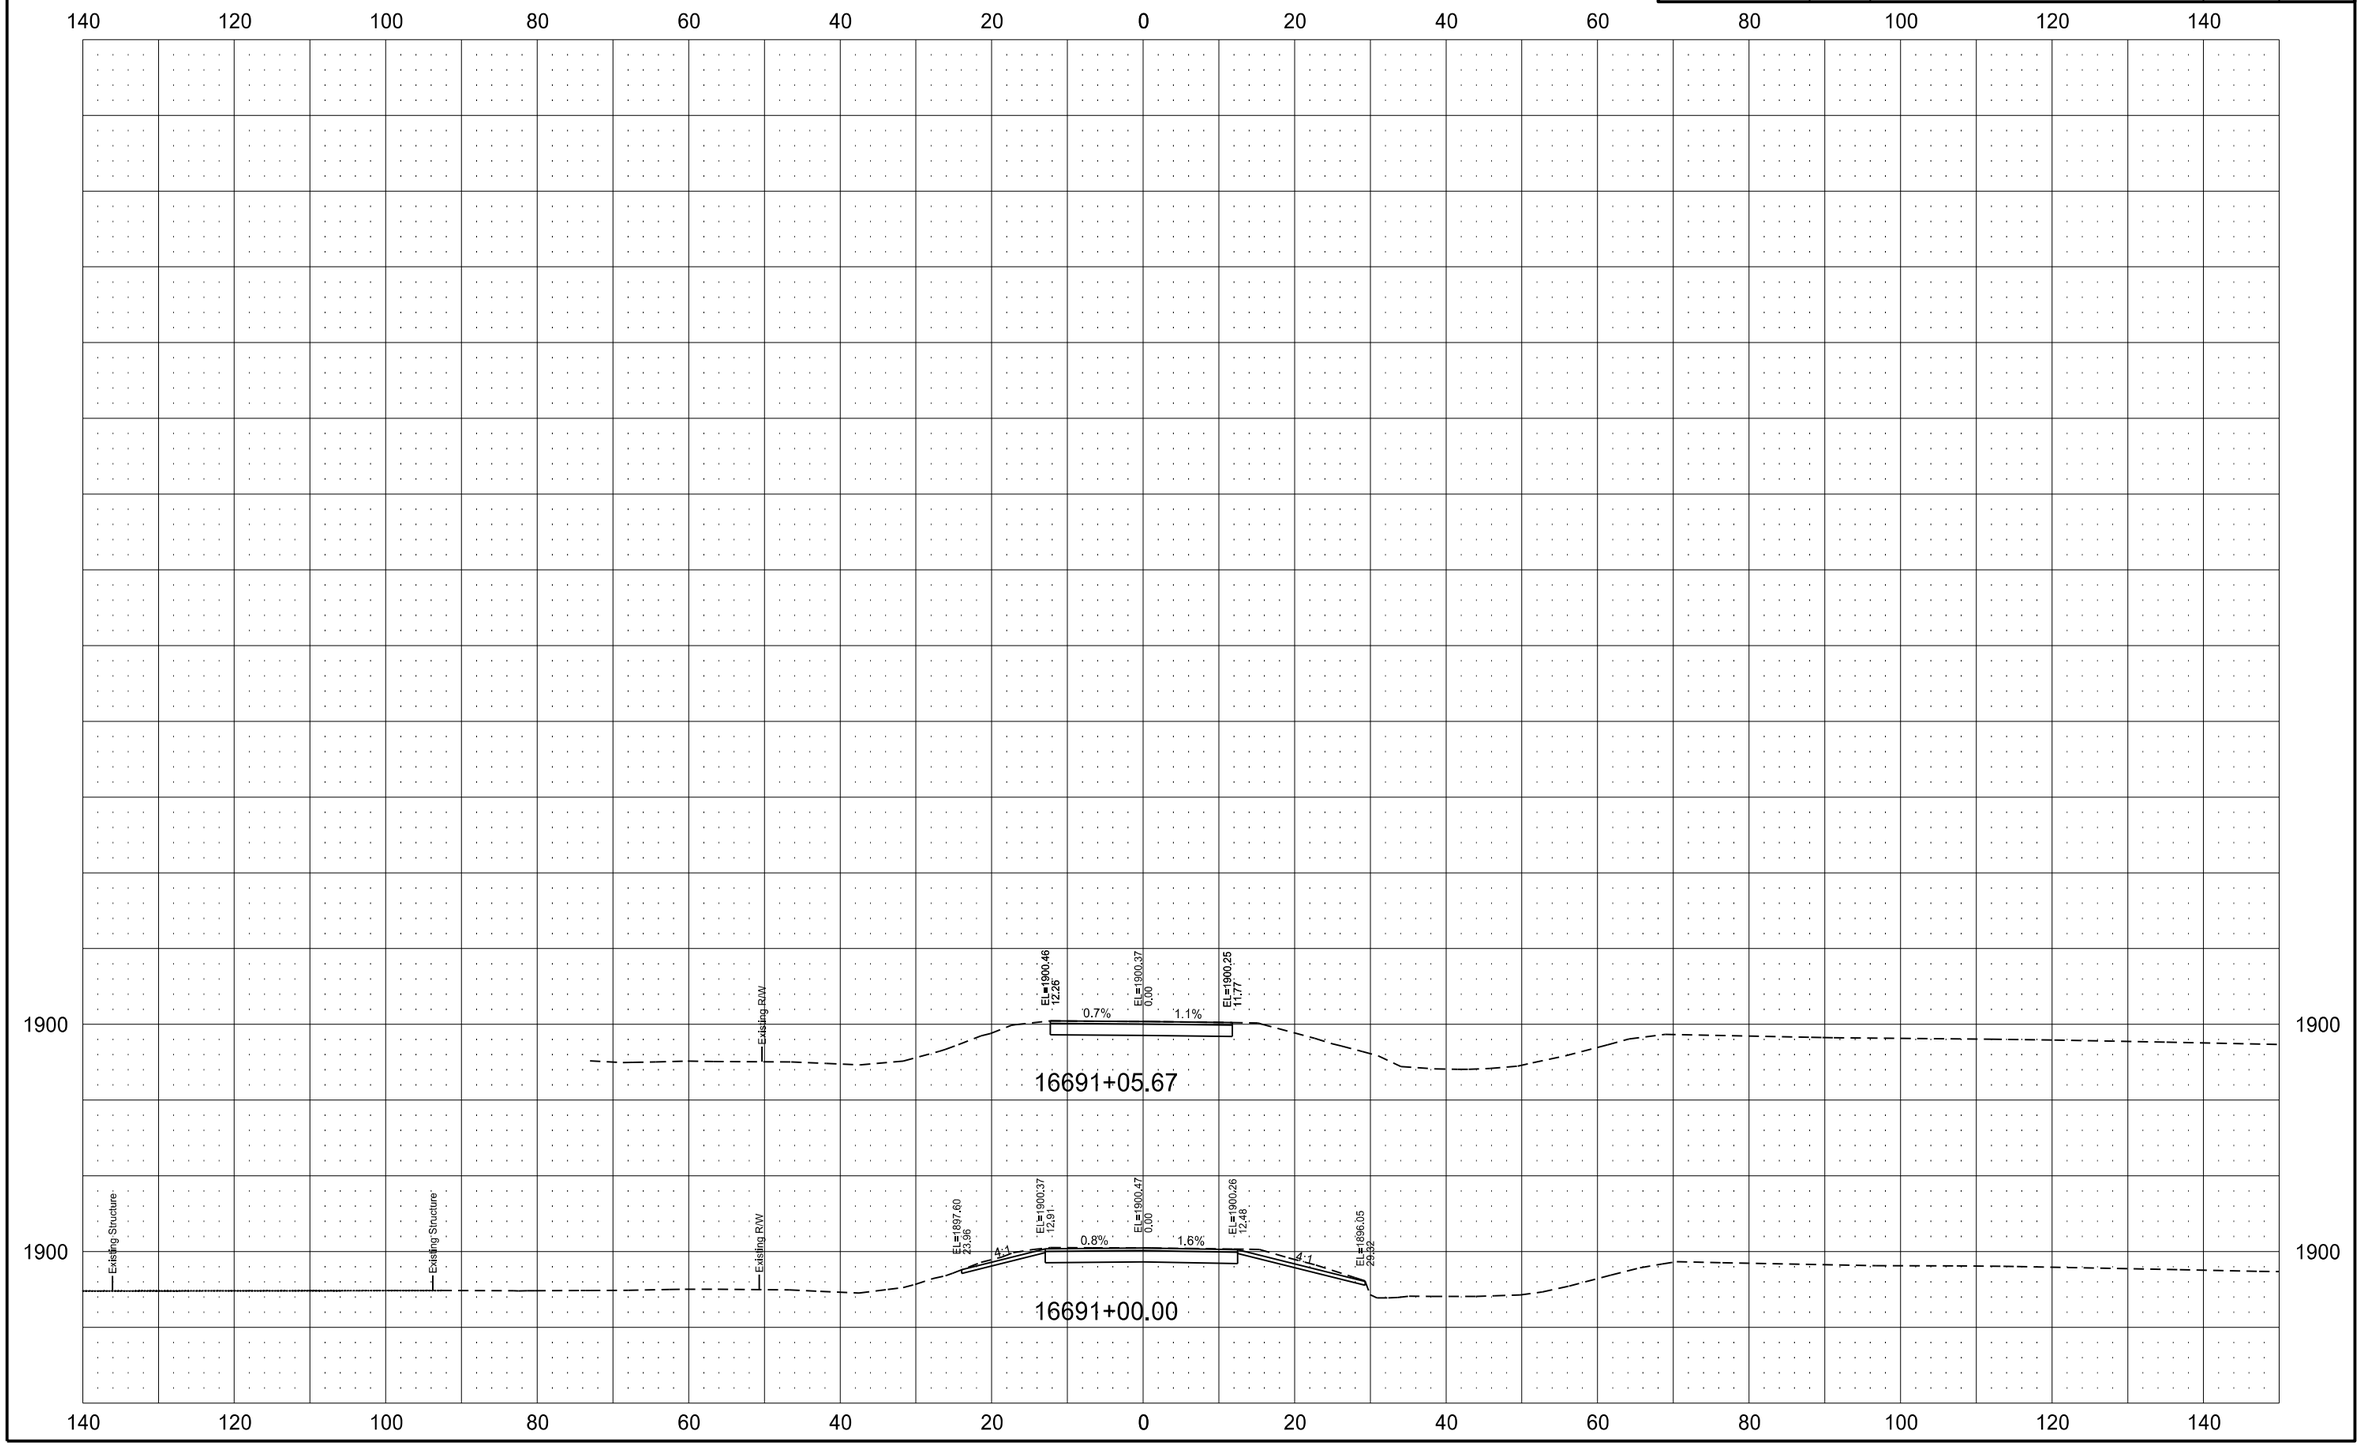

STATE	PROJECT NO.	SECTION NO.	SHEET NO.
ND	SOIB-7-804(054)312	200	187
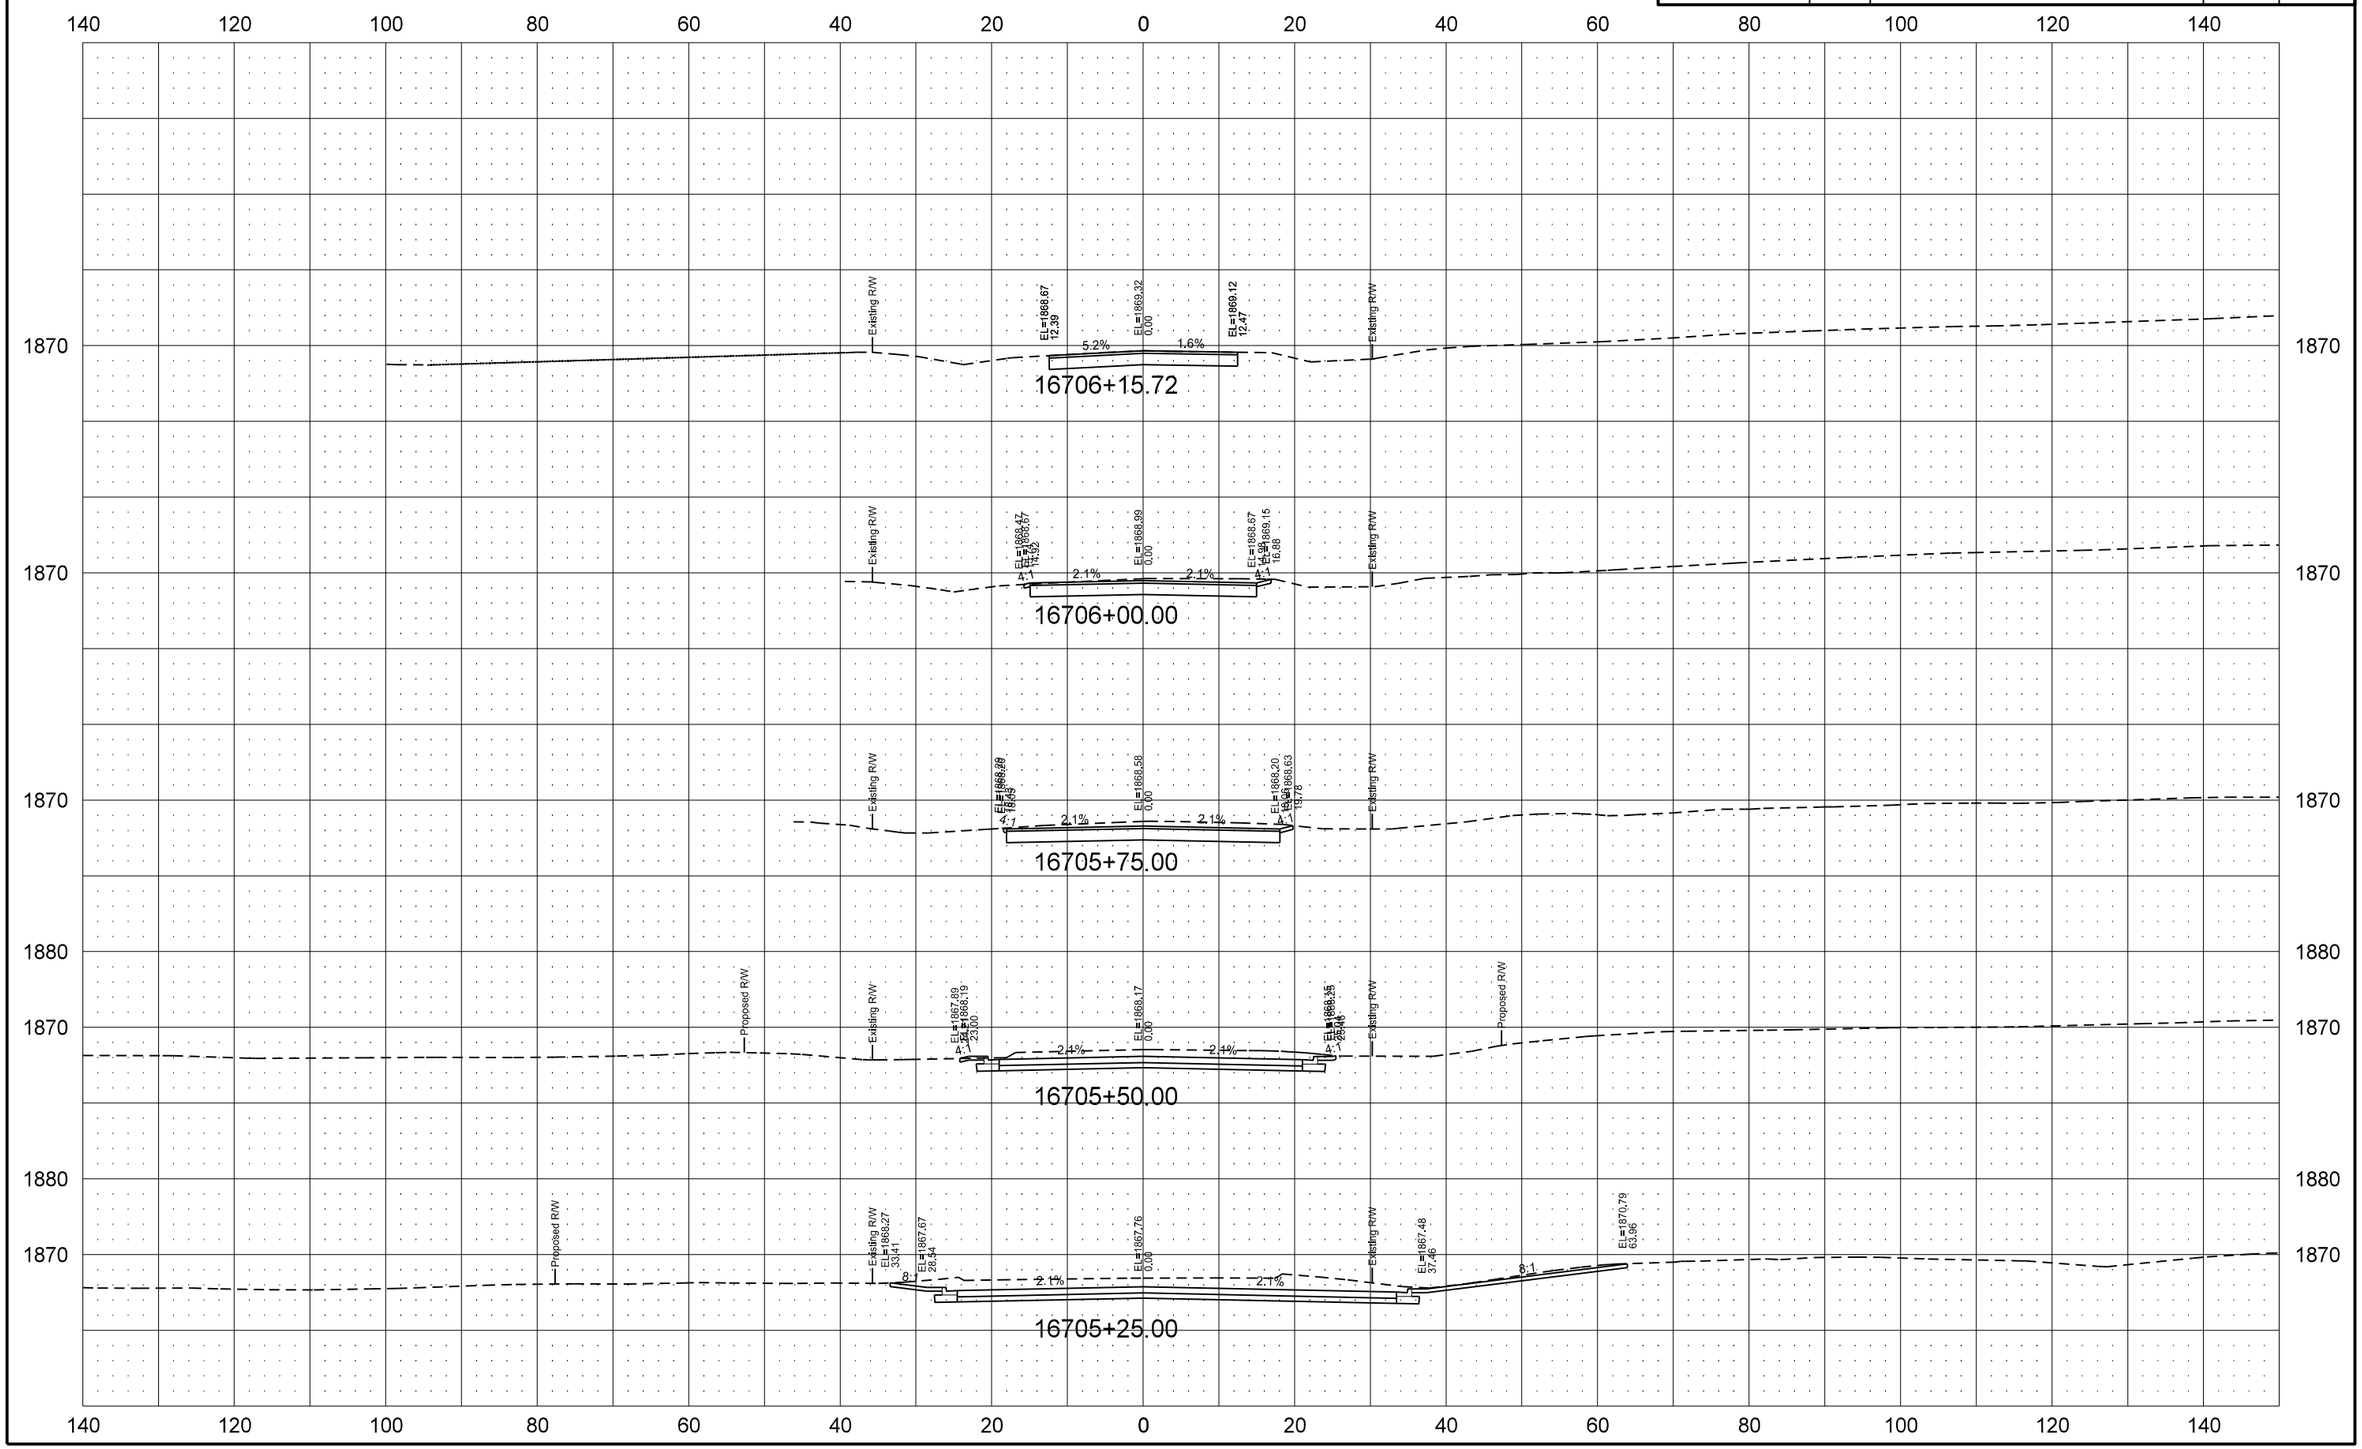
APPROACH 16705 – RIGHT