STATE	PROJECT NO.	SECTION NO.	SHEET NO.
ND	NHU-3-019(044)155	200	1

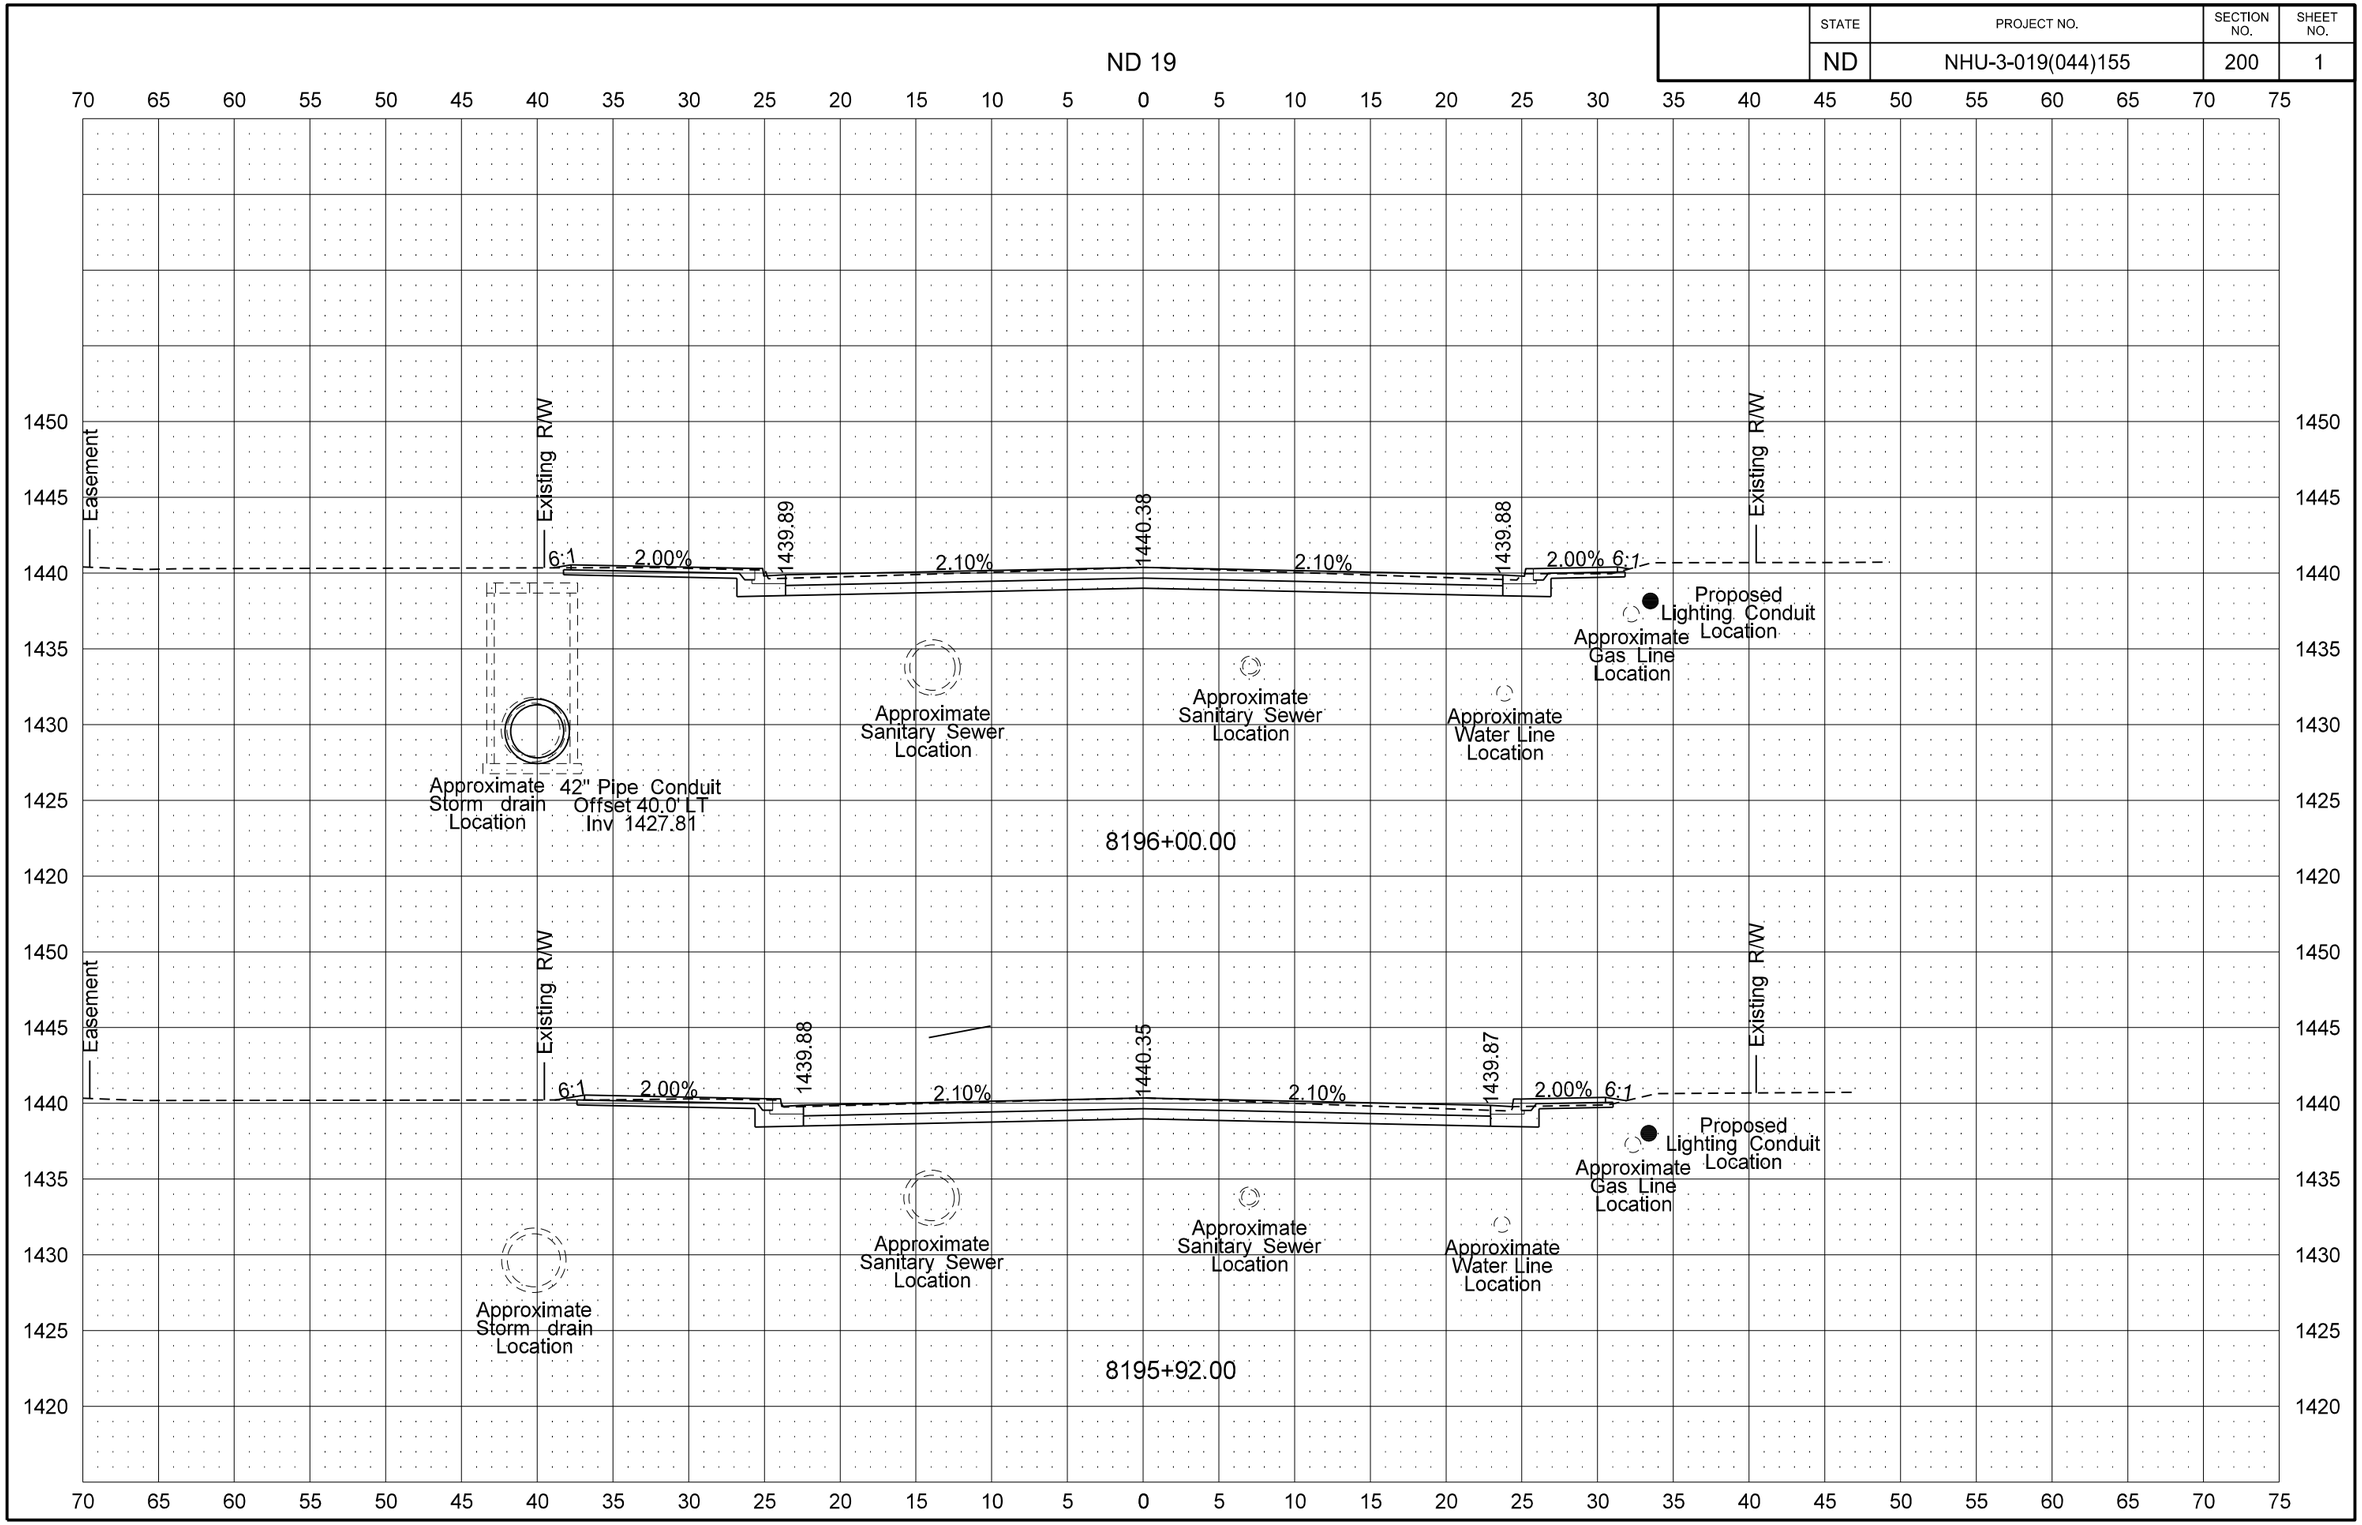

STATE	PROJECT NO.	SECTION NO.	SHEET NO.
ND	NHU-3-019(044)155	200	2

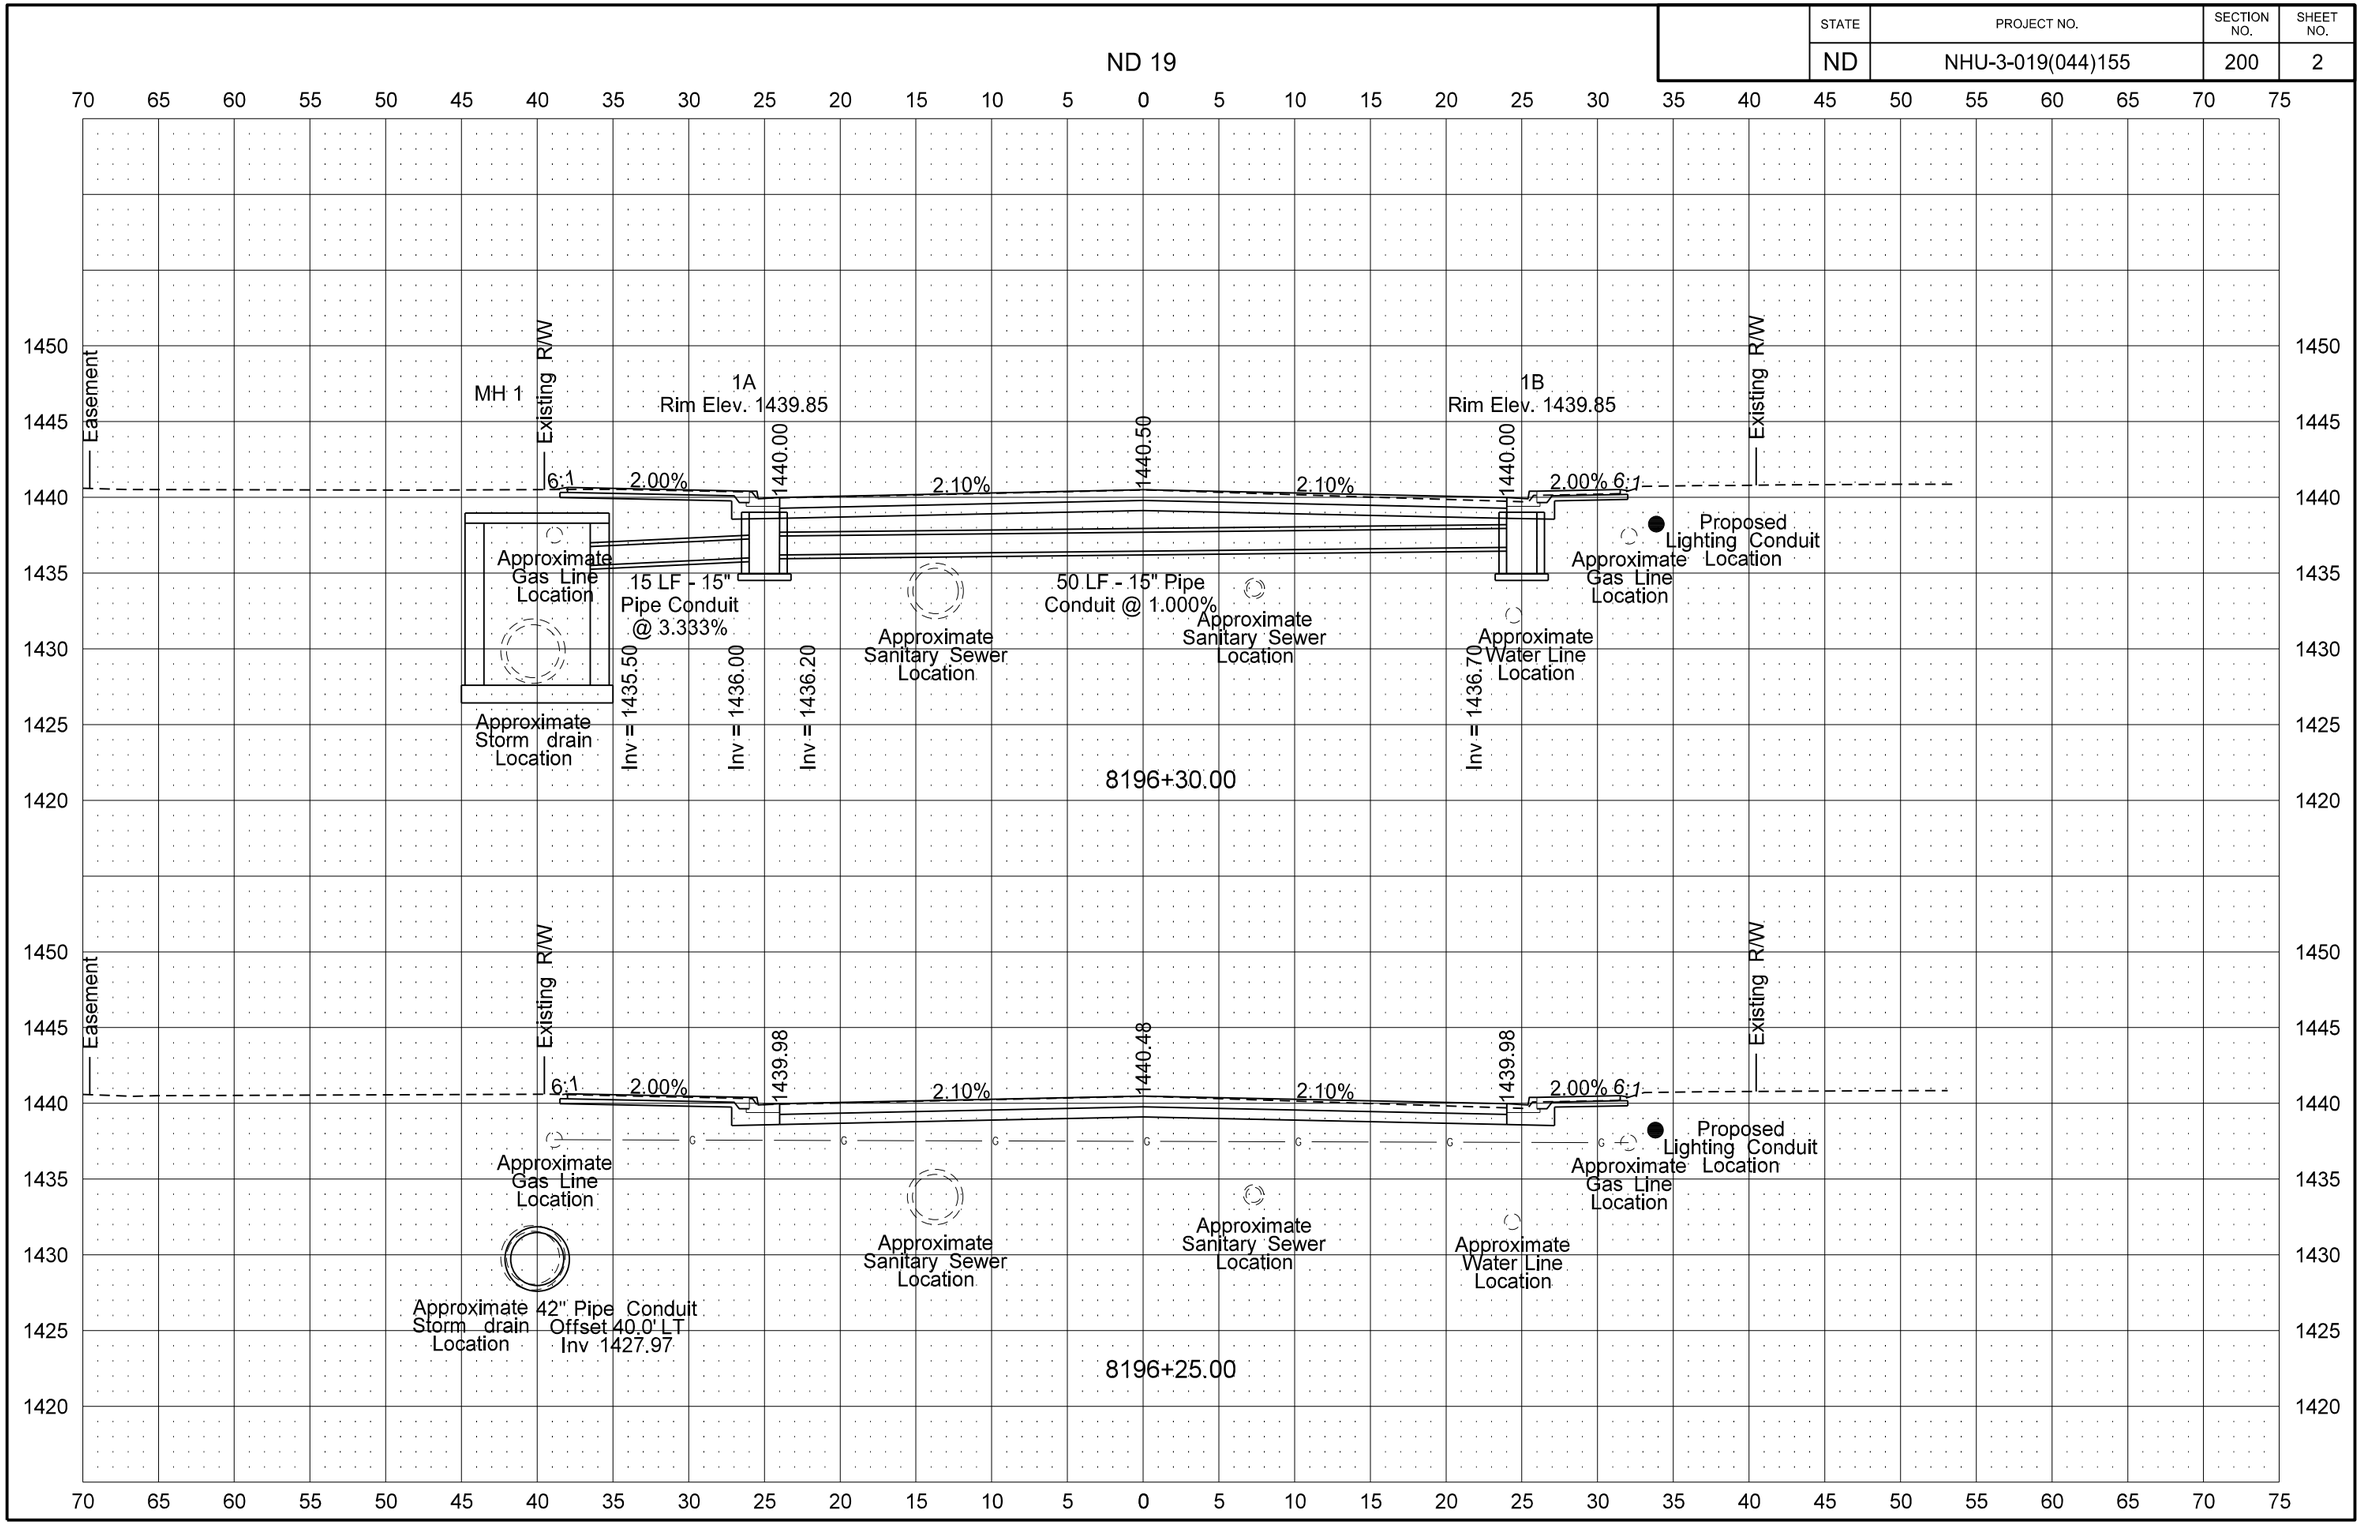

STATE	PROJECT NO.	SECTION NO.	SHEET NO.
ND	NHU-3-019(044)155	200	3

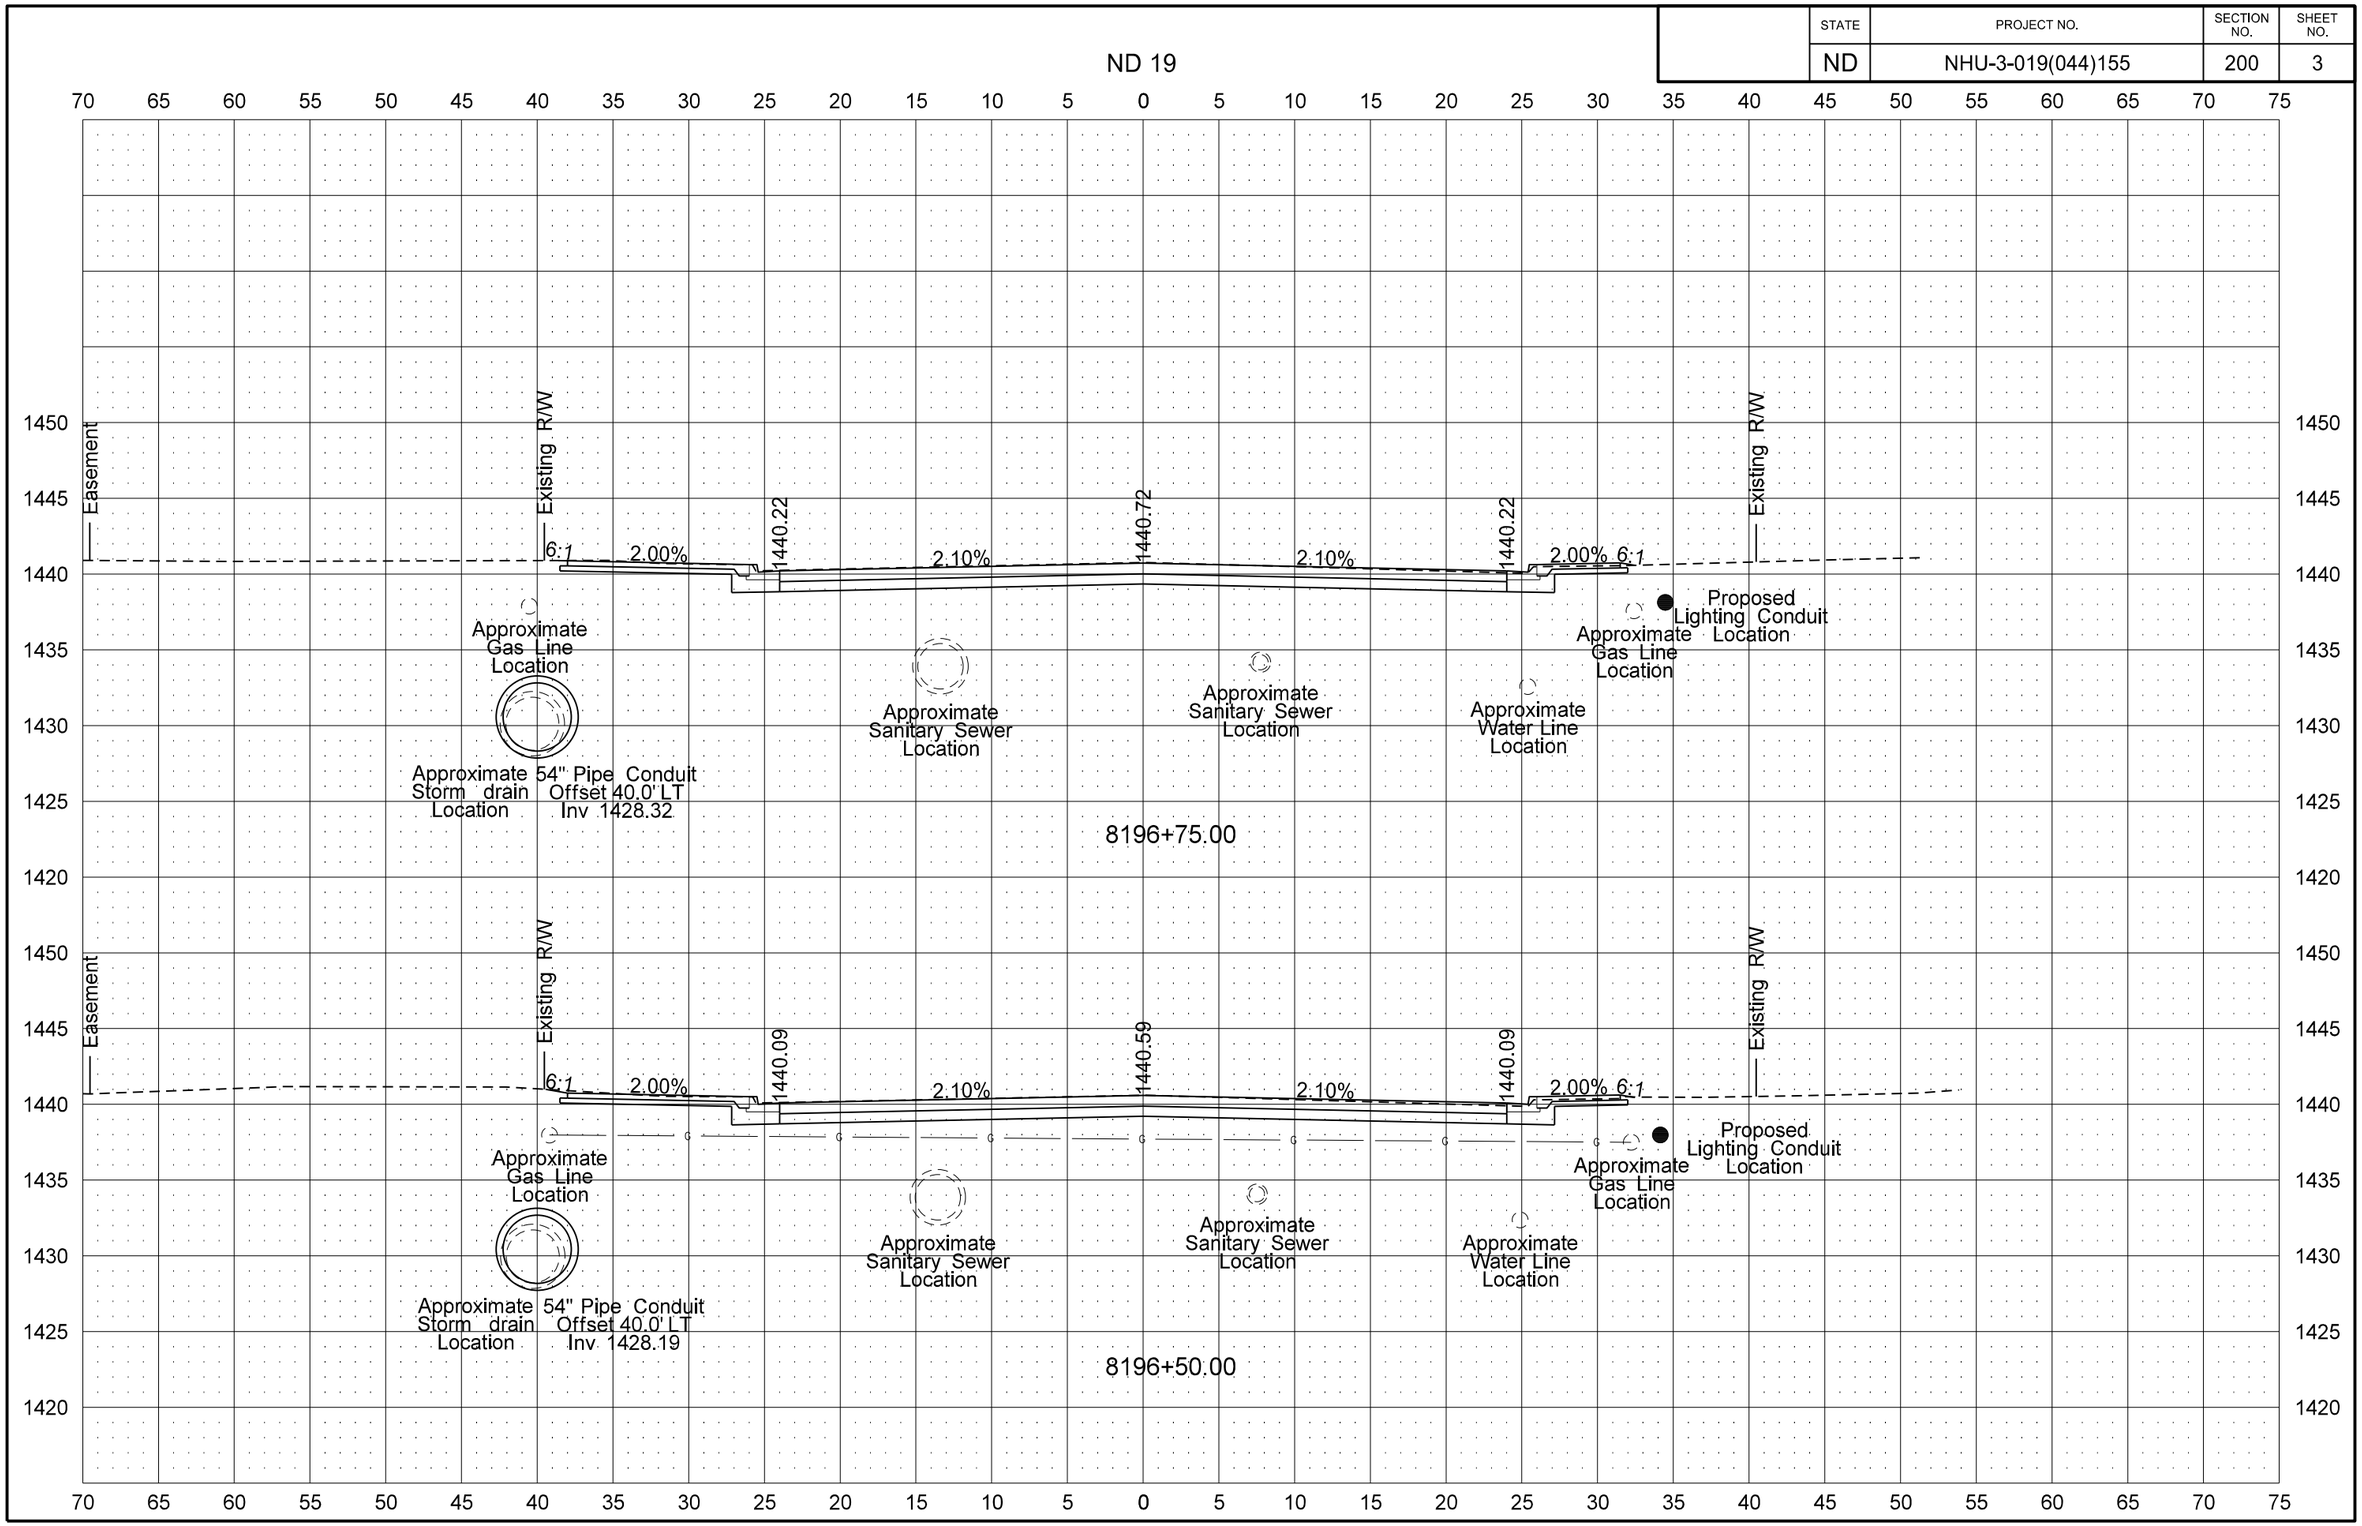

8/14/2016 11:11:33 PM taylorolson \\vcty-files01\J\trans\5211102\CADD\30020103.074\Design\Plans - ML\200\200XS_002_ND19.dgn

STATE	PROJECT NO.	SECTION NO.	SHEET NO.
ND	NHU-3-019(044)155	200	4

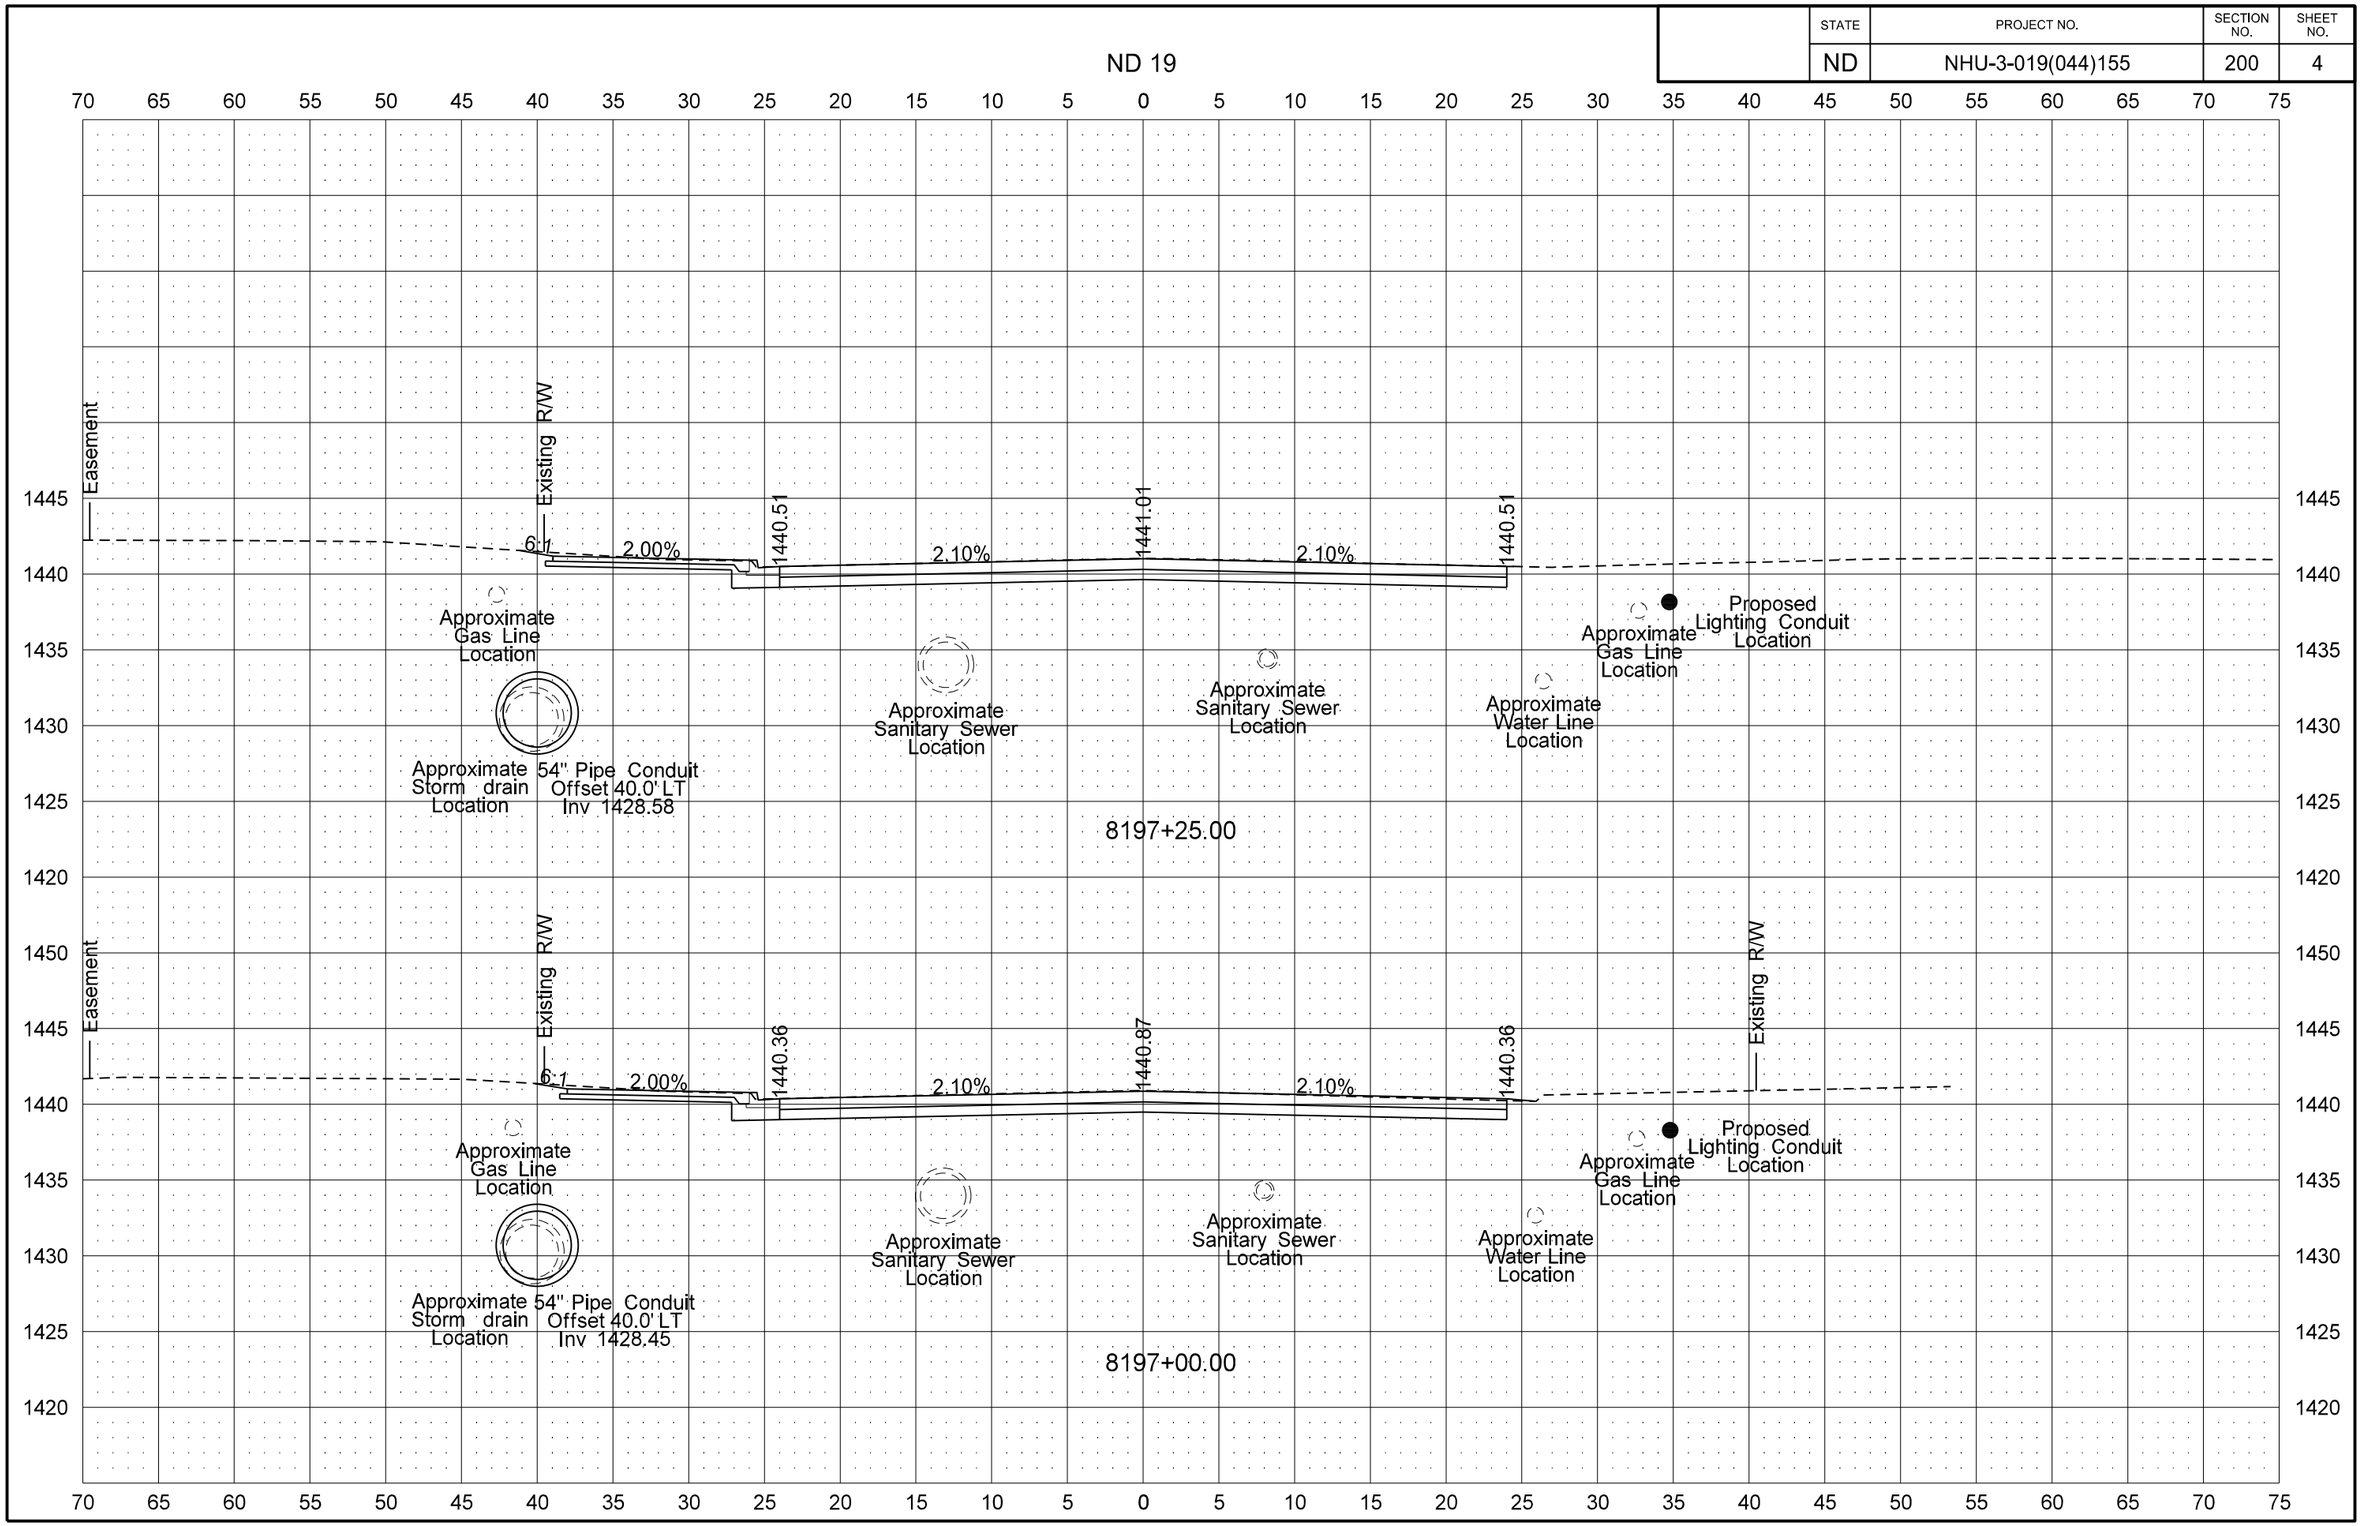

8/14/2016 11:11:34 PM taylorolson \\vcty-files01\J\trans\5211102\CADD\30020103.074\Design\Plans - ML\200\200XS_002_ND19.dgn

STATE	PROJECT NO.	SECTION NO.	SHEET NO.
ND	NHU-3-019(044)155	200	5

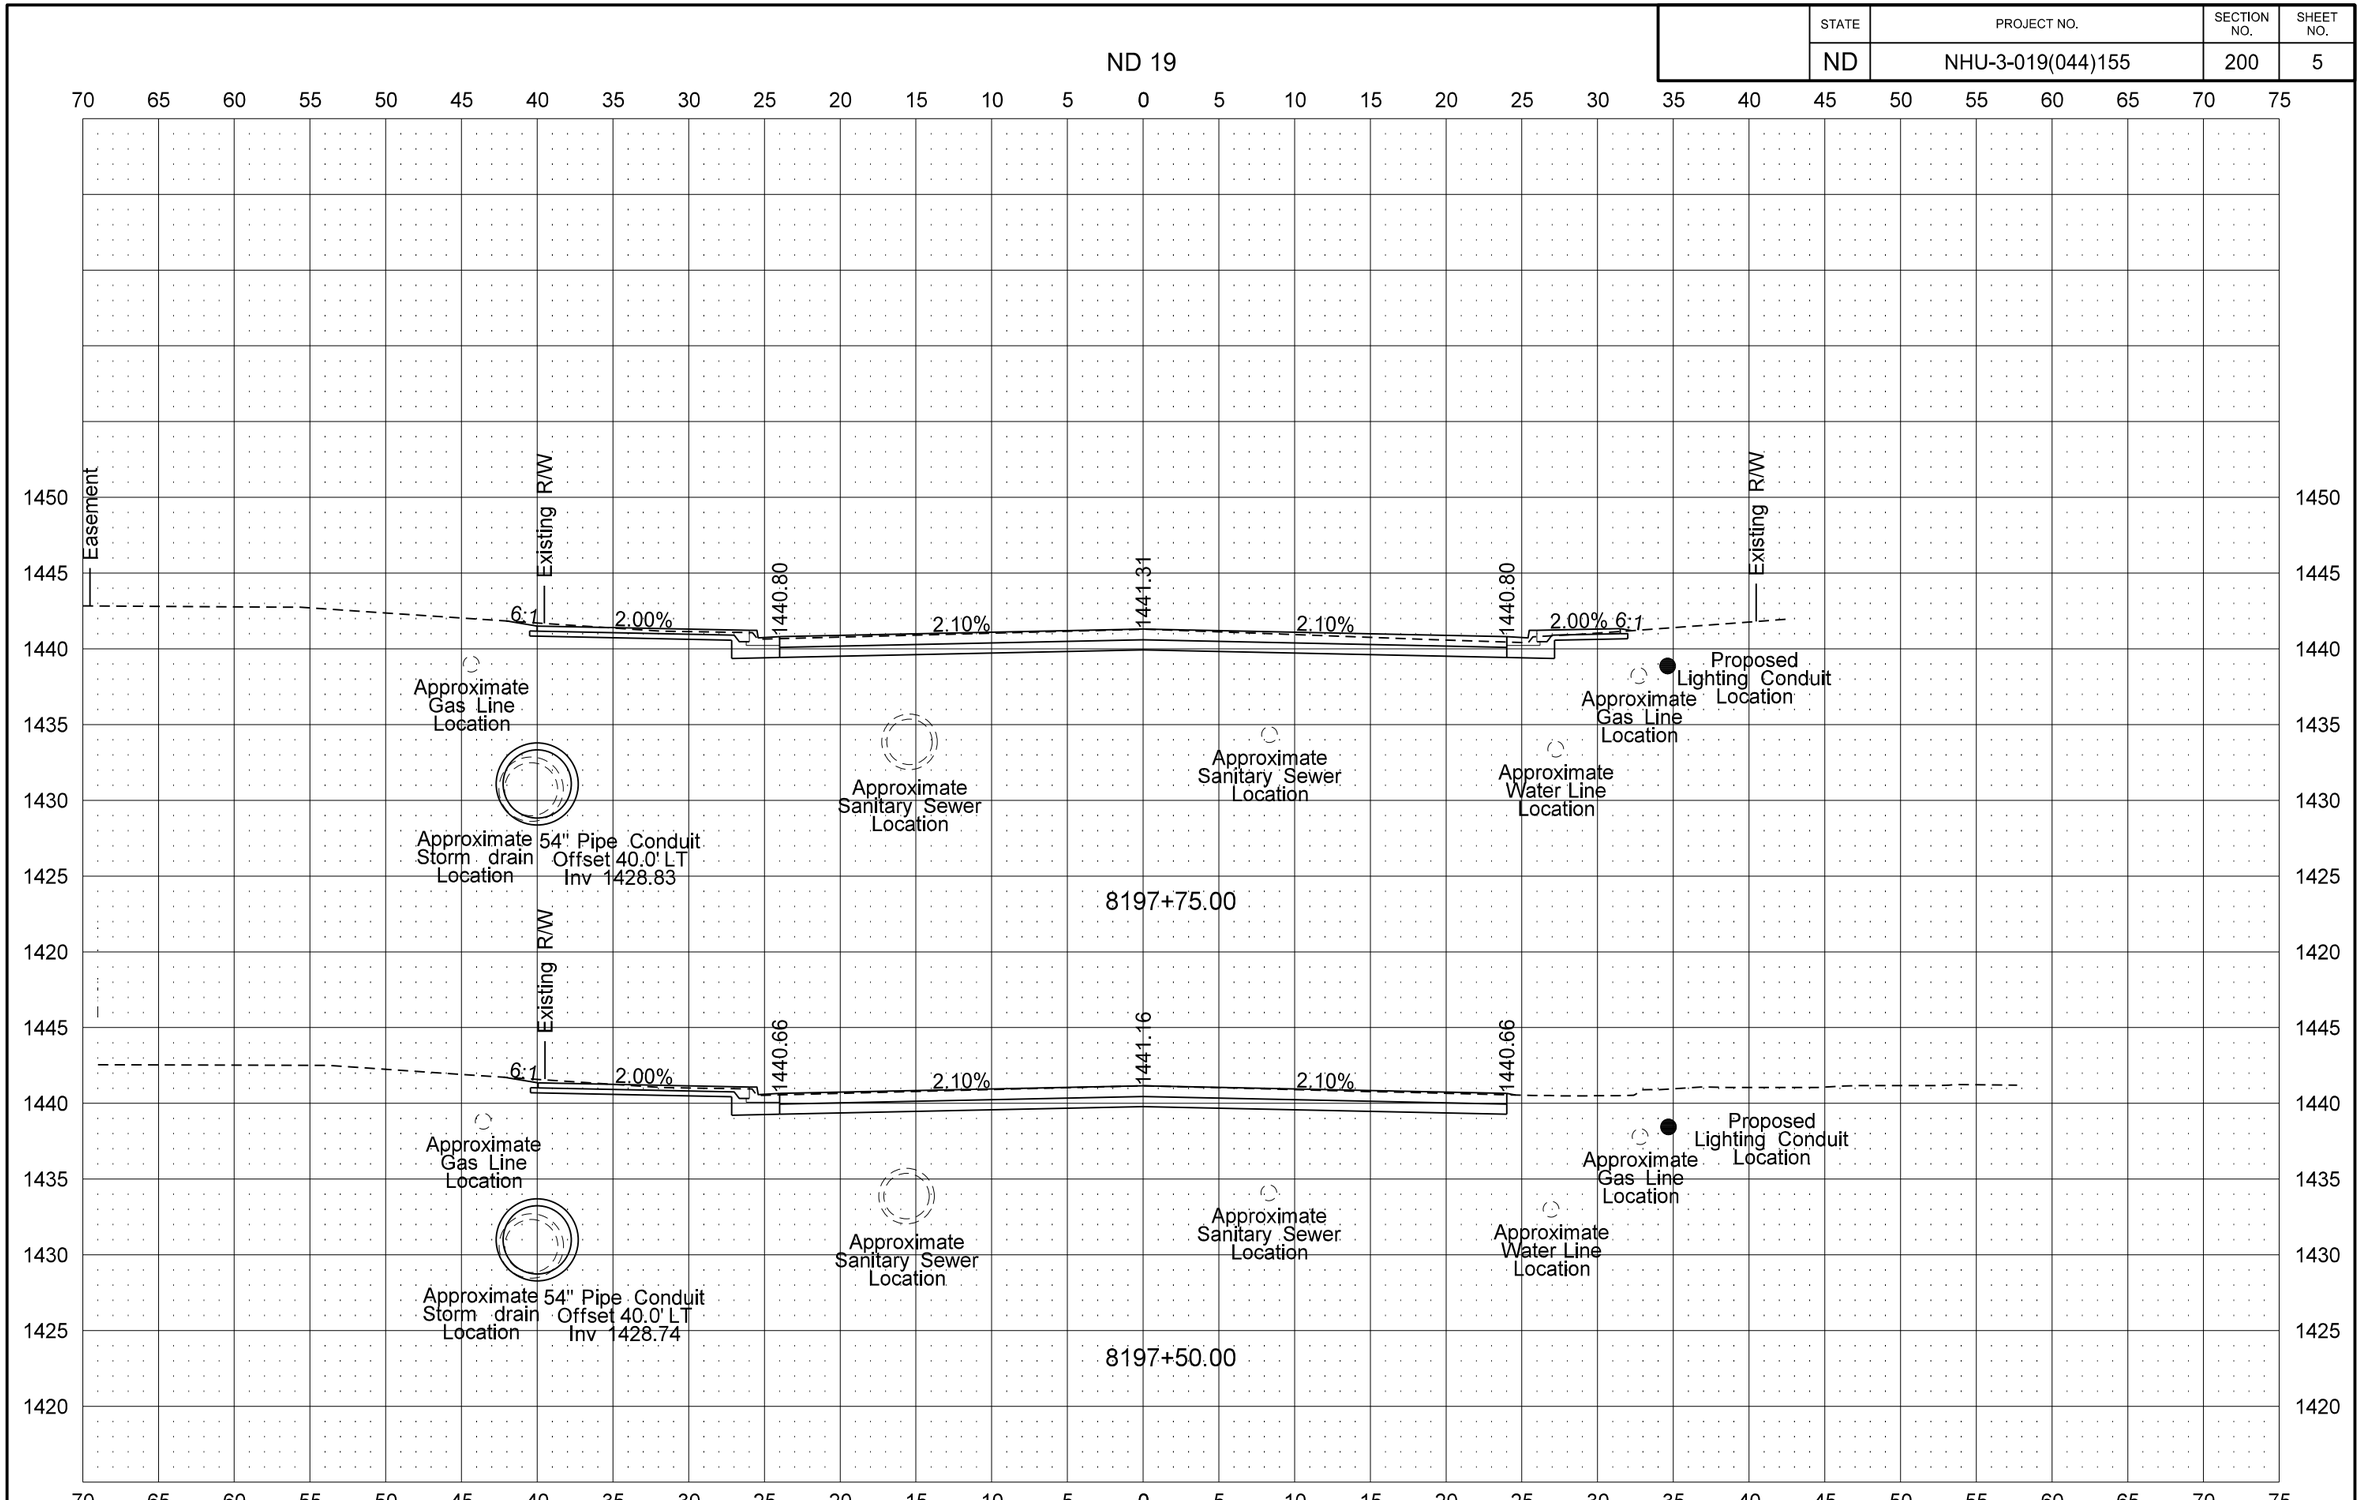

STATE	PROJECT NO.	SECTION NO.	SHEET NO.
ND	NHU-3-019(044)155	200	6

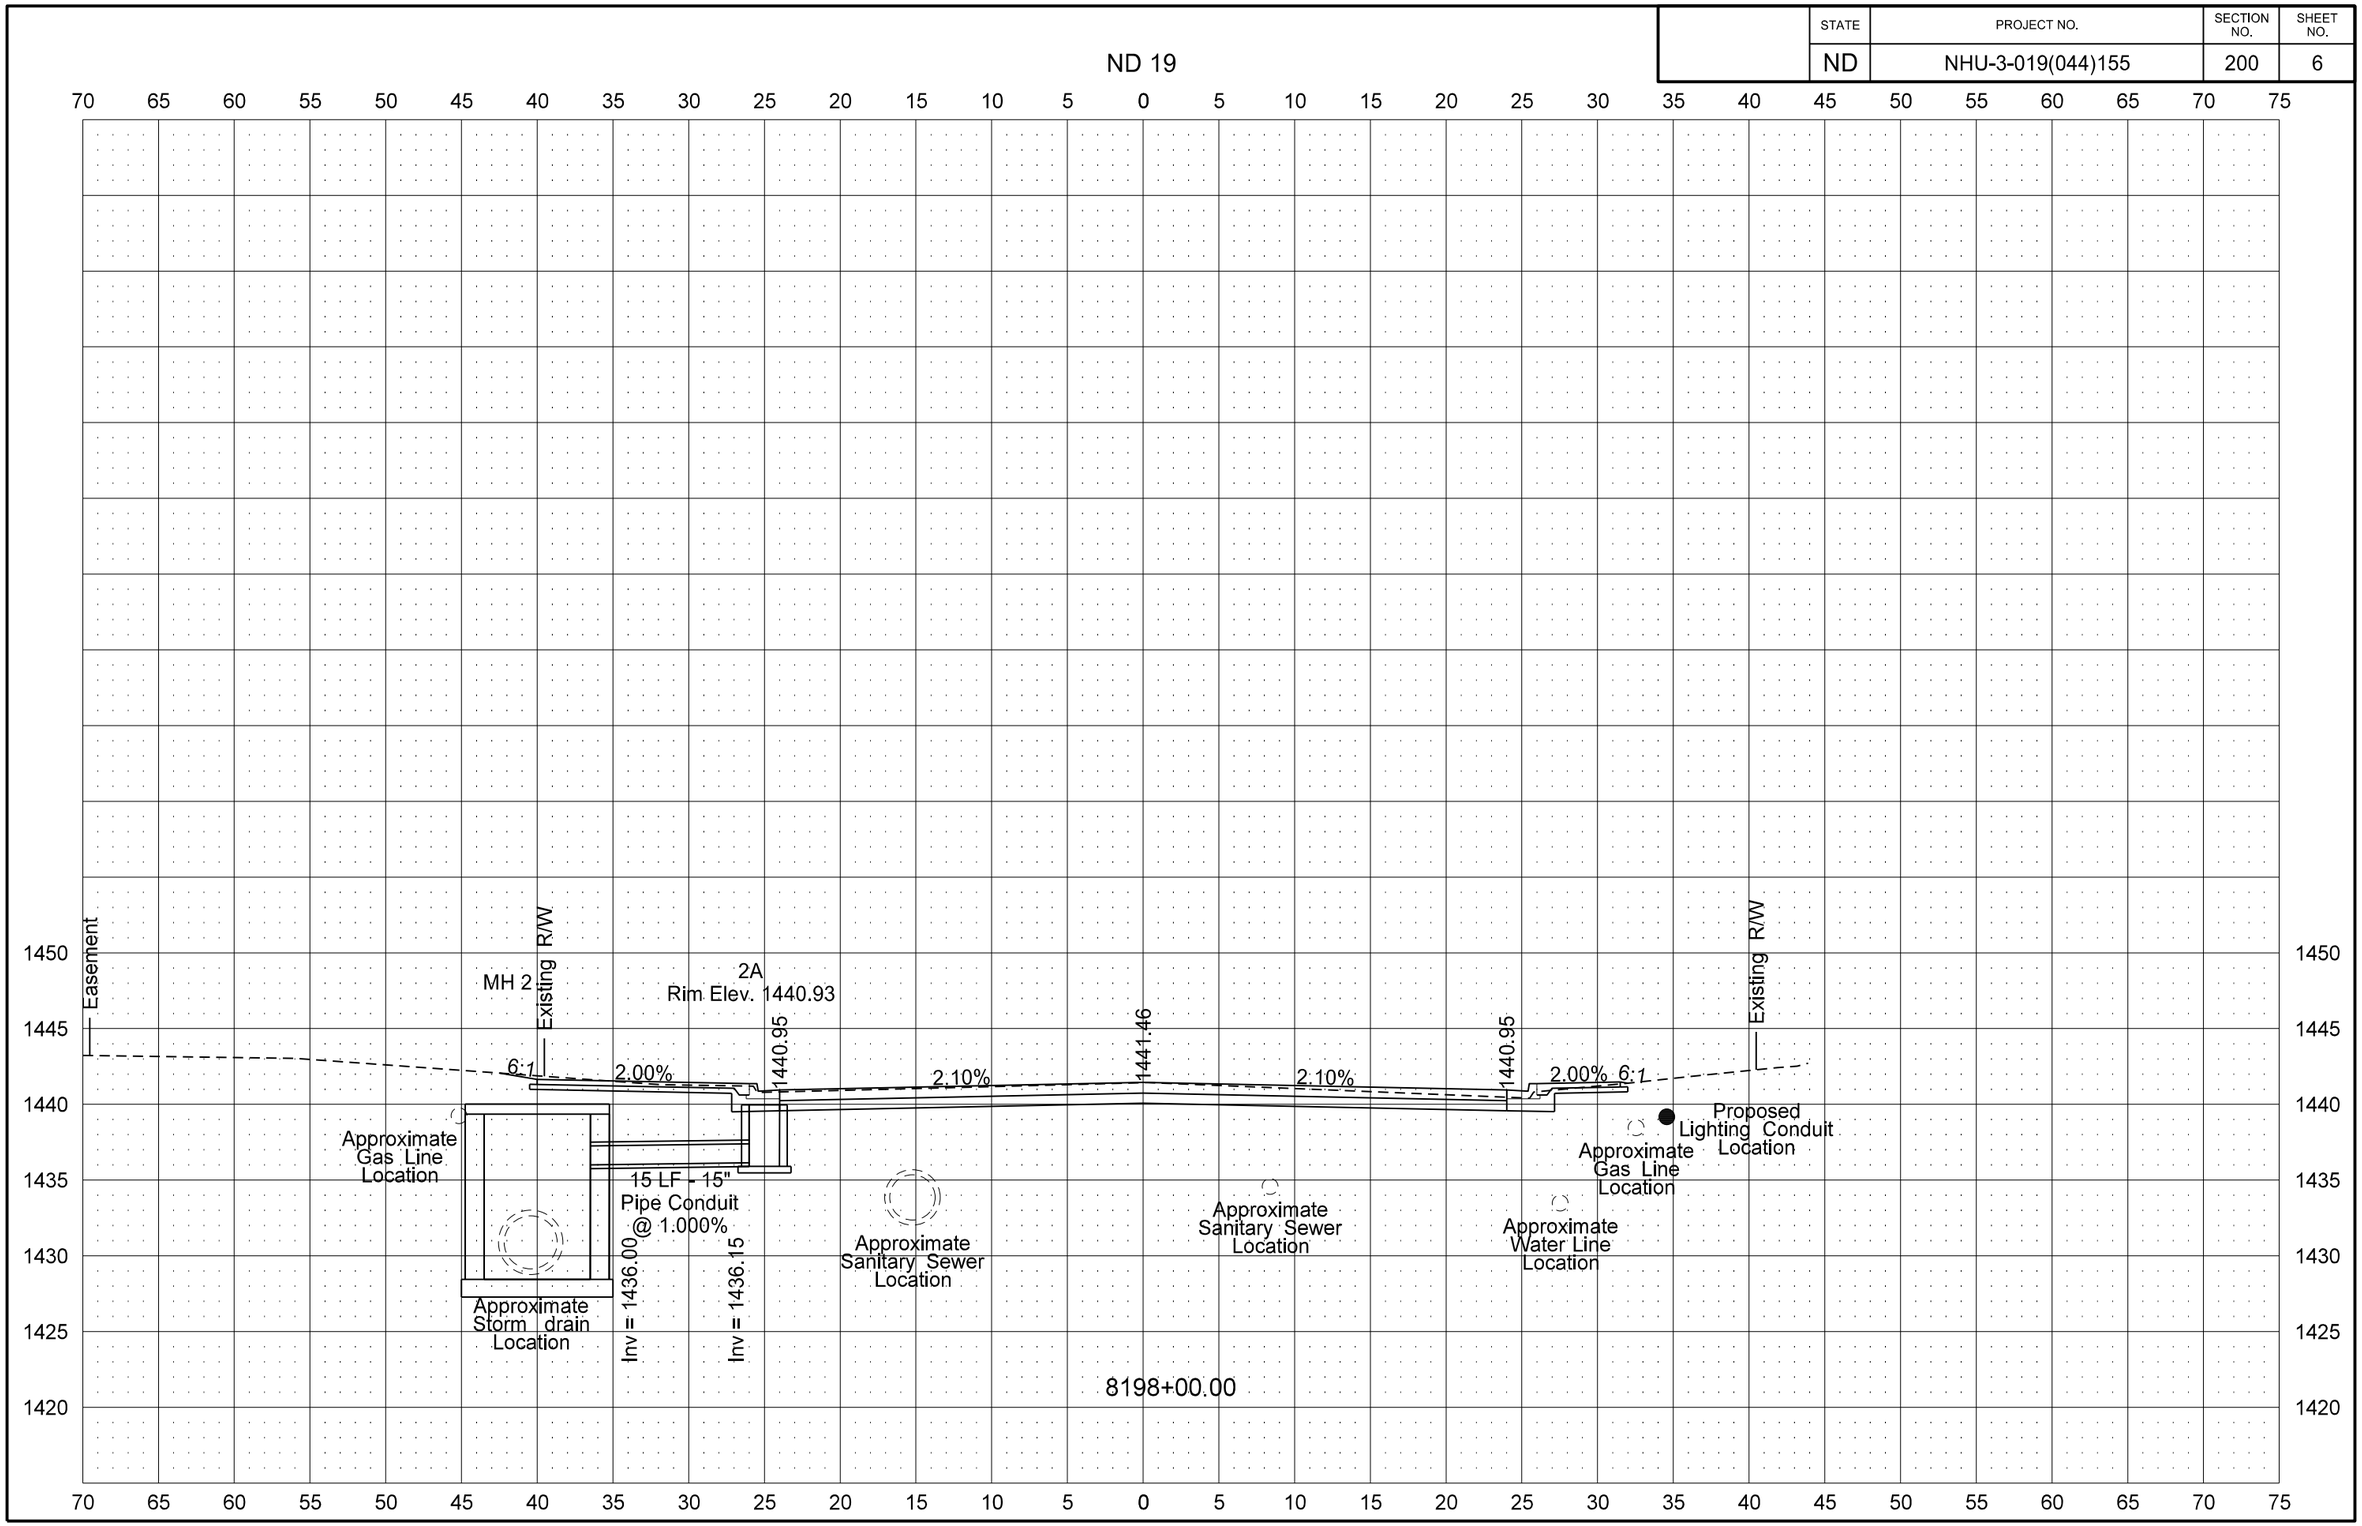

STATE	PROJECT NO.	SECTION NO.	SHEET NO.
ND	NHU-3-019(044)155	200	7

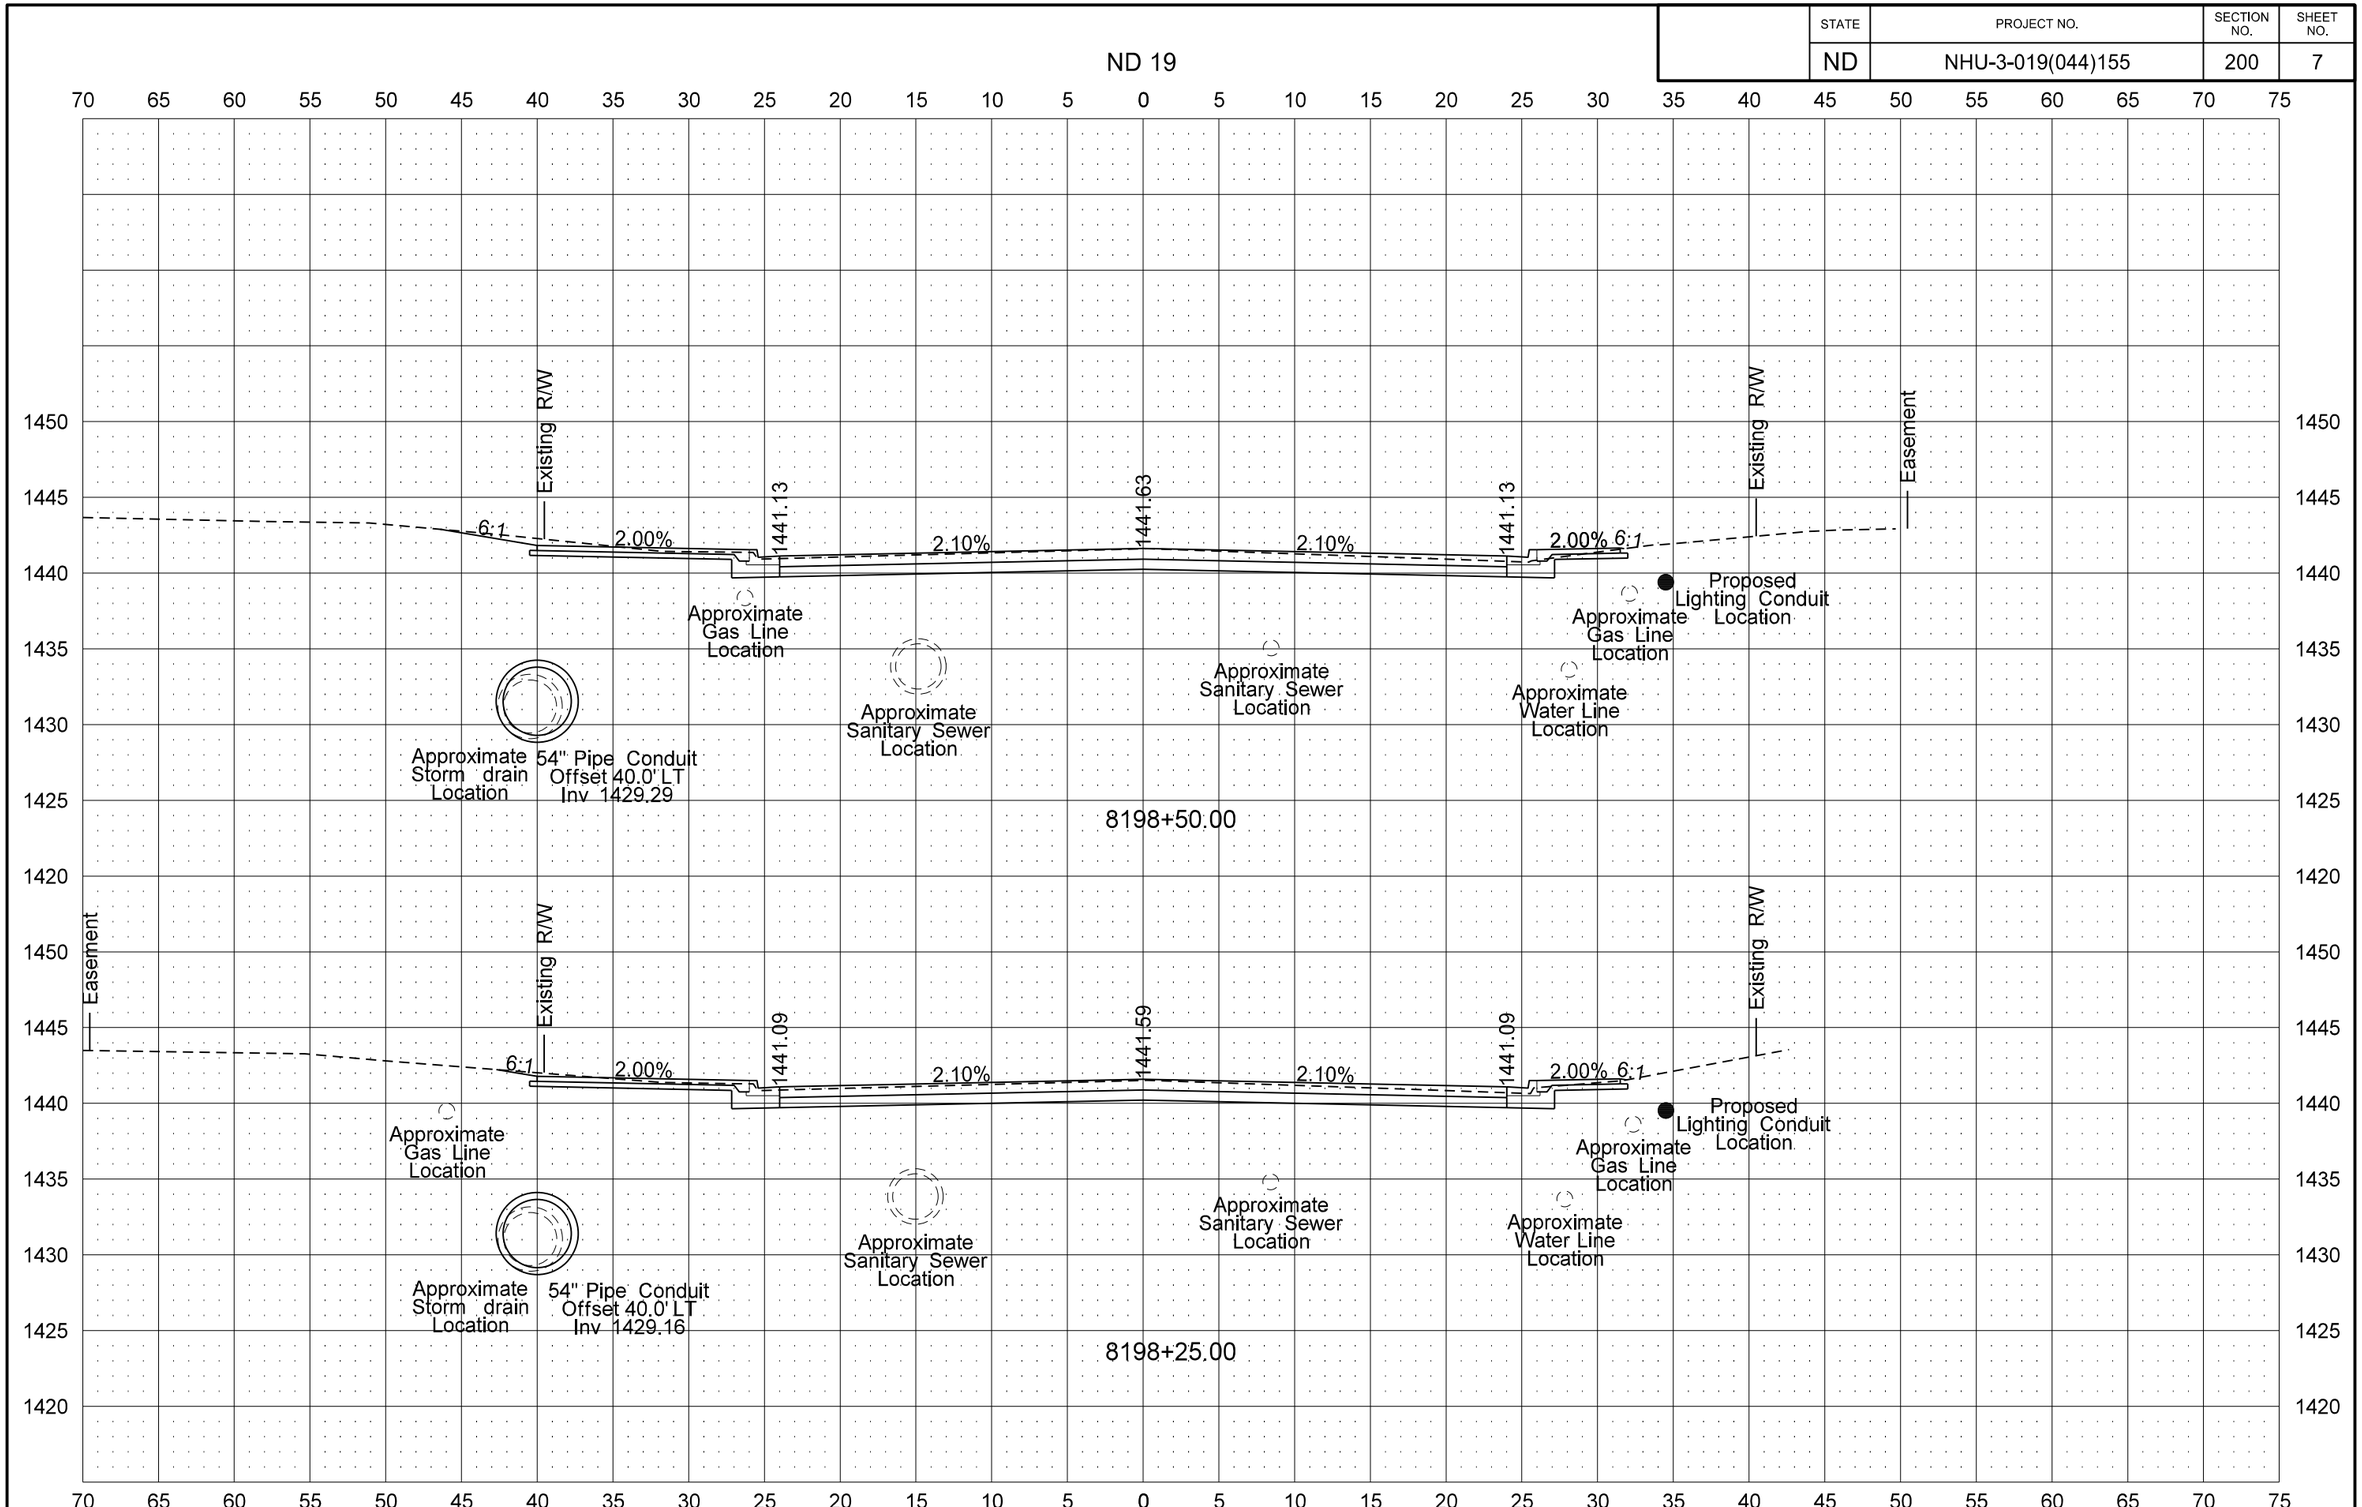

STATE	PROJECT NO.	SECTION NO.	SHEET NO.
ND	NHU-3-019(044)155	200	8

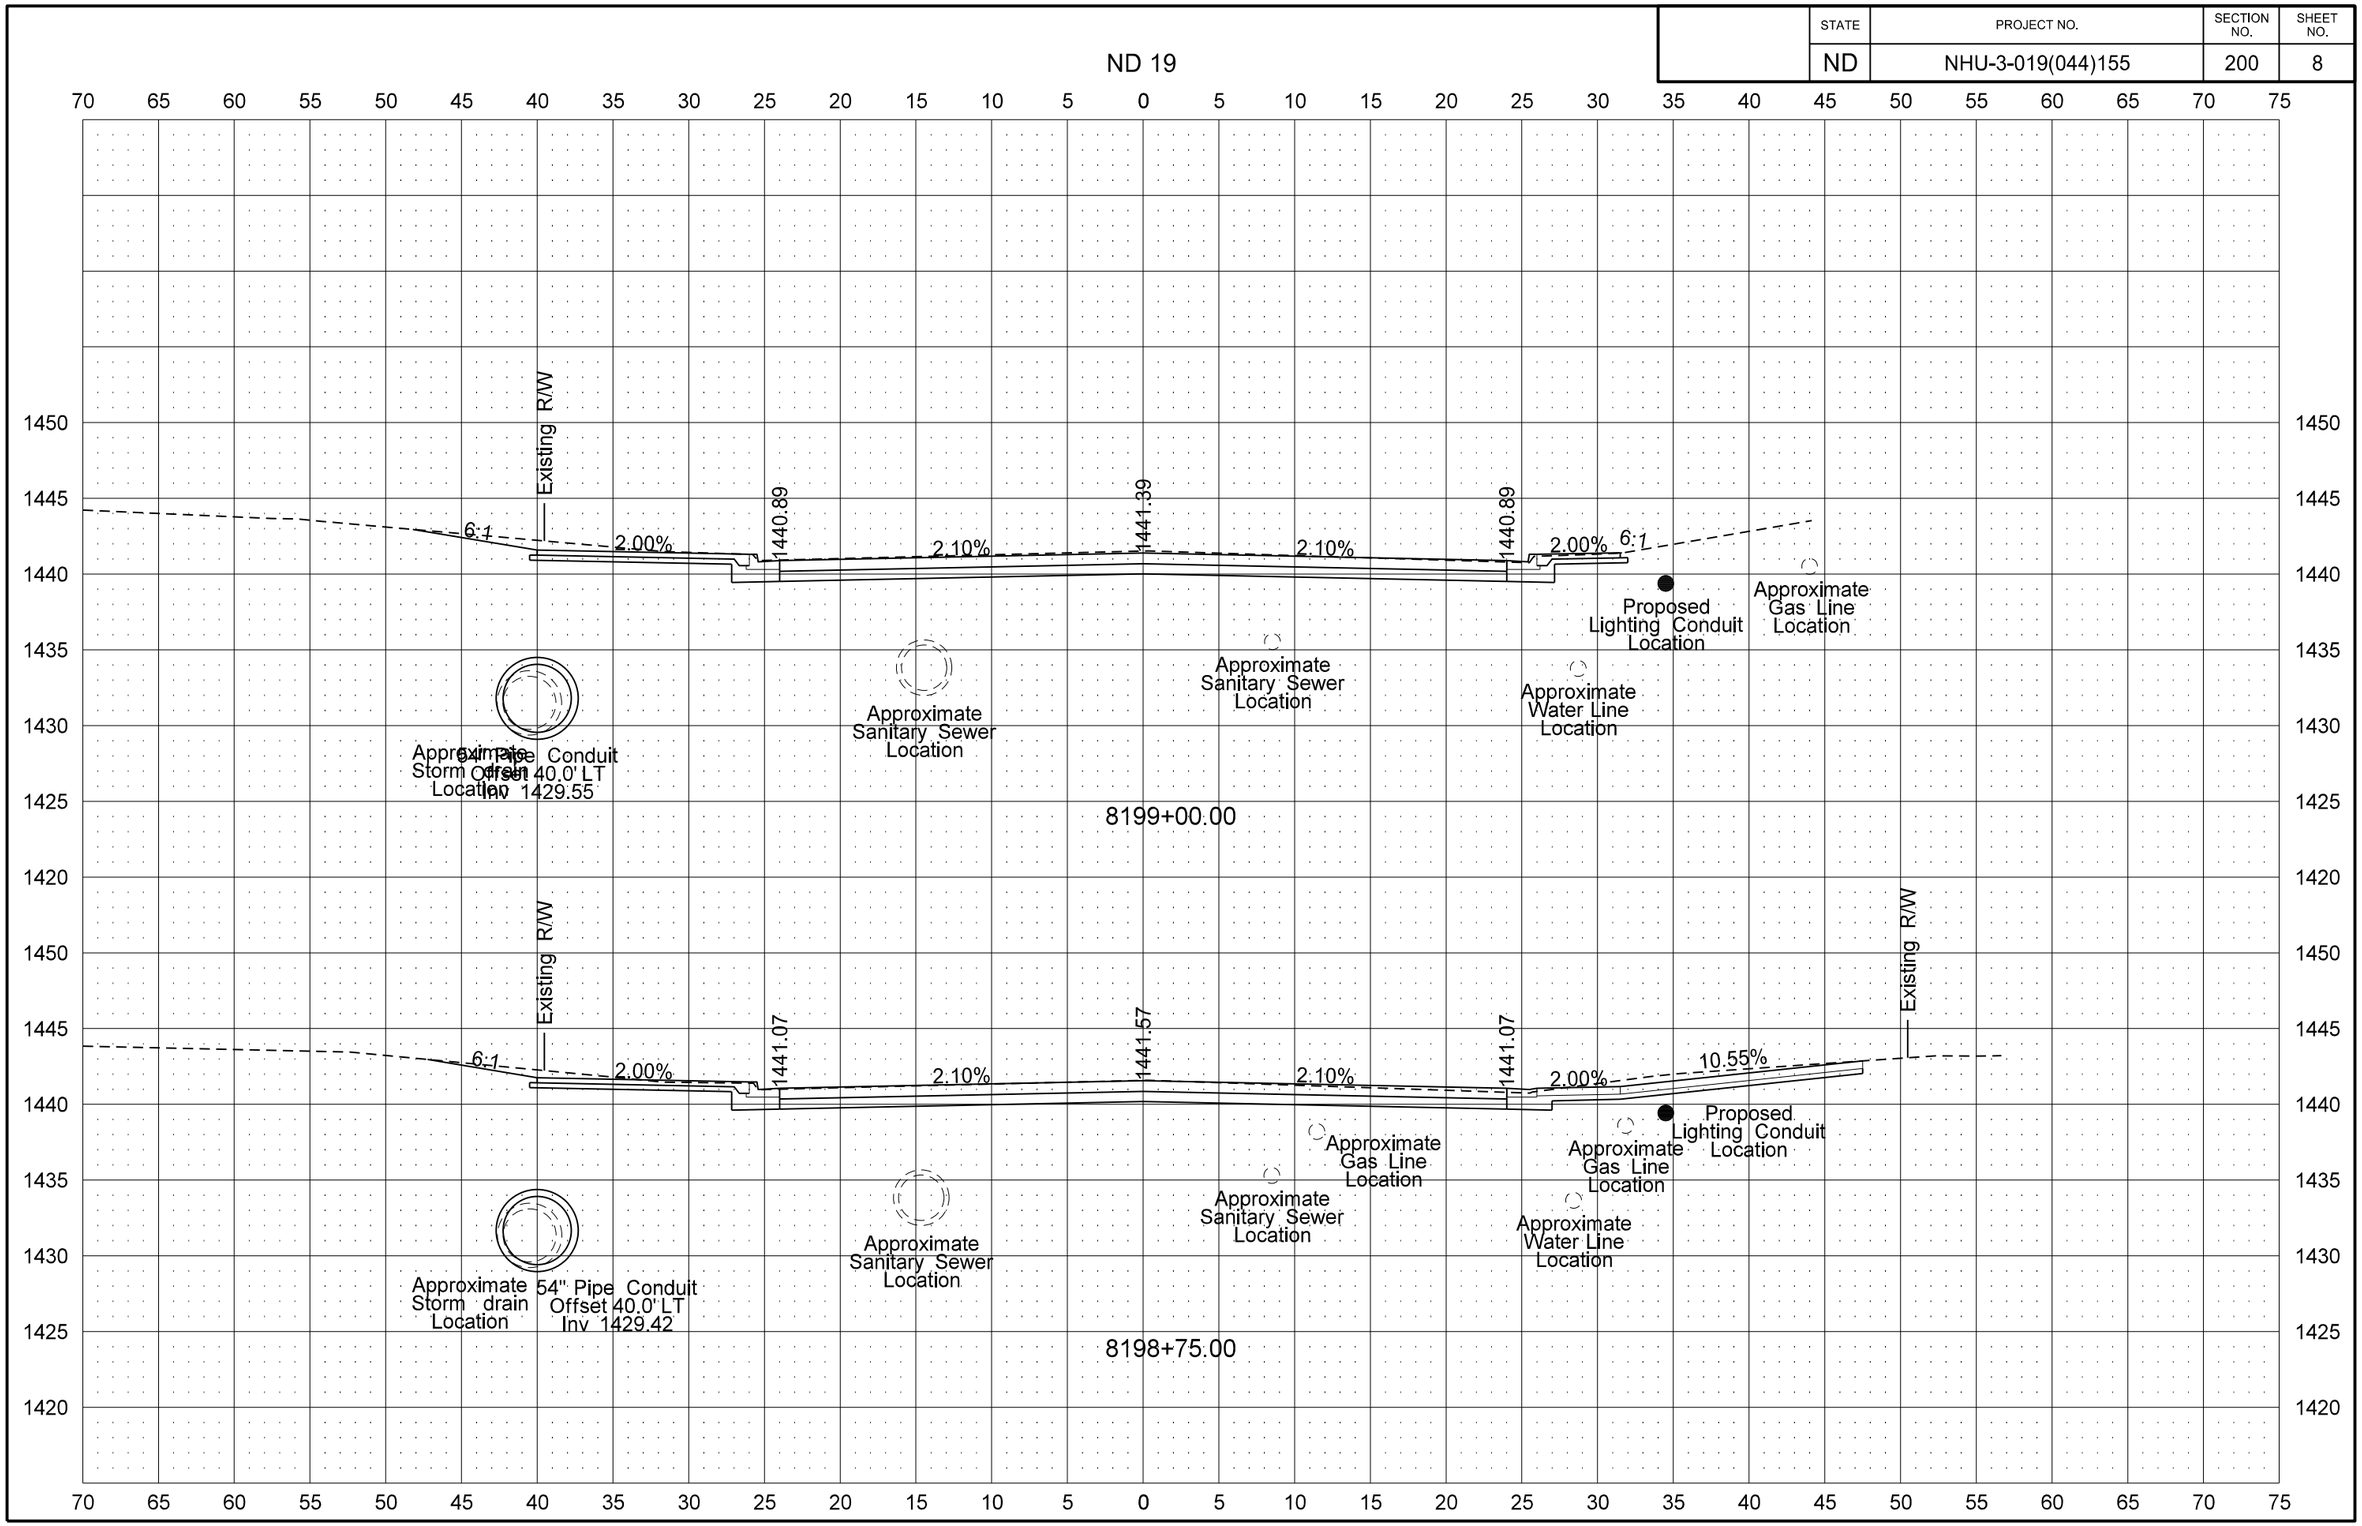

8/14/2016 11:11:38 PM taylorolson \\vcty-files01\J\trans\5211102\CADD\30020103.074\Design\Plans - ML\200\200XS_002_ND19.dgn

STATE	PROJECT NO.	SECTION NO.	SHEET NO.
ND	NHU-3-019(044)155	200	9

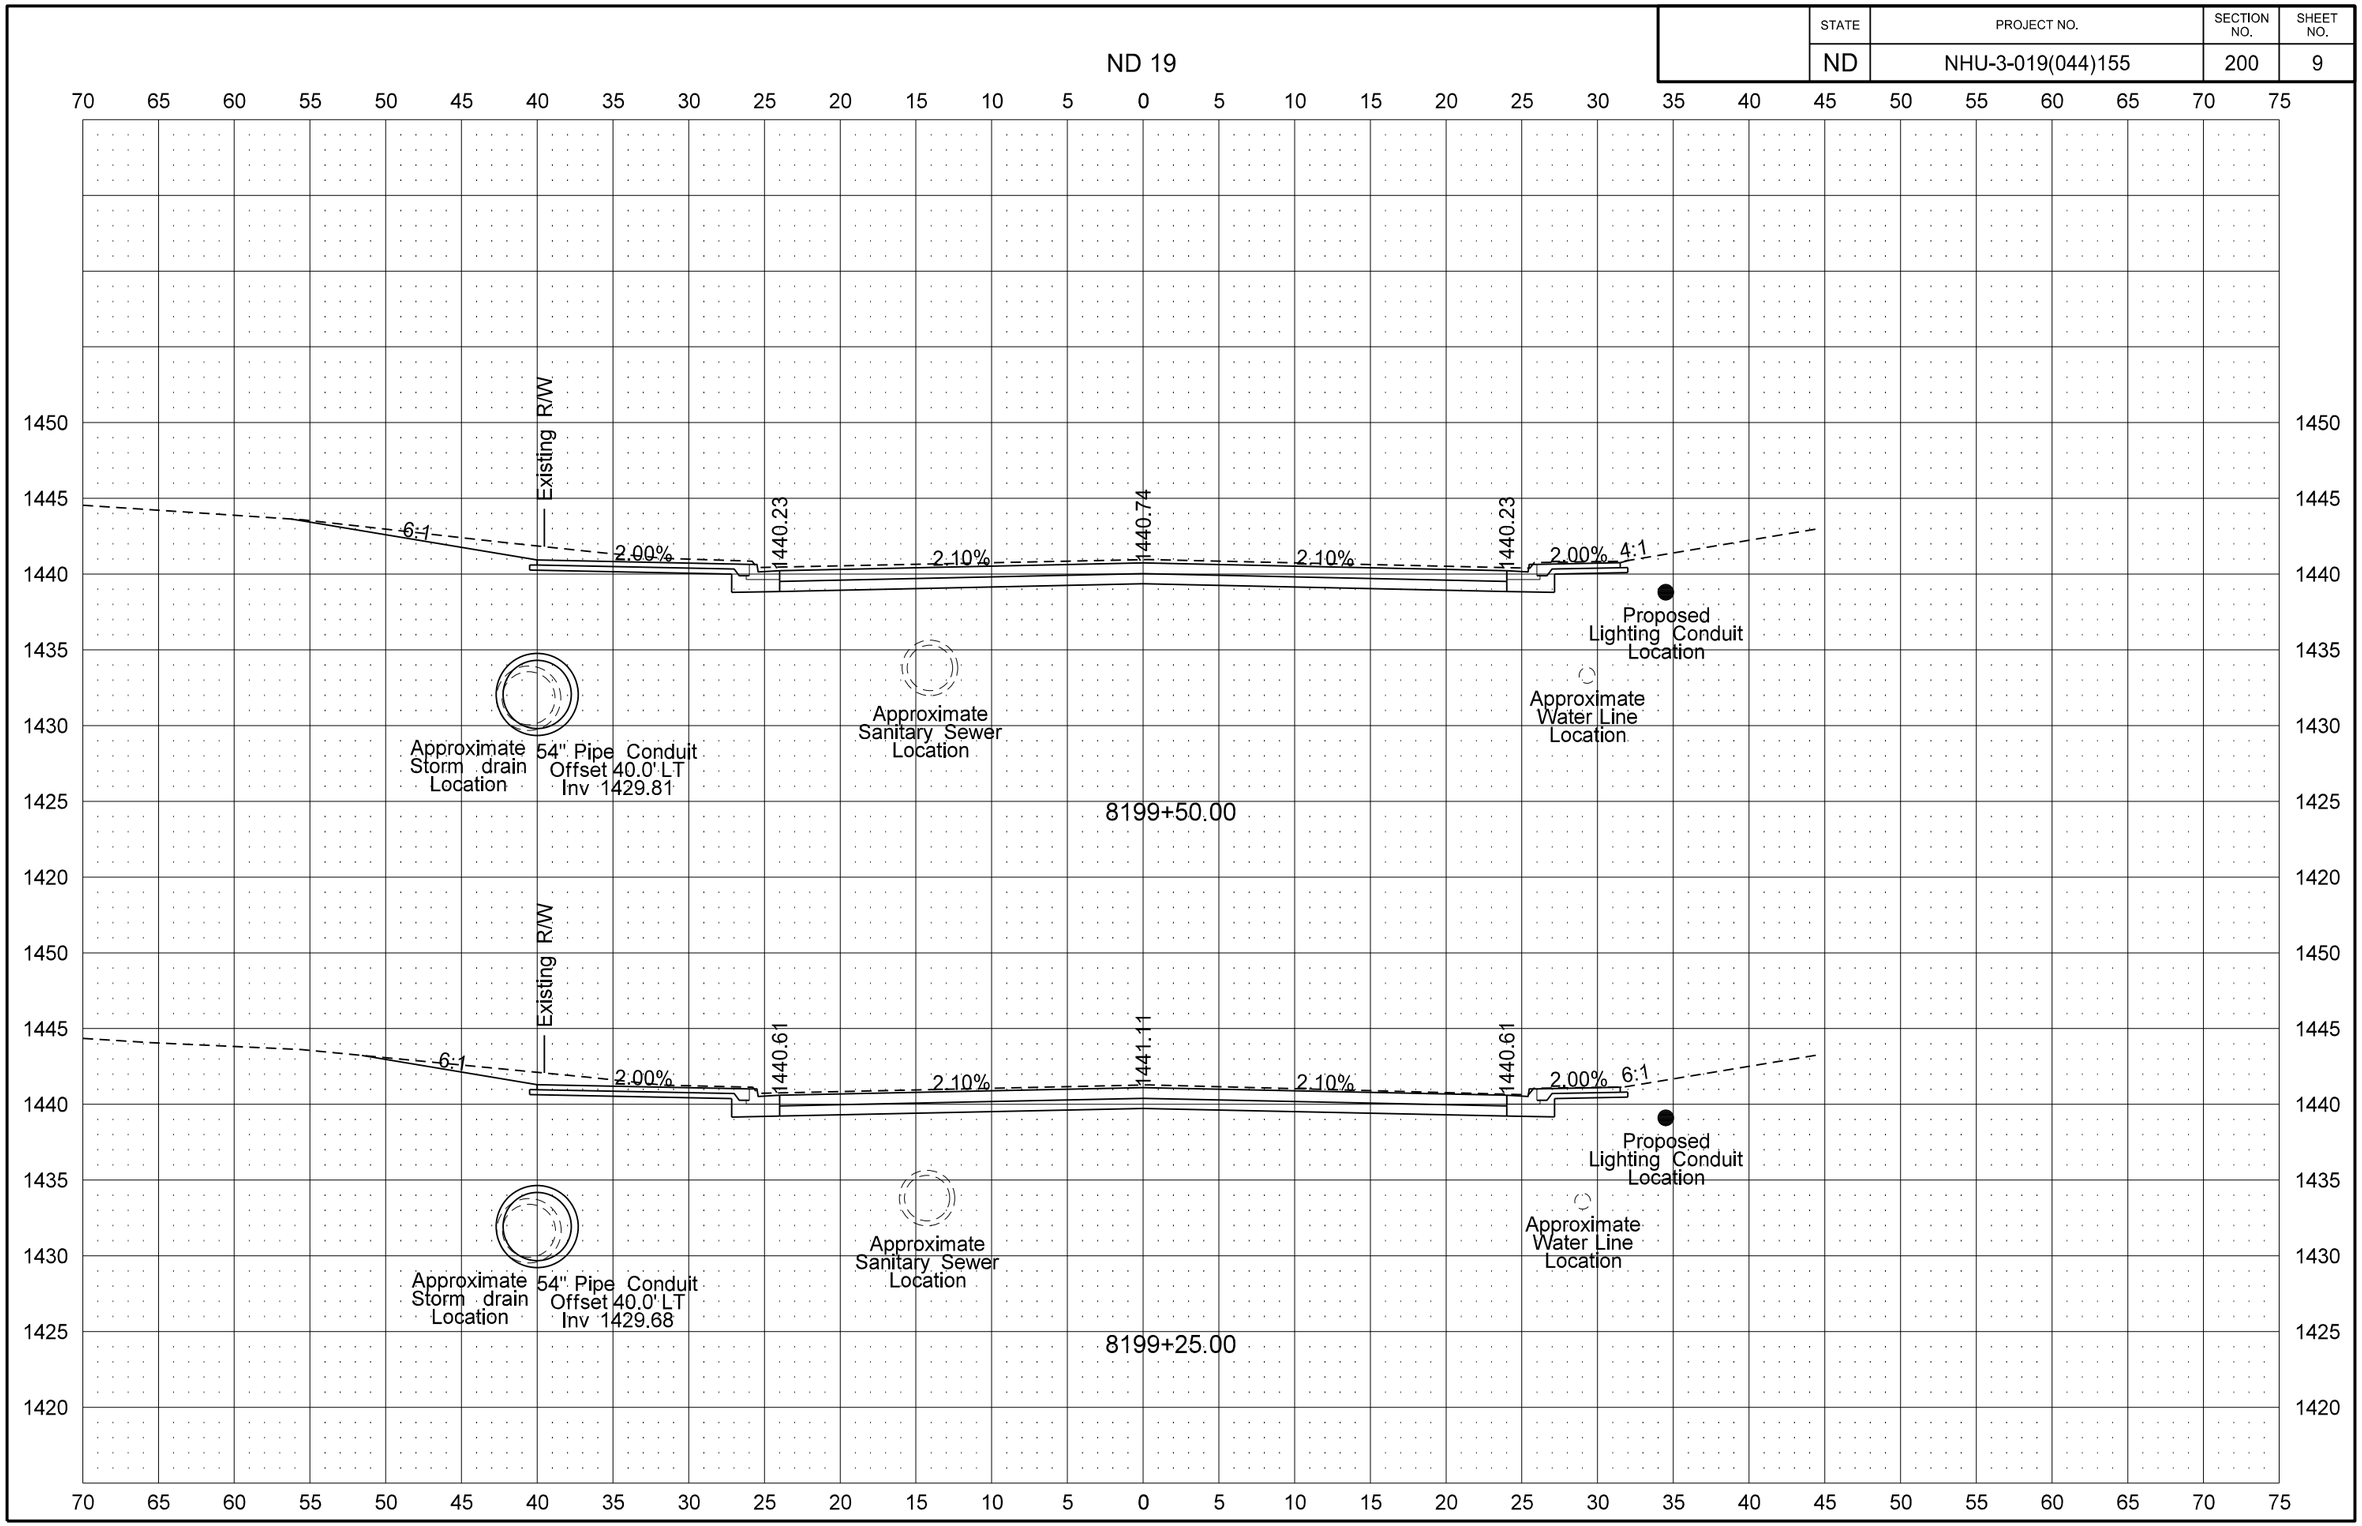

STATE	PROJECT NO.	SECTION NO.	SHEET NO.
ND	NHU-3-019(044)155	200	10

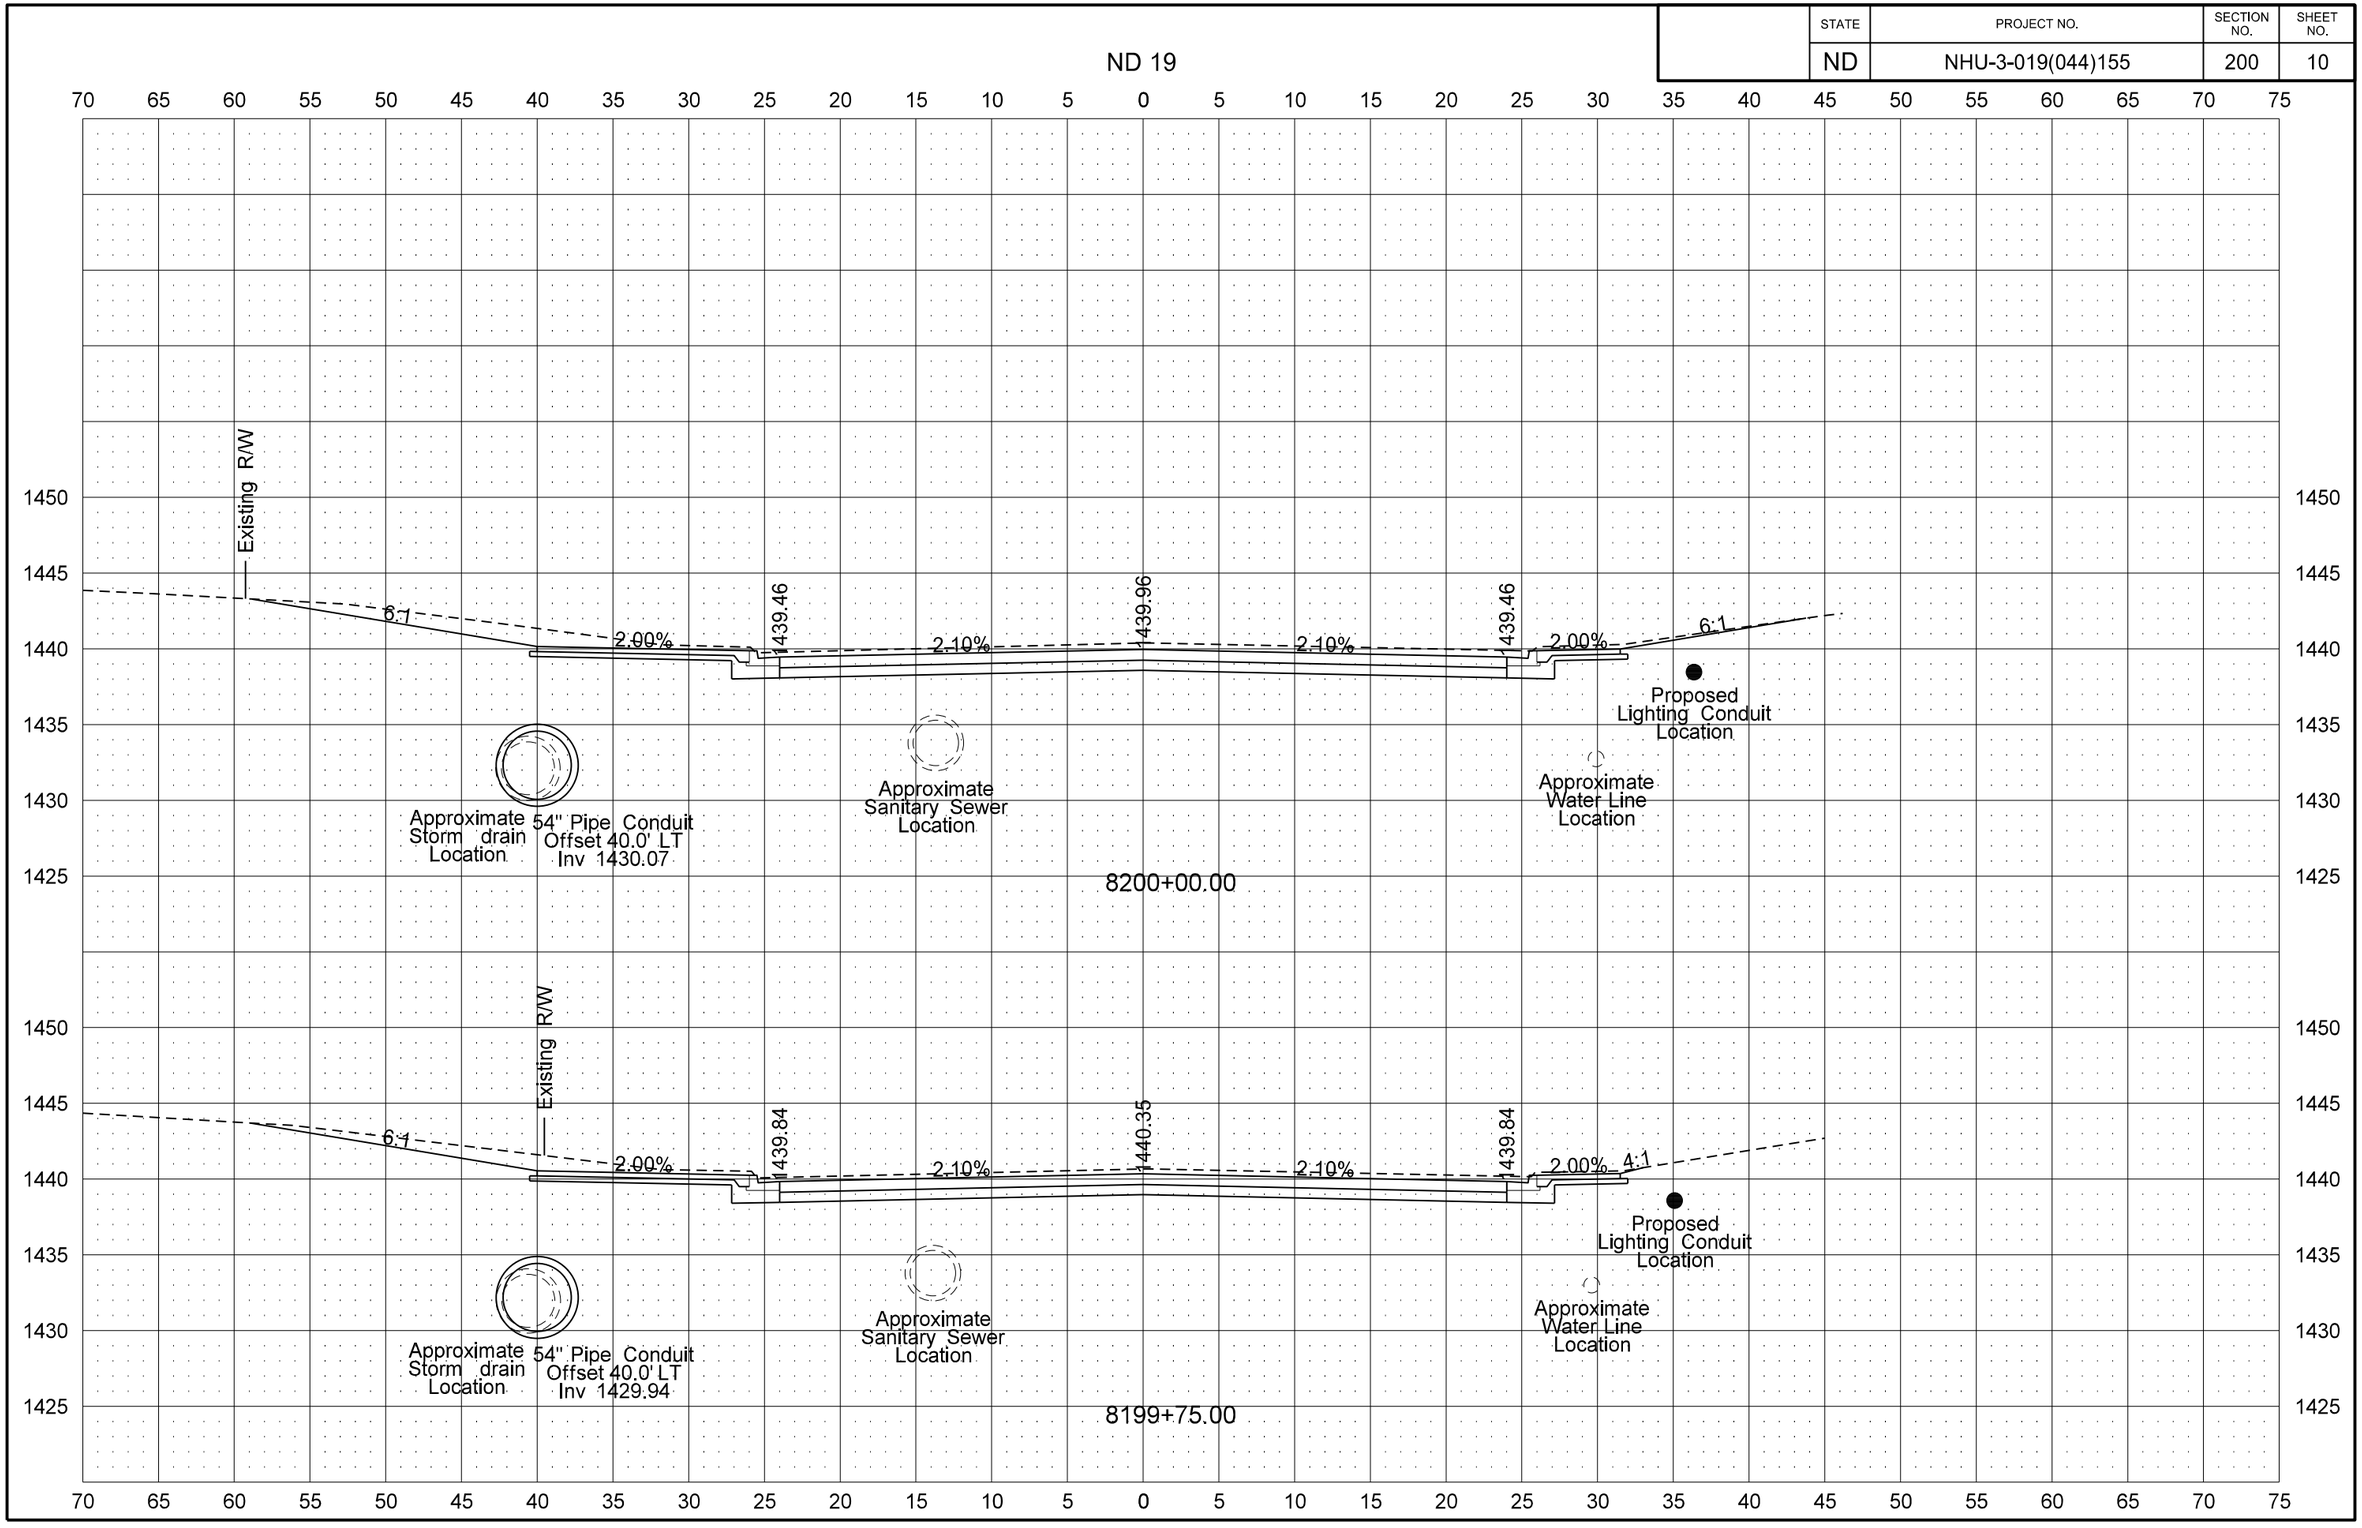

STATE	PROJECT NO.	SECTION NO.	SHEET NO.
ND	NHU-3-019(044)155	200	11

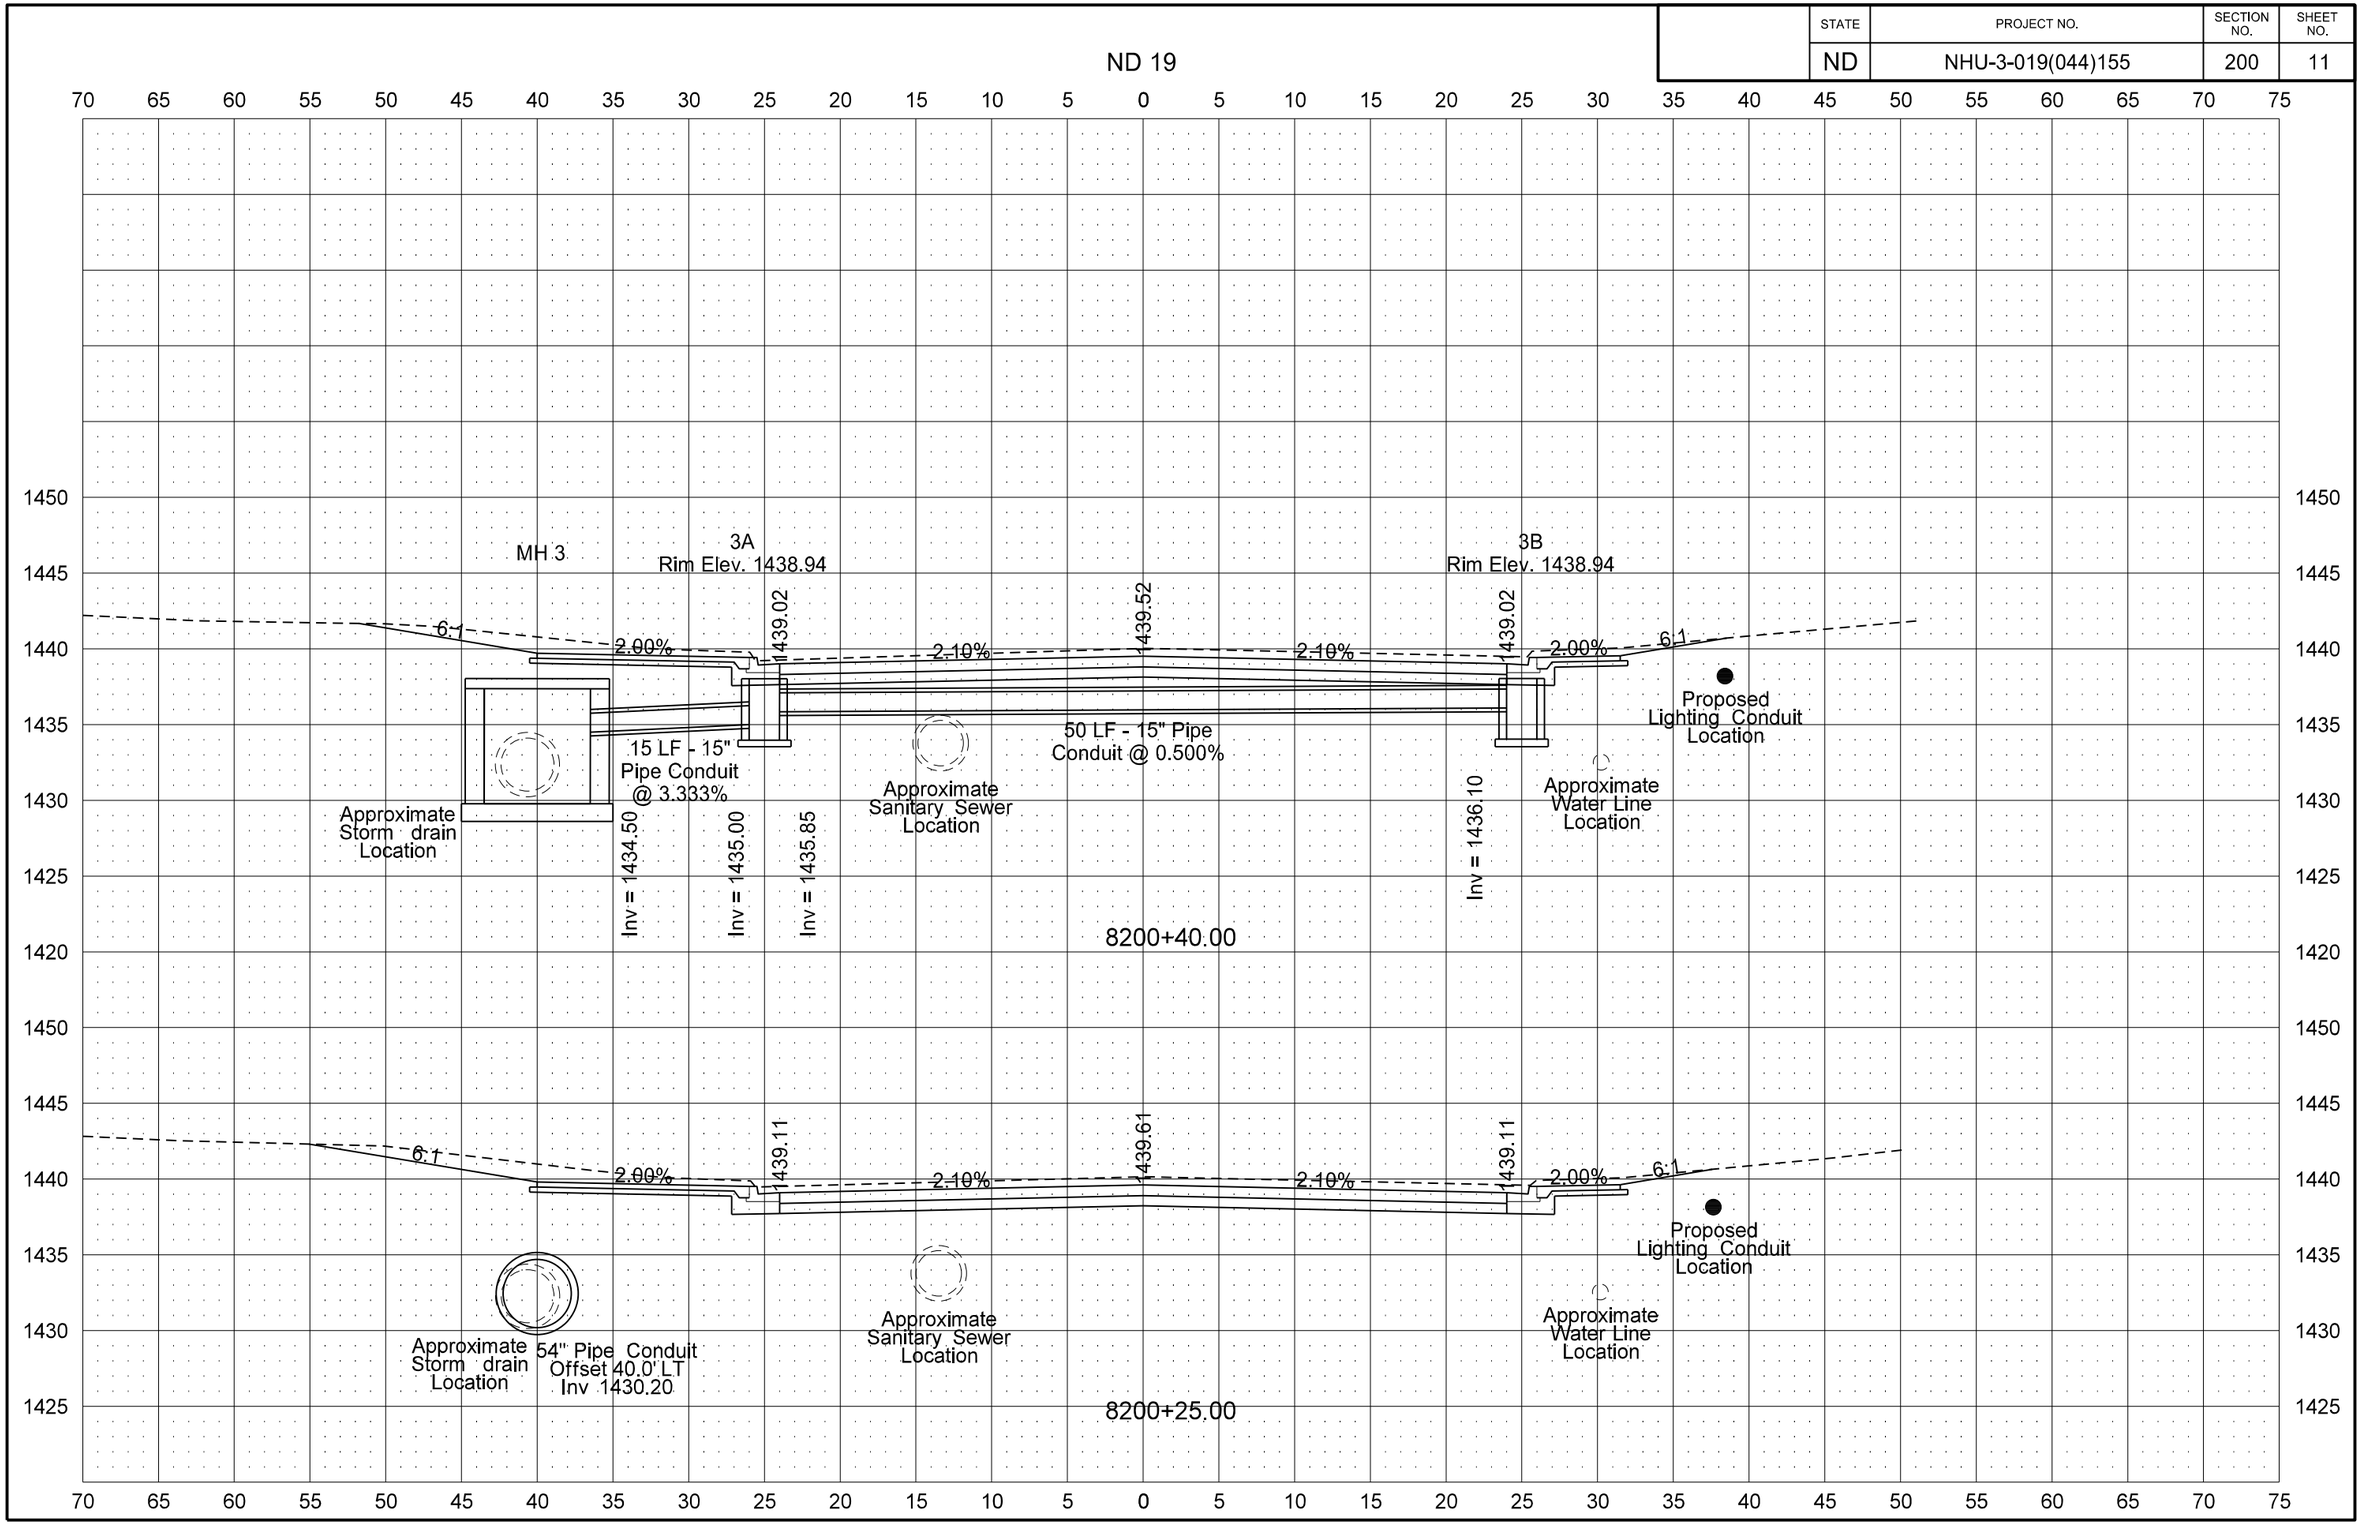

STATE	PROJECT NO.	SECTION NO.	SHEET NO.
ND	NHU-3-019(044)155	200	12

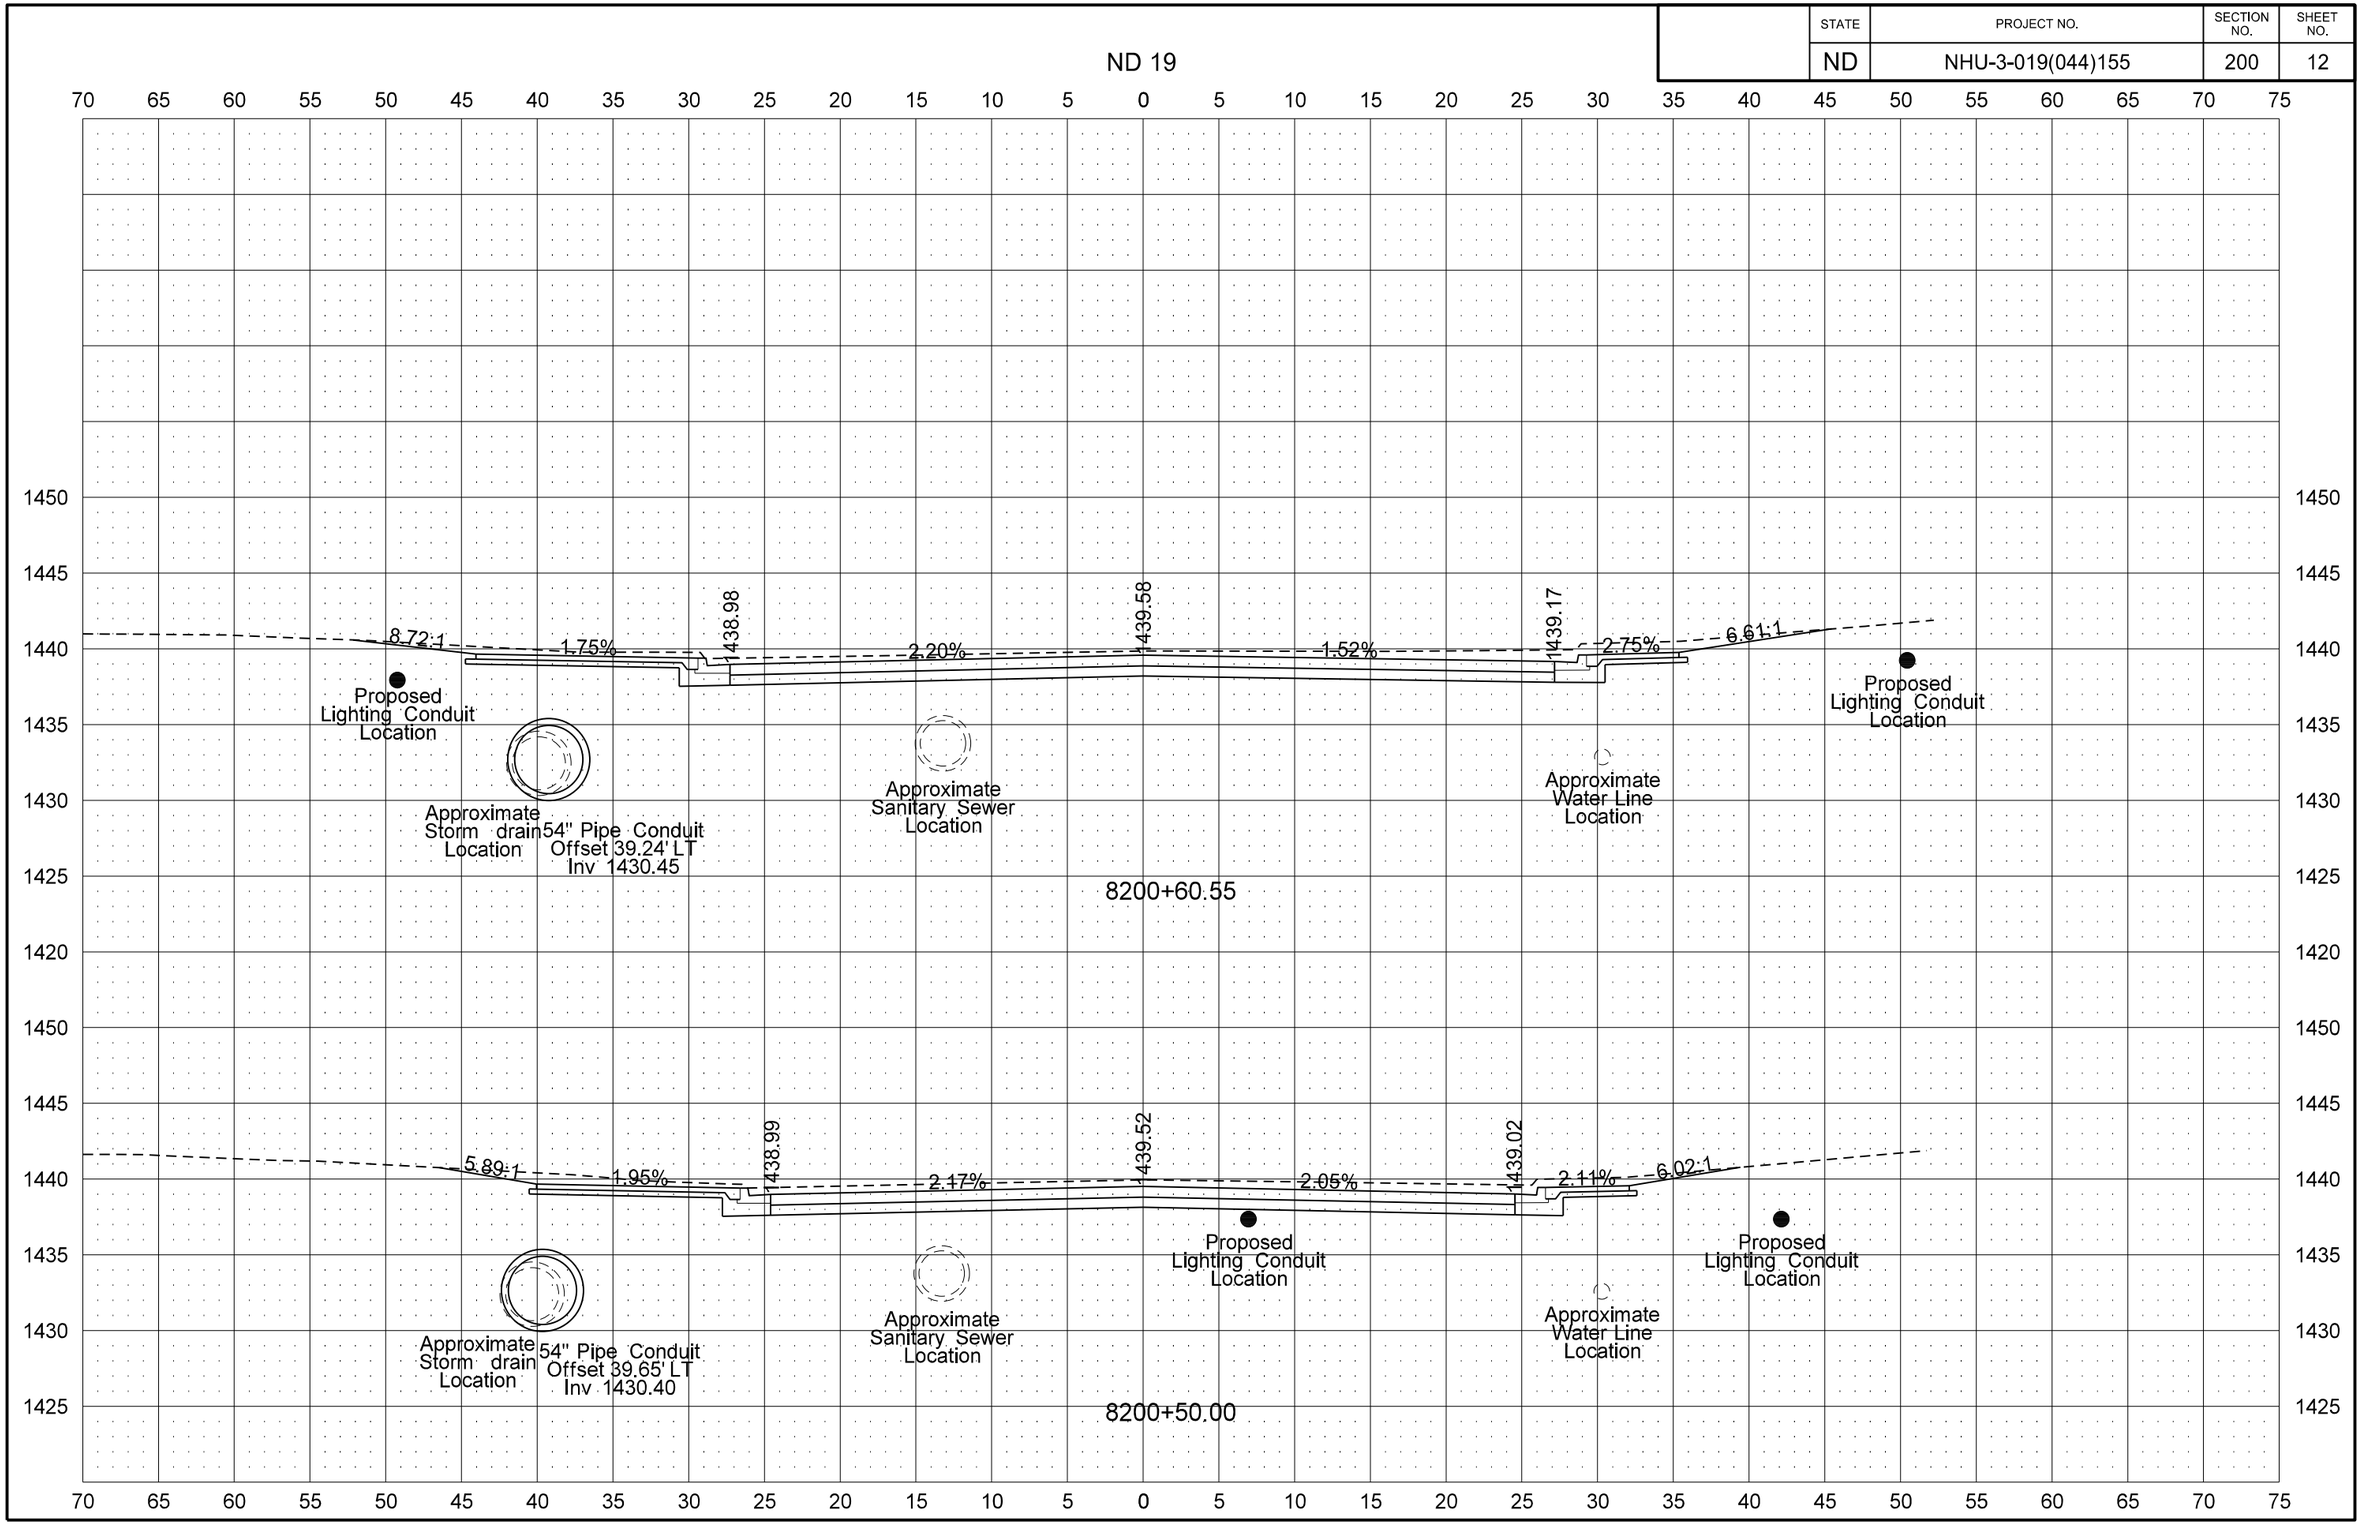

STATE	PROJECT NO.	SECTION NO.	SHEET NO.
ND	NHU-3-019(044)155	200	13

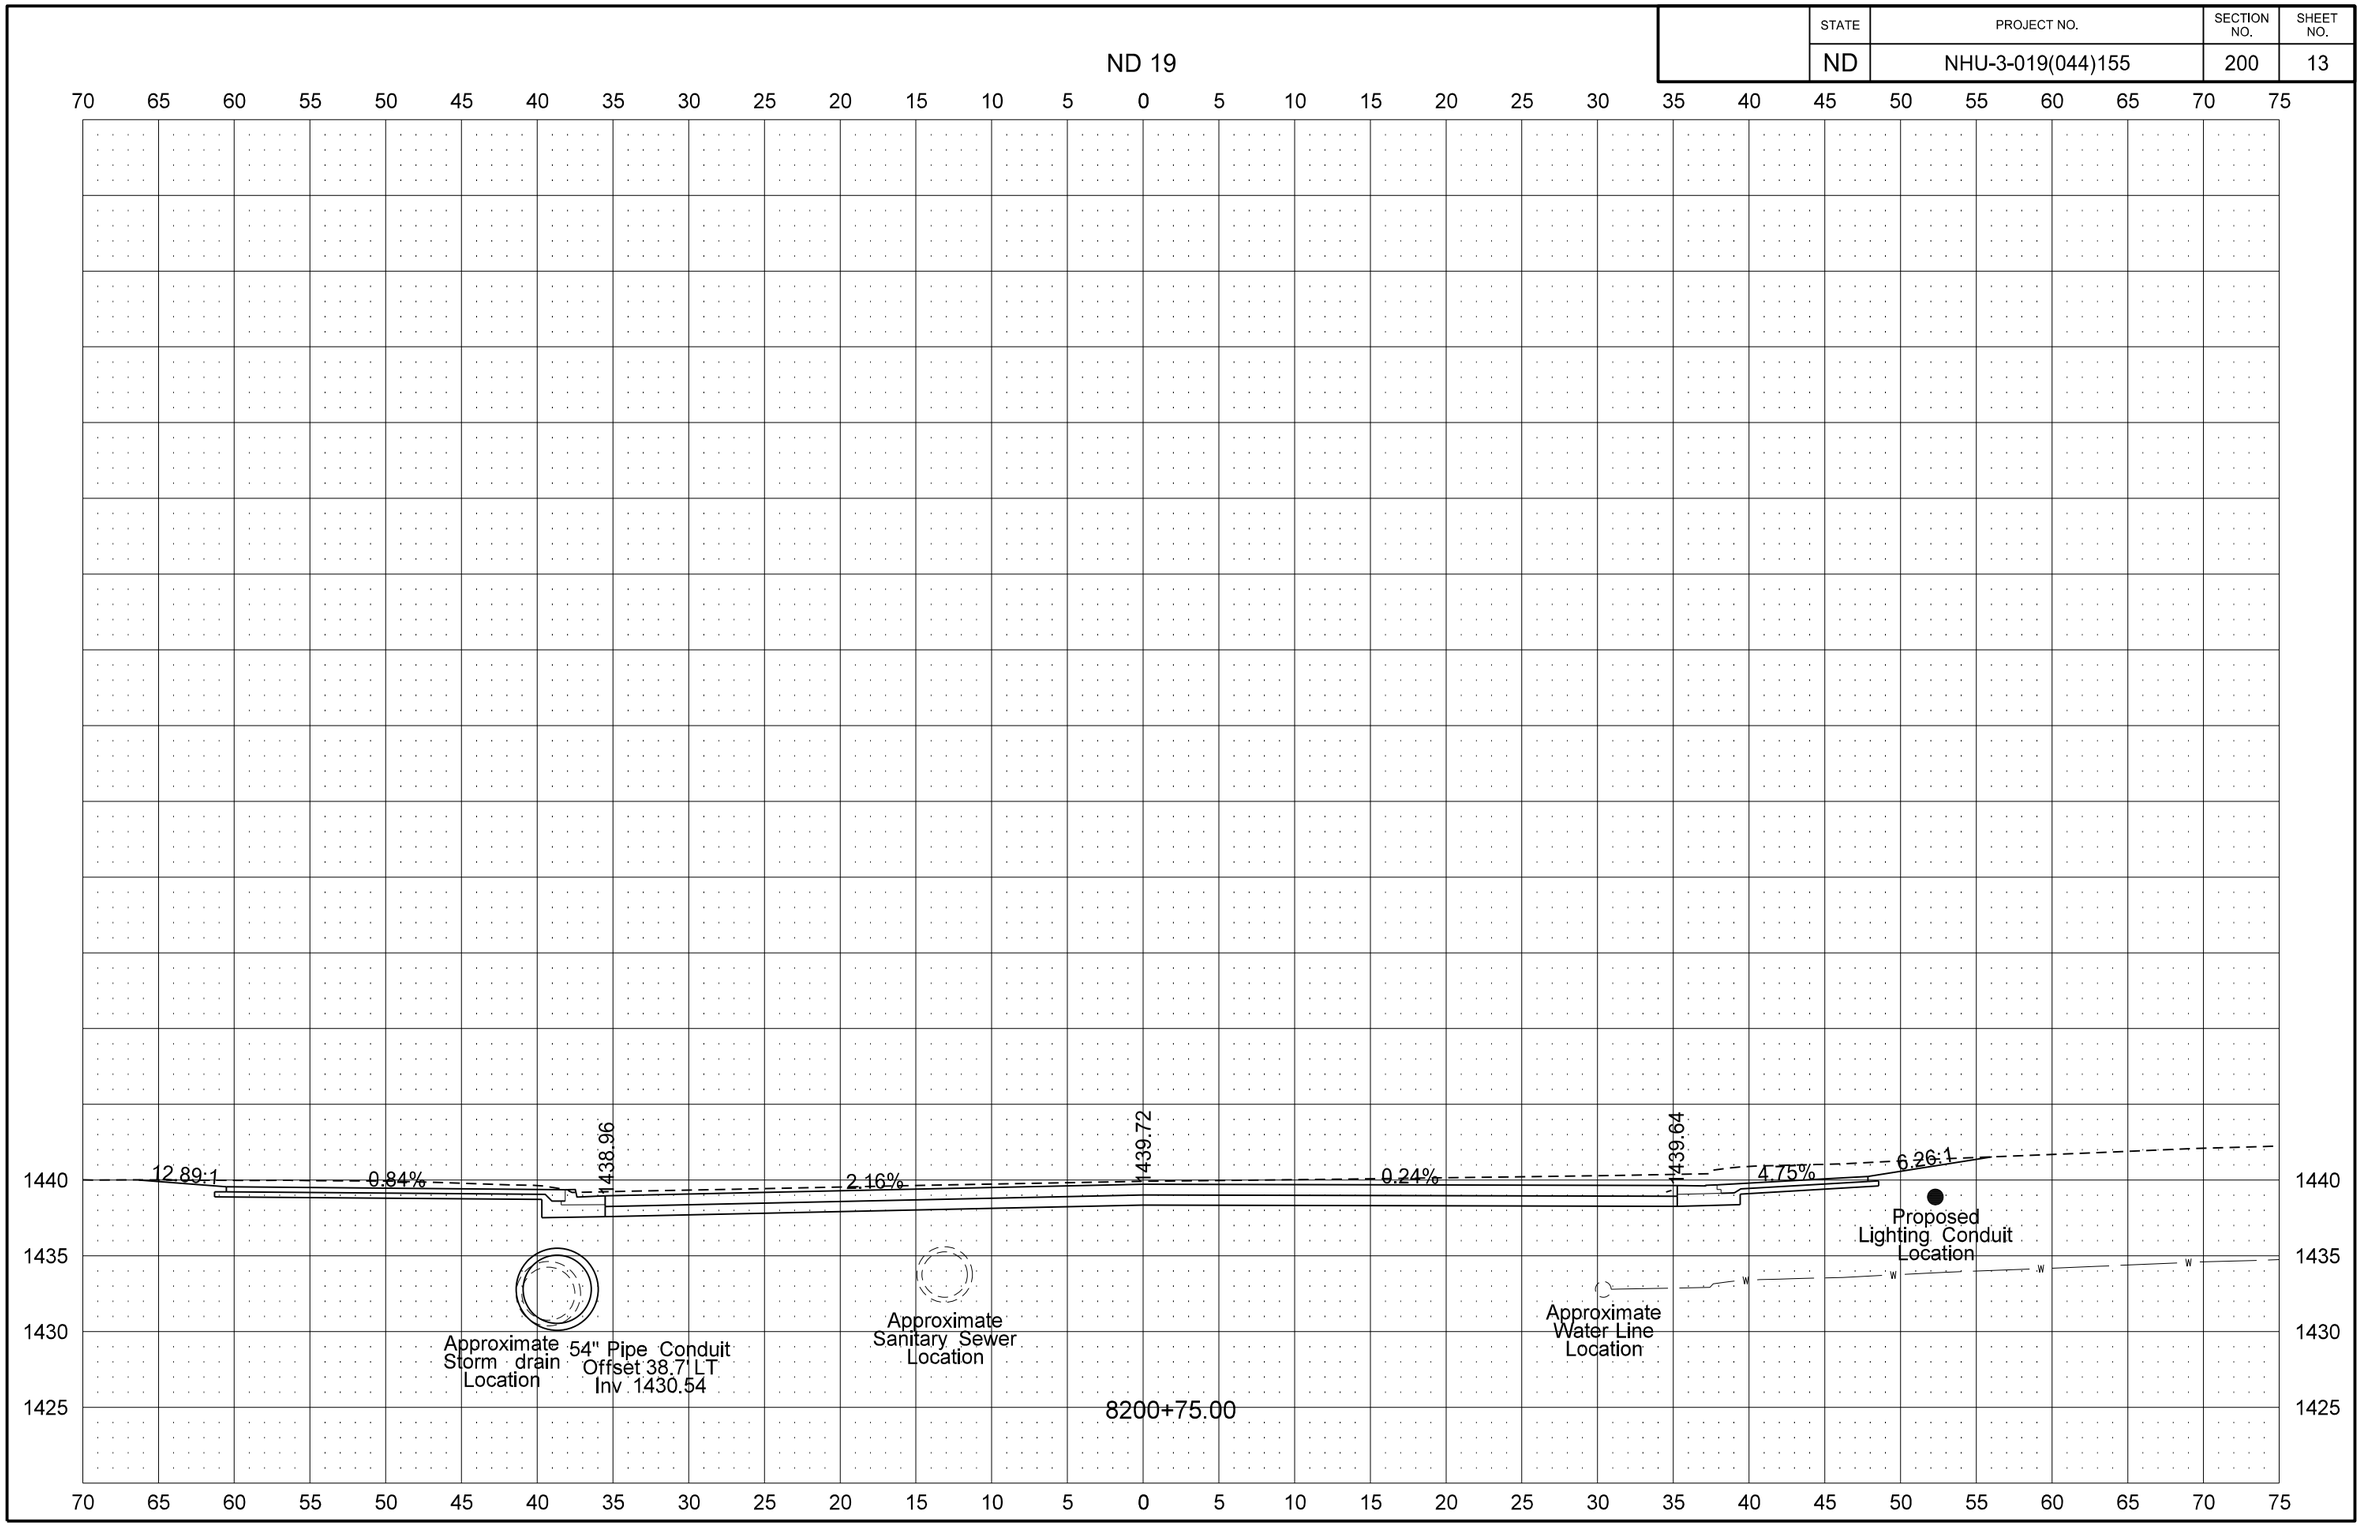

STATE	PROJECT NO.	SECTION NO.	SHEET NO.
ND	NHU-3-020(074)103	200	14

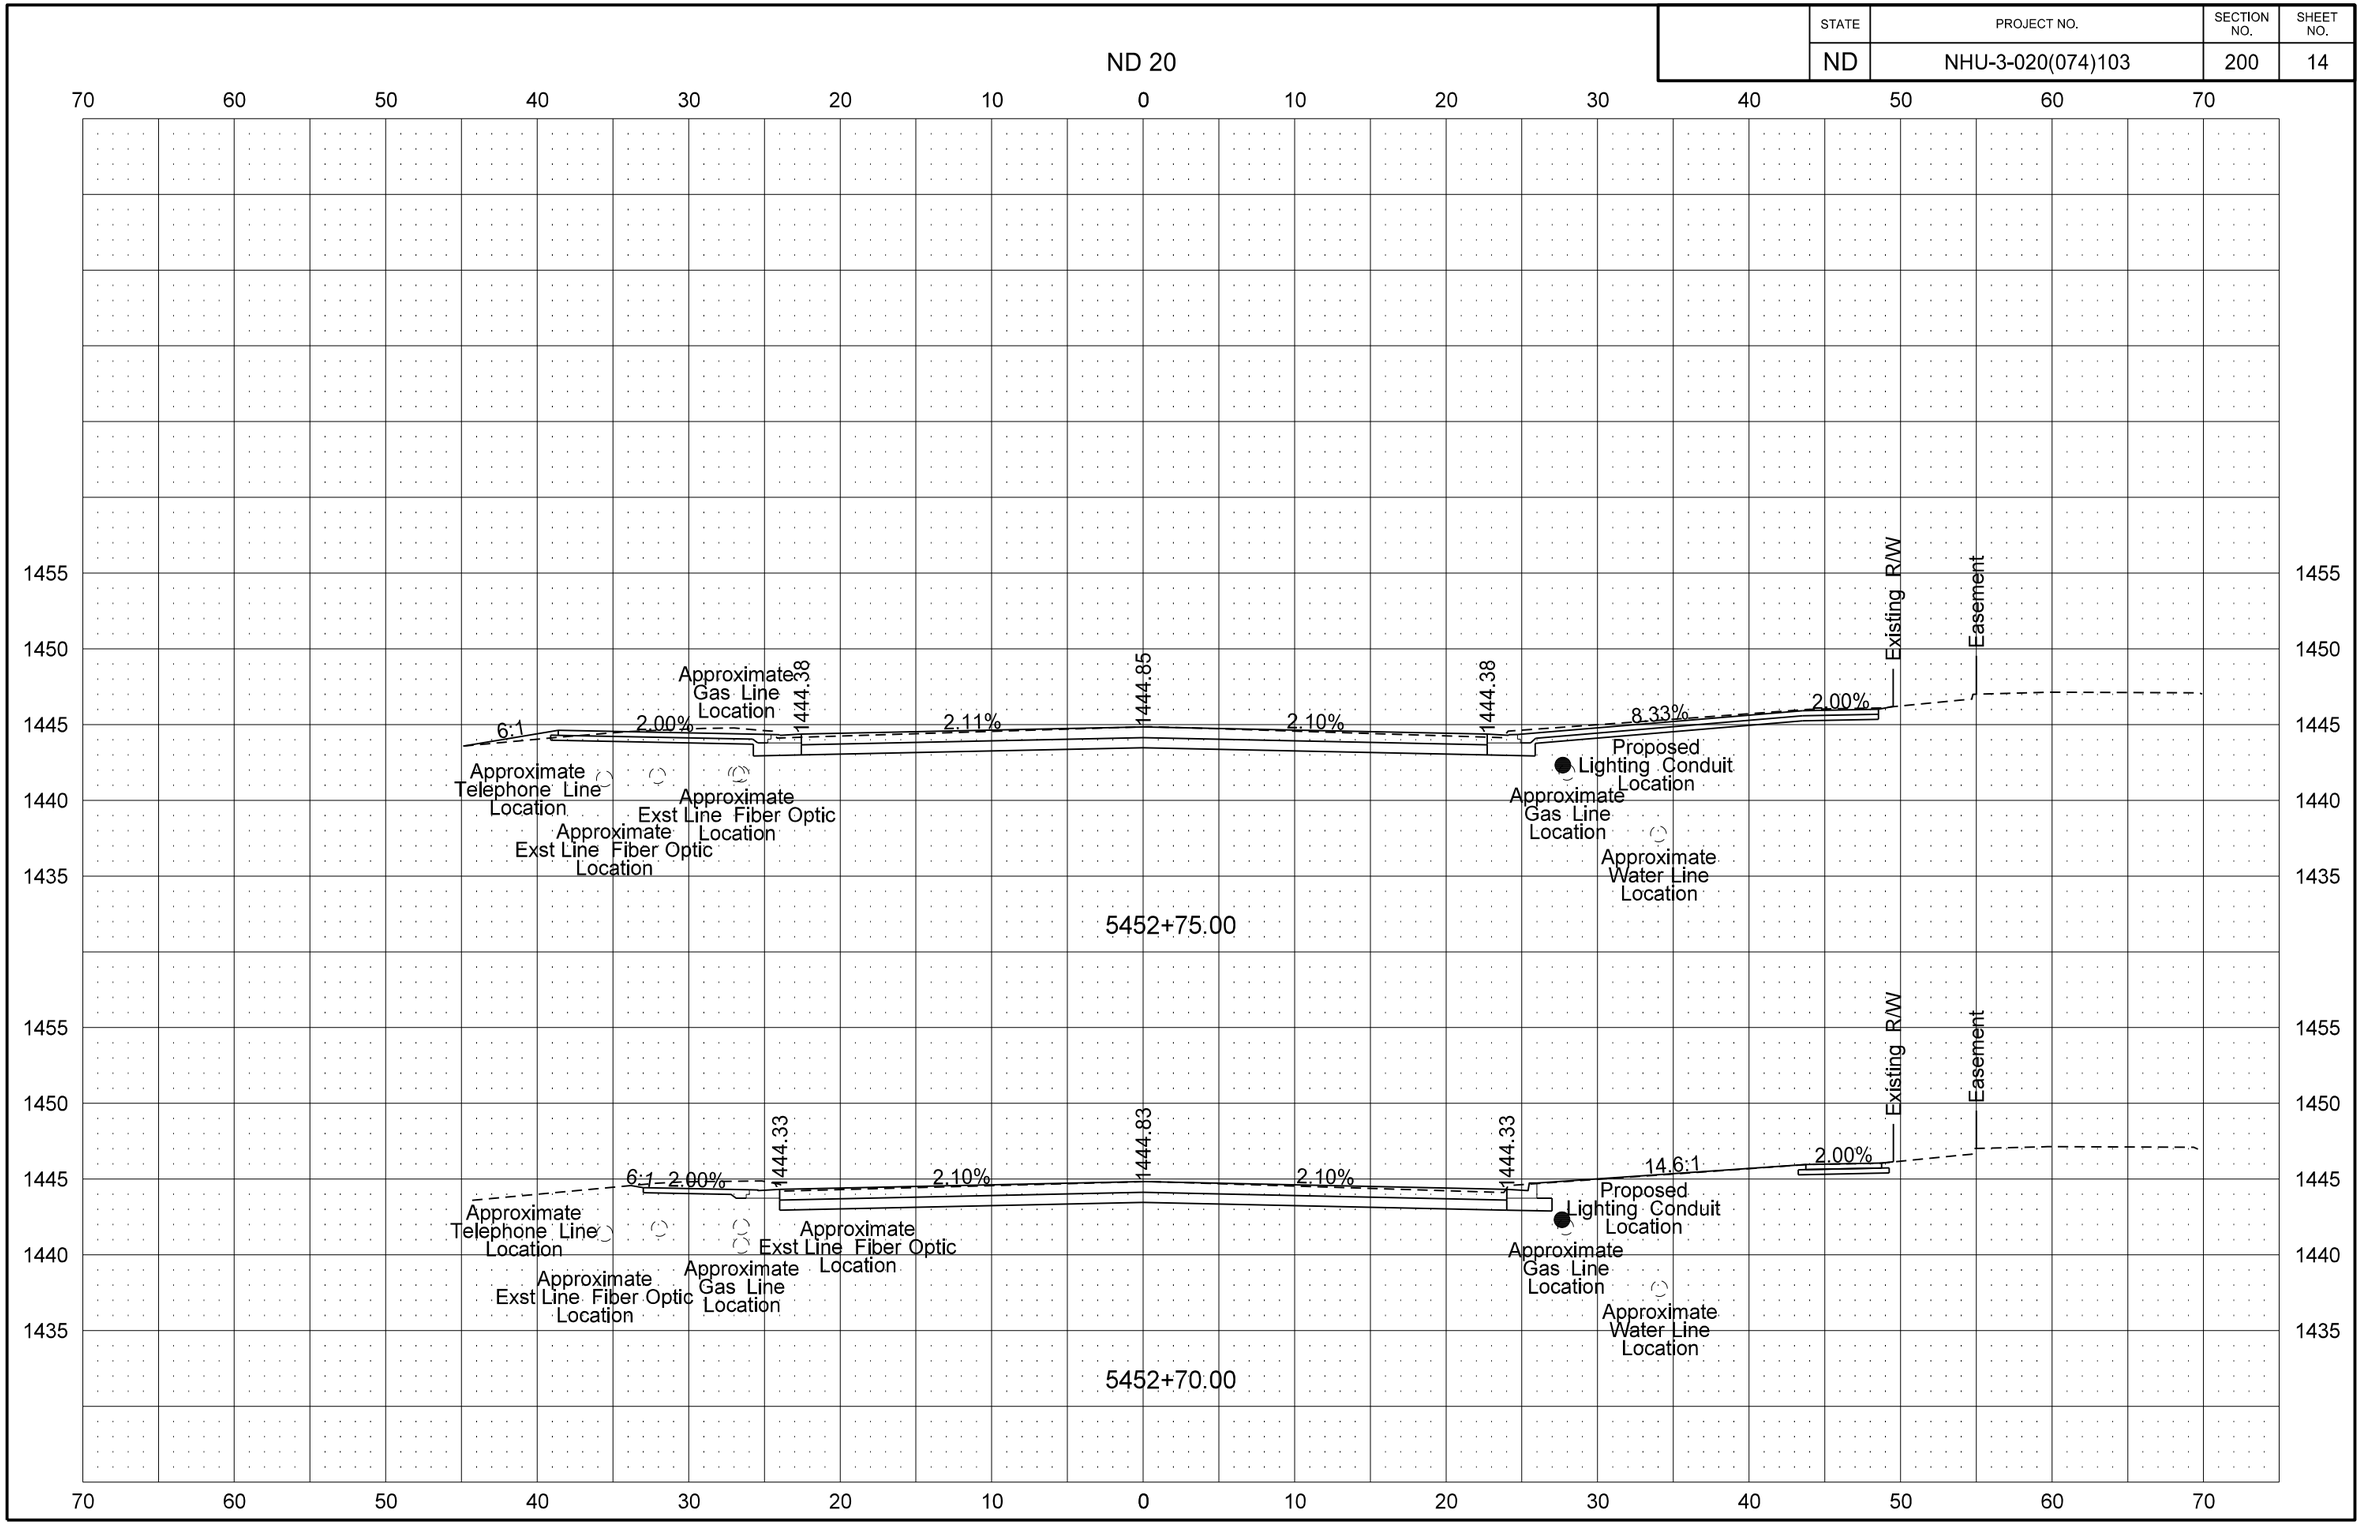

8/14/2016 11:17:22 PM taylorolson \\vcty-files01\J\trans\5211102\CADD\30020103.074\Design\Plans - ML\200\200XS_001_ND20.dgn

STATE	PROJECT NO.	SECTION NO.	SHEET NO.
ND	NHU-3-020(074)103	200	15

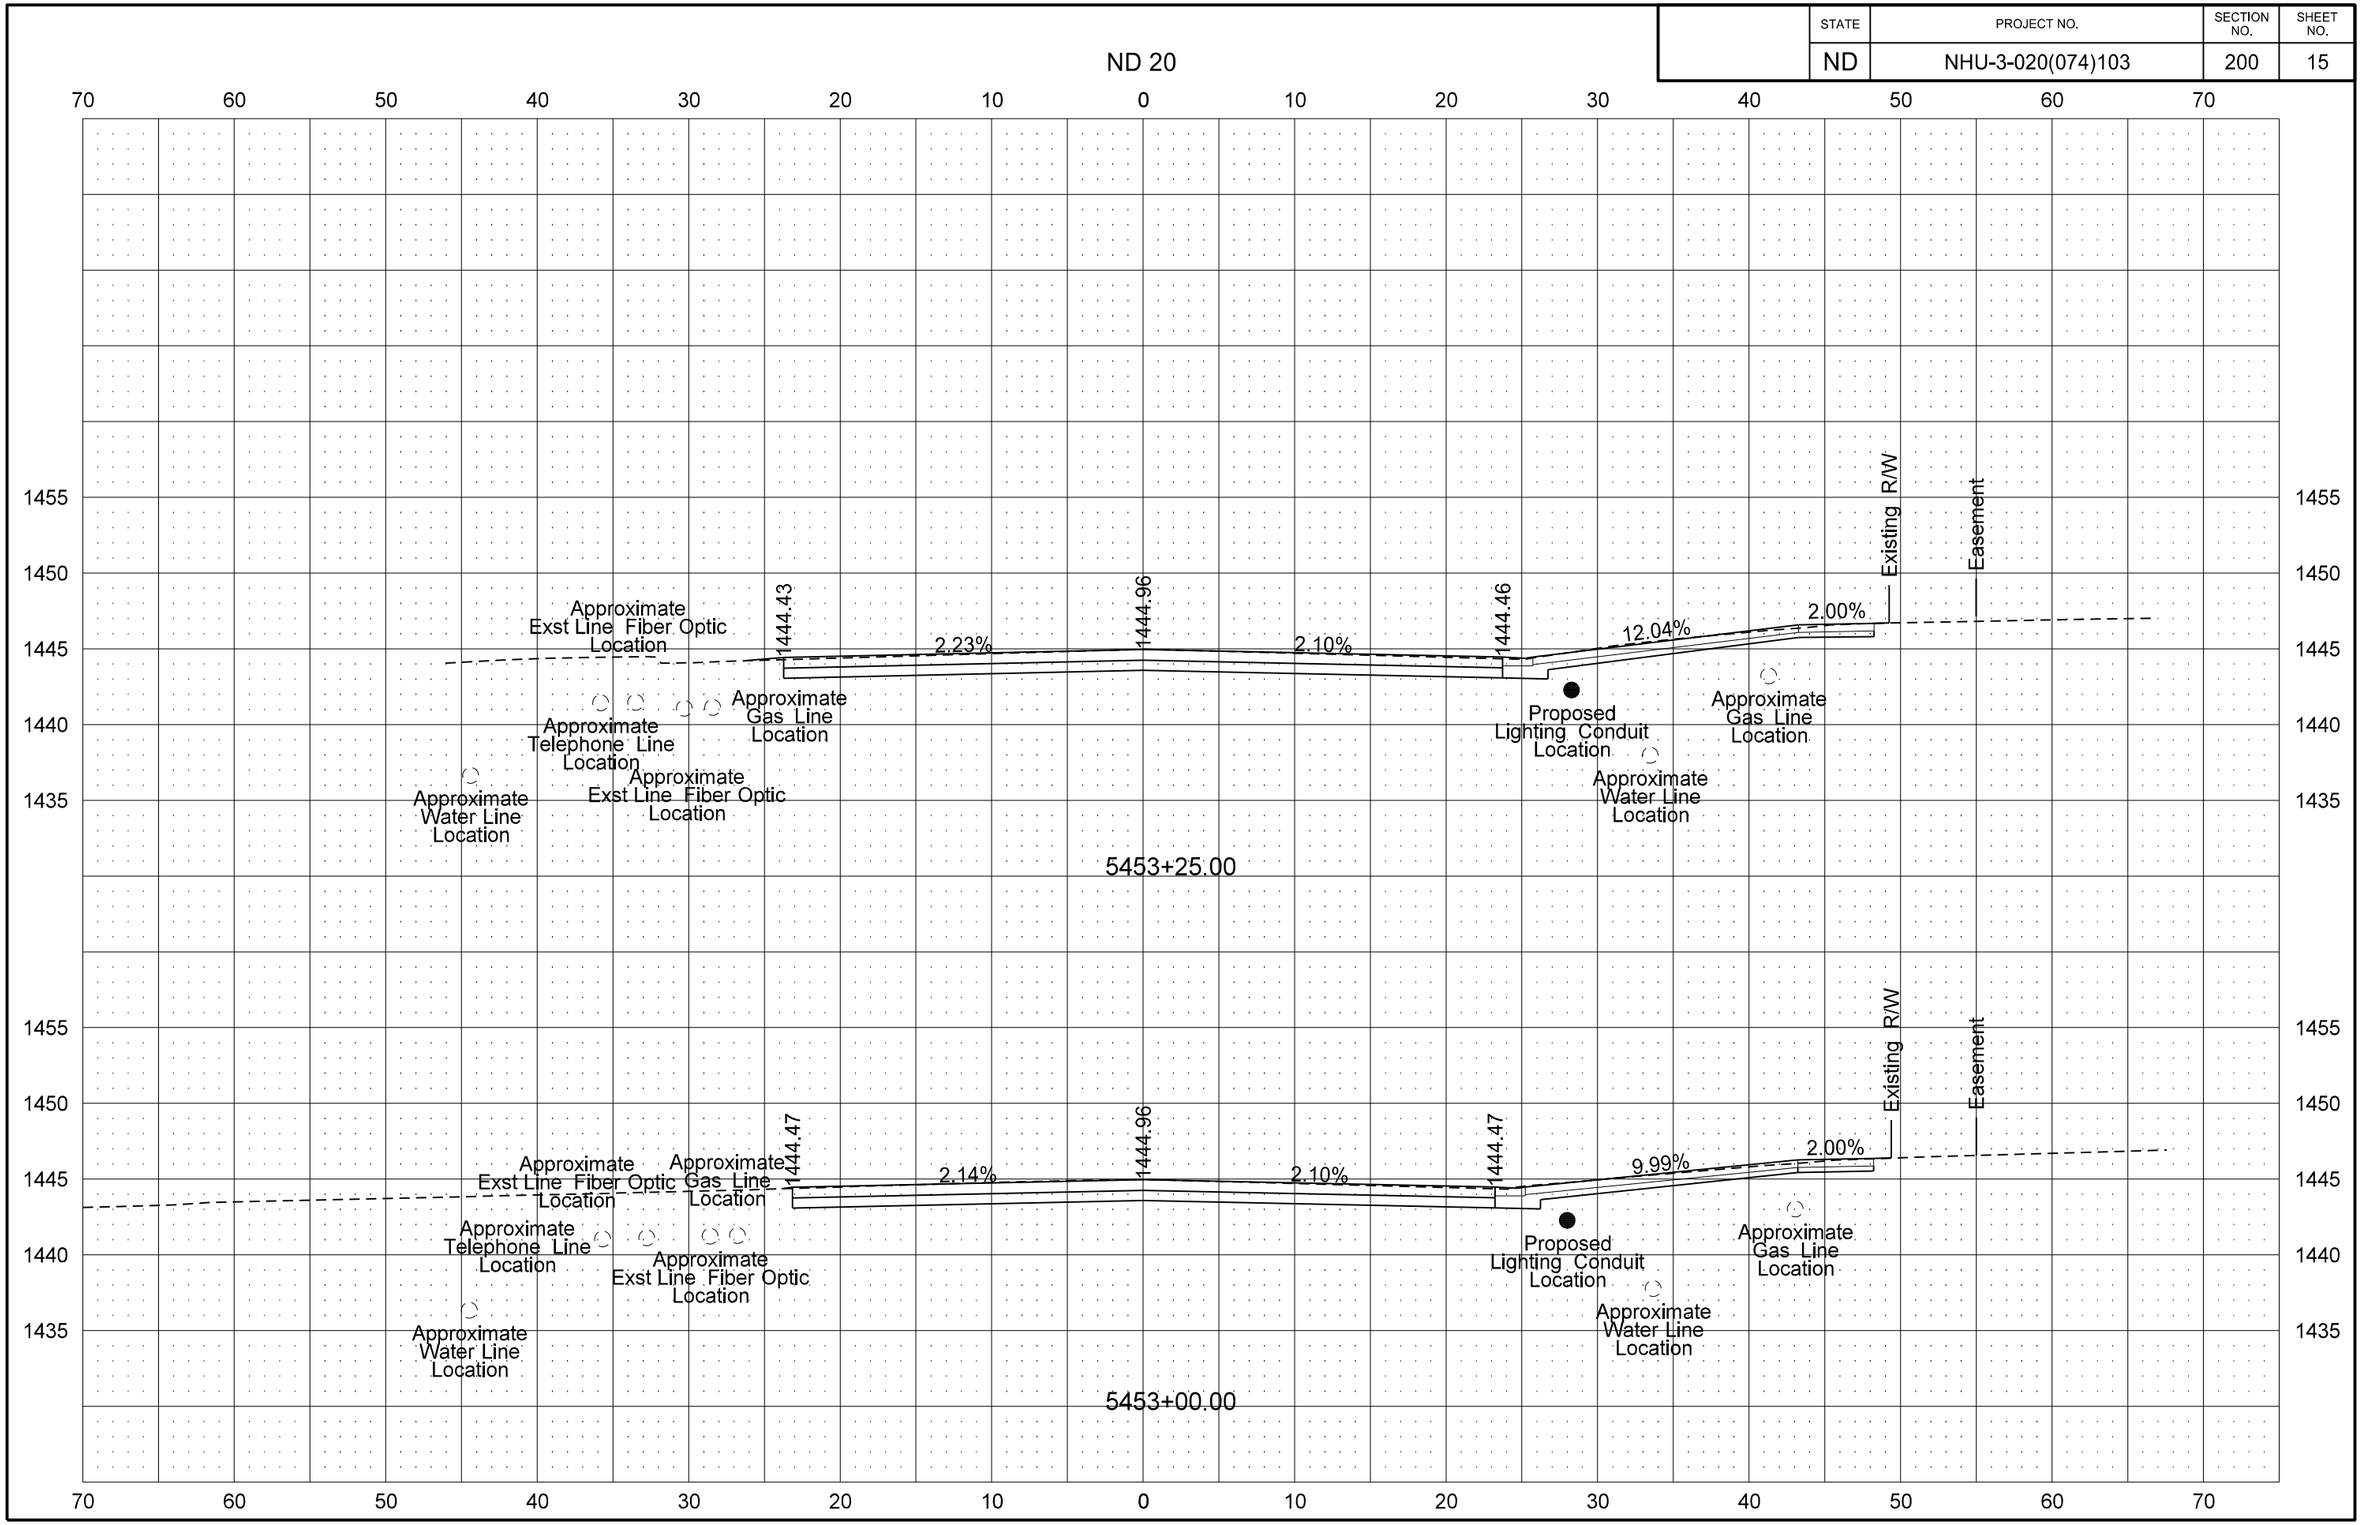

STATE	PROJECT NO.	SECTION NO.	SHEET NO.
ND	NHU-3-020(074)103	200	16

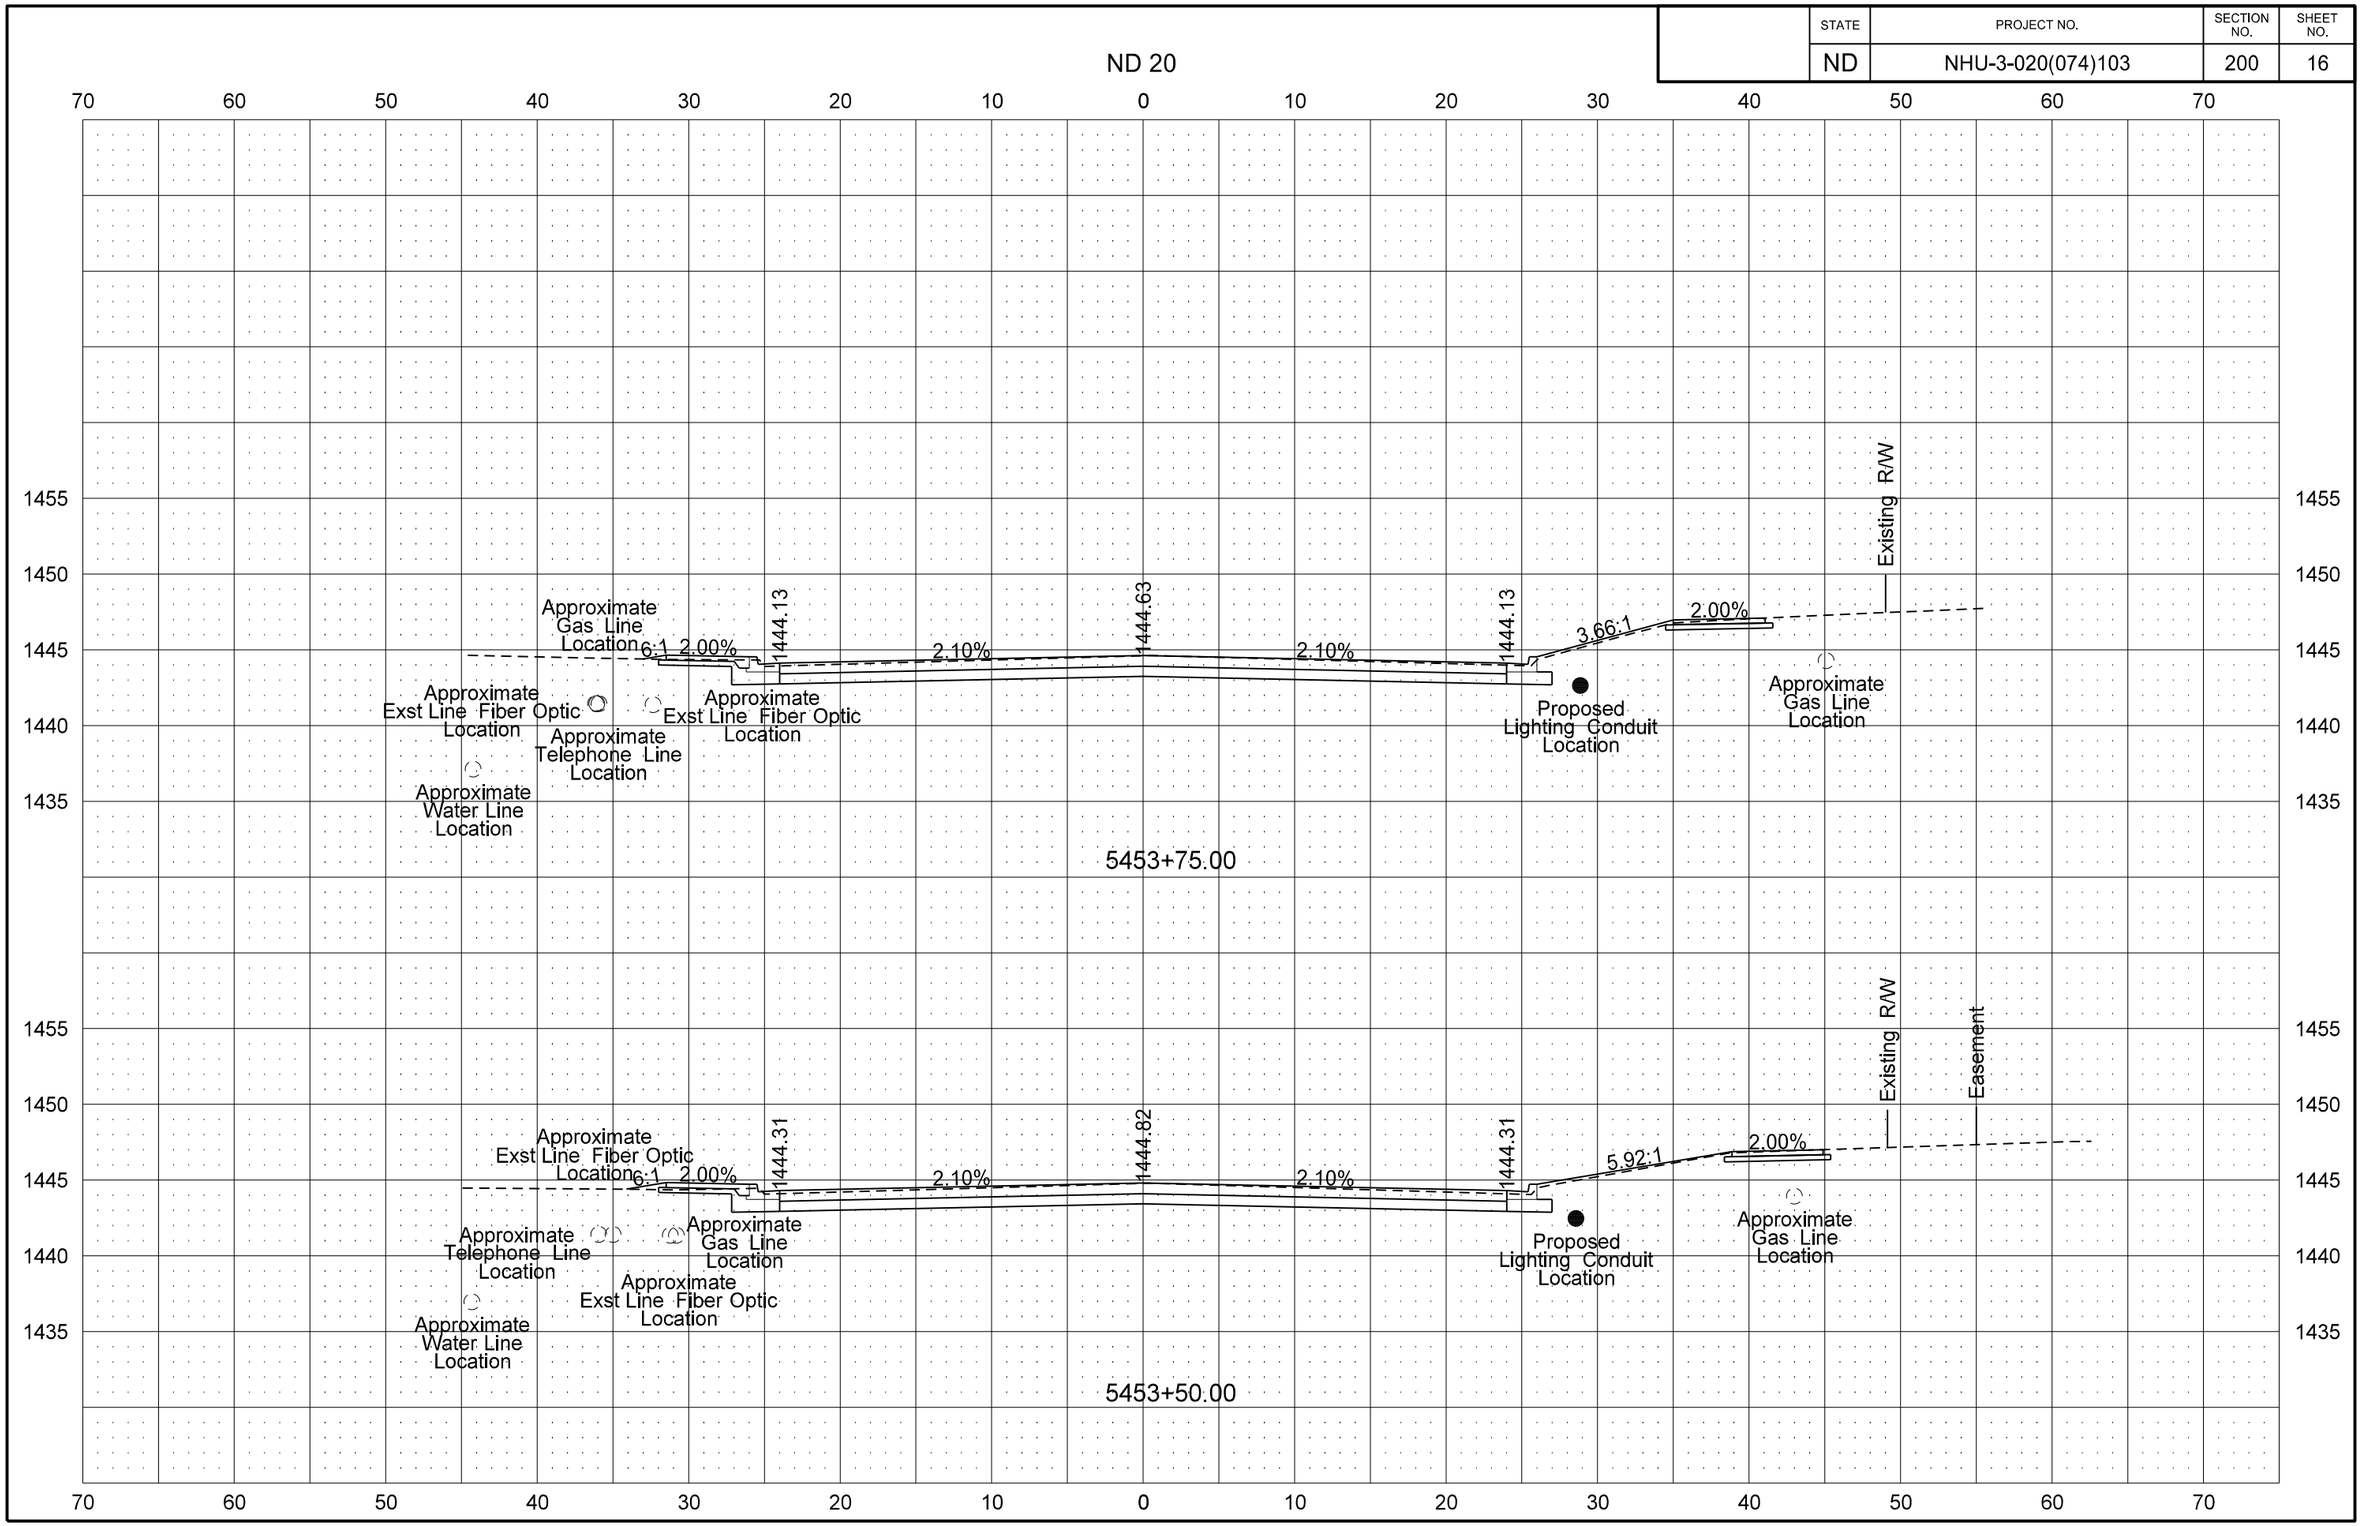

8/14/2016 11:17:25 PM taylorolson \\vcty-files01\J\trans\5211102\CADD\30020103.074\Design\Plans - ML\200\200XS_001_ND20.dgn

STATE	PROJECT NO.	SECTION NO.	SHEET NO.
ND	NHU-3-020(074)103	200	17

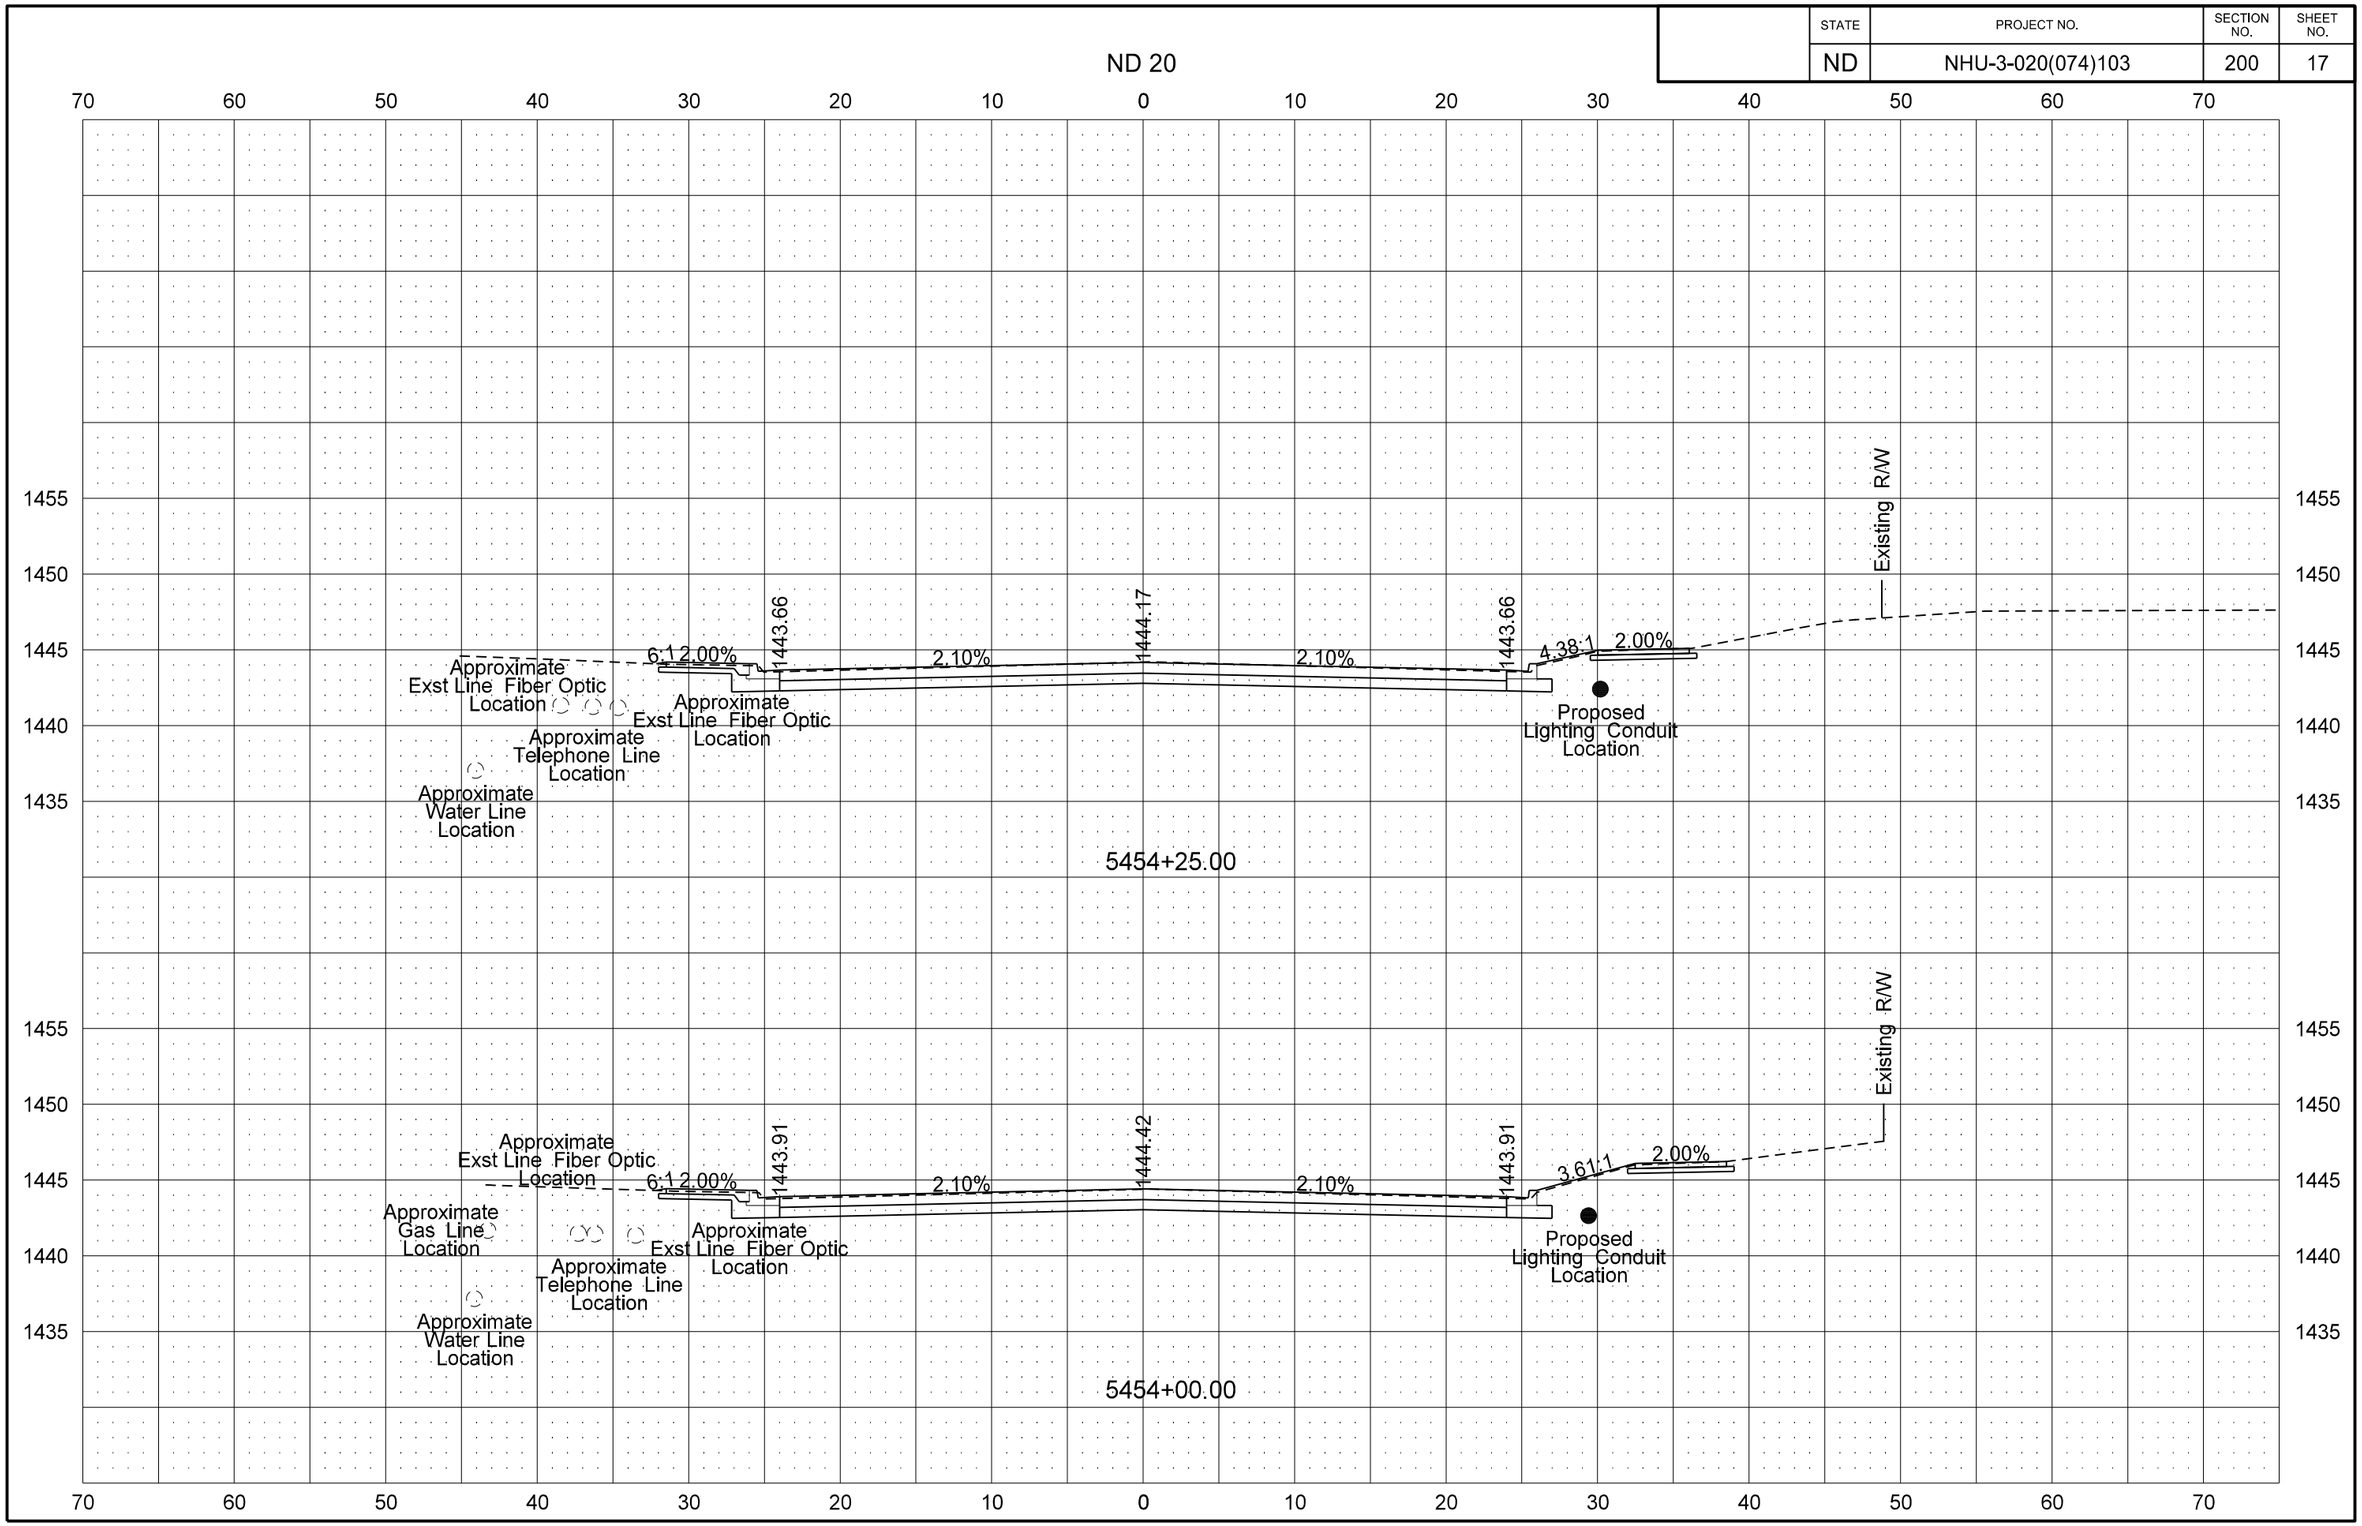

STATE	PROJECT NO.	SECTION NO.	SHEET NO.
ND	NHU-3-020(074)103	200	18

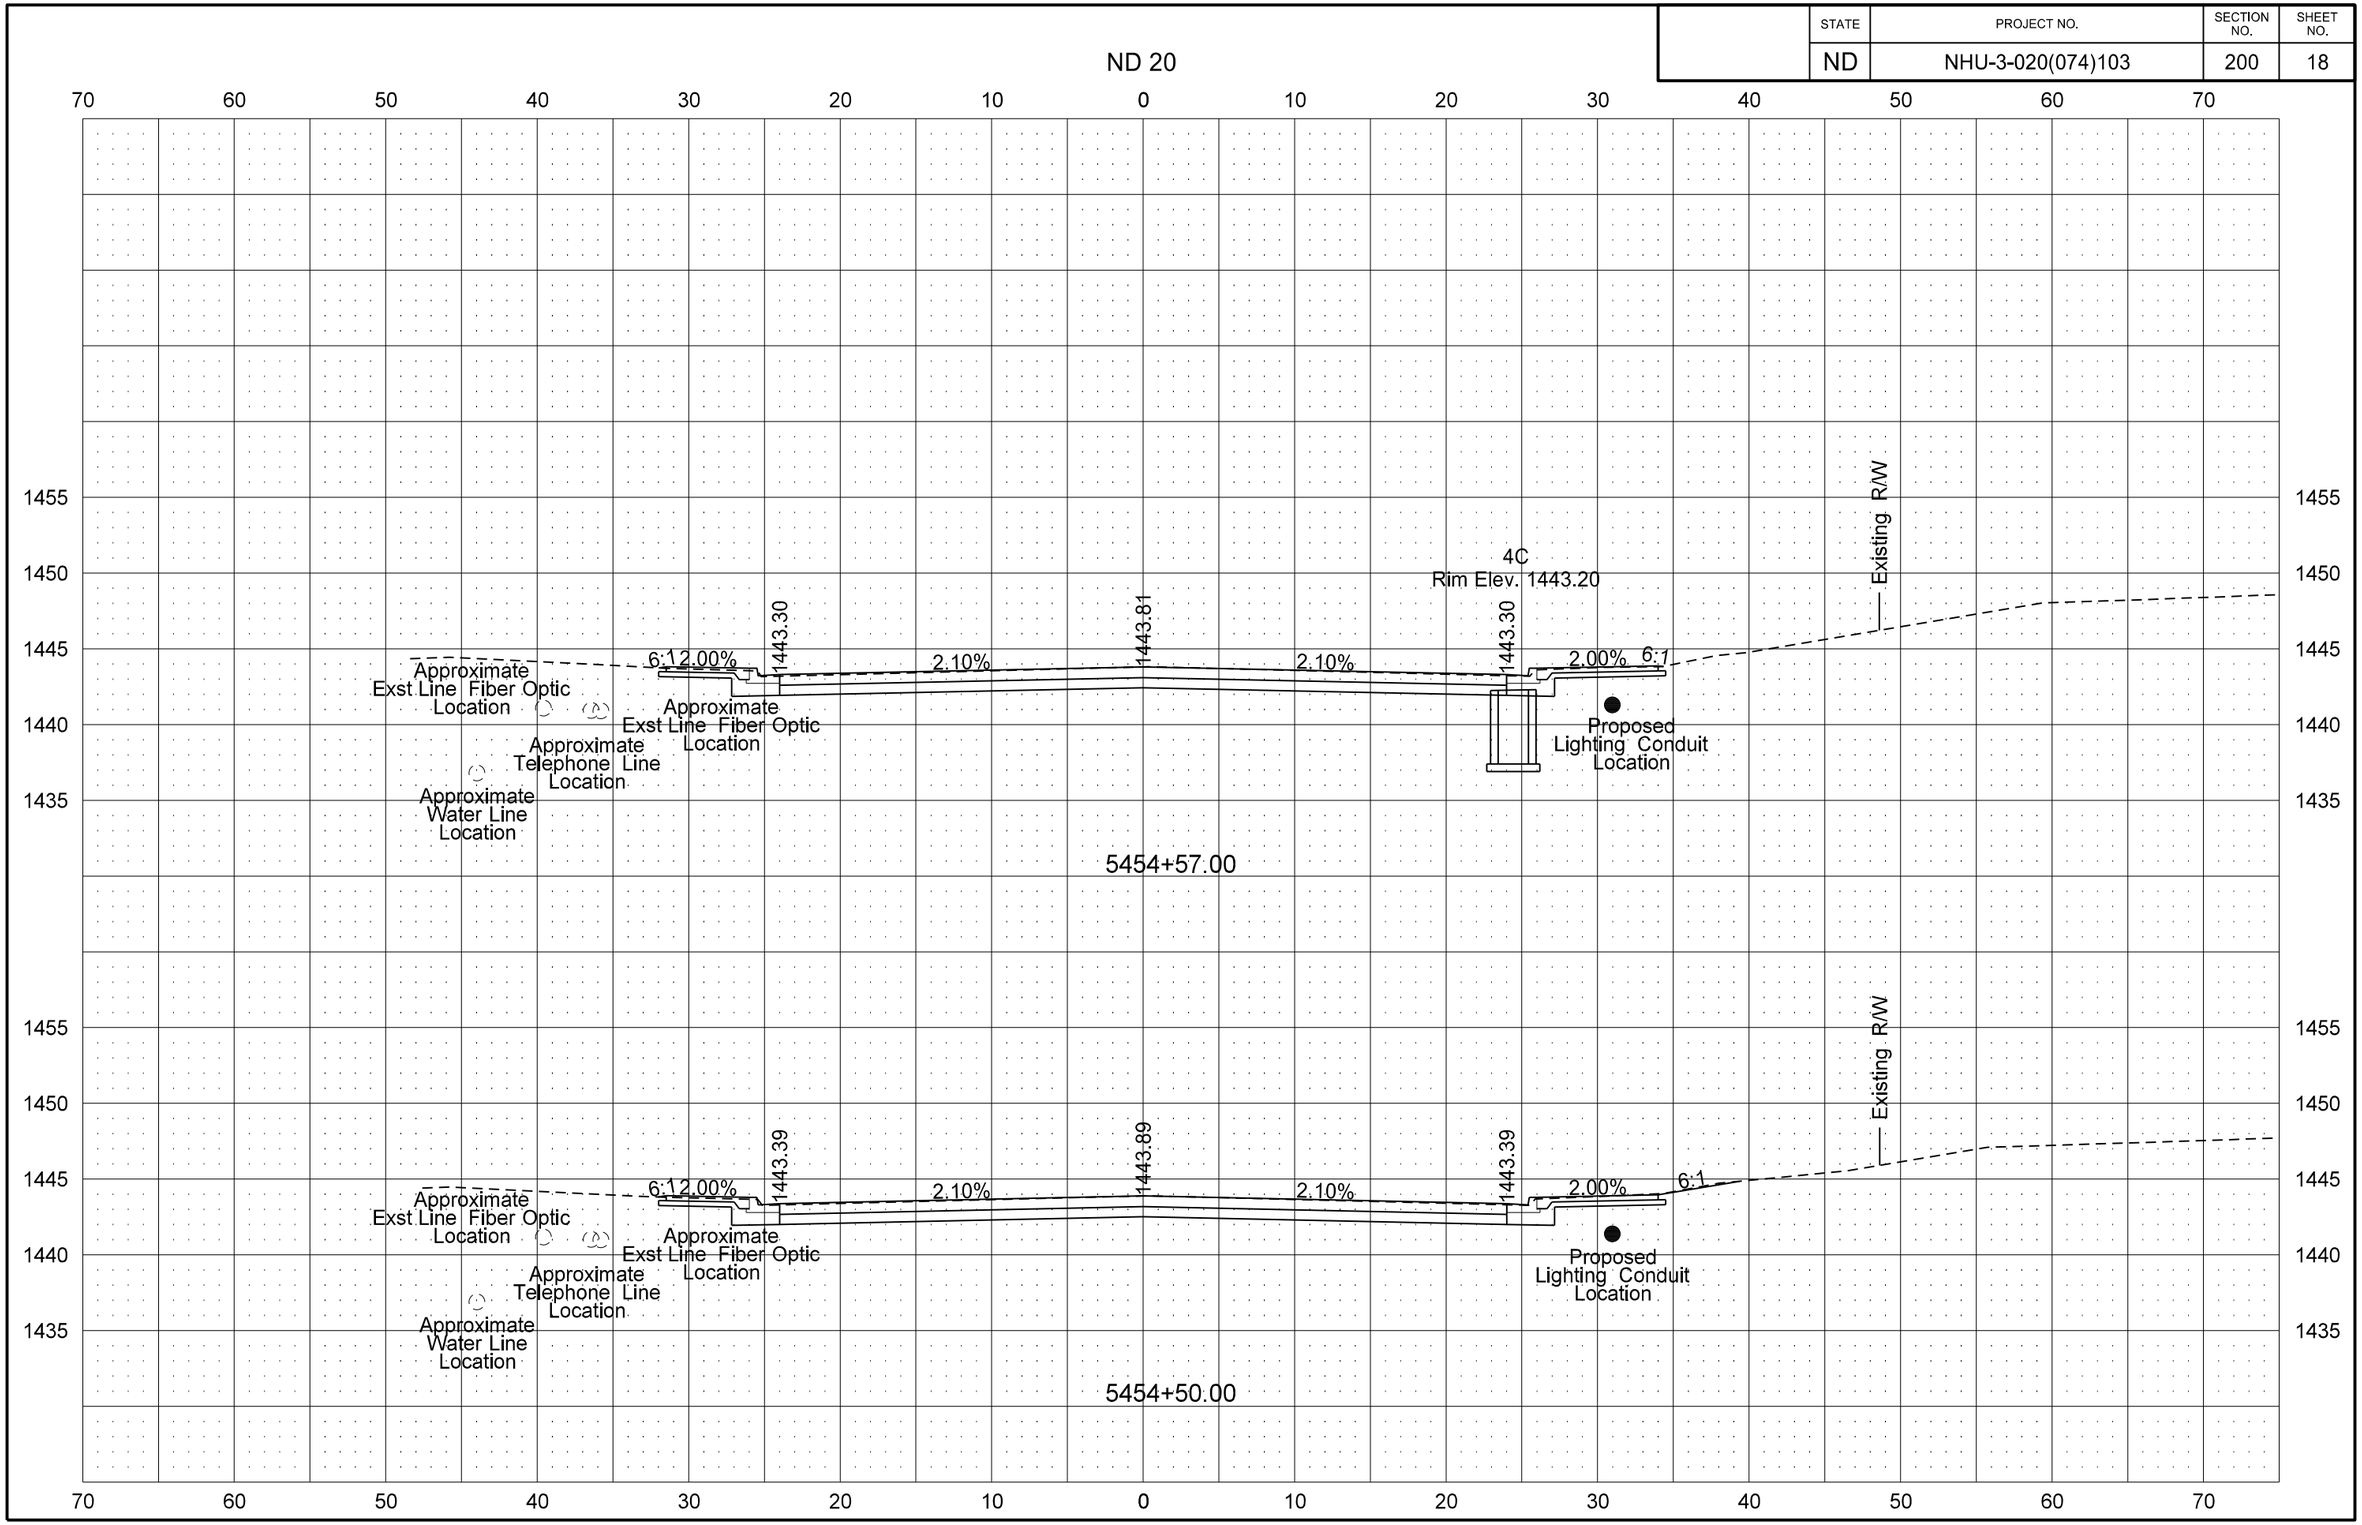

STATE	PROJECT NO.	SECTION NO.	SHEET NO.
ND	NHU-3-020(074)103	200	19

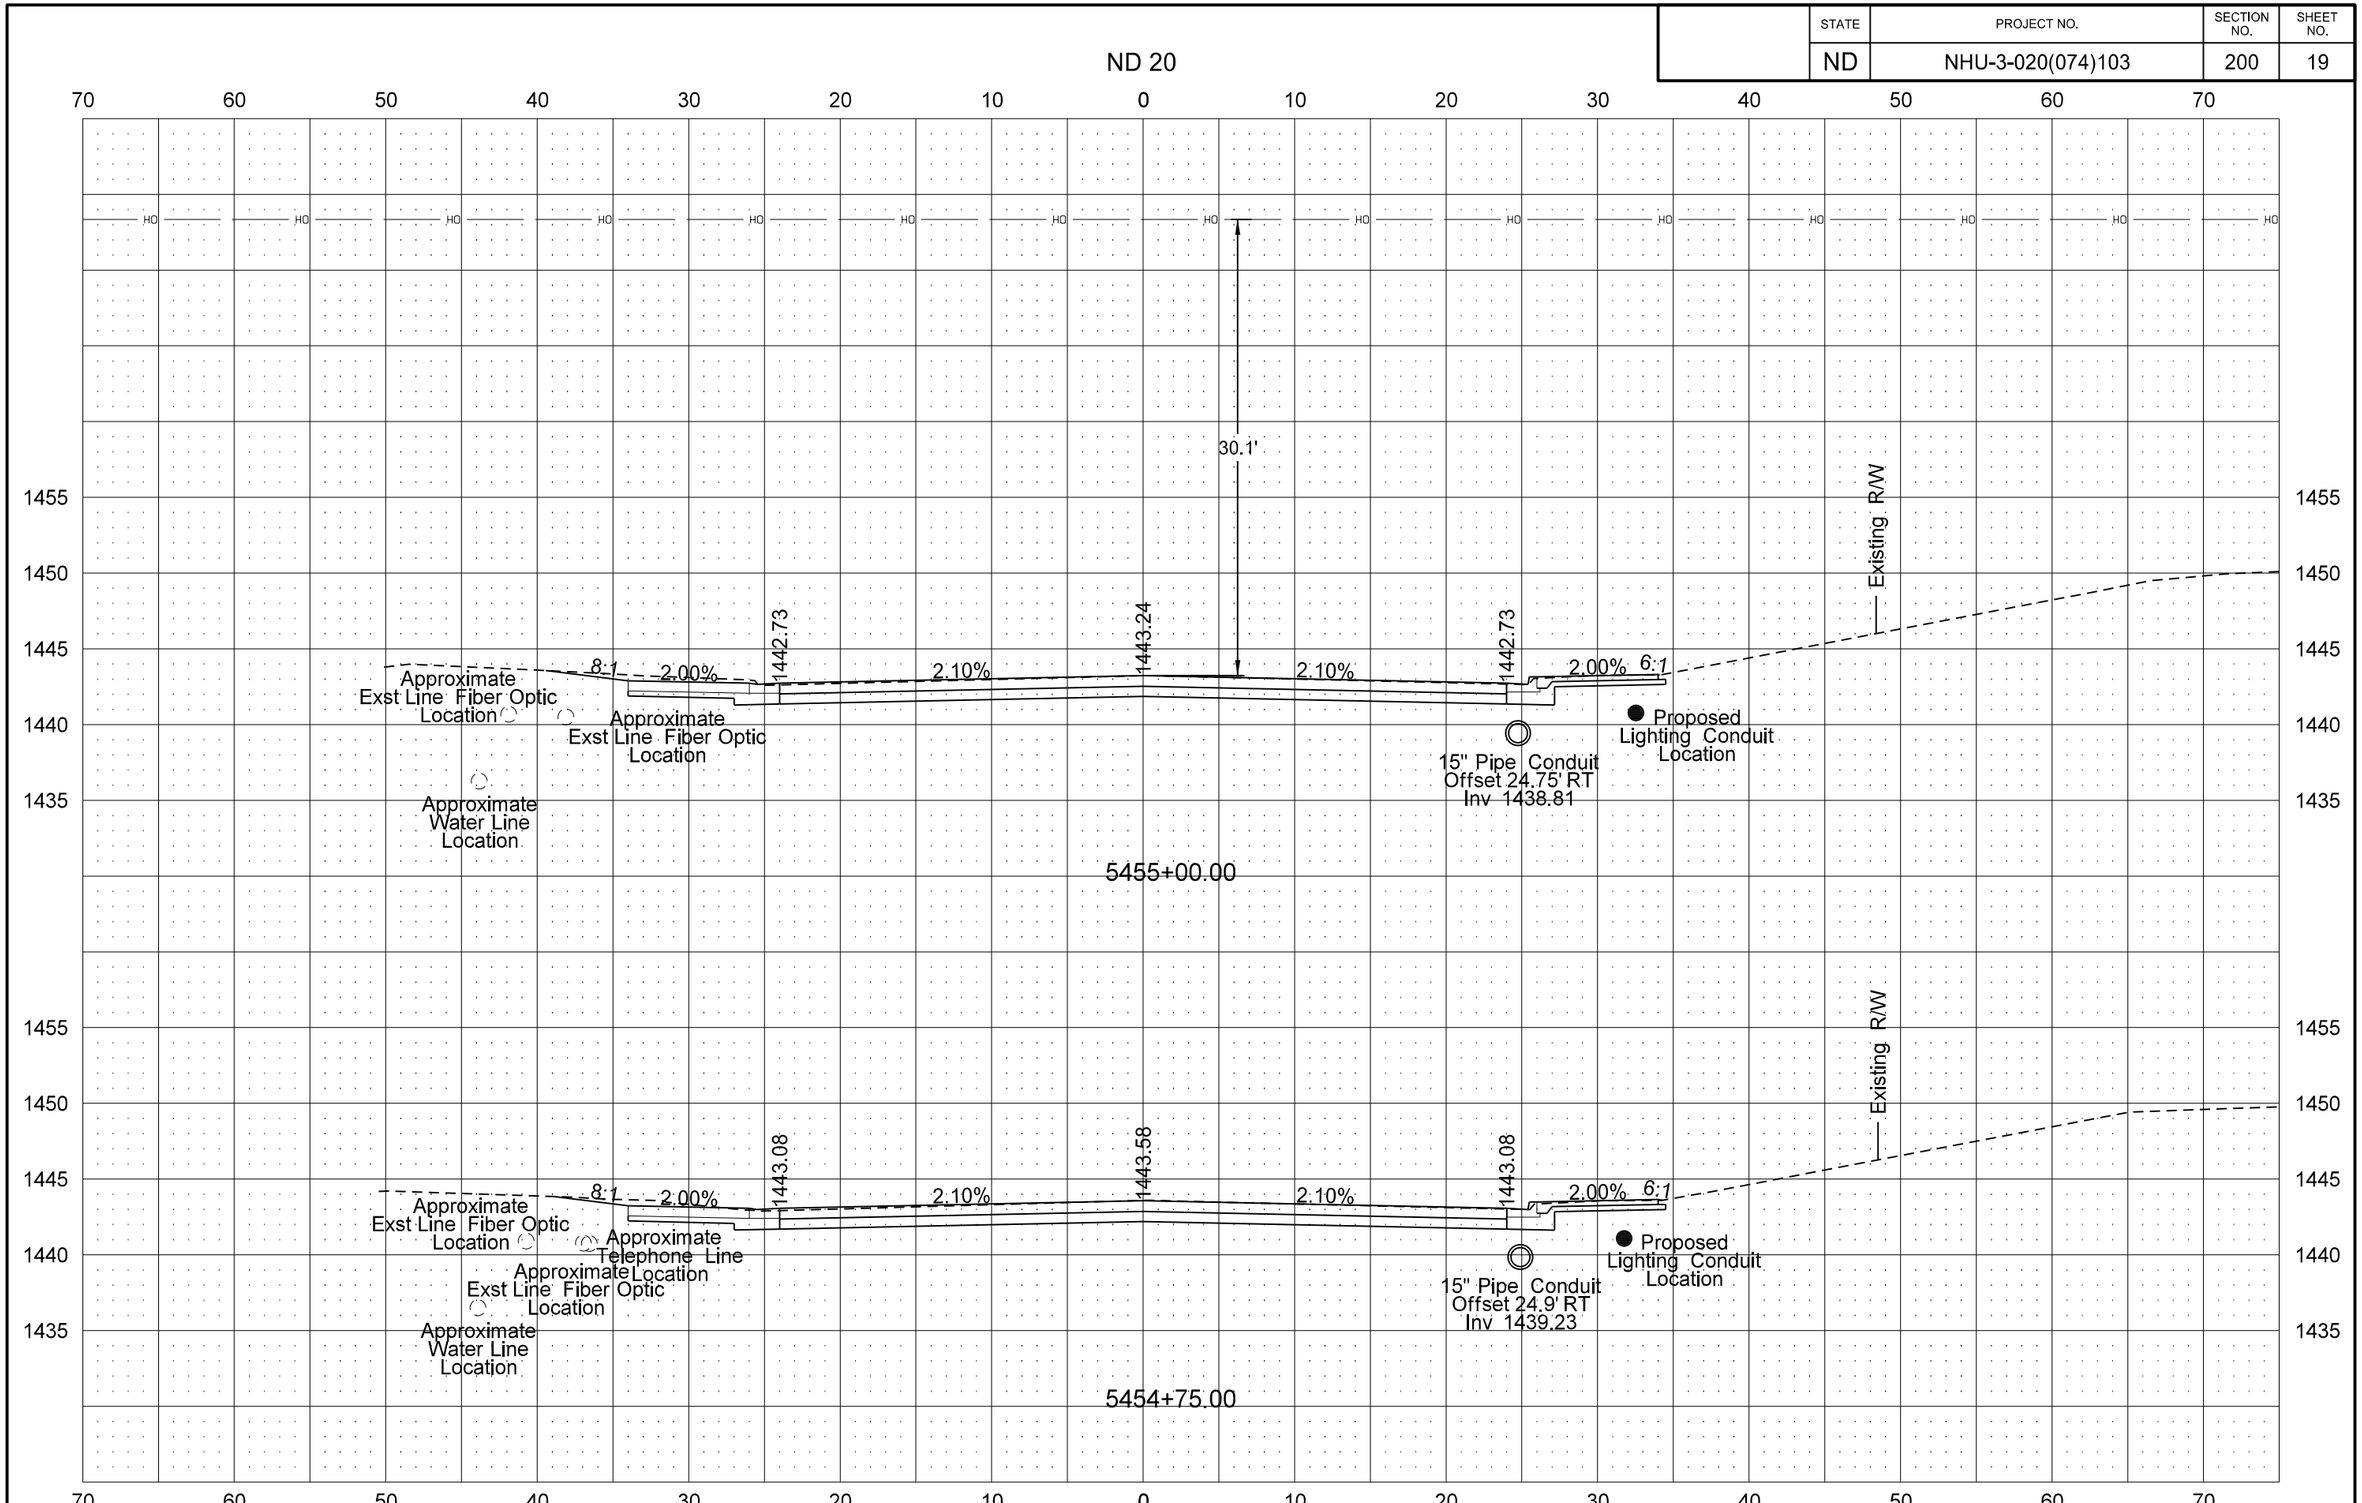

8/14/2016 11:17:29 PM taylorolson \\vcty-files01\J\trans\5211102\CADD\30020103.074\Design\Plans - ML\200\200XS_001_ND20.dgn

STATE	PROJECT NO.	SECTION NO.	SHEET NO.
ND	NHU-3-020(074)103	200	20

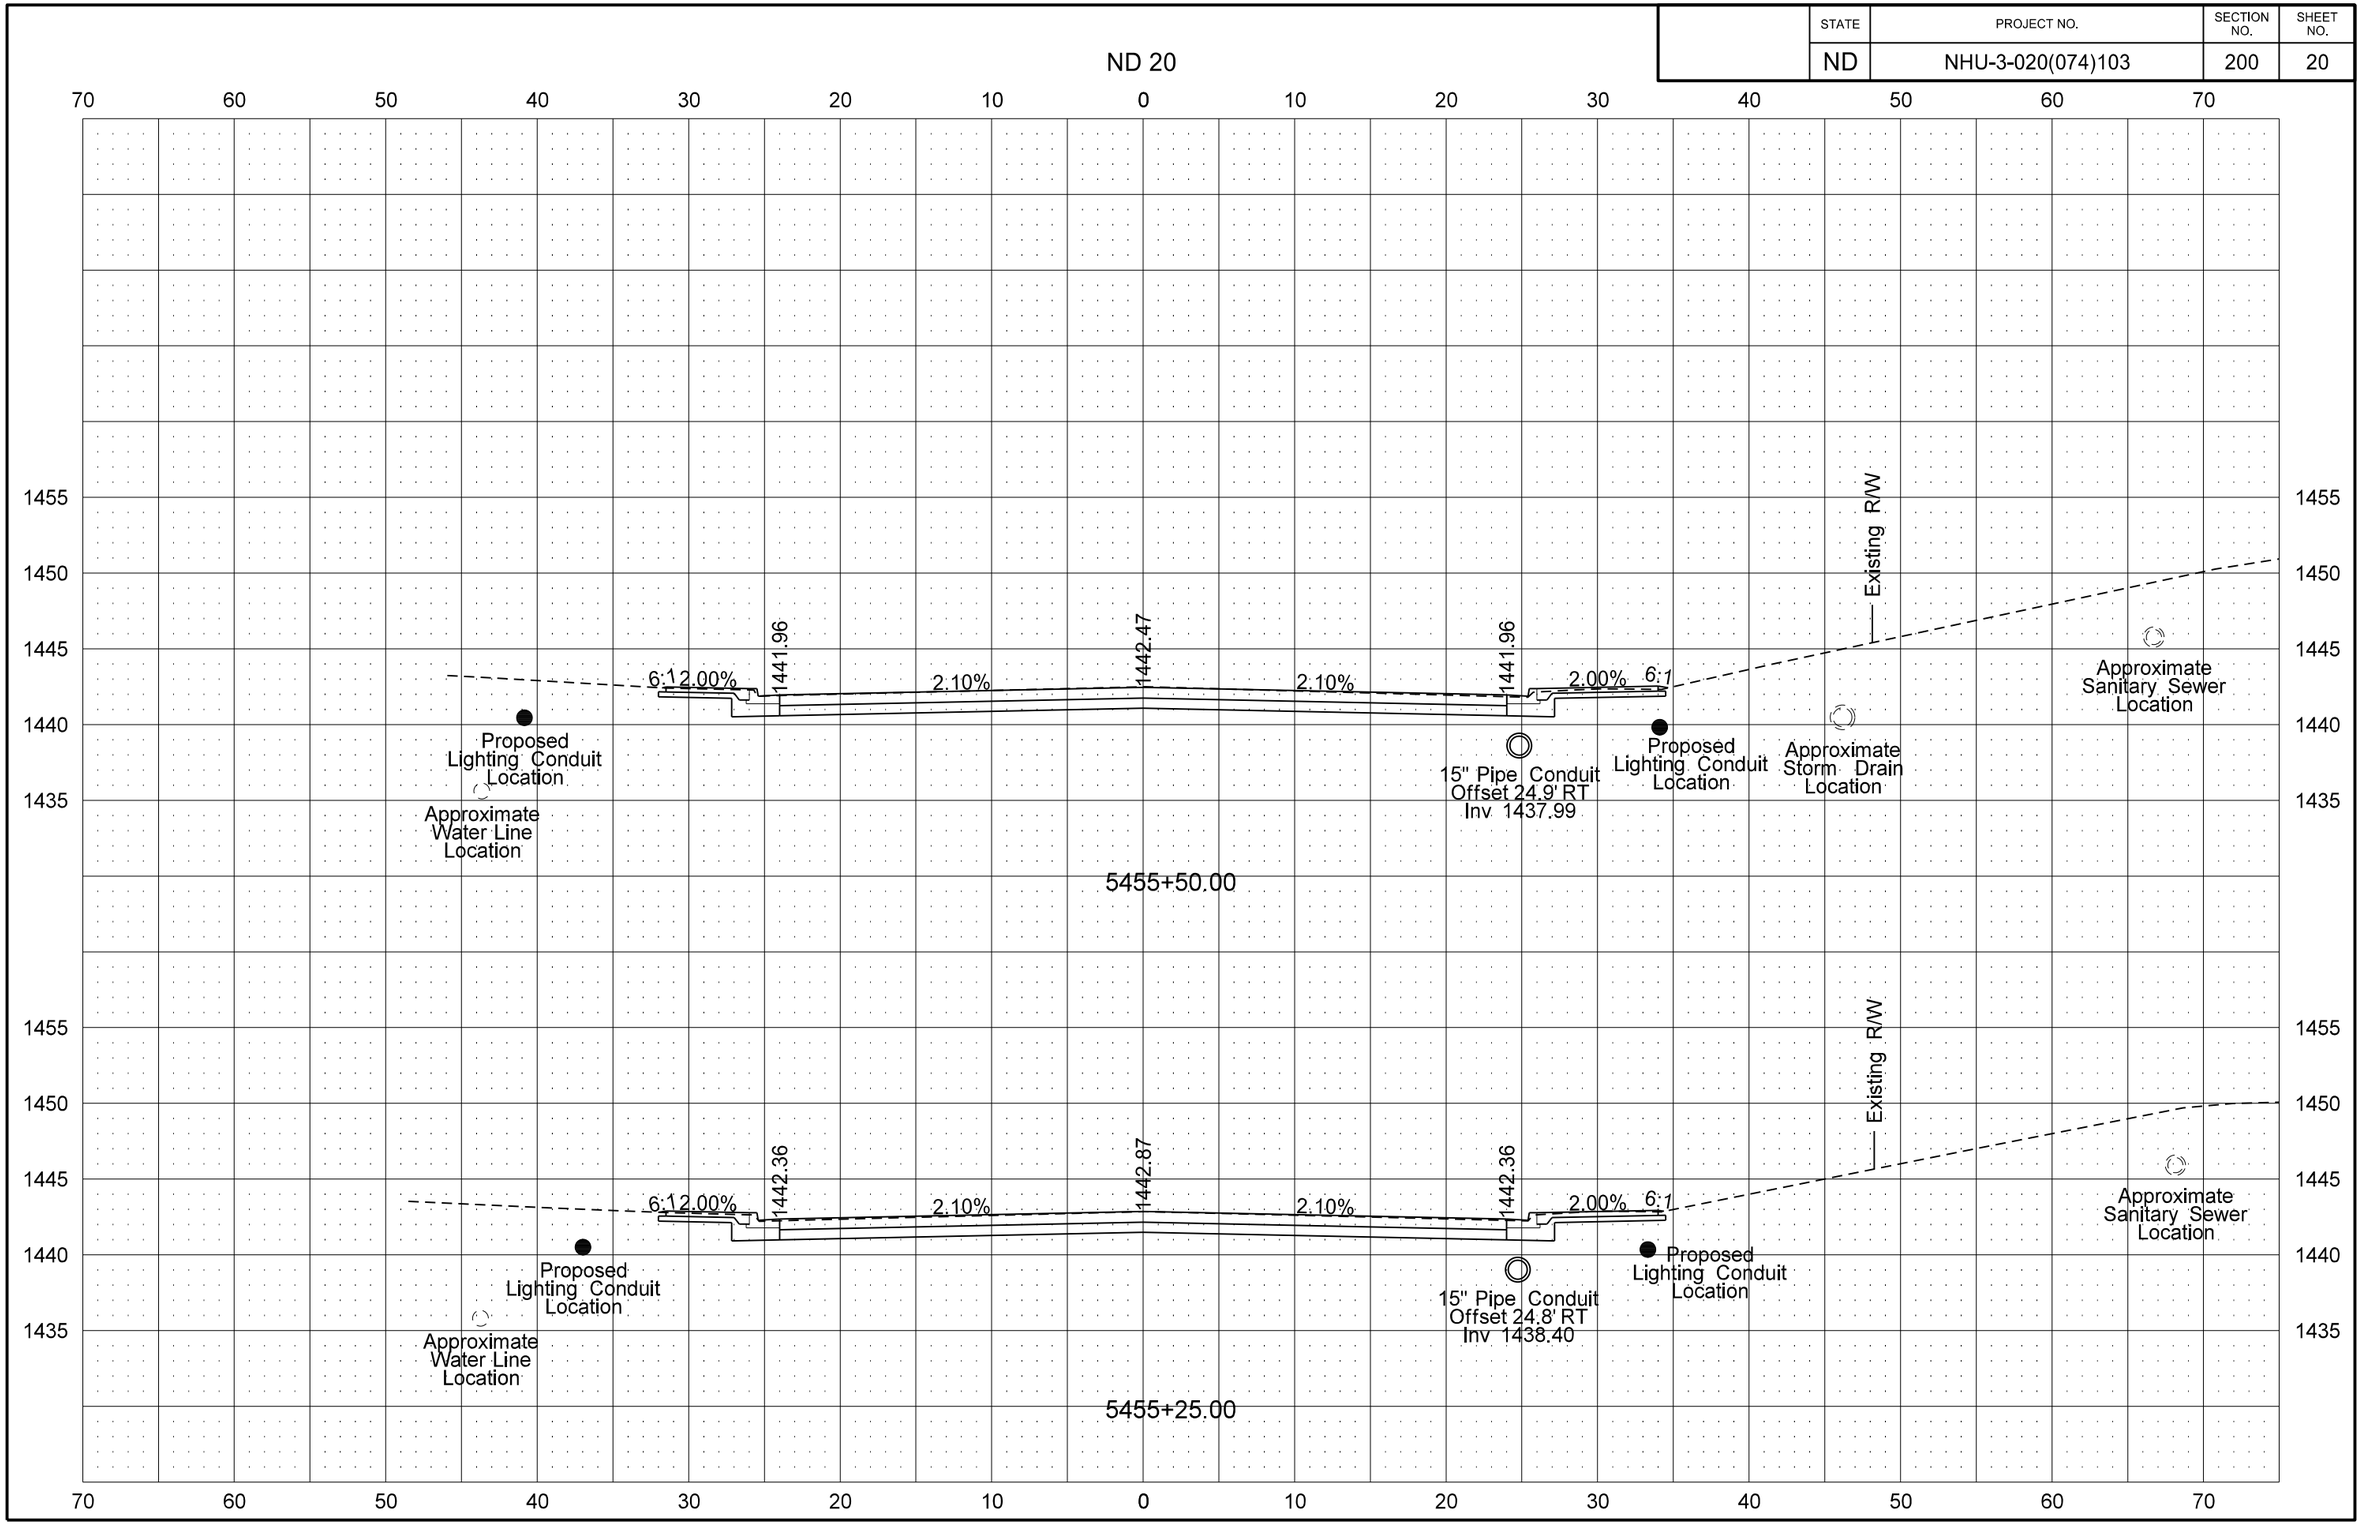

8/14/2016 11:17:30 PM taylorolson \\vcty-files01\J\trans\5211102\CADD\30020103.074\Design\Plans - ML\200\200XS_001_ND20.dgn

STATE	PROJECT NO.	SECTION NO.	SHEET NO.
ND	NHU-3-020(074)103	200	21

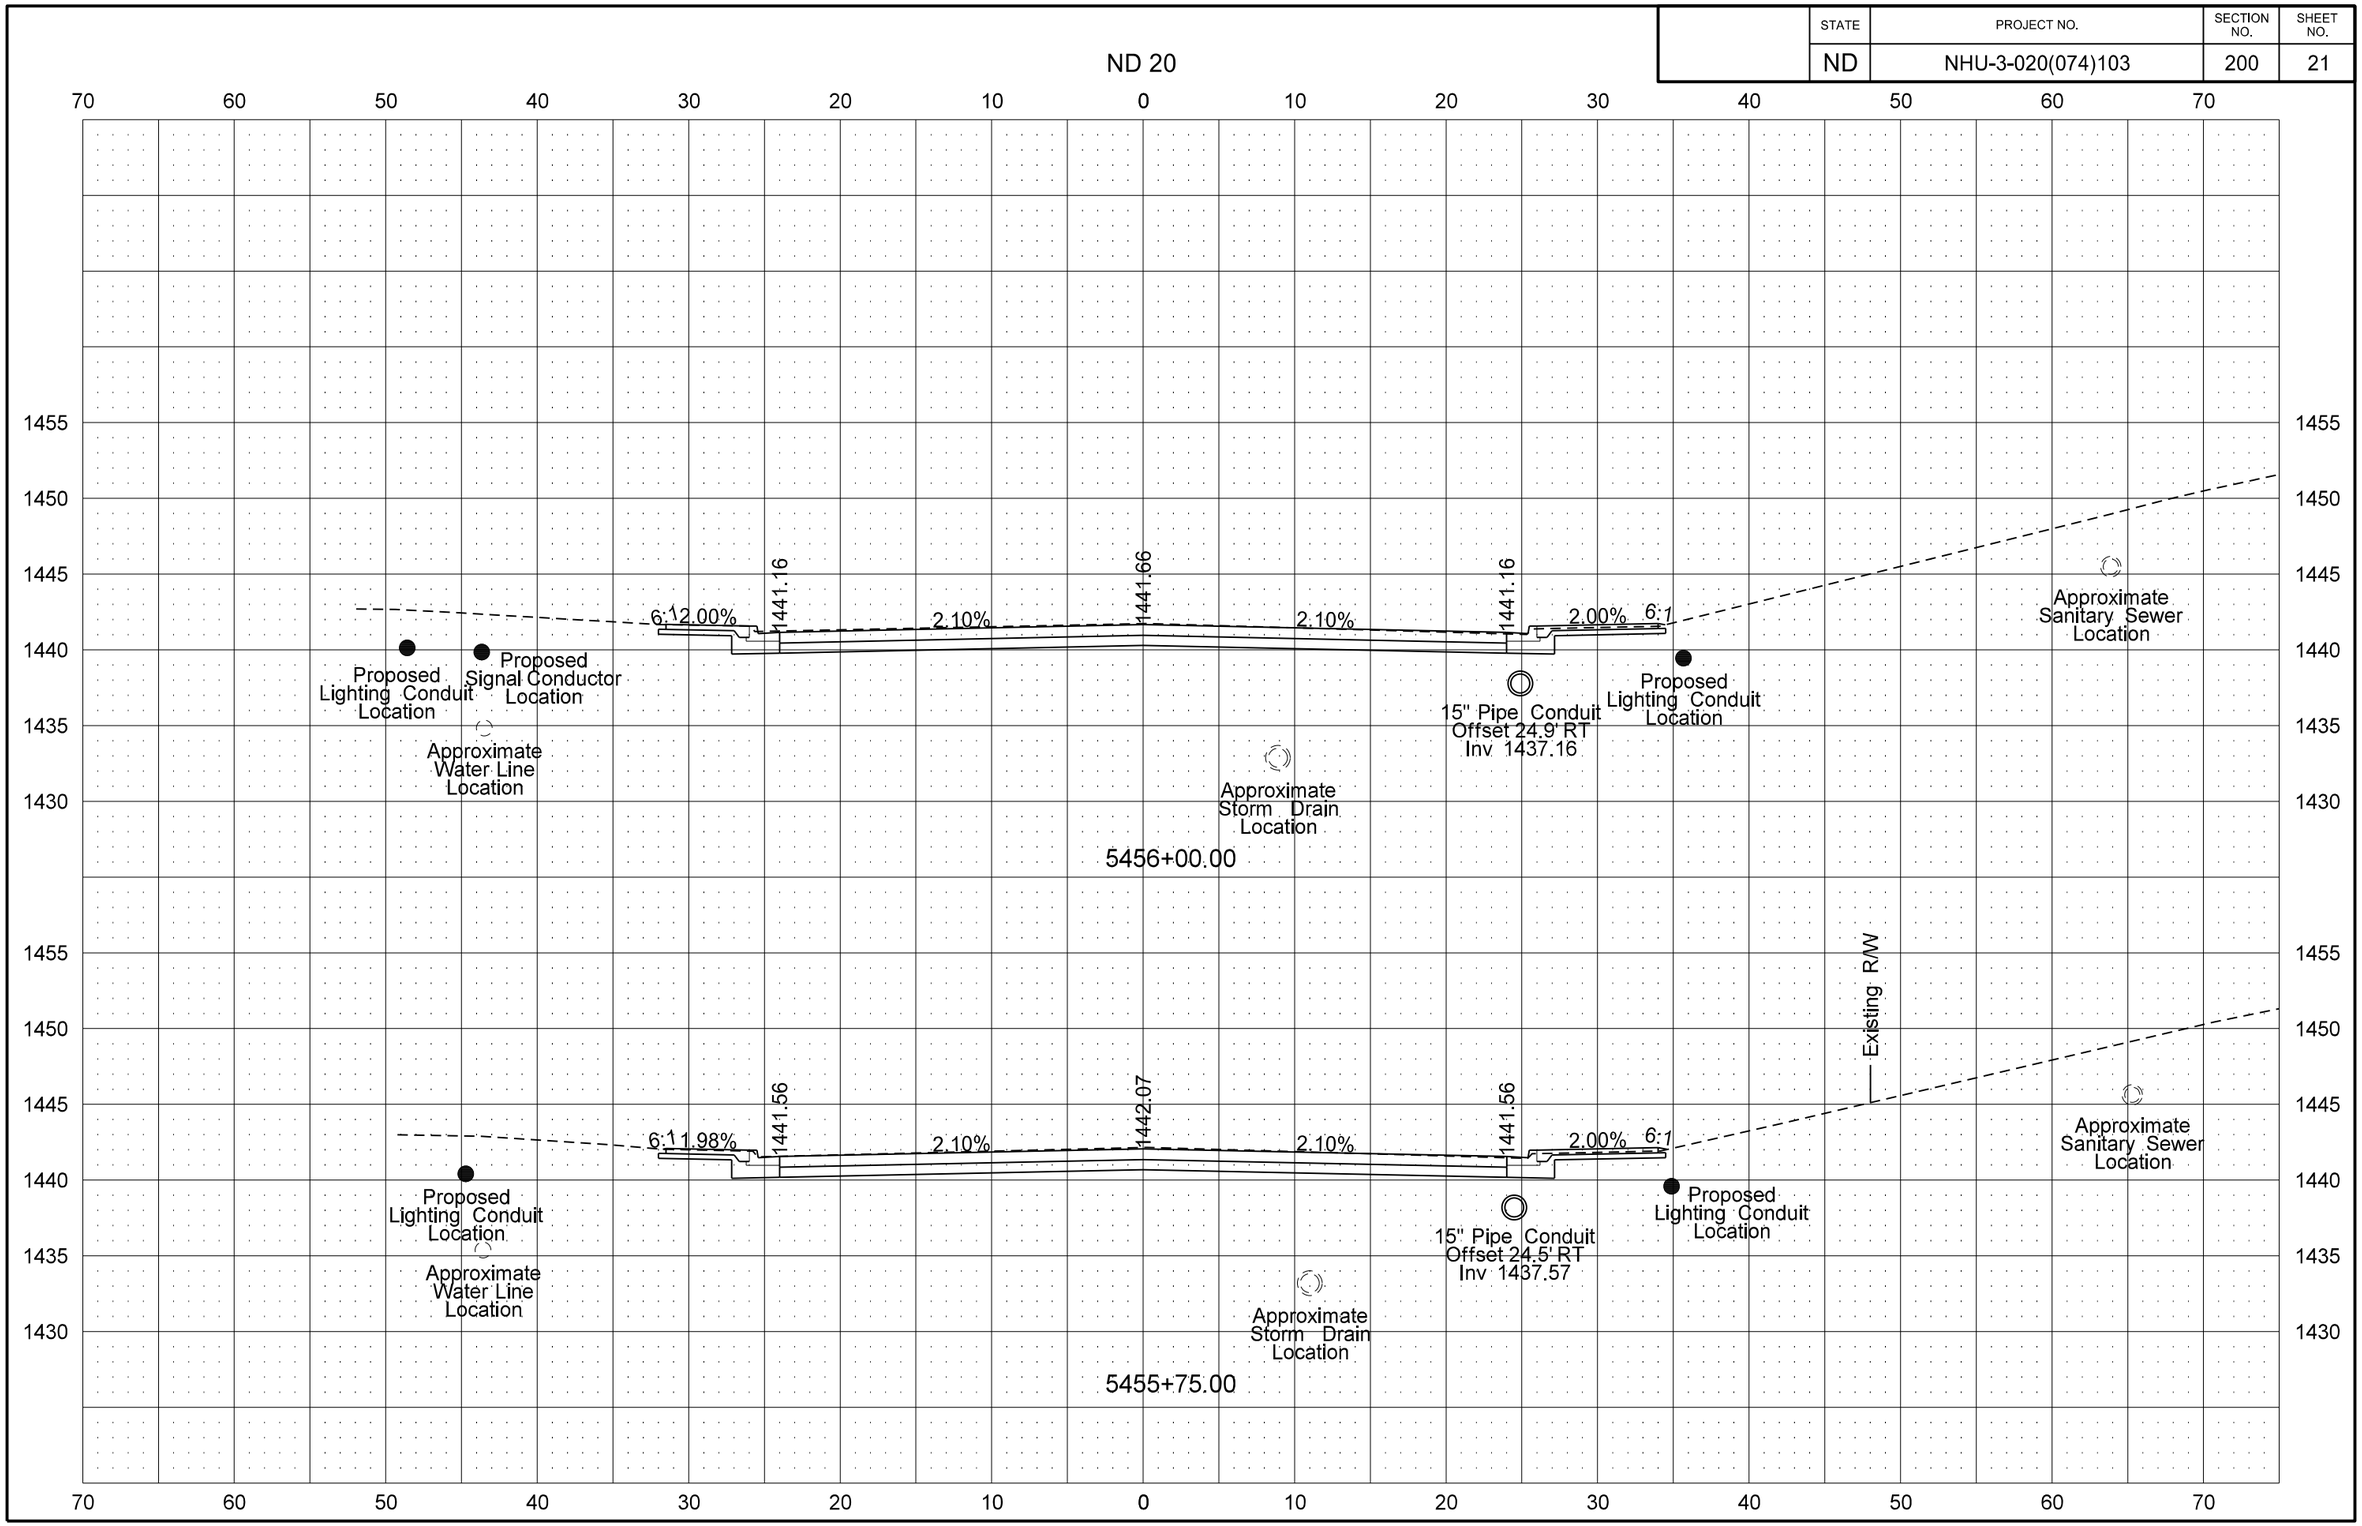

STATE	PROJECT NO.	SECTION NO.	SHEET NO.
ND	NHU-3-020(074)103	200	22

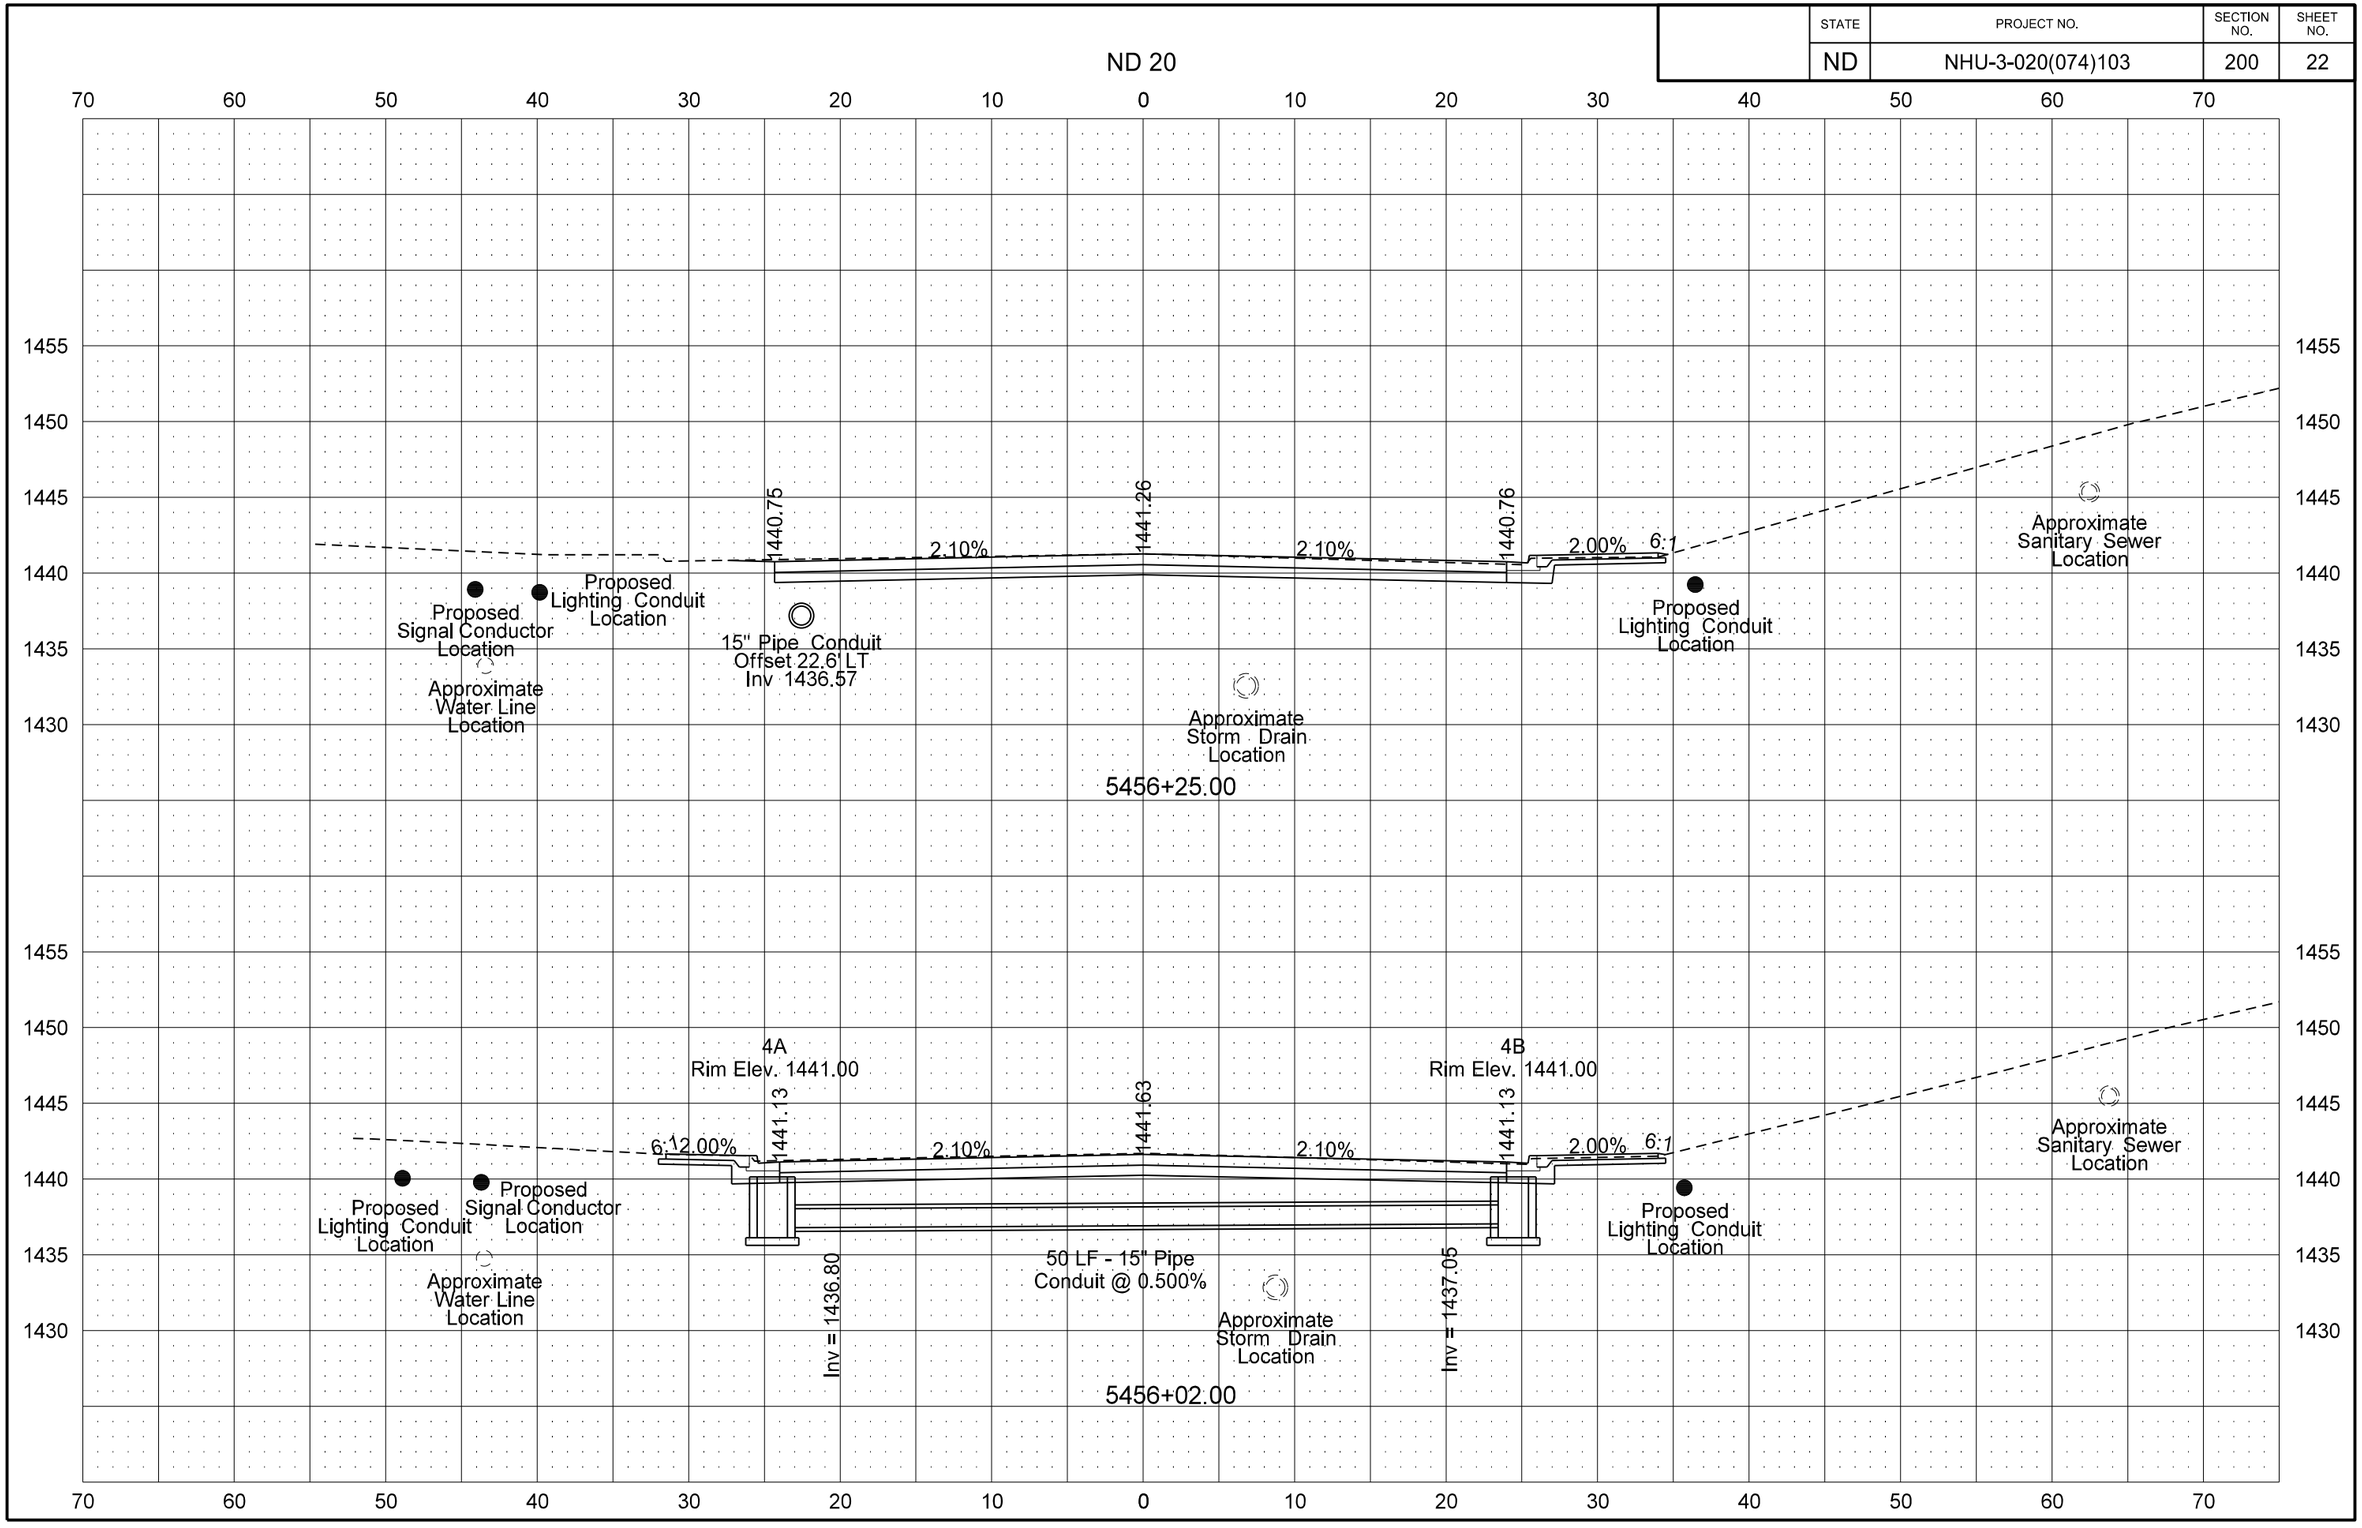

STATE	PROJECT NO.	SECTION NO.	SHEET NO.
ND	NHU-3-020(074)103	200	23

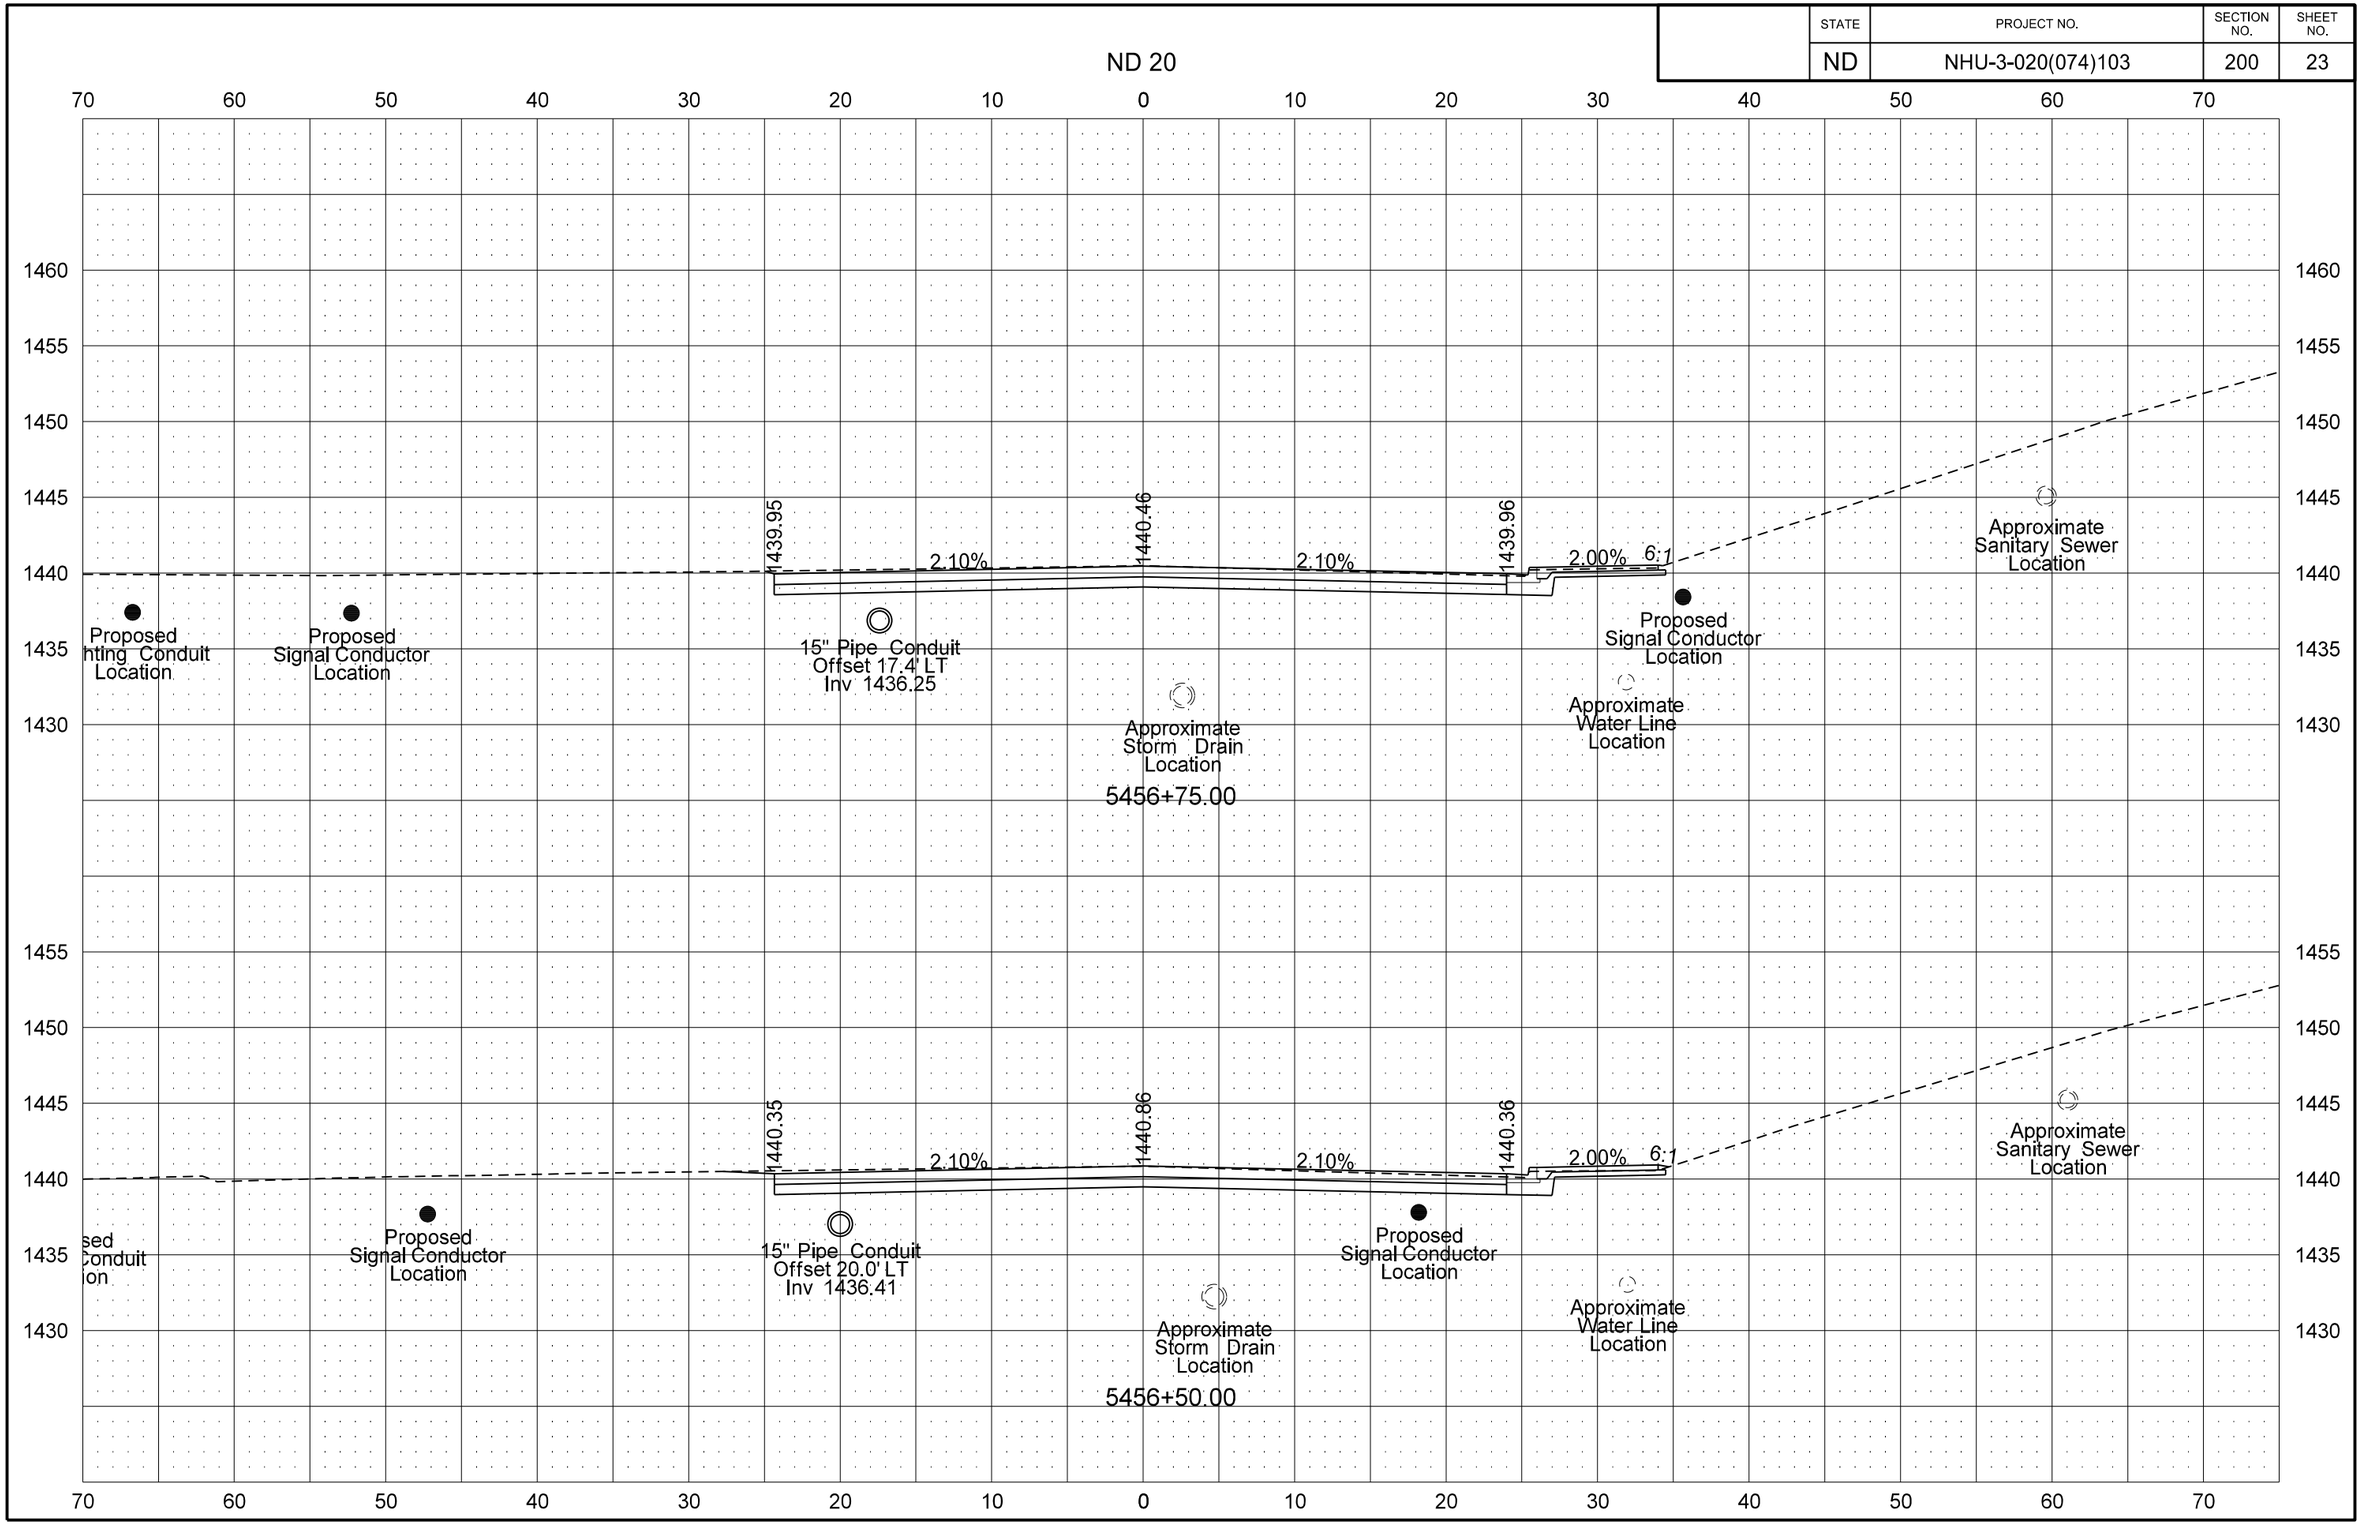

8/14/2016 11:17:35 PM taylorolson \\vcty-files01\J\trans\5211102\CADD\30020103.074\Design\Plans - ML\200\200XS_001_ND20.dgn

STATE	PROJECT NO.	SECTION NO.	SHEET NO.
ND	NHU-3-020(074)103	200	24

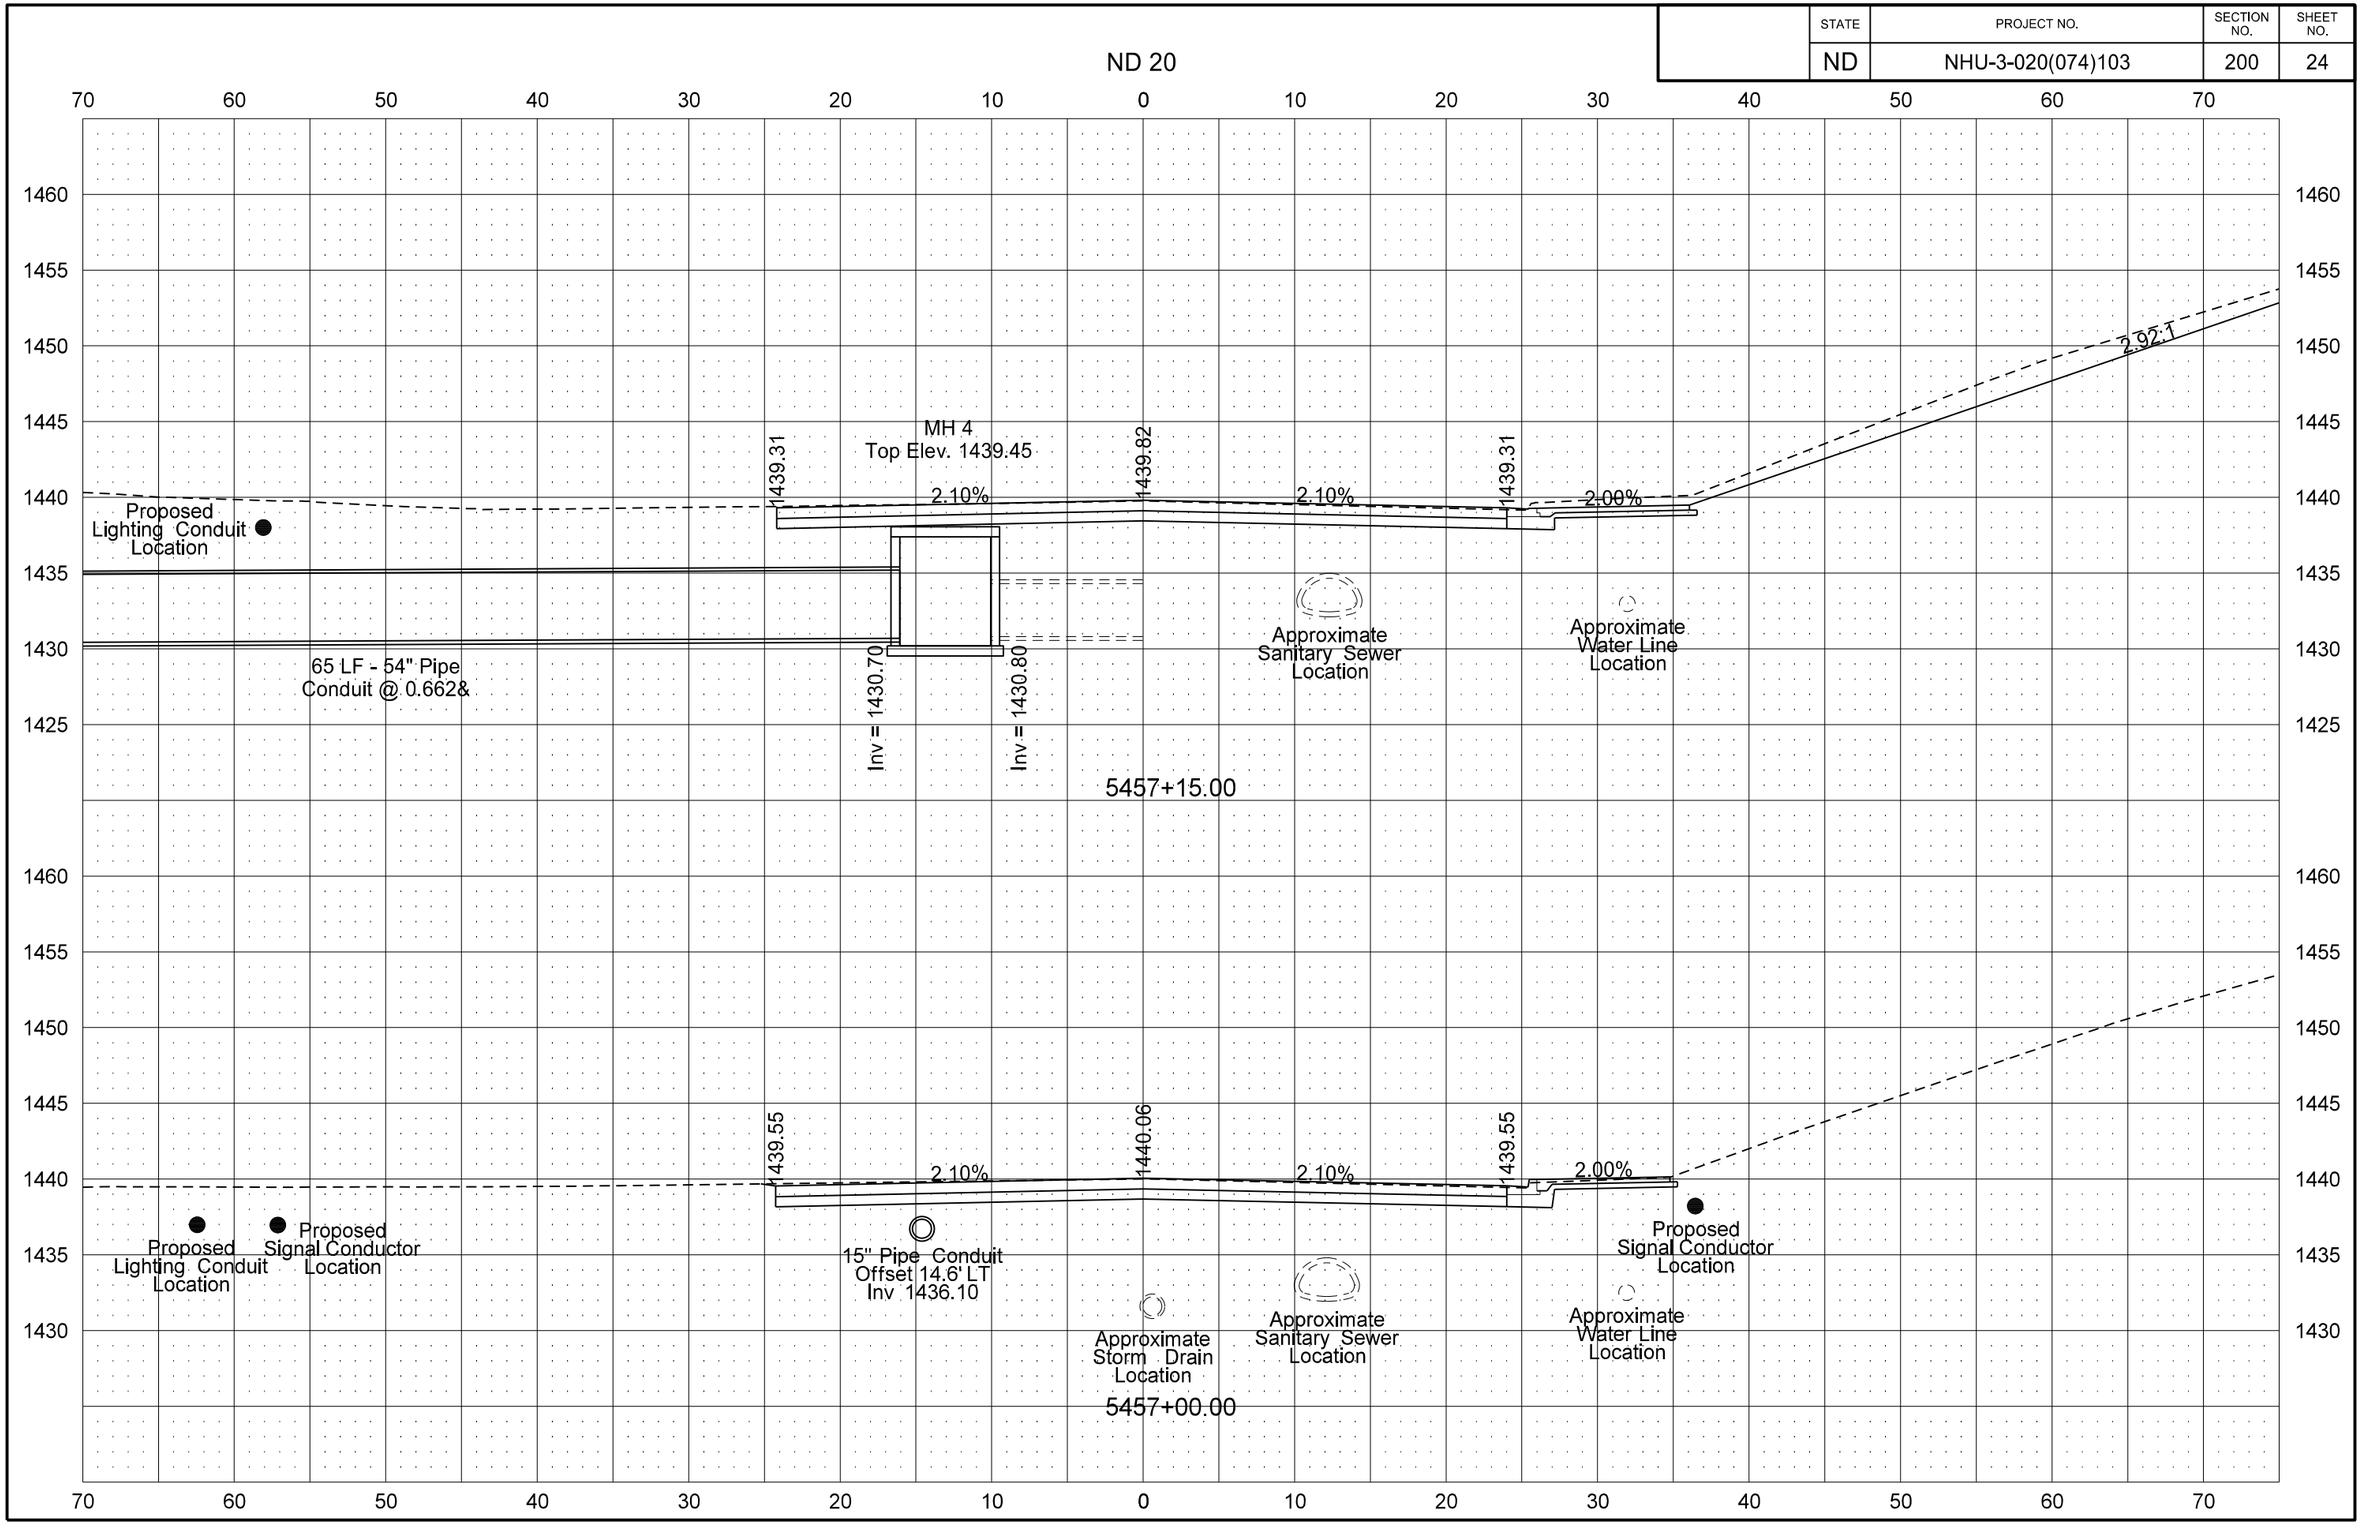

STATE	PROJECT NO.	SECTION NO.	SHEET NO.
ND	NHU-3-020(074)103	200	25

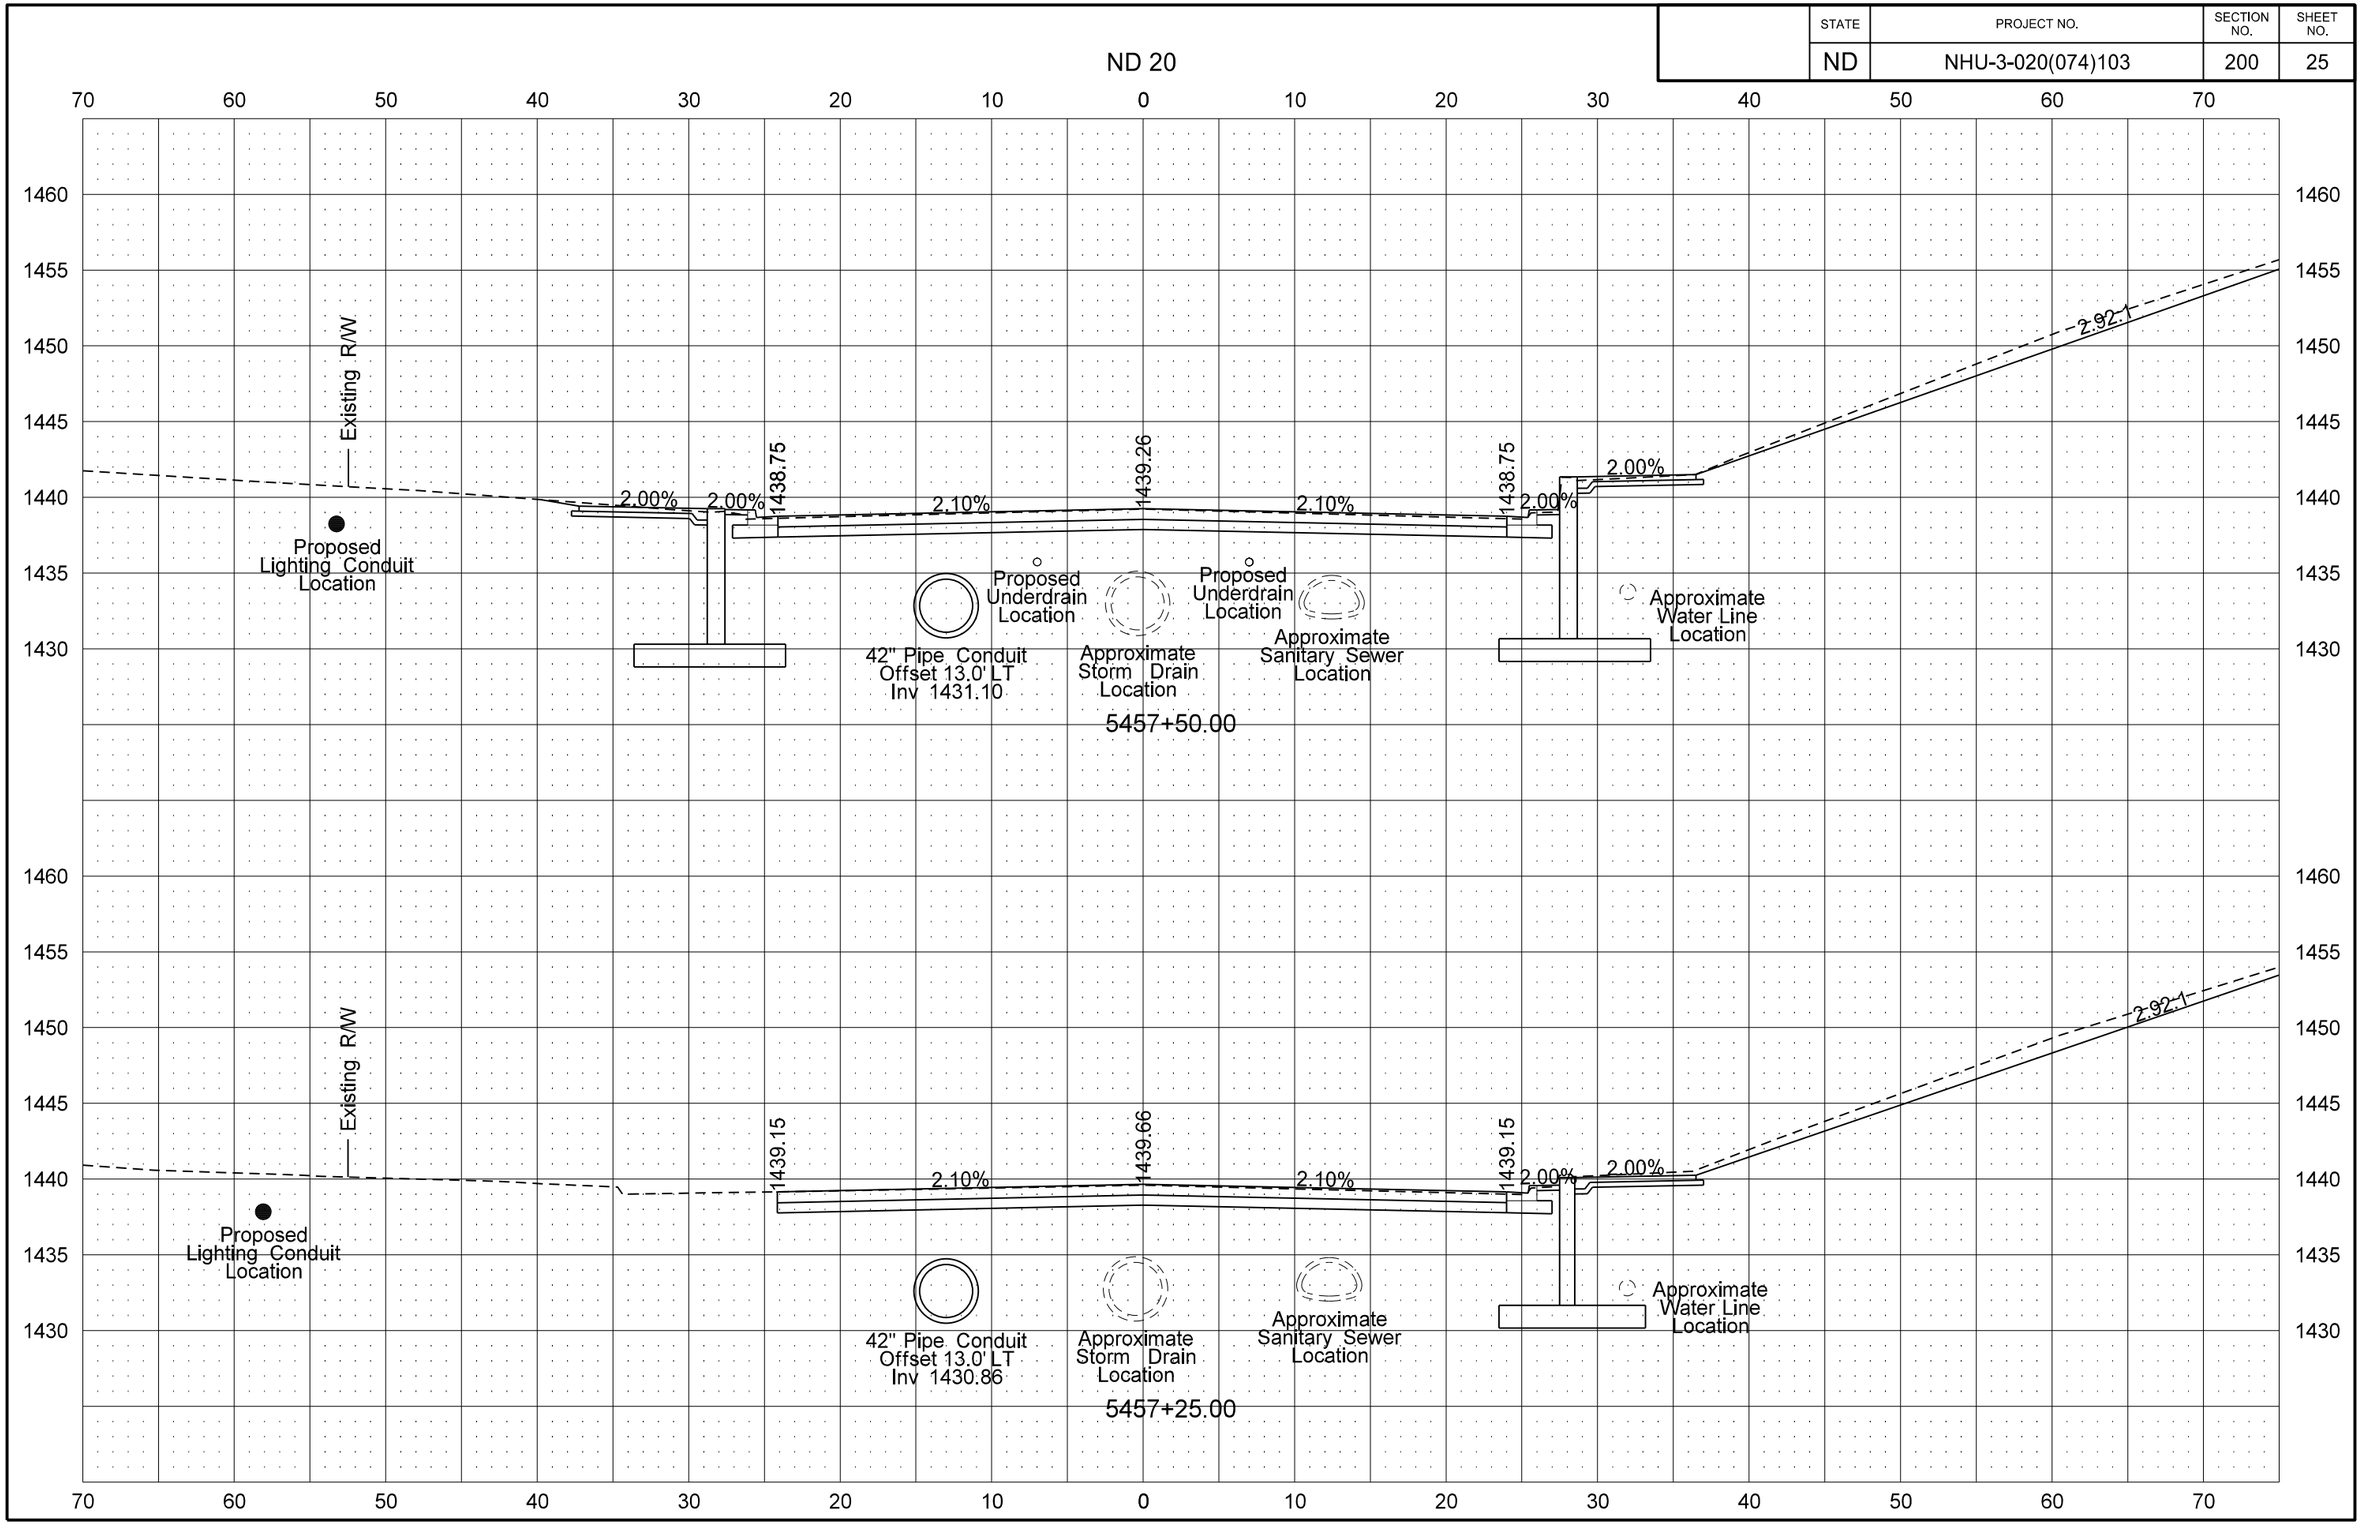

8/14/2016 11:17:38 PM taylorolson \\vcty-files01\J\trans\5211102\CADD\30020103.074\Design\Plans - ML\200\200XS_001_ND20.dgn

STATE	PROJECT NO.	SECTION NO.	SHEET NO.
ND	NHU-3-020(074)103	200	26

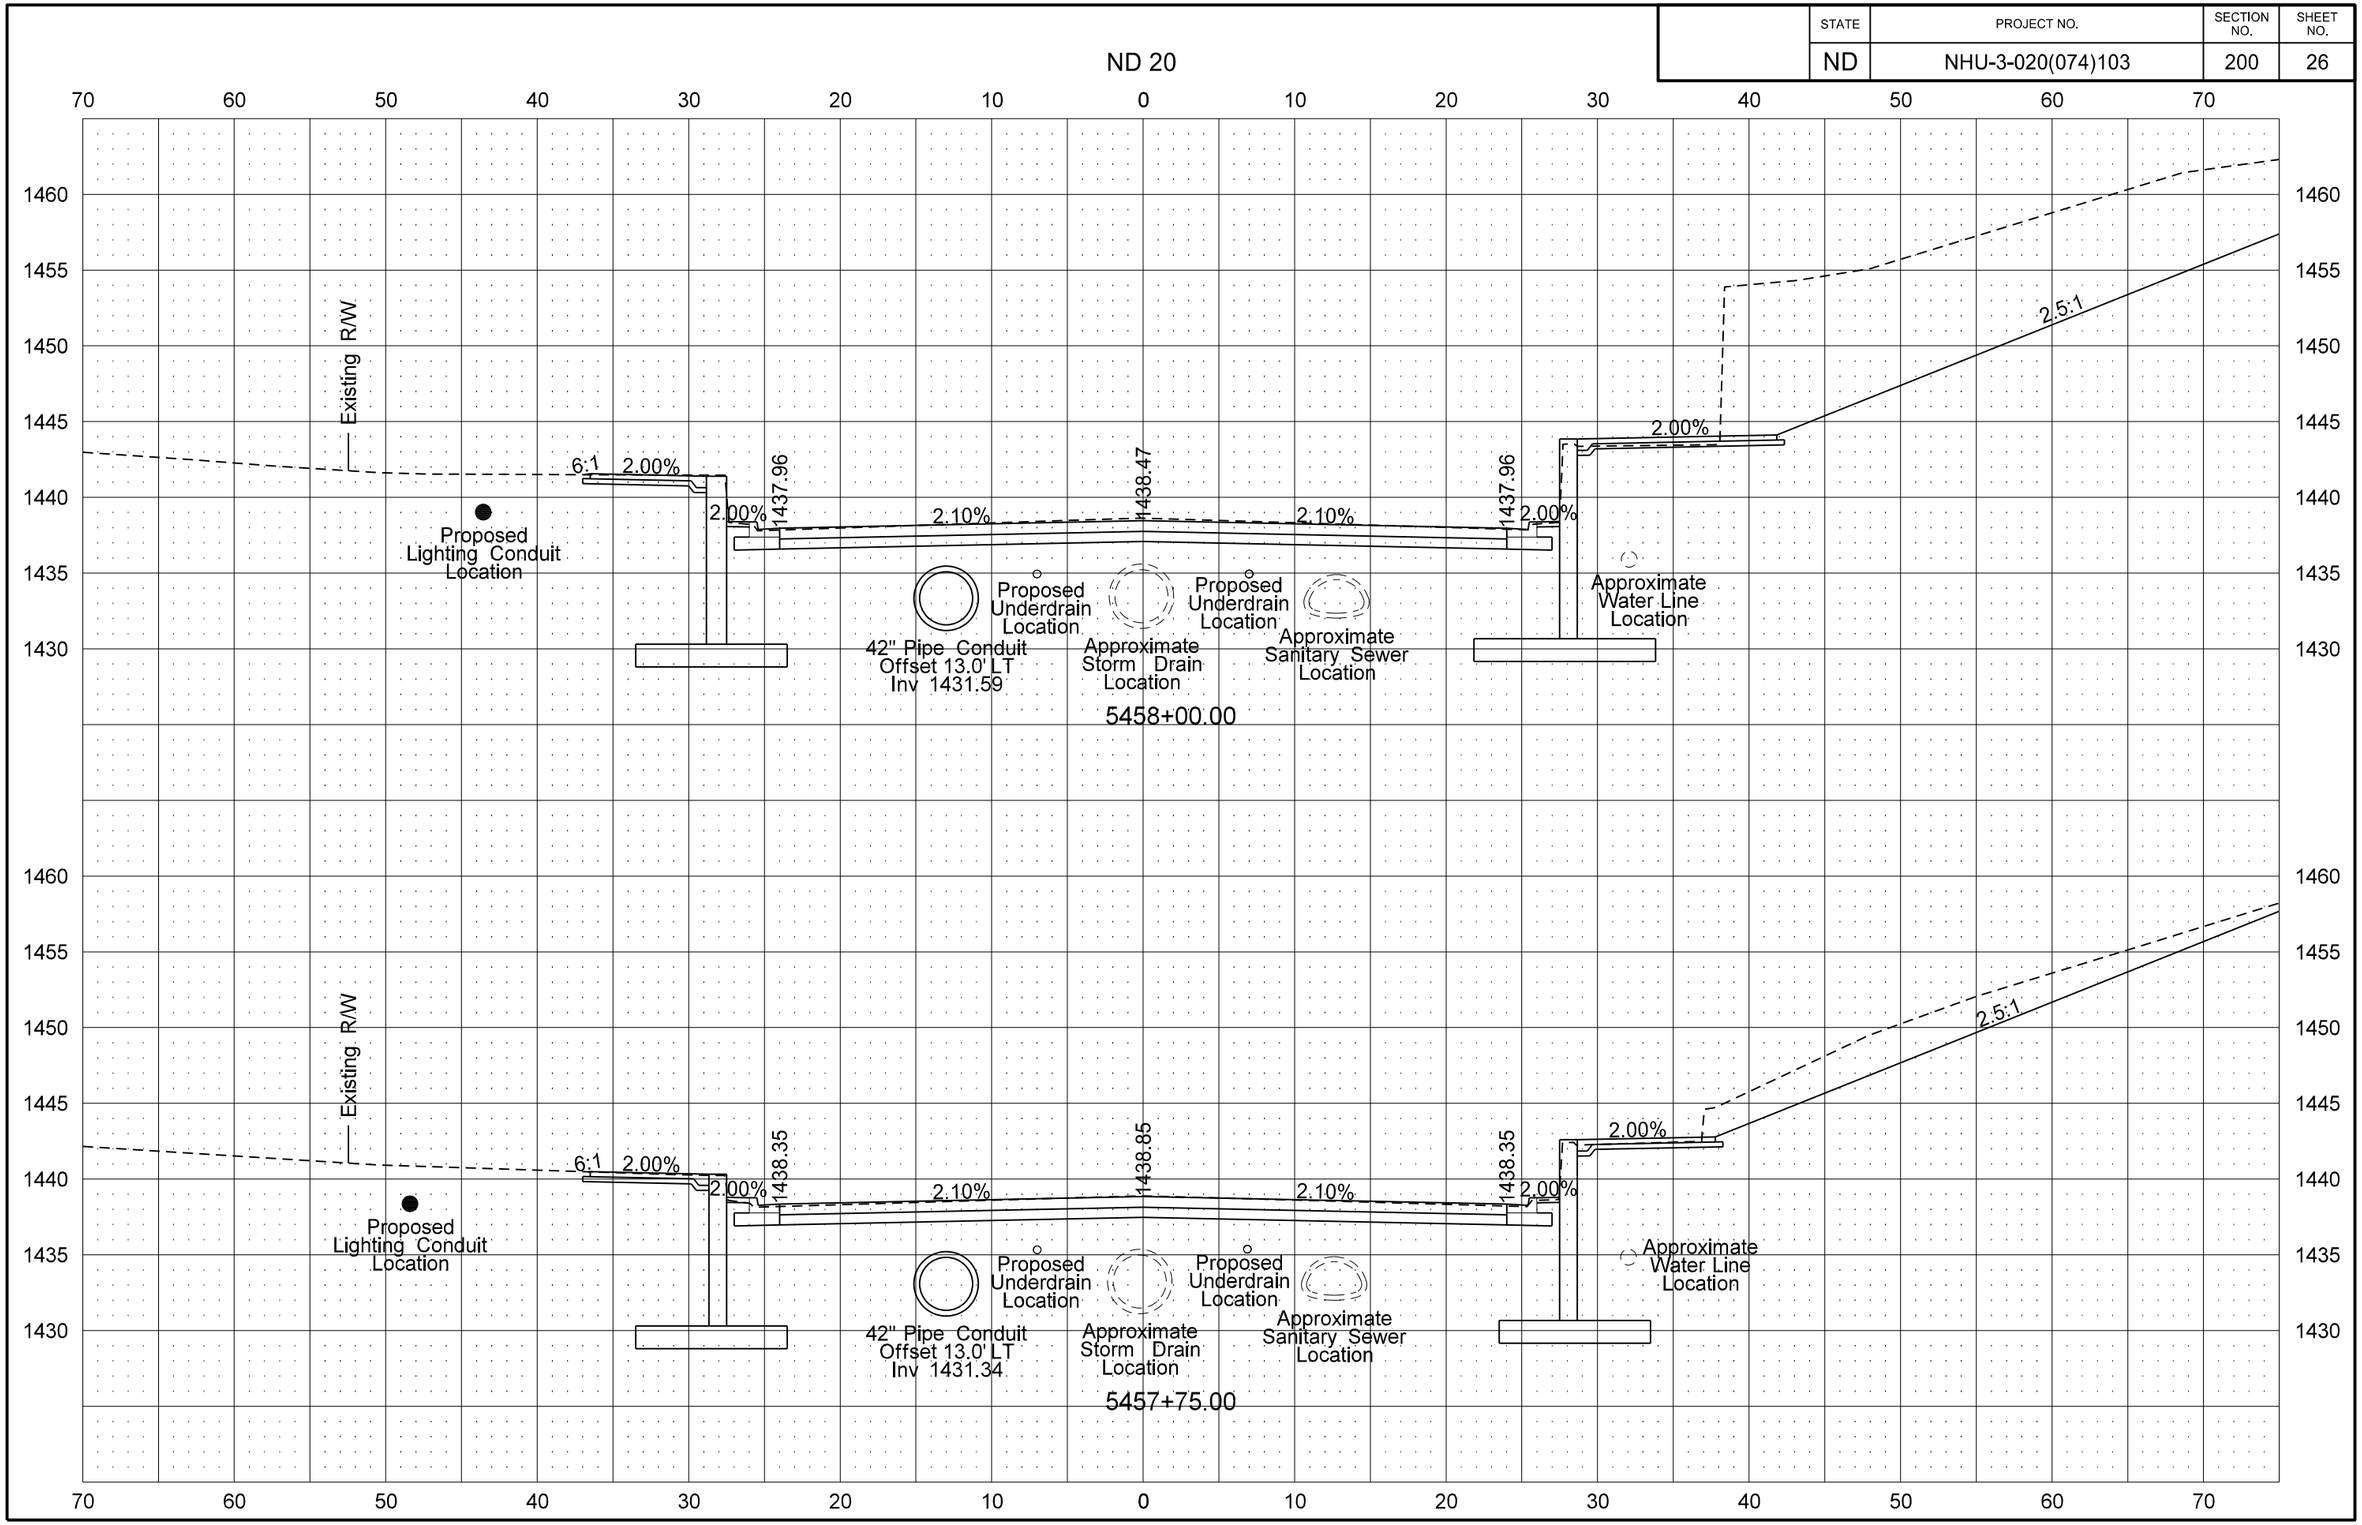

STATE	PROJECT NO.	SECTION NO.	SHEET NO.
ND	NHU-3-020(074)103	200	27

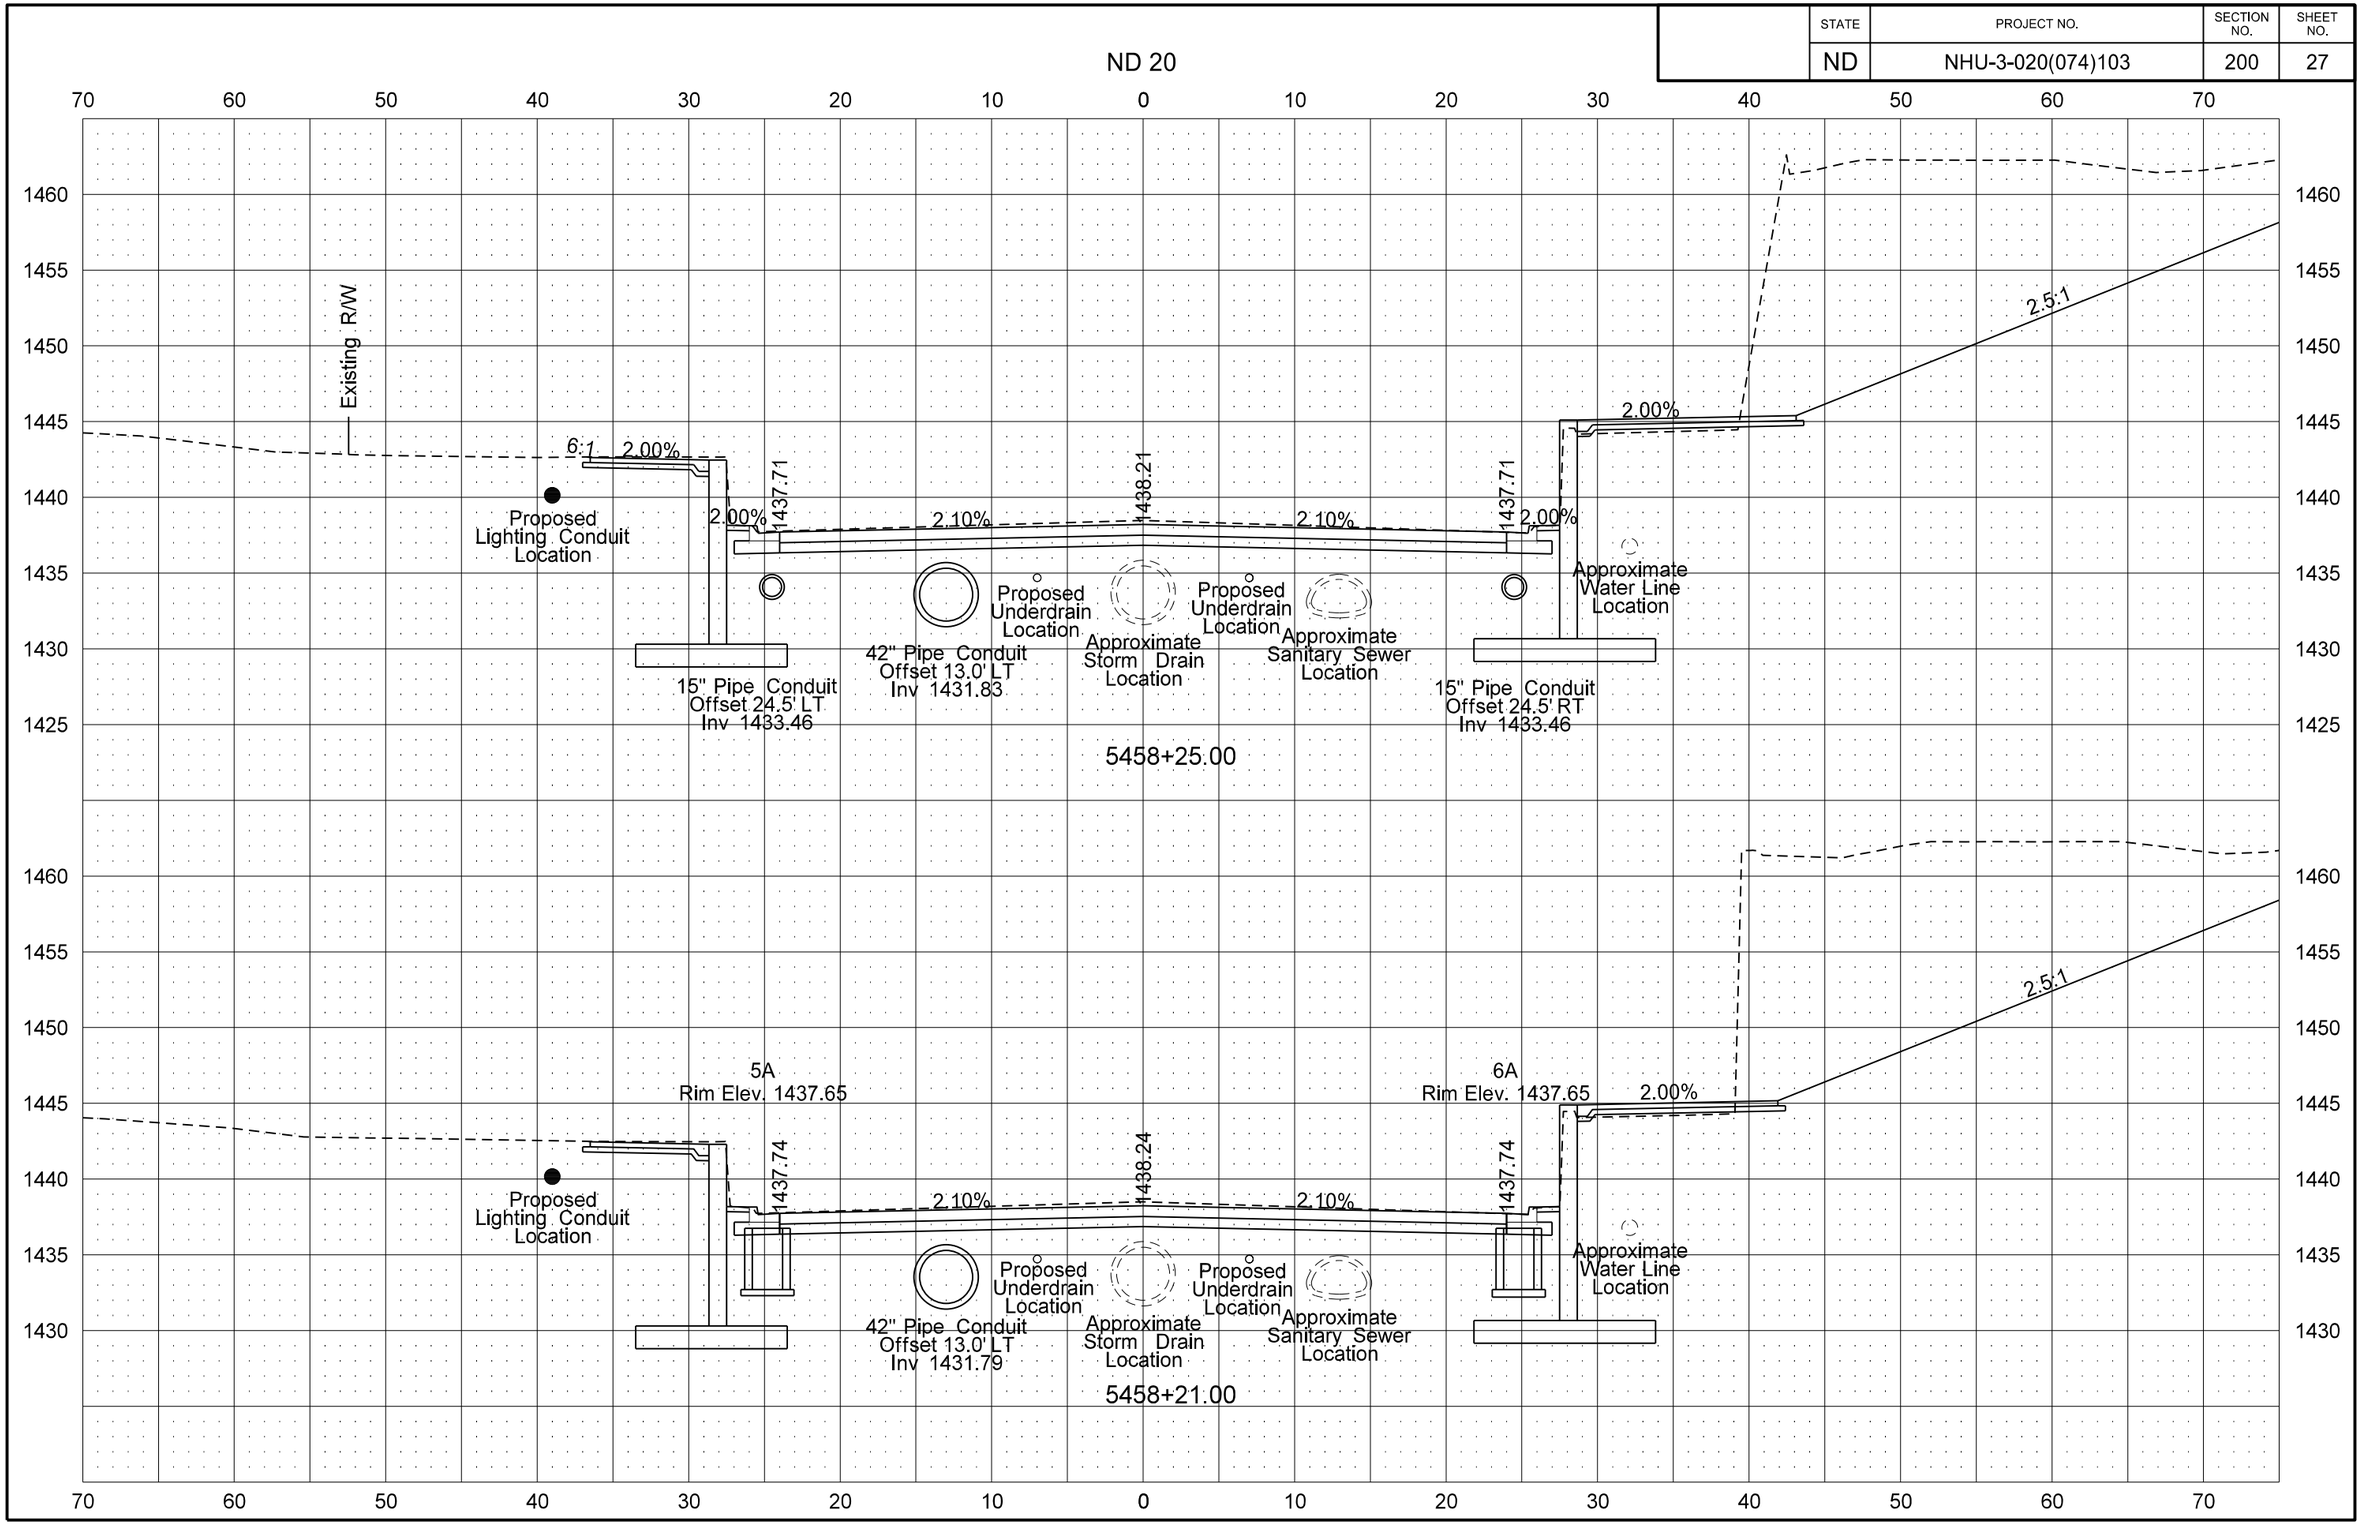

STATE	PROJECT NO.	SECTION NO.	SHEET NO.
ND	NHU-3-020(074)103	200	28

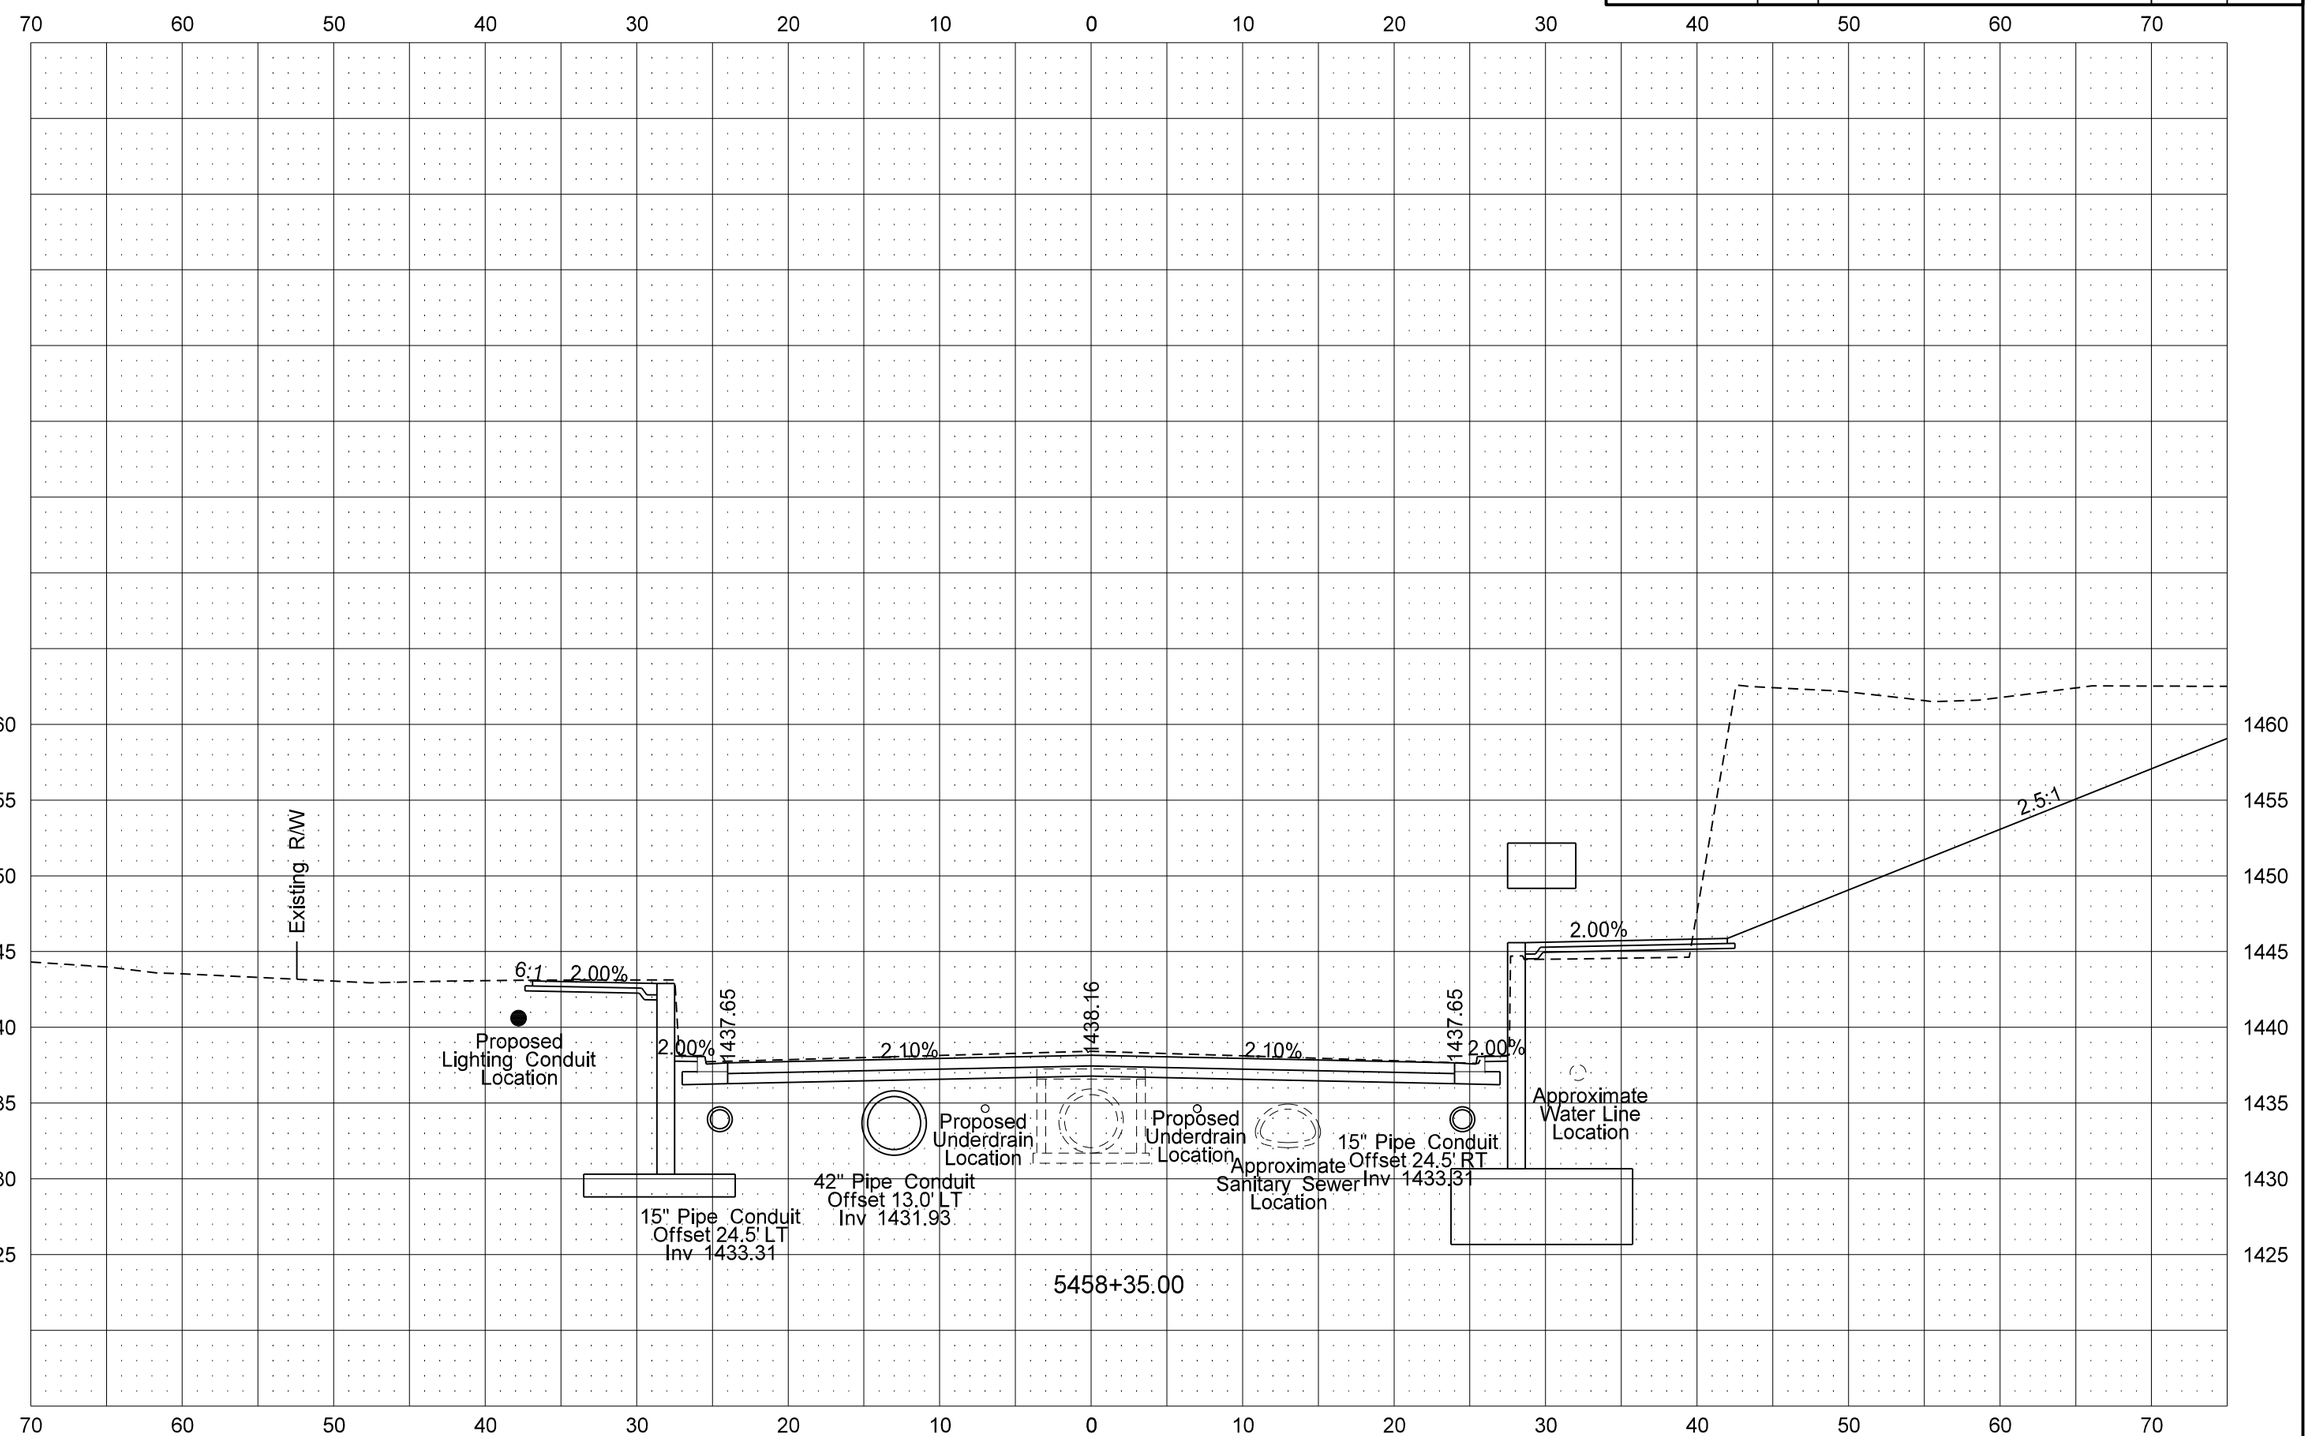

STATE	PROJECT NO.	SECTION NO.	SHEET NO.
ND	NHU-3-020(074)103	200	29

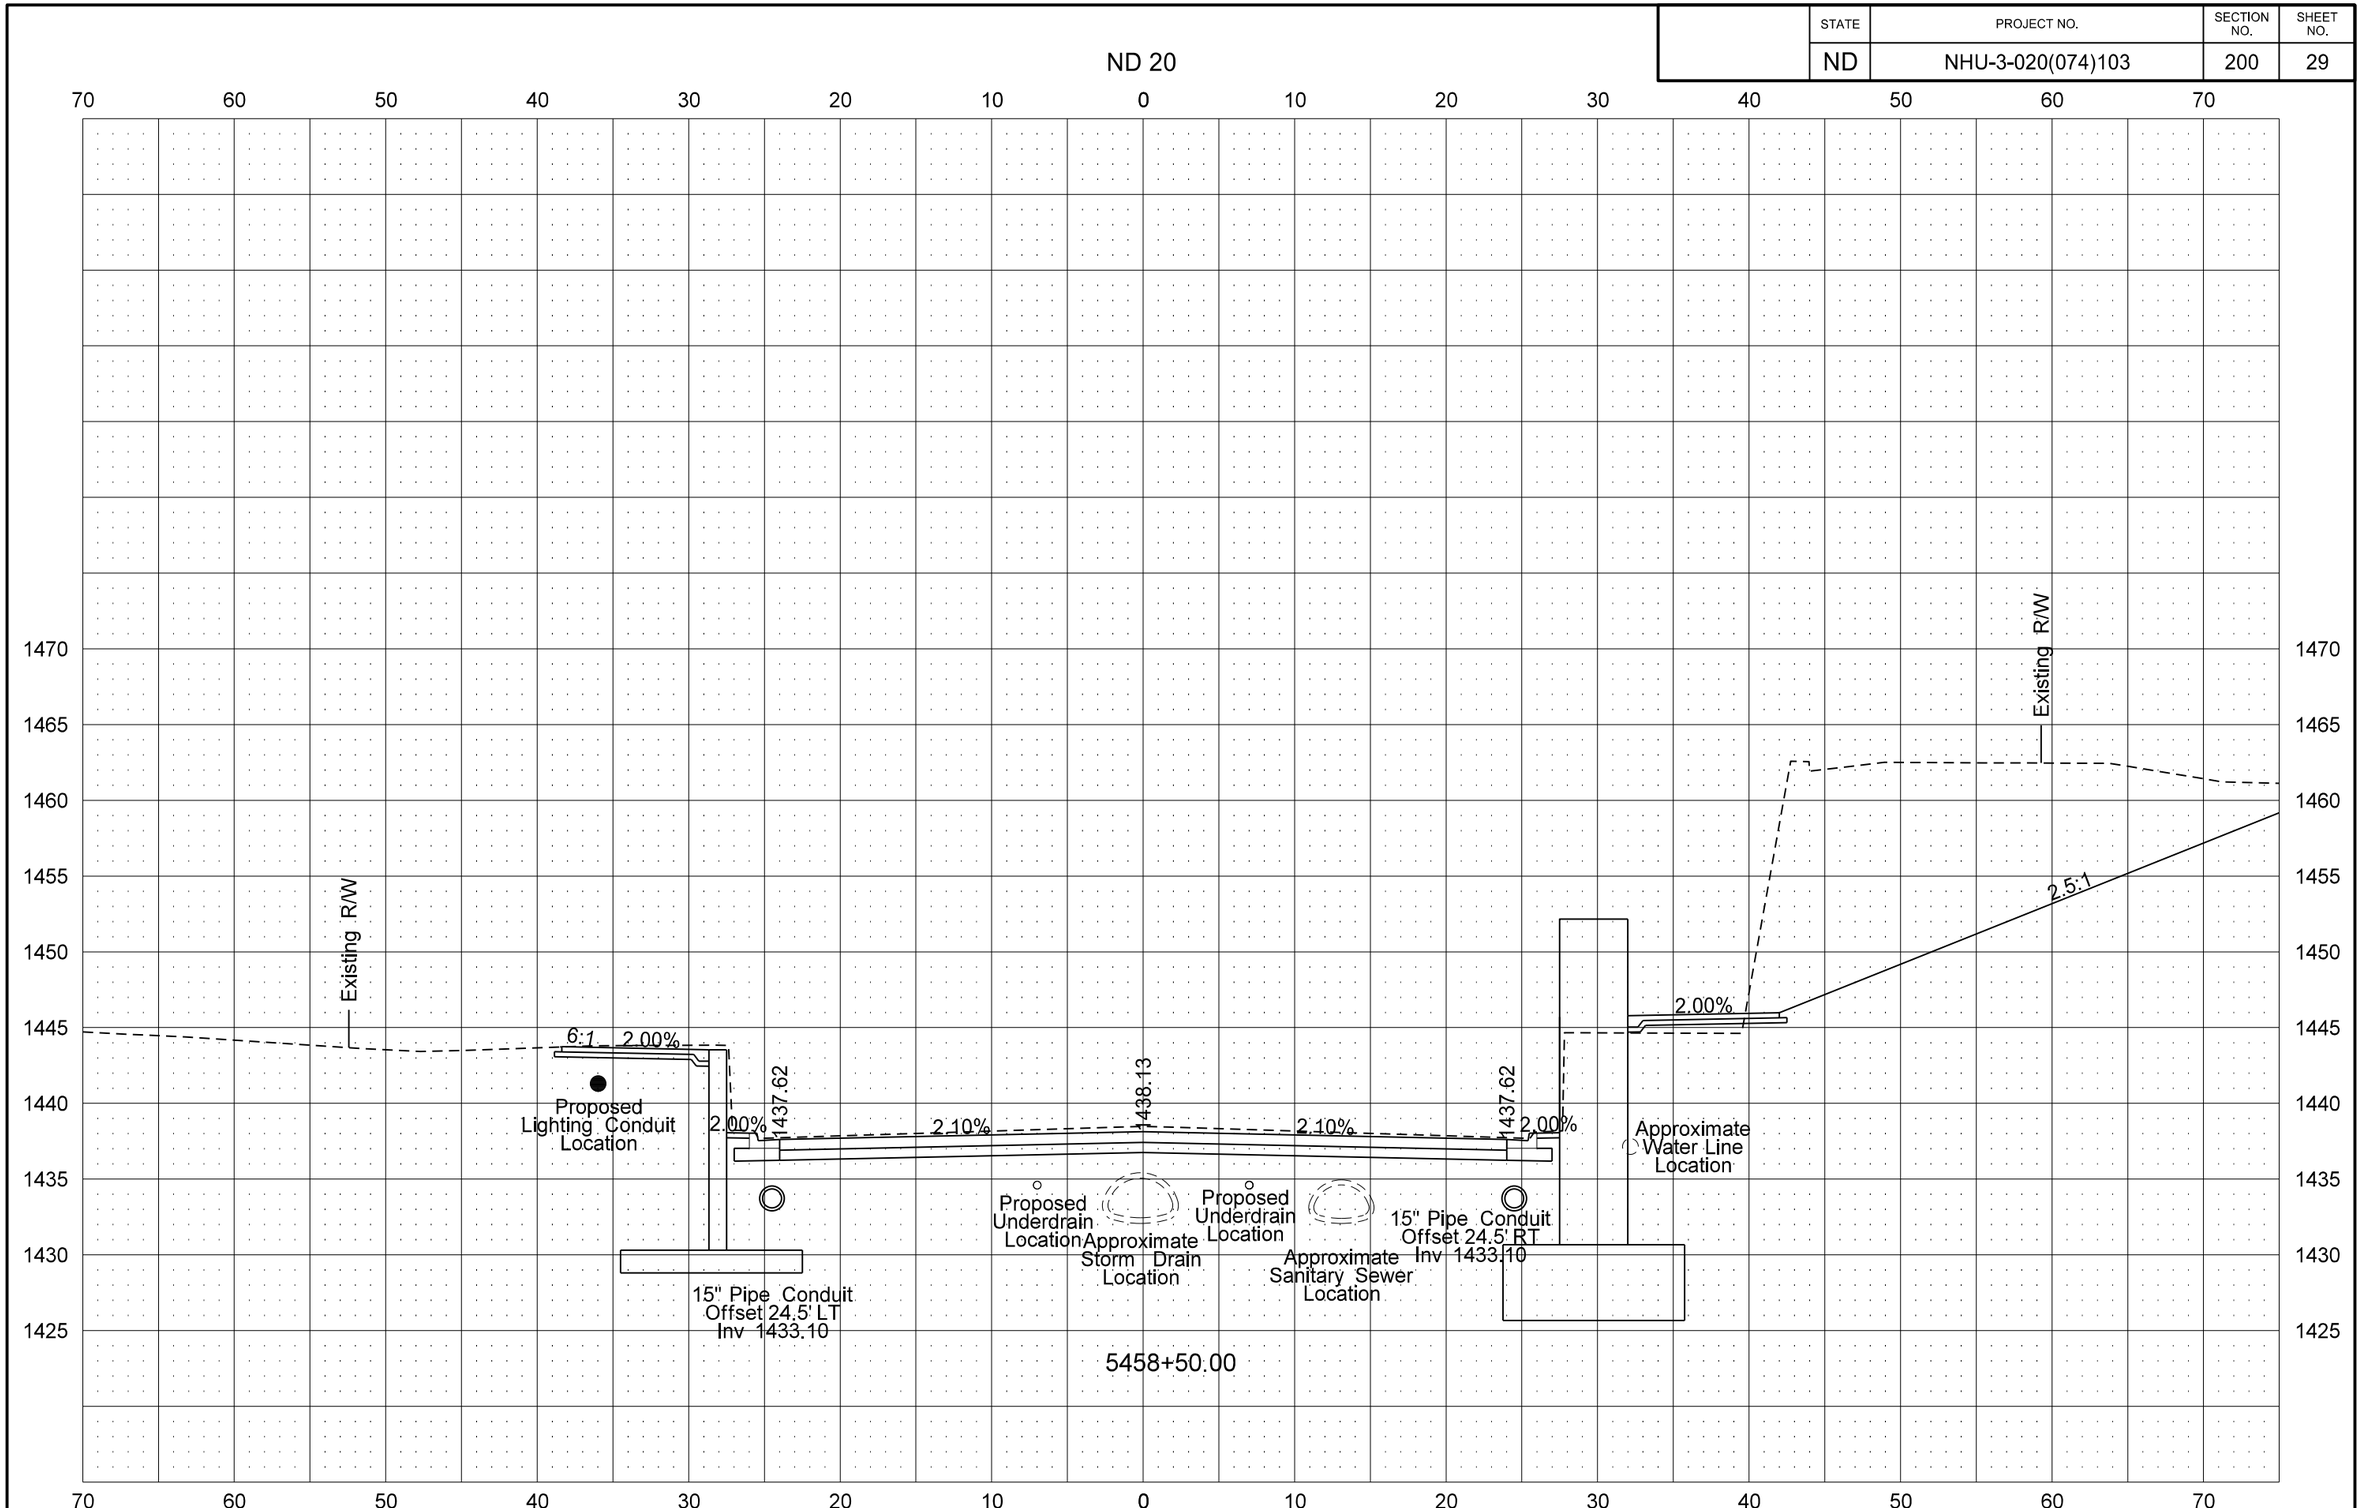

STATE	PROJECT NO.	SECTION NO.	SHEET NO.
ND	NHU-3-020(074)103	200	30

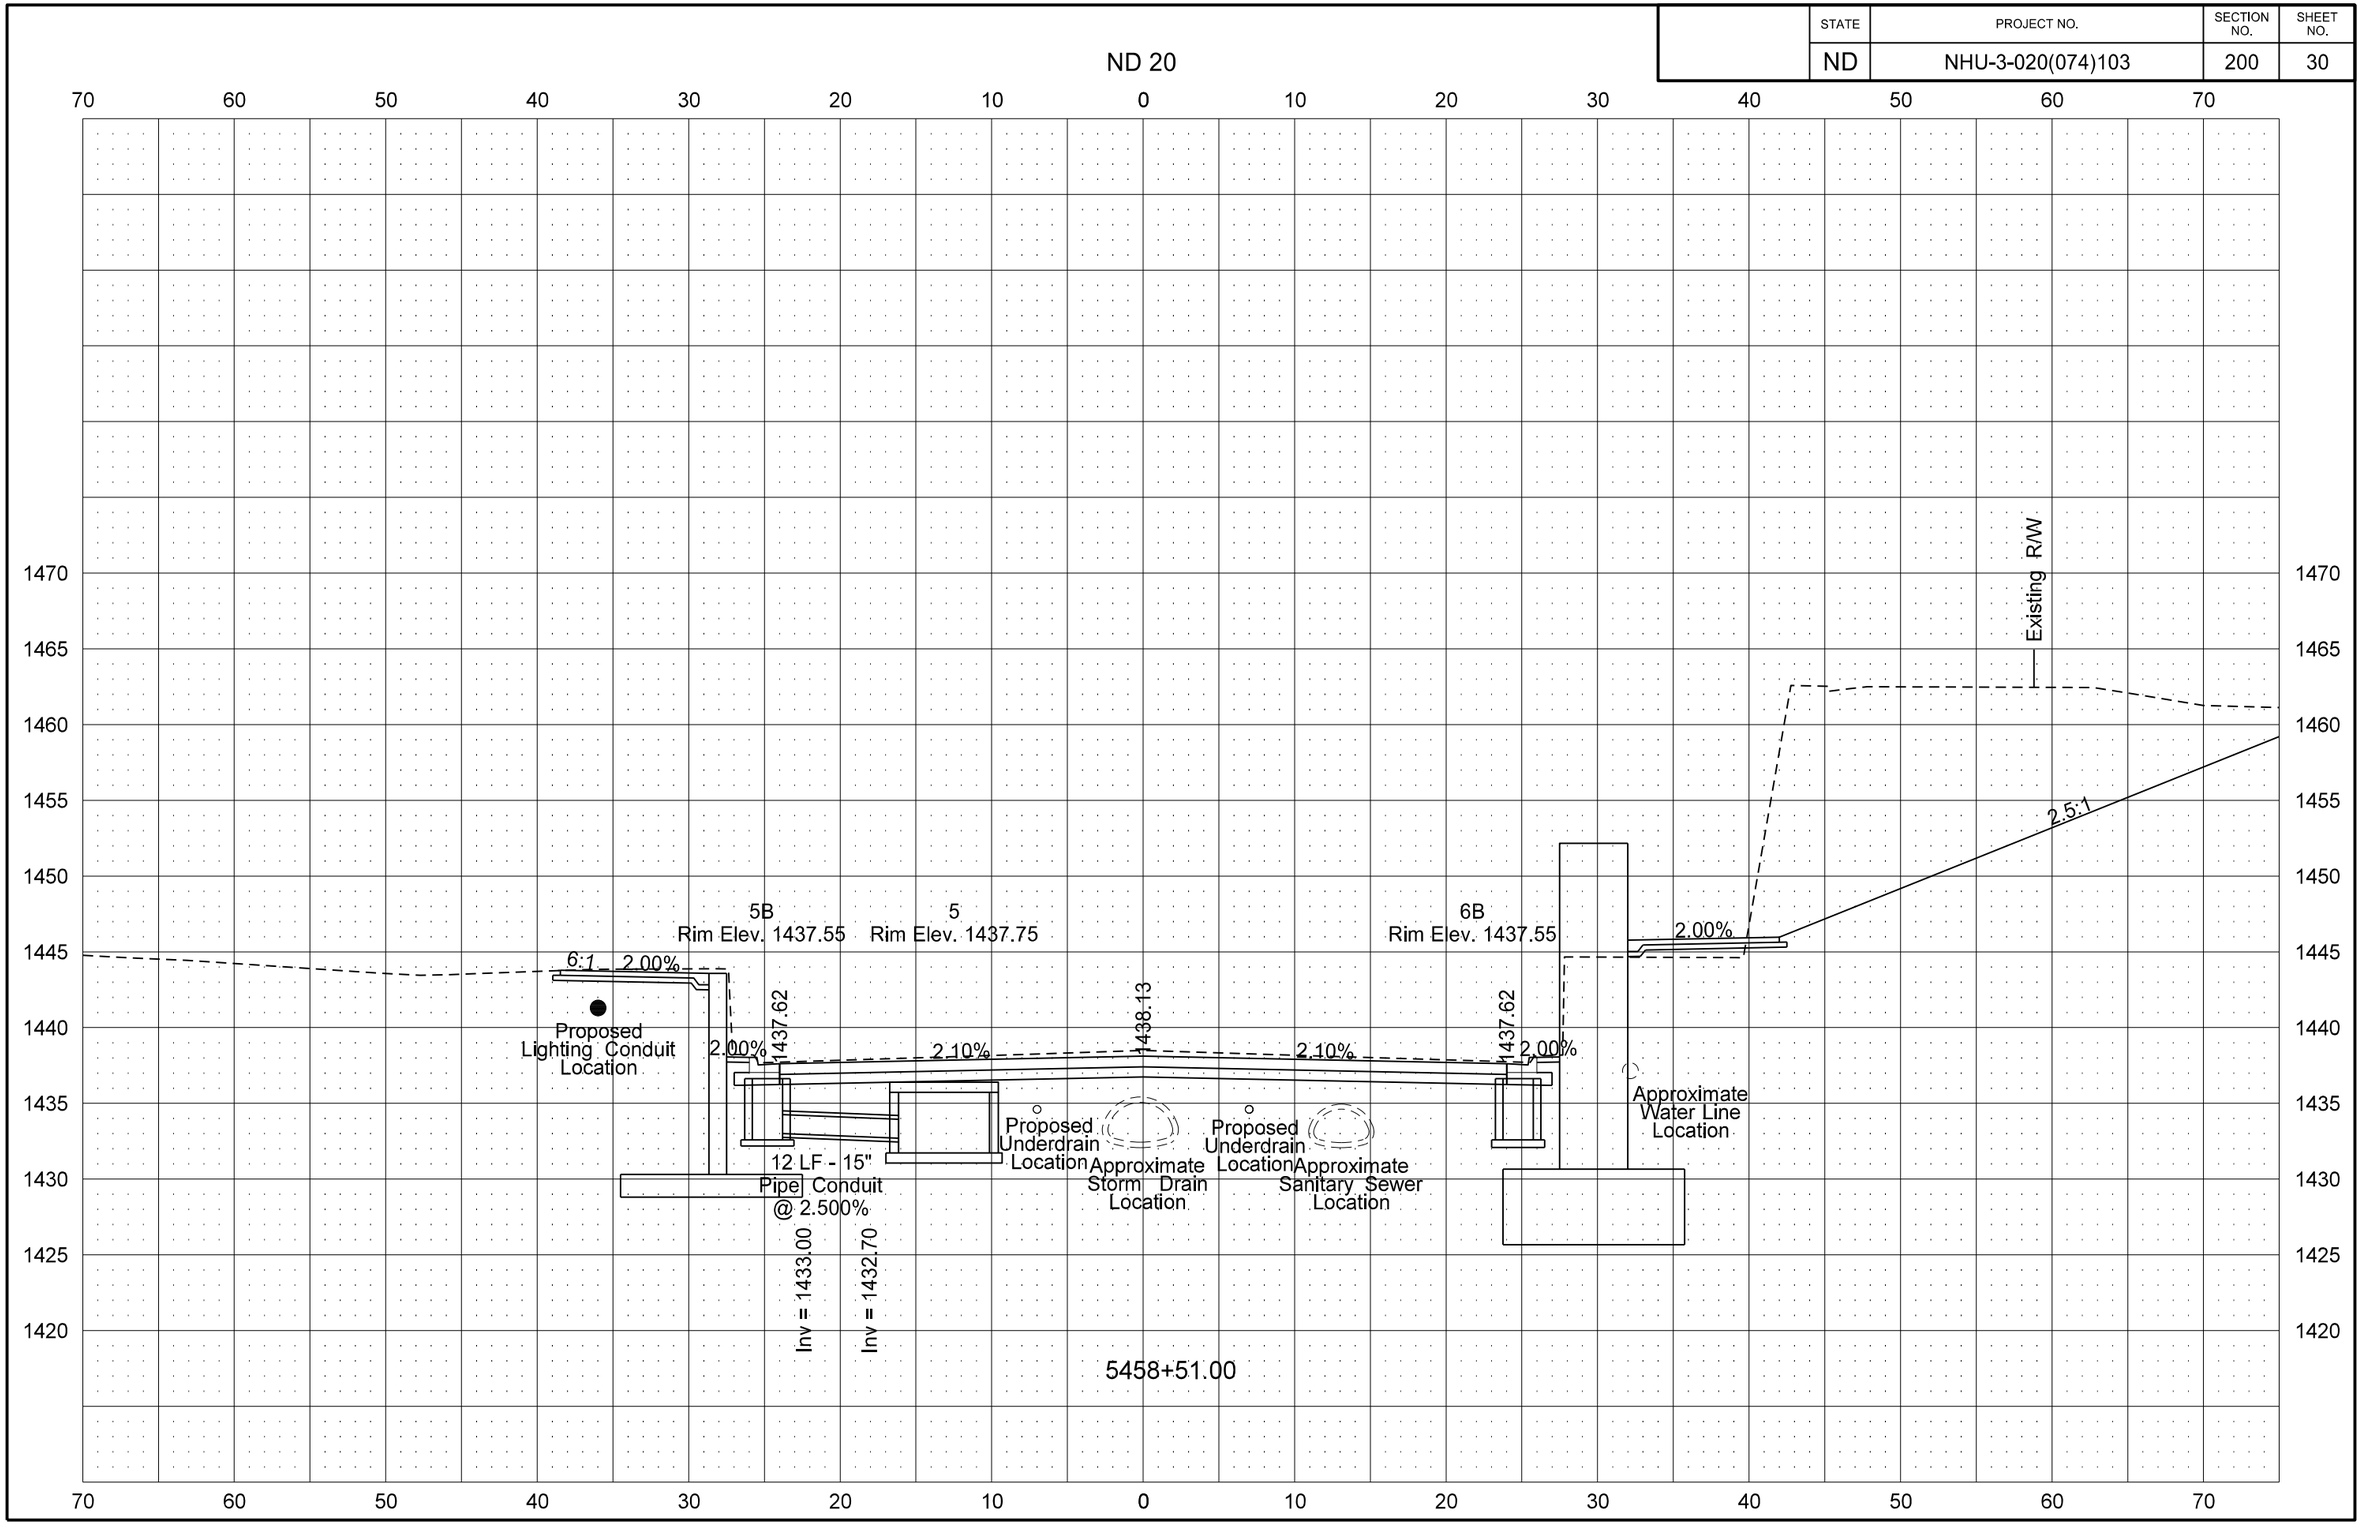

STATE	PROJECT NO.	SECTION NO.	SHEET NO.
ND	NHU-3-020(074)103	200	31

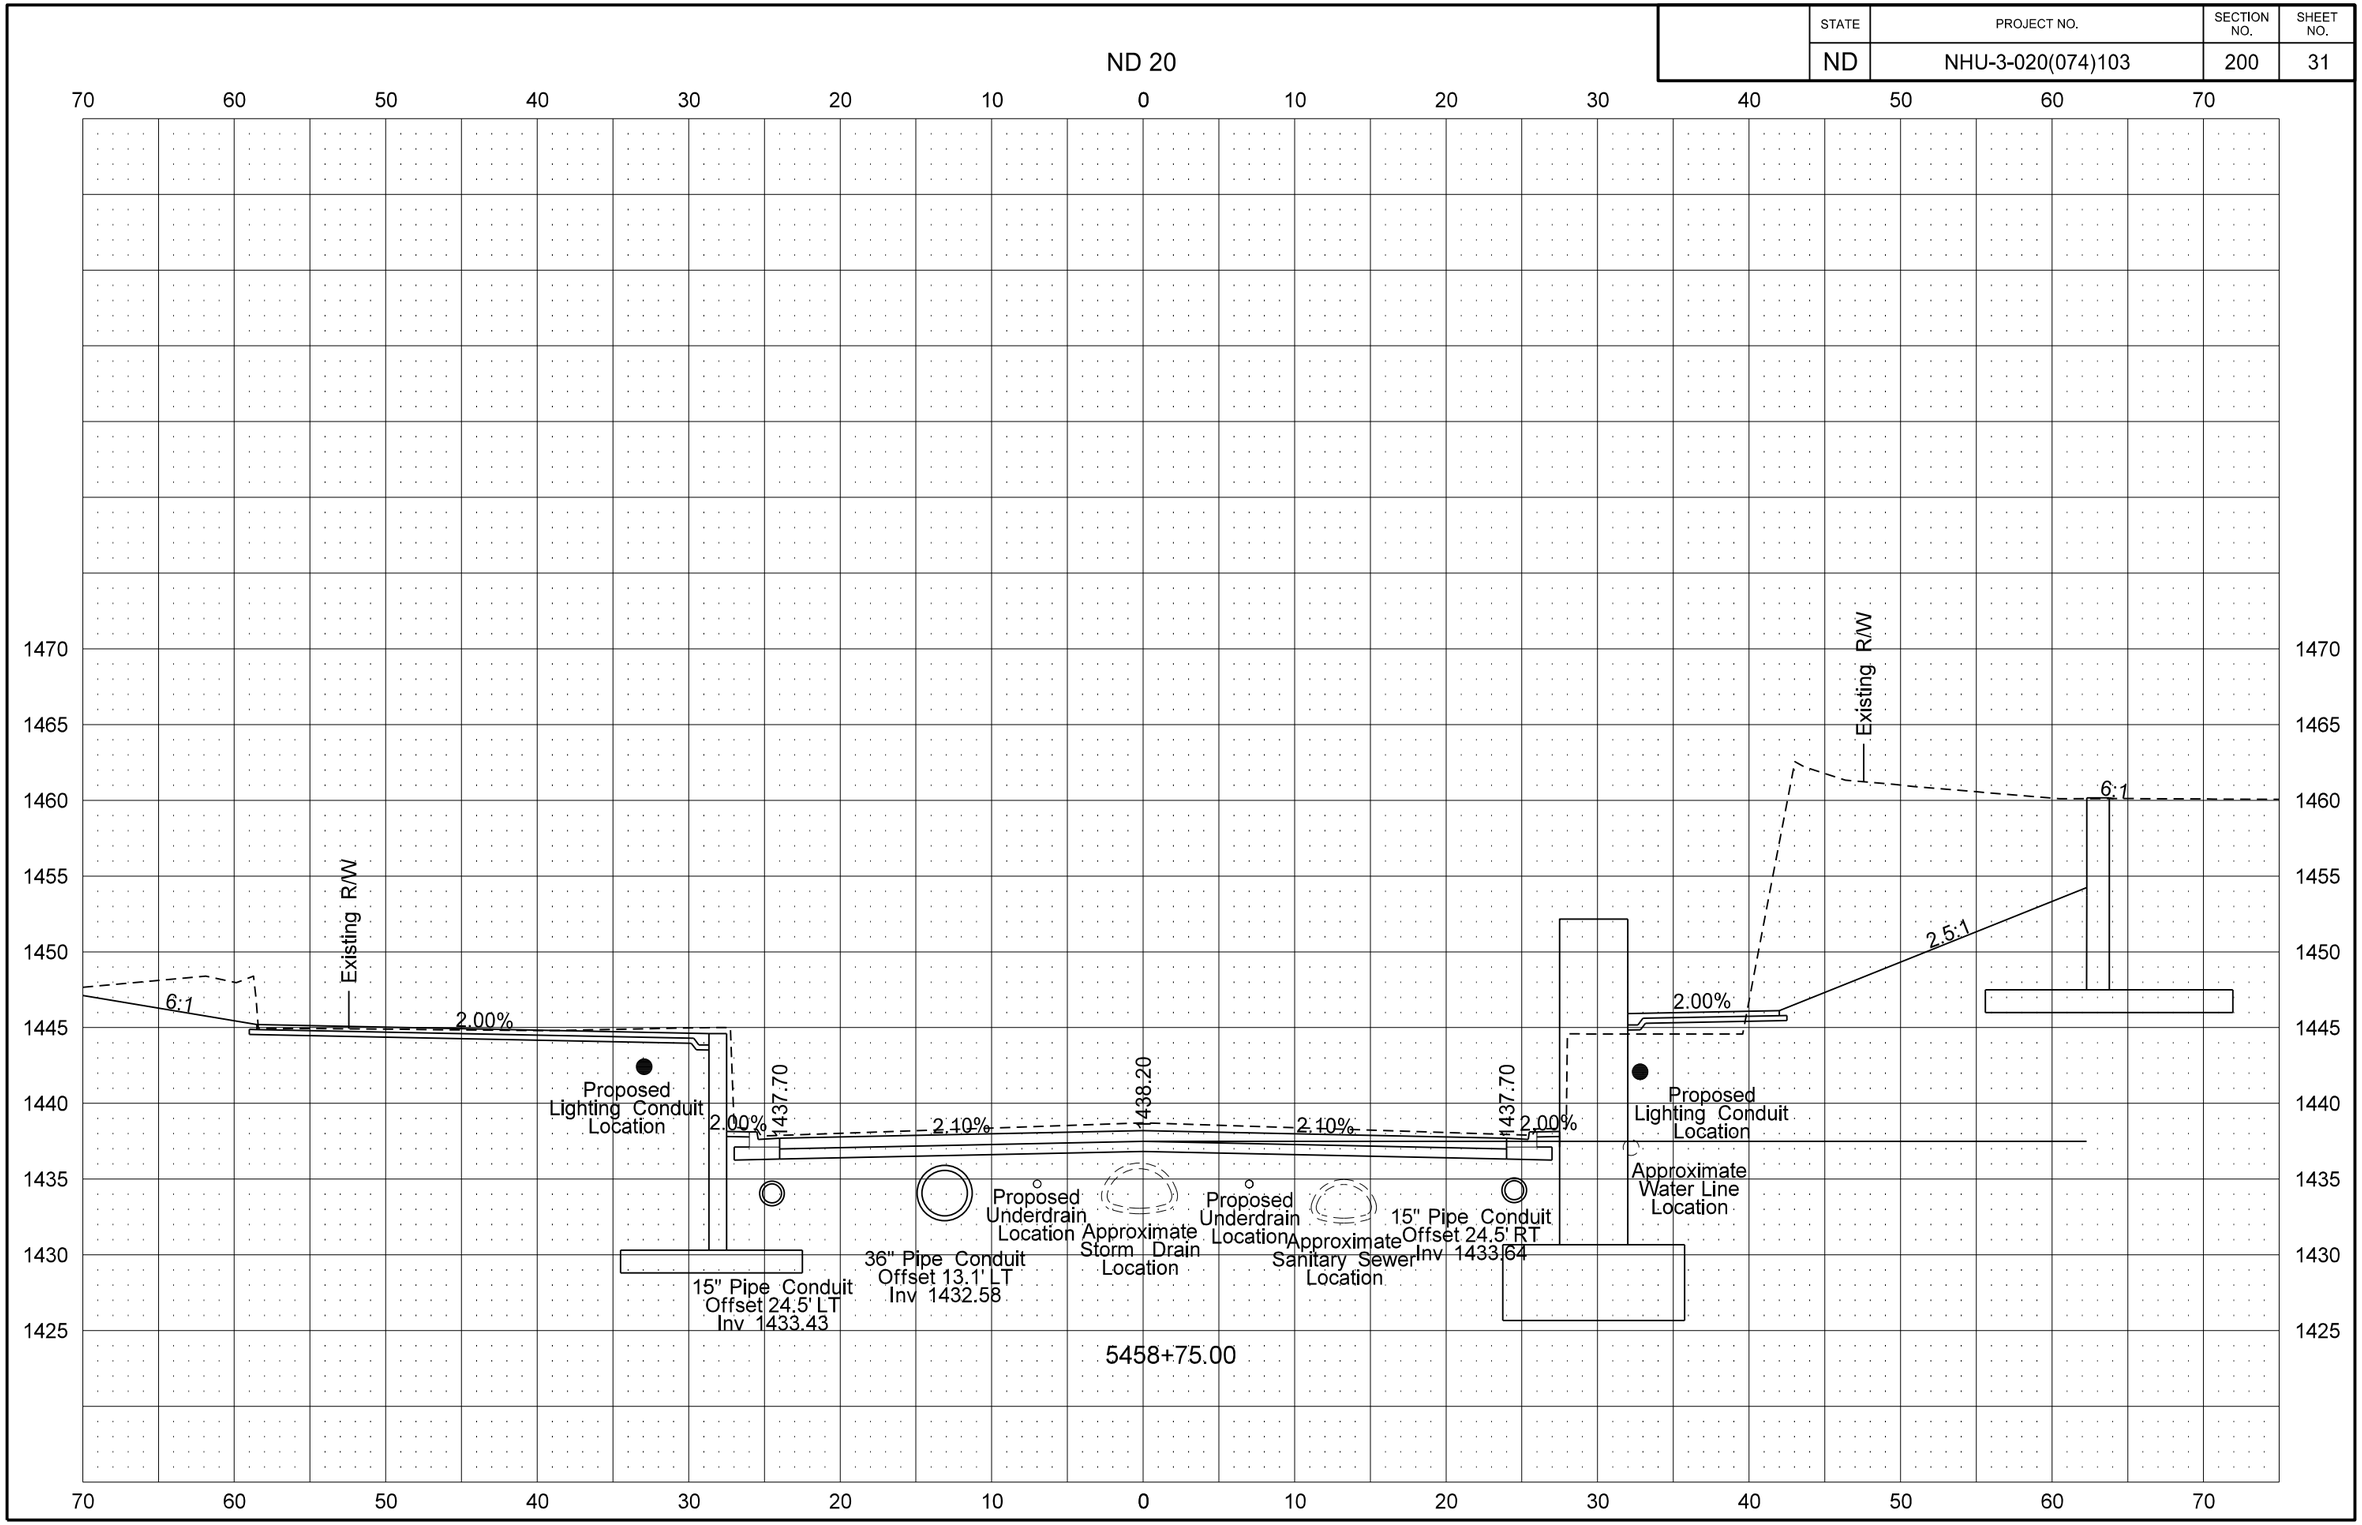

8/14/2016 11:17:46 PM taylorolson \\vcty-files01\J\trans\5211102\CADD\30020103.074\Design\Plans - ML\200\200XS_001_ND20.dgn

STATE	PROJECT NO.	SECTION NO.	SHEET NO.
ND	NHU-3-020(074)103	200	32

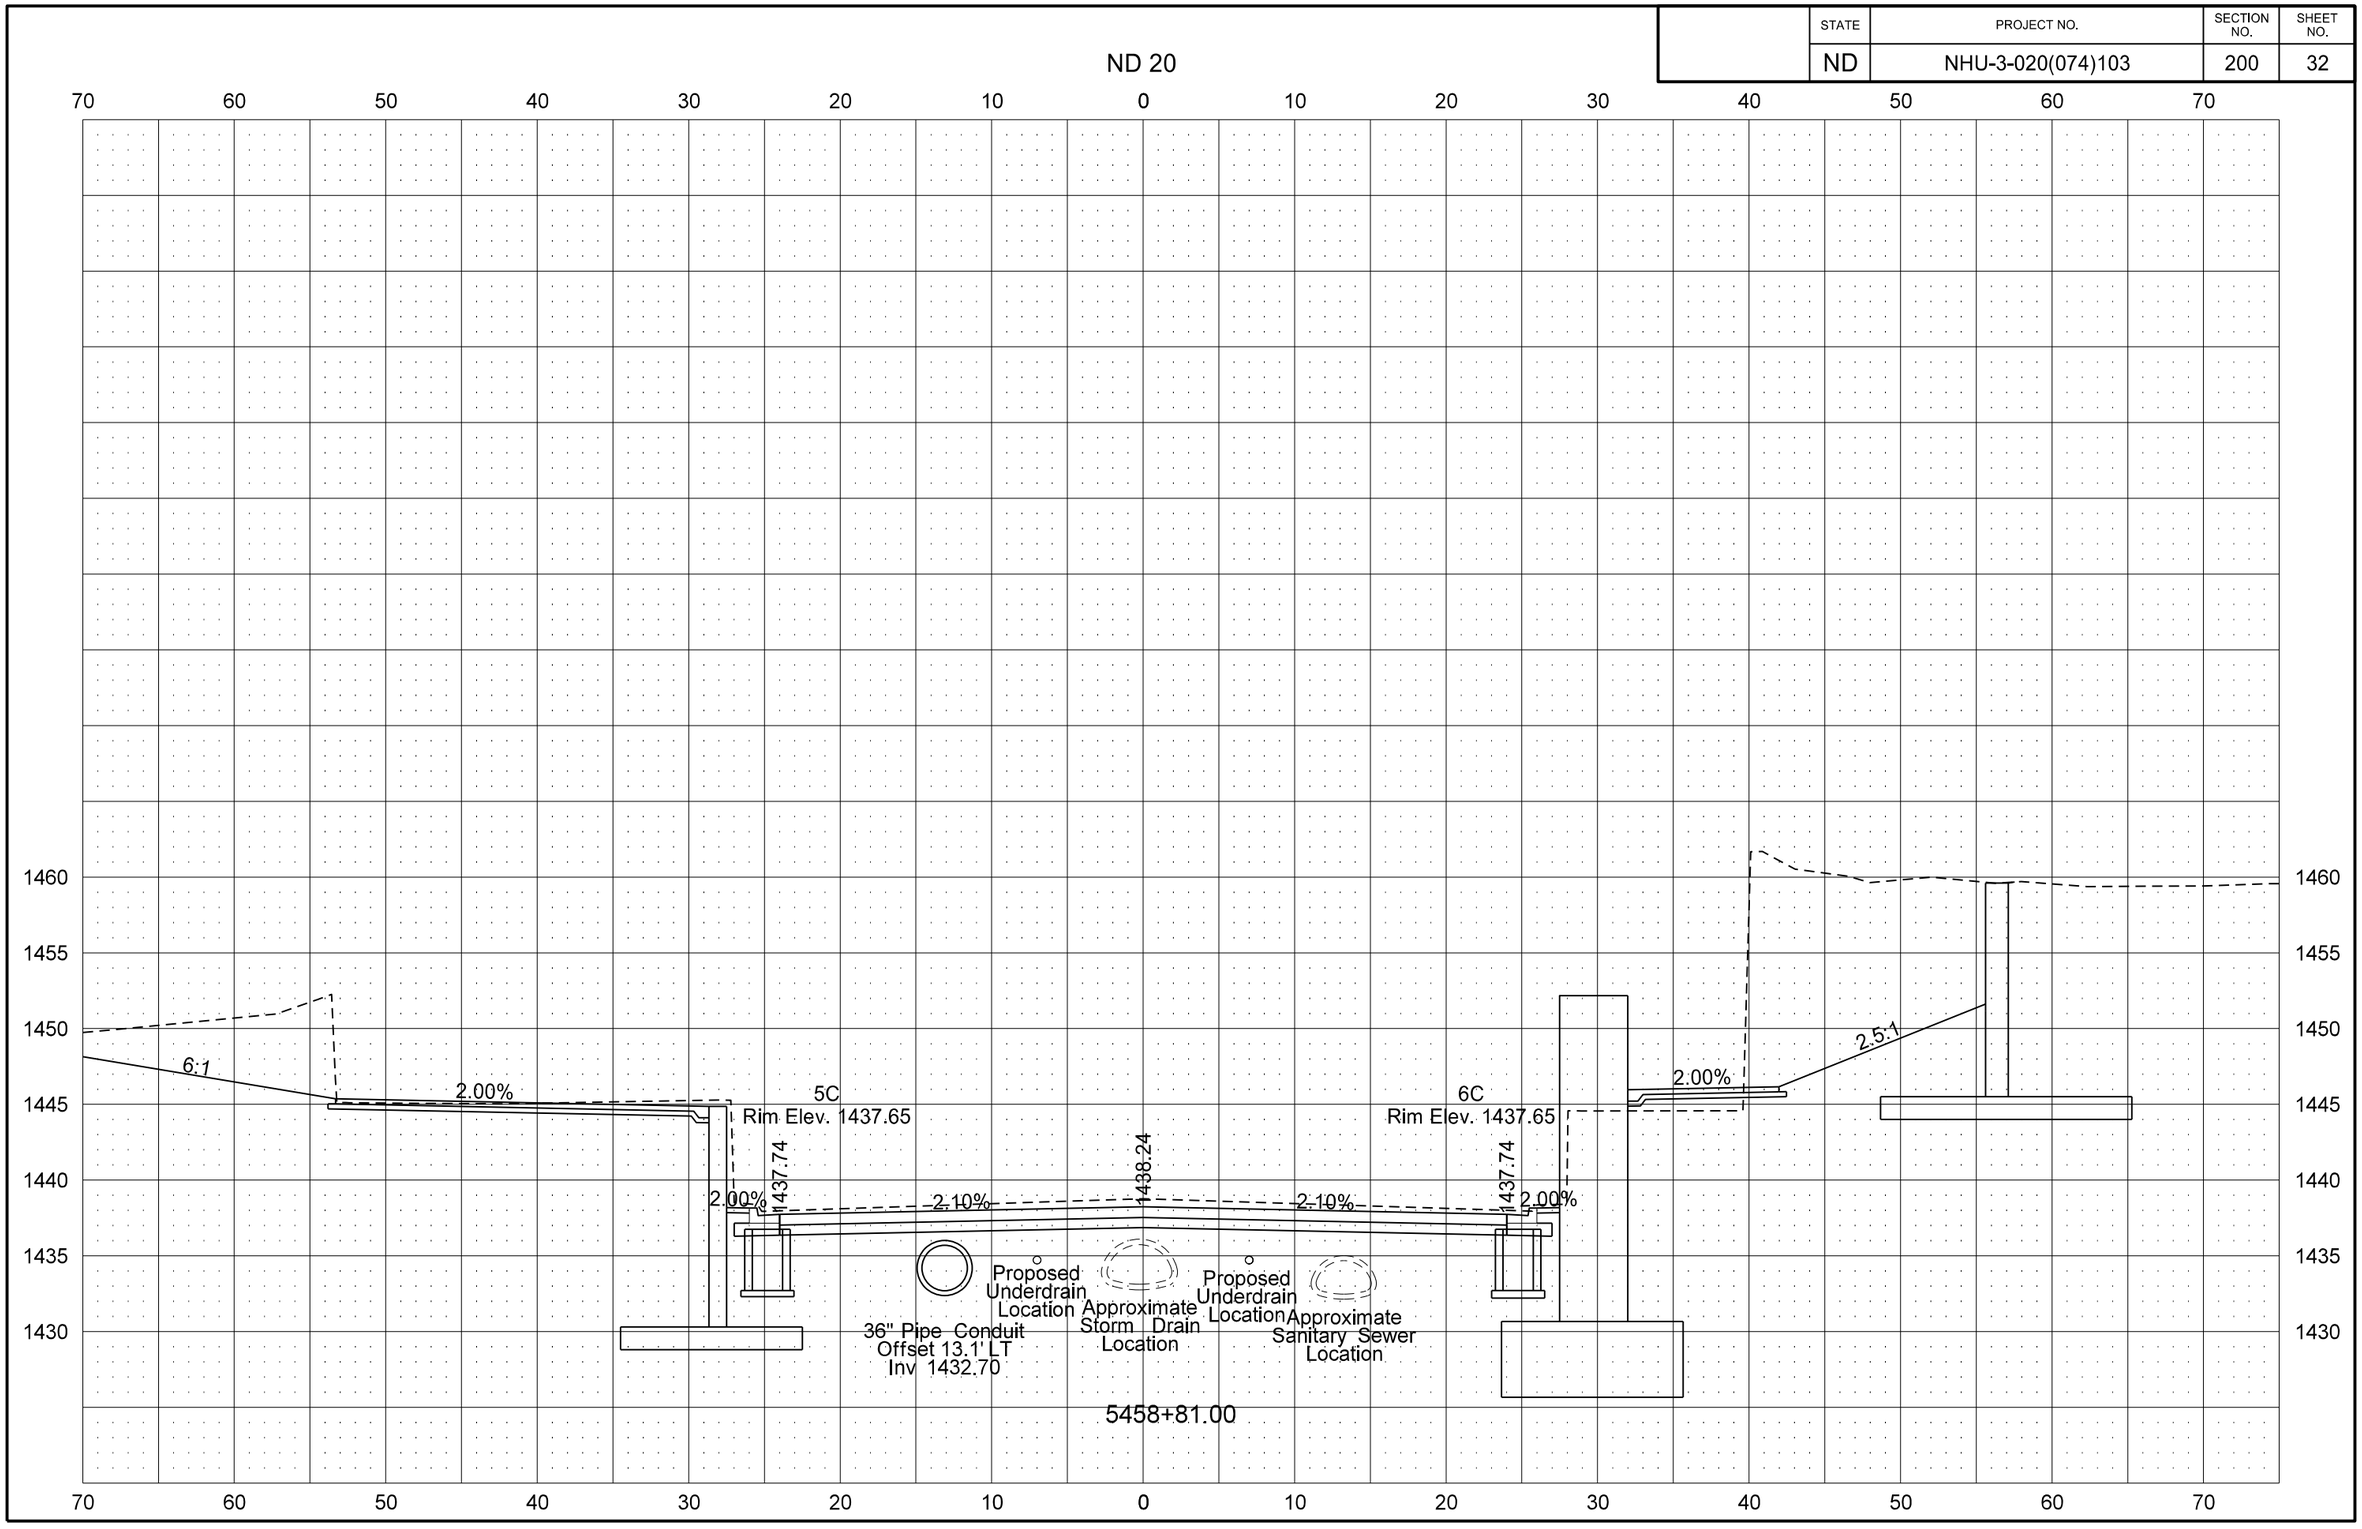

STATE	PROJECT NO.	SECTION NO.	SHEET NO.
ND	NHU-3-020(074)103	200	33

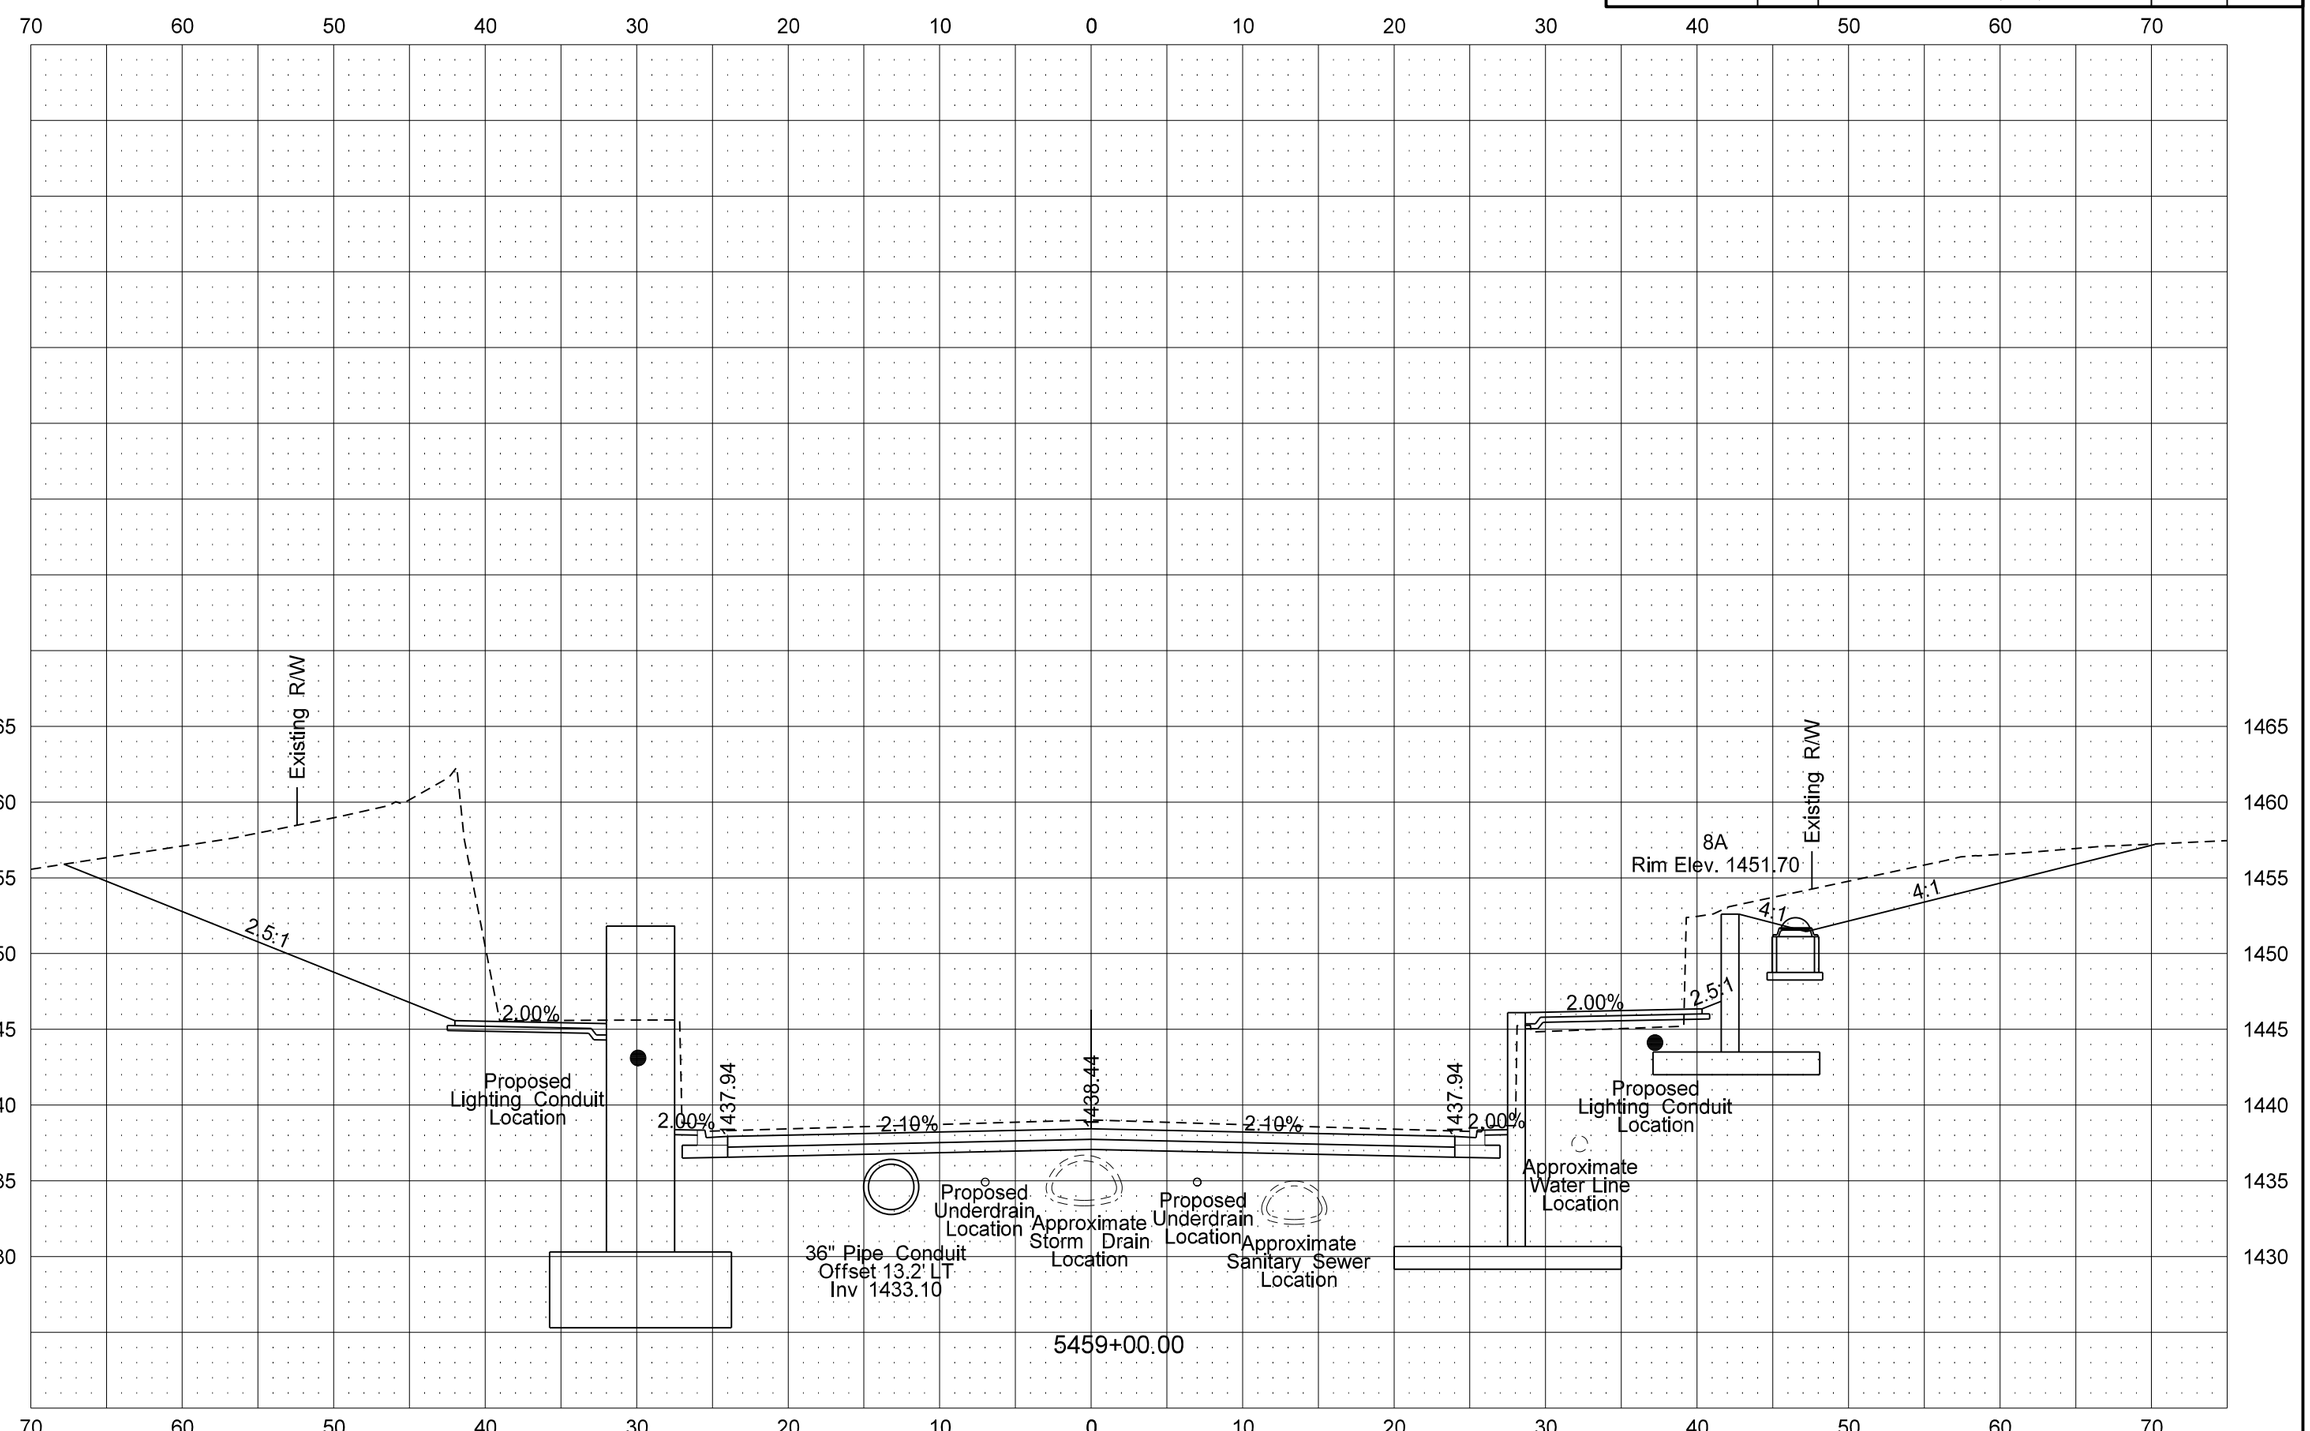

STATE	PROJECT NO.	SECTION NO.	SHEET NO.
ND	NHU-3-020(074)103	200	34

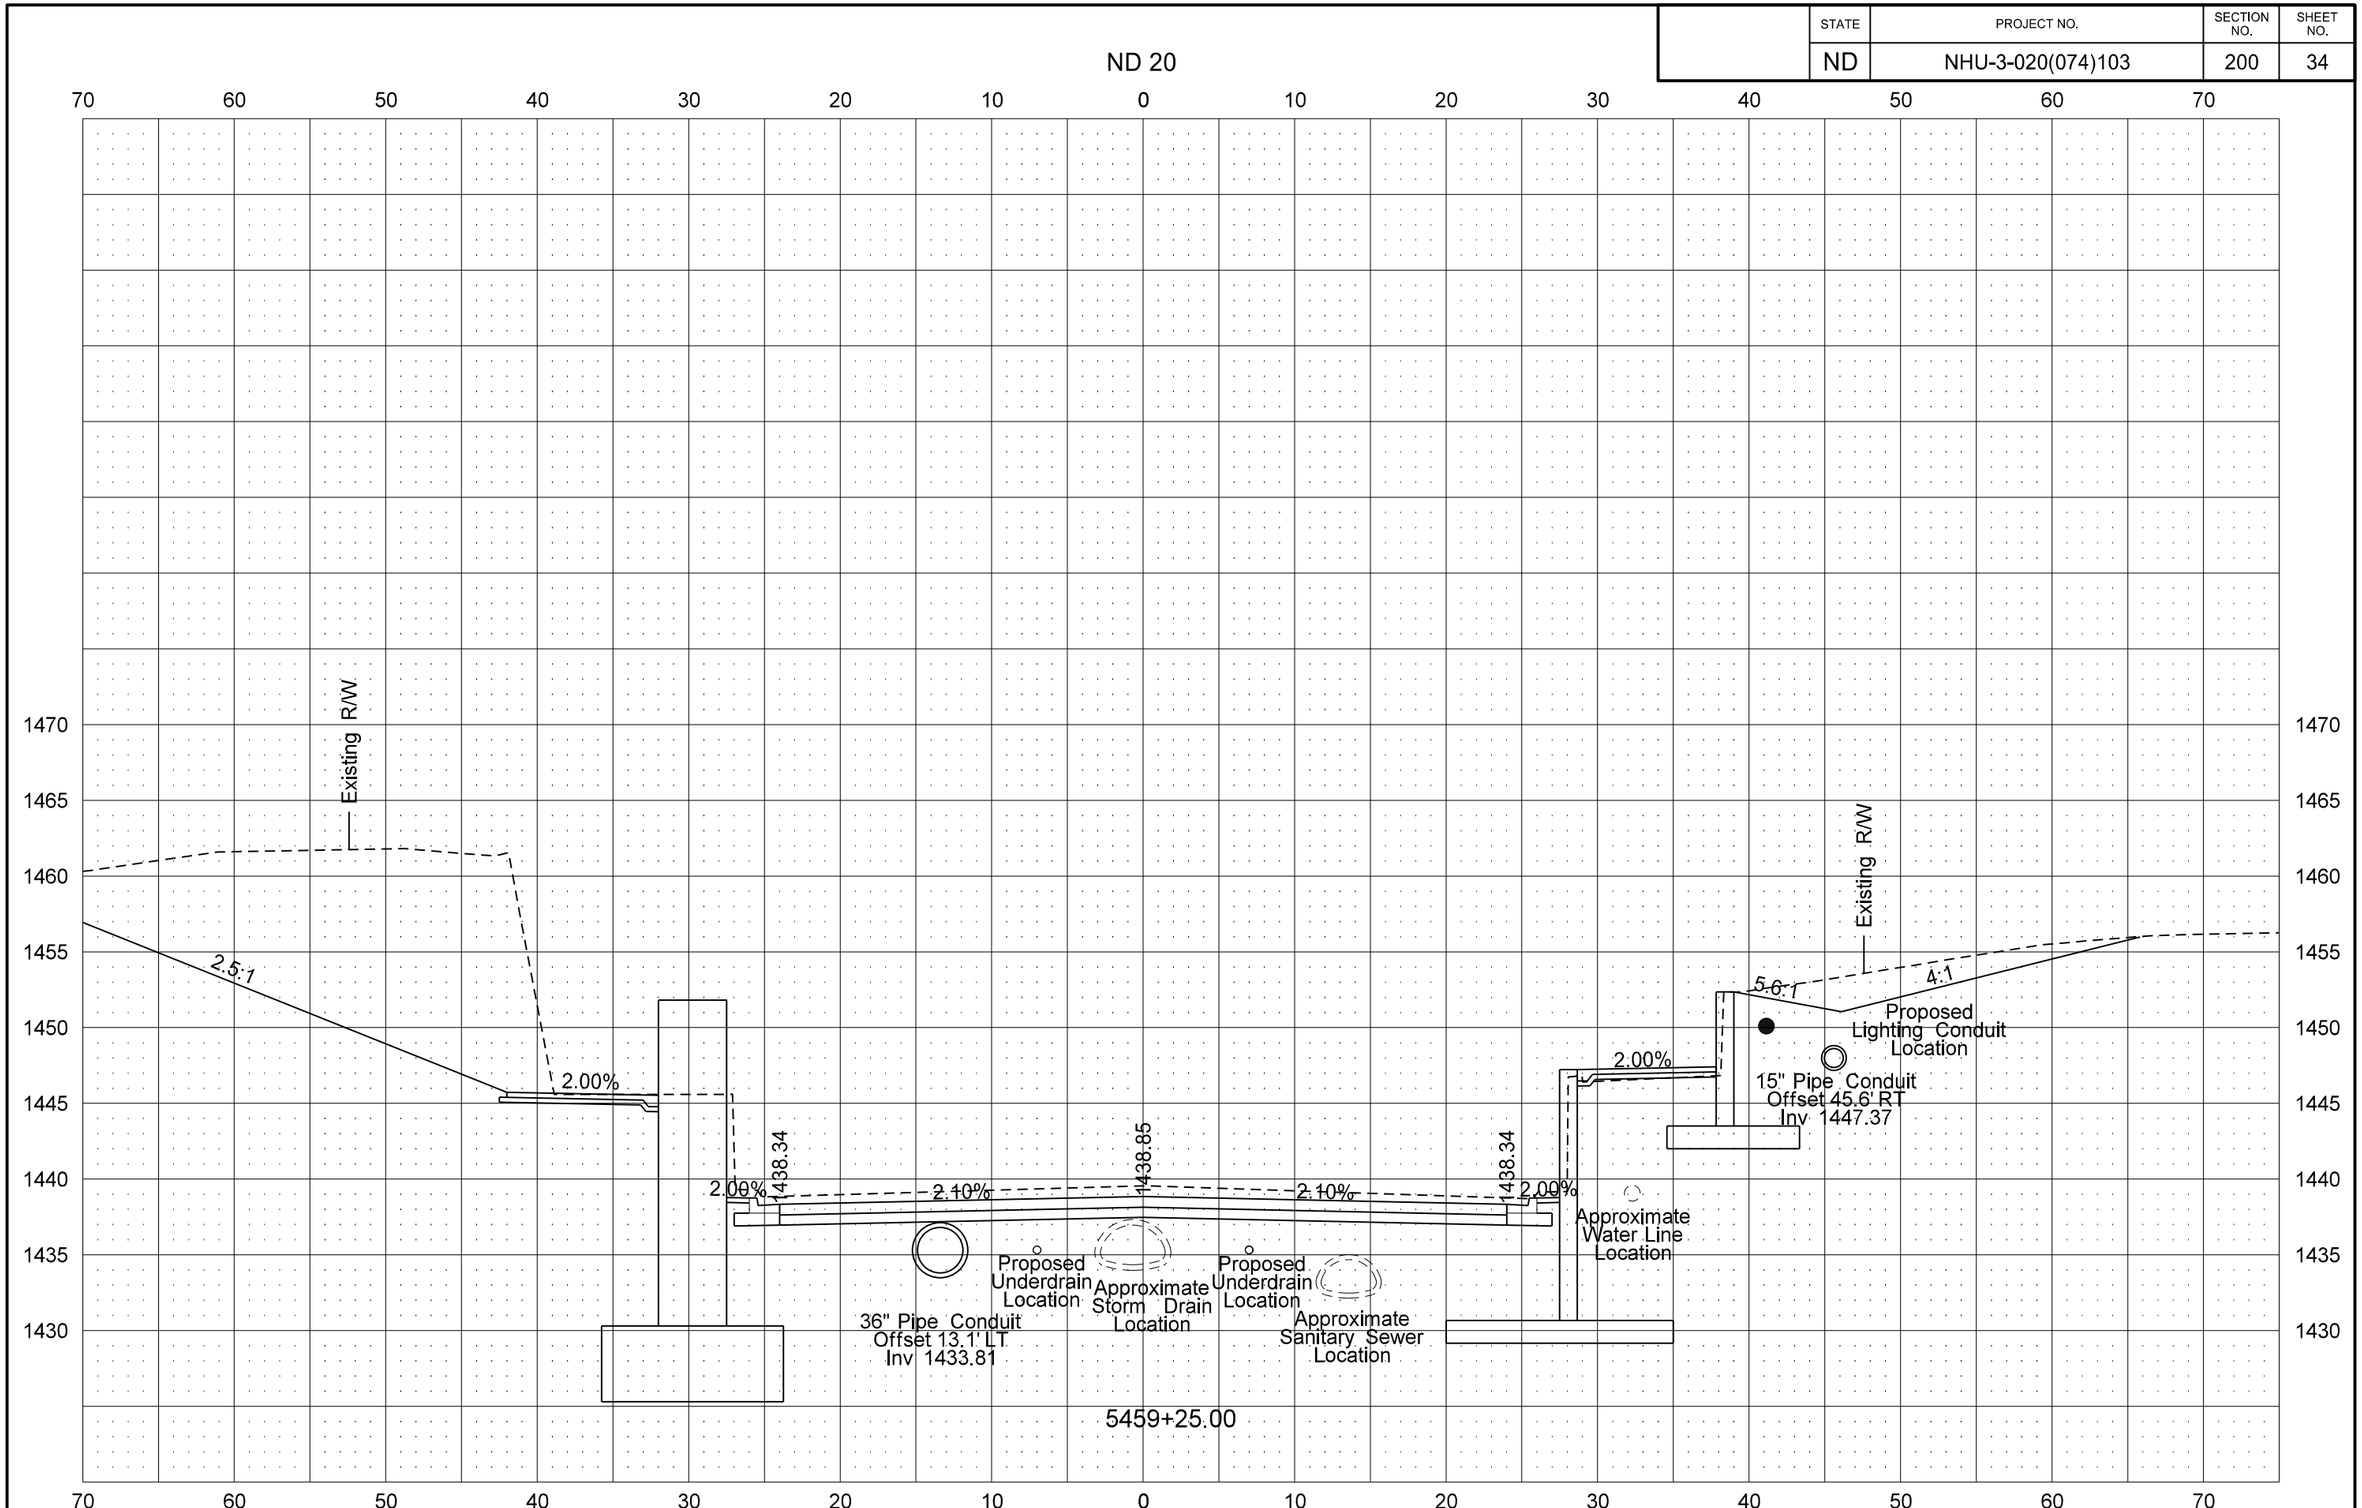

STATE	PROJECT NO.	SECTION NO.	SHEET NO.
ND	NHU-3-020(074)103	200	35

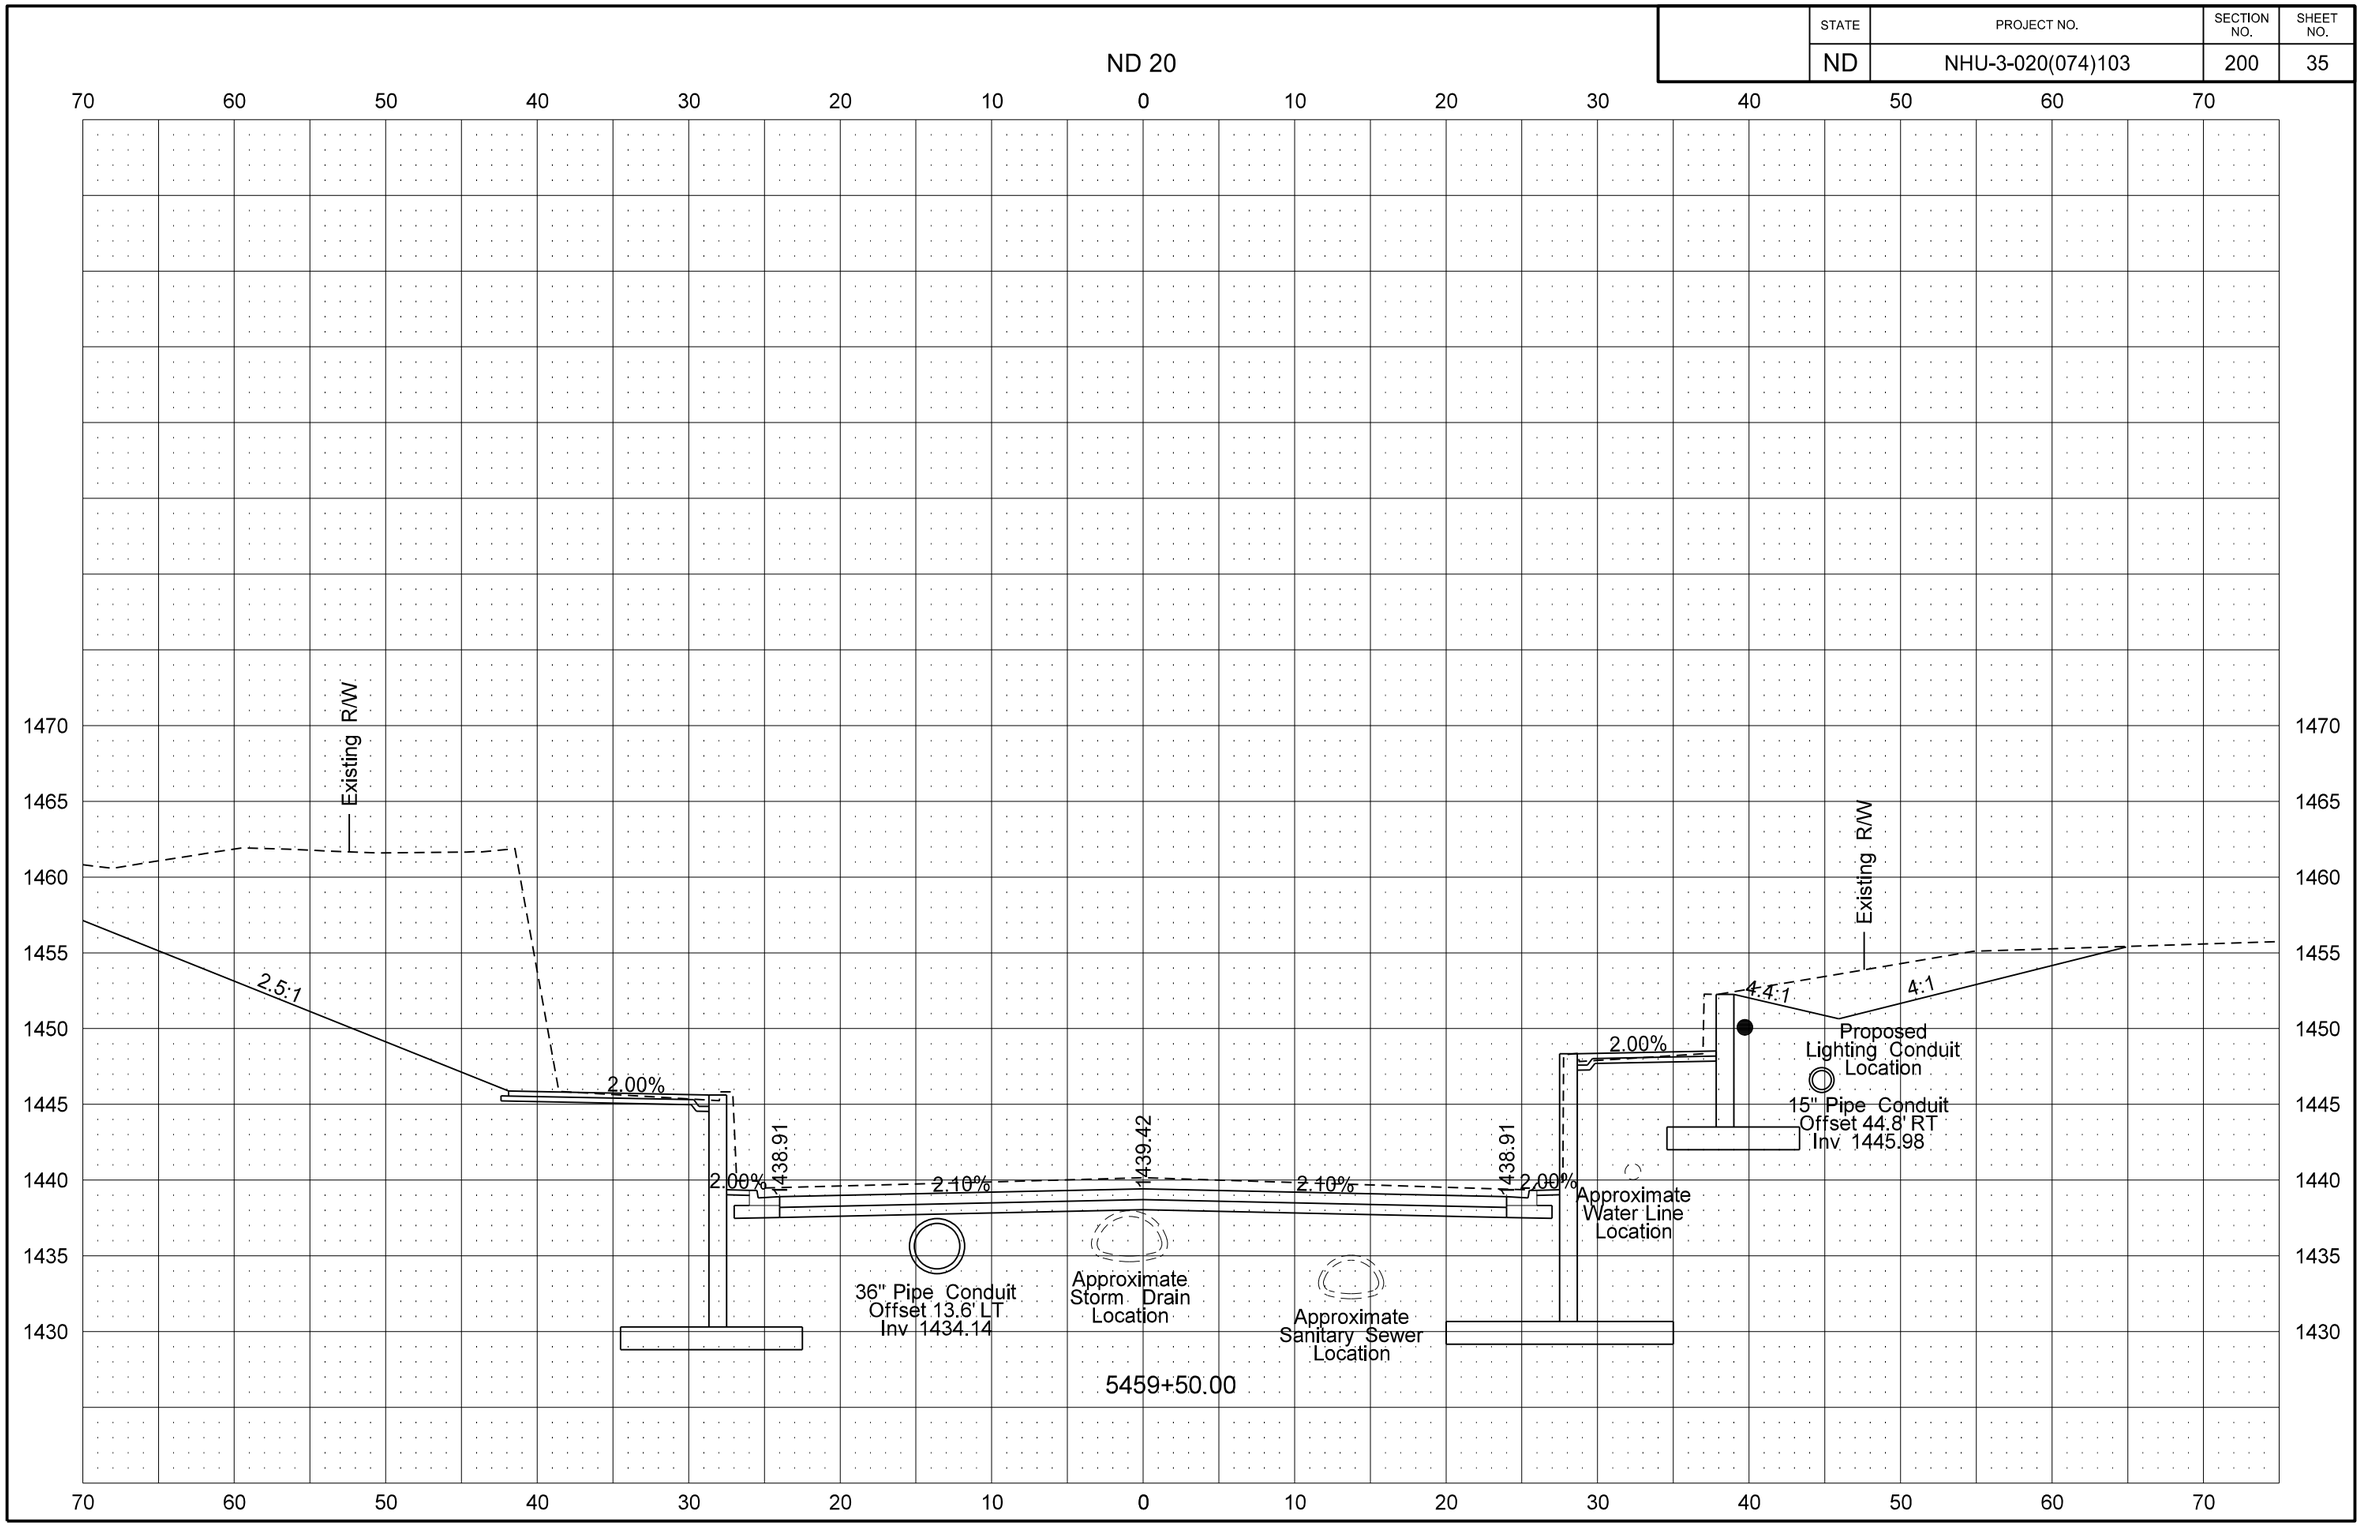

STATE	PROJECT NO.	SECTION NO.	SHEET NO.
ND	NHU-3-020(074)103	200	36

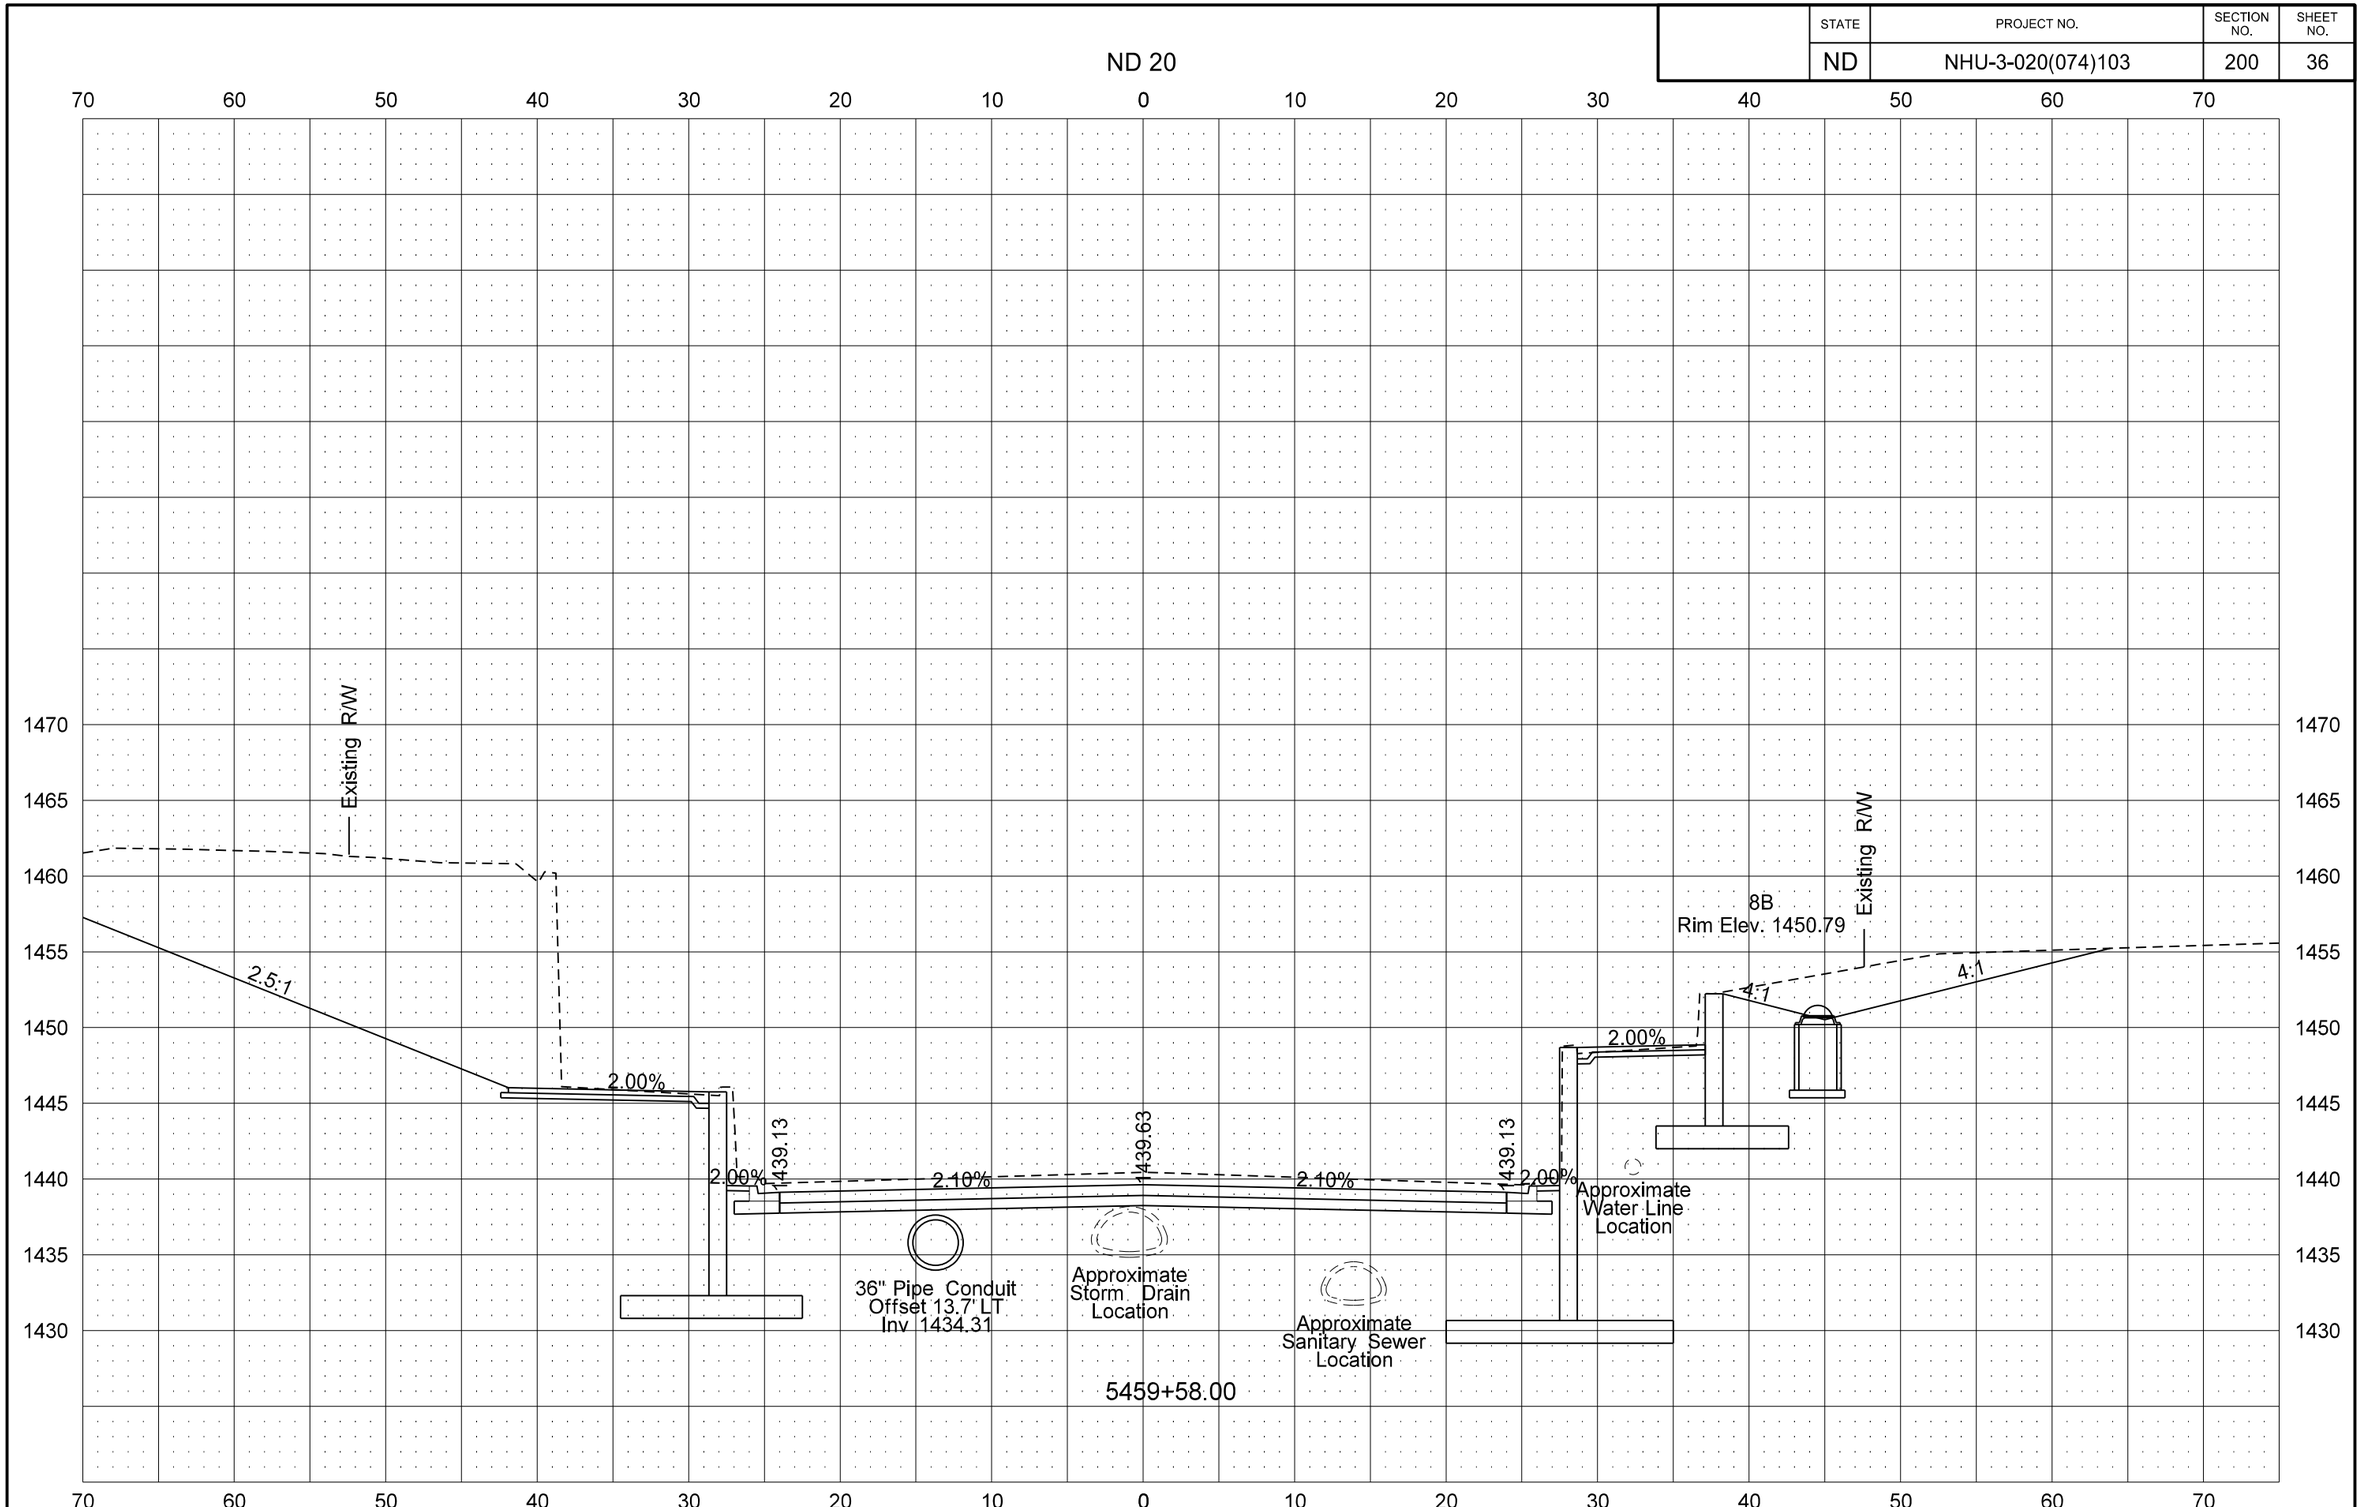

STATE	PROJECT NO.	SECTION NO.	SHEET NO.
ND	NHU-3-020(074)103	200	37

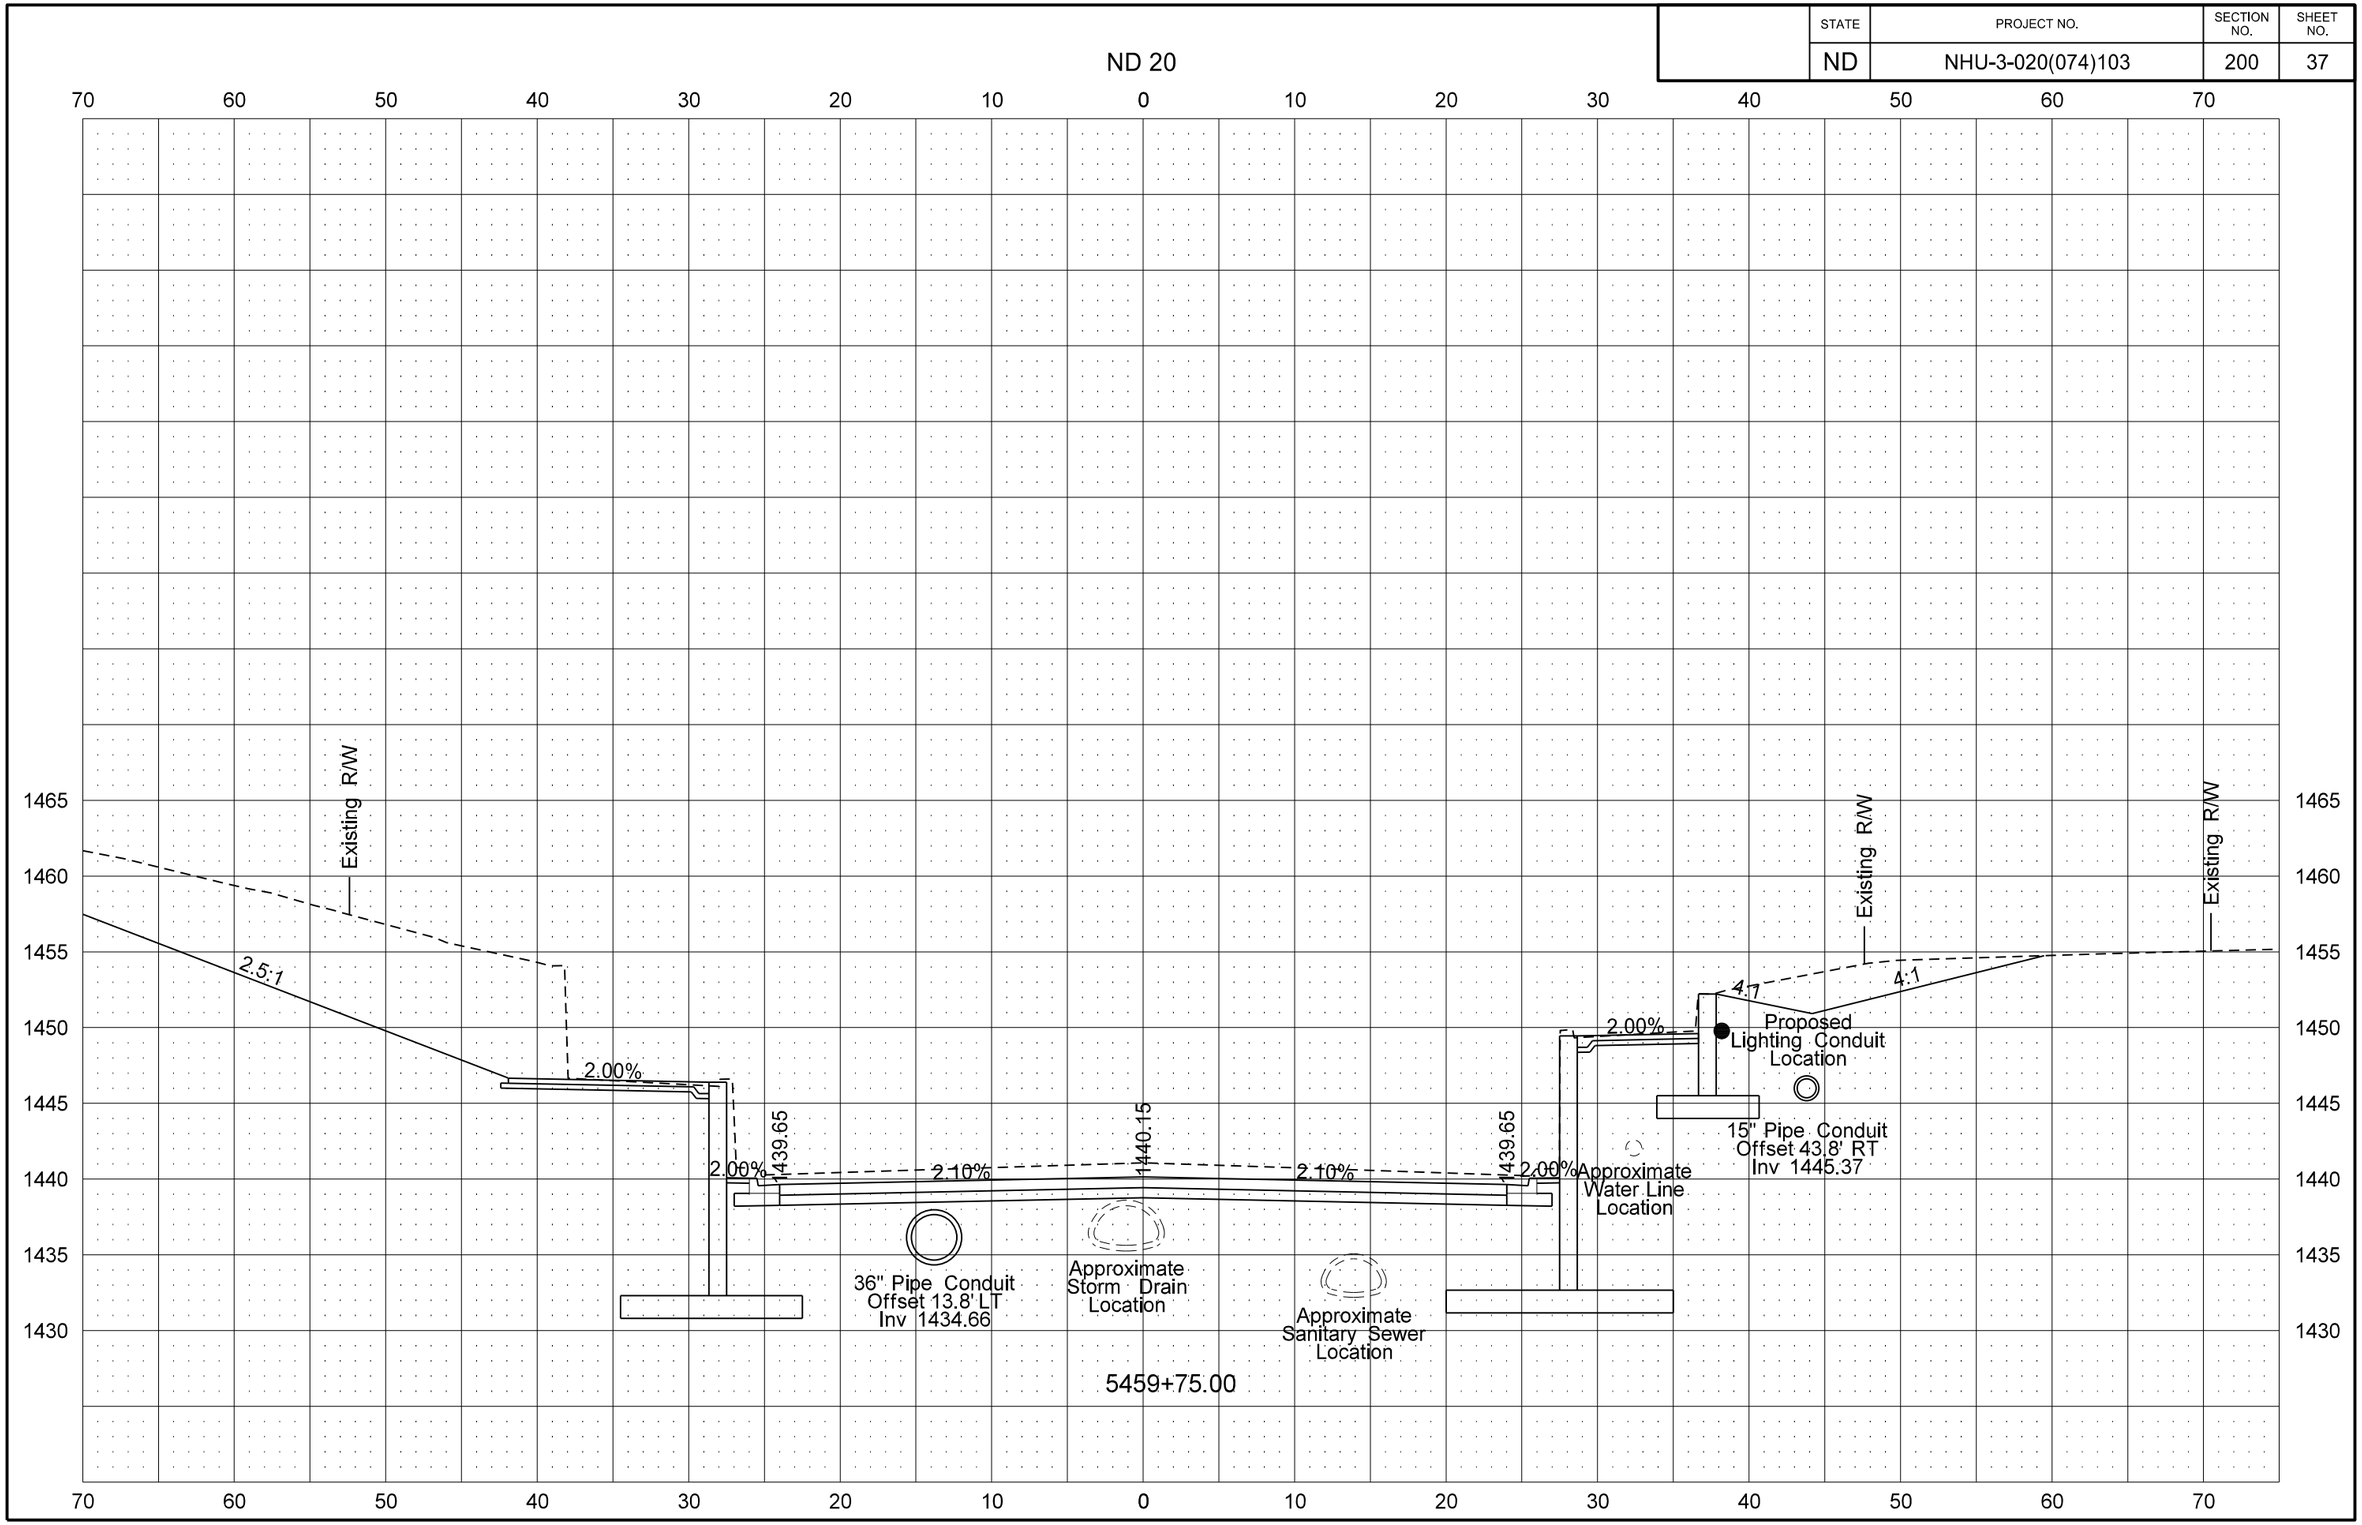

STATE	PROJECT NO.	SECTION NO.	SHEET NO.
ND	NHU-3-020(074)103	200	38

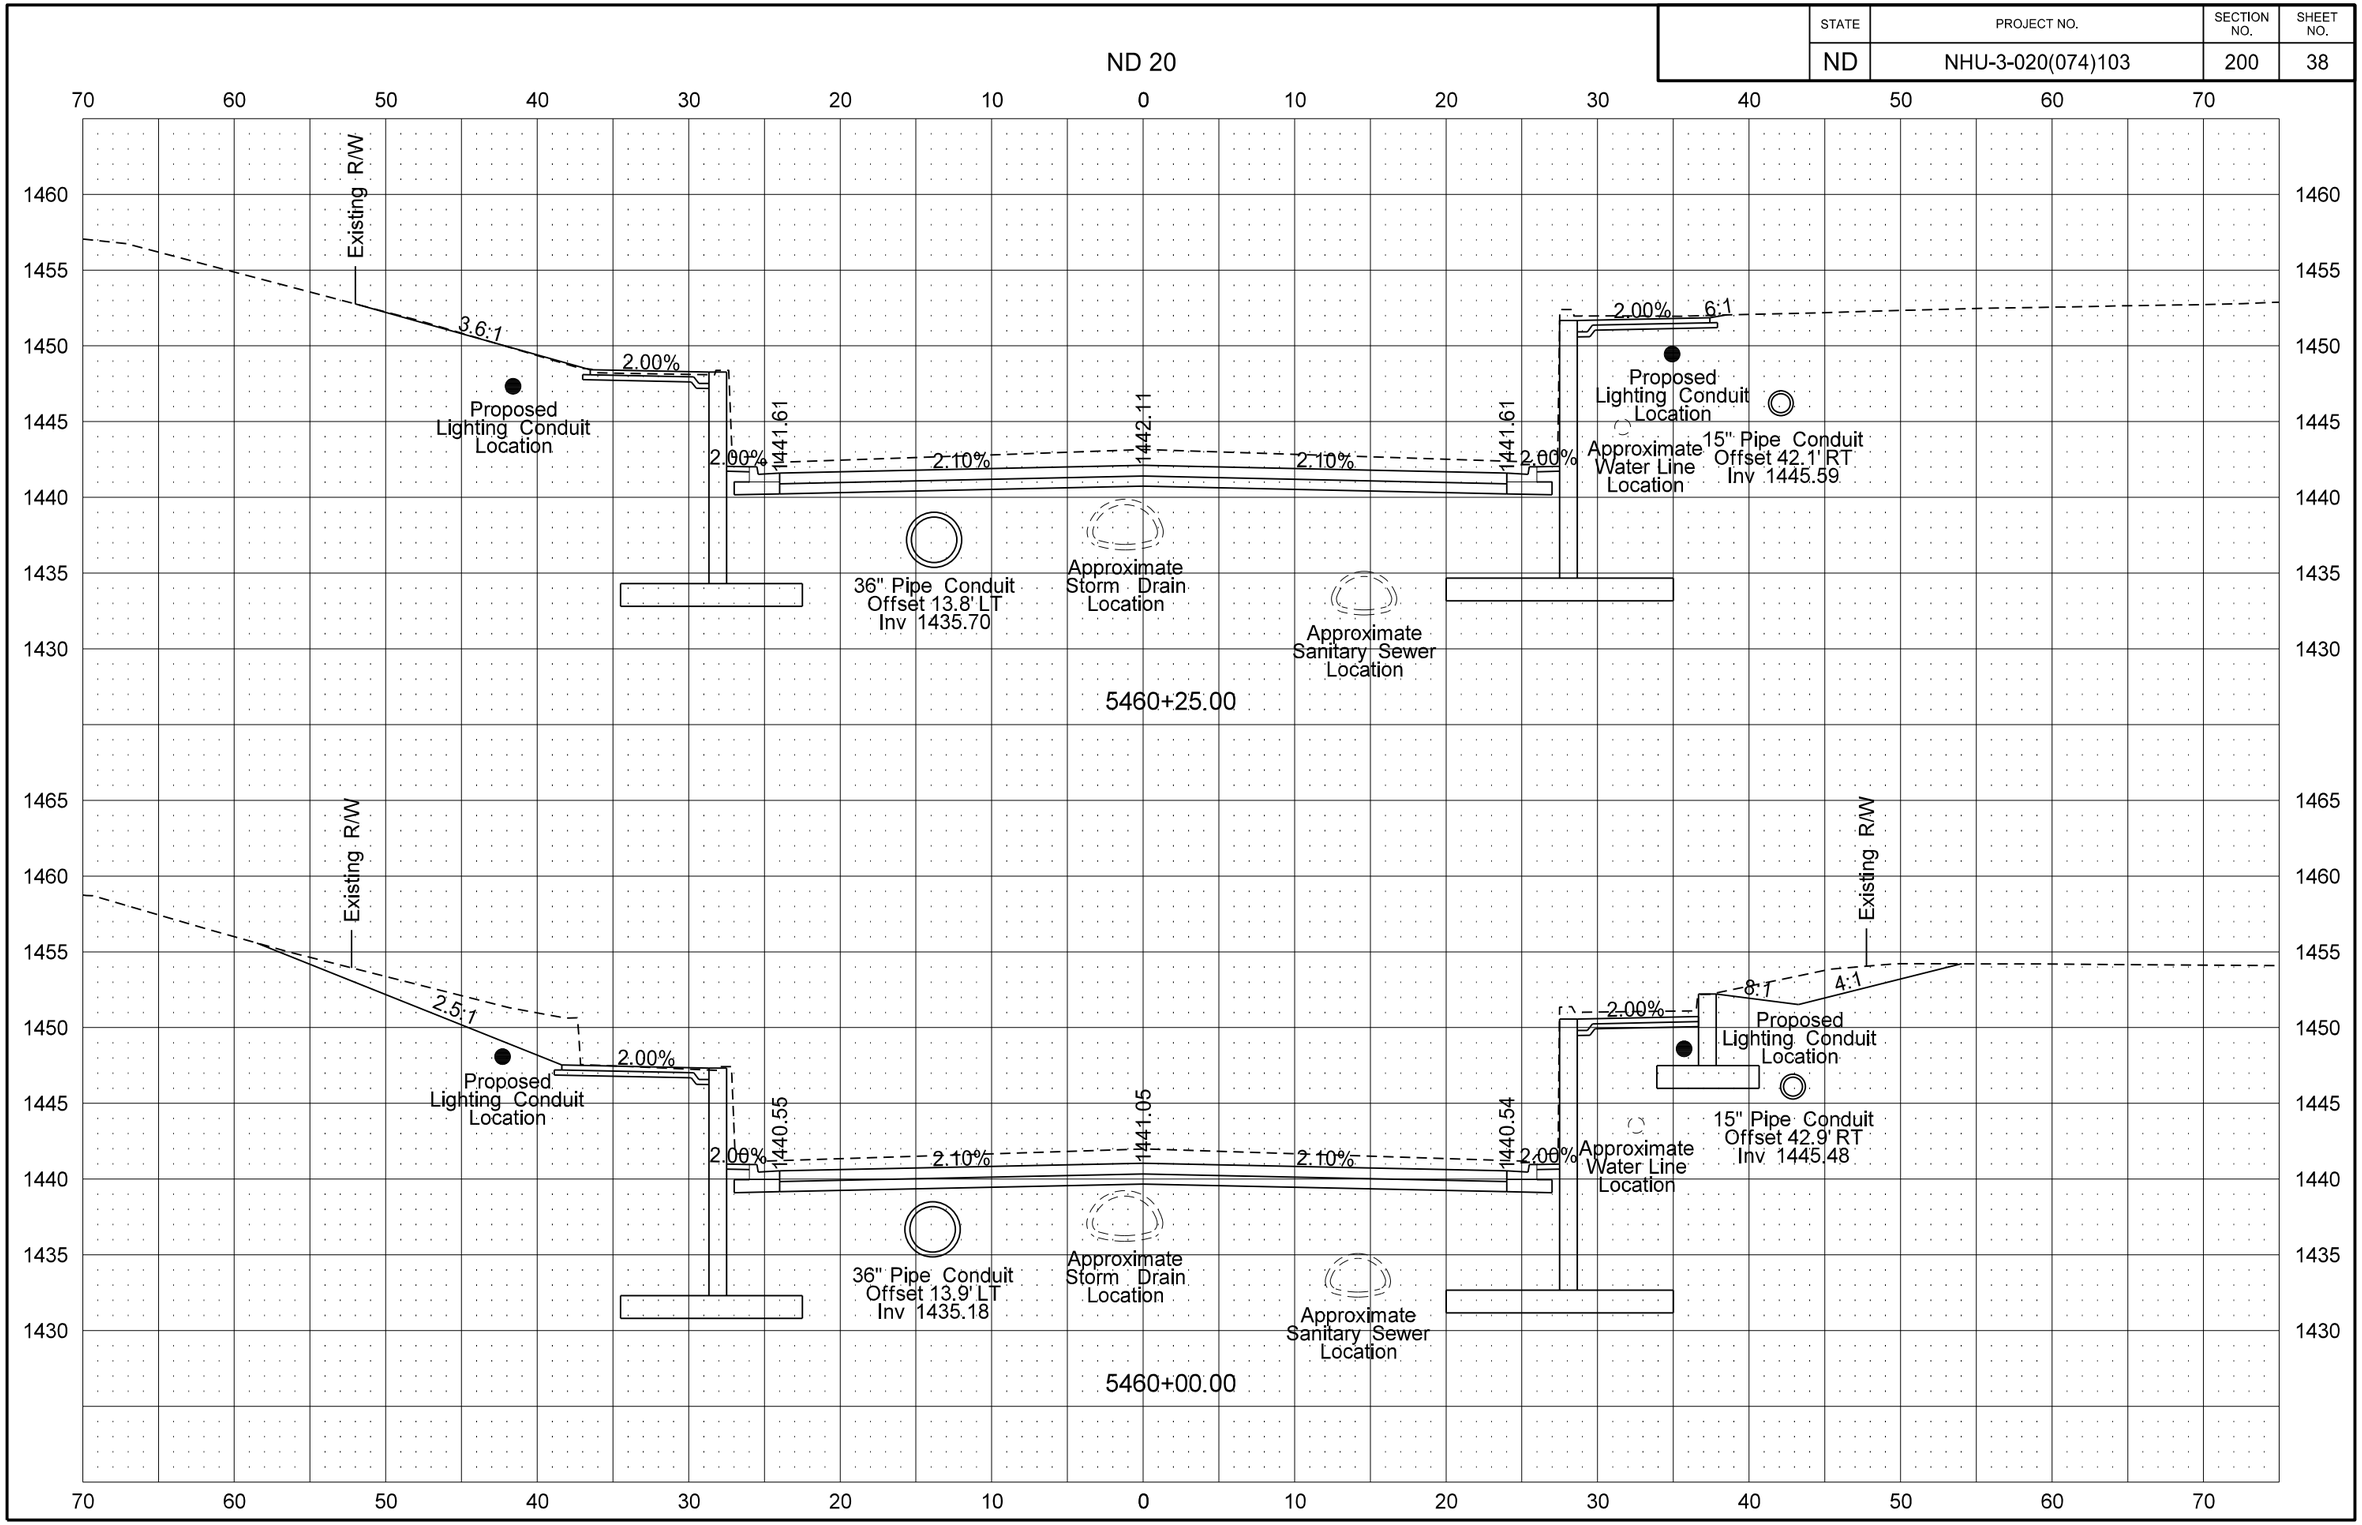

8/14/2016 11:17:57 PM taylorolson \\vcty-files01\J\trans\5211102\CADD\30020103.074\Design\Plans - ML\200\200XS_001_ND20.dgn

STATE	PROJECT NO.	SECTION NO.	SHEET NO.
ND	NHU-3-020(074)103	200	39

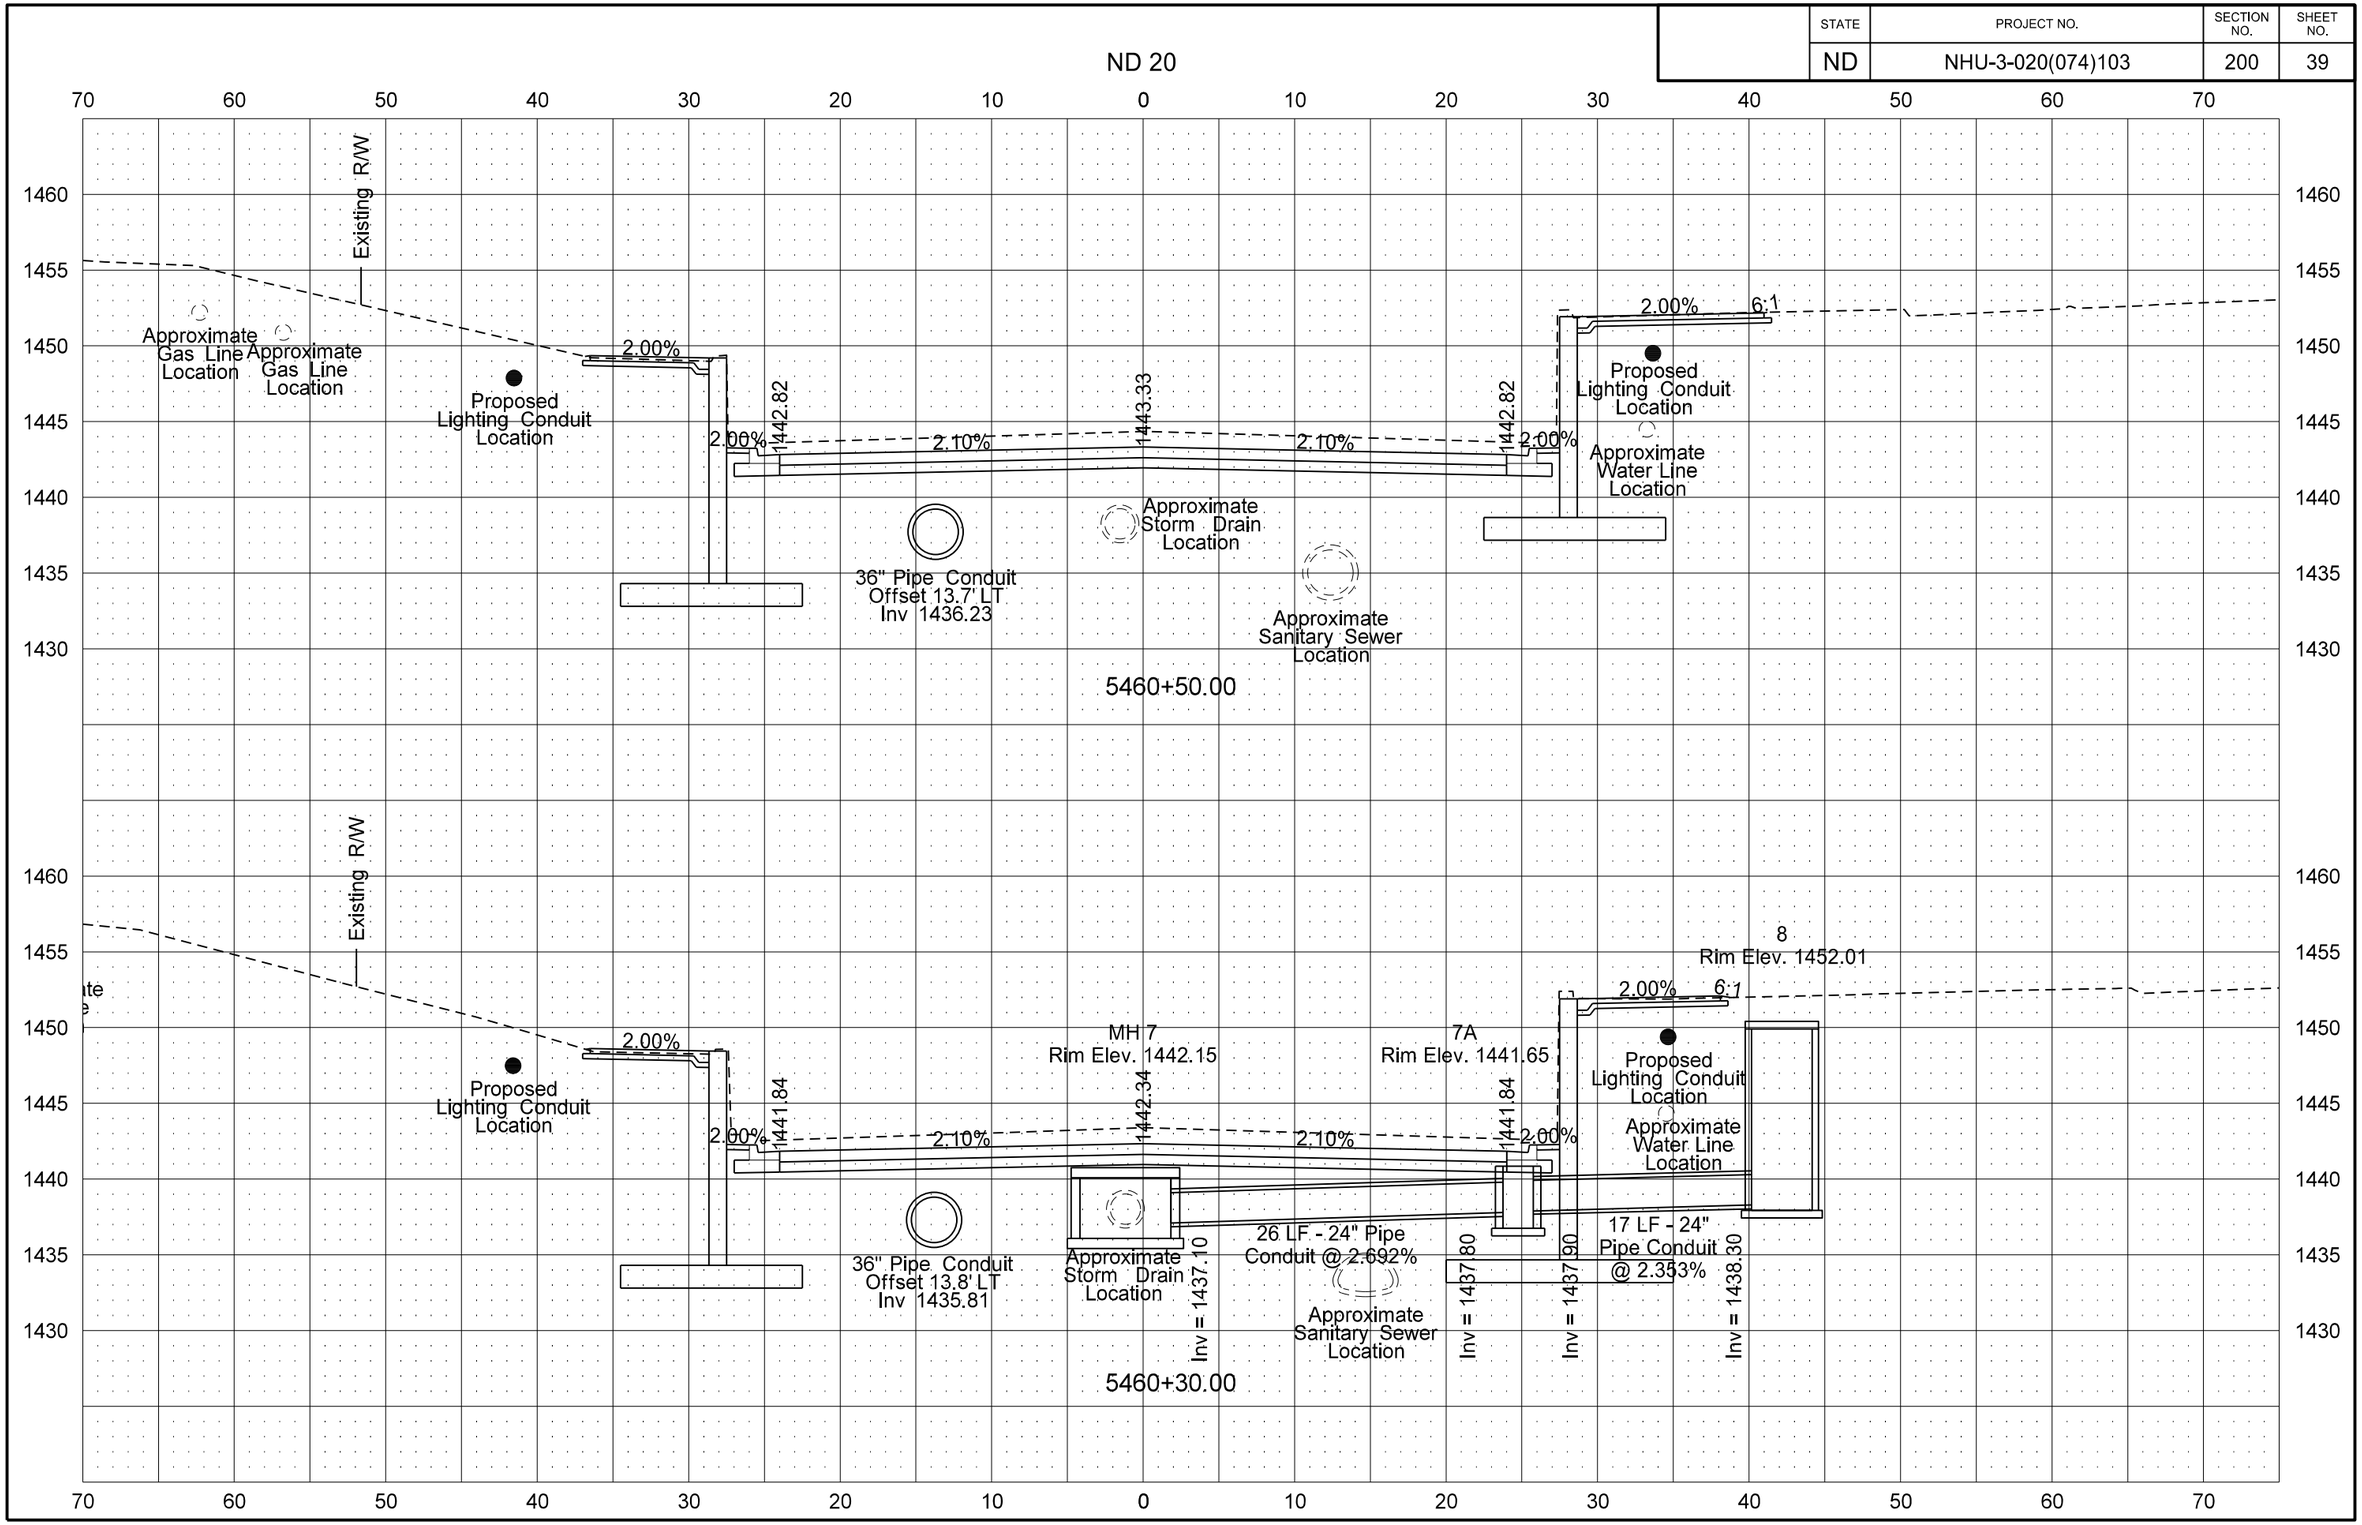

8/14/2016 11:17:58 PM taylorolson \\vcty-files01\J\trans\5211102\CADD\30020103.074\Design\Plans - ML\200\200XS_001_ND20.dgn

STATE	PROJECT NO.	SECTION NO.	SHEET NO.
ND	NHU-3-020(074)103	200	40

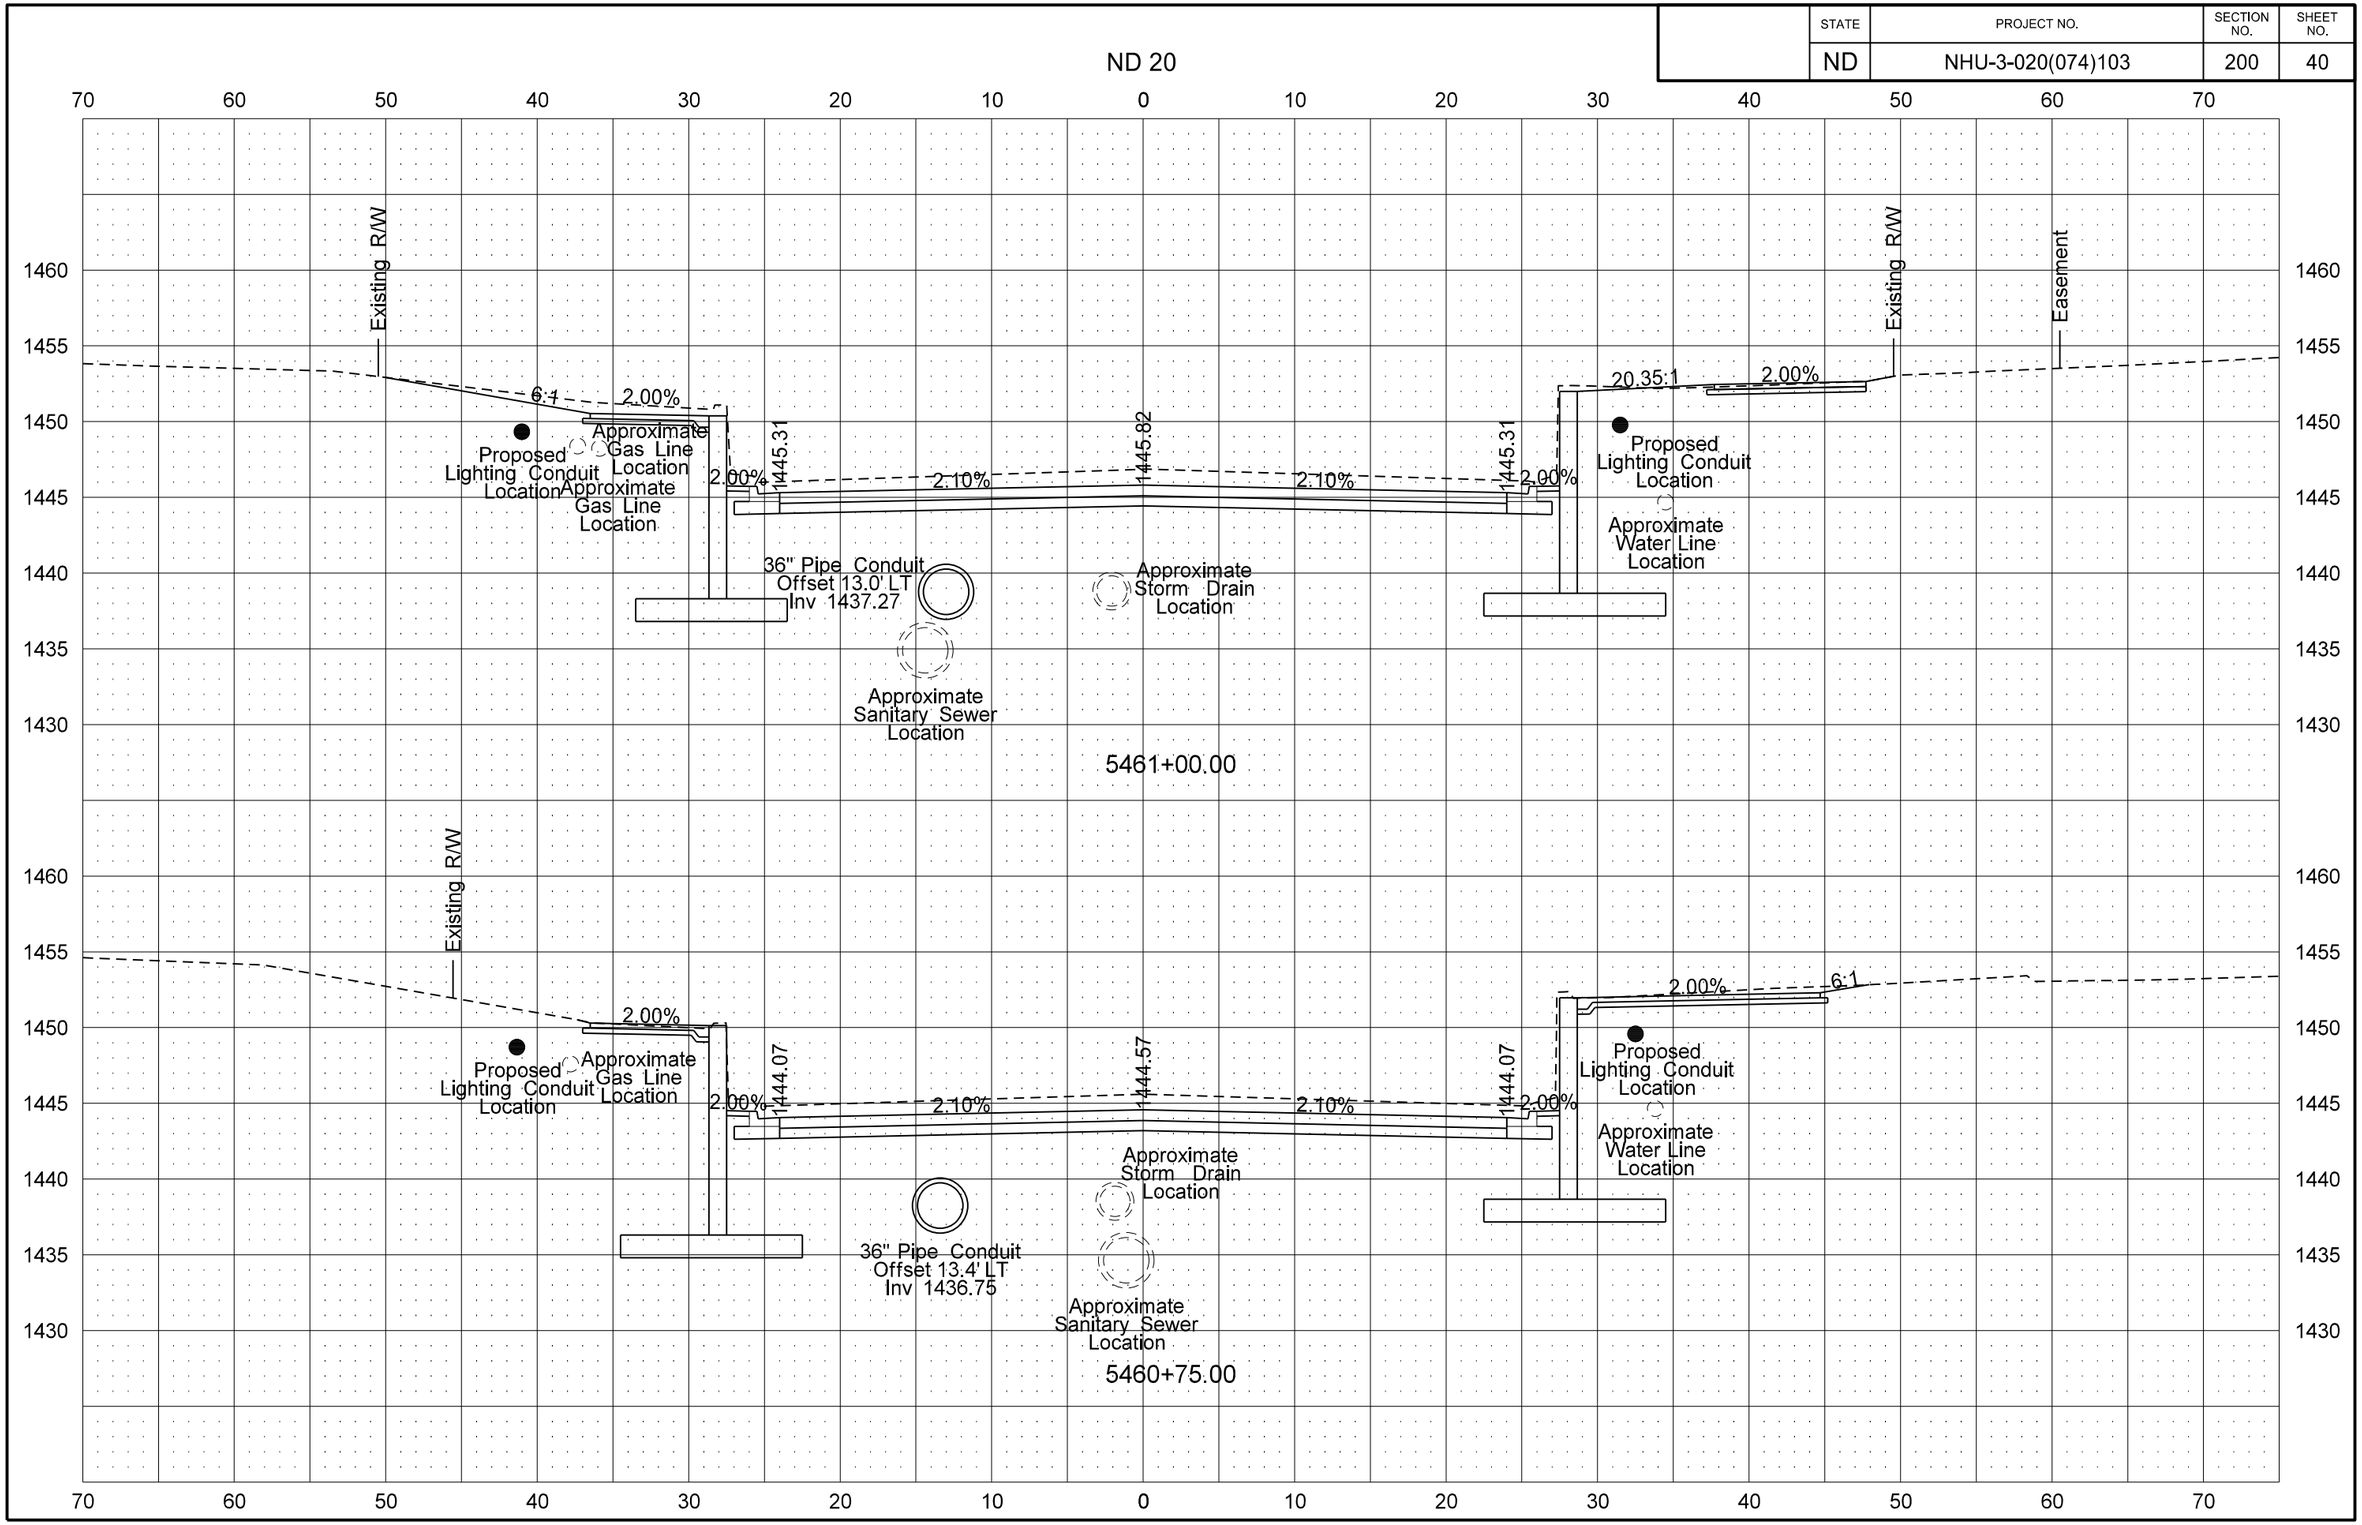

STATE	PROJECT NO.	SECTION NO.	SHEET NO.
ND	NHU-3-020(074)103	200	41

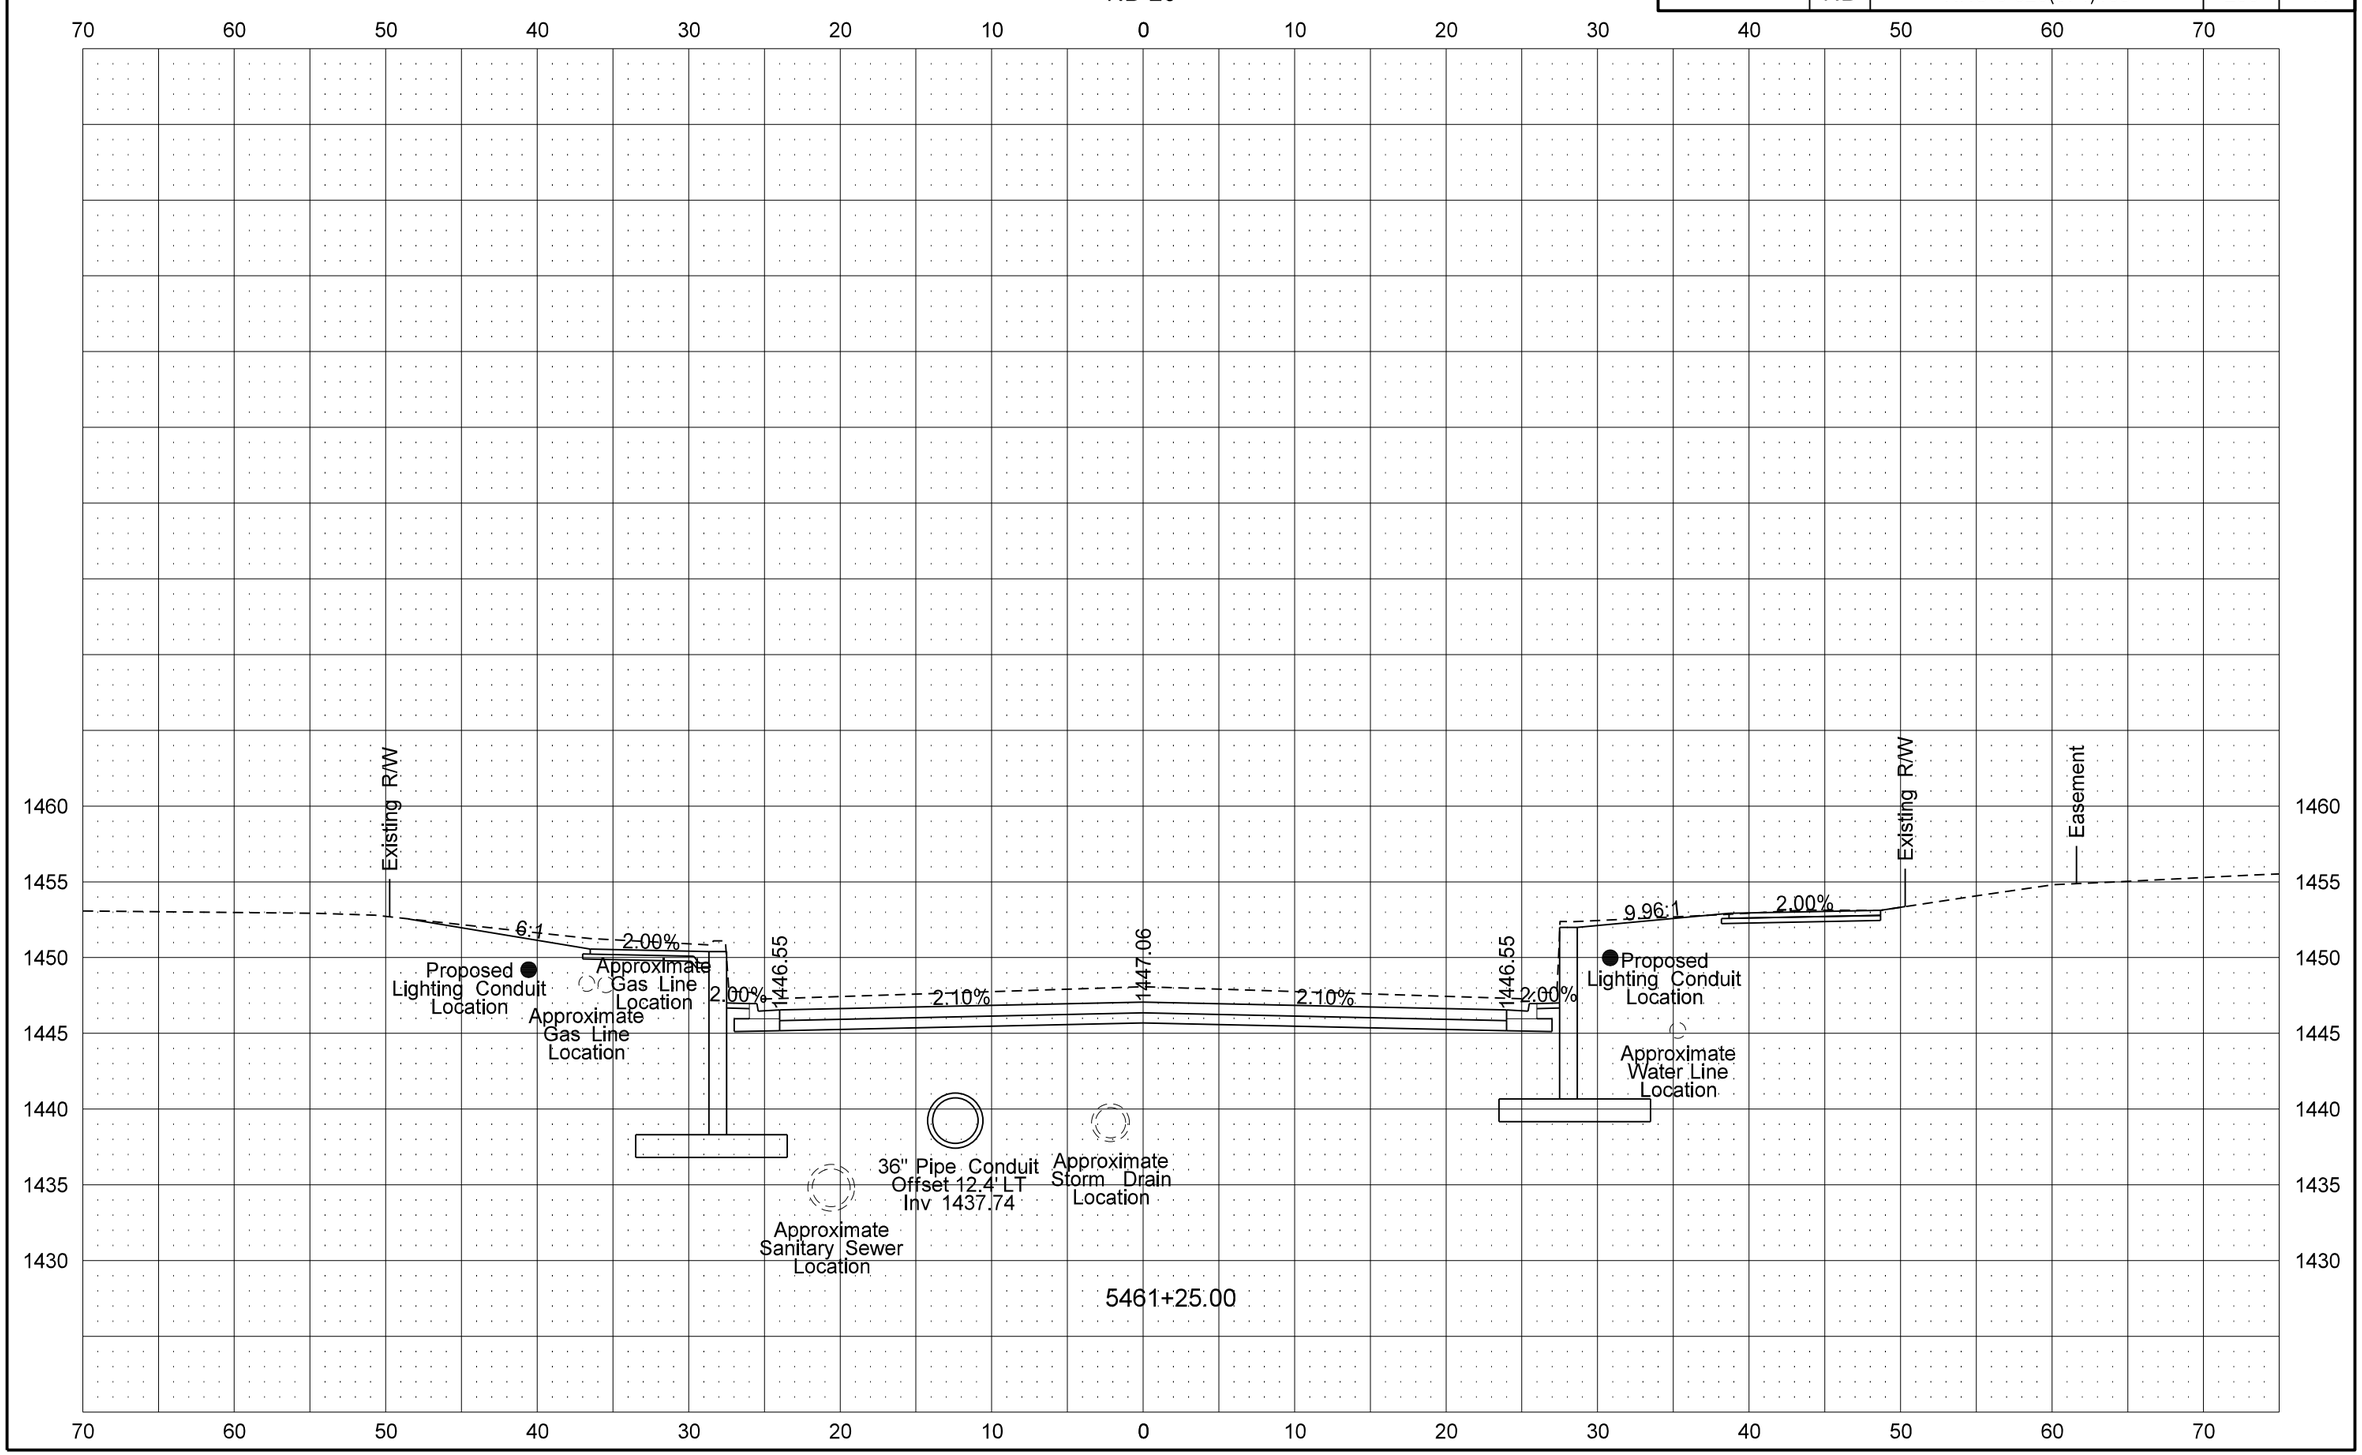

STATE	PROJECT NO.	SECTION NO.	SHEET NO.
ND	NHU-3-020(074)103	200	42

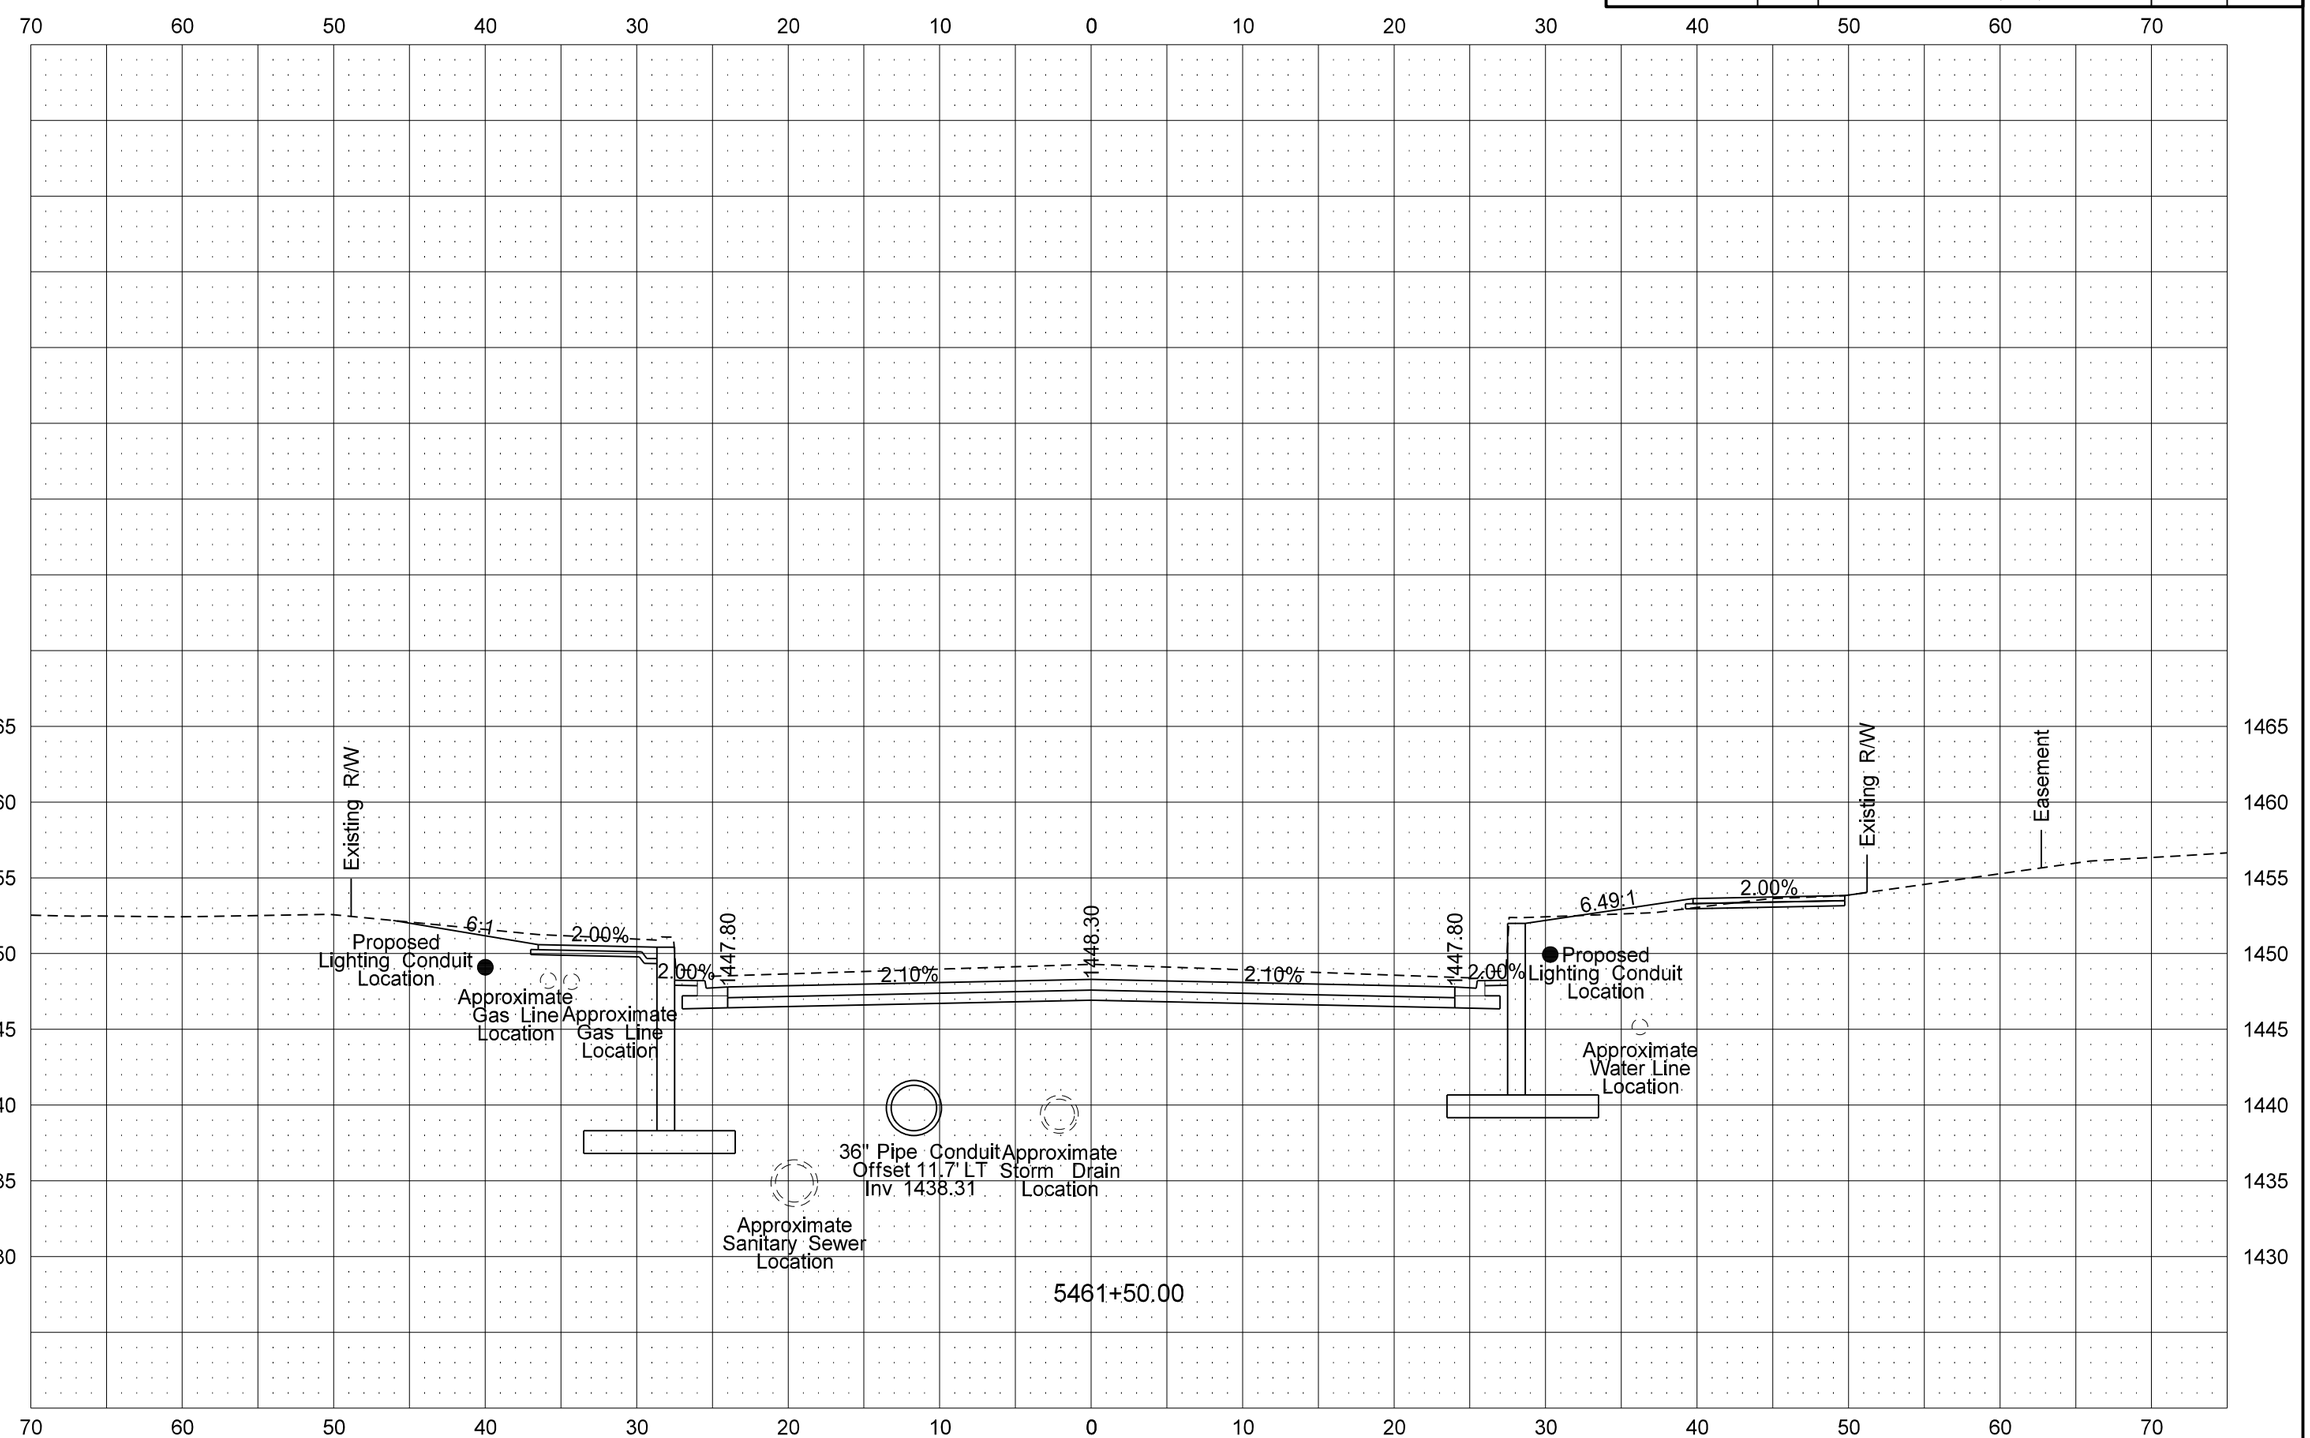

STATE	PROJECT NO.	SECTION NO.	SHEET NO.
ND	NHU-3-020(074)103	200	43

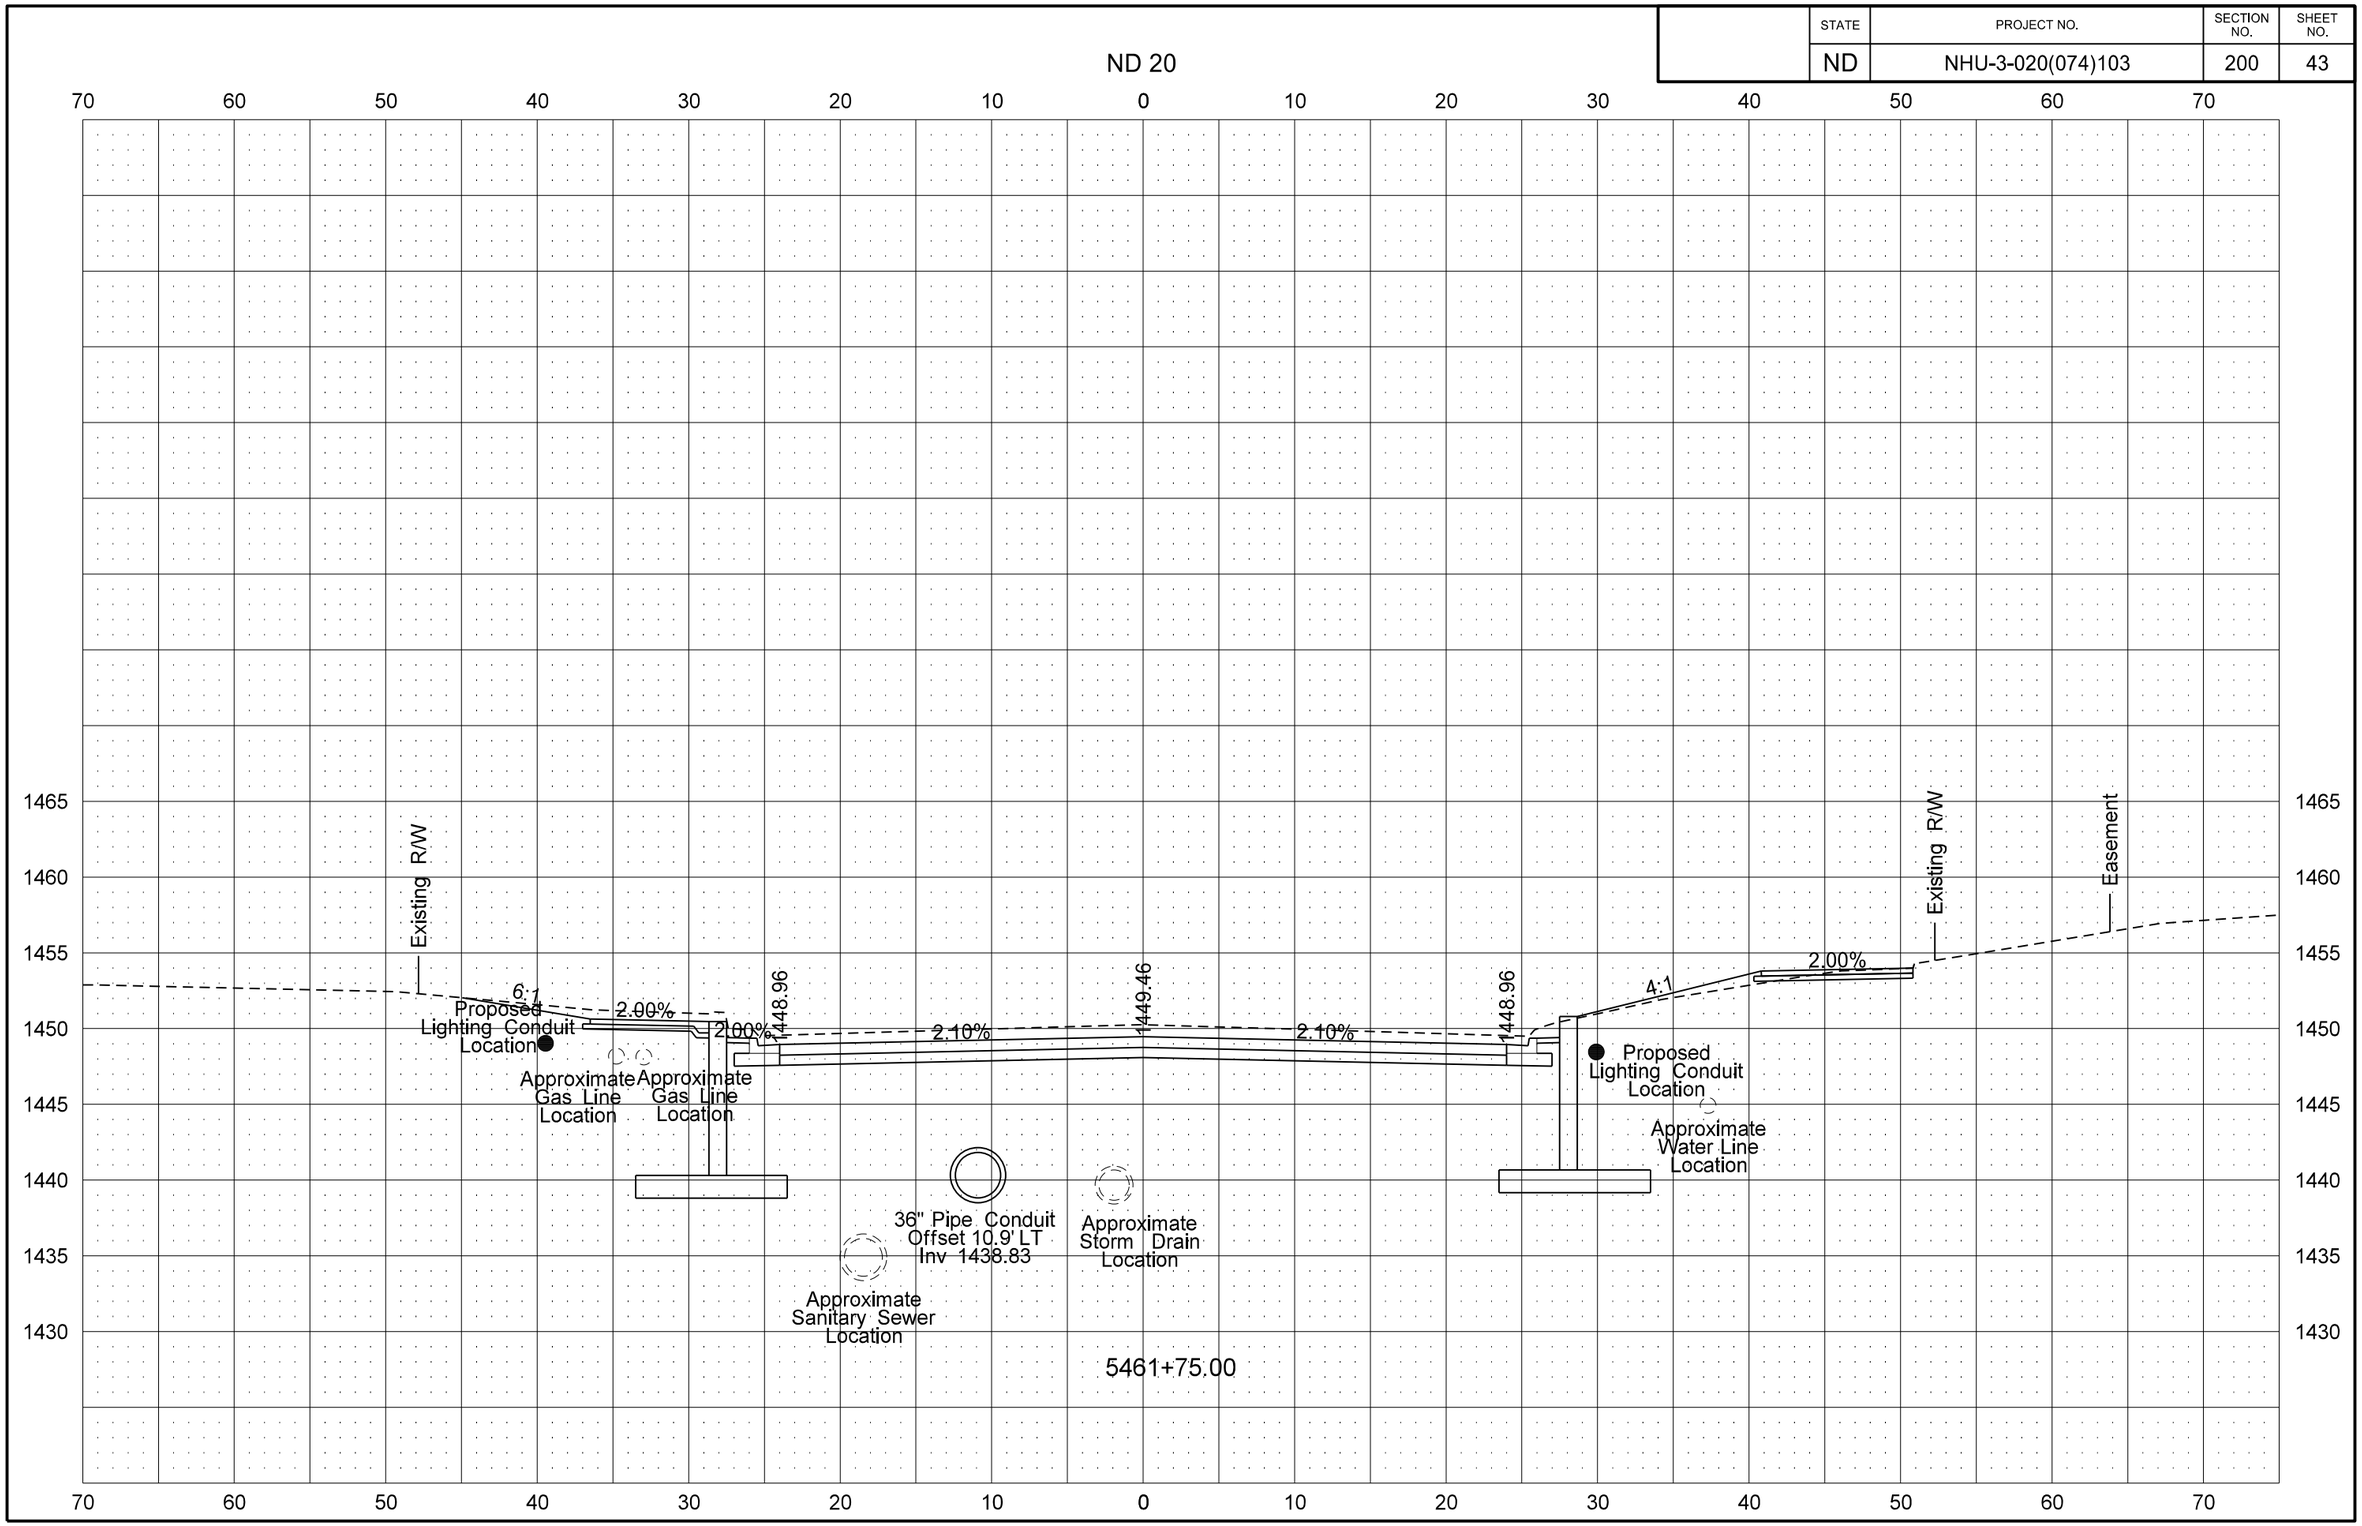

STATE	PROJECT NO.	SECTION NO.	SHEET NO.
ND	NHU-3-020(074)103	200	44

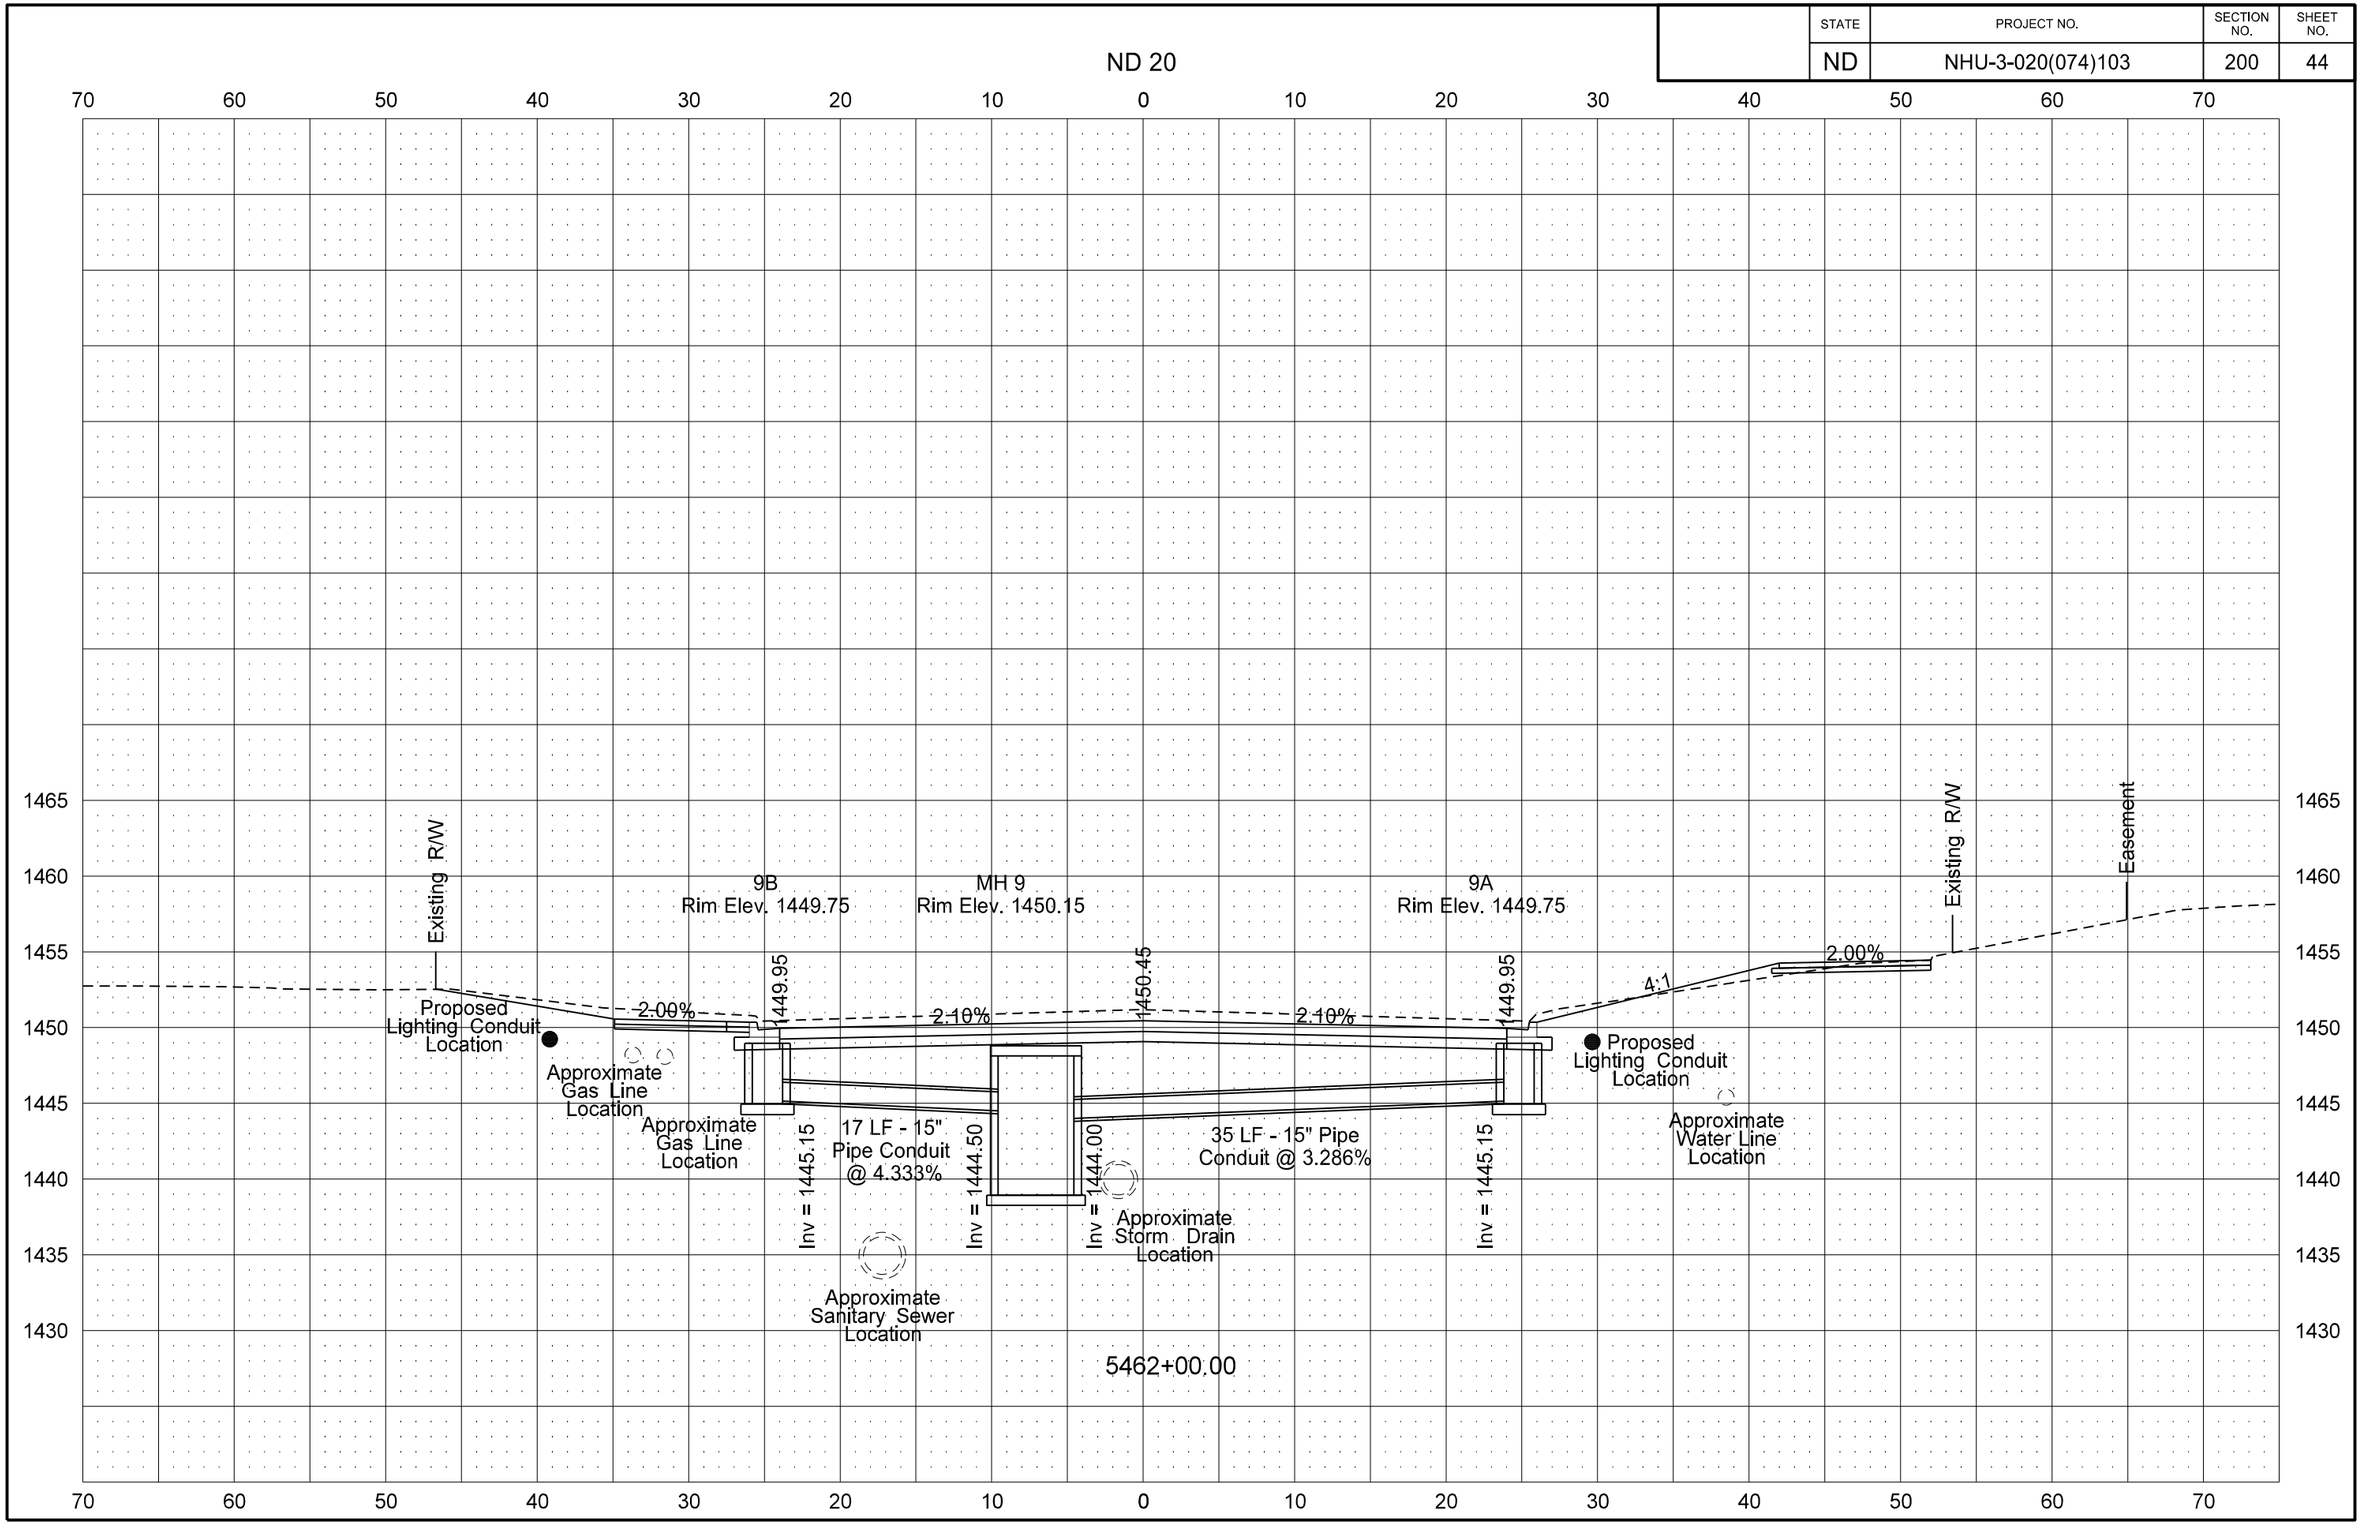

8/14/2016 11:18:05 PM taylorolson \\vcty-files01\J\trans\5211102\CADD\30020103.074\Design\Plans - ML\200\200XS_001_ND20.dgn

STATE	PROJECT NO.	SECTION NO.	SHEET NO.
ND	NHU-3-020(074)103	200	45

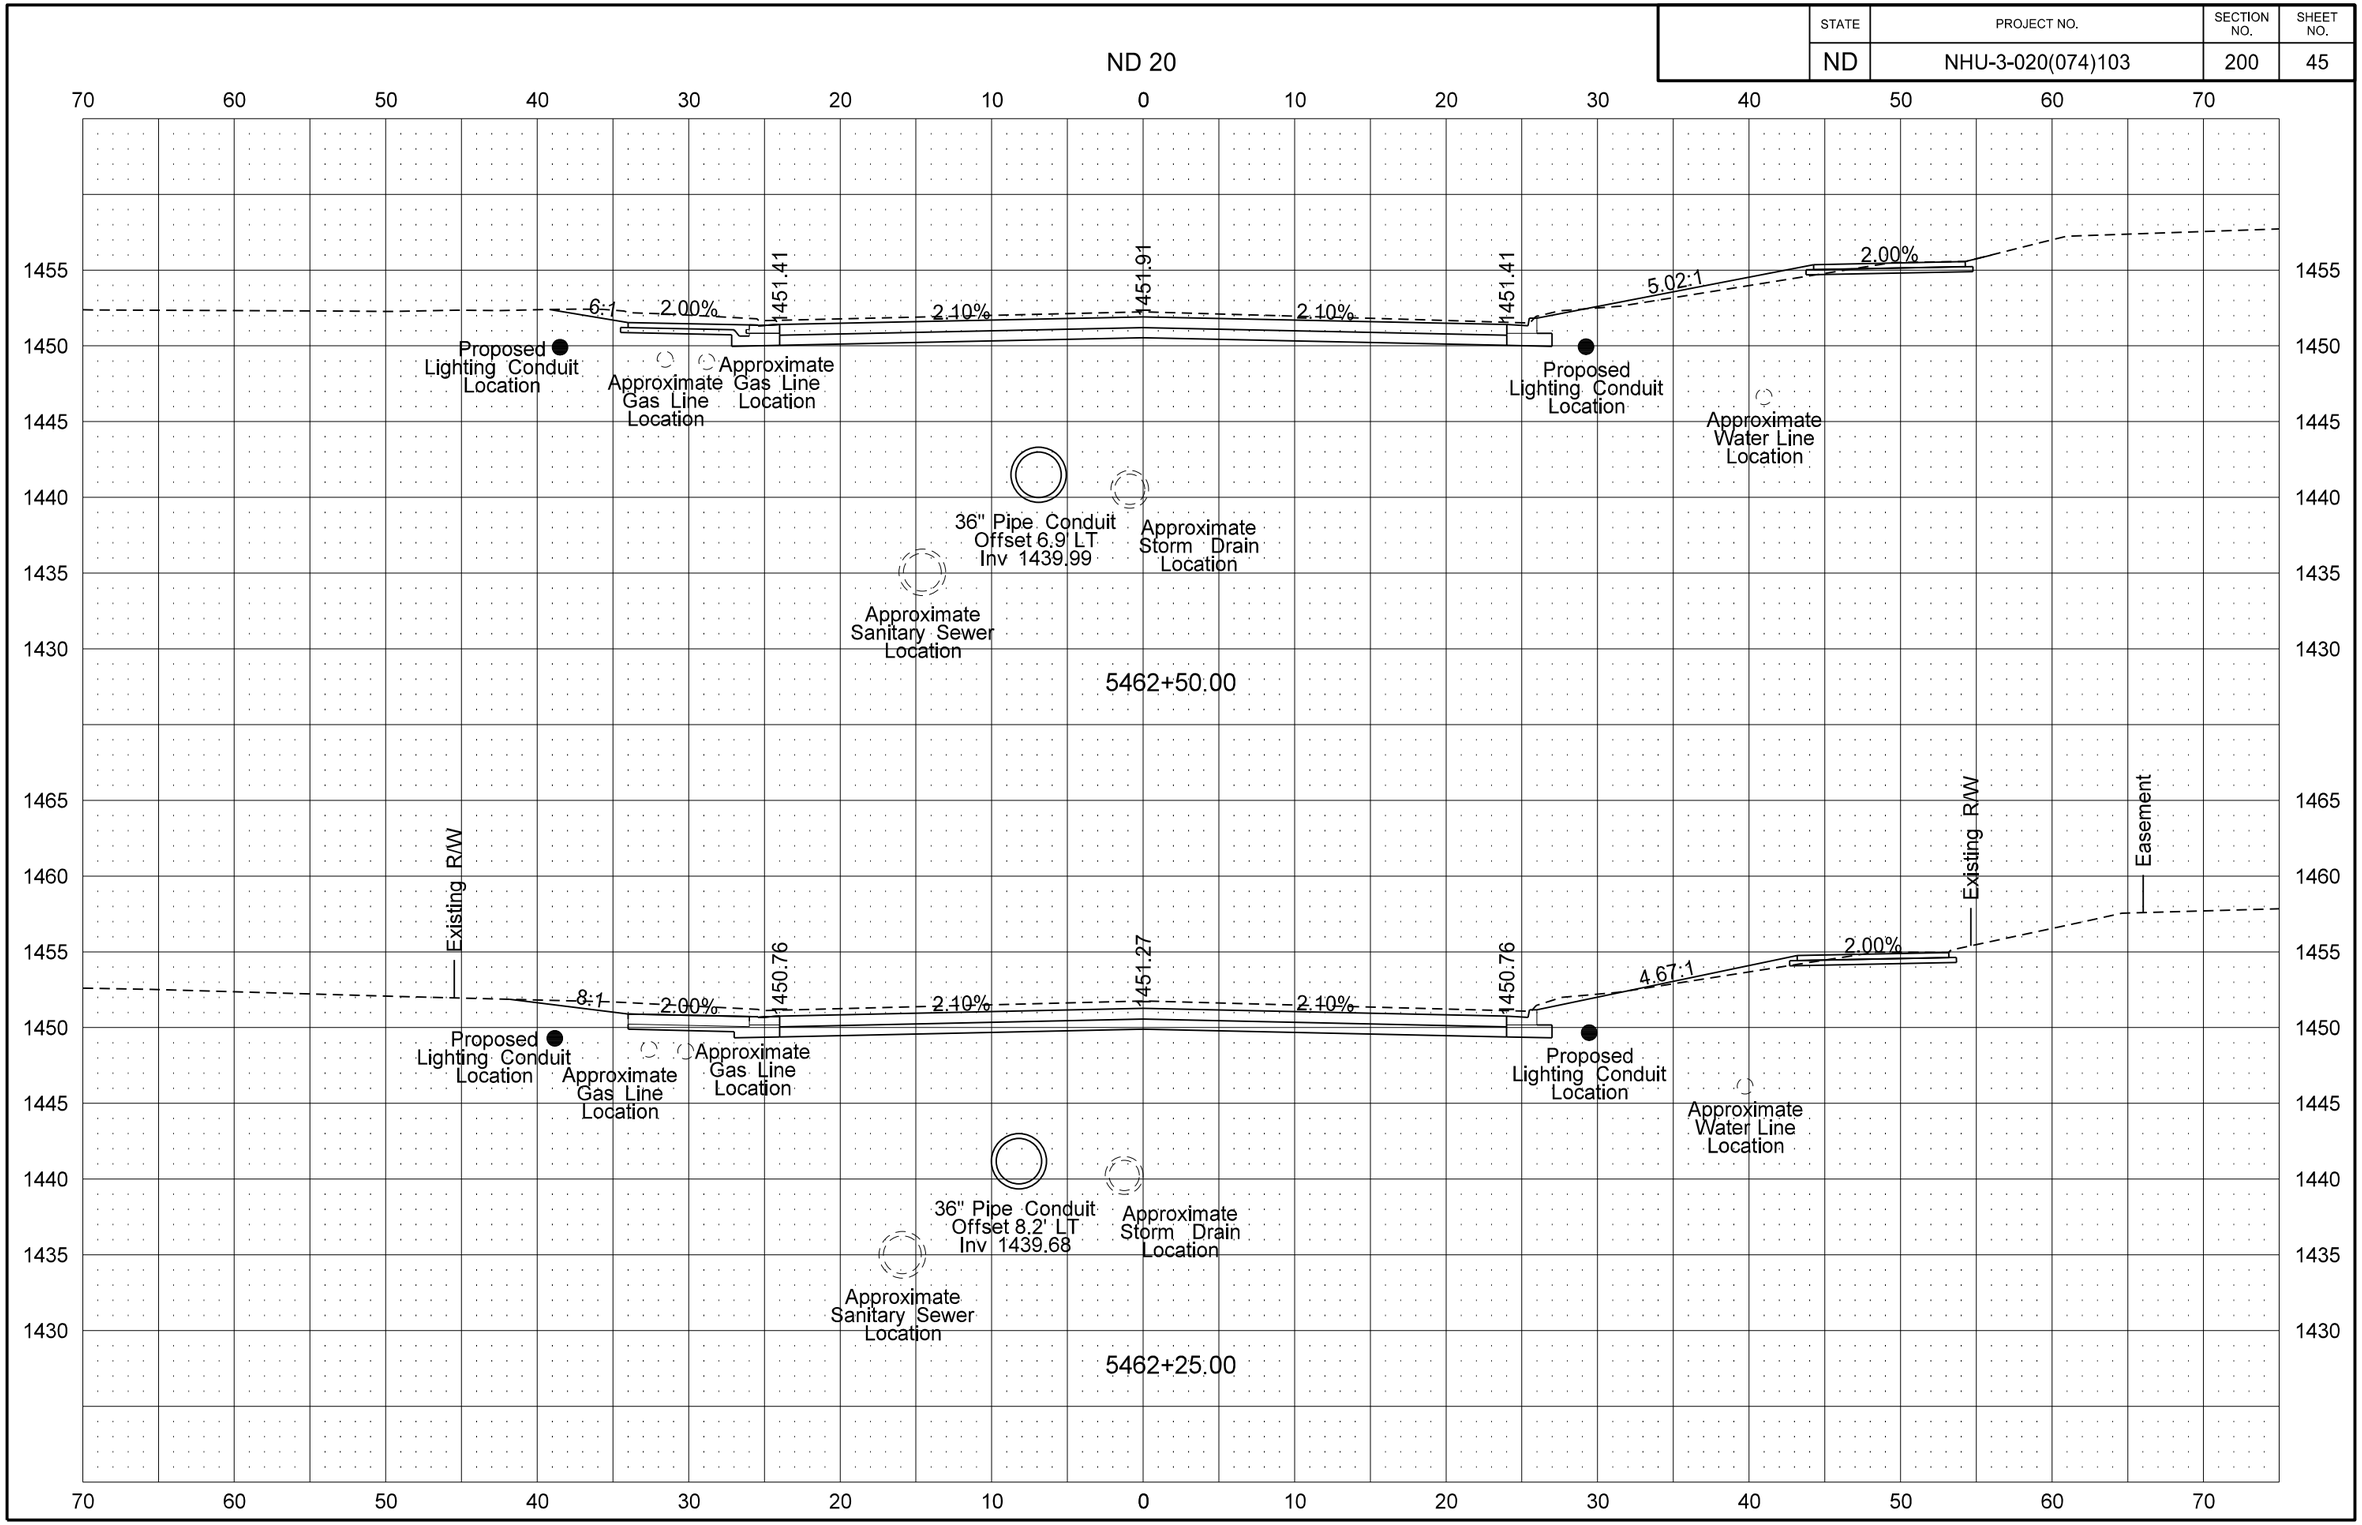

STATE	PROJECT NO.	SECTION NO.	SHEET NO.
ND	NHU-3-020(074)103	200	46

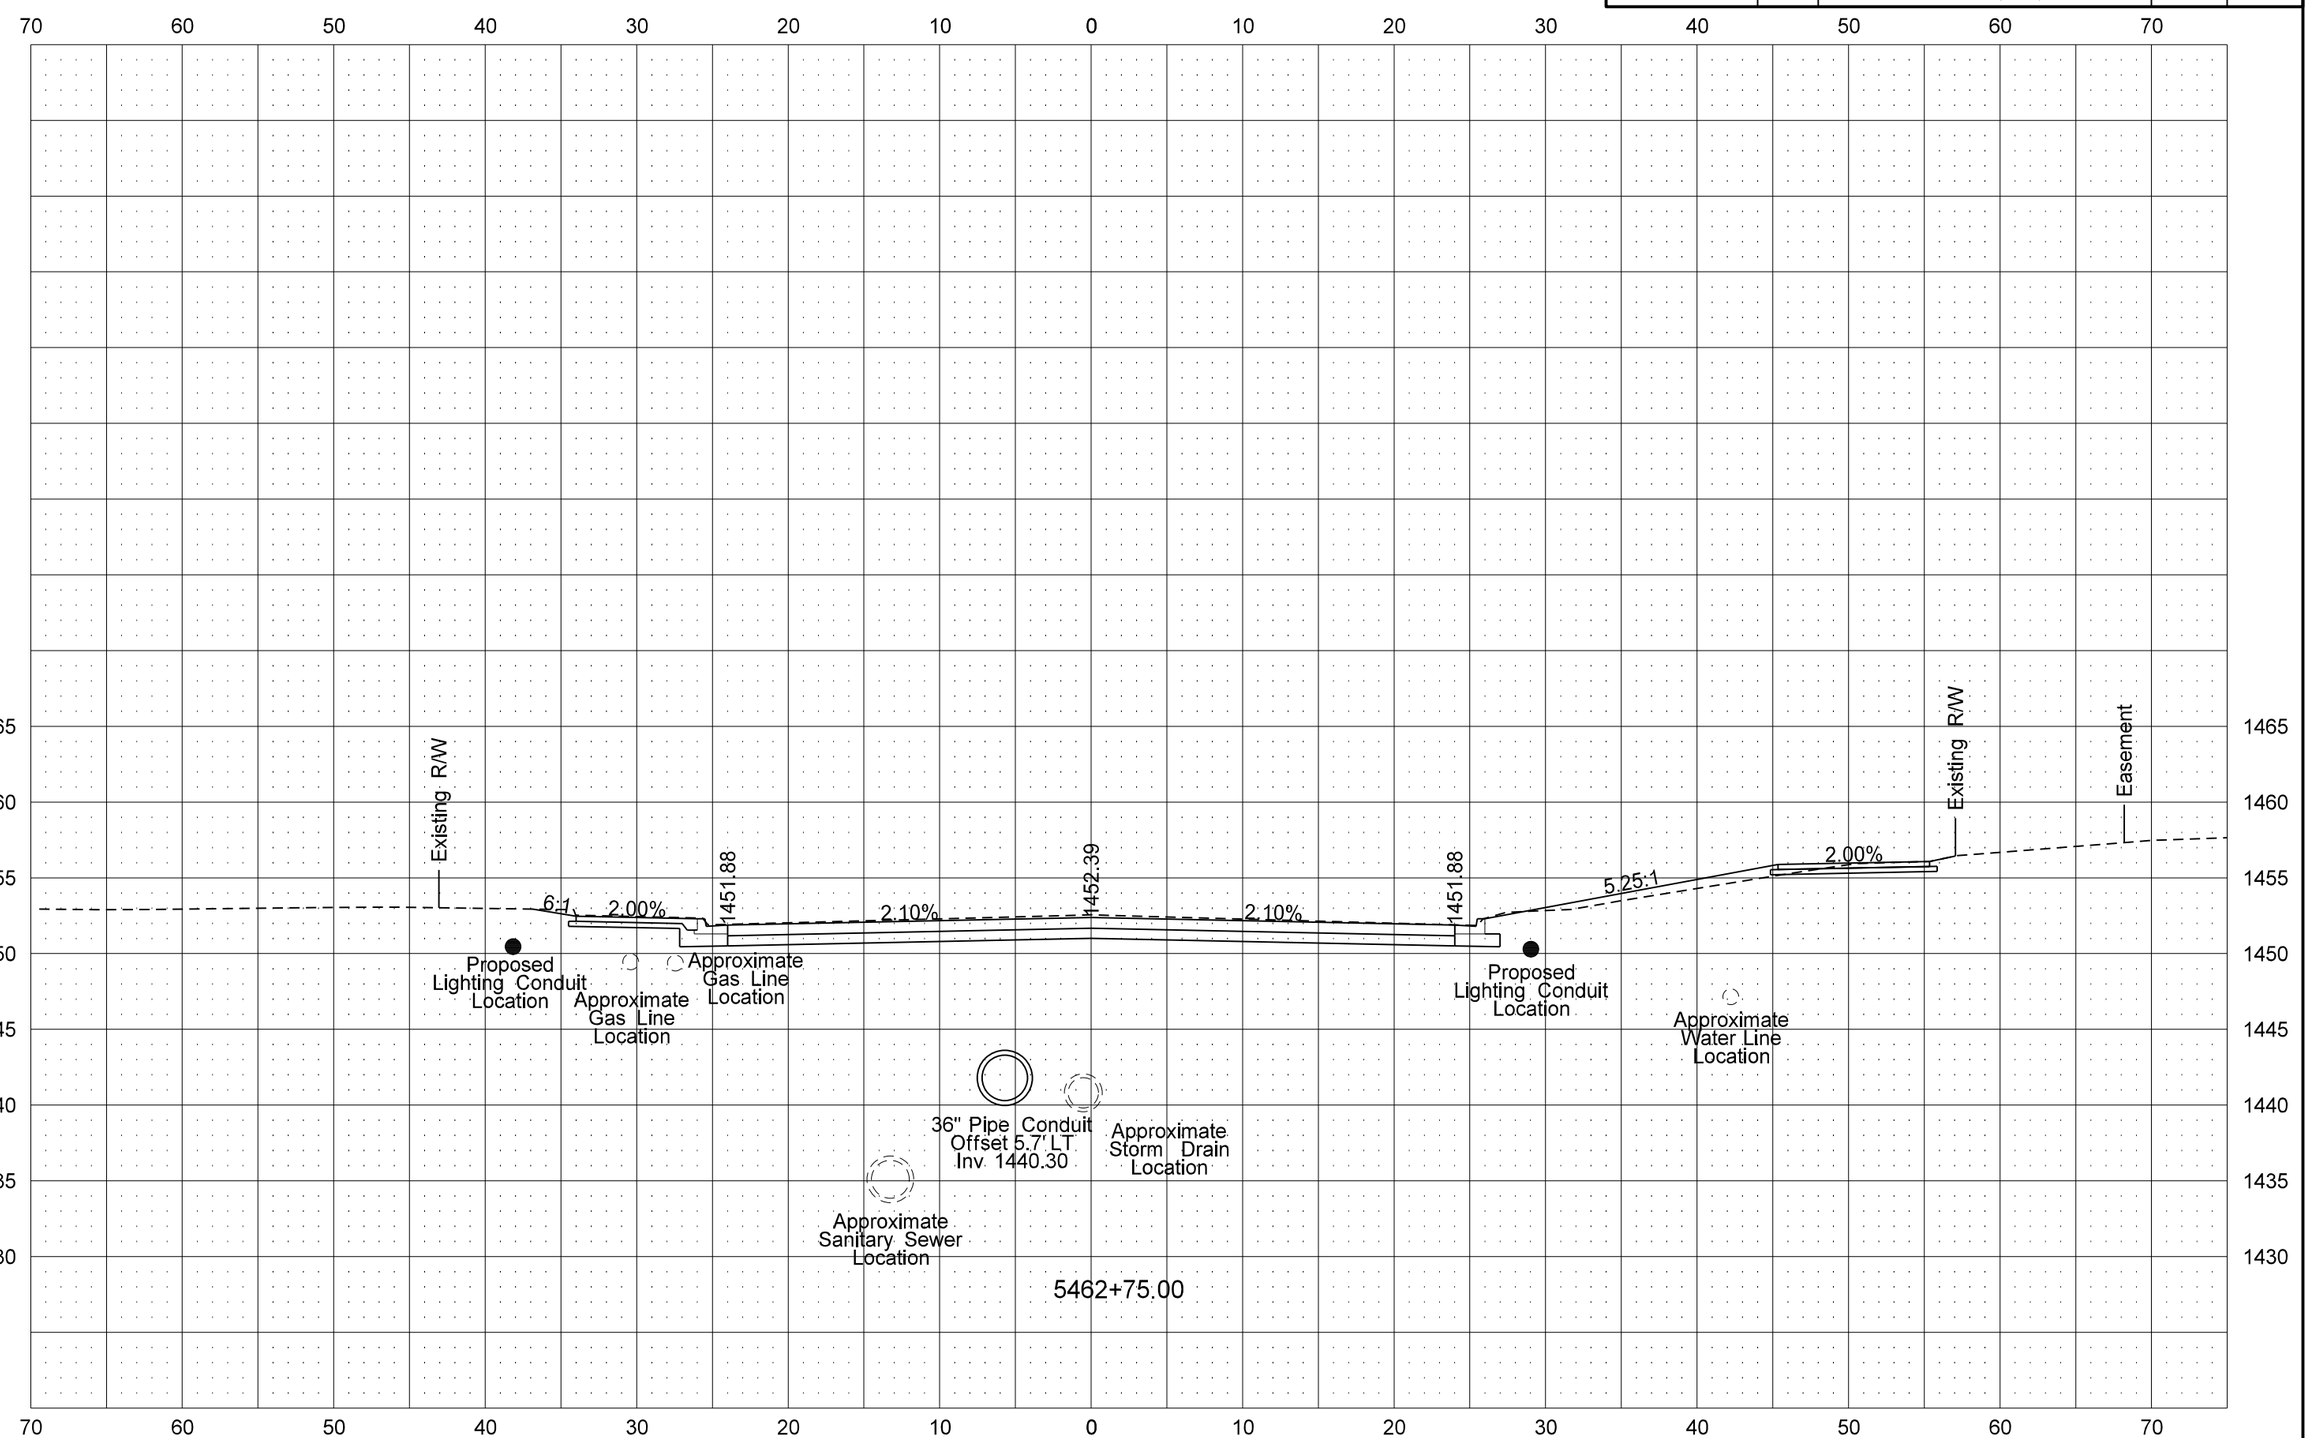

STATE	PROJECT NO.	SECTION NO.	SHEET NO.
ND	NHU-3-020(074)103	200	47

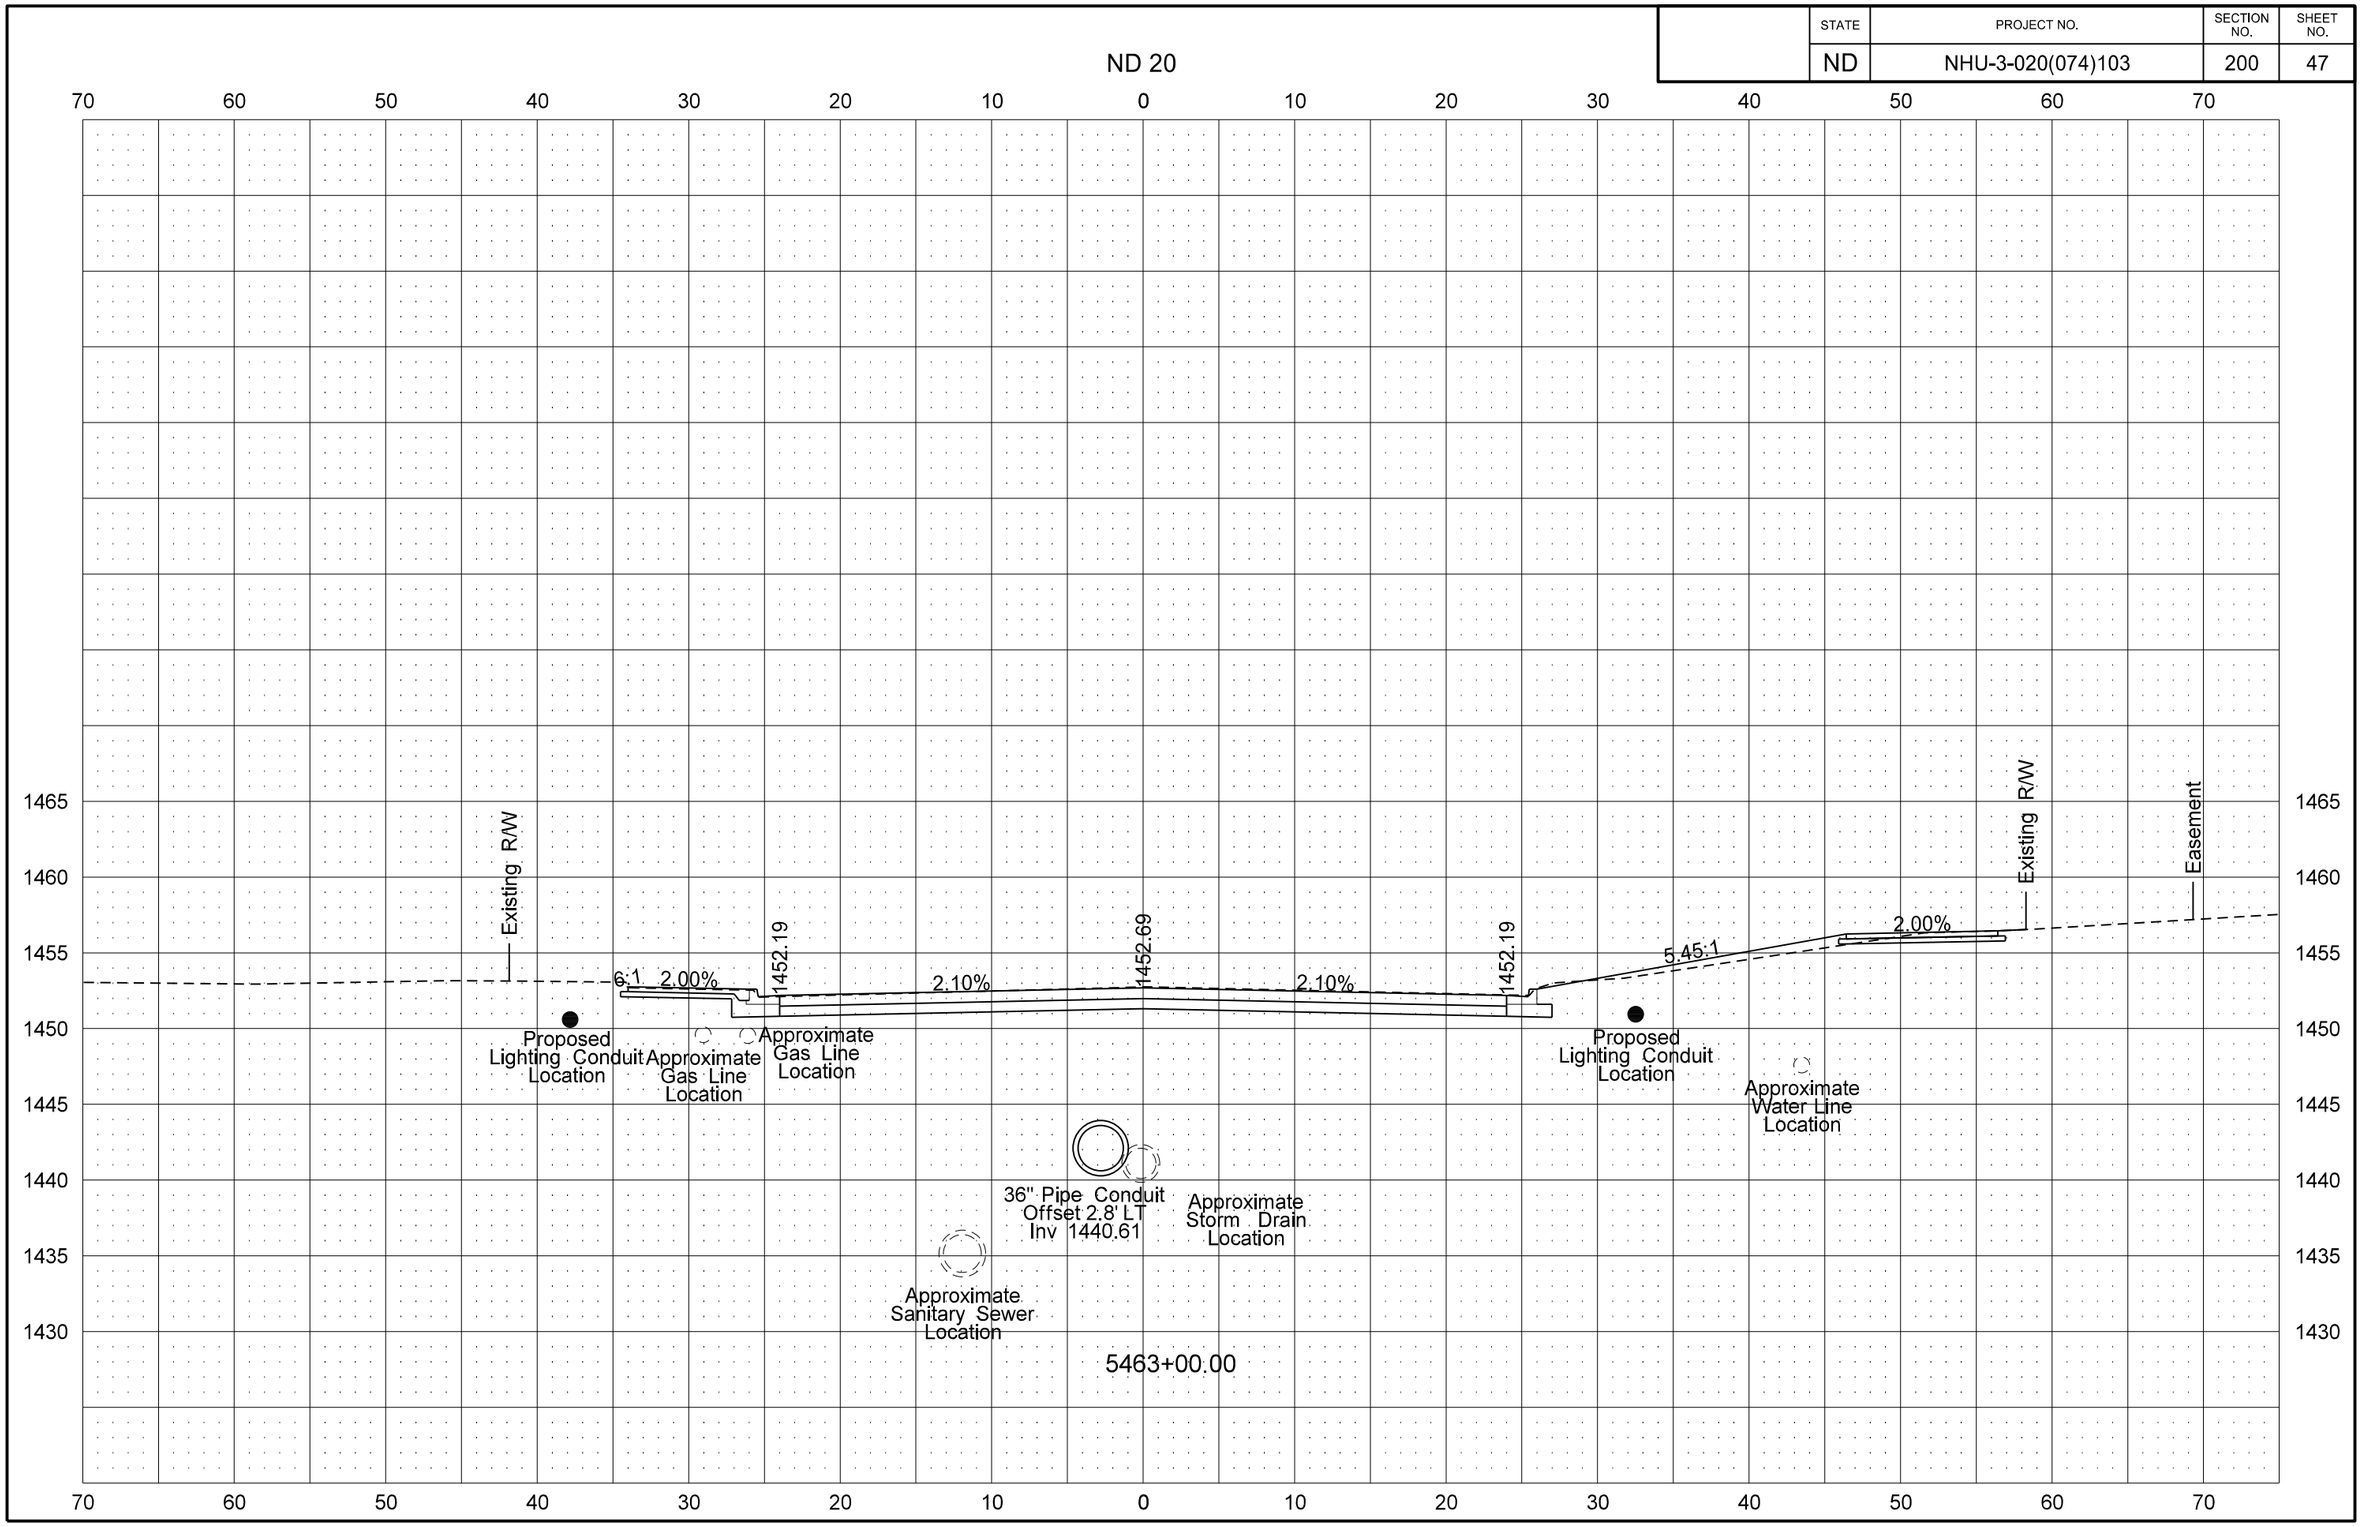

8/14/2016 11:18:10 PM taylorolson \\vcty-files01\J\trans\5211102\CADD\30020103.074\Design\Plans - ML\200\200XS_001_ND20.dgn

STATE	PROJECT NO.	SECTION NO.	SHEET NO.
ND	NHU-3-020(074)103	200	48

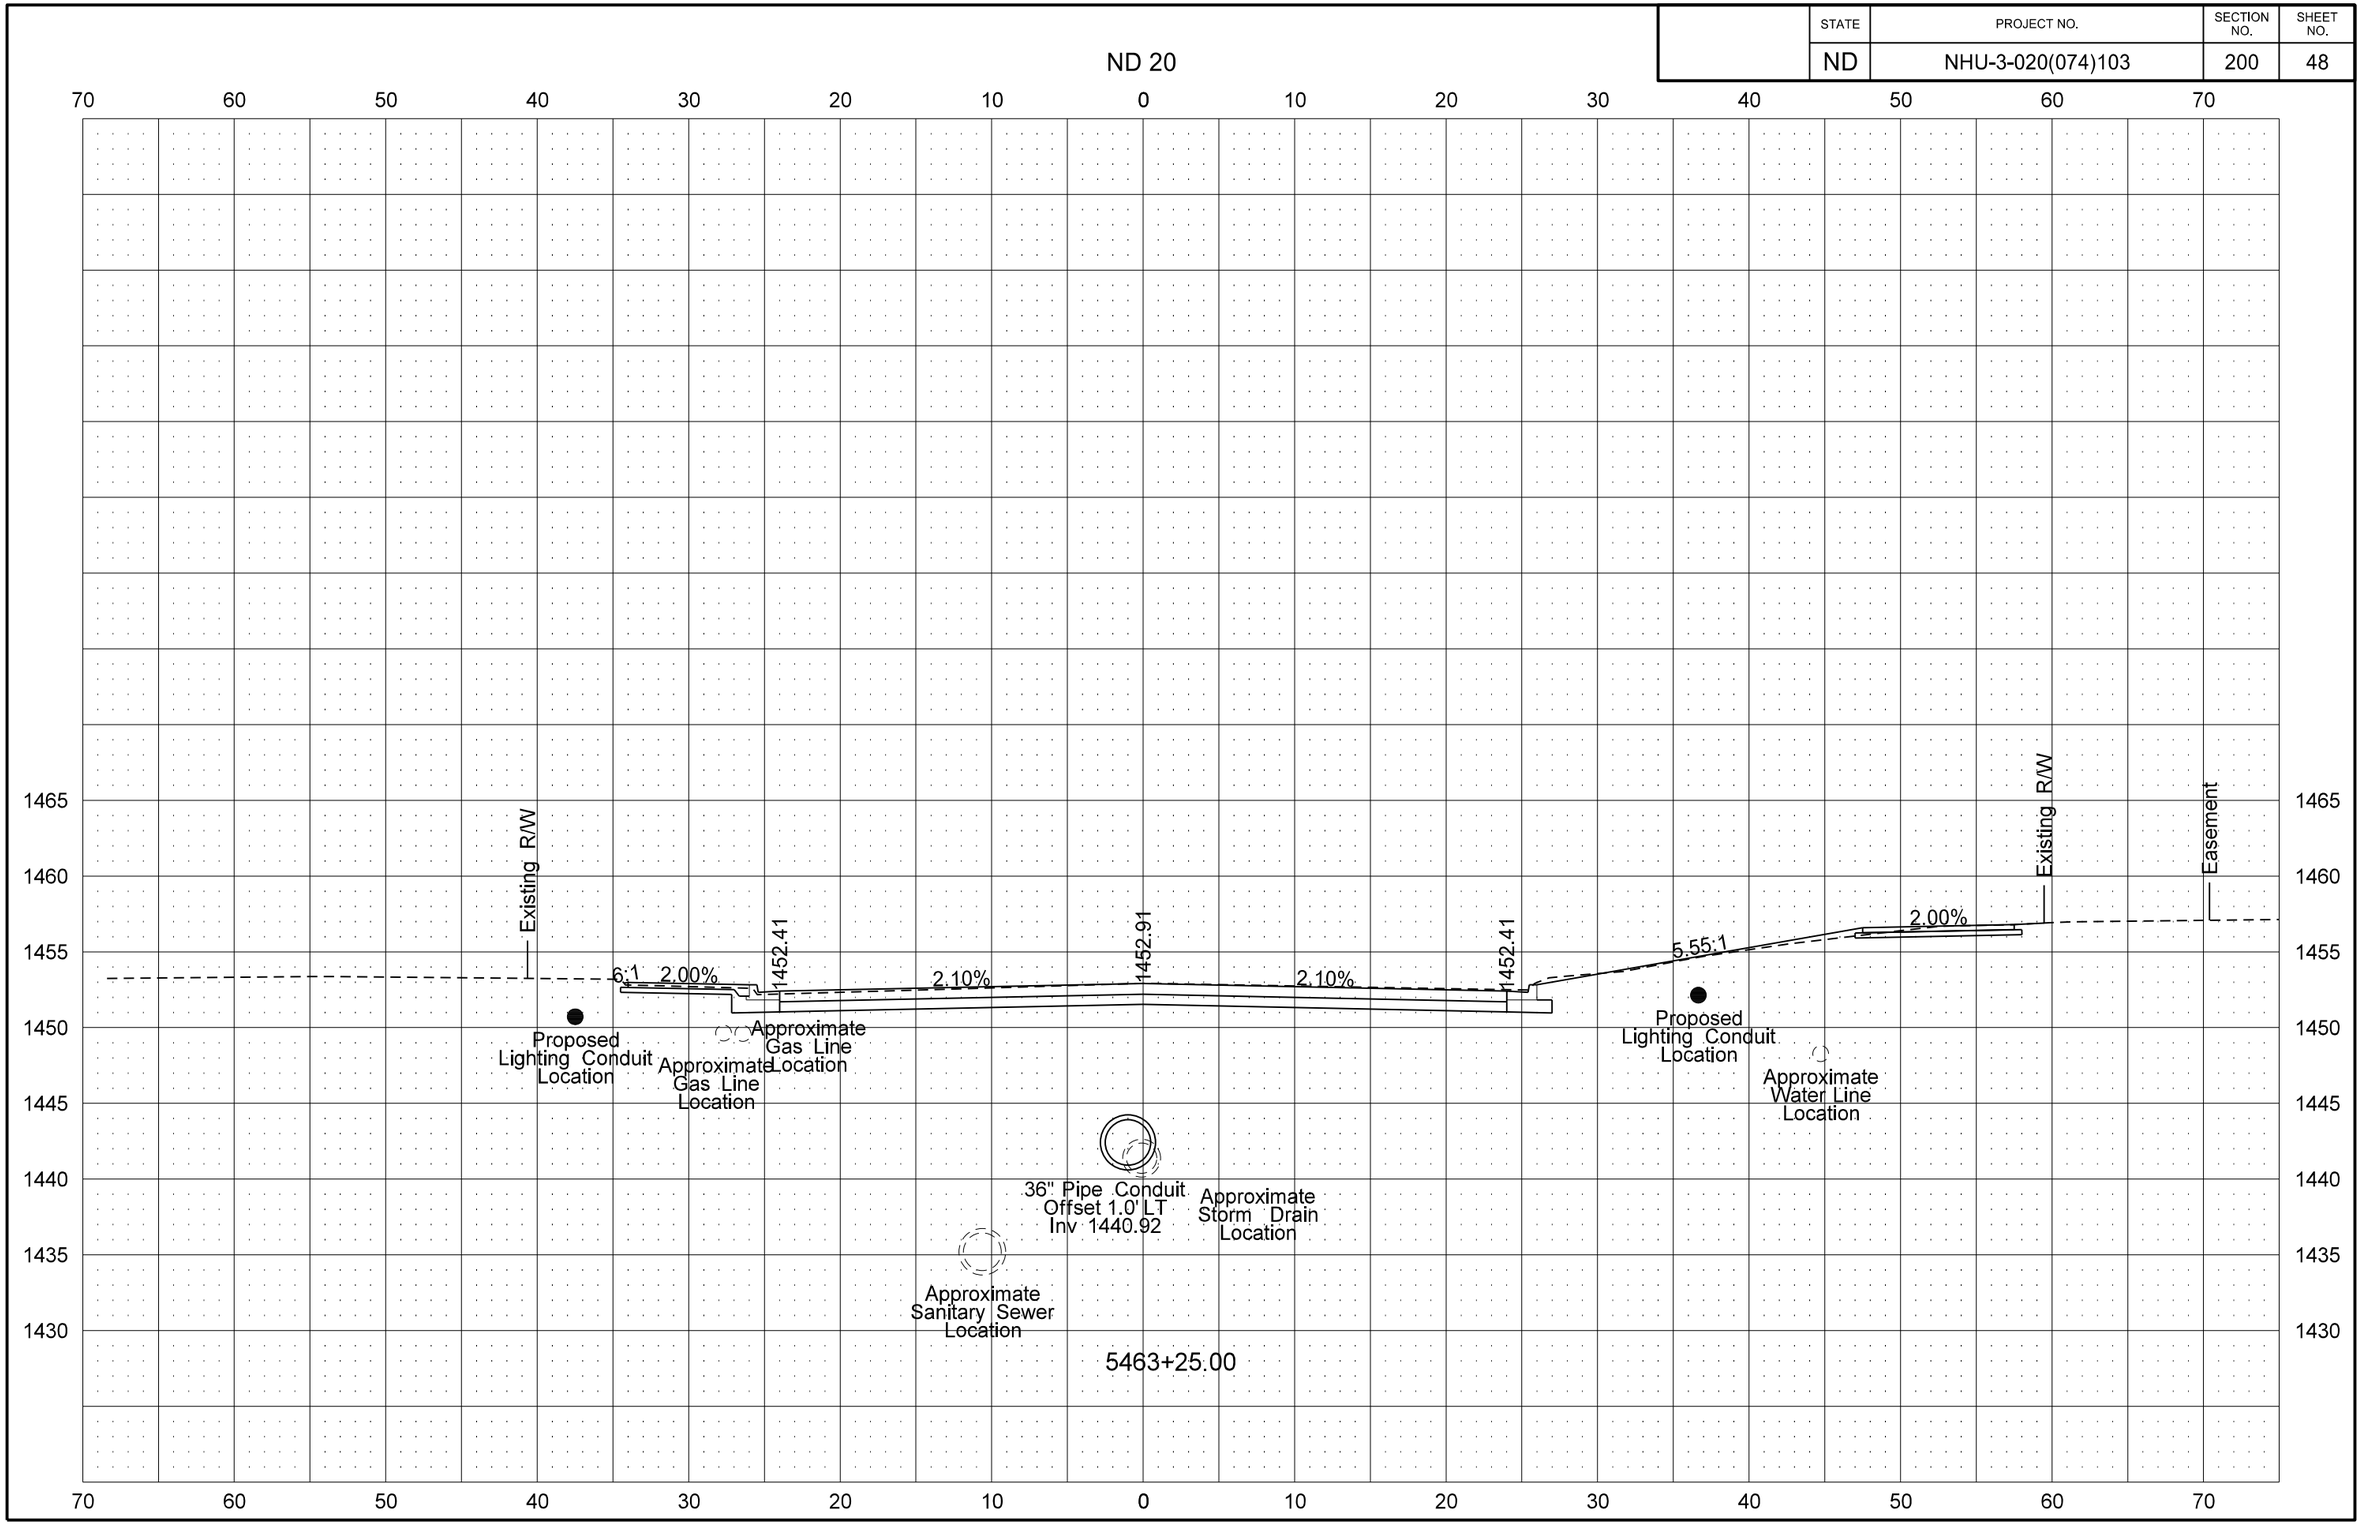

8/14/2016 11:18:11 PM taylorolson \\vcty-files01\J\trans\5211102\CADD\30020103.074\Design\Plans - ML\200\200XS_001_ND20.dgn

STATE	PROJECT NO.	SECTION NO.	SHEET NO.
ND	NHU-3-020(074)103	200	49

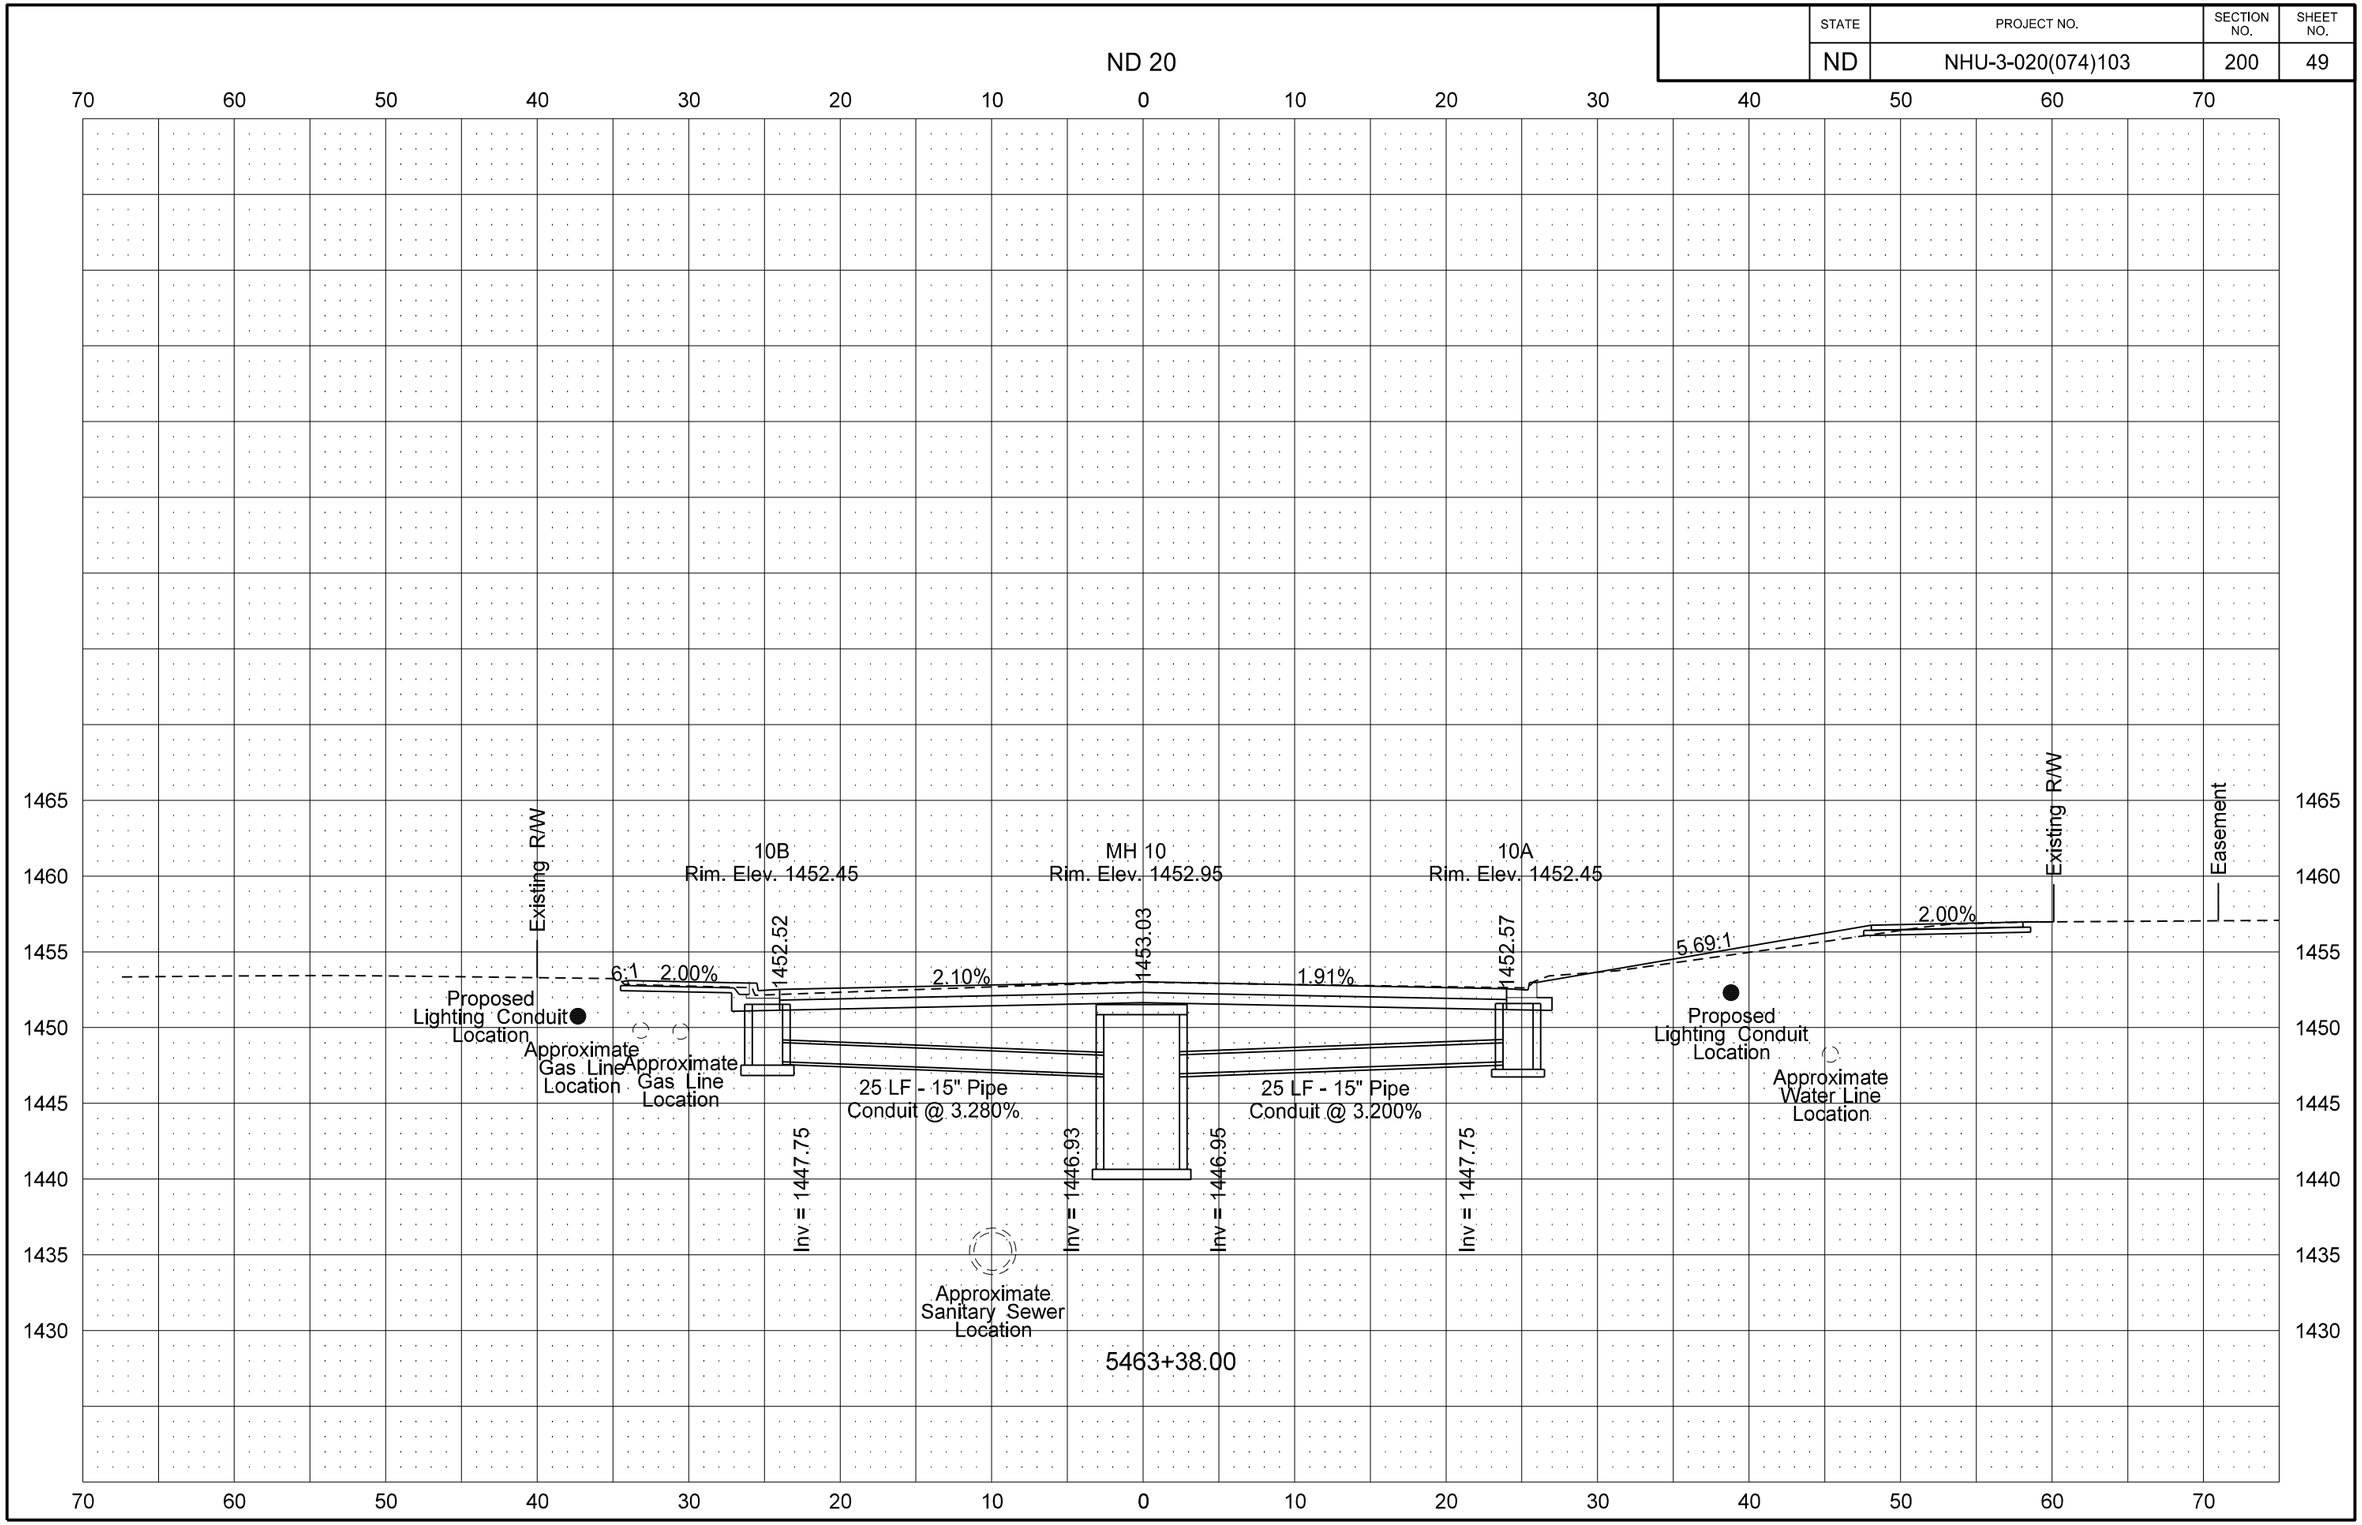

STATE	PROJECT NO.	SECTION NO.	SHEET NO.
ND	NHU-3-020(074)103	200	50

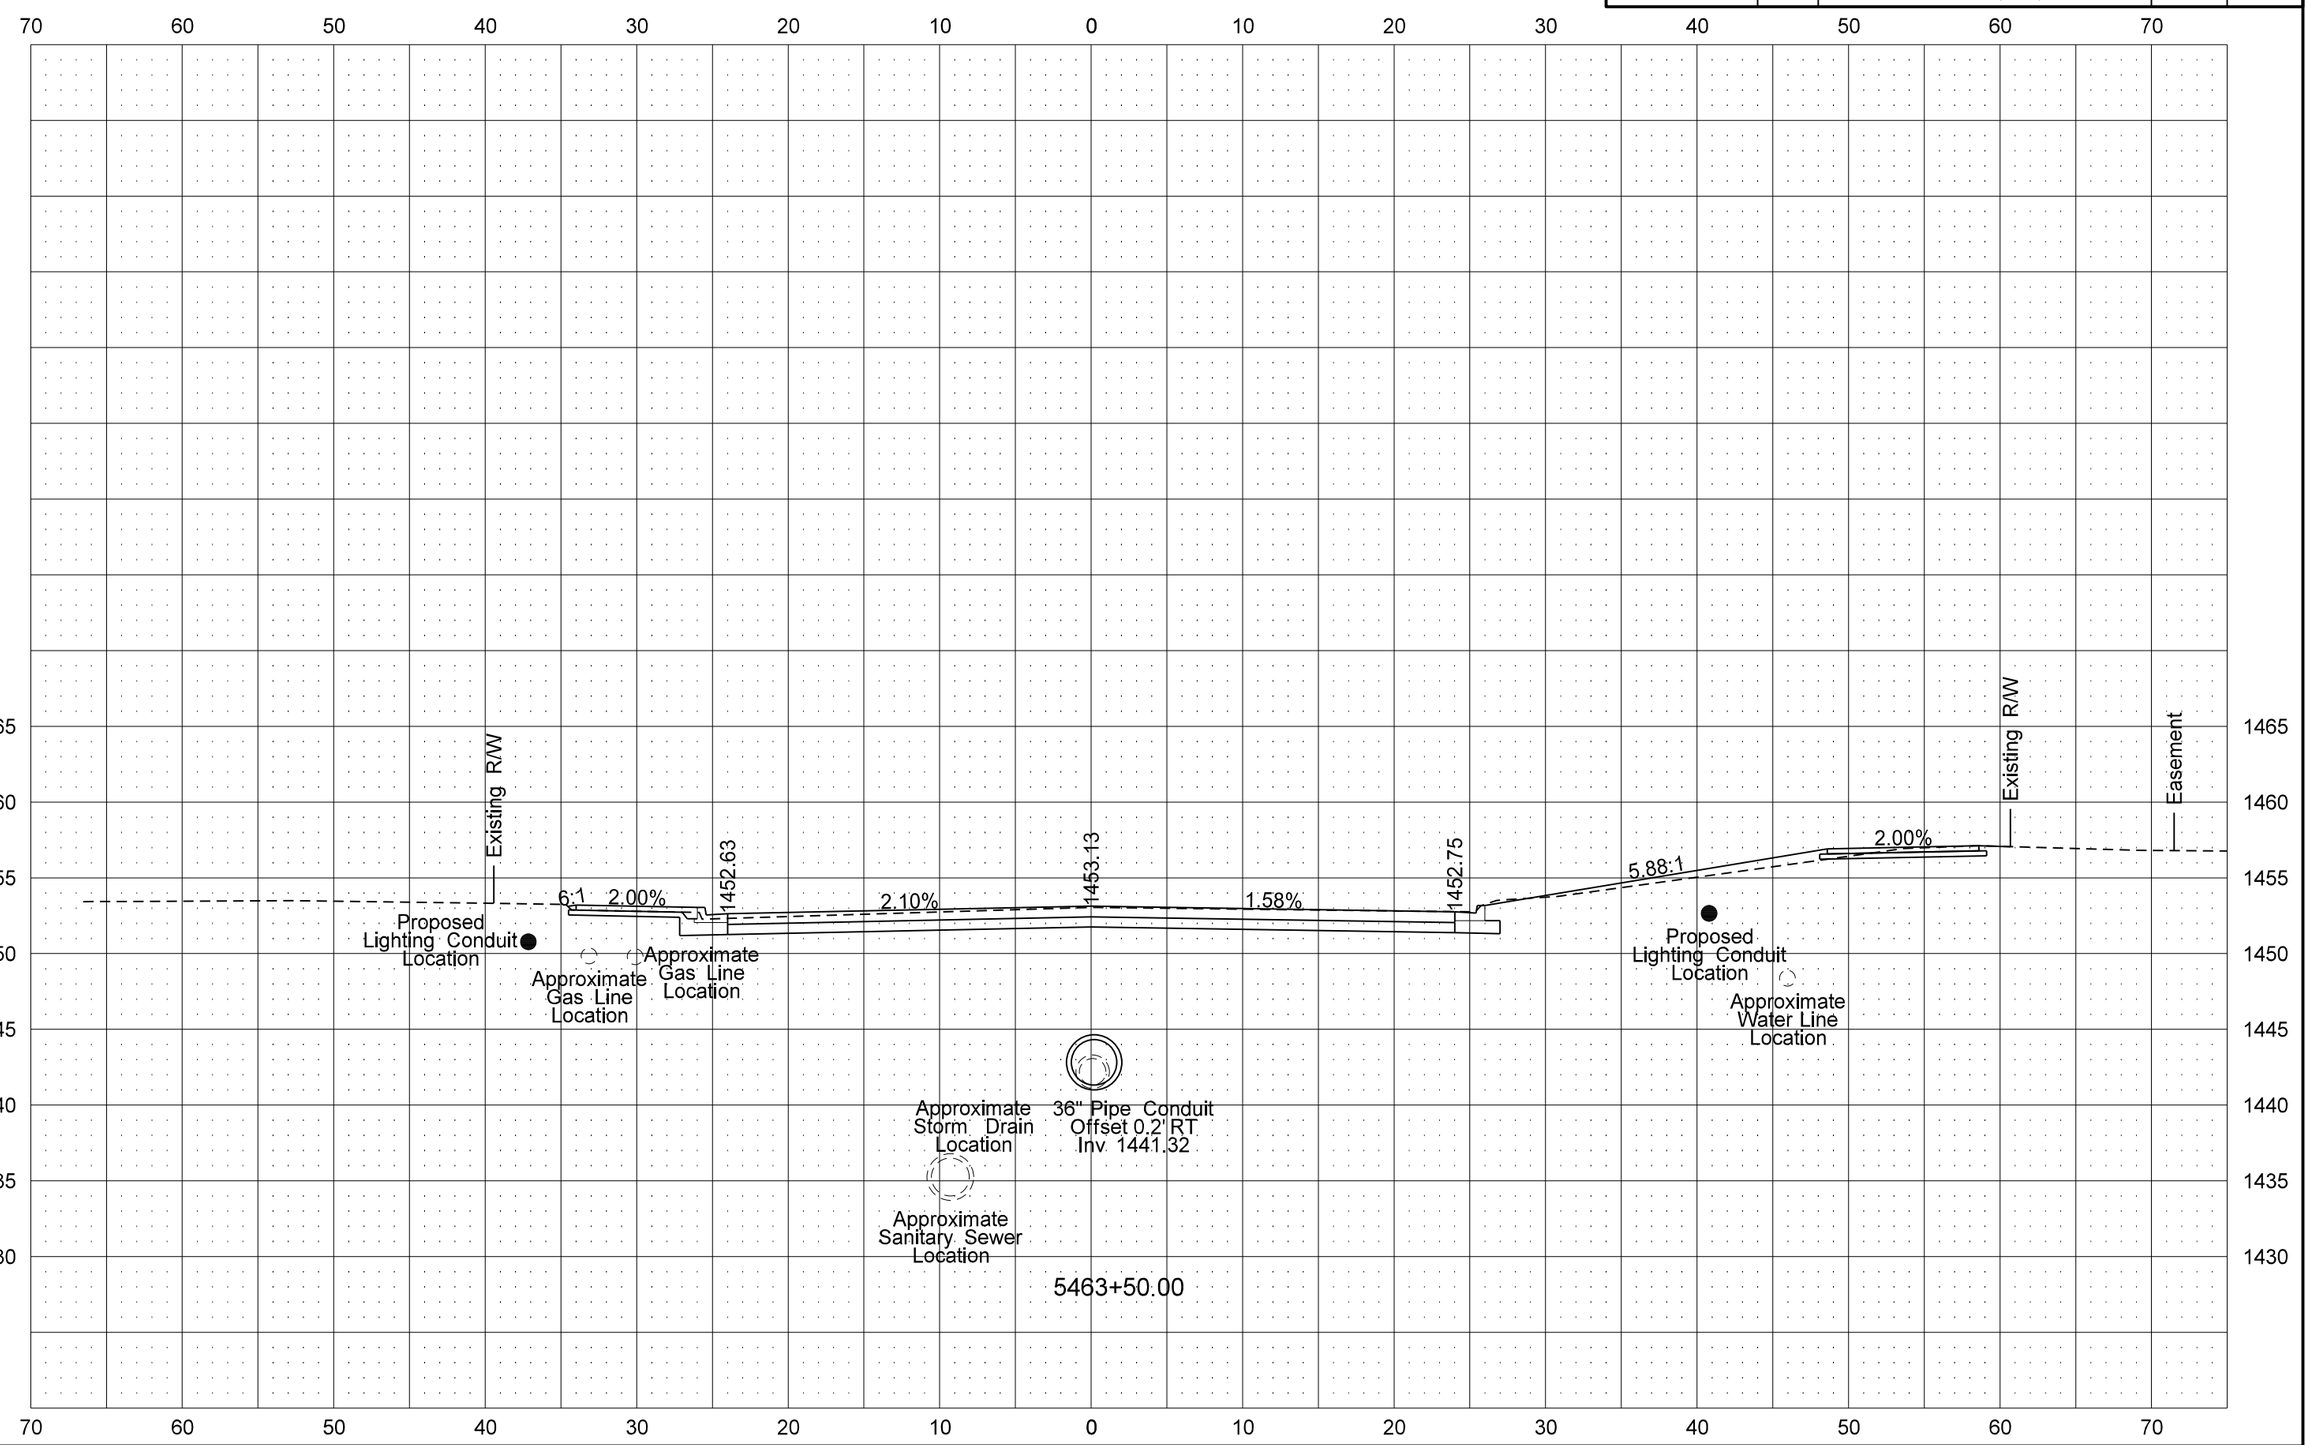

STATE	PROJECT NO.	SECTION NO.	SHEET NO.
ND	NHU-3-020(074)103	200	51

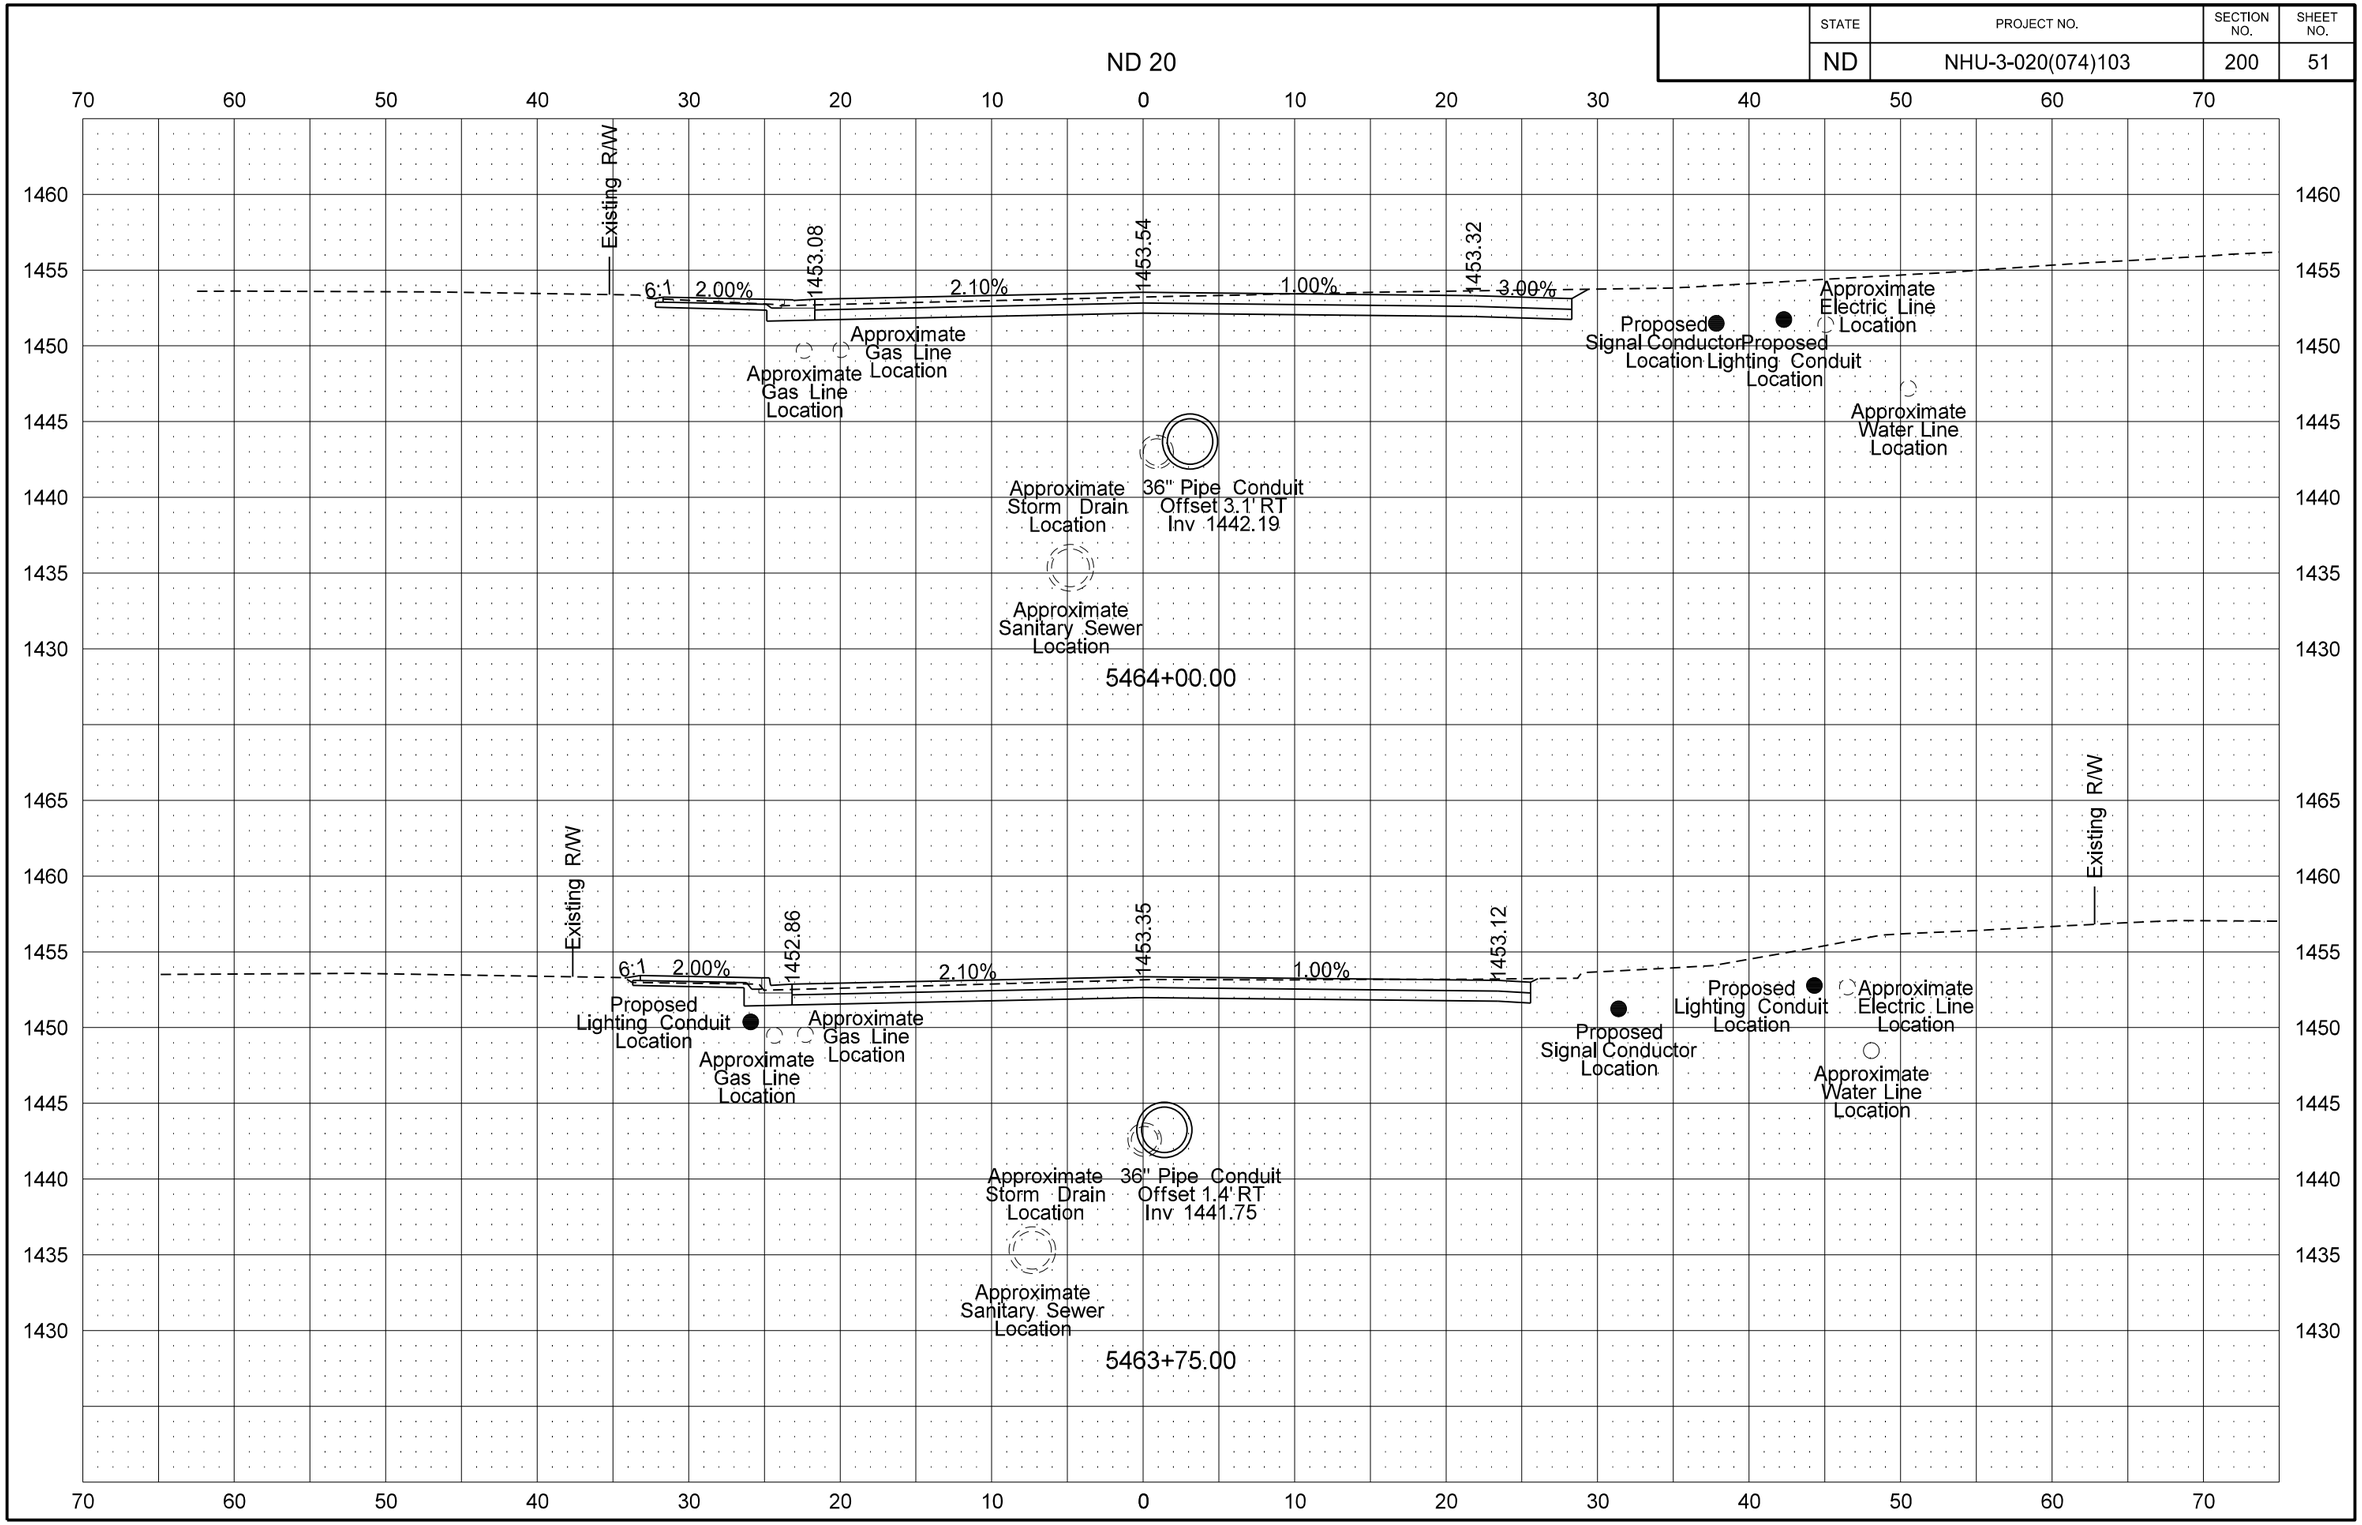

STATE	PROJECT NO.	SECTION NO.	SHEET NO.
ND	NHU-3-020(074)103	200	52

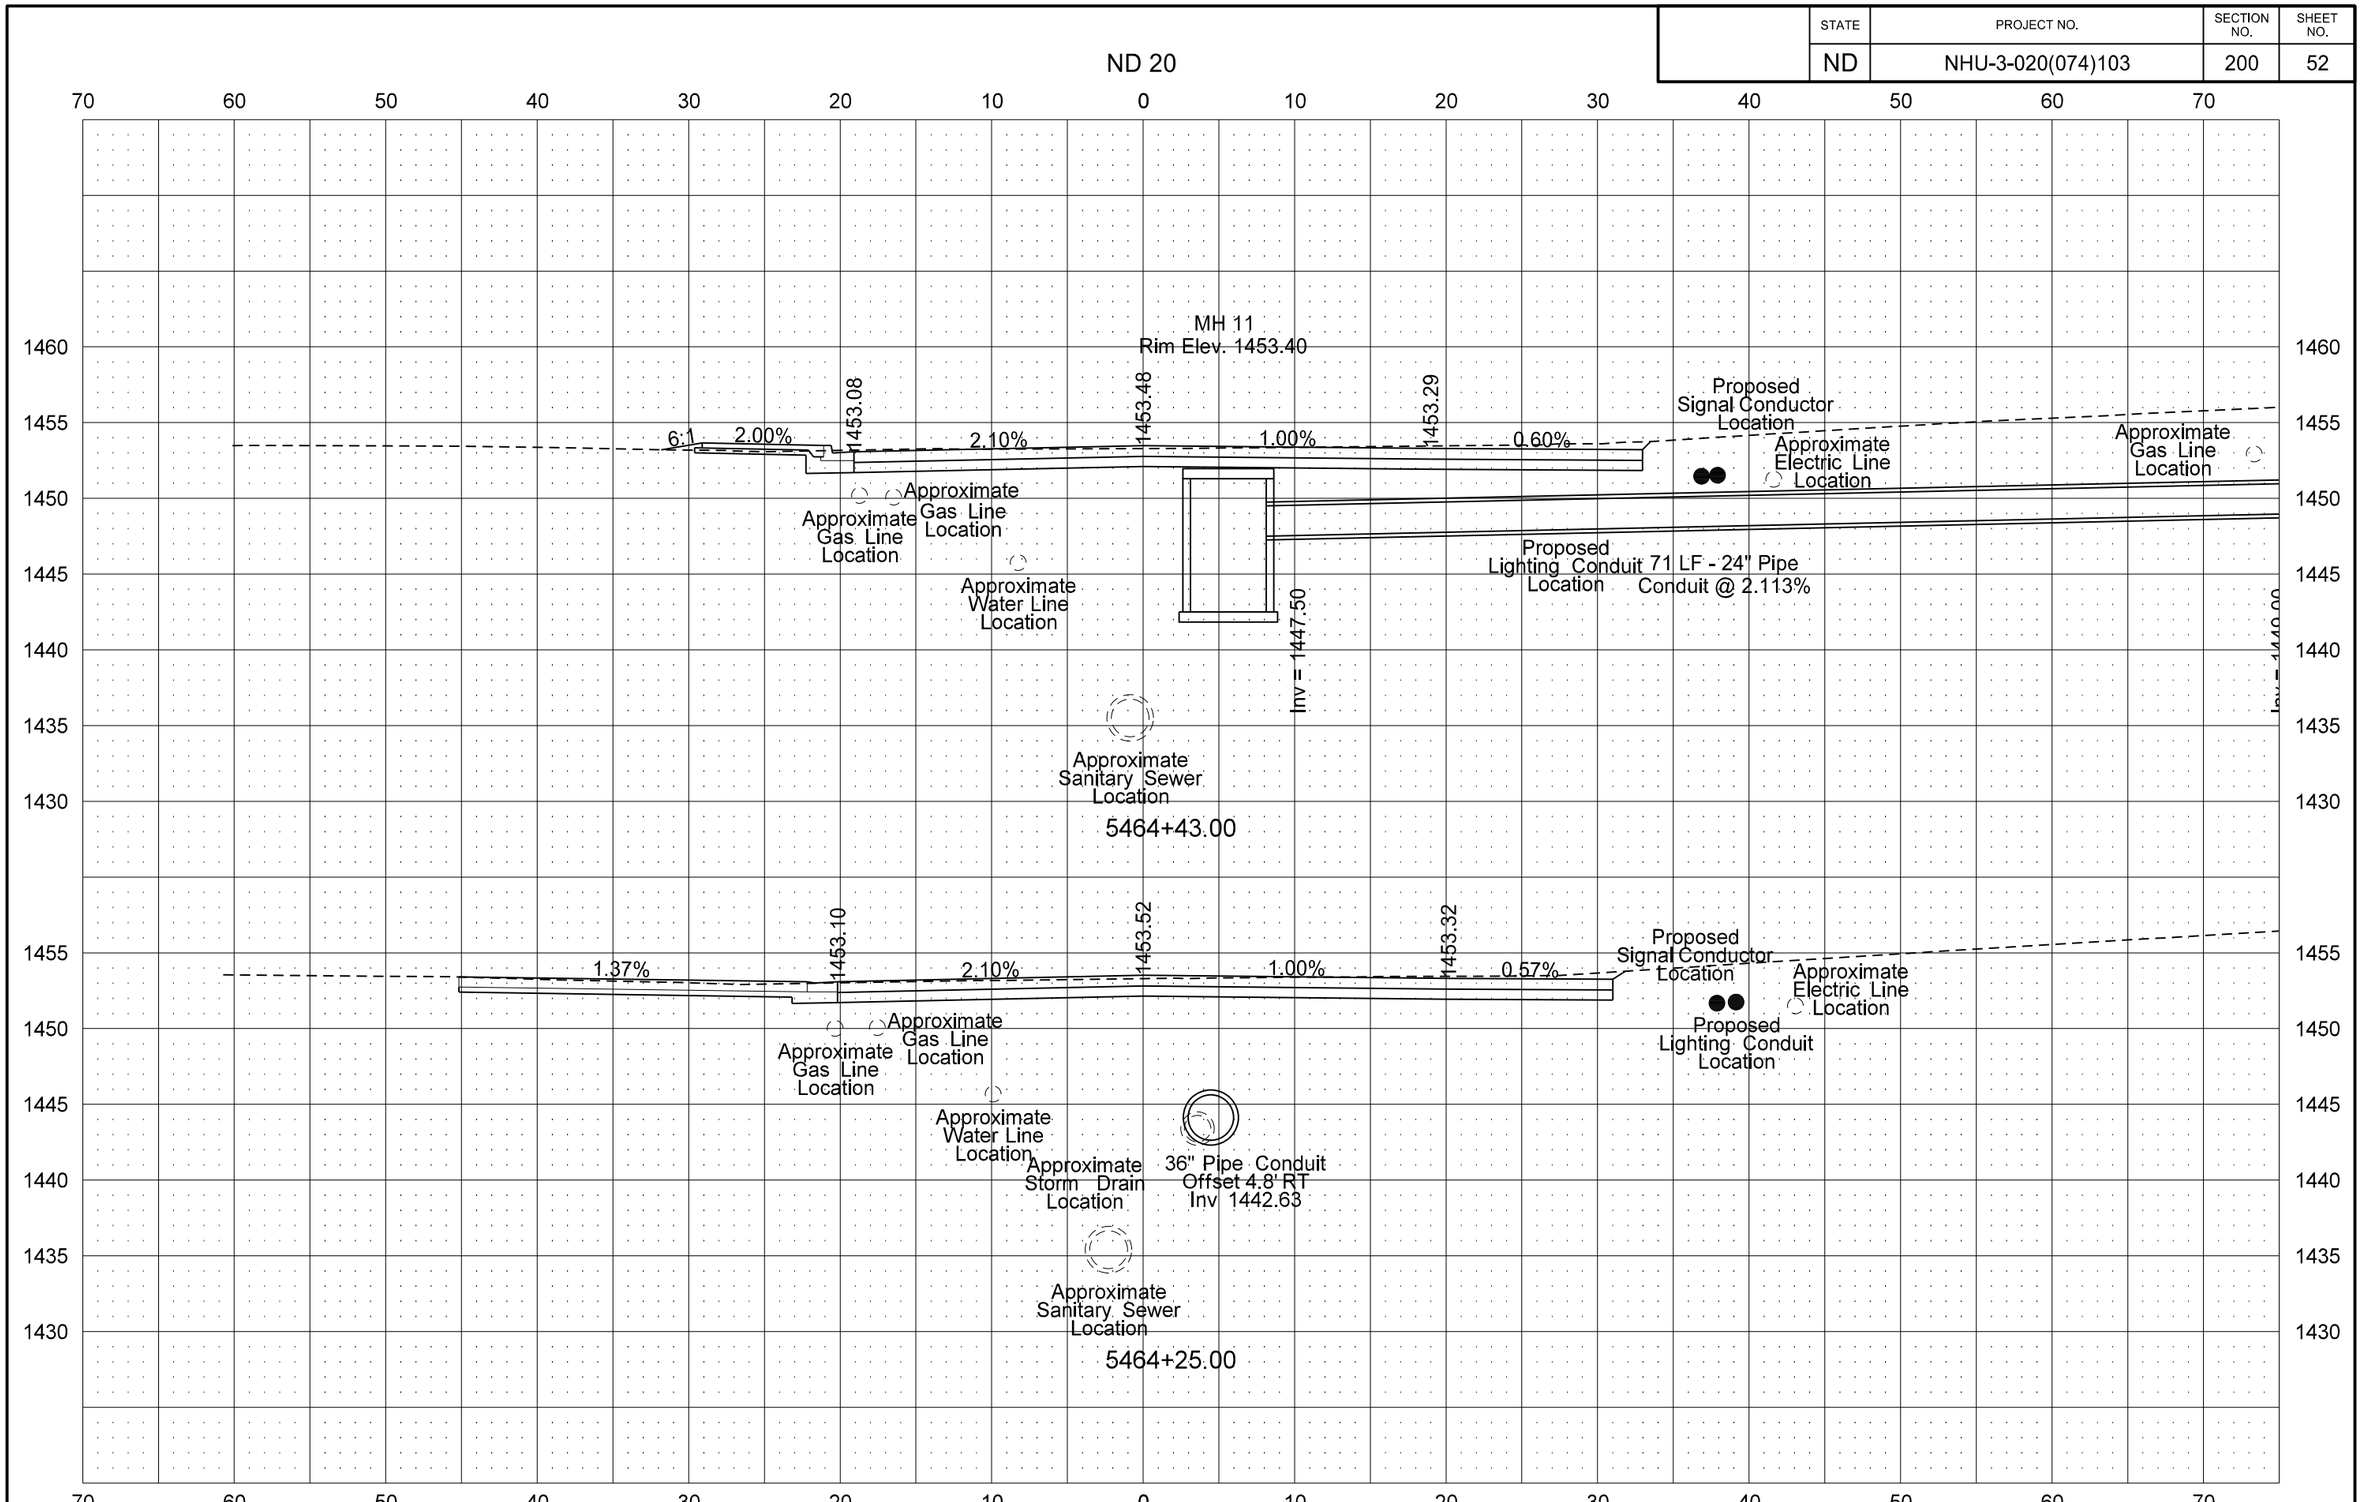

STATE	PROJECT NO.	SECTION NO.	SHEET NO.
ND	NHU-3-020(074)103	200	53

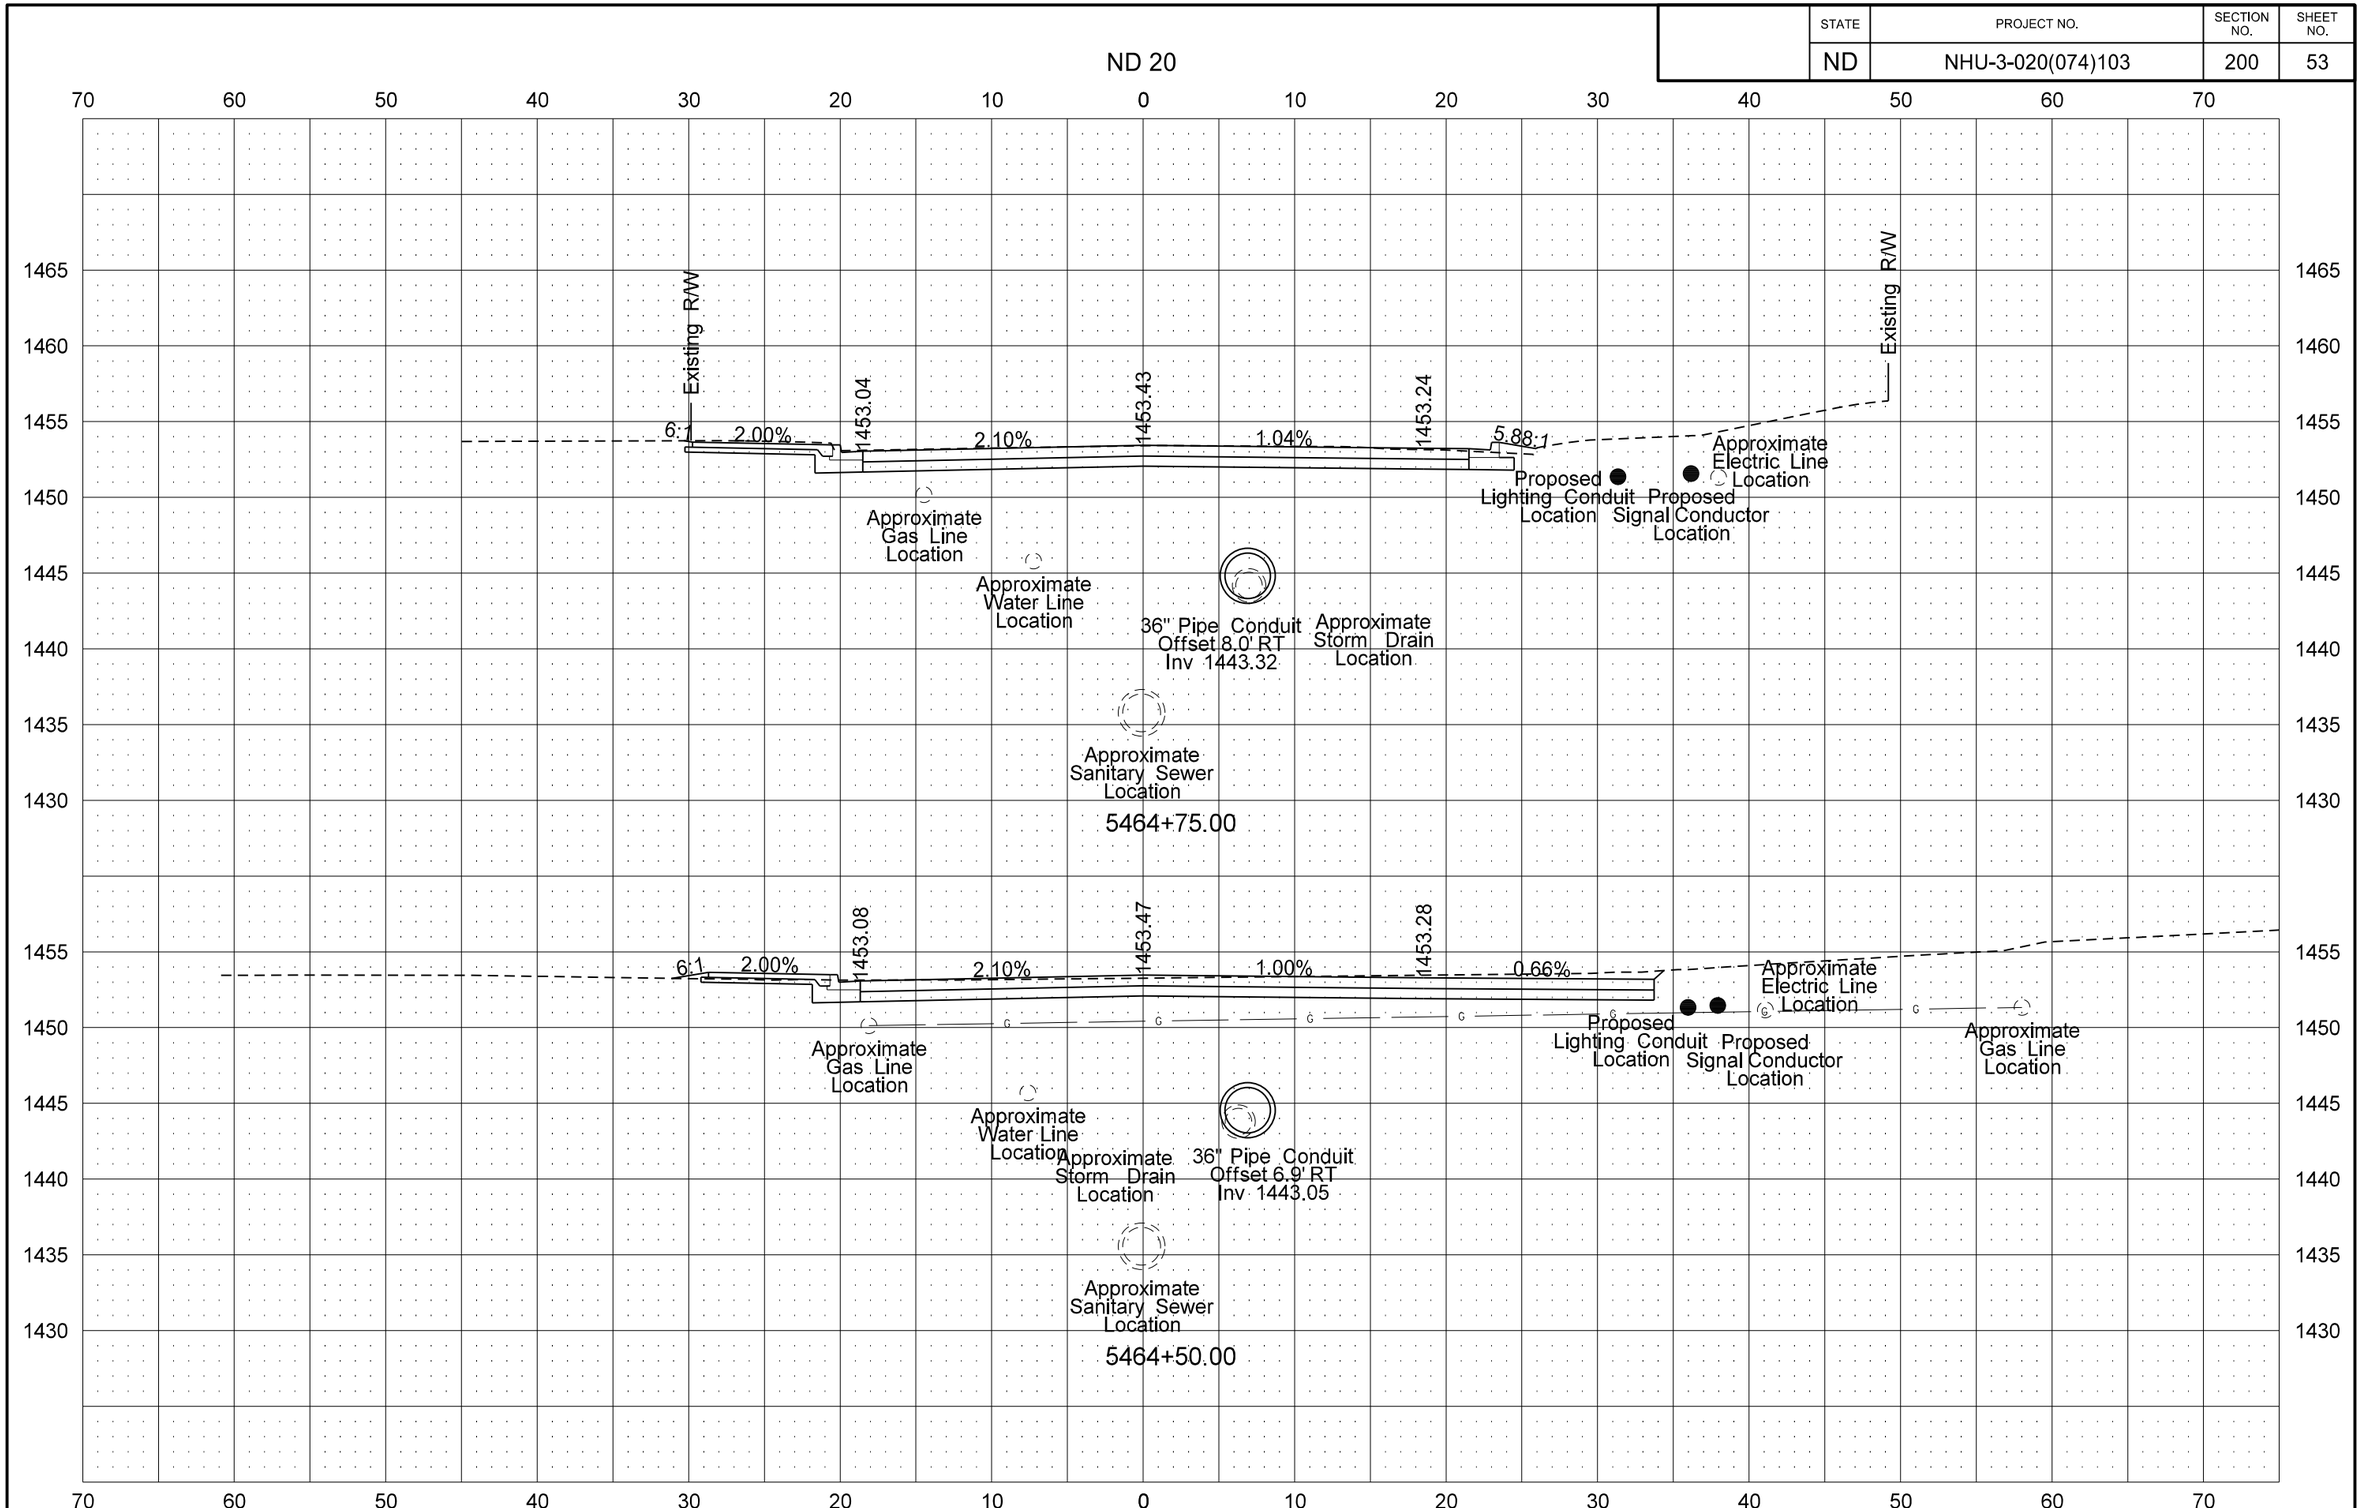

STATE	PROJECT NO.	SECTION NO.	SHEET NO.
ND	NHU-3-020(074)103	200	54

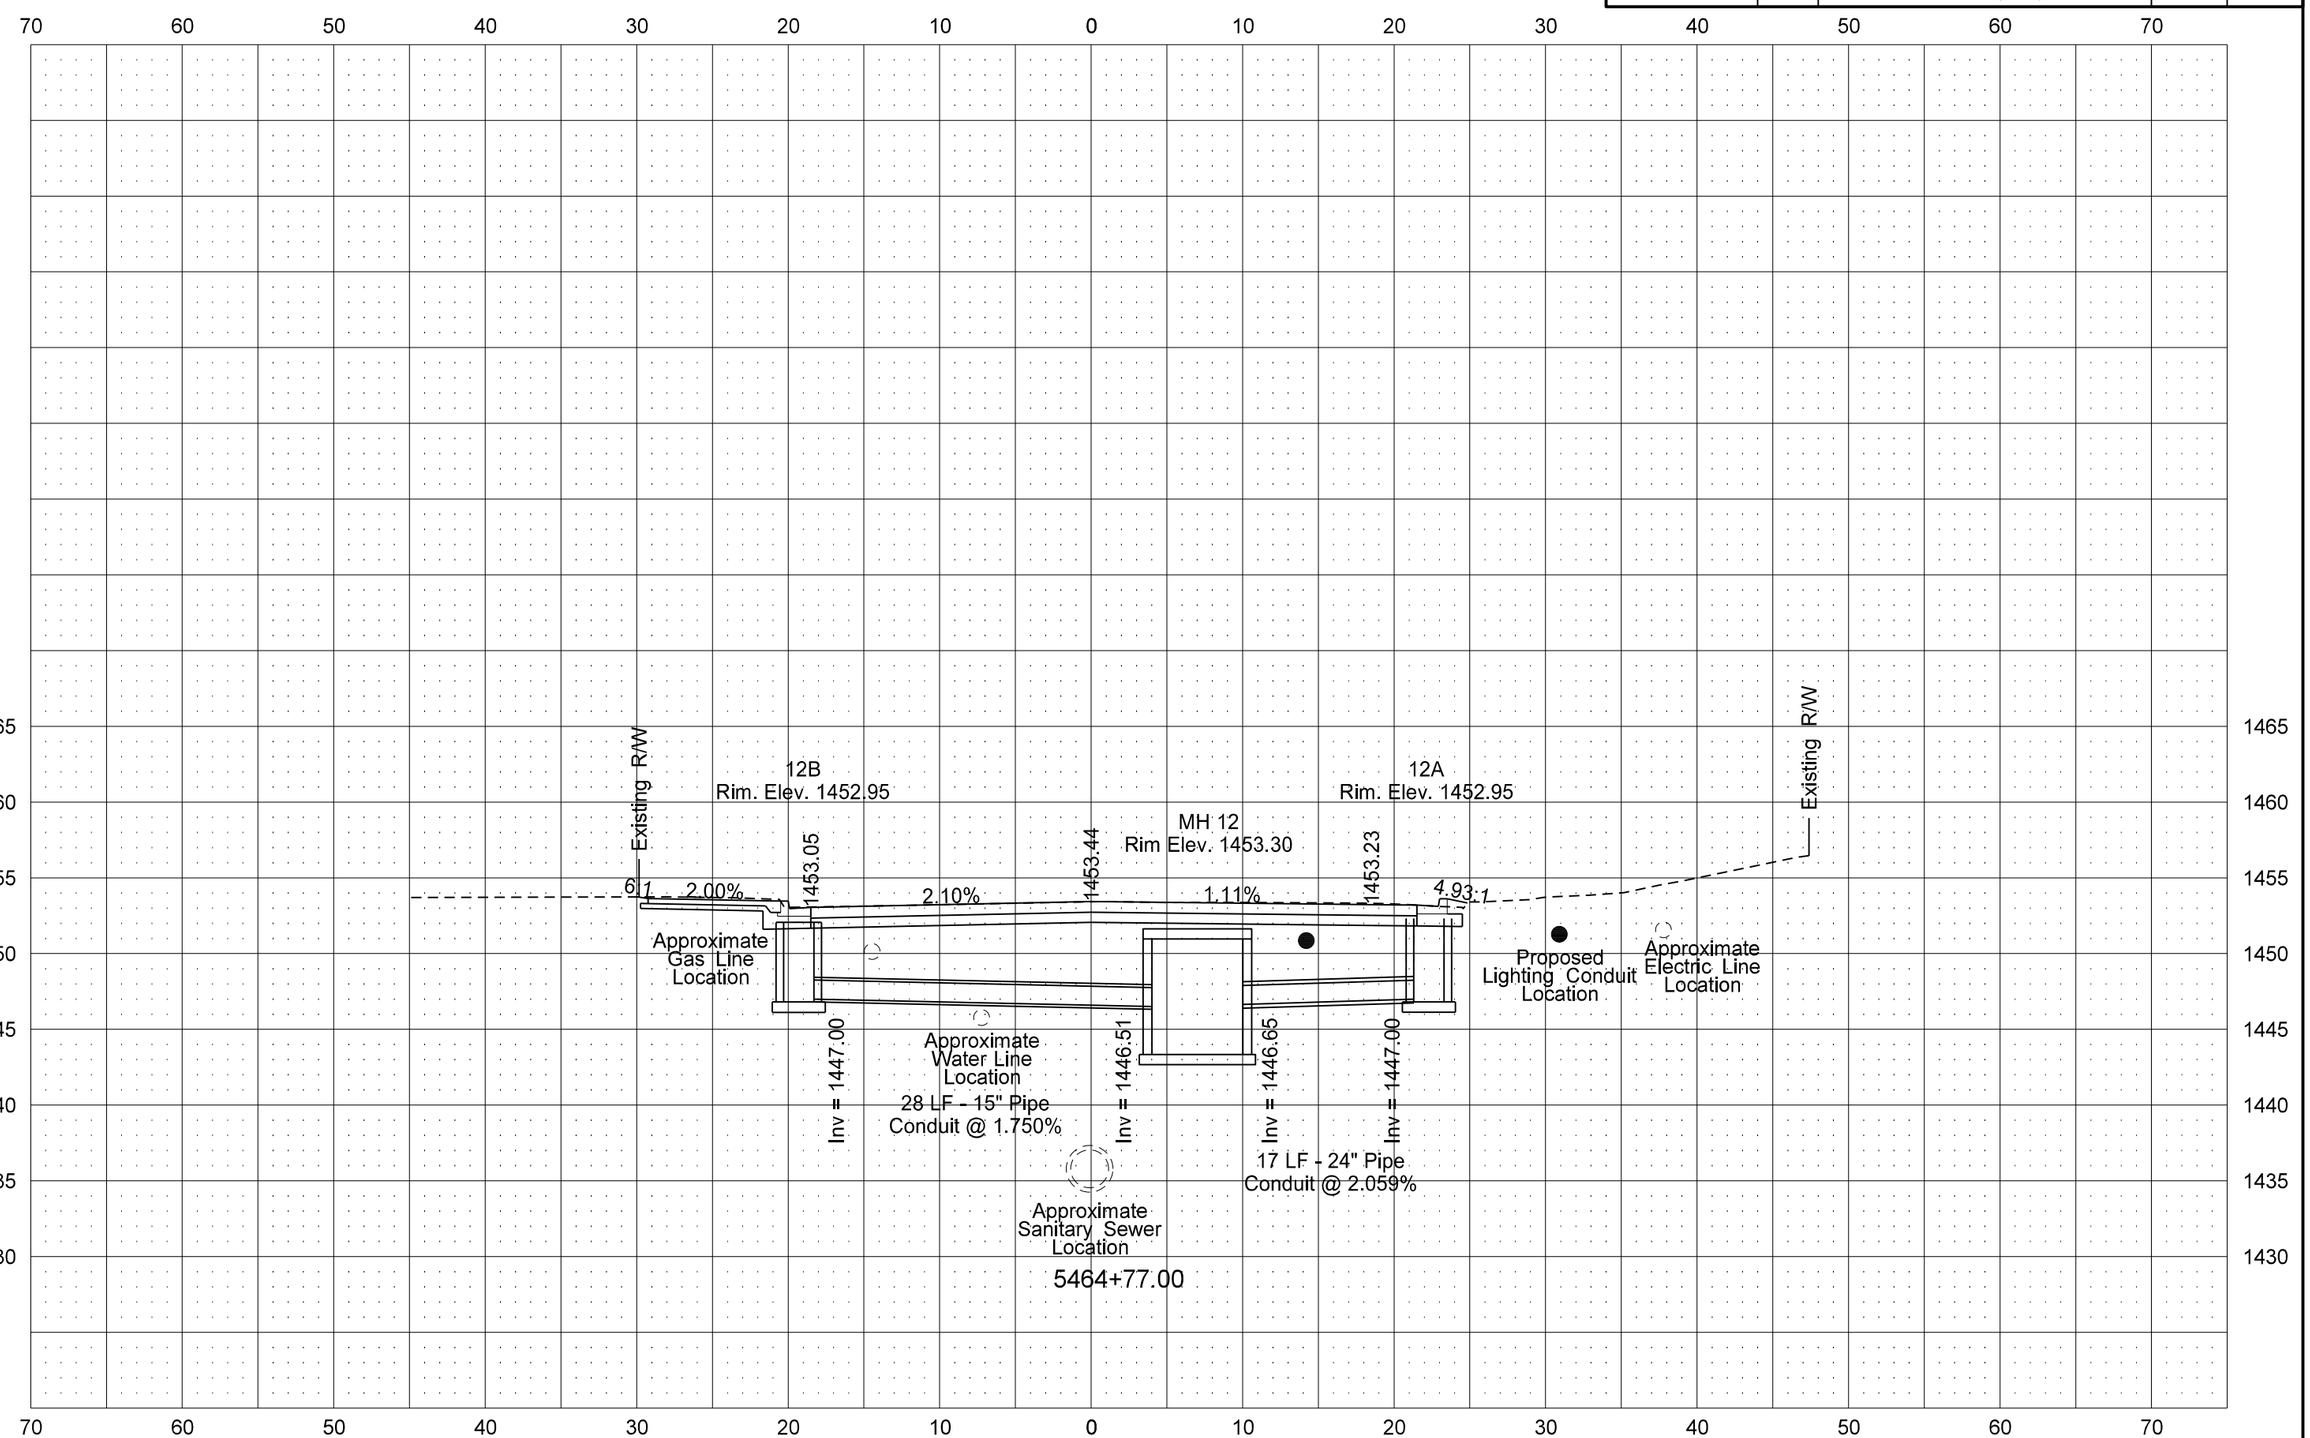

STATE	PROJECT NO.	SECTION NO.	SHEET NO.
ND	NHU-3-020(074)103	200	55

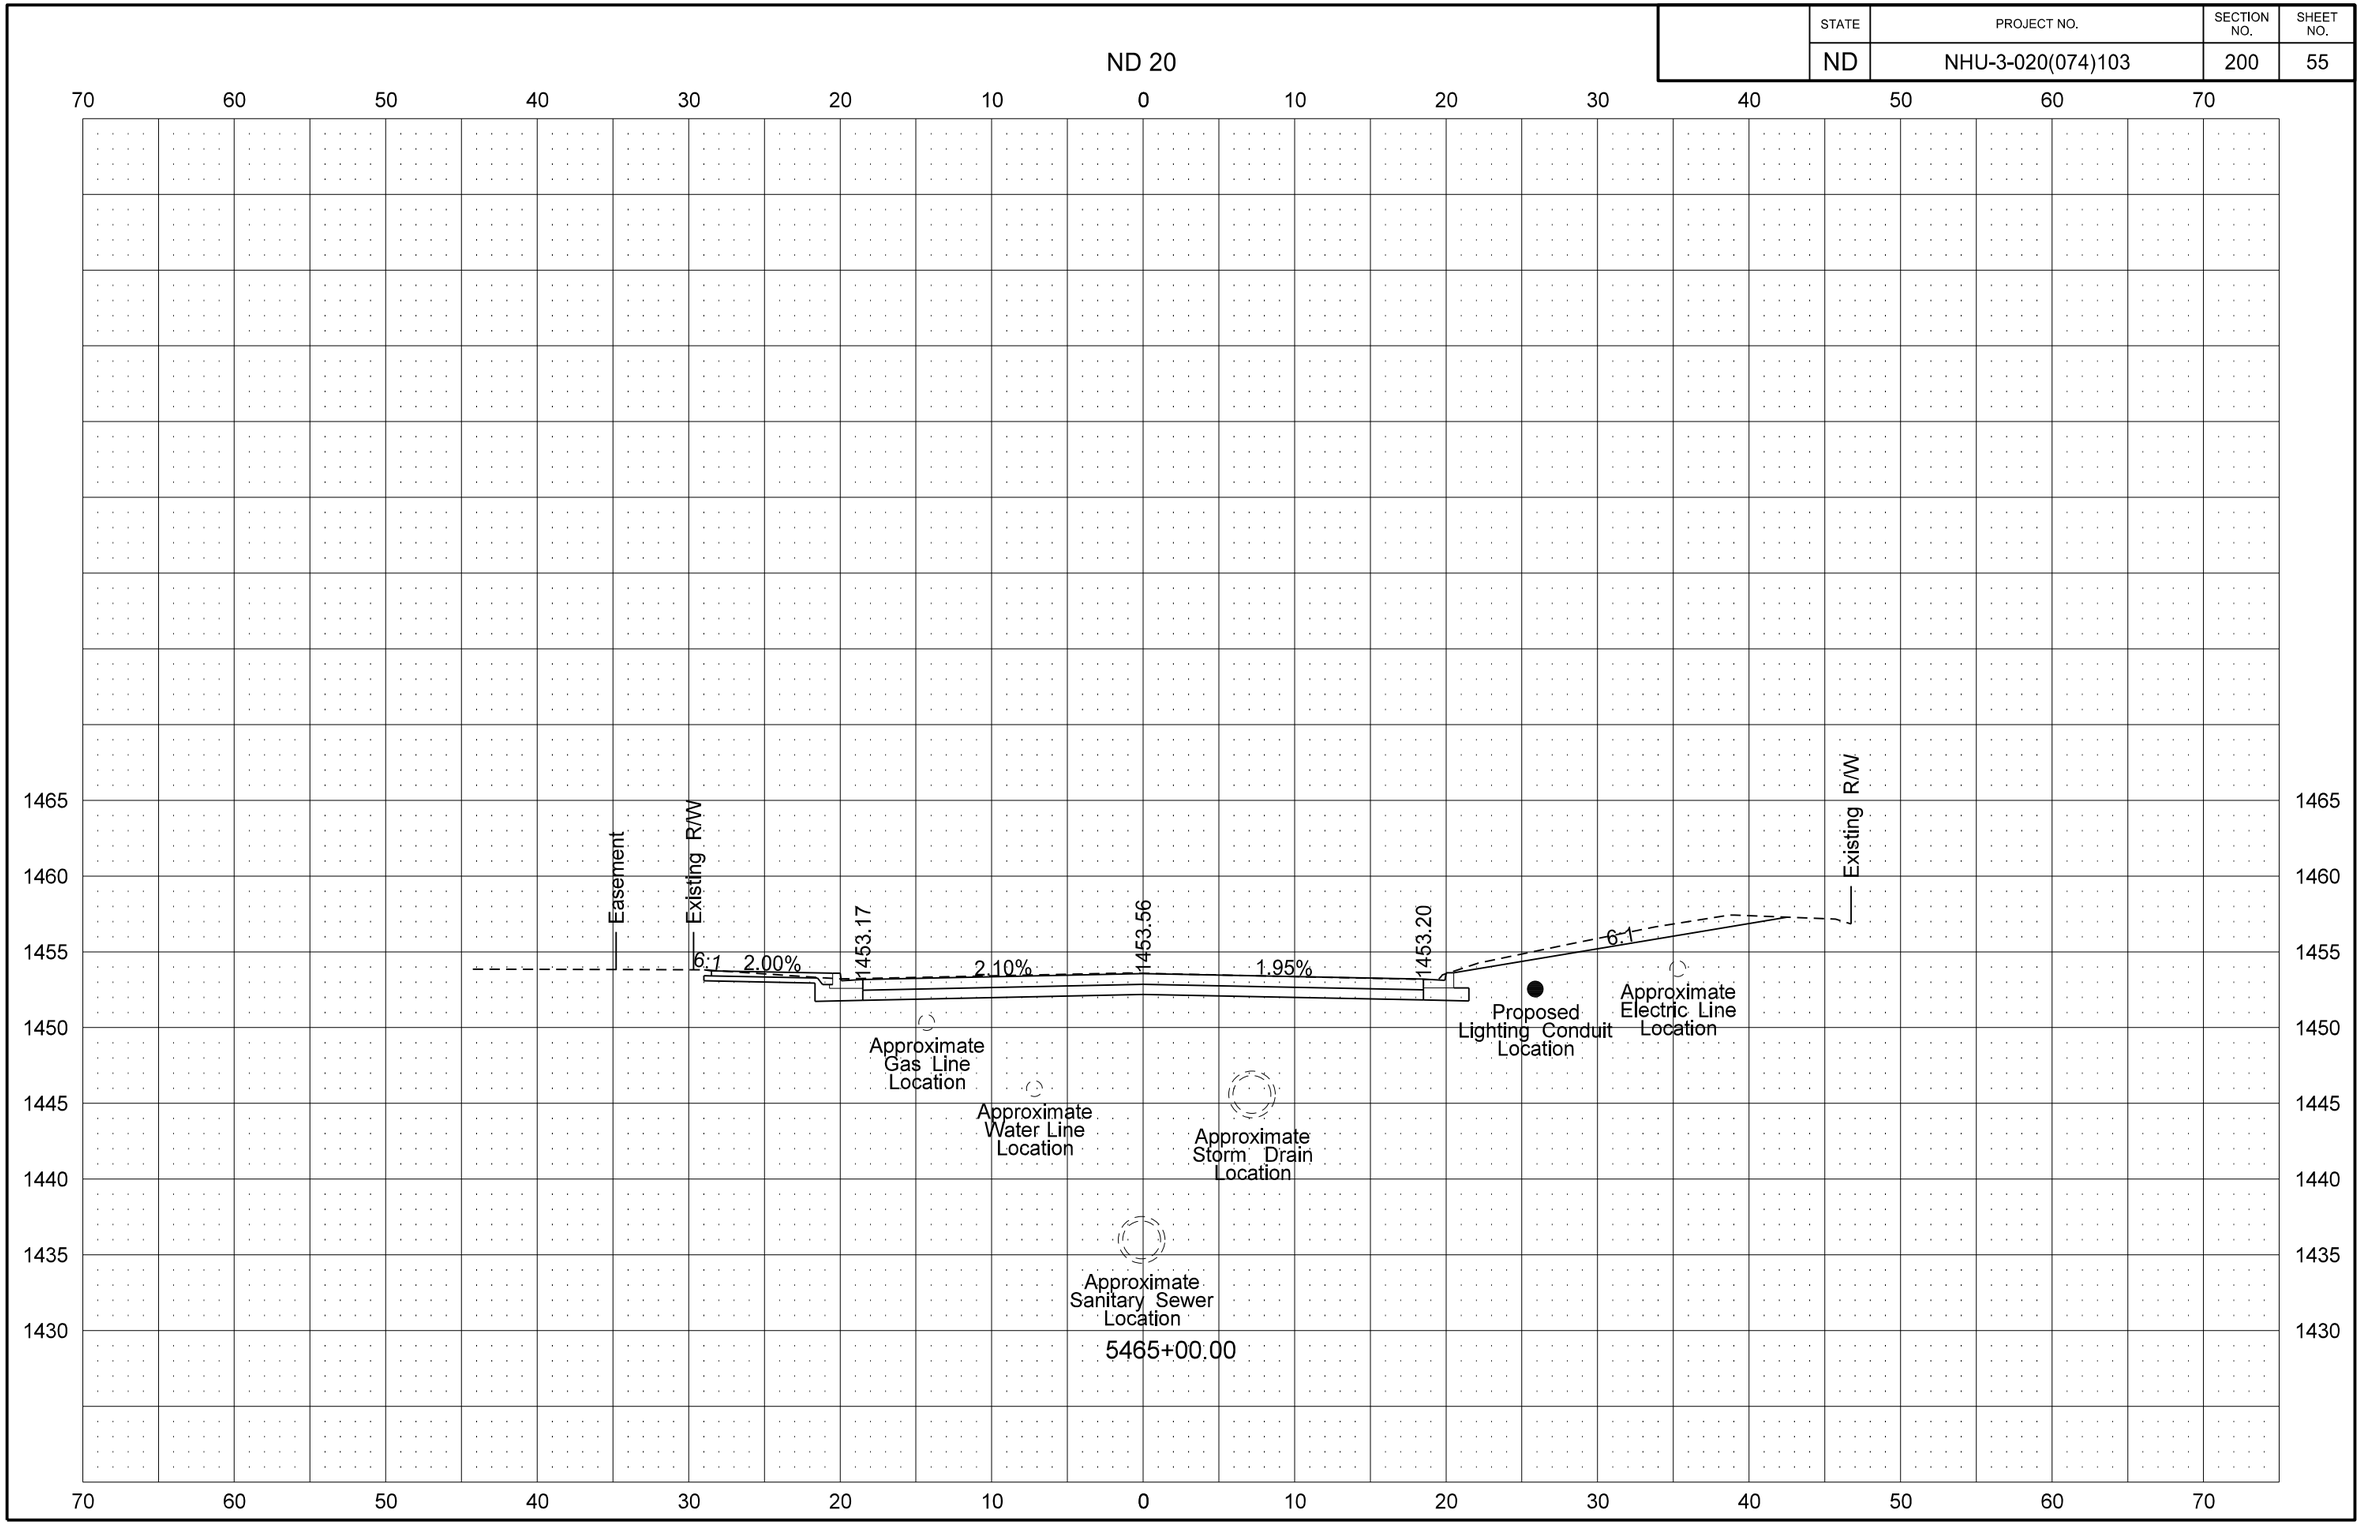

8/14/2016 11:18:21 PM taylorolson \\vcty-files01\J\trans\5211102\CADD\30020103.074\Design\Plans - ML\200\200XS_001_ND20.dgn

STATE	PROJECT NO.	SECTION NO.	SHEET NO.
ND	NHU-3-020(074)103	200	56

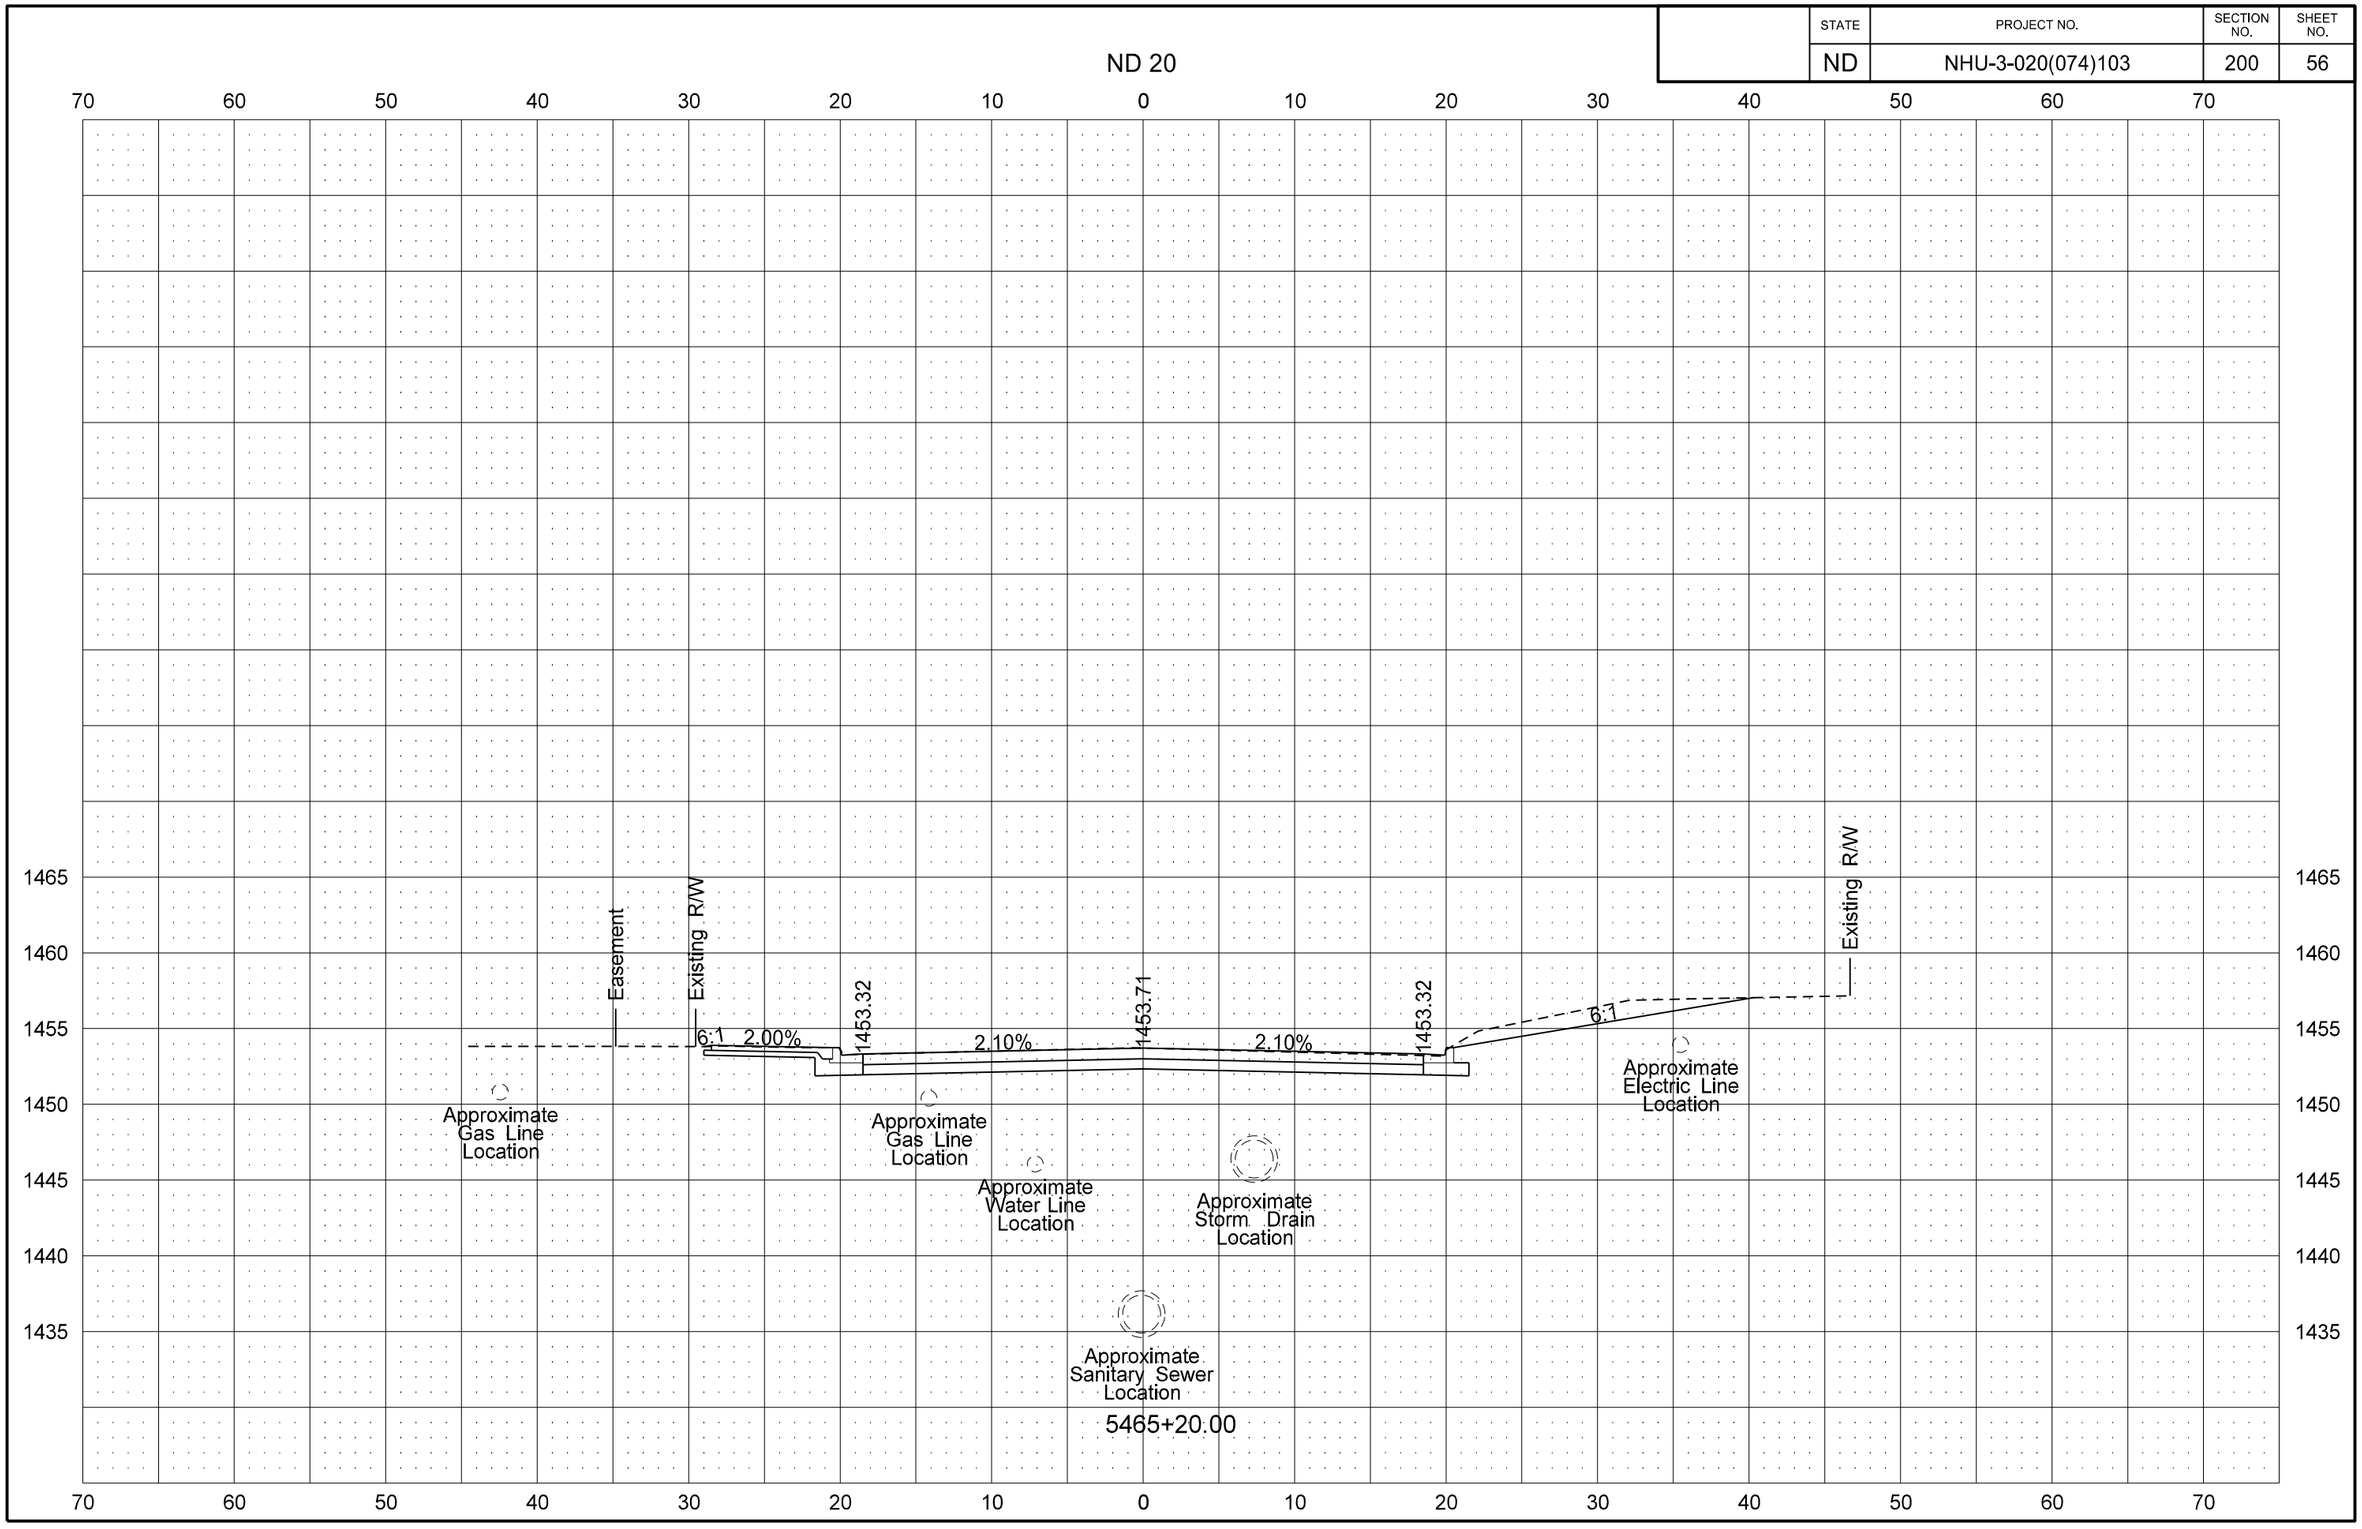

STATE	PROJECT NO.	SECTION NO.	SHEET NO.
ND	NHU-3-020(074)103	200	57

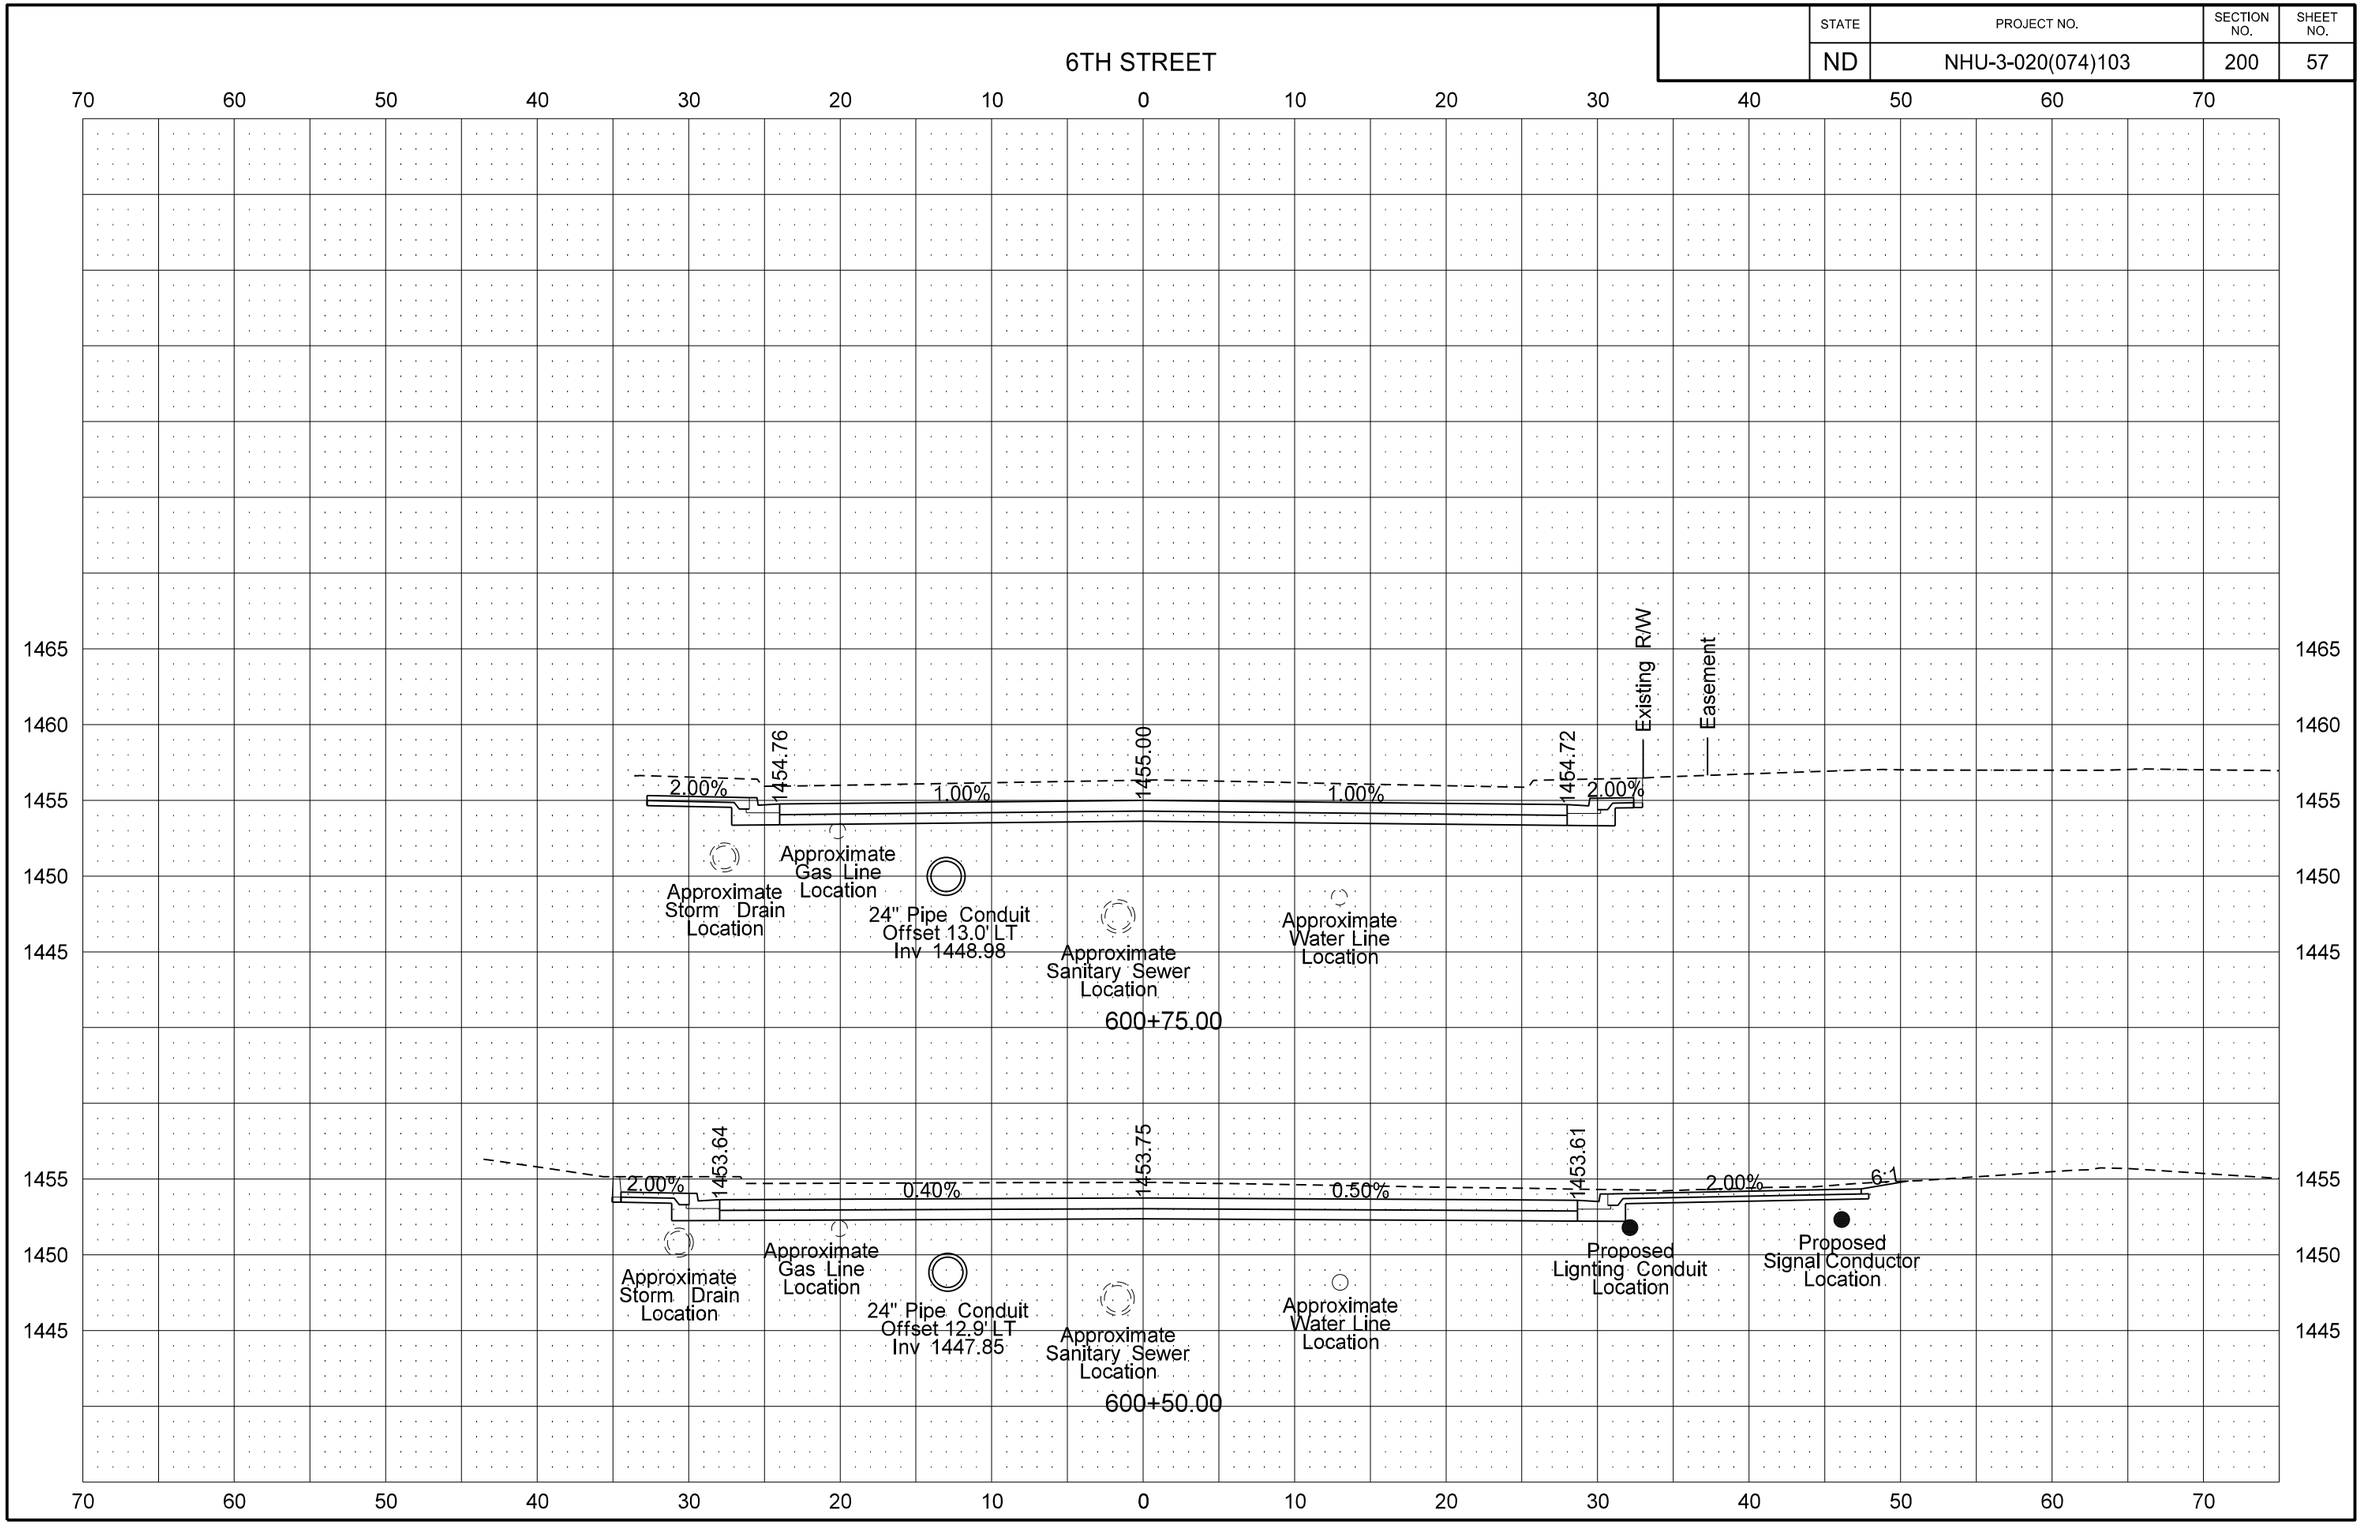

8/14/2016 11:22:39 PM taylorolson \\vcty-files01\J\trans\5211102\CADD\30020103.074\Design\Plans - ML\200\200XS_003_6TH.dgn

STATE	PROJECT NO.	SECTION NO.	SHEET NO.
ND	NHU-3-020(074)103	200	58

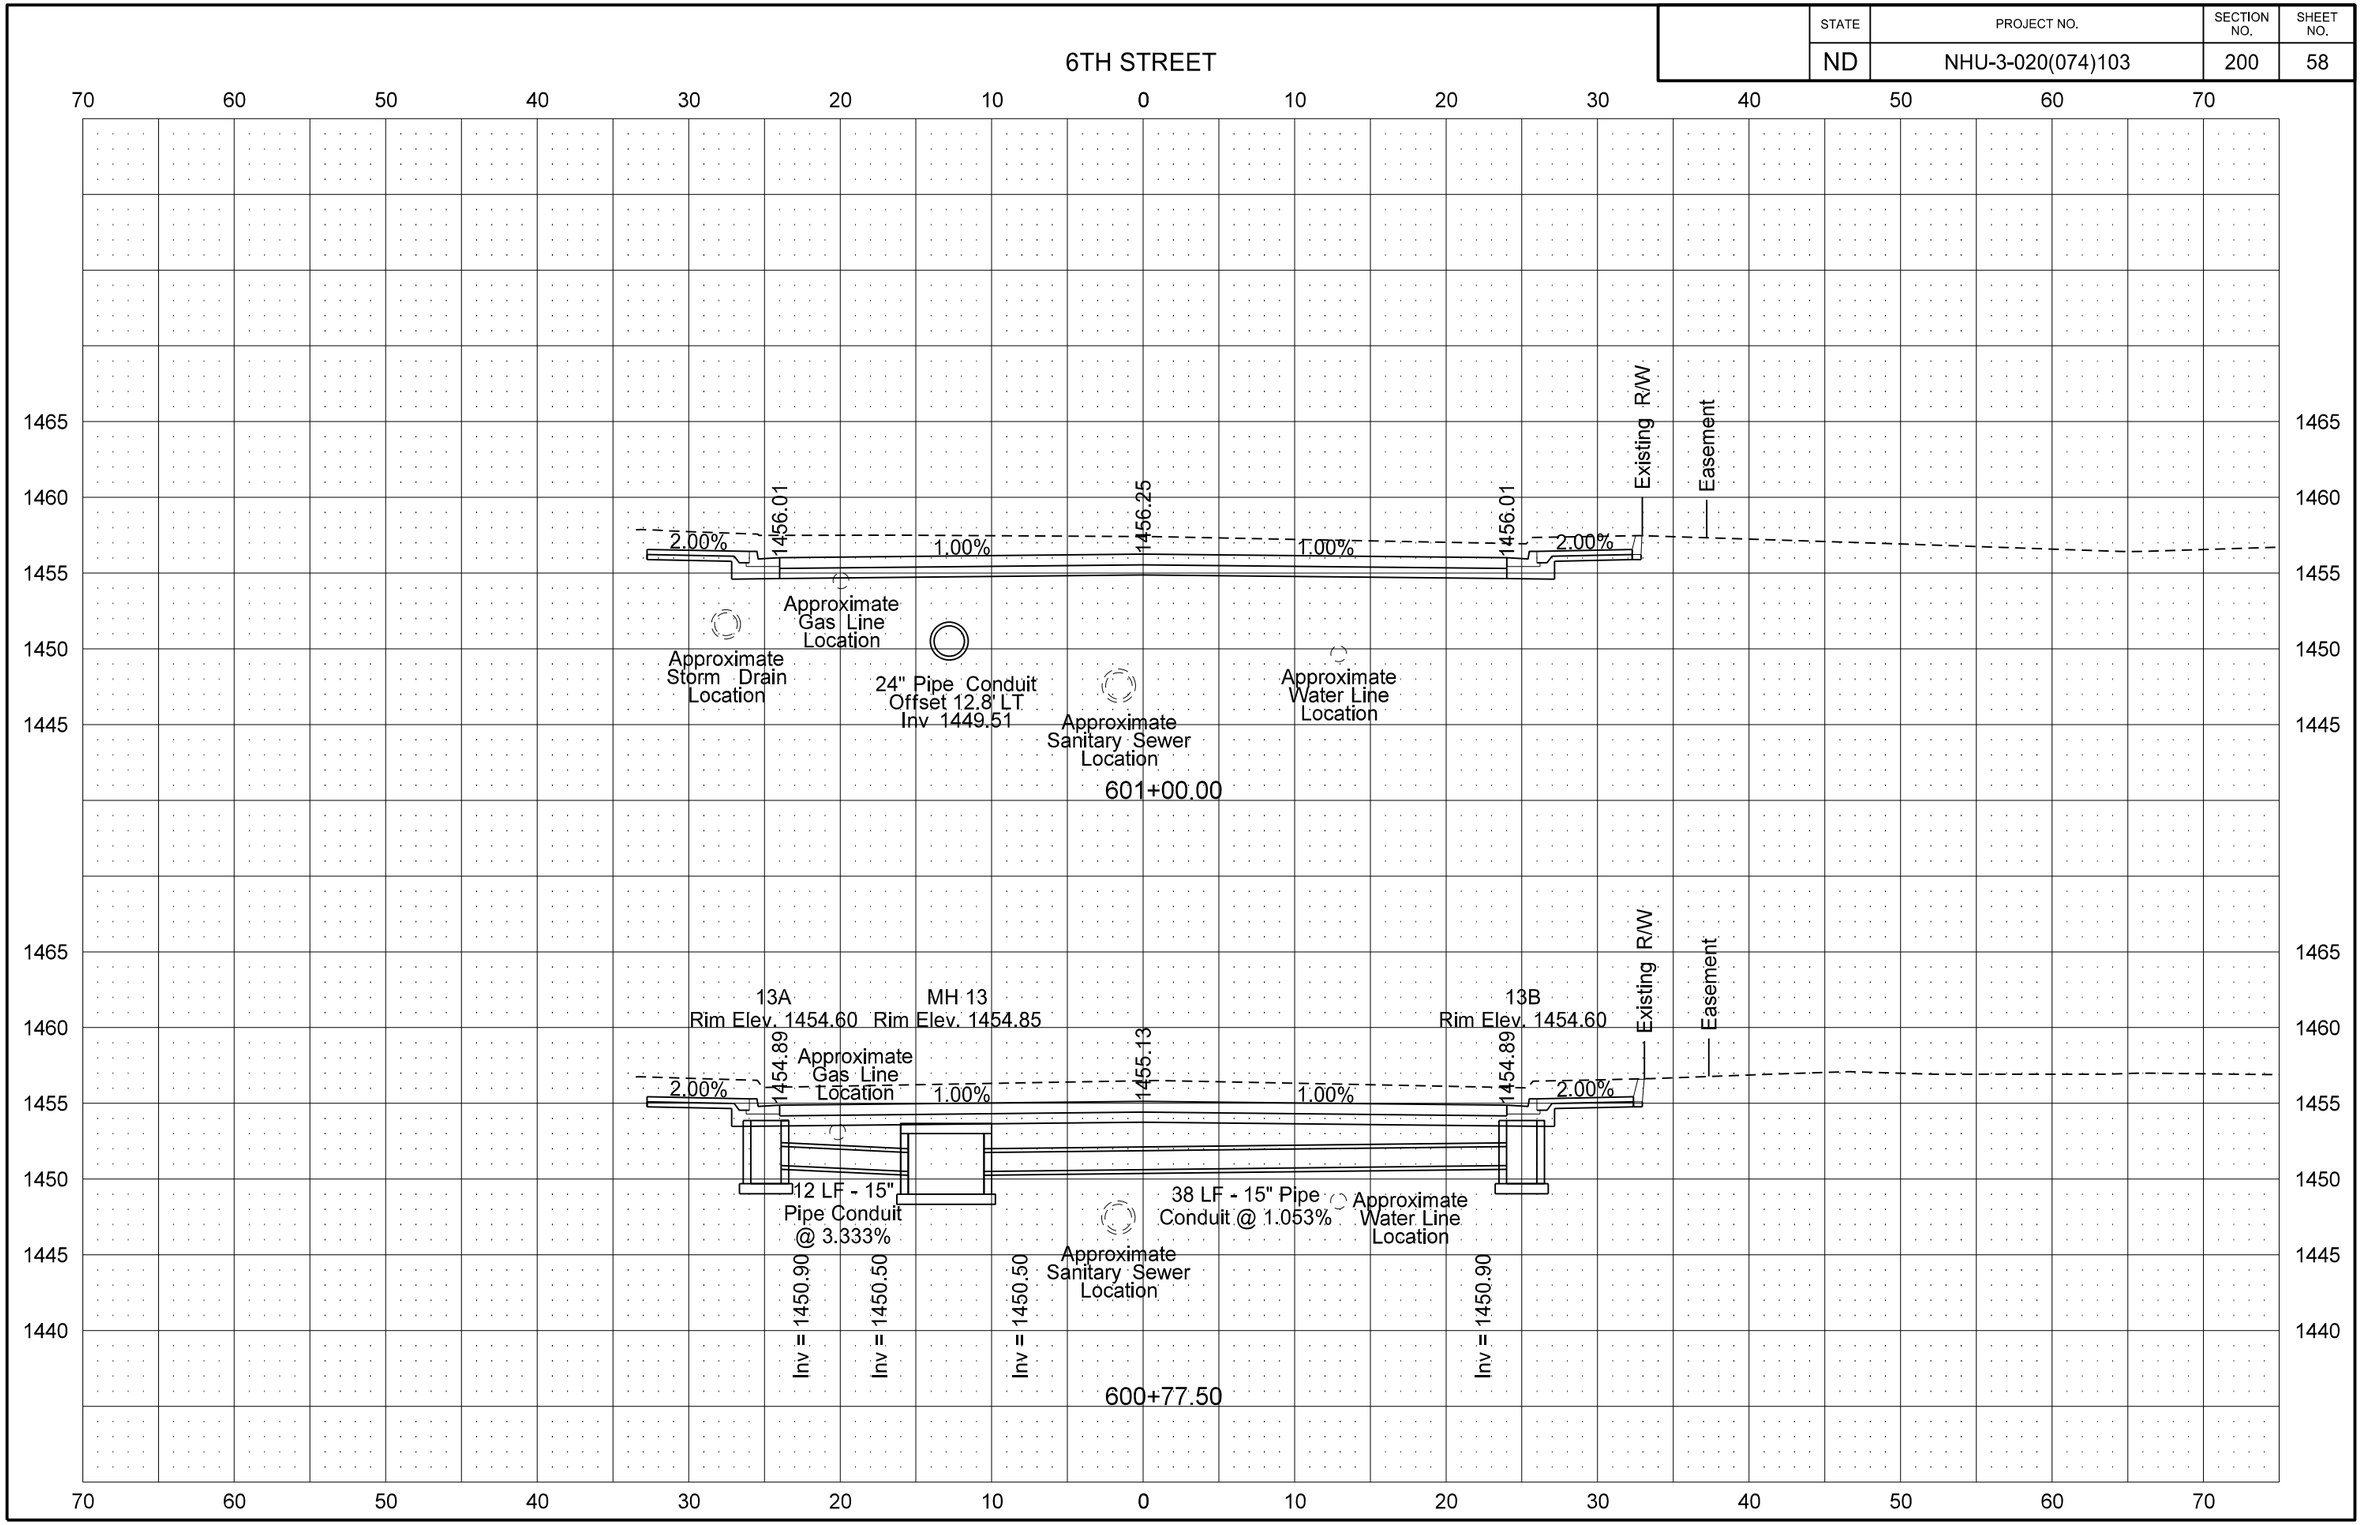

8/14/2016 11:22:37 PM taylorolson \\vcty-files01\J\trans\5211102\CADD\30020103.074\Design\Plans - ML\200\200XS_003_6TH.dgn

STATE	PROJECT NO.	SECTION NO.	SHEET NO.
ND	NHU-3-020(074)103	200	59

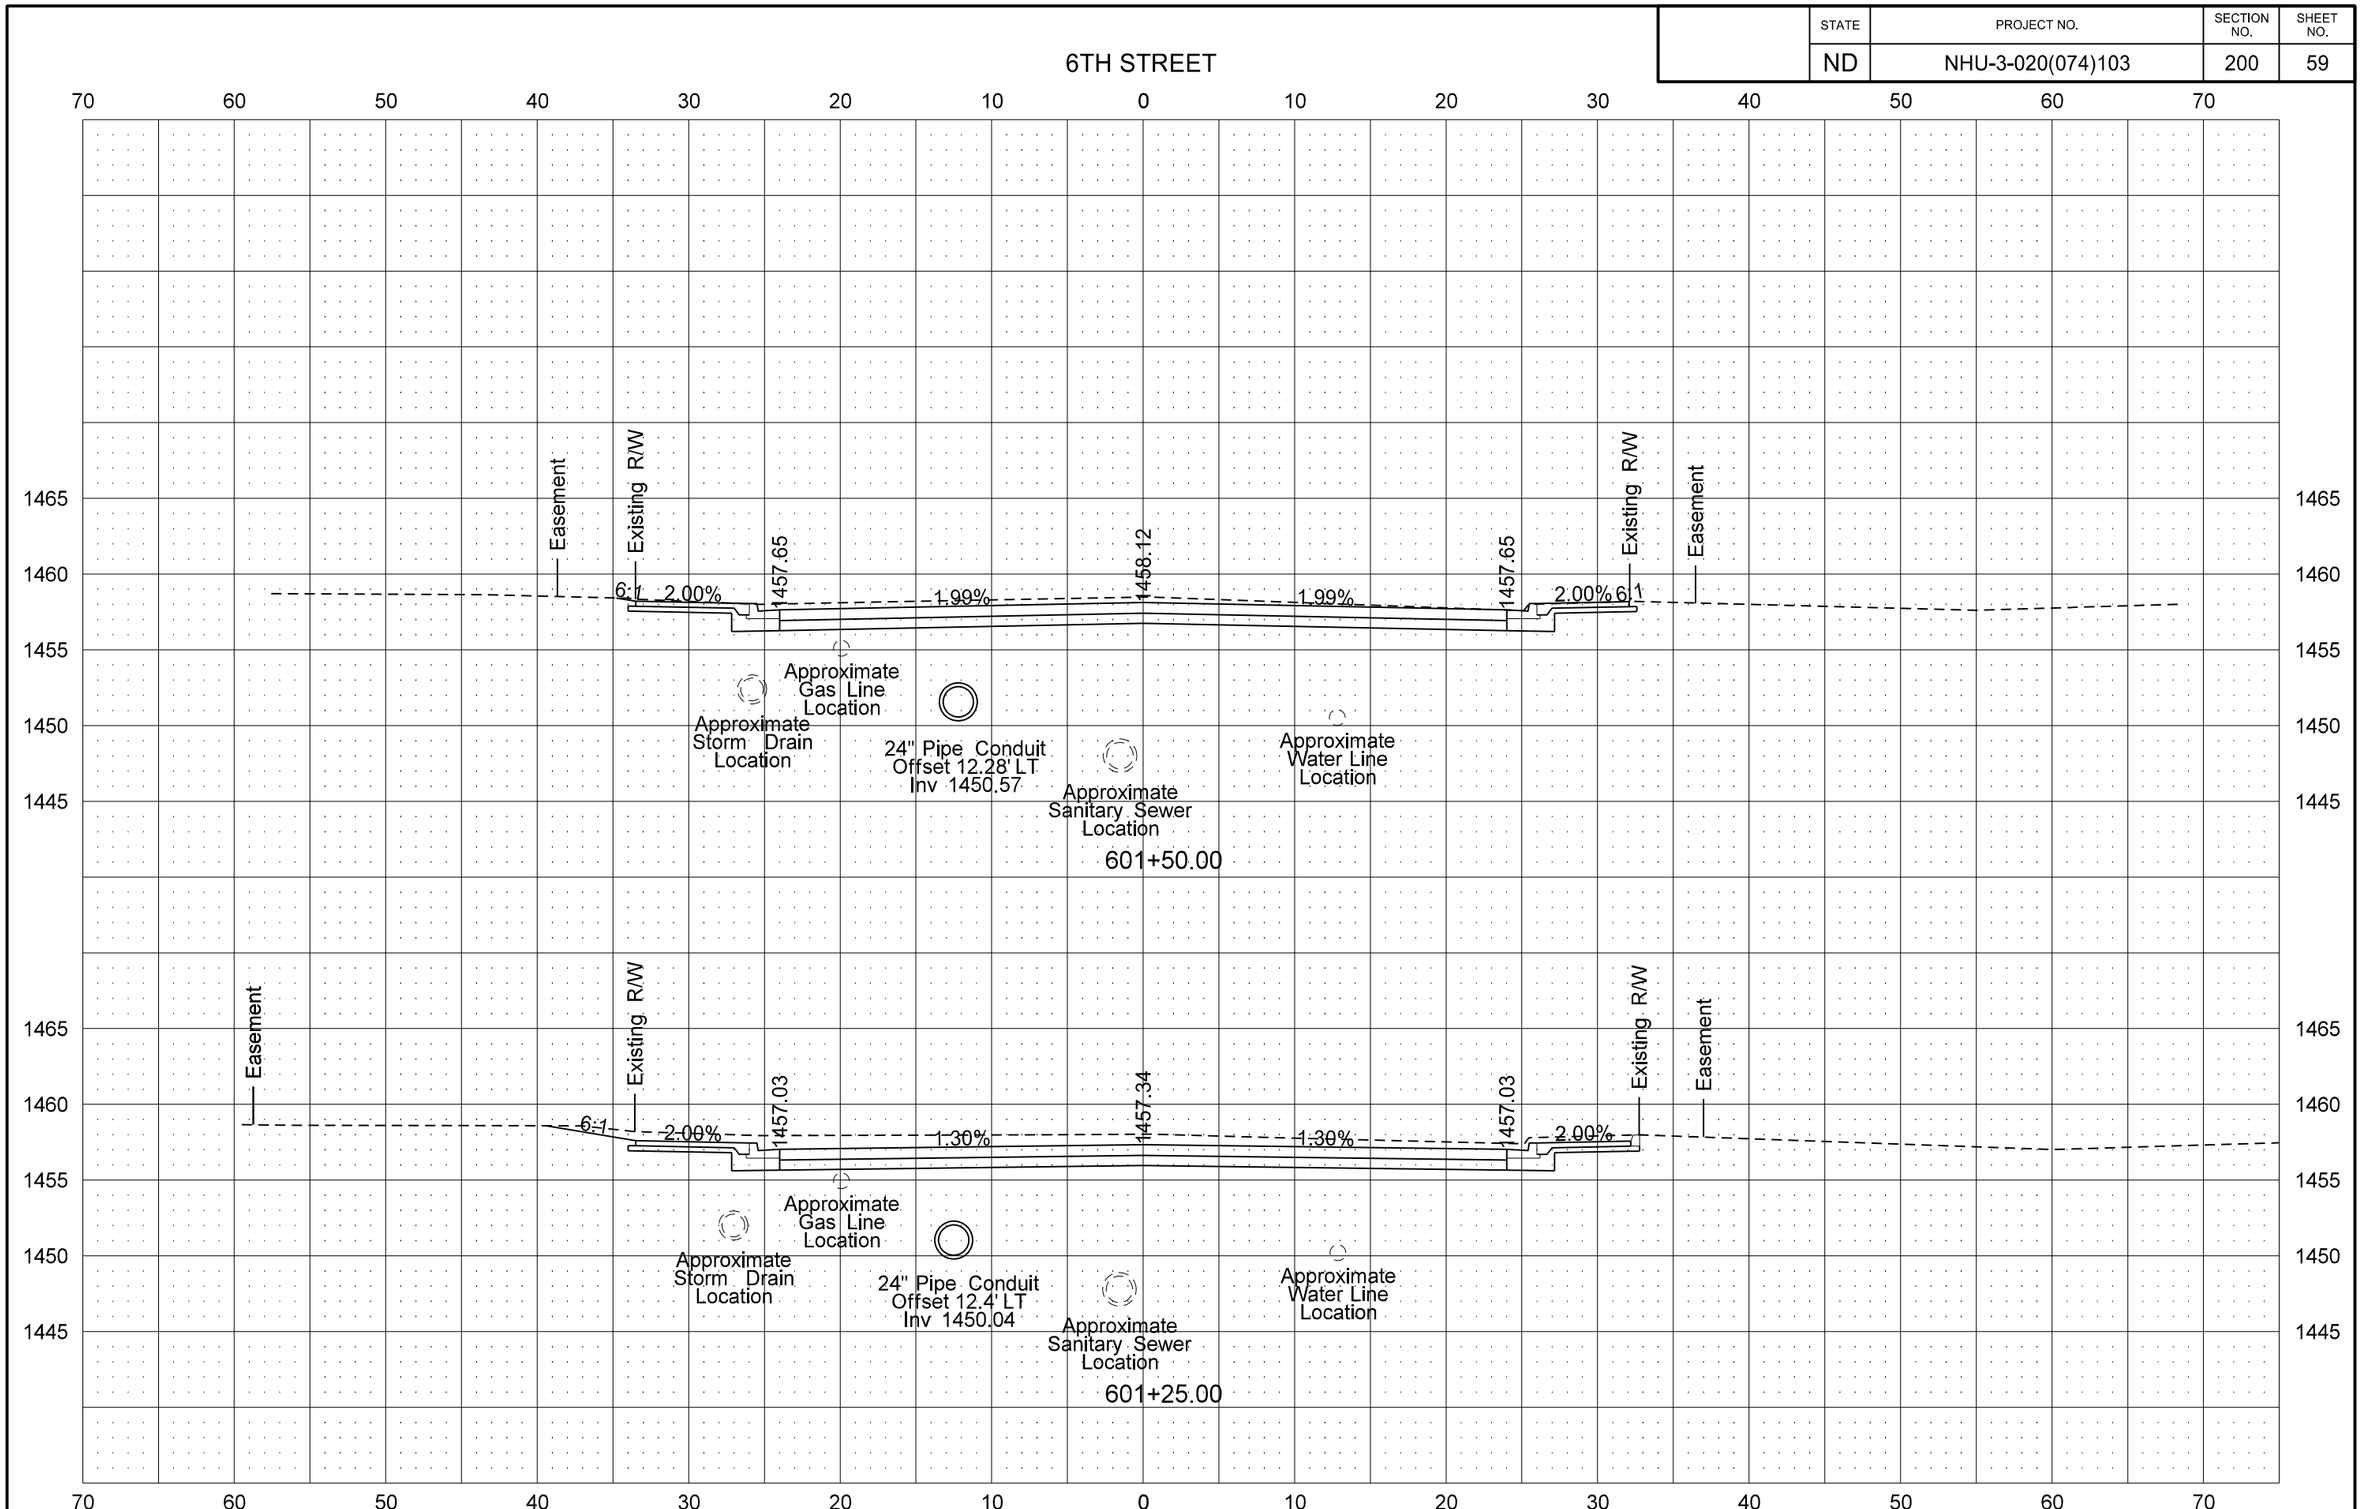

8/14/2016 11:22:38 PM taylorolson \\vcty-files01\J\trans\5211102\CADD\30020103.074\Design\Plans - ML\200\200XS_003_6TH.dgn

STATE	PROJECT NO.	SECTION NO.	SHEET NO.
ND	NHU-3-020(074)103	200	60

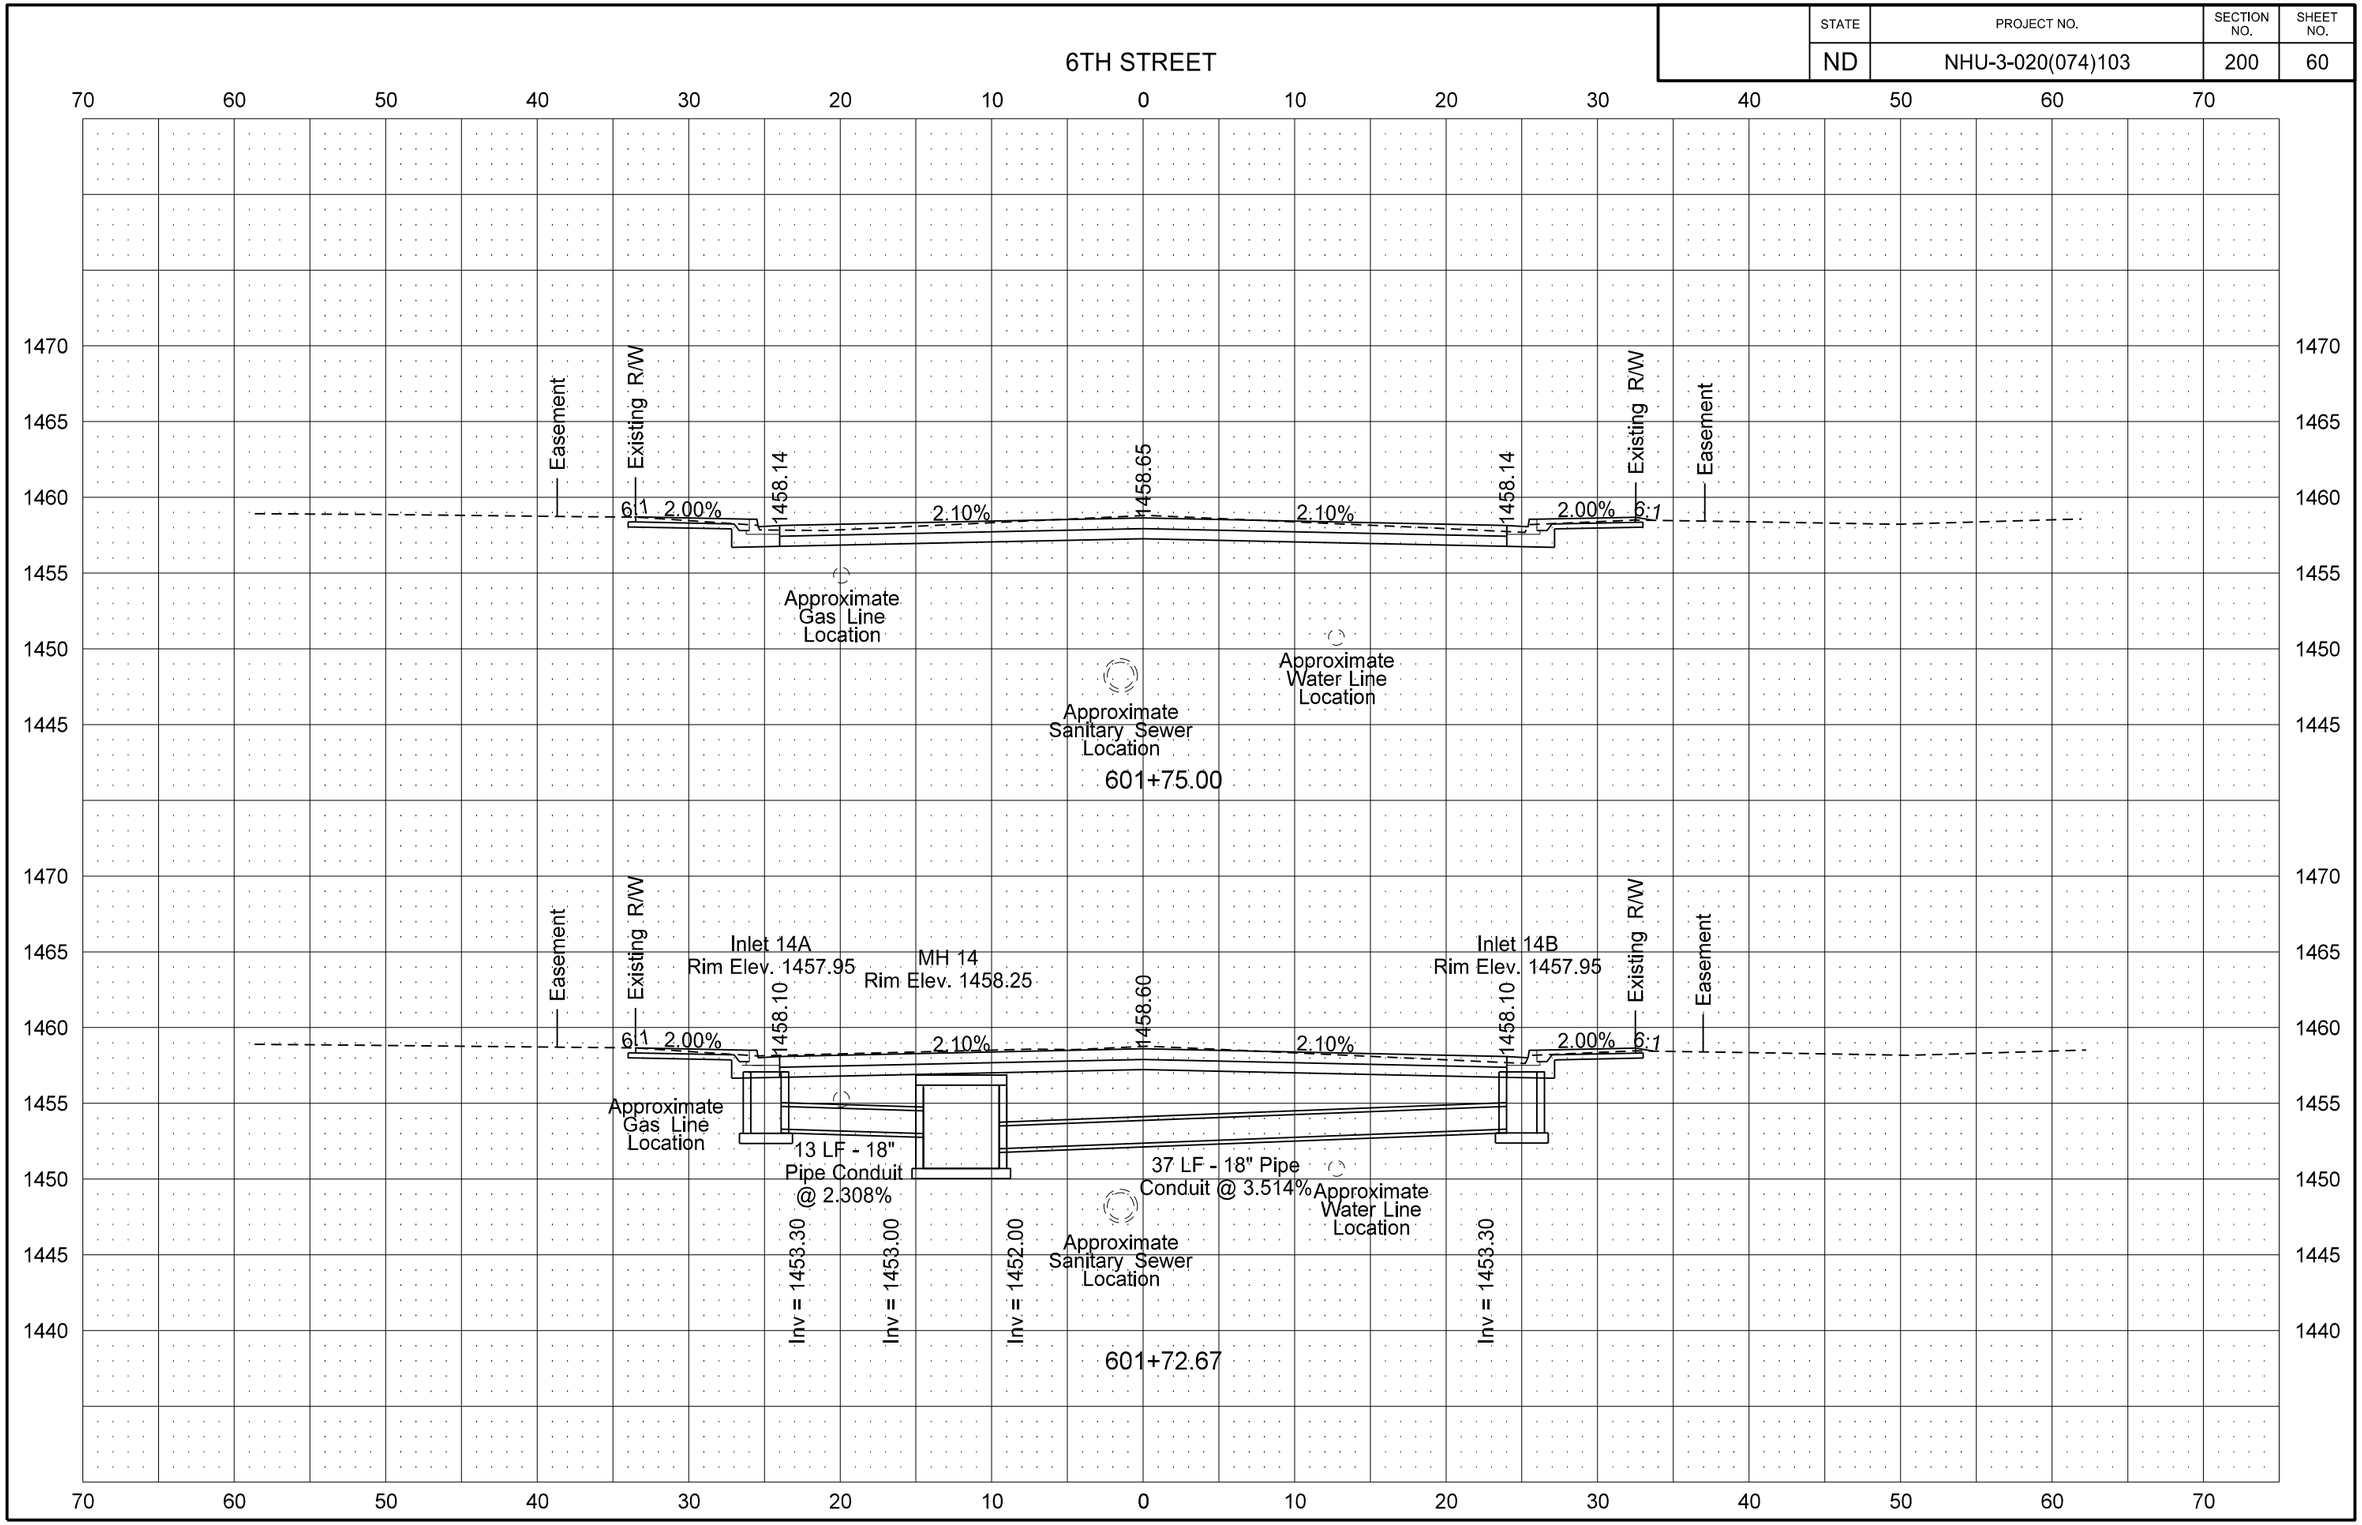

8/14/2016 11:22:40 PM taylorolson \\vcty-files01\J\trans\5211102\CADD\30020103.074\Design\Plans - ML\200\200XS_003_6TH.dgn

STATE	PROJECT NO.	SECTION NO.	SHEET NO.
ND	NHU-3-020(074)103	200	61

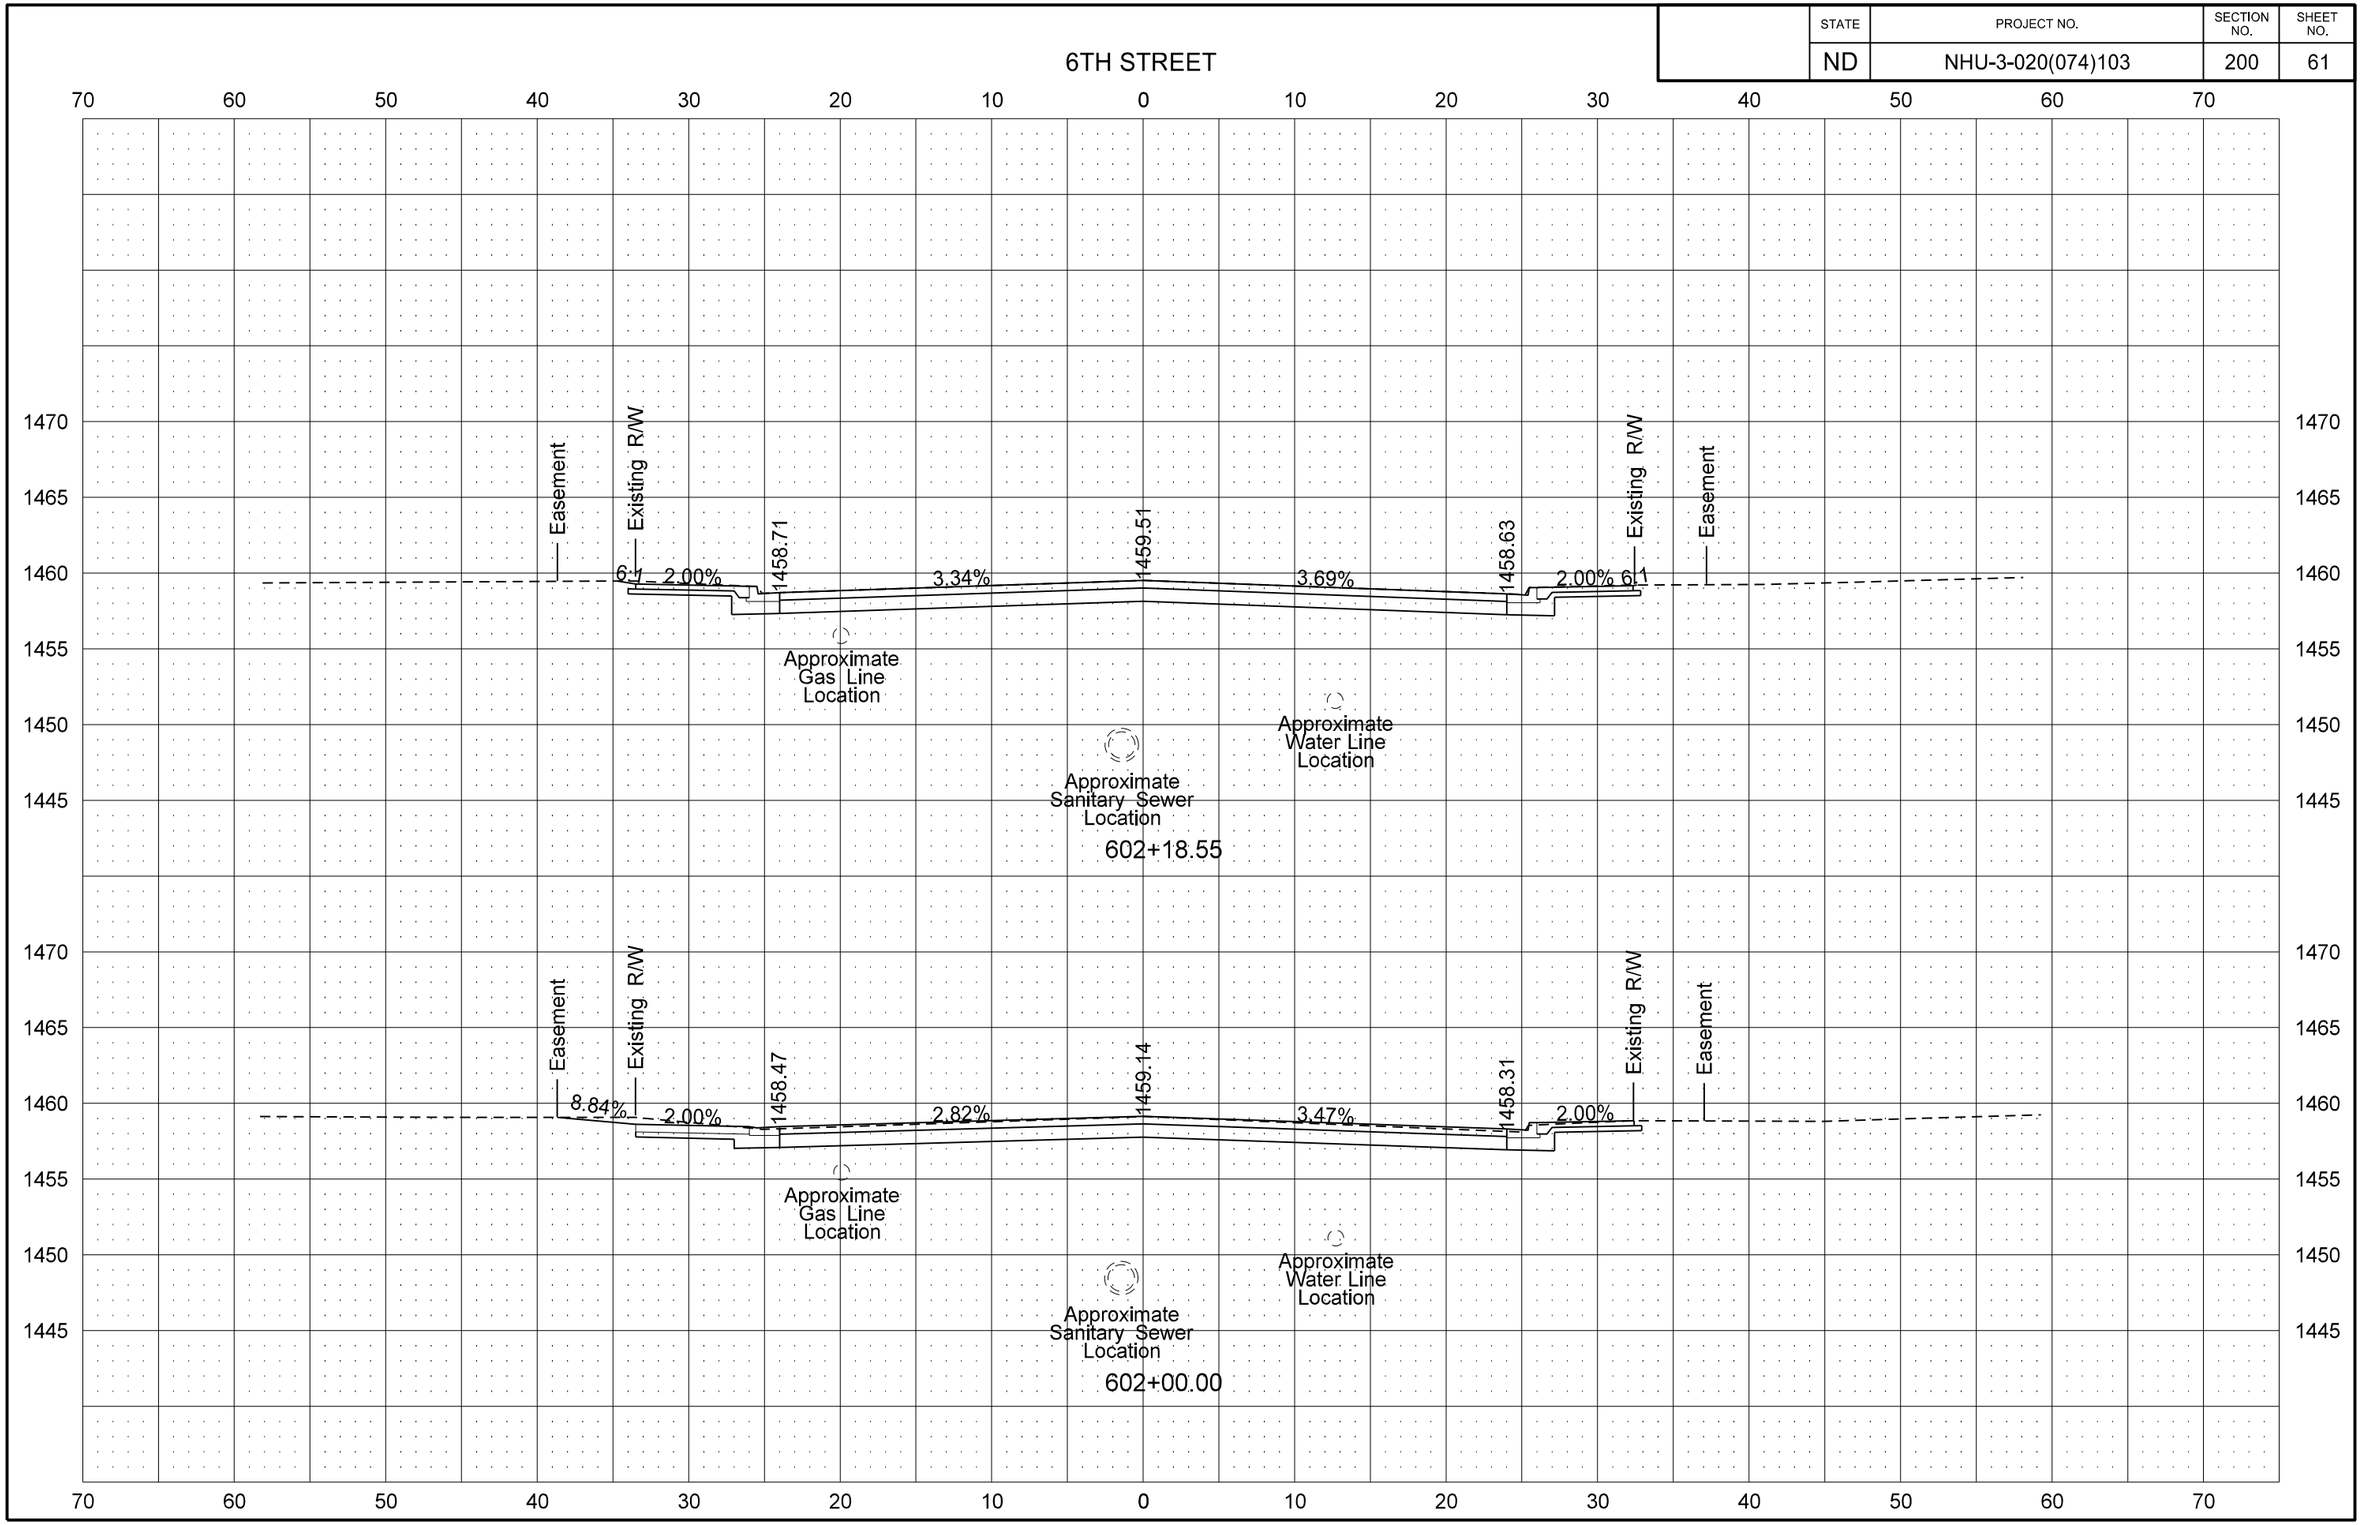

STATE	PROJECT NO.	SECTION NO.	SHEET NO.
ND	NHU-3-020(074)103	200	62

TEMPORARY MAINLINE & SIDING

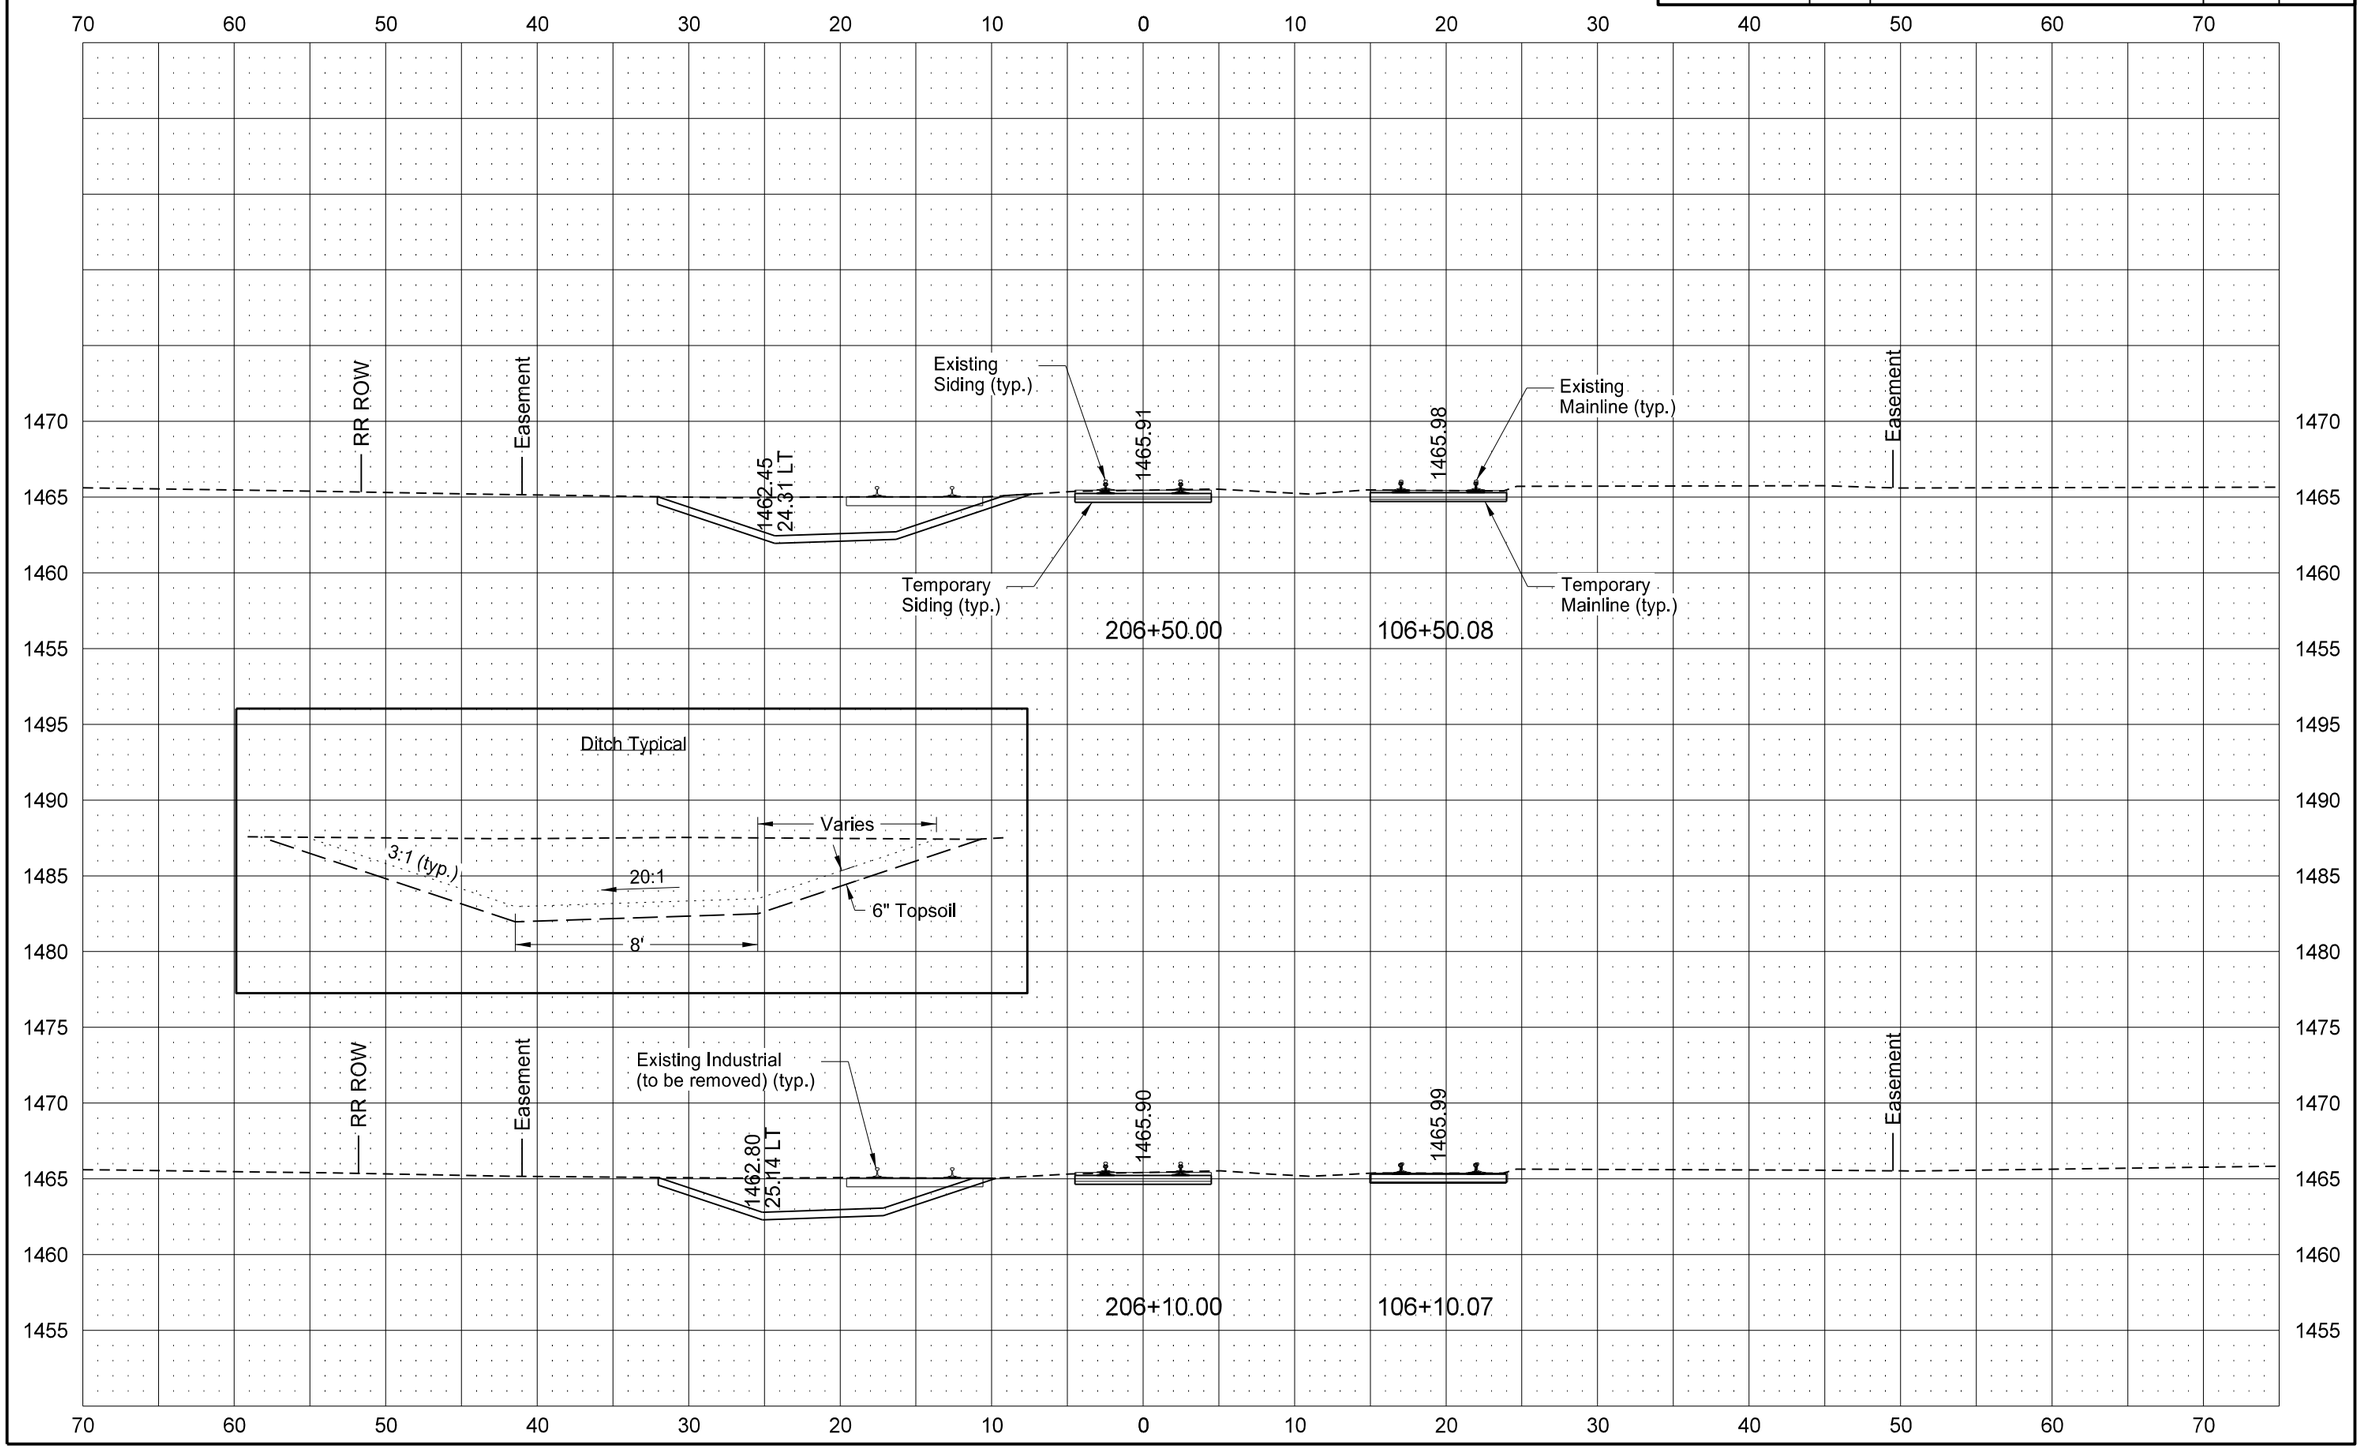

8/13/2016 8:55:11 AM johnschonert J:\trans\5211102\CADD\30020103.074\Design\Plans - ML\200\200XS_201_RR201.dgn

STATE	PROJECT NO.	SECTION NO.	SHEET NO.
ND	NHU-3-020(074)103	200	63

TEMPORARY MAINLINE & SIDING

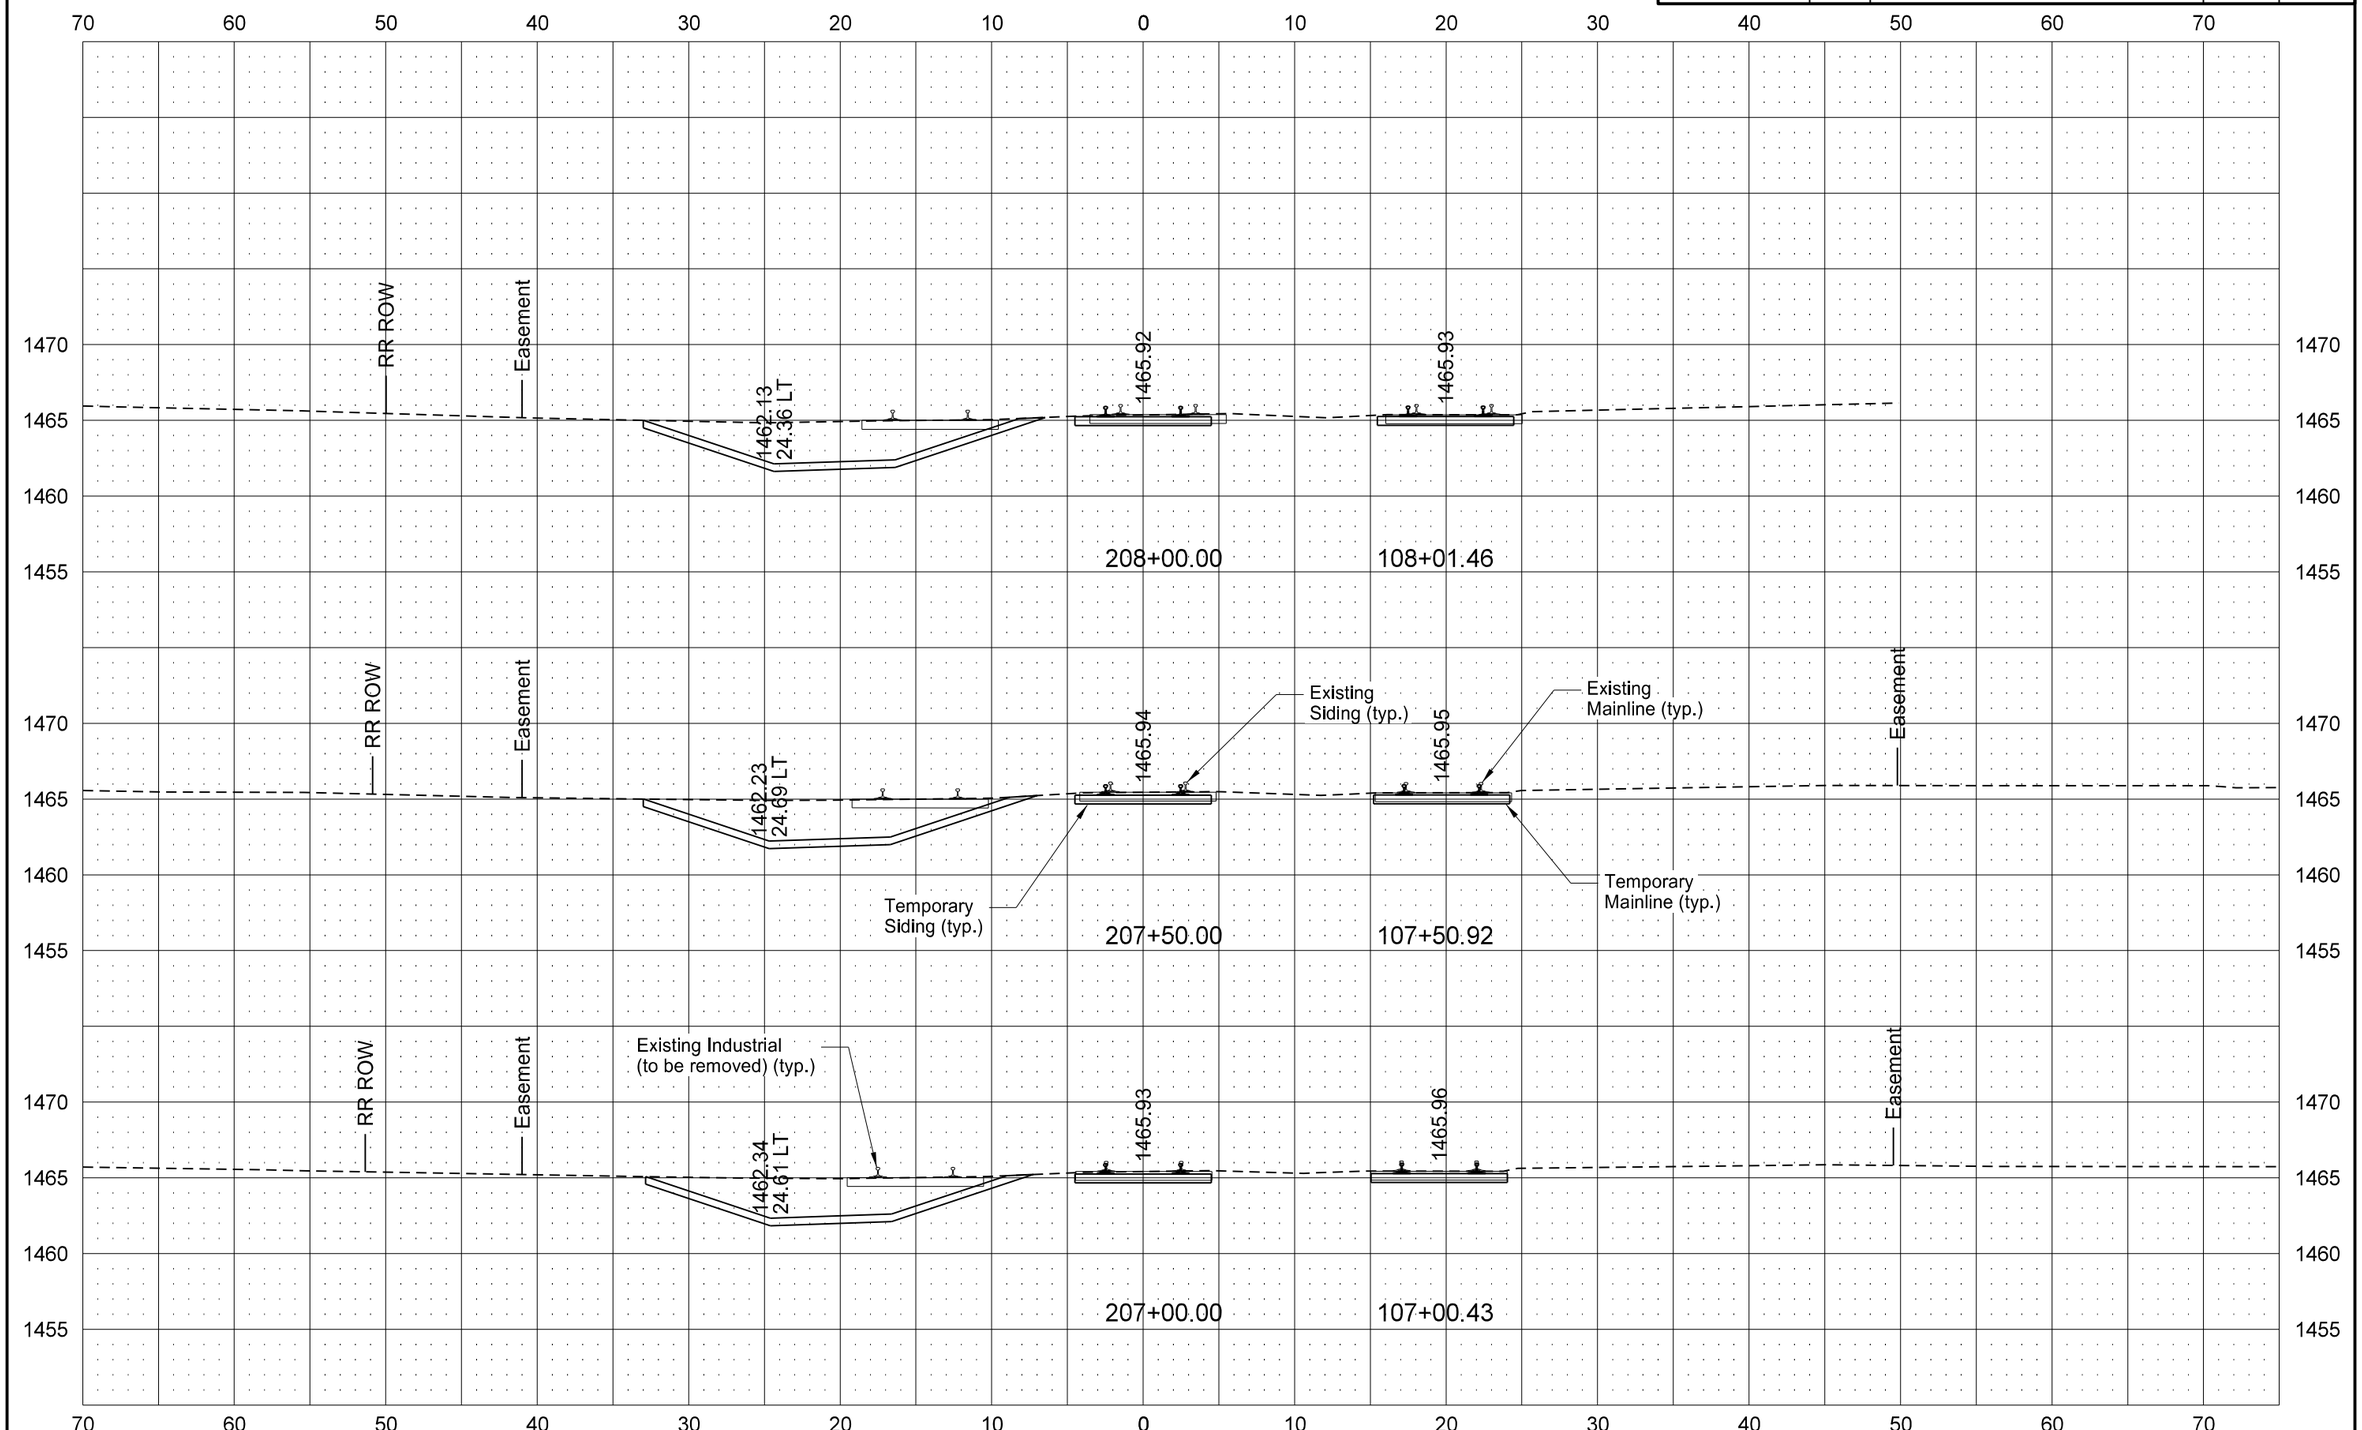

STATE	PROJECT NO.	SECTION NO.	SHEET NO.
ND	NHU-3-020(074)103	200	64

TEMPORARY MAINLINE & SIDING

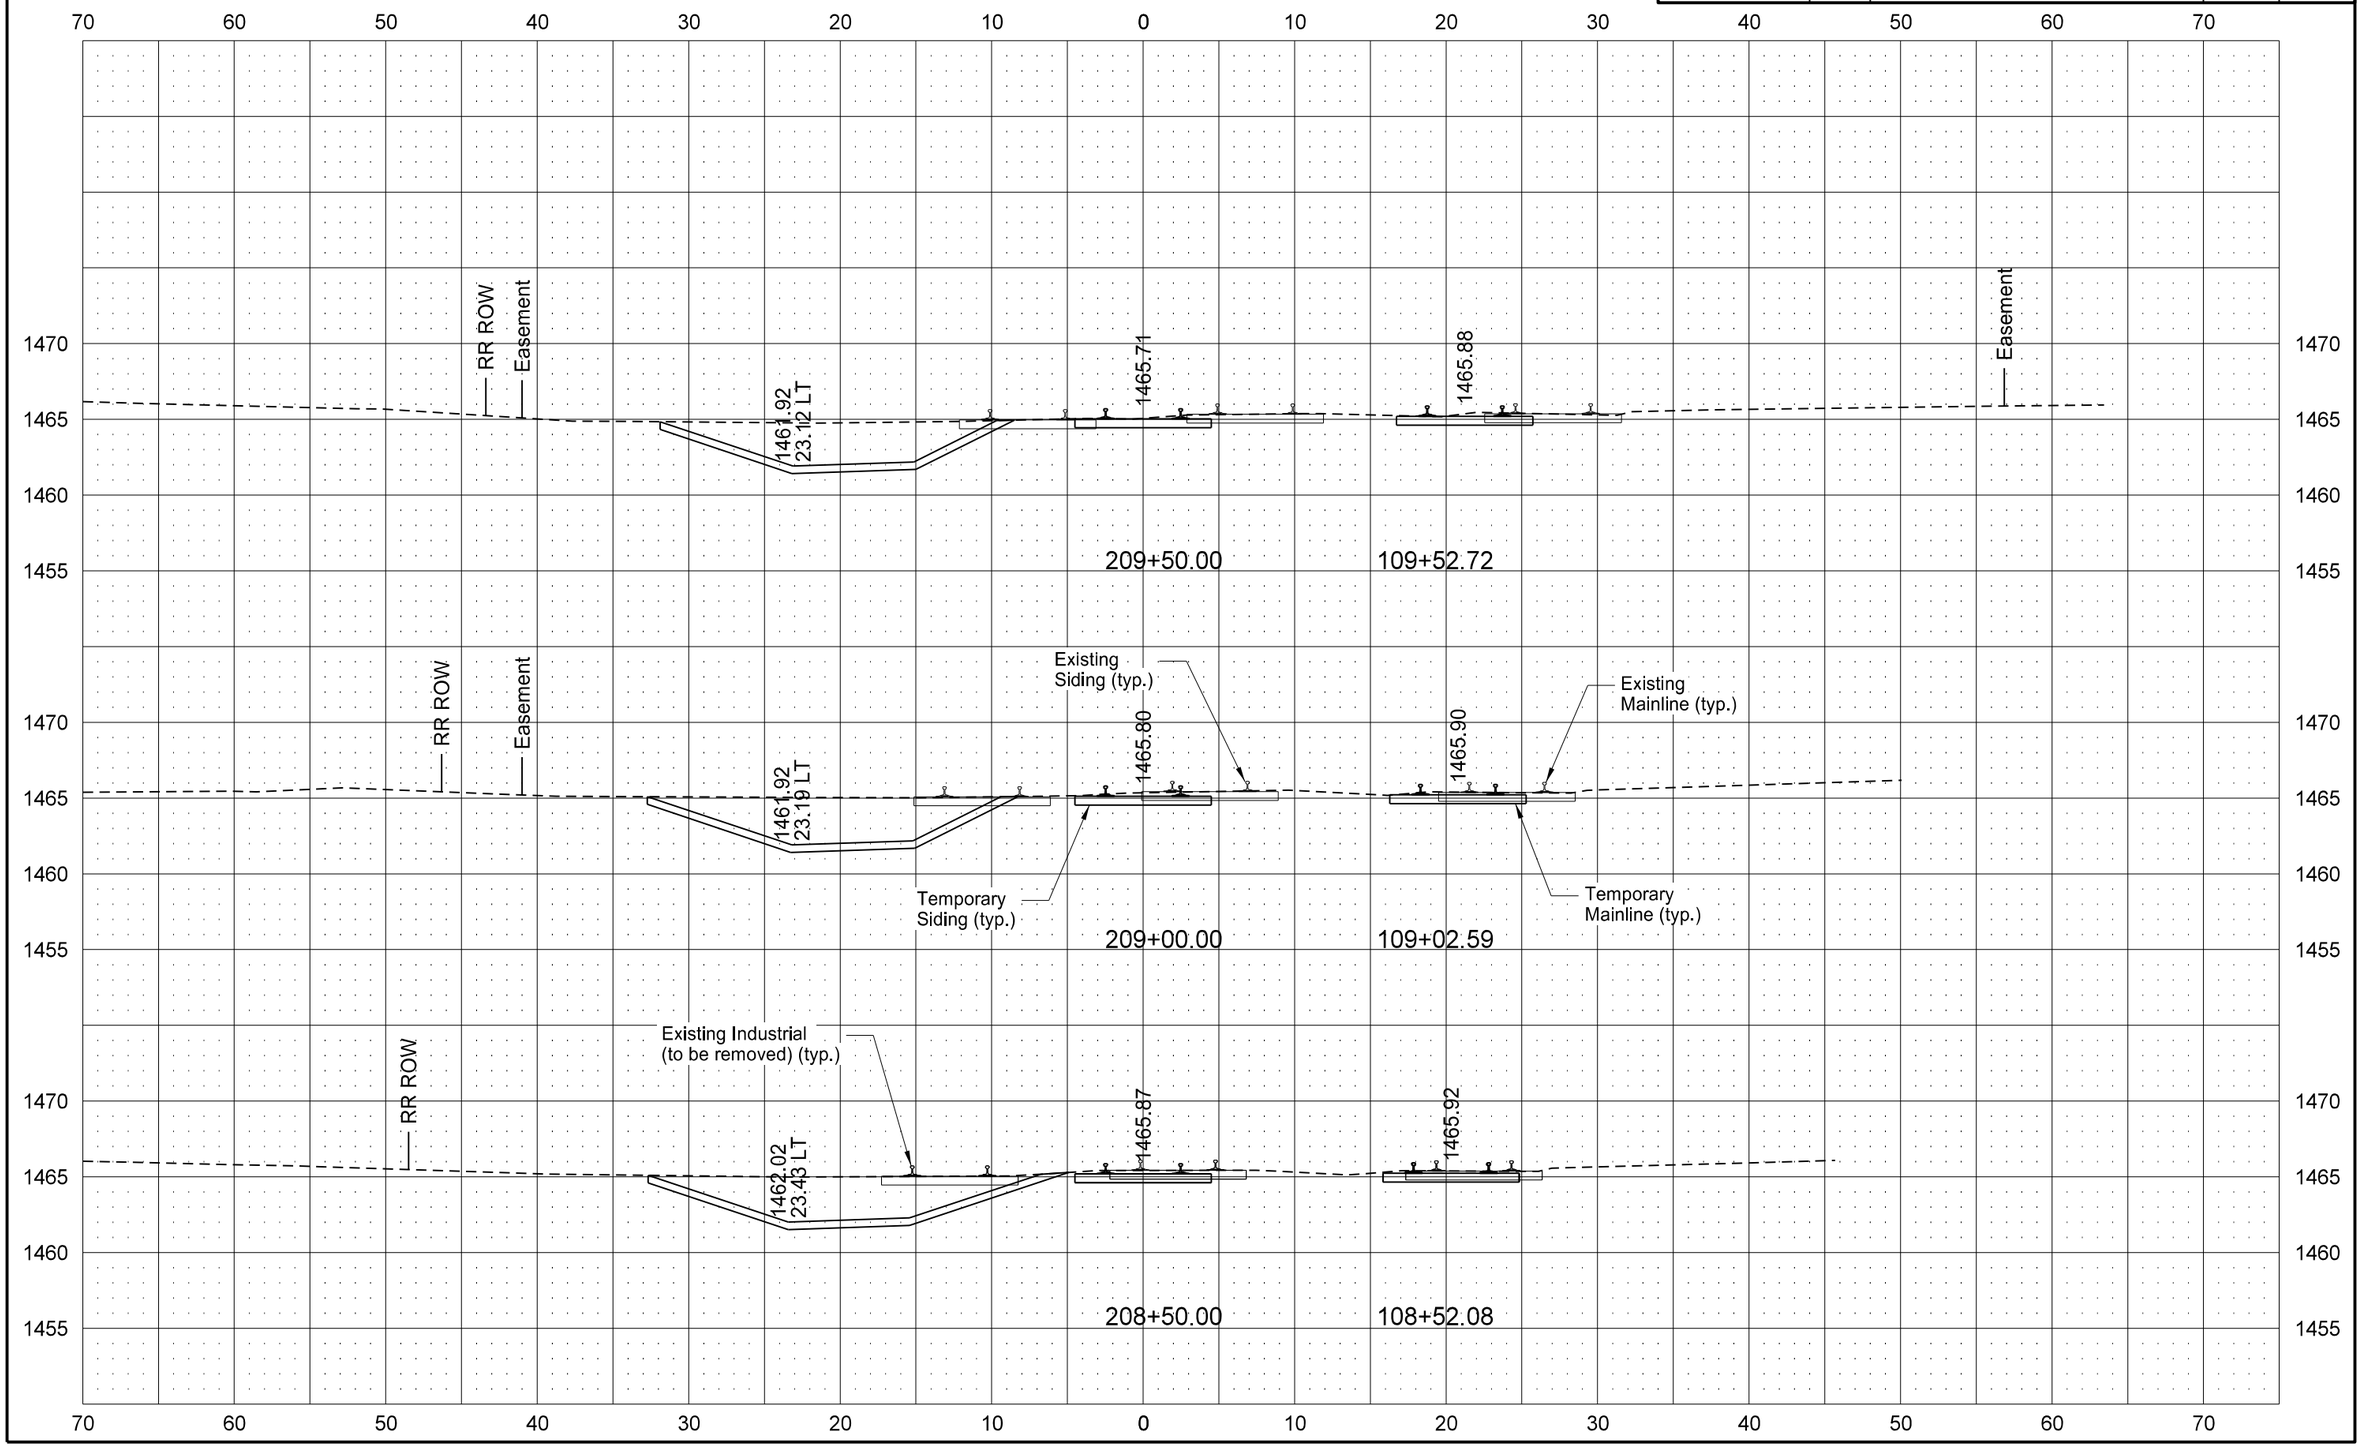

STATE	PROJECT NO.	SECTION NO.	SHEET NO.
ND	NHU-3-020(074)103	200	65

TEMPORARY MAINLINE & SIDING

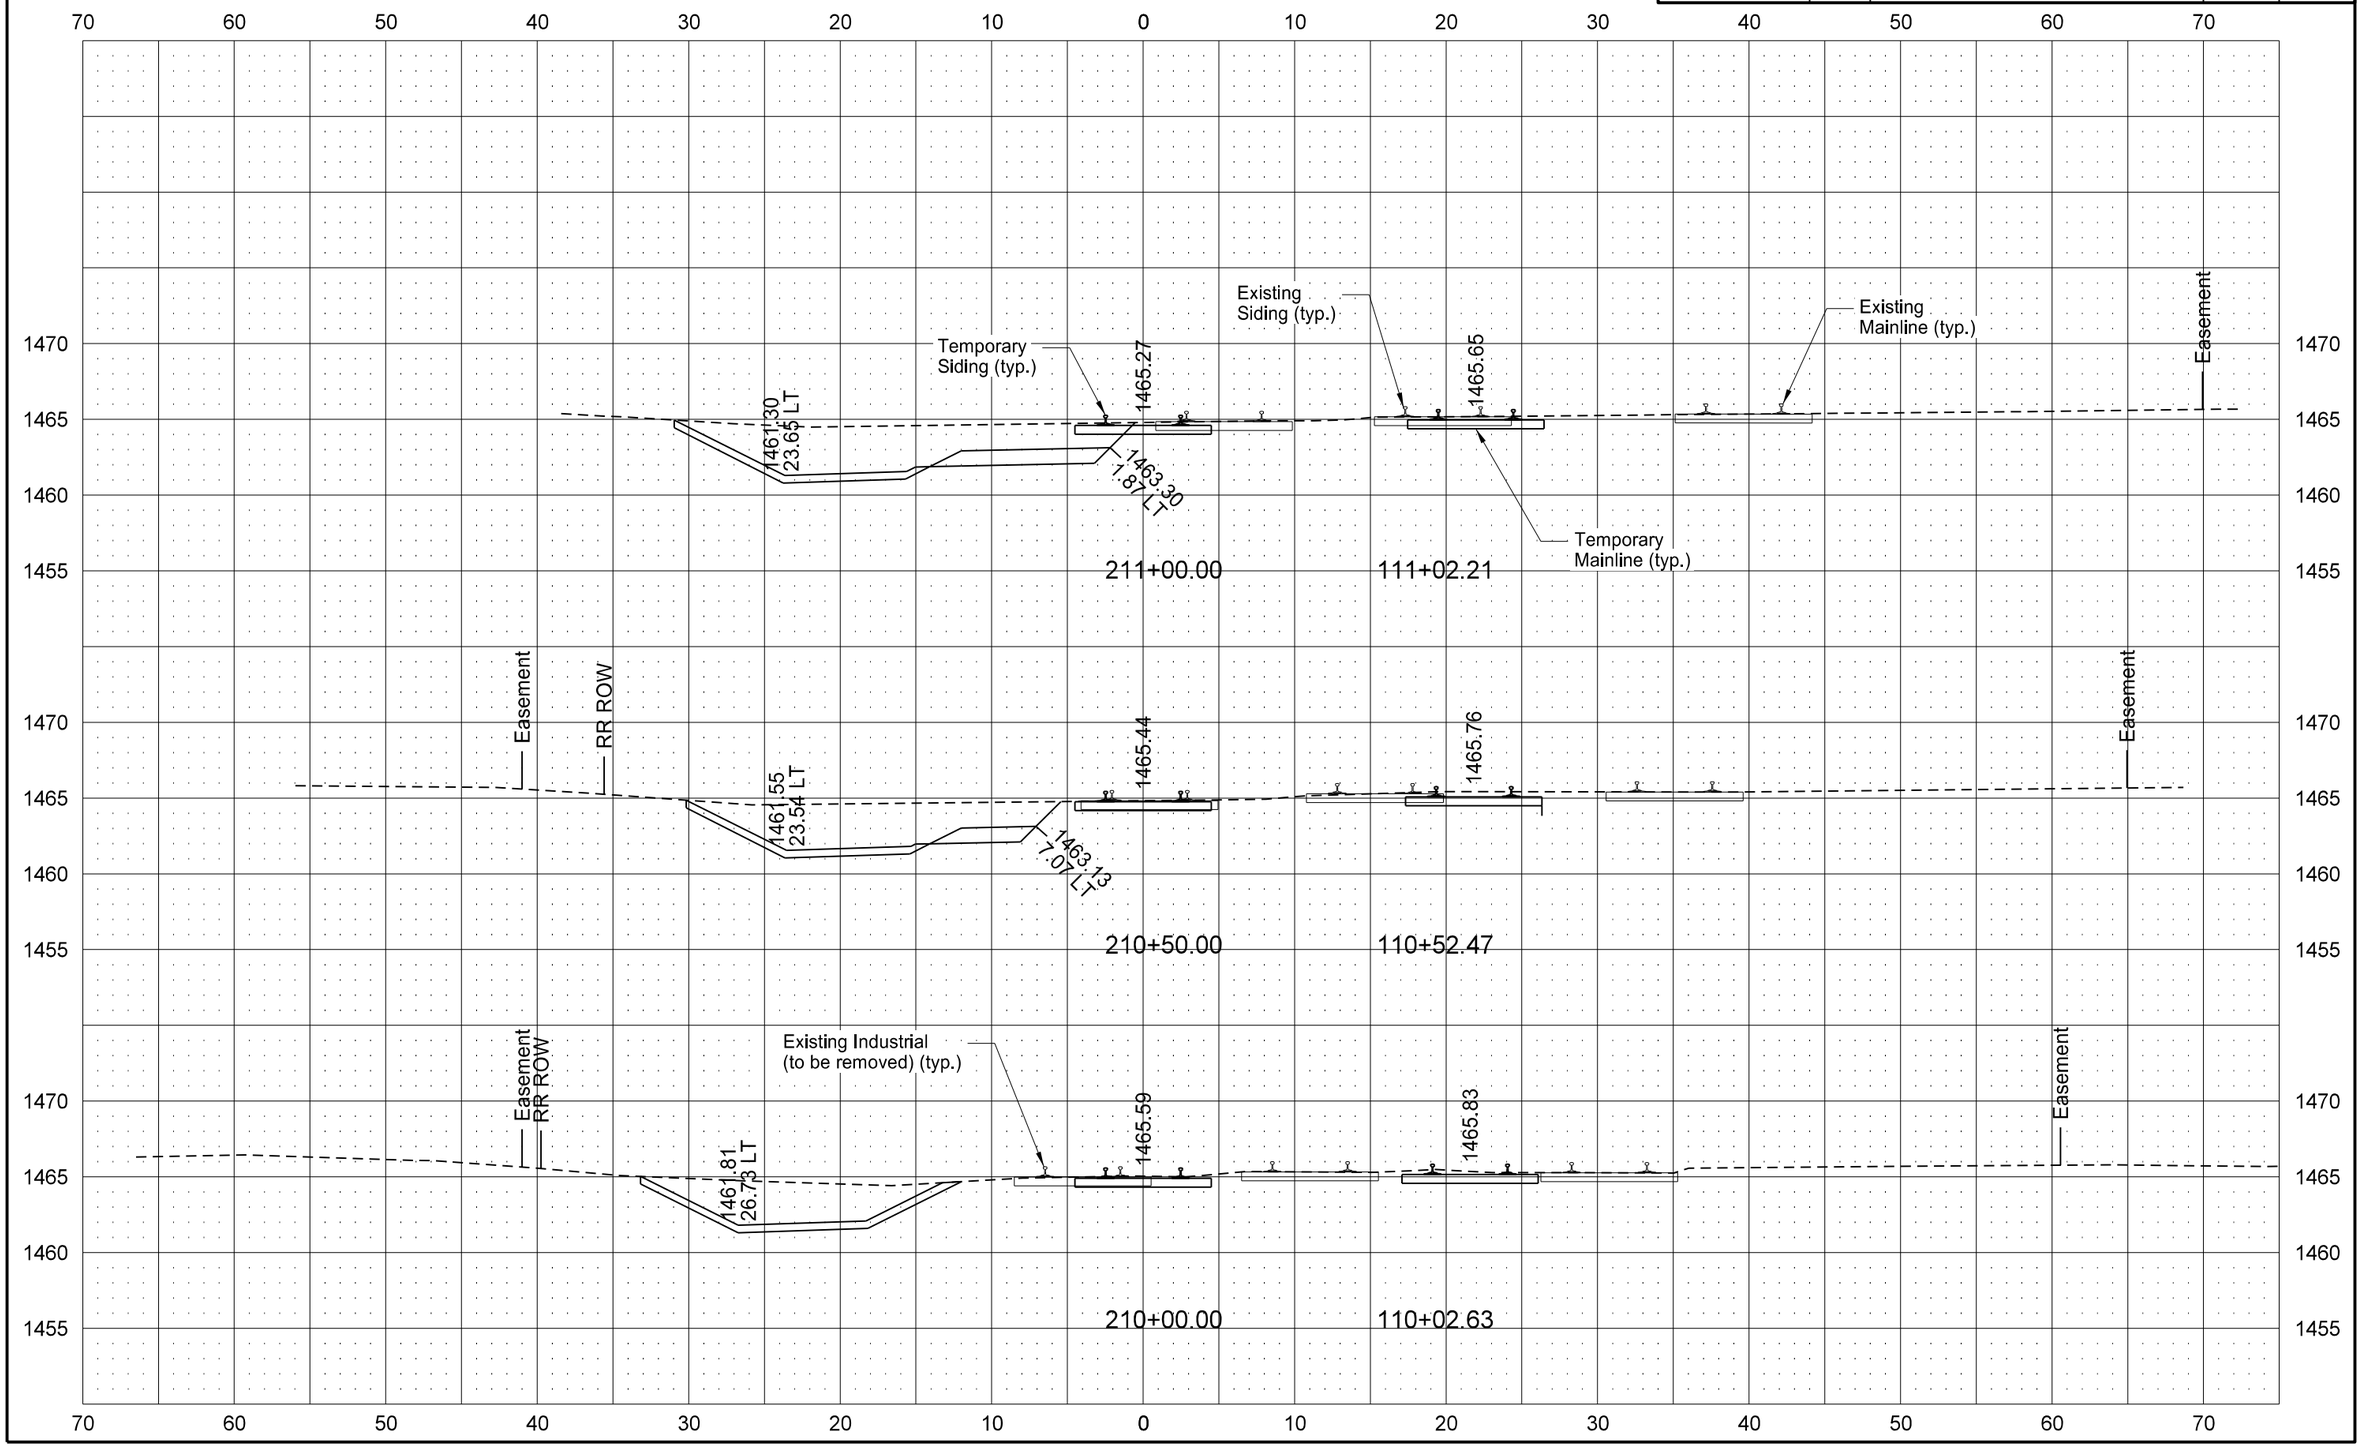

STATE	PROJECT NO.	SECTION NO.	SHEET NO.
ND	NHU-3-020(074)103	200	66

TEMPORARY MAINLINE & SIDING

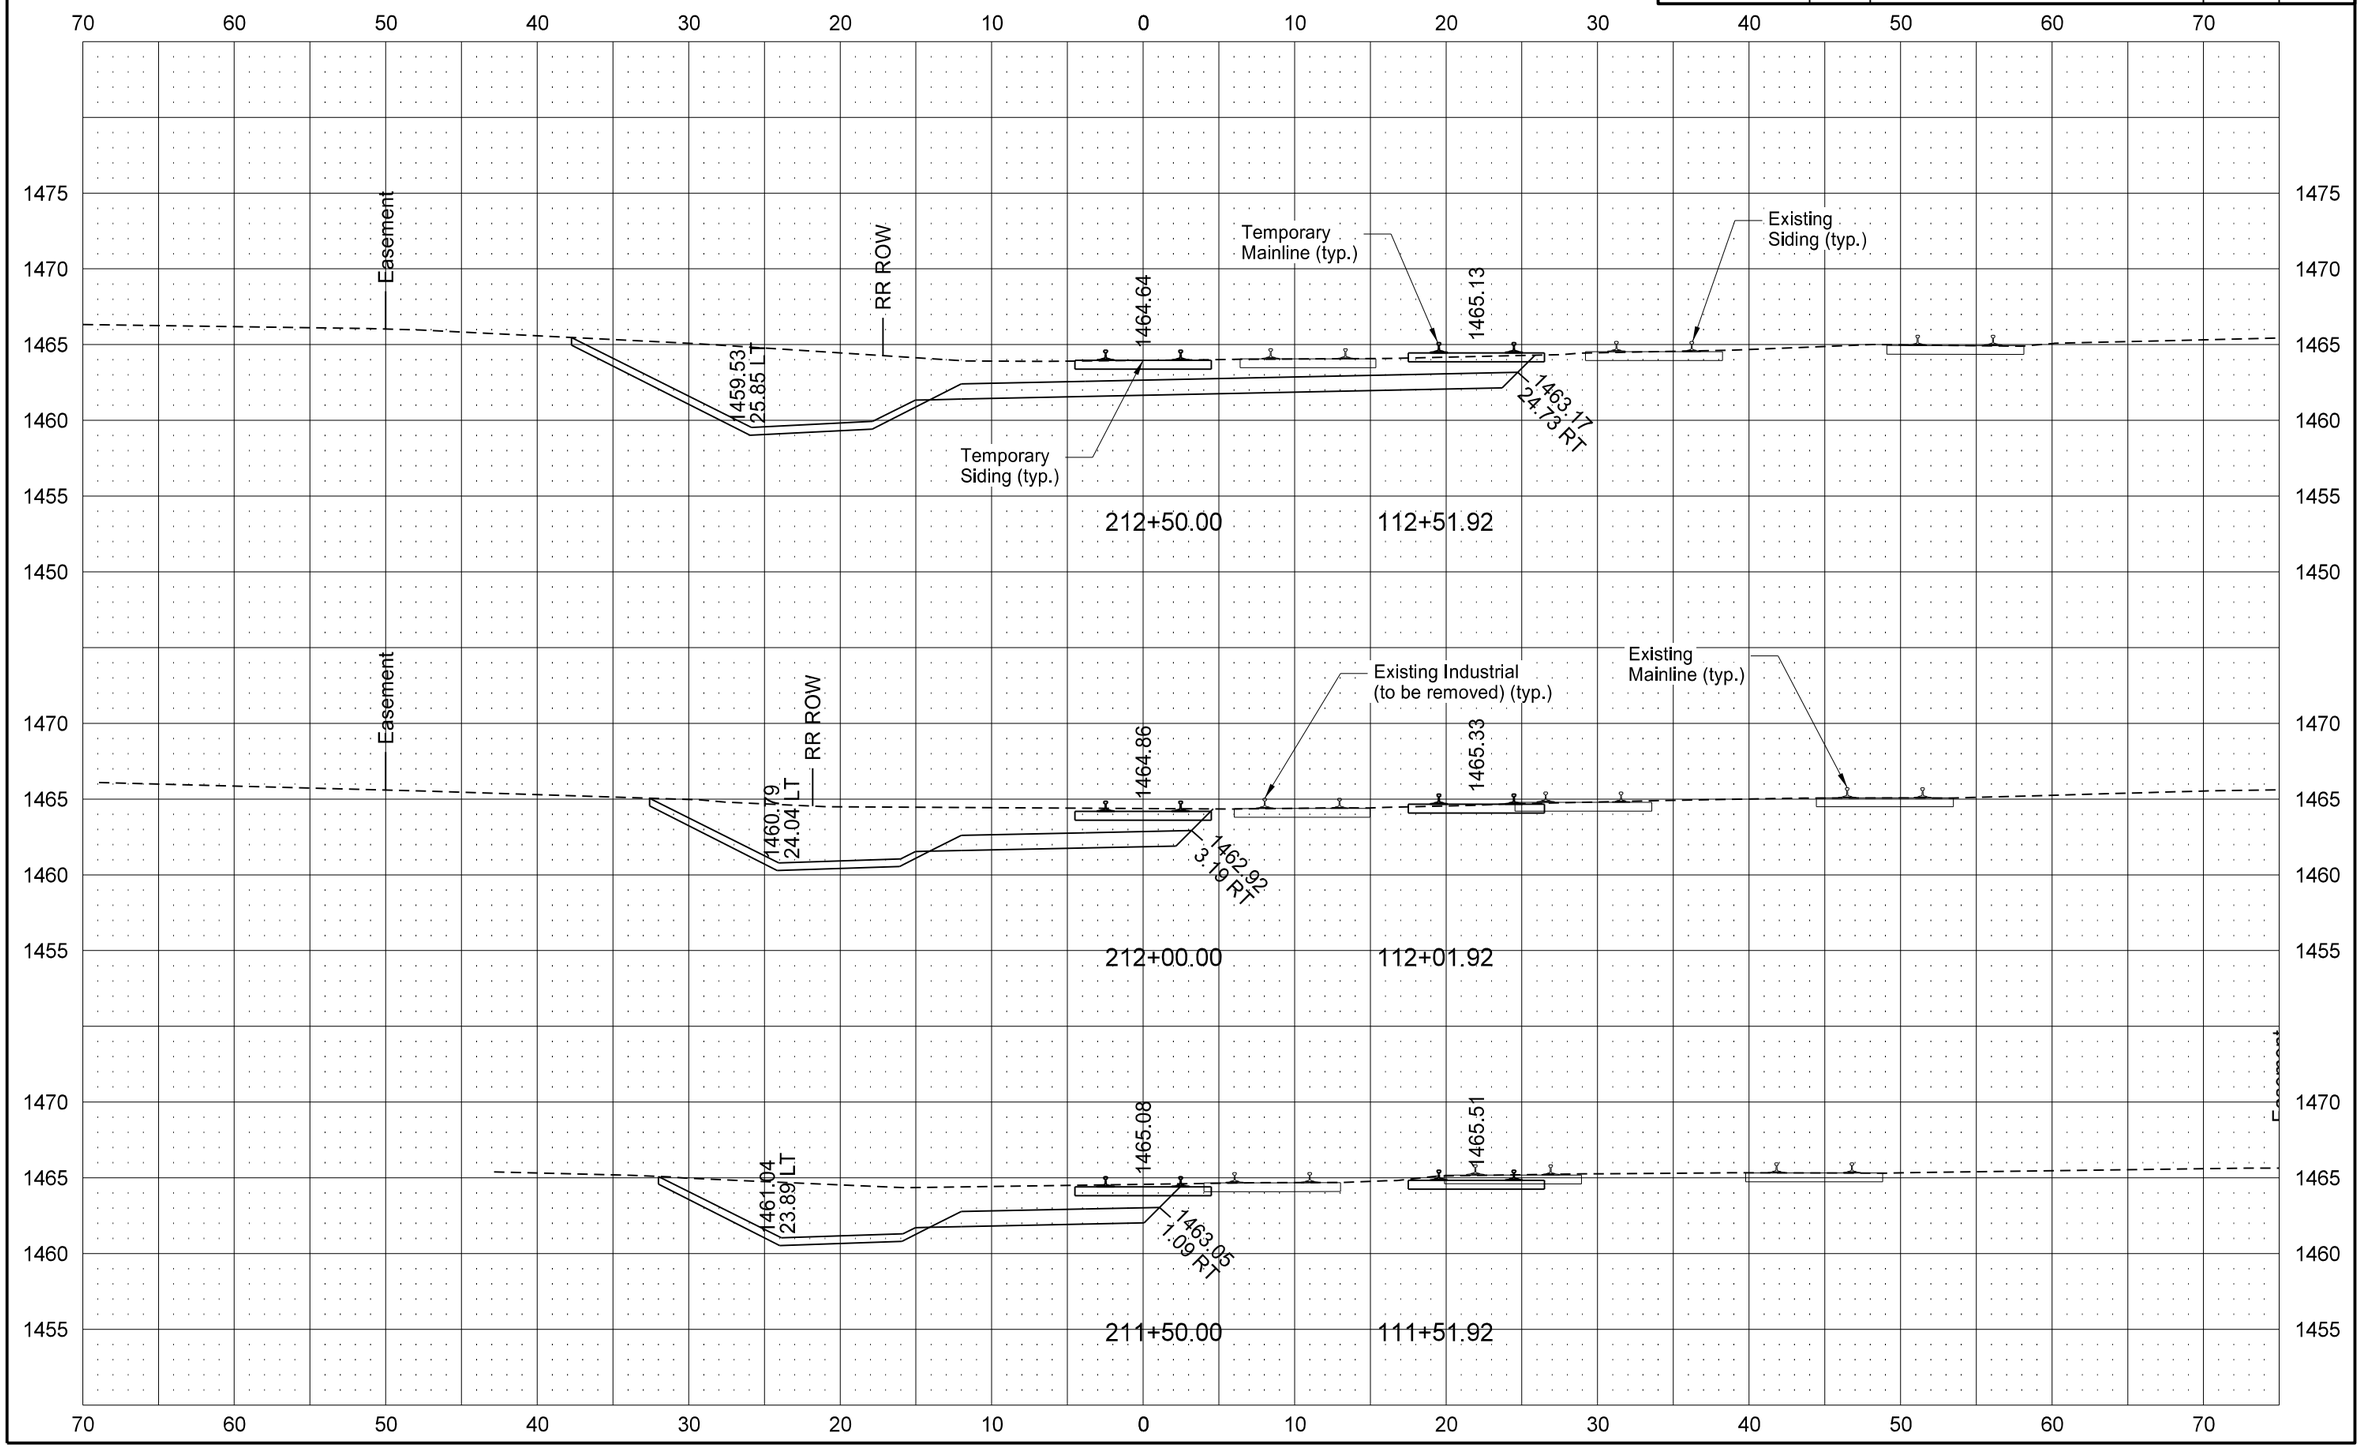

STATE	PROJECT NO.	SECTION NO.	SHEET NO.
ND	NHU-3-020(074)103	200	67

TEMPORARY MAINLINE & SIDING

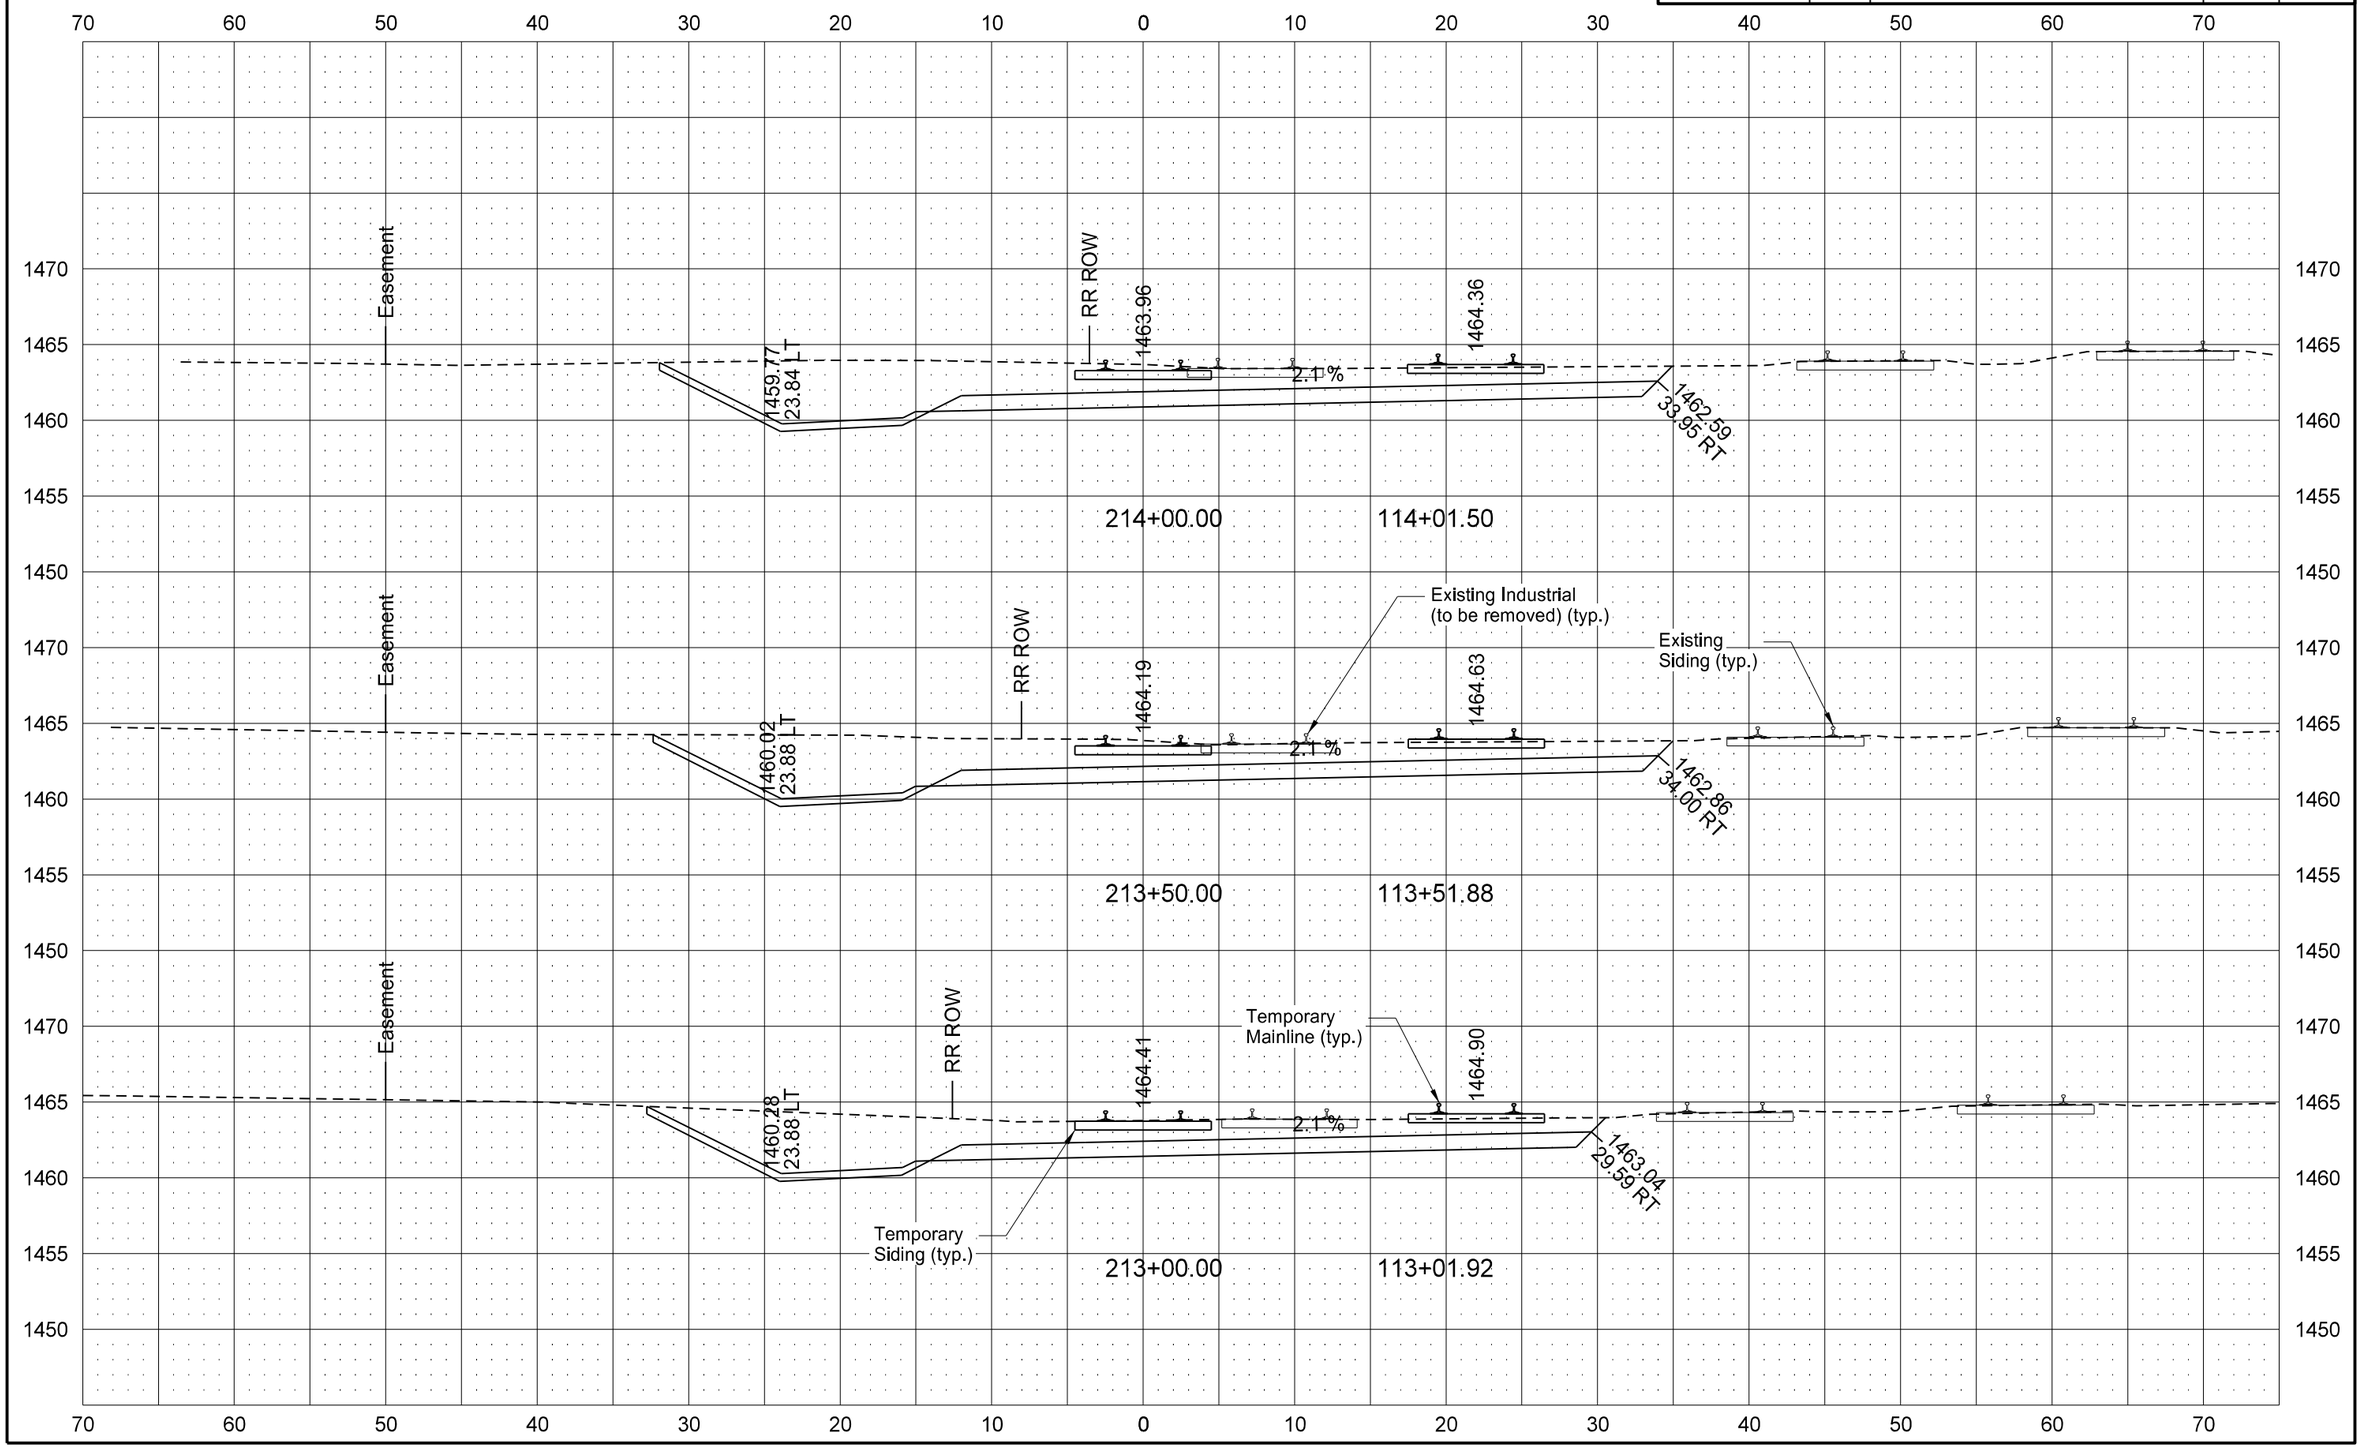

STATE	PROJECT NO.	SECTION NO.	SHEET NO.
ND	NHU-3-020(074)103	200	68

TEMPORARY MAINLINE & SIDING

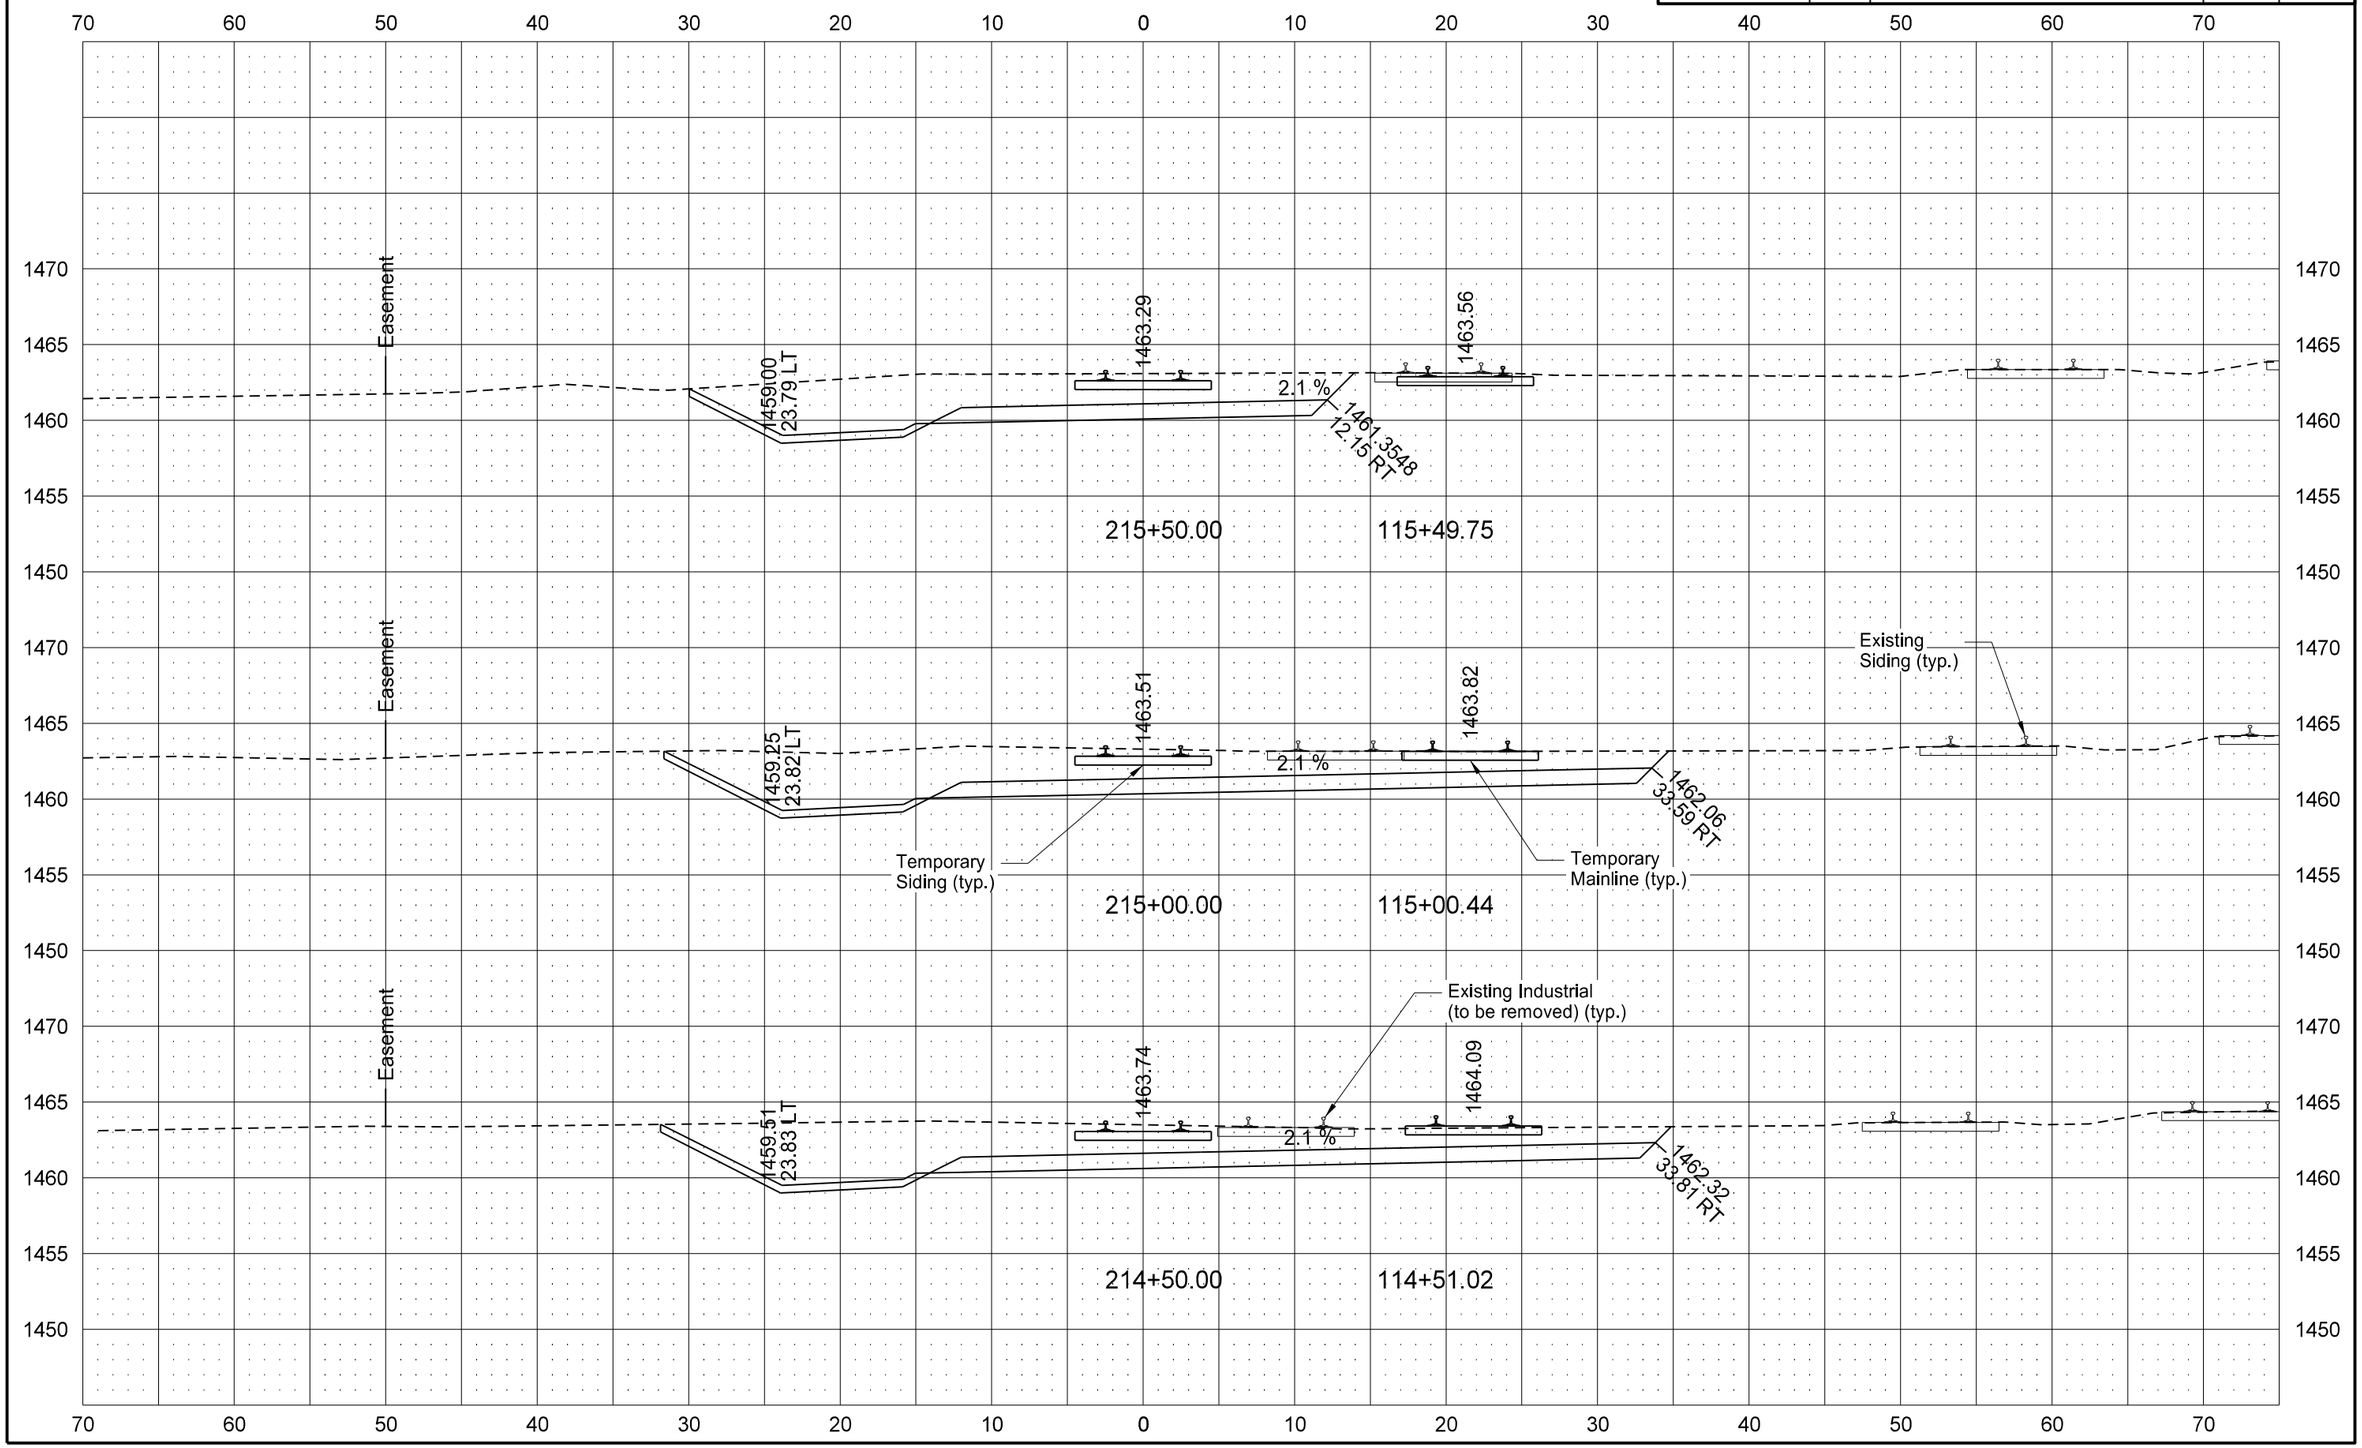

STATE	PROJECT NO.	SECTION NO.	SHEET NO.
ND	NHU-3-020(074)103	200	69

TEMPORARY MAINLINE & SIDING

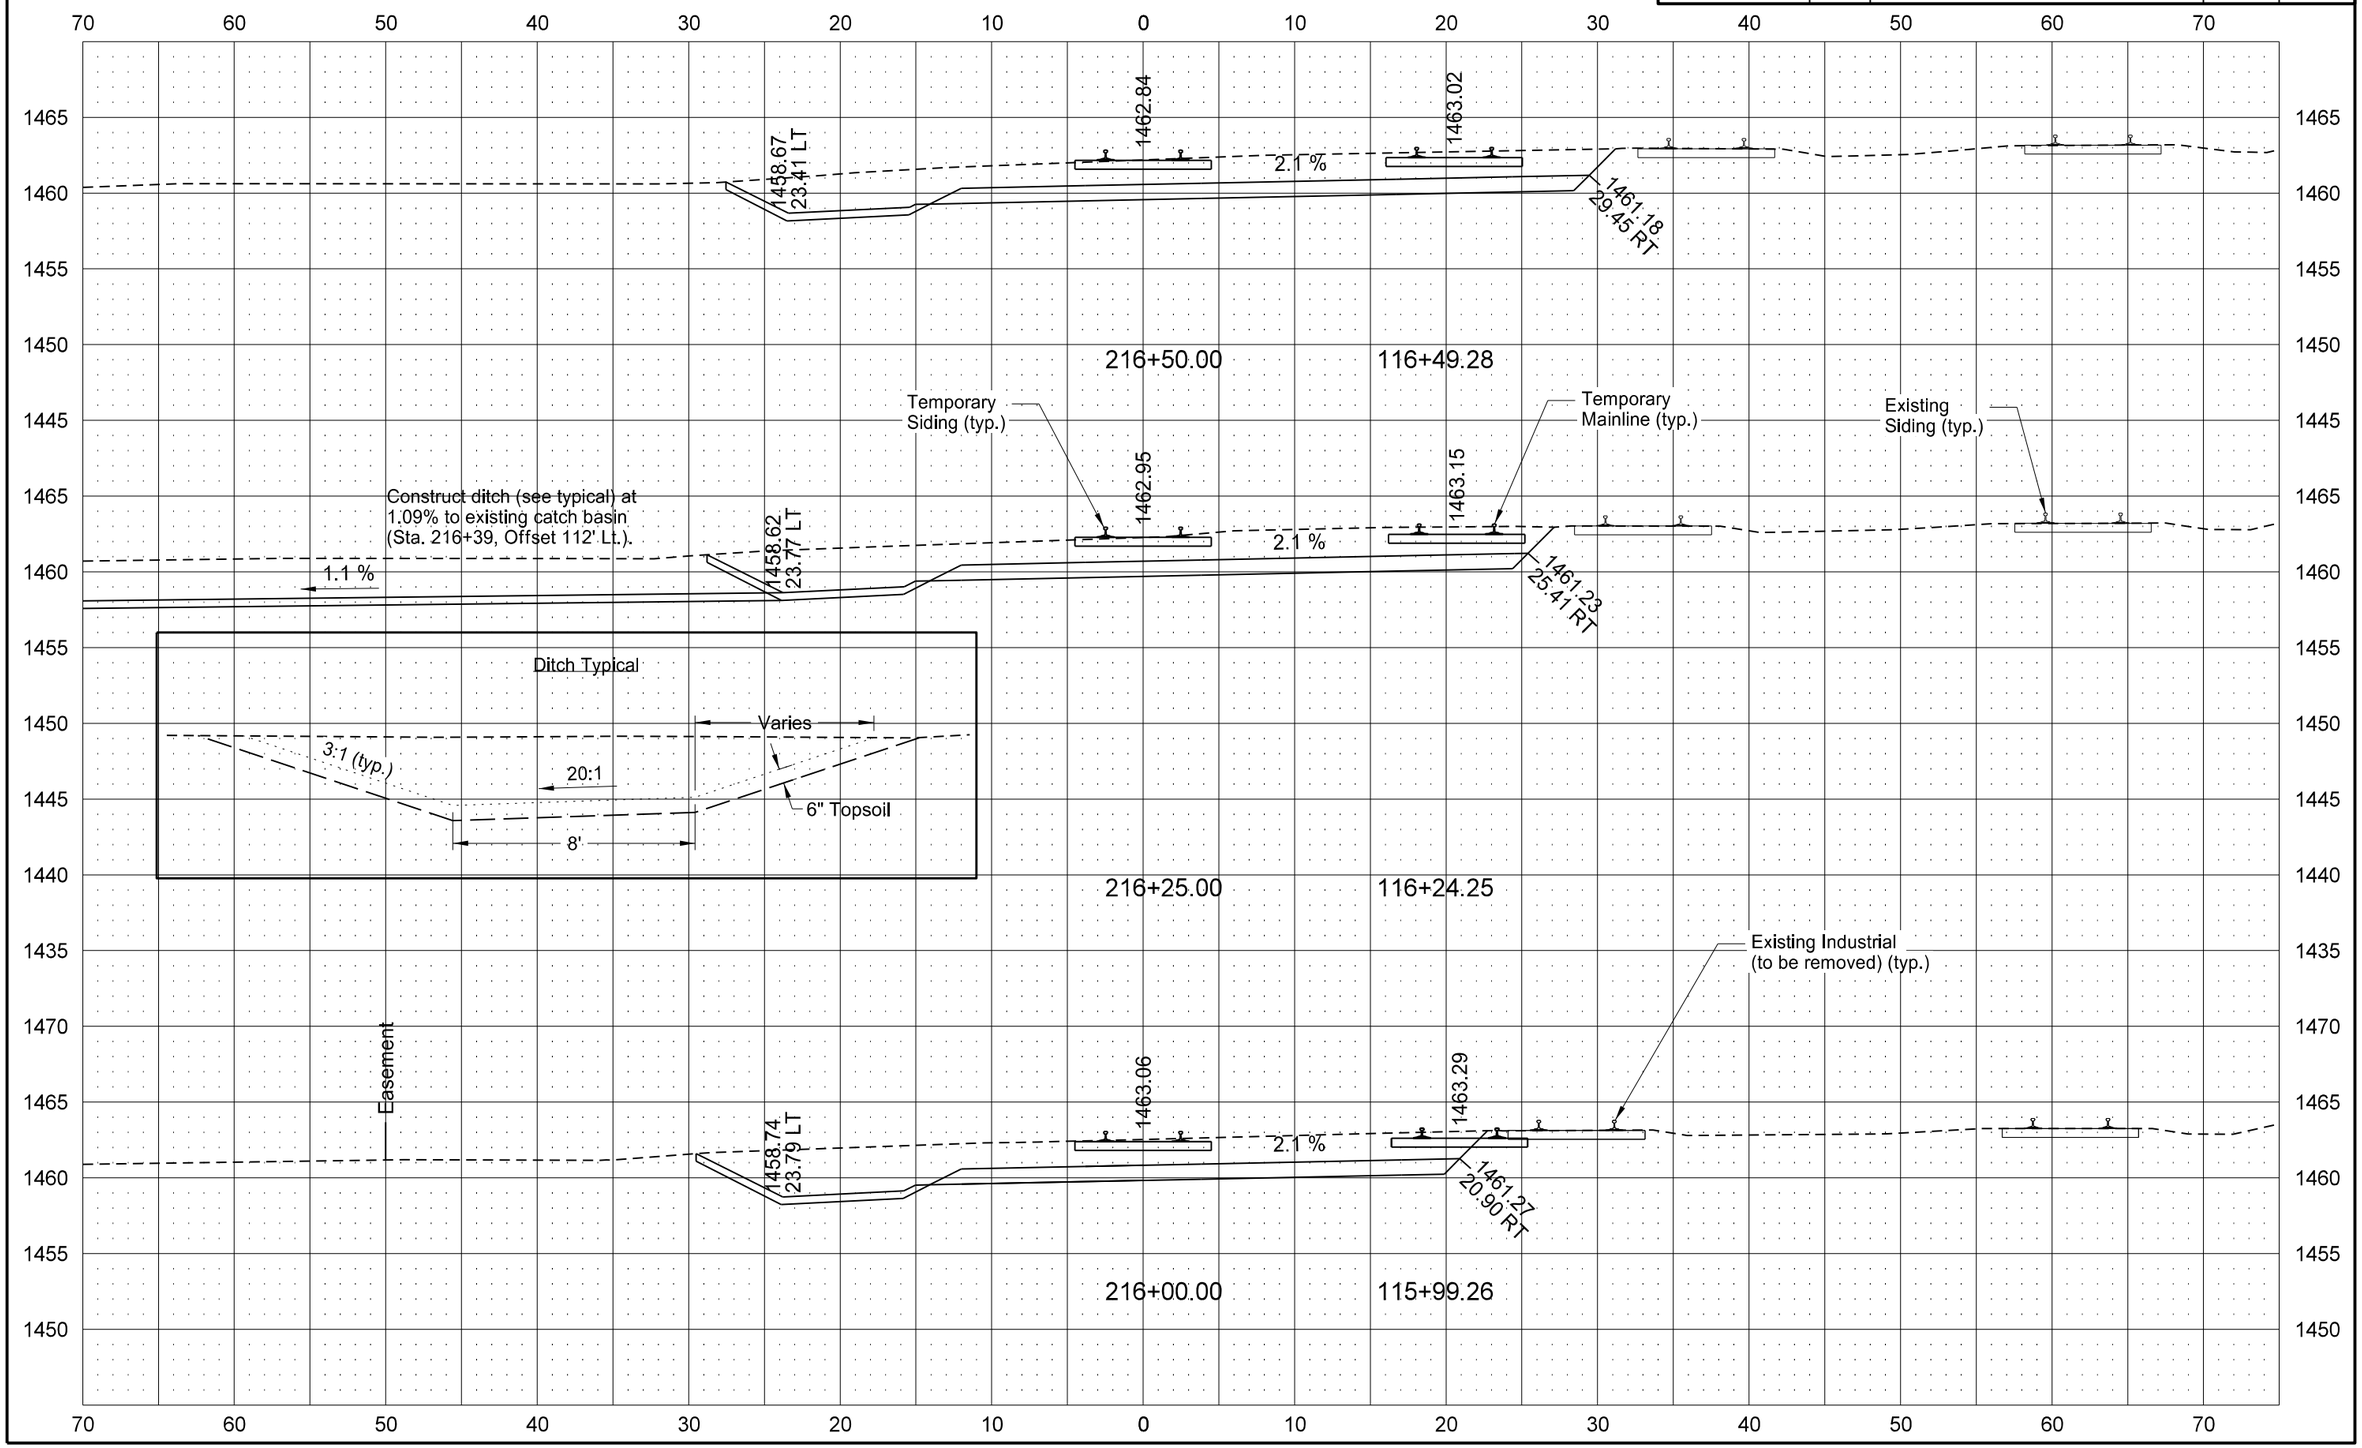

STATE	PROJECT NO.	SECTION NO.	SHEET NO.
ND	NHU-3-020(074)103	200	70

TEMPORARY MAINLINE & SIDING

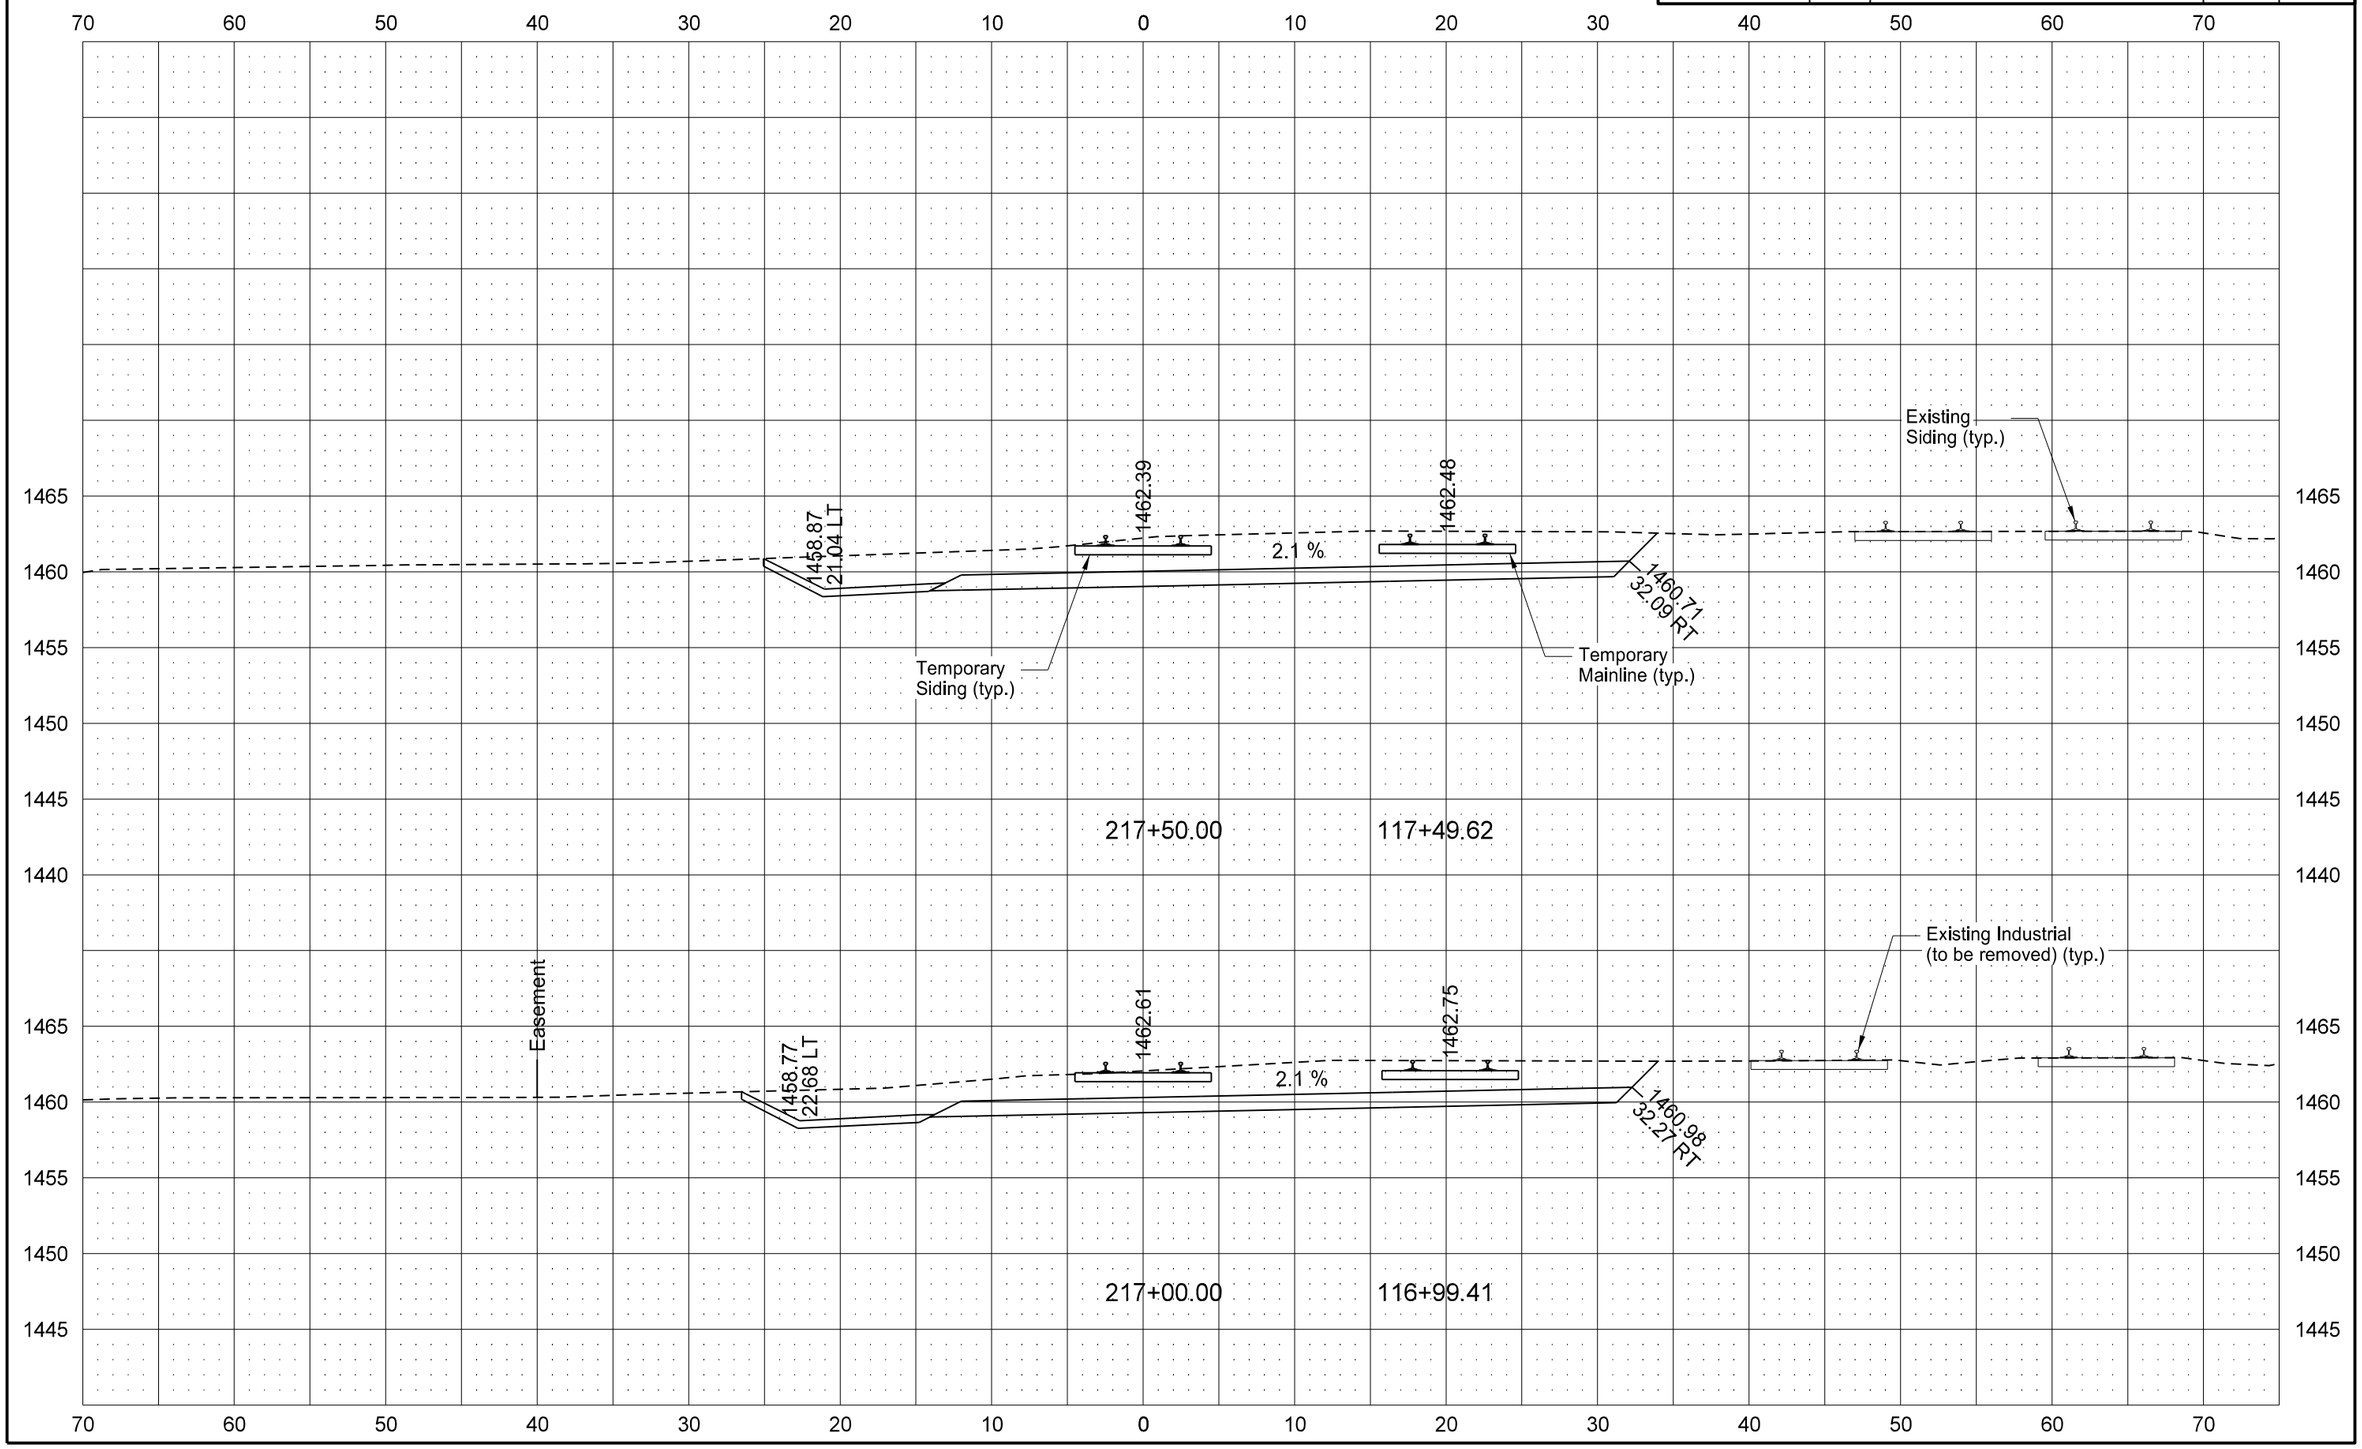

STATE	PROJECT NO.	SECTION NO.	SHEET NO.
ND	NHU-3-020(074)103	200	71

TEMPORARY MAINLINE & SIDING

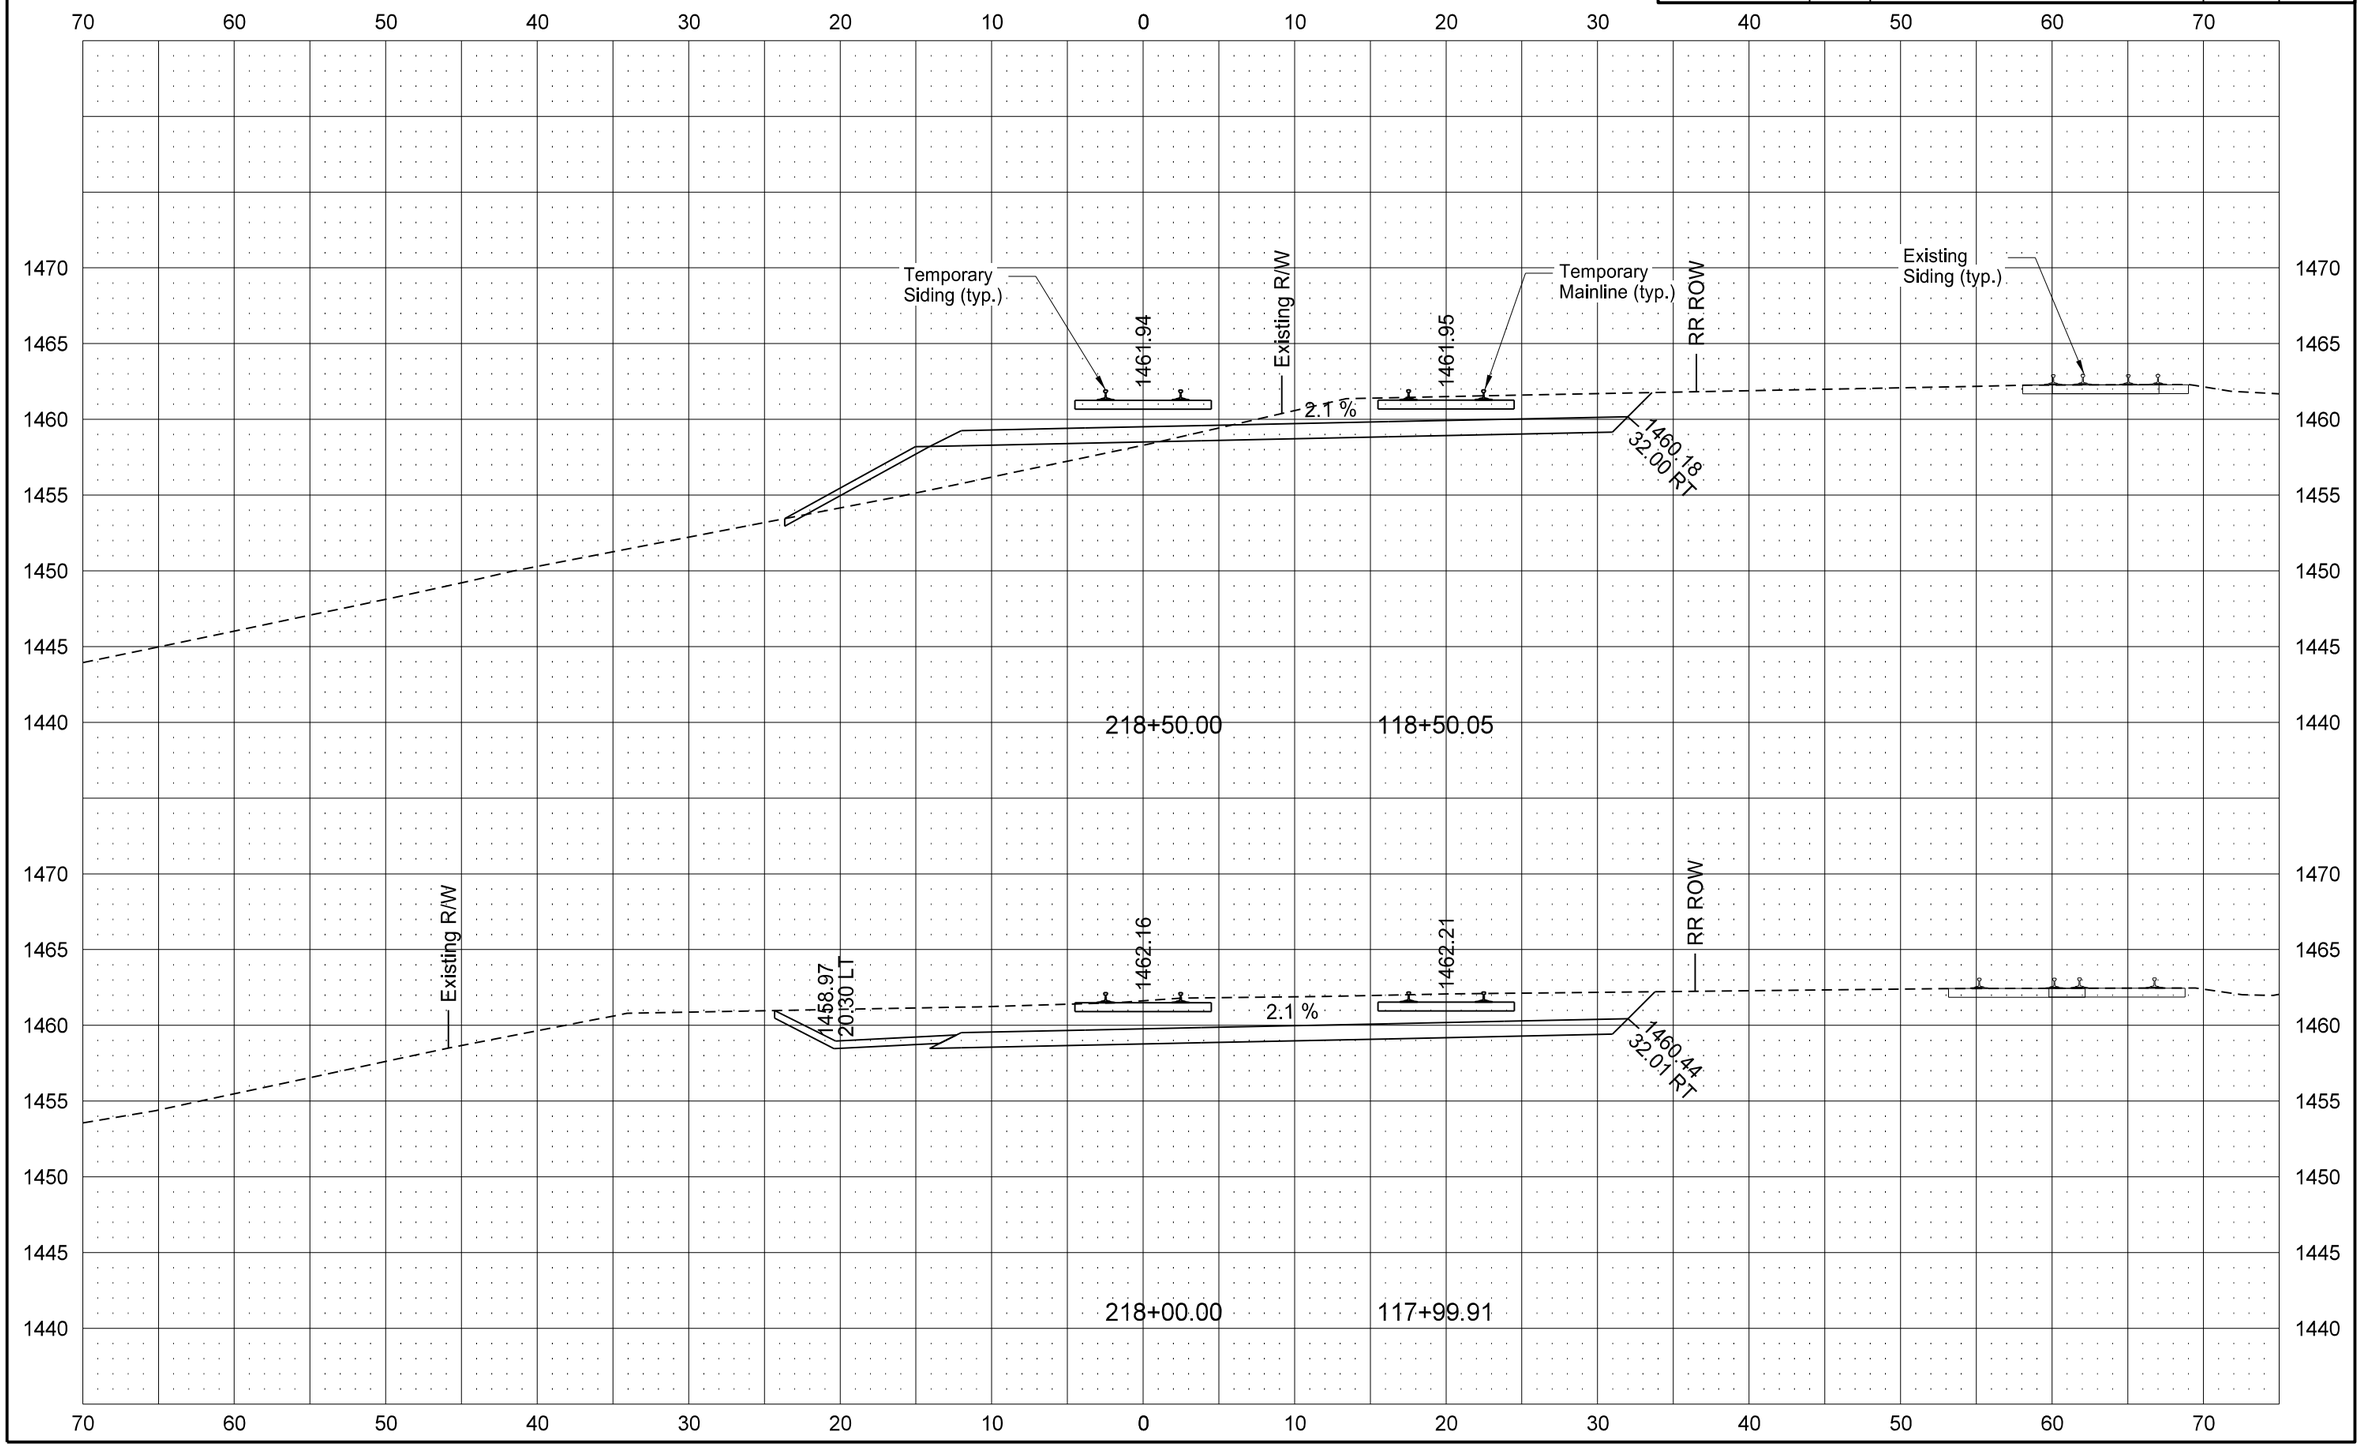

STATE	PROJECT NO.	SECTION NO.	SHEET NO.
ND	NHU-3-020(074)103	200	72

TEMPORARY MAINLINE & SIDING

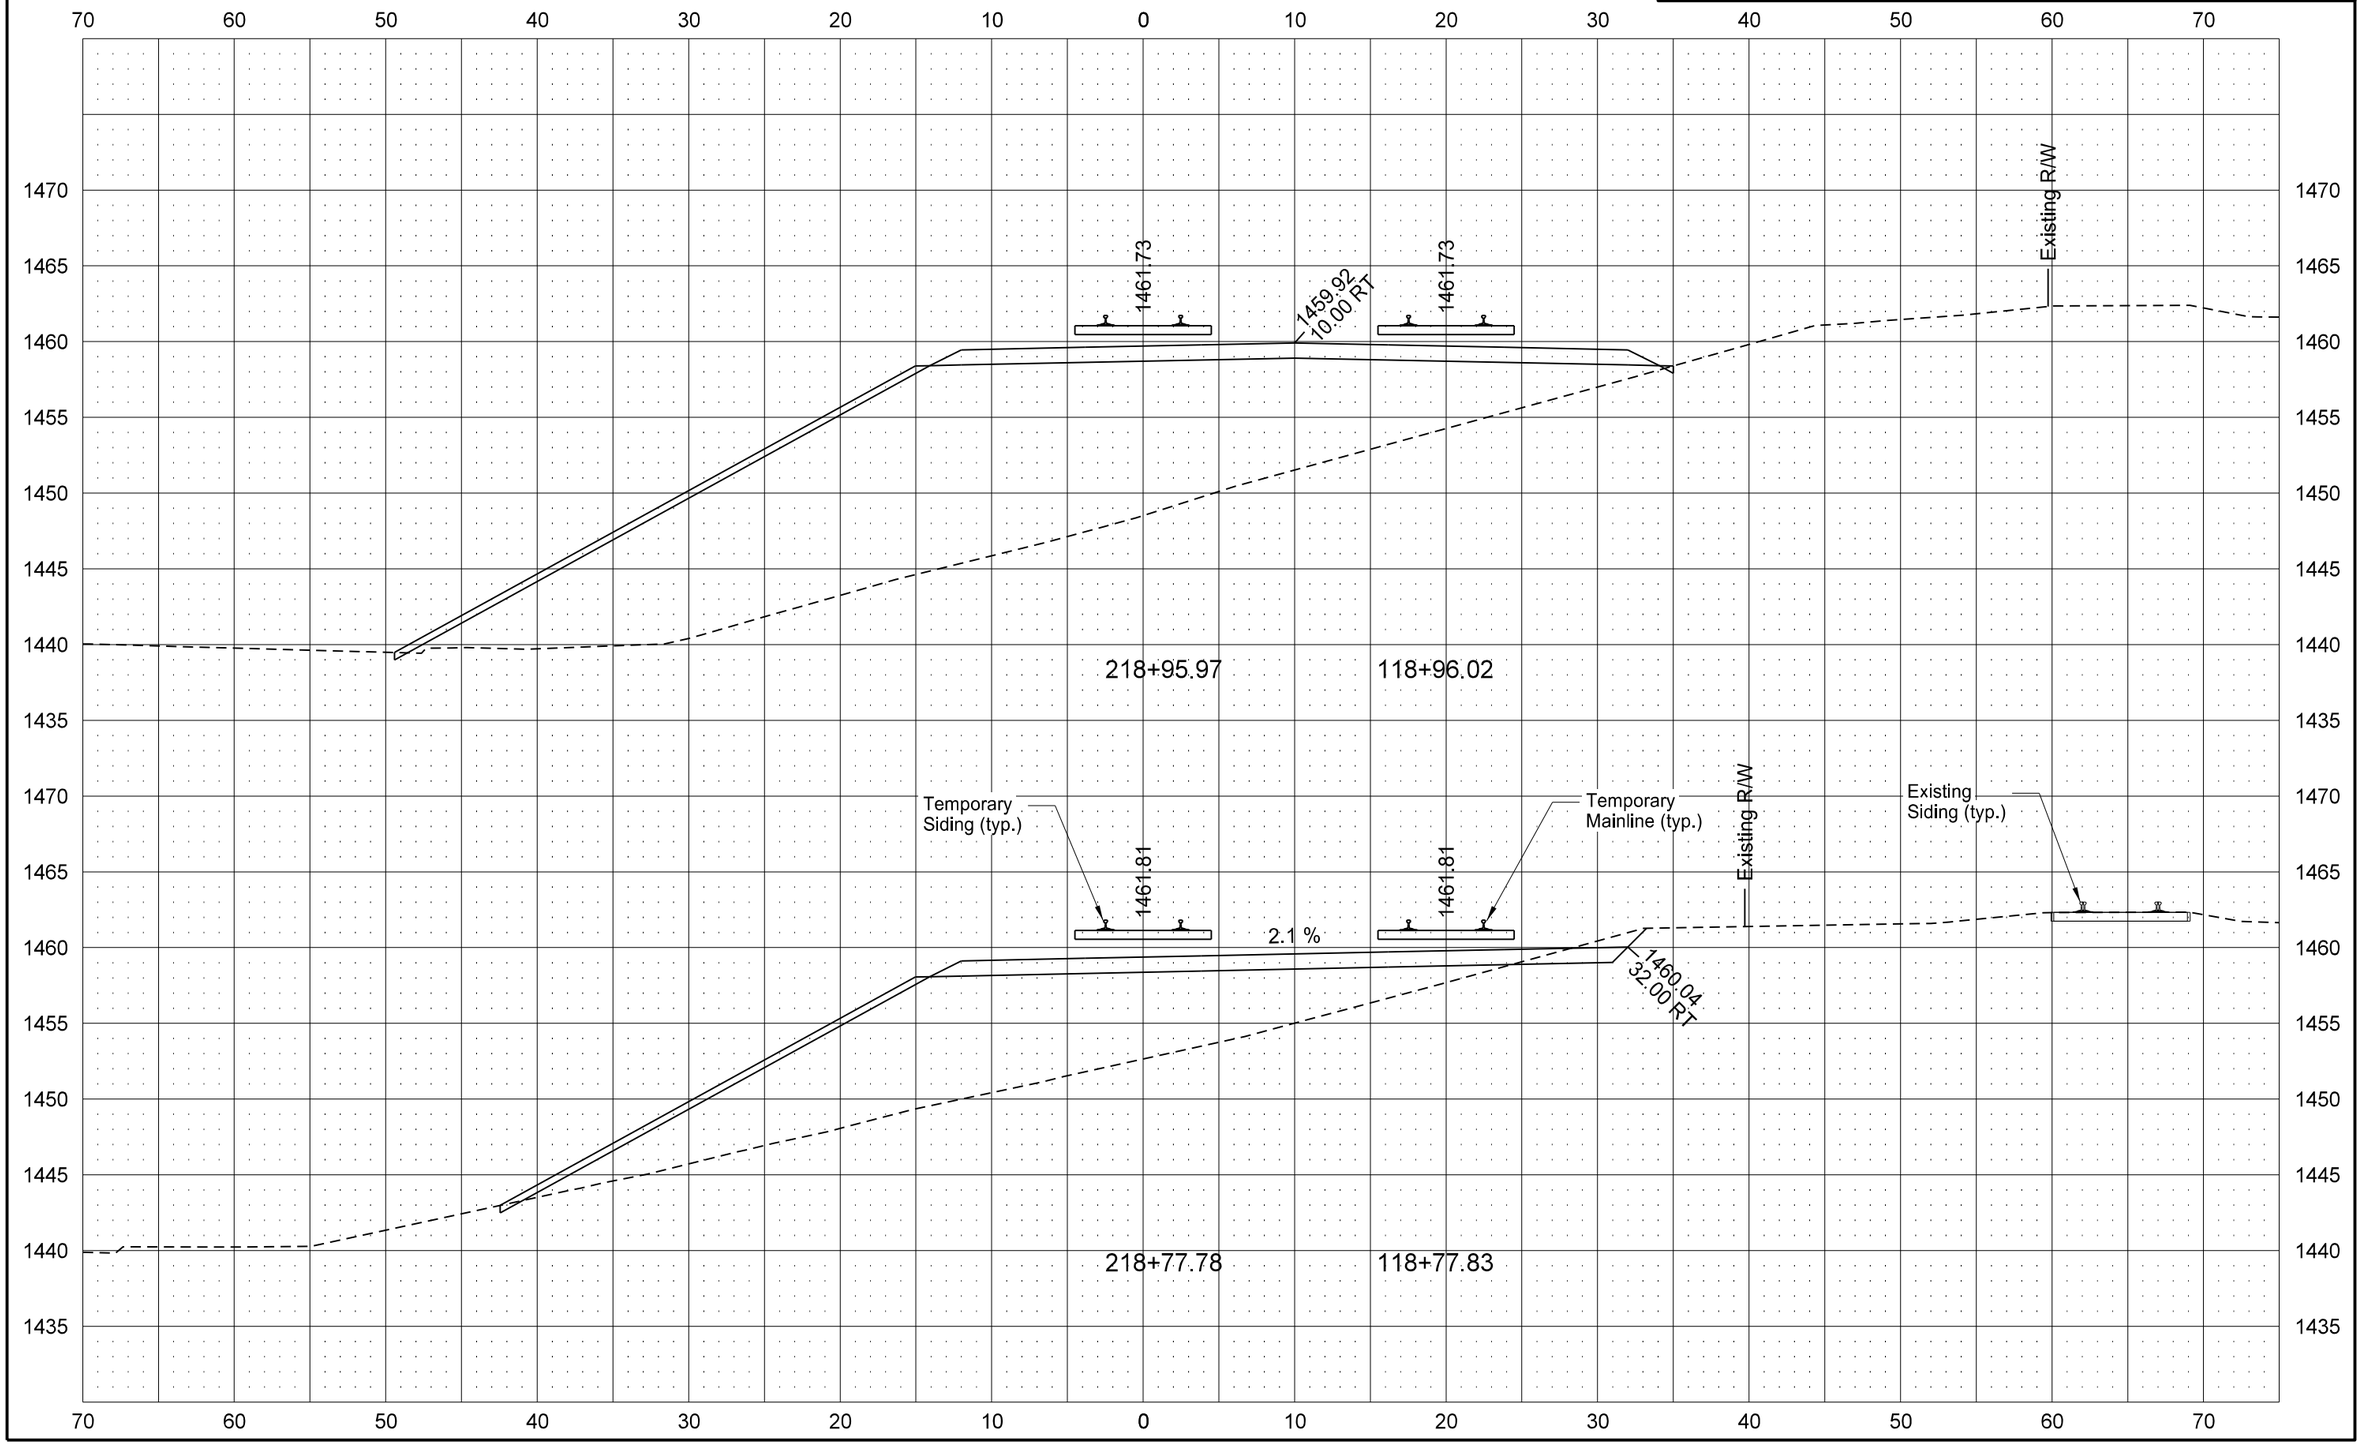

STATE	PROJECT NO.	SECTION NO.	SHEET NO.
ND	NHU-3-020(074)103	200	73

TEMPORARY MAINLINE & SIDING

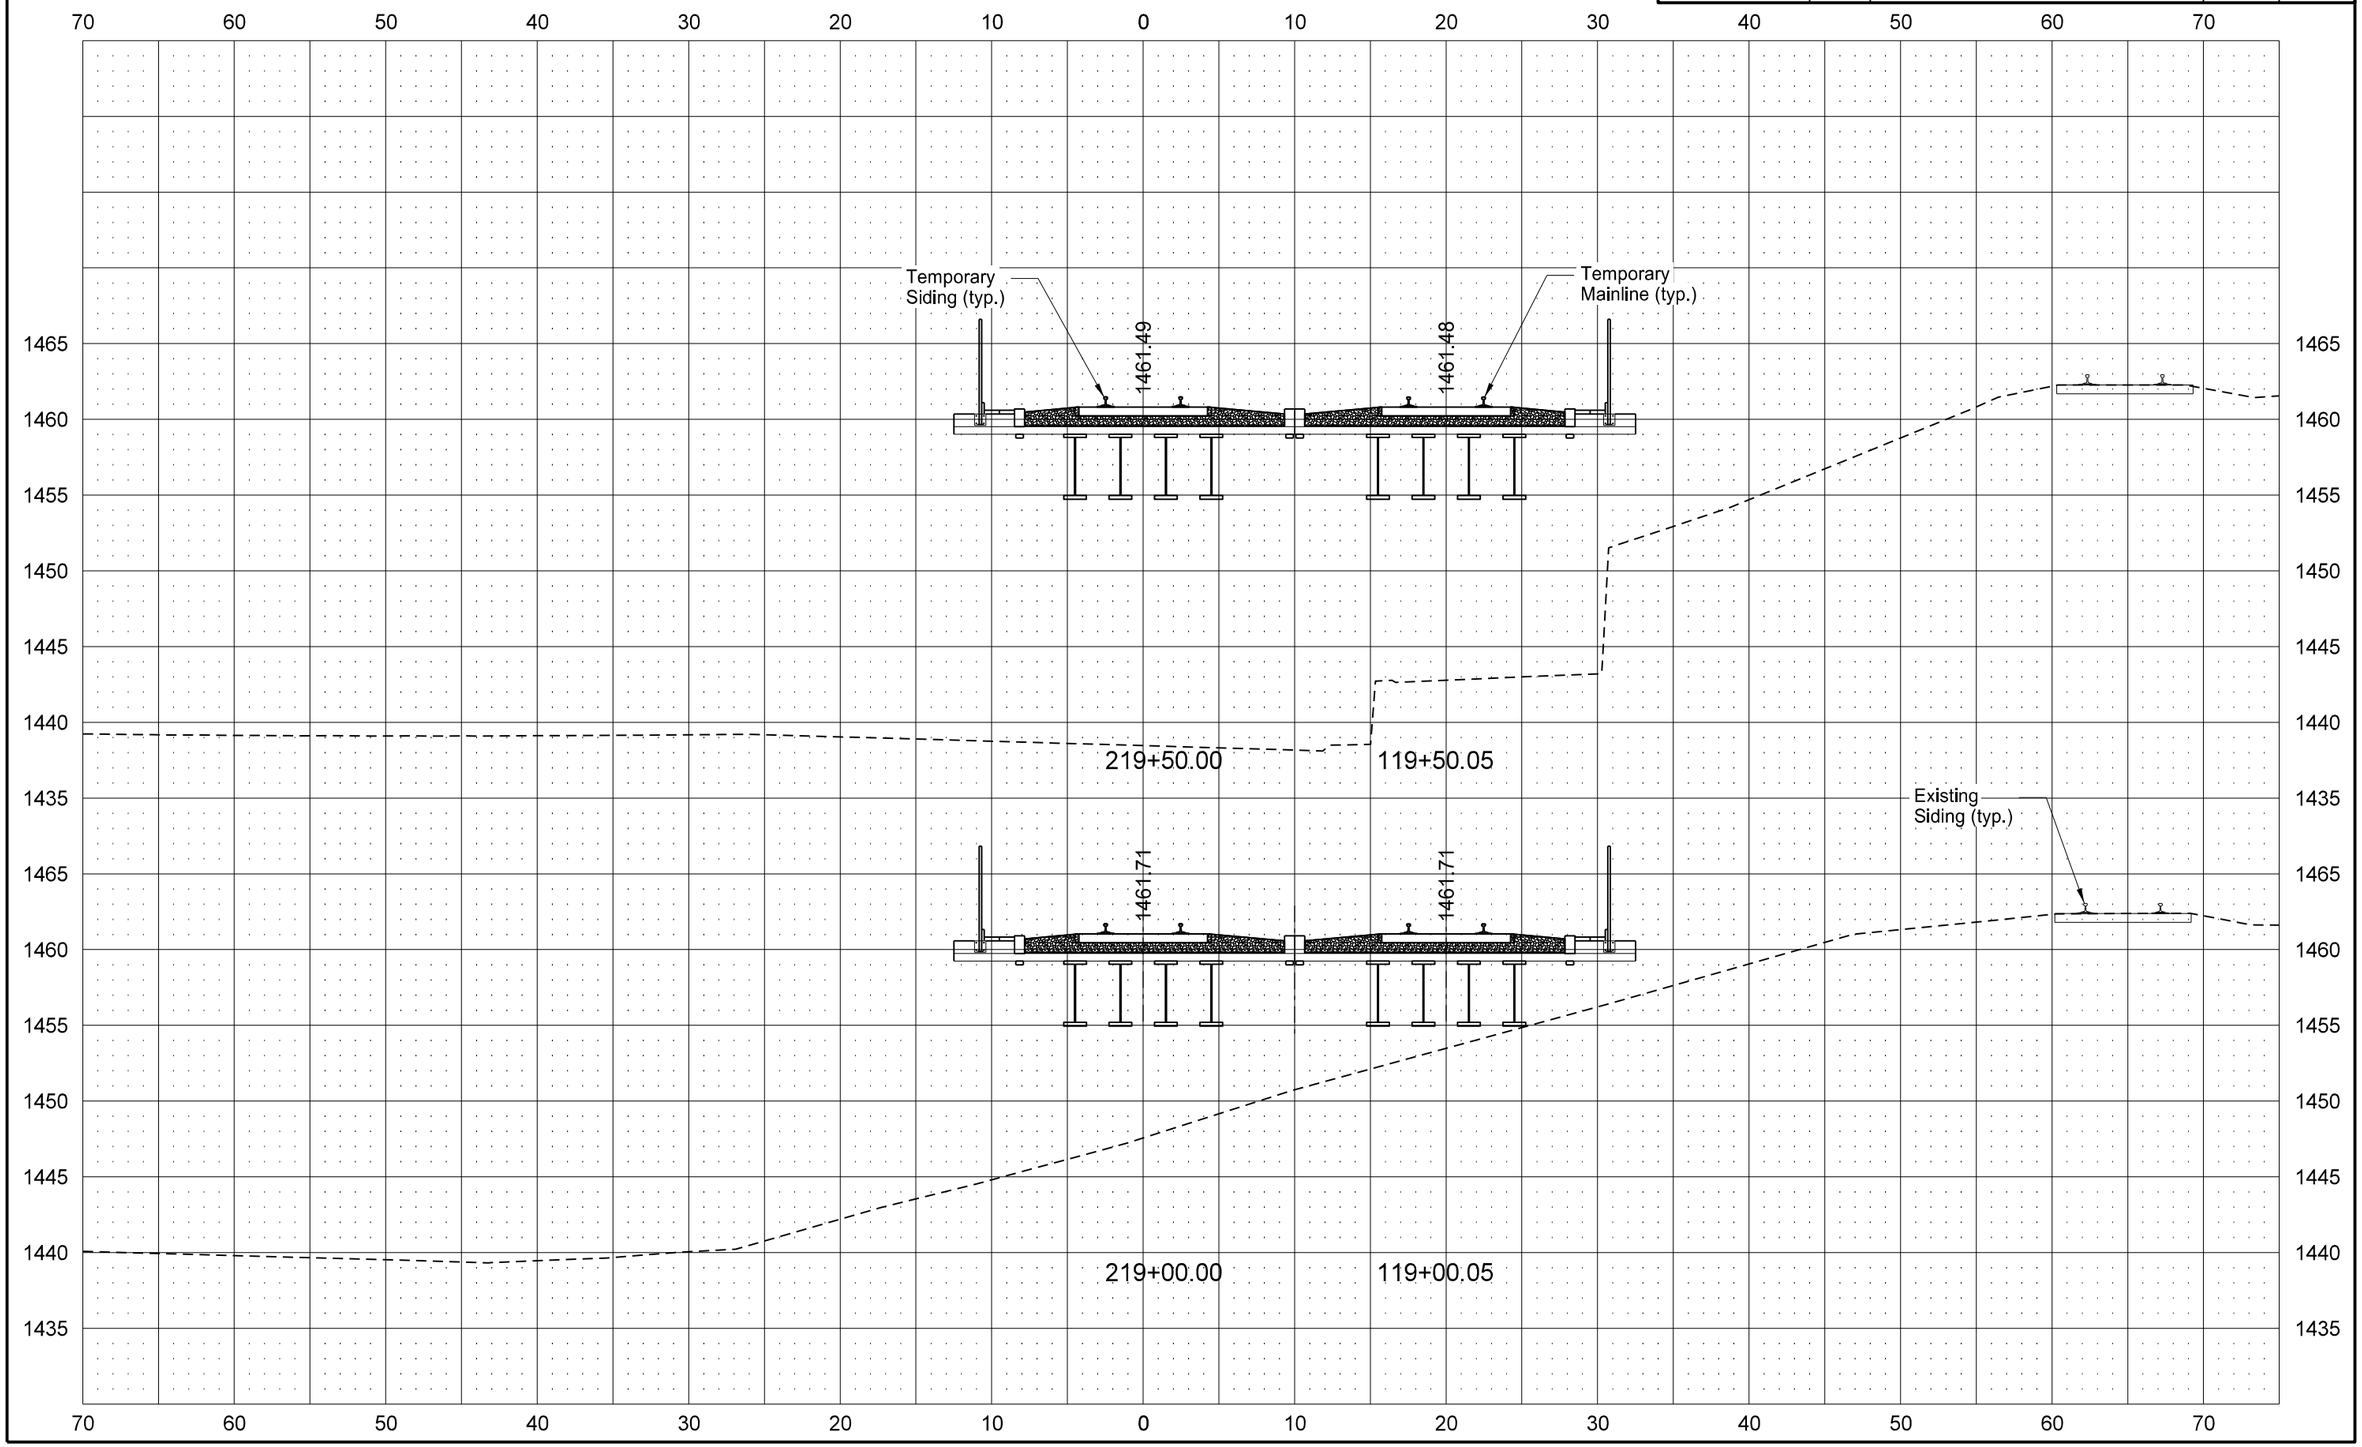

STATE	PROJECT NO.	SECTION NO.	SHEET NO.
ND	NHU-3-020(074)103	200	74

TEMPORARY MAINLINE & SIDING

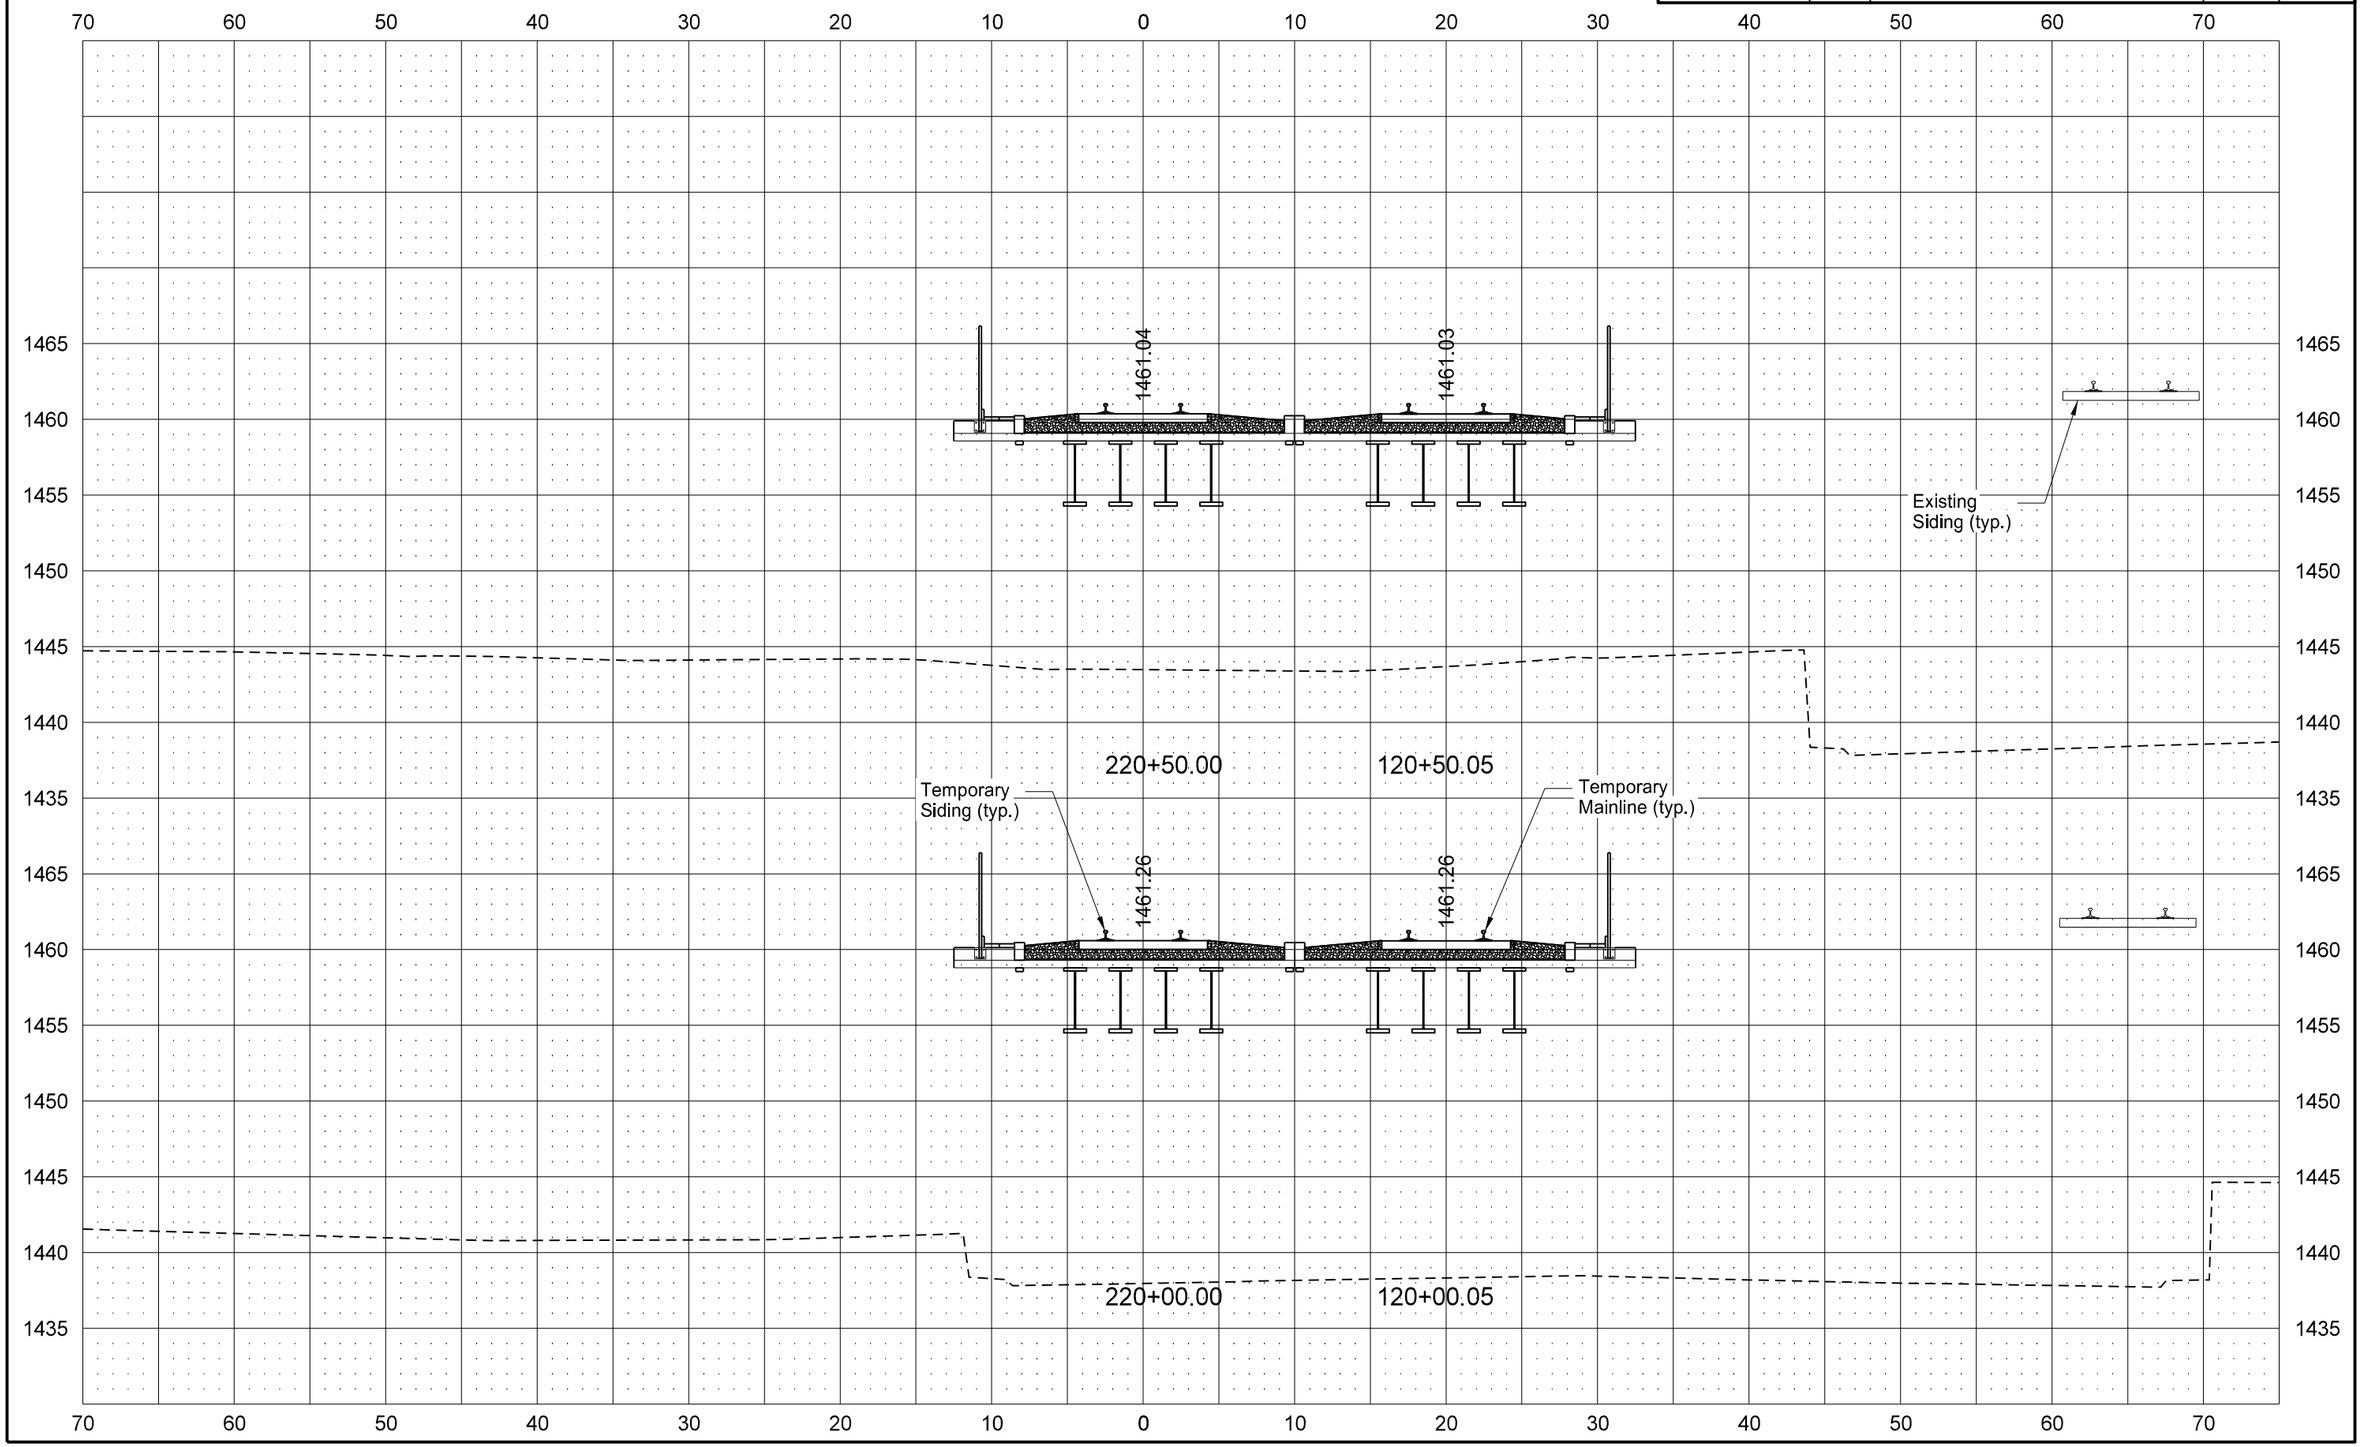

STATE	PROJECT NO.	SECTION NO.	SHEET NO.
ND	NHU-3-020(074)103	200	75

TEMPORARY MAINLINE & SIDING

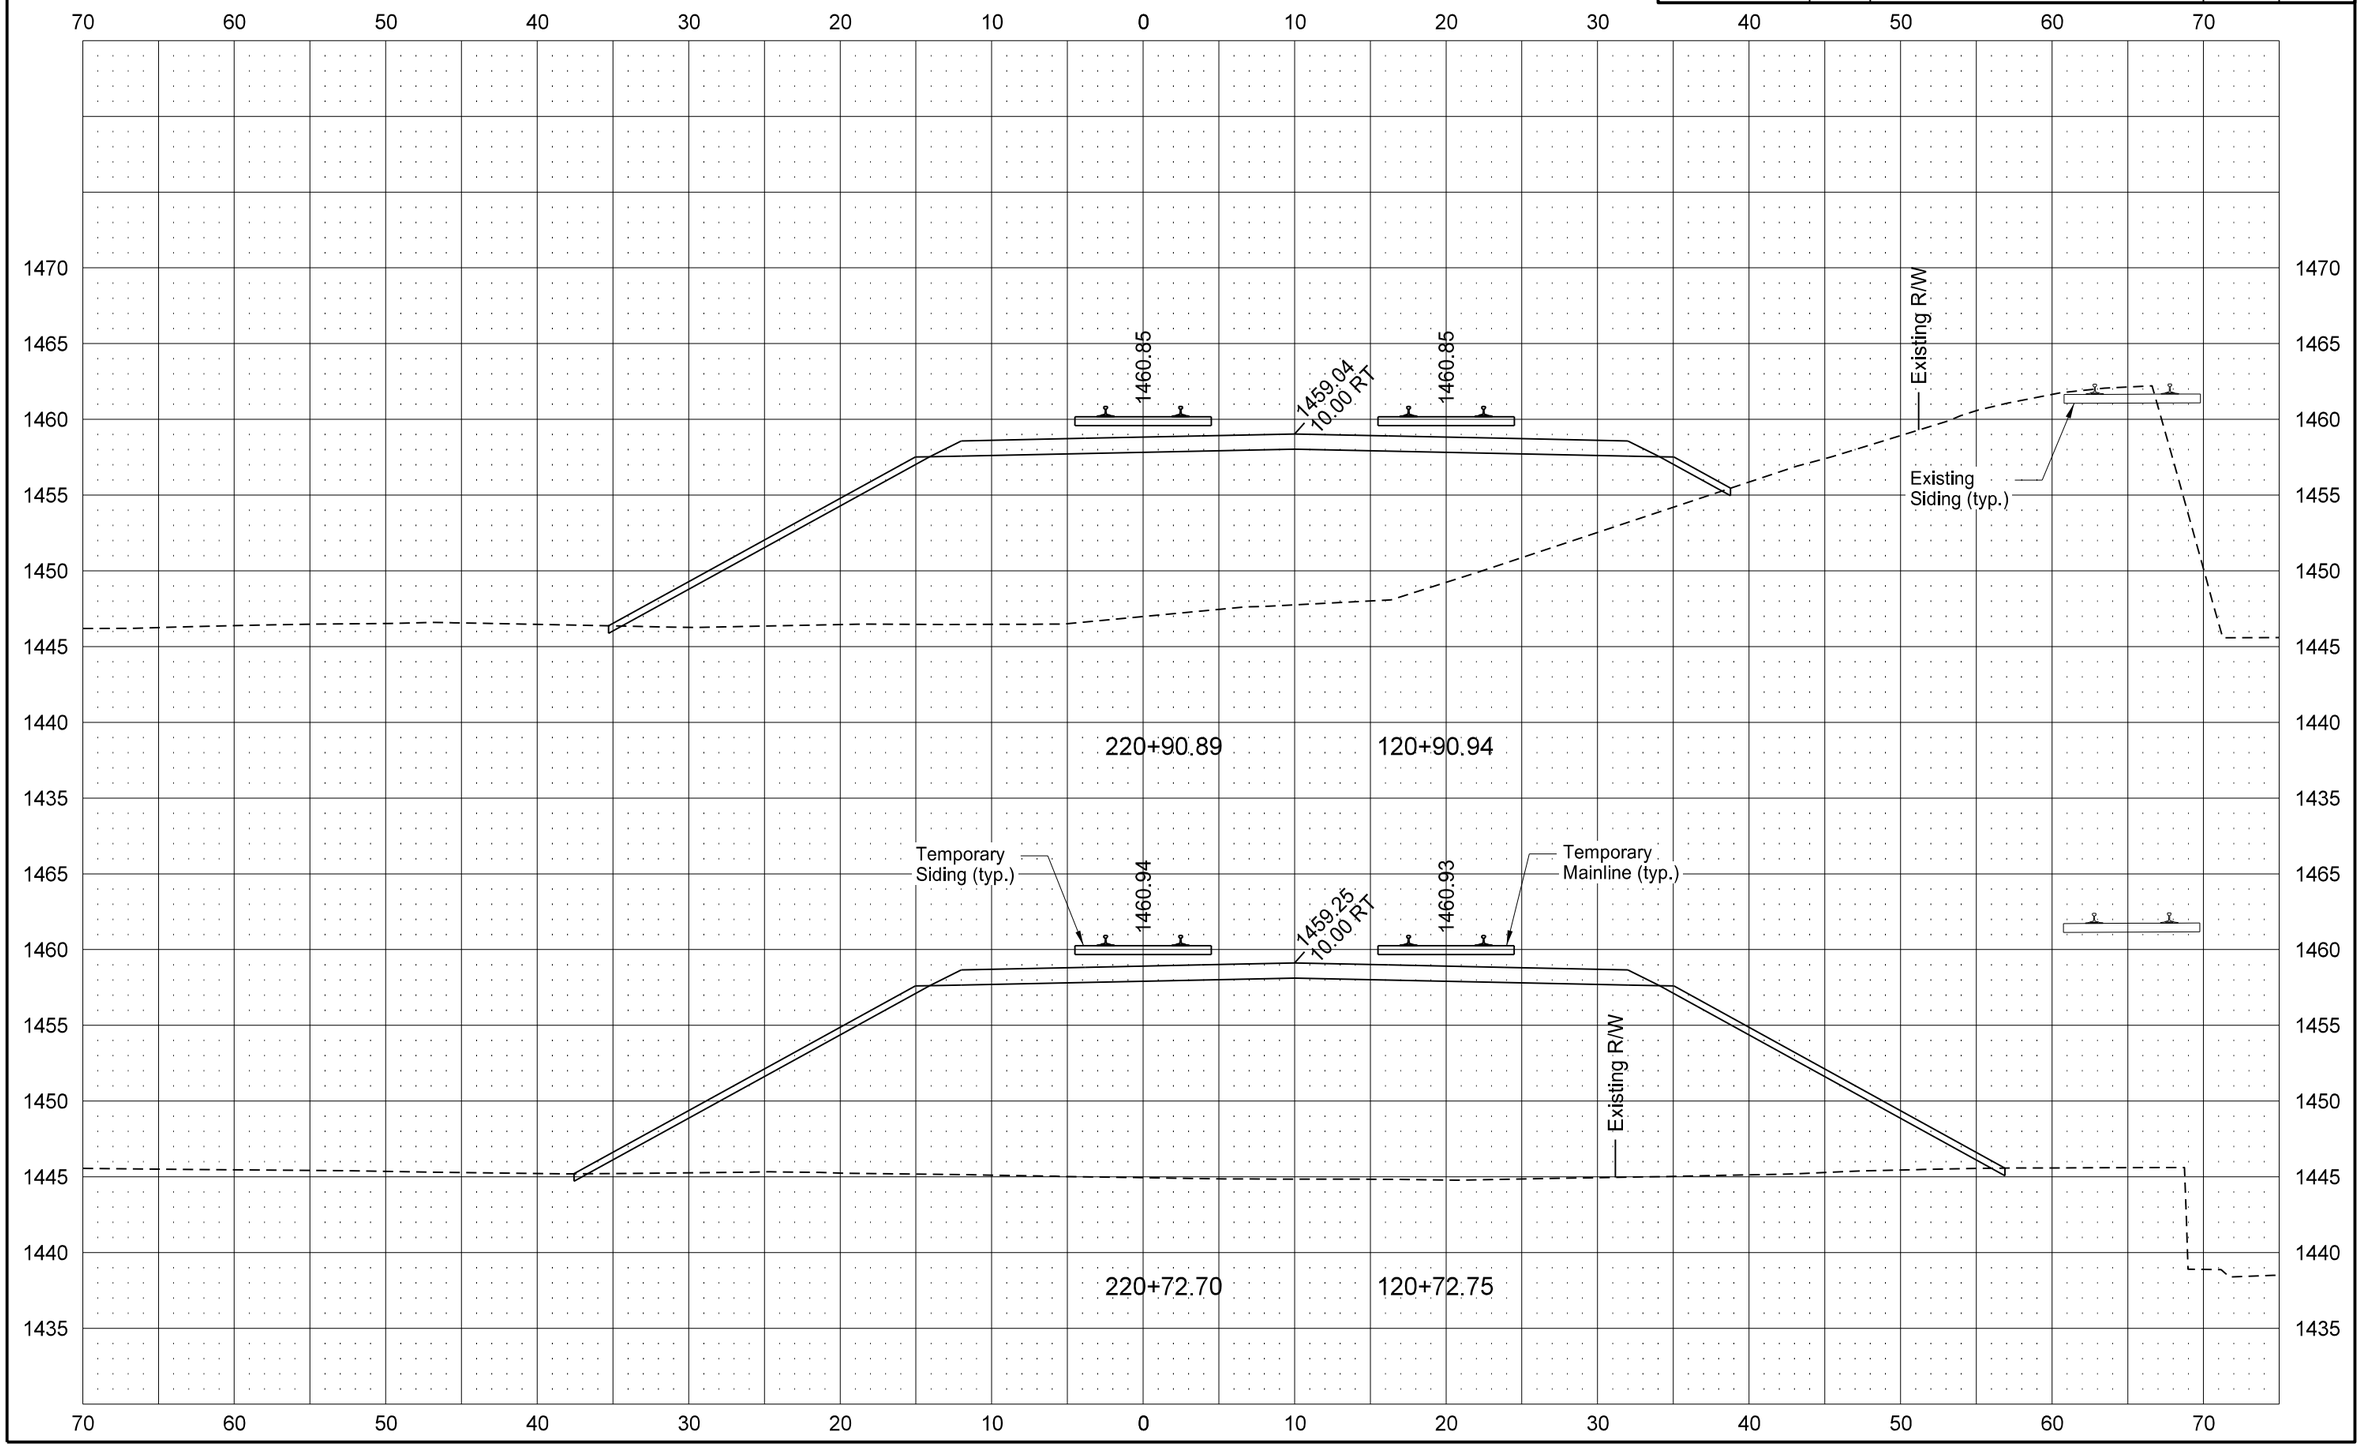

STATE	PROJECT NO.	SECTION NO.	SHEET NO.
ND	NHU-3-020(074)103	200	76

TEMPORARY MAINLINE & SIDING

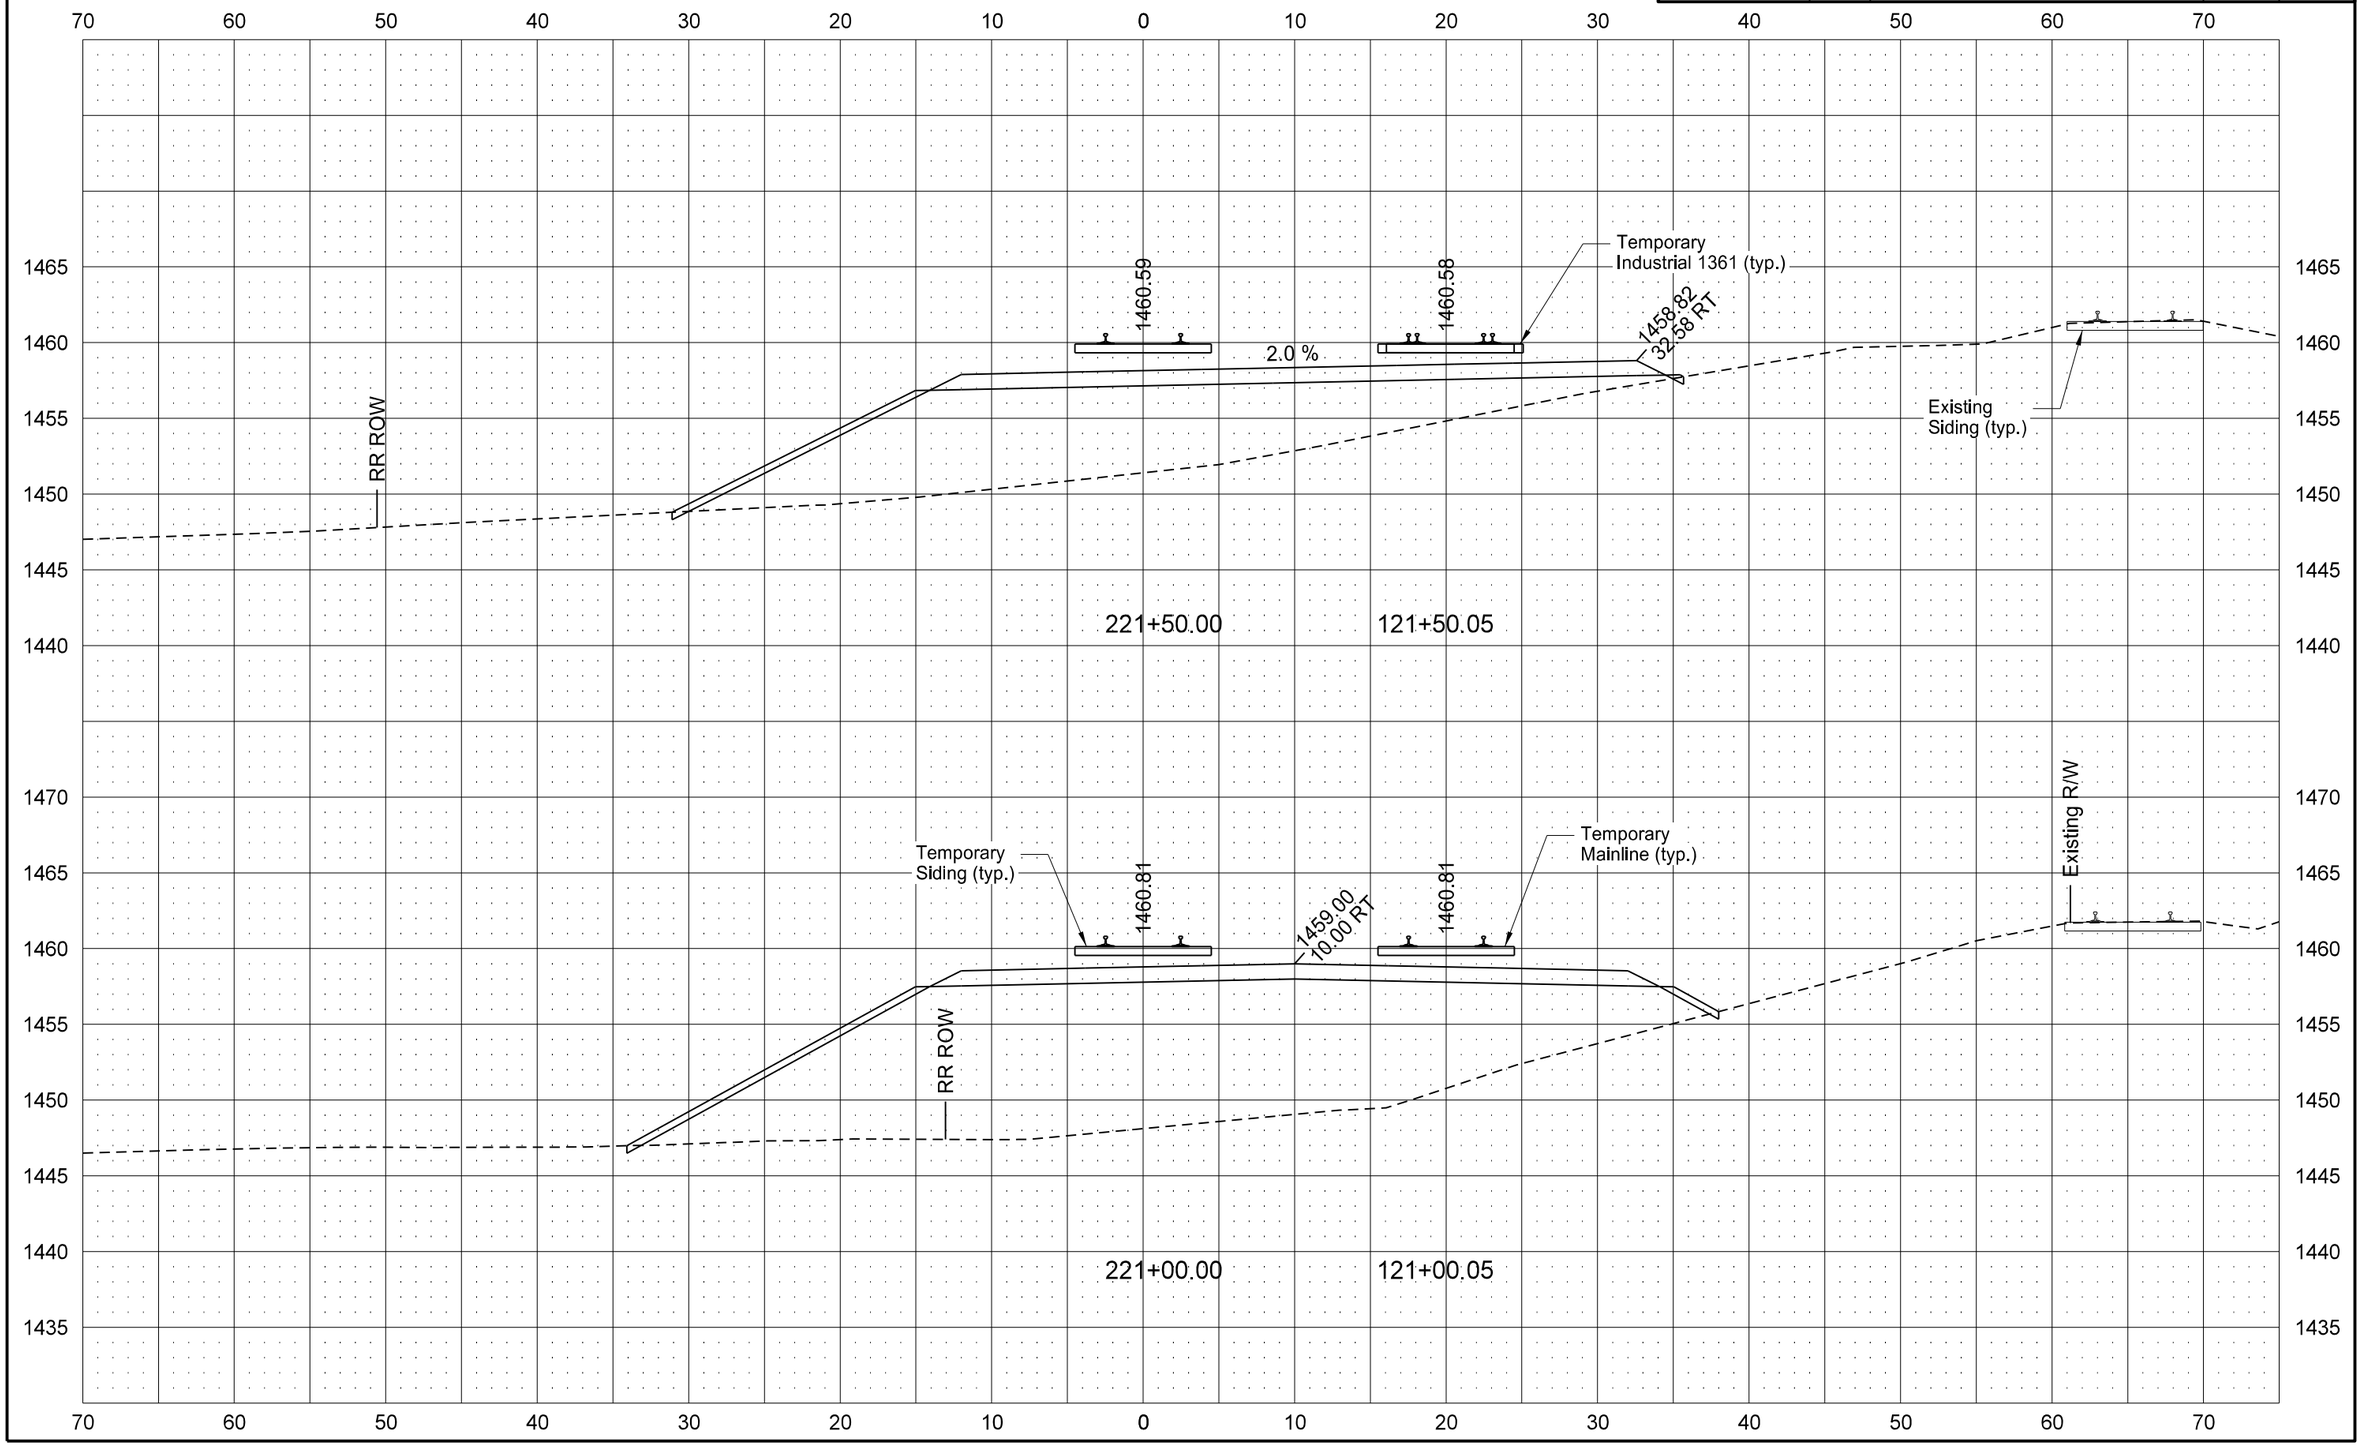

STATE	PROJECT NO.	SECTION NO.	SHEET NO.
ND	NHU-3-020(074)103	200	77

TEMPORARY MAINLINE & SIDING

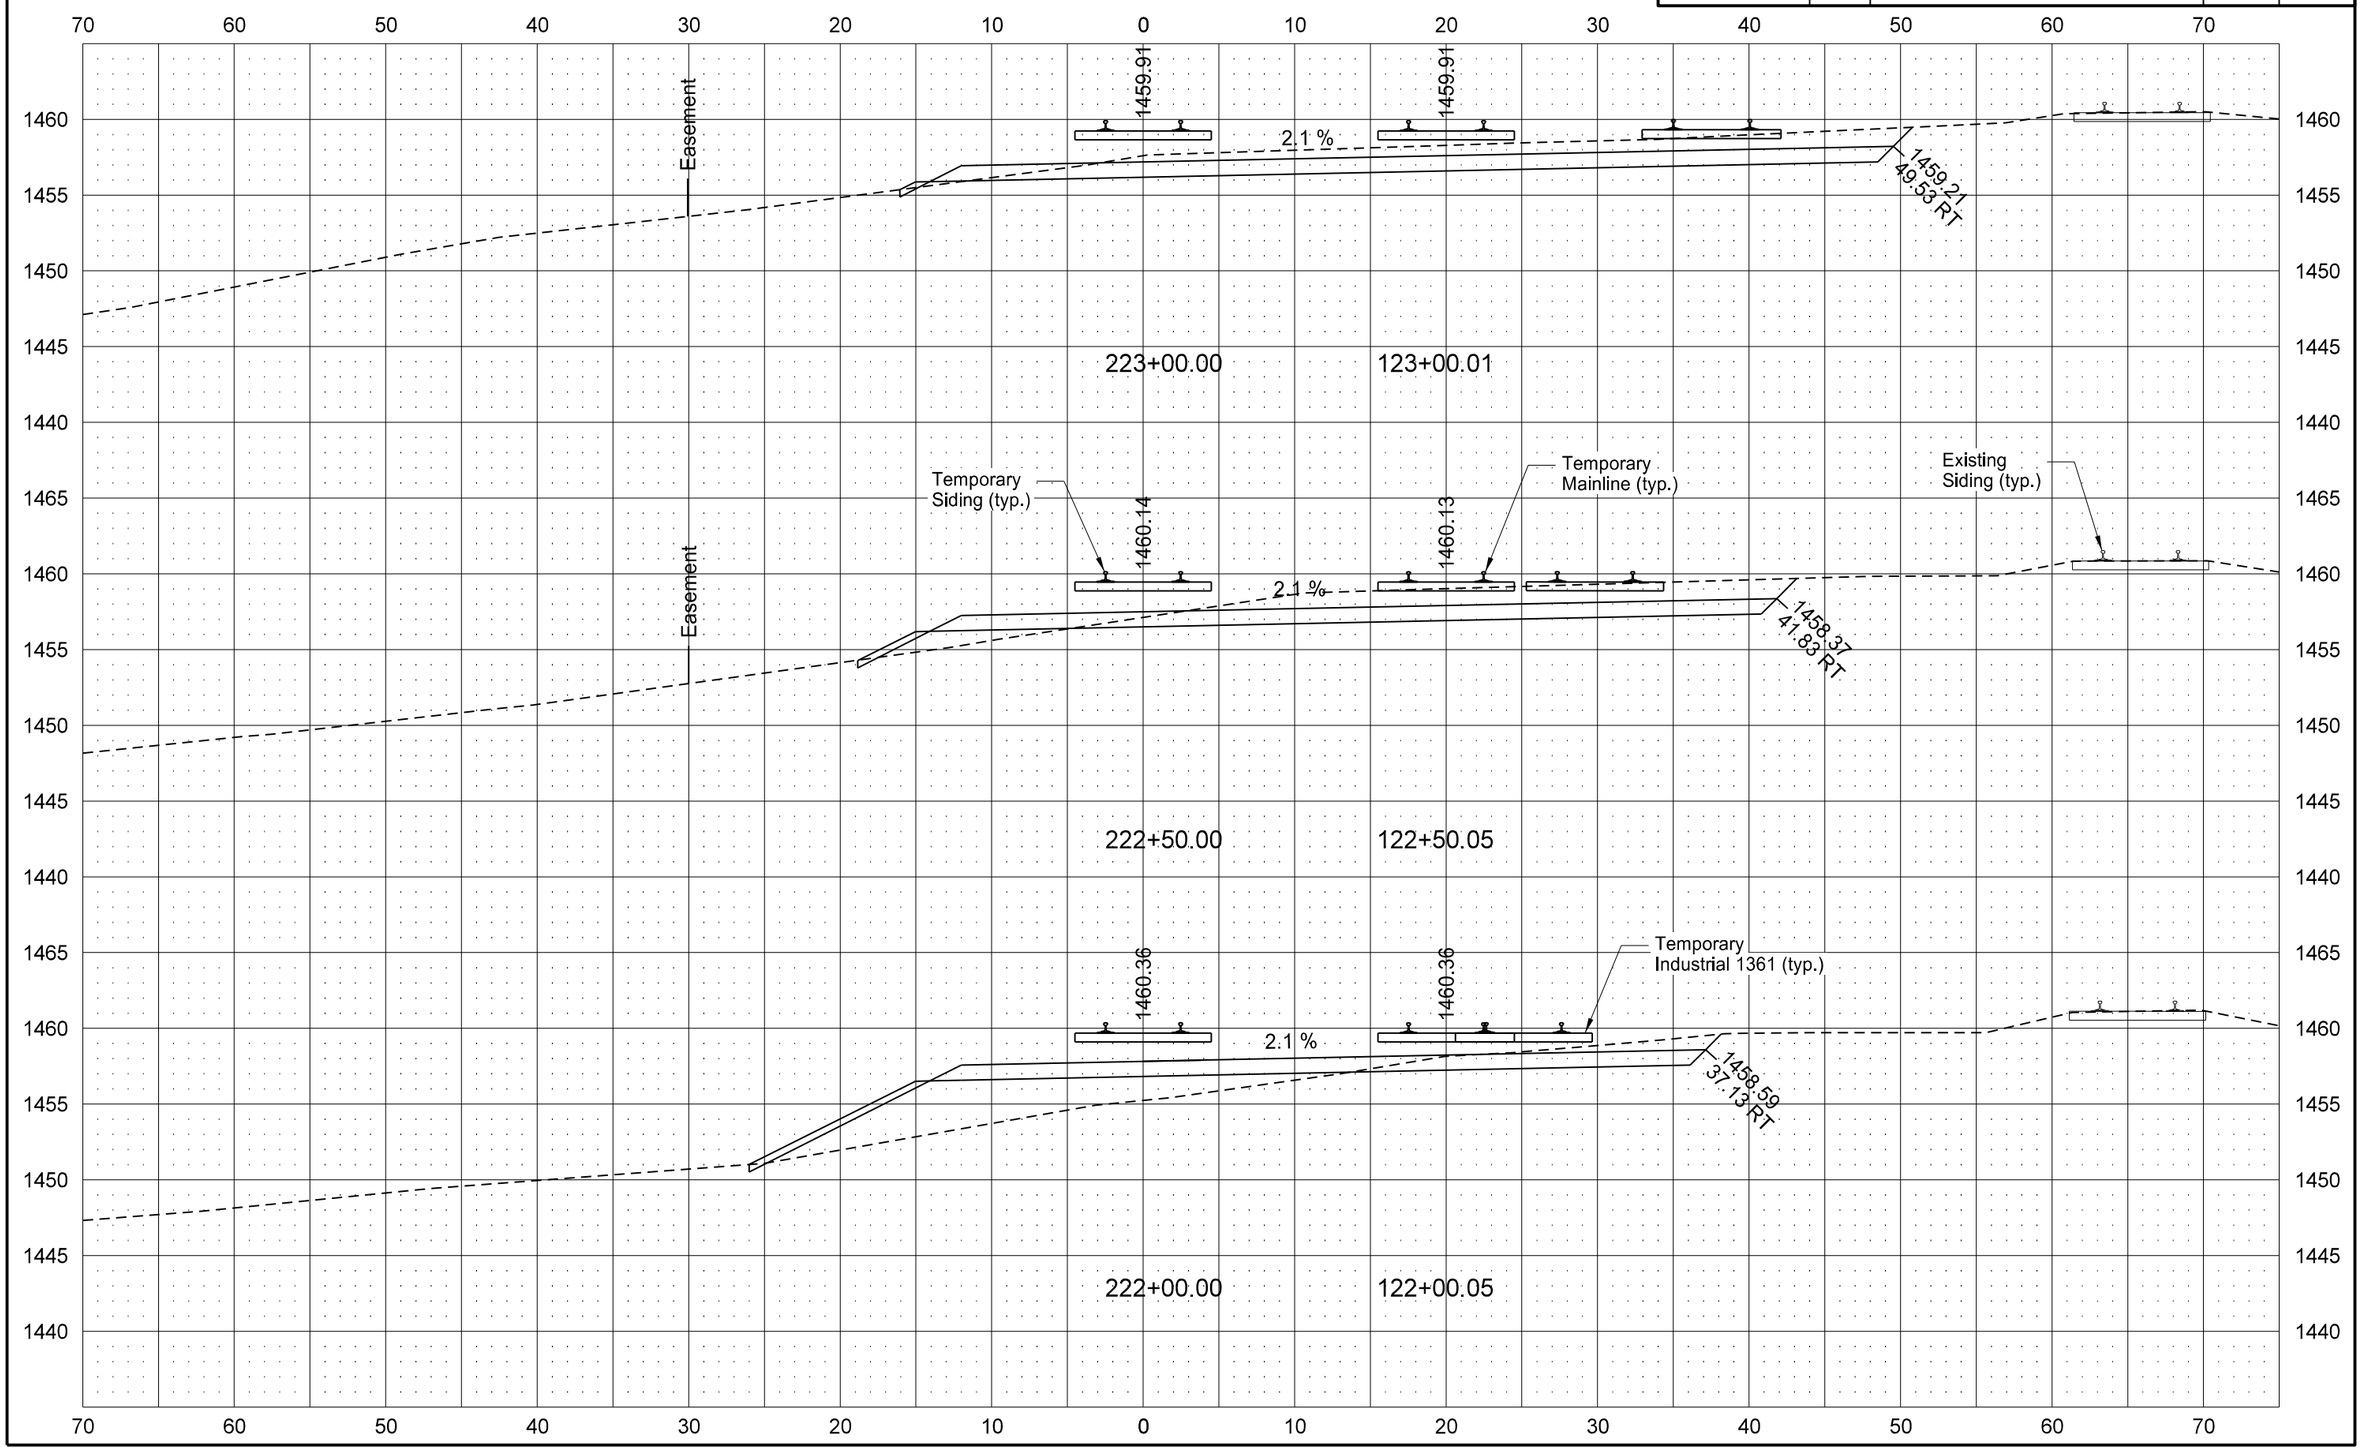

STATE	PROJECT NO.	SECTION NO.	SHEET NO.
ND	NHU-3-020(074)103	200	78

TEMPORARY MAINLINE & SIDING

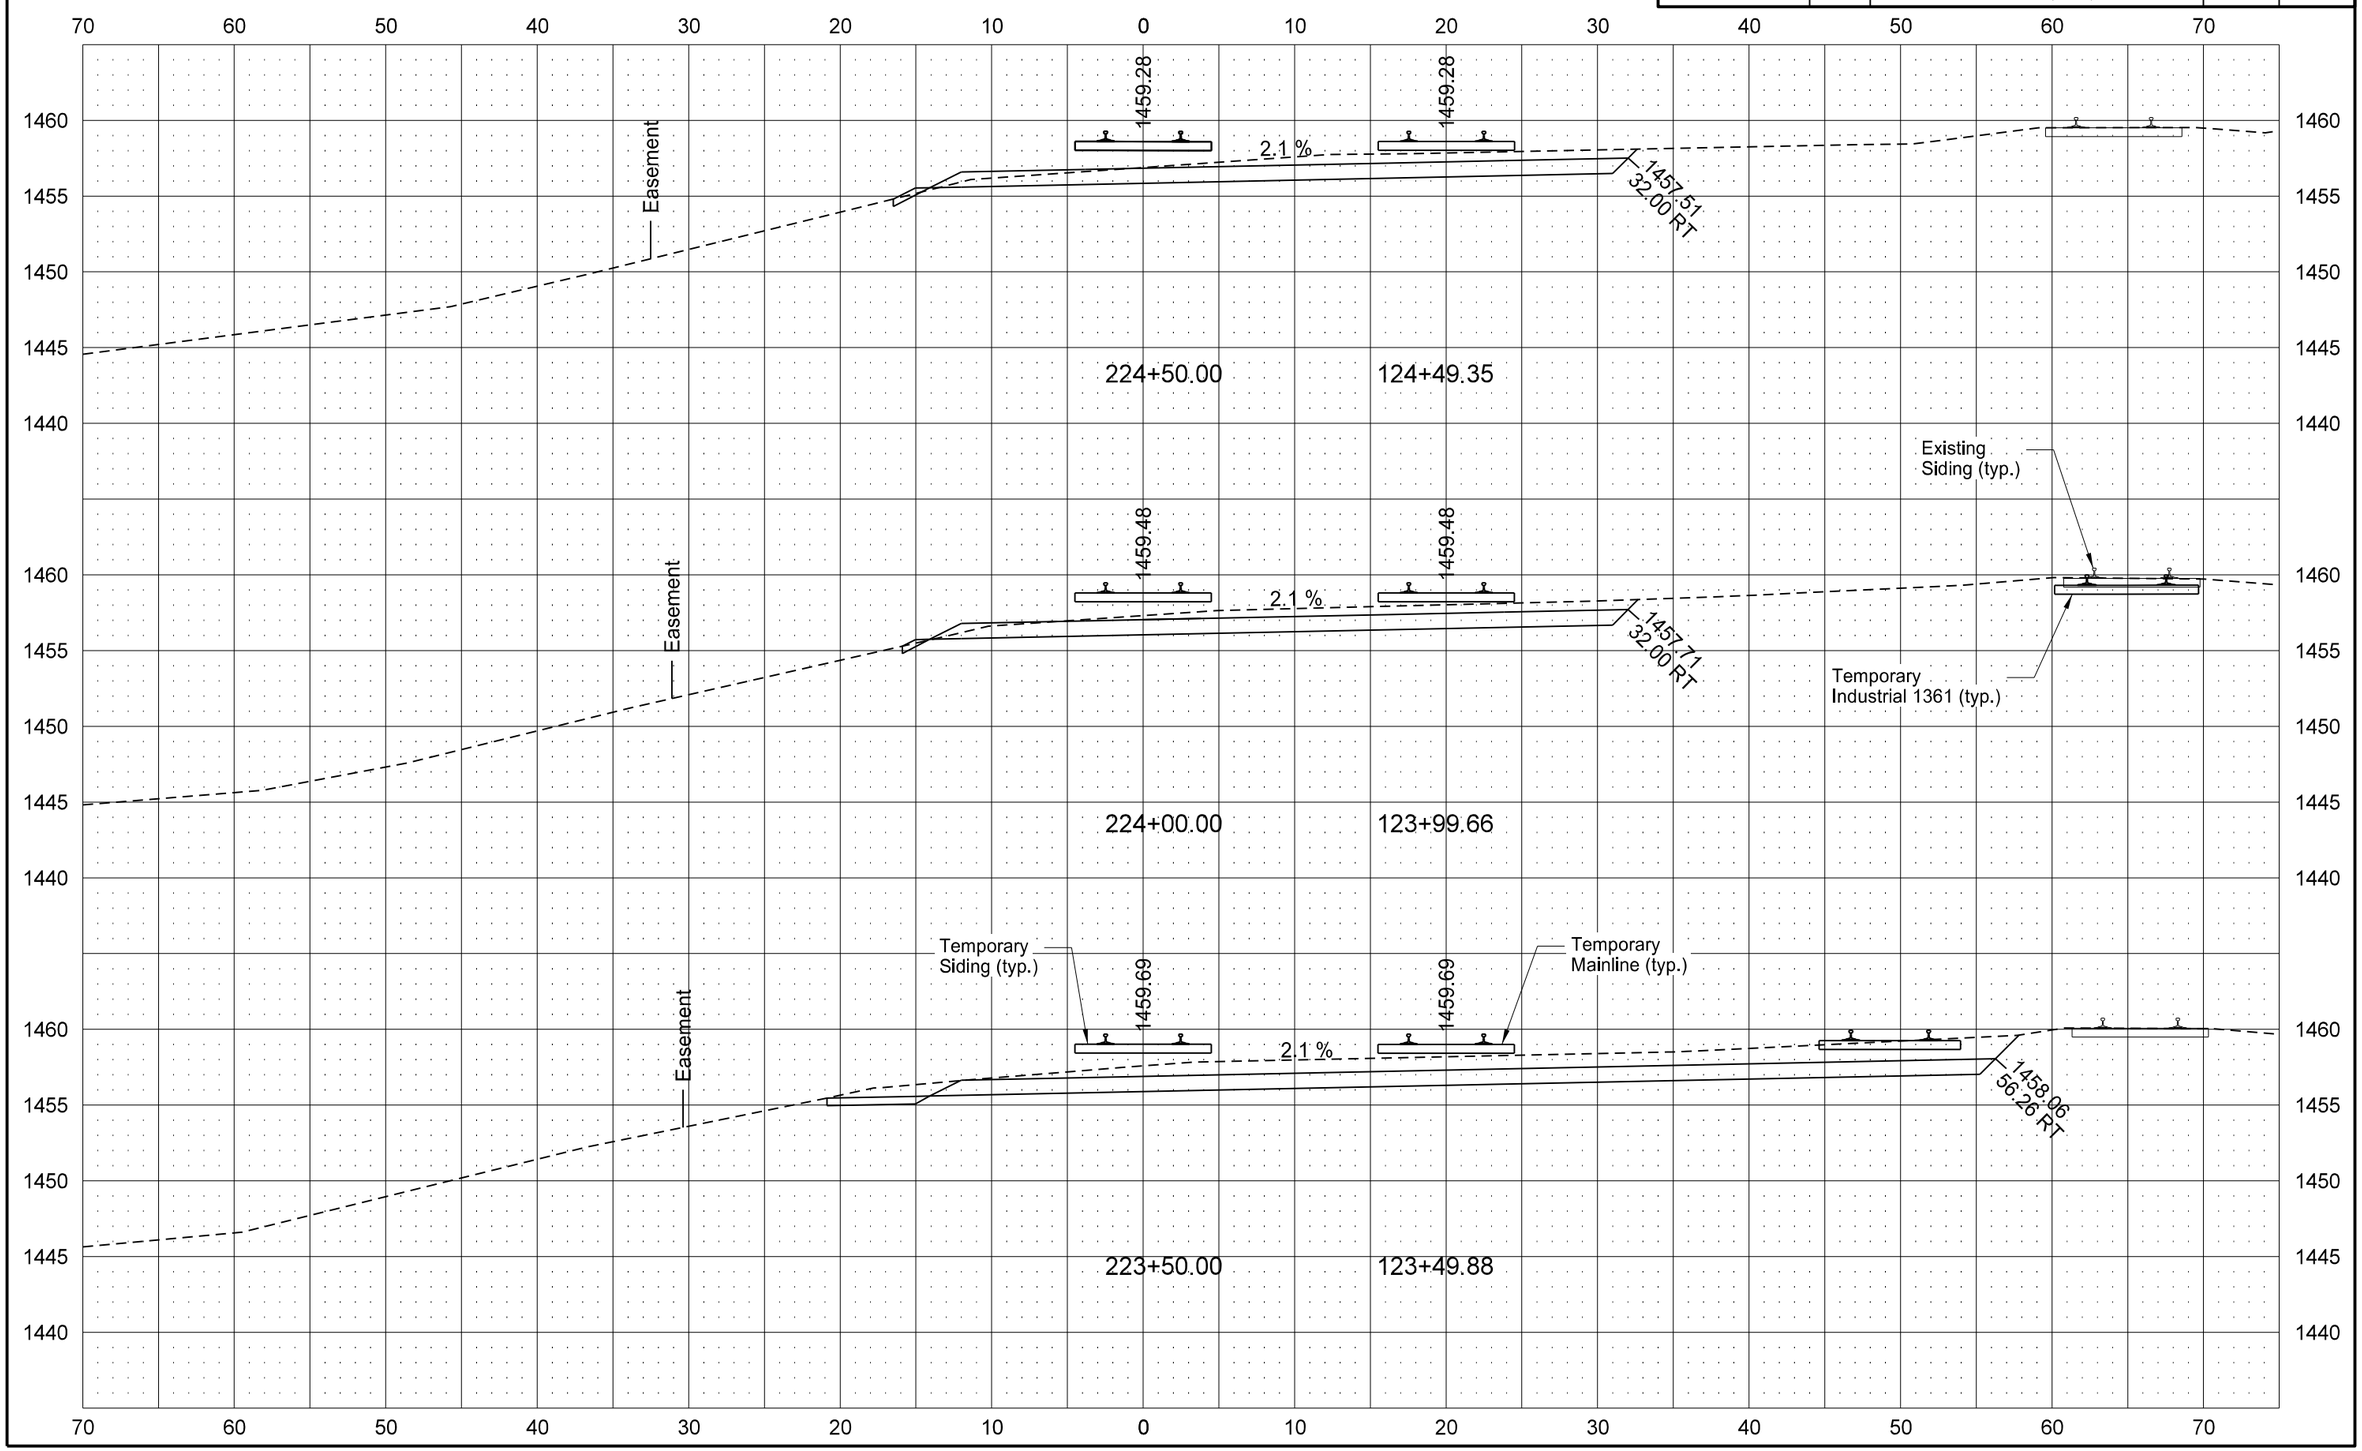

STATE	PROJECT NO.	SECTION NO.	SHEET NO.
ND	NHU-3-020(074)103	200	79

TEMPORARY MAINLINE & SIDING

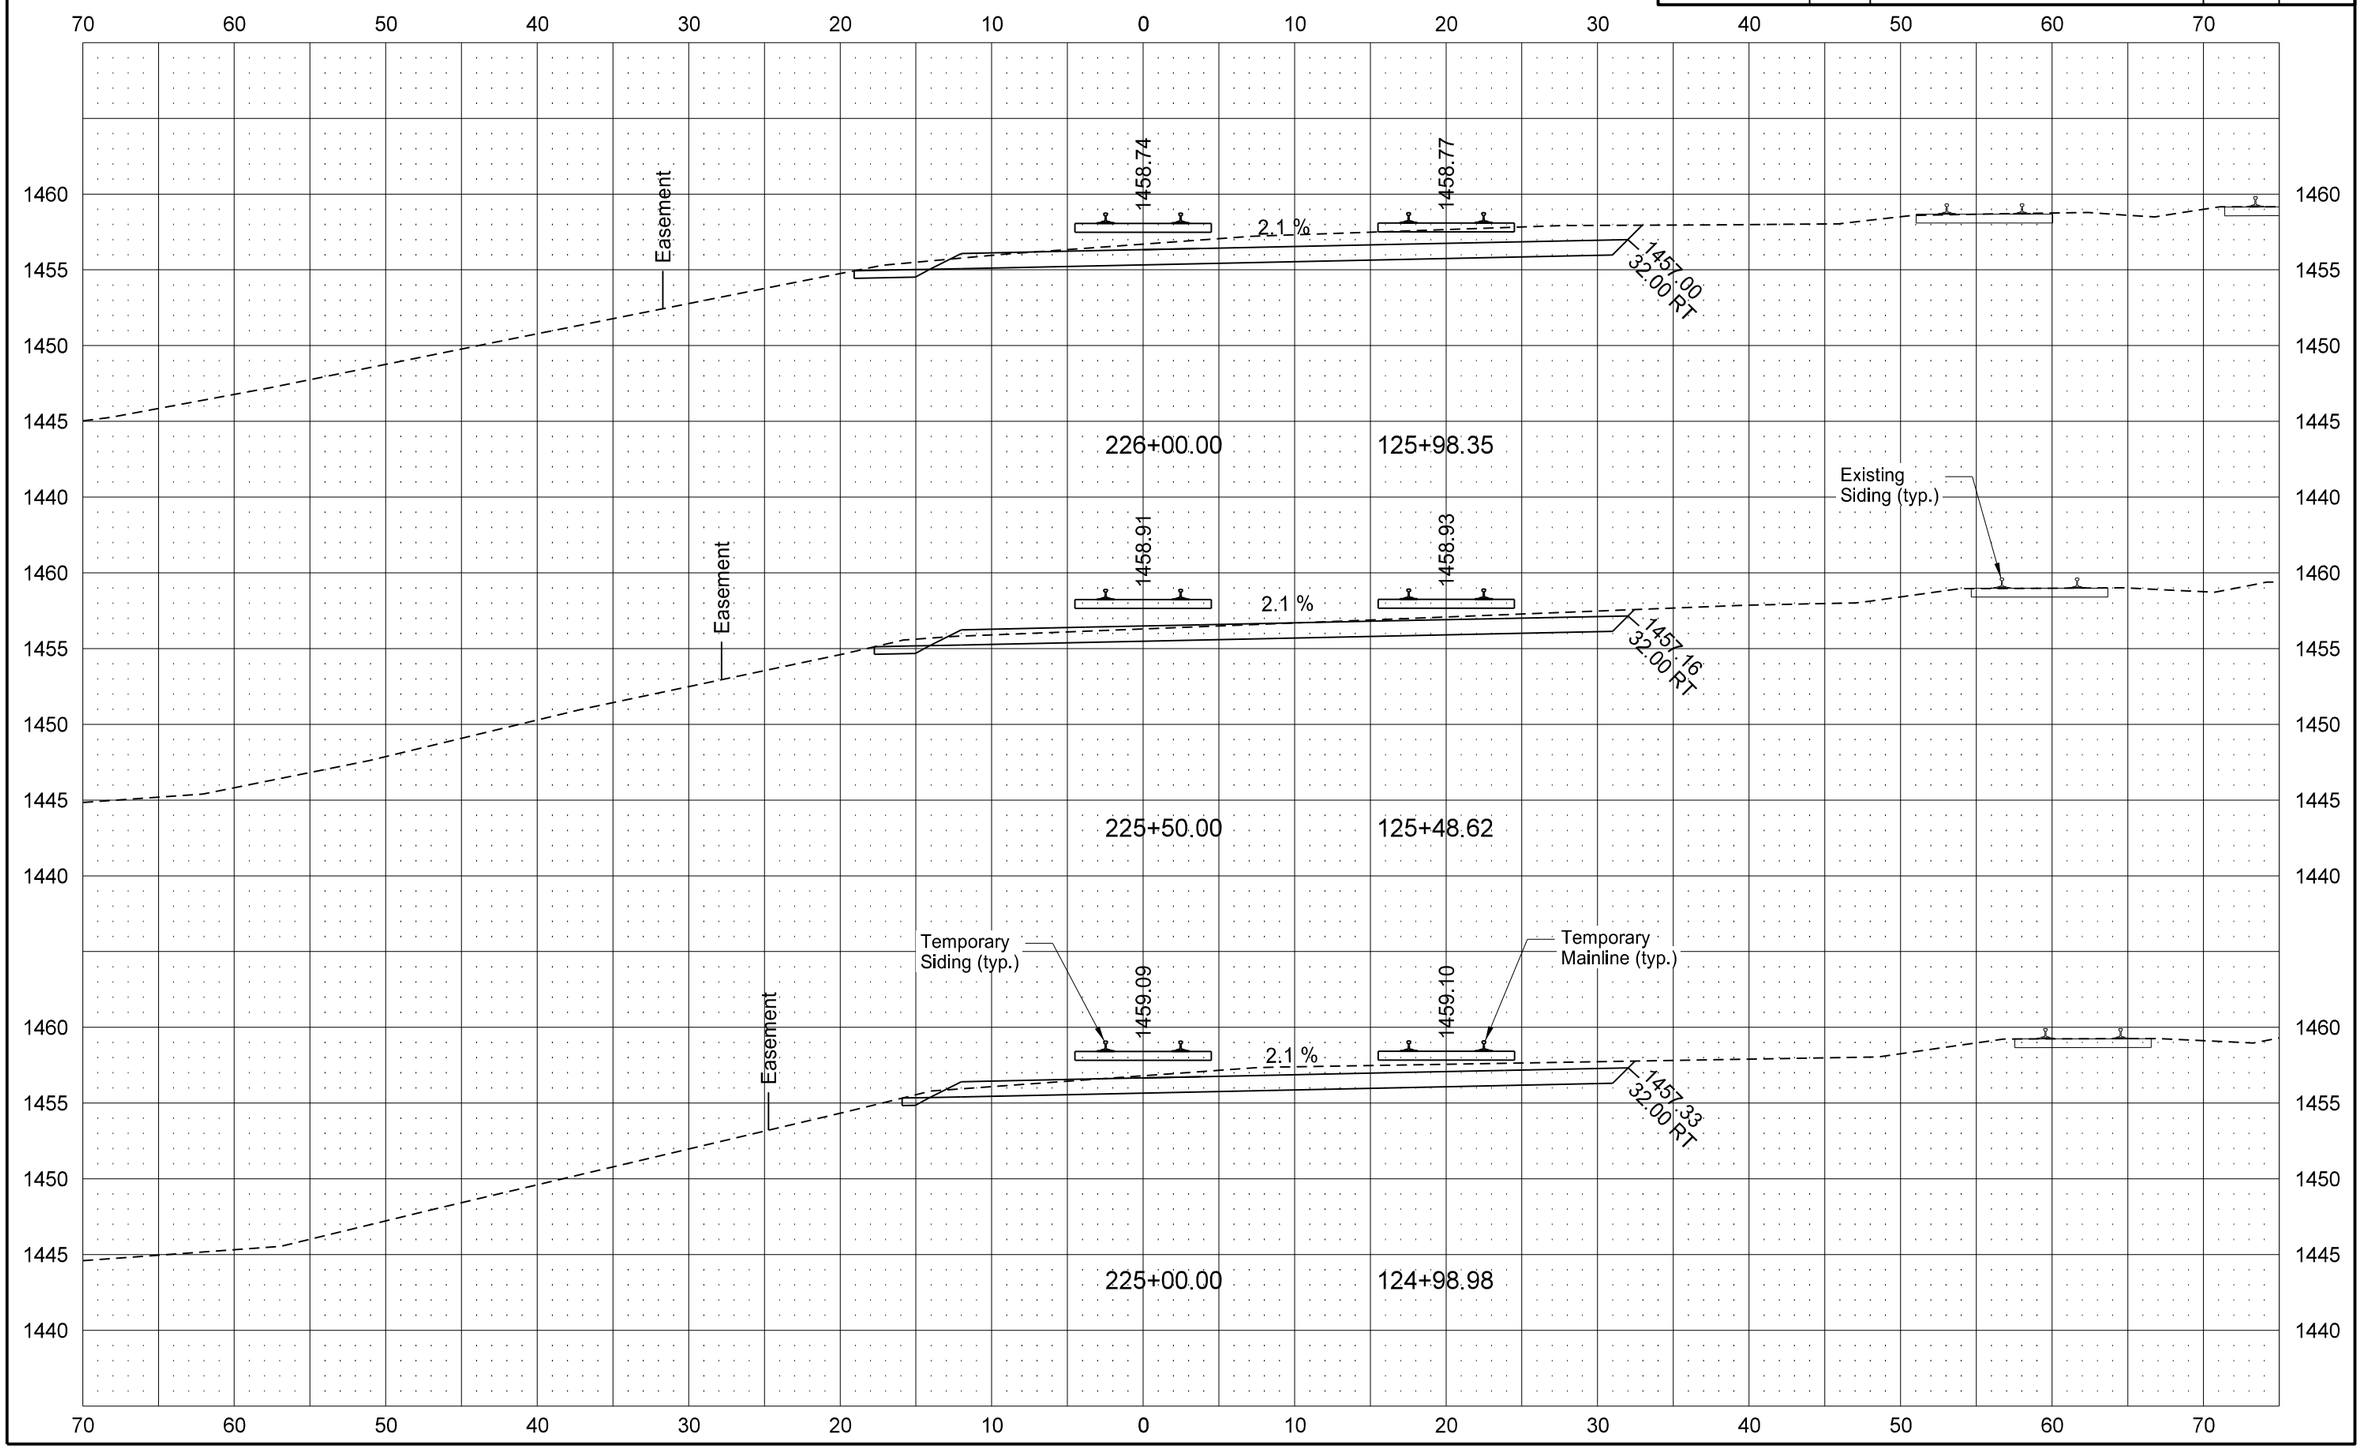

STATE	PROJECT NO.	SECTION NO.	SHEET NO.
ND	NHU-3-020(074)103	200	80

TEMPORARY MAINLINE & SIDING

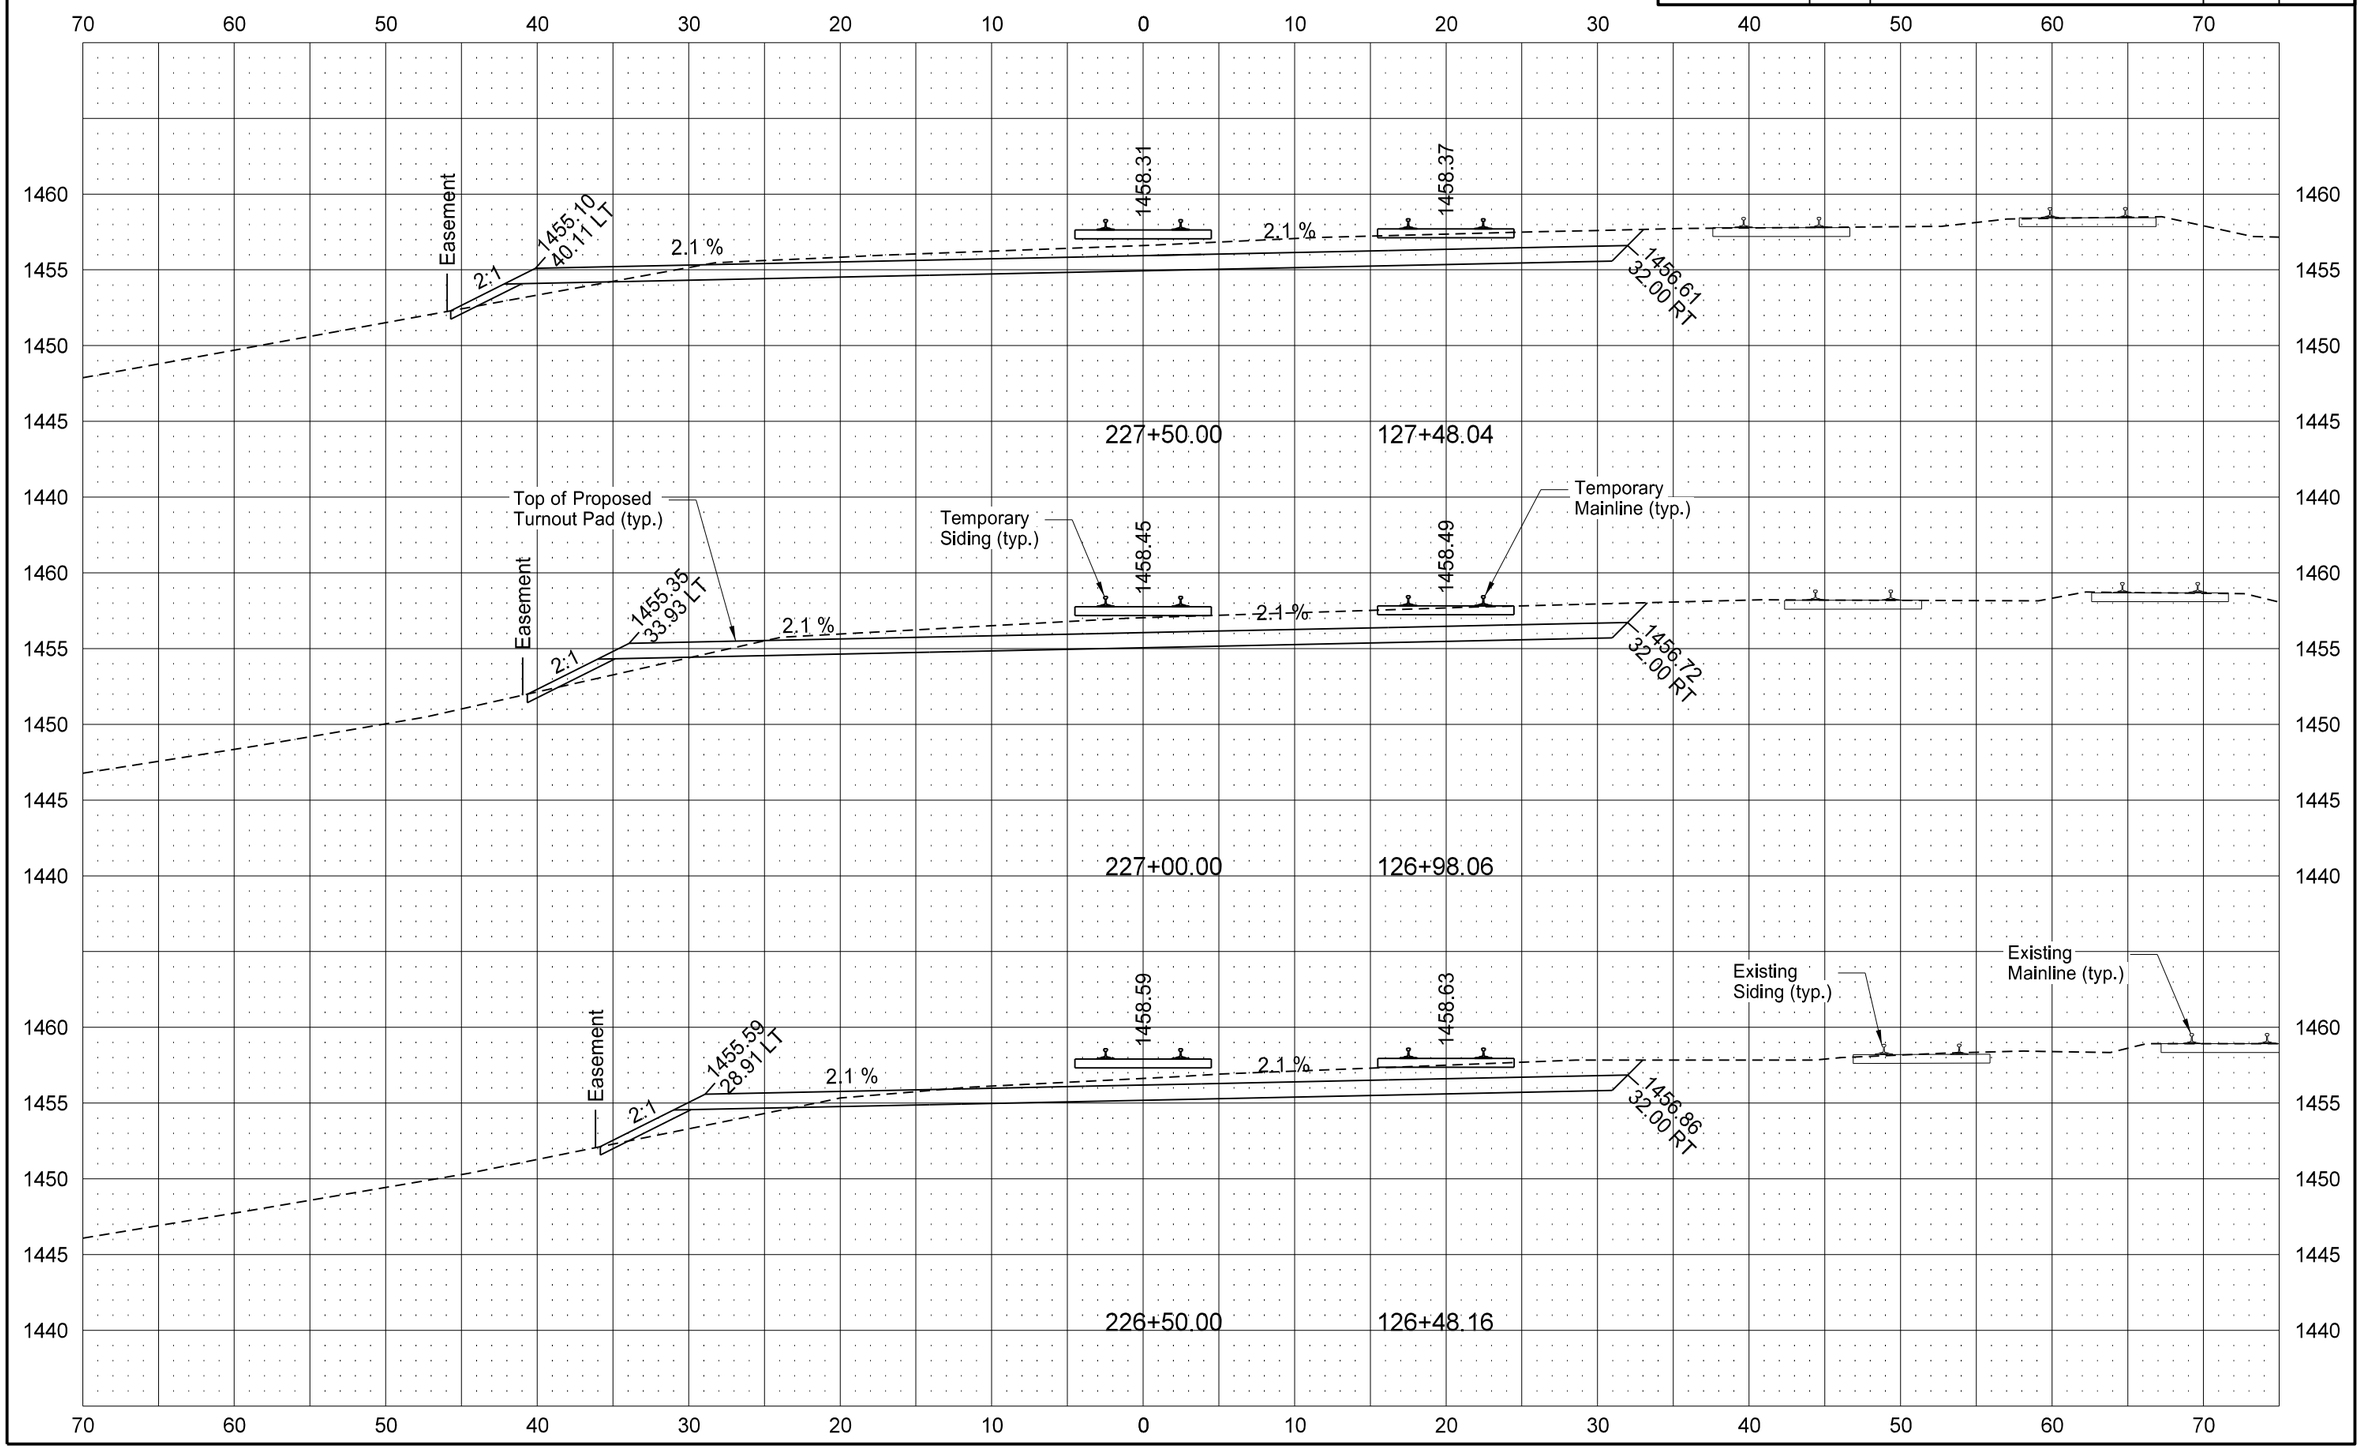

STATE	PROJECT NO.	SECTION NO.	SHEET NO.
ND	NHU-3-020(074)103	200	81

TEMPORARY MAINLINE & SIDING

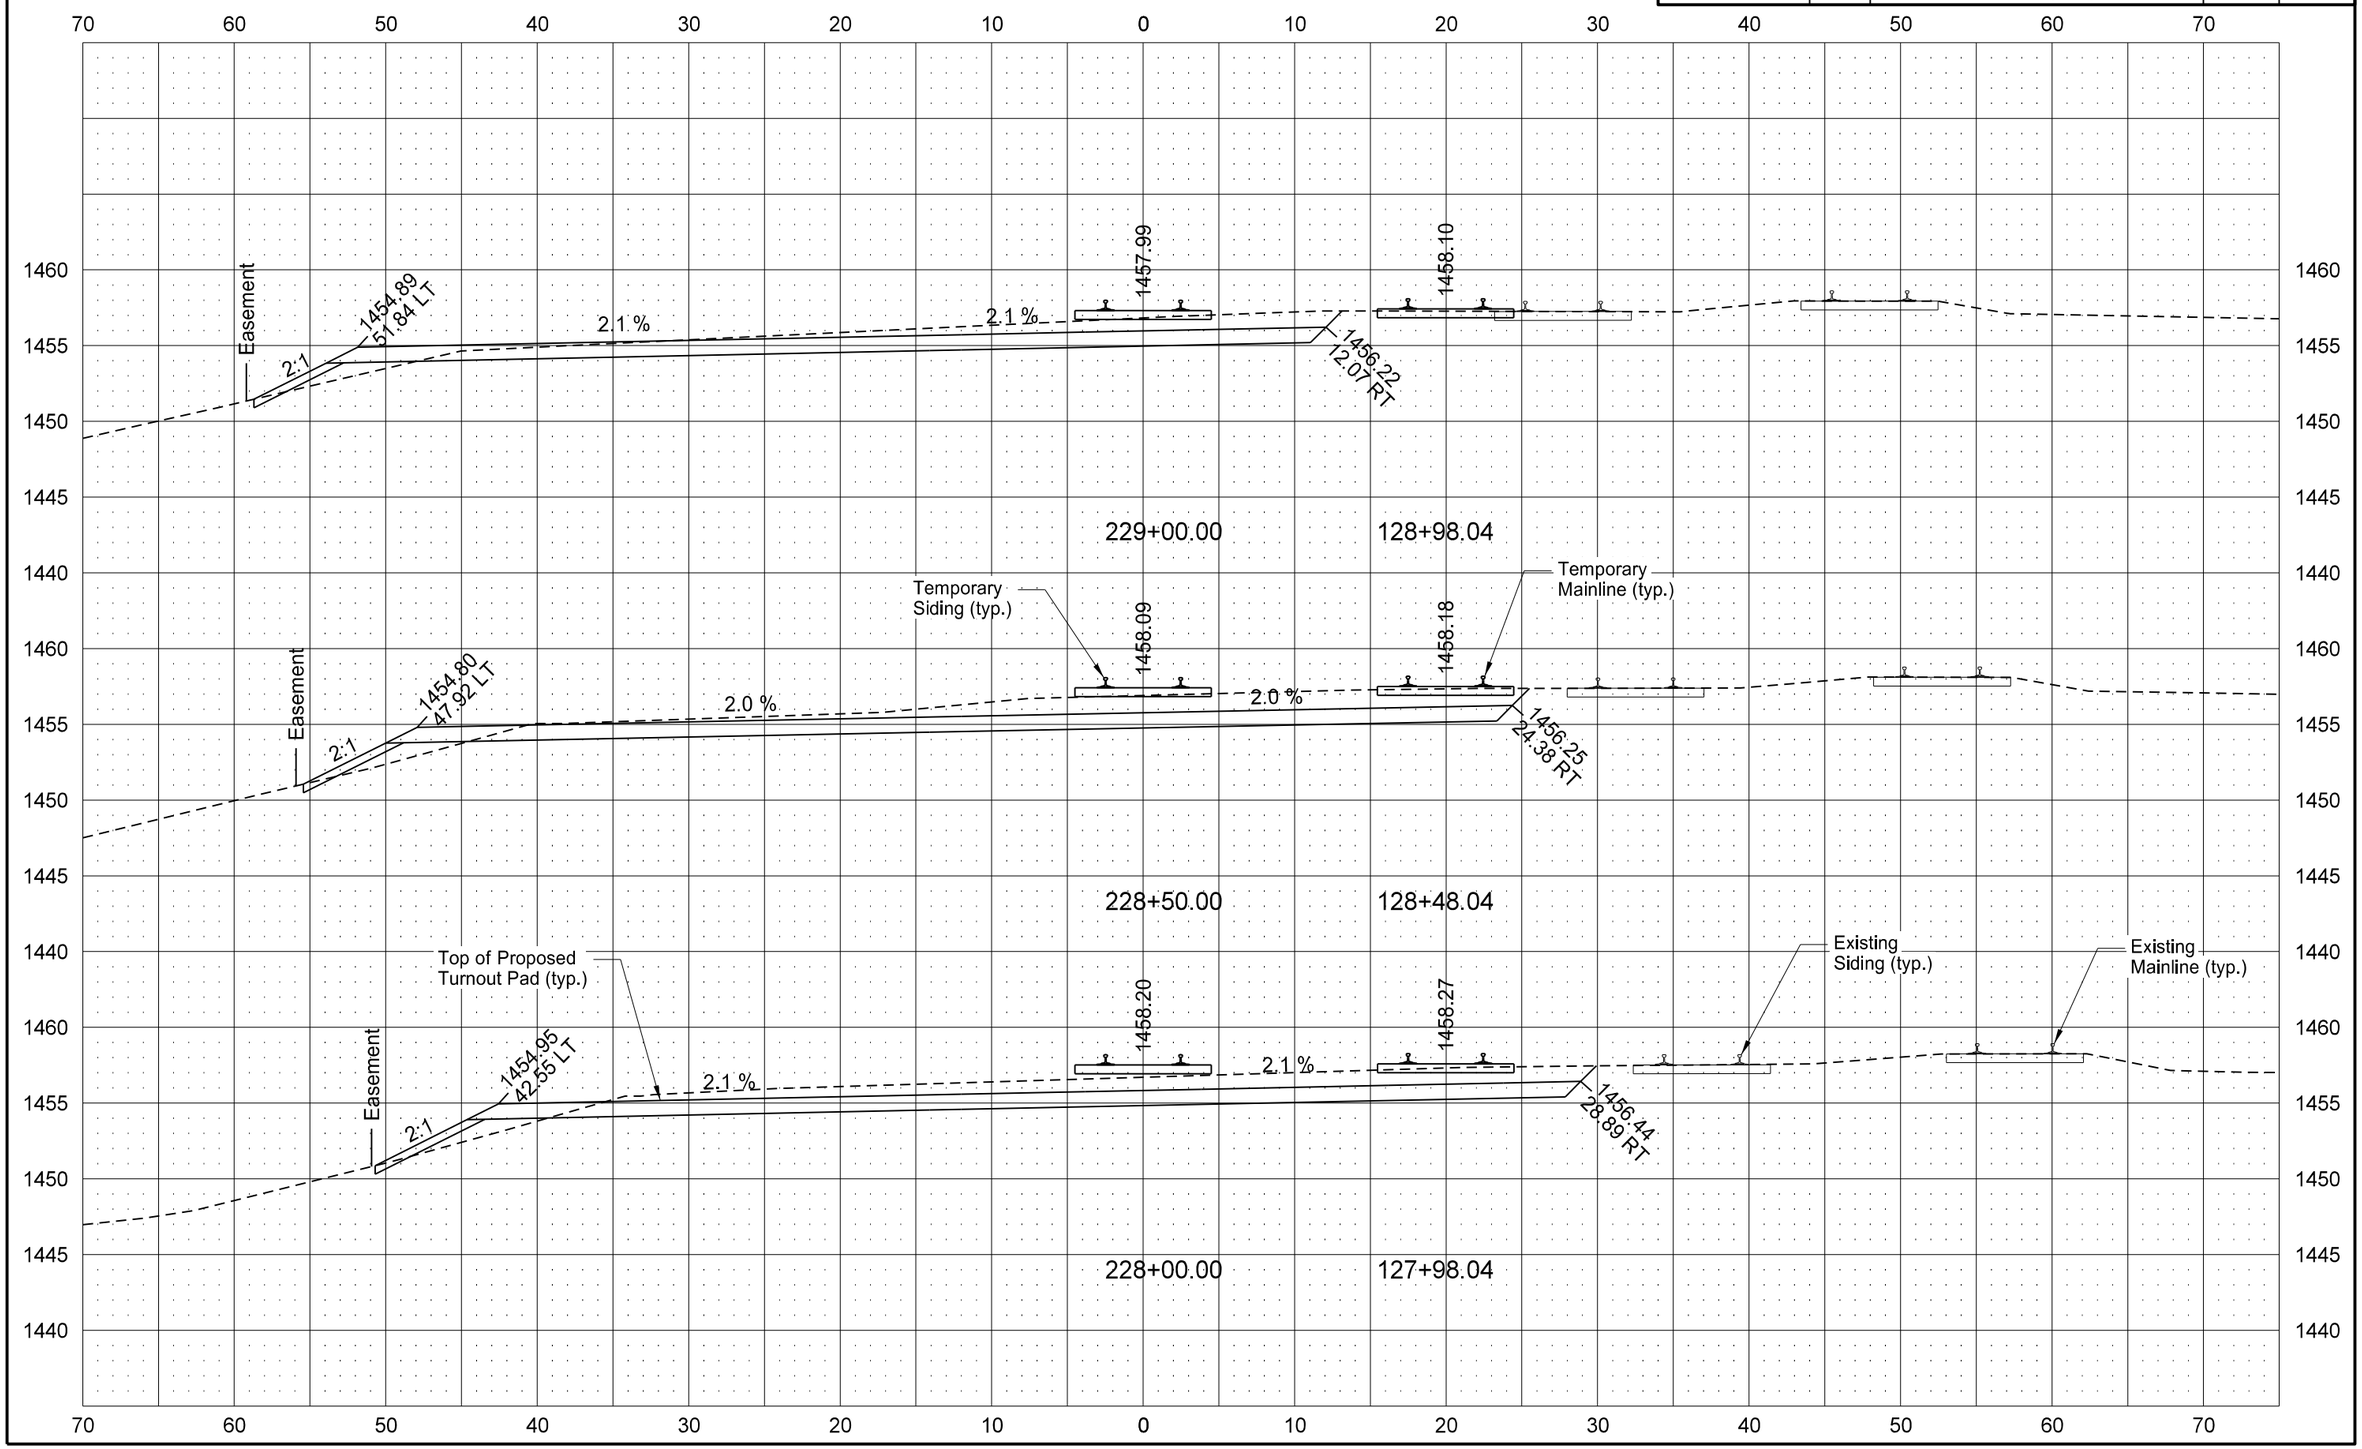

8/13/2016 8:55:33 AM johnschonert J:\trans\5211102\CADD\30020103.074\Design\Plans - ML\200\200XS_201_RR201.dgn

STATE	PROJECT NO.	SECTION NO.	SHEET NO.
ND	NHU-3-020(074)103	200	82

TEMPORARY MAINLINE & SIDING

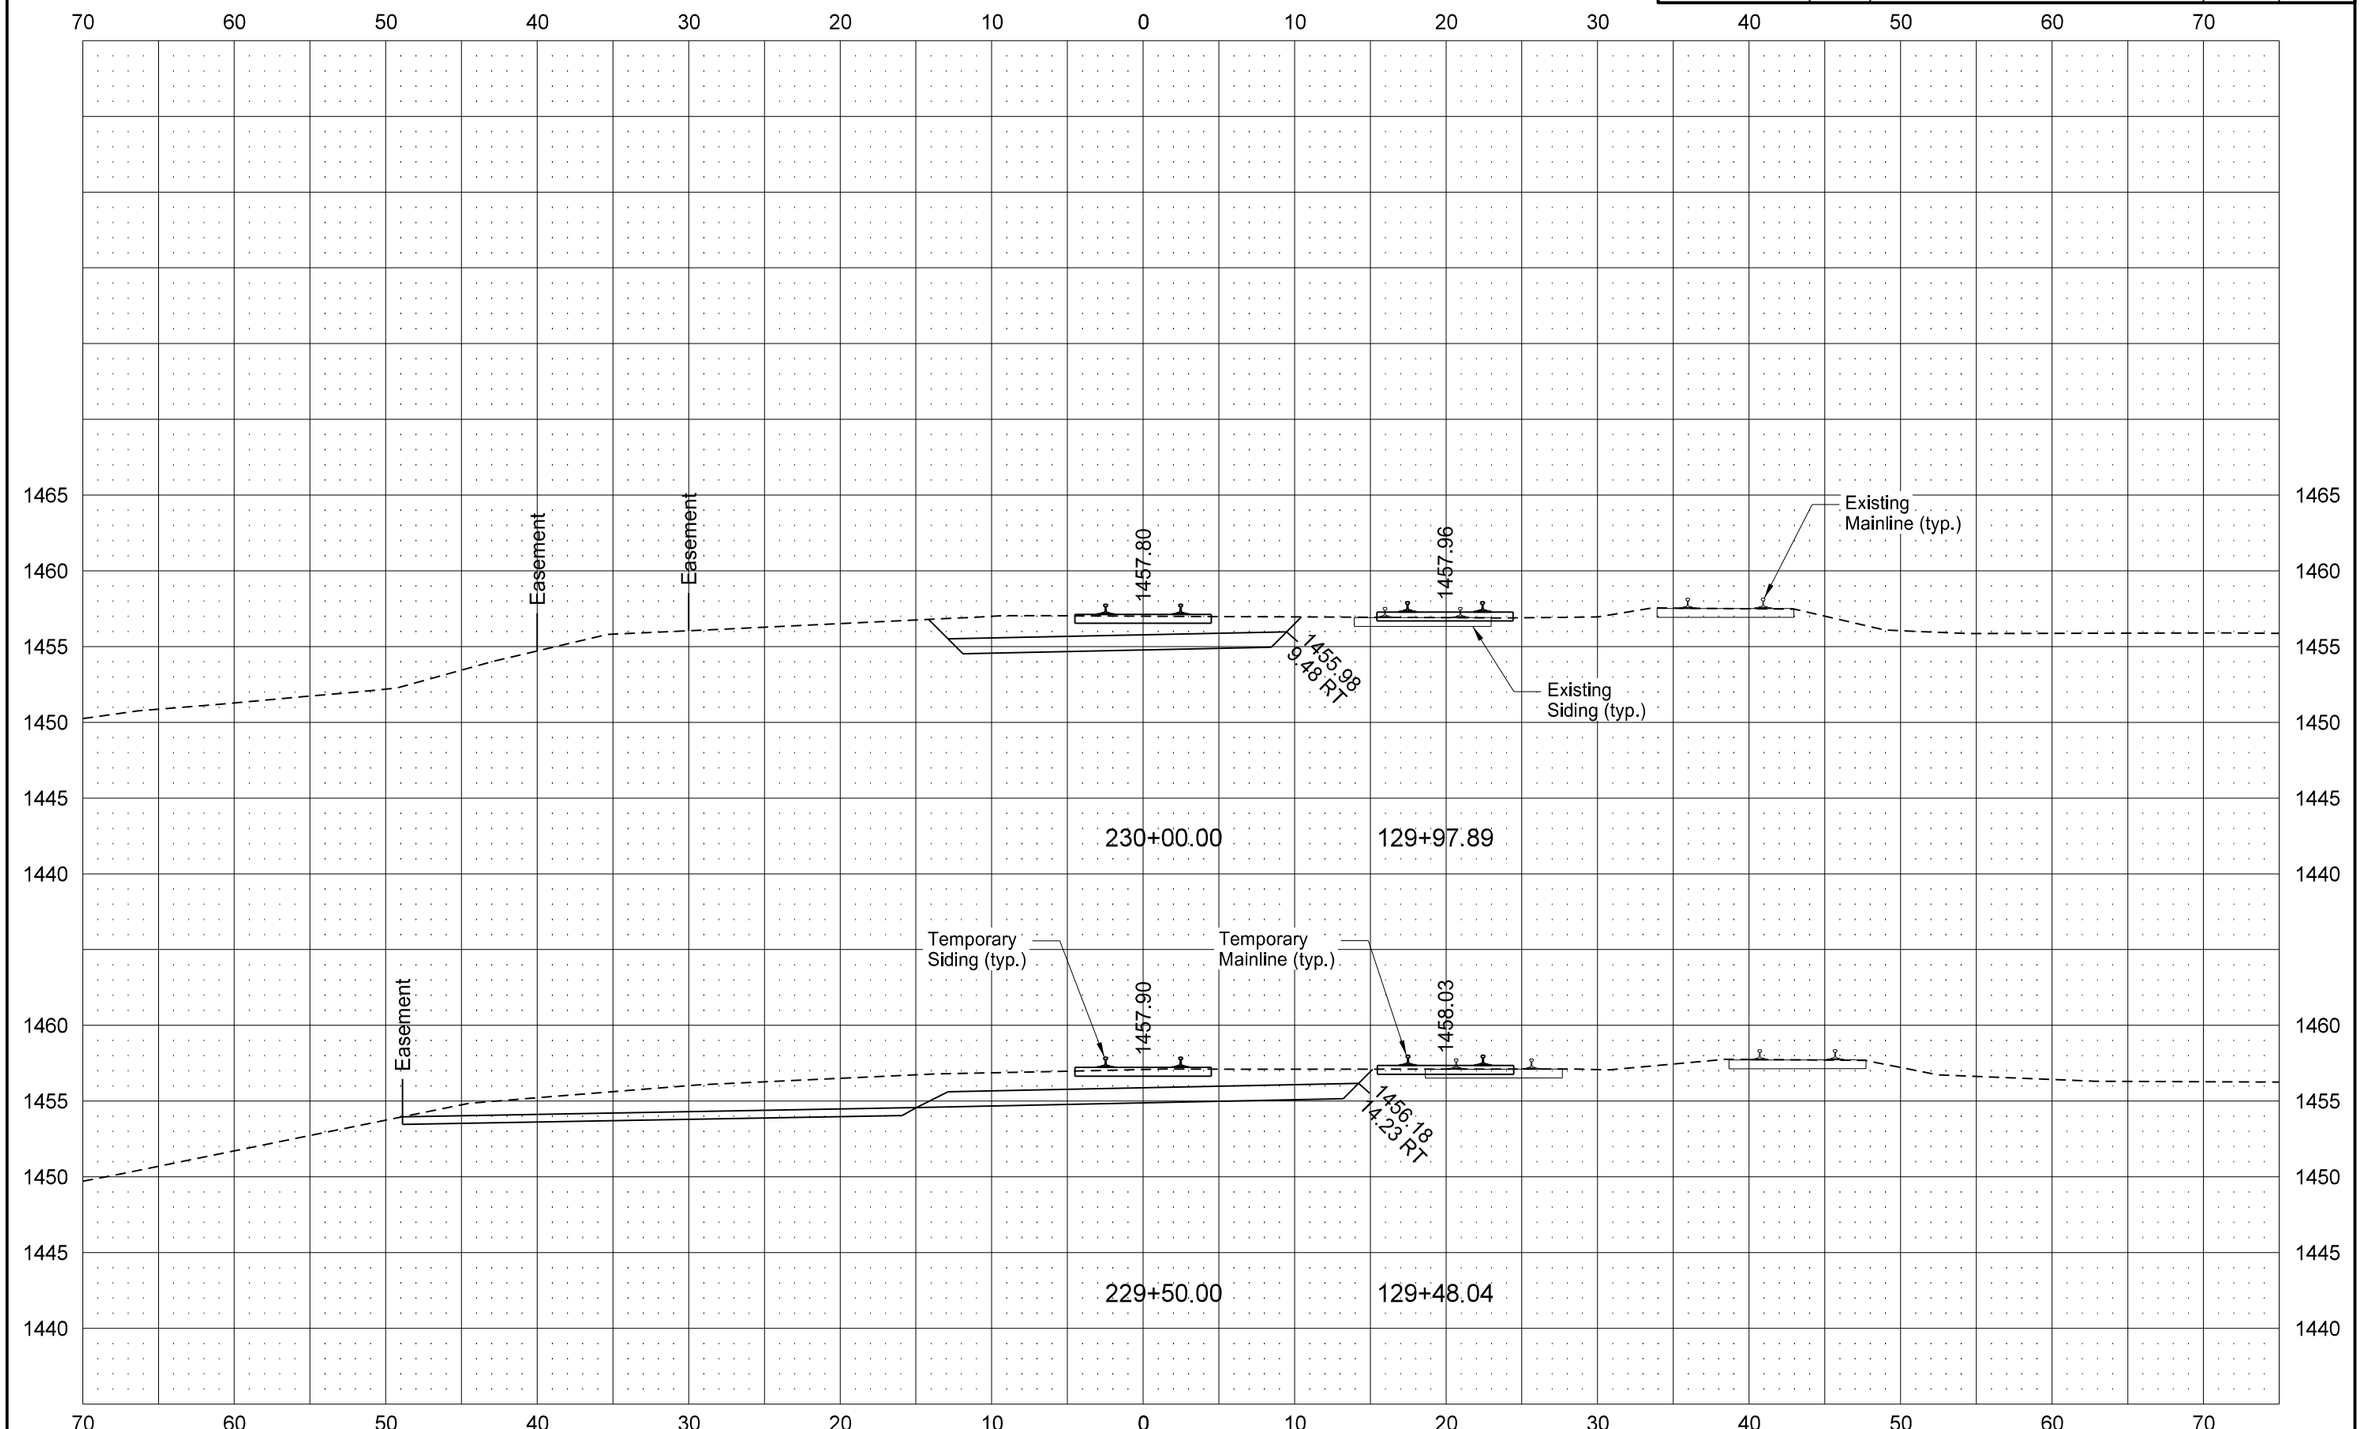

STATE	PROJECT NO.	SECTION NO.	SHEET NO.
ND	NHU-3-020(074)103	200	83

TEMPORARY MAINLINE & SIDING

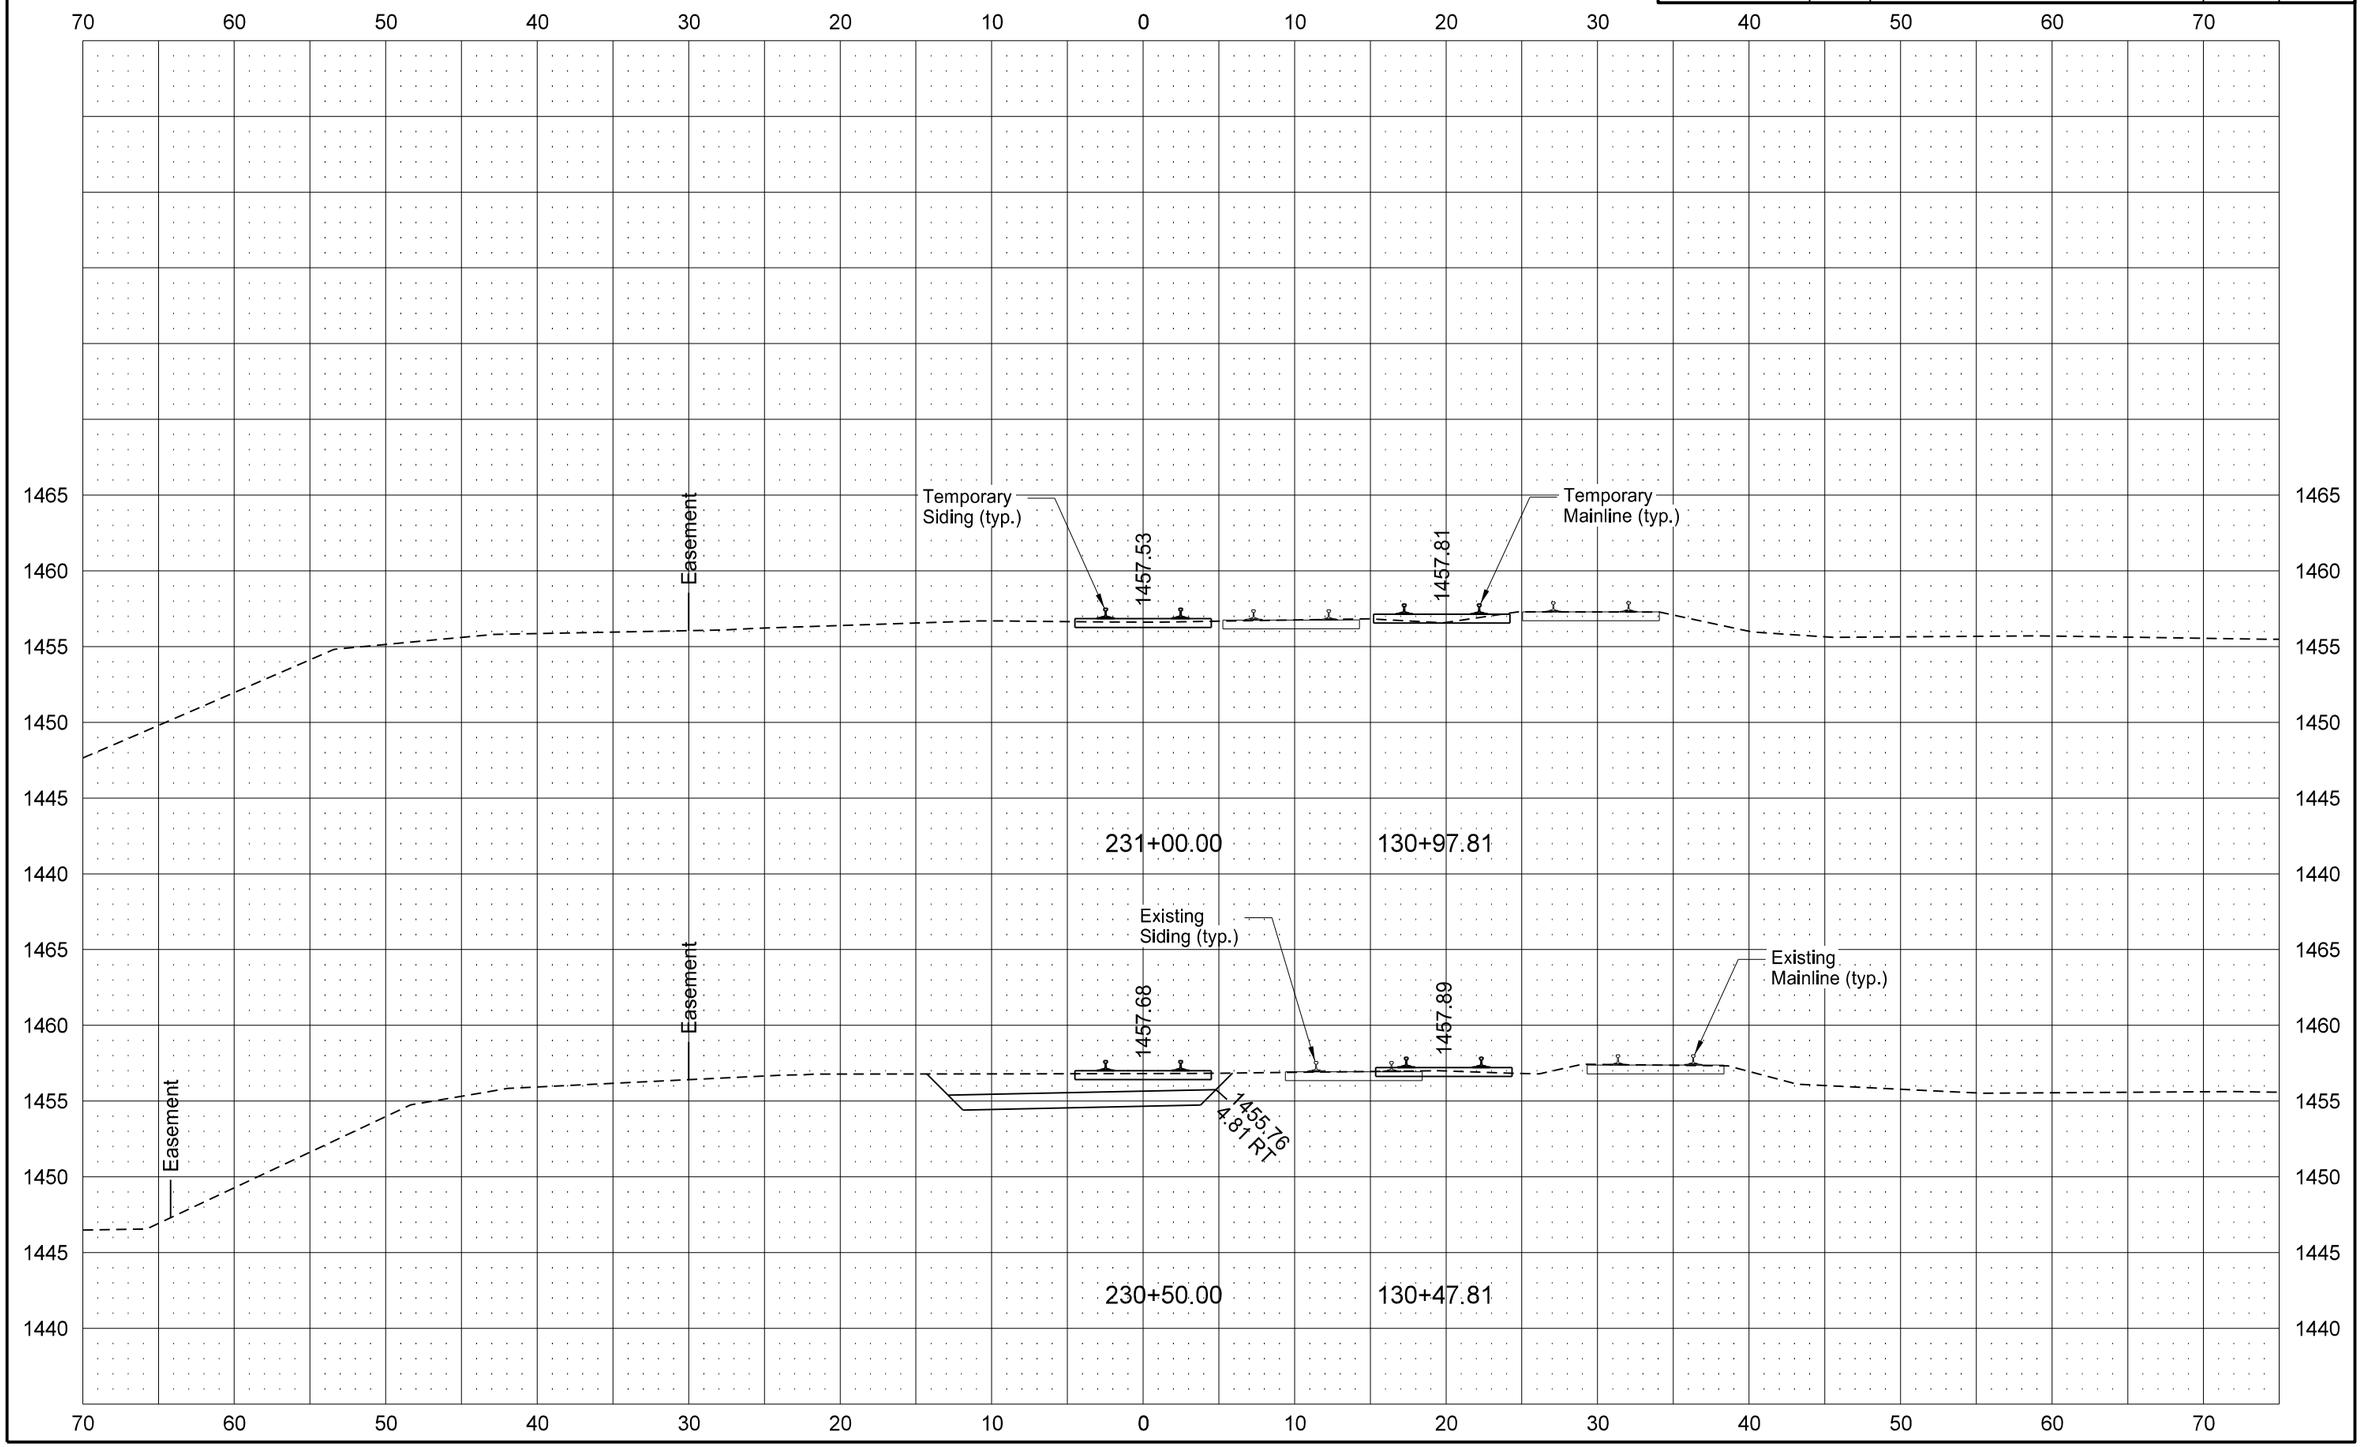

STATE	PROJECT NO.	SECTION NO.	SHEET NO.
ND	NHU-3-020(074)103	200	84

TEMPORARY MAINLINE & SIDING

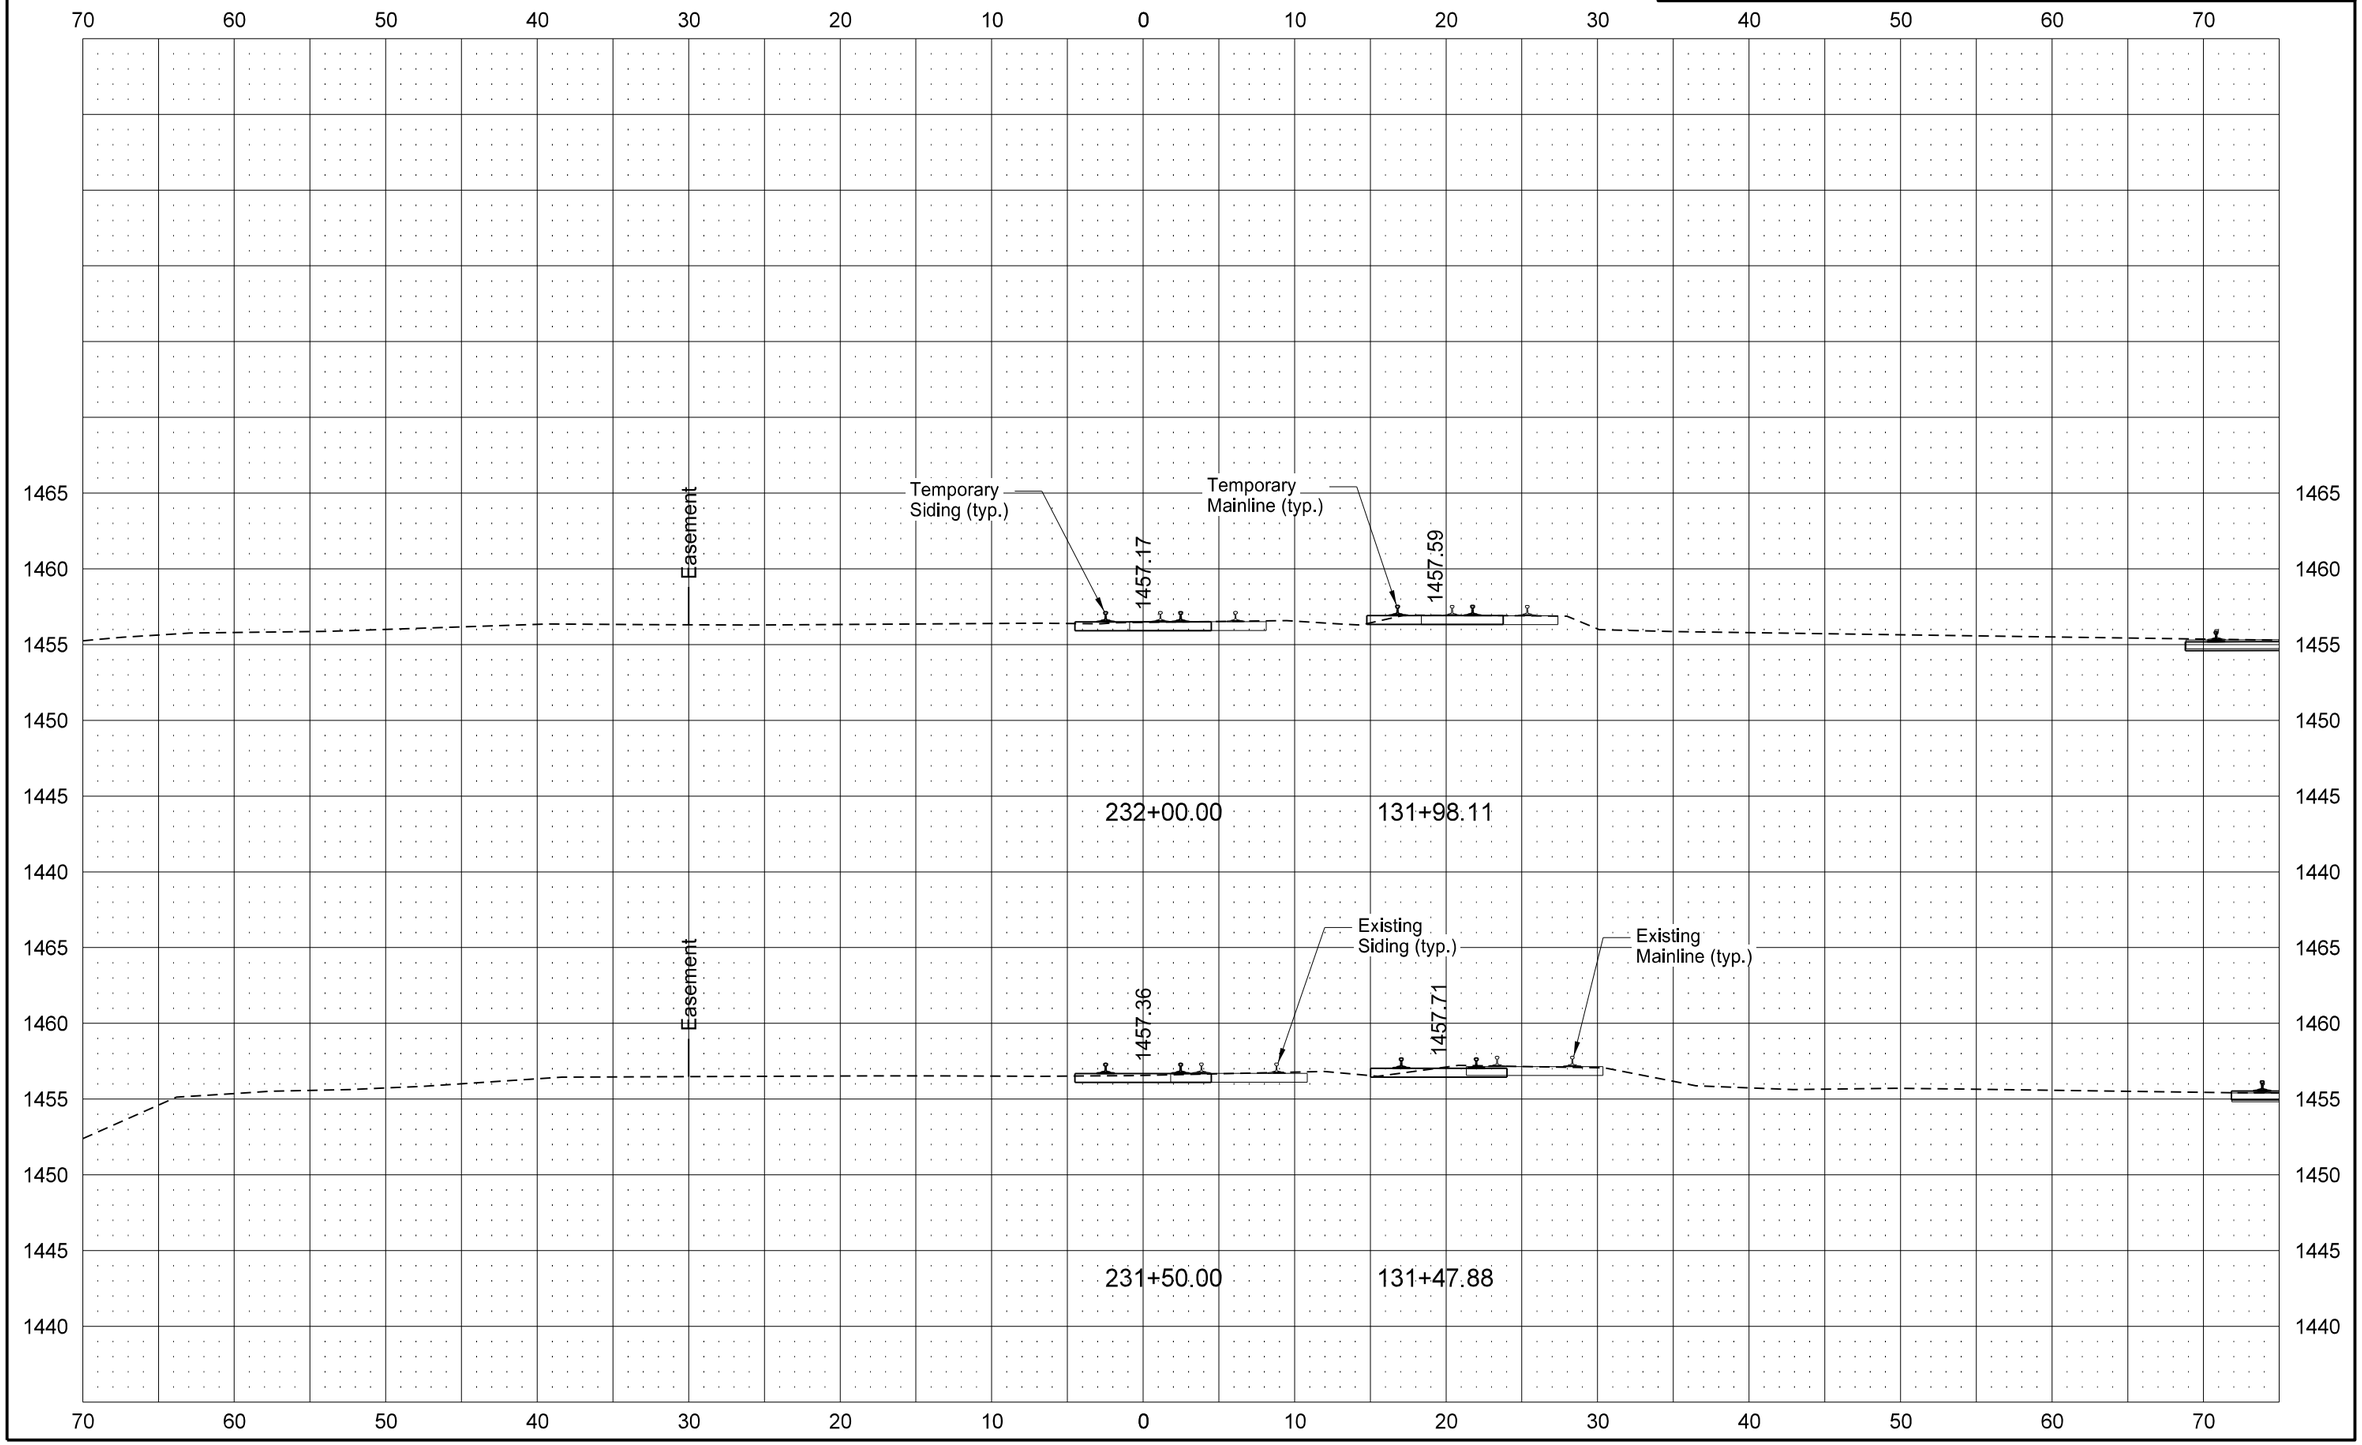

STATE	PROJECT NO.	SECTION NO.	SHEET NO.
ND	NHU-3-020(074)103	200	85

TEMPORARY MAINLINE & SIDING

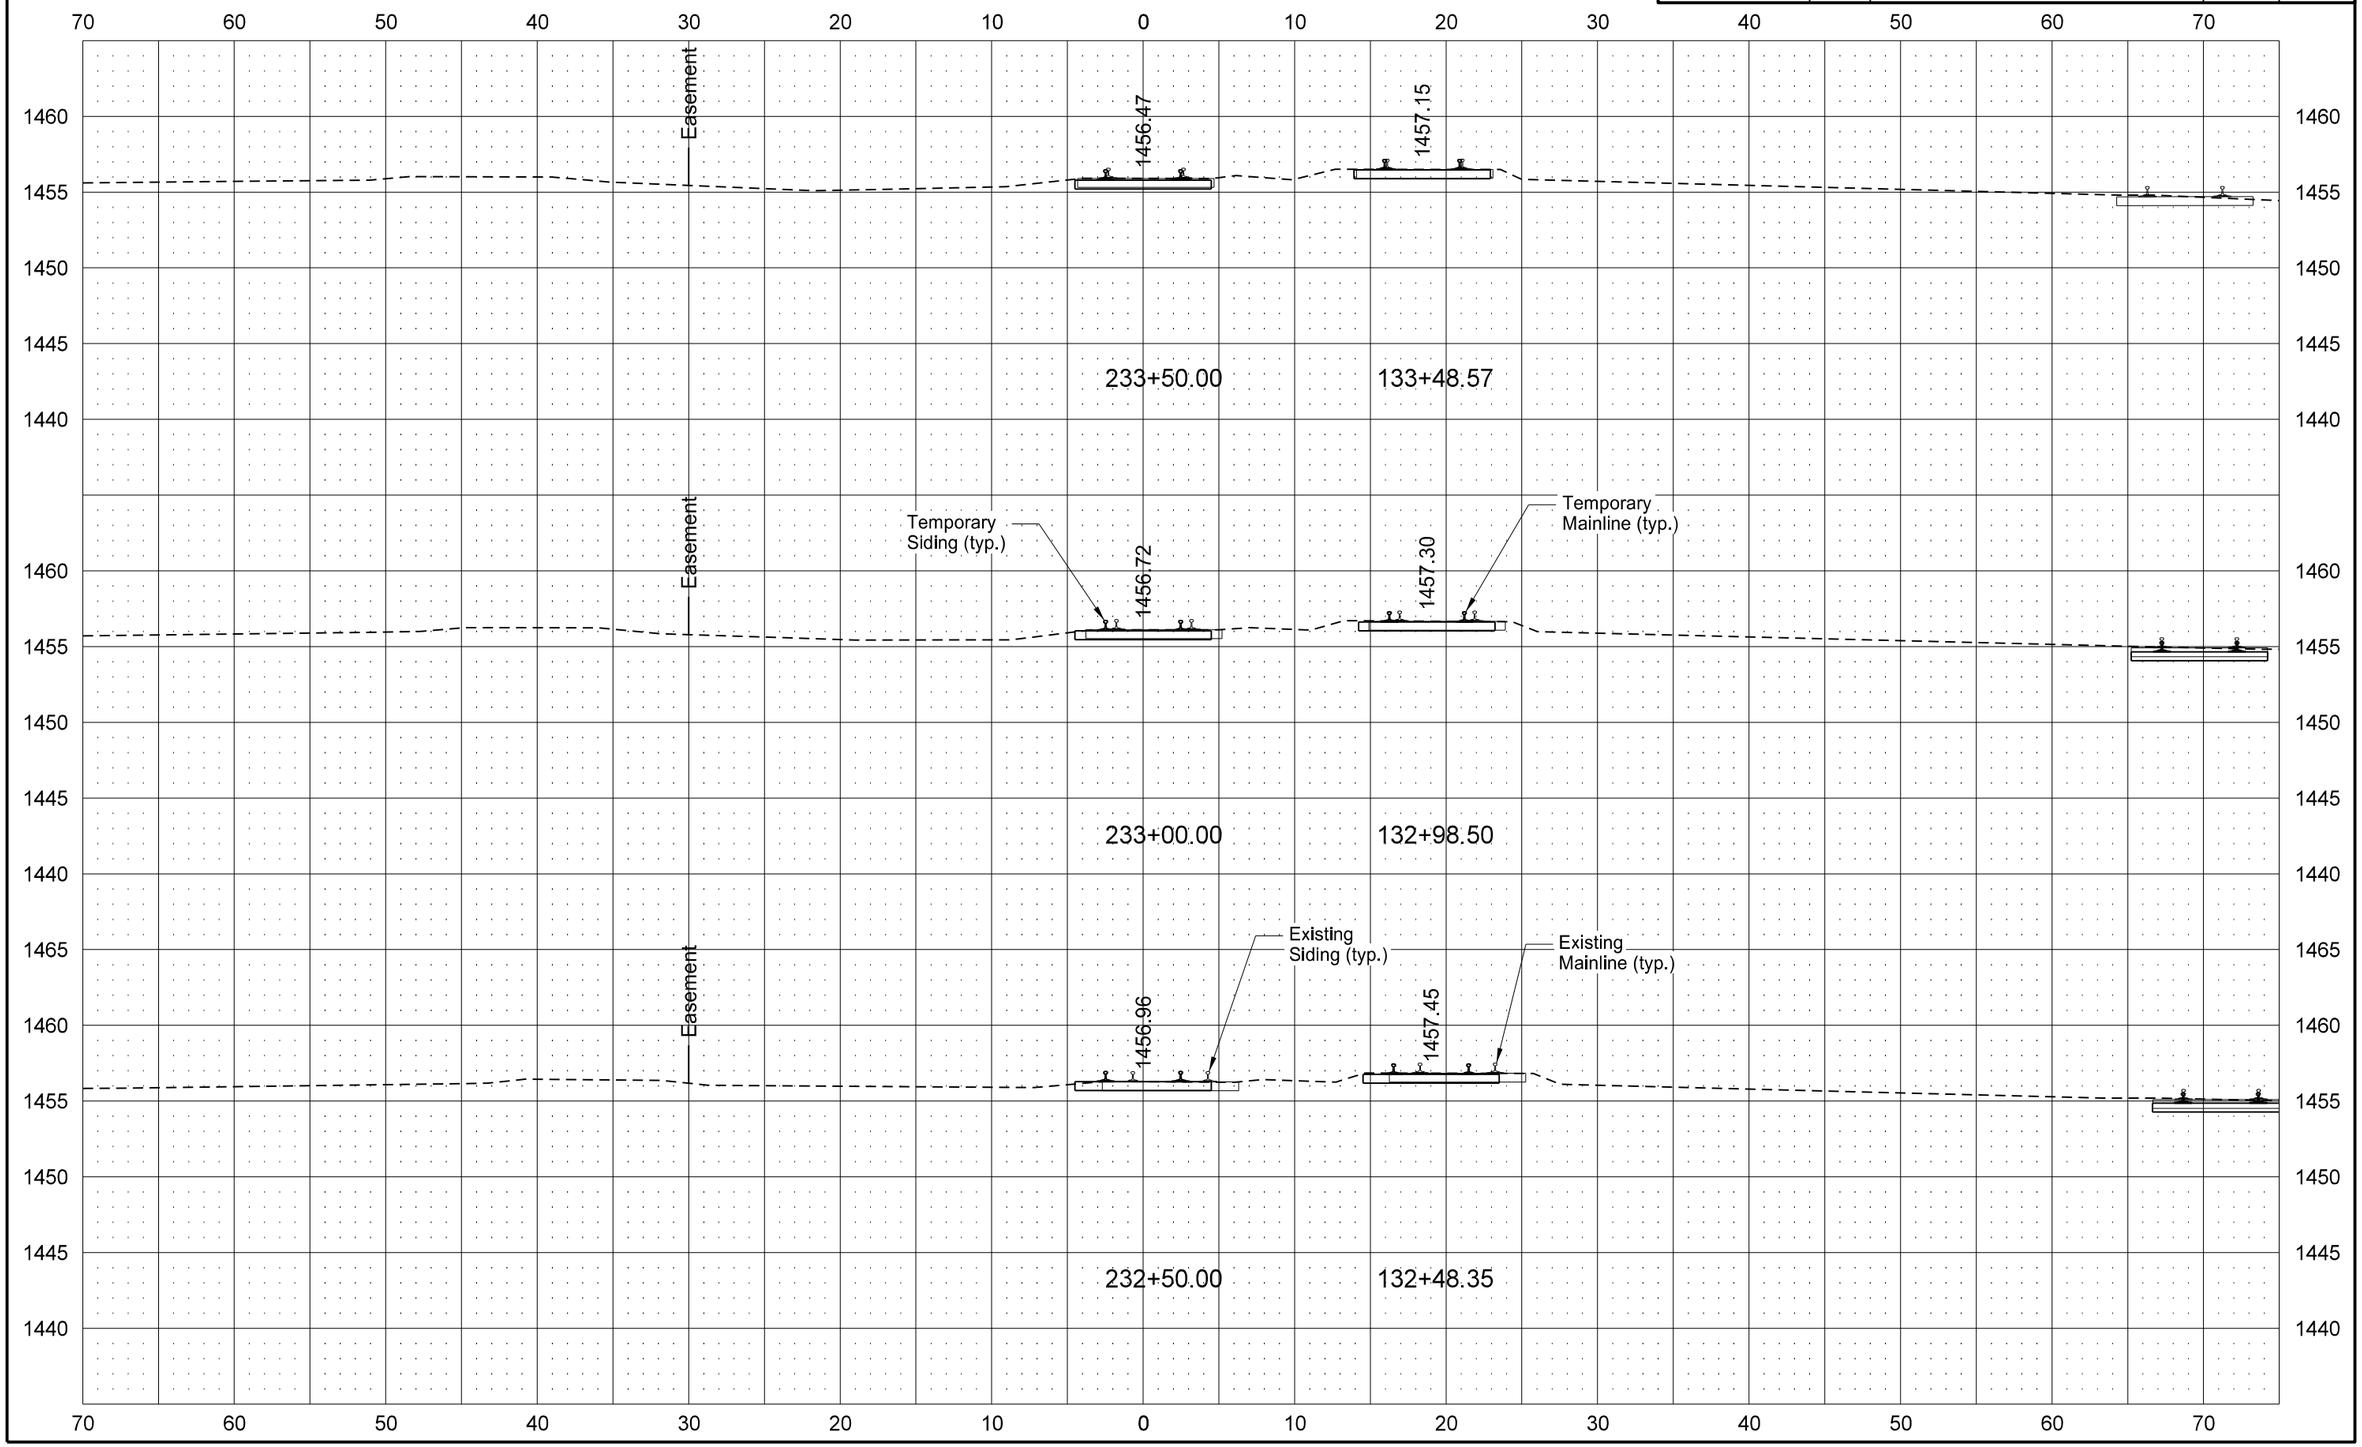

STATE	PROJECT NO.	SECTION NO.	SHEET NO.
ND	NHU-3-020(074)103	200	86

TEMPORARY MAINLINE & SIDING

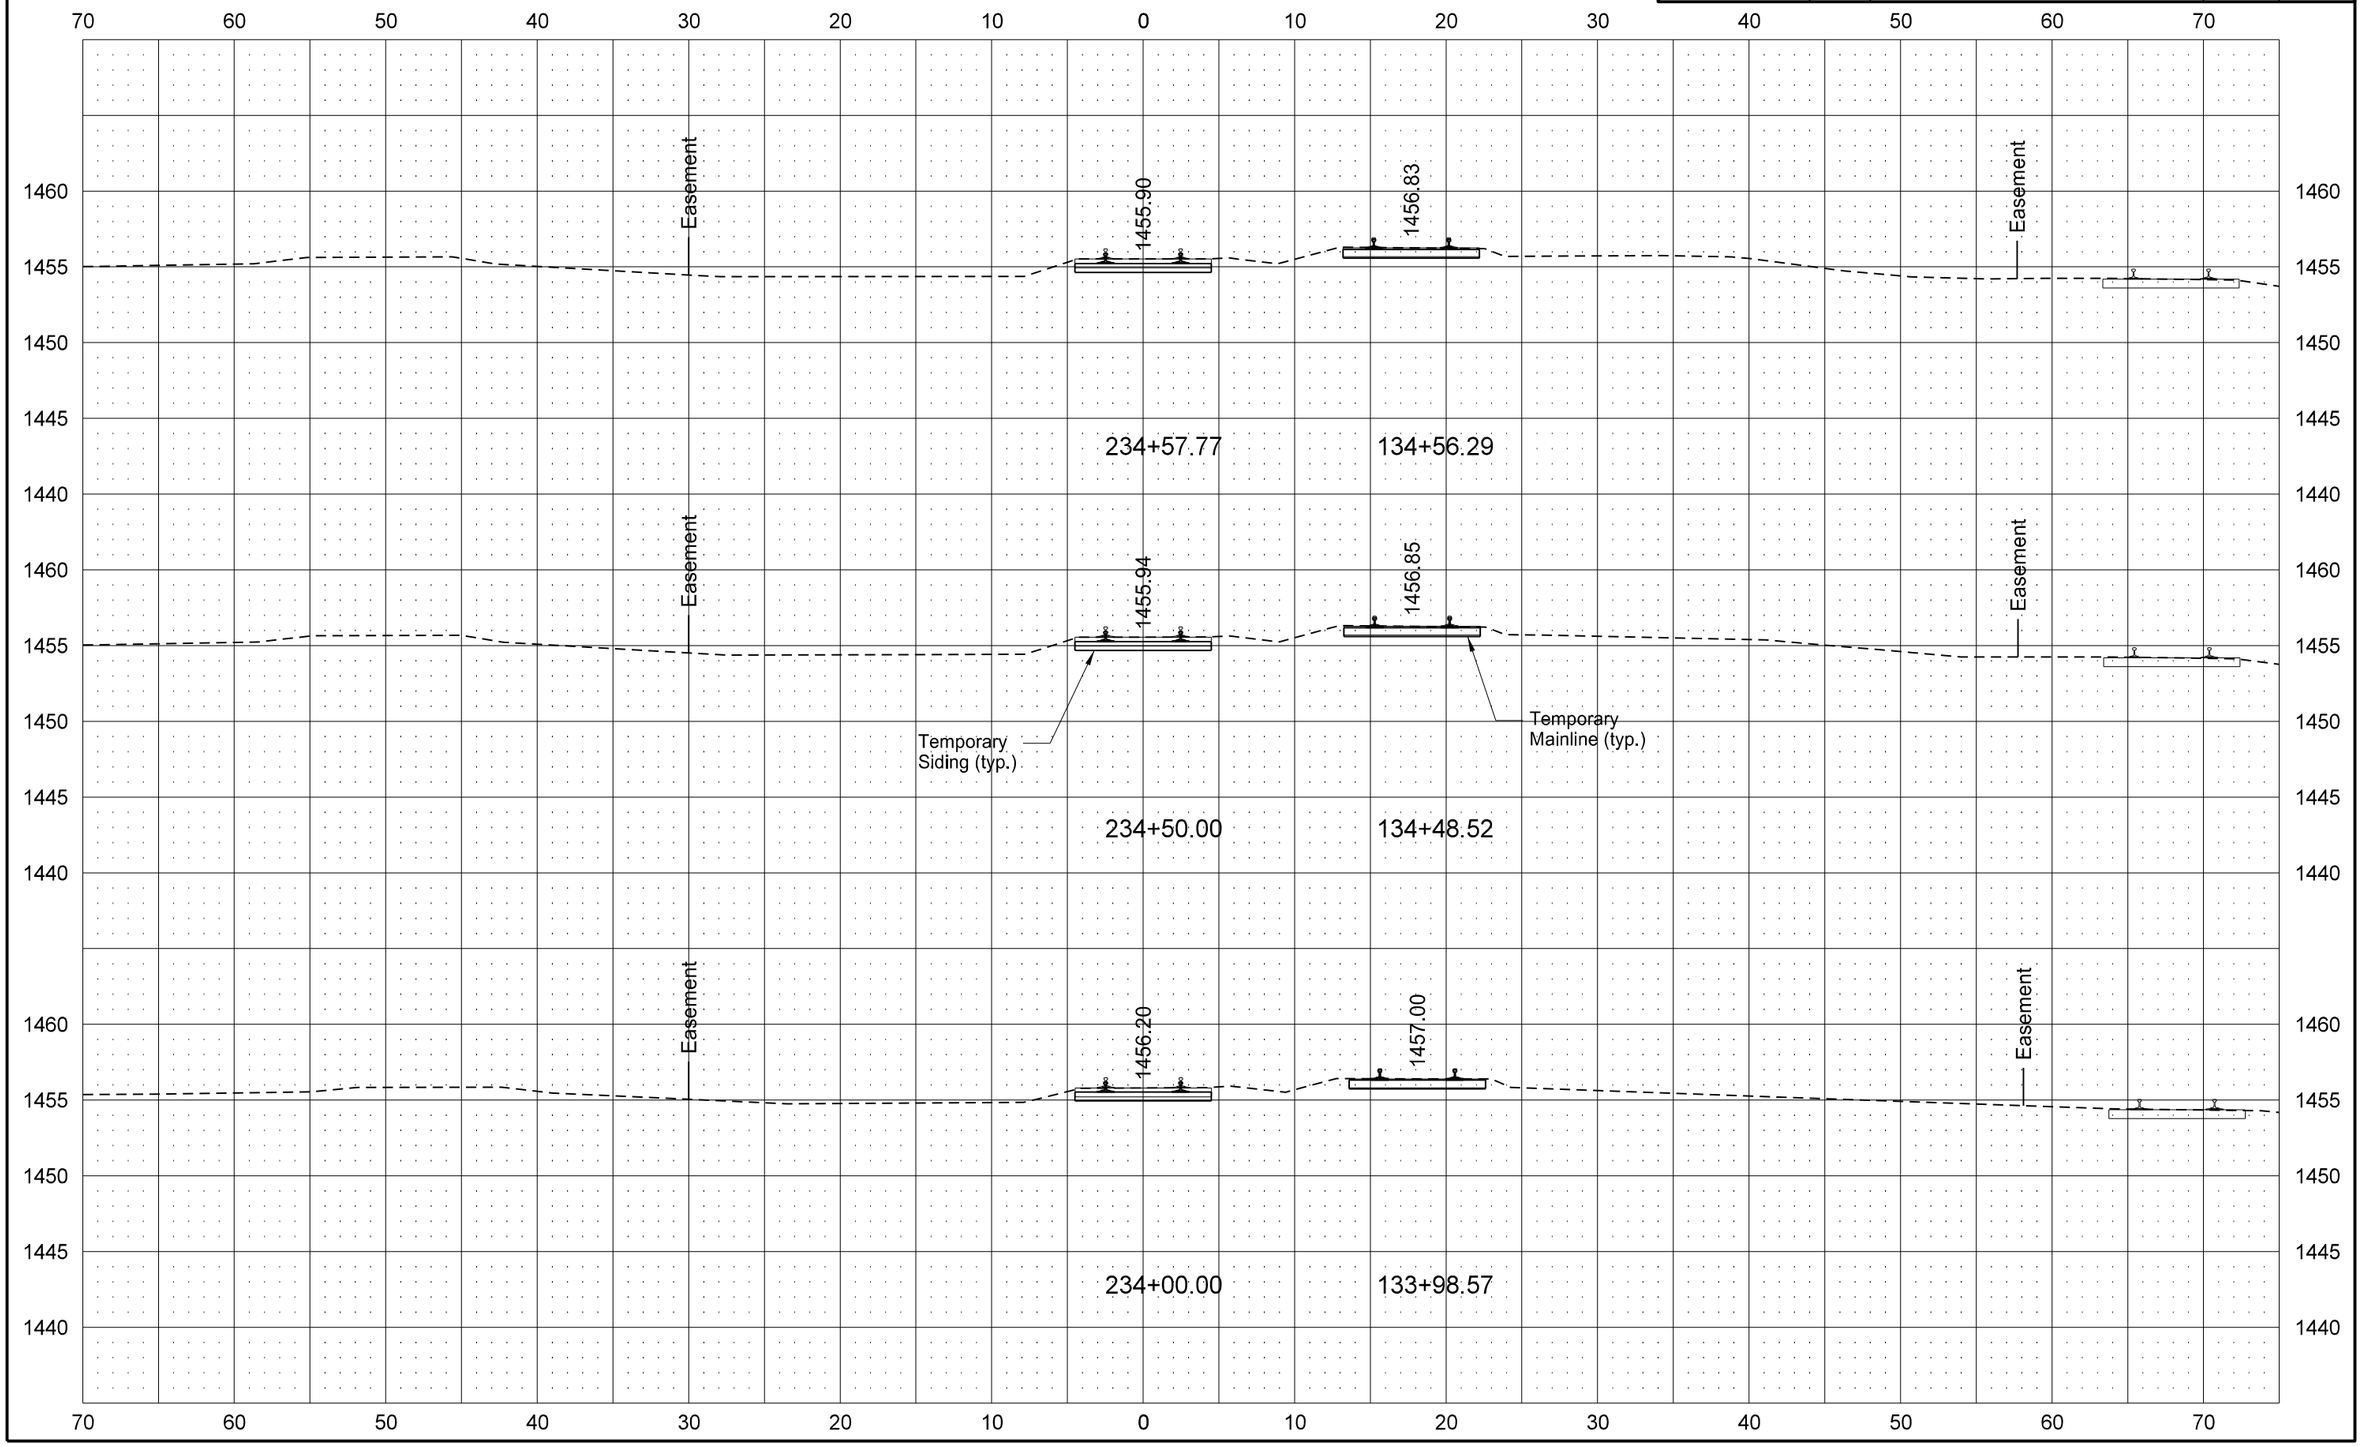

STATE	PROJECT NO.	SECTION NO.	SHEET NO.
ND	NHU-3-020(074)103	200	87

TEMPORARY INDUSTRIAL 1361

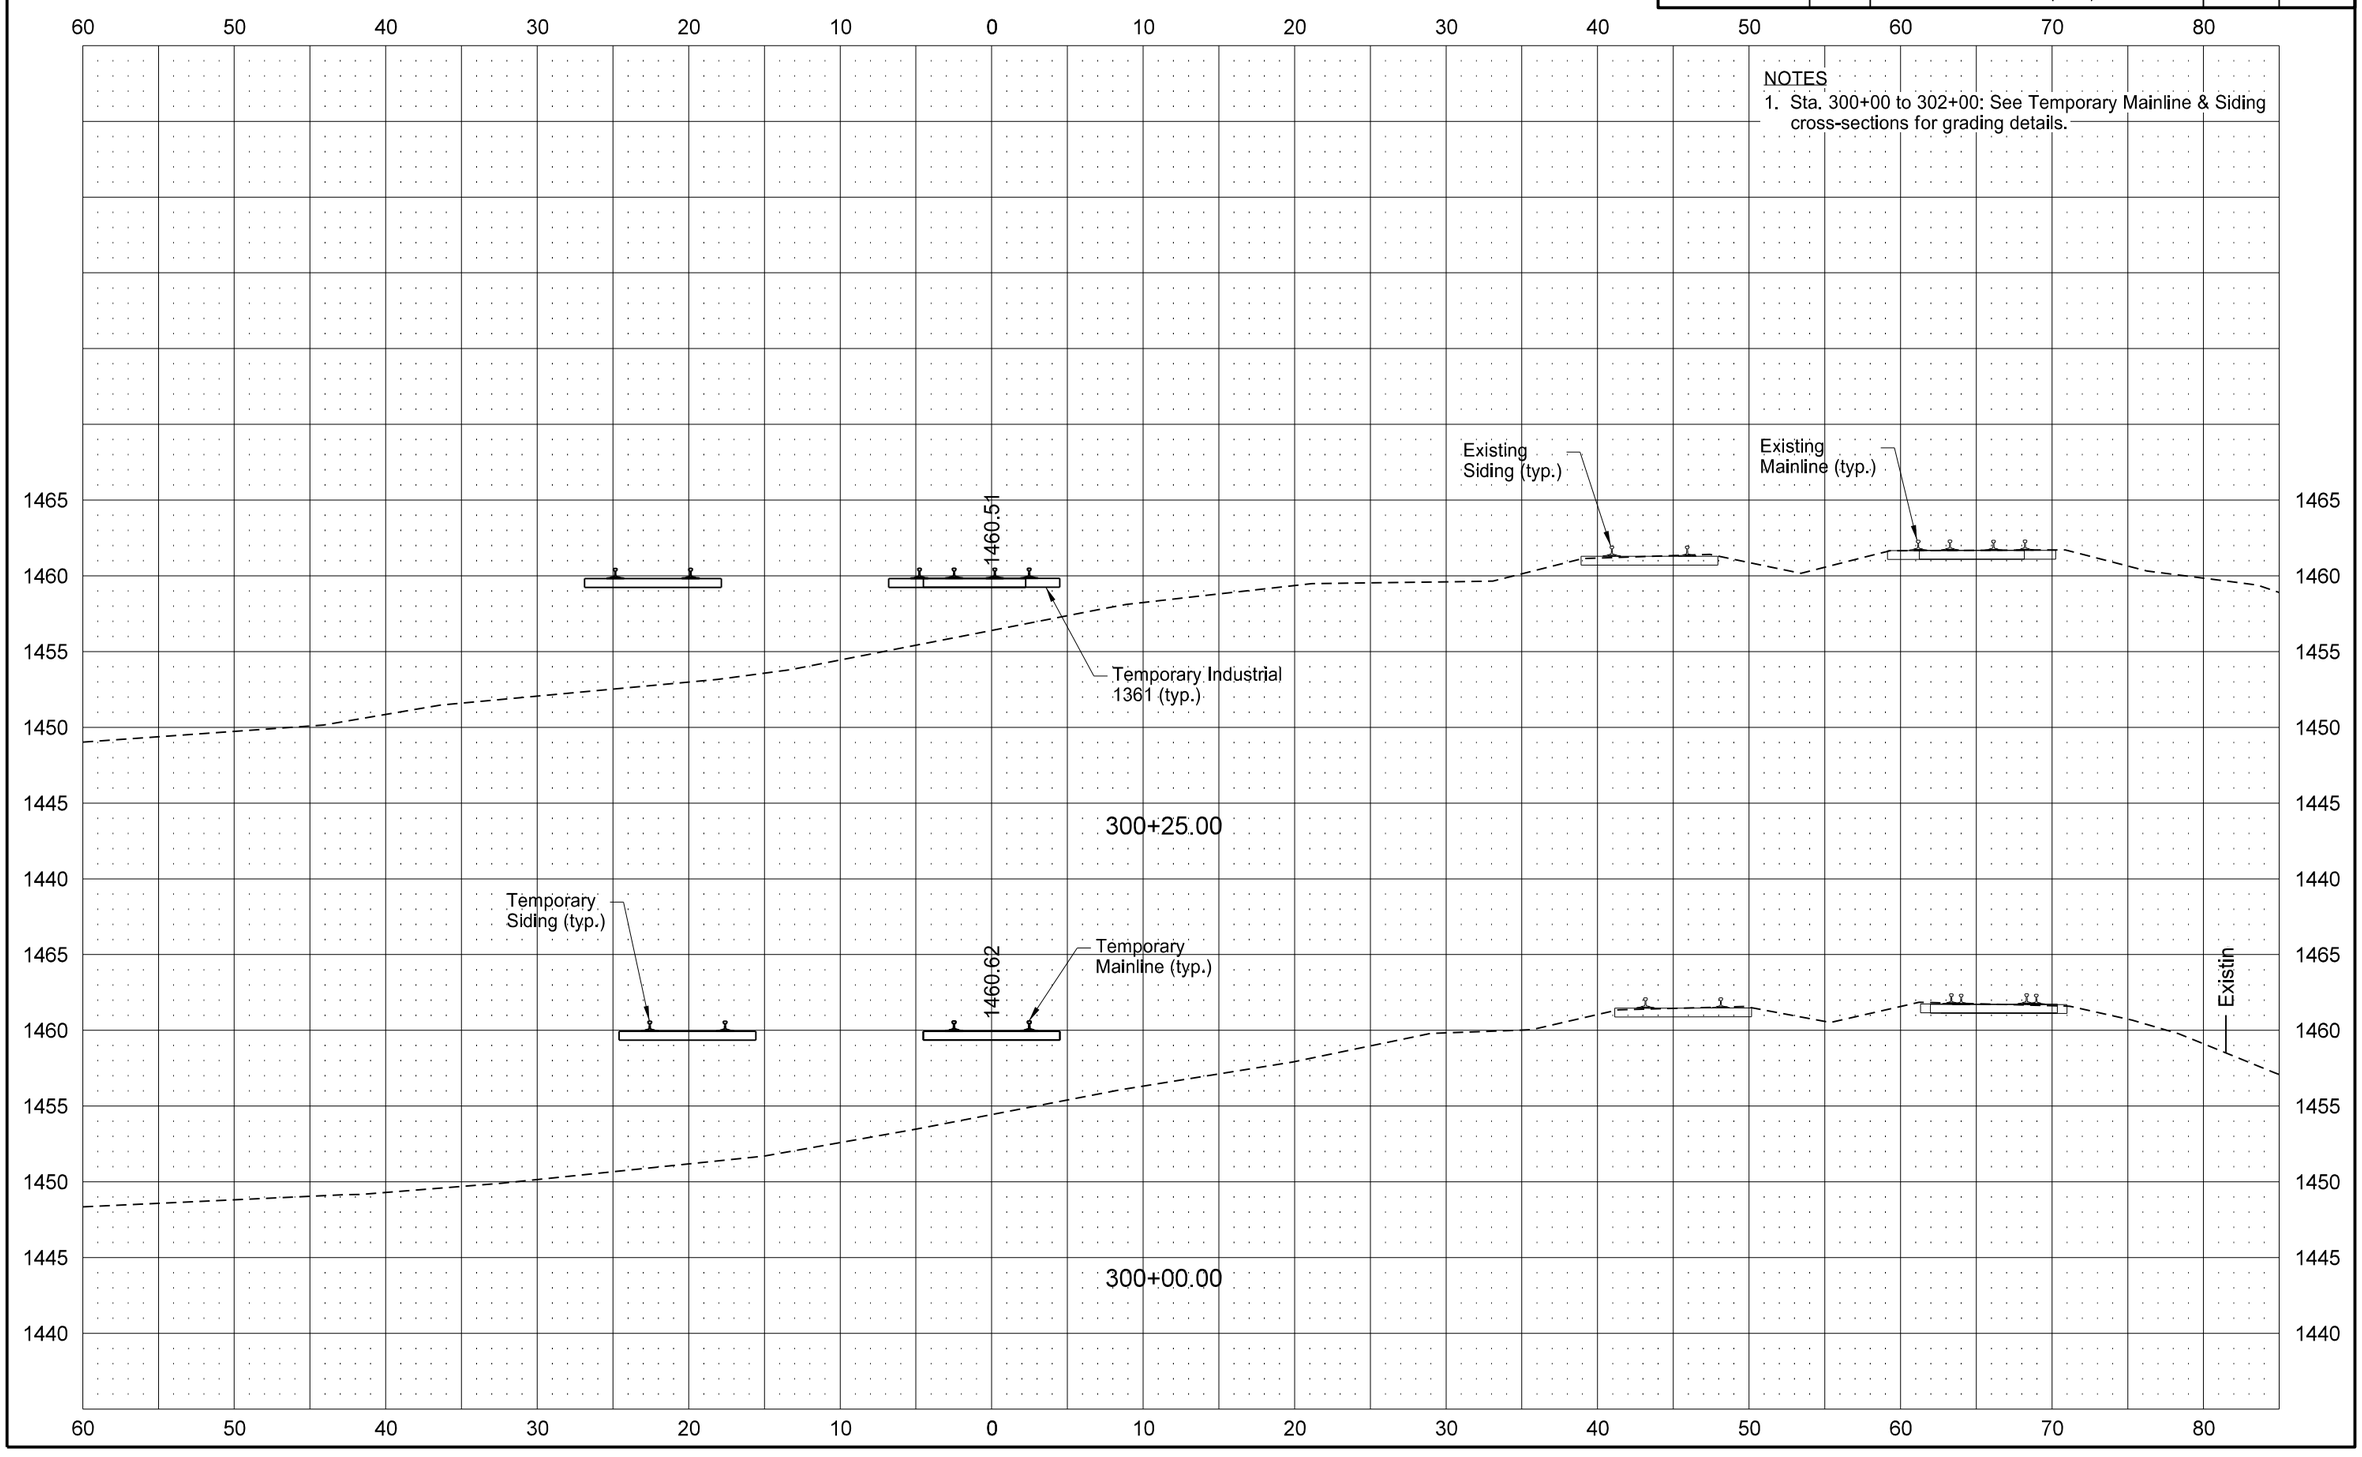

STATE	PROJECT NO.	SECTION NO.	SHEET NO.
ND	NHU-3-020(074)103	200	88

TEMPORARY INDUSTRIAL 1361

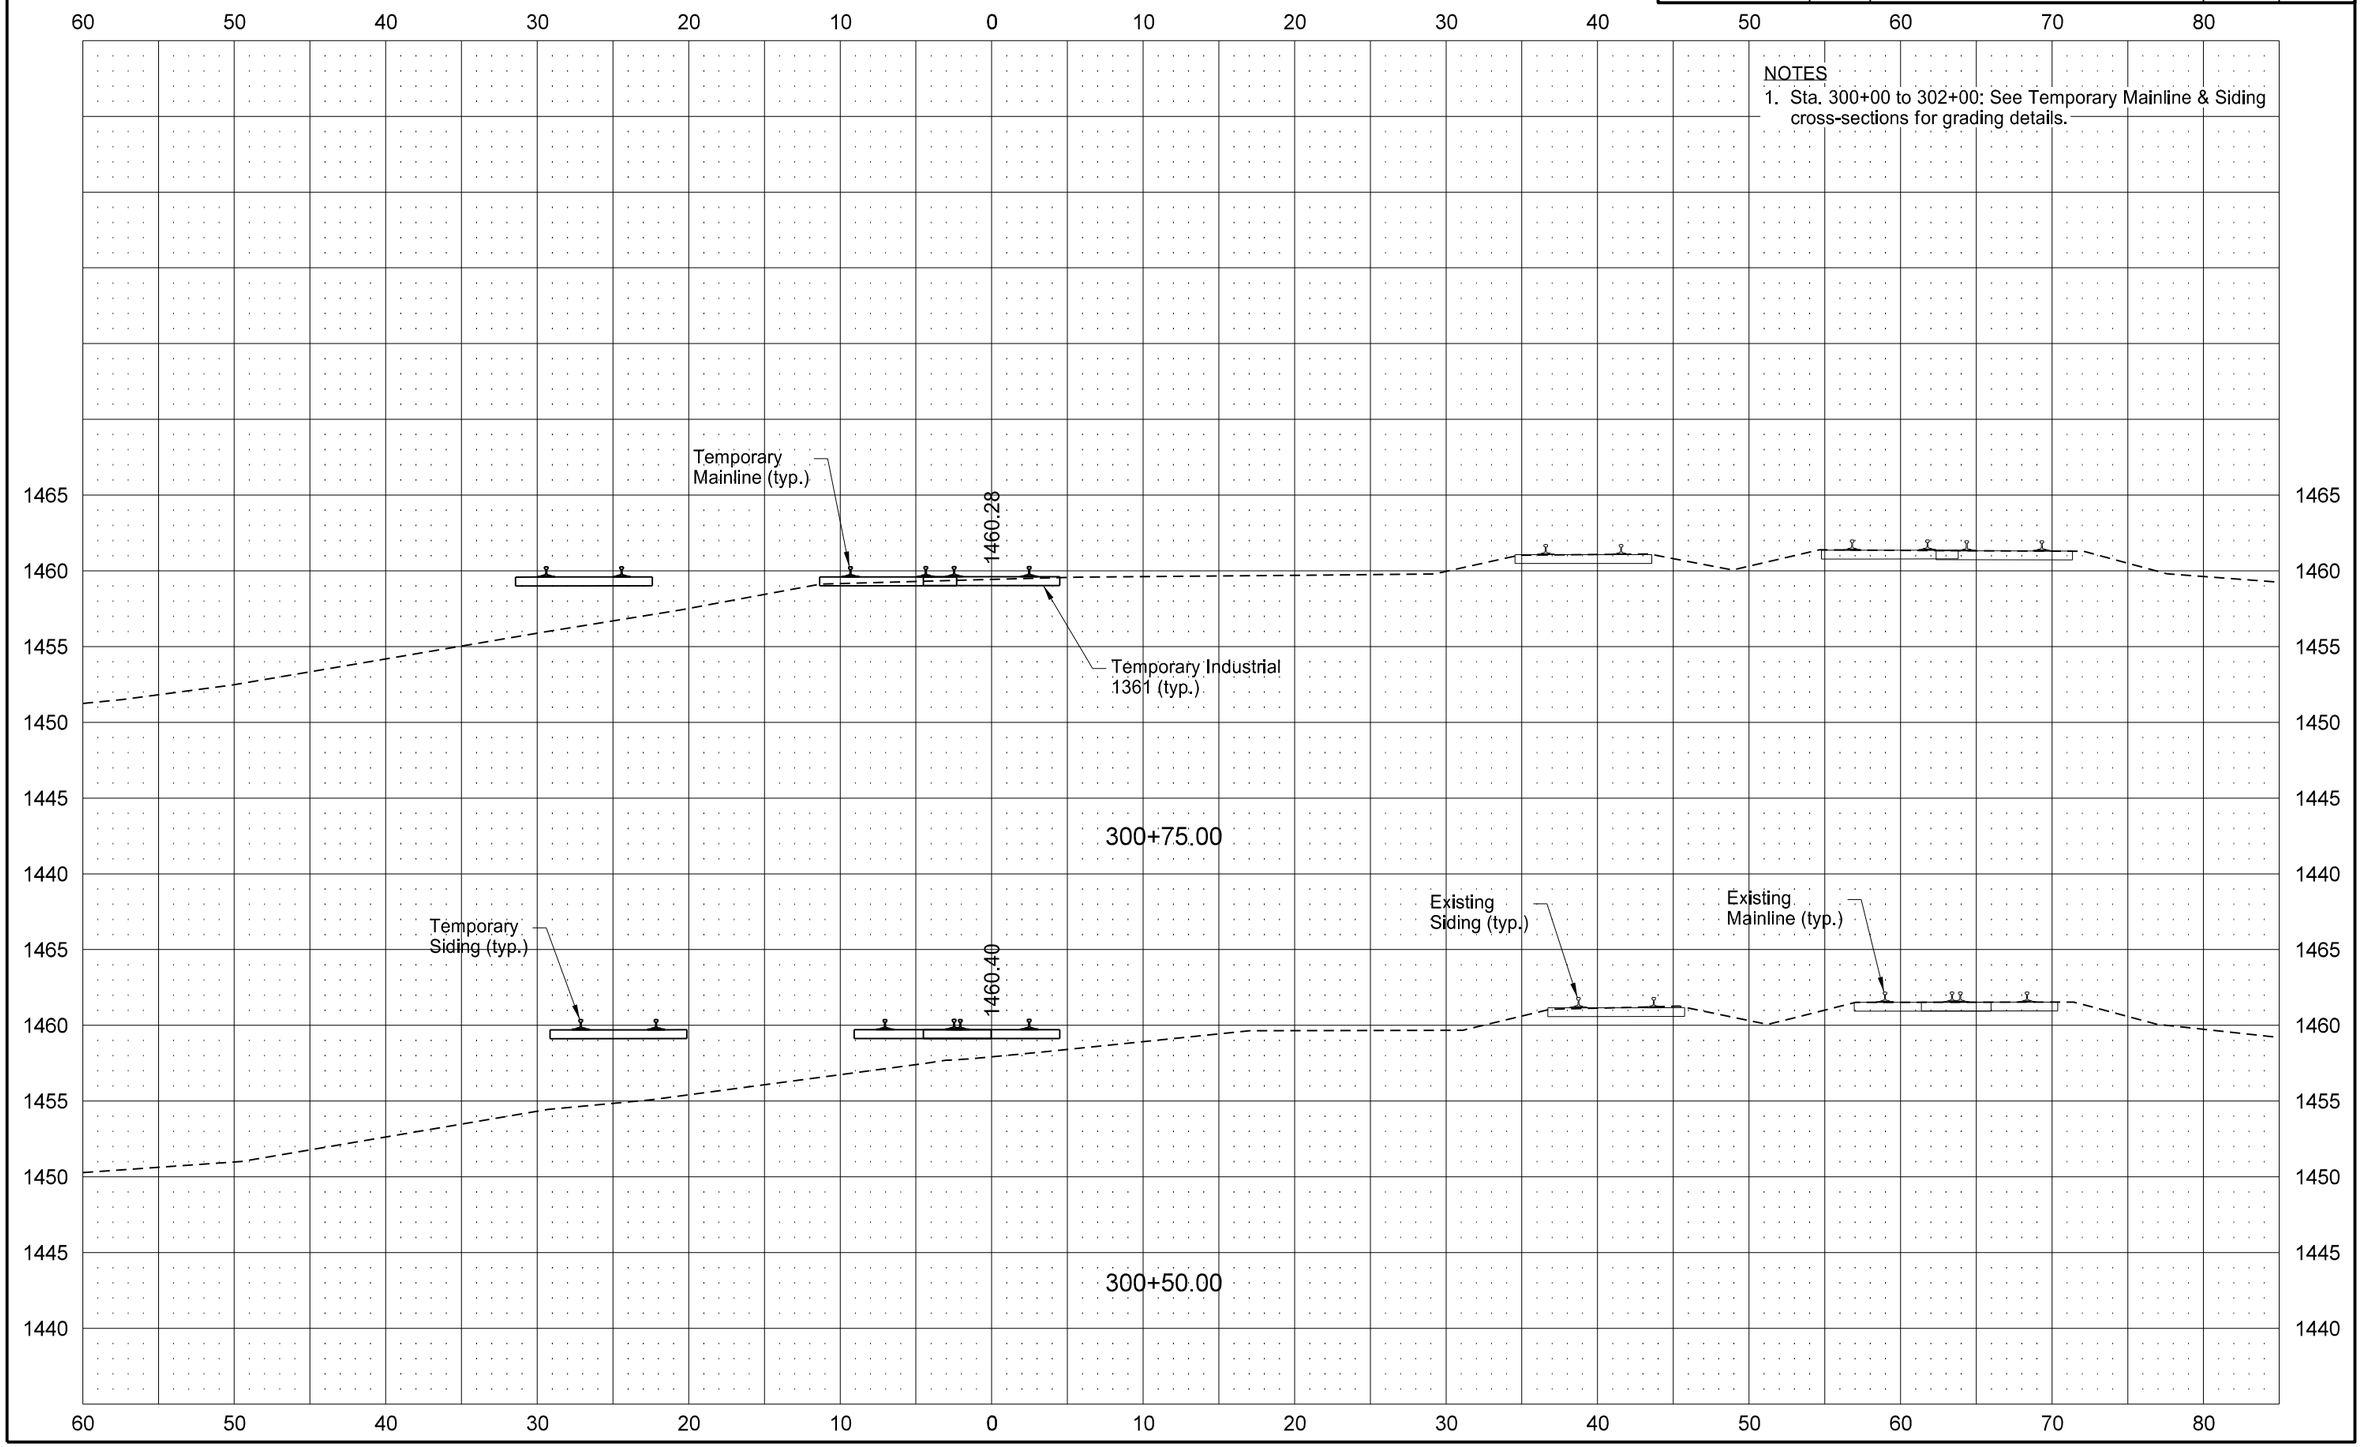

NOTES
1. Sta. 300+00 to 302+00: See Temporary Mainline & Siding cross-sections for grading details.

STATE	PROJECT NO.	SECTION NO.	SHEET NO.
ND	NHU-3-020(074)103	200	89

TEMPORARY INDUSTRIAL 1361

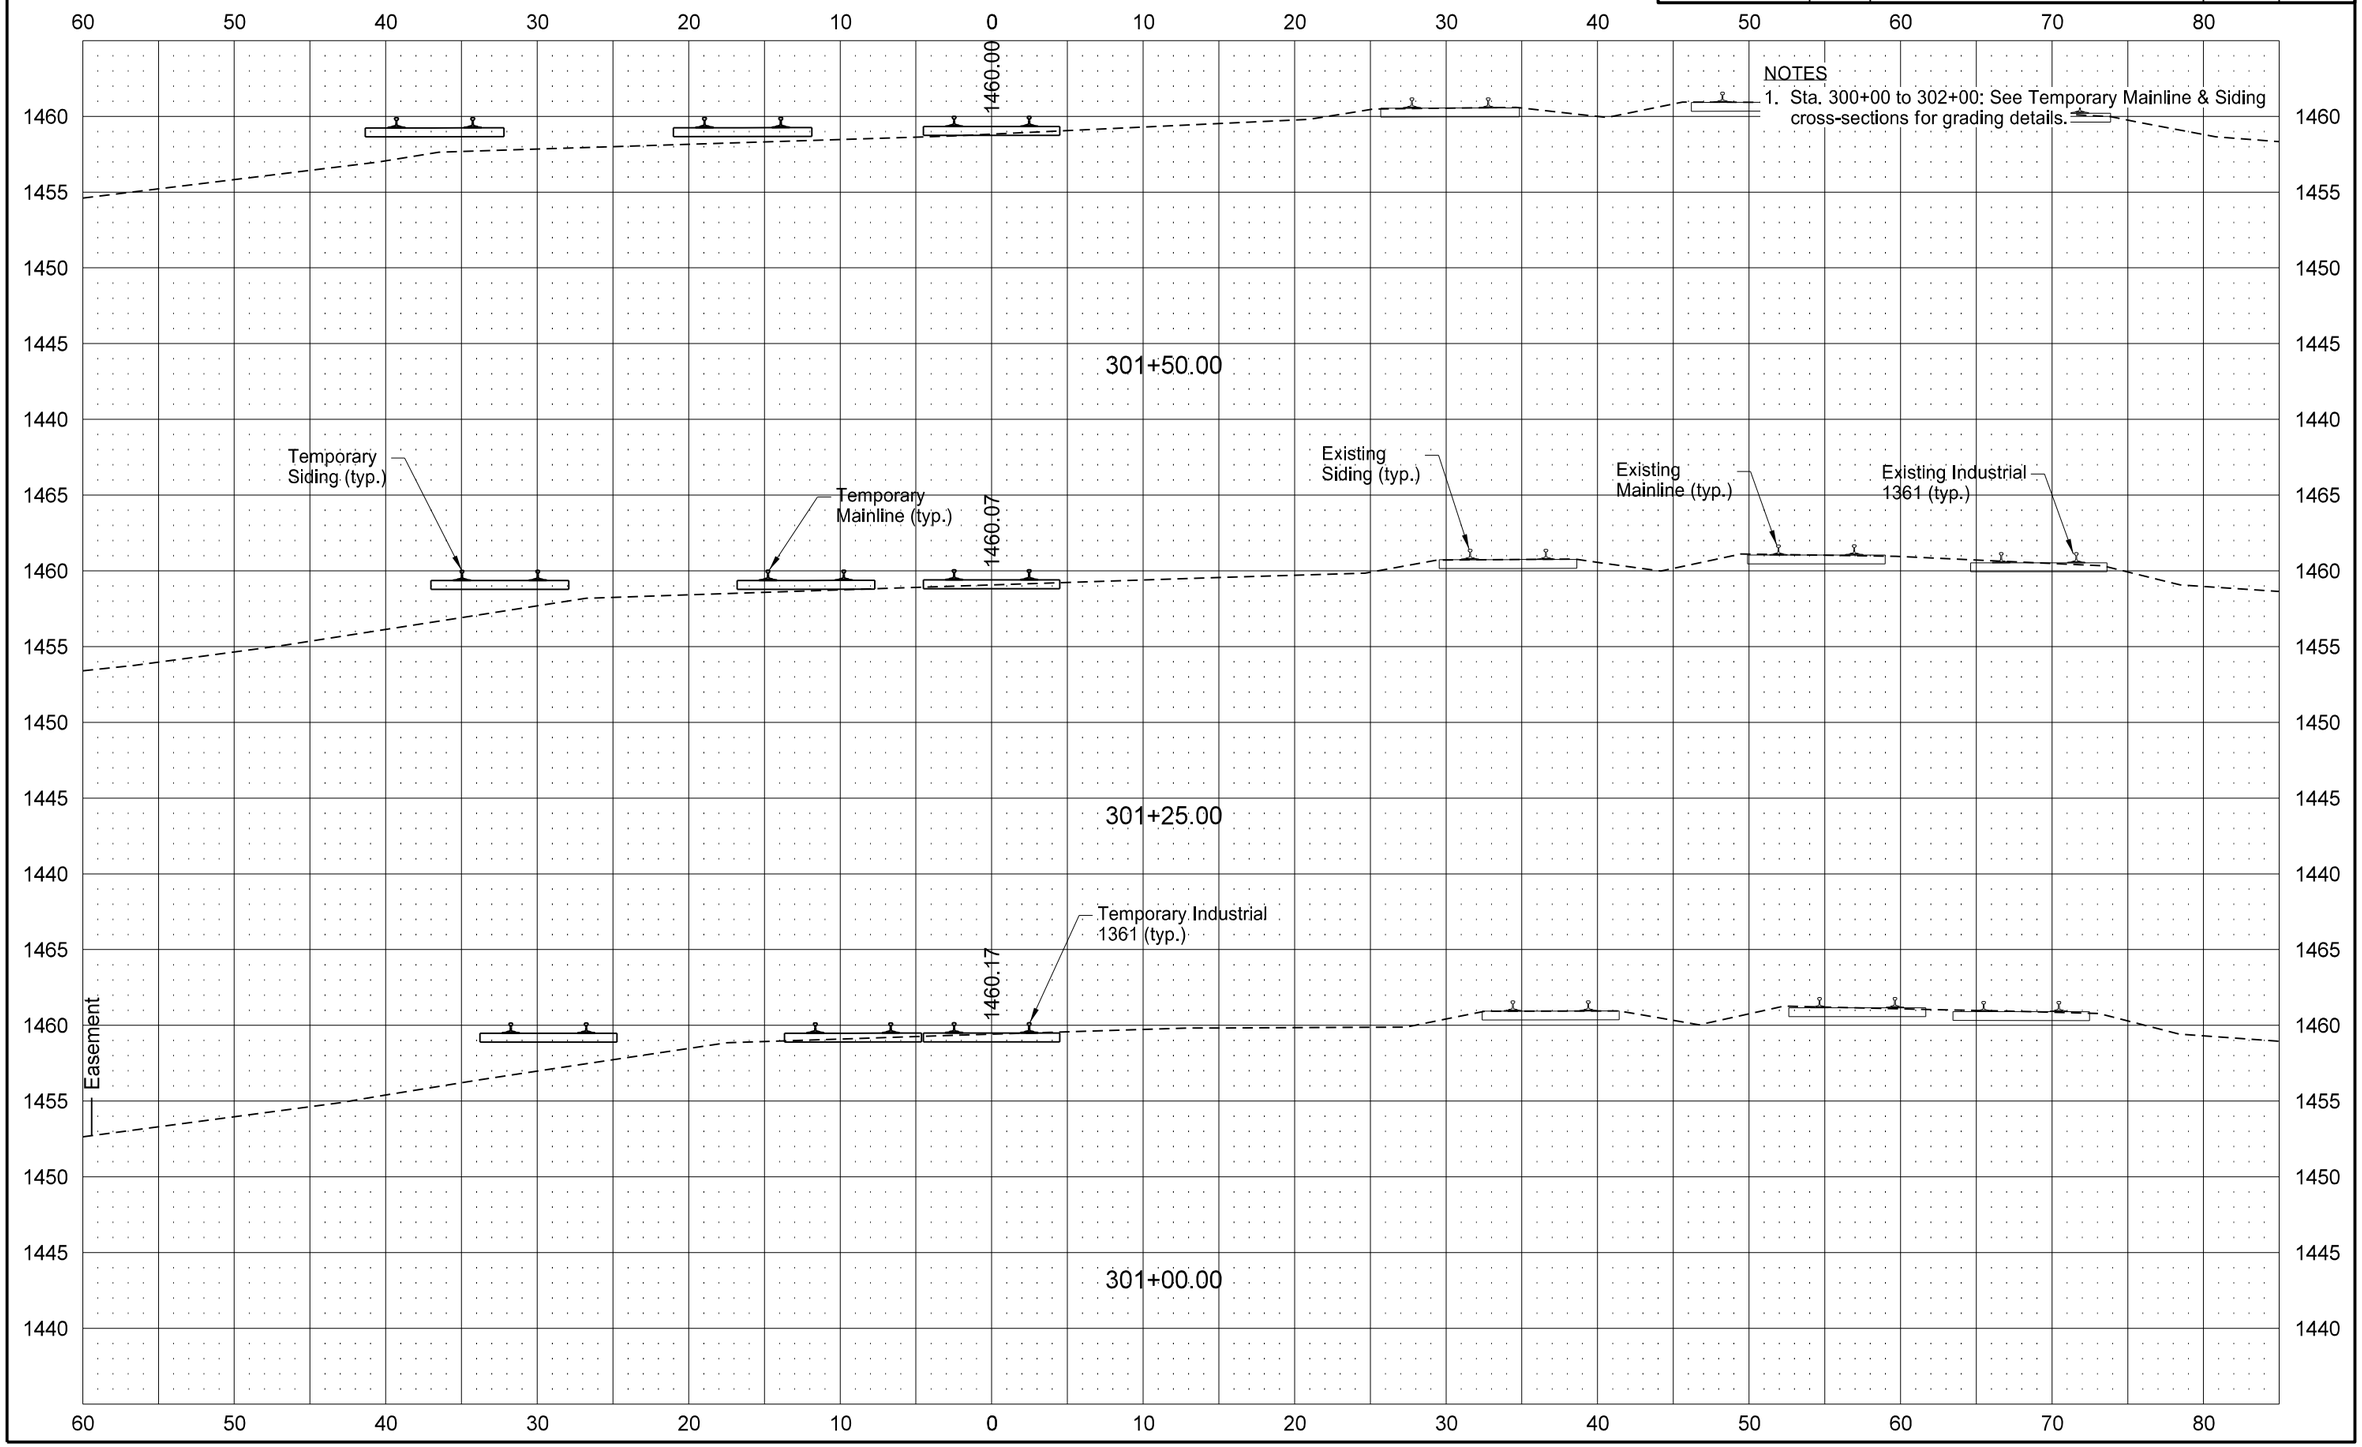

STATE	PROJECT NO.	SECTION NO.	SHEET NO.
ND	NHU-3-020(074)103	200	90

TEMPORARY INDUSTRIAL 1361

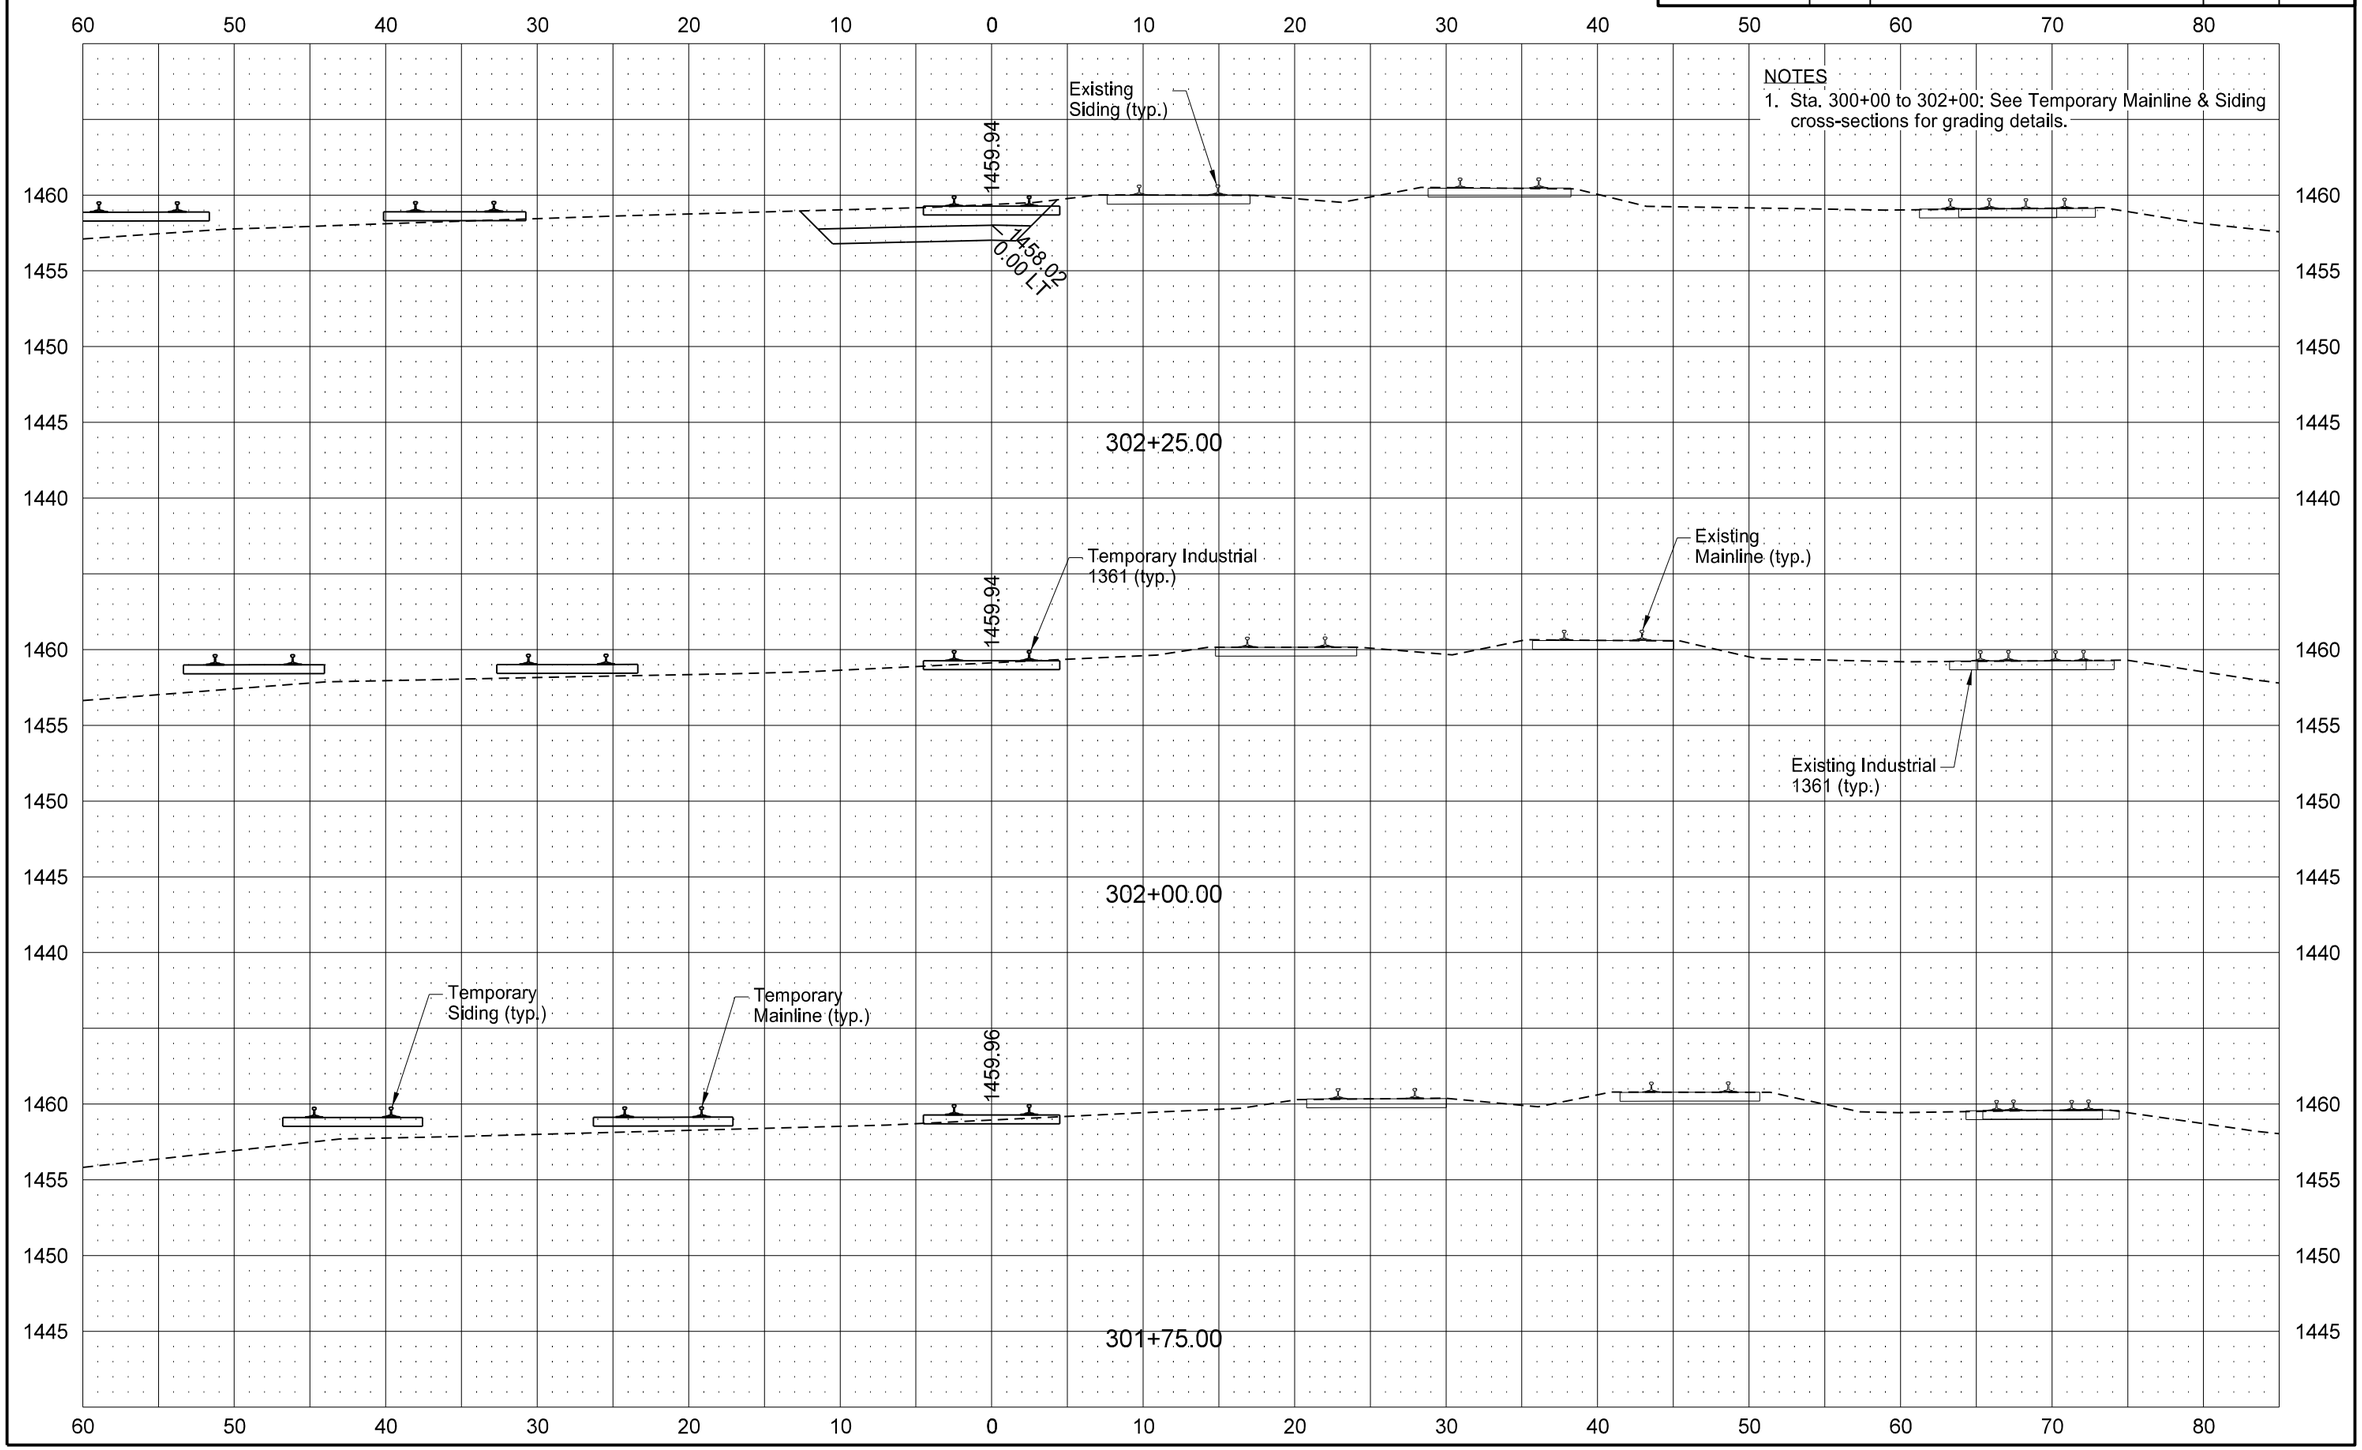

8/15/2016 9:45:44 AM johnschonert J:\trans\5211102\CADD\30020103.074\Design\Plans - ML\200\200XS_301_RR301.dgn

STATE	PROJECT NO.	SECTION NO.	SHEET NO.
ND	NHU-3-020(074)103	200	91

TEMPORARY INDUSTRIAL 1361

NOTES
1. Sta. 302+50 to 303+50: BNSF will be responsible for constructing subballast through the existing Mainline & Siding.

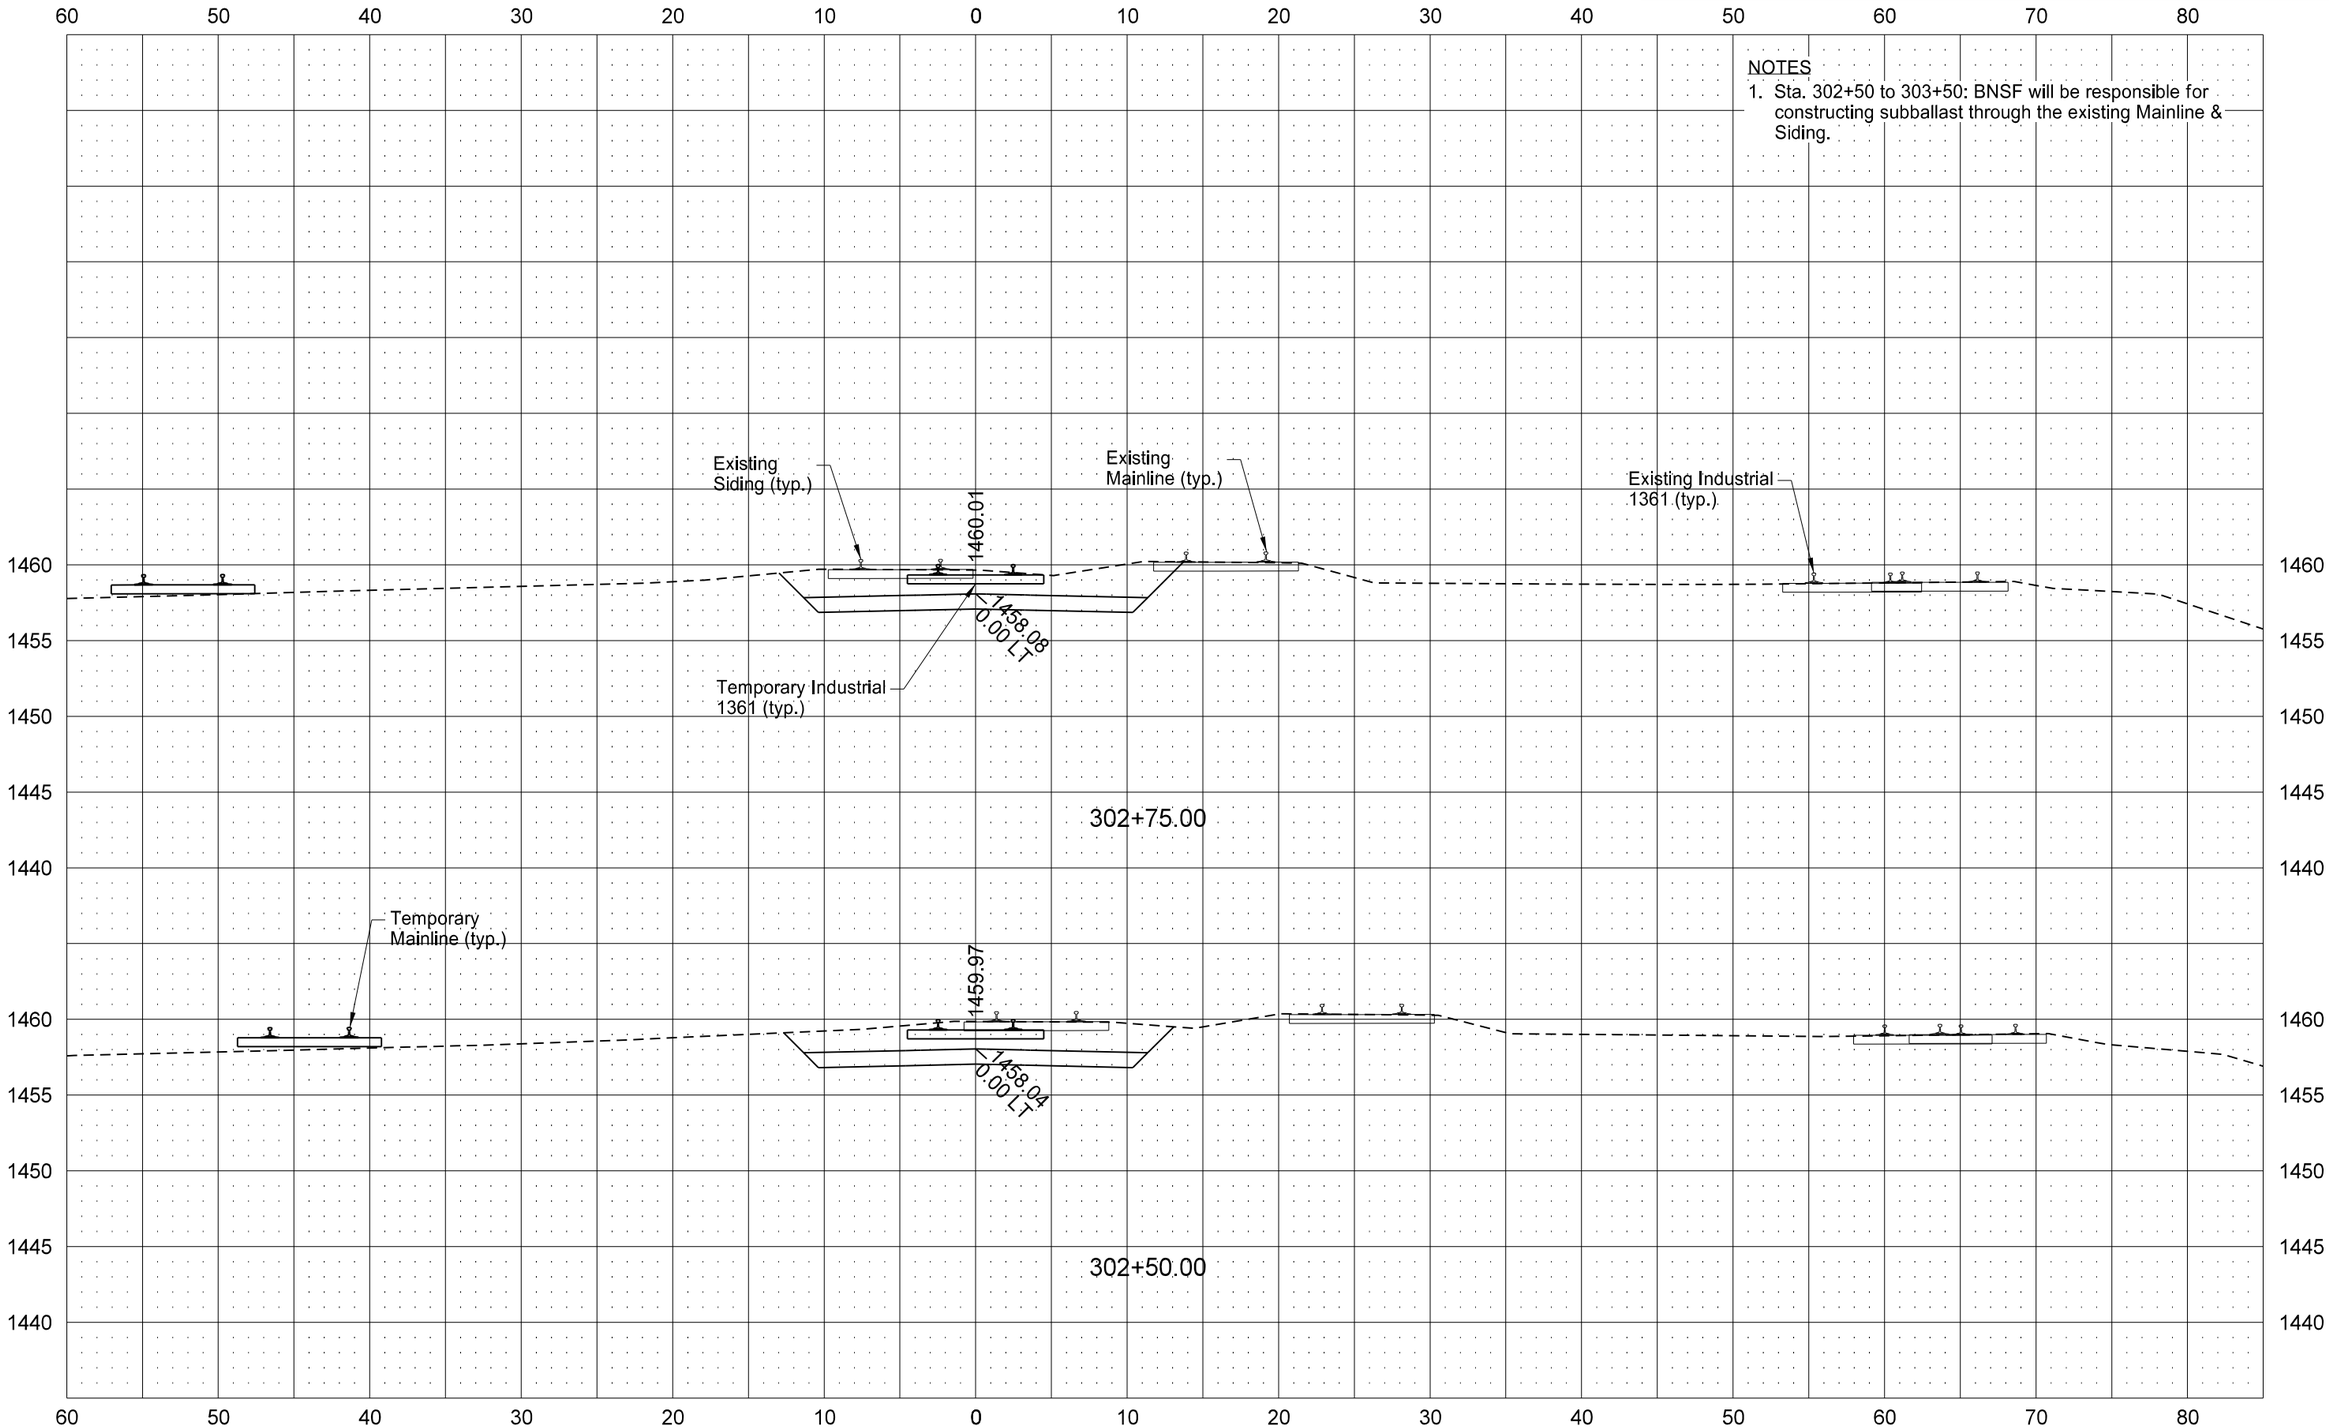

STATE	PROJECT NO.	SECTION NO.	SHEET NO.
ND	NHU-3-020(074)103	200	92

TEMPORARY INDUSTRIAL 1361

NOTES
1. Sta. 302+50 to 303+50: BNSF will be responsible for constructing subballast through the existing Mainline & Siding.

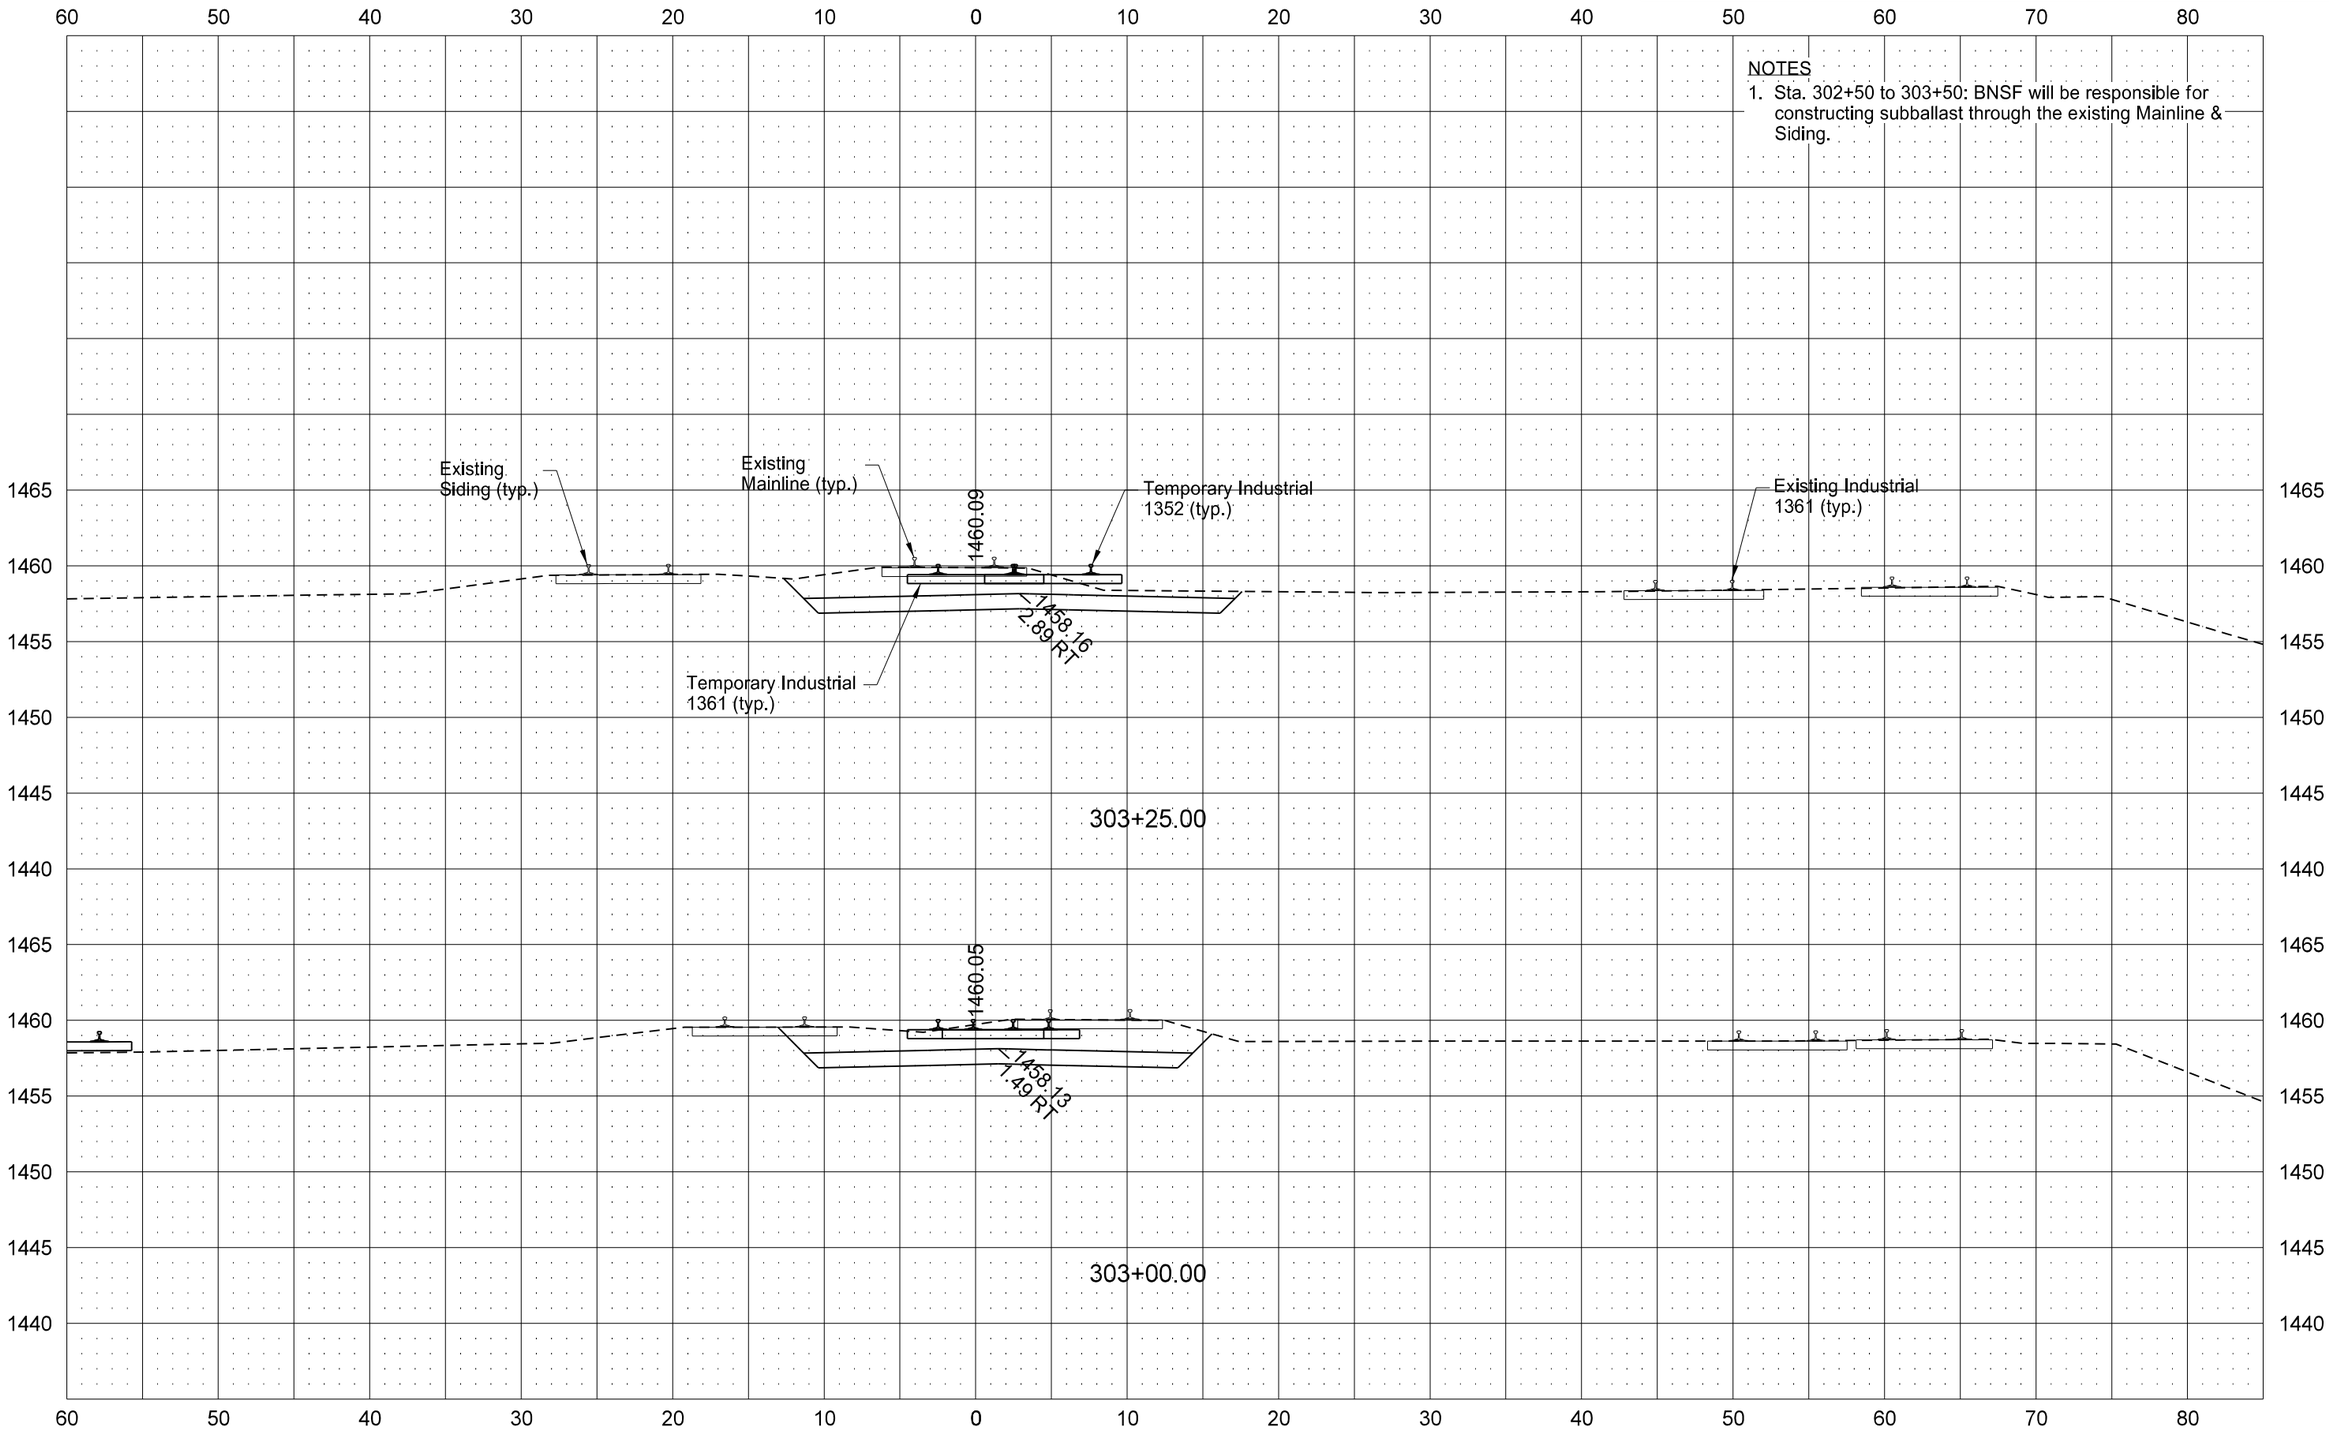

STATE	PROJECT NO.	SECTION NO.	SHEET NO.
ND	NHU-3-020(074)103	200	93

TEMPORARY INDUSTRIAL 1361

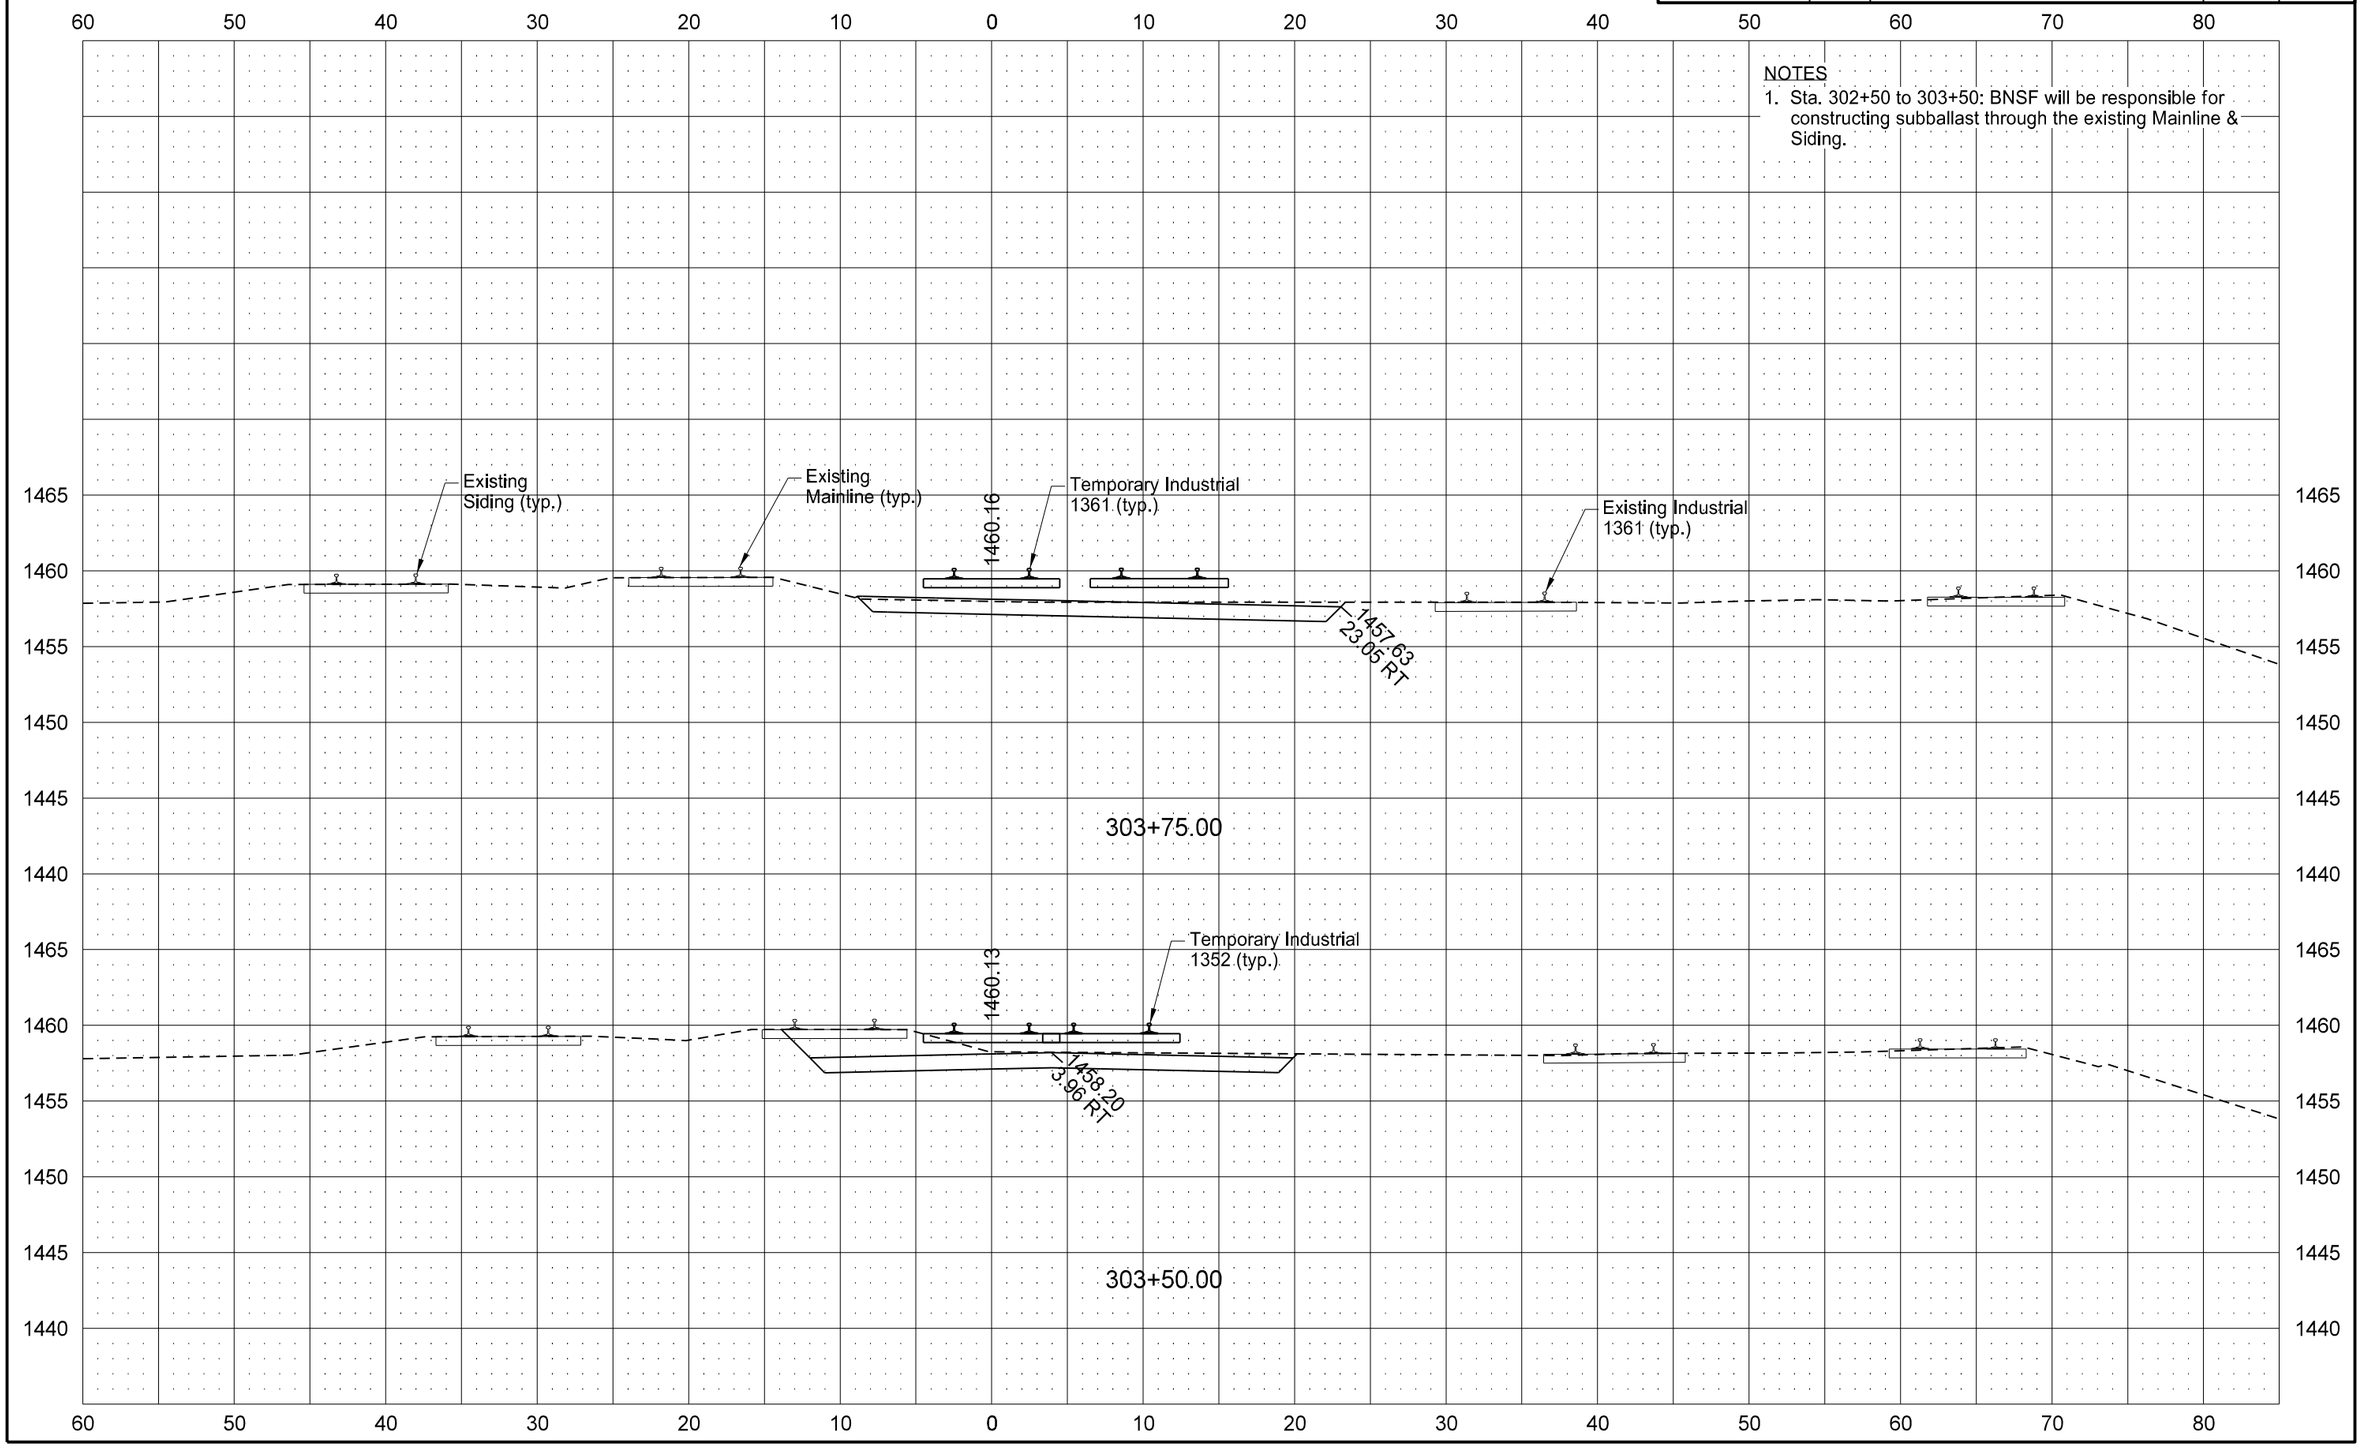

NOTES

1. Sta. 302+50 to 303+50: BNSF will be responsible for constructing subballast through the existing Mainline & Siding.

STATE	PROJECT NO.	SECTION NO.	SHEET NO.
ND	NHU-3-020(074)103	200	94

TEMPORARY INDUSTRIAL 1361

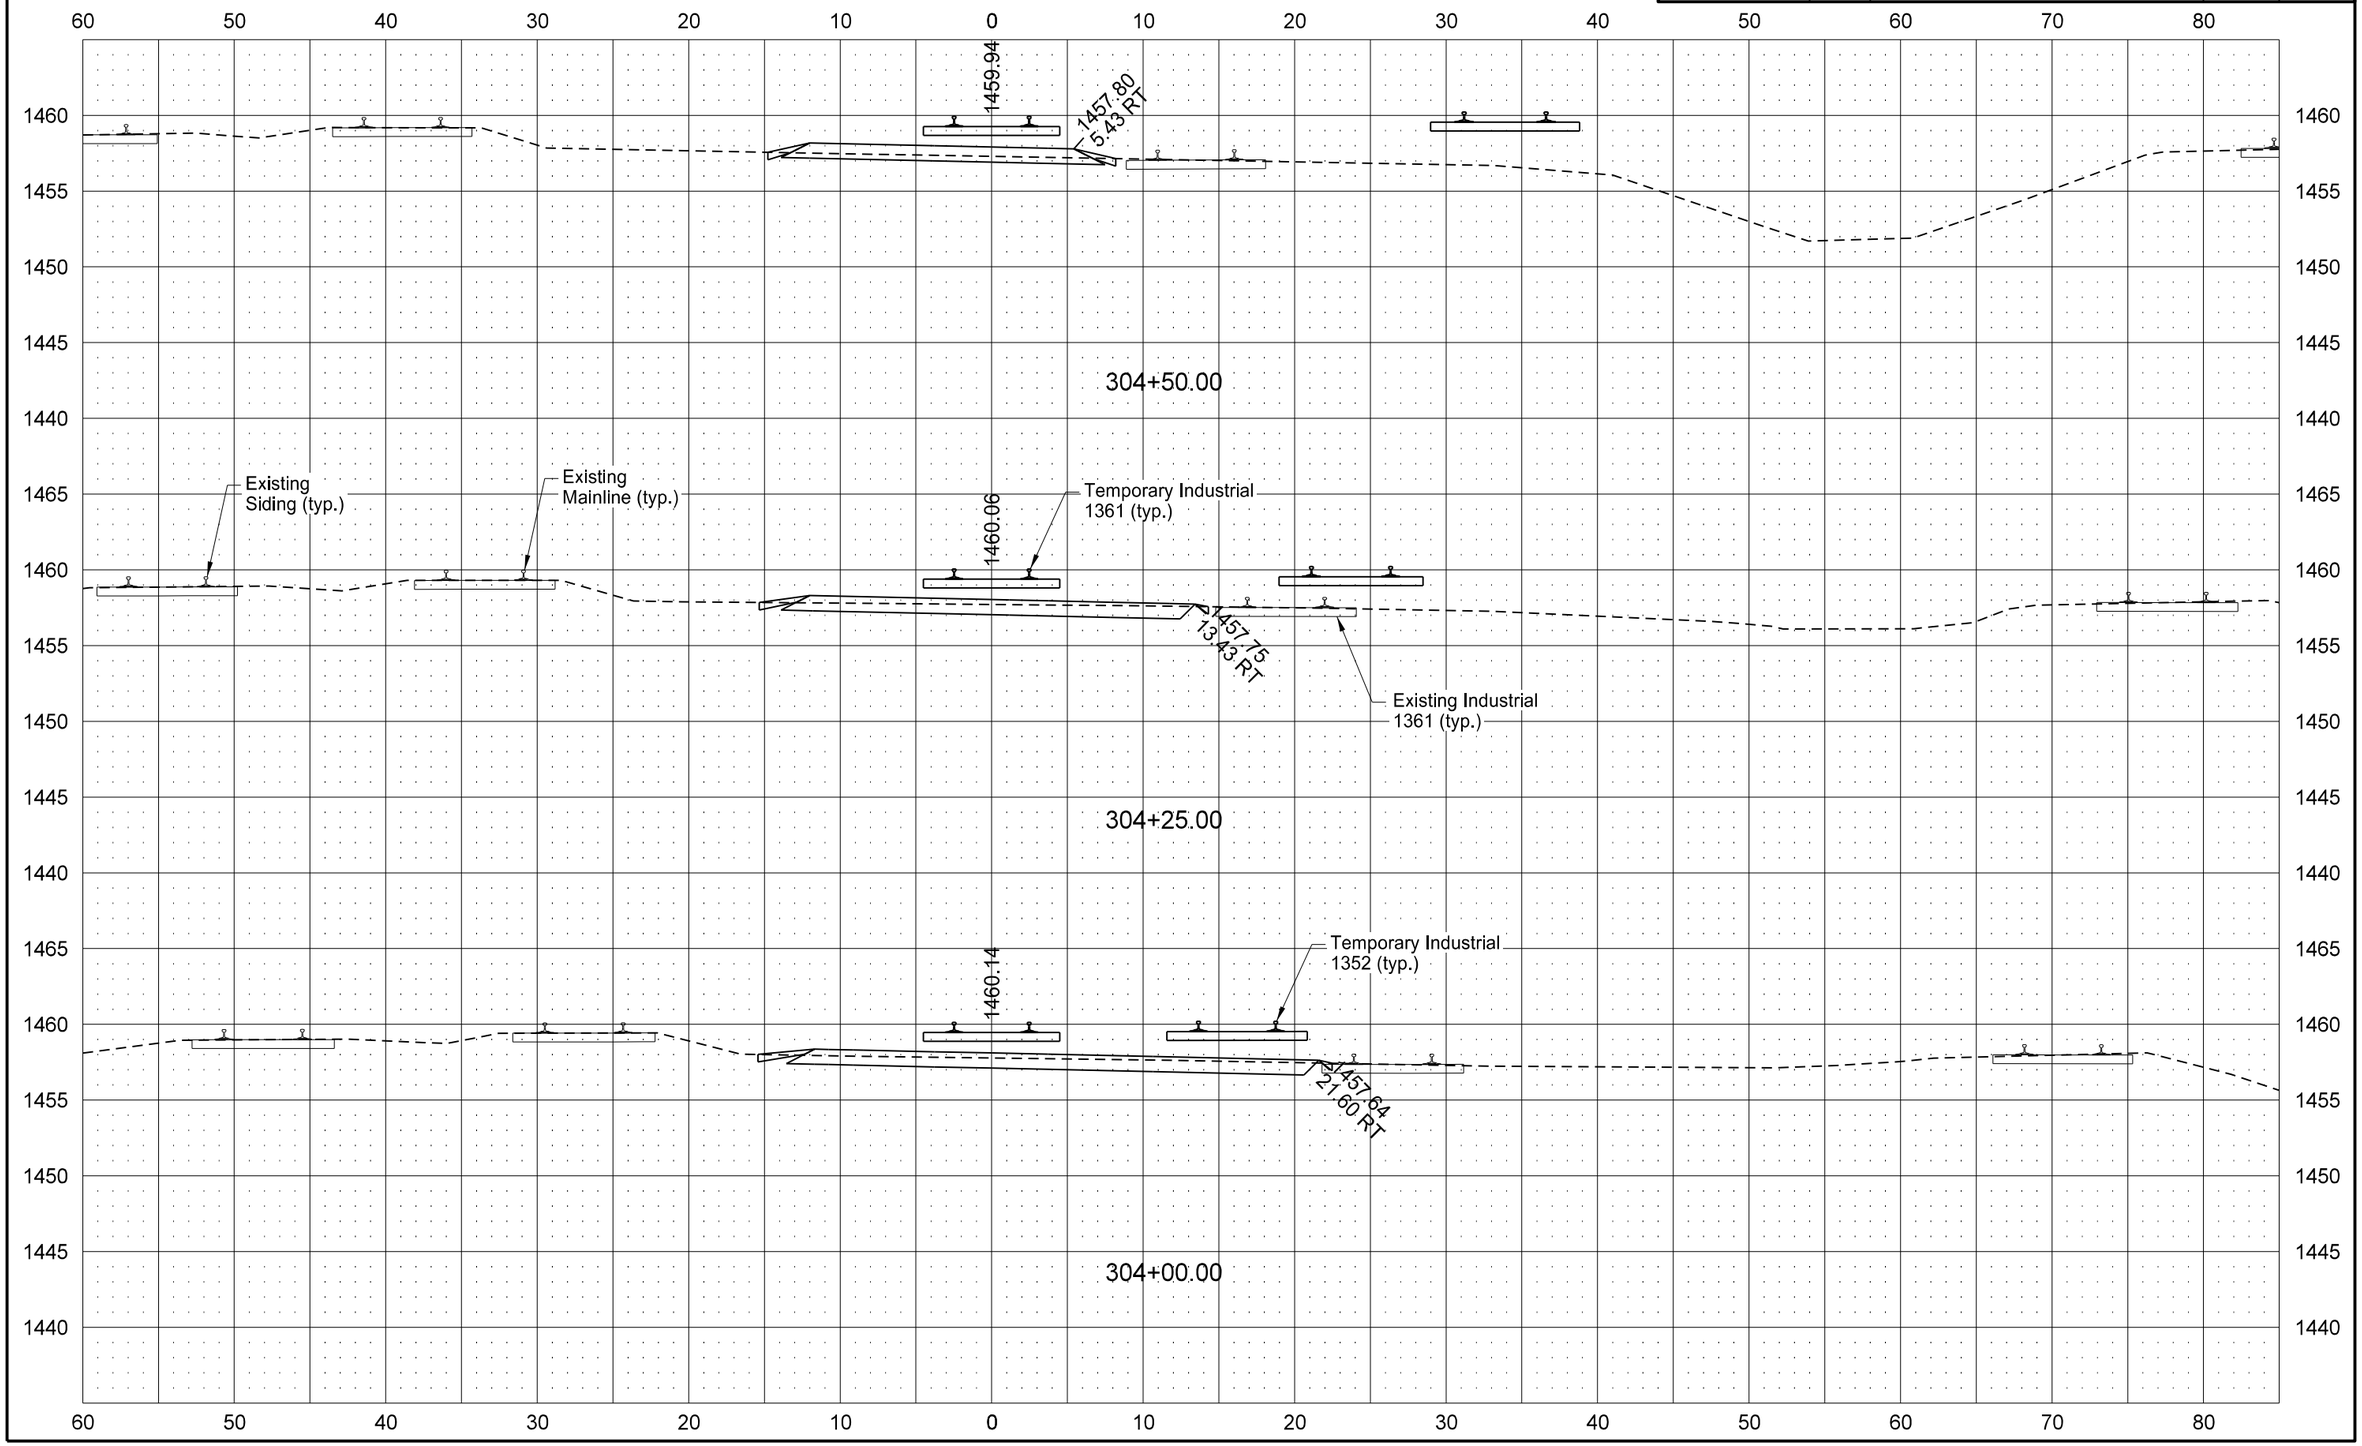

STATE	PROJECT NO.	SECTION NO.	SHEET NO.
ND	NHU-3-020(074)103	200	95

TEMPORARY INDUSTRIAL 1361

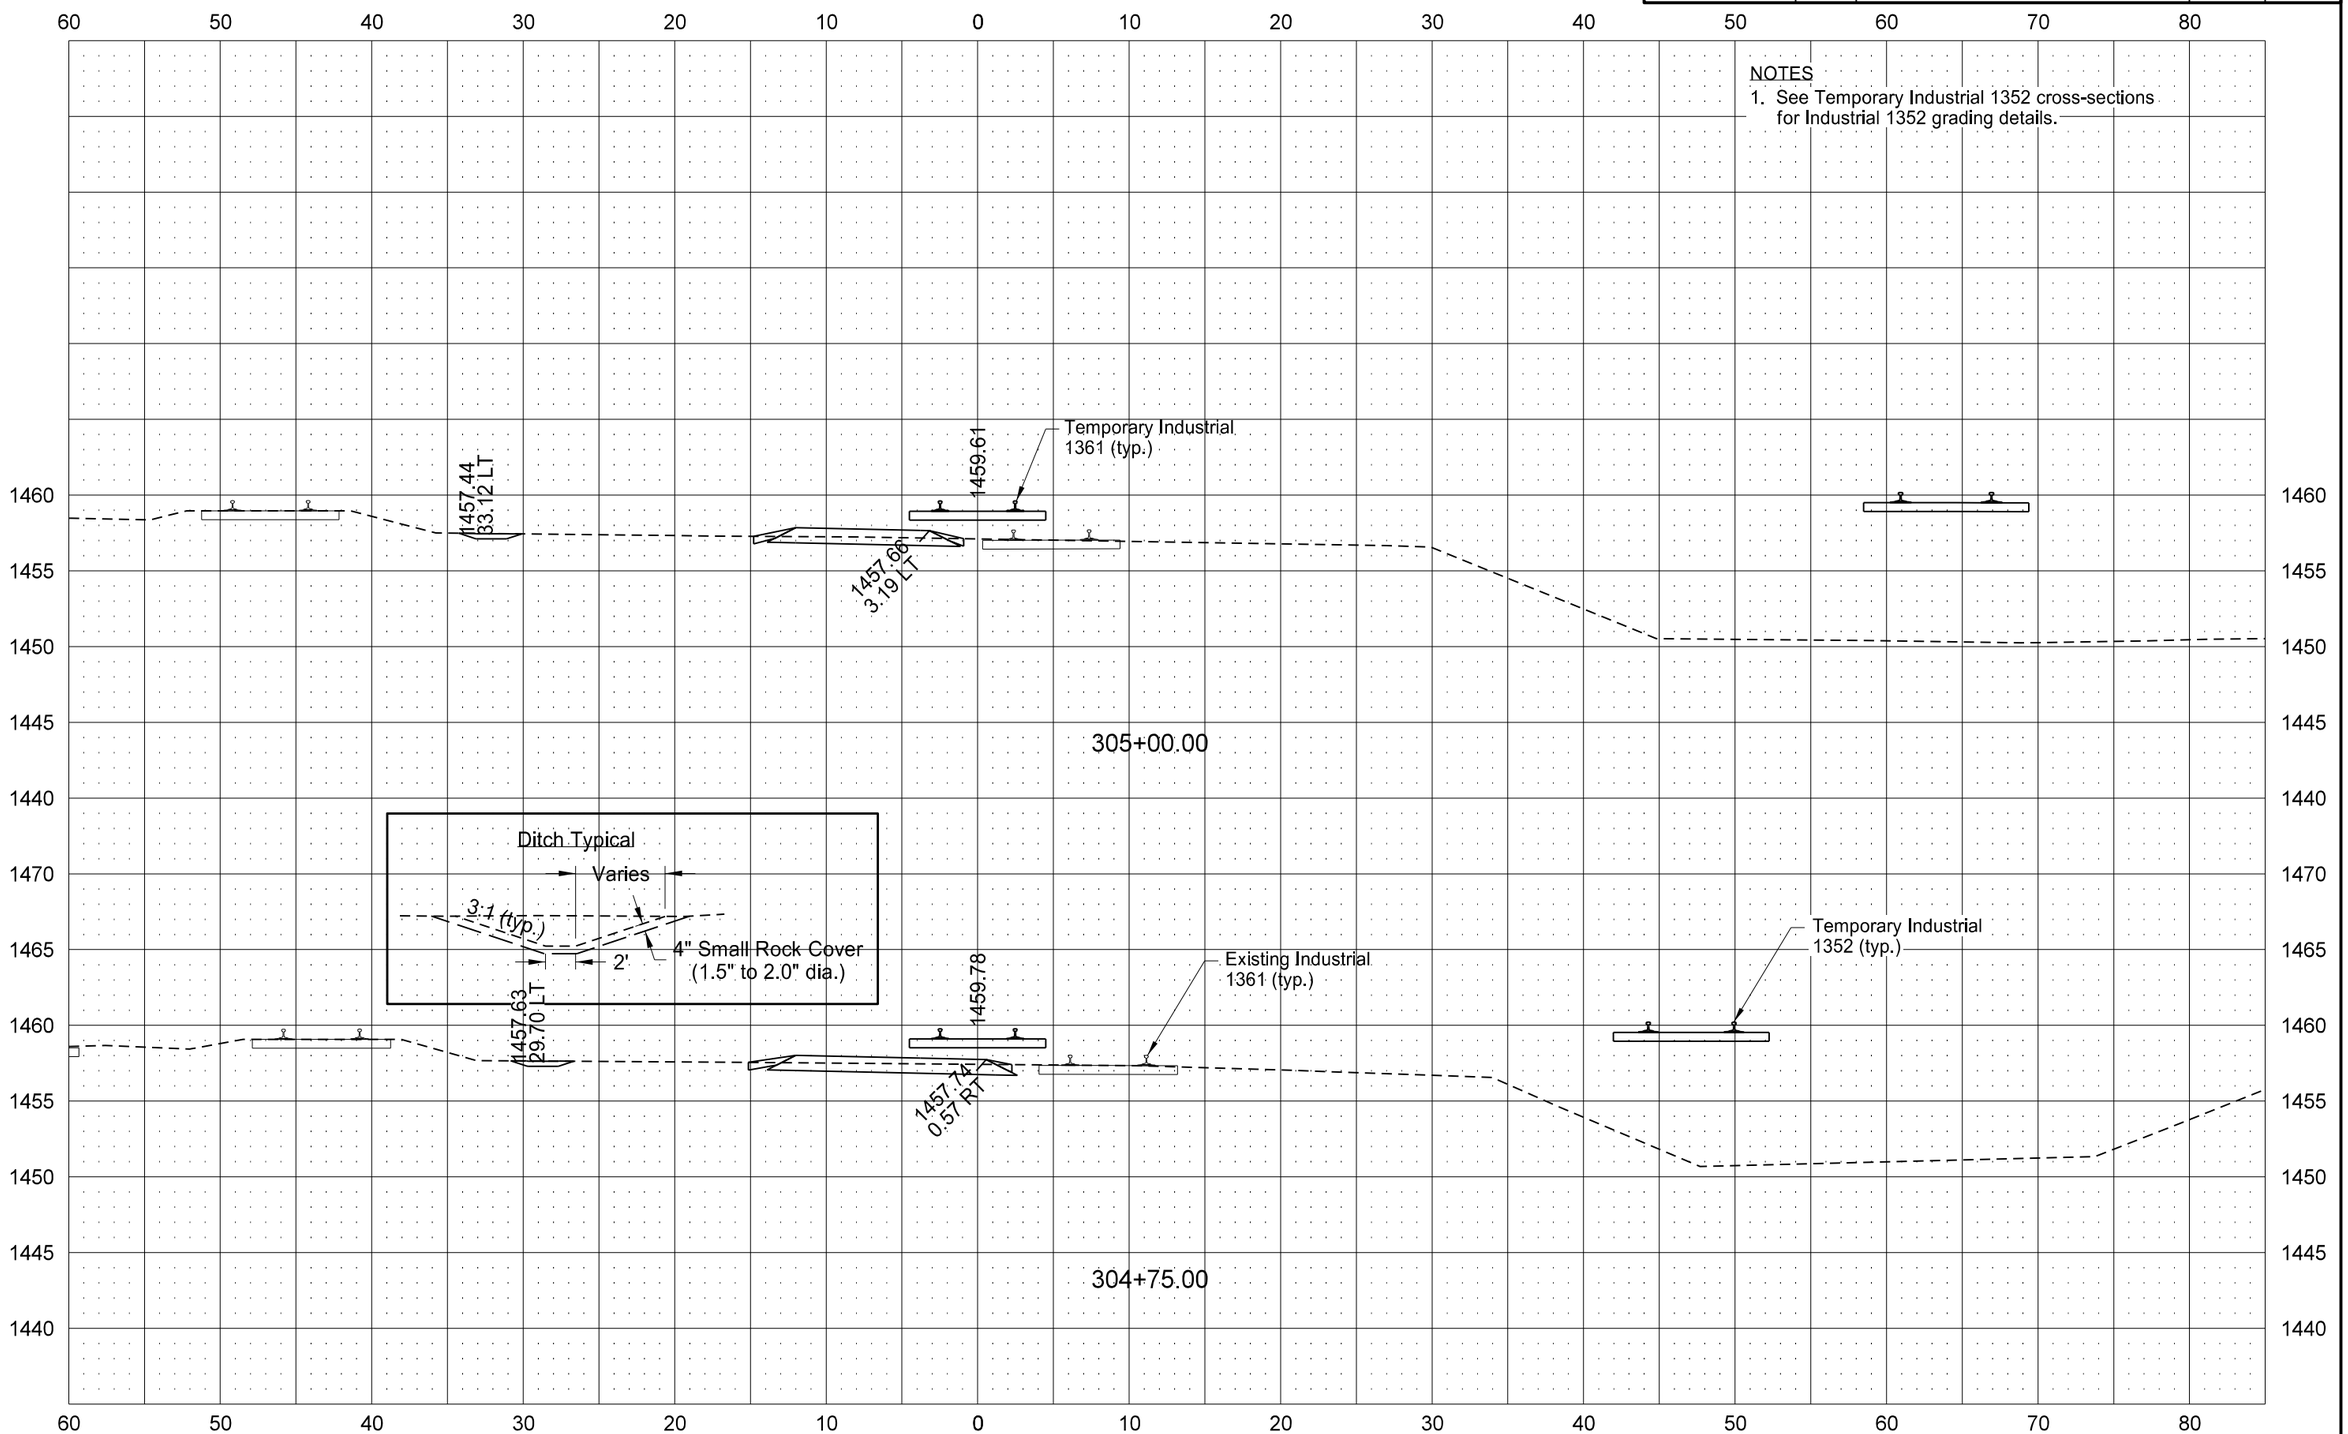

STATE	PROJECT NO.	SECTION NO.	SHEET NO.
ND	NHU-3-020(074)103	200	96

TEMPORARY INDUSTRIAL 1361

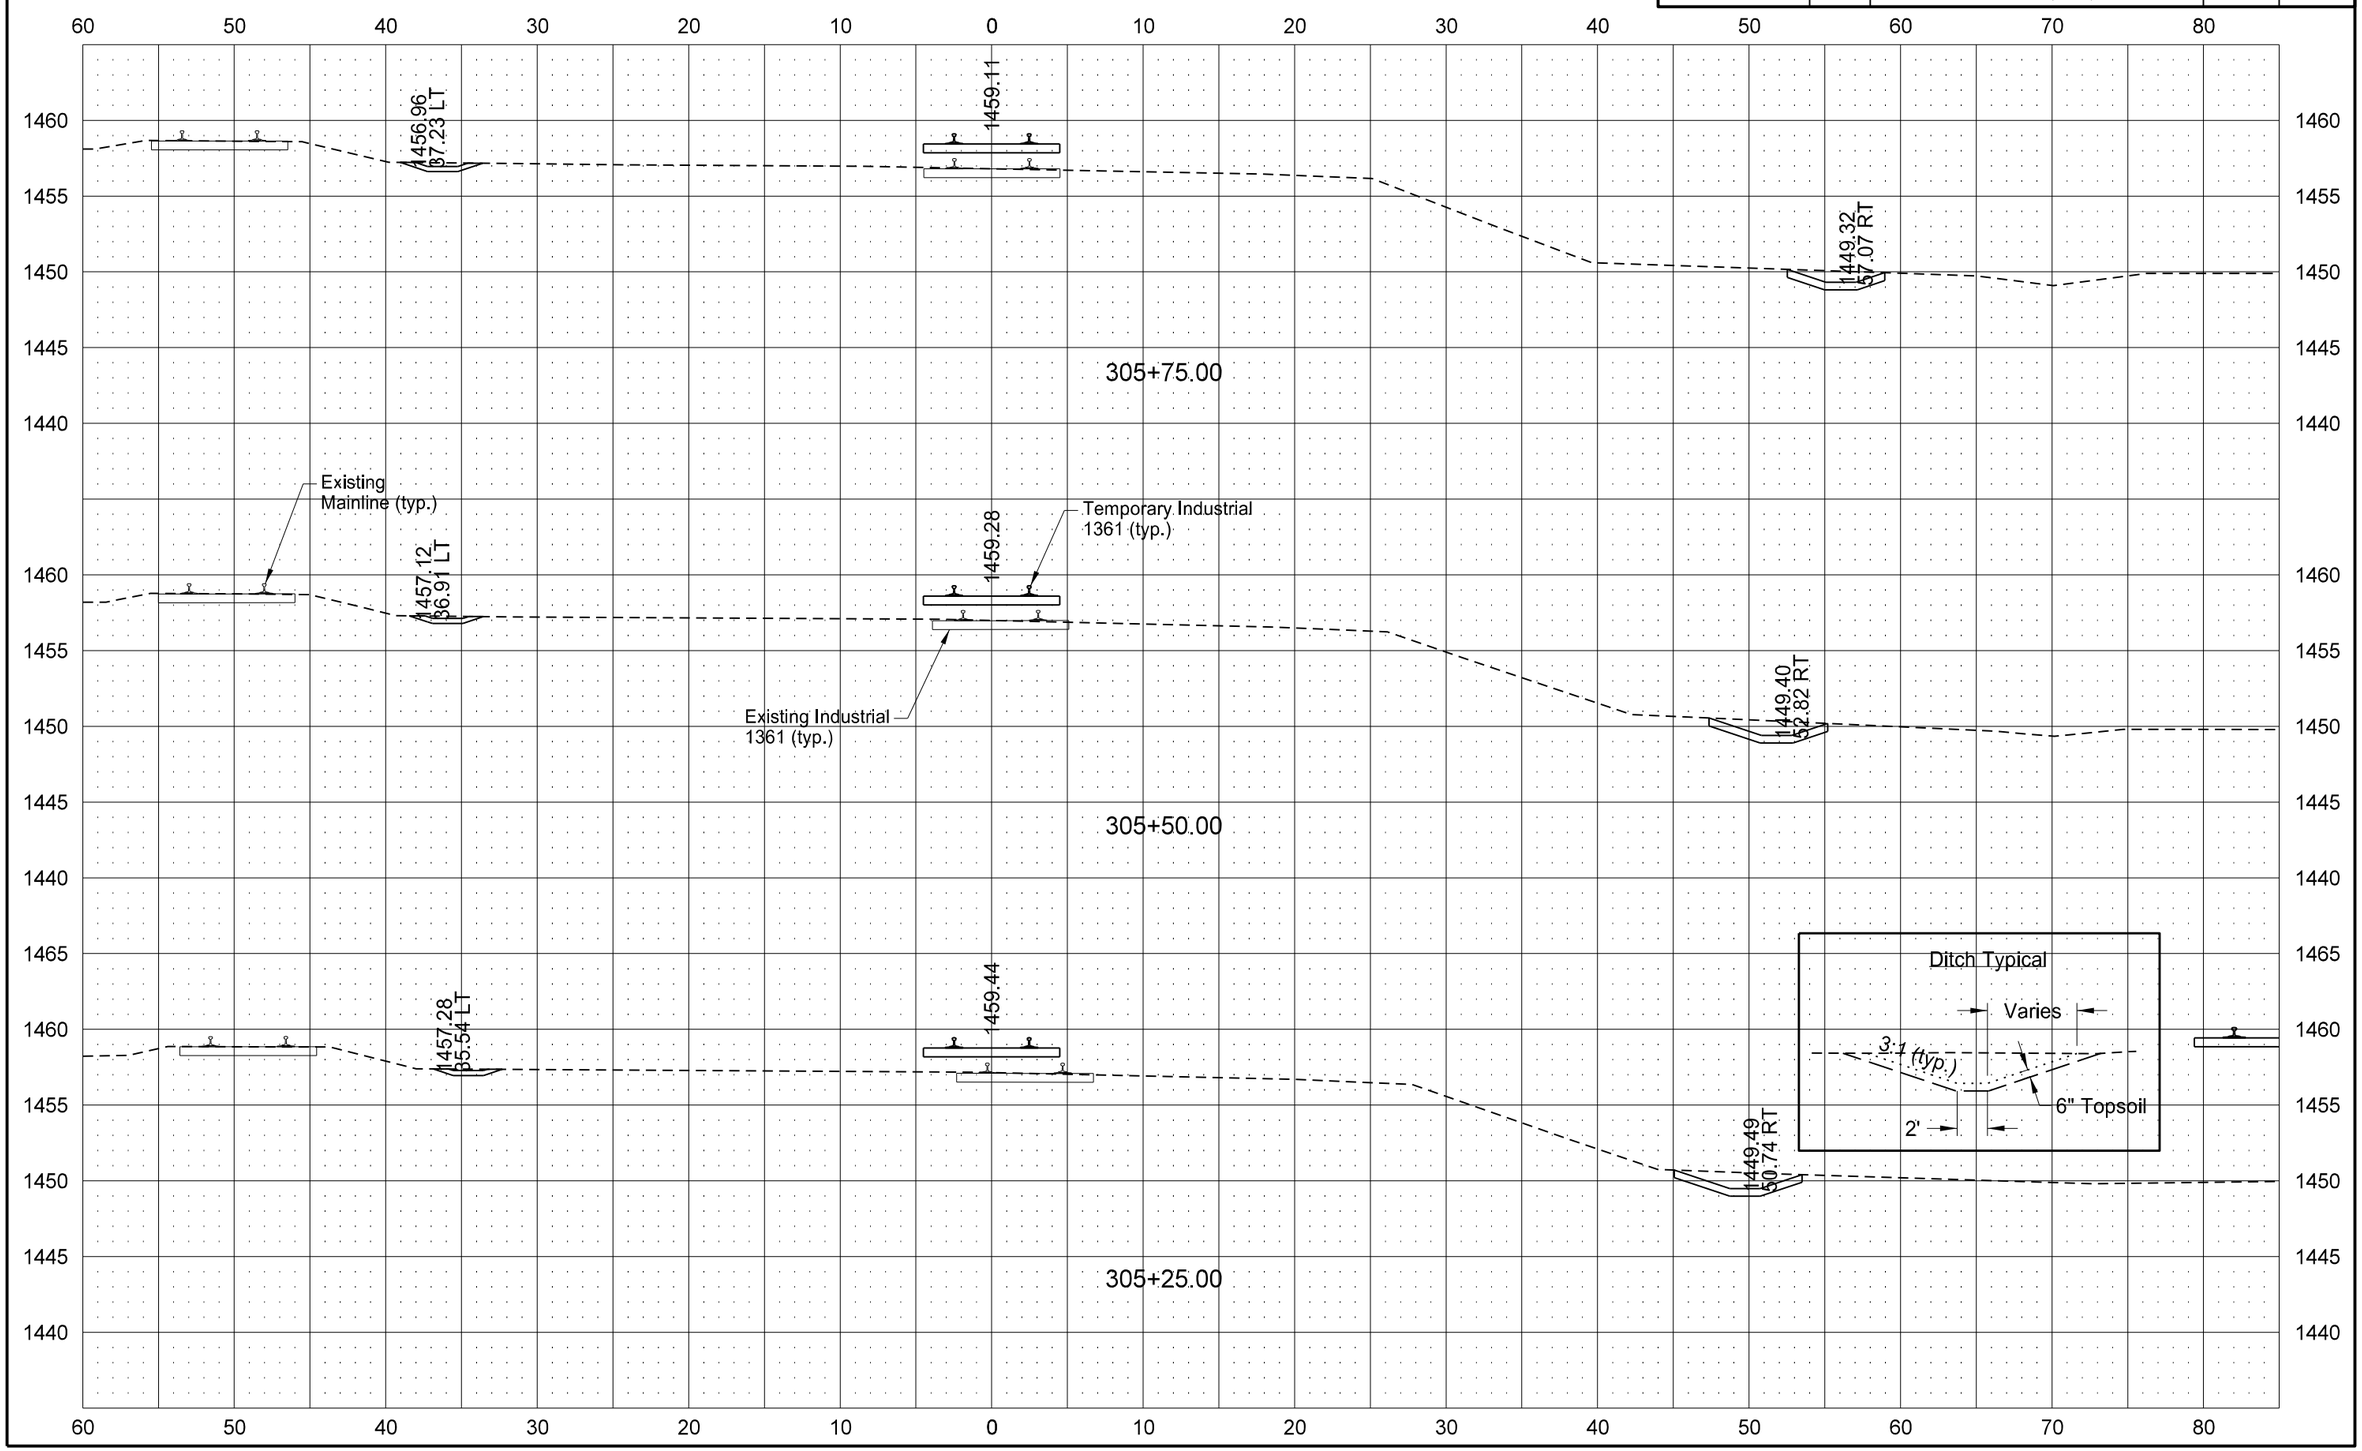

STATE	PROJECT NO.	SECTION NO.	SHEET NO.
ND	NHU-3-020(074)103	200	97

TEMPORARY INDUSTRIAL 1361

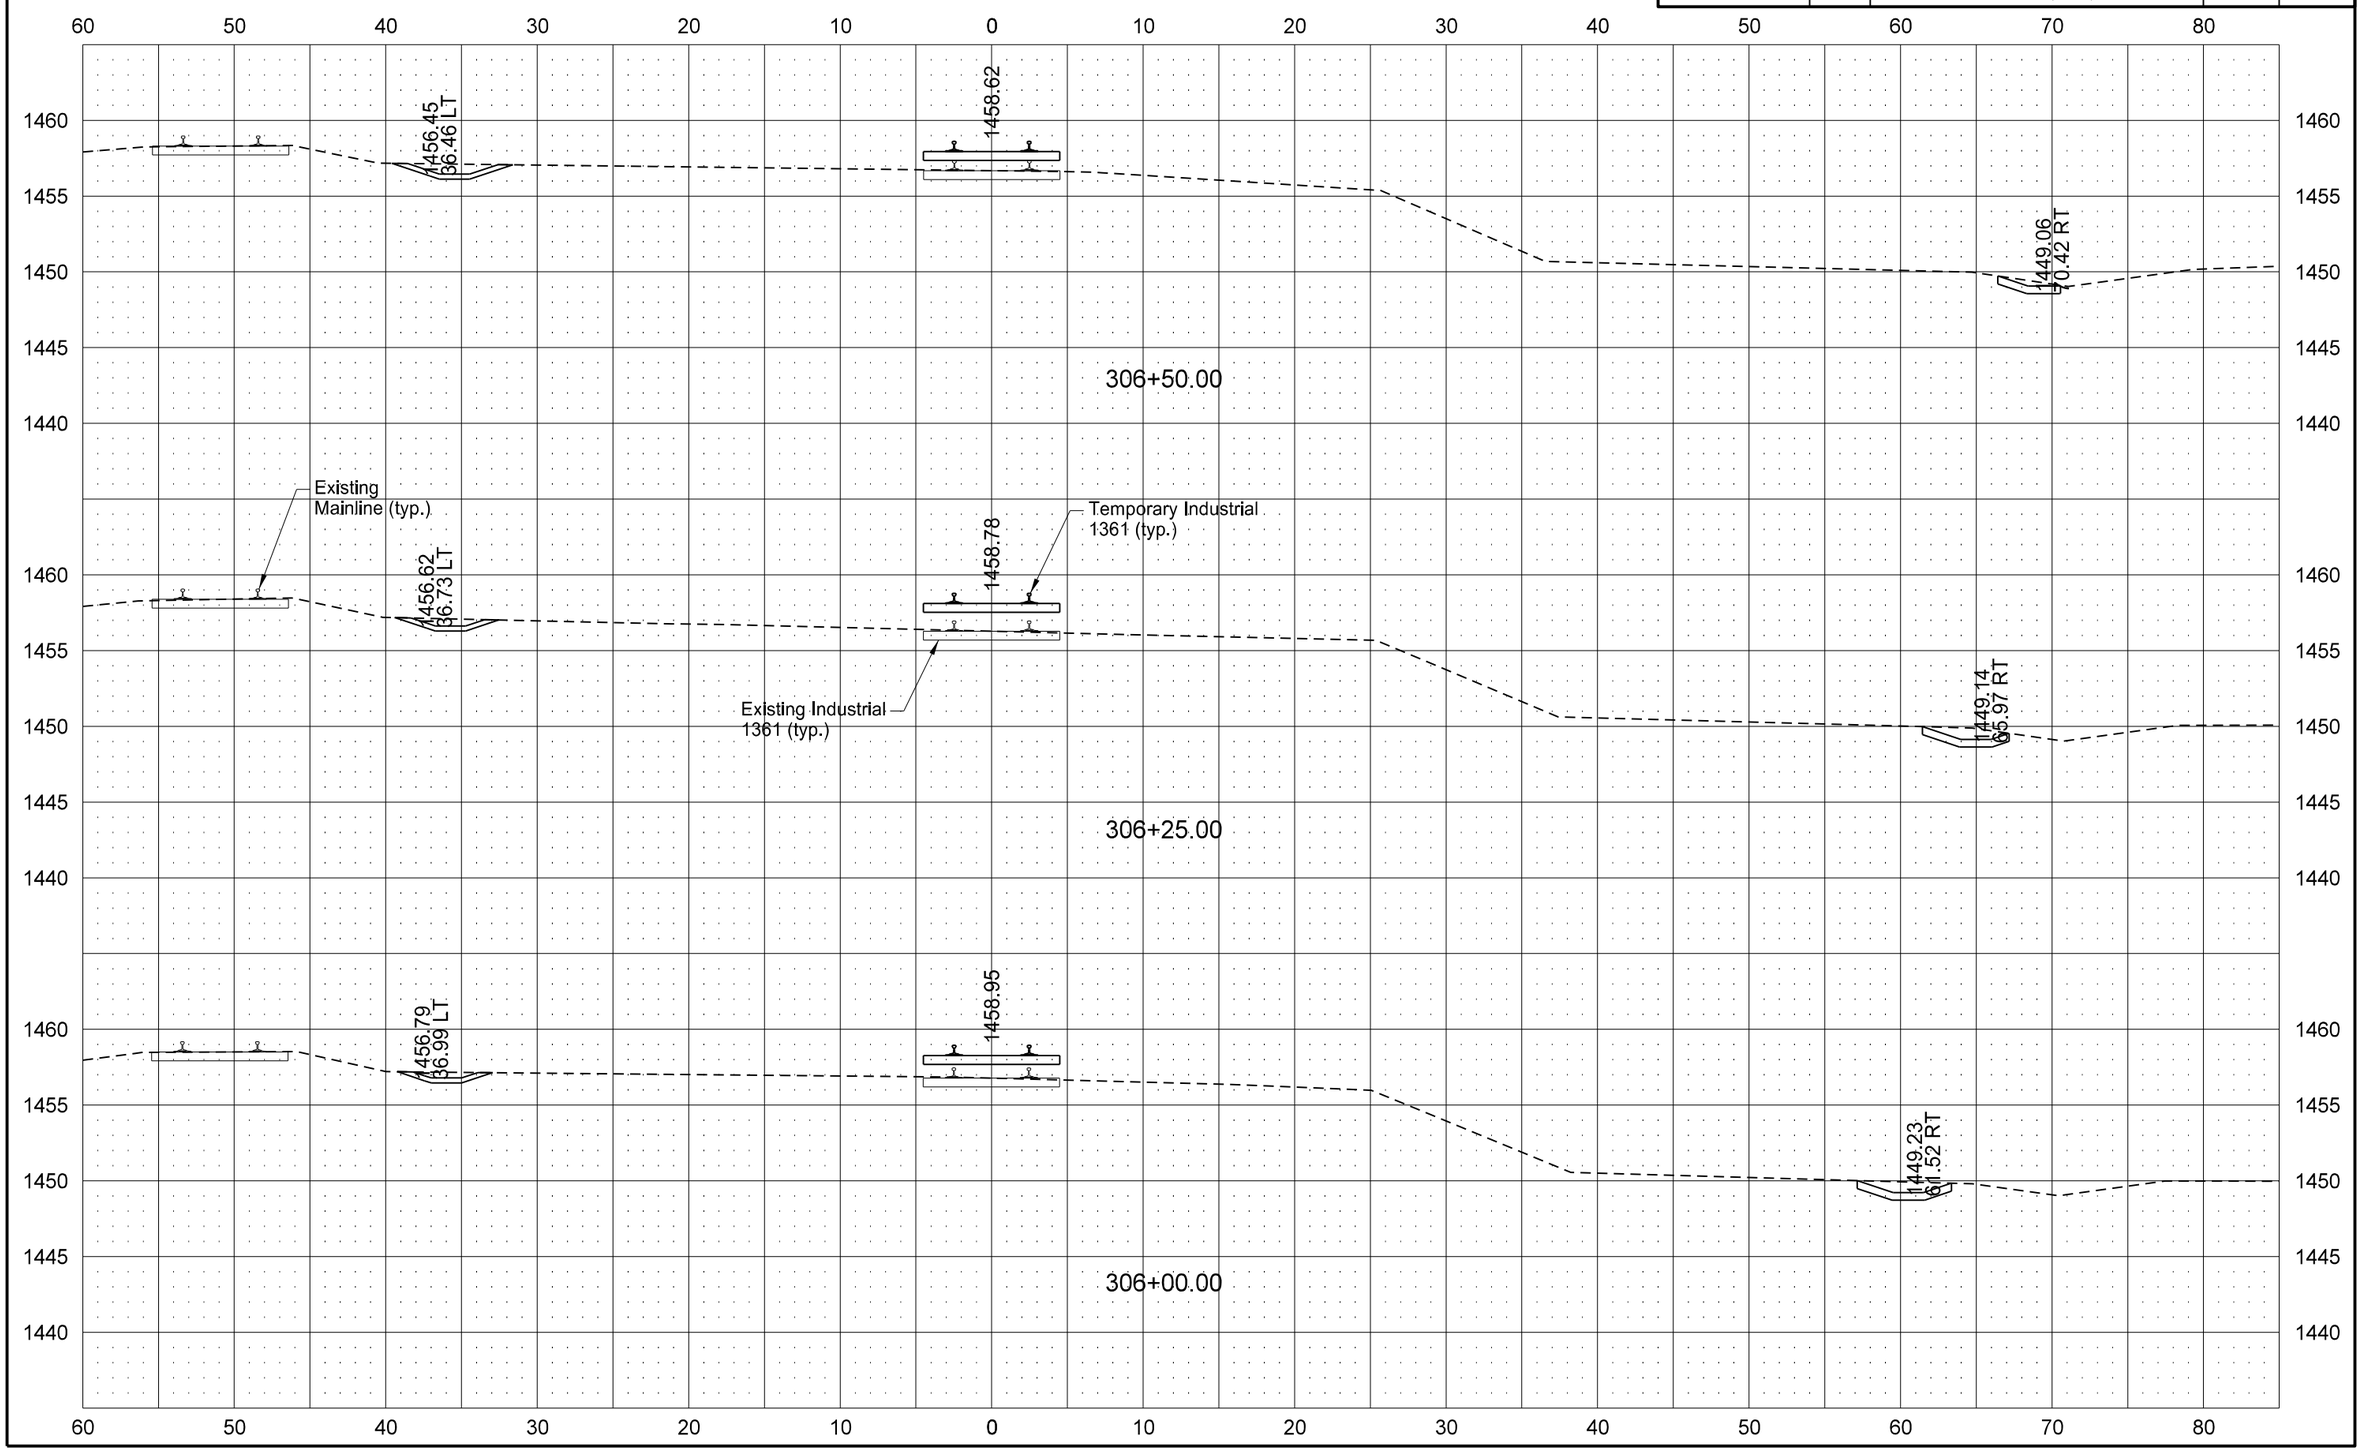

8/15/2016 9:45:51 AM johnschonert J:\trans\5211102\CADD\30020103.074\Design\Plans - ML\200\200XS_301_RR301.dgn

STATE	PROJECT NO.	SECTION NO.	SHEET NO.
ND	NHU-3-020(074)103	200	98

TEMPORARY INDUSTRIAL 1361

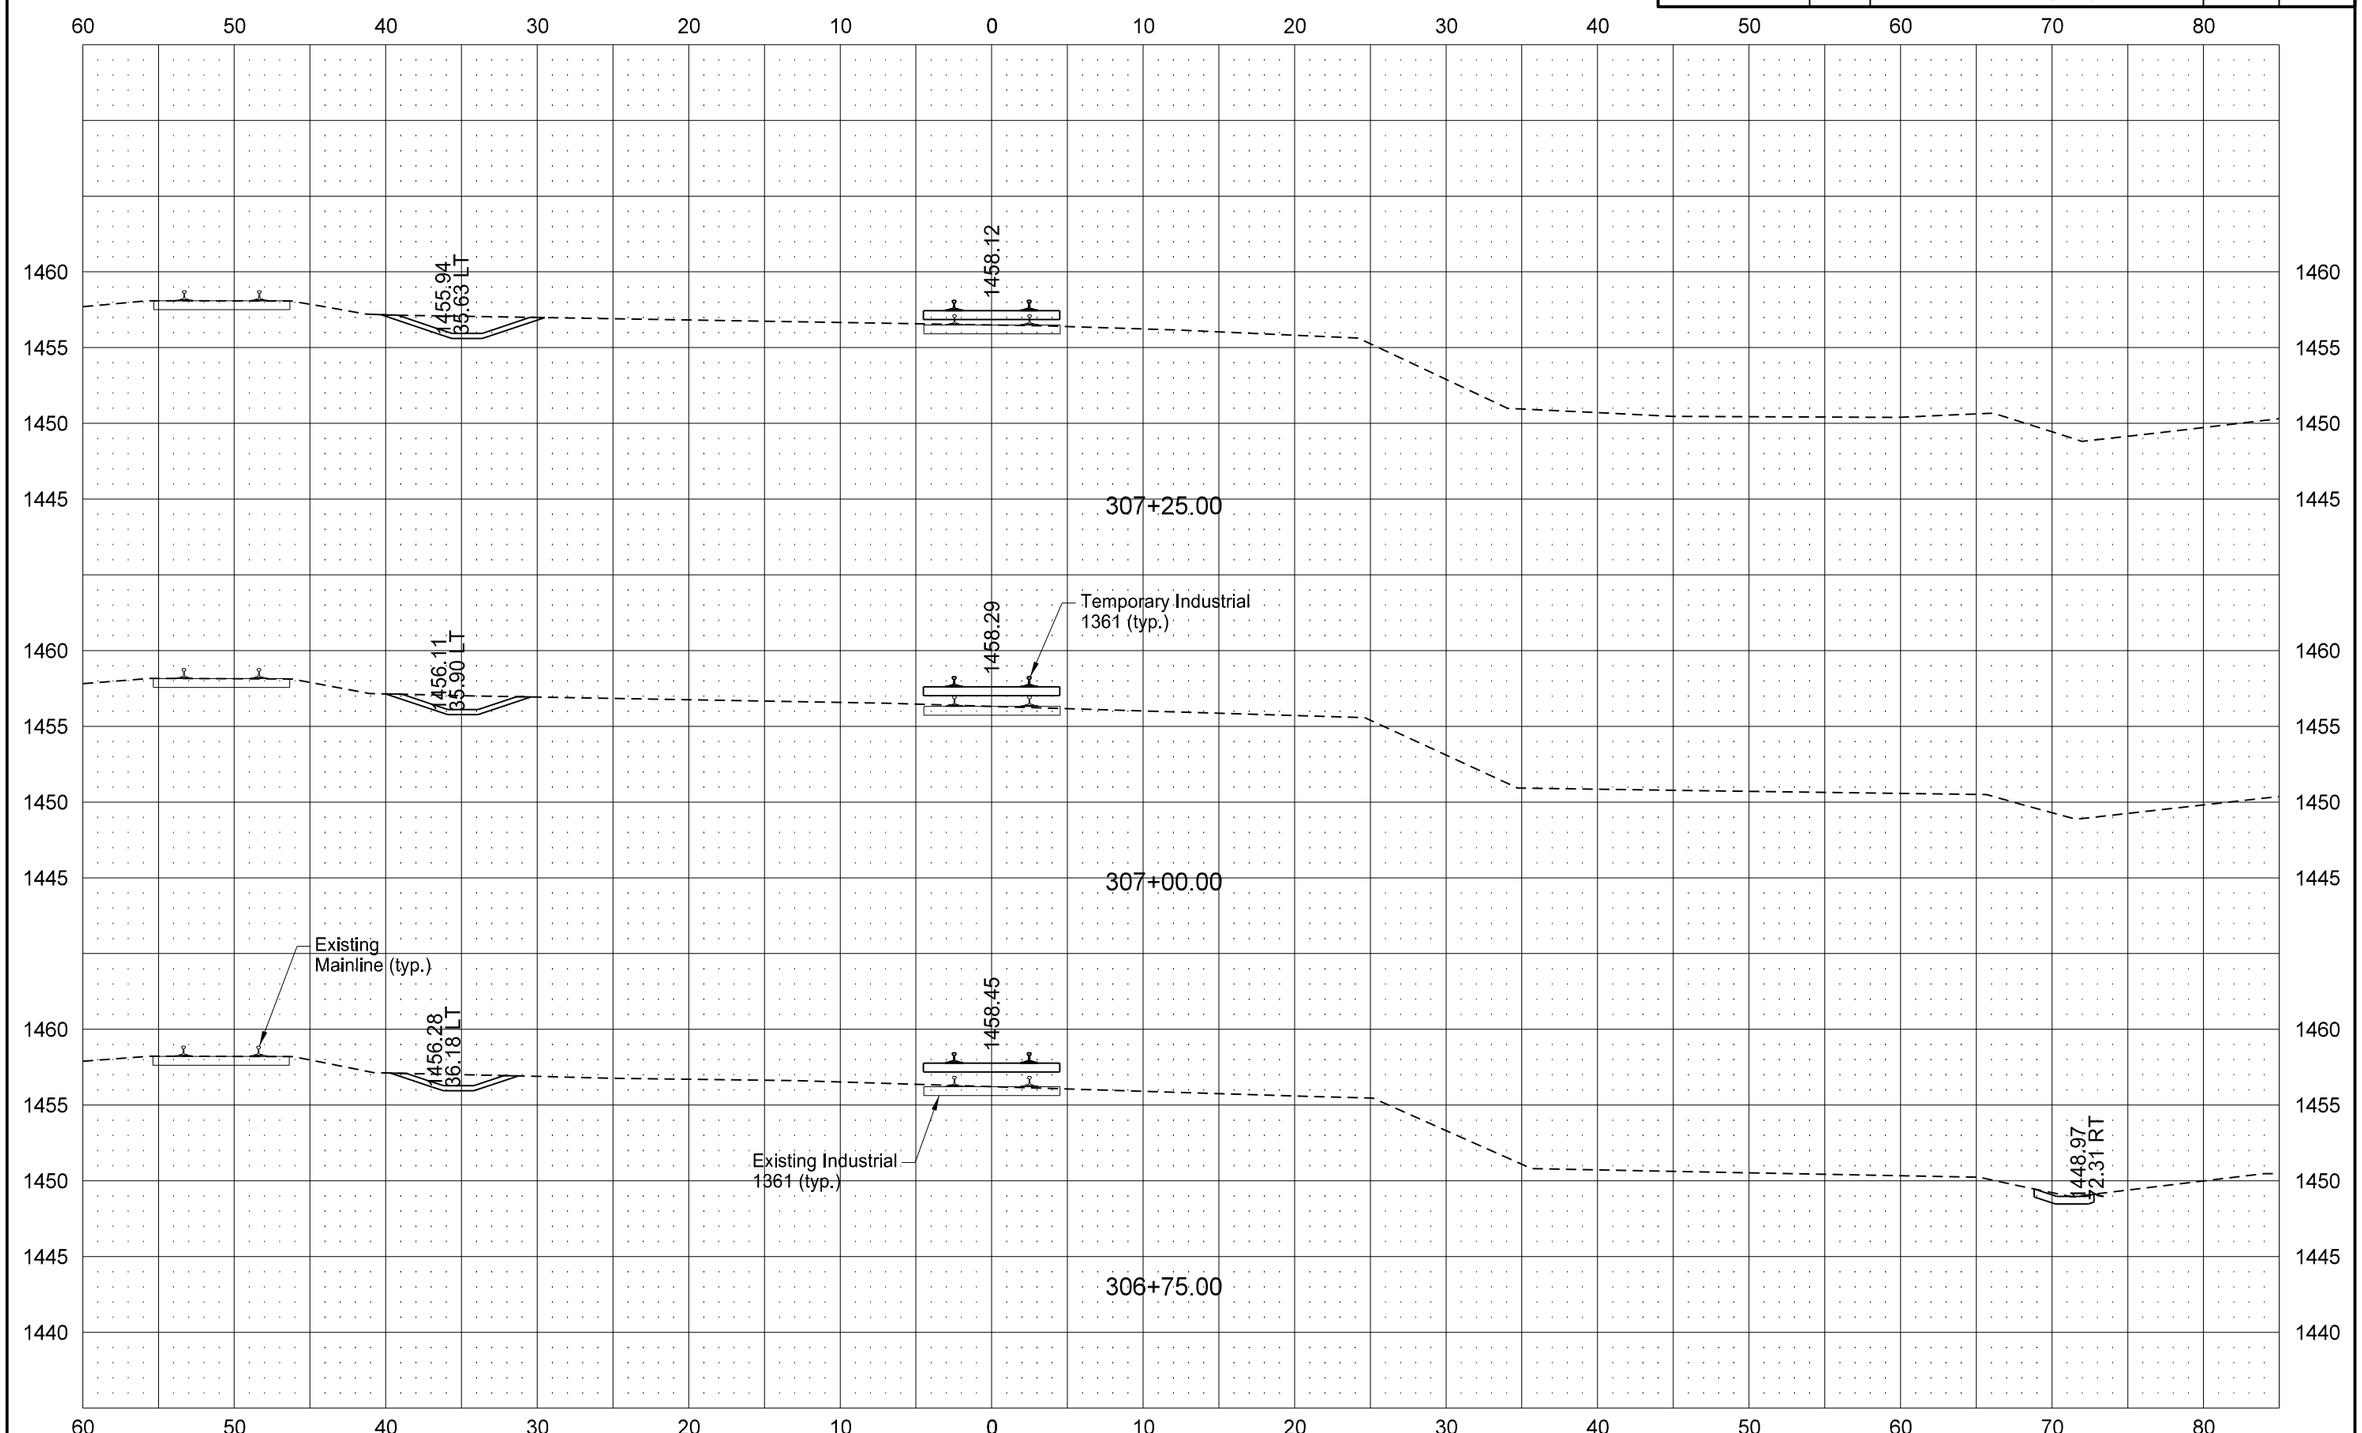

STATE	PROJECT NO.	SECTION NO.	SHEET NO.
ND	NHU-3-020(074)103	200	99

TEMPORARY INDUSTRIAL 1361

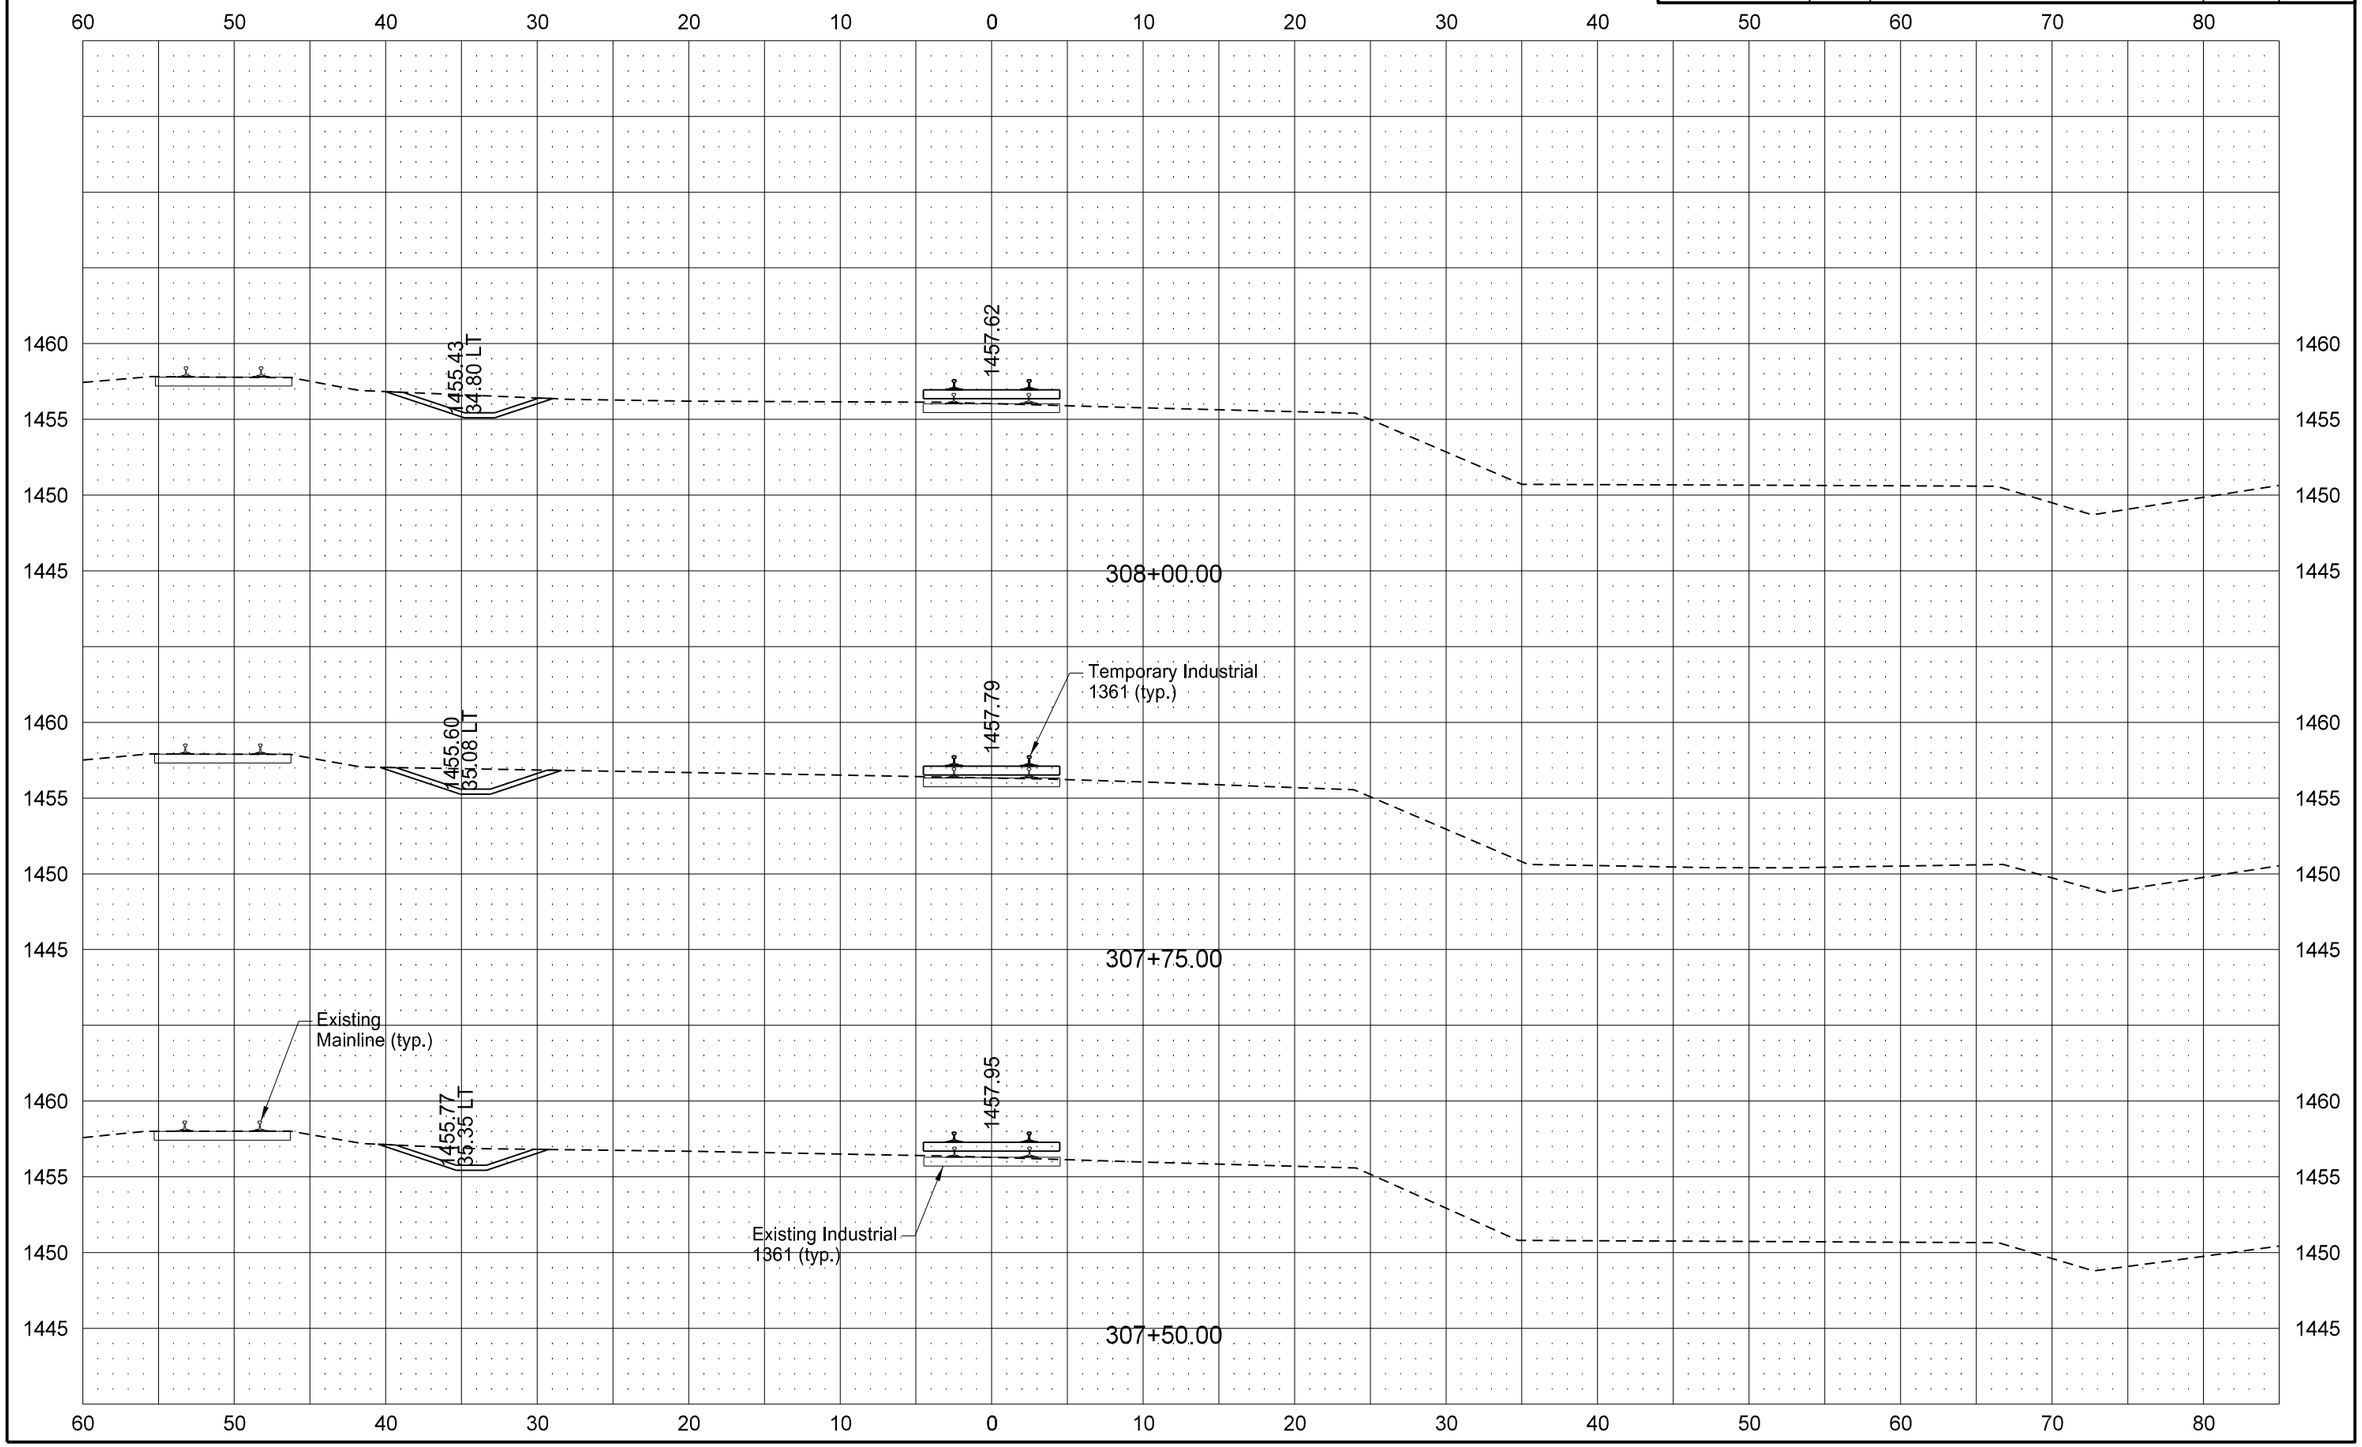

STATE	PROJECT NO.	SECTION NO.	SHEET NO.
ND	NHU-3-020(074)103	200	100

TEMPORARY INDUSTRIAL 1361

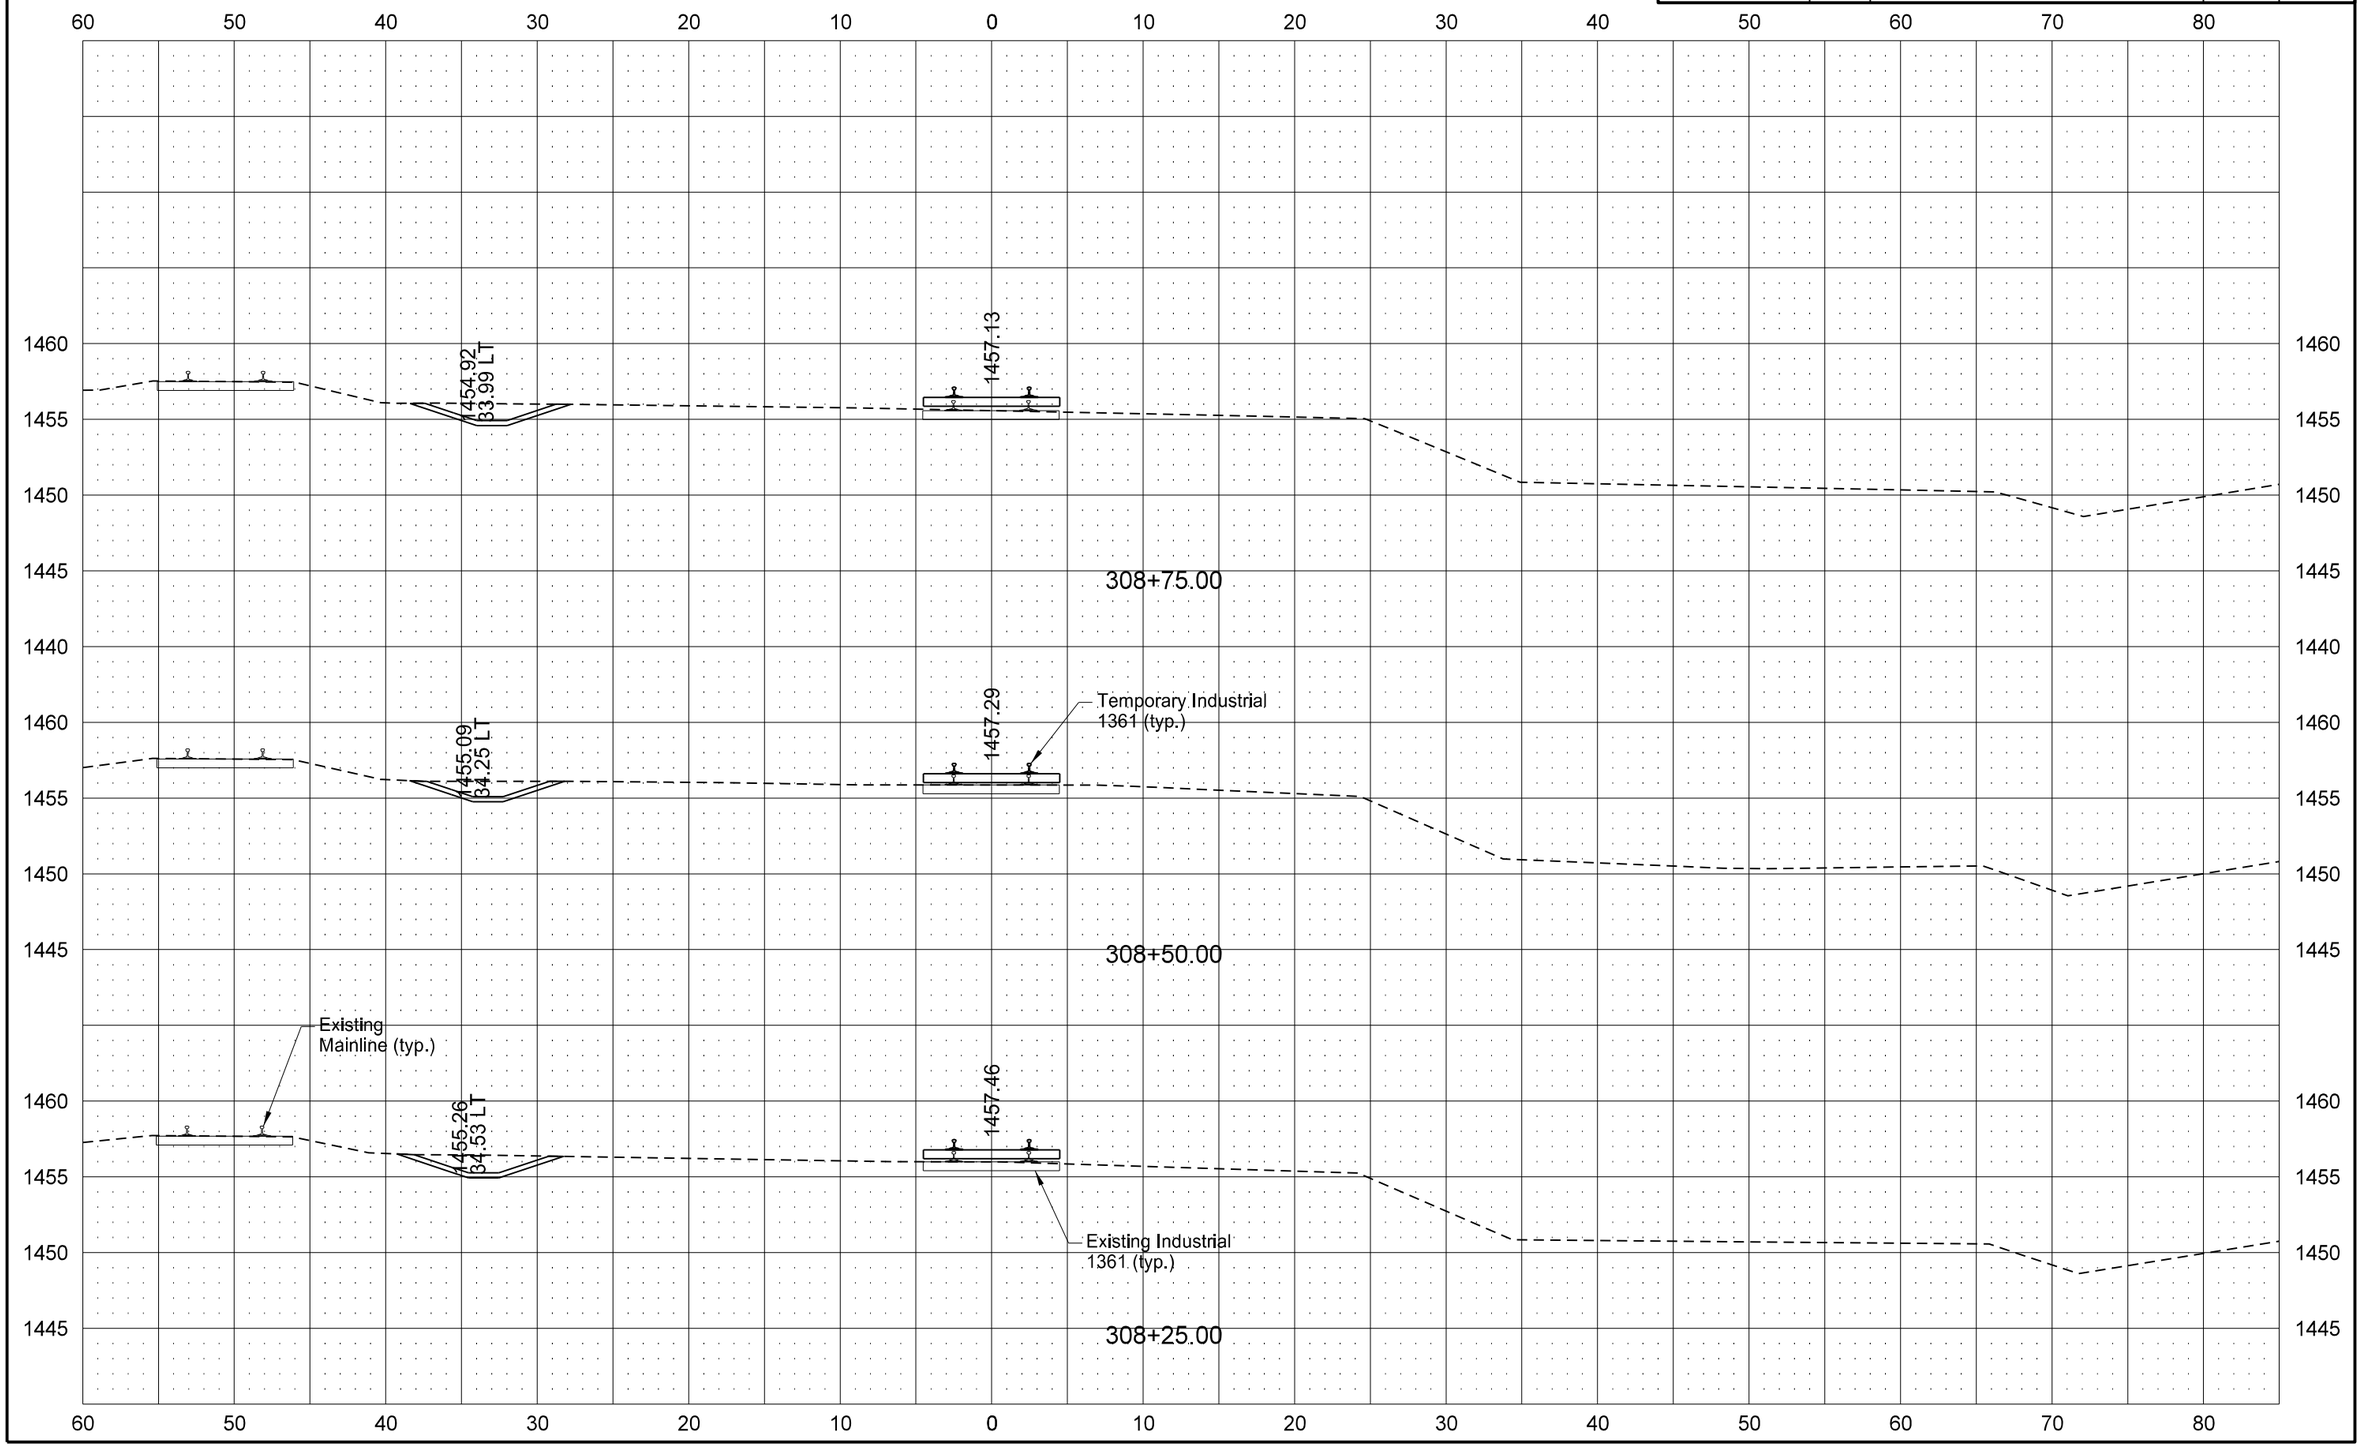

STATE	PROJECT NO.	SECTION NO.	SHEET NO.
ND	NHU-3-020(074)103	200	101

TEMPORARY INDUSTRIAL 1361

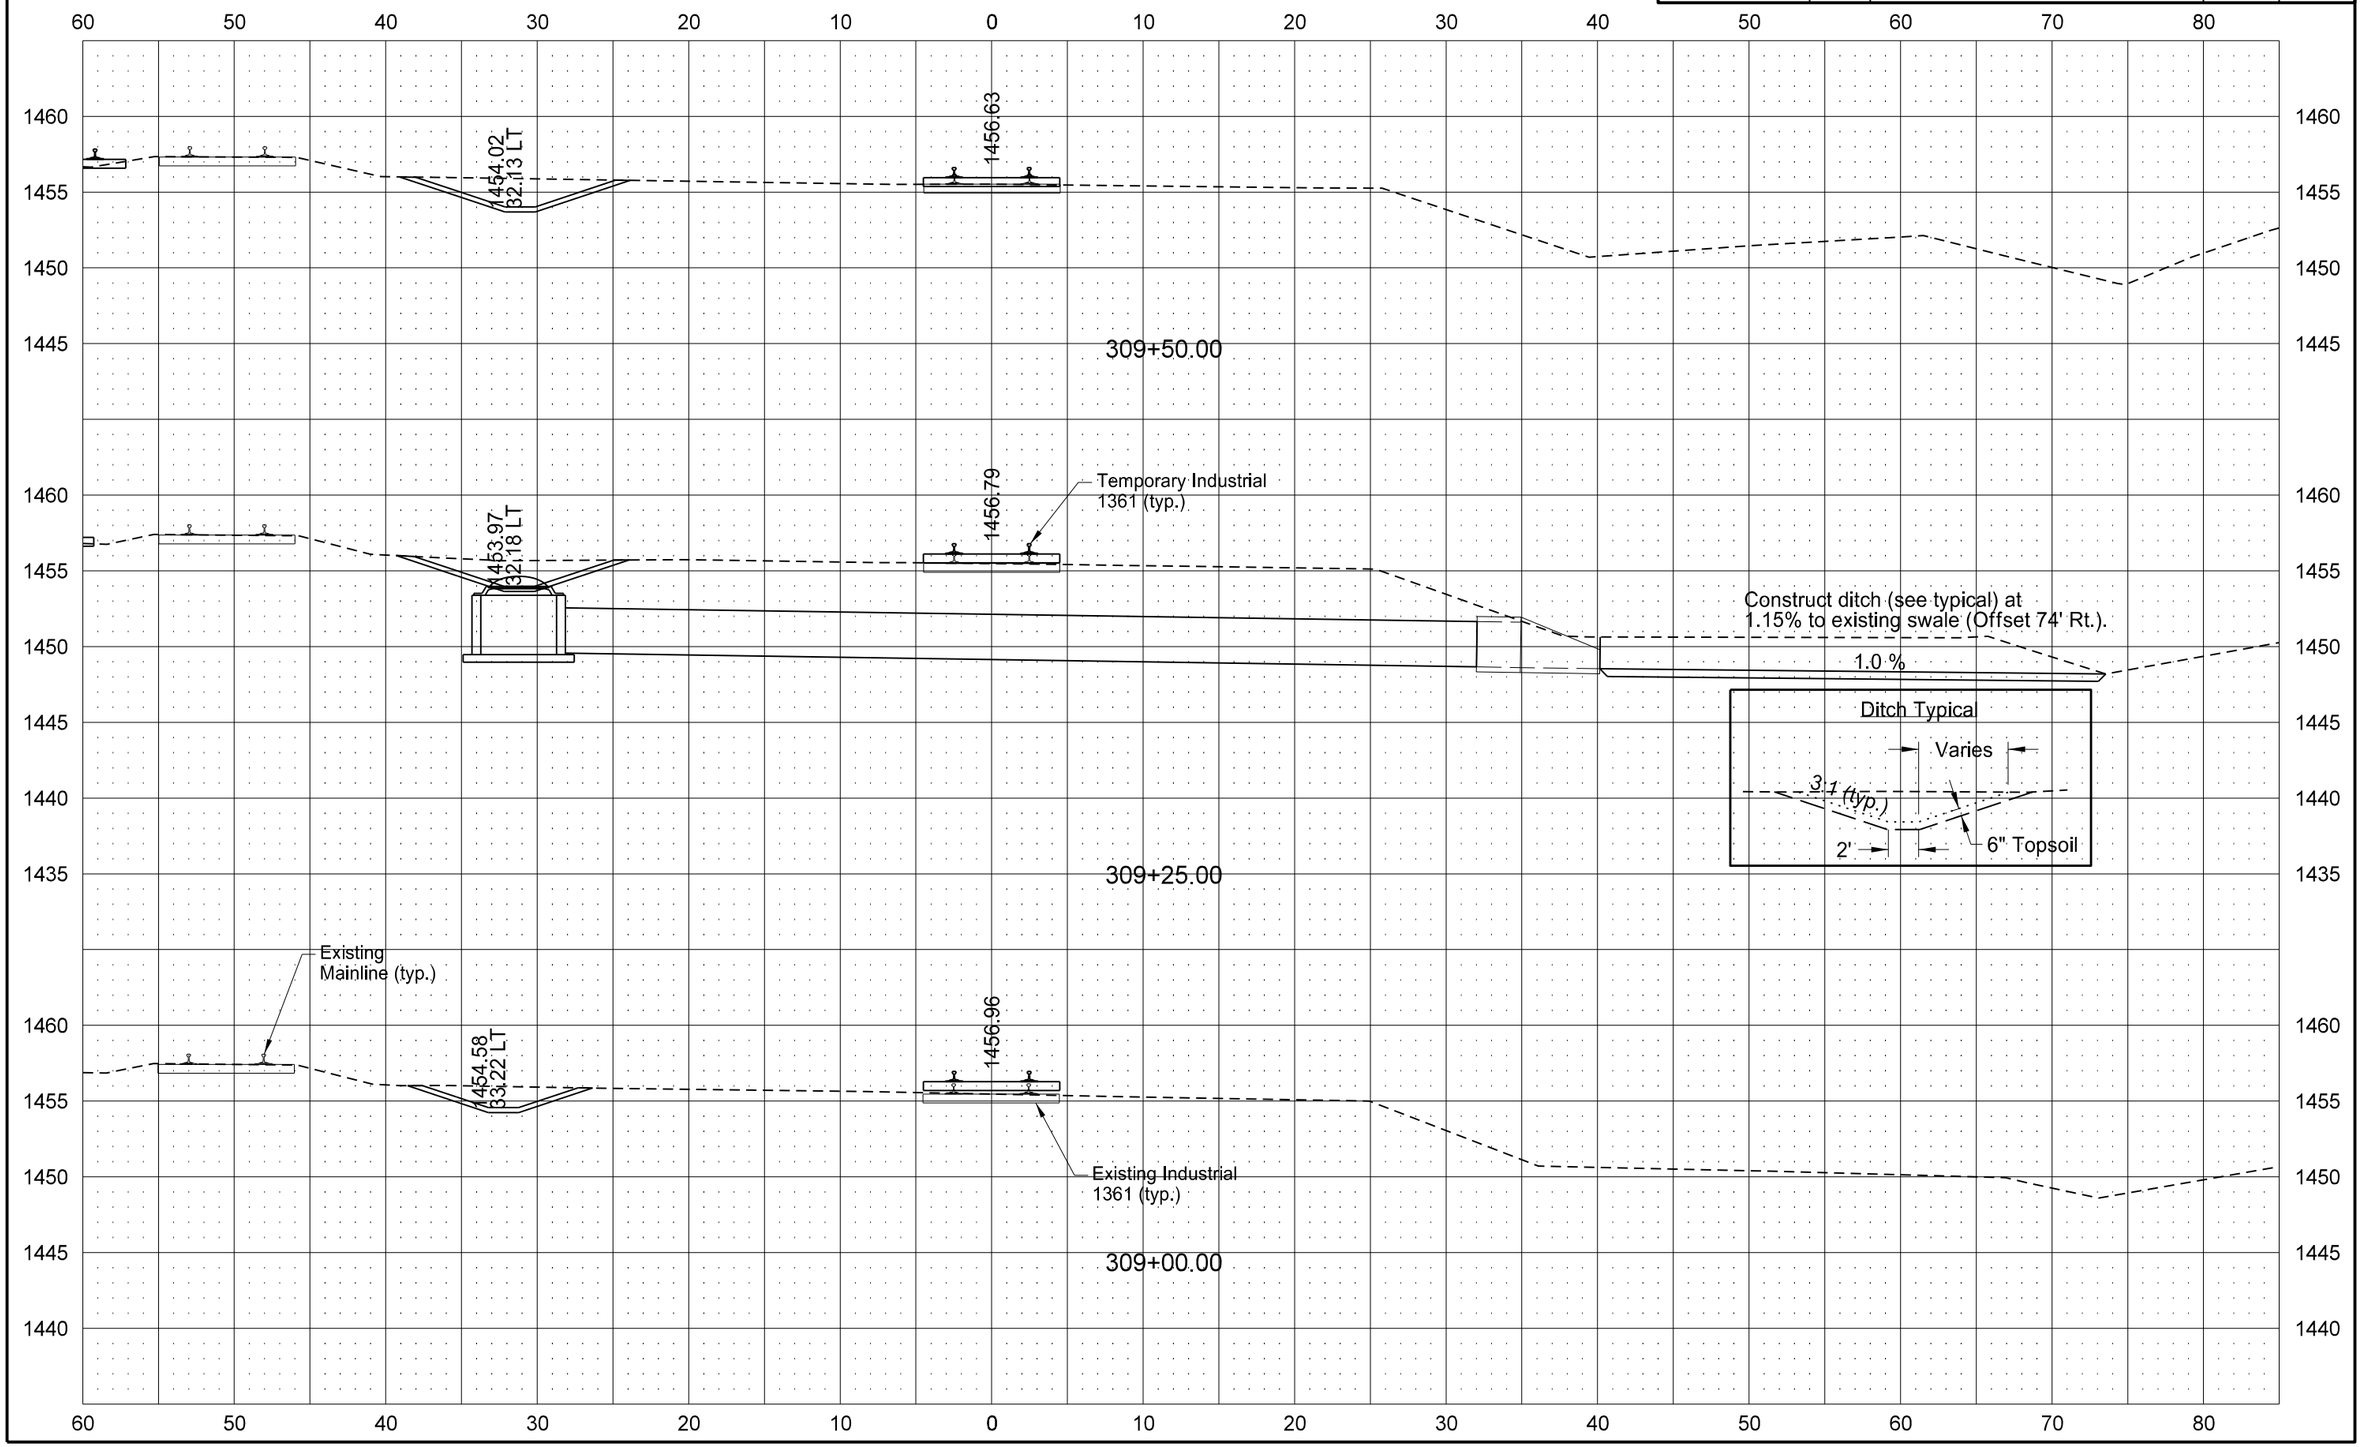

STATE	PROJECT NO.	SECTION NO.	SHEET NO.
ND	NHU-3-020(074)103	200	102

TEMPORARY INDUSTRIAL 1361

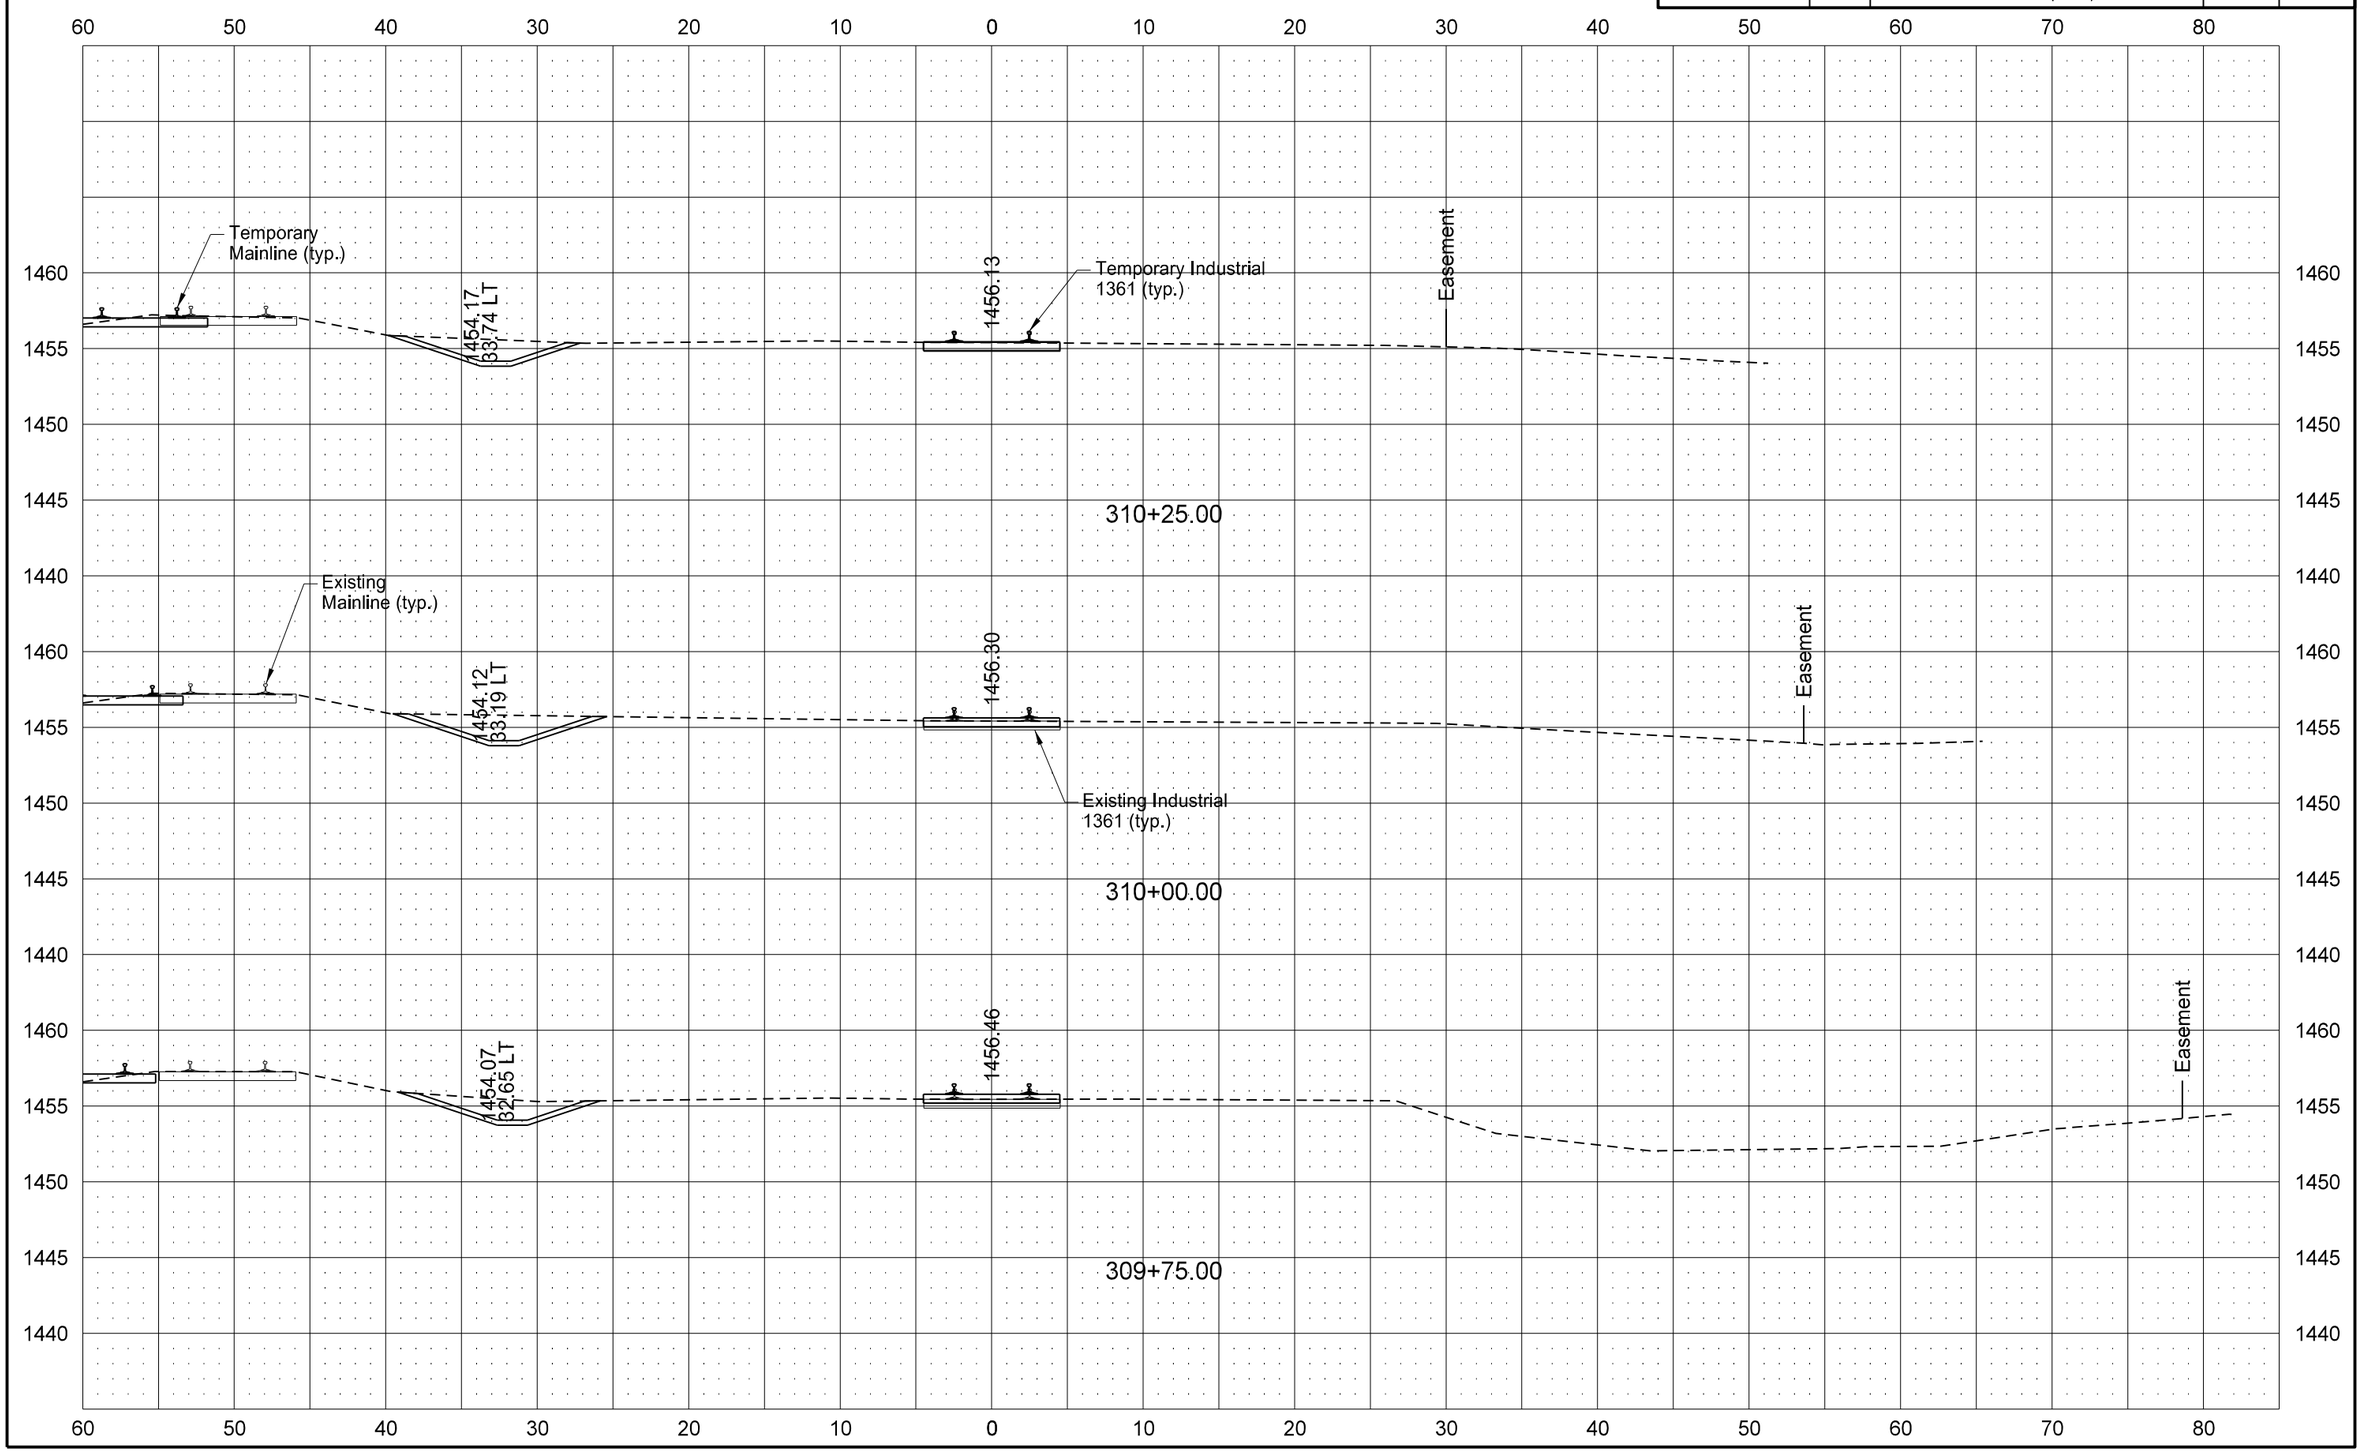

8/15/2016 9:45:56 AM johnschonert J:\trans\5211102\CADD\30020103.074\Design\Plans - ML\200\200XS_301_RR301.dgn

STATE	PROJECT NO.	SECTION NO.	SHEET NO.
ND	NHU-3-020(074)103	200	103

TEMPORARY INDUSTRIAL 1361

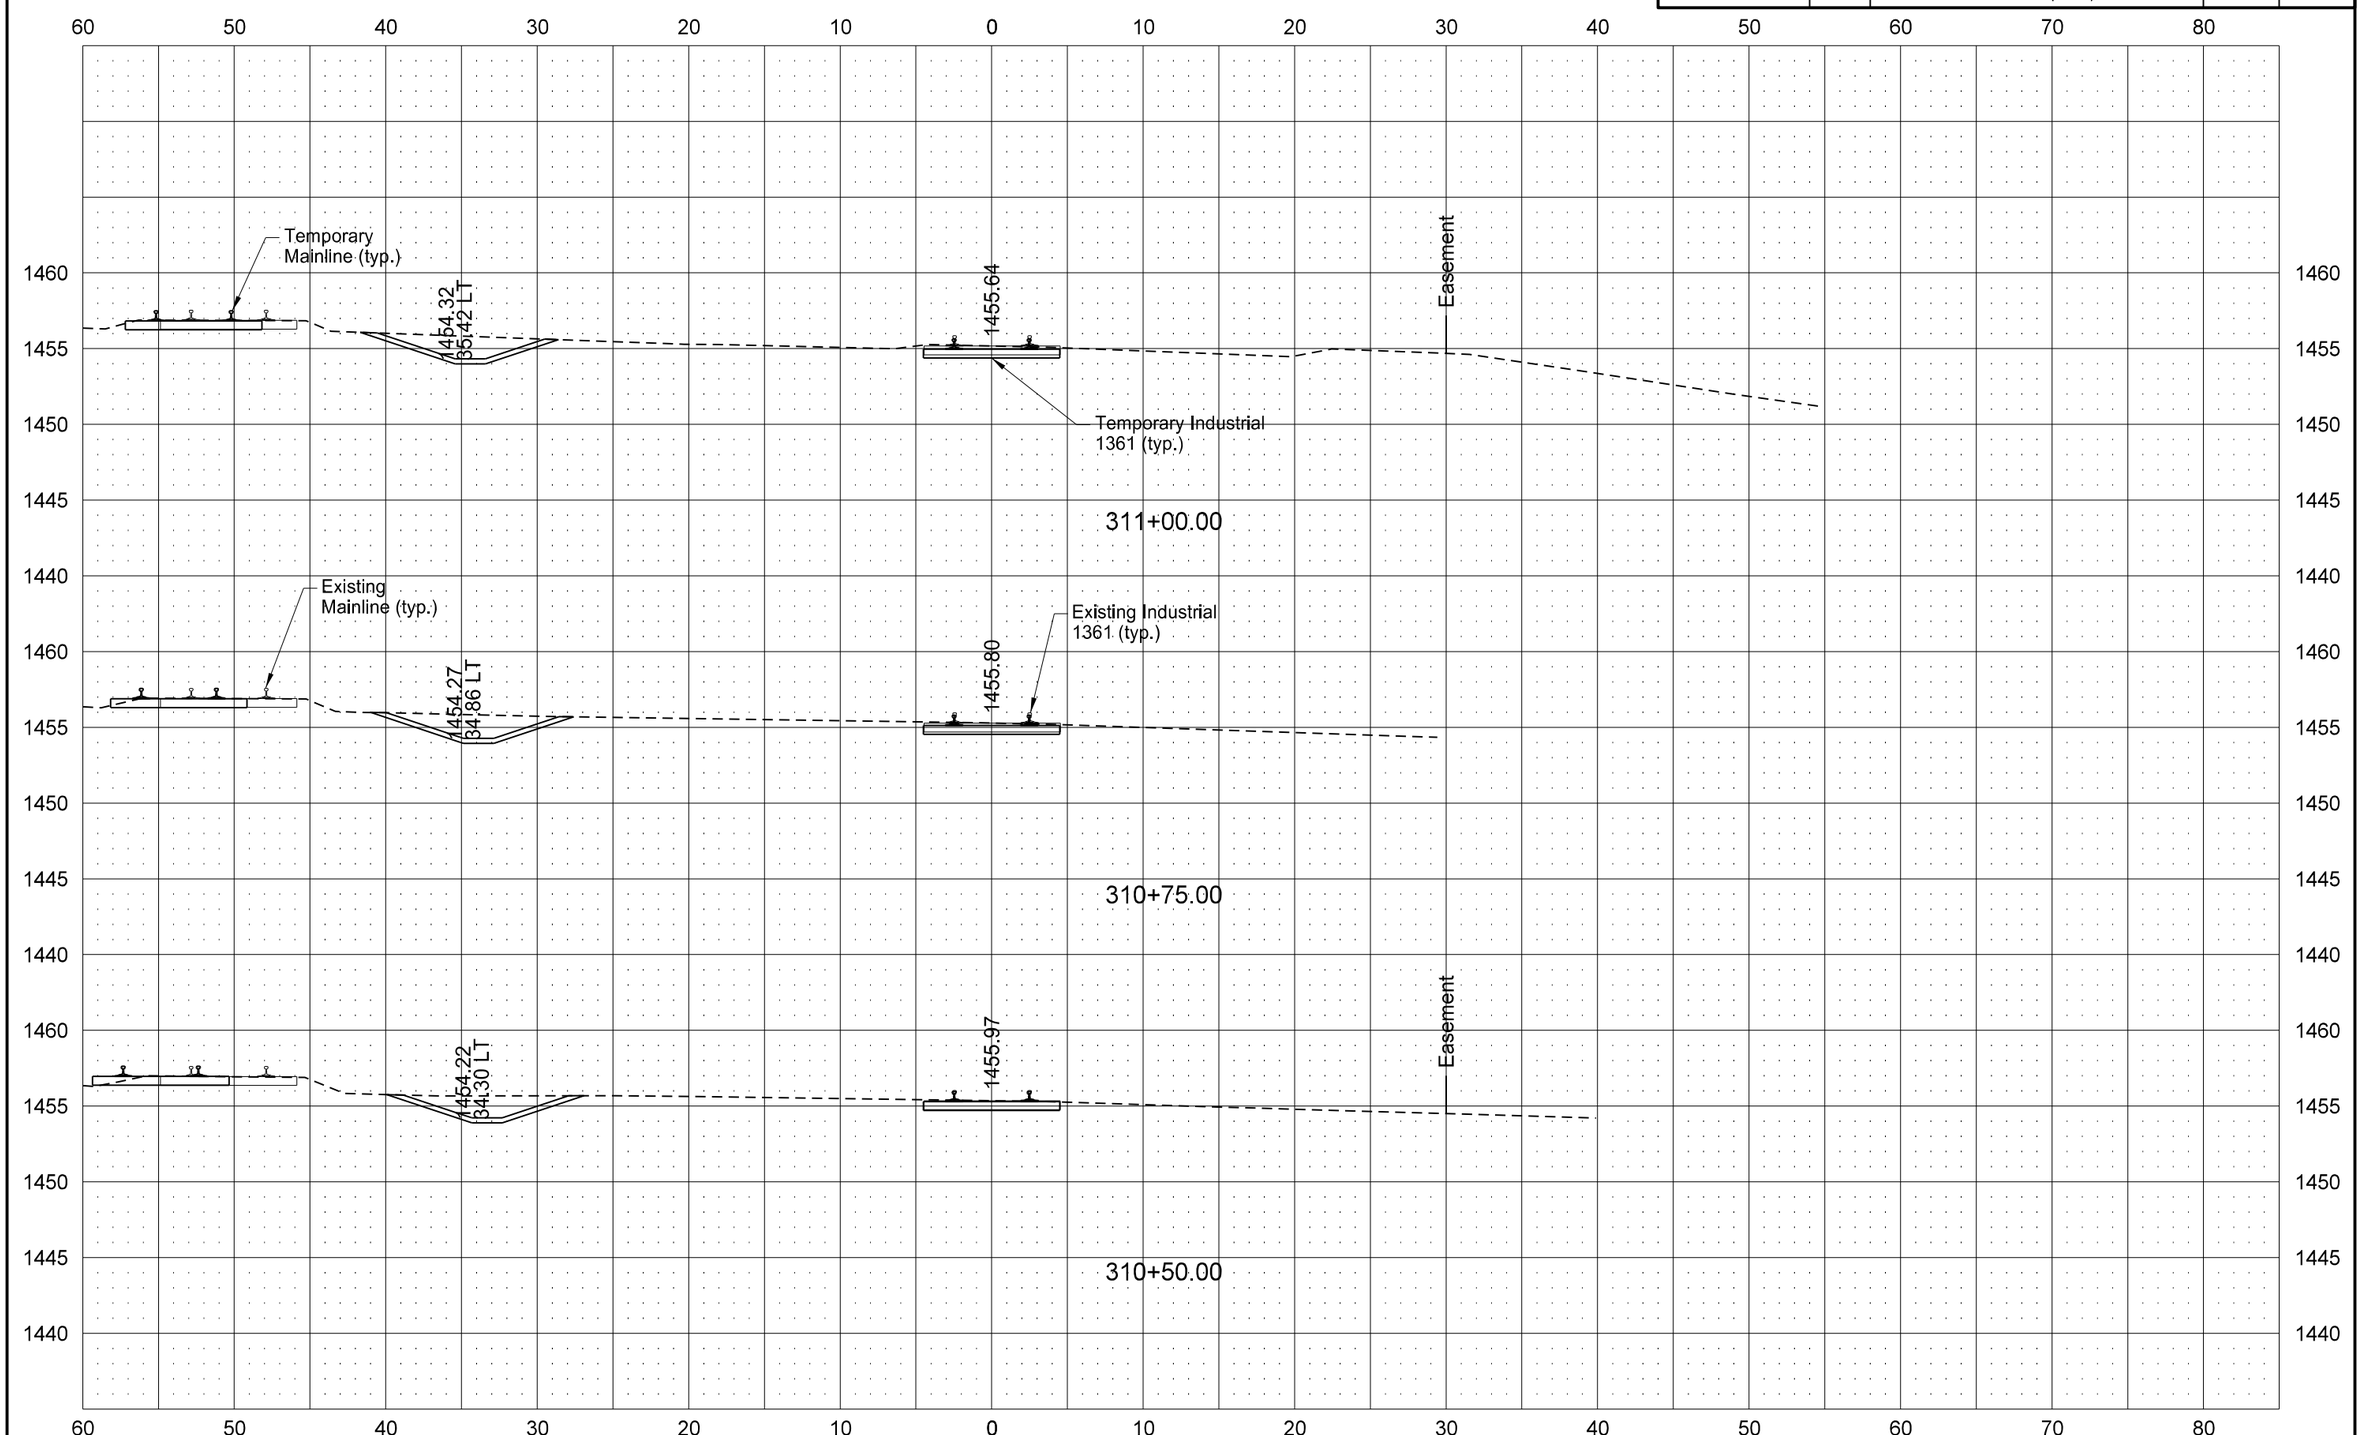

8/15/2016 9:45:57 AM johnschonert J:\trans\5211102\CADD\30020103.074\Design\Plans - ML\200\200XS_301_RR301.dgn

STATE	PROJECT NO.	SECTION NO.	SHEET NO.
ND	NHU-3-020(074)103	200	104

TEMPORARY INDUSTRIAL 1361

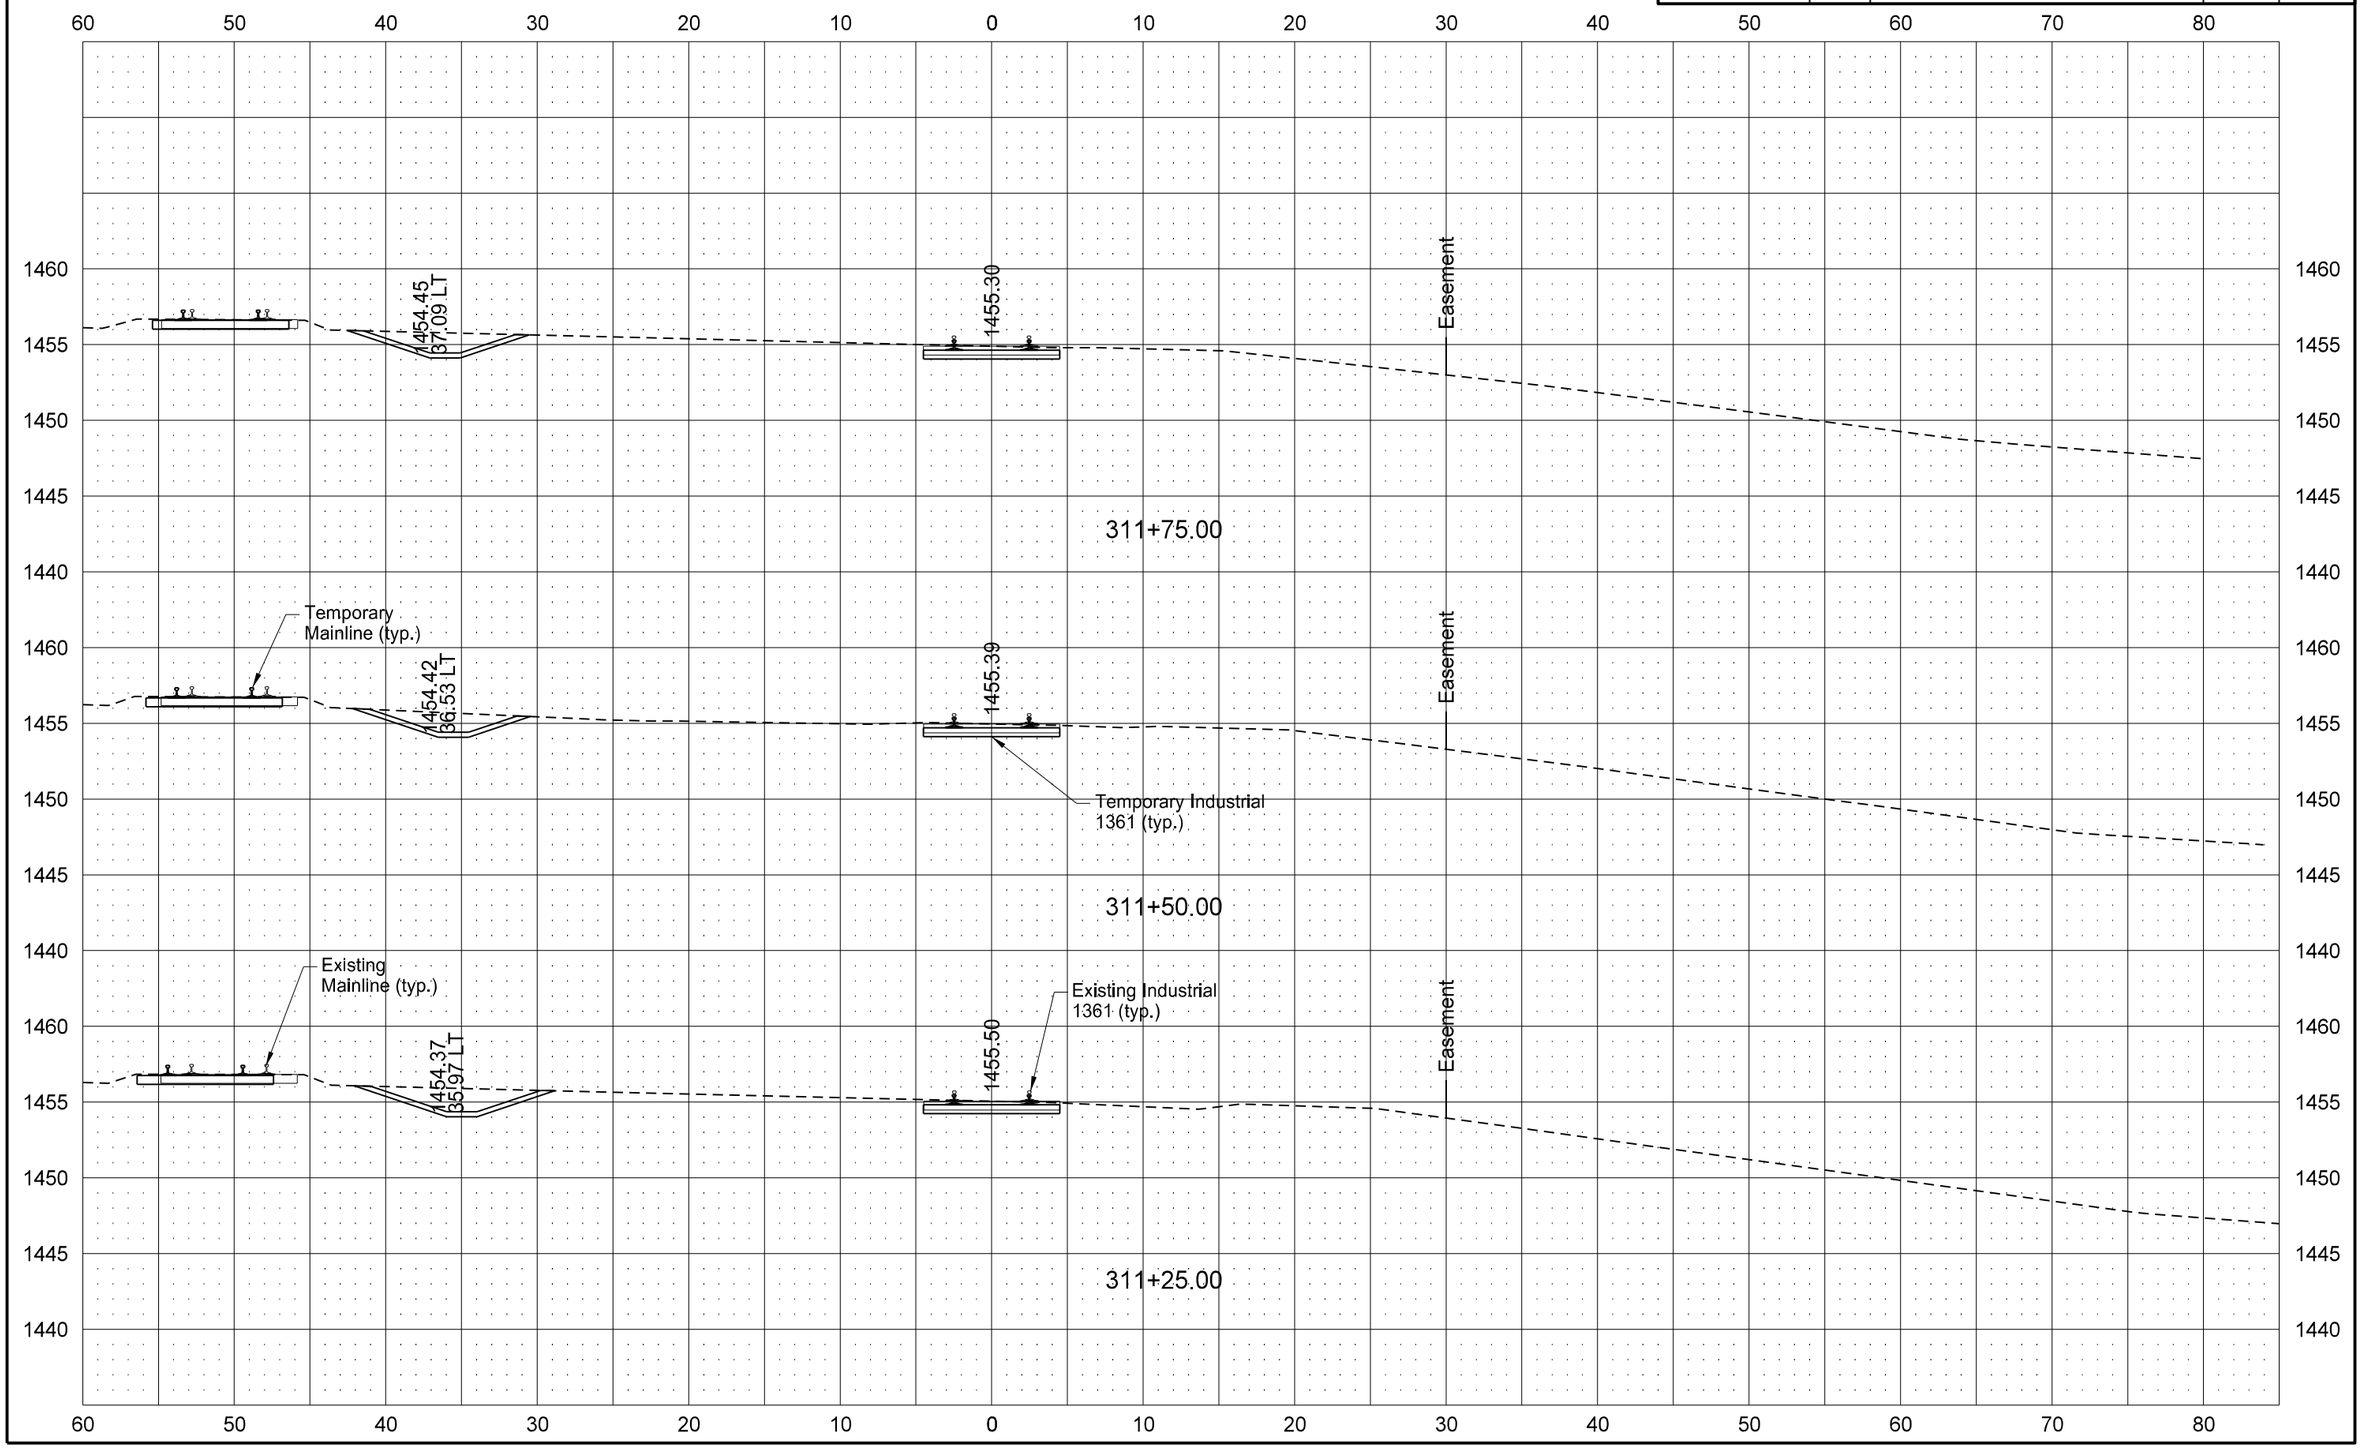

STATE	PROJECT NO.	SECTION NO.	SHEET NO.
ND	NHU-3-020(074)103	200	105

TEMPORARY INDUSTRIAL 1361

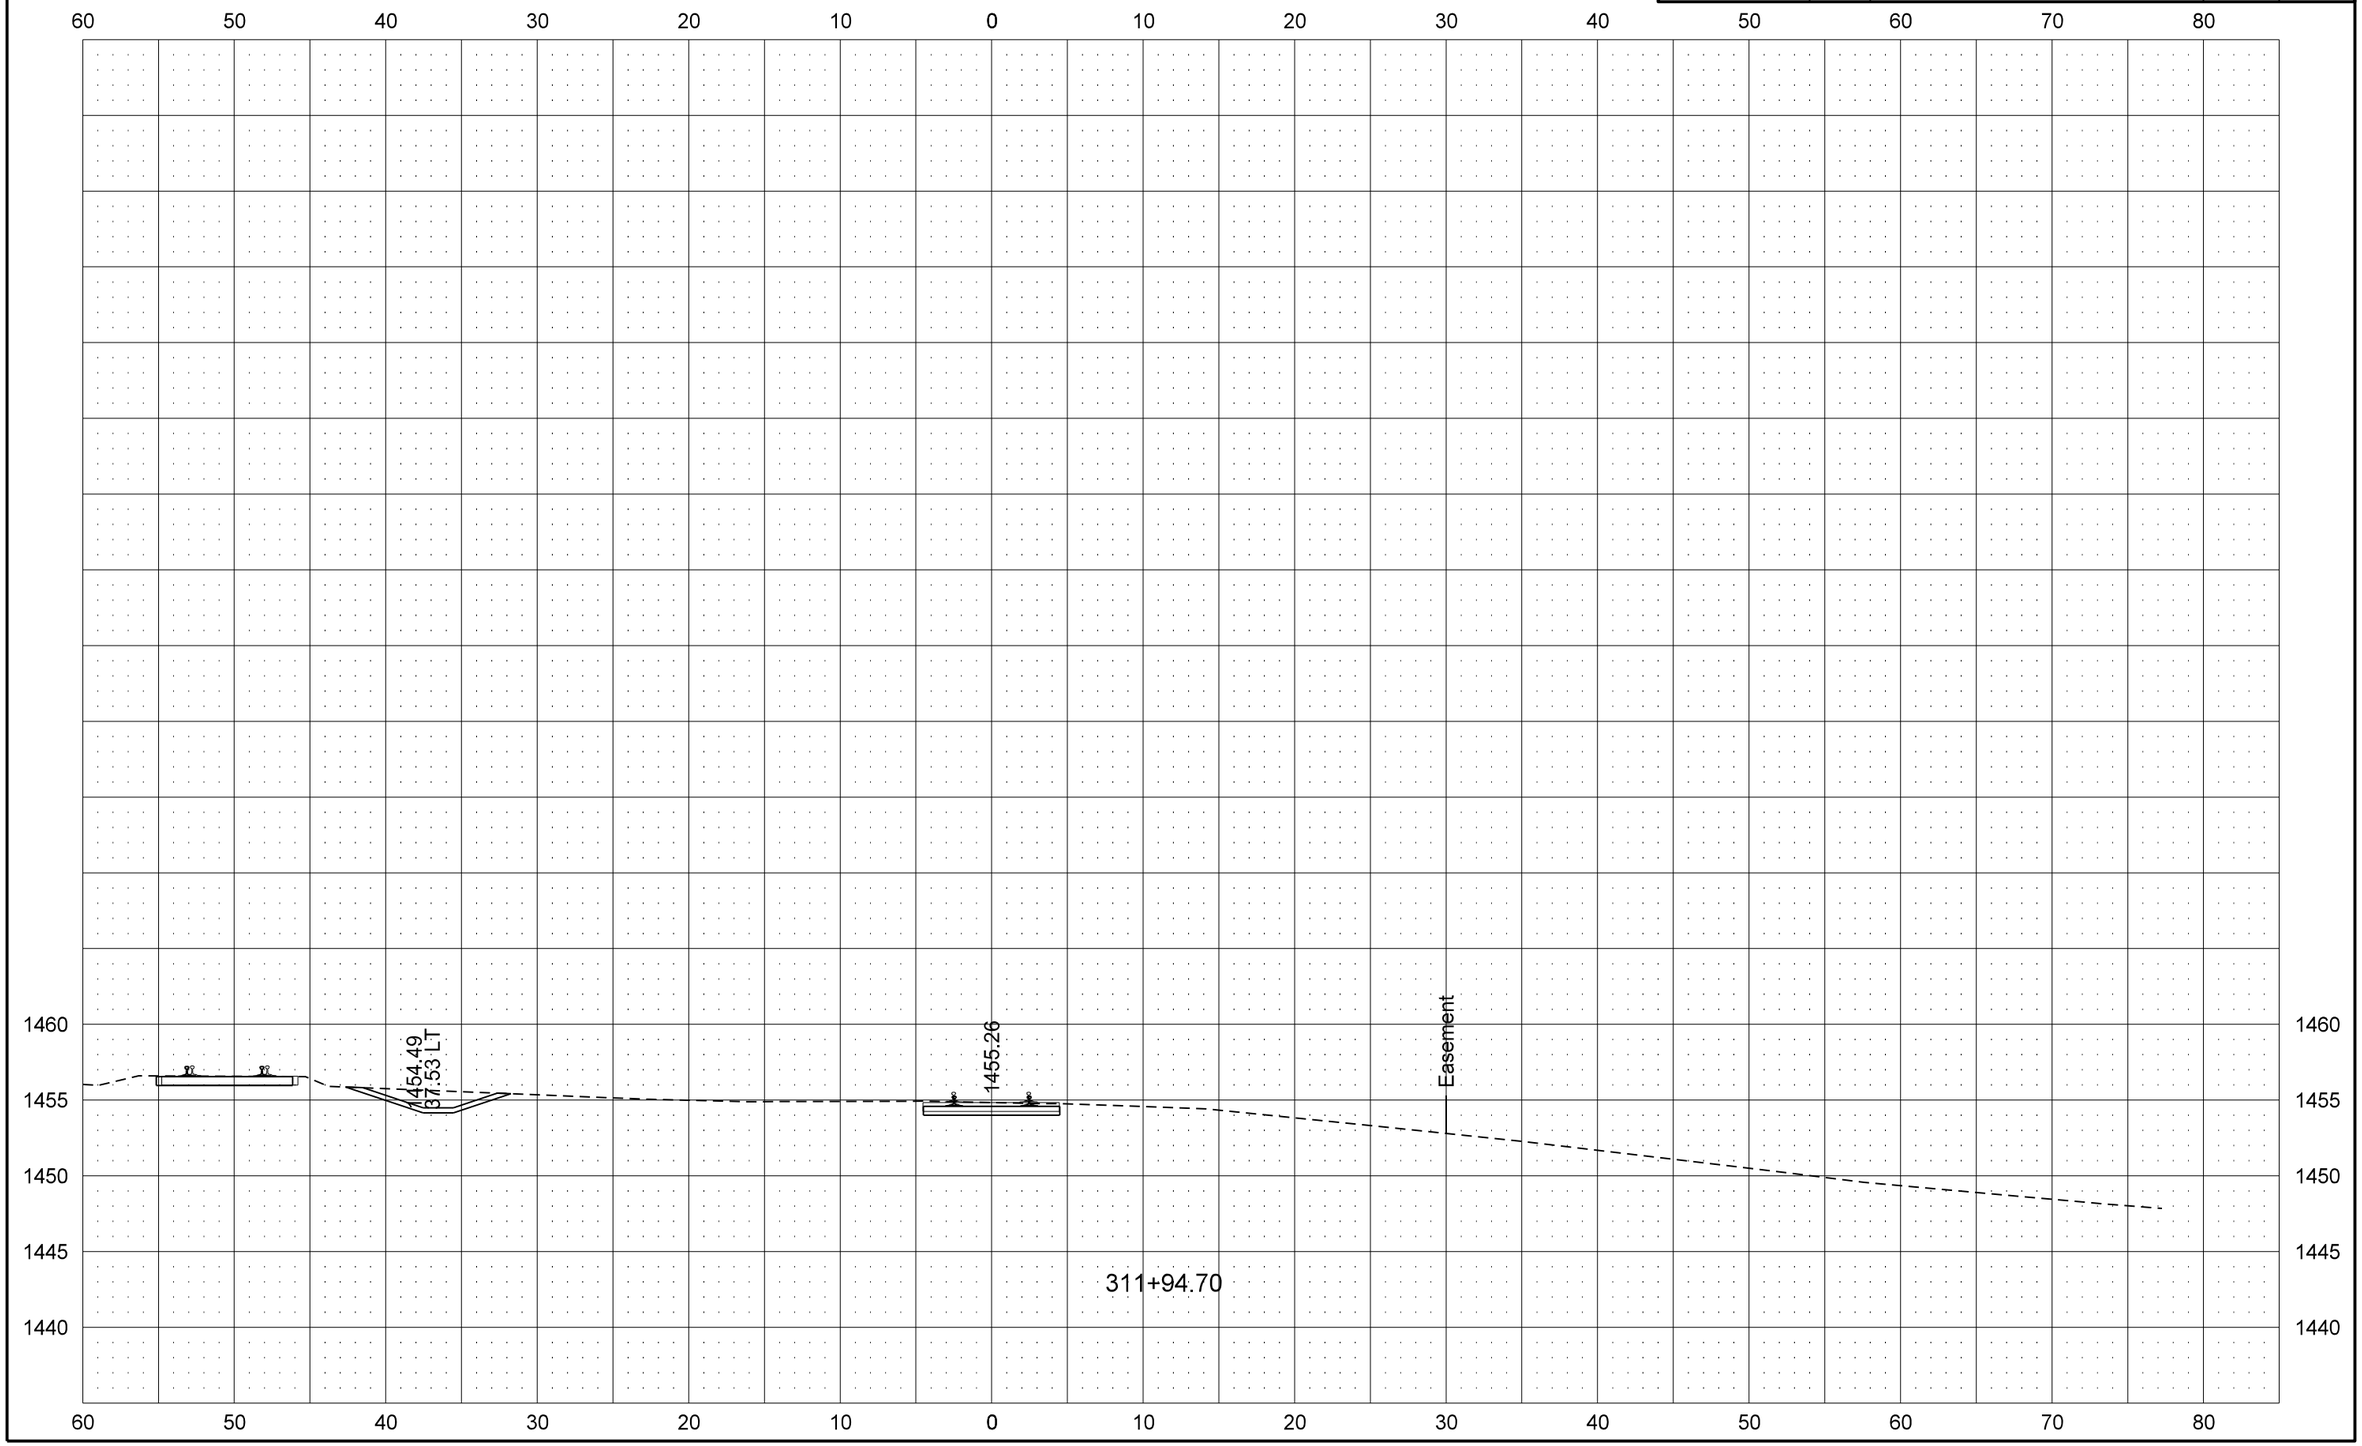

STATE	PROJECT NO.	SECTION NO.	SHEET NO.
ND	NHU-3-020(074)103	200	106

TEMPORARY INDUSTRIAL 1352

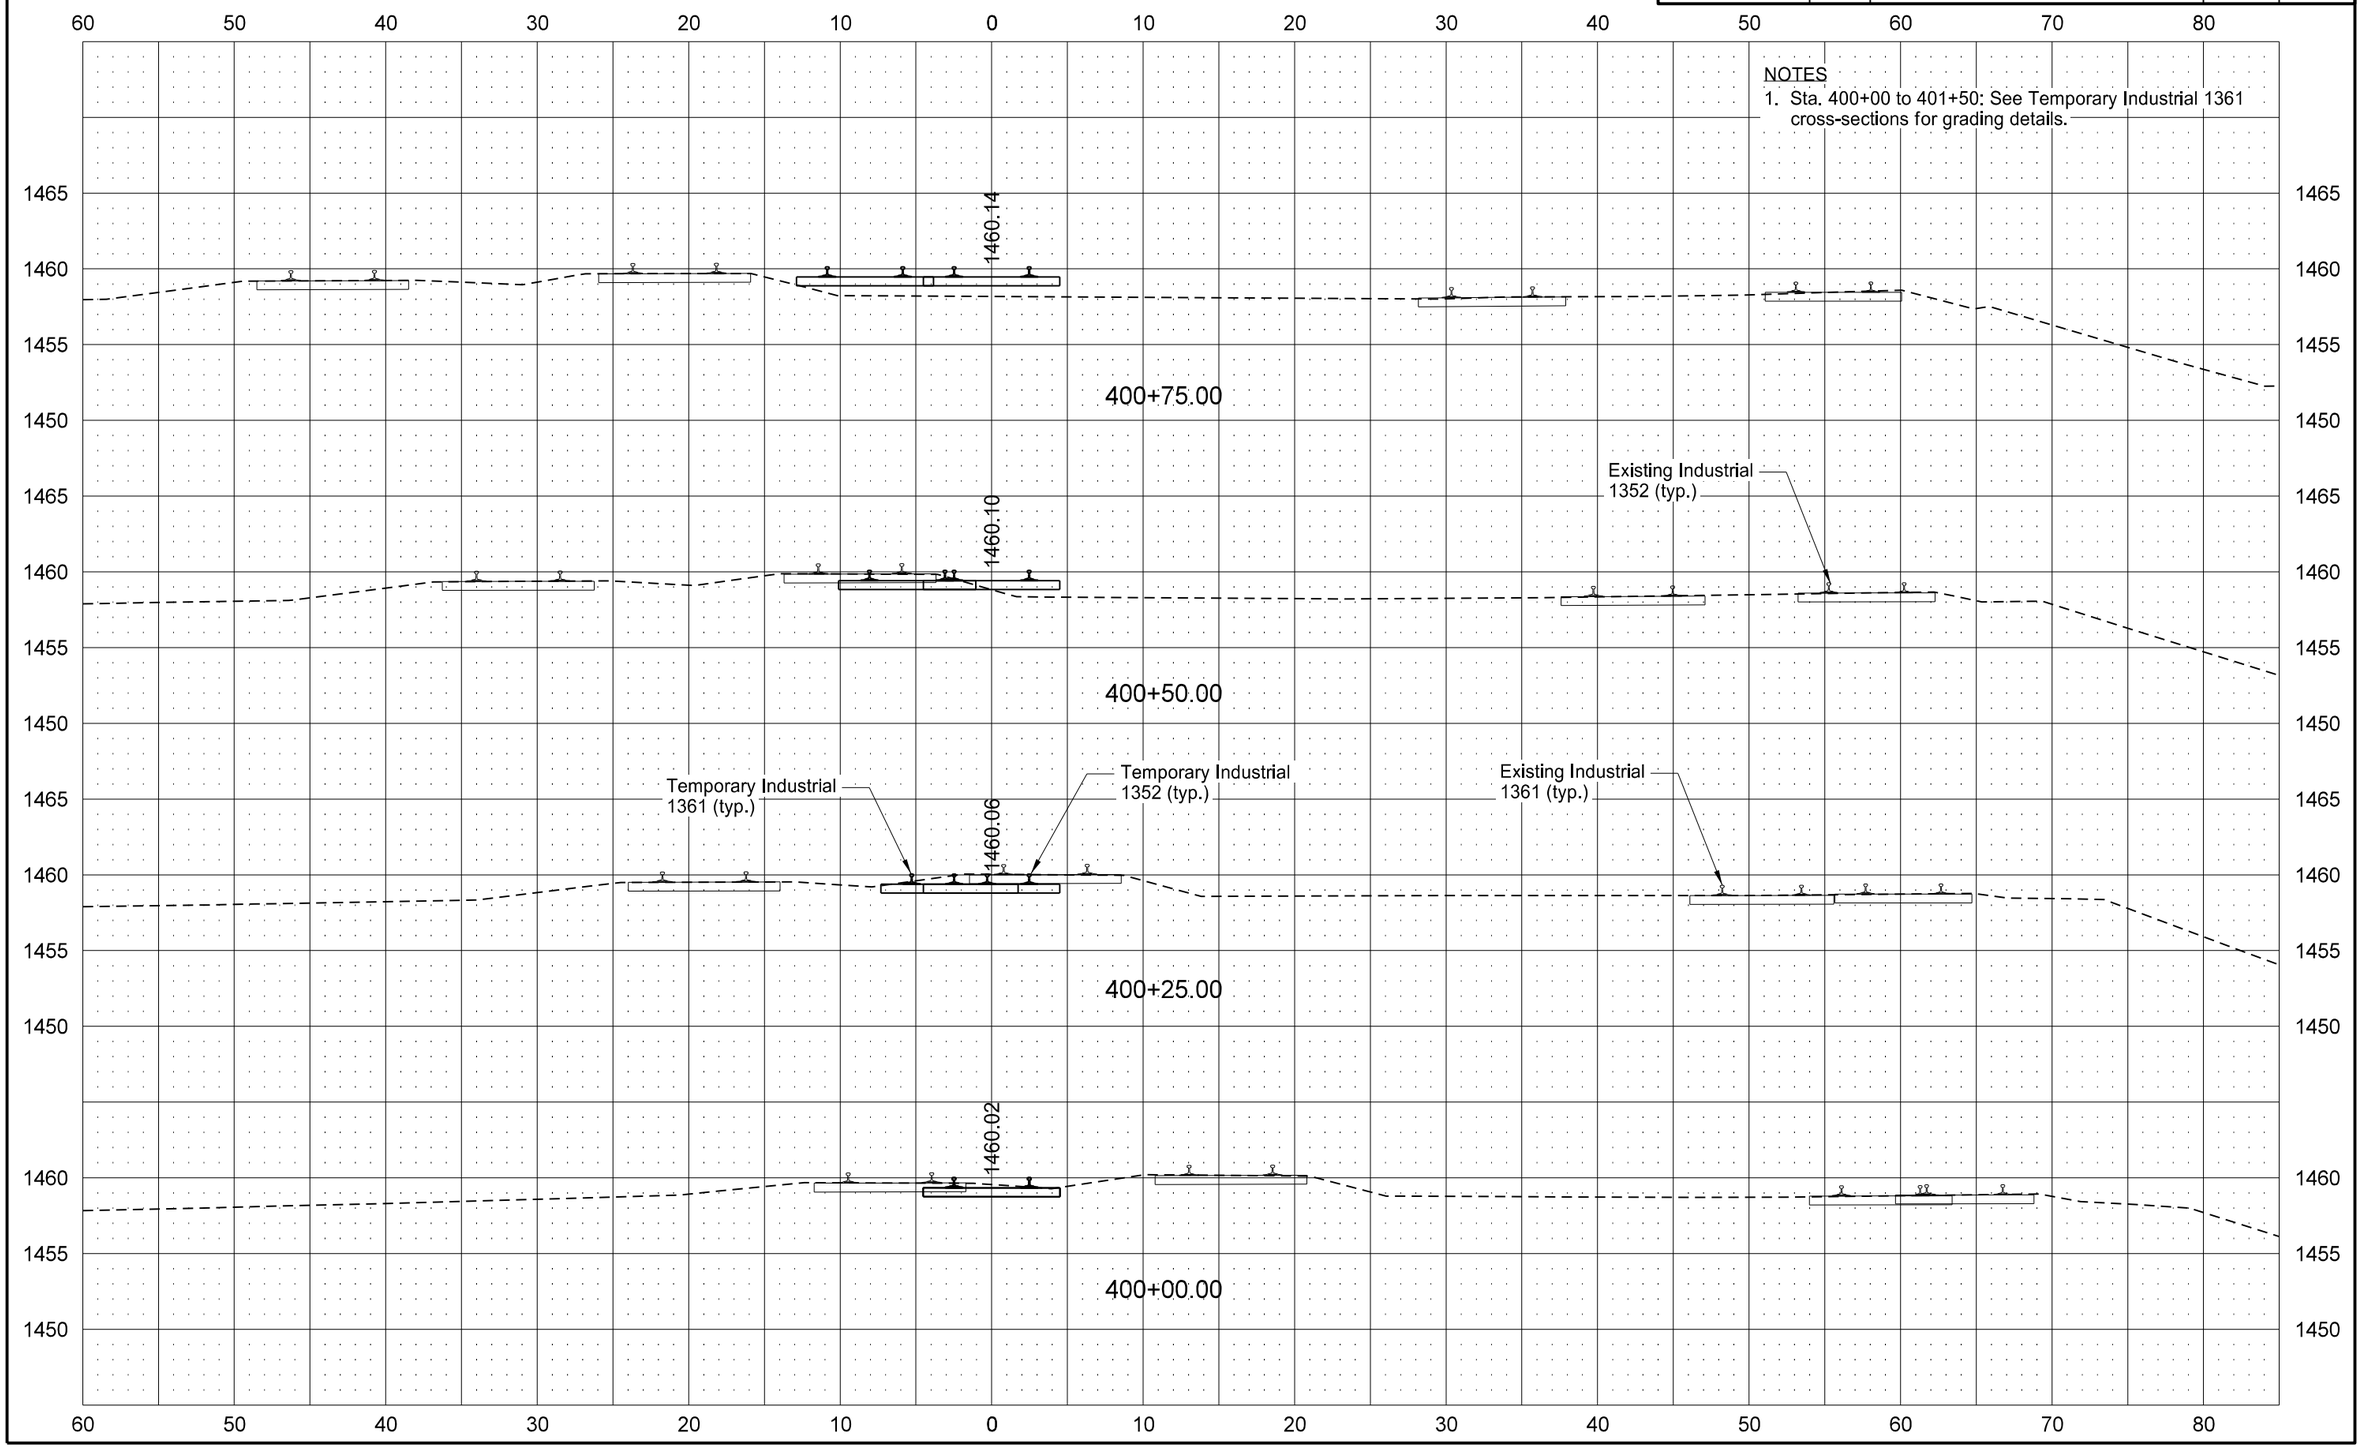

STATE	PROJECT NO.	SECTION NO.	SHEET NO.
ND	NHU-3-020(074)103	200	107

TEMPORARY INDUSTRIAL 1352

NOTES
1. Sta. 400+00 to 401+50: See Temporary Industrial 1361 cross-sections for grading details.

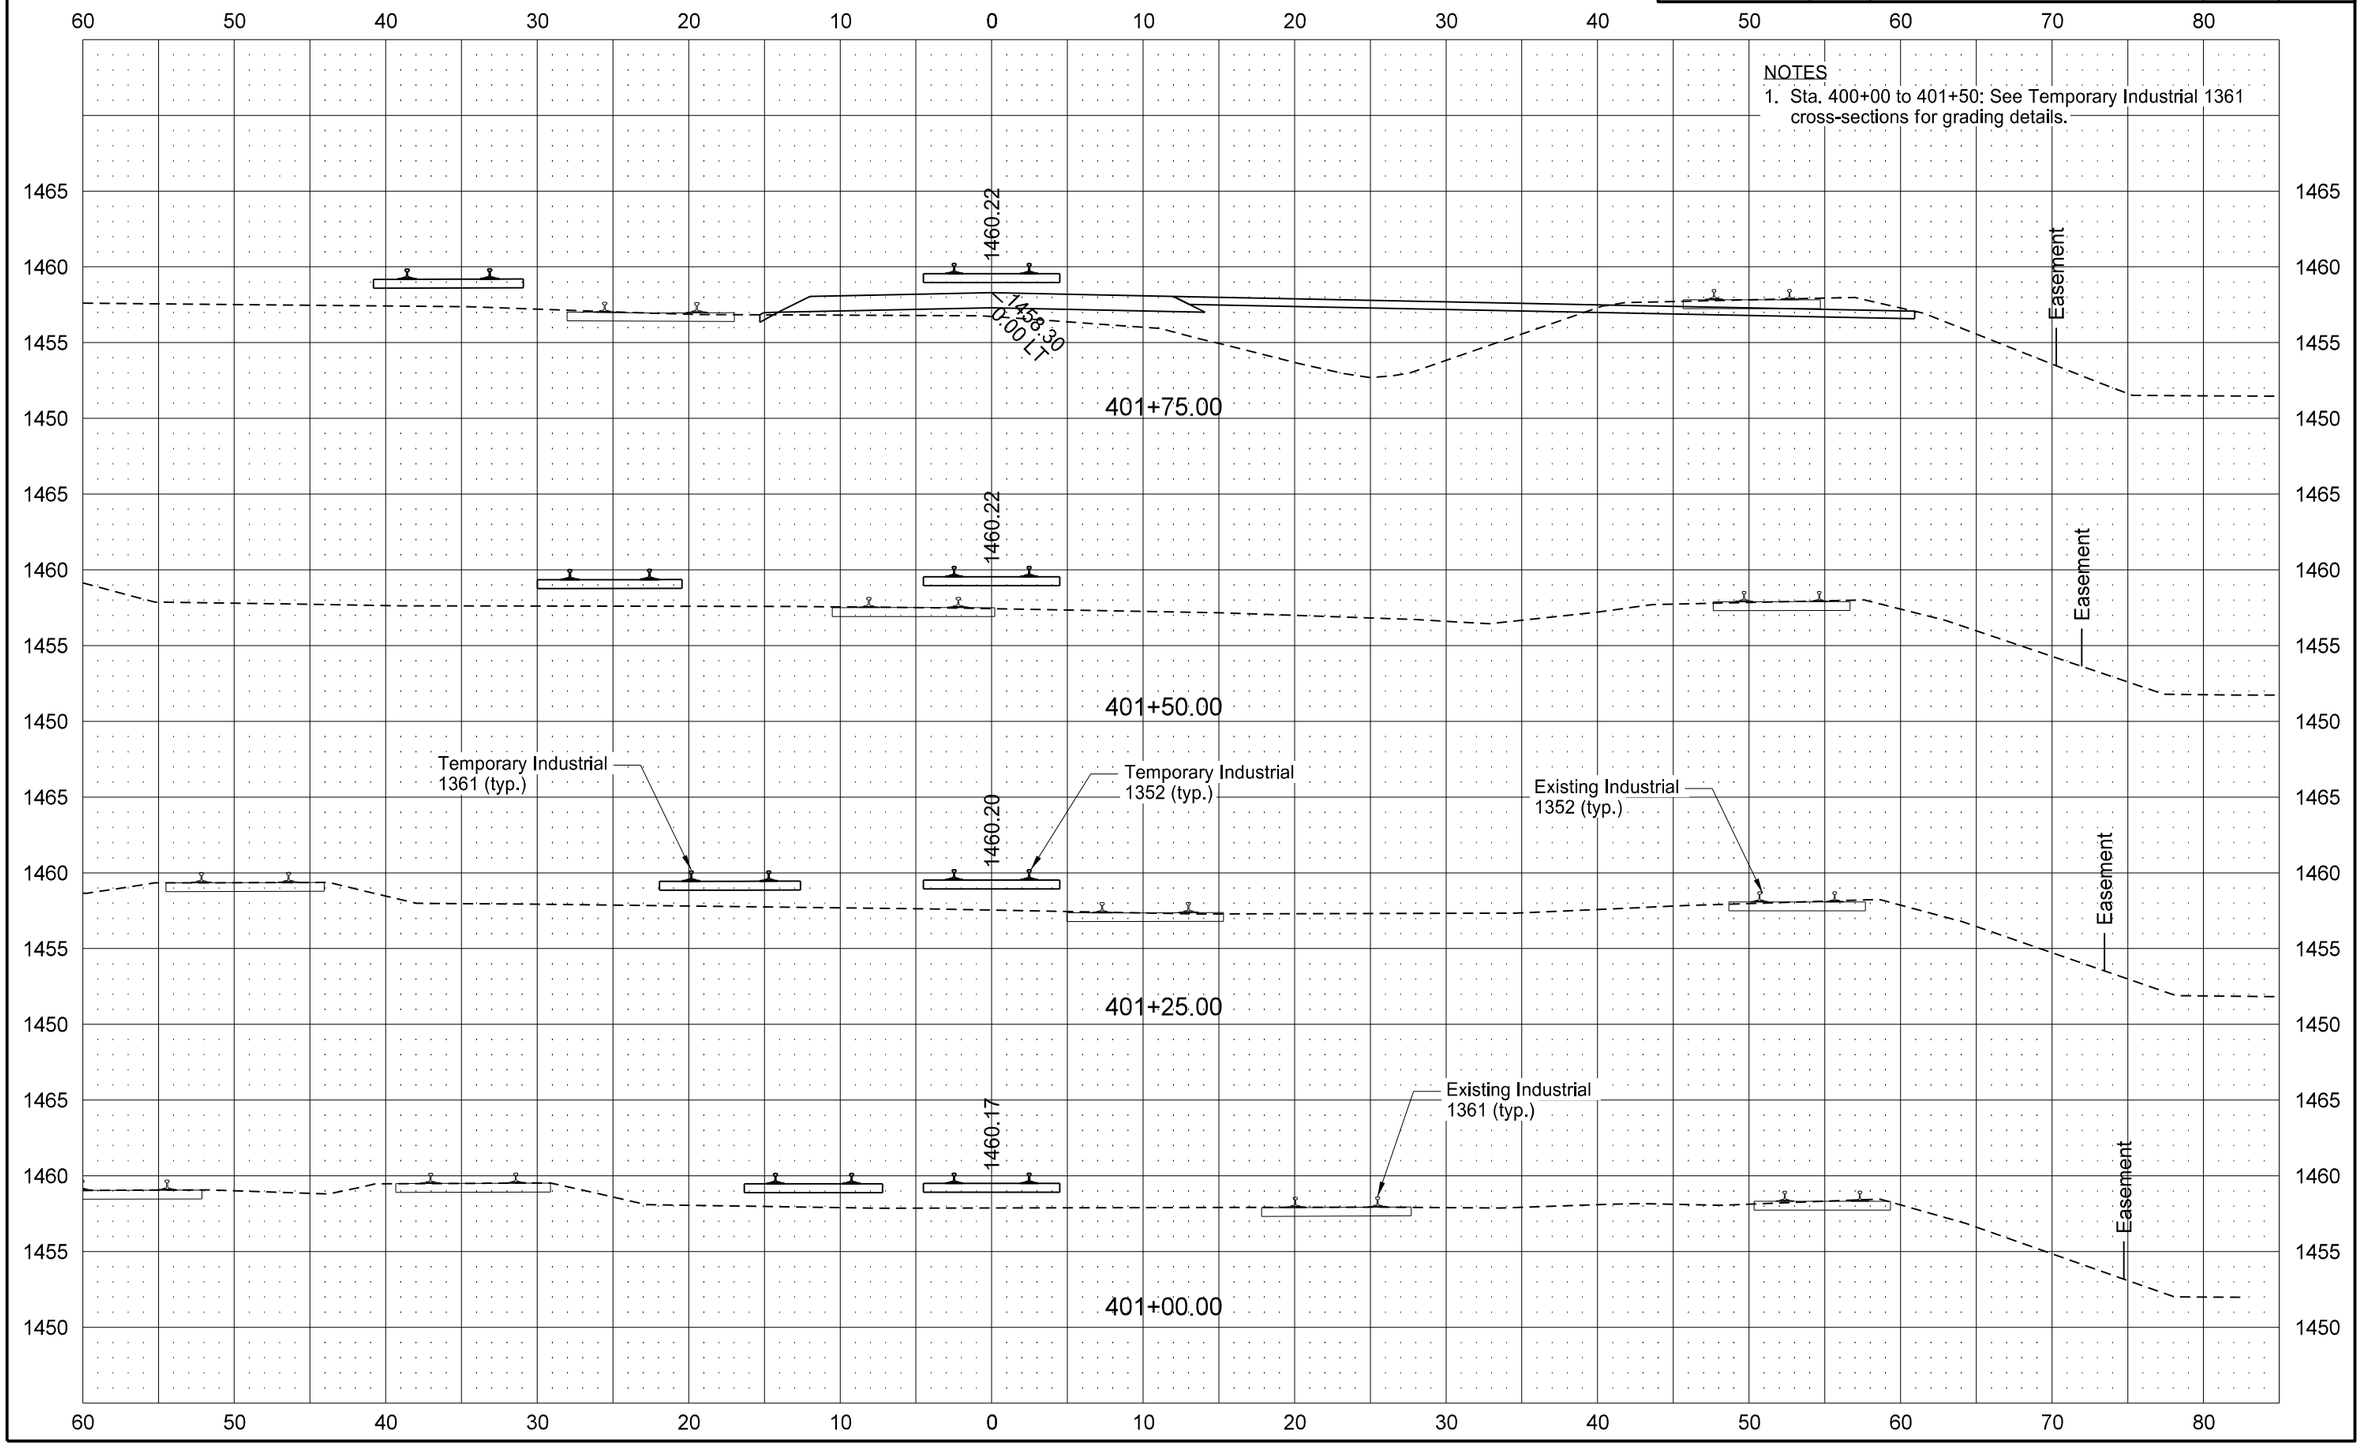

STATE	PROJECT NO.	SECTION NO.	SHEET NO.
ND	NHU-3-020(074)103	200	108

TEMPORARY INDUSTRIAL 1352

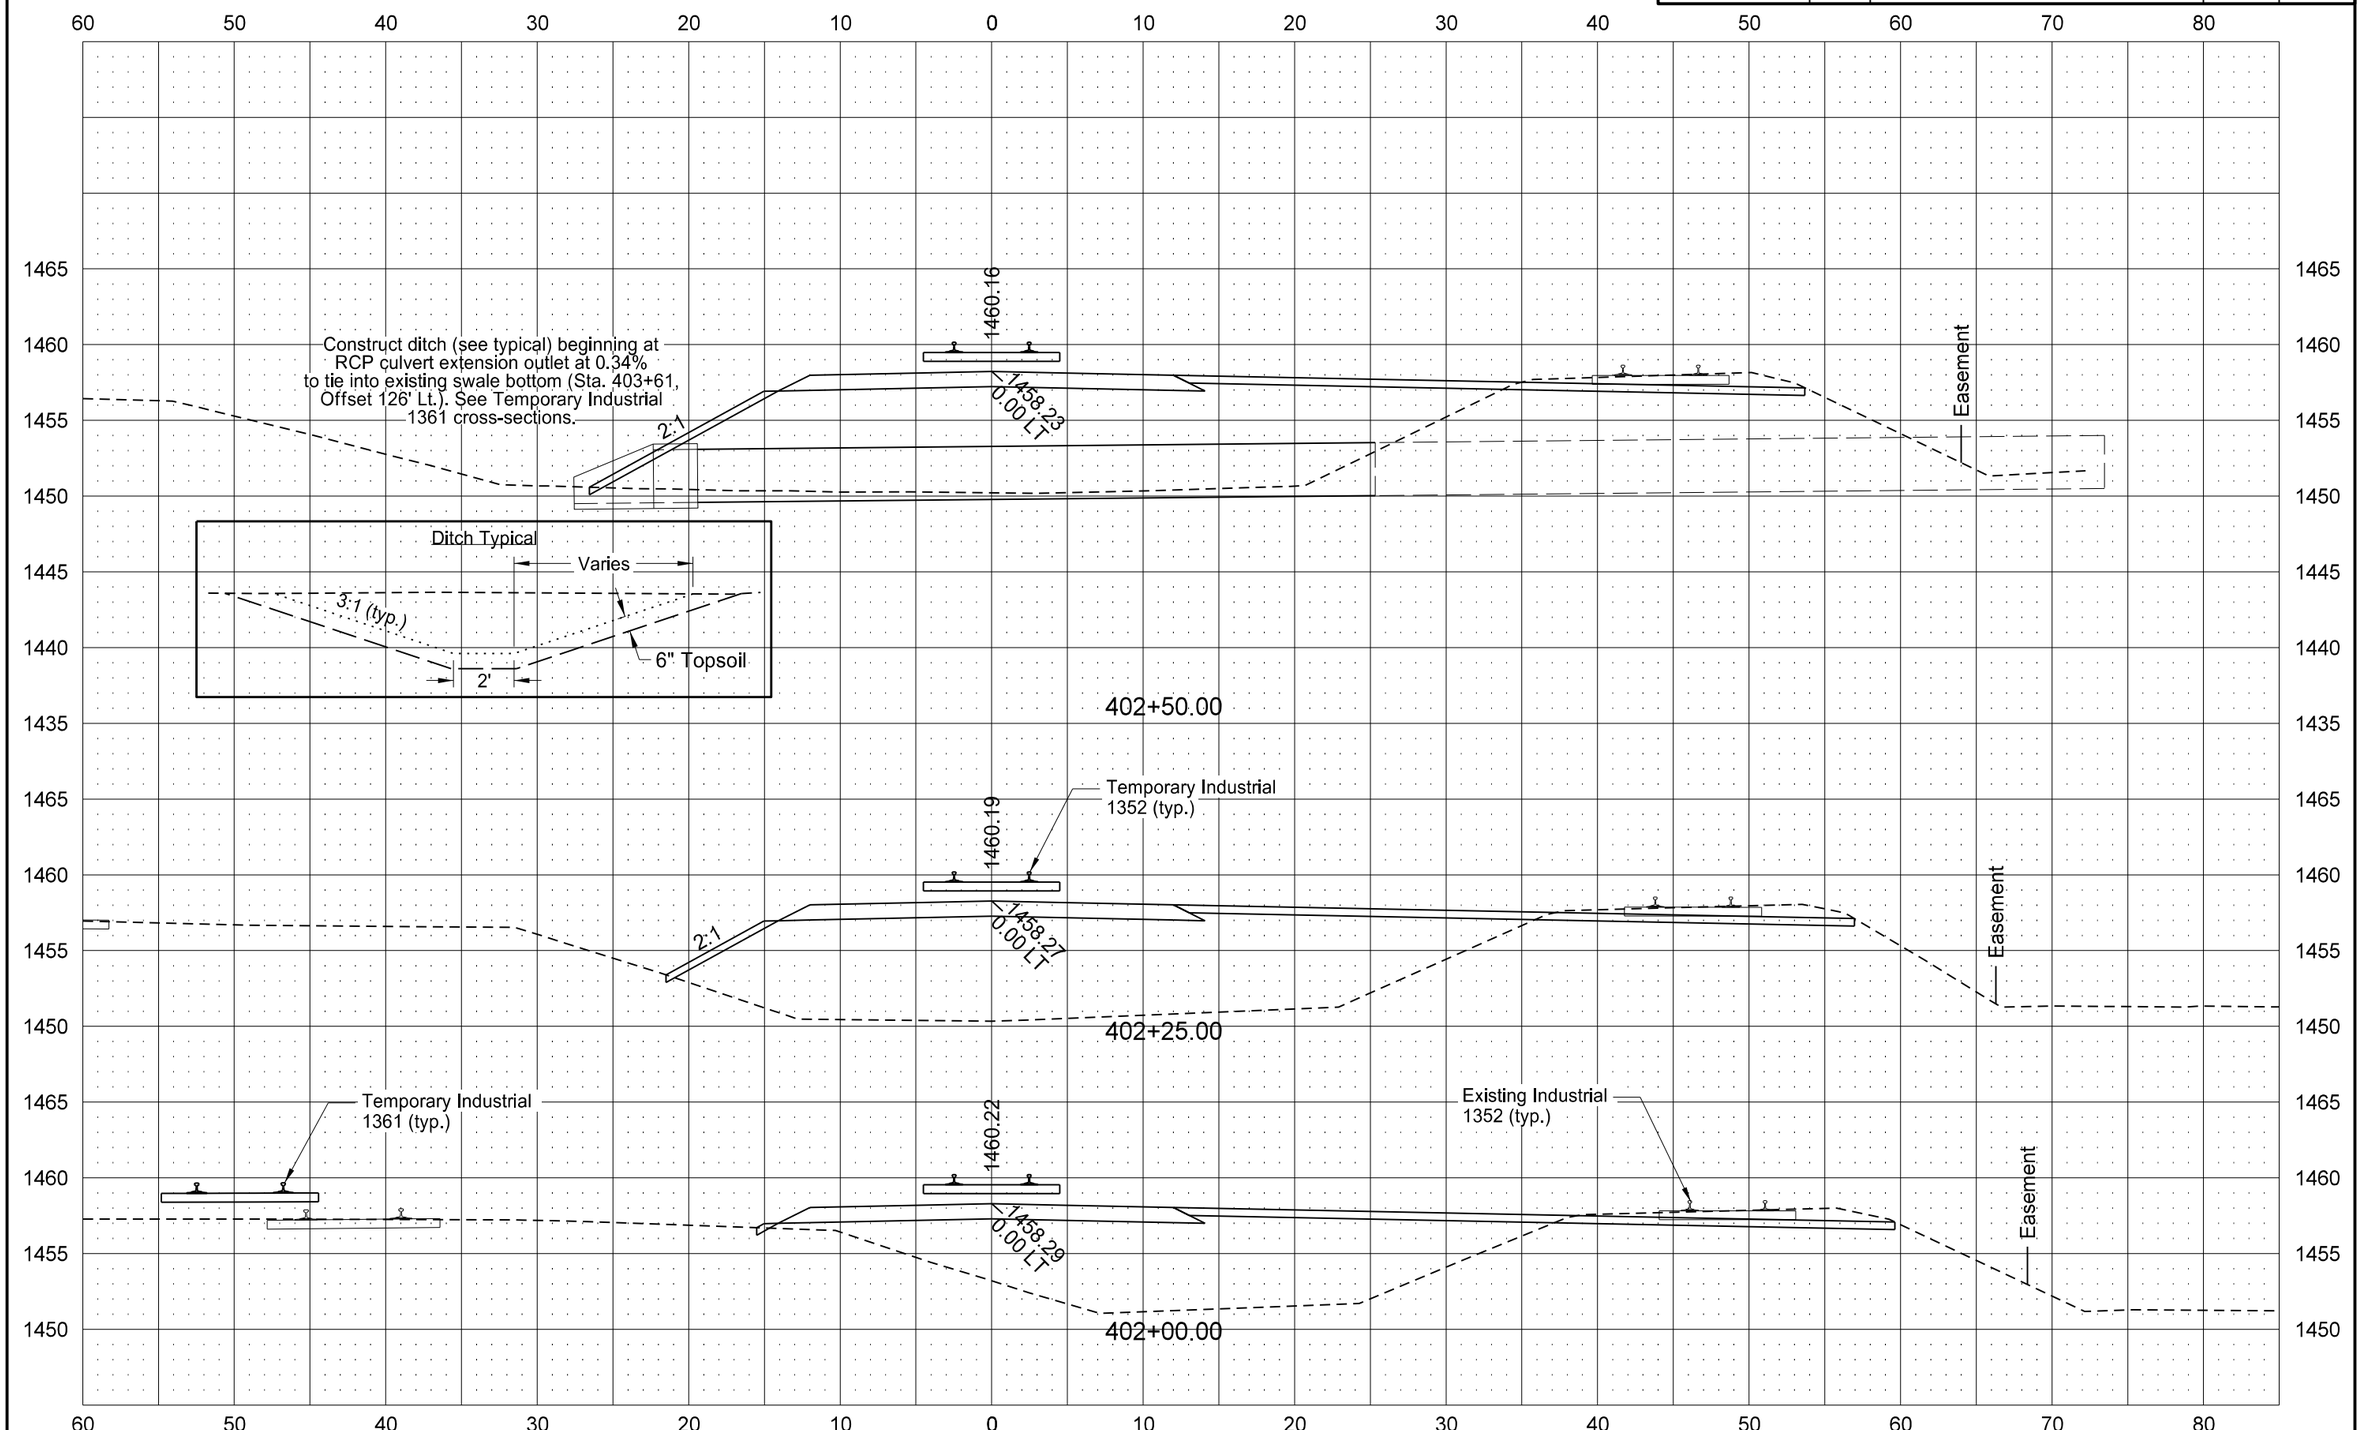

STATE	PROJECT NO.	SECTION NO.	SHEET NO.
ND	NHU-3-020(074)103	200	109

TEMPORARY INDUSTRIAL 1352

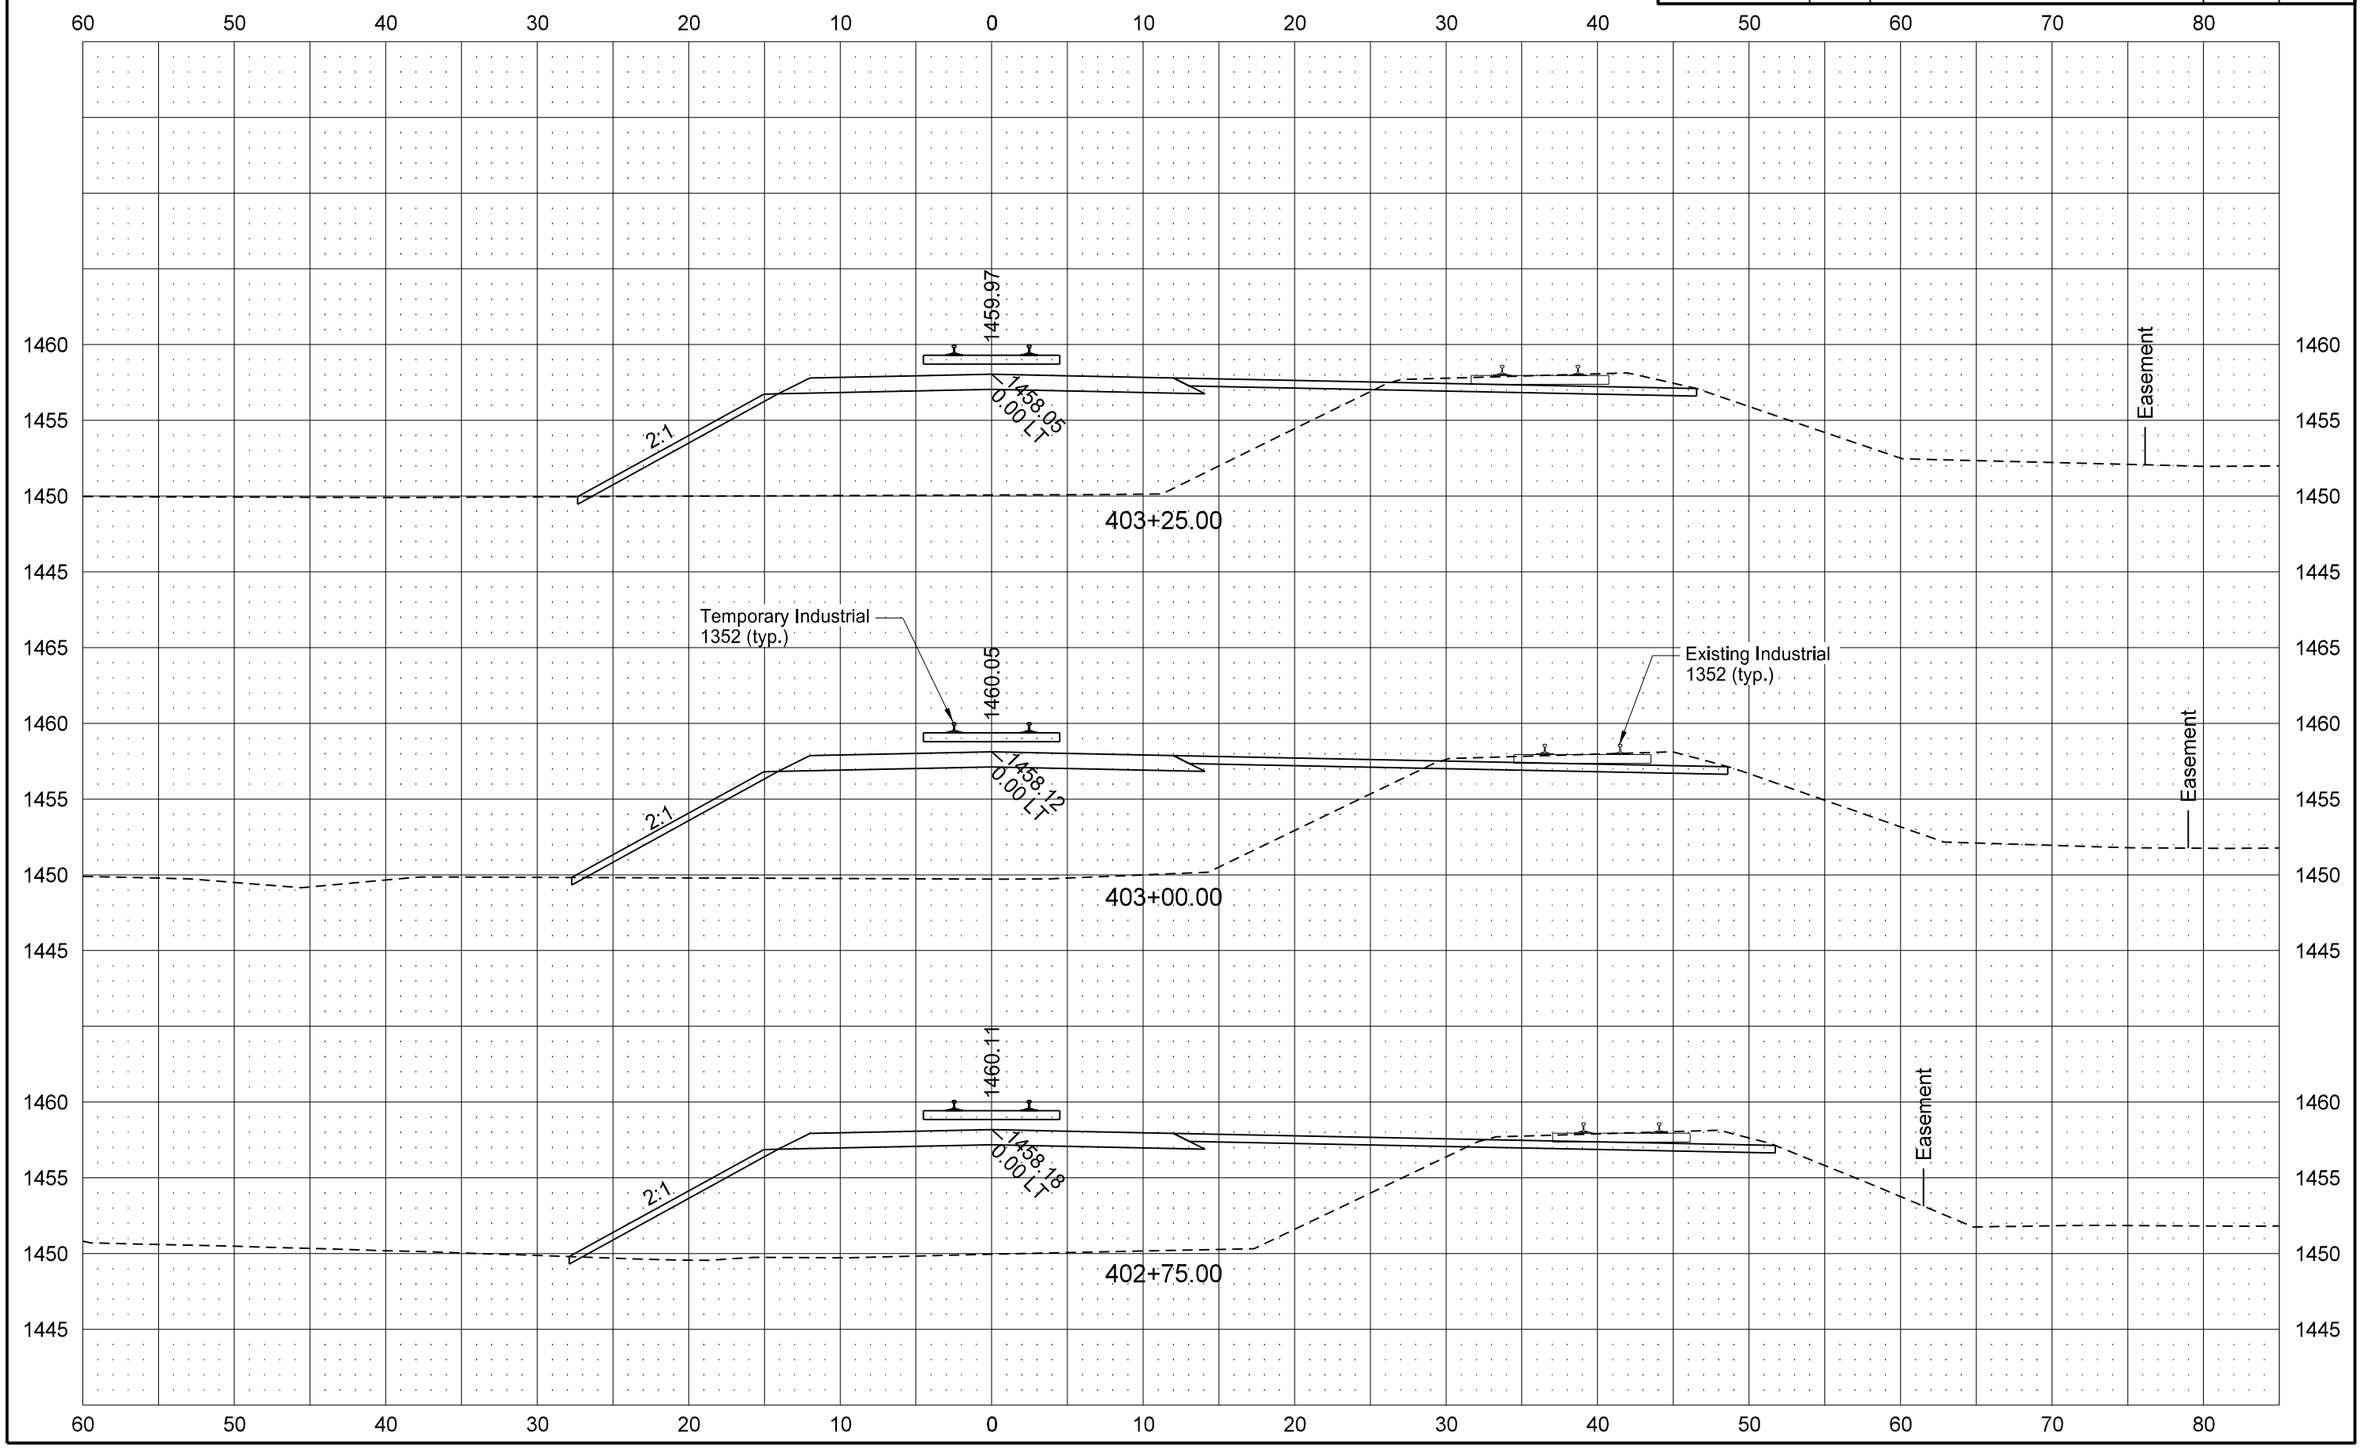

STATE	PROJECT NO.	SECTION NO.	SHEET NO.
ND	NHU-3-020(074)103	200	110

TEMPORARY INDUSTRIAL 1352

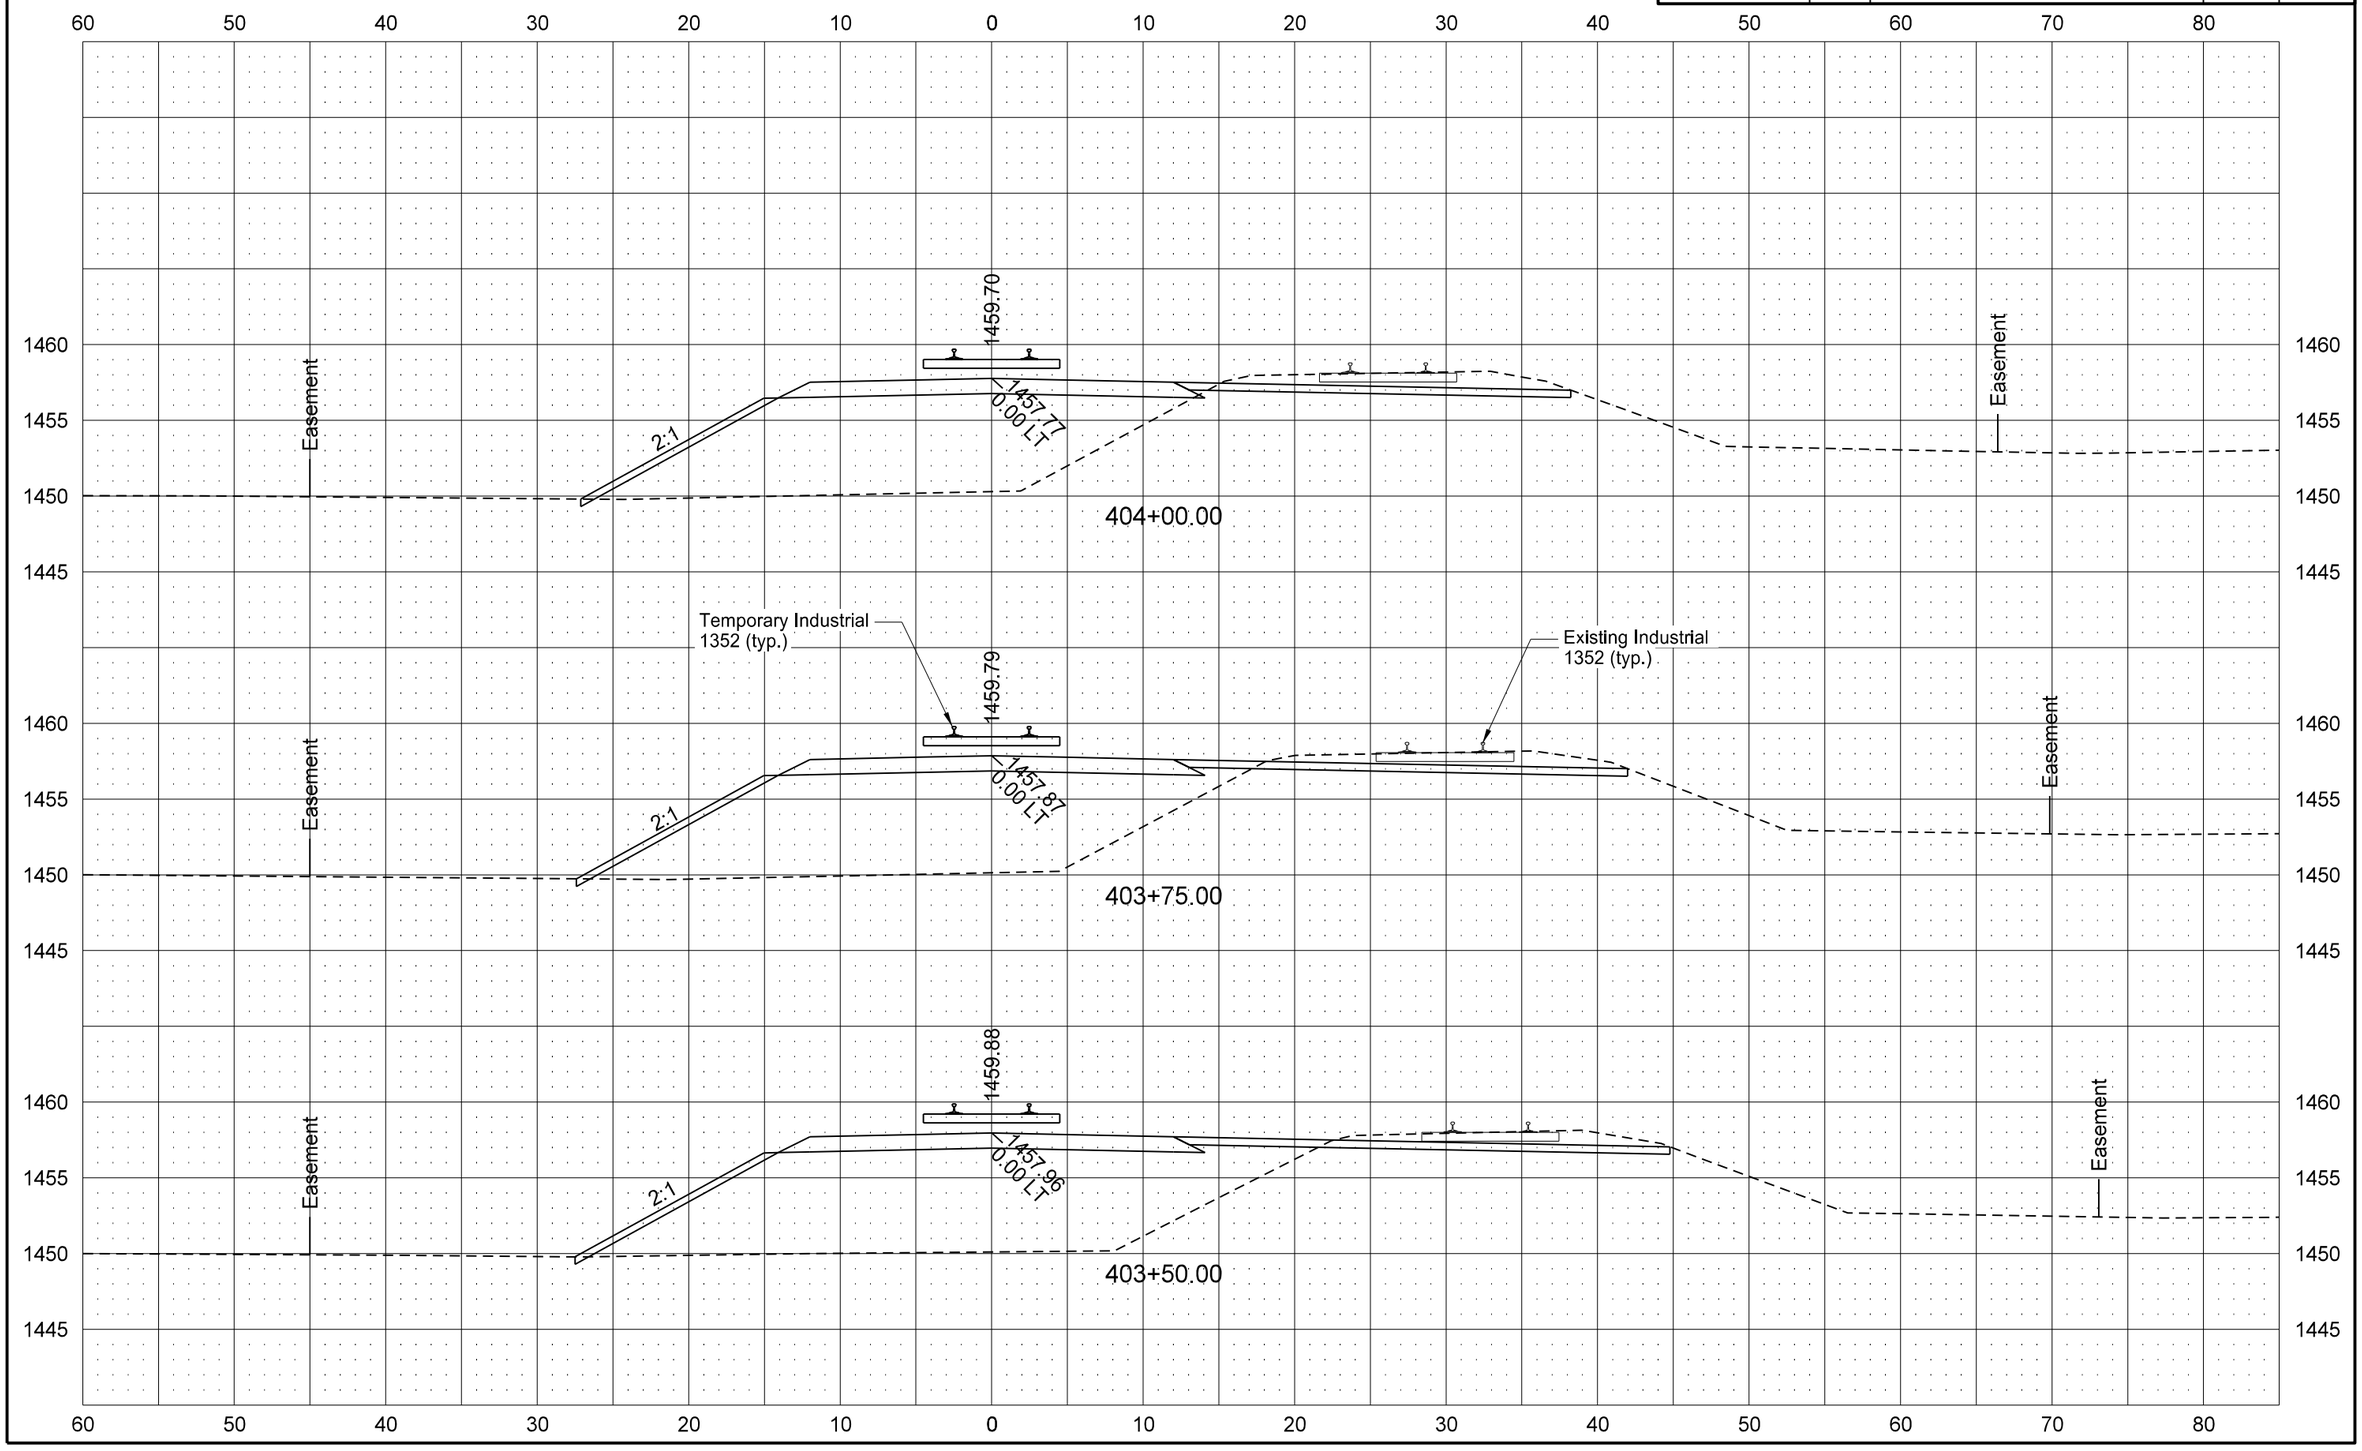

STATE	PROJECT NO.	SECTION NO.	SHEET NO.
ND	NHU-3-020(074)103	200	111

TEMPORARY INDUSTRIAL 1352

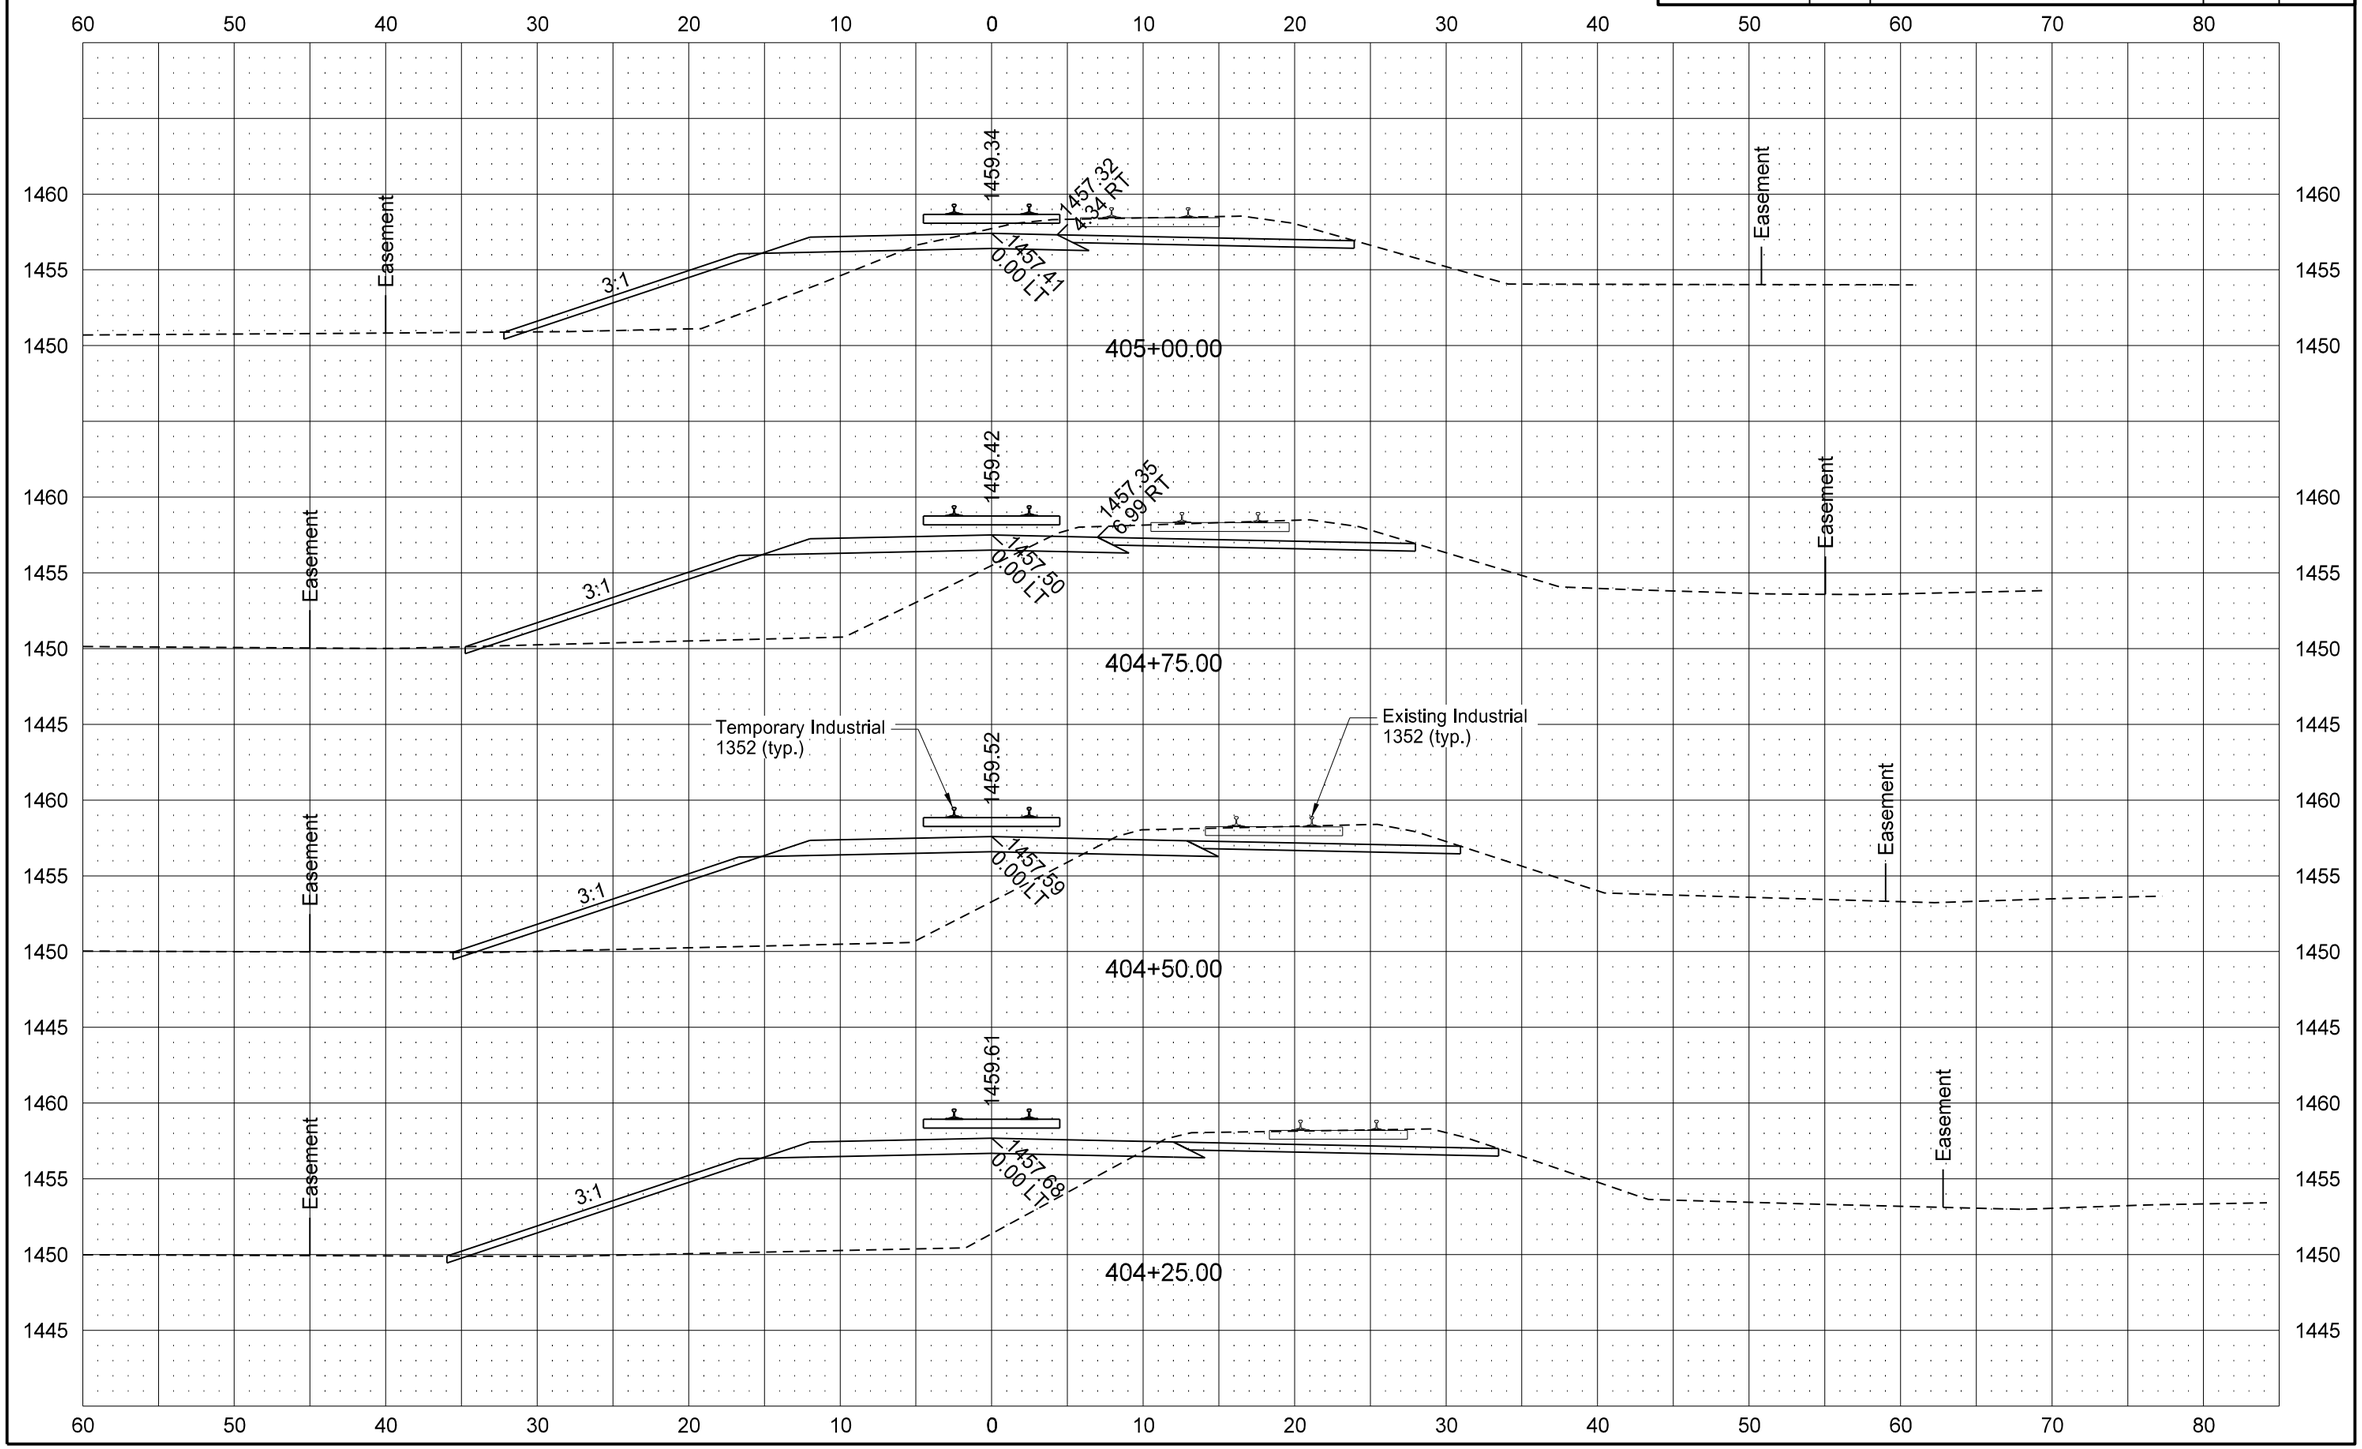

8/13/2016 9:32:48 AM johnschonert J:\trans\5211102\CADD\30020103.074\Design\Plans - ML\200\200XS_401_RR401.dgn

STATE	PROJECT NO.	SECTION NO.	SHEET NO.
ND	NHU-3-020(074)103	200	112

TEMPORARY INDUSTRIAL 1352

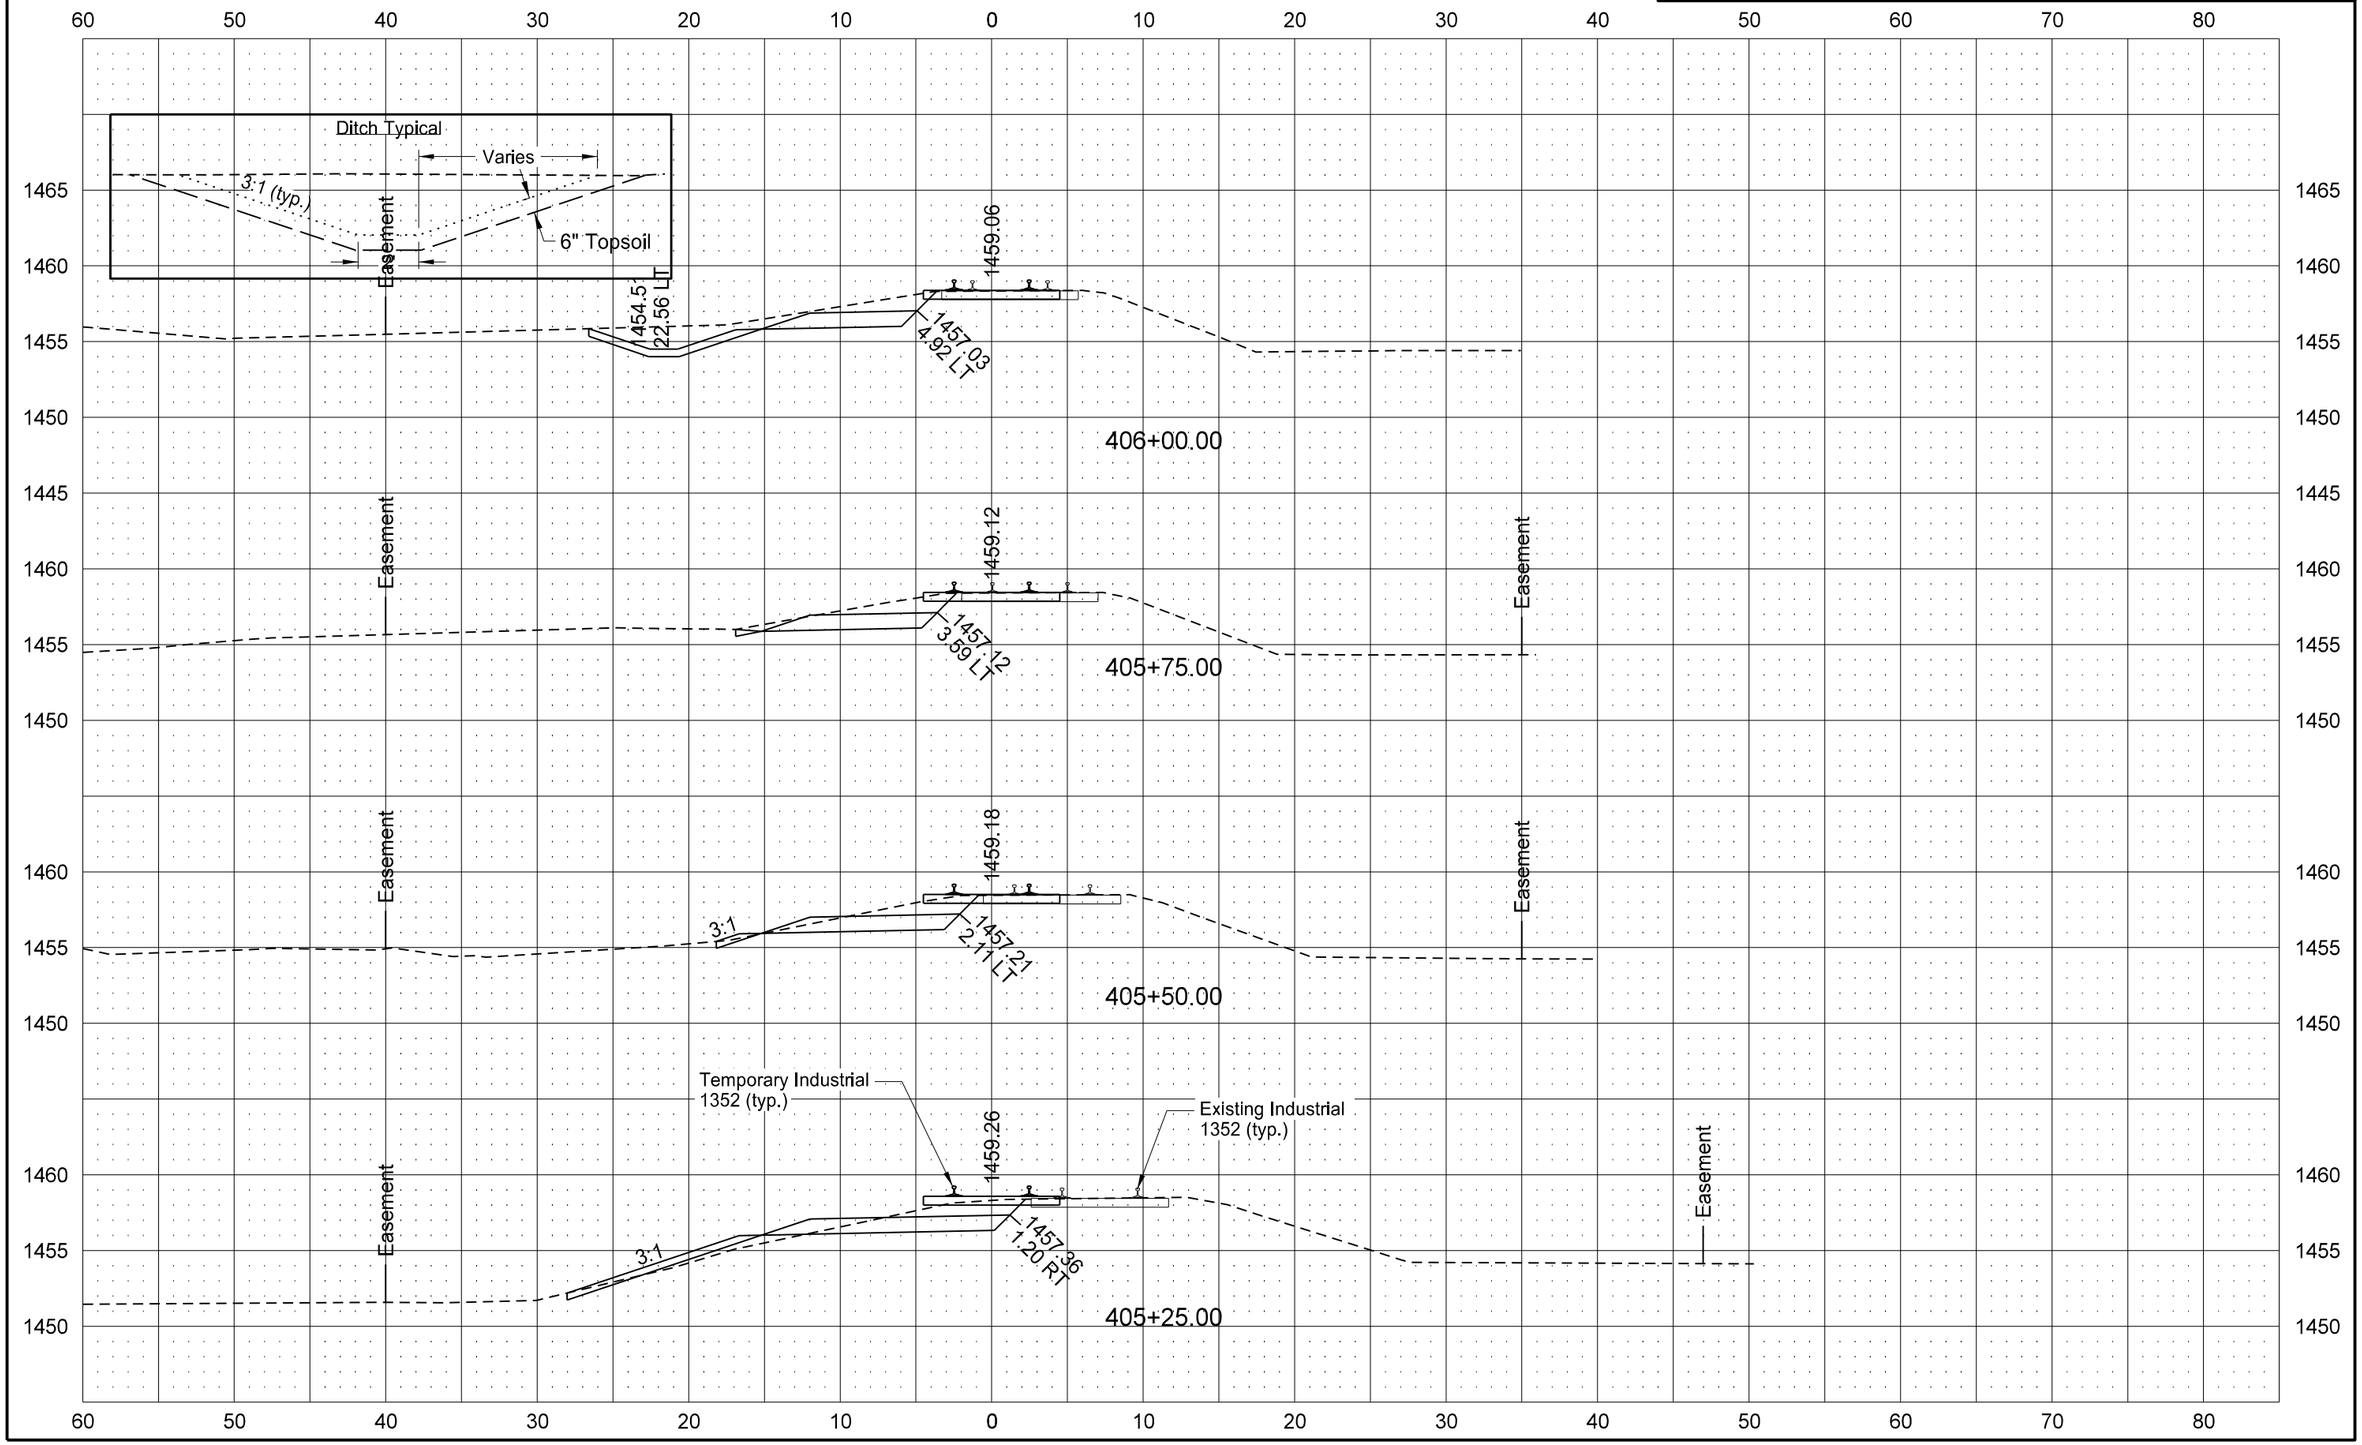

8/13/2016 9:32:49 AM johnschonert J:\trans\5211102\CADD\30020103.074\Design\Plans - ML\200\200XS_401_RR401.dgn

STATE	PROJECT NO.	SECTION NO.	SHEET NO.
ND	NHU-3-020(074)103	200	113

TEMPORARY INDUSTRIAL 1352

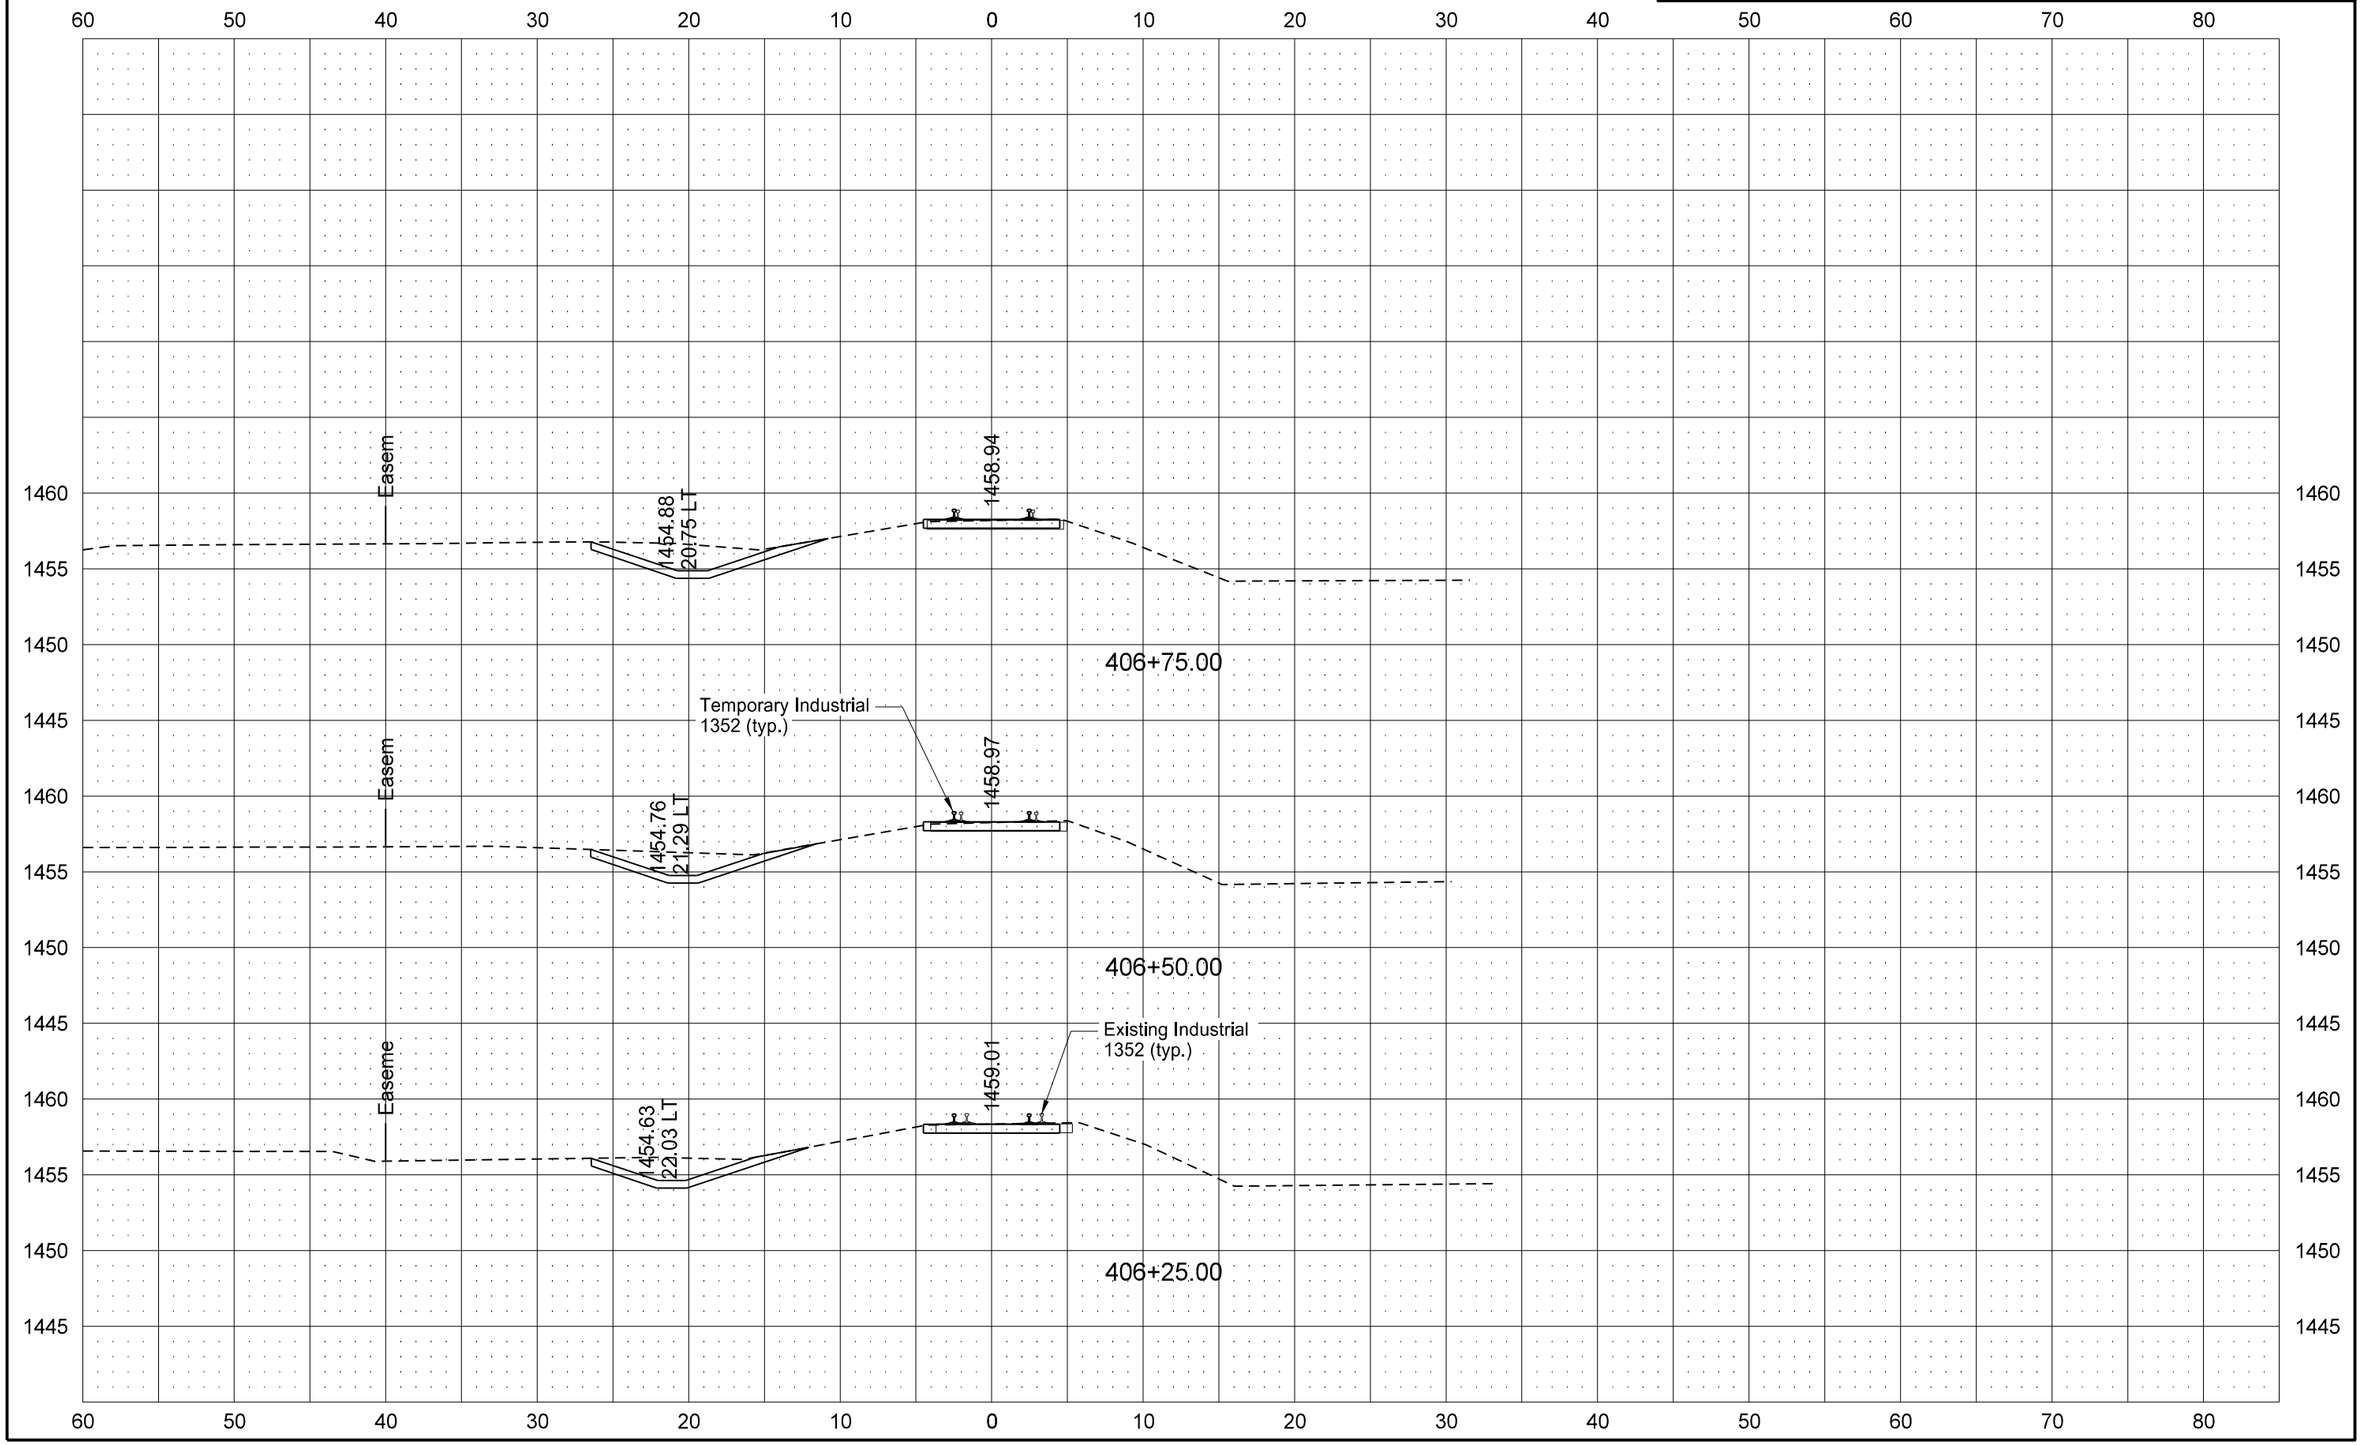

STATE	PROJECT NO.	SECTION NO.	SHEET NO.
ND	NHU-3-020(074)103	200	114

PERMANENT MAINLINE & SIDING

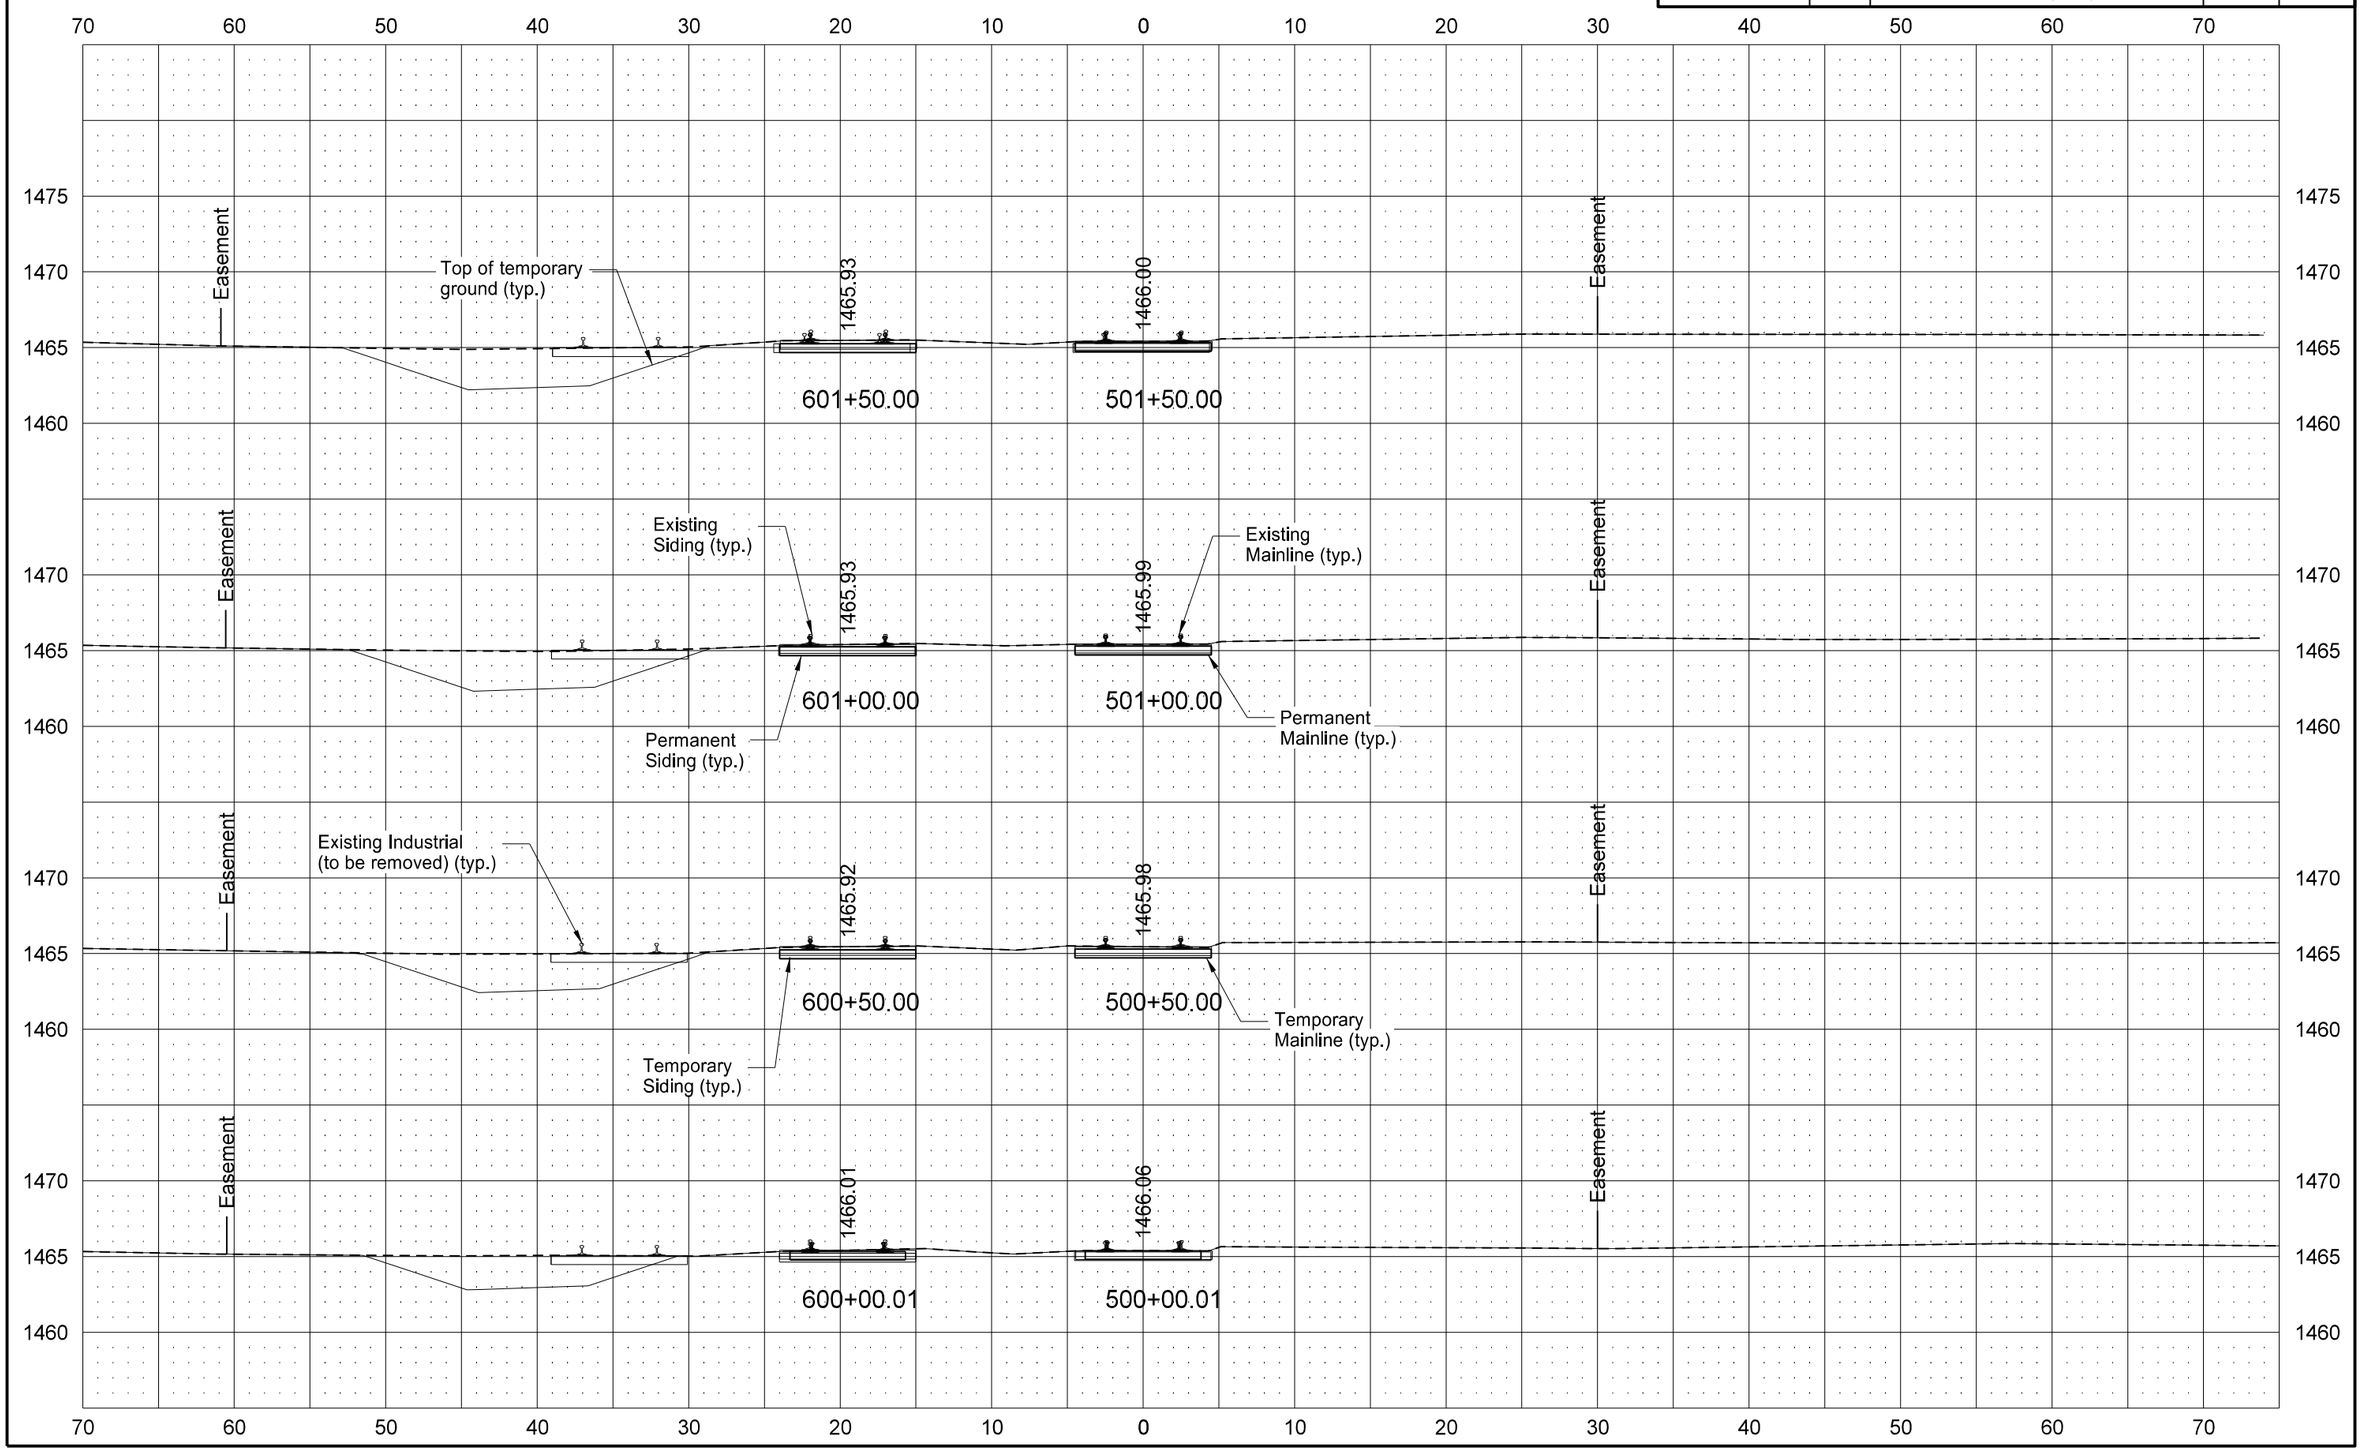

STATE	PROJECT NO.	SECTION NO.	SHEET NO.
ND	NHU-3-020(074)103	200	115

PERMANENT MAINLINE & SIDING

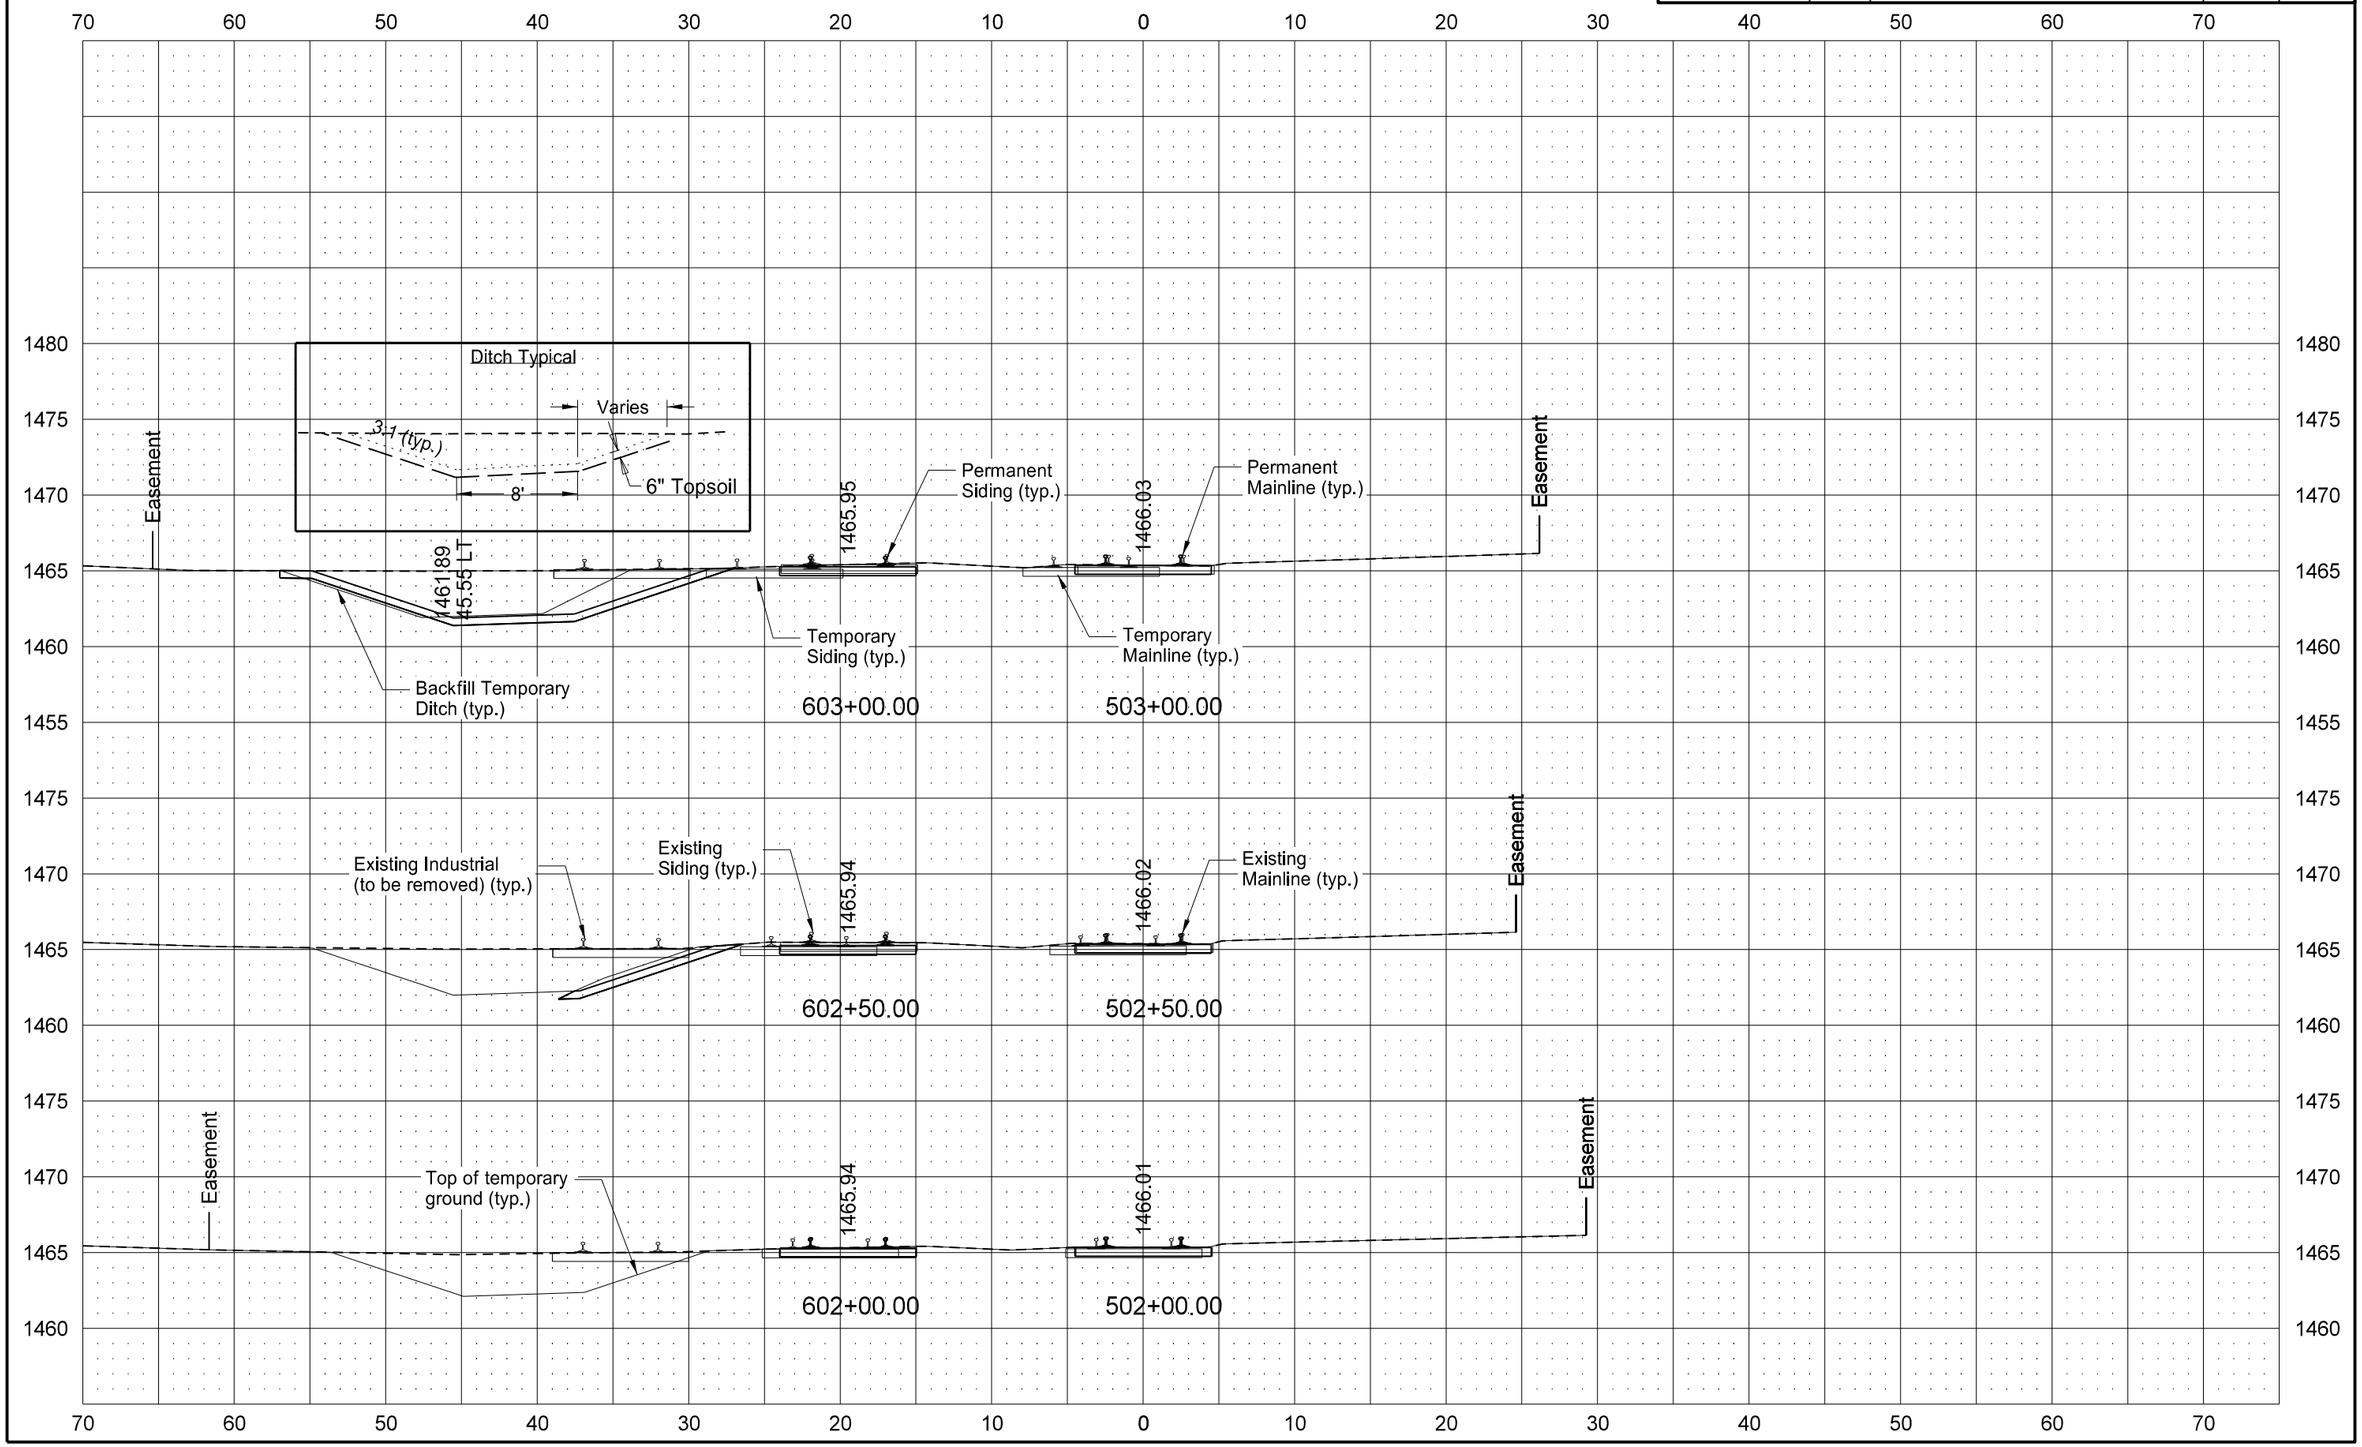

STATE	PROJECT NO.	SECTION NO.	SHEET NO.
ND	NHU-3-020(074)103	200	116

PERMANENT MAINLINE & SIDING

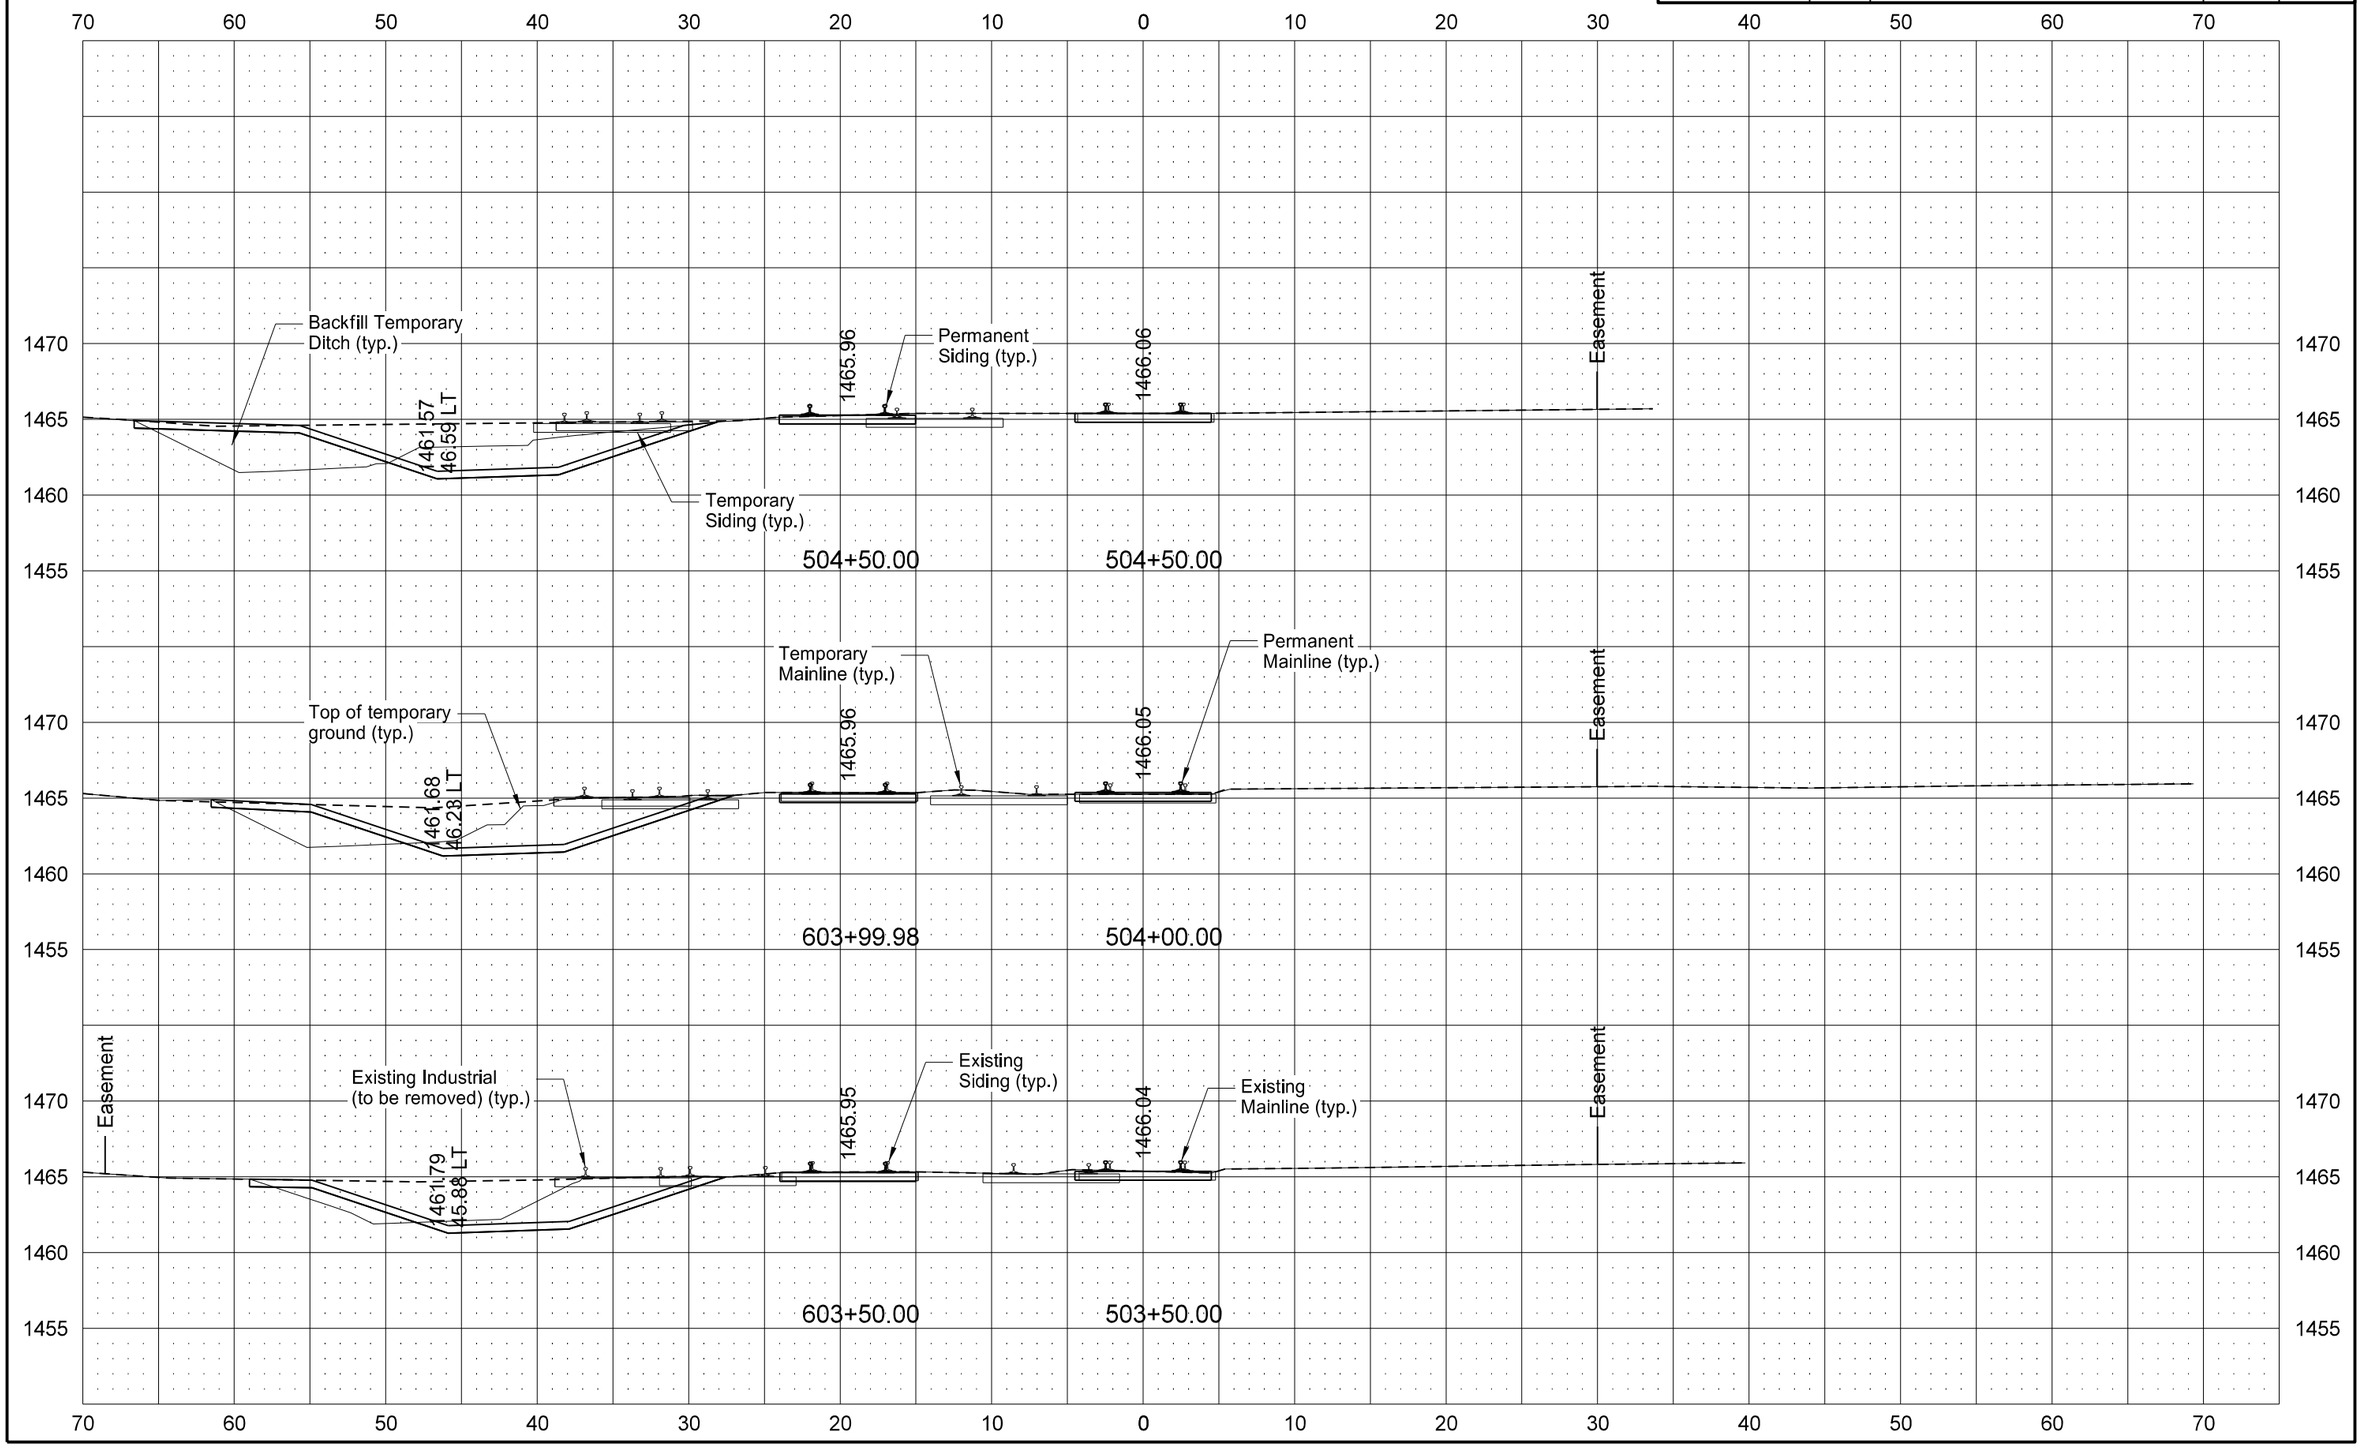

STATE	PROJECT NO.	SECTION NO.	SHEET NO.
ND	NHU-3-020(074)103	200	117

PERMANENT MAINLINE & SIDING

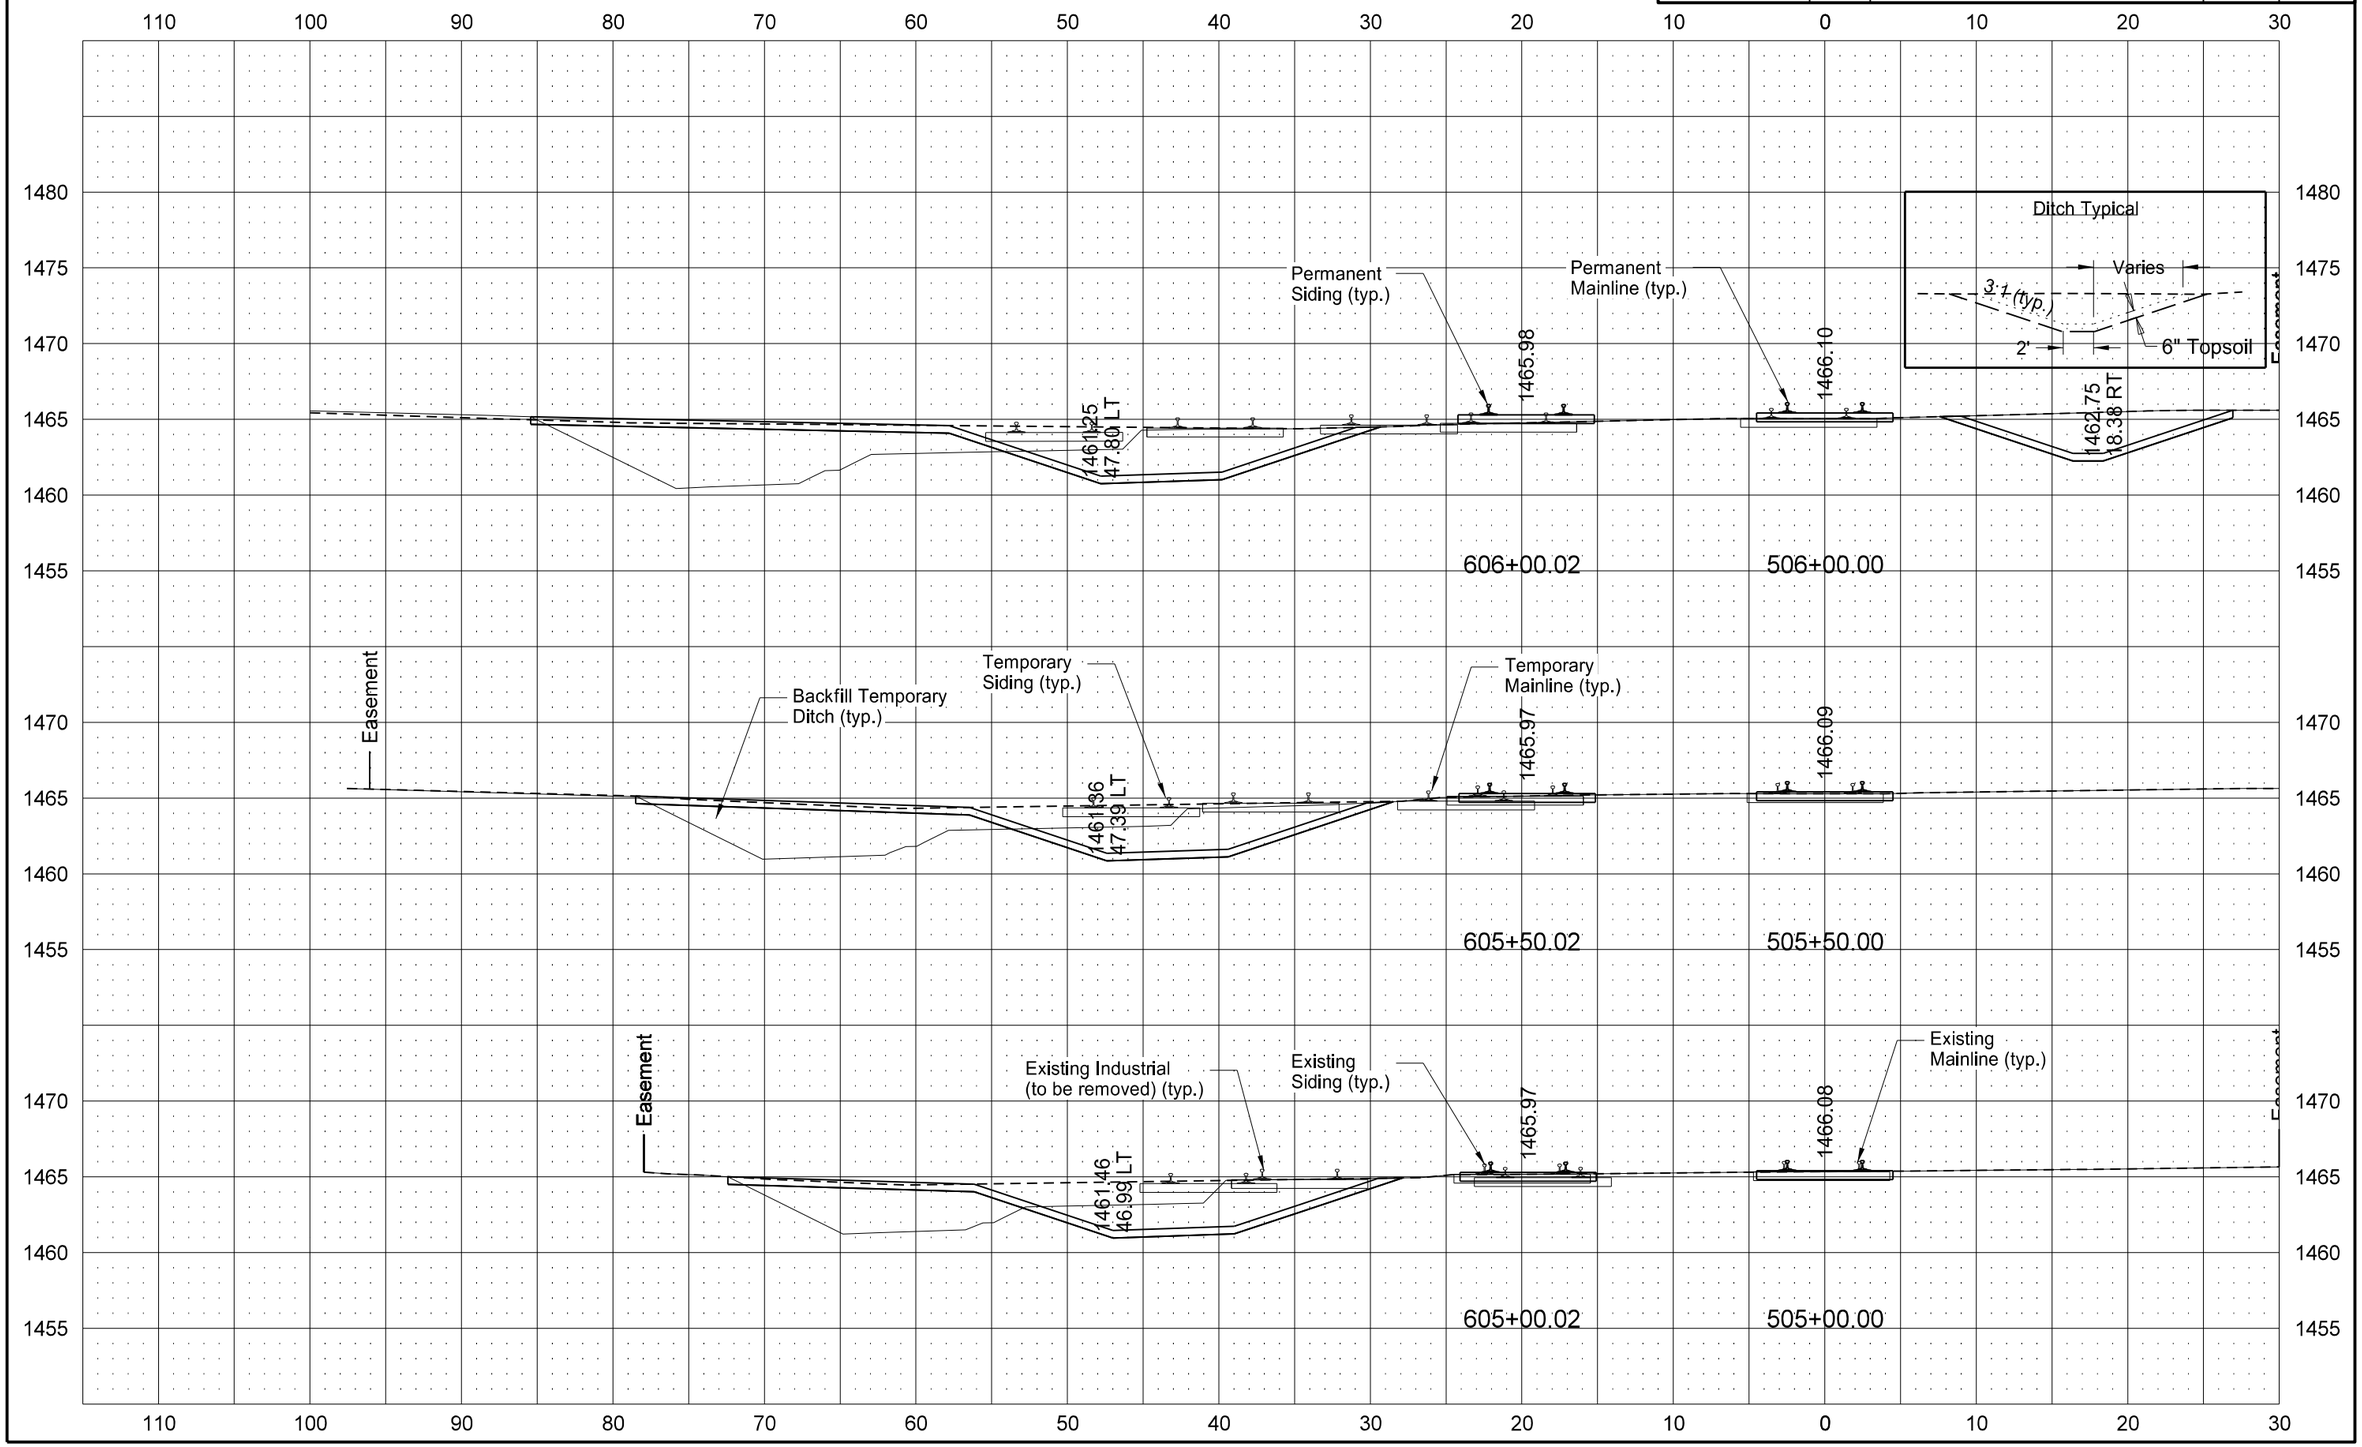

STATE	PROJECT NO.	SECTION NO.	SHEET NO.
ND	NHU-3-020(074)103	200	118

PERMANENT MAINLINE & SIDING

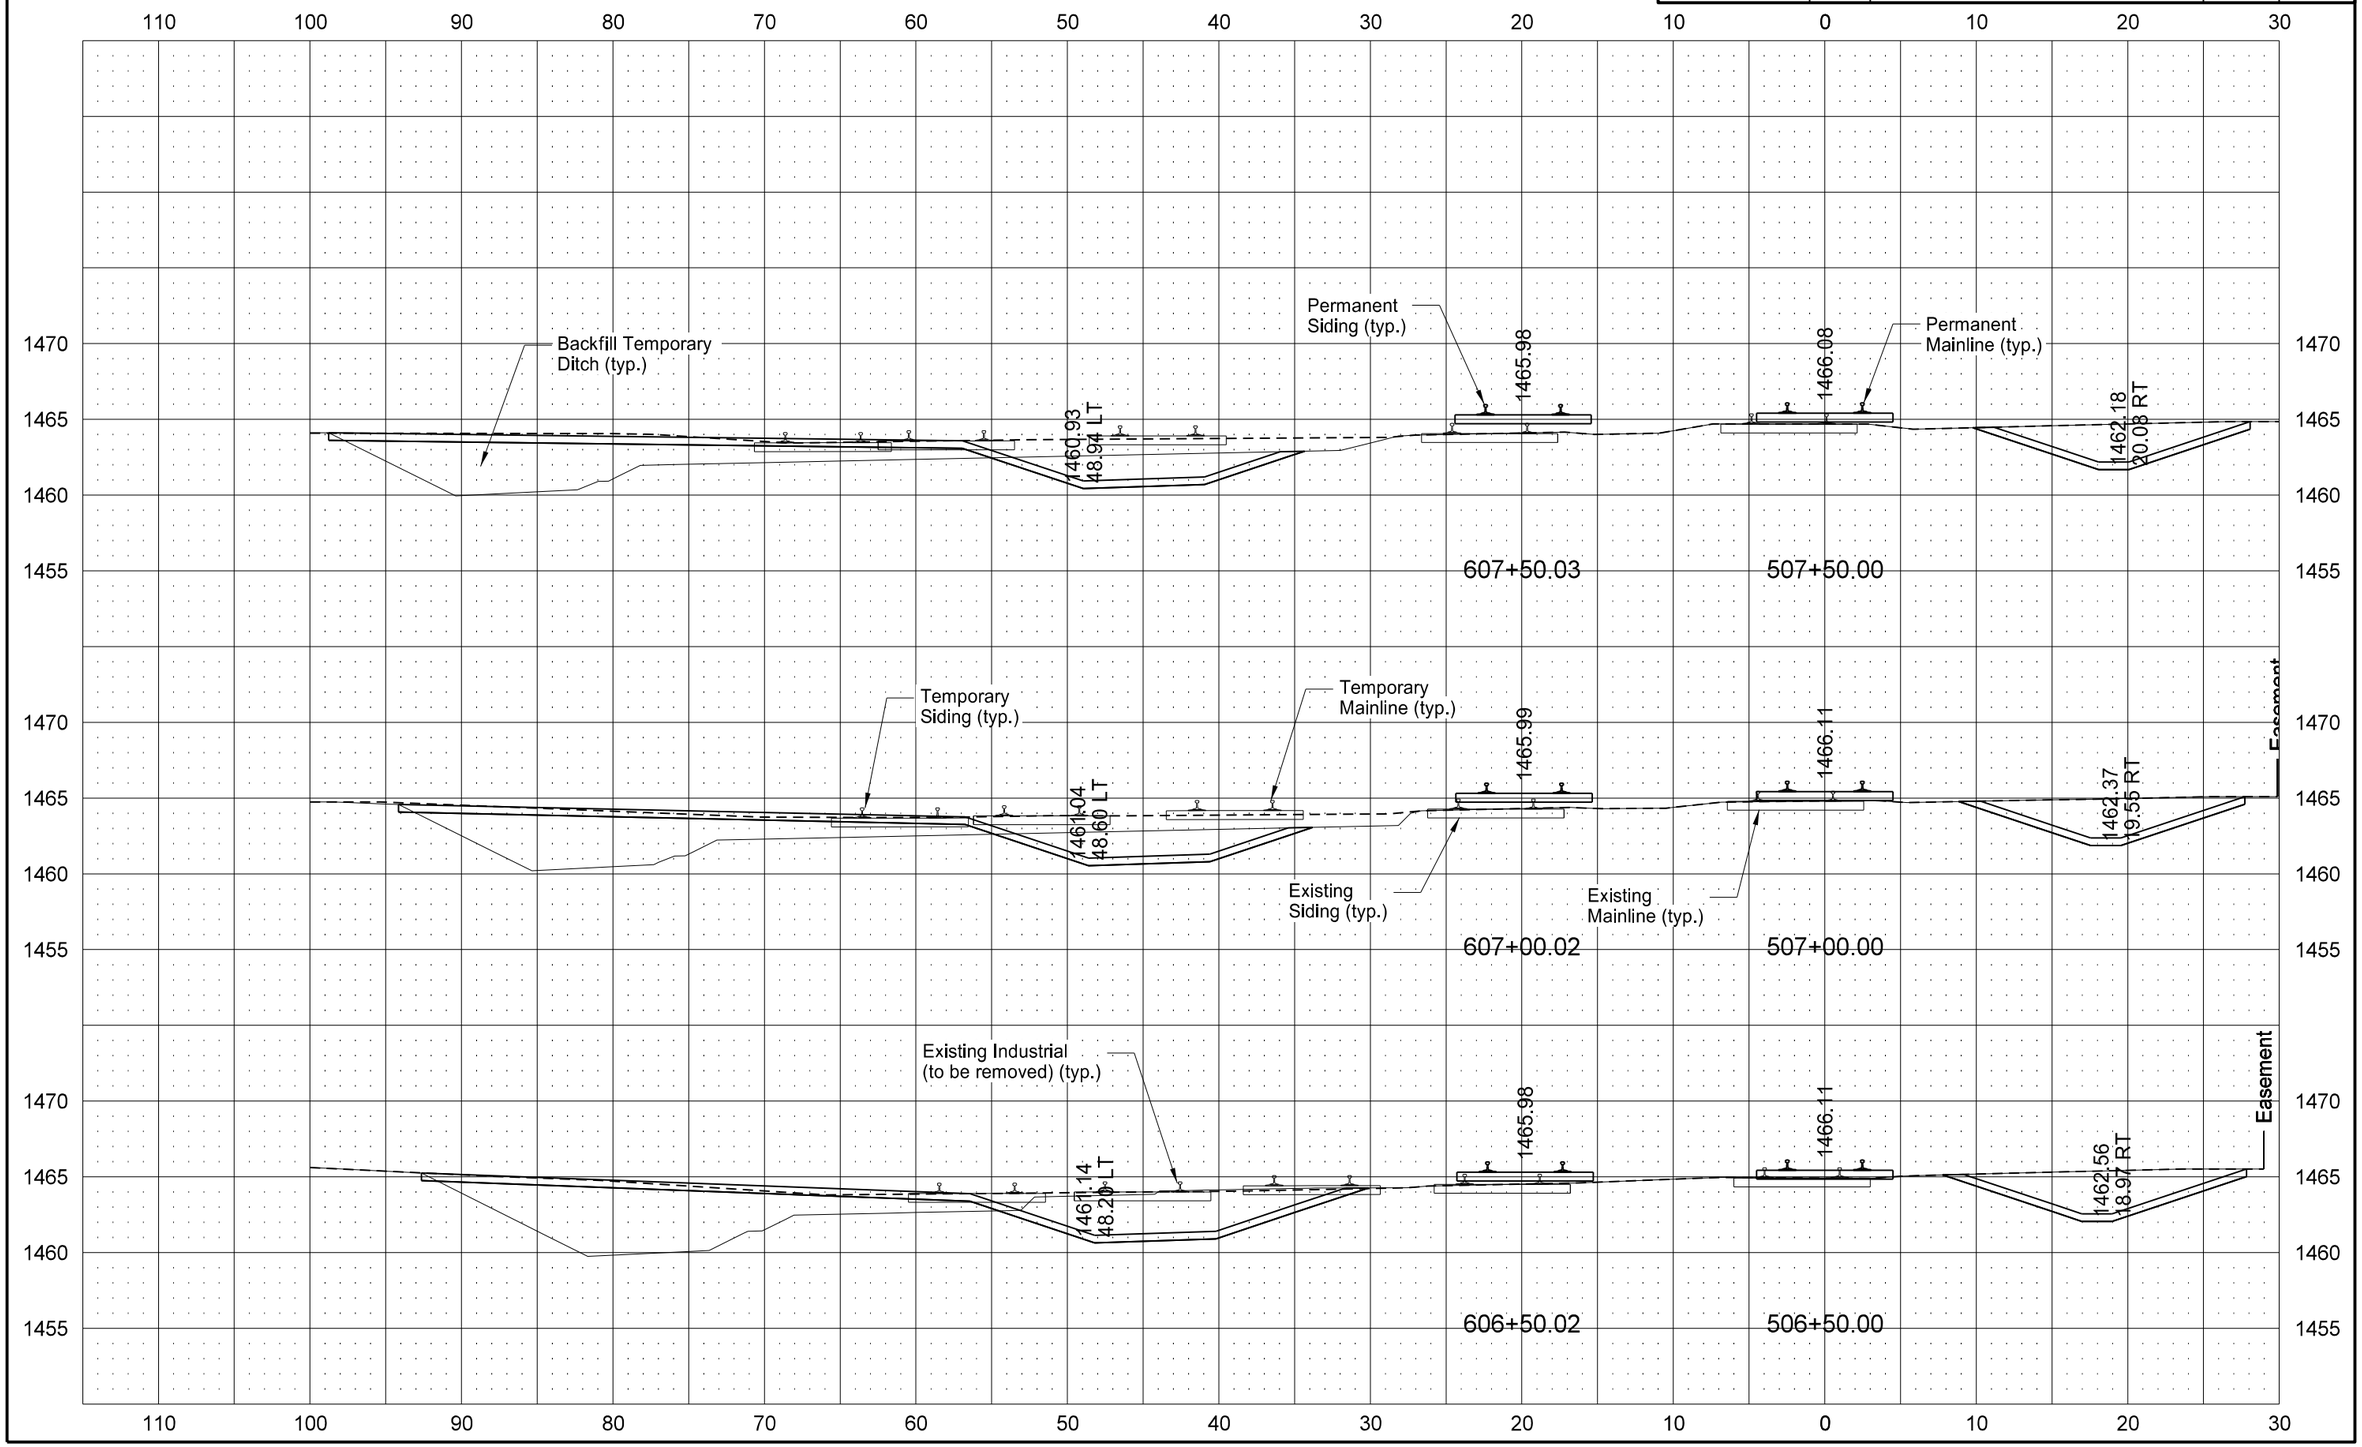

STATE	PROJECT NO.	SECTION NO.	SHEET NO.
ND	NHU-3-020(074)103	200	119

PERMANENT MAINLINE & SIDING

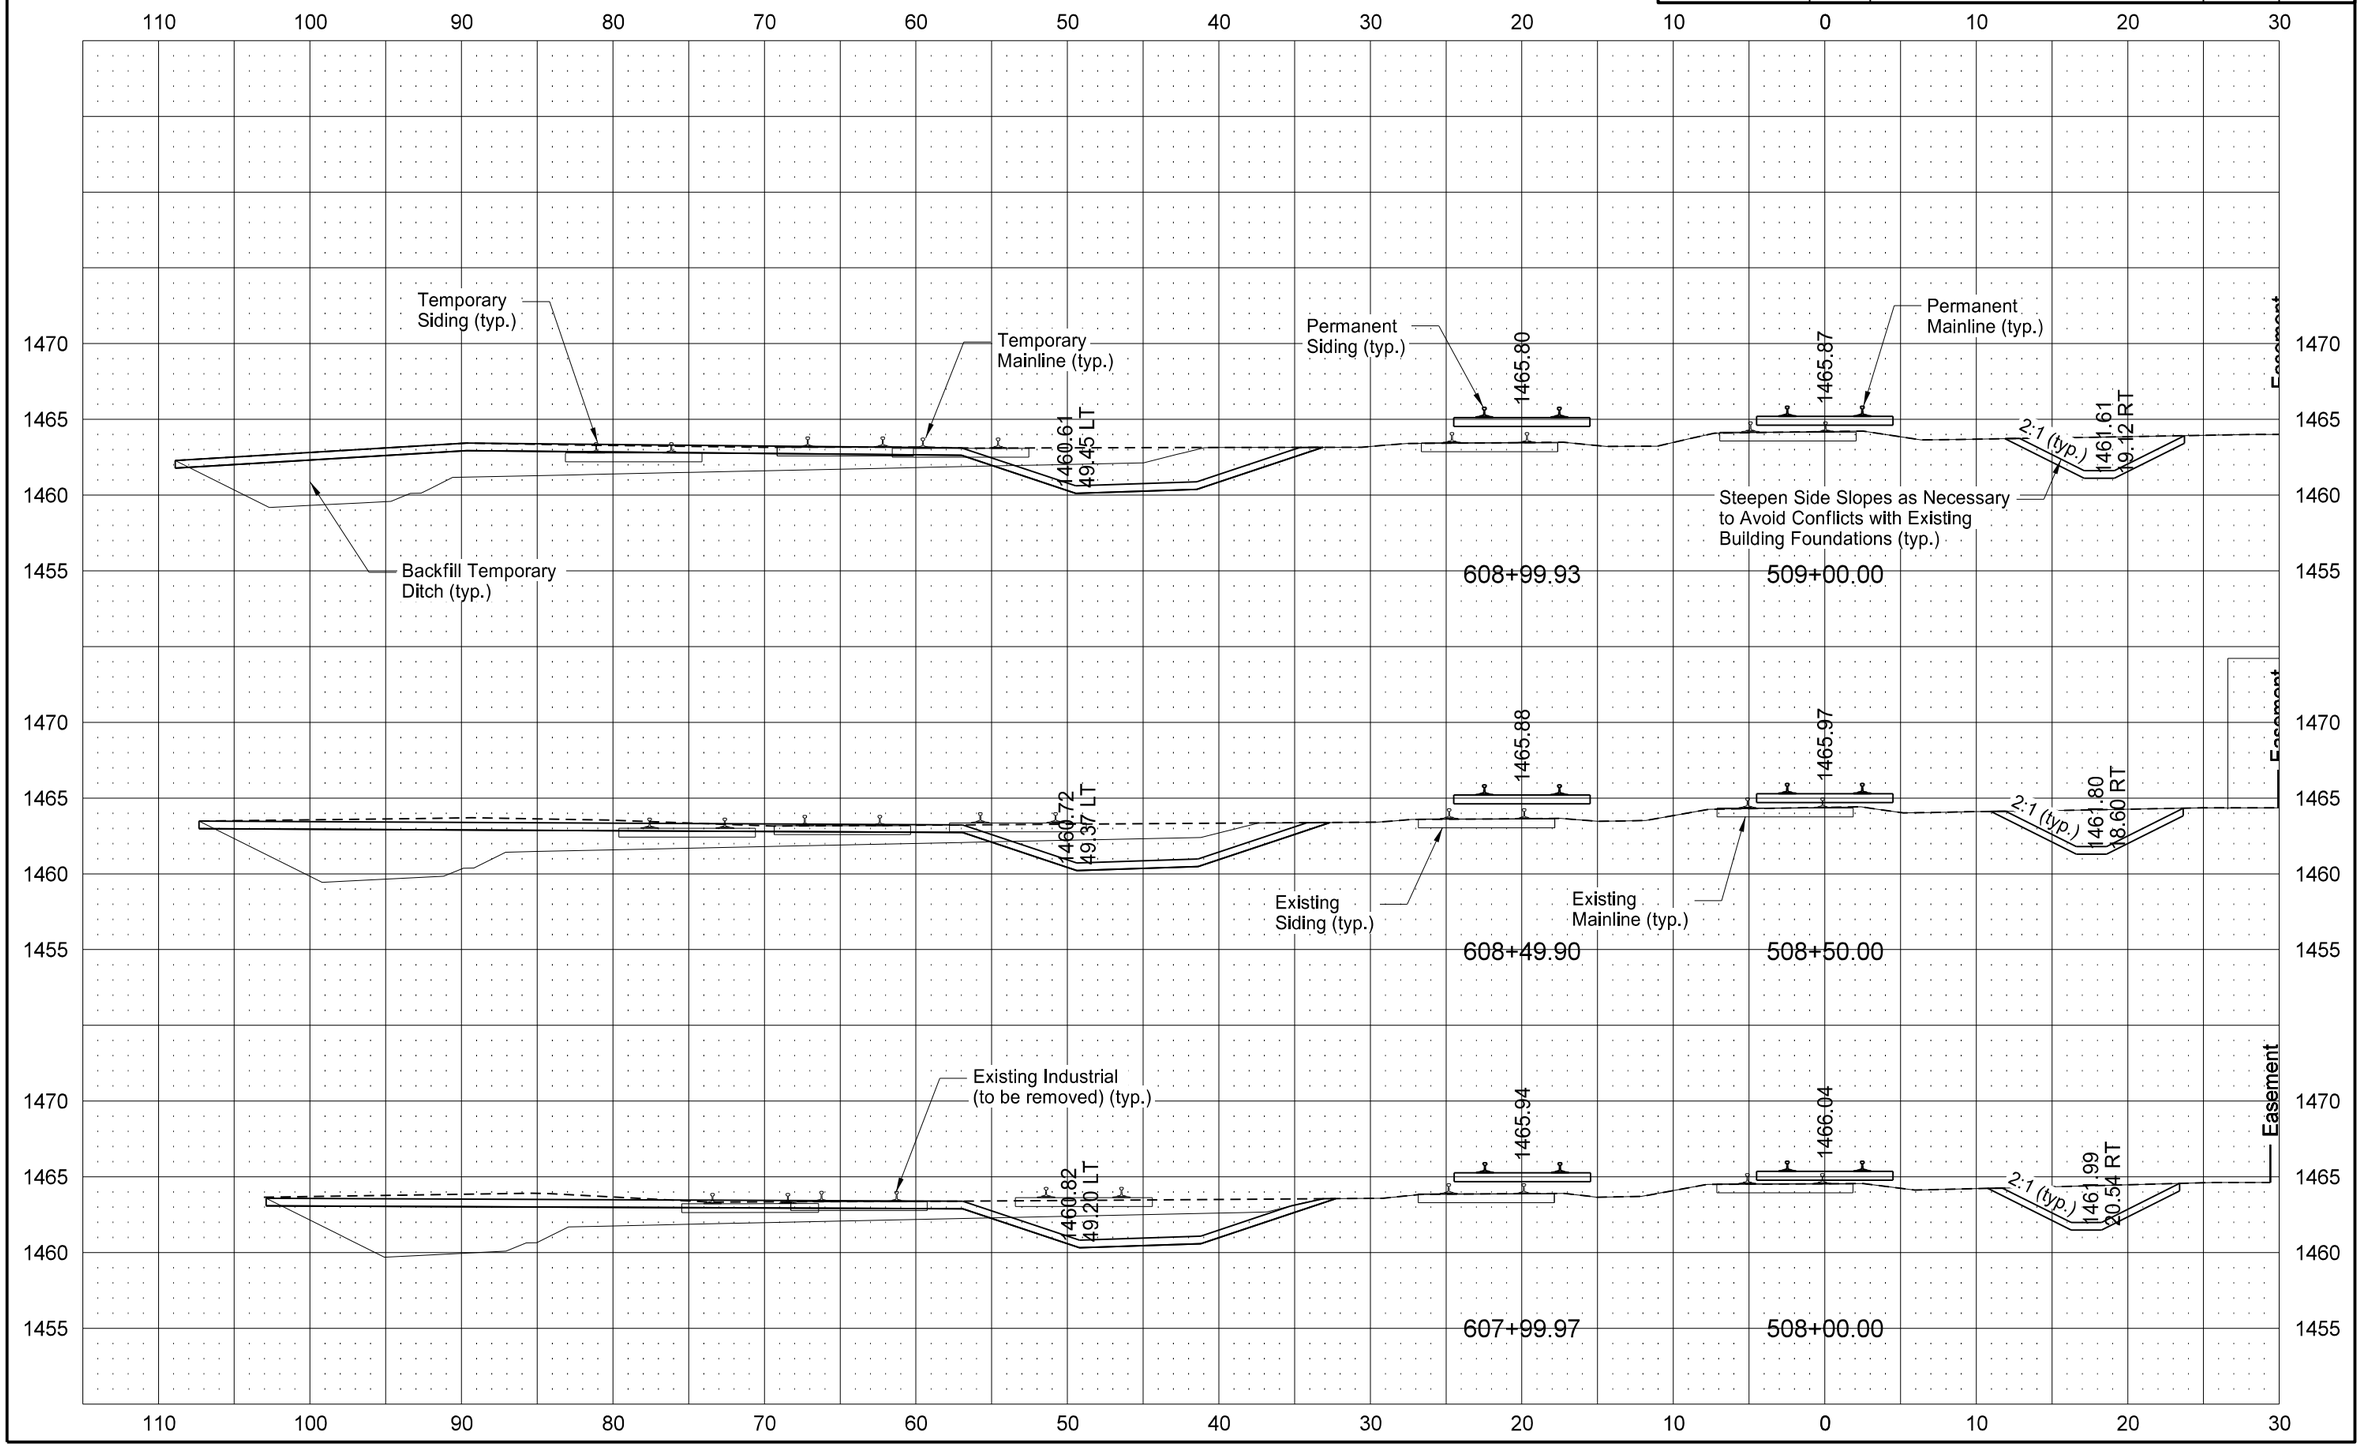

STATE	PROJECT NO.	SECTION NO.	SHEET NO.
ND	NHU-3-020(074)103	200	120

PERMANENT MAINLINE & SIDING

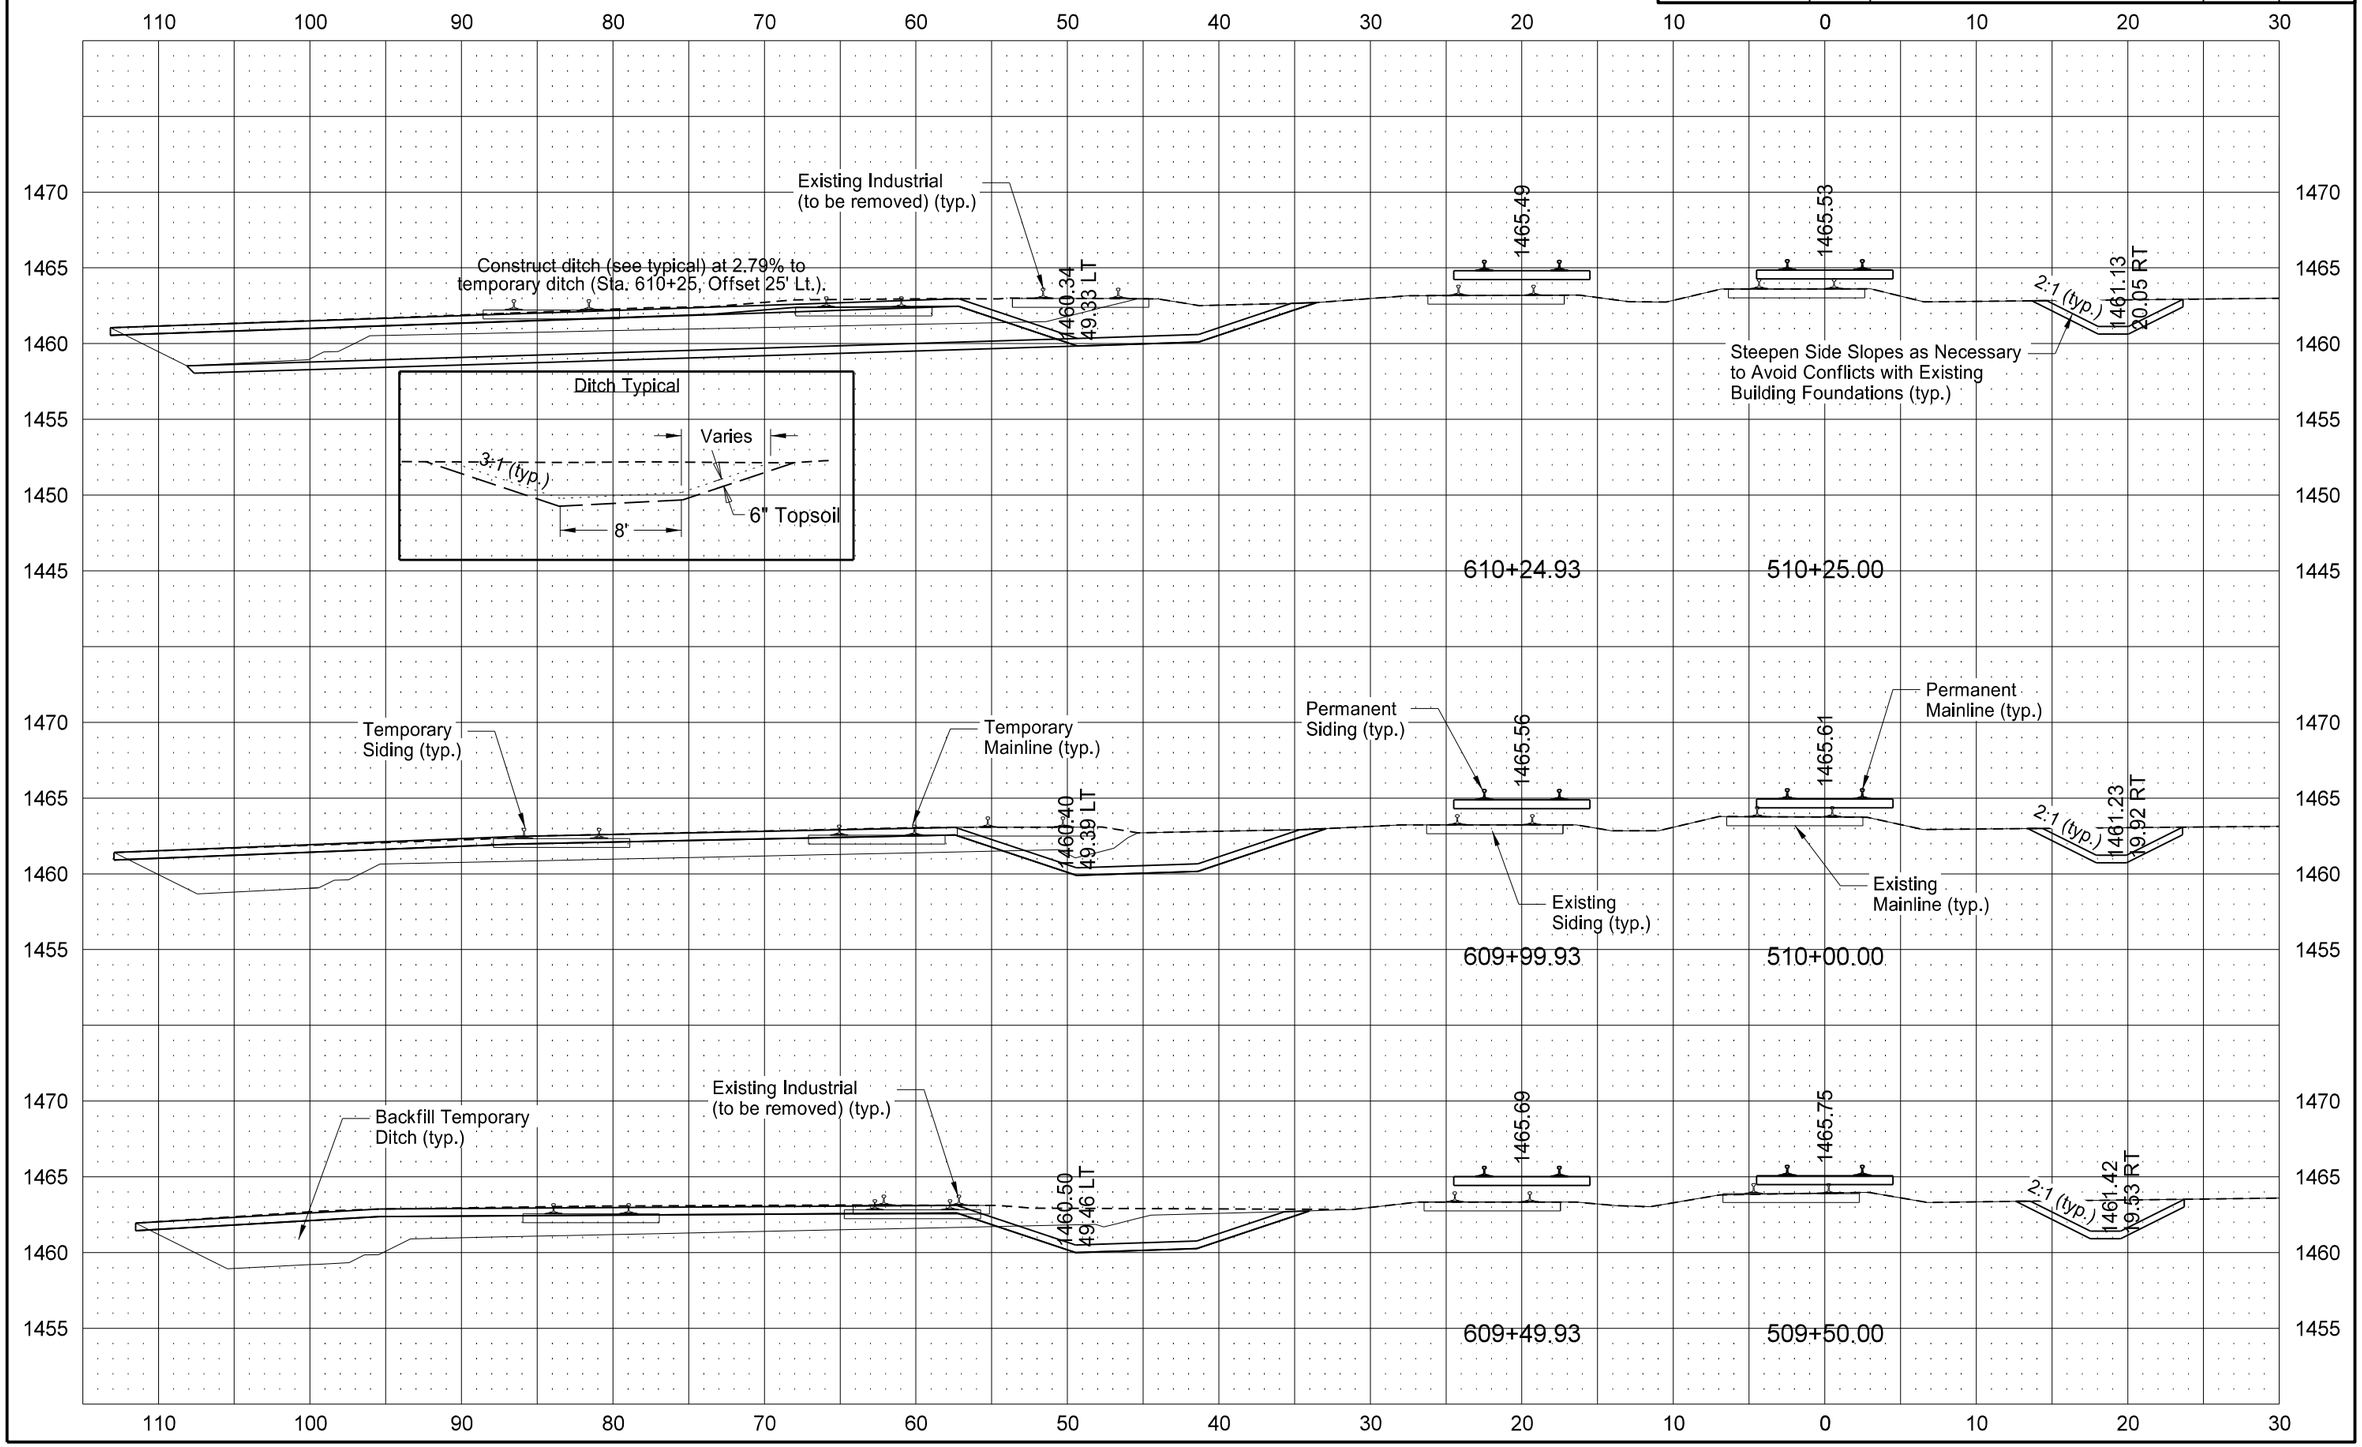

STATE	PROJECT NO.	SECTION NO.	SHEET NO.
ND	NHU-3-020(074)103	200	121

PERMANENT MAINLINE & SIDING

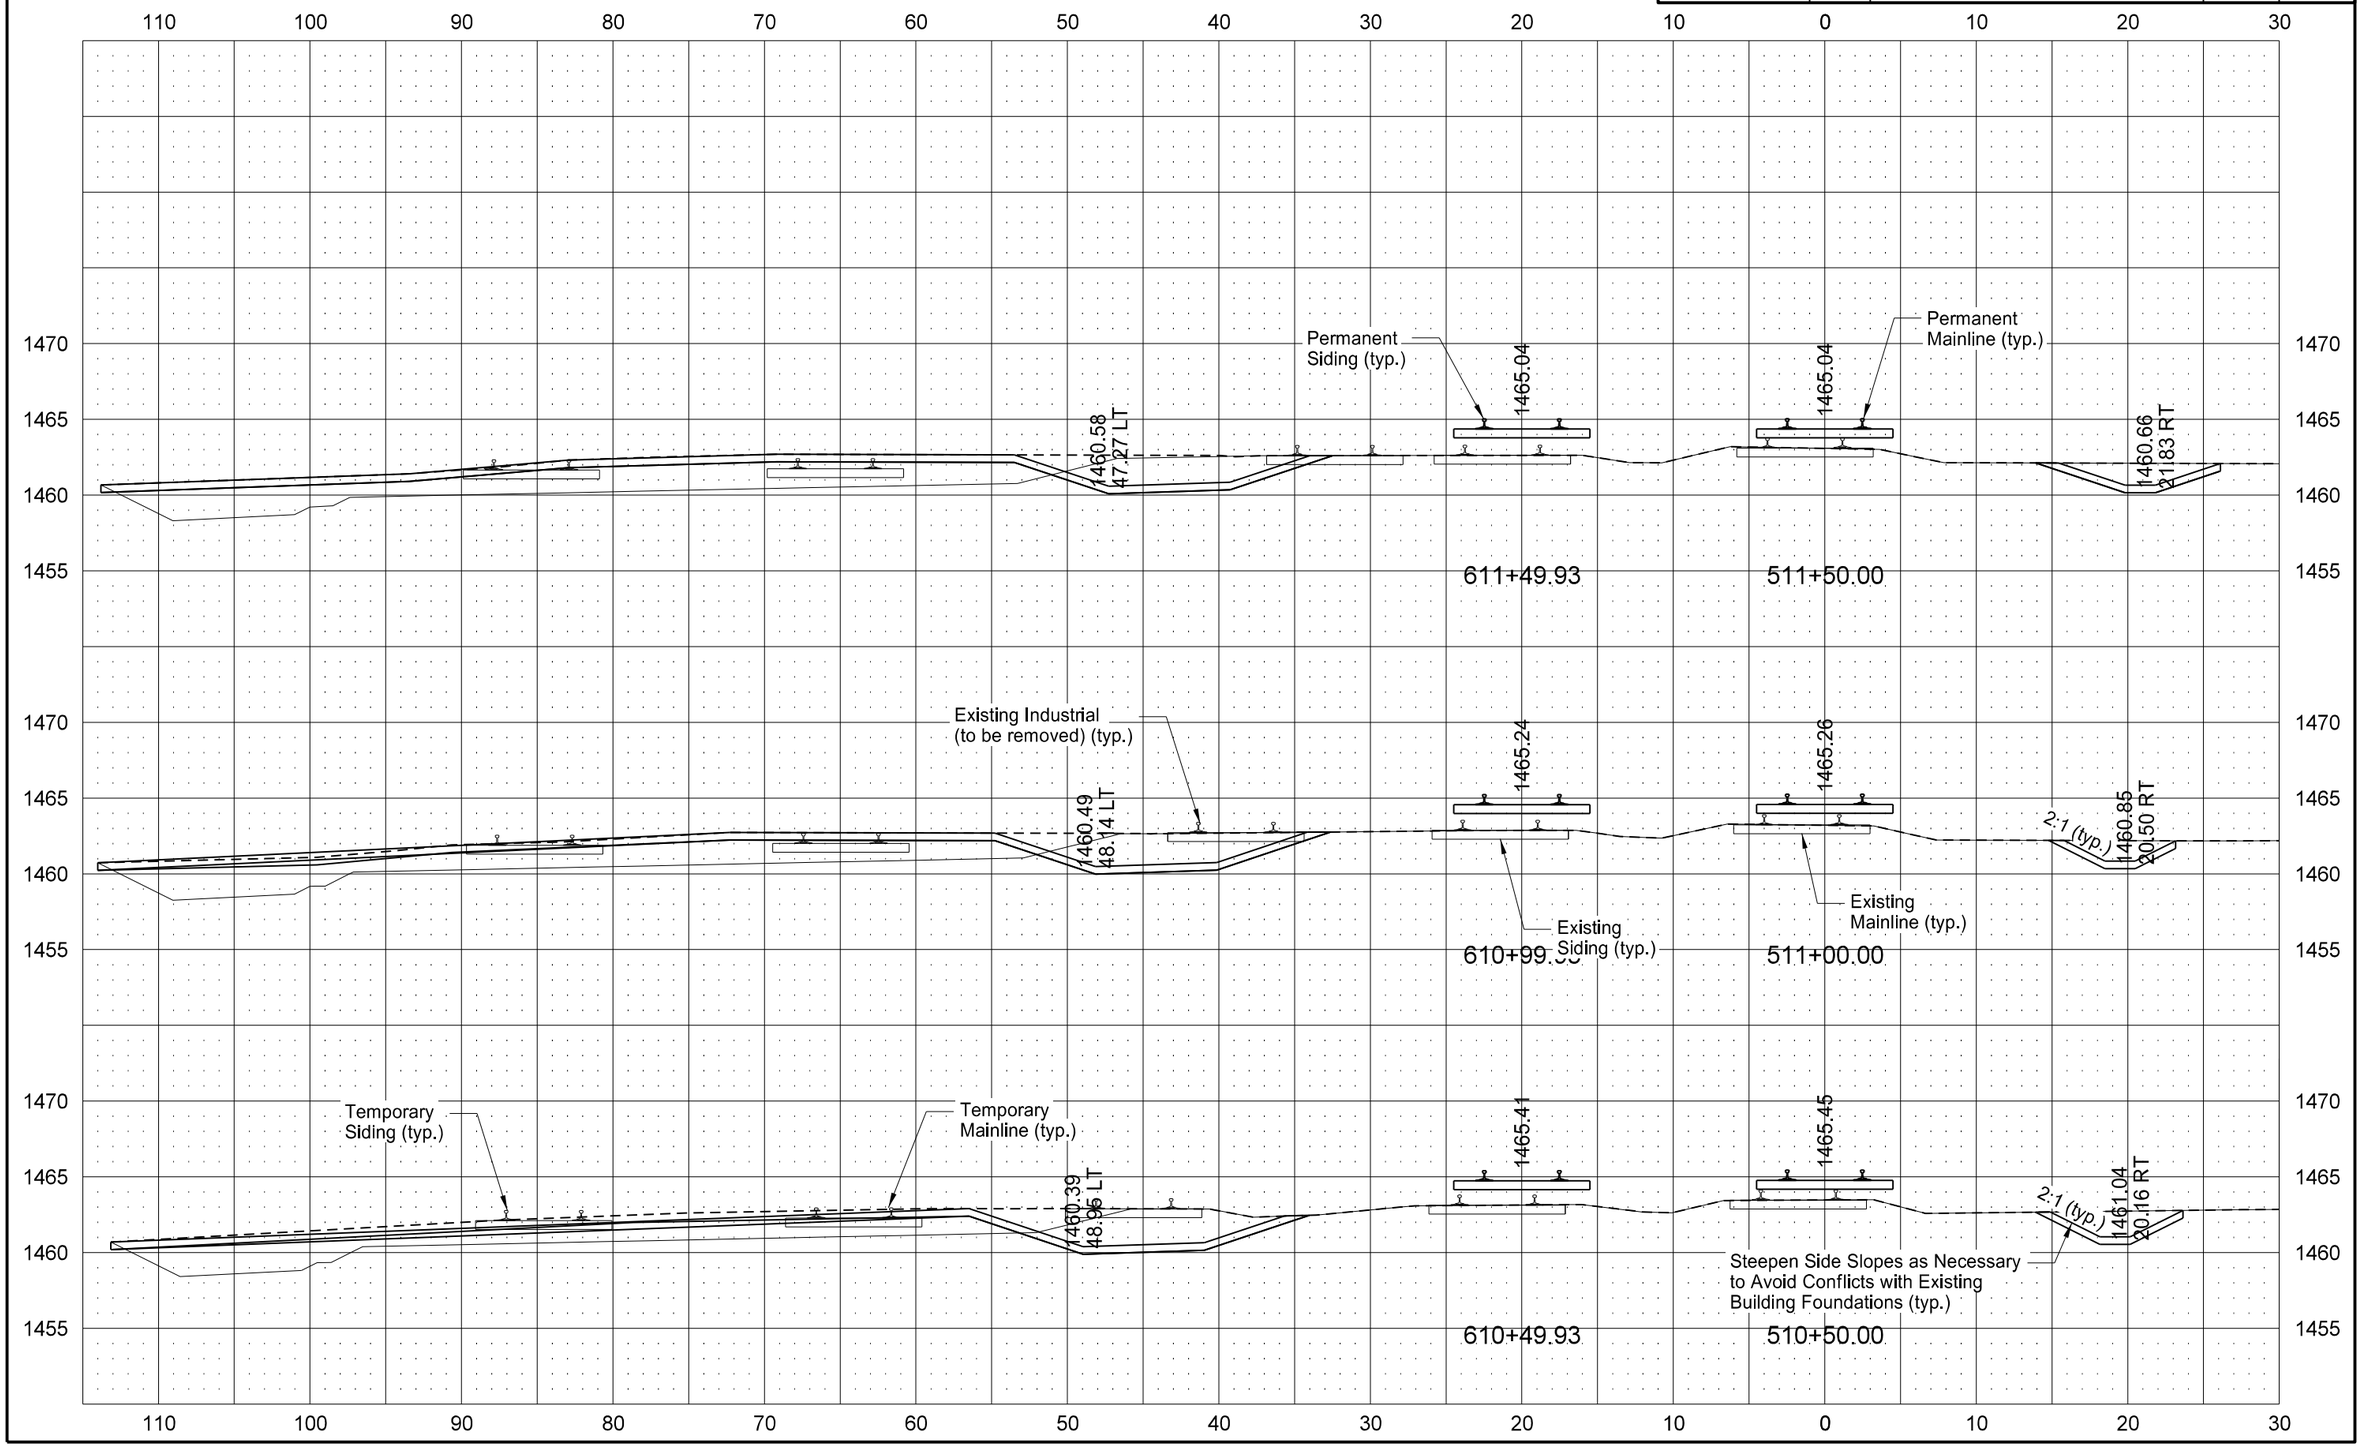

STATE	PROJECT NO.	SECTION NO.	SHEET NO.
ND	NHU-3-020(074)103	200	122

PERMANENT MAINLINE & SIDING

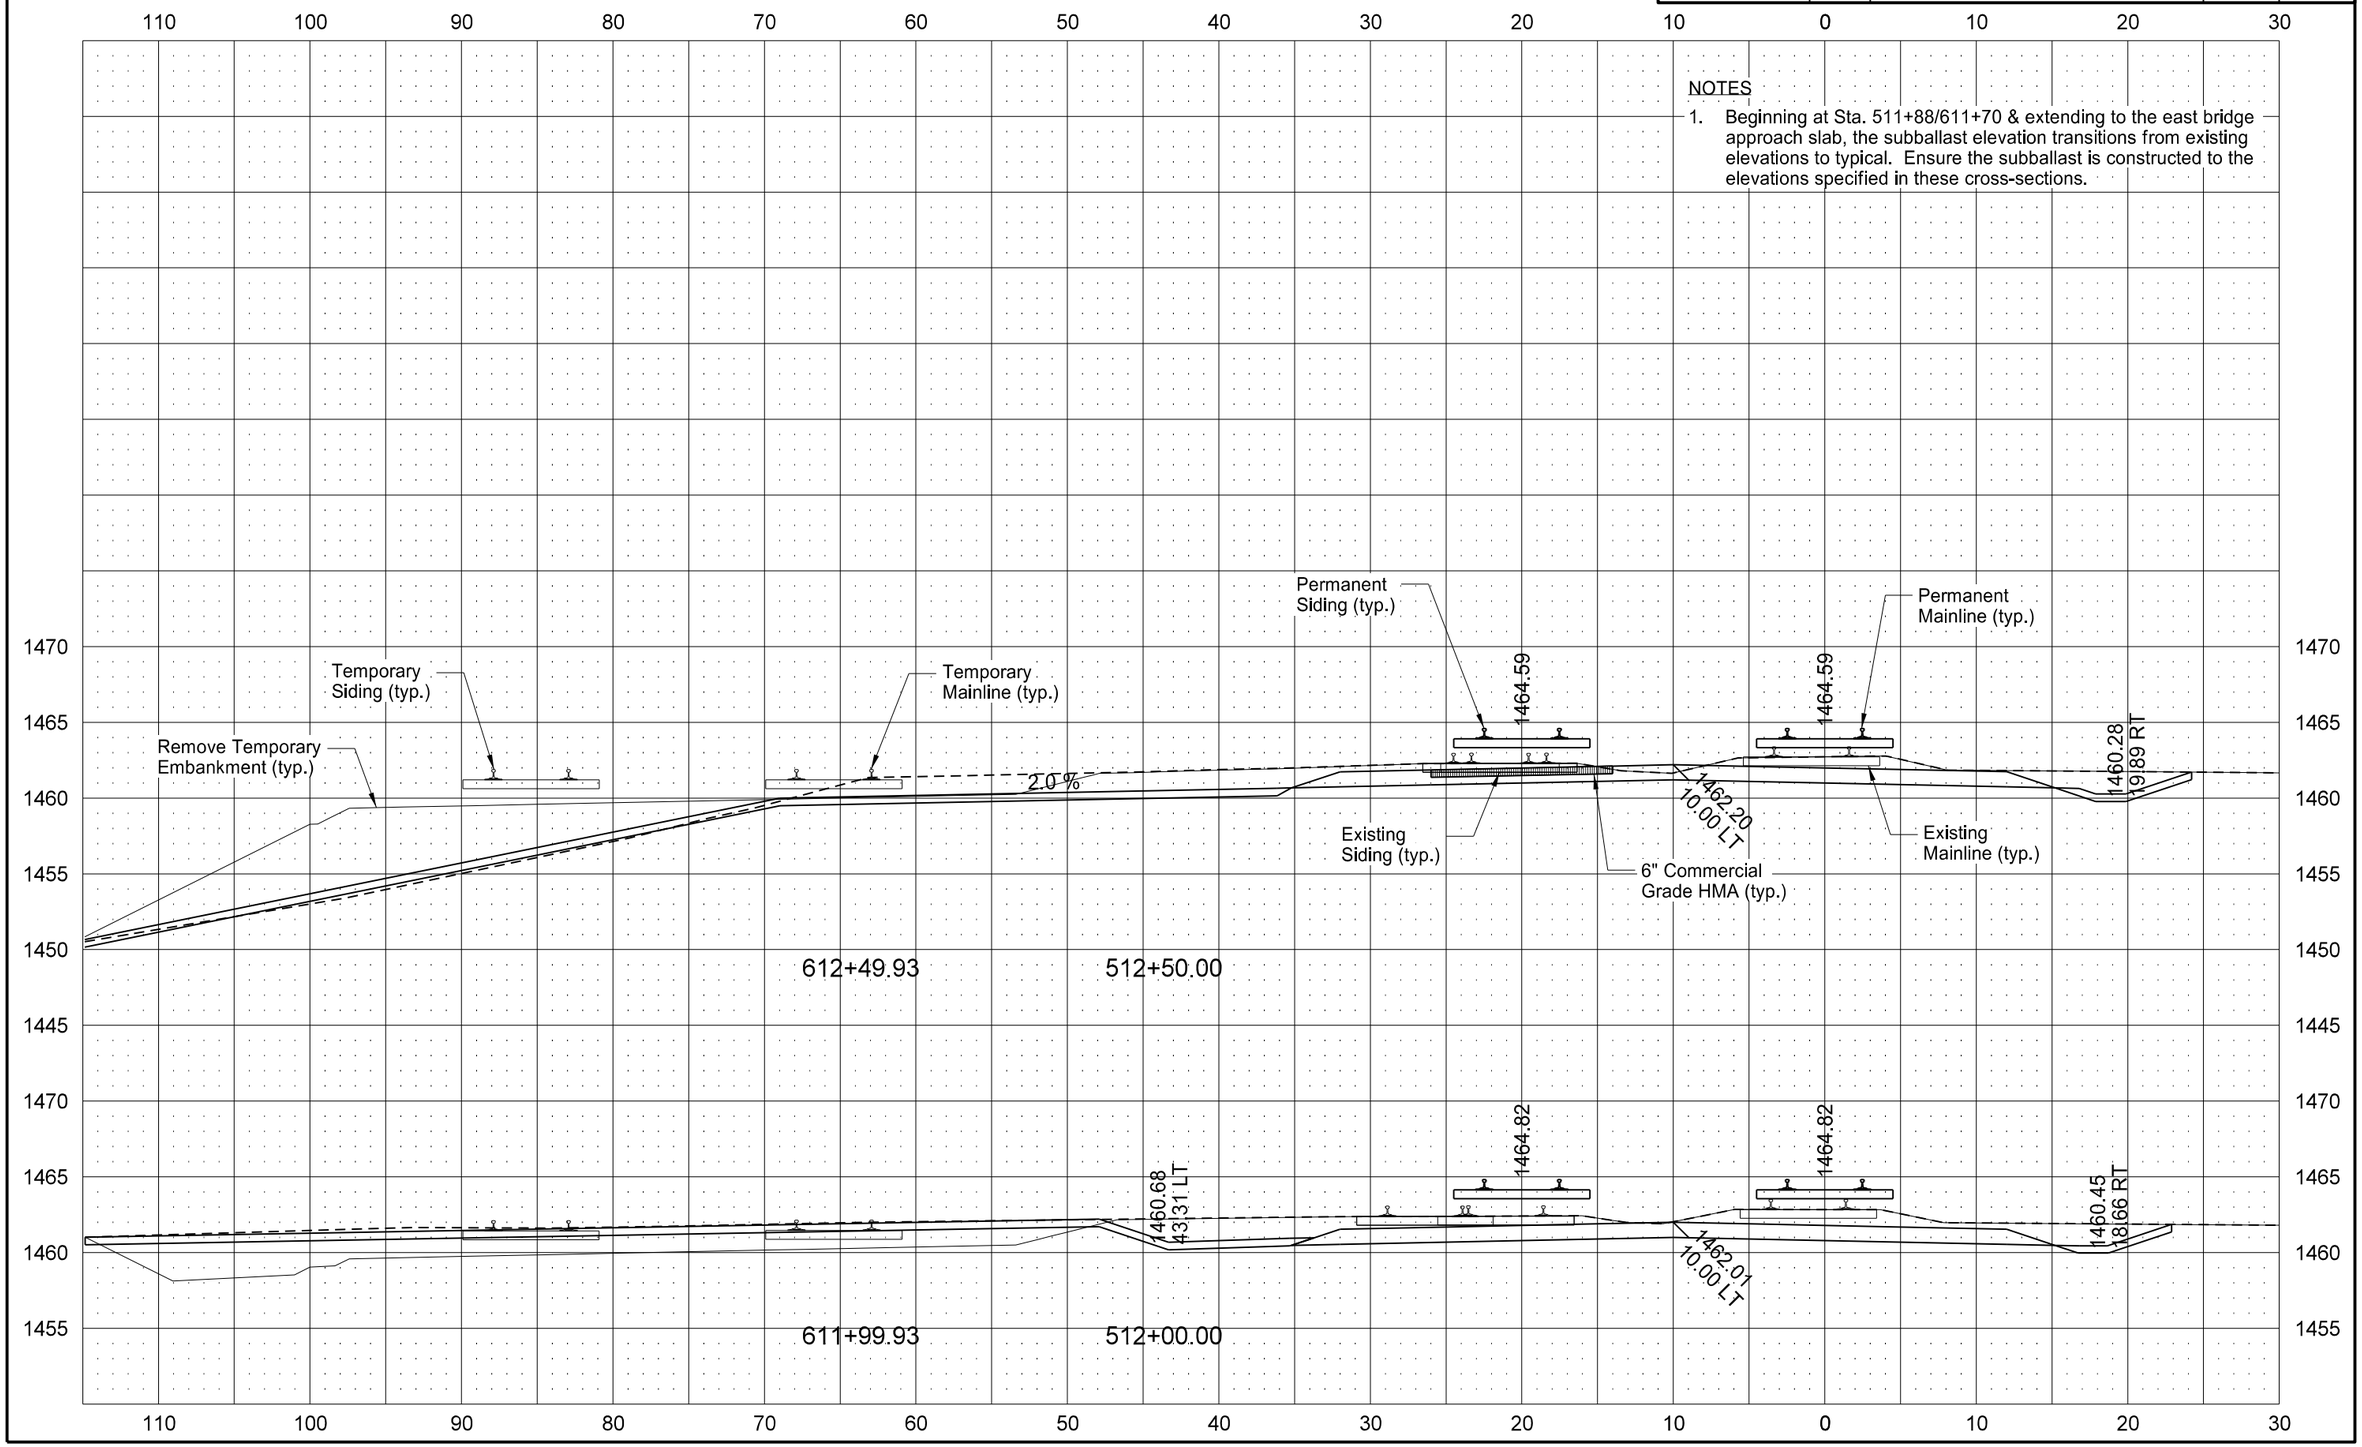

NOTES

1. Beginning at Sta. 511+88/611+70 & extending to the east bridge approach slab, the subballast elevation transitions from existing elevations to typical. Ensure the subballast is constructed to the elevations specified in these cross-sections.

STATE	PROJECT NO.	SECTION NO.	SHEET NO.
ND	NHU-3-020(074)103	200	123

PERMANENT MAINLINE & SIDING

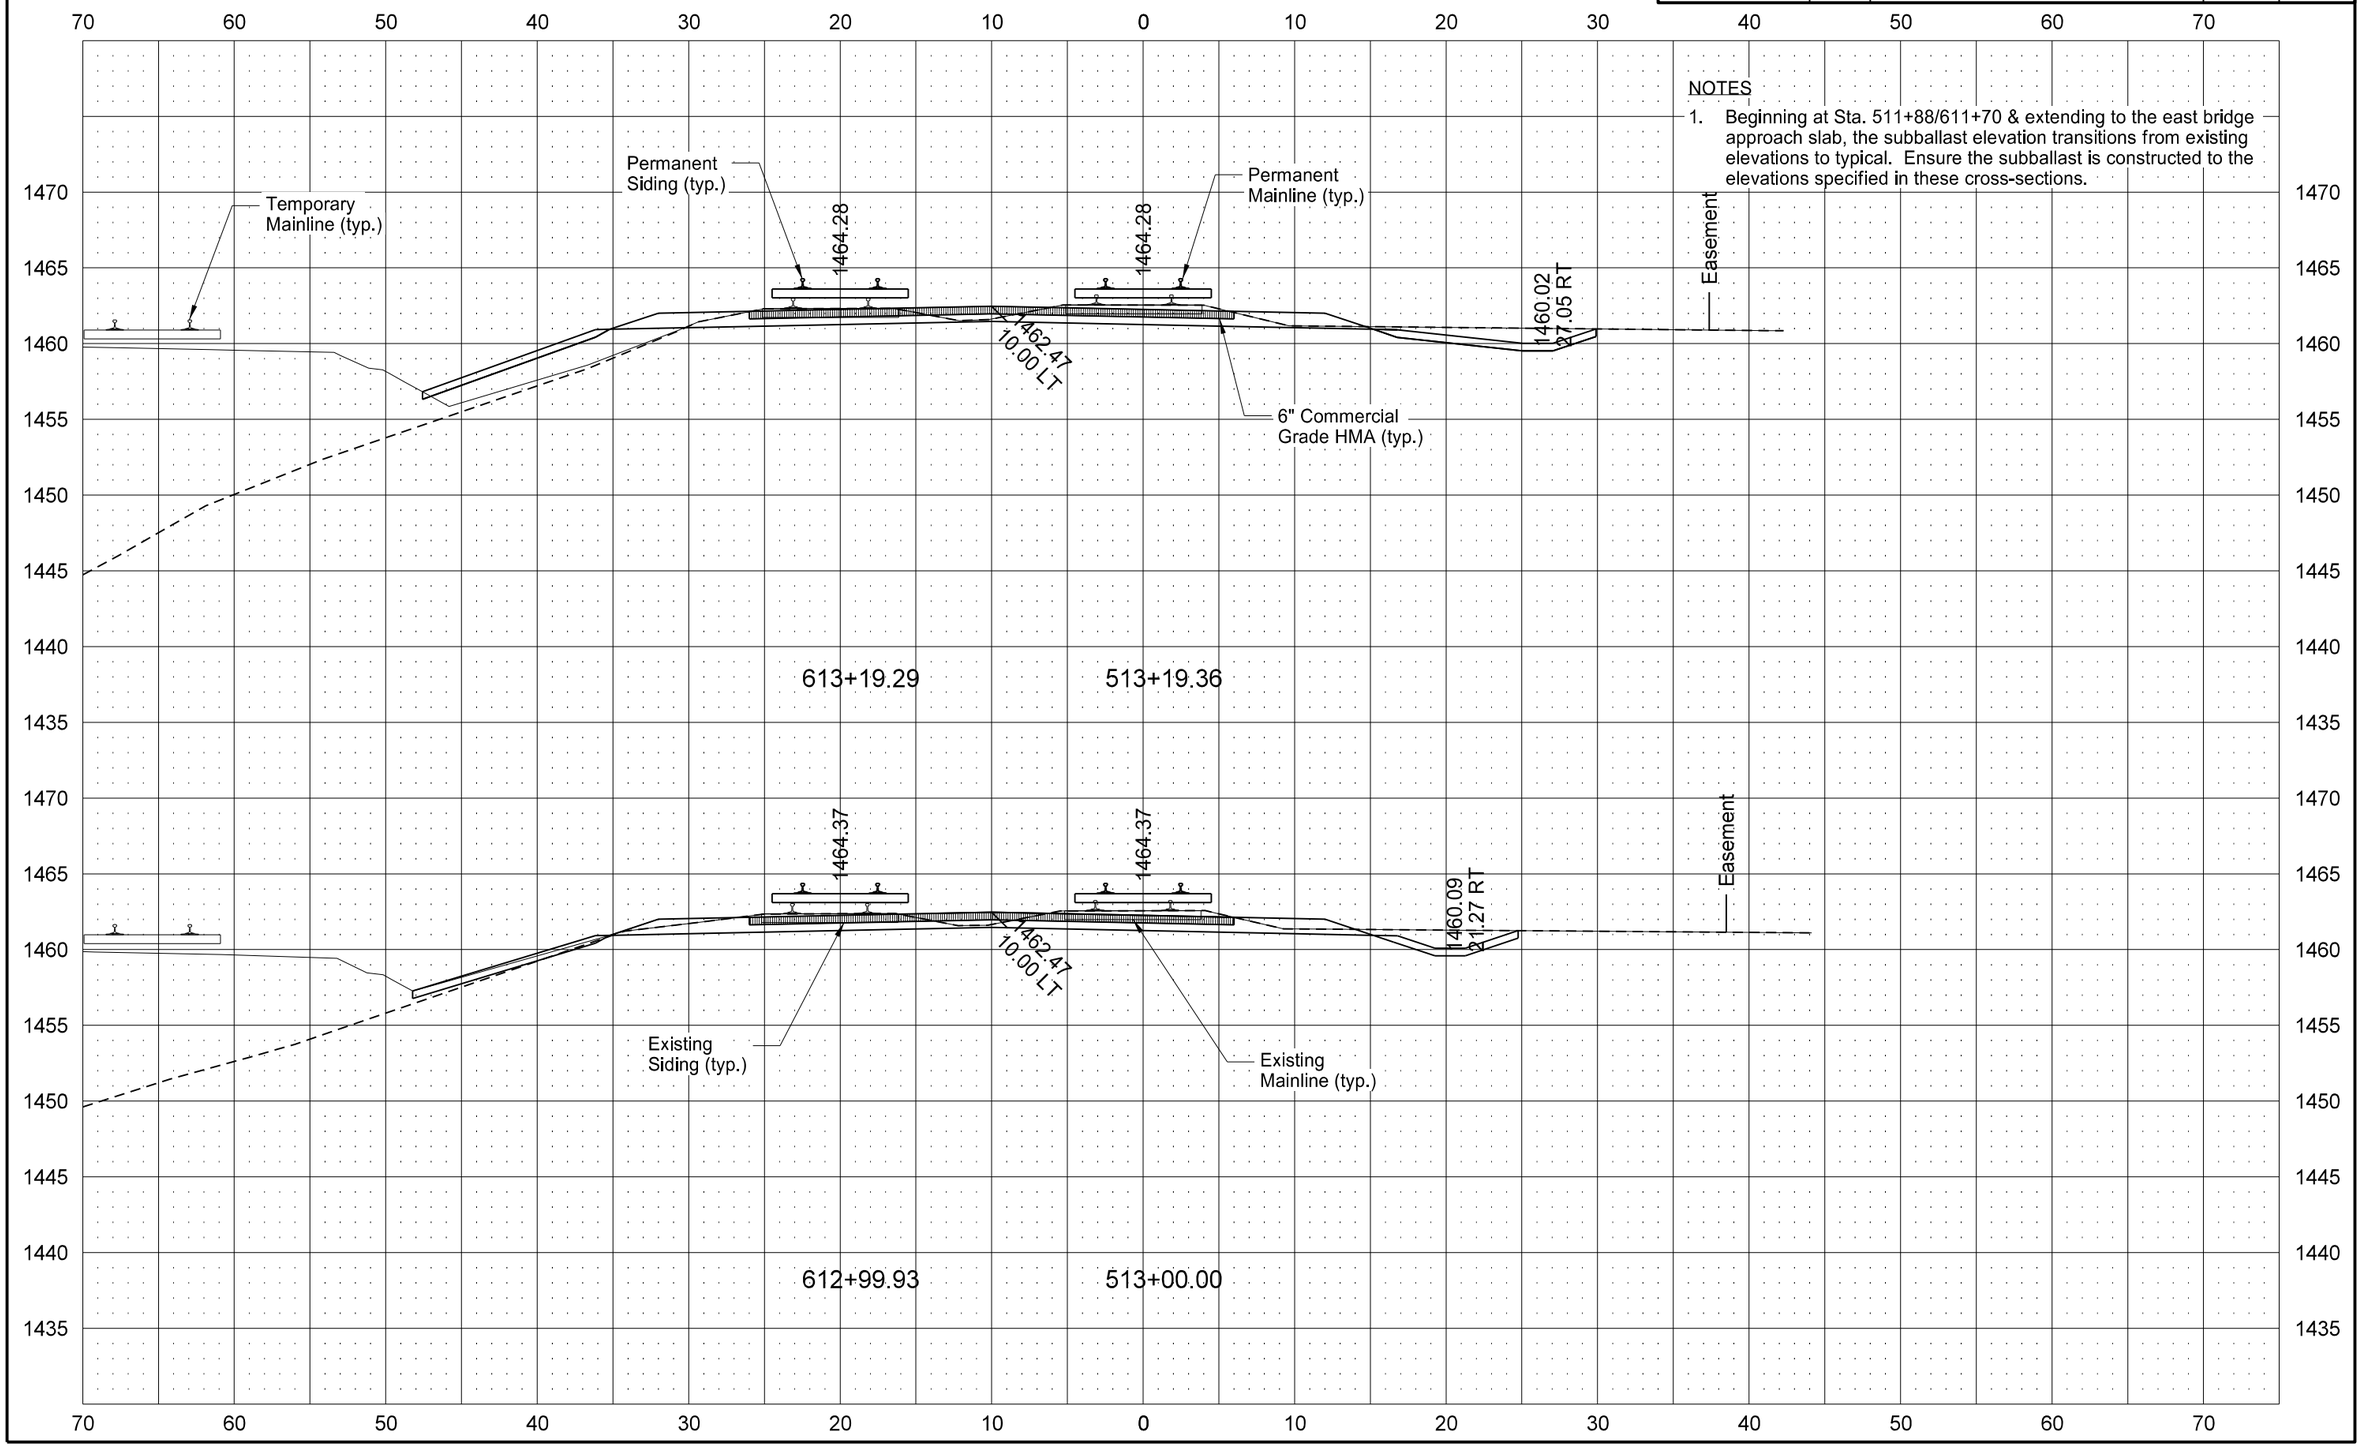

NOTES

1. Beginning at Sta. 511+88/611+70 & extending to the east bridge approach slab, the subballast elevation transitions from existing elevations to typical. Ensure the subballast is constructed to the elevations specified in these cross-sections.

STATE	PROJECT NO.	SECTION NO.	SHEET NO.
ND	NHU-3-020(074)103	200	124

PERMANENT MAINLINE & SIDING

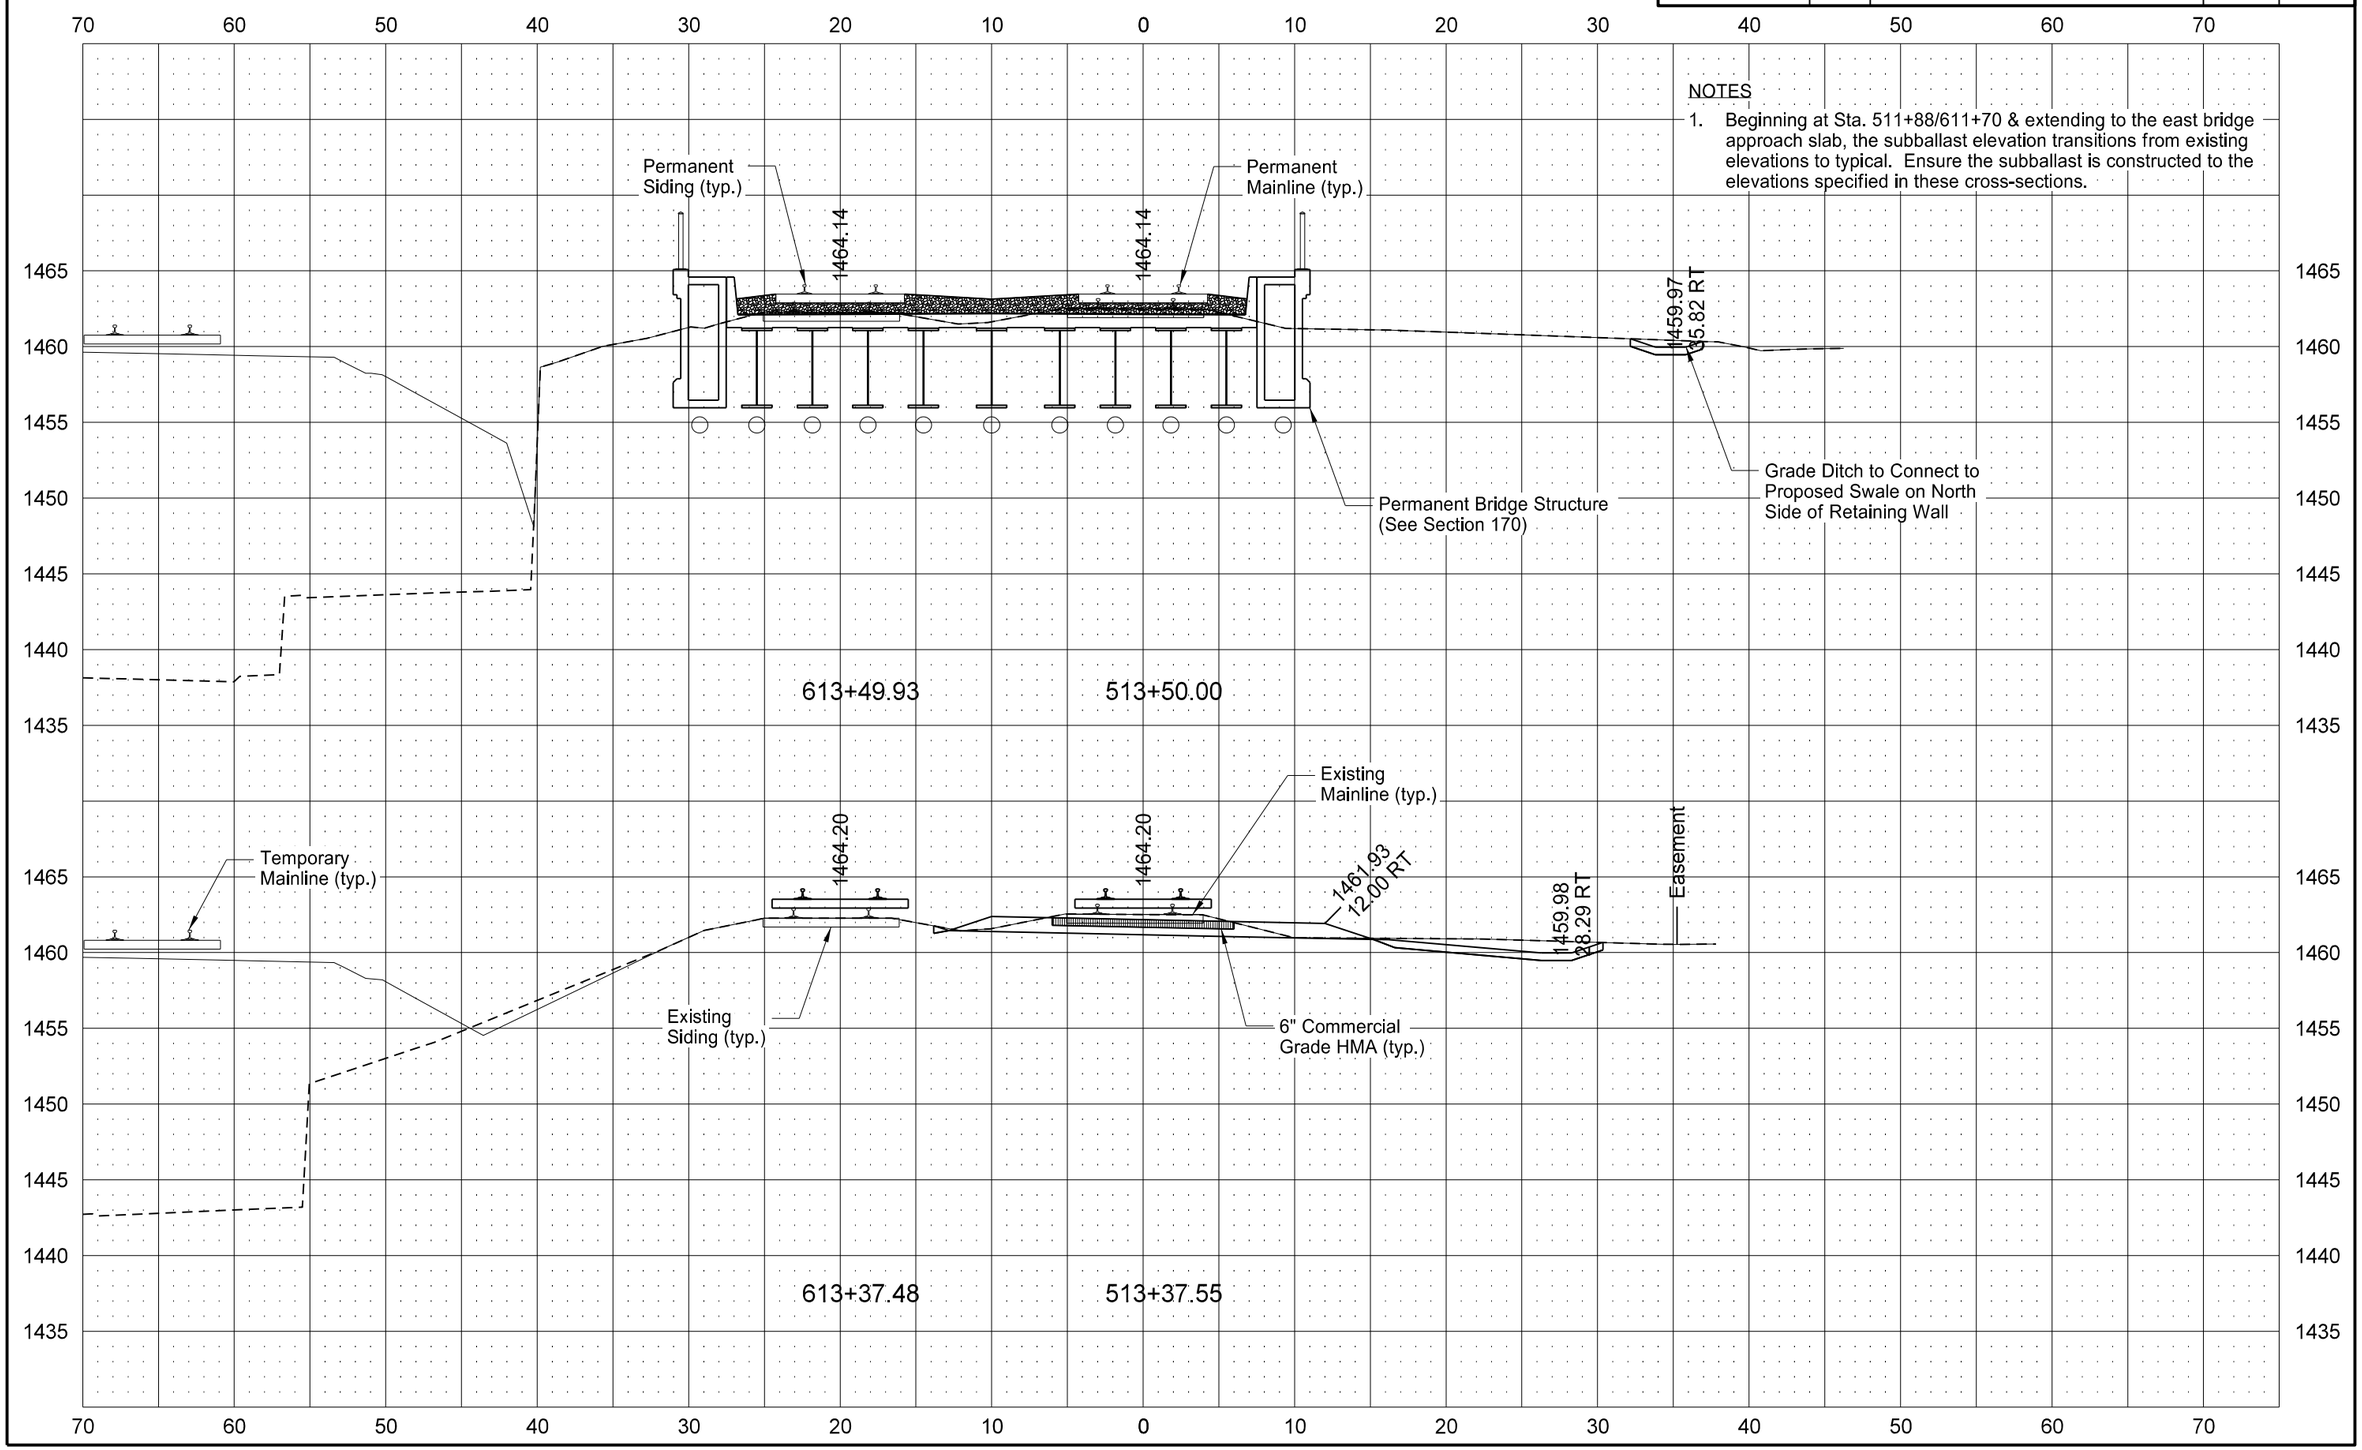

NOTES

1. Beginning at Sta. 511+88/611+70 & extending to the east bridge approach slab, the subballast elevation transitions from existing elevations to typical. Ensure the subballast is constructed to the elevations specified in these cross-sections.

STATE	PROJECT NO.	SECTION NO.	SHEET NO.
ND	NHU-3-020(074)103	200	125

PERMANENT MAINLINE & SIDING

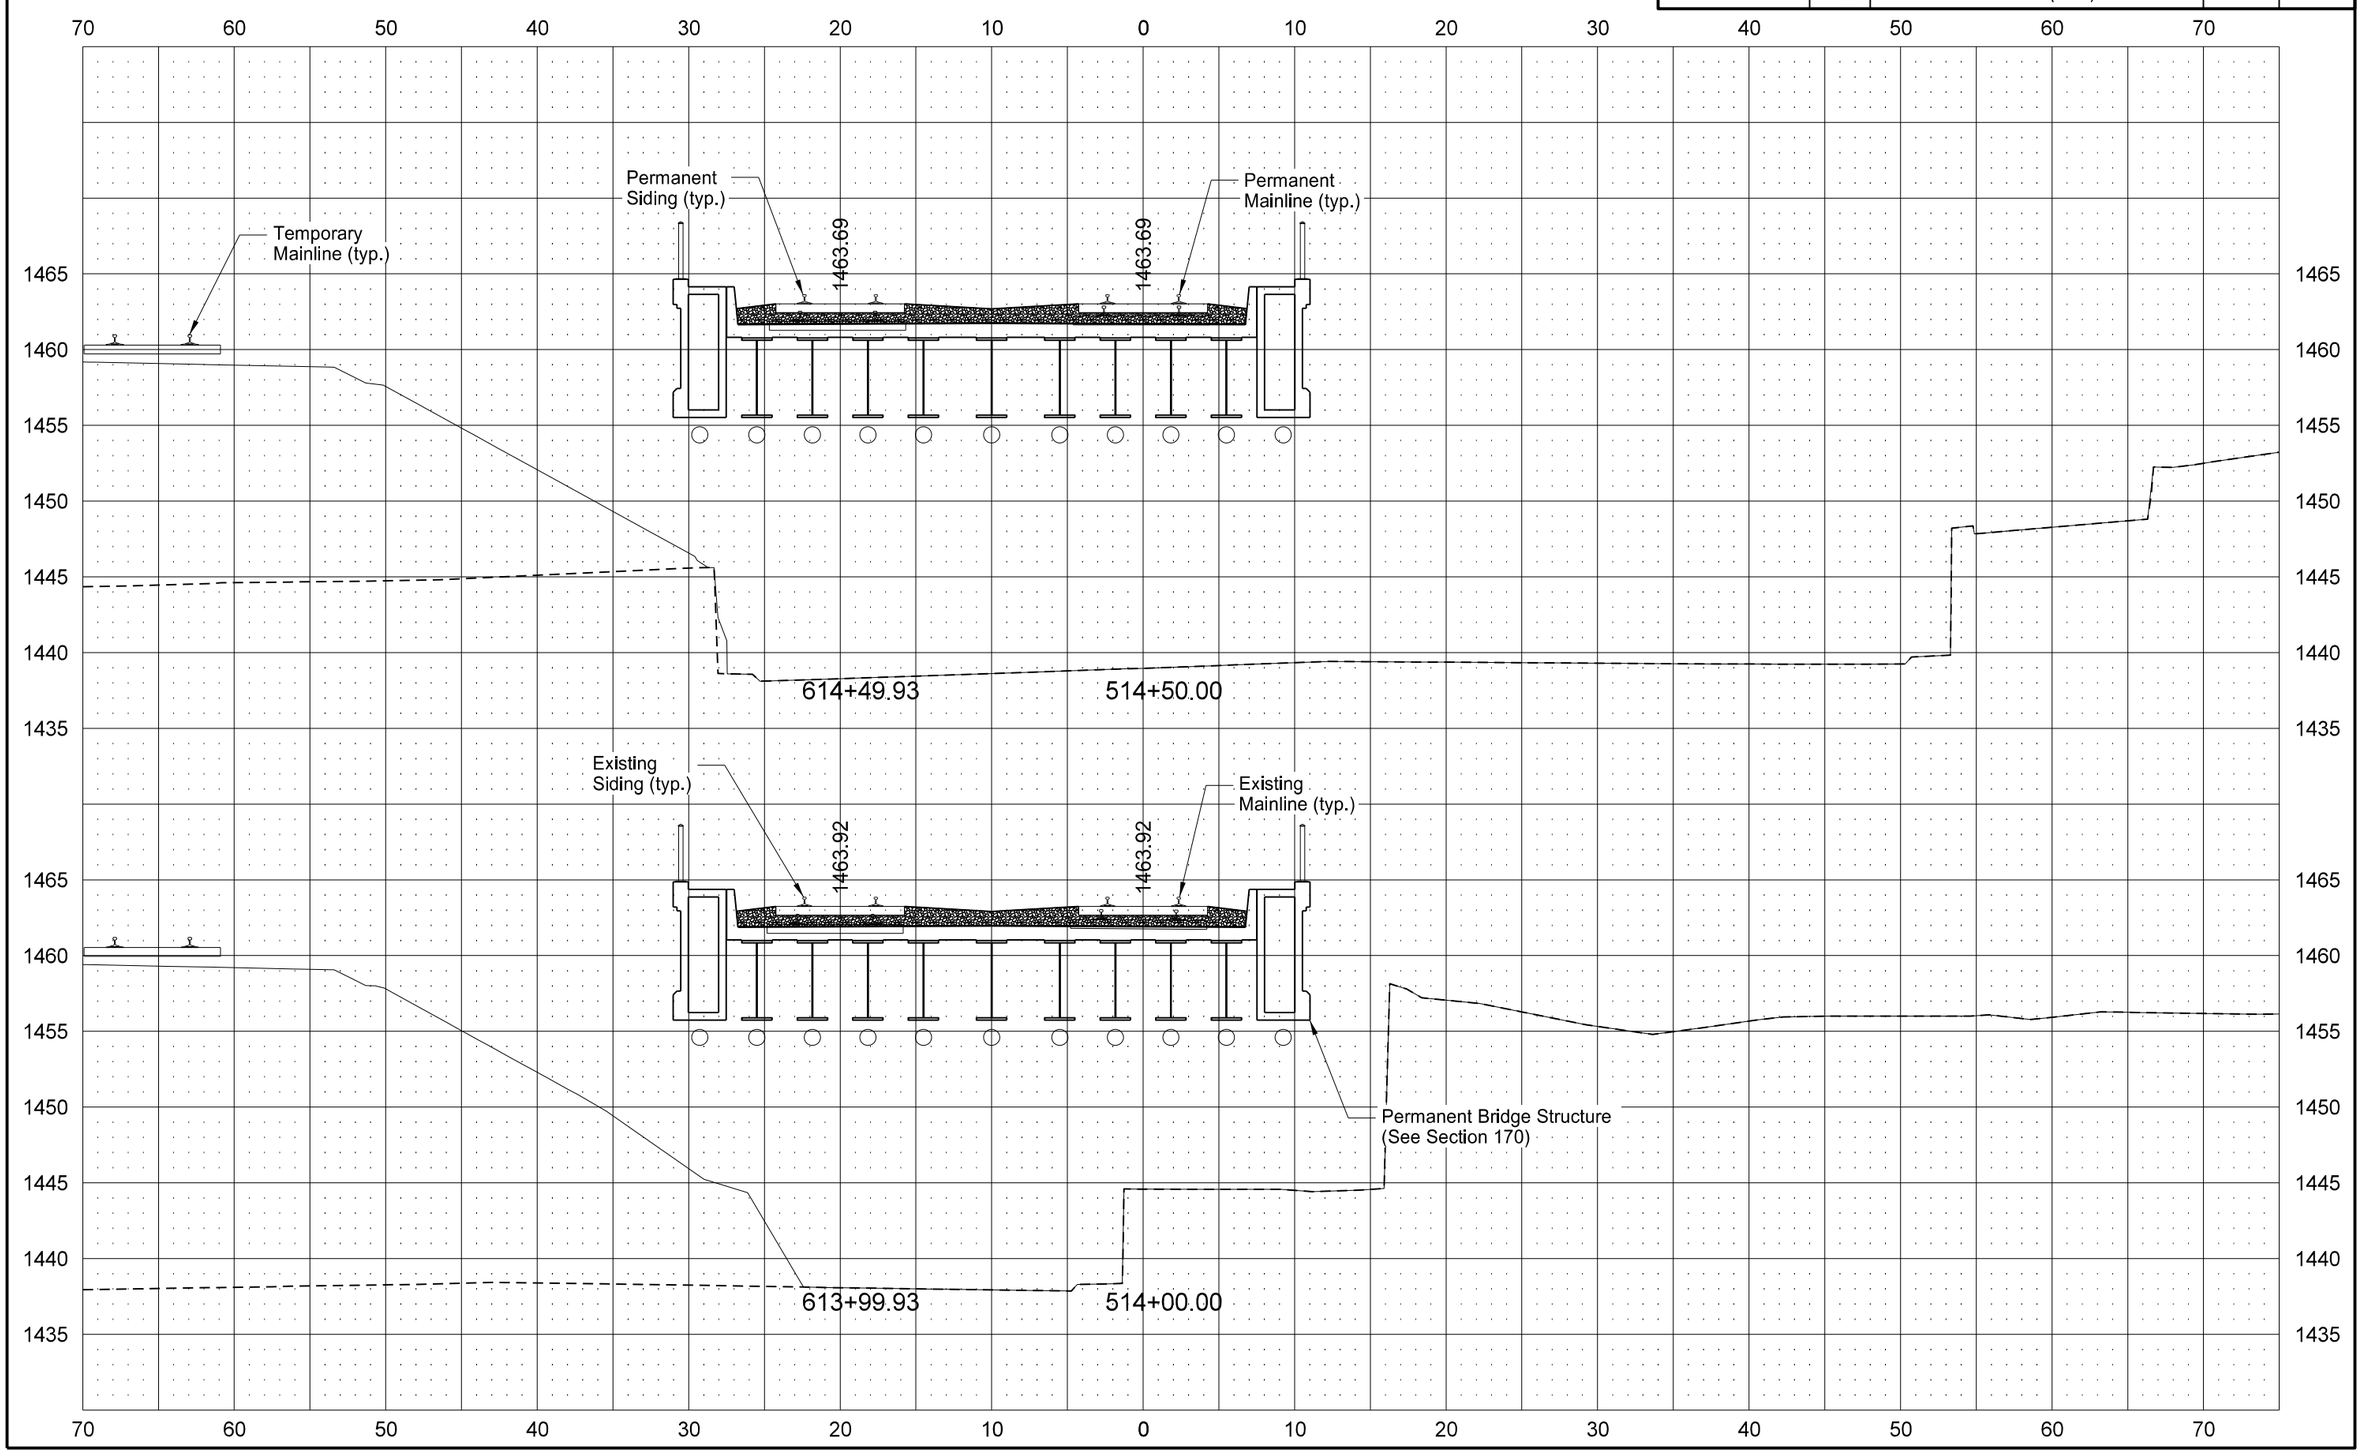

STATE	PROJECT NO.	SECTION NO.	SHEET NO.
ND	NHU-3-020(074)103	200	126

PERMANENT MAINLINE & SIDING

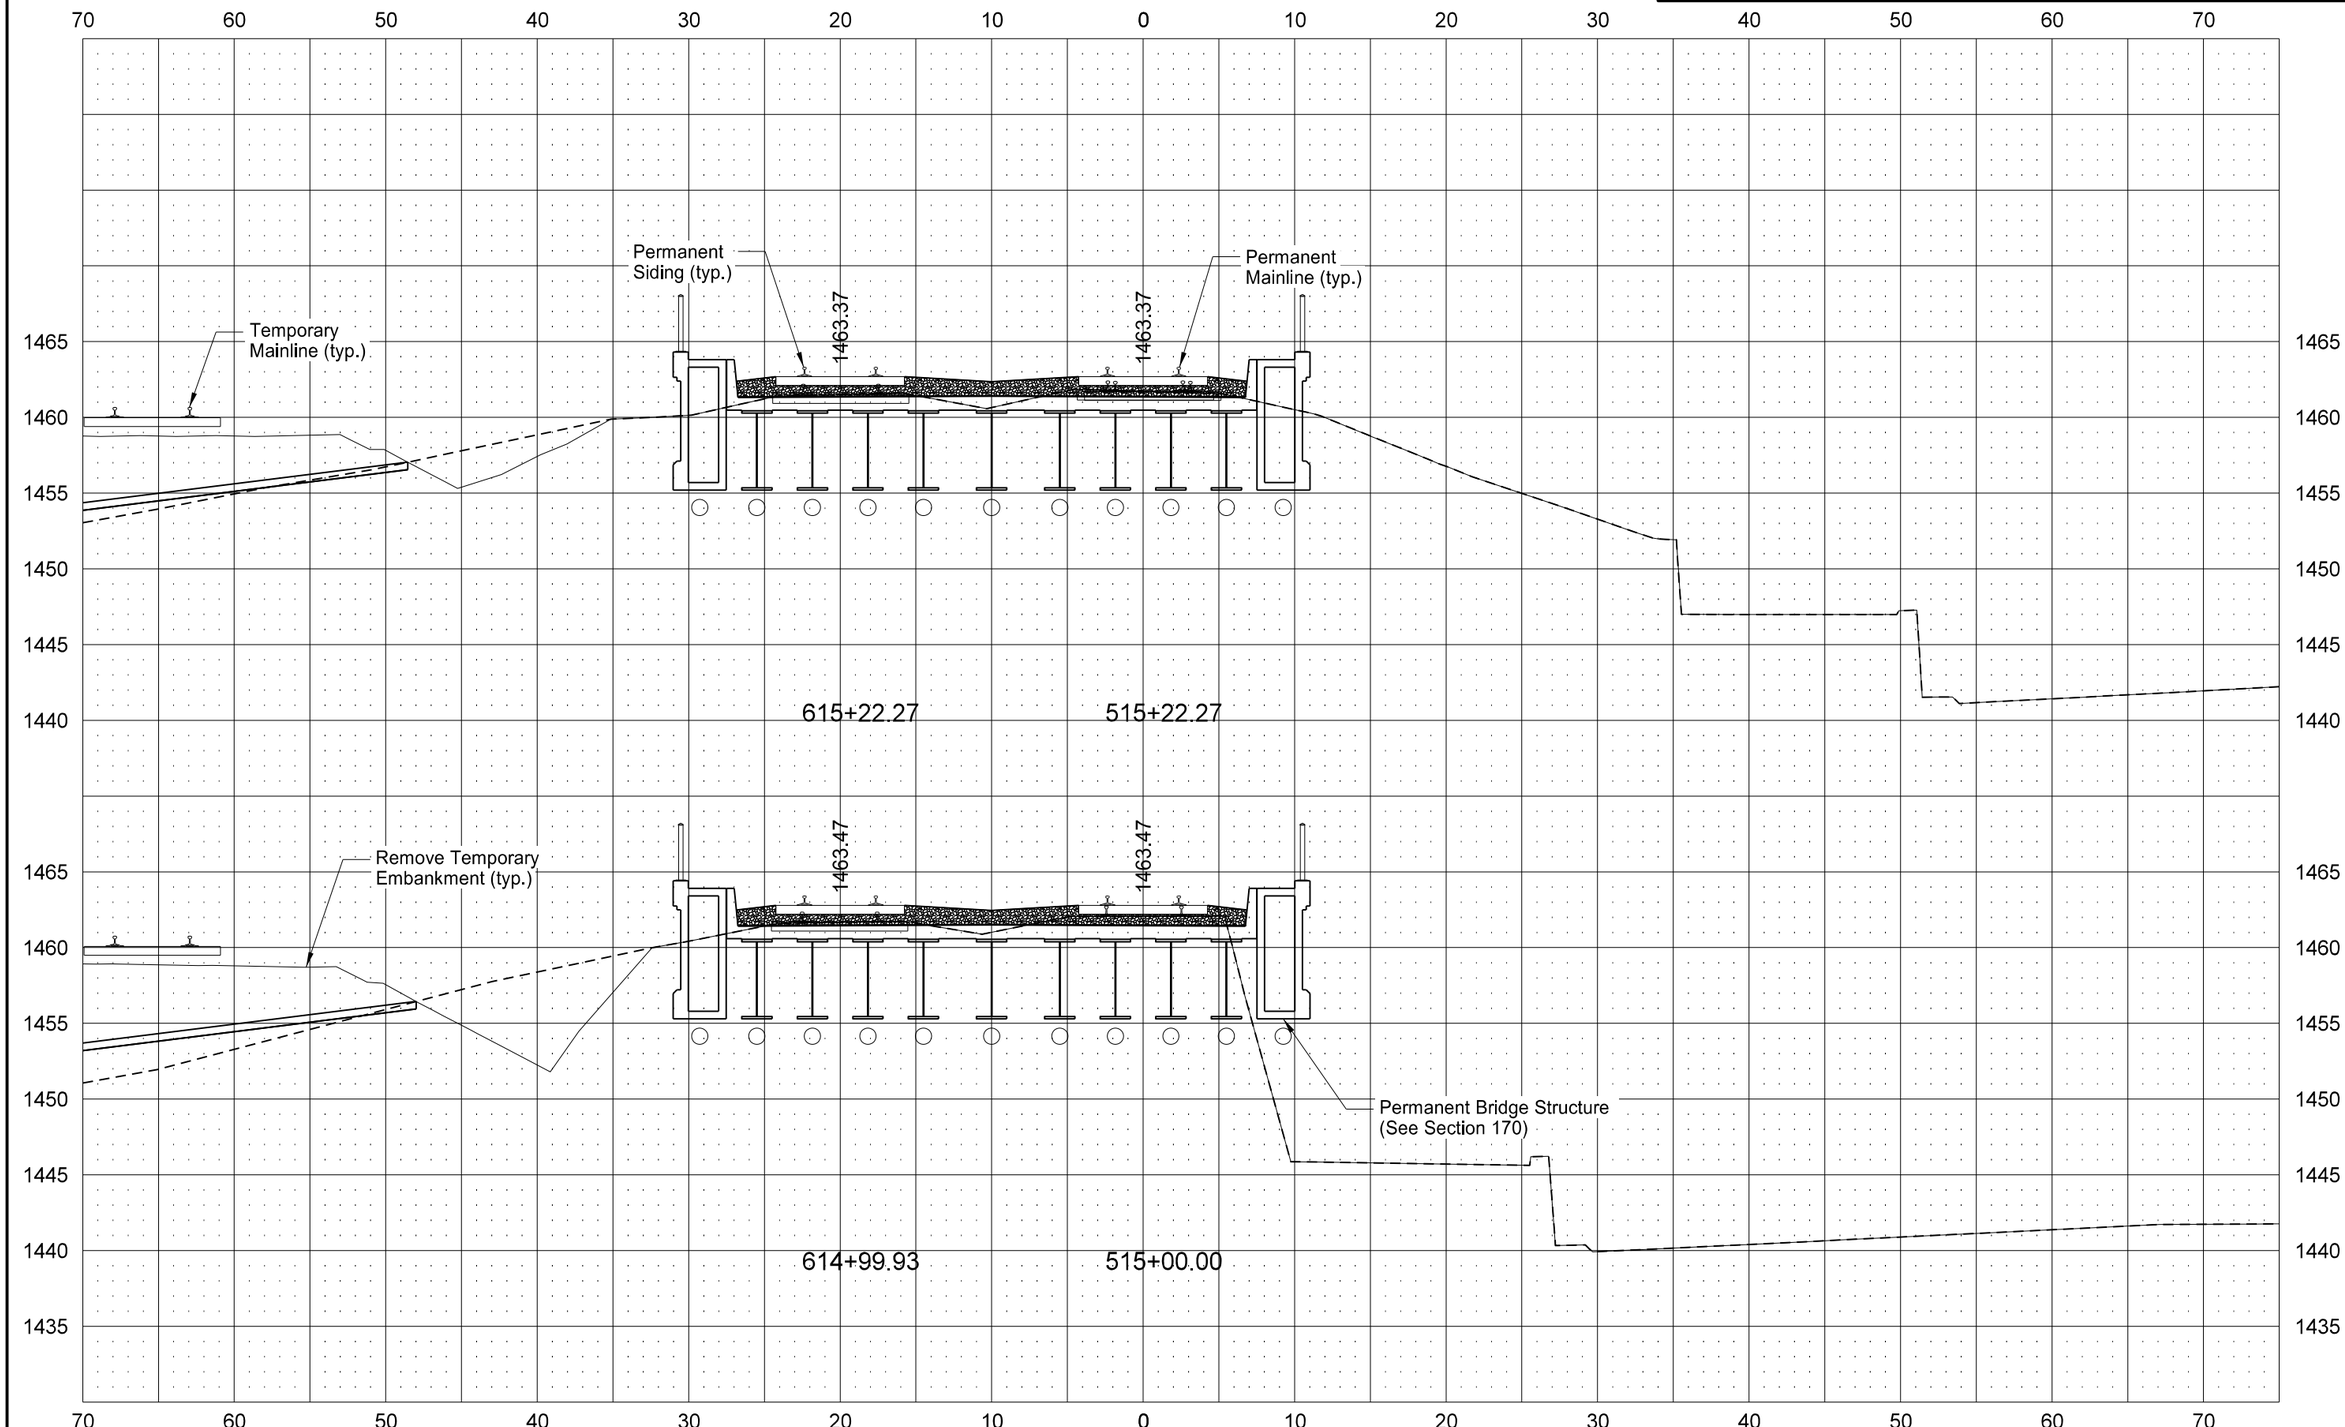

STATE	PROJECT NO.	SECTION NO.	SHEET NO.
ND	NHU-3-020(074)103	200	127

PERMANENT MAINLINE & SIDING

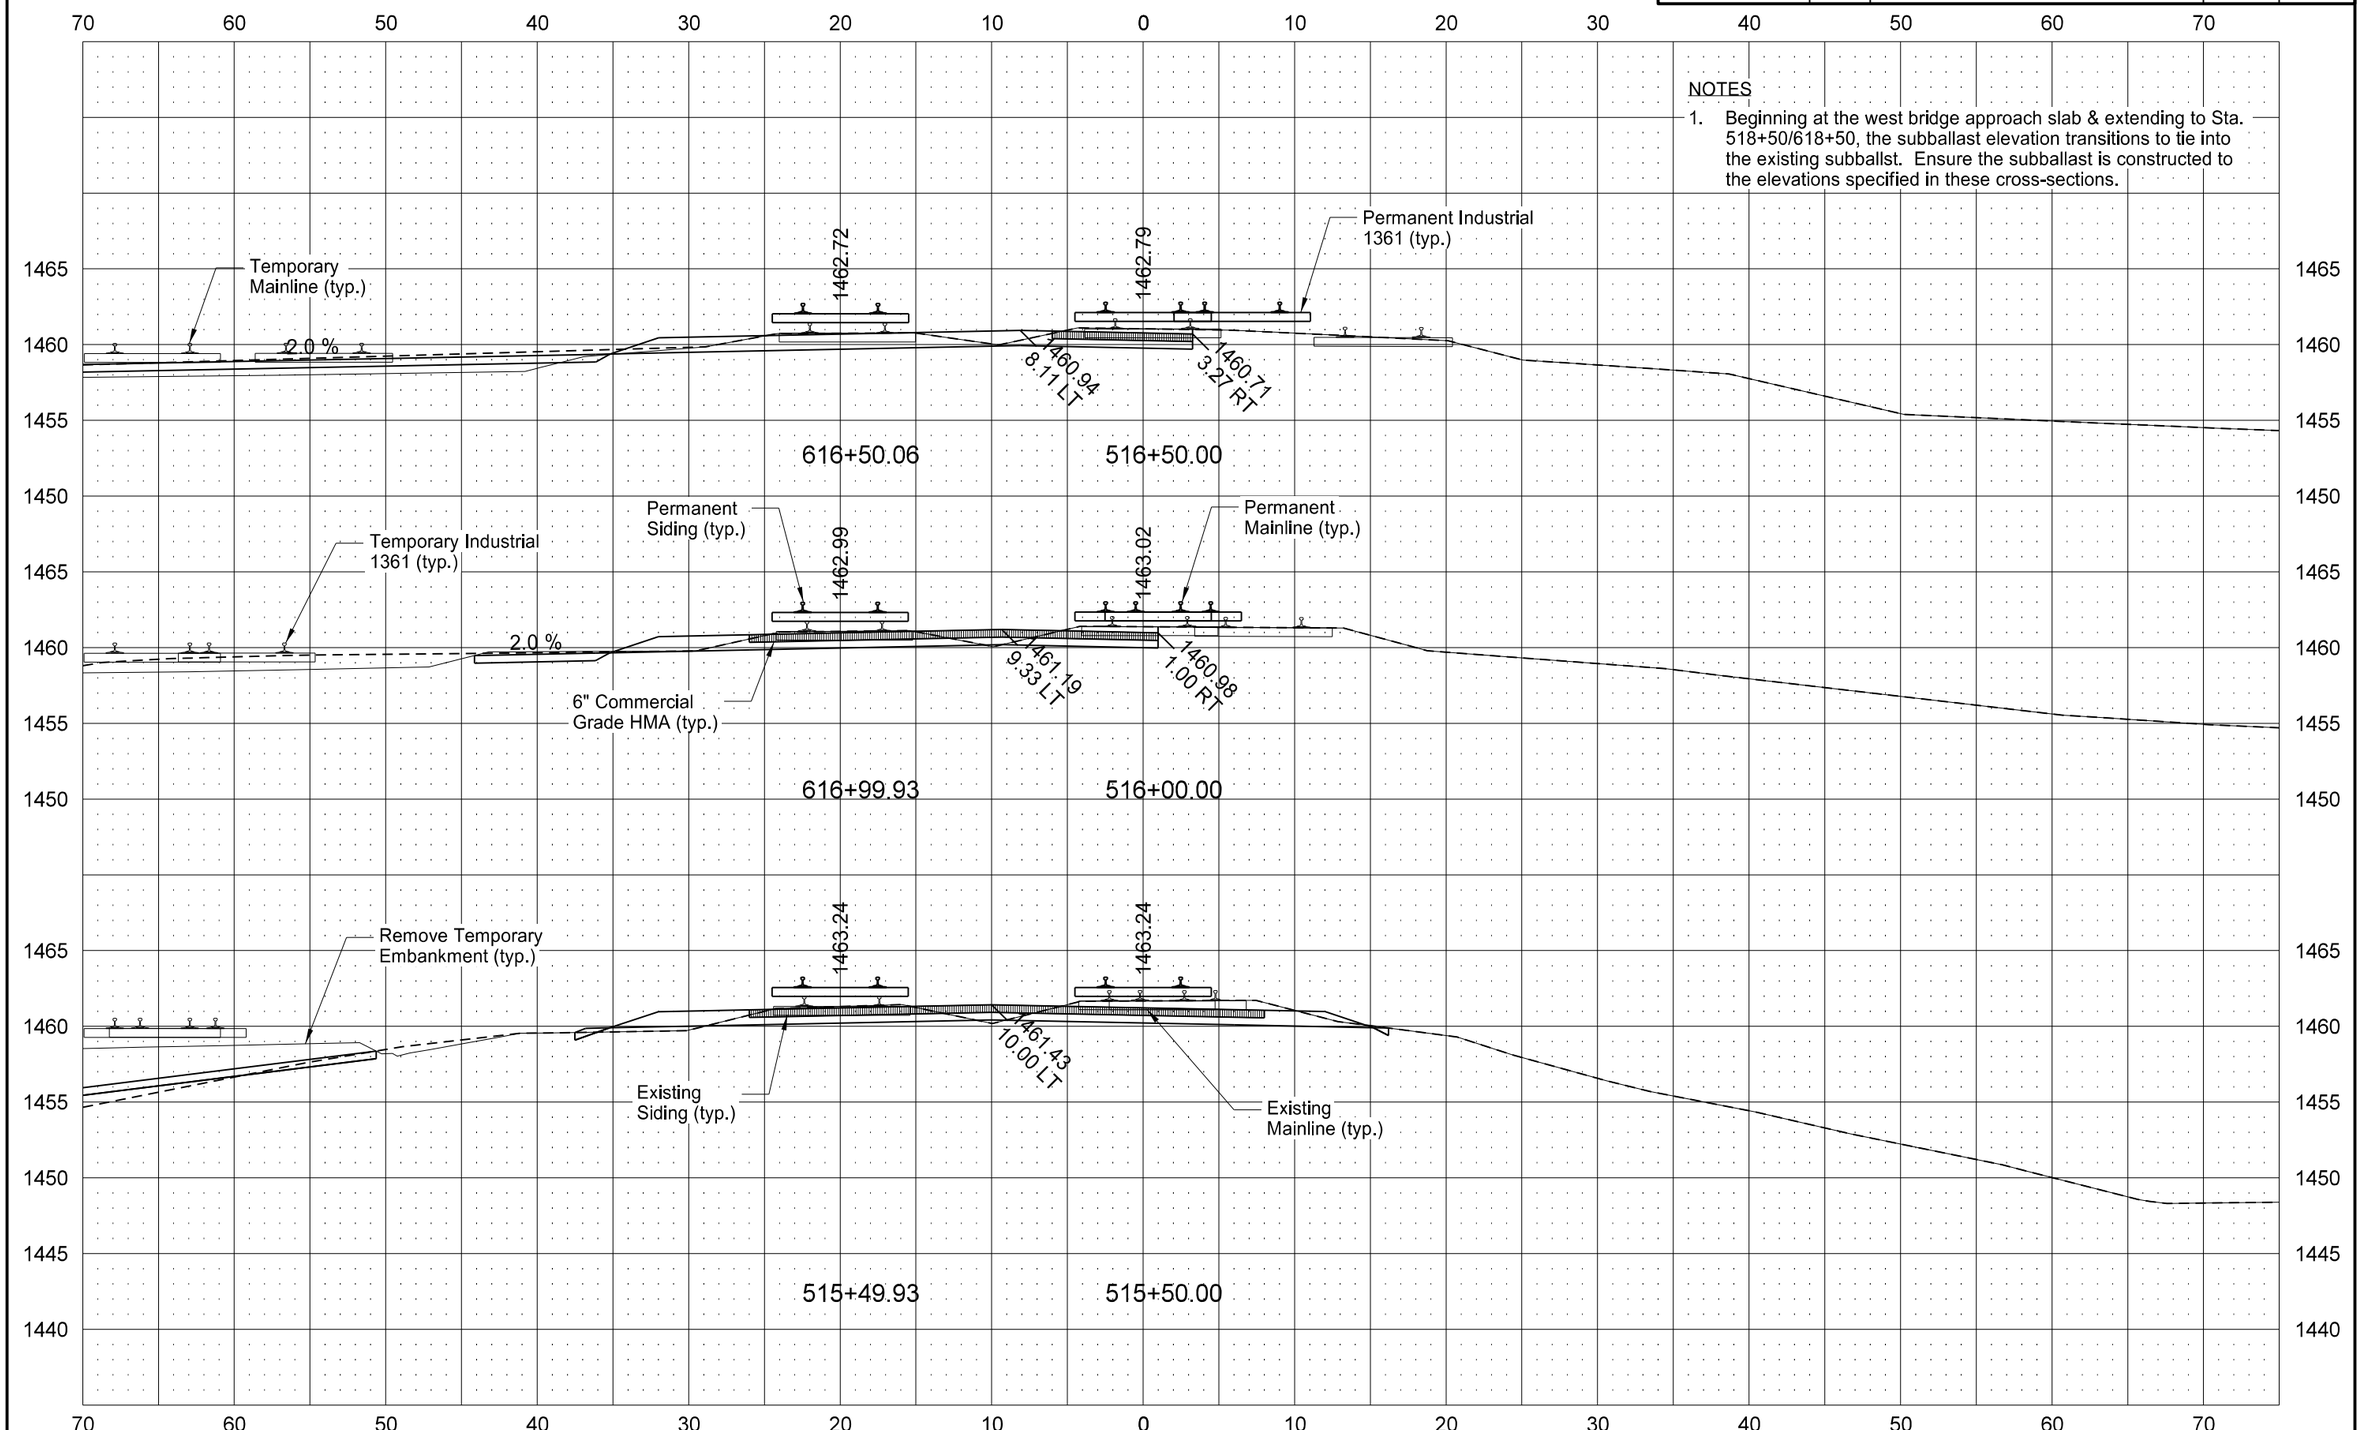

NOTES

1. Beginning at the west bridge approach slab & extending to Sta. 518+50/618+50, the subballast elevation transitions to tie into the existing subballst. Ensure the subballast is constructed to the elevations specified in these cross-sections.

STATE	PROJECT NO.	SECTION NO.	SHEET NO.
ND	NHU-3-020(074)103	200	128

PERMANENT MAINLINE & SIDING

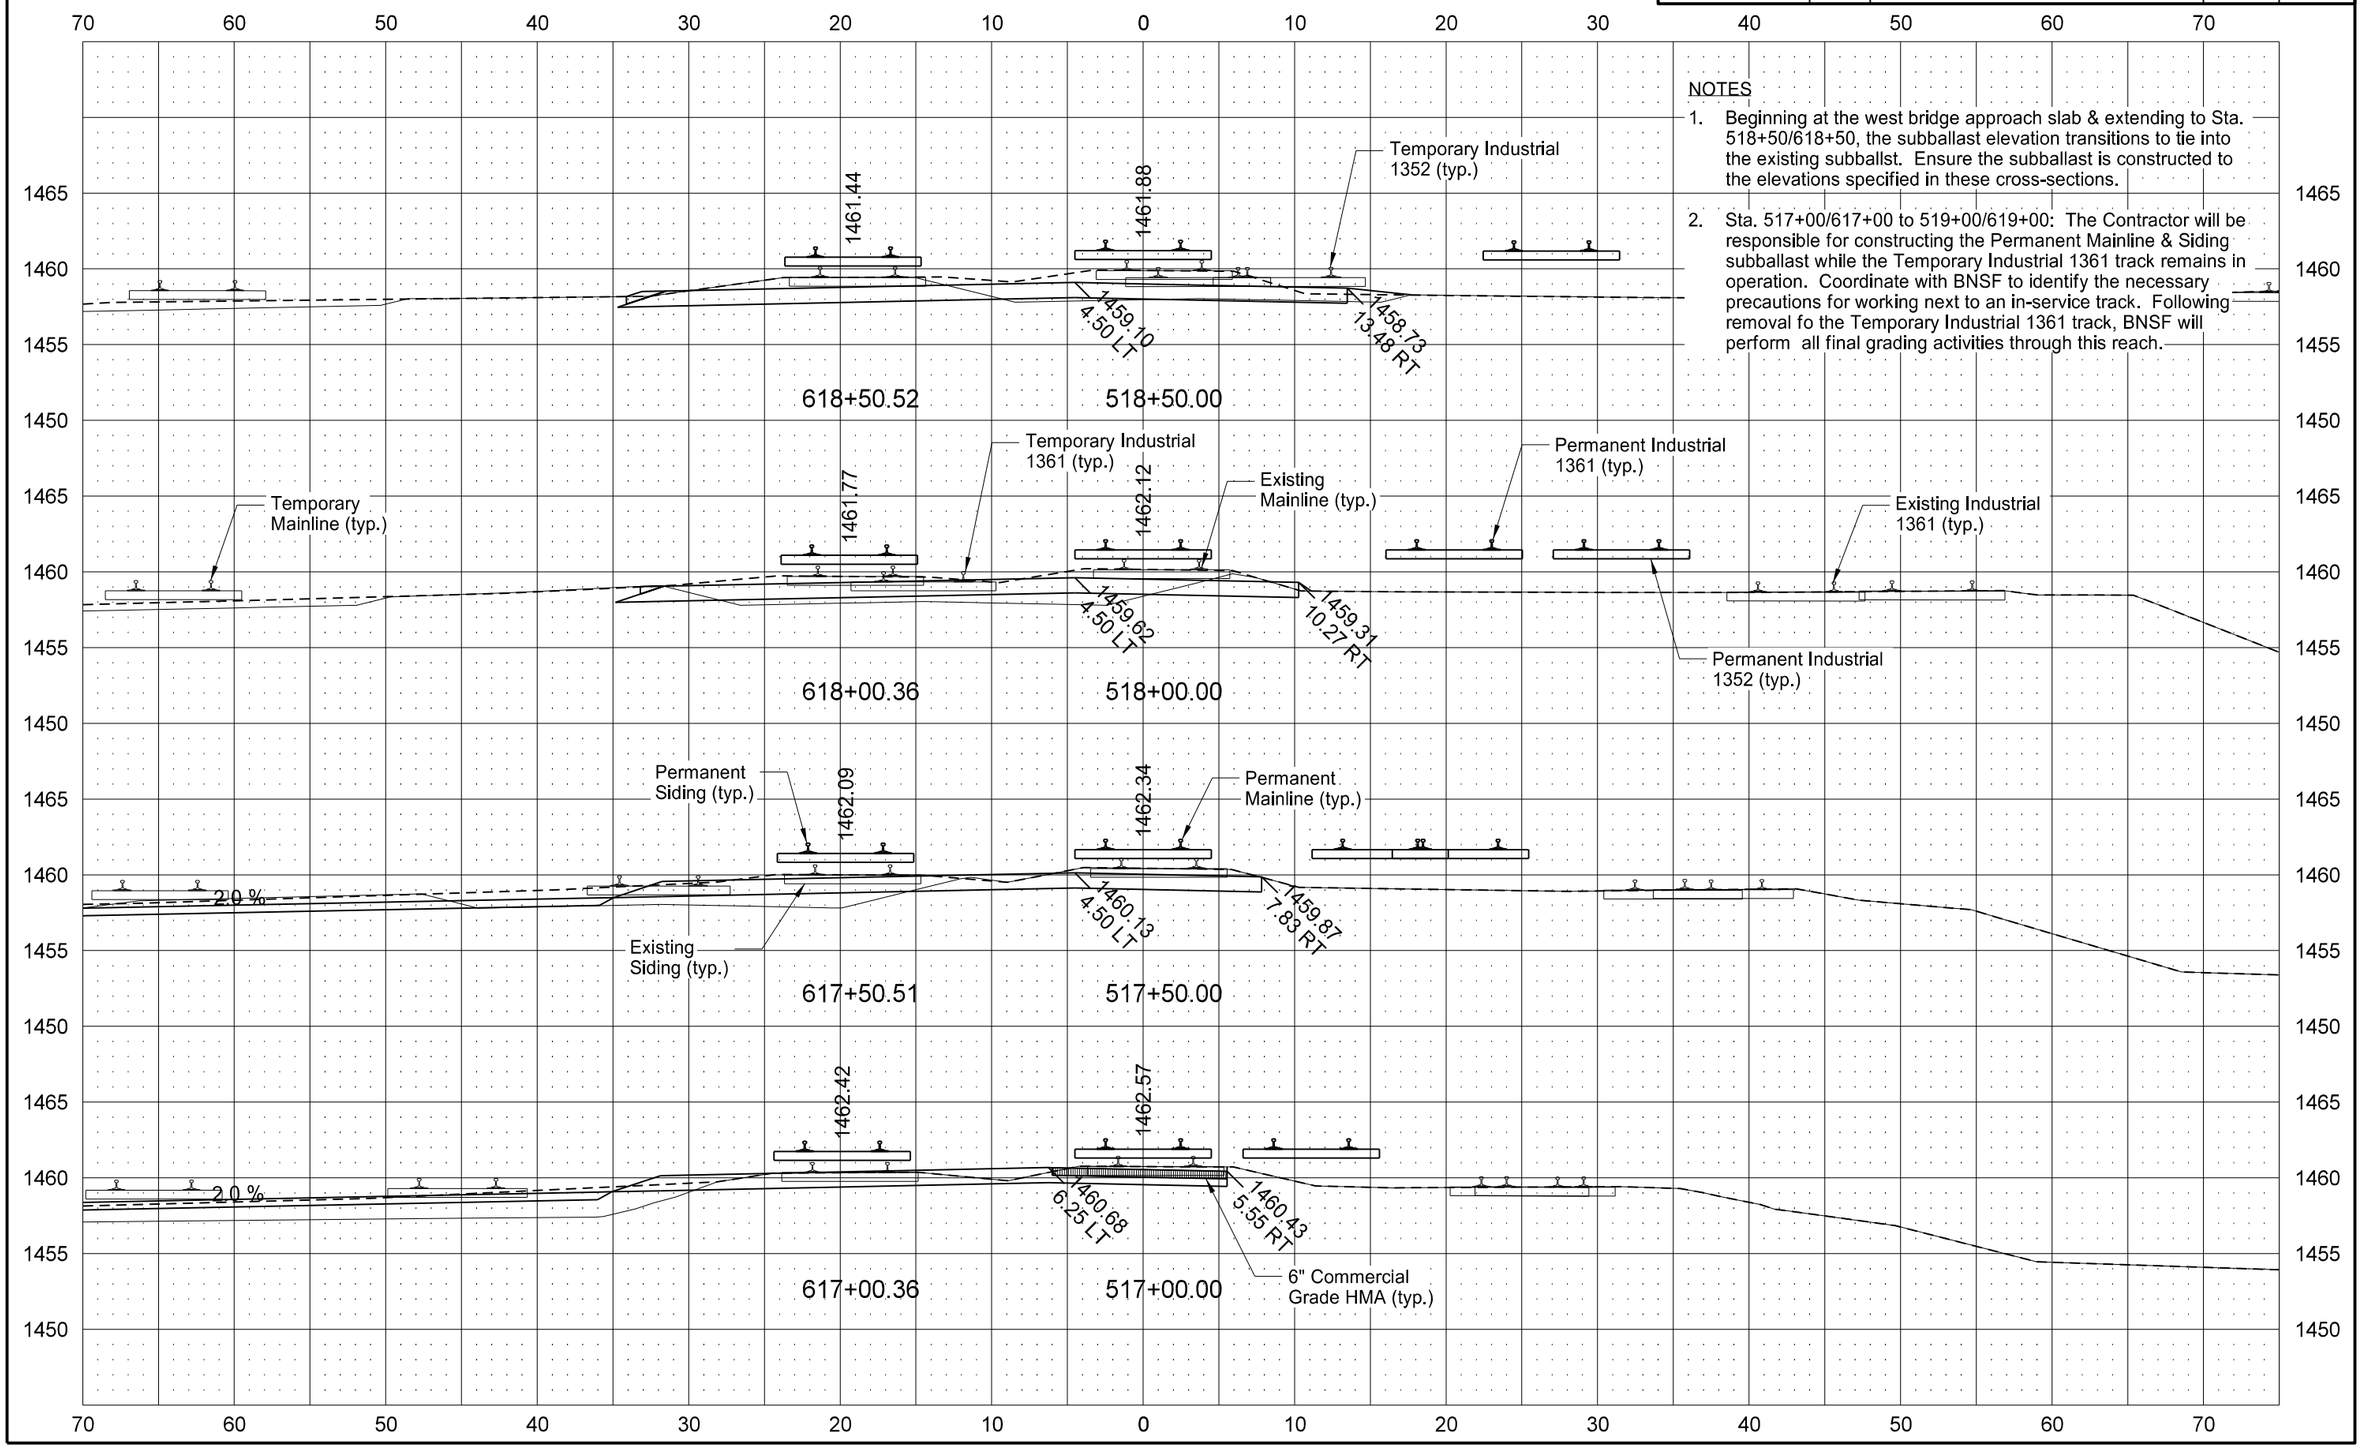

NOTES

1. Beginning at the west bridge approach slab & extending to Sta. 518+50/618+50, the subballast elevation transitions to tie into the existing subballst. Ensure the subballast is constructed to the elevations specified in these cross-sections.
2. Sta. 517+00/617+00 to 519+00/619+00: The Contractor will be responsible for constructing the Permanent Mainline & Siding subballast while the Temporary Industrial 1361 track remains in operation. Coordinate with BNSF to identify the necessary precautions for working next to an in-service track. Following removal fo the Temporary Industrial 1361 track, BNSF will perform all final grading activities through this reach.

STATE	PROJECT NO.	SECTION NO.	SHEET NO.
ND	NHU-3-020(074)103	200	129

PERMANENT MAINLINE & SIDING

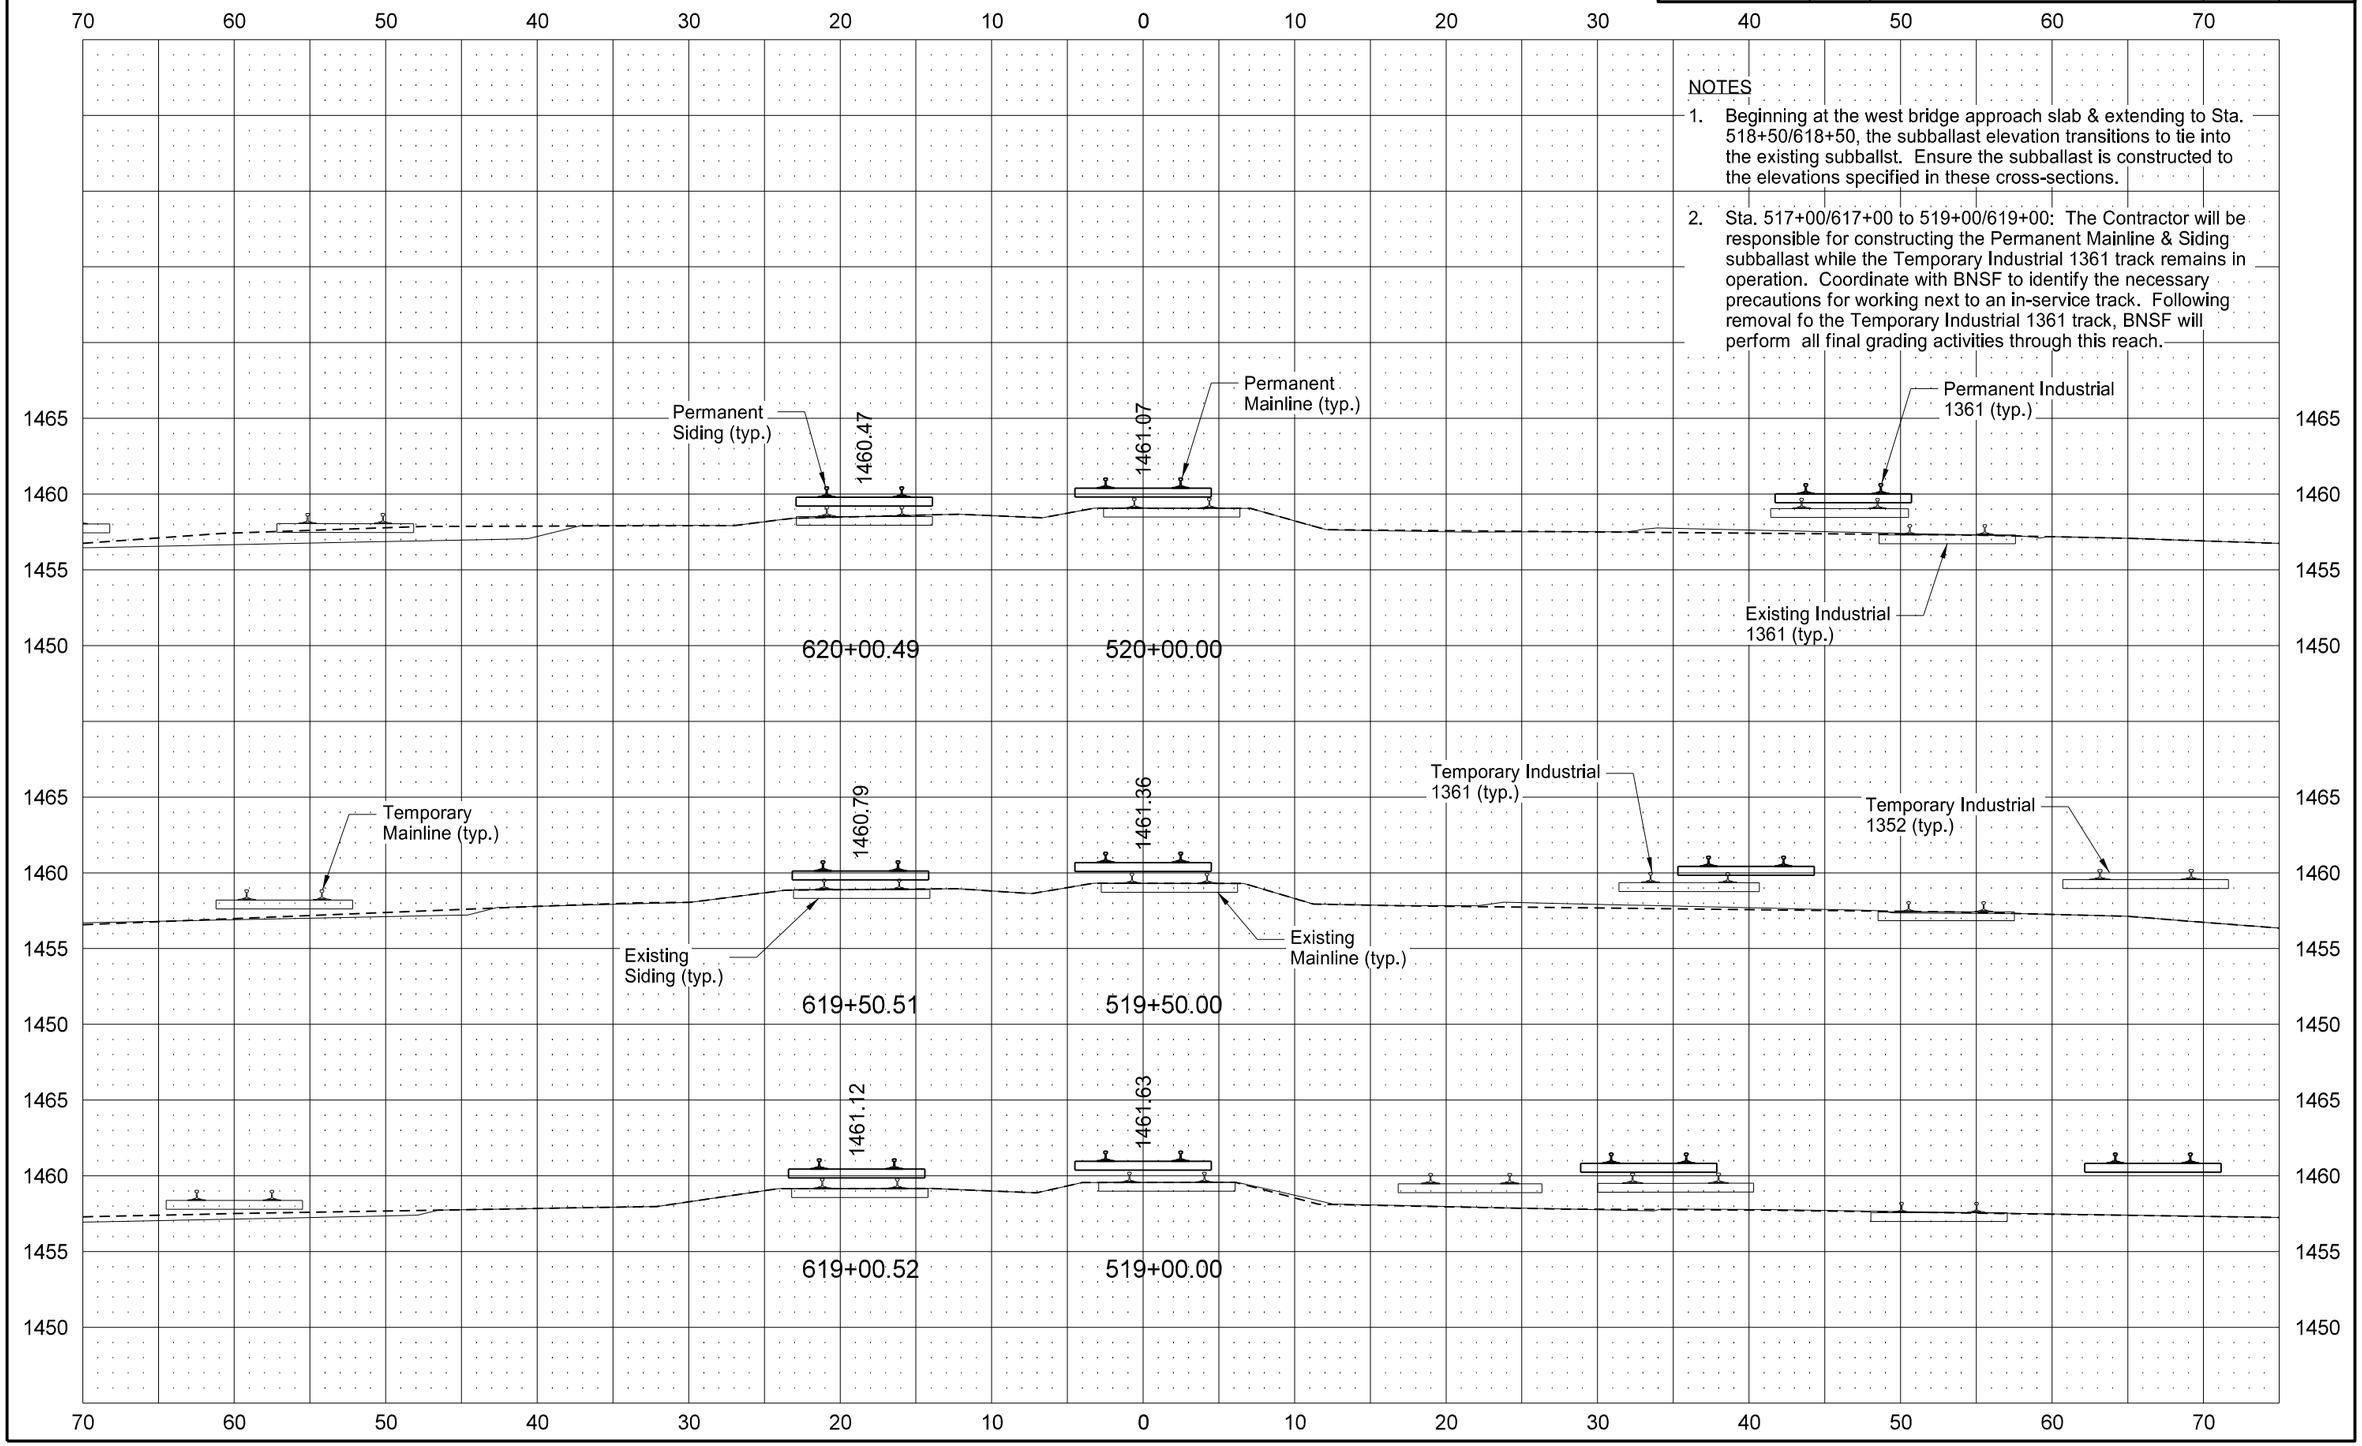

NOTES

1. Beginning at the west bridge approach slab & extending to Sta. 518+50/618+50, the subballast elevation transitions to tie into the existing subballst. Ensure the subballast is constructed to the elevations specified in these cross-sections.

2. Sta. 517+00/617+00 to 519+00/619+00: The Contractor will be responsible for constructing the Permanent Mainline & Siding subballast while the Temporary Industrial 1361 track remains in operation. Coordinate with BNSF to identify the necessary precautions for working next to an in-service track. Following removal fo the Temporary Industrial 1361 track, BNSF will perform all final grading activities through this reach.

STATE	PROJECT NO.	SECTION NO.	SHEET NO.
ND	NHU-3-020(074)103	200	130

PERMANENT MAINLINE & SIDING

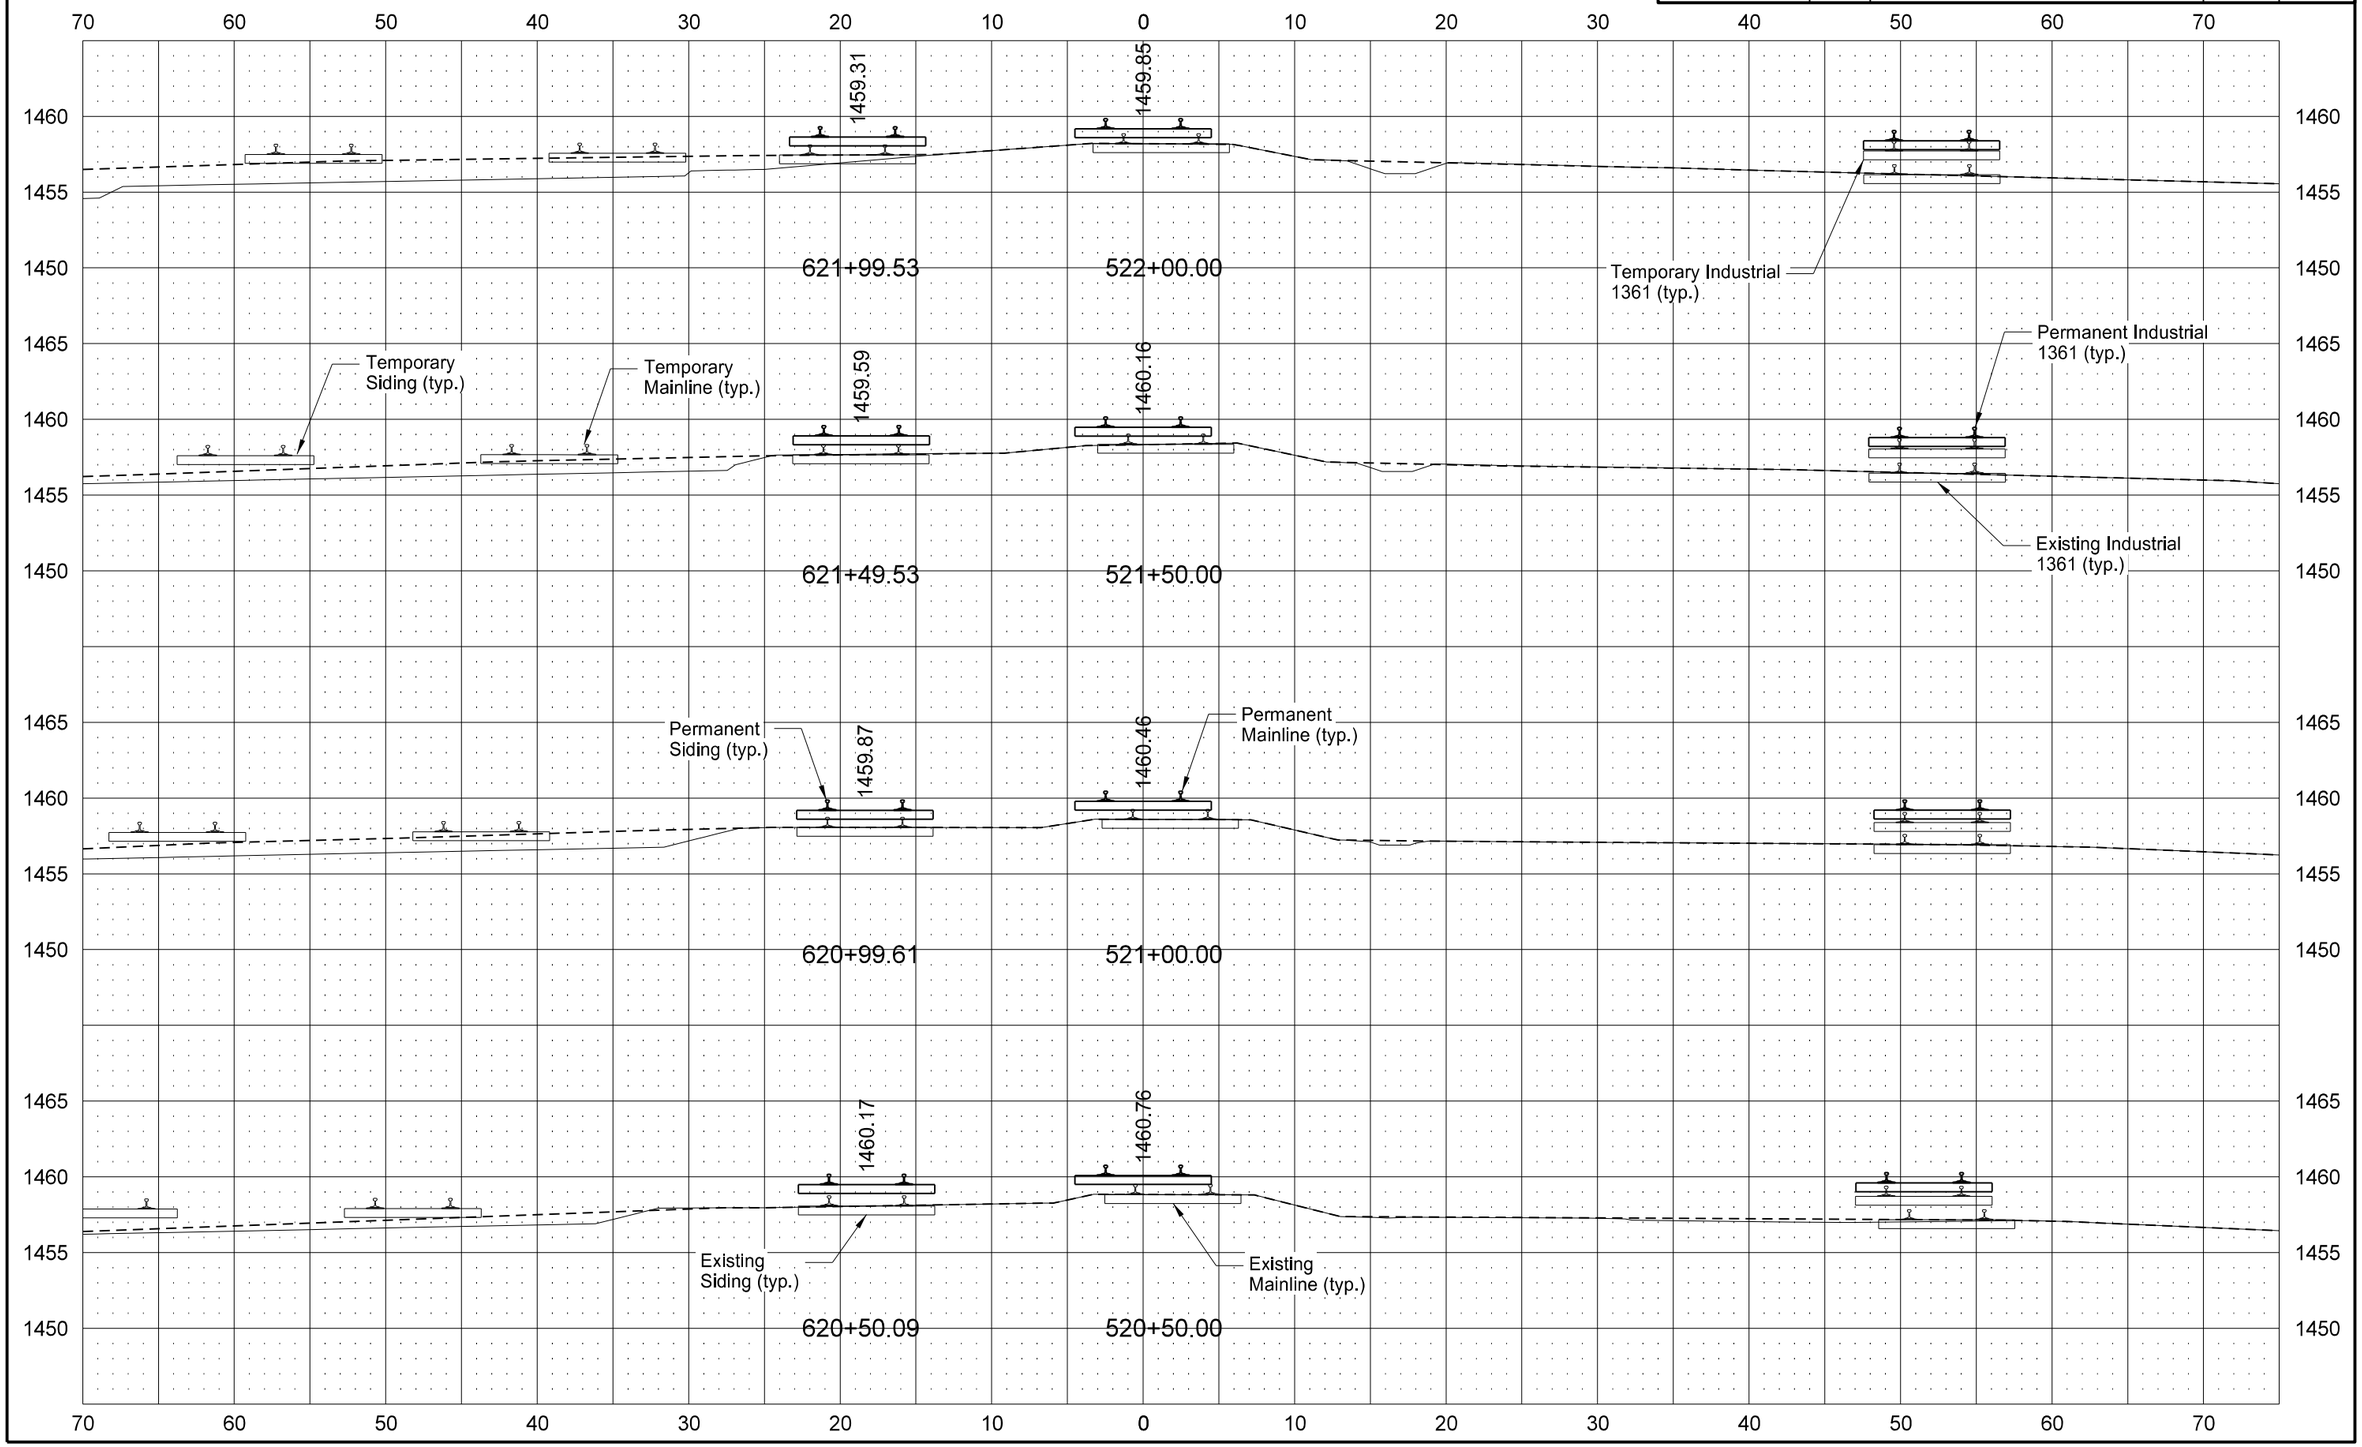

STATE	PROJECT NO.	SECTION NO.	SHEET NO.
ND	NHU-3-020(074)103	200	131

PERMANENT MAINLINE & SIDING

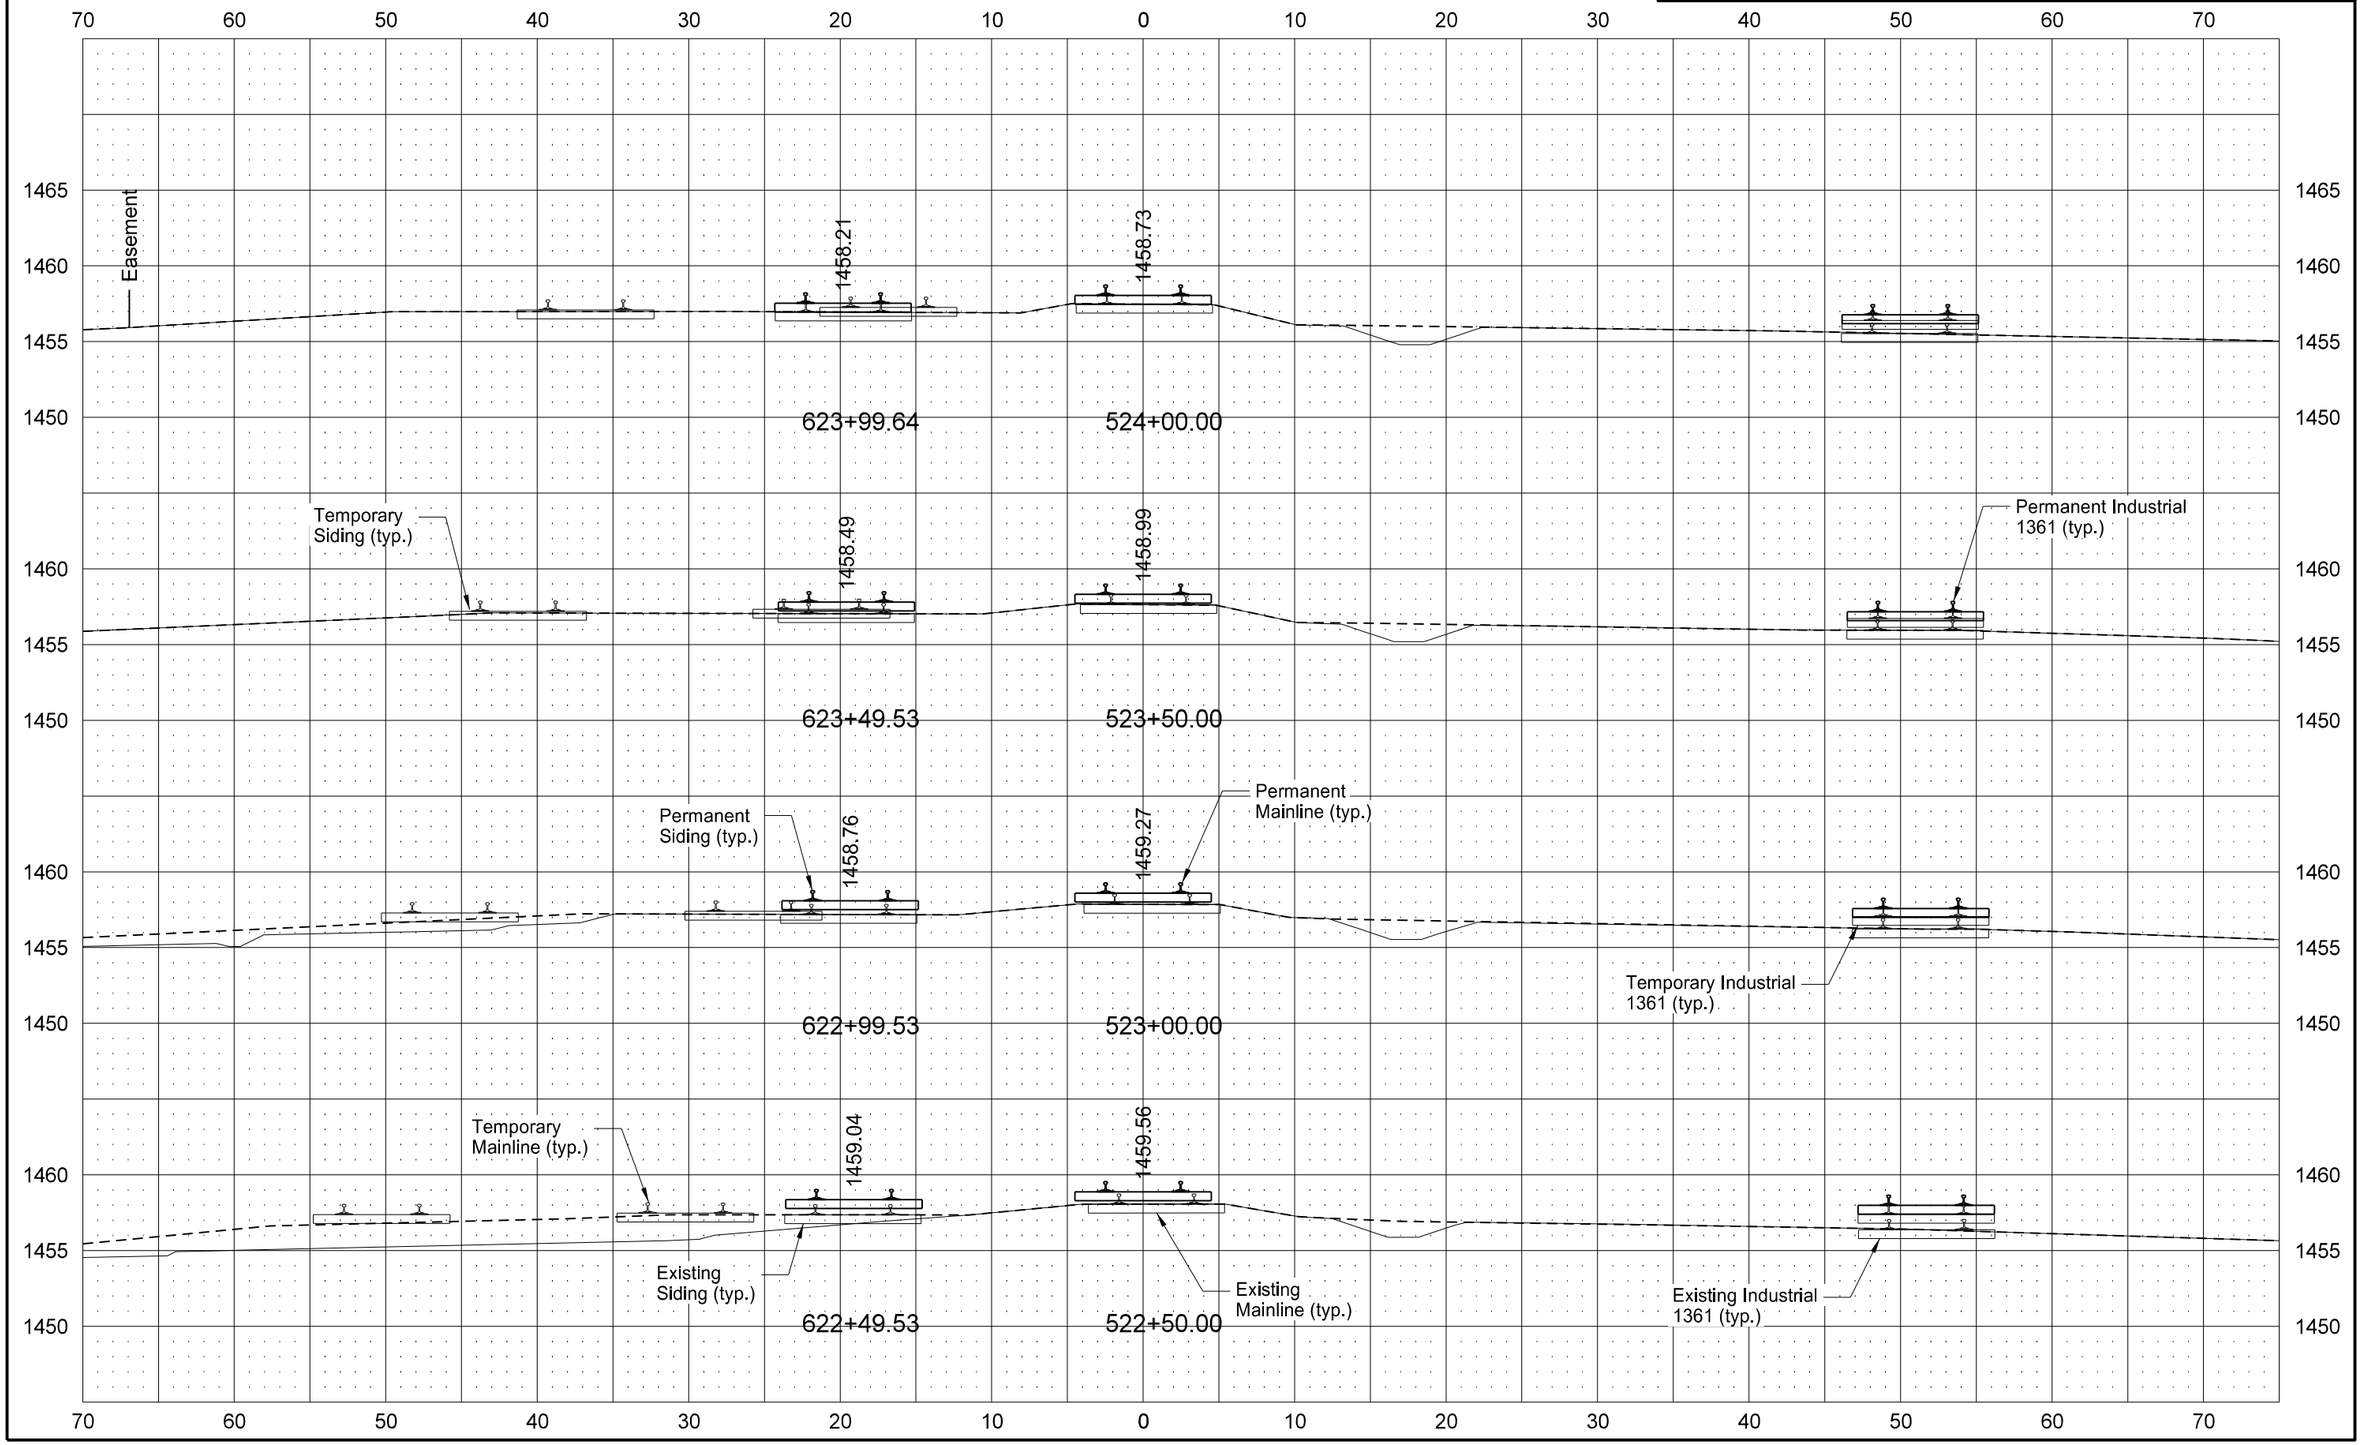

STATE	PROJECT NO.	SECTION NO.	SHEET NO.
ND	NHU-3-020(074)103	200	132

PERMANENT MAINLINE & SIDING

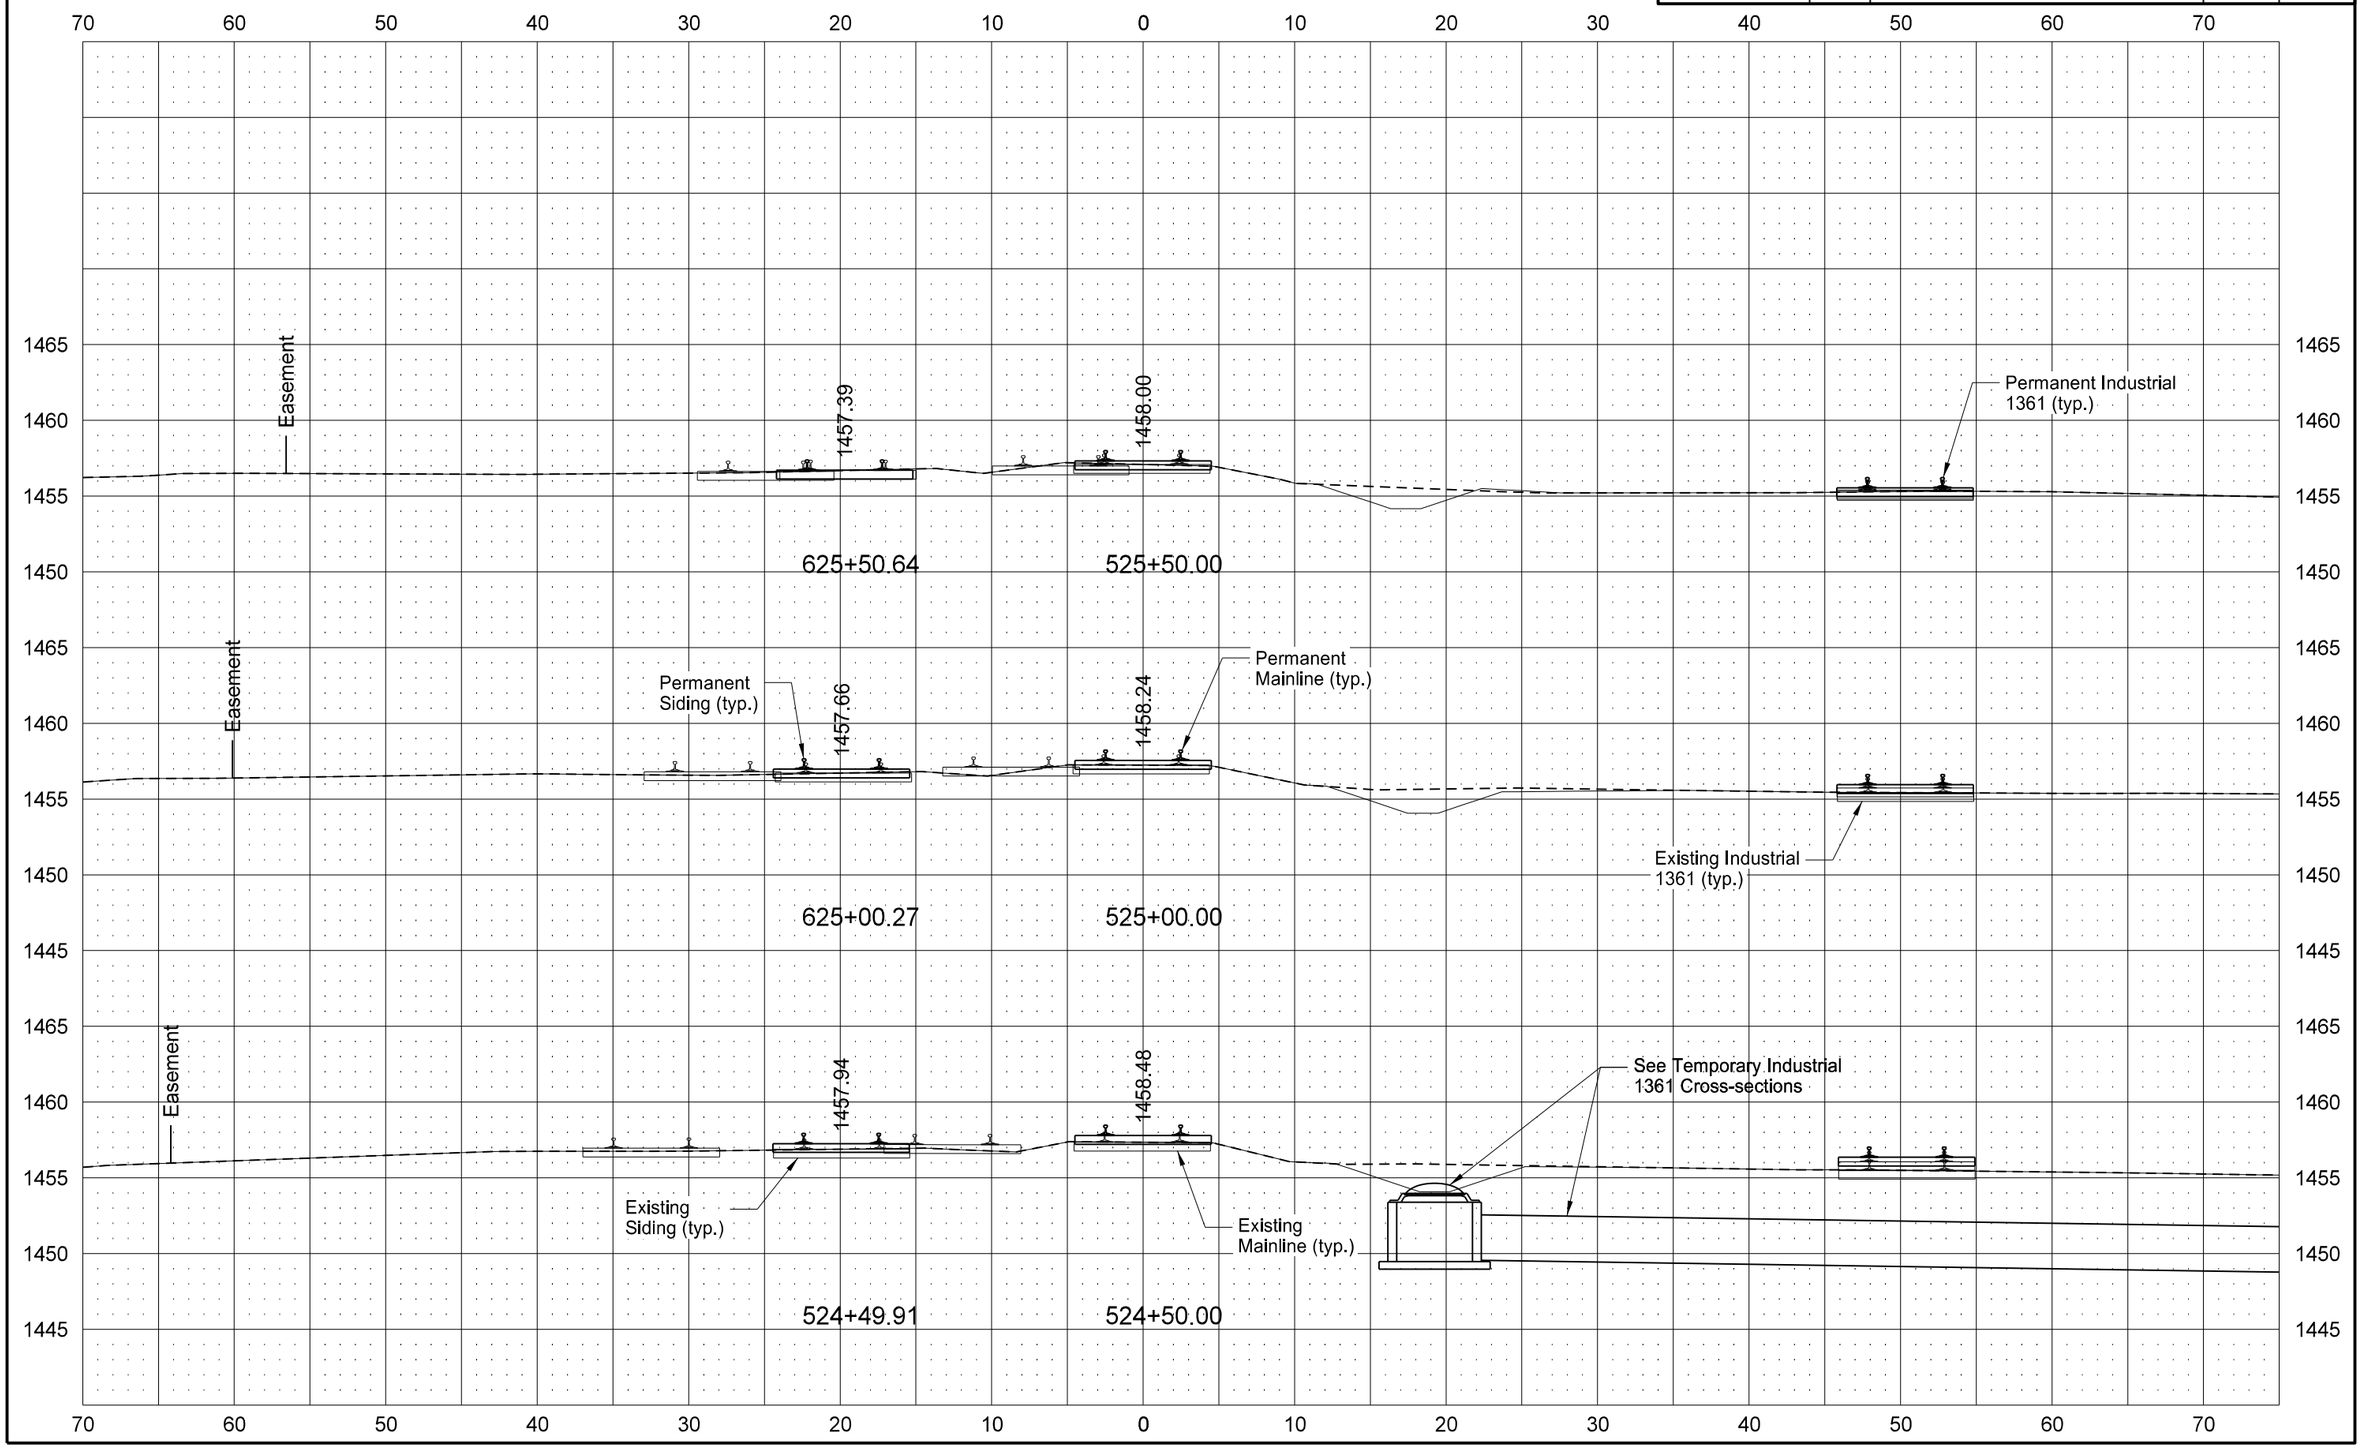

STATE	PROJECT NO.	SECTION NO.	SHEET NO.
ND	NHU-3-020(074)103	200	133

PERMANENT MAINLINE & SIDING

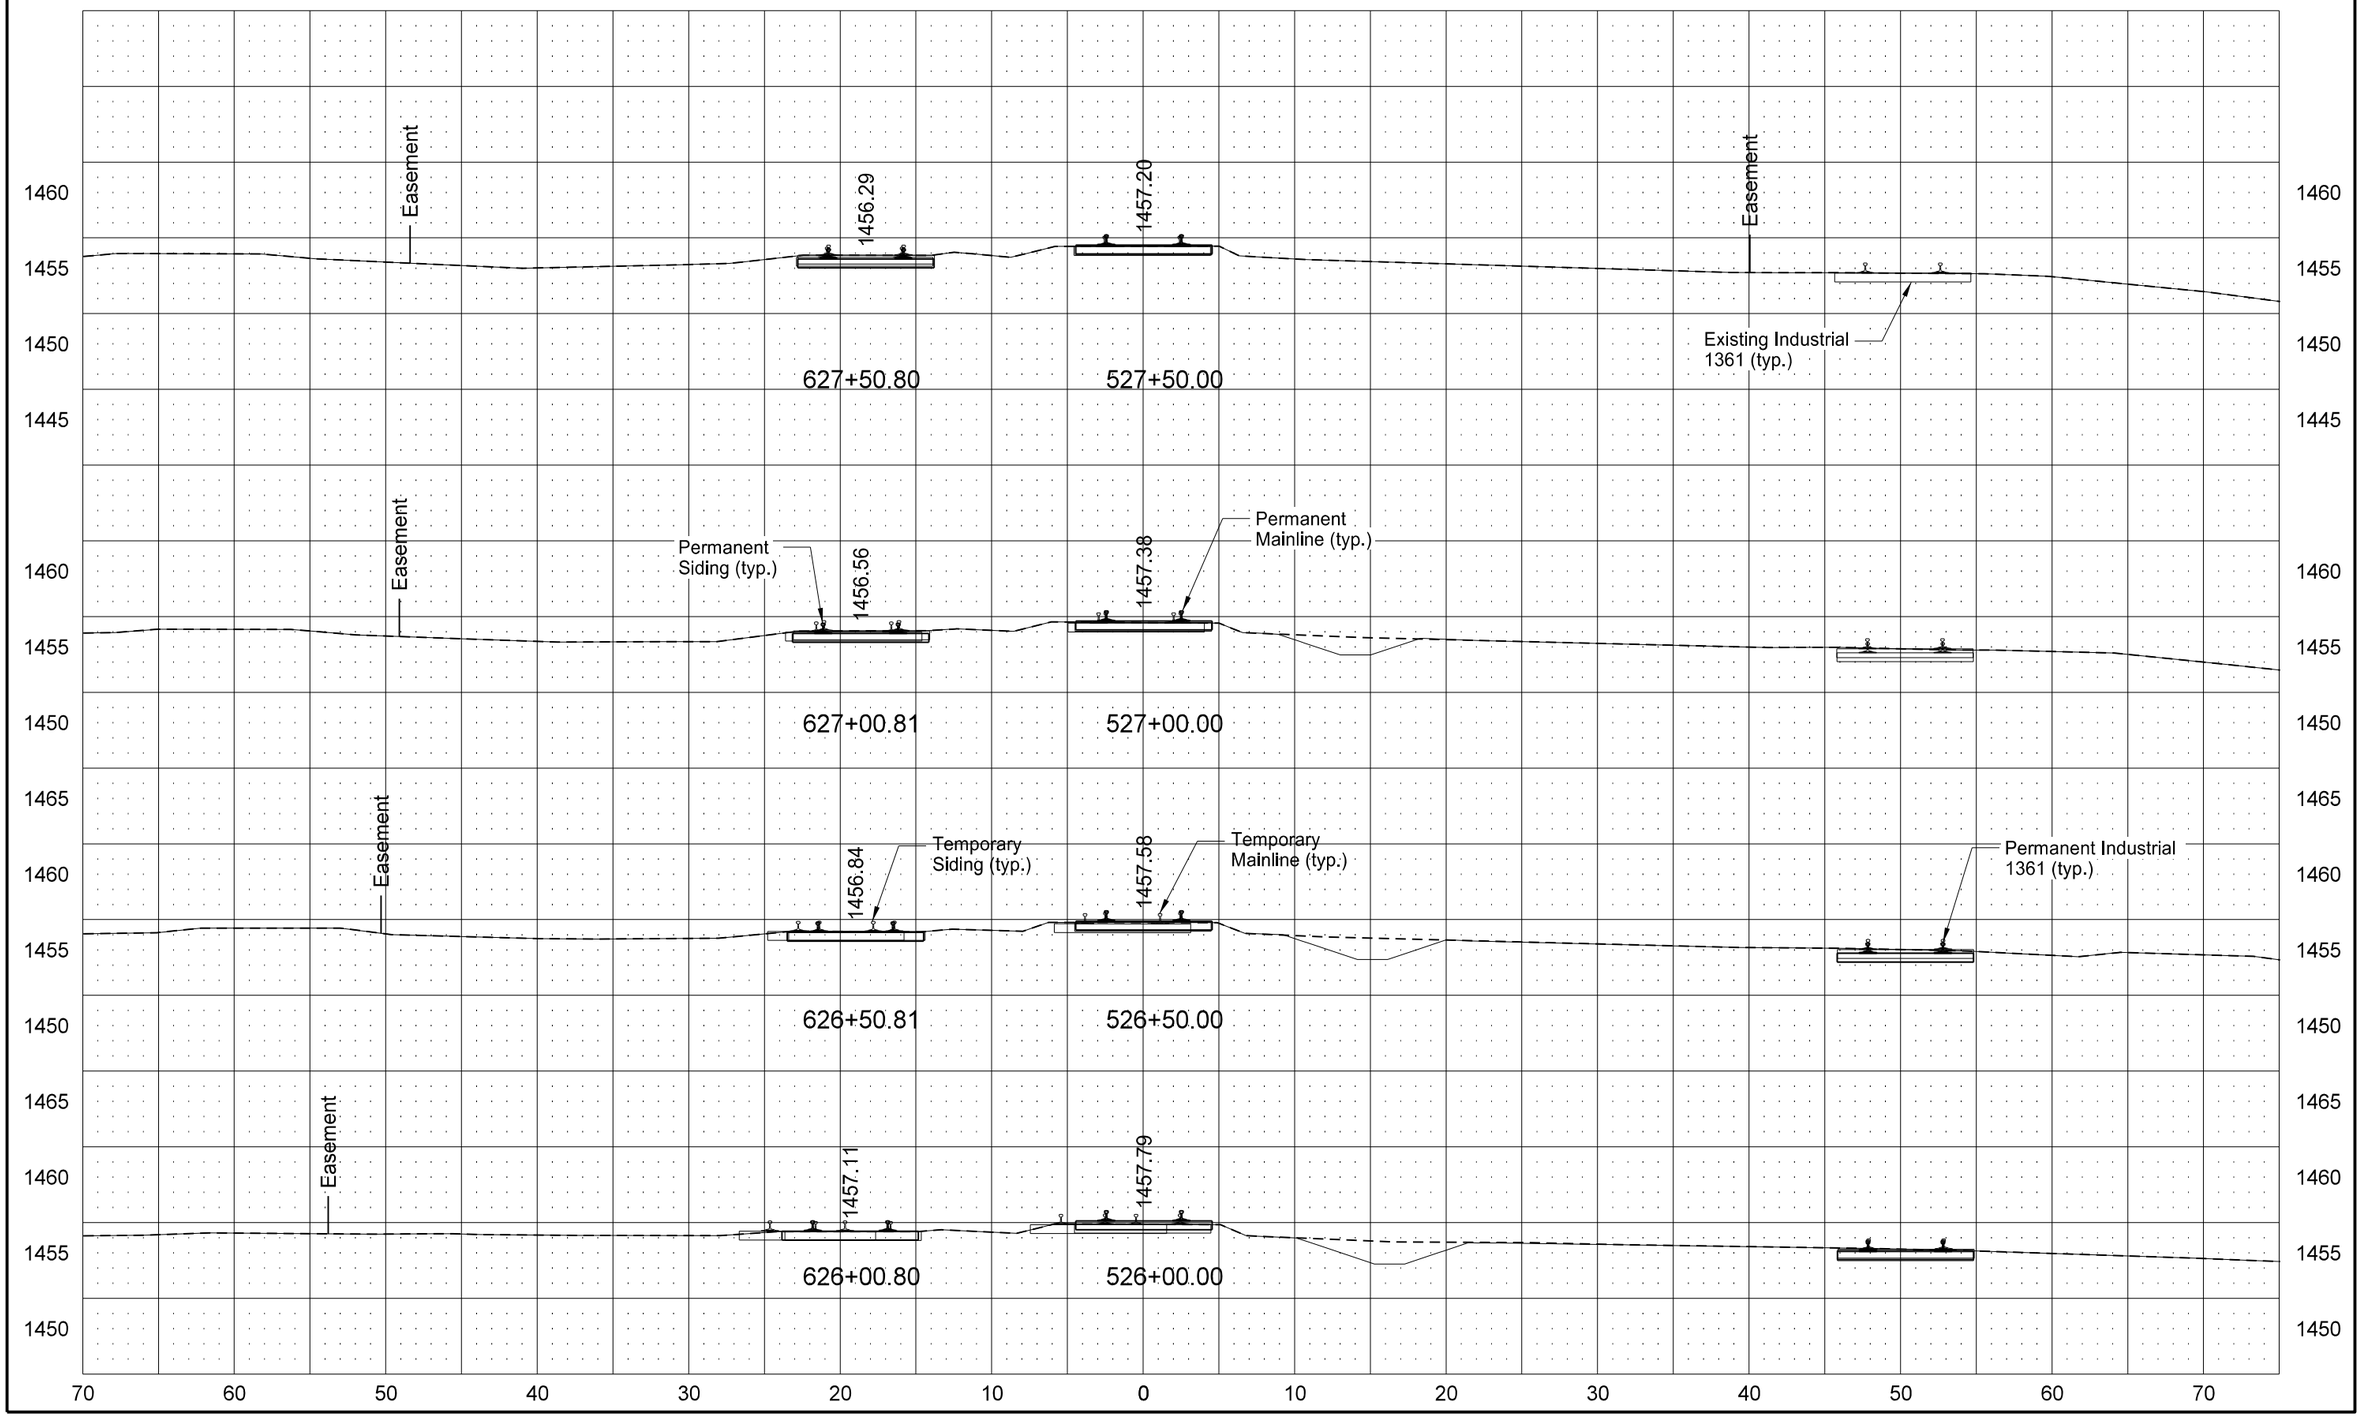

STATE	PROJECT NO.	SECTION NO.	SHEET NO.
ND	NHU-3-020(074)103	200	134

PERMANENT MAINLINE & SIDING

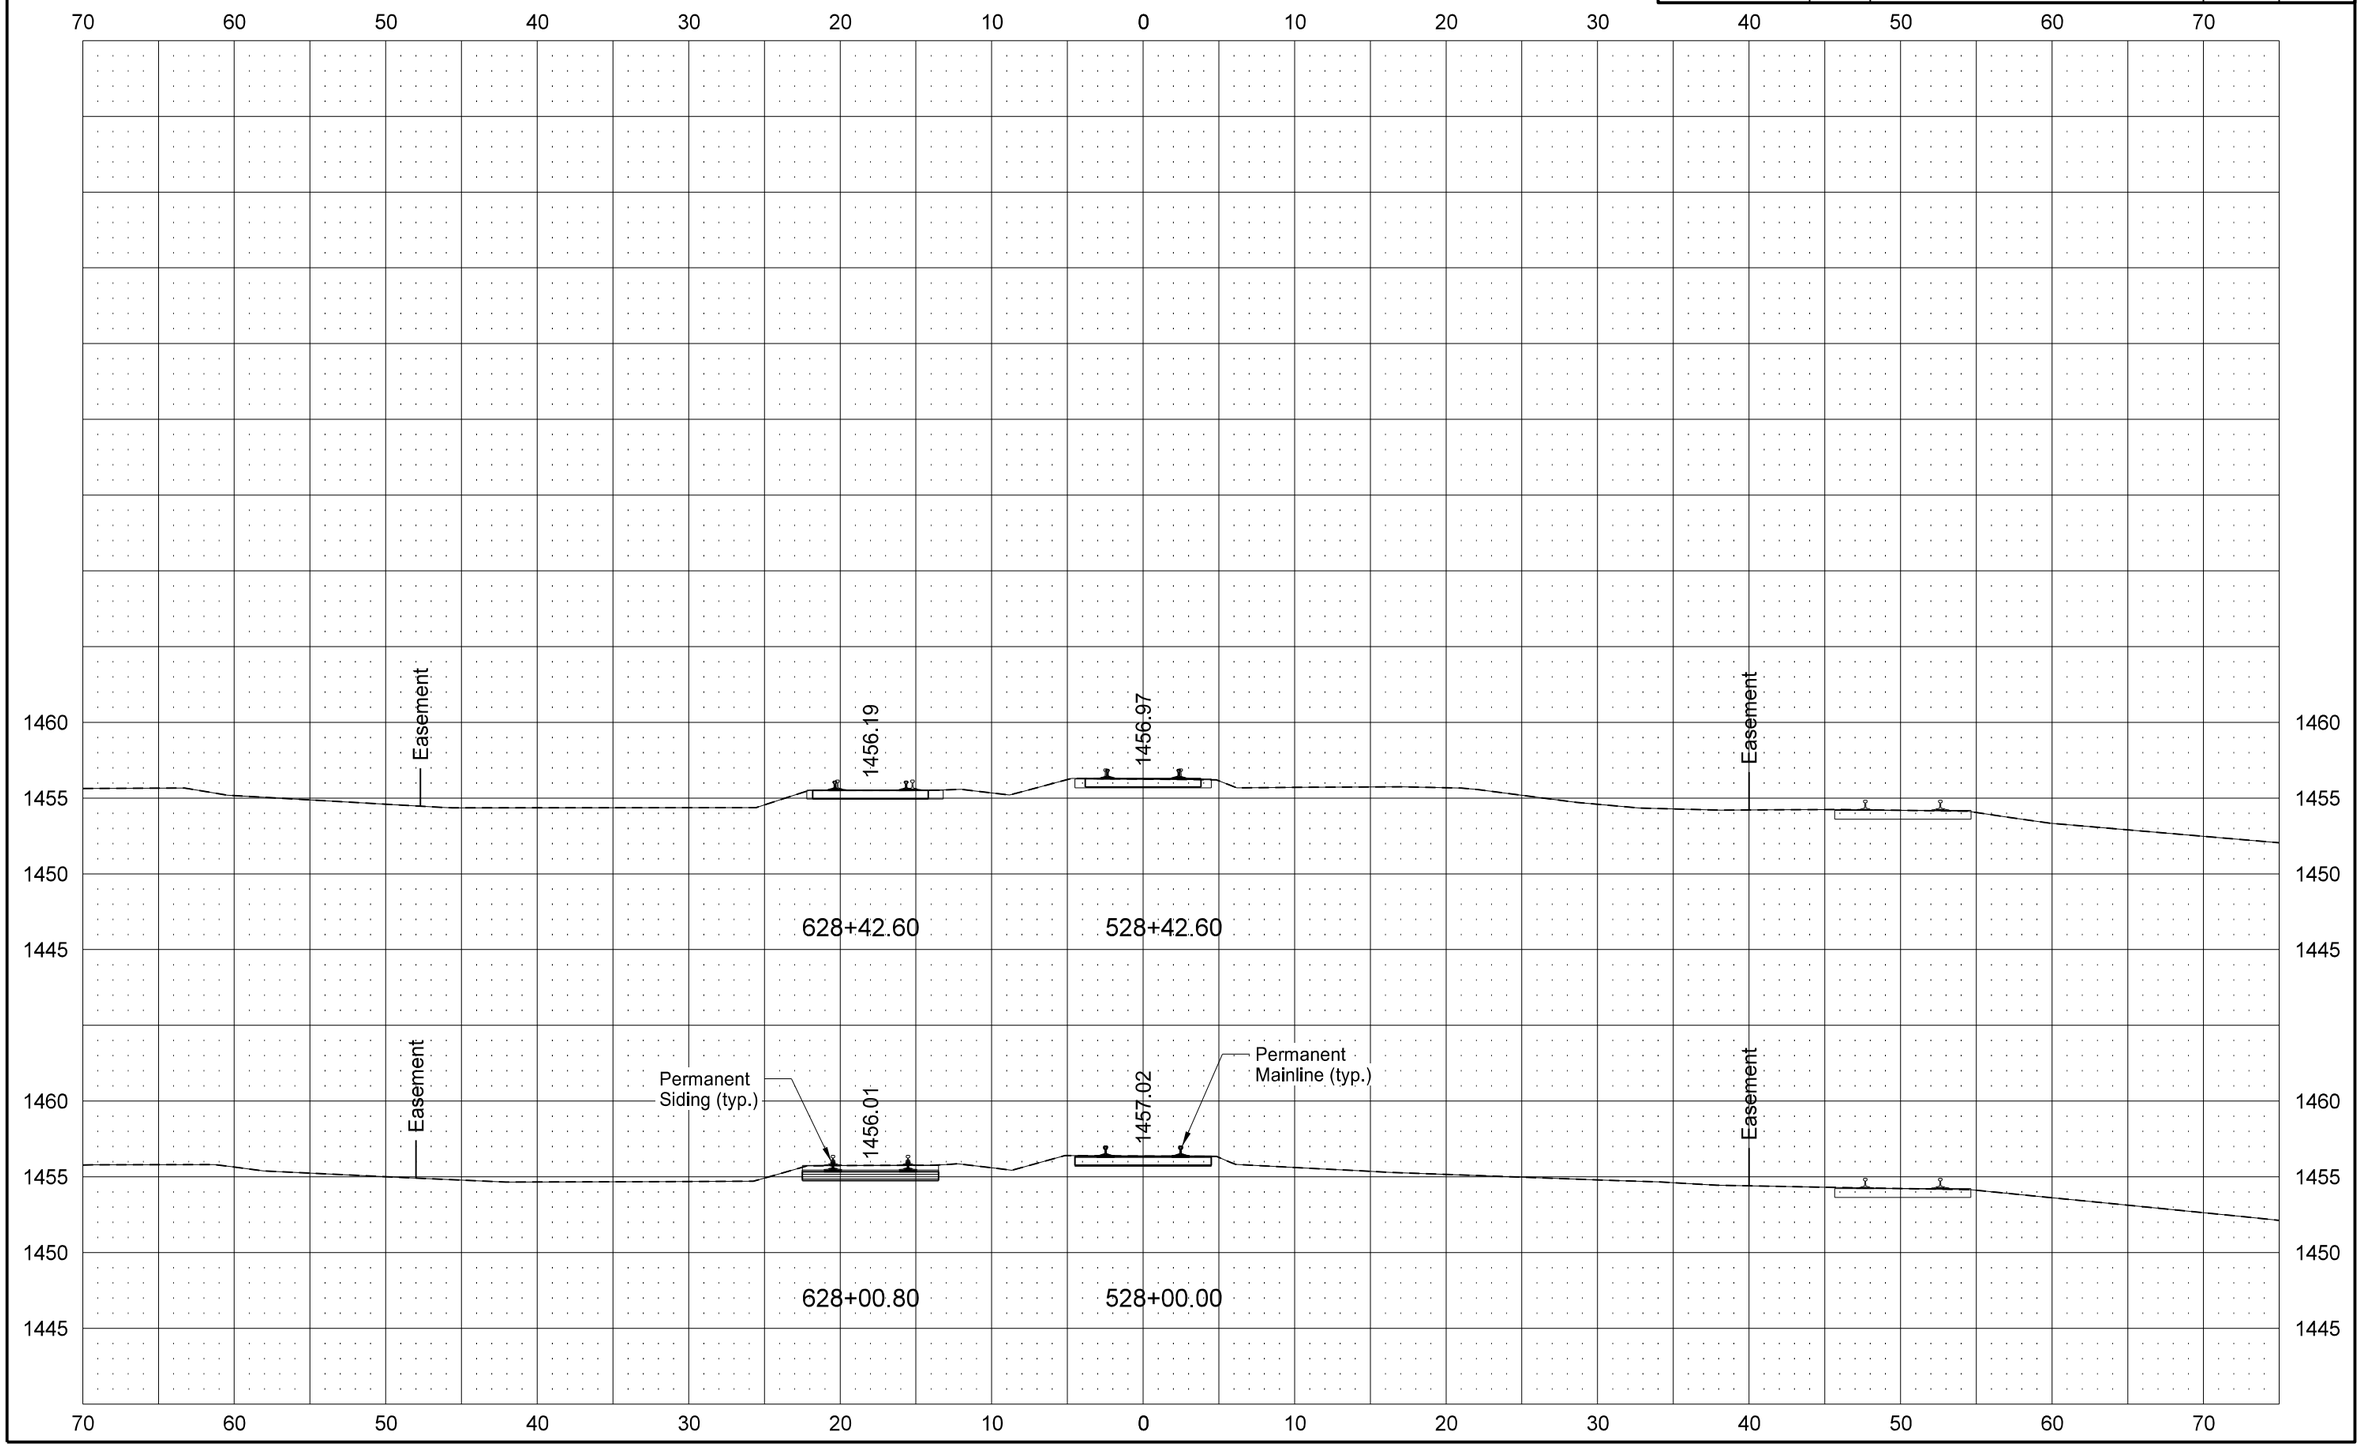

STATE	PROJECT NO.	SECTION NO.	SHEET NO.
ND	NHU-3-020(074)103	200	135

PERMANENT INDUSTRIAL 1361

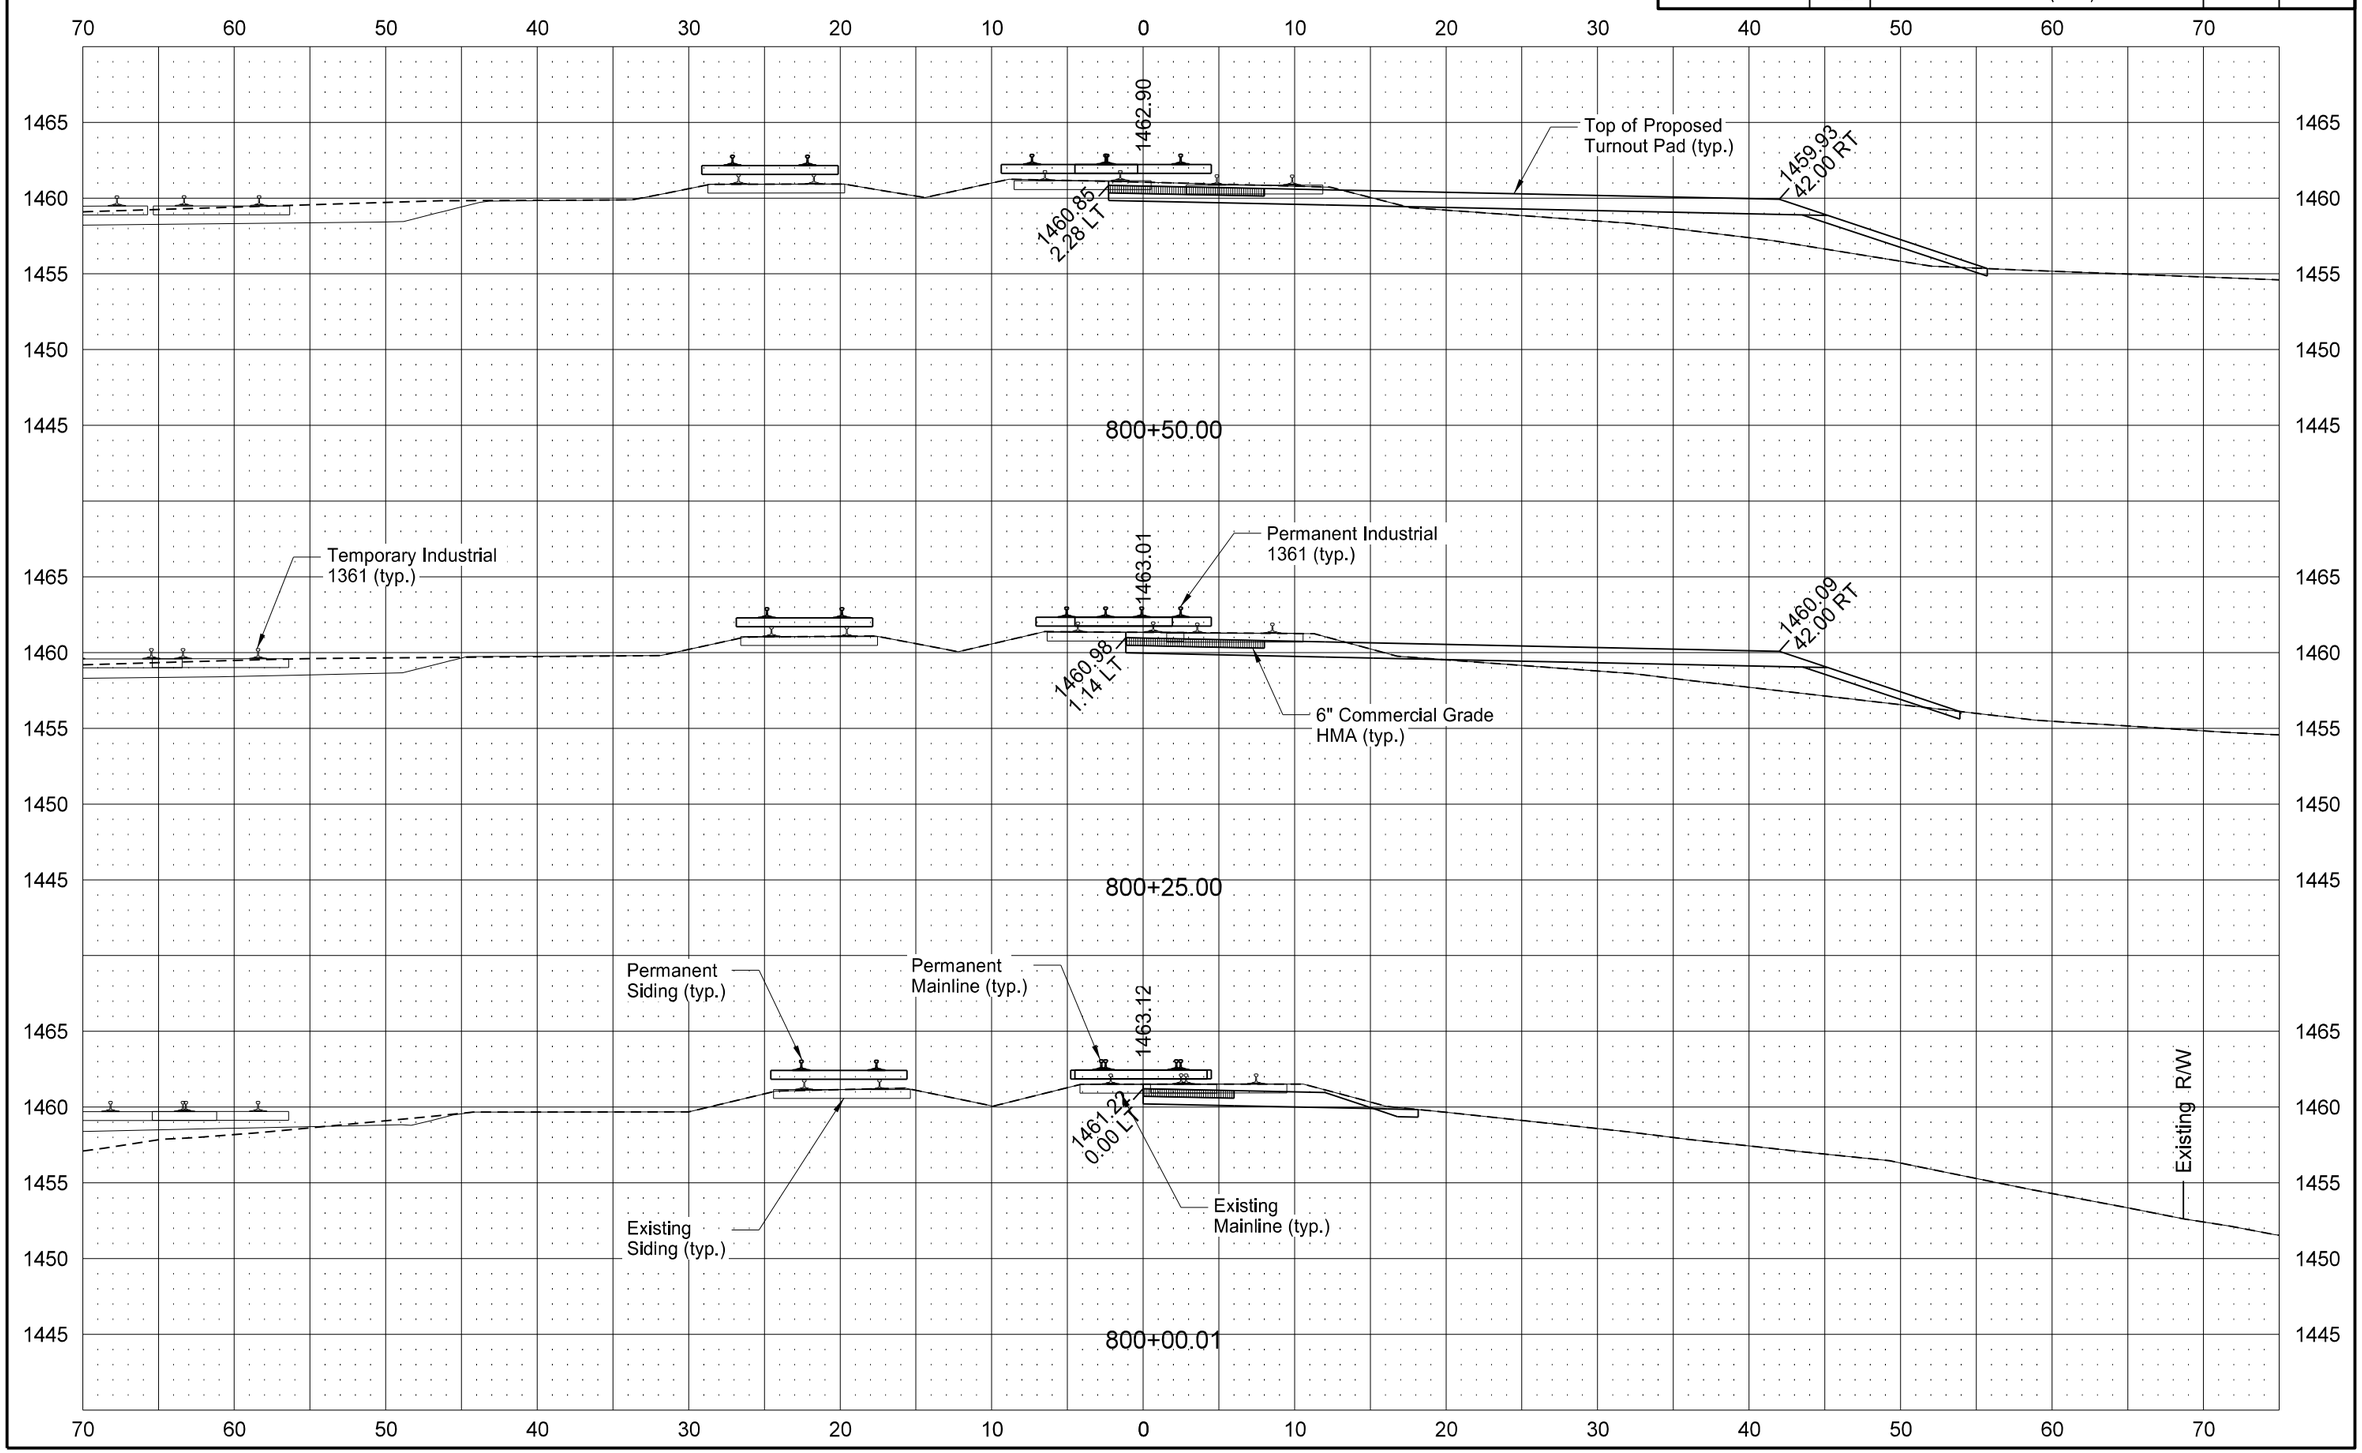

STATE	PROJECT NO.	SECTION NO.	SHEET NO.
ND	NHU-3-020(074)103	200	136

PERMANENT INDUSTRIAL 1361

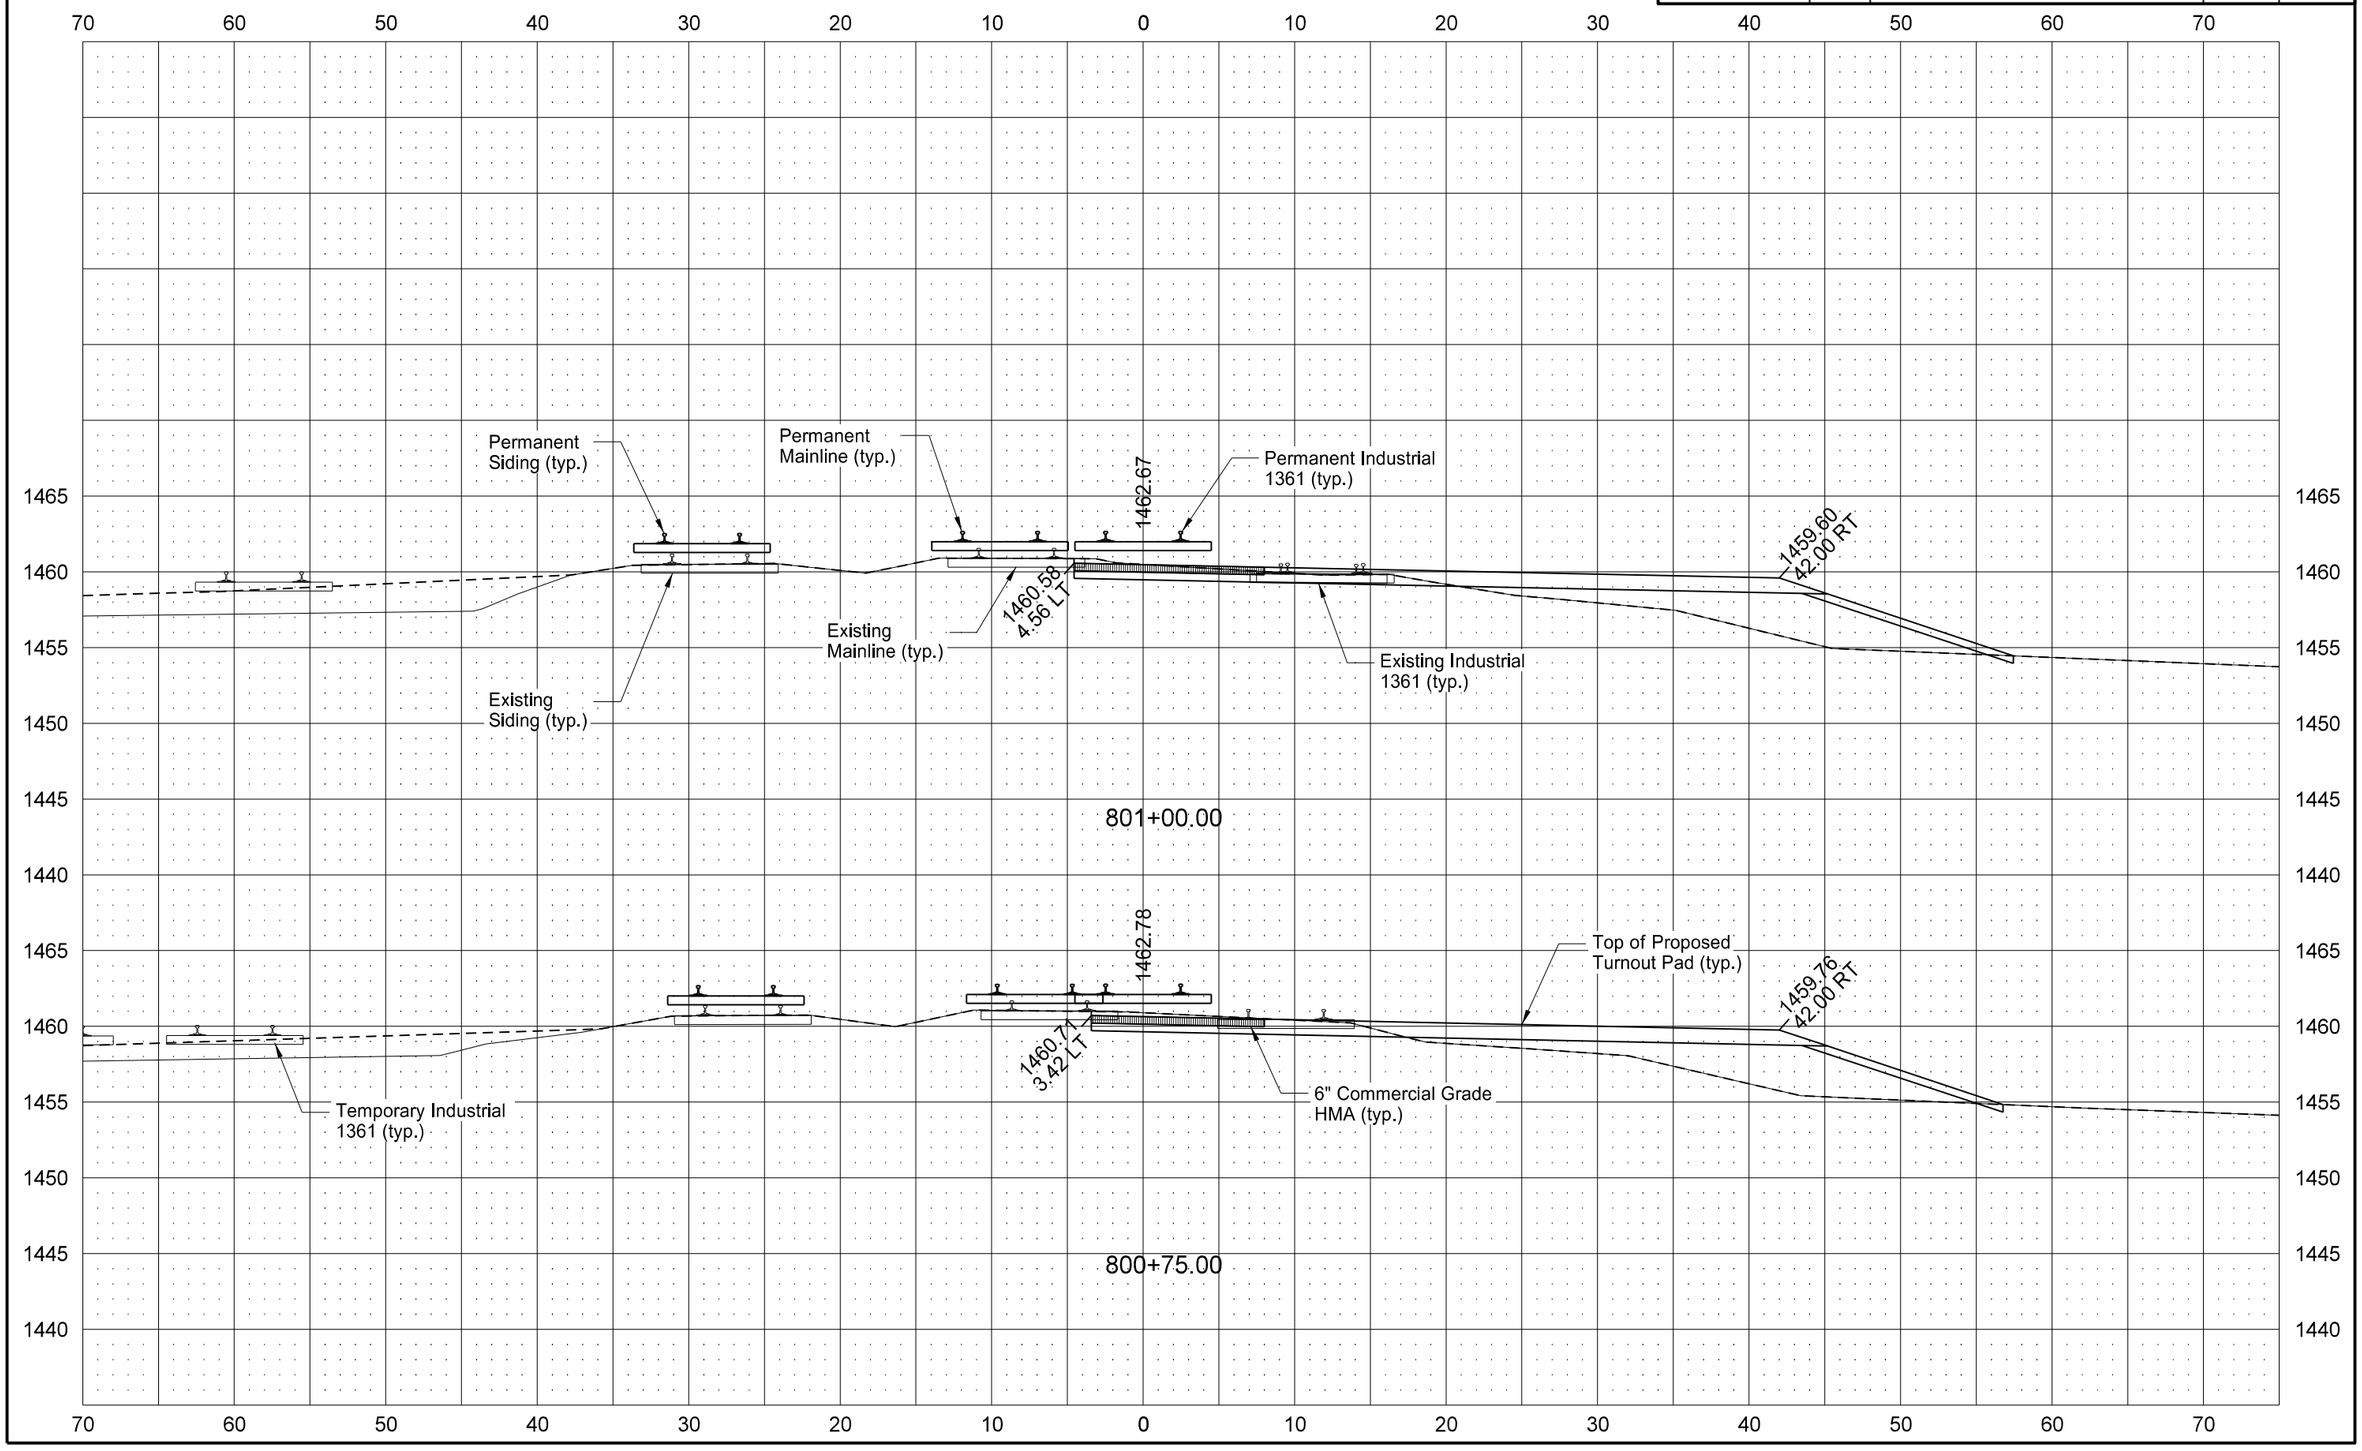

STATE	PROJECT NO.	SECTION NO.	SHEET NO.
ND	NHU-3-020(074)103	200	137

PERMANENT INDUSTRIAL 1361

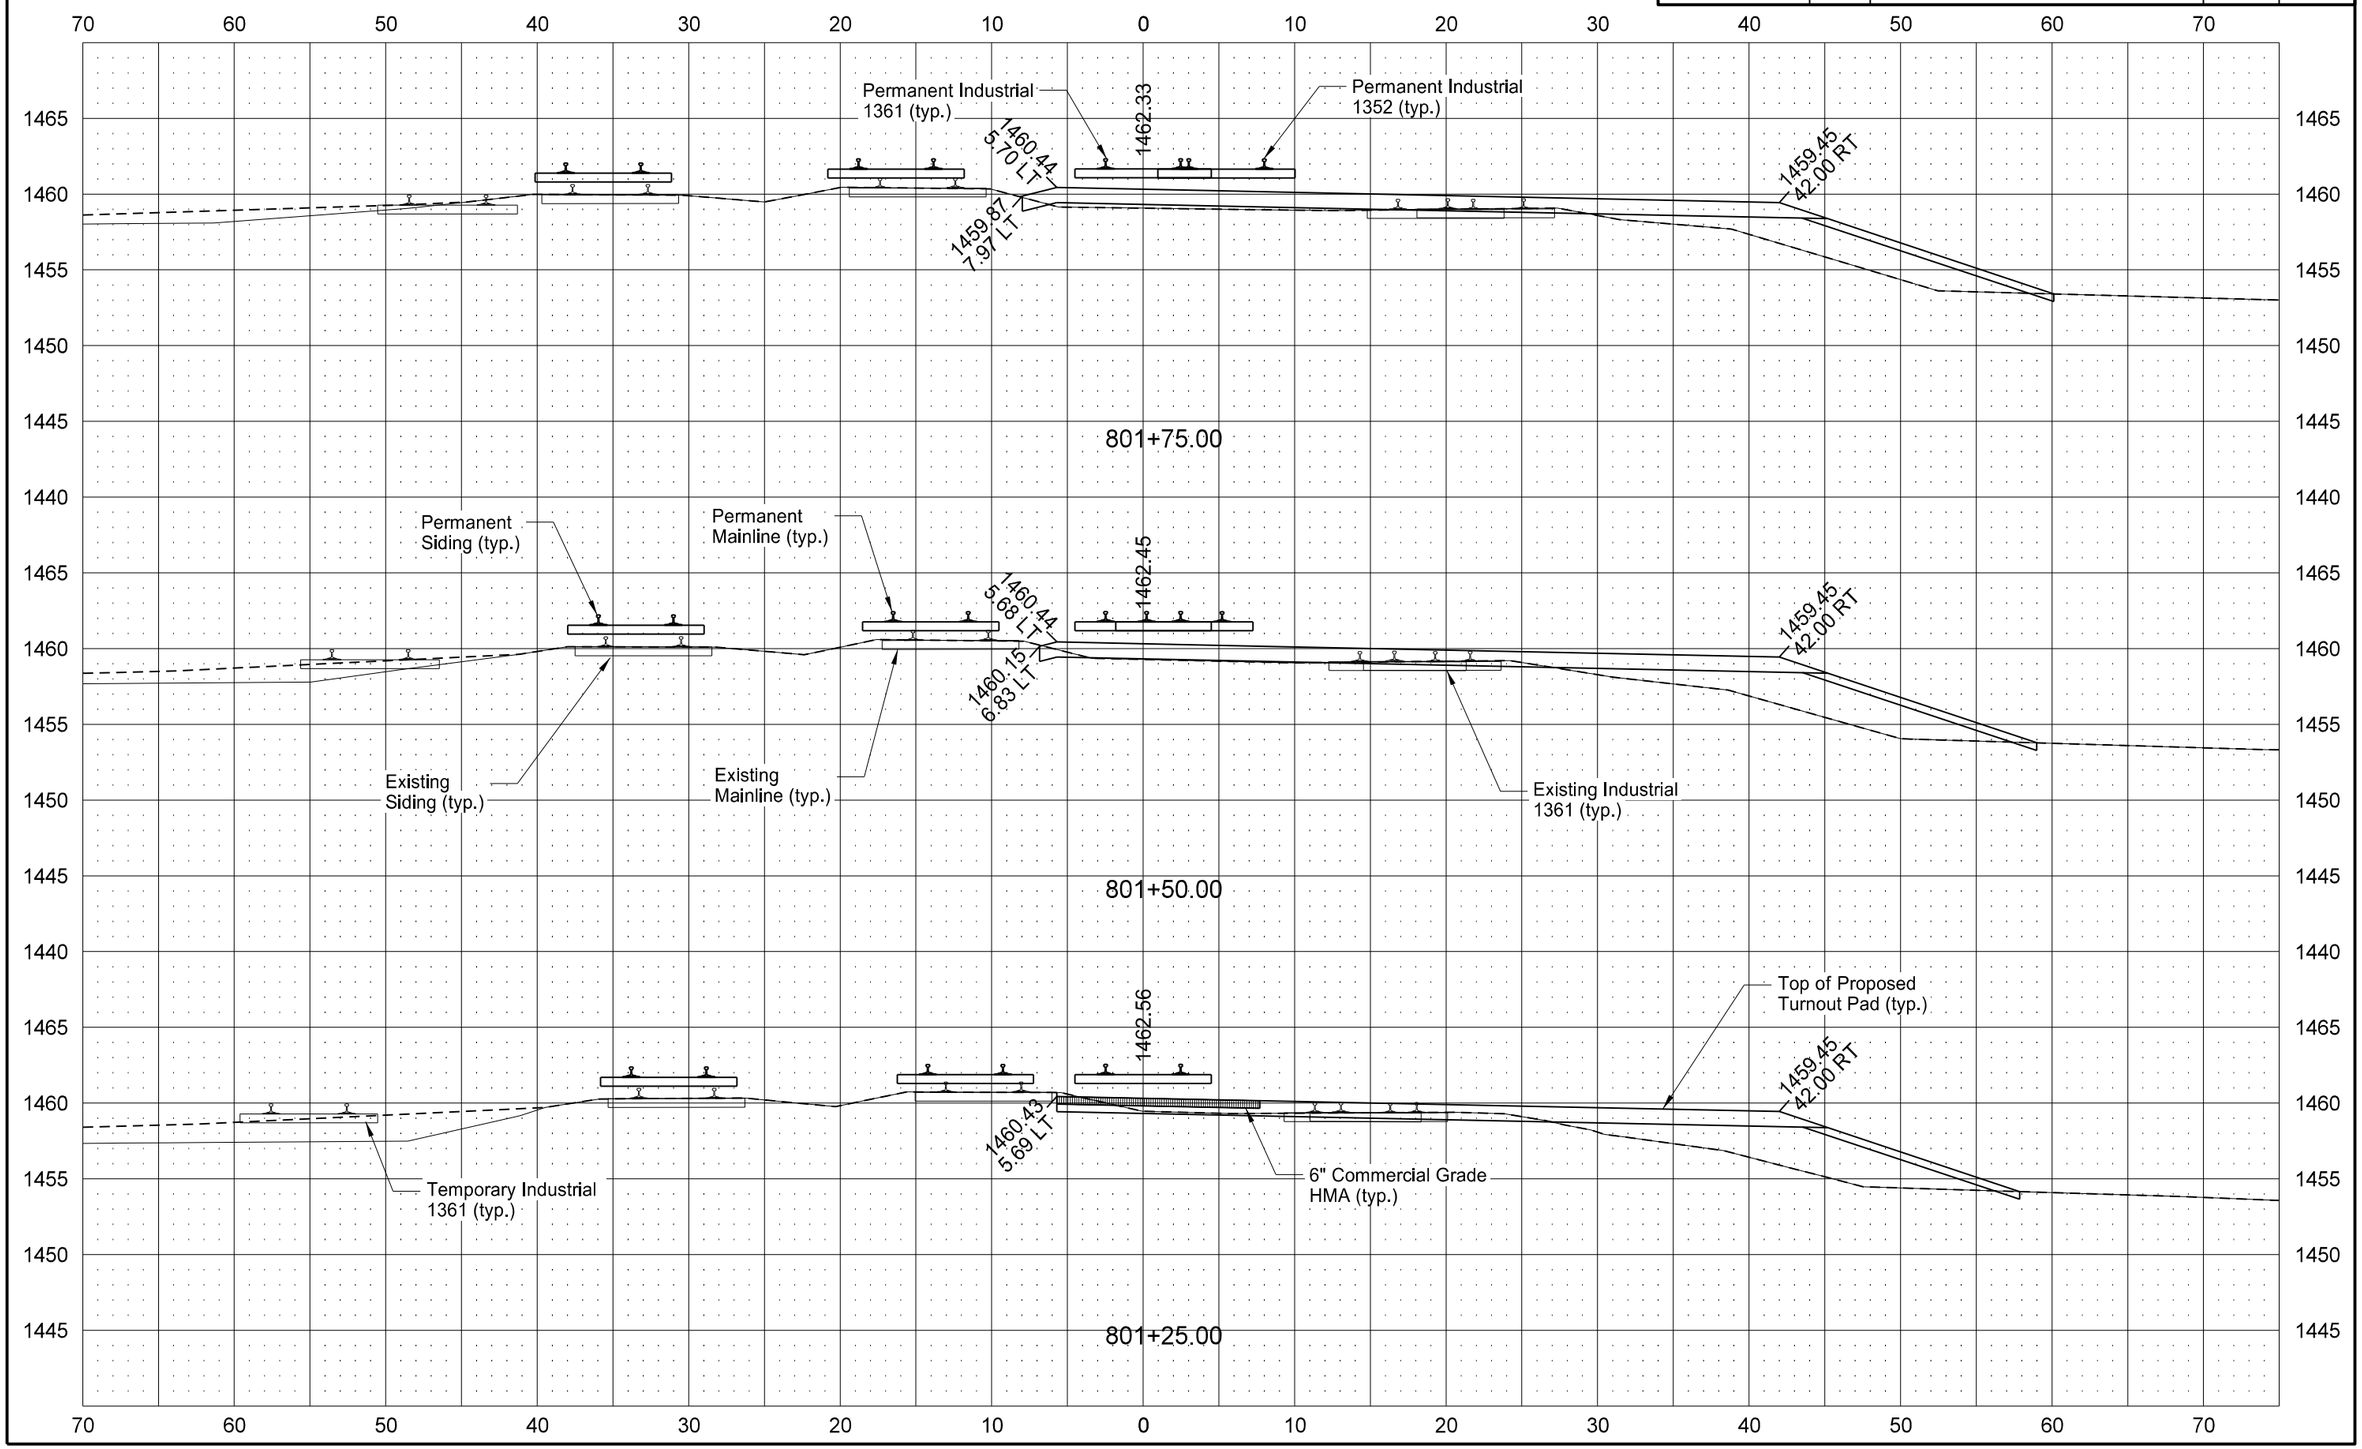

8/13/2016 9:37:59 AM johnschonert J:\trans\5211102\CADD\30020103.074\Design\Plans - ML\200\200XS_006_PRRR4.dgn

STATE	PROJECT NO.	SECTION NO.	SHEET NO.
ND	NHU-3-020(074)103	200	138

PERMANENT INDUSTRIAL 1361

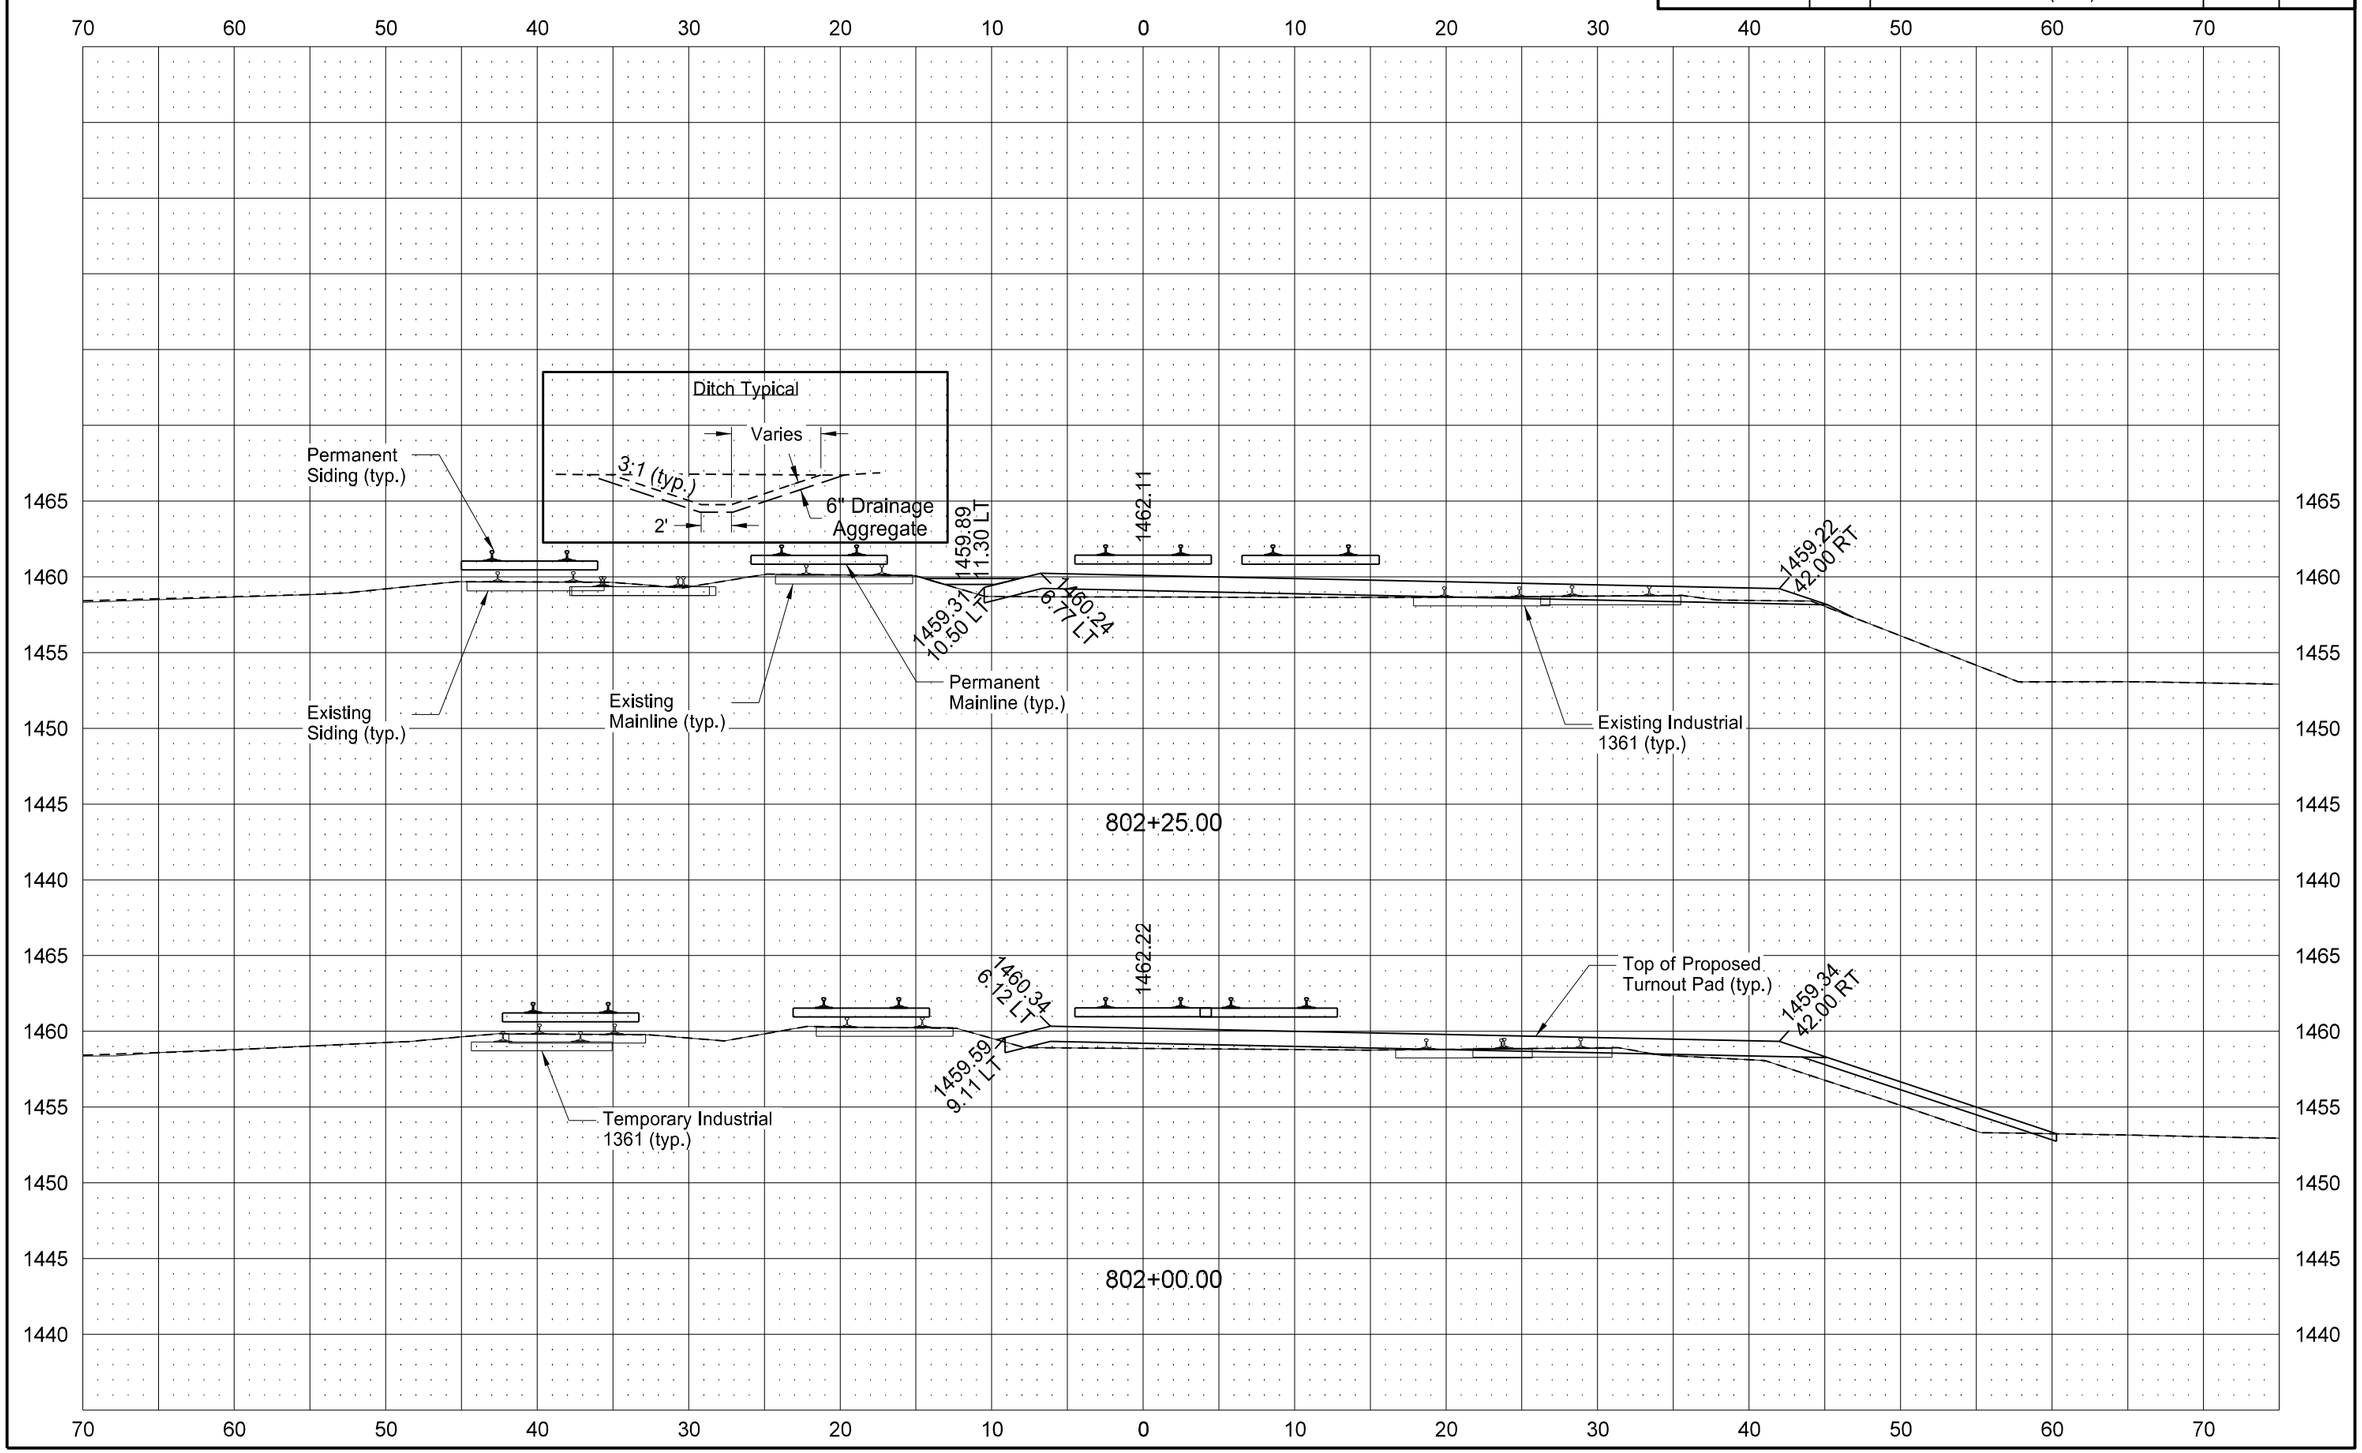

8/13/2016 9:38:00 AM johnschonert J:\trans\5211102\CADD\30020103.074\Design\Plans - ML\200\200XS_006_PRRR4.dgn

STATE	PROJECT NO.	SECTION NO.	SHEET NO.
ND	NHU-3-020(074)103	200	139

PERMANENT INDUSTRIAL 1361

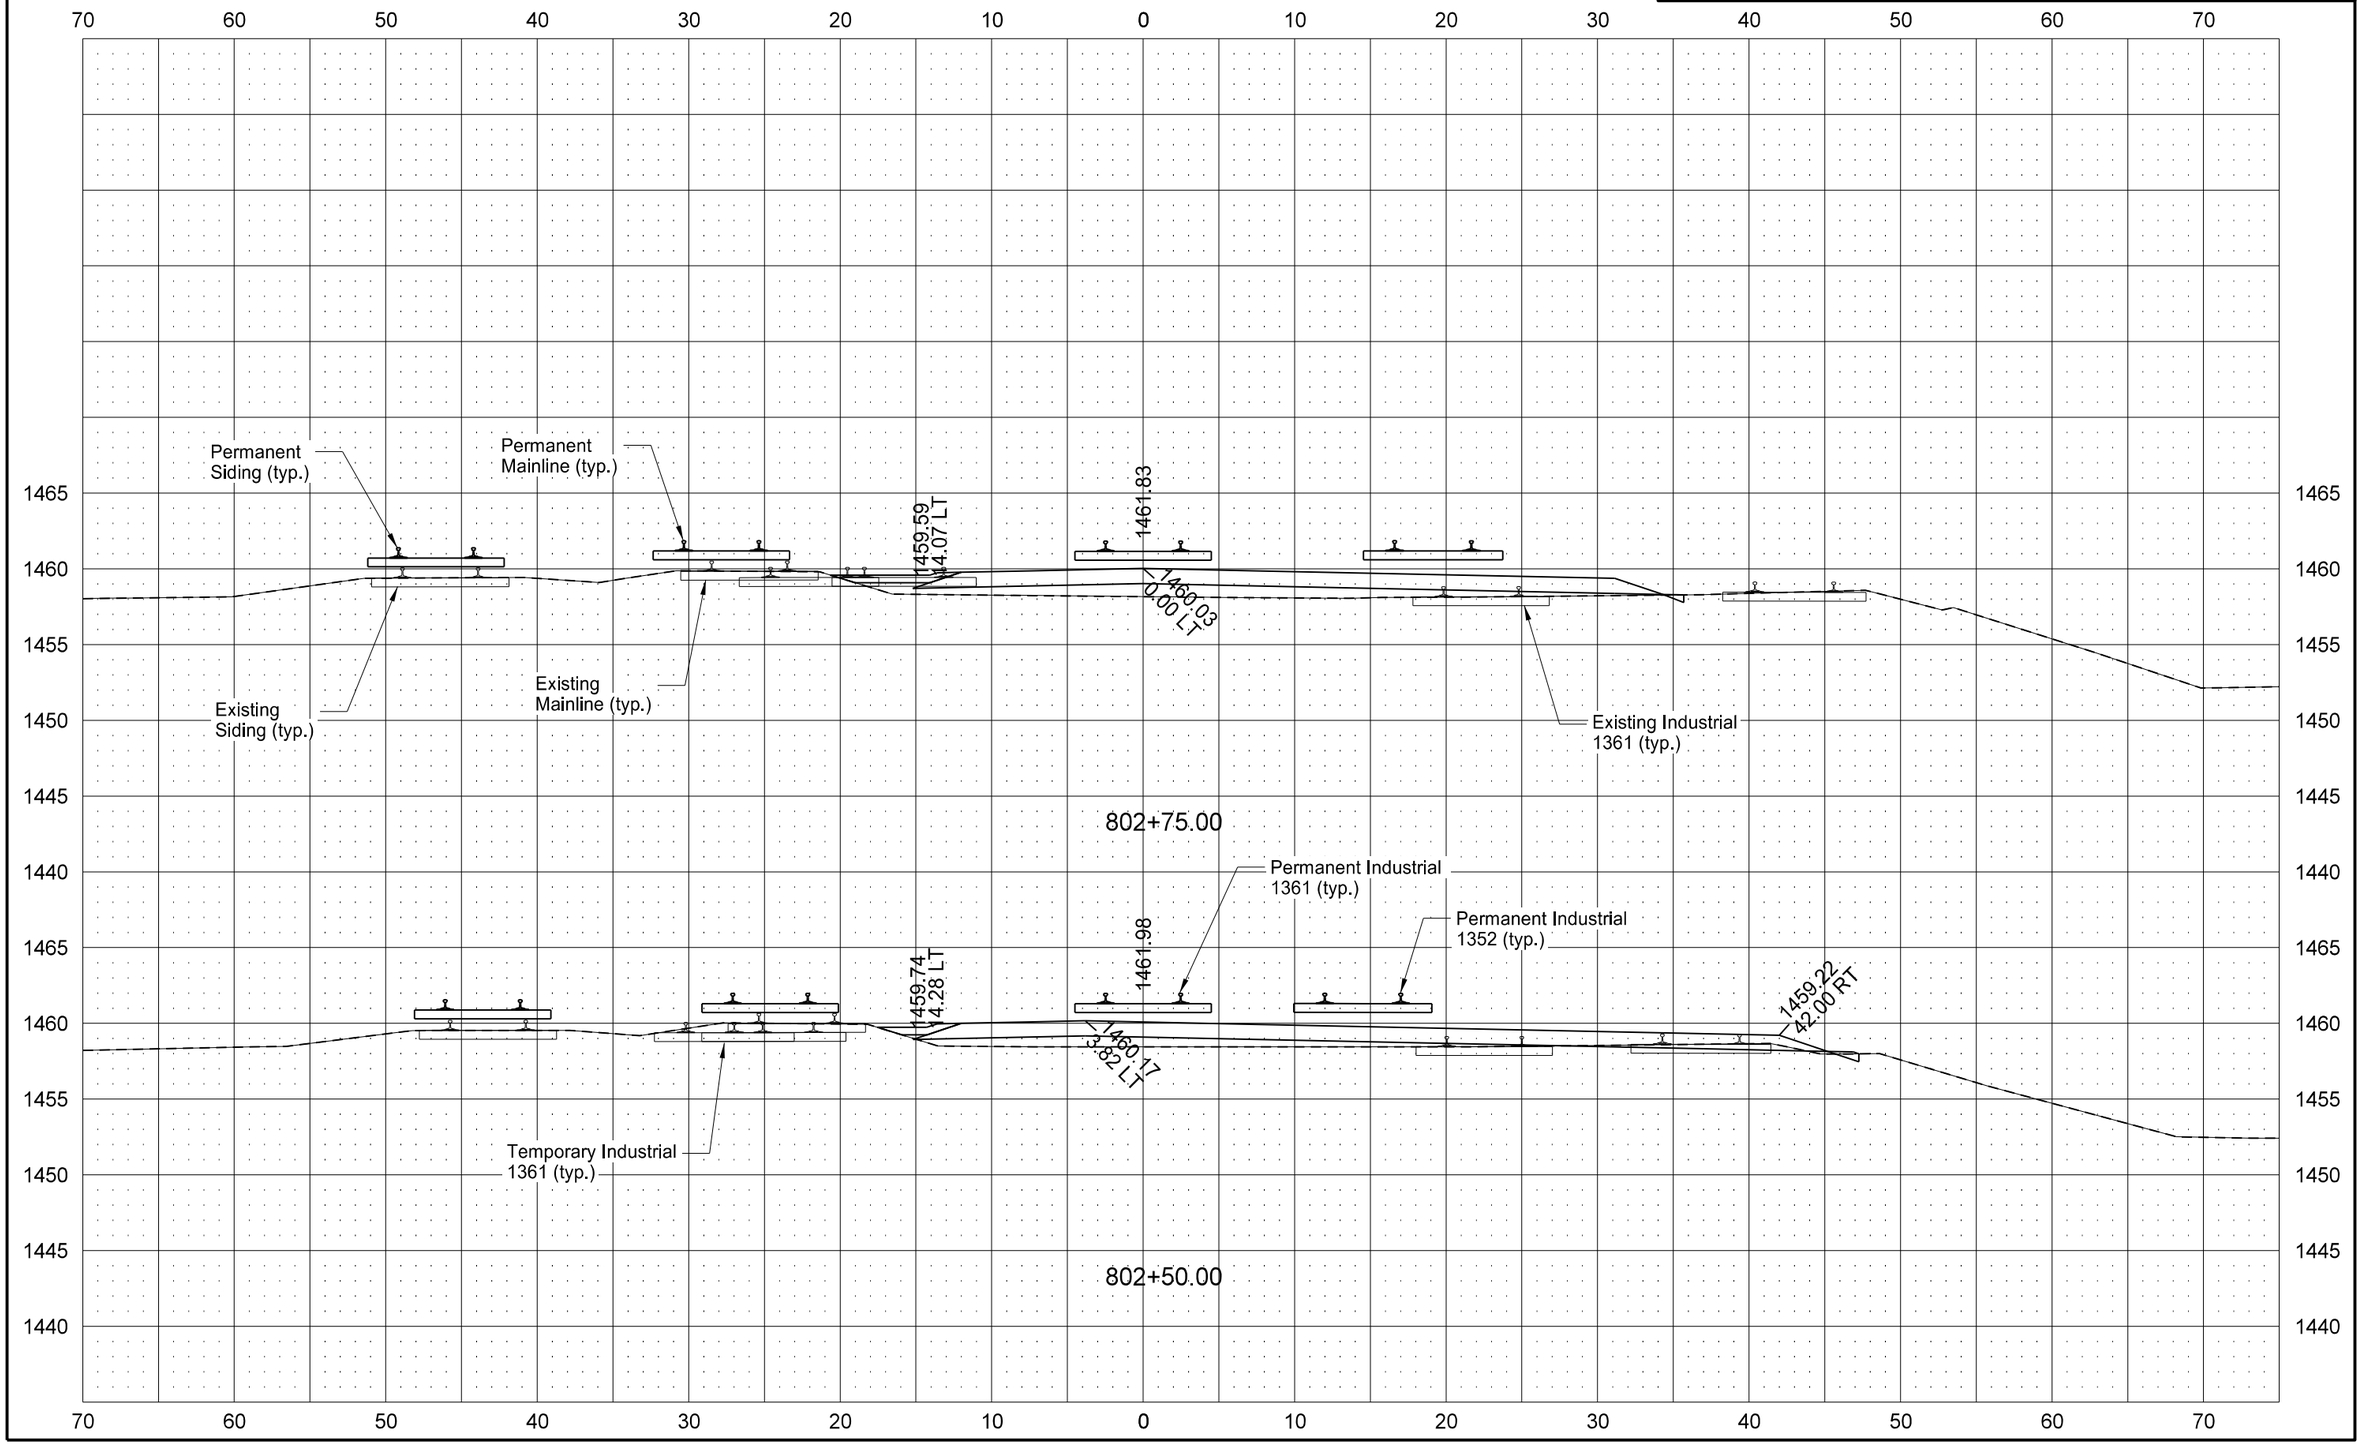

STATE	PROJECT NO.	SECTION NO.	SHEET NO.
ND	NHU-3-020(074)103	200	140

PERMANENT INDUSTRIAL 1361

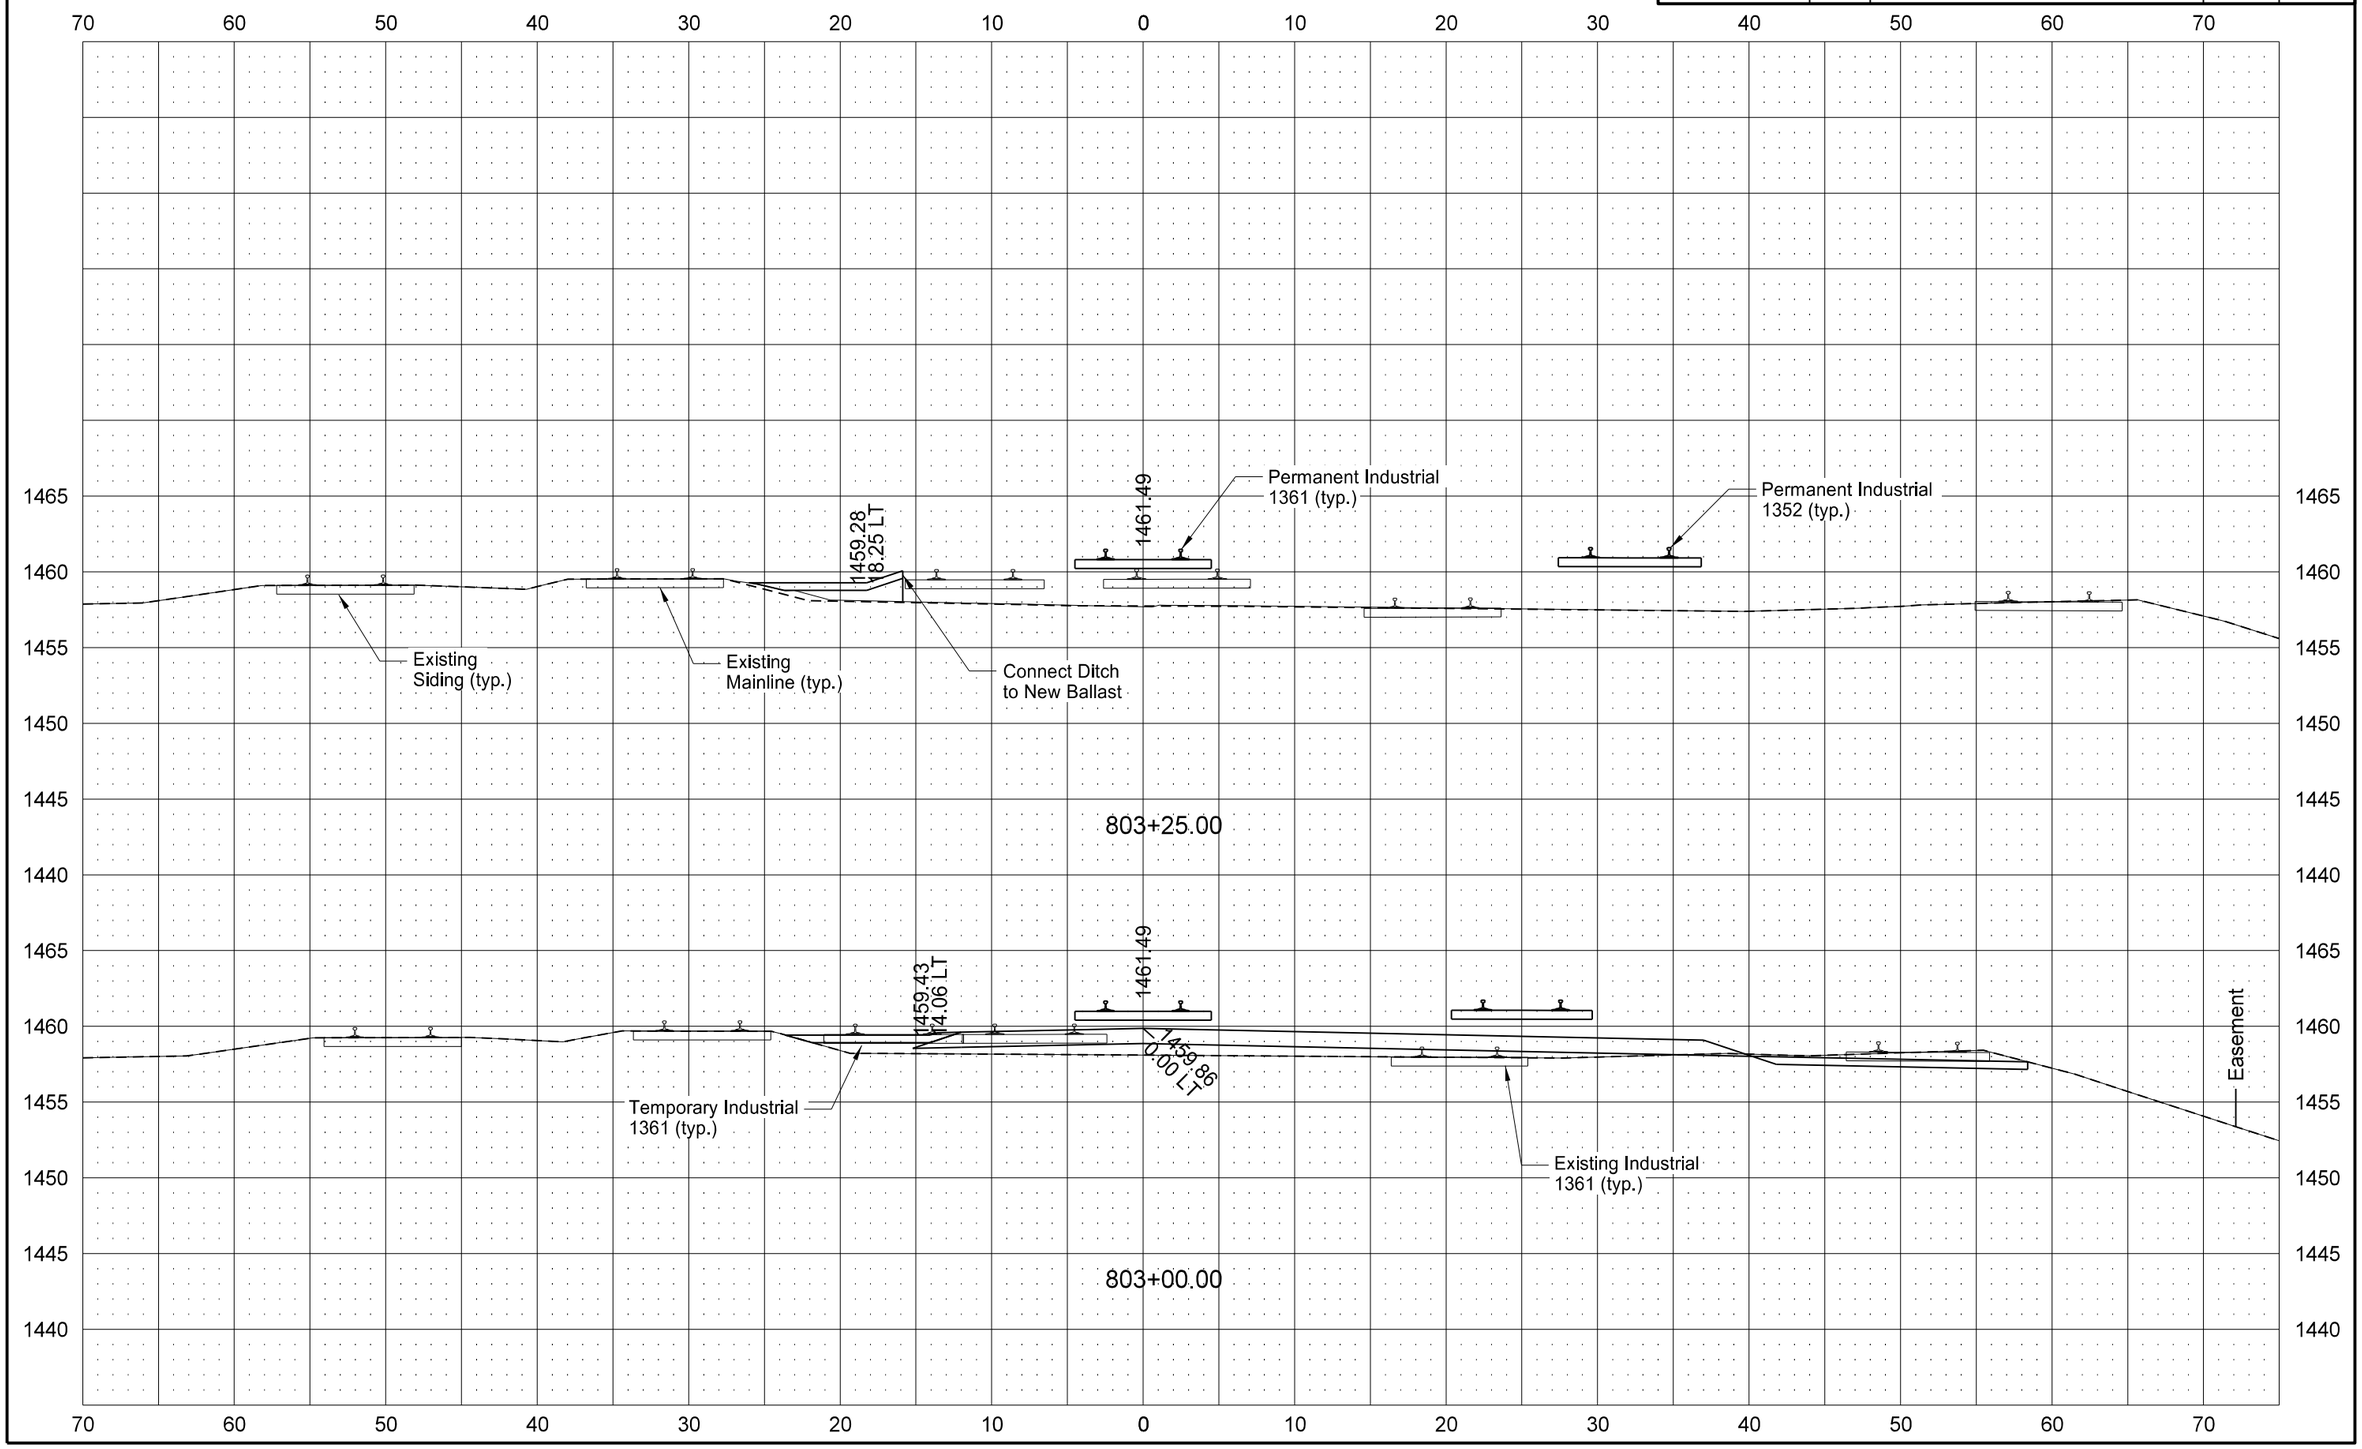

8/13/2016 9:38:03 AM johnschonert J:\trans\5211102\CADD\30020103.074\Design\Plans - ML\200\200XS_006_PRRR4.dgn

STATE	PROJECT NO.	SECTION NO.	SHEET NO.
ND	NHU-3-020(074)103	200	141

PERMANENT INDUSTRIAL 1361

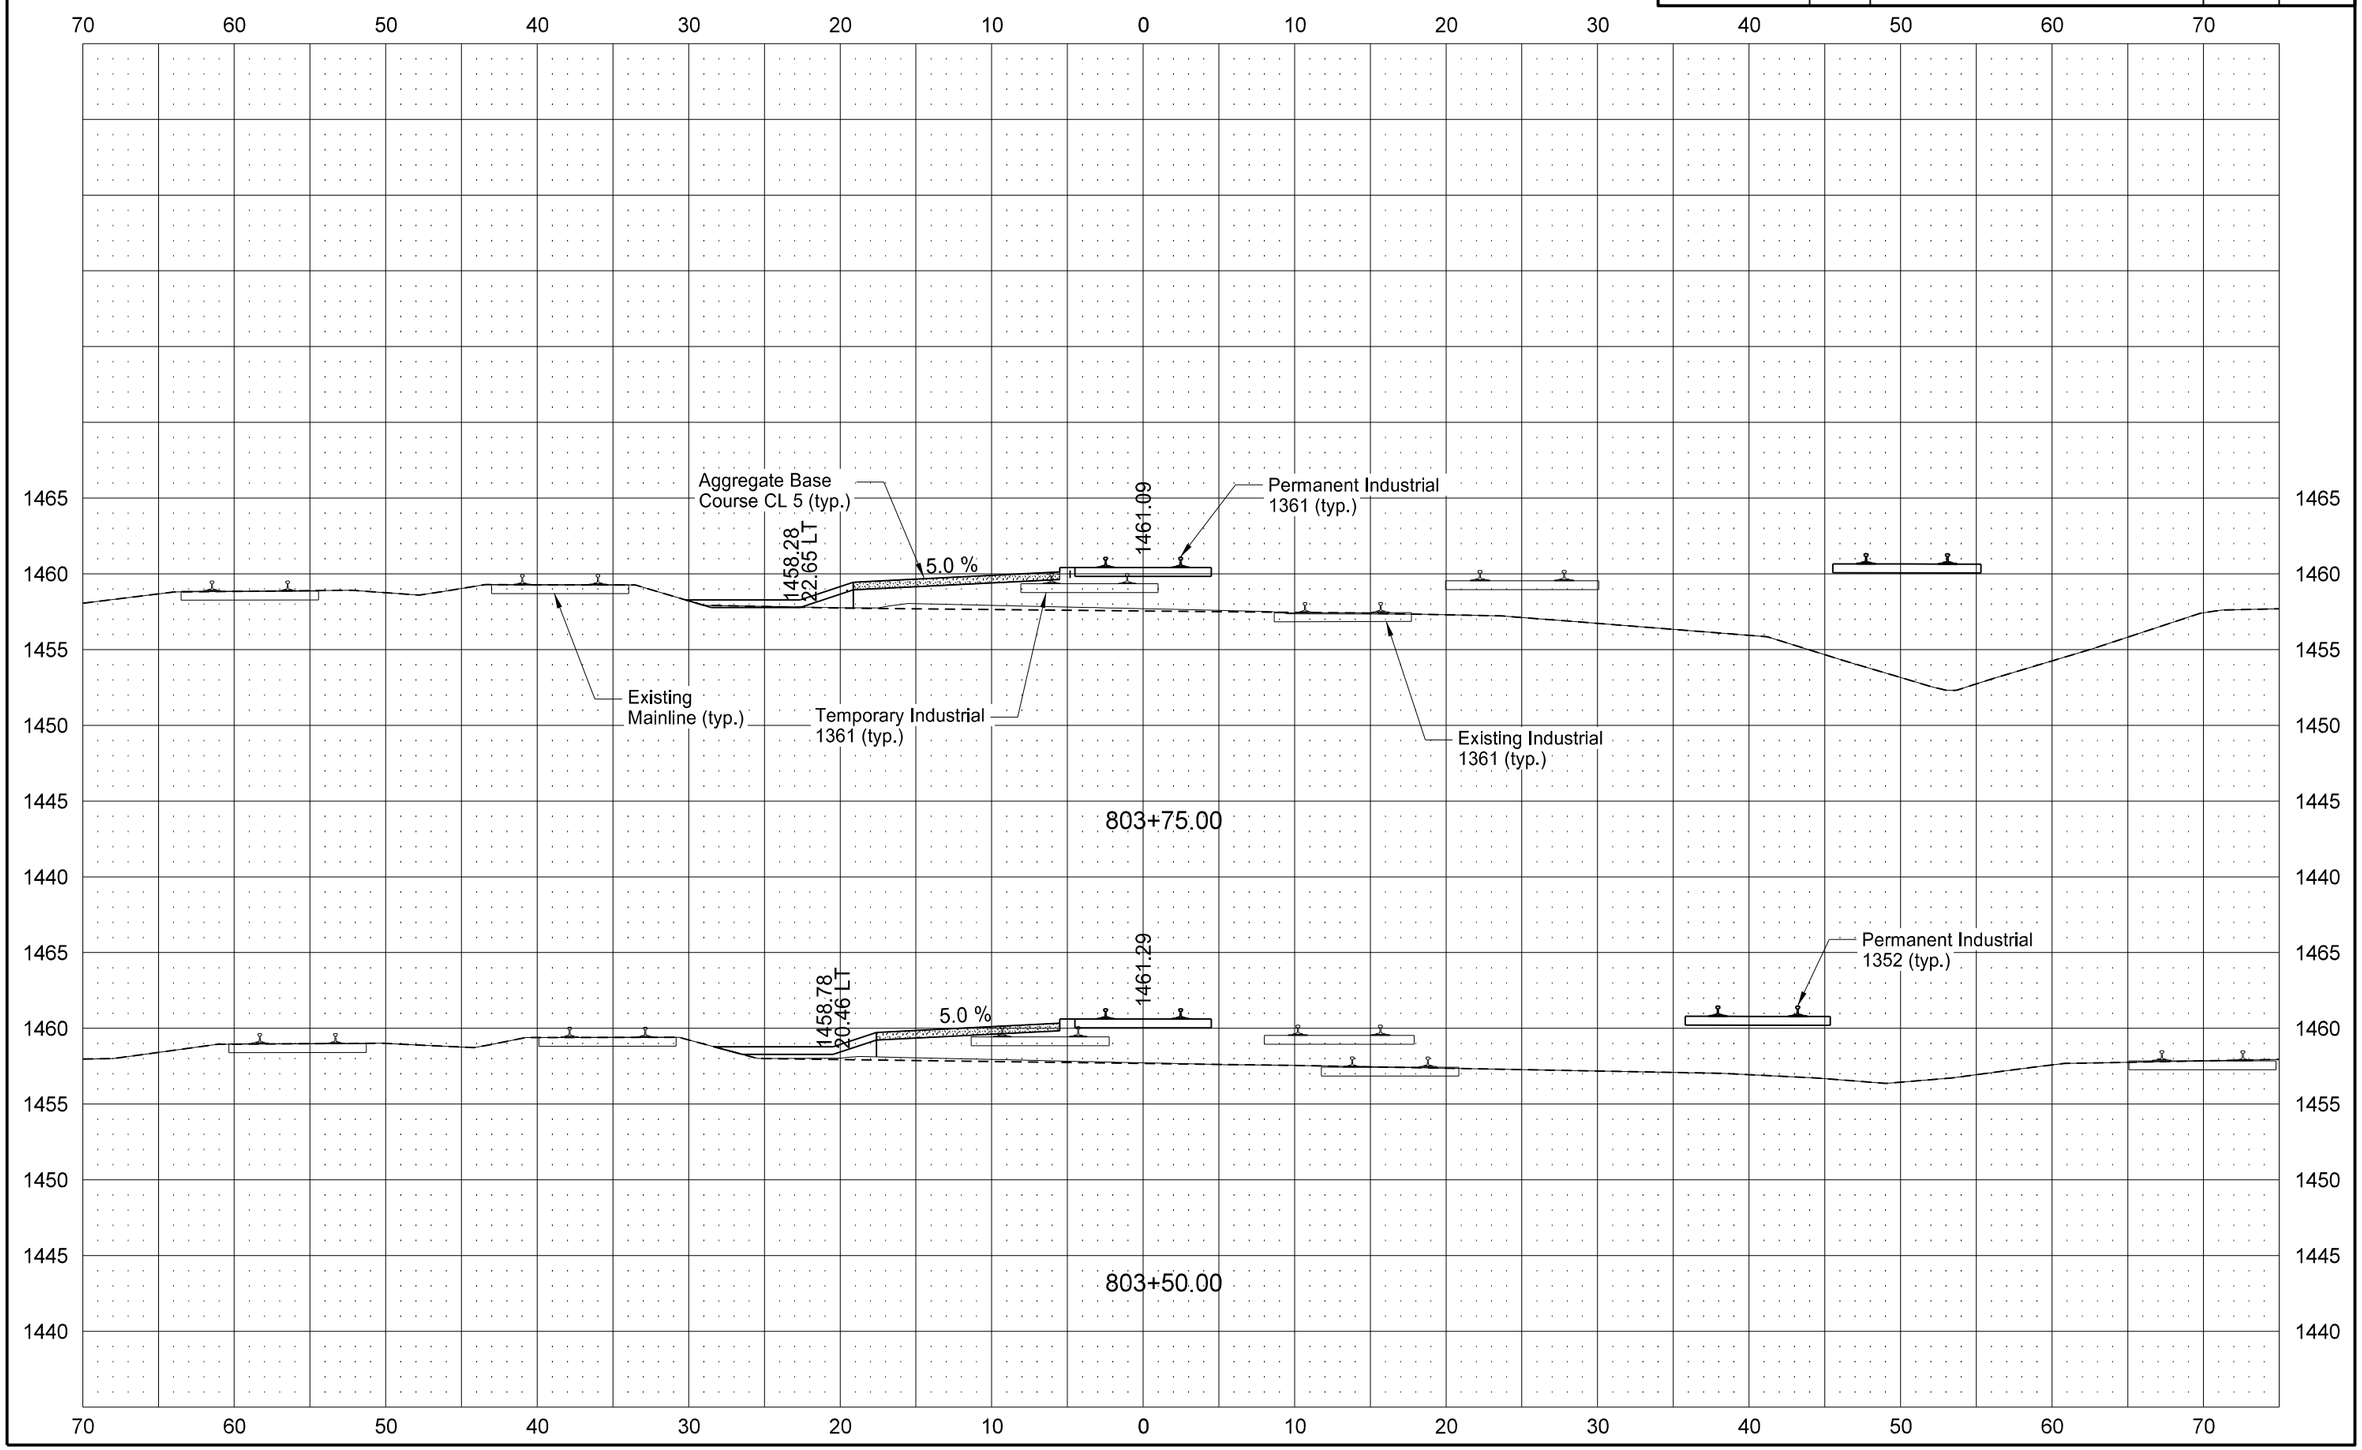

8/13/2016 9:38:04 AM johnschonert J:\trans\5211102\CADD\30020103.074\Design\Plans - ML\200\200XS_006_PRRR4.dgn

STATE	PROJECT NO.	SECTION NO.	SHEET NO.
ND	NHU-3-020(074)103	200	142

PERMANENT INDUSTRIAL 1361

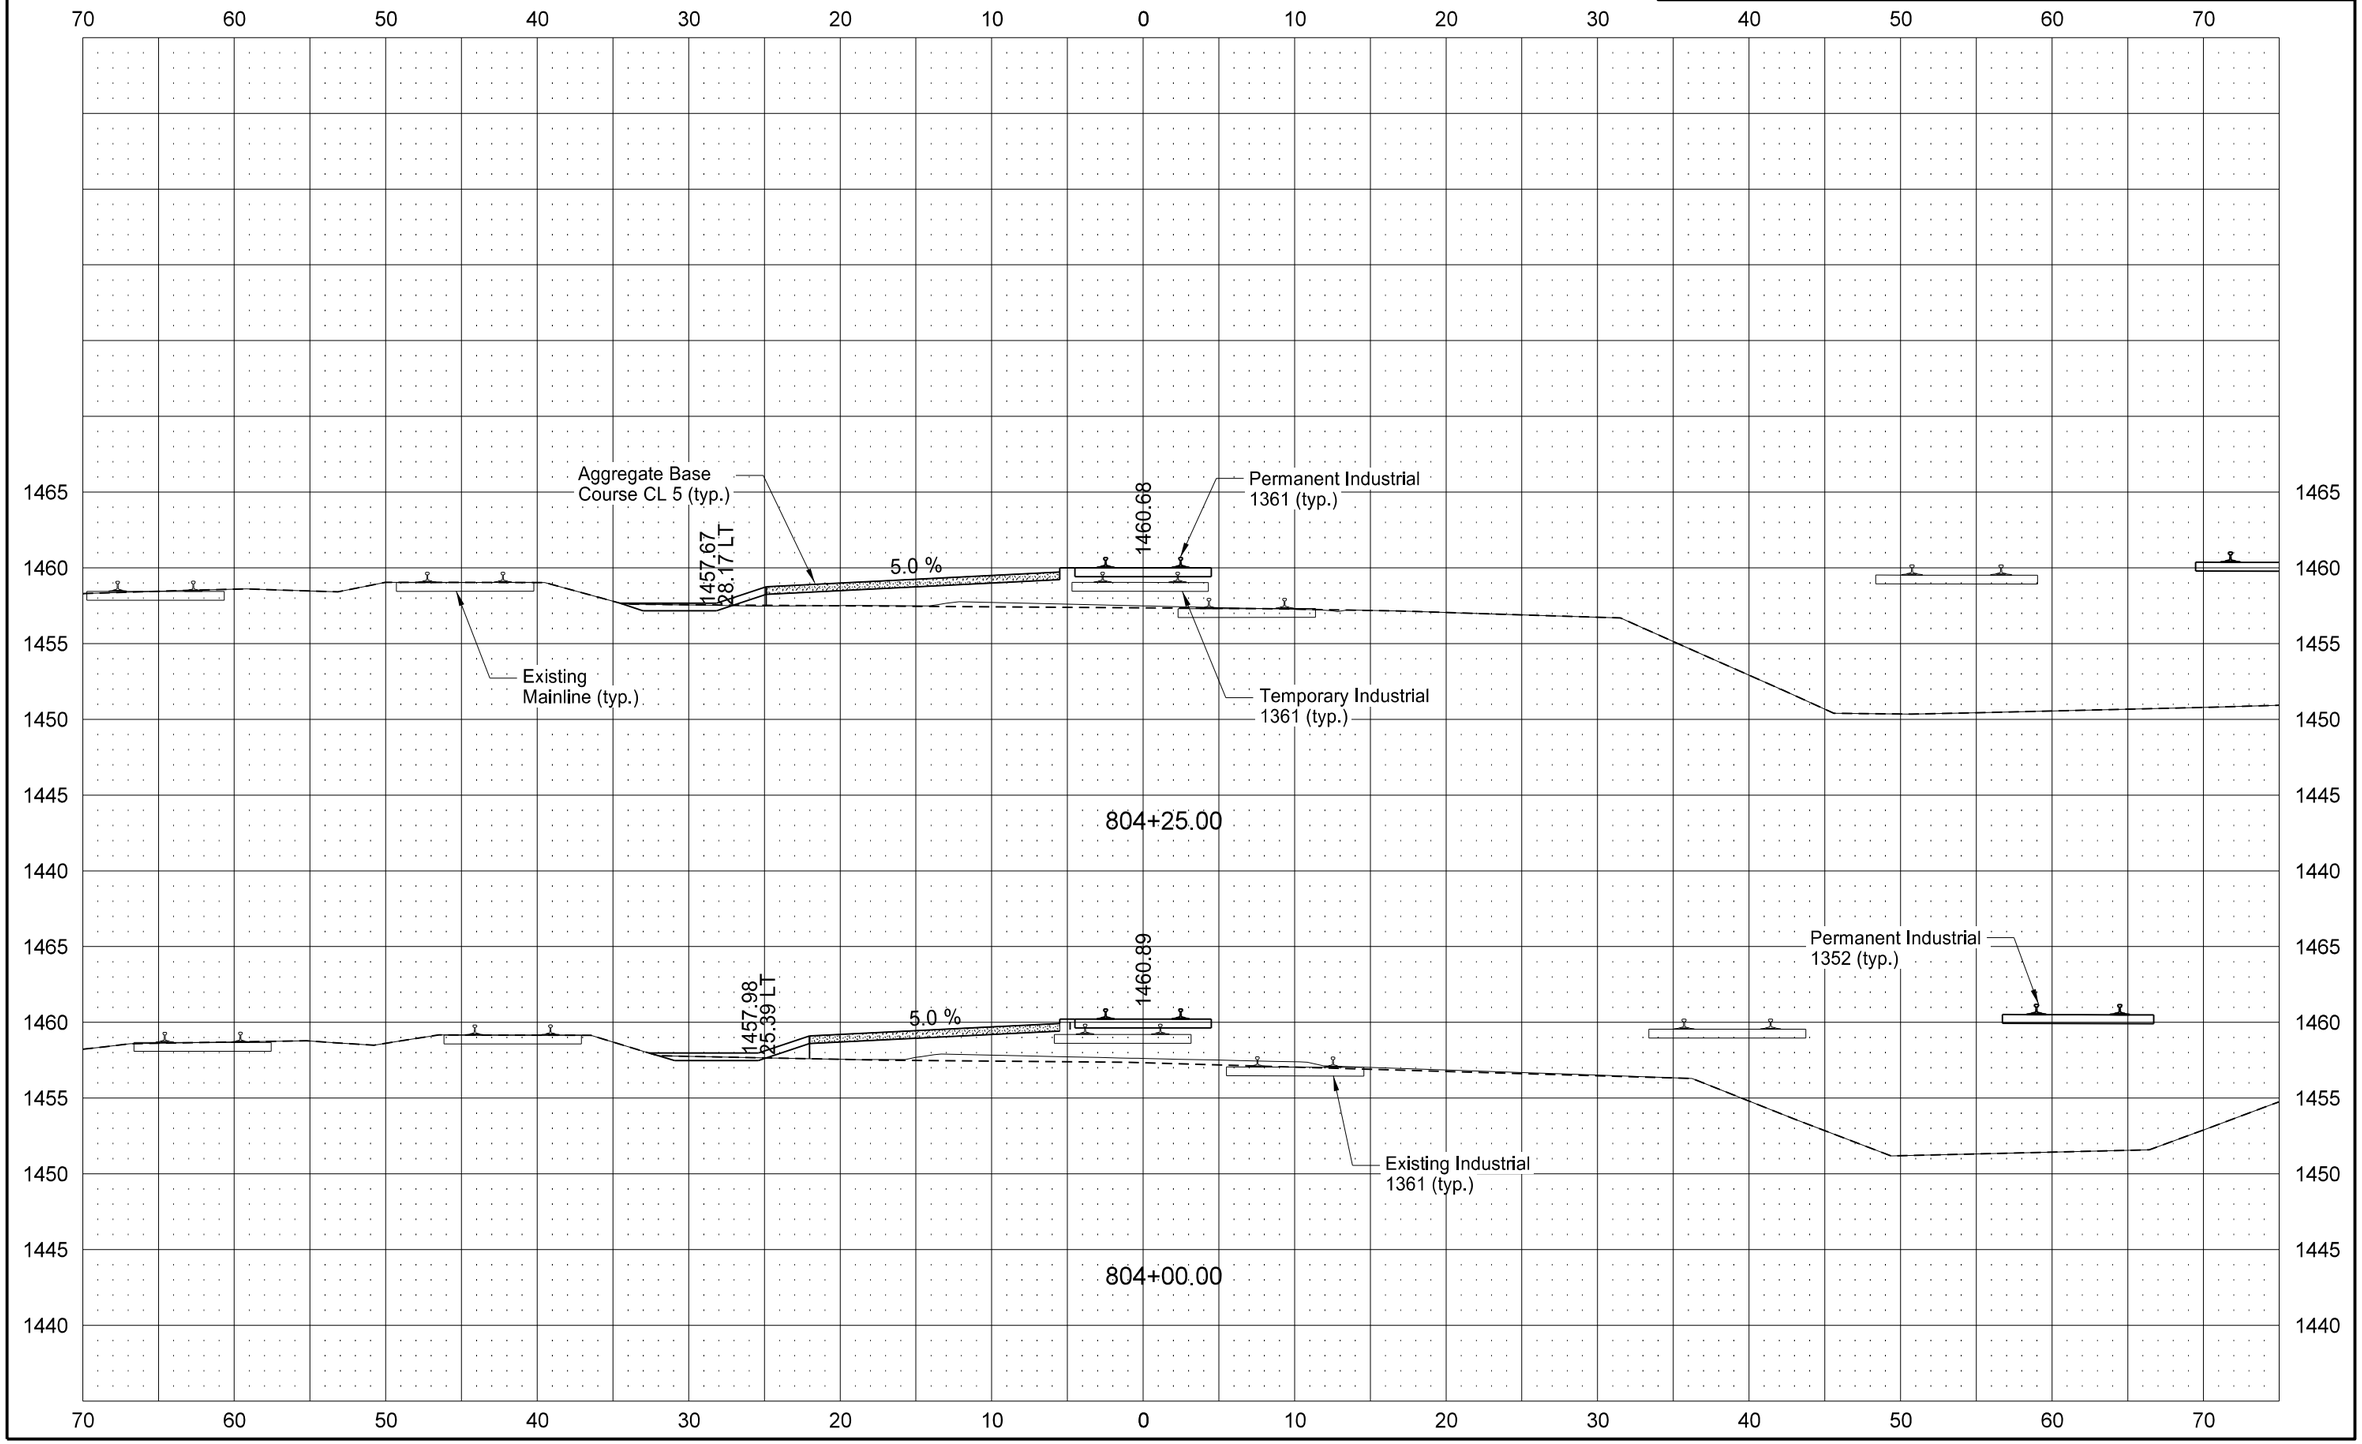

STATE	PROJECT NO.	SECTION NO.	SHEET NO.
ND	NHU-3-020(074)103	200	143

PERMANENT INDUSTRIAL 1361

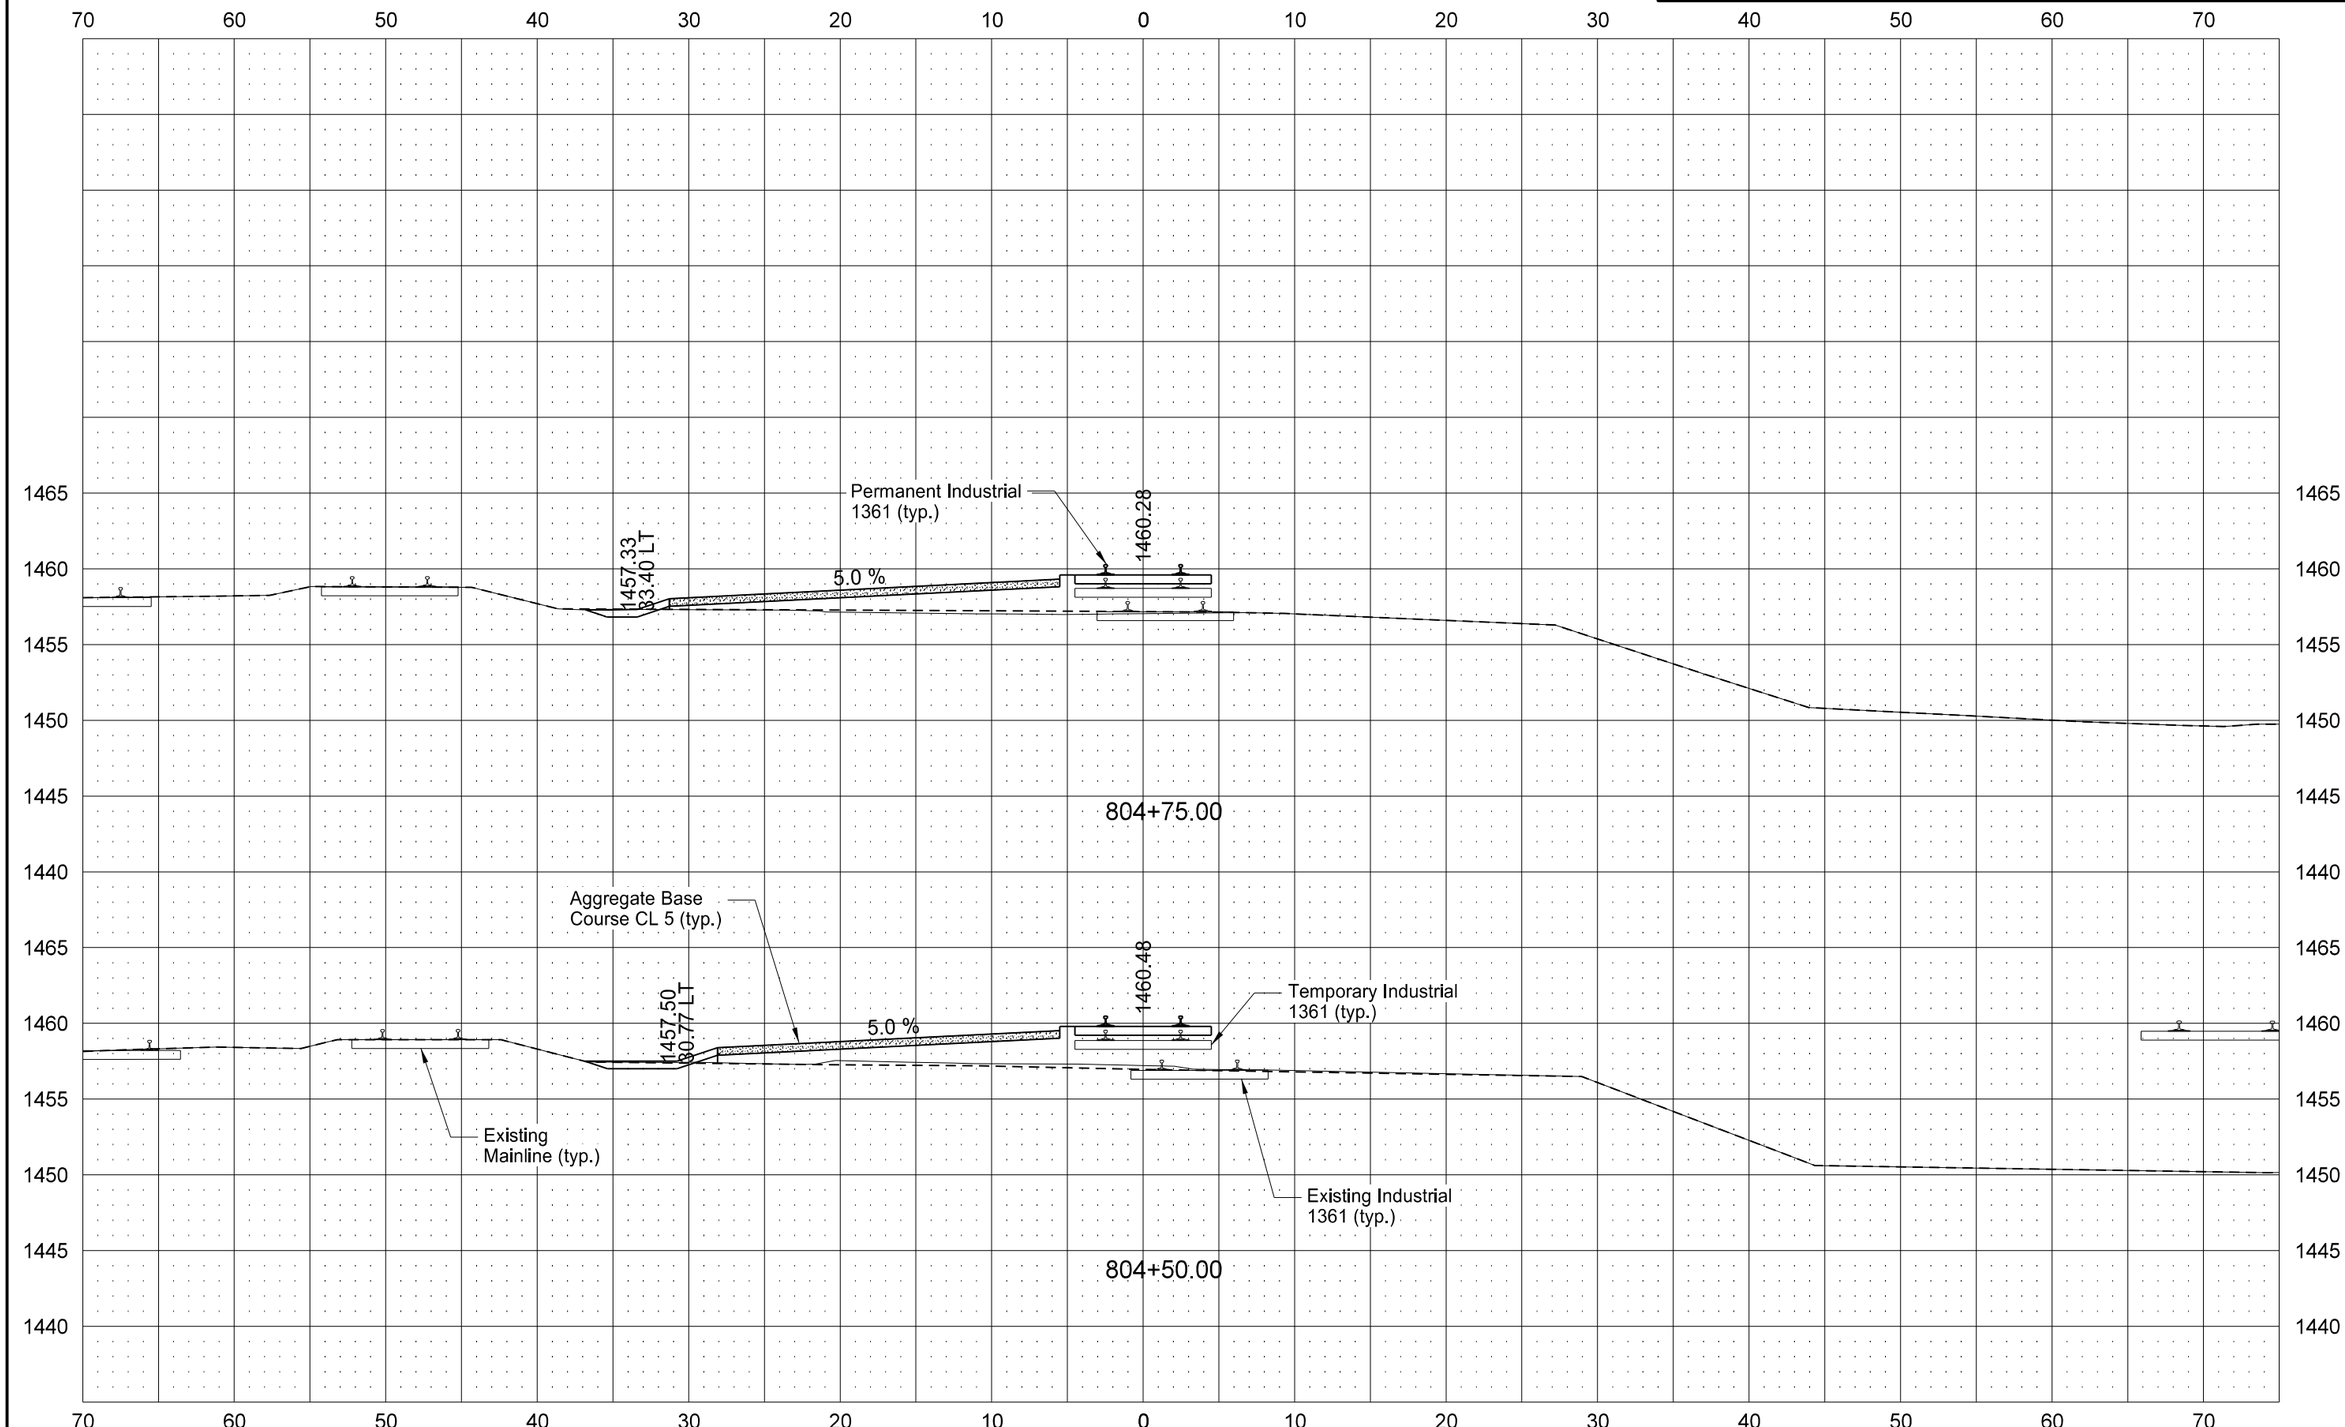

8/13/2016 9:38:06 AM johnschonert J:\trans\5211102\CADD\30020103.074\Design\Plans - ML\200\200XS_006_PRRR4.dgn

STATE	PROJECT NO.	SECTION NO.	SHEET NO.
ND	NHU-3-020(074)103	200	144

PERMANENT INDUSTRIAL 1361

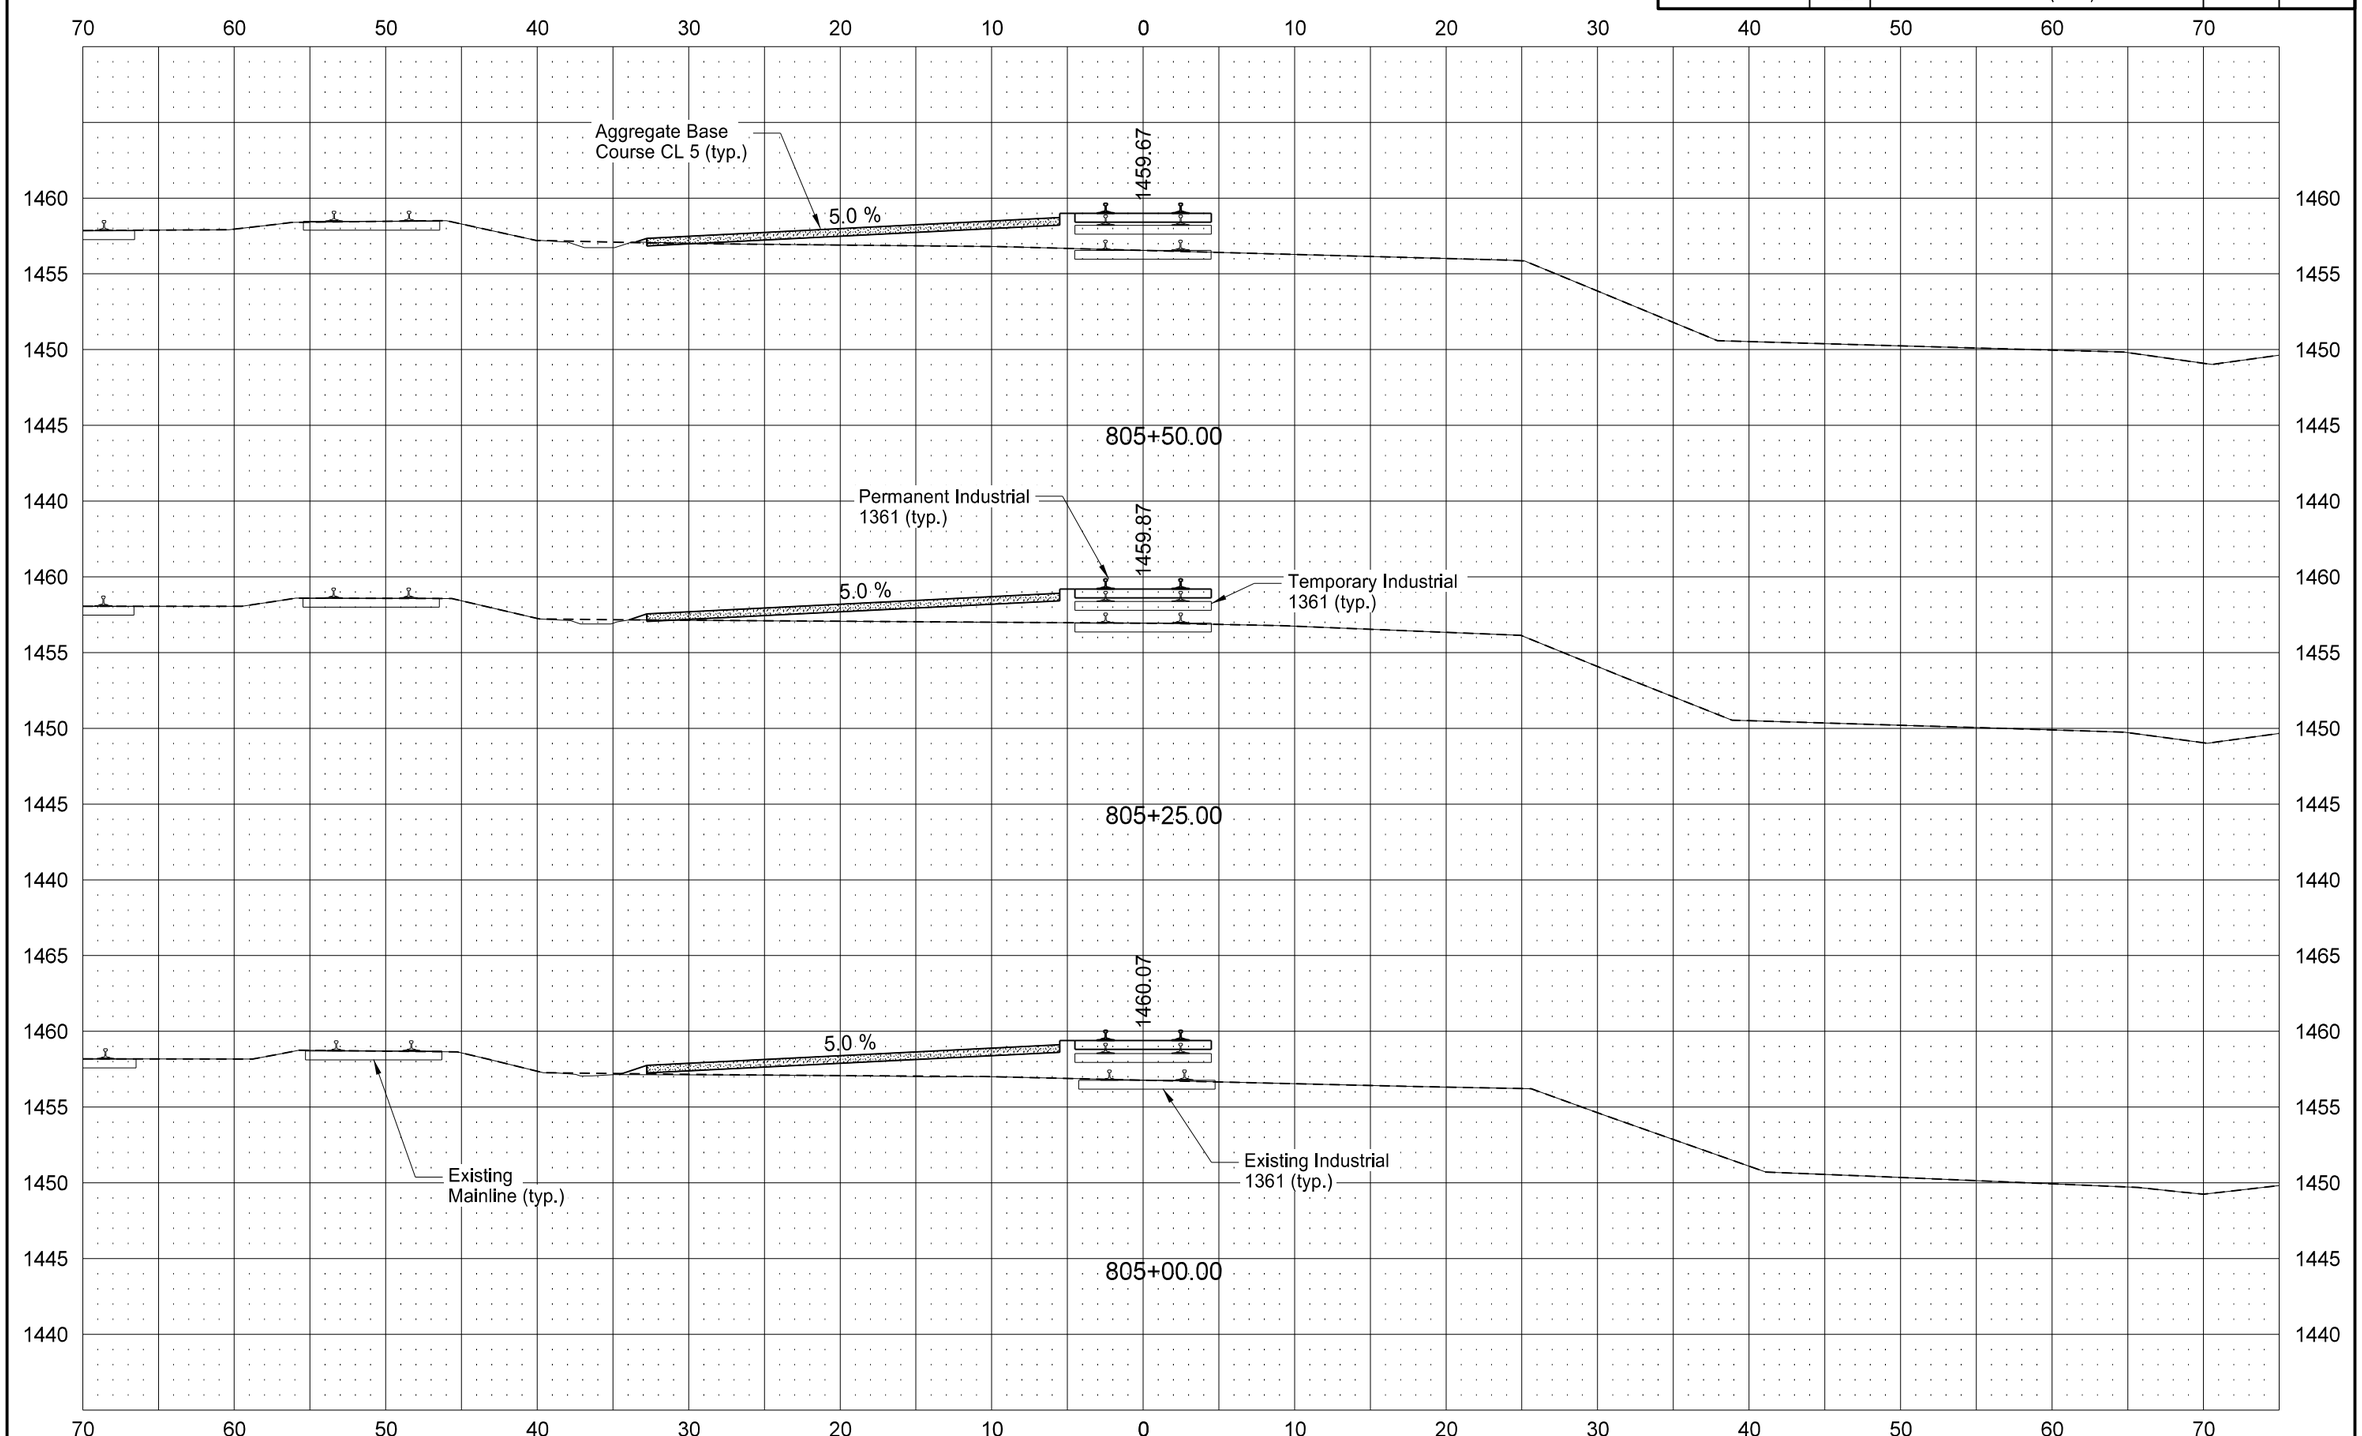

STATE	PROJECT NO.	SECTION NO.	SHEET NO.
ND	NHU-3-020(074)103	200	145

PERMANENT INDUSTRIAL 1361

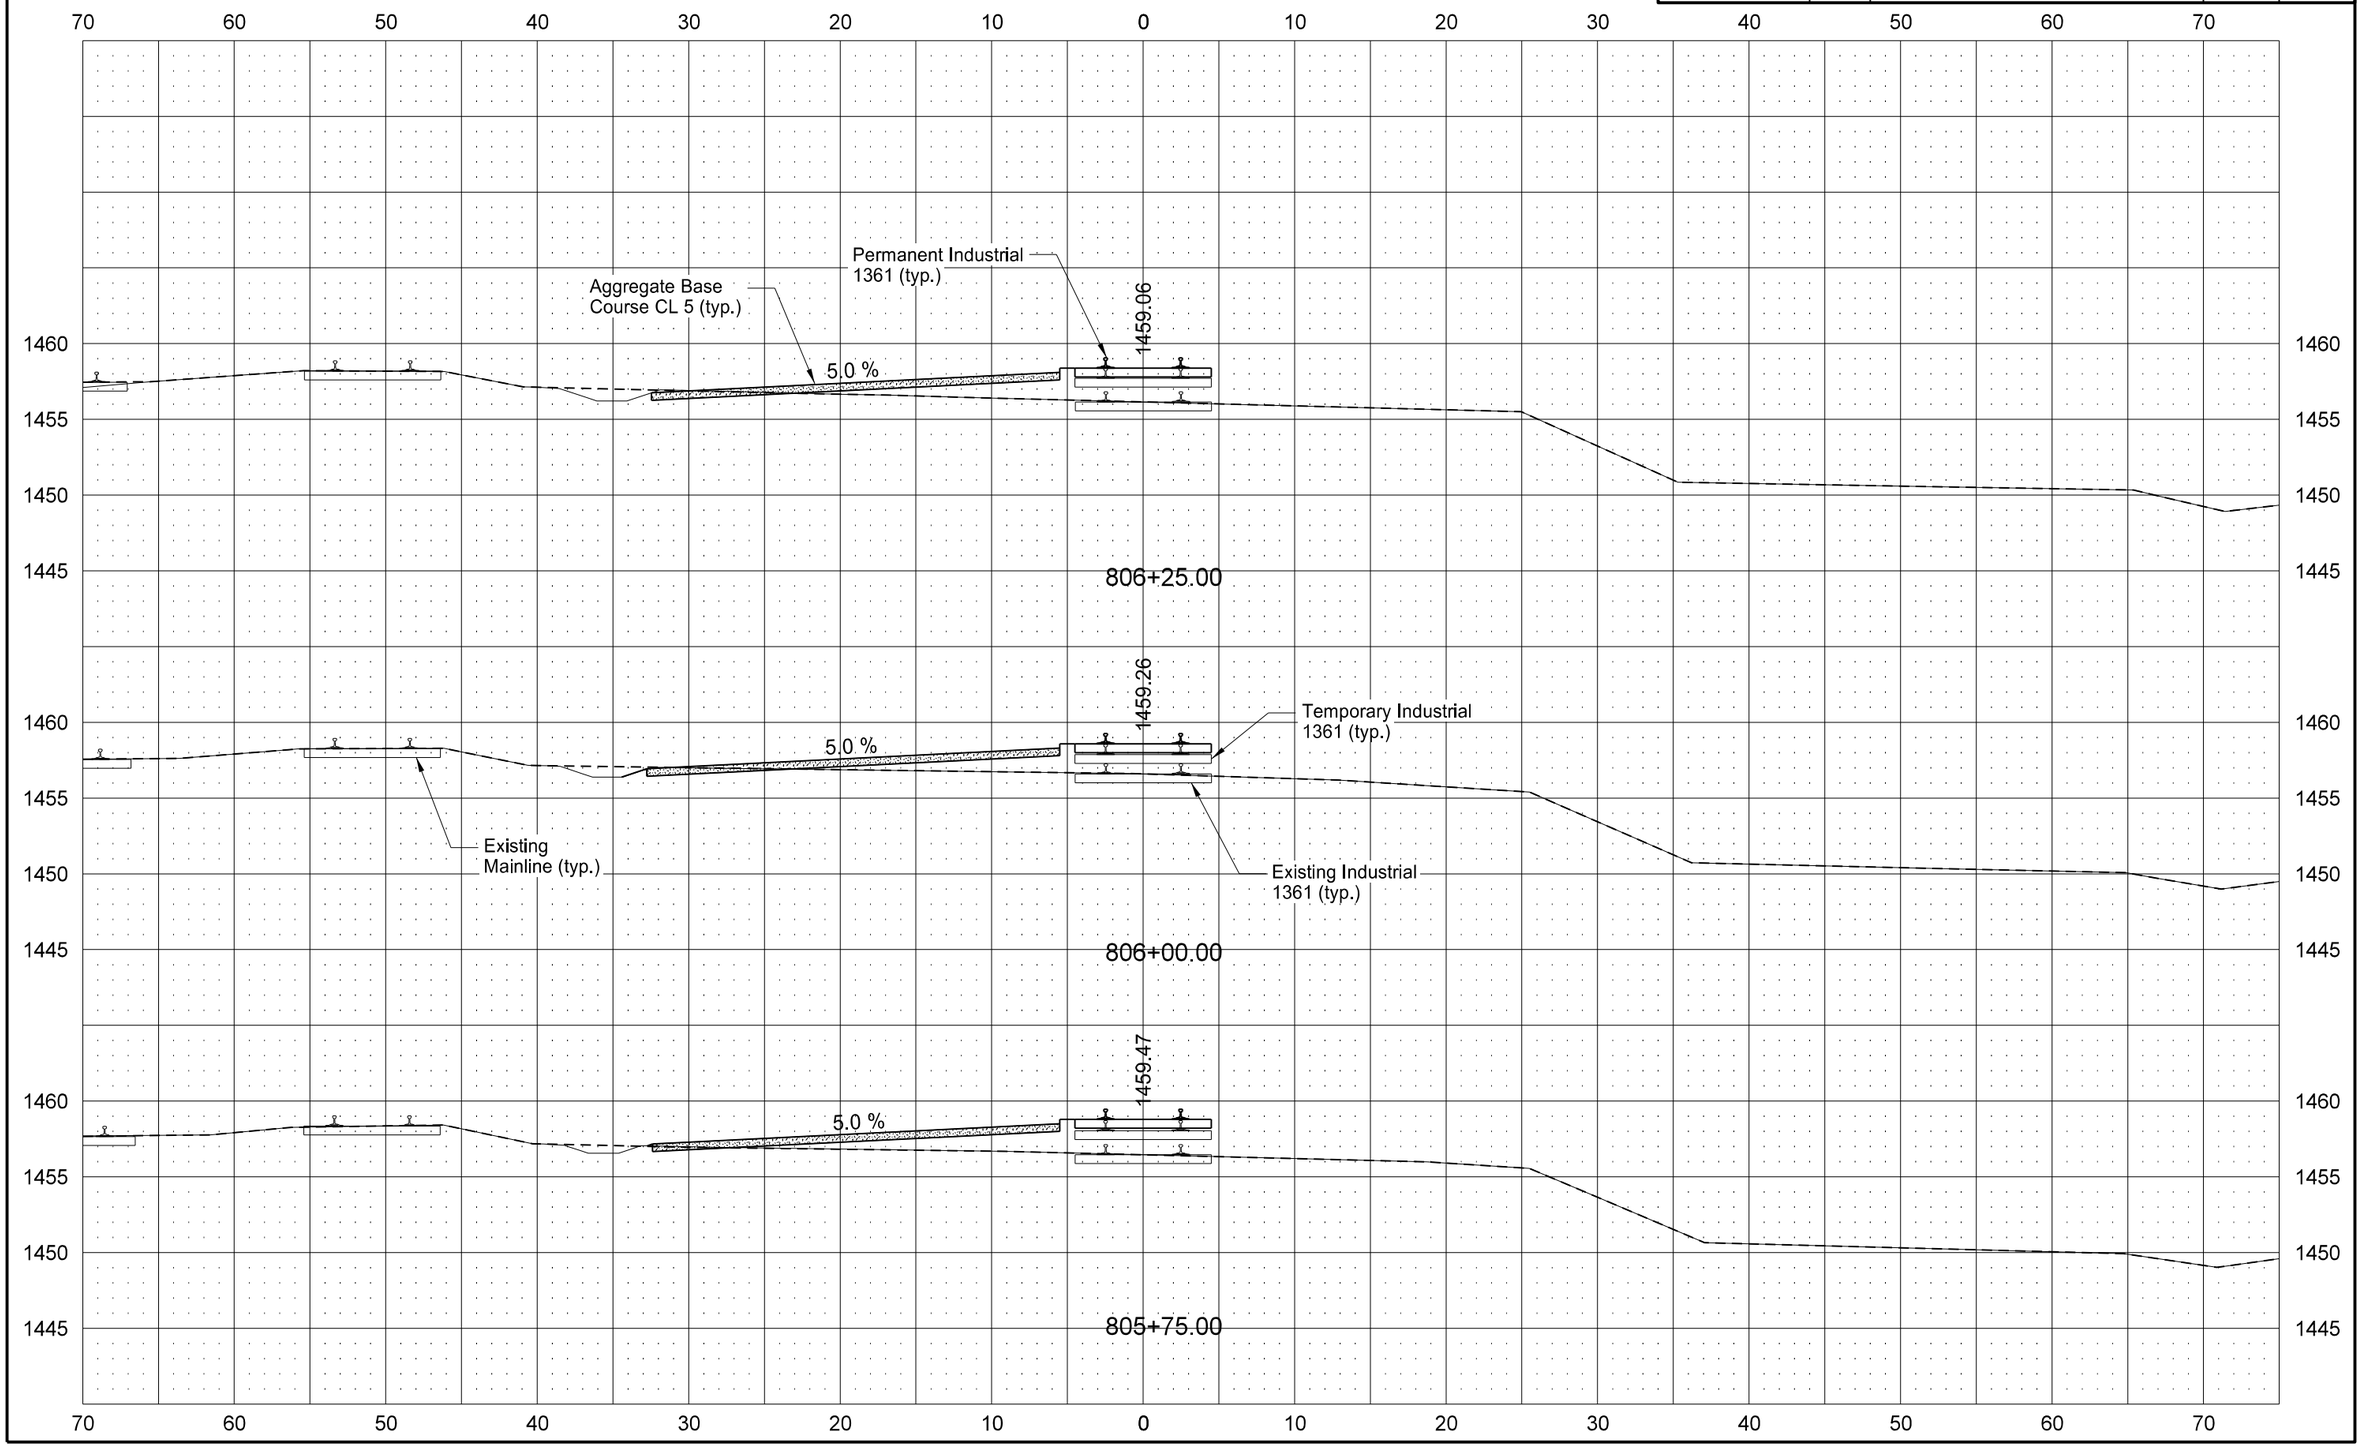

STATE	PROJECT NO.	SECTION NO.	SHEET NO.
ND	NHU-3-020(074)103	200	146

PERMANENT INDUSTRIAL 1361

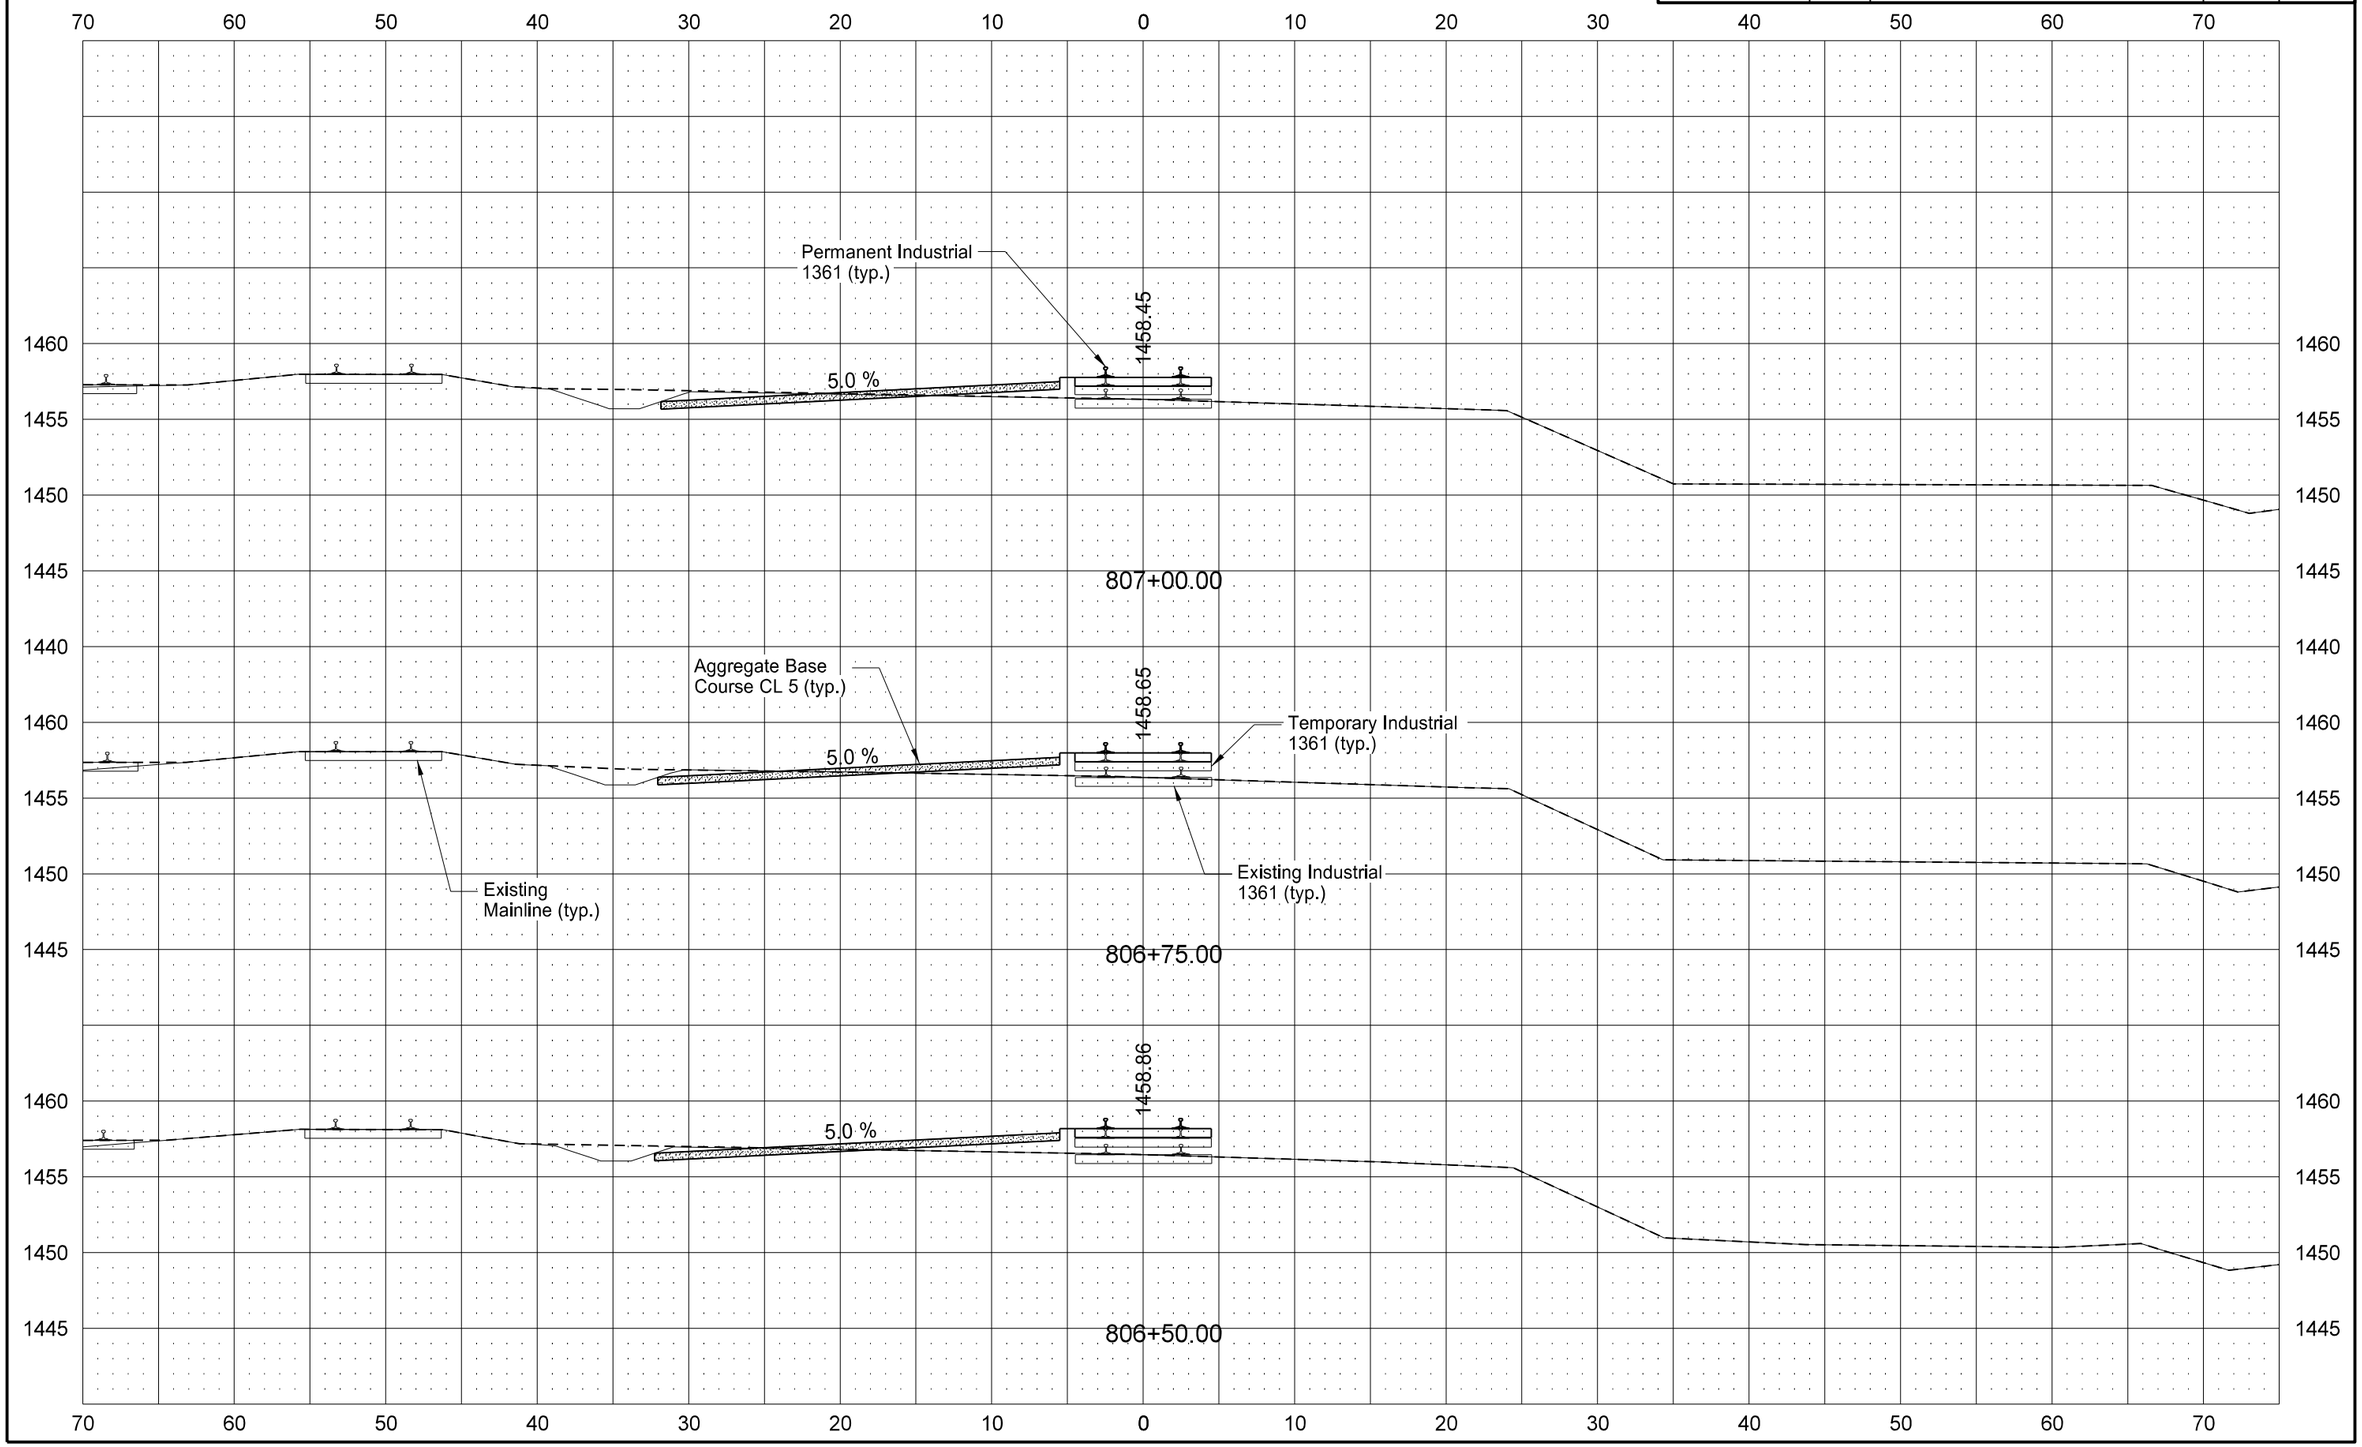

8/13/2016 9:38:09 AM johnschonert J:\trans\5211102\CADD\30020103.074\Design\Plans - ML\200\200XS_006_PRRR4.dgn

STATE	PROJECT NO.	SECTION NO.	SHEET NO.
ND	NHU-3-020(074)103	200	147

PERMANENT INDUSTRIAL 1361

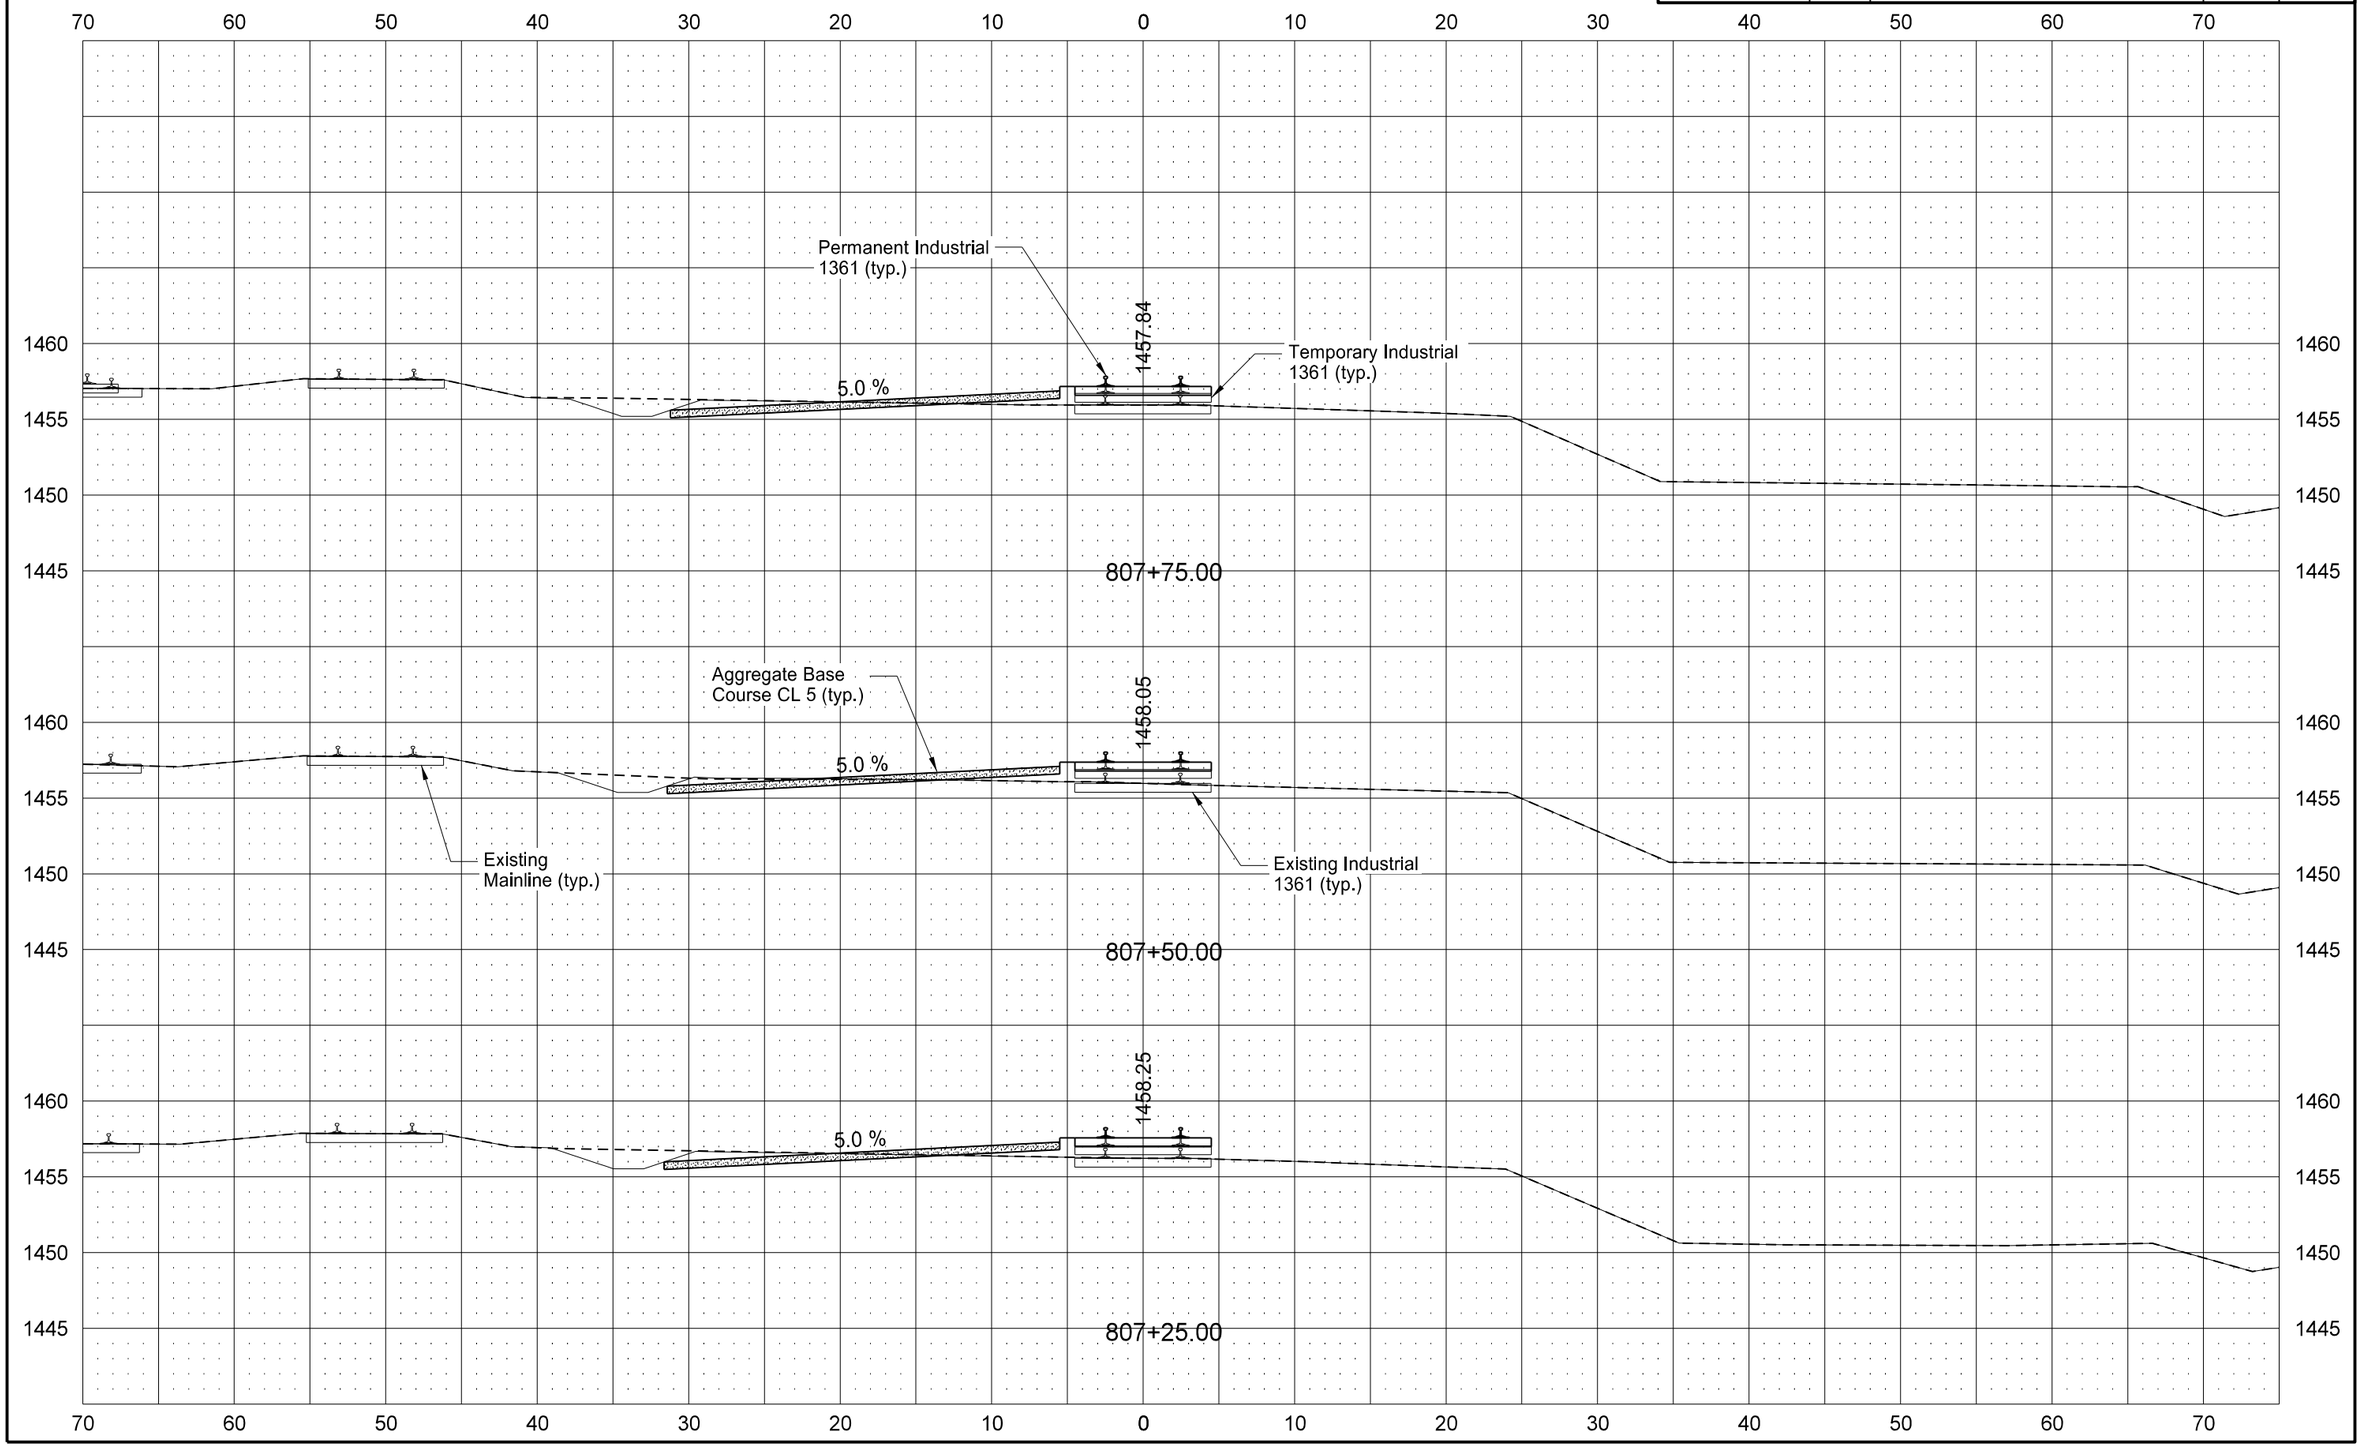

8/13/2016 9:38:11 AM johnschonert J:\trans\5211102\CADD\30020103.074\Design\Plans - ML\200\200XS_006_PRRR4.dgn

STATE	PROJECT NO.	SECTION NO.	SHEET NO.
ND	NHU-3-020(074)103	200	148

PERMANENT INDUSTRIAL 1361

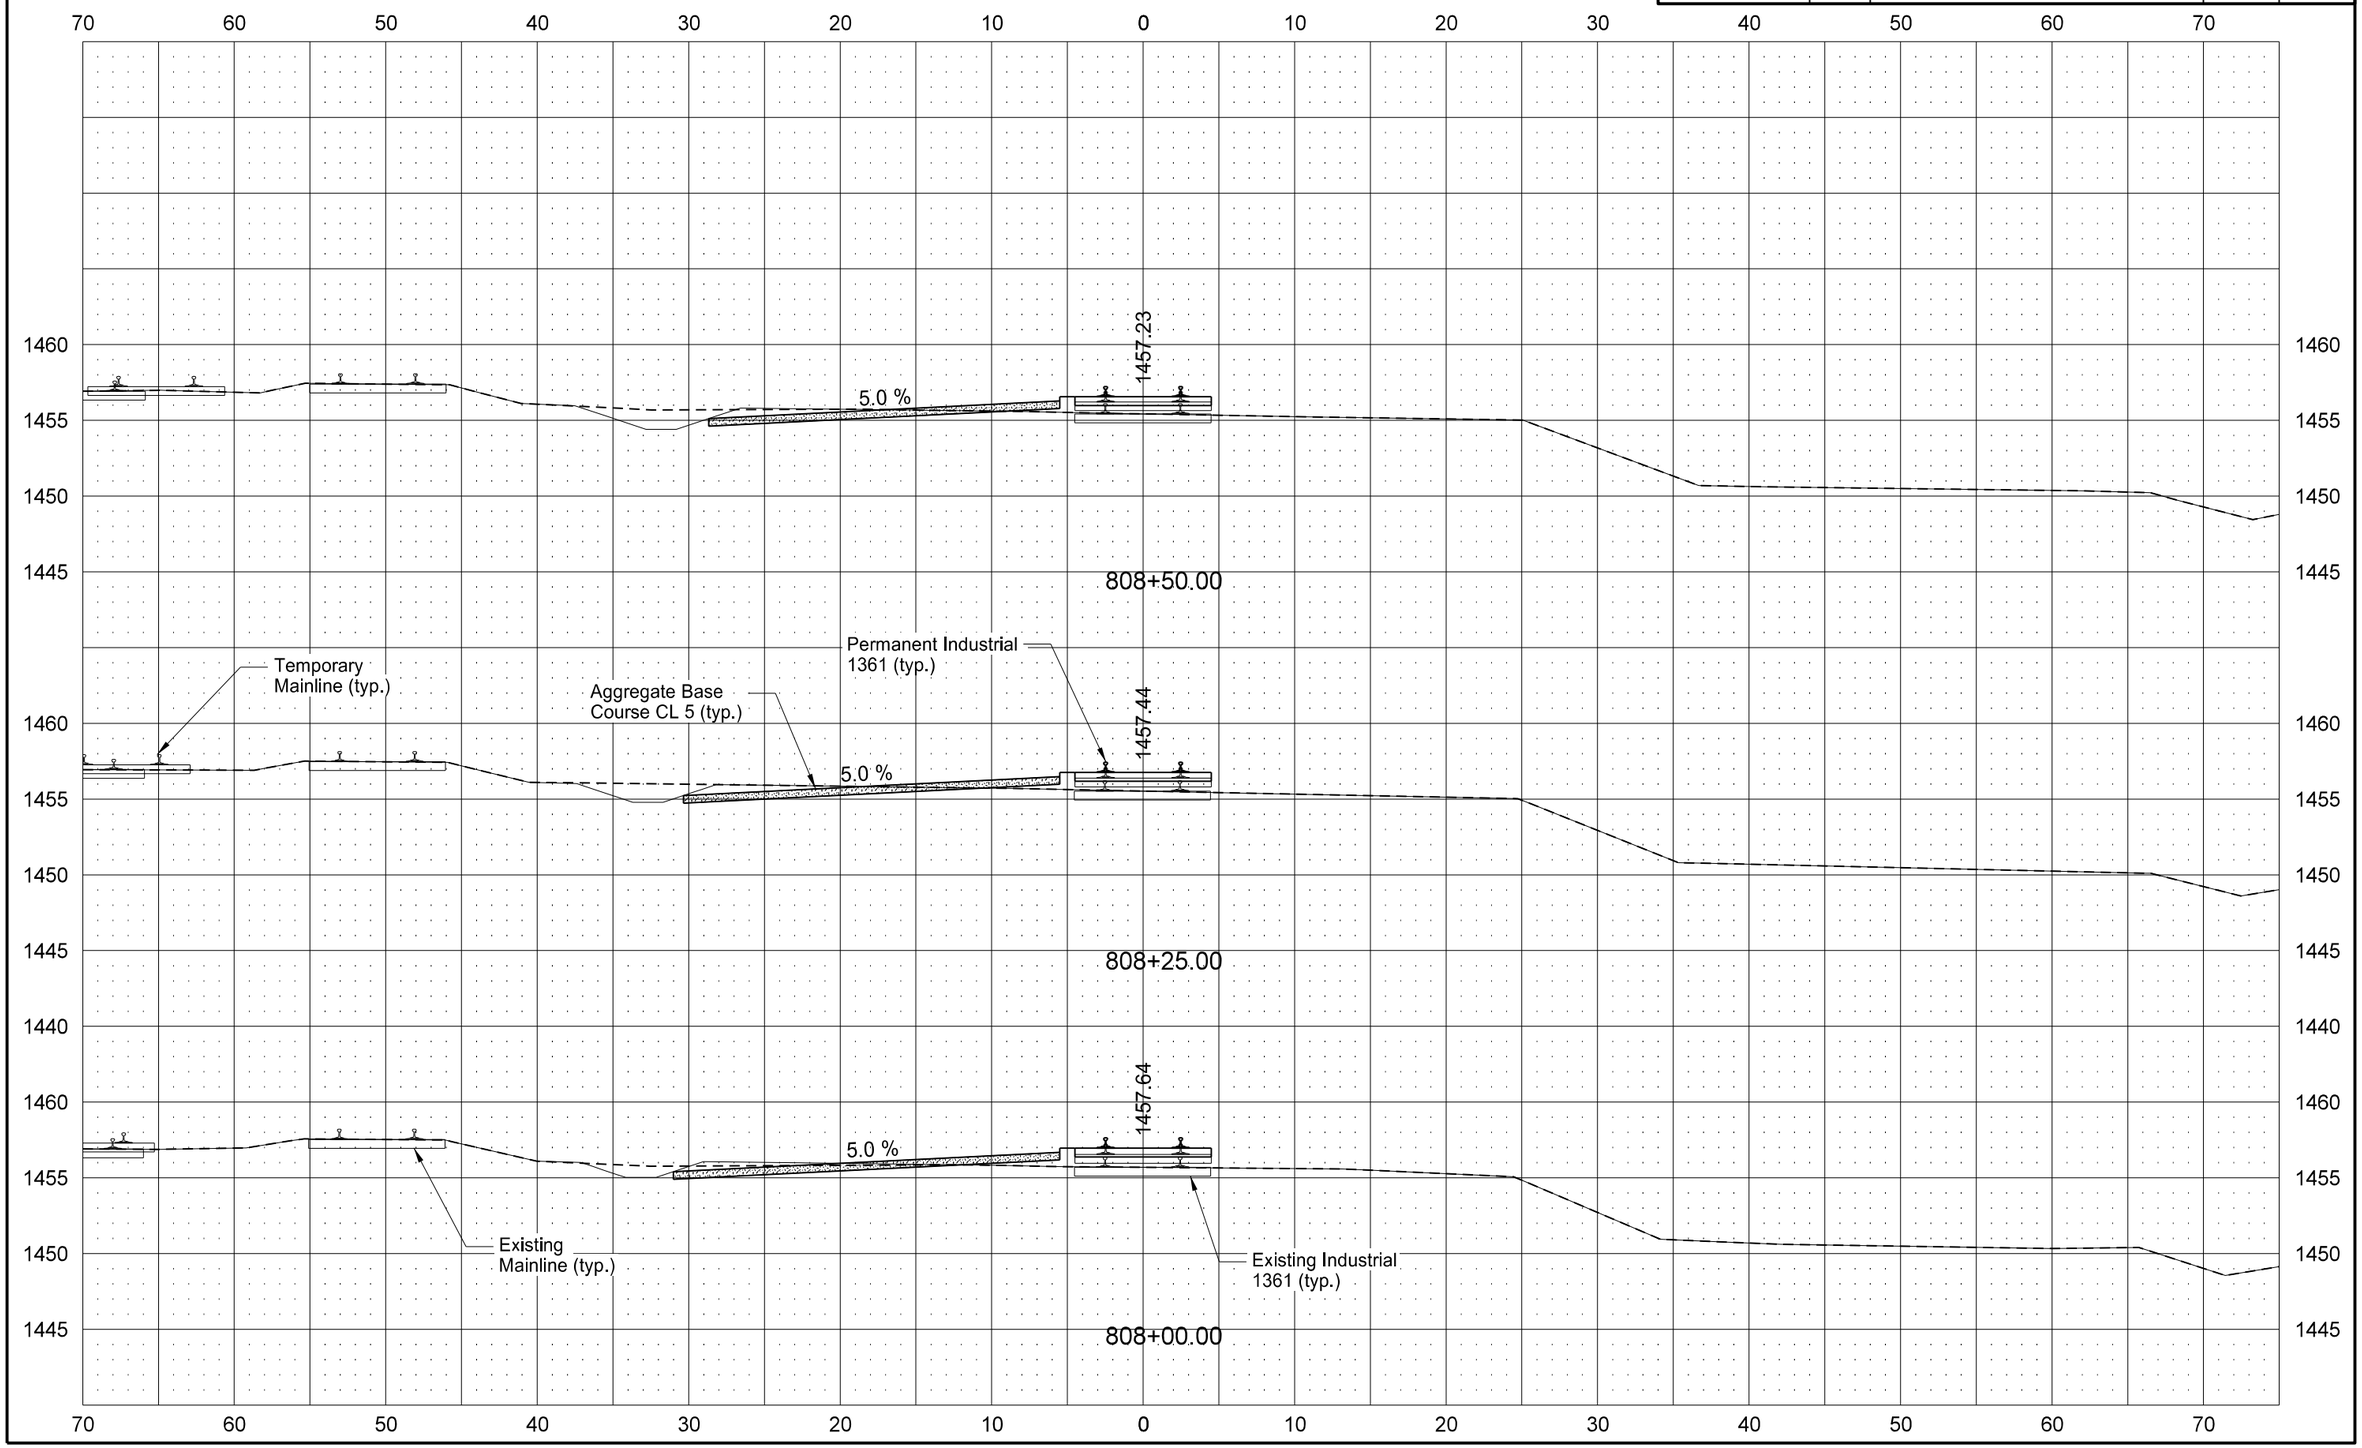

STATE	PROJECT NO.	SECTION NO.	SHEET NO.
ND	NHU-3-020(074)103	200	149

PERMANENT INDUSTRIAL 1361

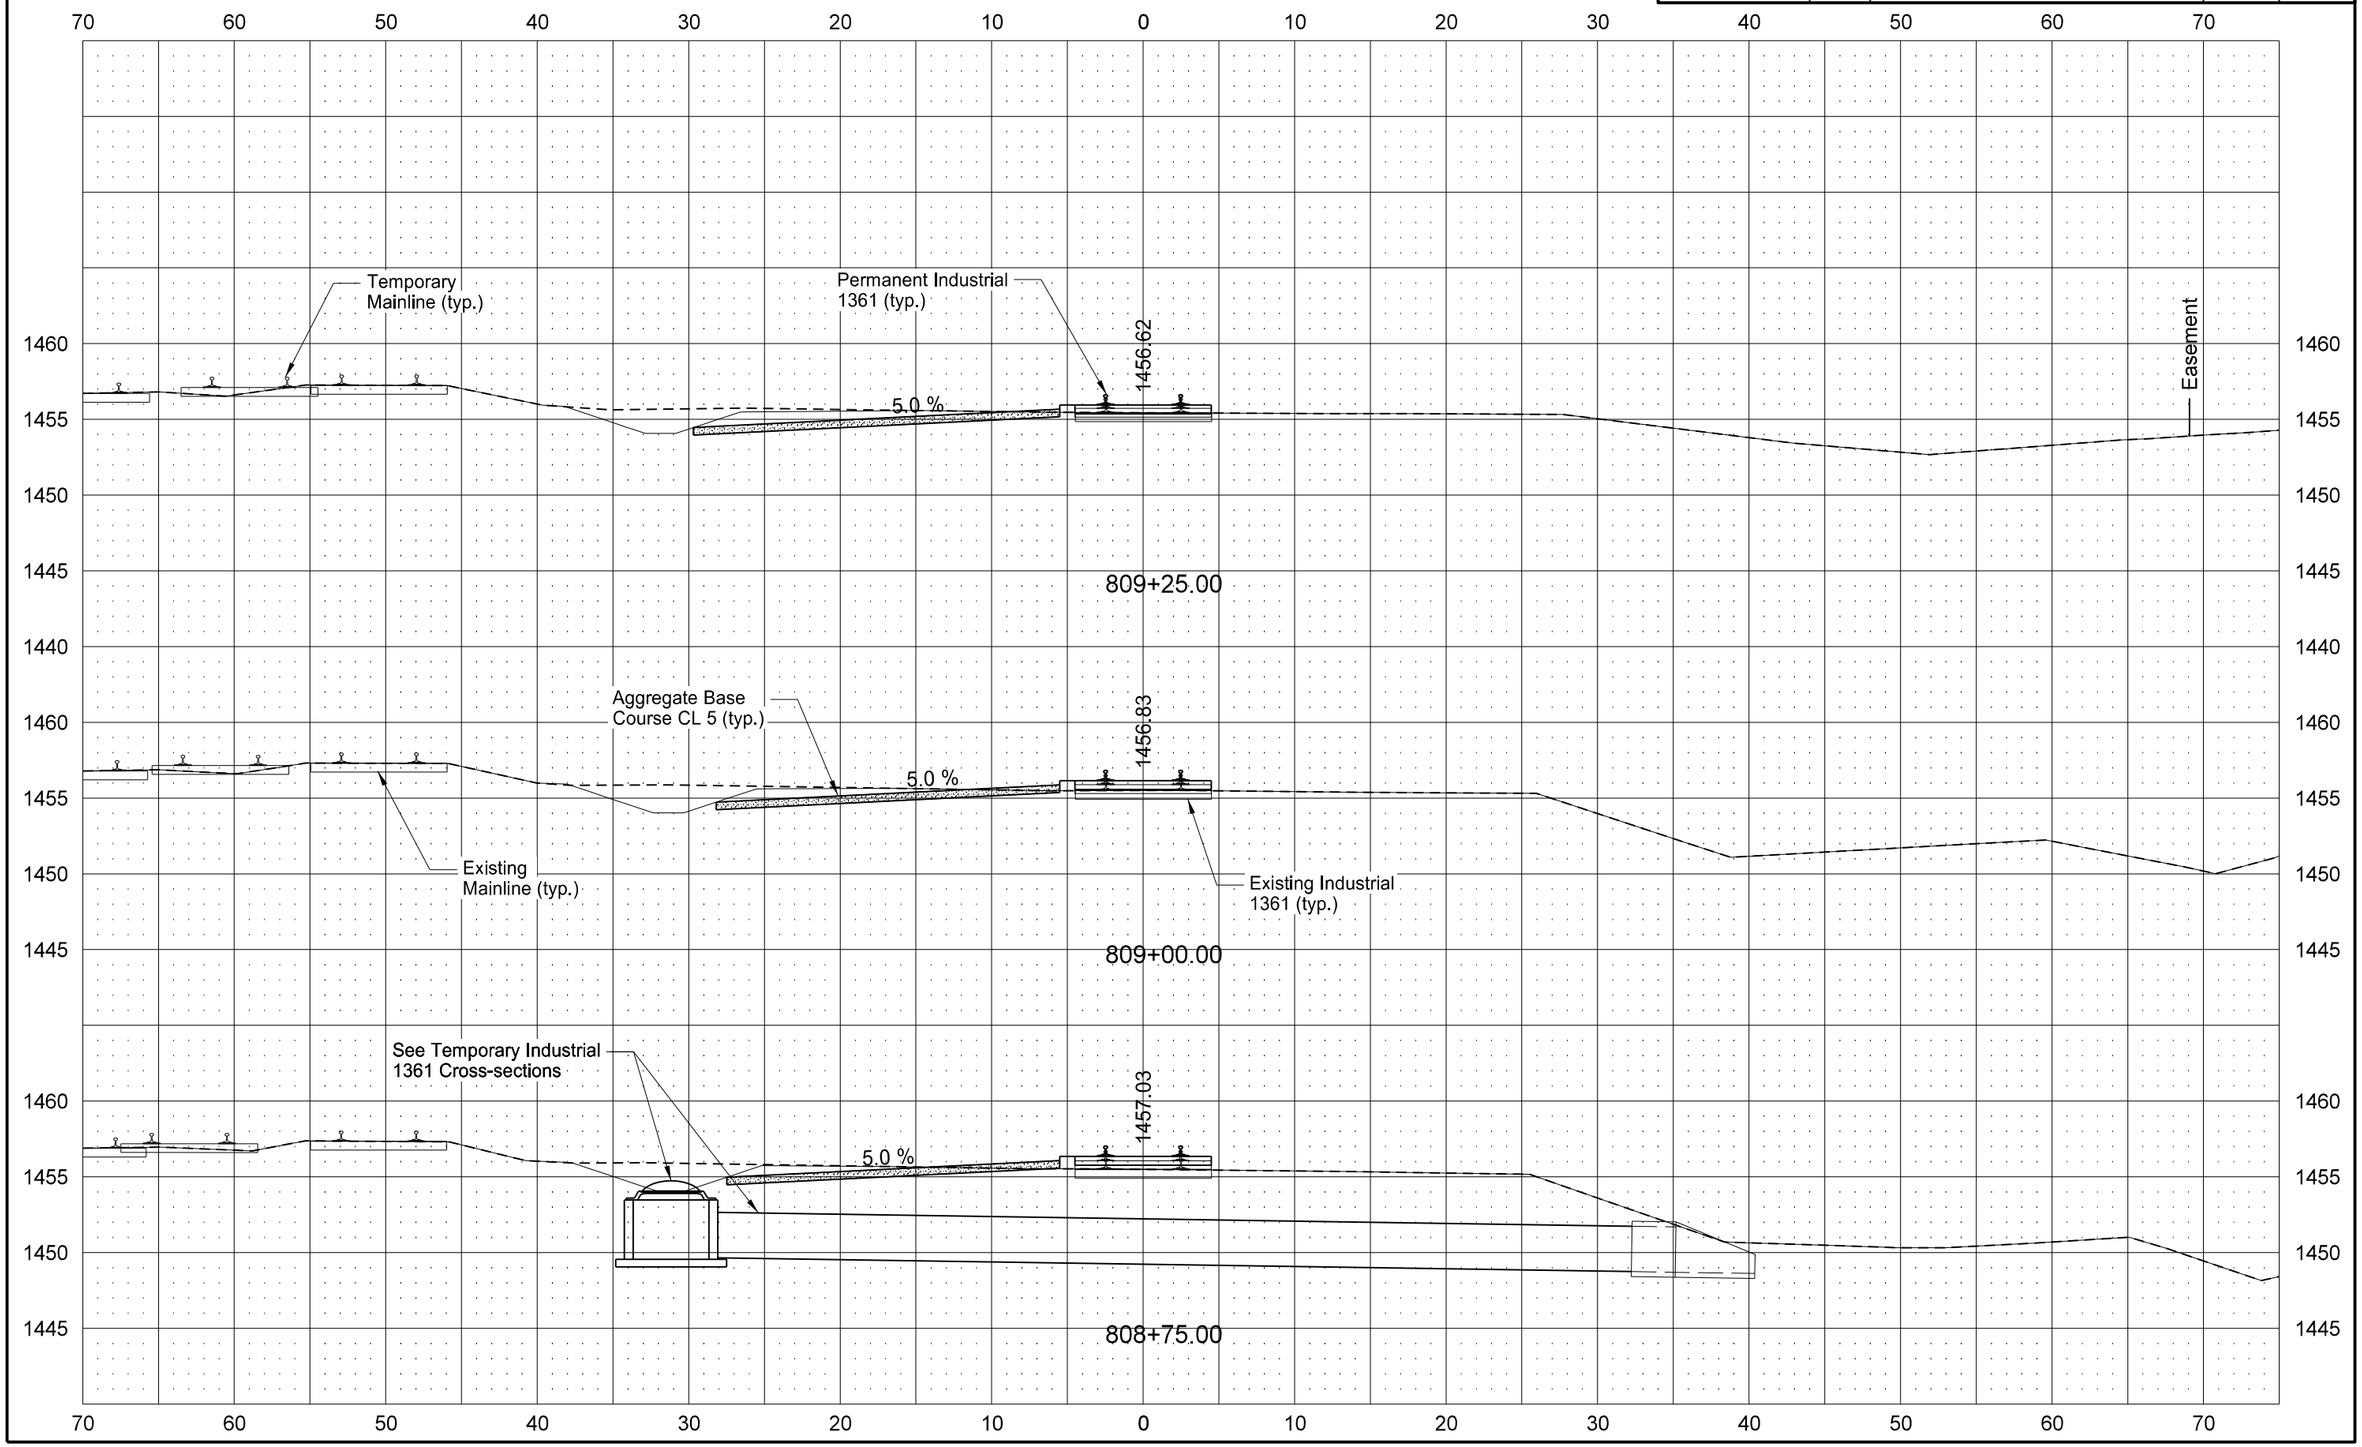

STATE	PROJECT NO.	SECTION NO.	SHEET NO.
ND	NHU-3-020(074)103	200	150

PERMANENT INDUSTRIAL 1361

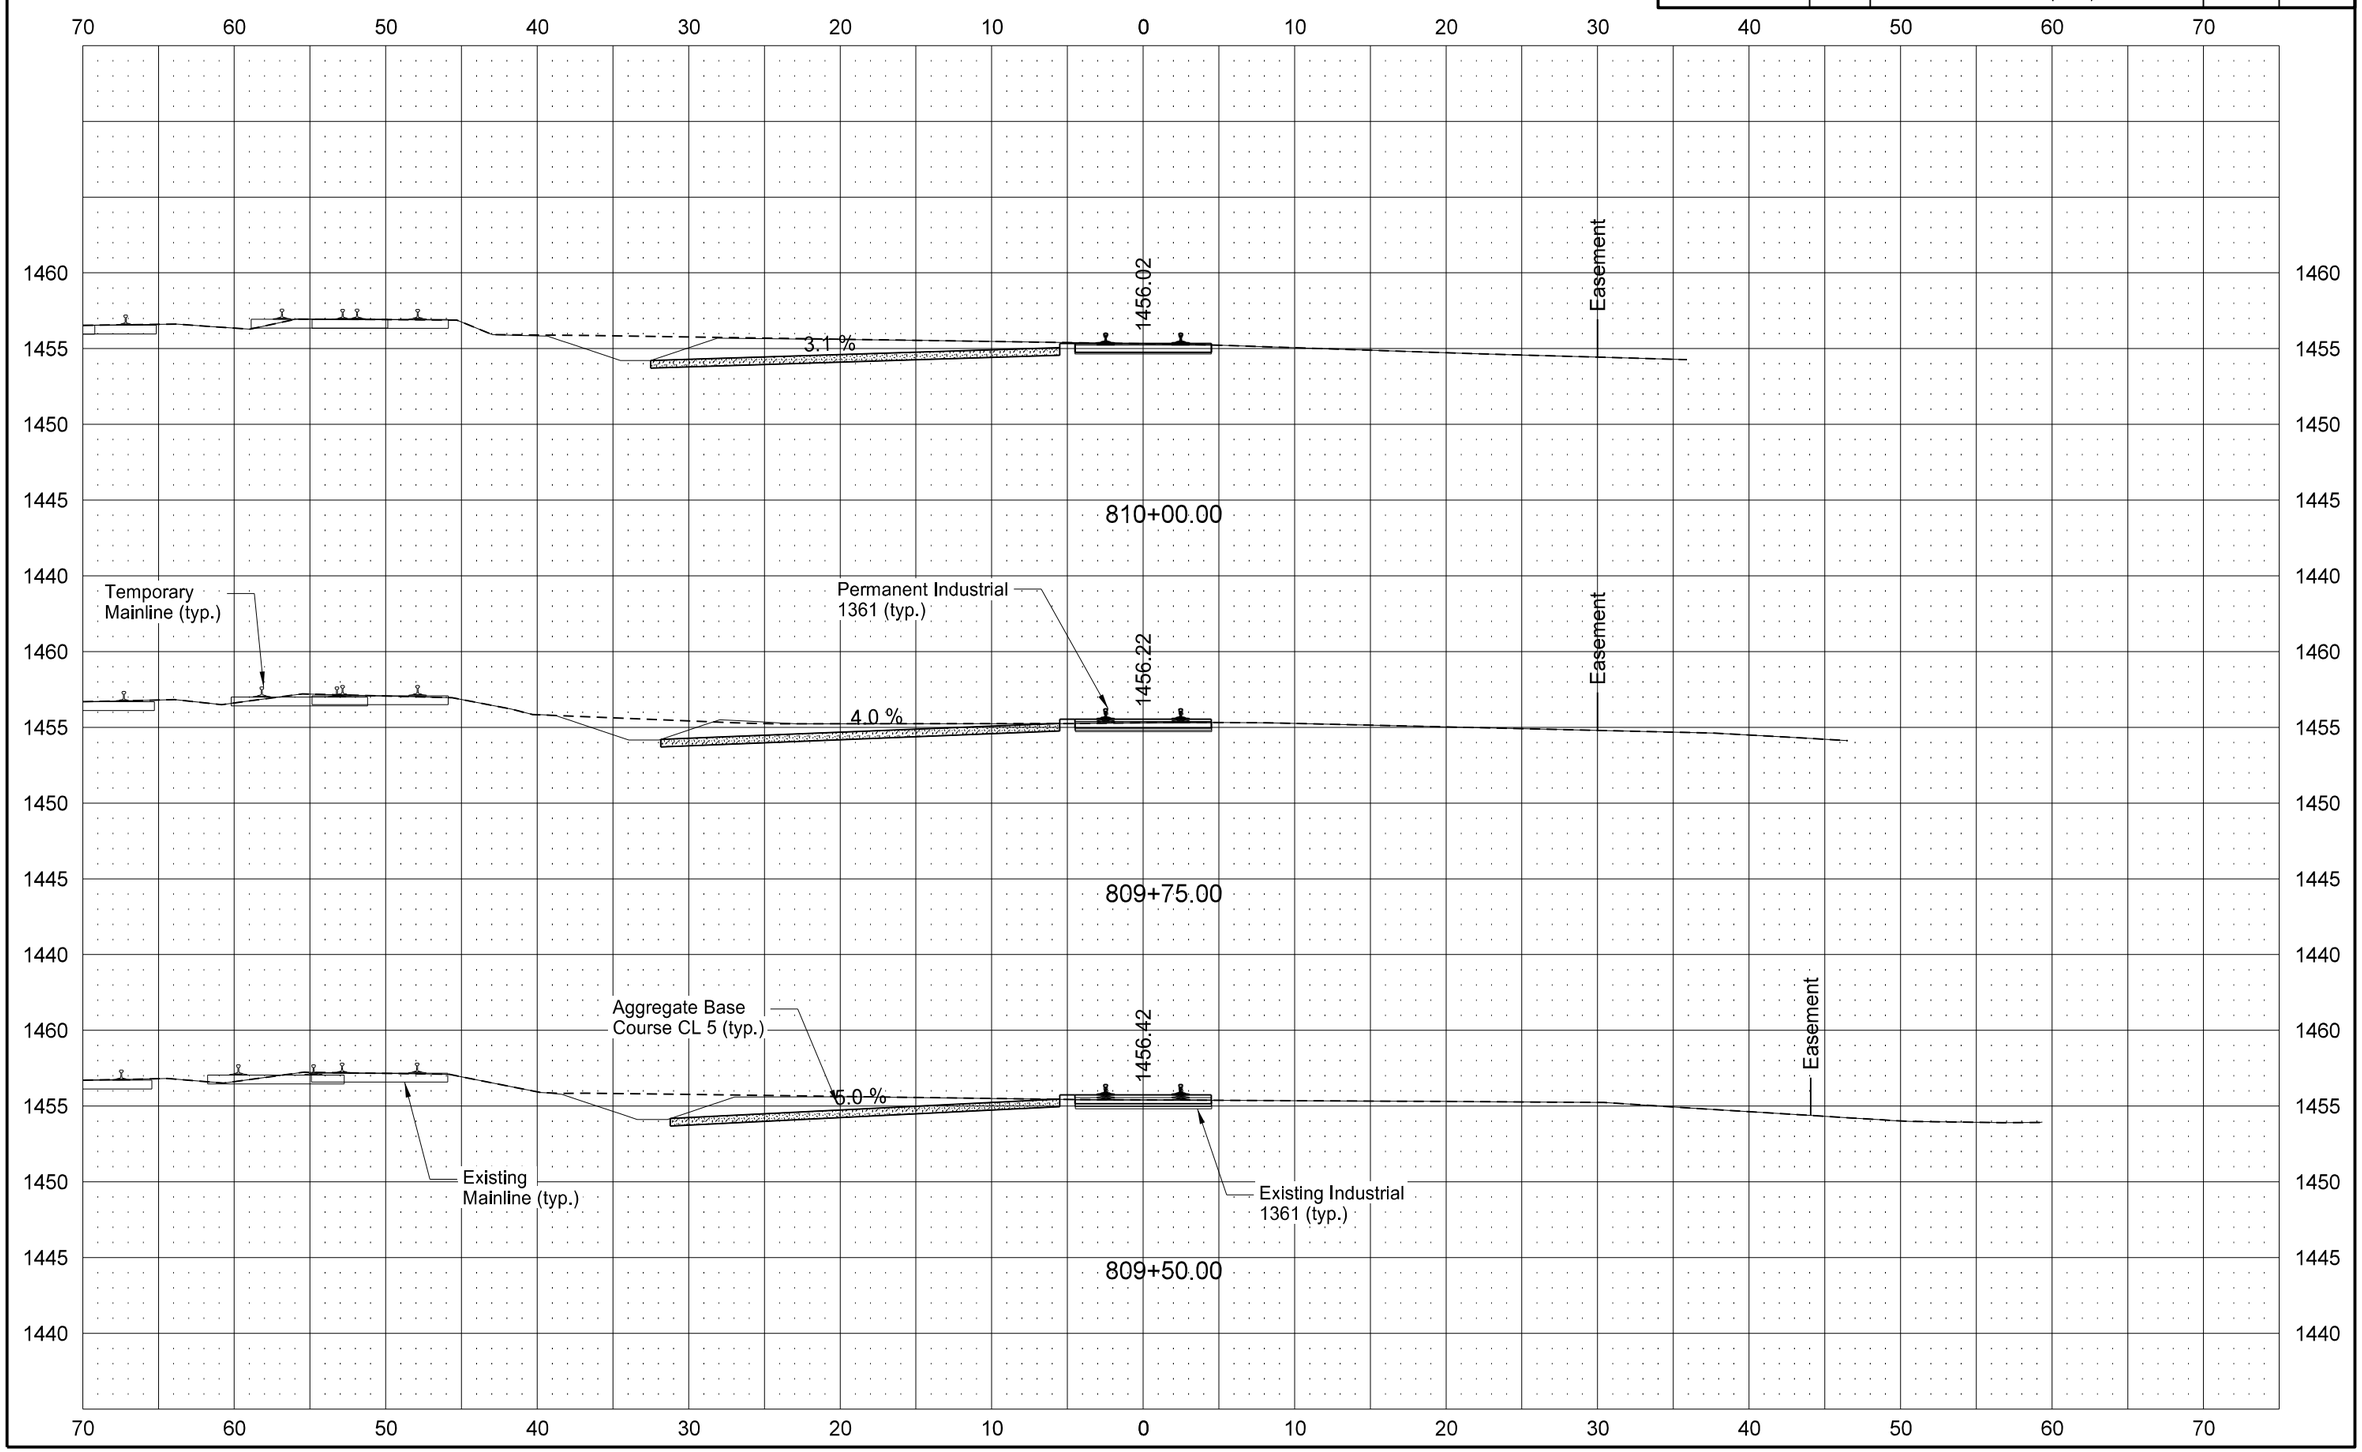

STATE	PROJECT NO.	SECTION NO.	SHEET NO.
ND	NHU-3-020(074)103	200	151

PERMANENT INDUSTRIAL 1361

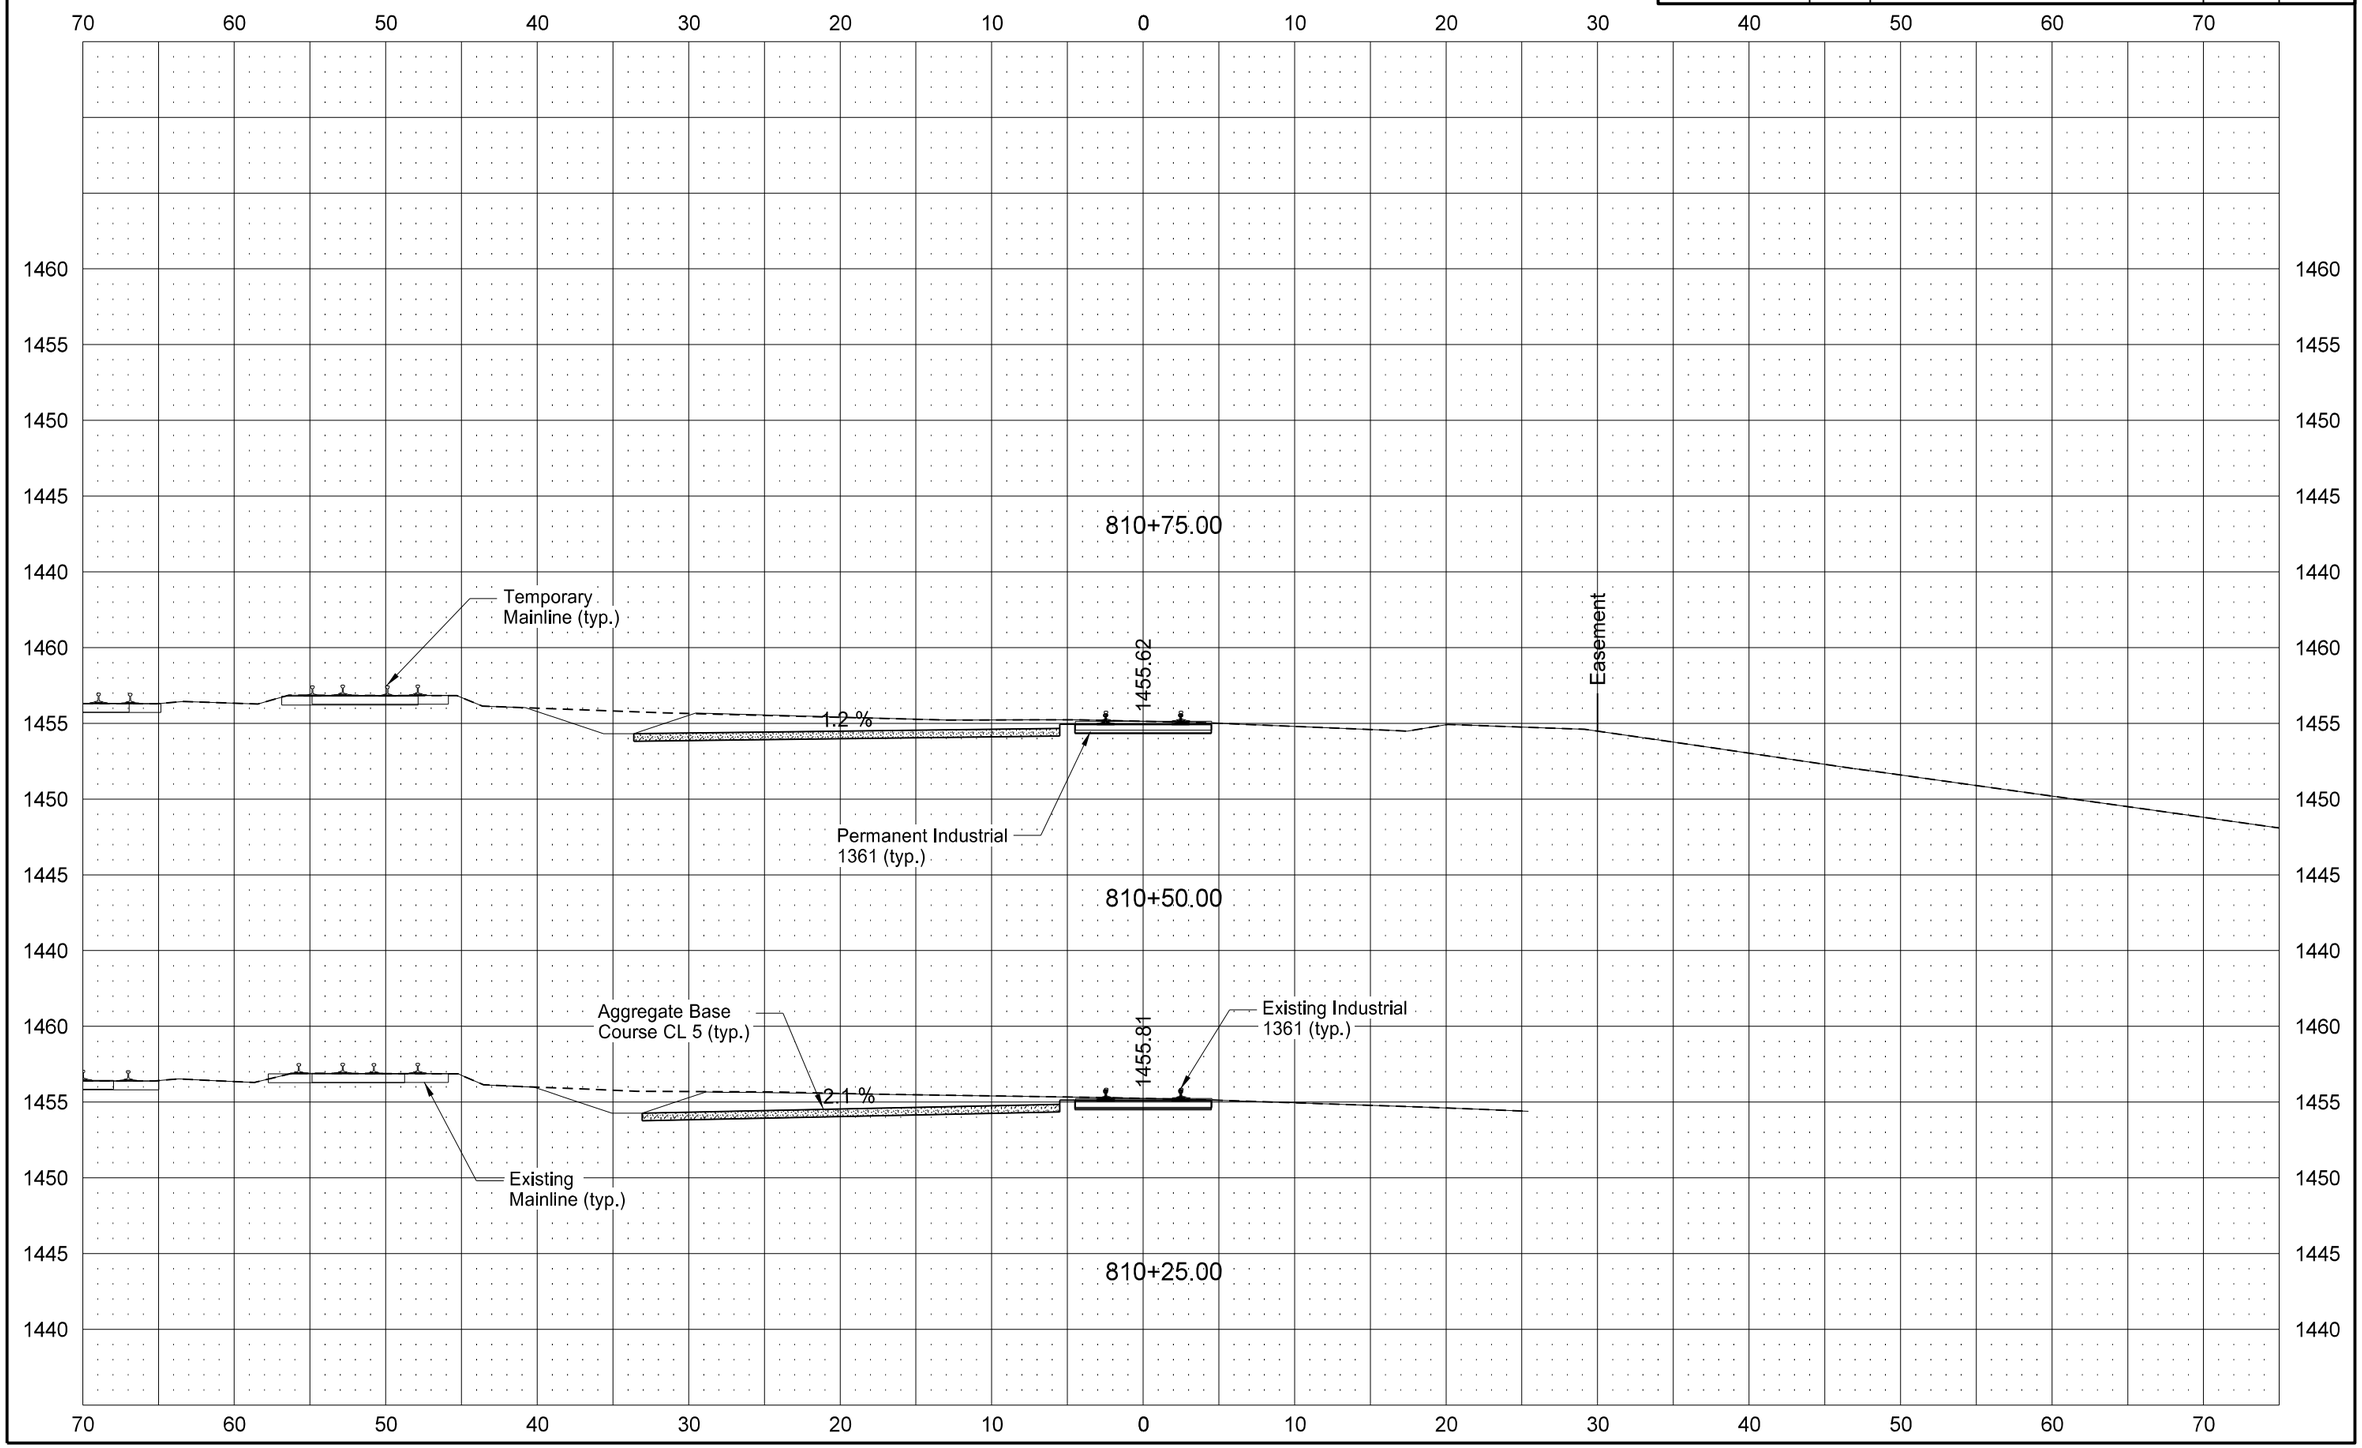

STATE	PROJECT NO.	SECTION NO.	SHEET NO.
ND	NHU-3-020(074)103	200	152

PERMANENT INDUSTRIAL 1361

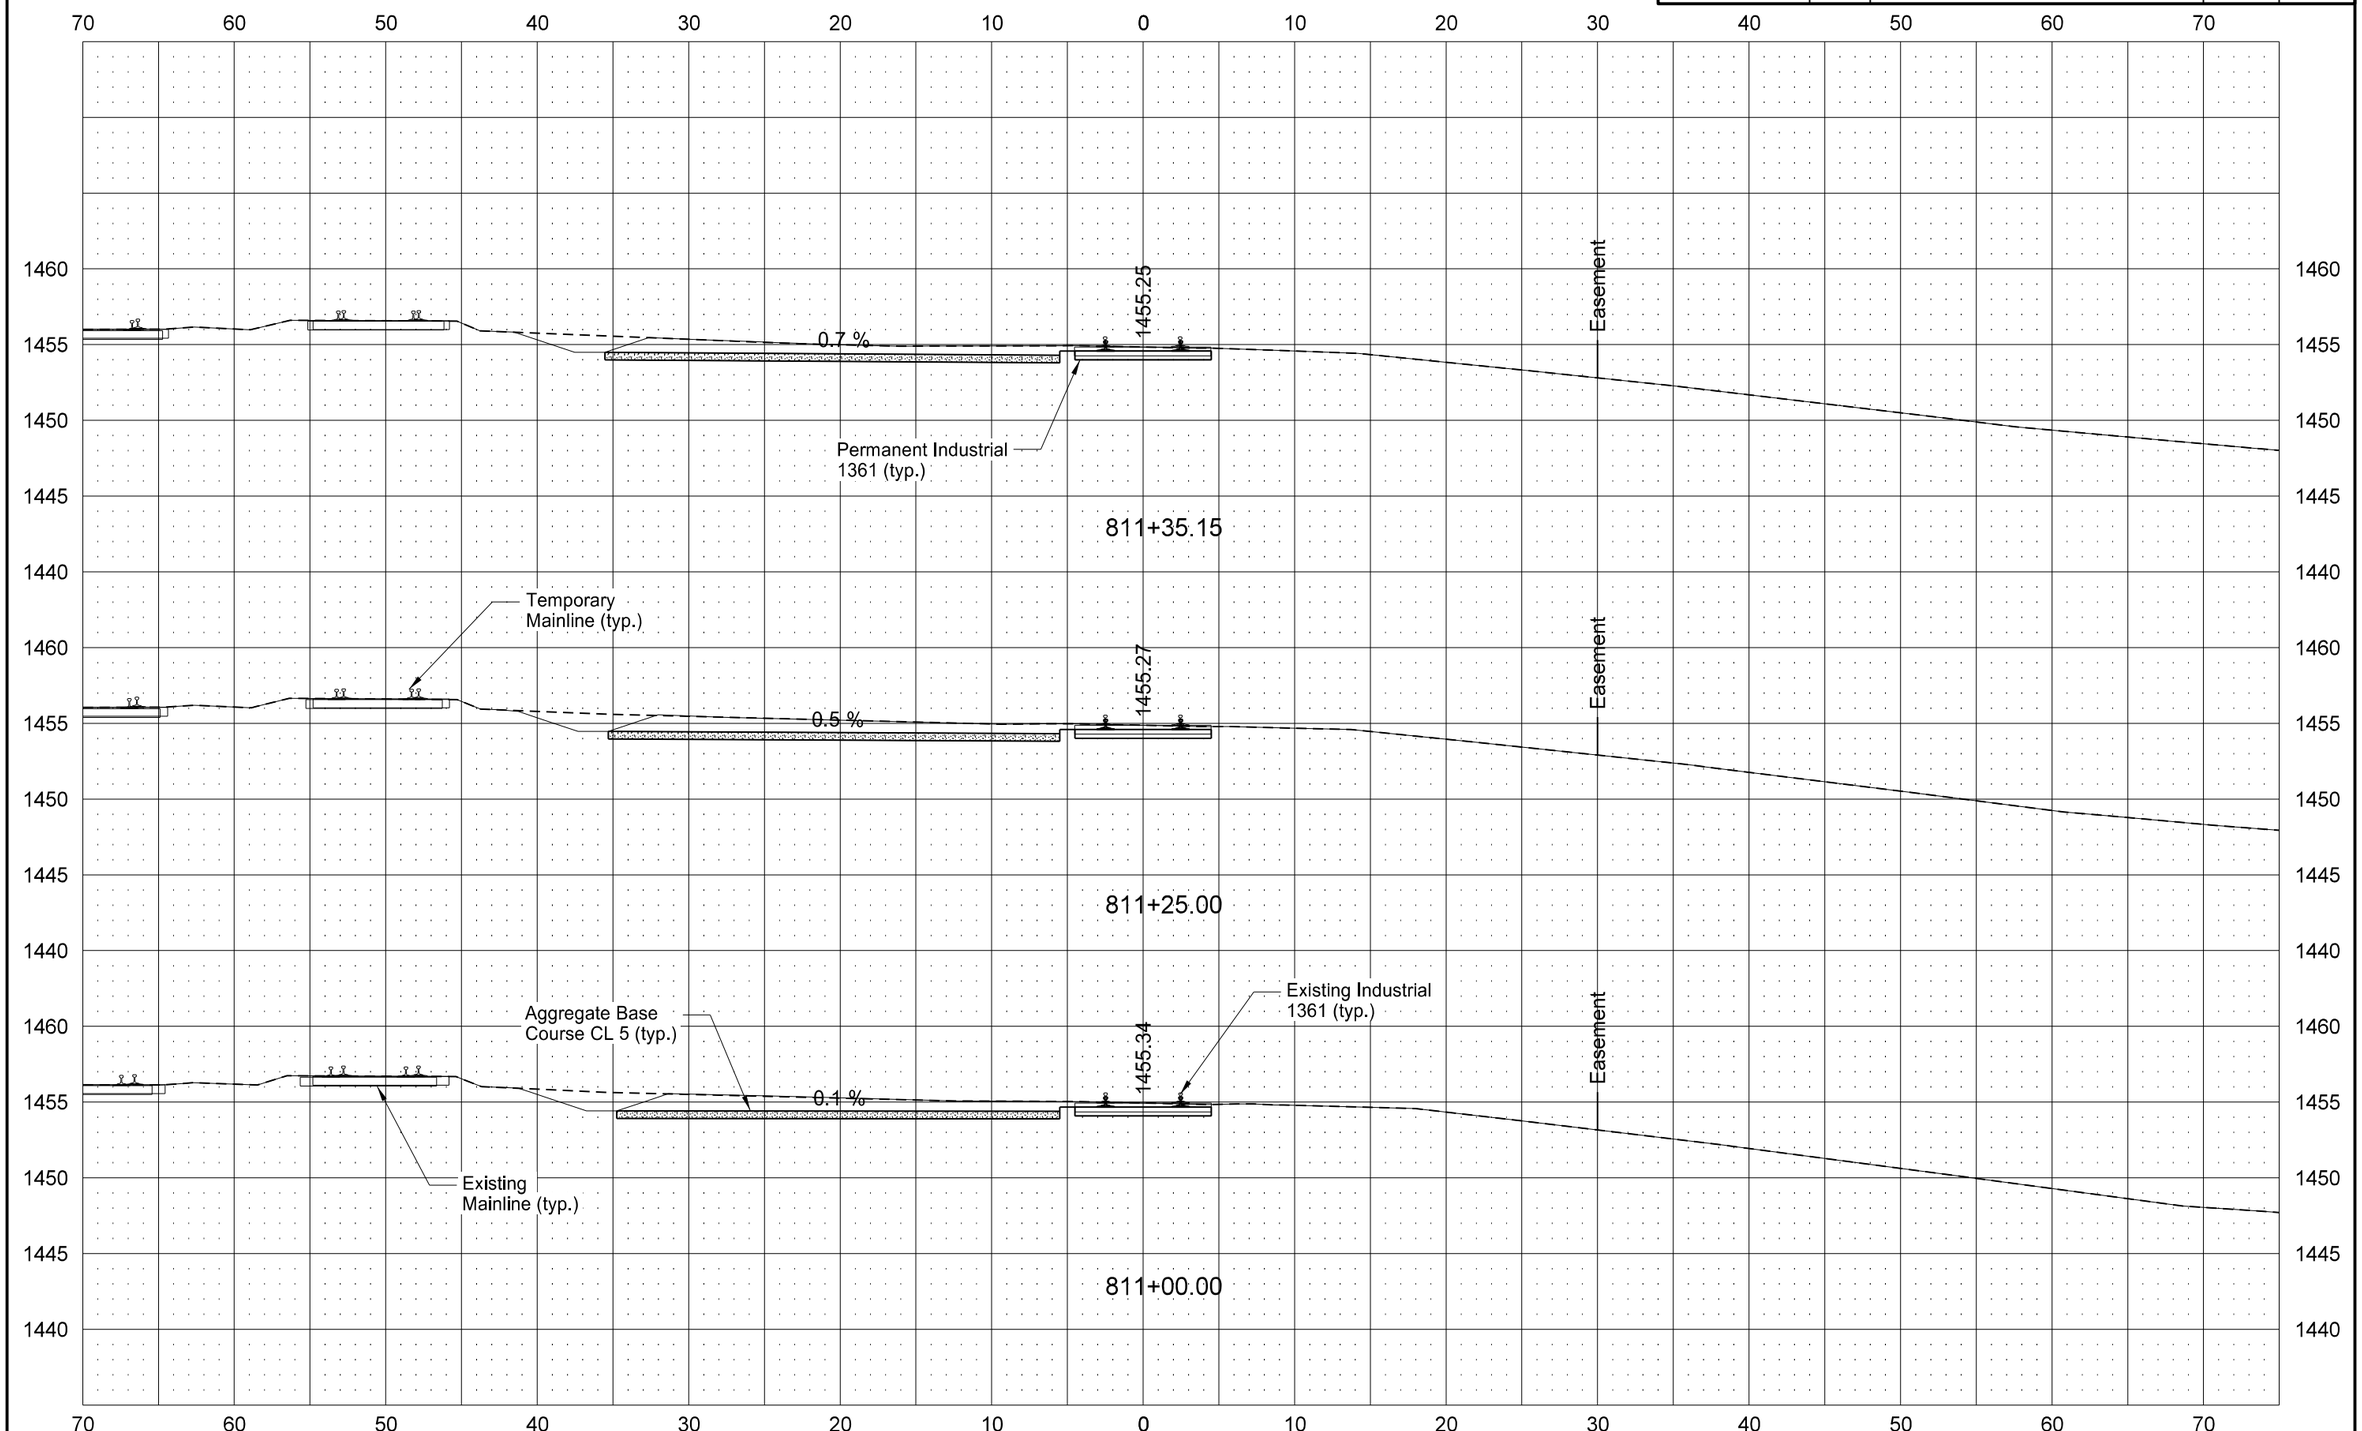

STATE	PROJECT NO.	SECTION NO.	SHEET NO.
ND	NHU-3-020(074)103	200	153

PERMANENT INDUSTRIAL 1352

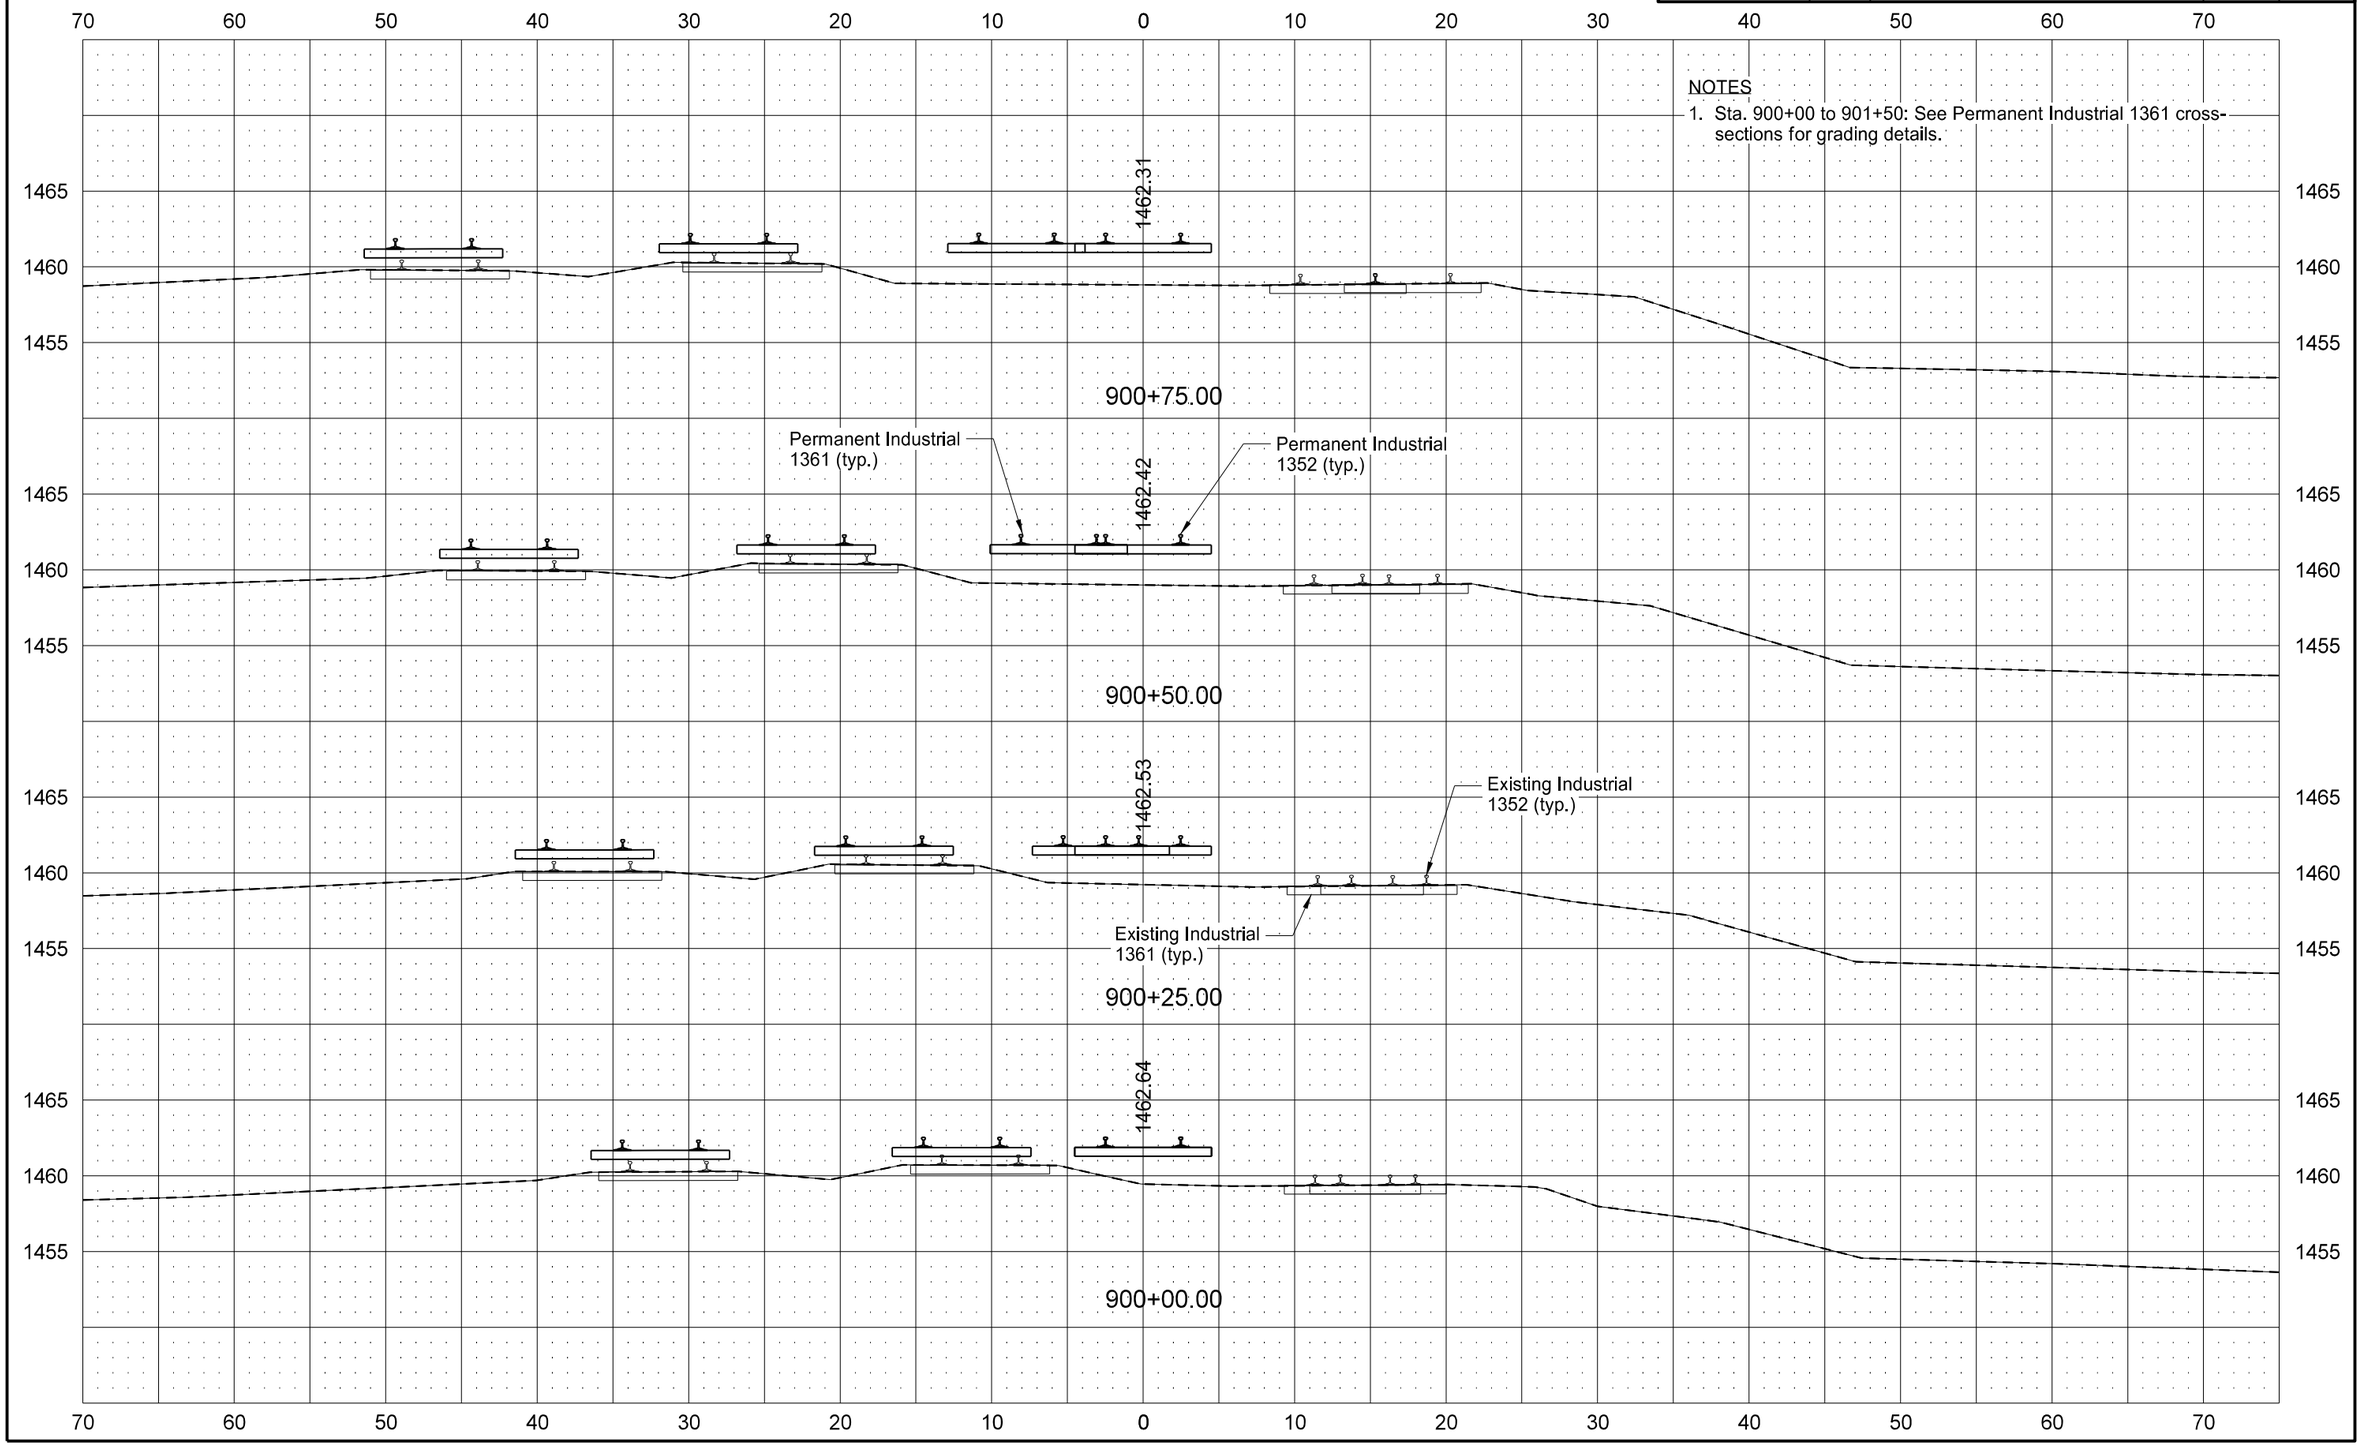

NOTES

1. Sta. 900+00 to 901+50: See Permanent Industrial 1361 cross-sections for grading details.

STATE	PROJECT NO.	SECTION NO.	SHEET NO.
ND	NHU-3-020(074)103	200	154

PERMANENT INDUSTRIAL 1352

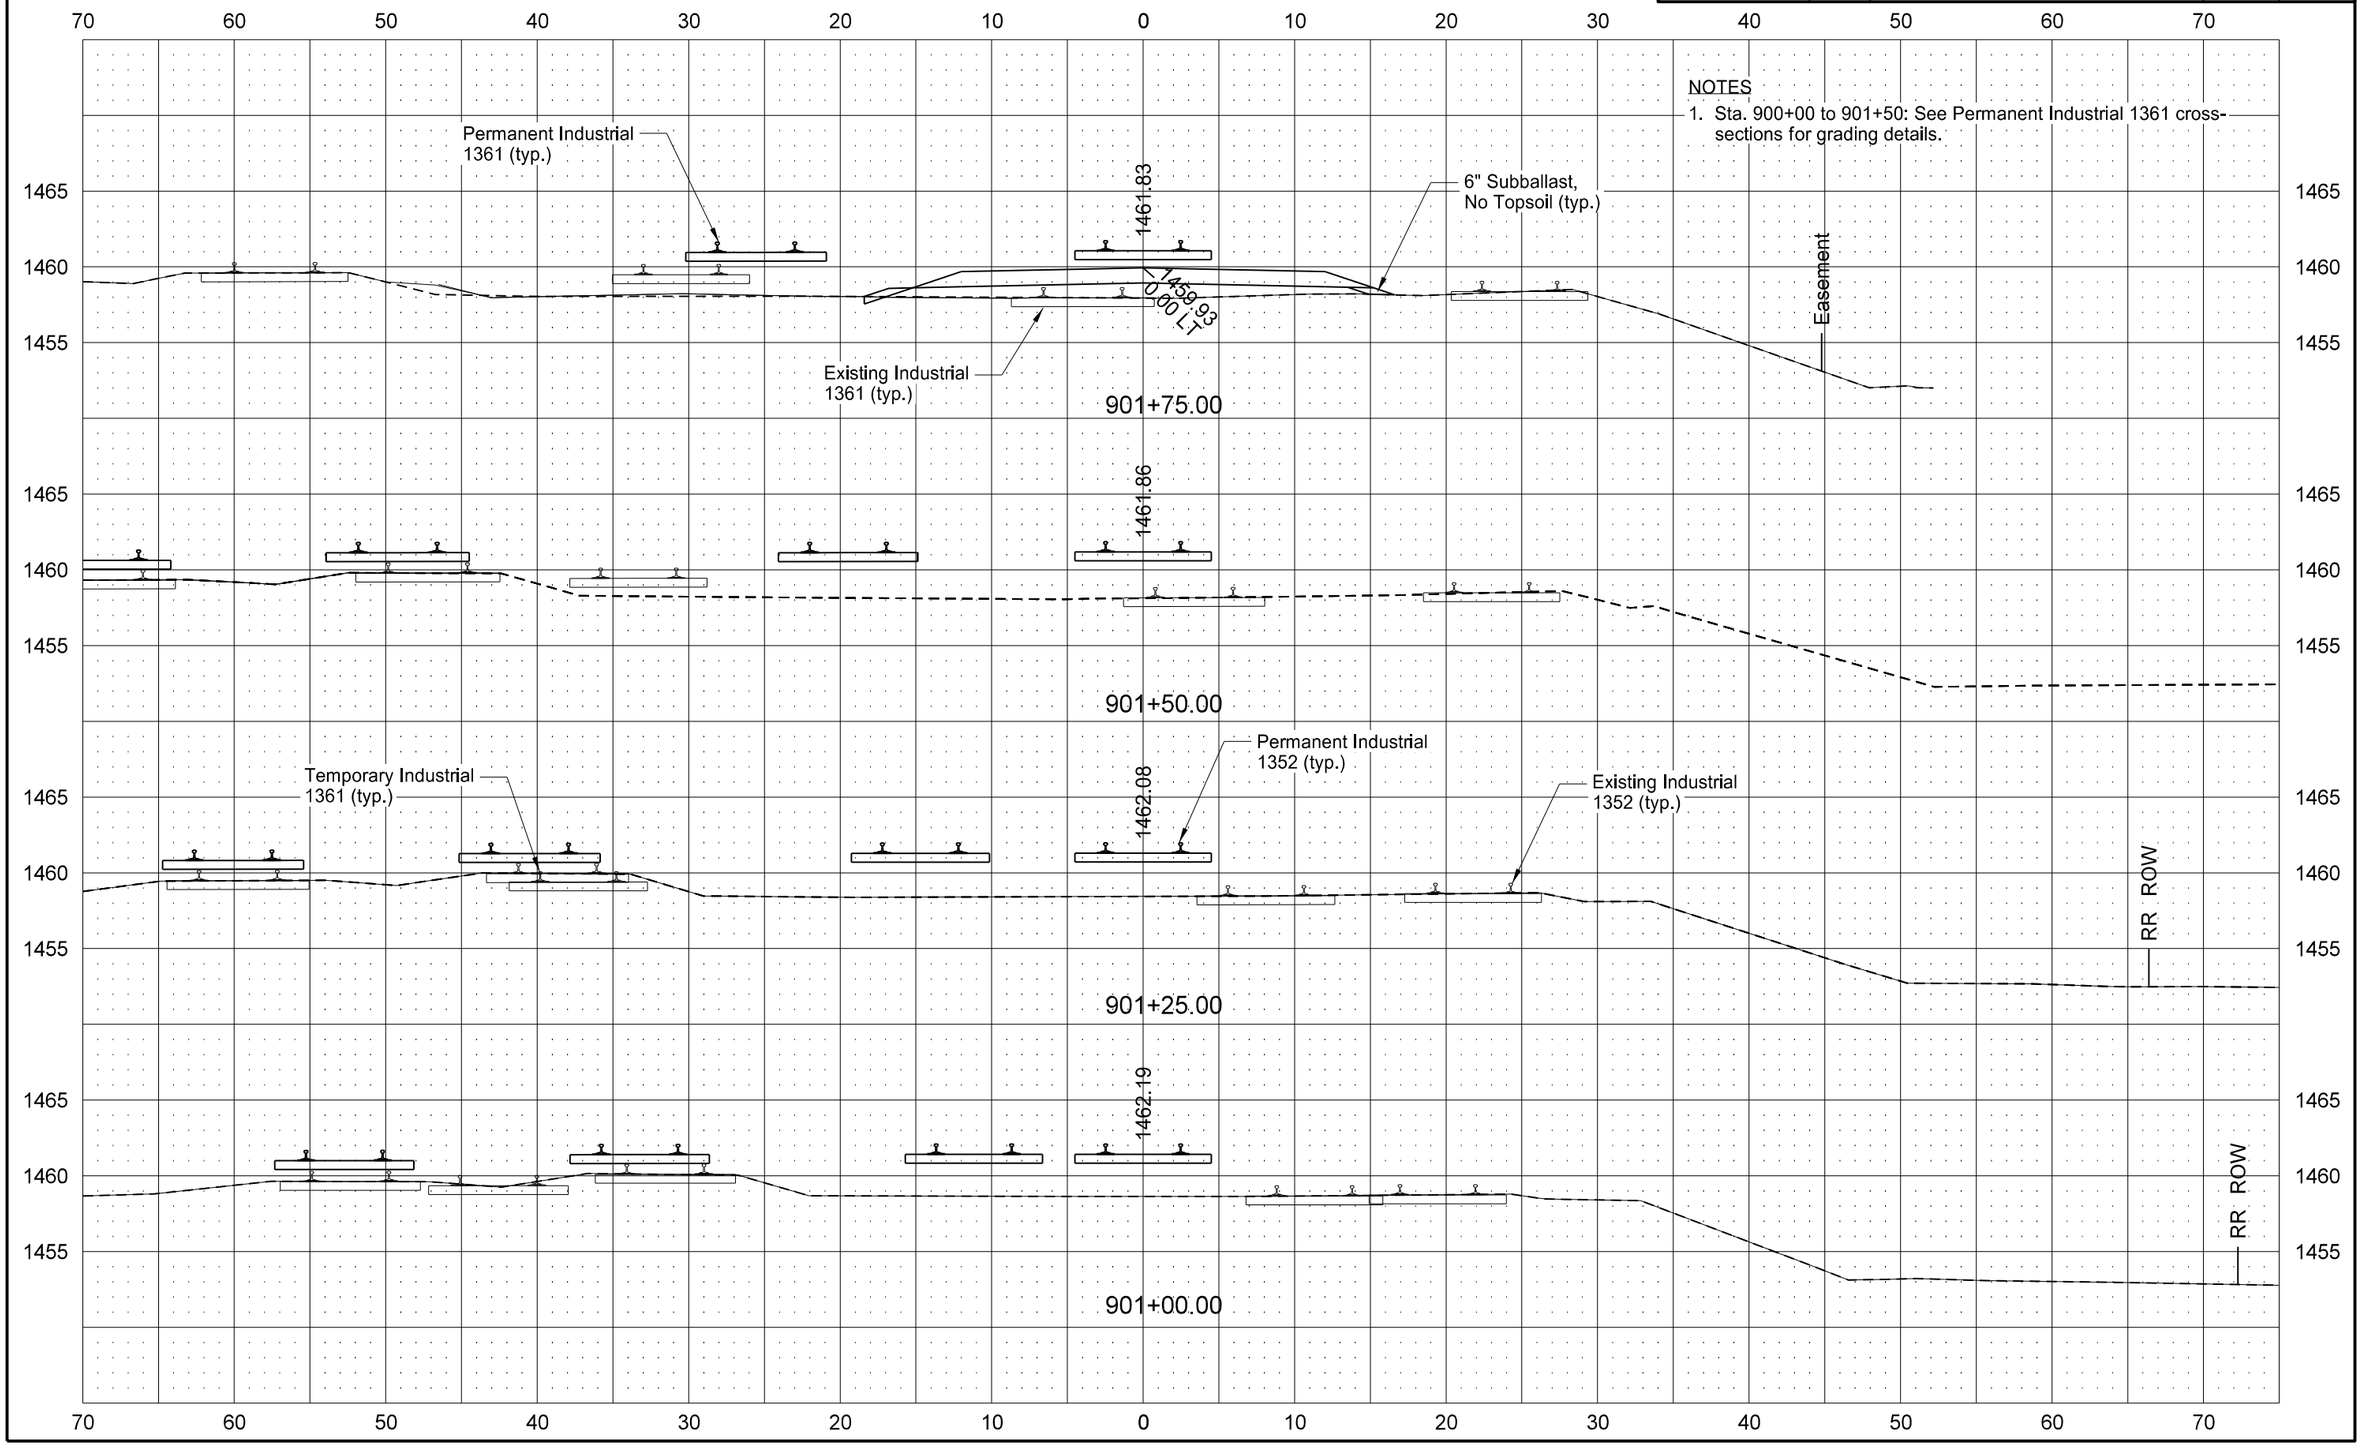

NOTES

1. Sta. 900+00 to 901+50: See Permanent Industrial 1361 cross-sections for grading details.

STATE	PROJECT NO.	SECTION NO.	SHEET NO.
ND	NHU-3-020(074)103	200	155

PERMANENT INDUSTRIAL 1352

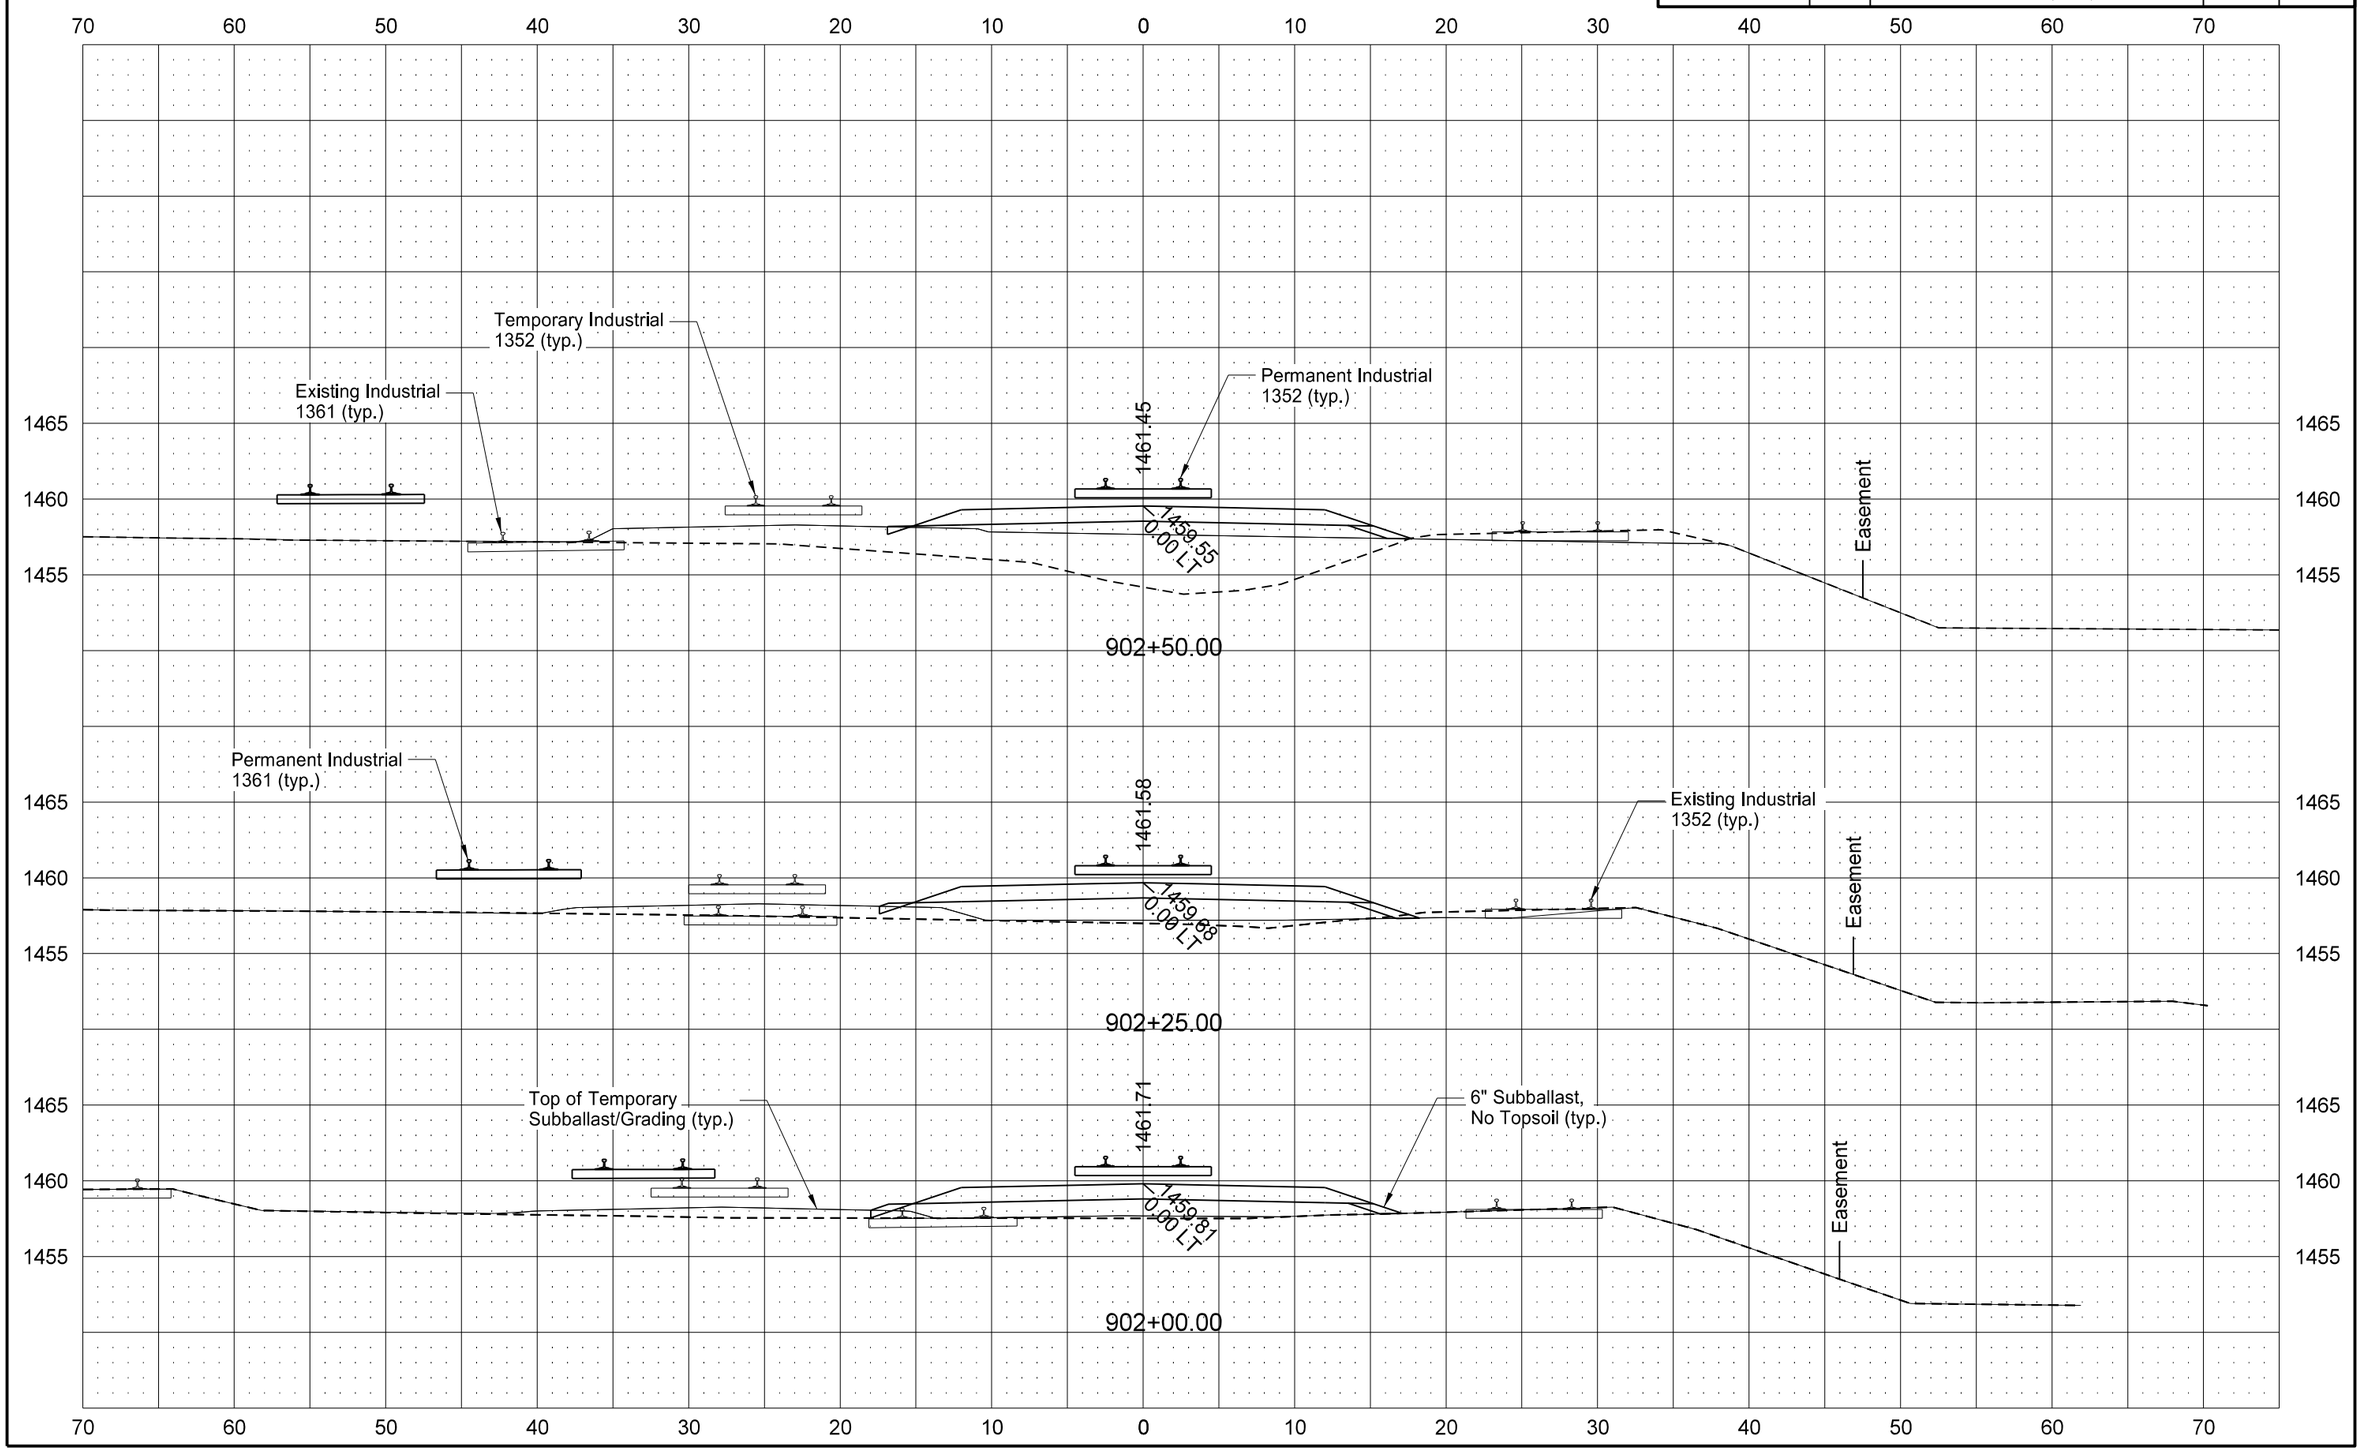

STATE	PROJECT NO.	SECTION NO.	SHEET NO.
ND	NHU-3-020(074)103	200	156

PERMANENT INDUSTRIAL 1352

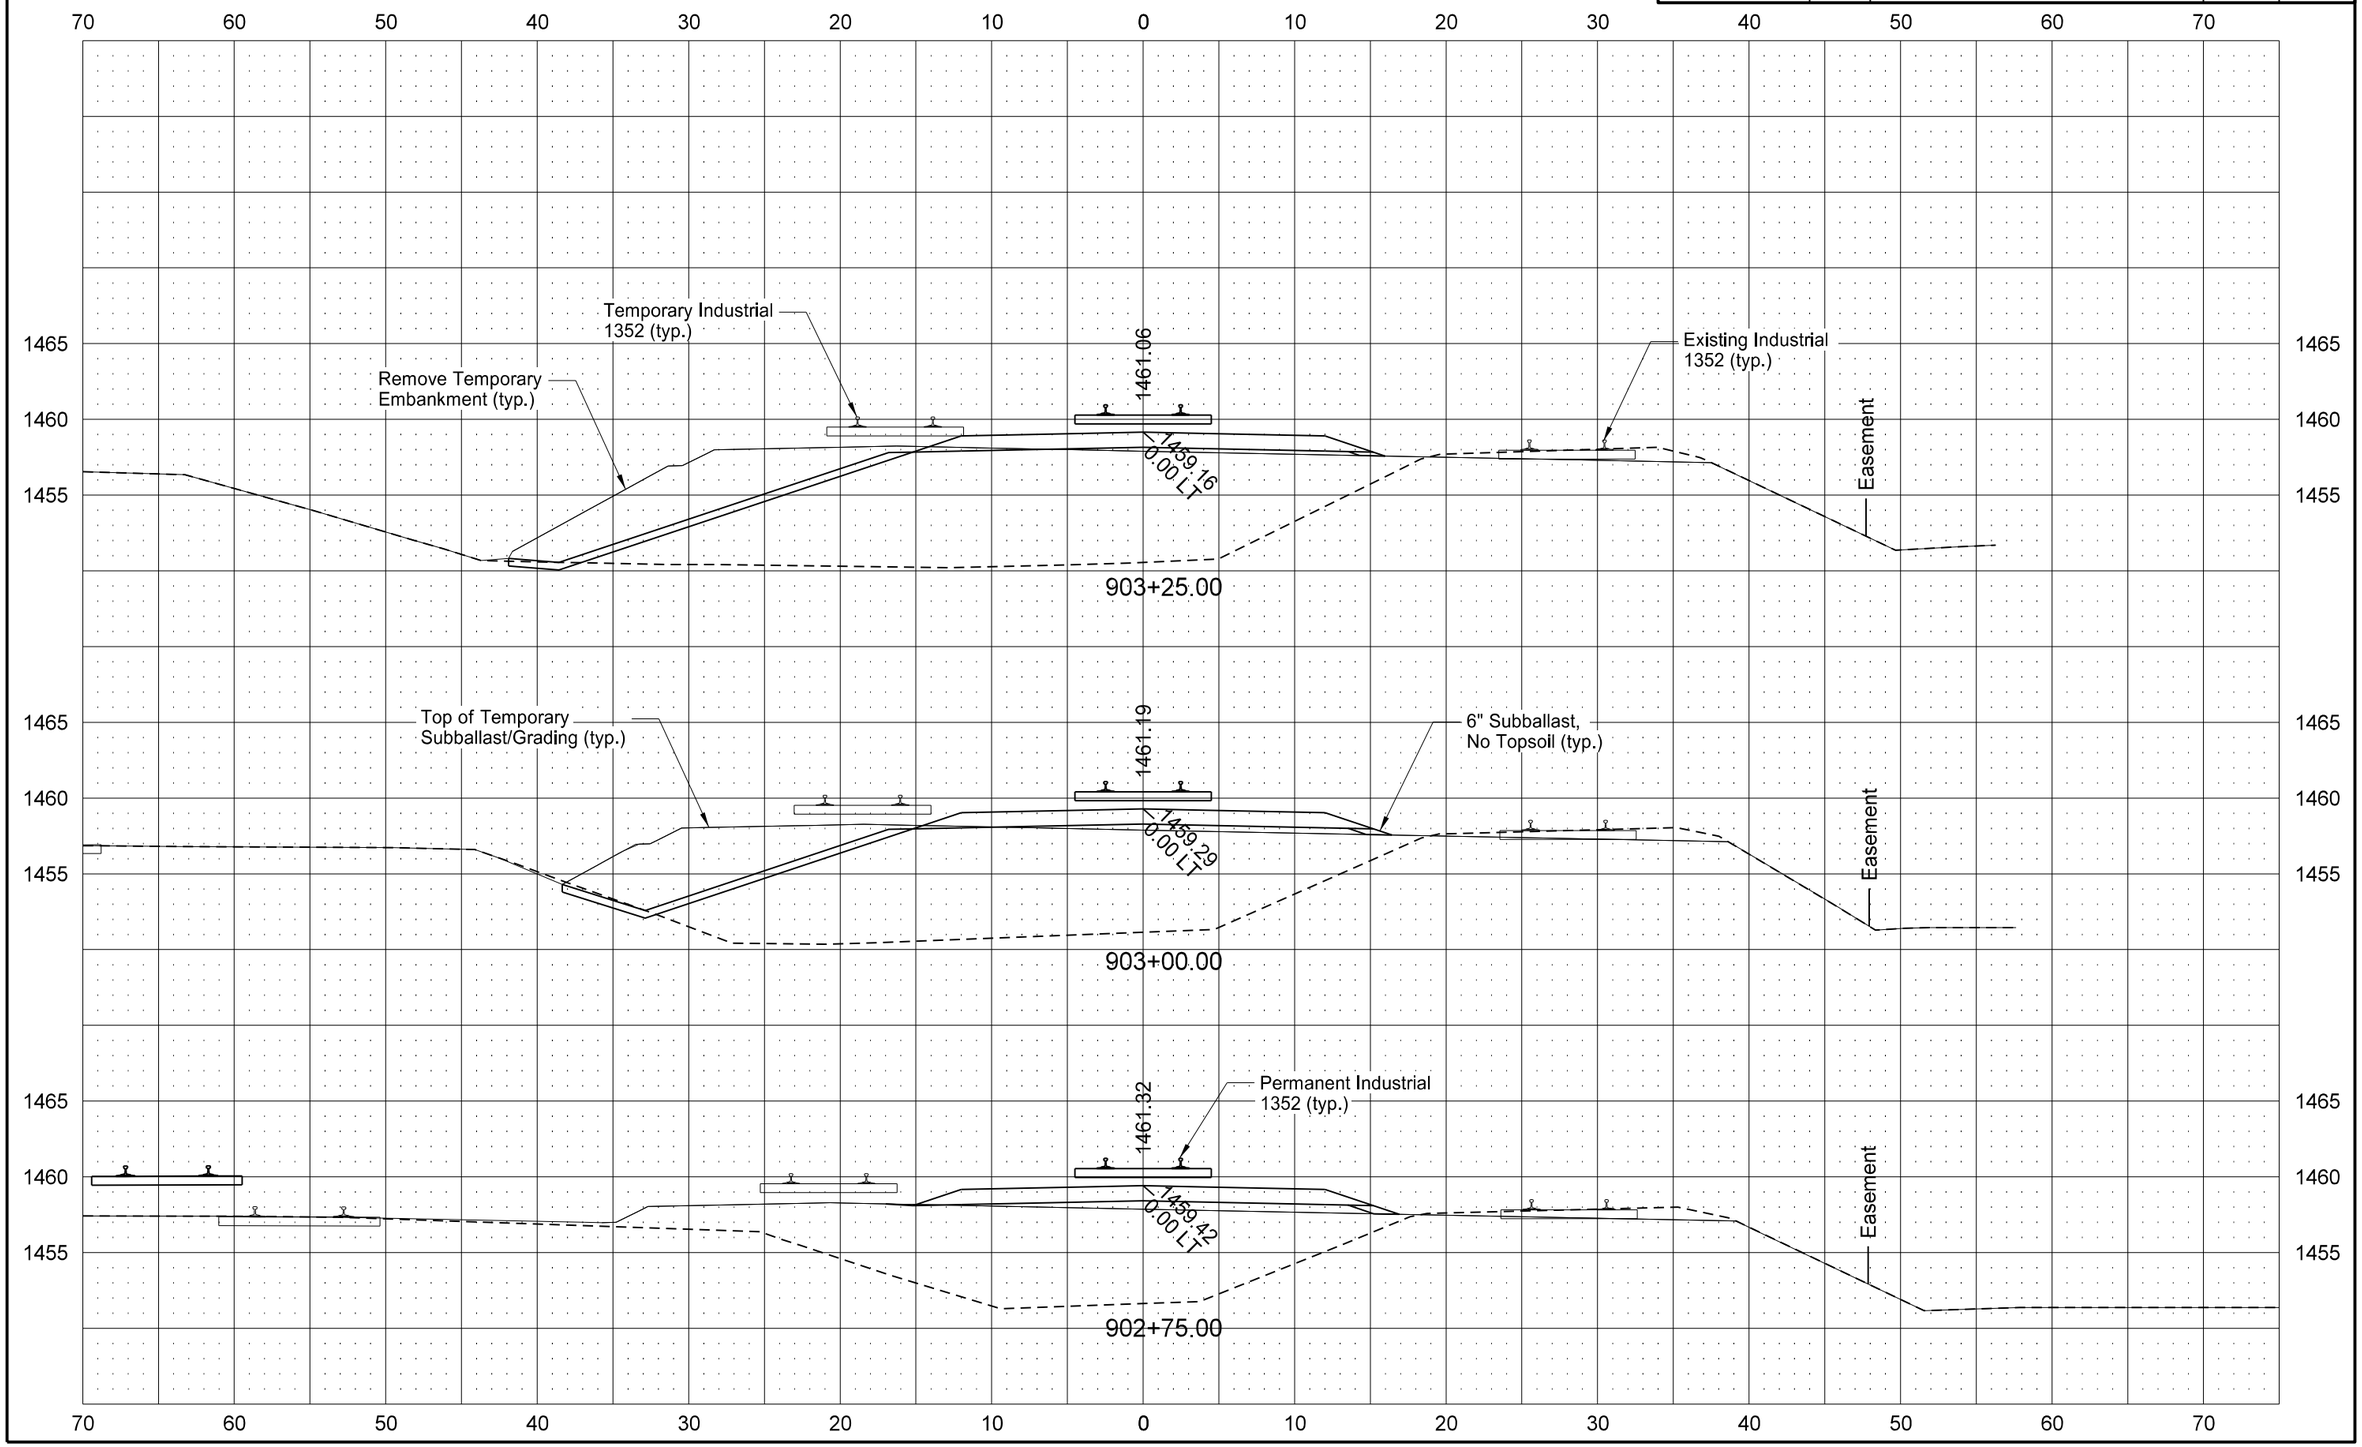

STATE	PROJECT NO.	SECTION NO.	SHEET NO.
ND	NHU-3-020(074)103	200	157

PERMANENT INDUSTRIAL 1352

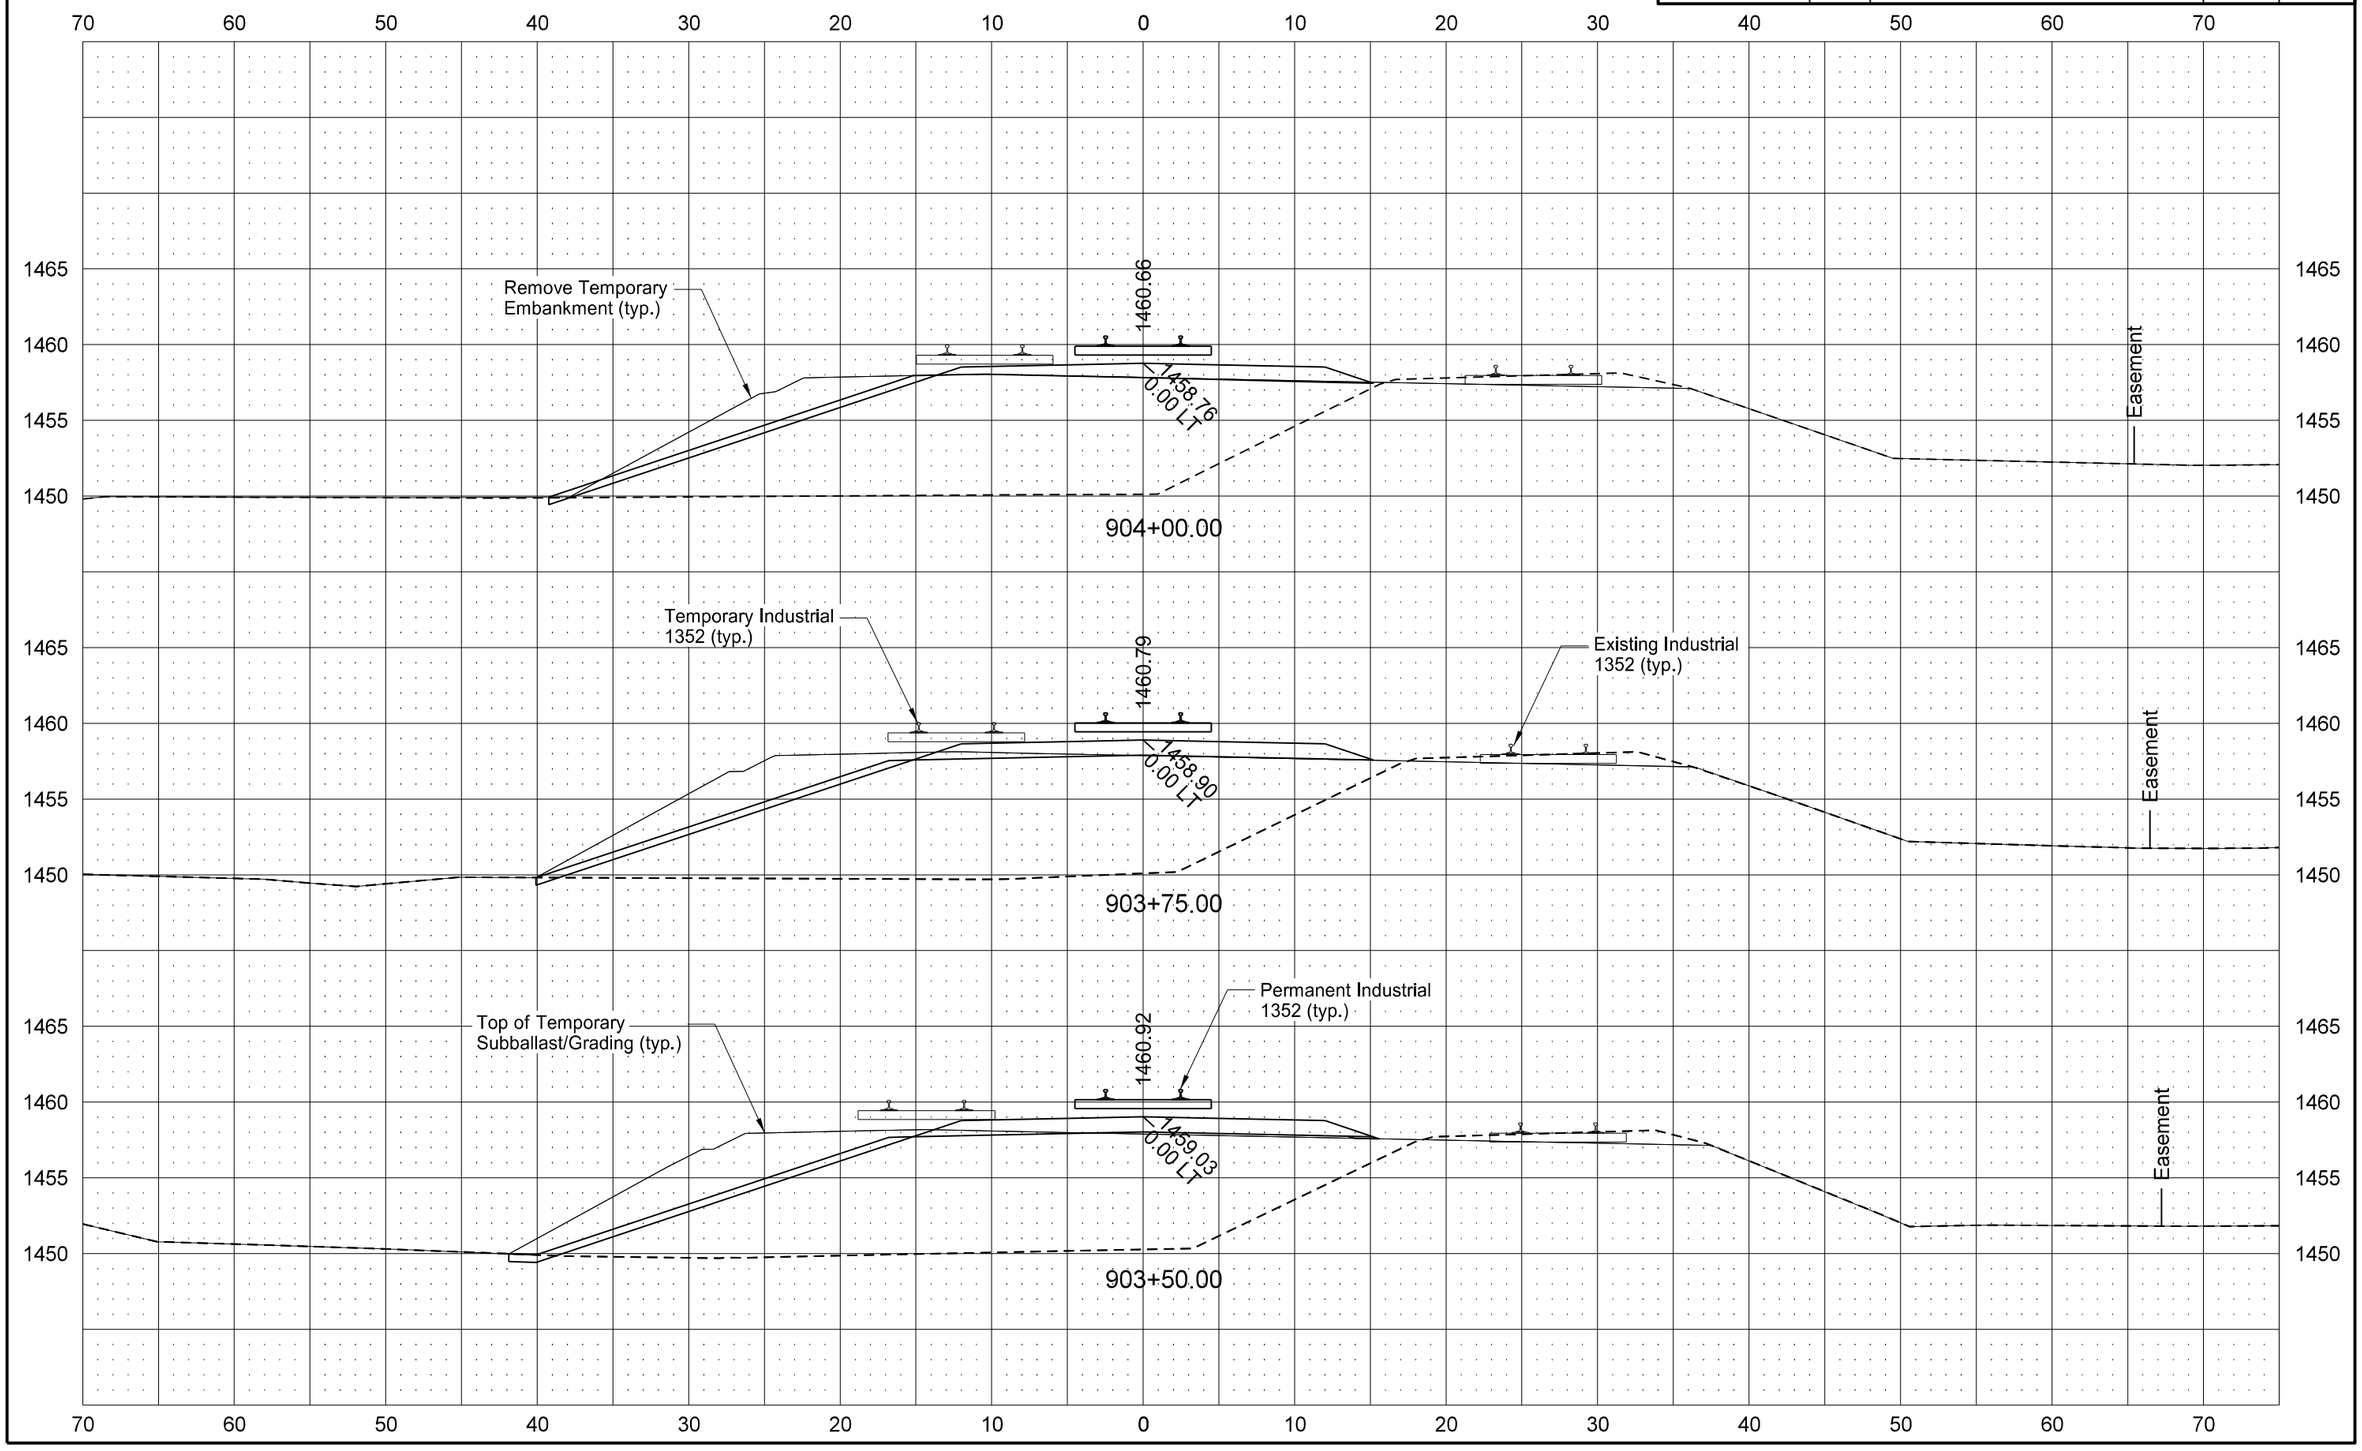

8/13/2016 9:39:14 AM johnschonert J:\trans\5211102\CADD\30020103.074\Design\Plans - ML\200\200XS_005_PRRR5.dgn

STATE	PROJECT NO.	SECTION NO.	SHEET NO.
ND	NHU-3-020(074)103	200	158

PERMANENT INDUSTRIAL 1352

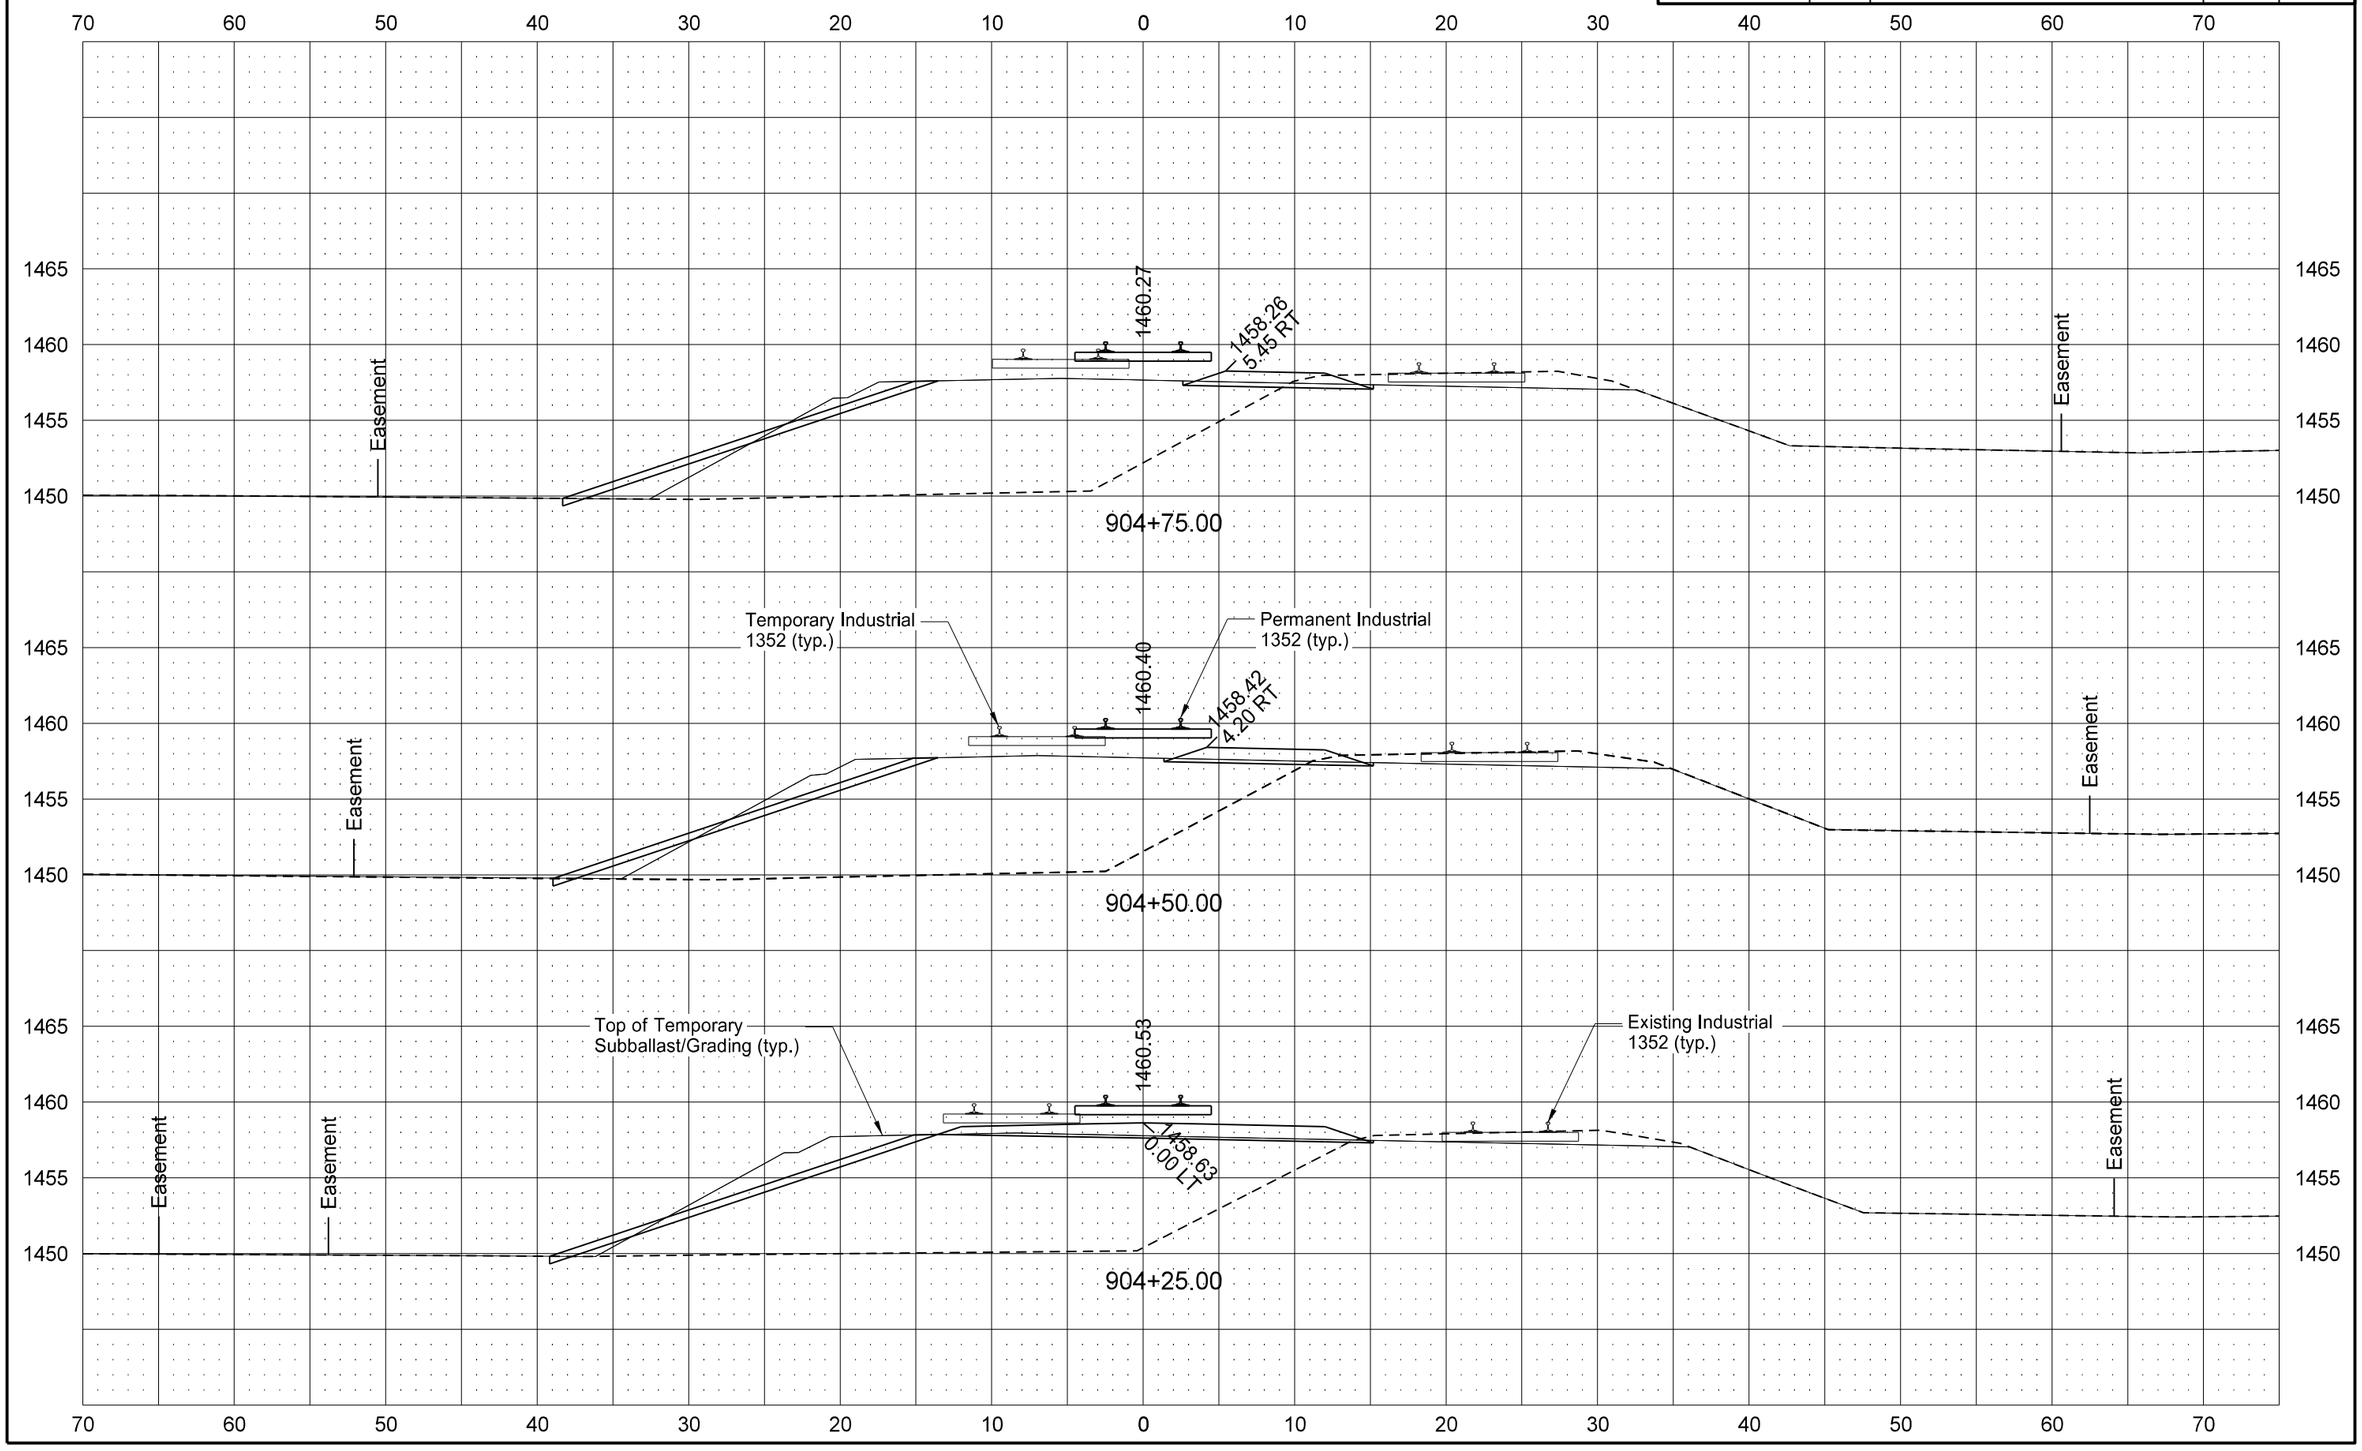

STATE	PROJECT NO.	SECTION NO.	SHEET NO.
ND	NHU-3-020(074)103	200	159

PERMANENT INDUSTRIAL 1352

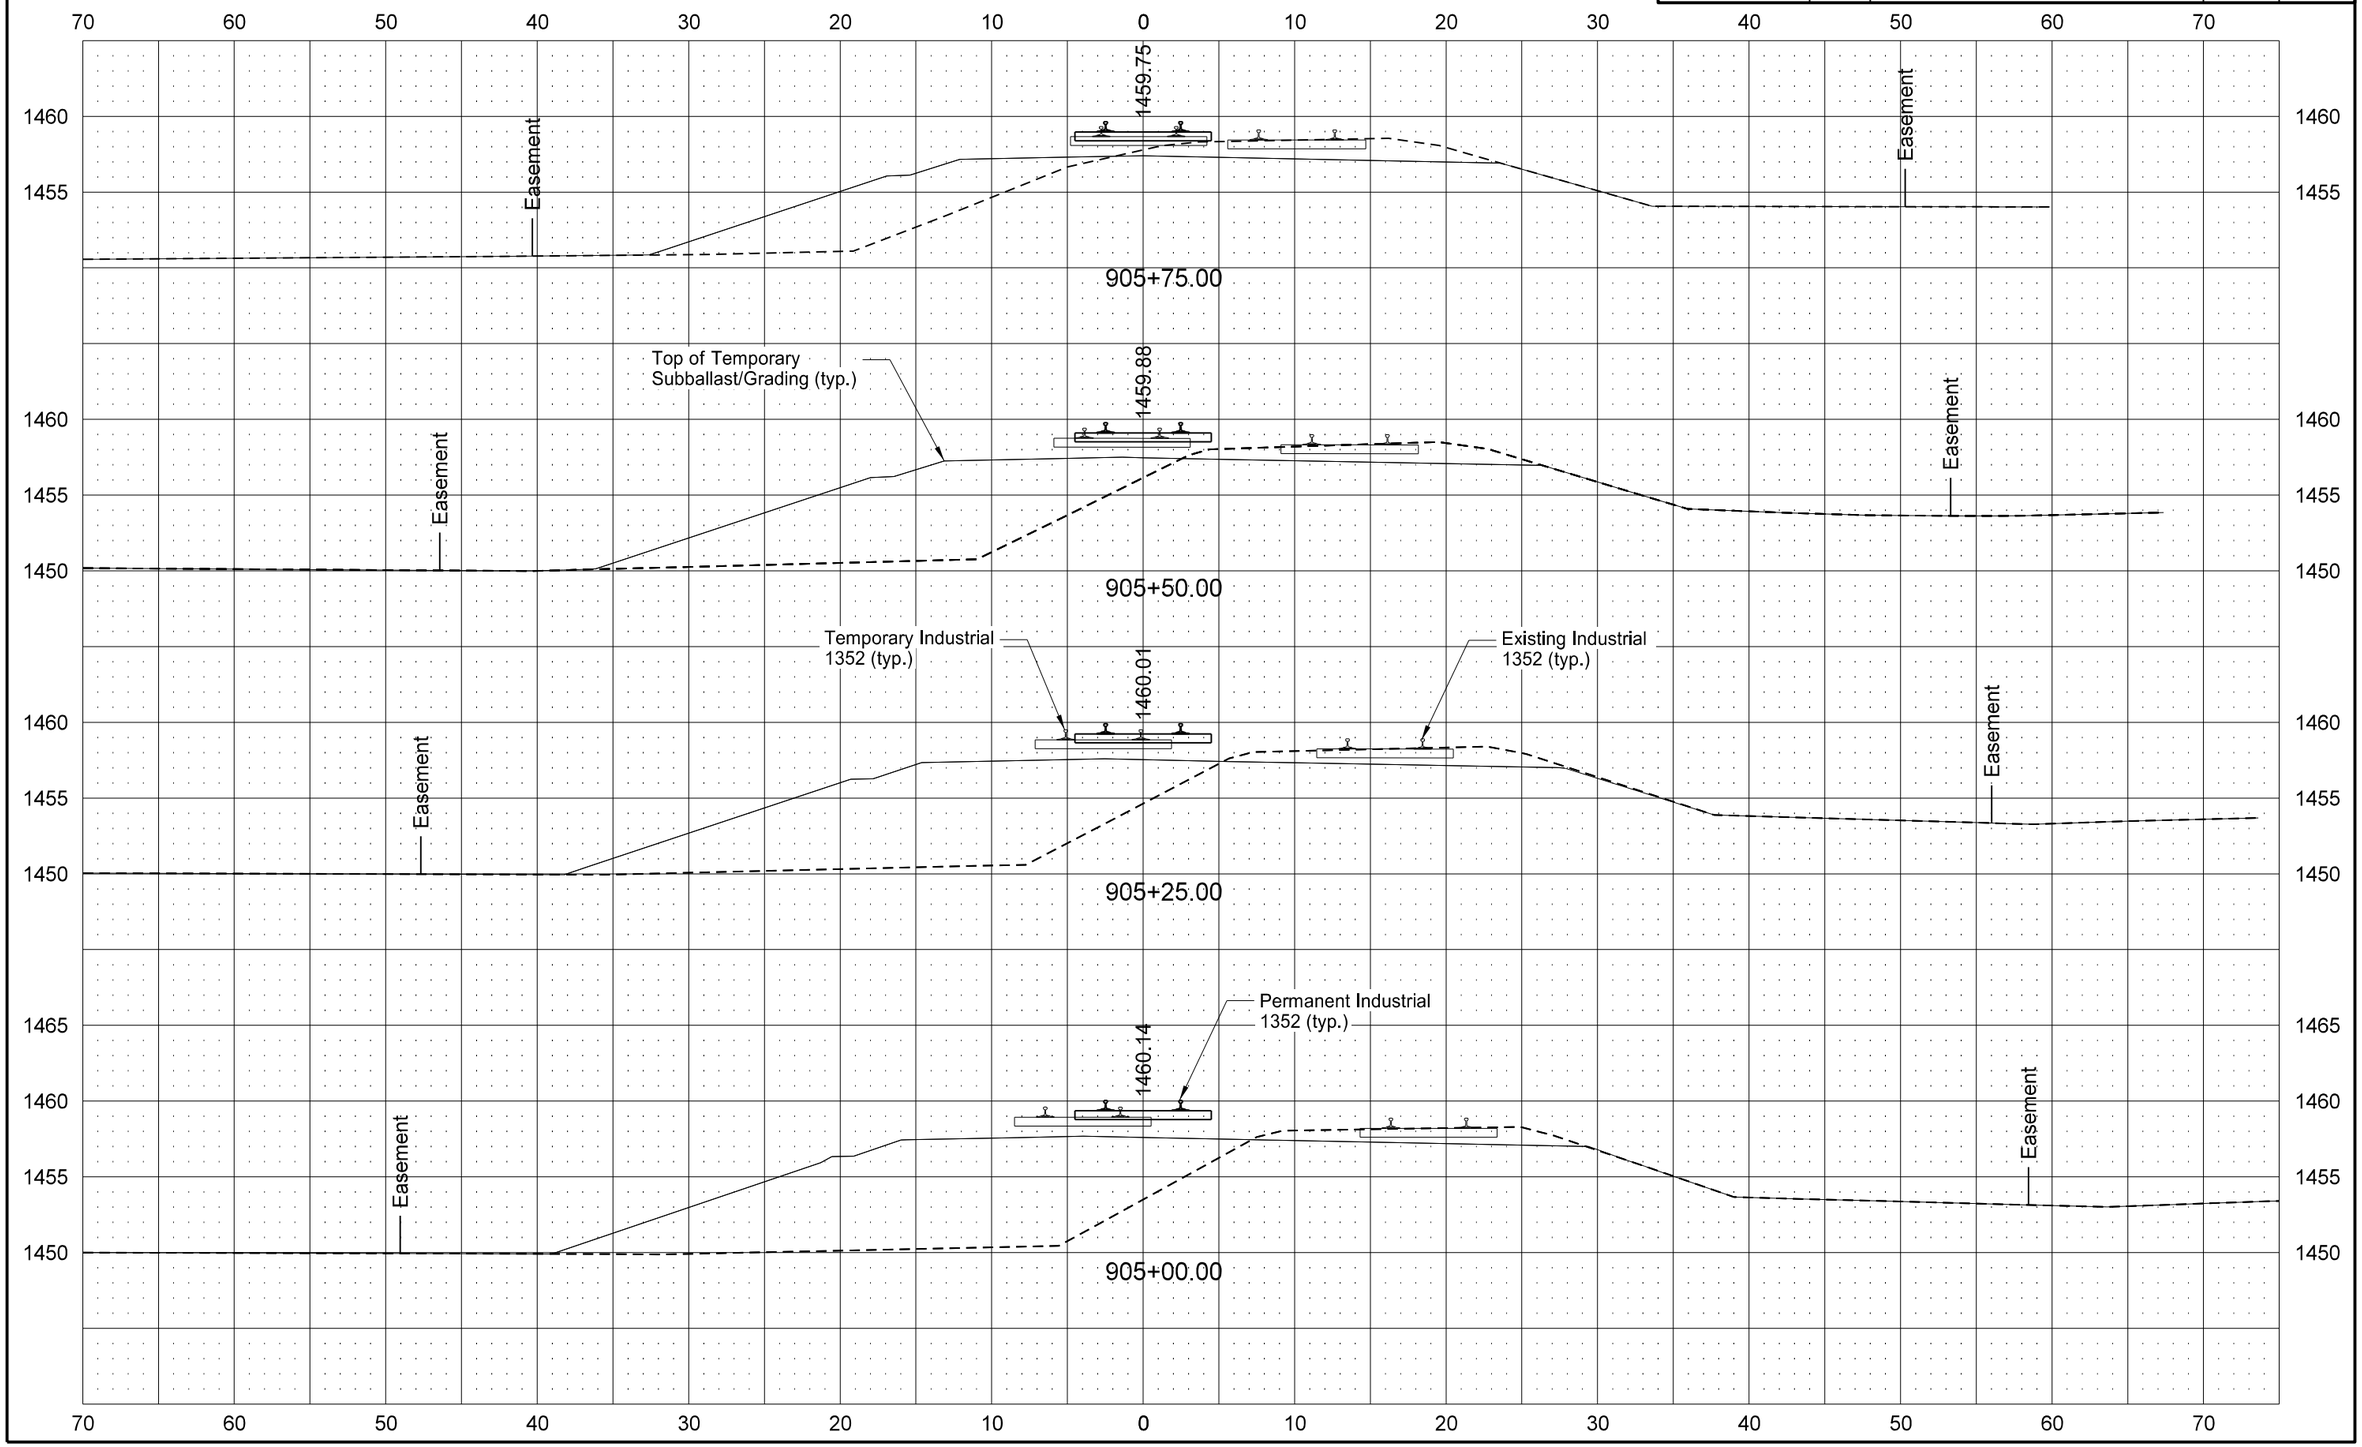

STATE	PROJECT NO.	SECTION NO.	SHEET NO.
ND	NHU-3-020(074)103	200	160

PERMANENT INDUSTRIAL 1352

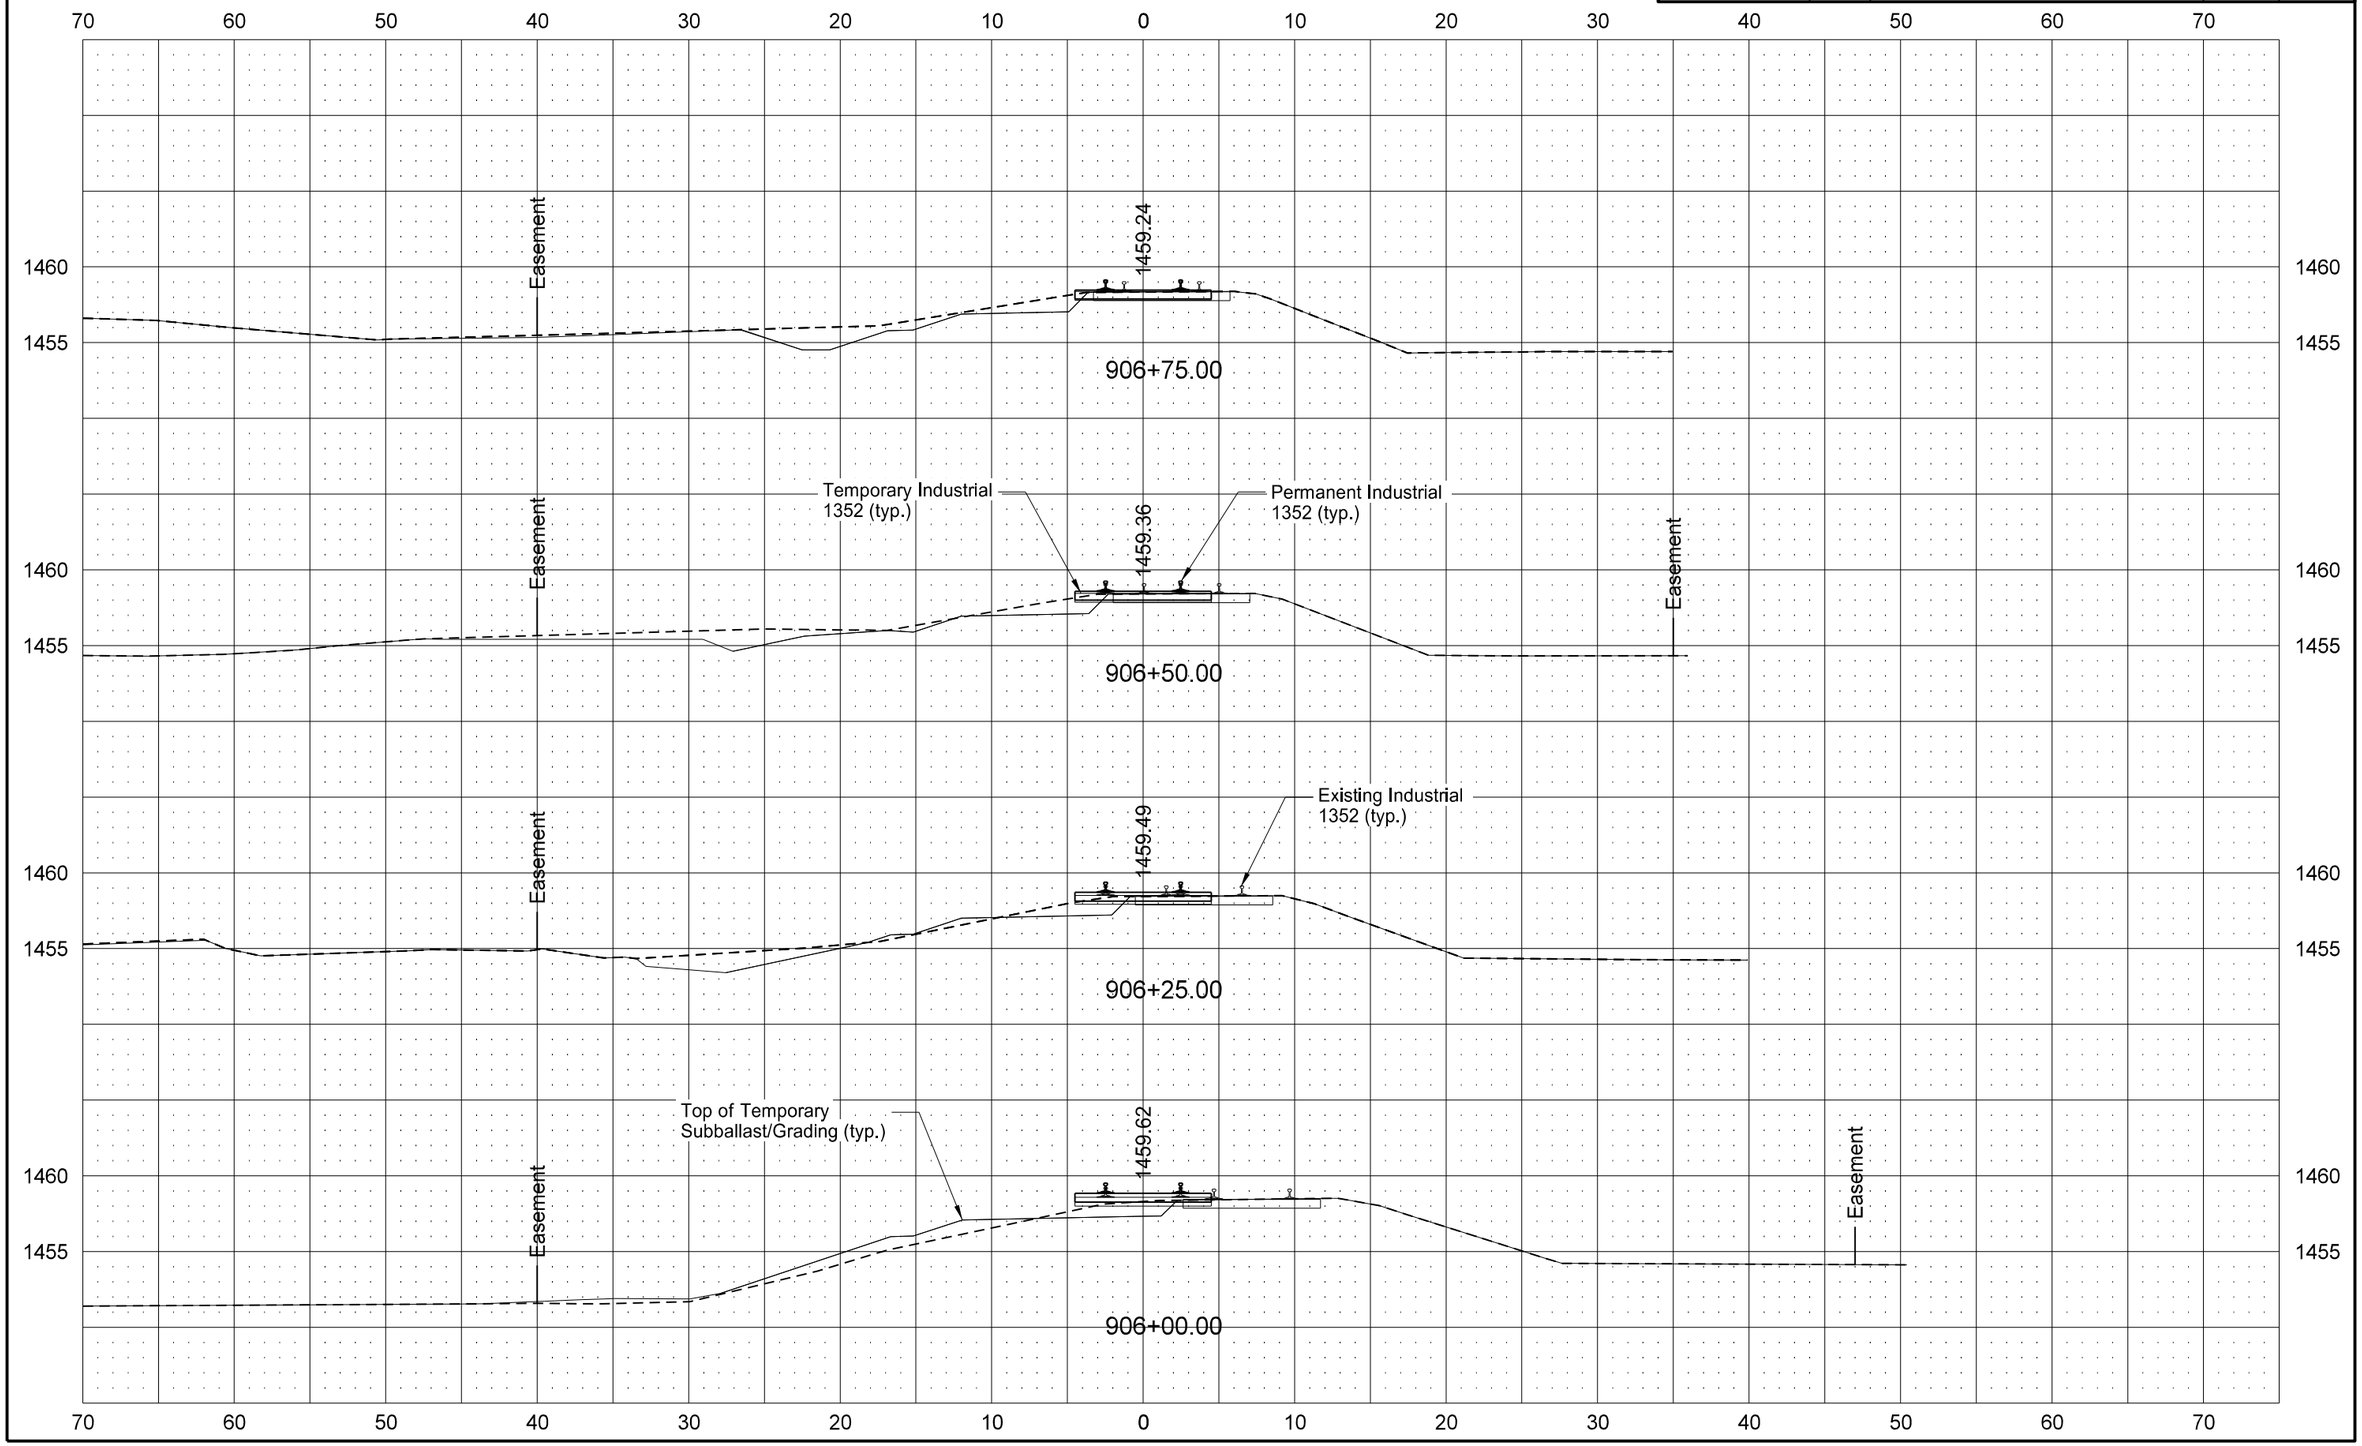

STATE	PROJECT NO.	SECTION NO.	SHEET NO.
ND	NHU-3-020(074)103	200	161
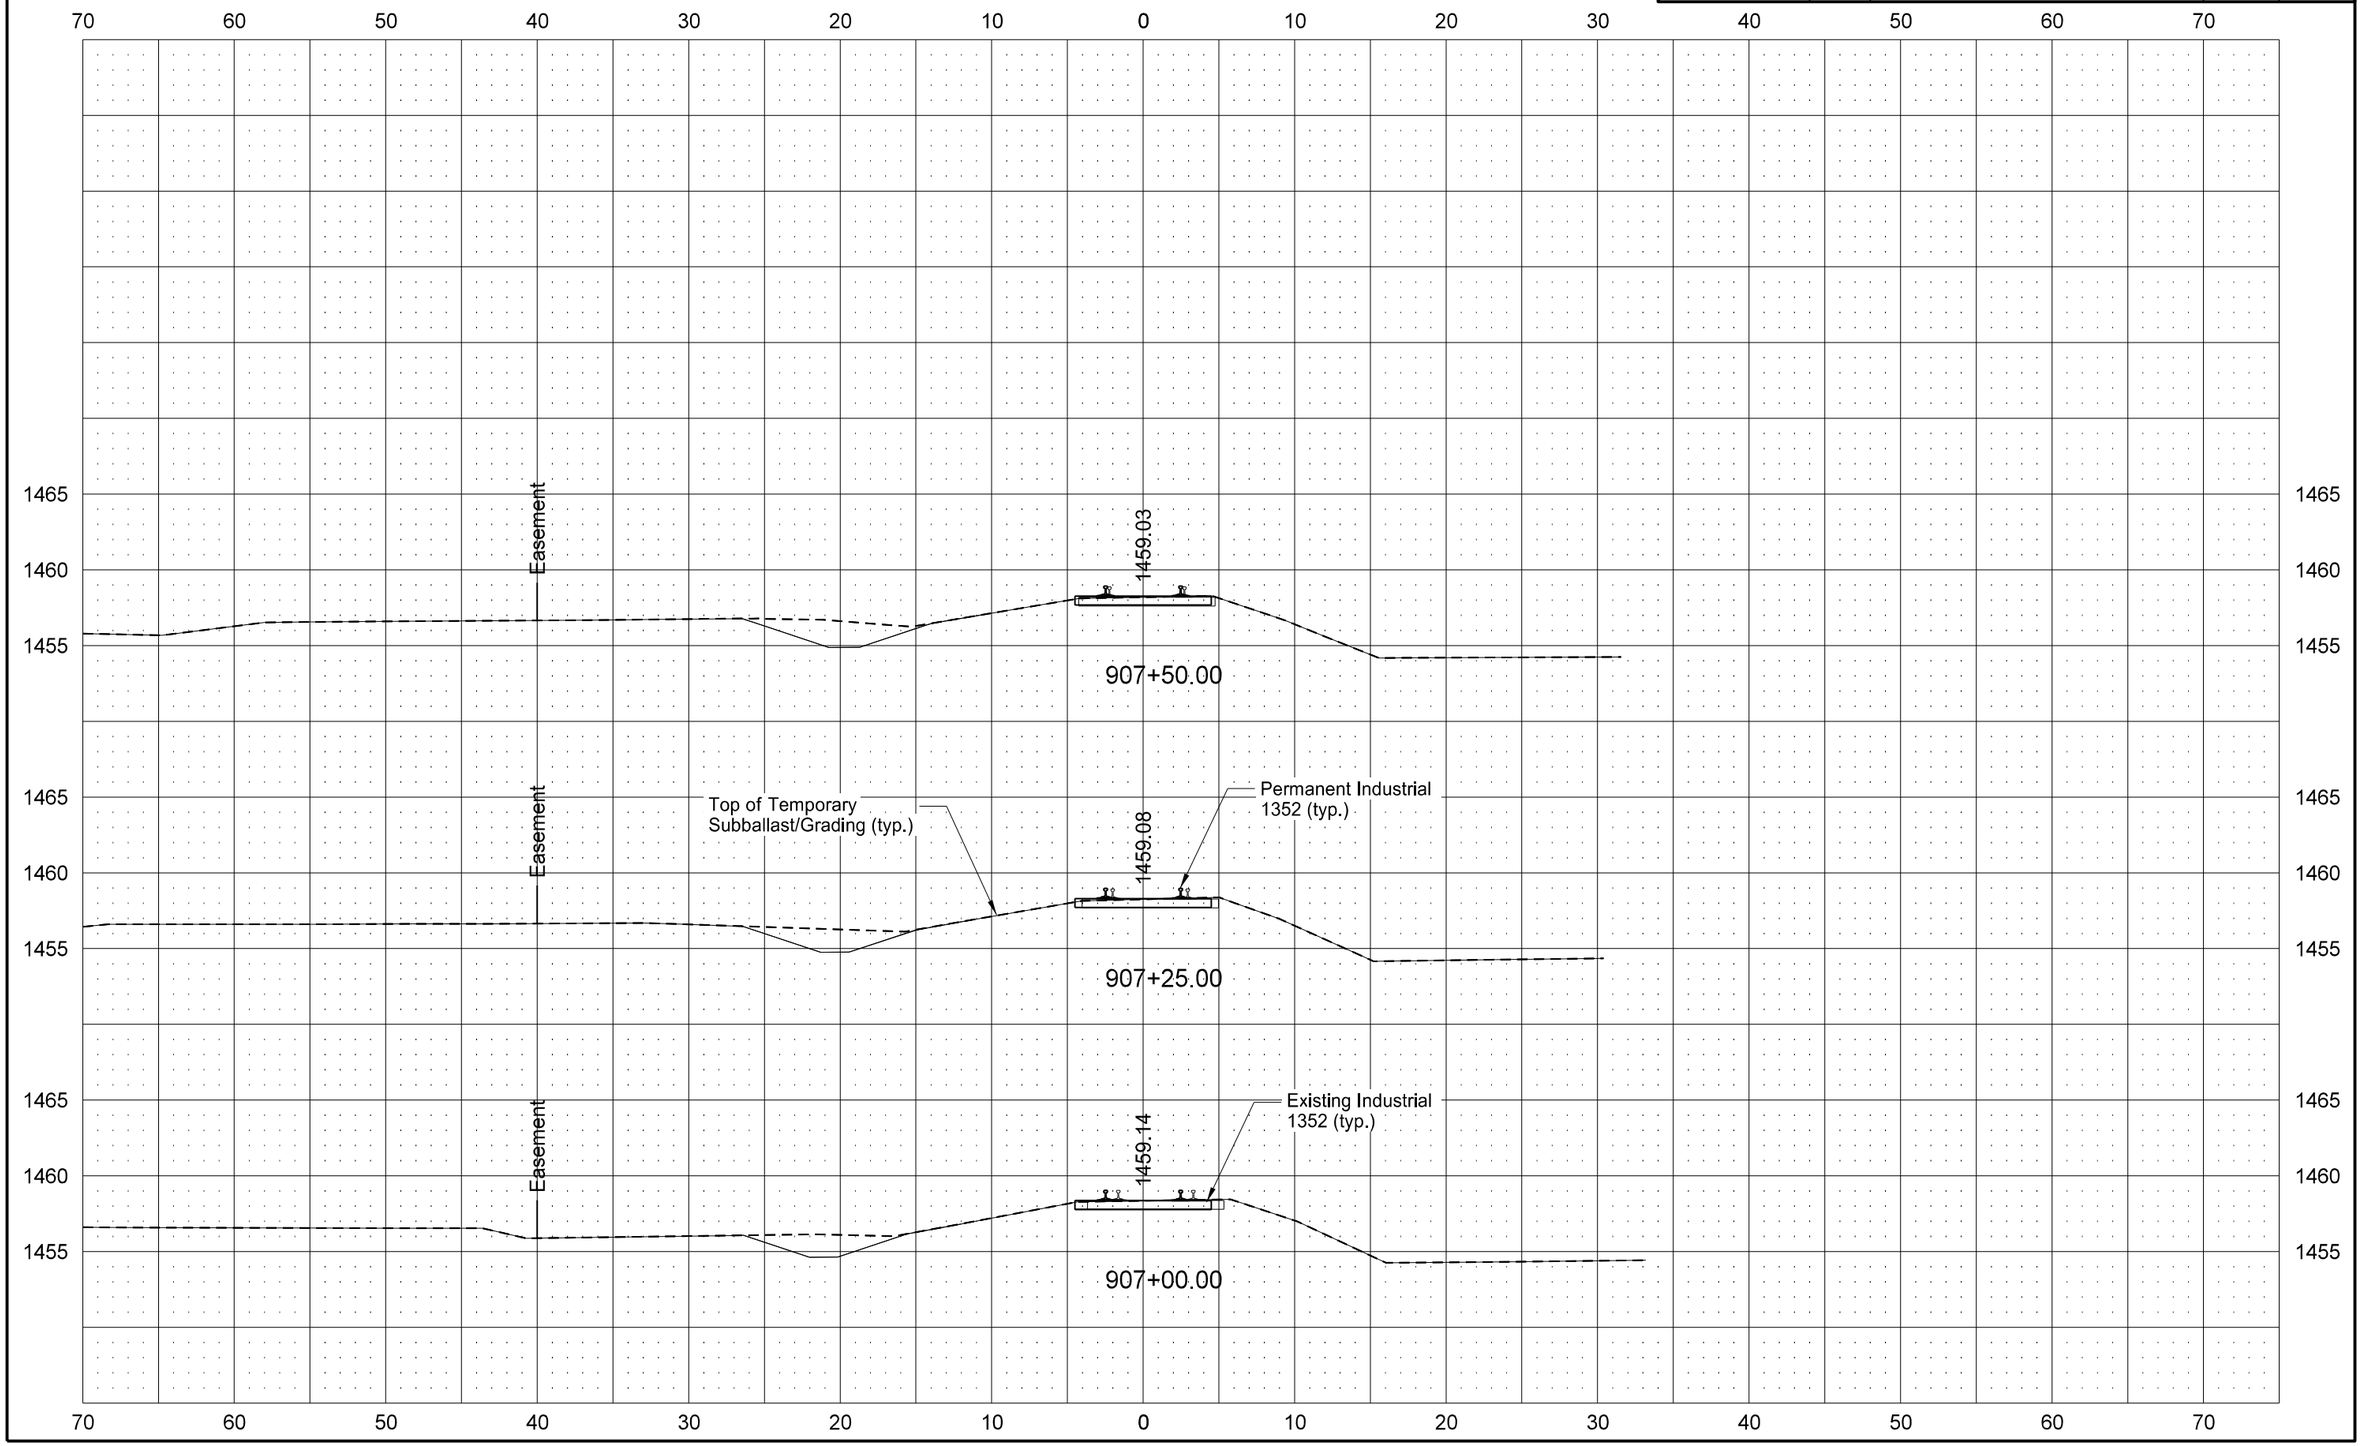
PERMANENT INDUSTRIAL 1352