STATE	PROJECT NO.	SECTION NO.	SHEET NO.
ND	SOIB-4-050(004)099	200	1

Hwy 50

Cross Sections

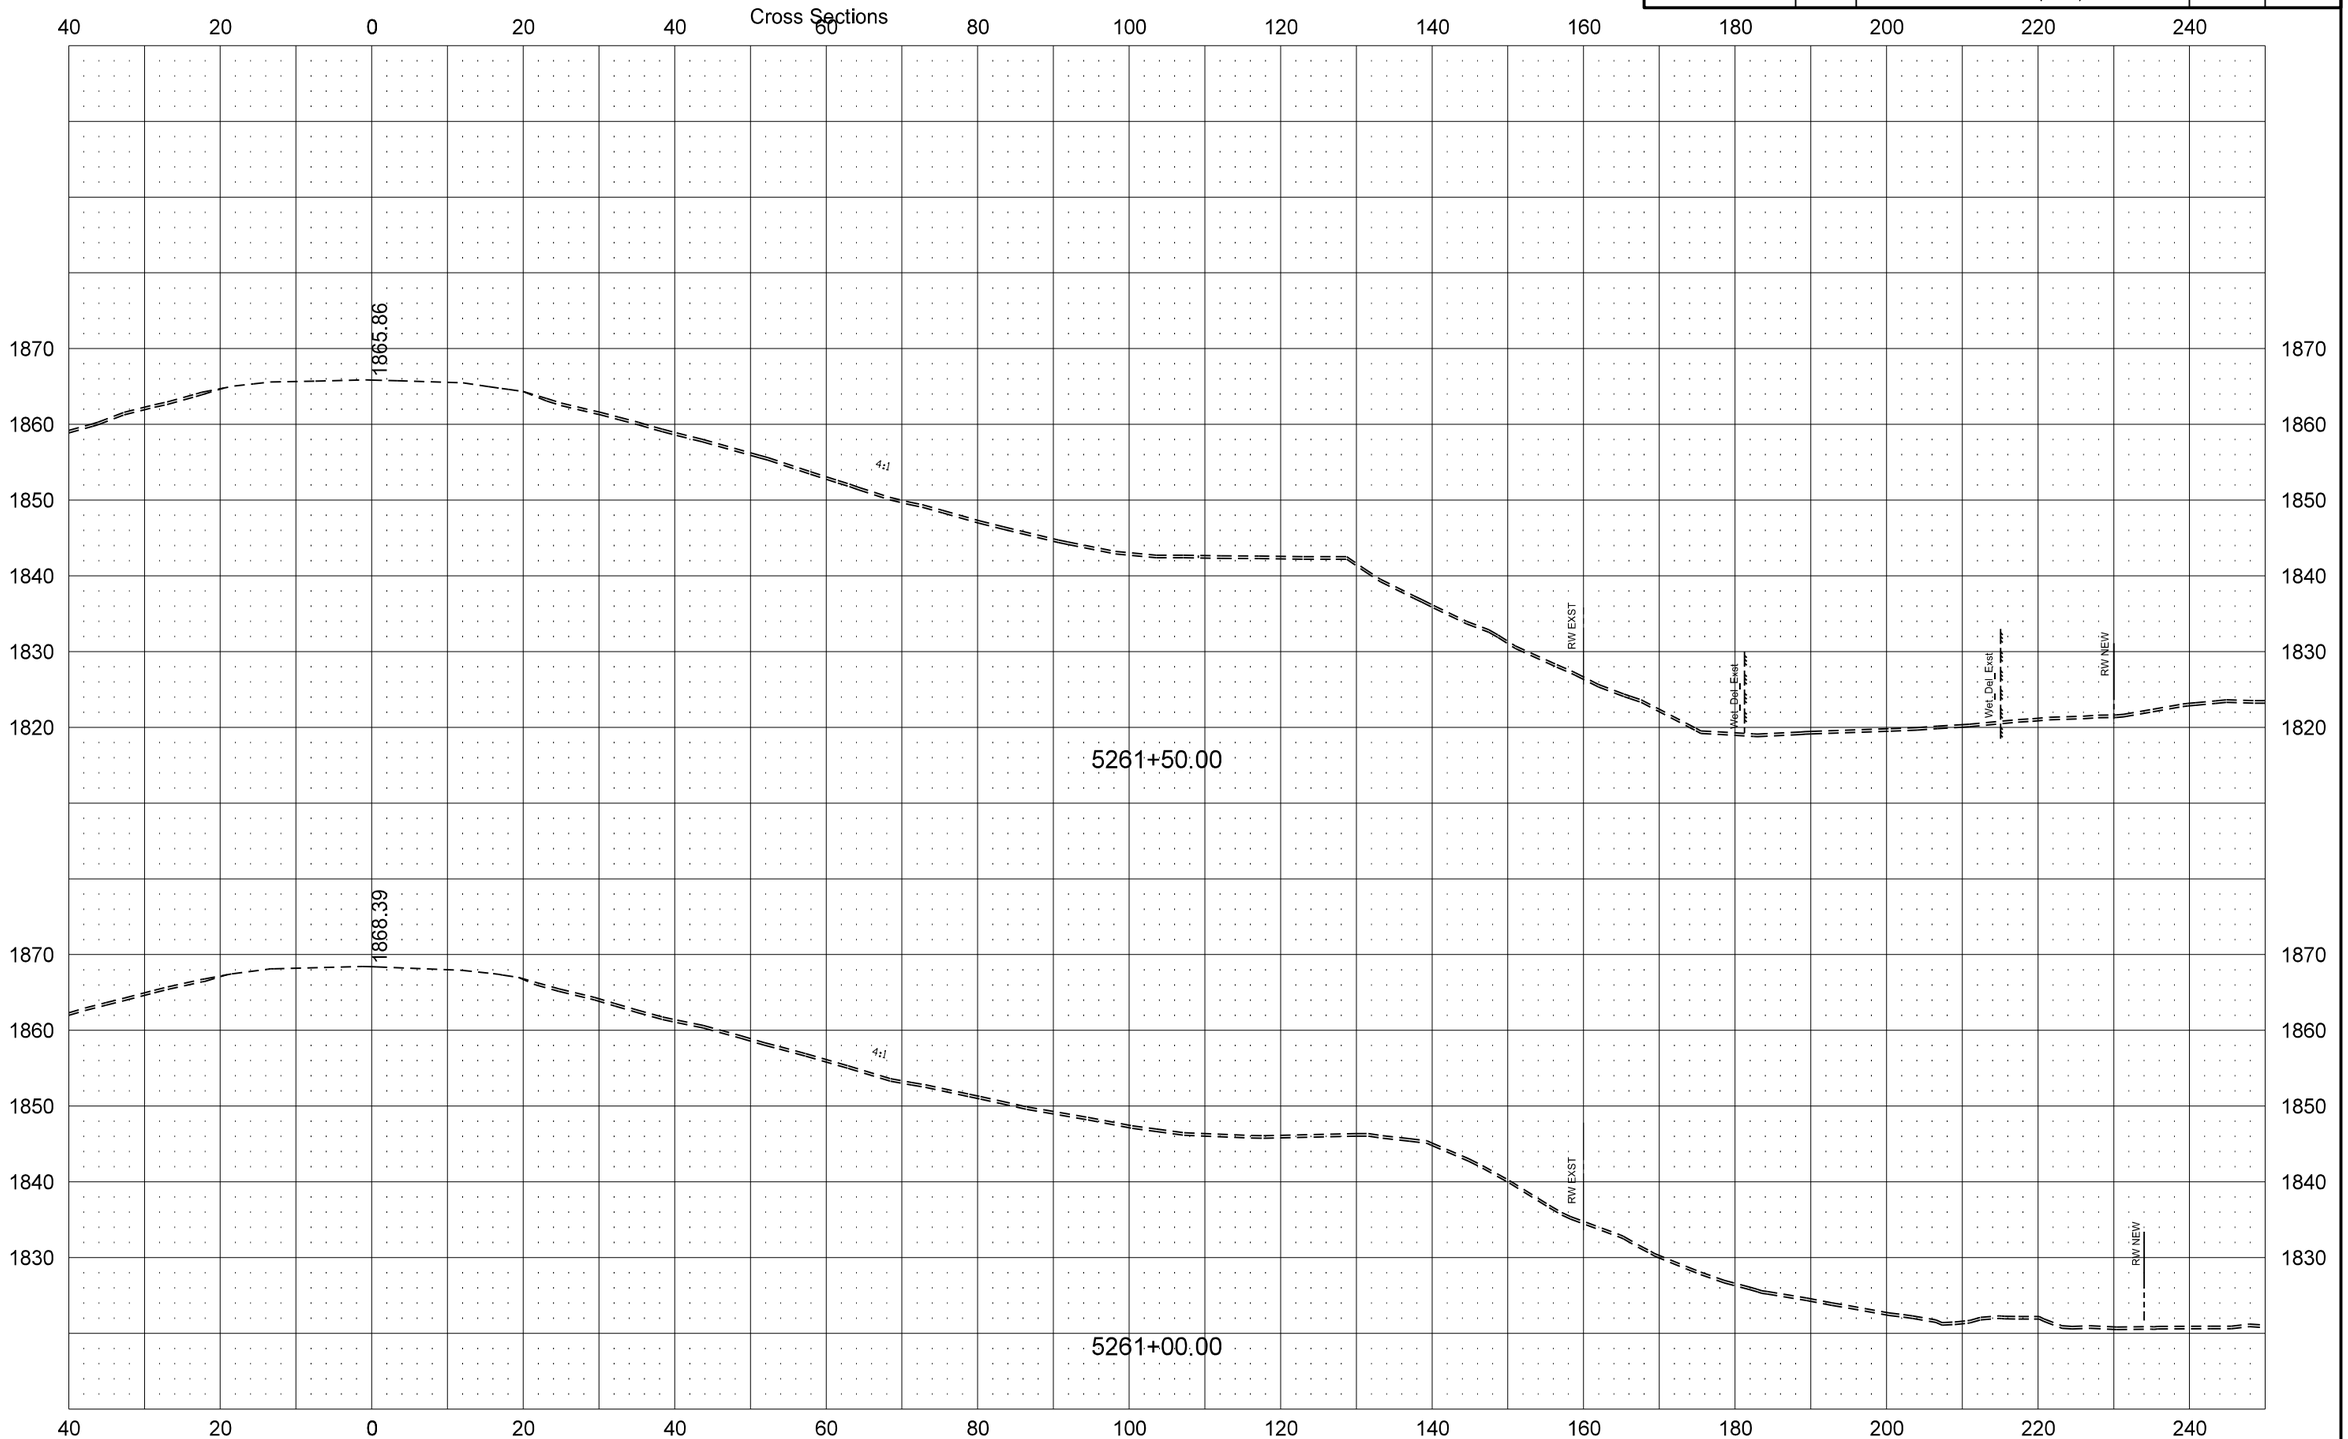

11/2/2016 2:04:41 PM leckroth R:\project\40050099.004\design\2016 -2\2016 Design\Plan Sheets\200XS.dgn

STATE	PROJECT NO.	SECTION NO.	SHEET NO.
ND	SOIB-4-050(004)099	200	2

Hwy 50

Cross Sections

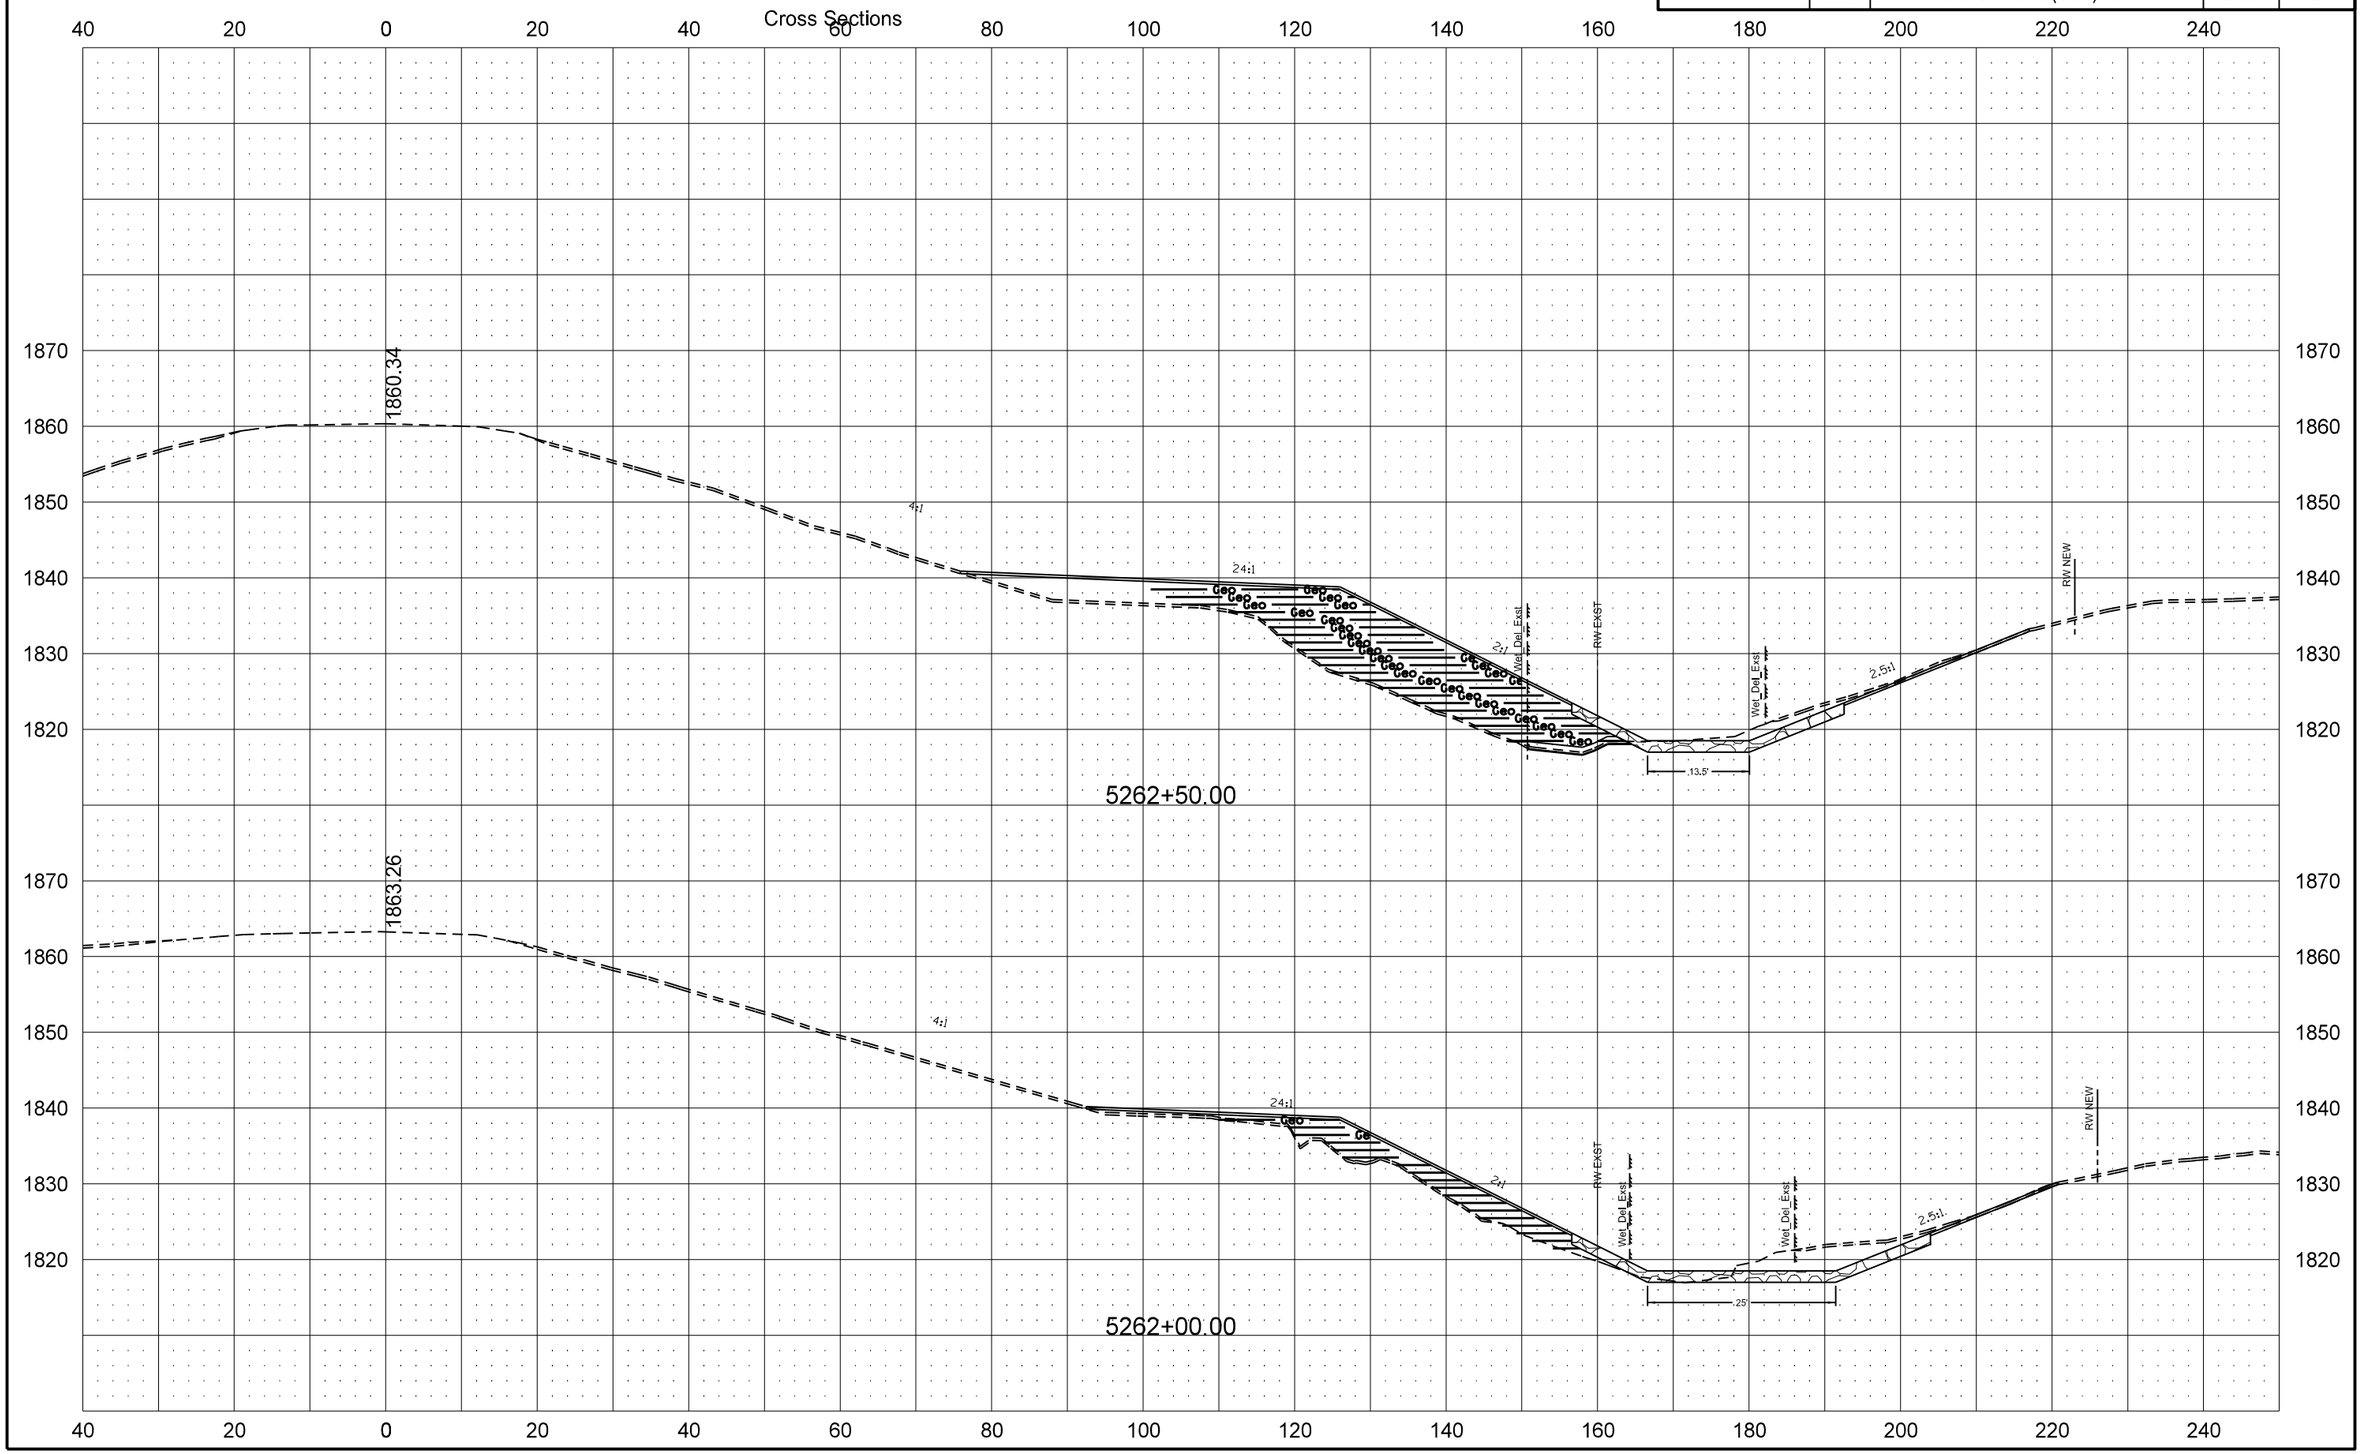

11/2/2016 2:04:41 PM leckroth R:\project\40050099.004\design\2016 -2\2016 Design\Plan Sheets\200XS.dgn

STATE	PROJECT NO.	SECTION NO.	SHEET NO.
ND	SOIB-4-050(004)099	200	3

Hwy 50

Cross Sections

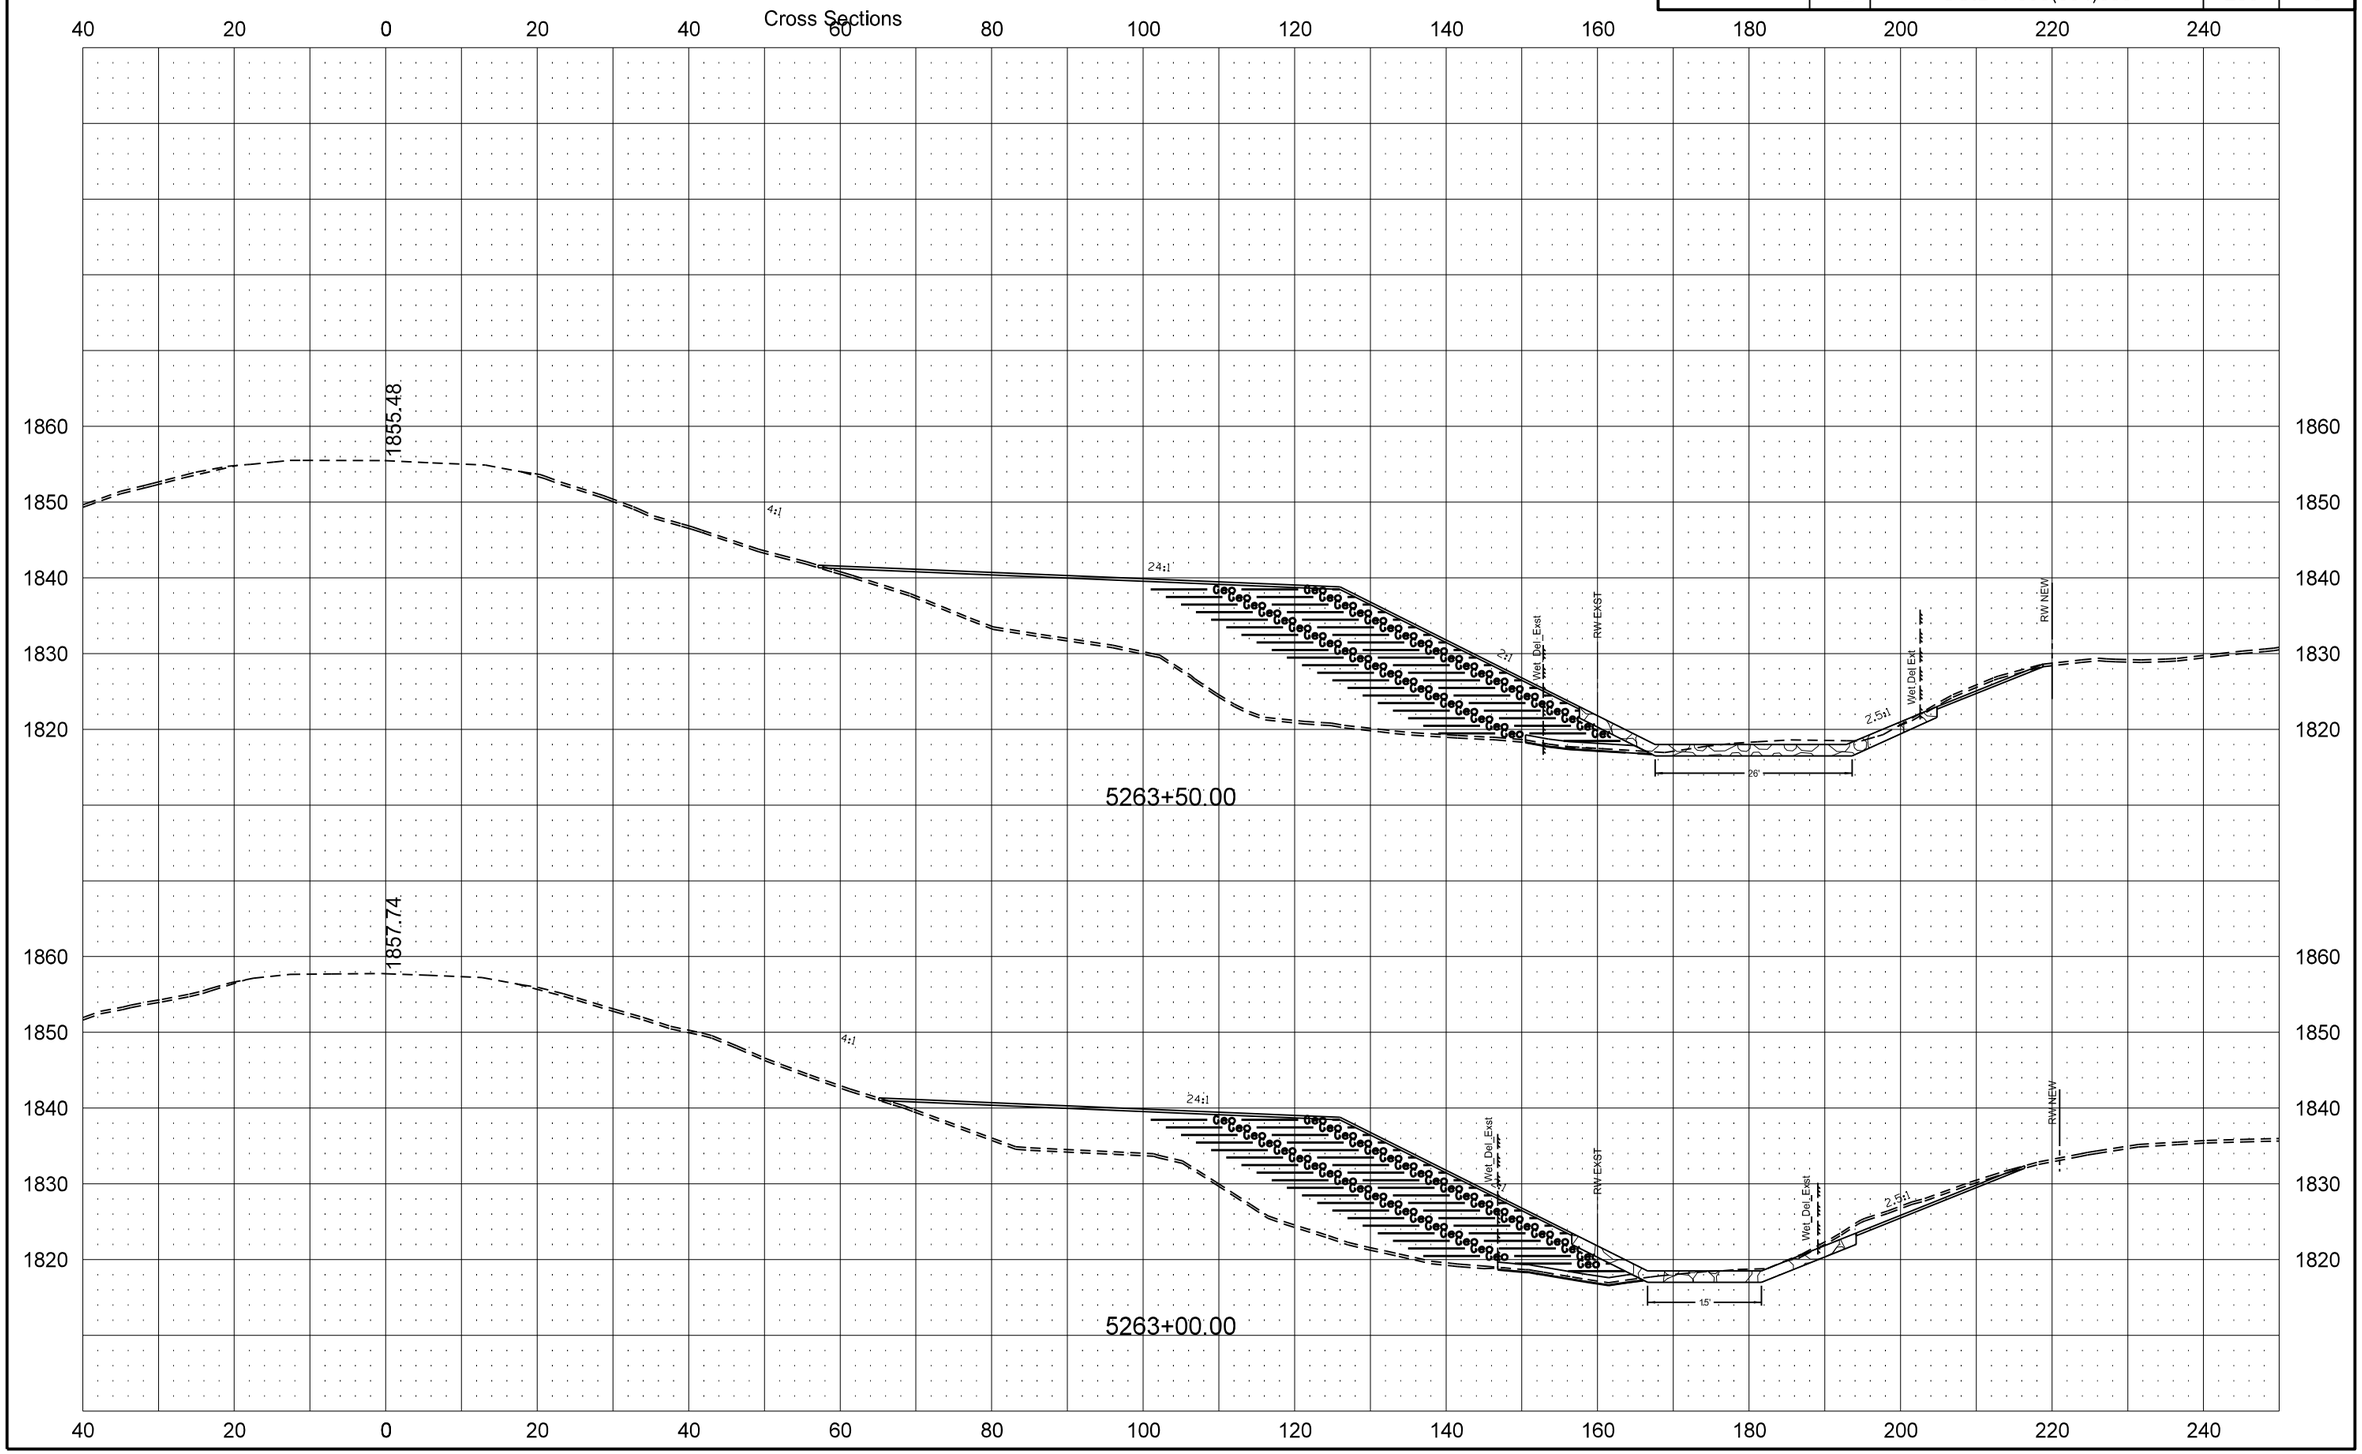

11/2/2016 2:04:42 PM leckroth R:\project\40050099.004\design\2016 -2\2016 Design\Plan Sheets\200XS.dgn

STATE	PROJECT NO.	SECTION NO.	SHEET NO.
ND	SOIB-4-050(004)099	200	4

Hwy 50

Cross Sections

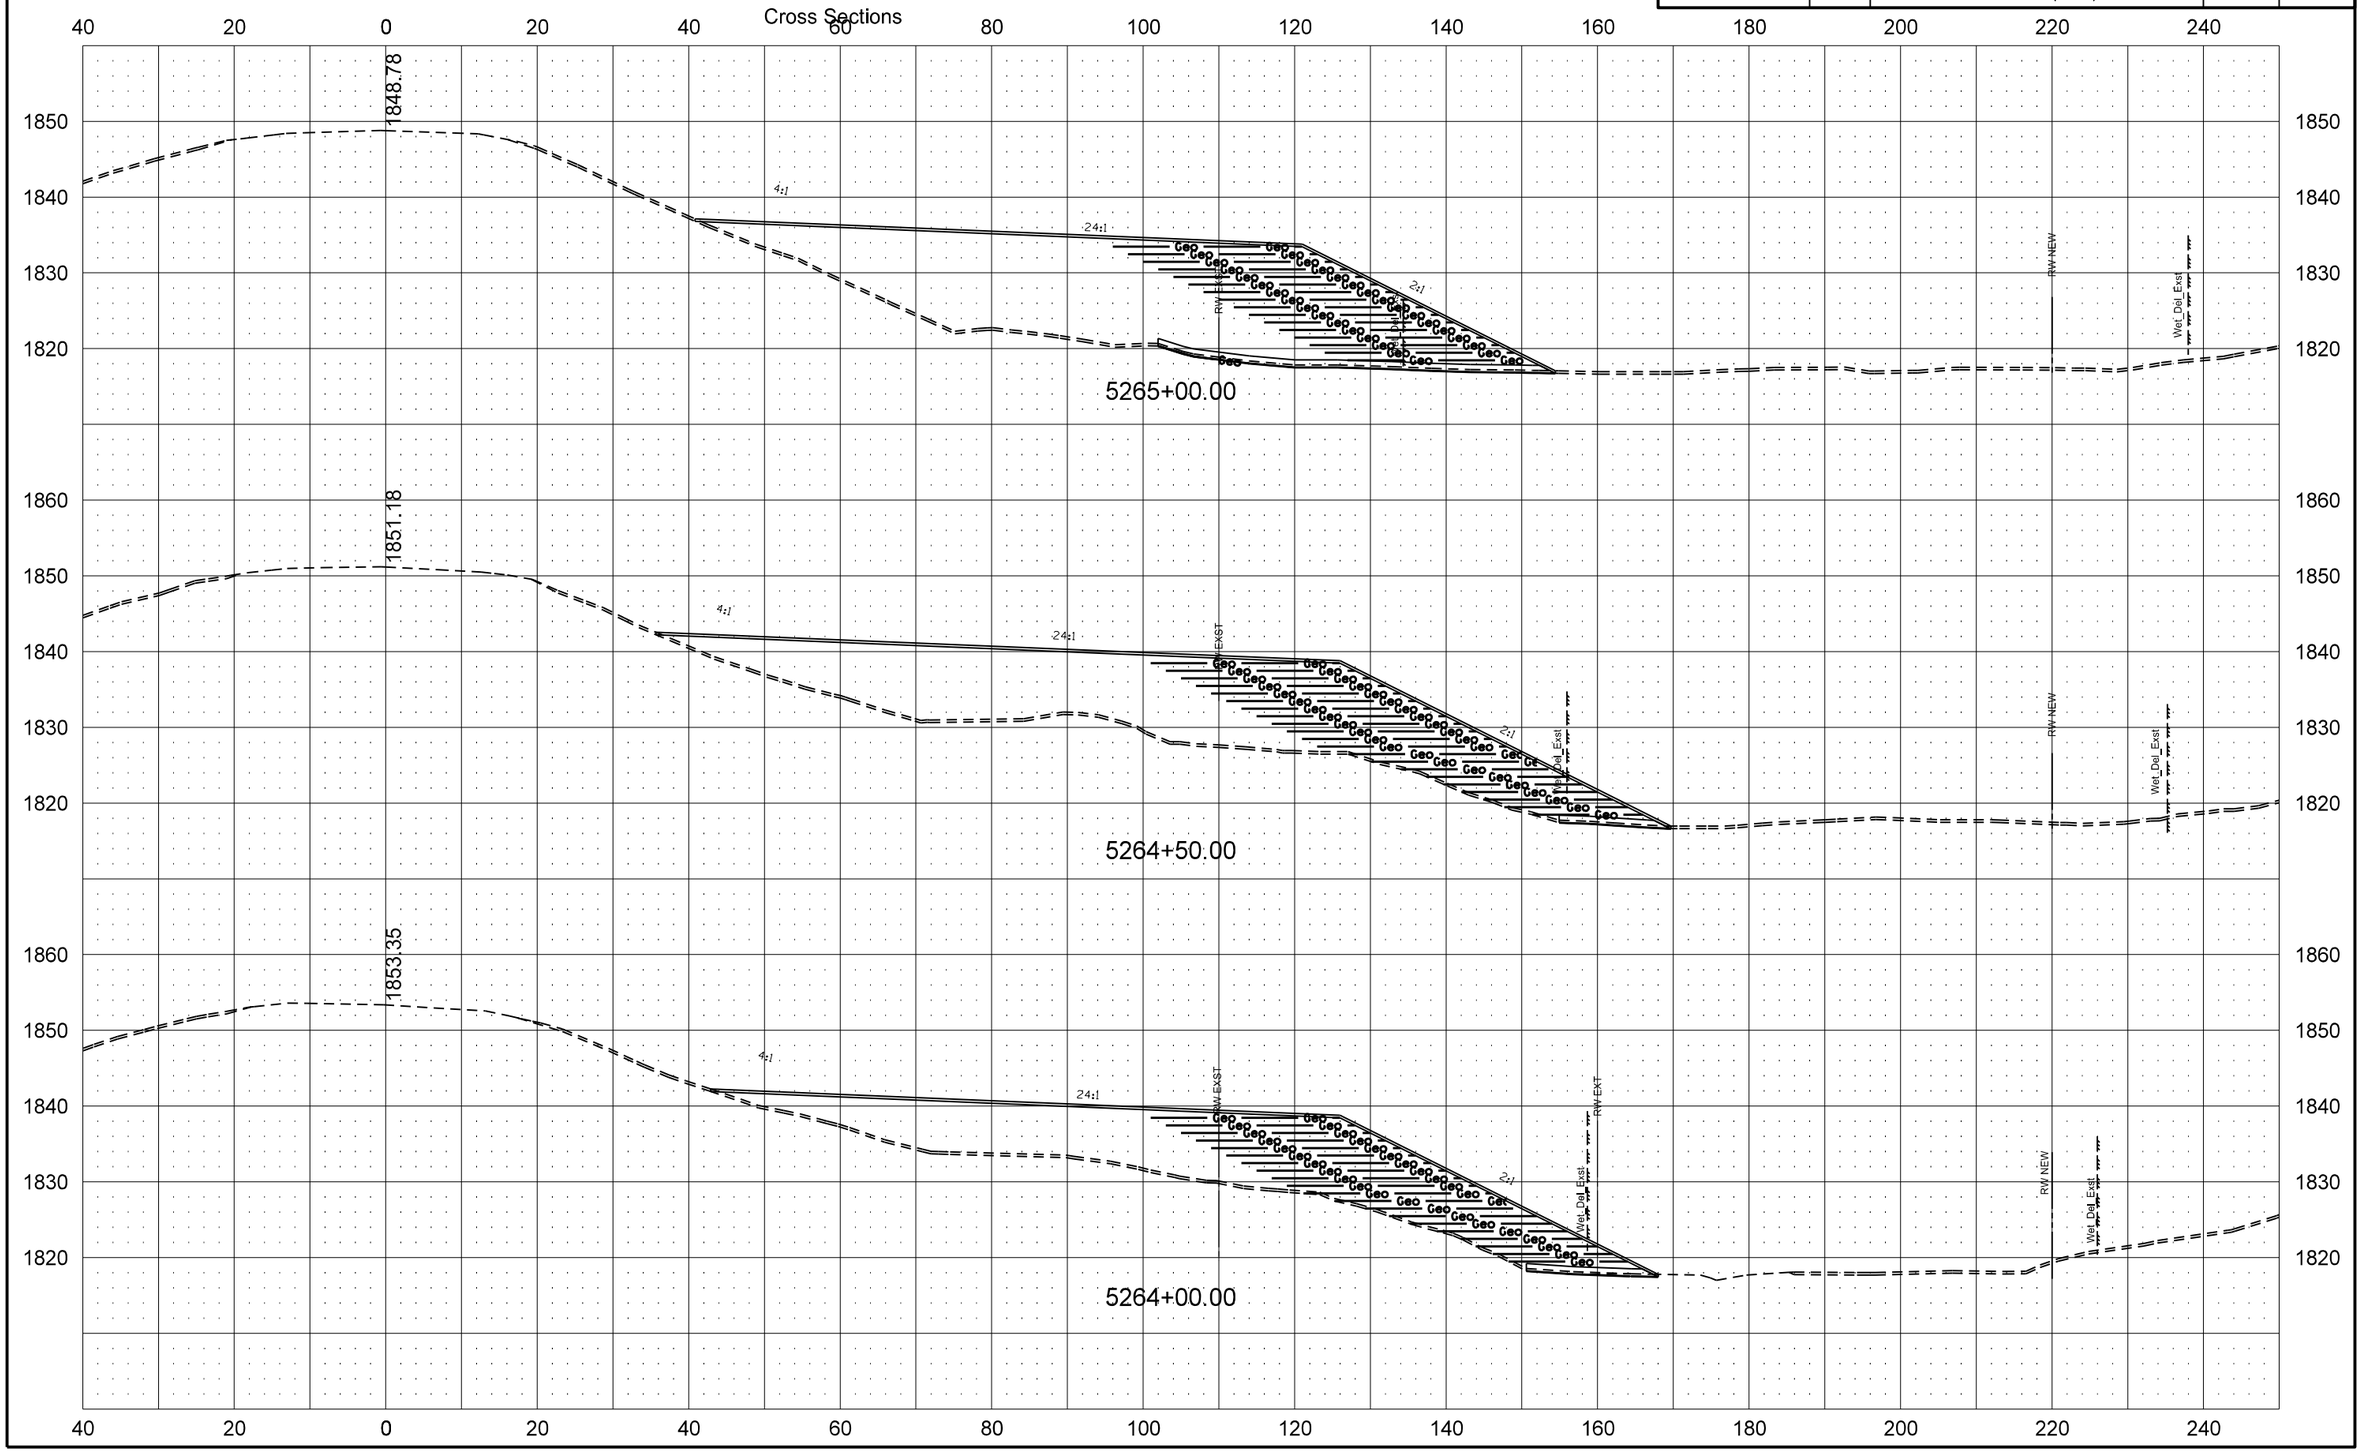

11/2/2016 2:04:43 PM leckroth R:\project\40050099.004\design\2016 -2\2016 Design\Plan Sheets\200XS.dgn

STATE	PROJECT NO.	SECTION NO.	SHEET NO.
ND	SOIB-4-050(004)099	200	5

Hwy 50

Cross Sections

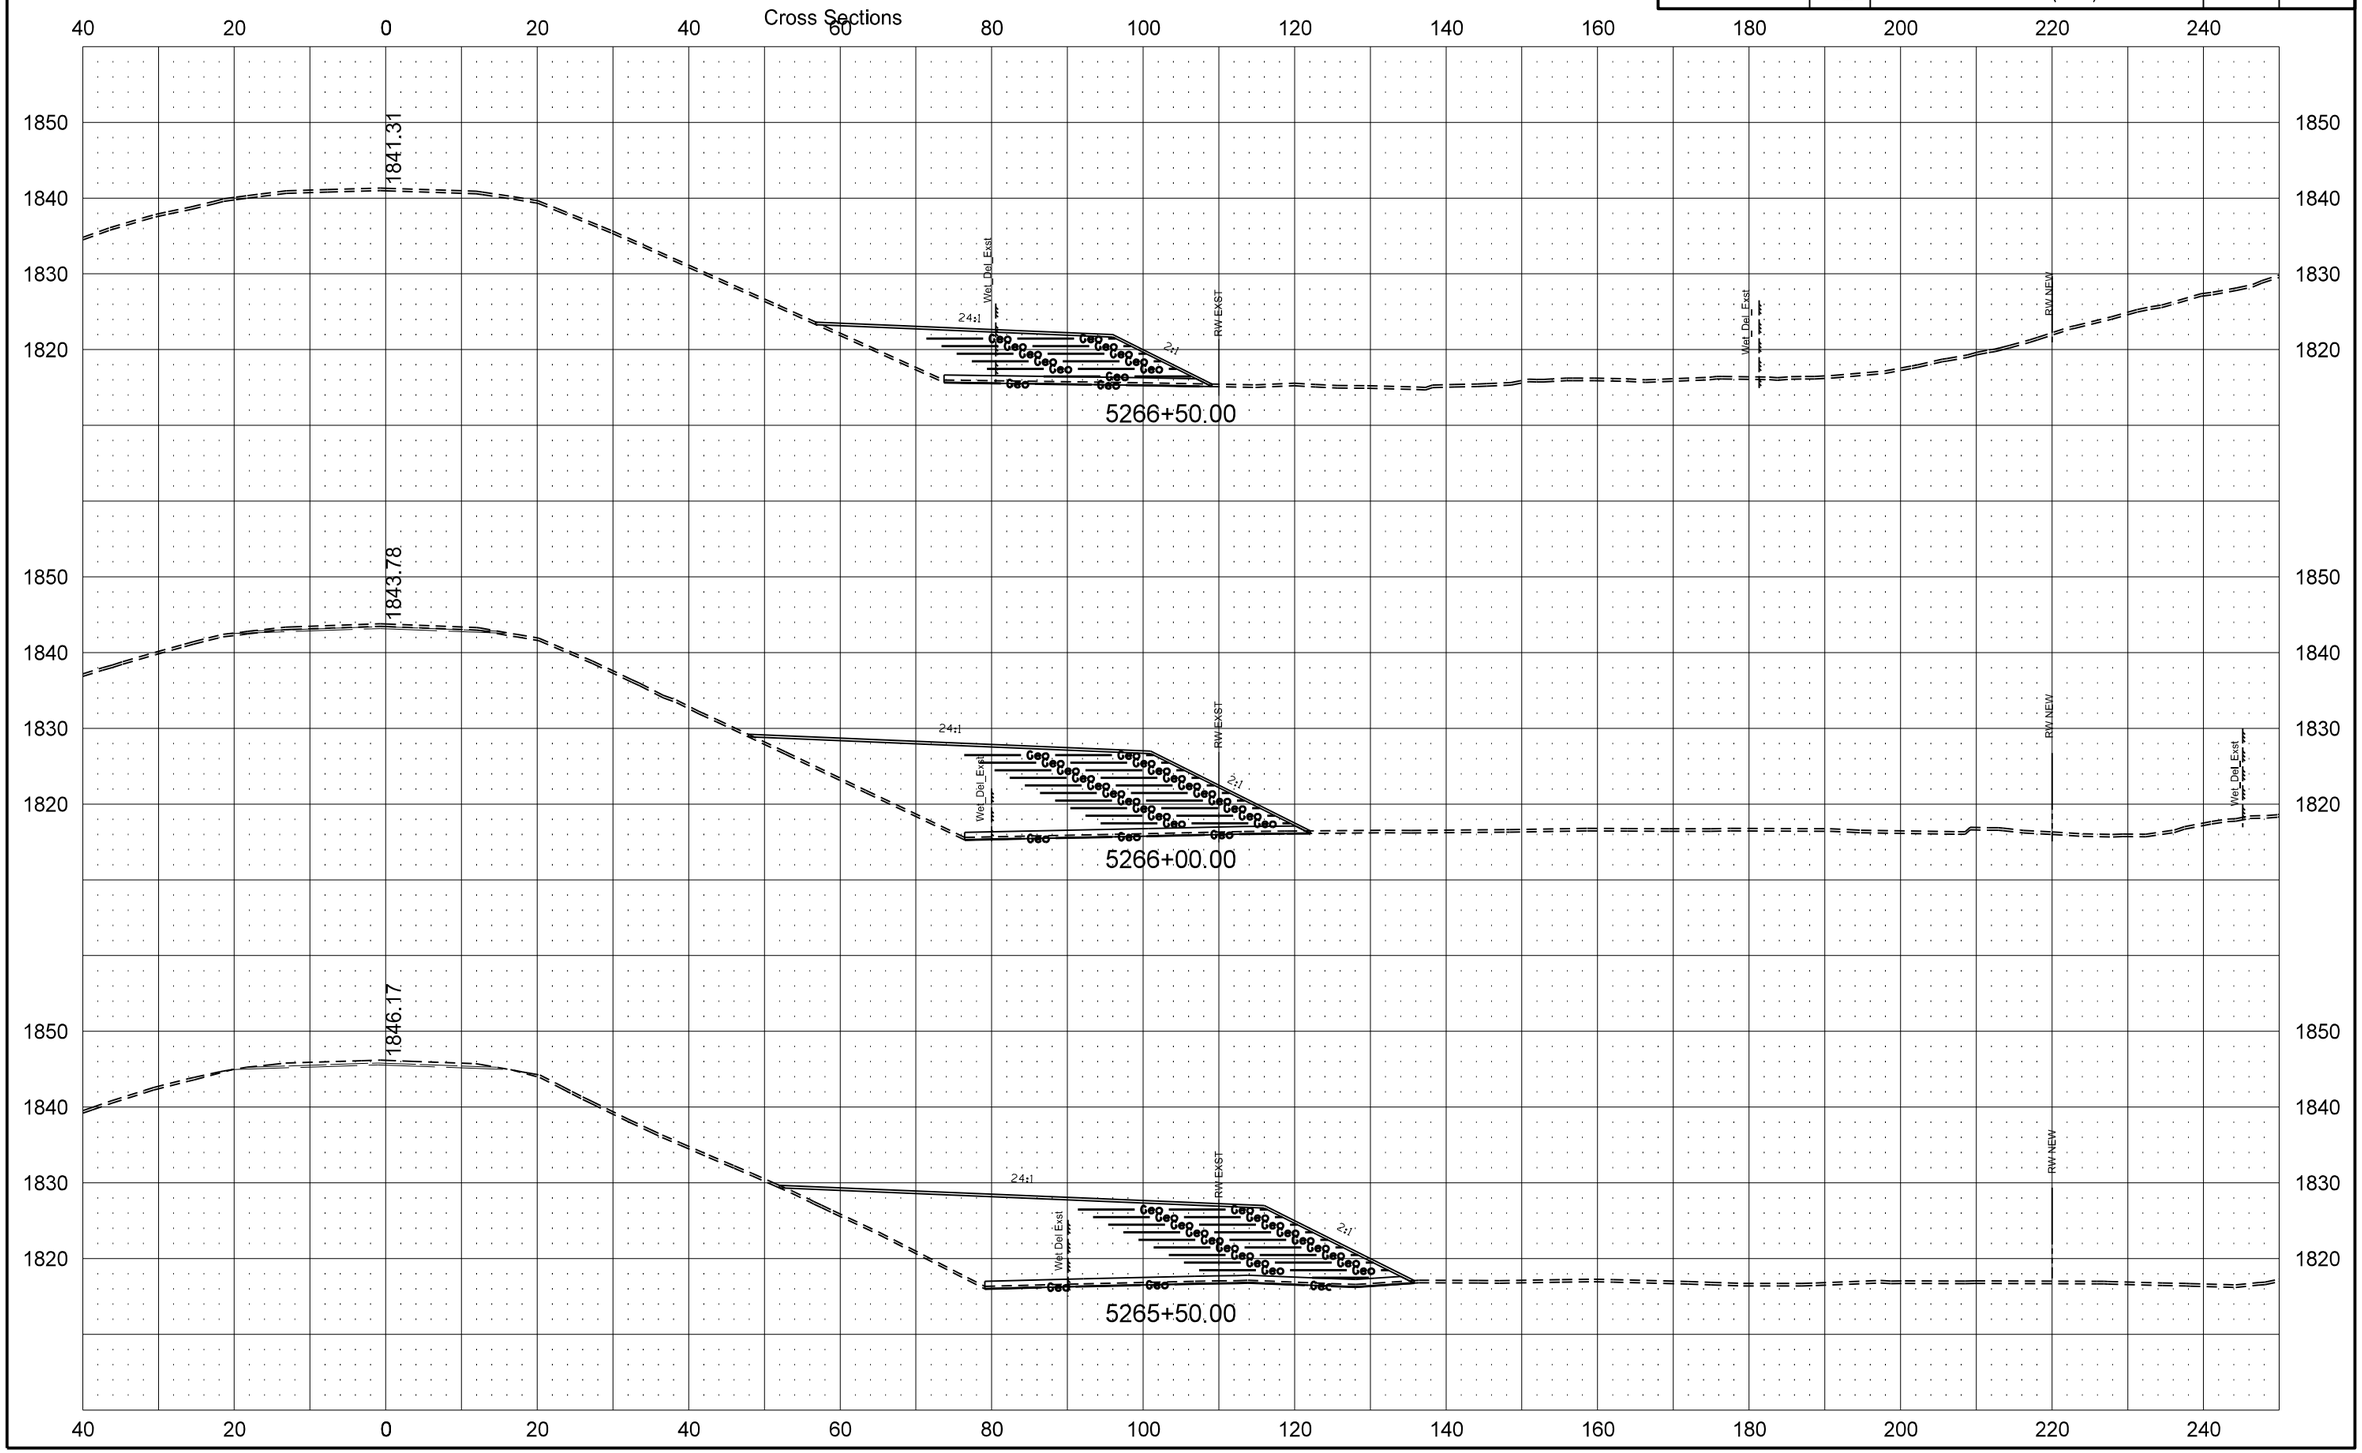

11/2/2016 2:04:43 PM leckroth R:\project\40050099.004\design\2016 -2\2016 Design\Plan Sheets\200XS.dgn

STATE	PROJECT NO.	SECTION NO.	SHEET NO.
ND	SOIB-4-050(004)099	200	6

Hwy 50

Cross Sections

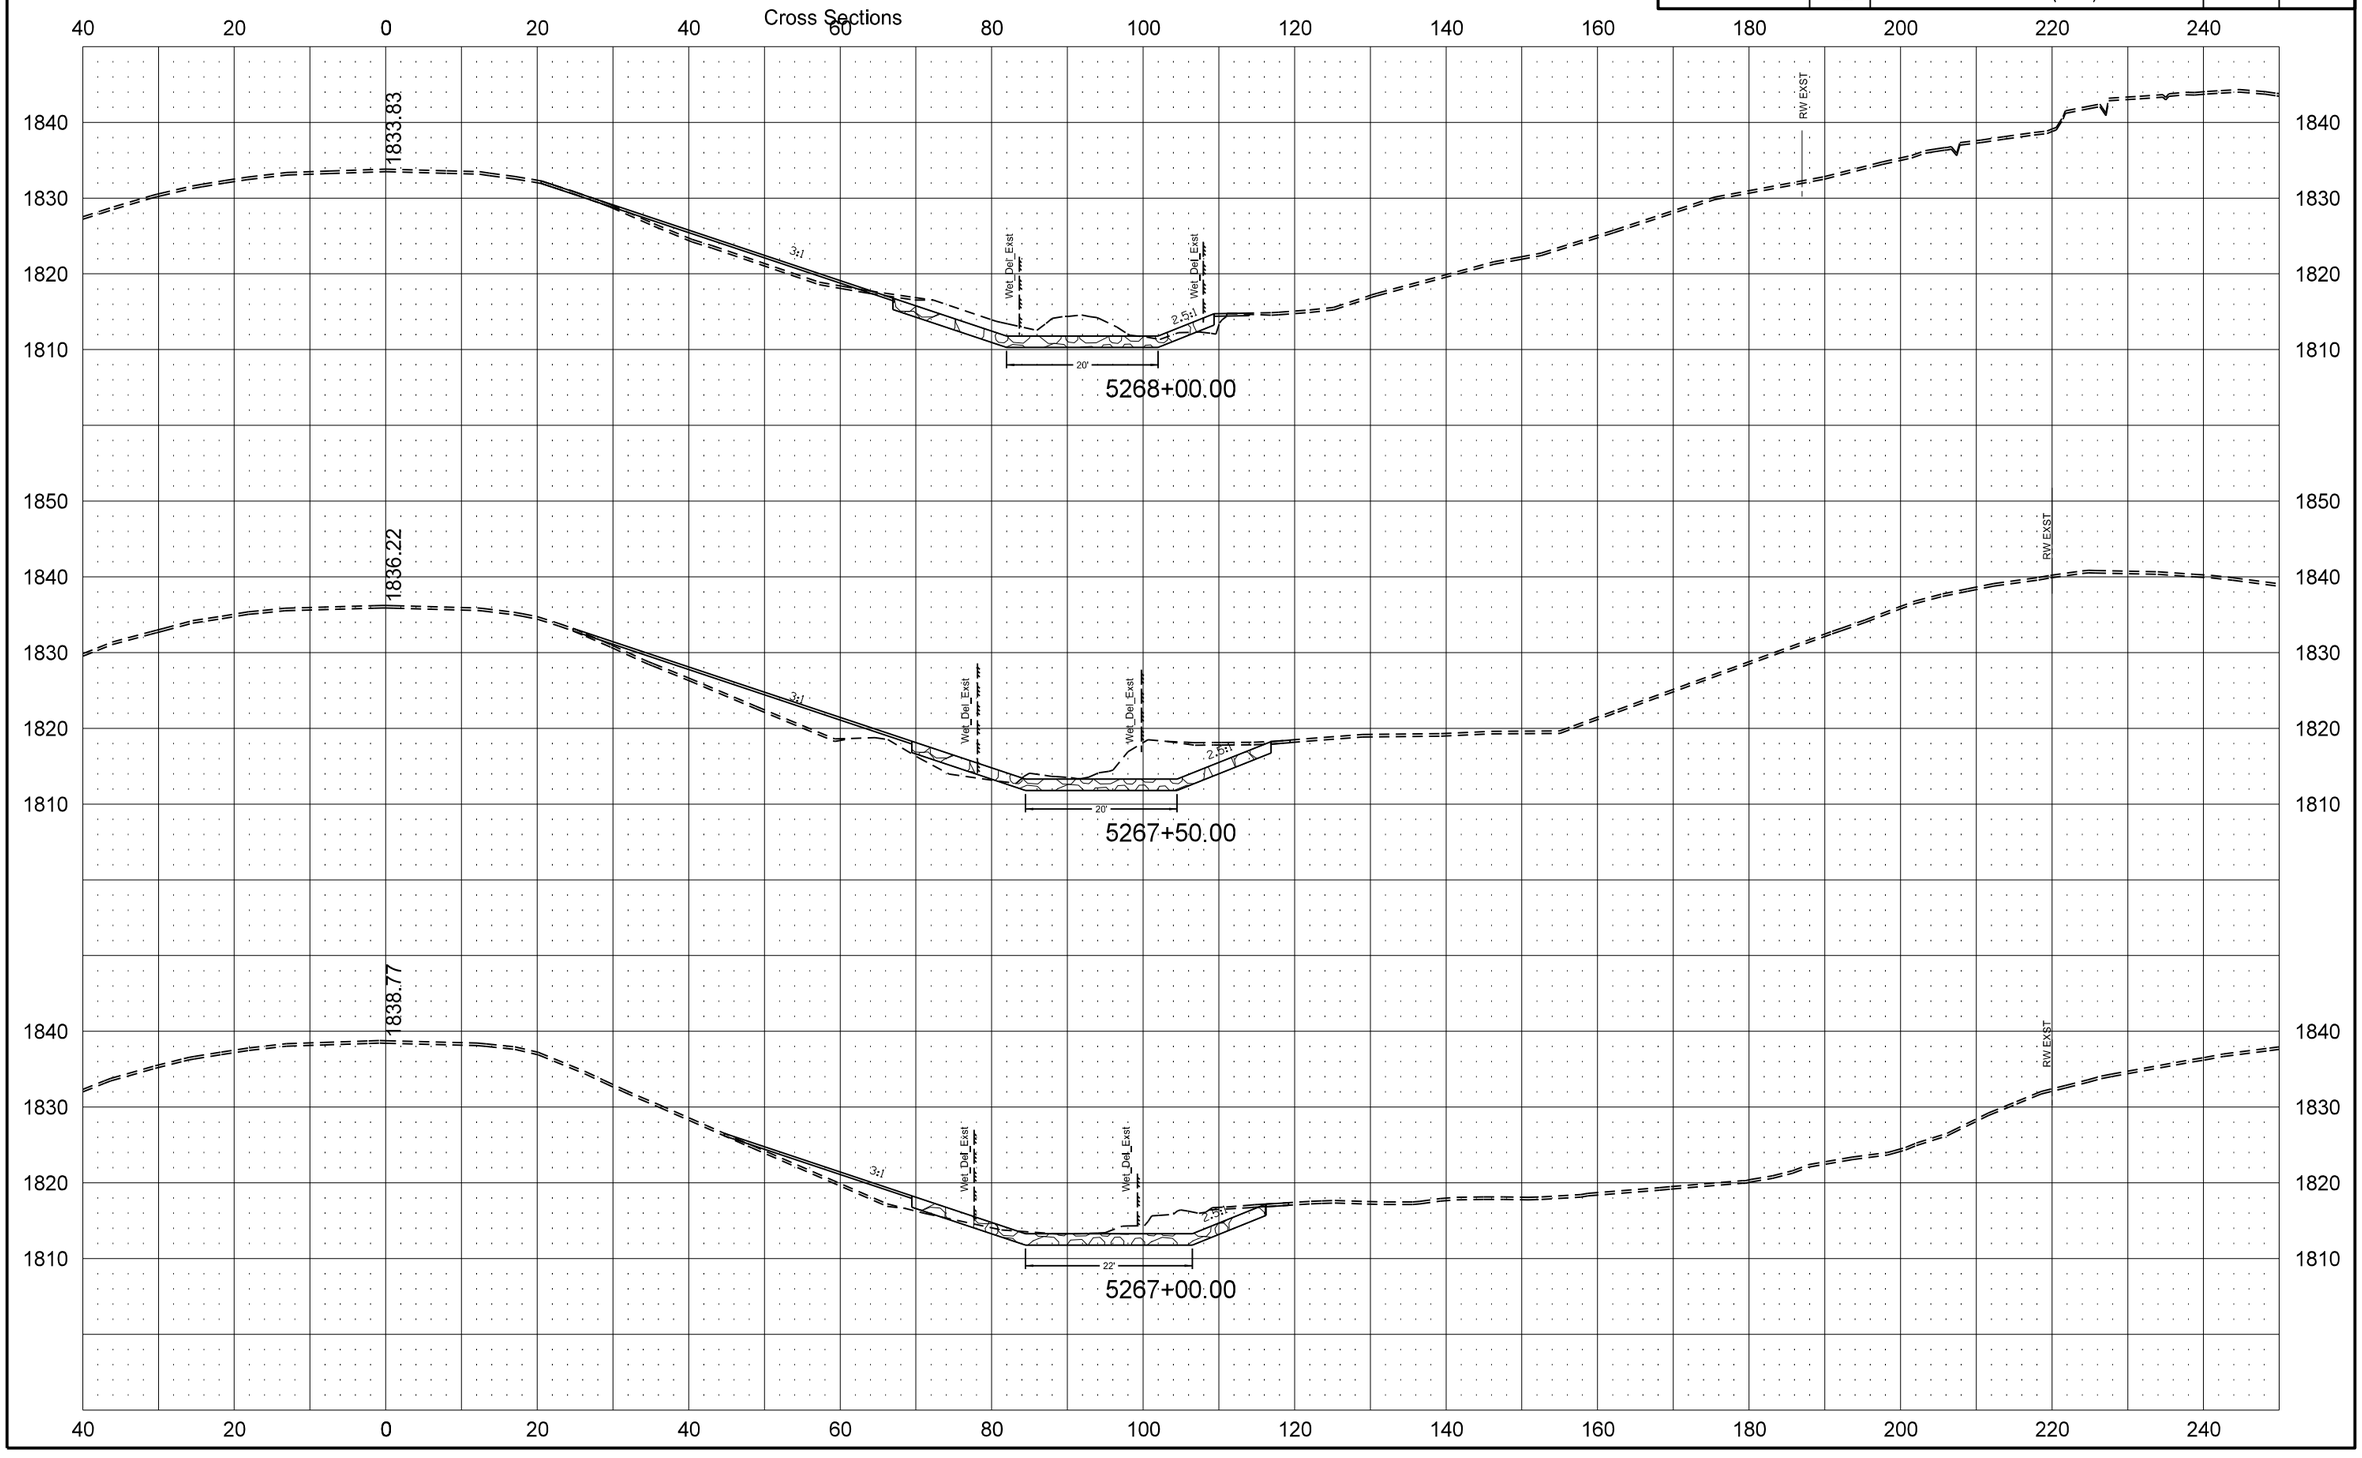

STATE	PROJECT NO.	SECTION NO.	SHEET NO.
ND	SOIB-4-050(004)099	200	7

Hwy 50

Cross Sections

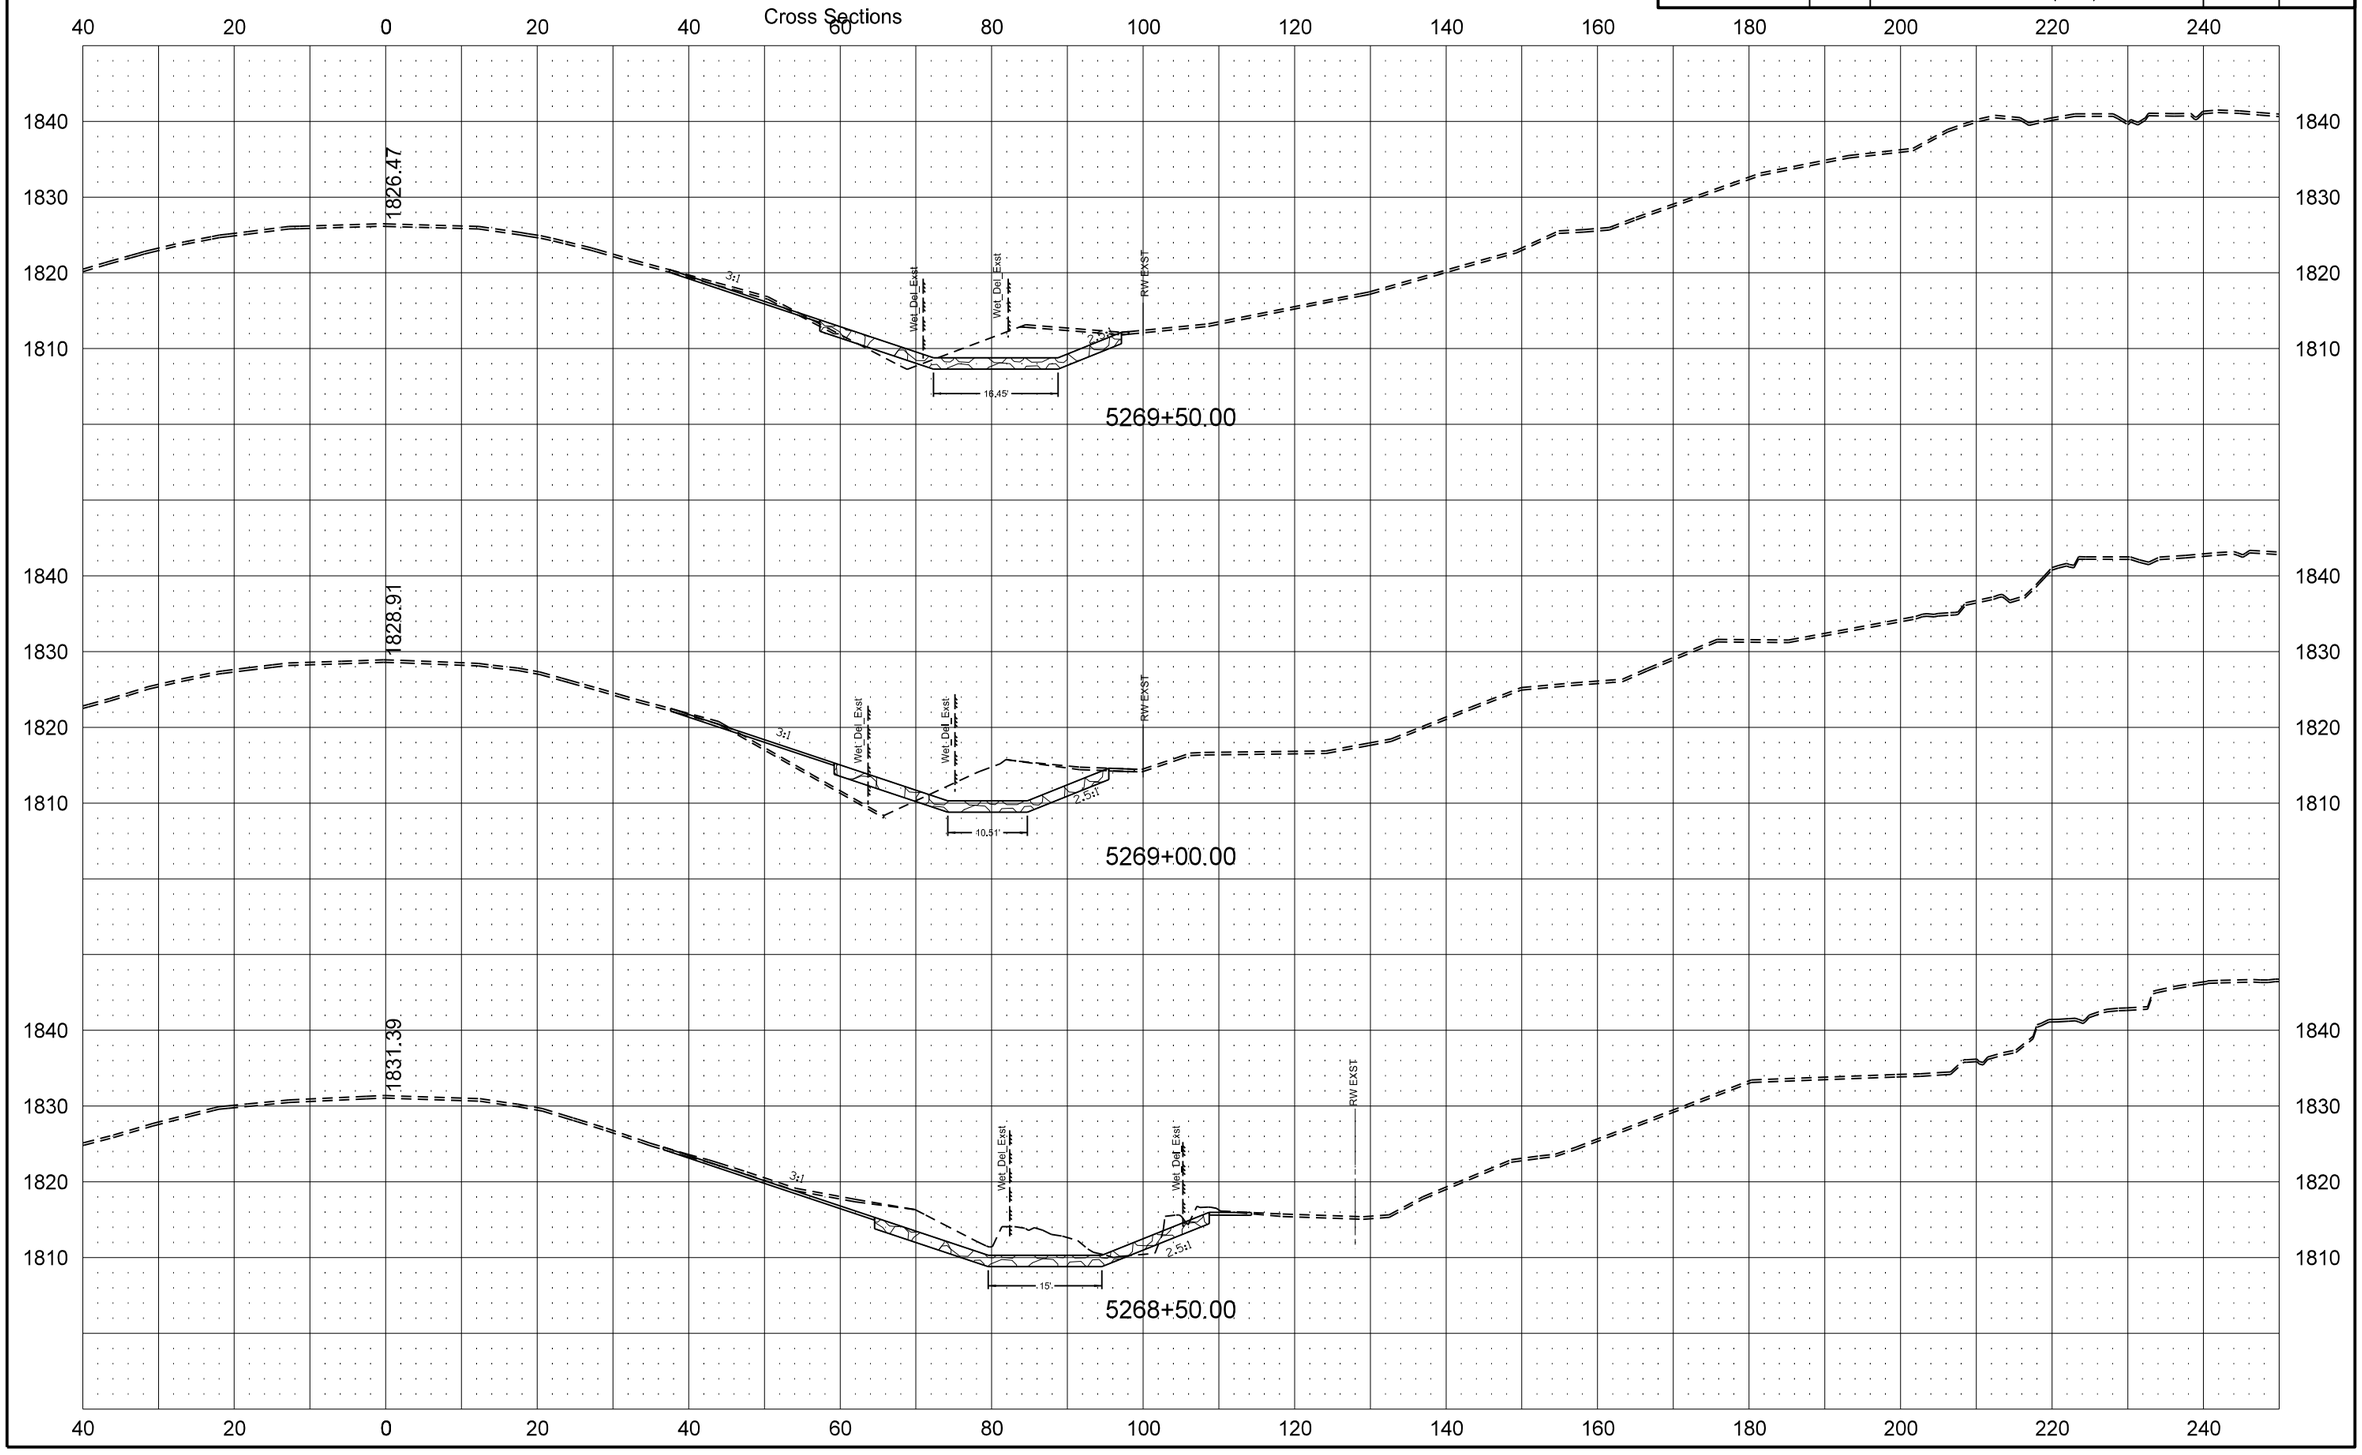

11/2/2016 2:04:45 PM leckroth R:\project\40050099.004\design\2016 -2\2016 Design\Plan Sheets\200XS.dgn

STATE	PROJECT NO.	SECTION NO.	SHEET NO.
ND	SOIB-4-050(004)099	200	8

Hwy 50

Cross Sections

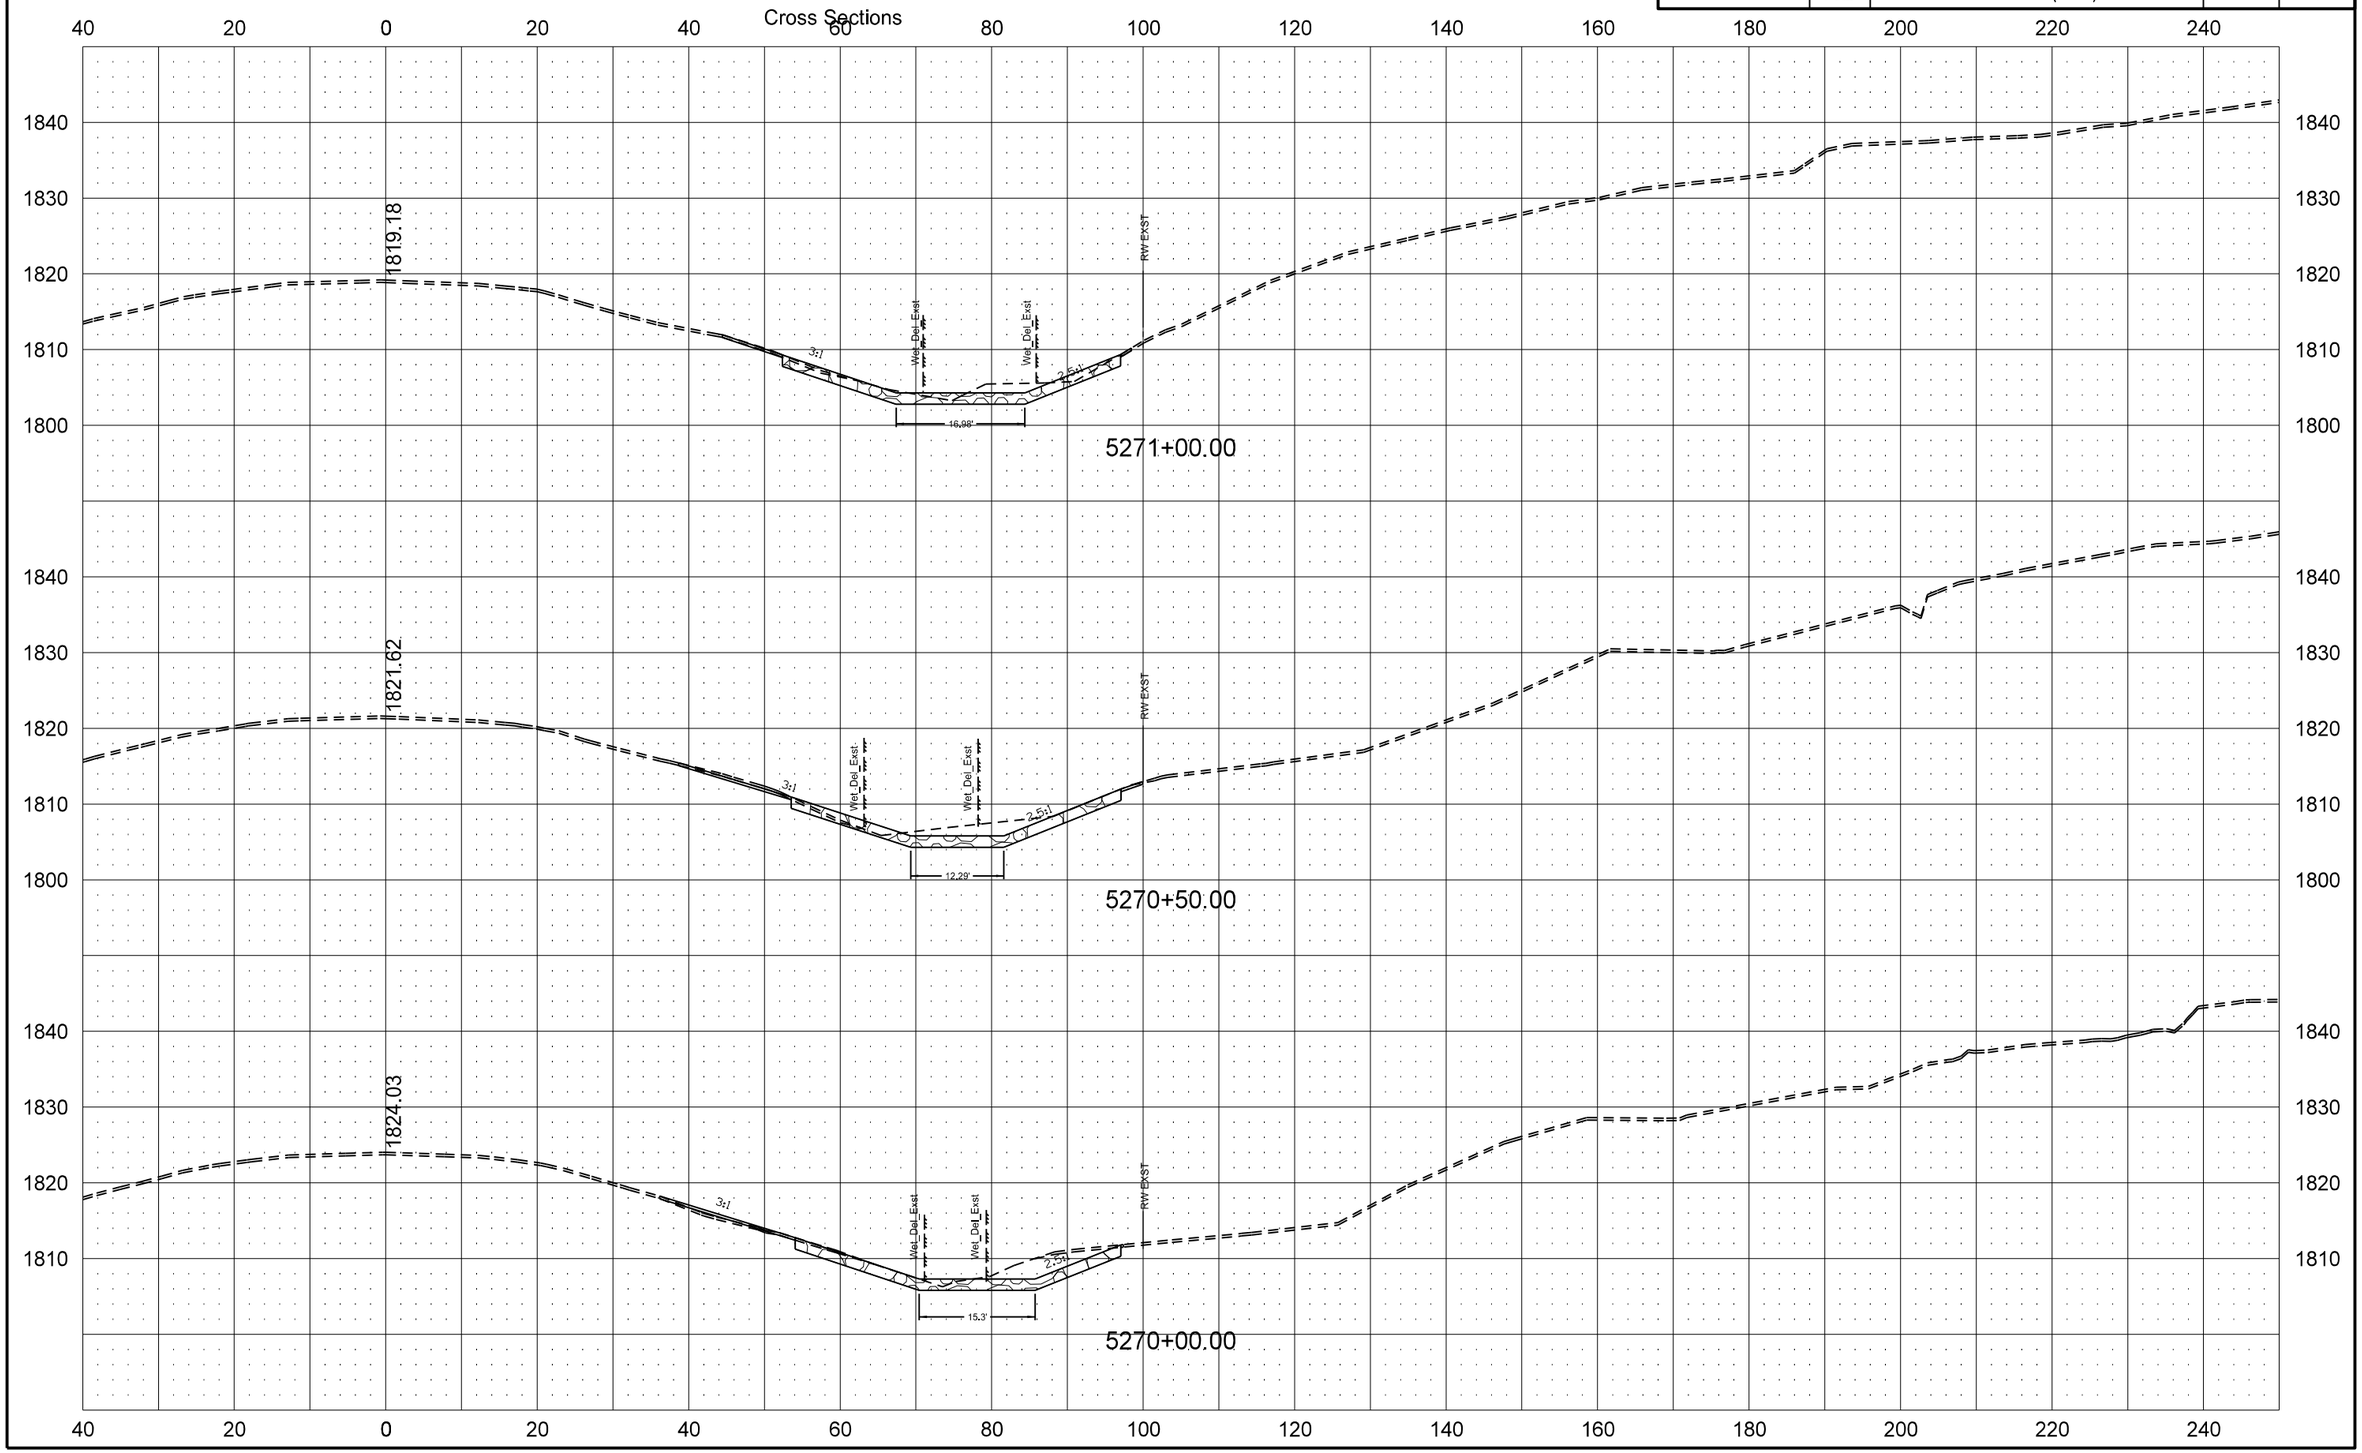

STATE	PROJECT NO.	SECTION NO.	SHEET NO.
ND	SOIB-4-050(004)099	200	9

Hwy 50

Cross Sections

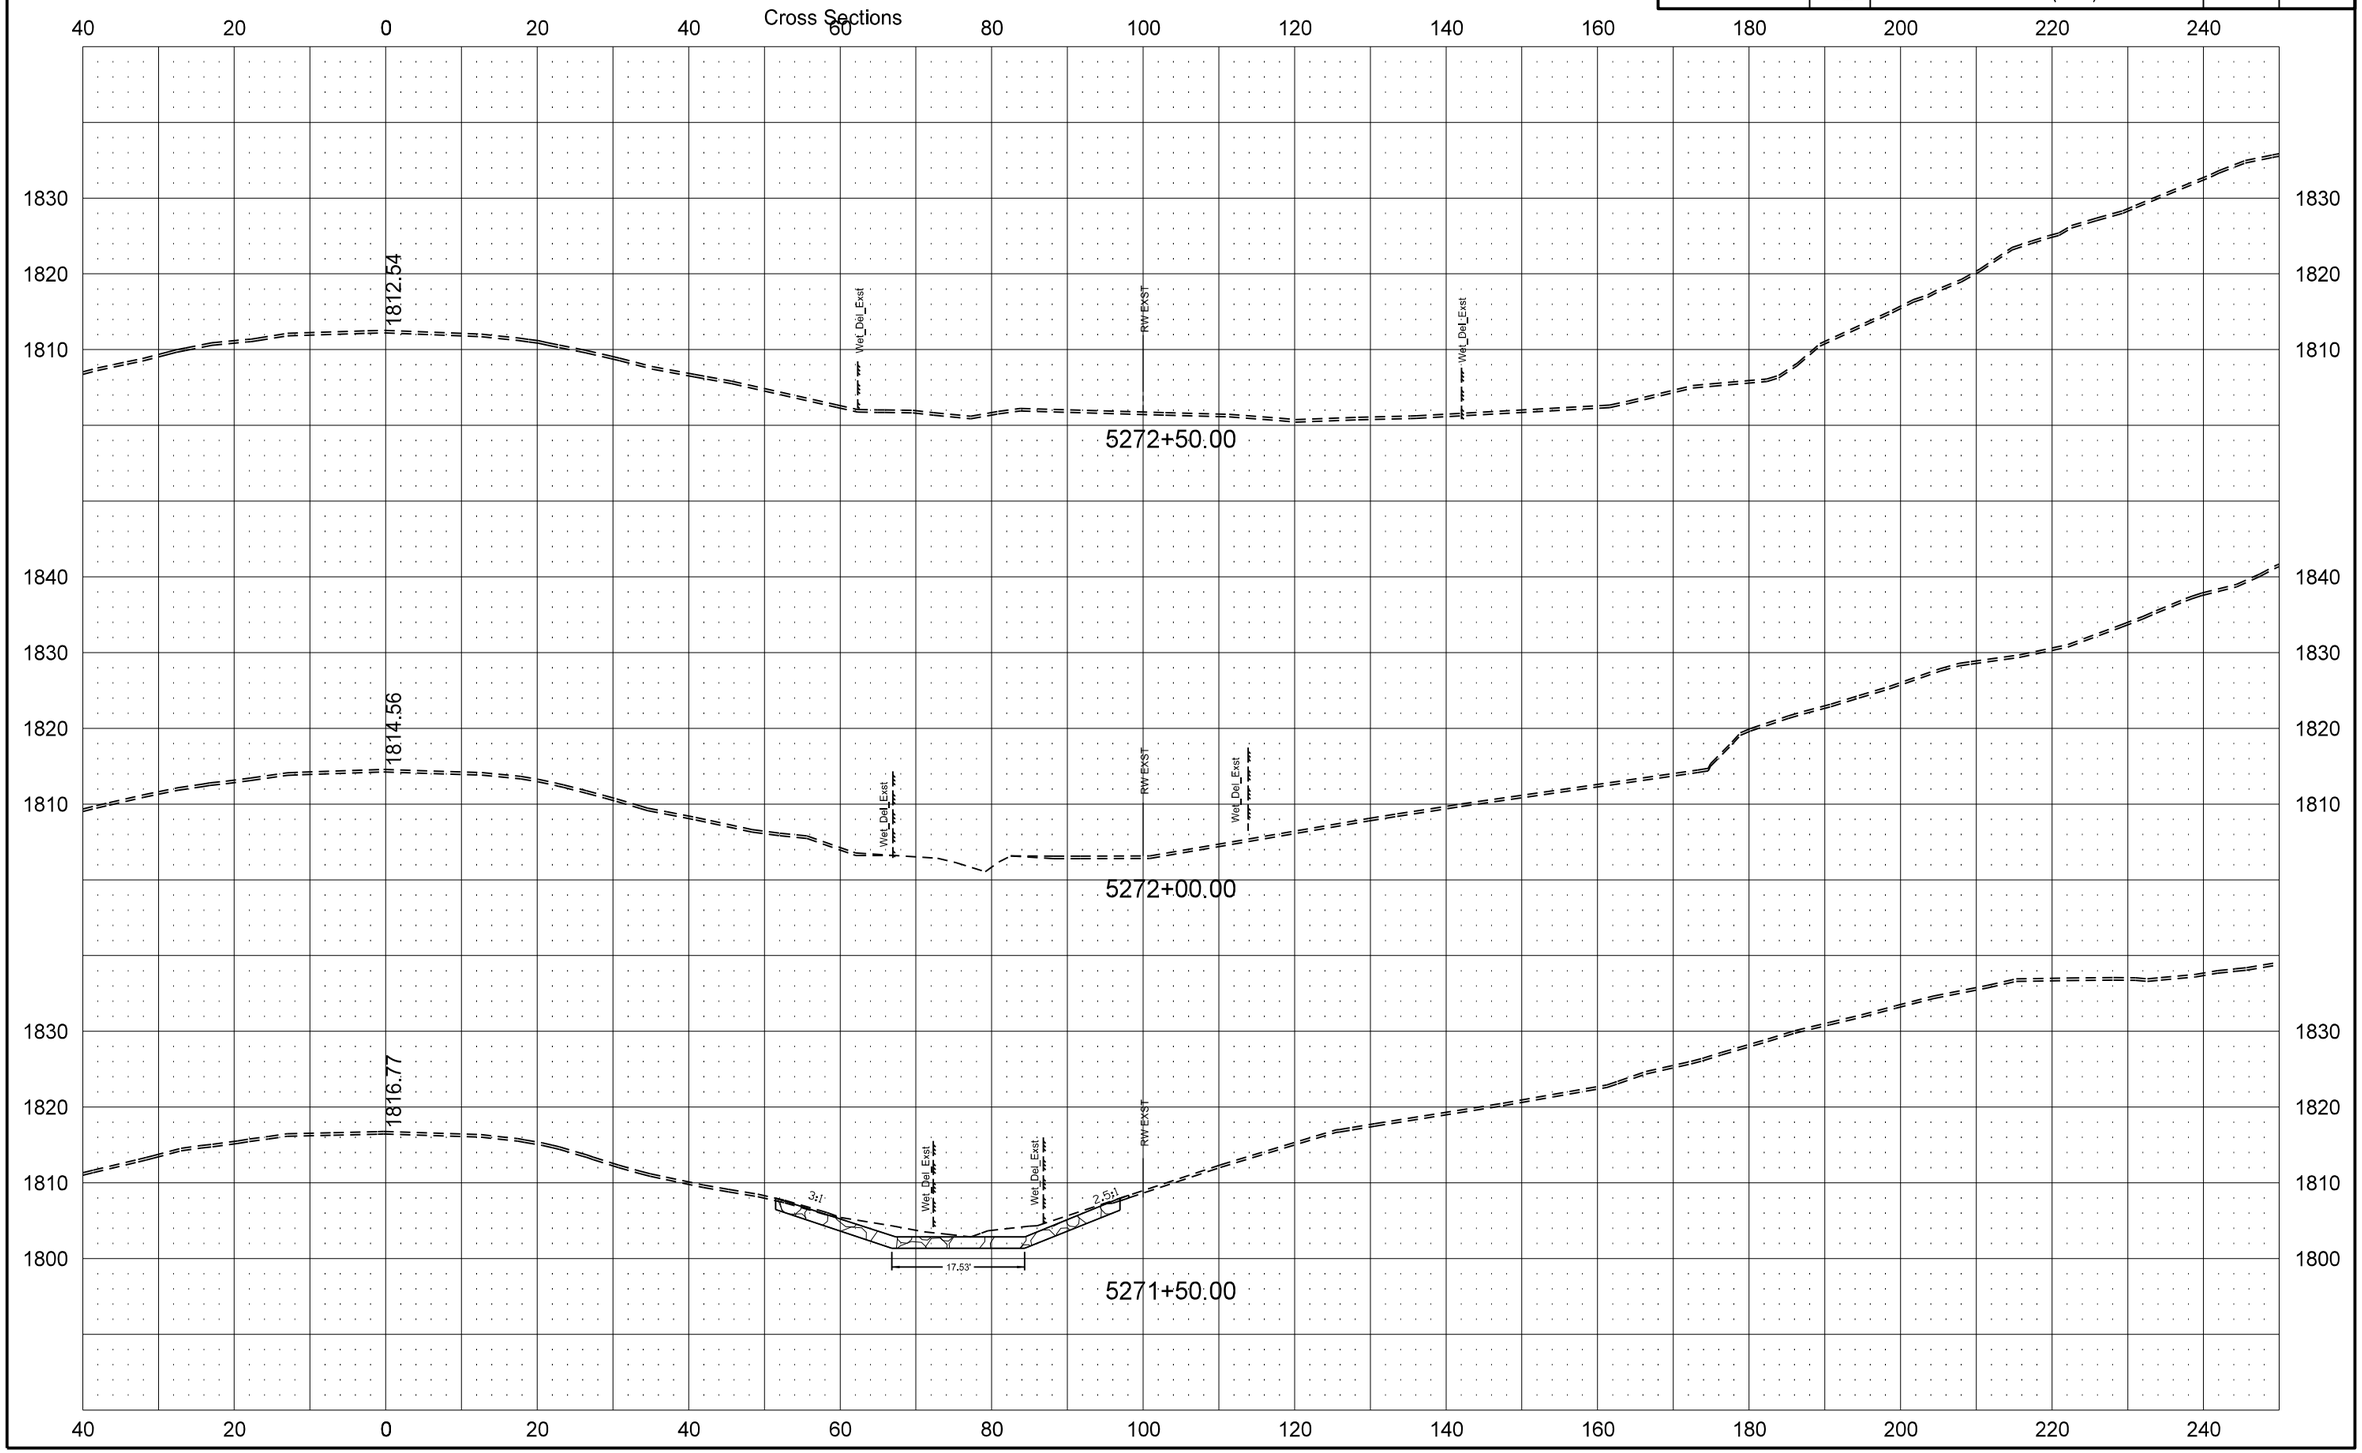

11/2/2016 2:04:46 PM leckroth R:\project\40050099.004\design\2016 -2\2016 Design\Plan Sheets\200XS.dgn

STATE	PROJECT NO.	SECTION NO.	SHEET NO.
ND	SOIB-4-050(004)099	200	10

Hwy 50

Cross Sections

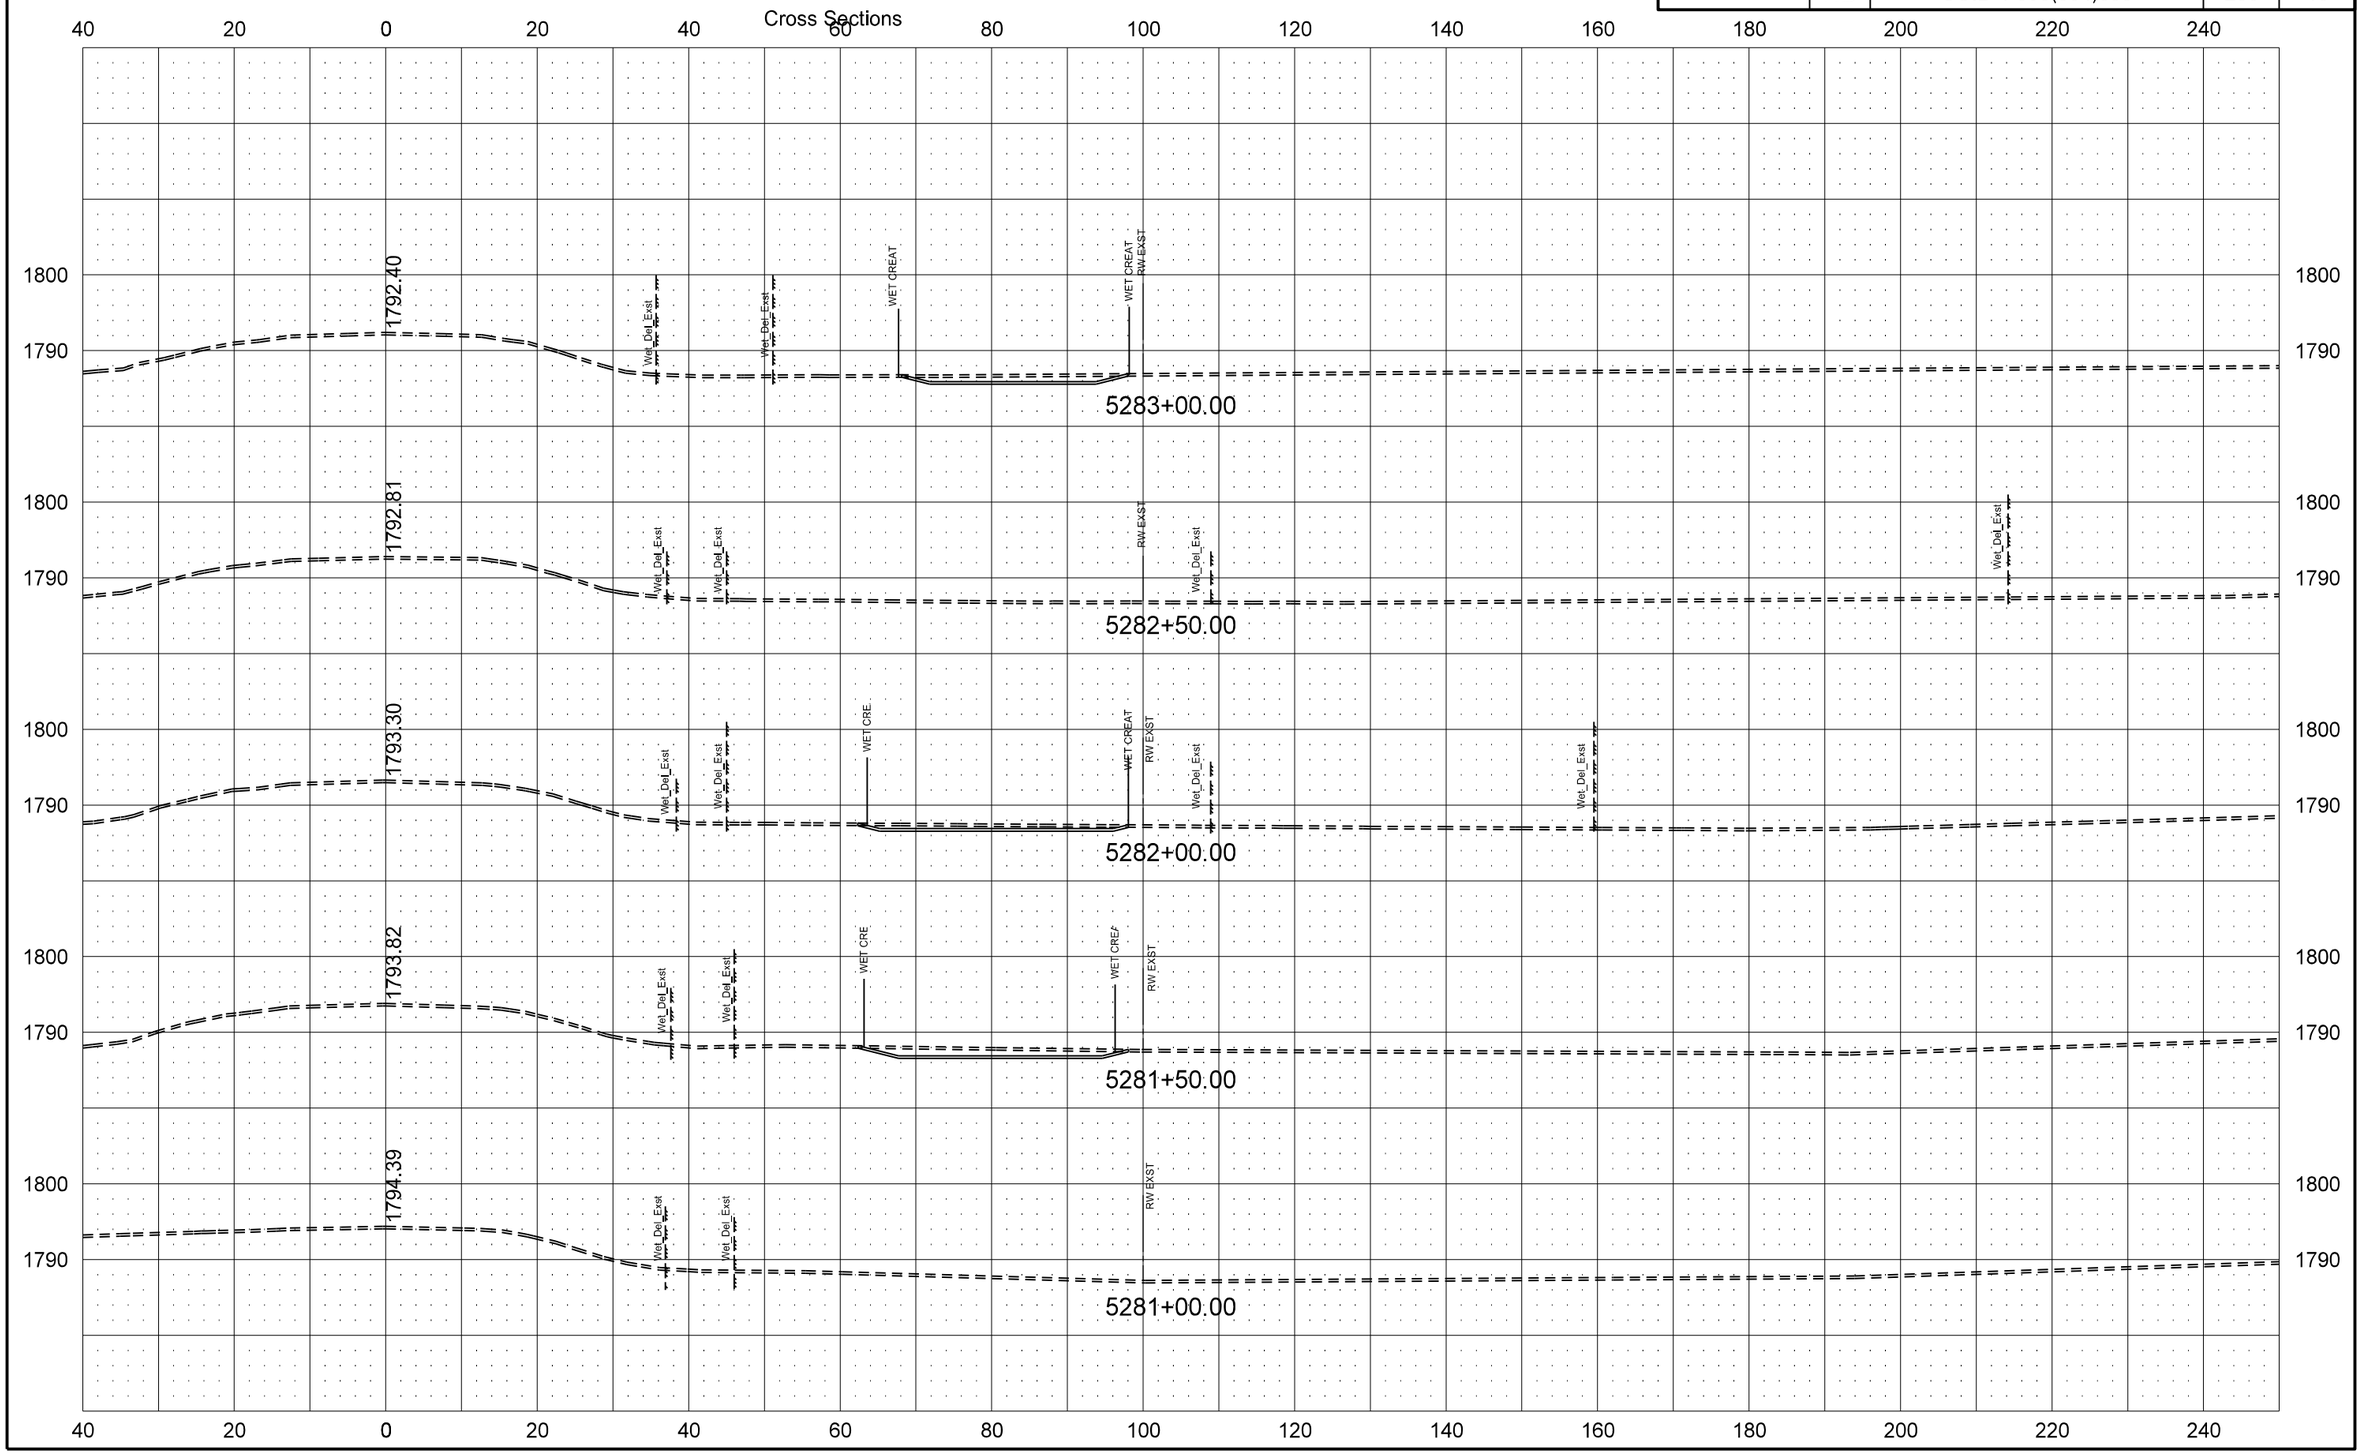

STATE	PROJECT NO.	SECTION NO.	SHEET NO.
ND	SOIB-4-050(004)099	200	11

Hwy 50

Cross Sections

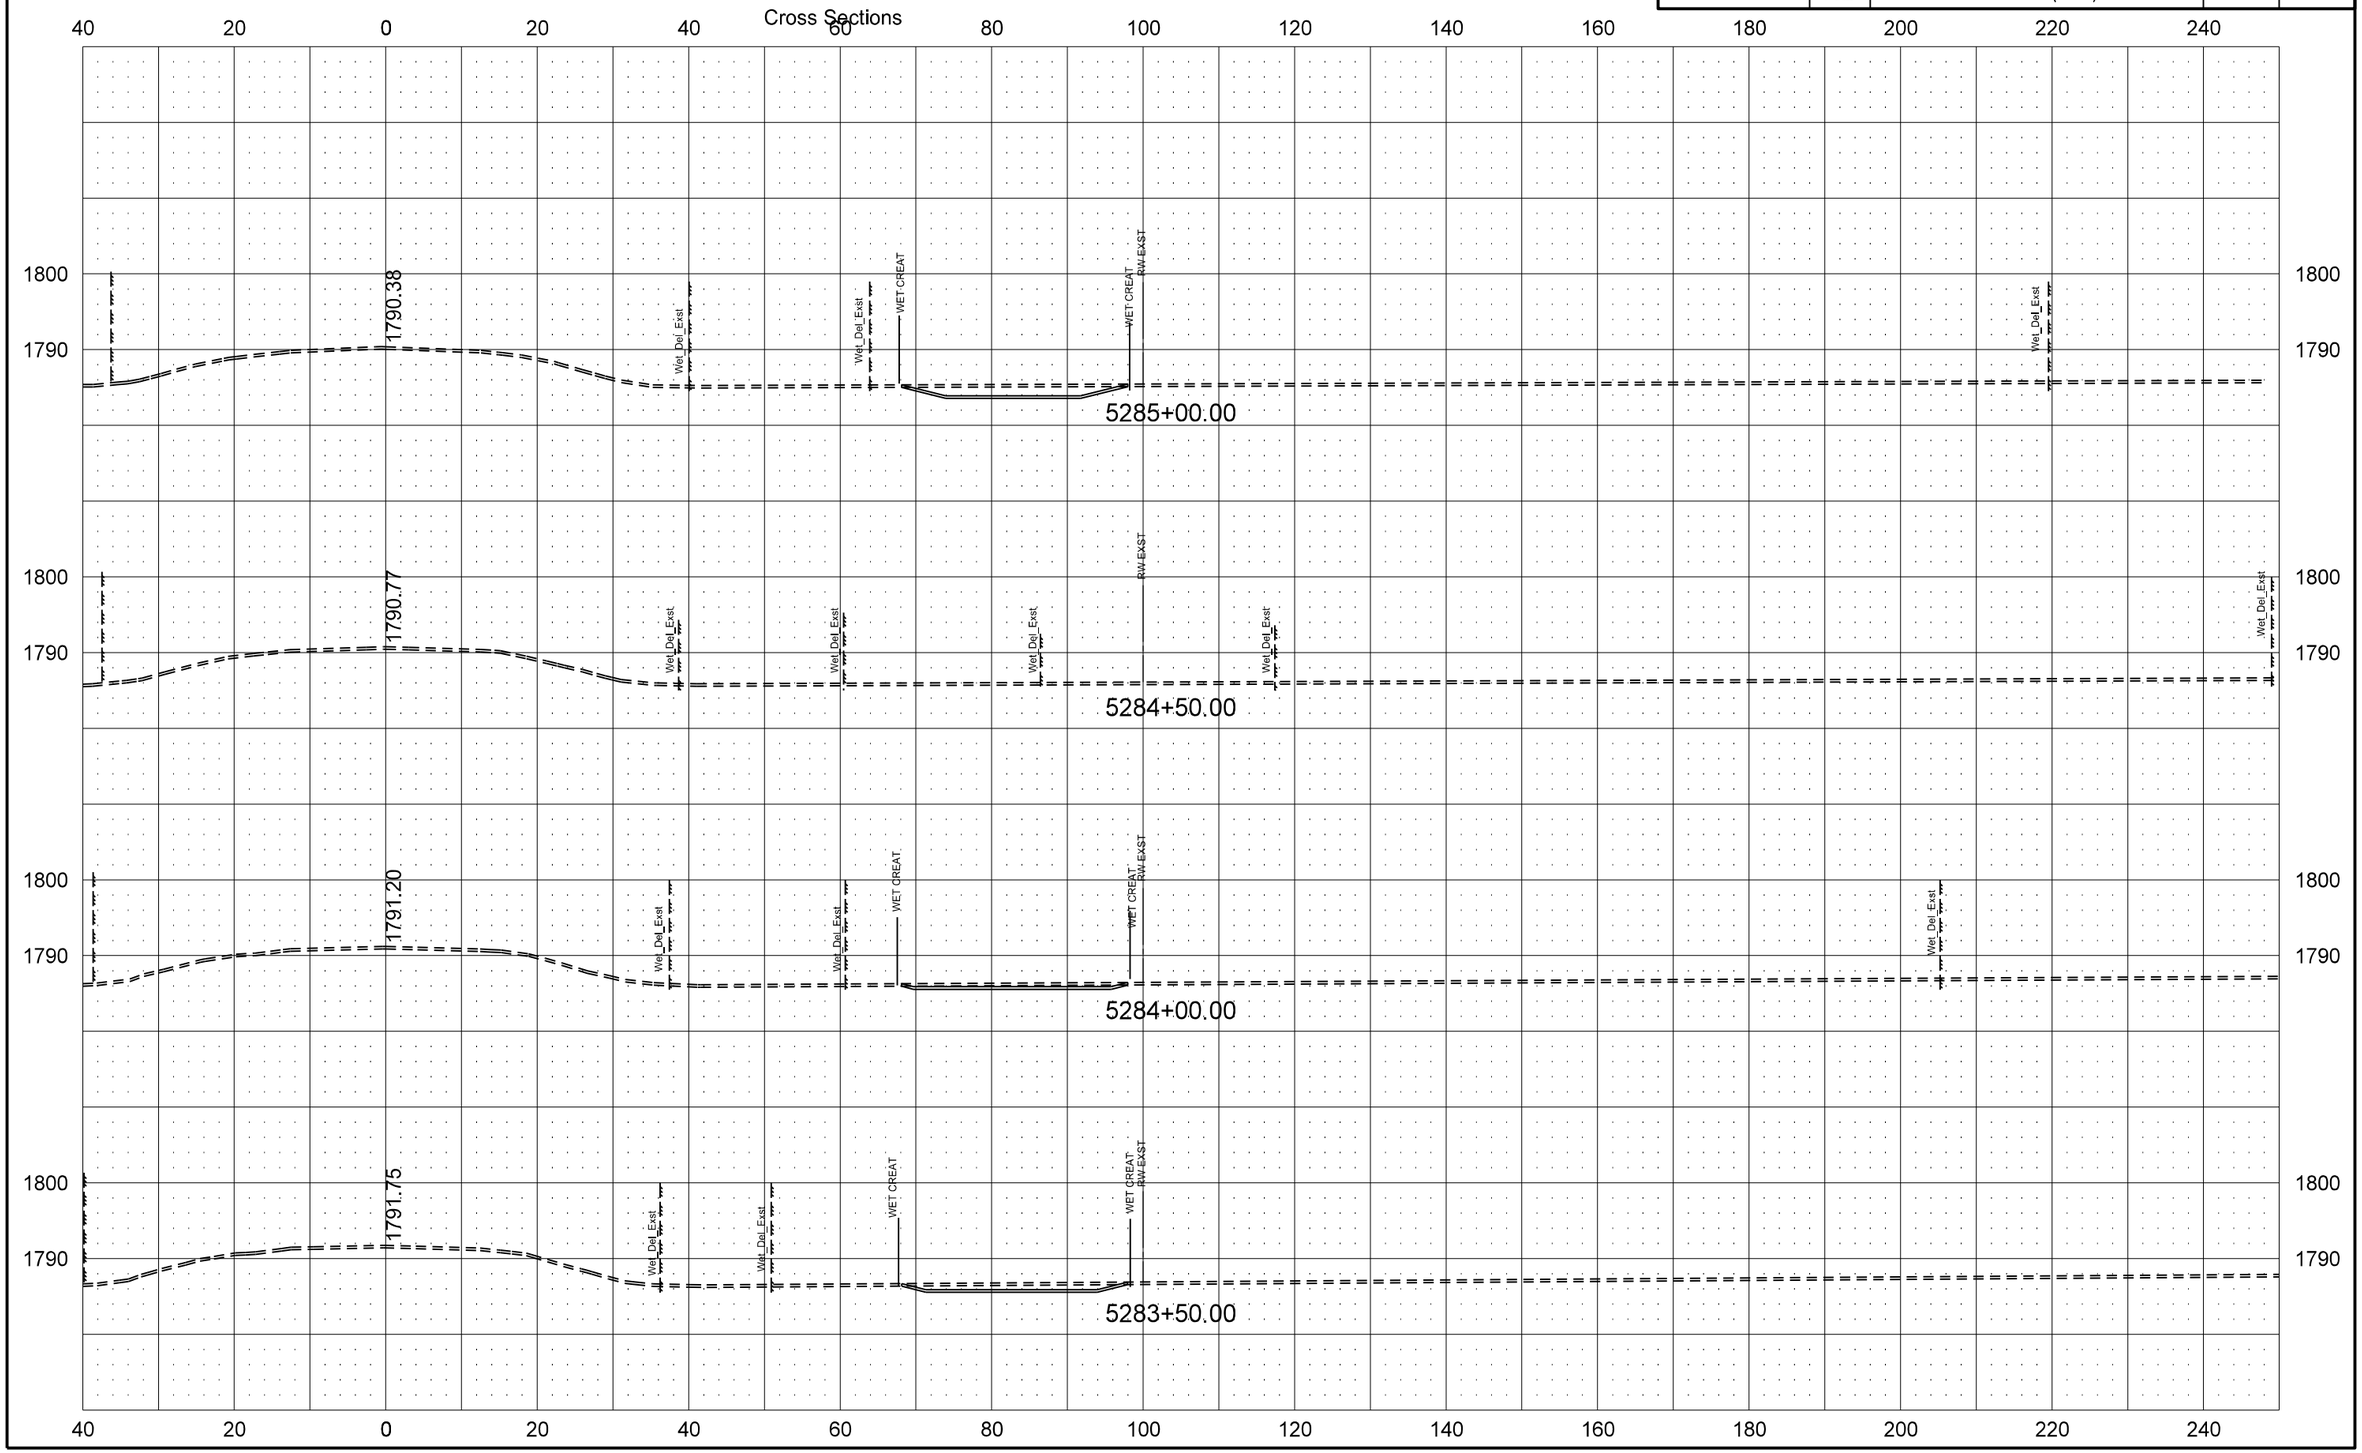

11/2/2016 2:04:48 PM leckroth R:\project\40050099.004\design\2016 -2\2016 Design\Plan Sheets\200XS.dgn

STATE	PROJECT NO.	SECTION NO.	SHEET NO.
ND	SOIB-4-050(004)099	200	12

Hwy 50

Cross Sections

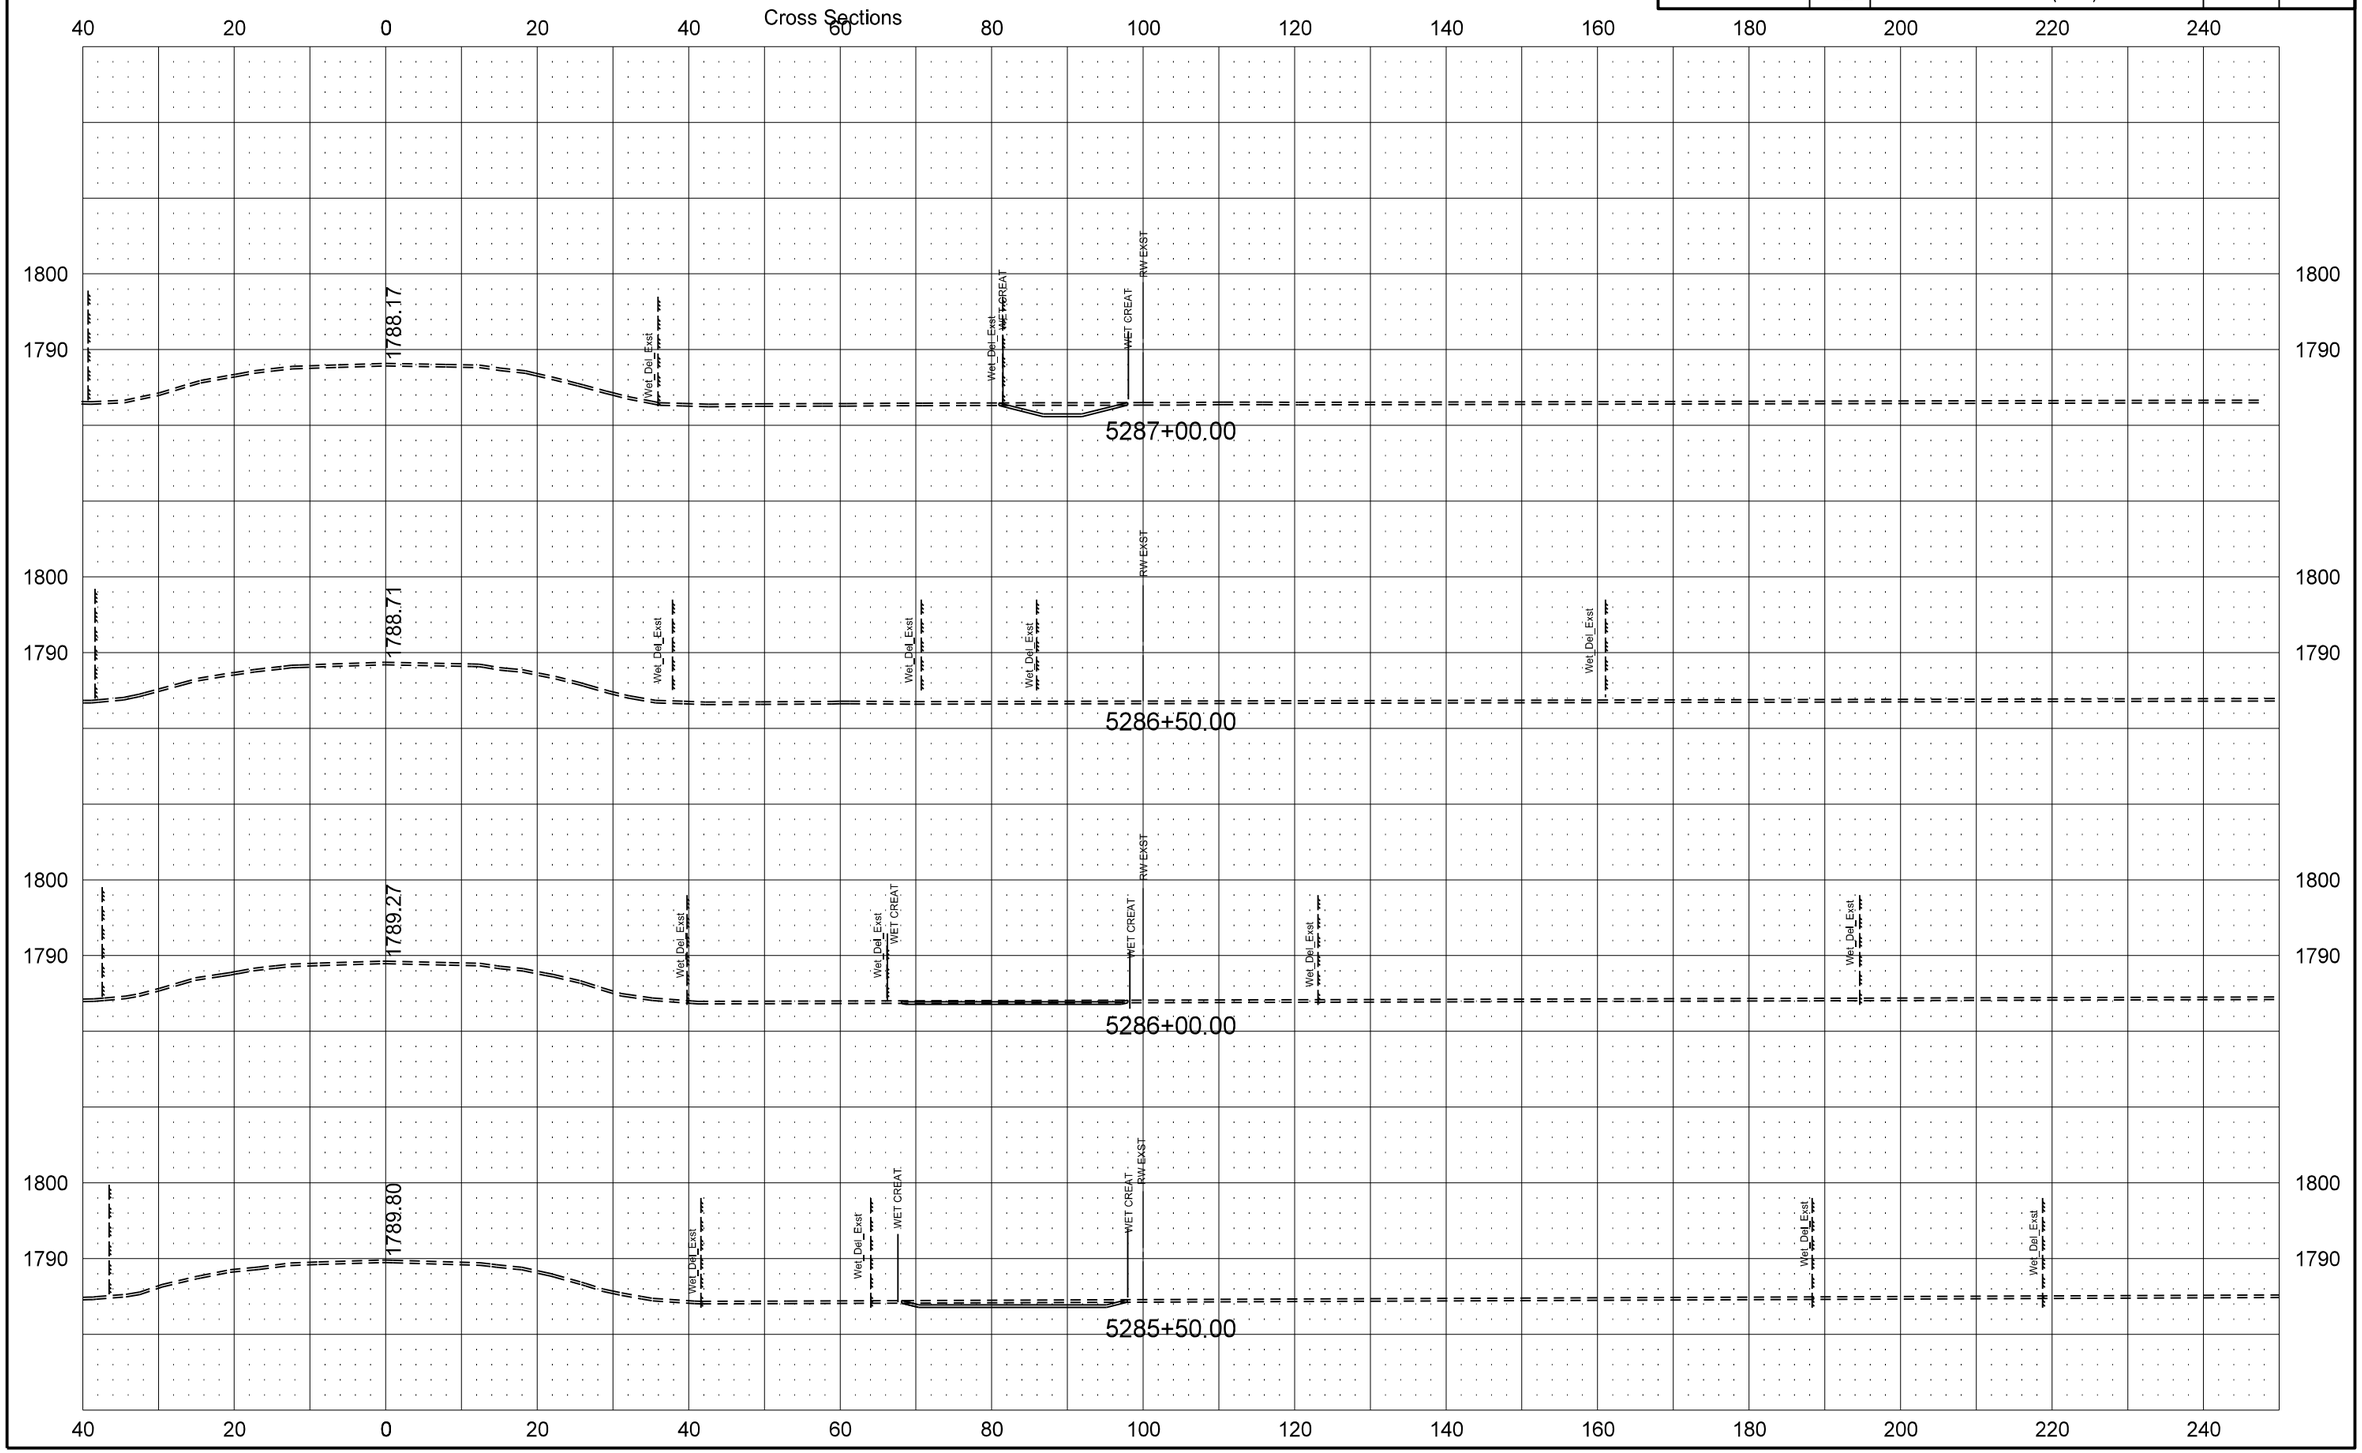

STATE	PROJECT NO.	SECTION NO.	SHEET NO.
ND	SOIB-4-050(004)099	200	13

Hwy 50

Cross Sections

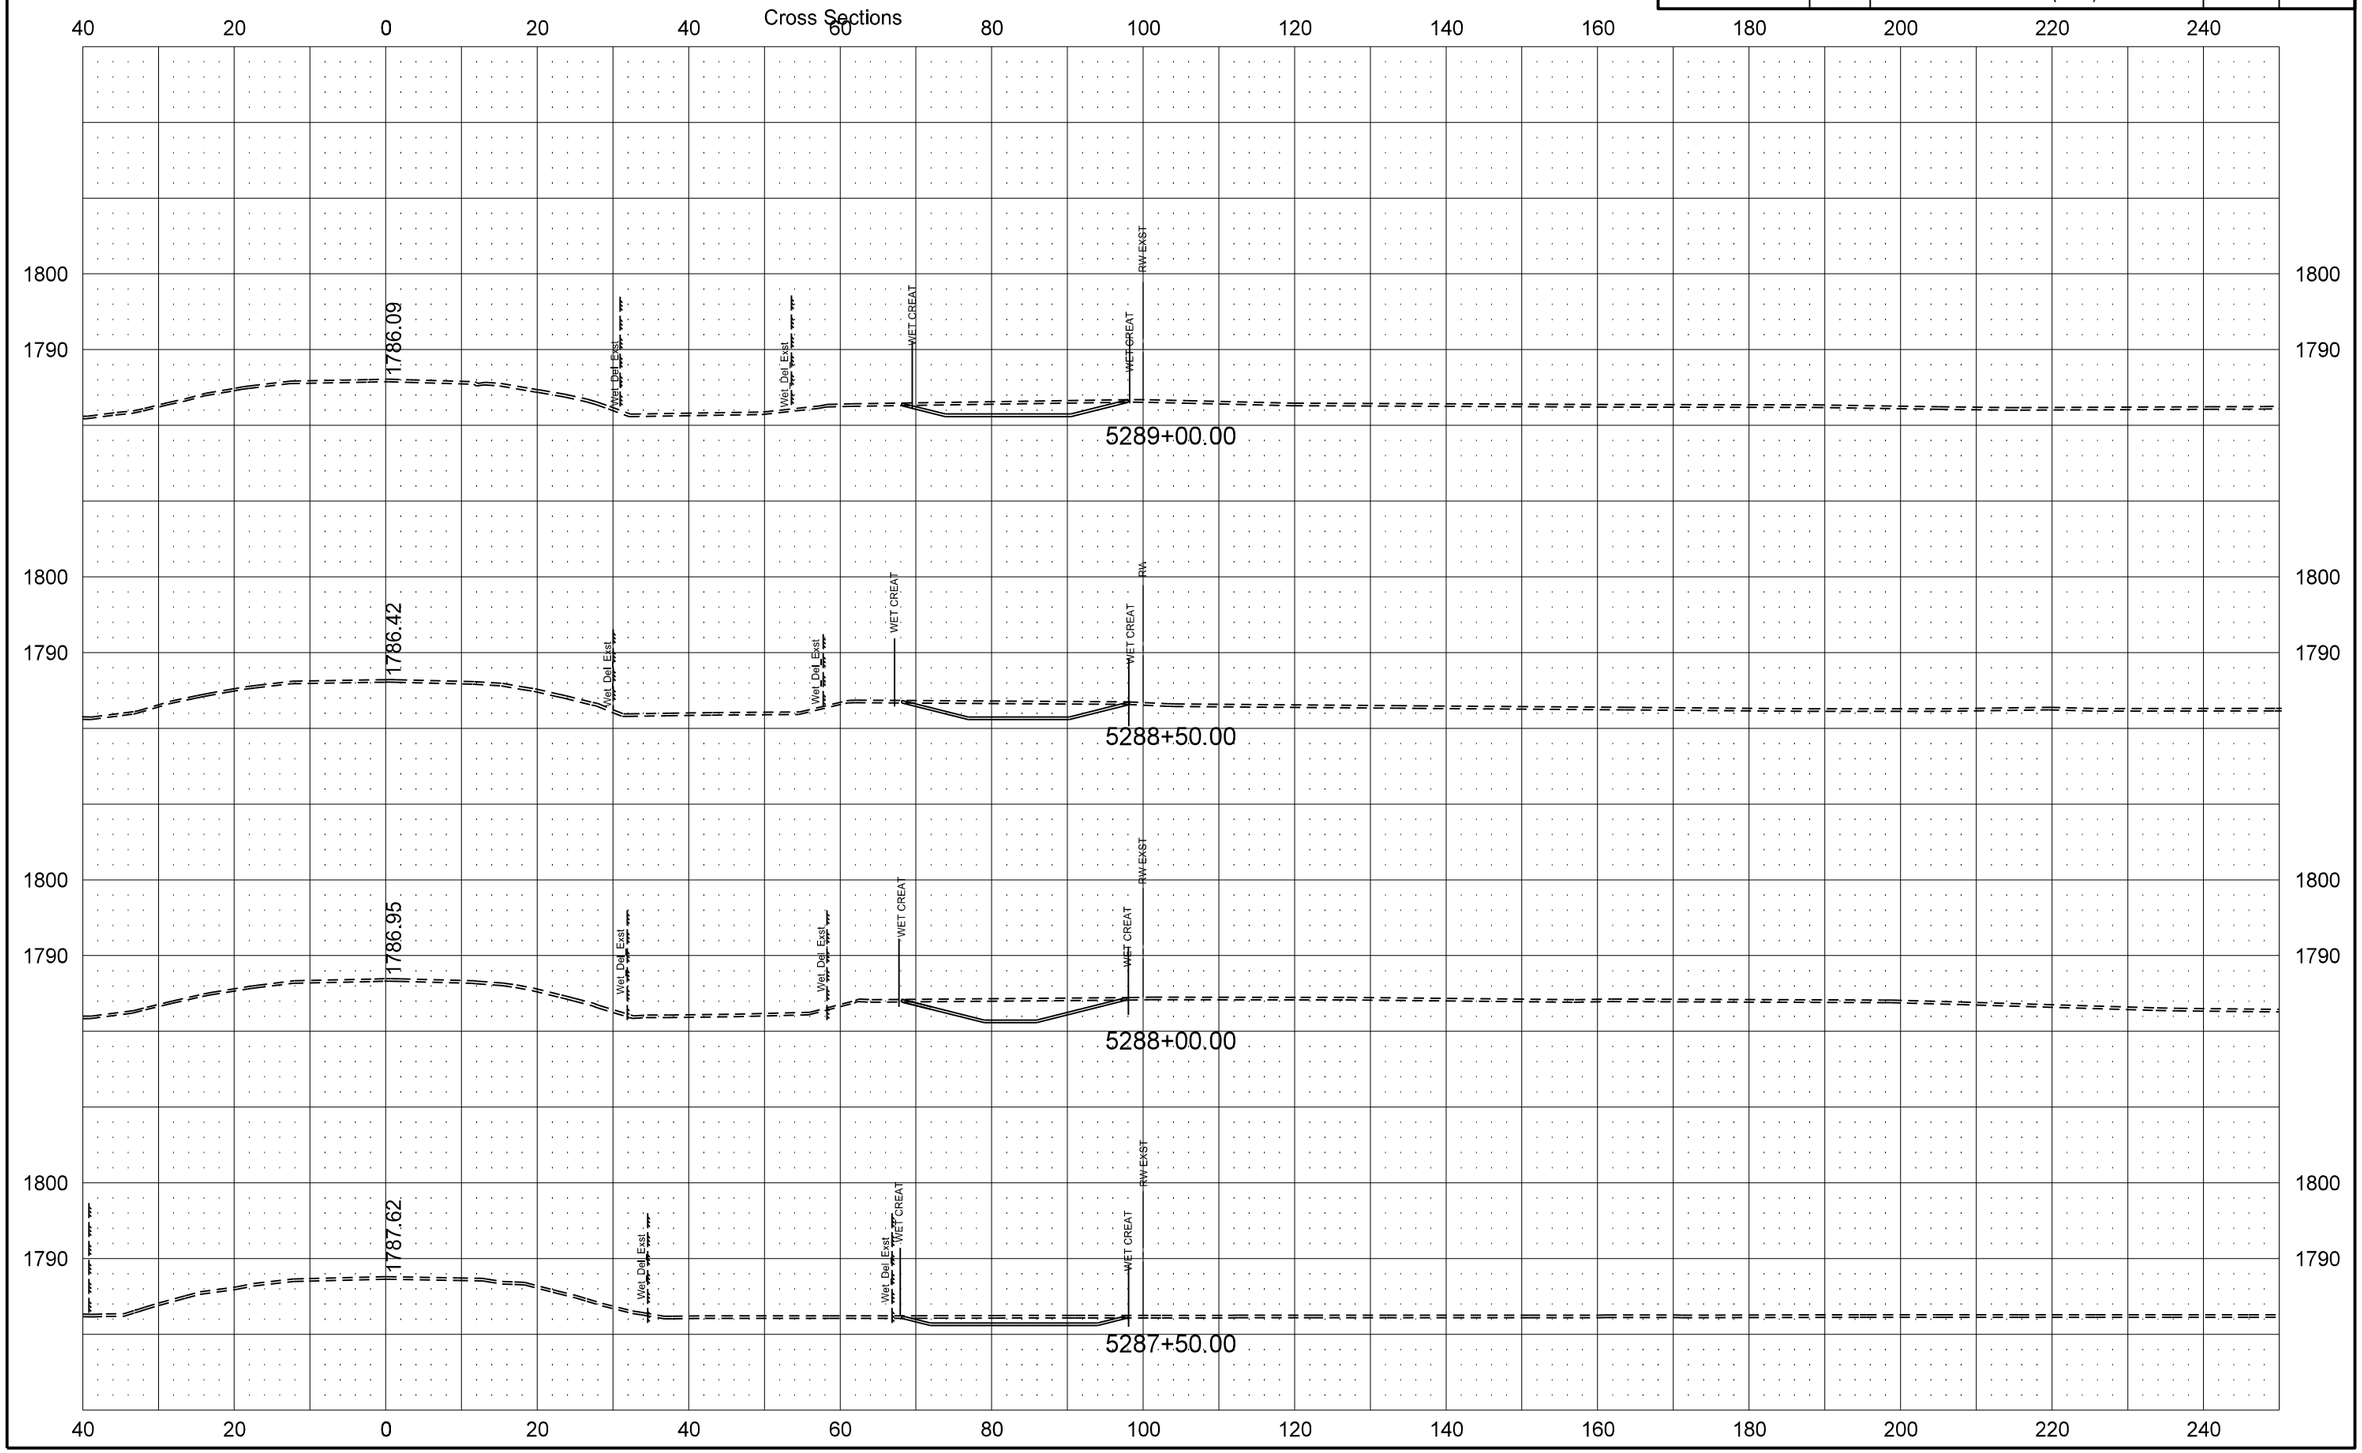

STATE	PROJECT NO.	SECTION NO.	SHEET NO.
ND	SOIB-4-050(004)099	200	14

Hwy 50

Cross Sections

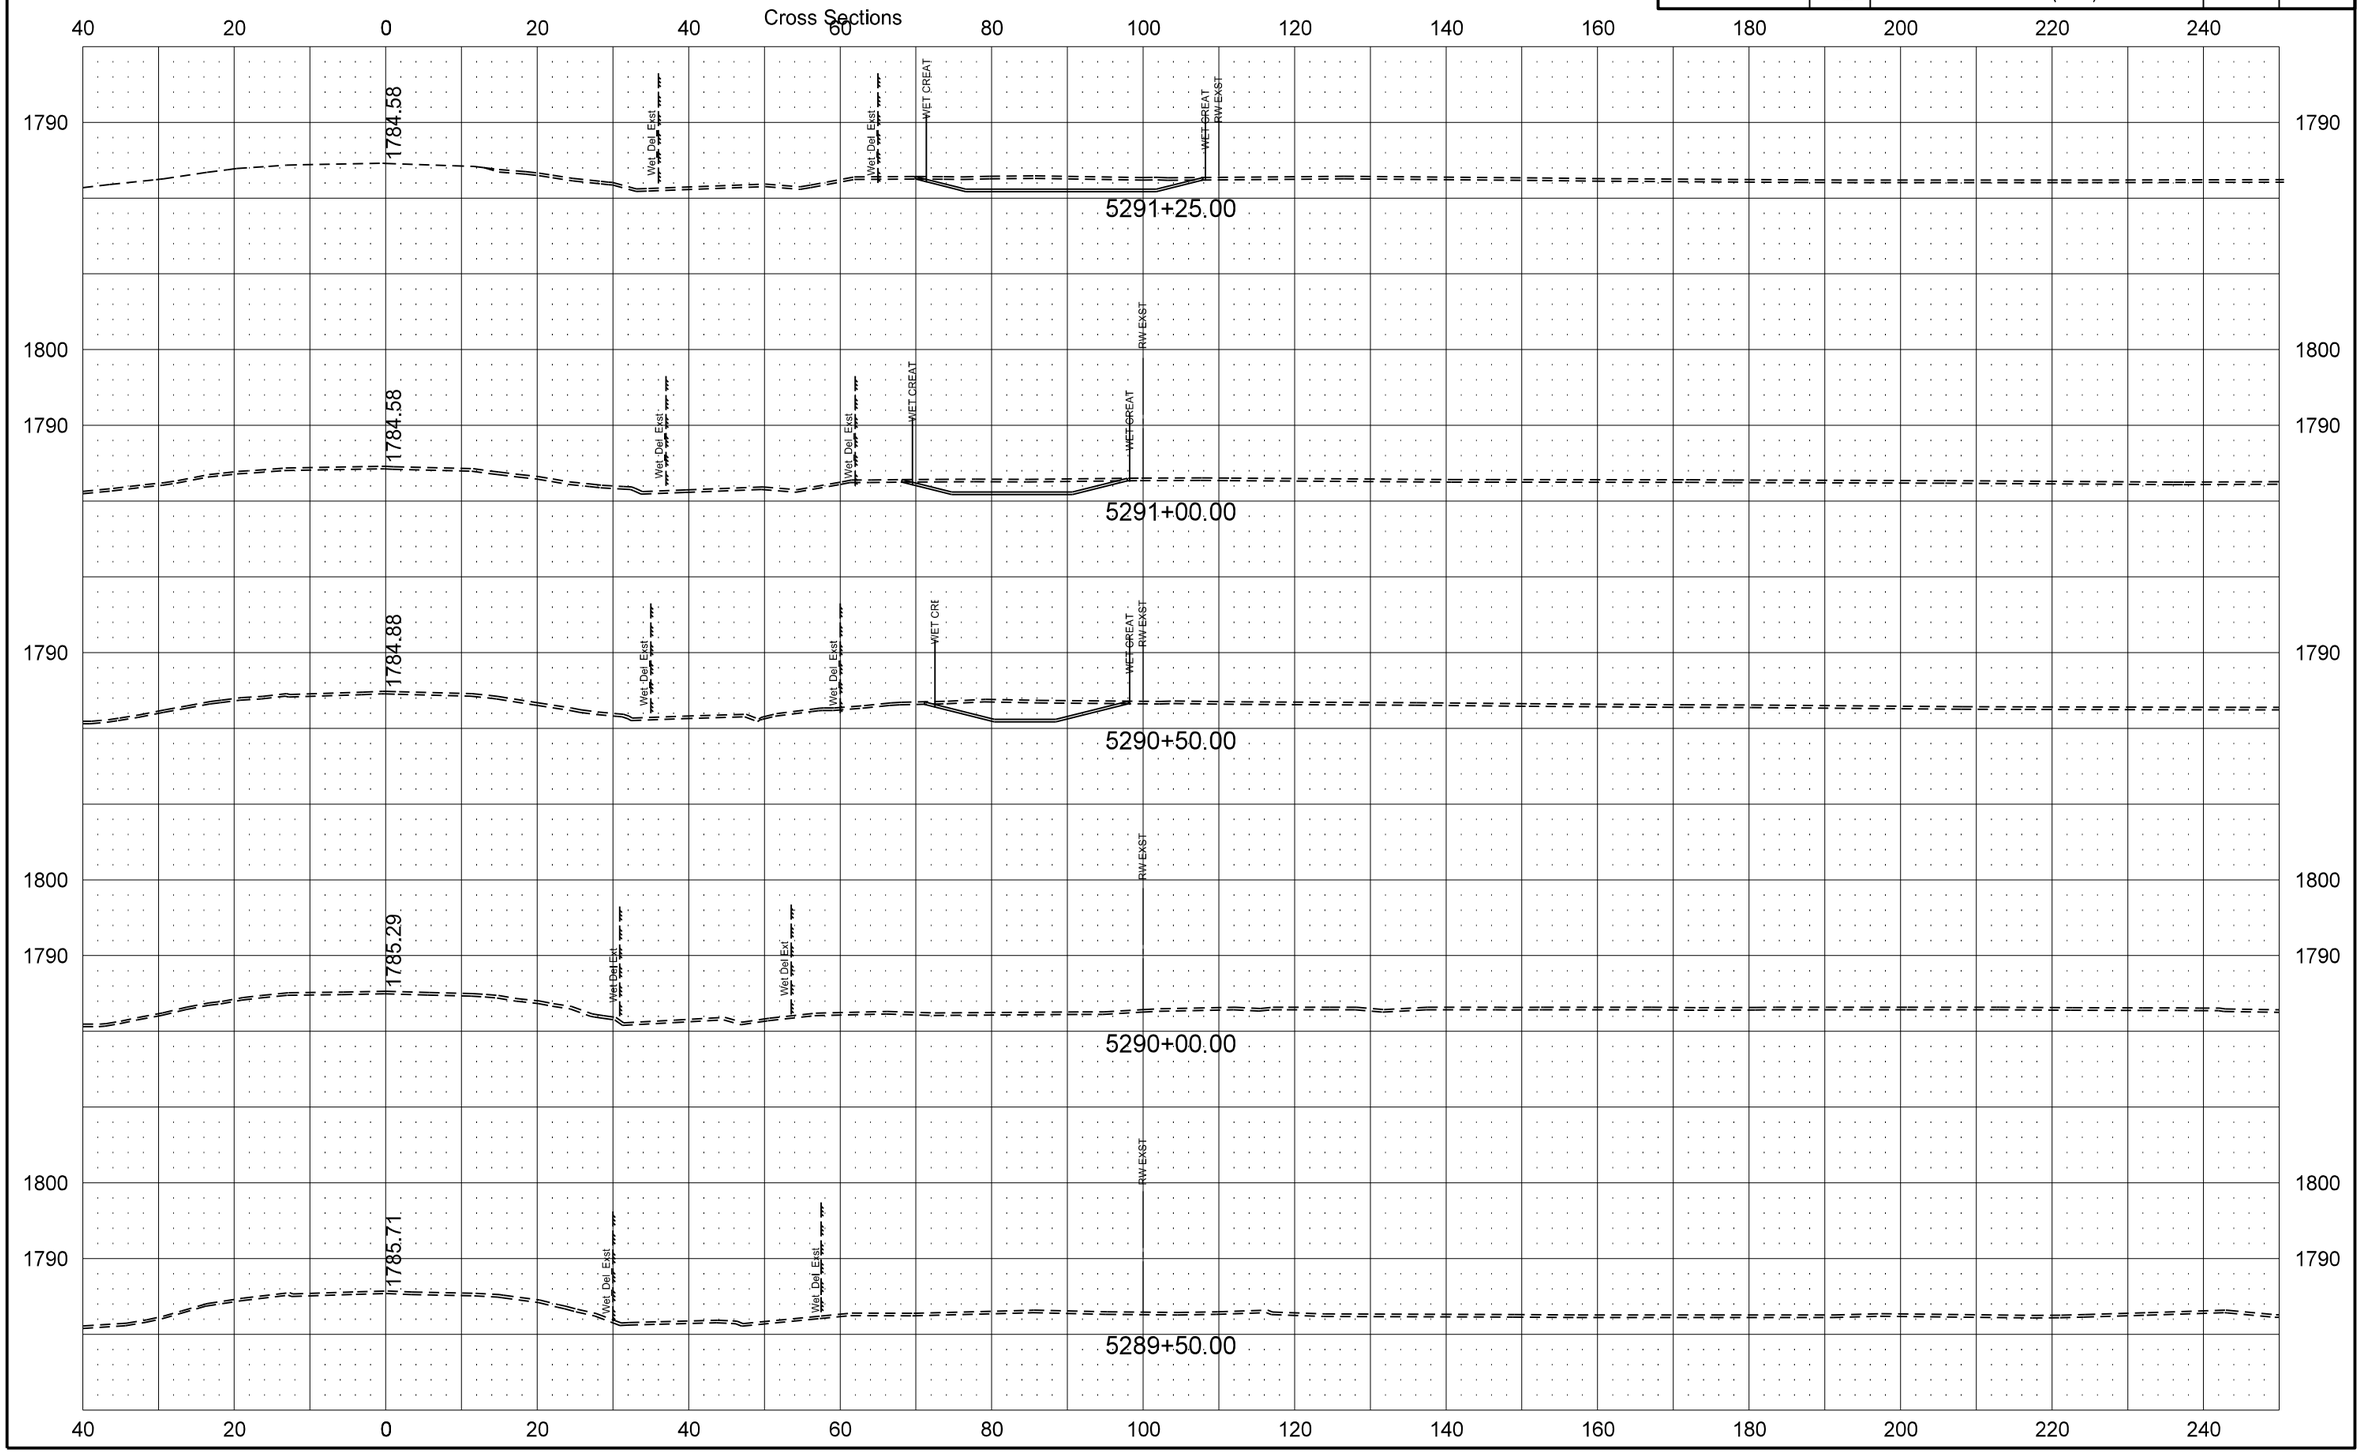

11/2/2016 2:04:50 PM leckroth R:\project\40050099.004\design\2016 -2\2016 Design\Plan Sheets\200XS.dgn

STATE	PROJECT NO.	SECTION NO.	SHEET NO.
ND	SOIB-4-050(004)099	200	15

Hwy 50

Cross Sections

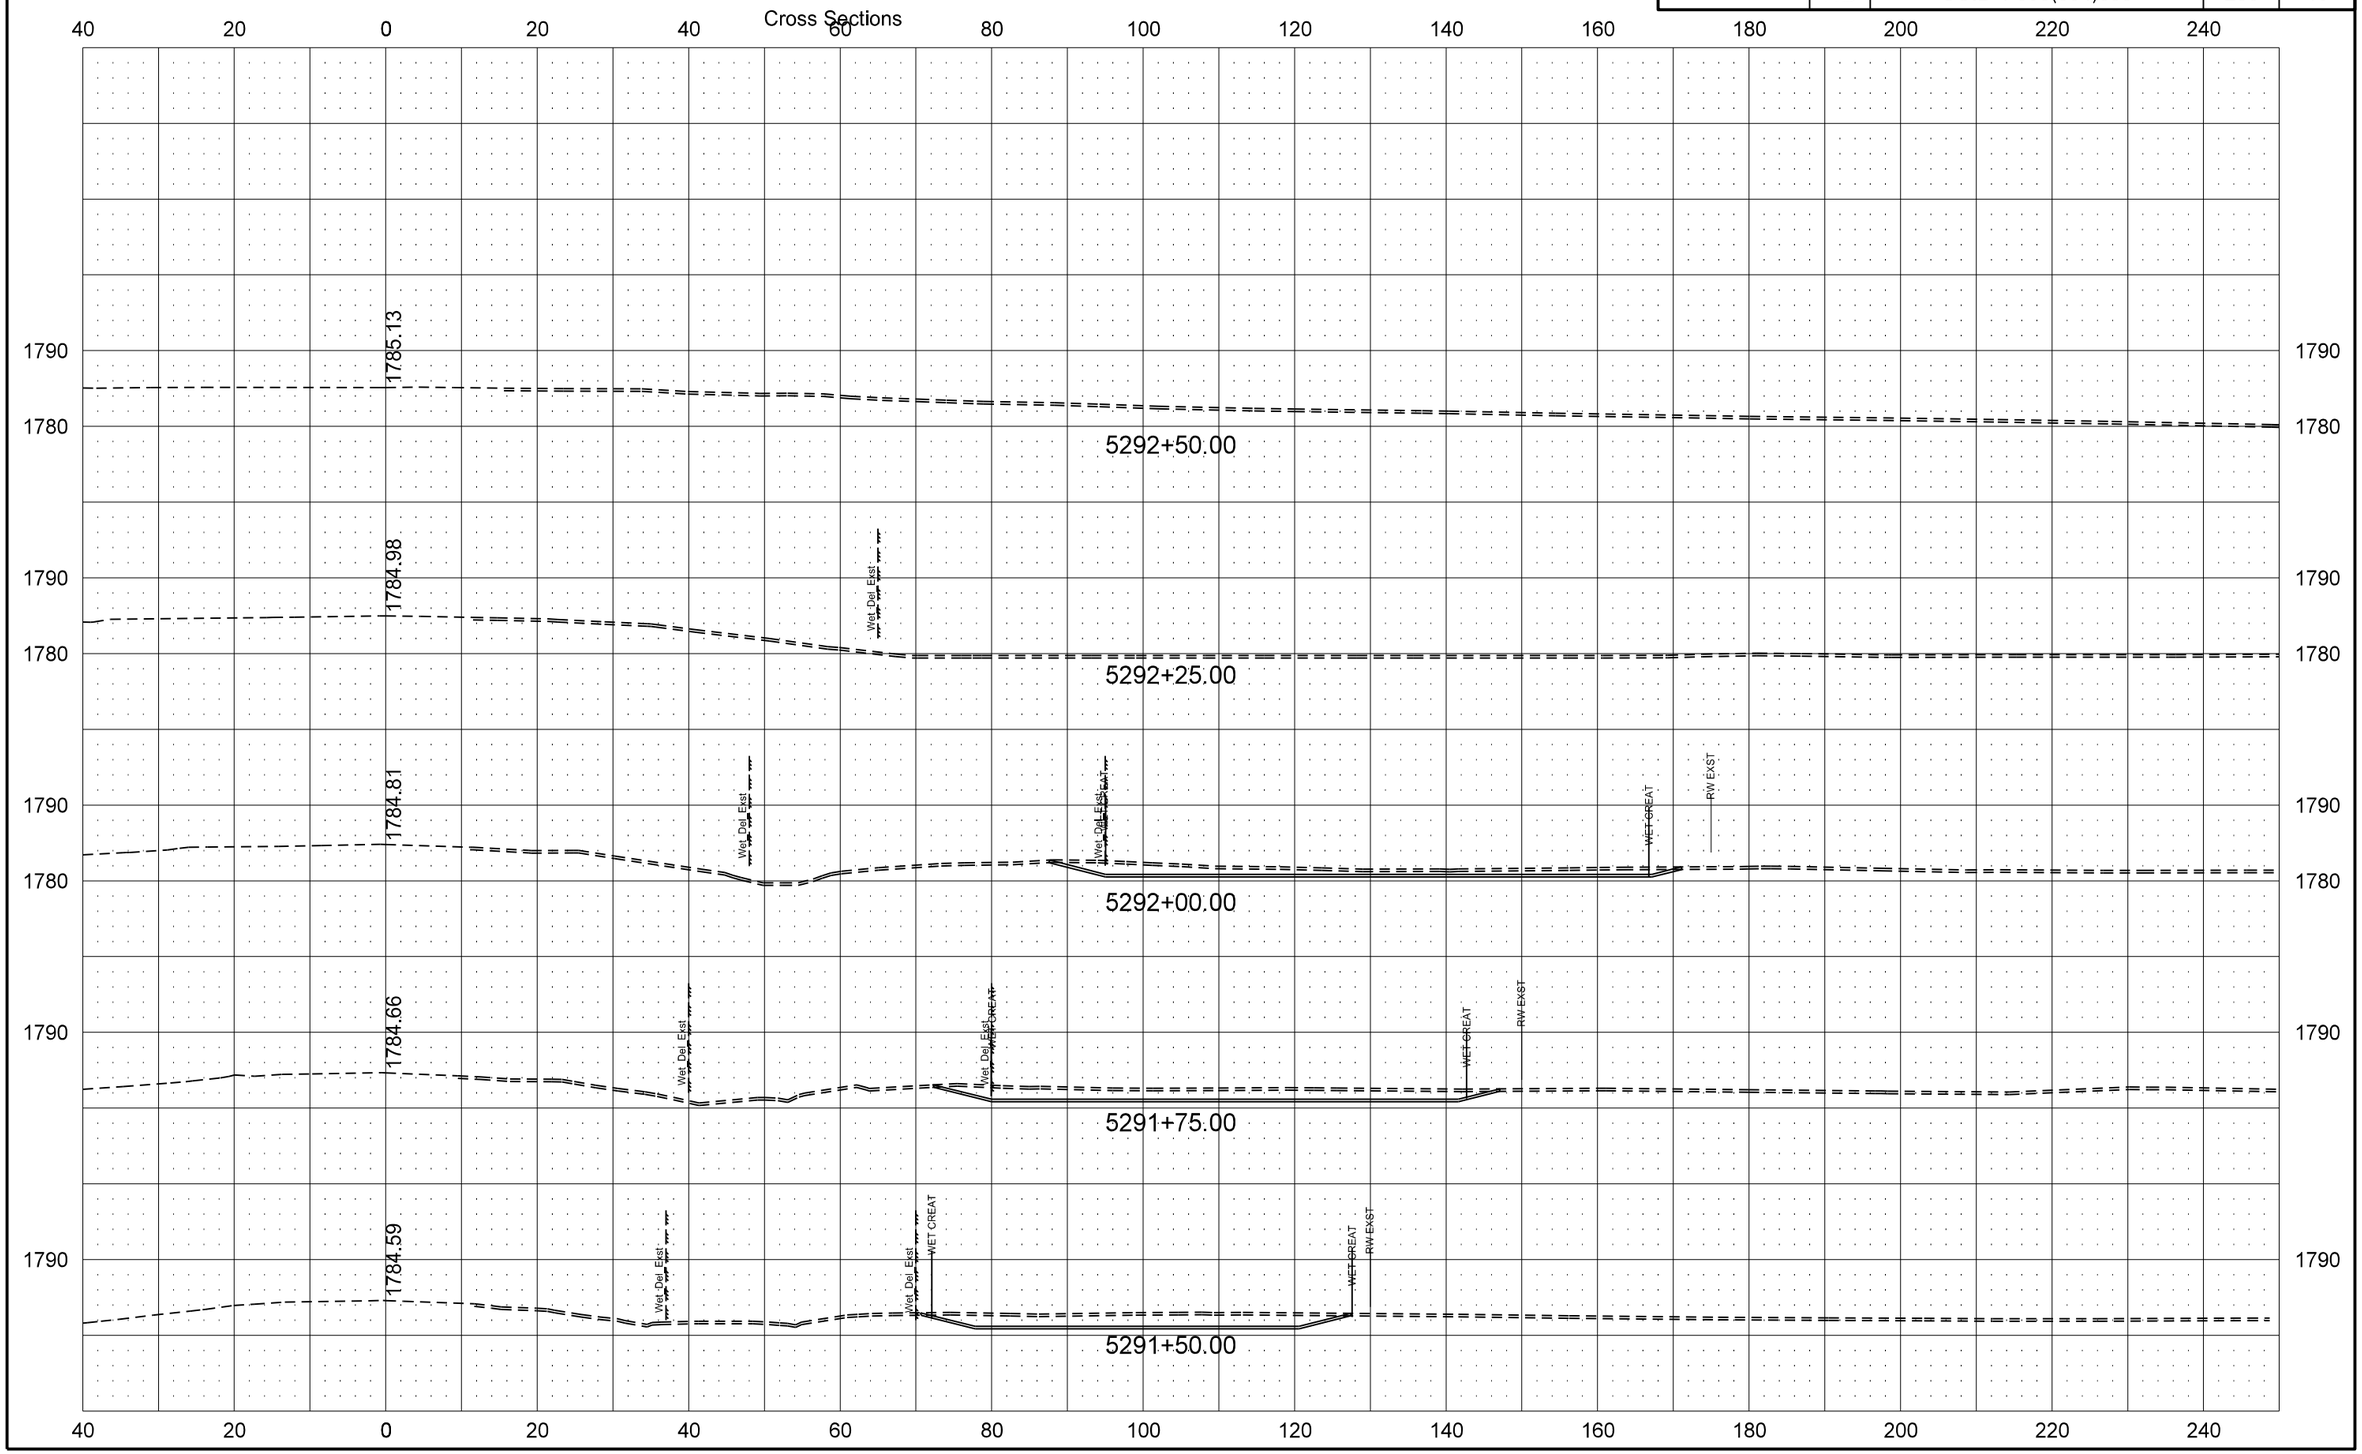

11/2/2016 2:04:51 PM leckroth R:\project\40050099.004\design\2016 -2\2016 Design\Plan Sheets\200XS.dgn