STATE	PROJECT NO.	SECTION NO.	SHEET NO.
ND	SNH-4-002(097)171	200	1

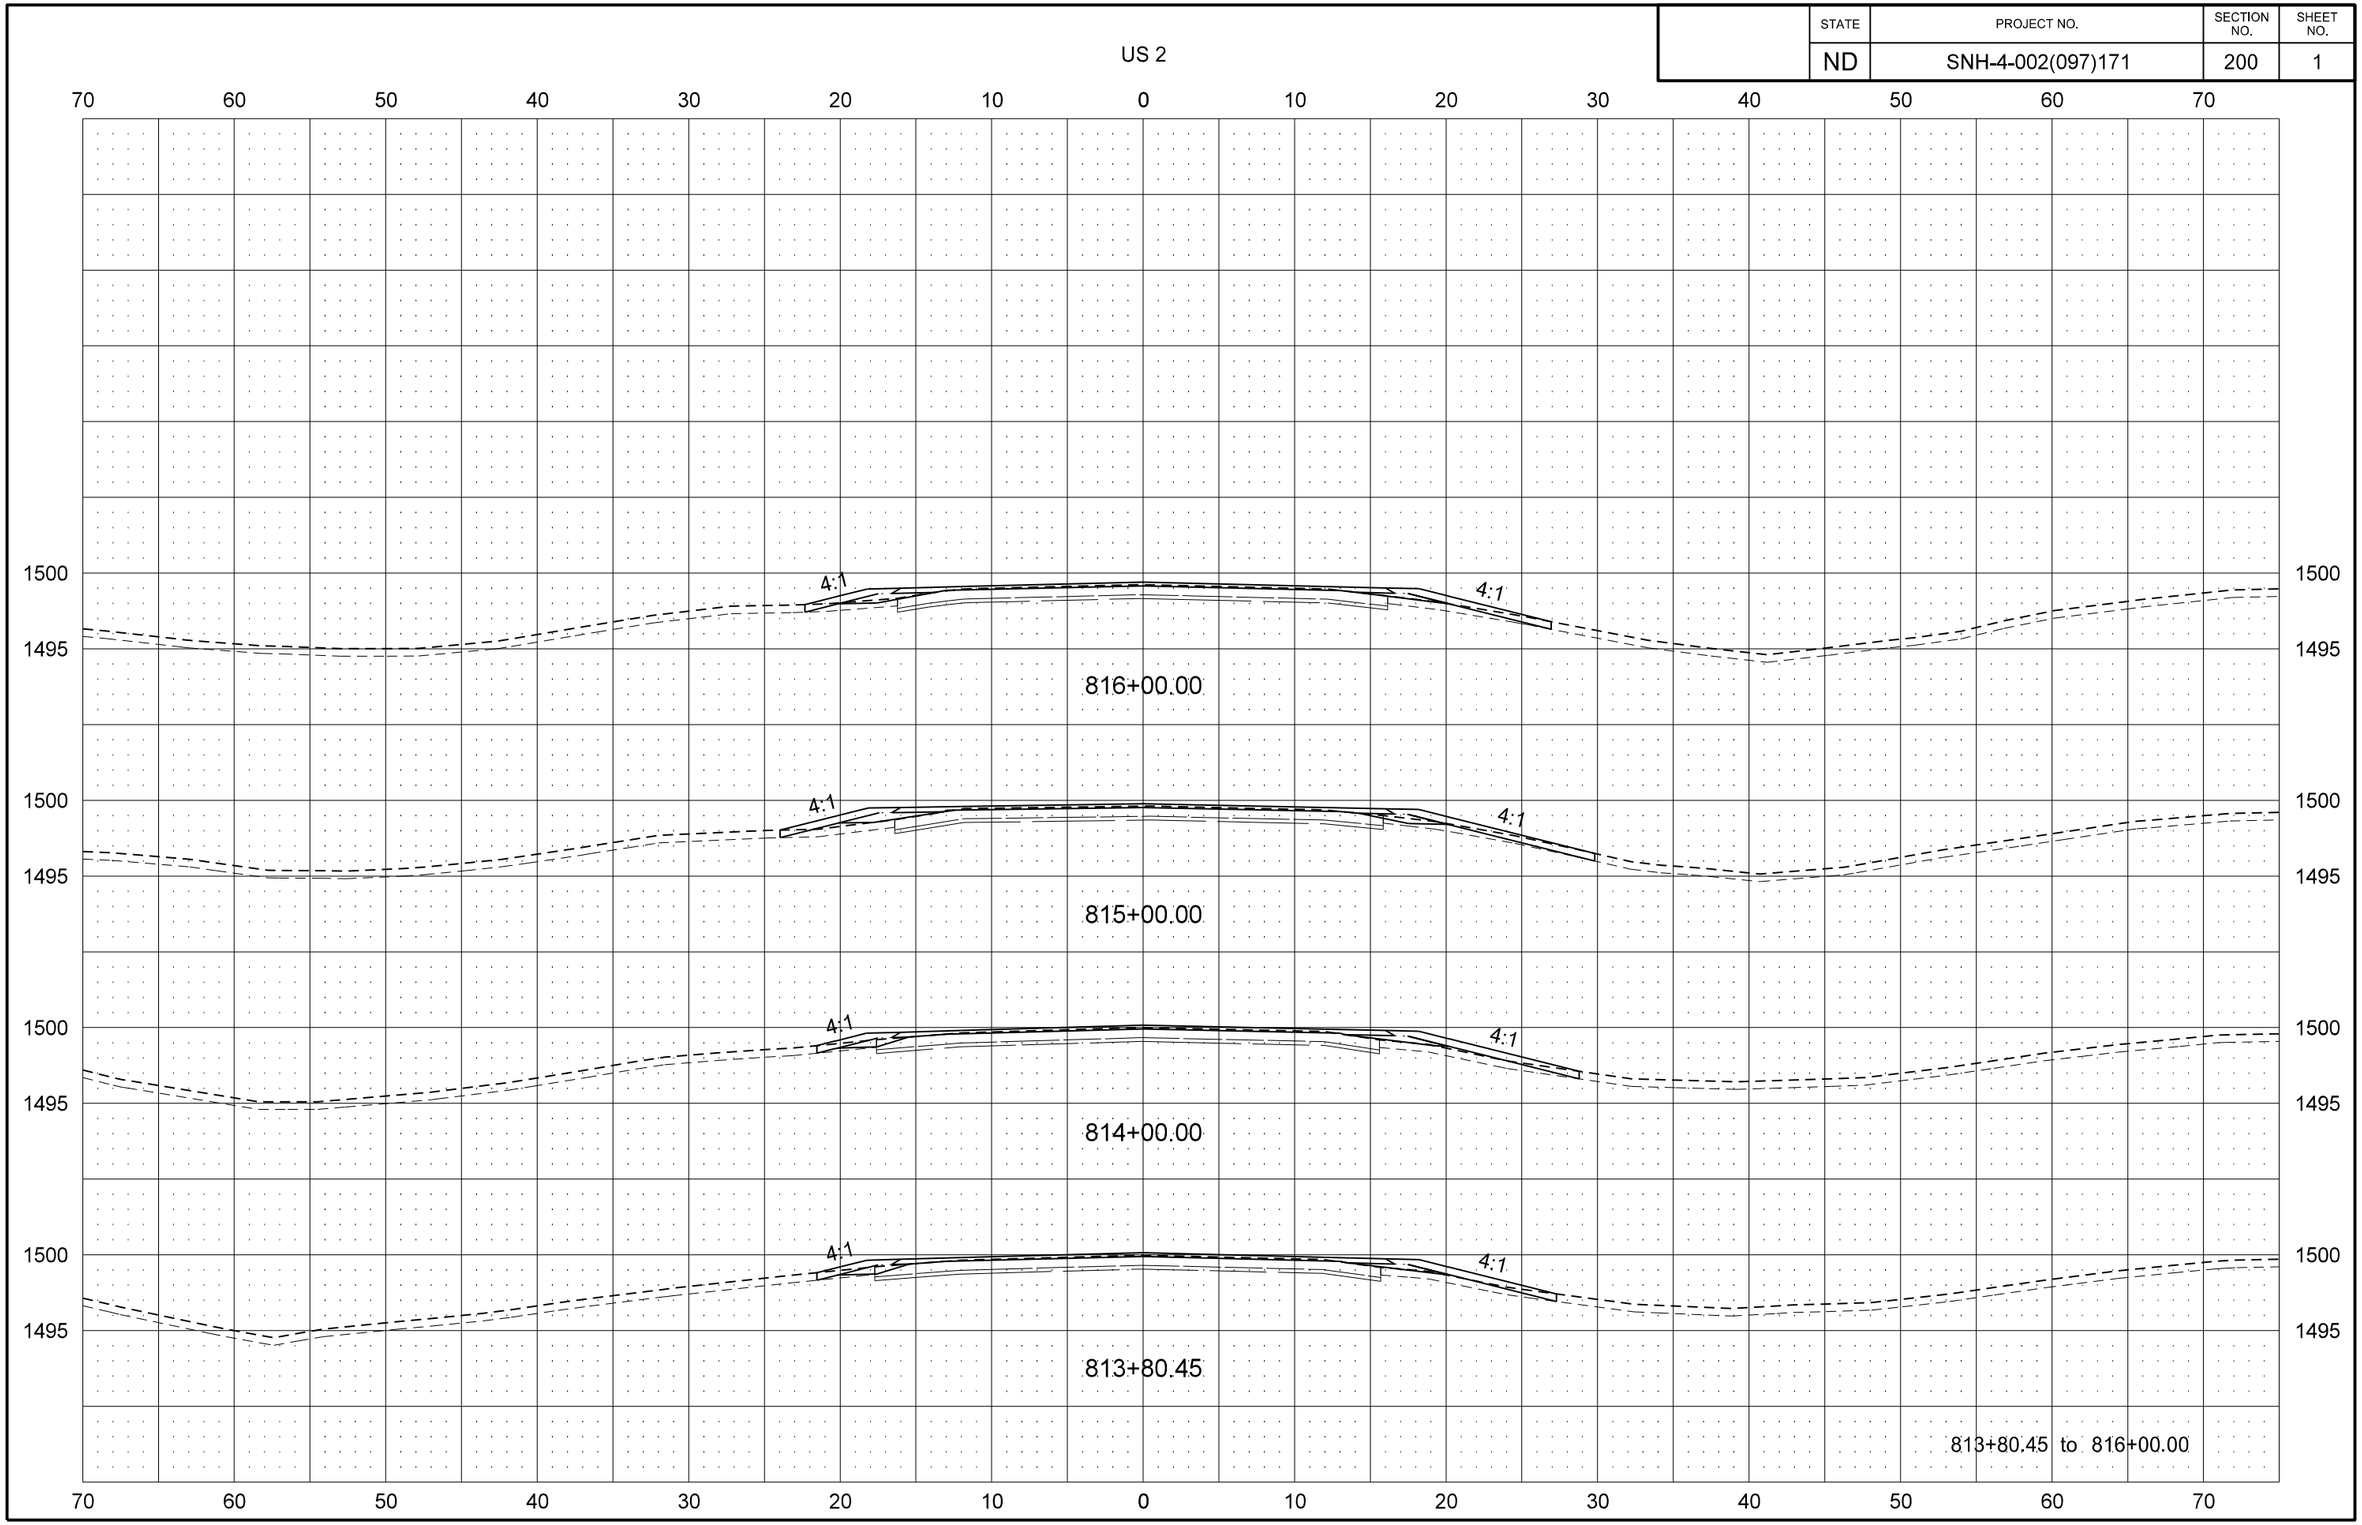

8/29/2016 2:44:18 PM jmwagner R:\project\40002171.097\design\DOTSC\Plan\200XS_001.dgn

STATE	PROJECT NO.	SECTION NO.	SHEET NO.
ND	SNH-4-002(097)171	200	2

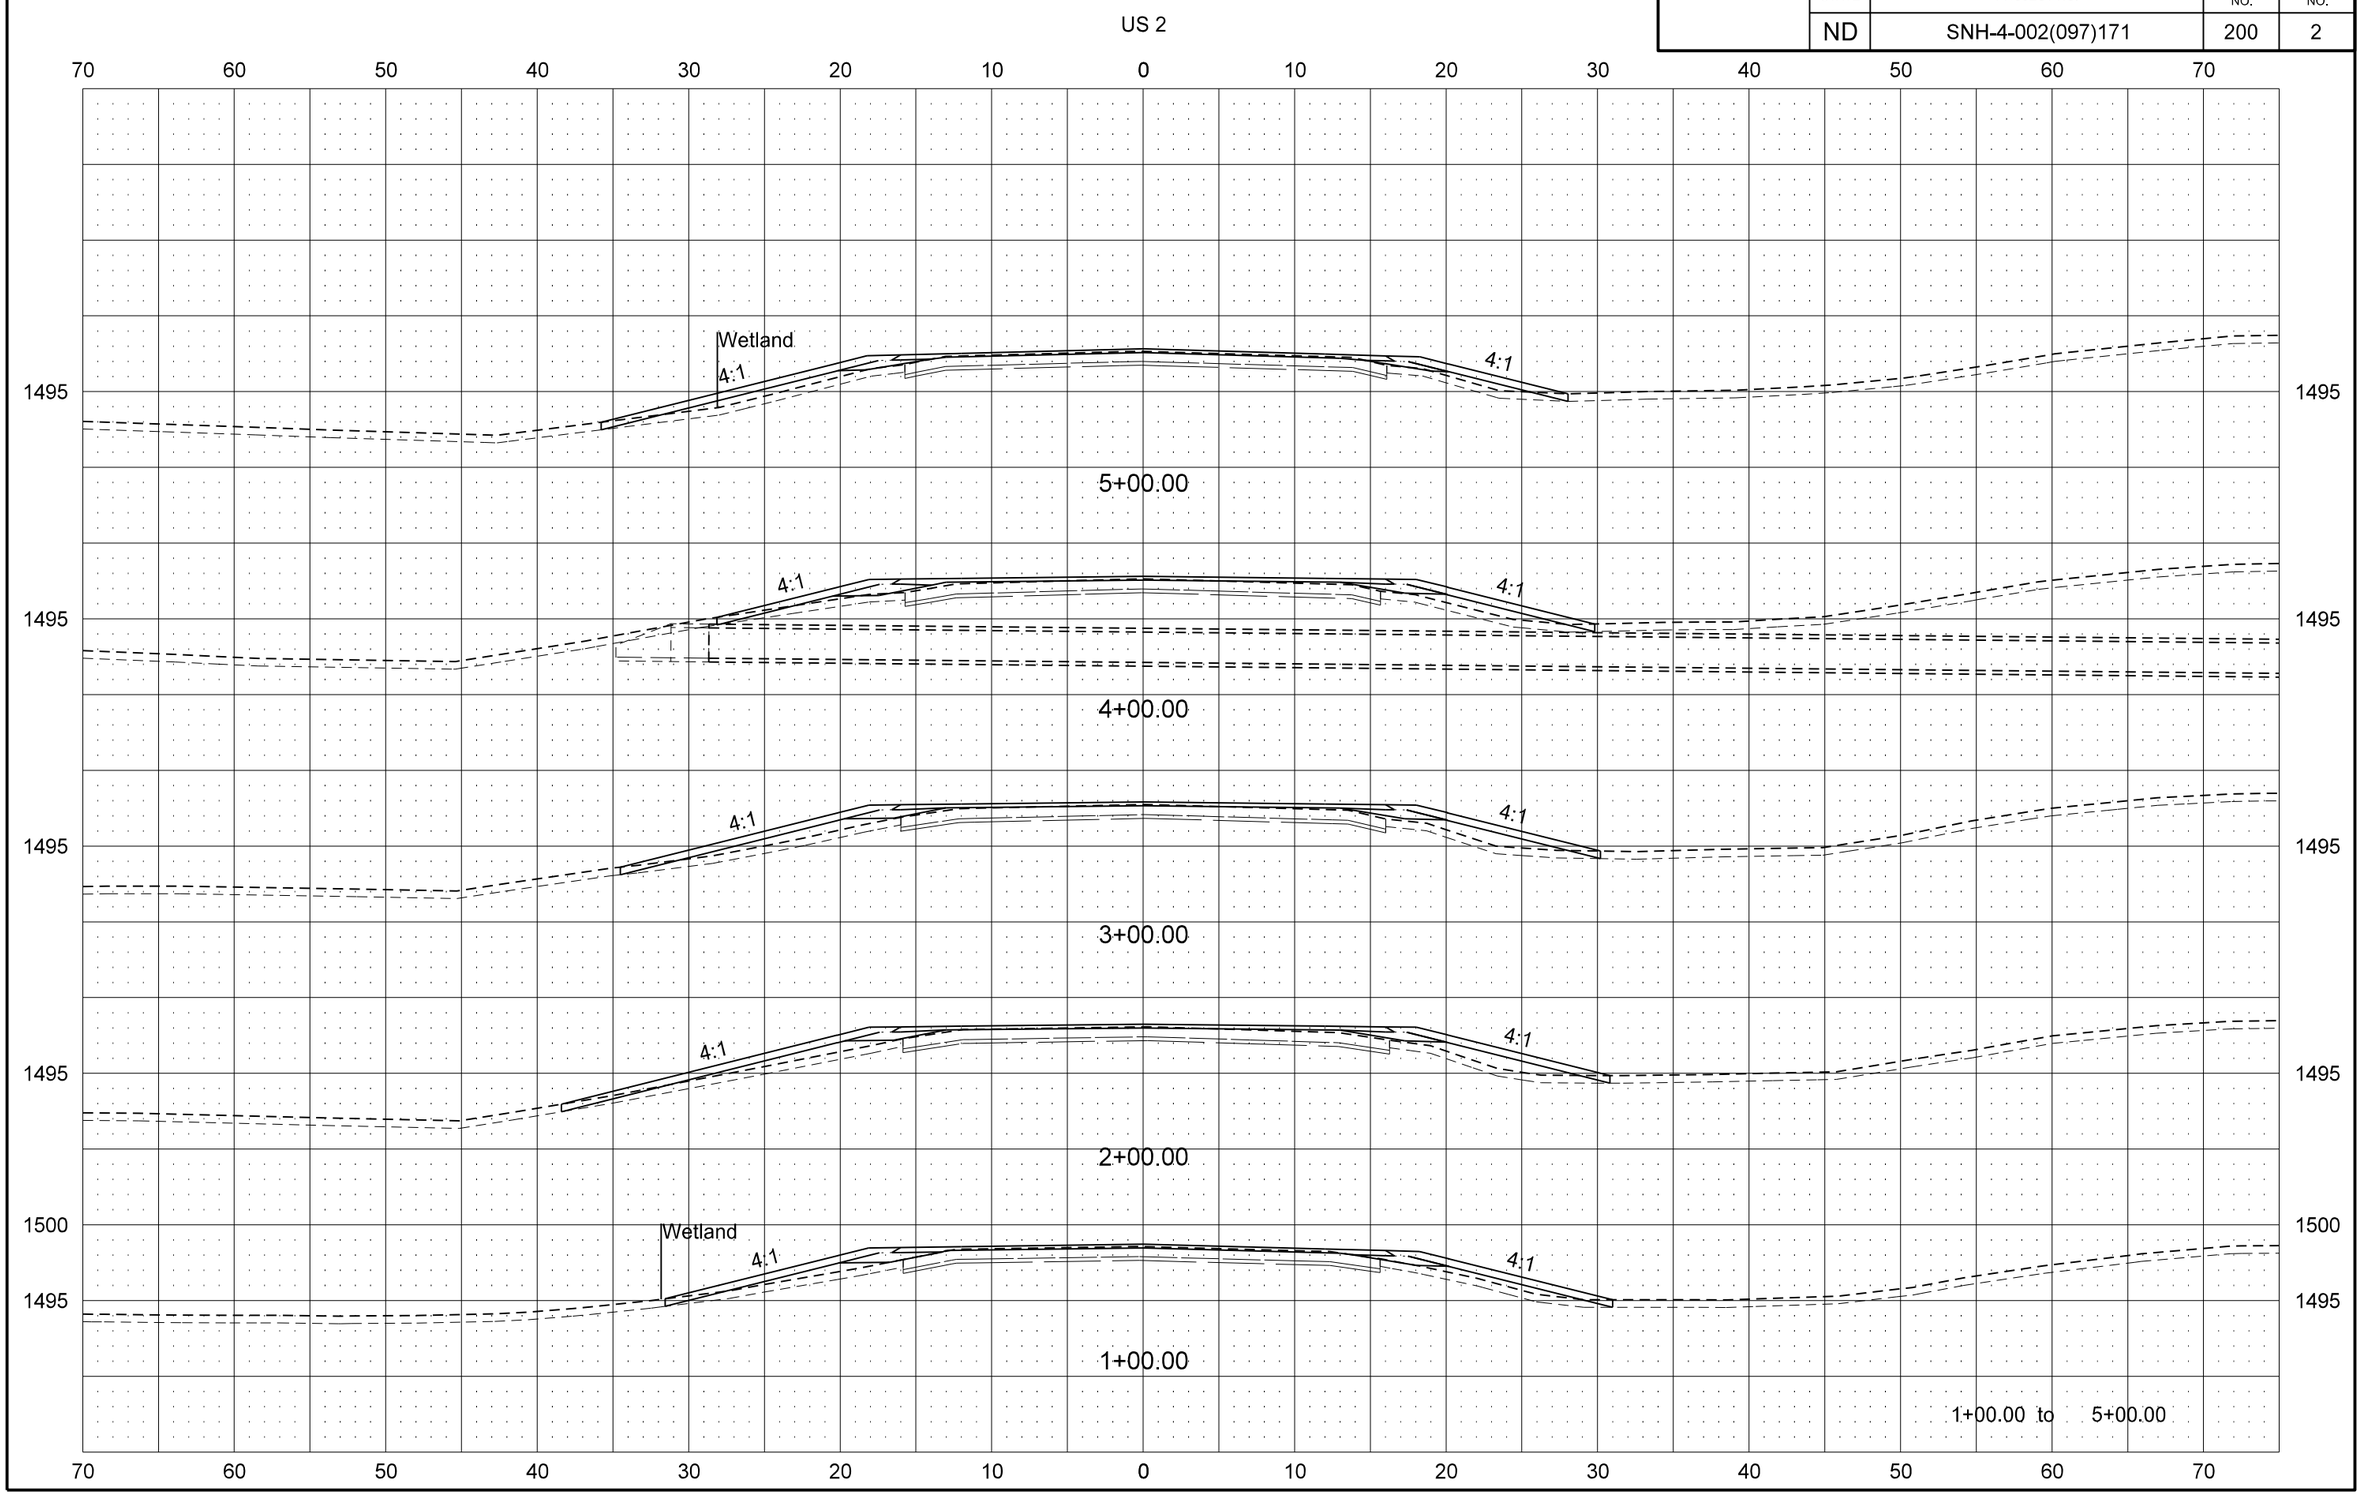

STATE	PROJECT NO.	SECTION NO.	SHEET NO.
ND	SNH-4-002(097)171	200	3

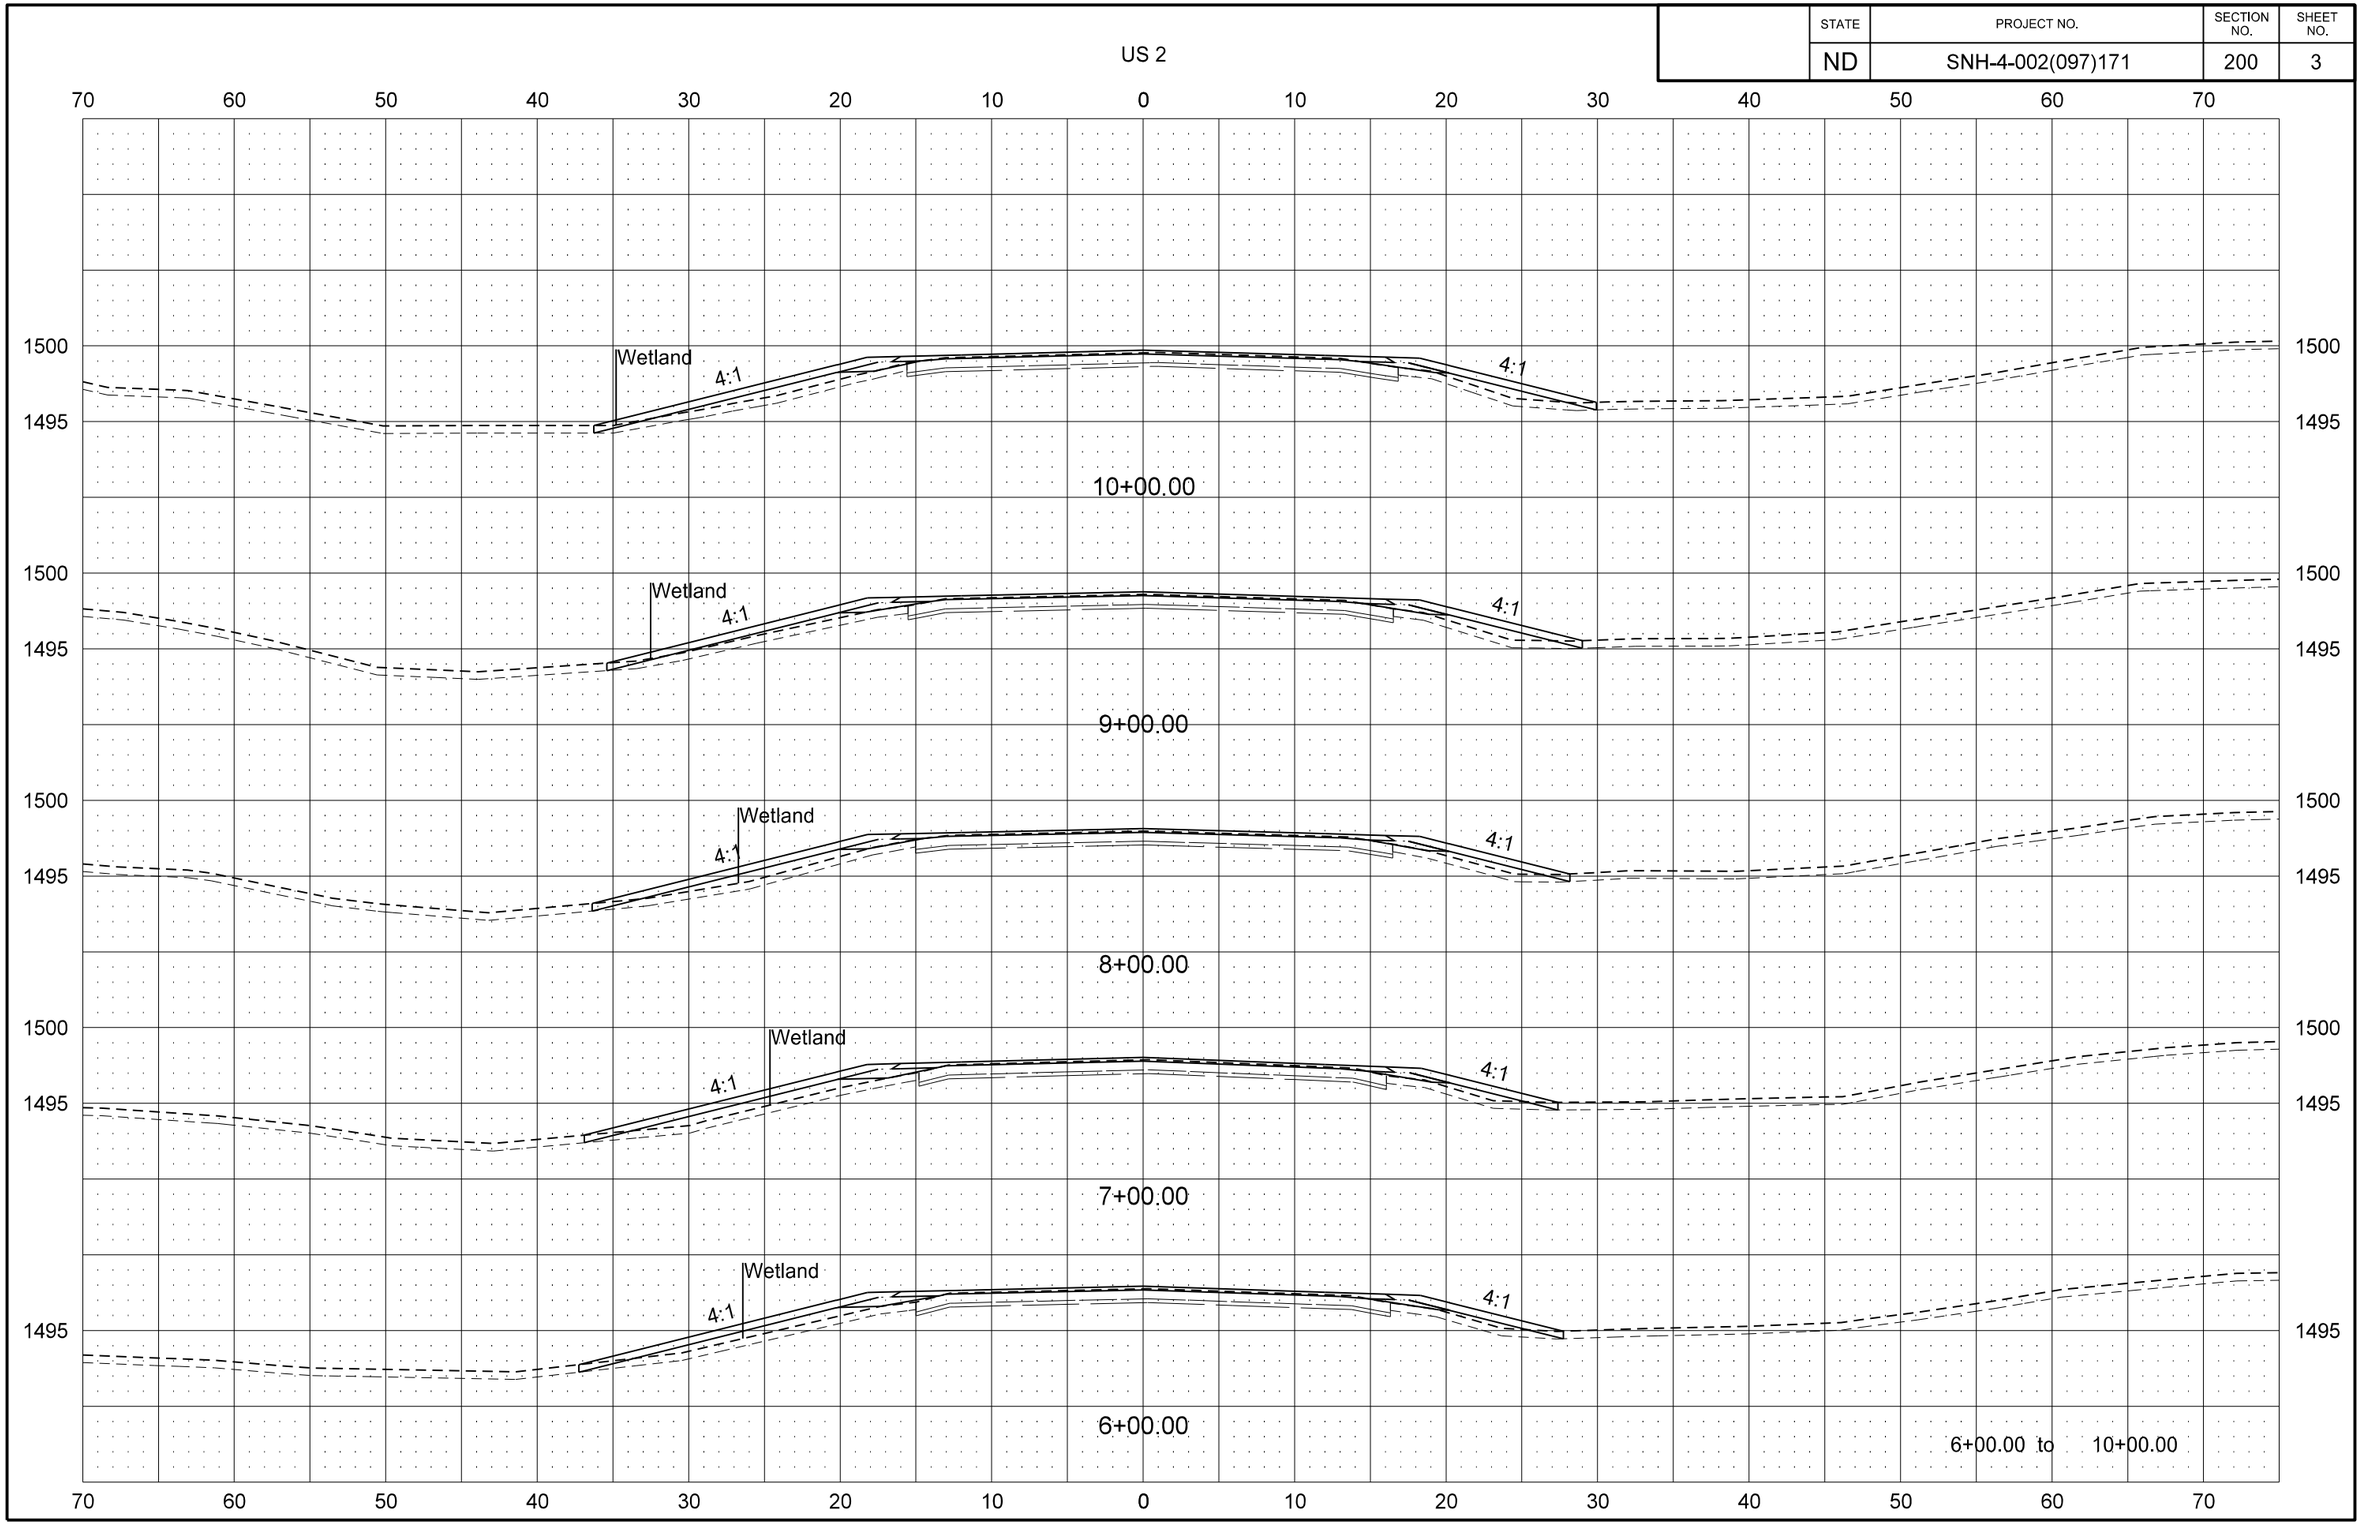

STATE	PROJECT NO.	SECTION NO.	SHEET NO.
ND	SNH-4-002(097)171	200	4

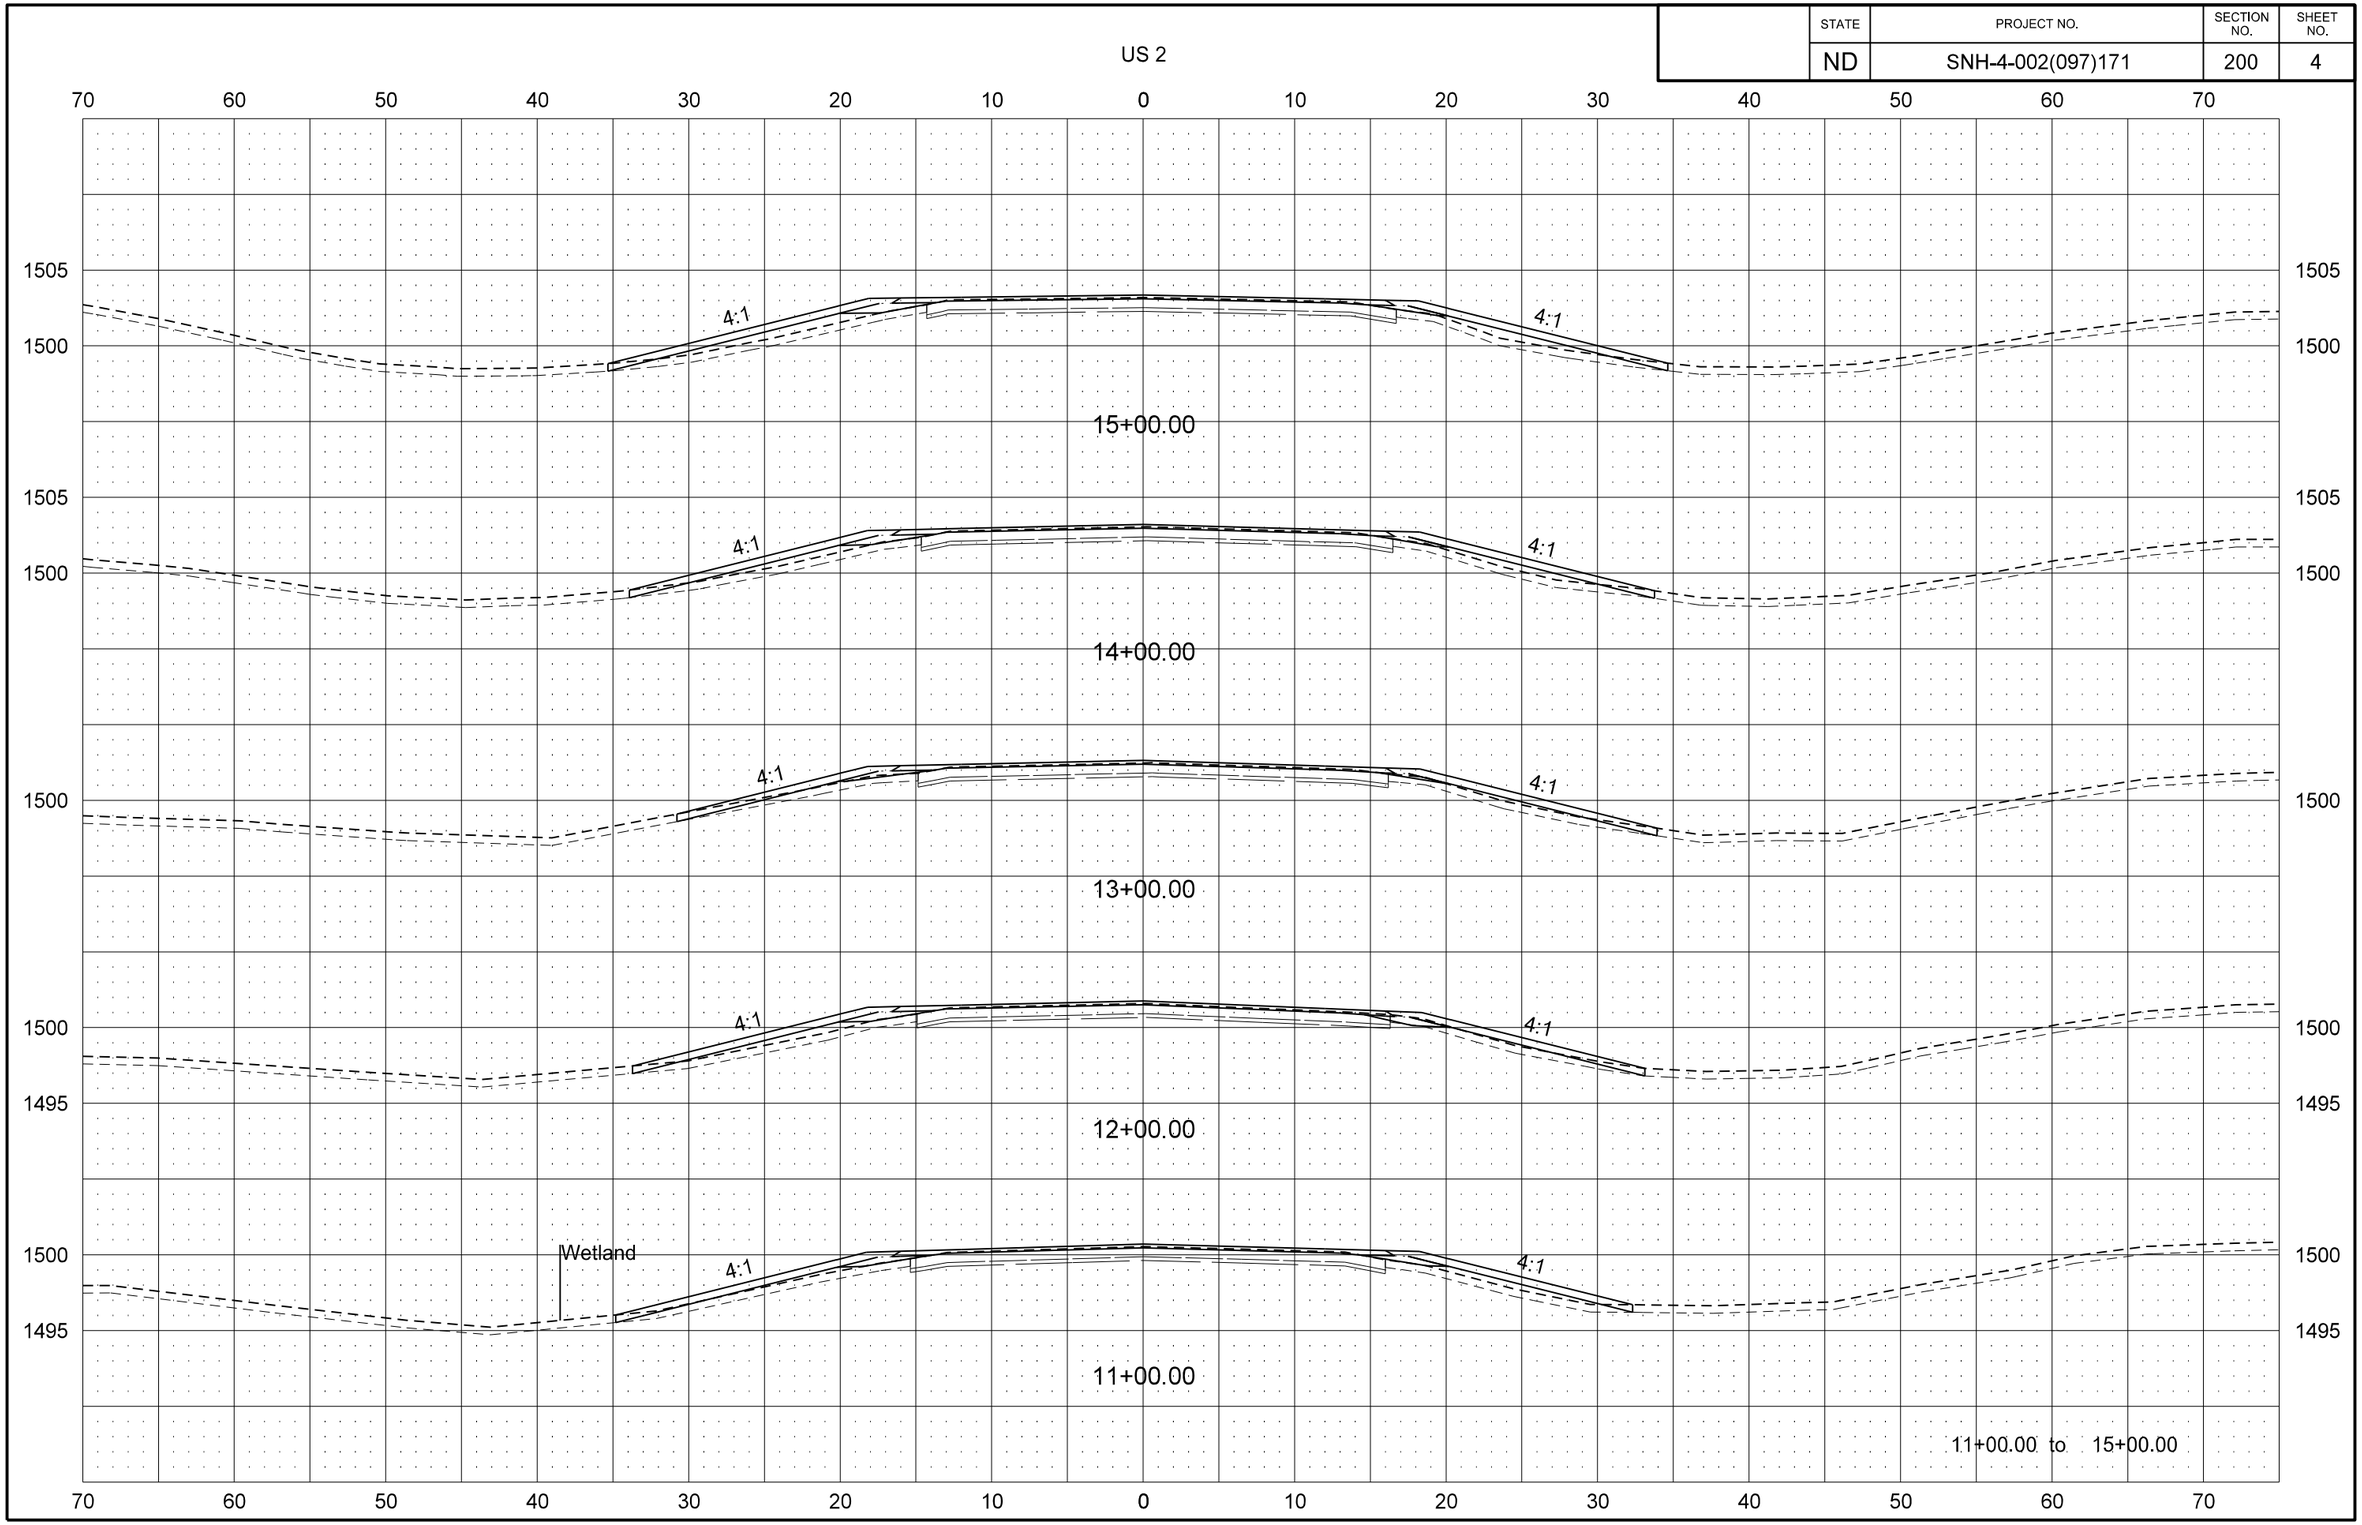

STATE	PROJECT NO.	SECTION NO.	SHEET NO.
ND	SNH-4-002(097)171	200	5

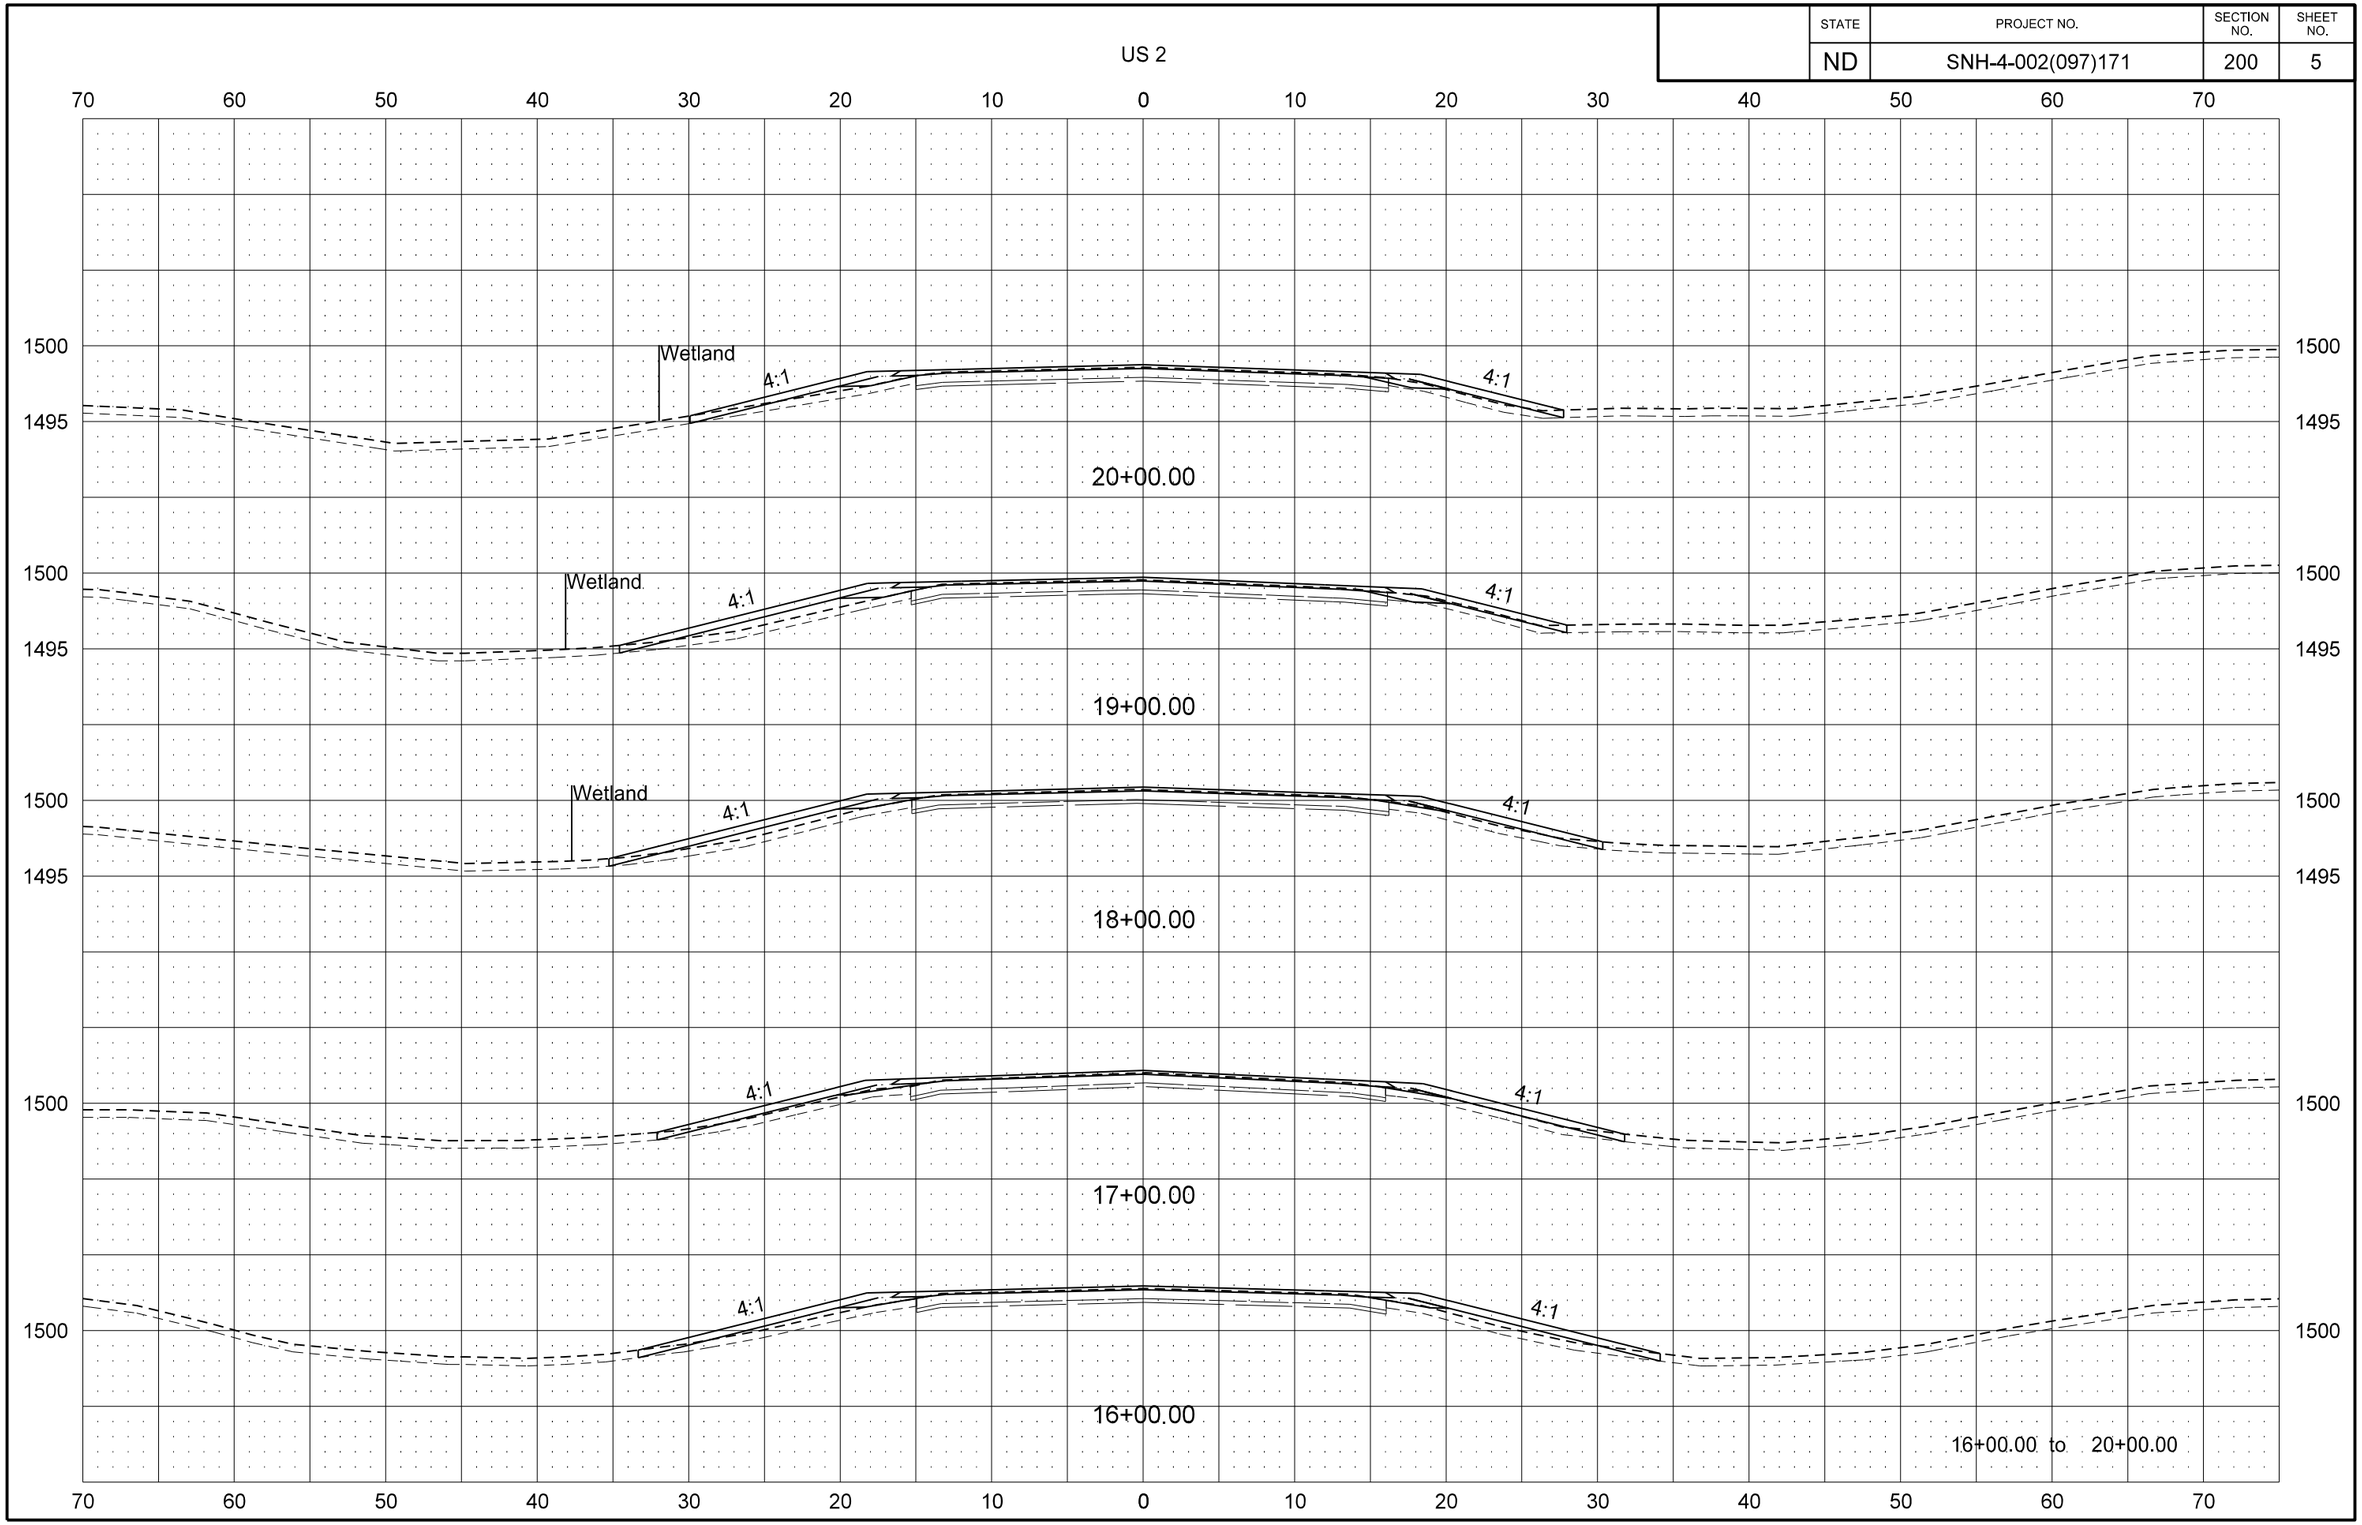

STATE	PROJECT NO.	SECTION NO.	SHEET NO.
ND	SNH-4-002(097)171	200	6

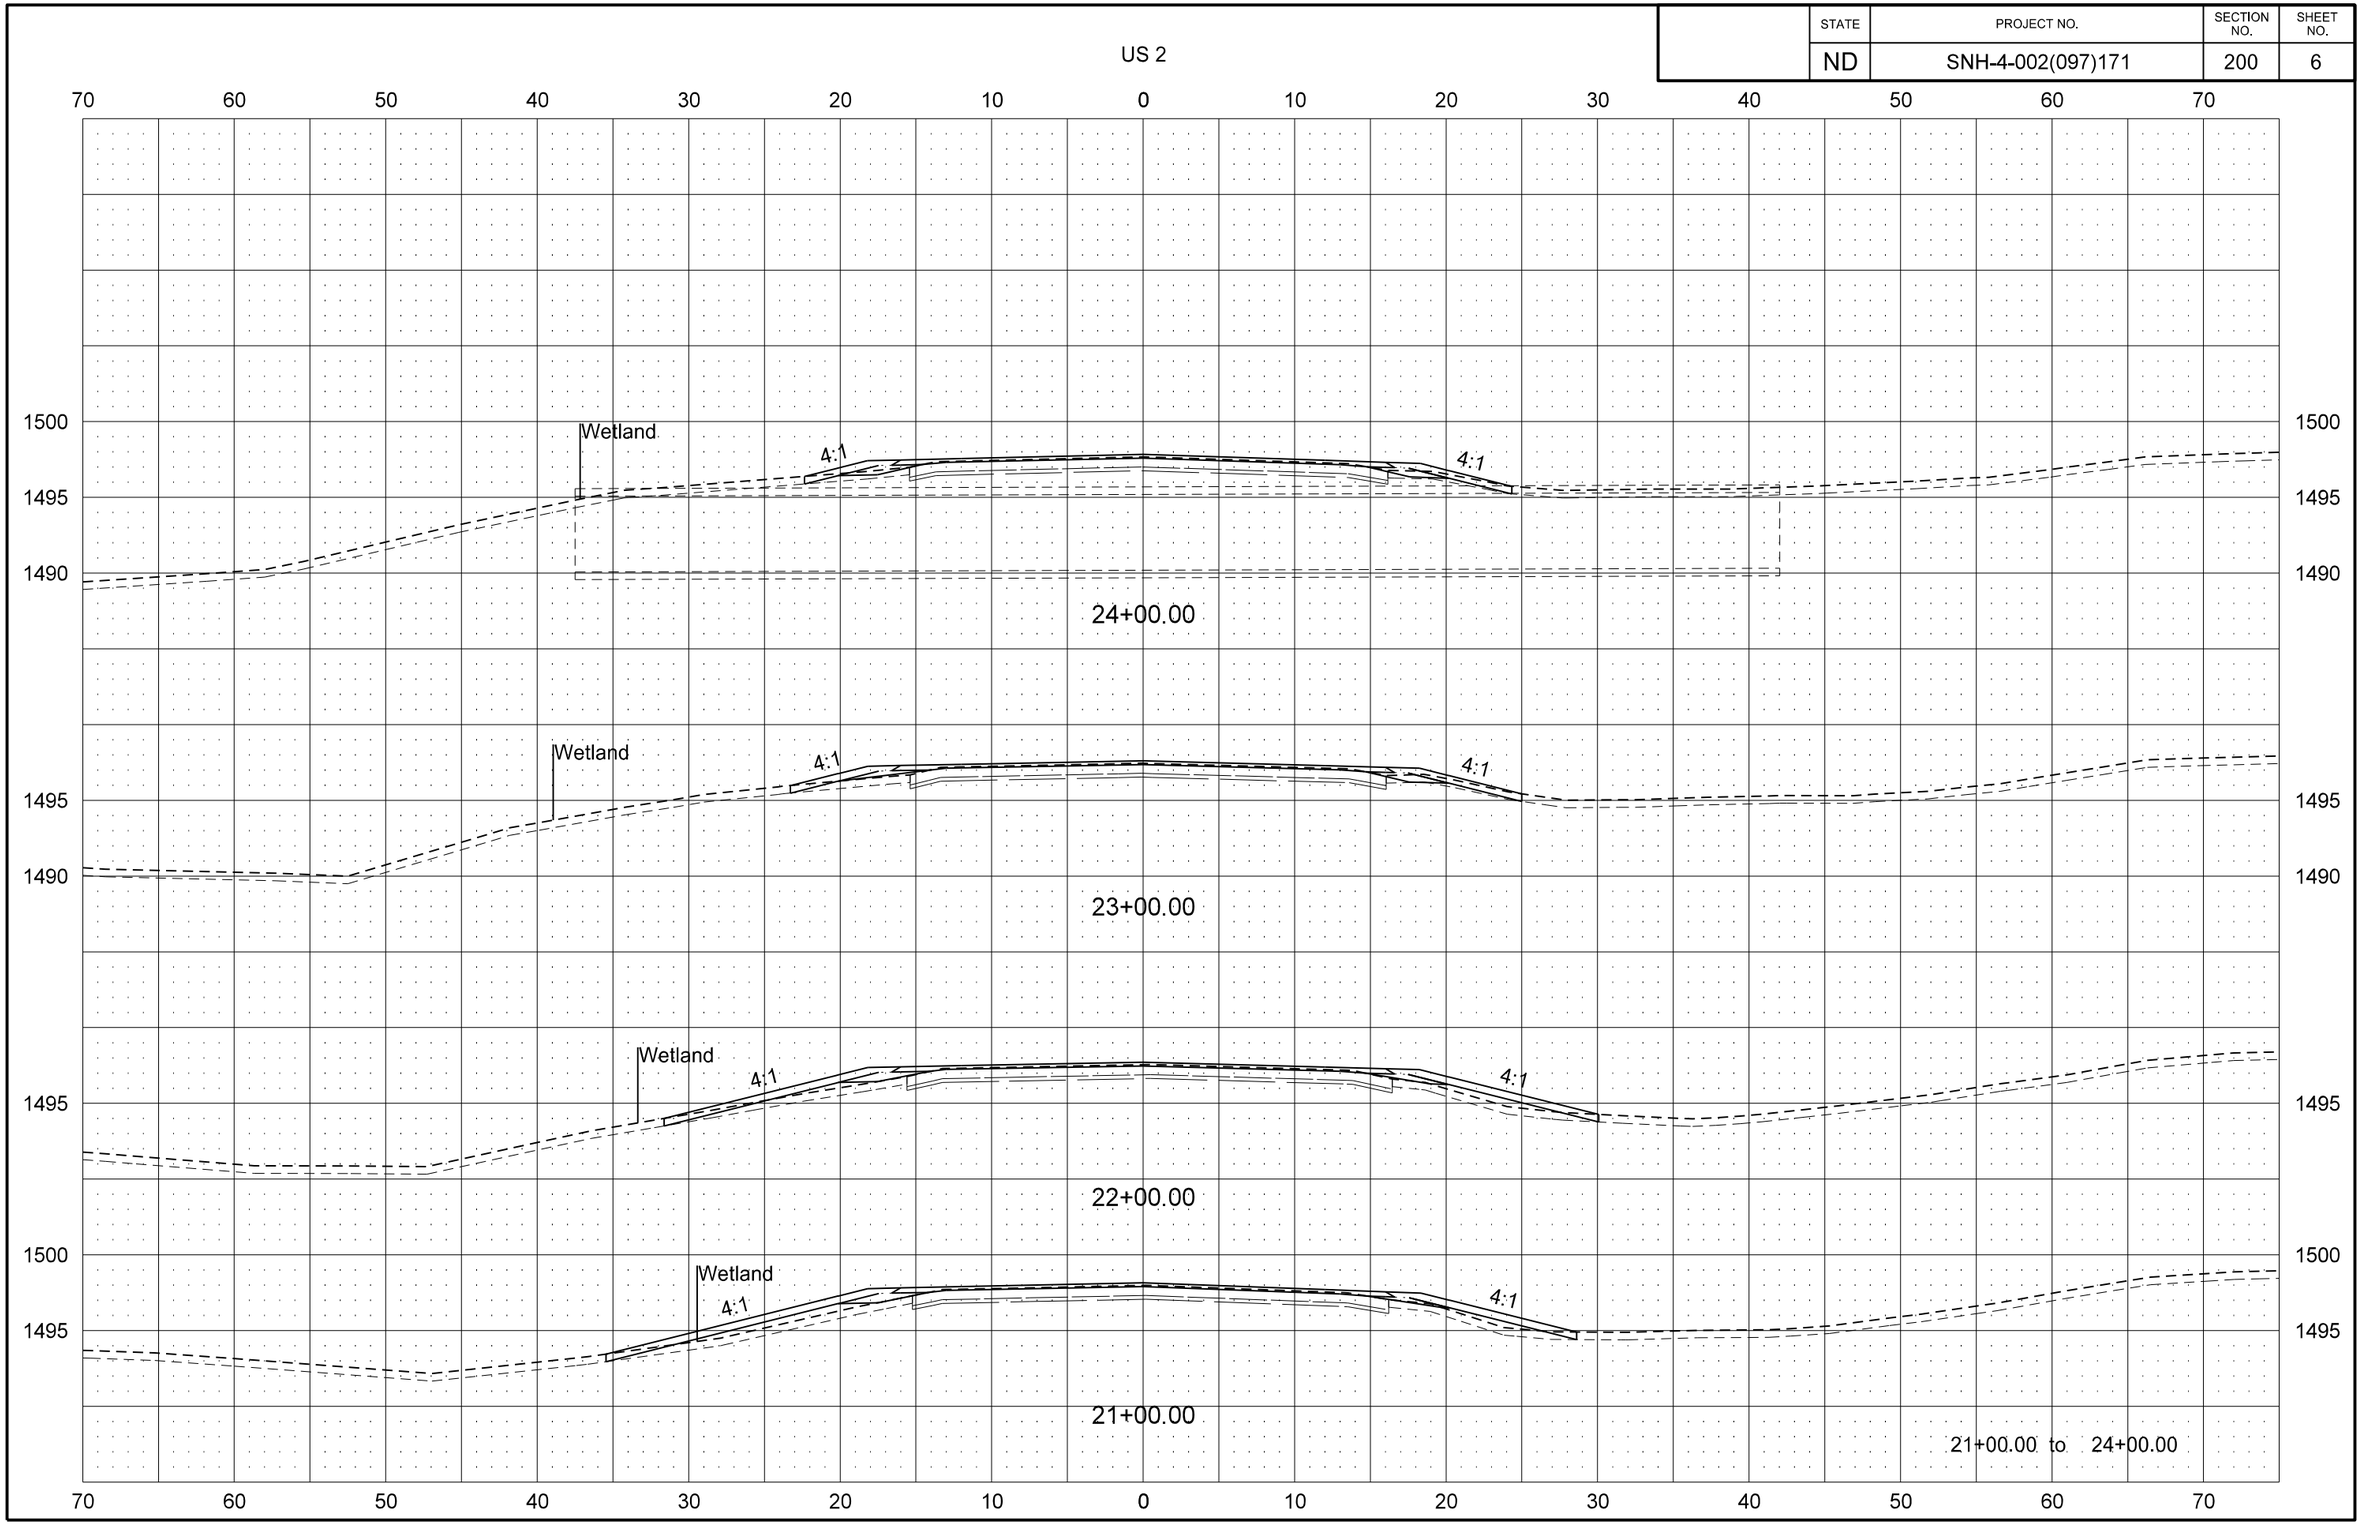

STATE	PROJECT NO.	SECTION NO.	SHEET NO.
ND	SNH-4-002(097)171	200	7

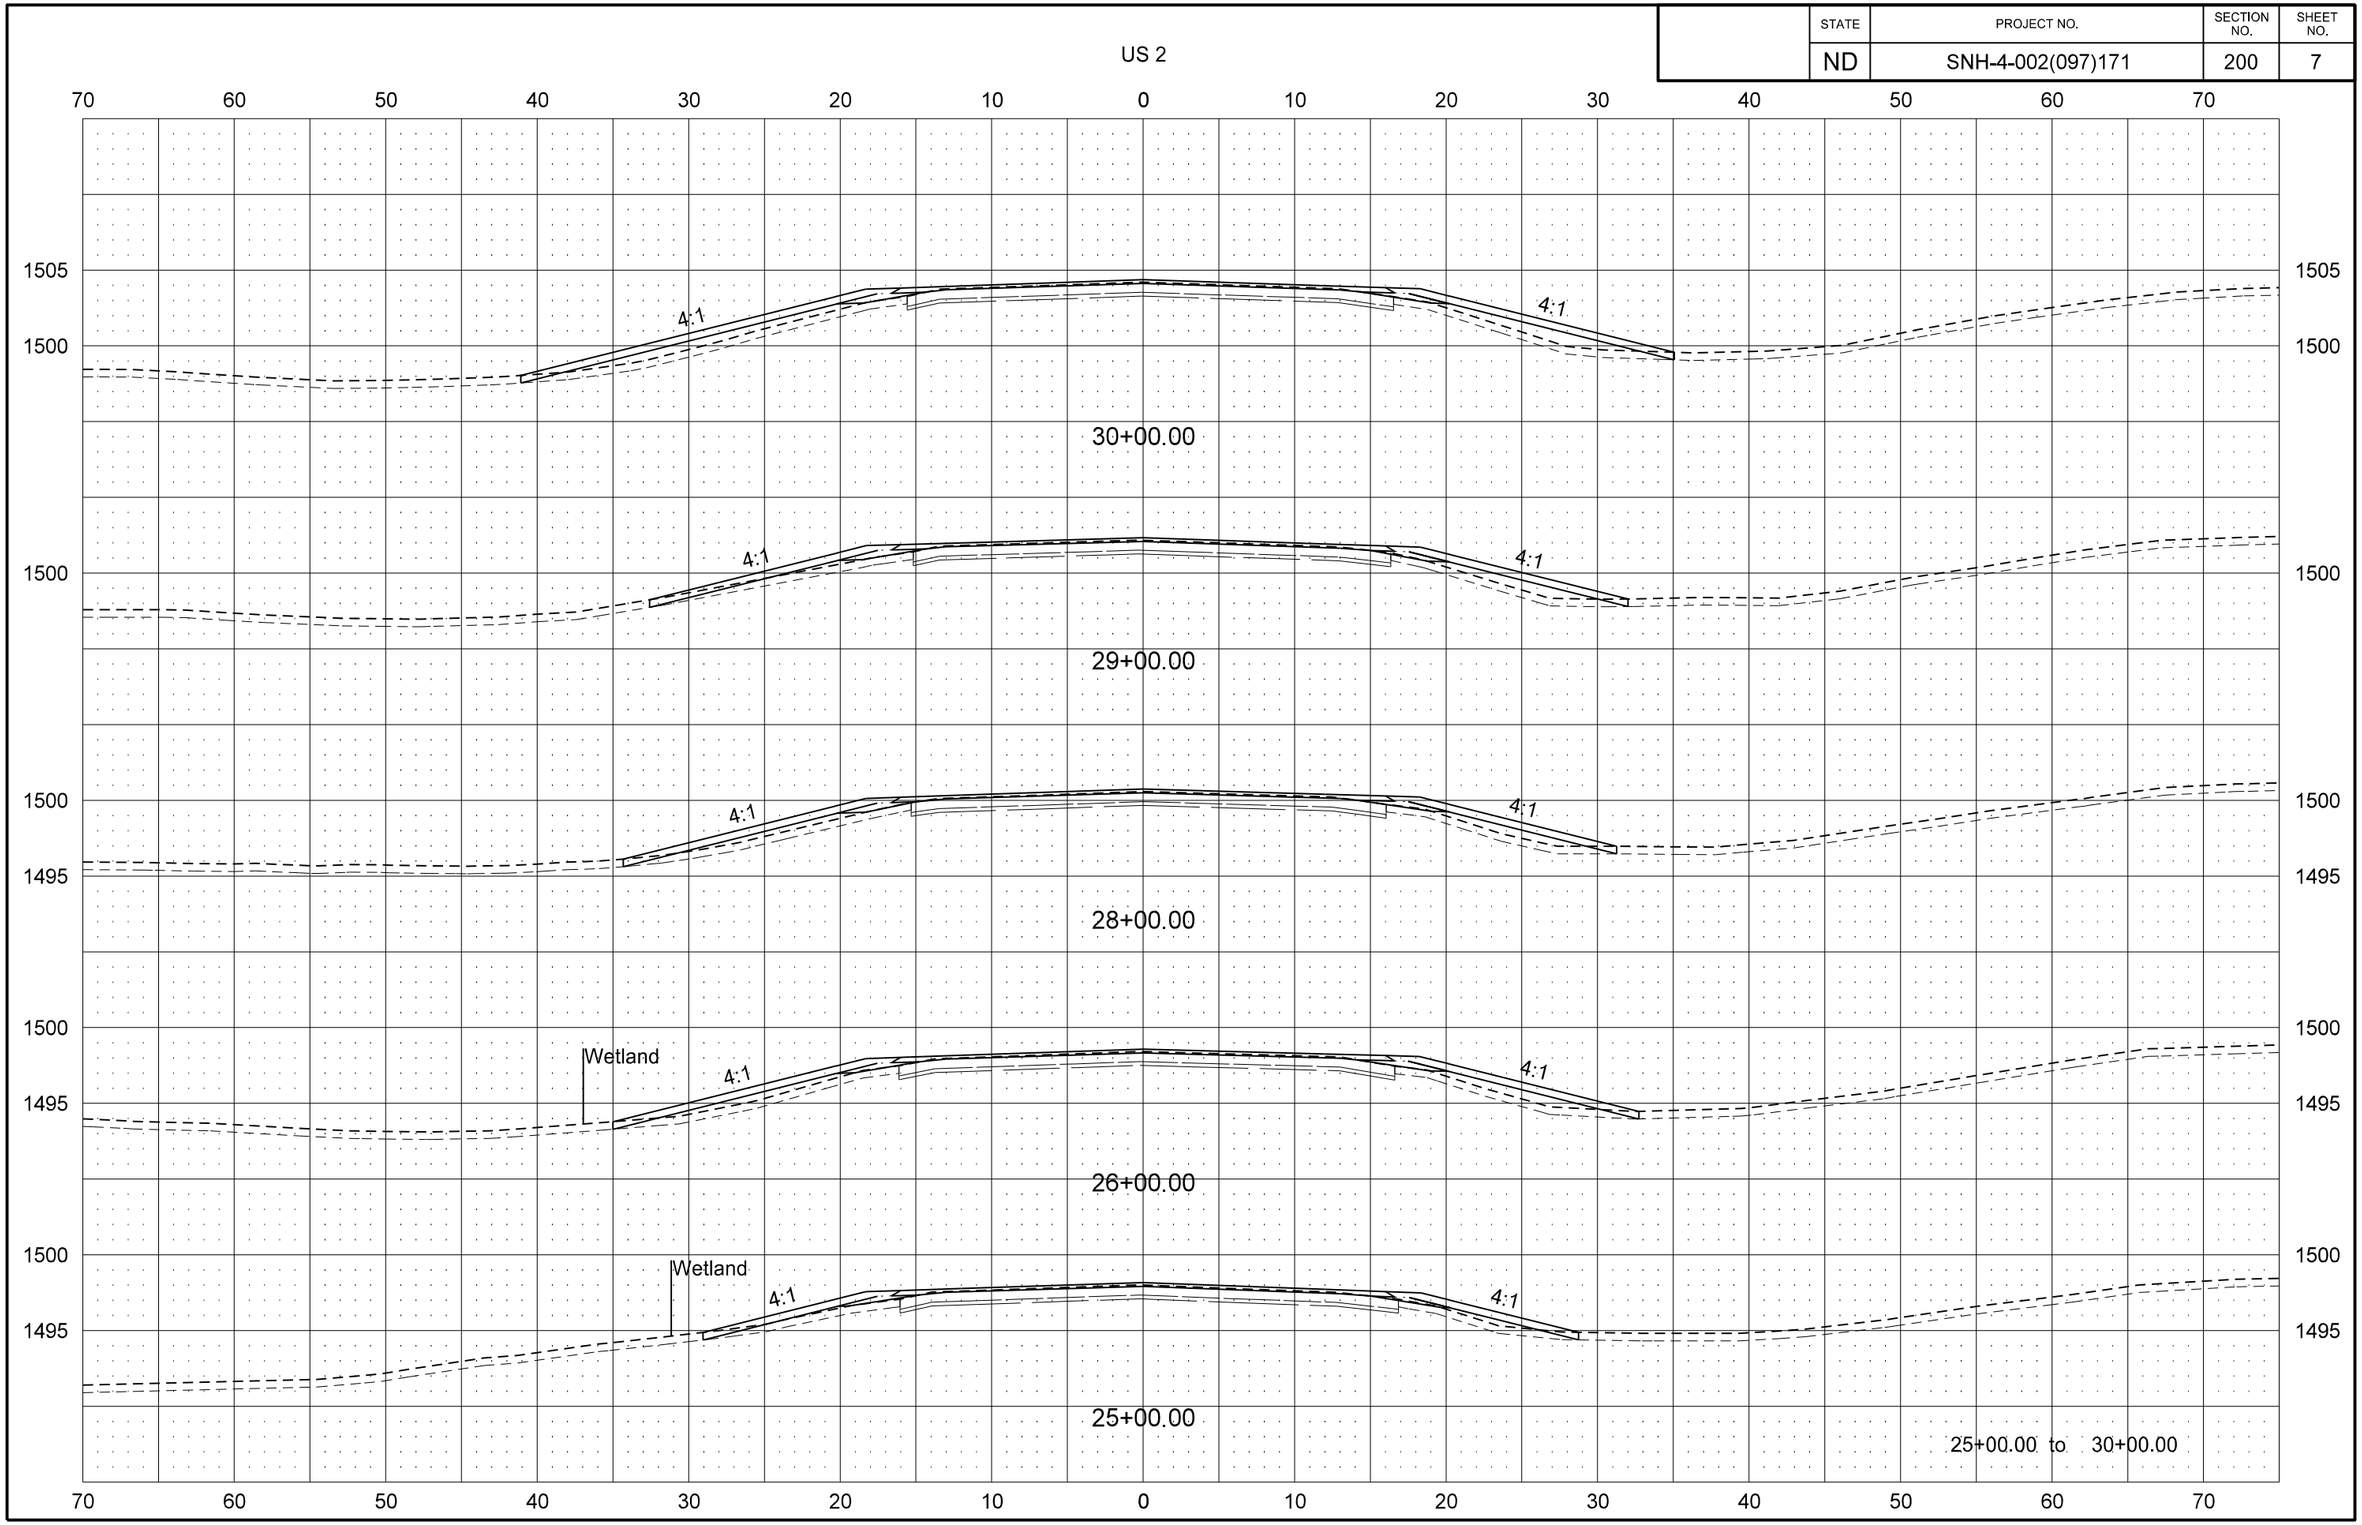

8/29/2016 2:23:46 PM jmwagner R:\project\40002171.097\design\DOTSC\Plan\200XS_002.dgn

STATE	PROJECT NO.	SECTION NO.	SHEET NO.
ND	SNH-4-002(097)171	200	8

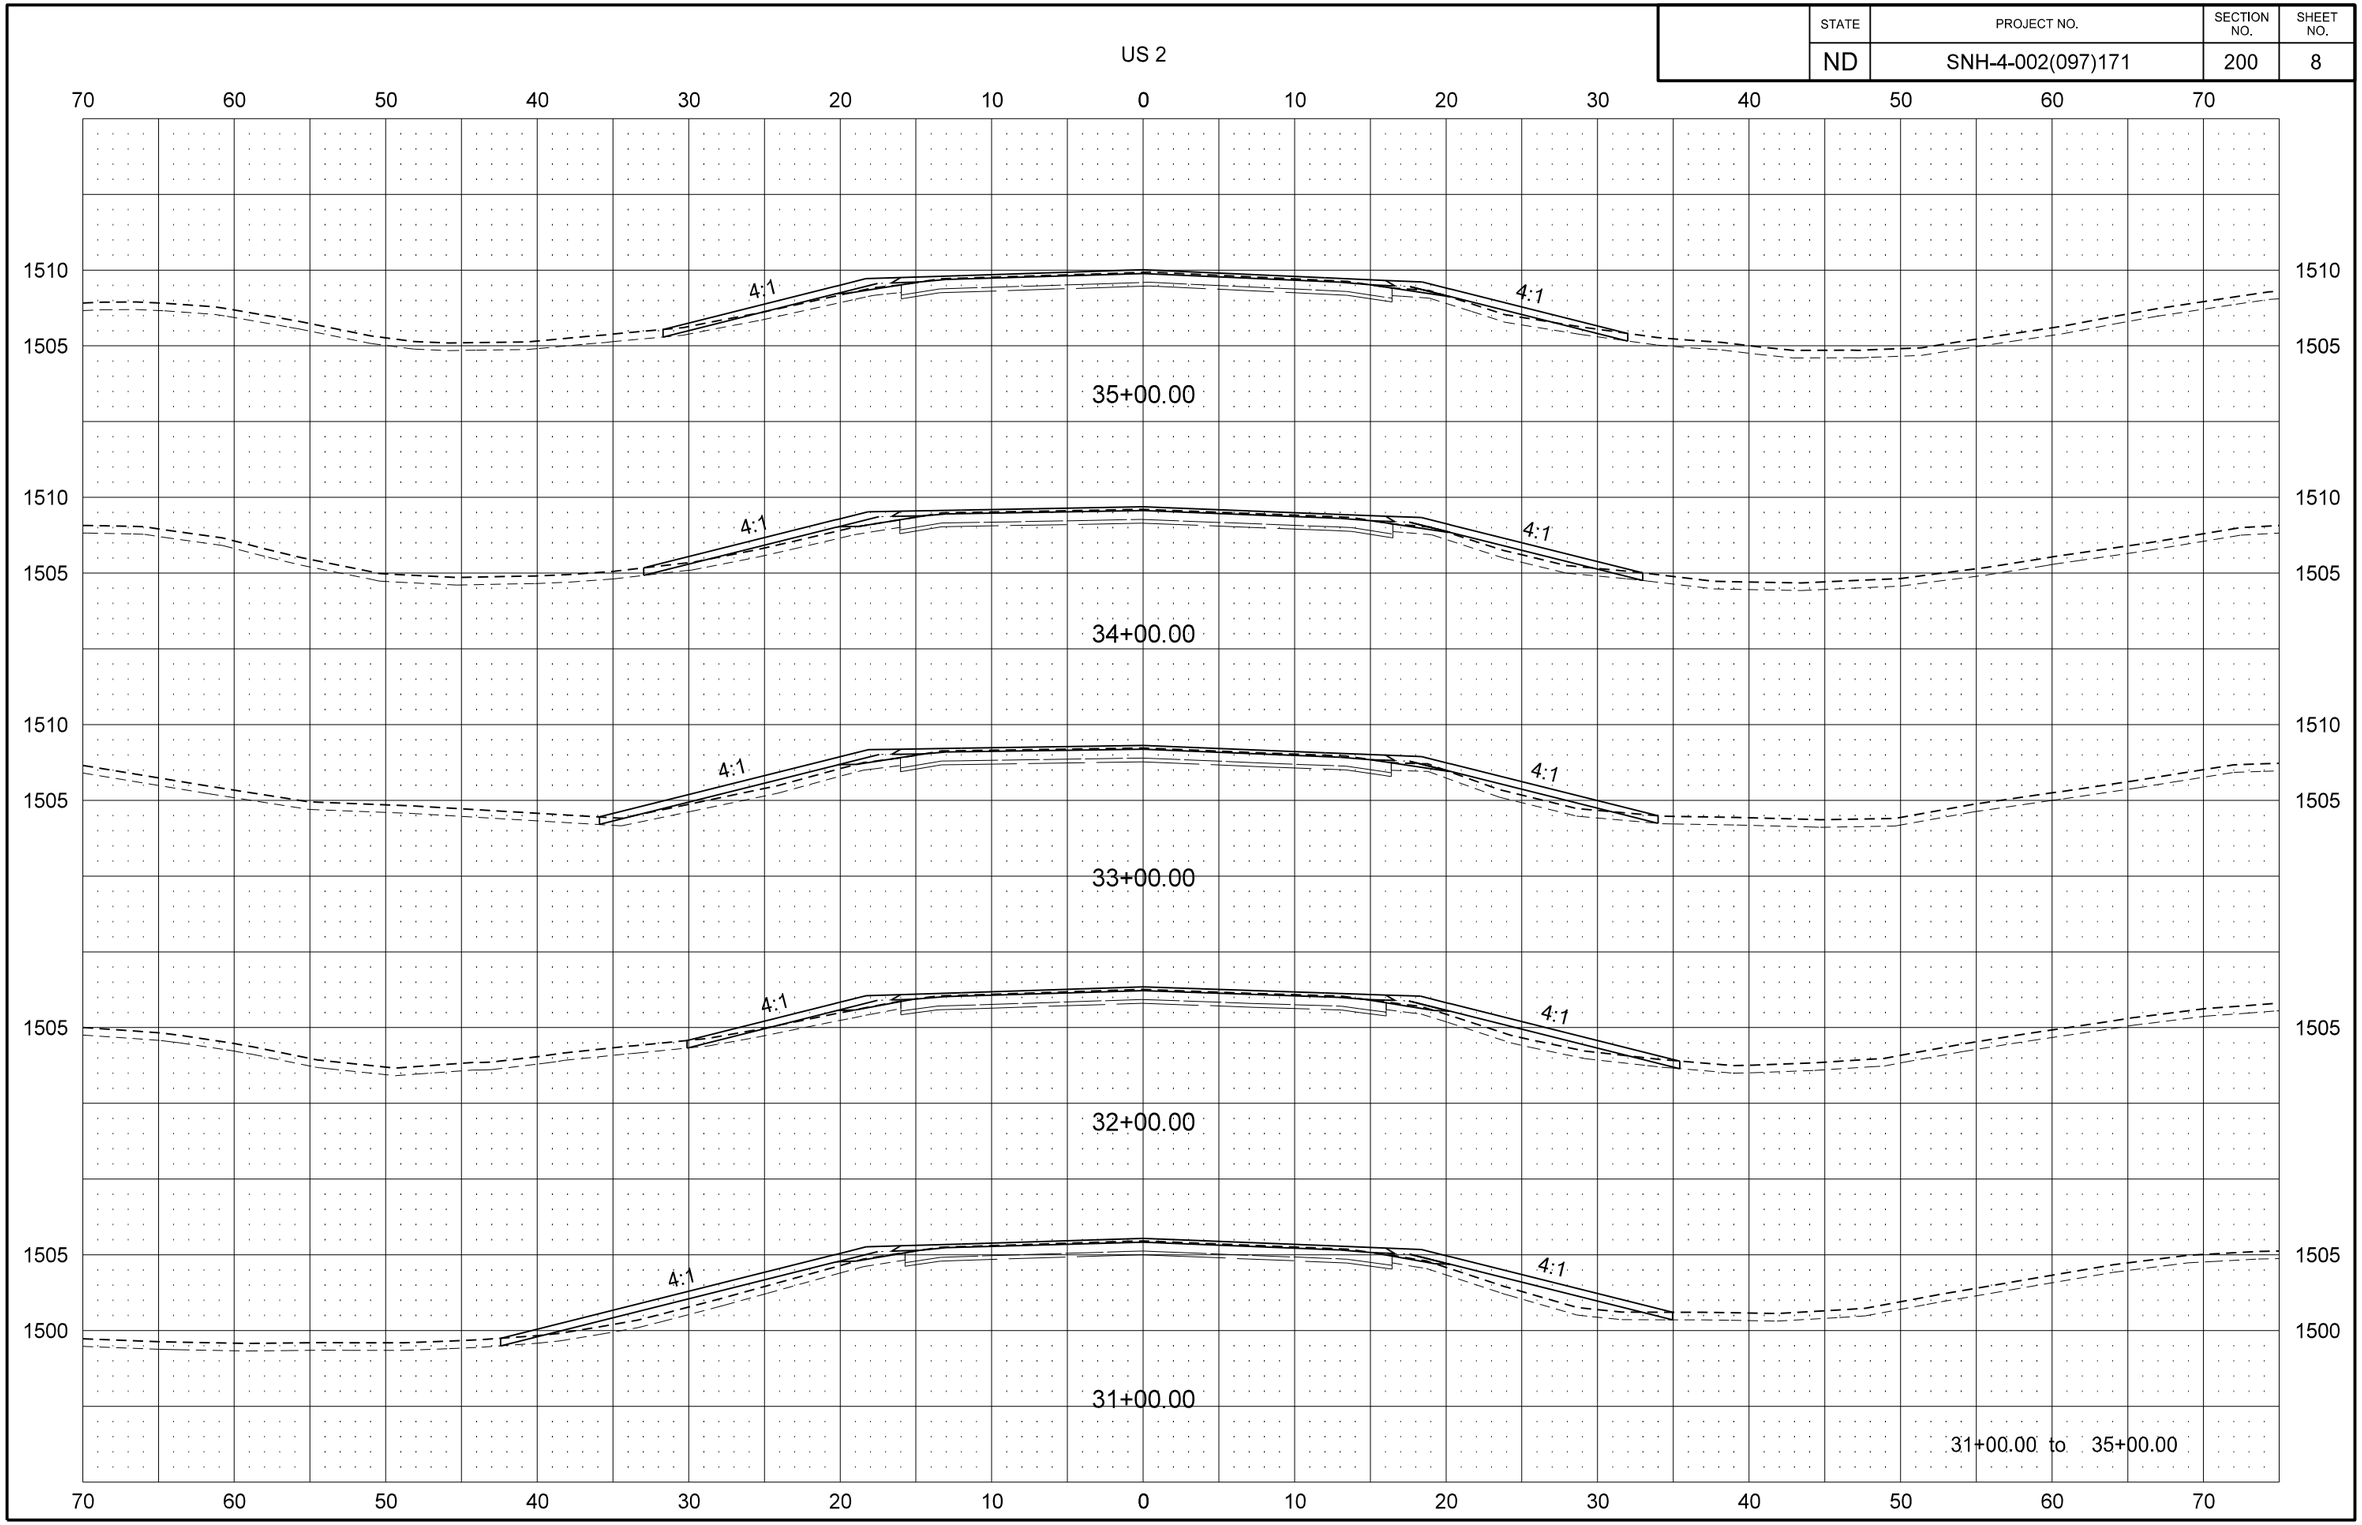

STATE	PROJECT NO.	SECTION NO.	SHEET NO.
ND	SNH-4-002(097)171	200	9

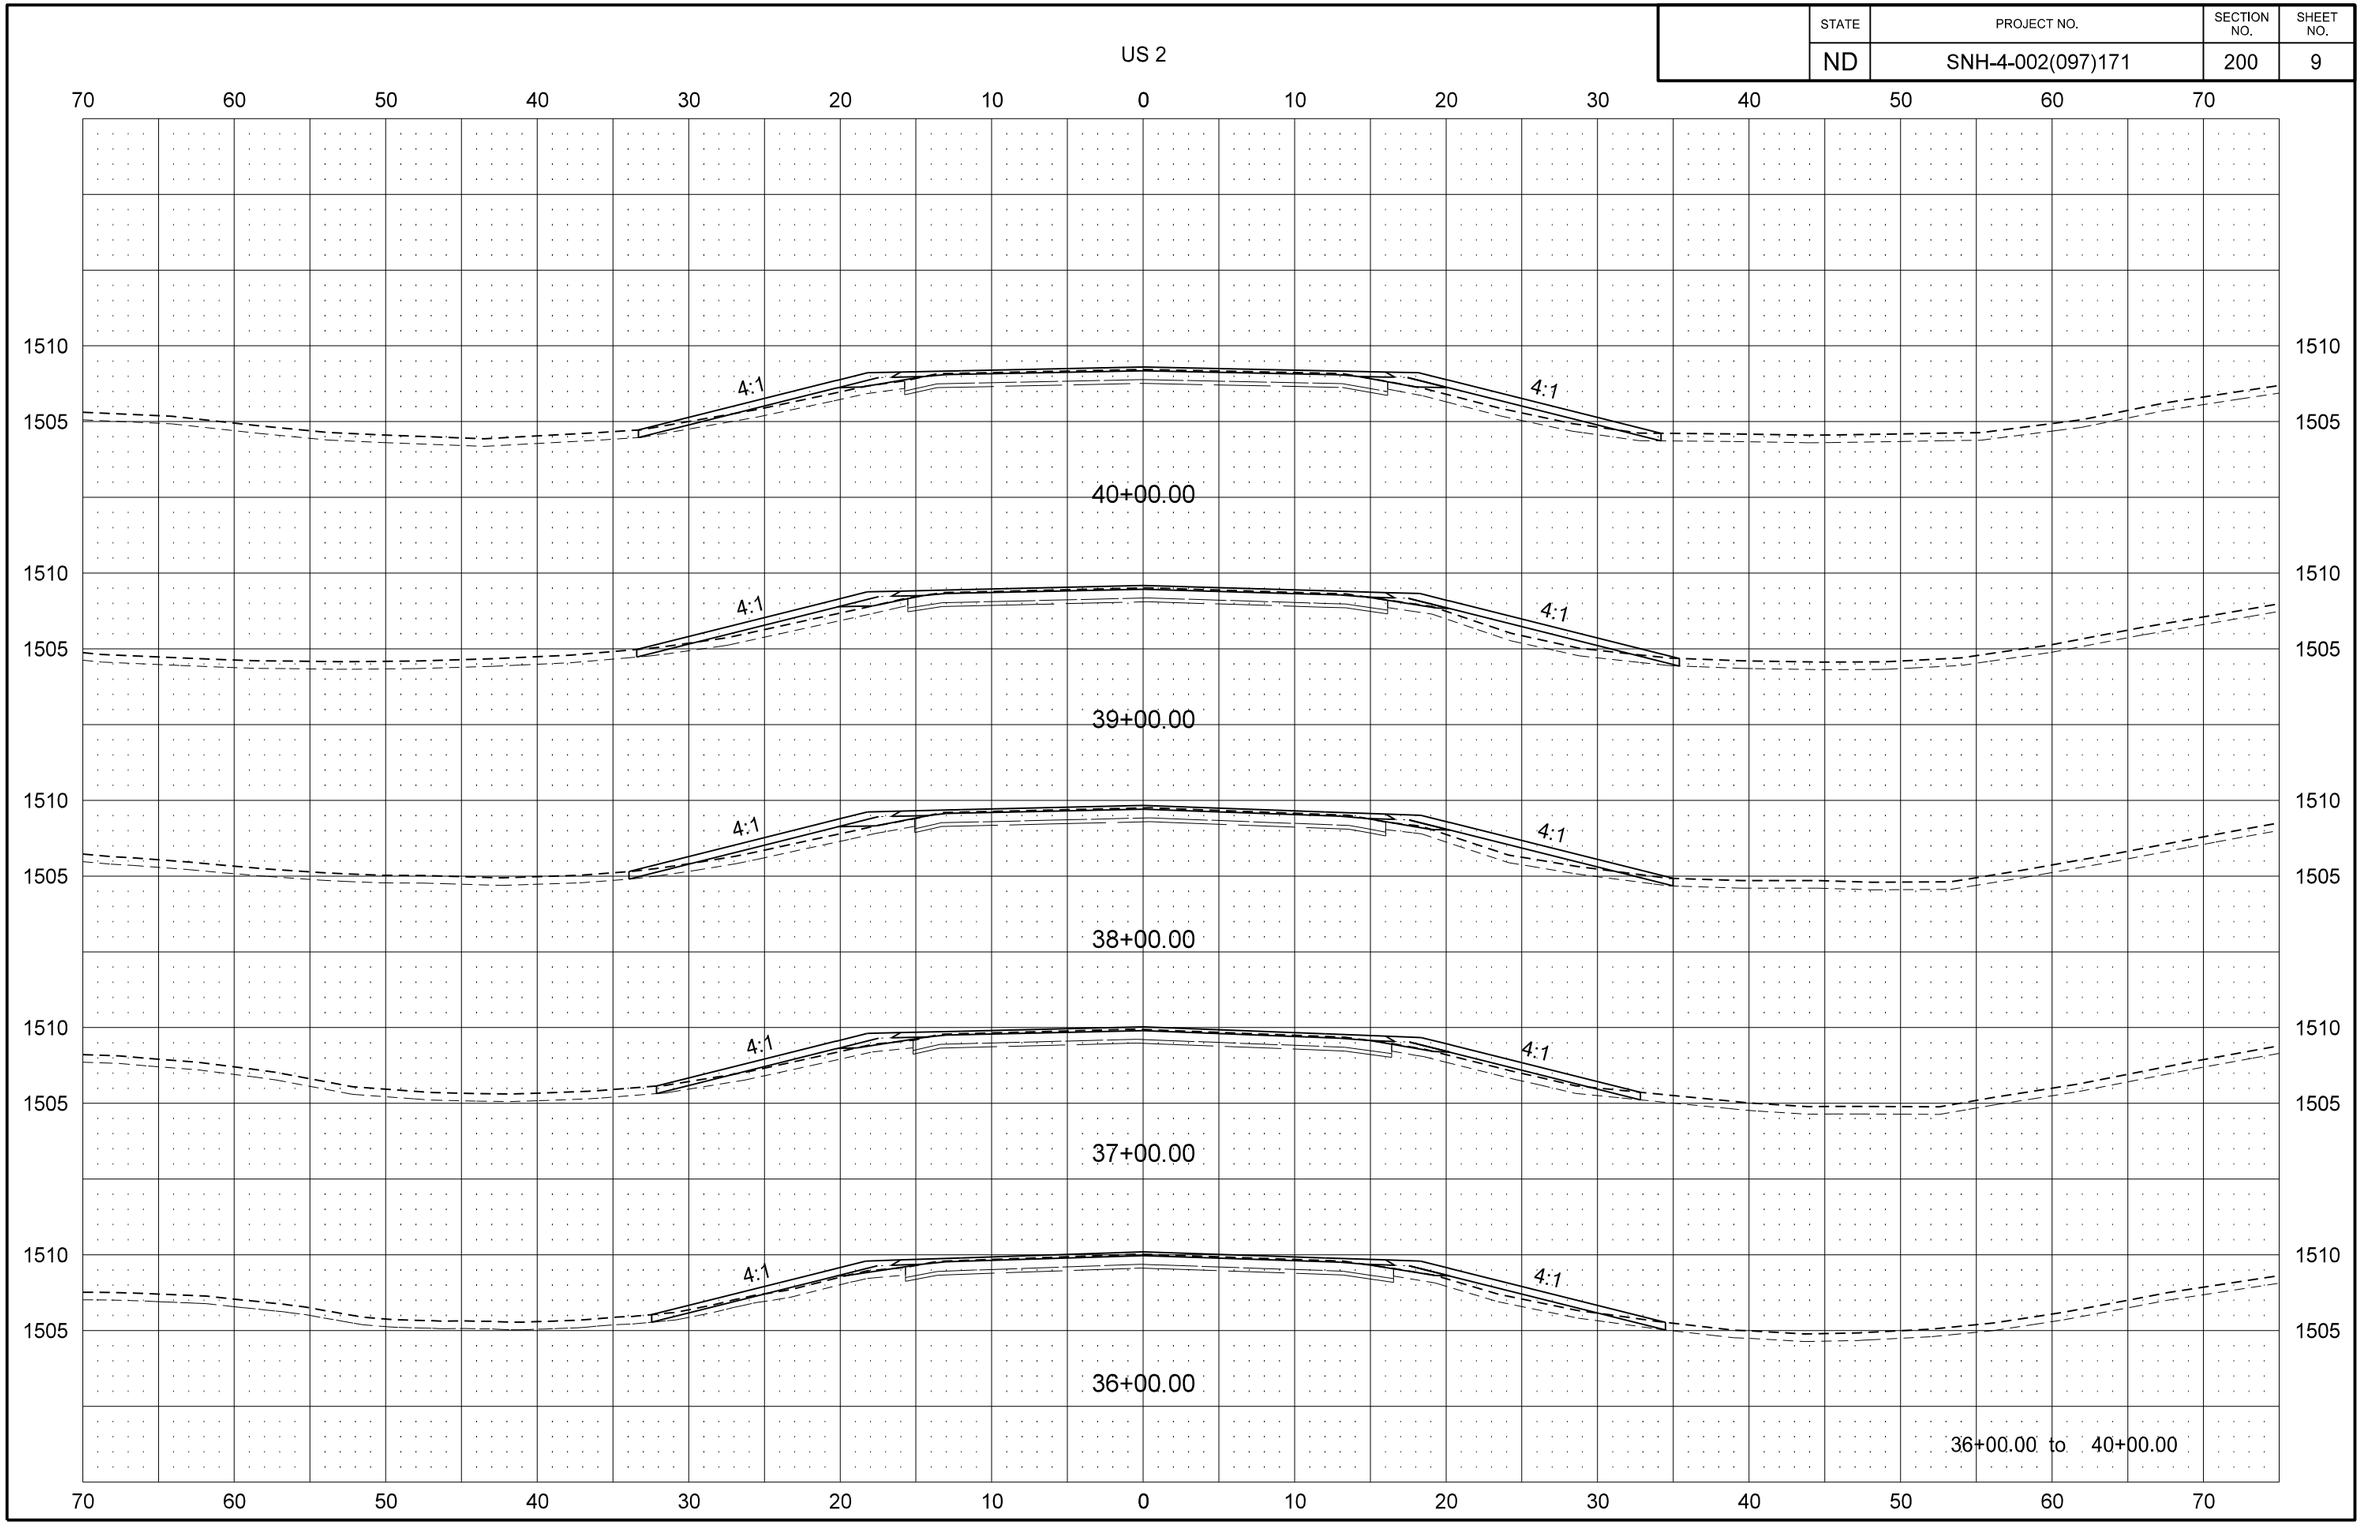

STATE	PROJECT NO.	SECTION NO.	SHEET NO.
ND	SNH-4-002(097)171	200	10

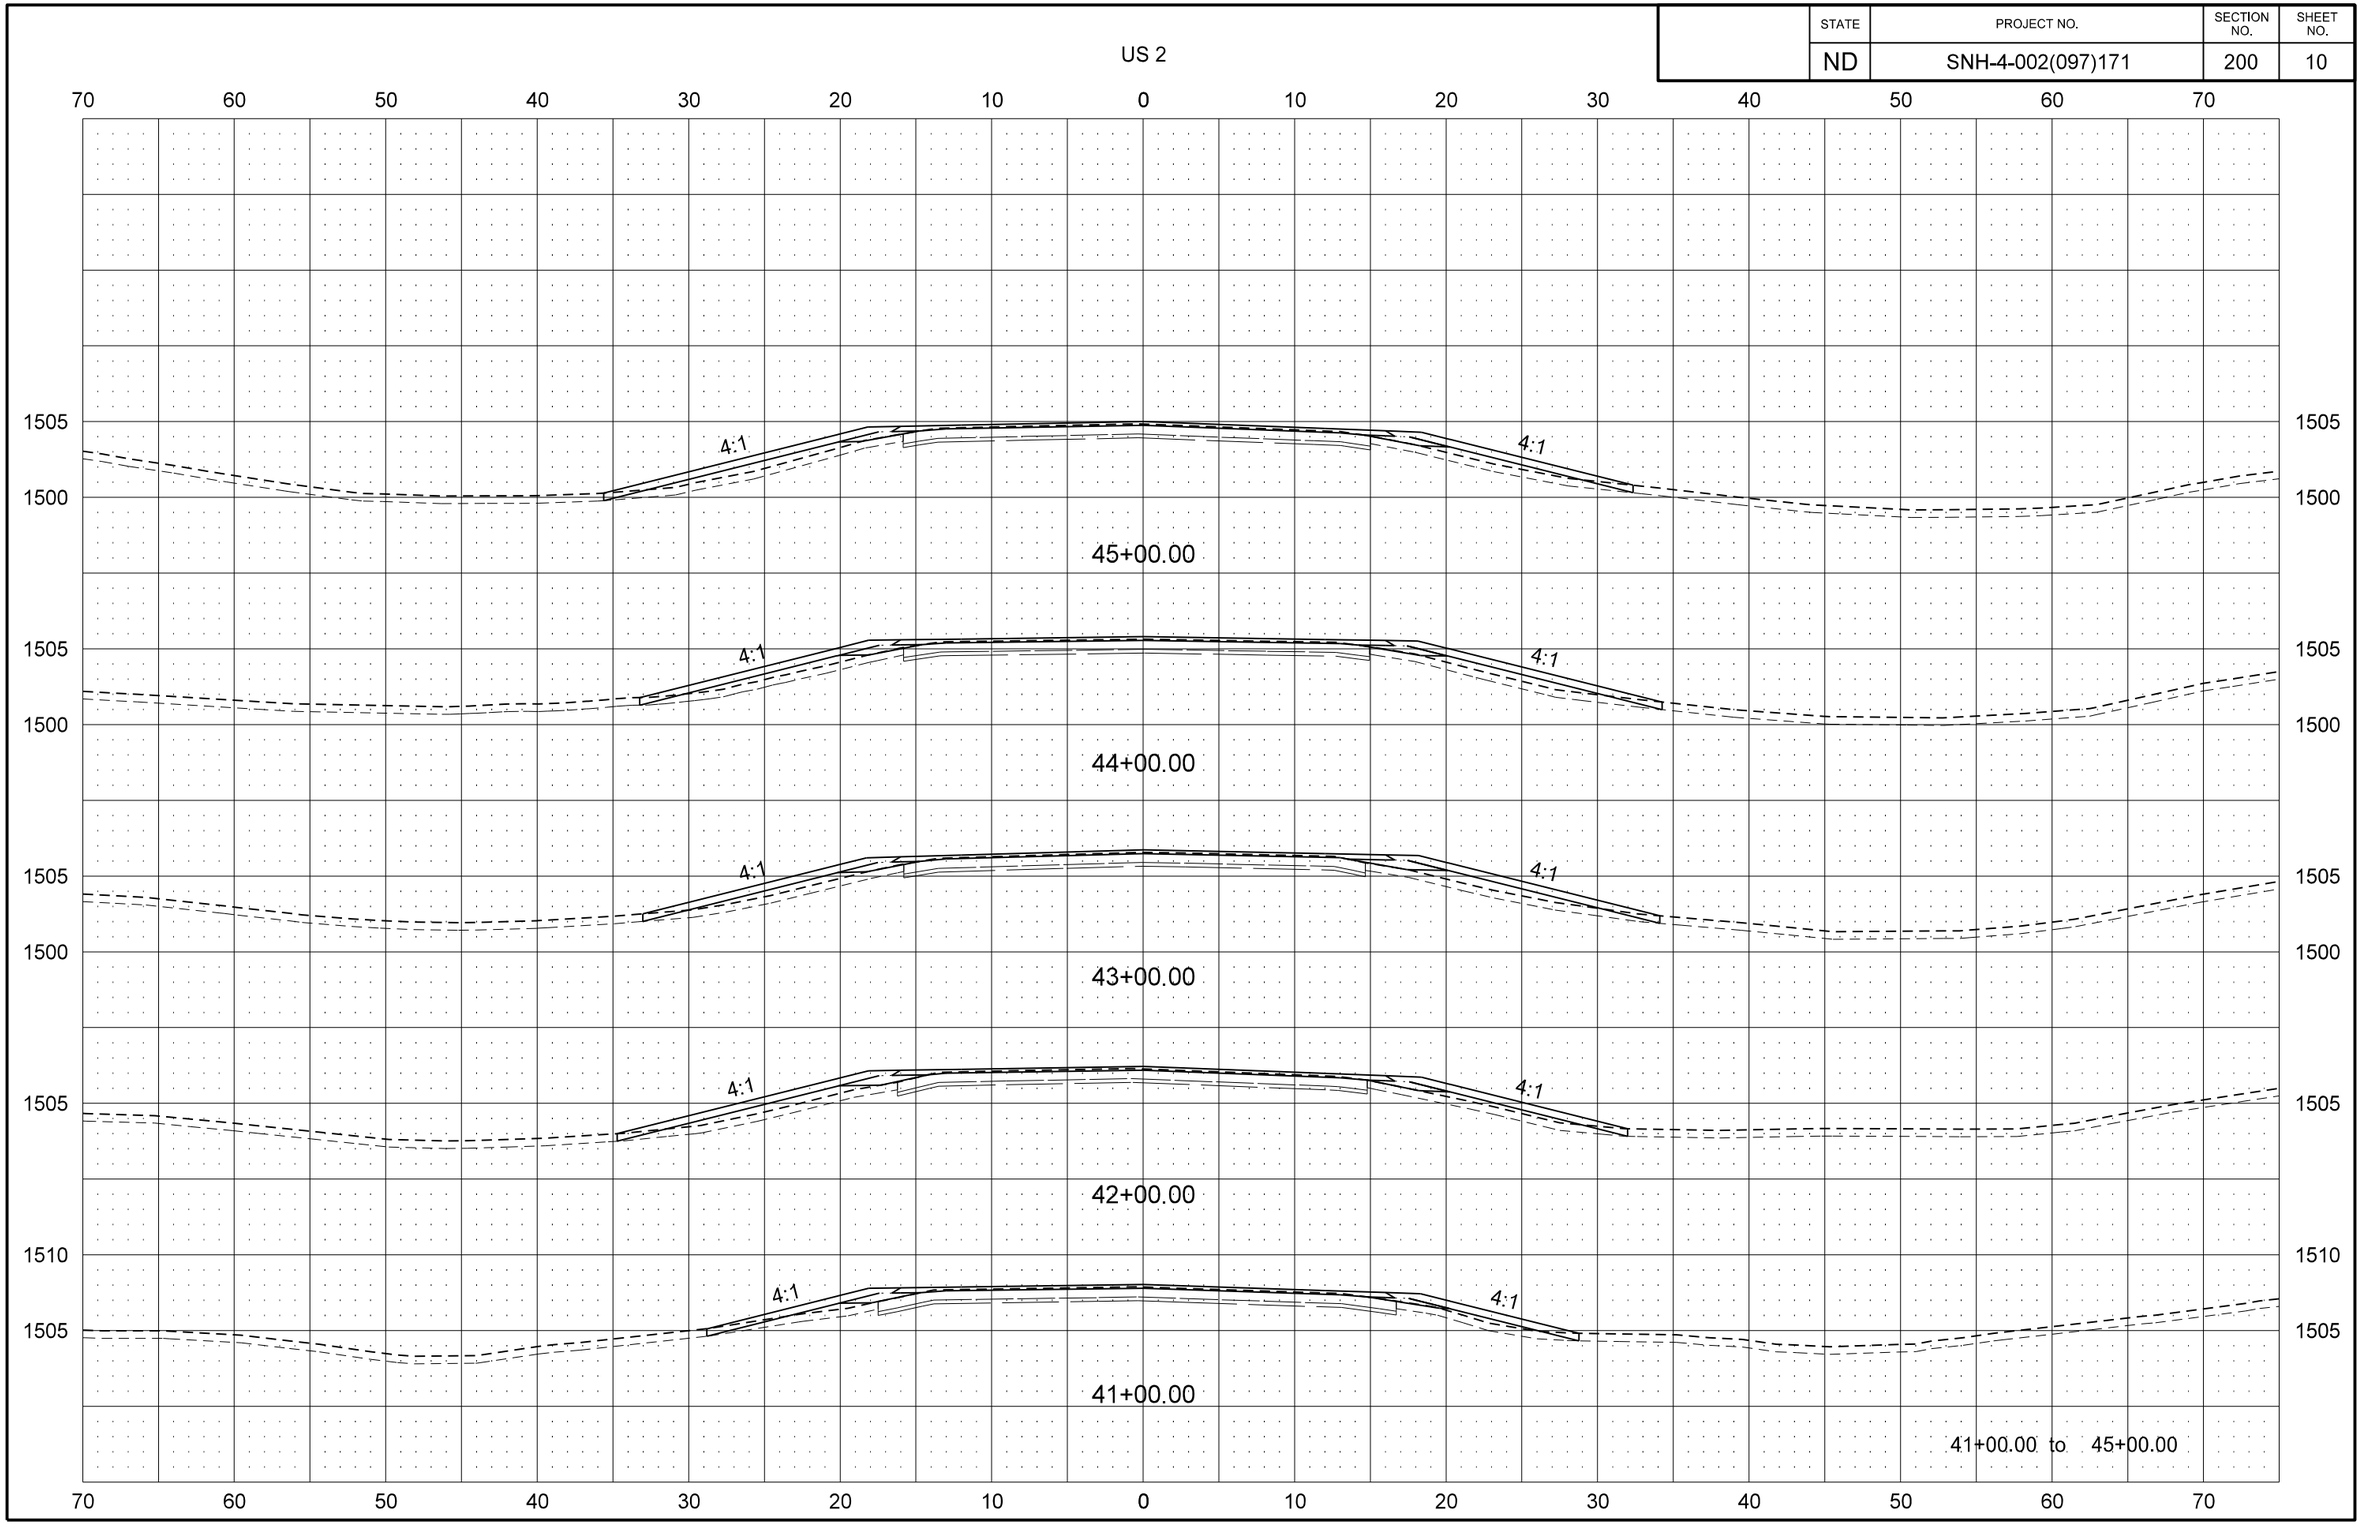

STATE	PROJECT NO.	SECTION NO.	SHEET NO.
ND	SNH-4-002(097)171	200	11

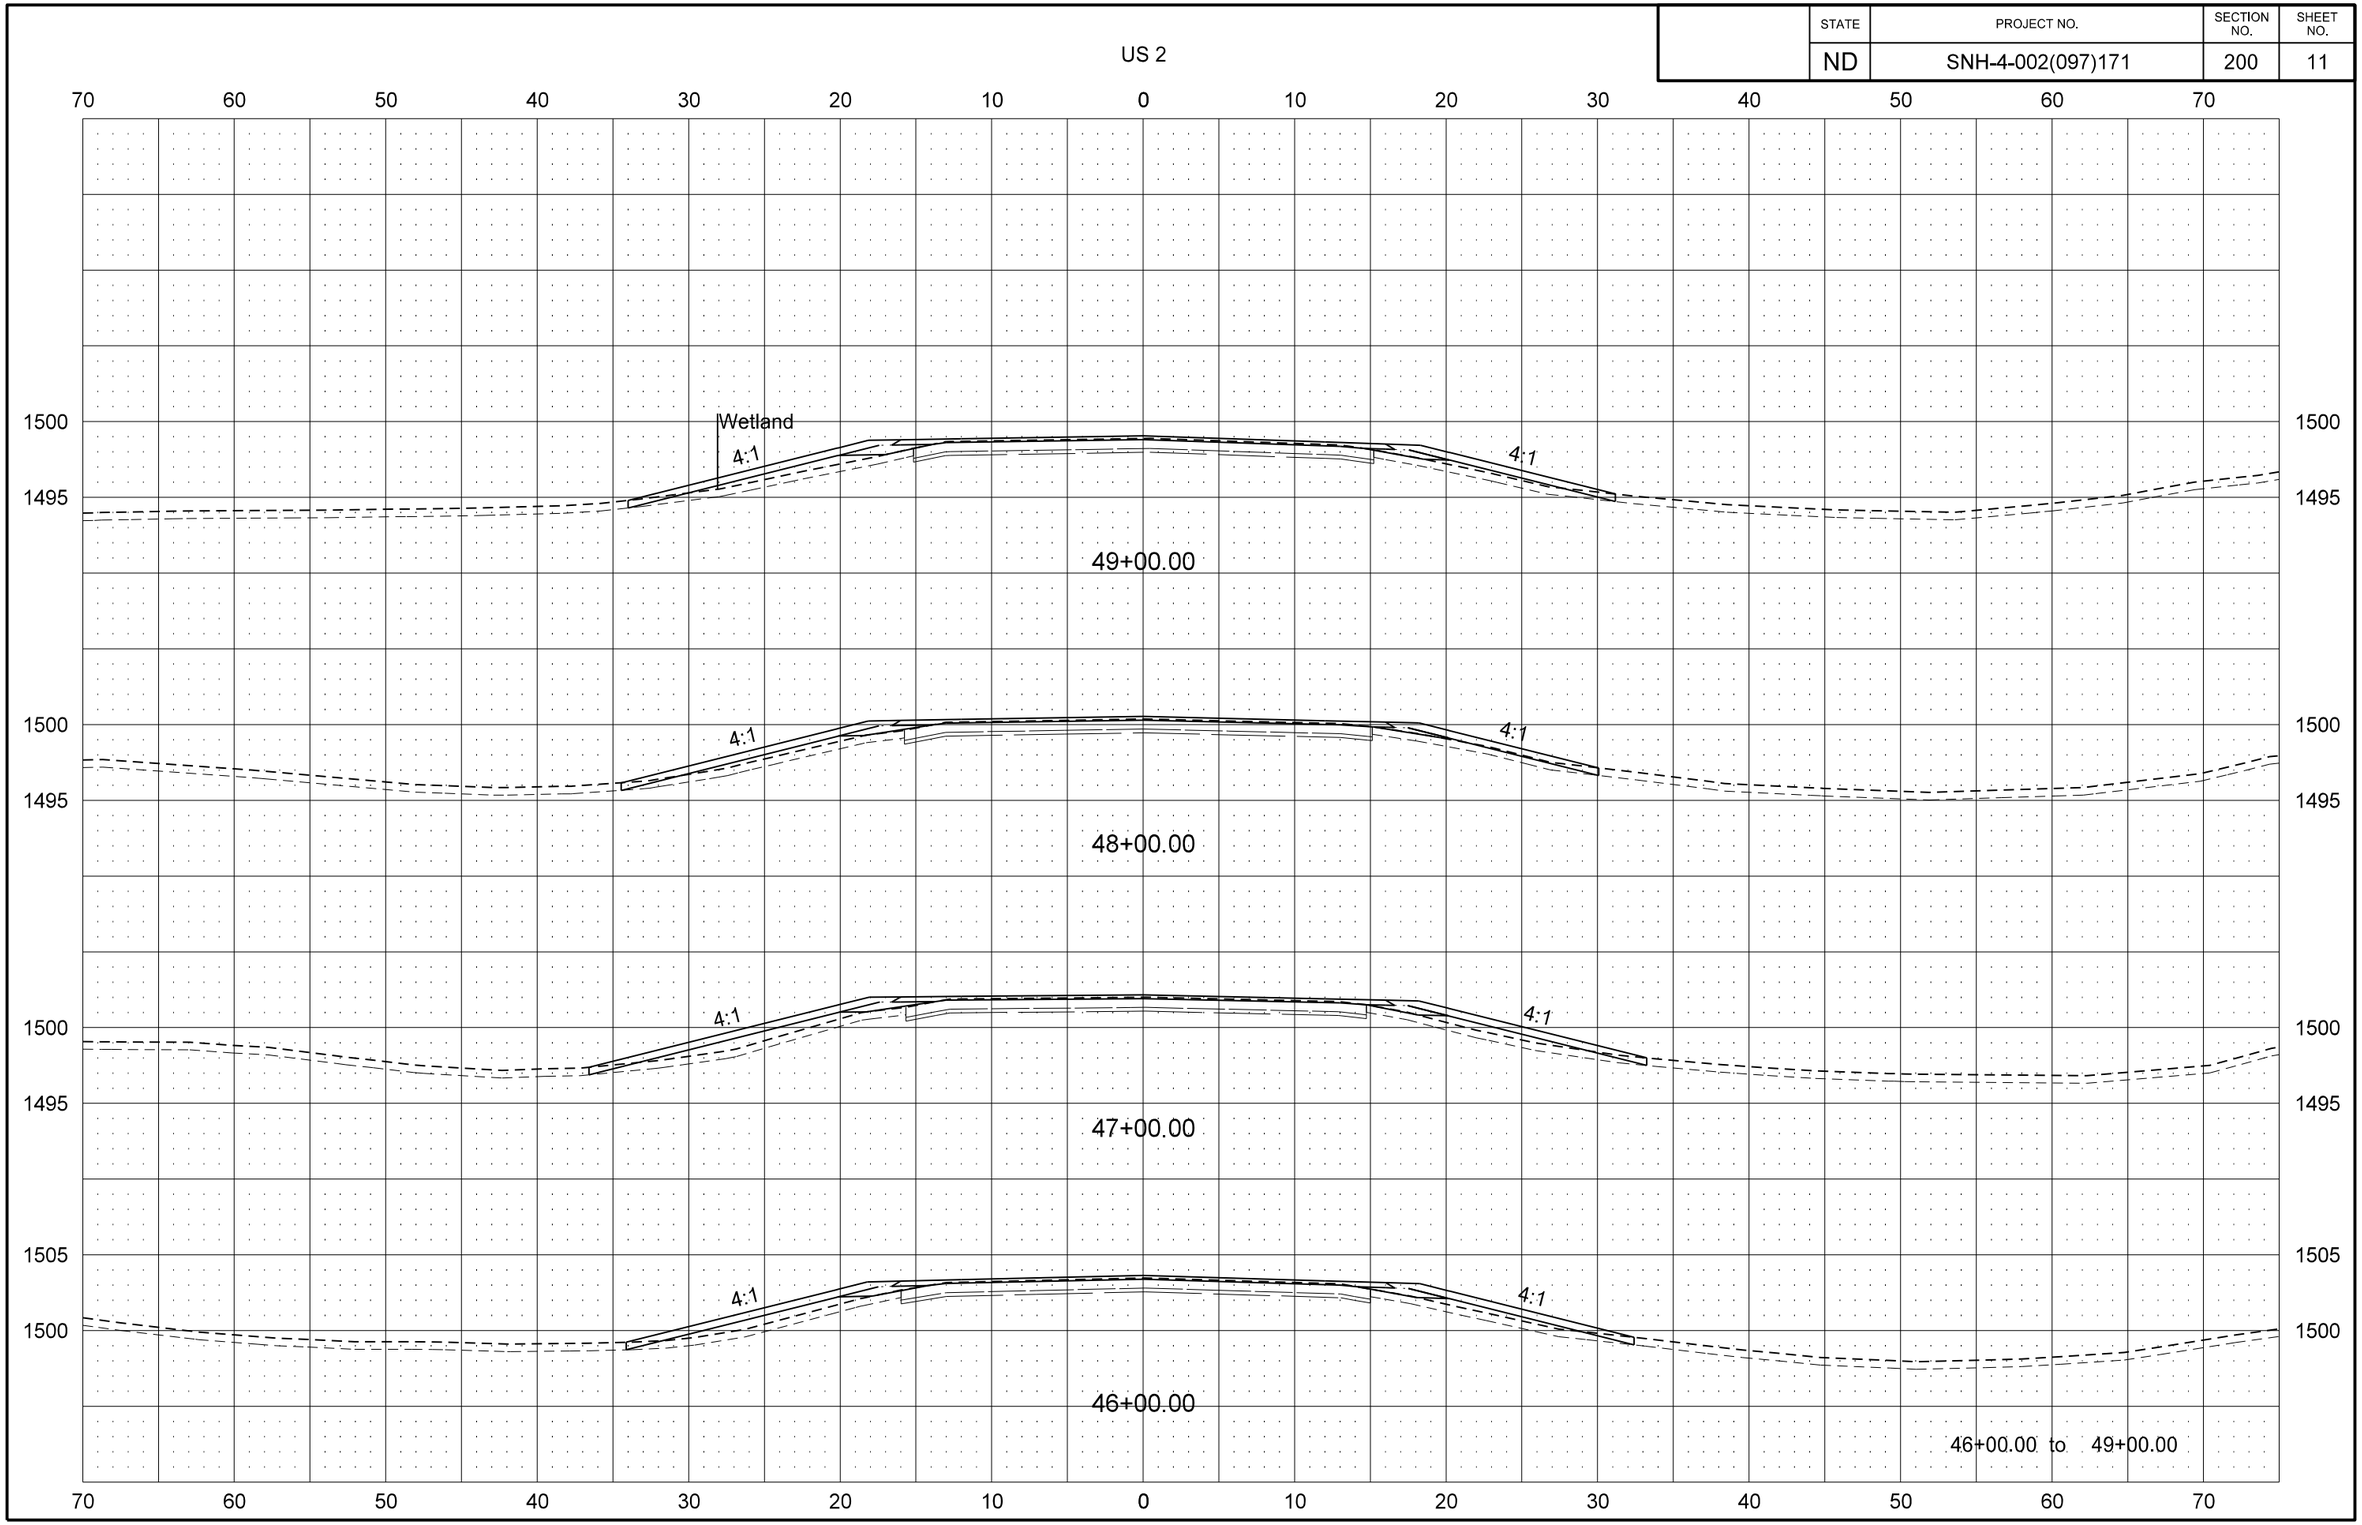

STATE	PROJECT NO.	SECTION NO.	SHEET NO.
ND	SNH-4-002(097)171	200	12

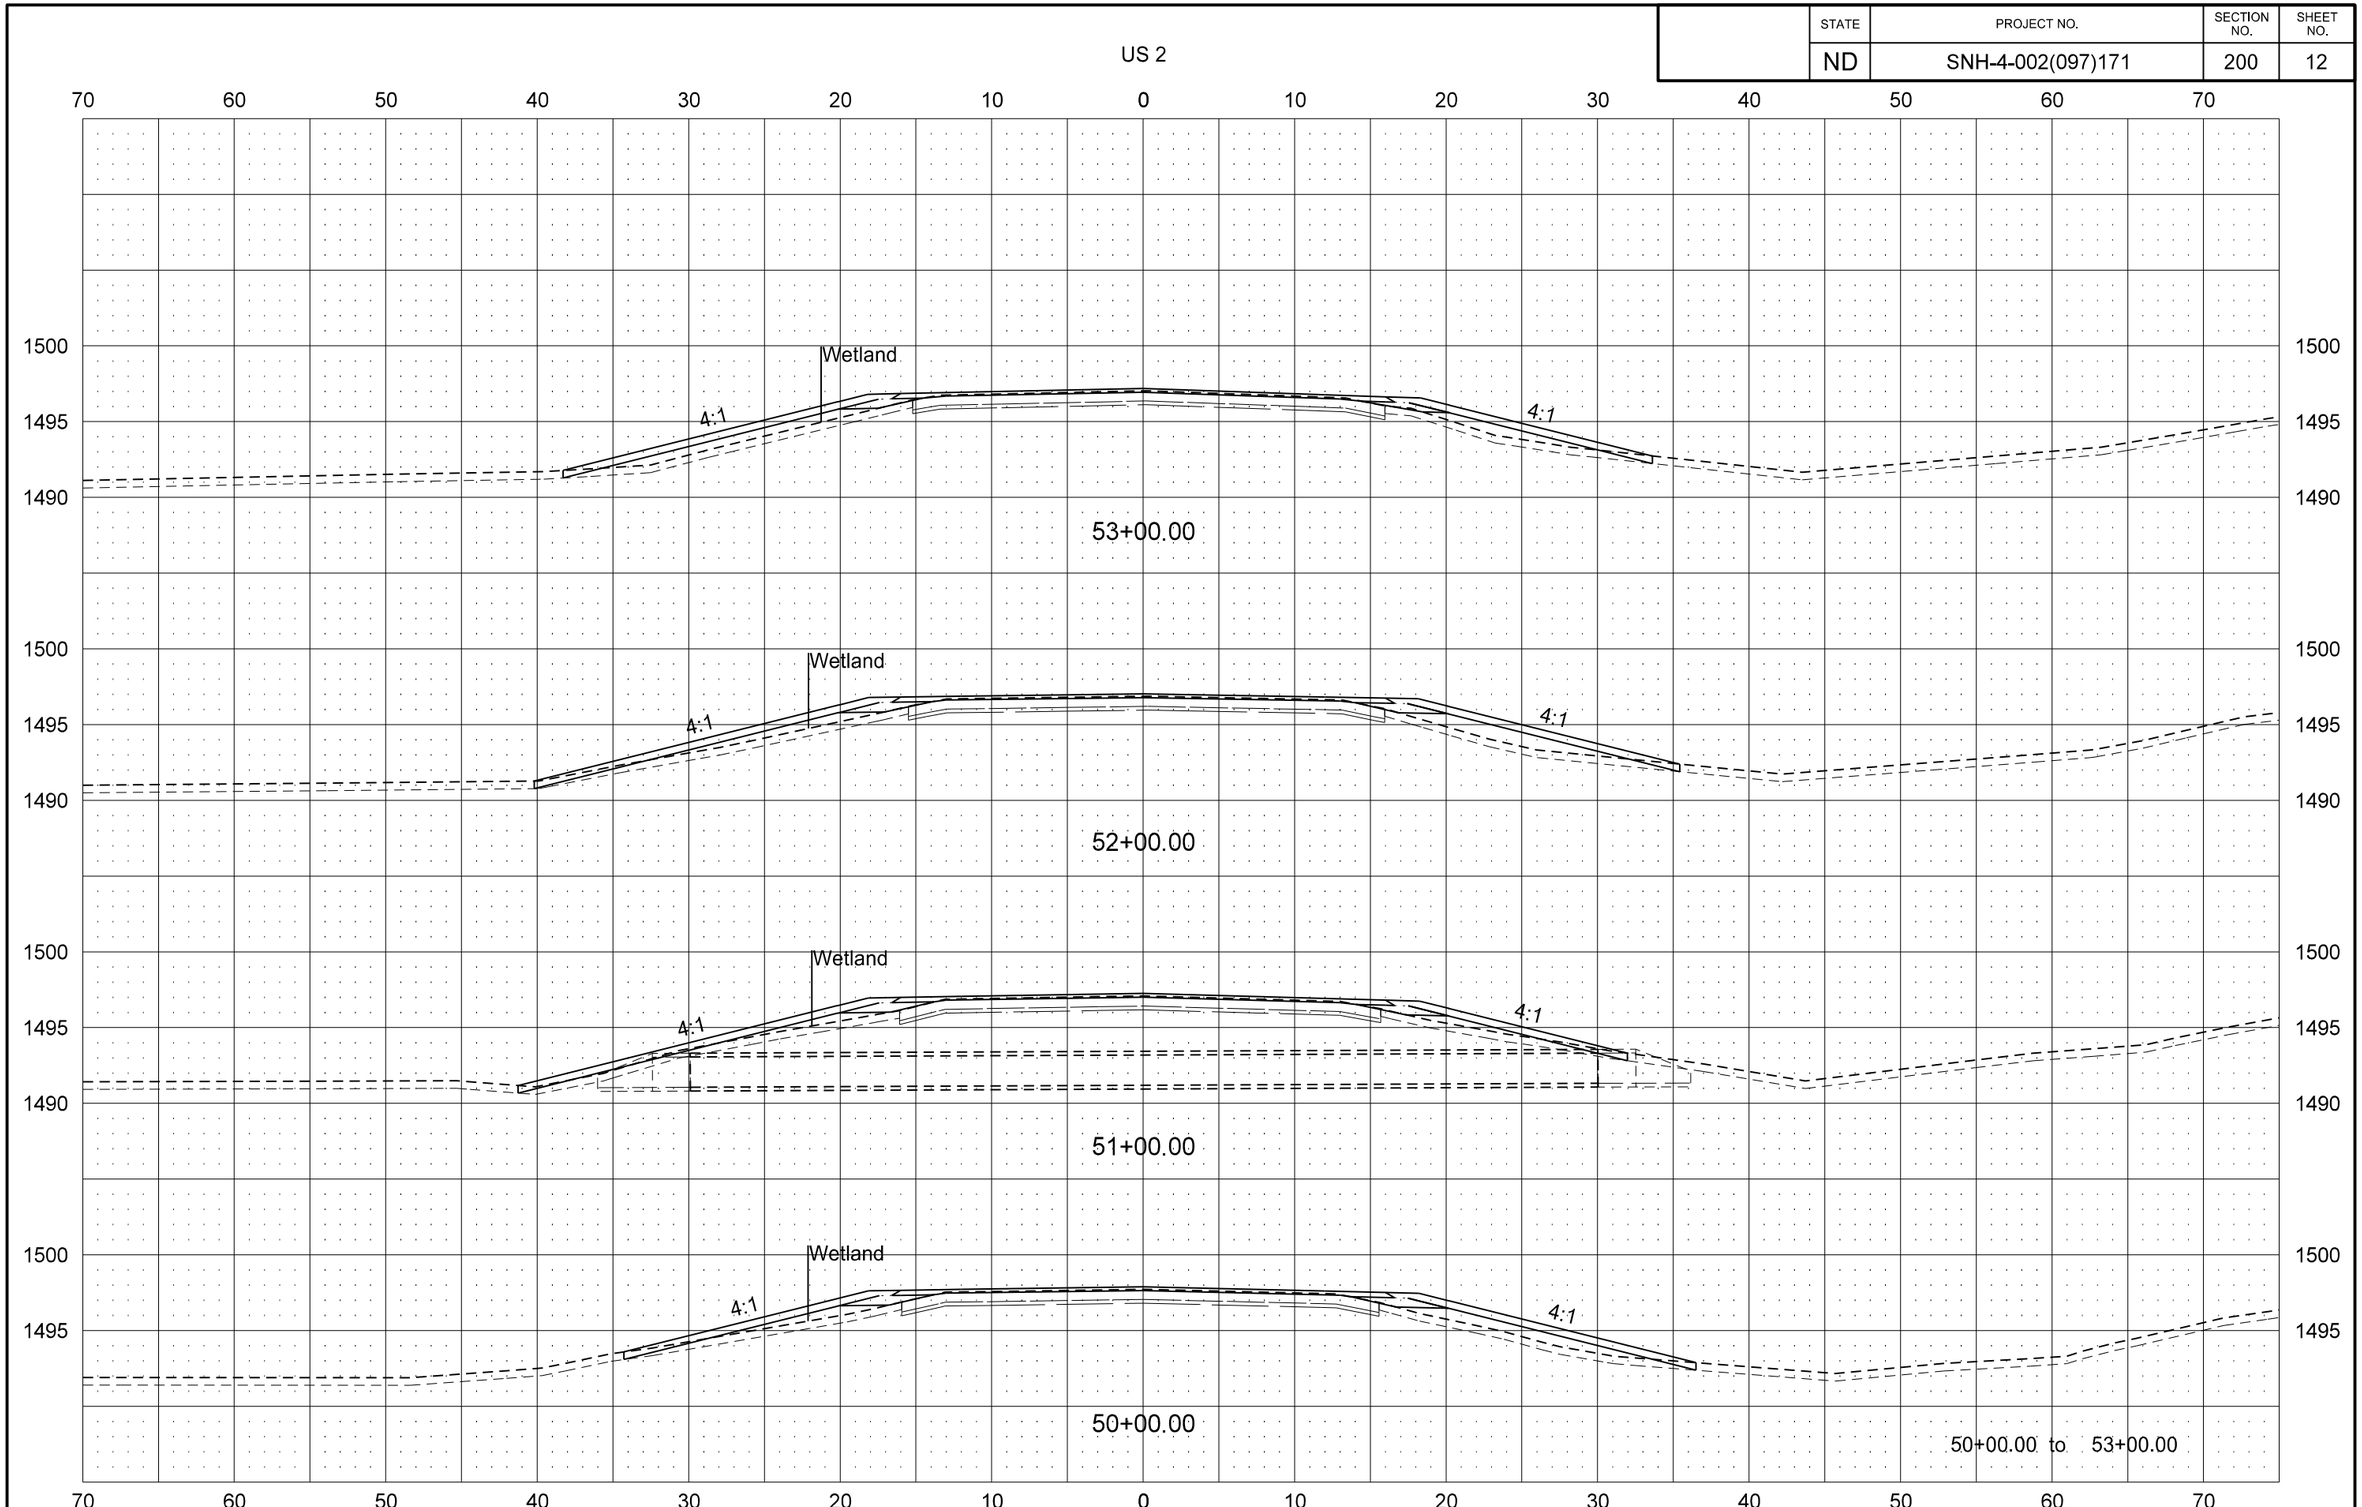

STATE	PROJECT NO.	SECTION NO.	SHEET NO.
ND	SNH-4-002(097)171	200	13

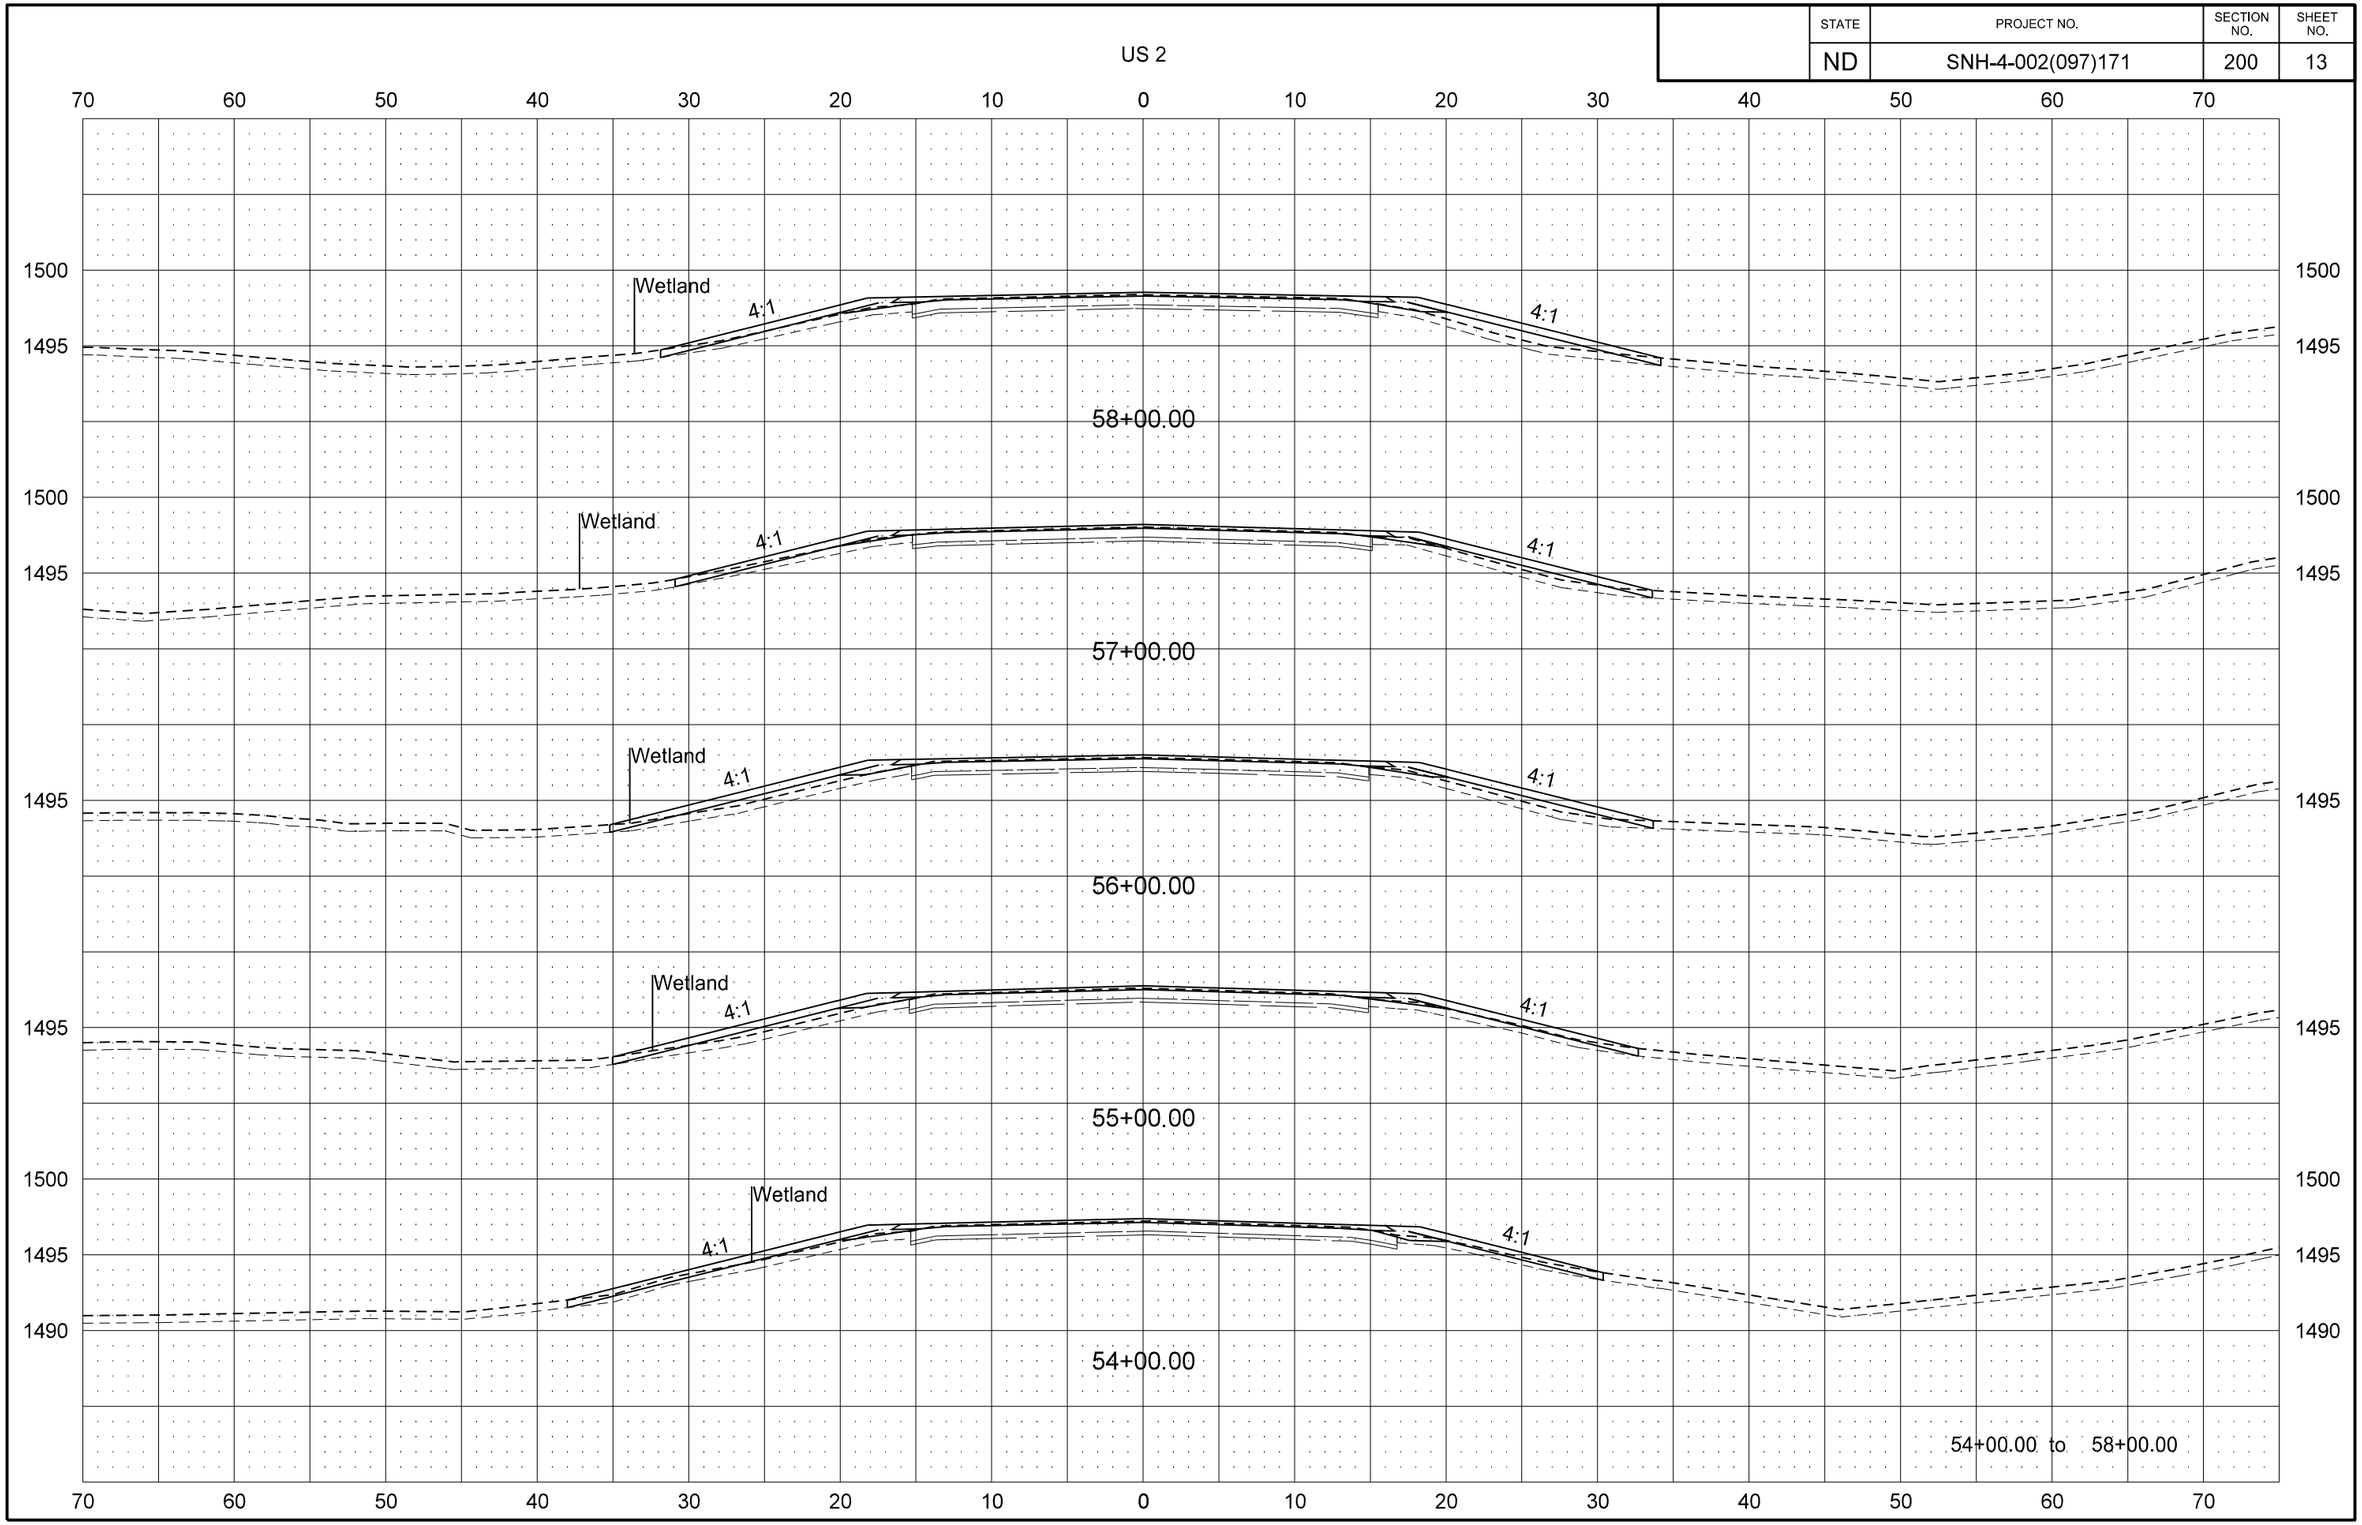

STATE	PROJECT NO.	SECTION NO.	SHEET NO.
ND	SNH-4-002(097)171	200	14

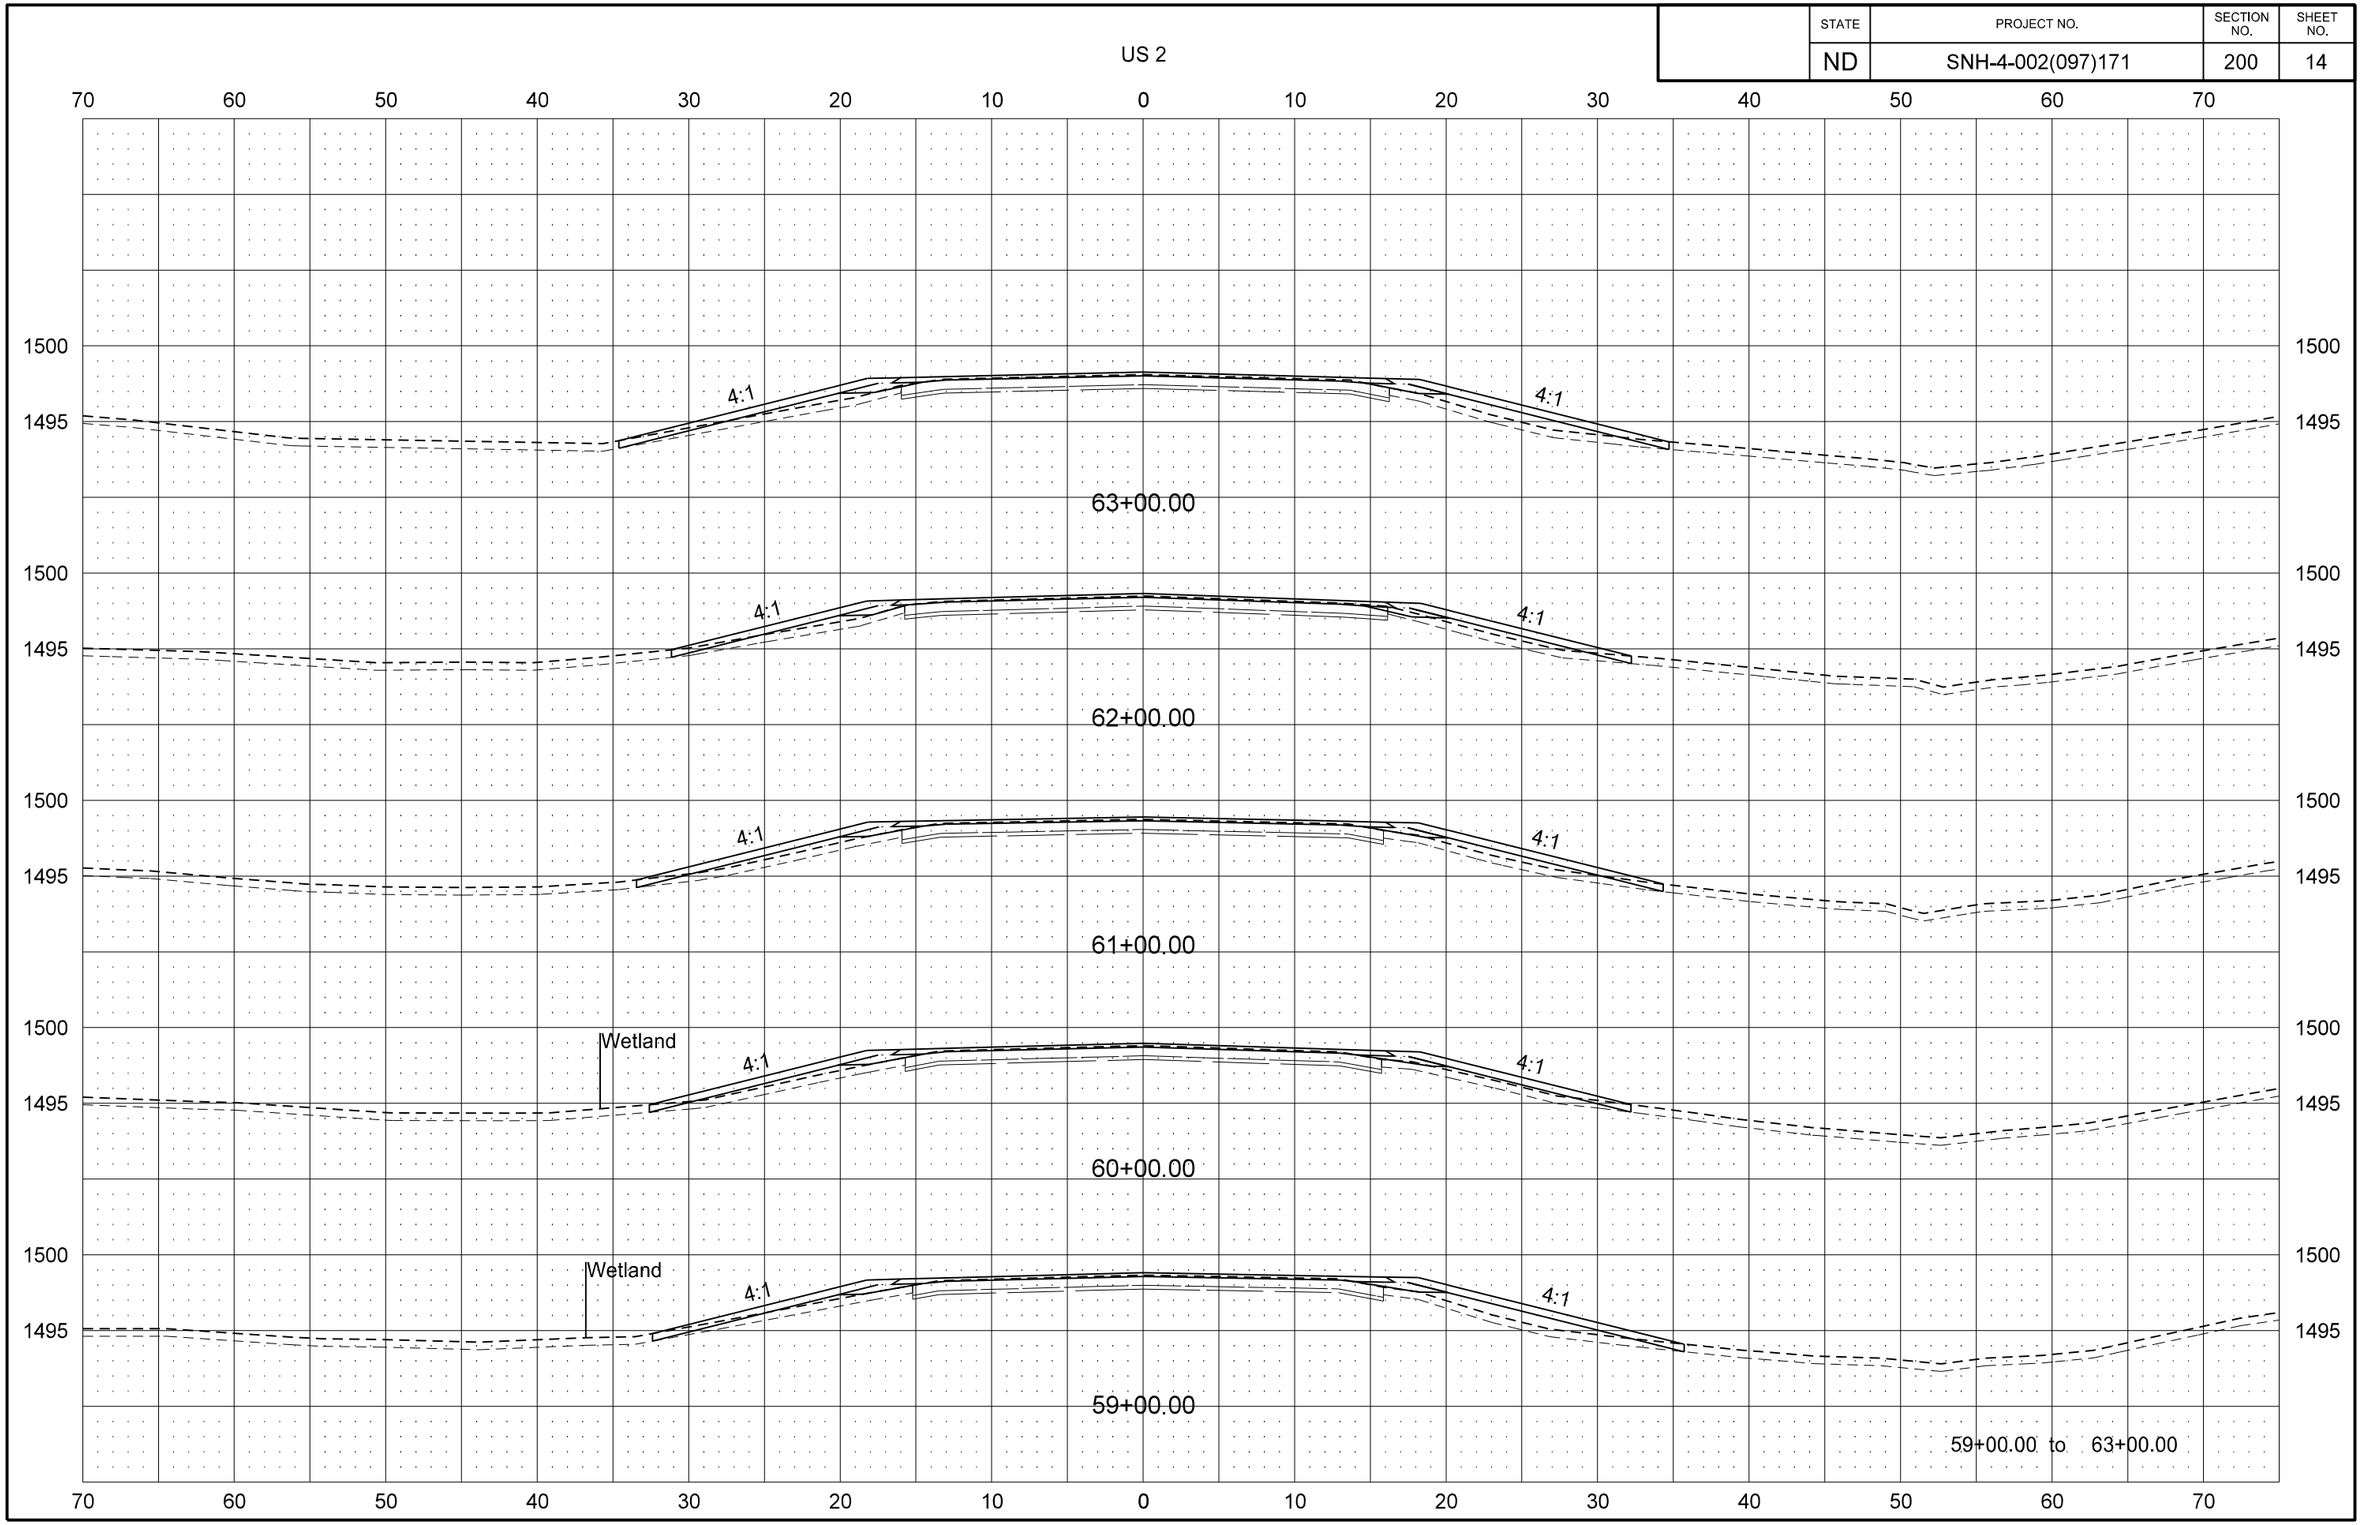

STATE	PROJECT NO.	SECTION NO.	SHEET NO.
ND	SNH-4-002(097)171	200	15

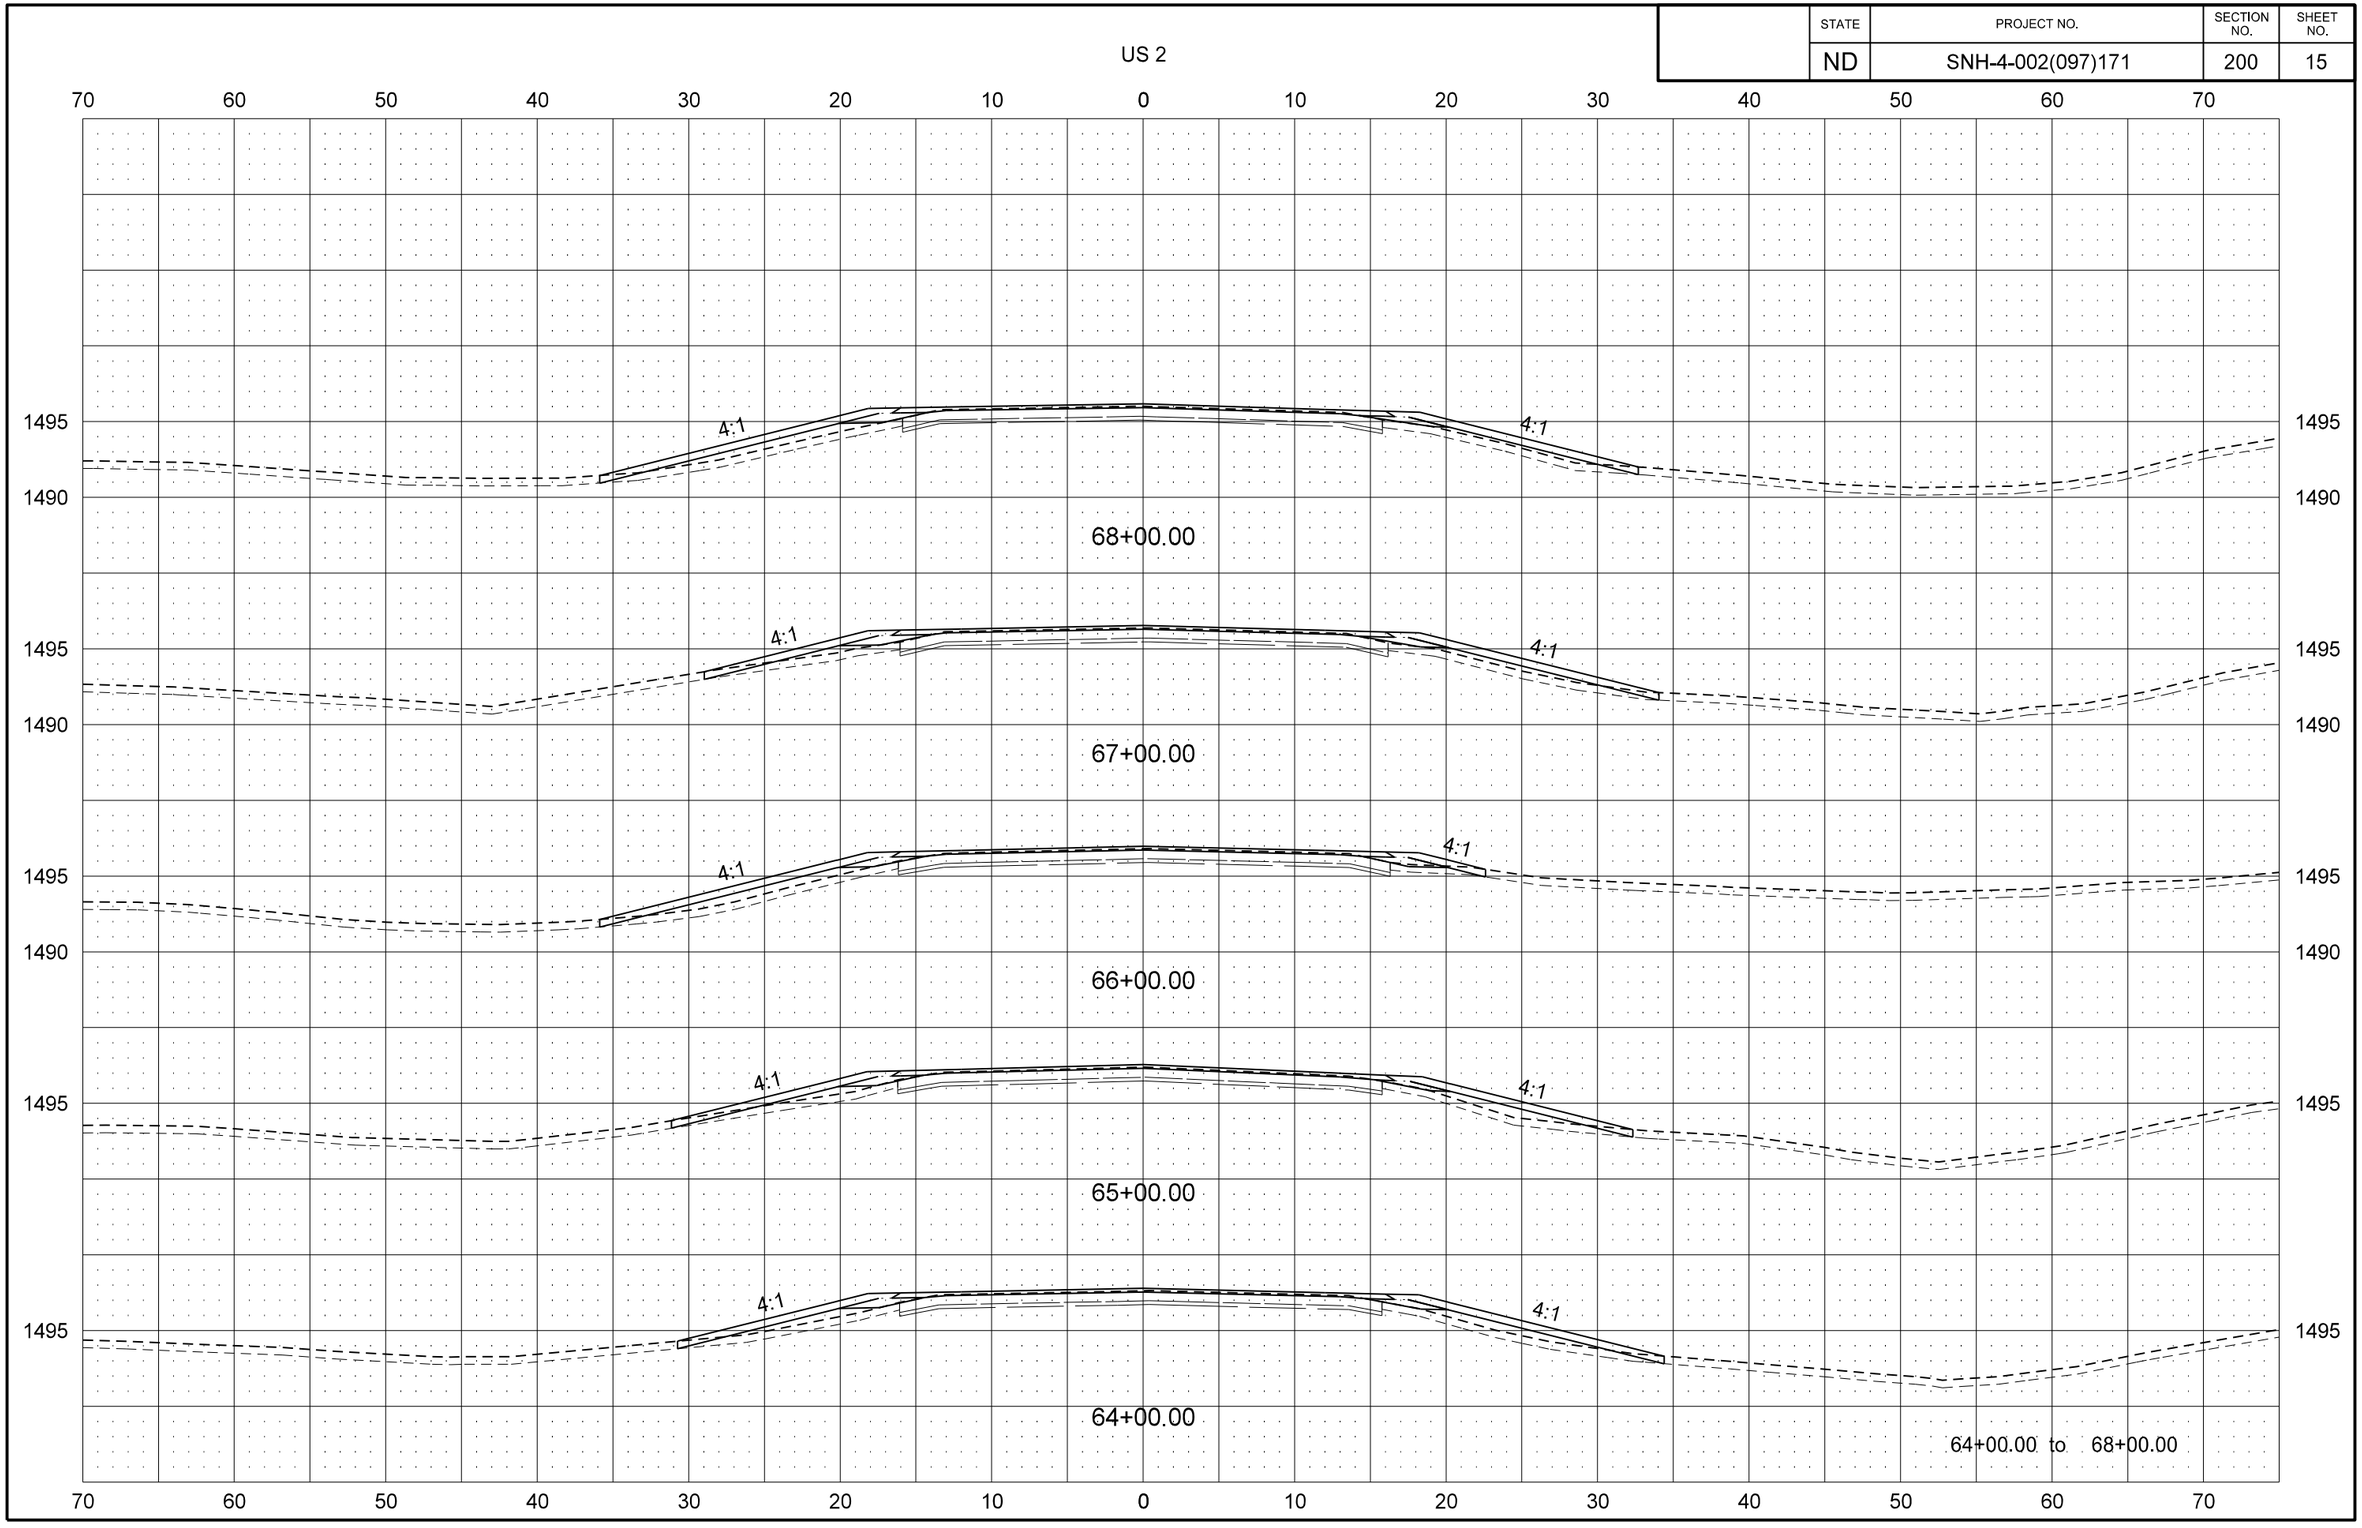

STATE	PROJECT NO.	SECTION NO.	SHEET NO.
ND	SNH-4-002(097)171	200	16

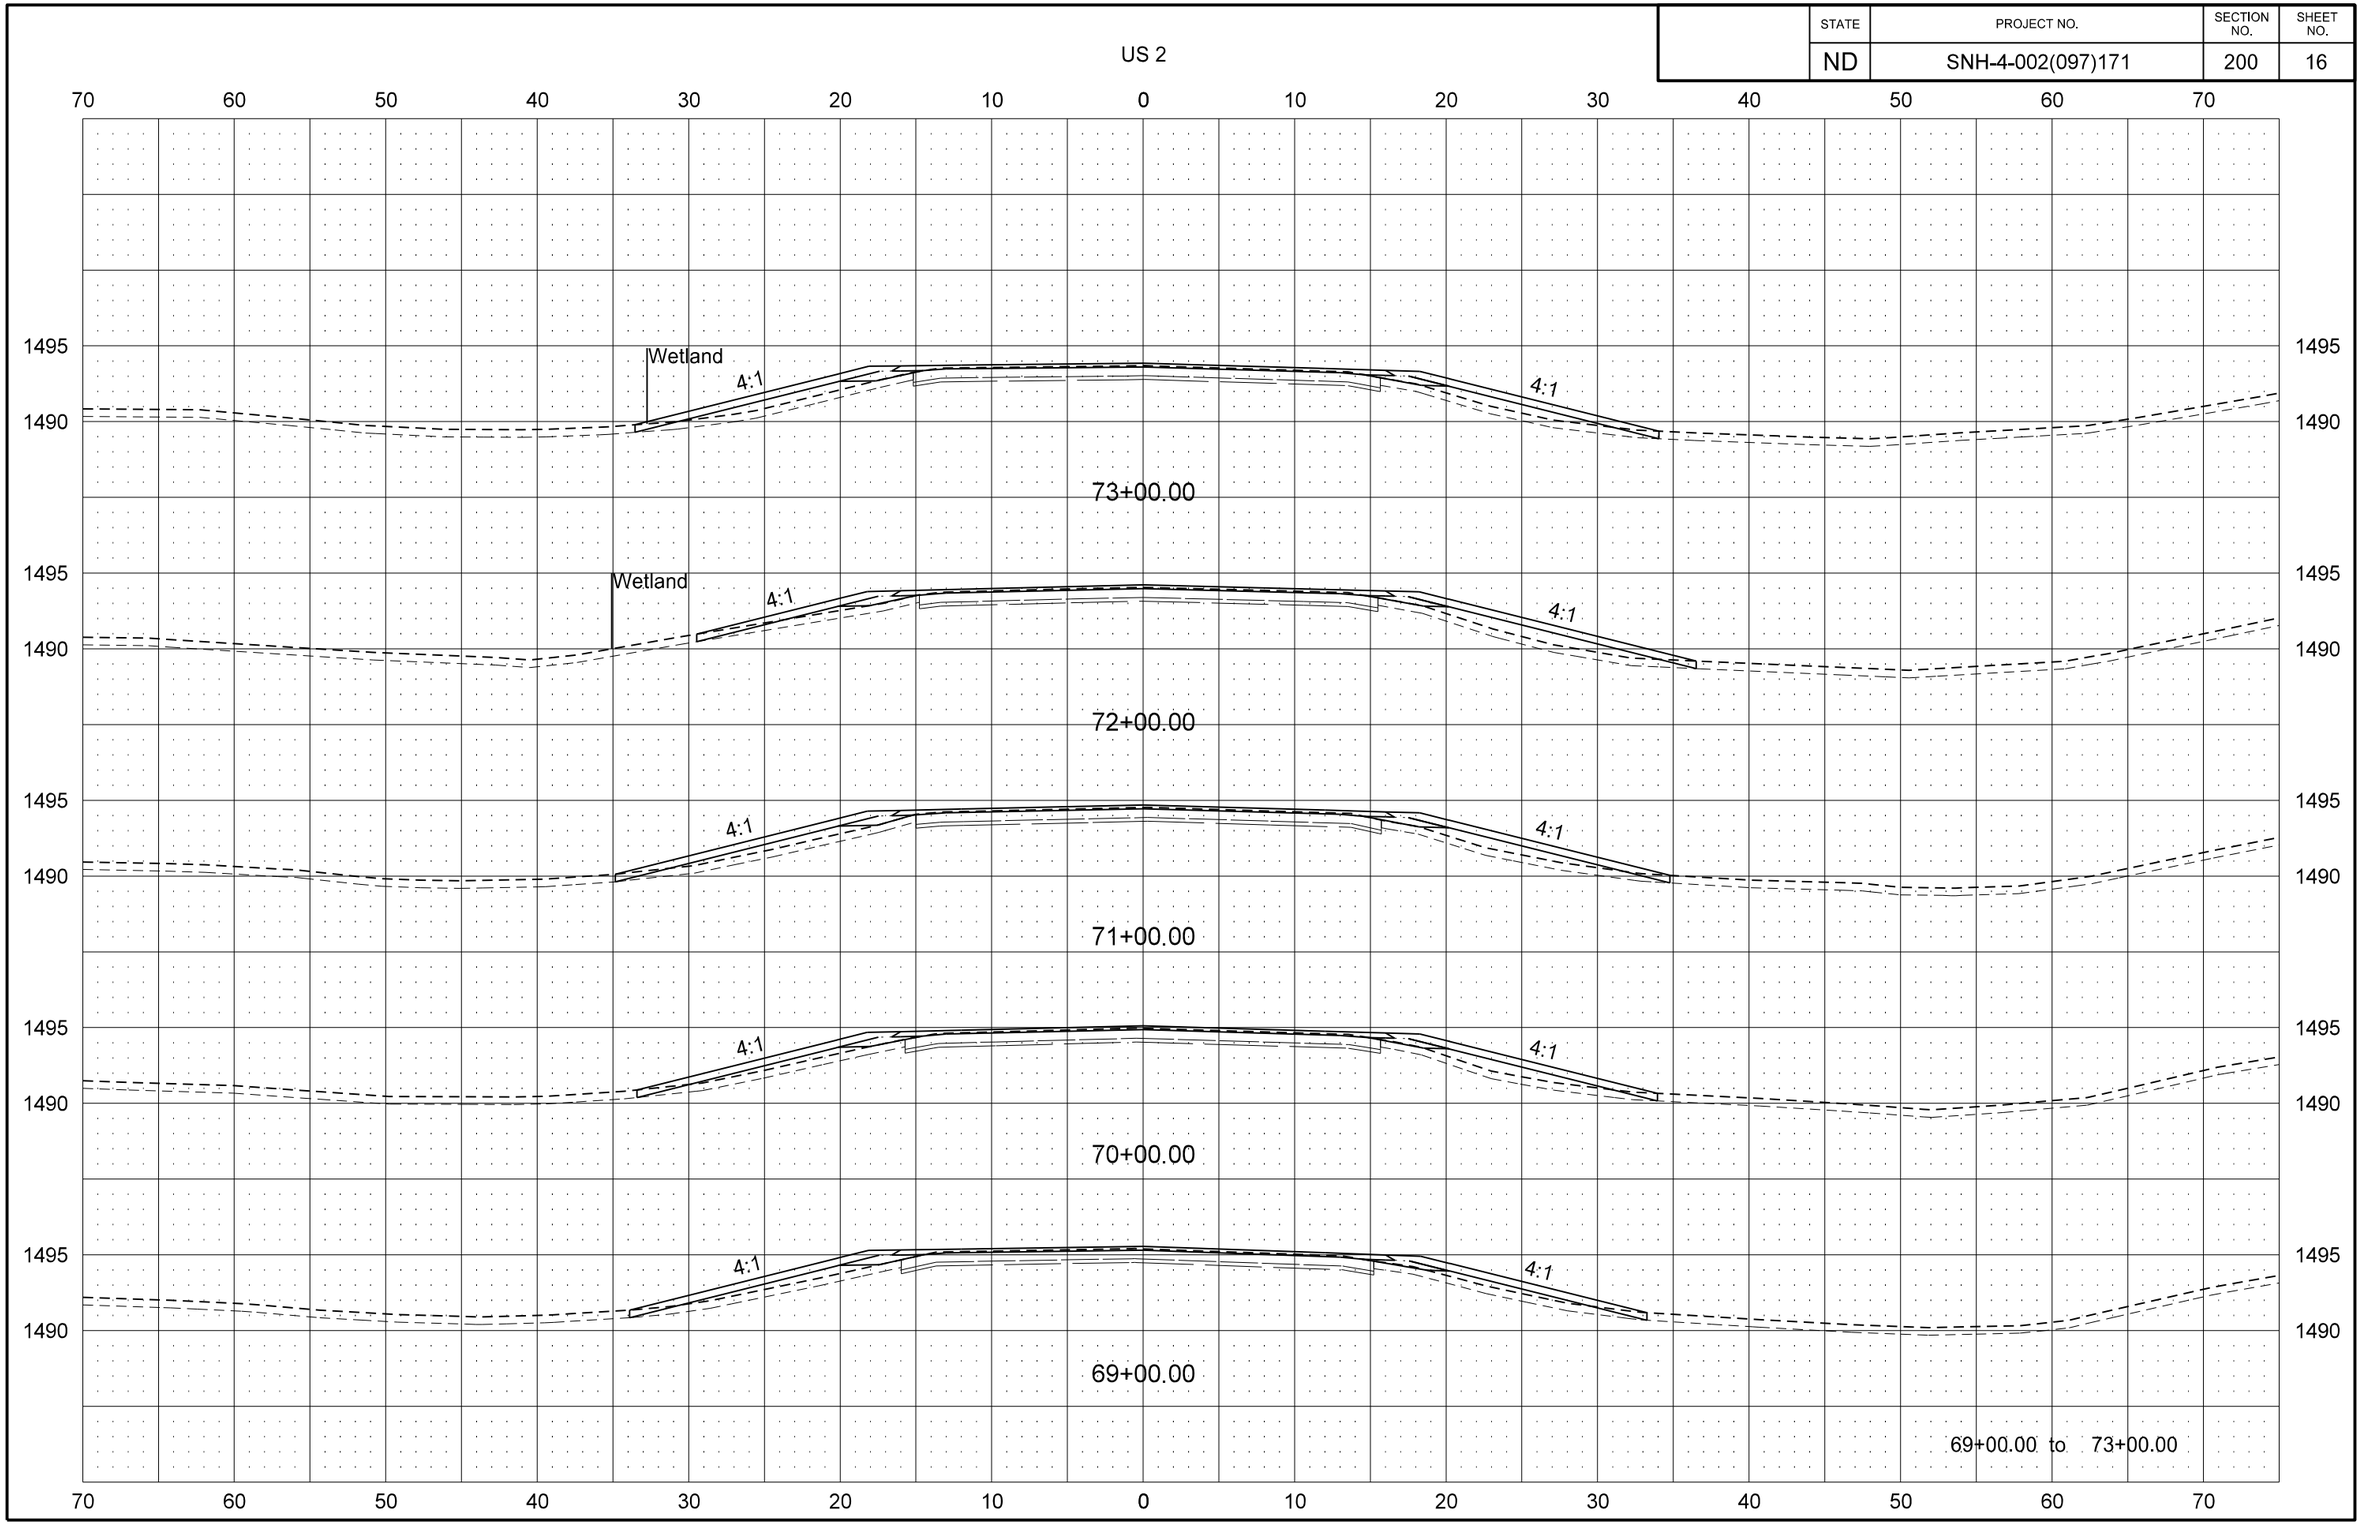

8/29/2016 2:24:42 PM jmwagner R:\project\40002171.097\design\DOTSC\Plan\200XS_002.dgn

STATE	PROJECT NO.	SECTION NO.	SHEET NO.
ND	SNH-4-002(097)171	200	17

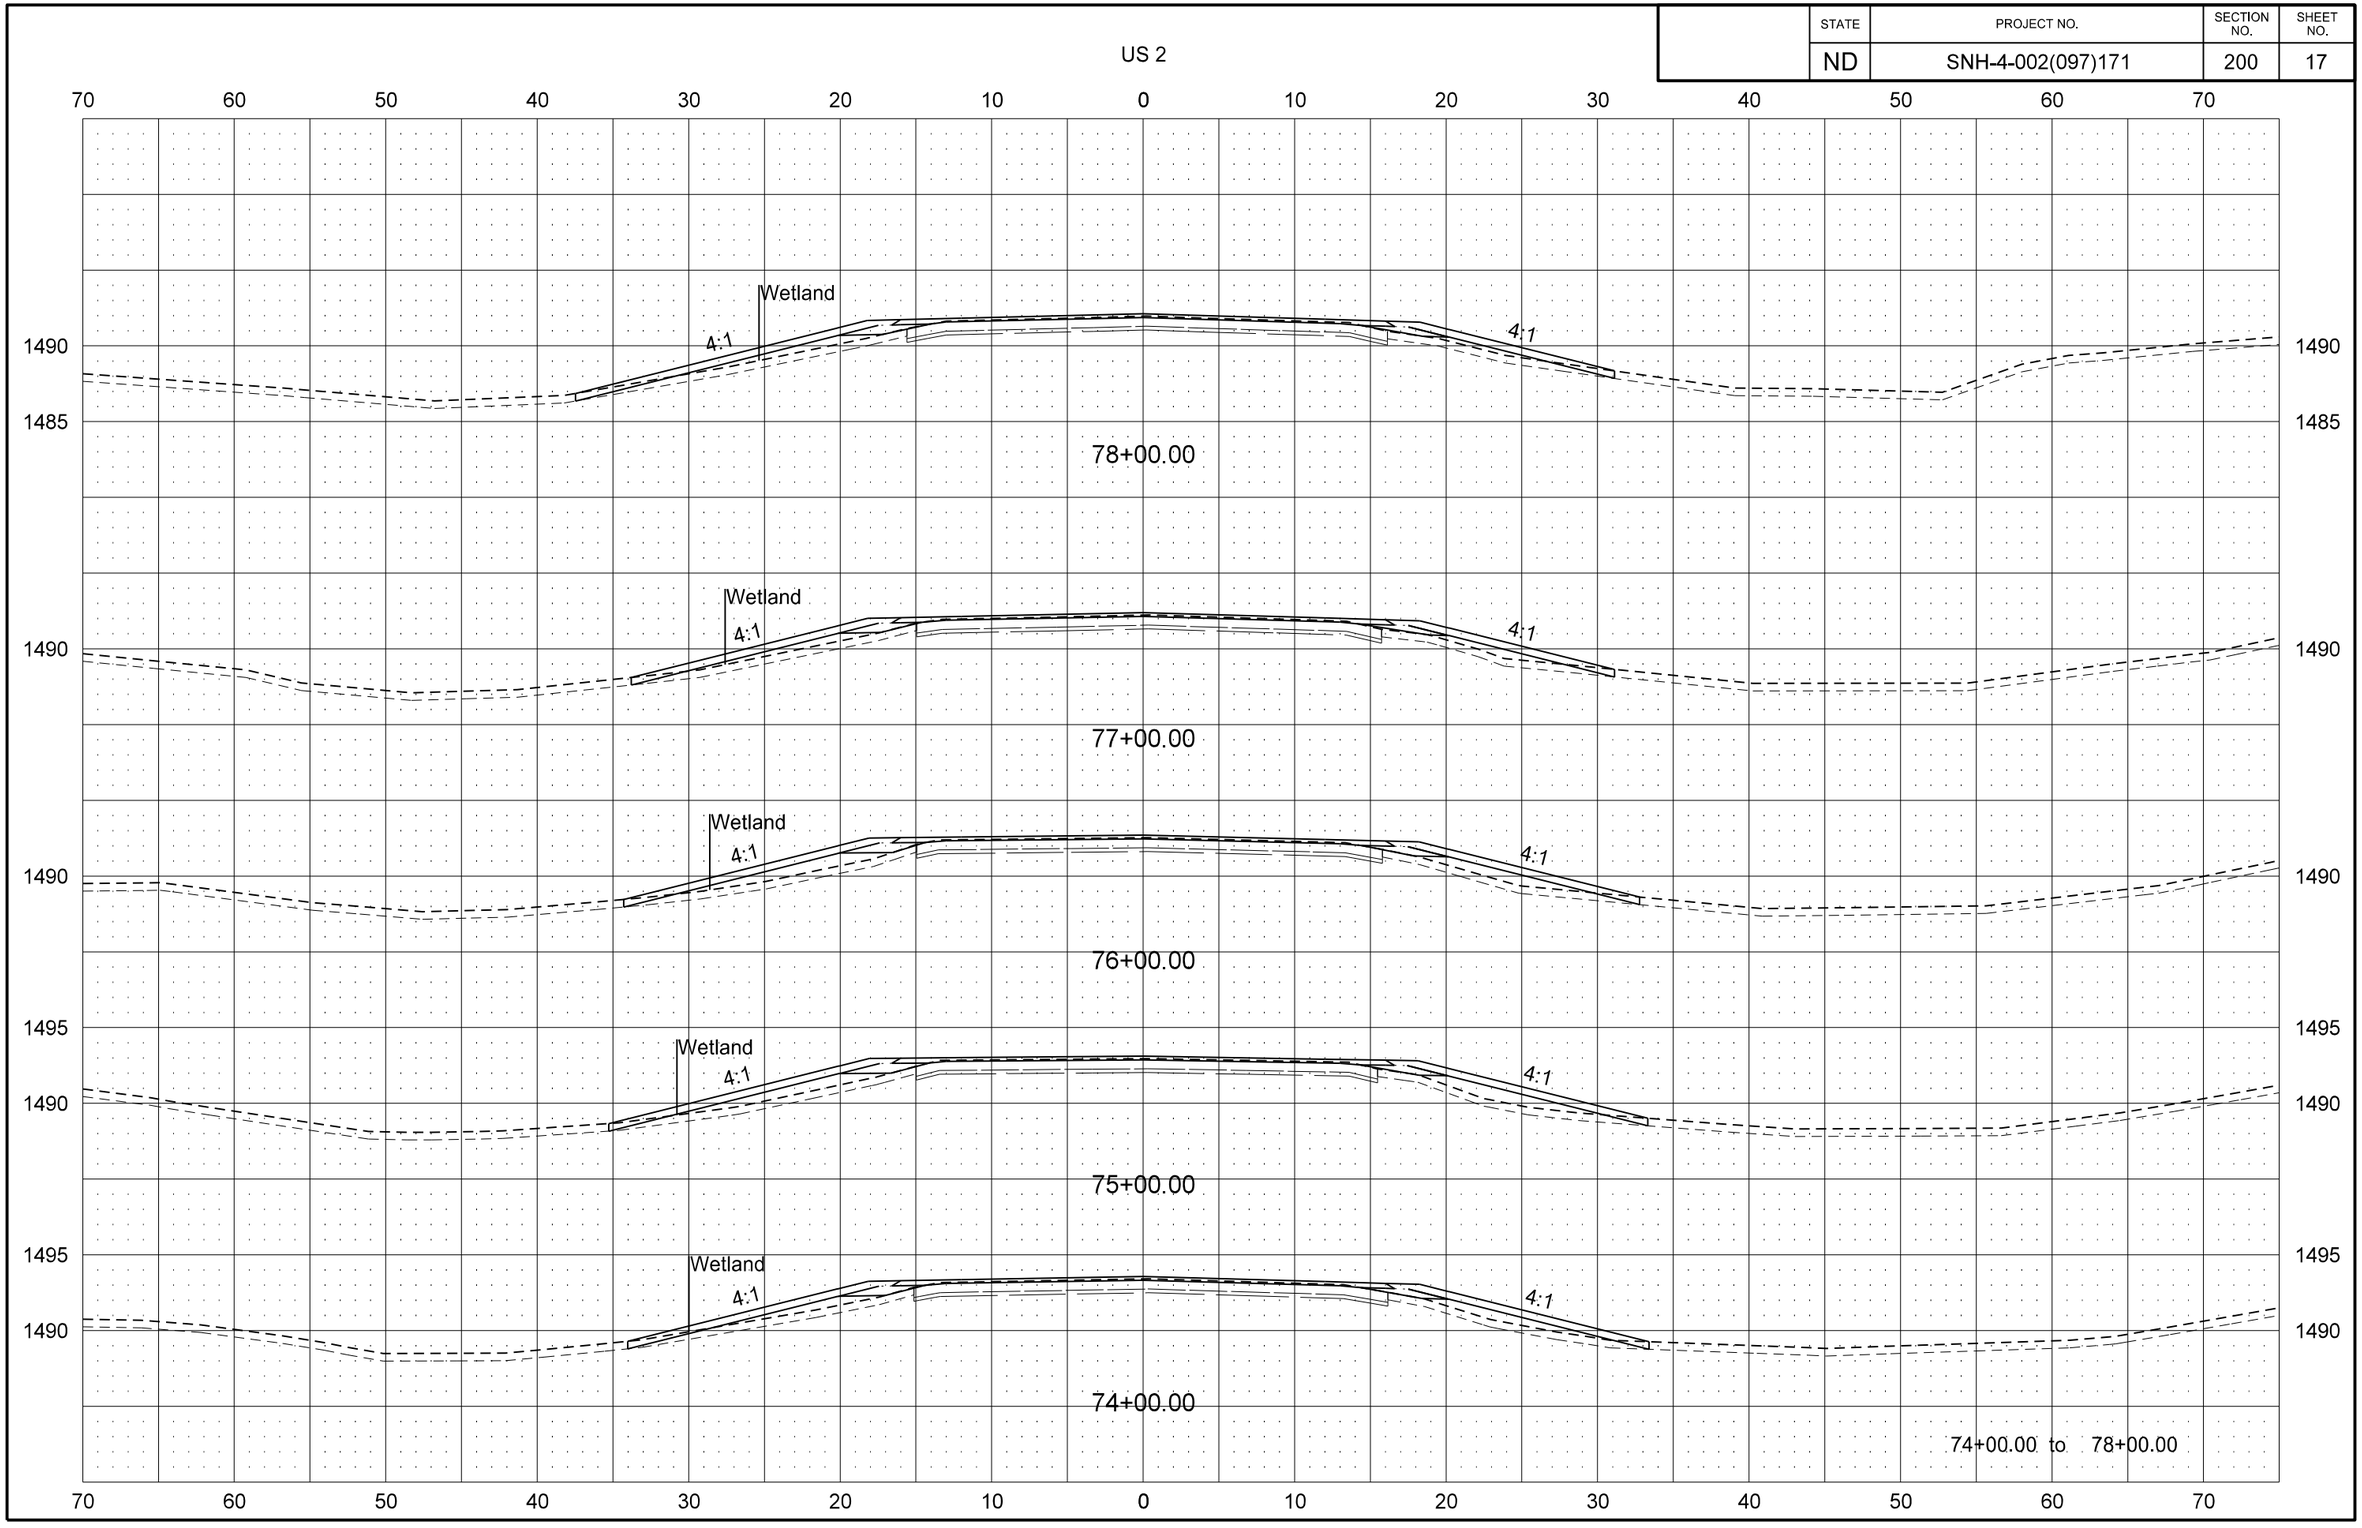

8/29/2016 2:24:49 PM jmwagner R:\project\40002171.097\design\DOTSC\Plan\200XS_002.dgn

STATE	PROJECT NO.	SECTION NO.	SHEET NO.
ND	SNH-4-002(097)171	200	18

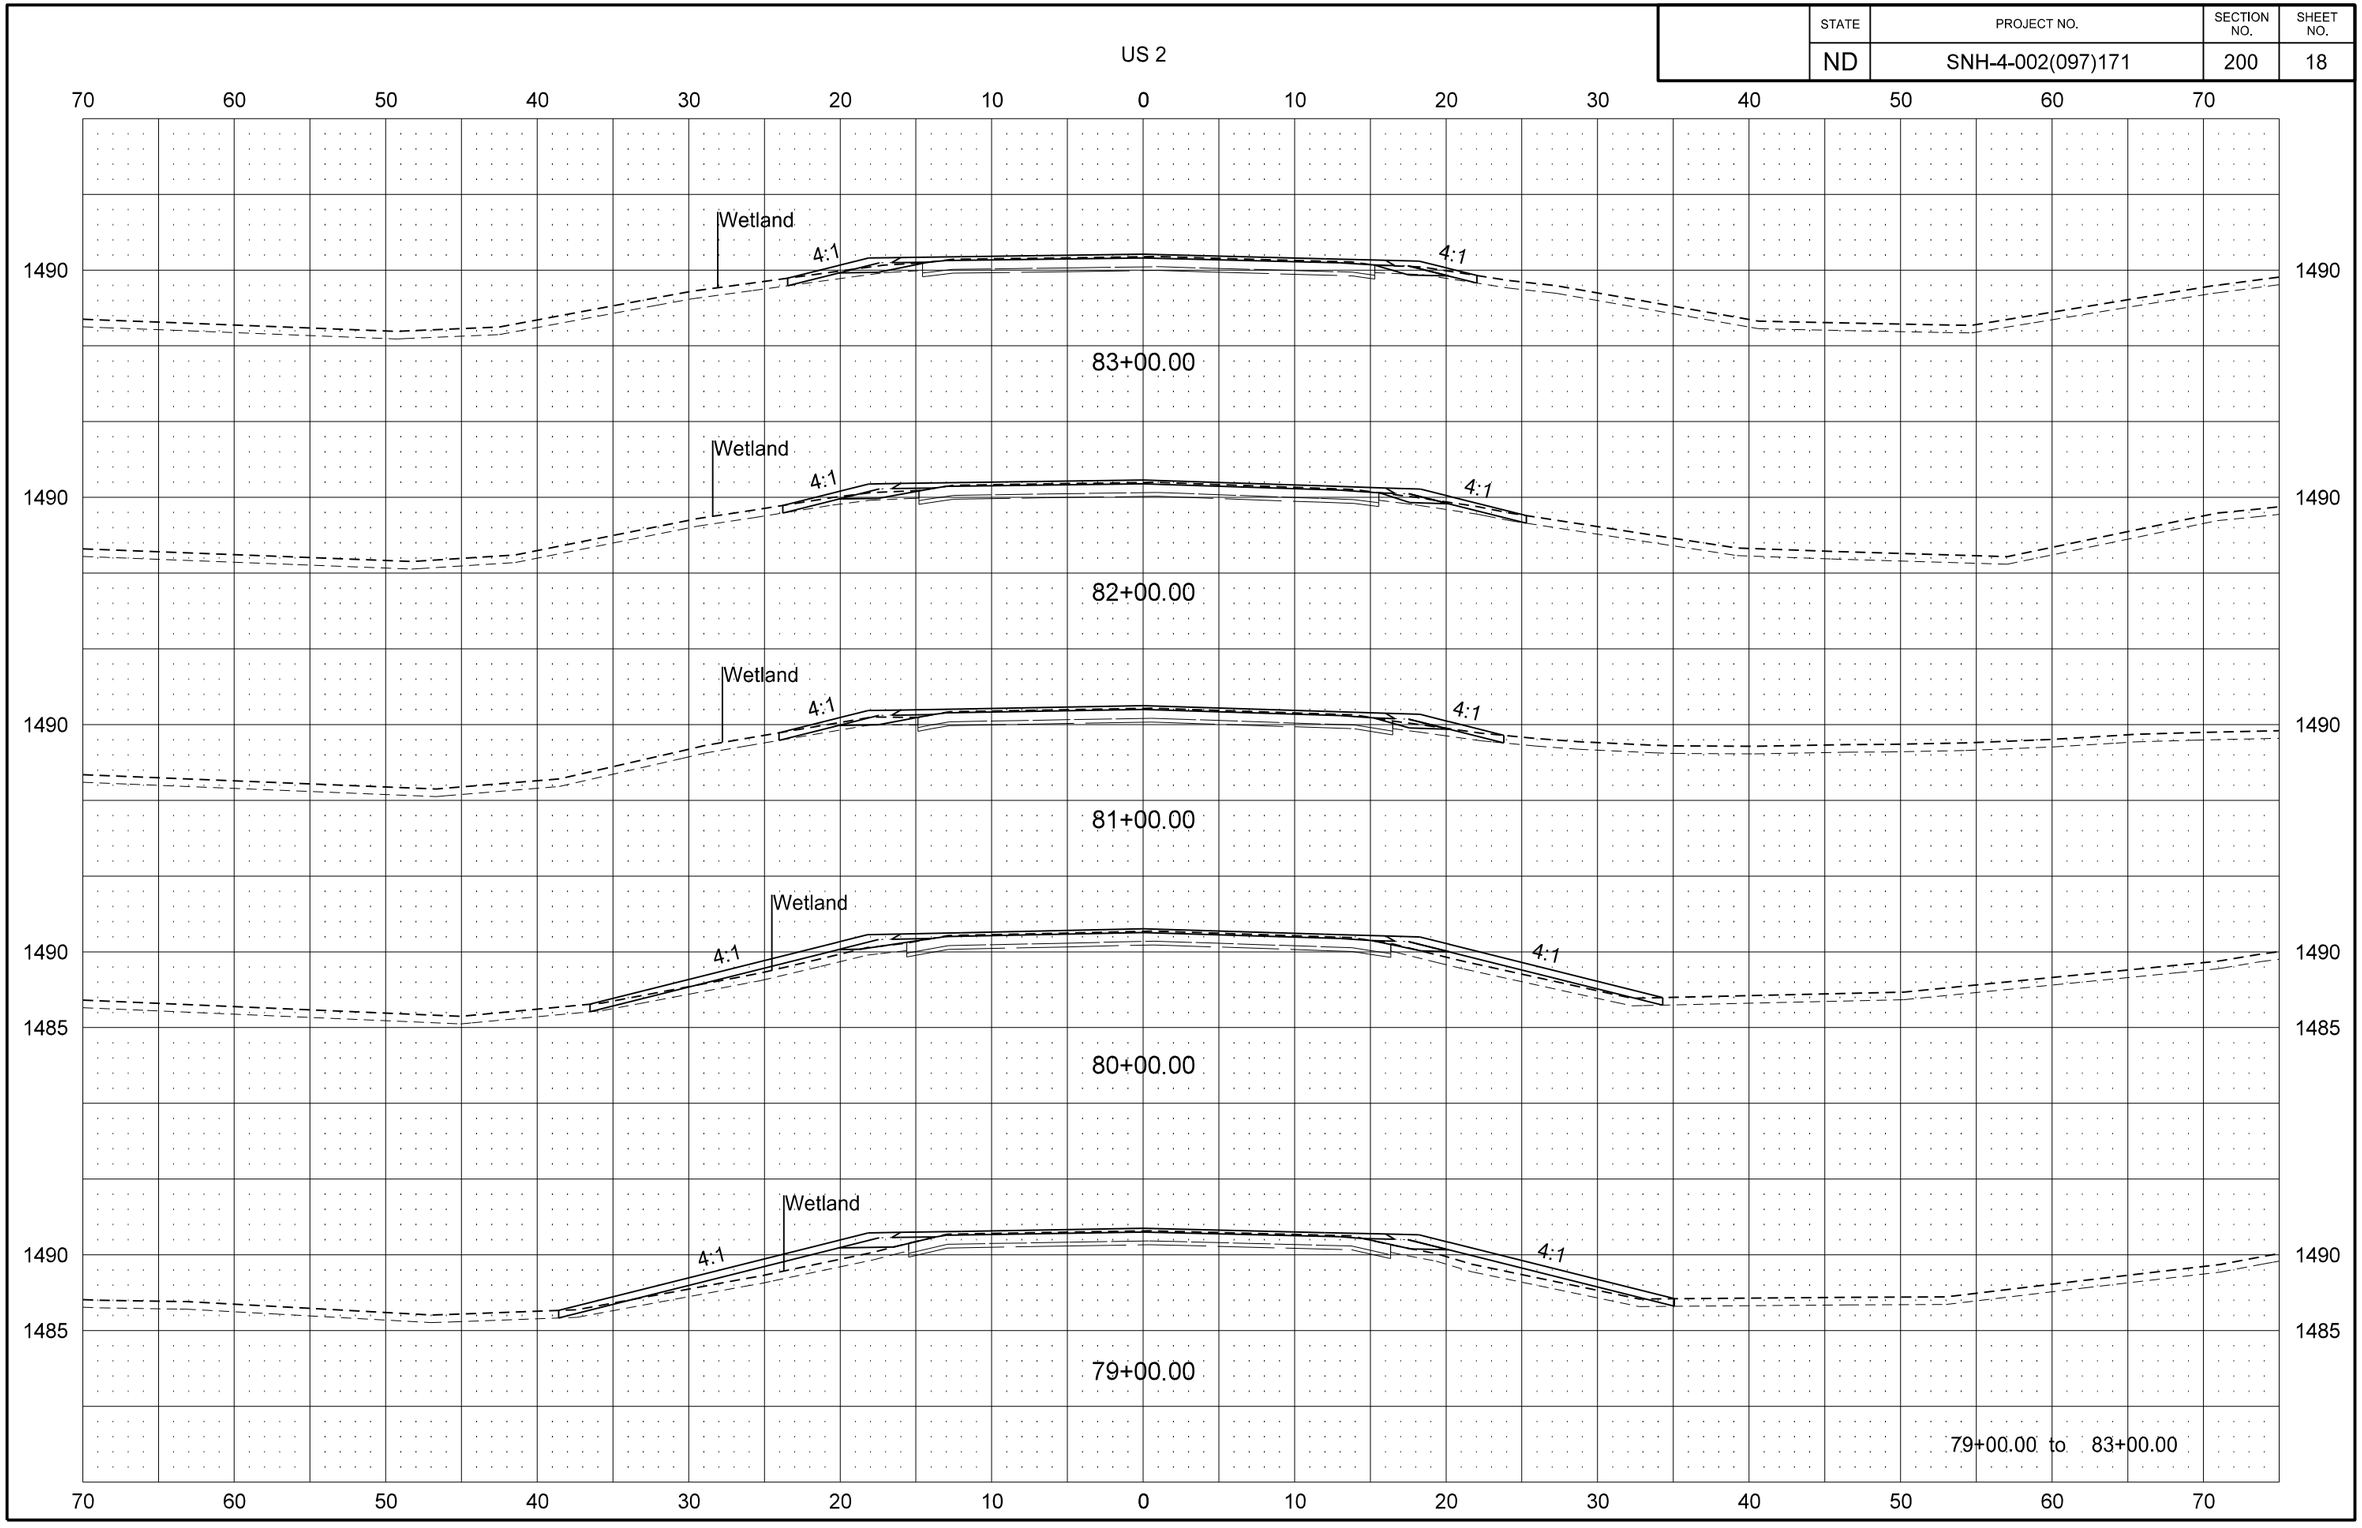

STATE	PROJECT NO.	SECTION NO.	SHEET NO.
ND	SNH-4-002(097)171	200	19

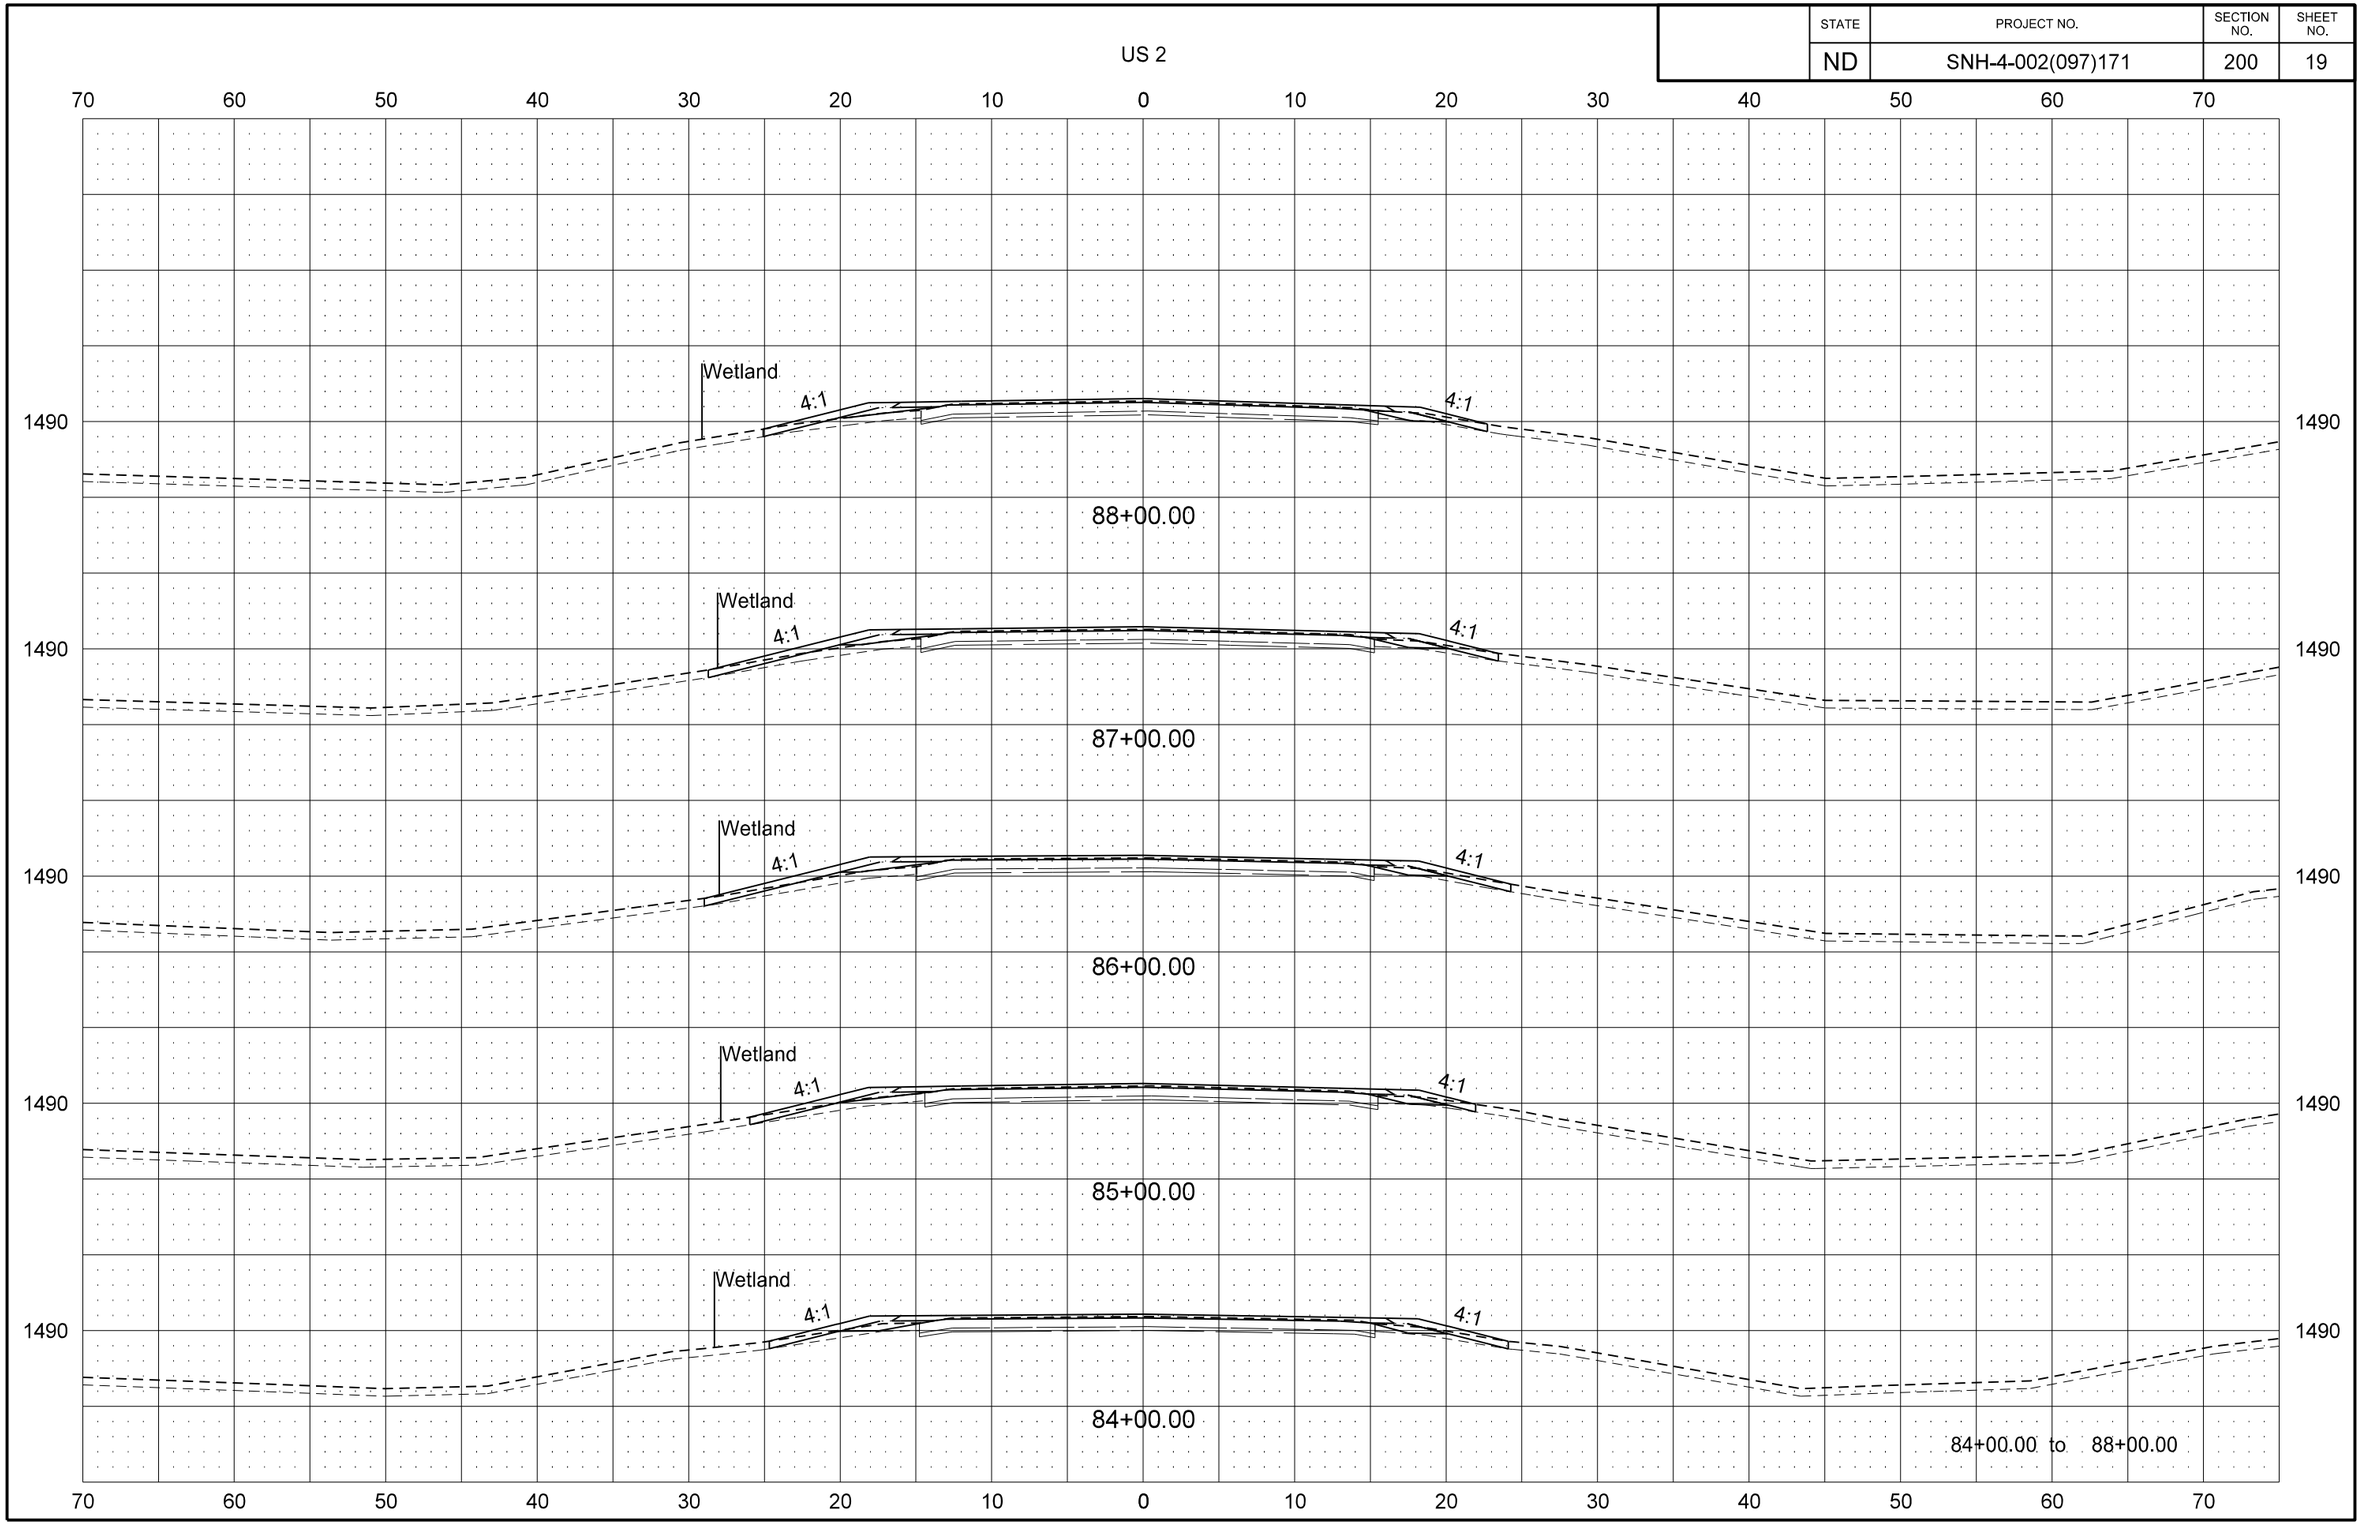

STATE	PROJECT NO.	SECTION NO.	SHEET NO.
ND	SNH-4-002(097)171	200	20

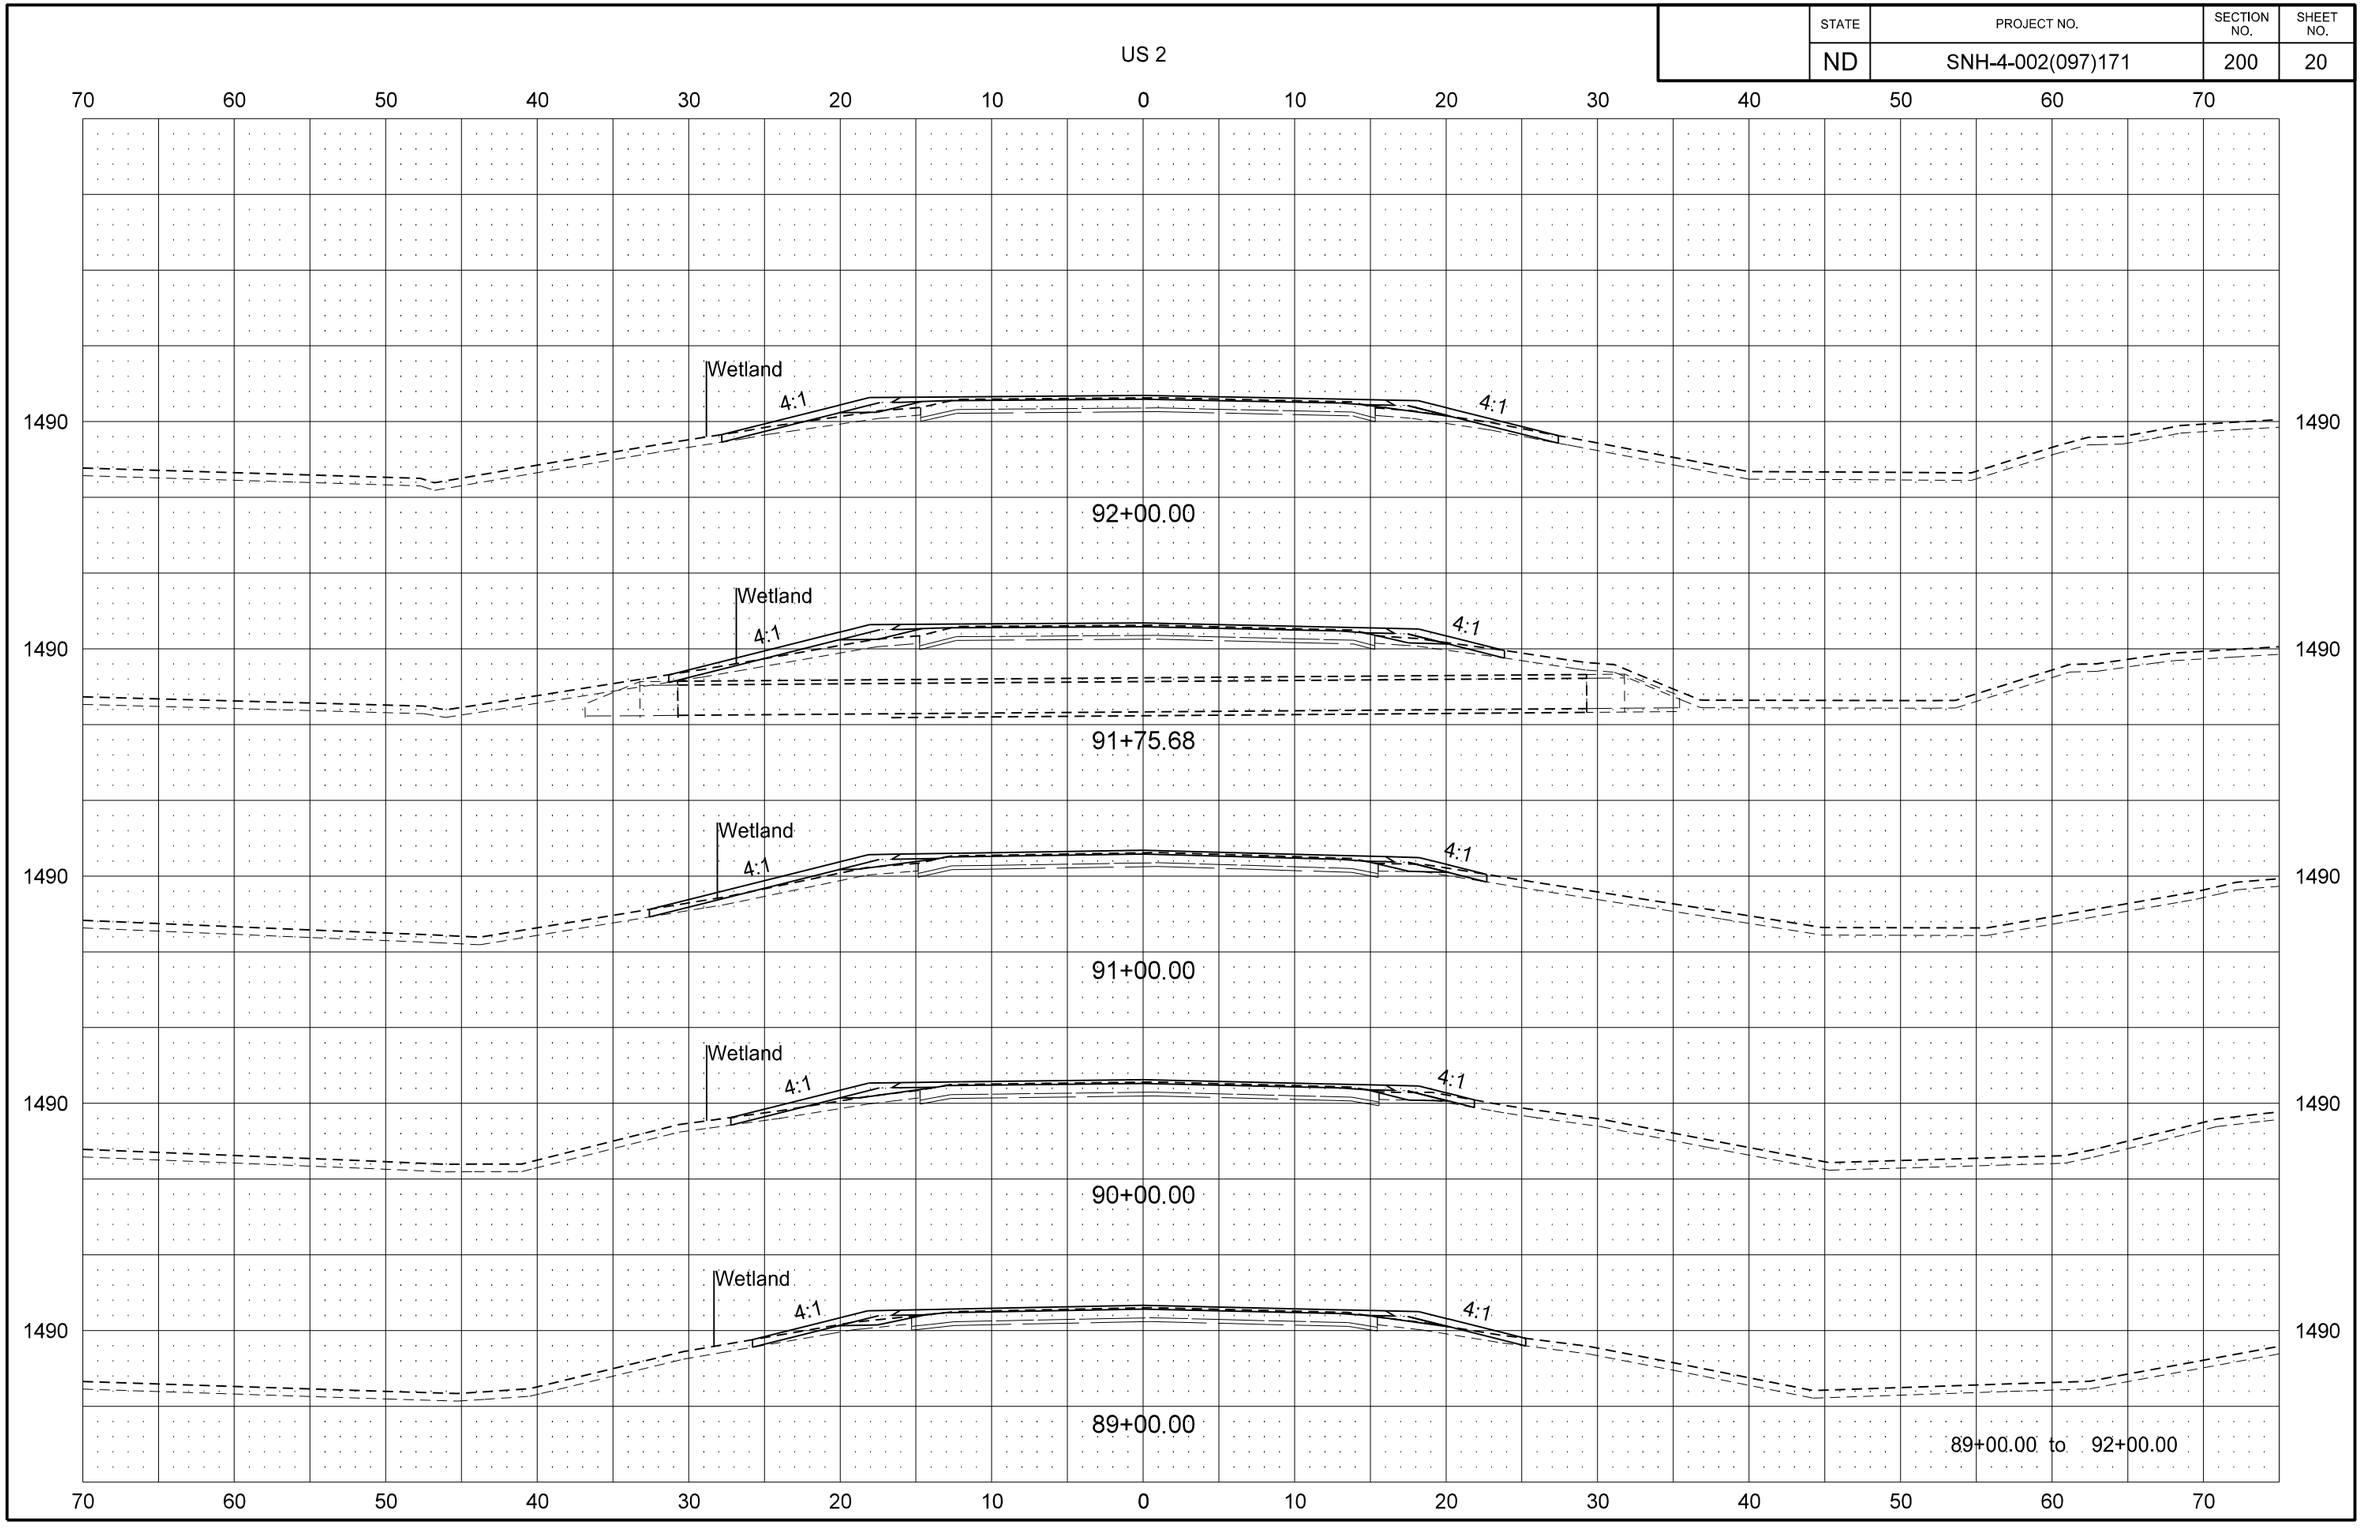

8/29/2016 2:25:08 PM jmwagner R:\project\40002171.097\design\DOTSC\Plan\200XS_002.dgn

STATE	PROJECT NO.	SECTION NO.	SHEET NO.
ND	SNH-4-002(097)171	200	21

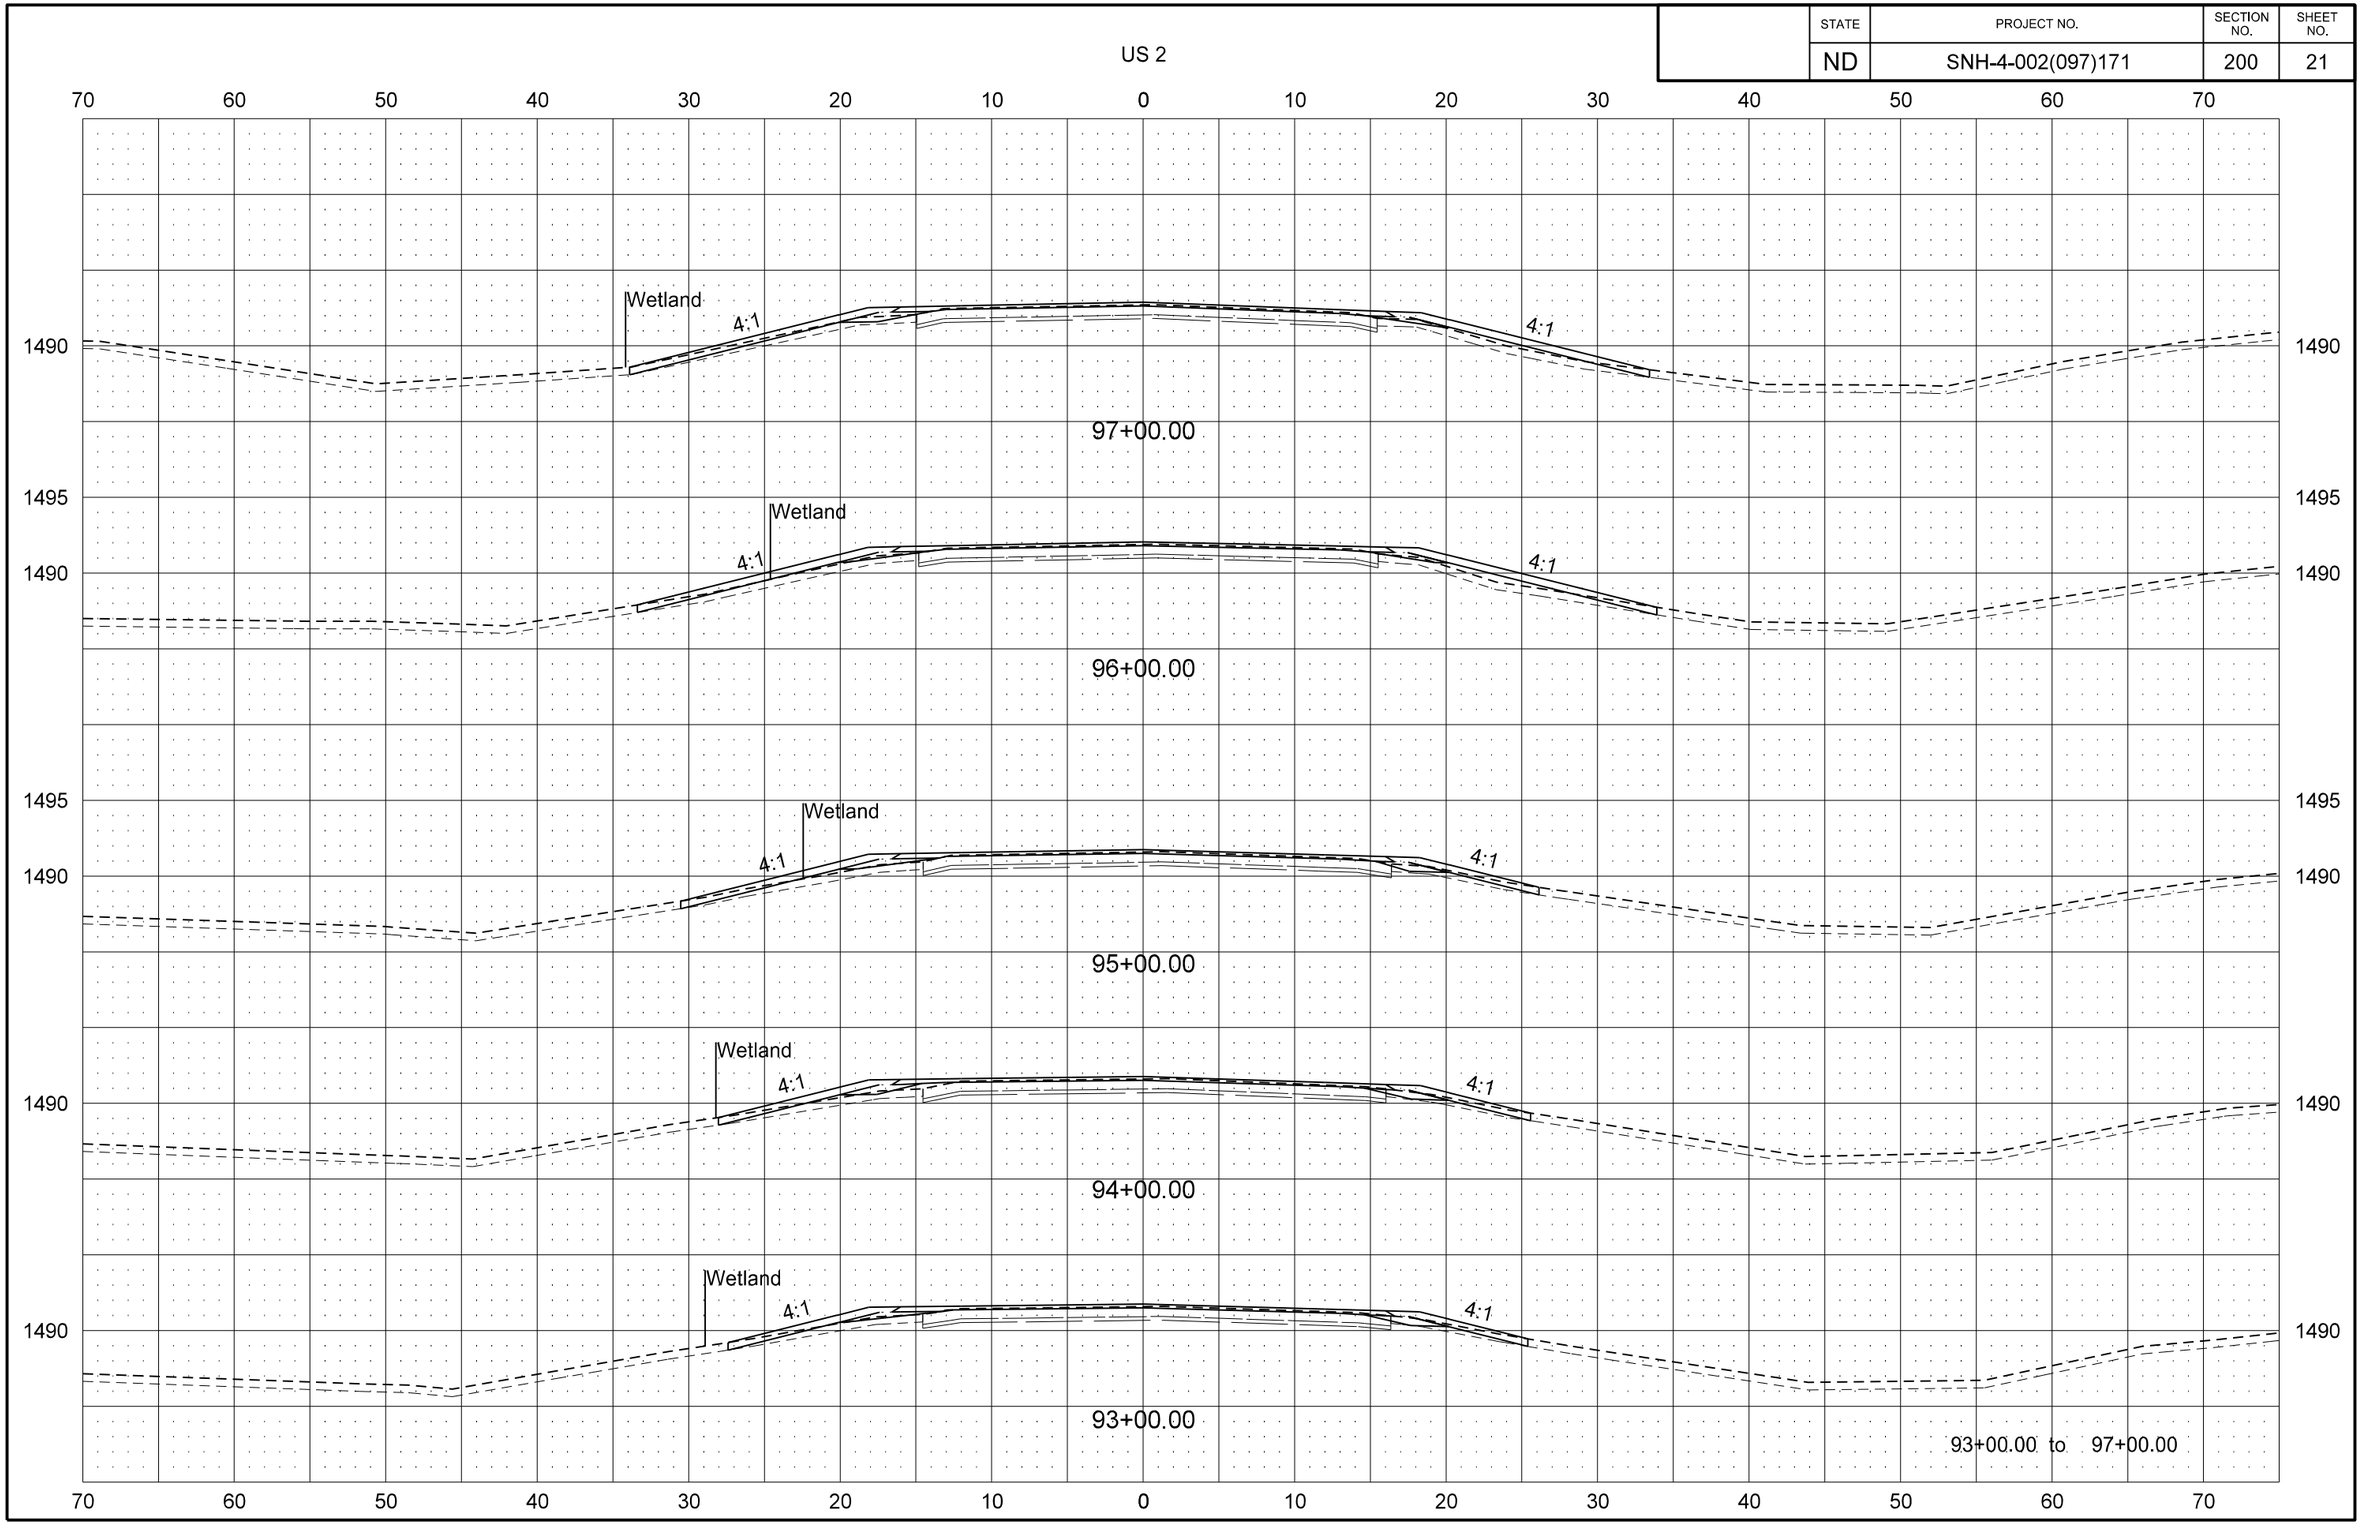

STATE	PROJECT NO.	SECTION NO.	SHEET NO.
ND	SNH-4-002(097)171	200	22

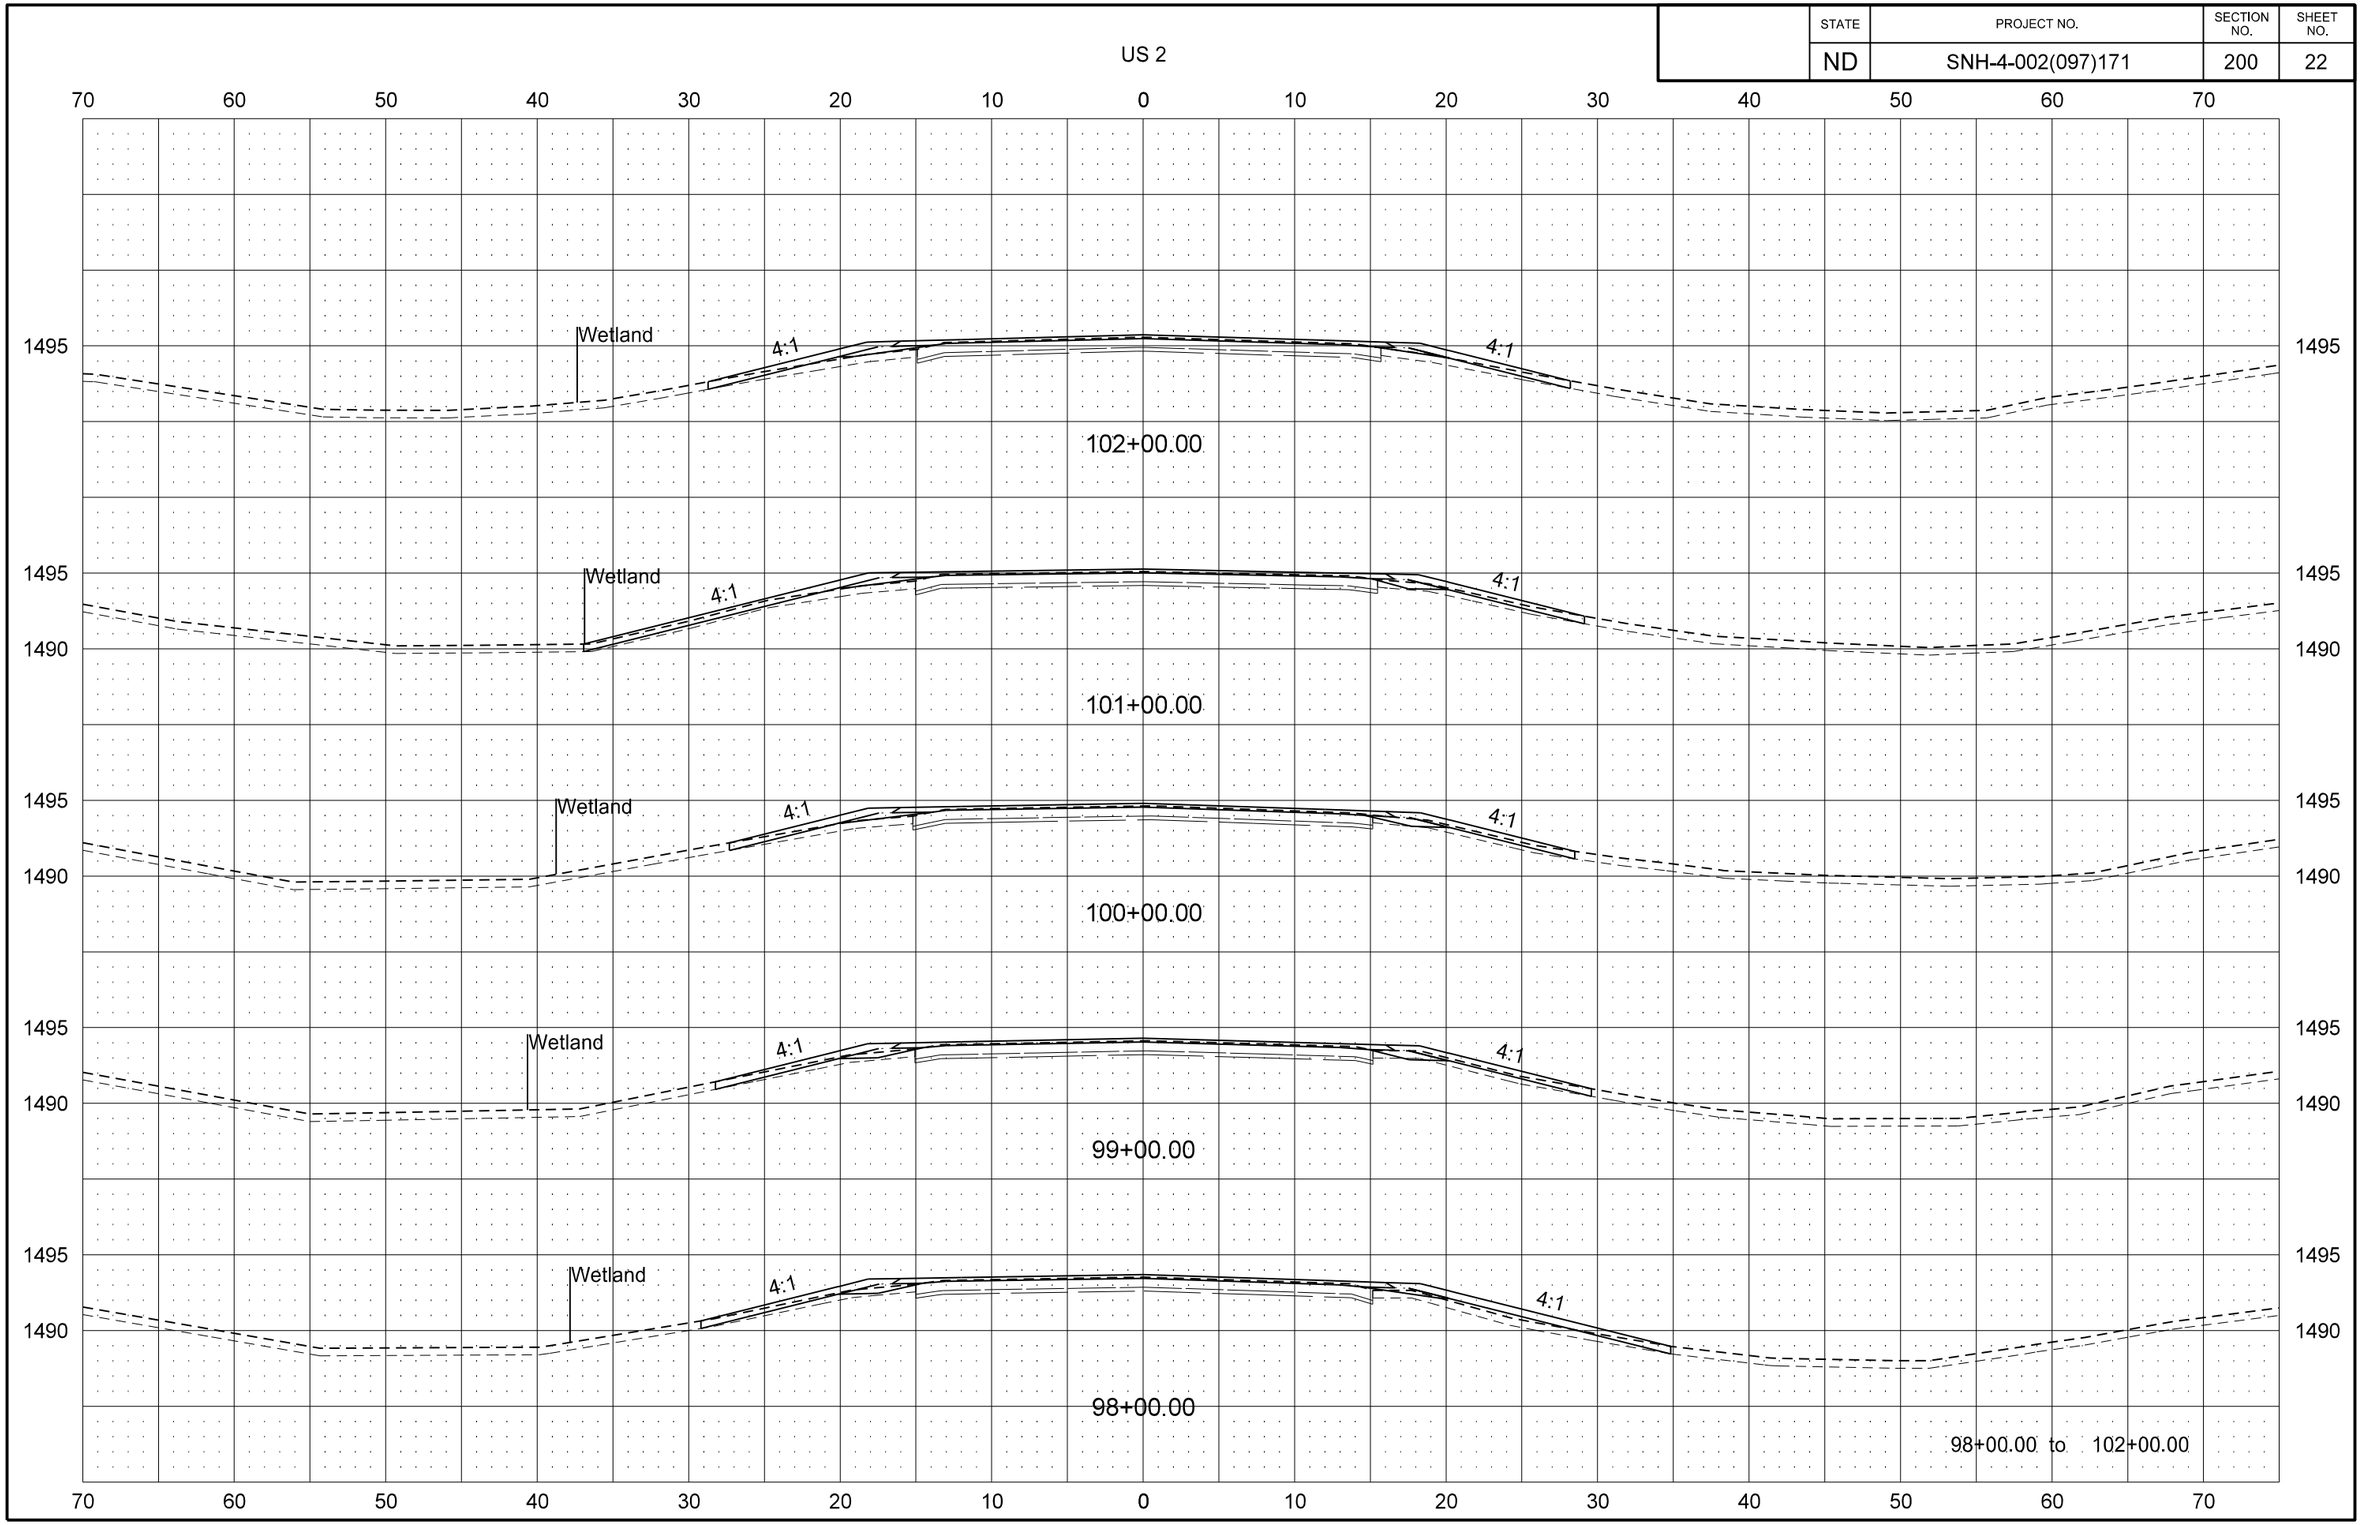

8/29/2016 2:25:20 PM jmwagner R:\project\40002171.097\design\DOTSC\Plan\200XS_002.dgn

STATE	PROJECT NO.	SECTION NO.	SHEET NO.
ND	SNH-4-002(097)171	200	23

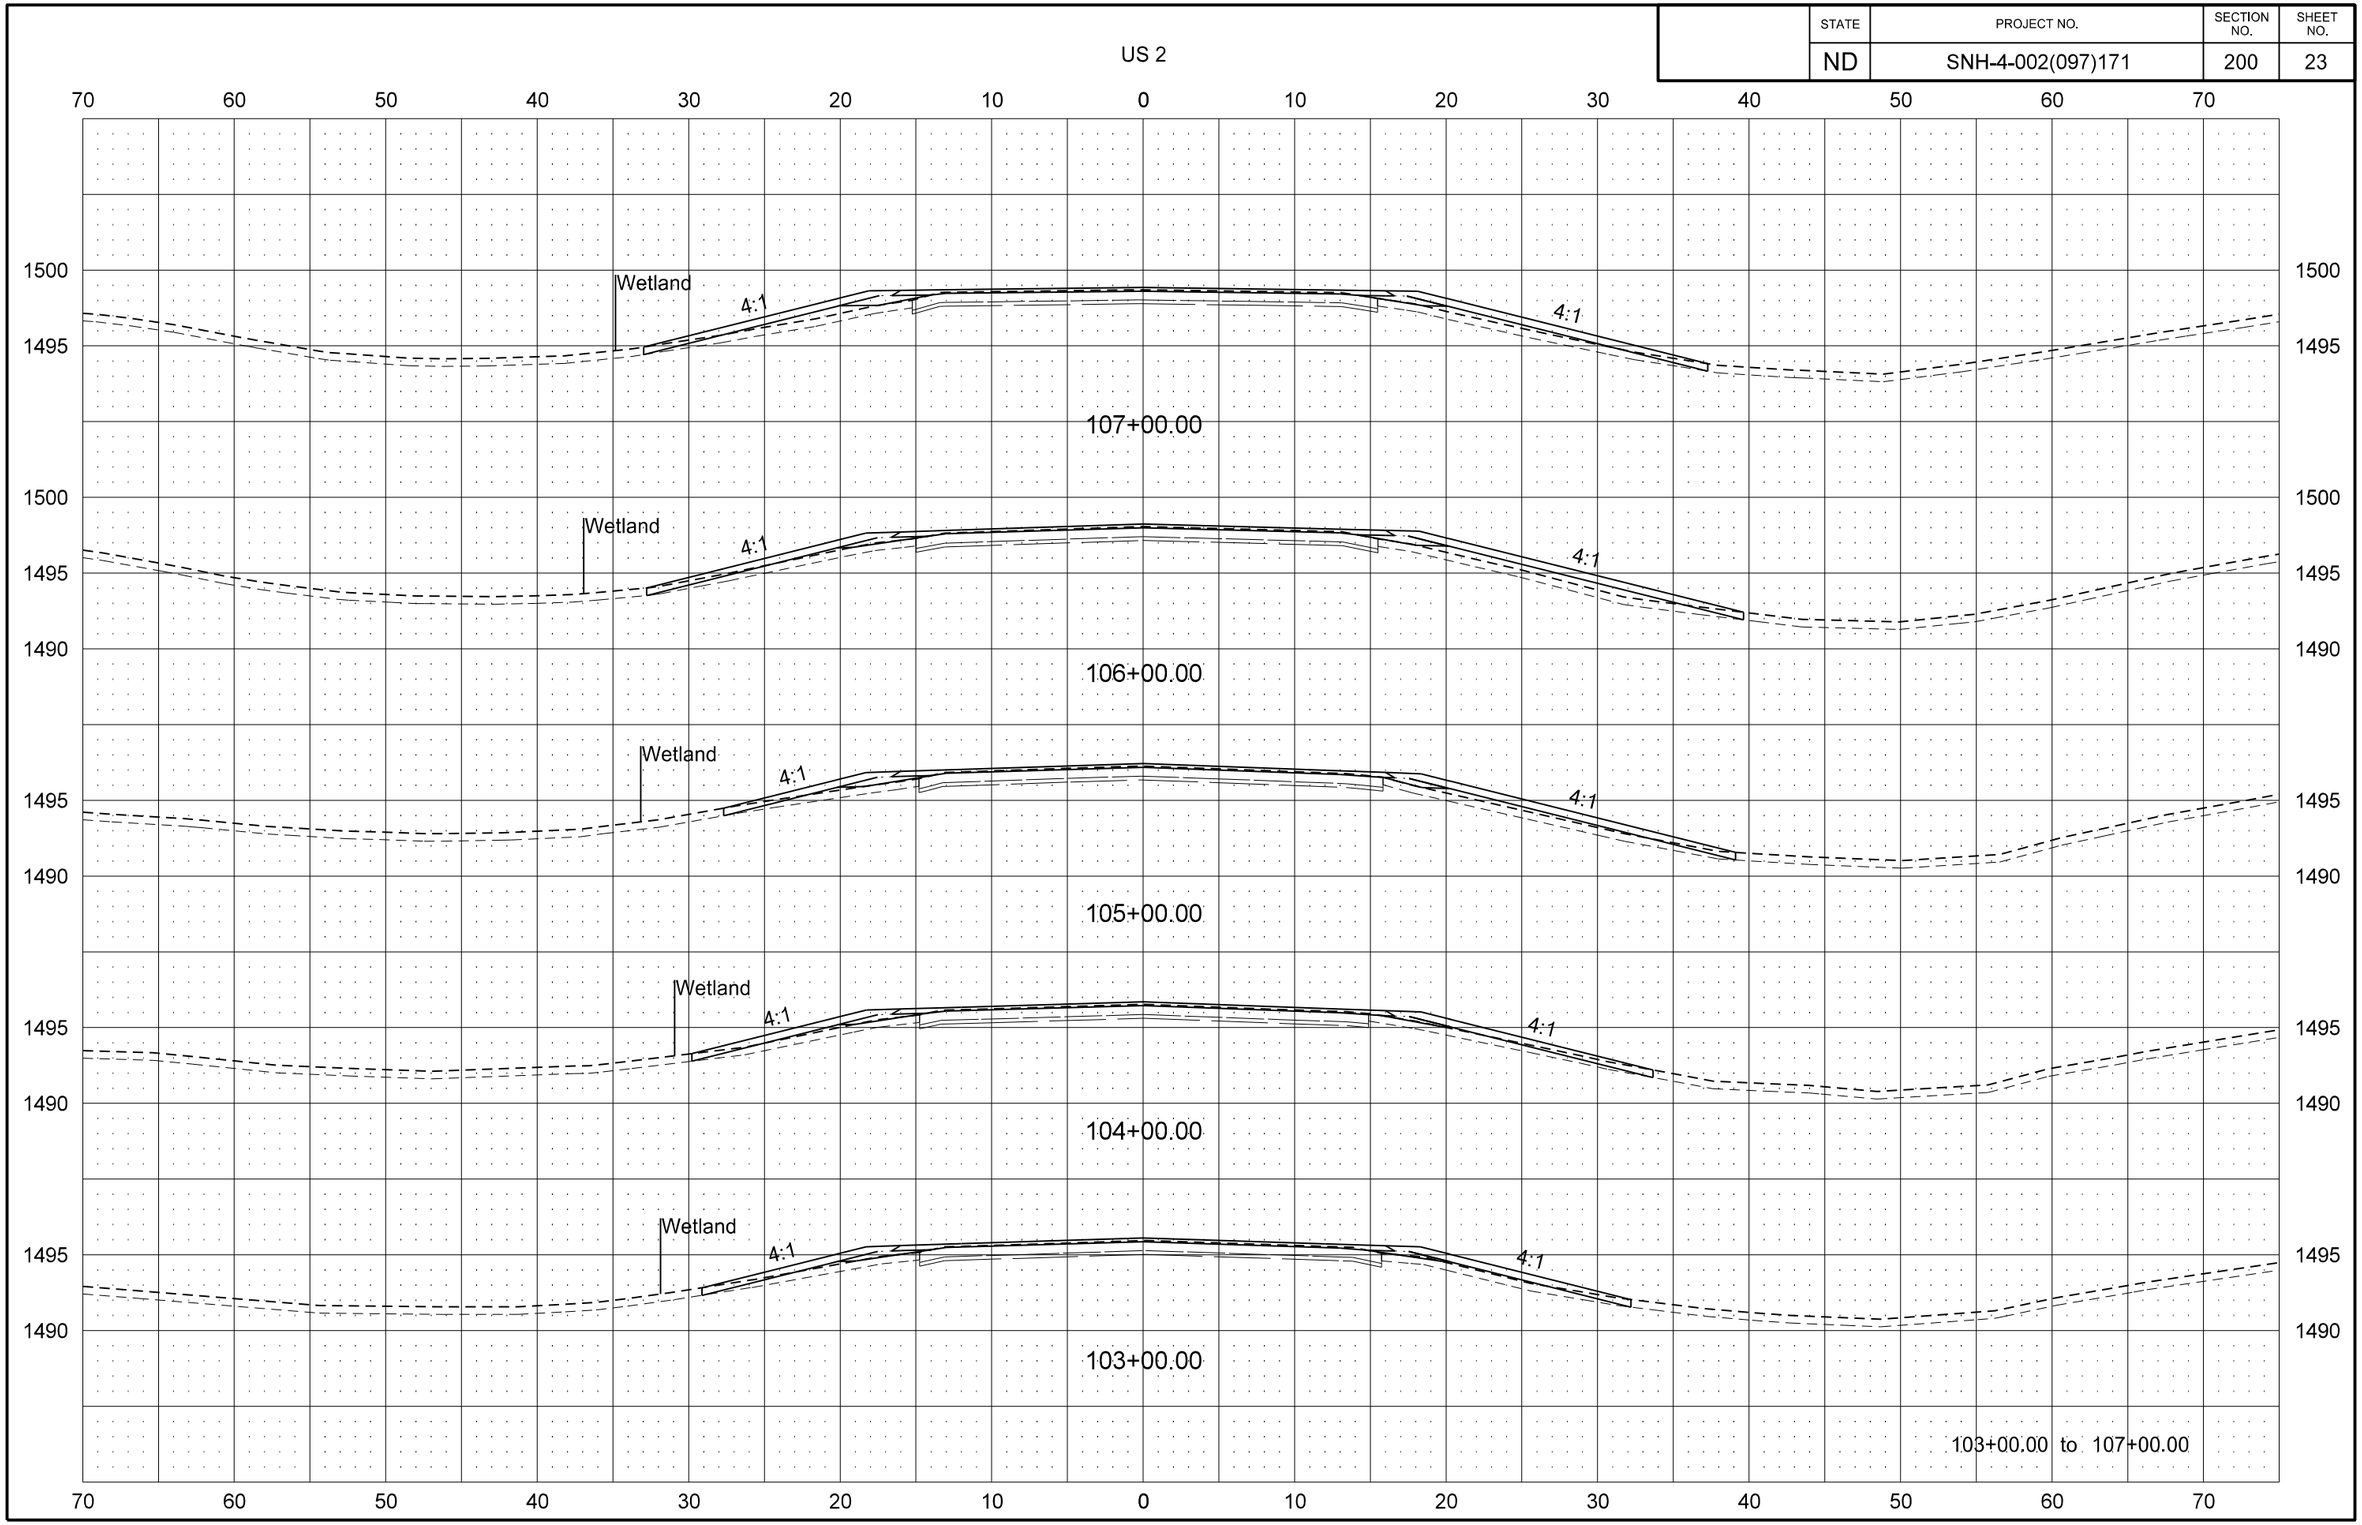

STATE	PROJECT NO.	SECTION NO.	SHEET NO.
ND	SNH-4-002(097)171	200	24

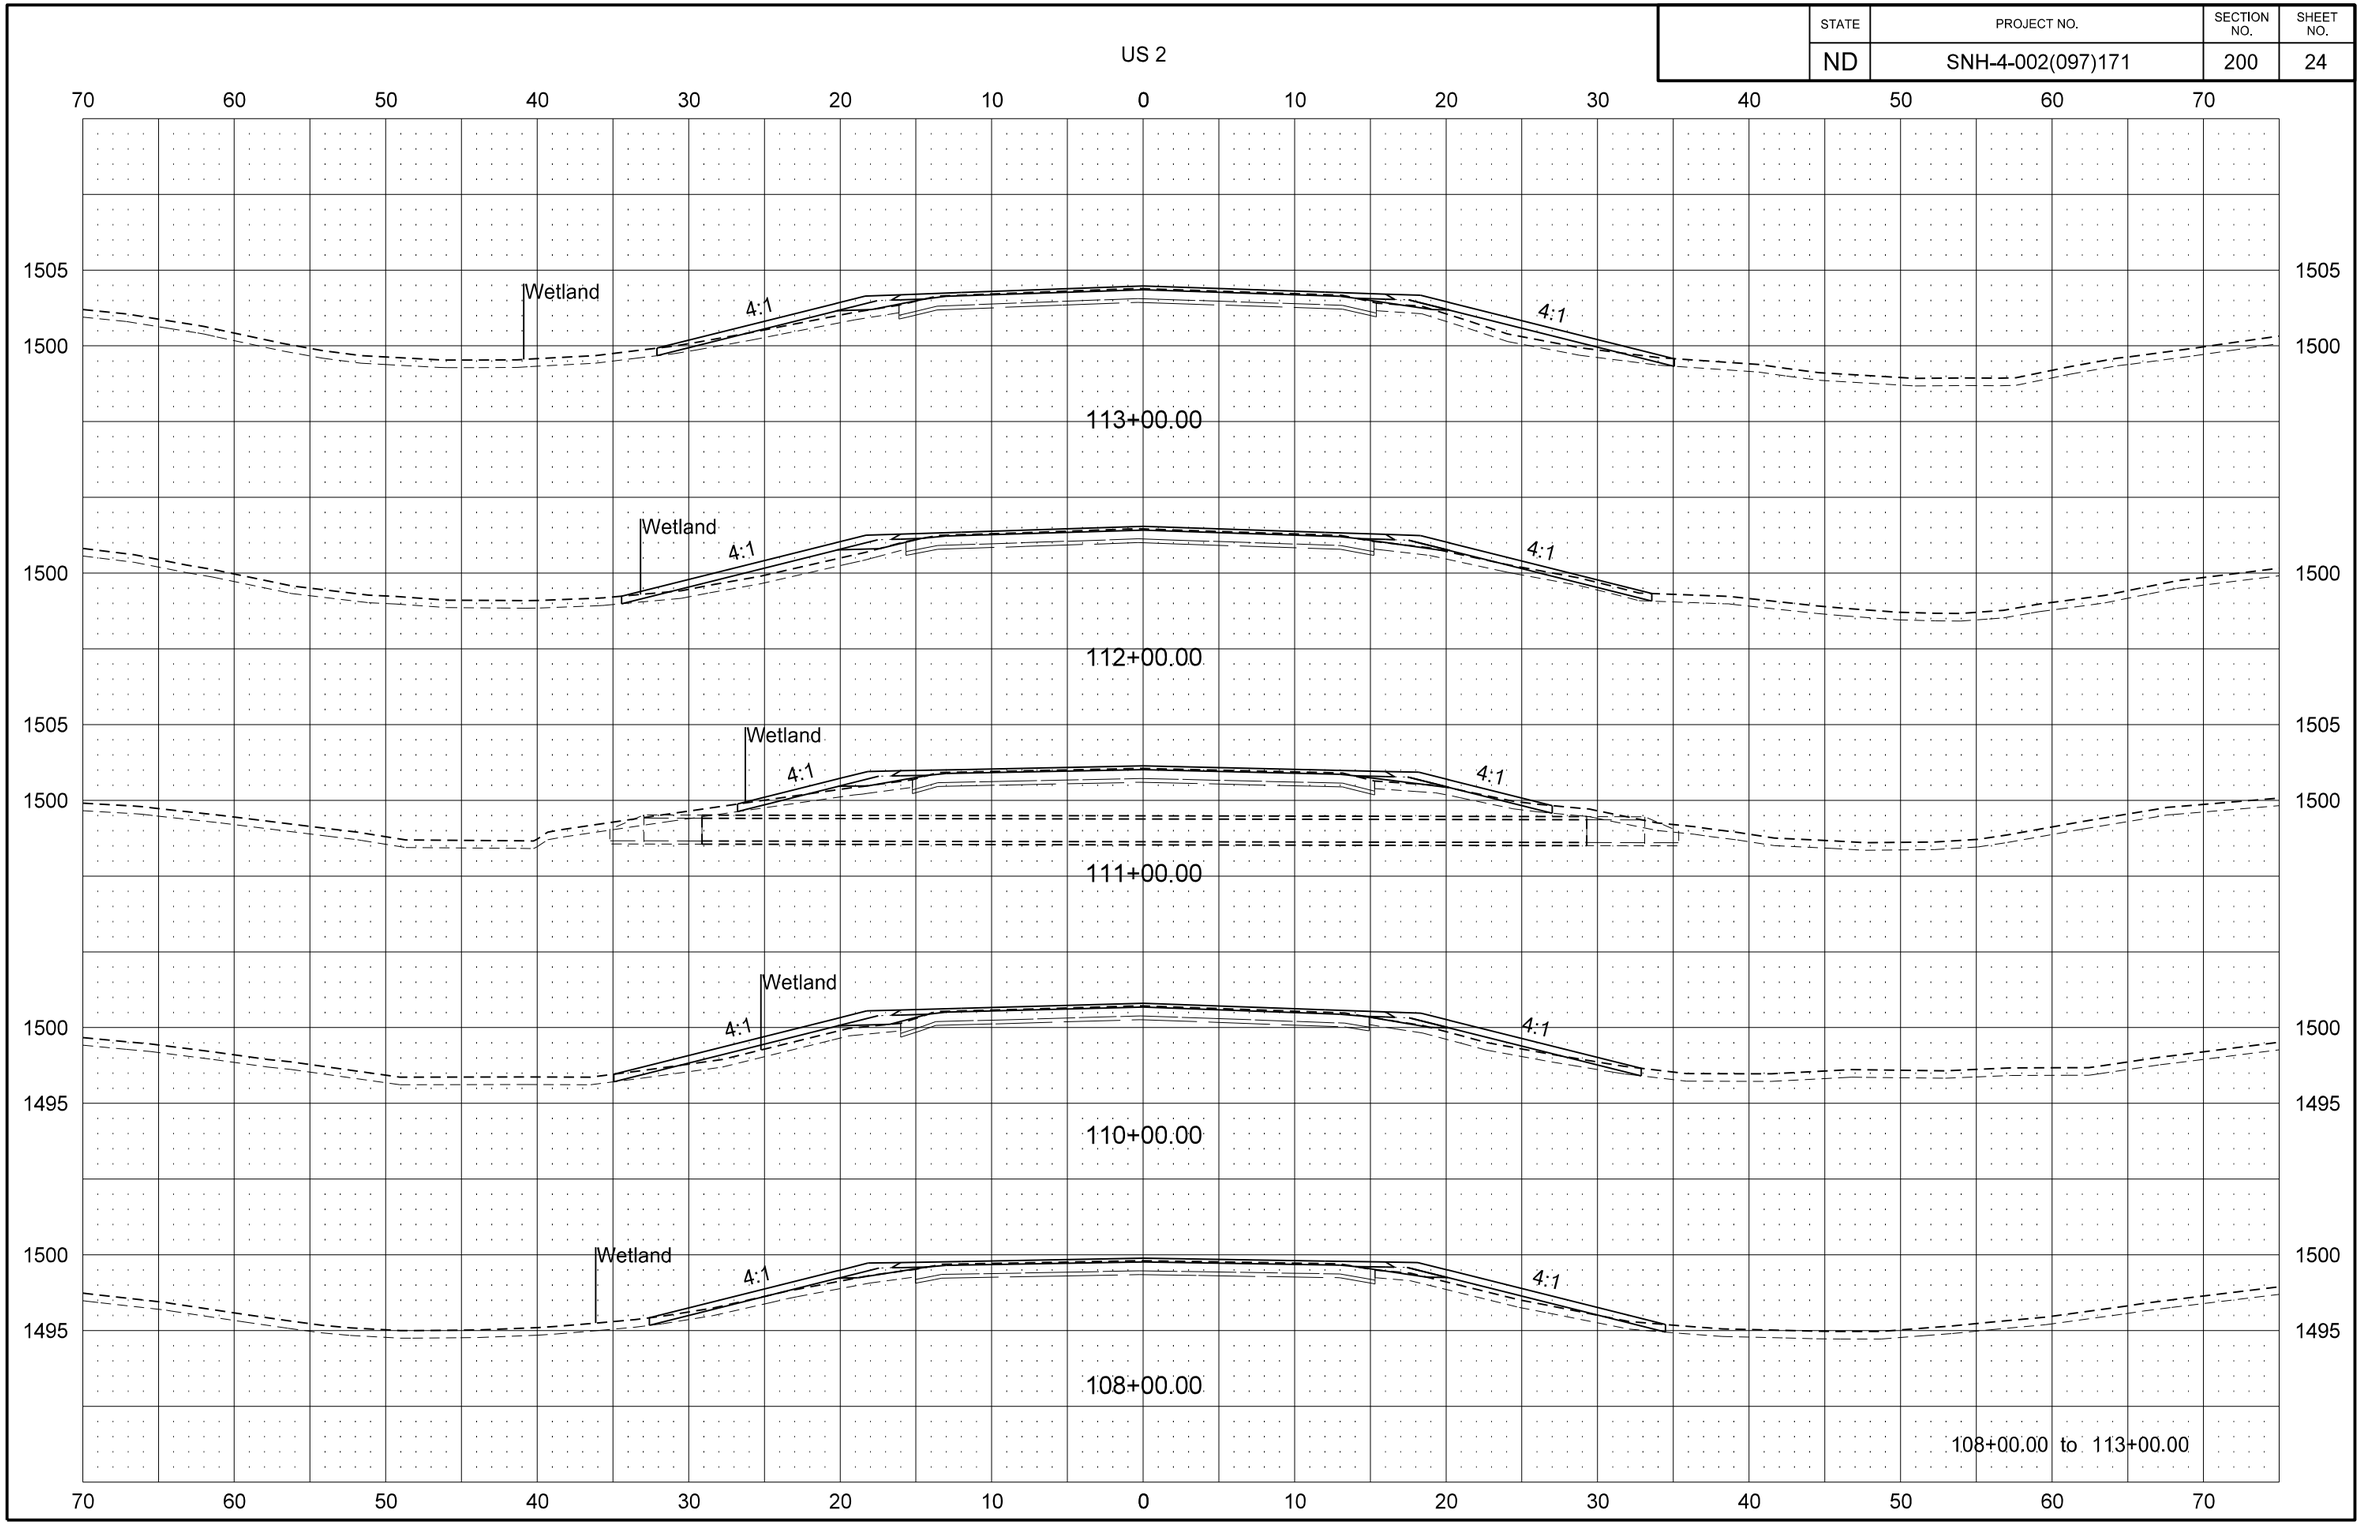

8/29/2016 2:25:33 PM jmwagner R:\project\40002171.097\design\DOTSC\Plan\200XS_002.dgn

STATE	PROJECT NO.	SECTION NO.	SHEET NO.
ND	SNH-4-002(097)171	200	25

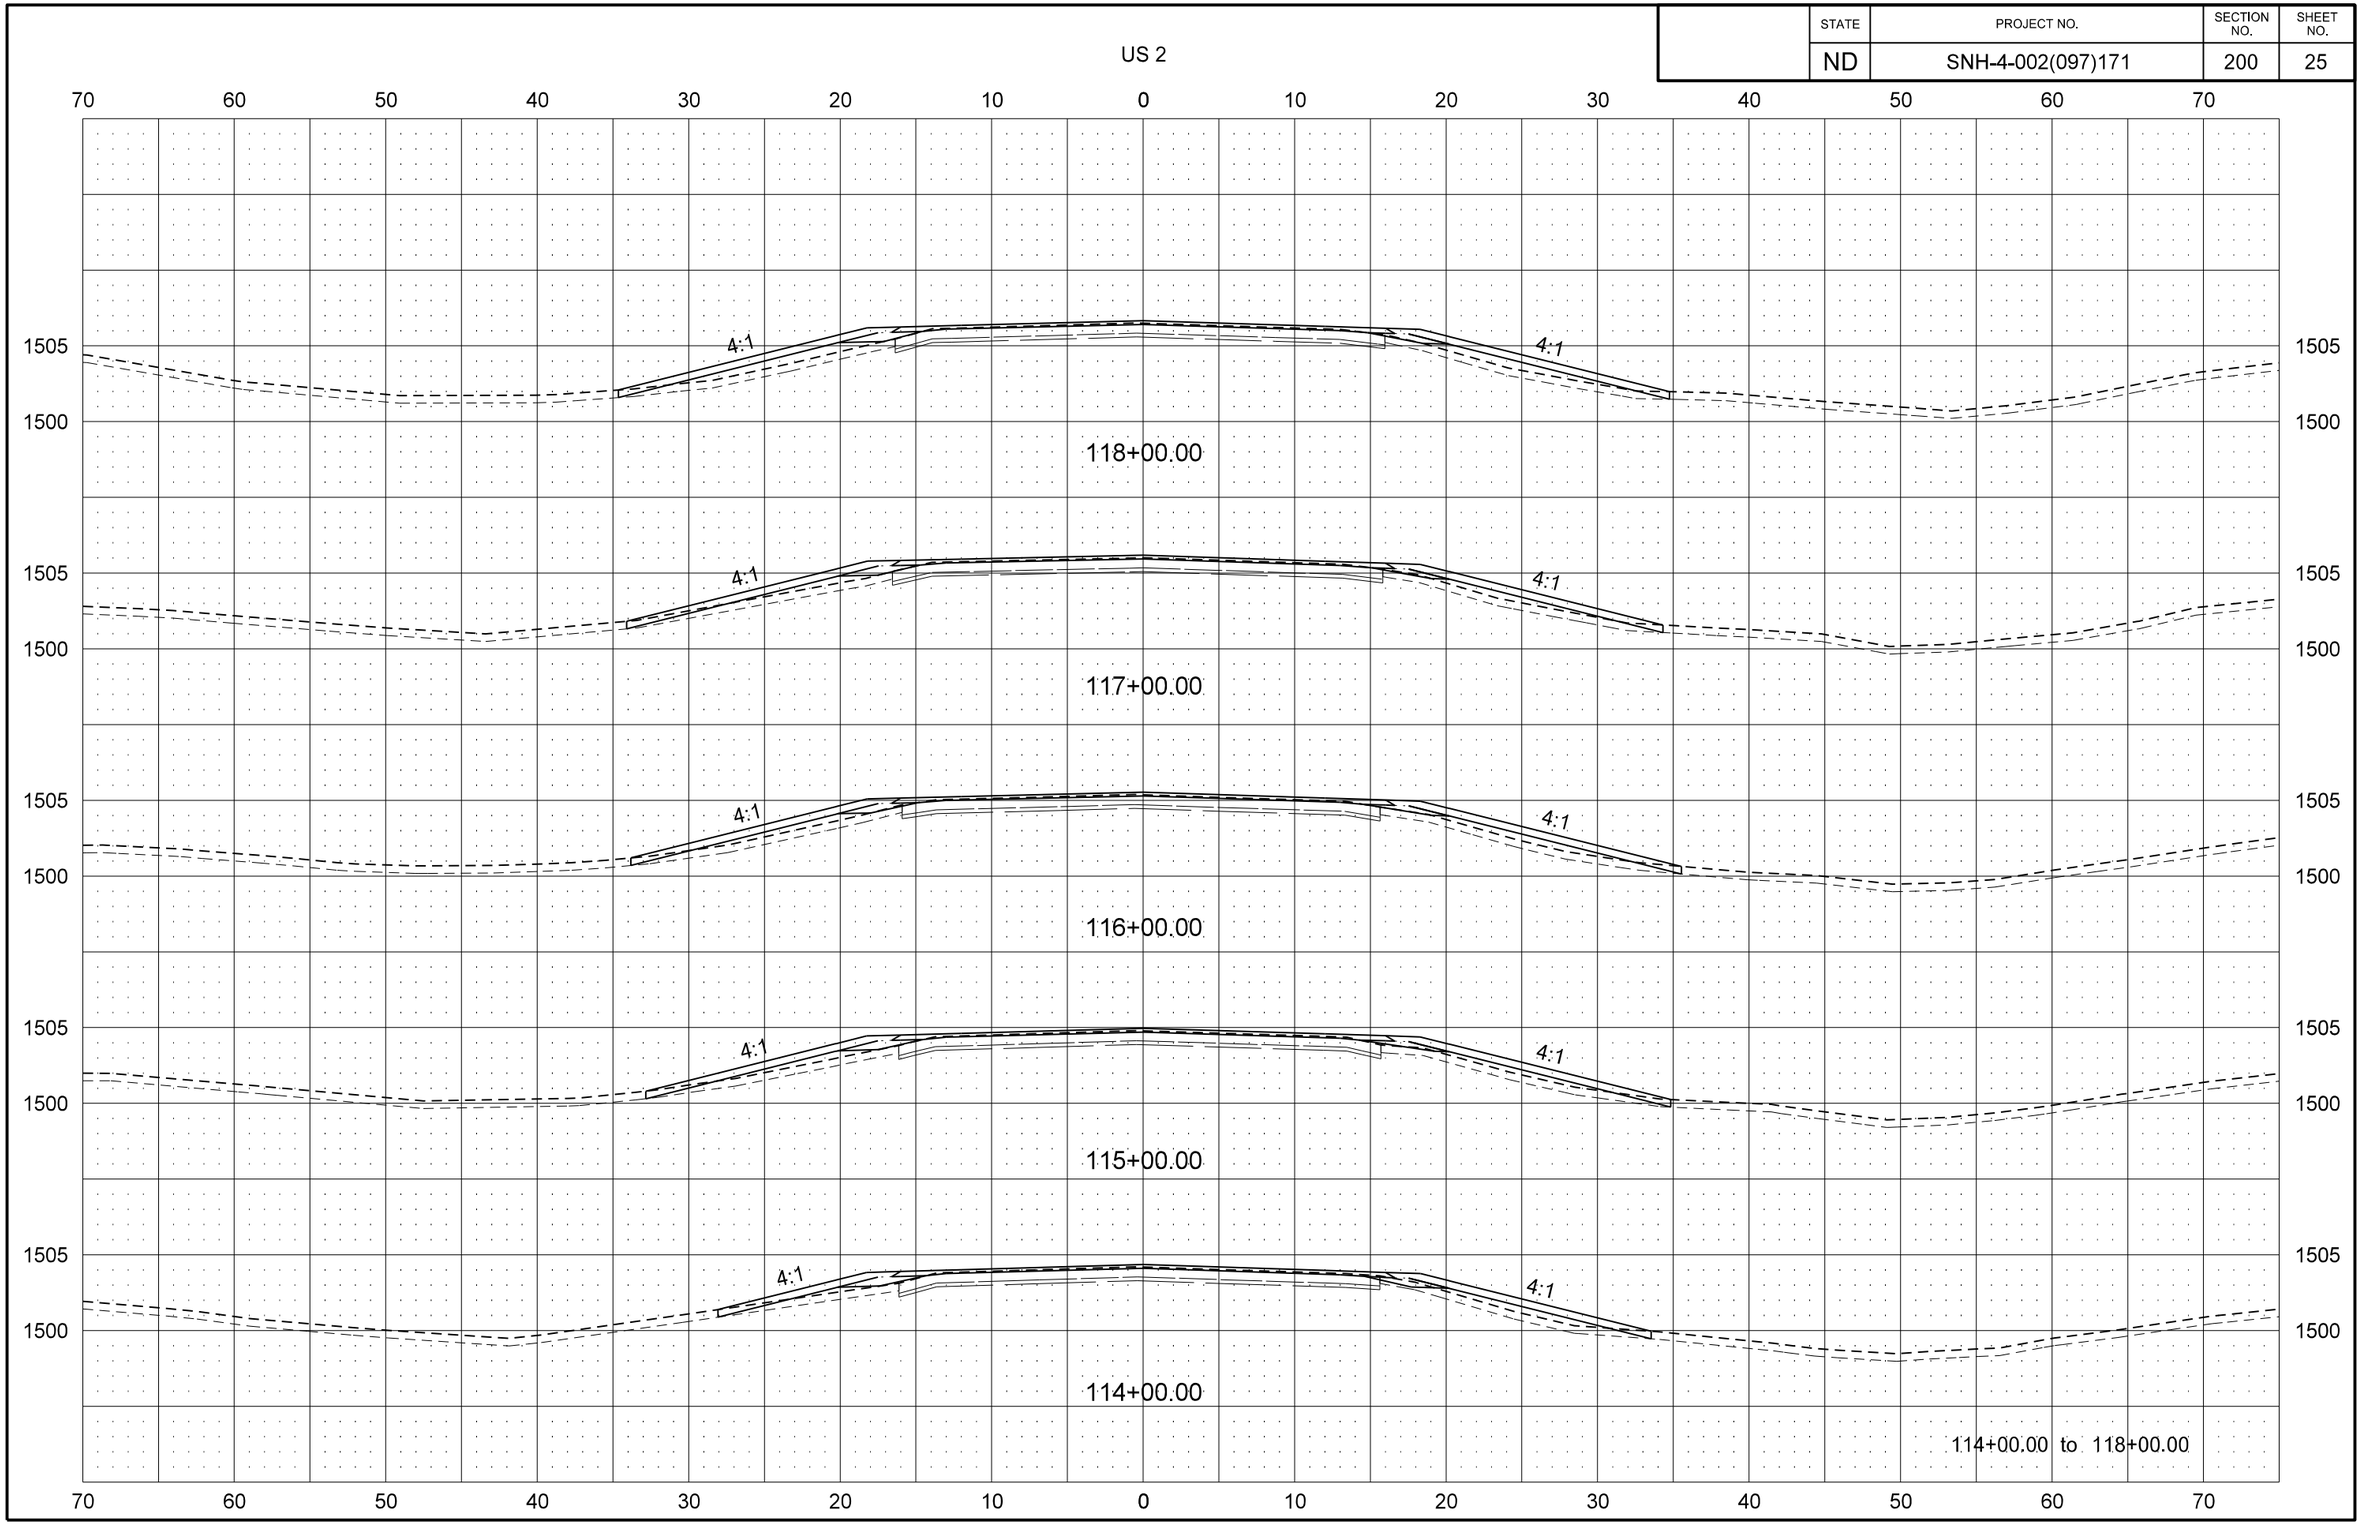

	STATE	PROJECT NO.	SECTION NO.	SHEET NO.
	ND	SNH-4-002(097)171	200	26

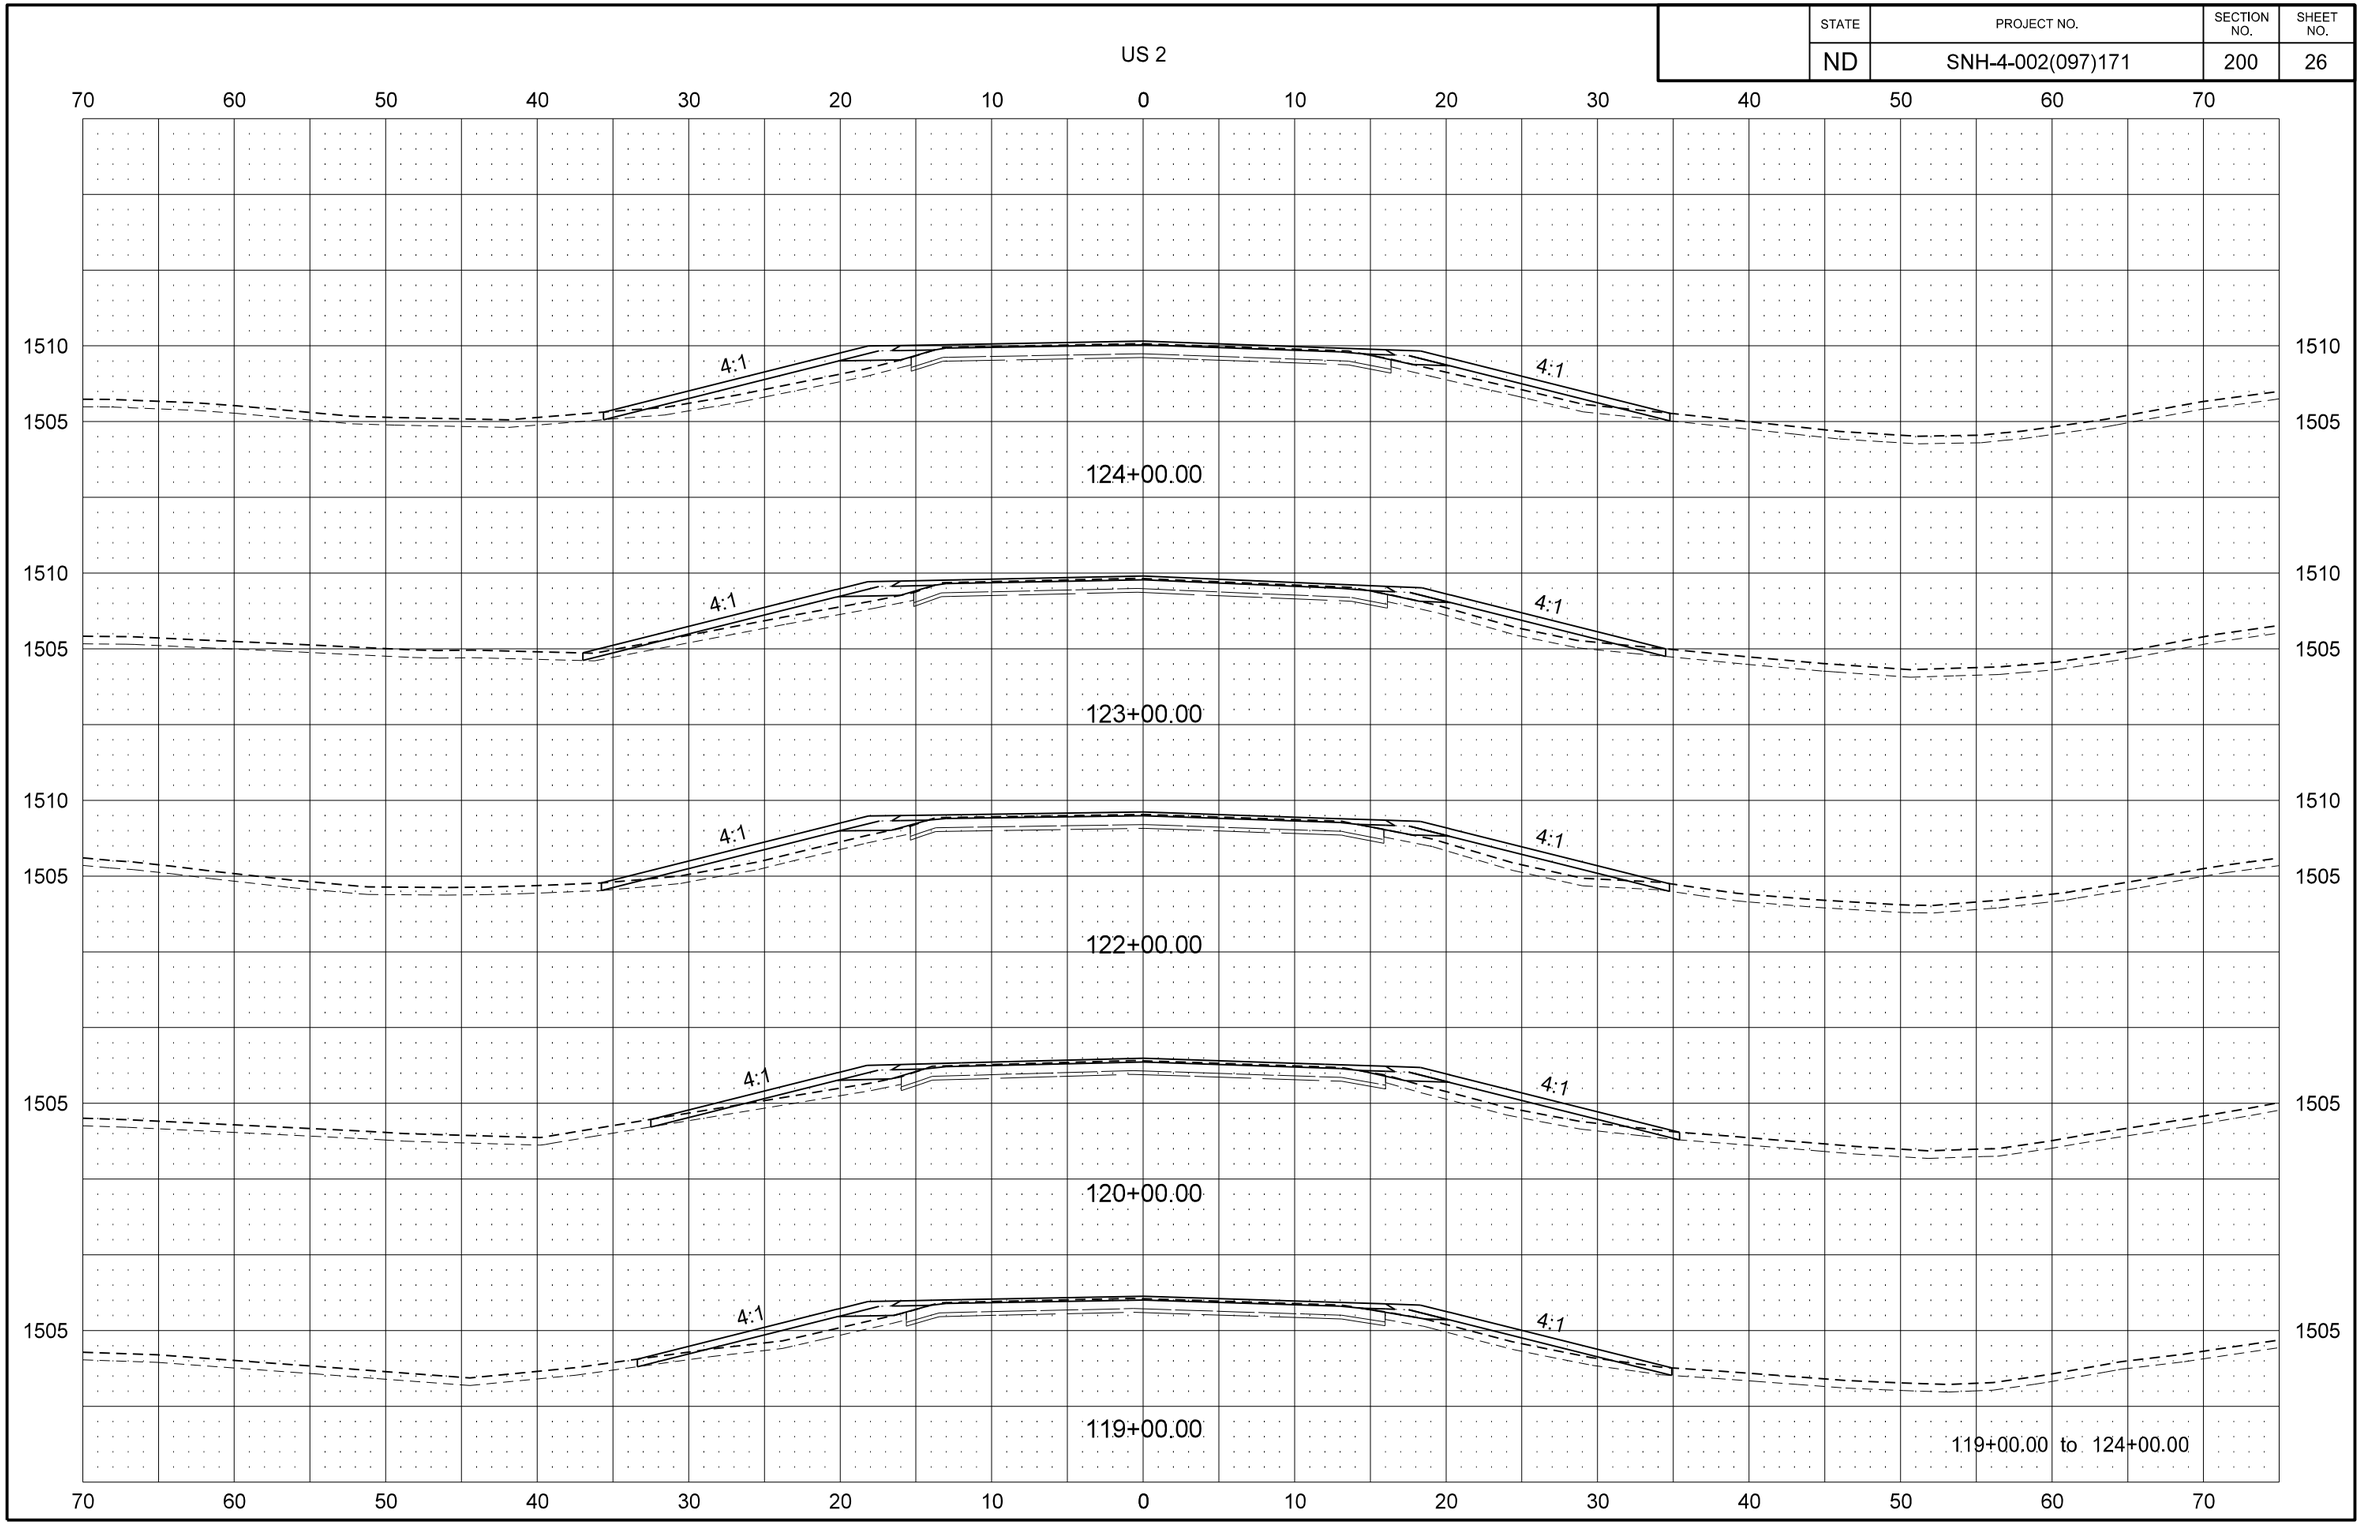

STATE	PROJECT NO.	SECTION NO.	SHEET NO.
ND	SNH-4-002(097)171	200	27

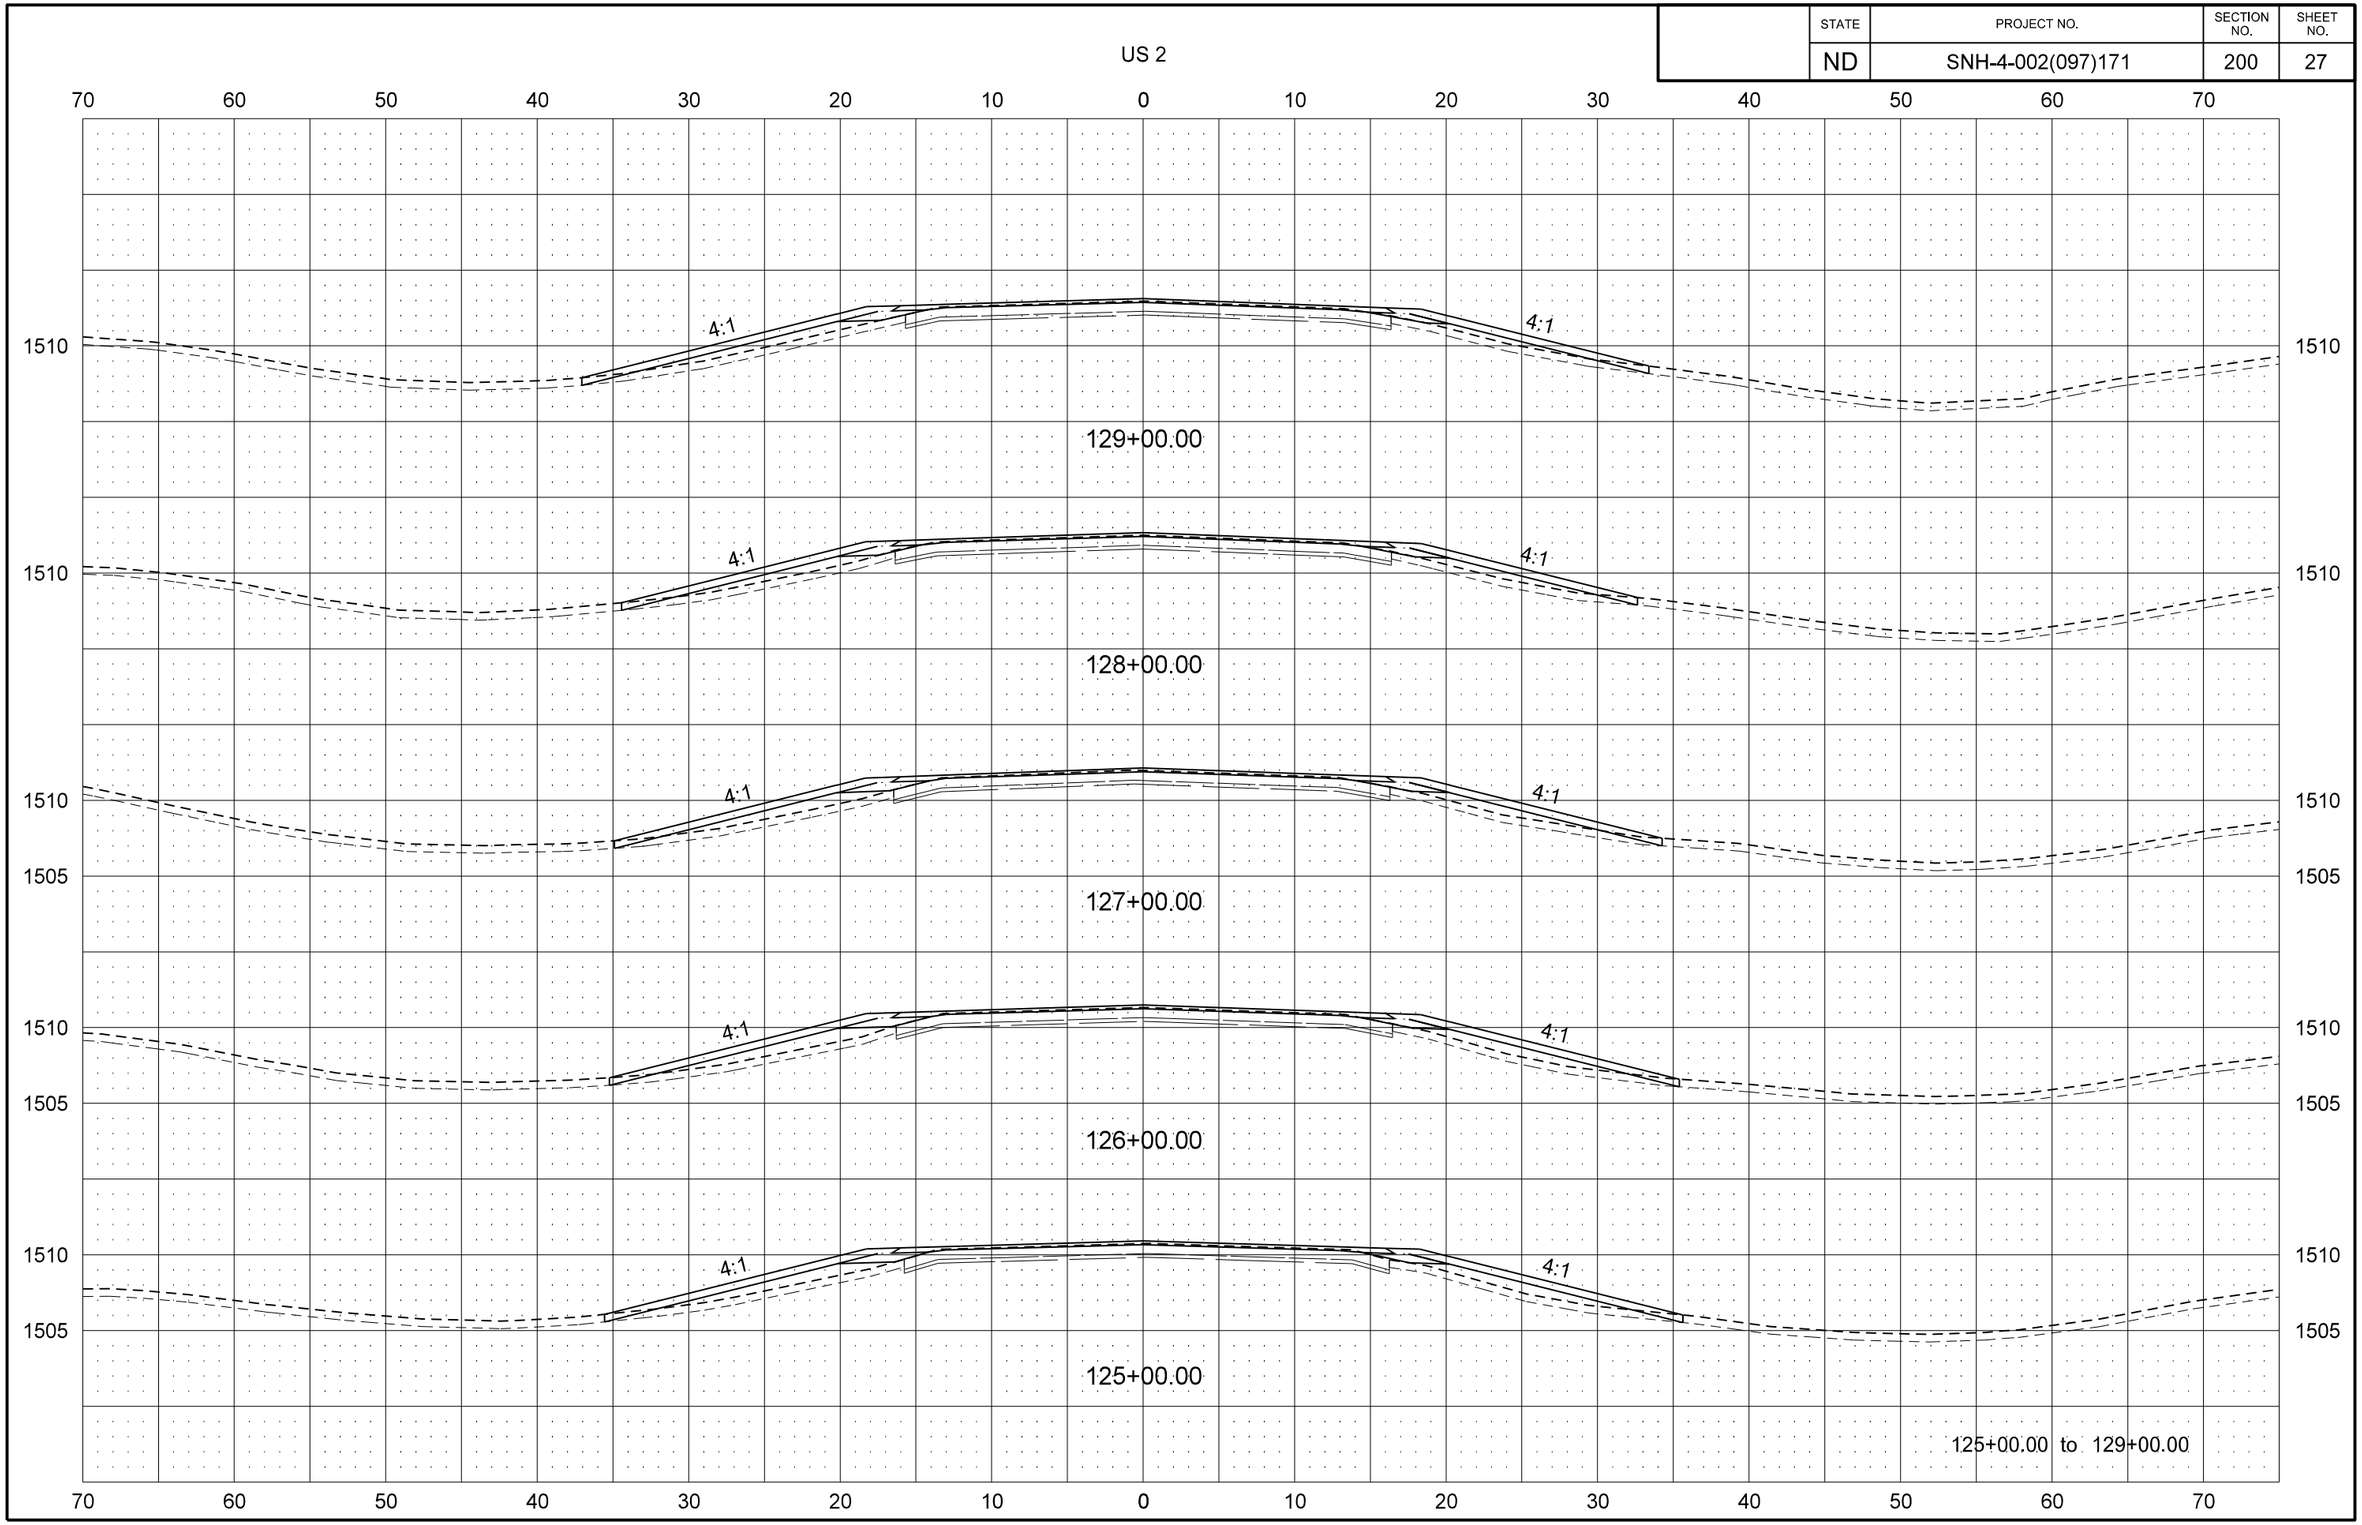

STATE	PROJECT NO.	SECTION NO.	SHEET NO.
ND	SNH-4-002(097)171	200	28

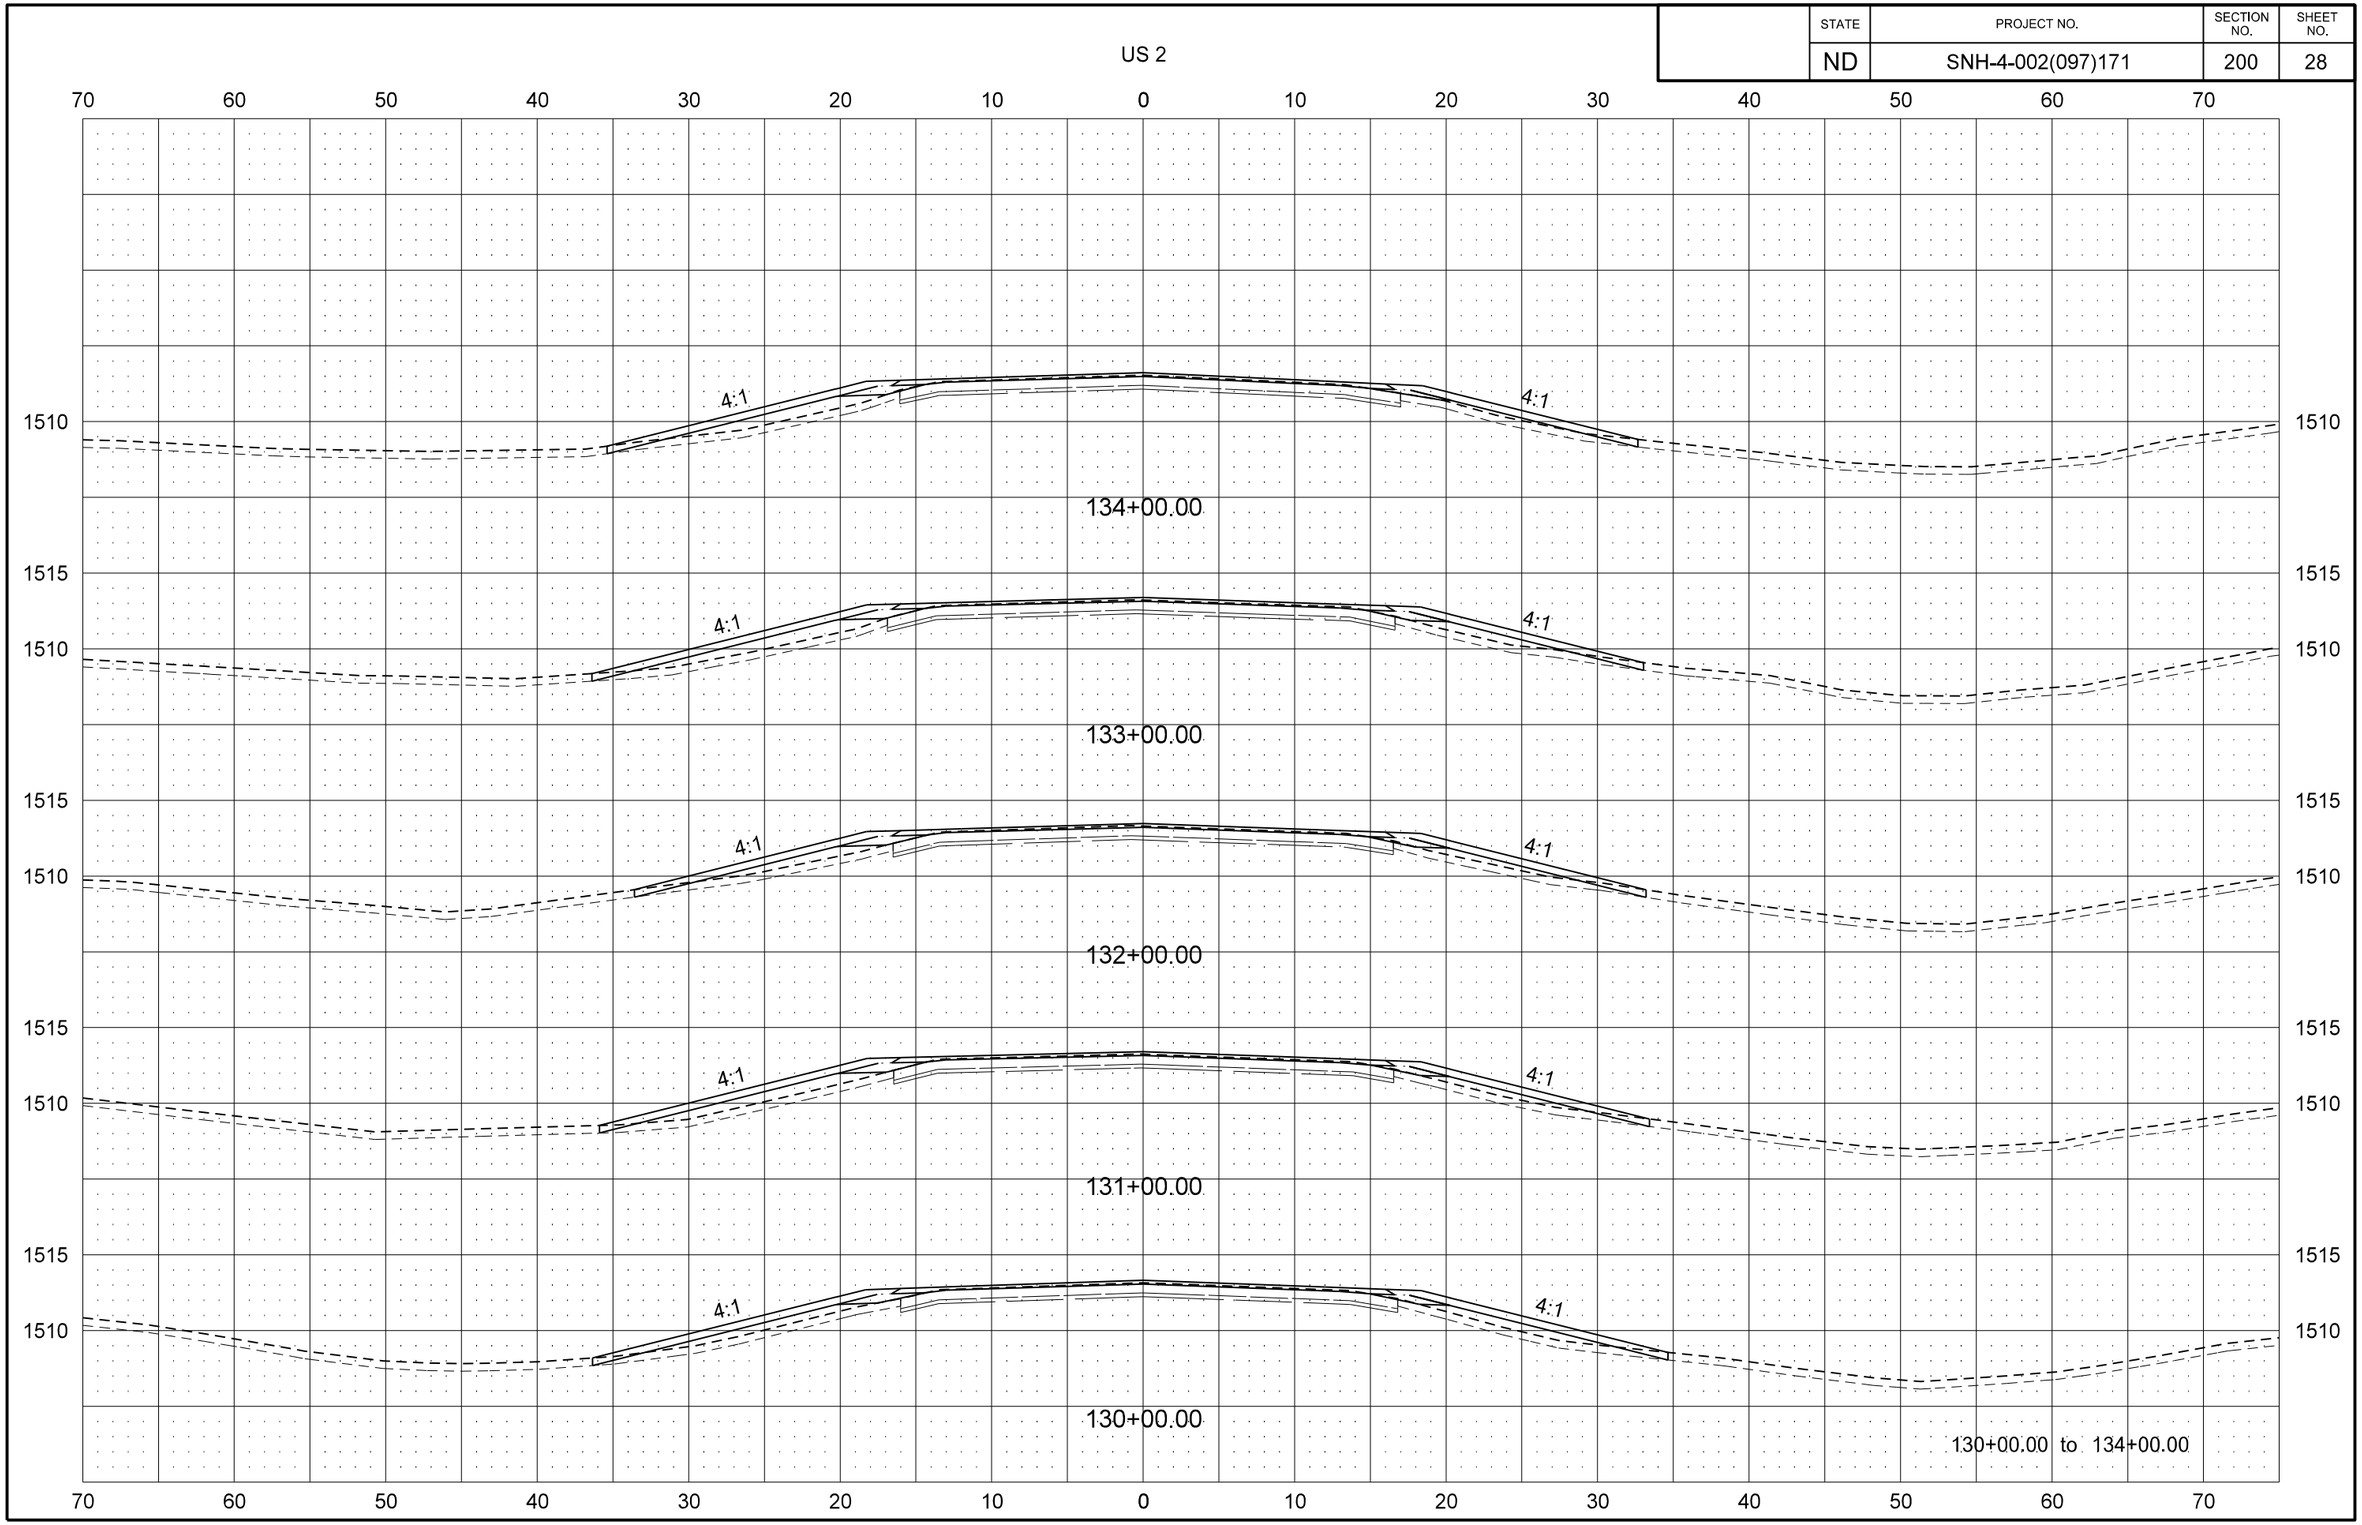

STATE	PROJECT NO.	SECTION NO.	SHEET NO.
ND	SNH-4-002(097)171	200	29

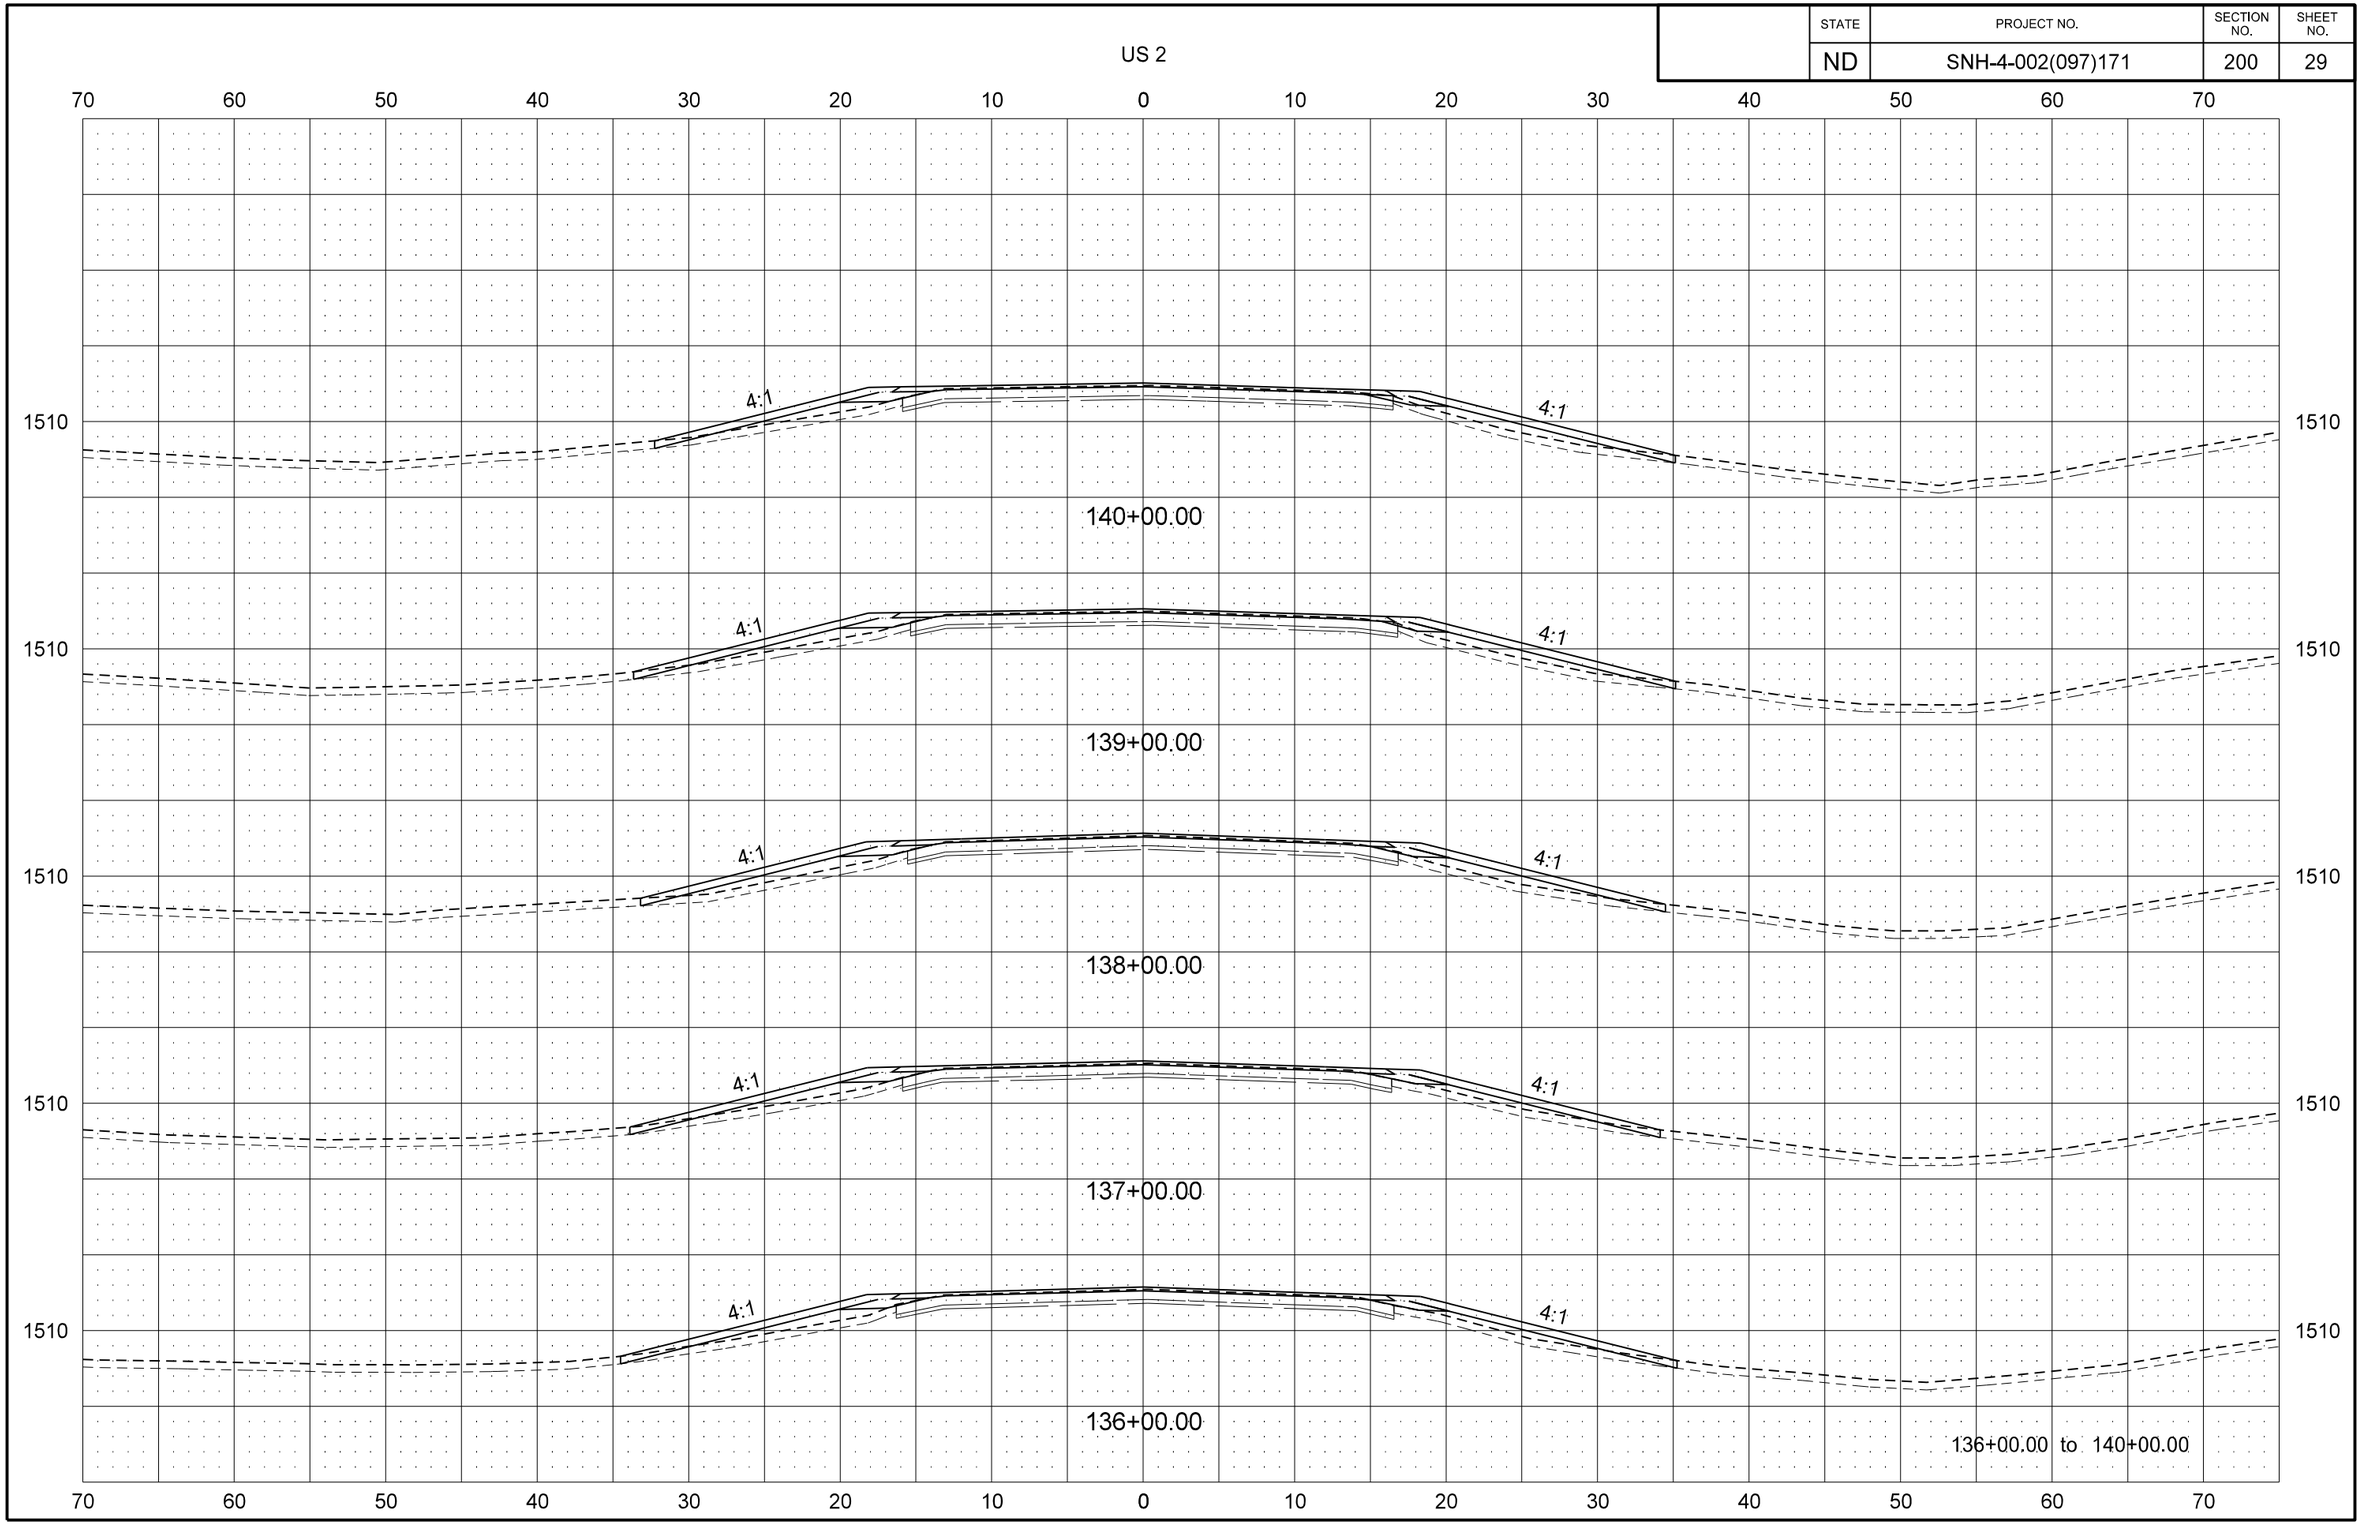

STATE	PROJECT NO.	SECTION NO.	SHEET NO.
ND	SNH-4-002(097)171	200	30

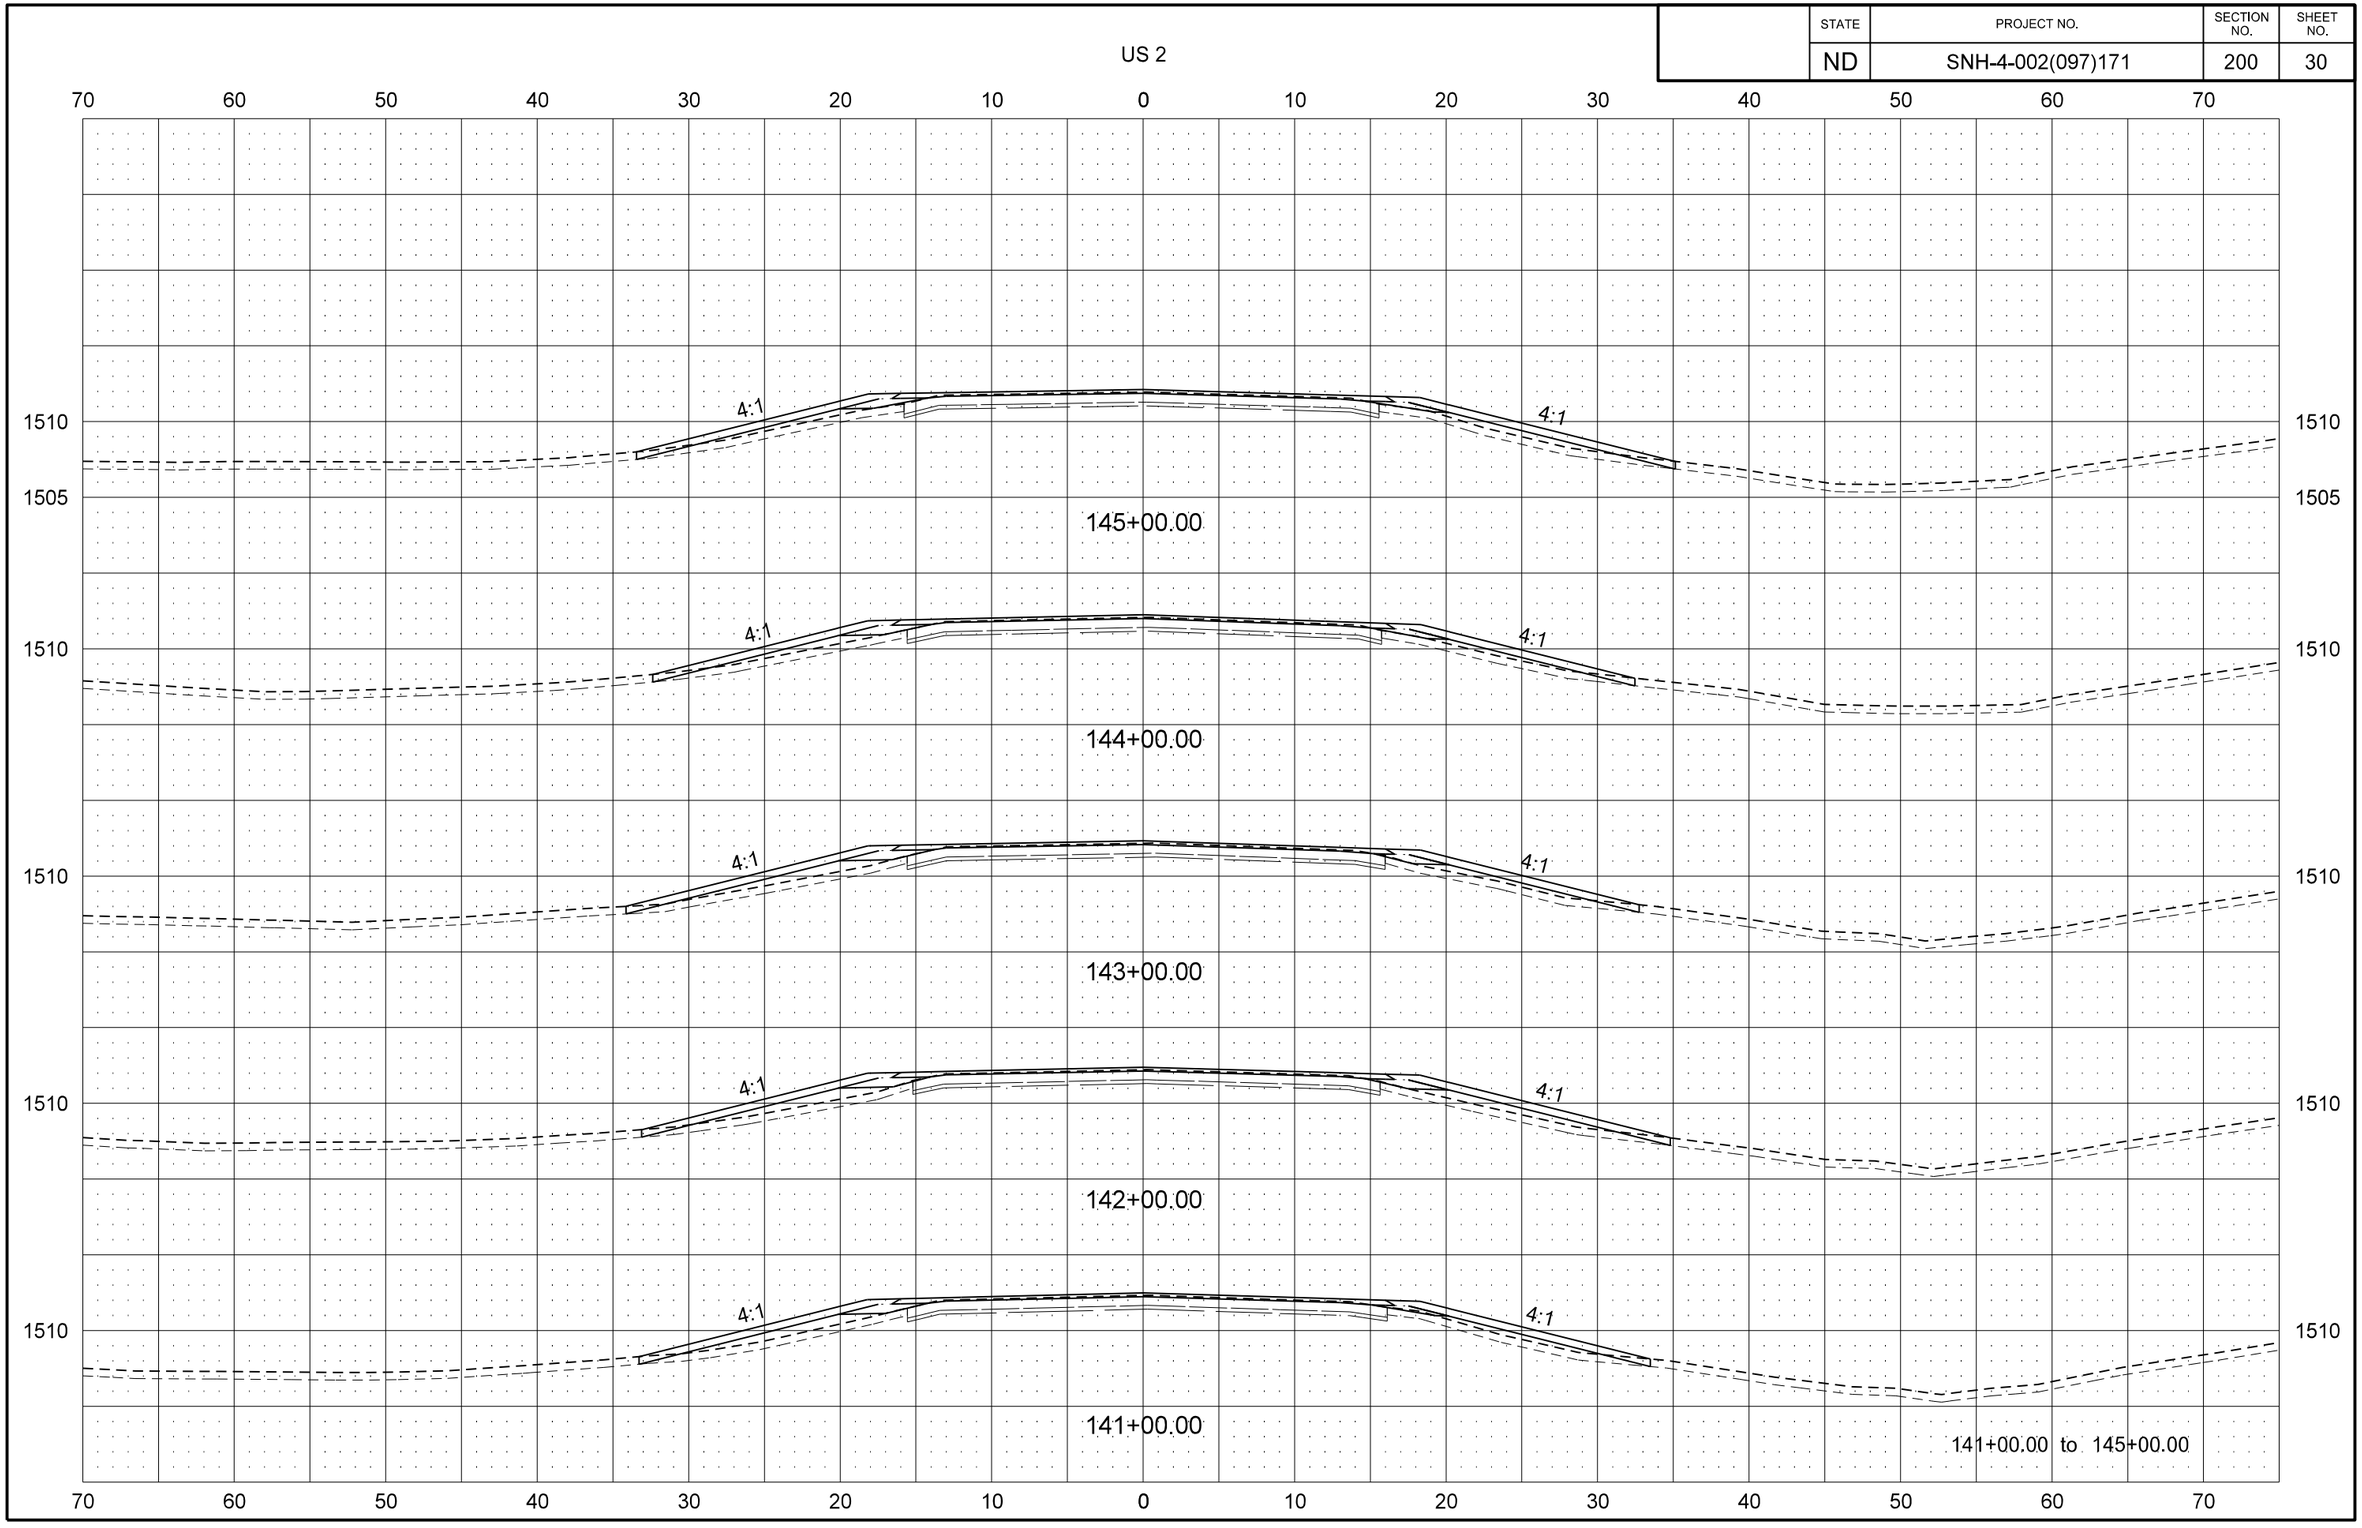

STATE	PROJECT NO.	SECTION NO.	SHEET NO.
ND	SNH-4-002(097)171	200	31

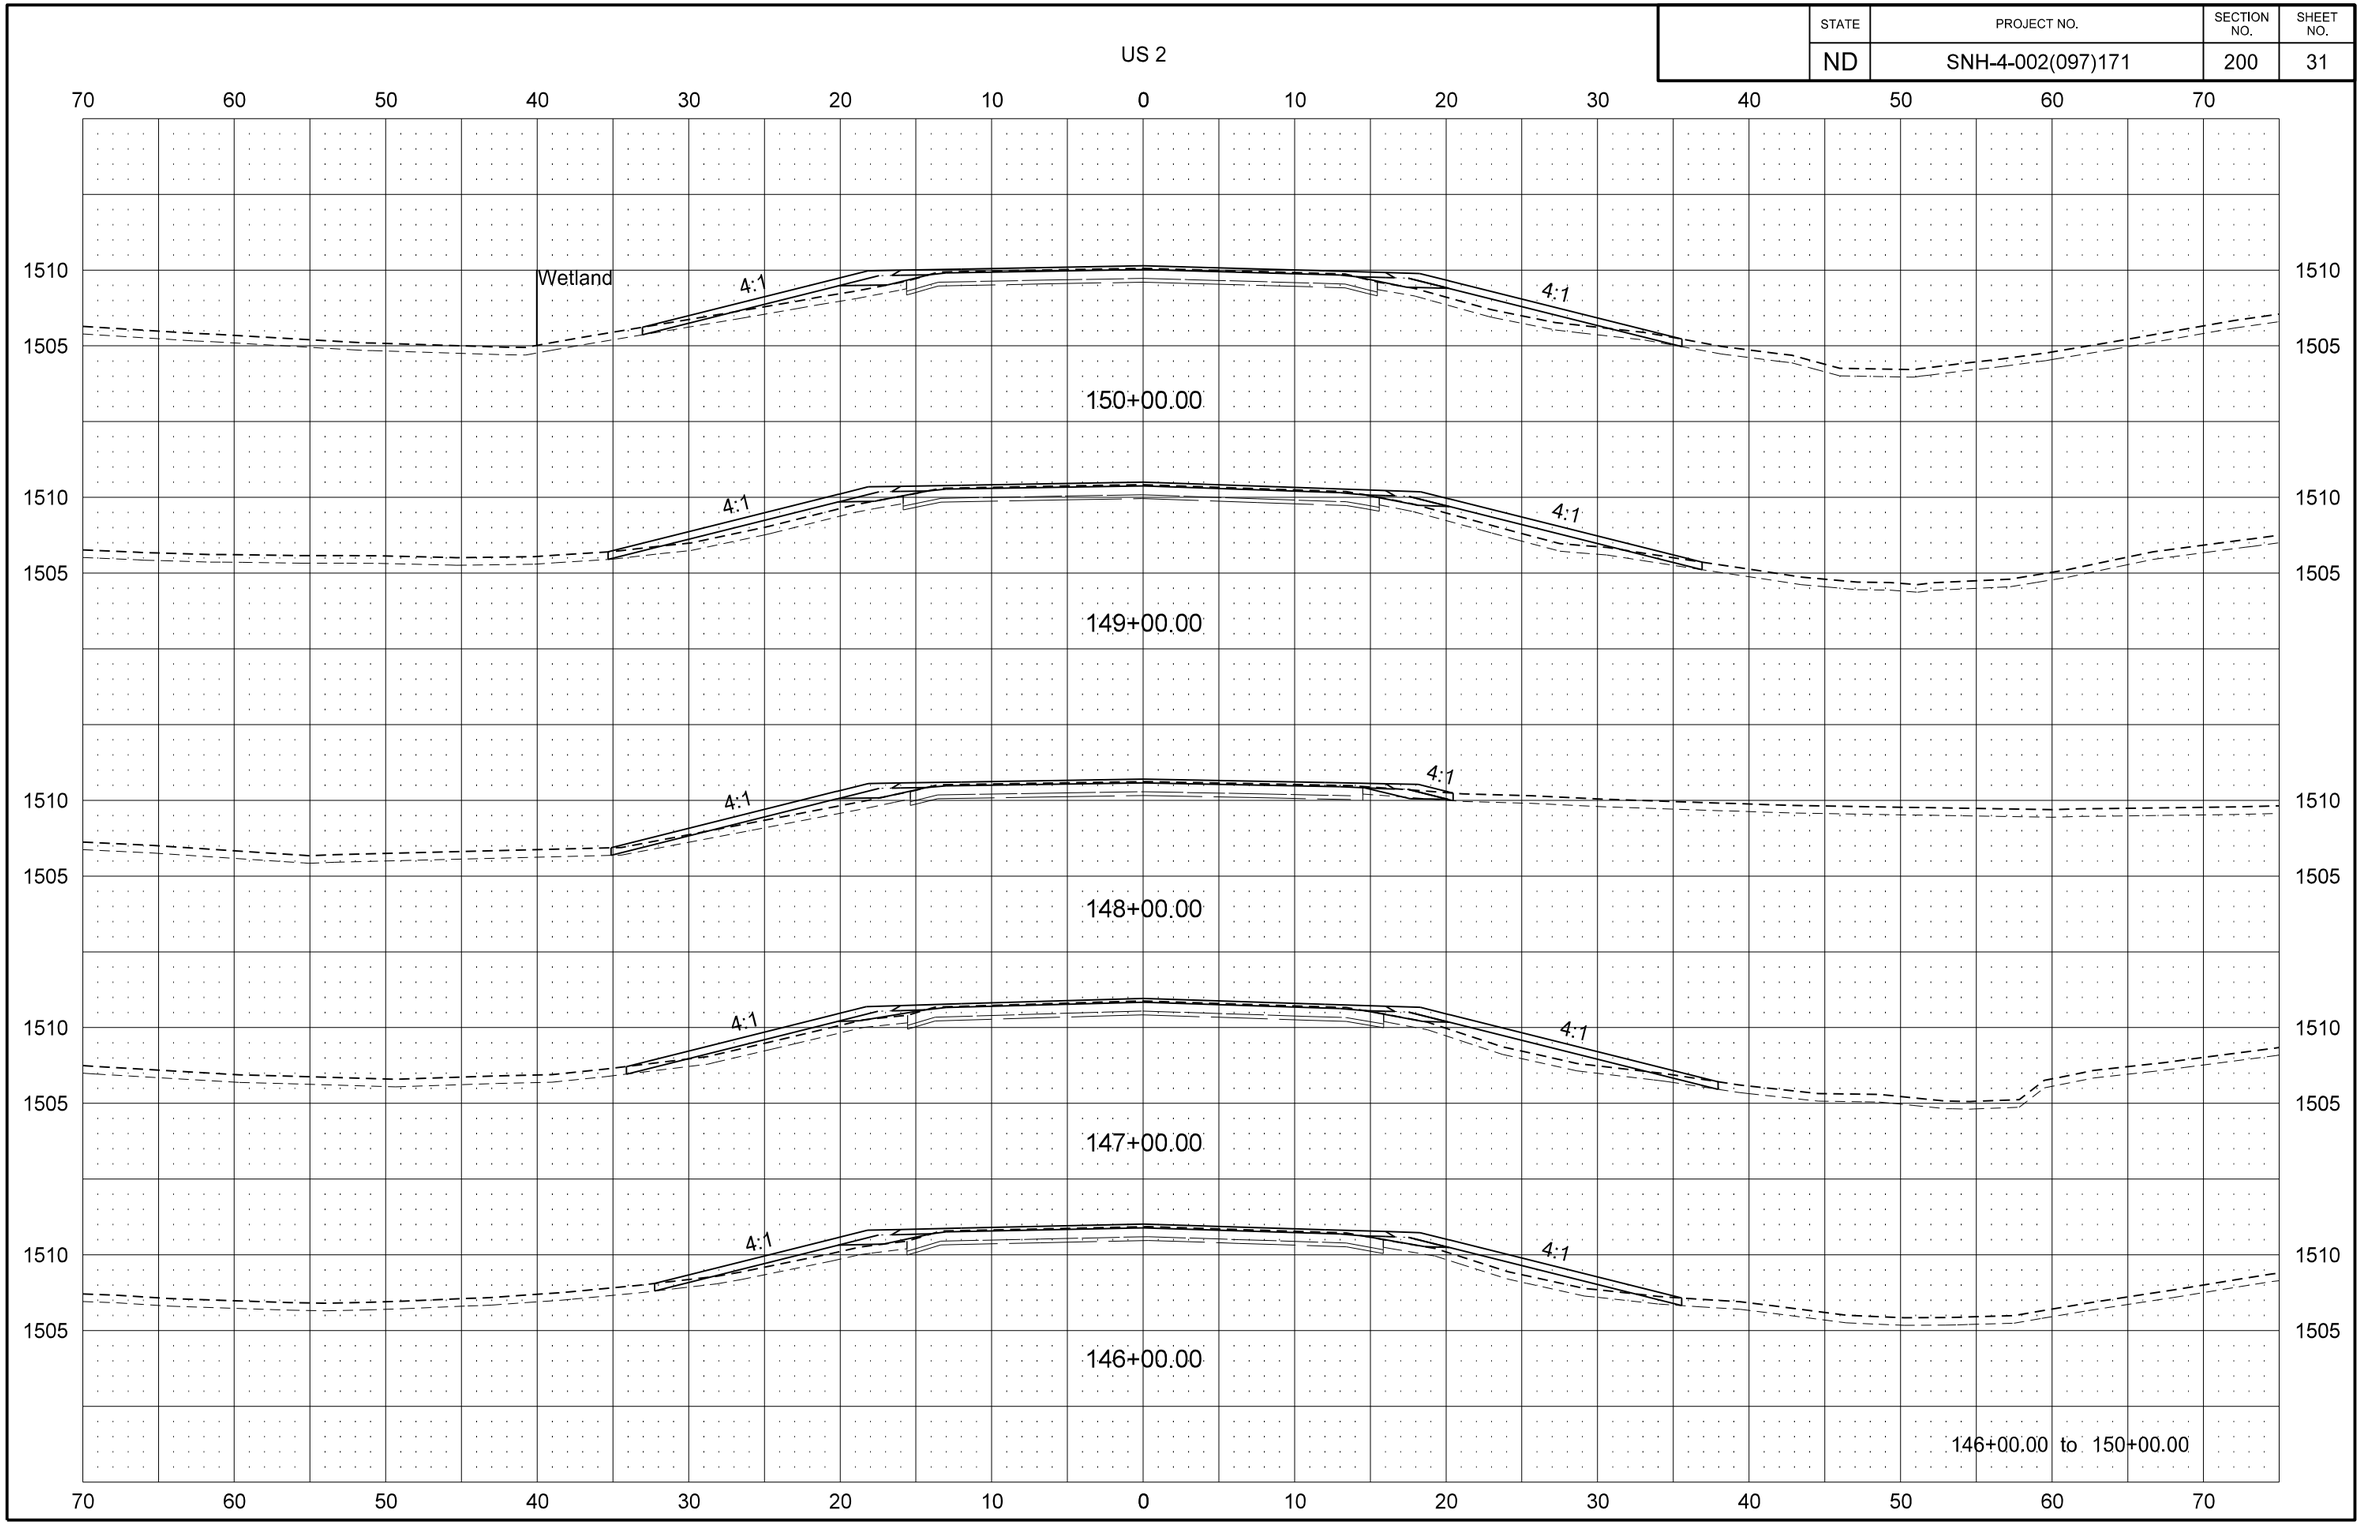

STATE	PROJECT NO.	SECTION NO.	SHEET NO.
ND	SNH-4-002(097)171	200	32

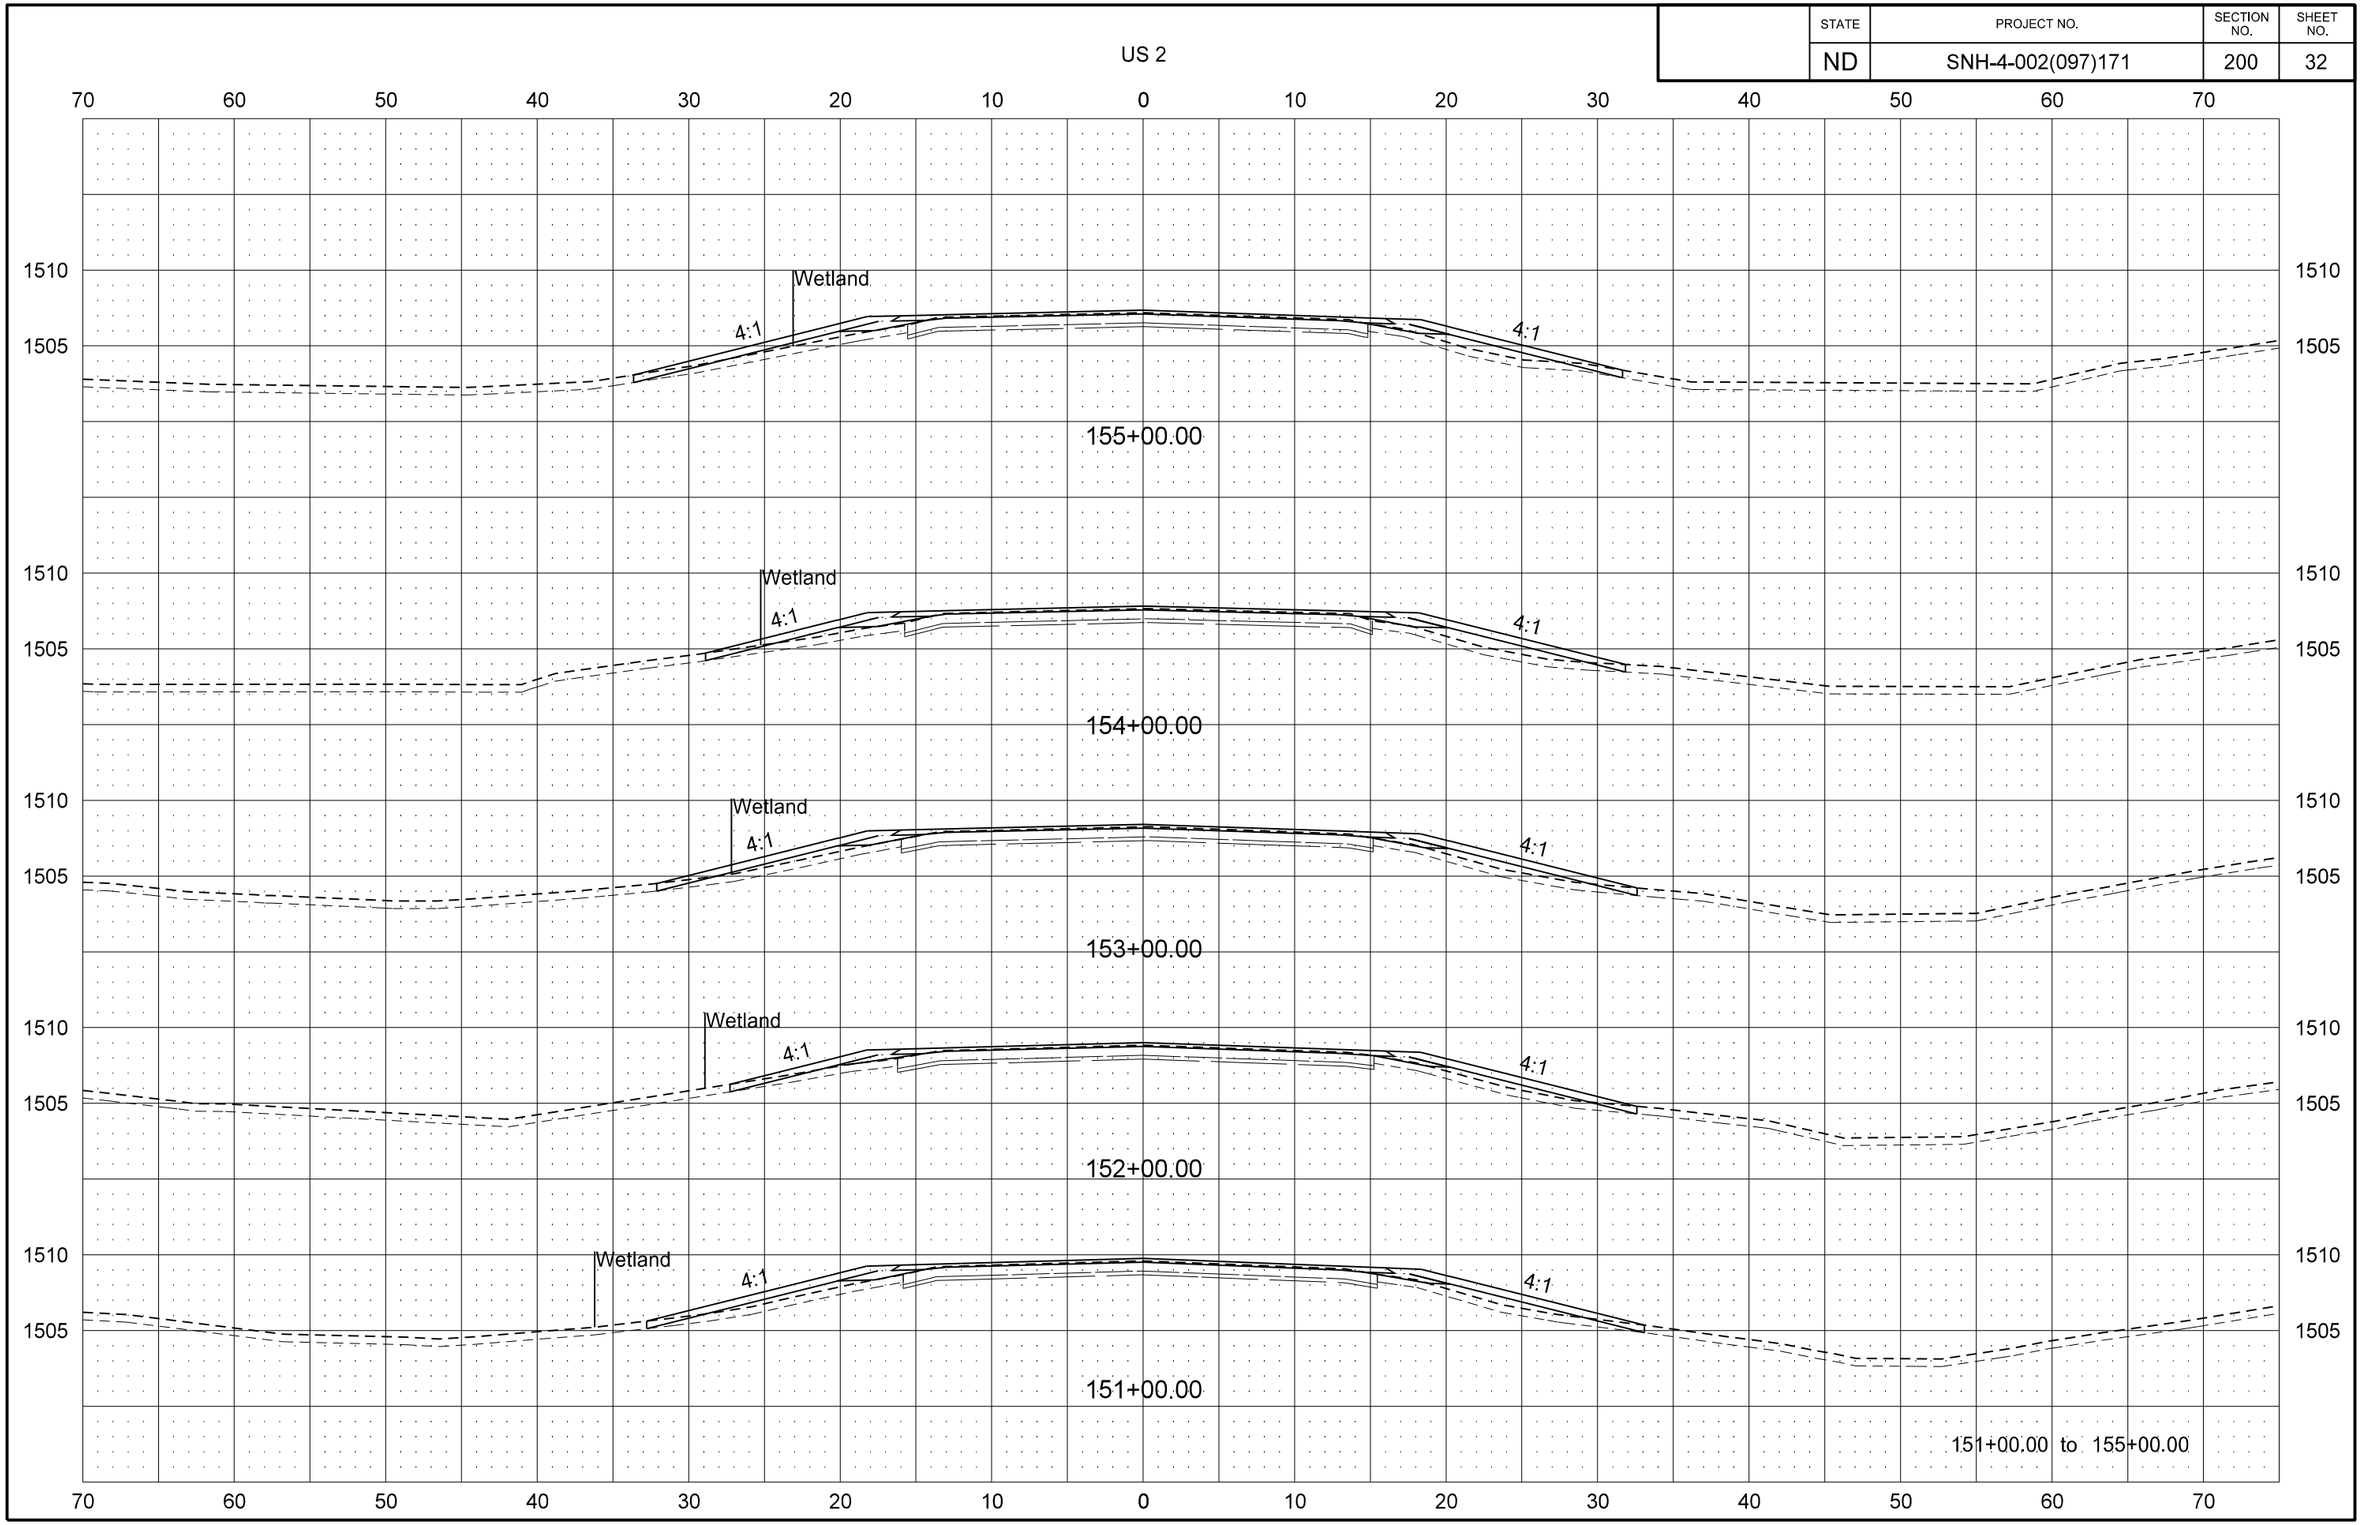

8/29/2016 2:26:24 PM jmwagner R:\project\40002171.097\design\DOTSC\Plan\200XS_002.dgn

STATE	PROJECT NO.	SECTION NO.	SHEET NO.
ND	SNH-4-002(097)171	200	33

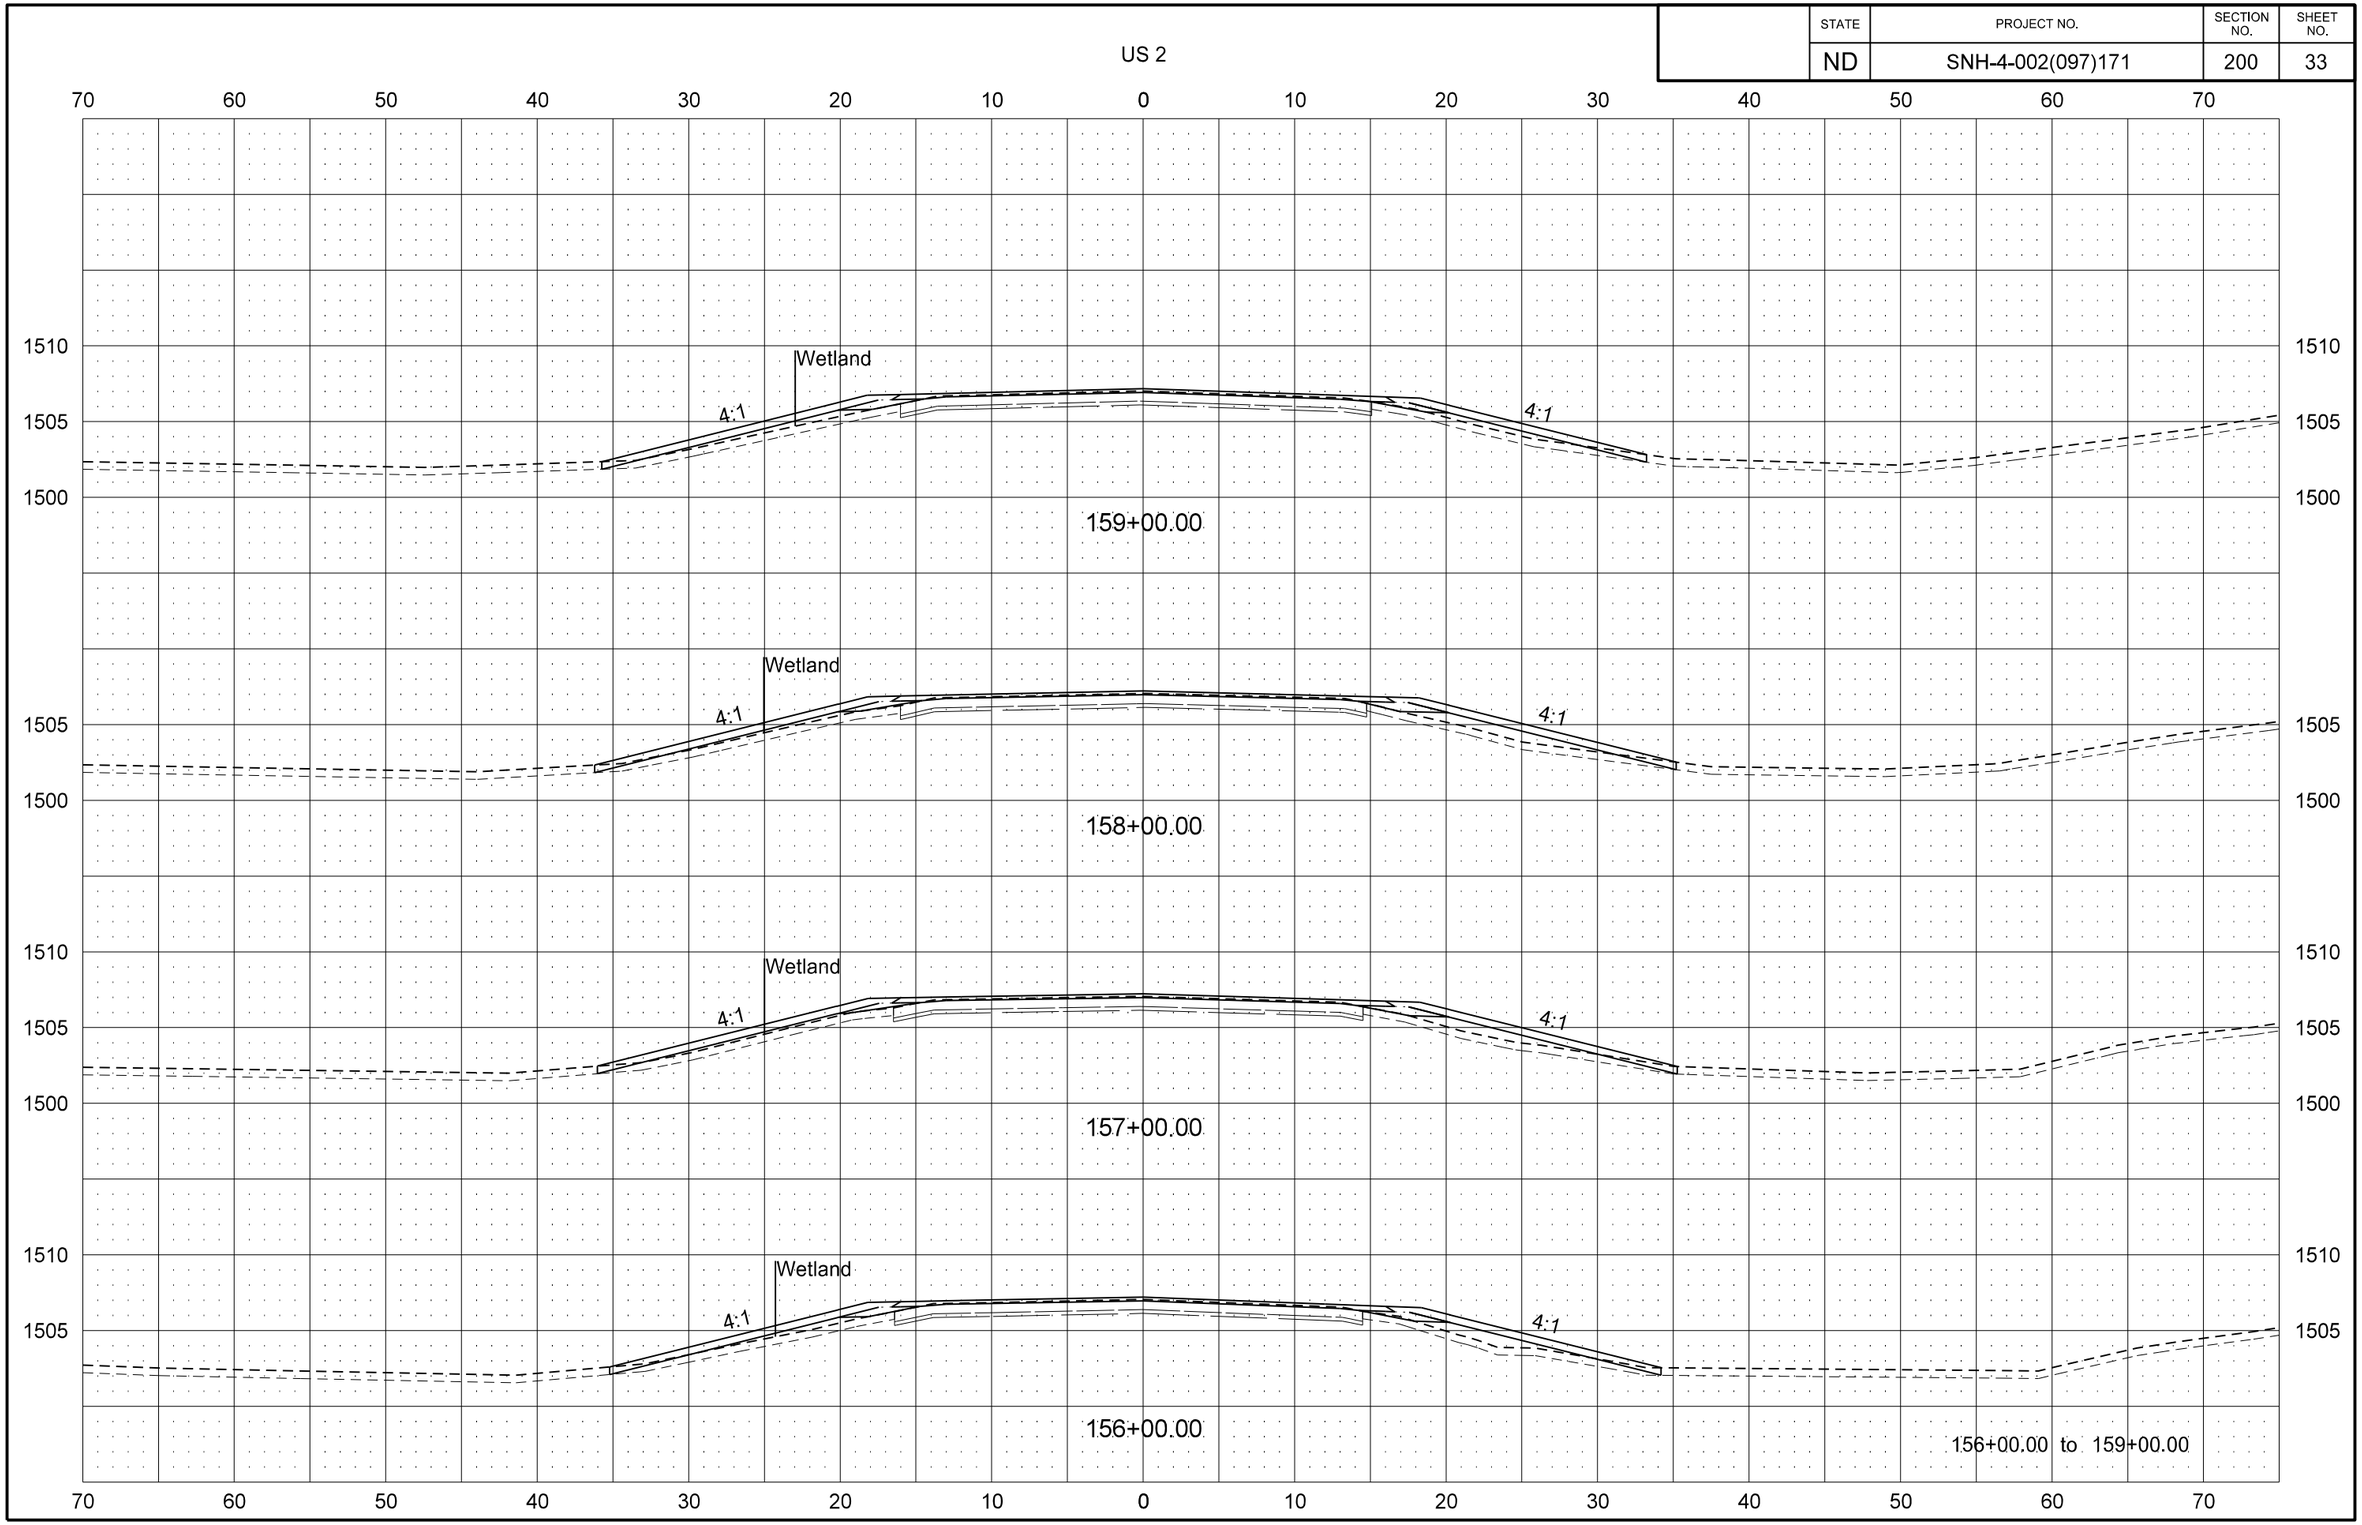

STATE	PROJECT NO.	SECTION NO.	SHEET NO.
ND	SNH-4-002(097)171	200	34

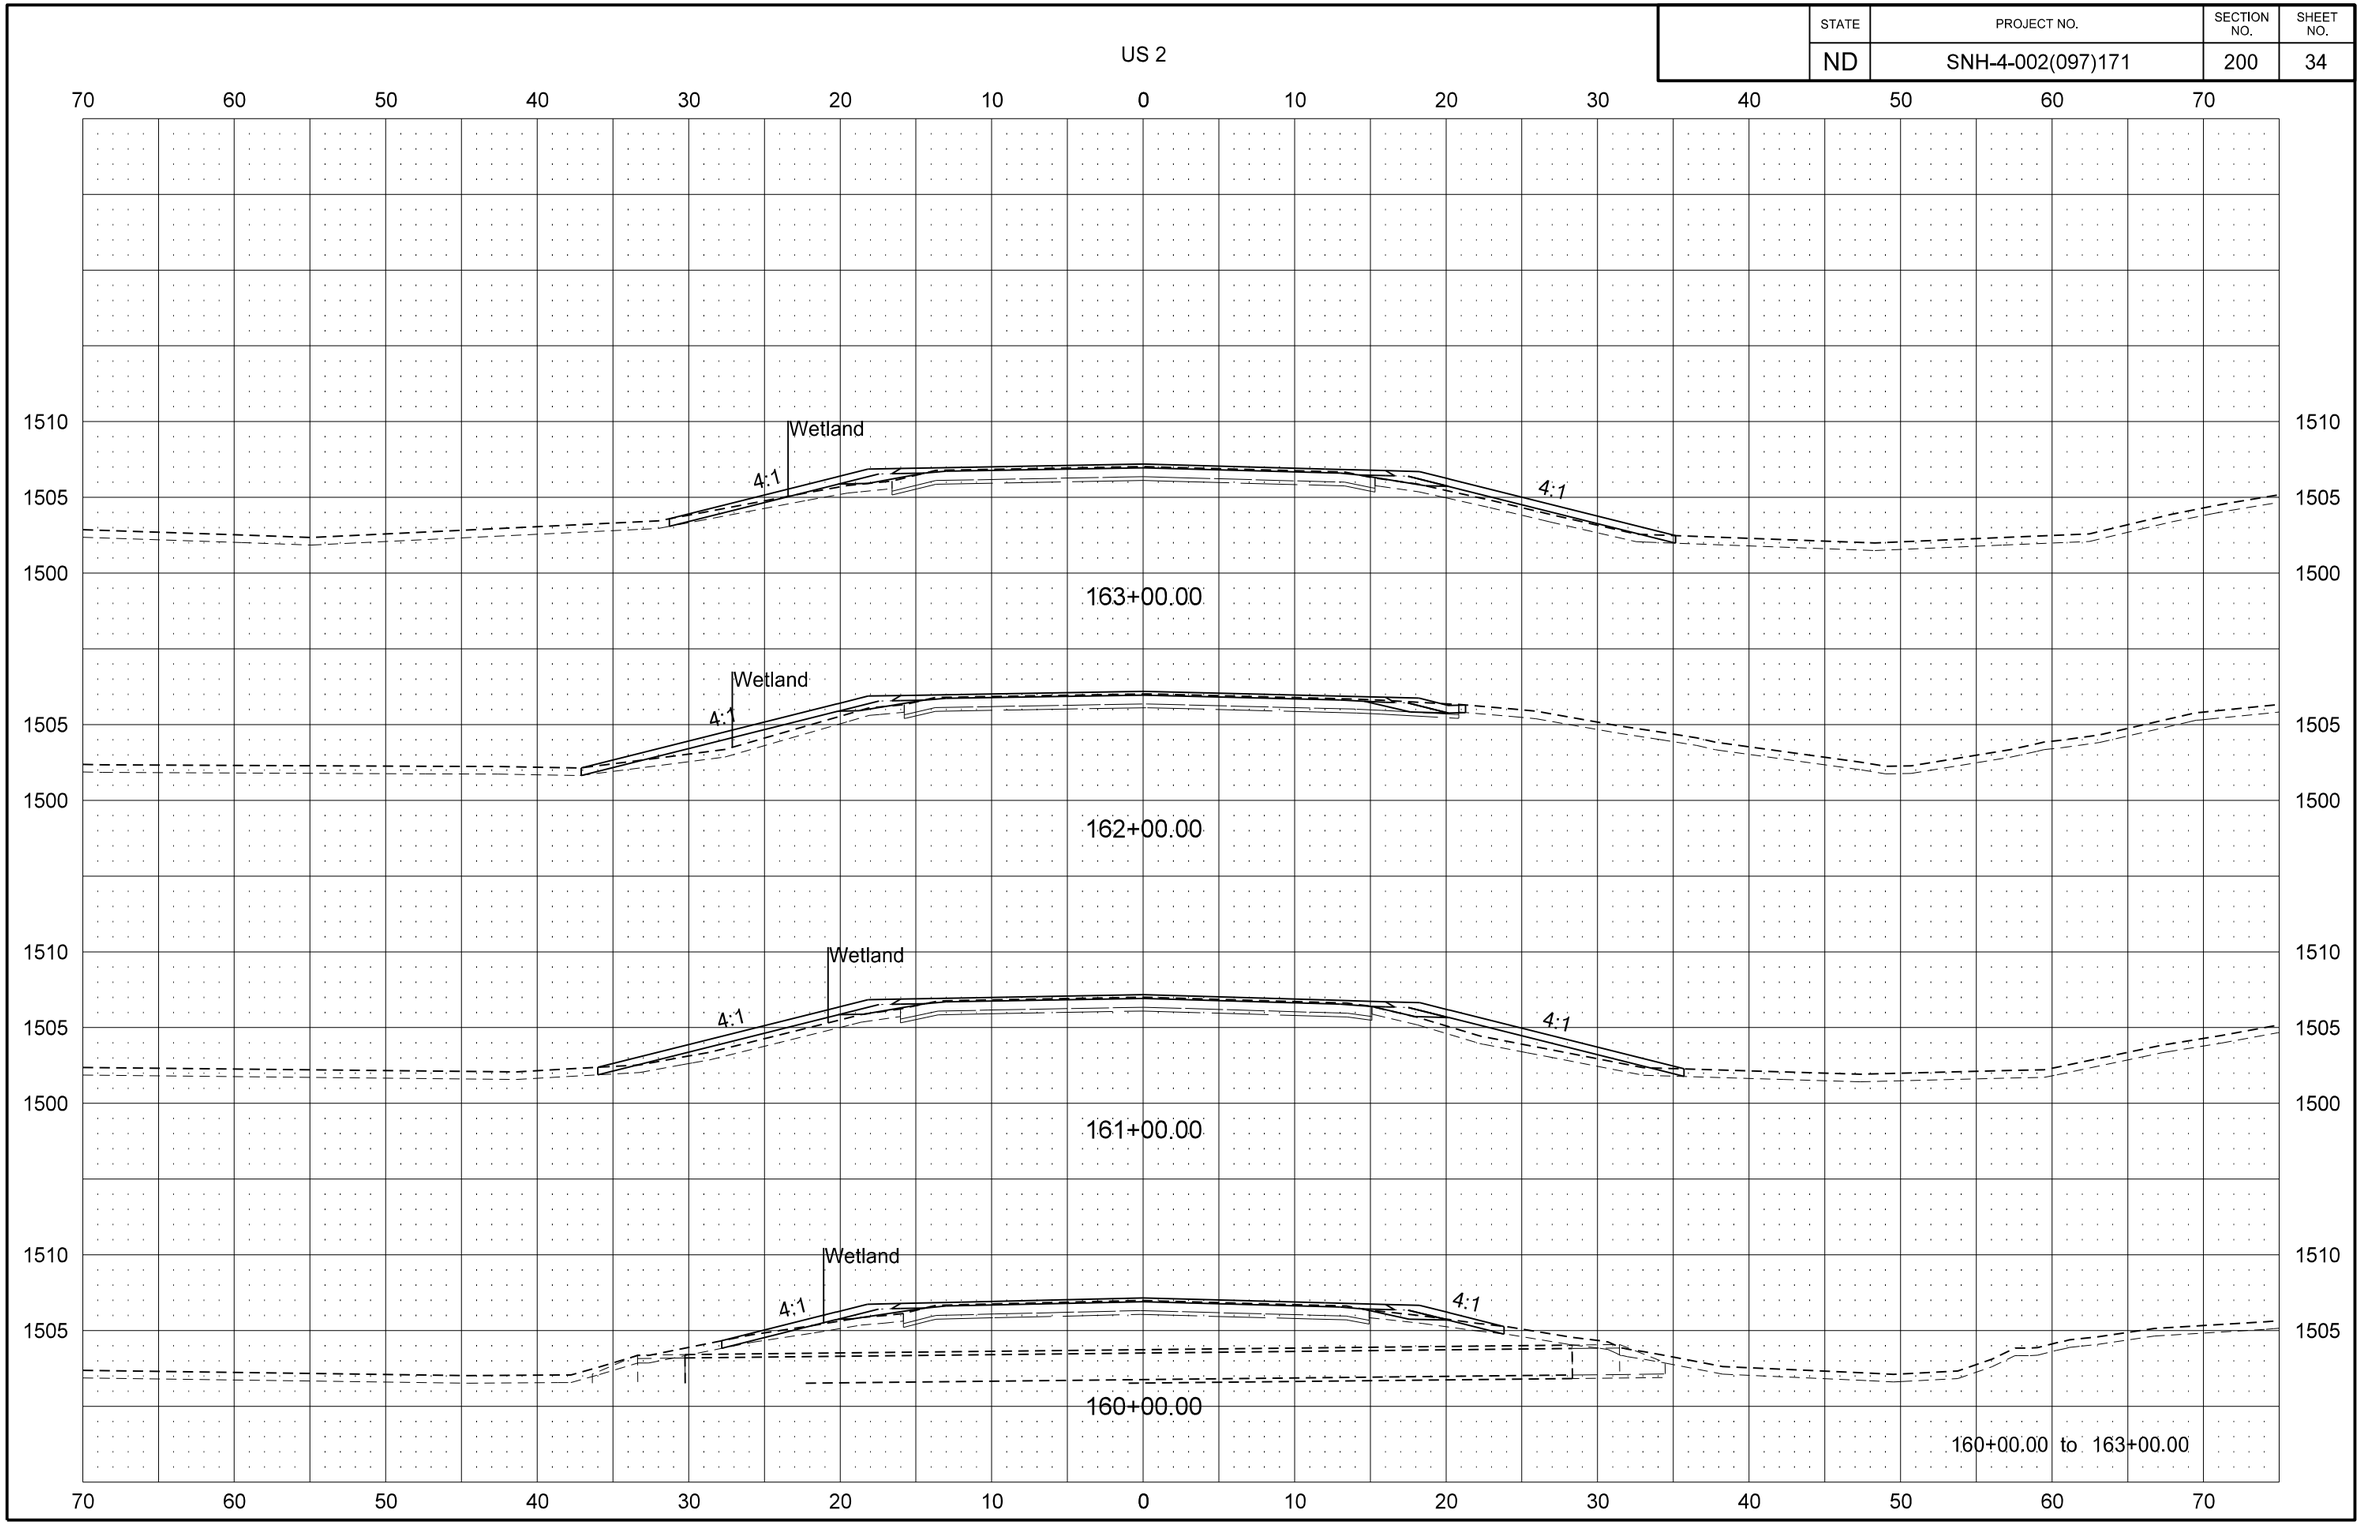

STATE	PROJECT NO.	SECTION NO.	SHEET NO.
ND	SNH-4-002(097)171	200	35

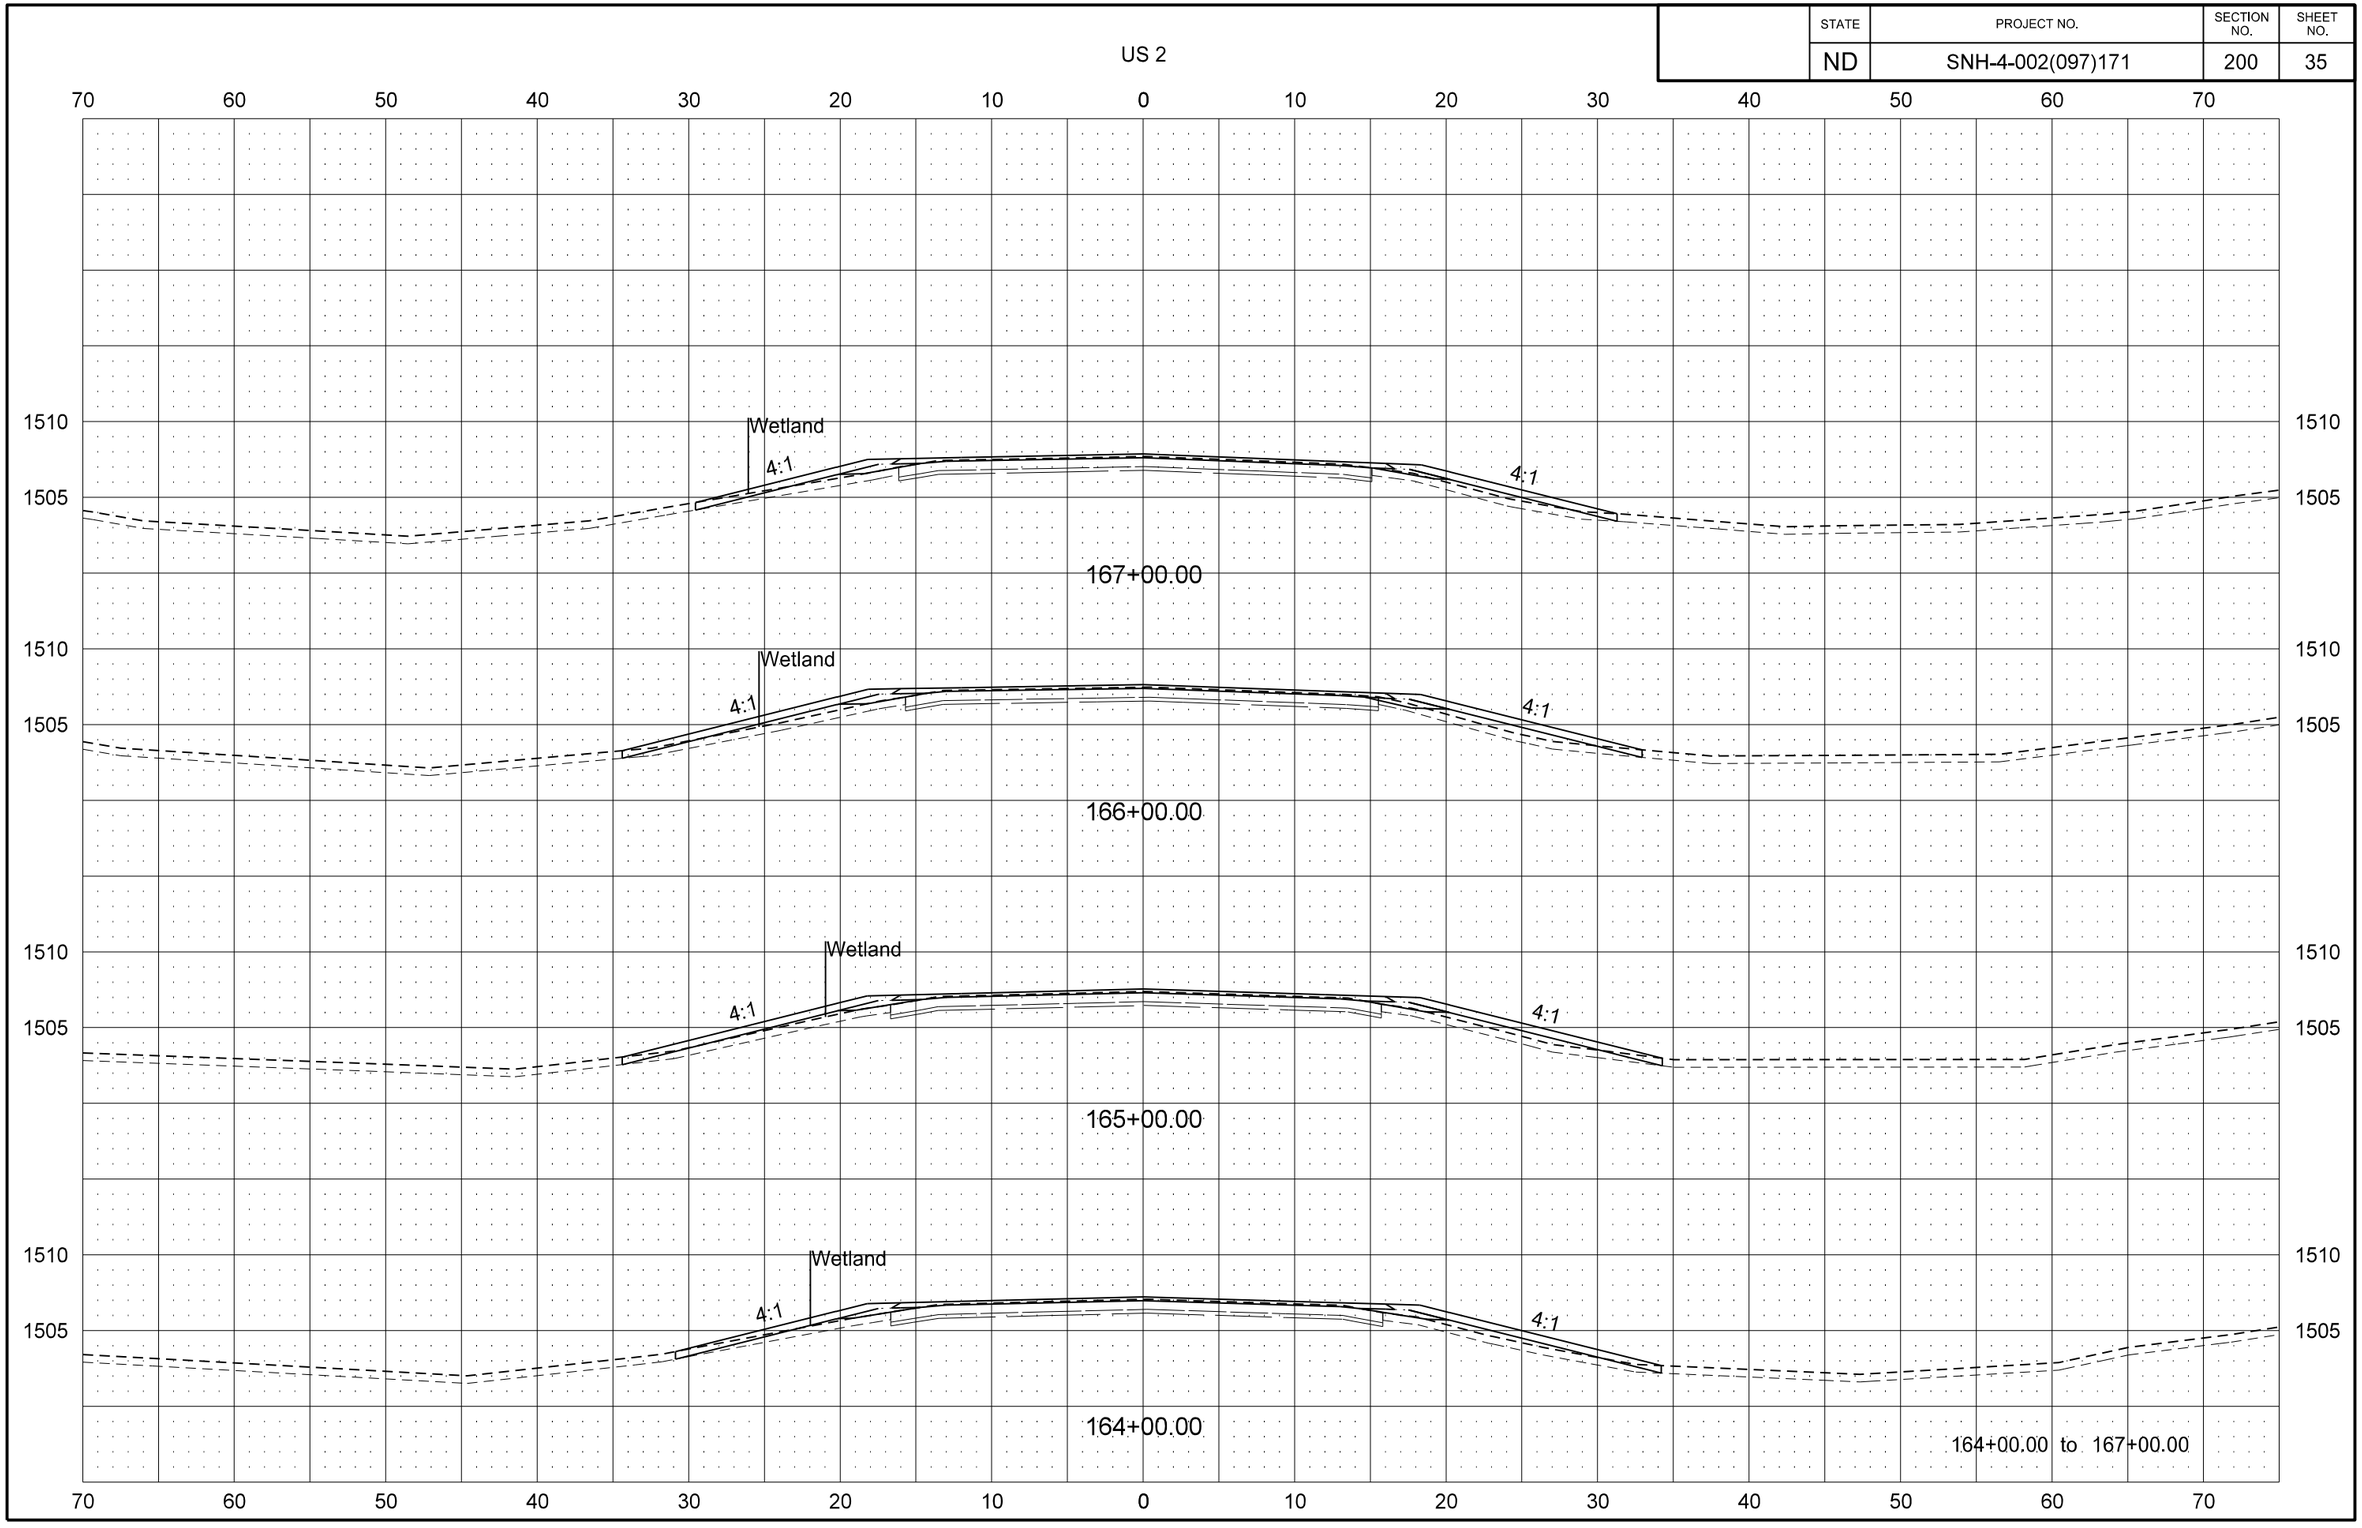

8/29/2016 2:26:45 PM jmwagner R:\project\40002171.097\design\DOTSC\Plan\200XS_002.dgn

STATE	PROJECT NO.	SECTION NO.	SHEET NO.
ND	SNH-4-002(097)171	200	36

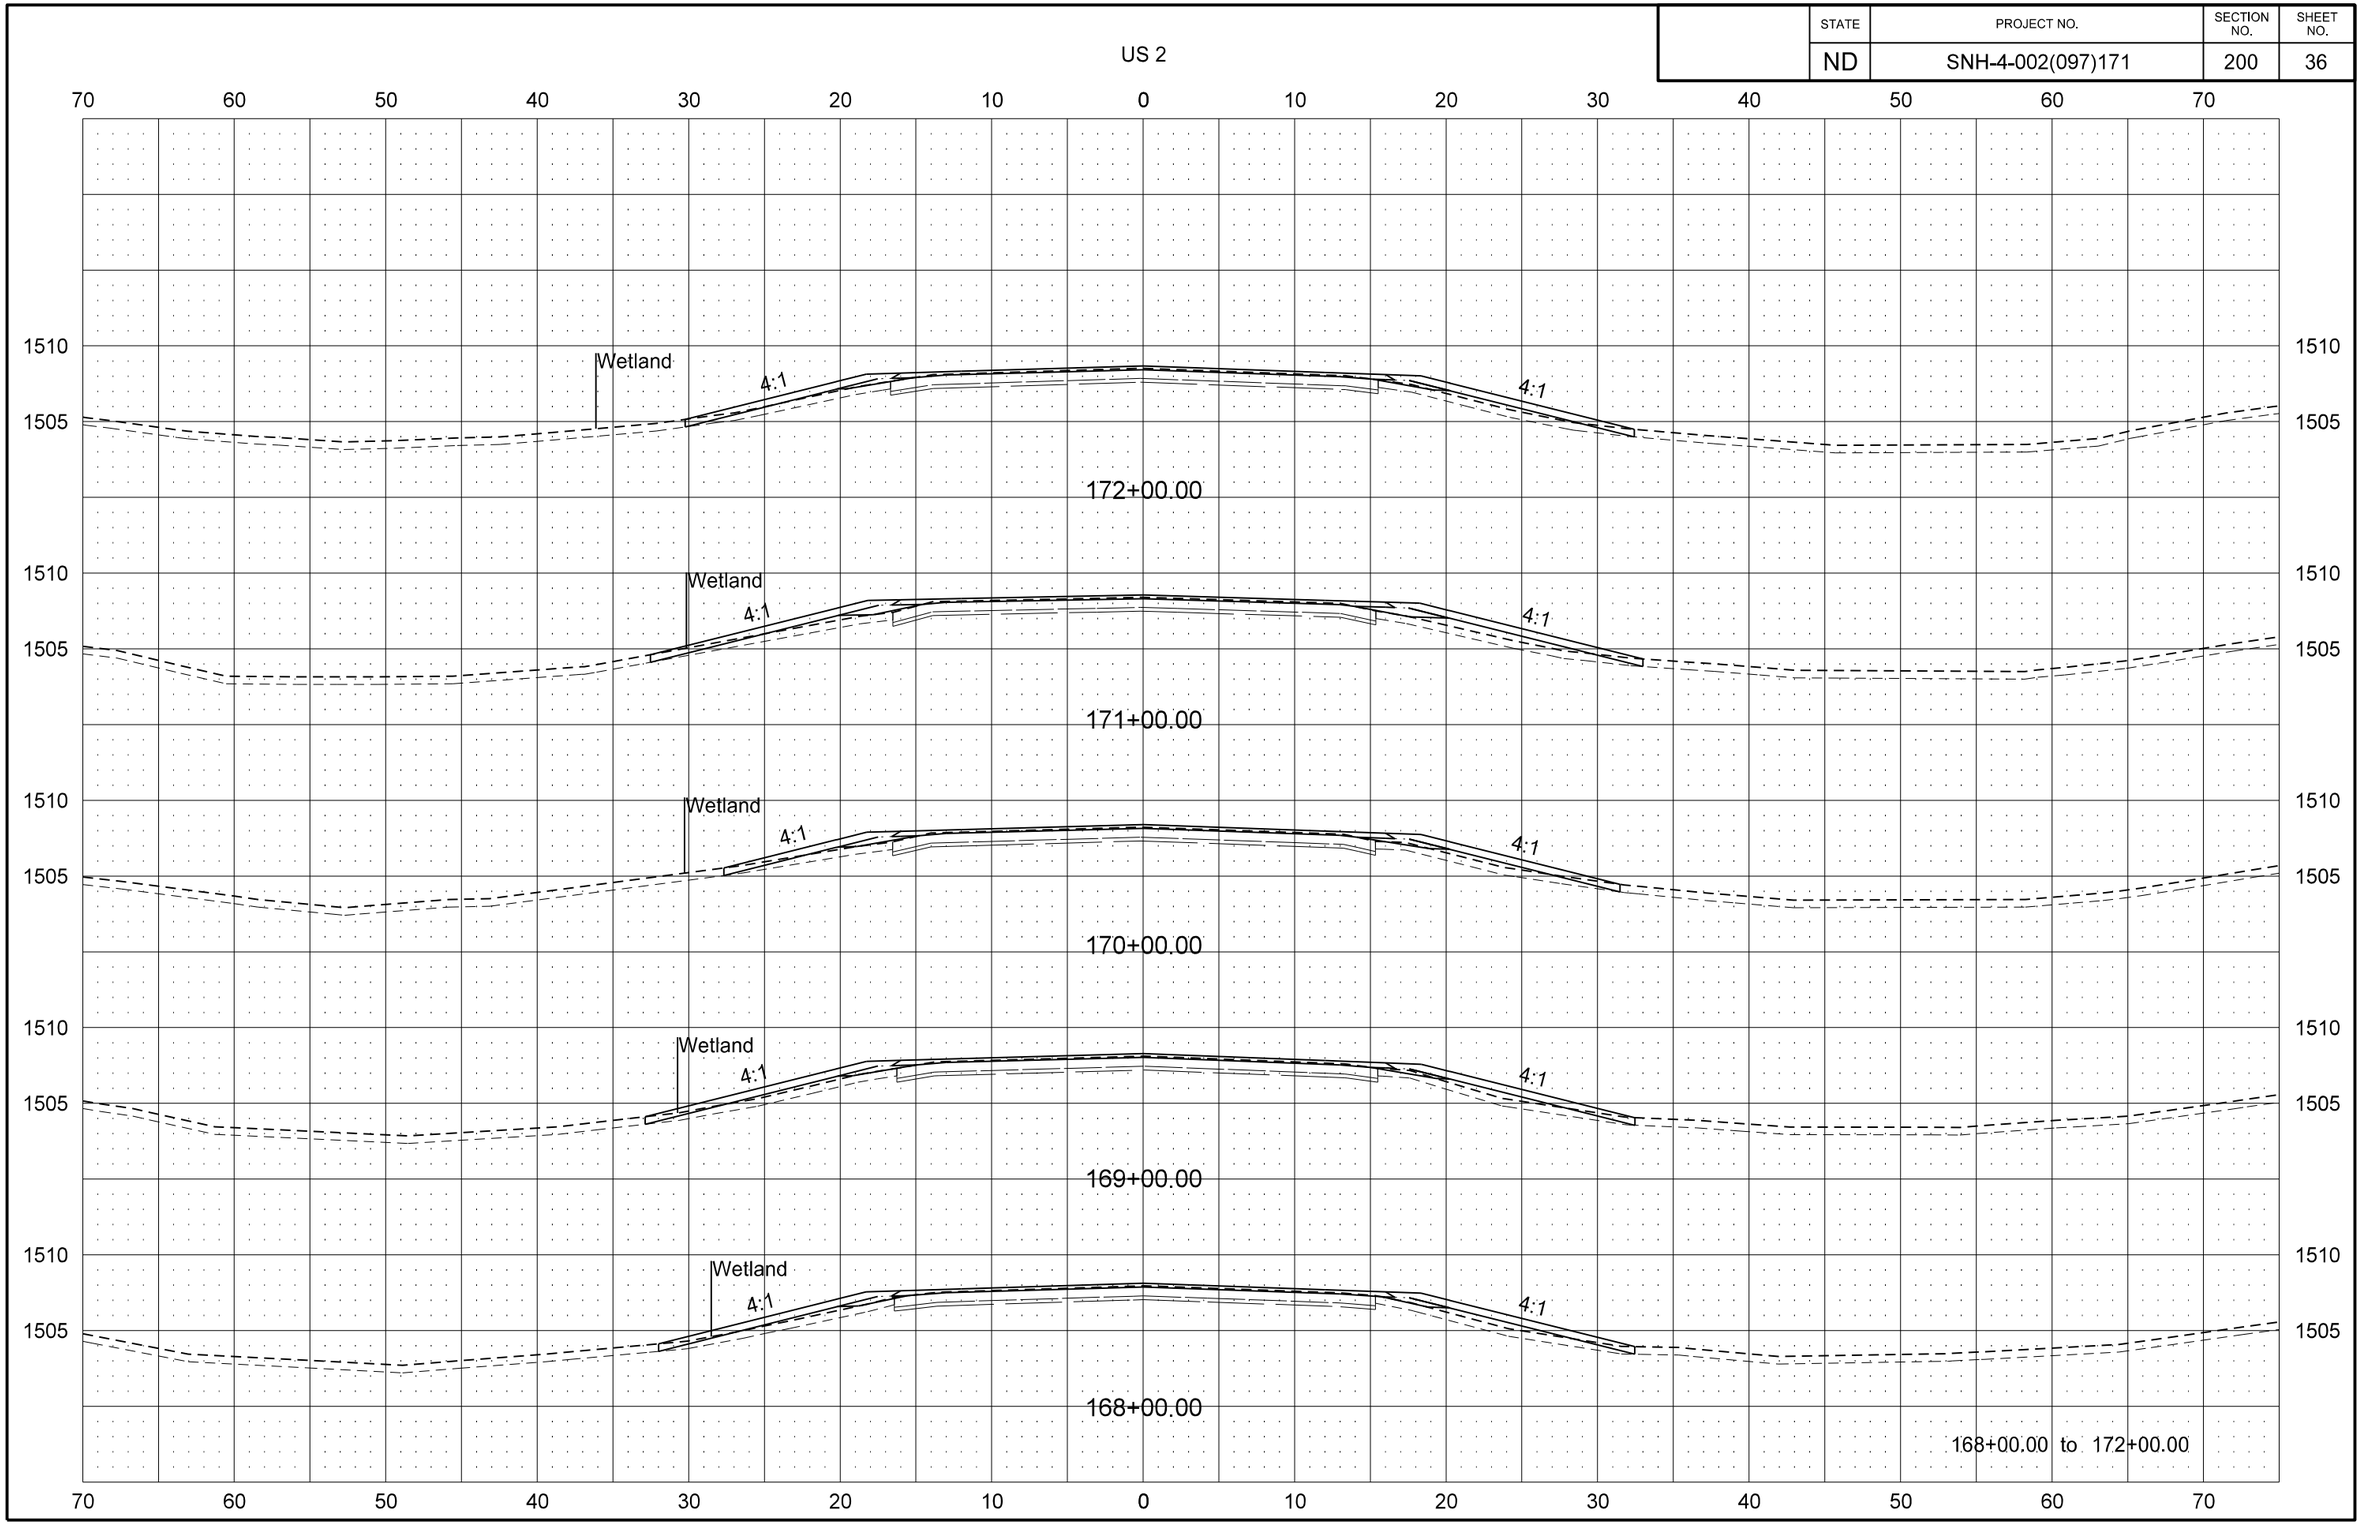

8/29/2016 2:26:51 PM jmwagner R:\project\40002171.097\design\DOTSC\Plan\200XS_002.dgn

STATE	PROJECT NO.	SECTION NO.	SHEET NO.
ND	SNH-4-002(097)171	200	37

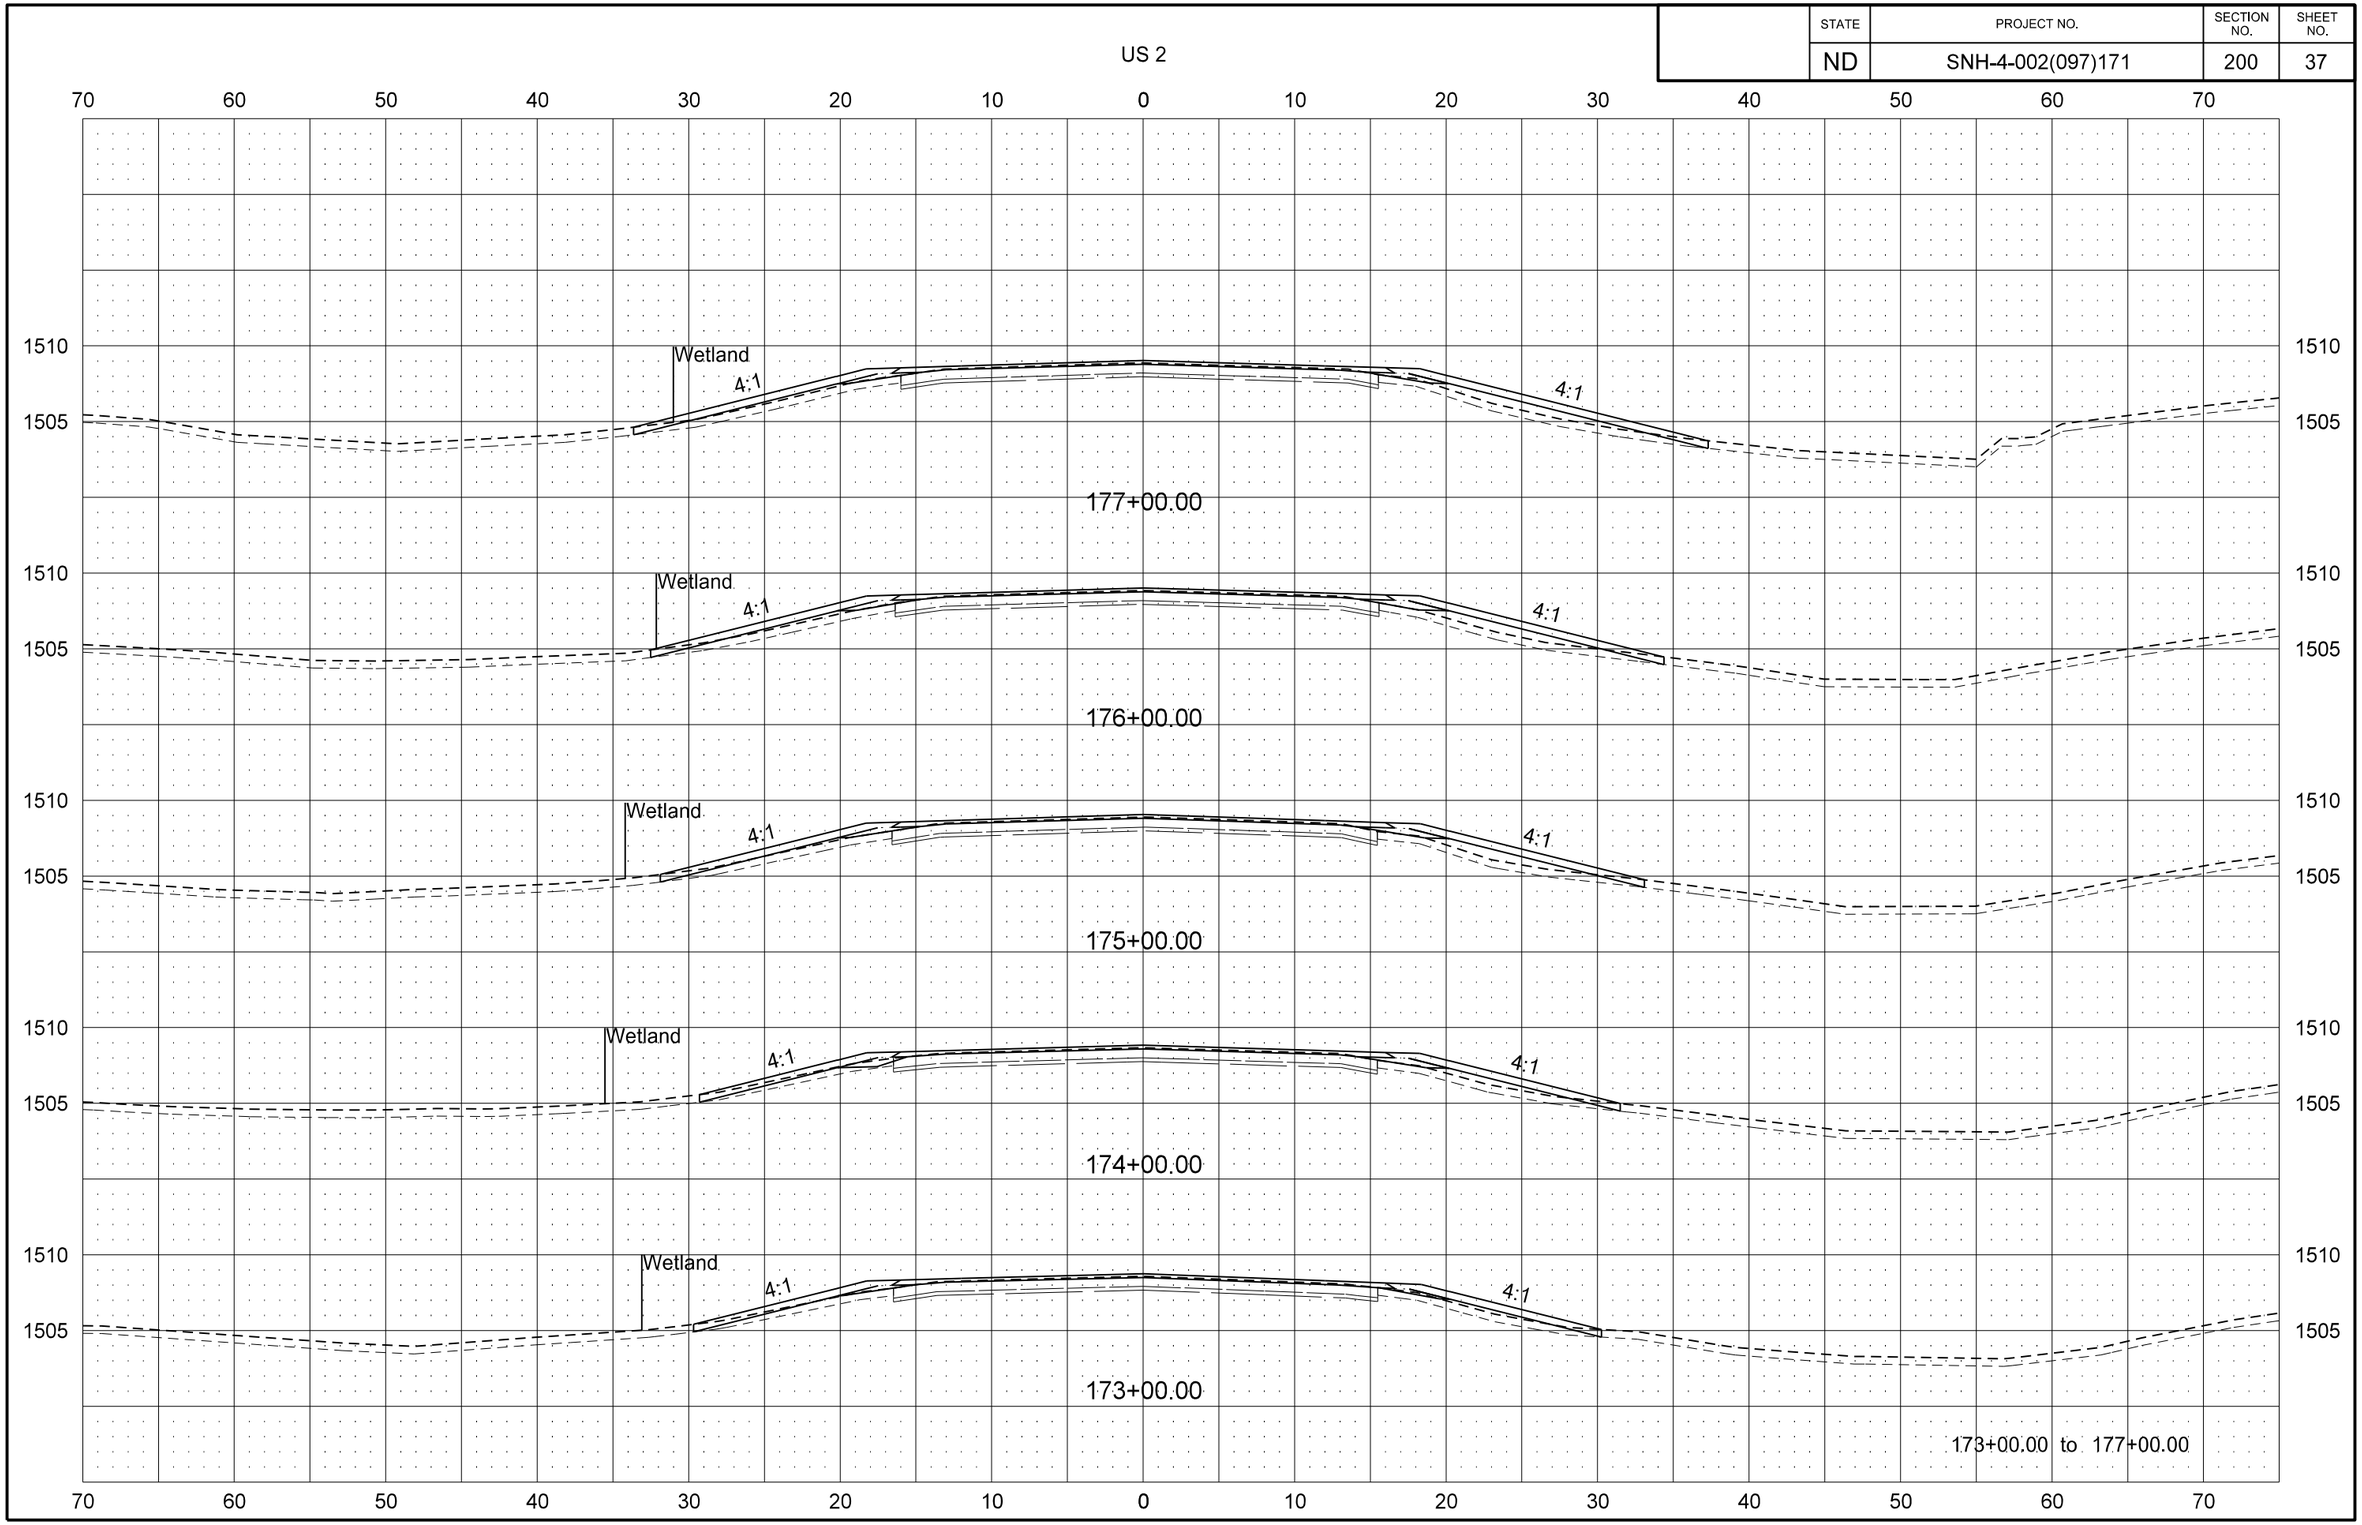

STATE	PROJECT NO.	SECTION NO.	SHEET NO.
ND	SNH-4-002(097)171	200	38

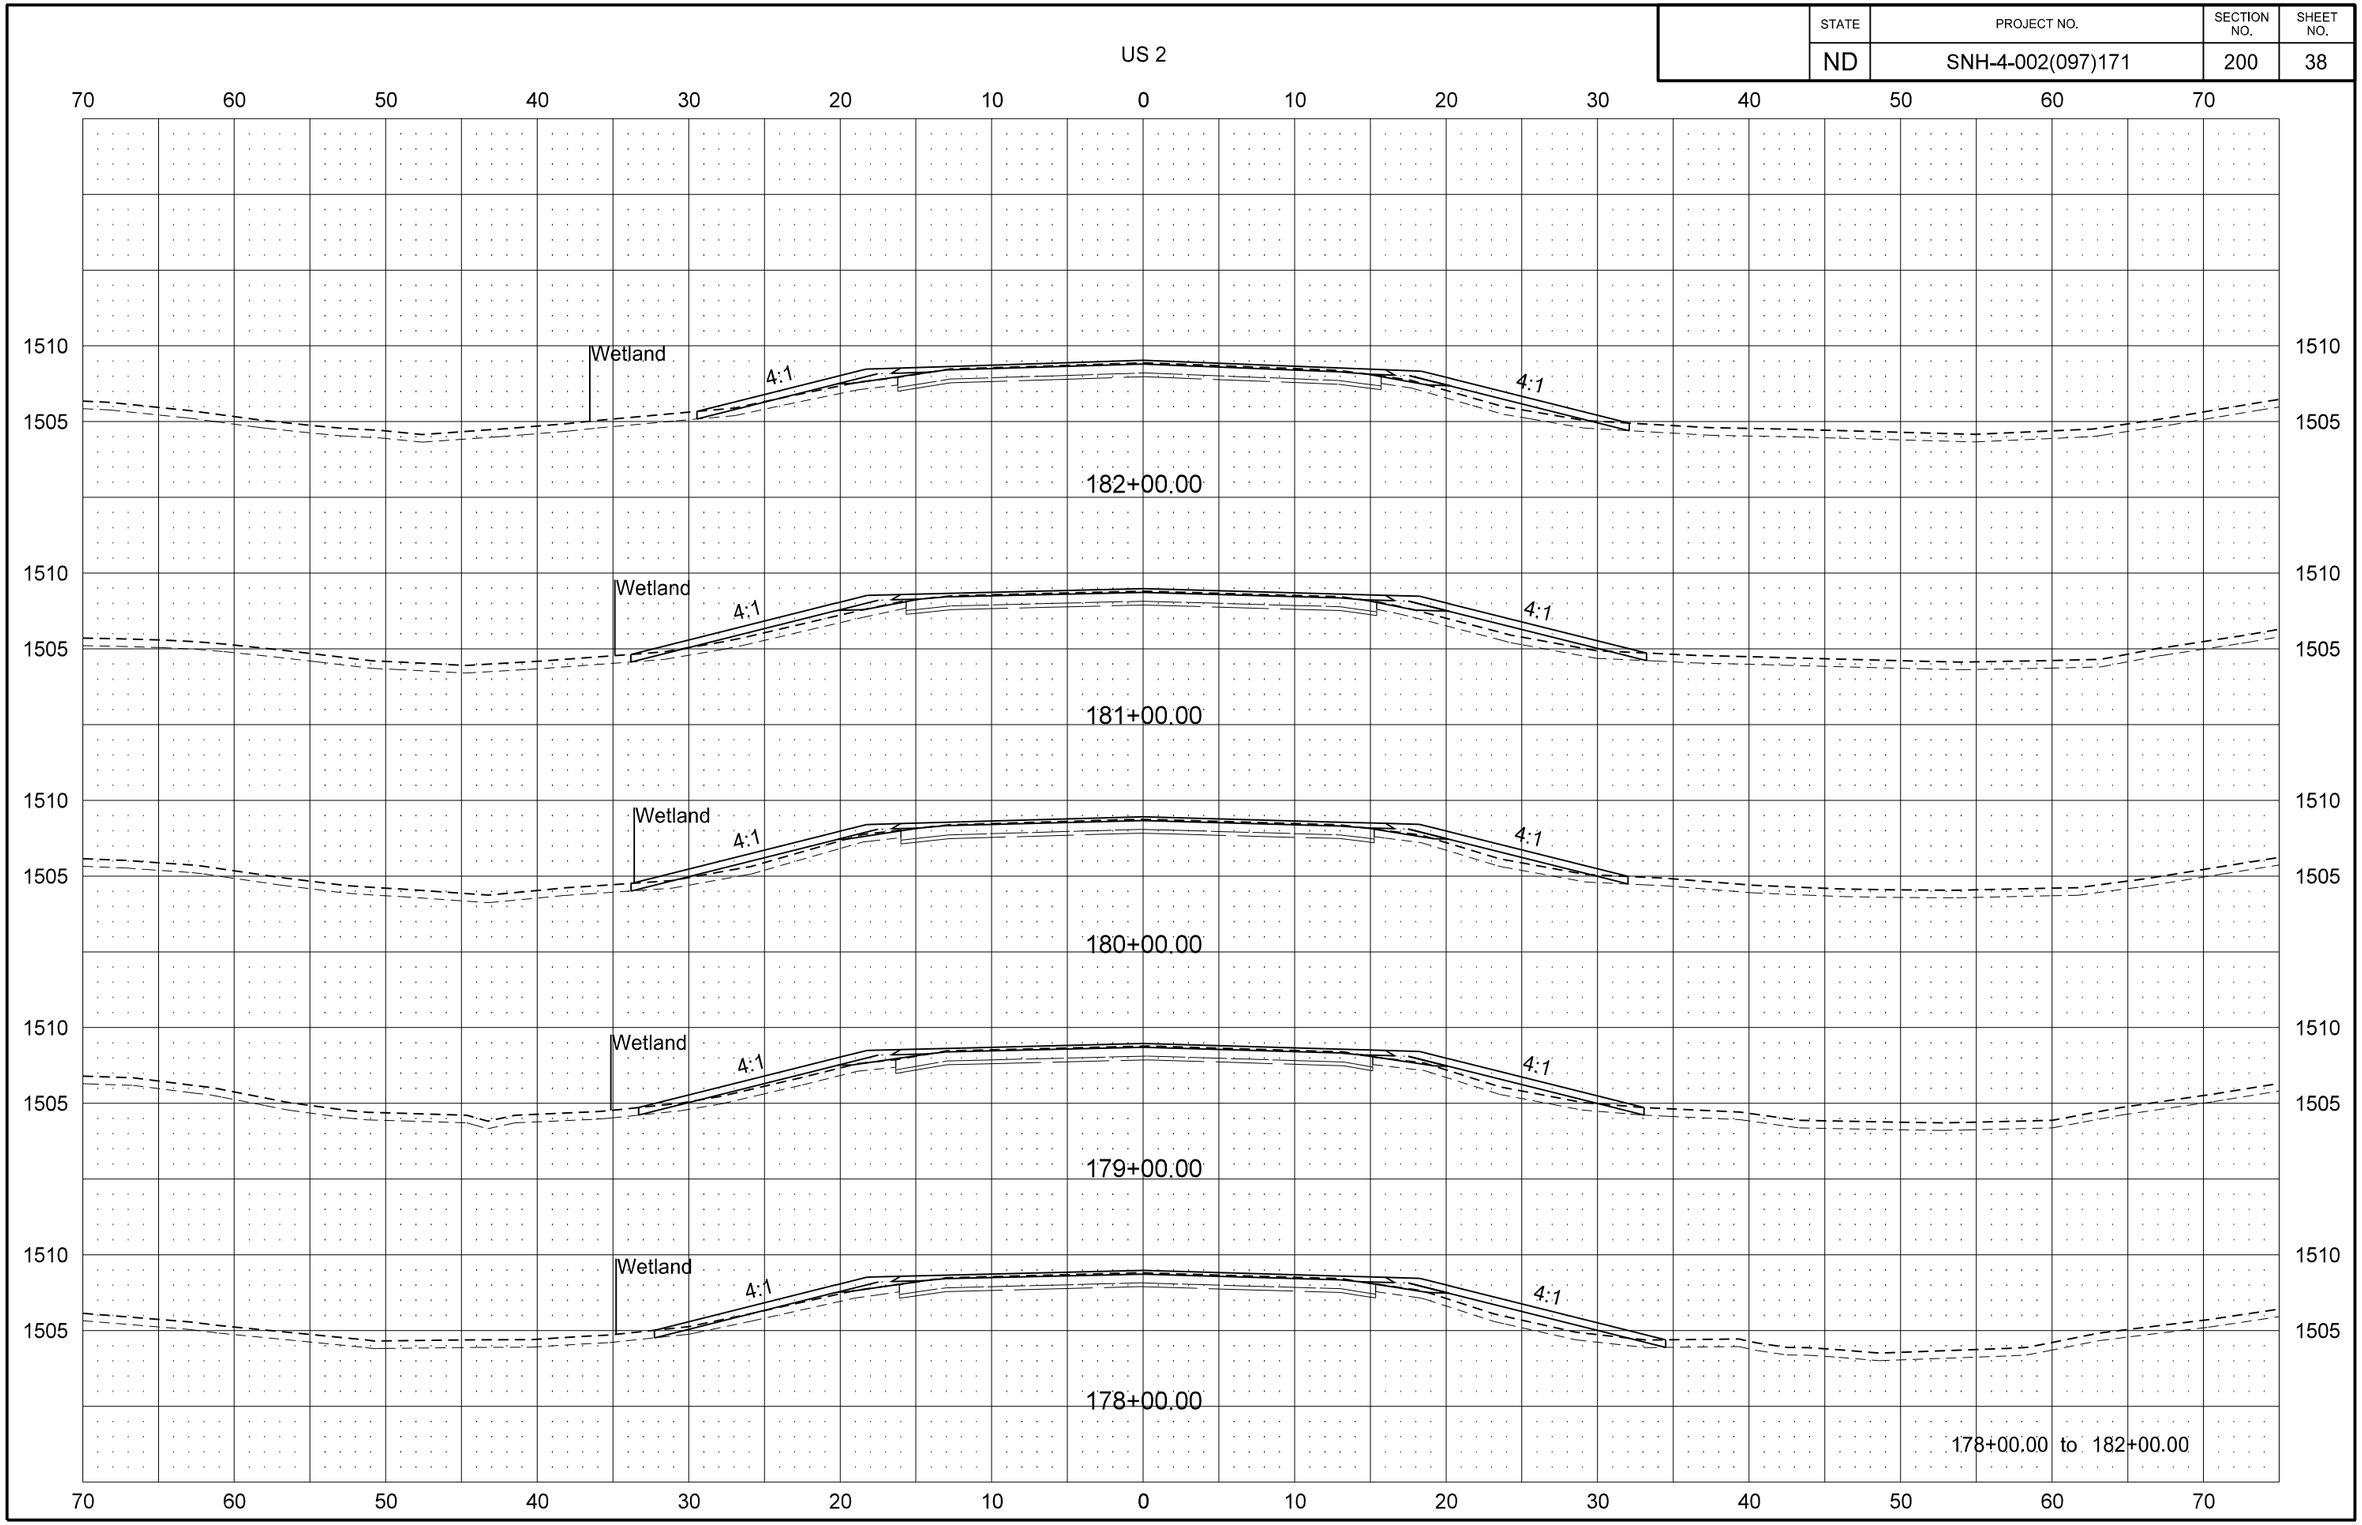

STATE	PROJECT NO.	SECTION NO.	SHEET NO.
ND	SNH-4-002(097)171	200	39

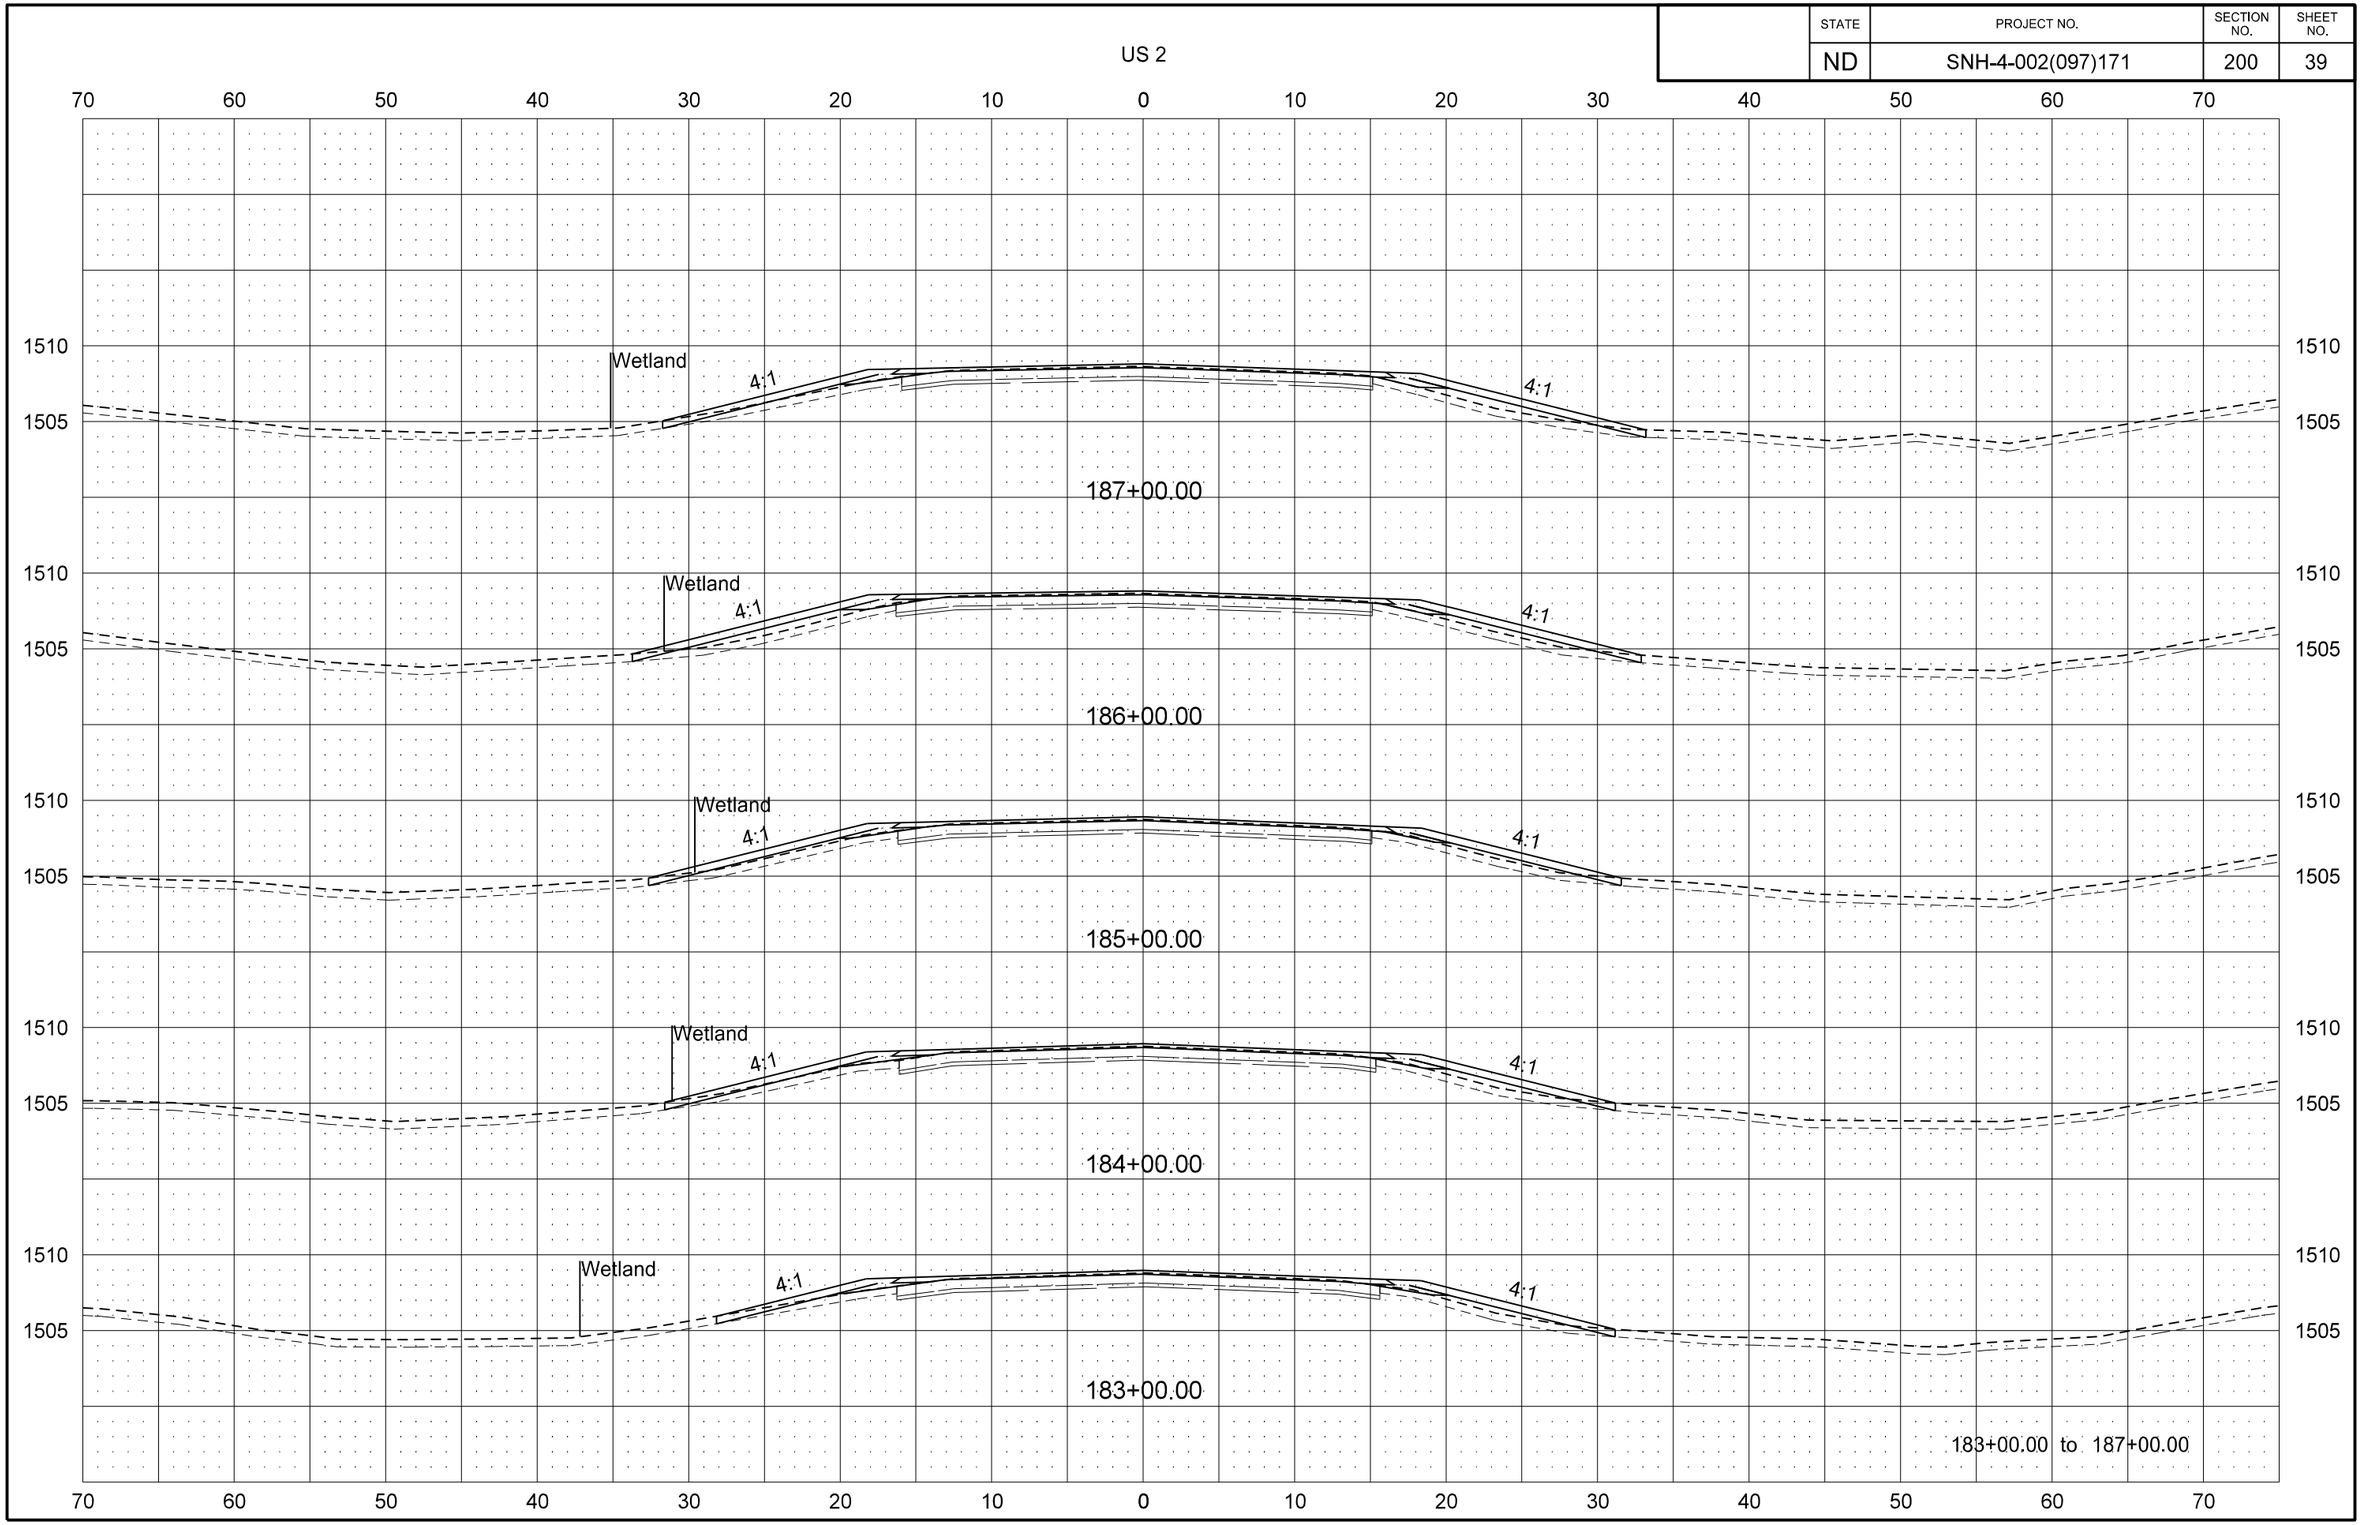

STATE	PROJECT NO.	SECTION NO.	SHEET NO.
ND	SNH-4-002(097)171	200	40

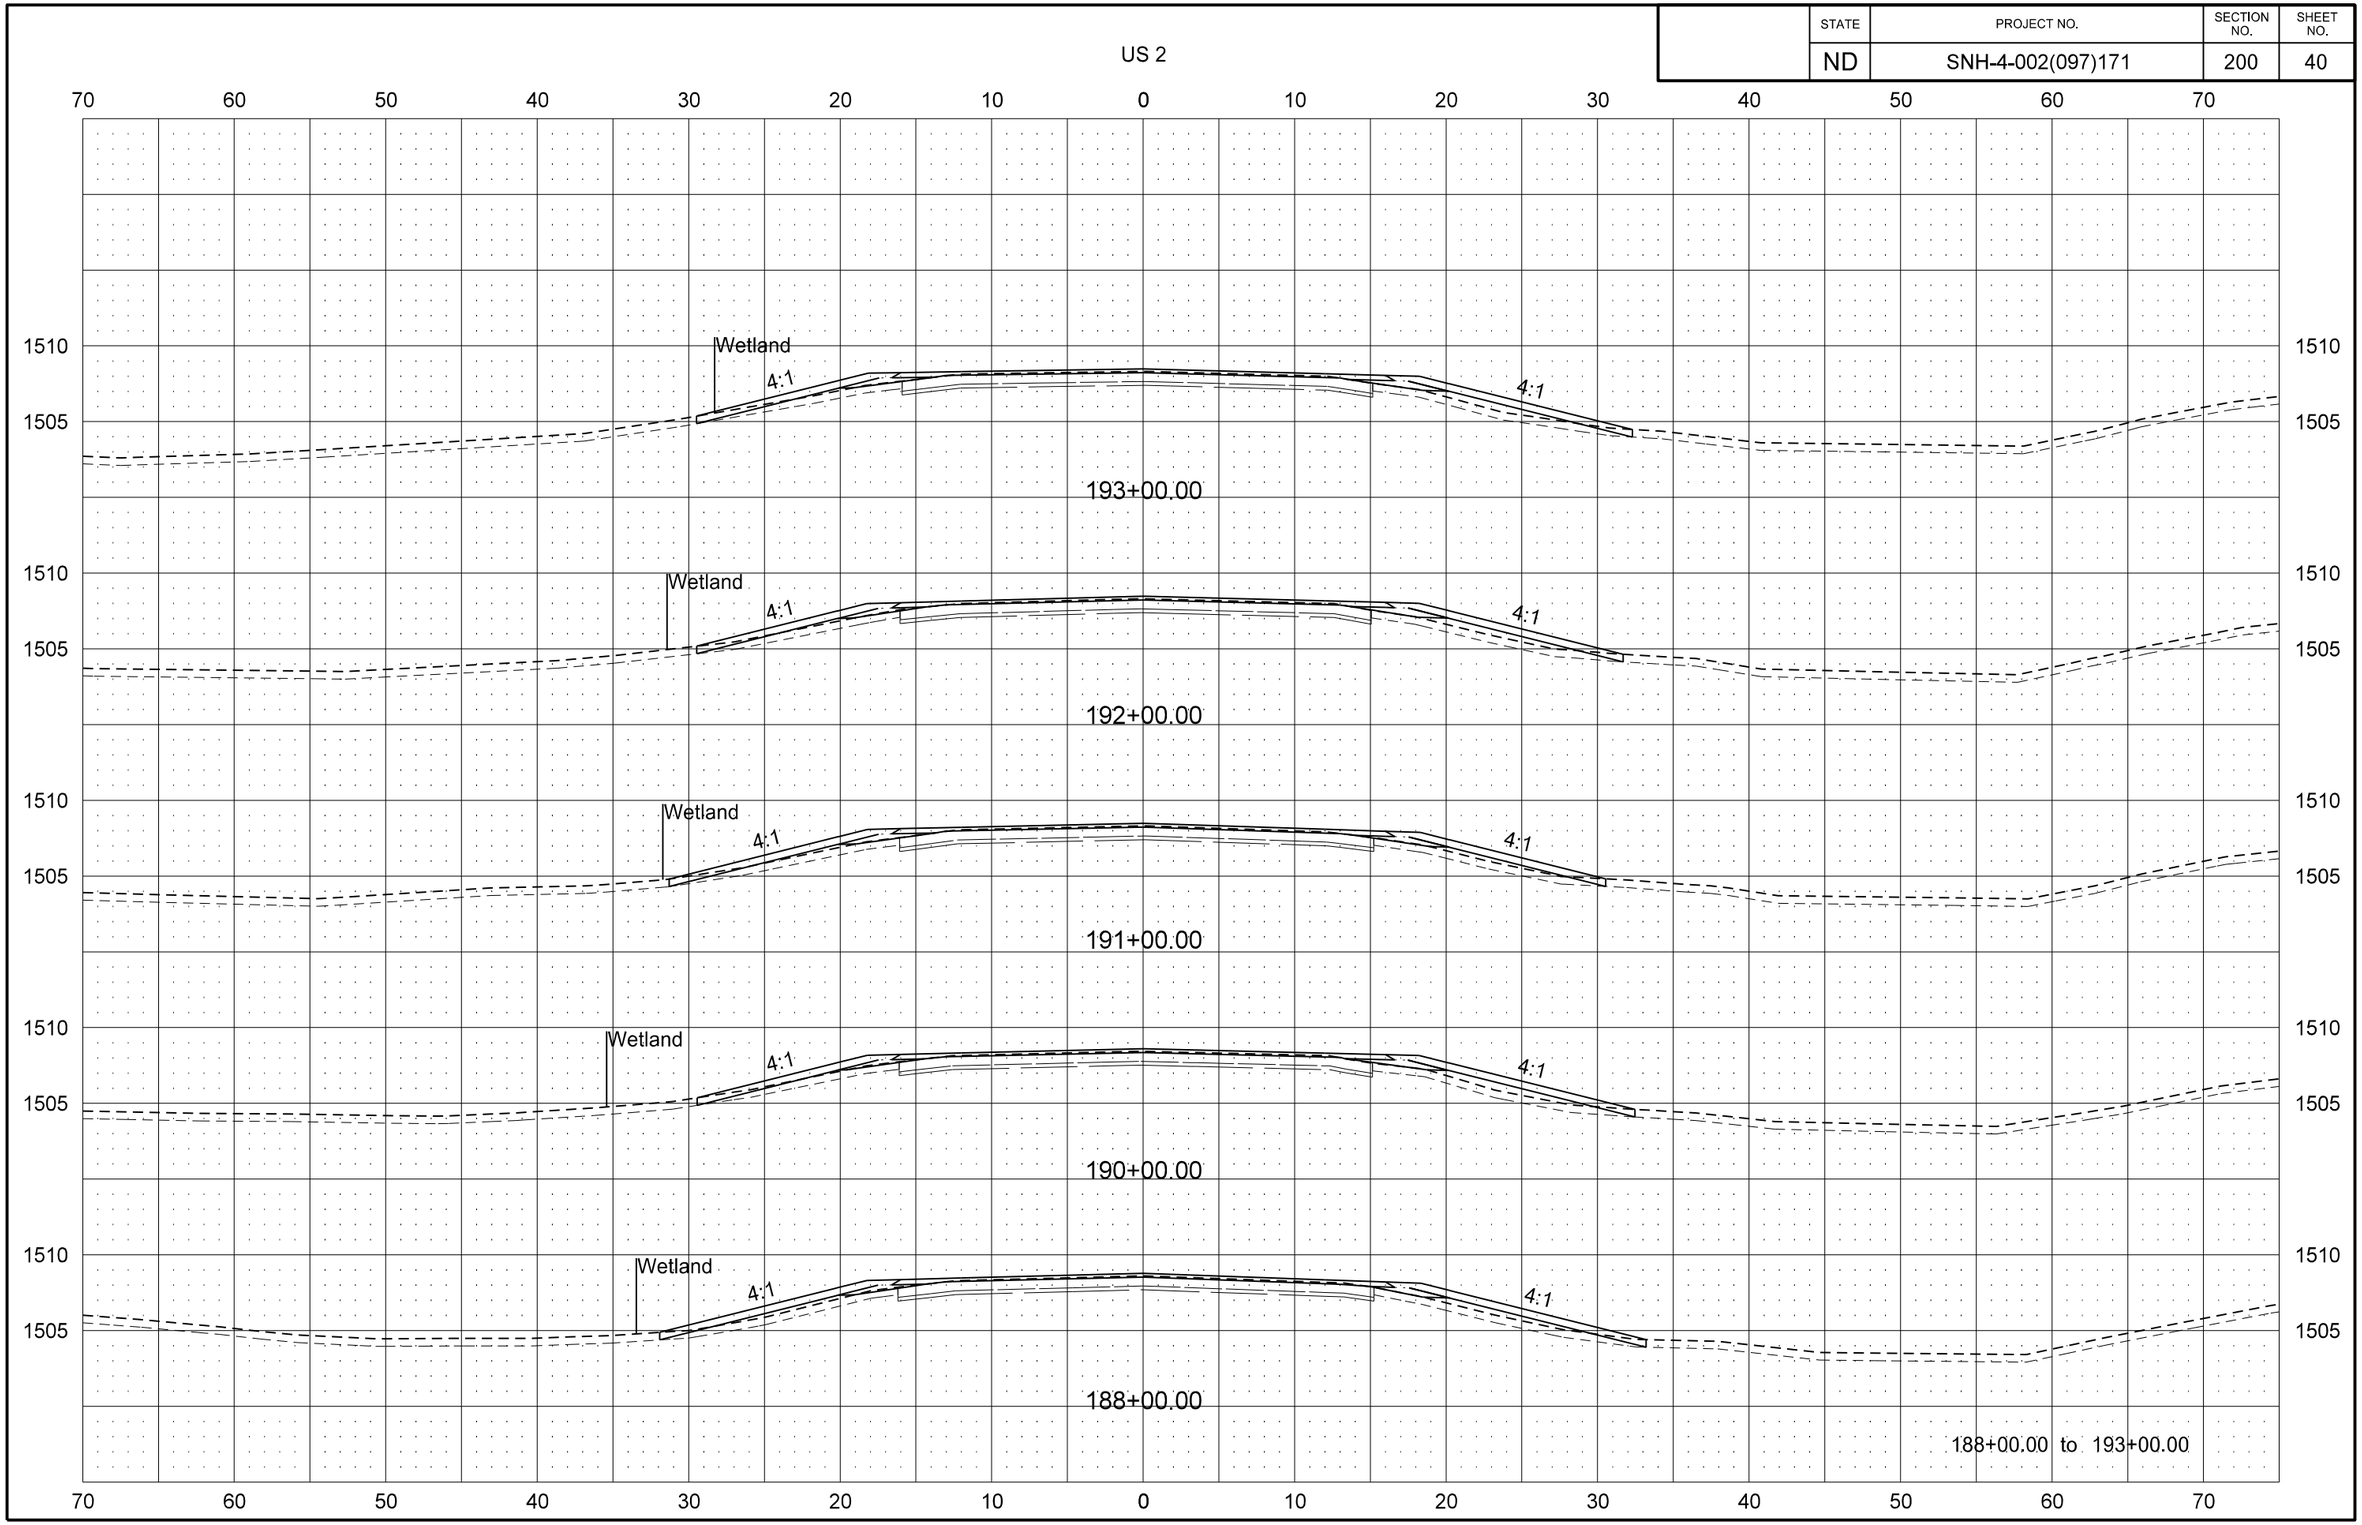

8/29/2016 2:27:17 PM jmwagner R:\project\40002171.097\design\DOTSC\Plan\200XS_002.dgn

STATE	PROJECT NO.	SECTION NO.	SHEET NO.
ND	SNH-4-002(097)171	200	41

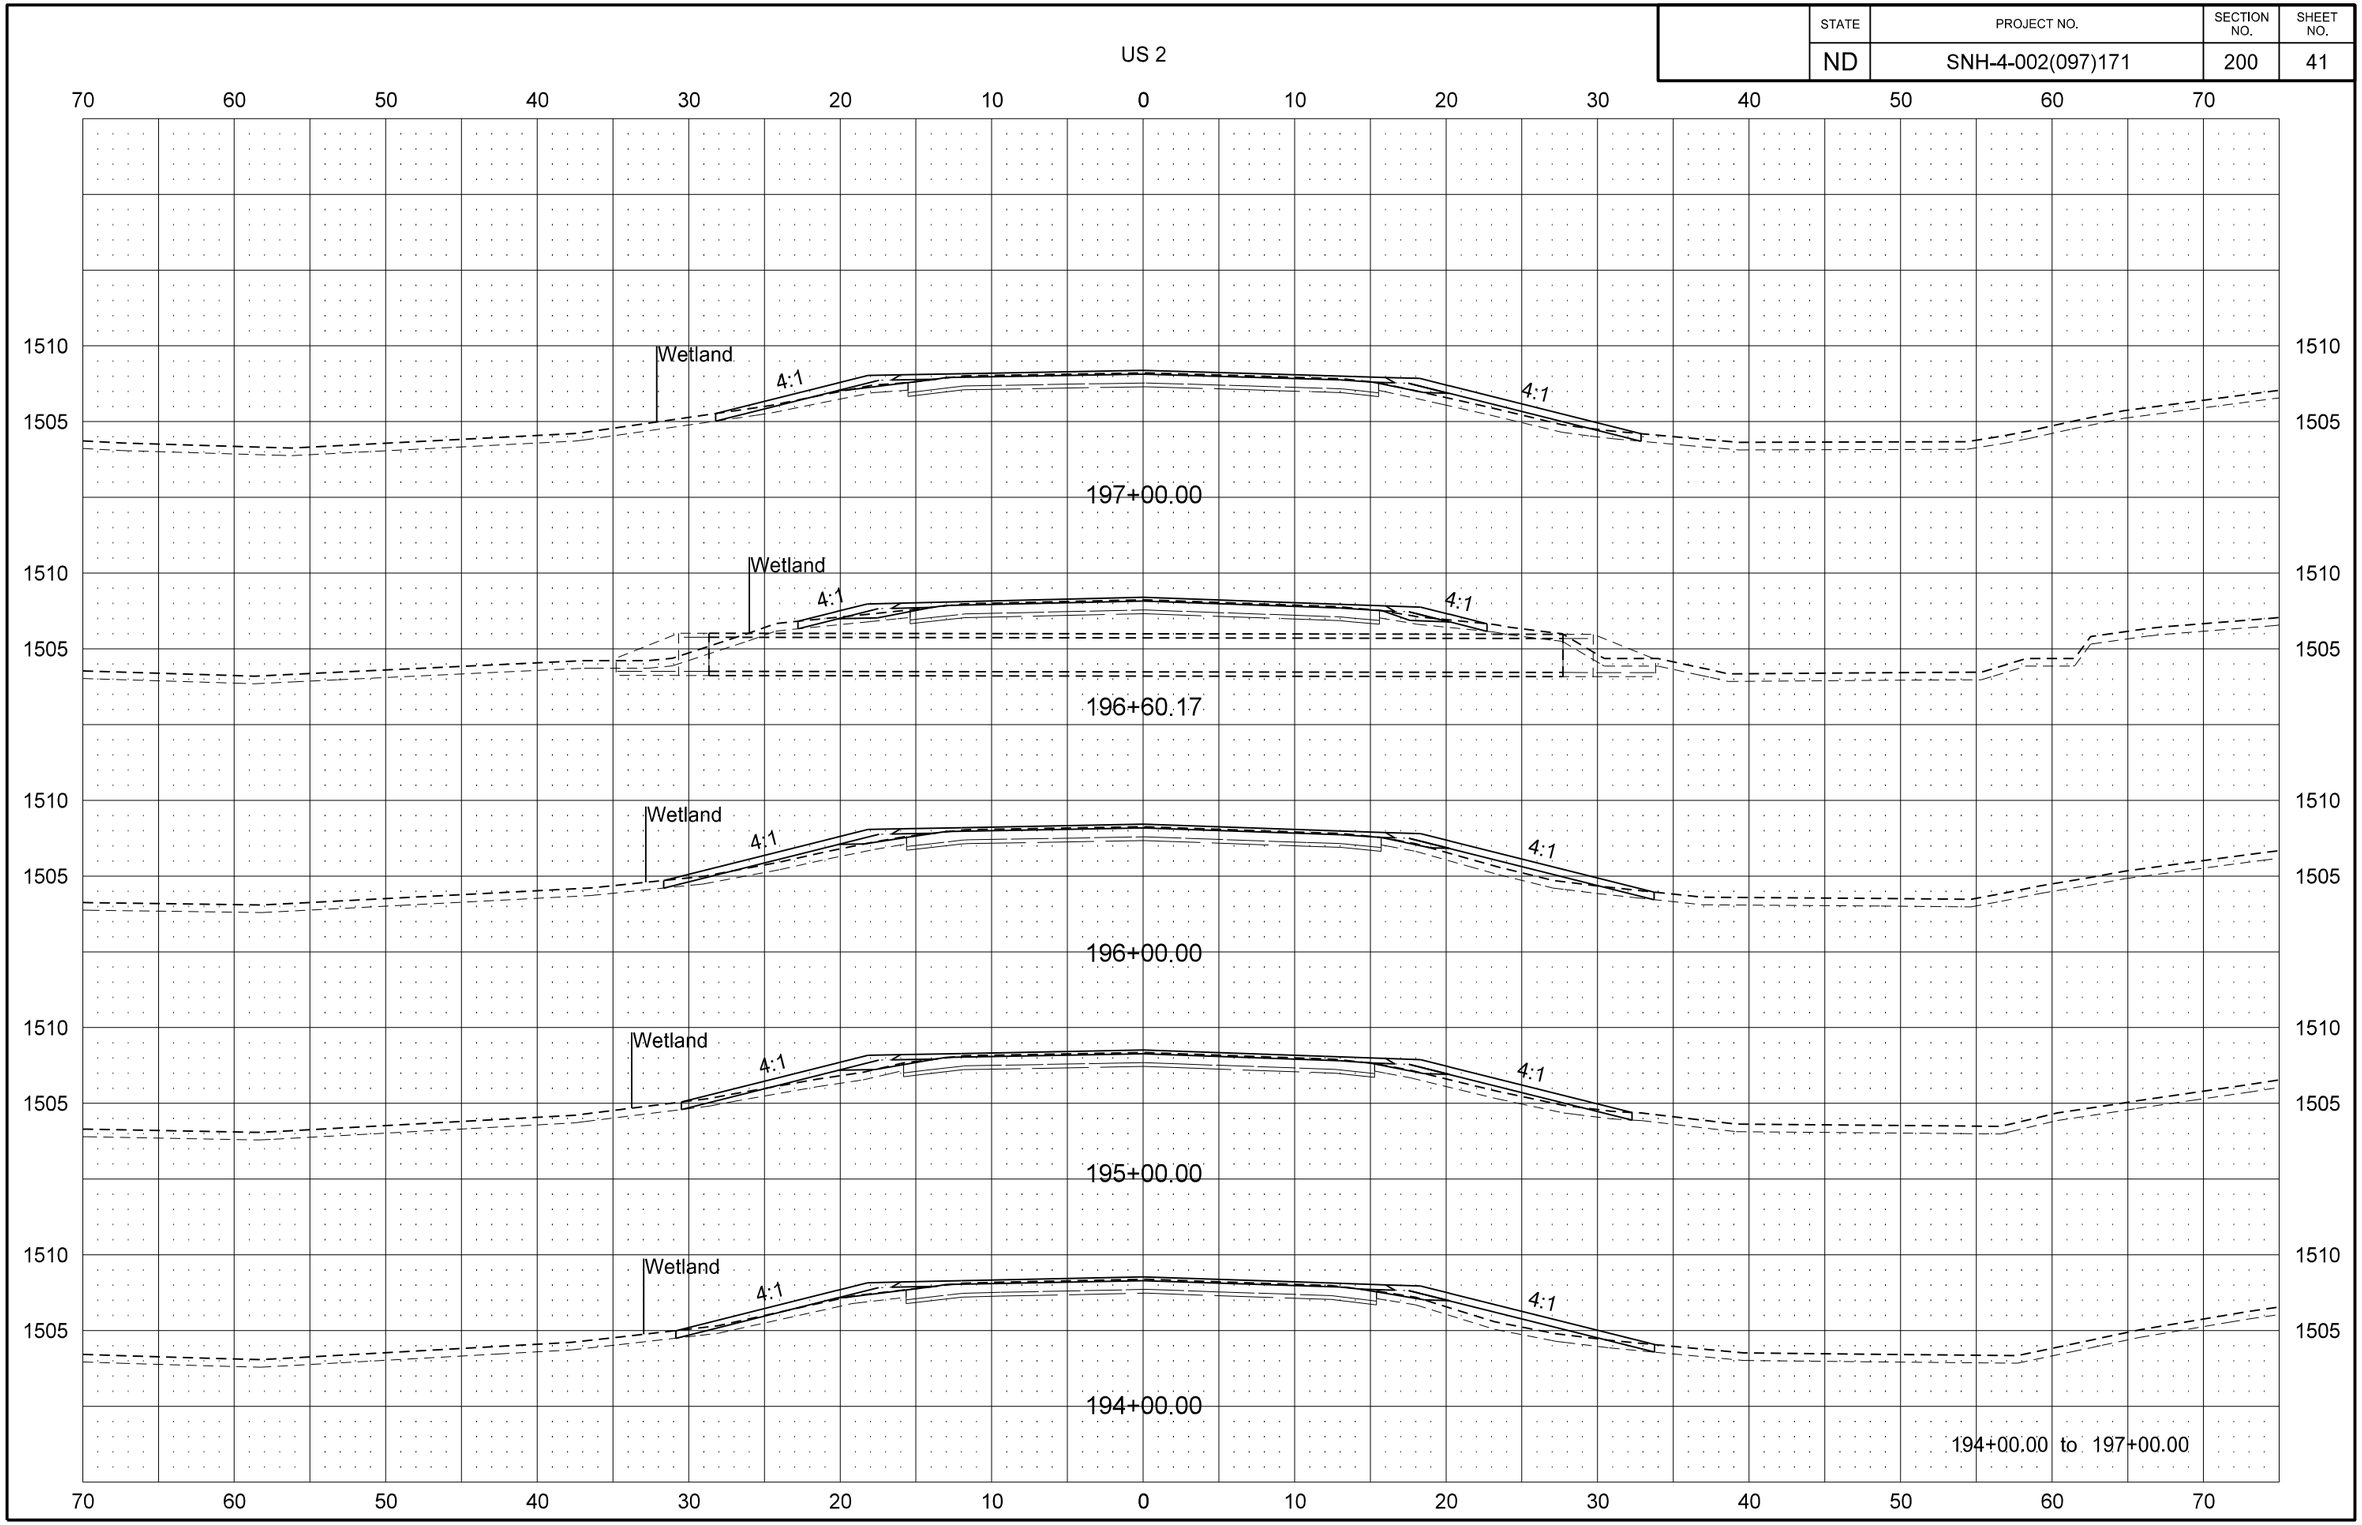

STATE	PROJECT NO.	SECTION NO.	SHEET NO.
ND	SNH-4-002(097)171	200	42

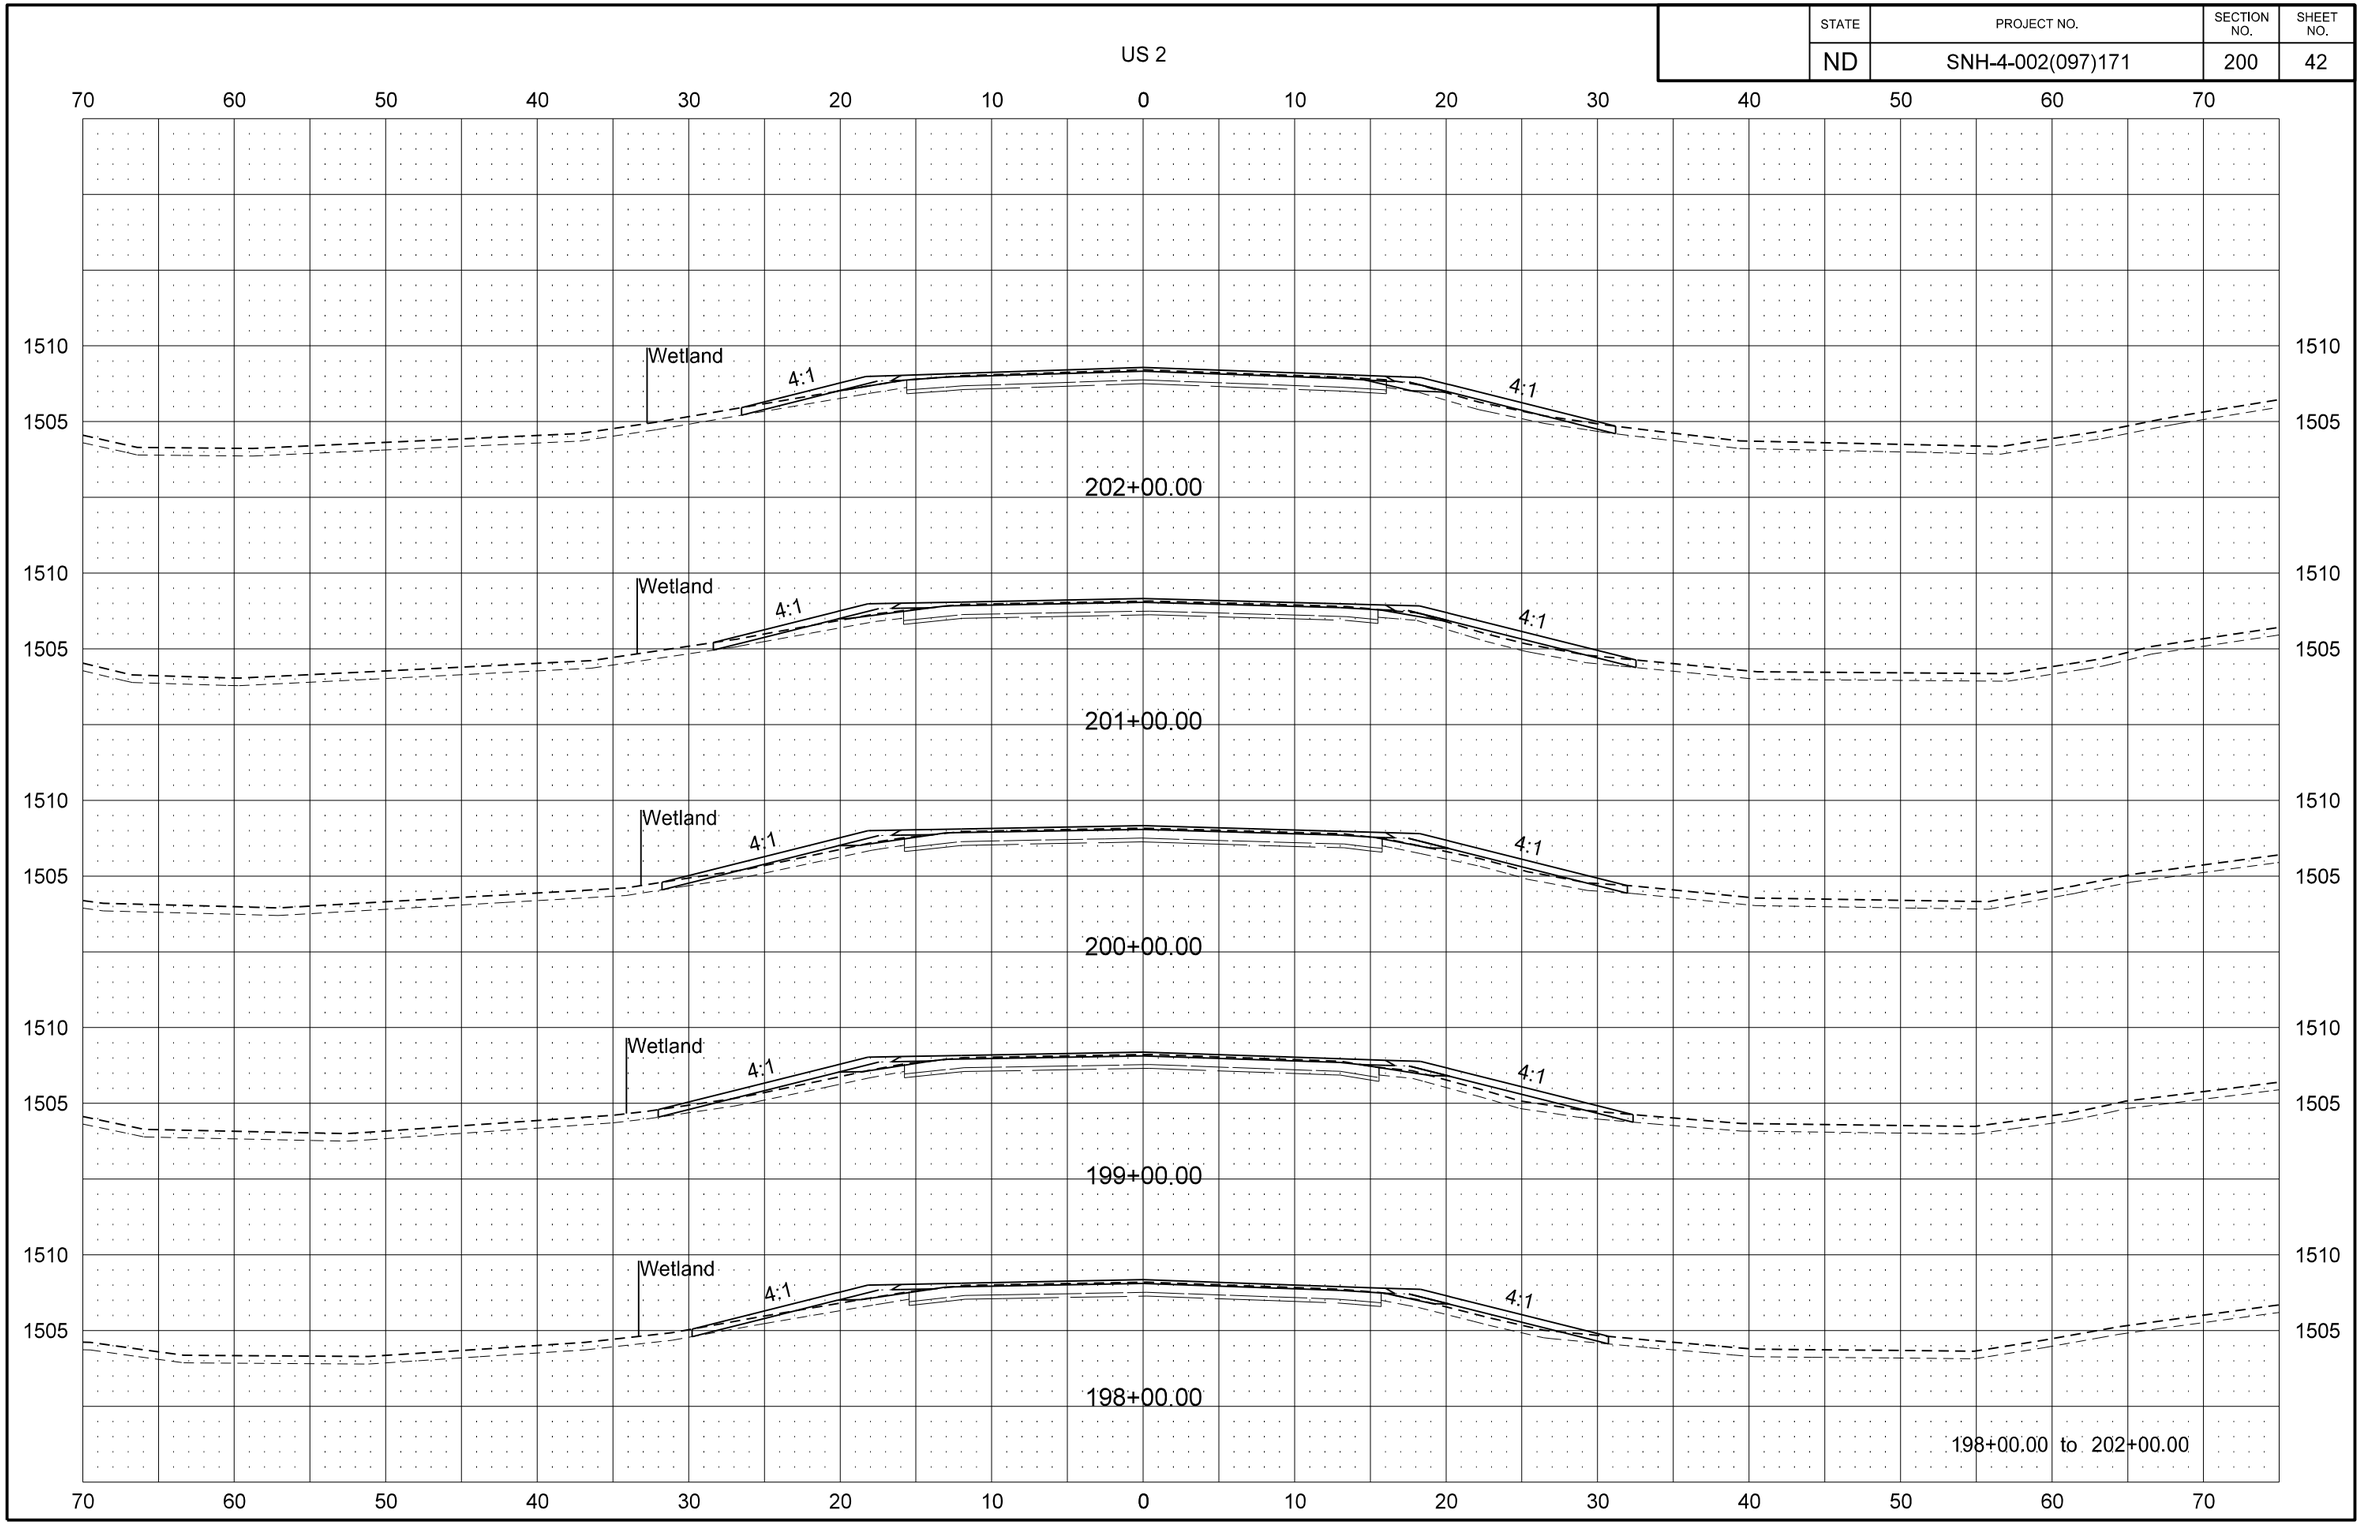

STATE	PROJECT NO.	SECTION NO.	SHEET NO.
ND	SNH-4-002(097)171	200	43

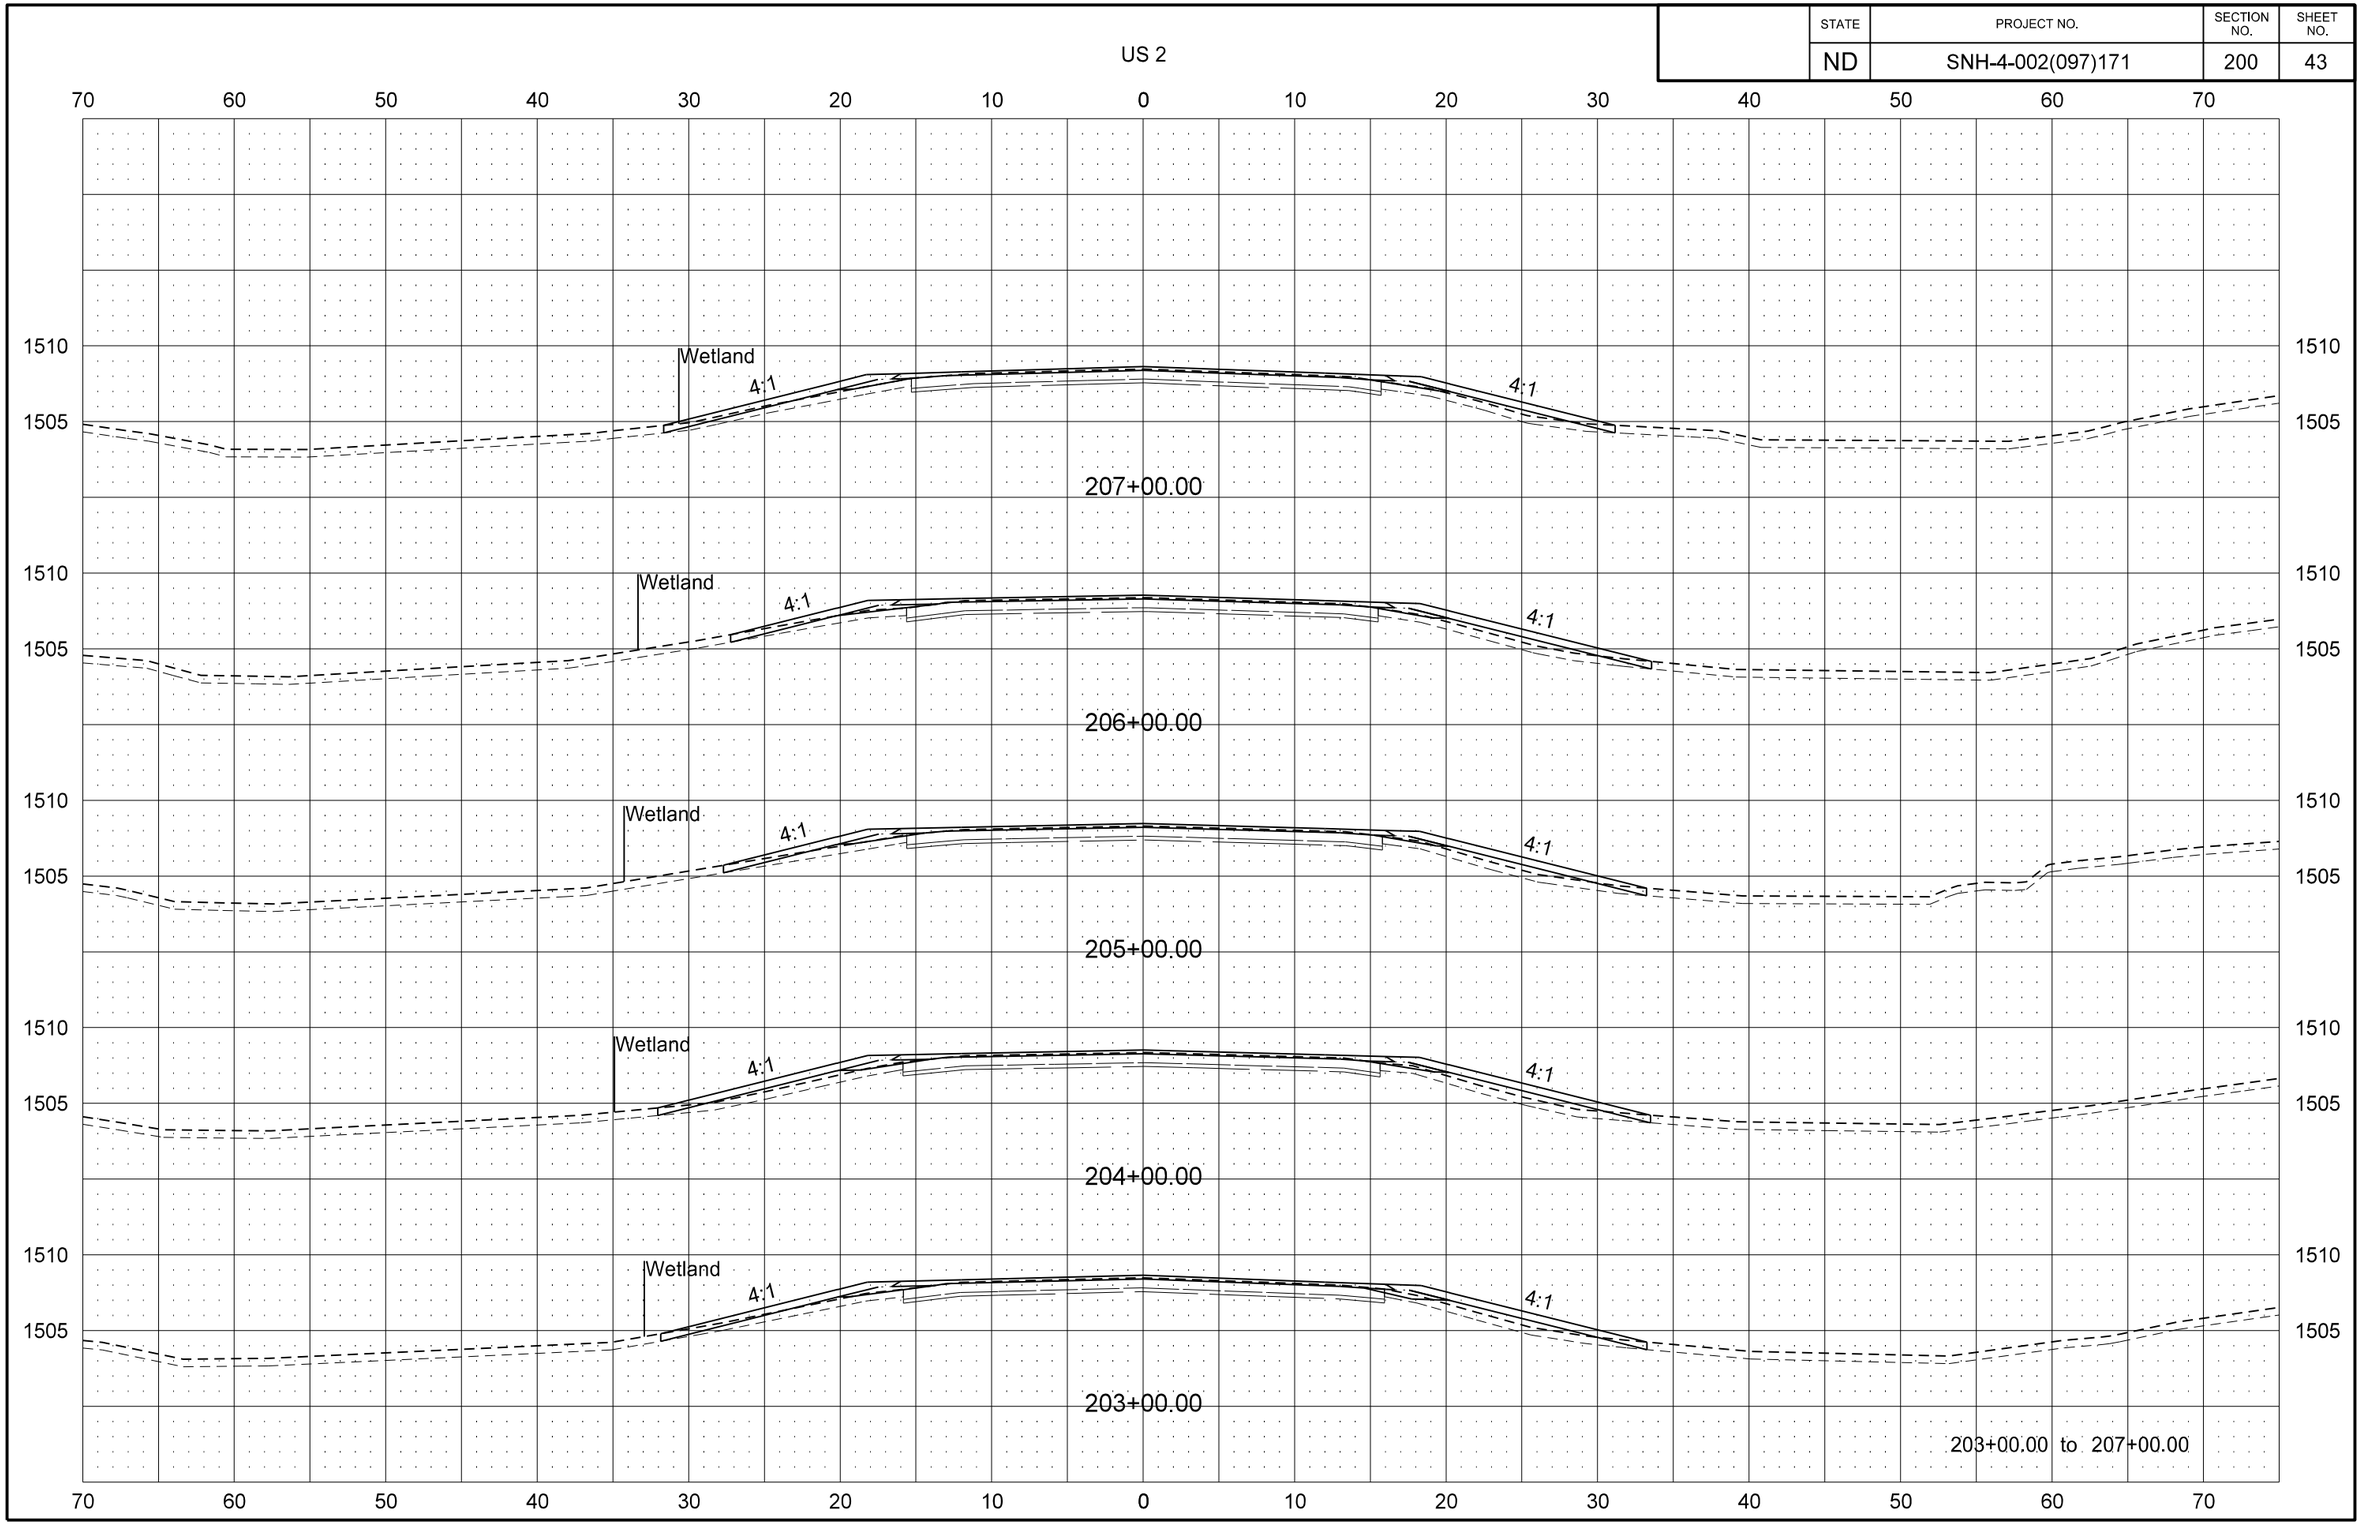

STATE	PROJECT NO.	SECTION NO.	SHEET NO.
ND	SNH-4-002(097)171	200	44

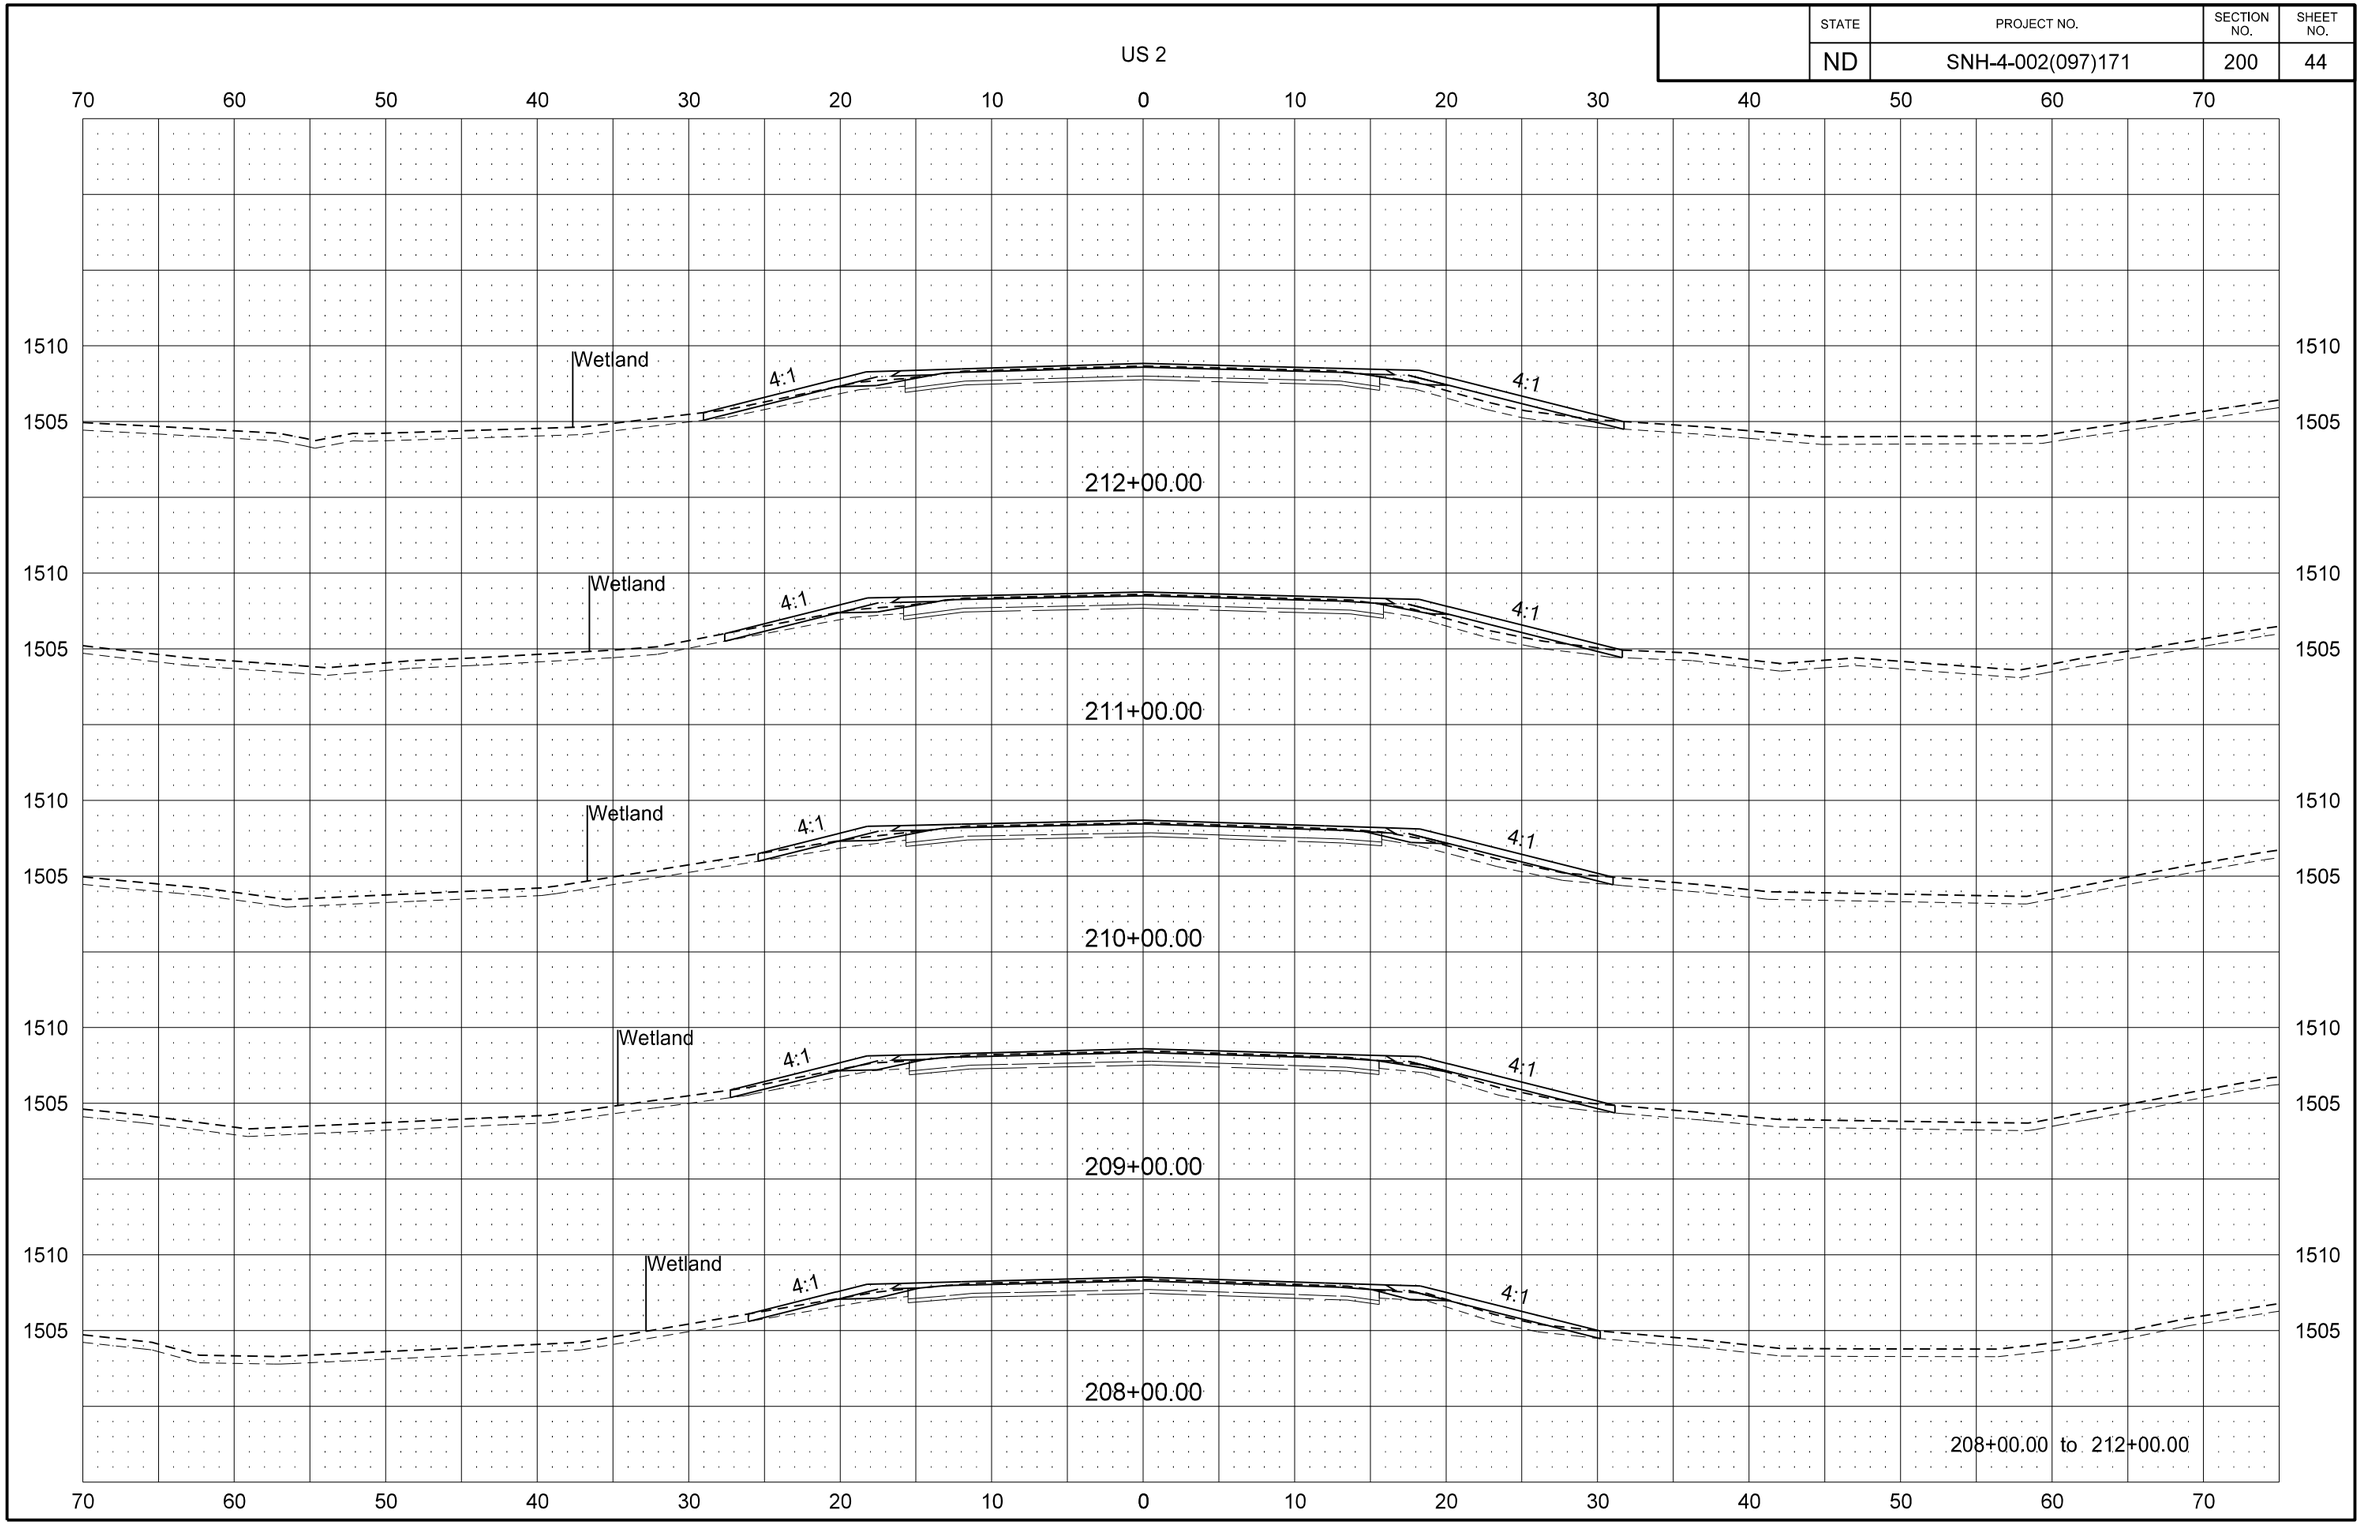

STATE	PROJECT NO.	SECTION NO.	SHEET NO.
ND	SNH-4-002(097)171	200	45

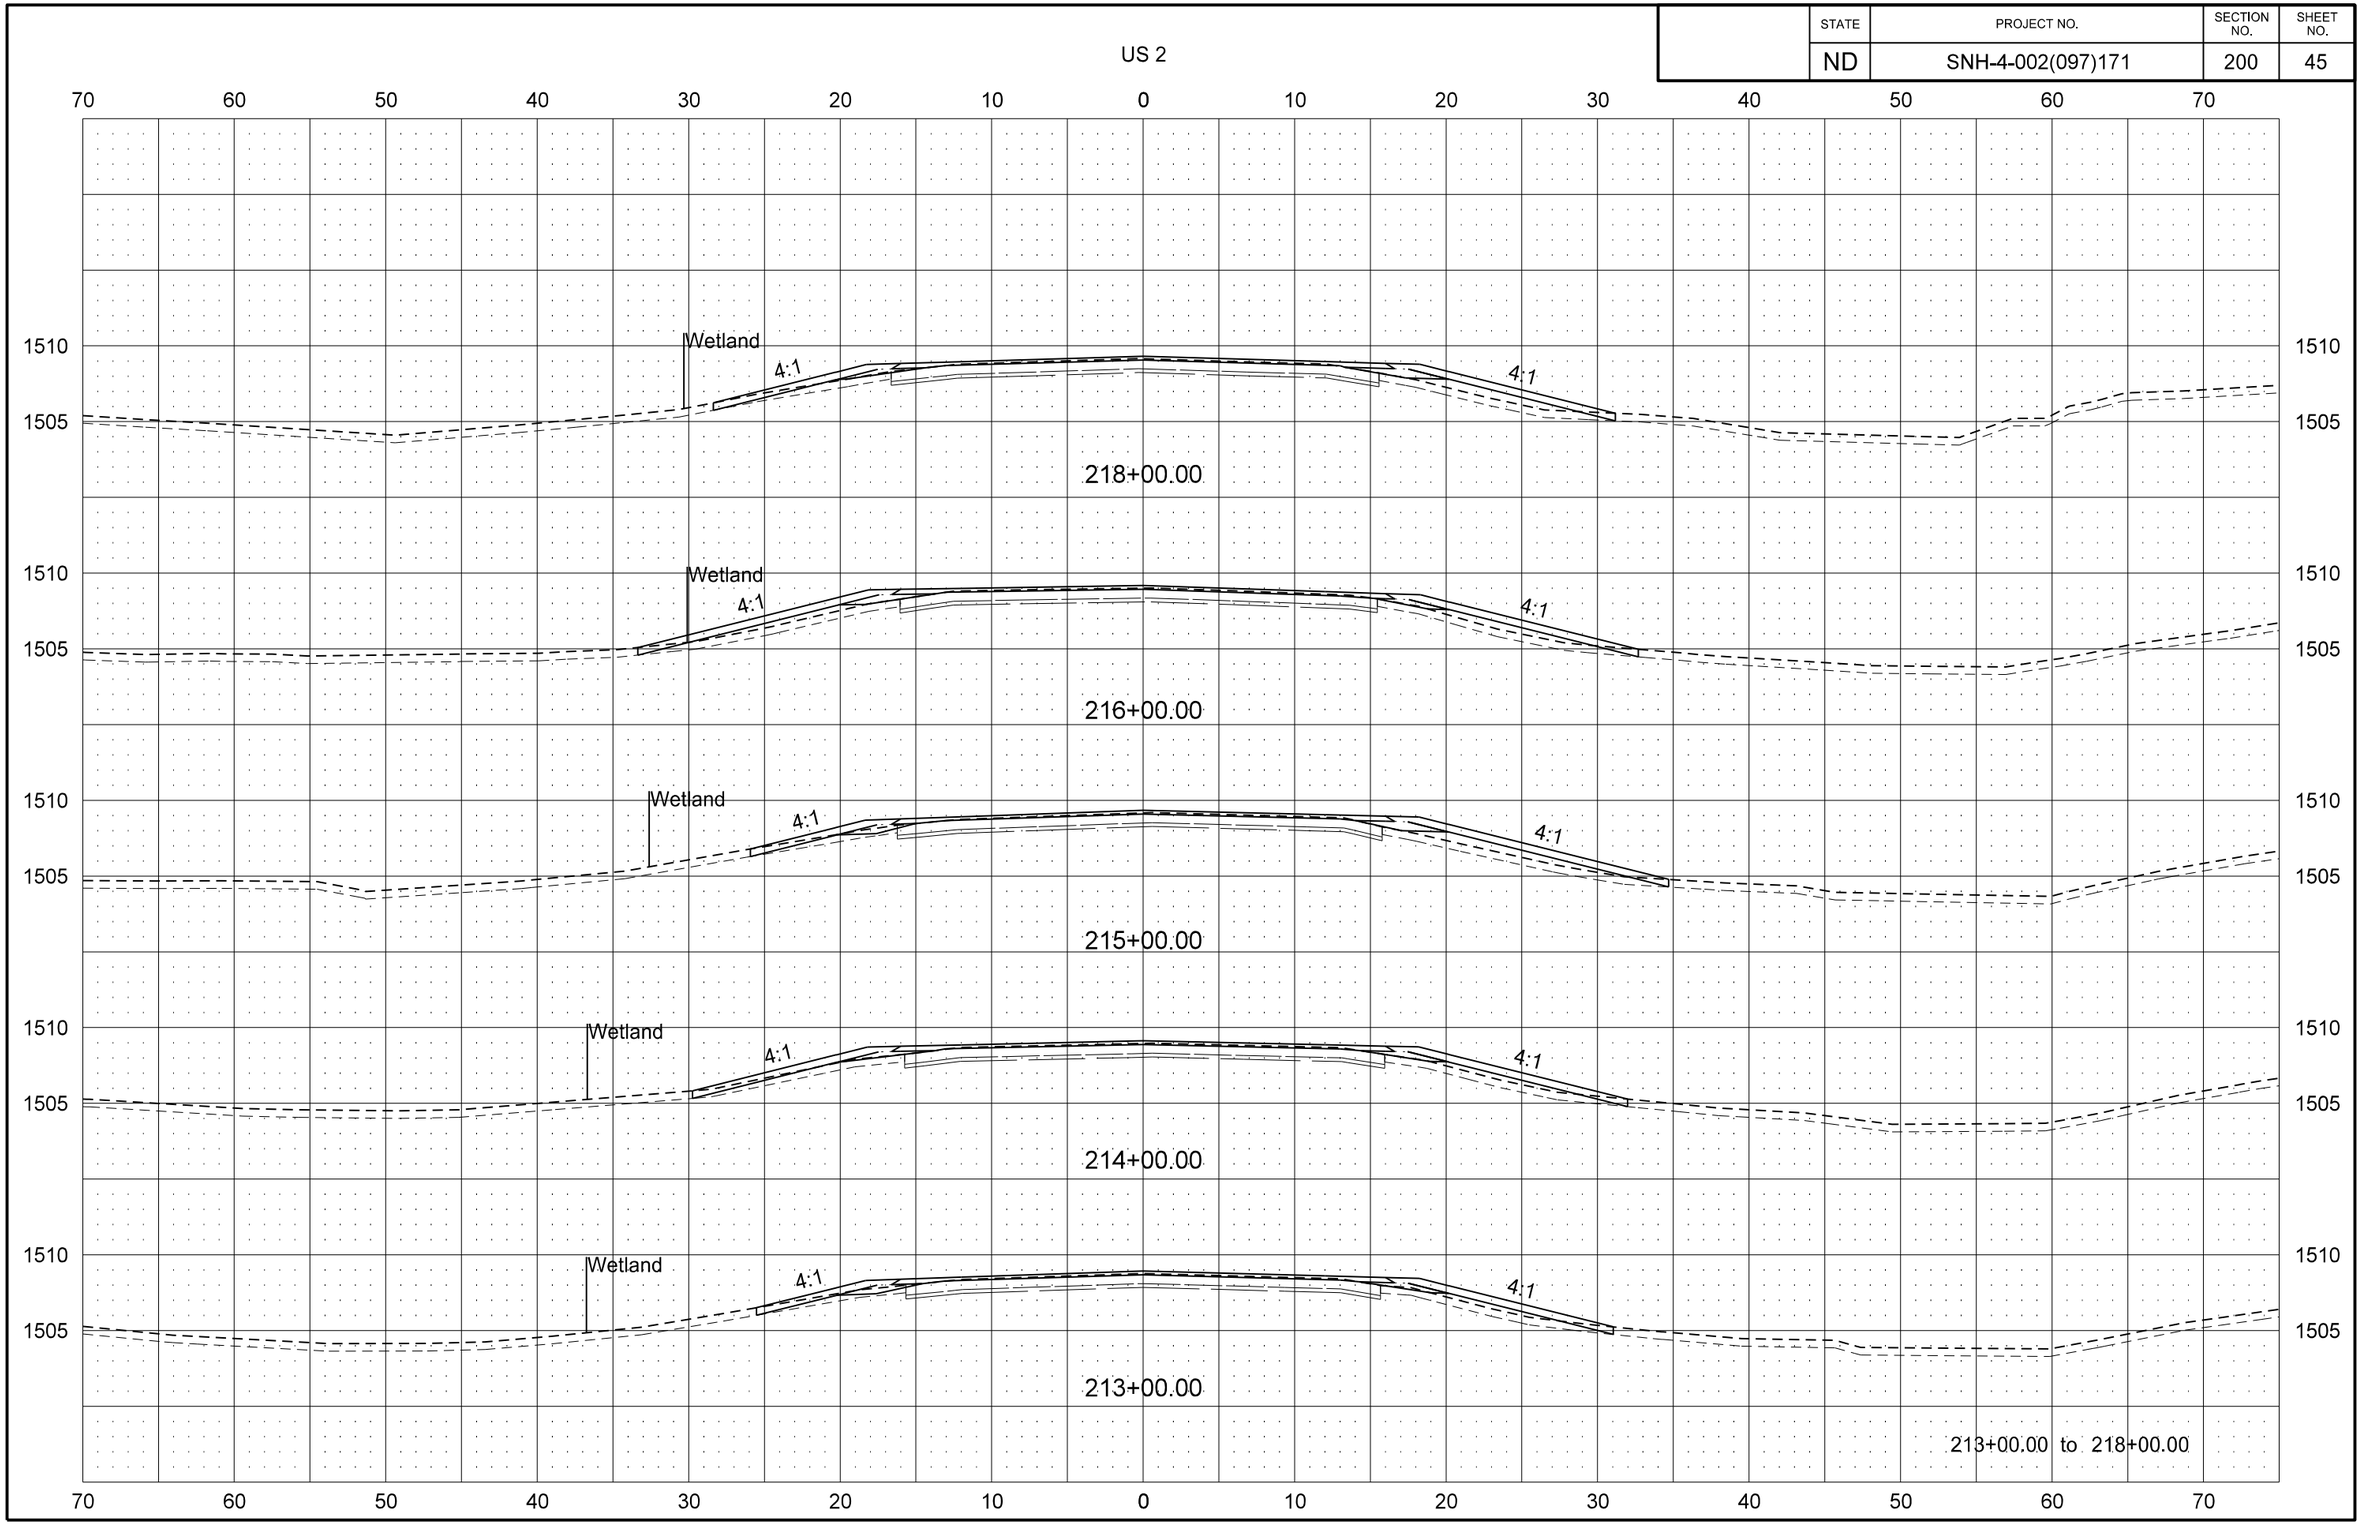

STATE	PROJECT NO.	SECTION NO.	SHEET NO.
ND	SNH-4-002(097)171	200	46

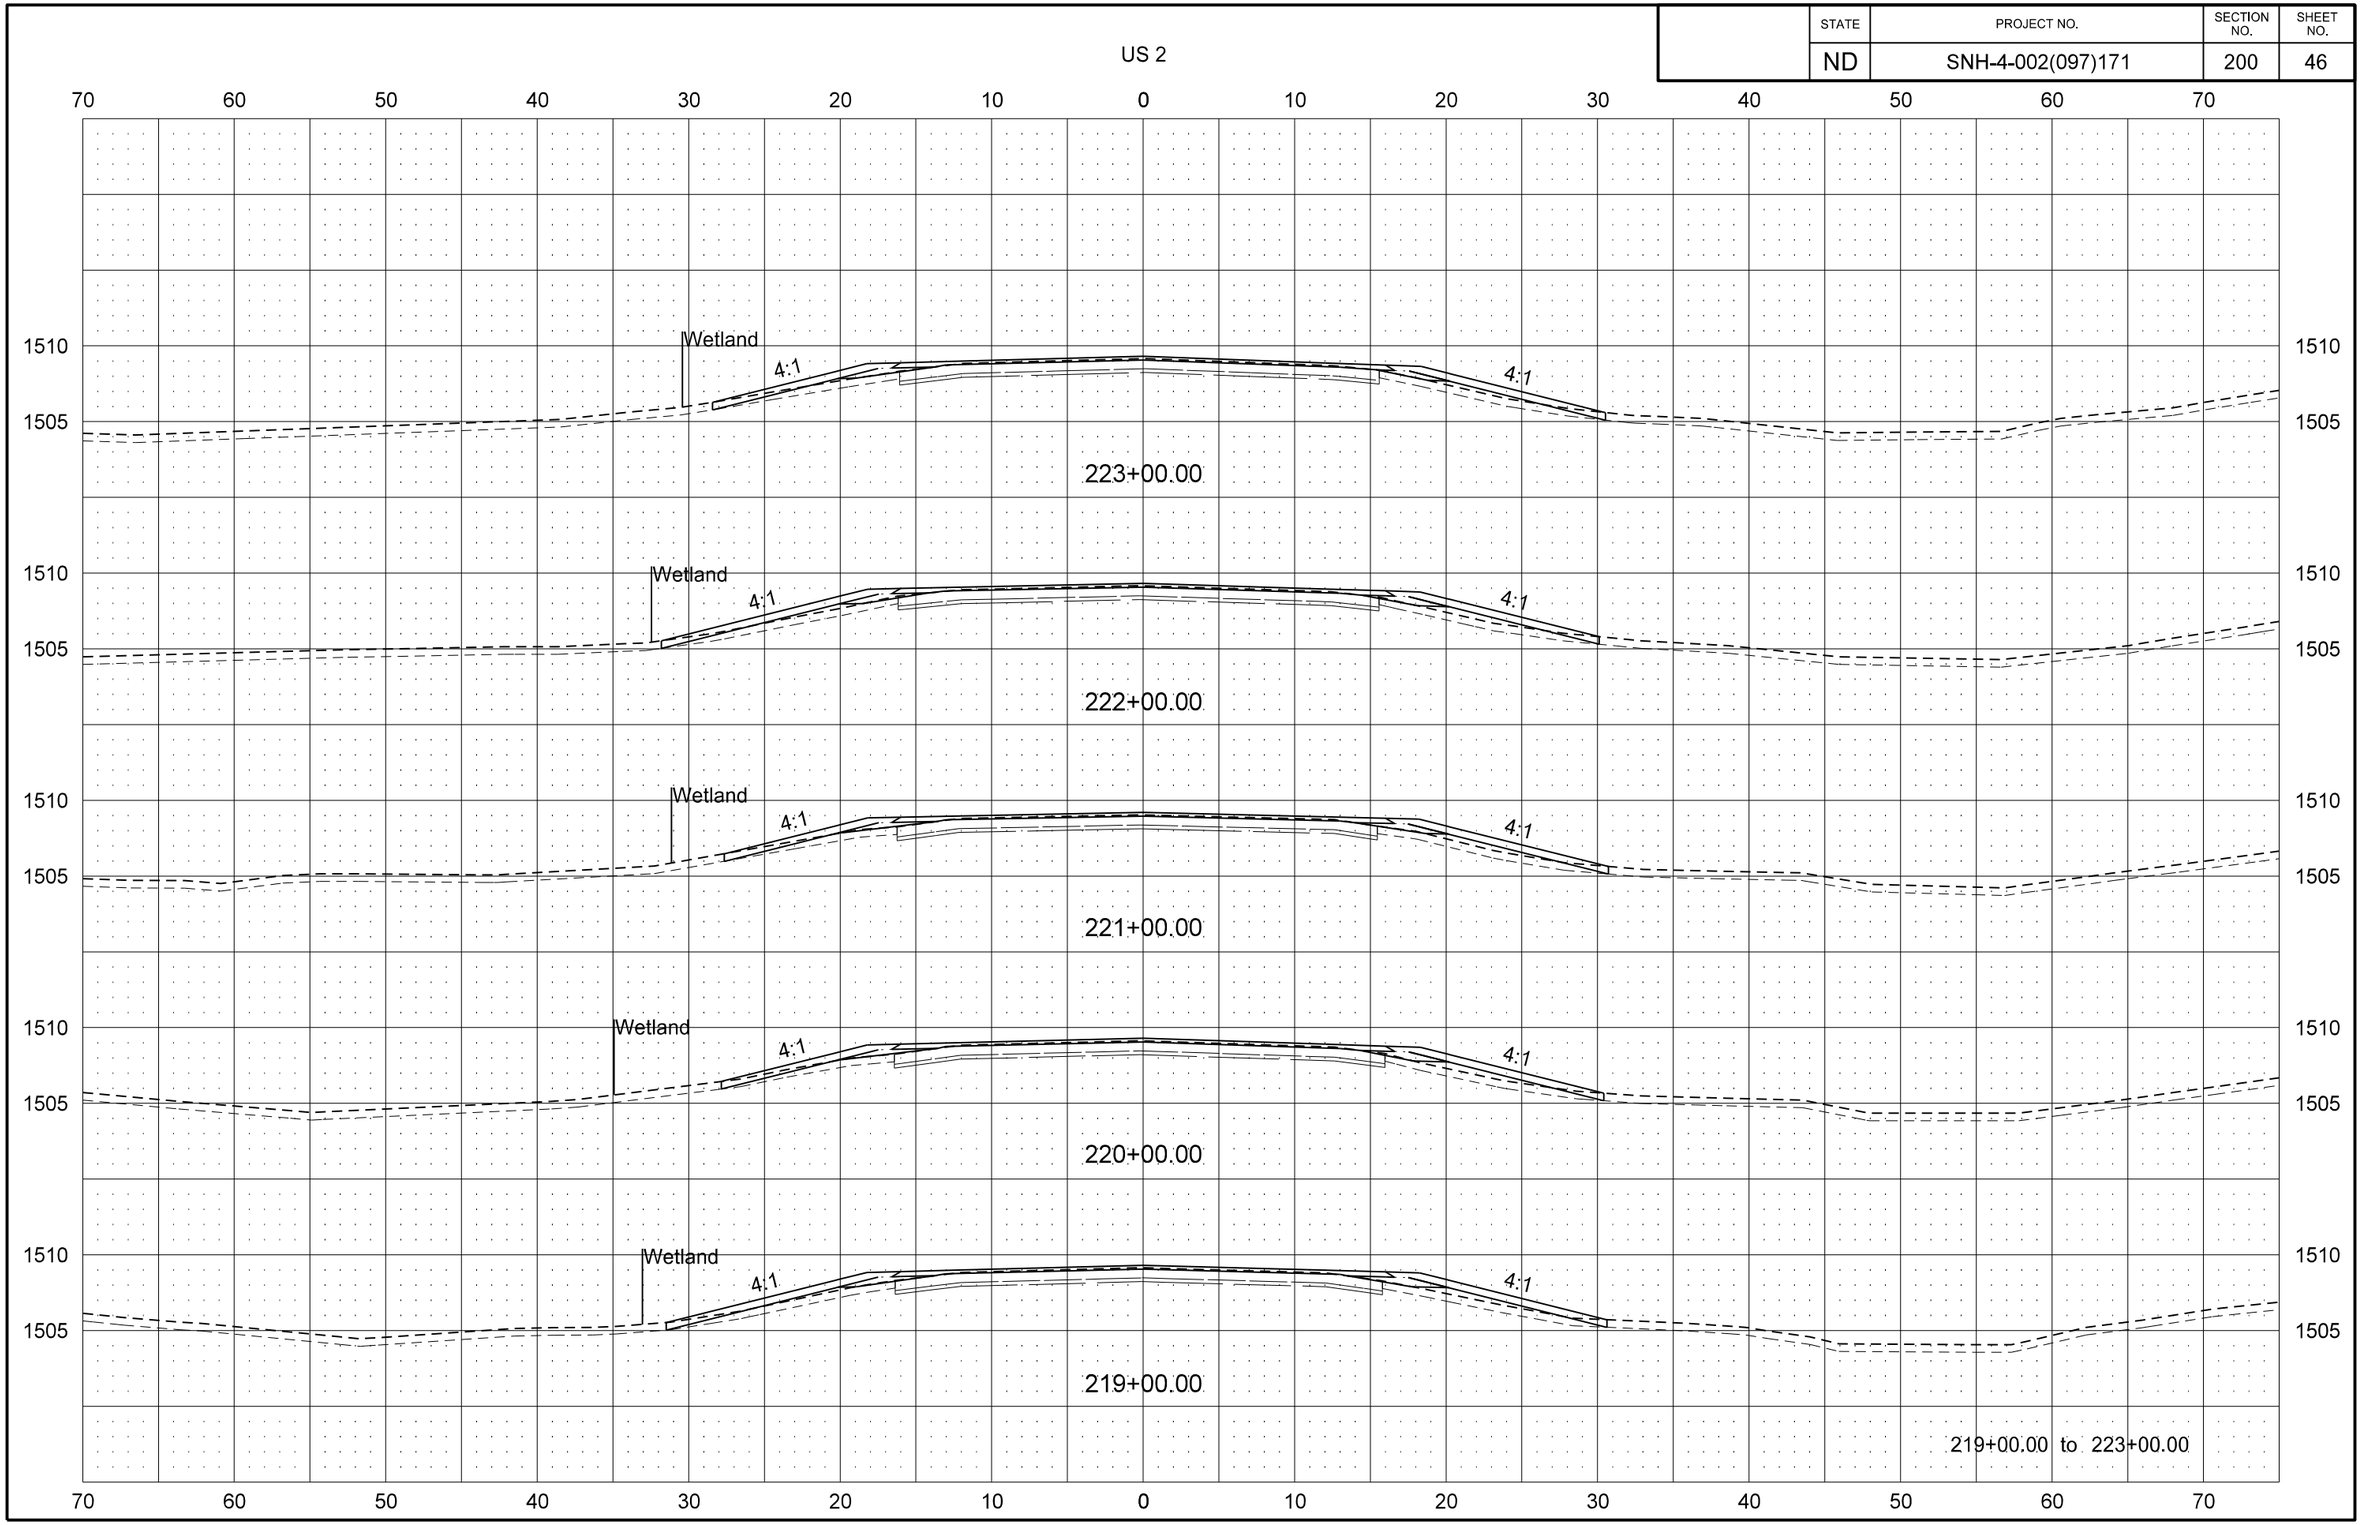

STATE	PROJECT NO.	SECTION NO.	SHEET NO.
ND	SNH-4-002(097)171	200	47

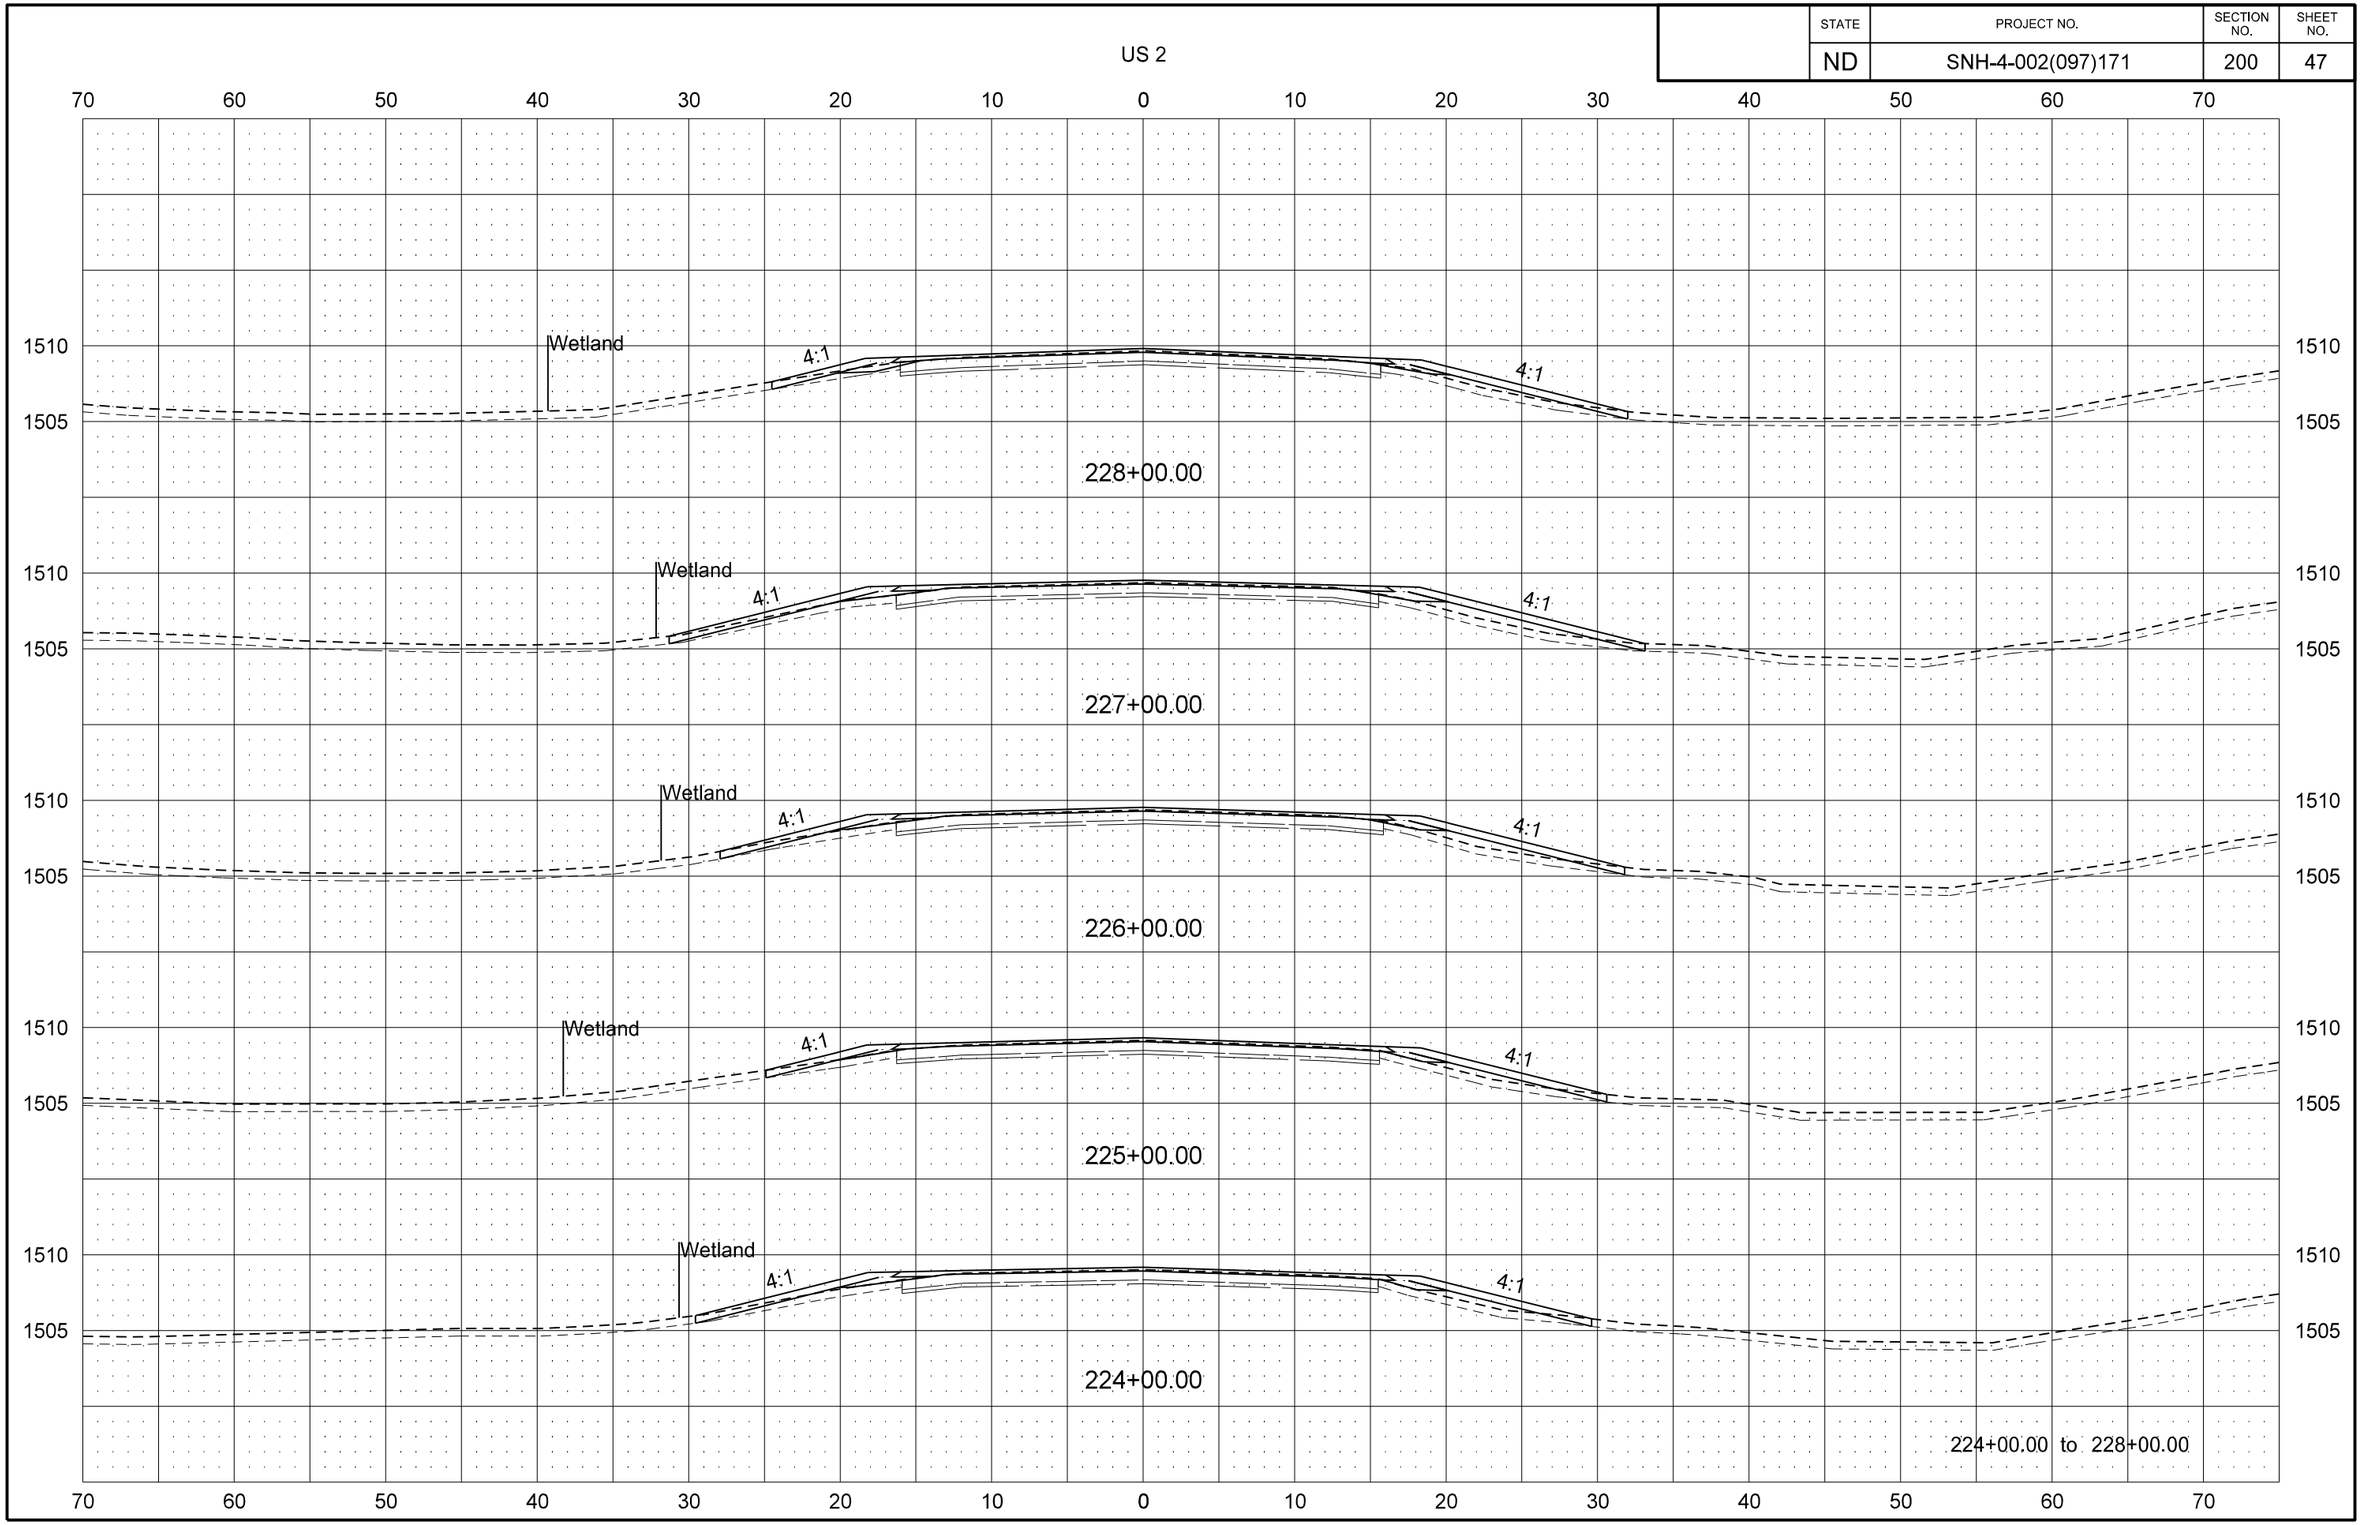

8/29/2016 2:28:25 PM jmwagner R:\project\40002171.097\design\DOTSC\Plan\200XS_002.dgn

STATE	PROJECT NO.	SECTION NO.	SHEET NO.
ND	SNH-4-002(097)171	200	48

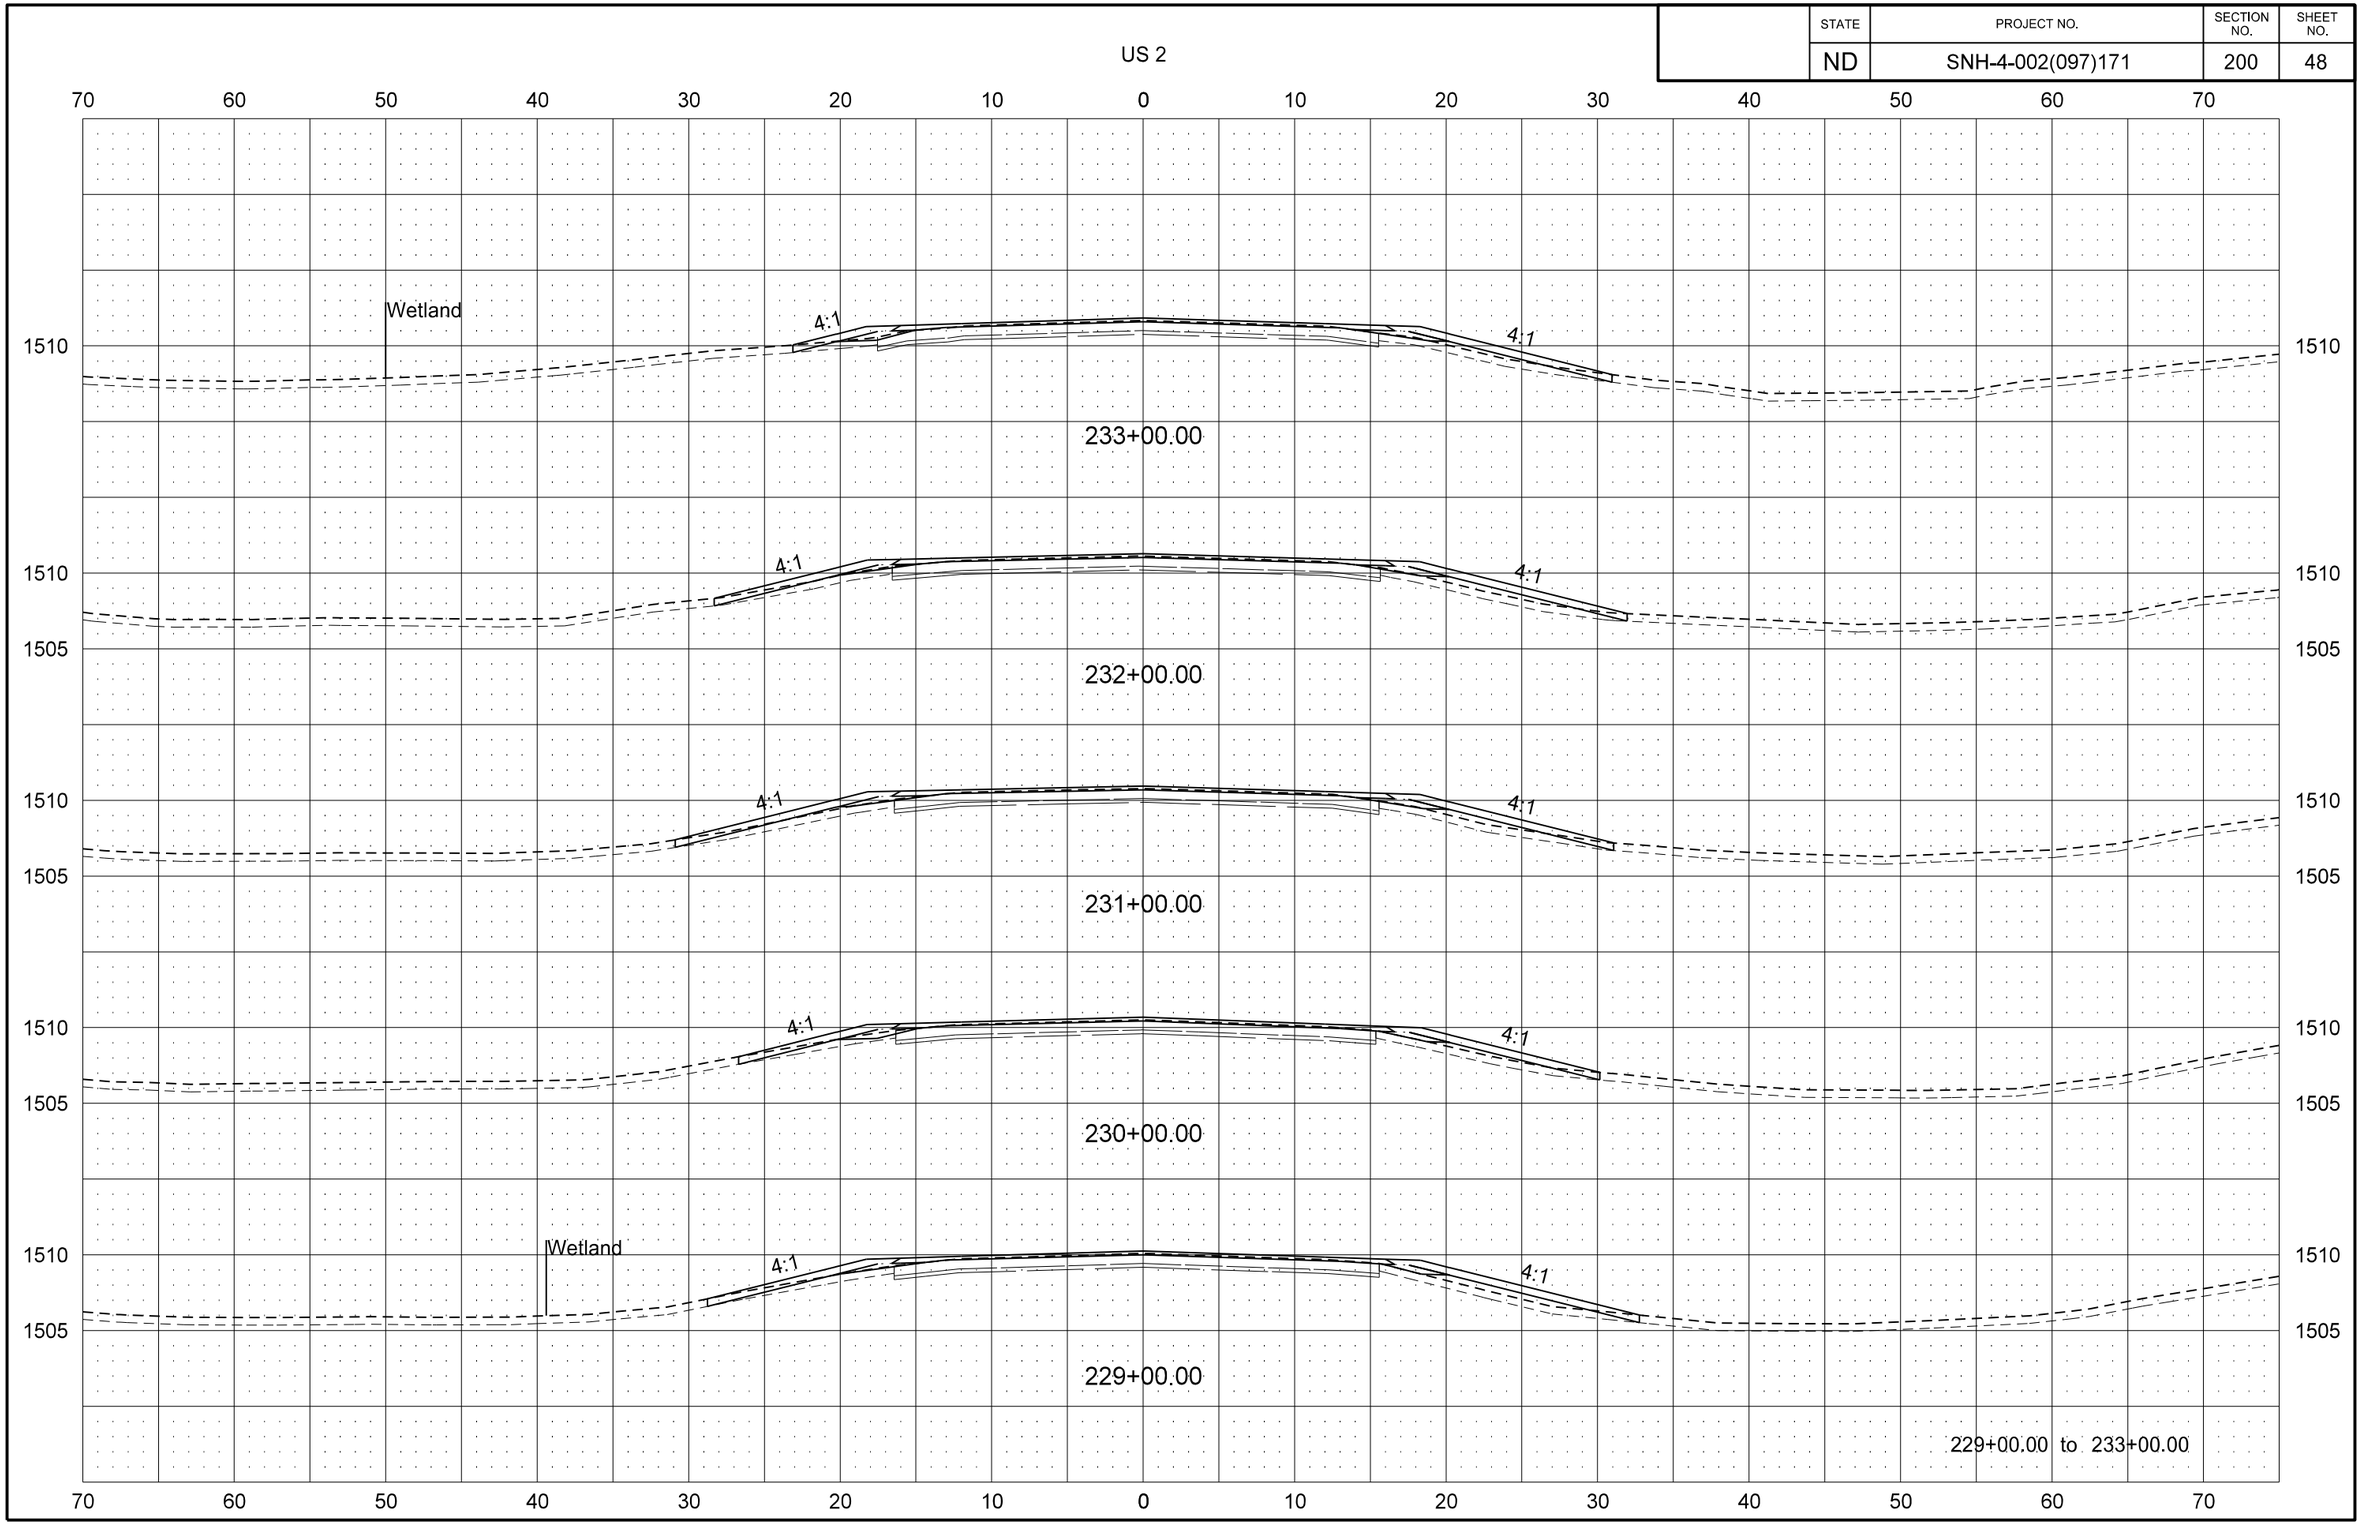

STATE	PROJECT NO.	SECTION NO.	SHEET NO.
ND	SNH-4-002(097)171	200	49

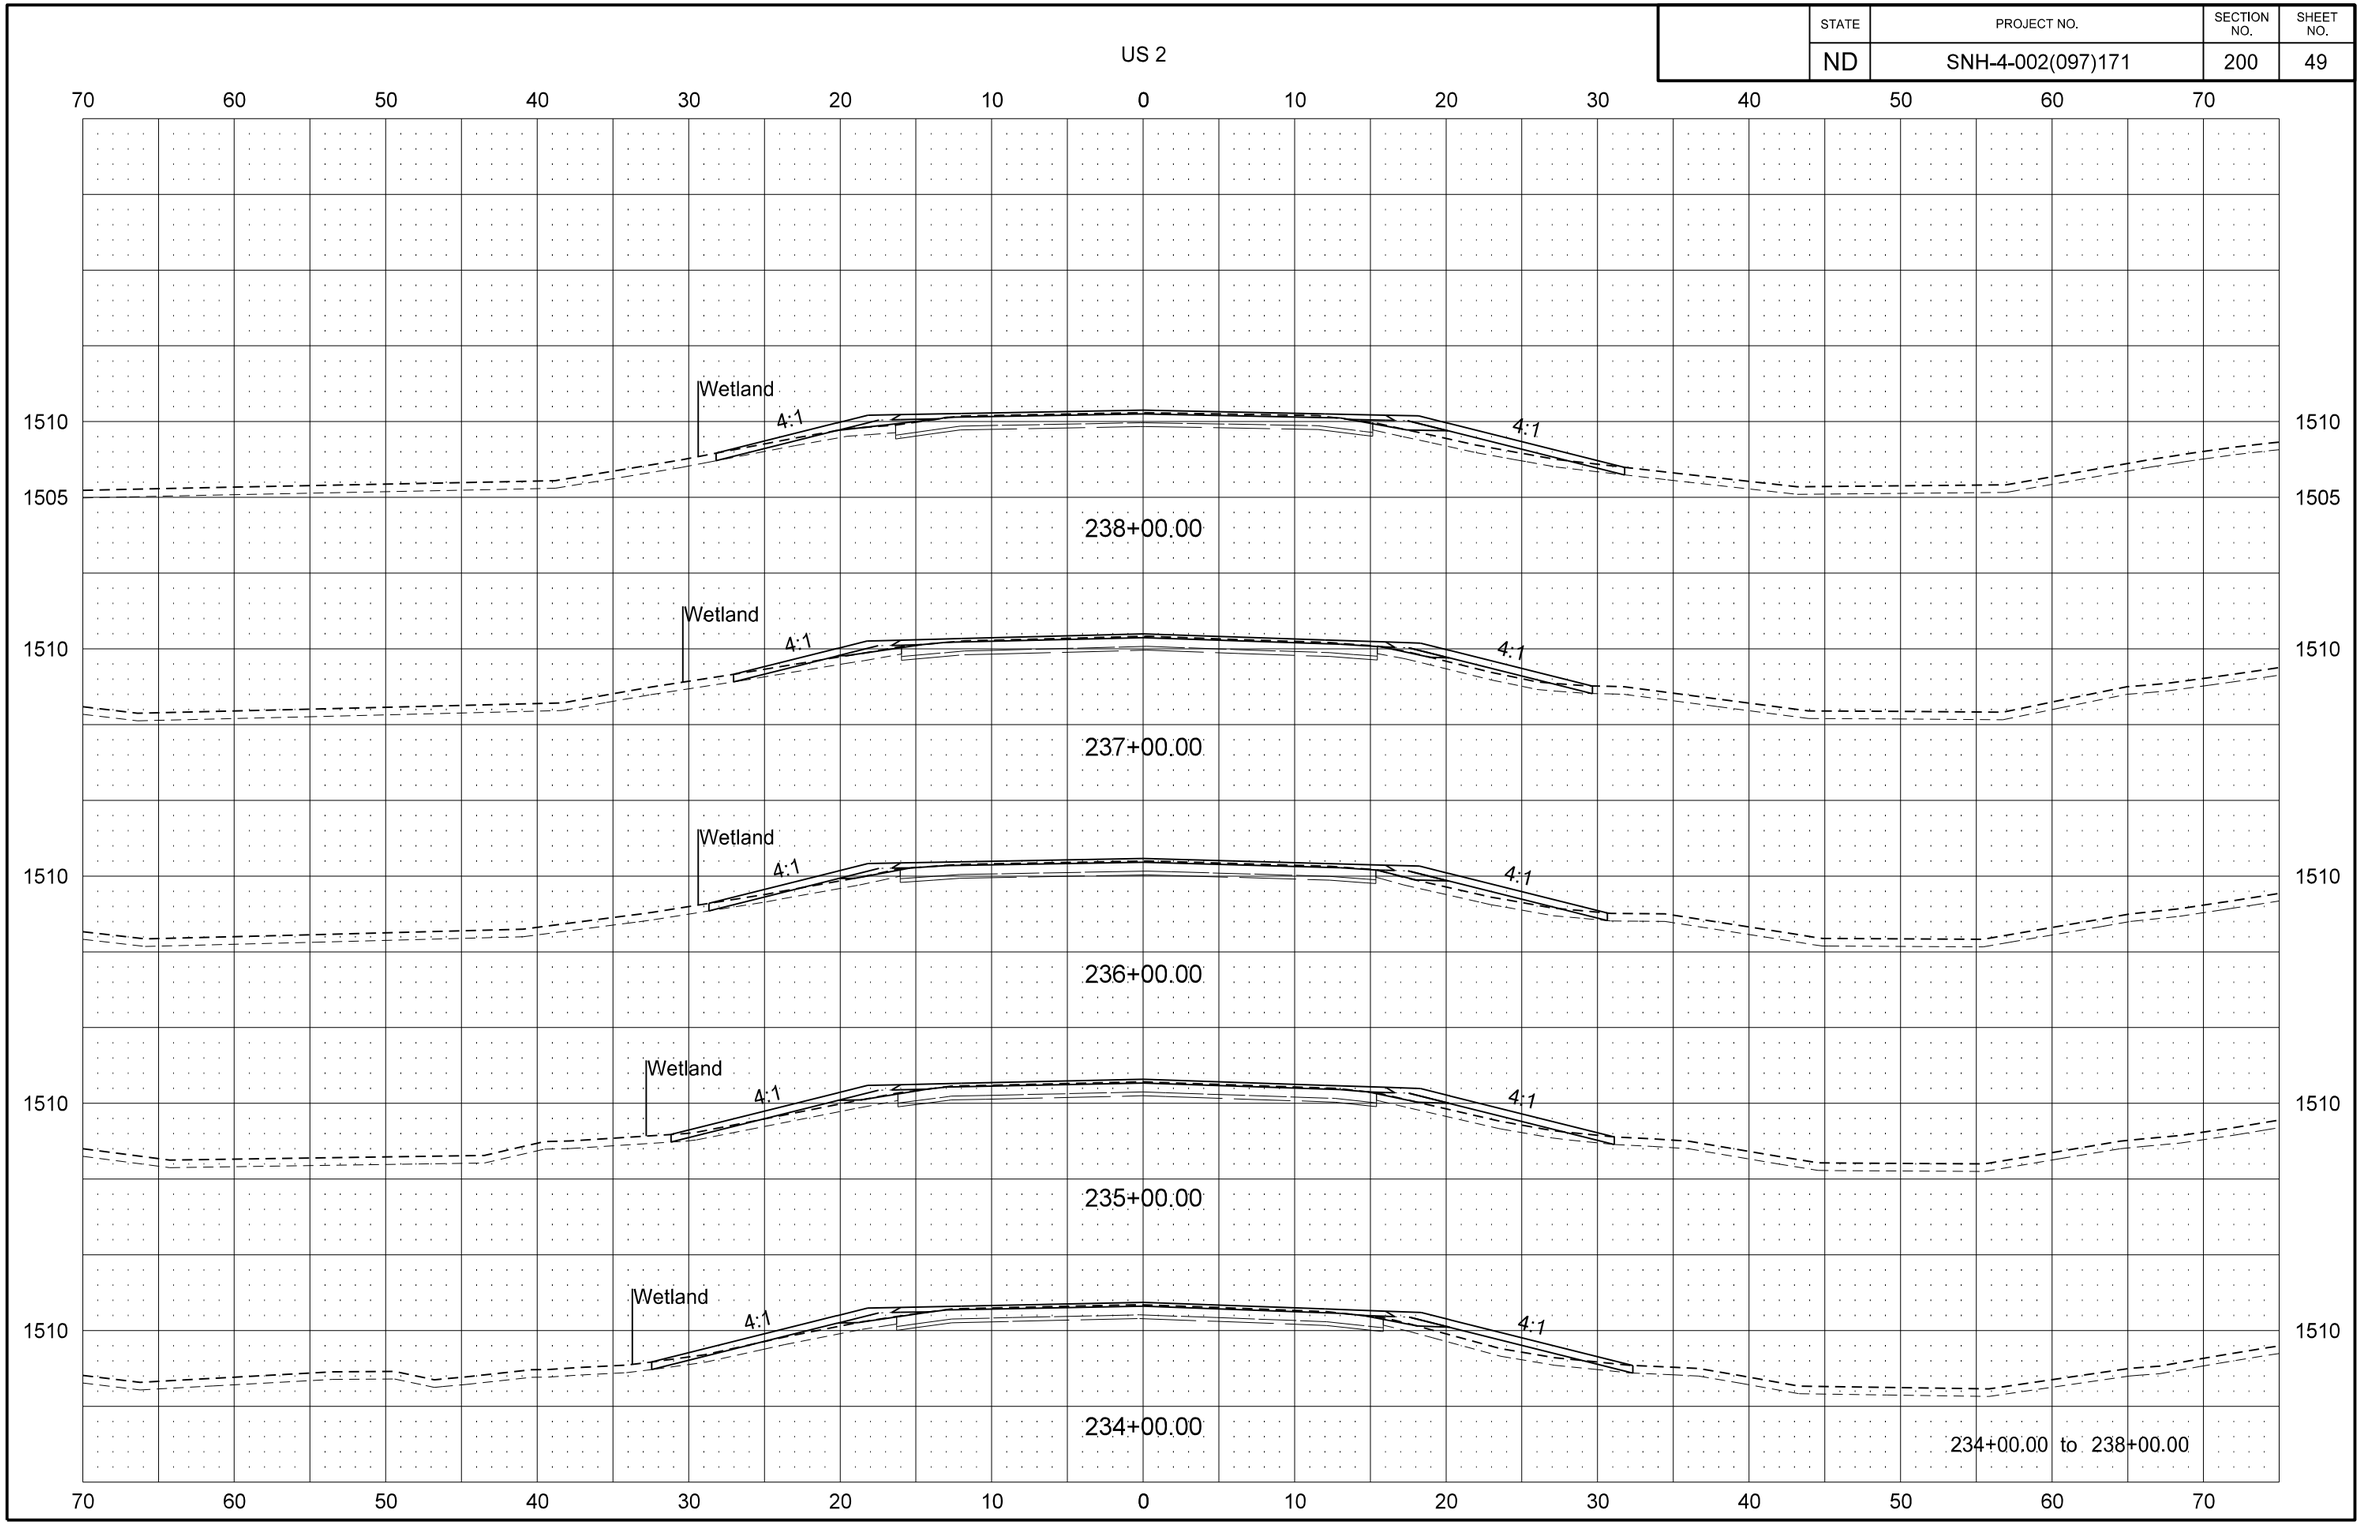

STATE	PROJECT NO.	SECTION NO.	SHEET NO.
ND	SNH-4-002(097)171	200	50

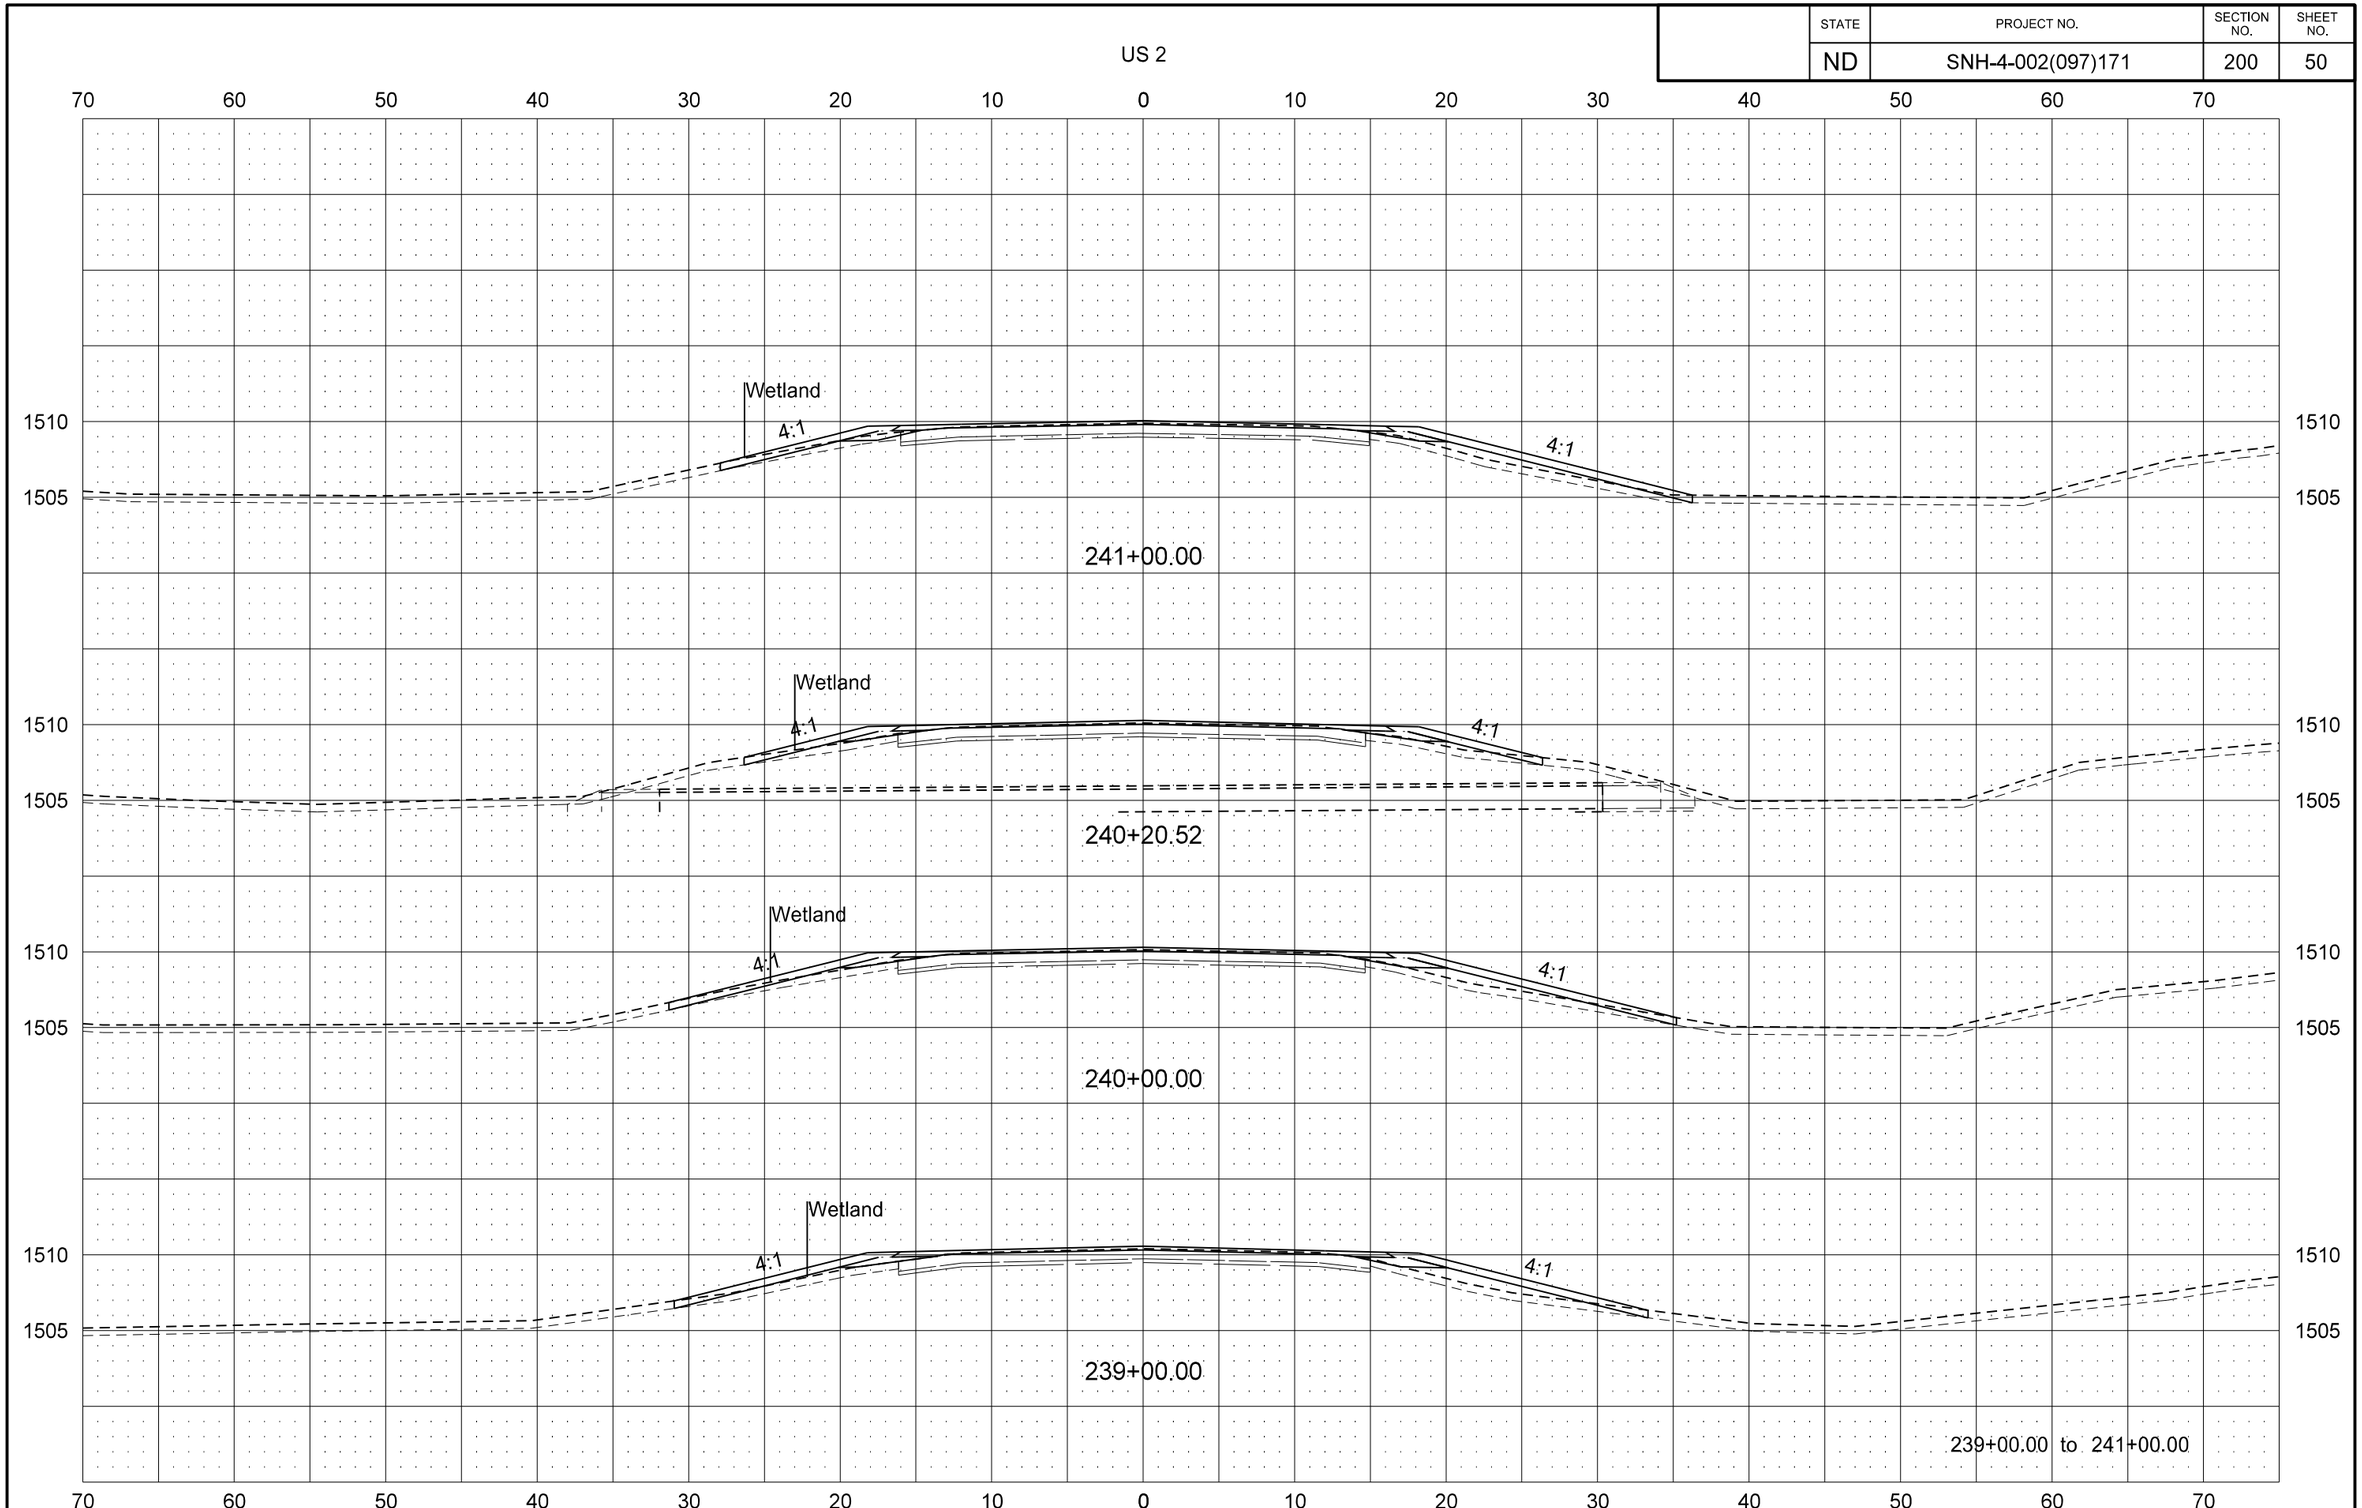

8/29/2016 2:28:44 PM jmwagner R:\project\40002171.097\design\DOTSC\Plan\200XS_002.dgn

STATE	PROJECT NO.	SECTION NO.	SHEET NO.
ND	SNH-4-002(097)171	200	51

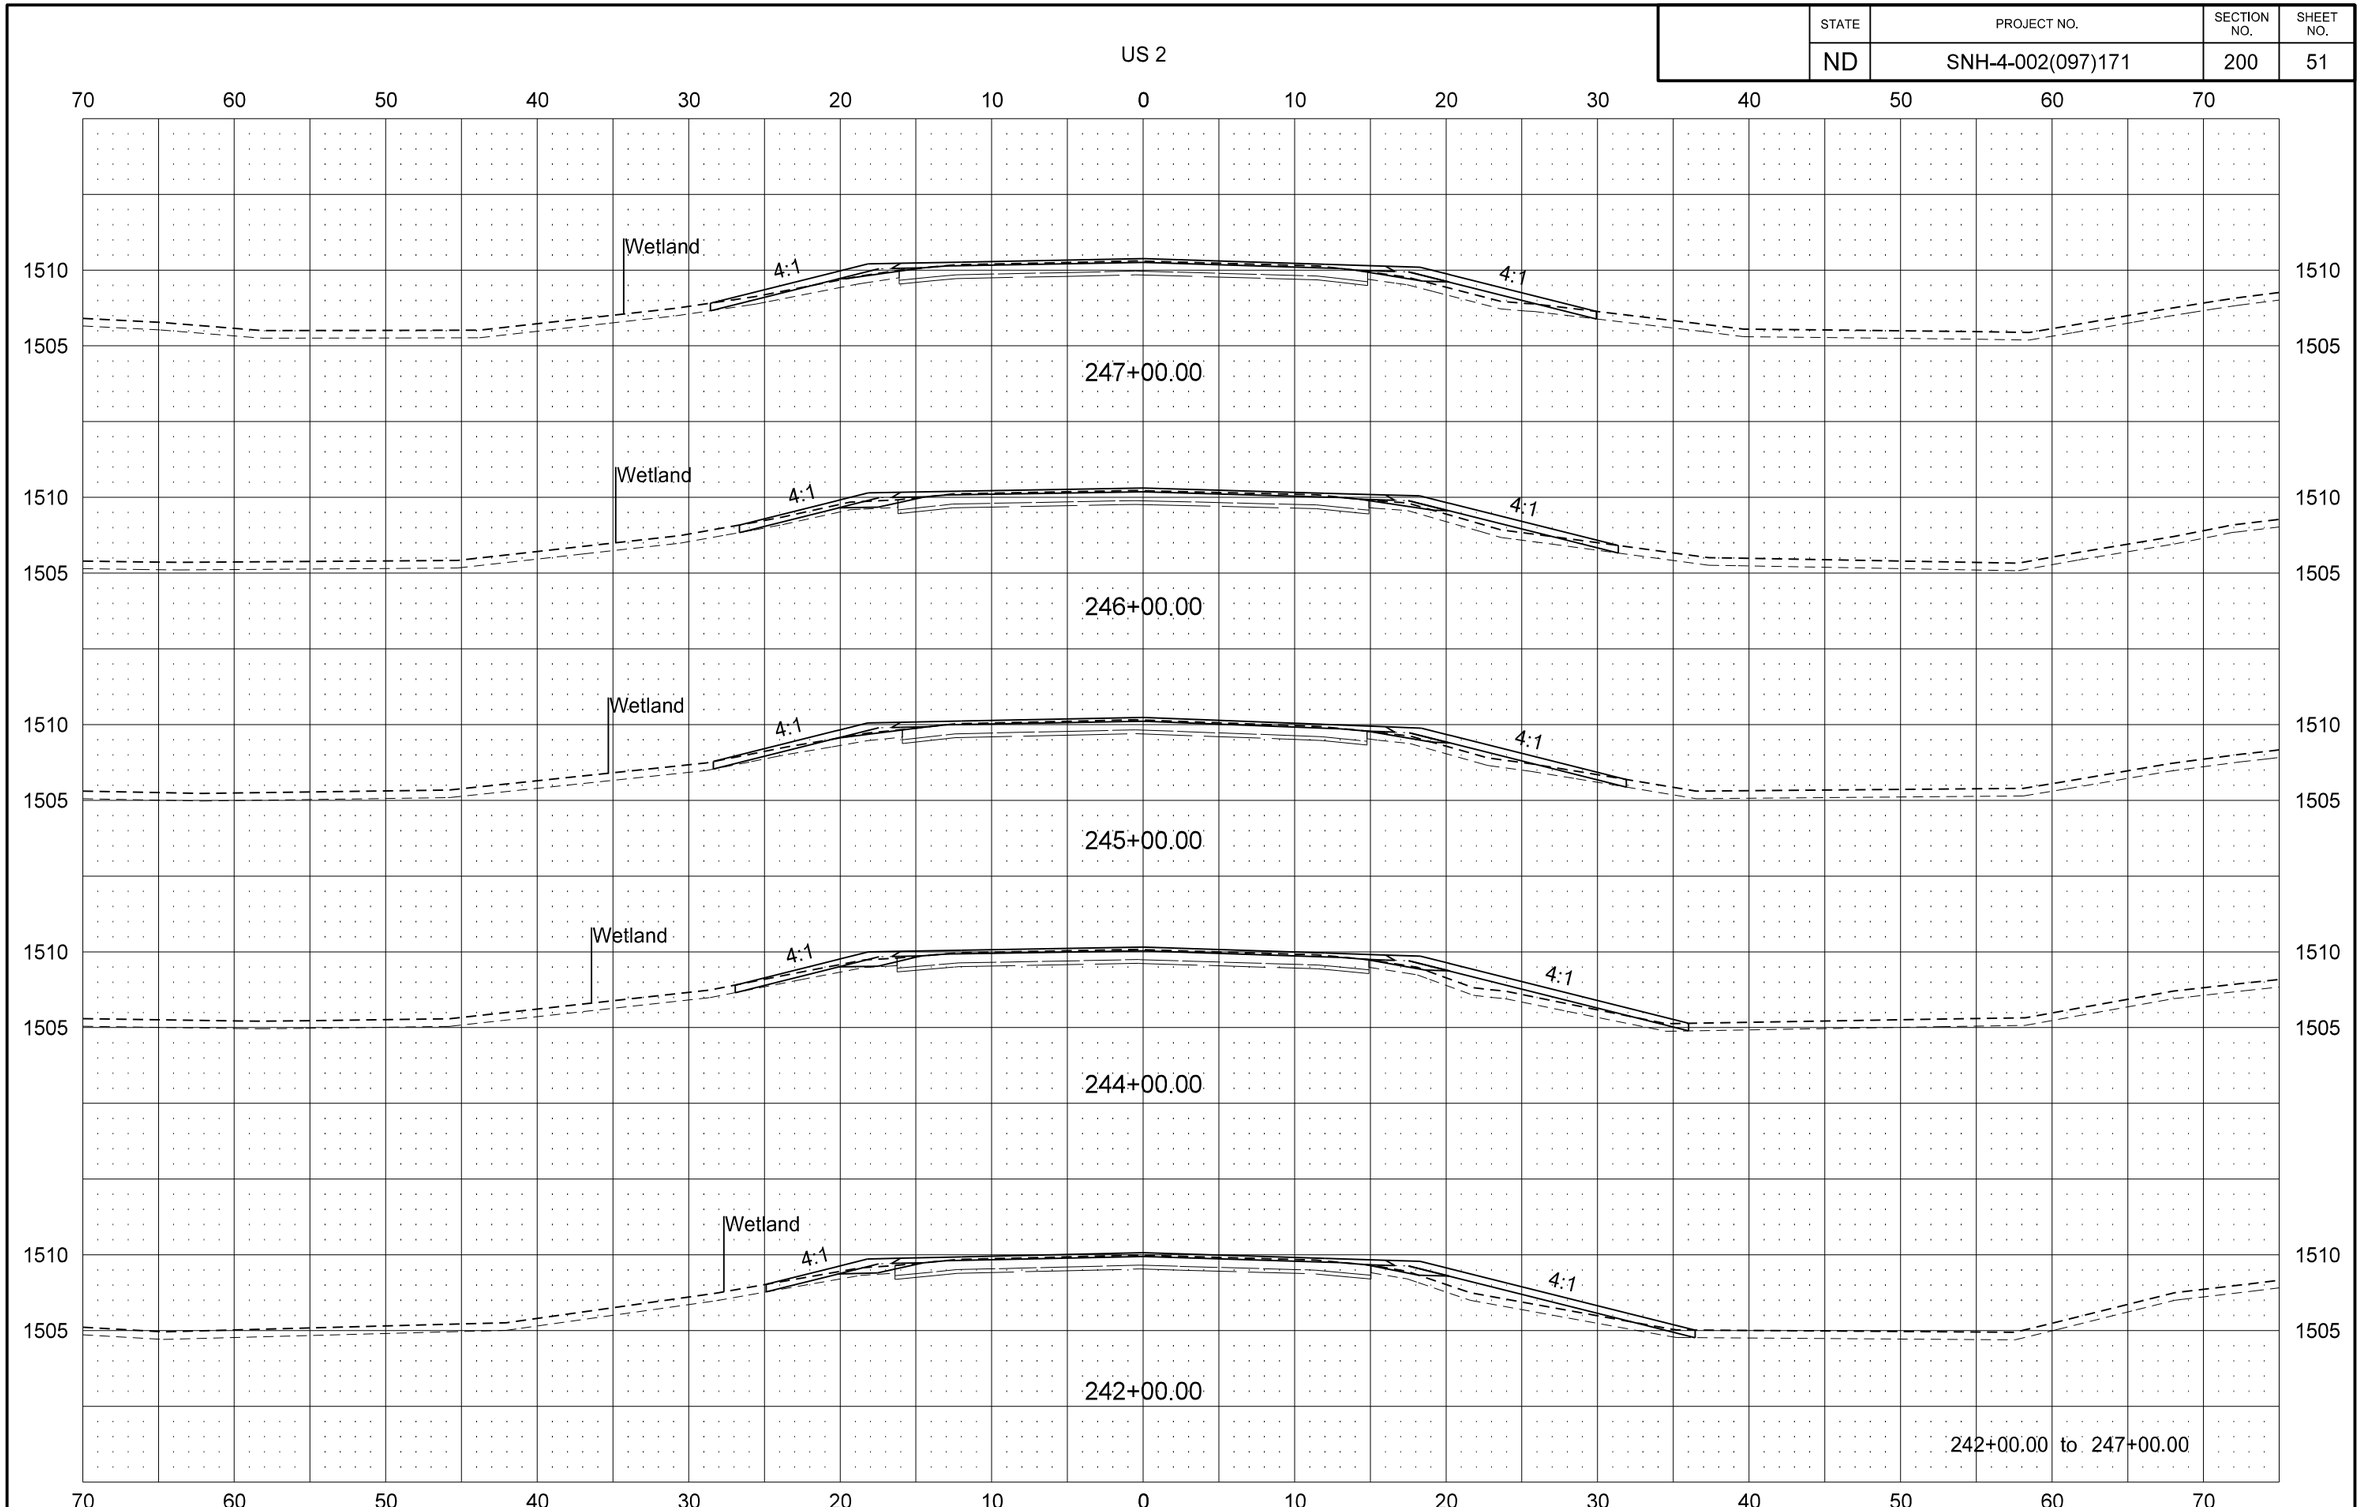

STATE	PROJECT NO.	SECTION NO.	SHEET NO.
ND	SNH-4-002(097)171	200	52

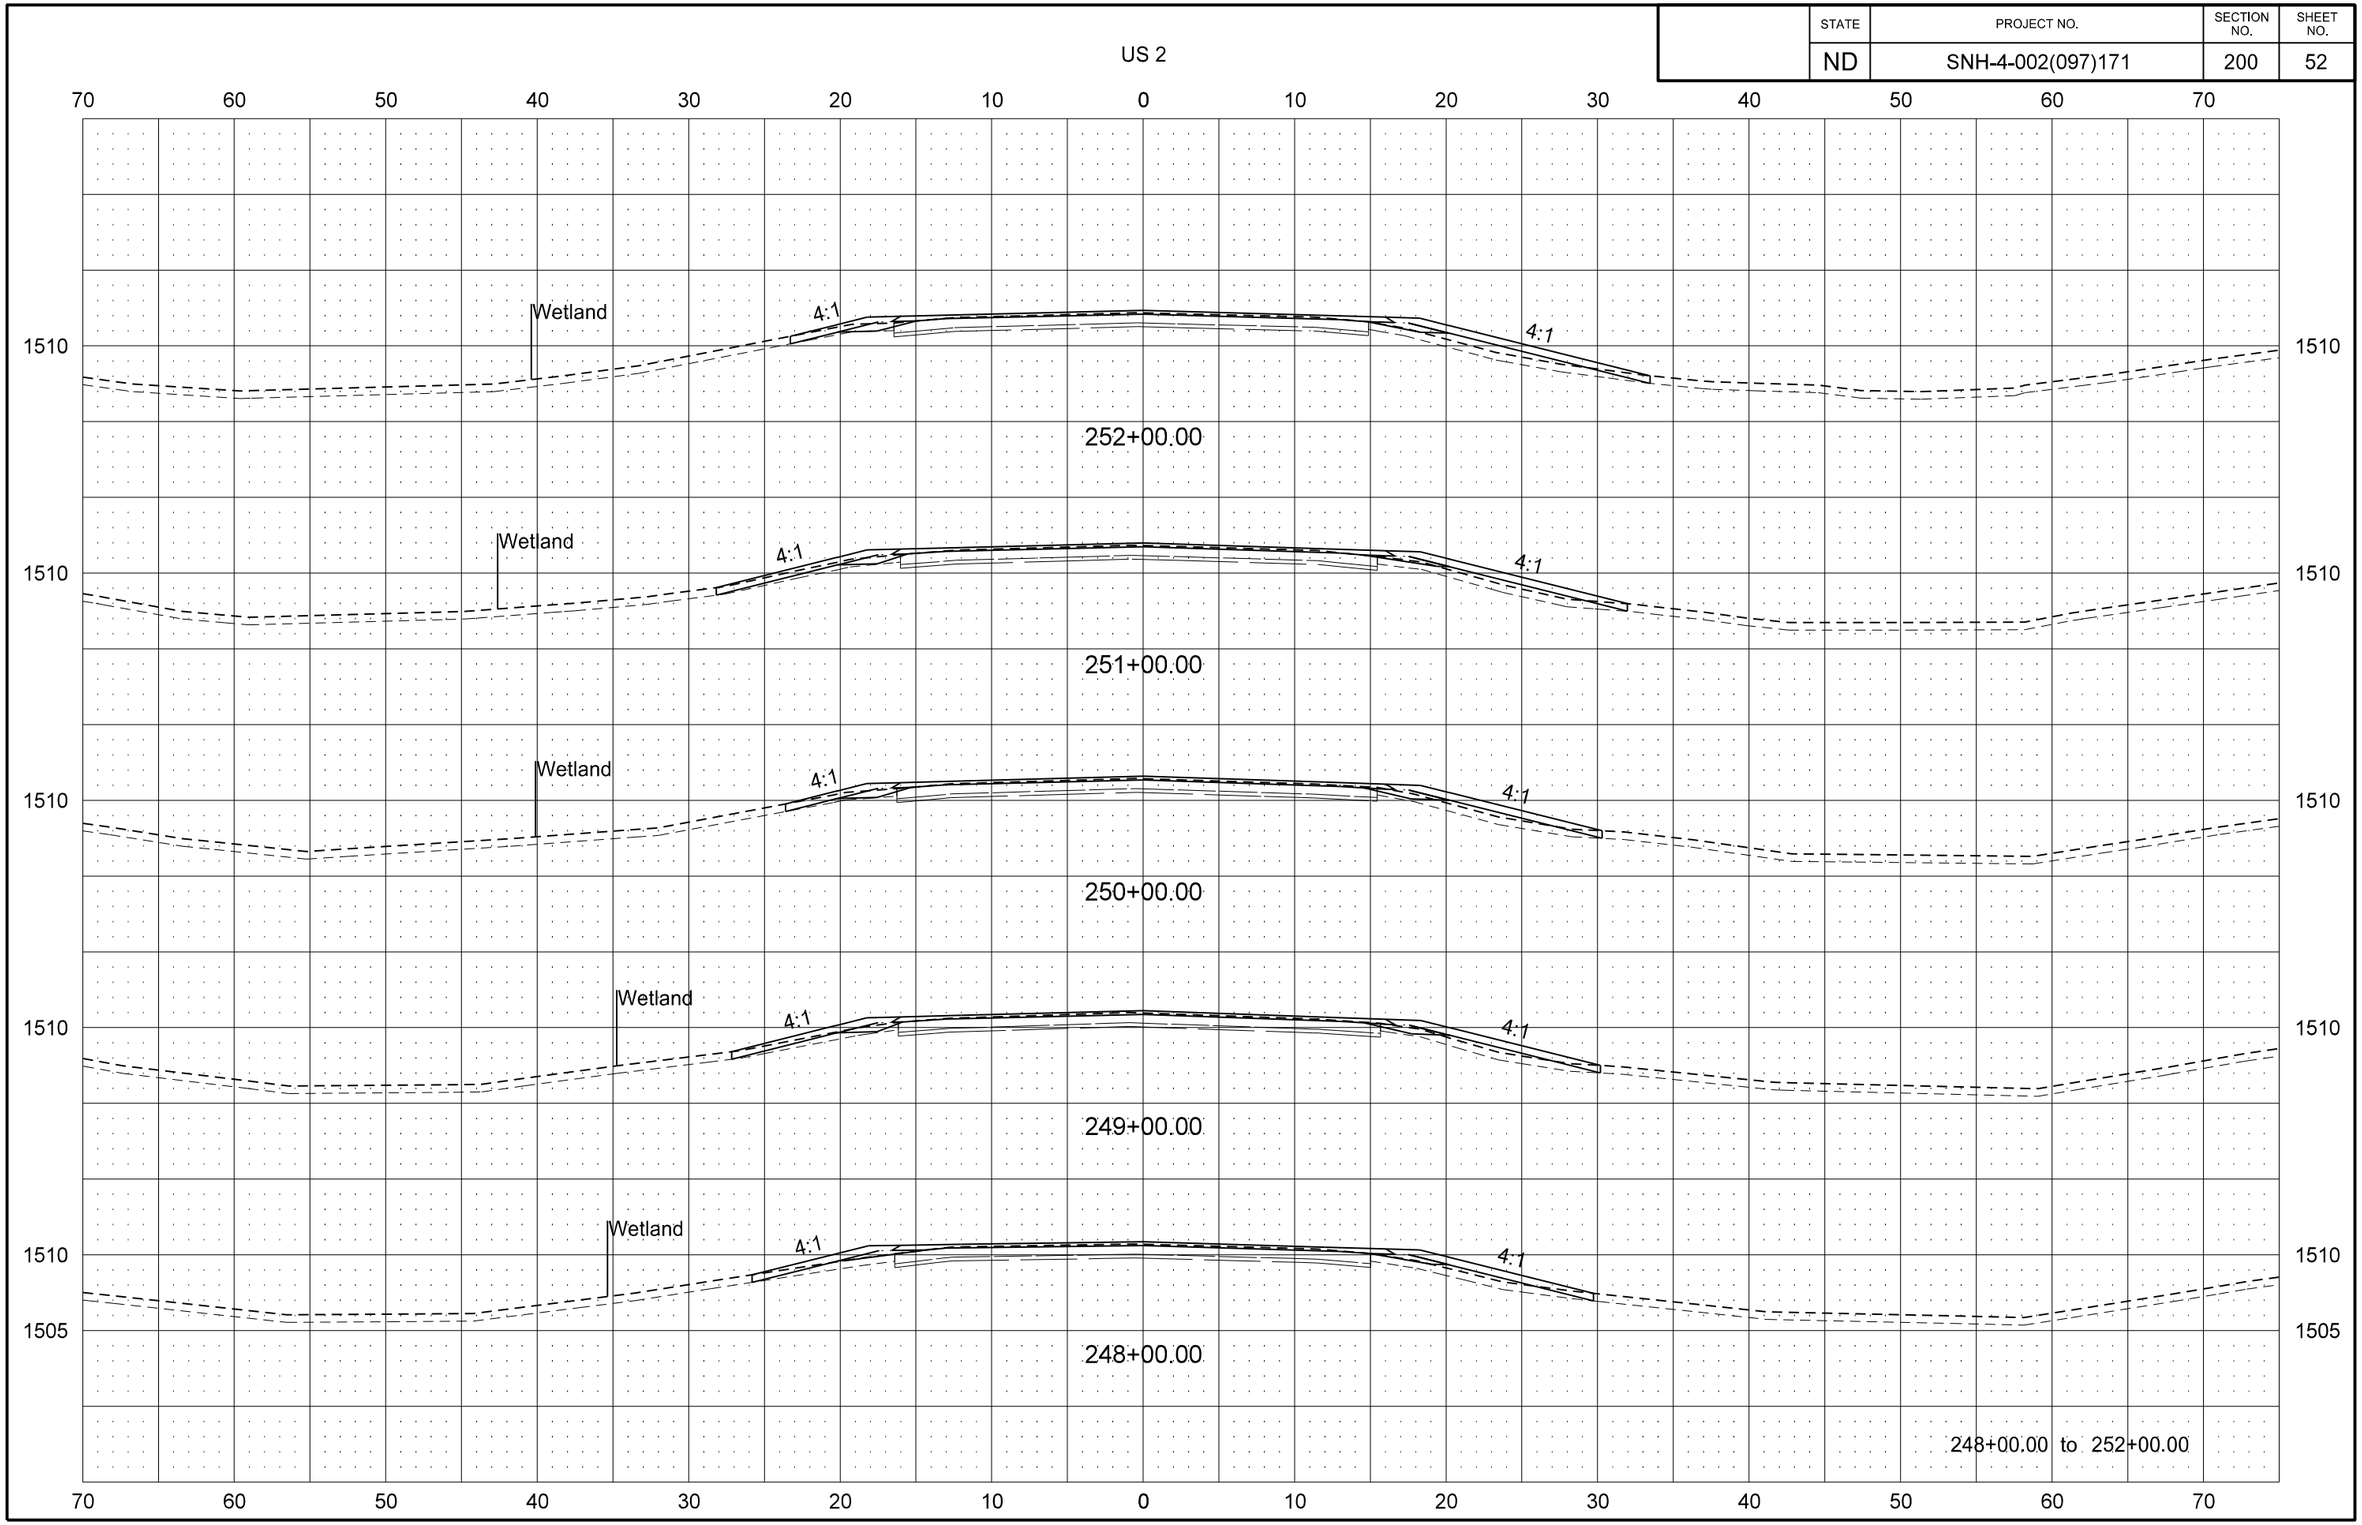

STATE	PROJECT NO.	SECTION NO.	SHEET NO.
ND	SNH-4-002(097)171	200	53

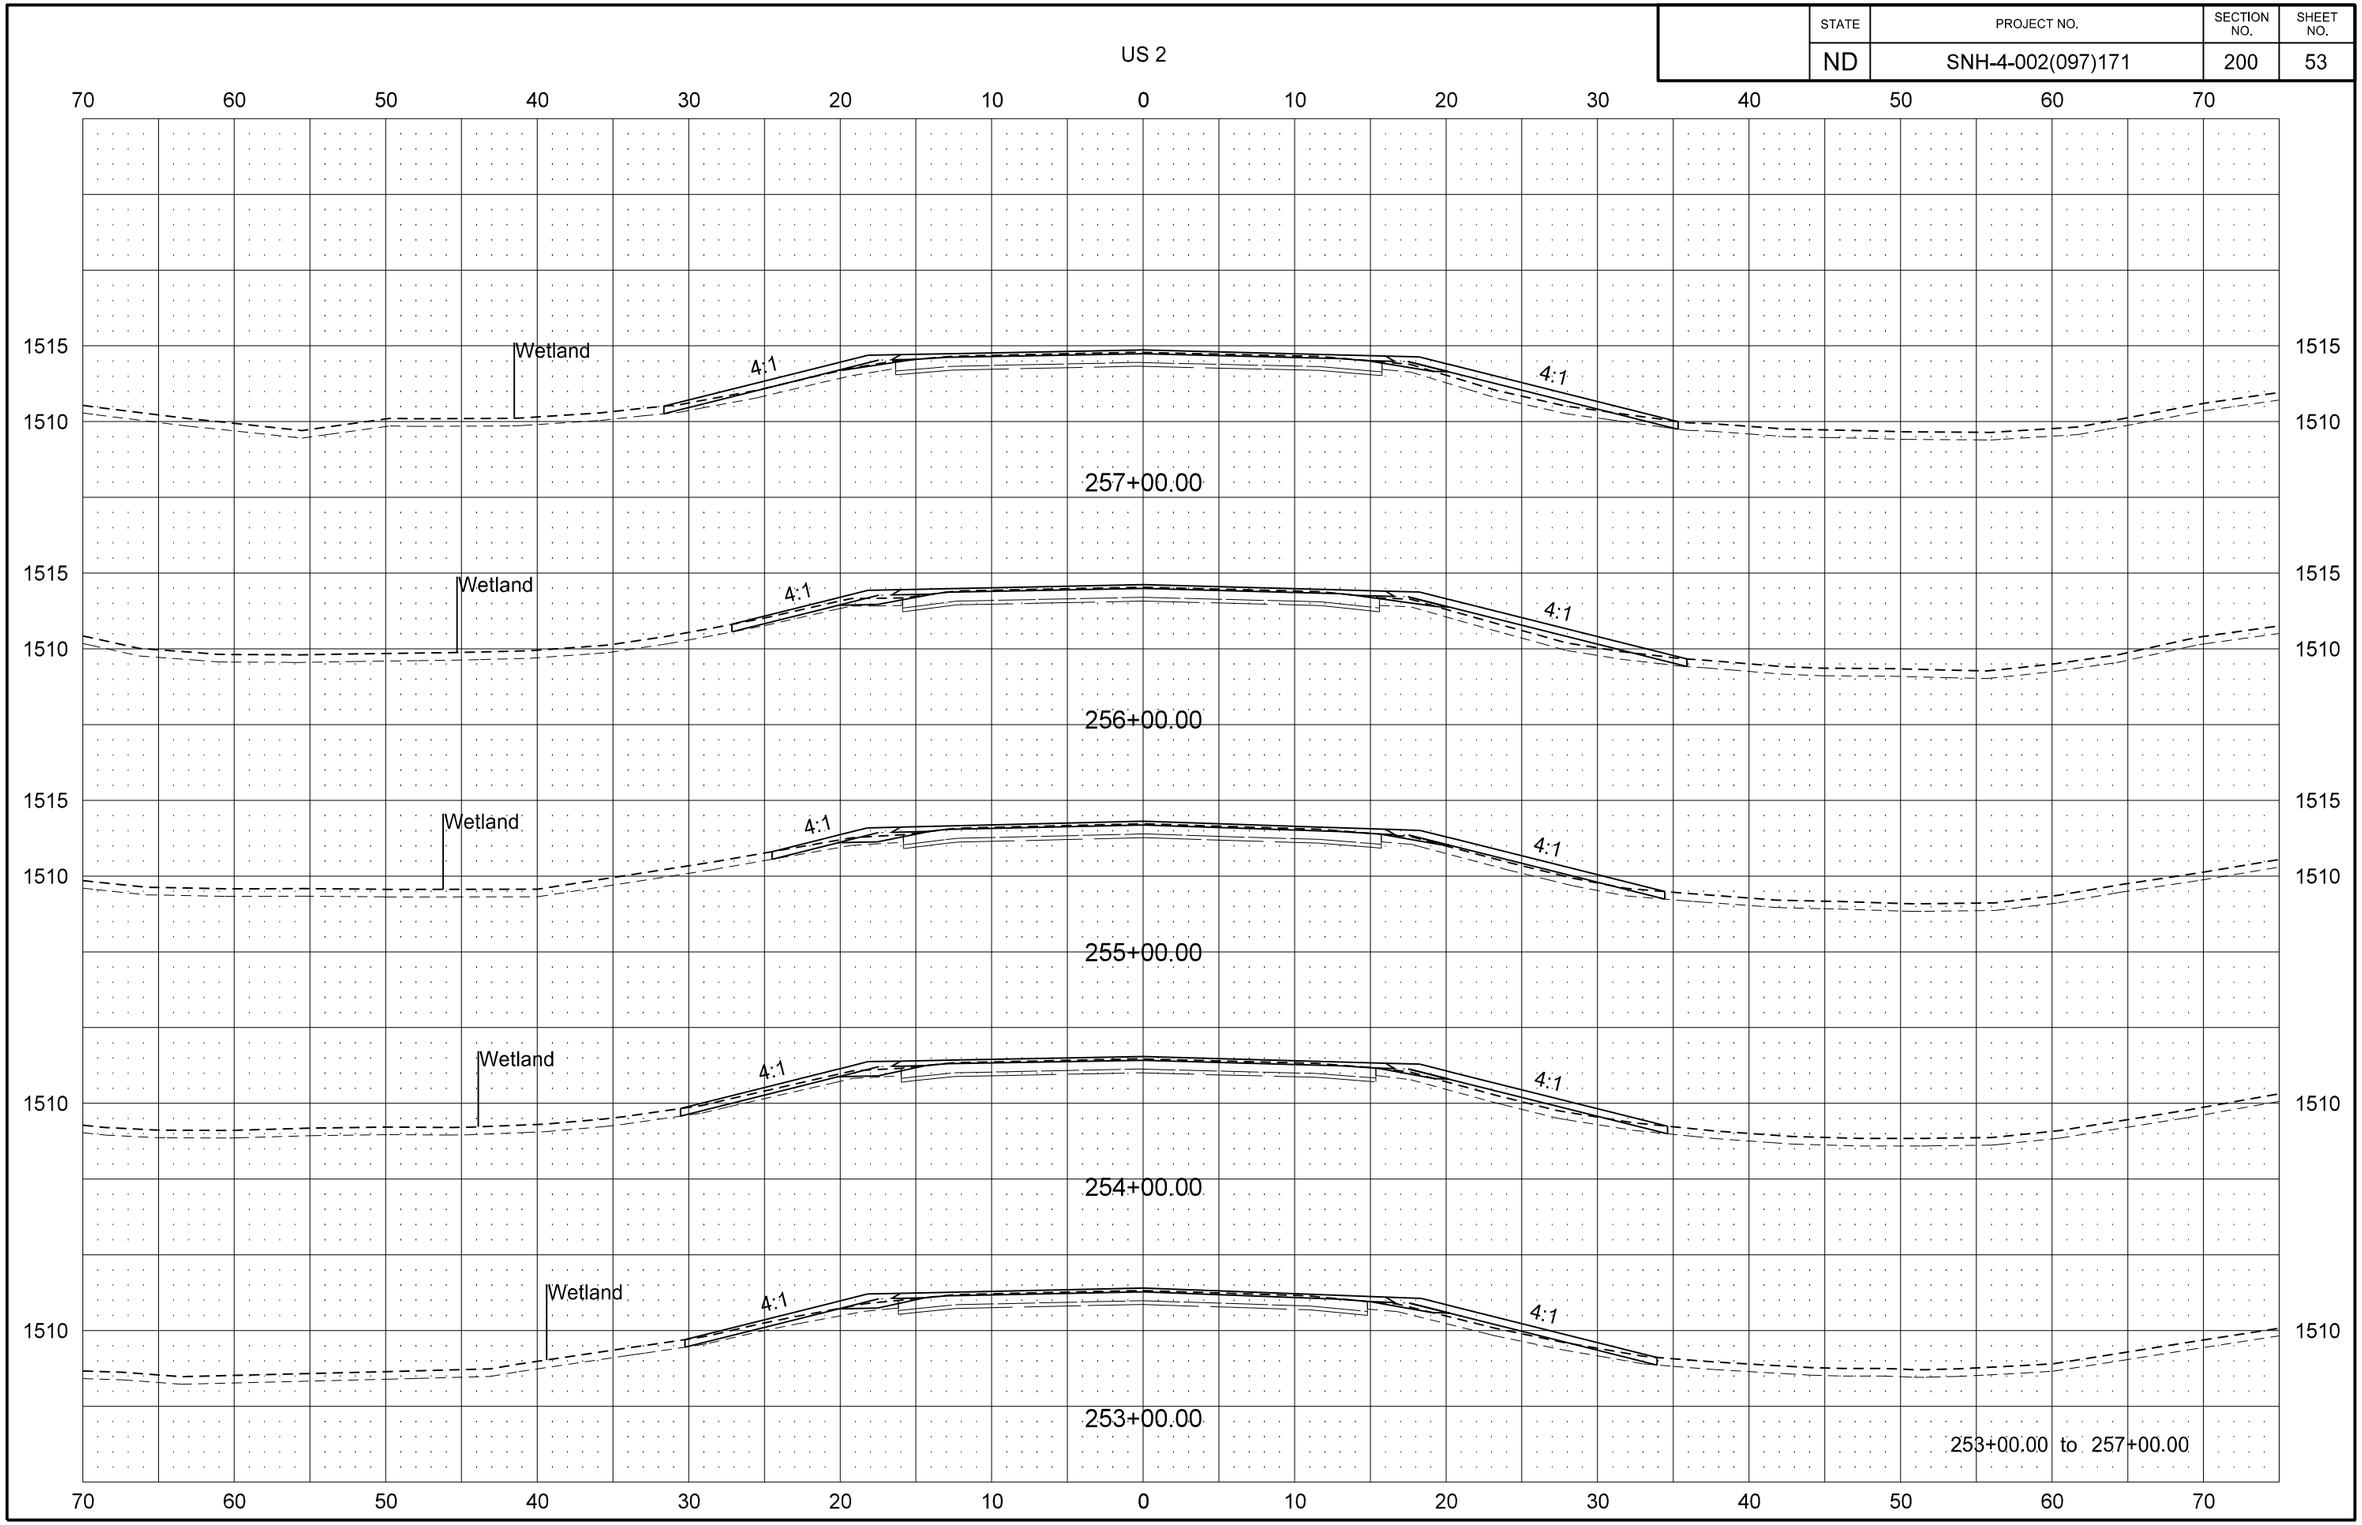

STATE	PROJECT NO.	SECTION NO.	SHEET NO.
ND	SNH-4-002(097)171	200	54

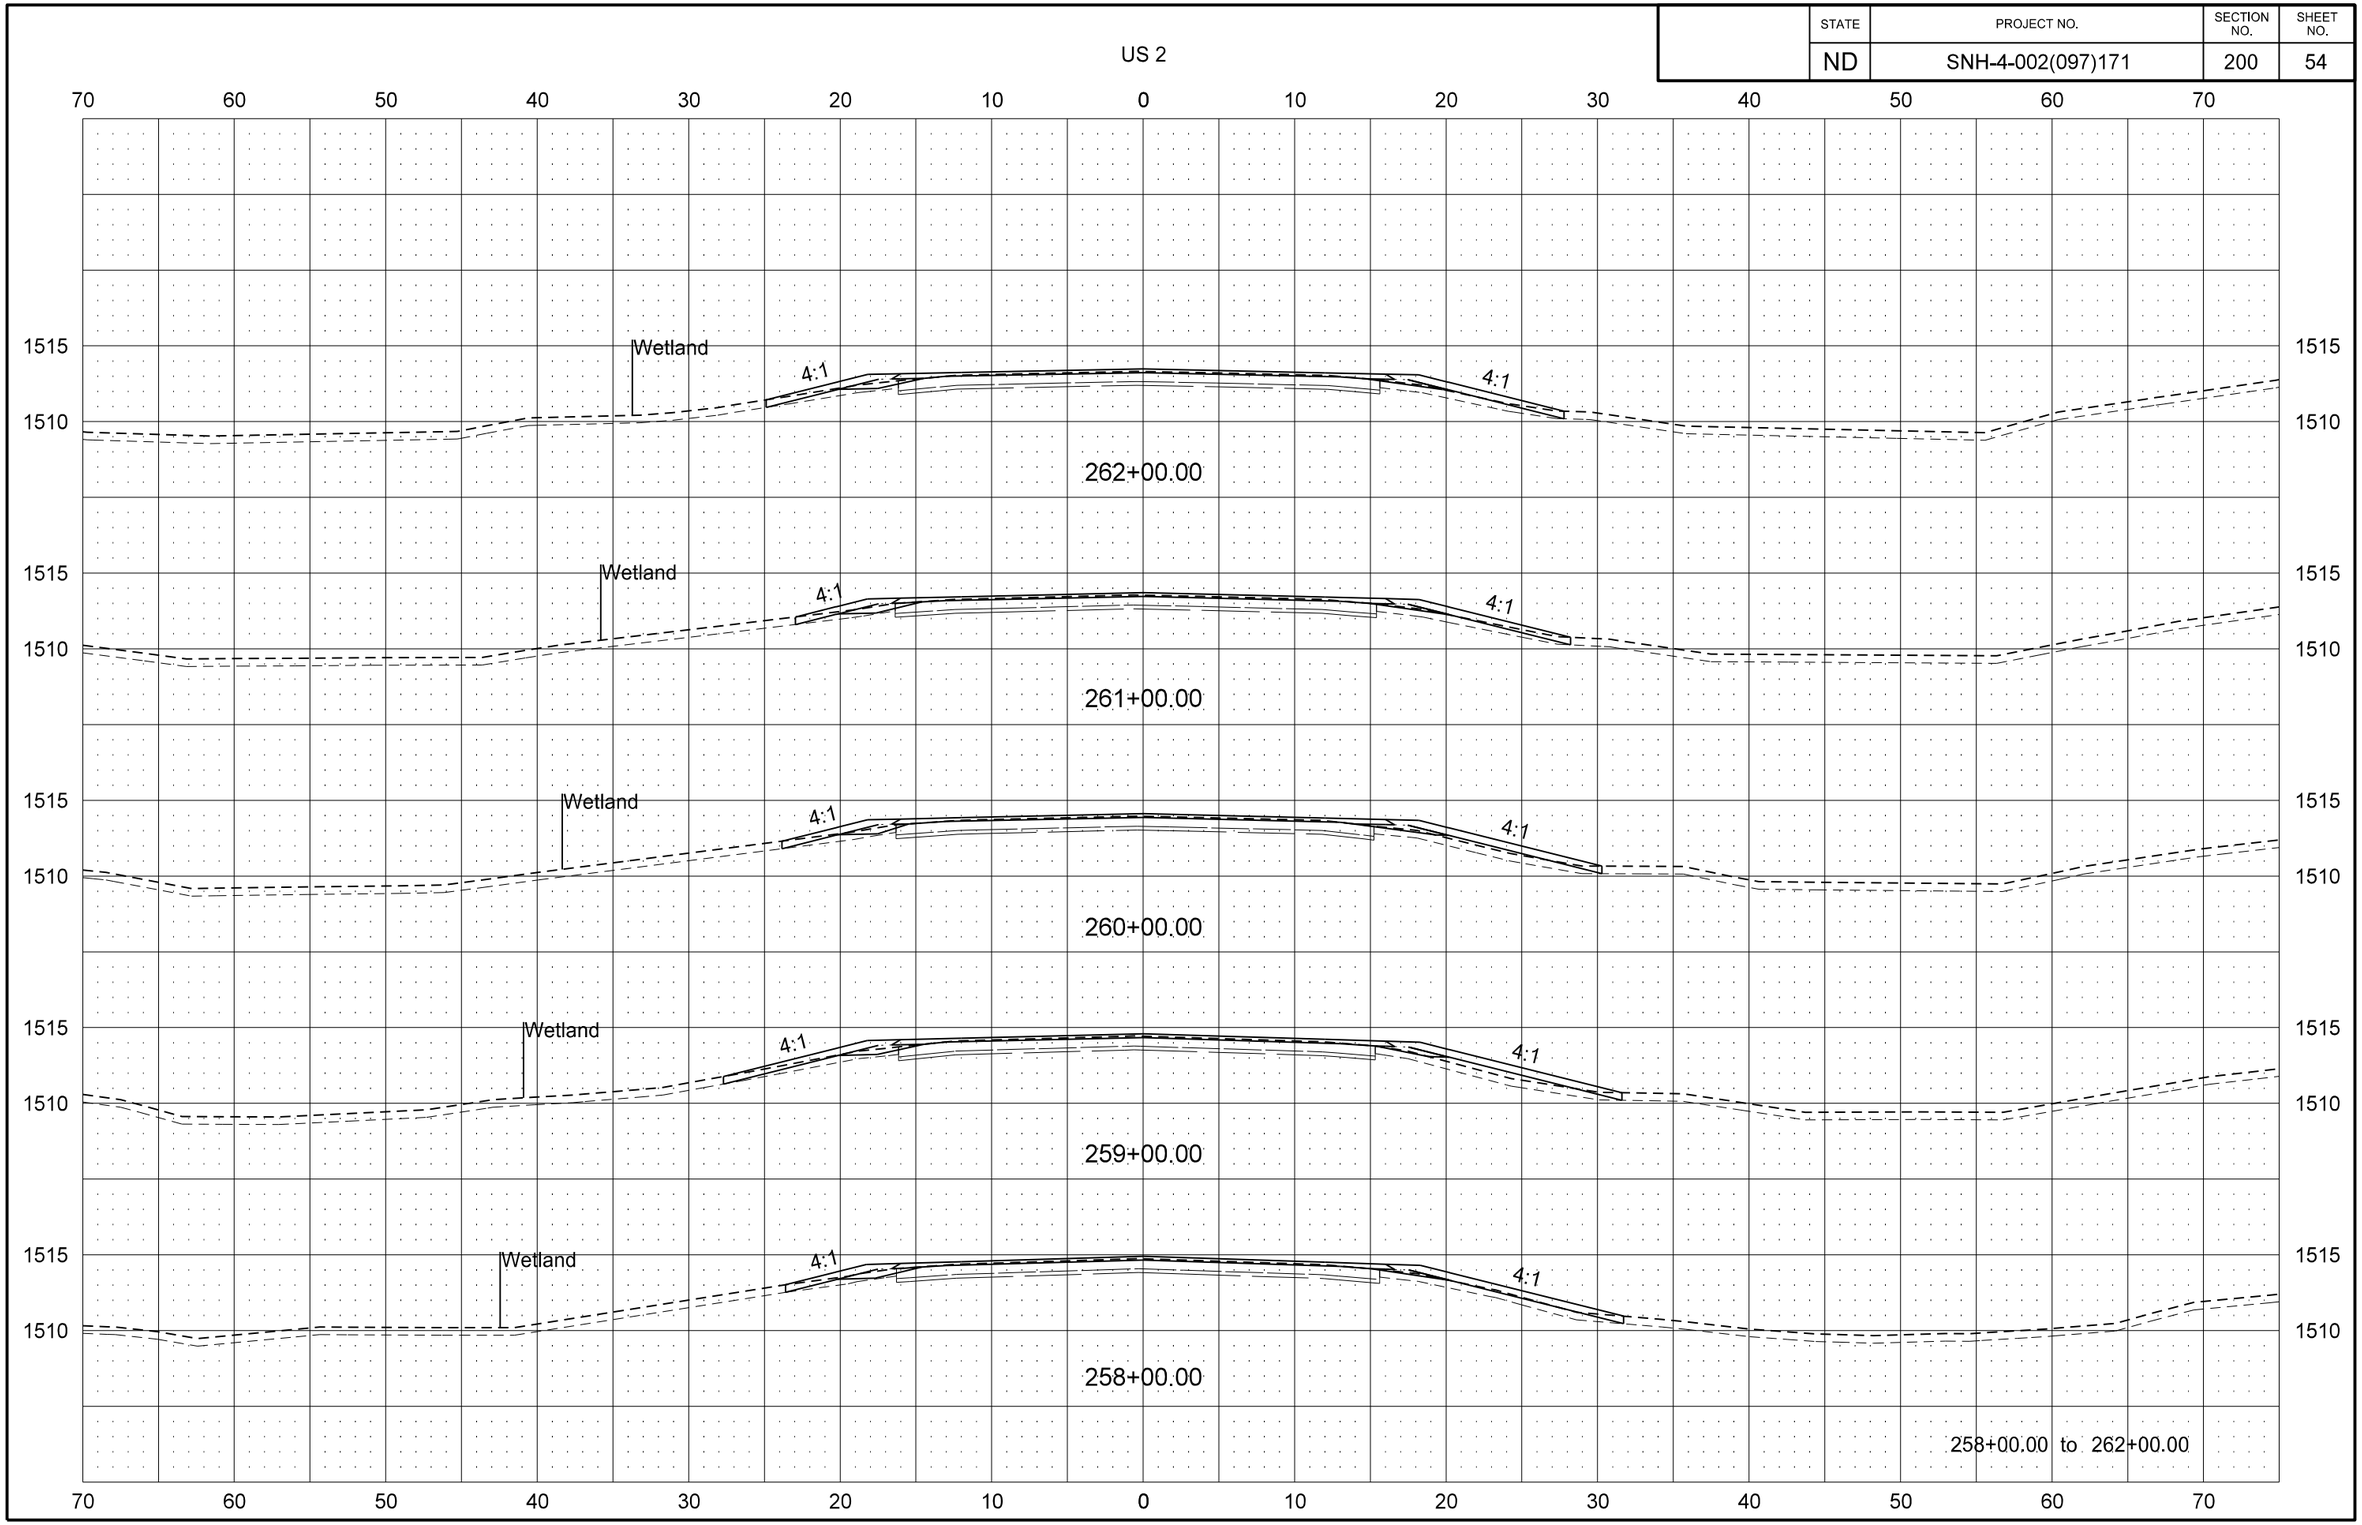

STATE	PROJECT NO.	SECTION NO.	SHEET NO.
ND	SNH-4-002(097)171	200	55

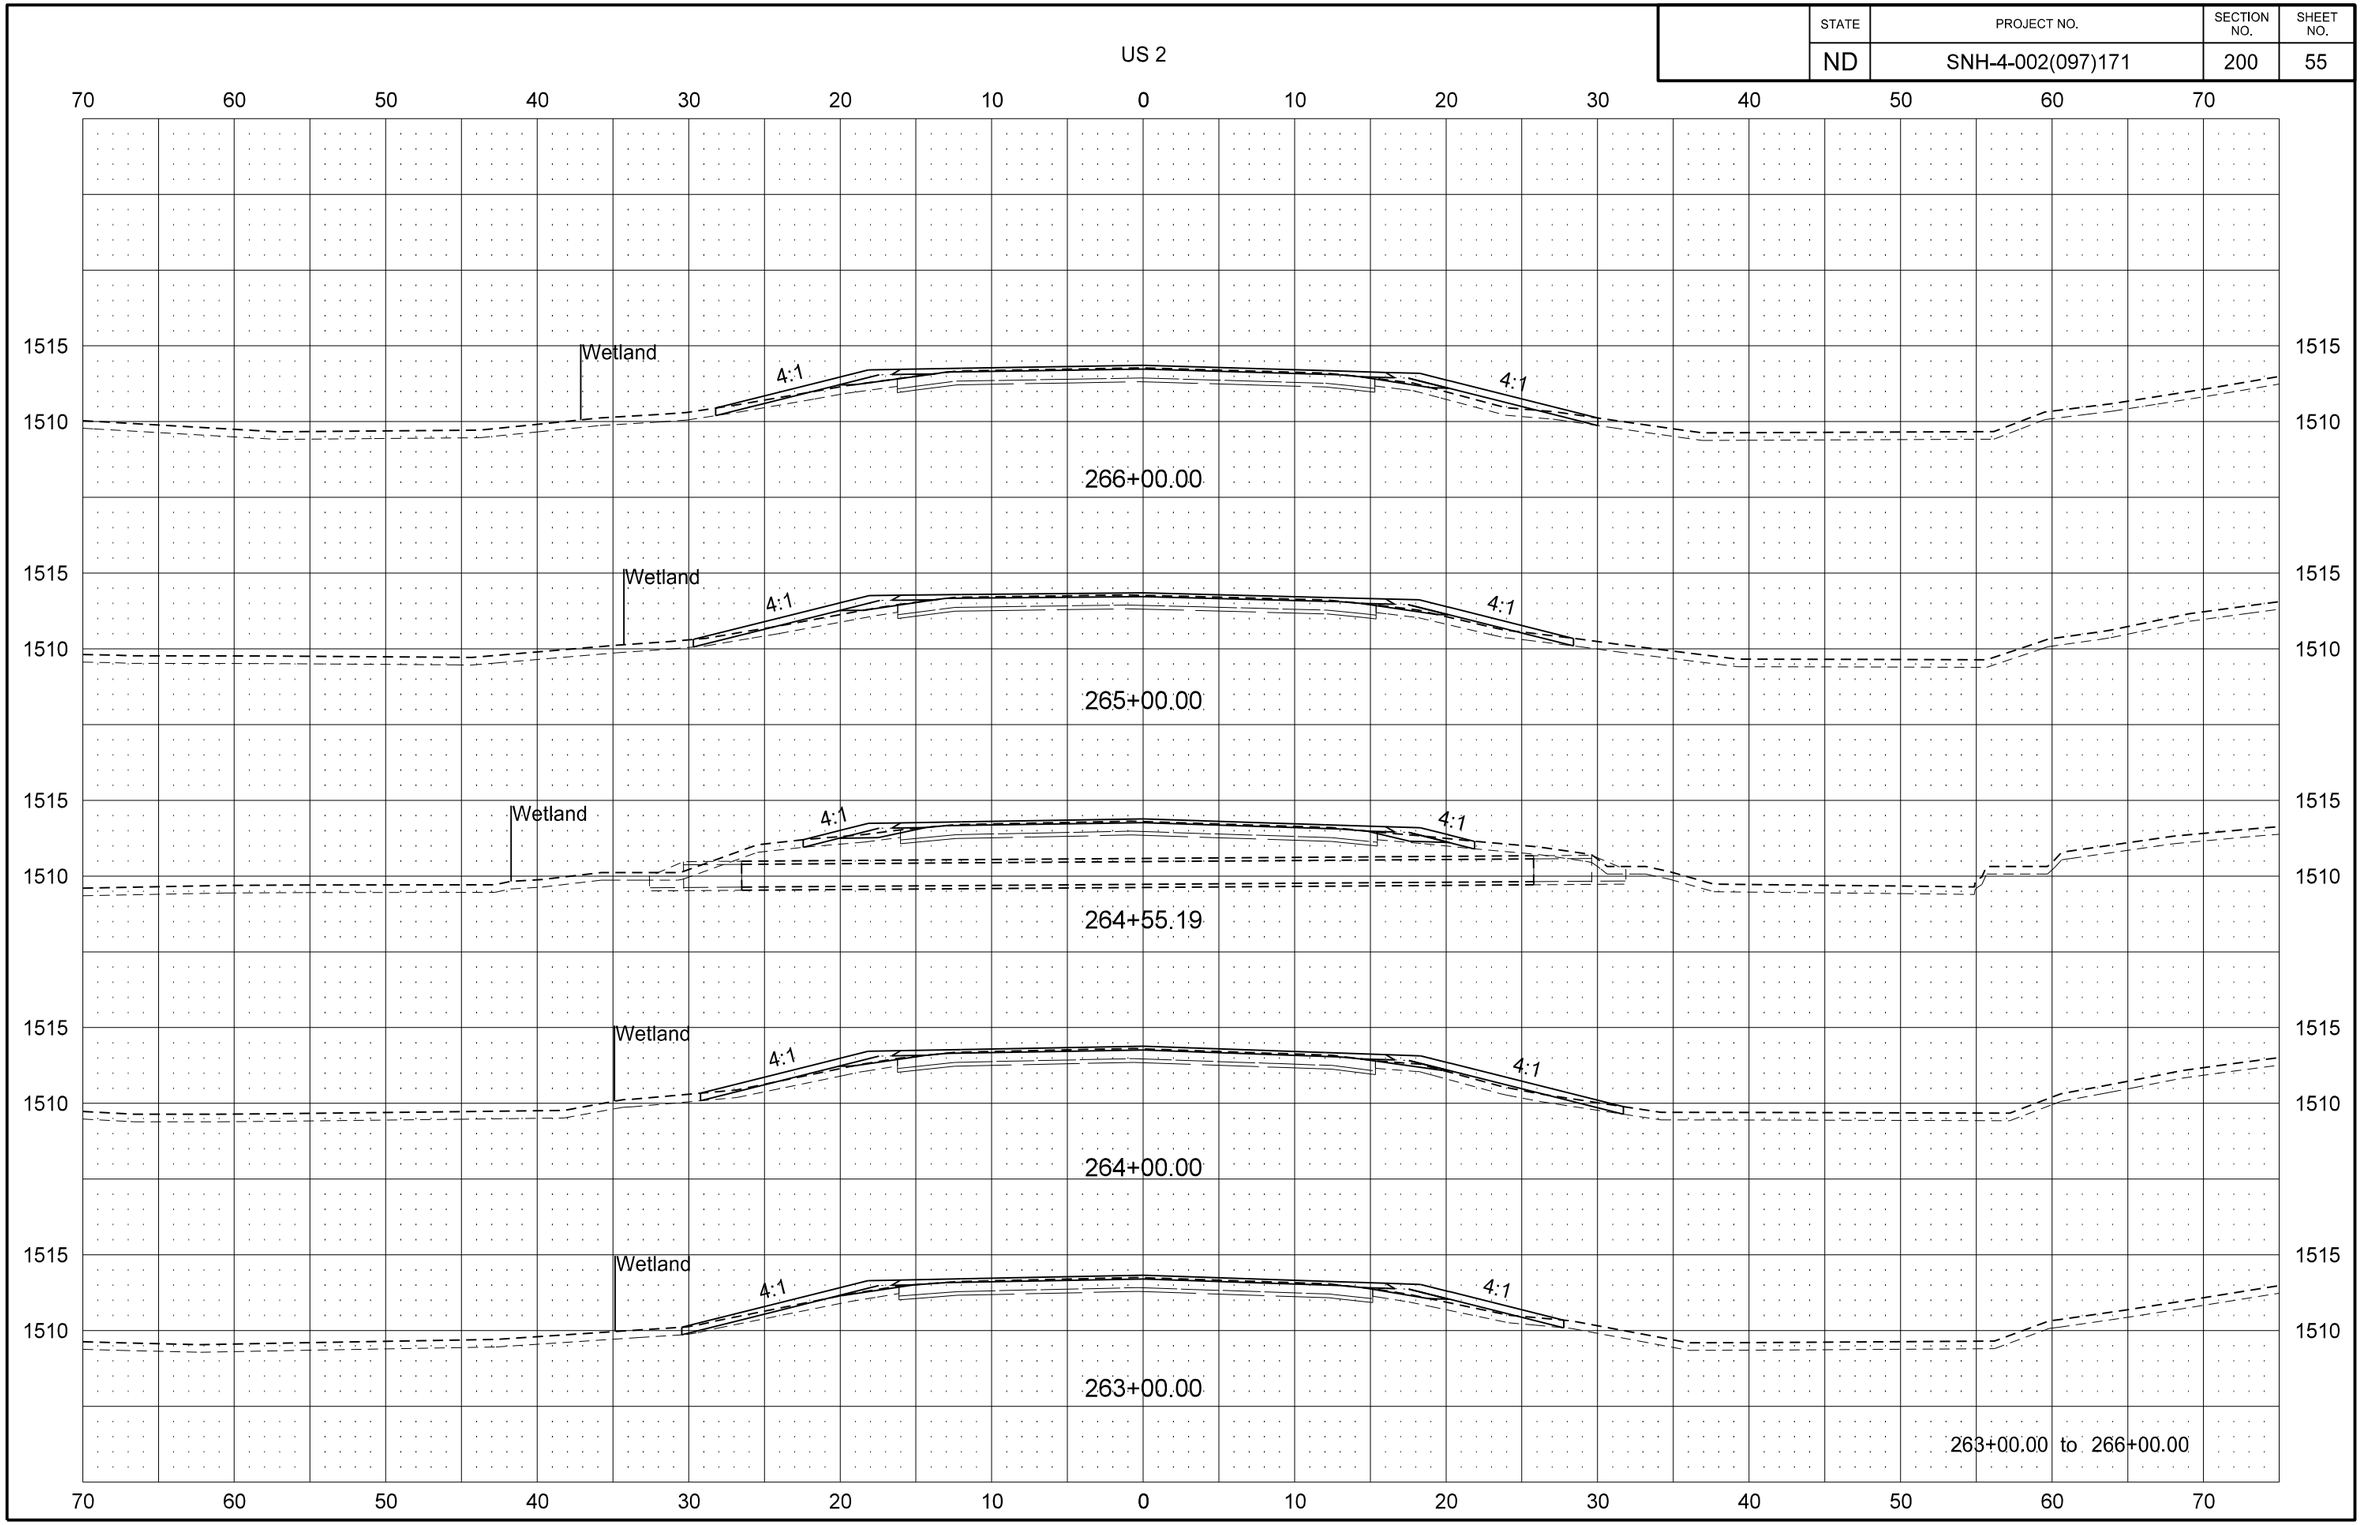

STATE	PROJECT NO.	SECTION NO.	SHEET NO.
ND	SNH-4-002(097)171	200	56

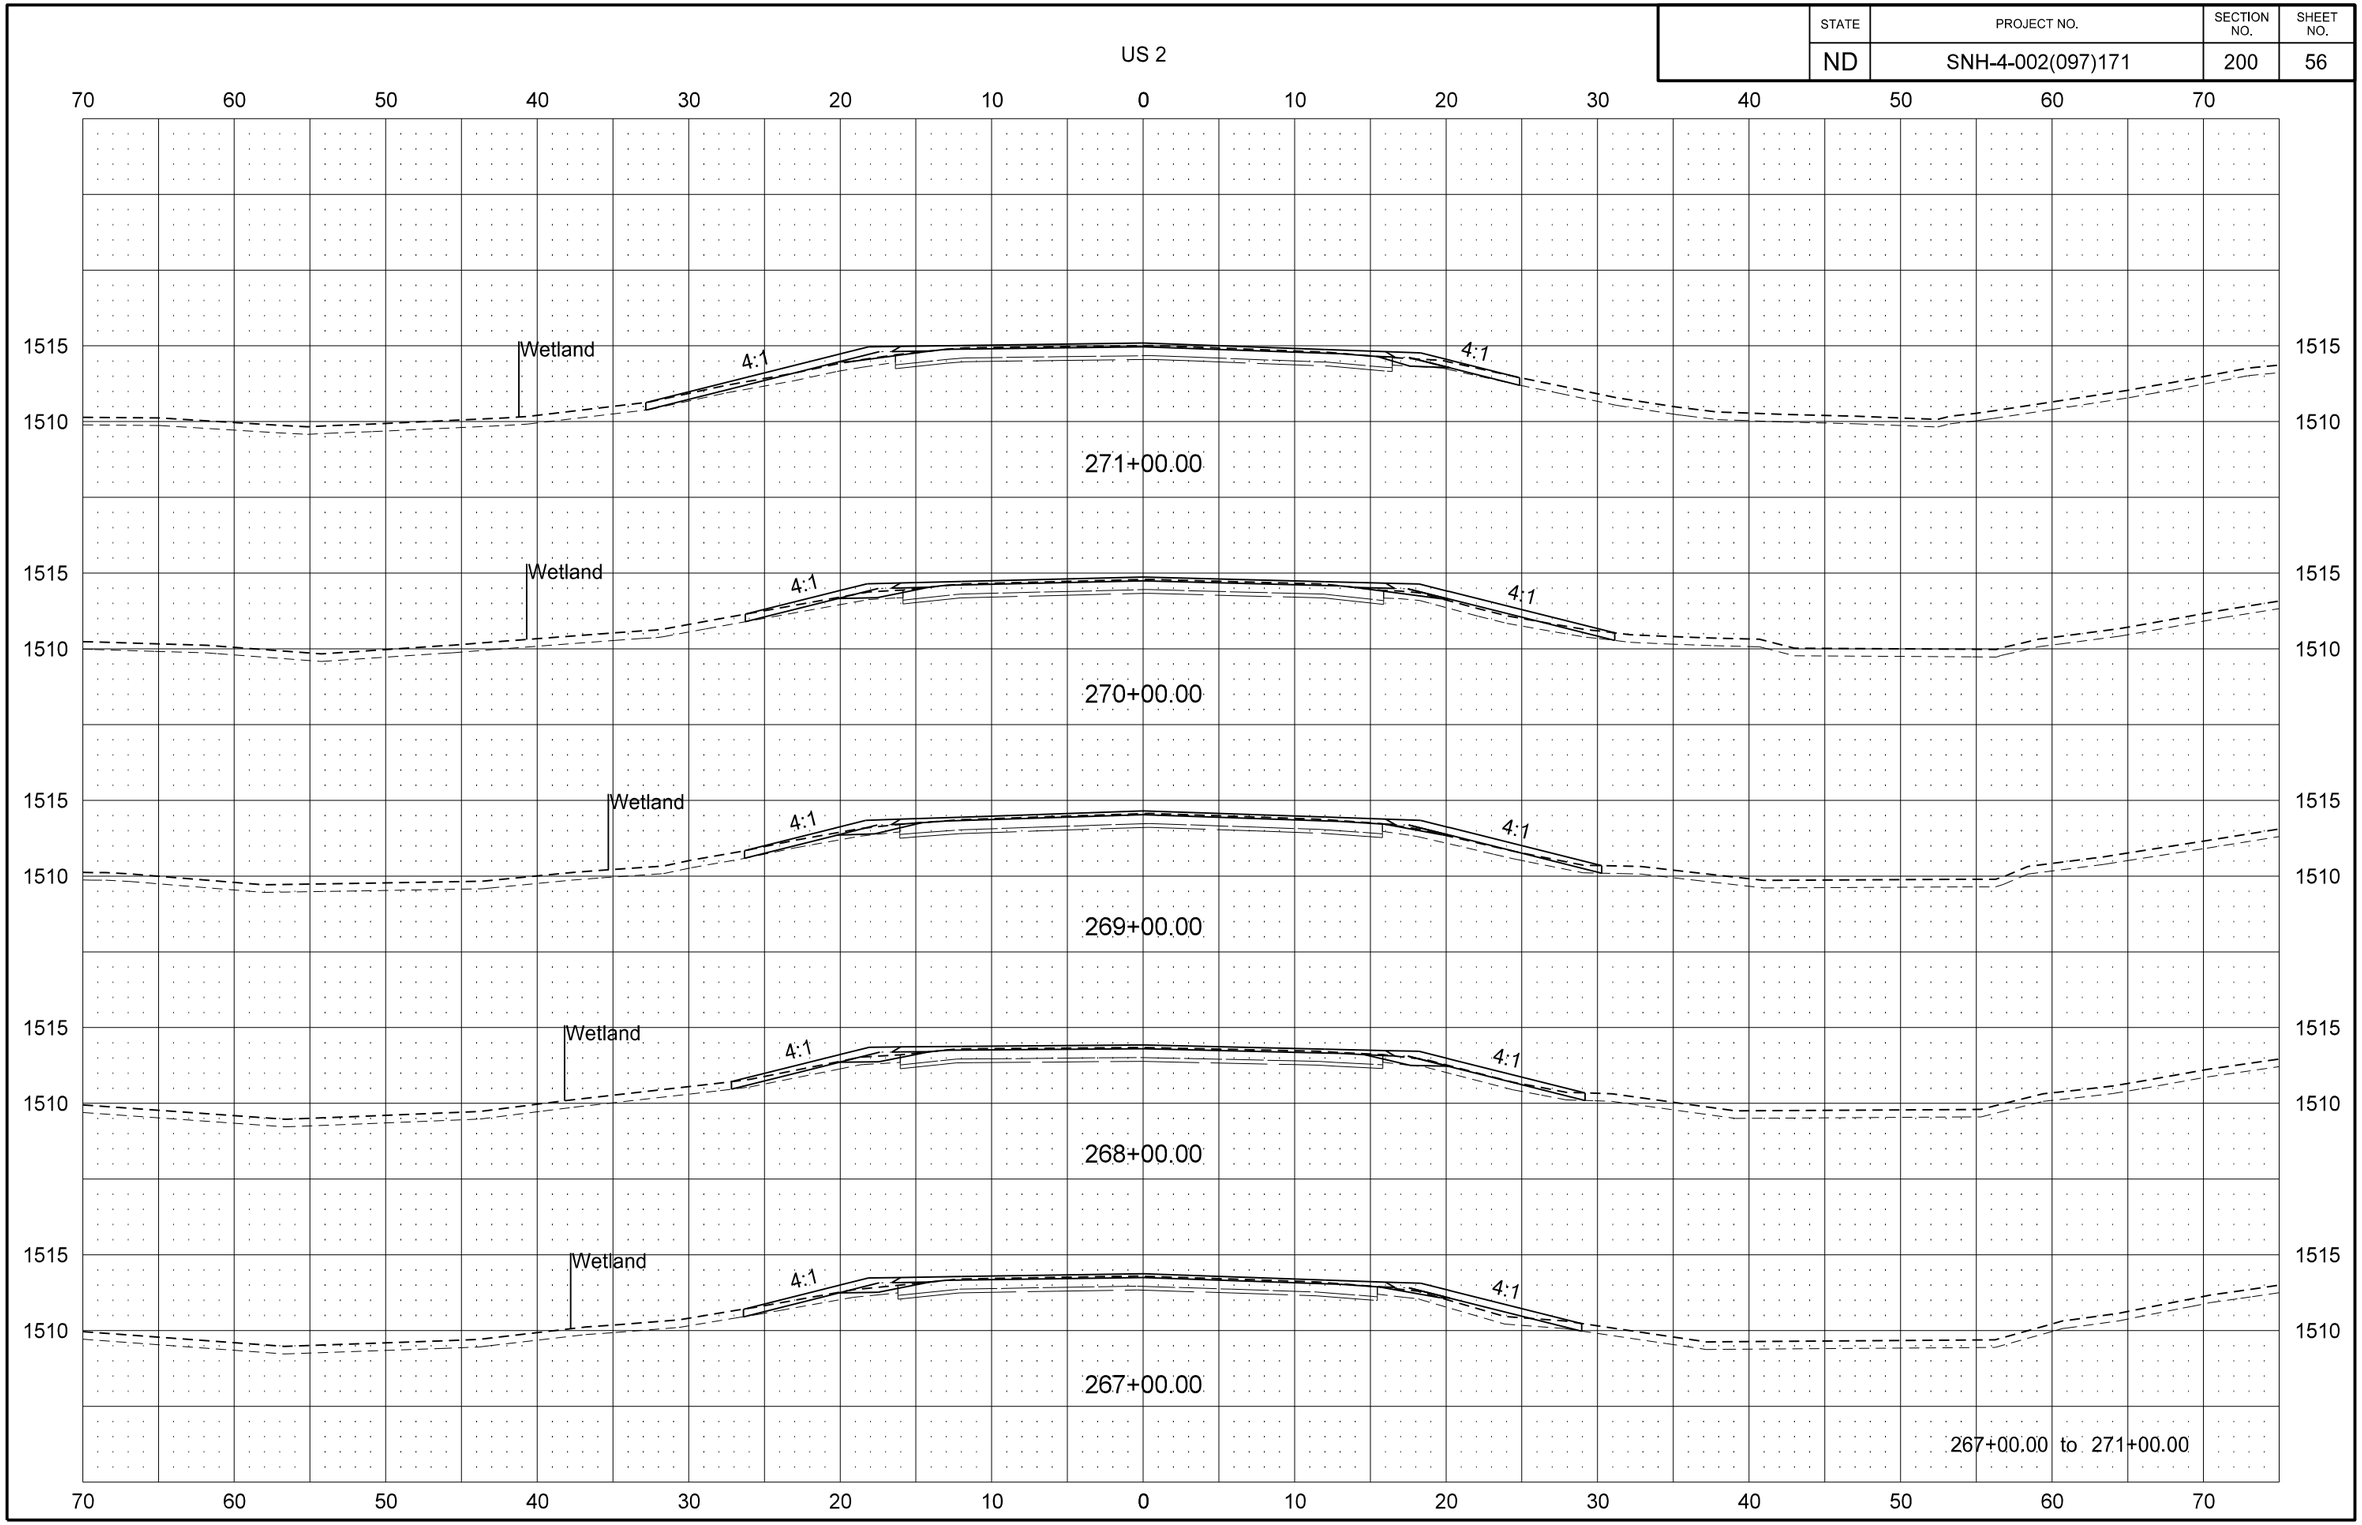

STATE	PROJECT NO.	SECTION NO.	SHEET NO.
ND	SNH-4-002(097)171	200	57

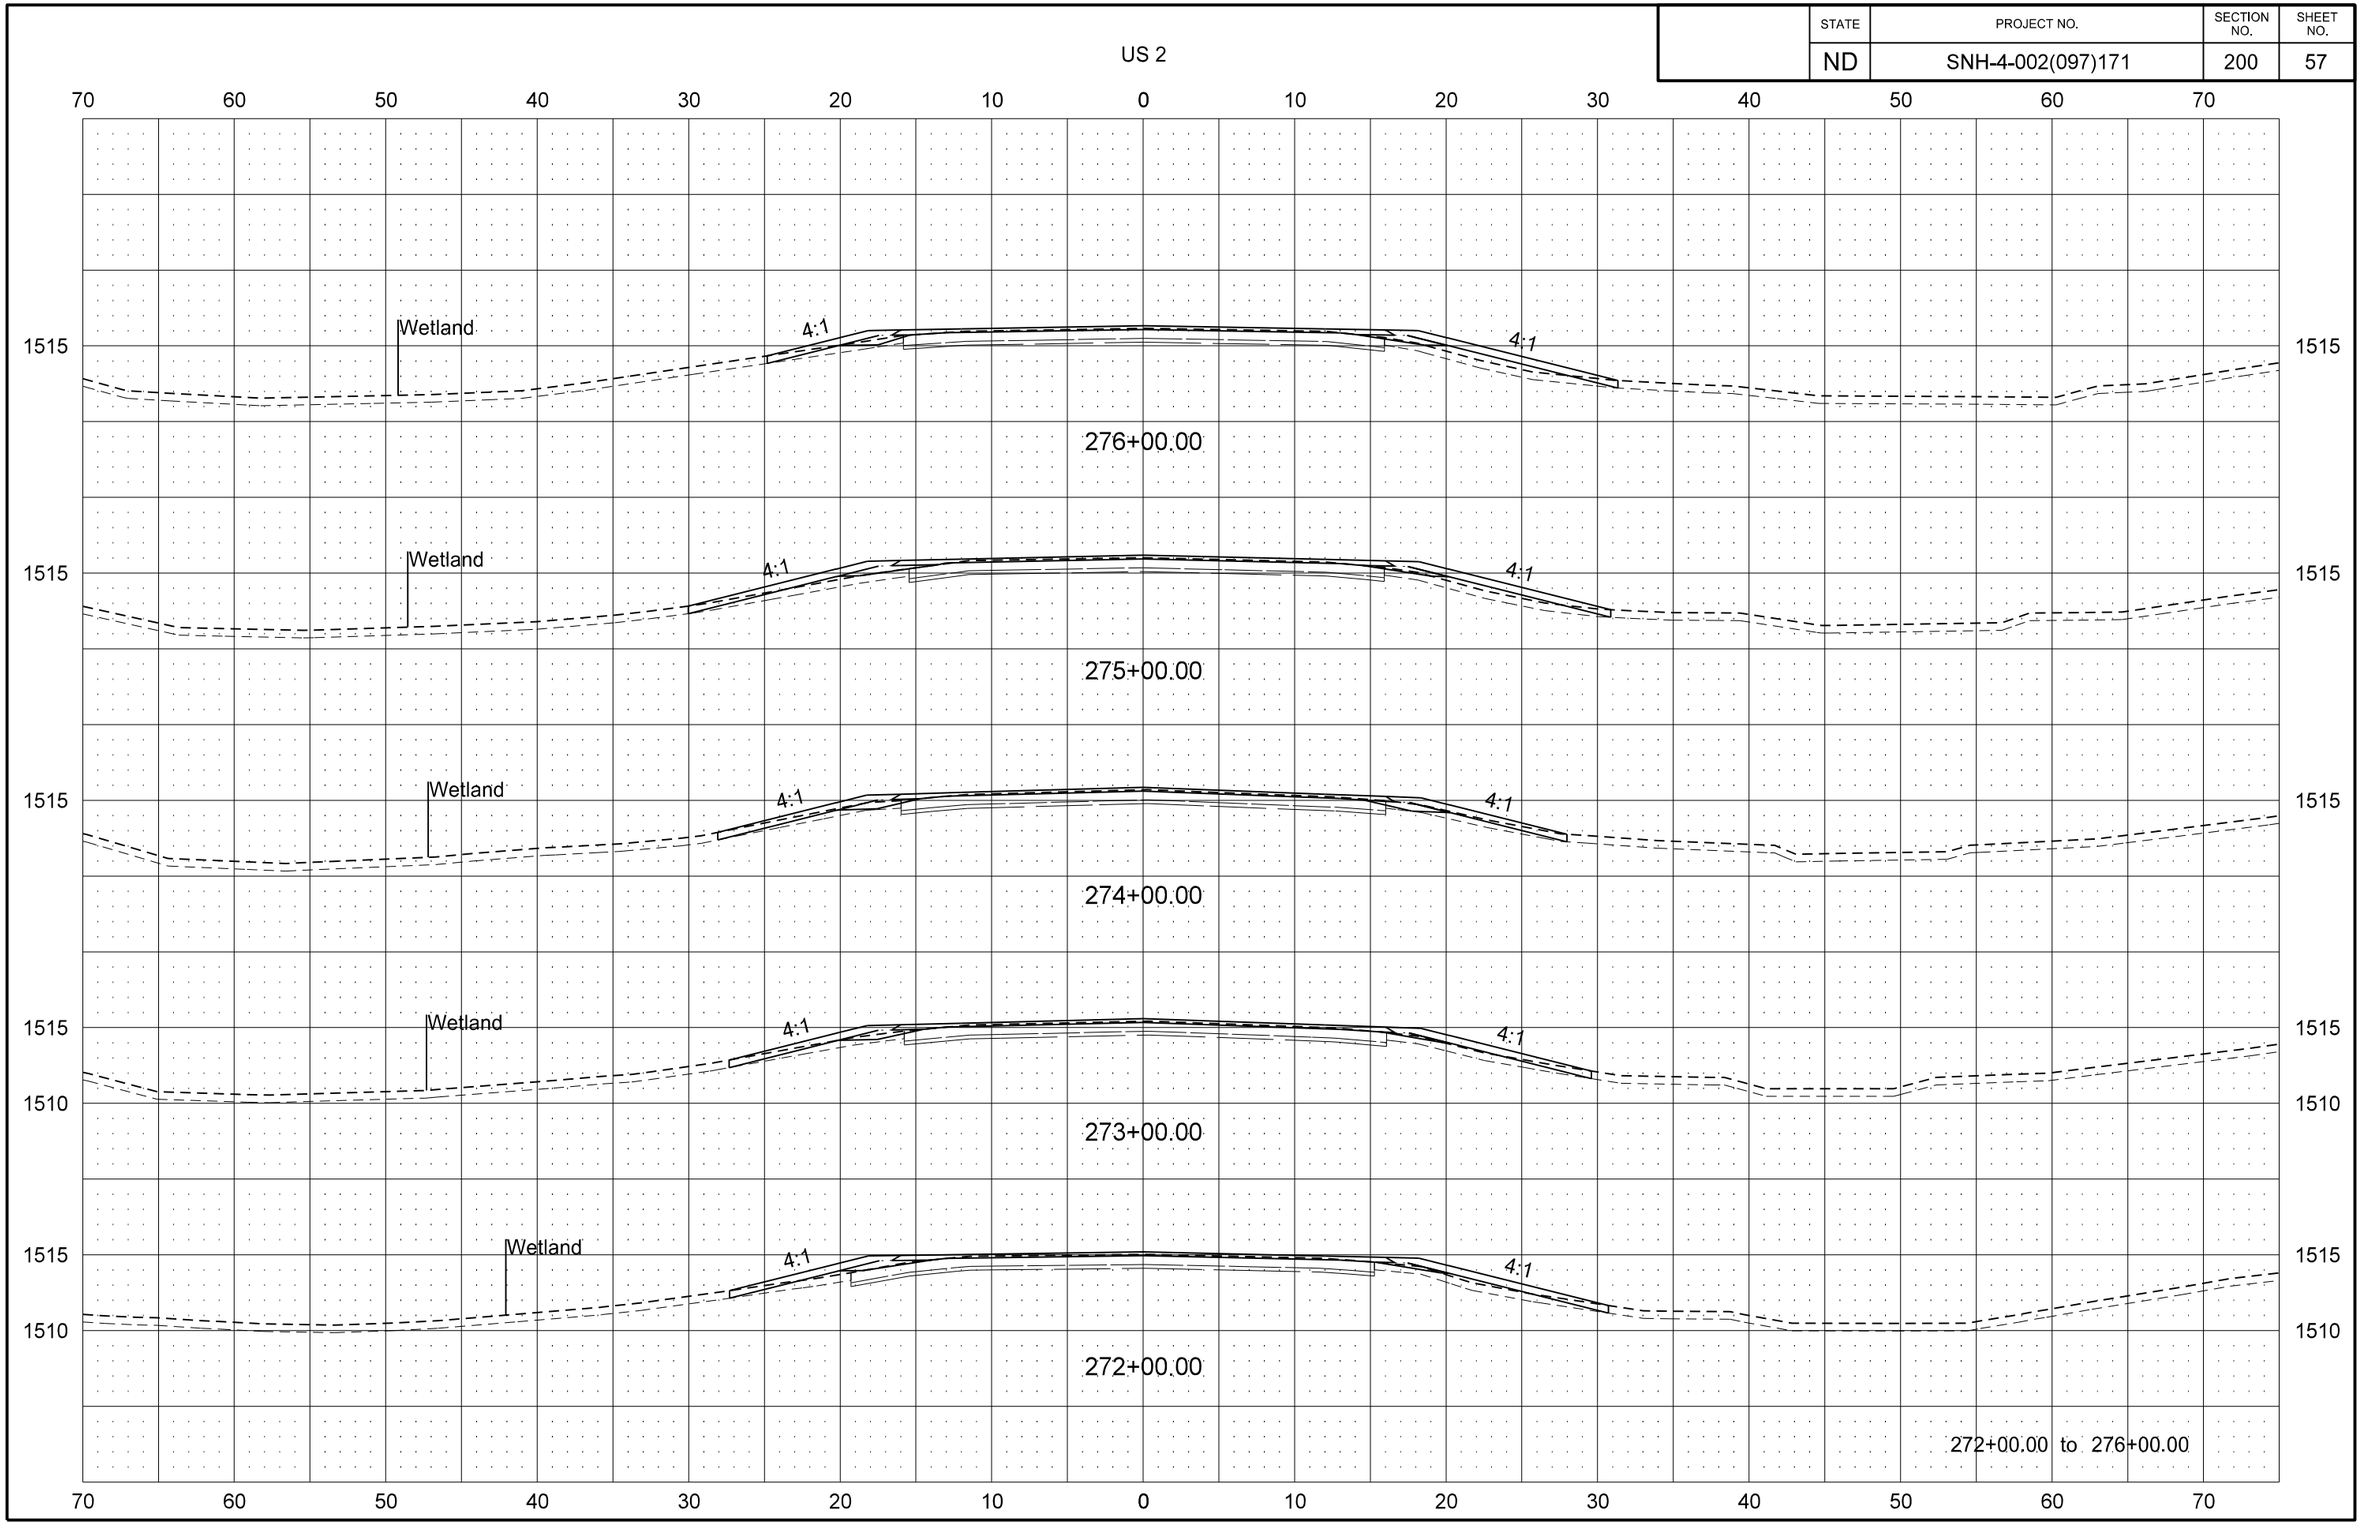

8/29/2016 2:29:28 PM jmwagner R:\project\40002171.097\design\DOTSC\Plan\200XS_002.dgn

STATE	PROJECT NO.	SECTION NO.	SHEET NO.
ND	SNH-4-002(097)171	200	58

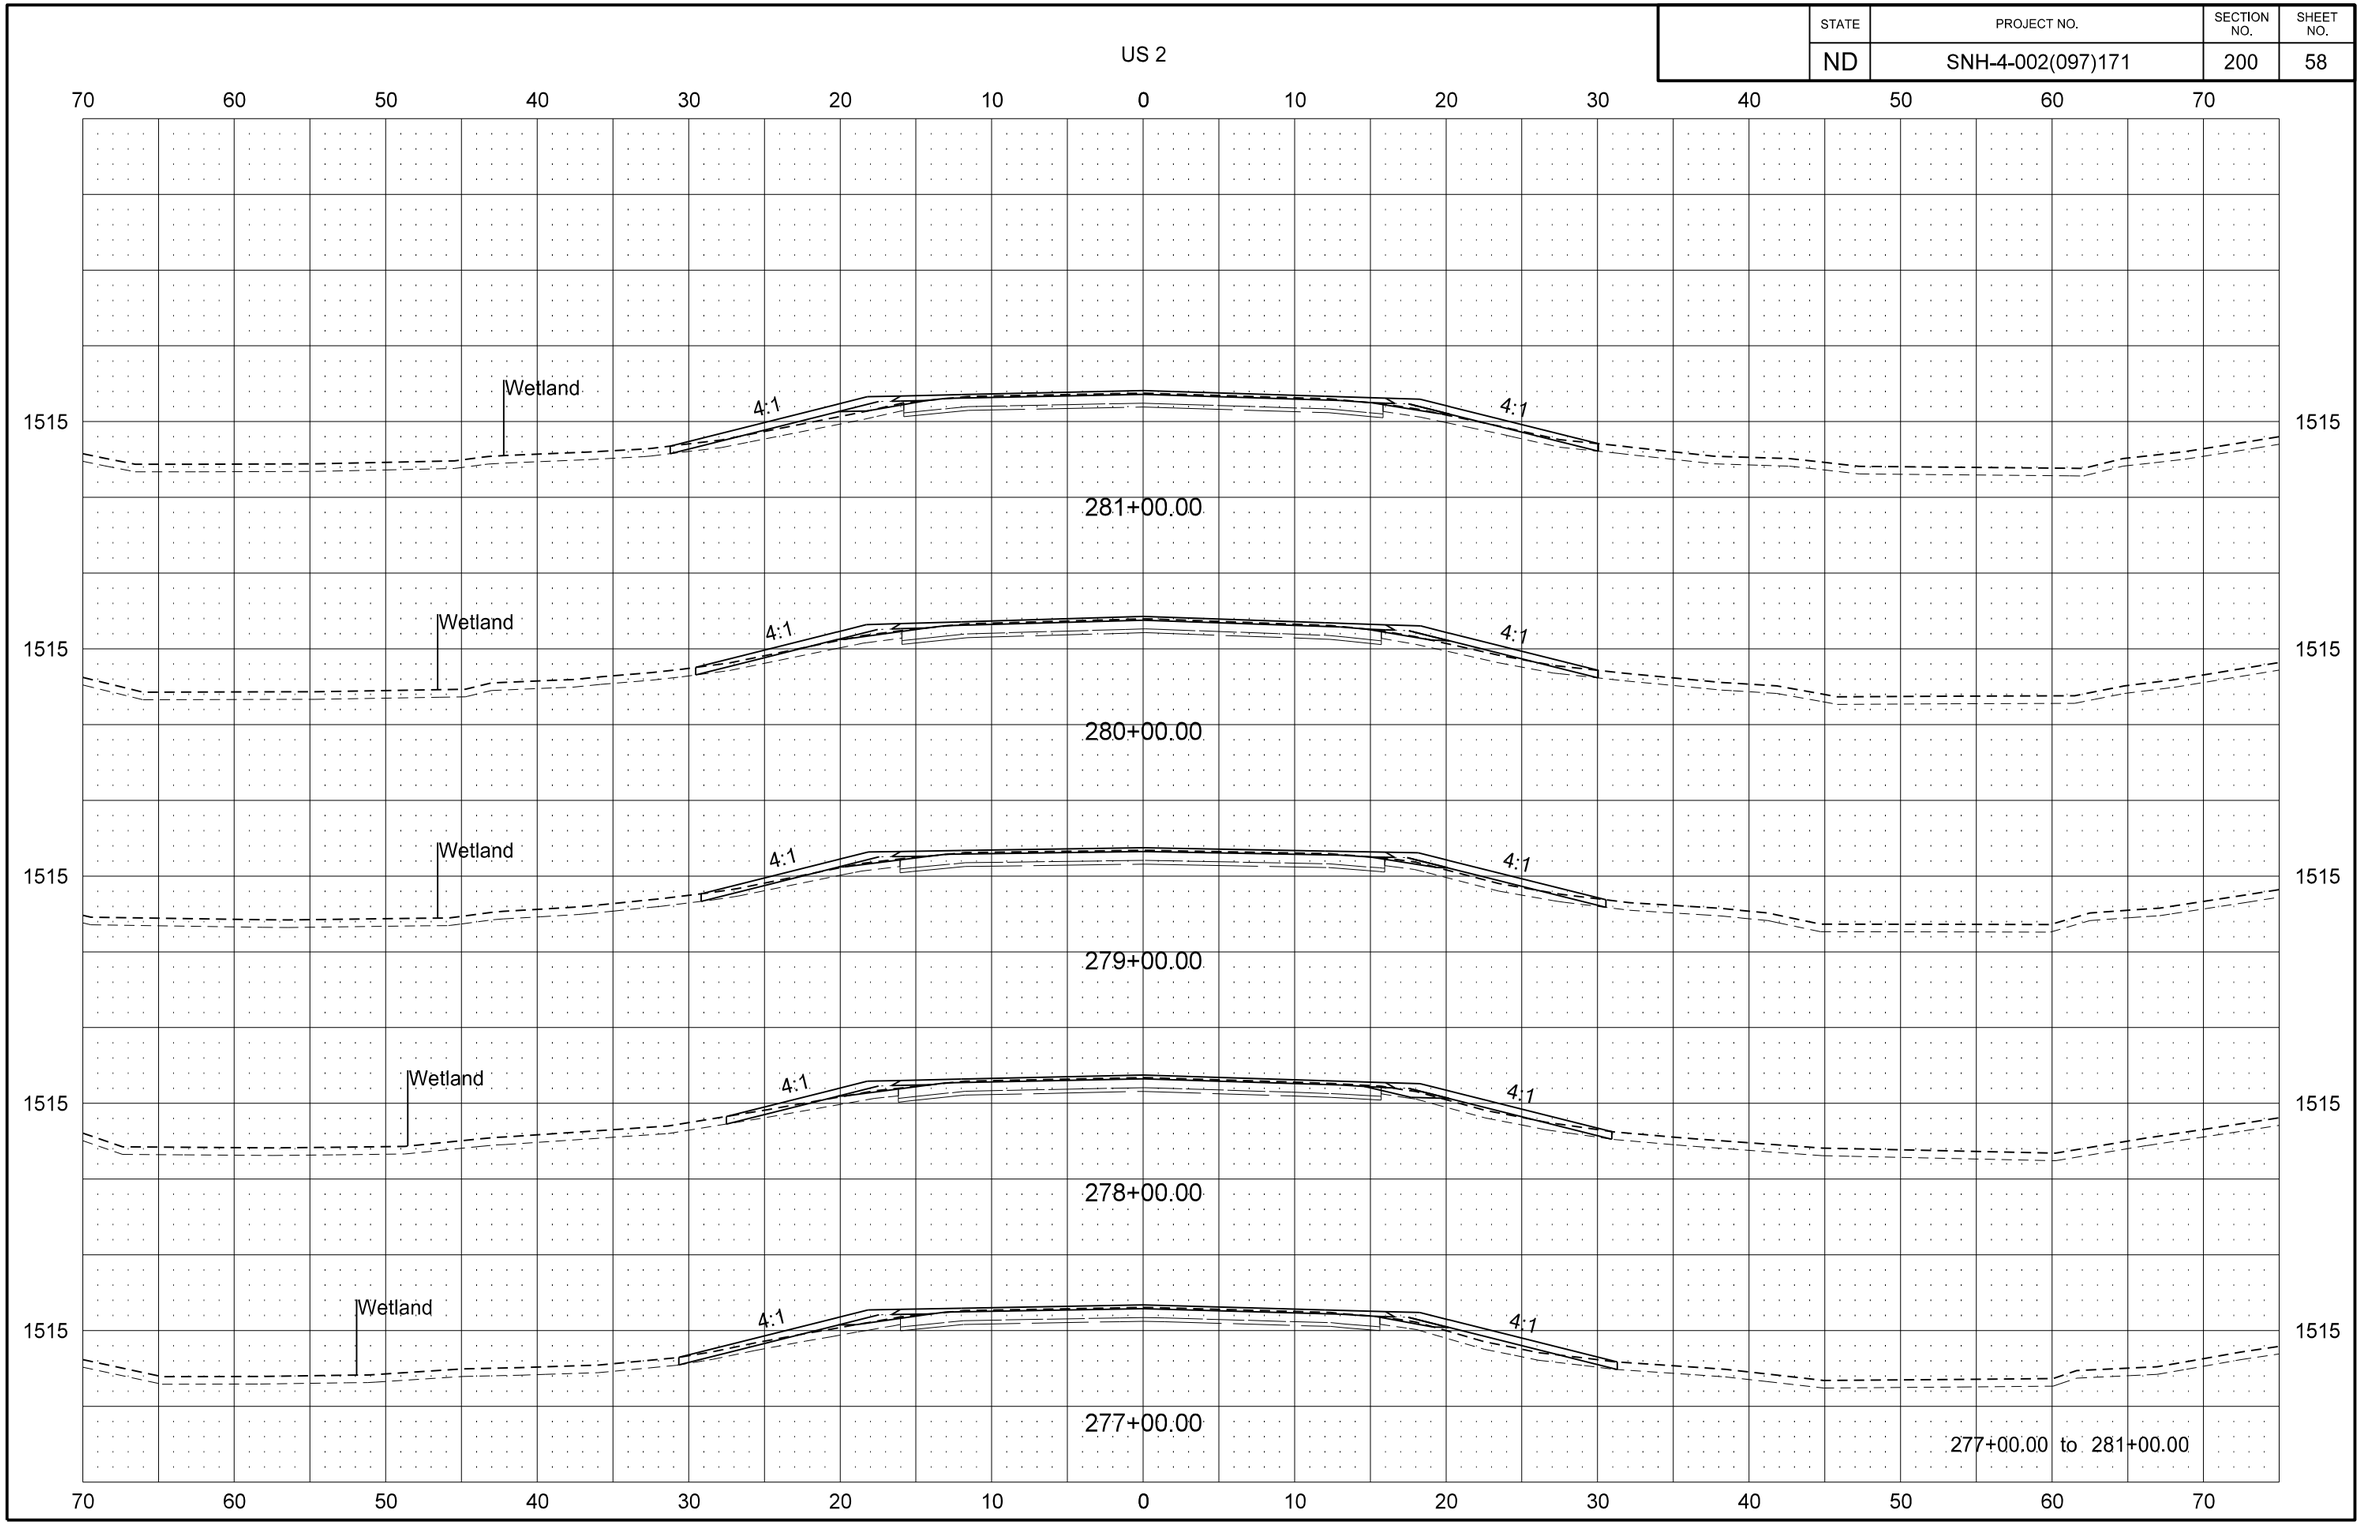

STATE	PROJECT NO.	SECTION NO.	SHEET NO.
ND	SNH-4-002(097)171	200	59

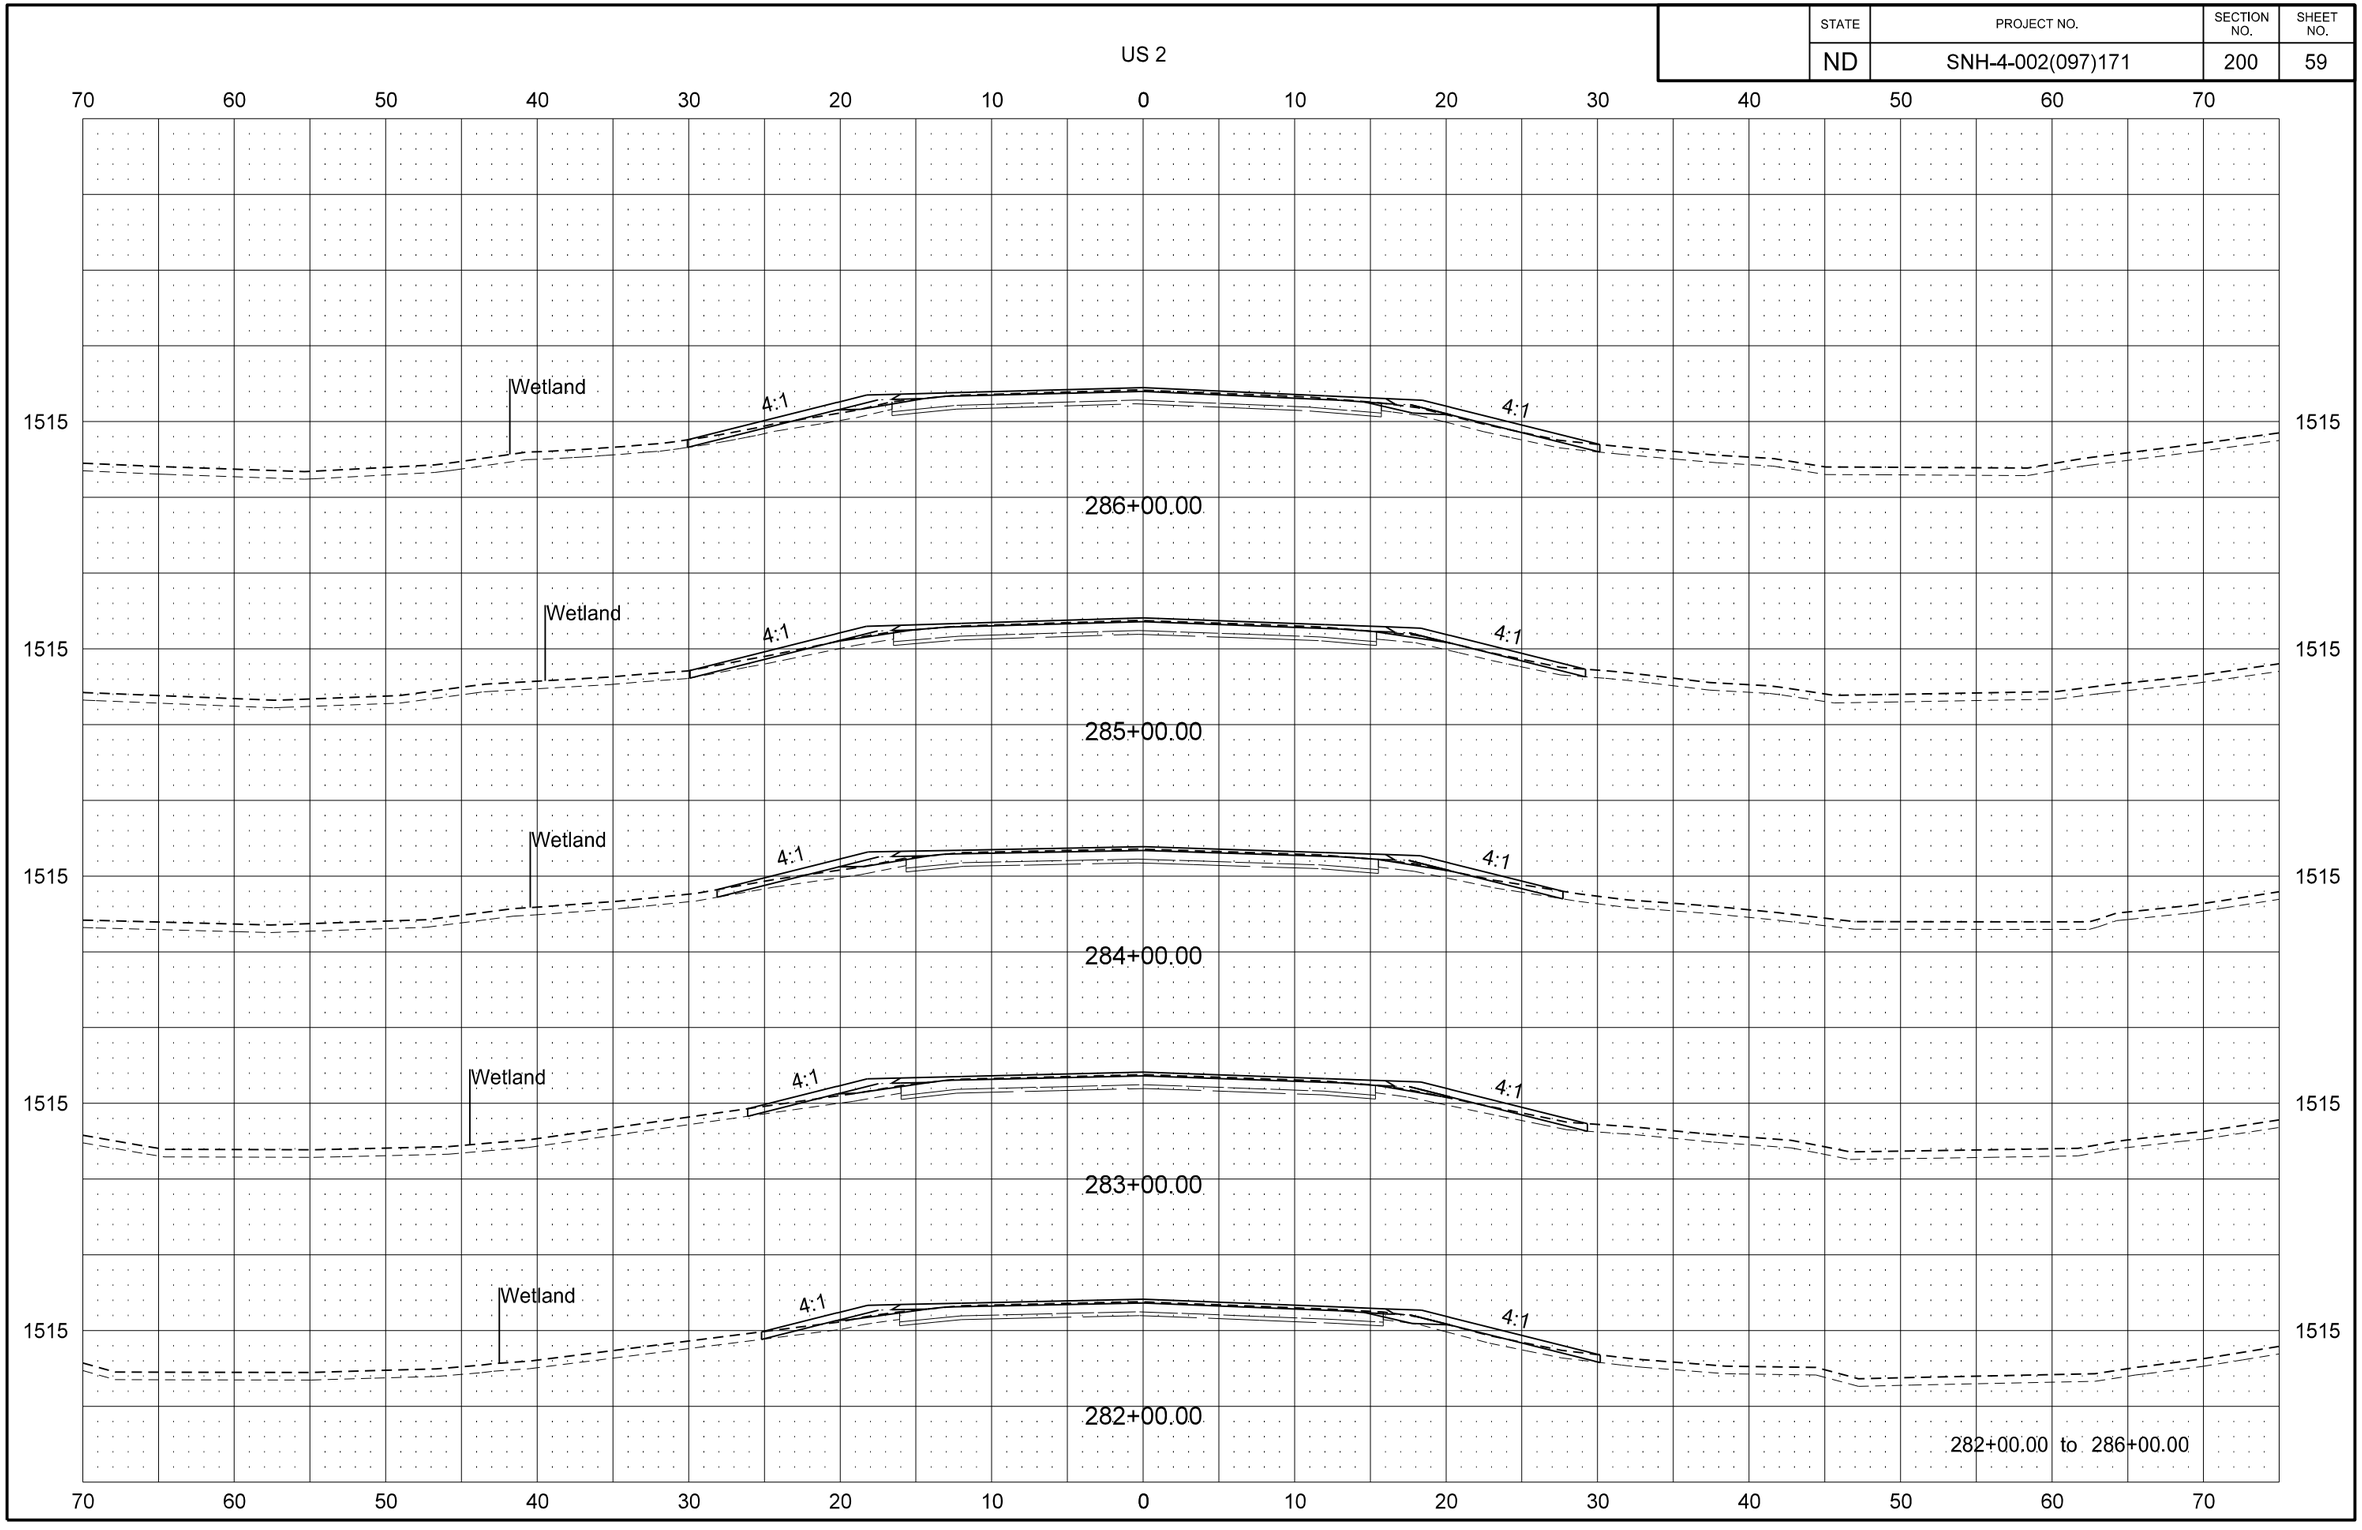

8/29/2016 2:29:41 PM jmwagner R:\project\40002171.097\design\DOTSC\Plan\200XS_002.dgn

STATE	PROJECT NO.	SECTION NO.	SHEET NO.
ND	SNH-4-002(097)171	200	60

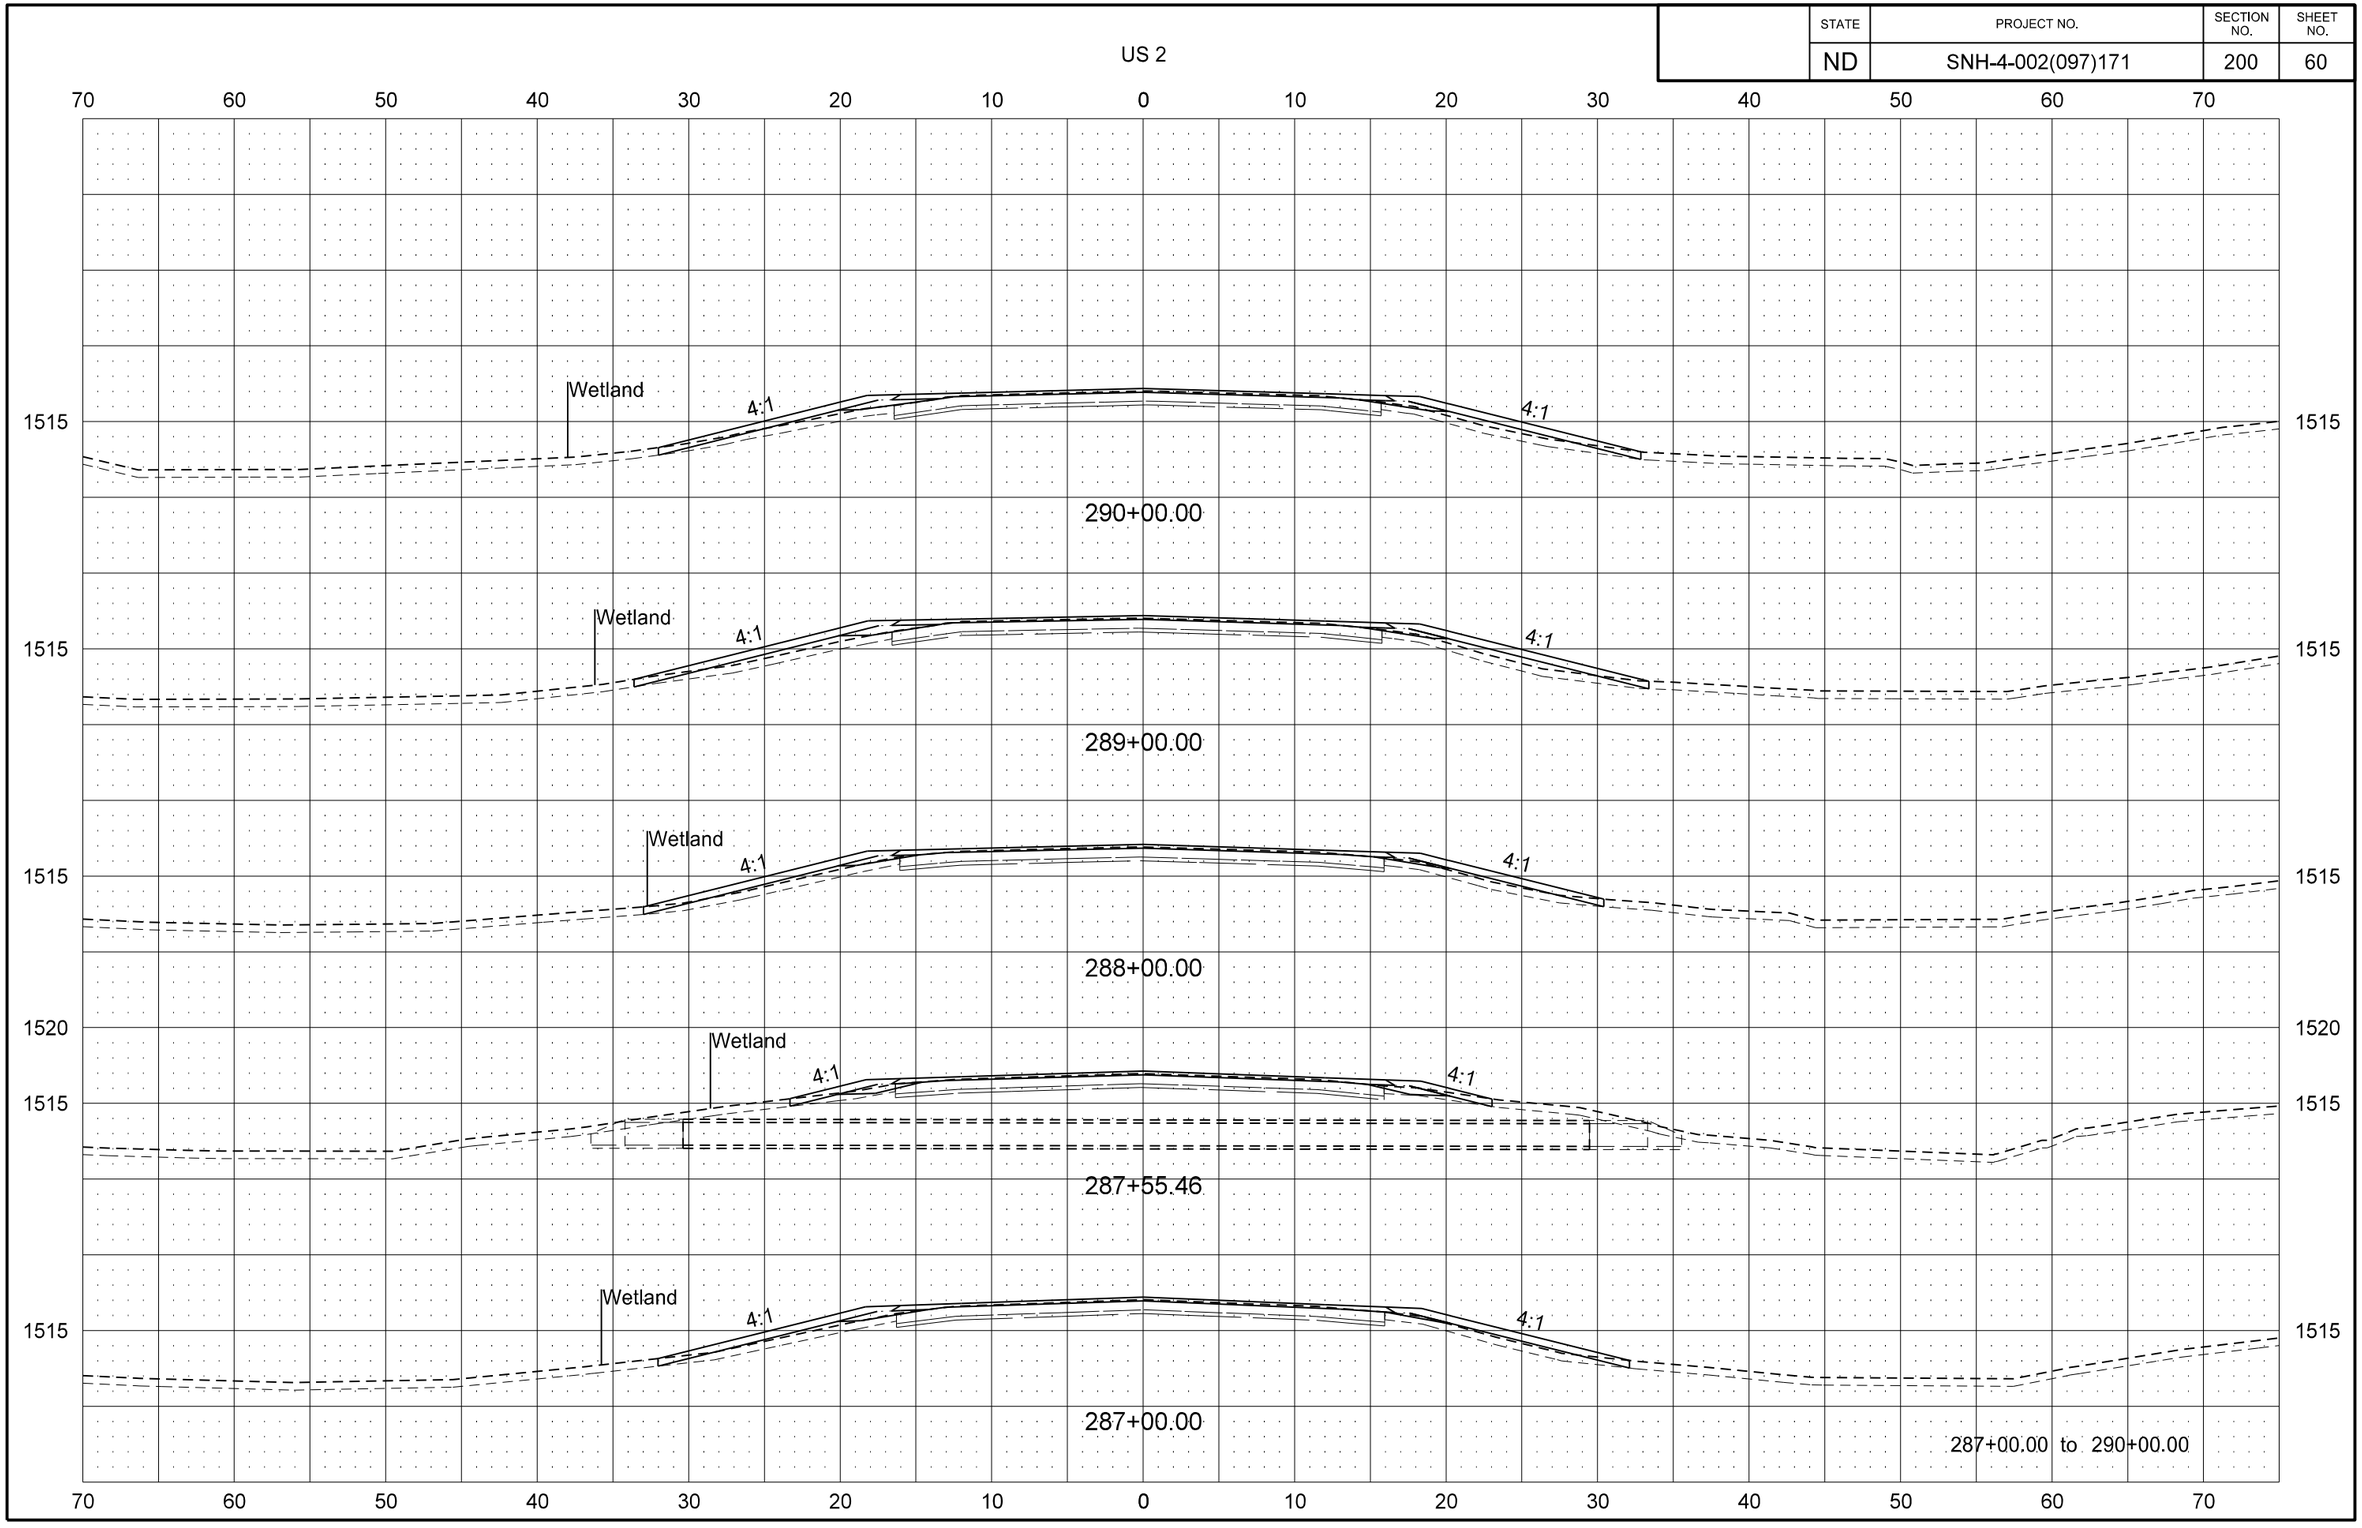

8/29/2016 2:29:47 PM jmwagner R:\project\40002171.097\design\DOTSC\Plan\200XS_002.dgn

STATE	PROJECT NO.	SECTION NO.	SHEET NO.
ND	SNH-4-002(097)171	200	61

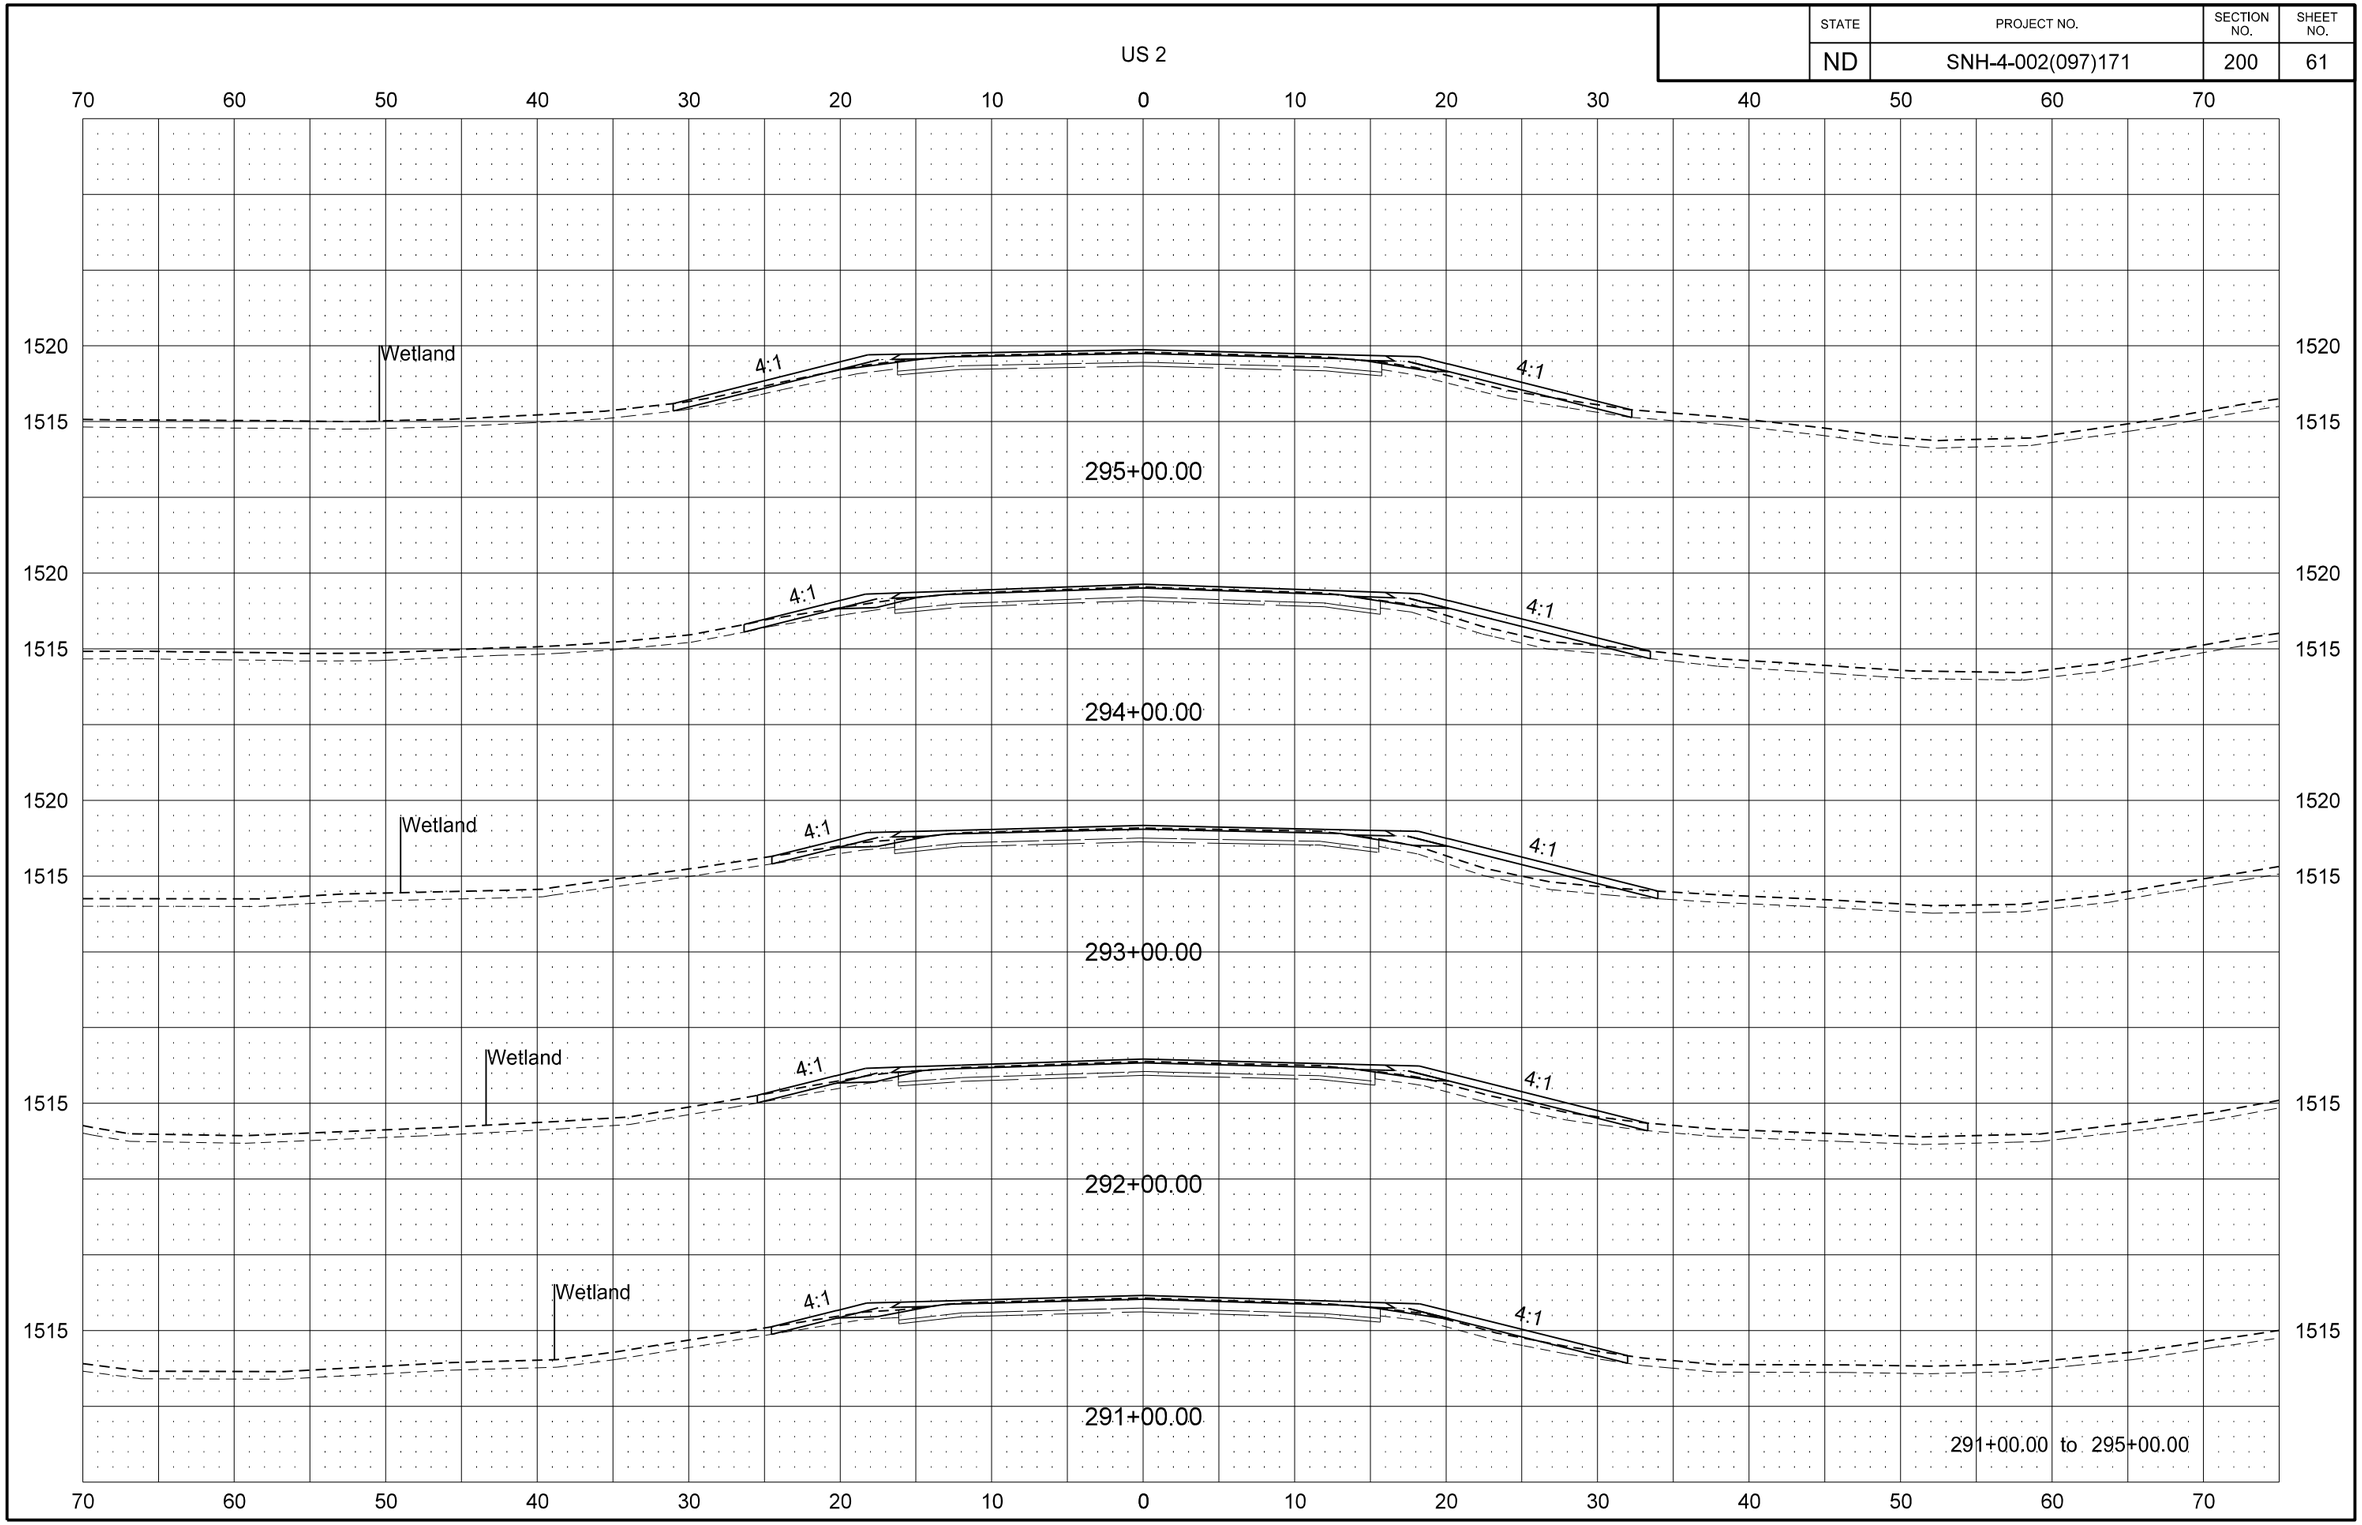

STATE	PROJECT NO.	SECTION NO.	SHEET NO.
ND	SNH-4-002(097)171	200	62

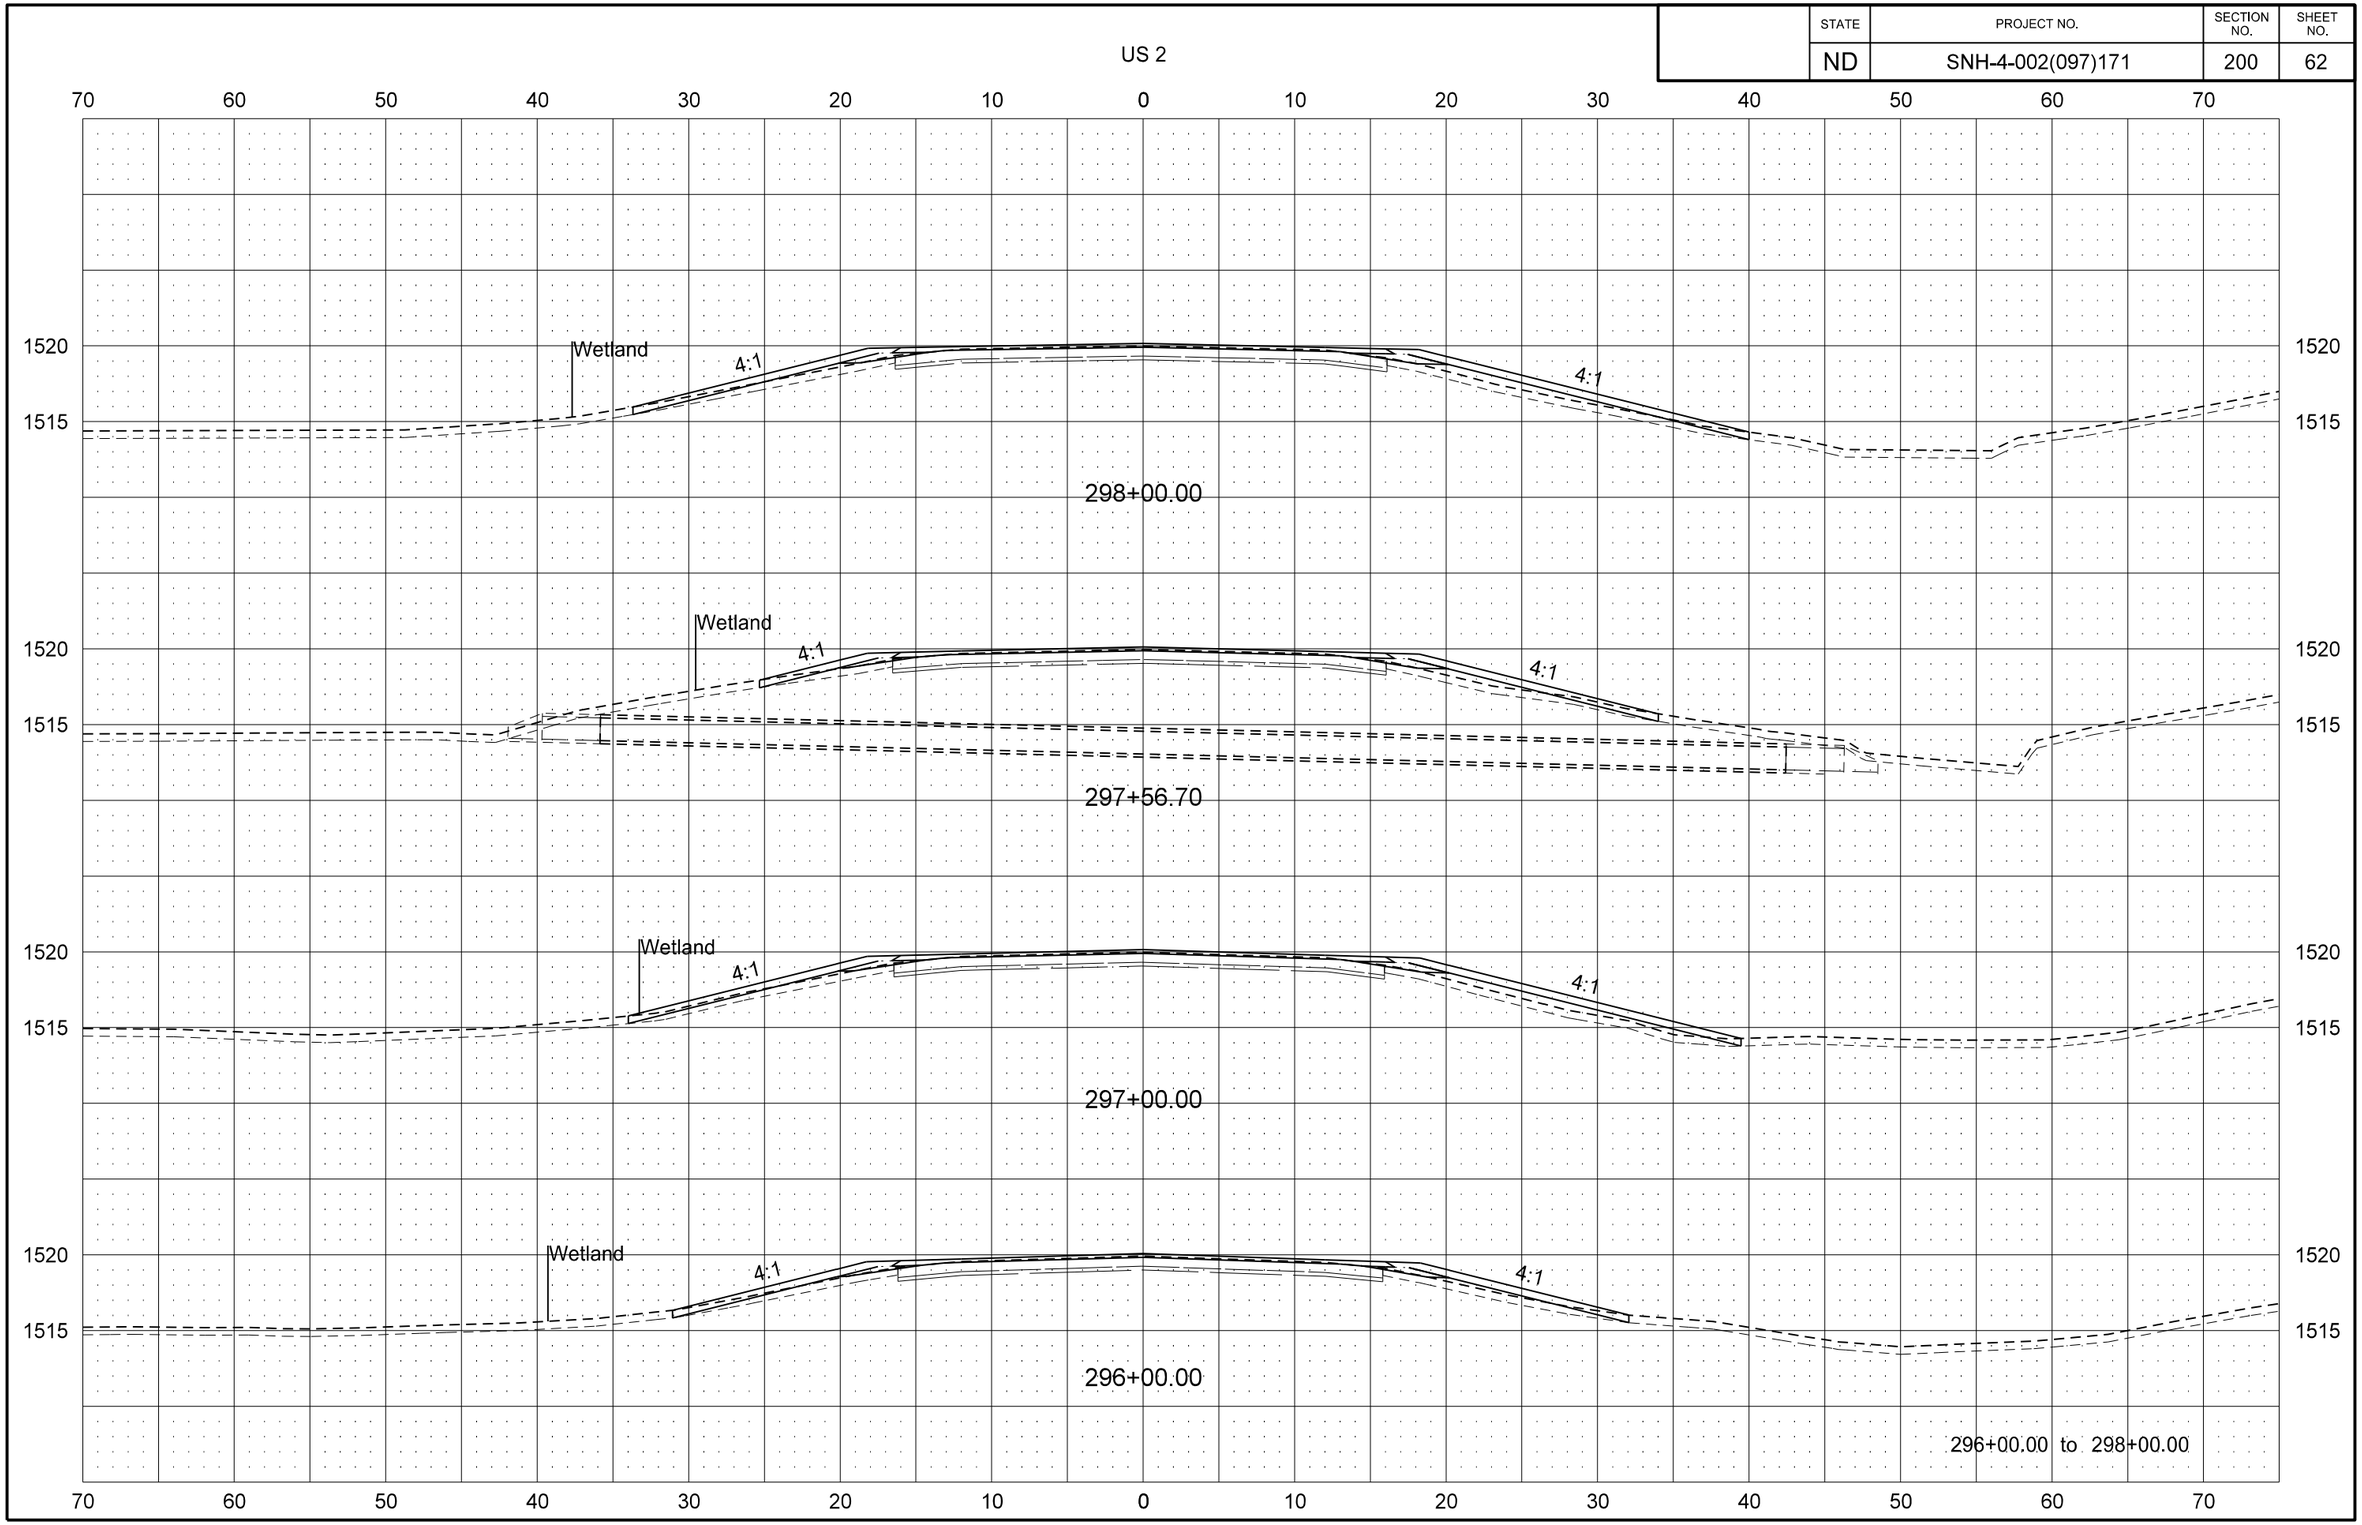

STATE	PROJECT NO.	SECTION NO.	SHEET NO.
ND	SNH-4-002(097)171	200	63

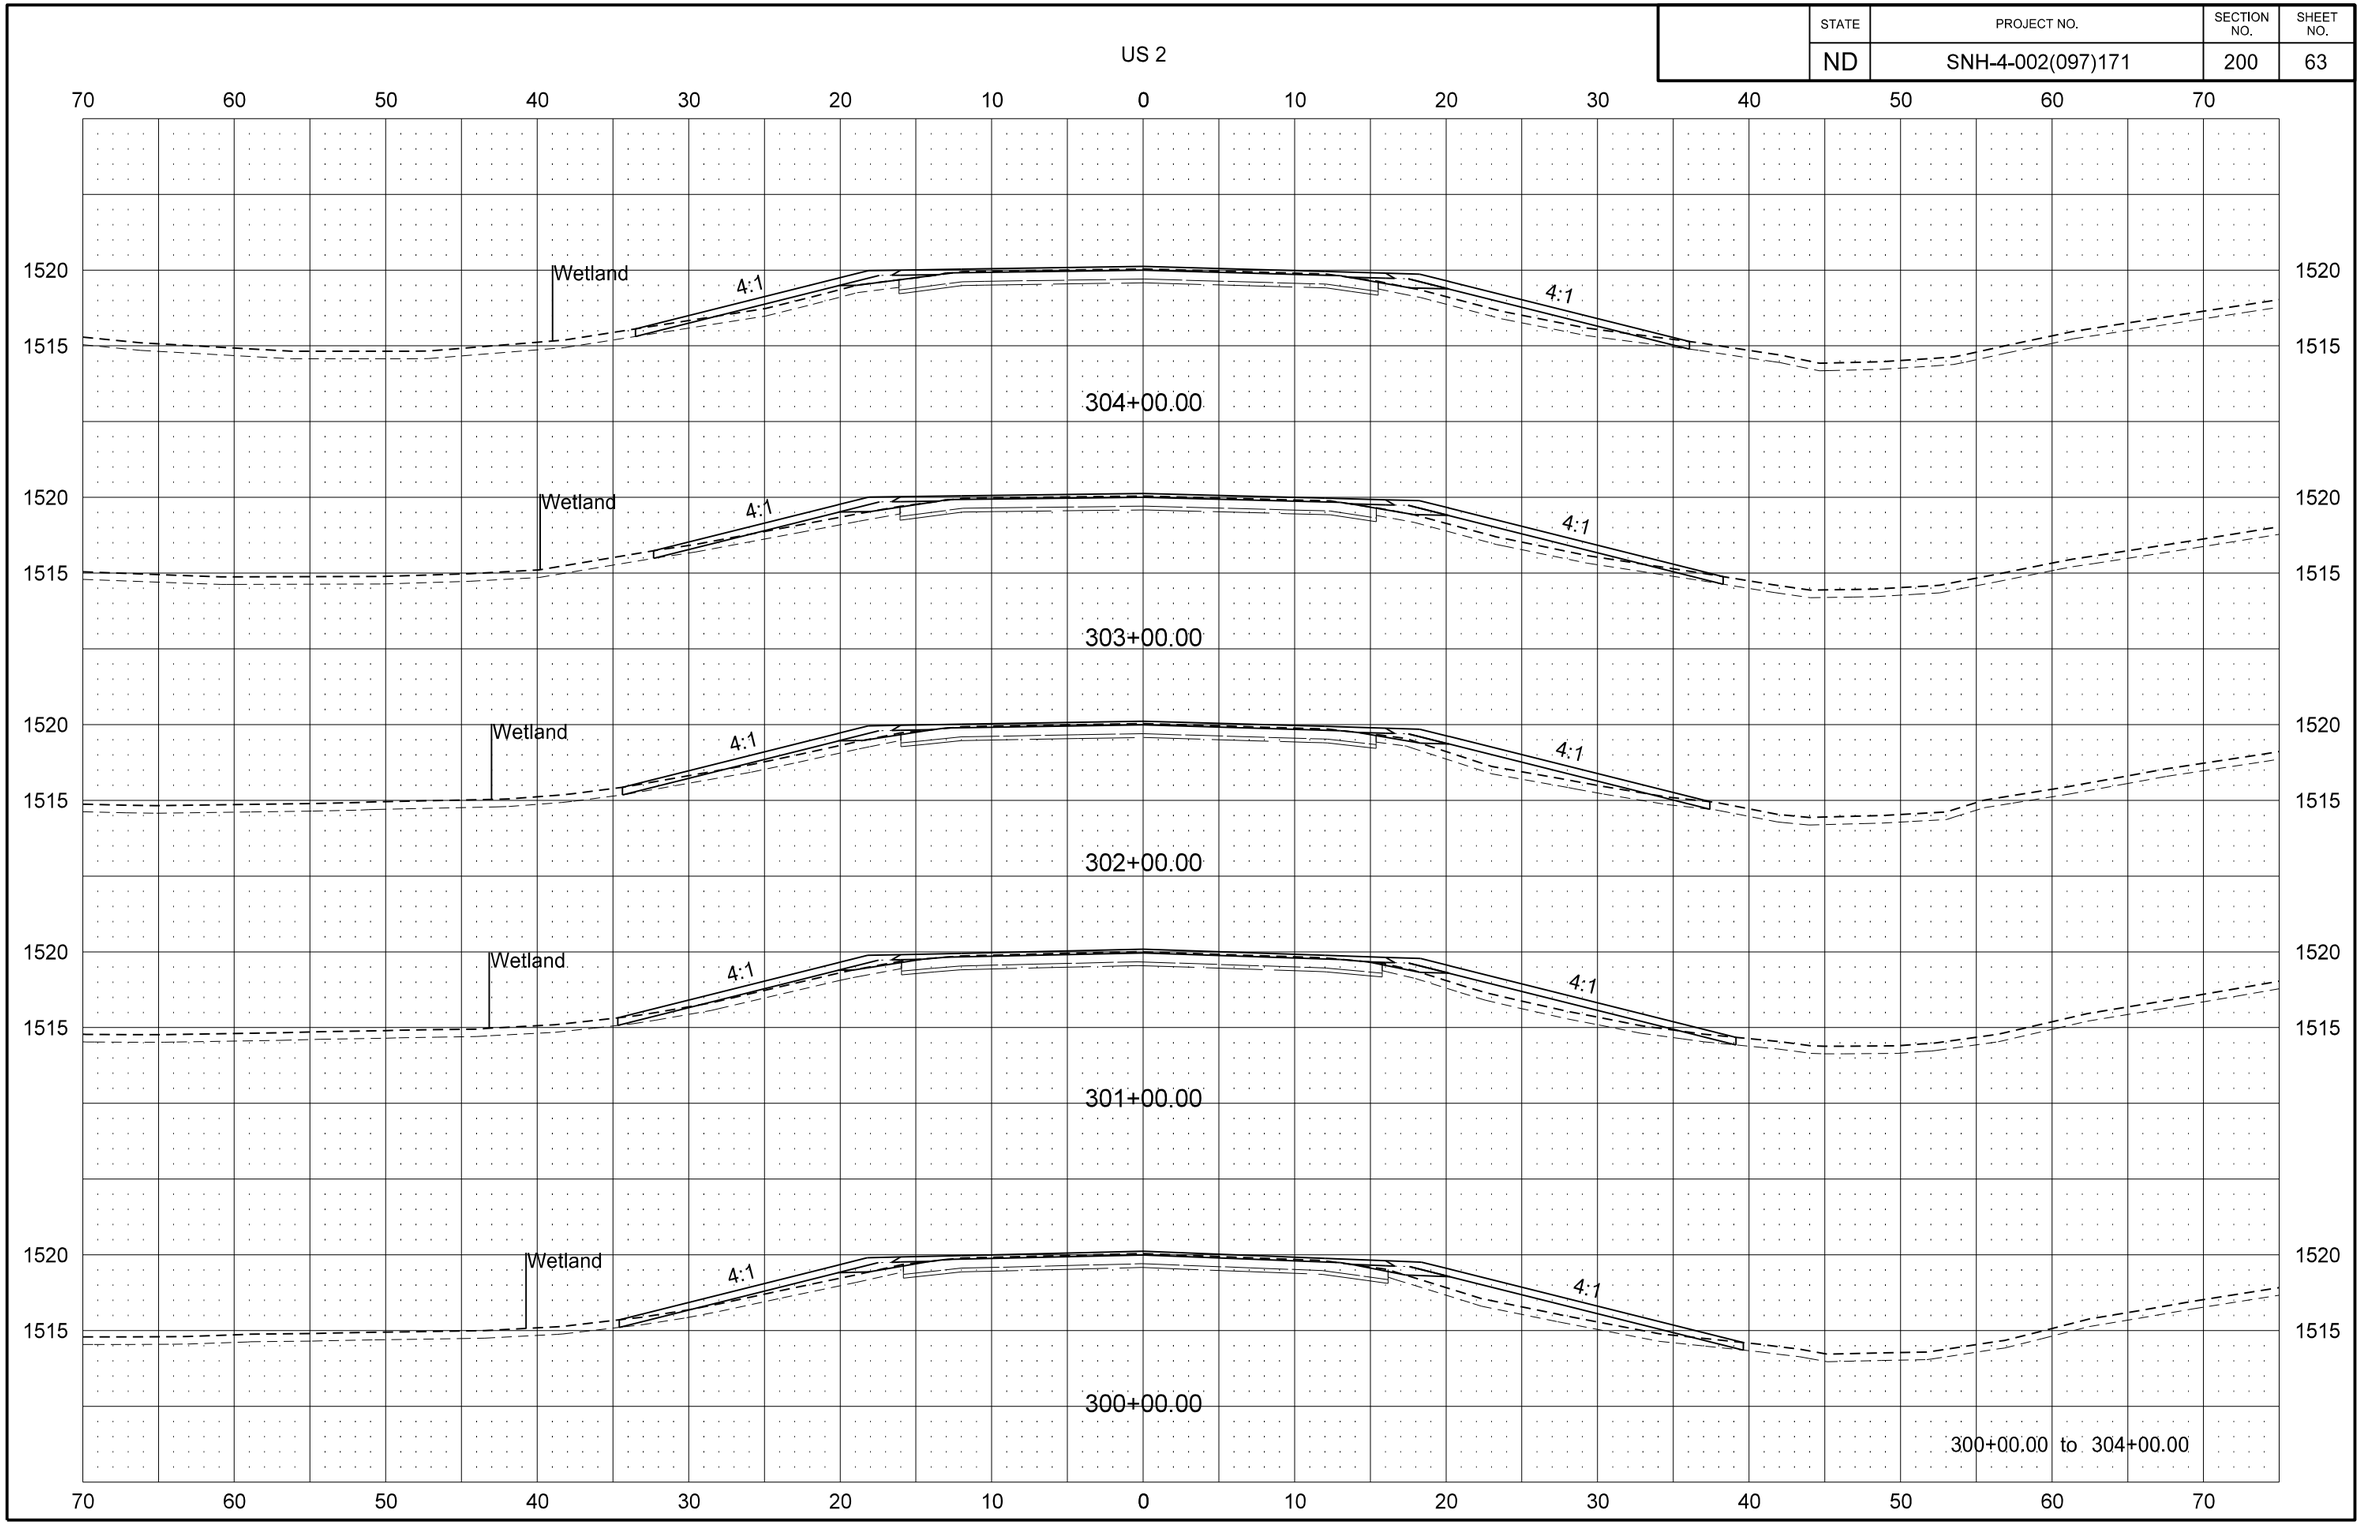

STATE	PROJECT NO.	SECTION NO.	SHEET NO.
ND	SNH-4-002(097)171	200	64

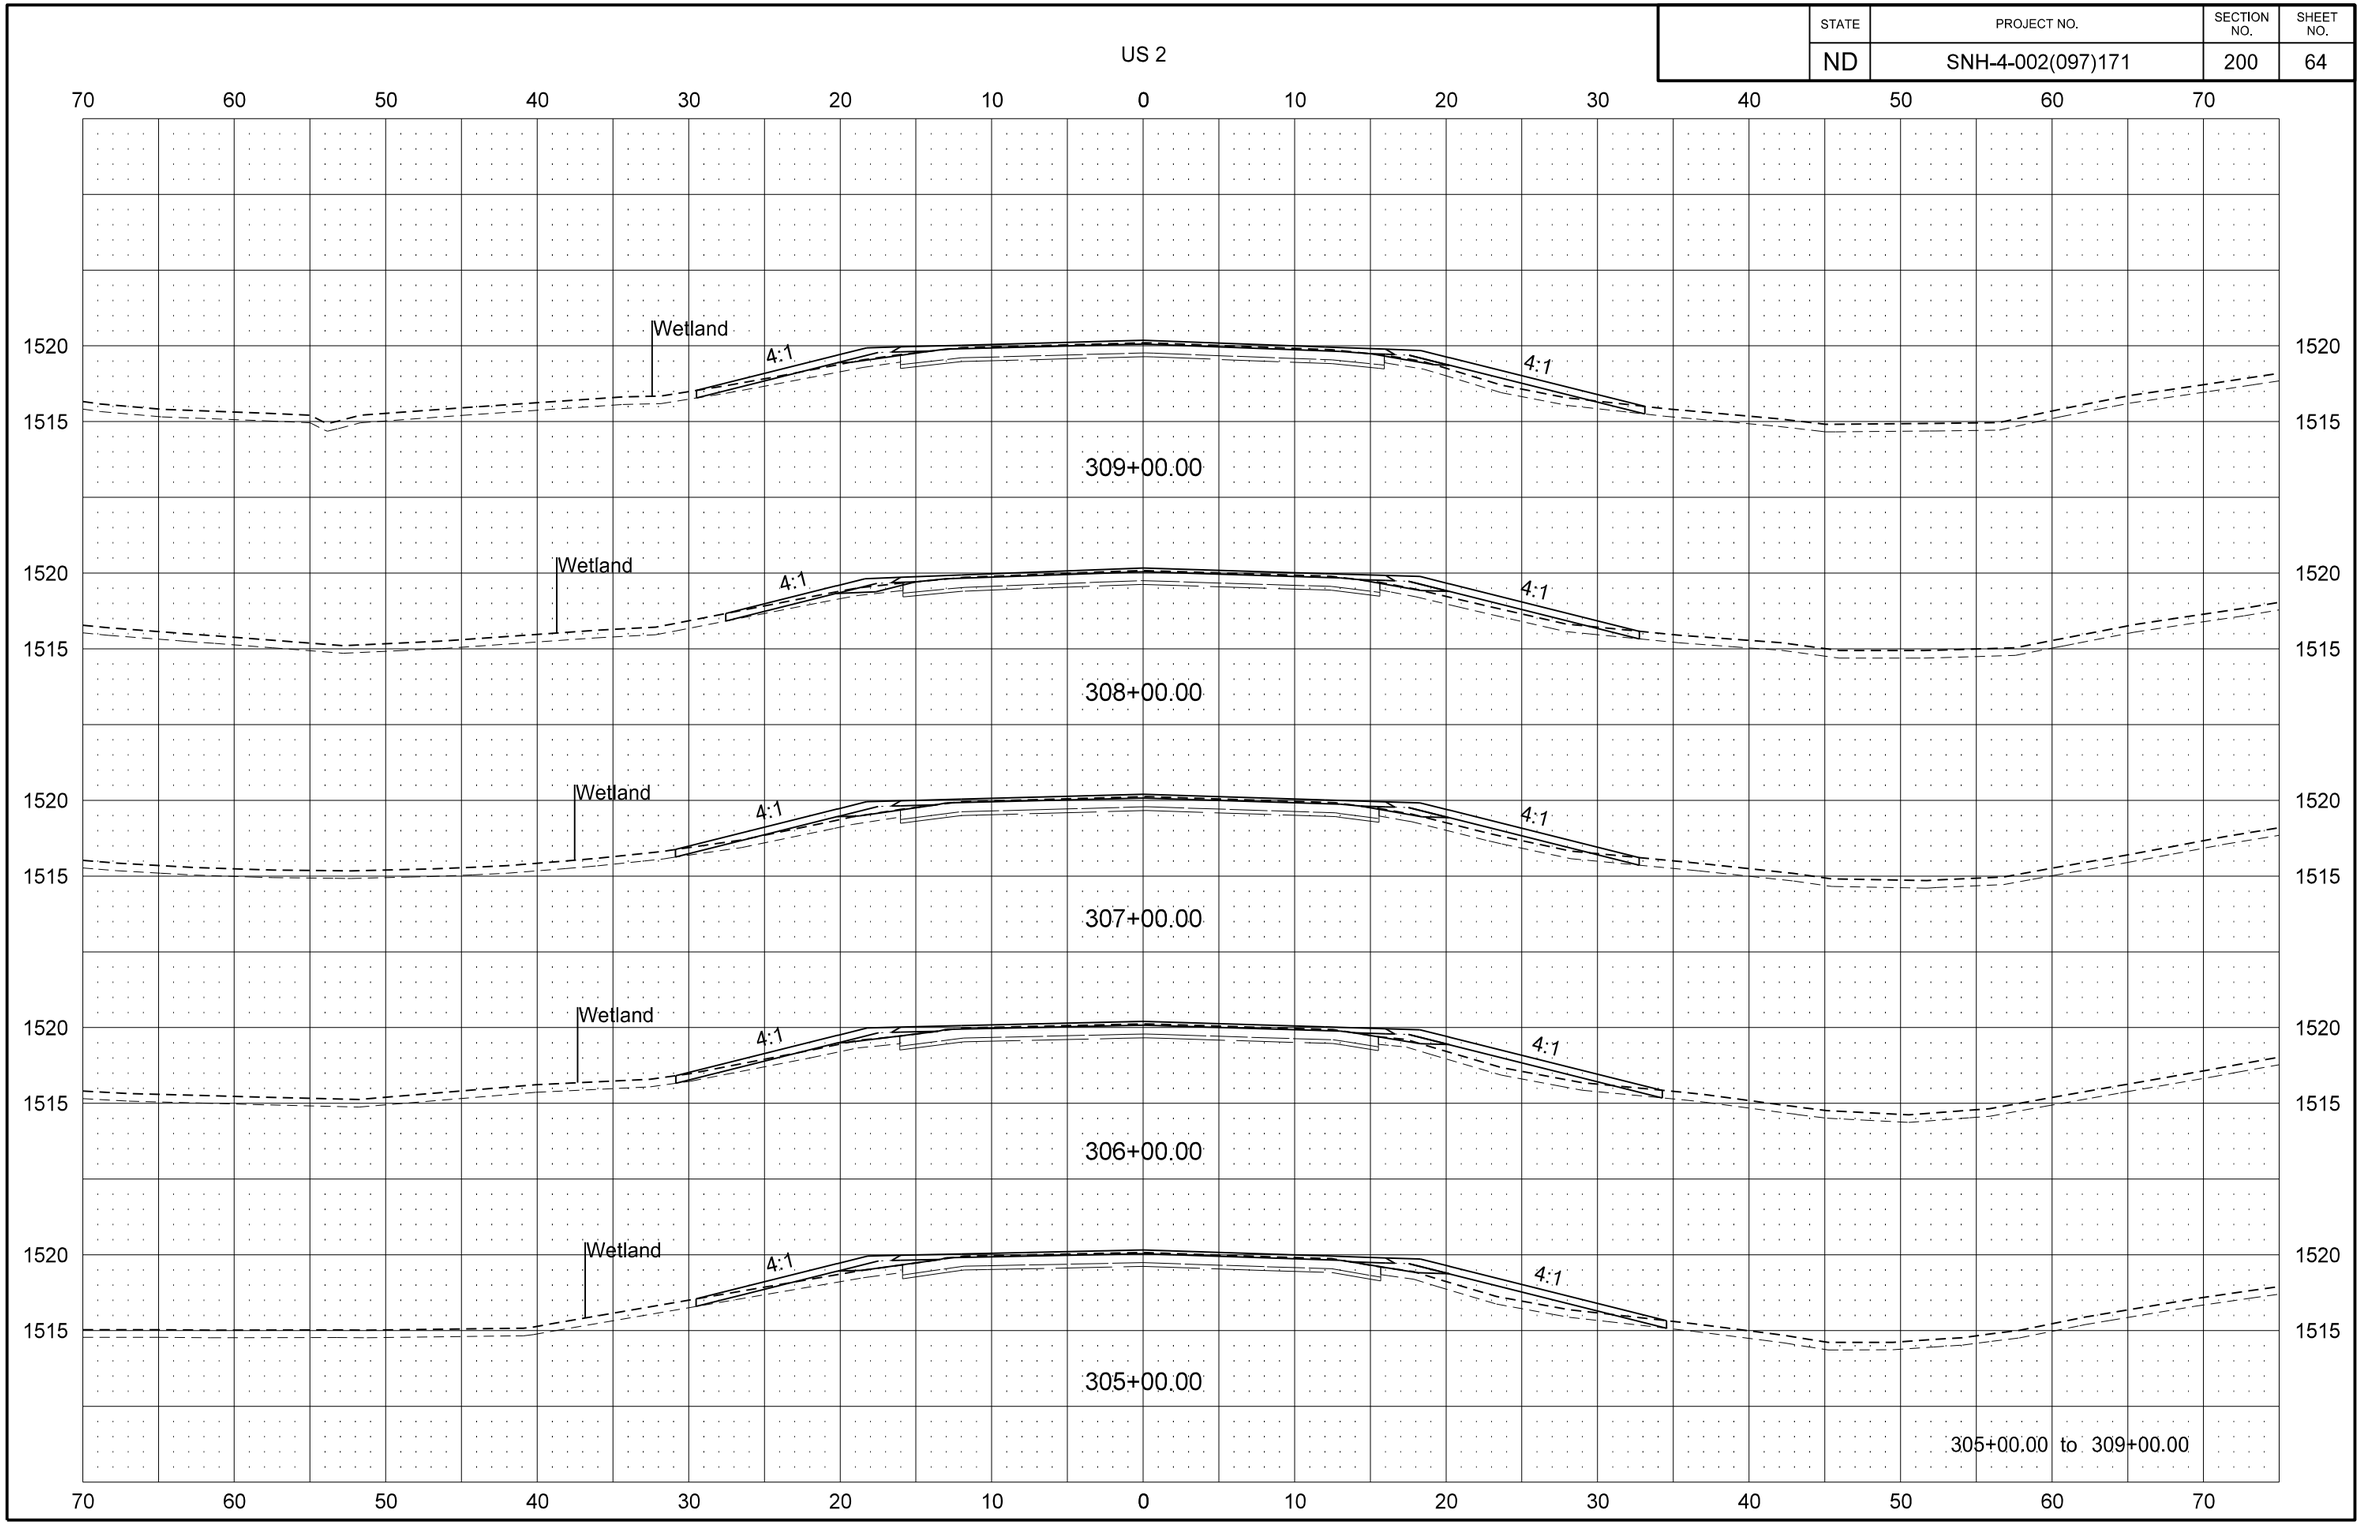

STATE	PROJECT NO.	SECTION NO.	SHEET NO.
ND	SNH-4-002(097)171	200	65

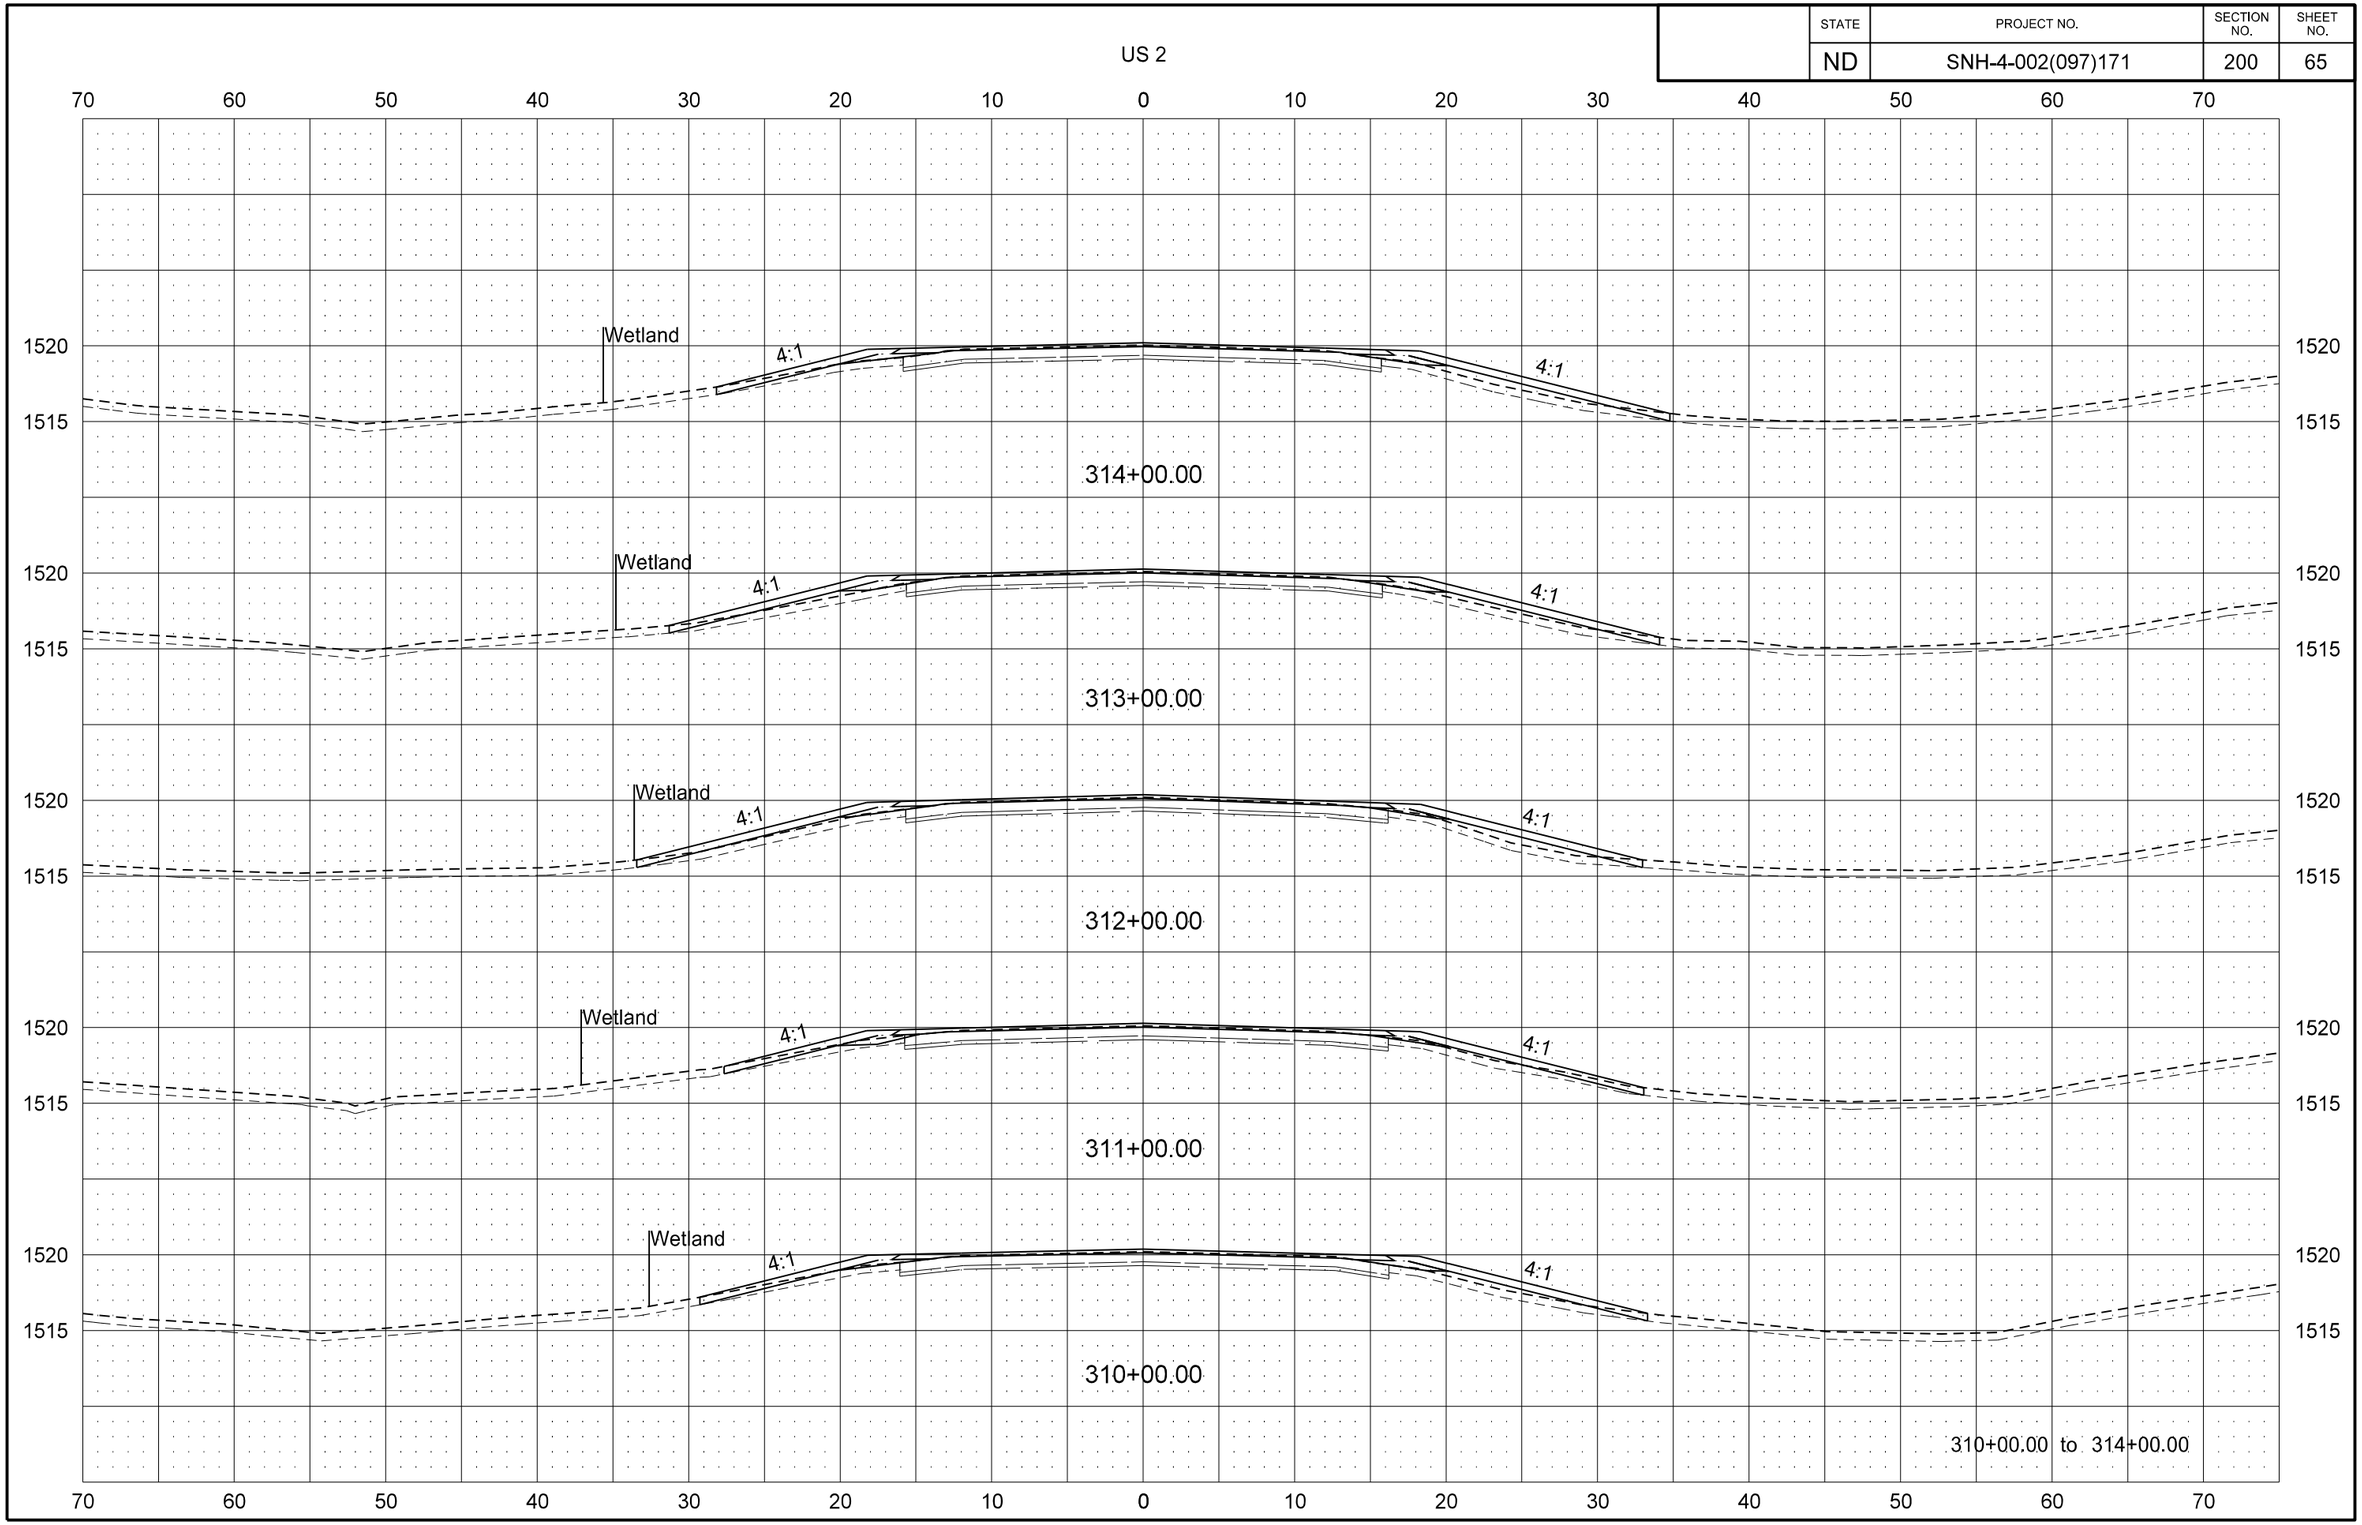

STATE	PROJECT NO.	SECTION NO.	SHEET NO.
ND	SNH-4-002(097)171	200	66

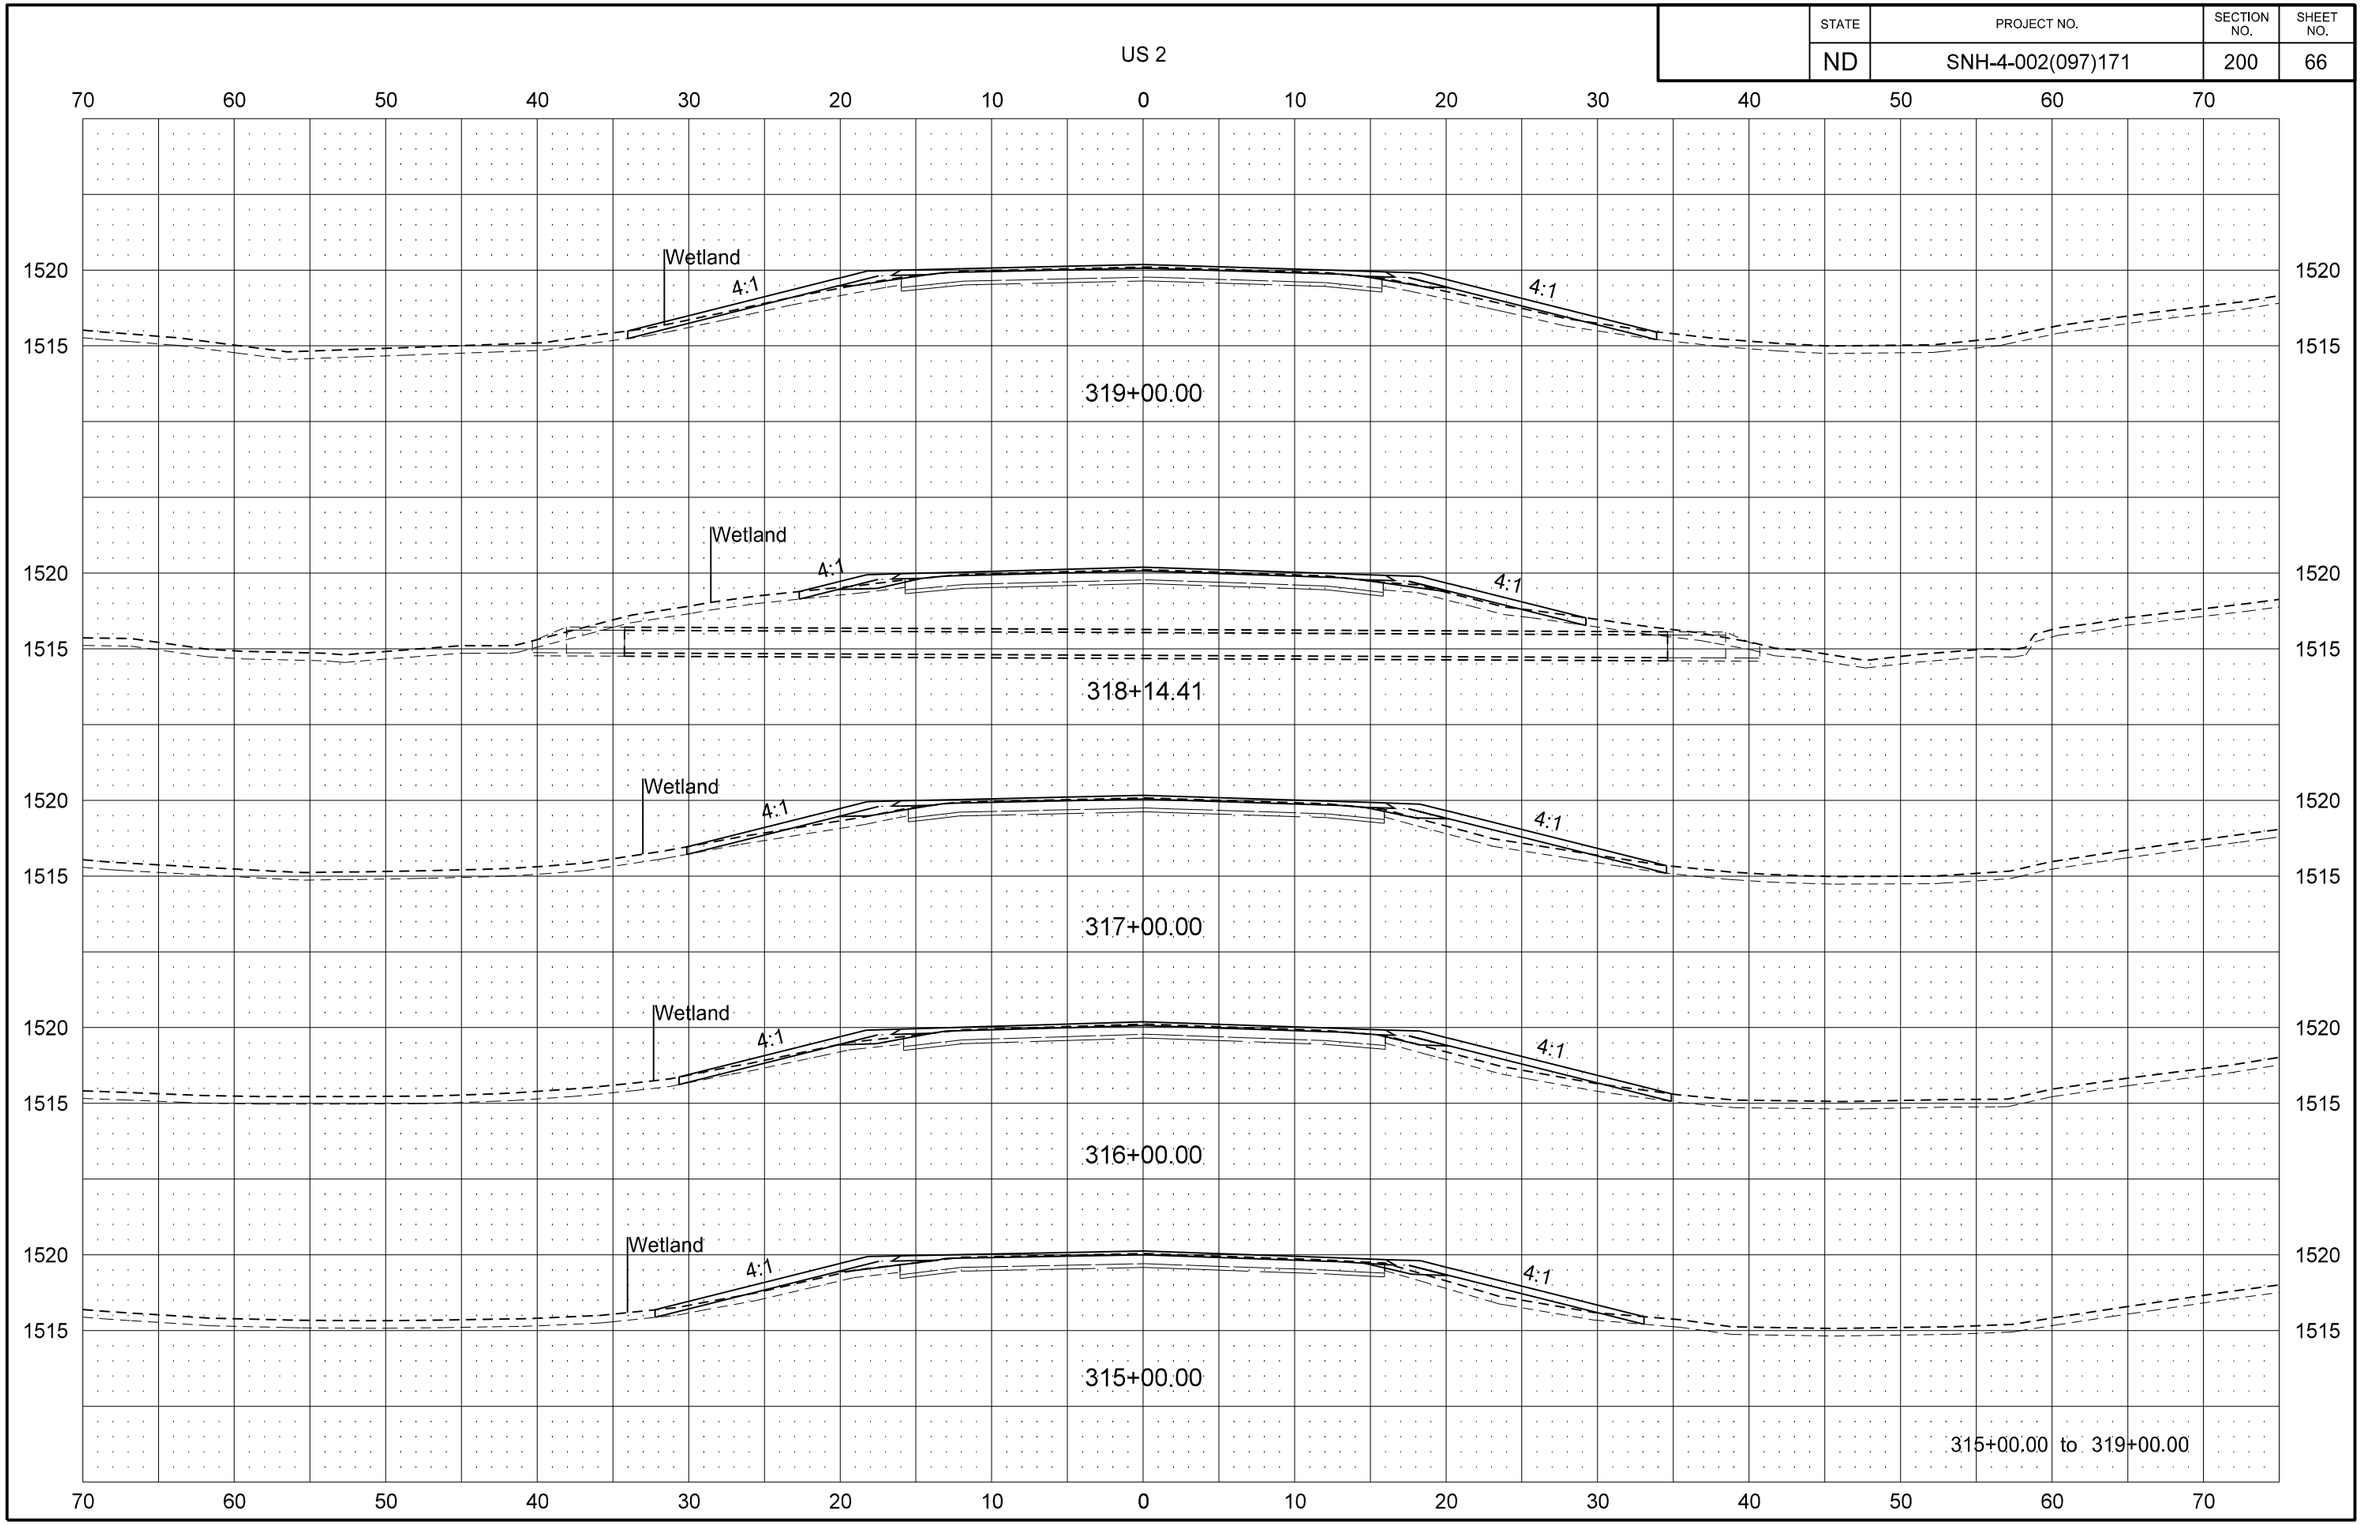

STATE	PROJECT NO.	SECTION NO.	SHEET NO.
ND	SNH-4-002(097)171	200	67

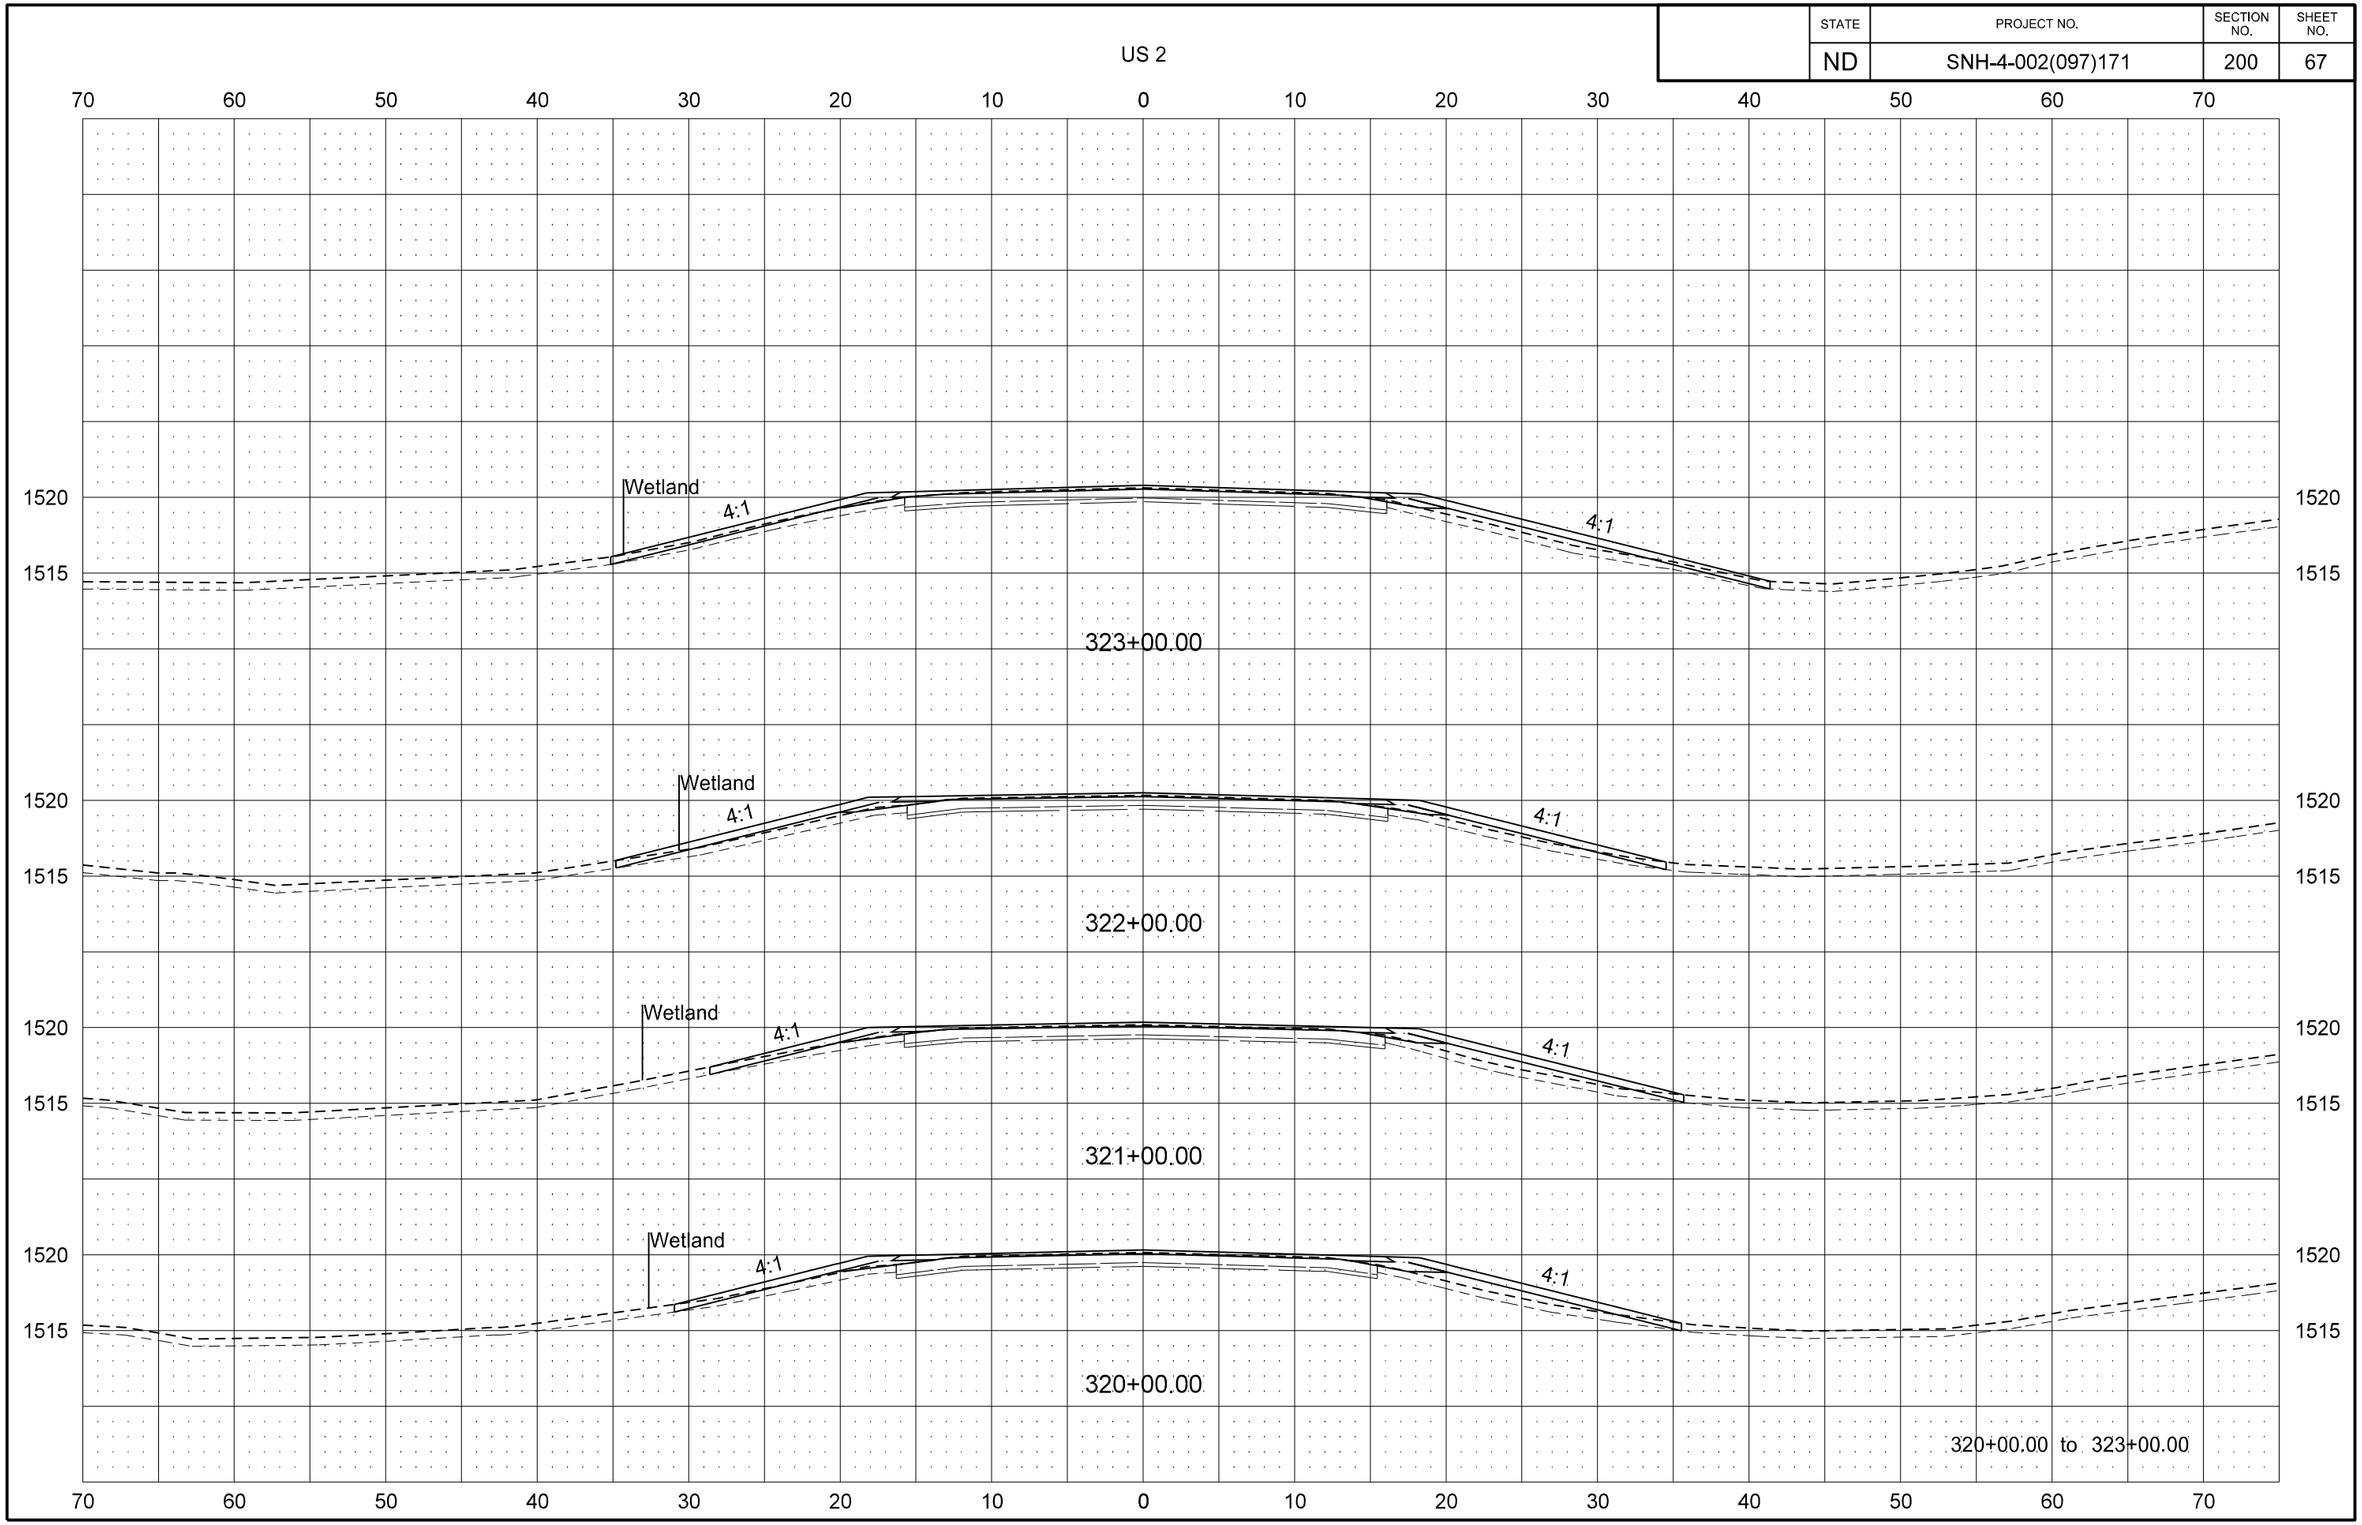

STATE	PROJECT NO.	SECTION NO.	SHEET NO.
ND	SNH-4-002(097)171	200	68

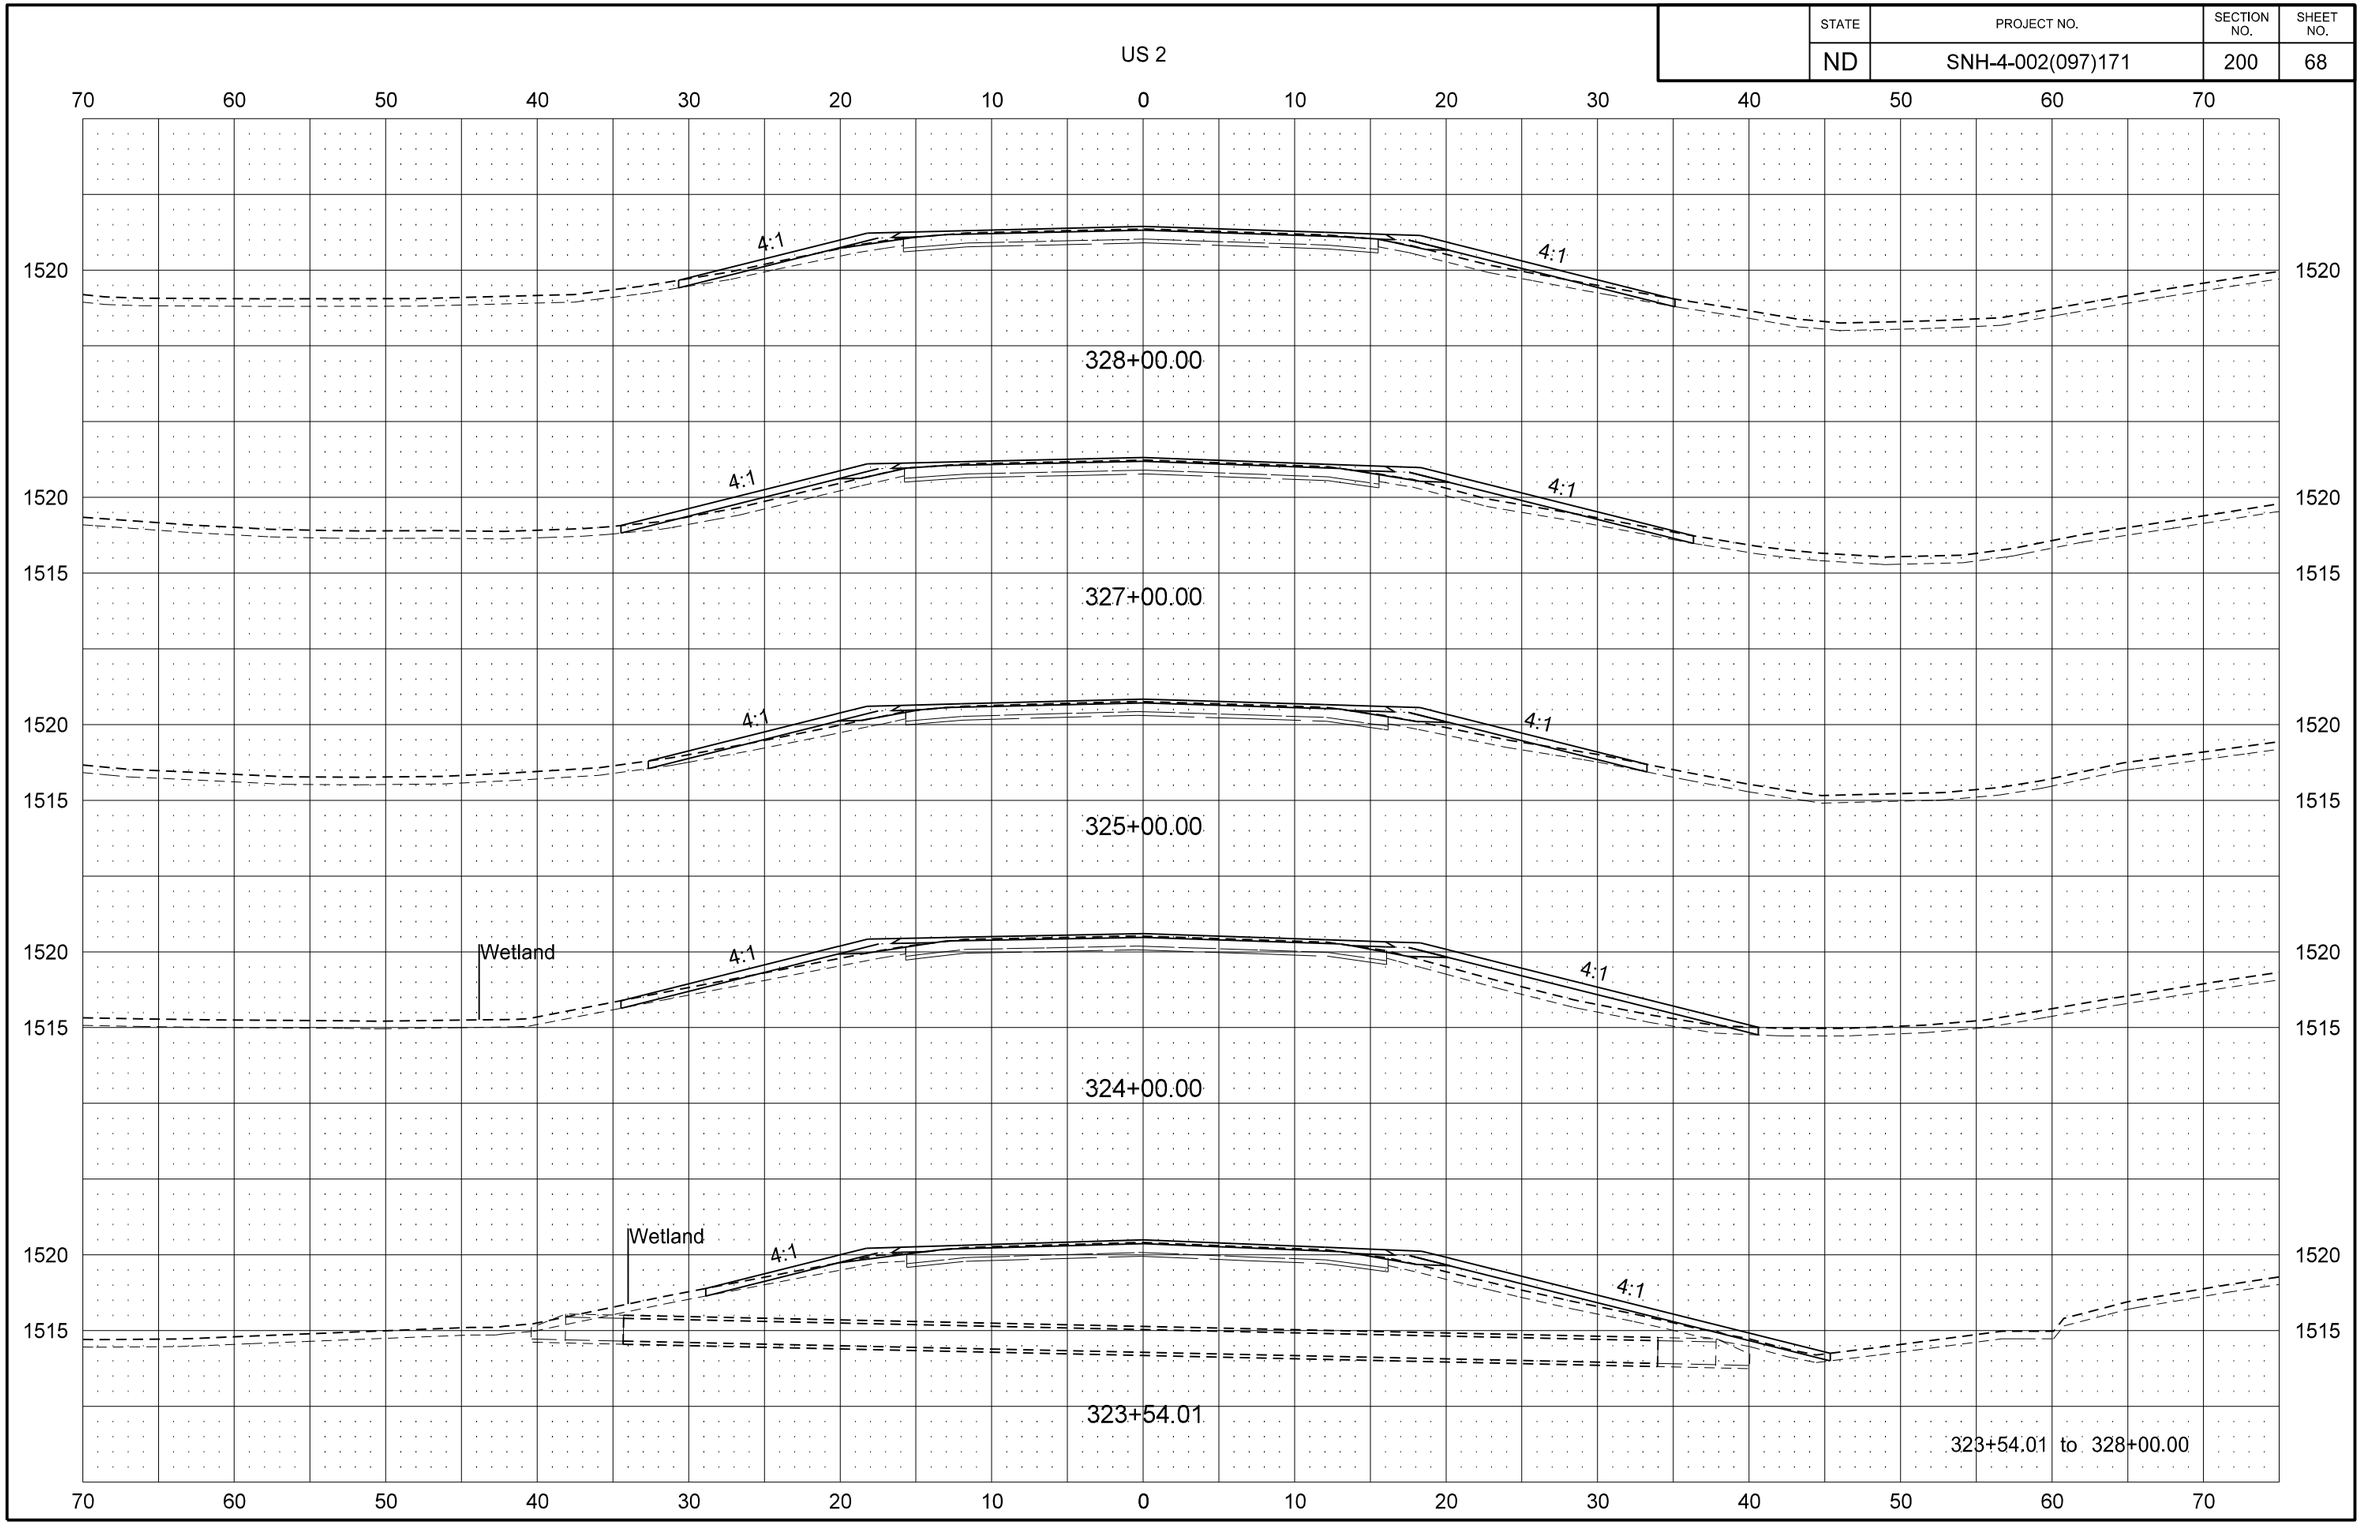

8/29/2016 2:30:40 PM jmwagner R:\project\40002171.097\design\DOTSC\Plan\200XS_002.dgn

STATE	PROJECT NO.	SECTION NO.	SHEET NO.
ND	SNH-4-002(097)171	200	69

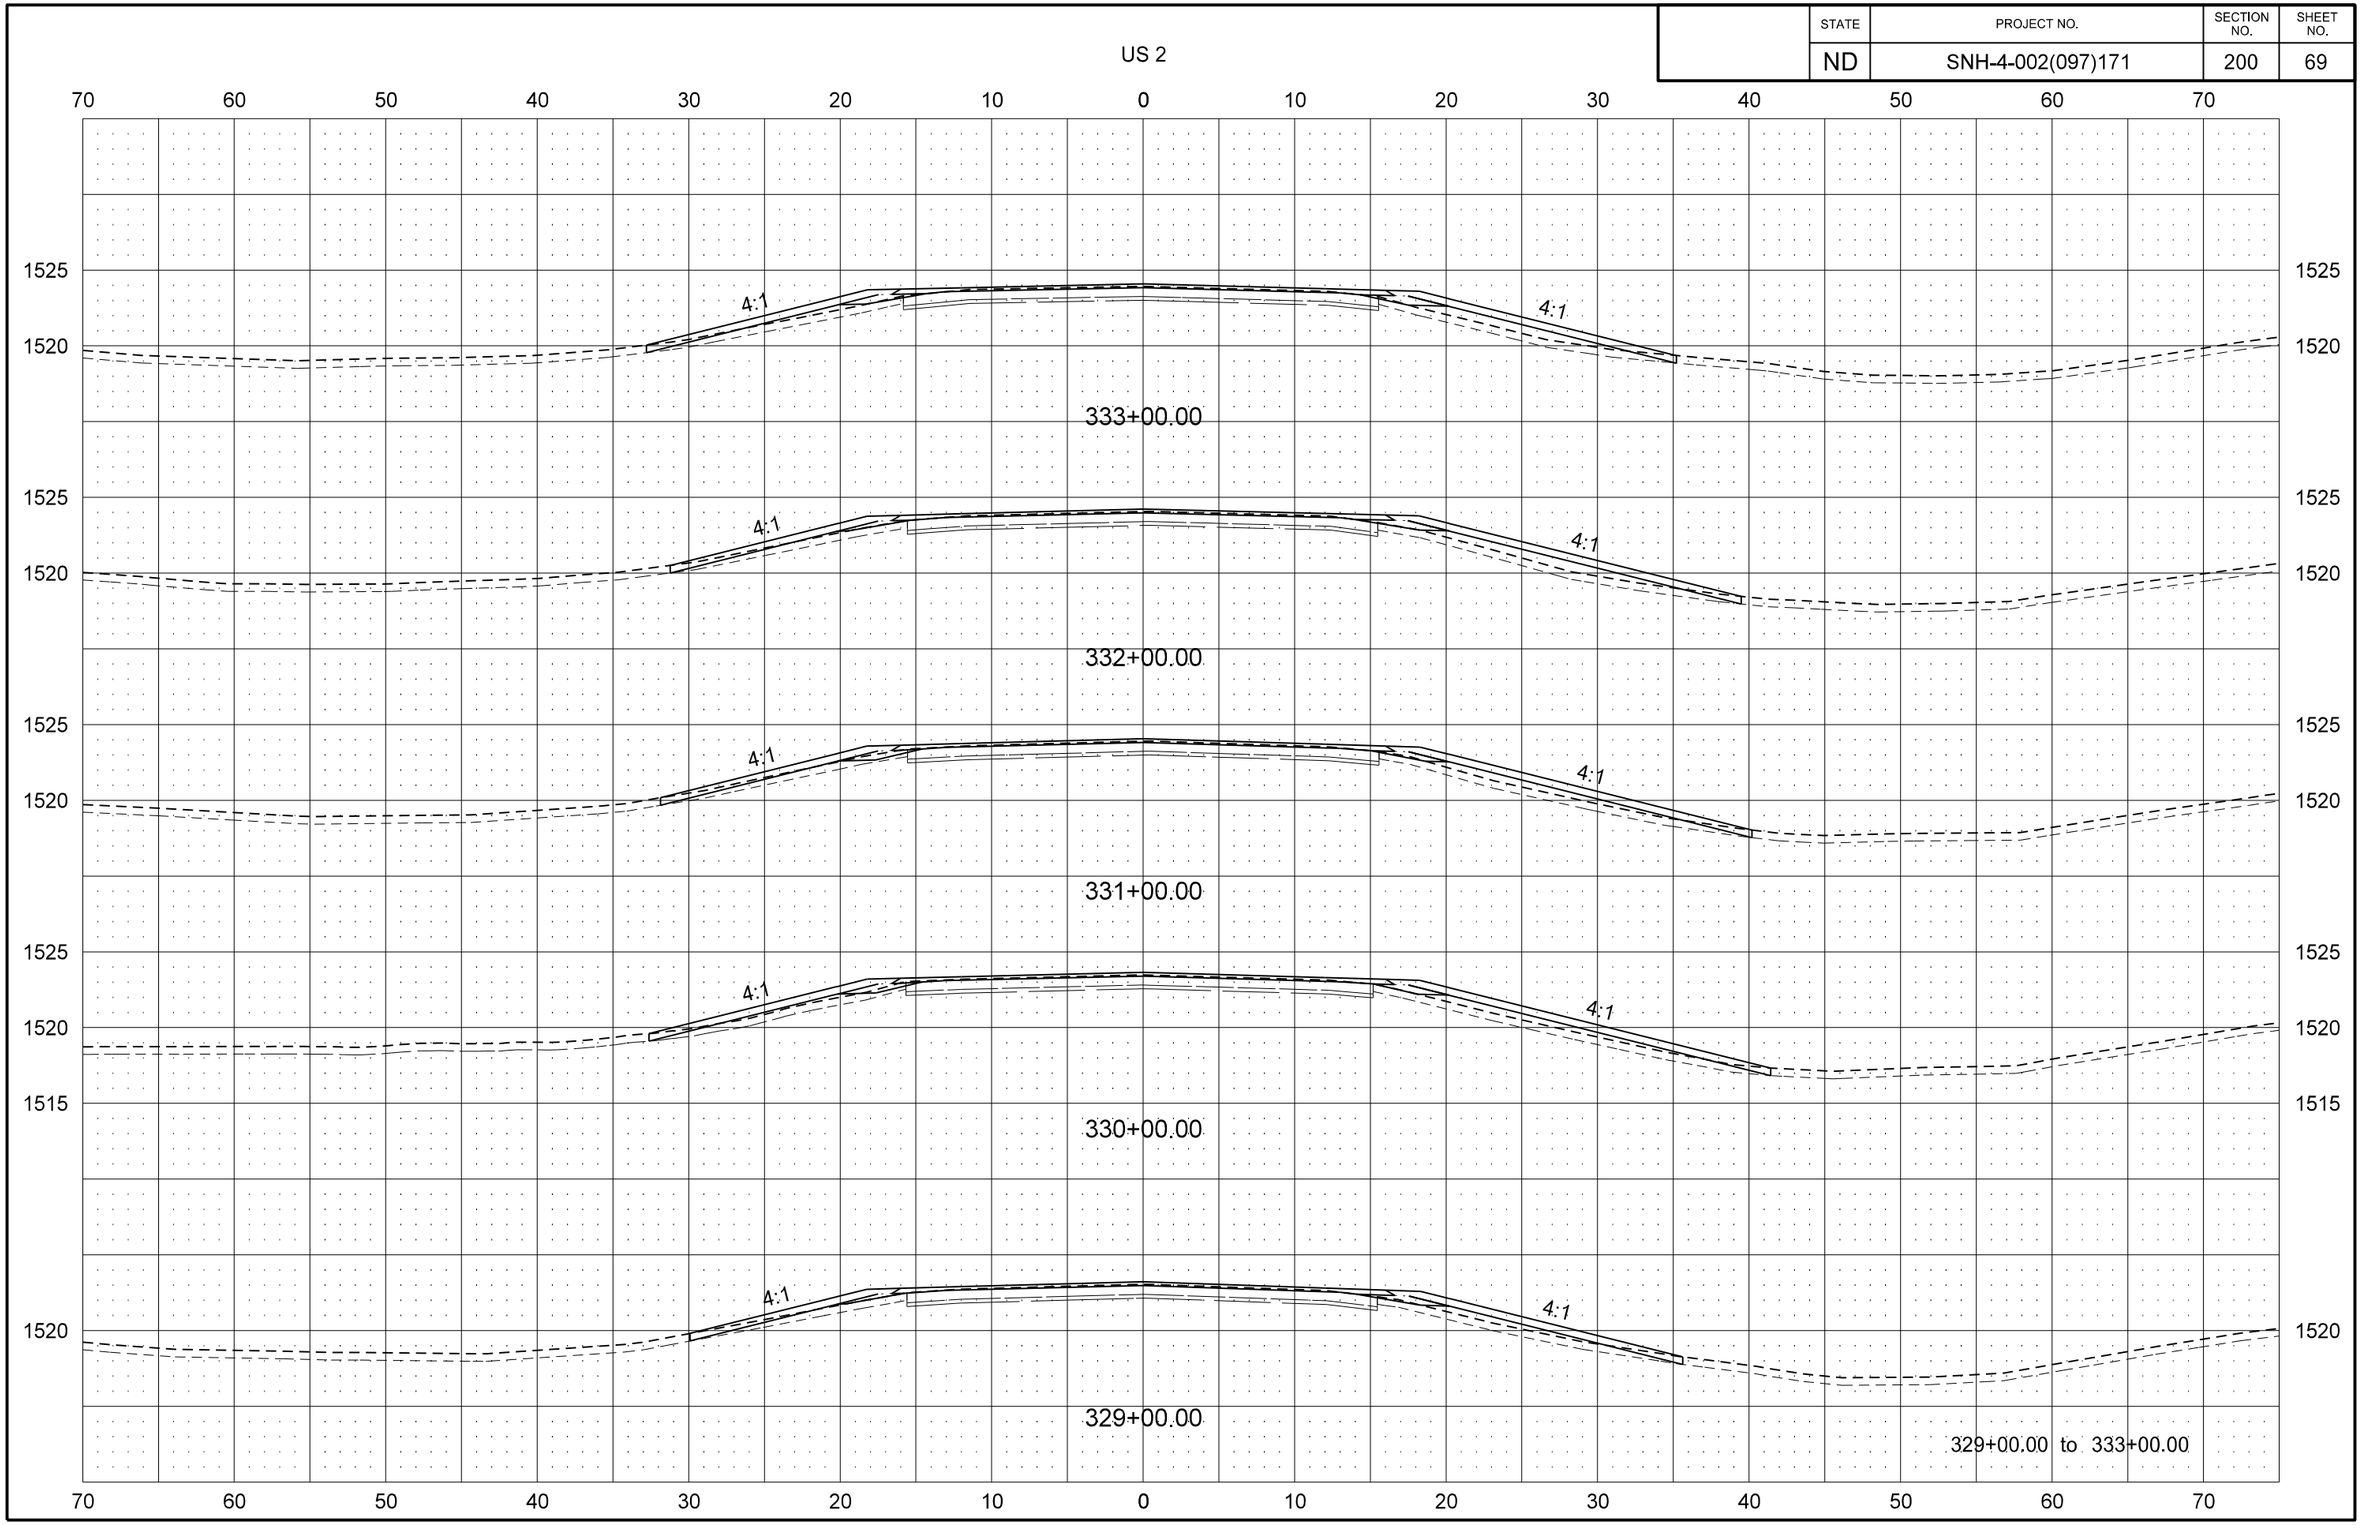

STATE	PROJECT NO.	SECTION NO.	SHEET NO.
ND	SNH-4-002(097)171	200	70

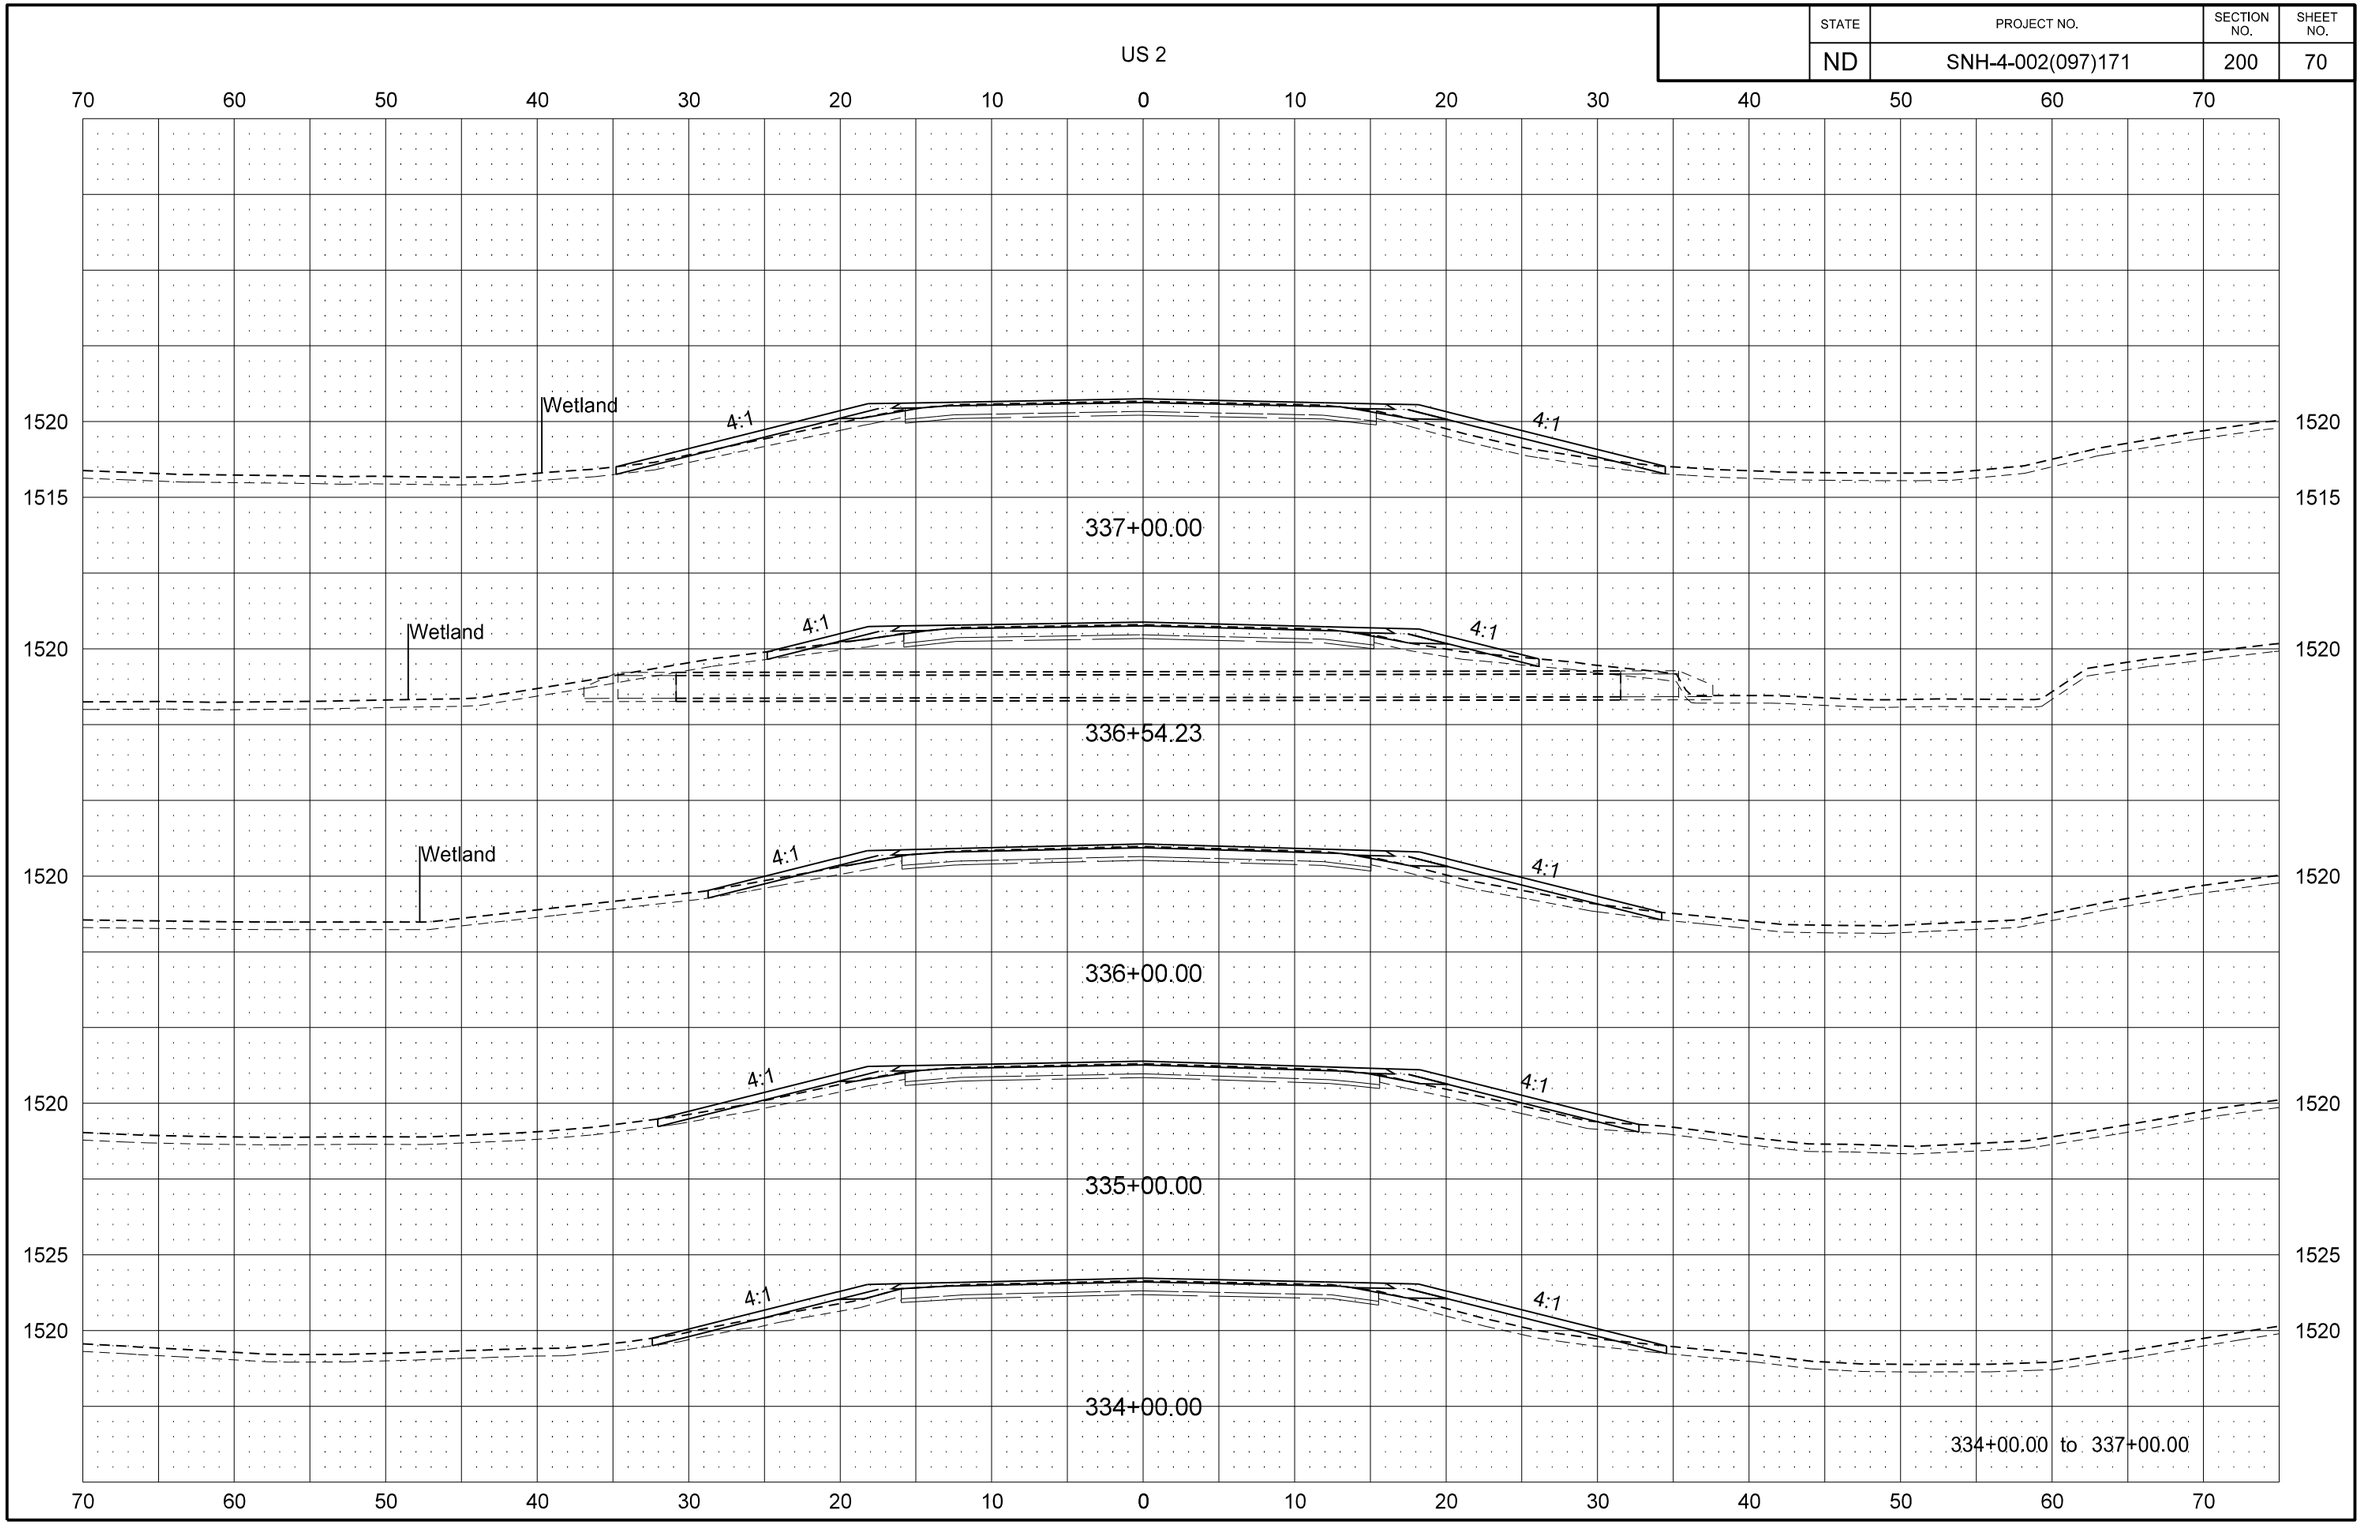

8/29/2016 2:30:53 PM jmwagner R:\project\40002171.097\design\DOTSC\Plan\200XS_002.dgn

STATE	PROJECT NO.	SECTION NO.	SHEET NO.
ND	SNH-4-002(097)171	200	71

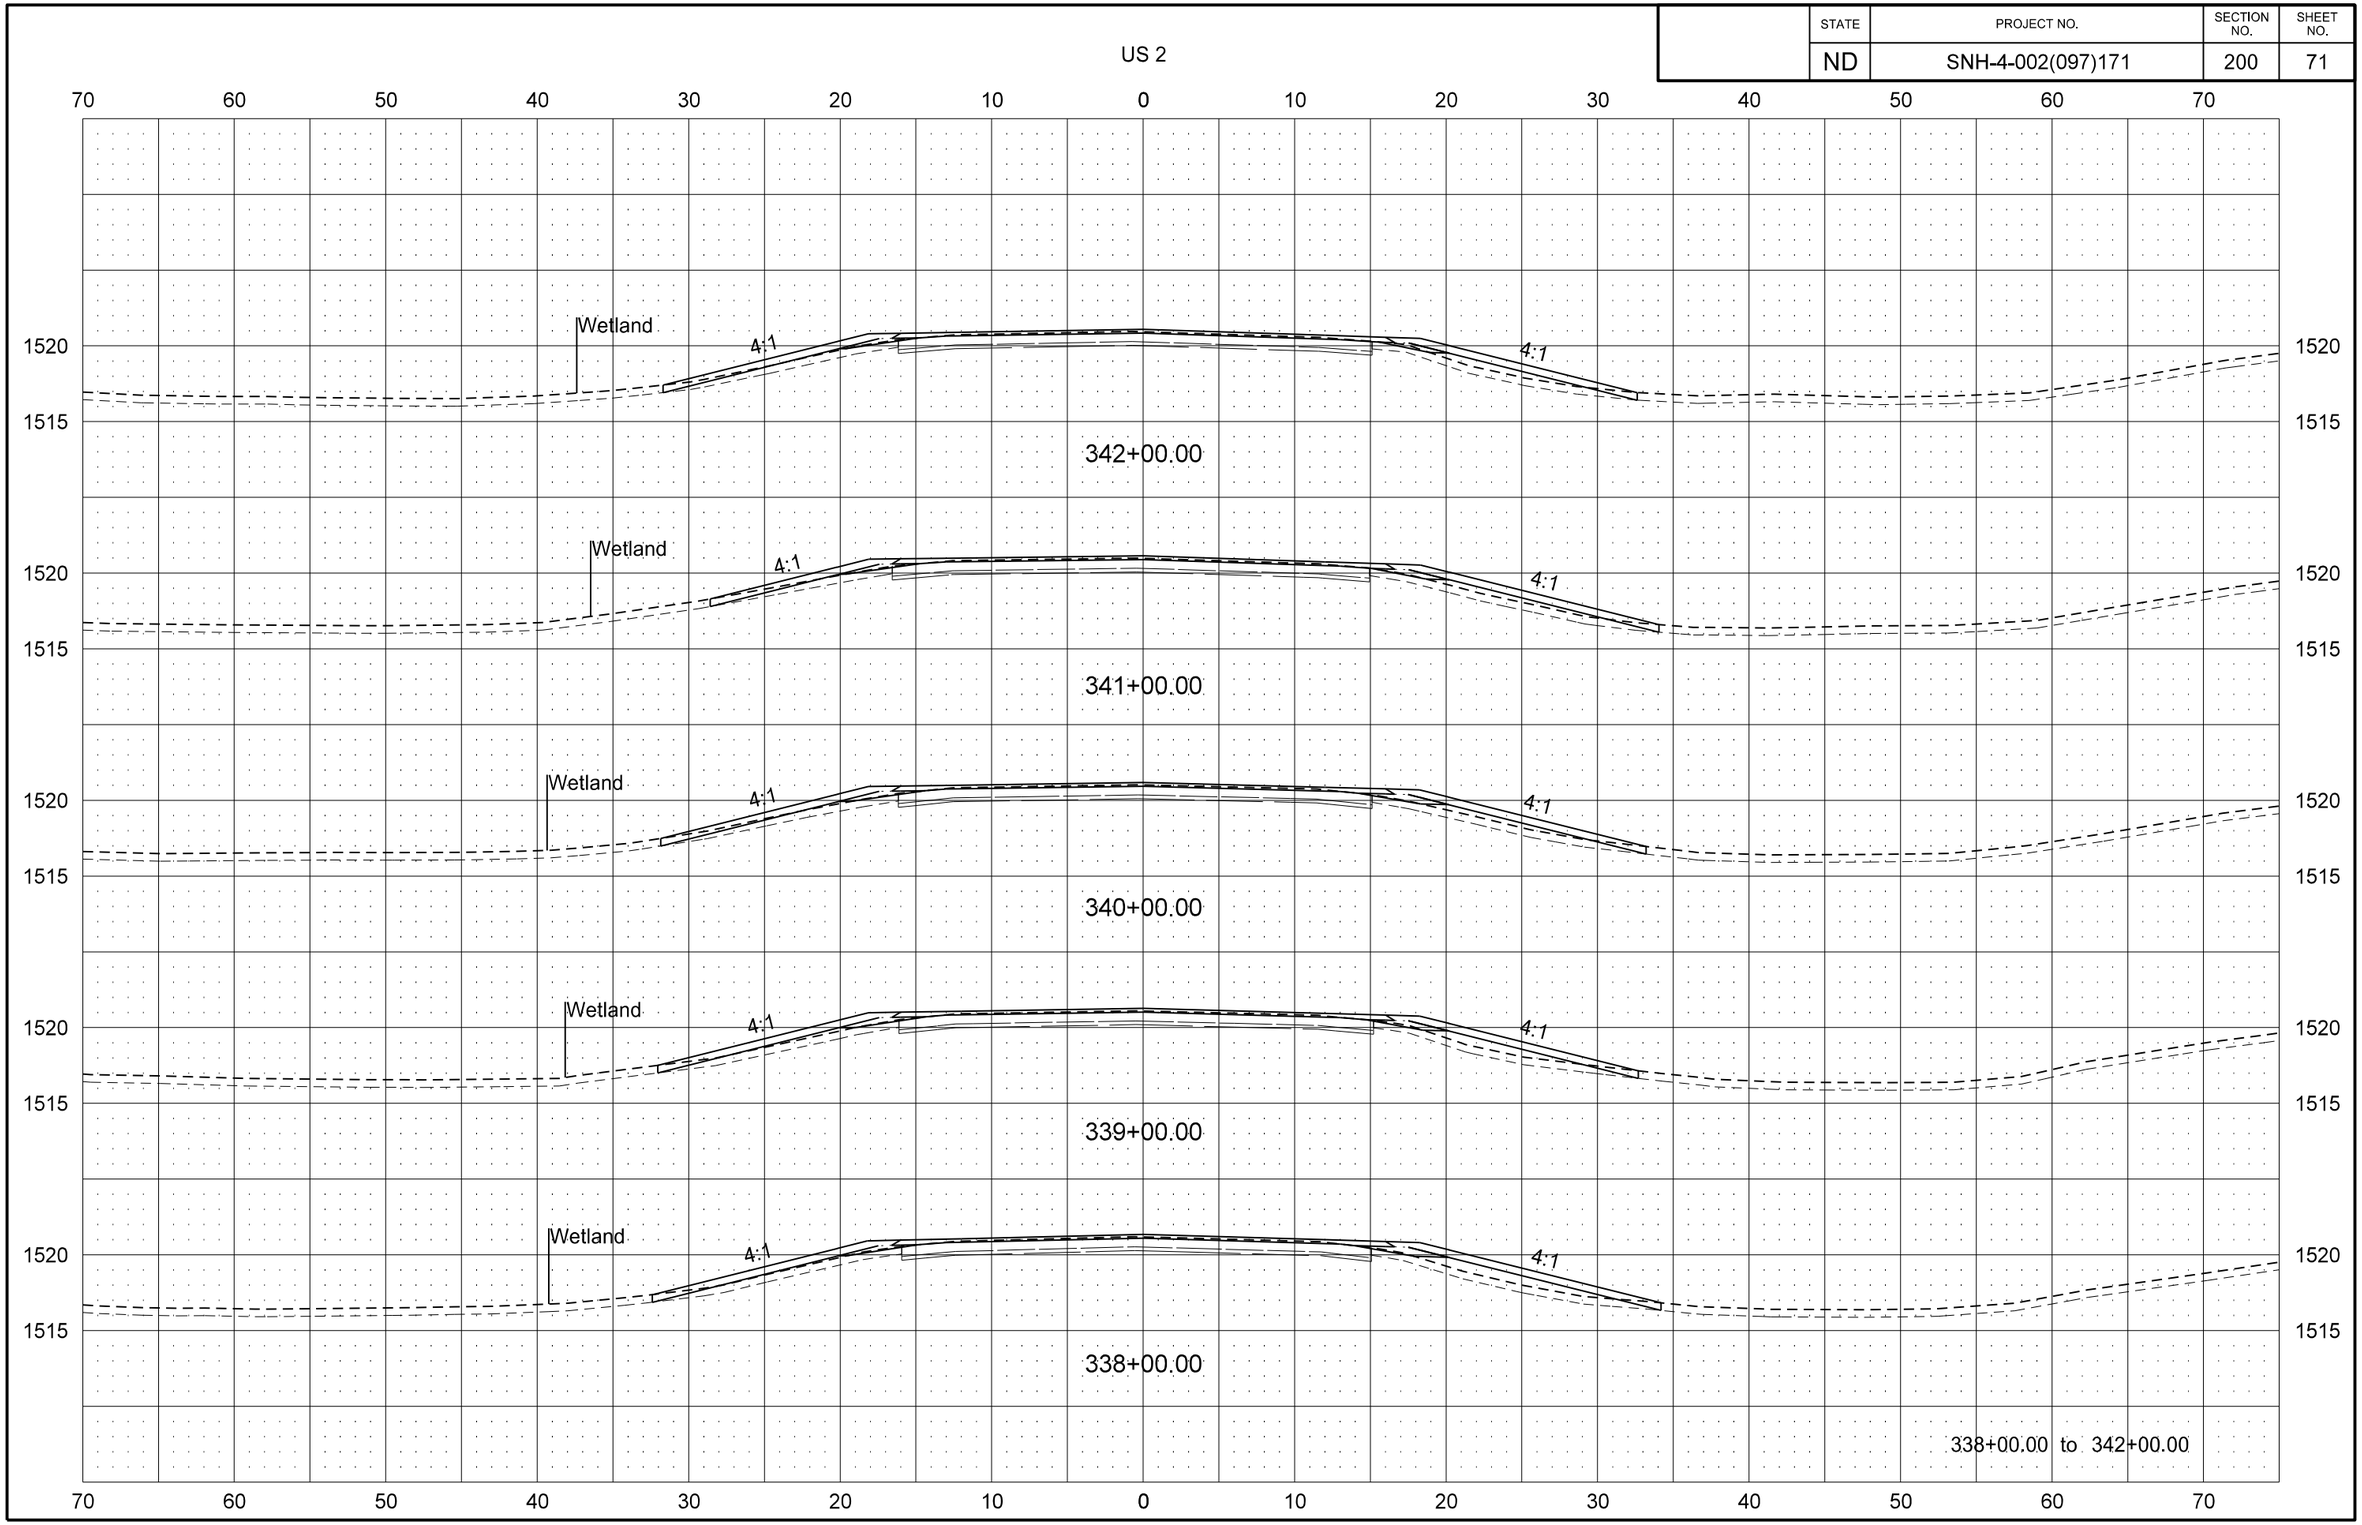

STATE	PROJECT NO.	SECTION NO.	SHEET NO.
ND	SNH-4-002(097)171	200	72

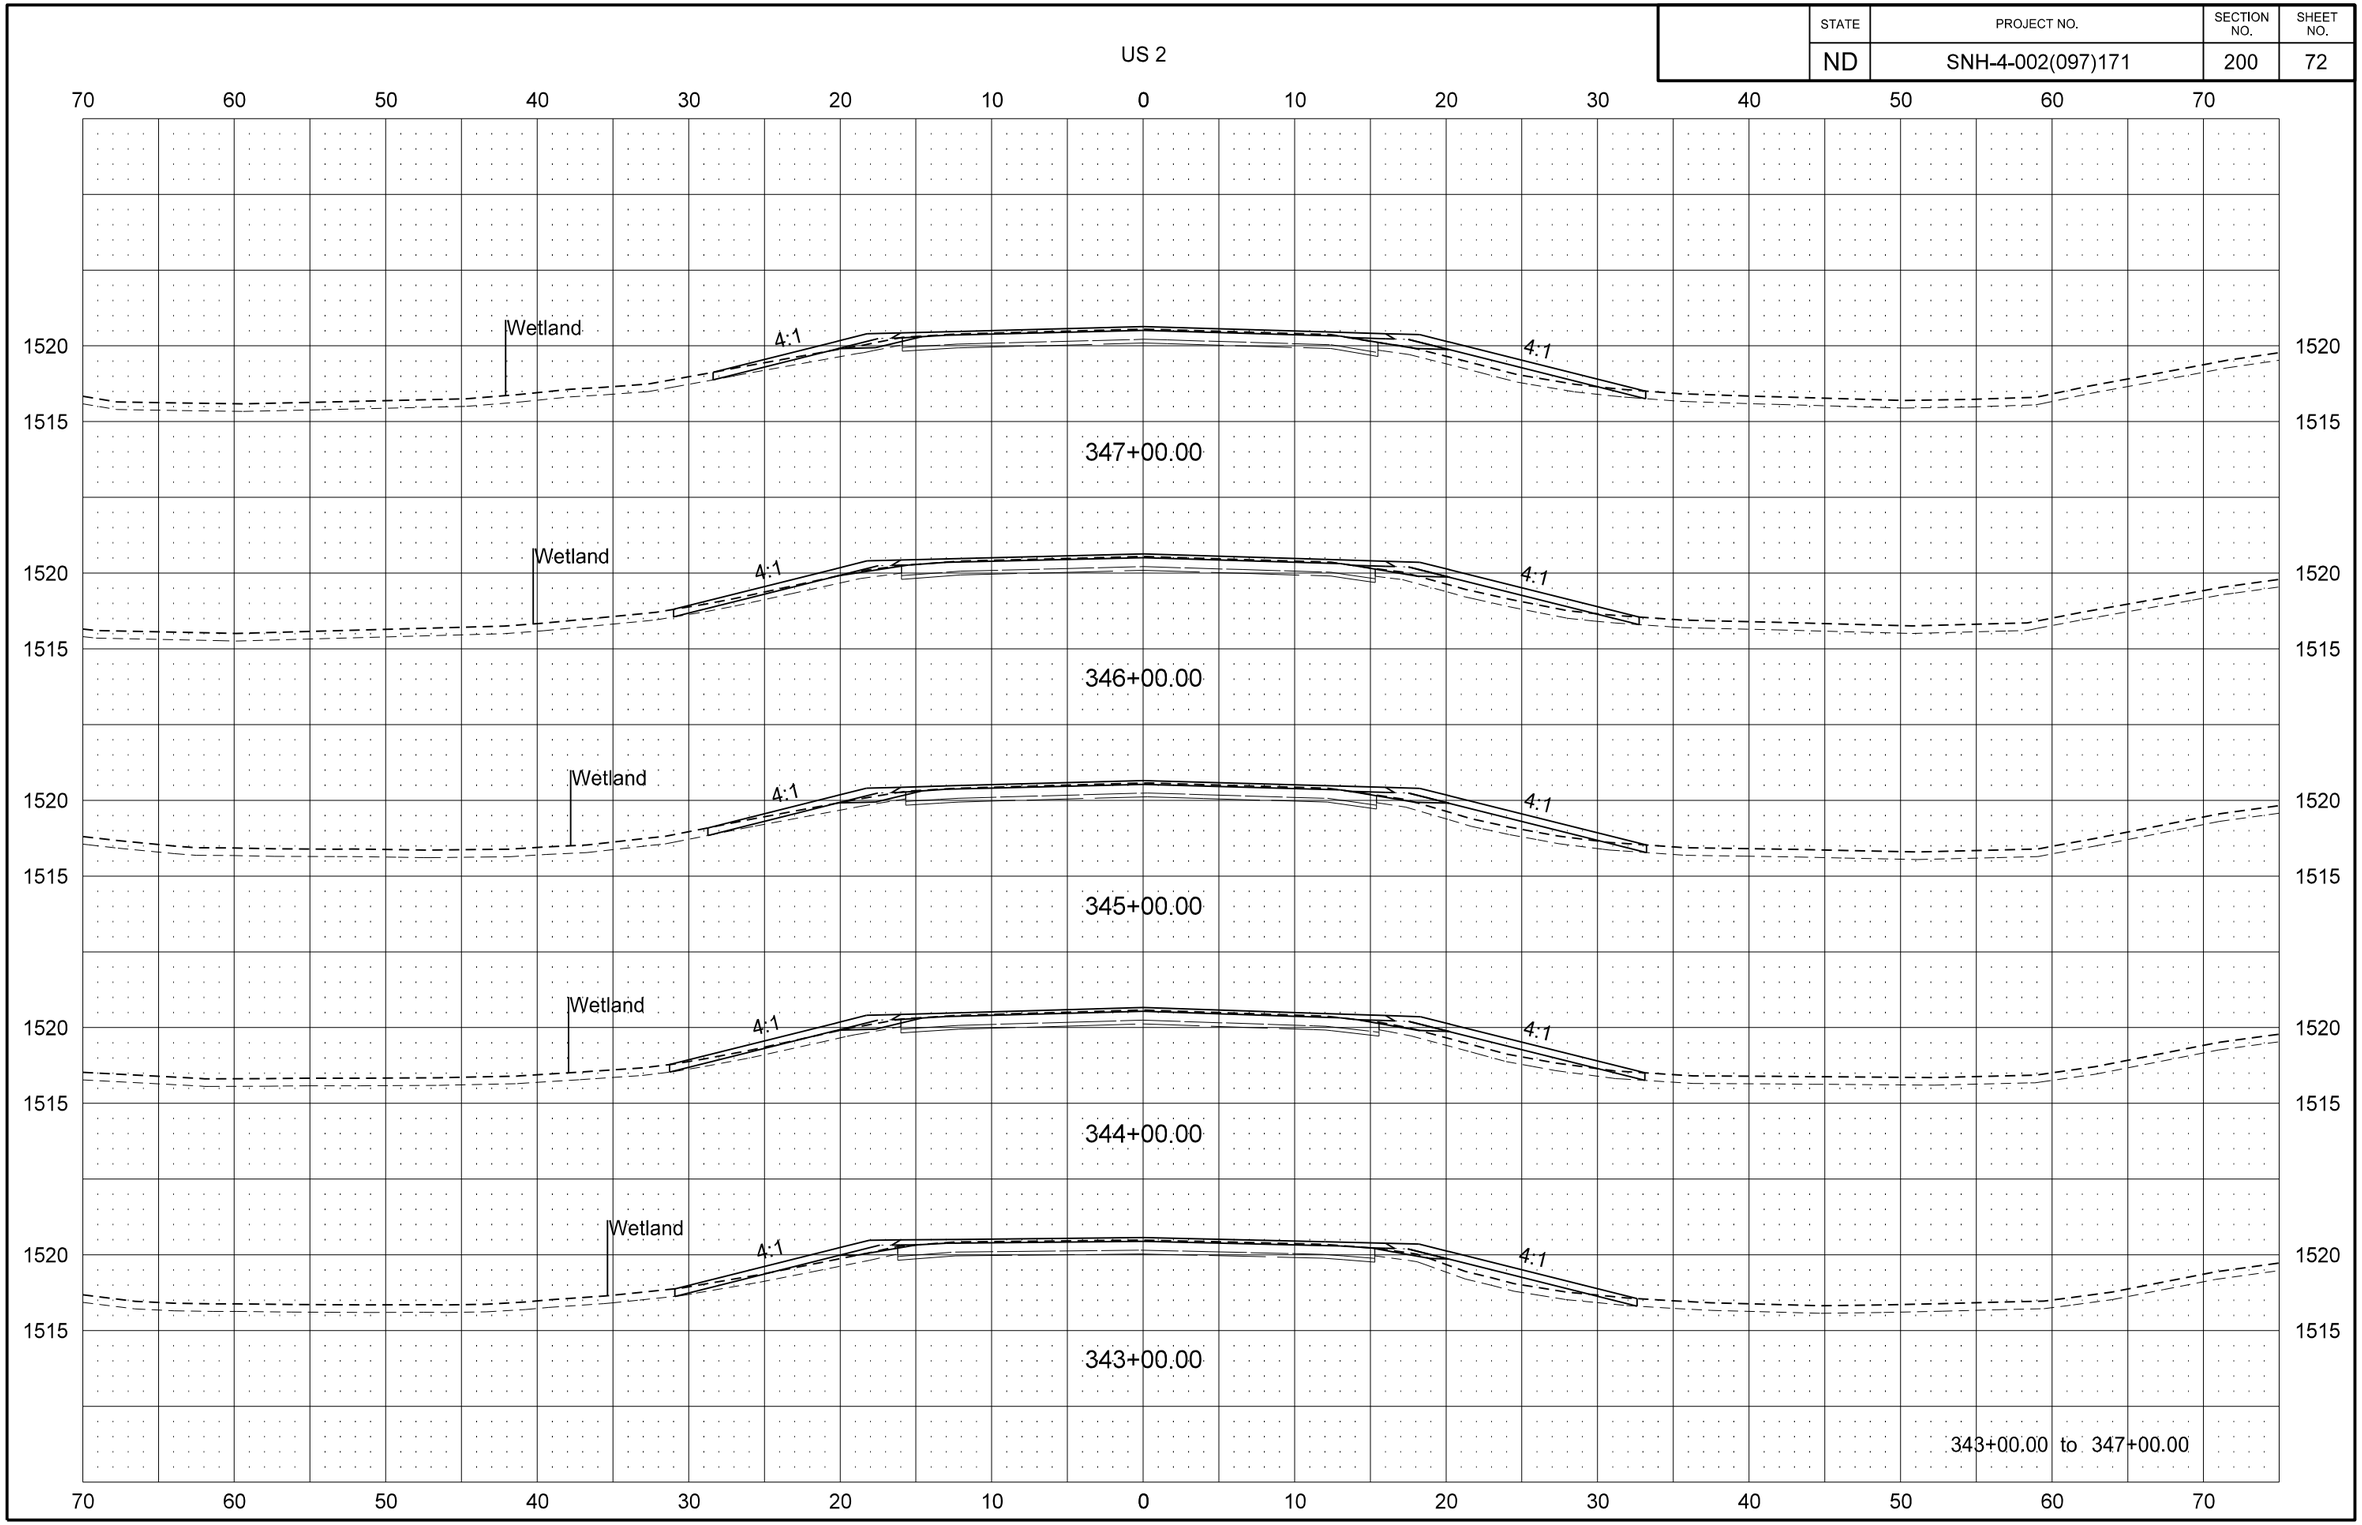

STATE	PROJECT NO.	SECTION NO.	SHEET NO.
ND	SNH-4-002(097)171	200	73

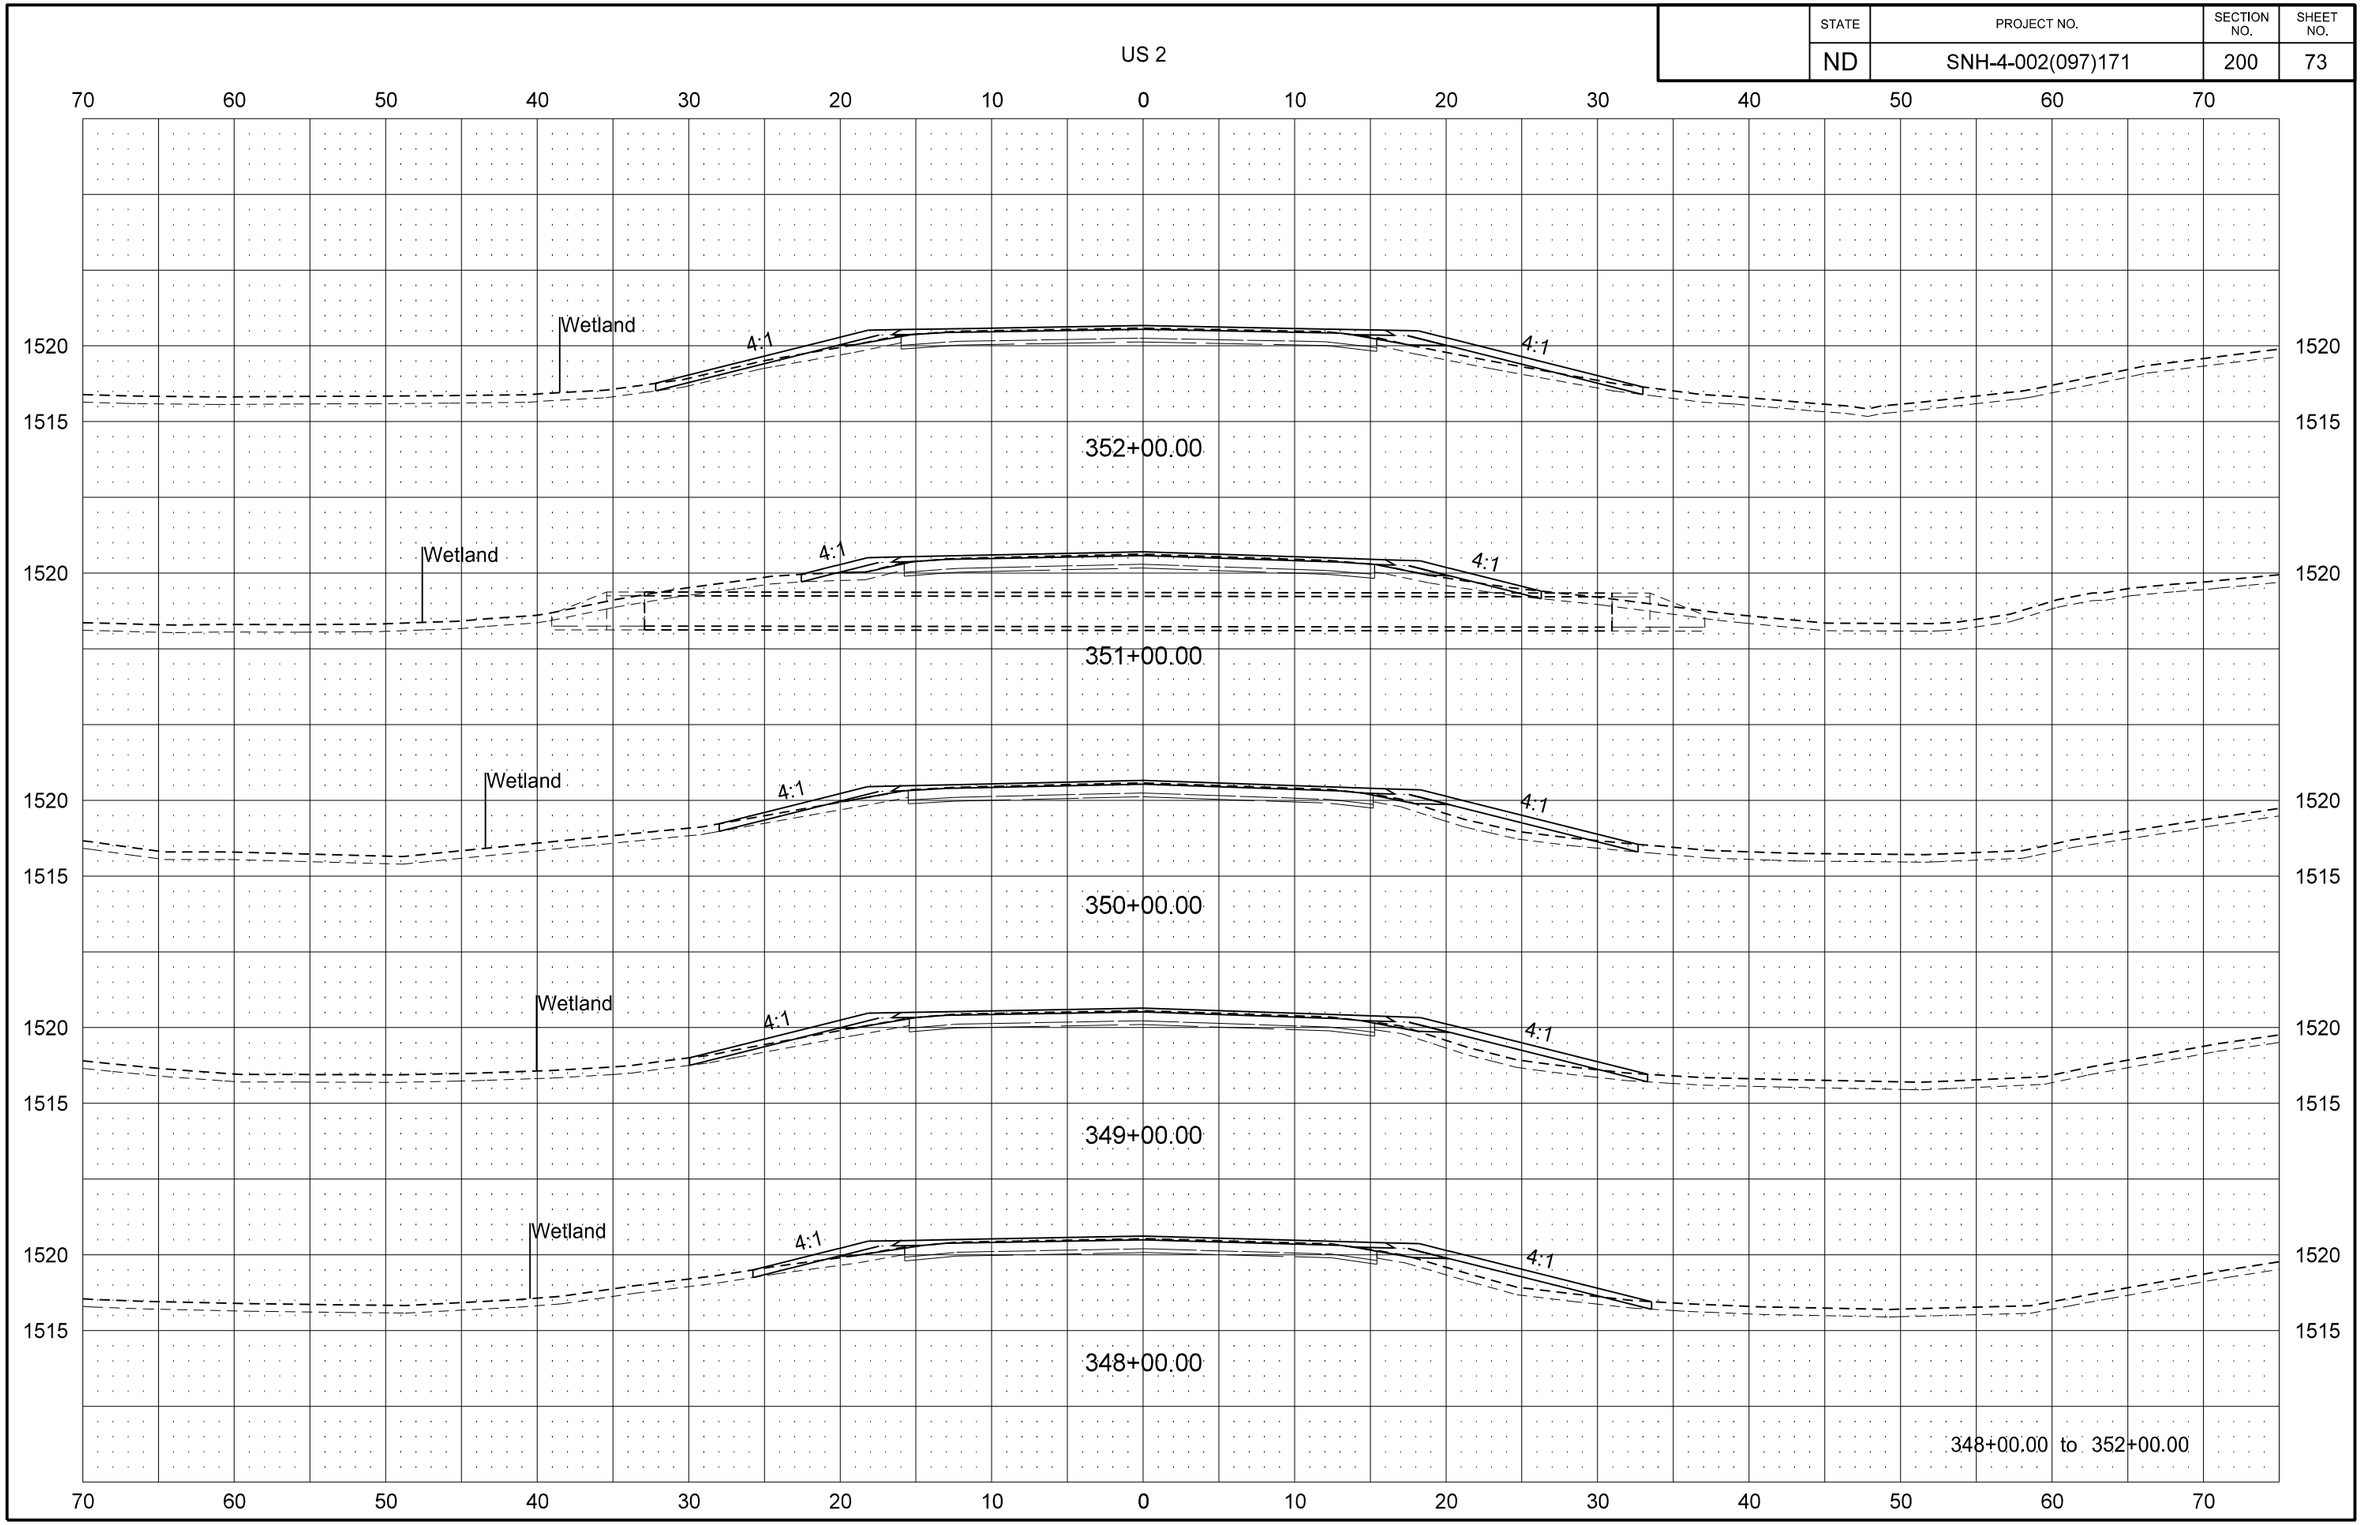

STATE	PROJECT NO.	SECTION NO.	SHEET NO.
ND	SNH-4-002(097)171	200	74

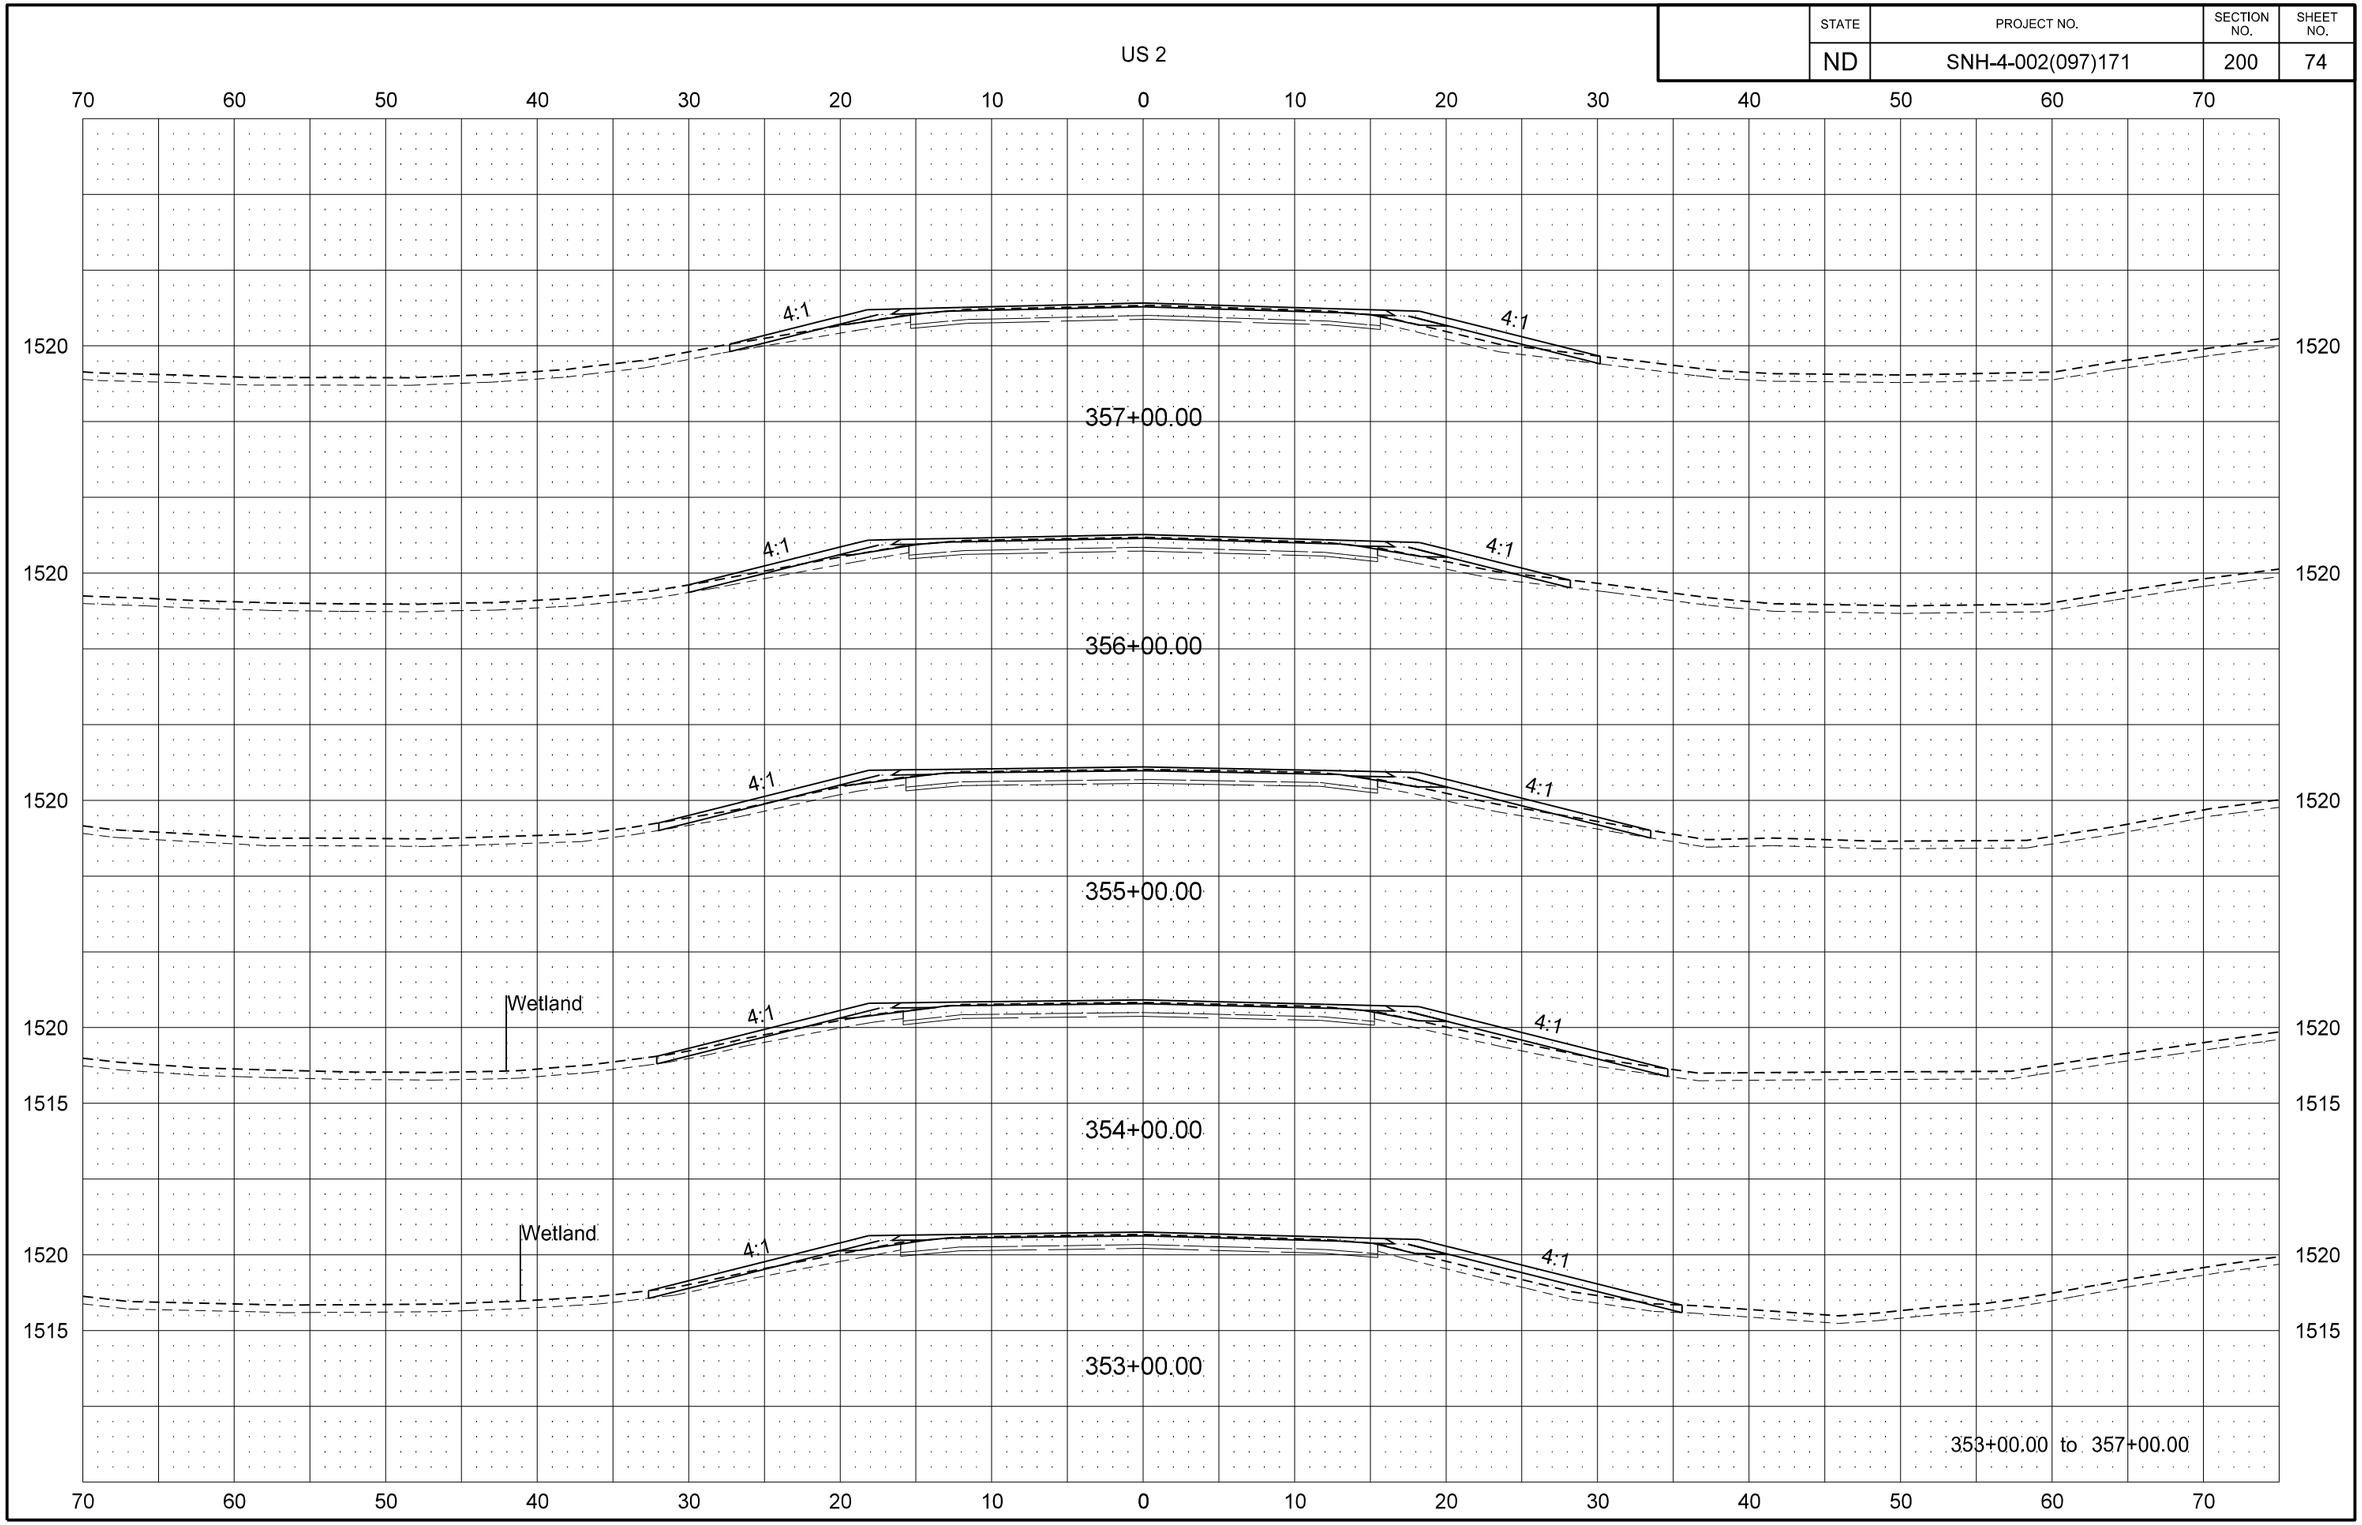

STATE	PROJECT NO.	SECTION NO.	SHEET NO.
ND	SNH-4-002(097)171	200	75

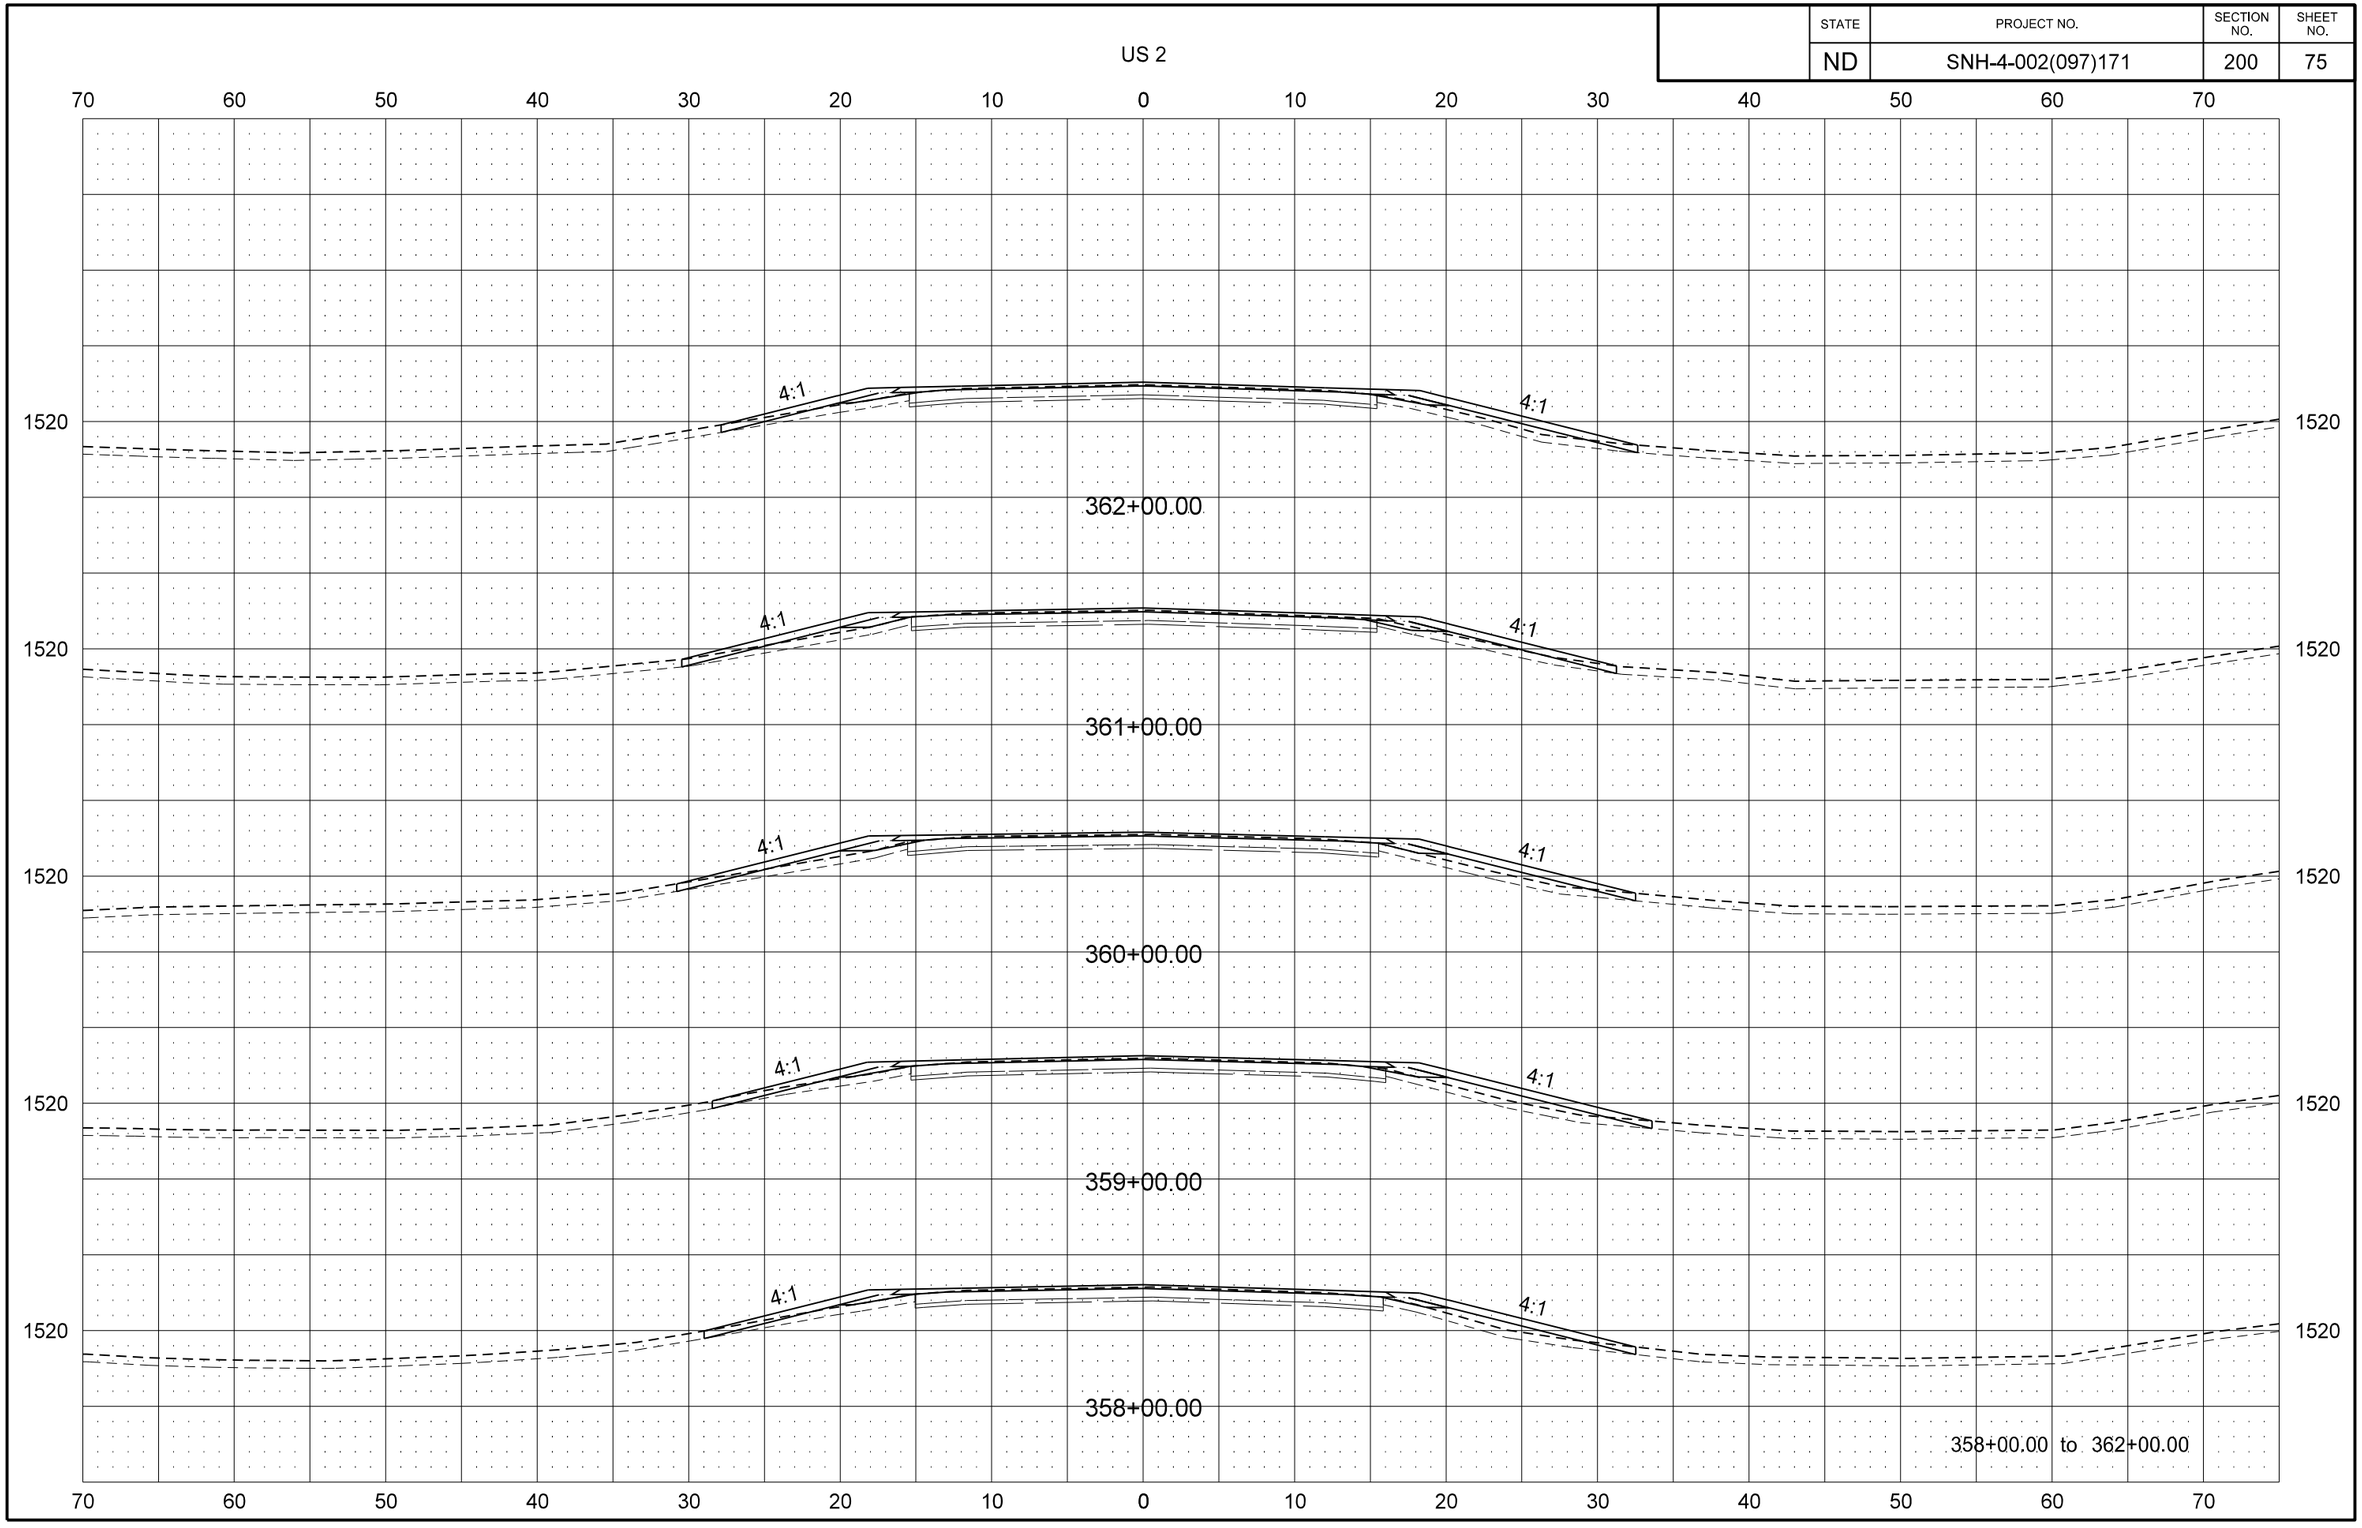

STATE	PROJECT NO.	SECTION NO.	SHEET NO.
ND	SNH-4-002(097)171	200	76

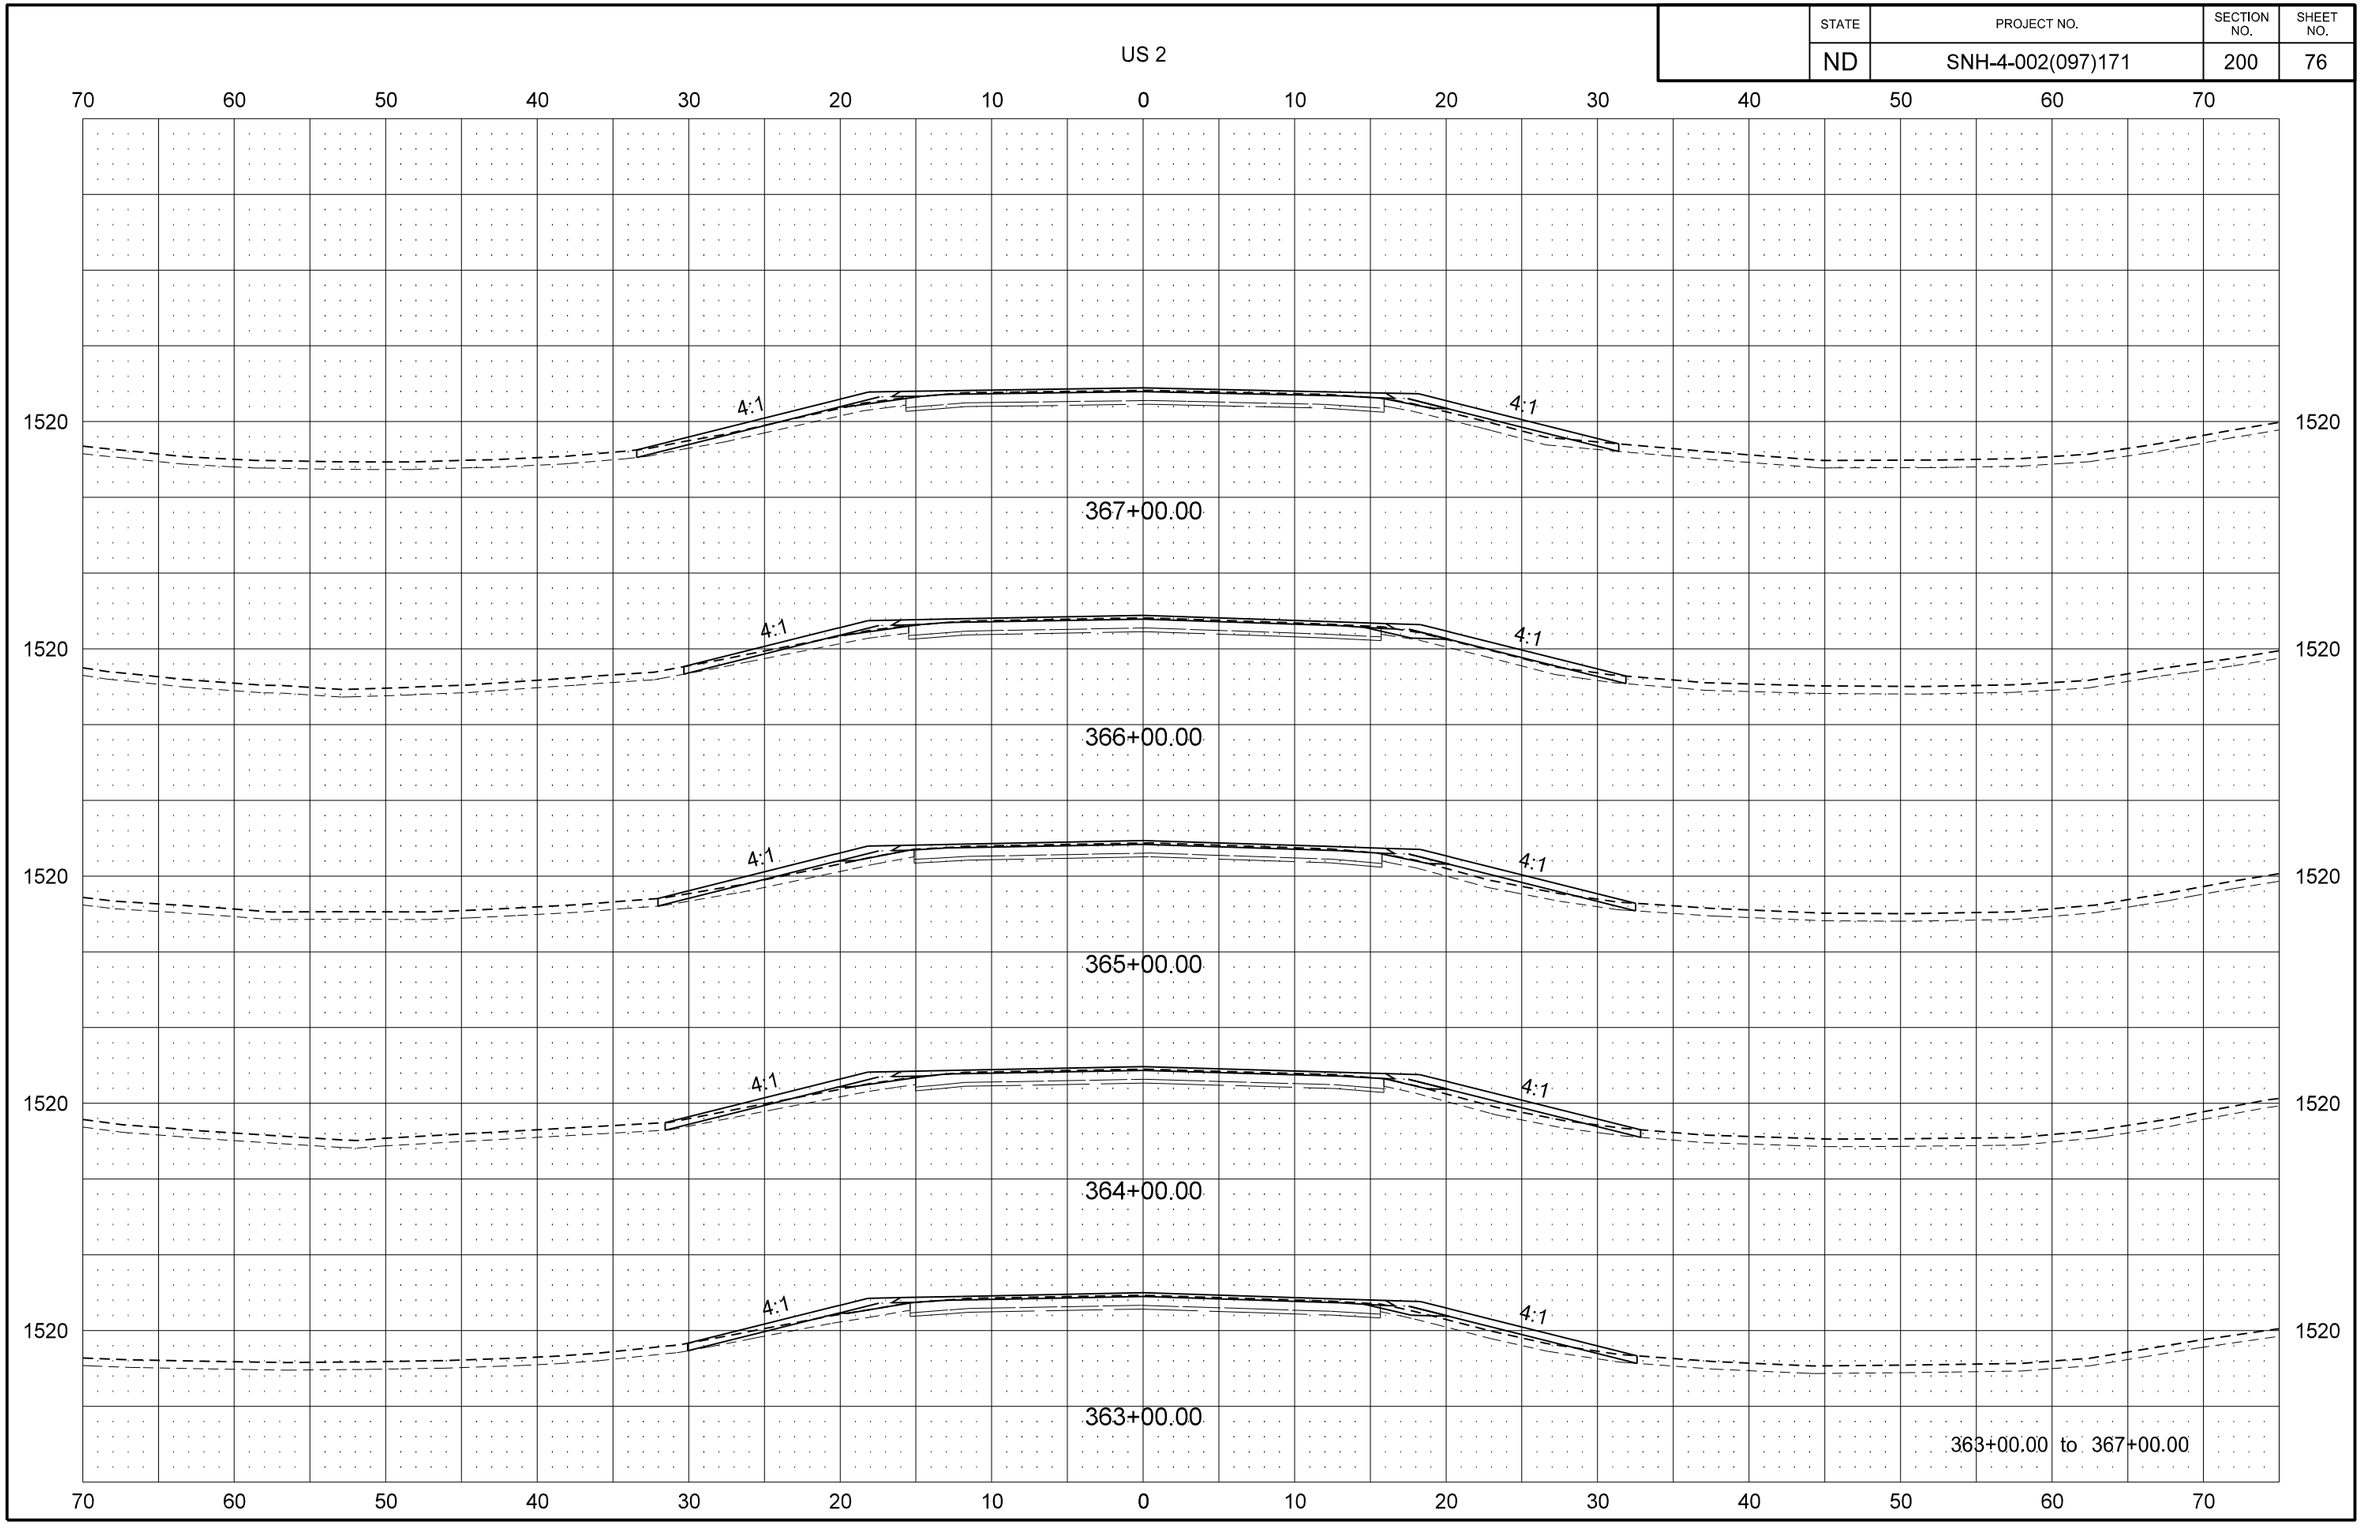

STATE	PROJECT NO.	SECTION NO.	SHEET NO.
ND	SNH-4-002(097)171	200	77

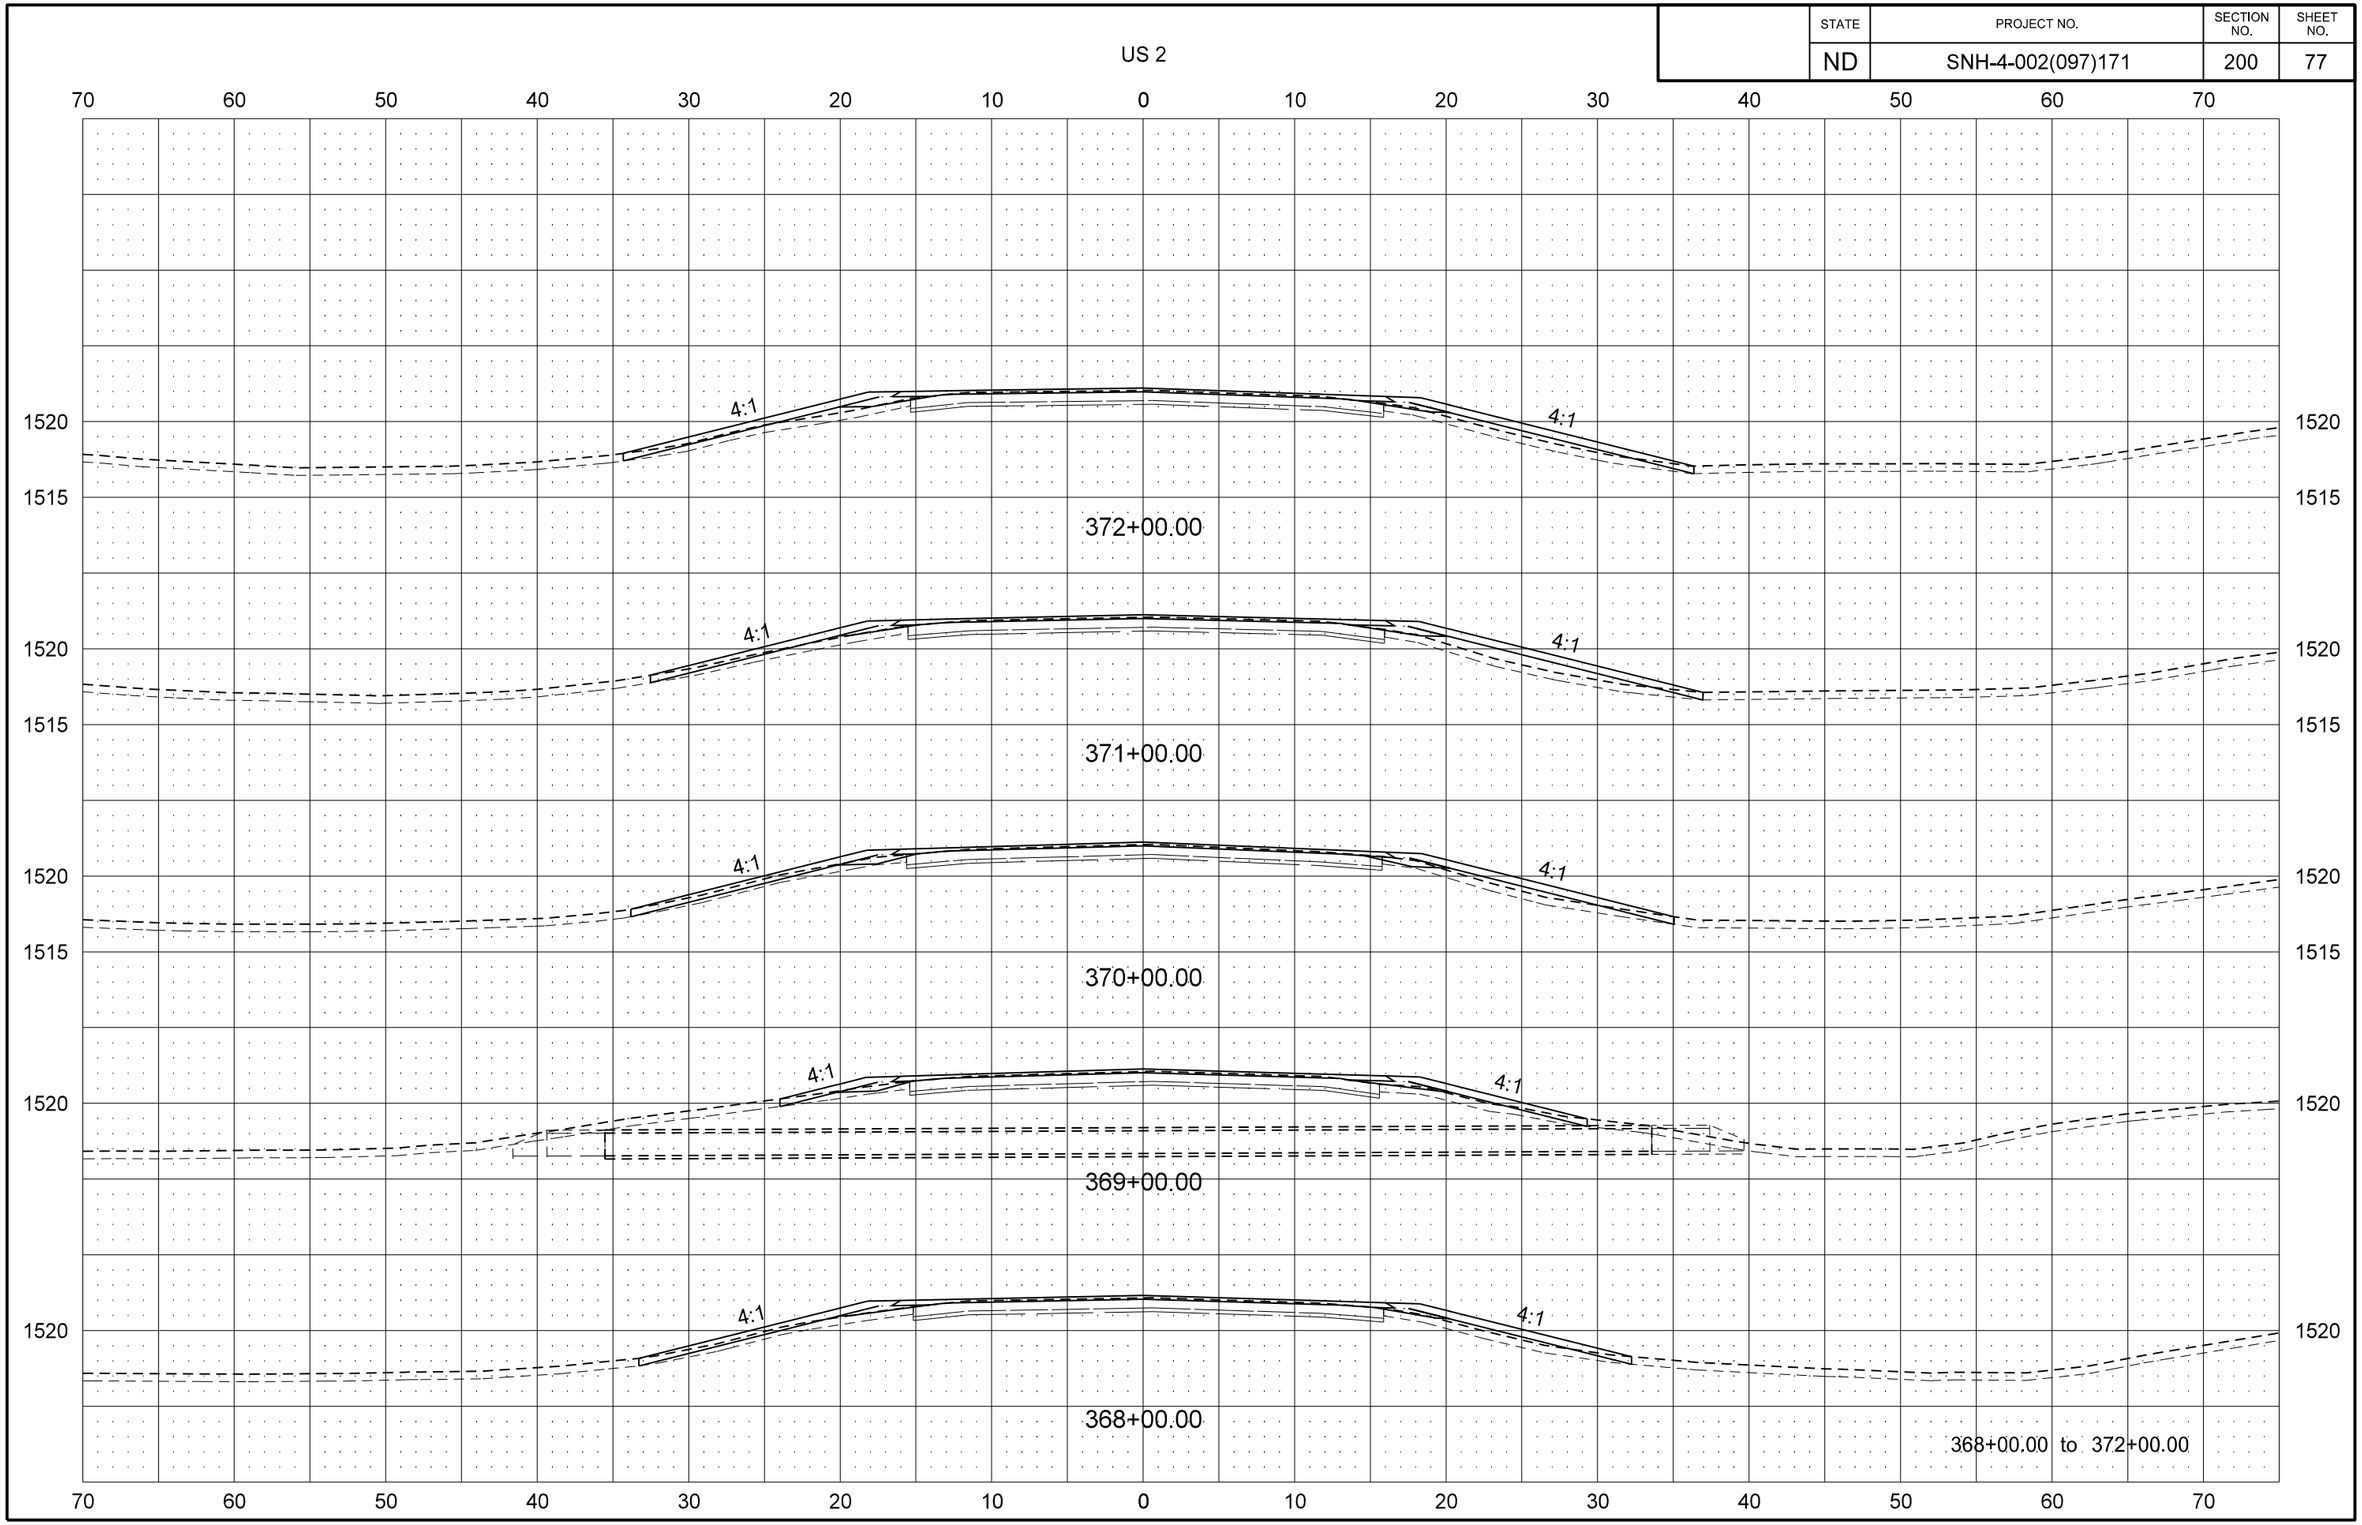

STATE	PROJECT NO.	SECTION NO.	SHEET NO.
ND	SNH-4-002(097)171	200	78

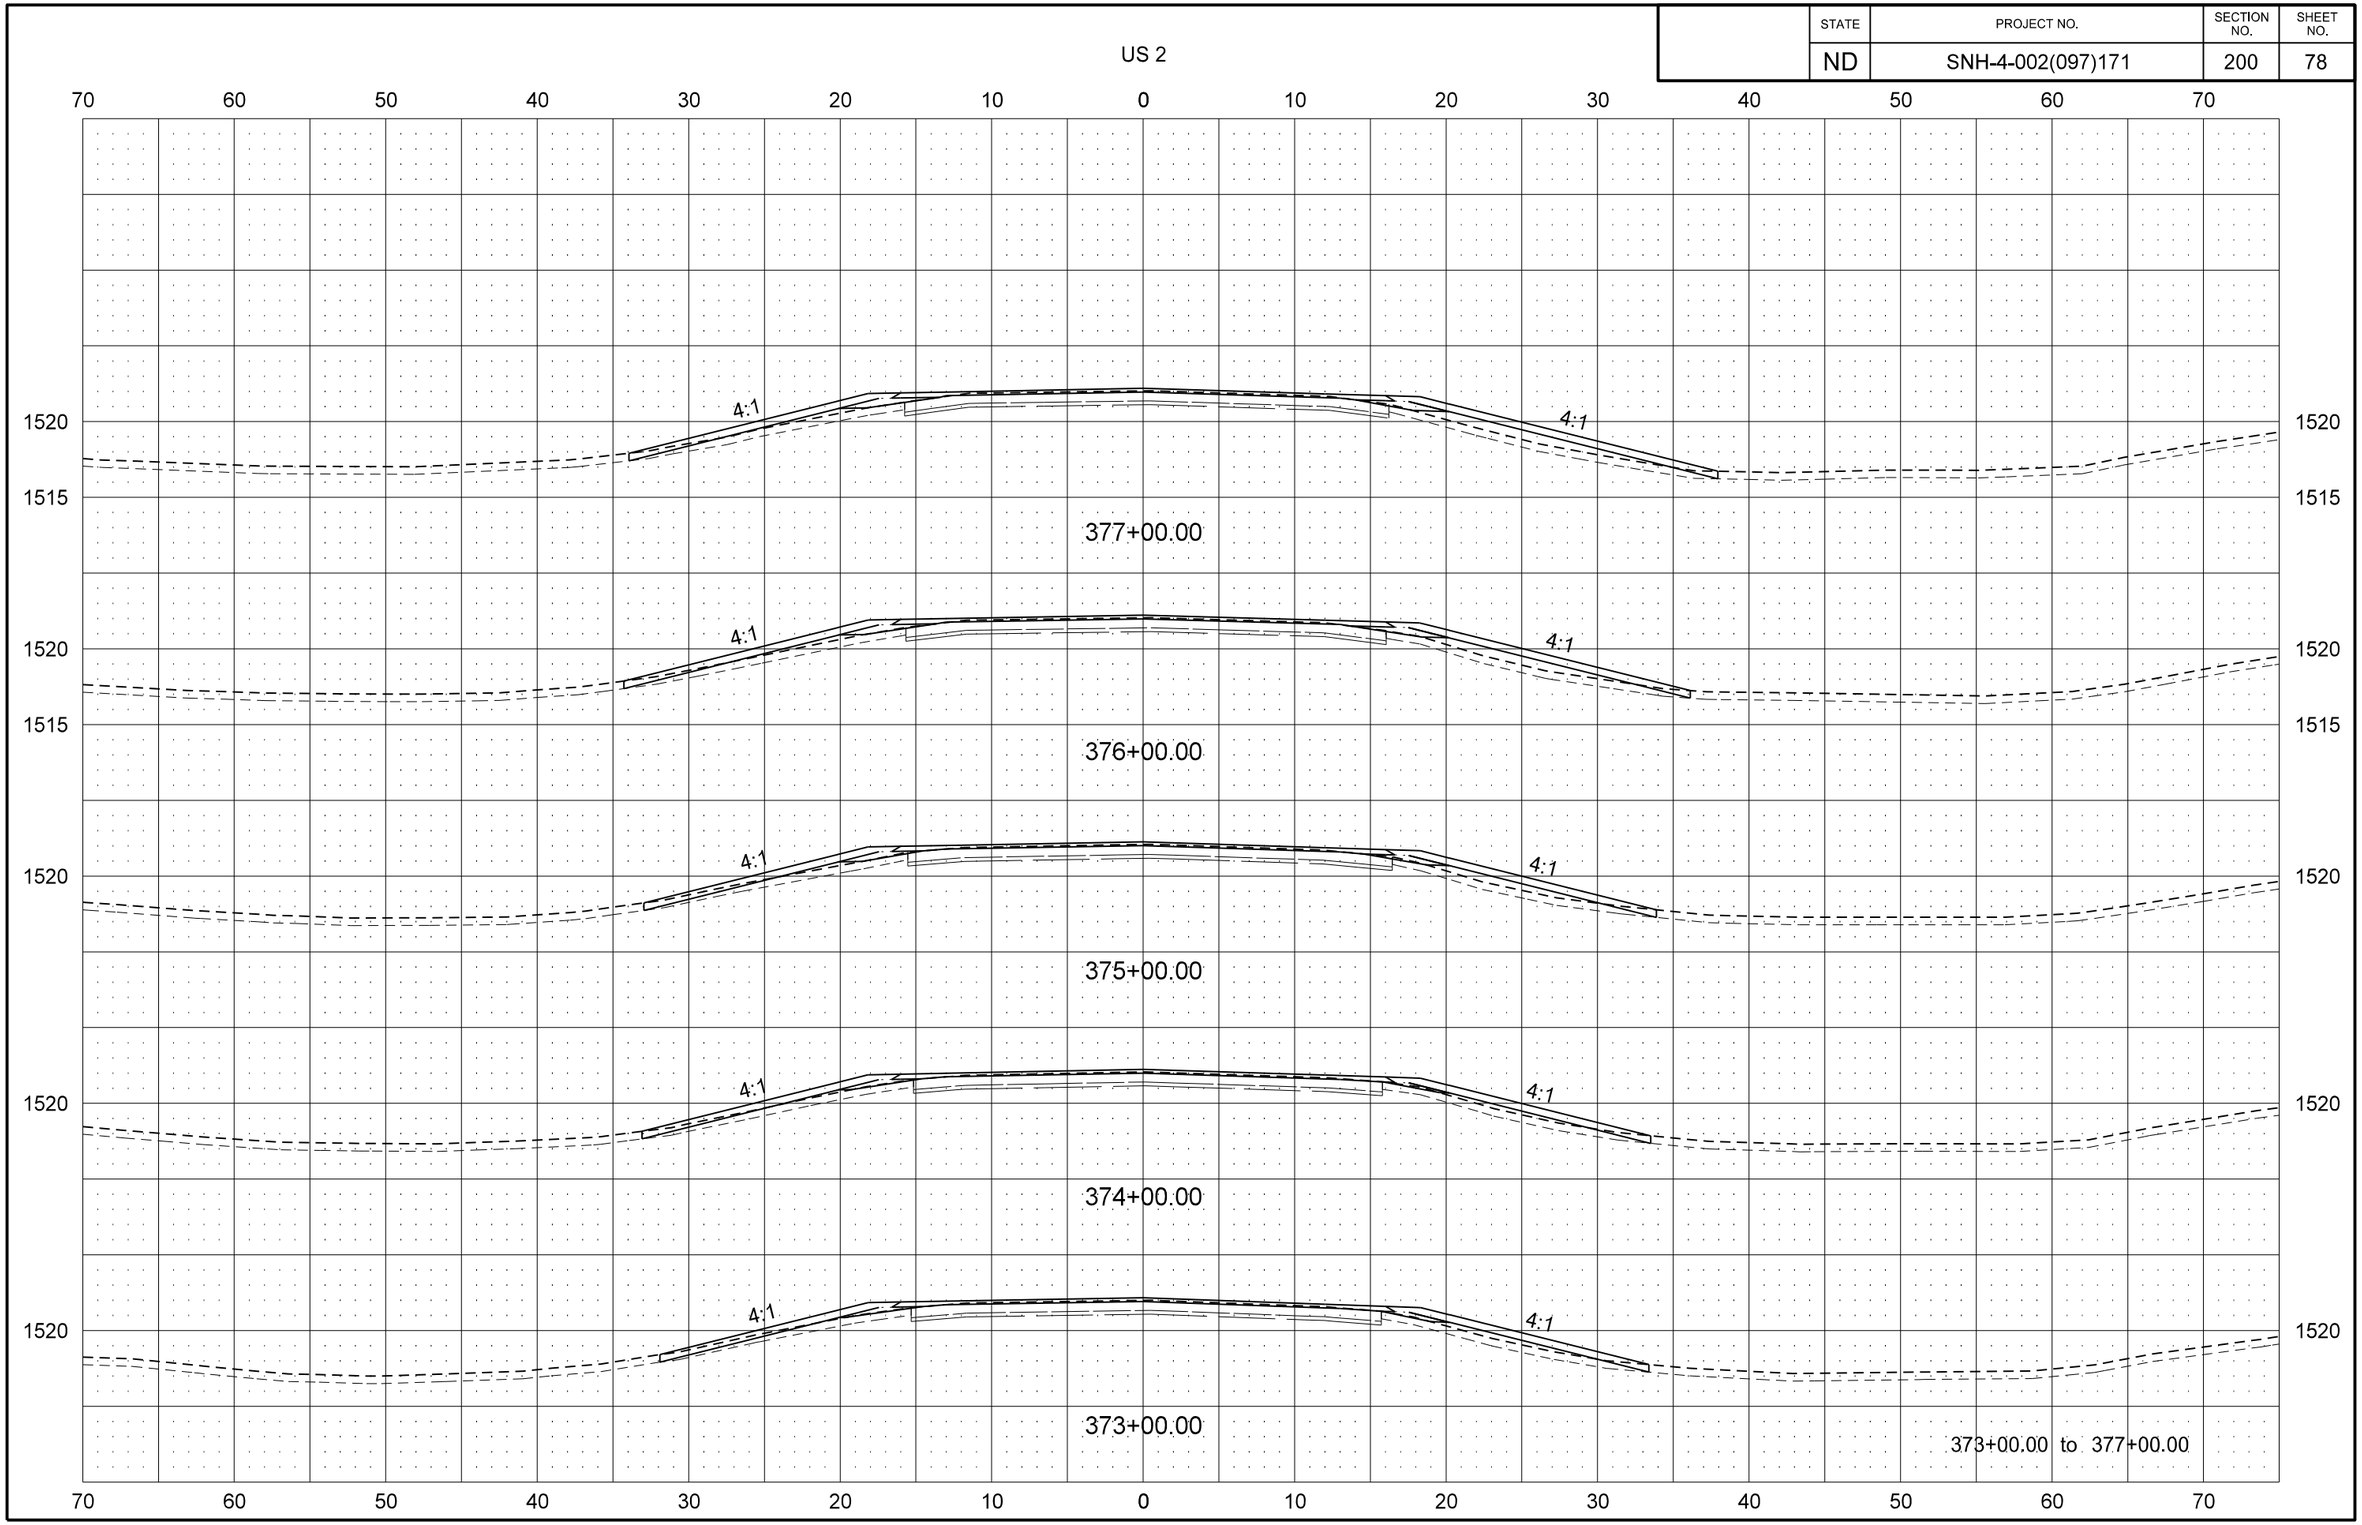

STATE	PROJECT NO.	SECTION NO.	SHEET NO.
ND	SNH-4-002(097)171	200	79

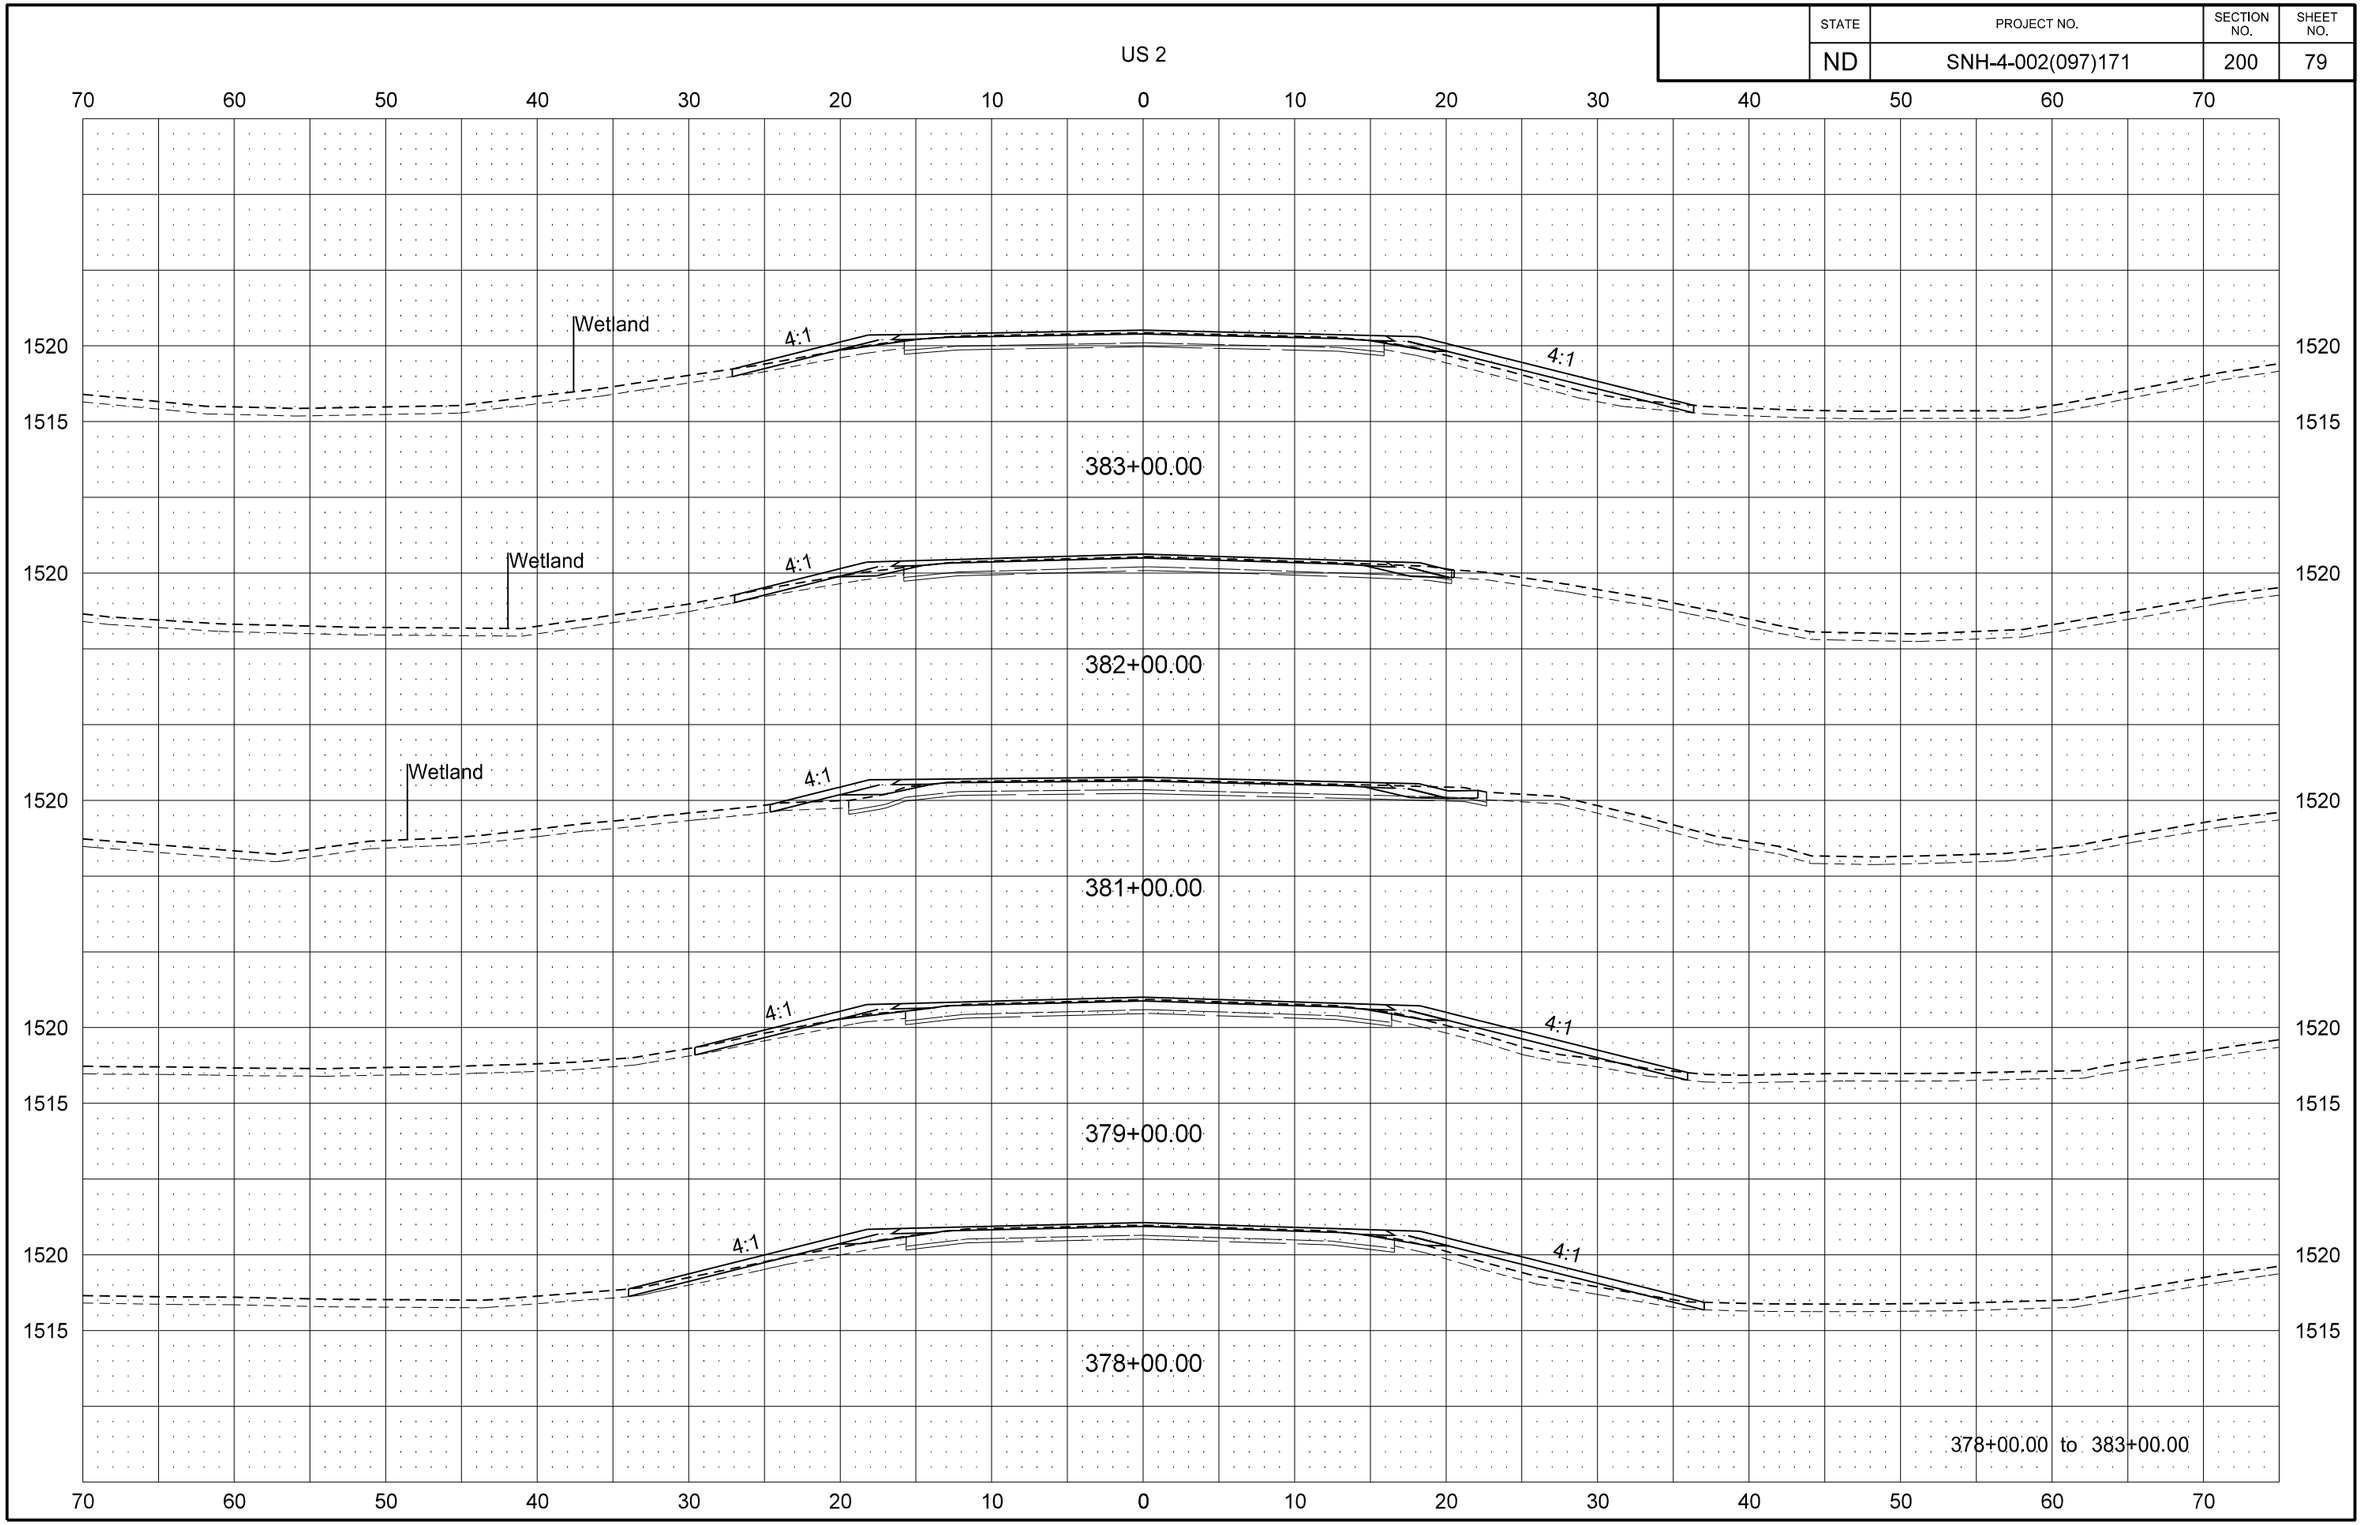

STATE	PROJECT NO.	SECTION NO.	SHEET NO.
ND	SNH-4-002(097)171	200	80

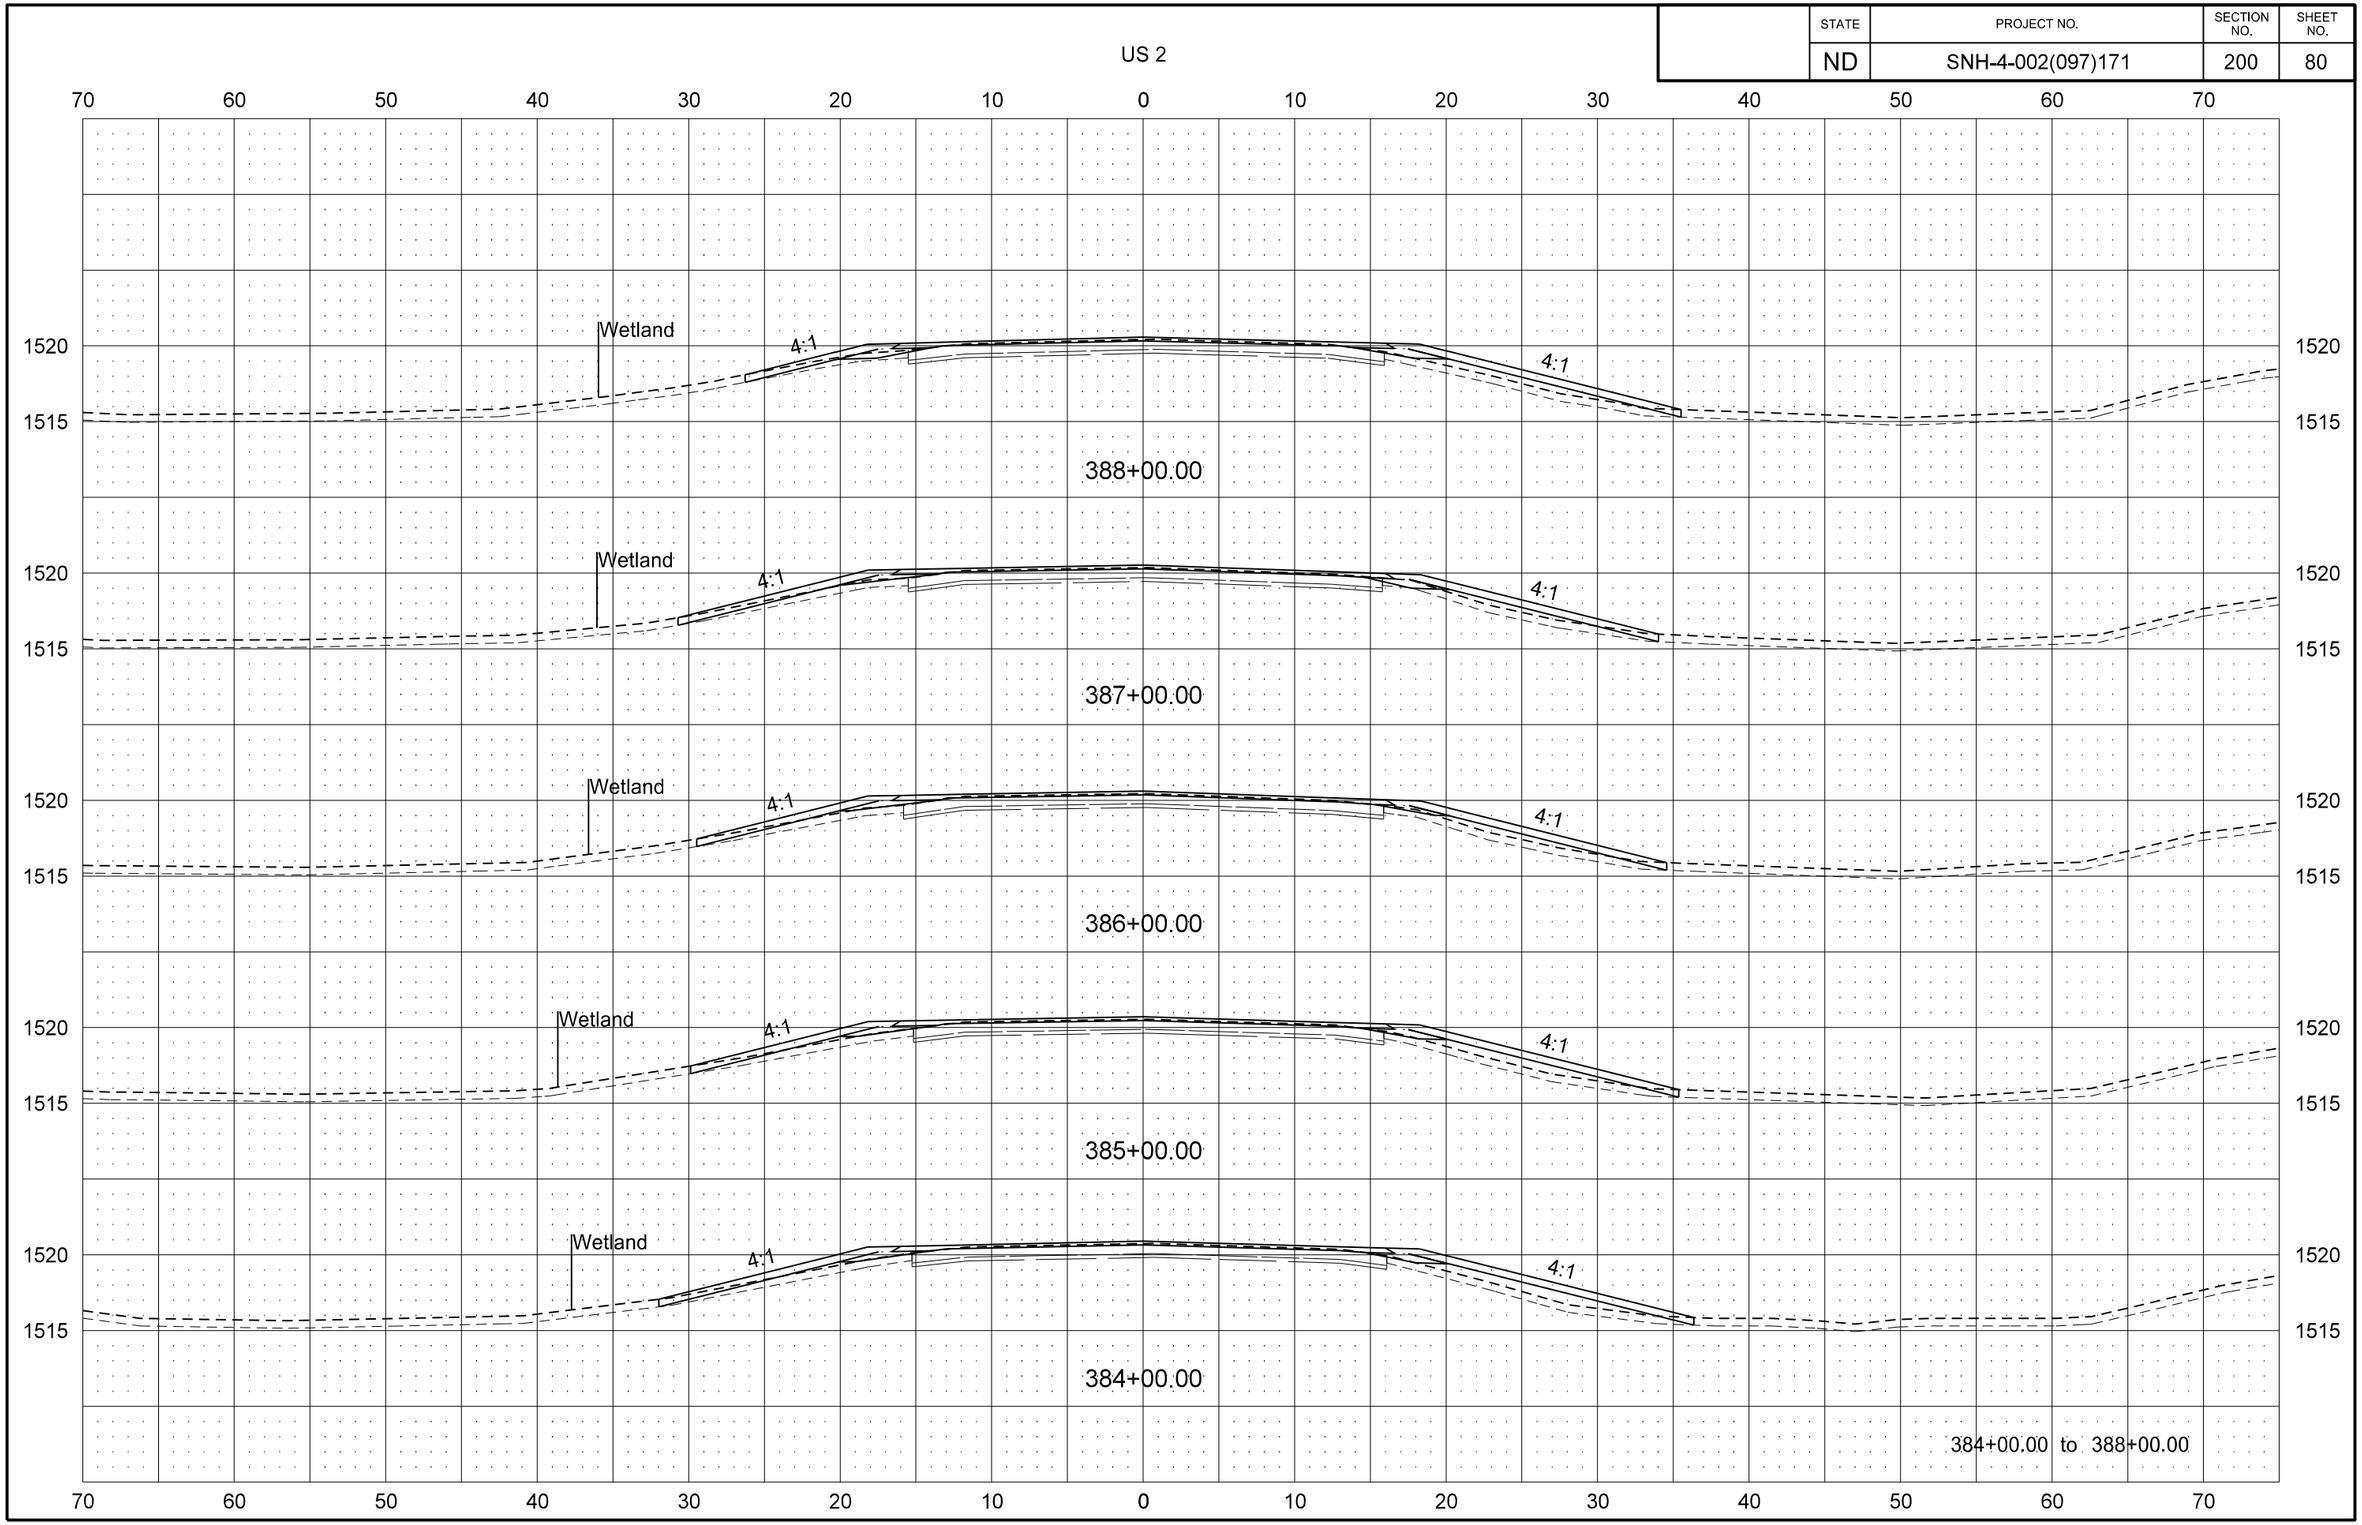

STATE	PROJECT NO.	SECTION NO.	SHEET NO.
ND	SNH-4-002(097)171	200	81

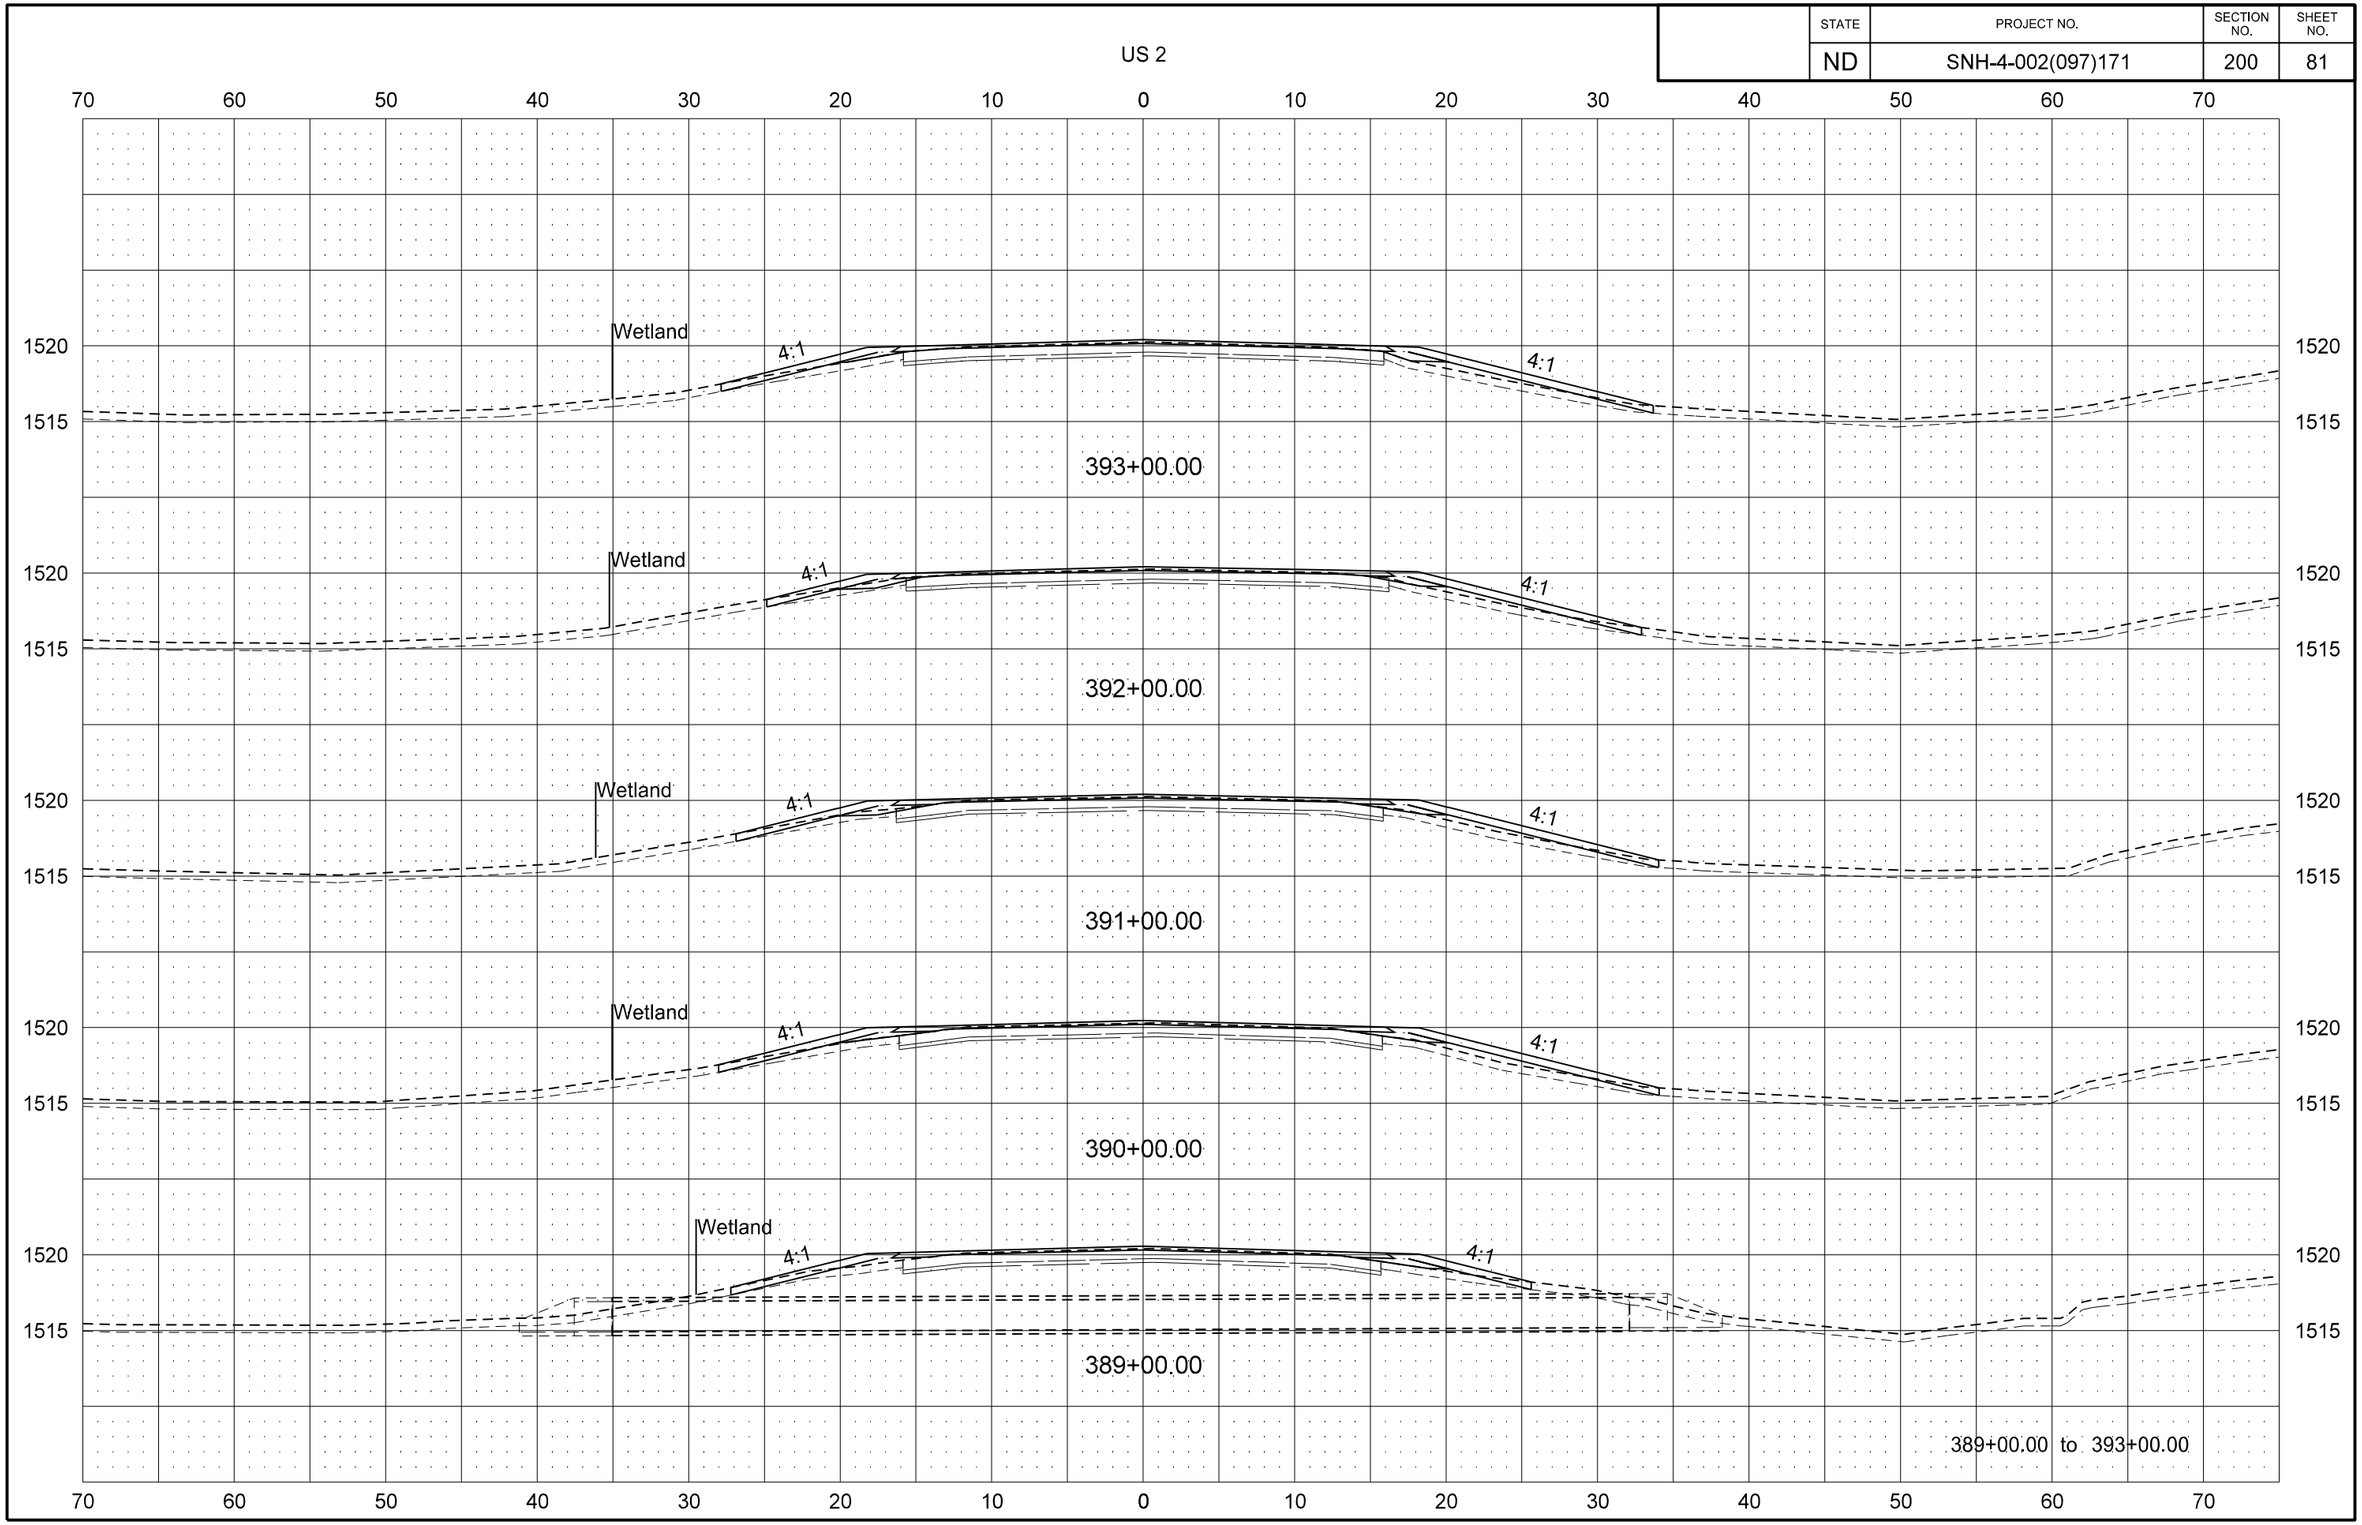

STATE	PROJECT NO.	SECTION NO.	SHEET NO.
ND	SNH-4-002(097)171	200	82

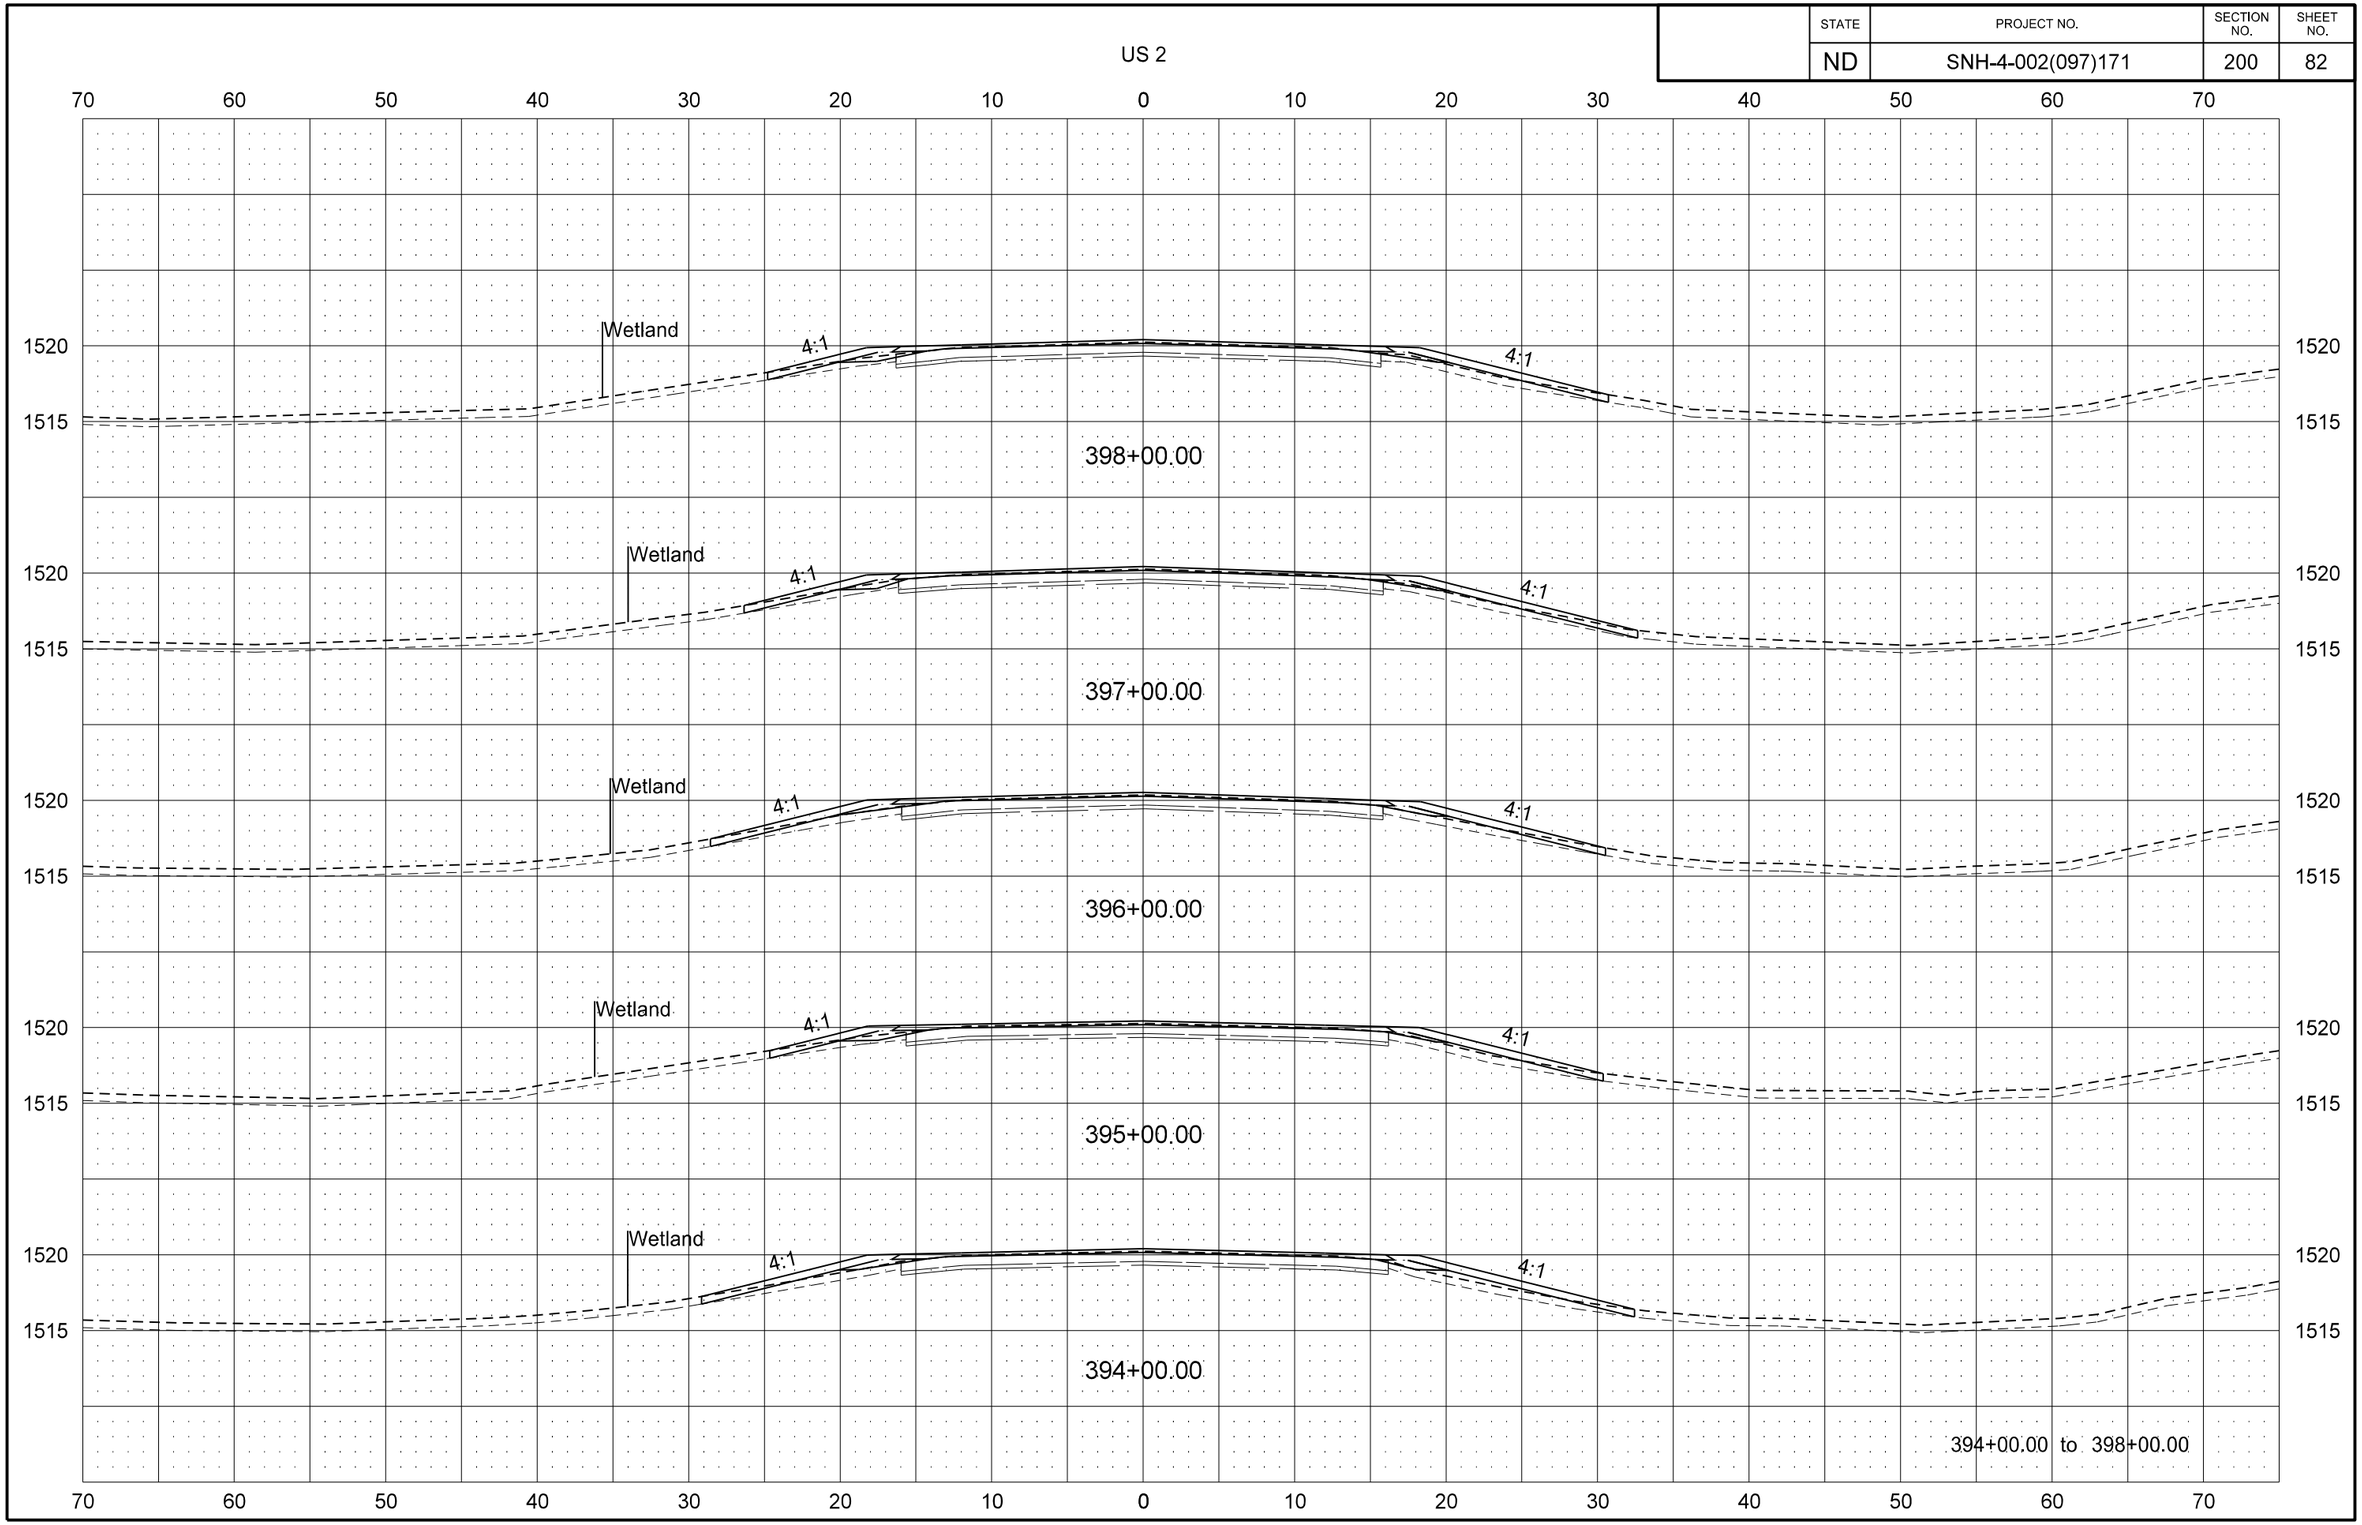

STATE	PROJECT NO.	SECTION NO.	SHEET NO.
ND	SNH-4-002(097)171	200	83

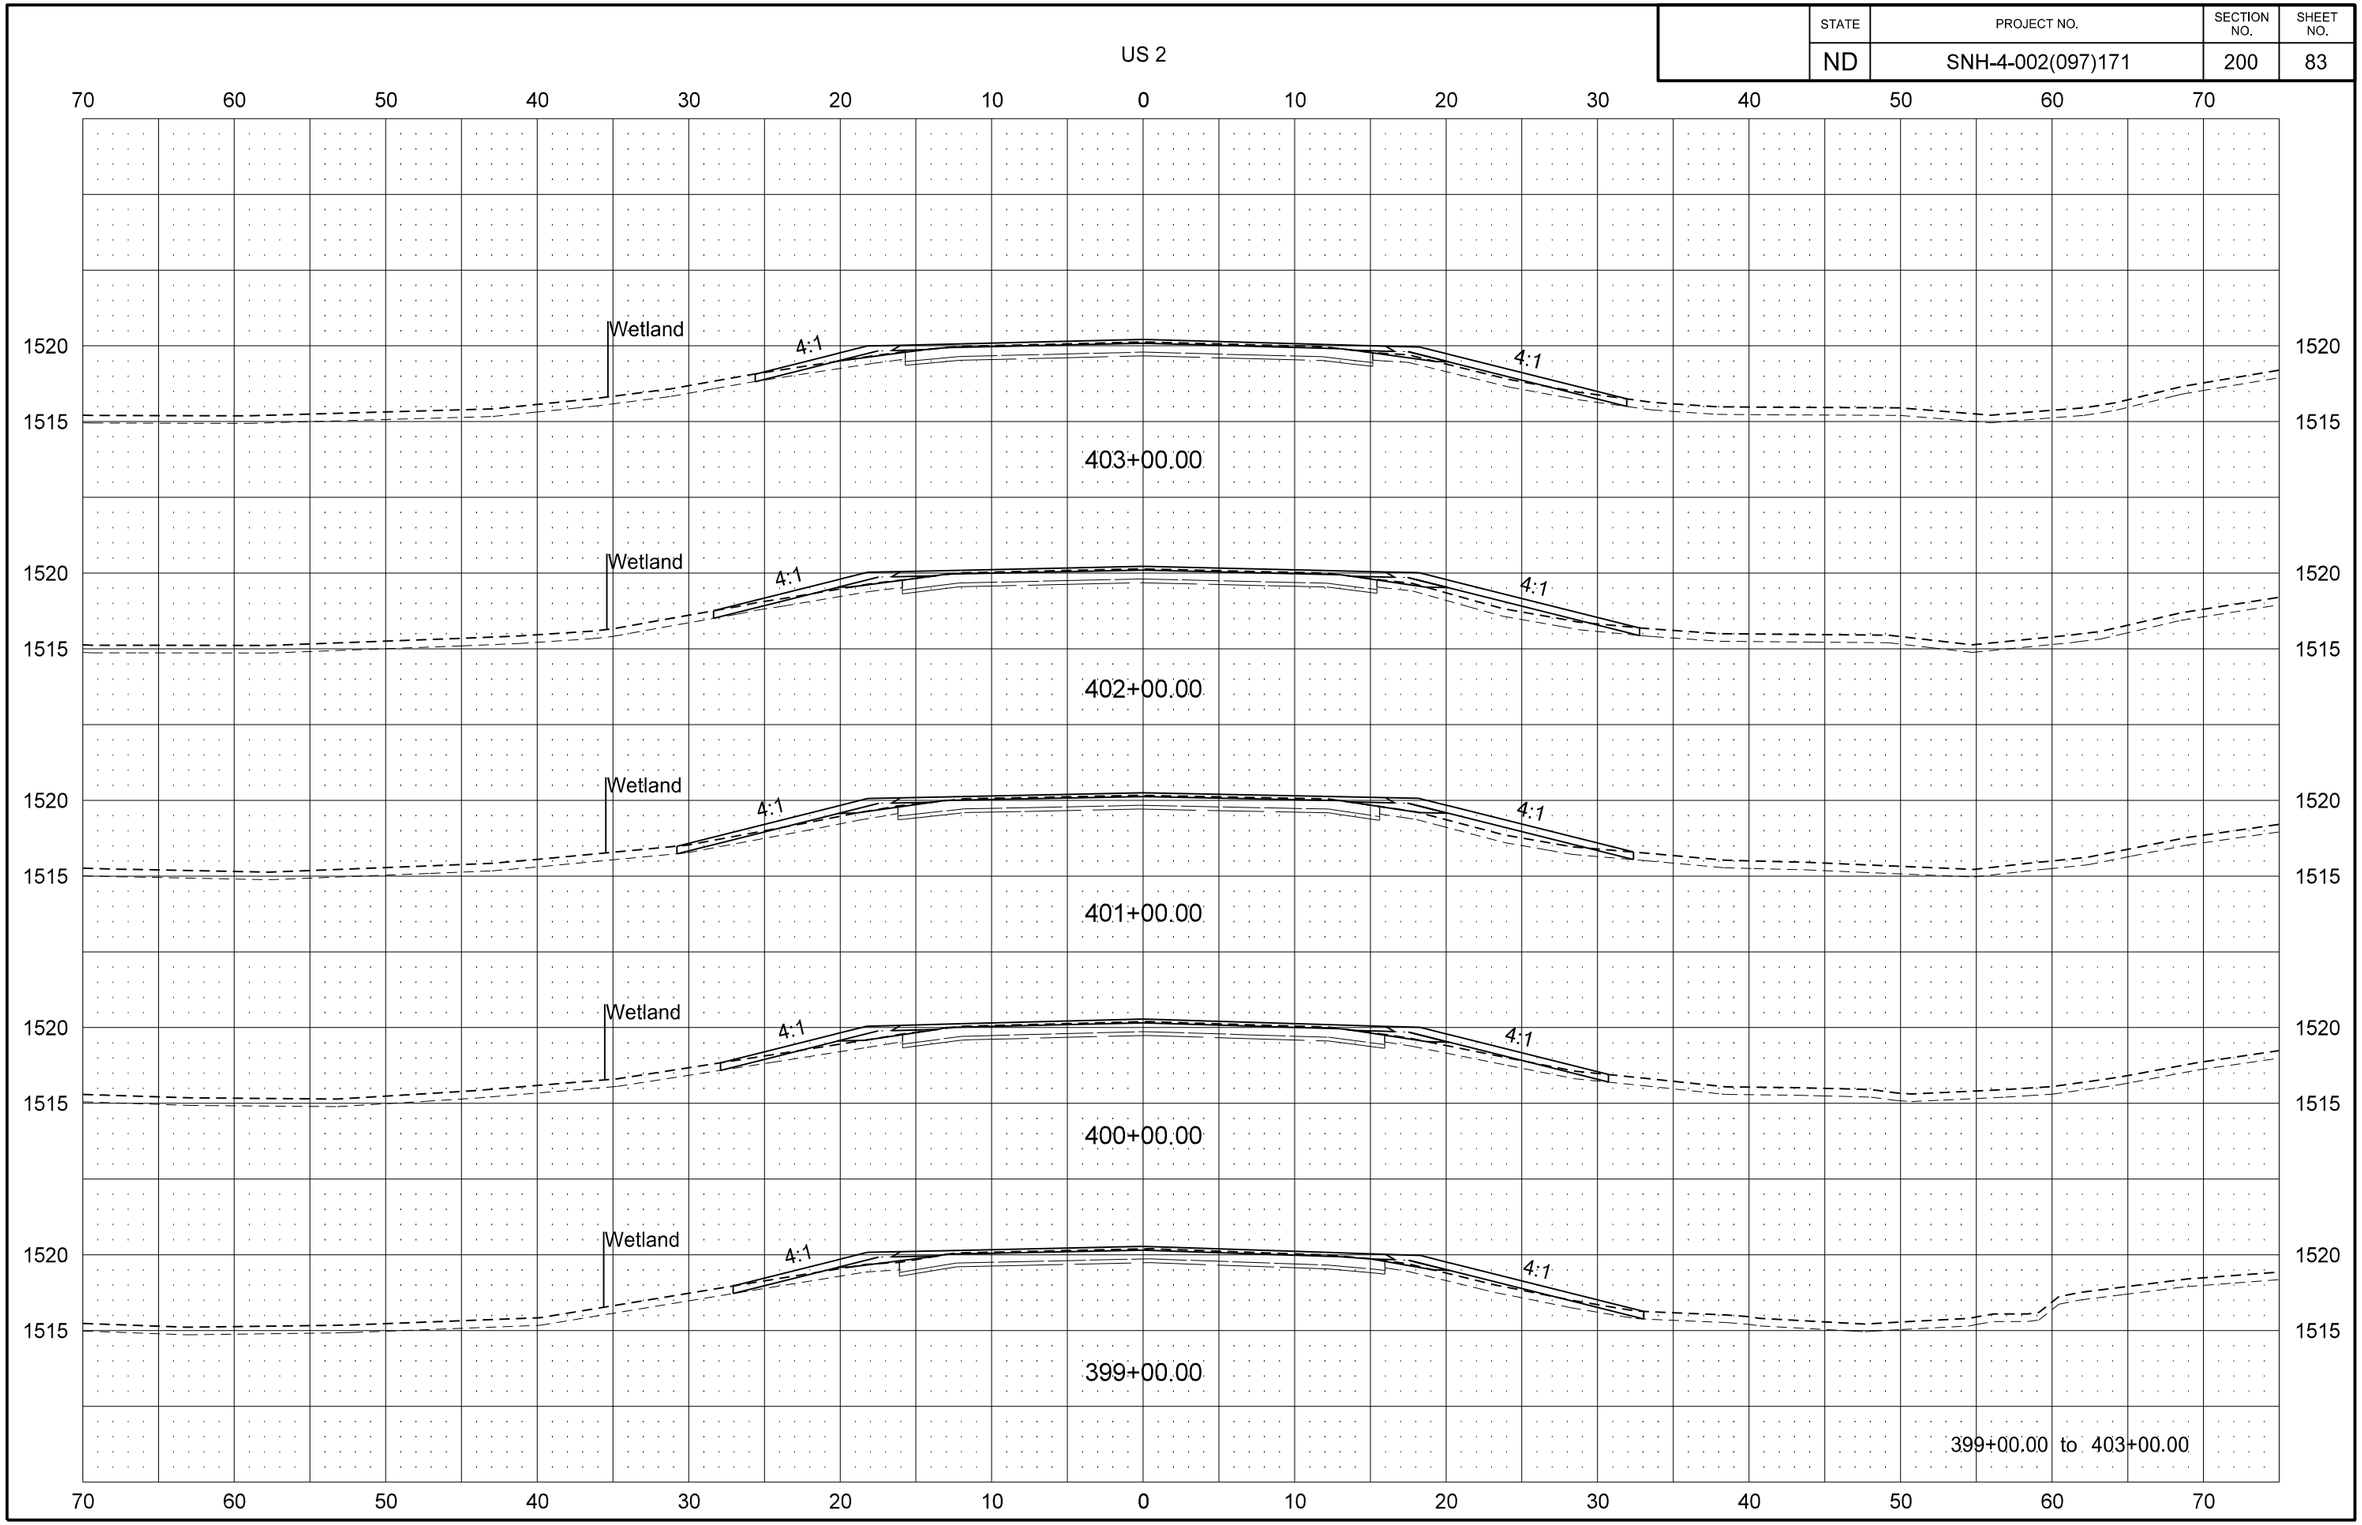

	STATE	PROJECT NO.	SECTION NO.	SHEET NO.
	ND	SNH-4-002(097)171	200	84

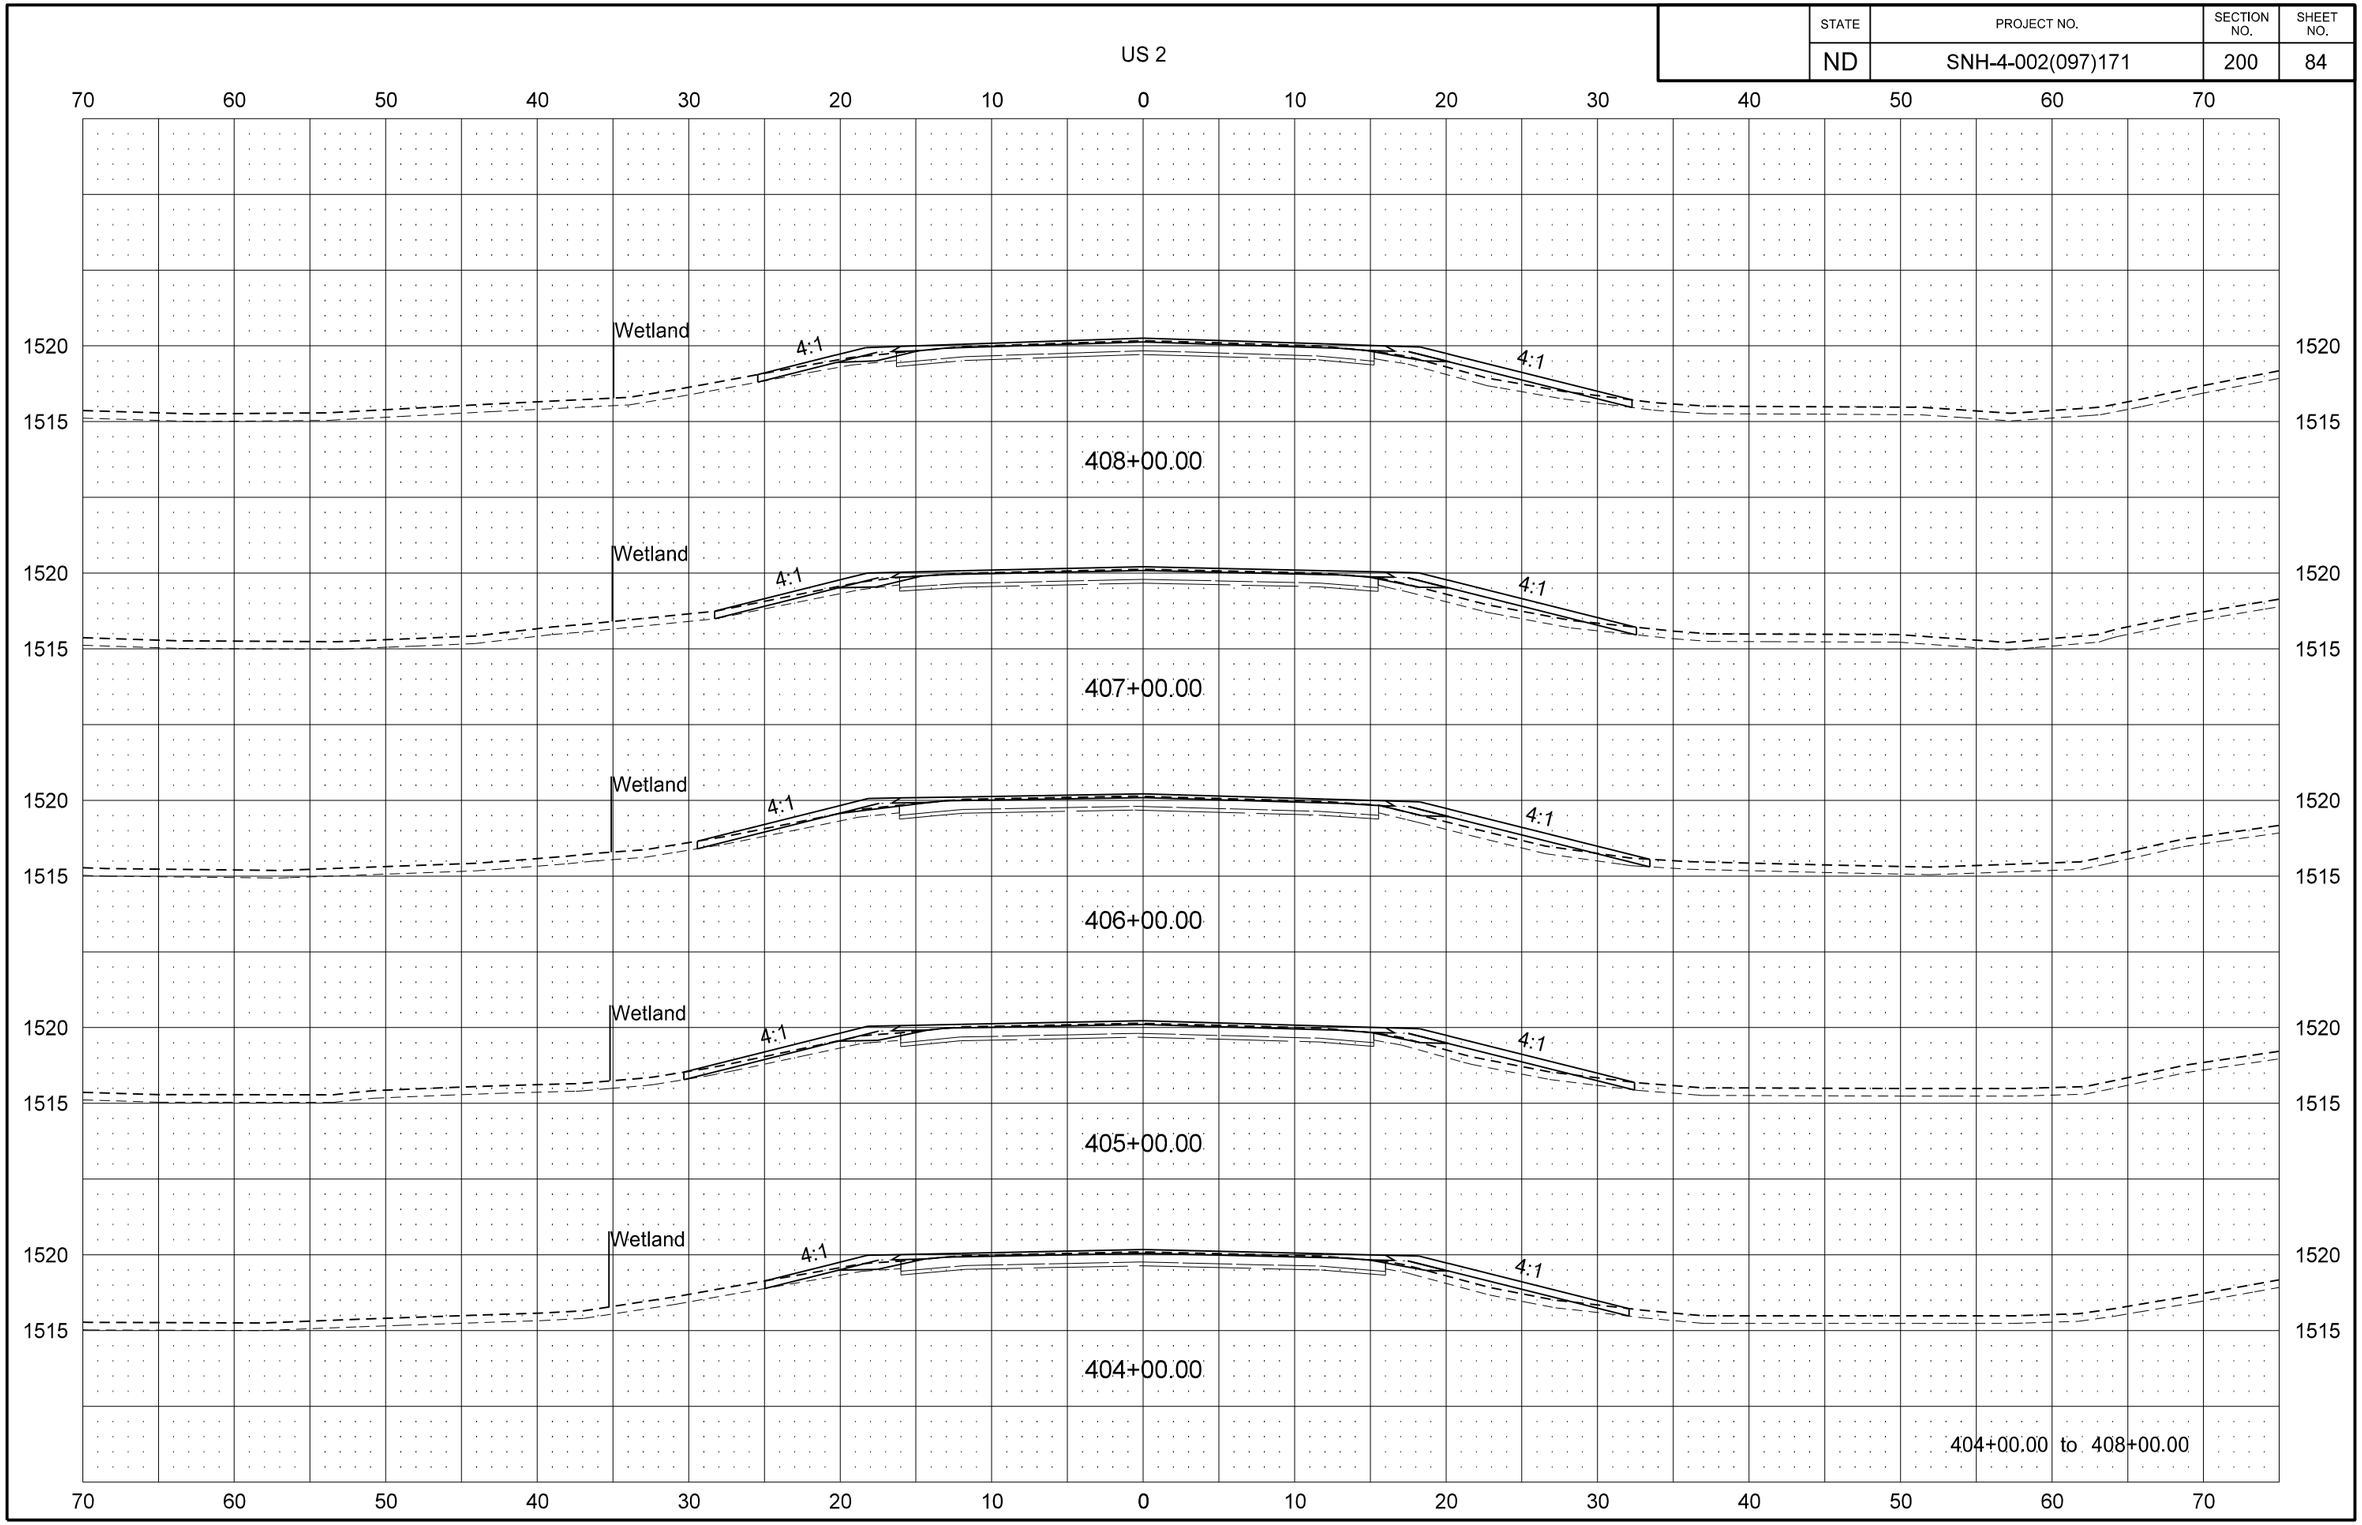

STATE	PROJECT NO.	SECTION NO.	SHEET NO.
ND	SNH-4-002(097)171	200	85

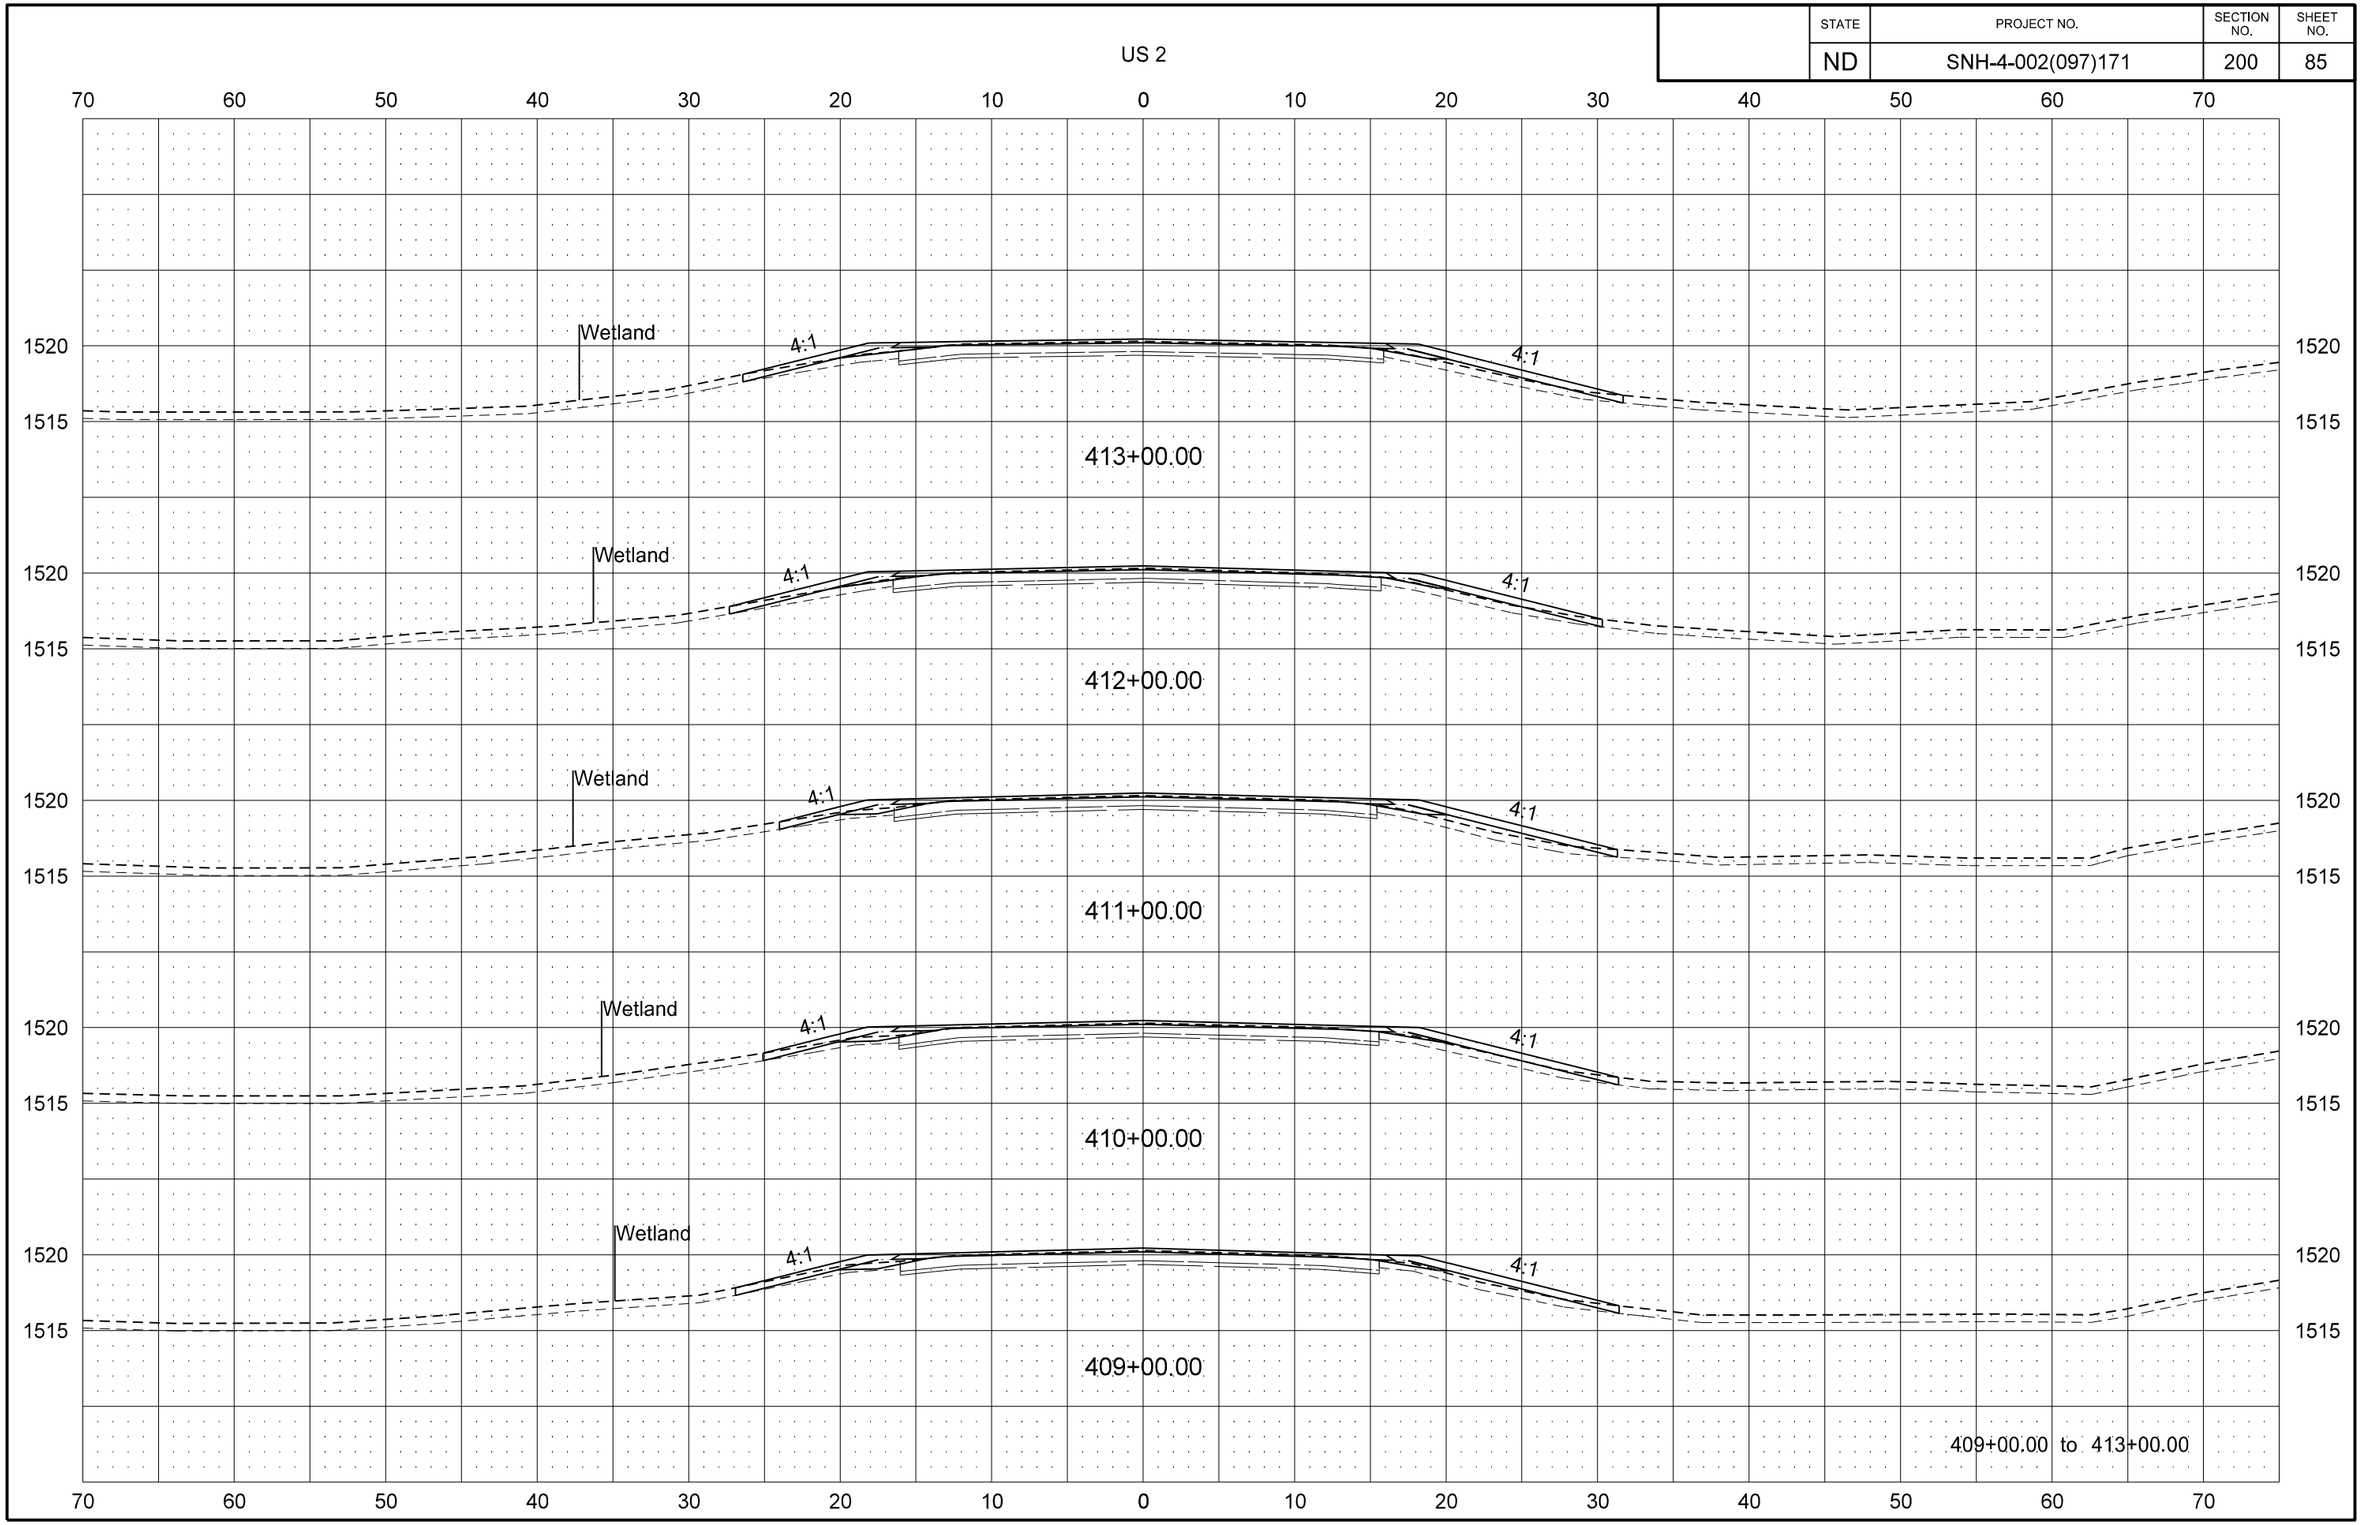

STATE	PROJECT NO.	SECTION NO.	SHEET NO.
ND	SNH-4-002(097)171	200	86

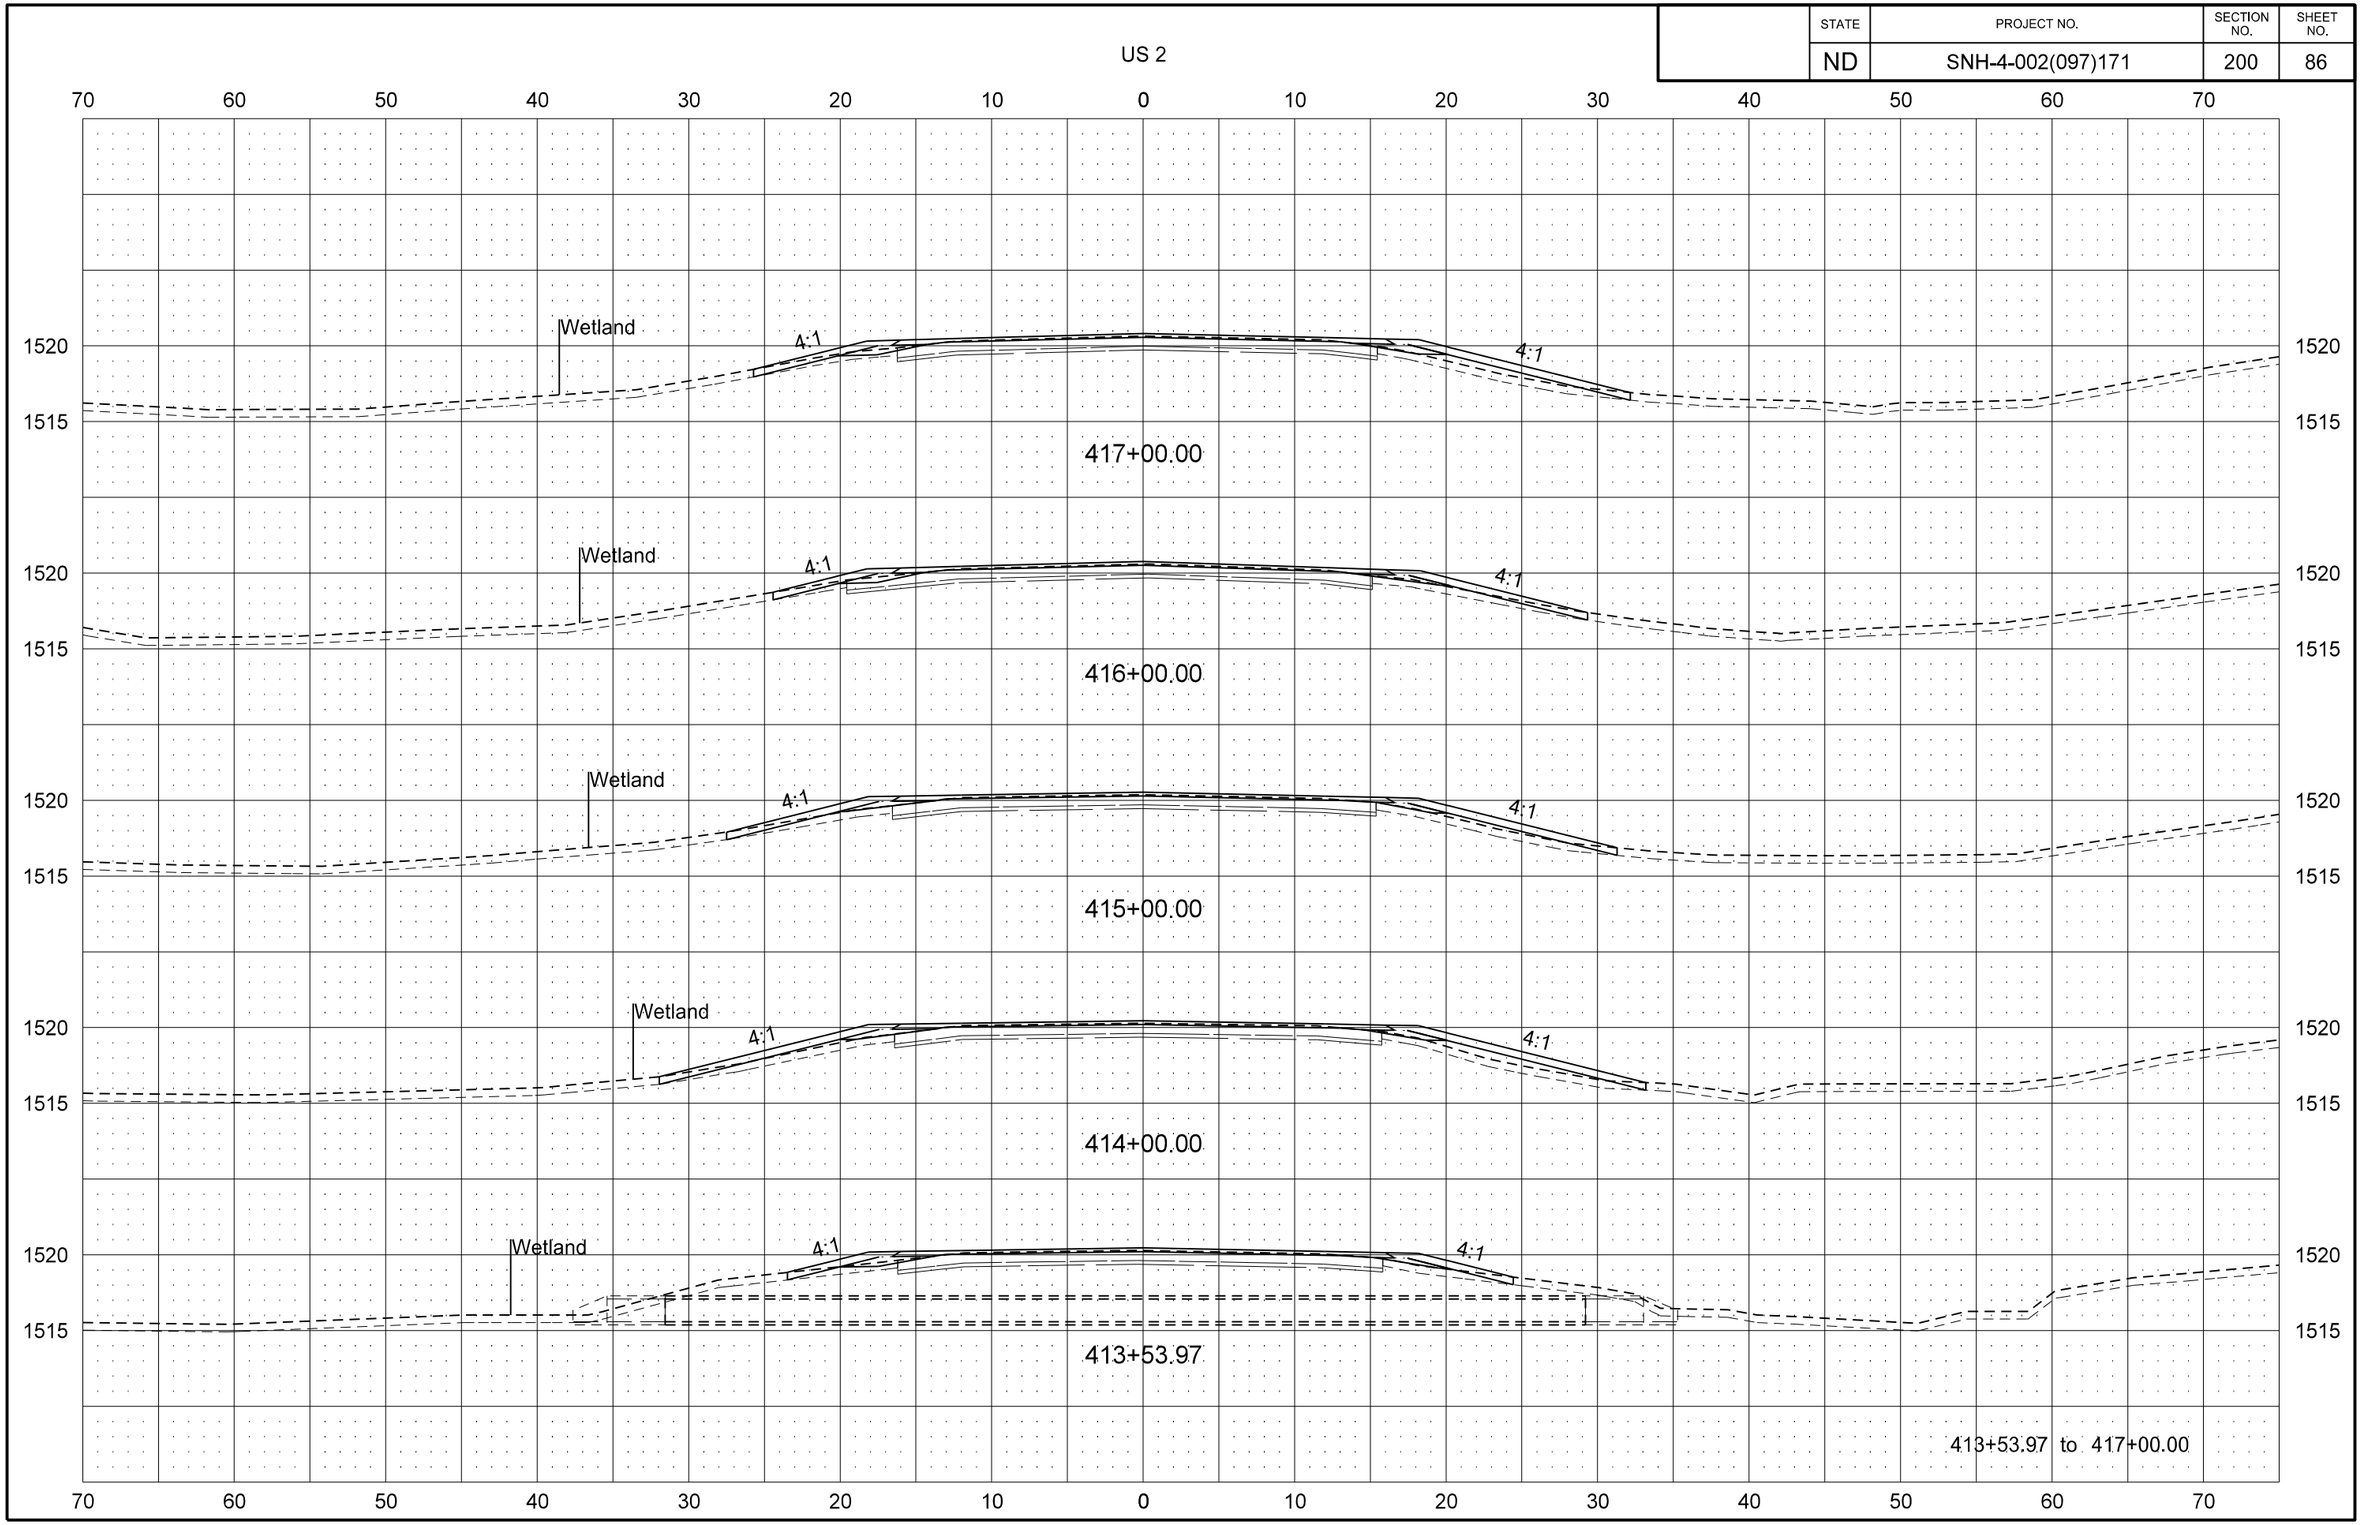

STATE	PROJECT NO.	SECTION NO.	SHEET NO.
ND	SNH-4-002(097)171	200	87

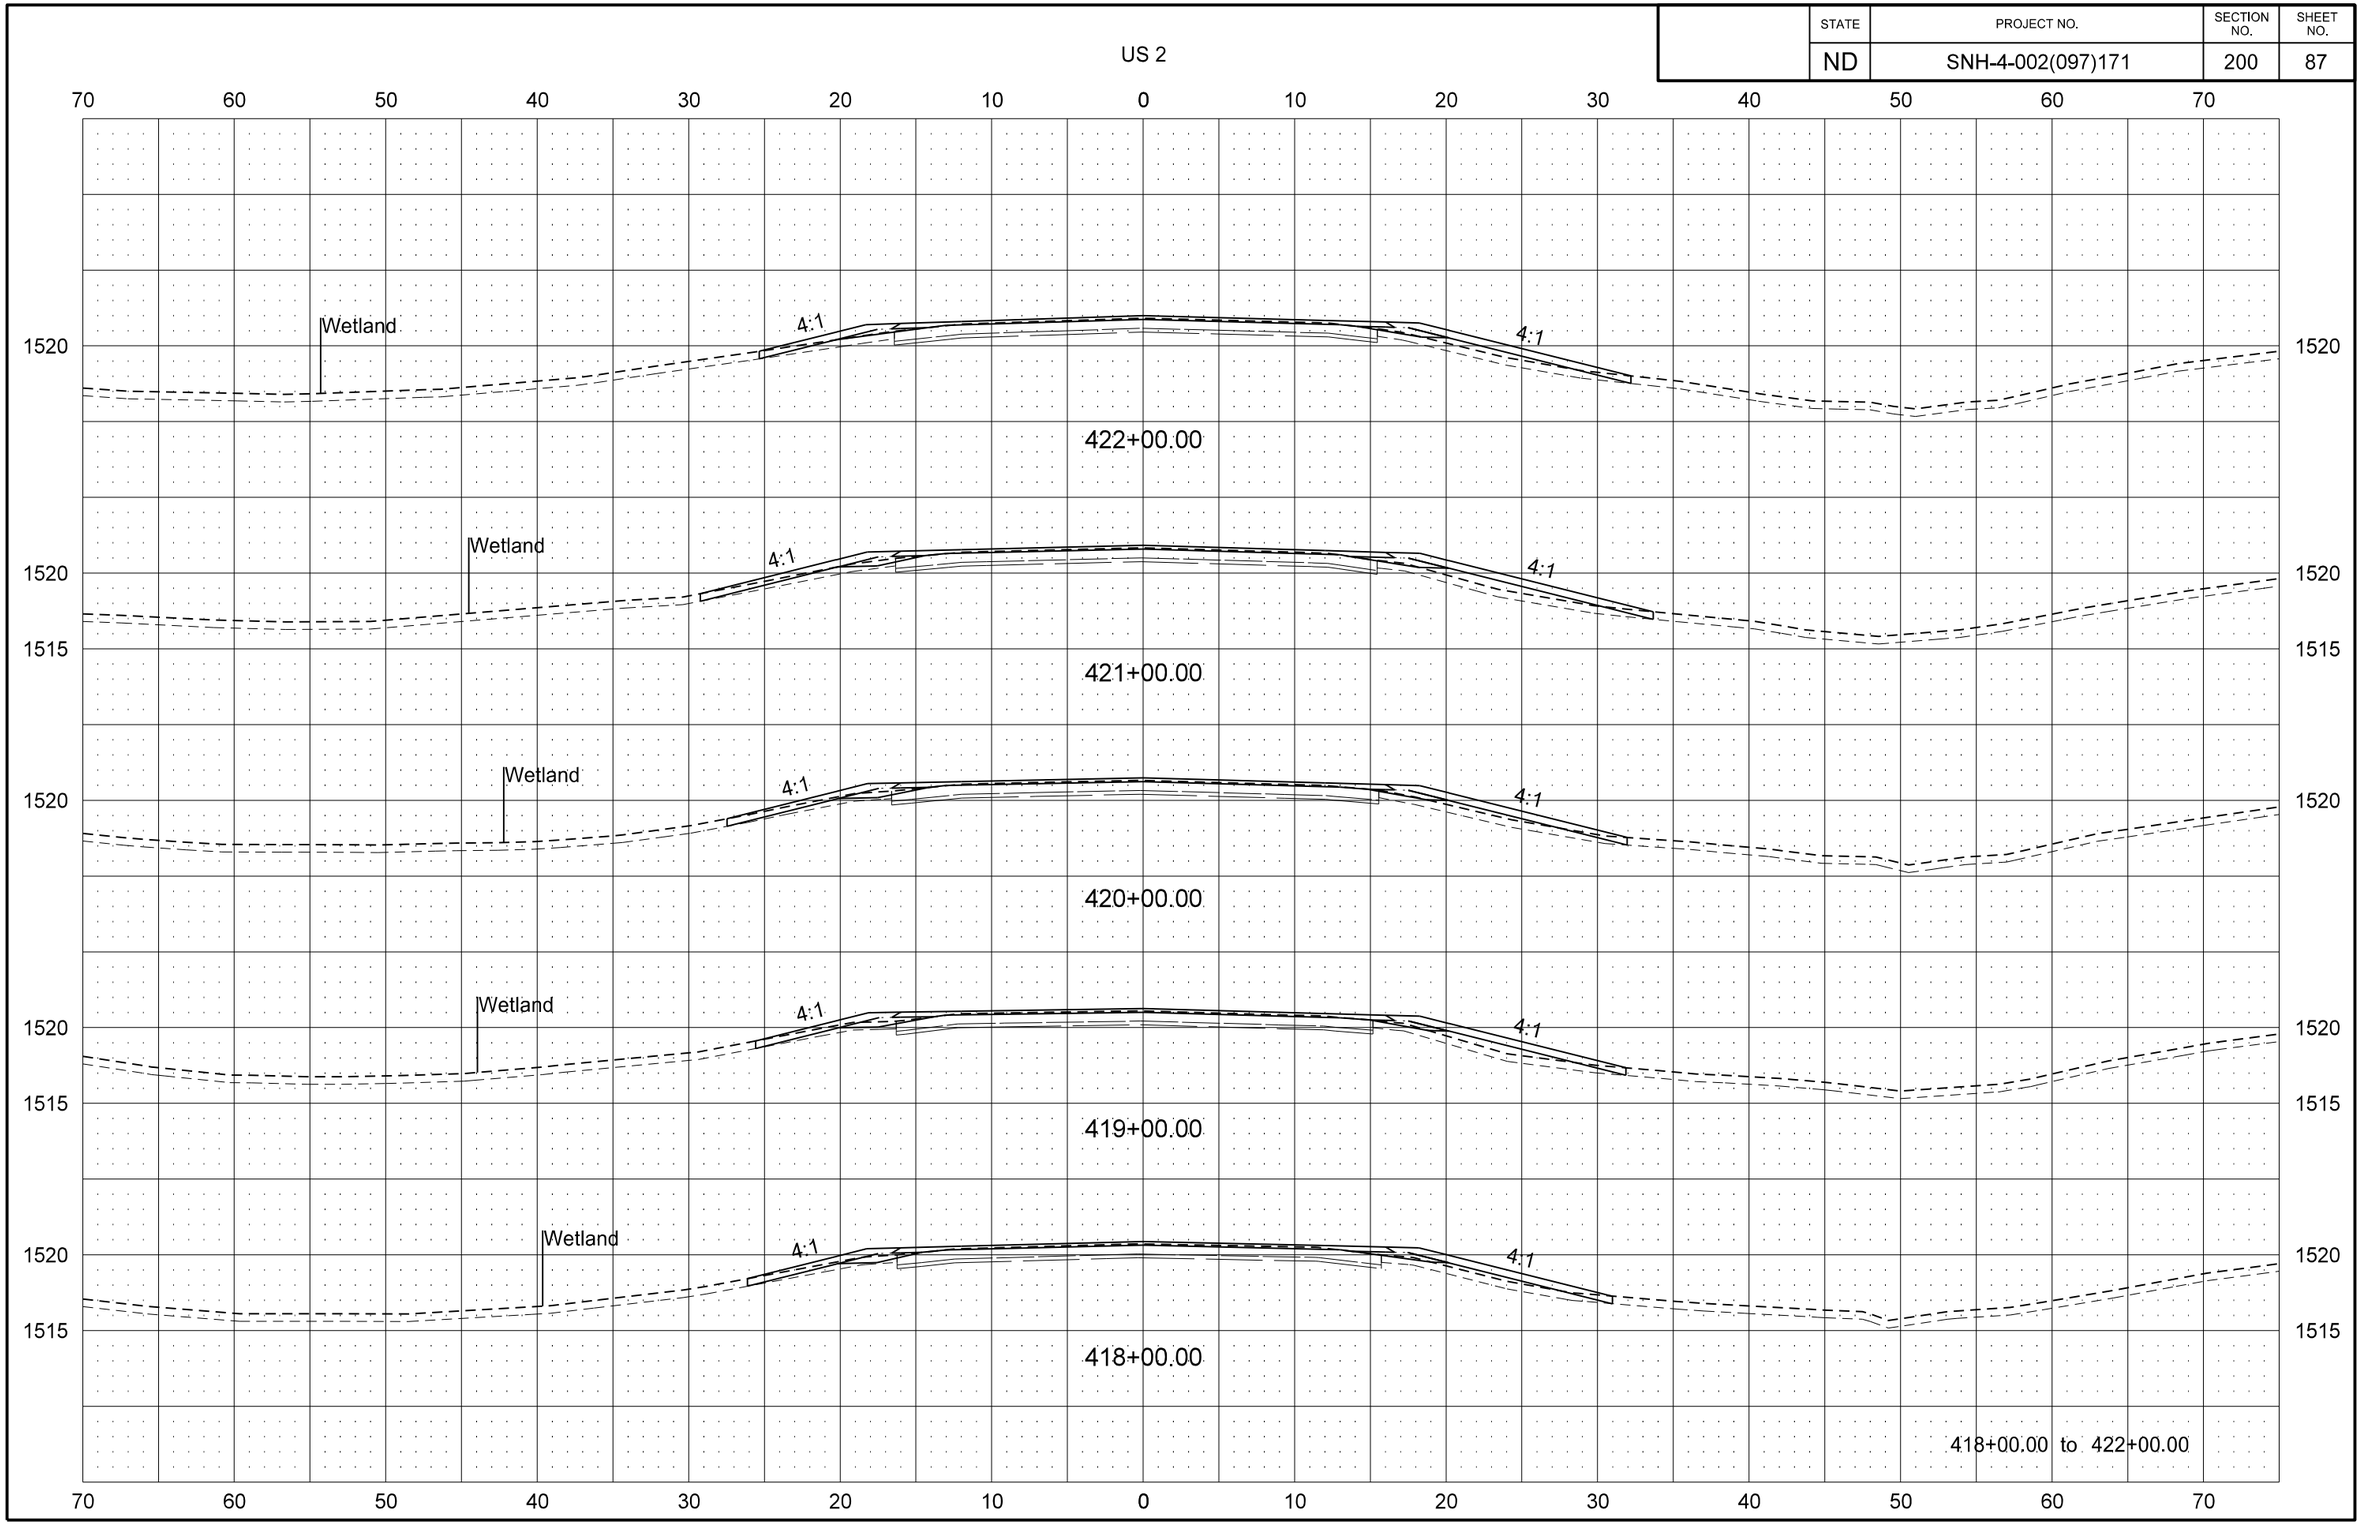

STATE	PROJECT NO.	SECTION NO.	SHEET NO.
ND	SNH-4-002(097)171	200	88

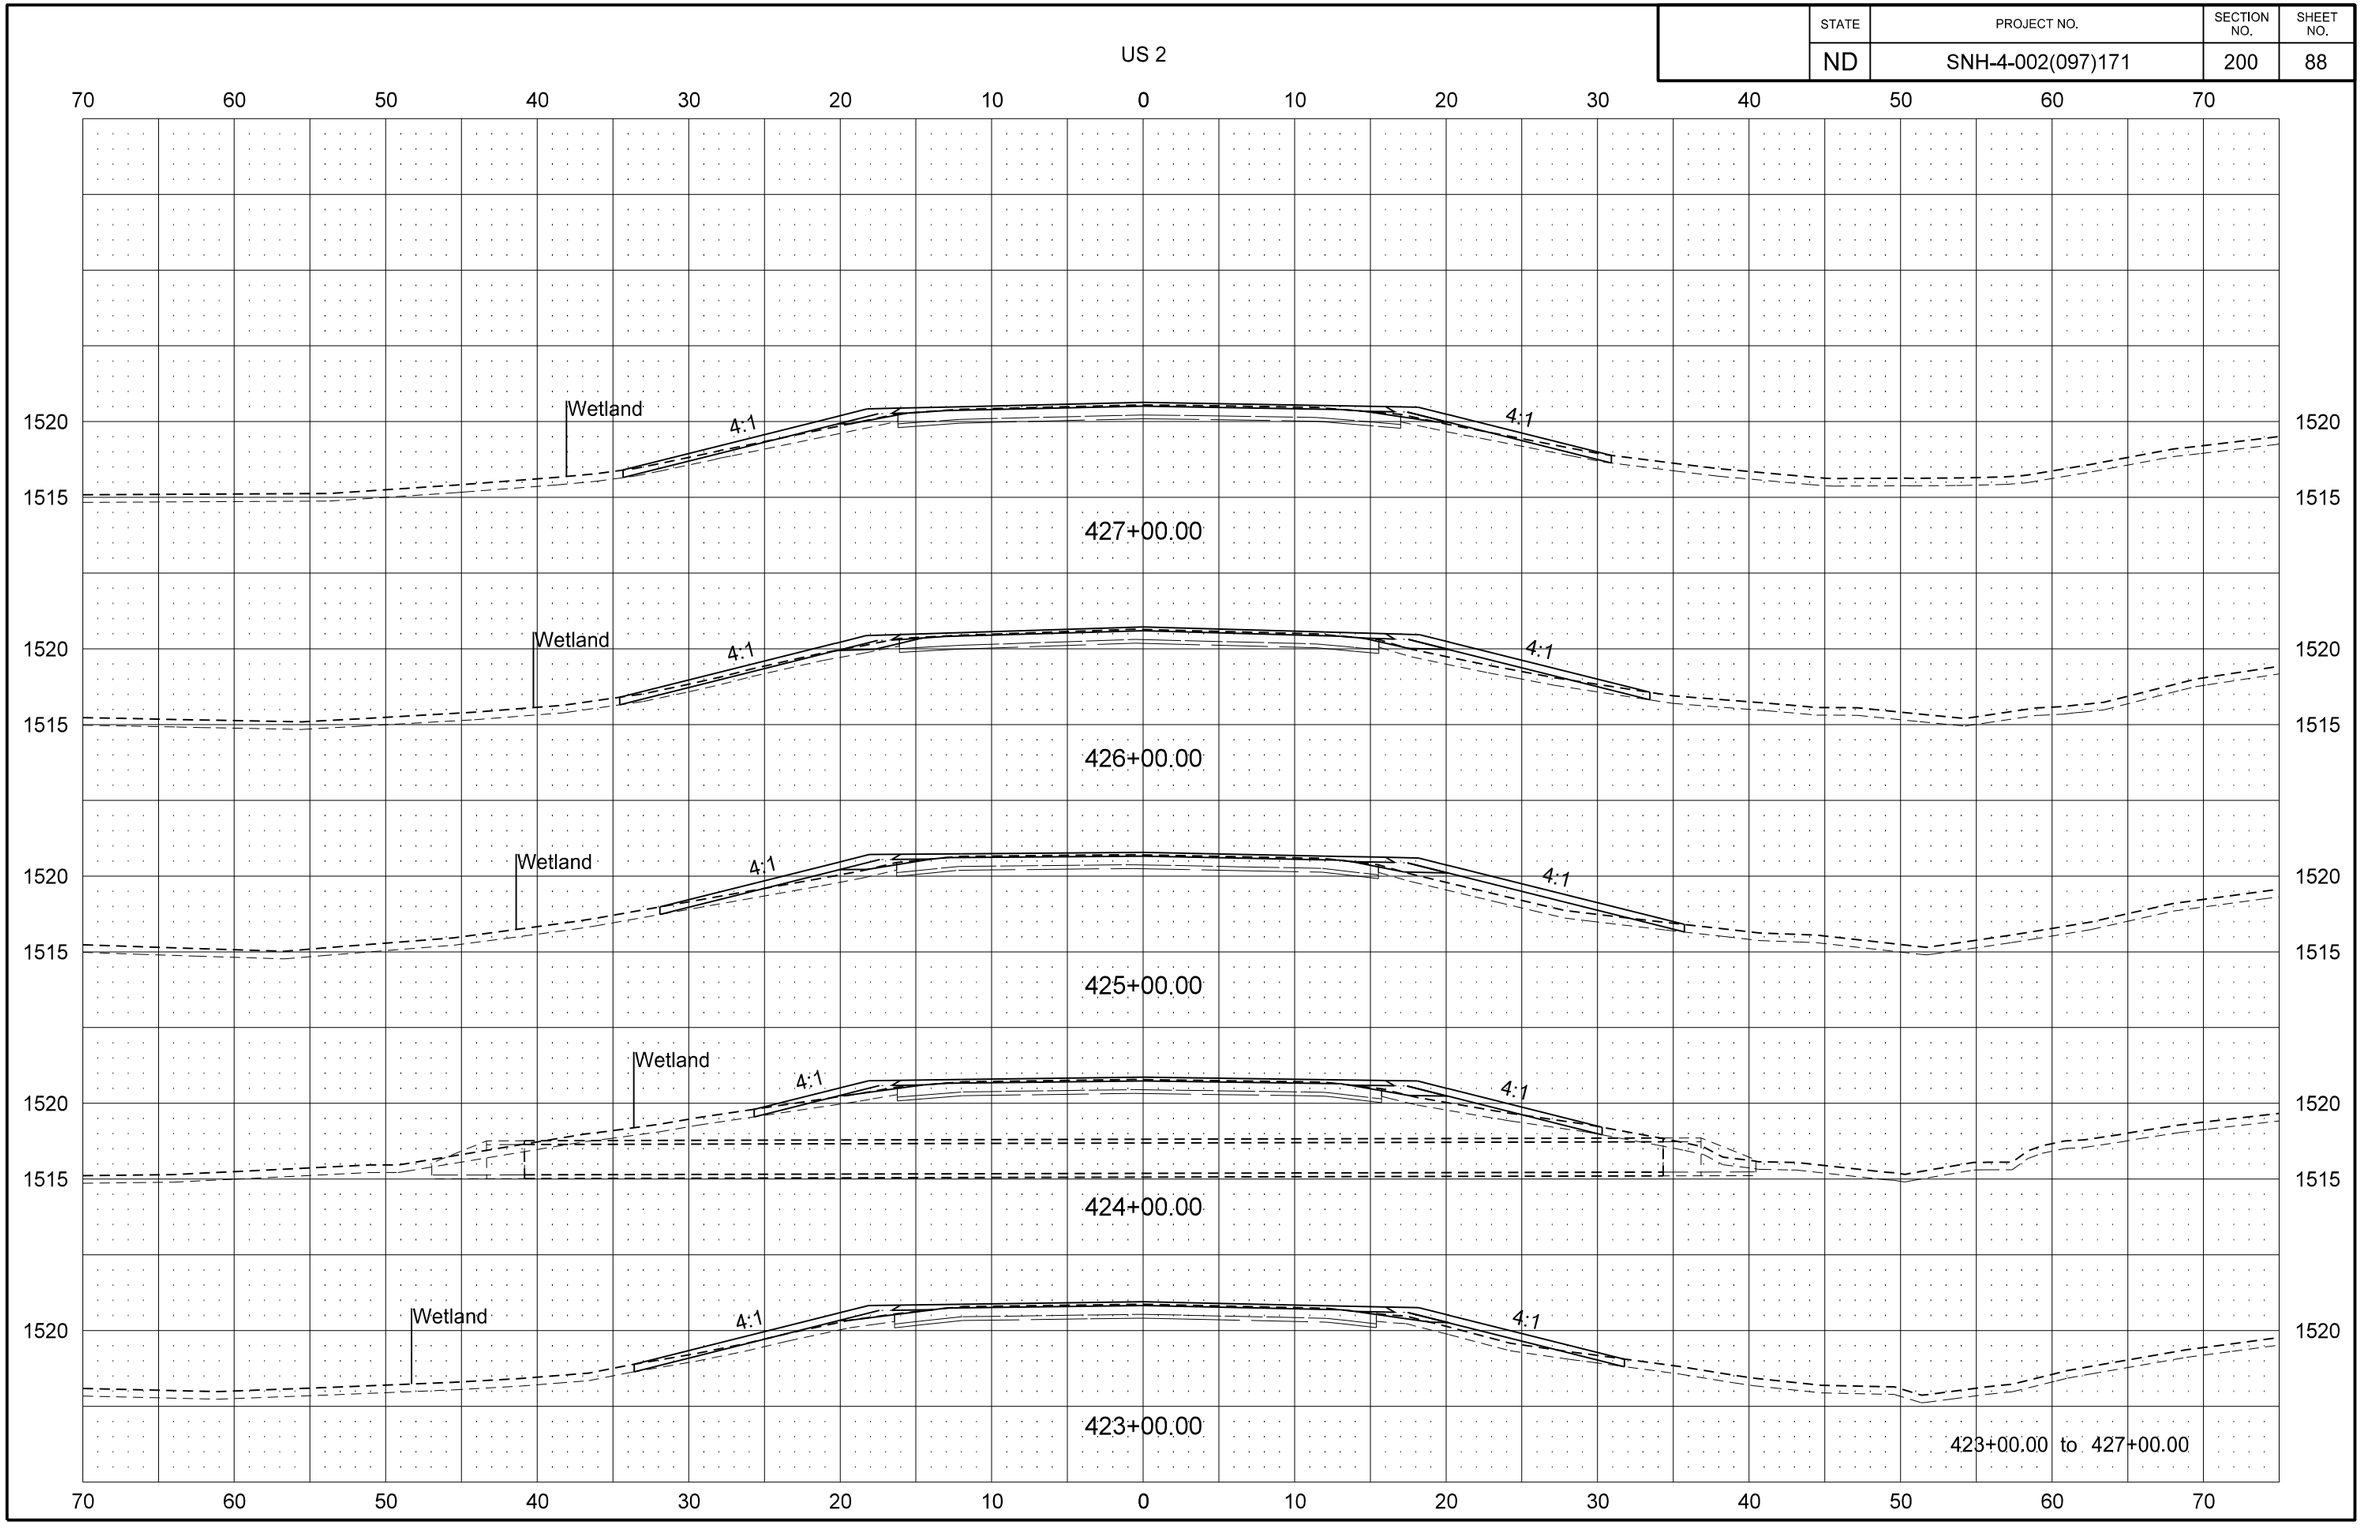

STATE	PROJECT NO.	SECTION NO.	SHEET NO.
ND	SNH-4-002(097)171	200	89

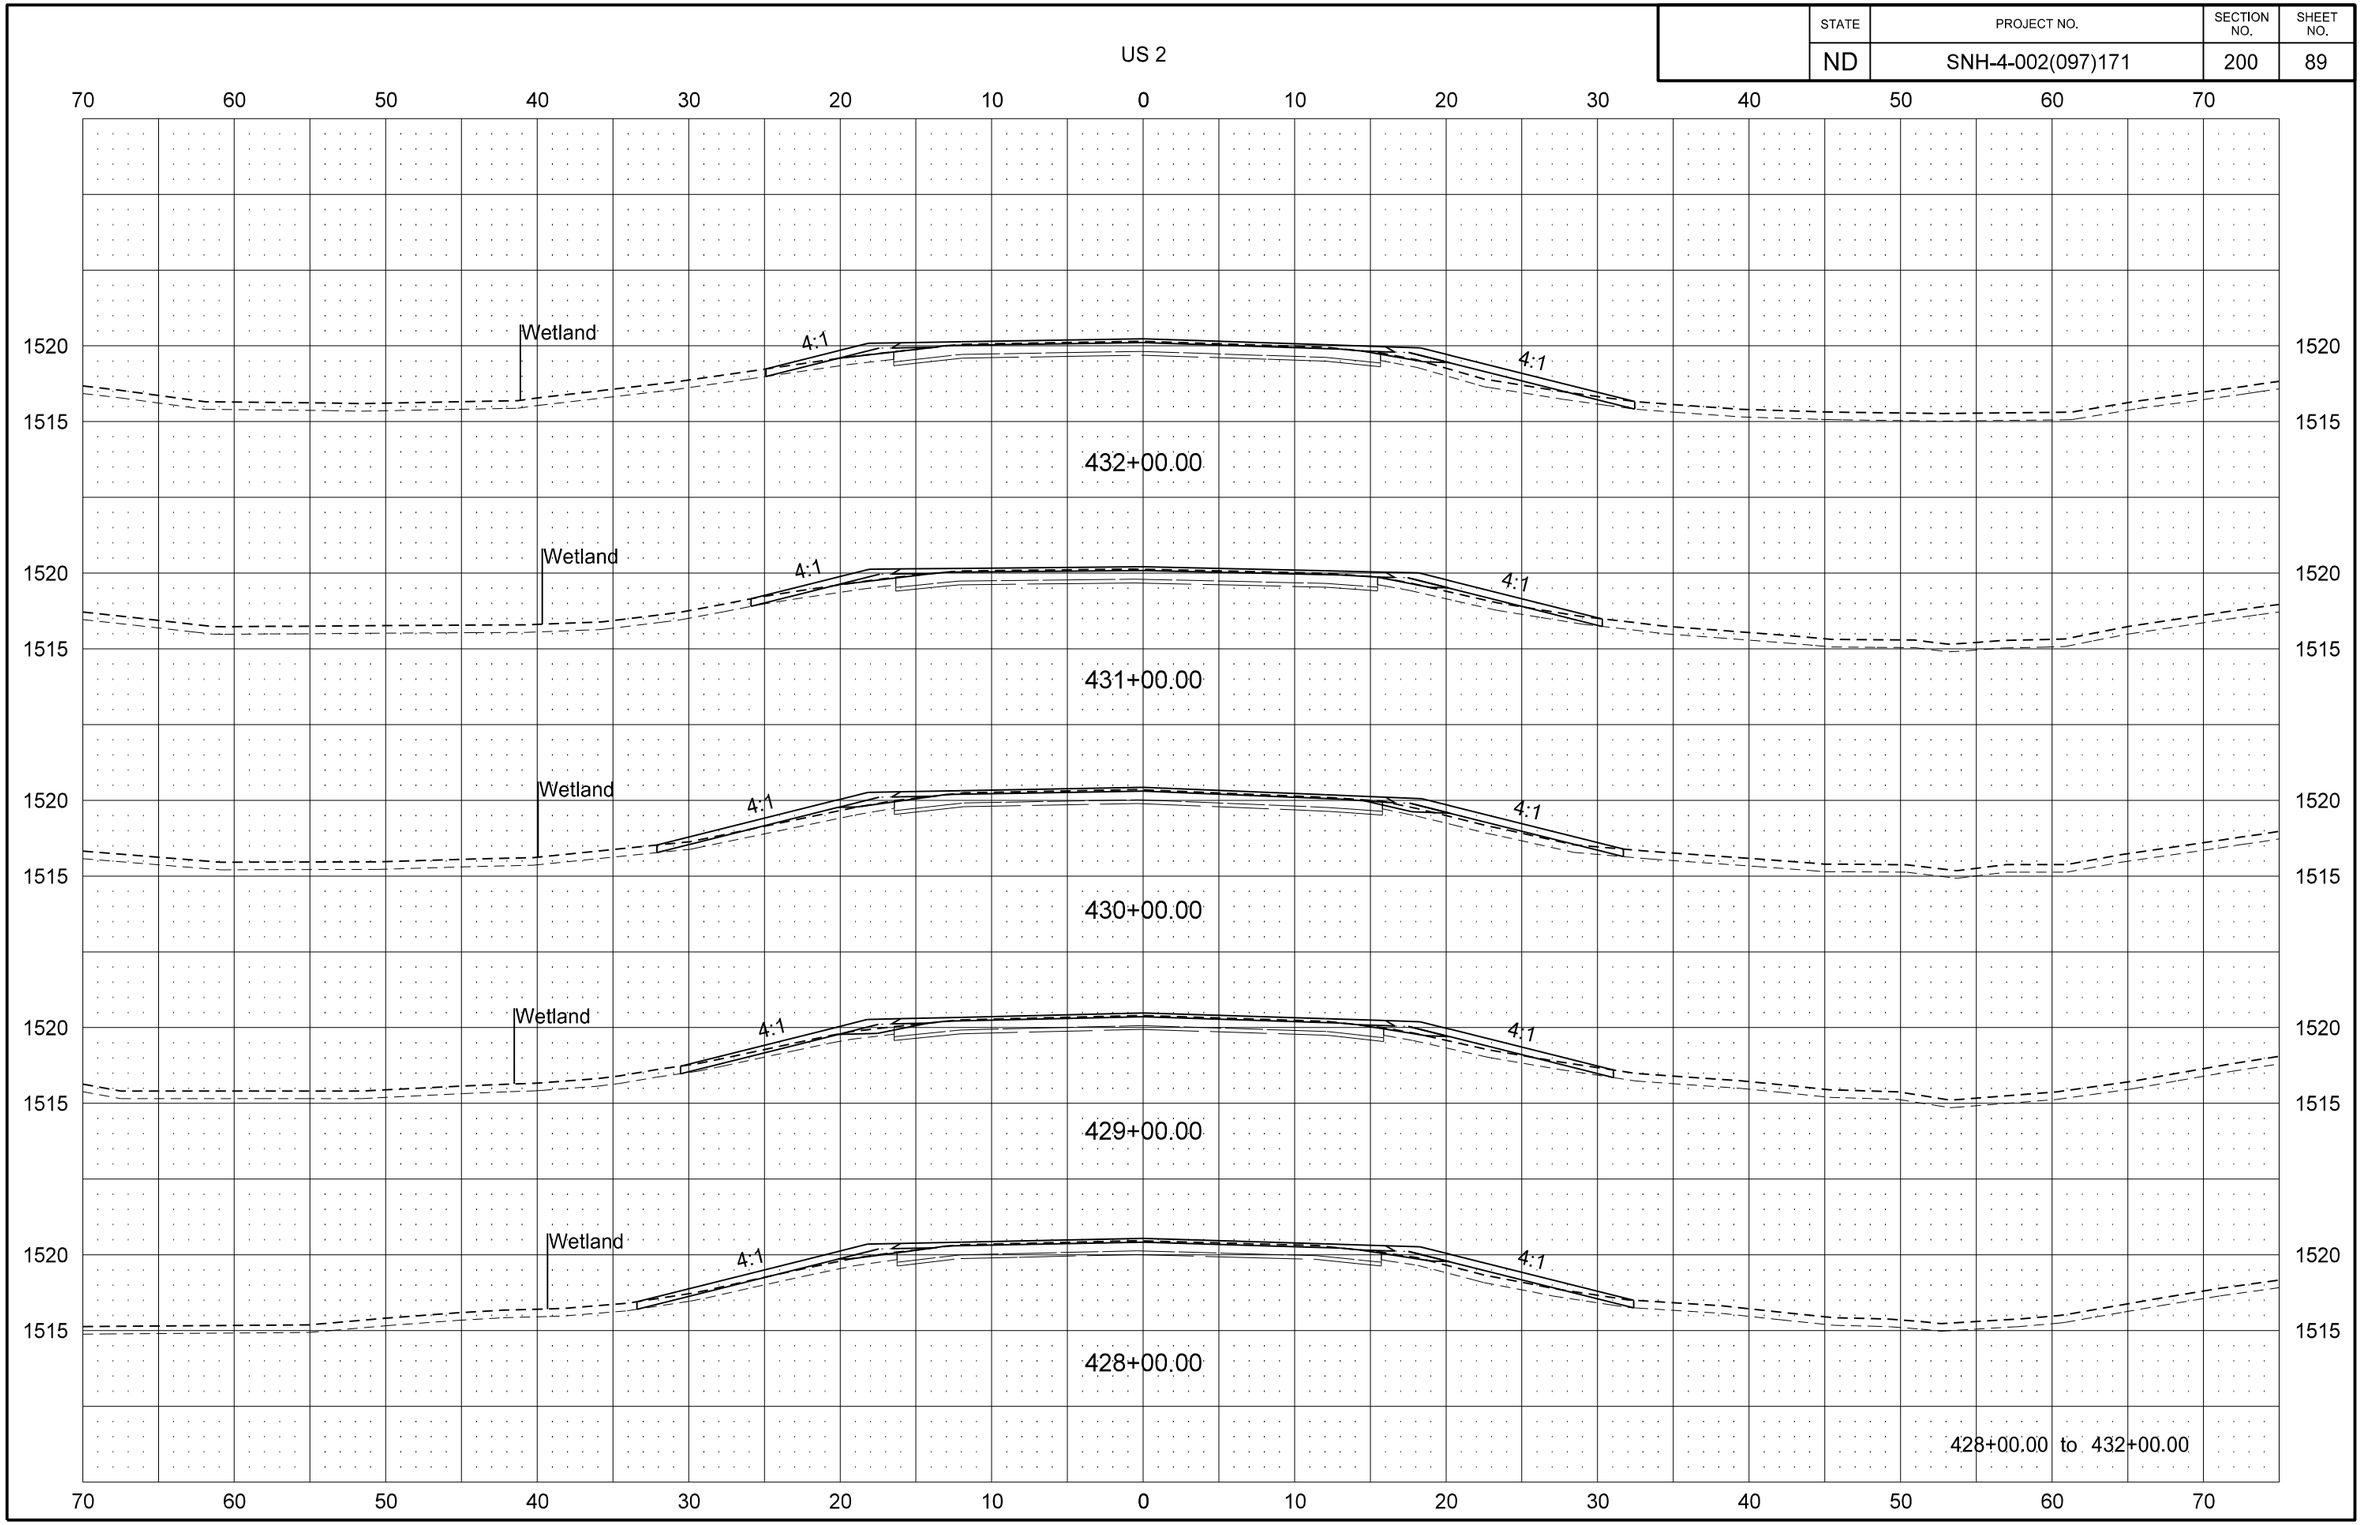

STATE	PROJECT NO.	SECTION NO.	SHEET NO.
ND	SNH-4-002(097)171	200	90

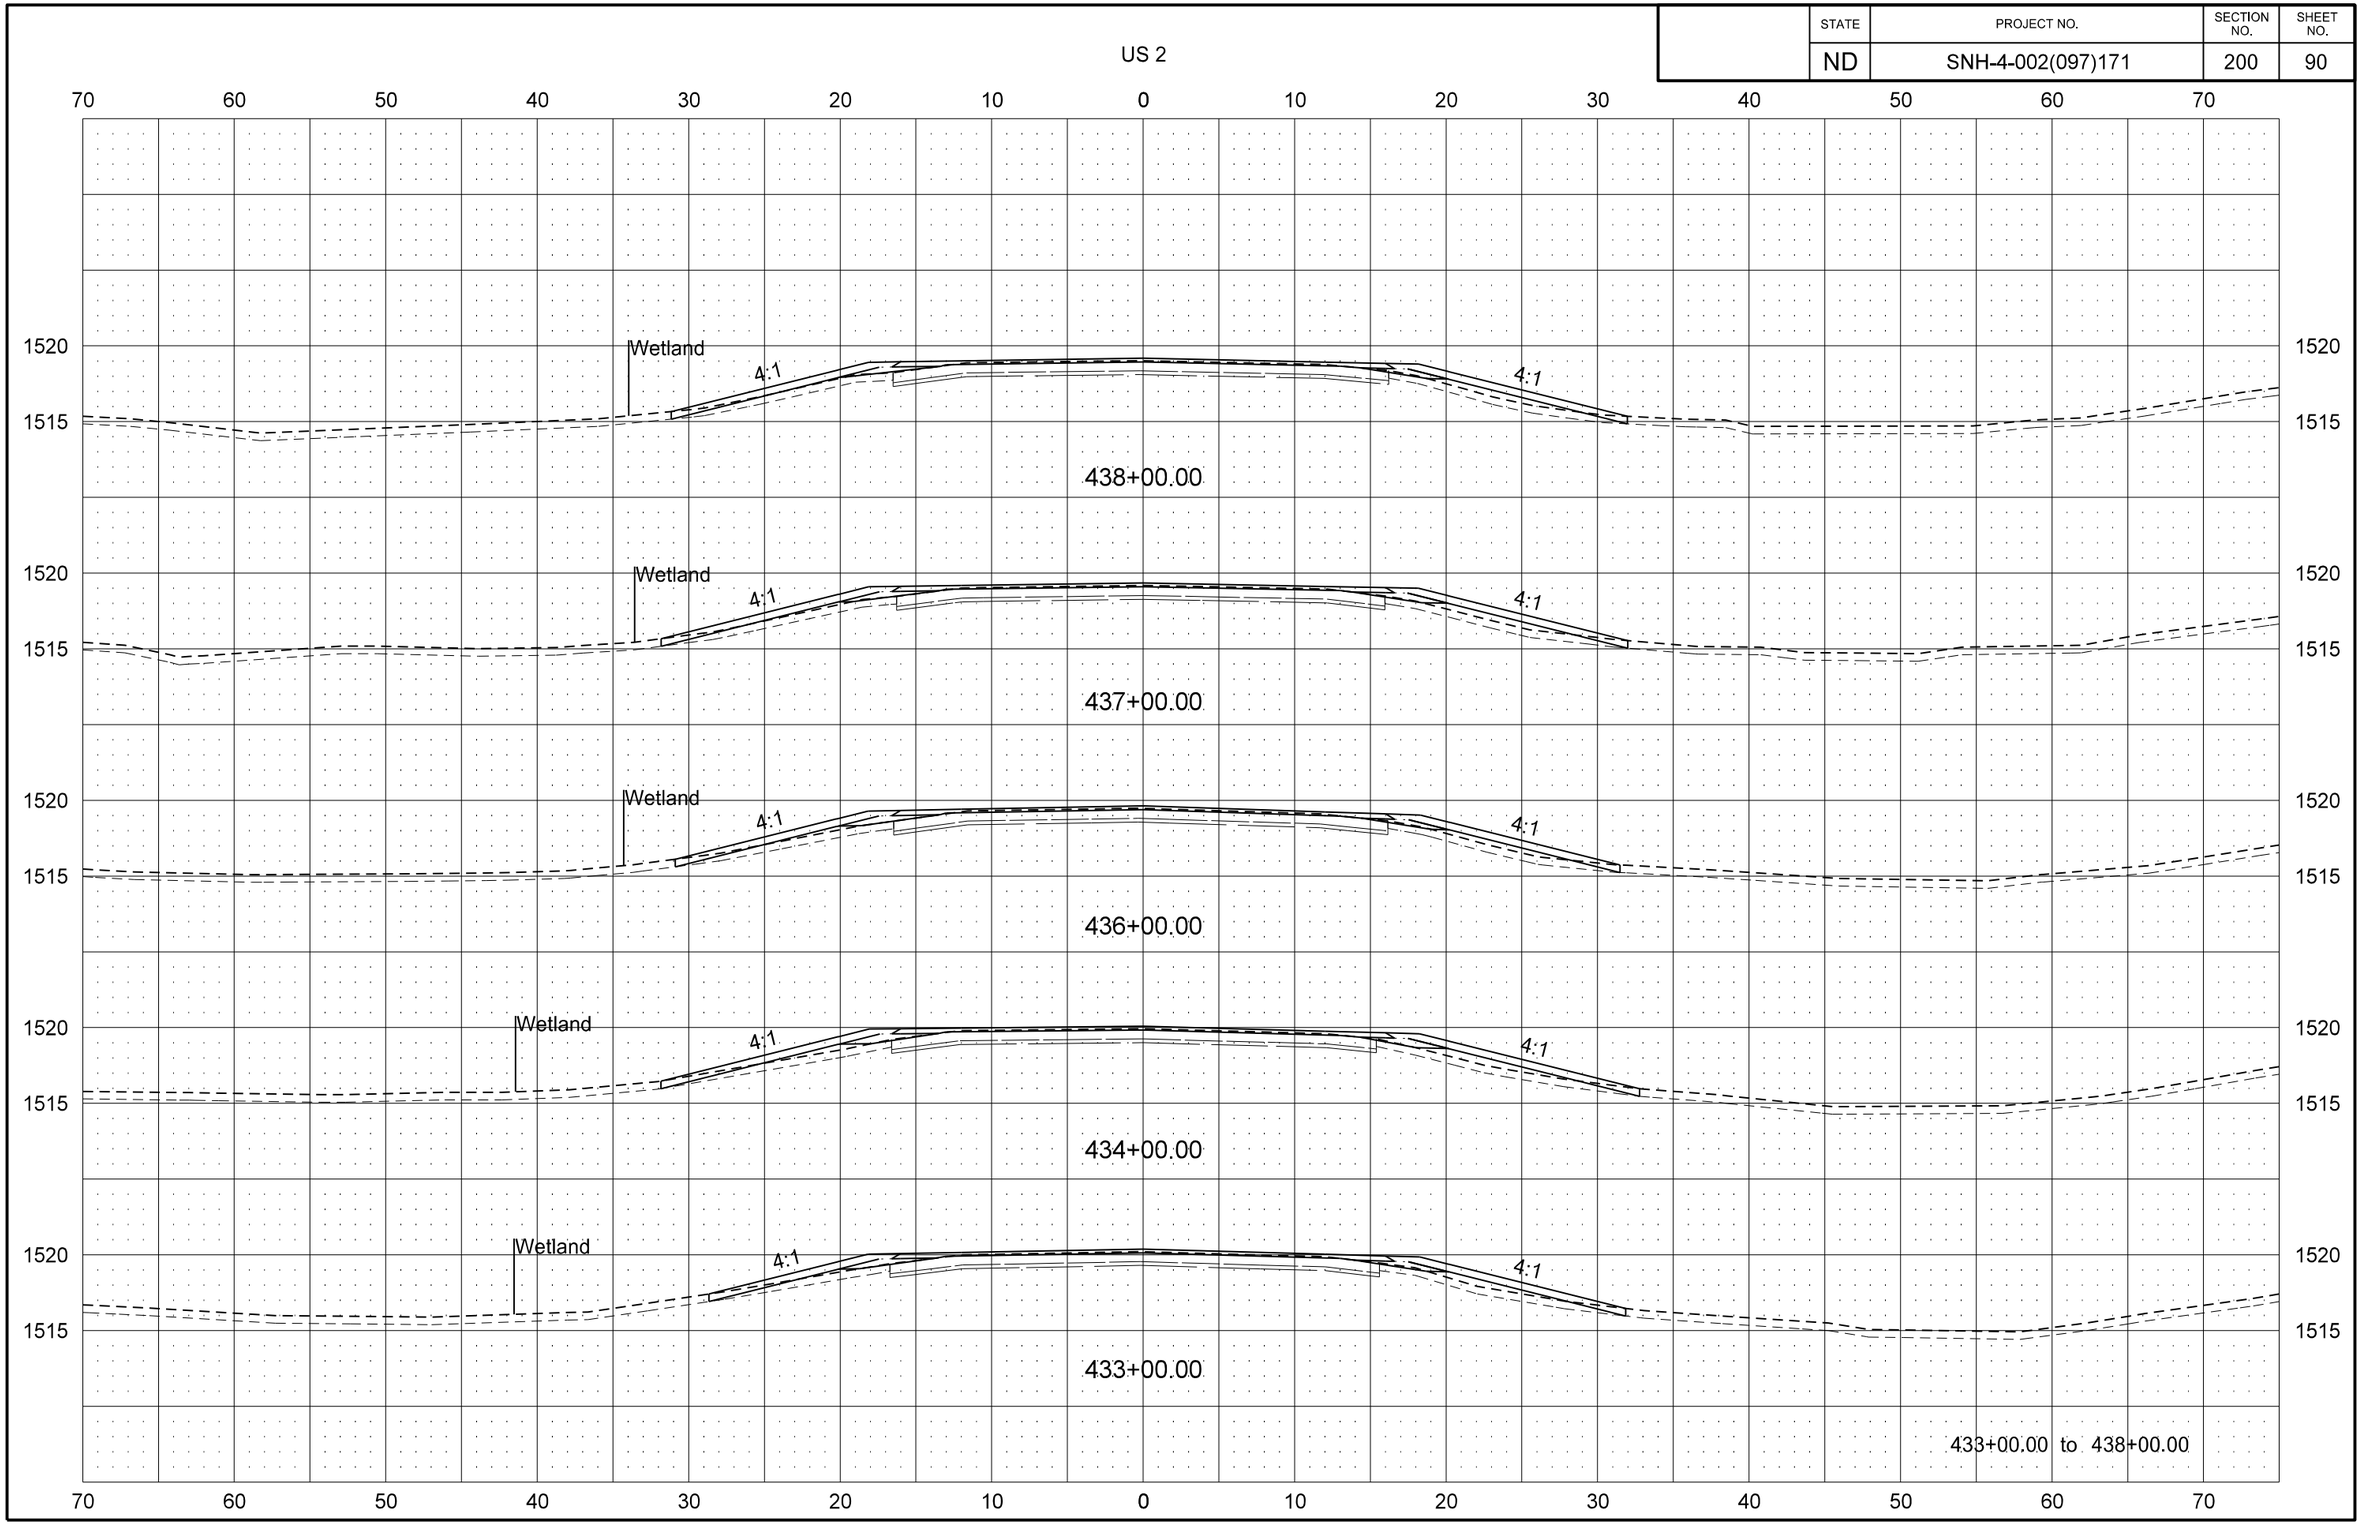

	STATE	PROJECT NO.	SECTION NO.	SHEET NO.
	ND	SNH-4-002(097)171	200	91

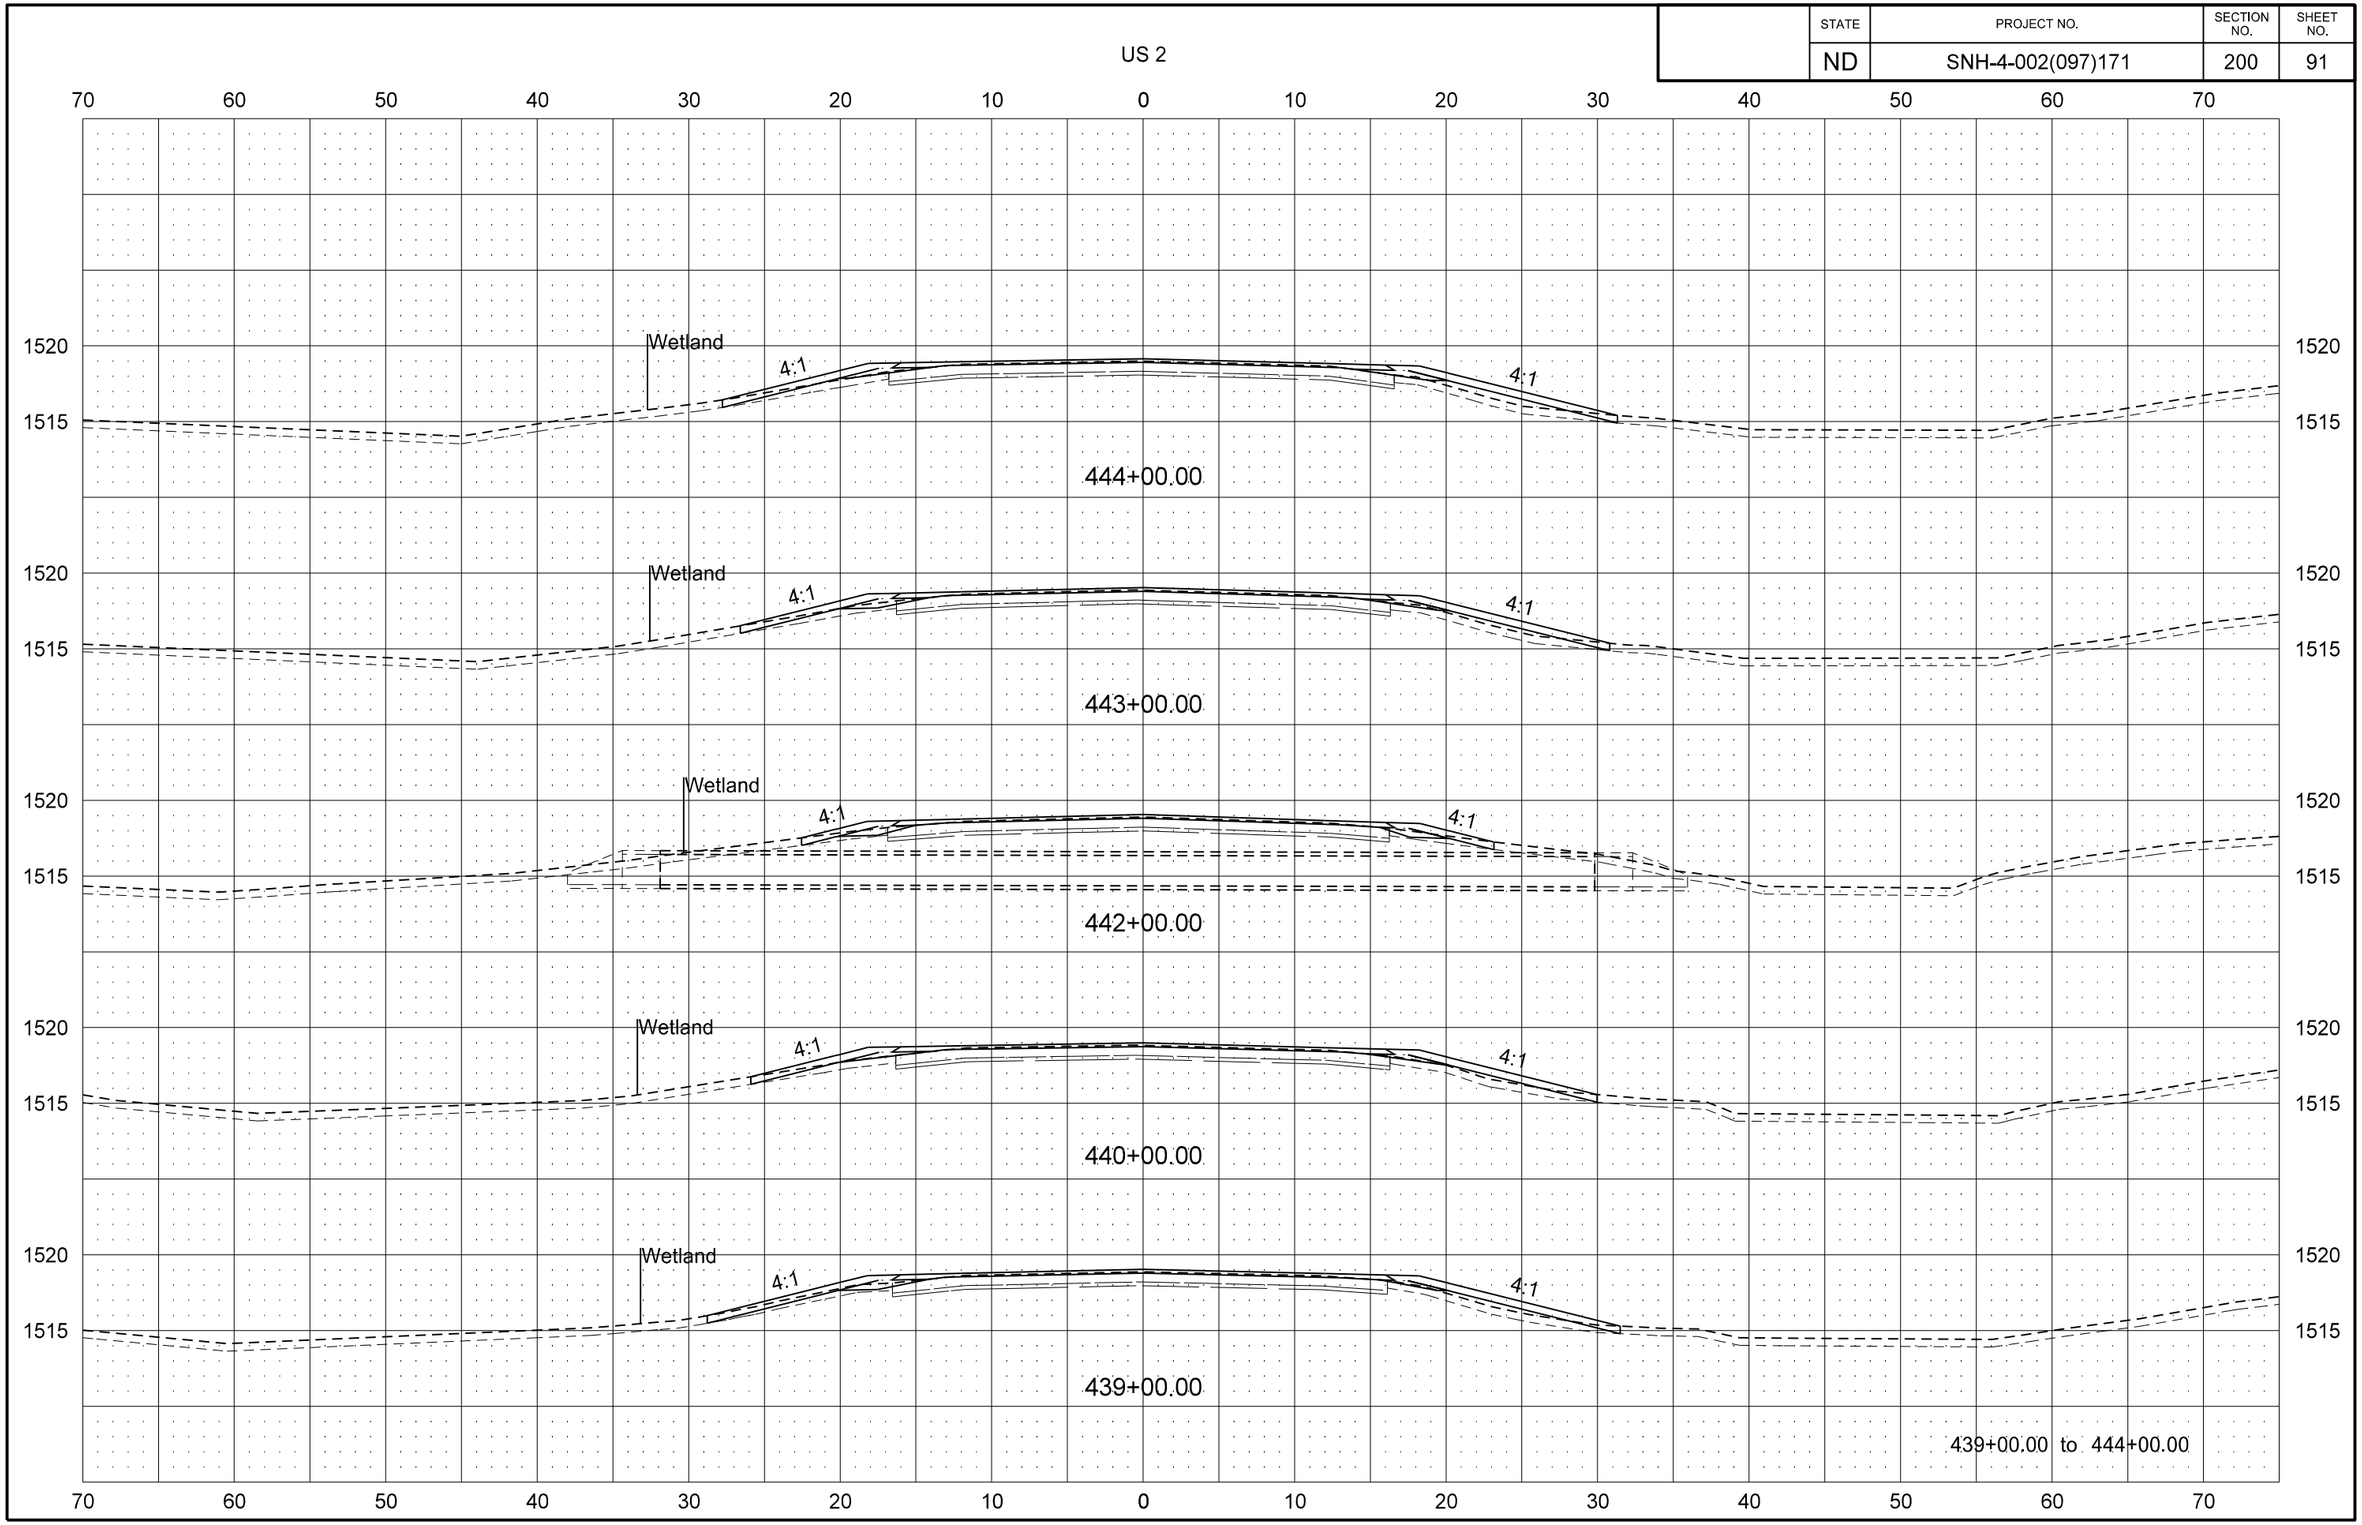

STATE	PROJECT NO.	SECTION NO.	SHEET NO.
ND	SNH-4-002(097)171	200	92

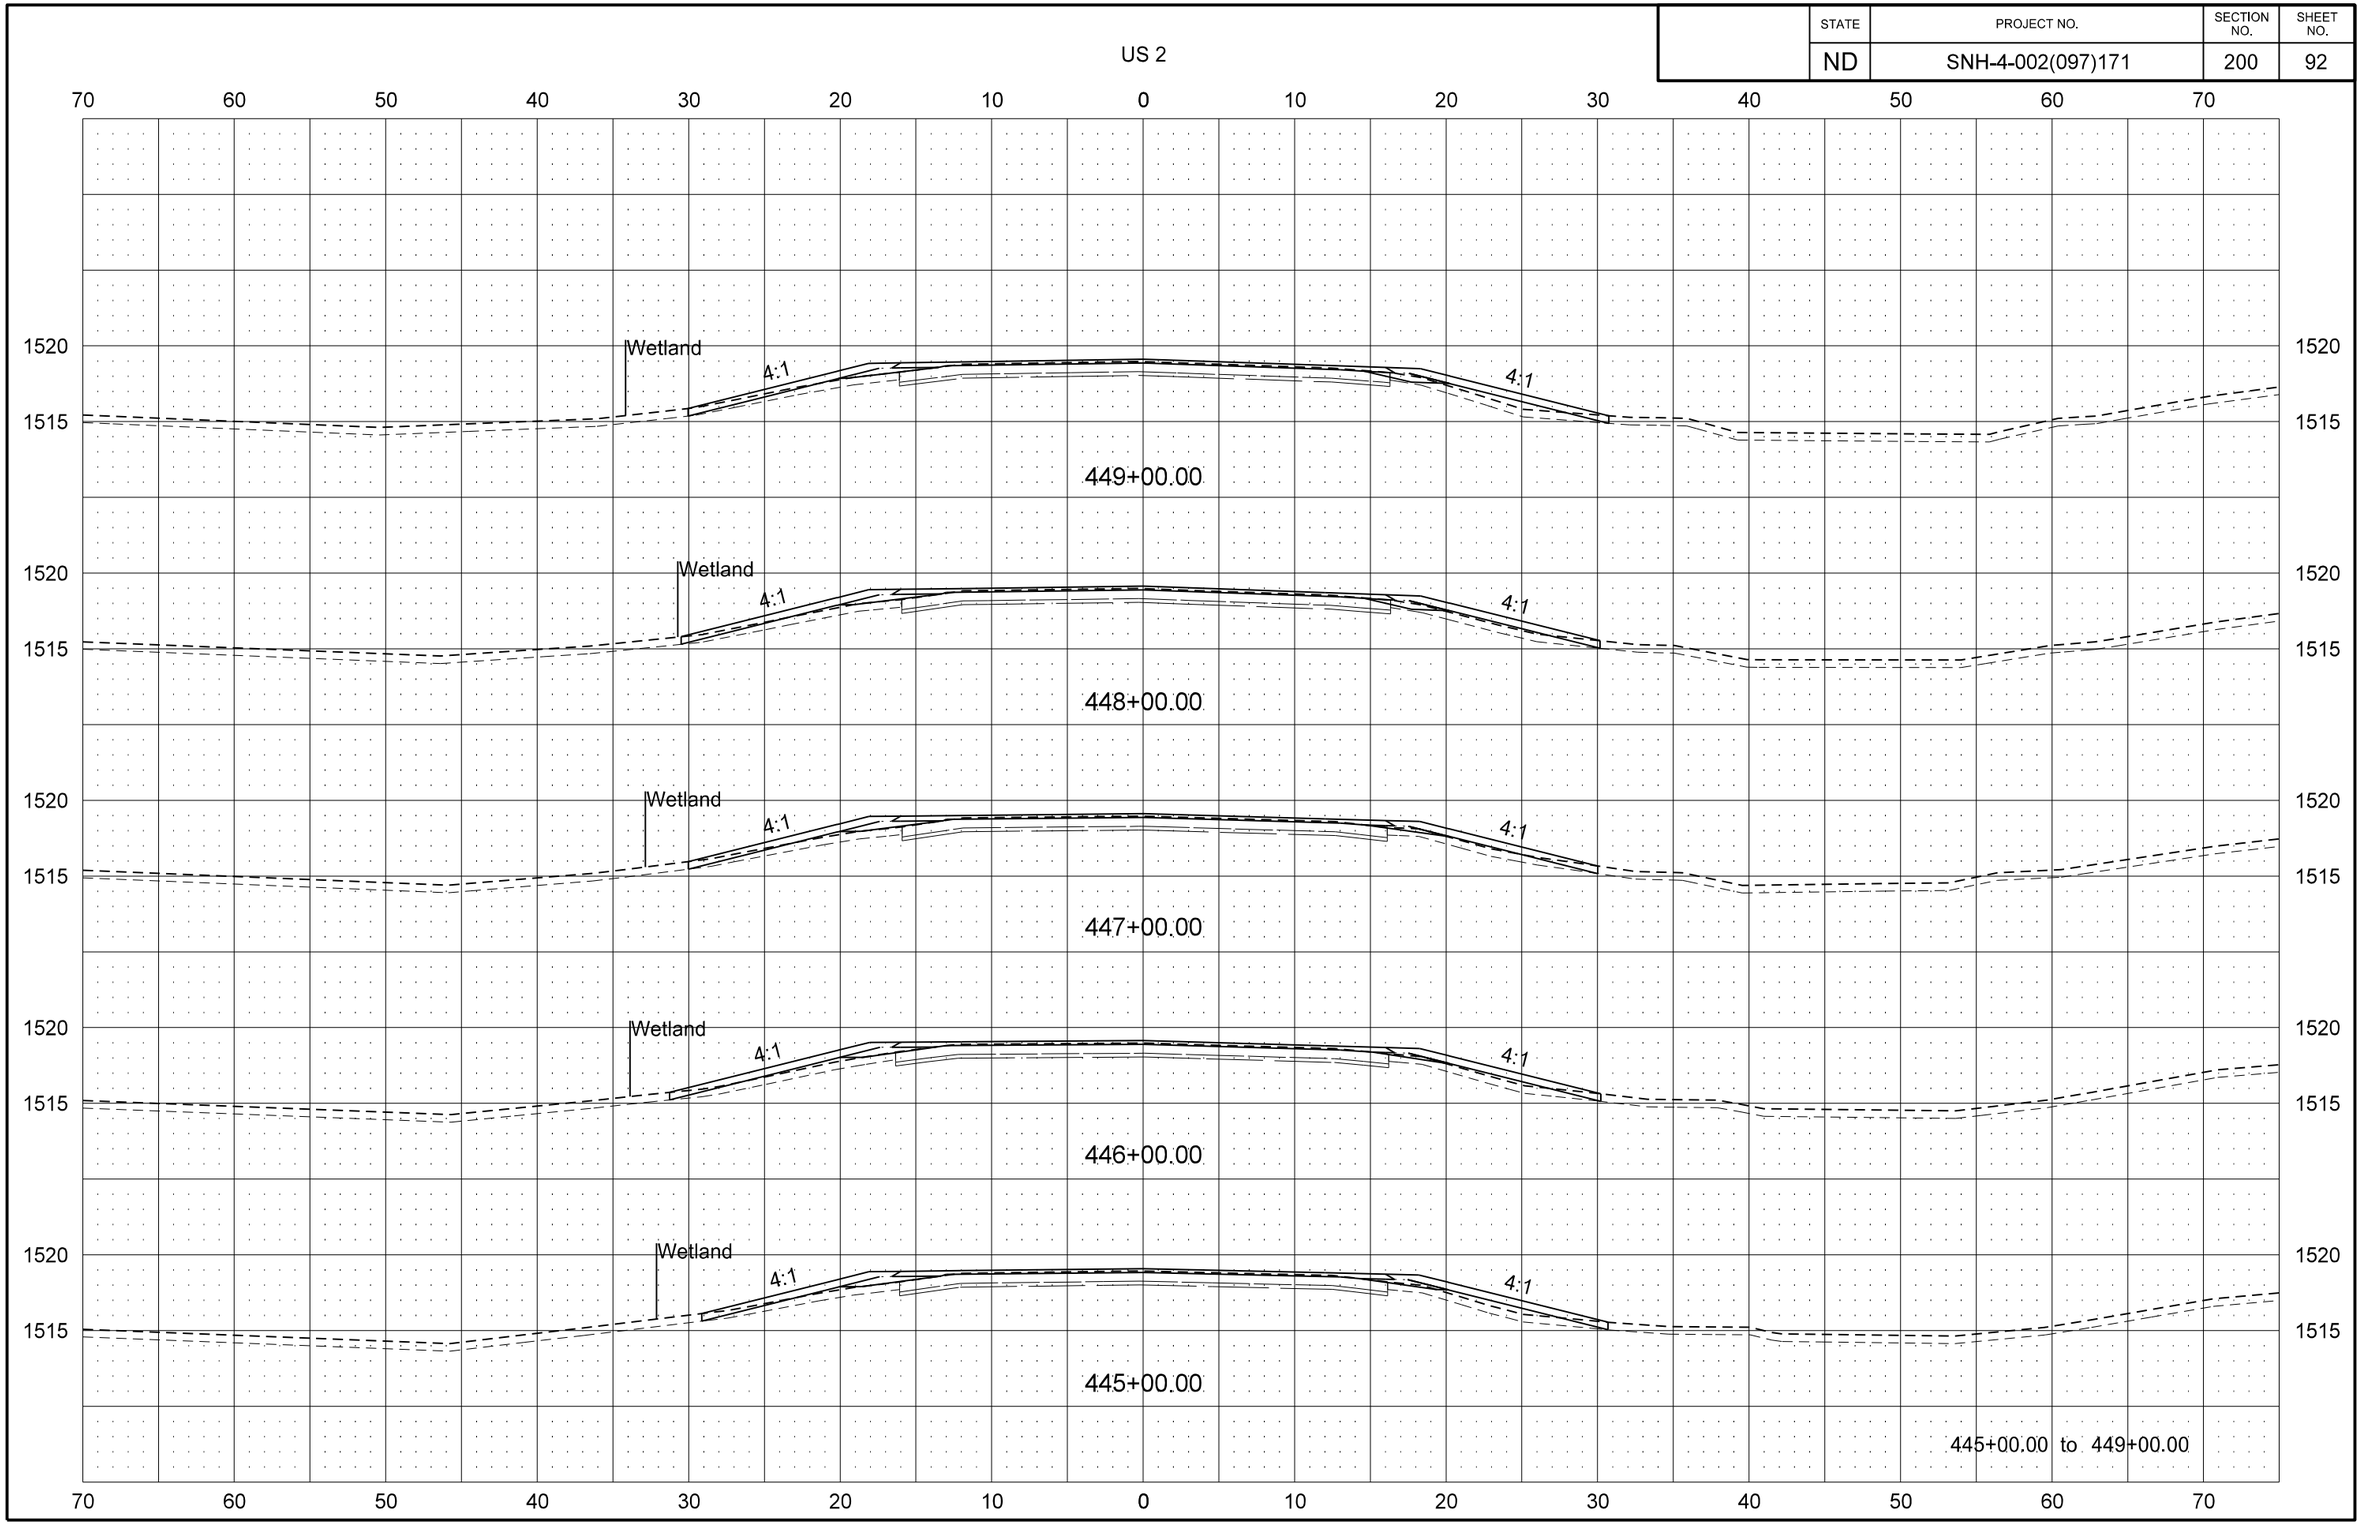

STATE	PROJECT NO.	SECTION NO.	SHEET NO.
ND	SNH-4-002(097)171	200	93

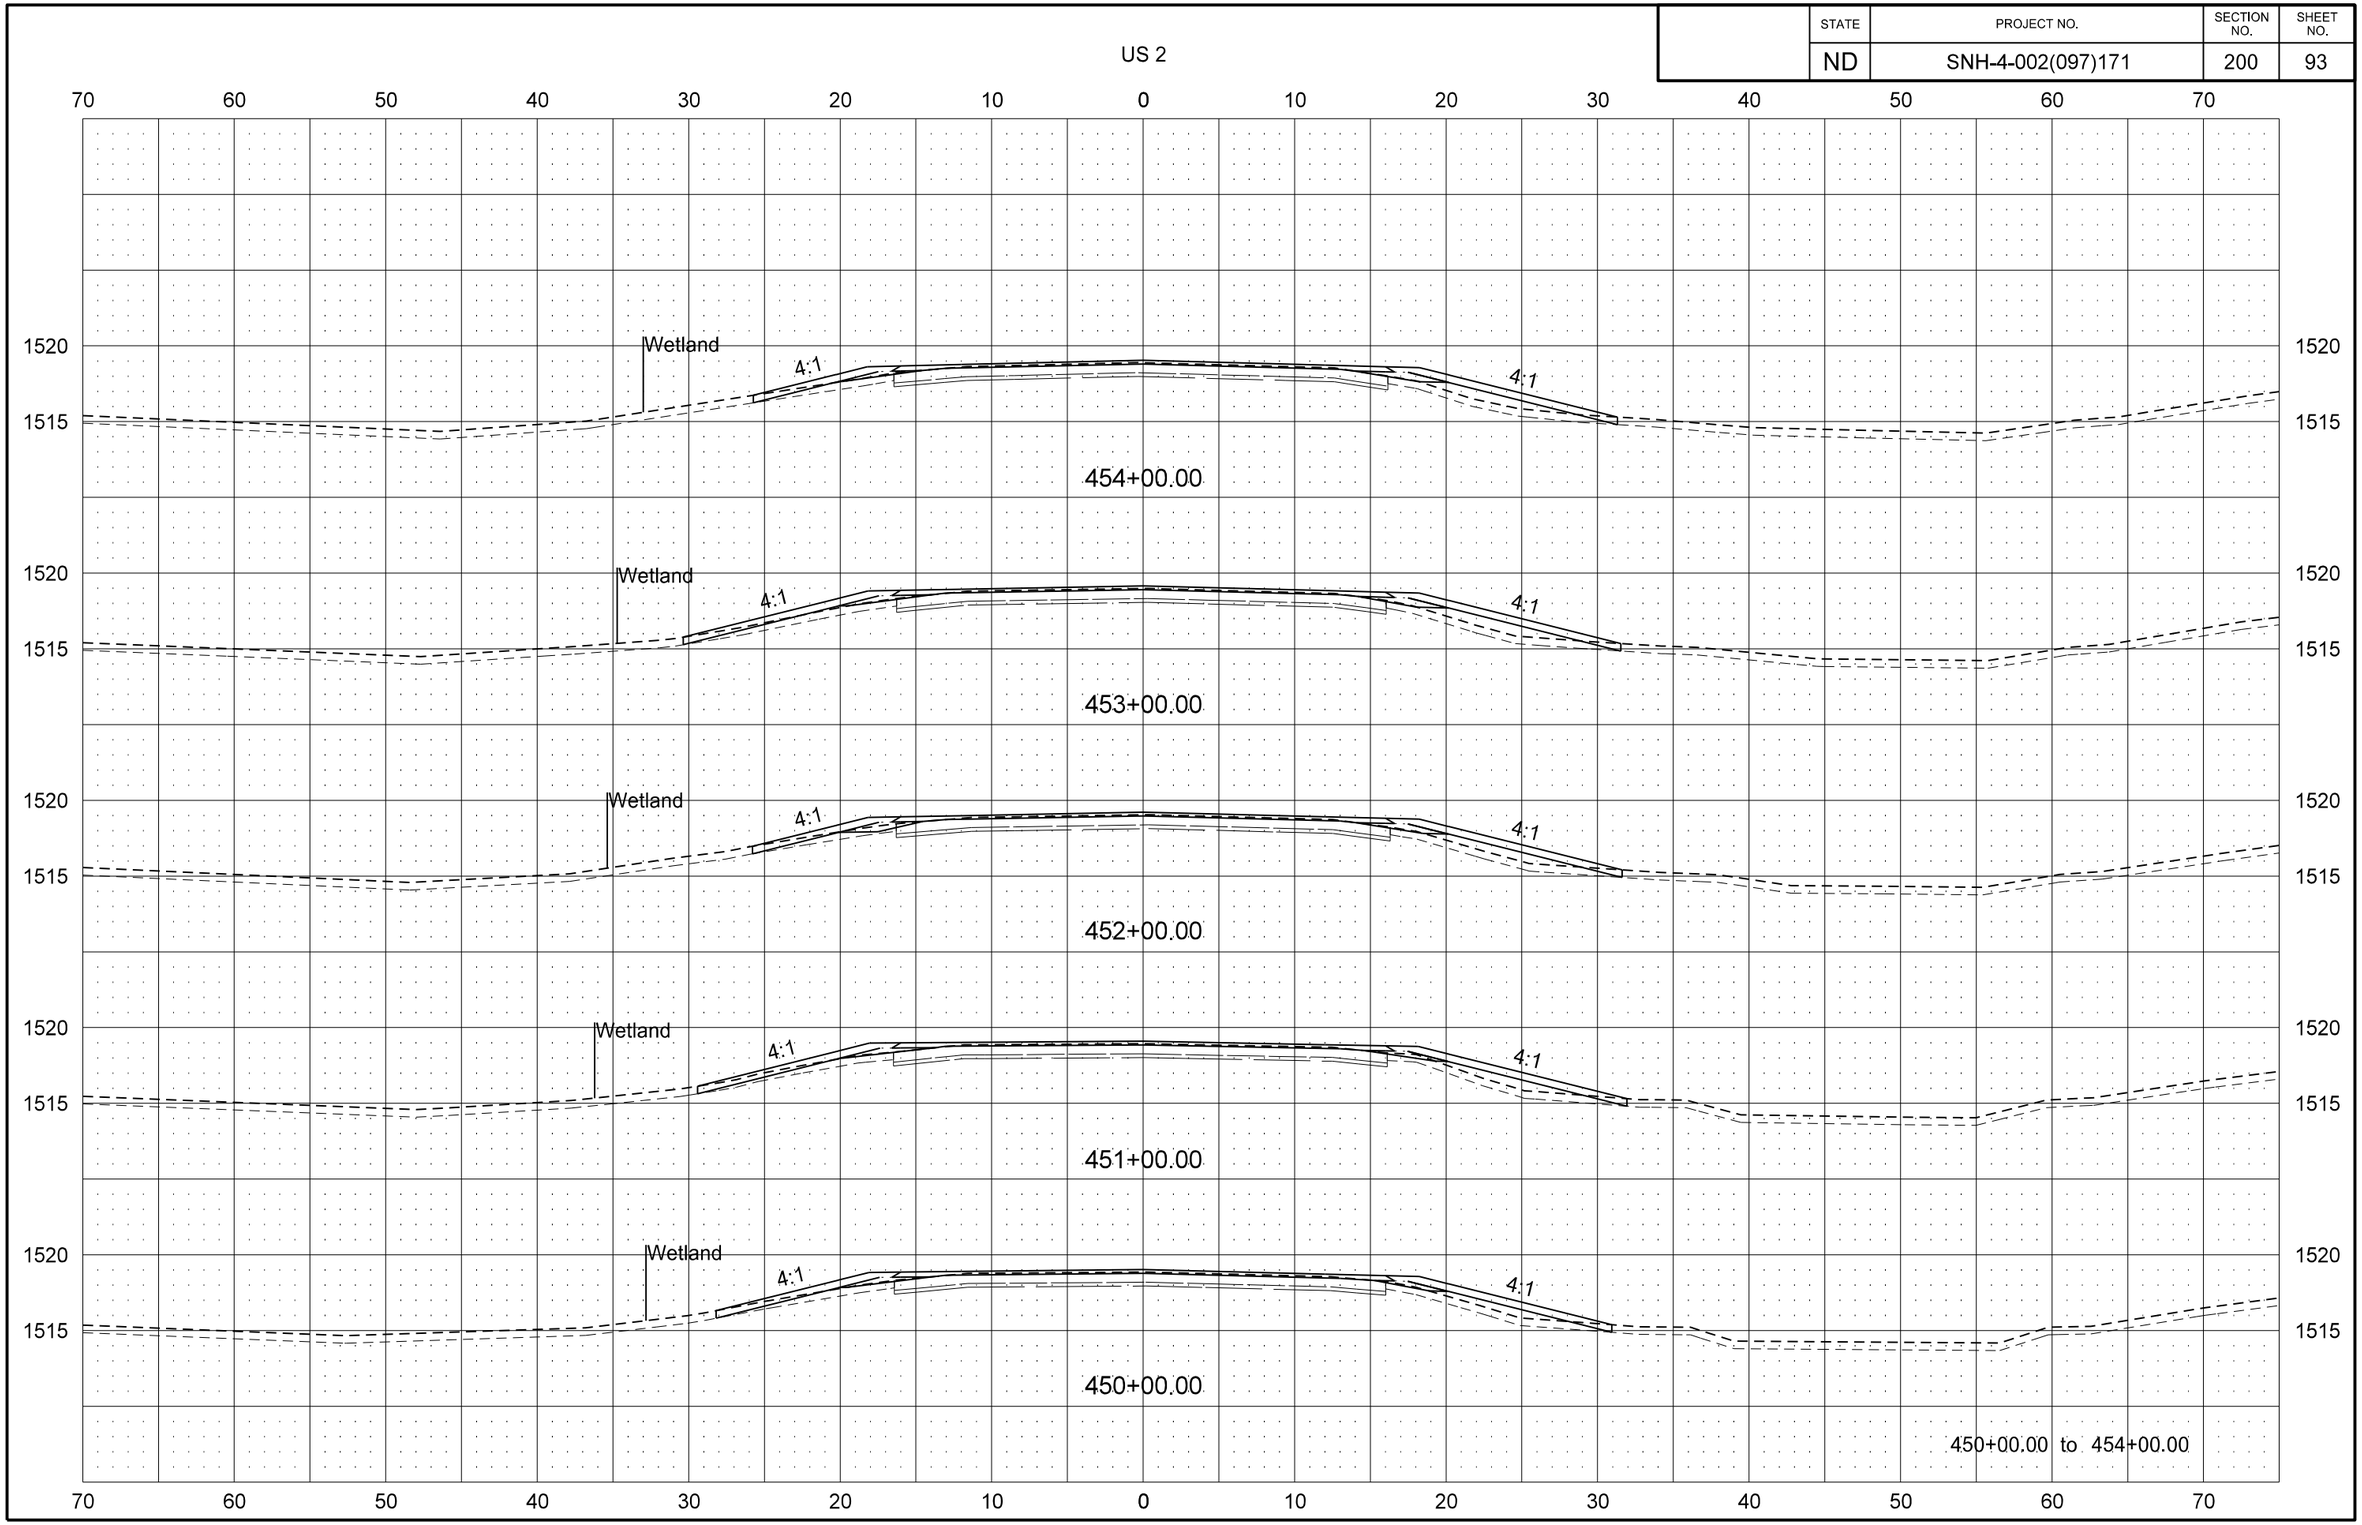

8/29/2016 2:33:24 PM jmwagner R:\project\40002171.097\design\DOTSC\Plan\200XS_002.dgn

STATE	PROJECT NO.	SECTION NO.	SHEET NO.
ND	SNH-4-002(097)171	200	94

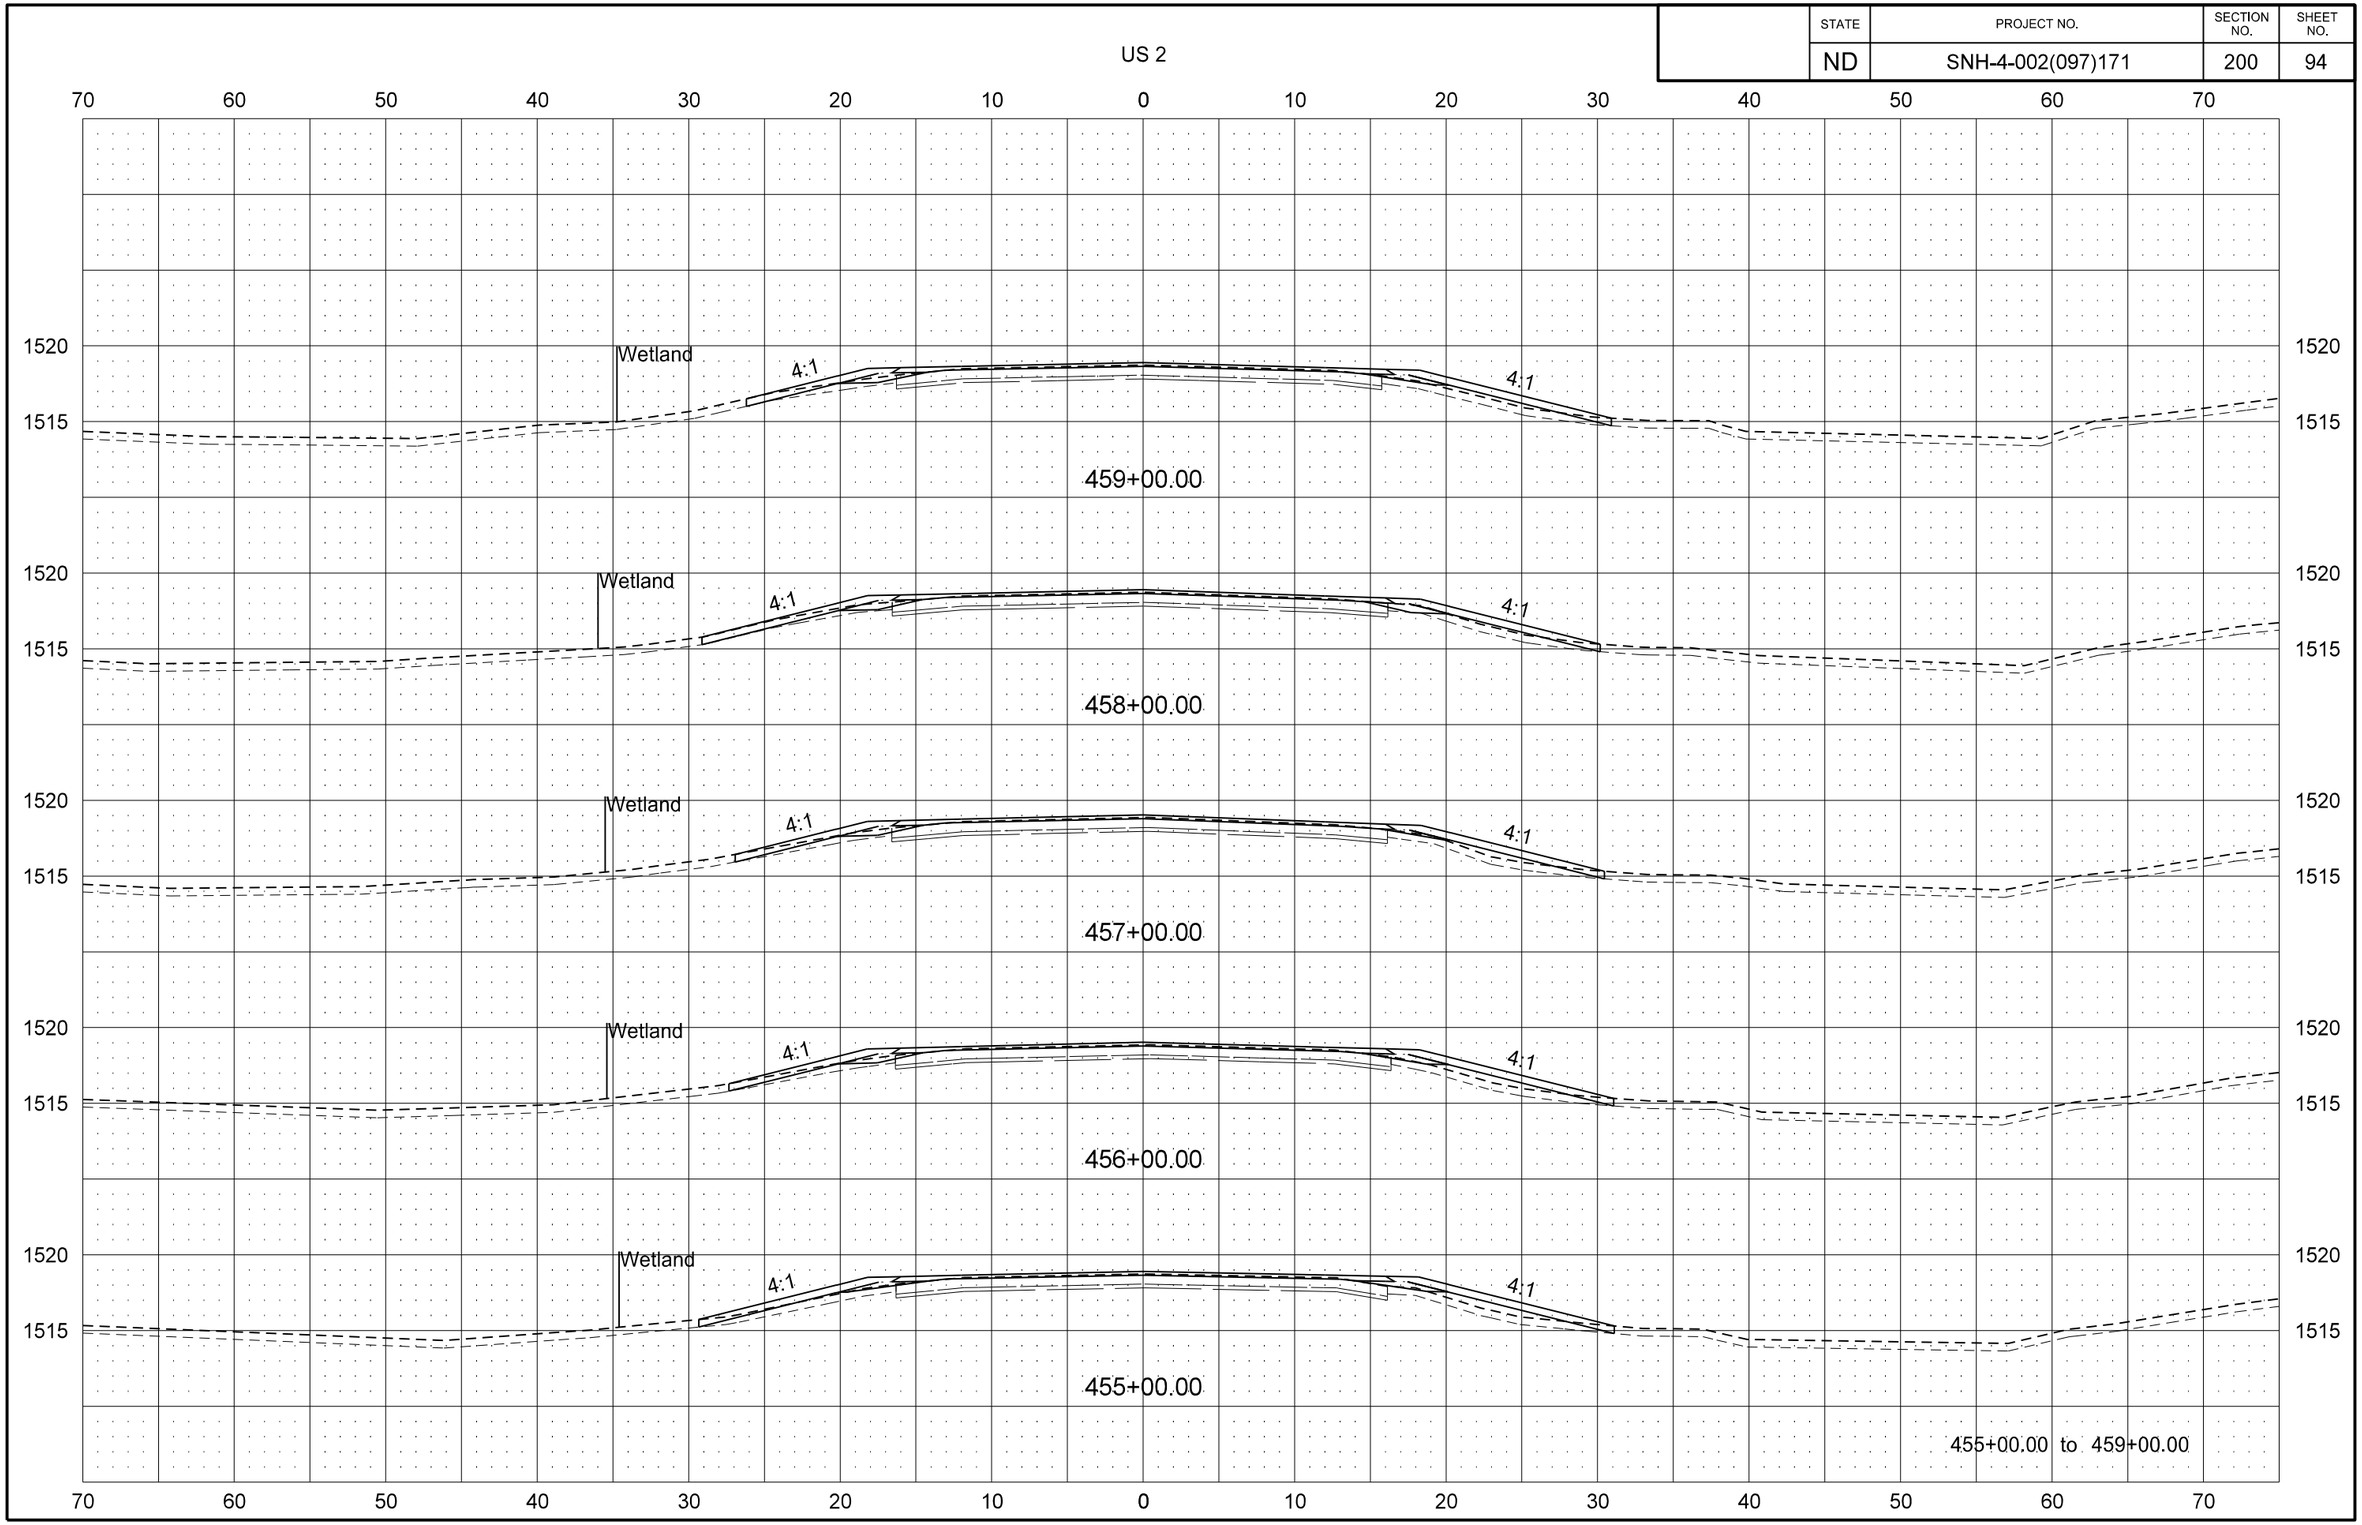

STATE	PROJECT NO.	SECTION NO.	SHEET NO.
ND	SNH-4-002(097)171	200	95

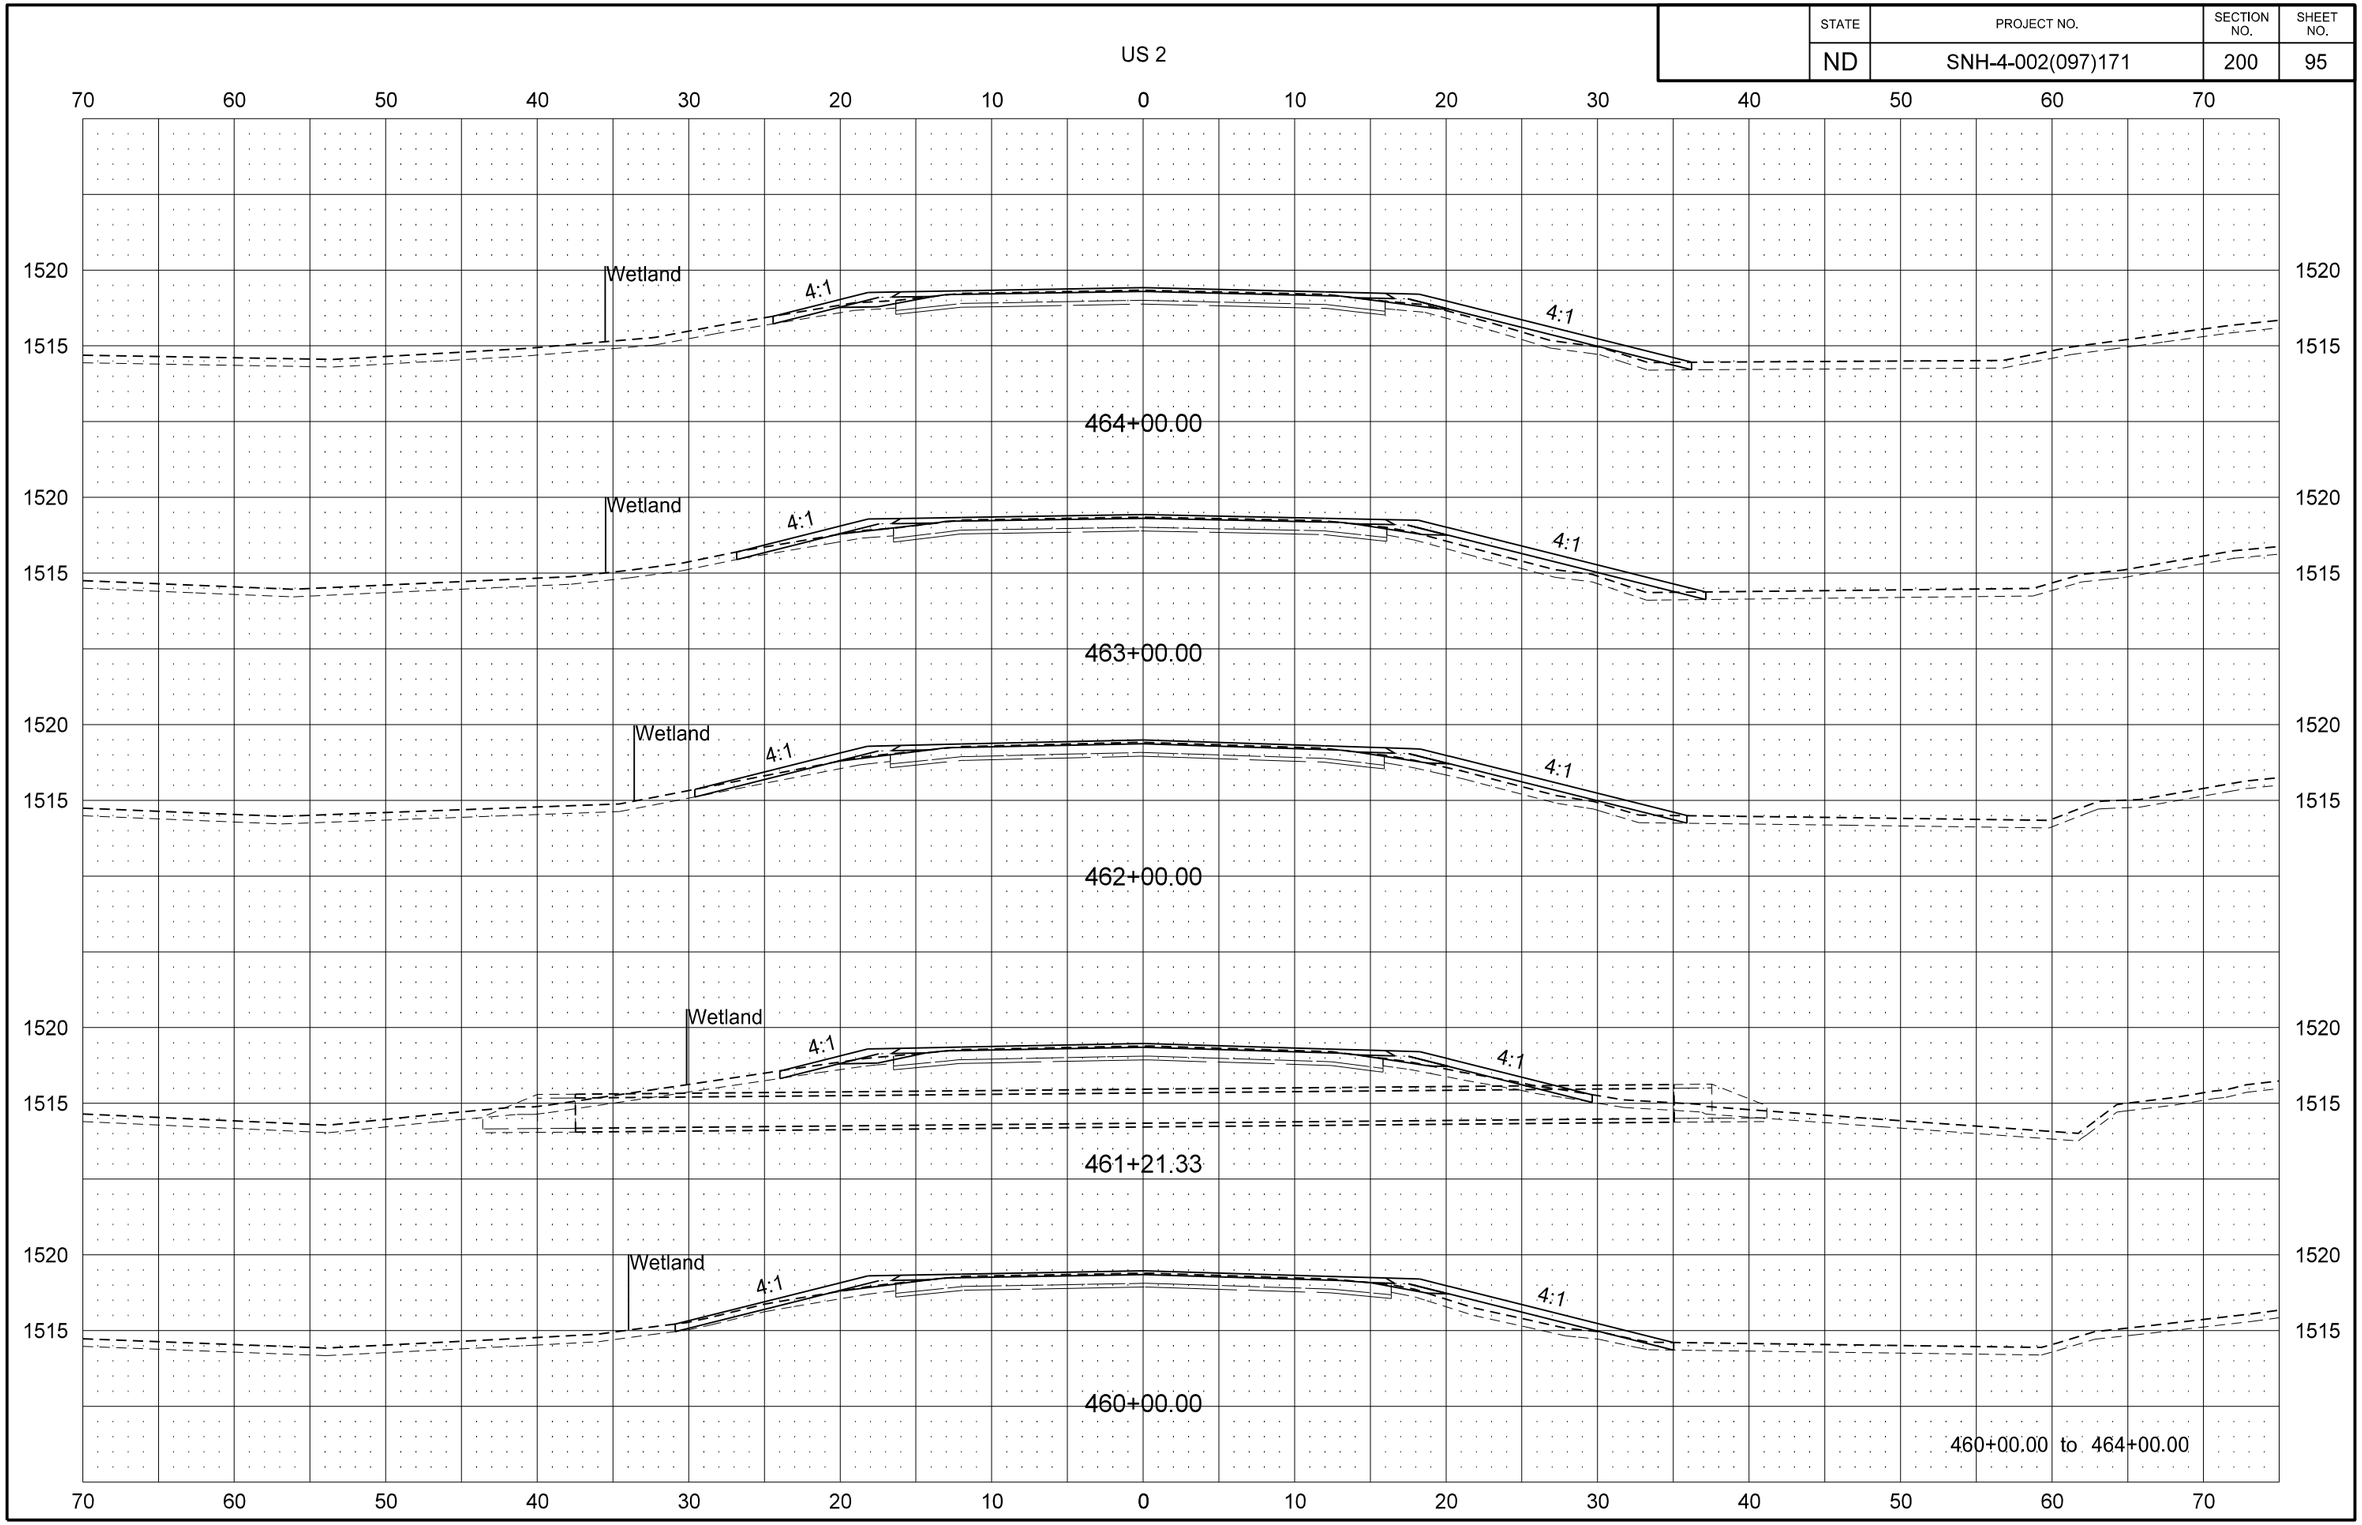

STATE	PROJECT NO.	SECTION NO.	SHEET NO.
ND	SNH-4-002(097)171	200	96

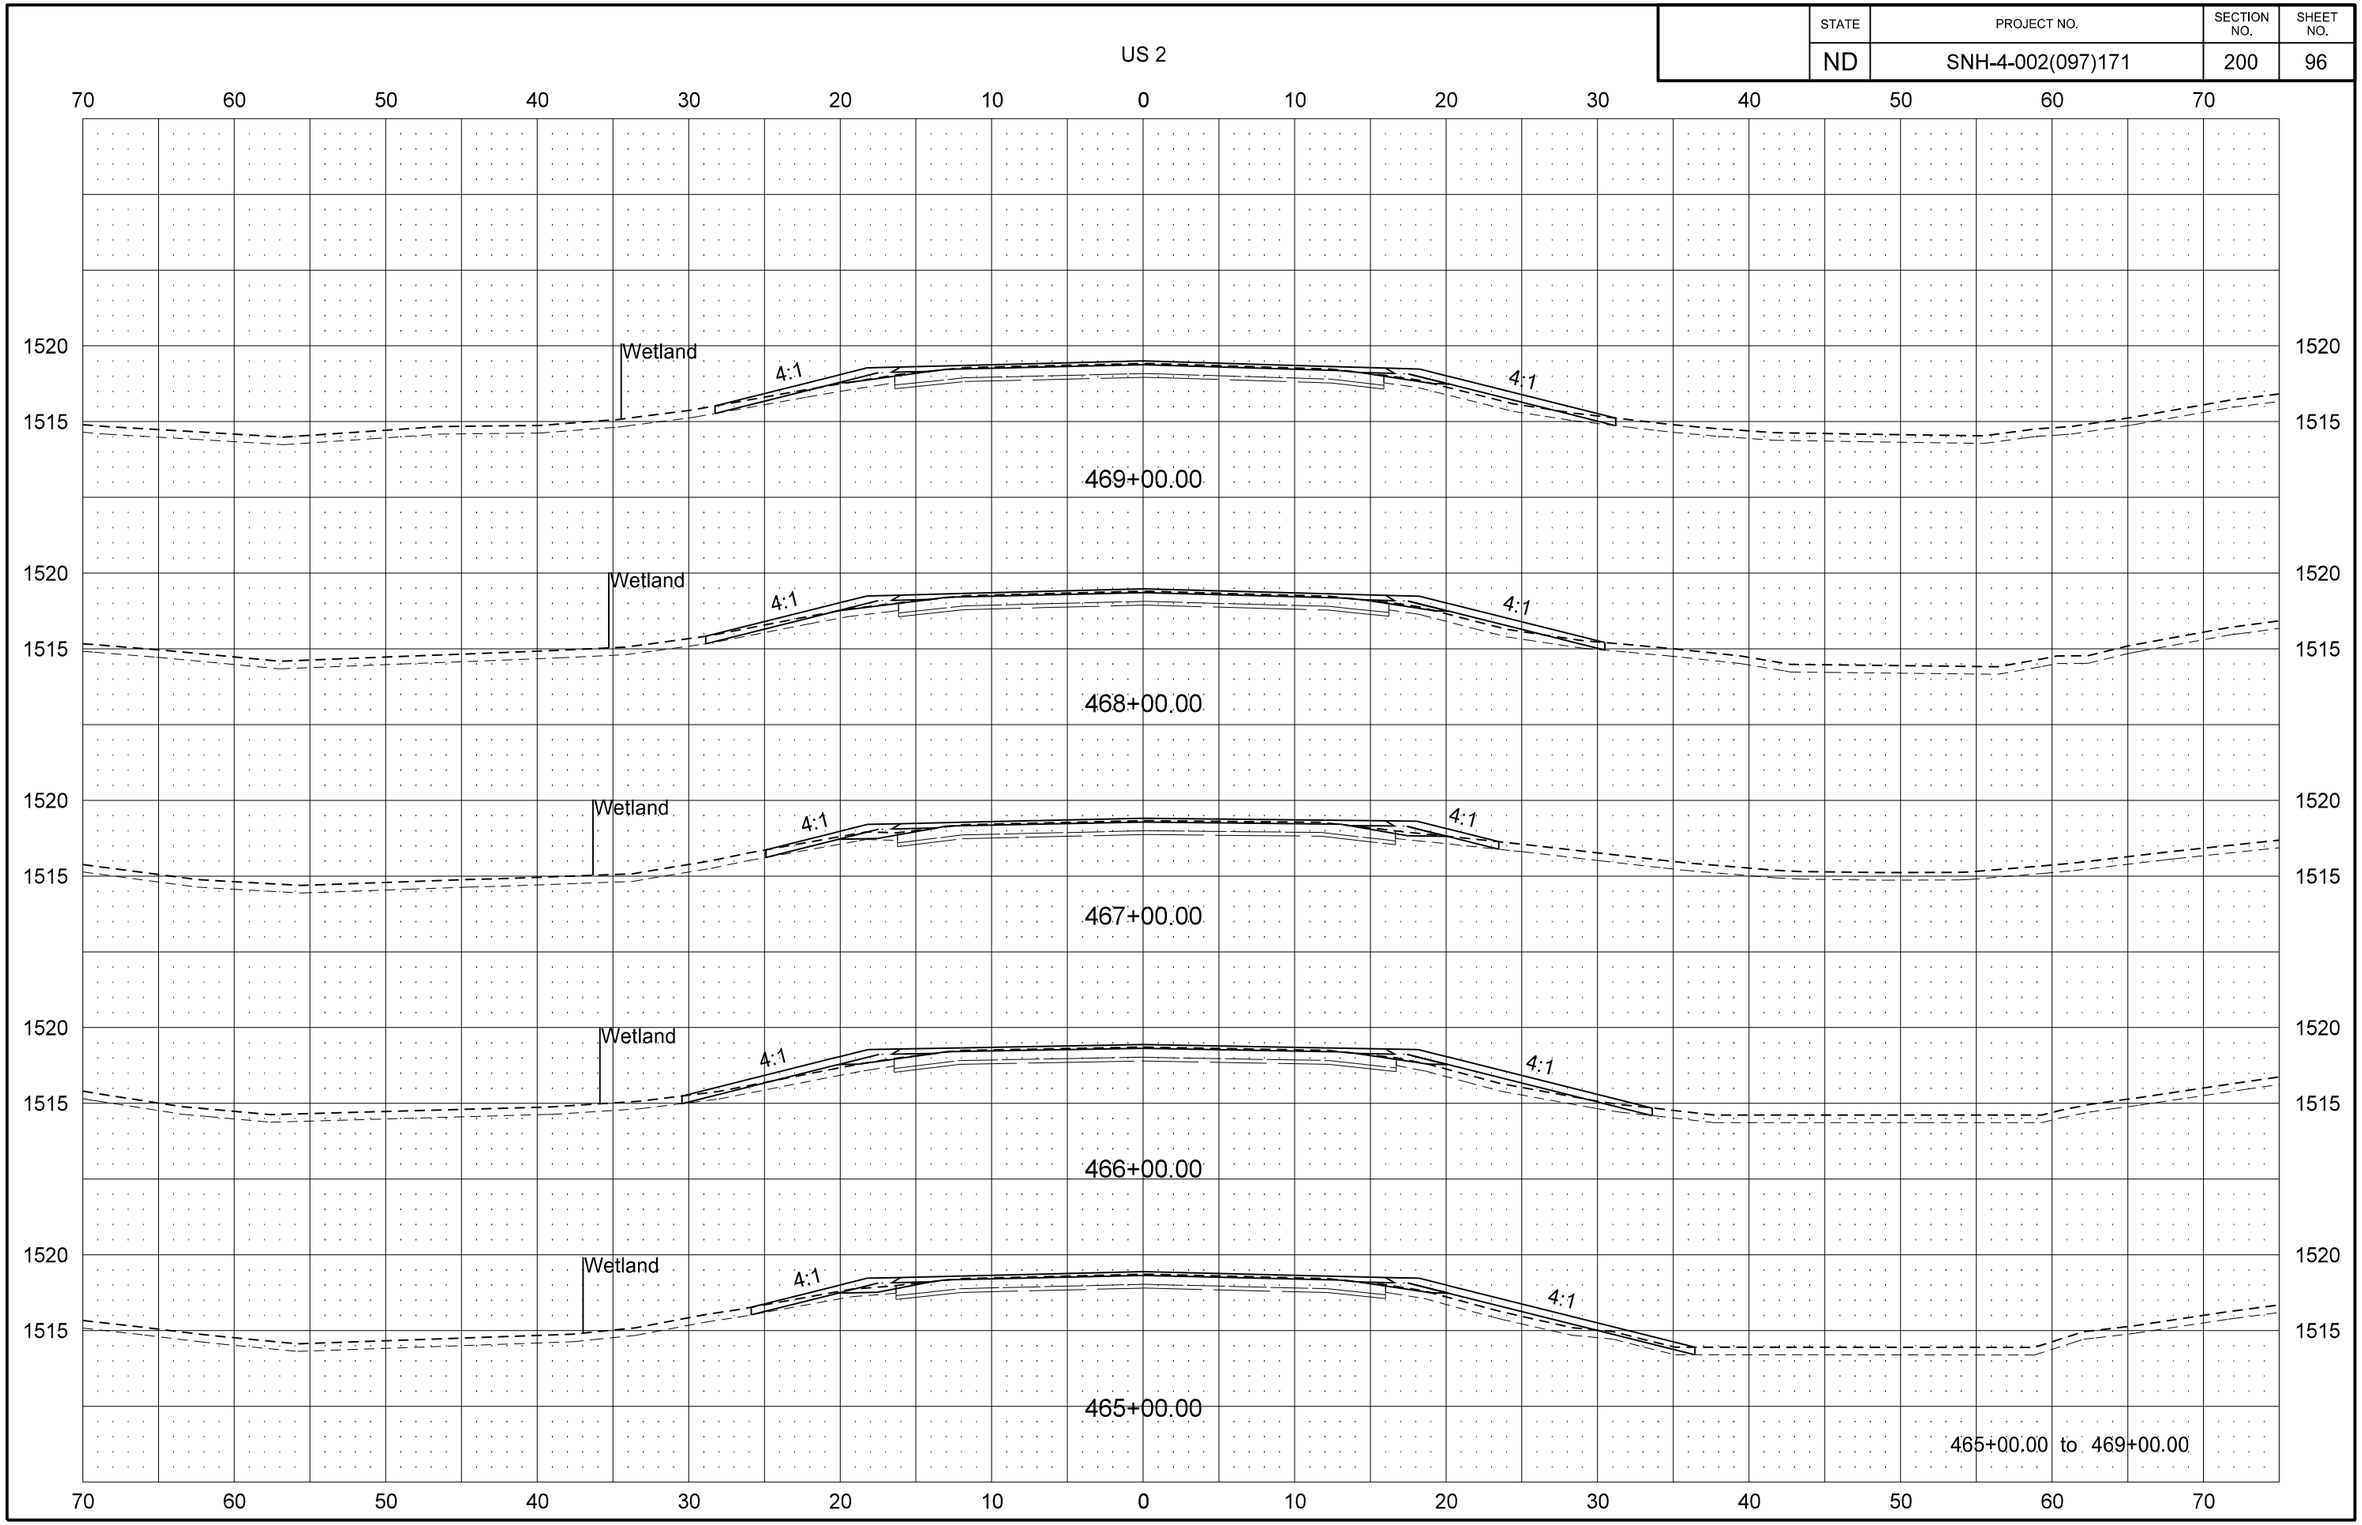

STATE	PROJECT NO.	SECTION NO.	SHEET NO.
ND	SNH-4-002(097)171	200	97

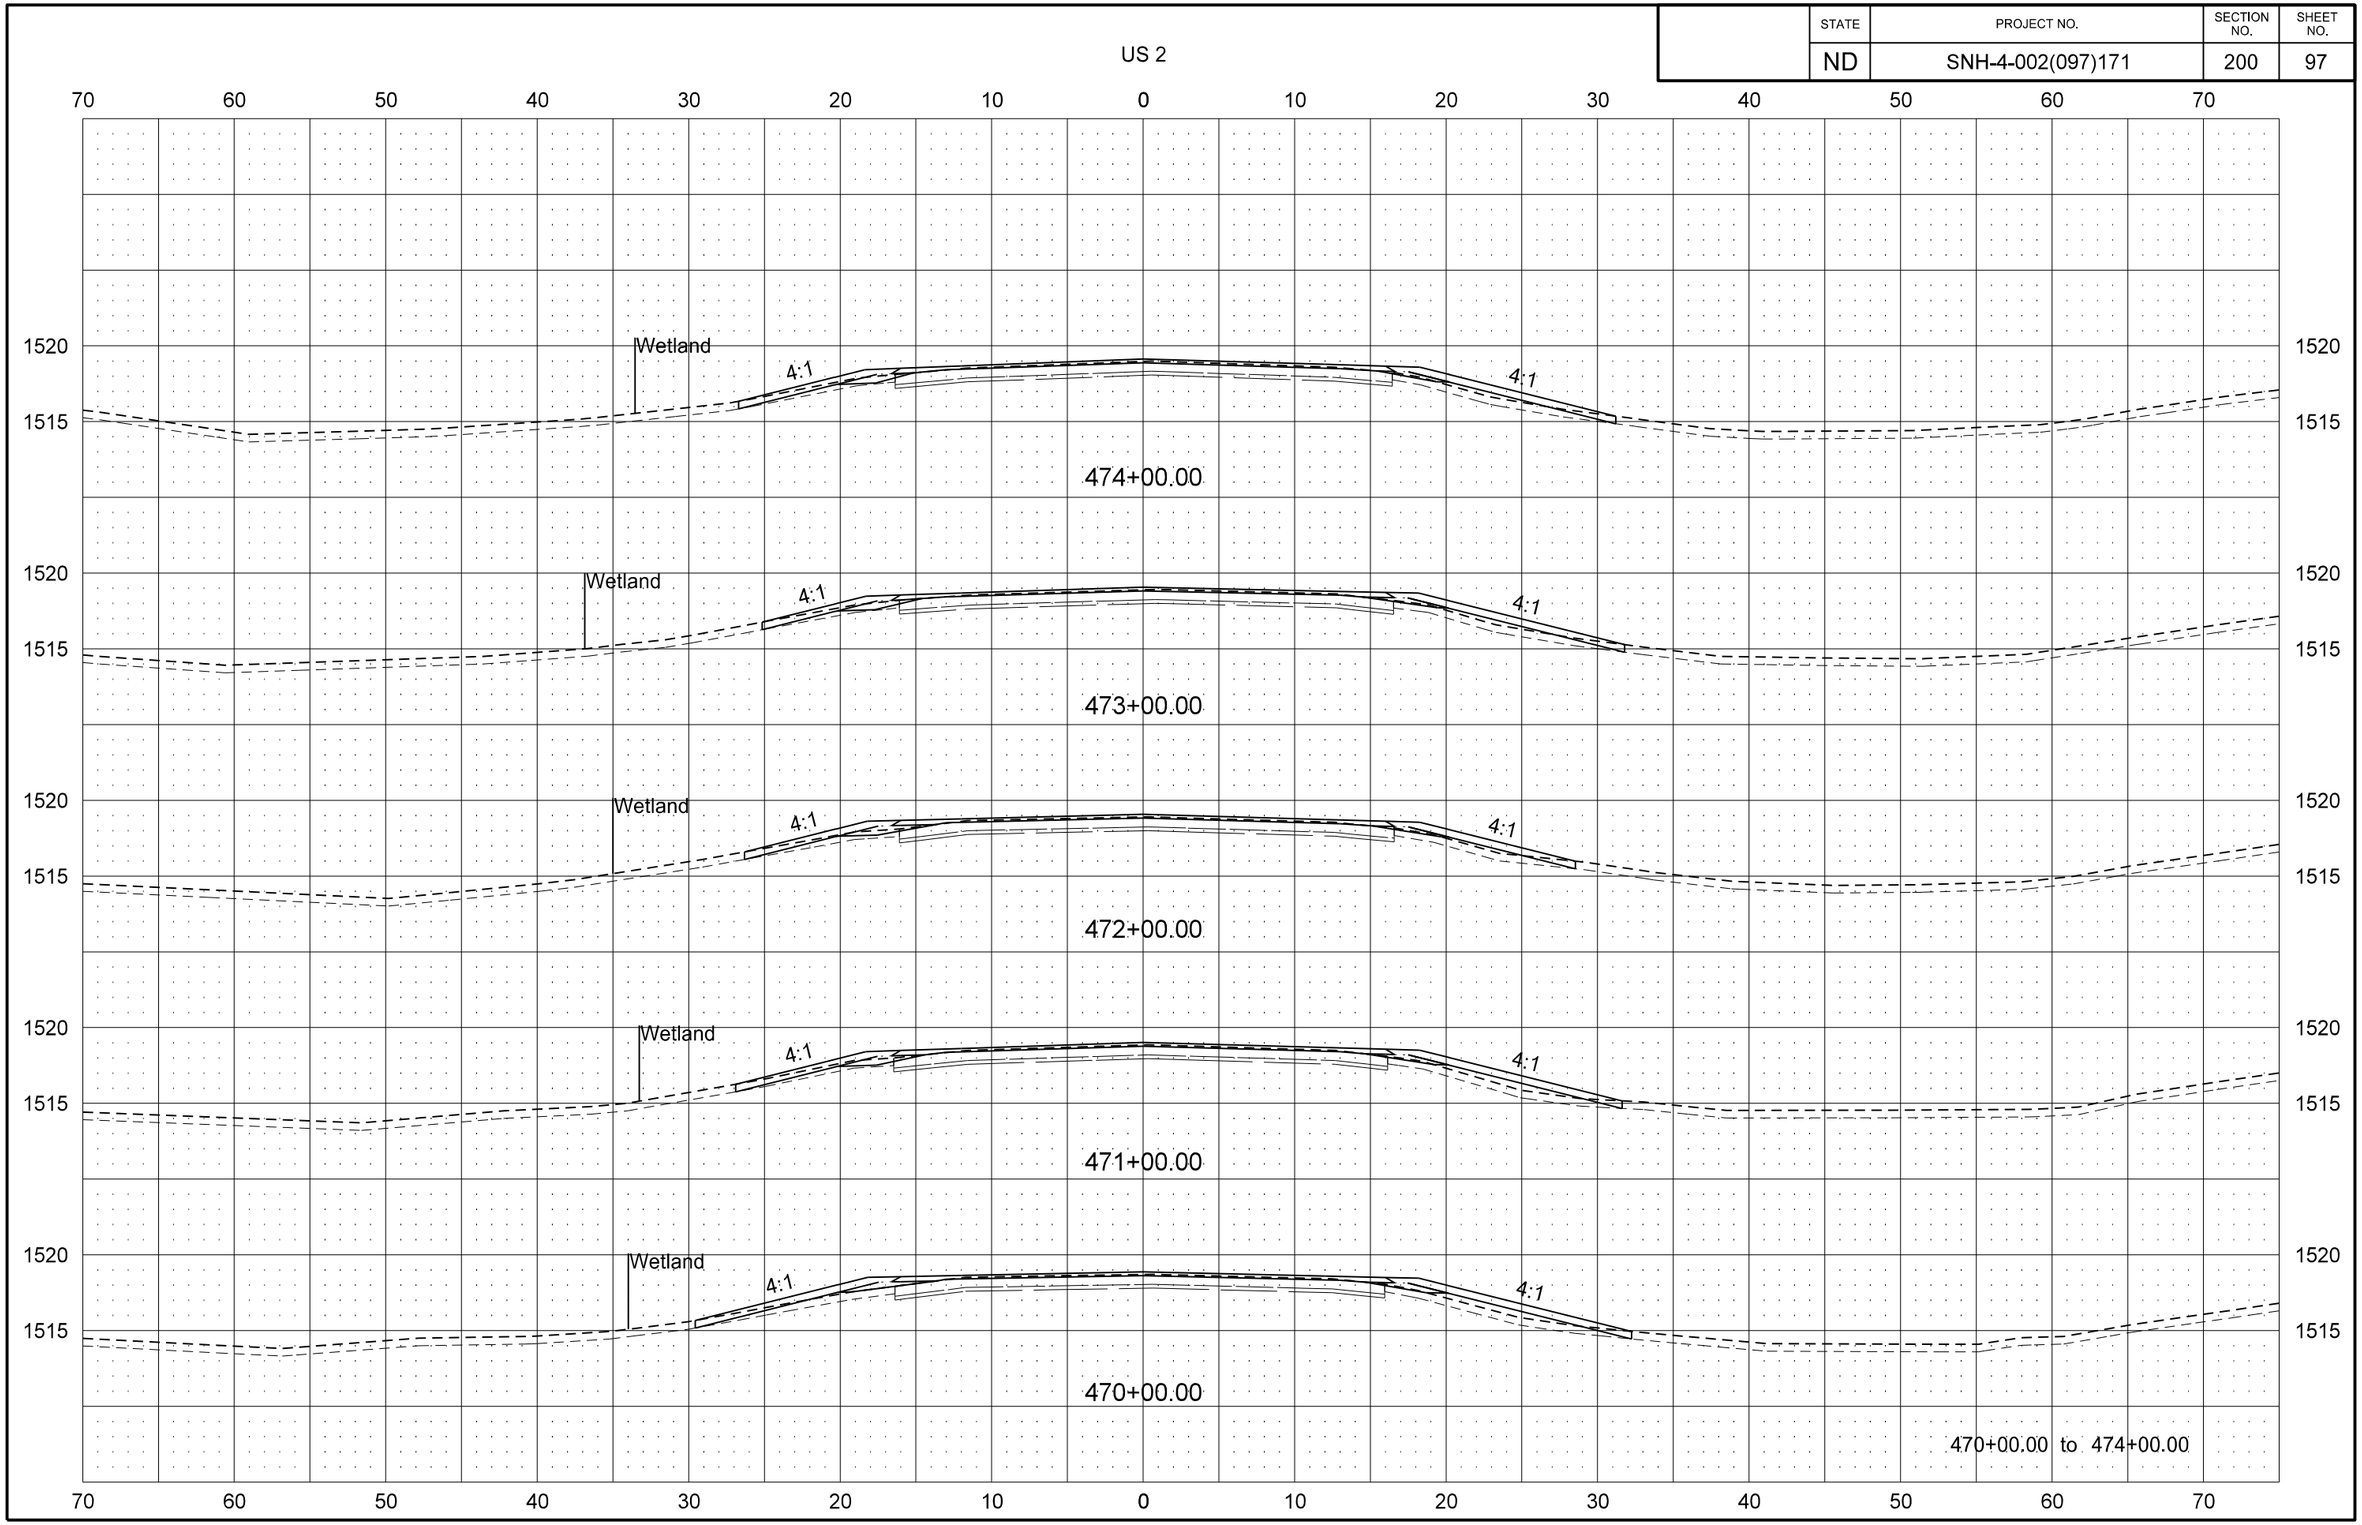

STATE	PROJECT NO.	SECTION NO.	SHEET NO.
ND	SNH-4-002(097)171	200	98

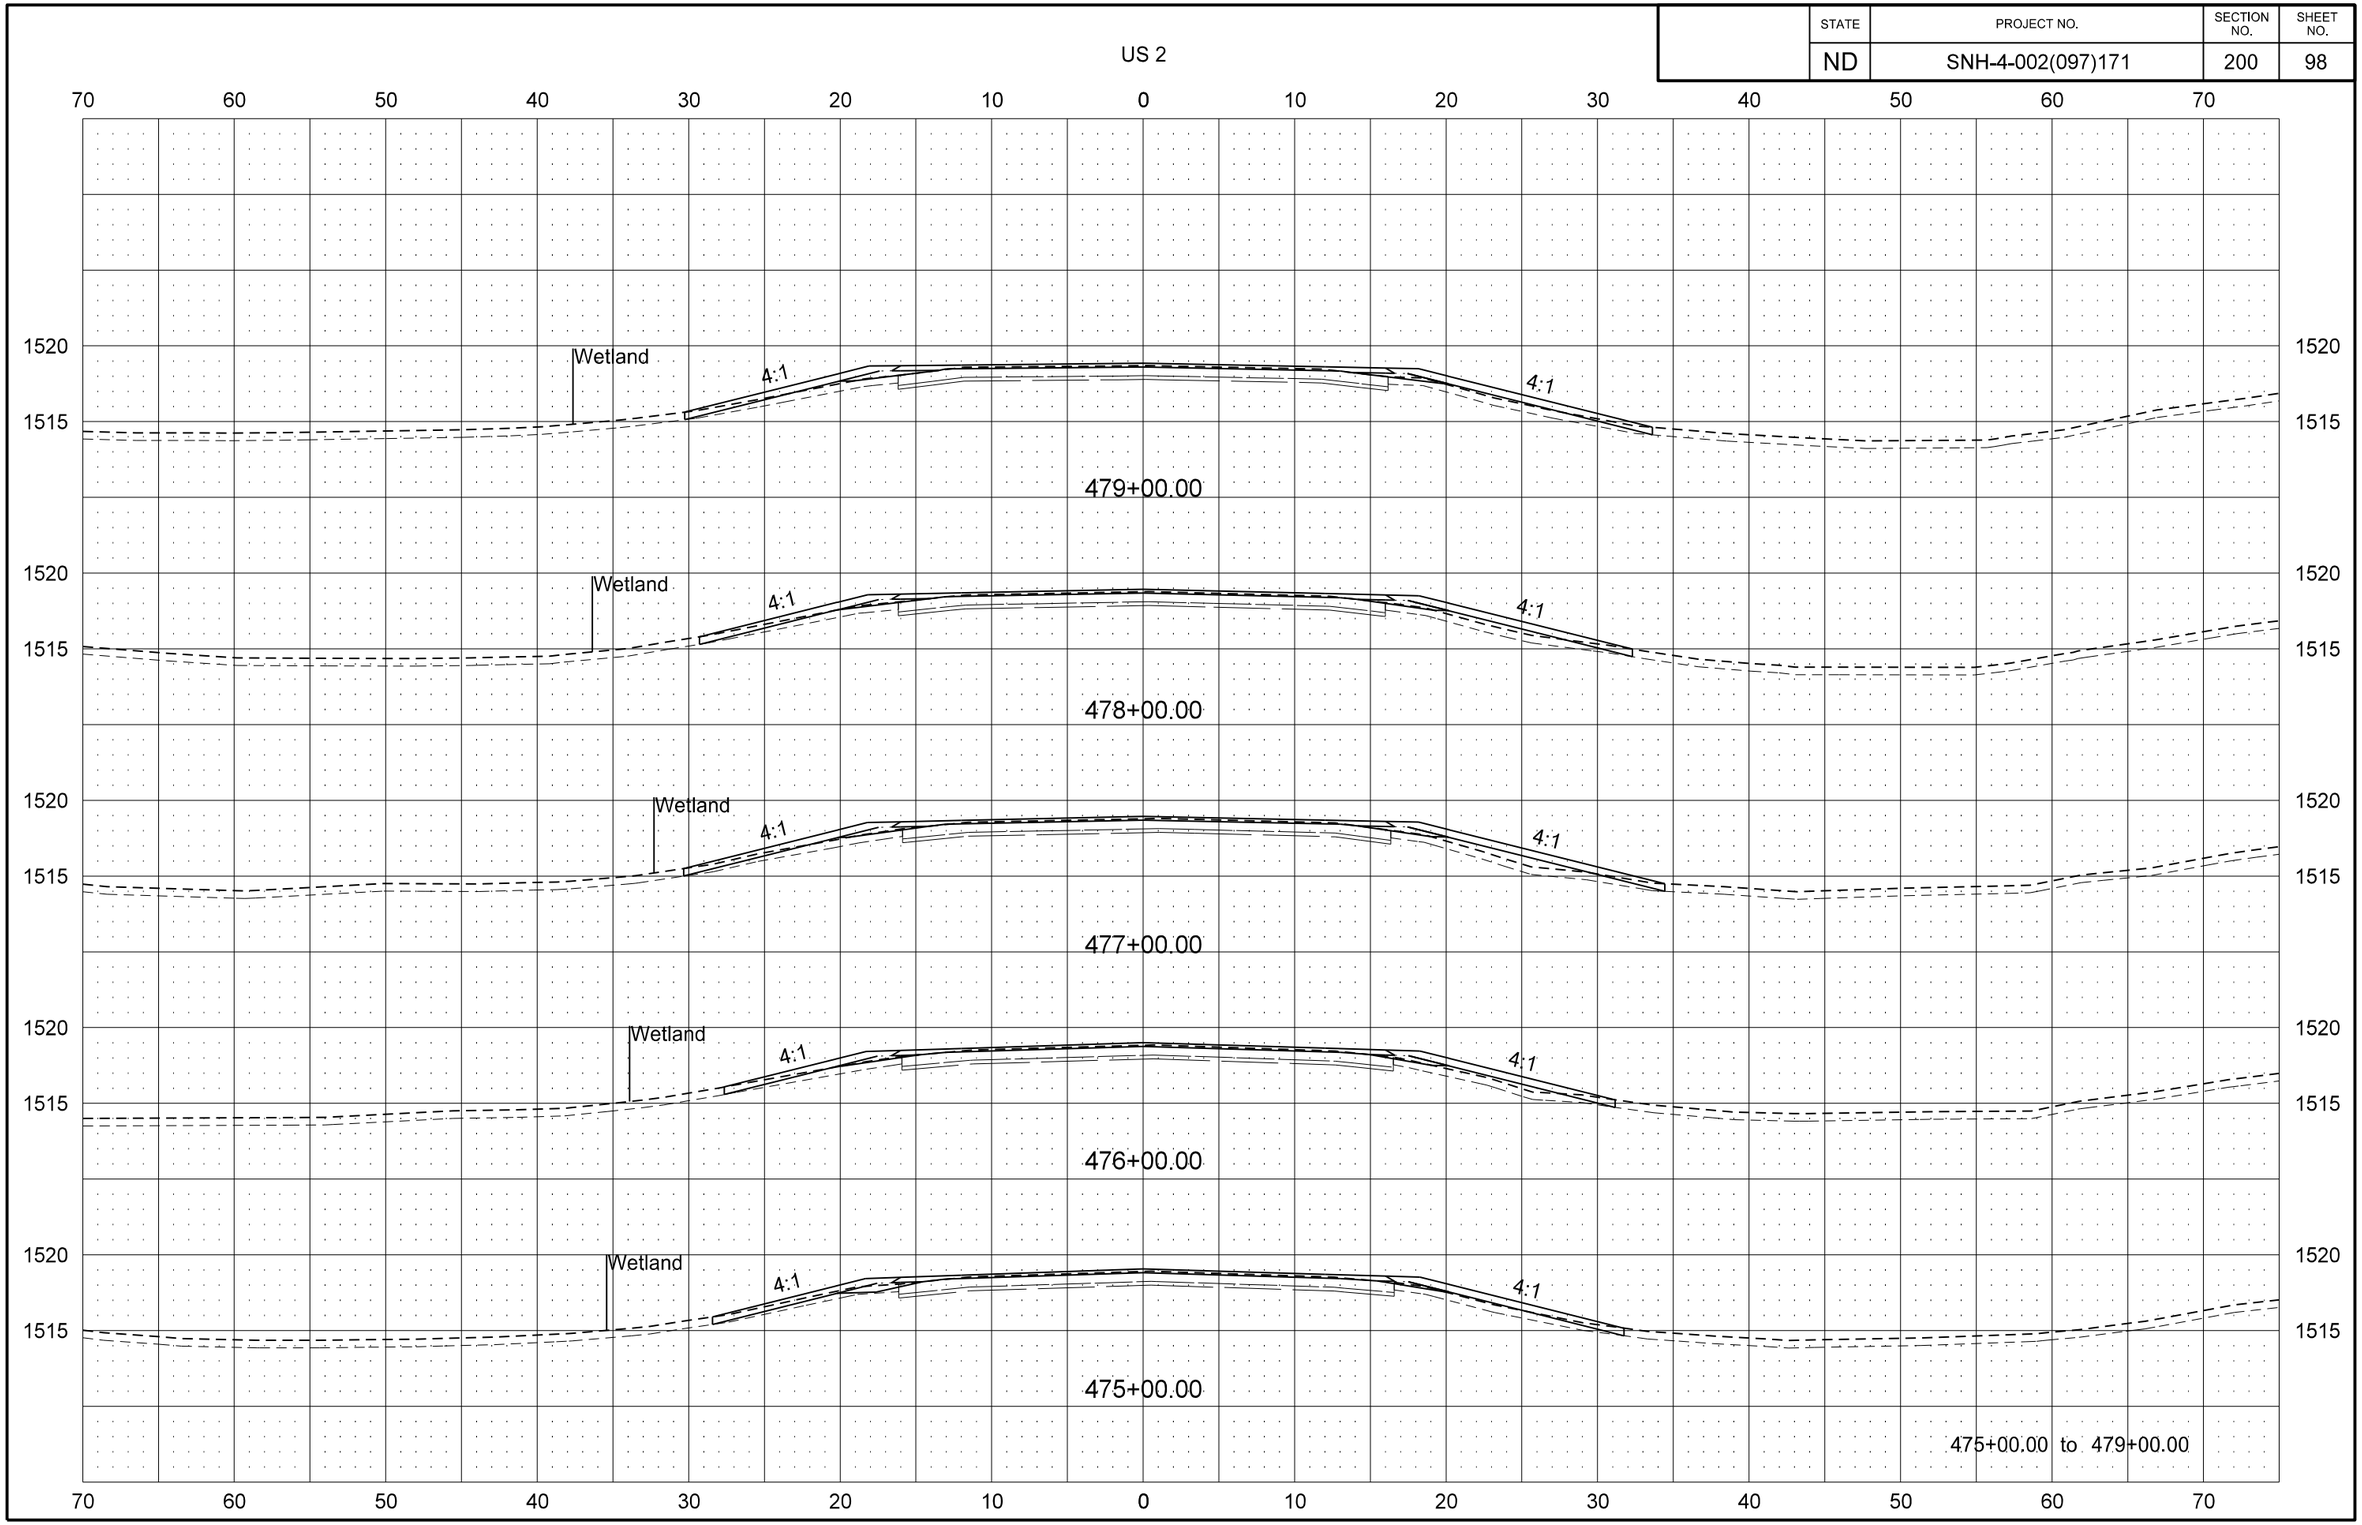

STATE	PROJECT NO.	SECTION NO.	SHEET NO.
ND	SNH-4-002(097)171	200	99

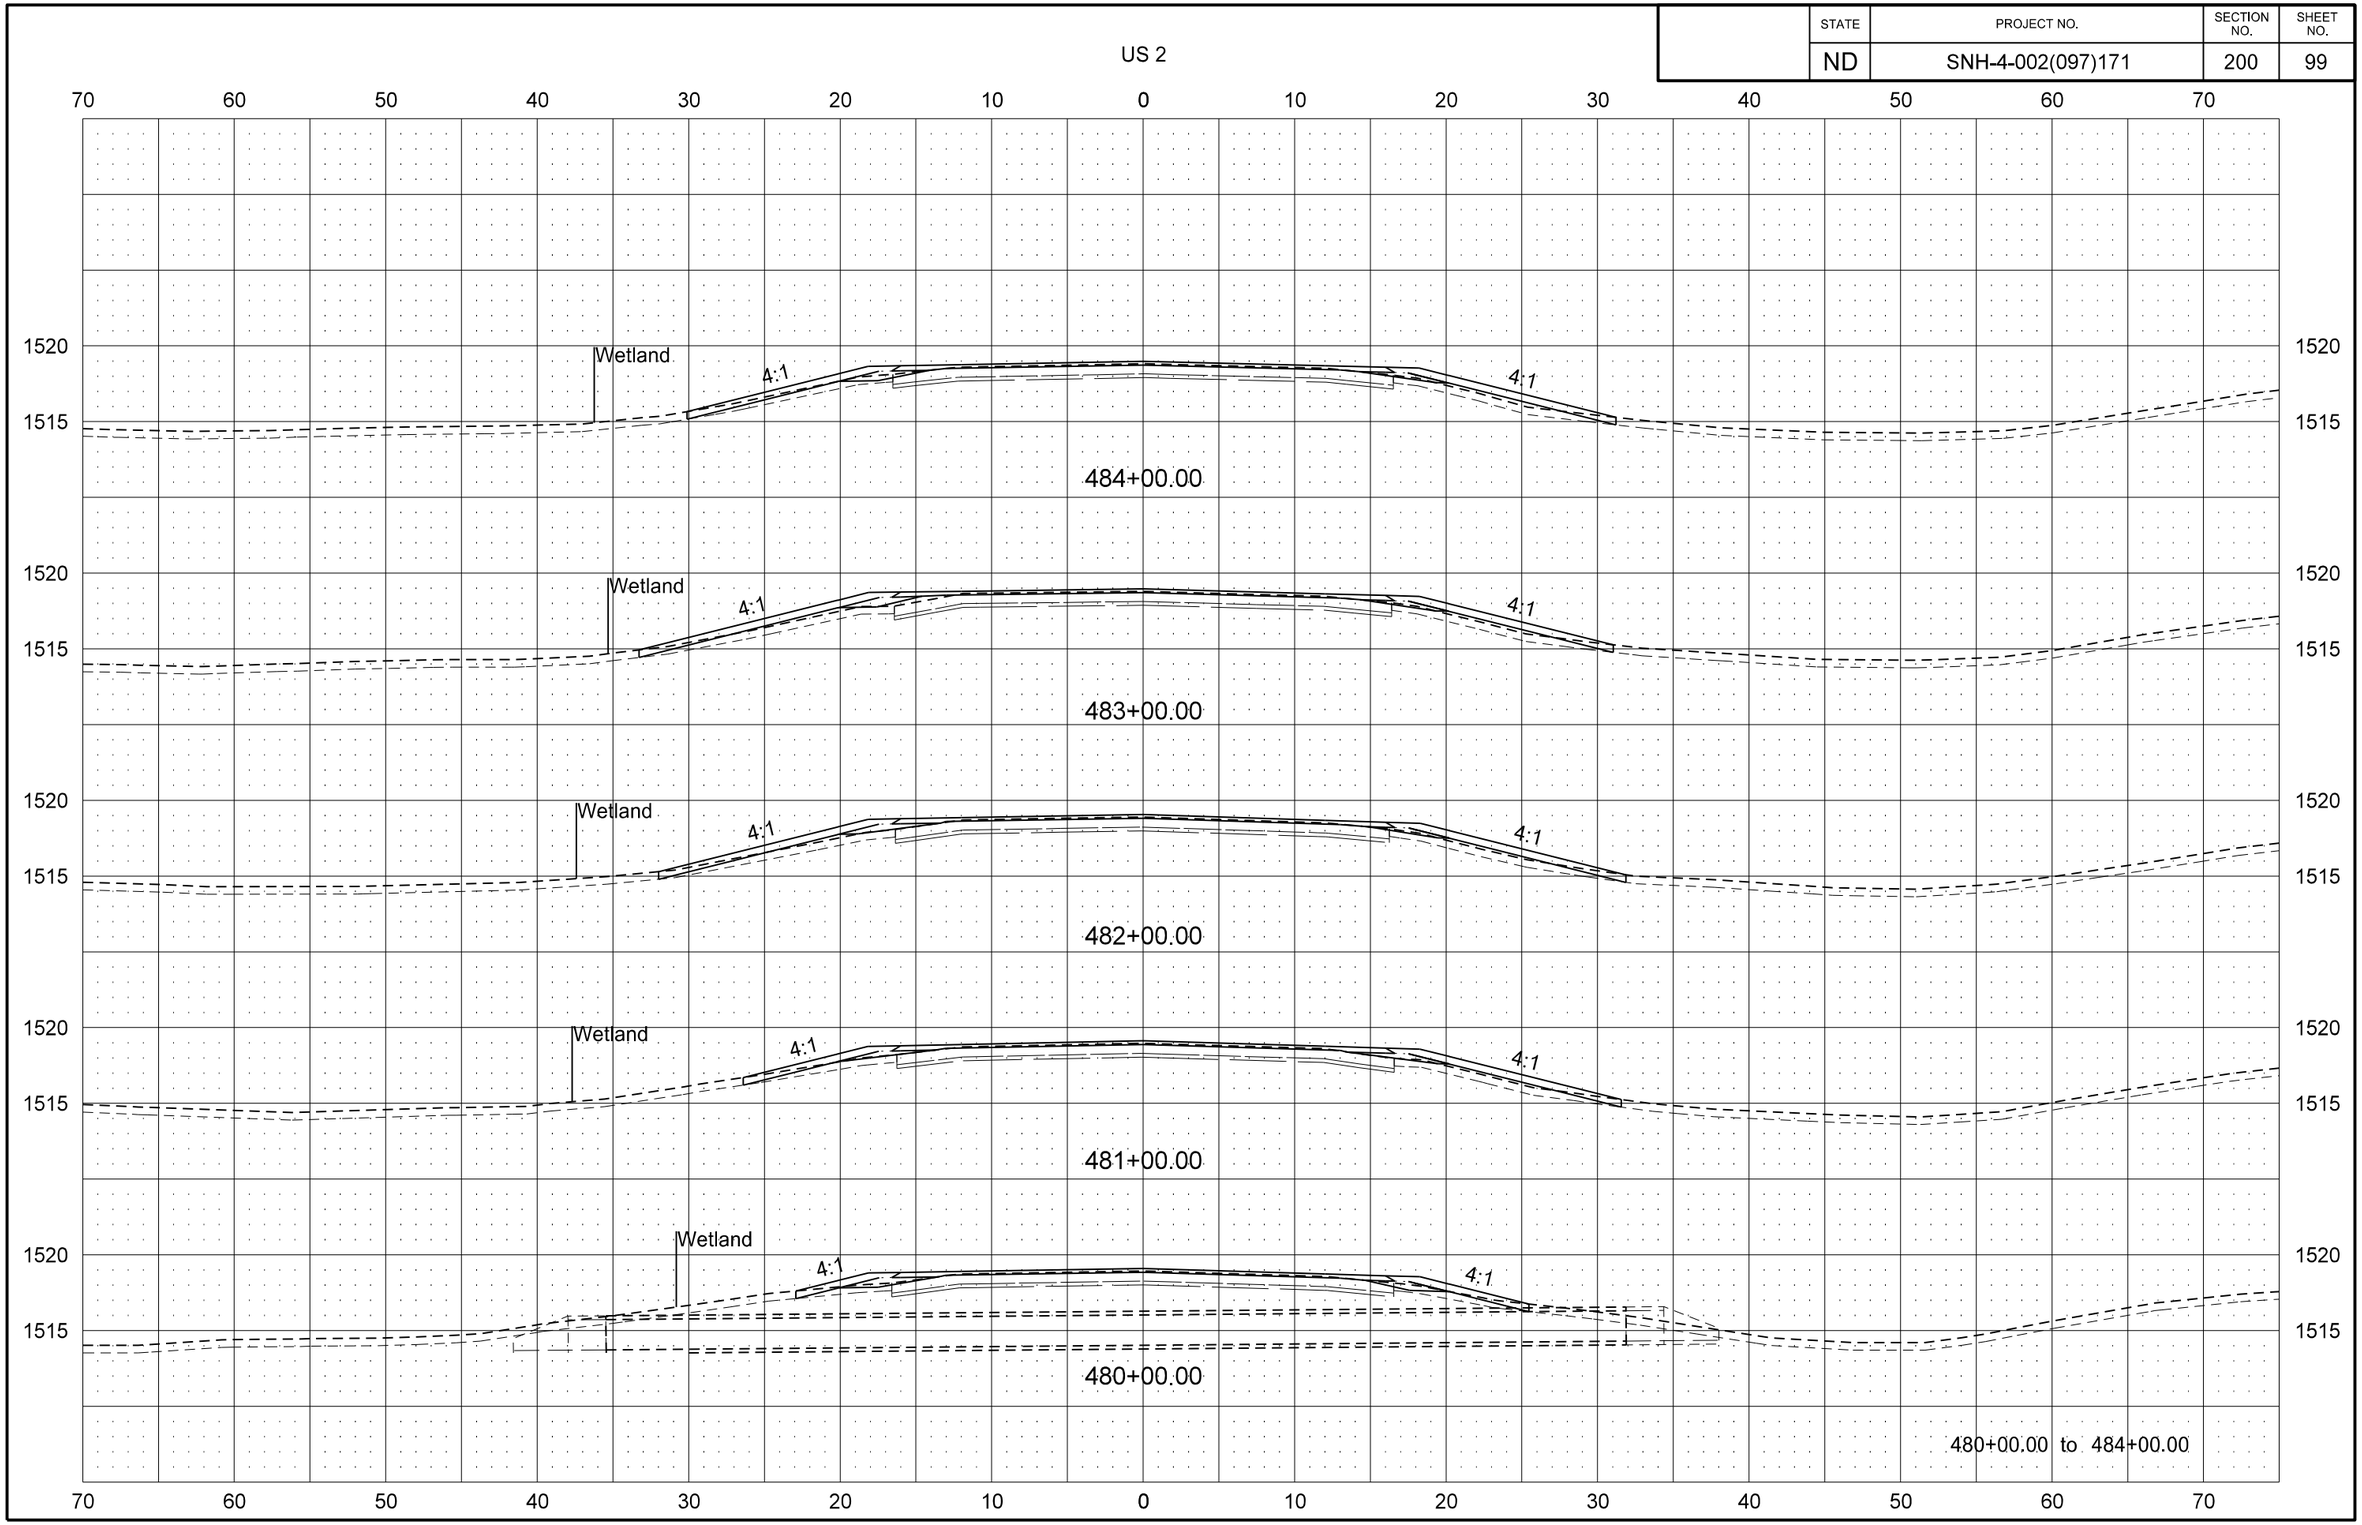

STATE	PROJECT NO.	SECTION NO.	SHEET NO.
ND	SNH-4-002(097)171	200	100

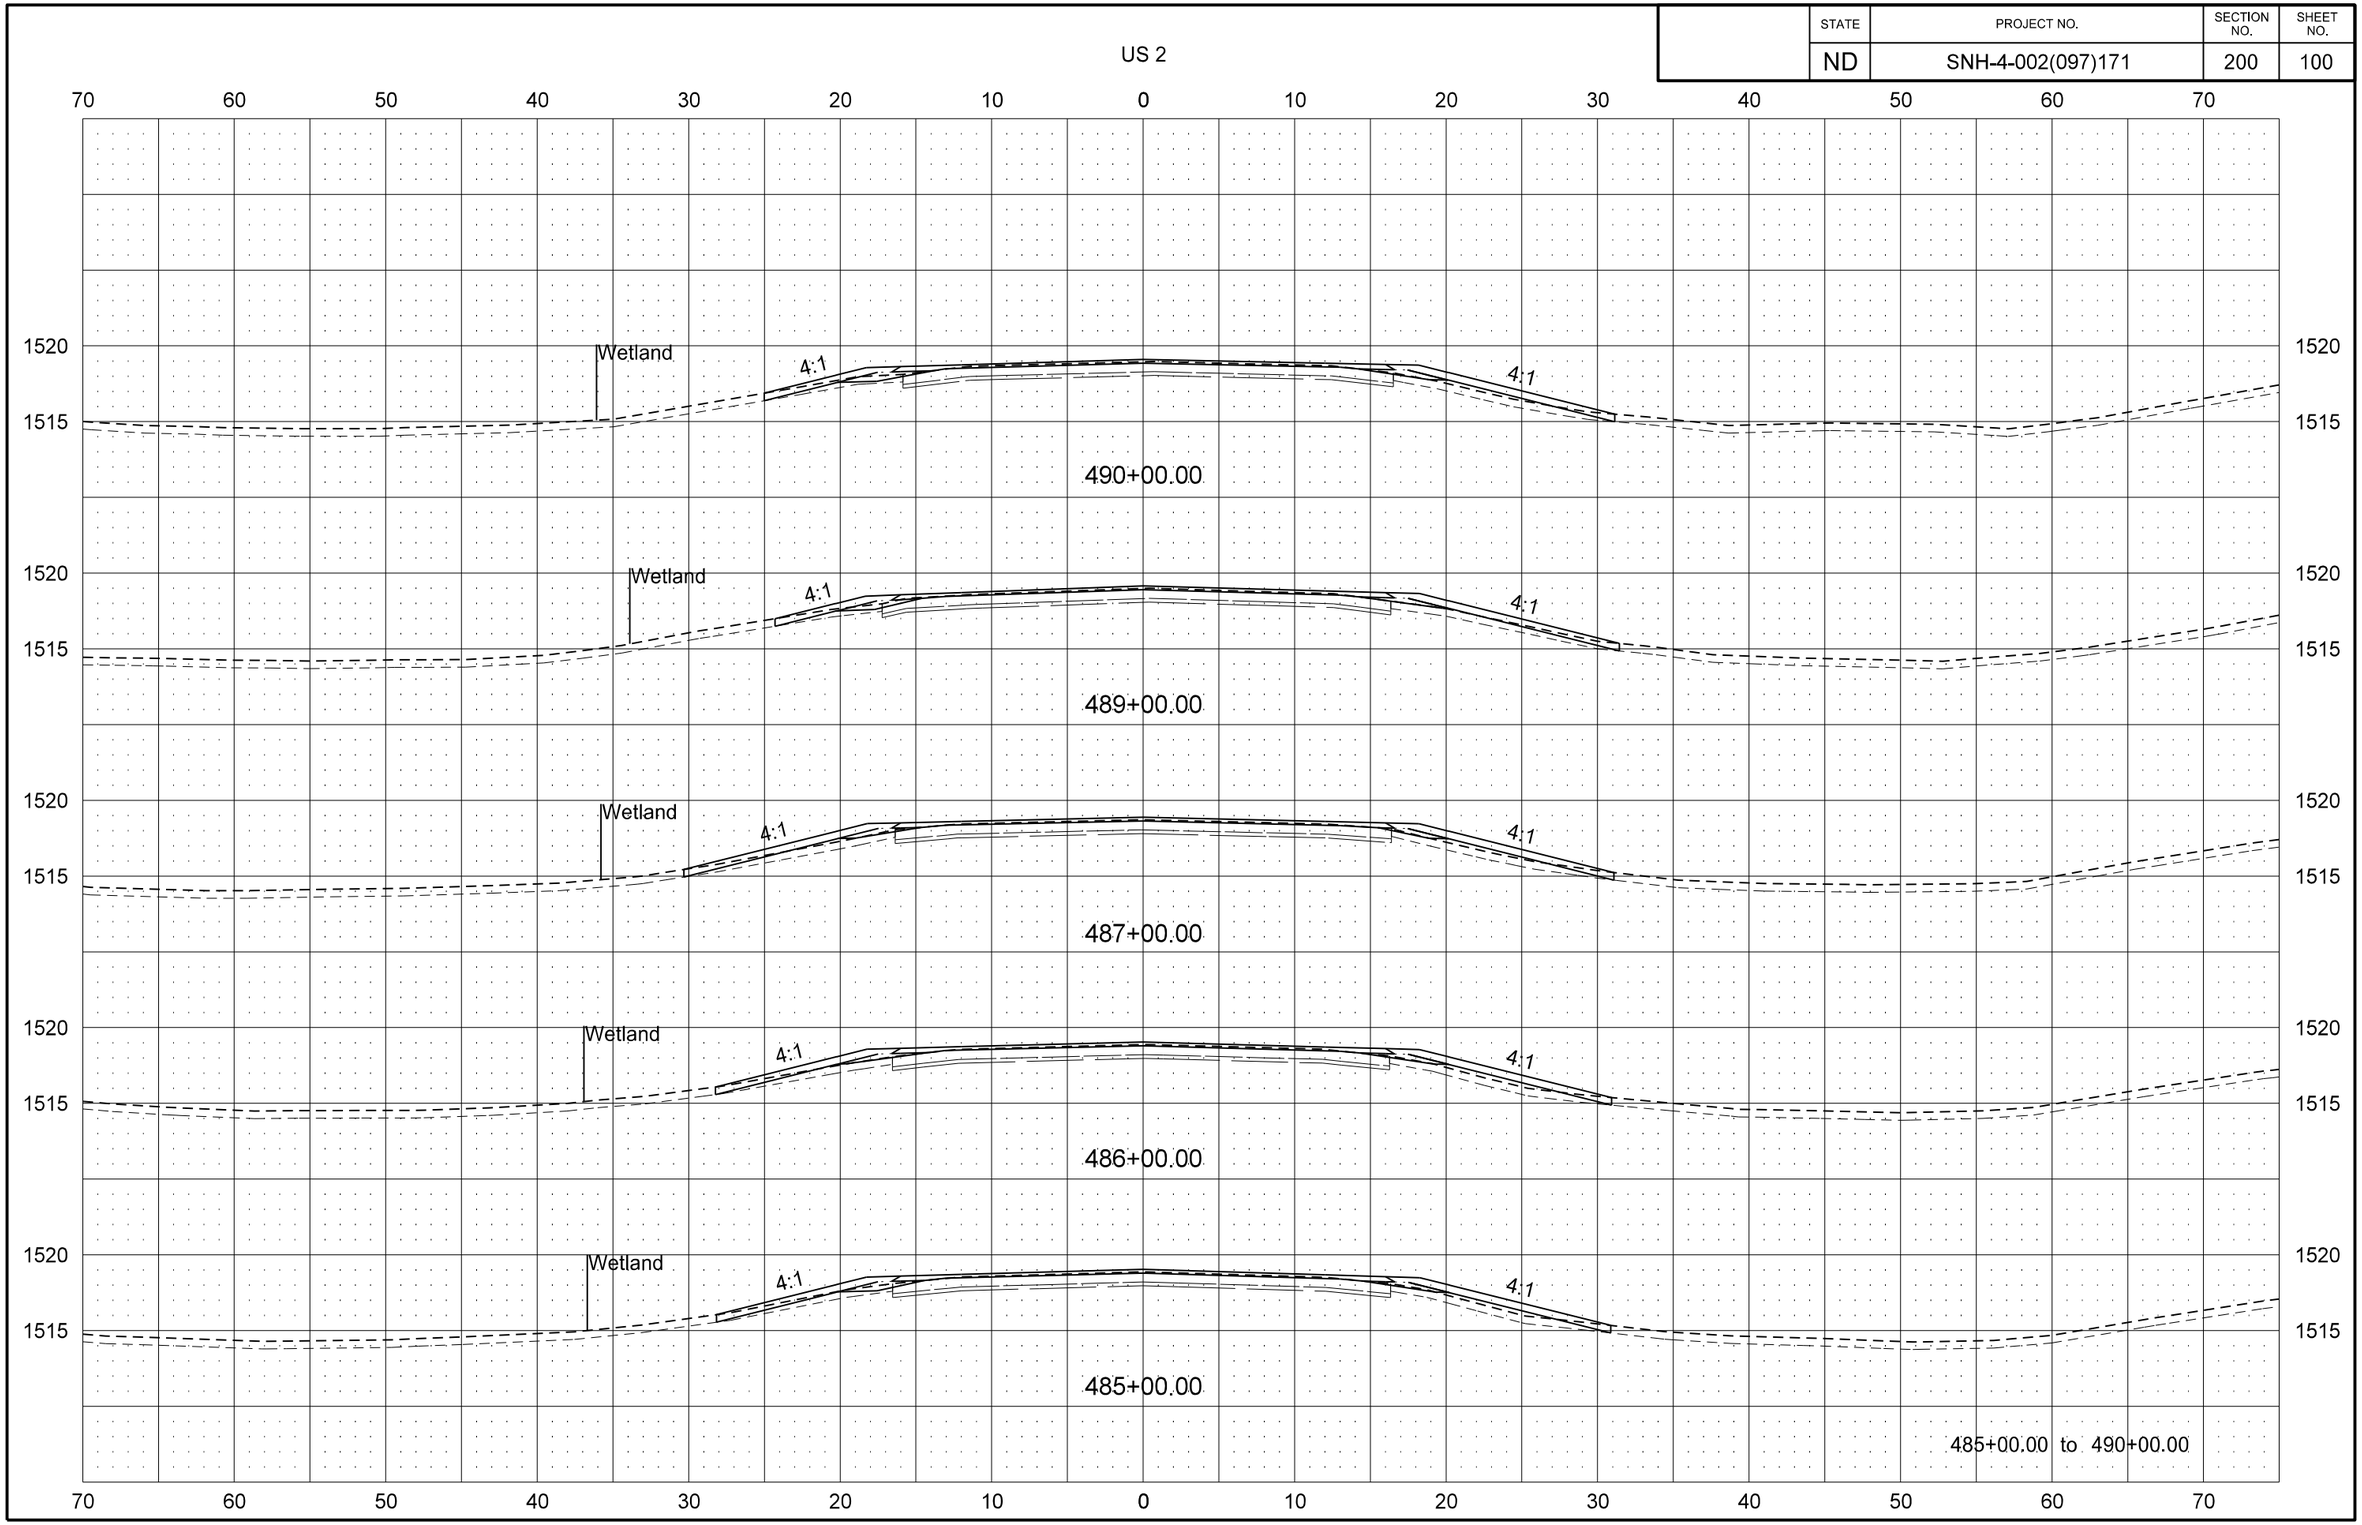

STATE	PROJECT NO.	SECTION NO.	SHEET NO.
ND	SNH-4-002(097)171	200	101

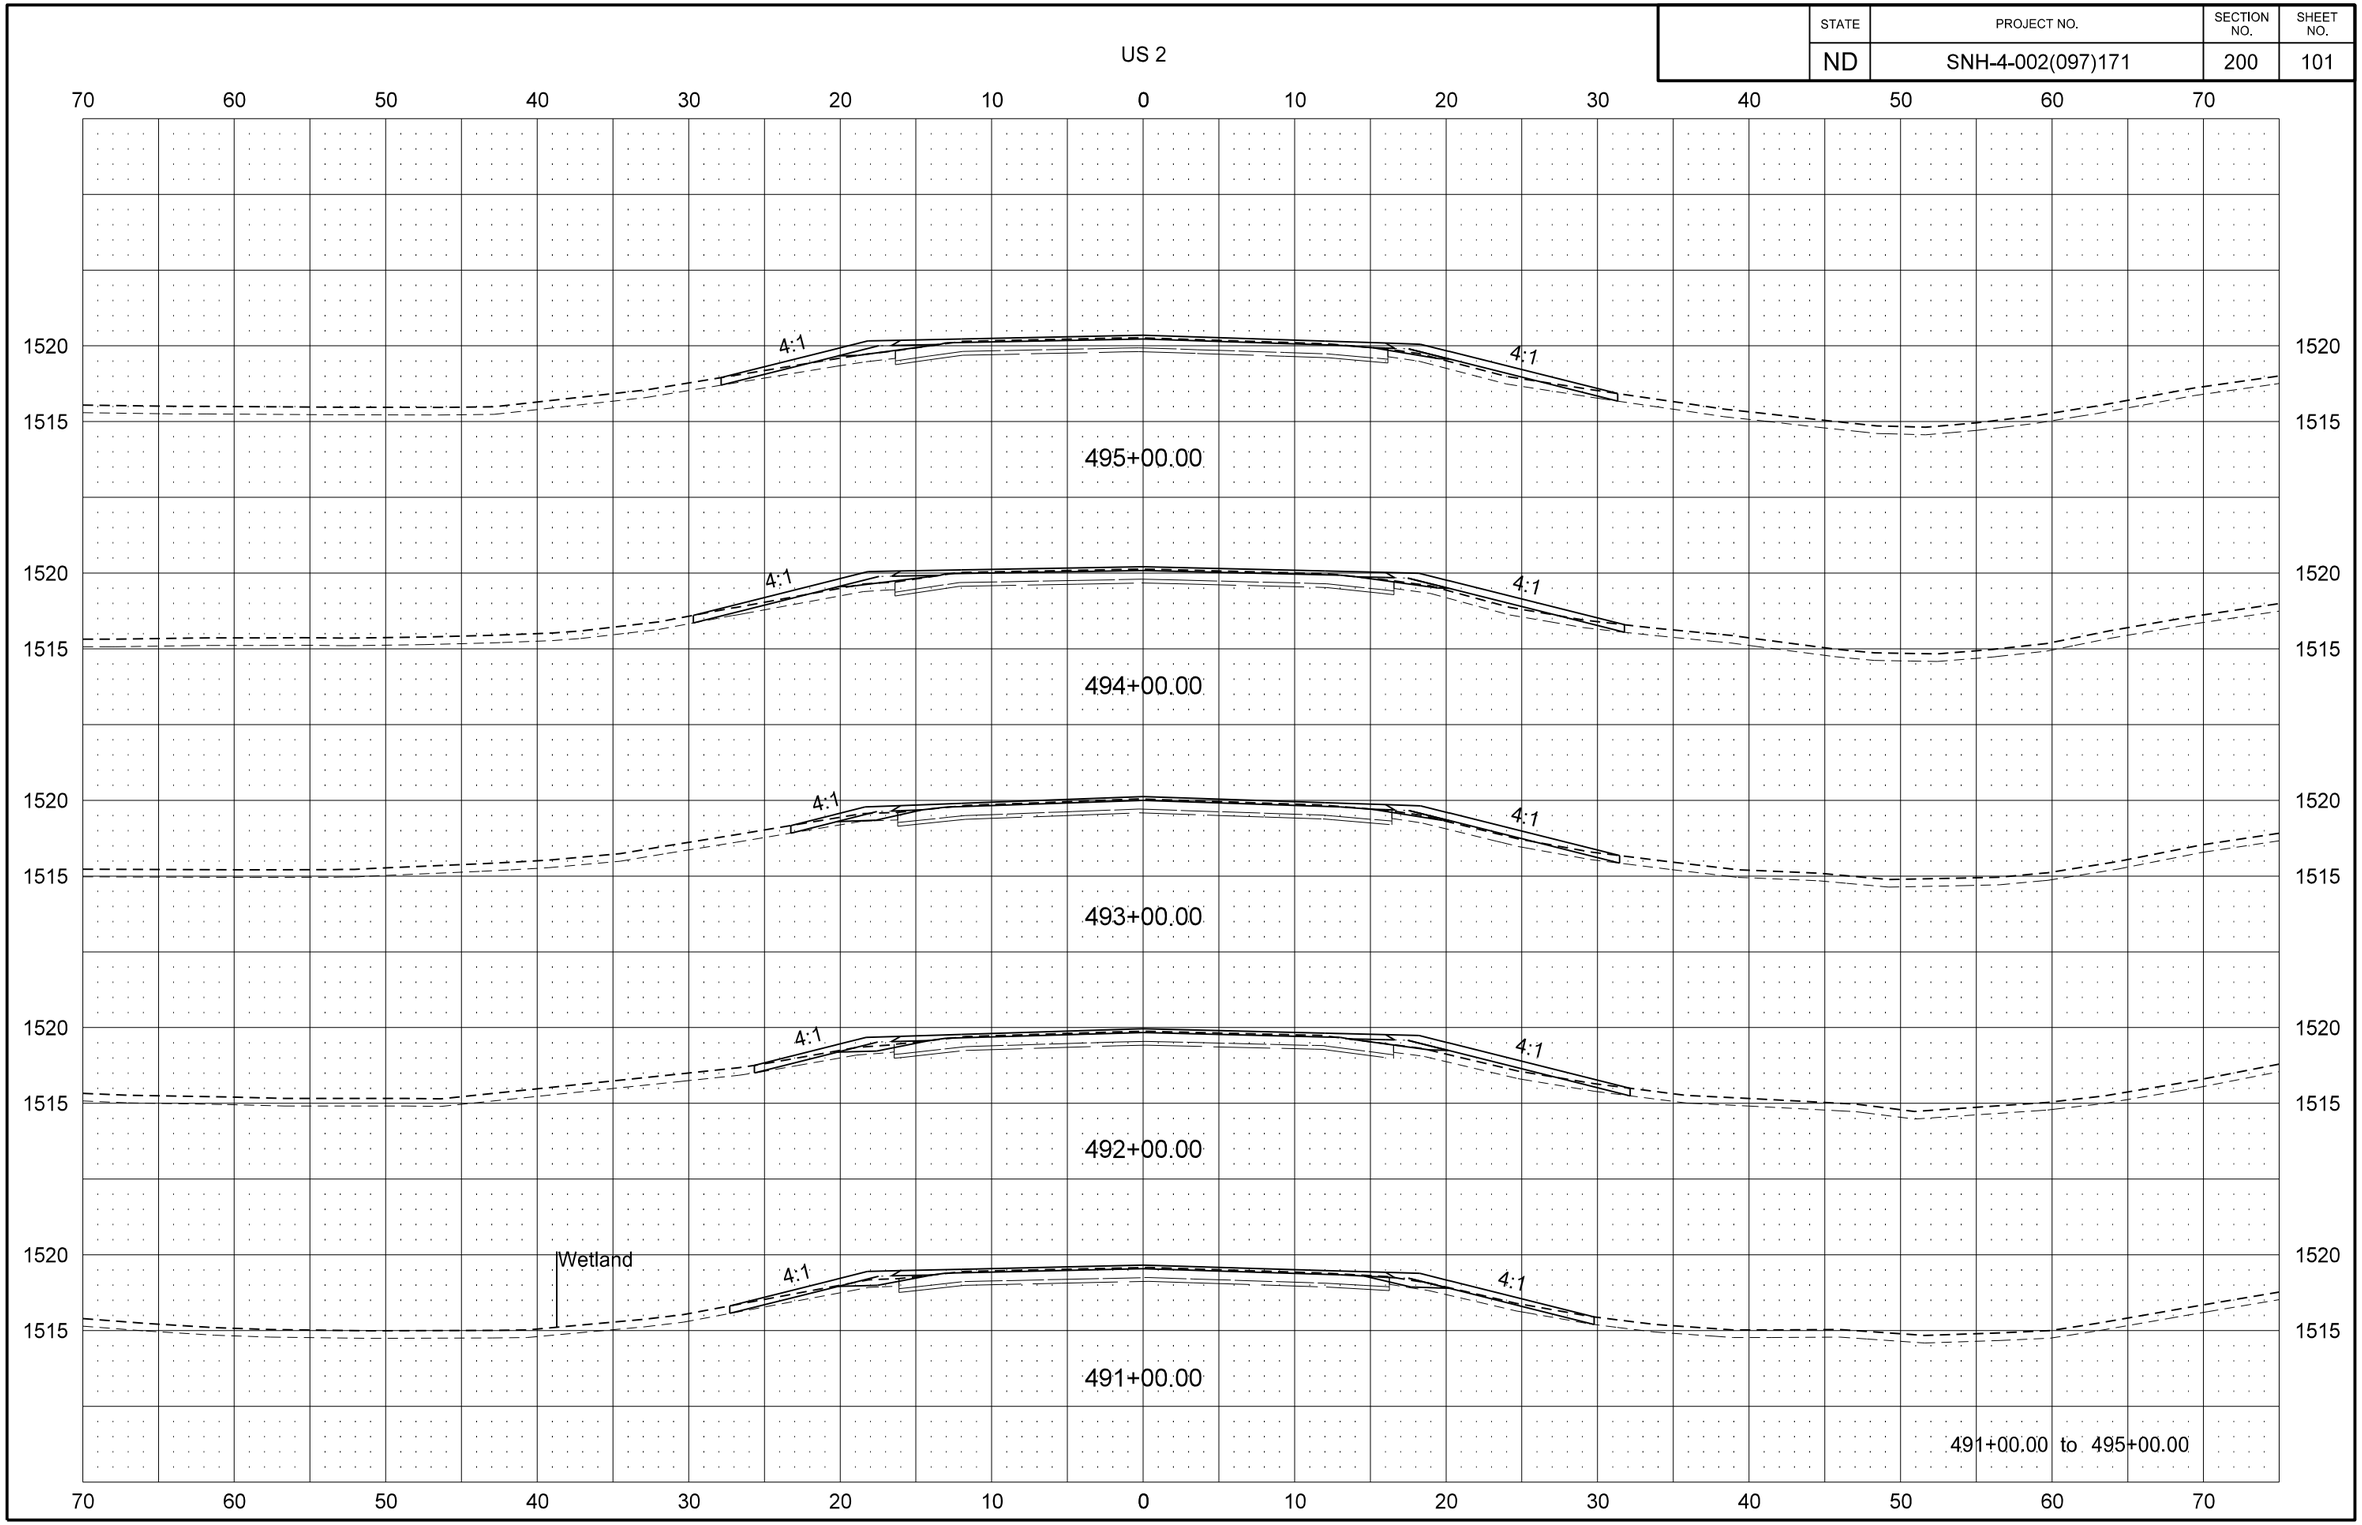

8/29/2016 2:34:18 PM jmwagner R:\project\40002171.097\design\DOTSC\Plan\200XS_002.dgn

STATE	PROJECT NO.	SECTION NO.	SHEET NO.
ND	SNH-4-002(097)171	200	102

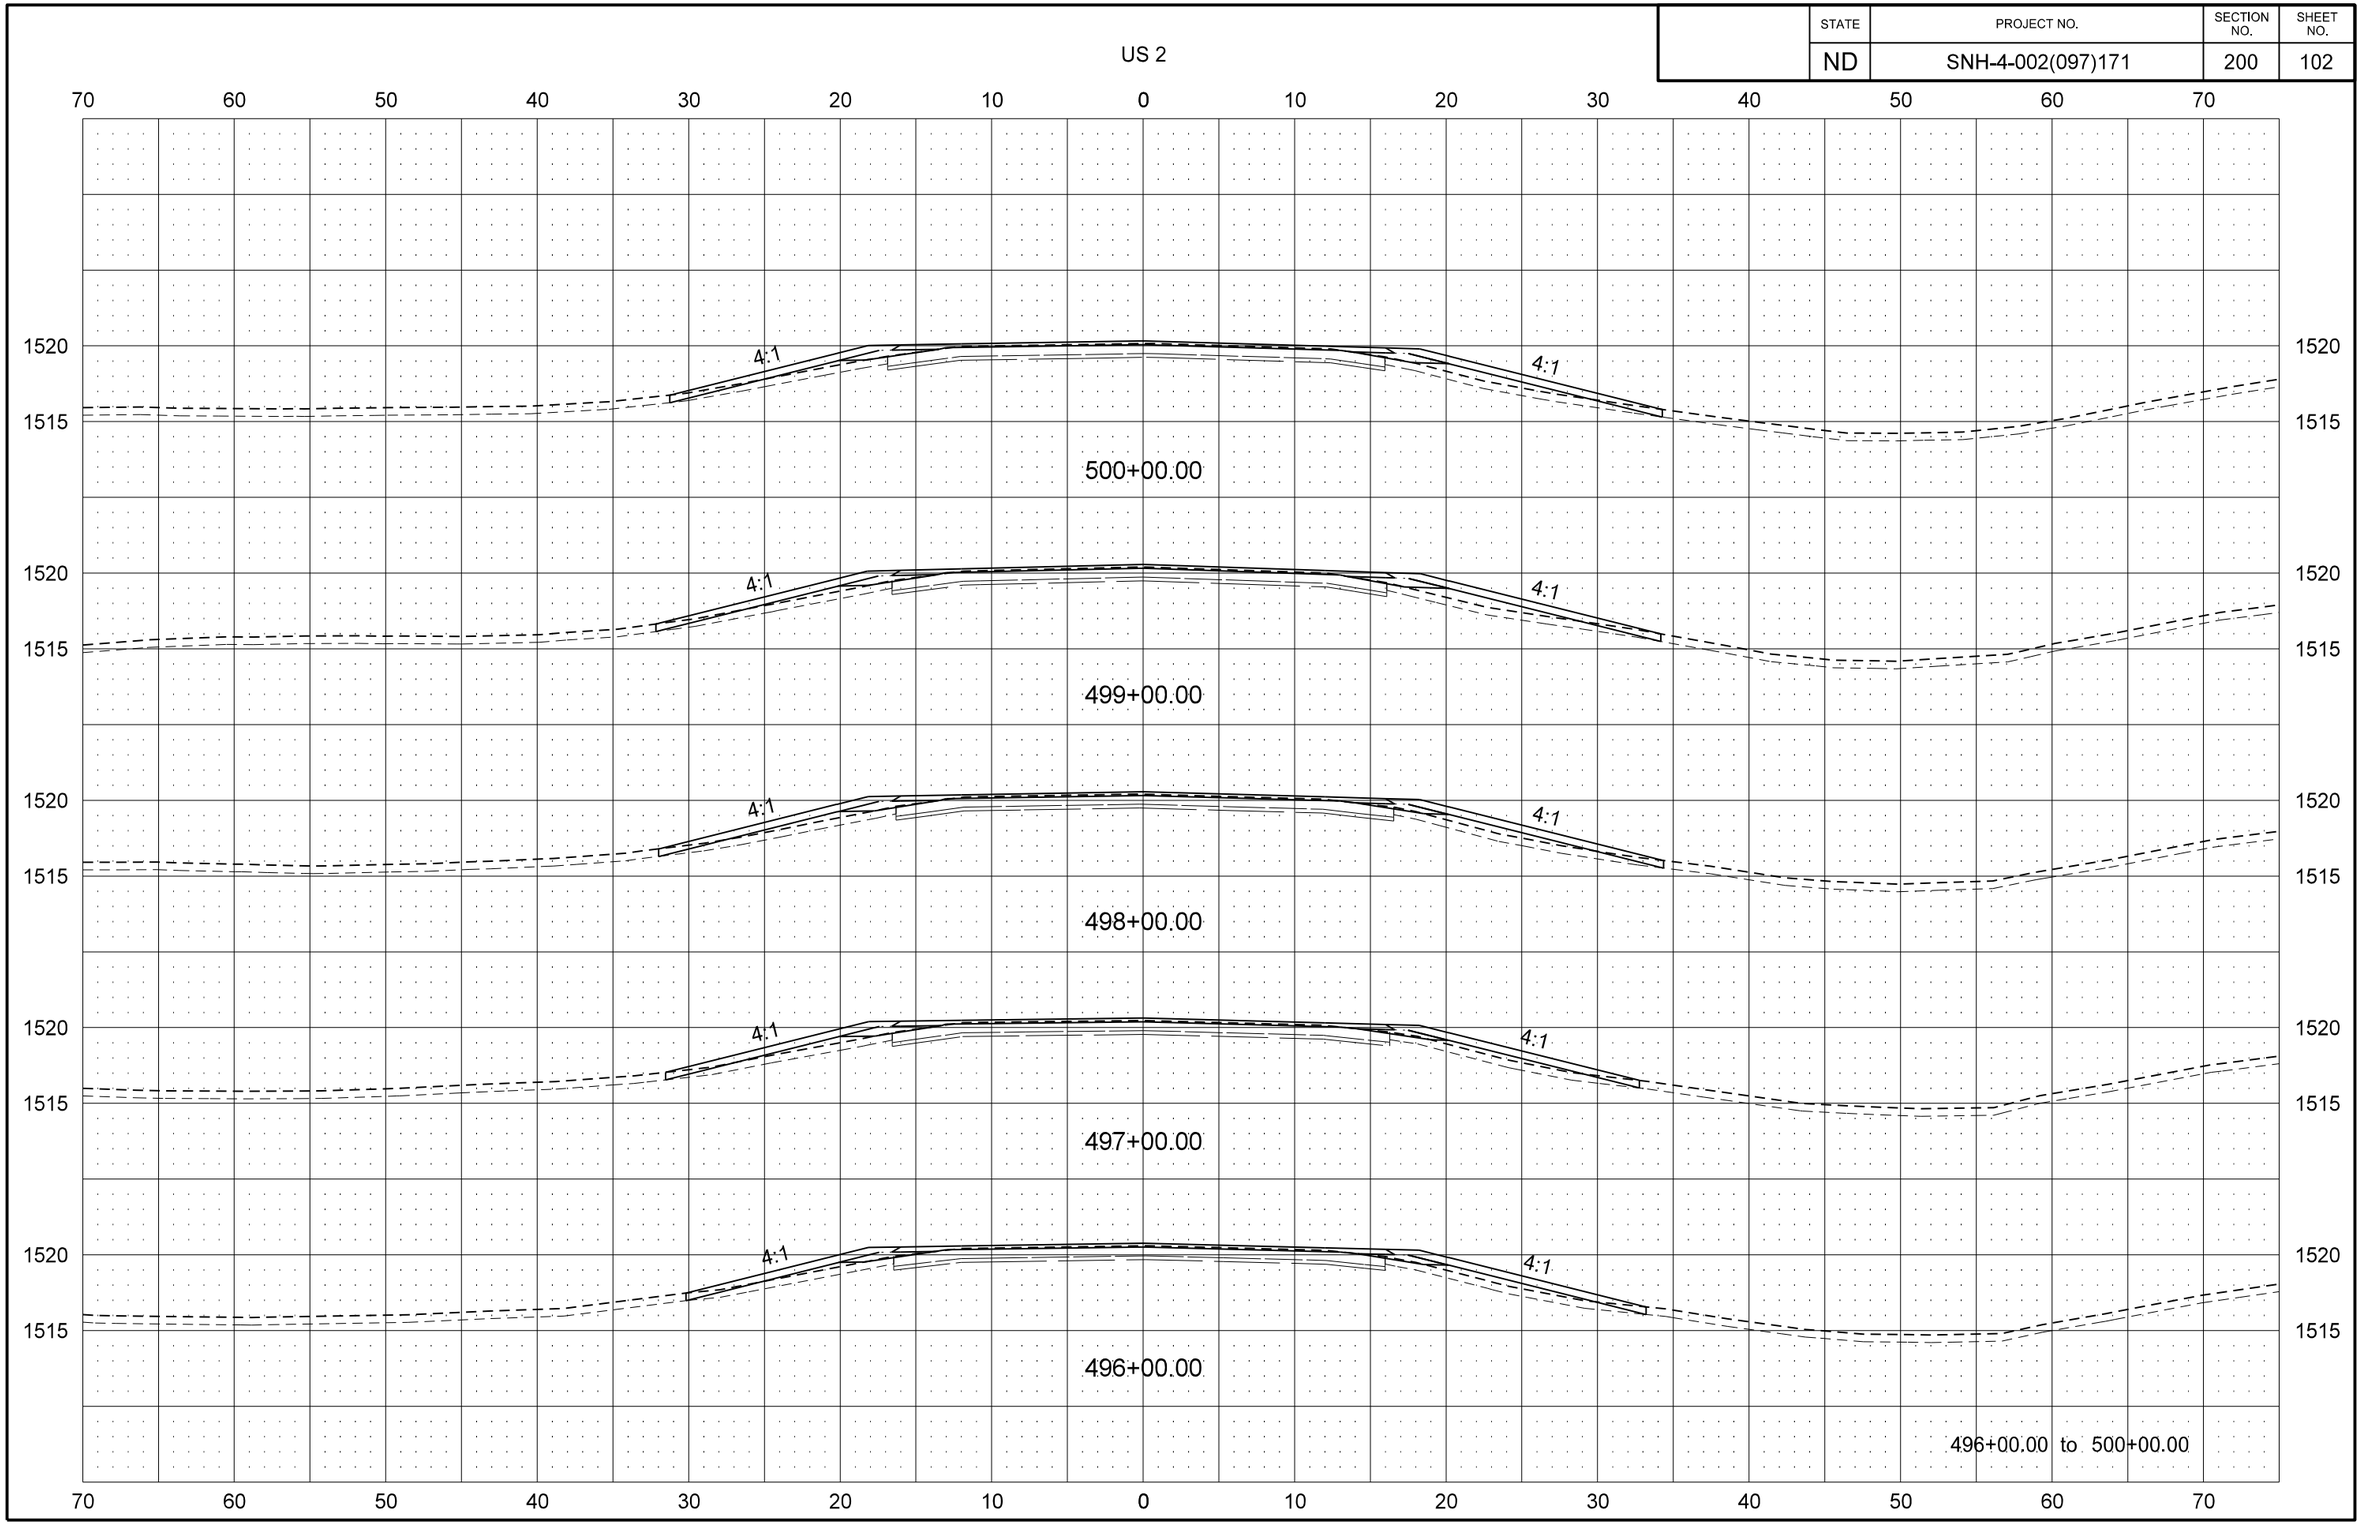

STATE	PROJECT NO.	SECTION NO.	SHEET NO.
ND	SNH-4-002(097)171	200	103

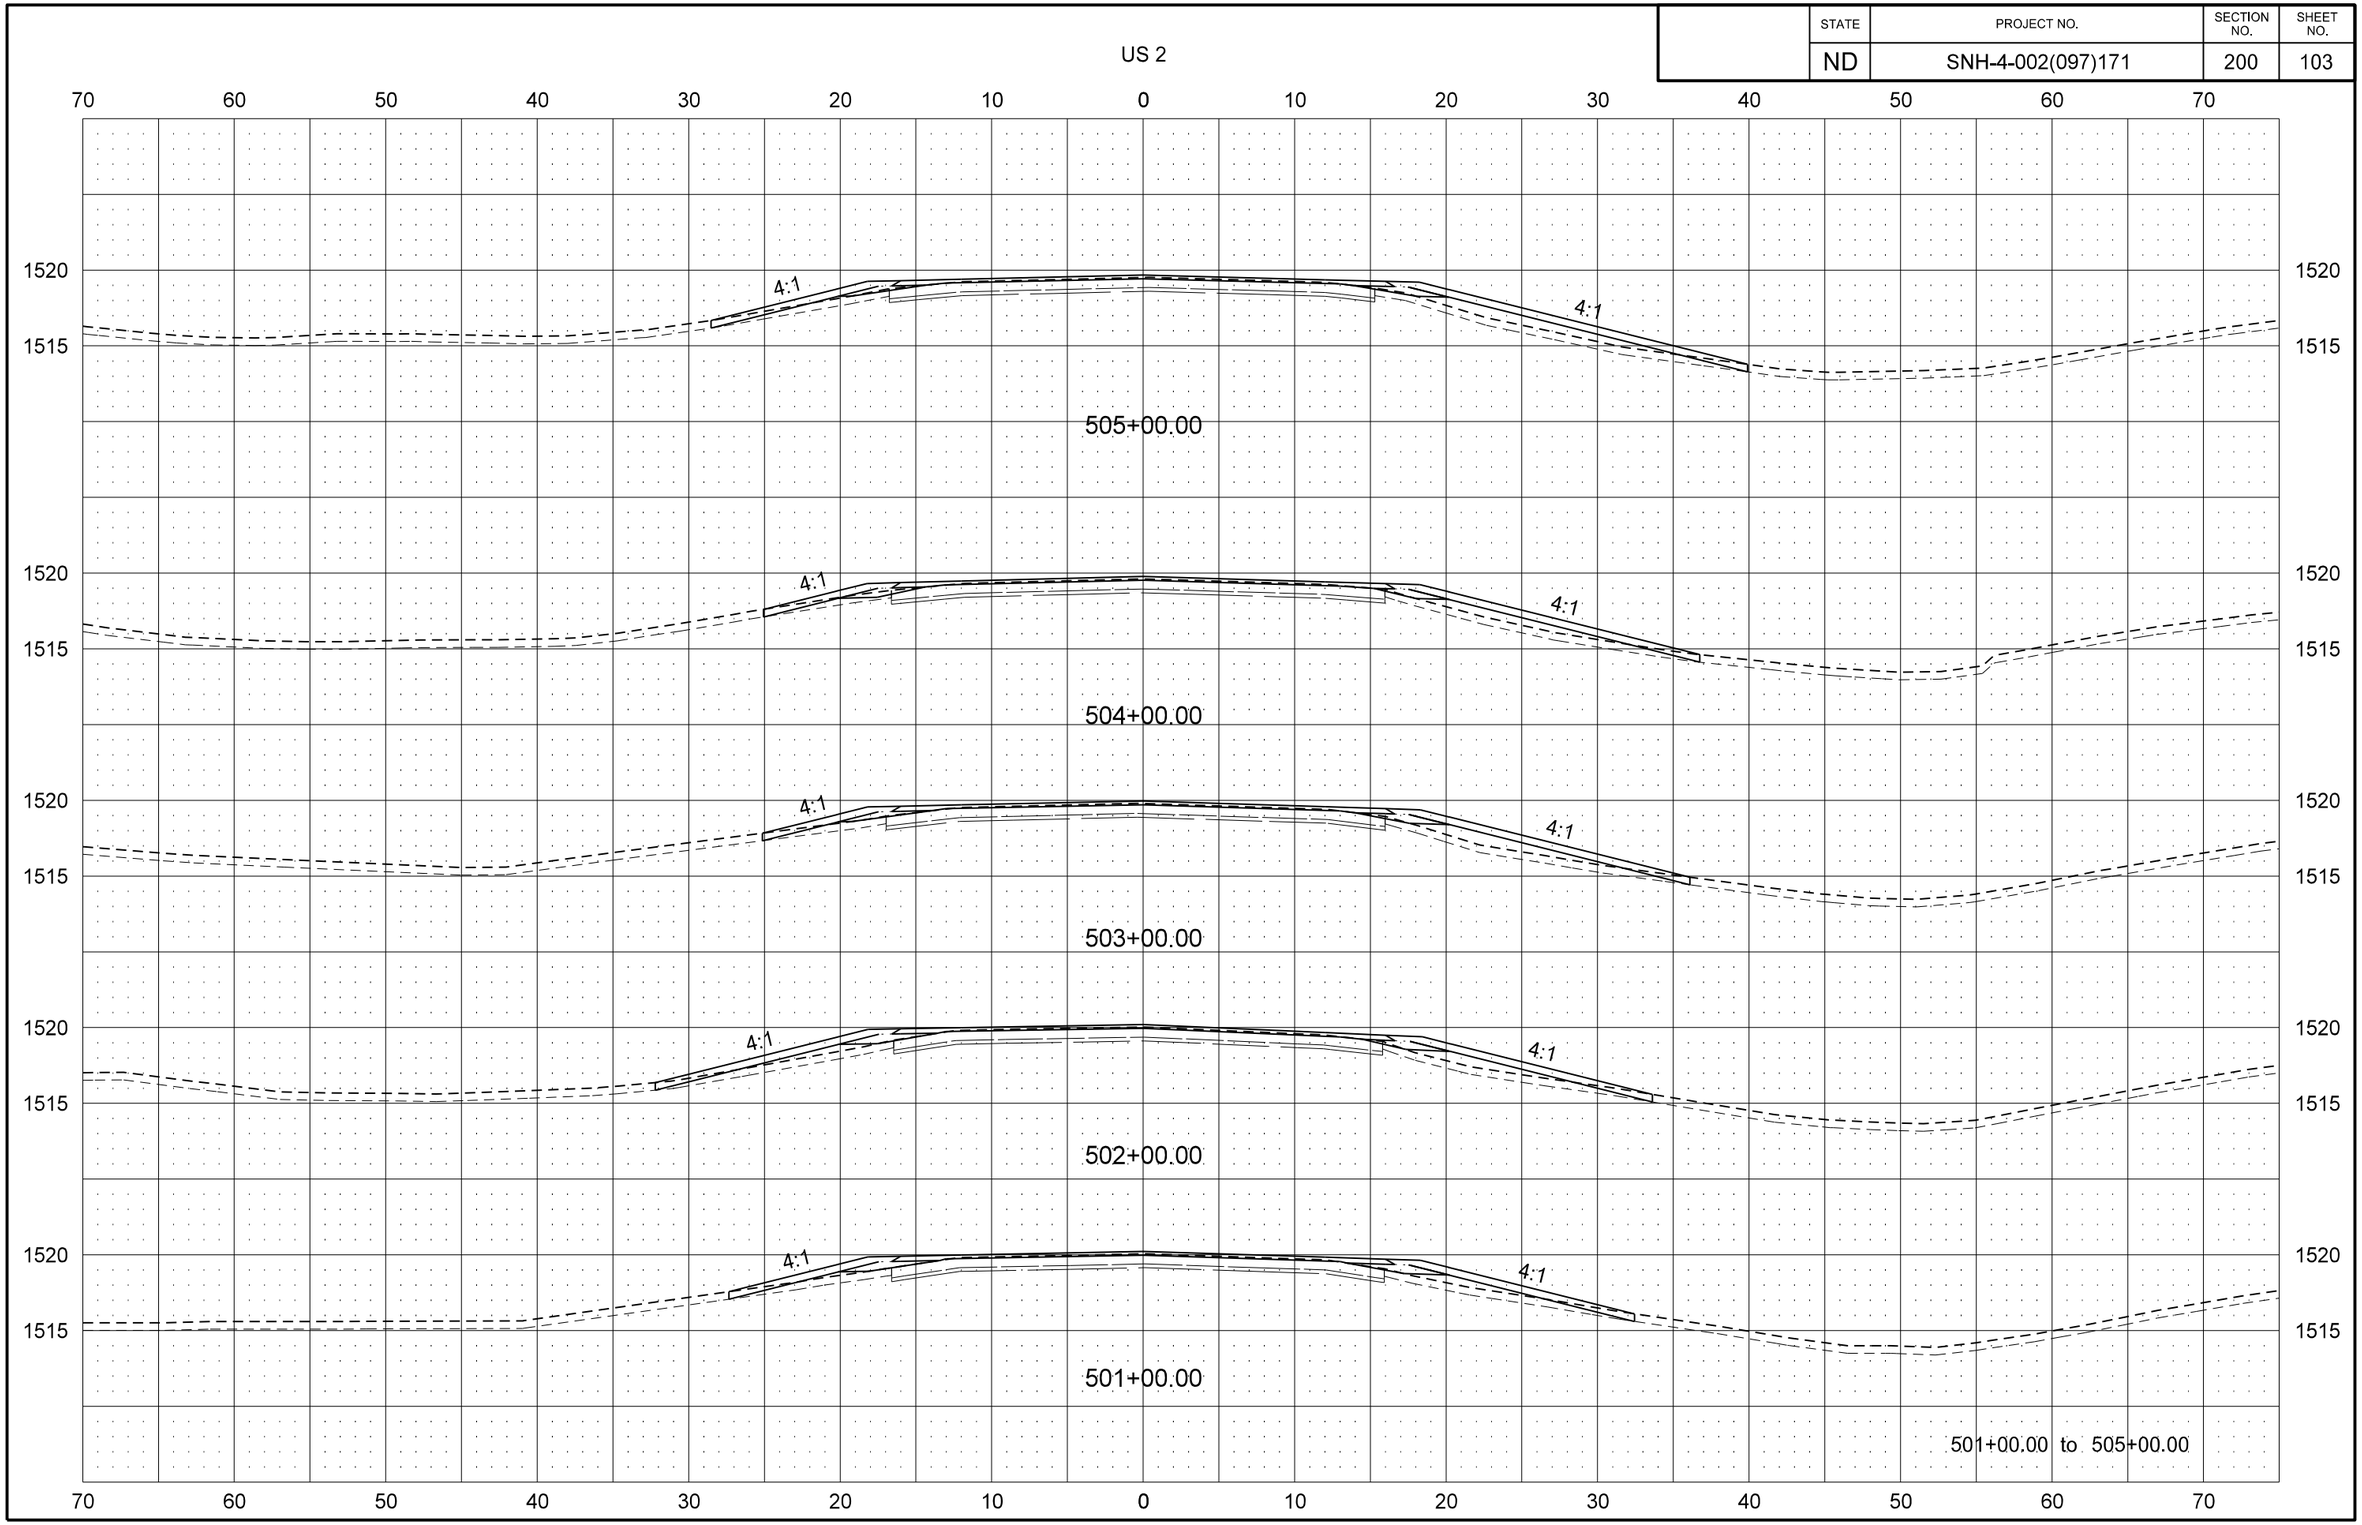

STATE	PROJECT NO.	SECTION NO.	SHEET NO.
ND	SNH-4-002(097)171	200	104

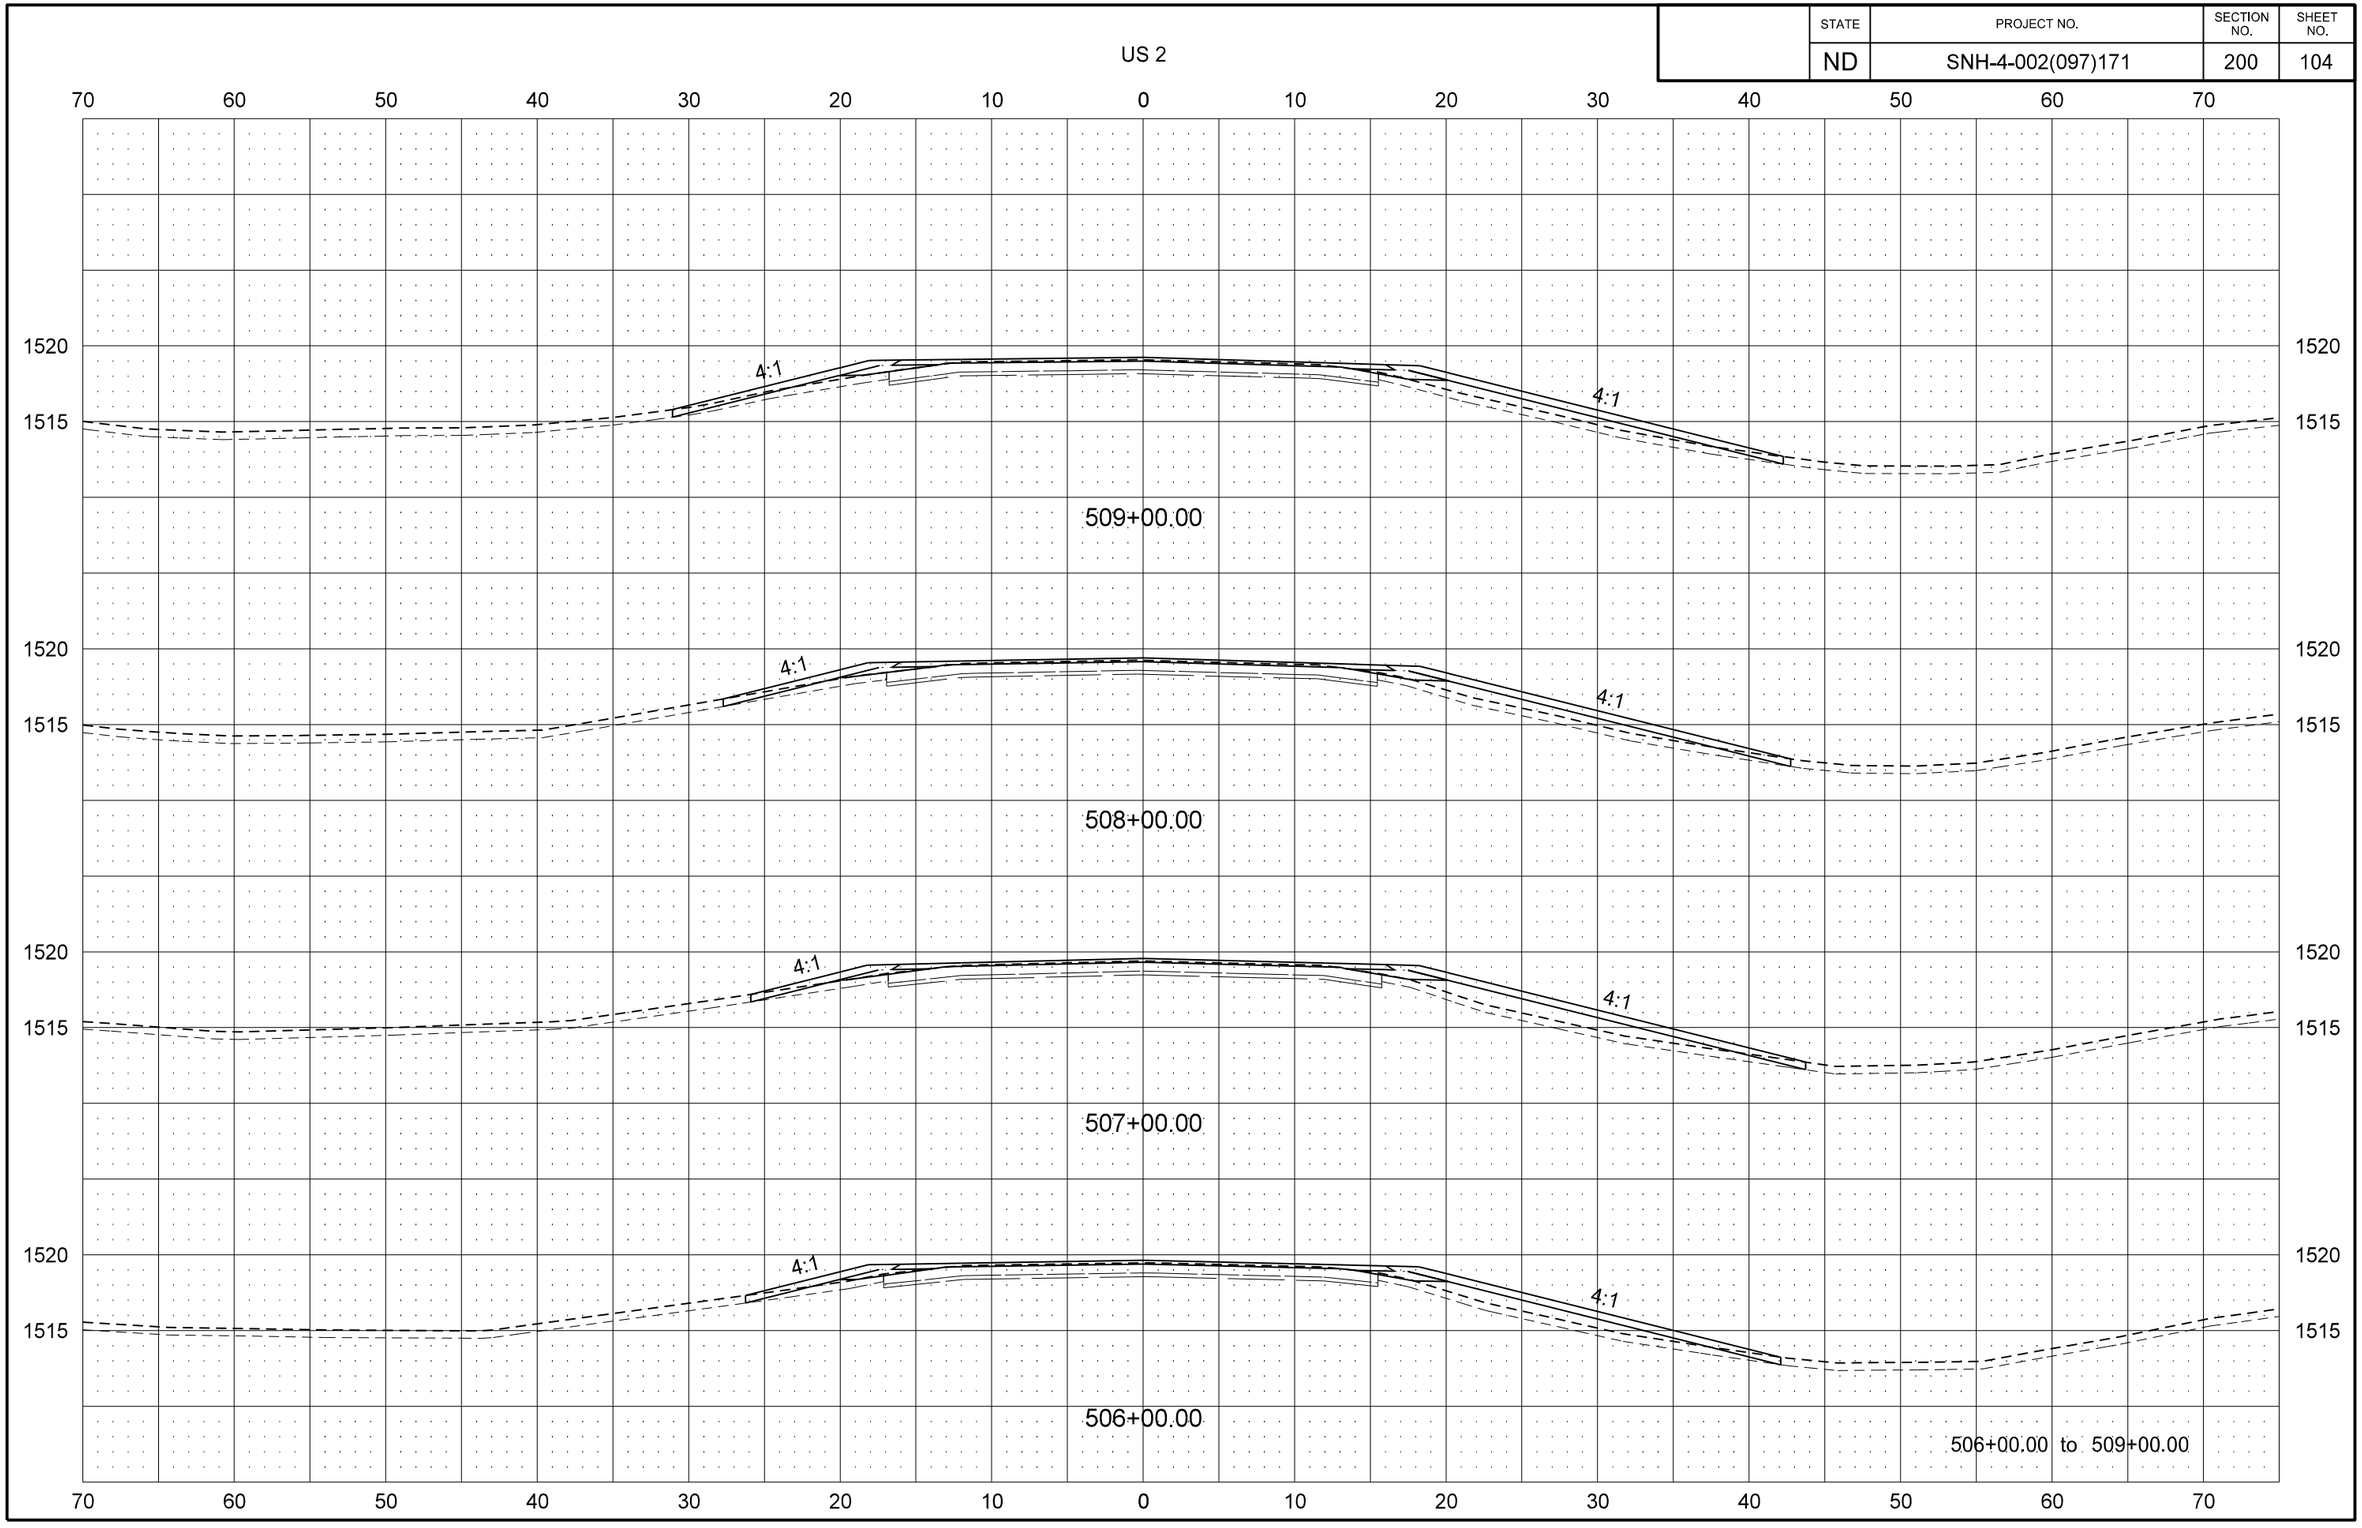

STATE	PROJECT NO.	SECTION NO.	SHEET NO.
ND	SNH-4-002(097)171	200	105

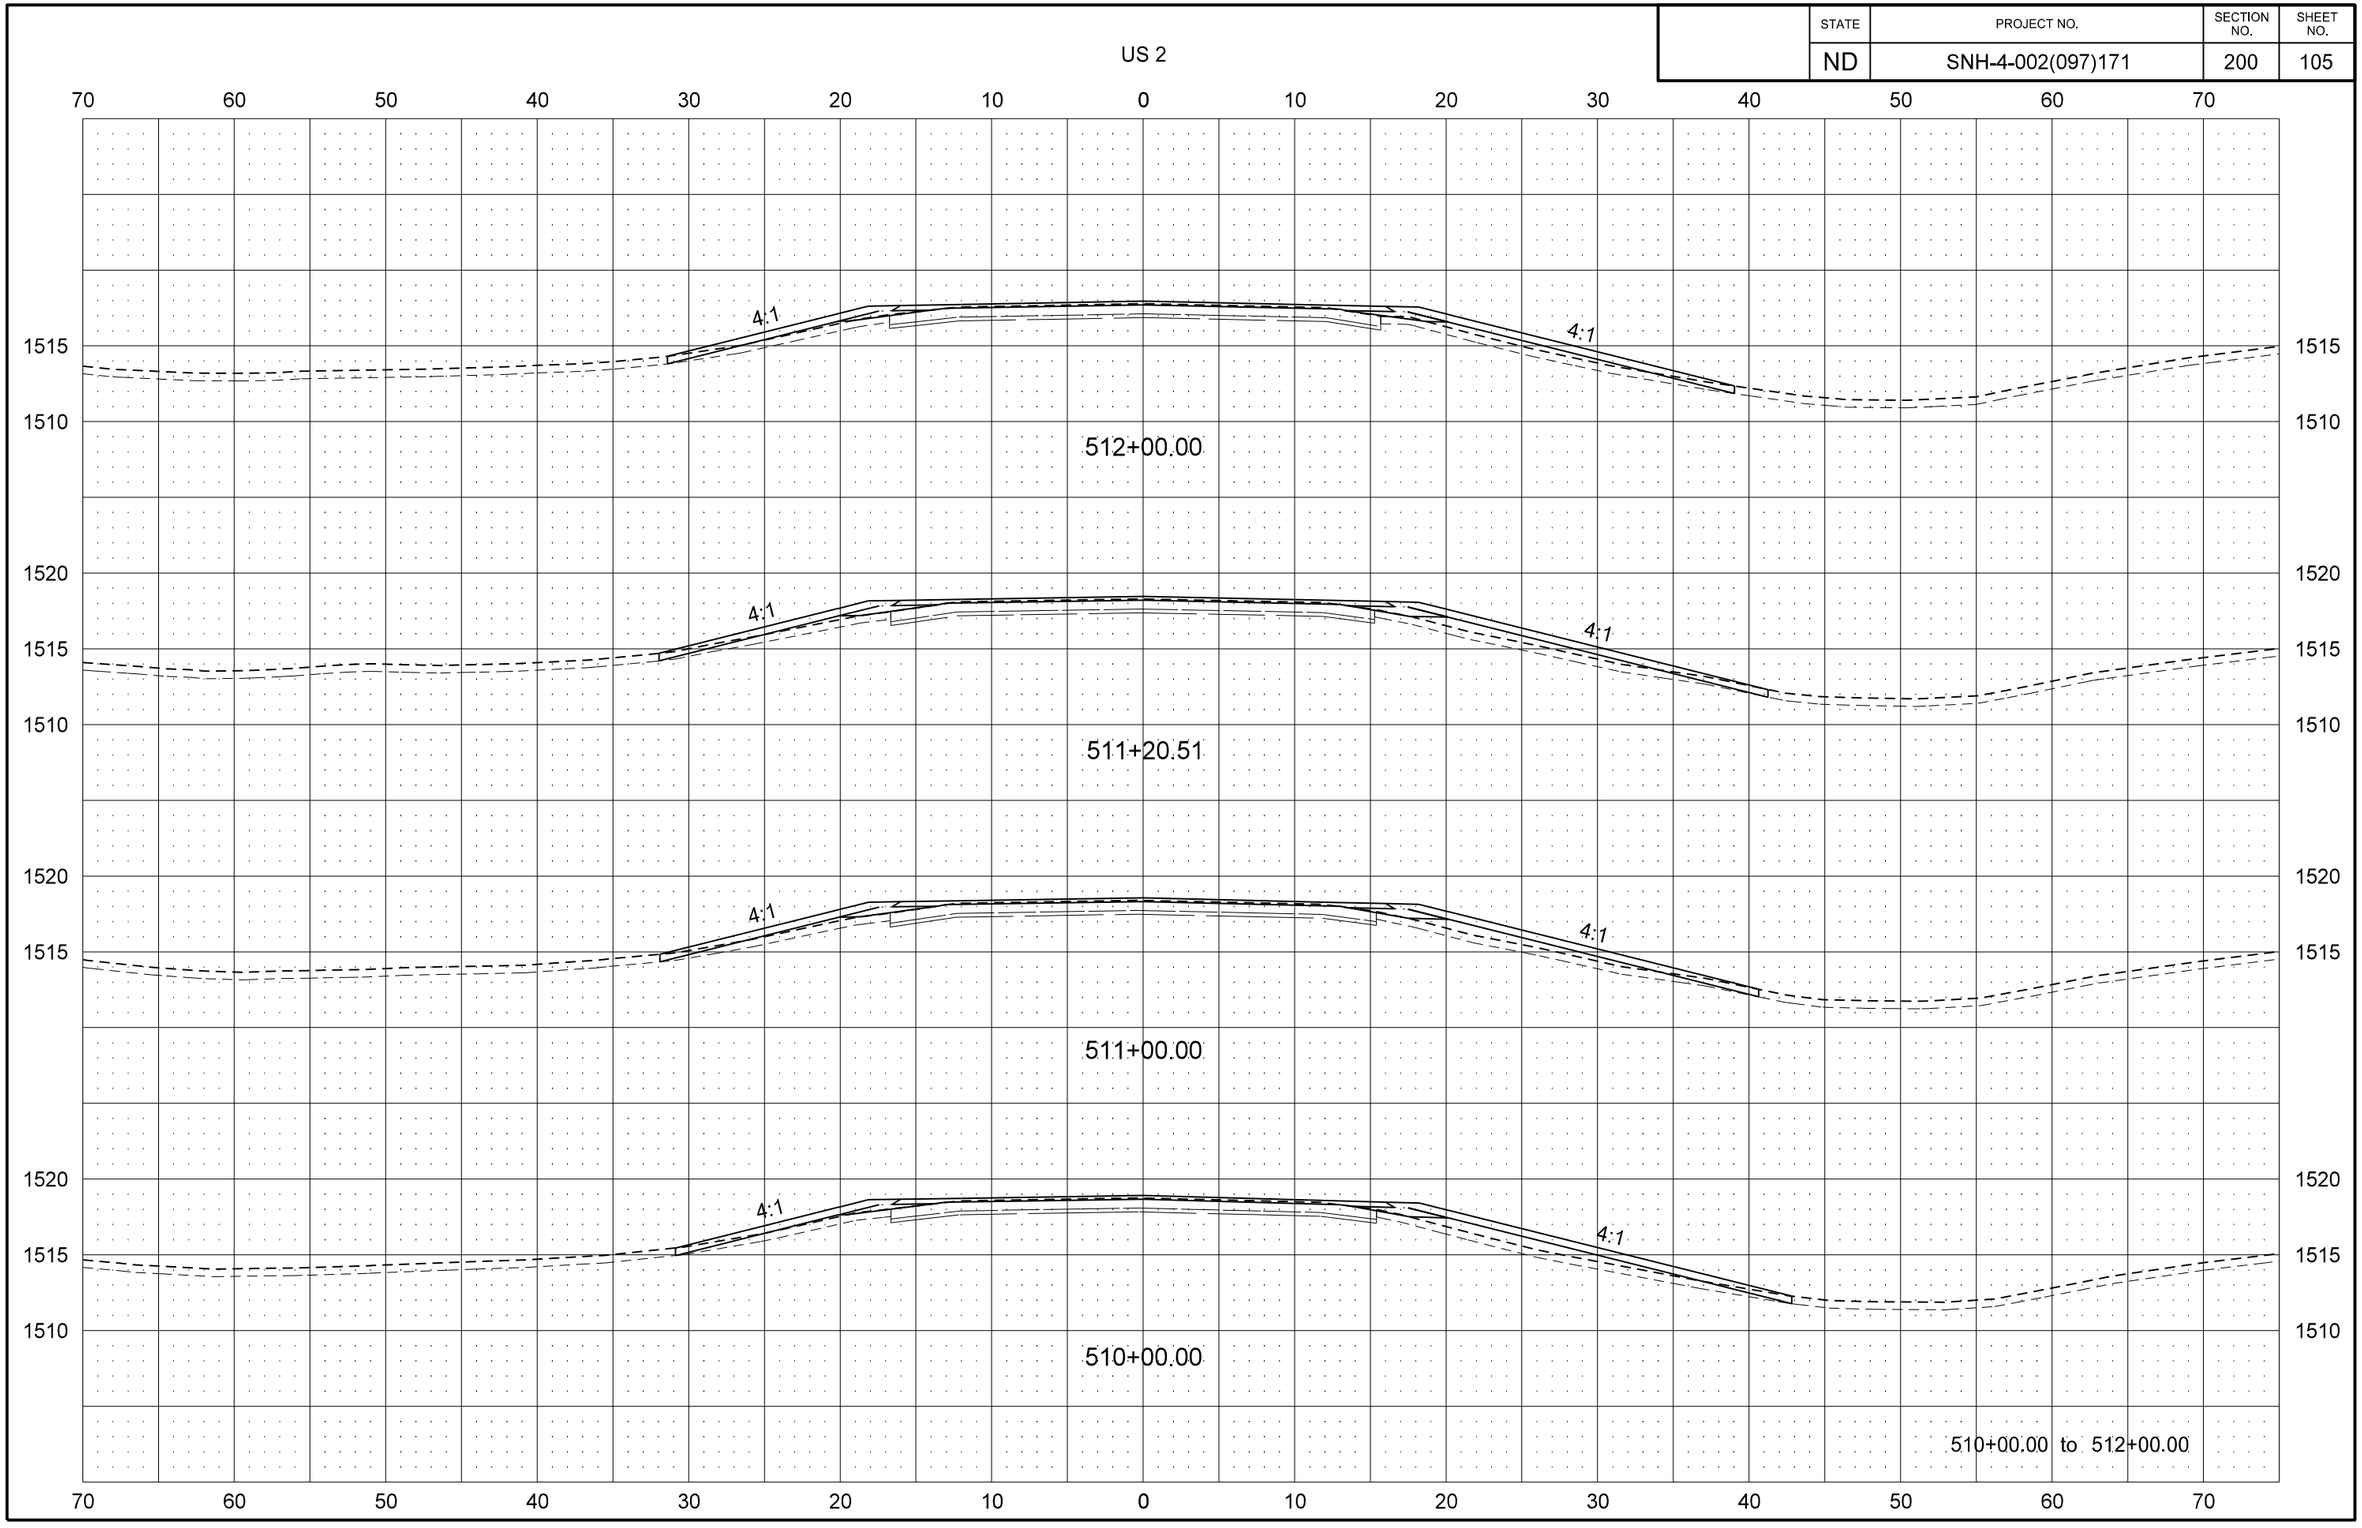

STATE	PROJECT NO.	SECTION NO.	SHEET NO.
ND	SNH-4-002(097)171	200	106

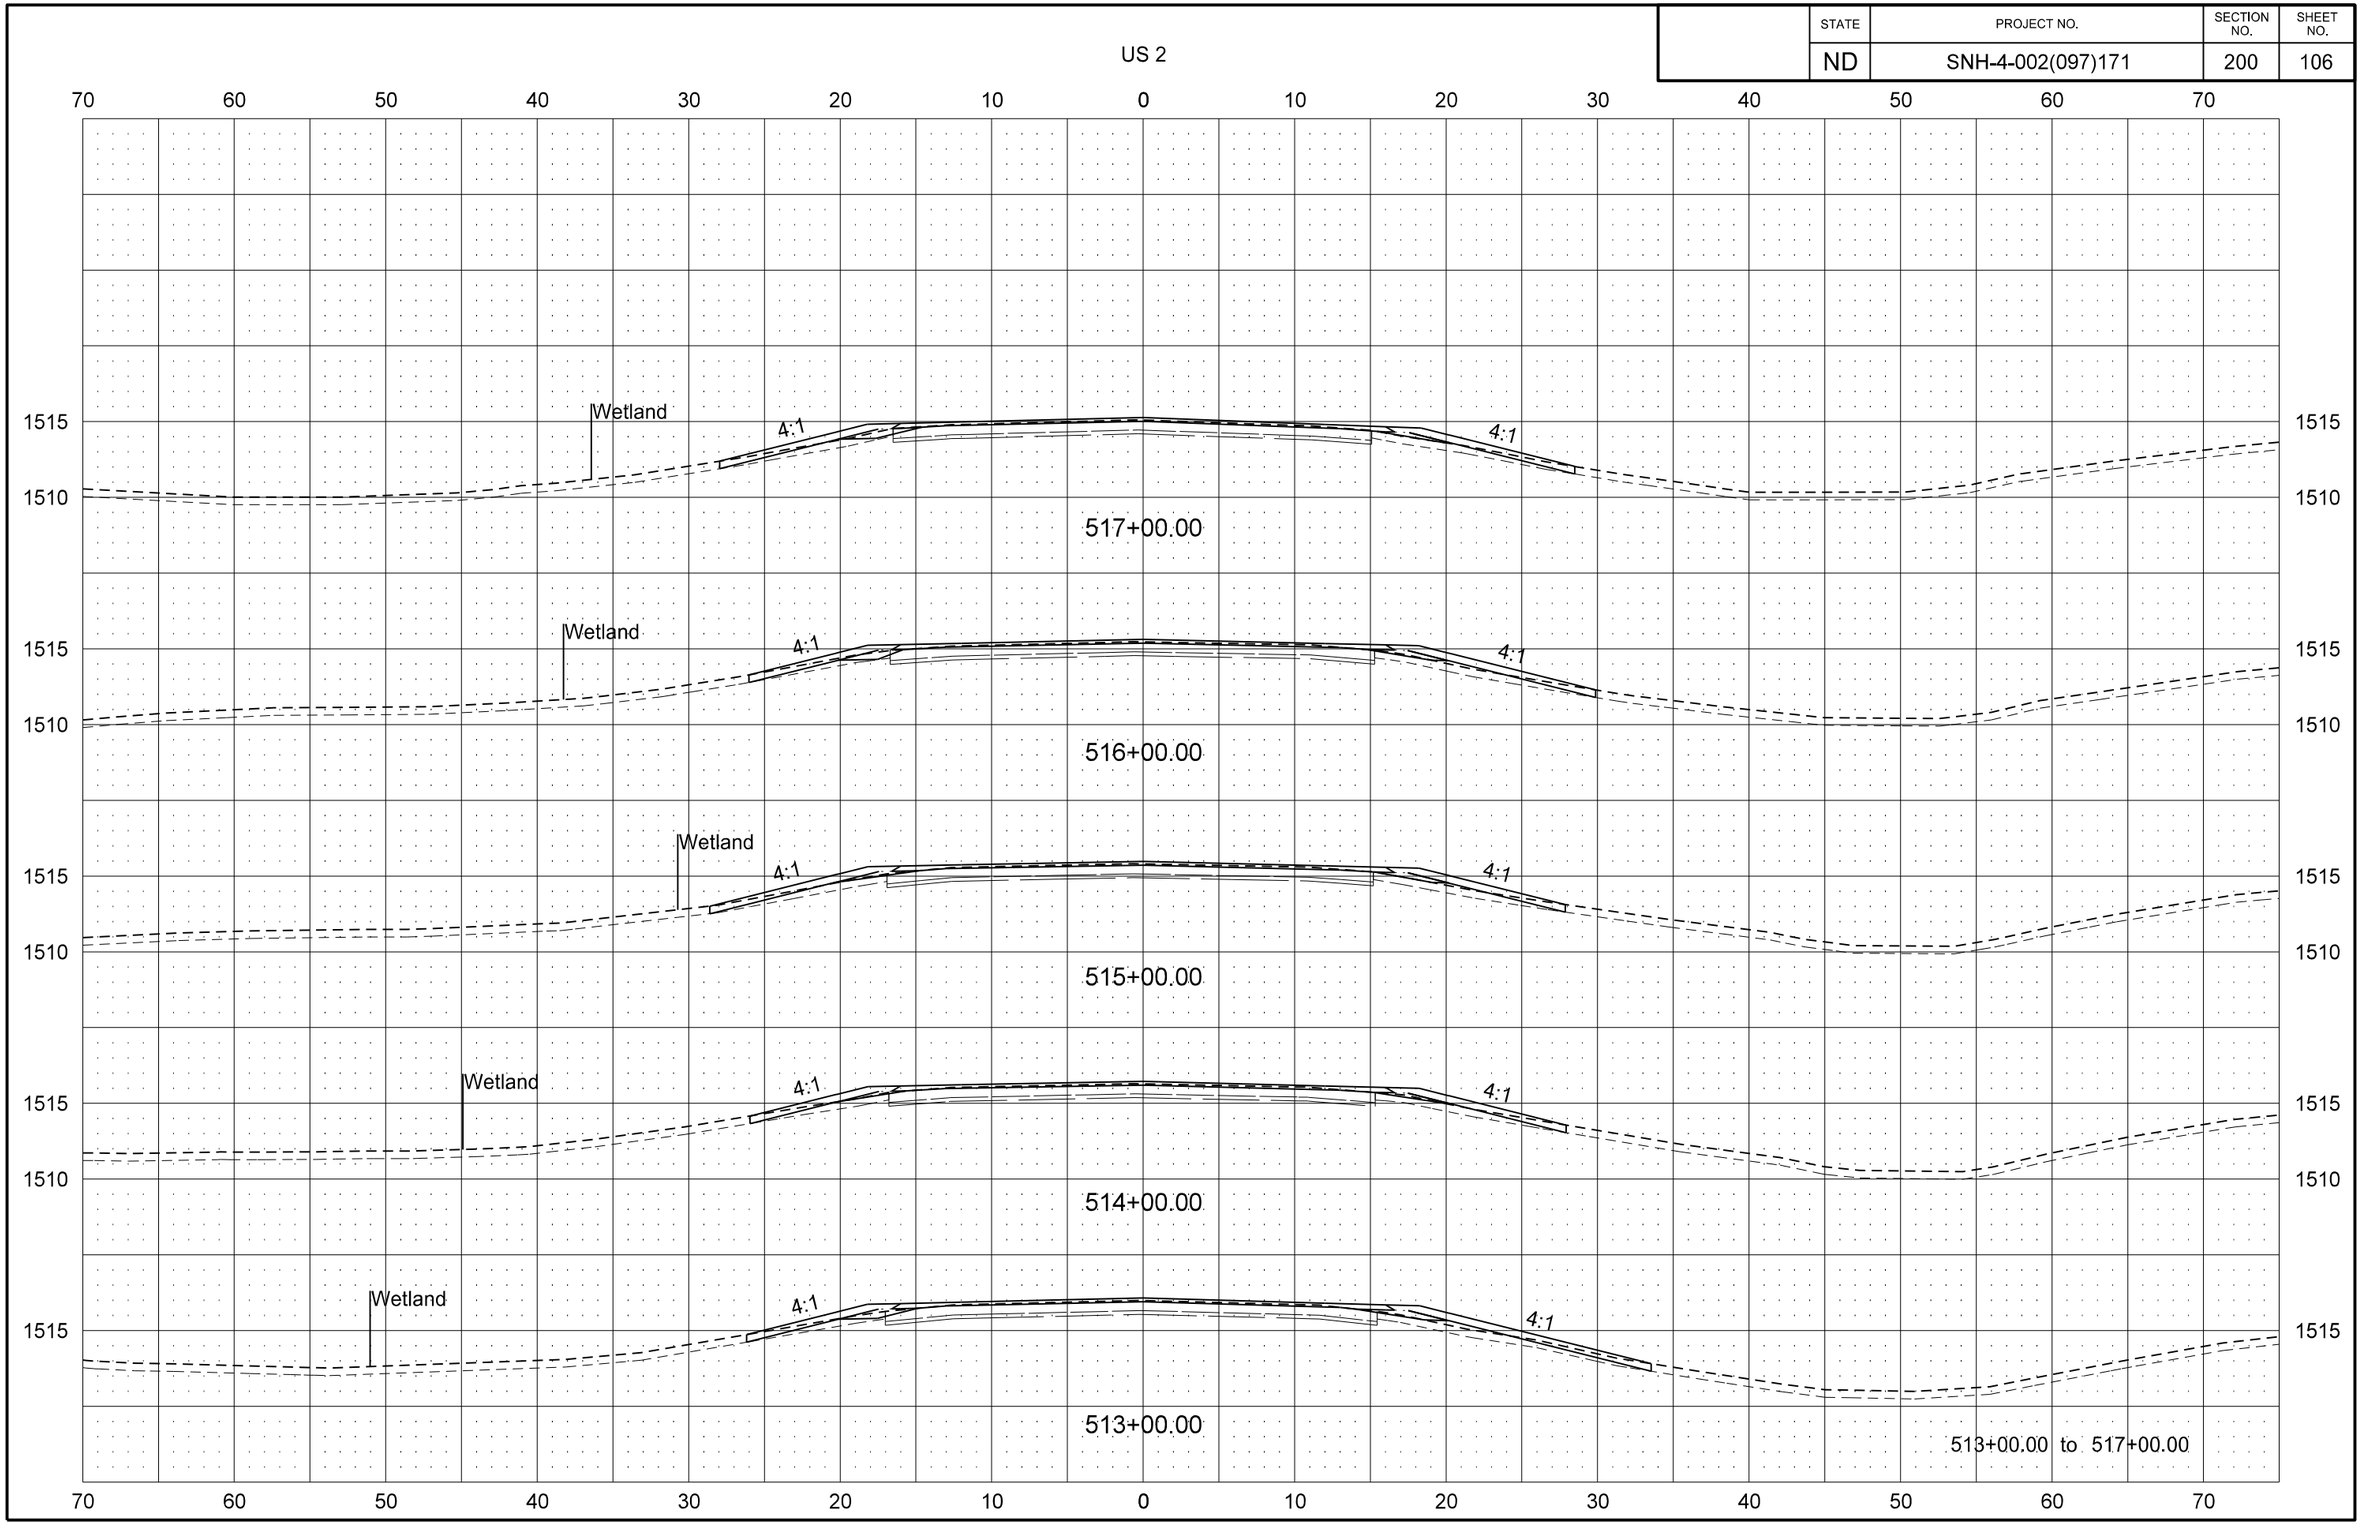

STATE	PROJECT NO.	SECTION NO.	SHEET NO.
ND	SNH-4-002(097)171	200	107

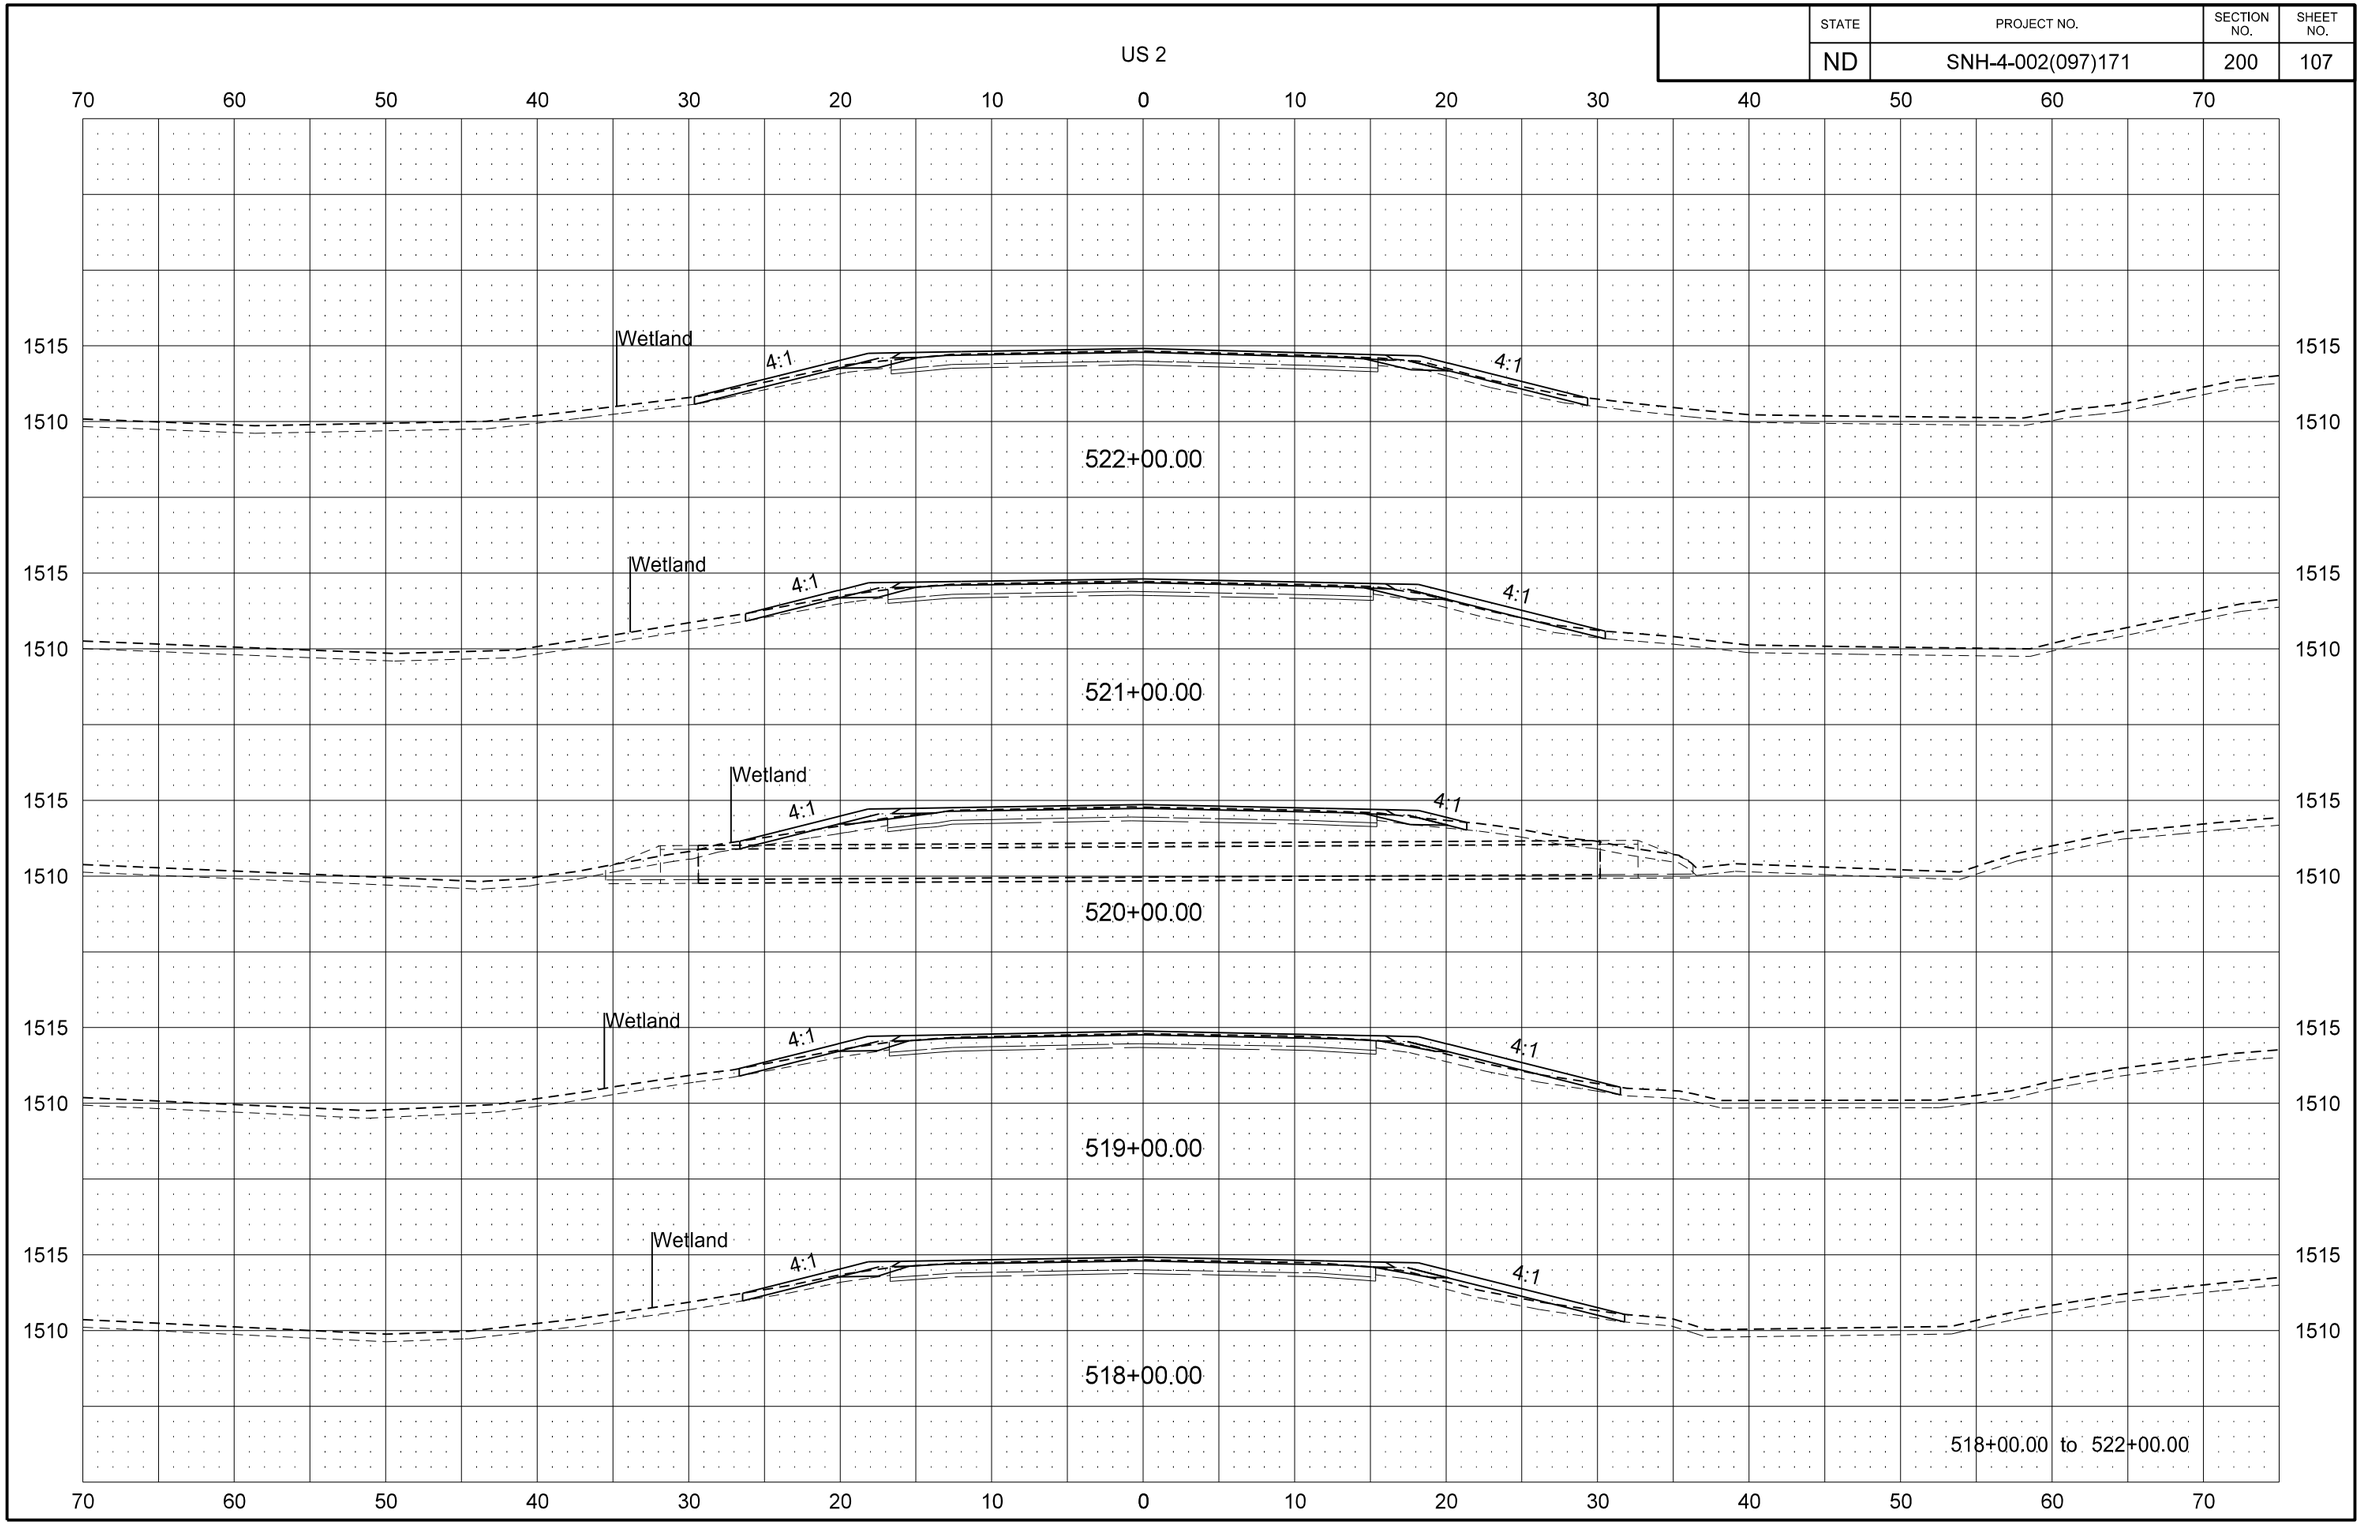

STATE	PROJECT NO.	SECTION NO.	SHEET NO.
ND	SNH-4-002(097)171	200	108

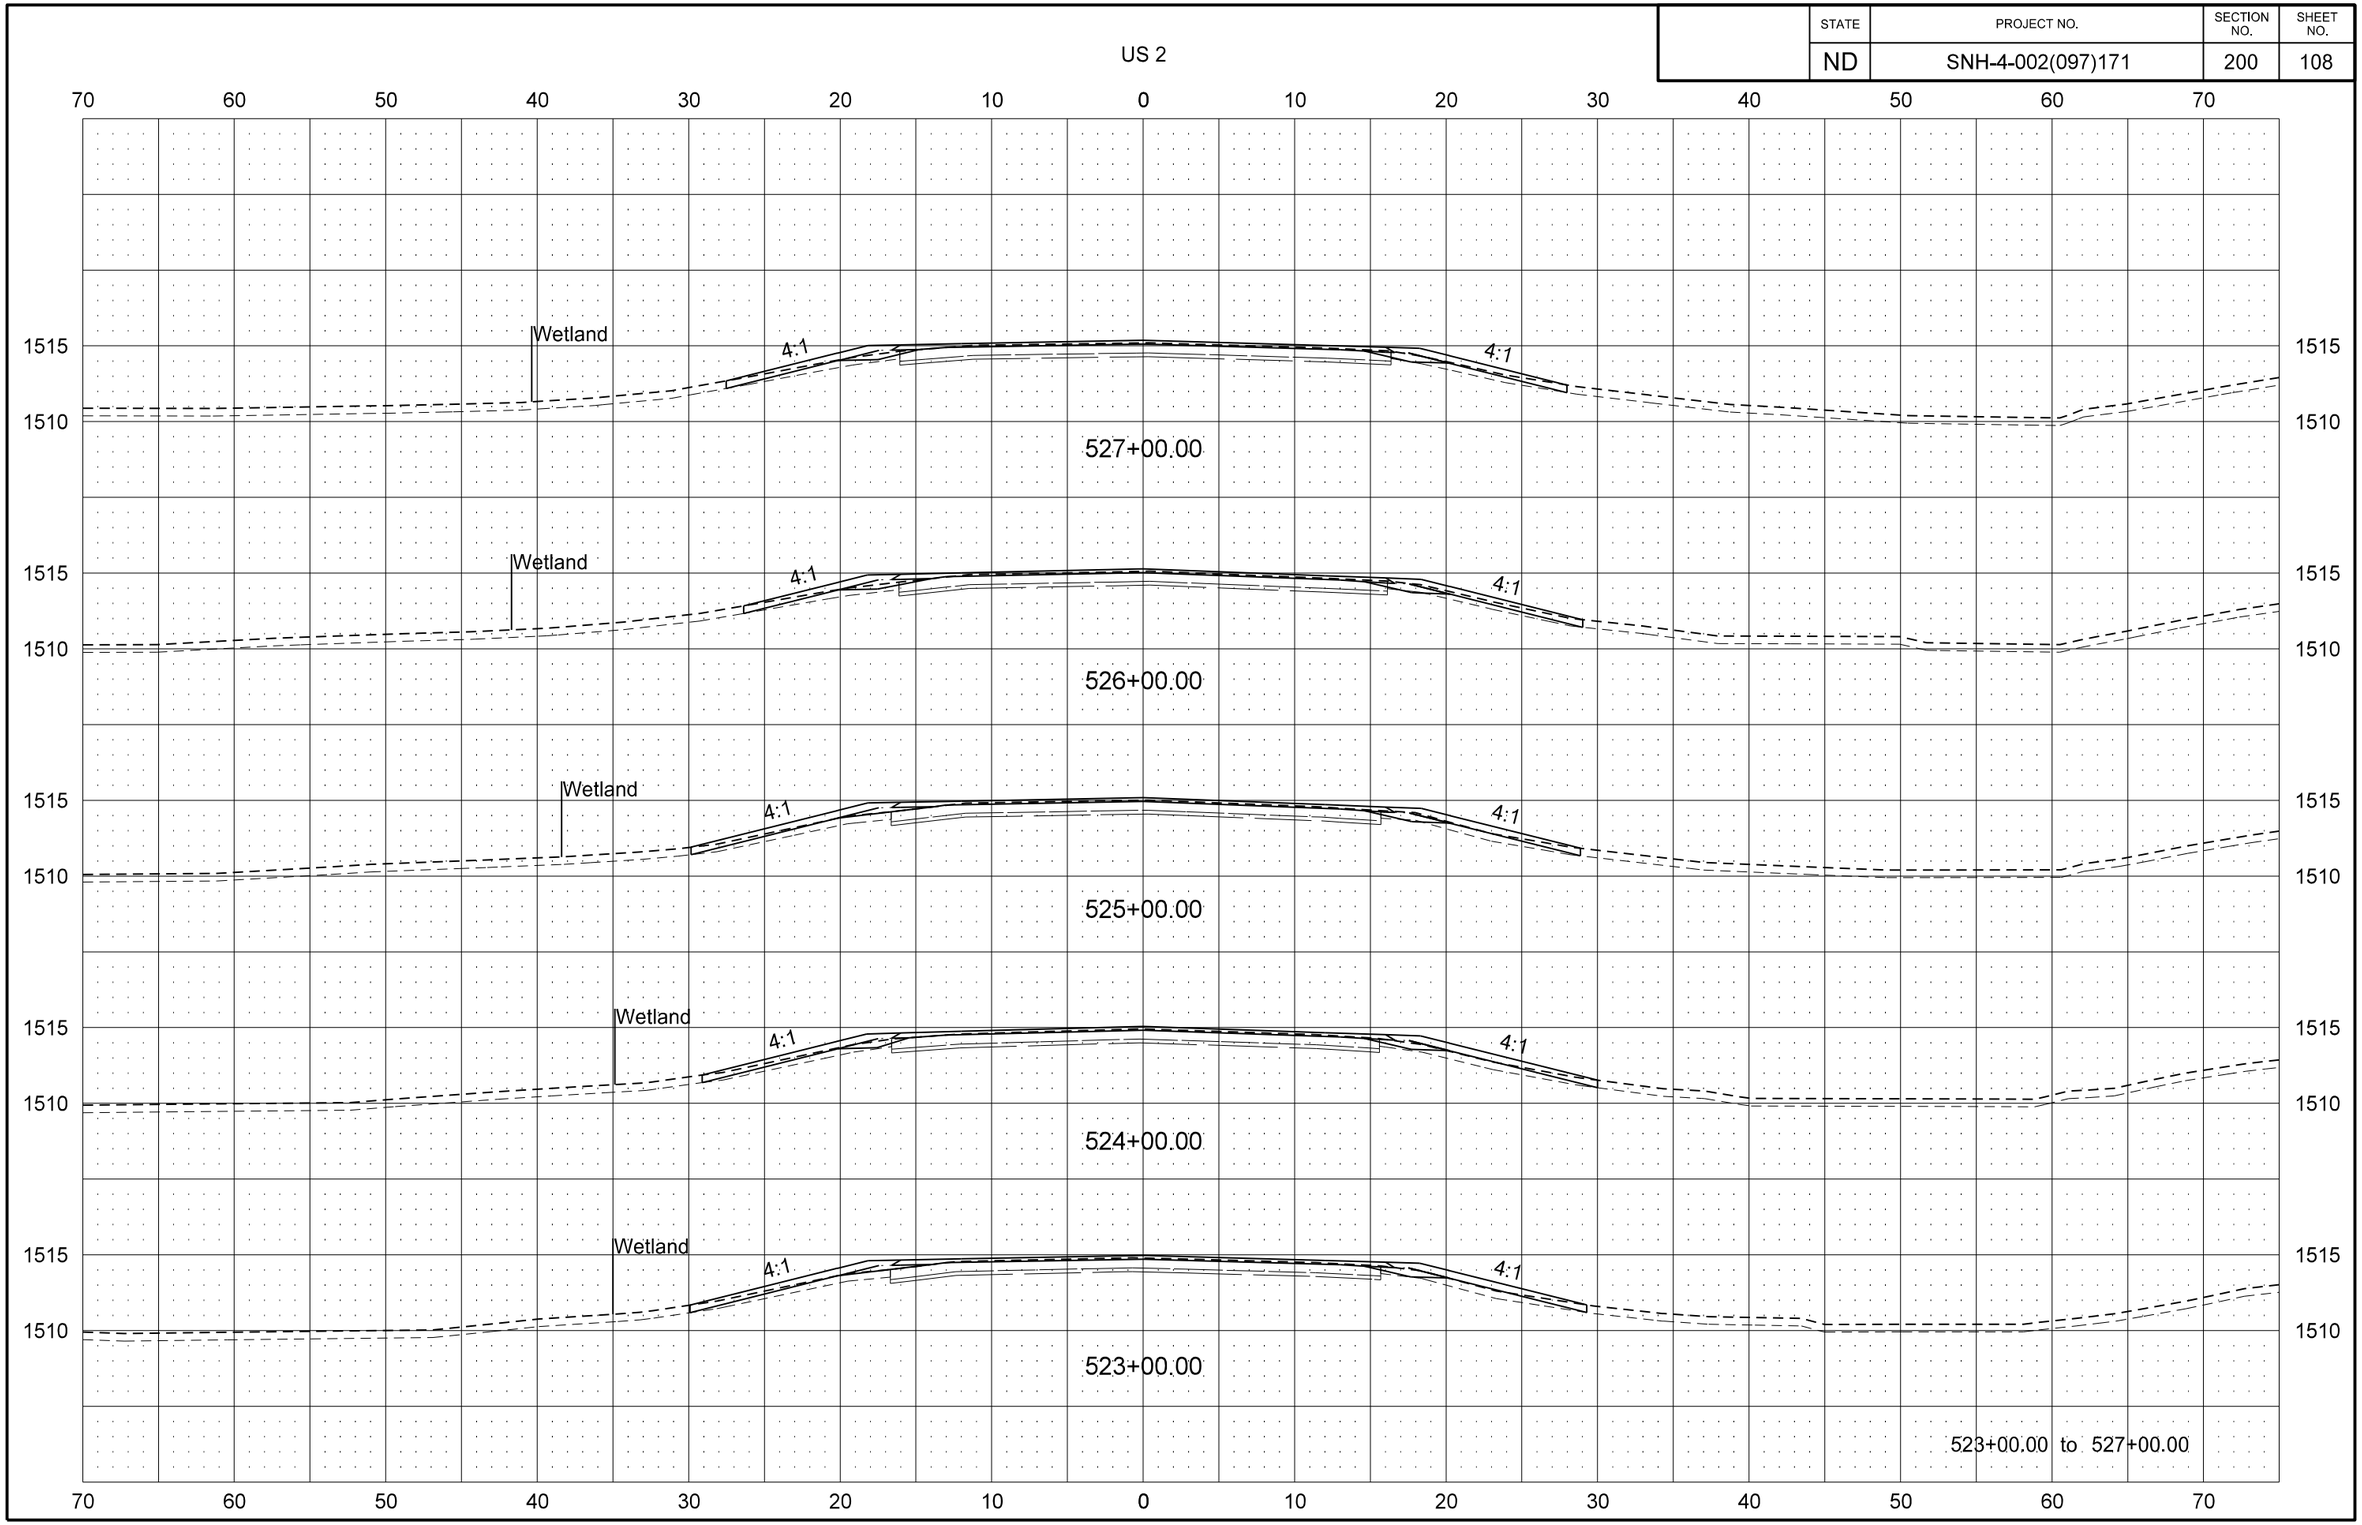

STATE	PROJECT NO.	SECTION NO.	SHEET NO.
ND	SNH-4-002(097)171	200	109

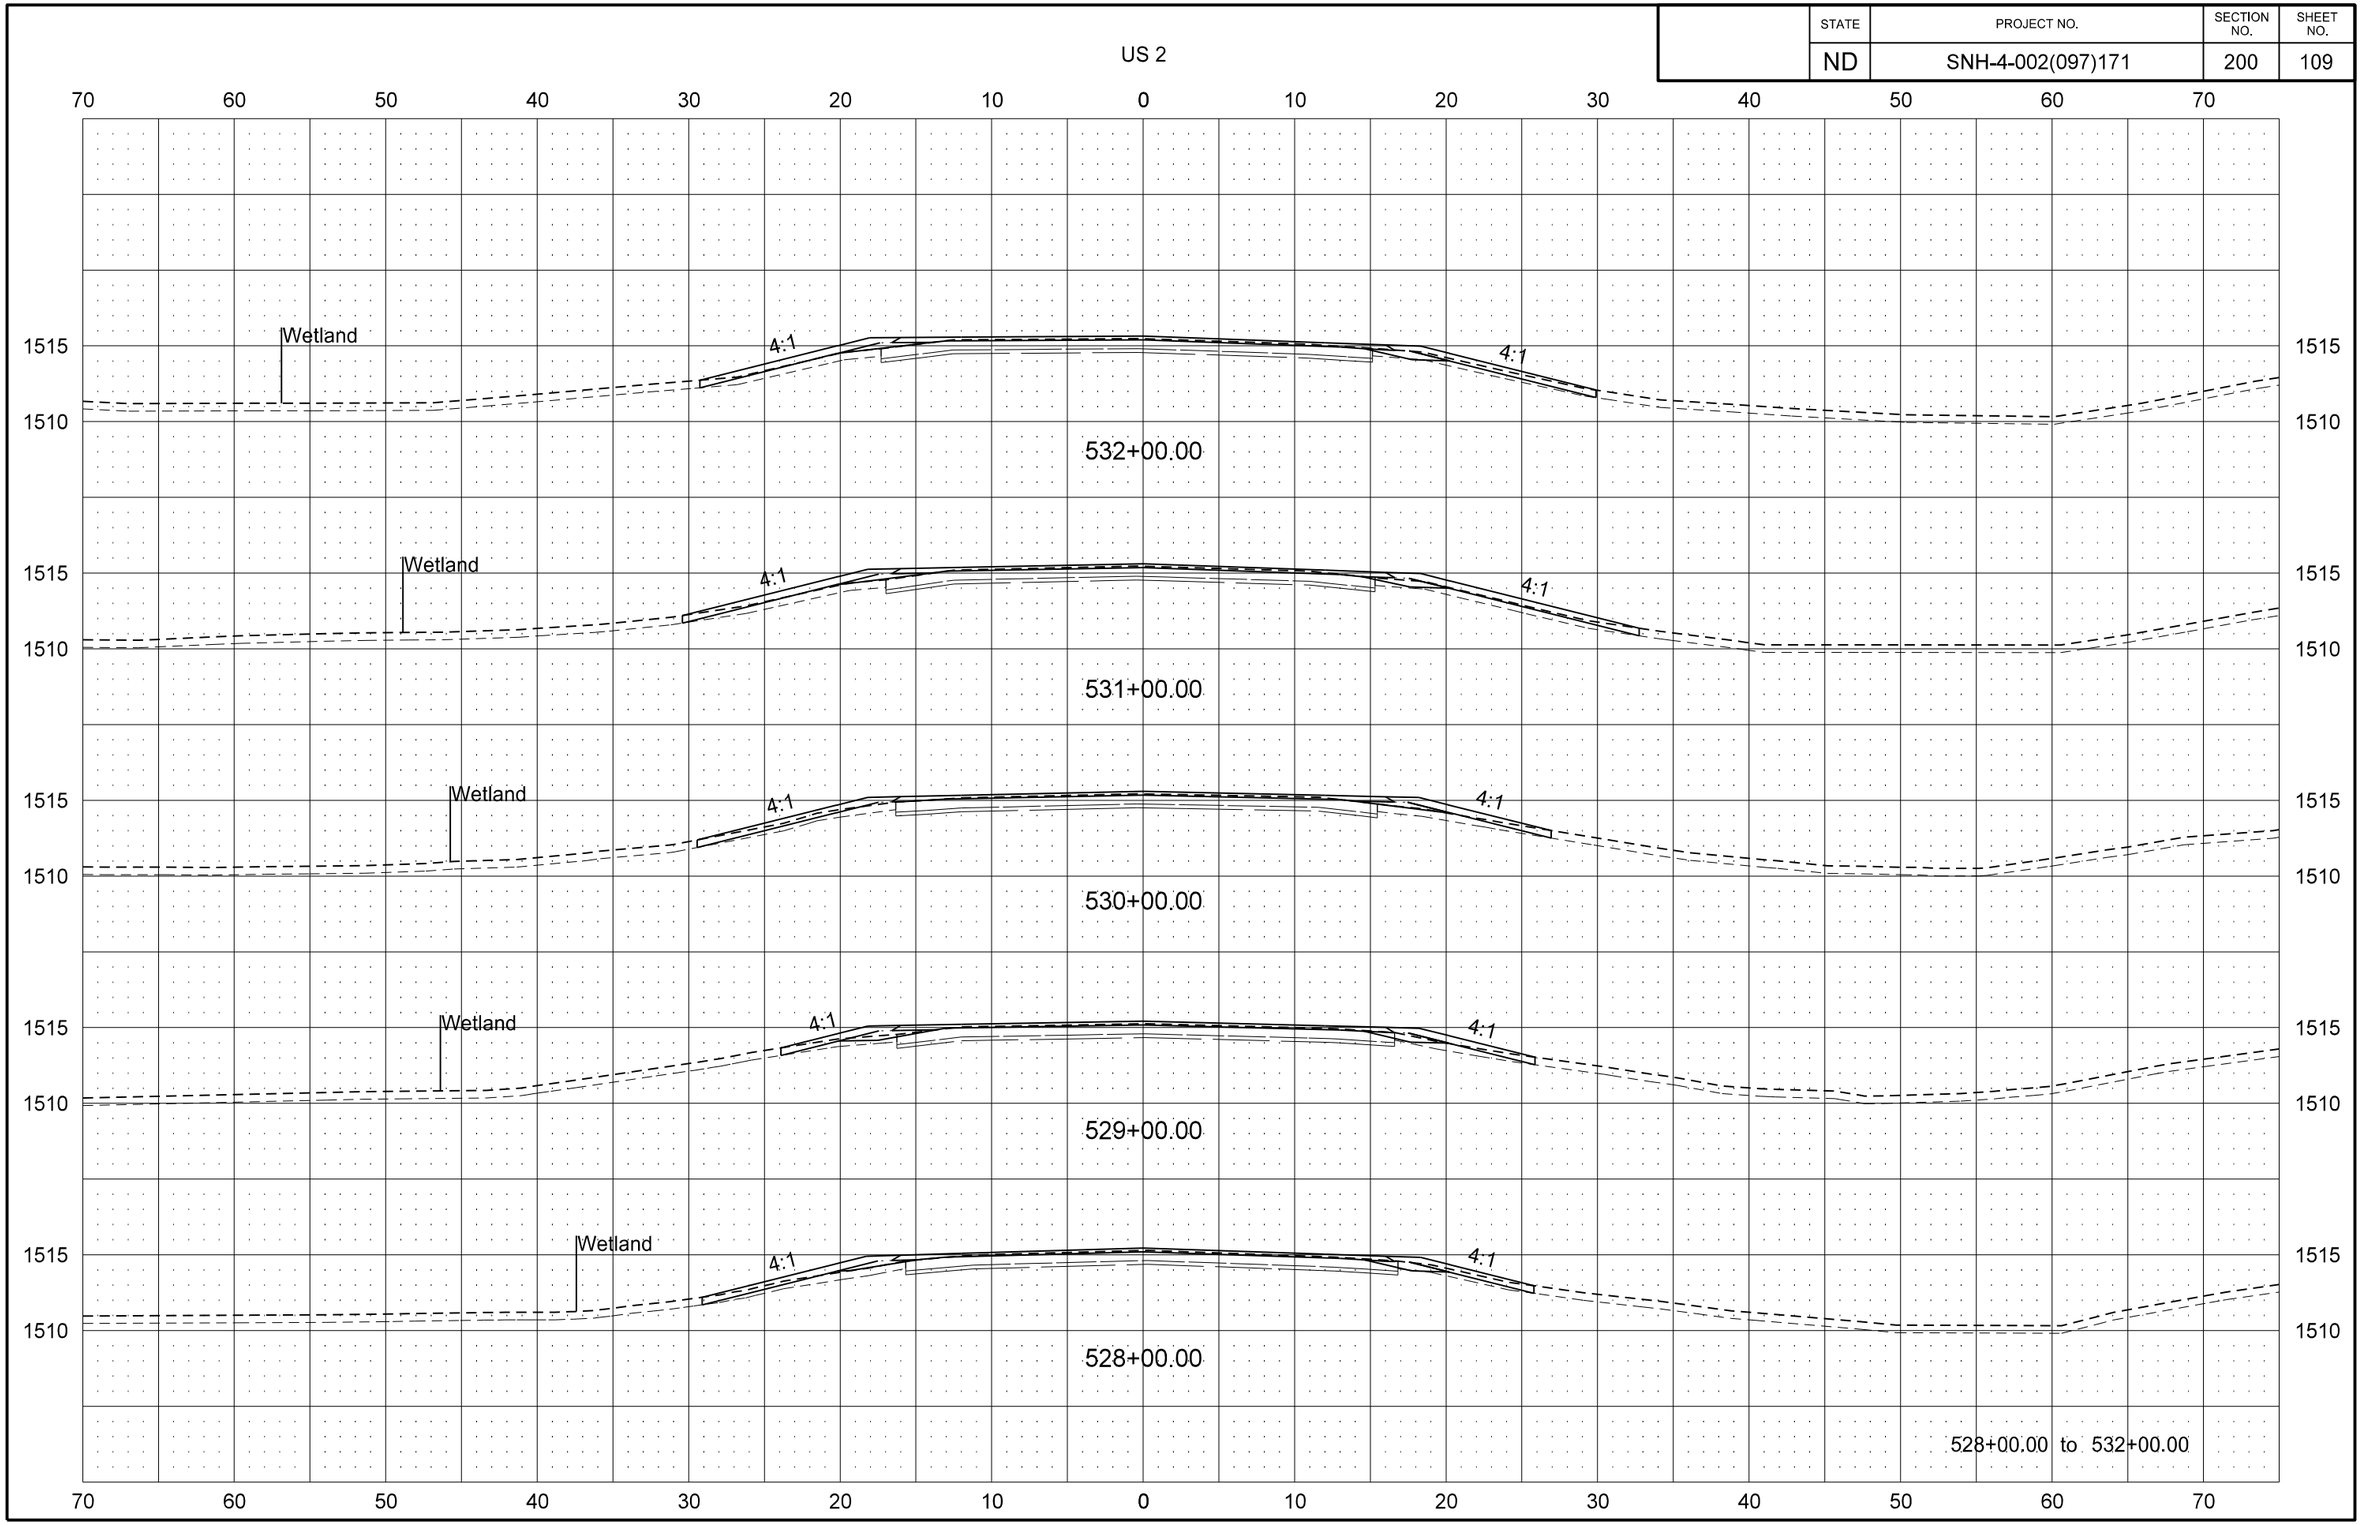

STATE	PROJECT NO.	SECTION NO.	SHEET NO.
ND	SNH-4-002(097)171	200	110

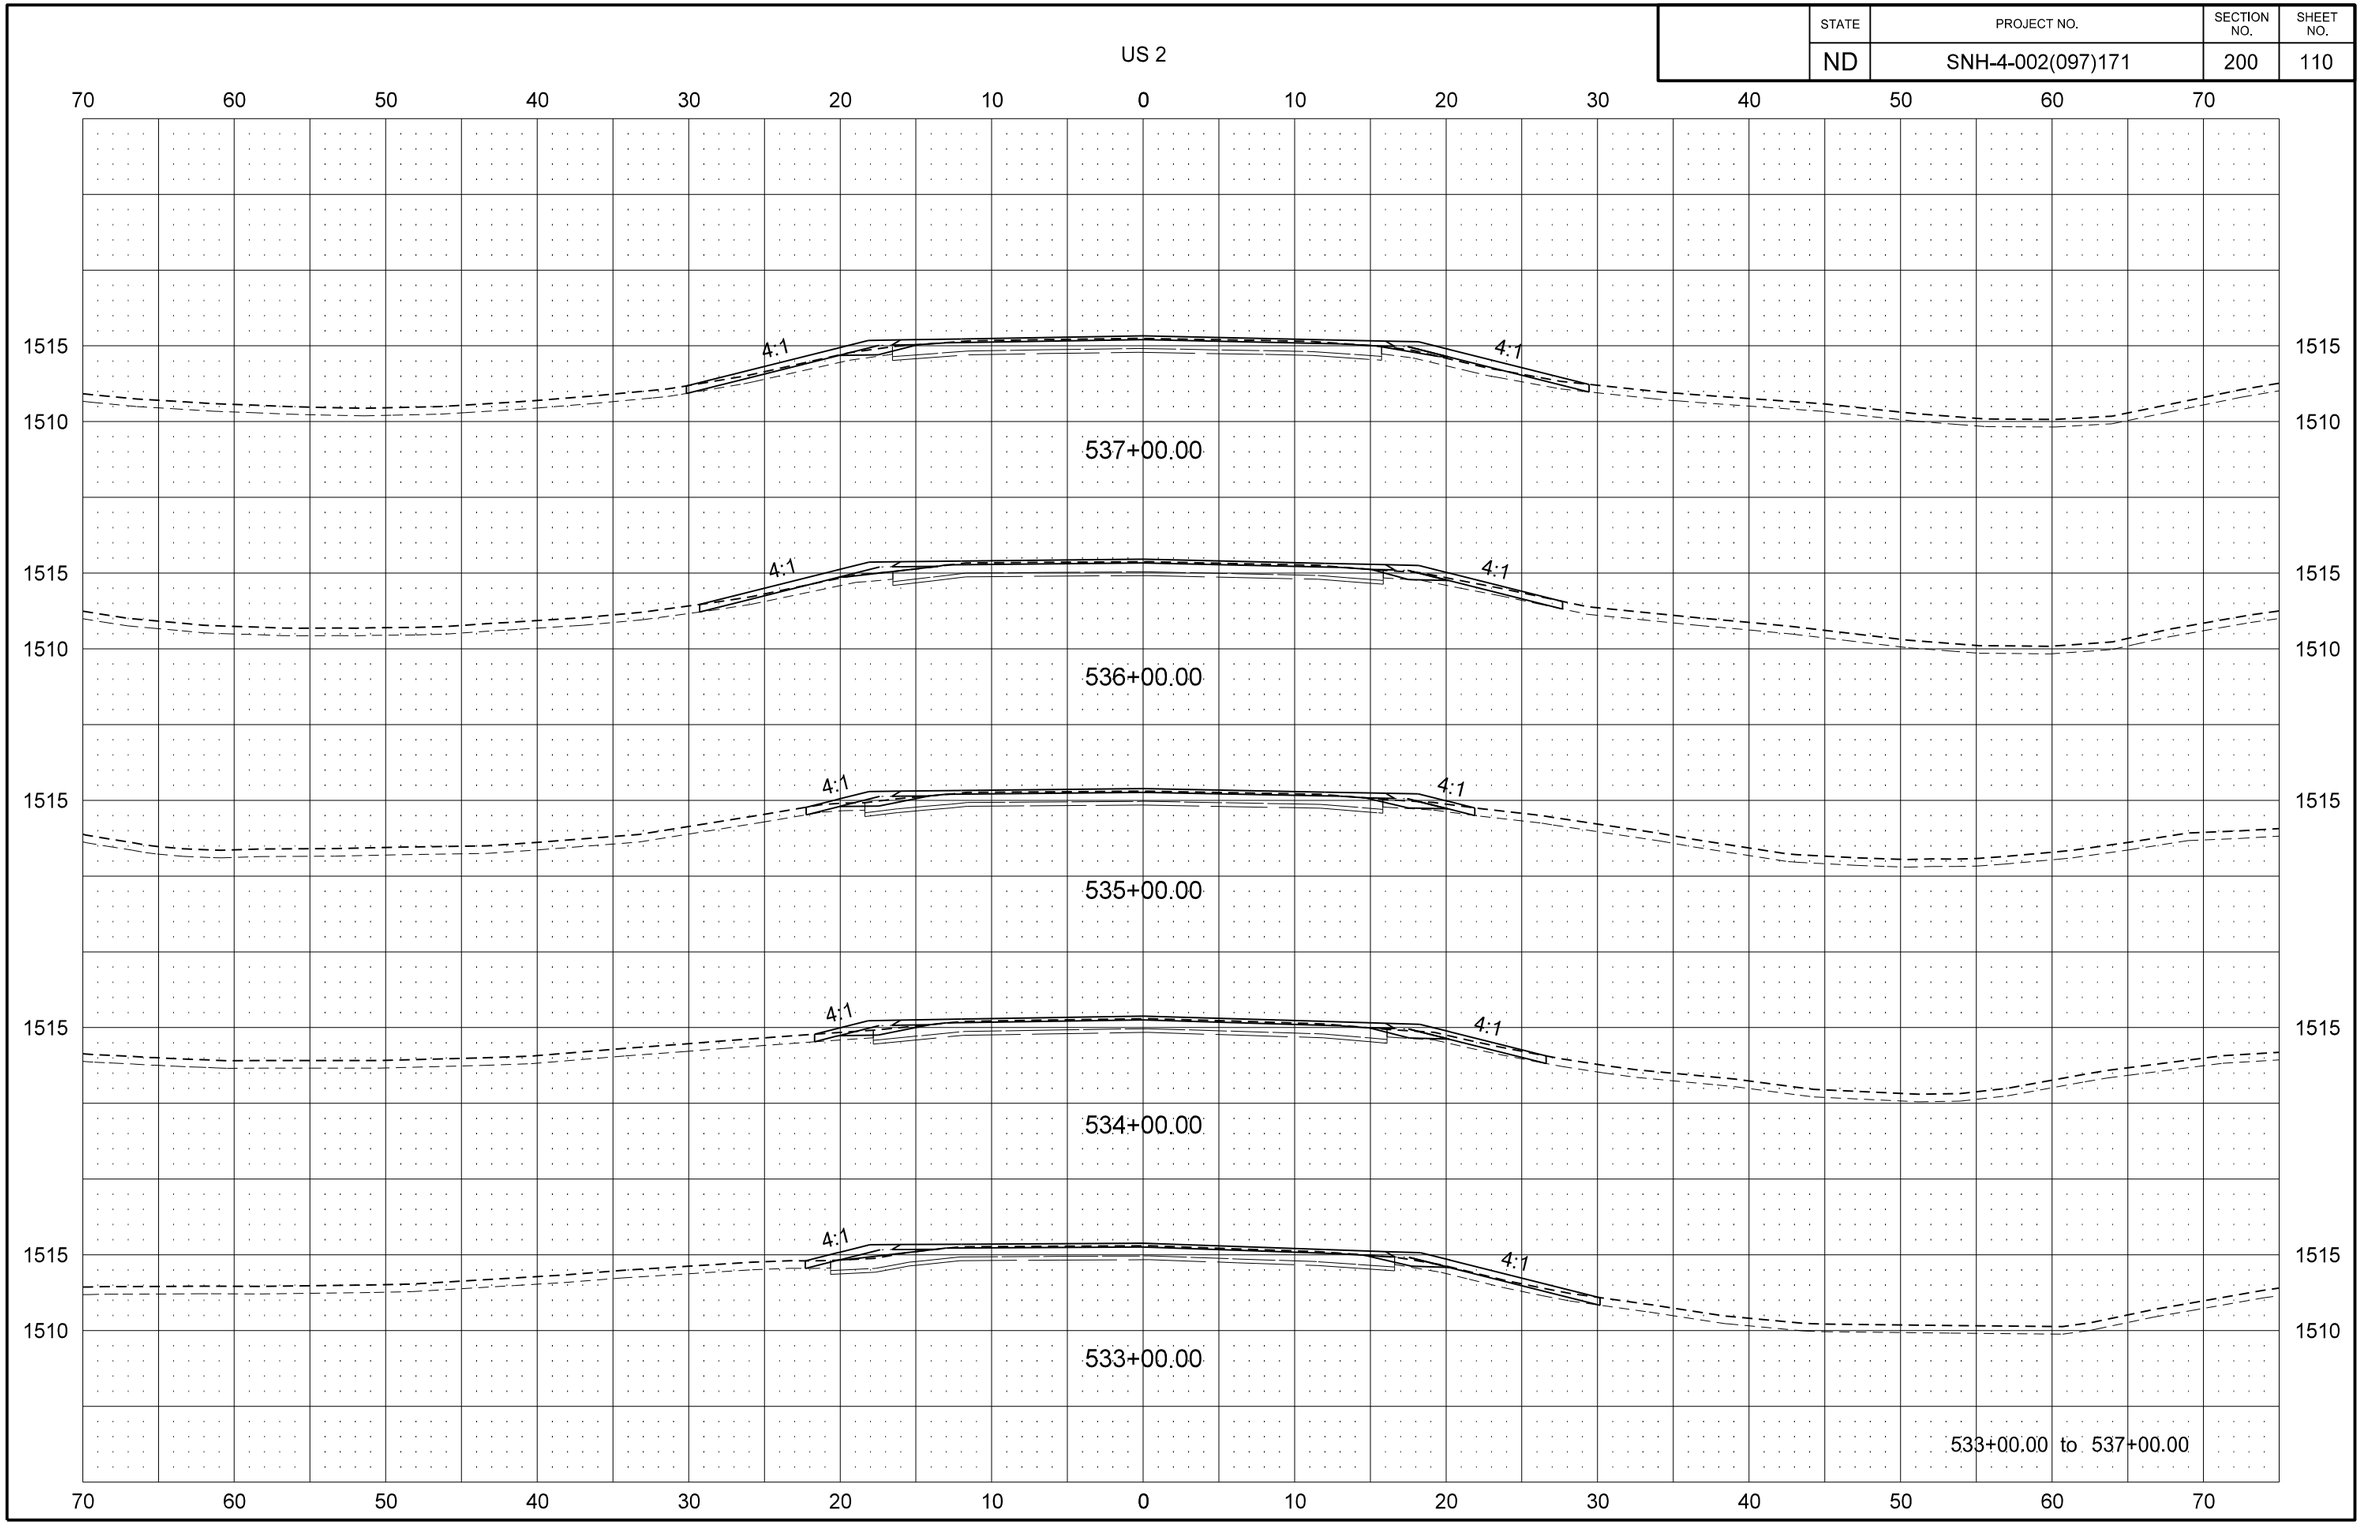

STATE	PROJECT NO.	SECTION NO.	SHEET NO.
ND	SNH-4-002(097)171	200	111

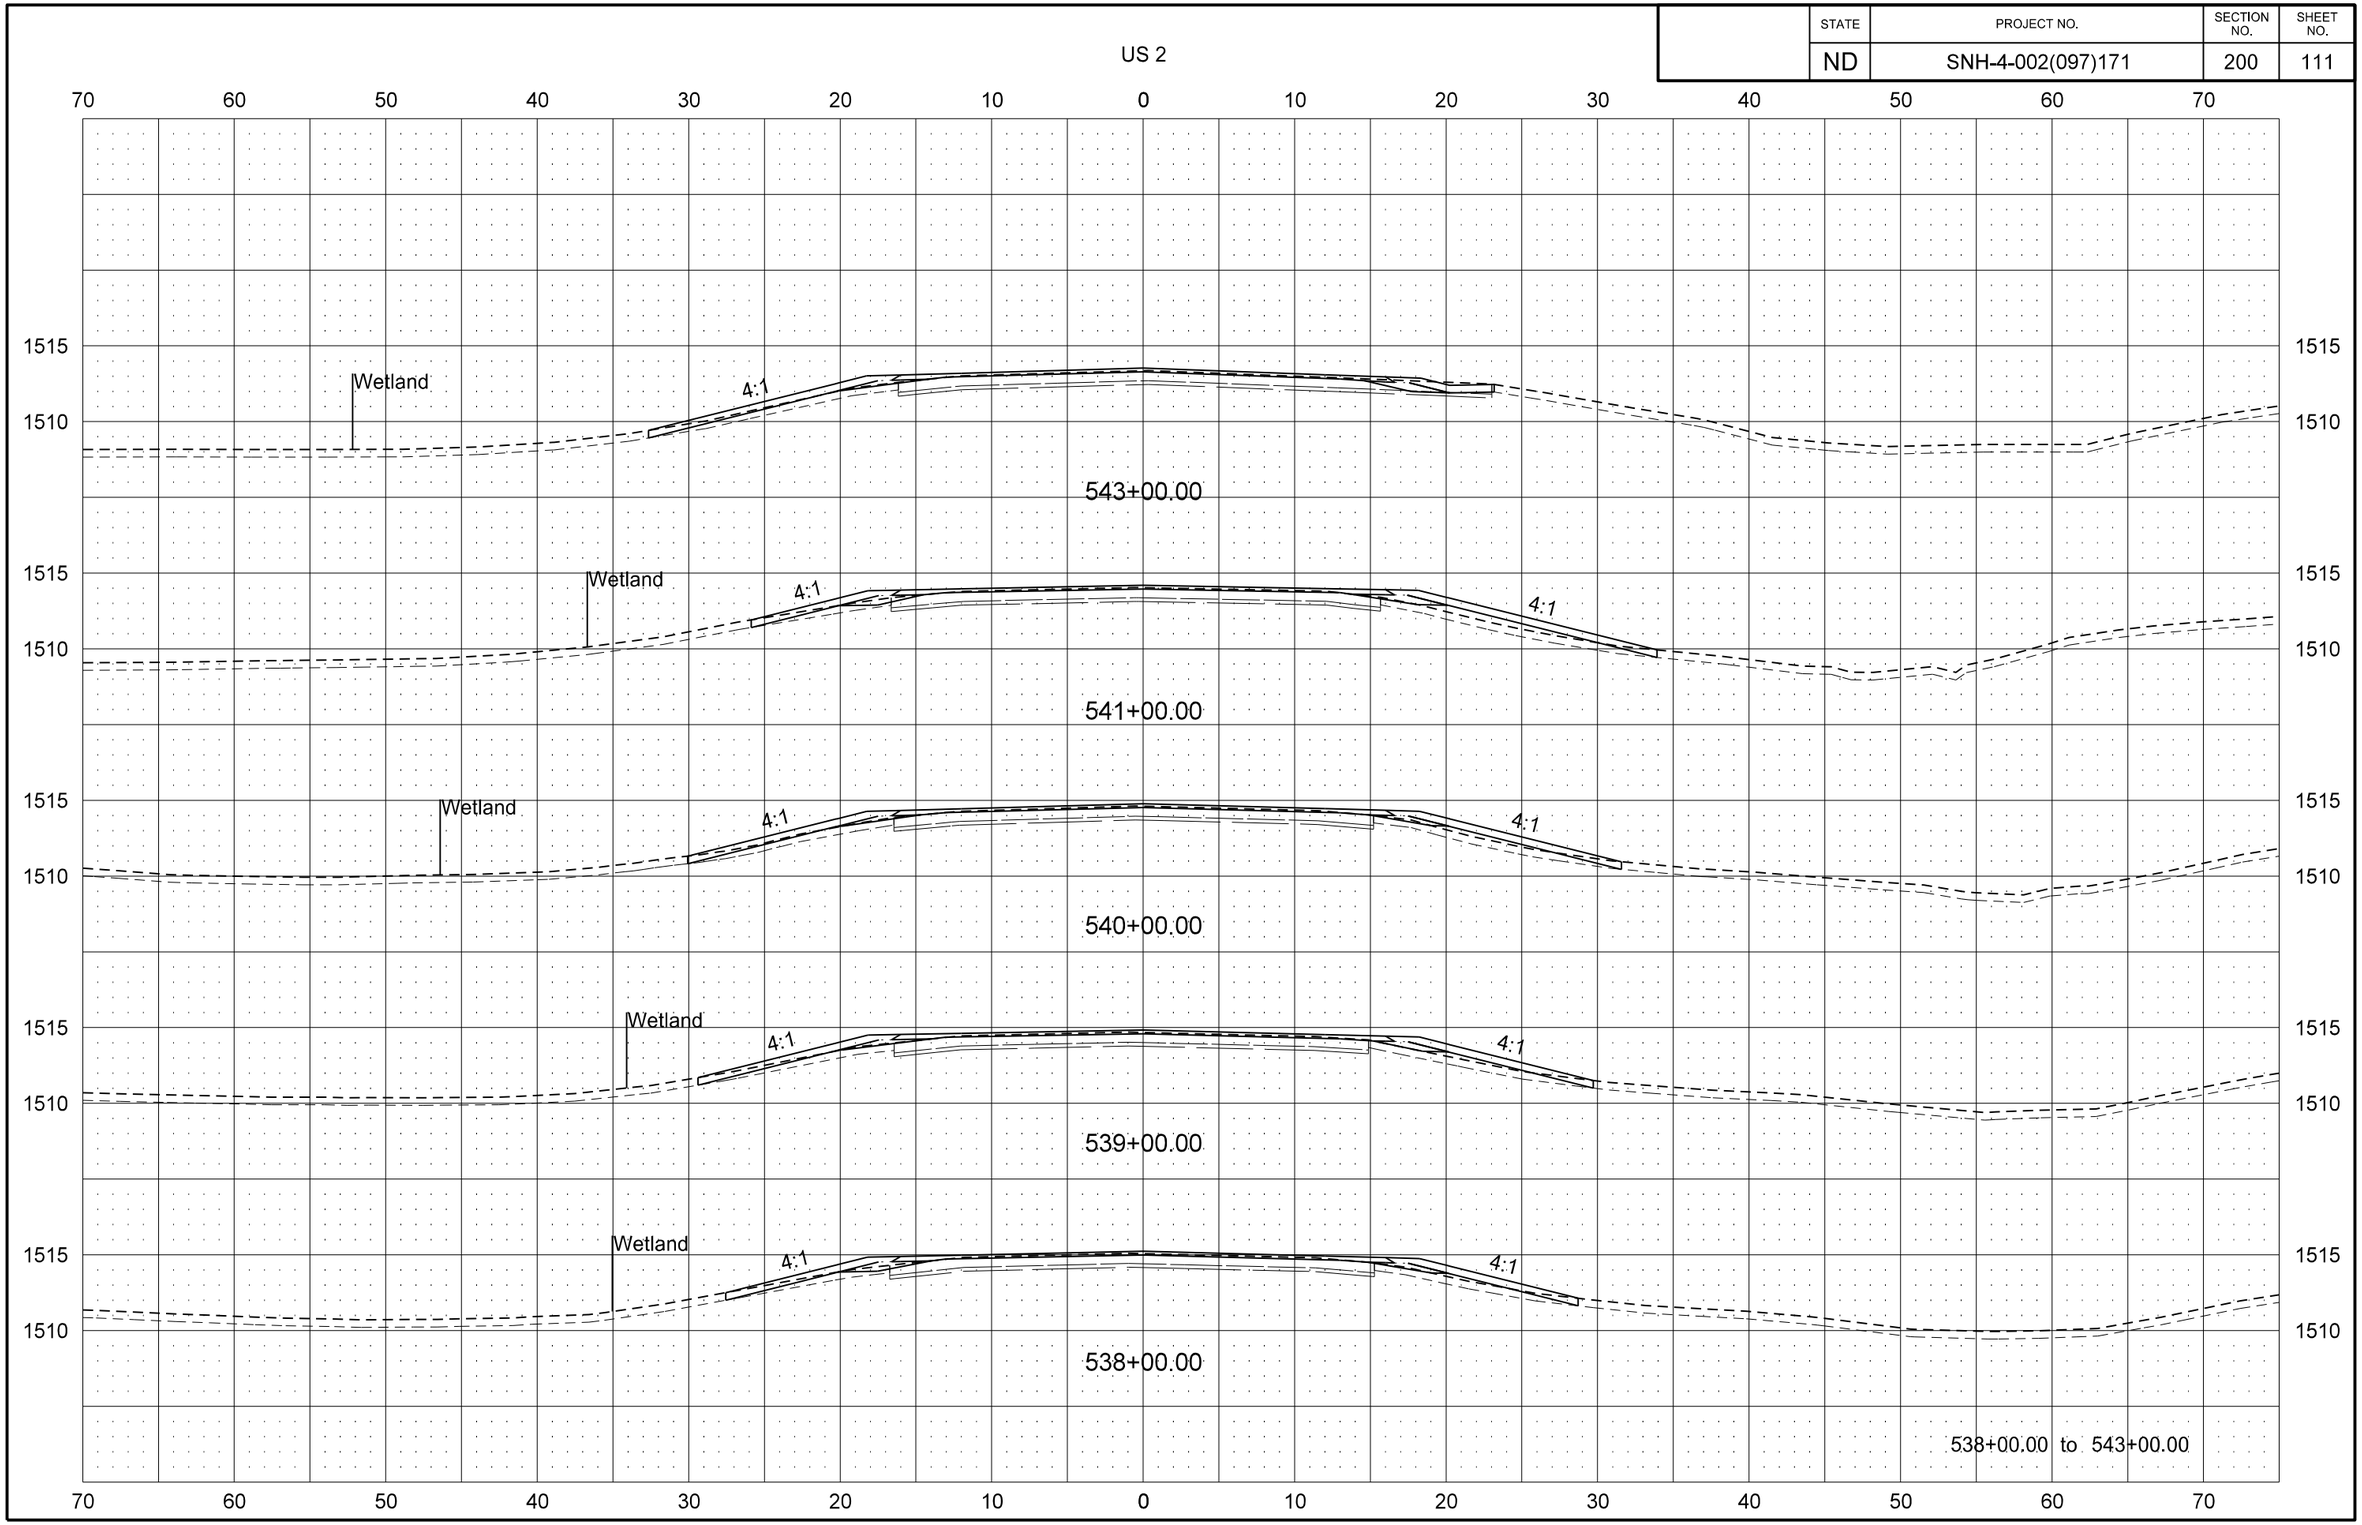

STATE	PROJECT NO.	SECTION NO.	SHEET NO.
ND	SNH-4-002(097)171	200	112

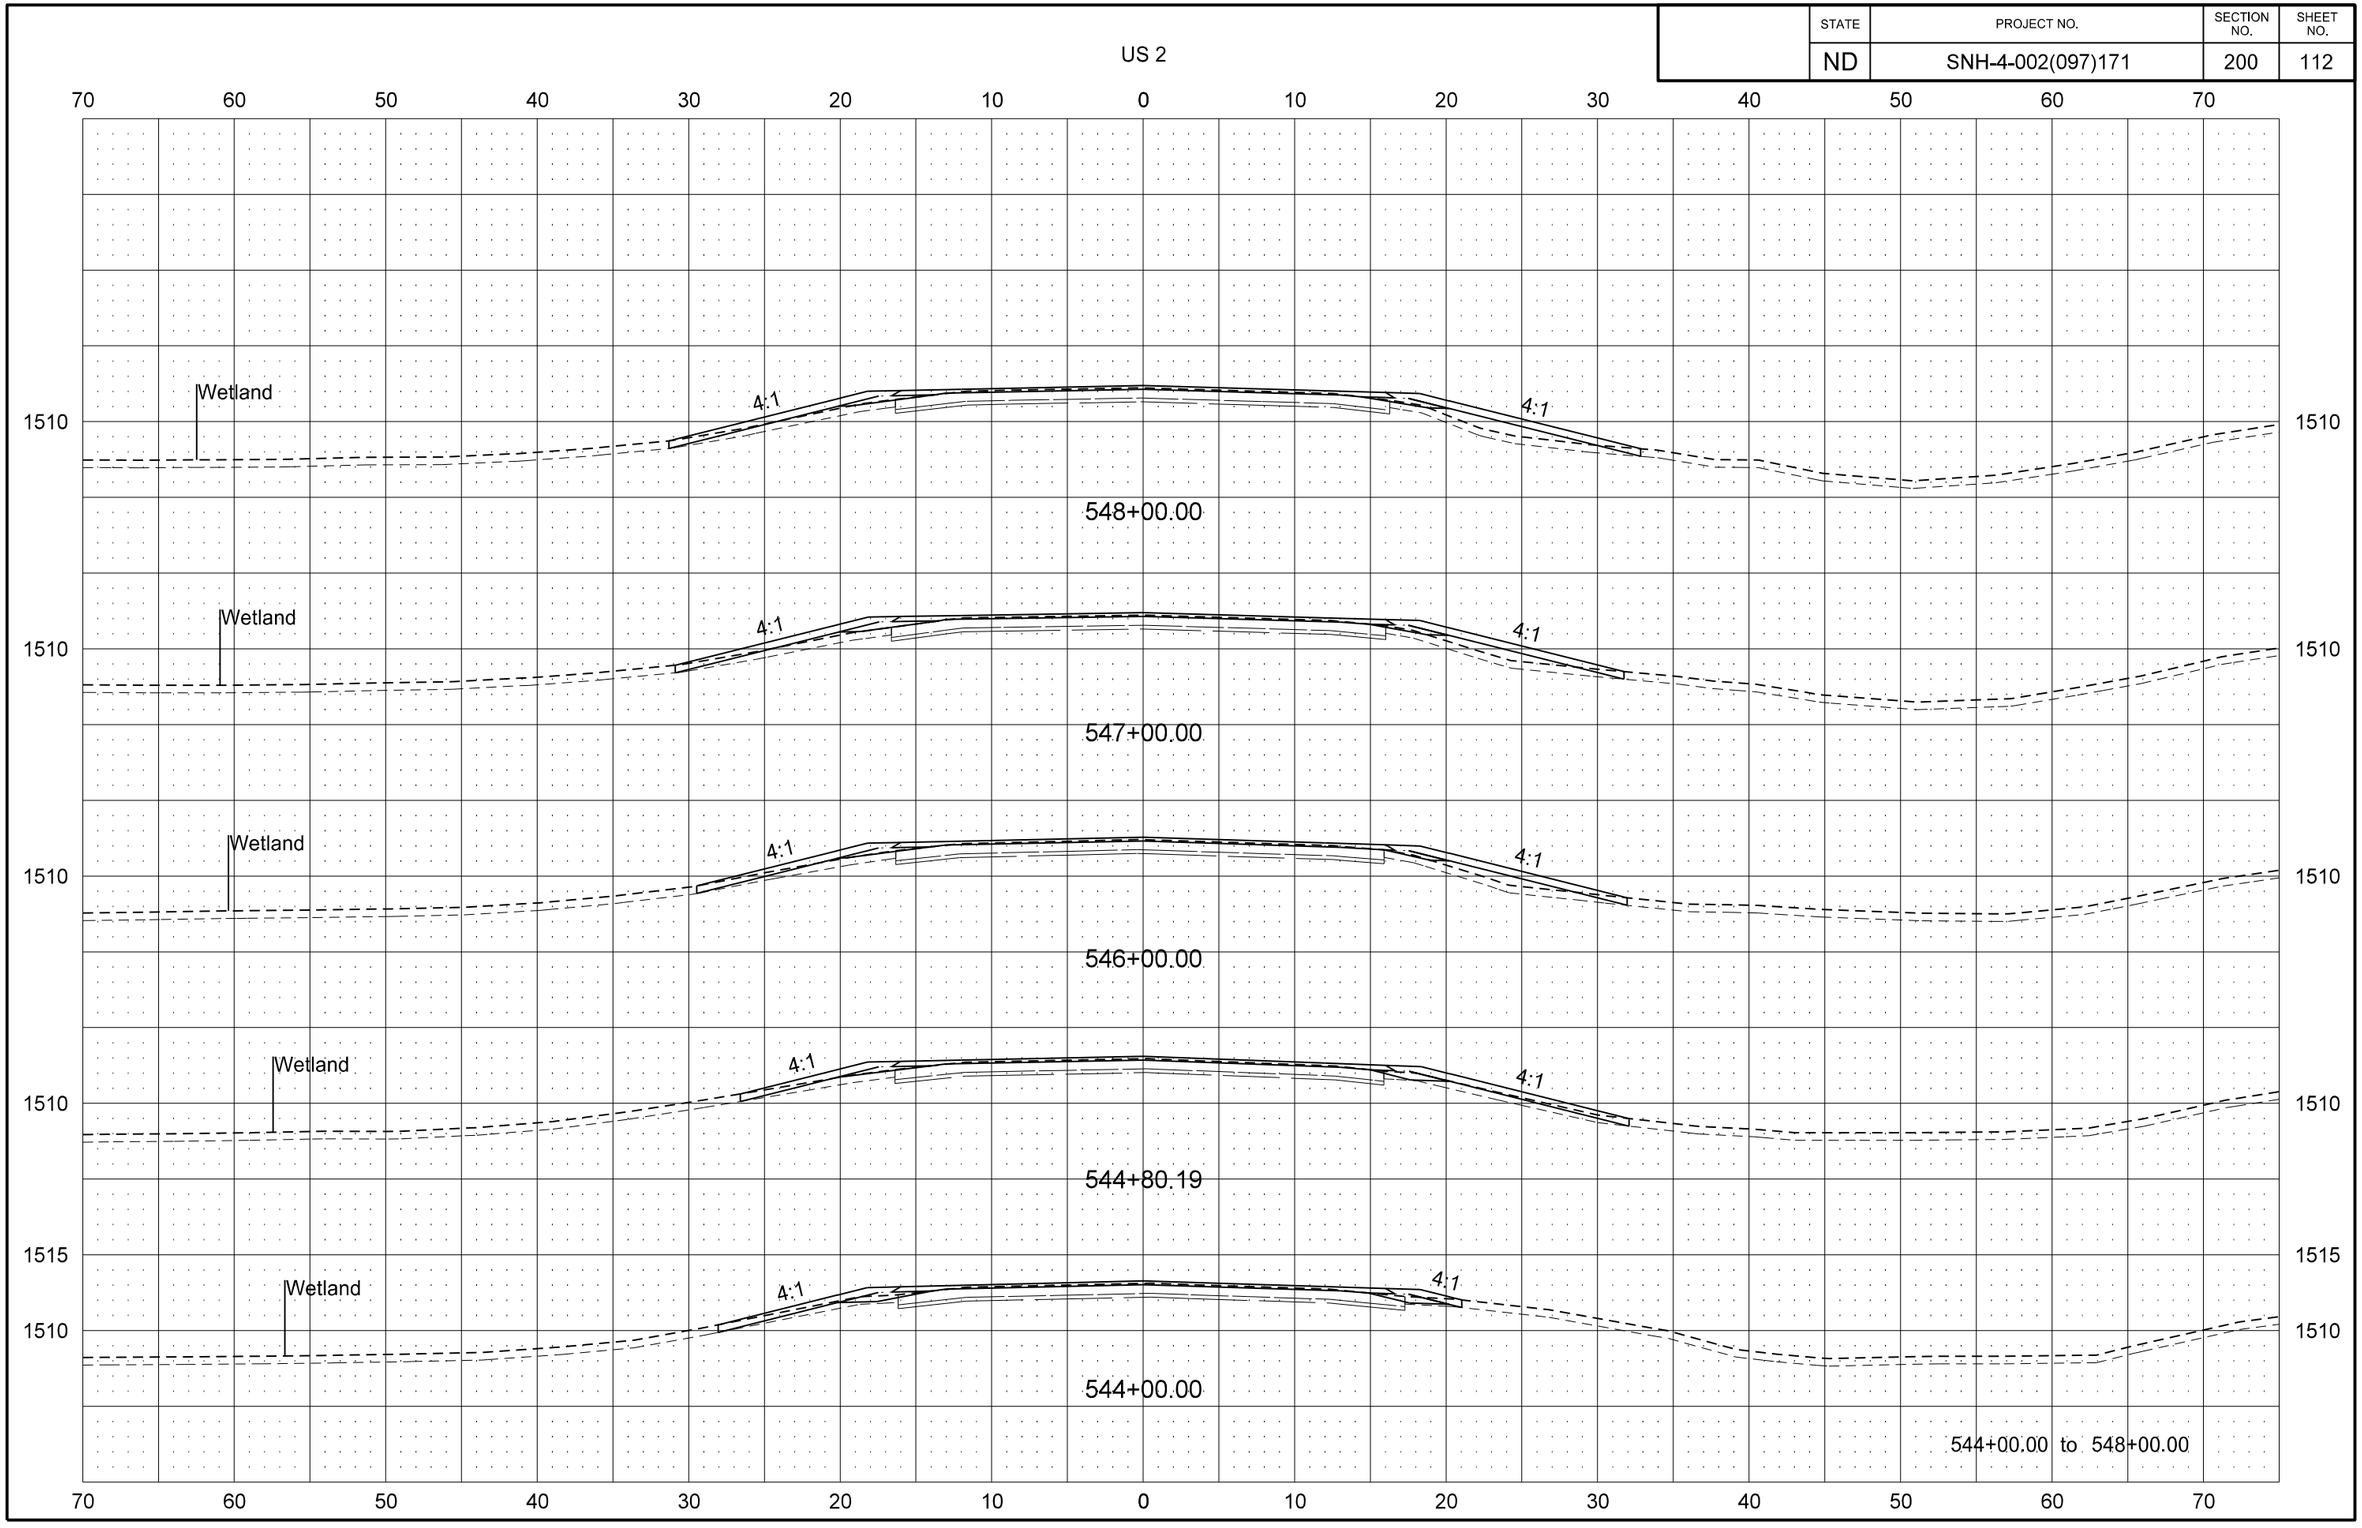

STATE	PROJECT NO.	SECTION NO.	SHEET NO.
ND	SNH-4-002(097)171	200	113

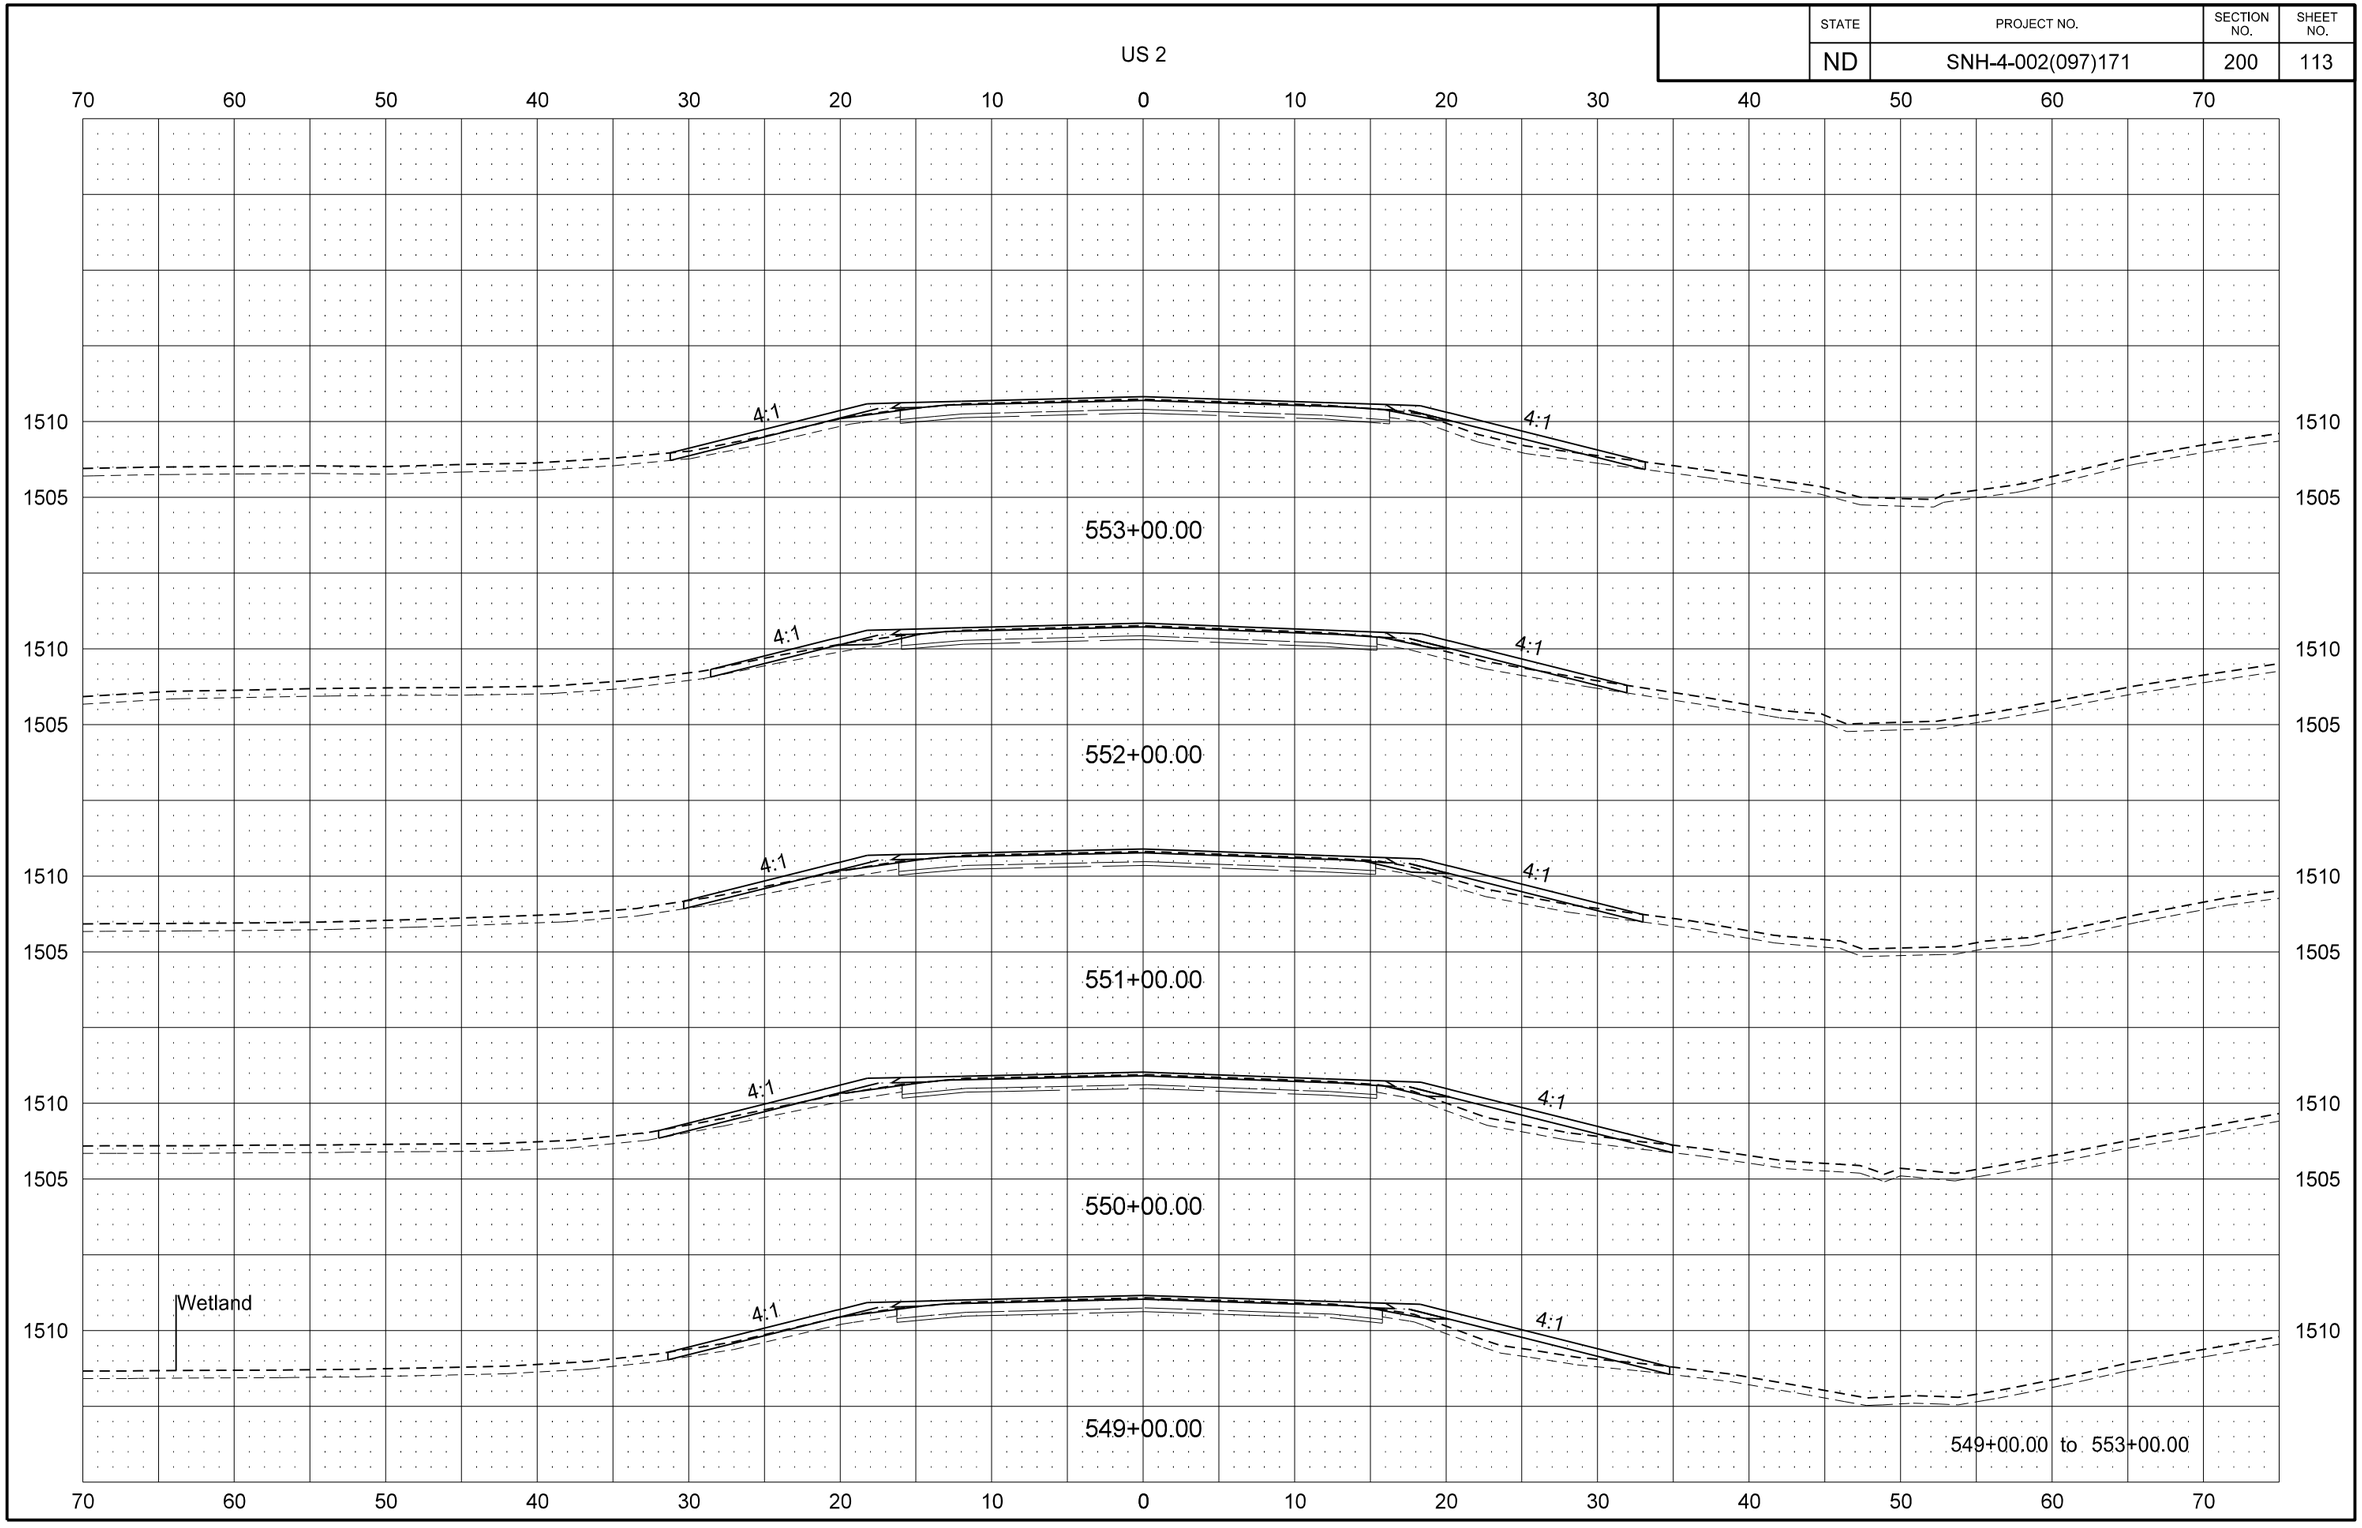

STATE	PROJECT NO.	SECTION NO.	SHEET NO.
ND	SNH-4-002(097)171	200	114

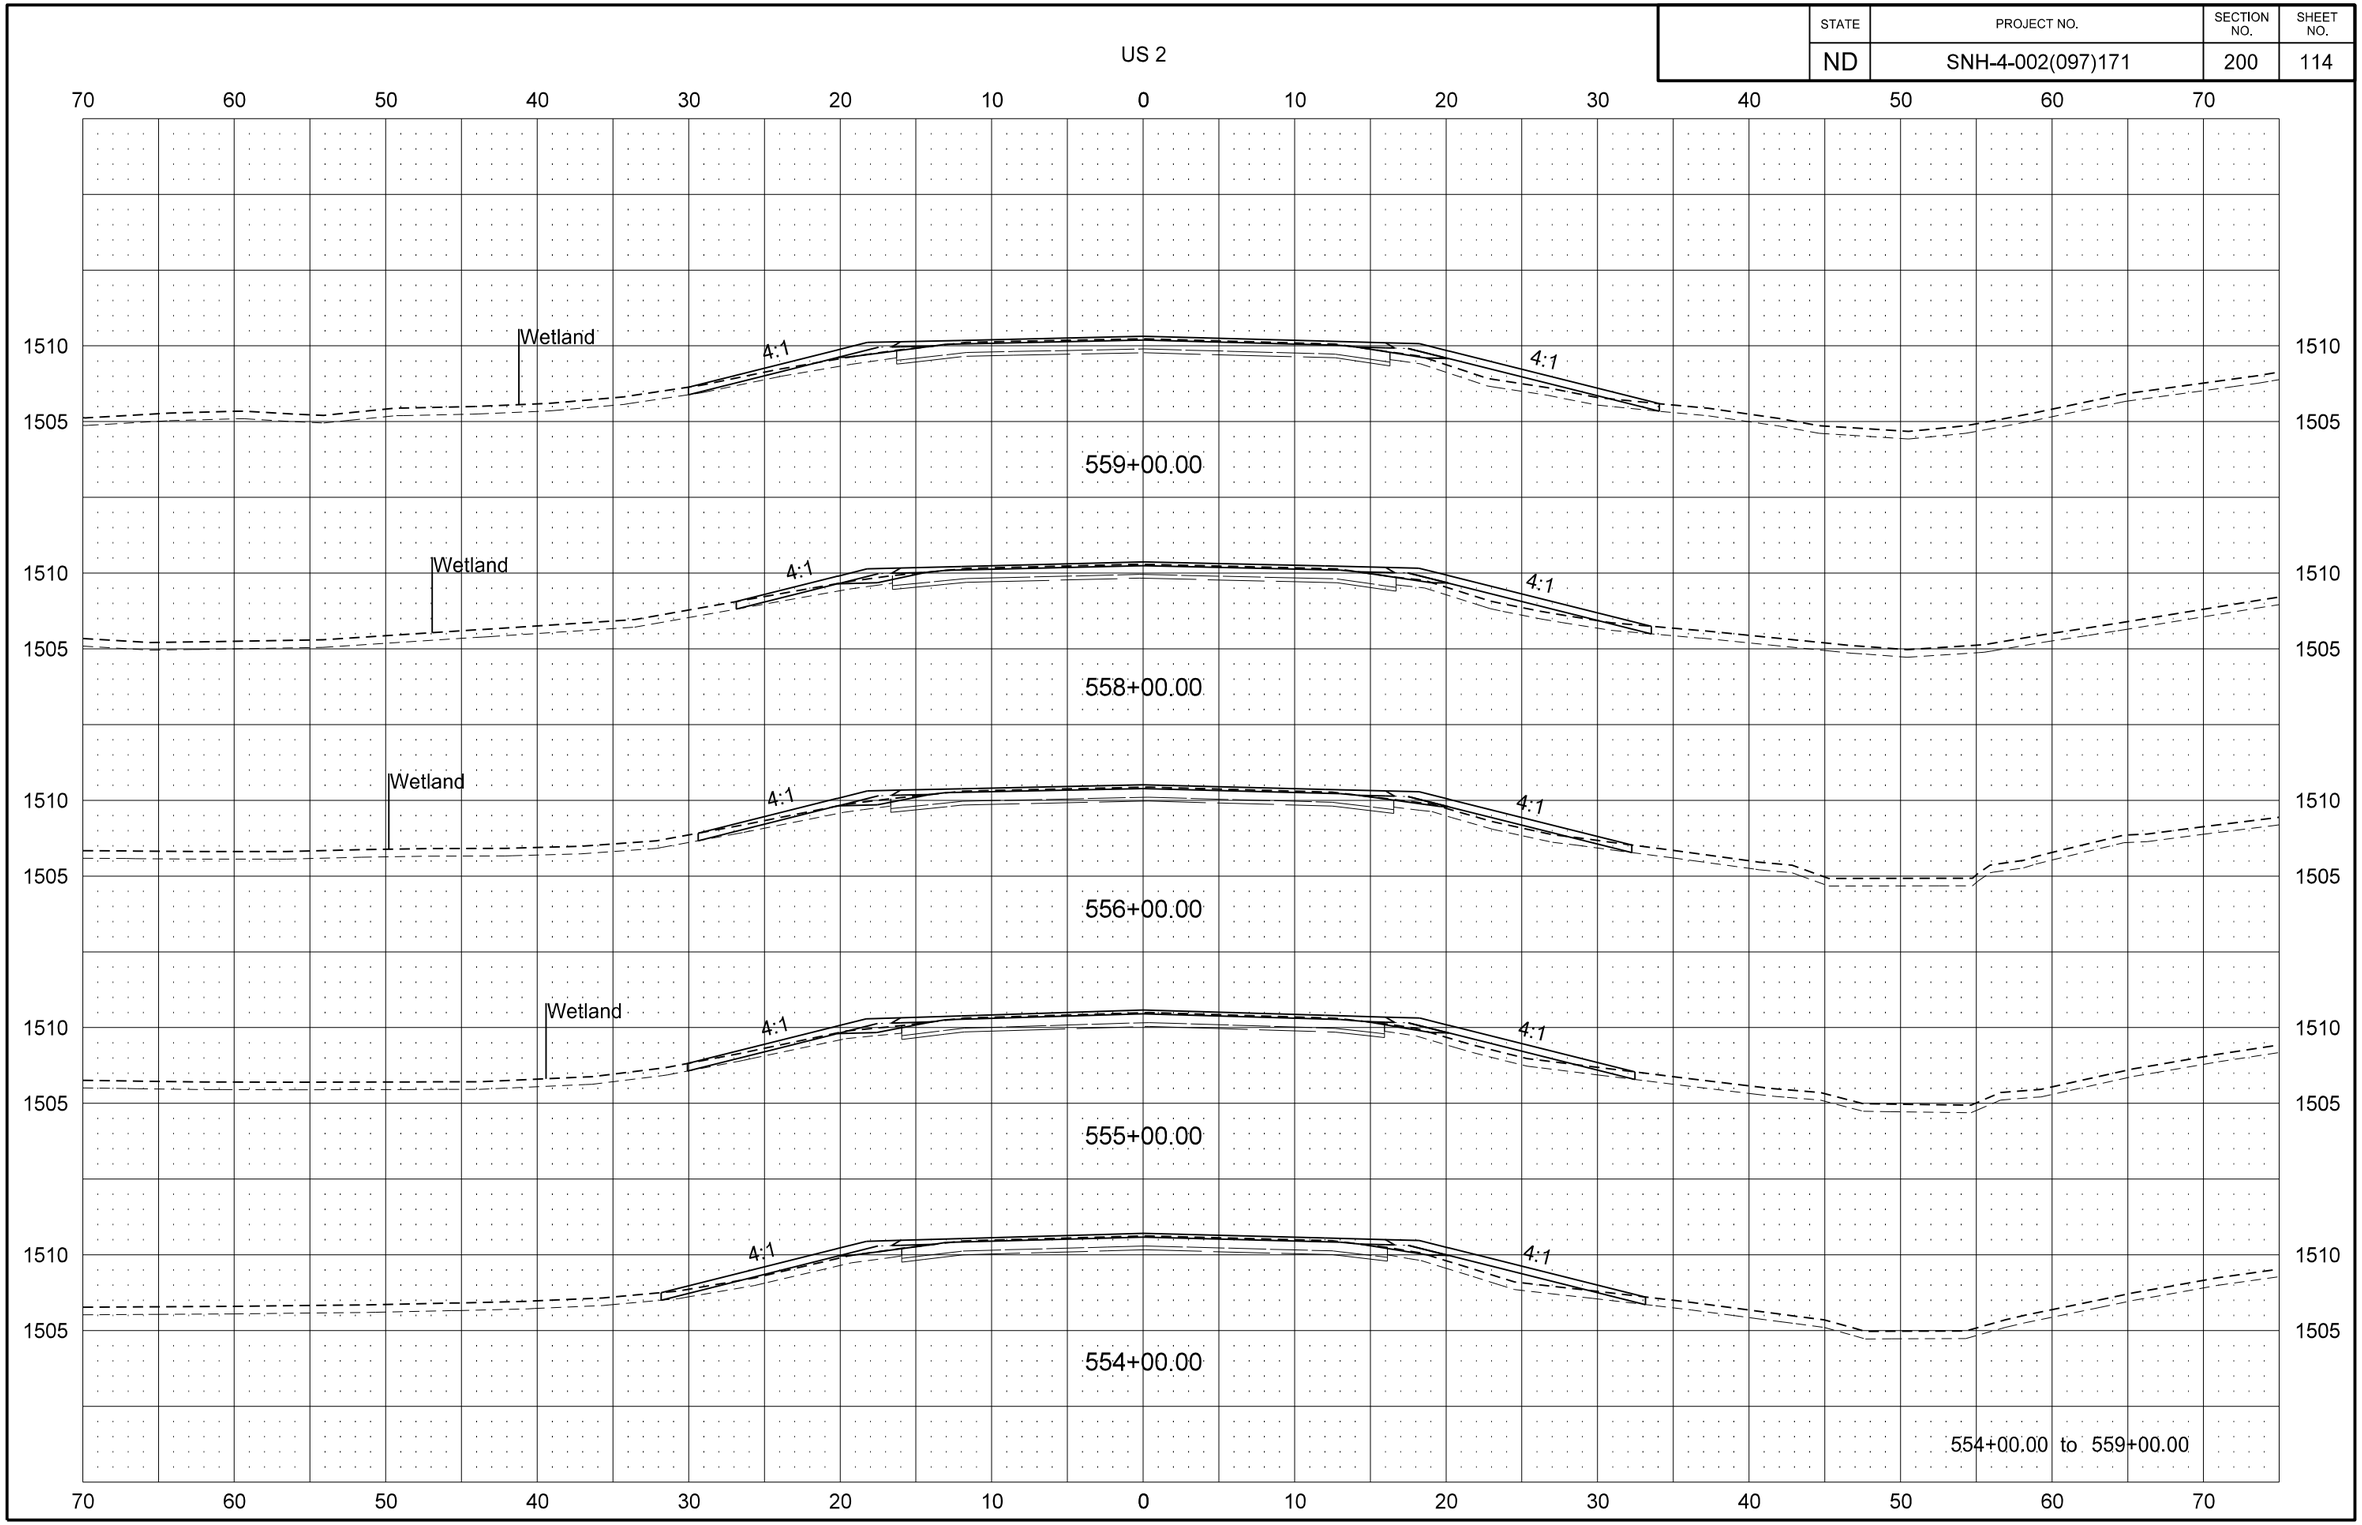

STATE	PROJECT NO.	SECTION NO.	SHEET NO.
ND	SNH-4-002(097)171	200	115

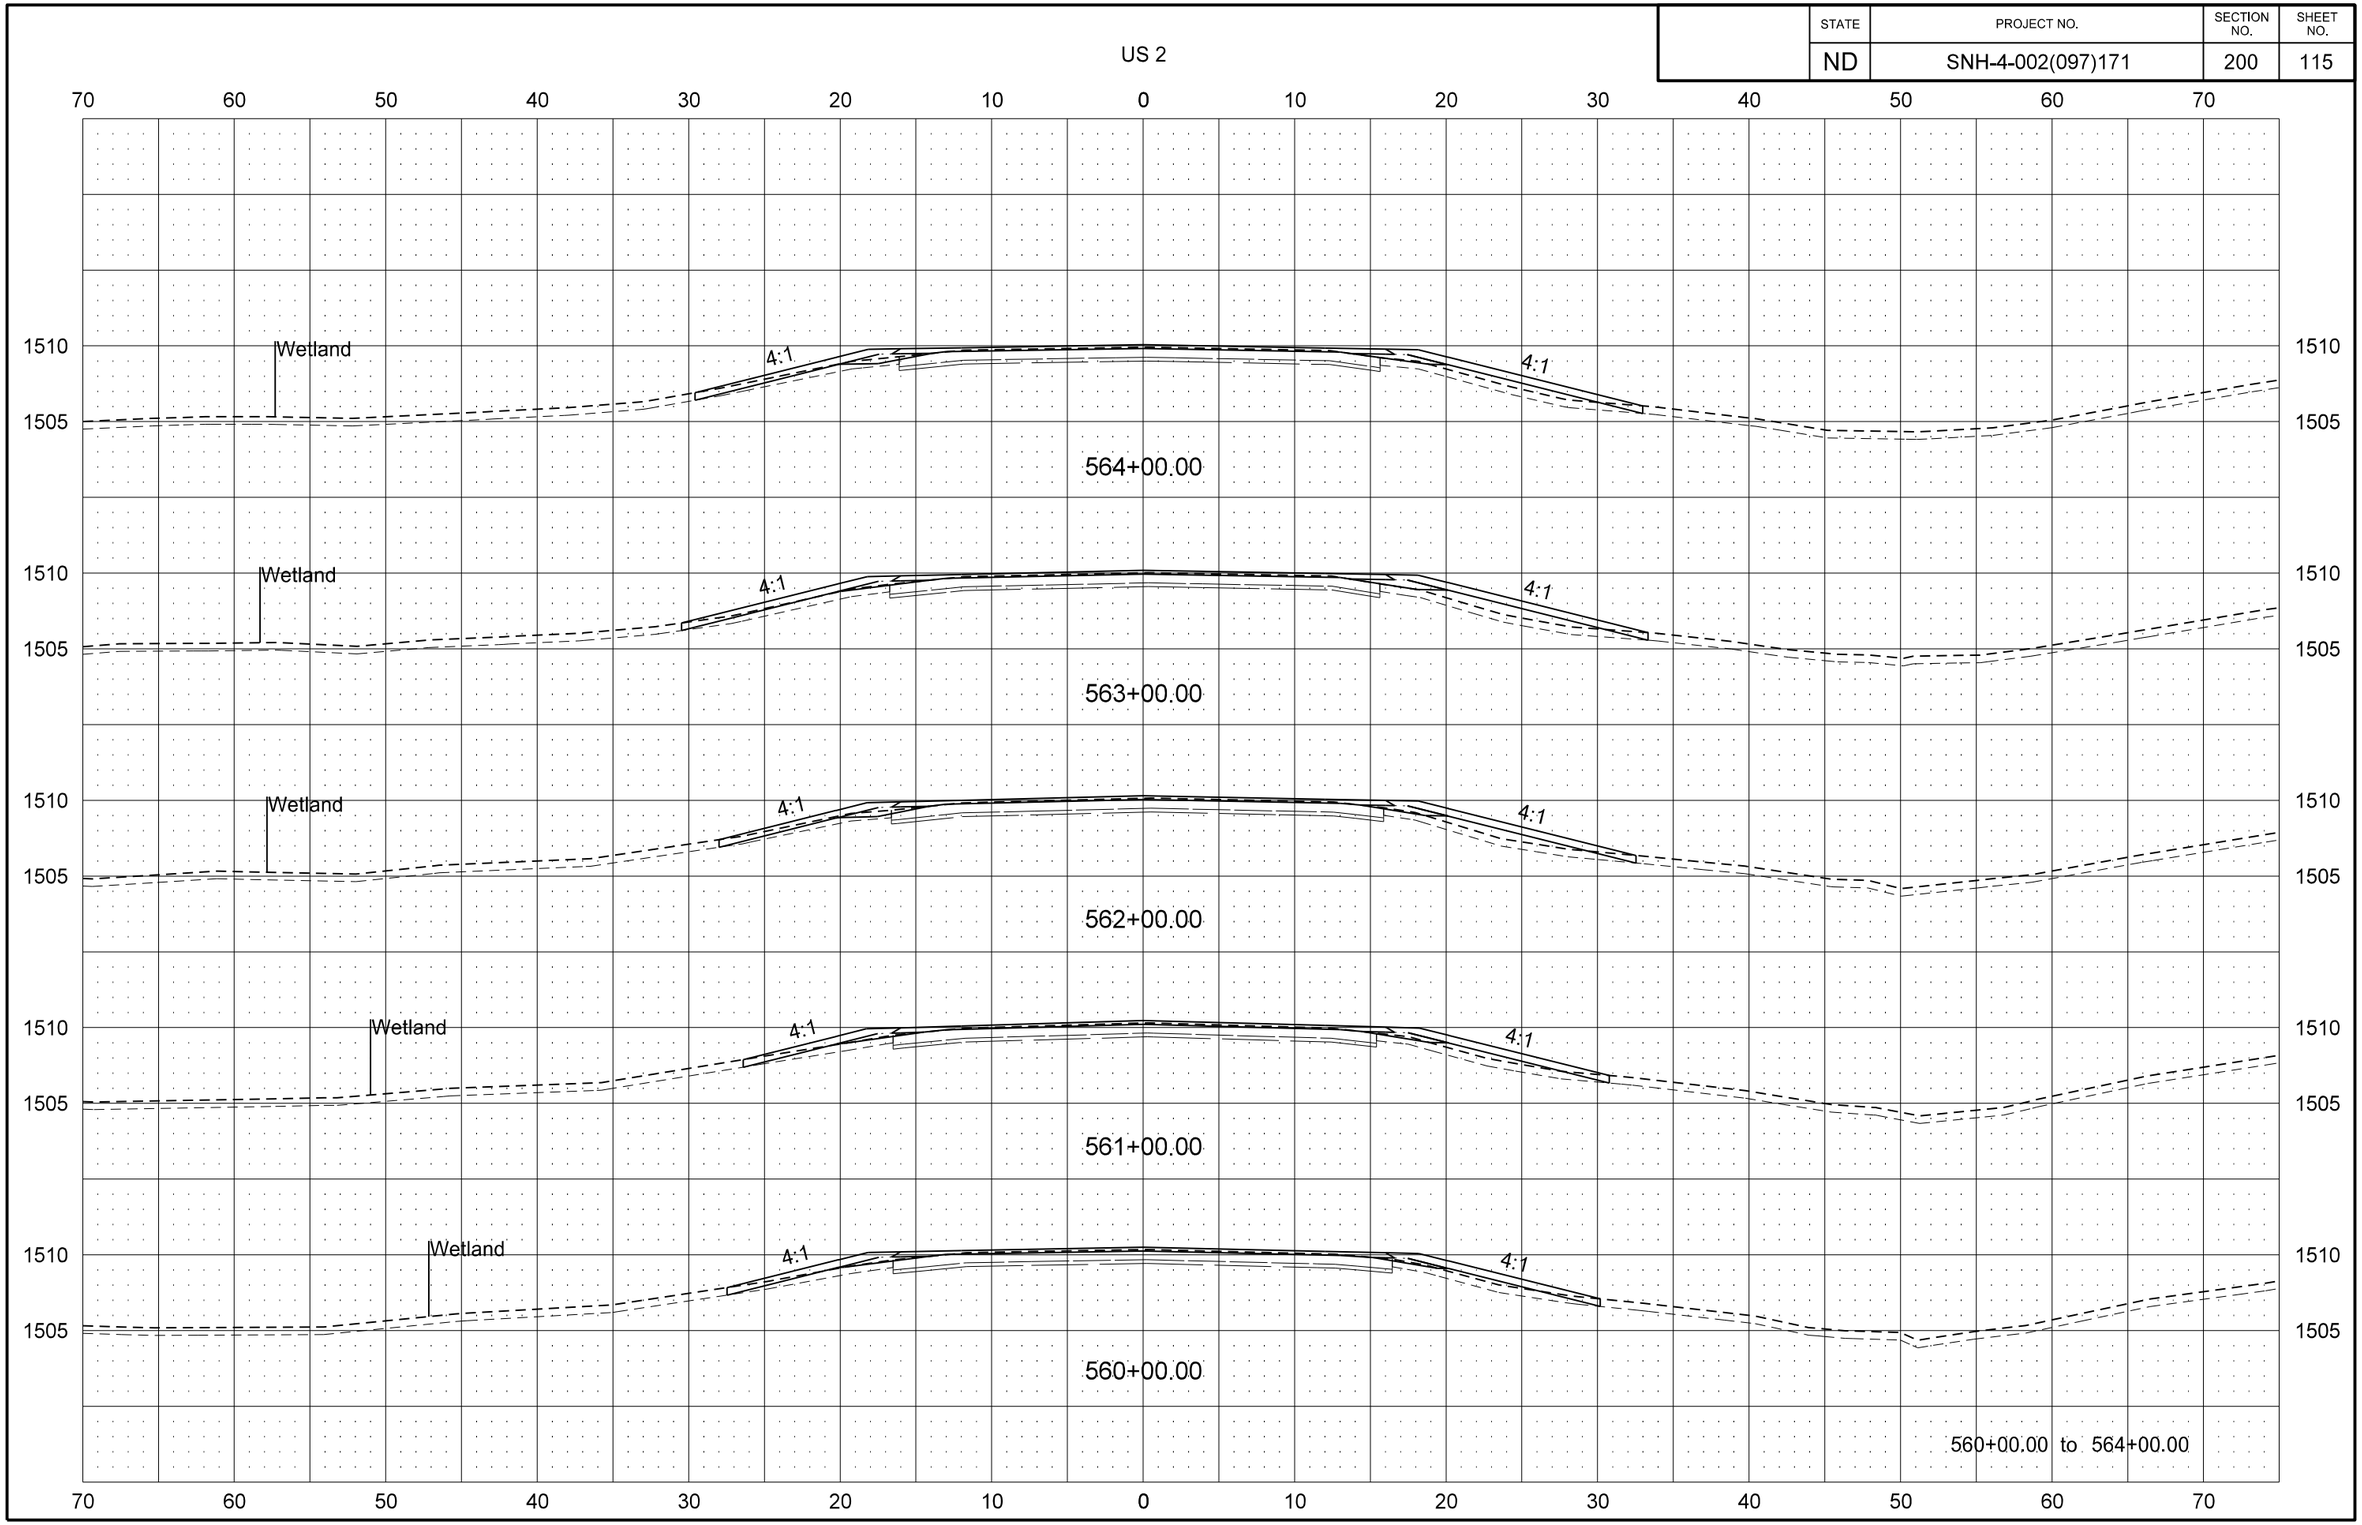

STATE	PROJECT NO.	SECTION NO.	SHEET NO.
ND	SNH-4-002(097)171	200	116

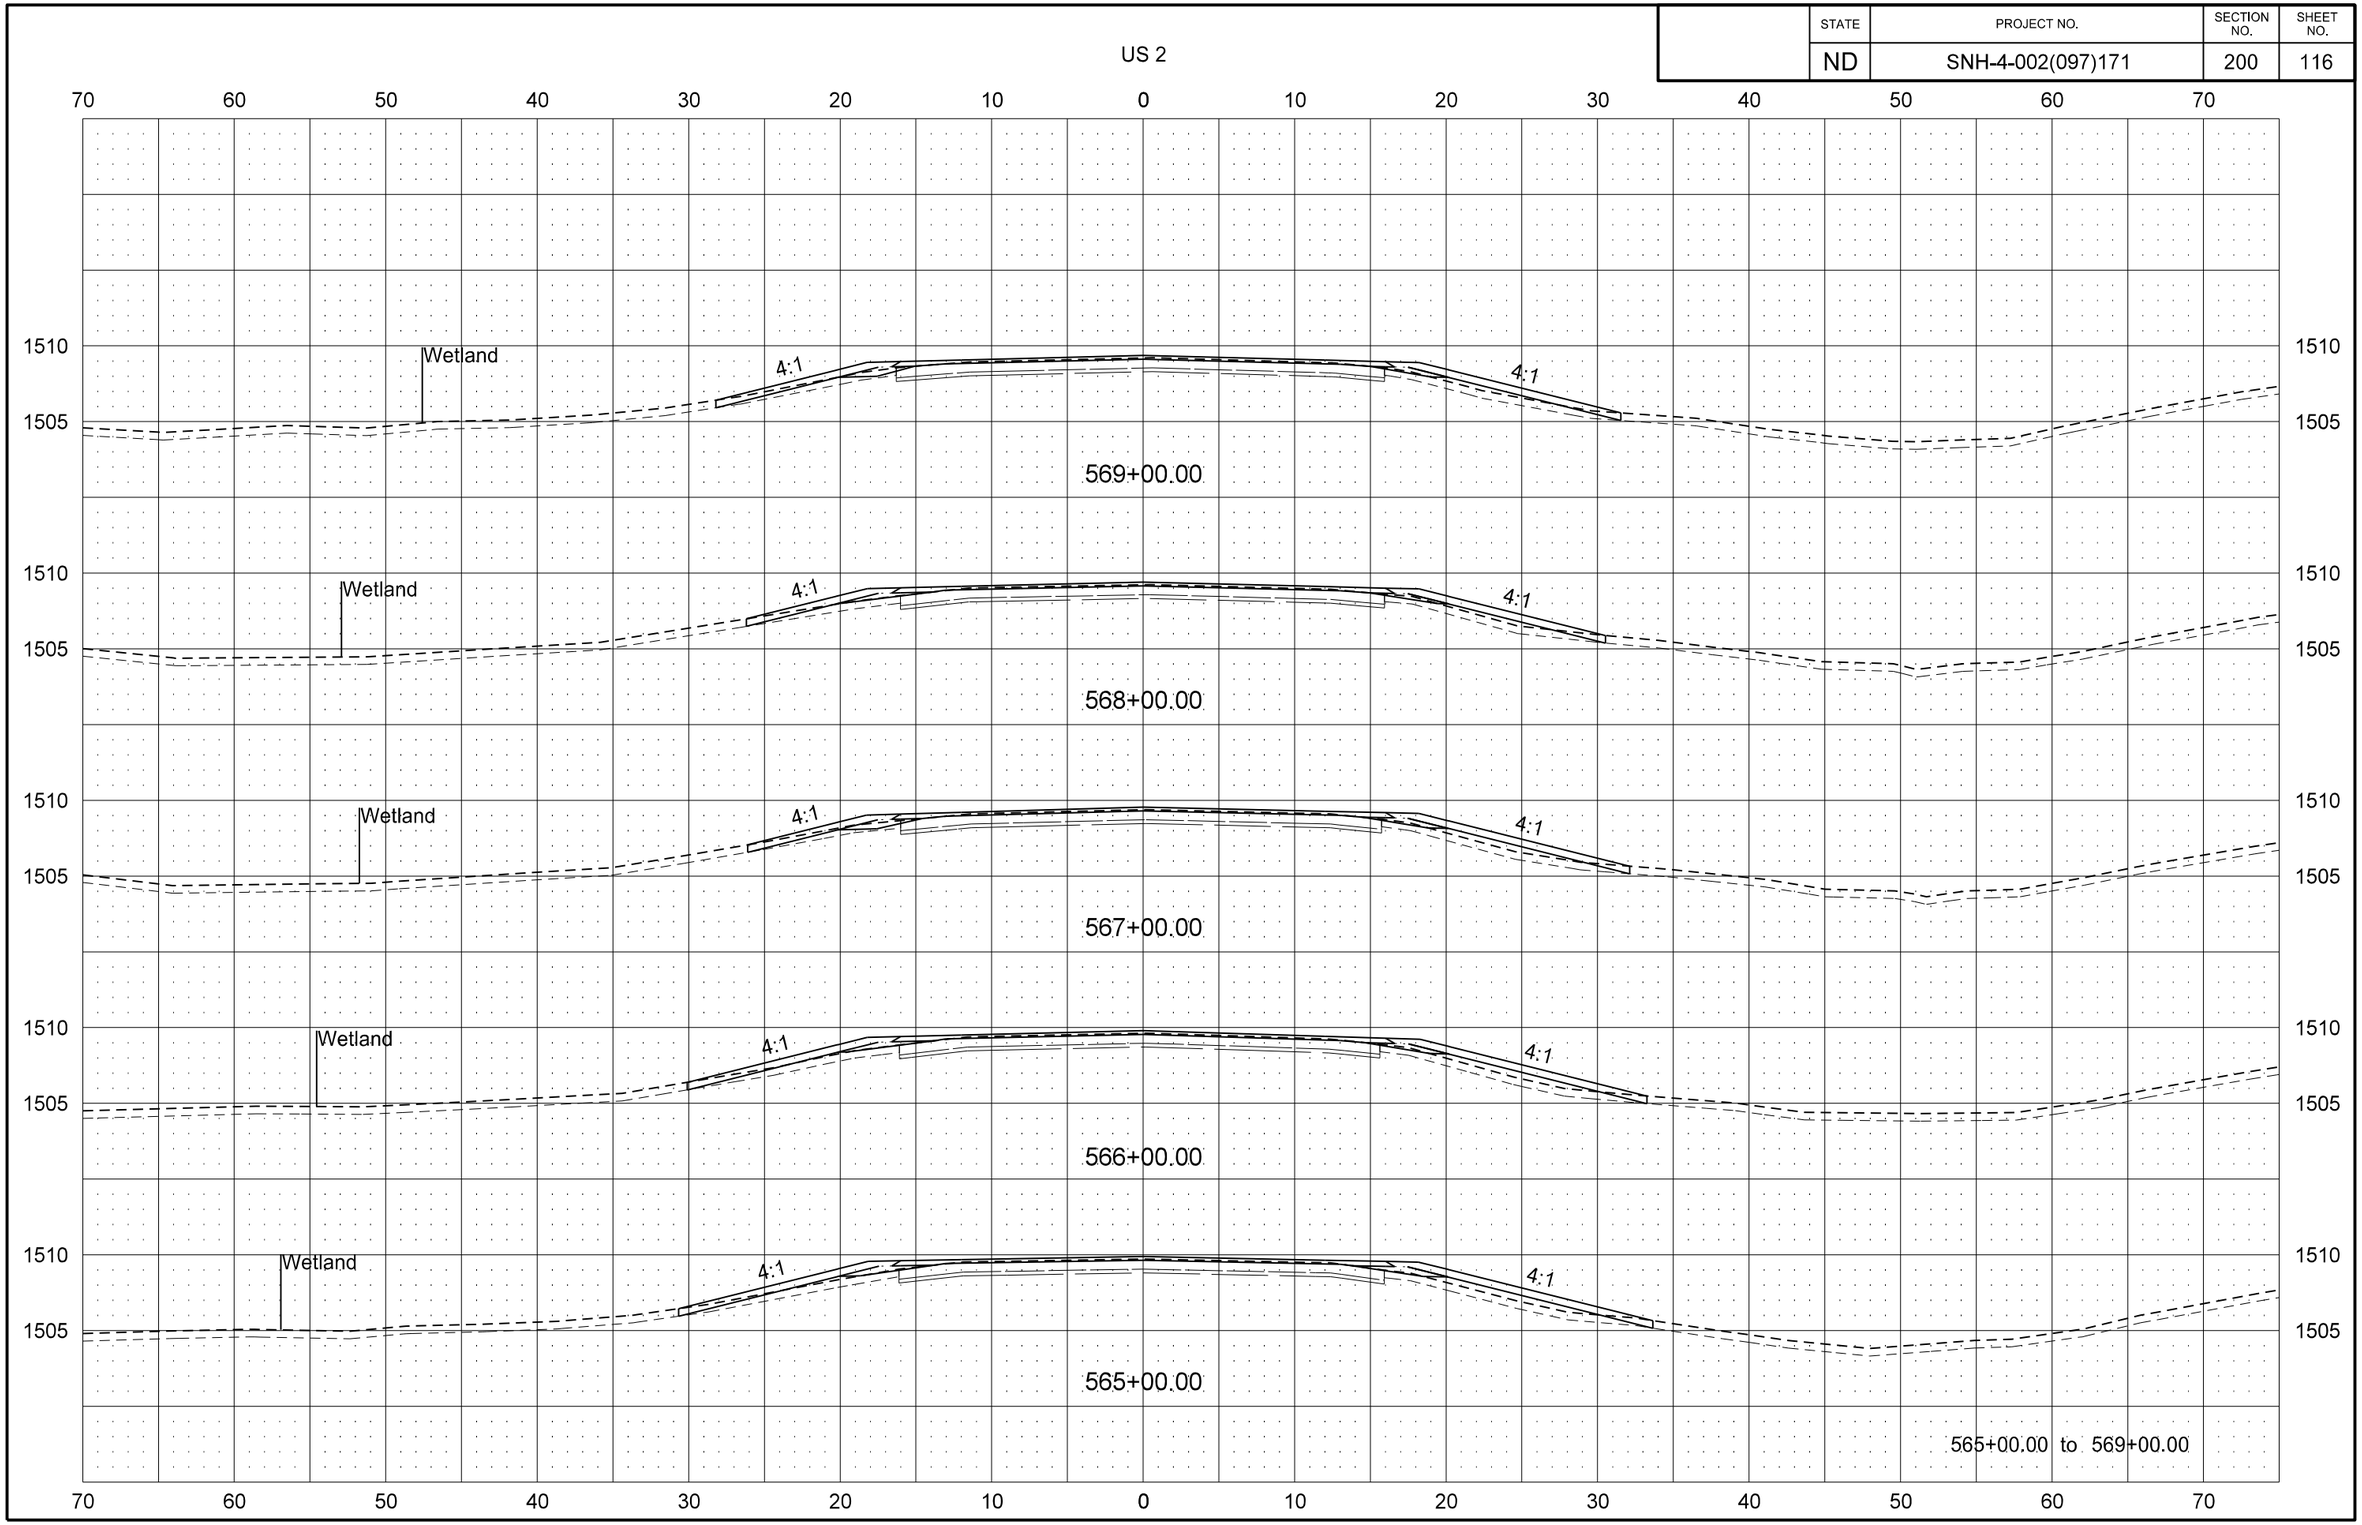

STATE	PROJECT NO.	SECTION NO.	SHEET NO.
ND	SNH-4-002(097)171	200	117

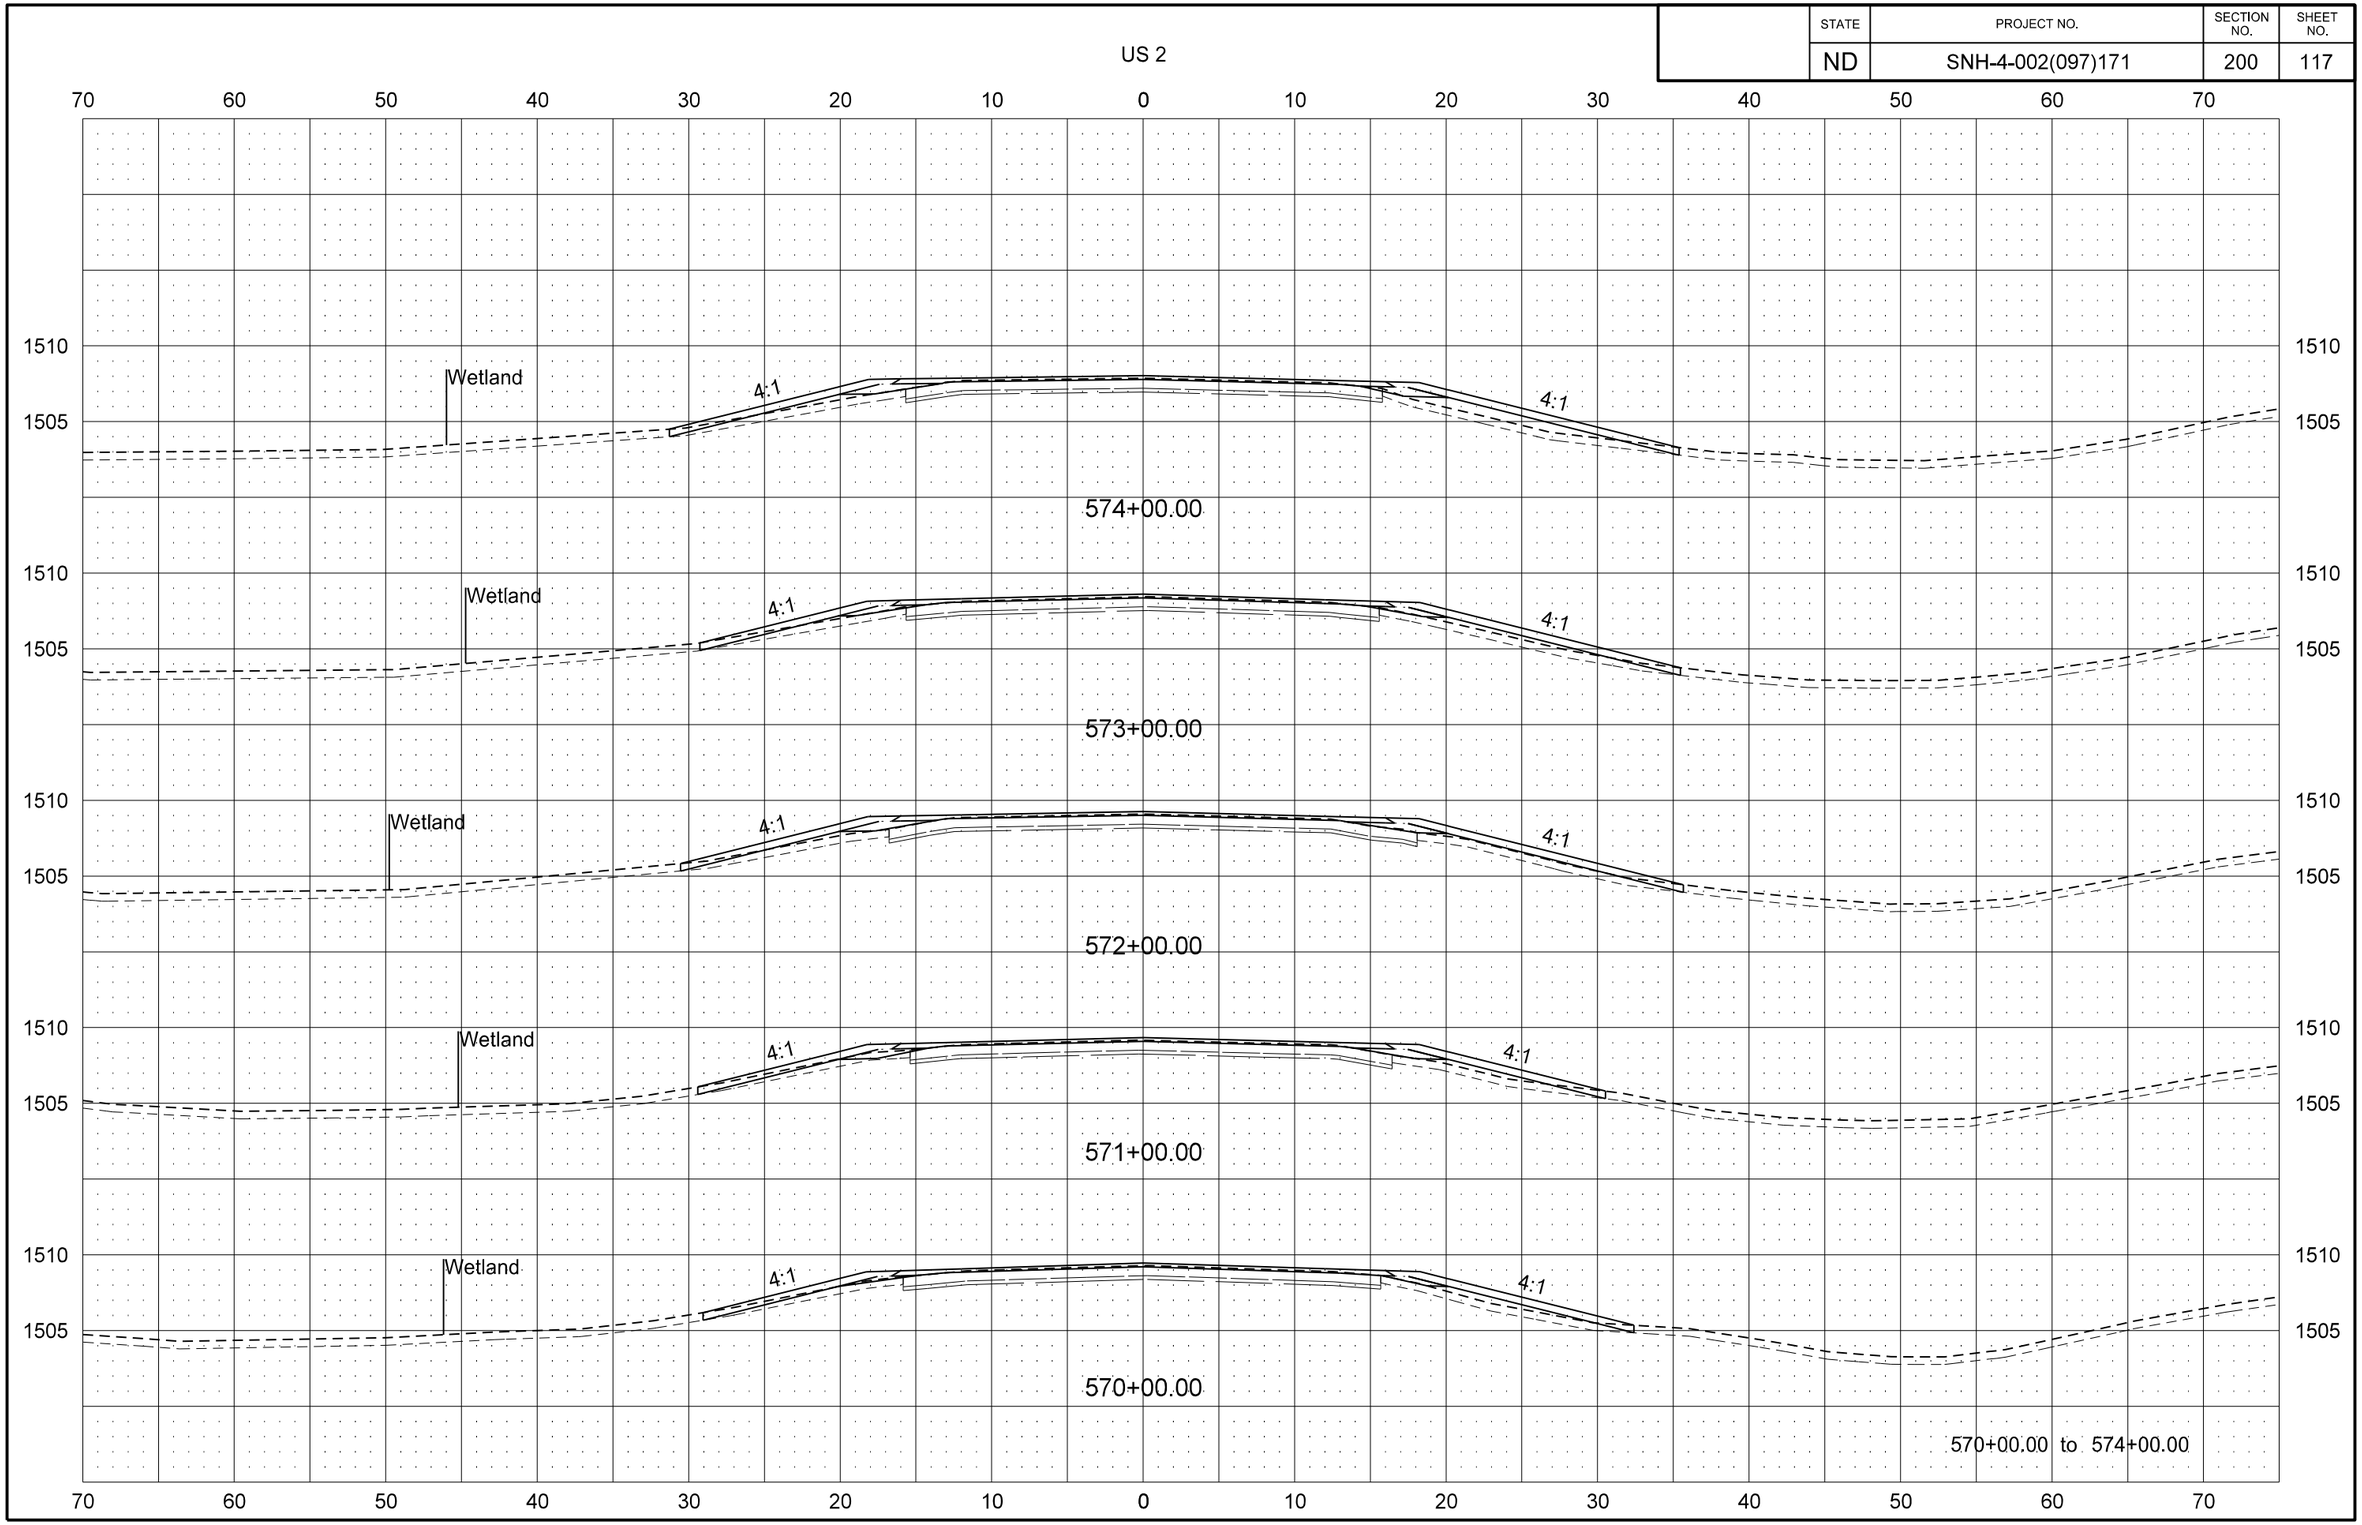

8/29/2016 2:36:01 PM jmwagner R:\project\40002171.097\design\DOTSC\Plan\200XS_002.dgn

STATE	PROJECT NO.	SECTION NO.	SHEET NO.
ND	SNH-4-002(097)171	200	118

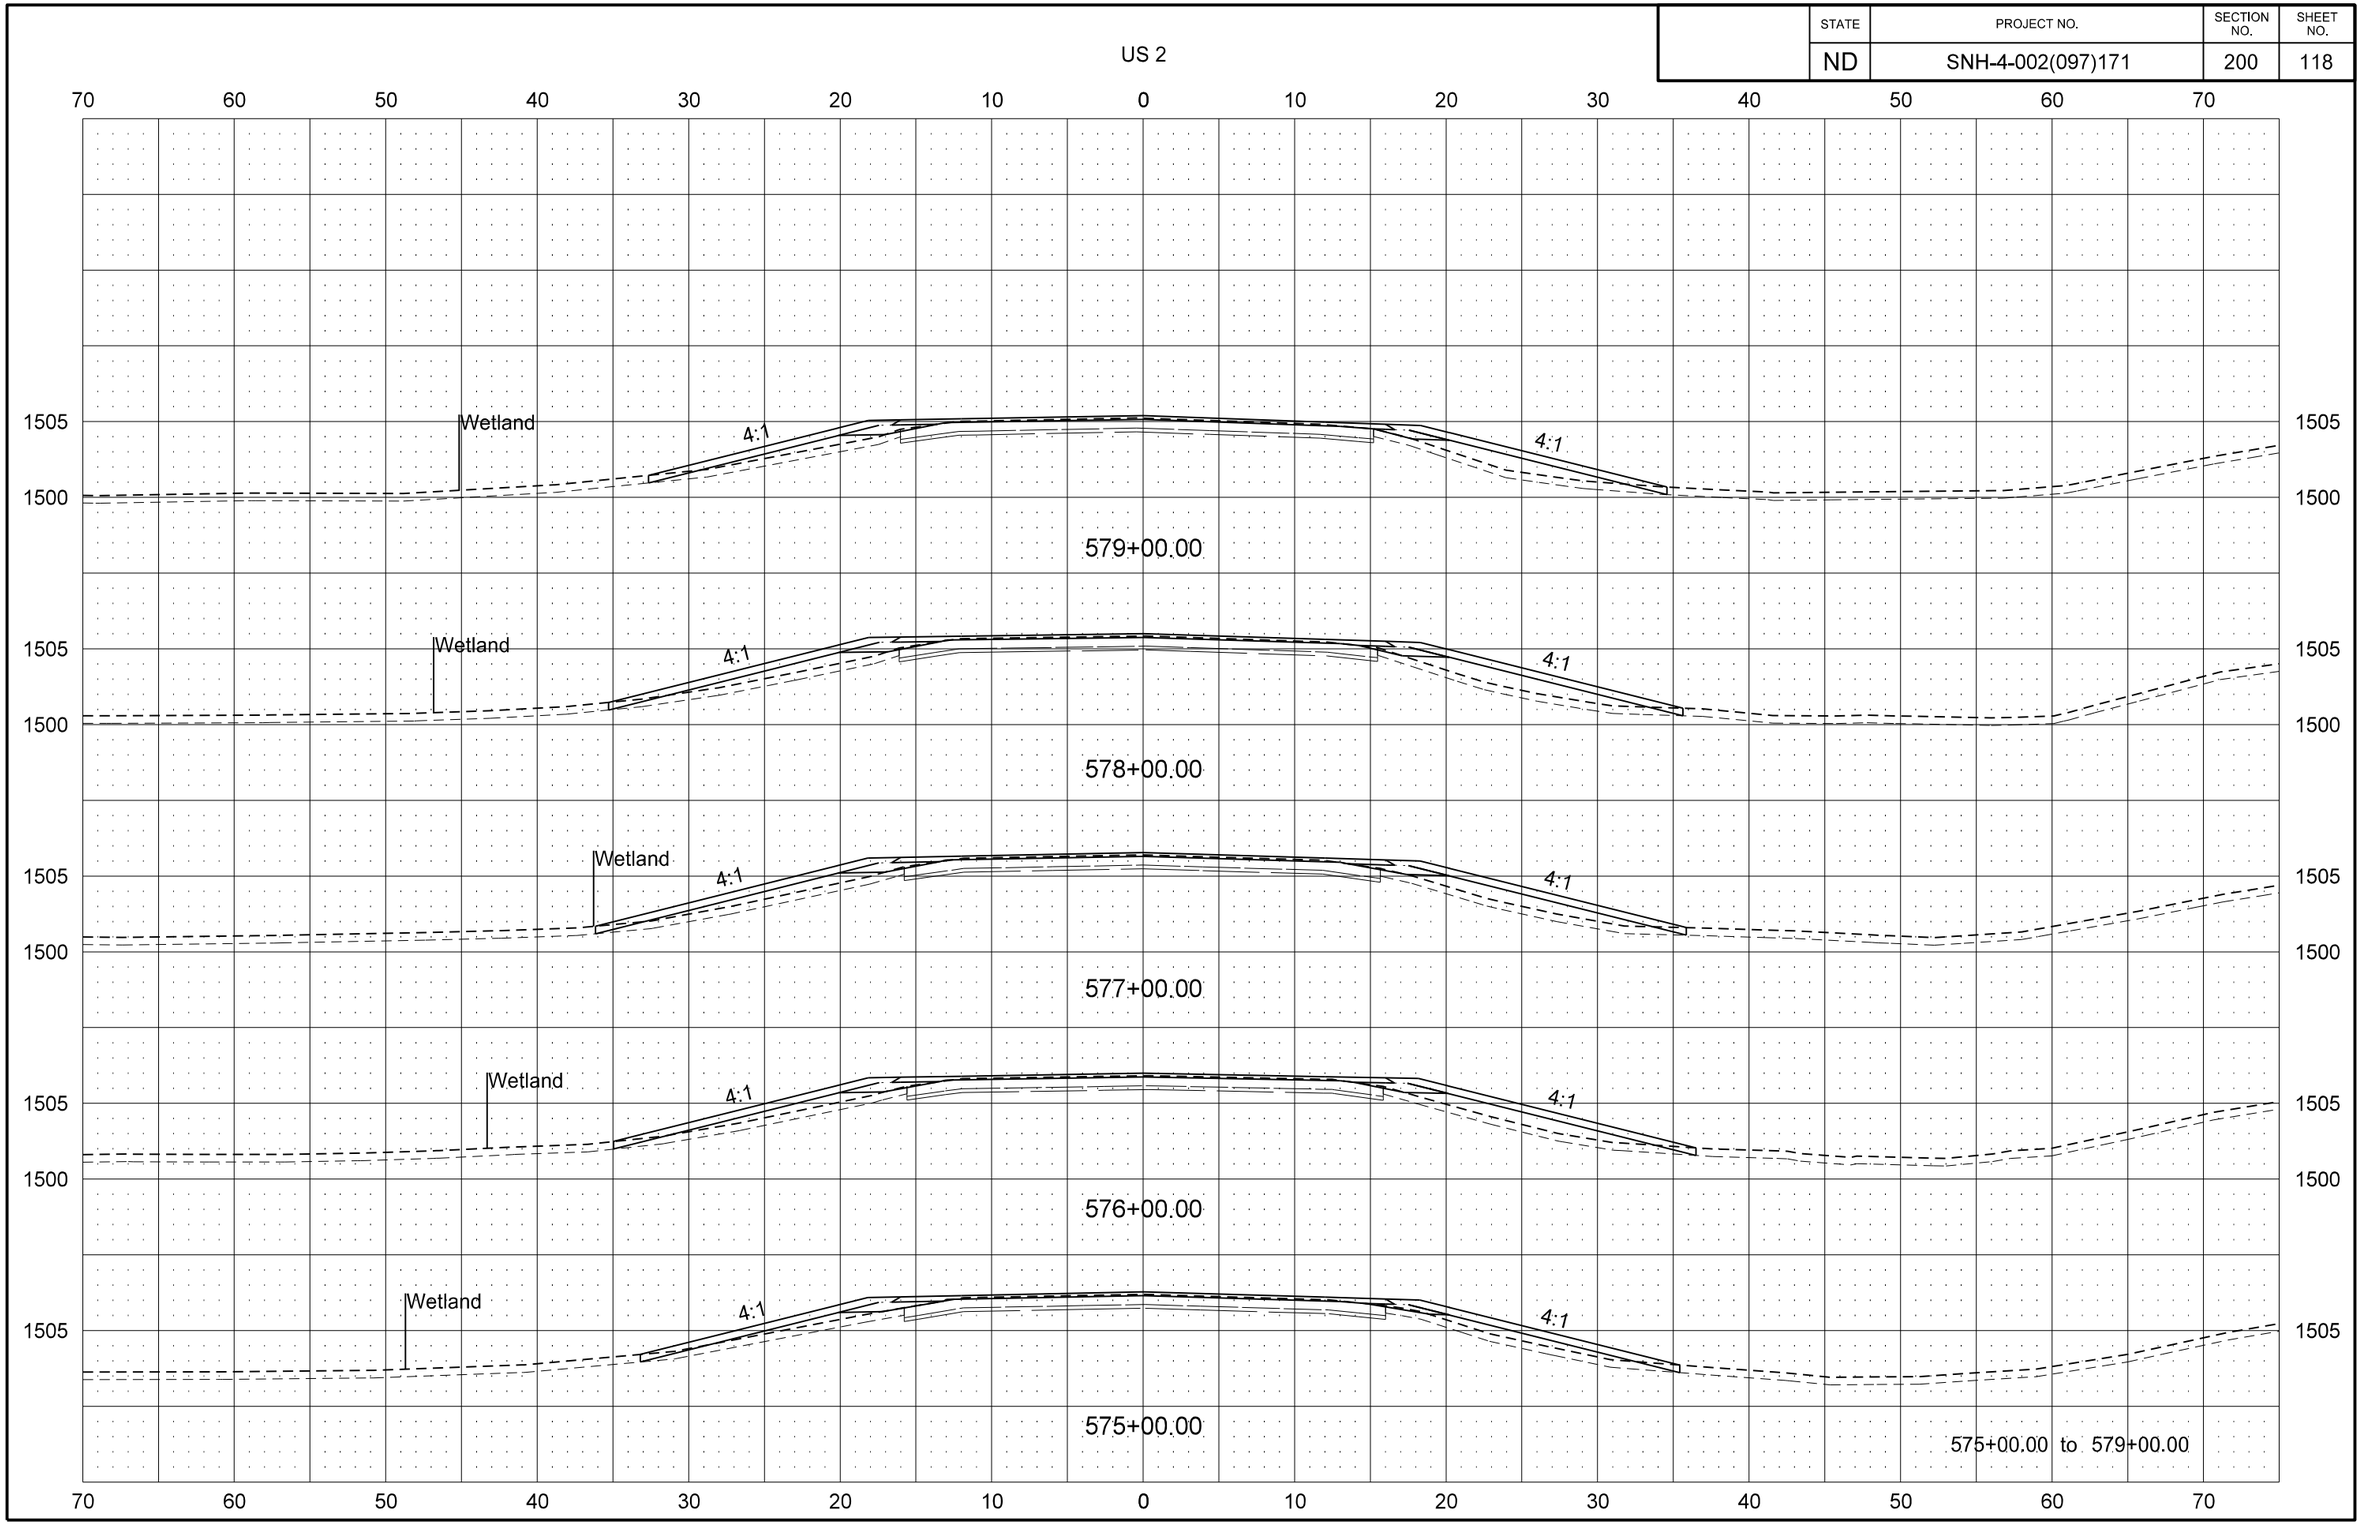

STATE	PROJECT NO.	SECTION NO.	SHEET NO.
ND	SNH-4-002(097)171	200	119

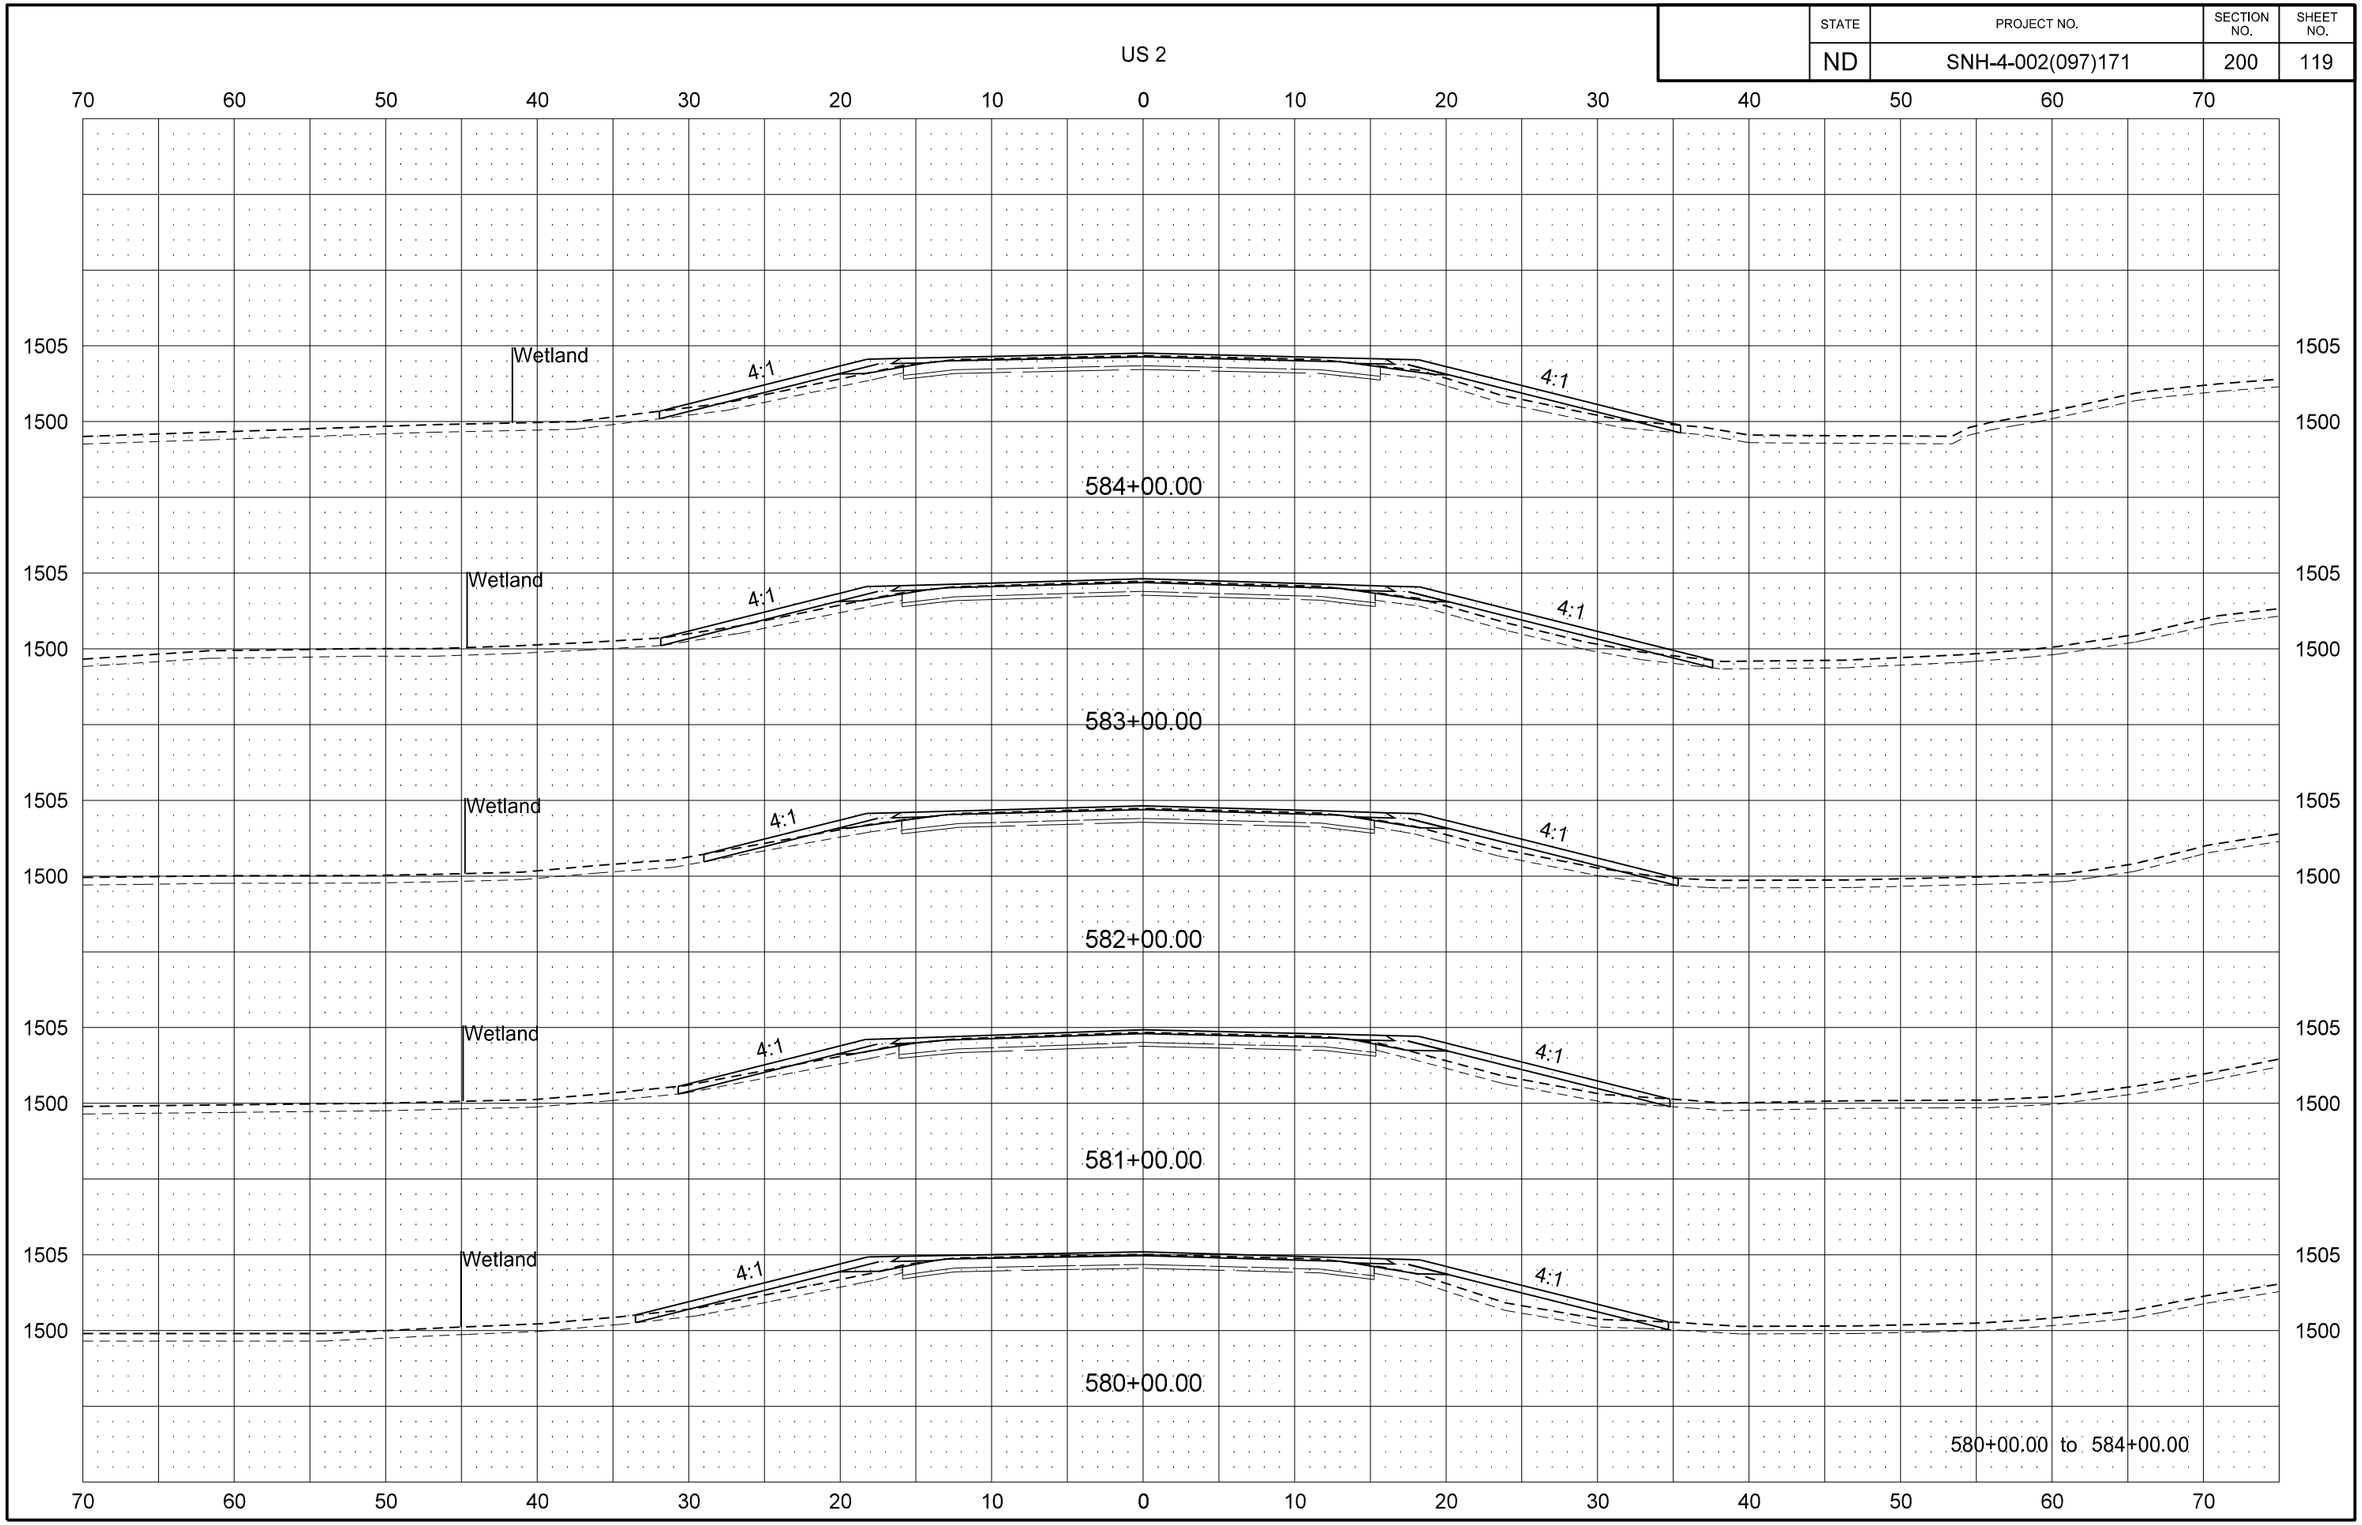

STATE	PROJECT NO.	SECTION NO.	SHEET NO.
ND	SNH-4-002(097)171	200	120

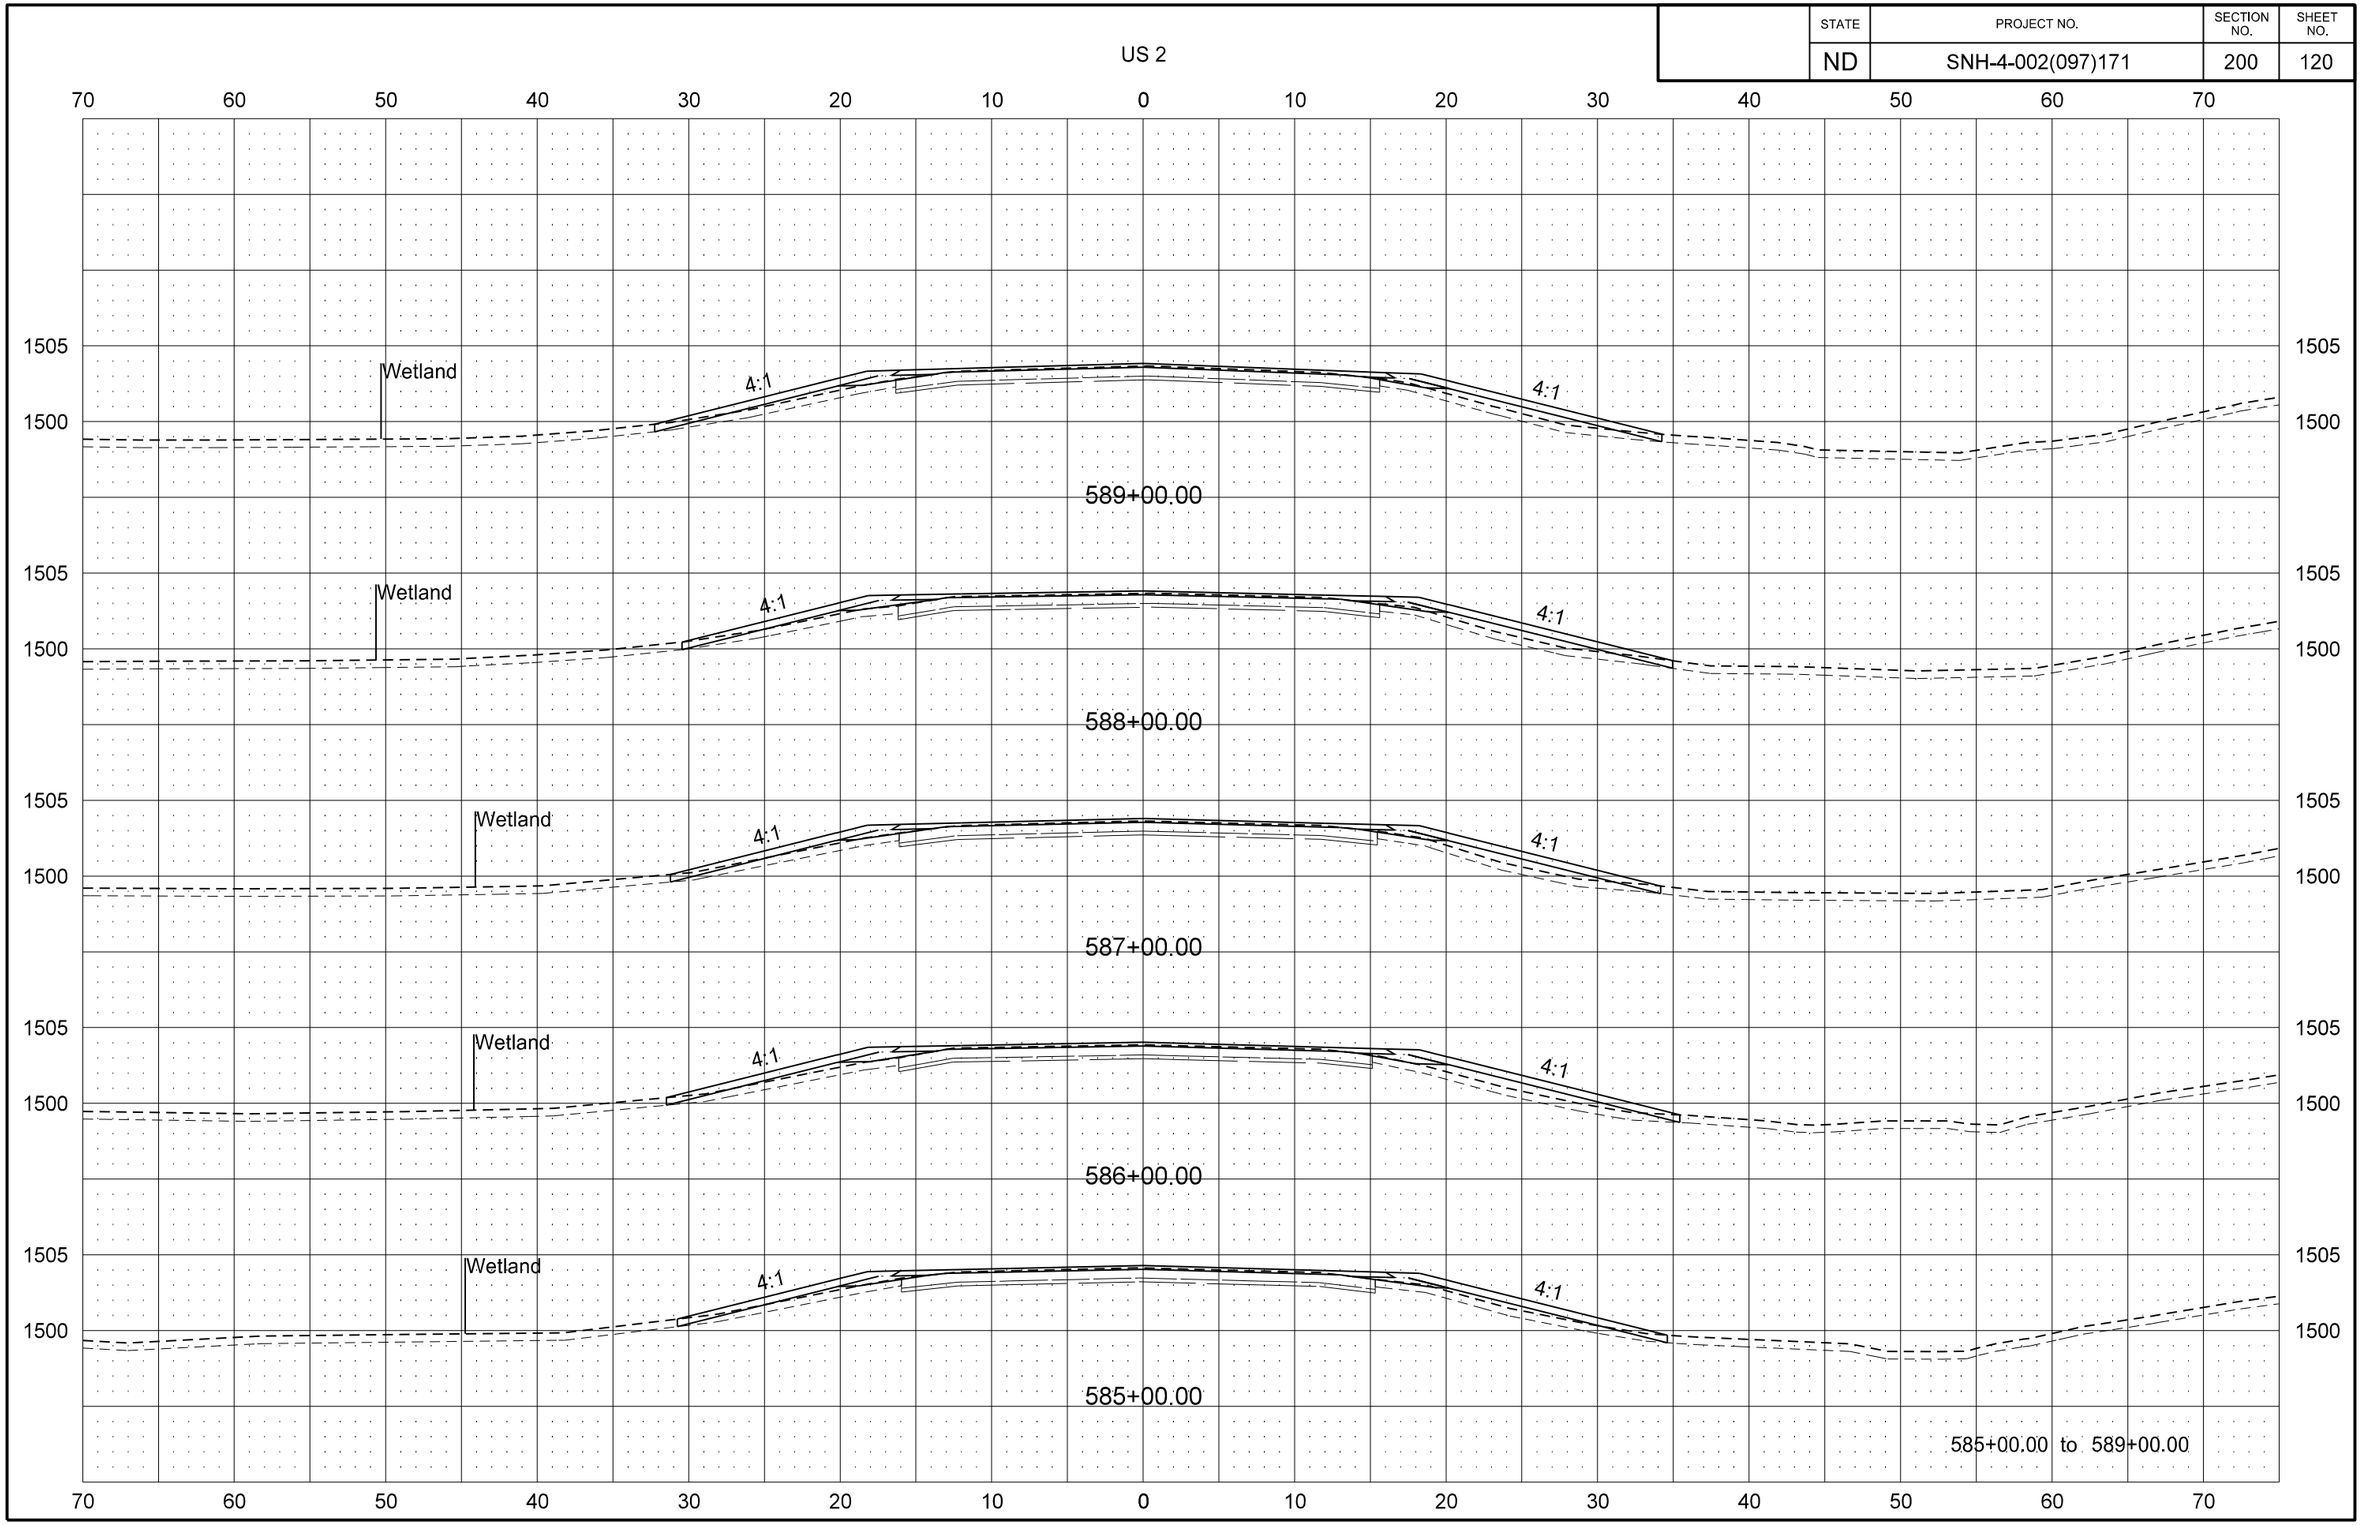

STATE	PROJECT NO.	SECTION NO.	SHEET NO.
ND	SNH-4-002(097)171	200	121

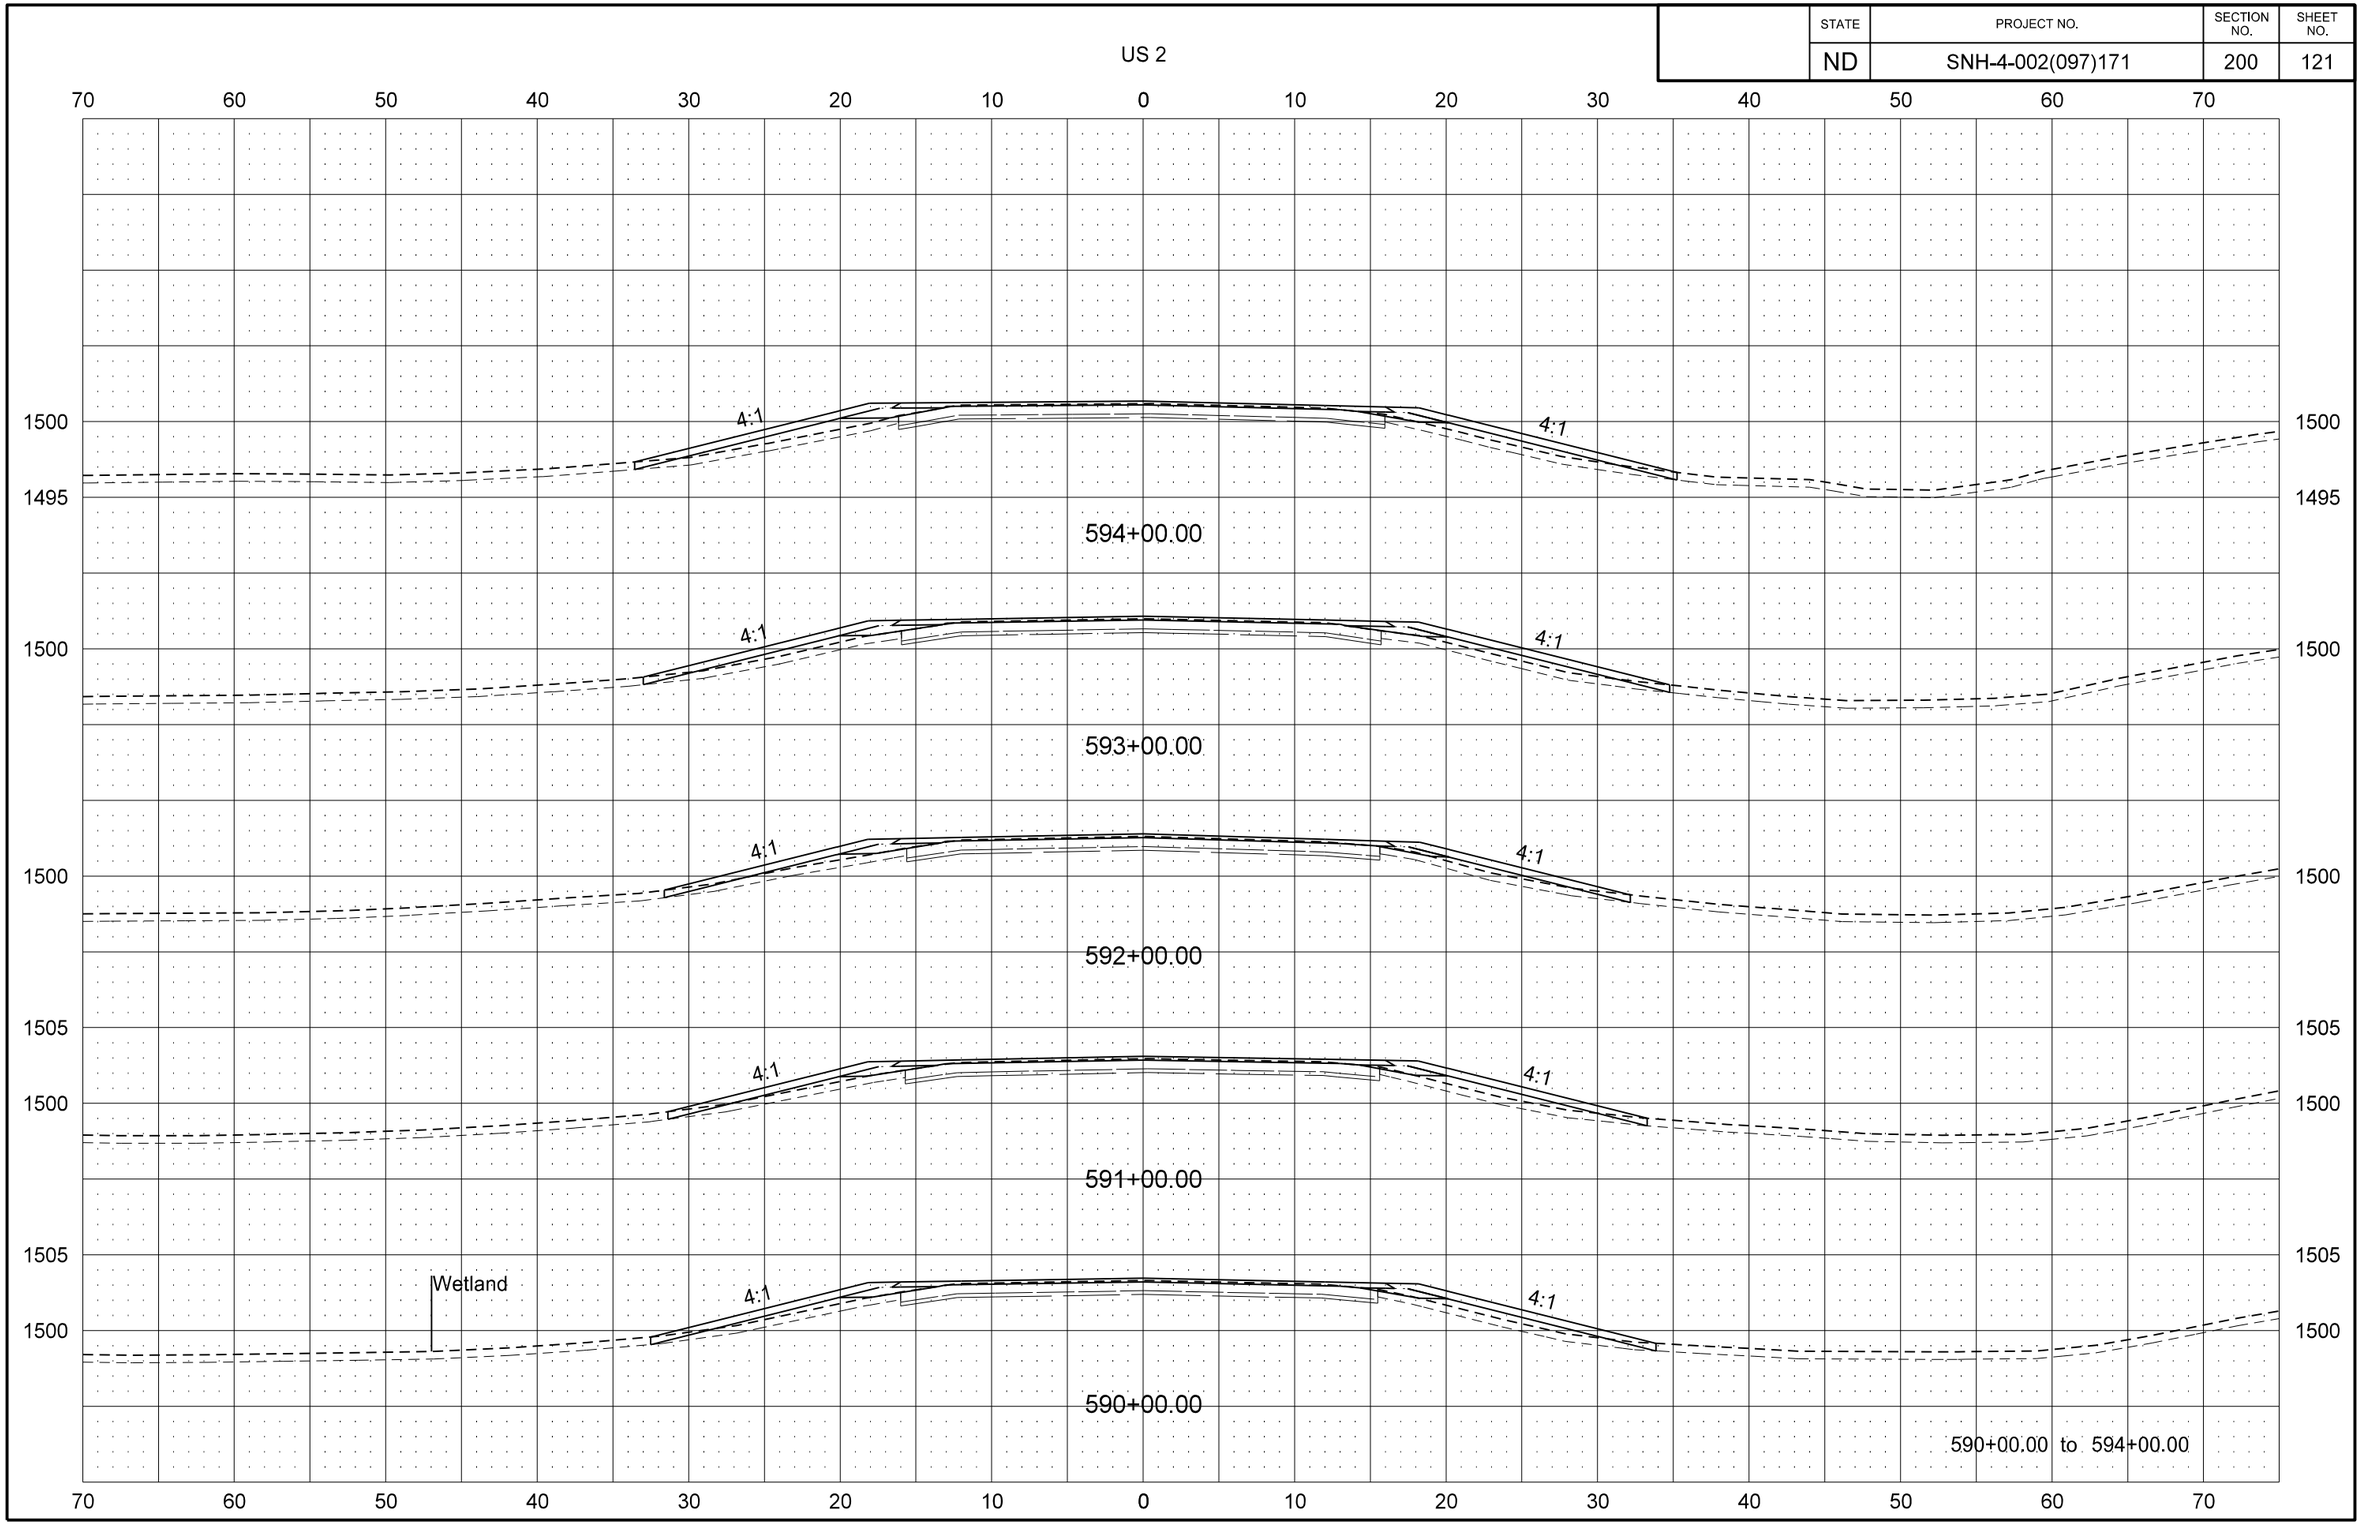

STATE	PROJECT NO.	SECTION NO.	SHEET NO.
ND	SNH-4-002(097)171	200	122

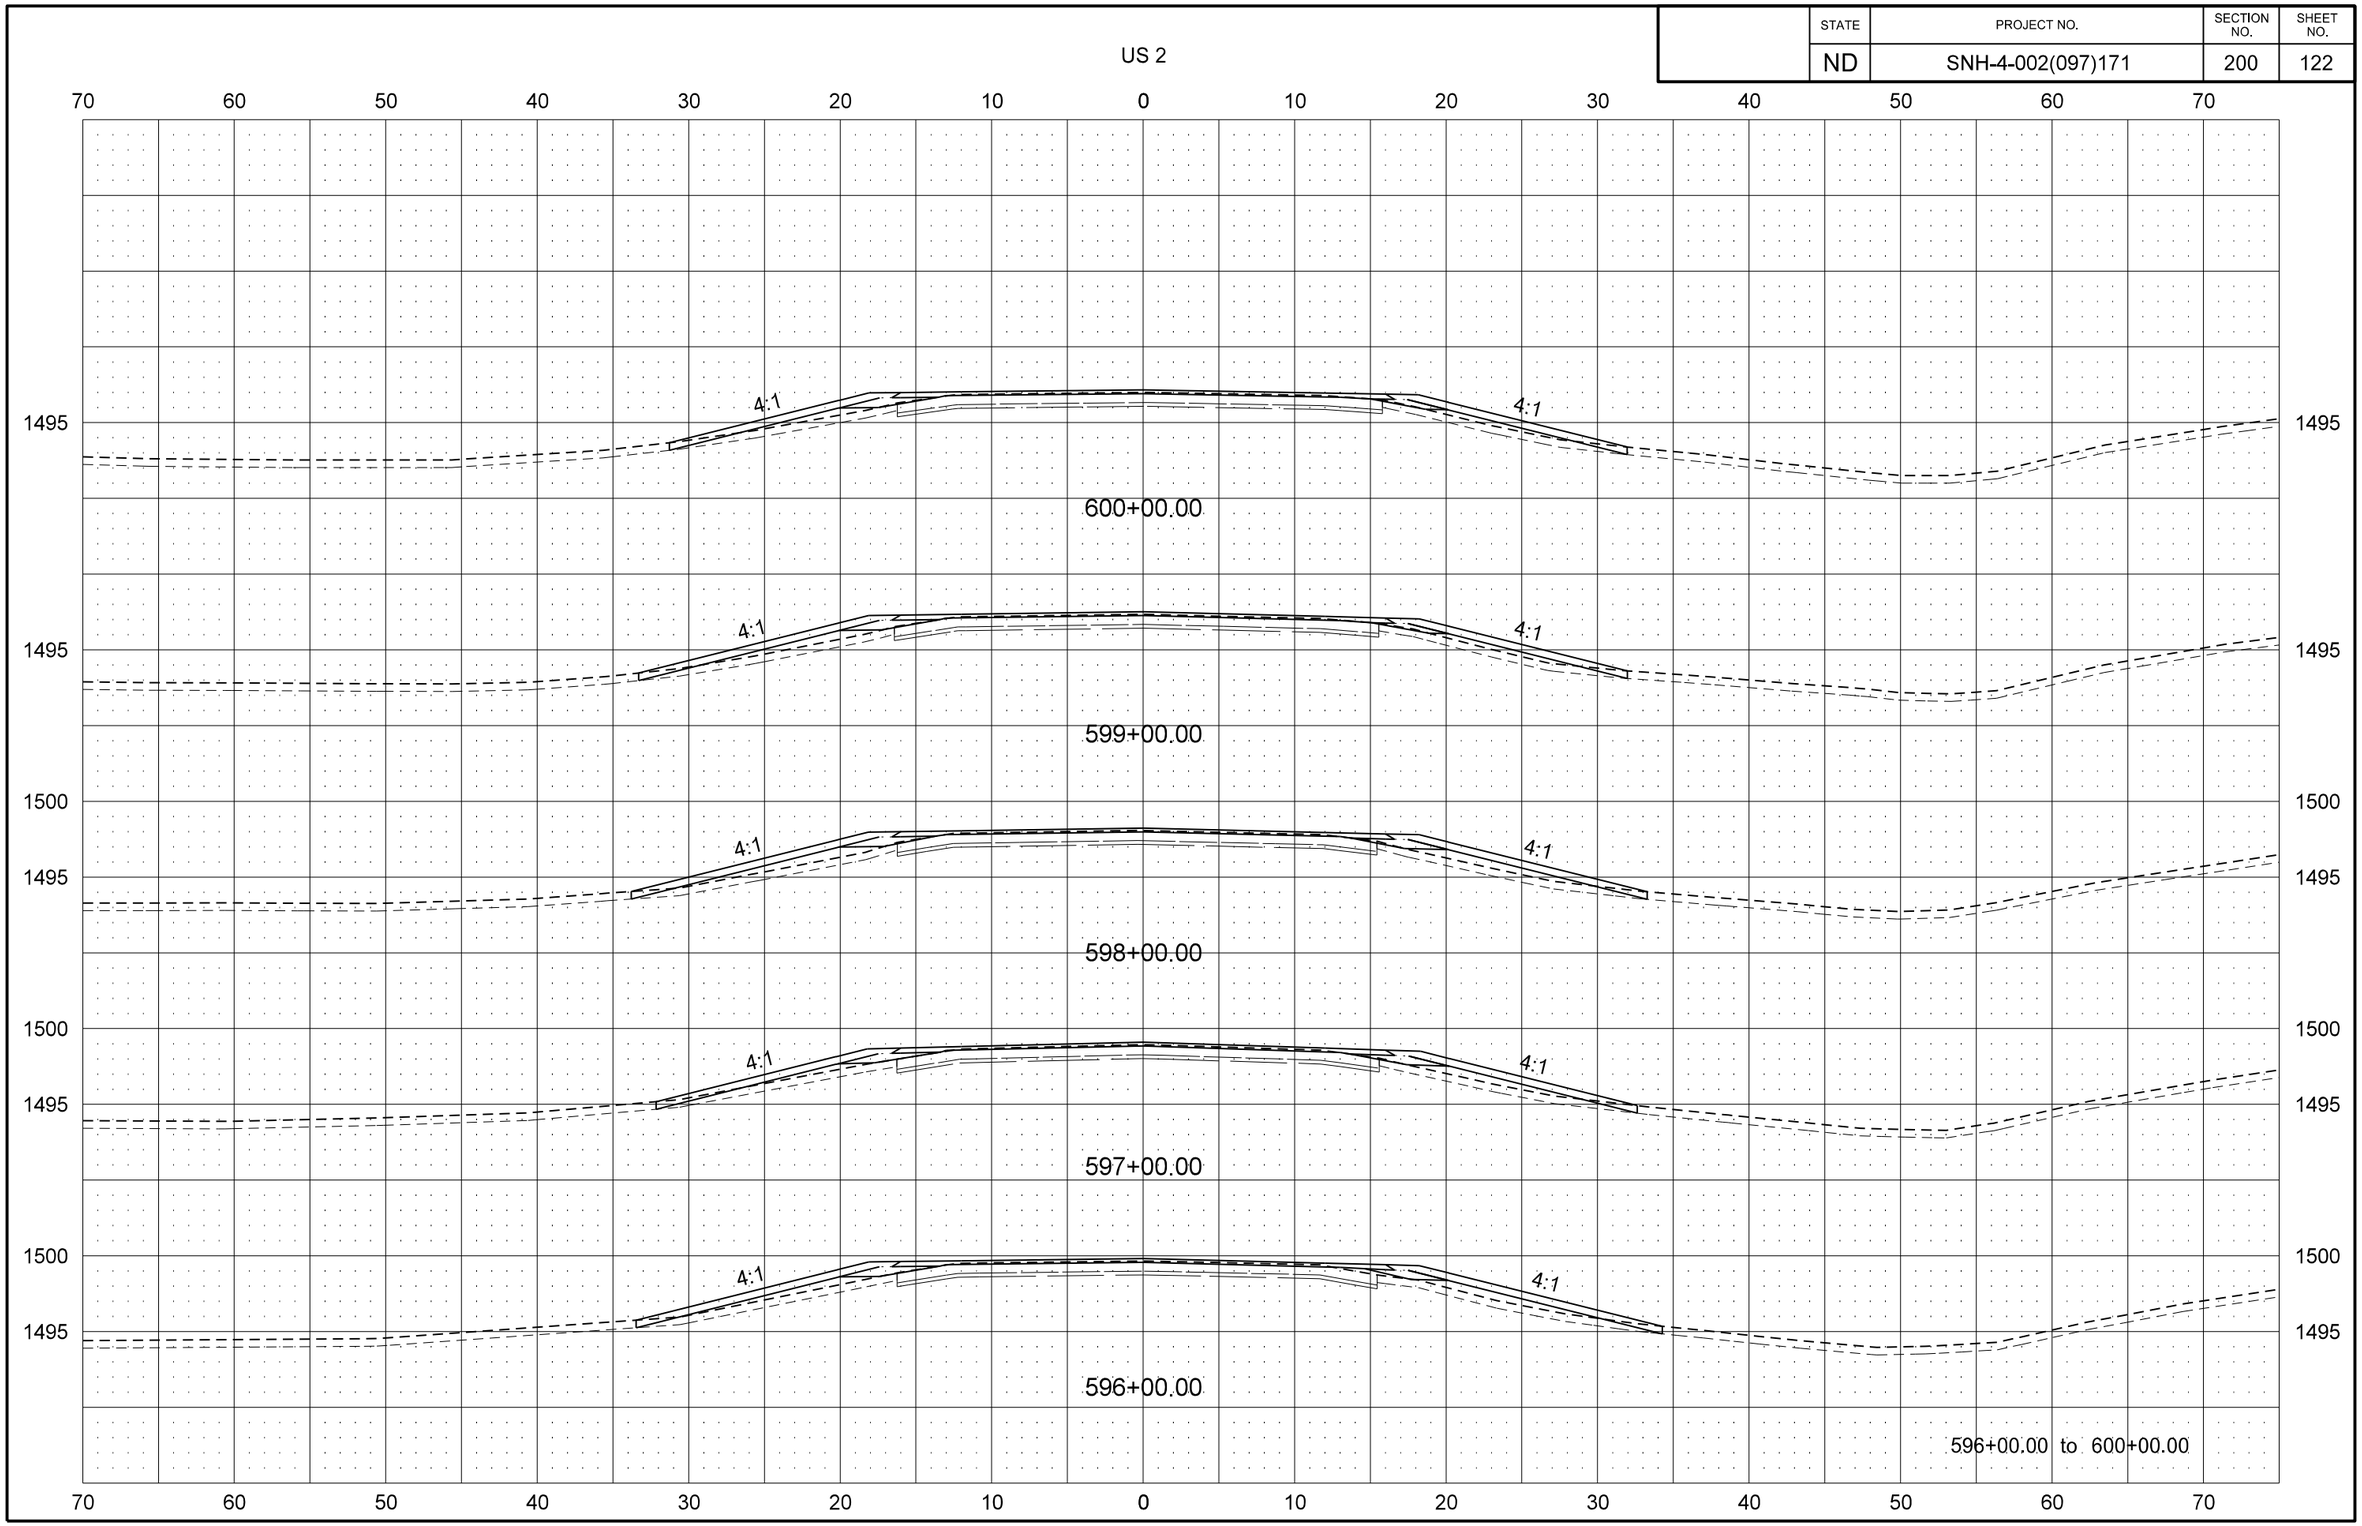

STATE	PROJECT NO.	SECTION NO.	SHEET NO.
ND	SNH-4-002(097)171	200	123

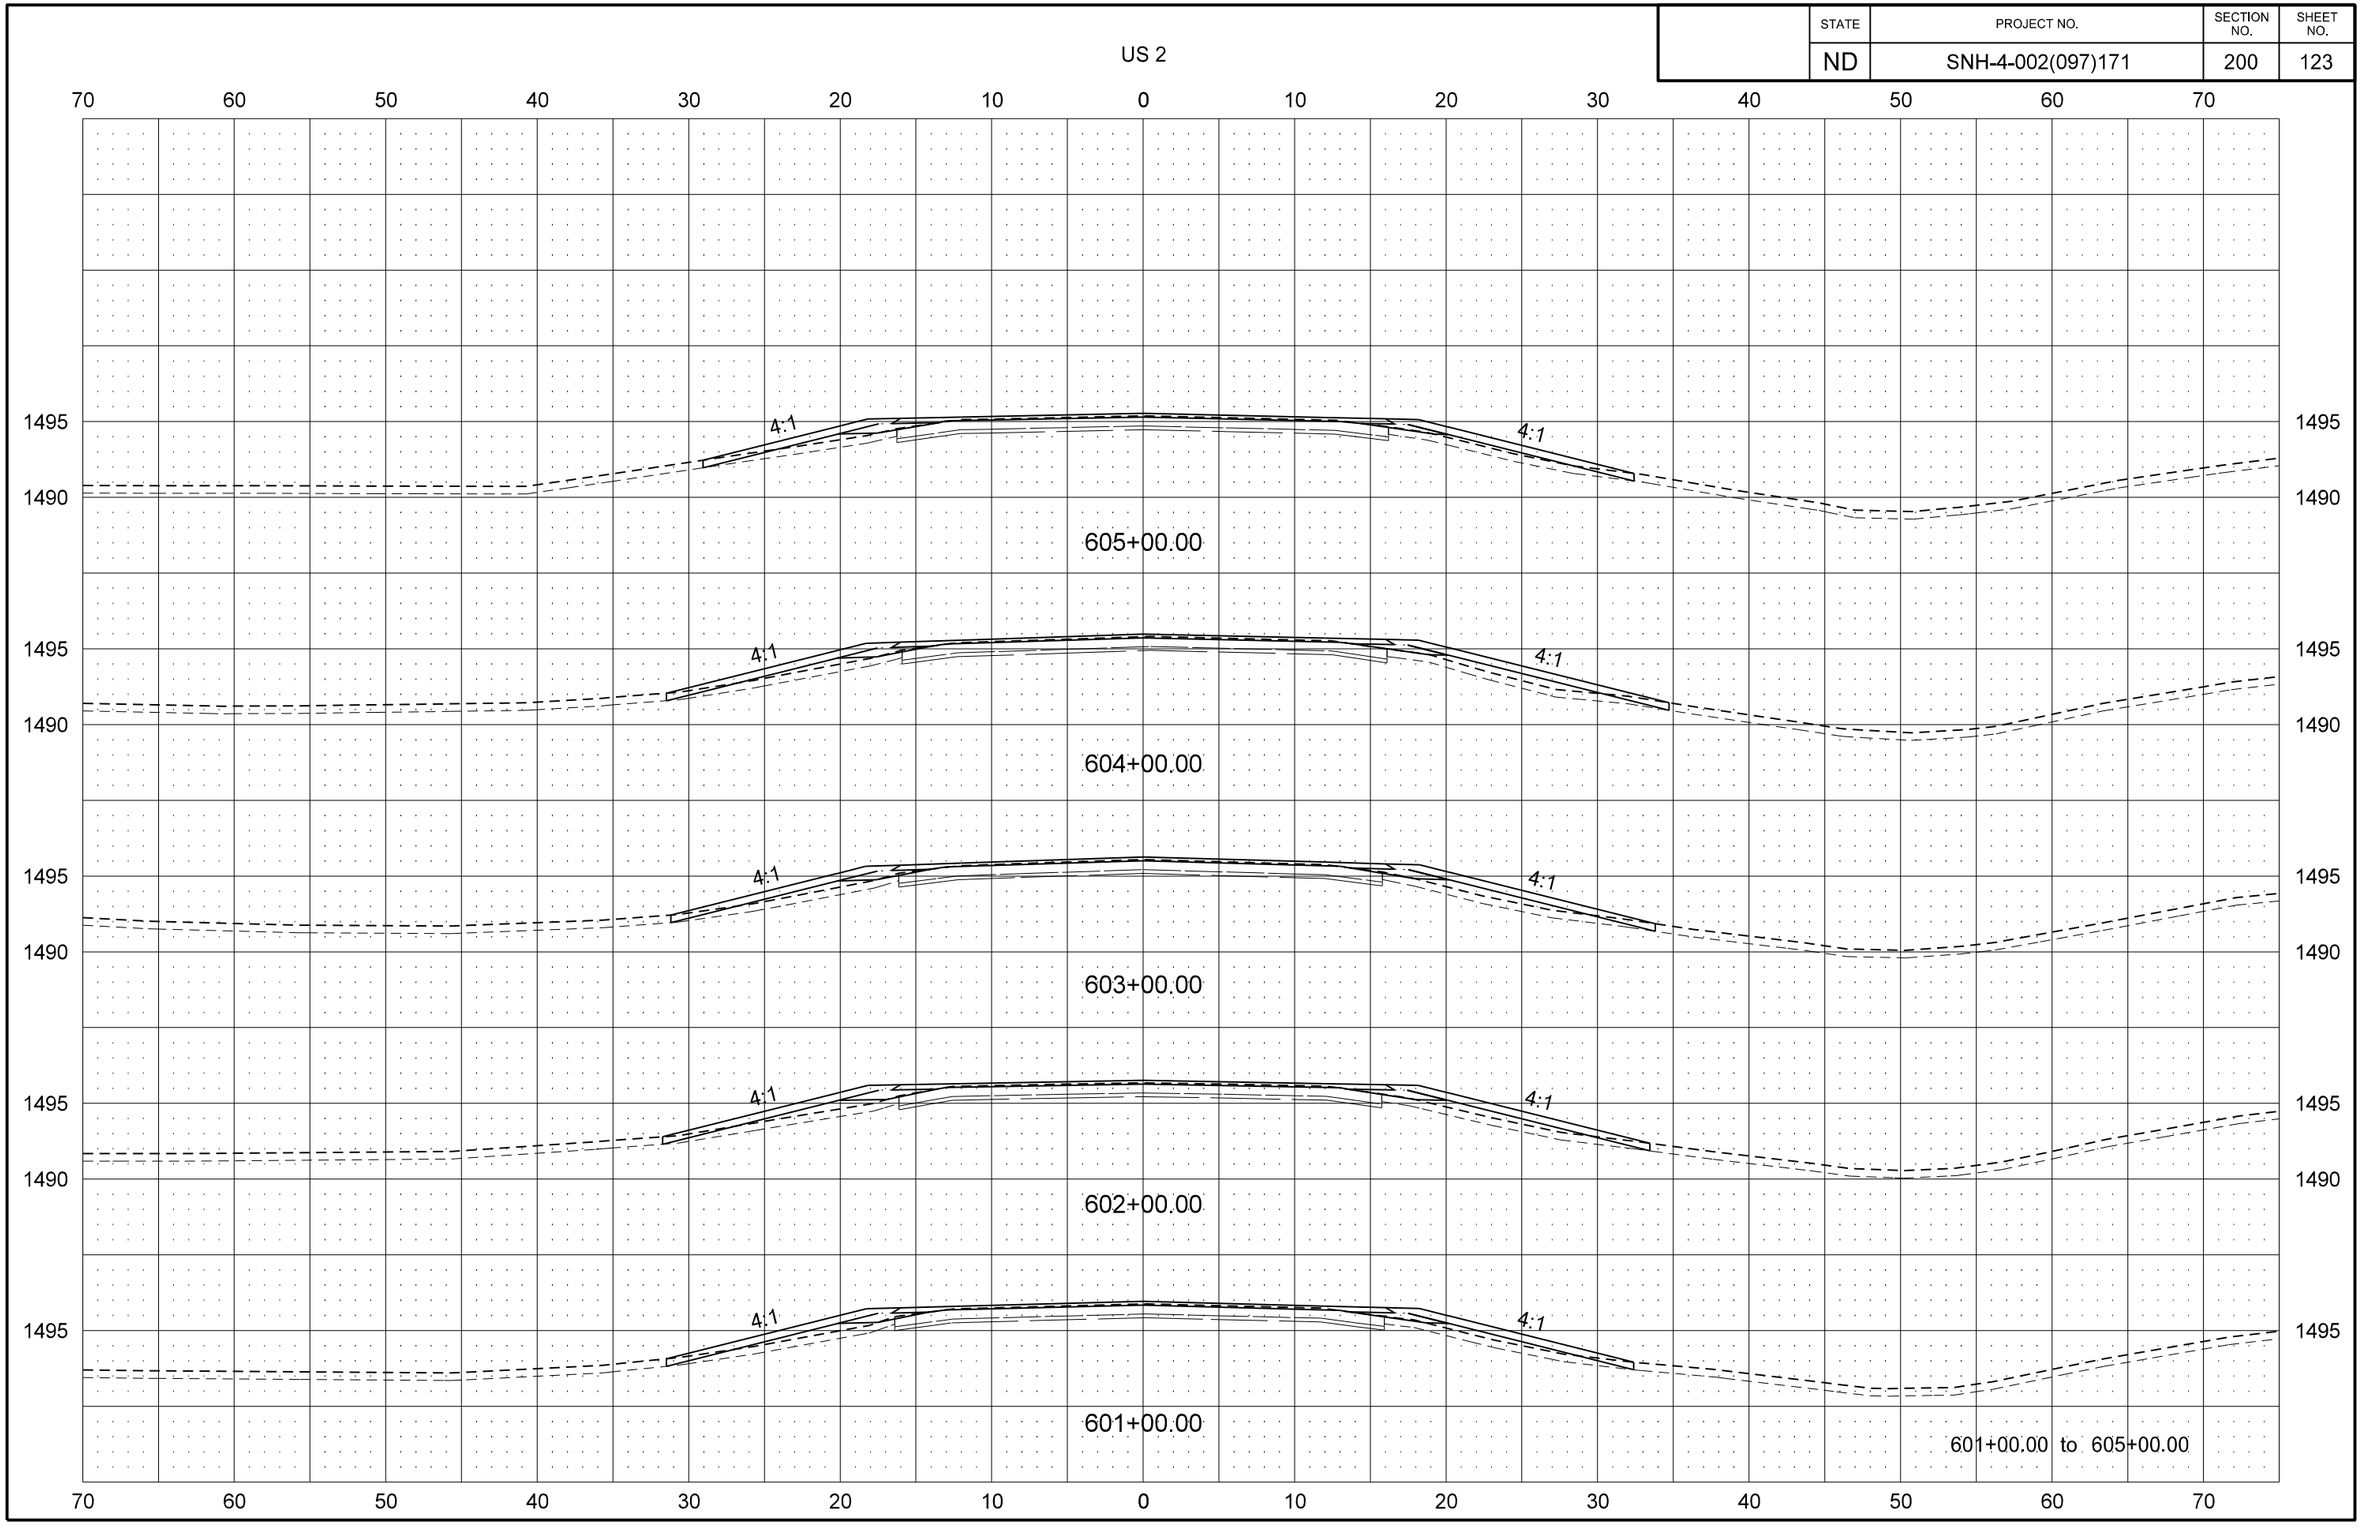

STATE	PROJECT NO.	SECTION NO.	SHEET NO.
ND	SNH-4-002(097)171	200	124

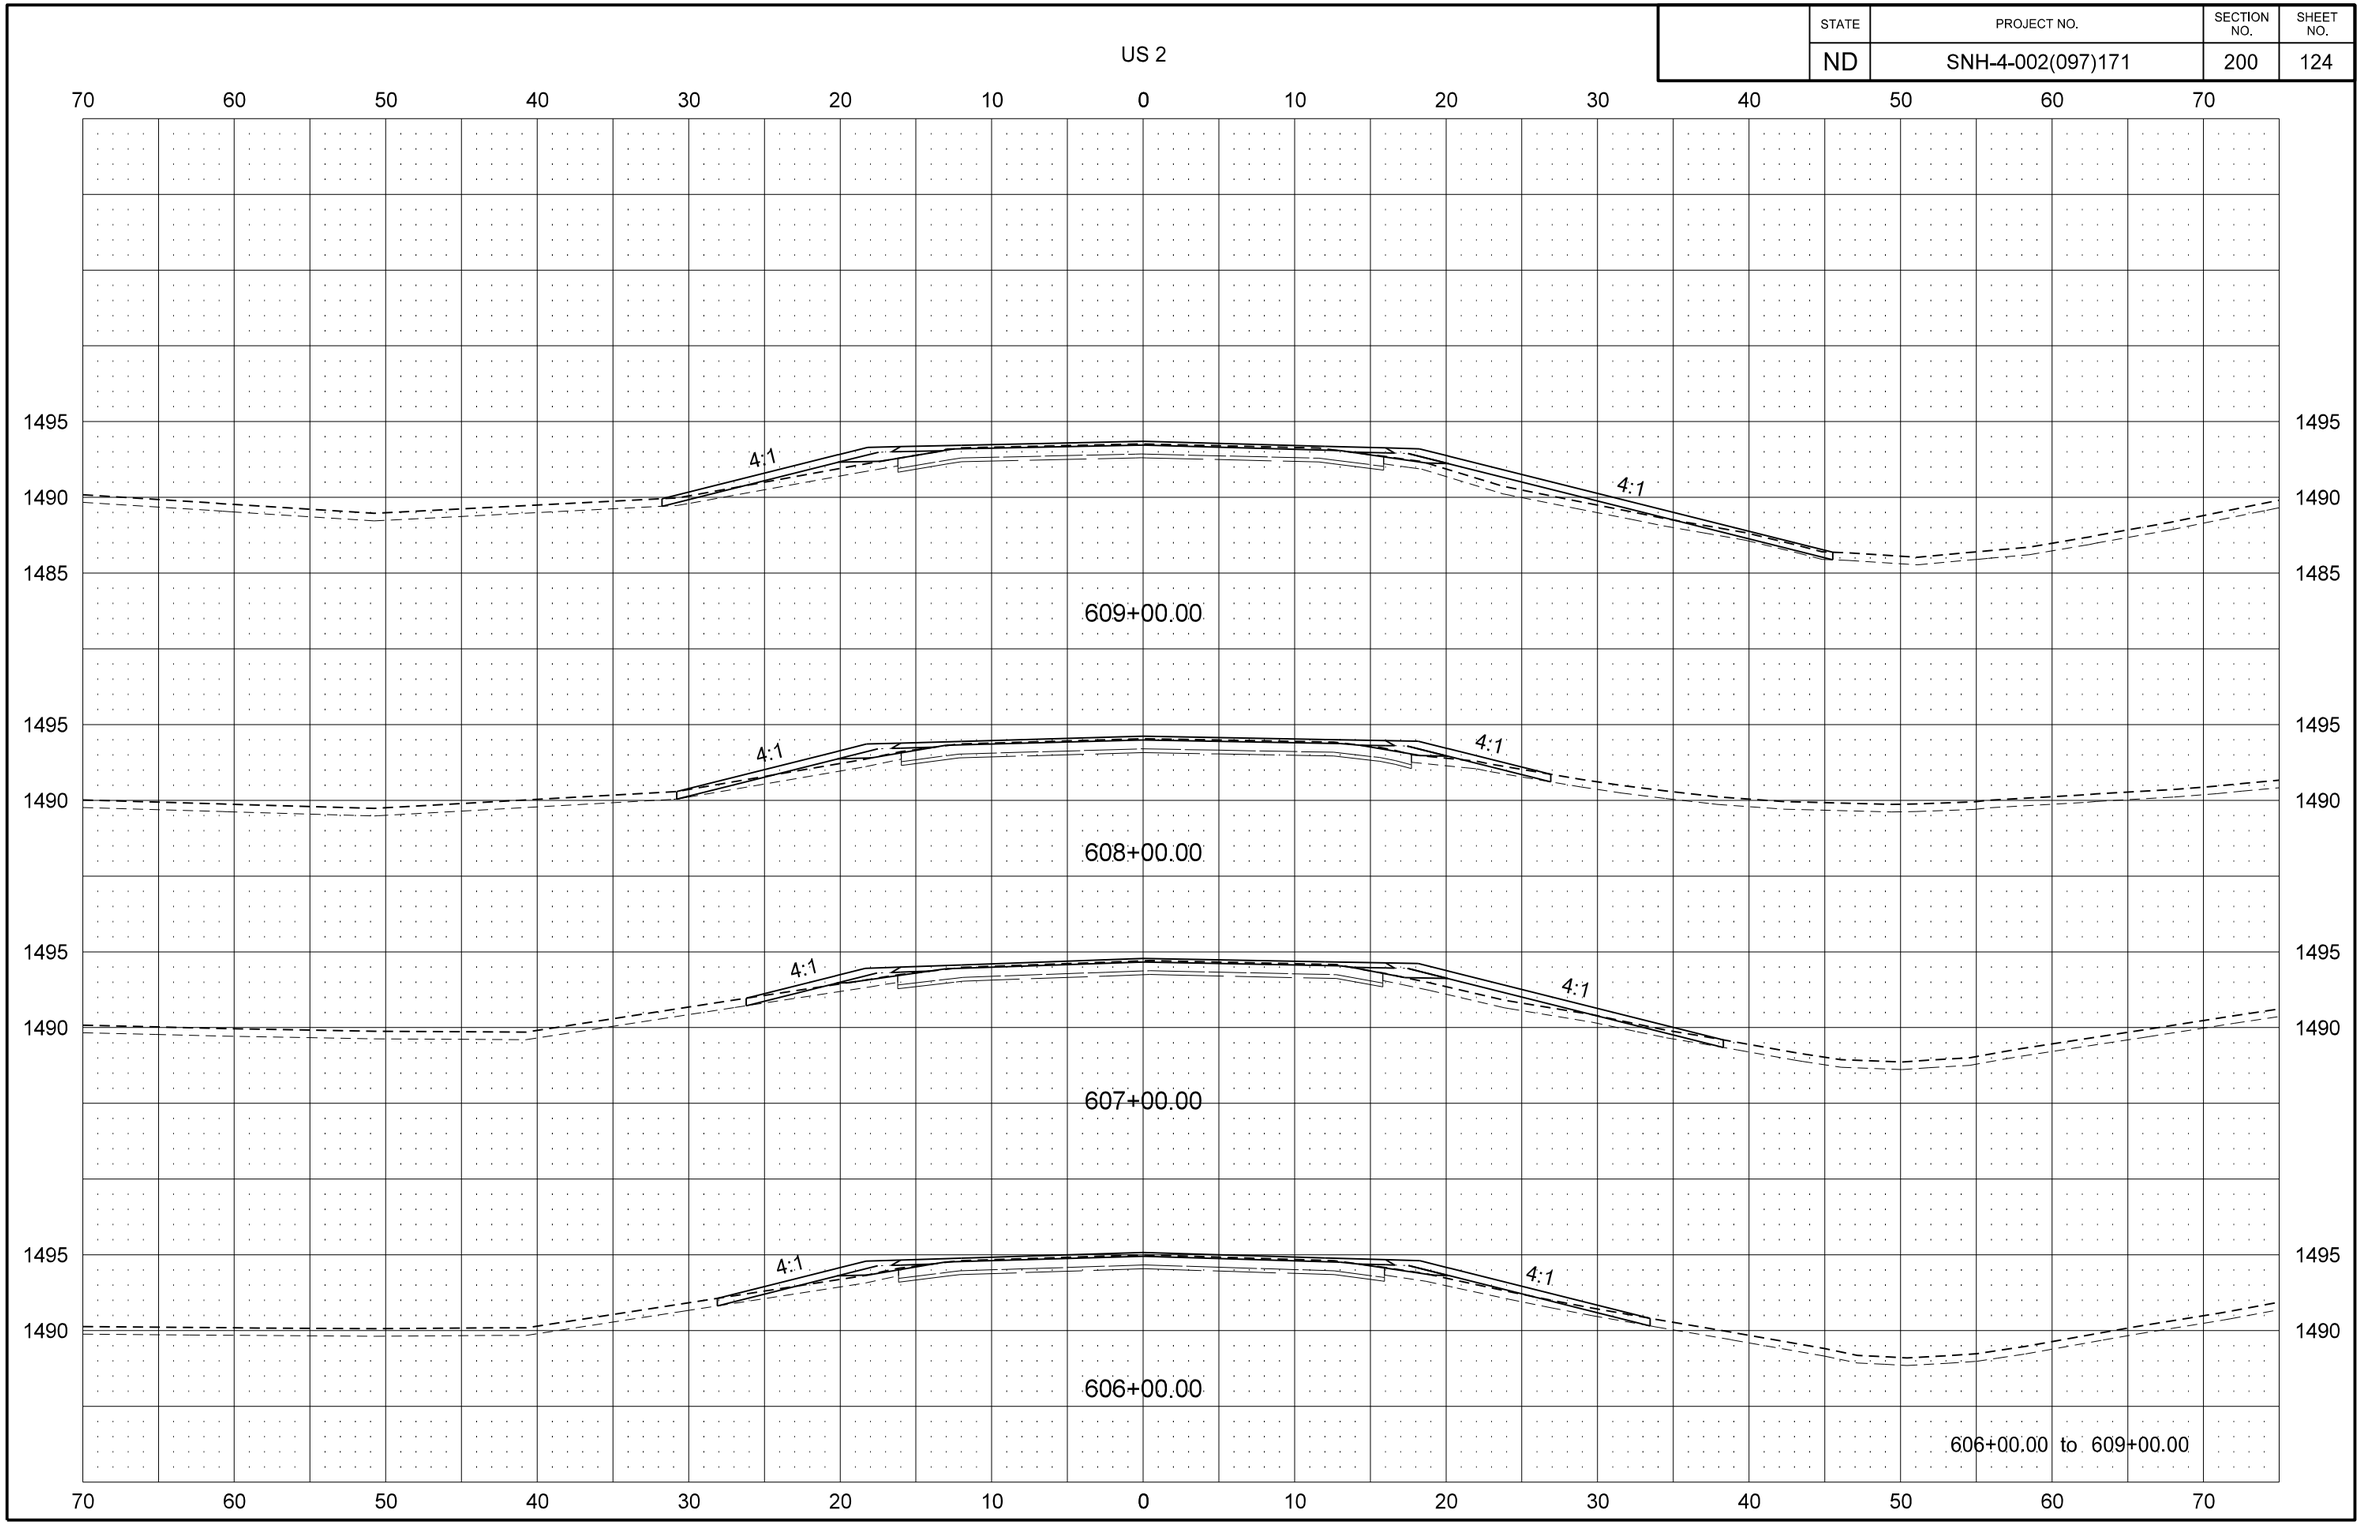

STATE	PROJECT NO.	SECTION NO.	SHEET NO.
ND	SNH-4-002(097)171	200	125

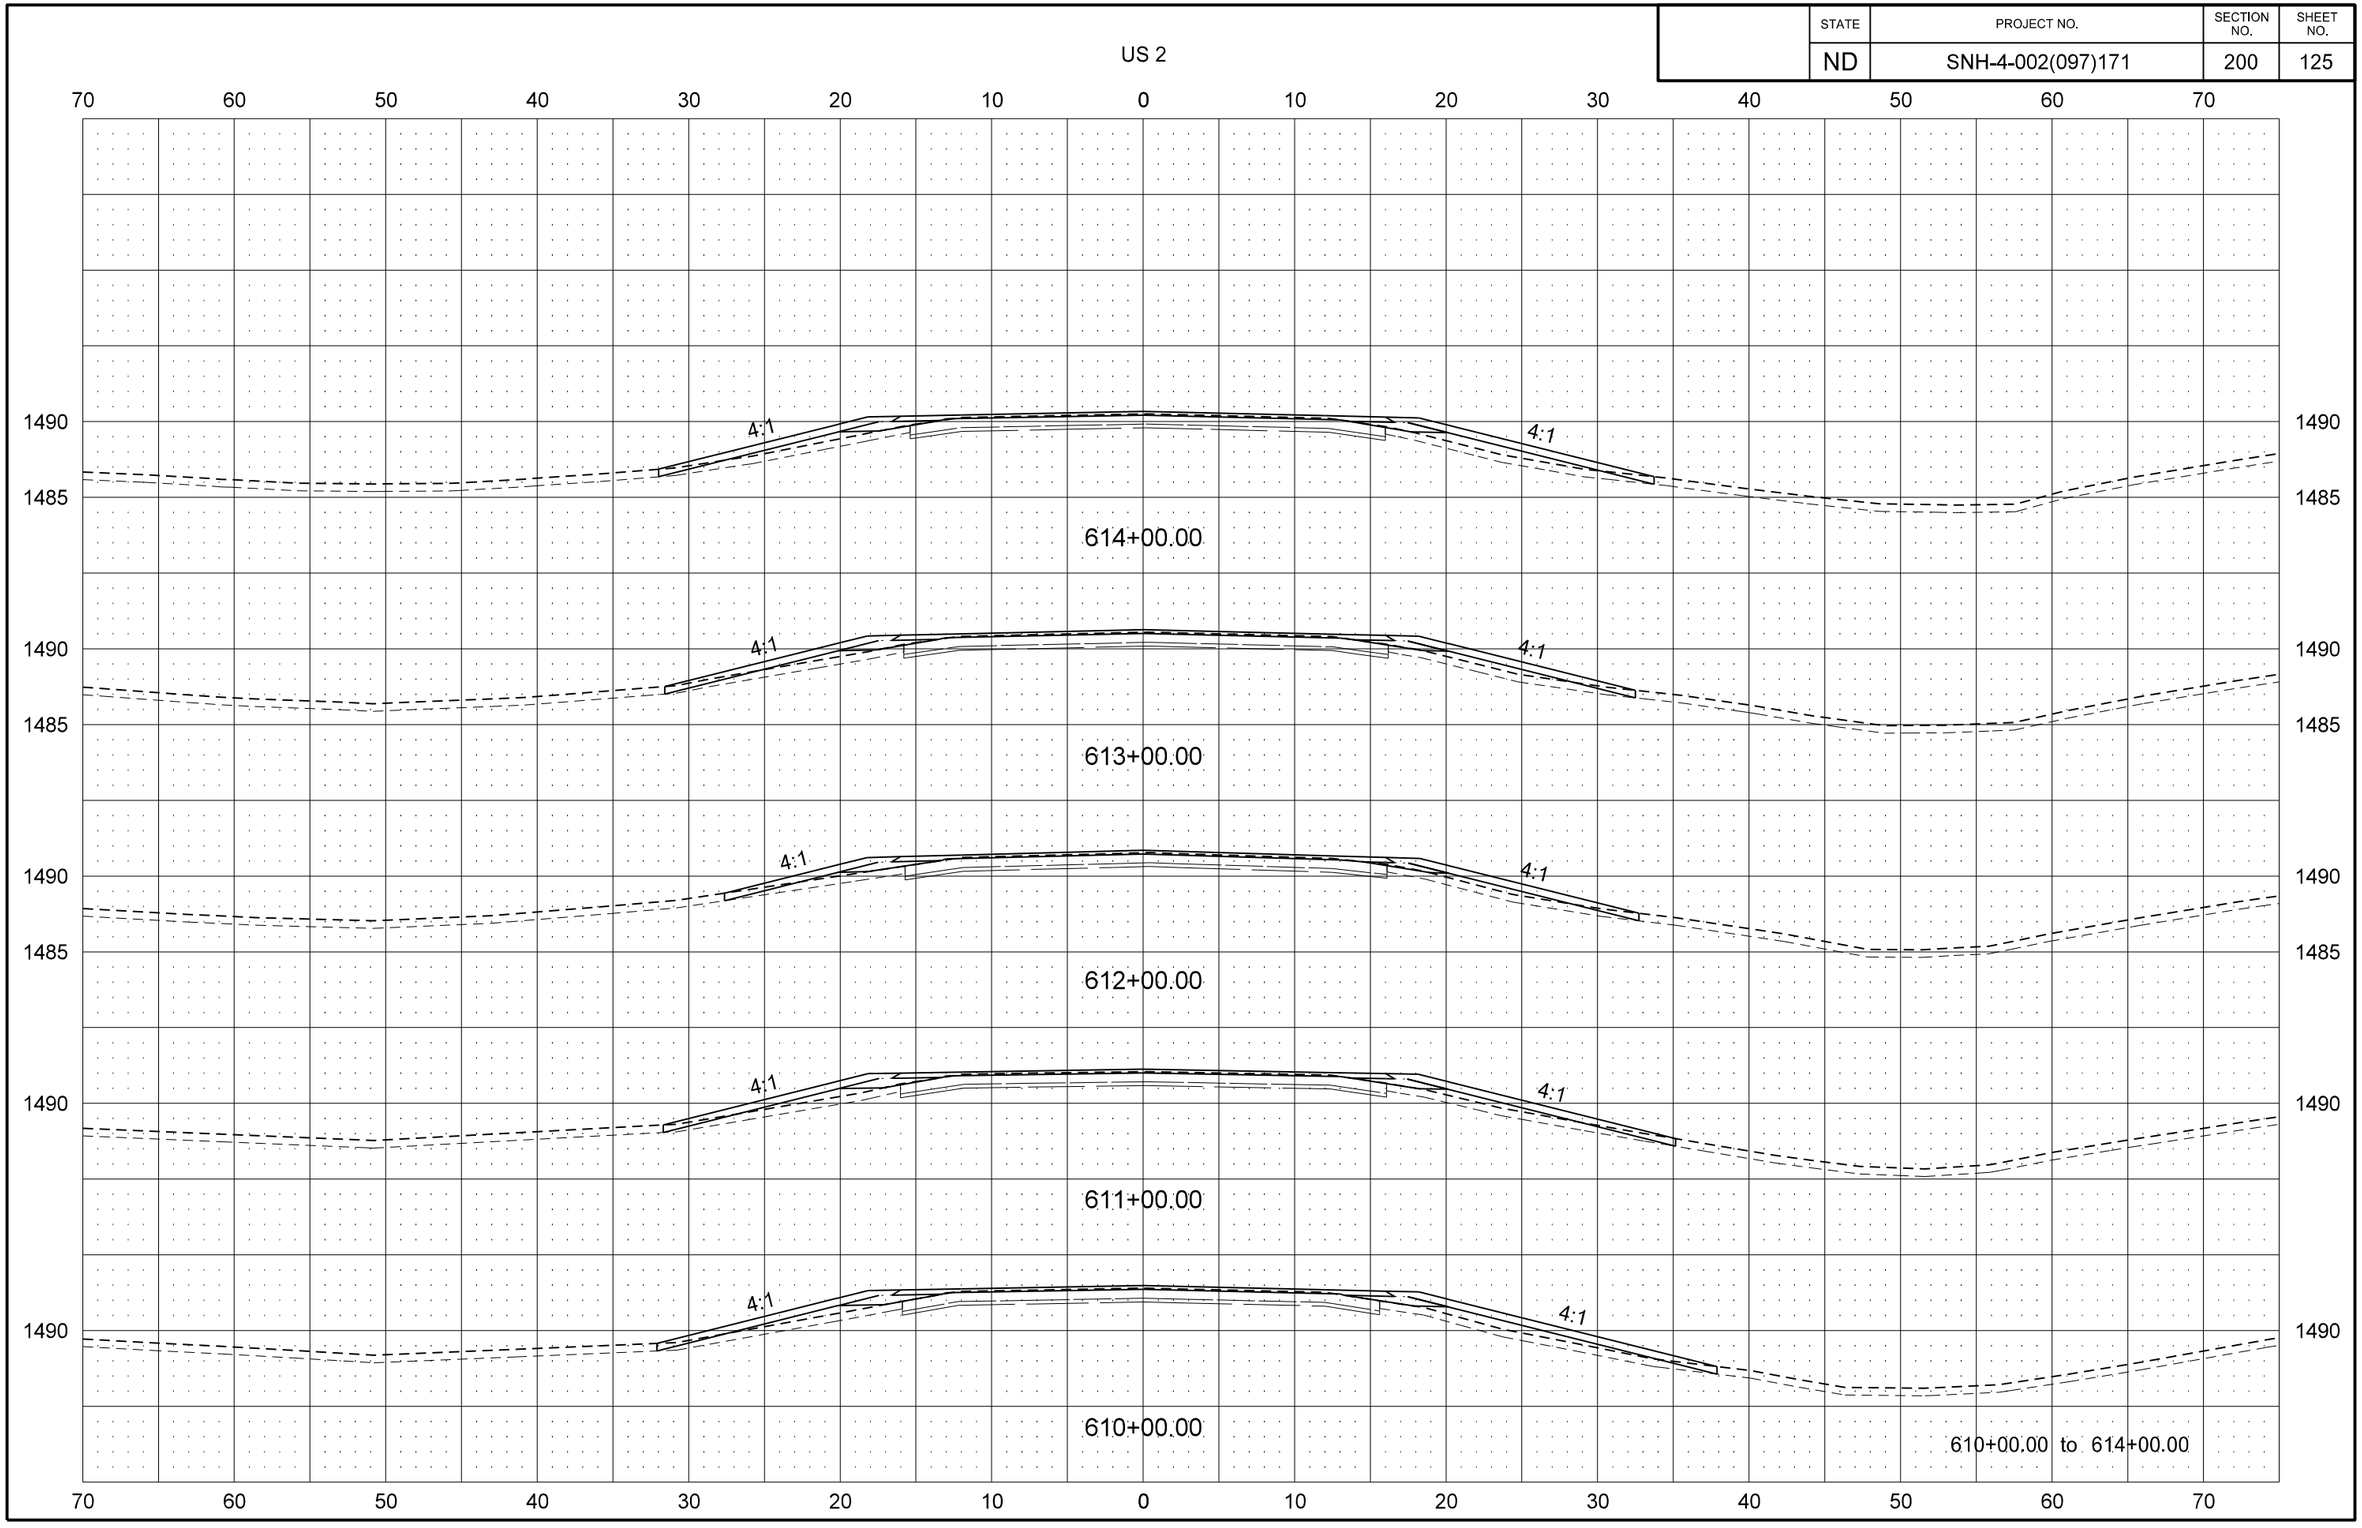

STATE	PROJECT NO.	SECTION NO.	SHEET NO.
ND	SNH-4-002(097)171	200	126

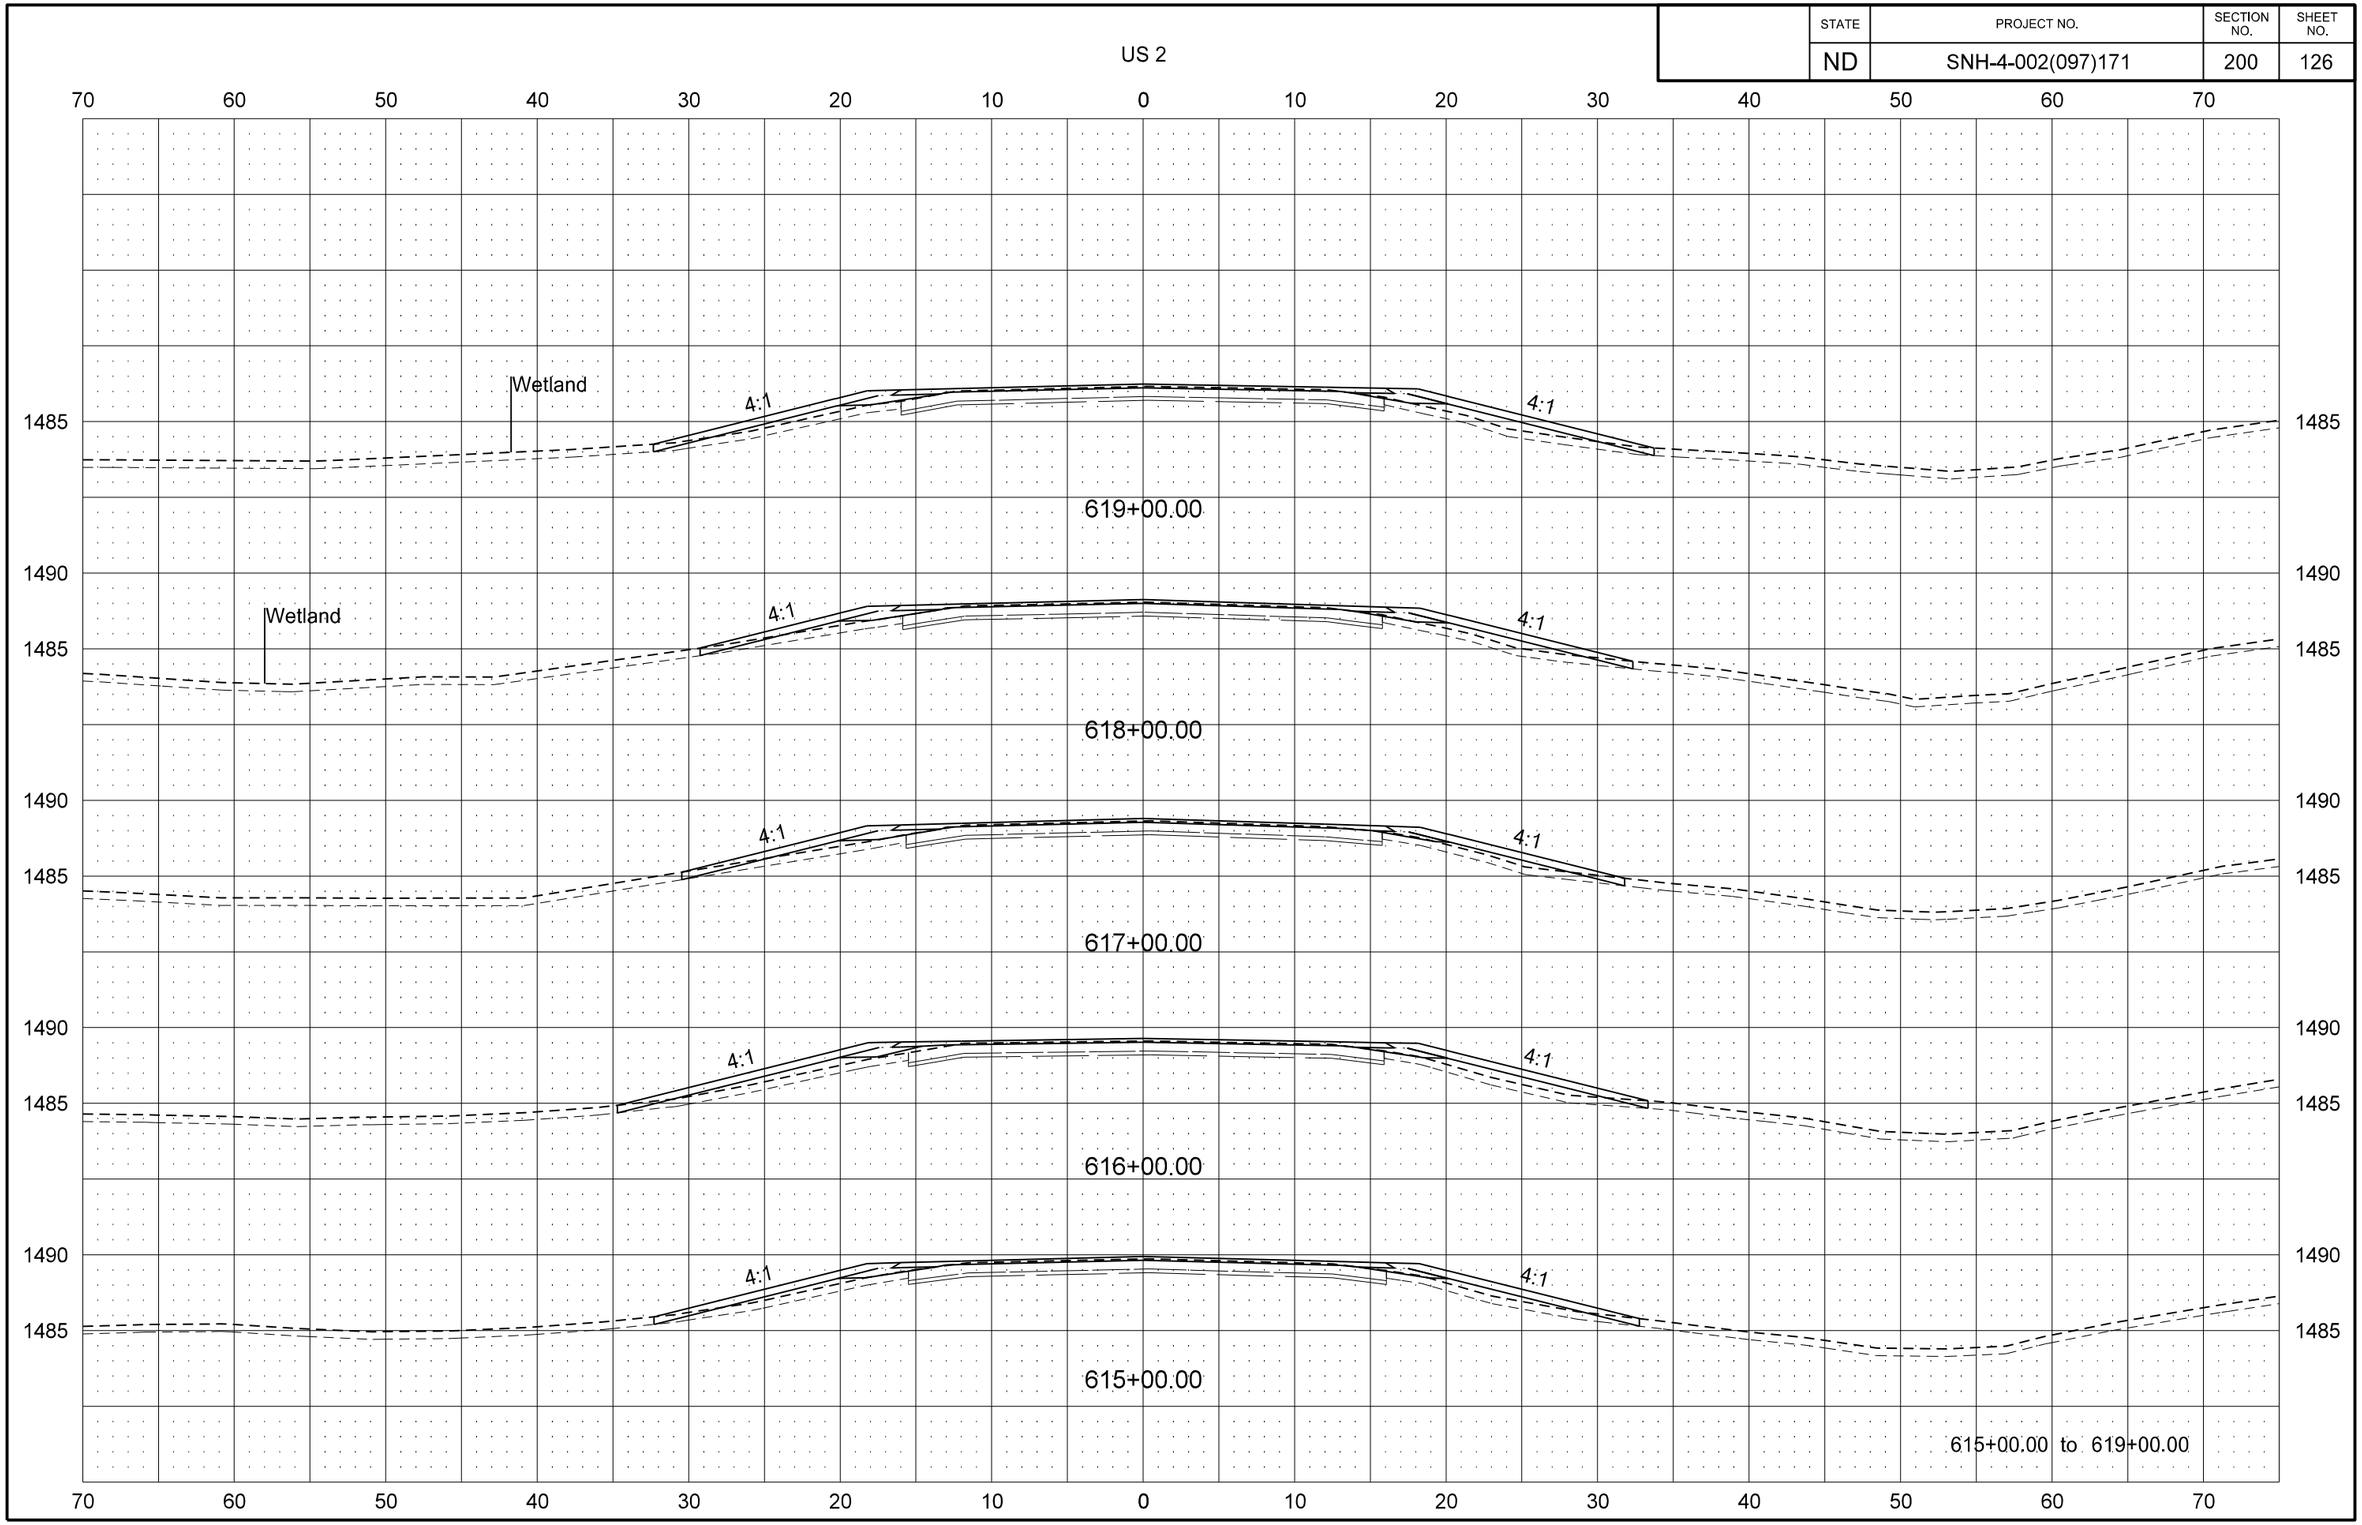

8/29/2016 2:36:59 PM jmwagner R:\project\40002171.097\design\DOTSC\Plan\200XS_002.dgn

STATE	PROJECT NO.	SECTION NO.	SHEET NO.
ND	SNH-4-002(097)171	200	127

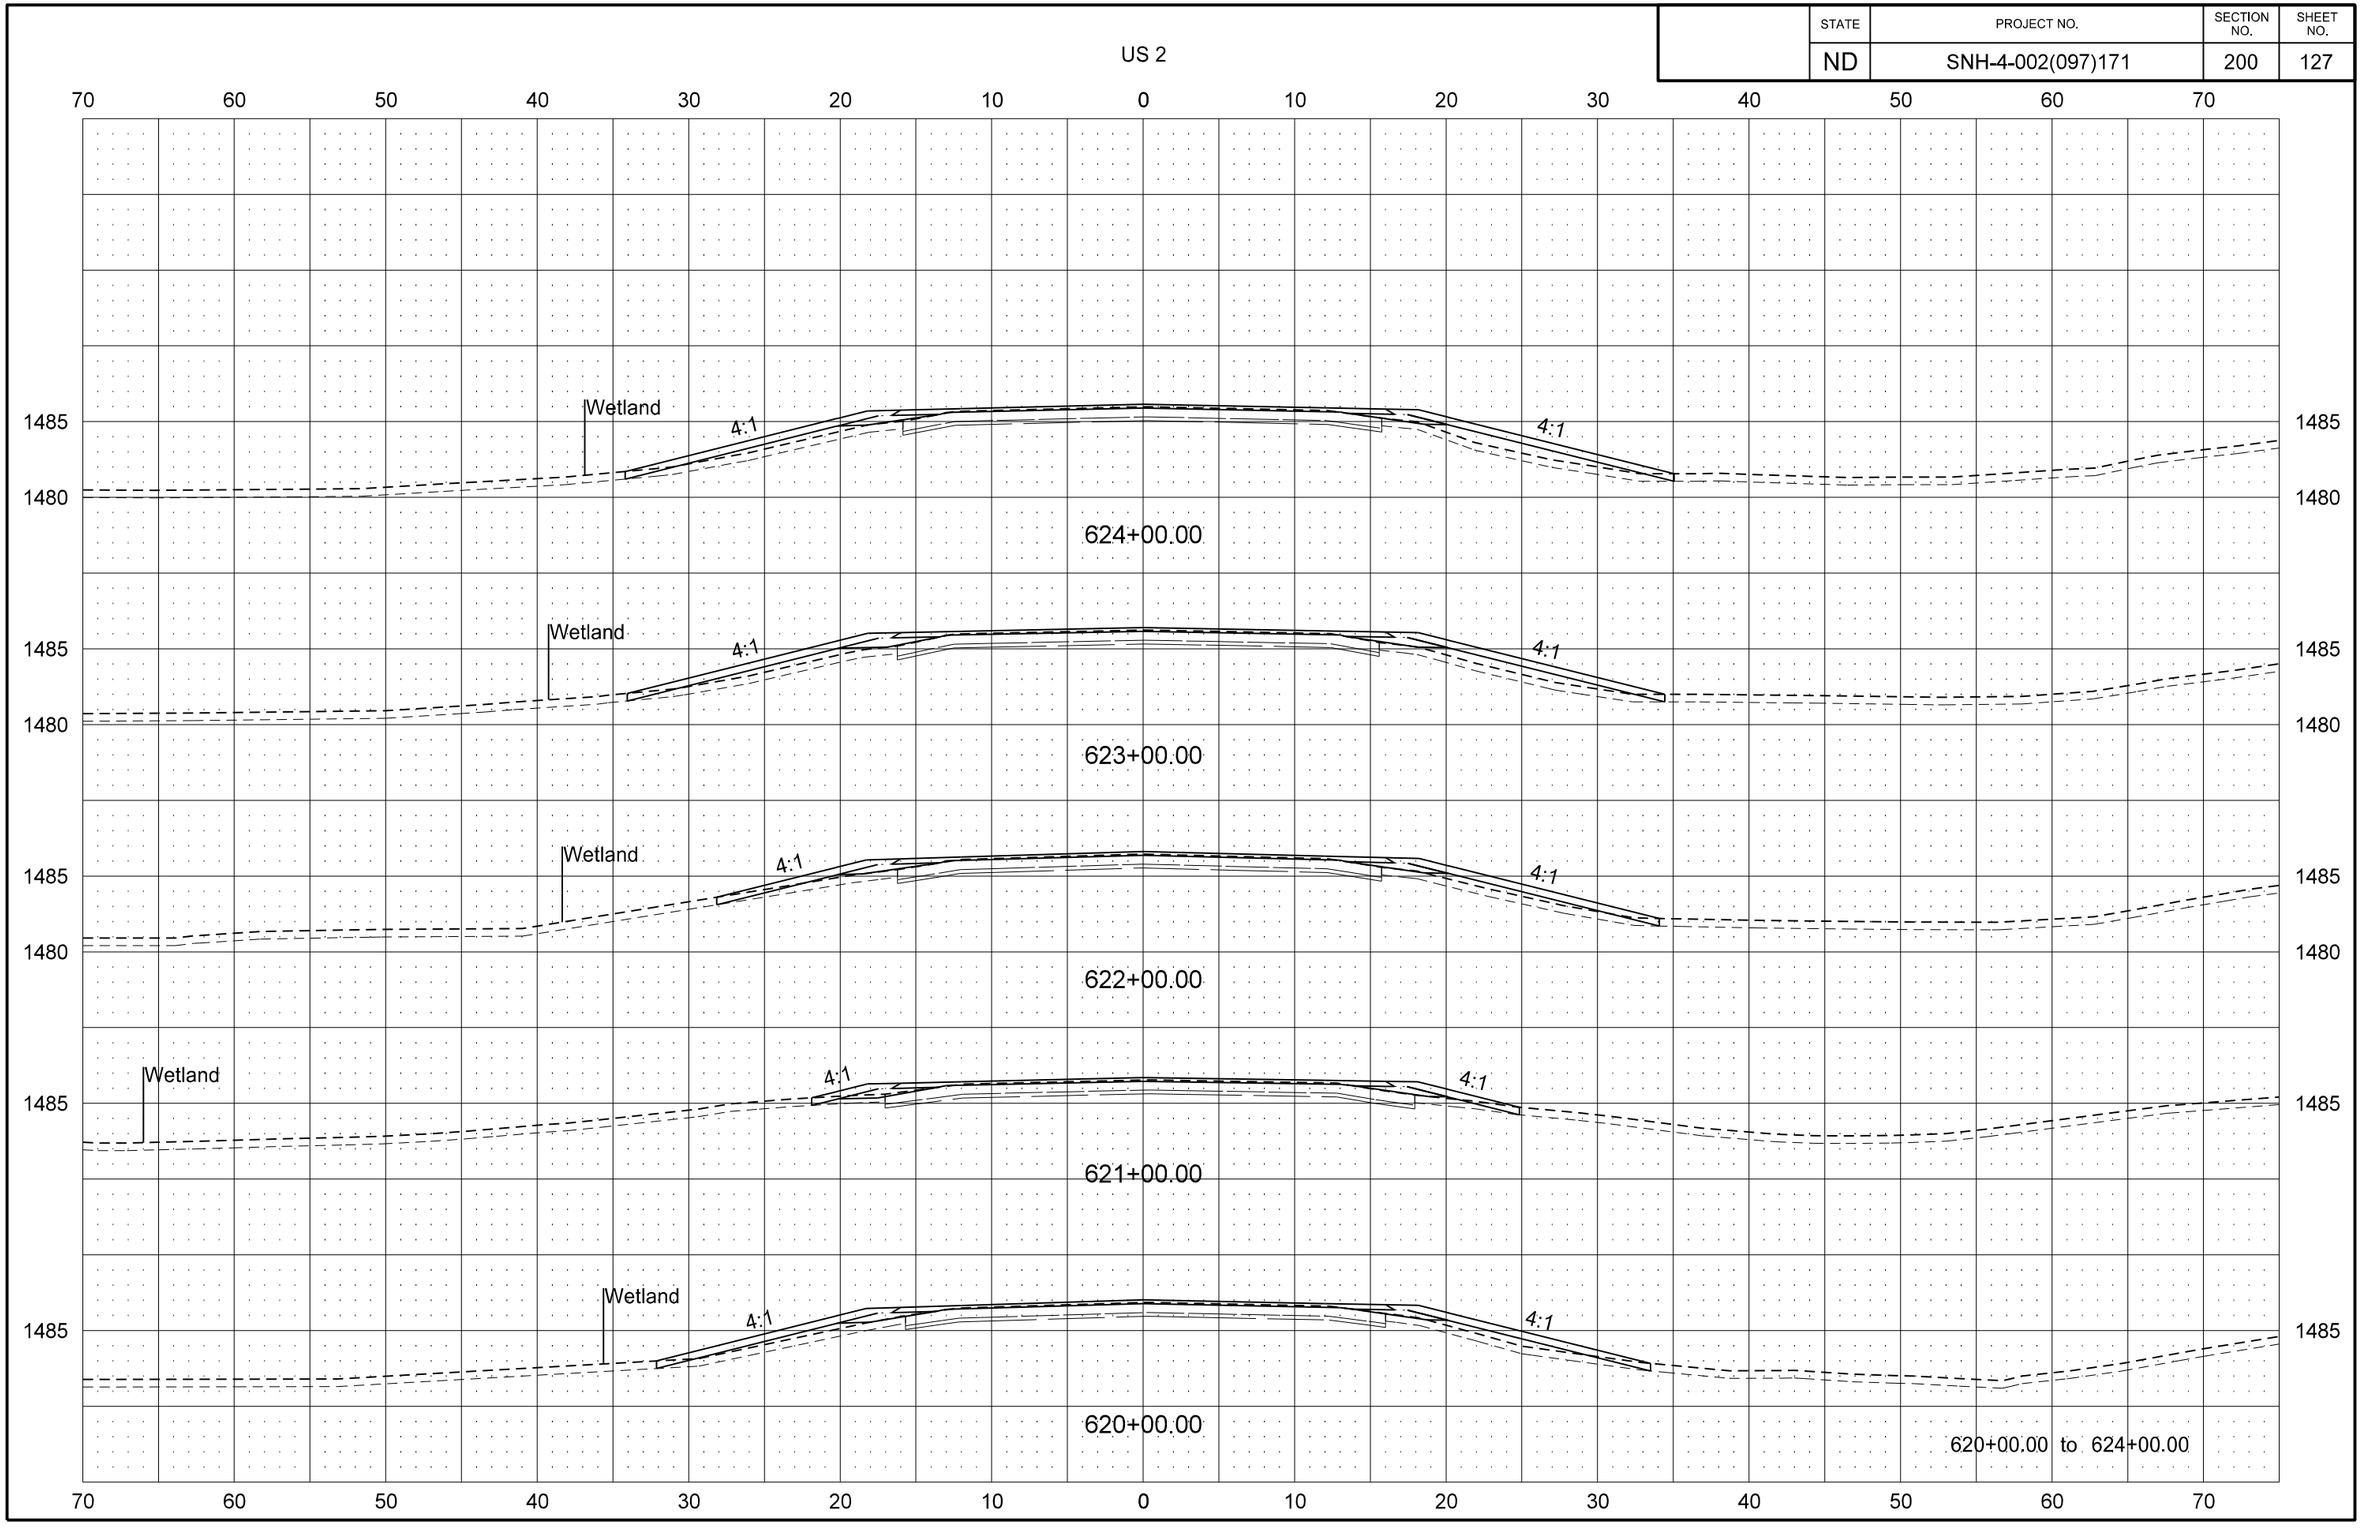

STATE	PROJECT NO.	SECTION NO.	SHEET NO.
ND	SNH-4-002(097)171	200	128

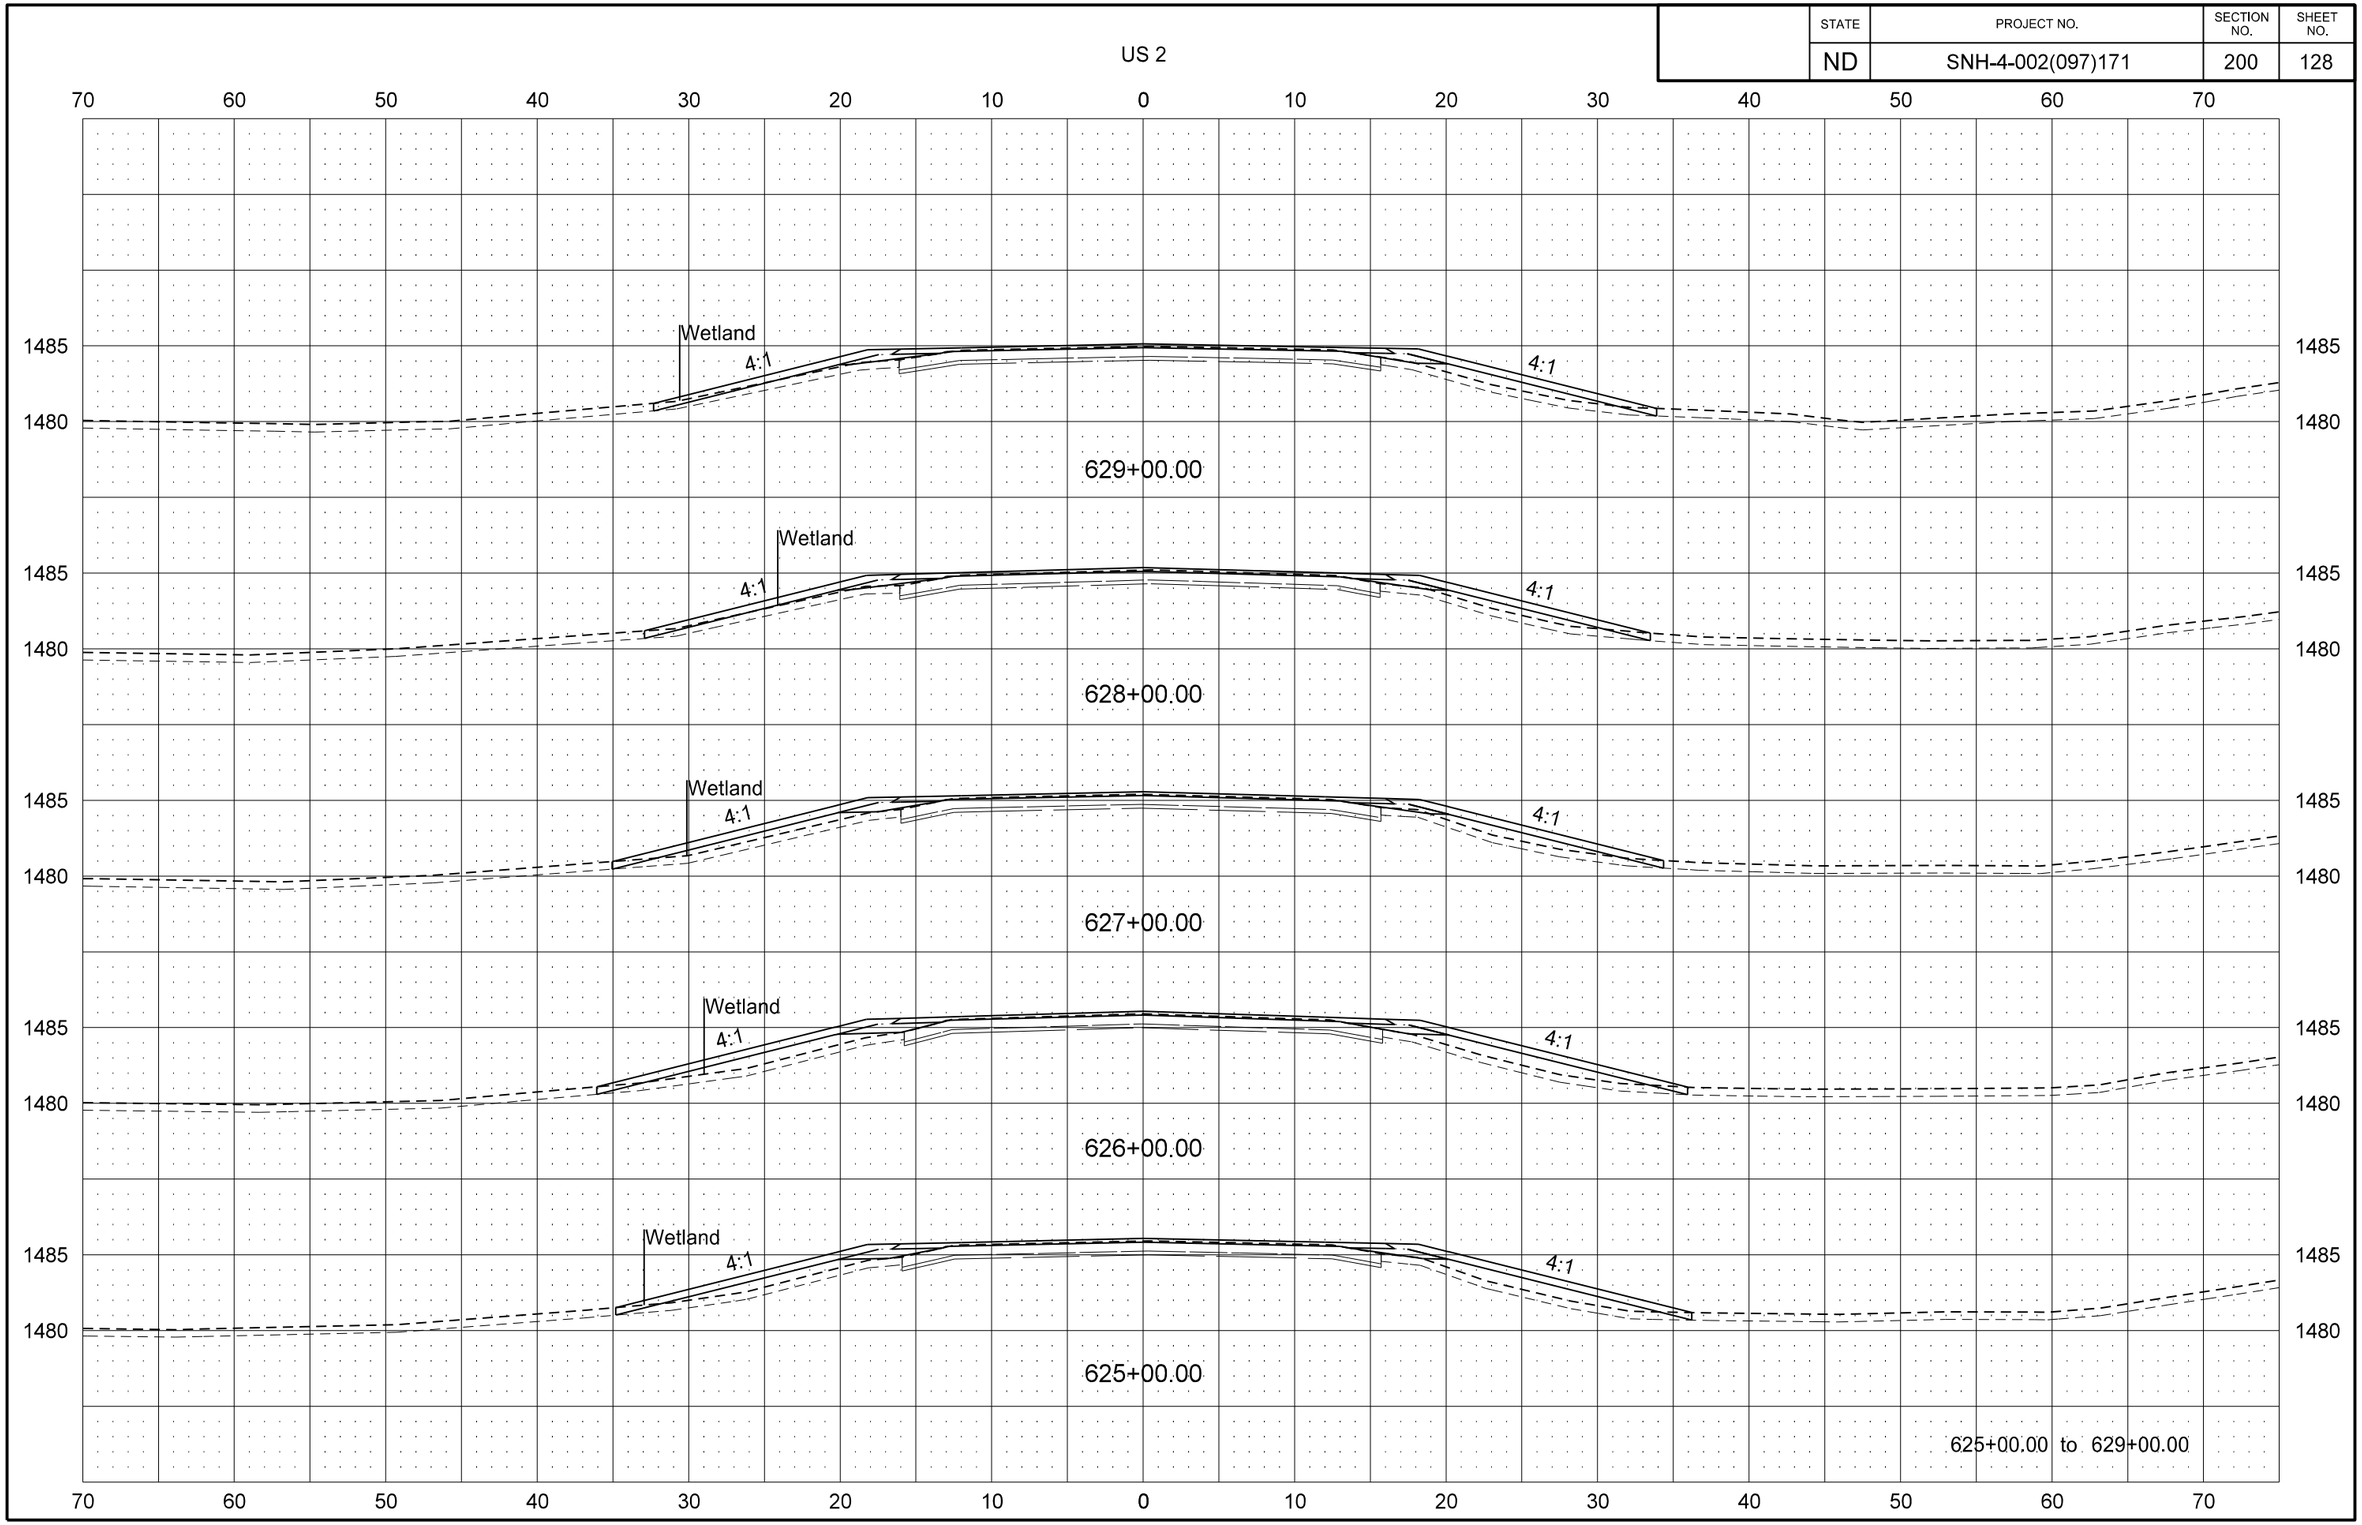

8/29/2016 2:37:12 PM jmwagner R:\project\40002171.097\design\DOTSC\Plan\200XS_002.dgn

STATE	PROJECT NO.	SECTION NO.	SHEET NO.
ND	SNH-4-002(097)171	200	129

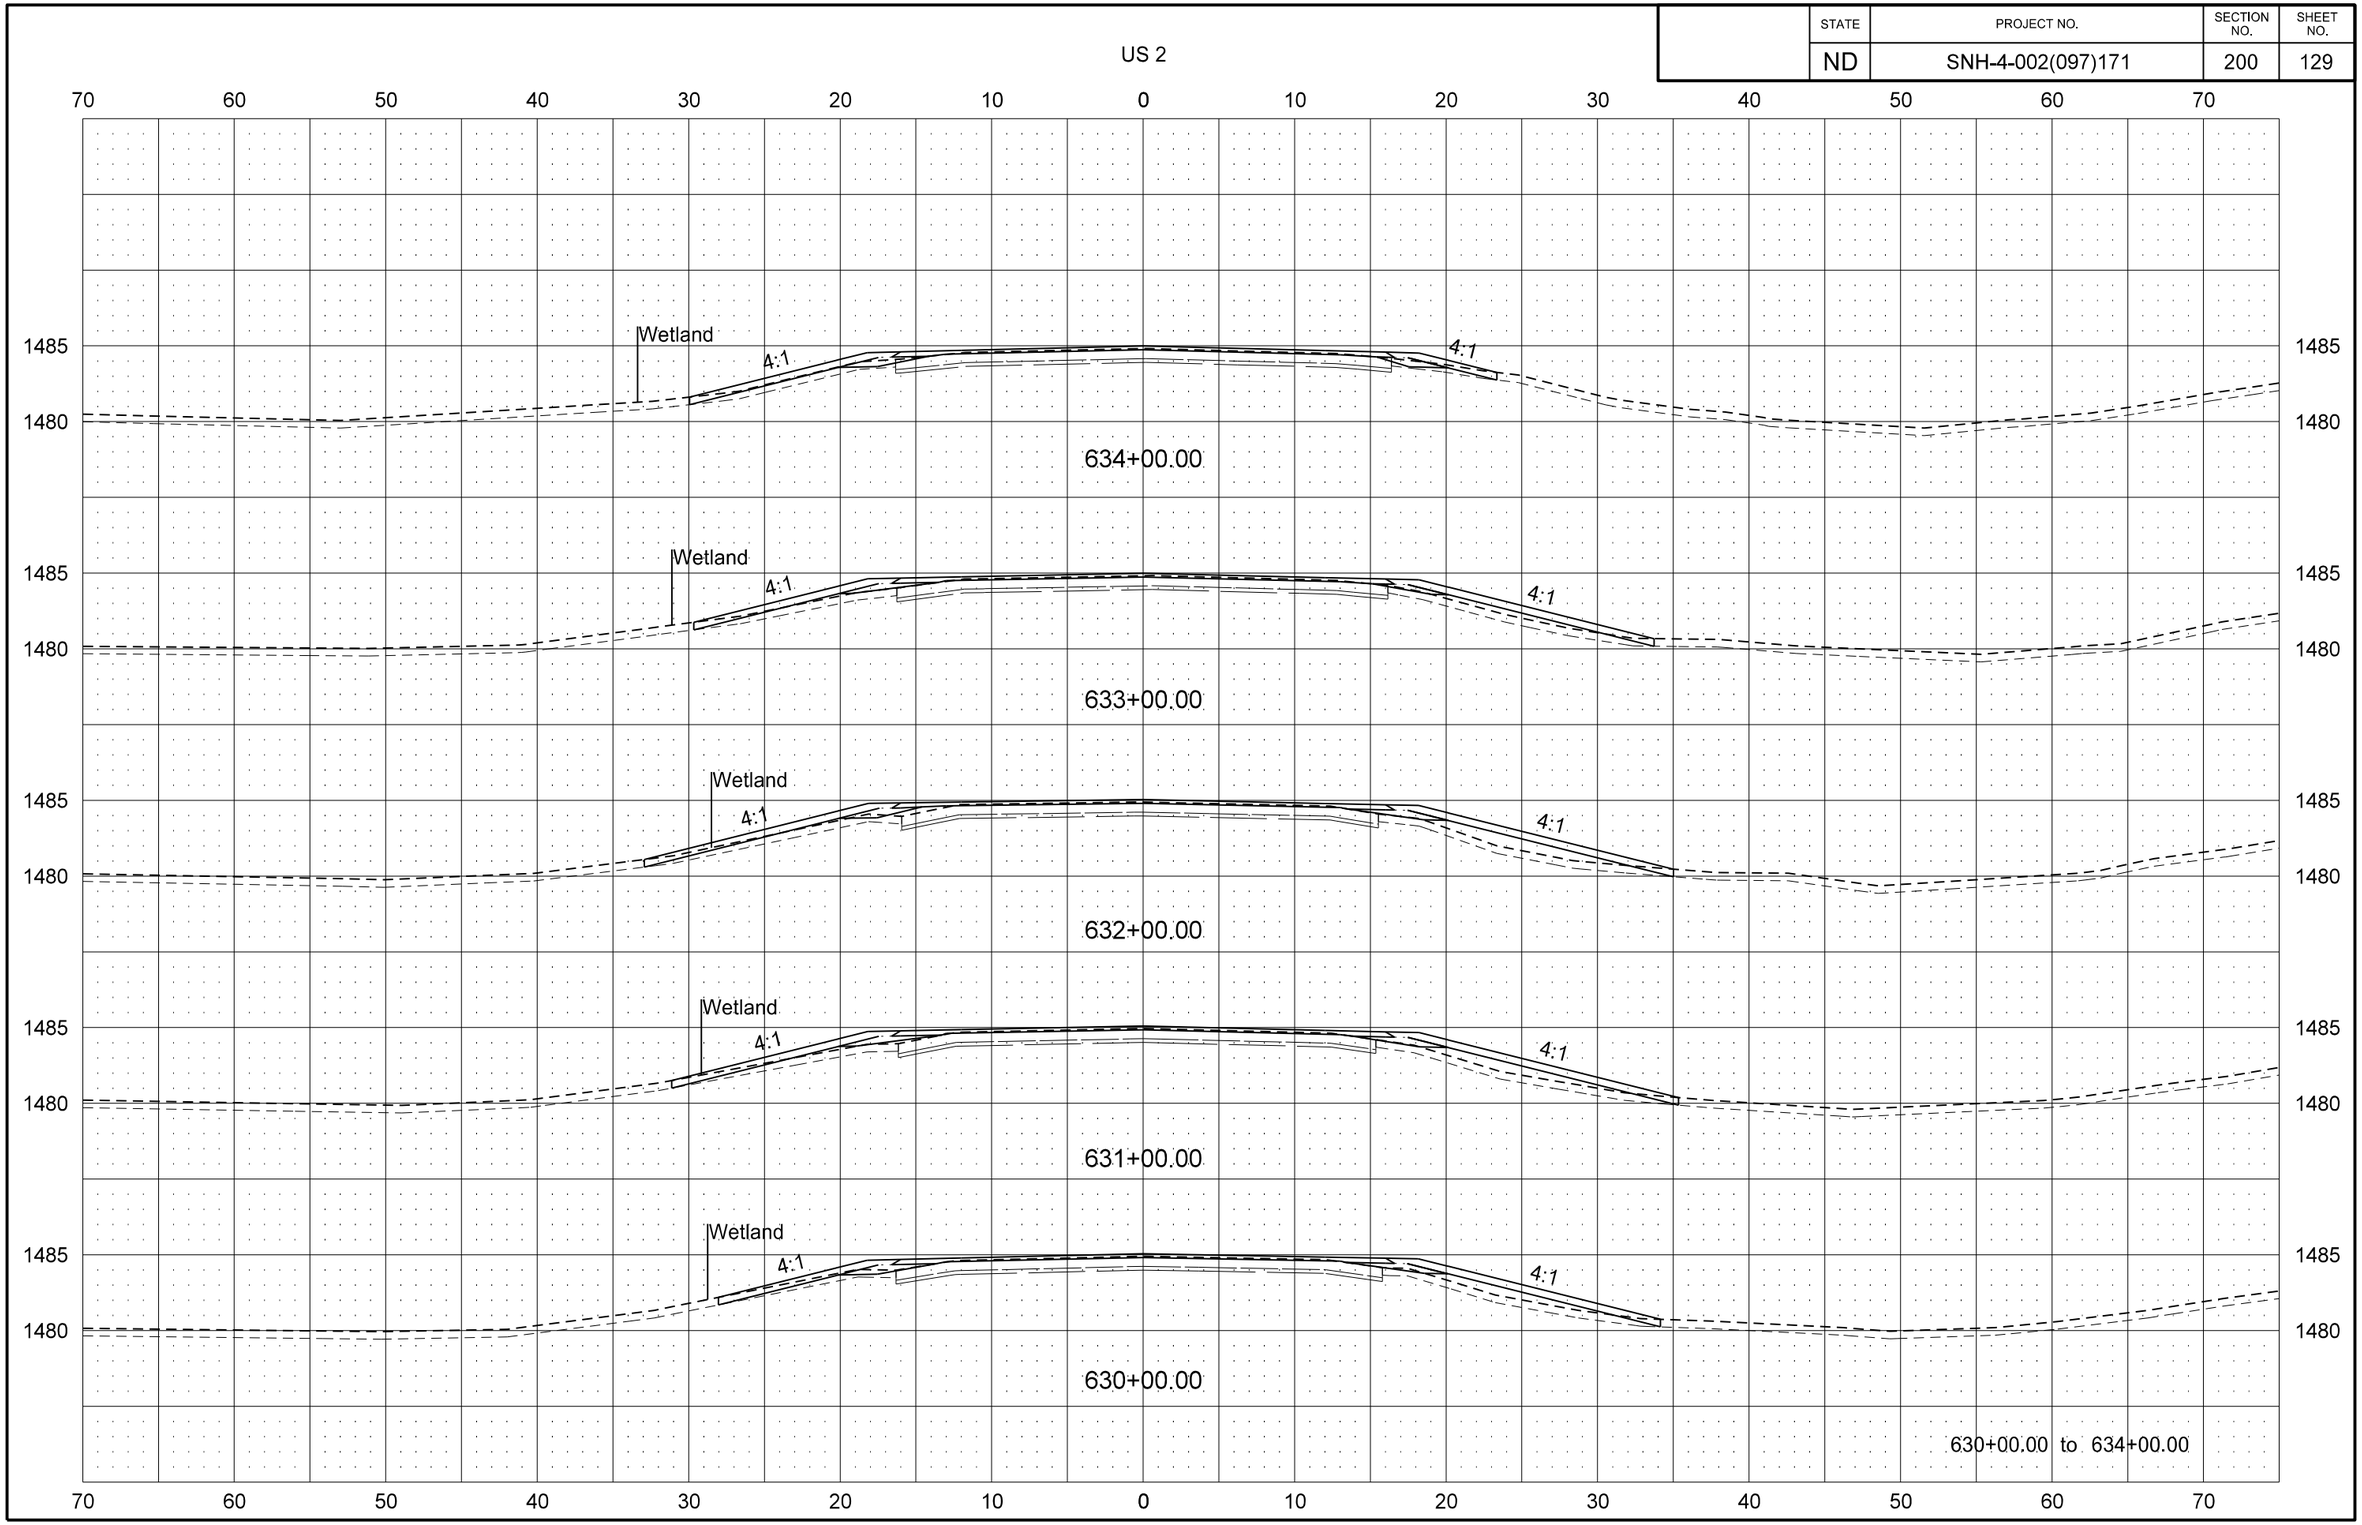

STATE	PROJECT NO.	SECTION NO.	SHEET NO.
ND	SNH-4-002(097)171	200	130

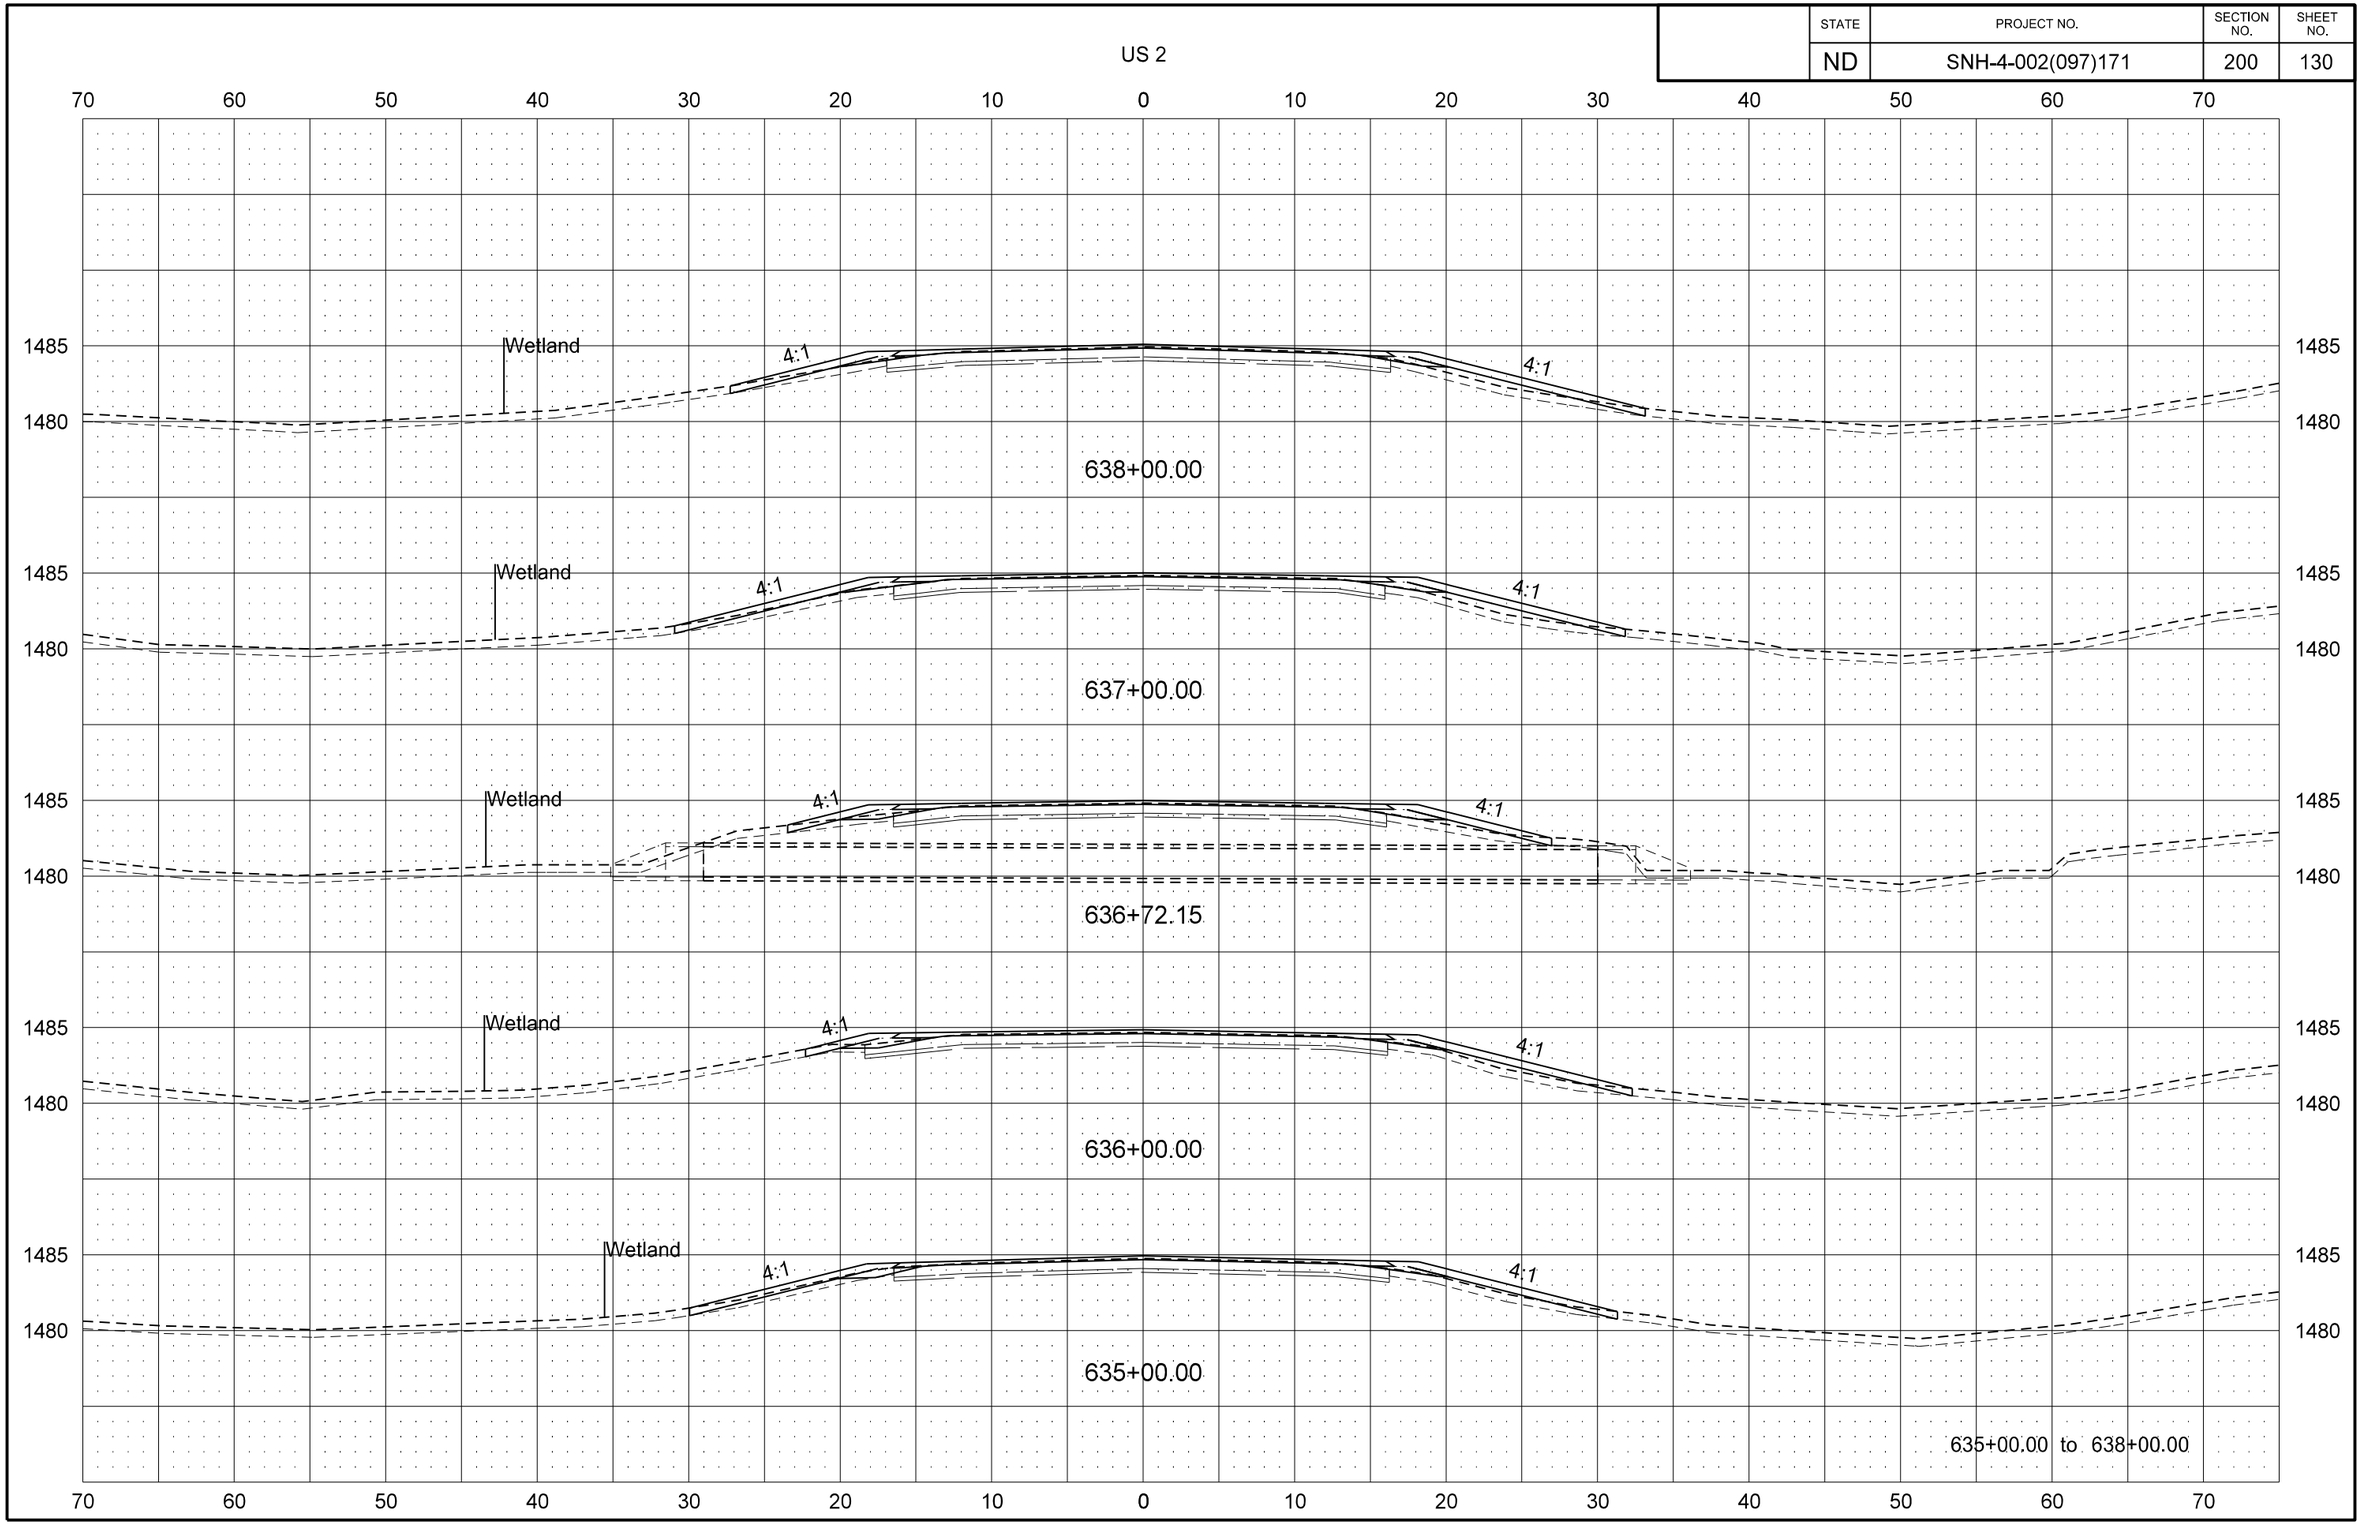

STATE	PROJECT NO.	SECTION NO.	SHEET NO.
ND	SNH-4-002(097)171	200	131

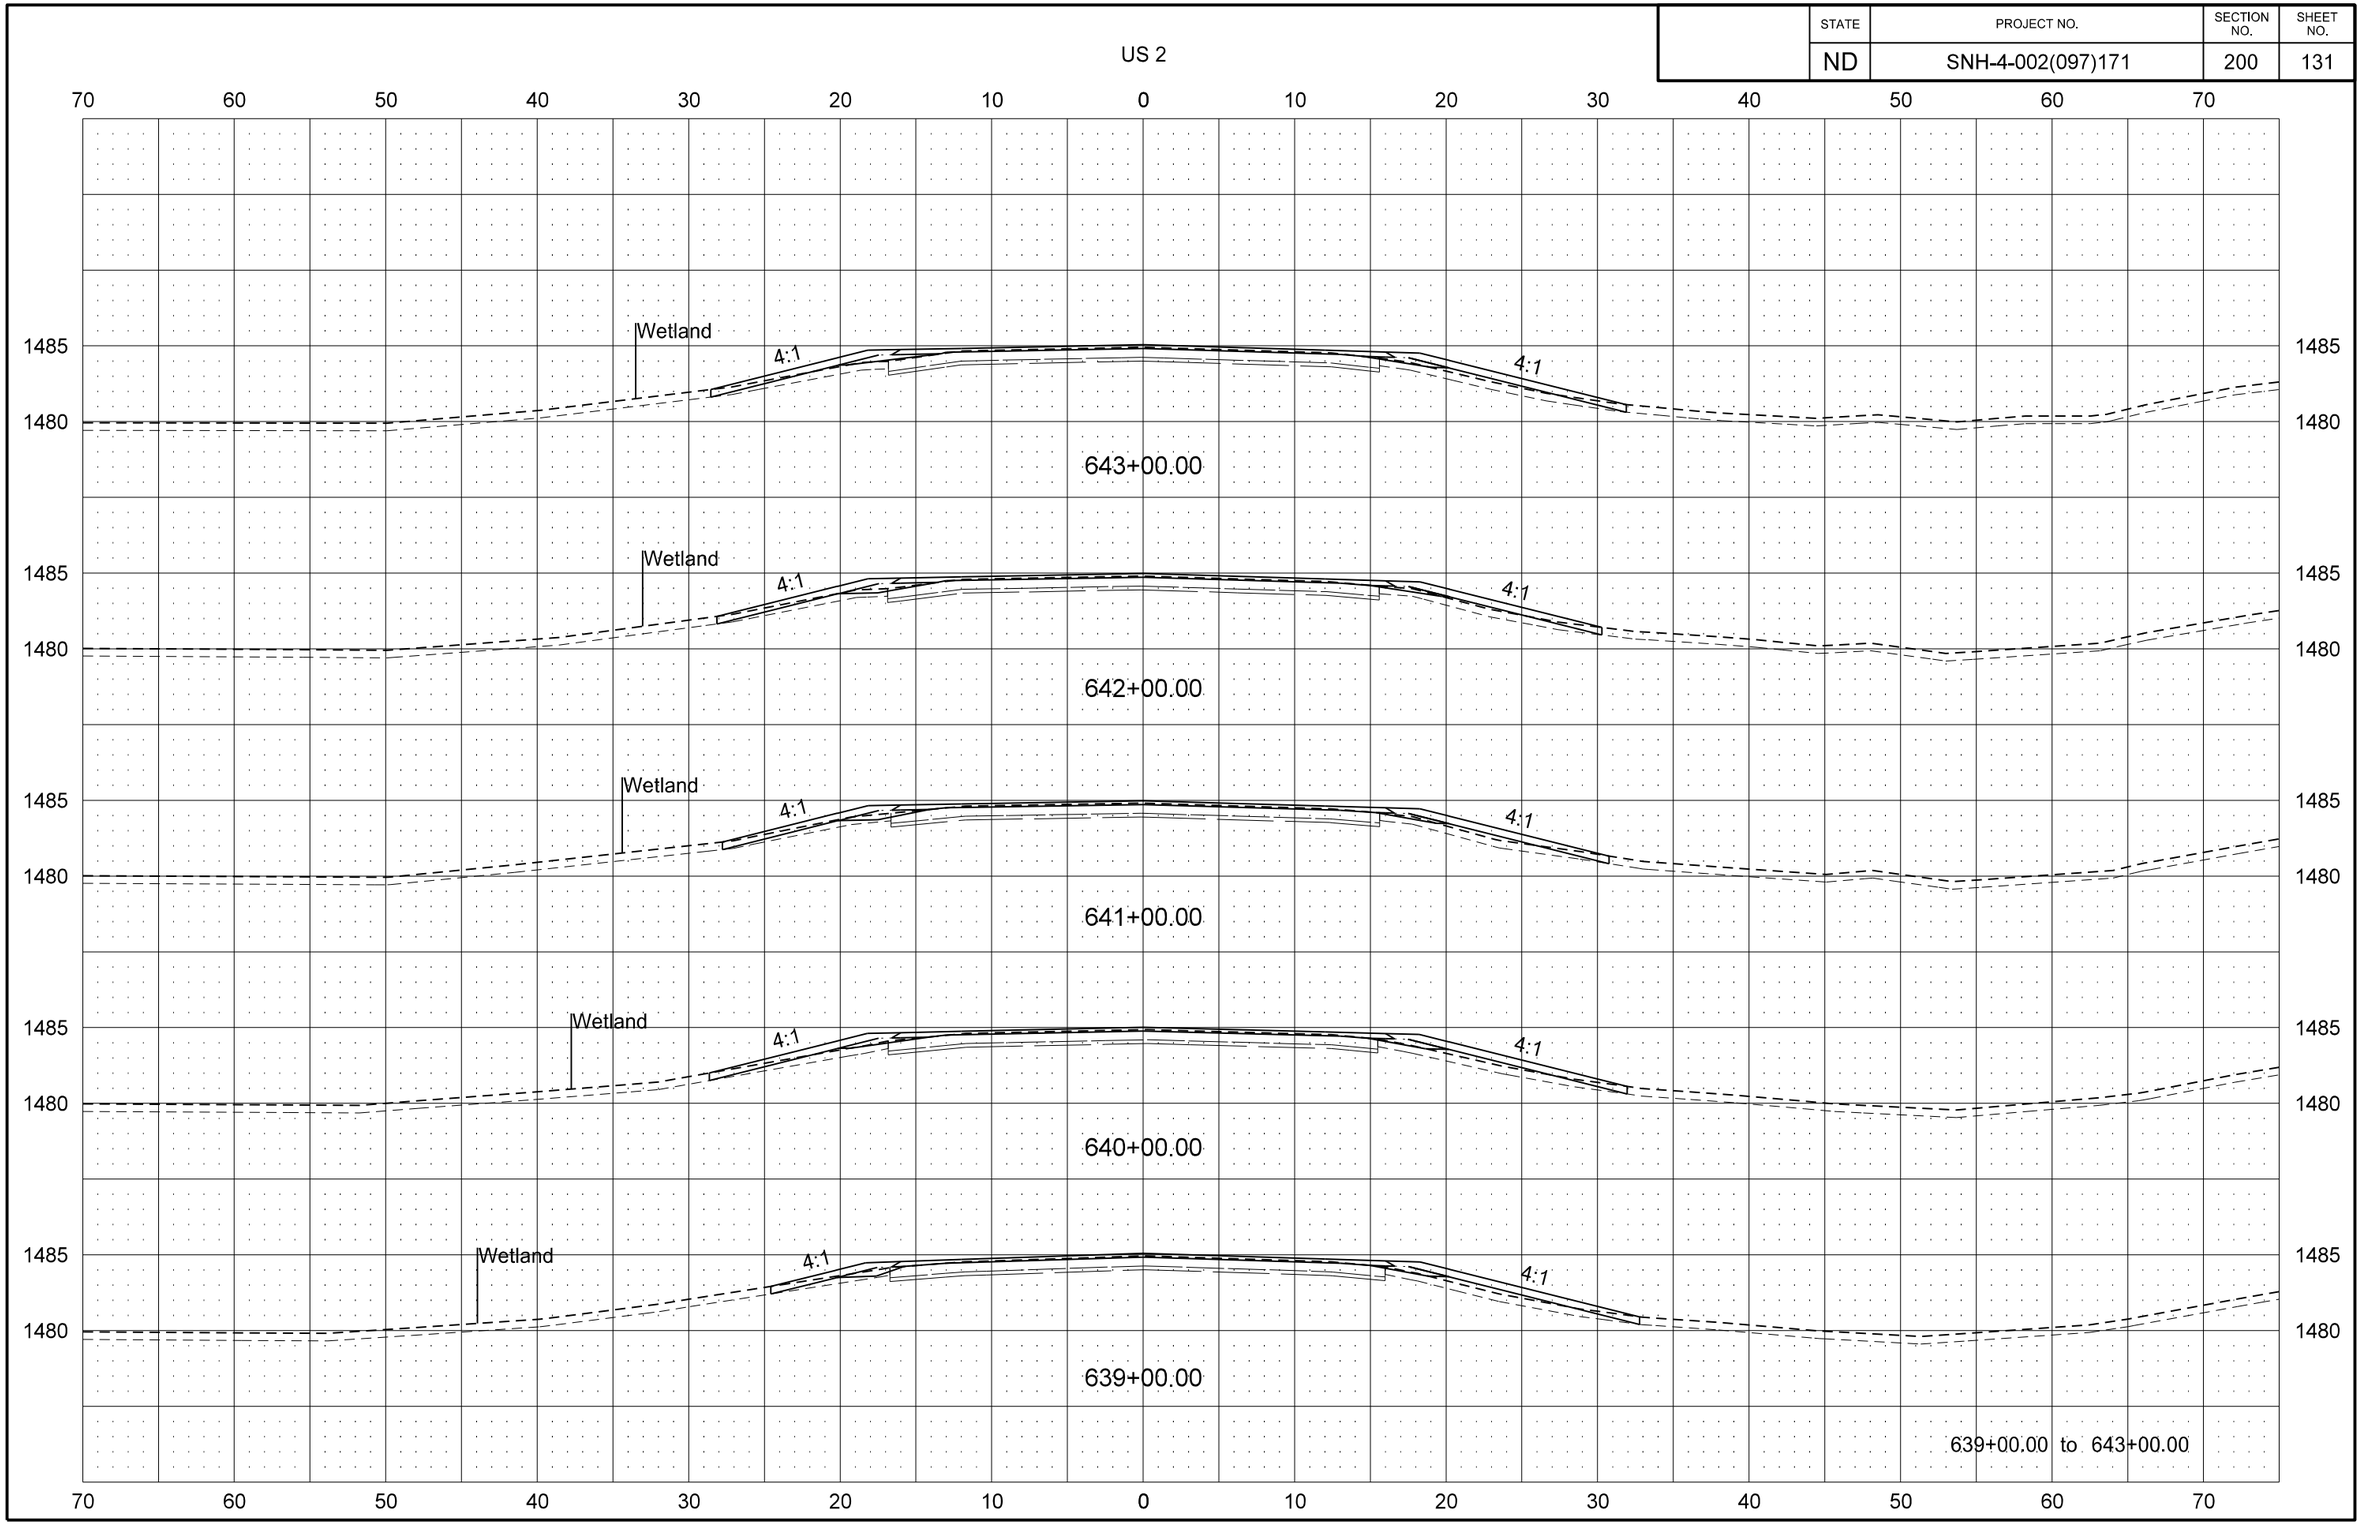

STATE	PROJECT NO.	SECTION NO.	SHEET NO.
ND	SNH-4-002(097)171	200	132

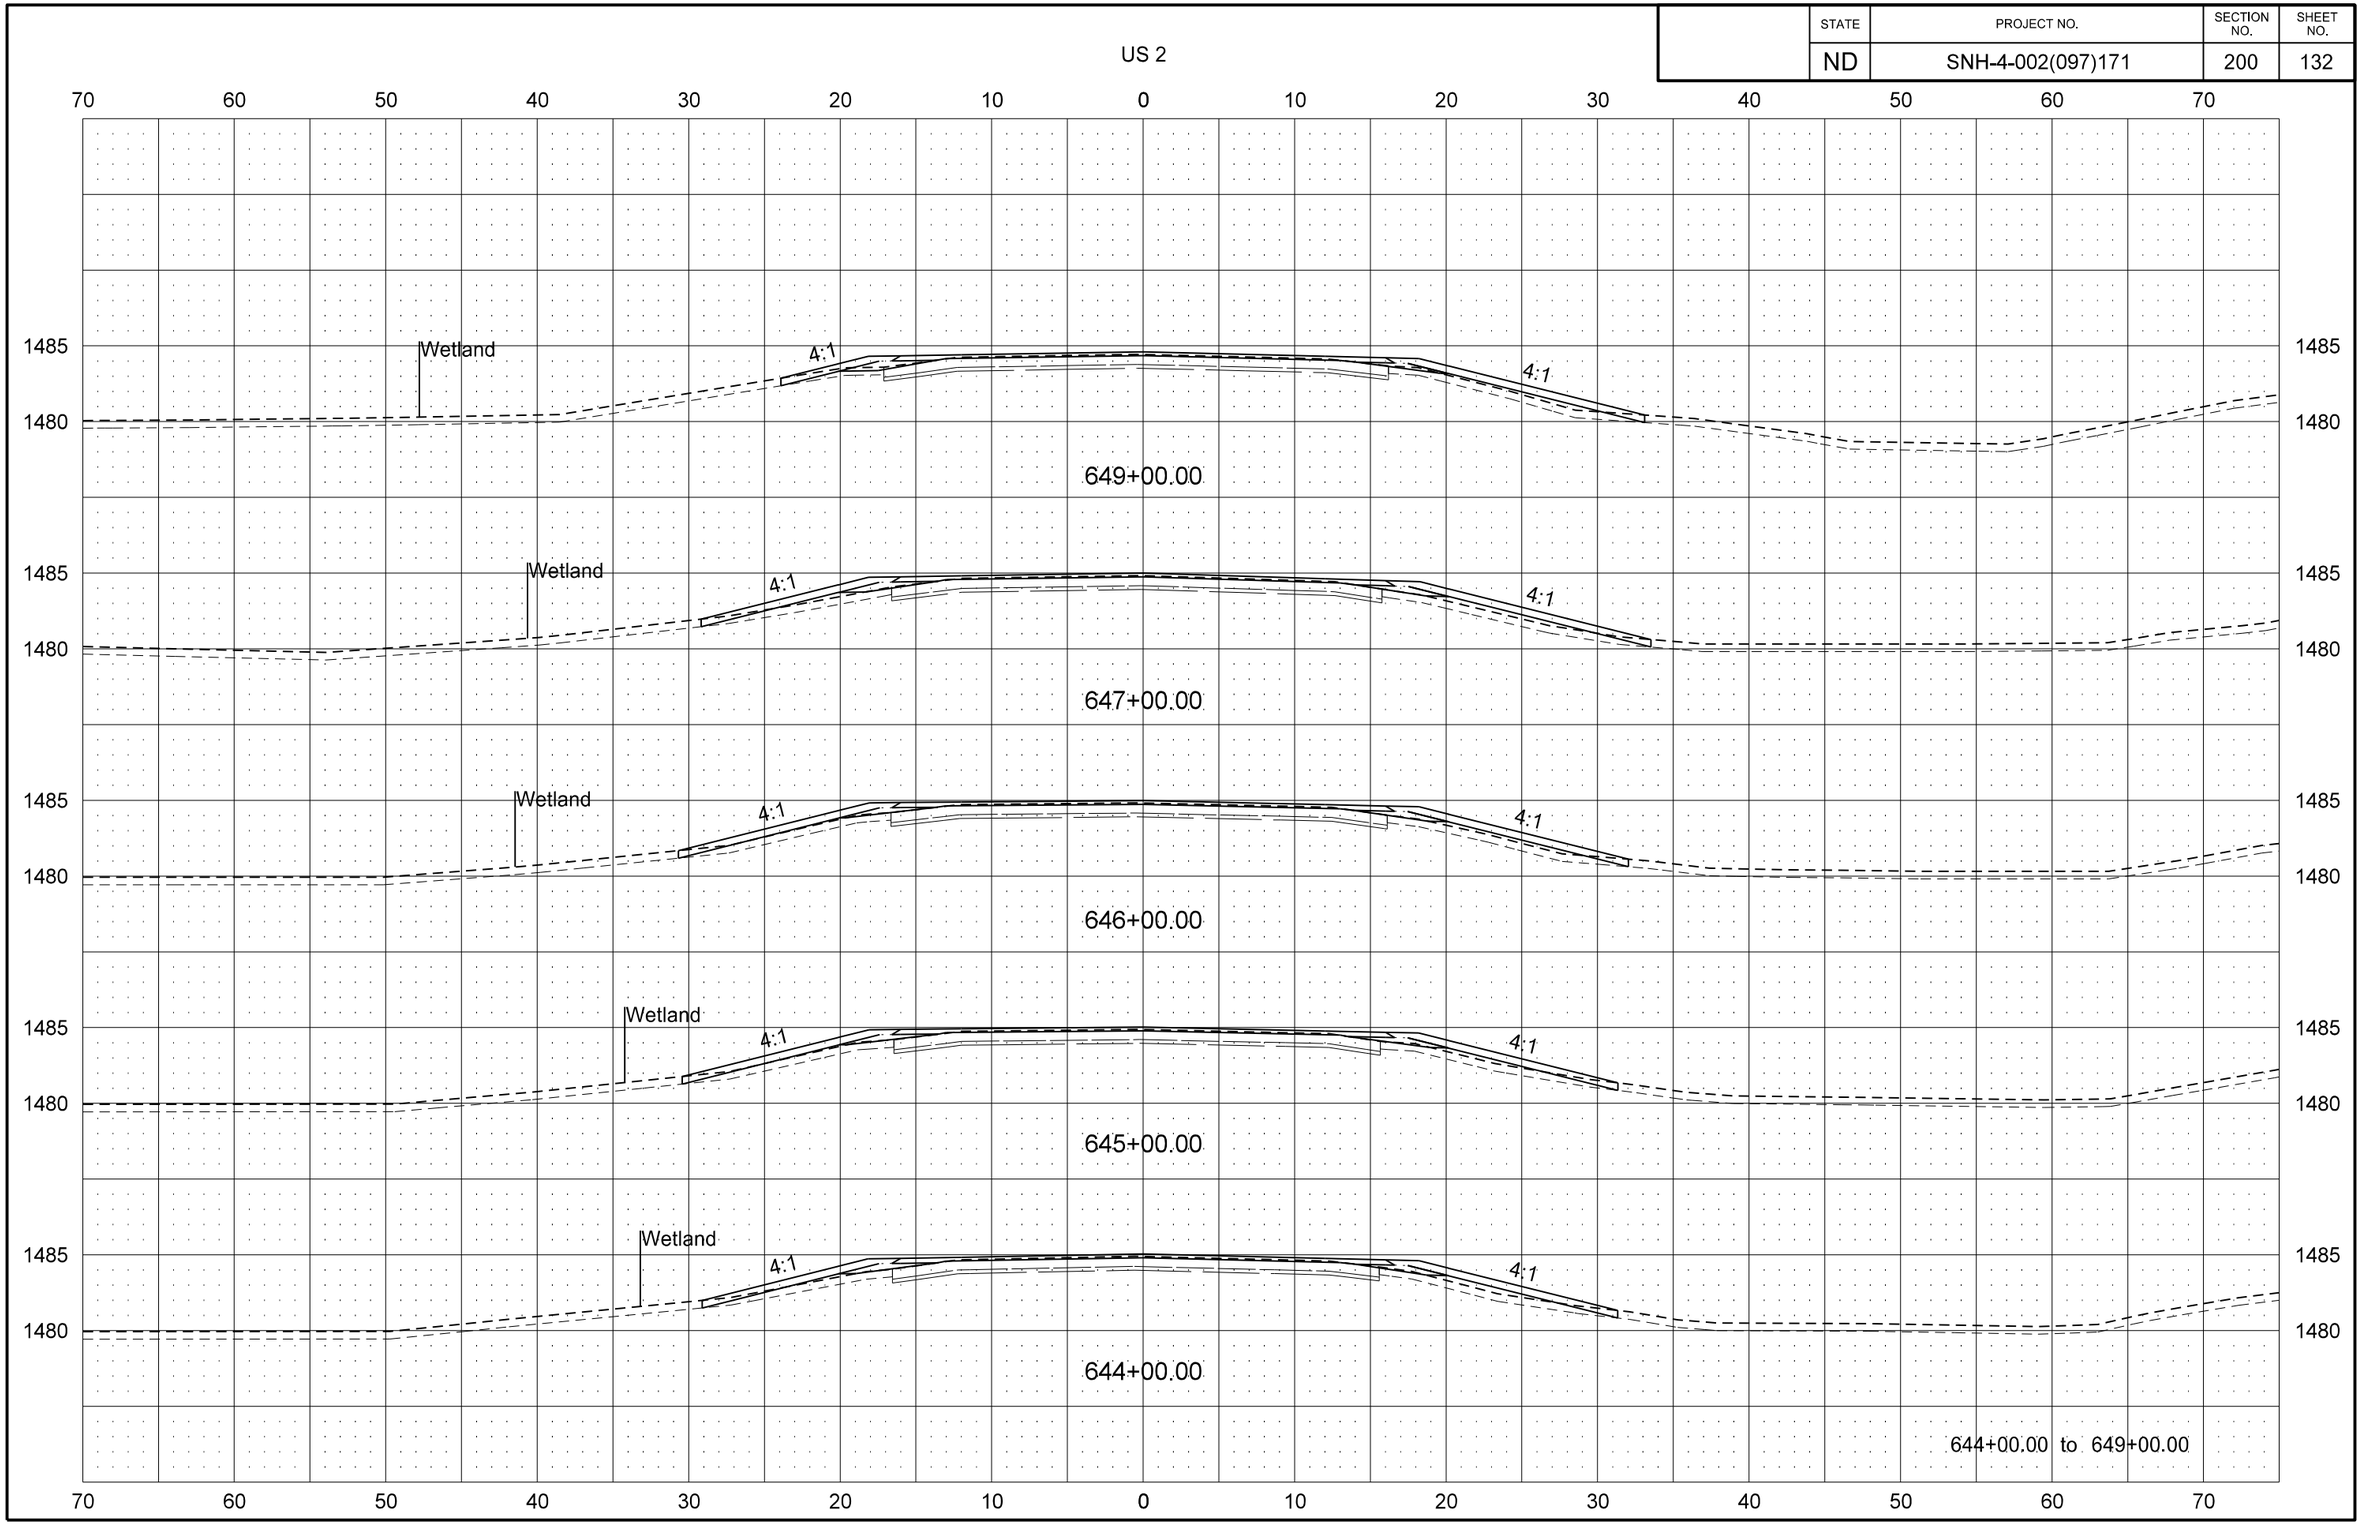

STATE	PROJECT NO.	SECTION NO.	SHEET NO.
ND	SNH-4-002(097)171	200	133

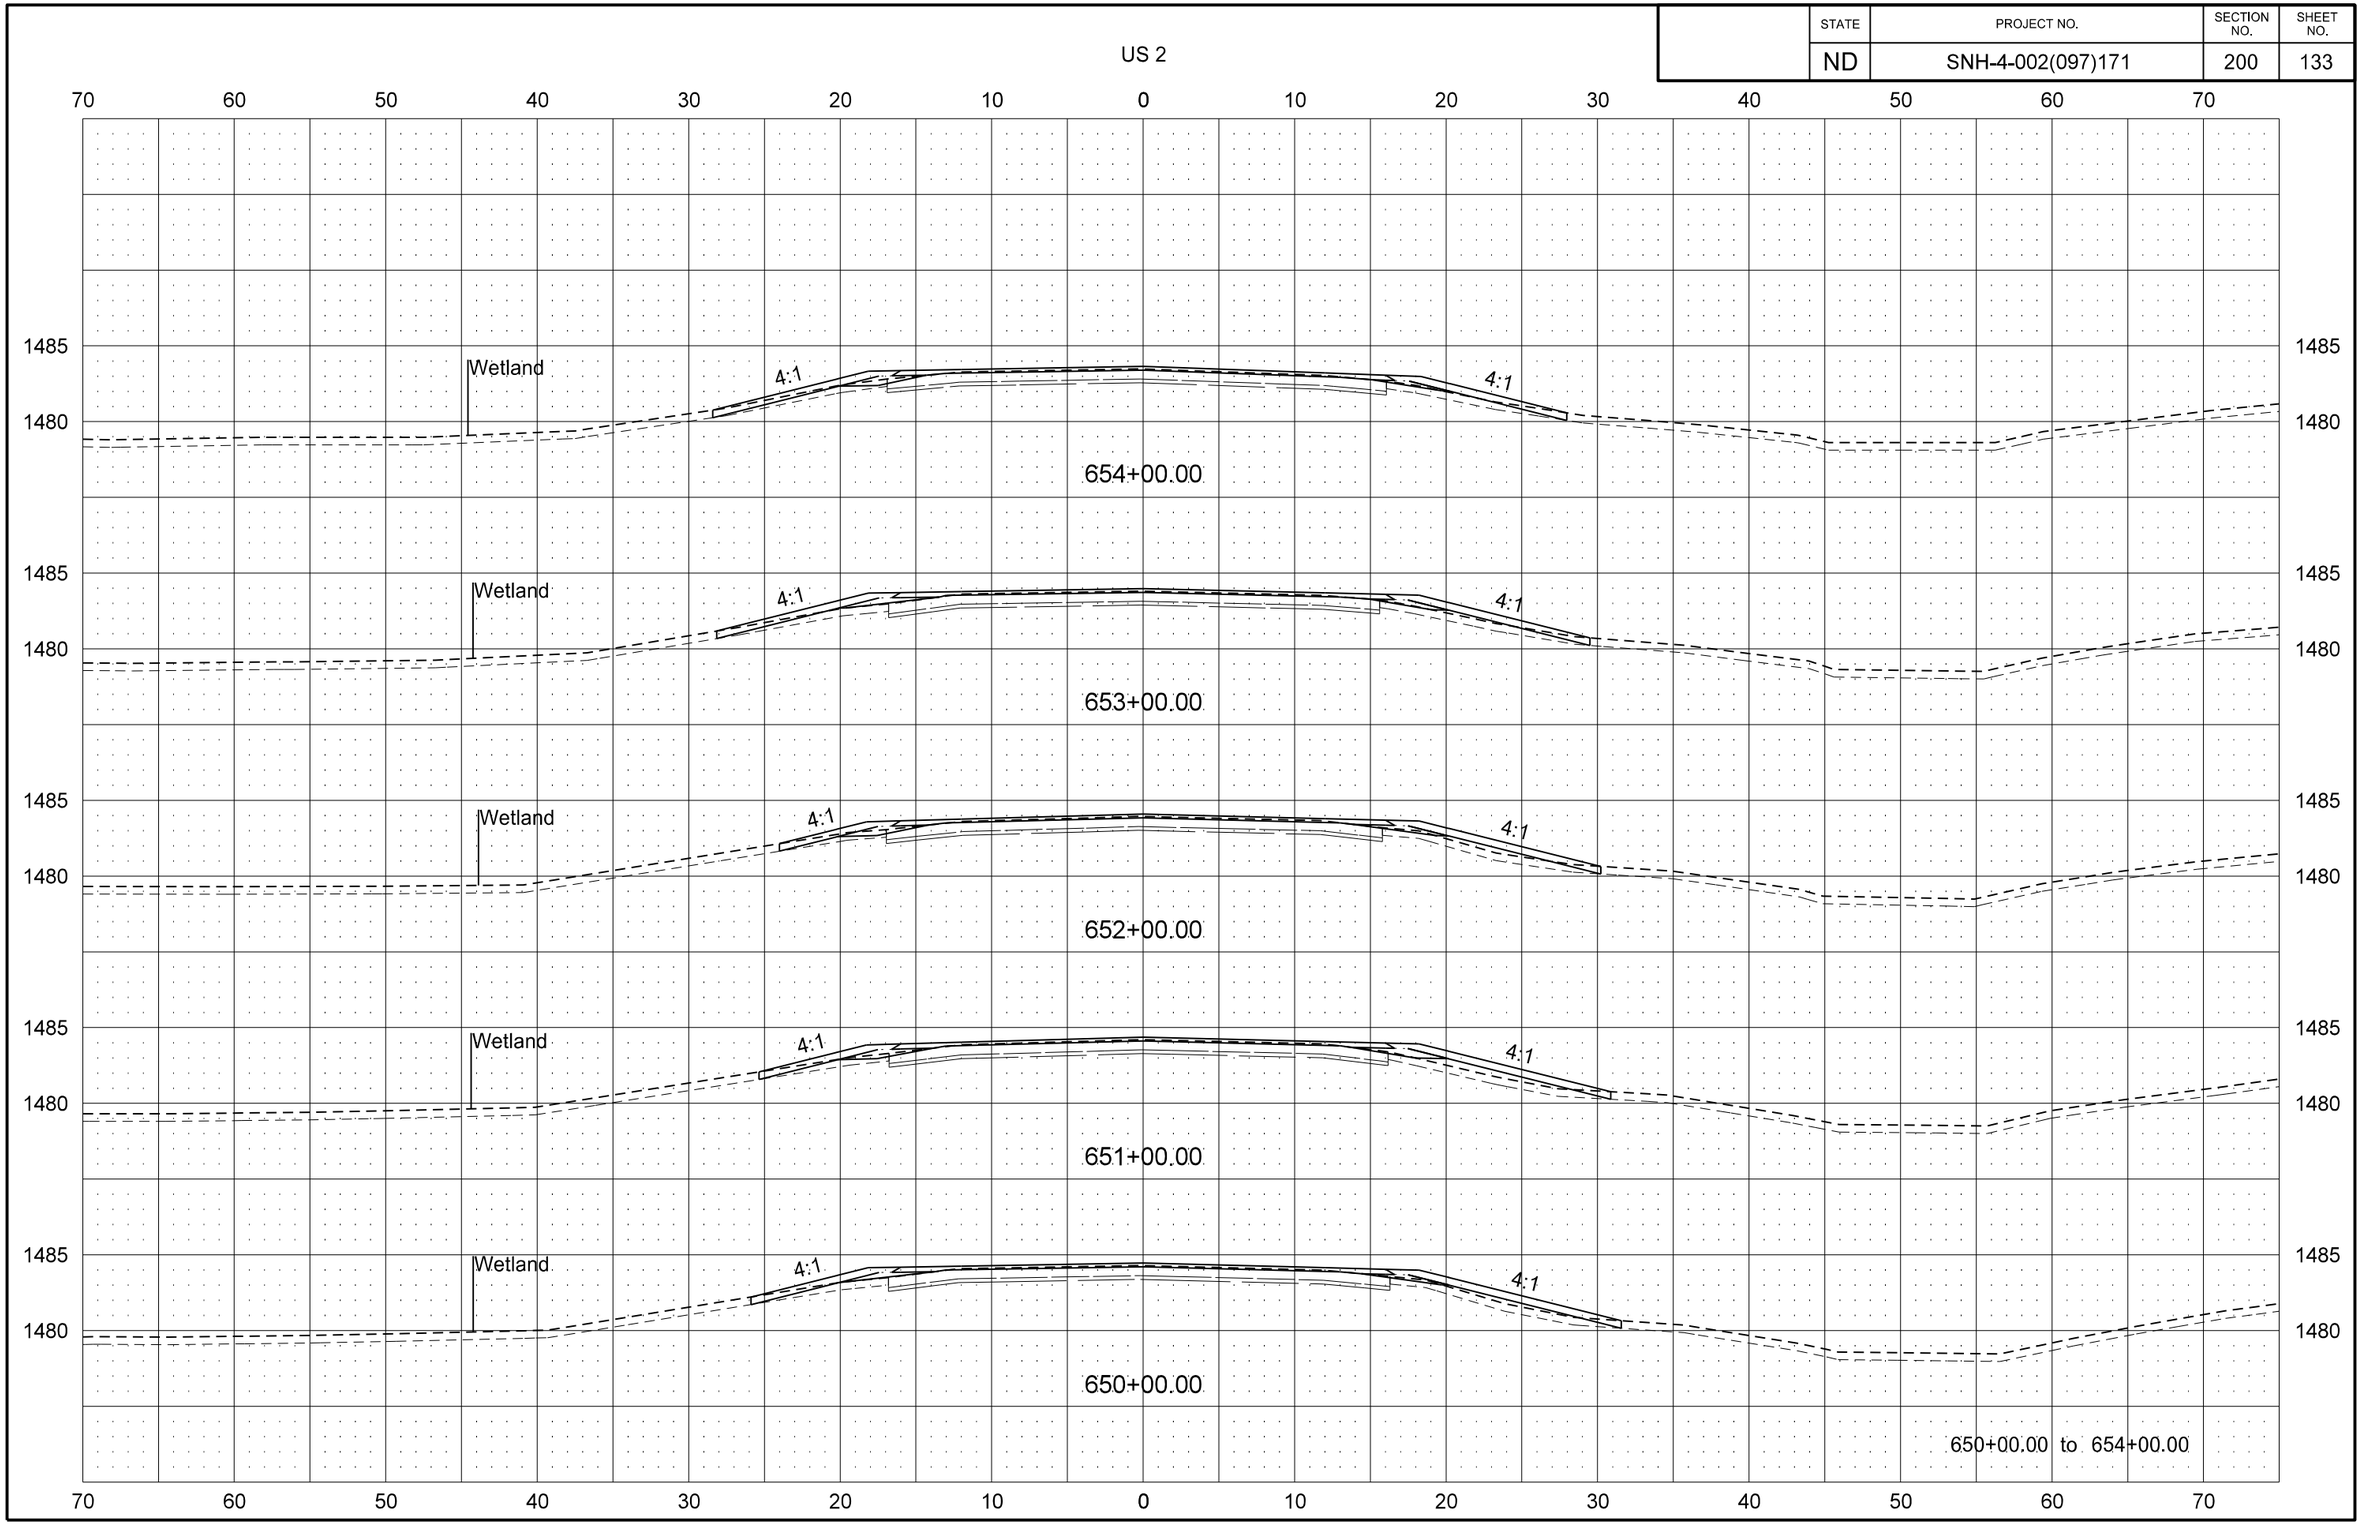

STATE	PROJECT NO.	SECTION NO.	SHEET NO.
ND	SNH-4-002(097)171	200	134

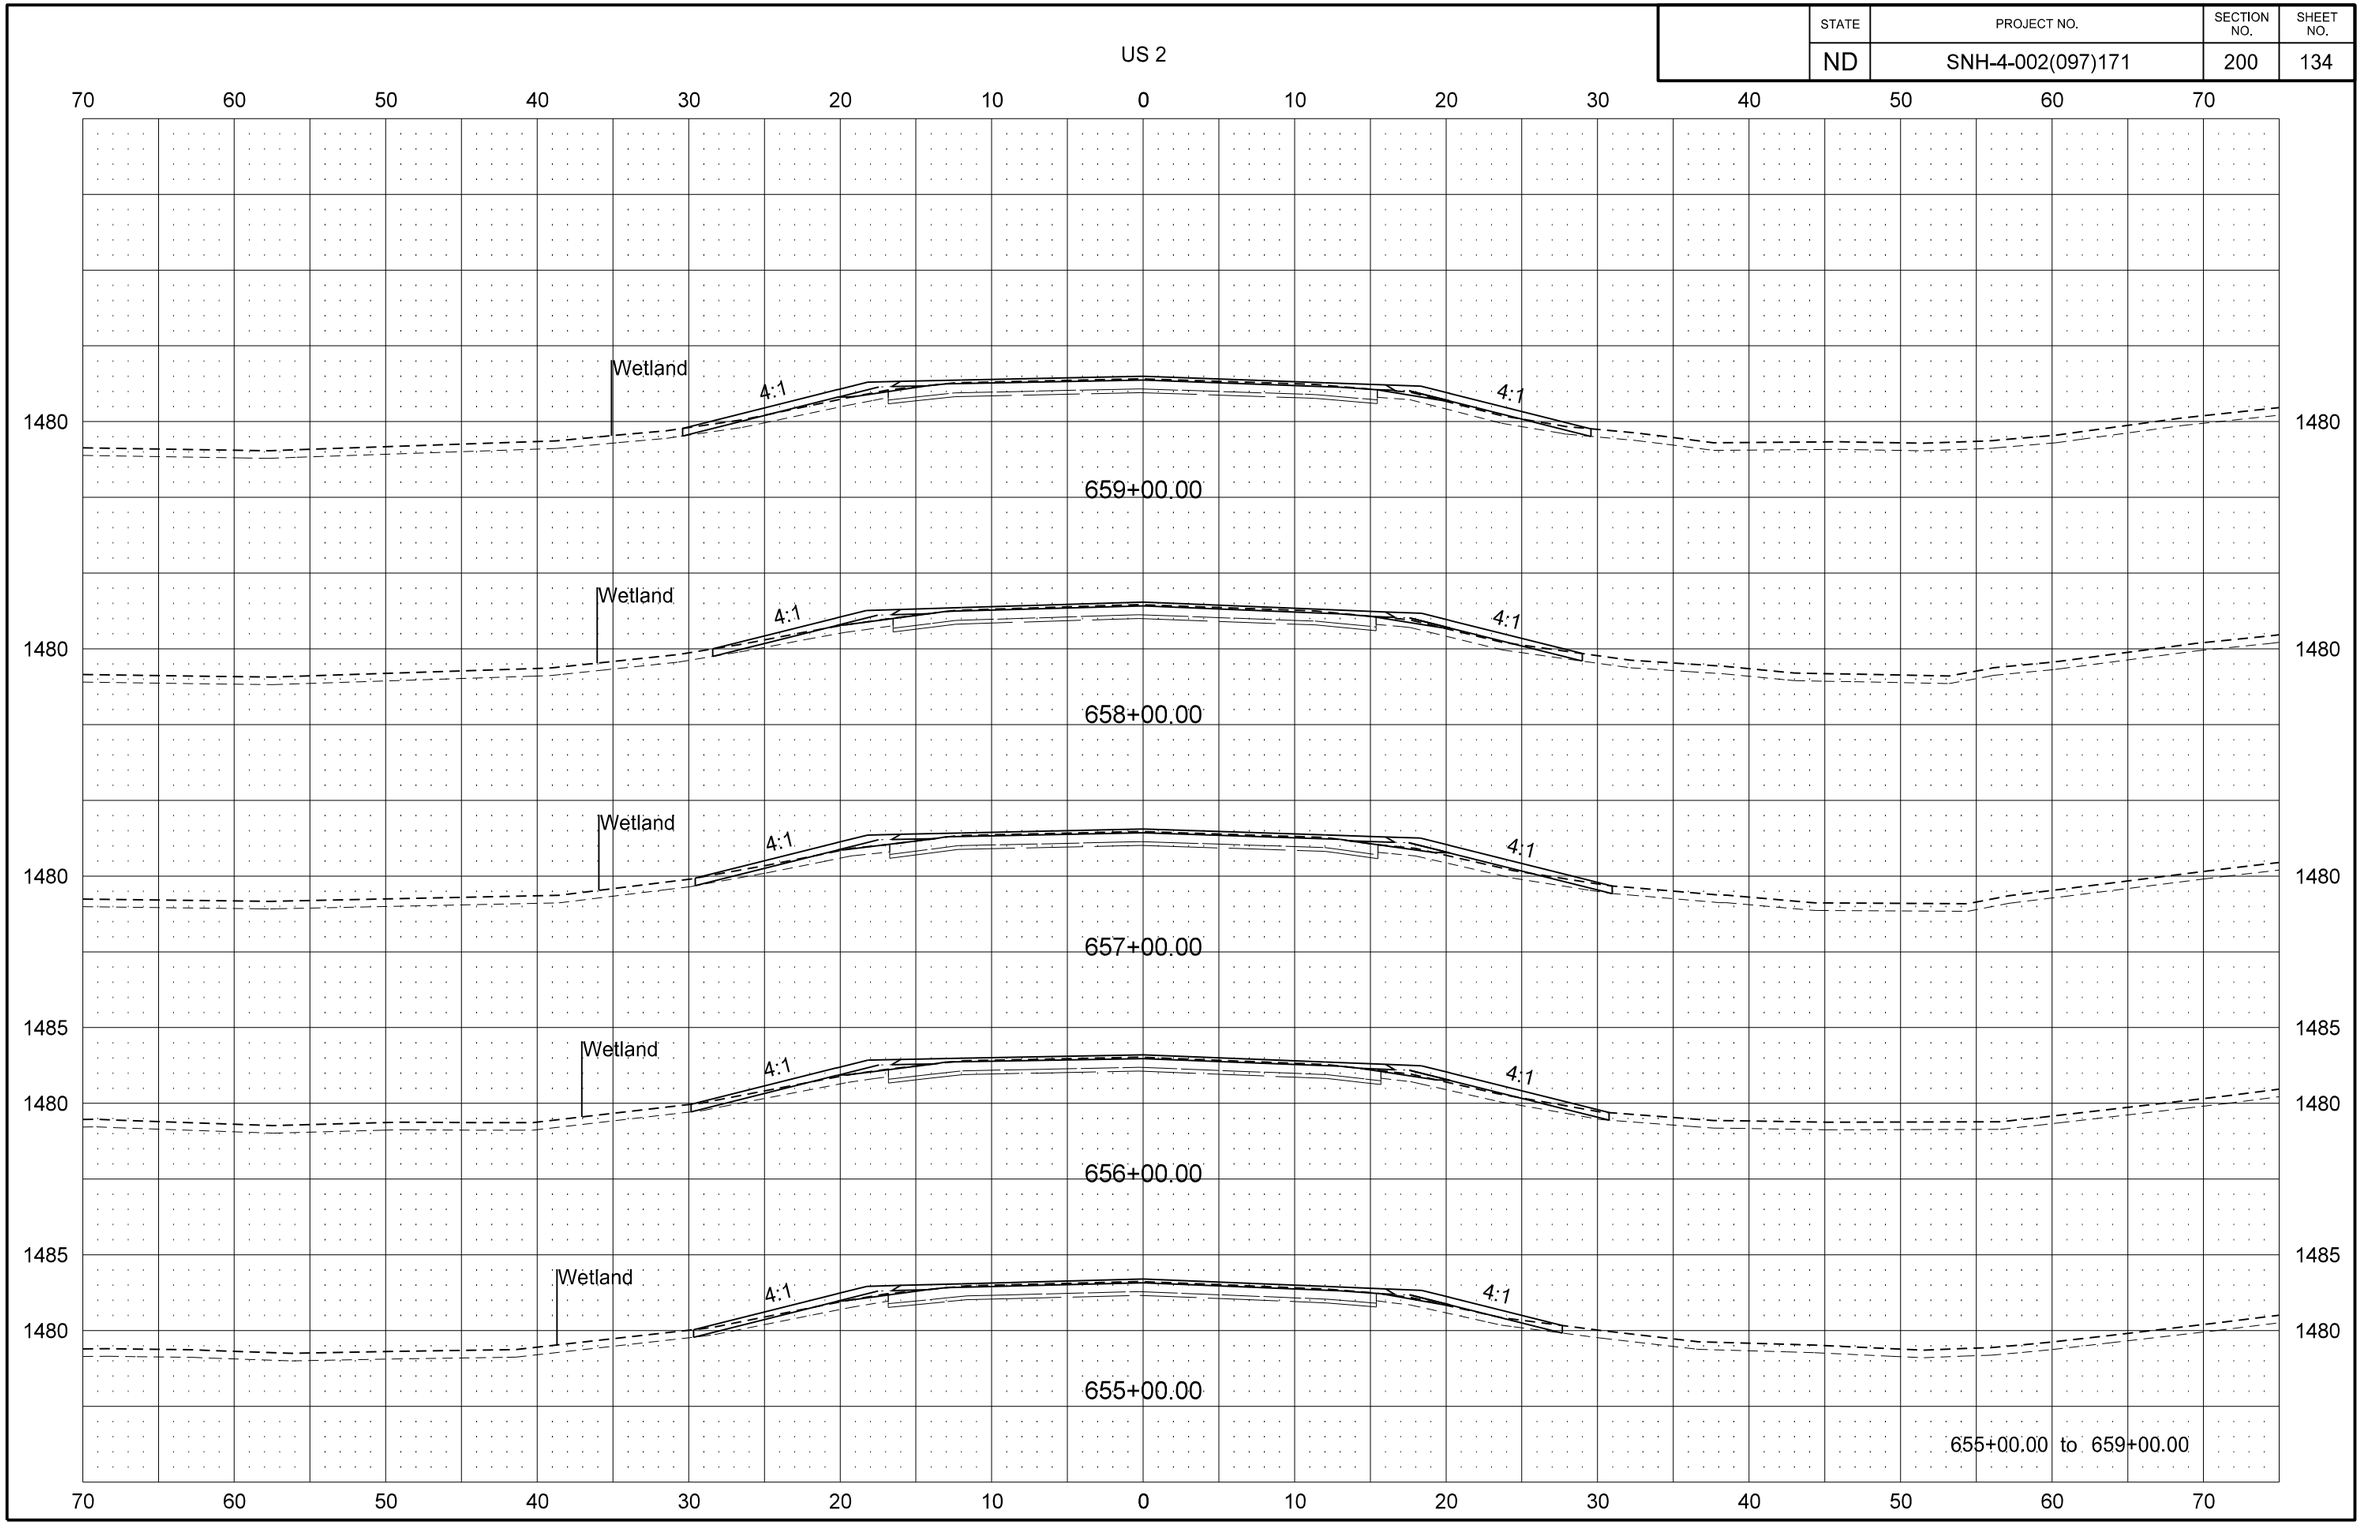

8/29/2016 2:37:51 PM jmwagner R:\project\40002171.097\design\DOTSC\Plan\200XS_002.dgn

STATE	PROJECT NO.	SECTION NO.	SHEET NO.
ND	SNH-4-002(097)171	200	135

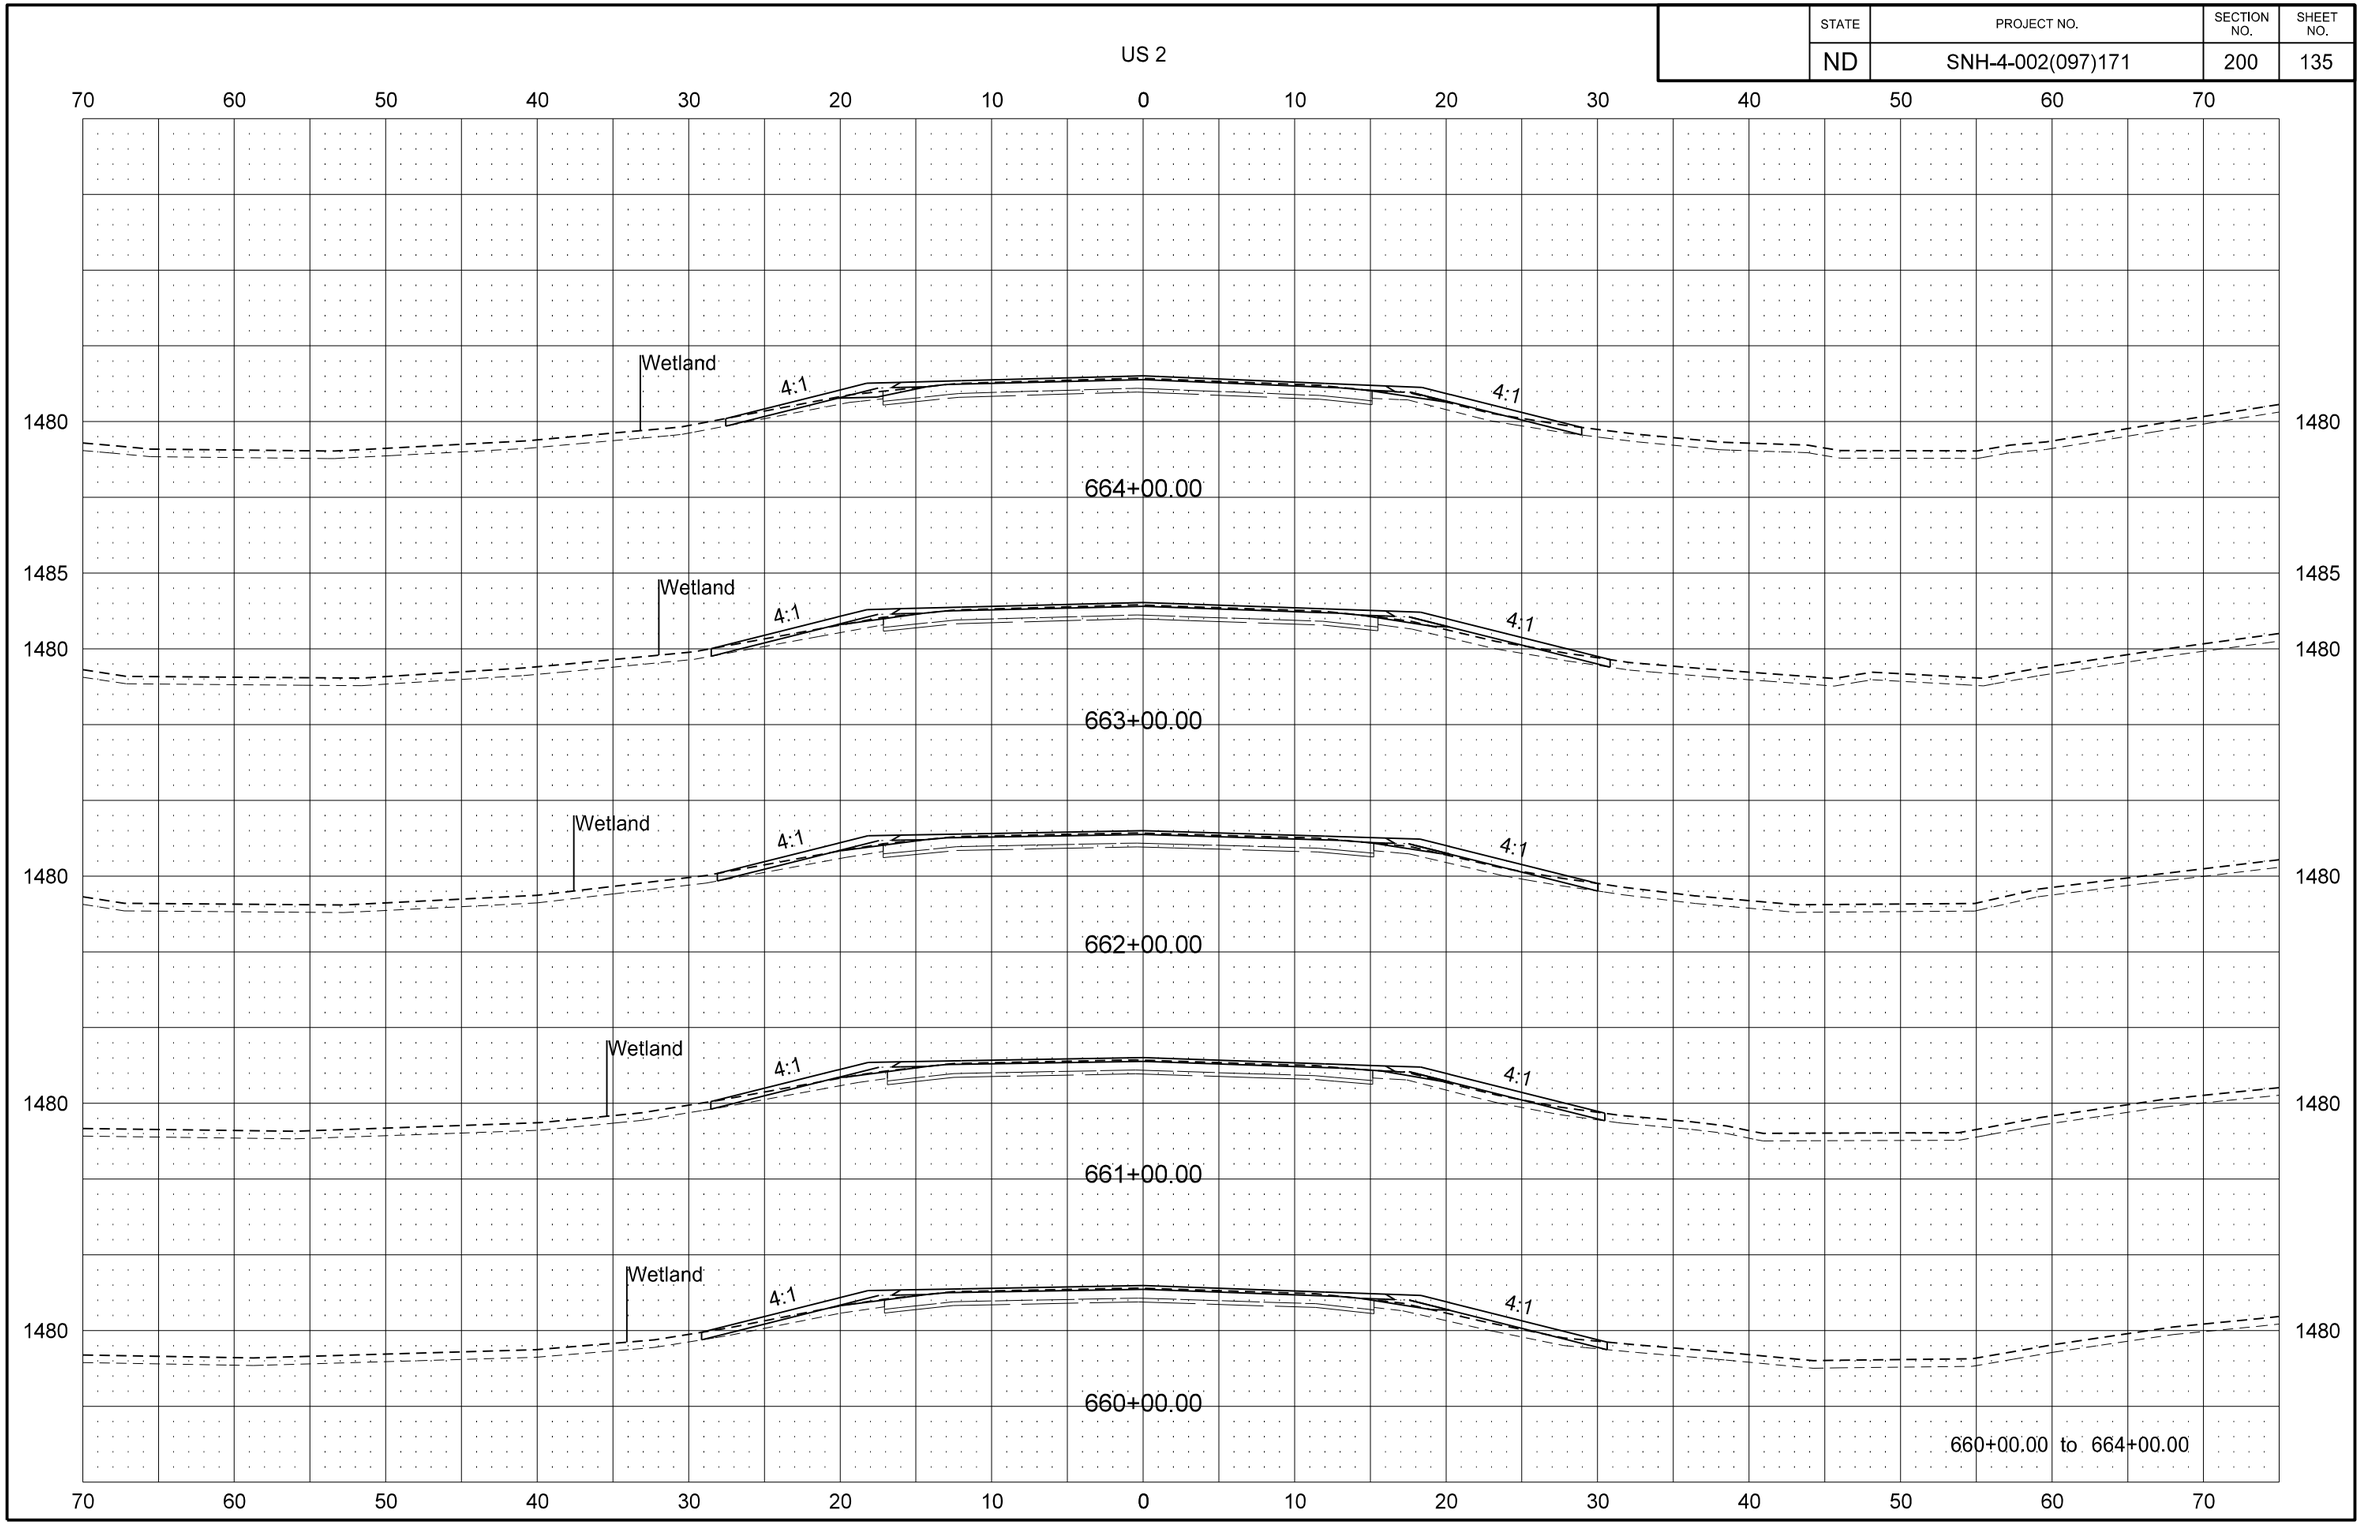

STATE	PROJECT NO.	SECTION NO.	SHEET NO.
ND	SNH-4-002(097)171	200	136

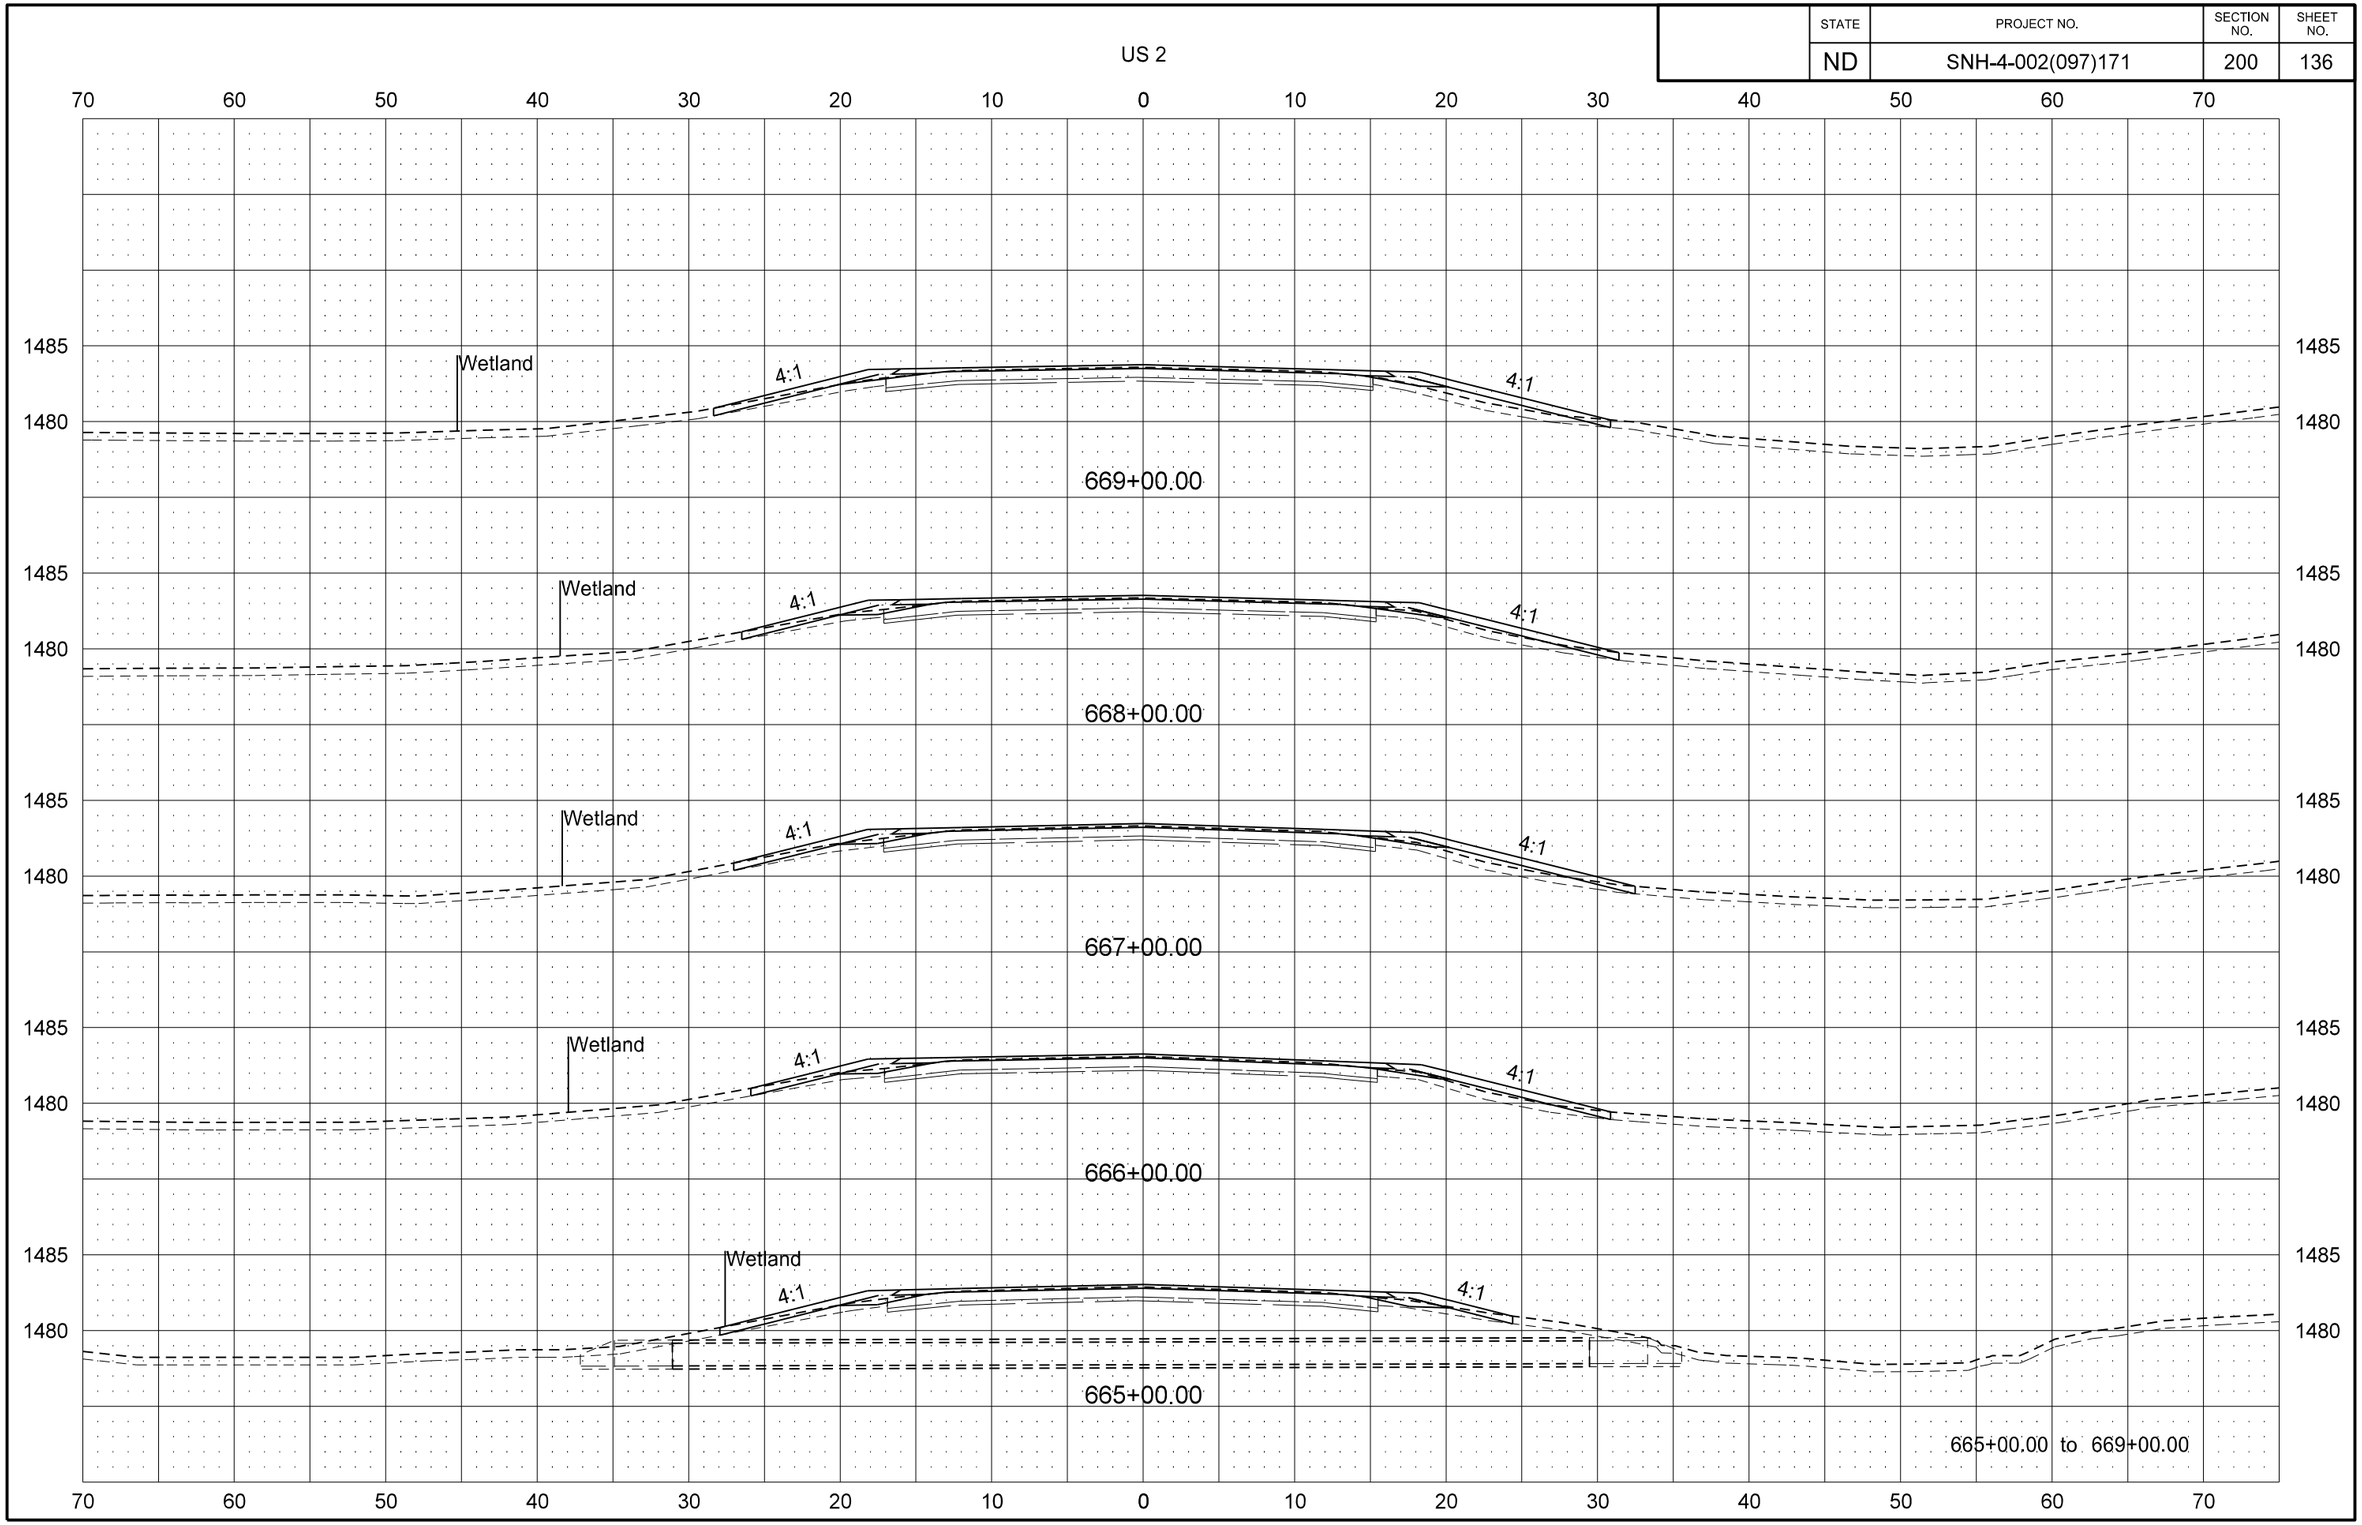

STATE	PROJECT NO.	SECTION NO.	SHEET NO.
ND	SNH-4-002(097)171	200	137

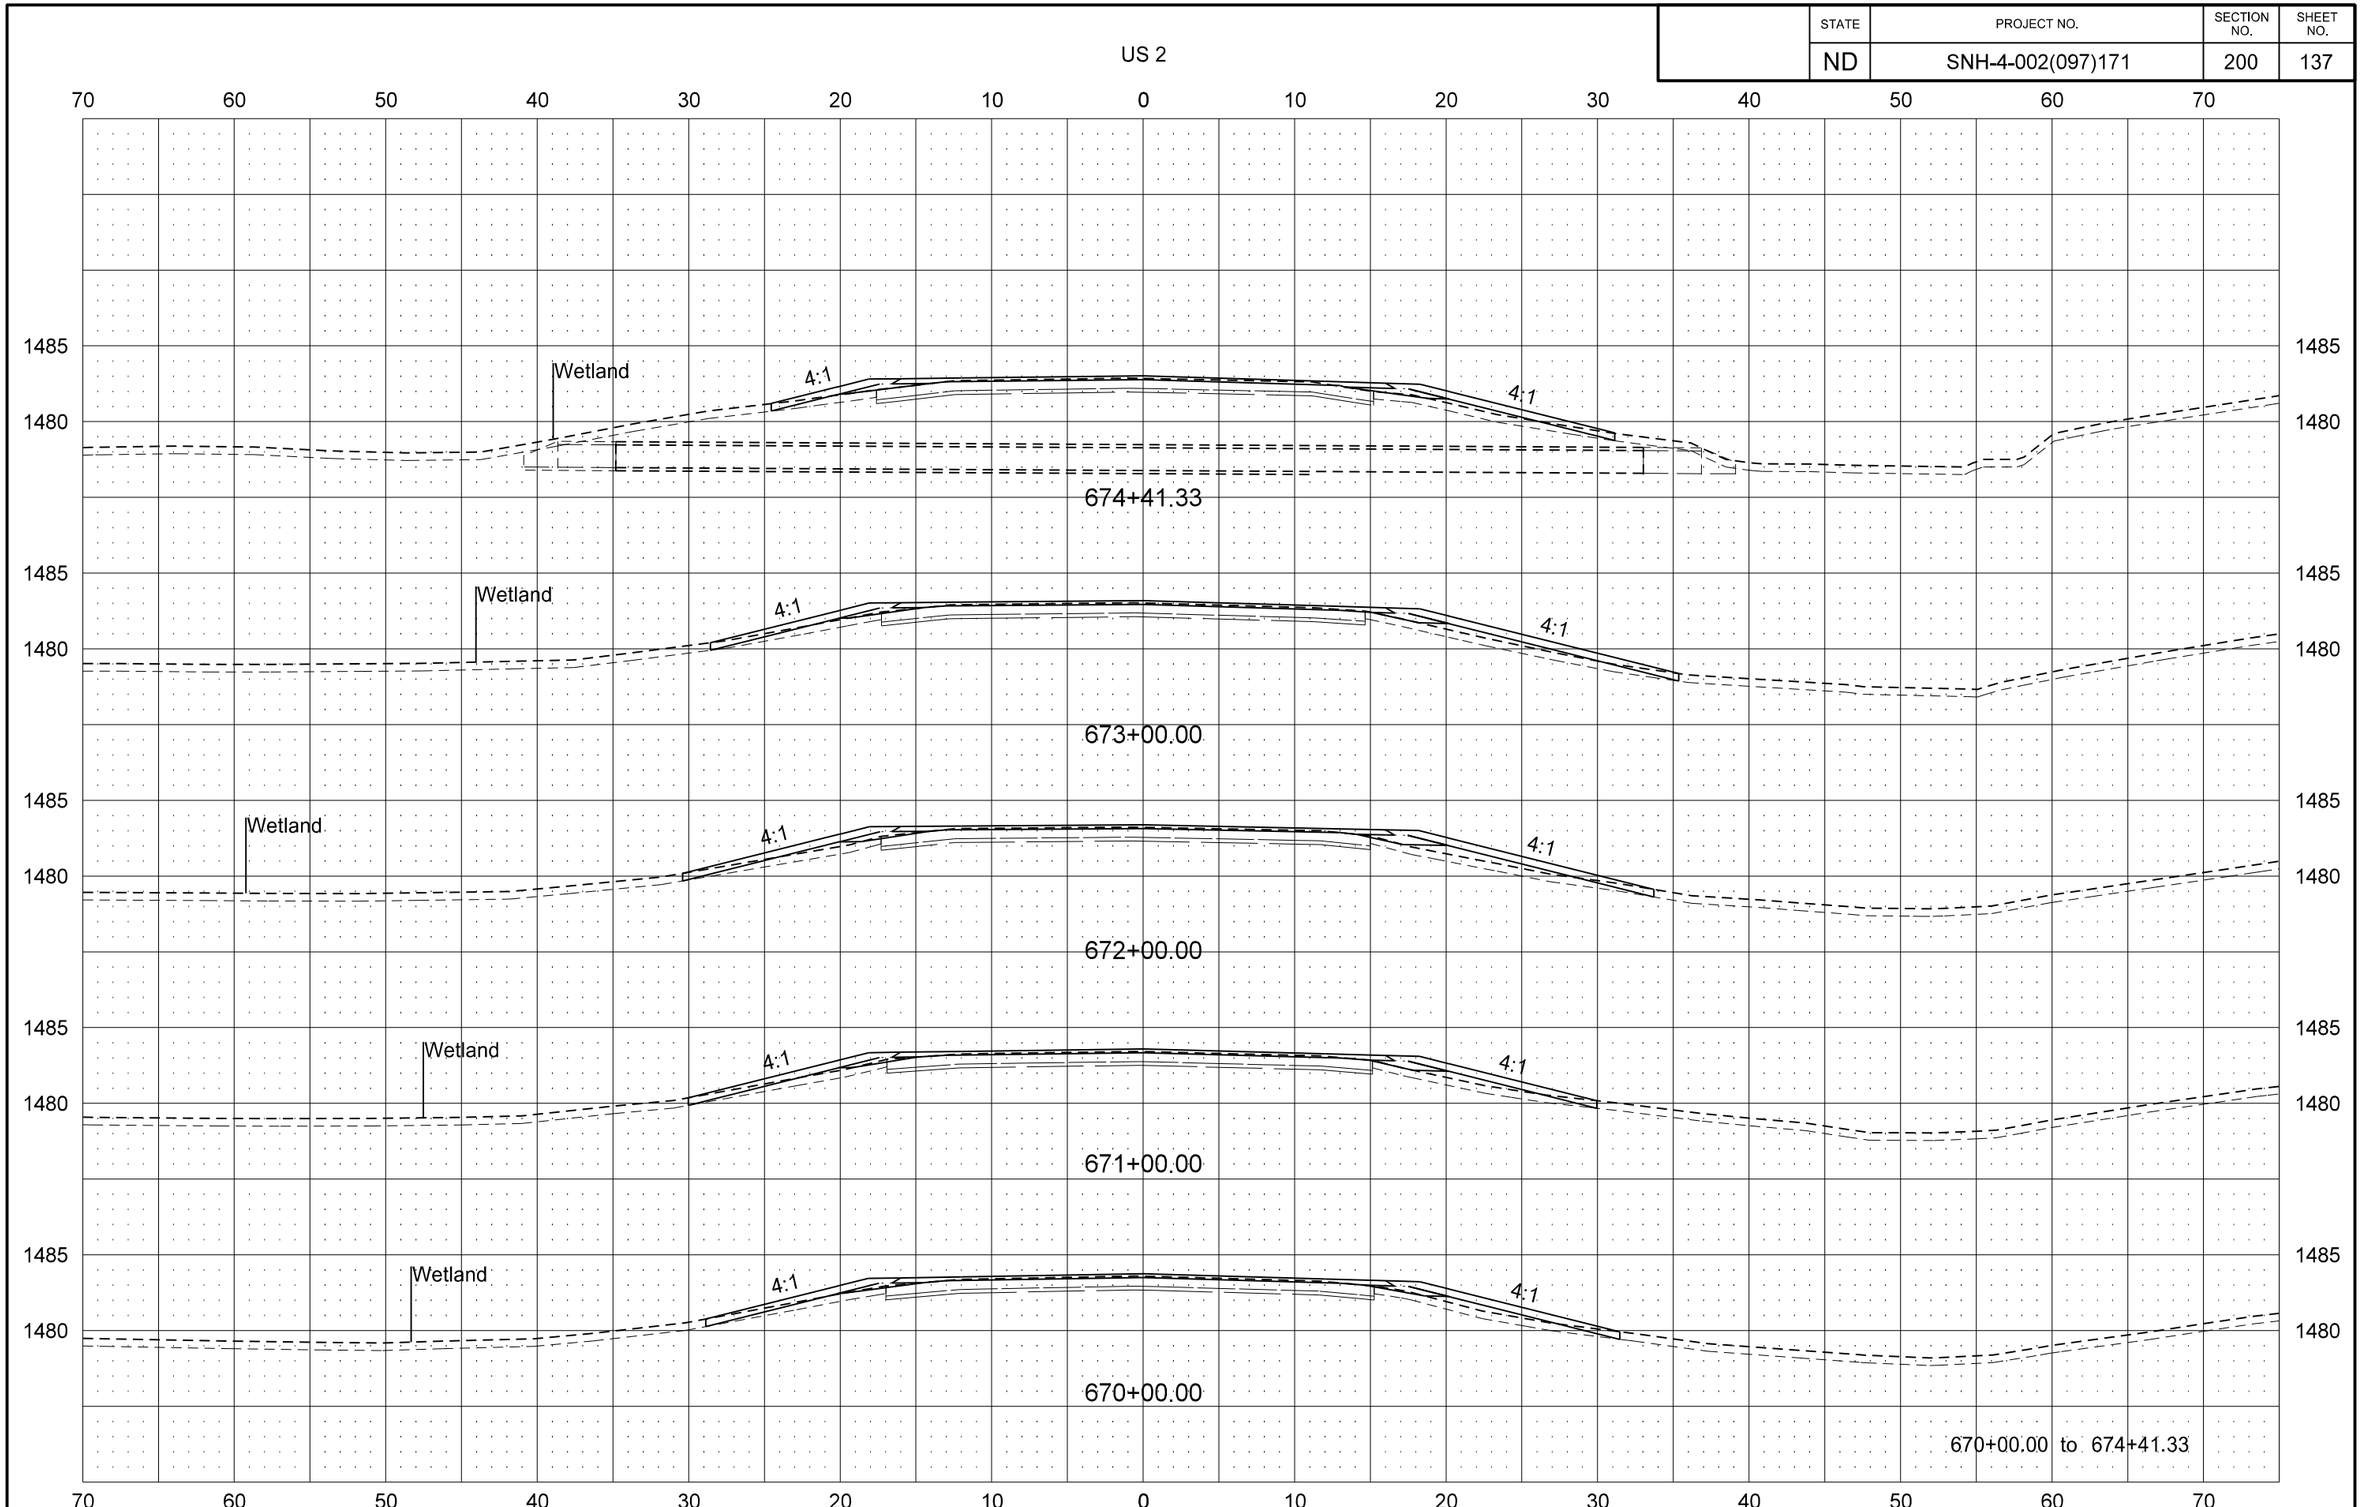

STATE	PROJECT NO.	SECTION NO.	SHEET NO.
ND	SNH-4-002(097)171	200	138

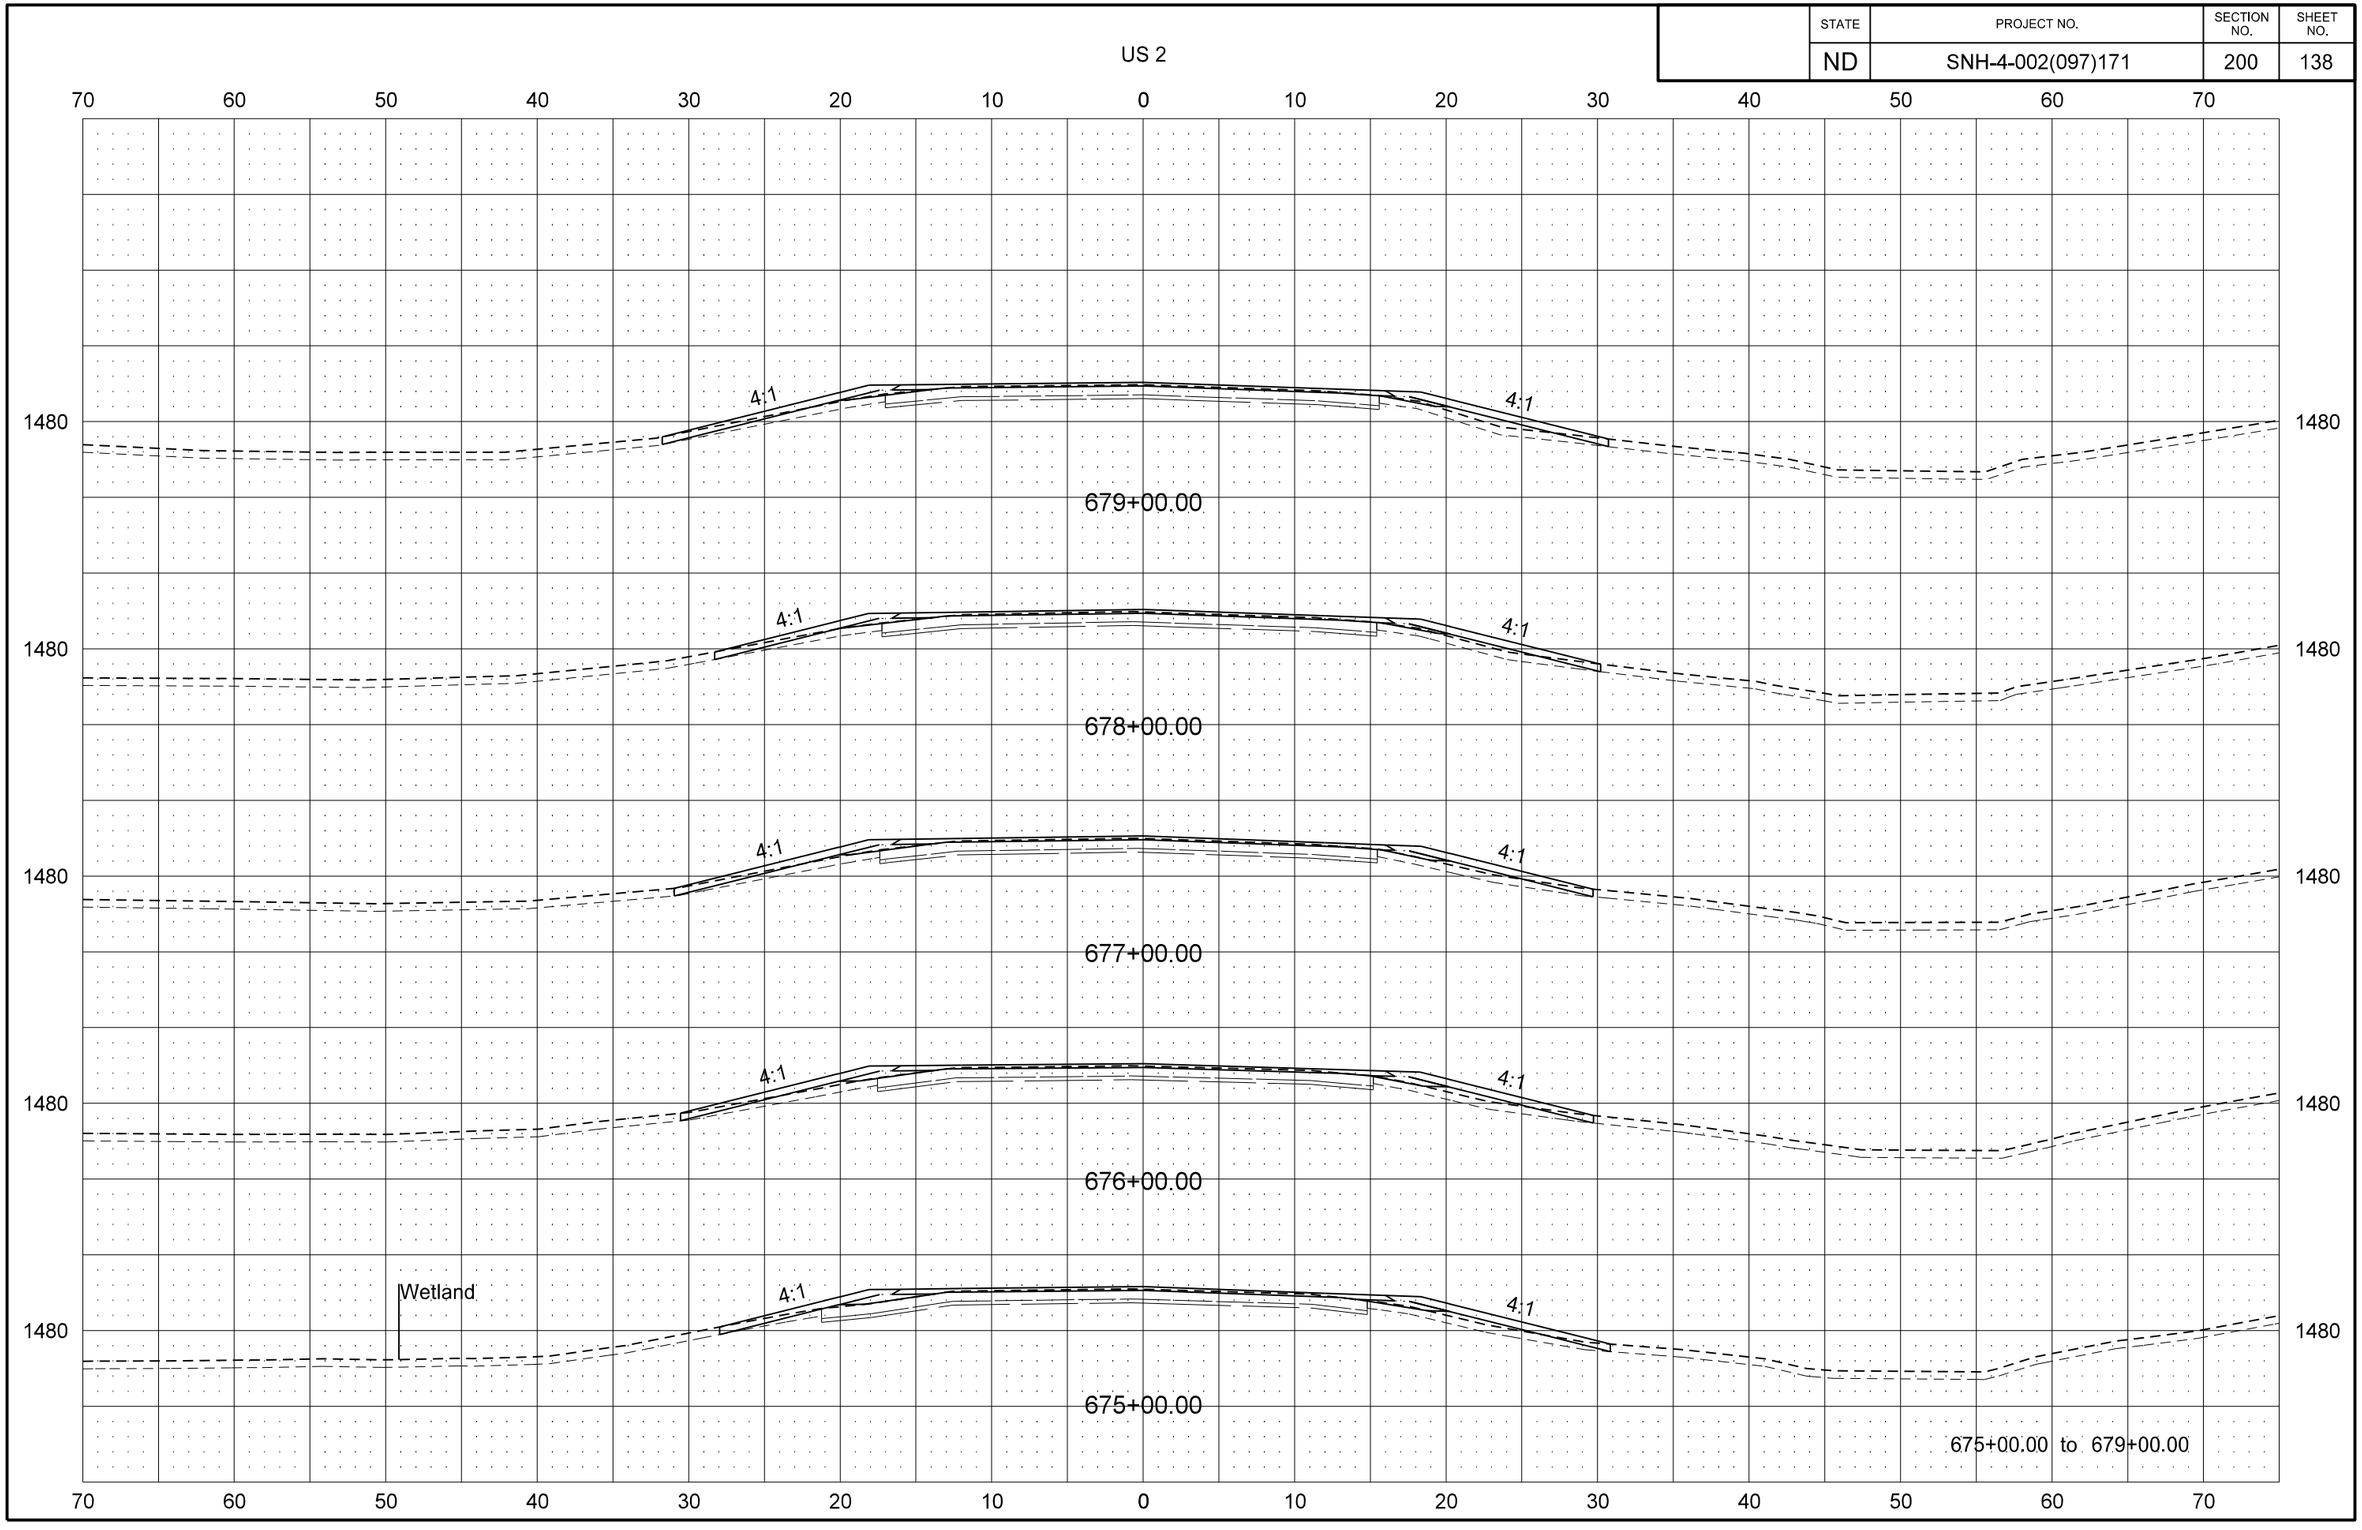

STATE	PROJECT NO.	SECTION NO.	SHEET NO.
ND	SNH-4-002(097)171	200	139

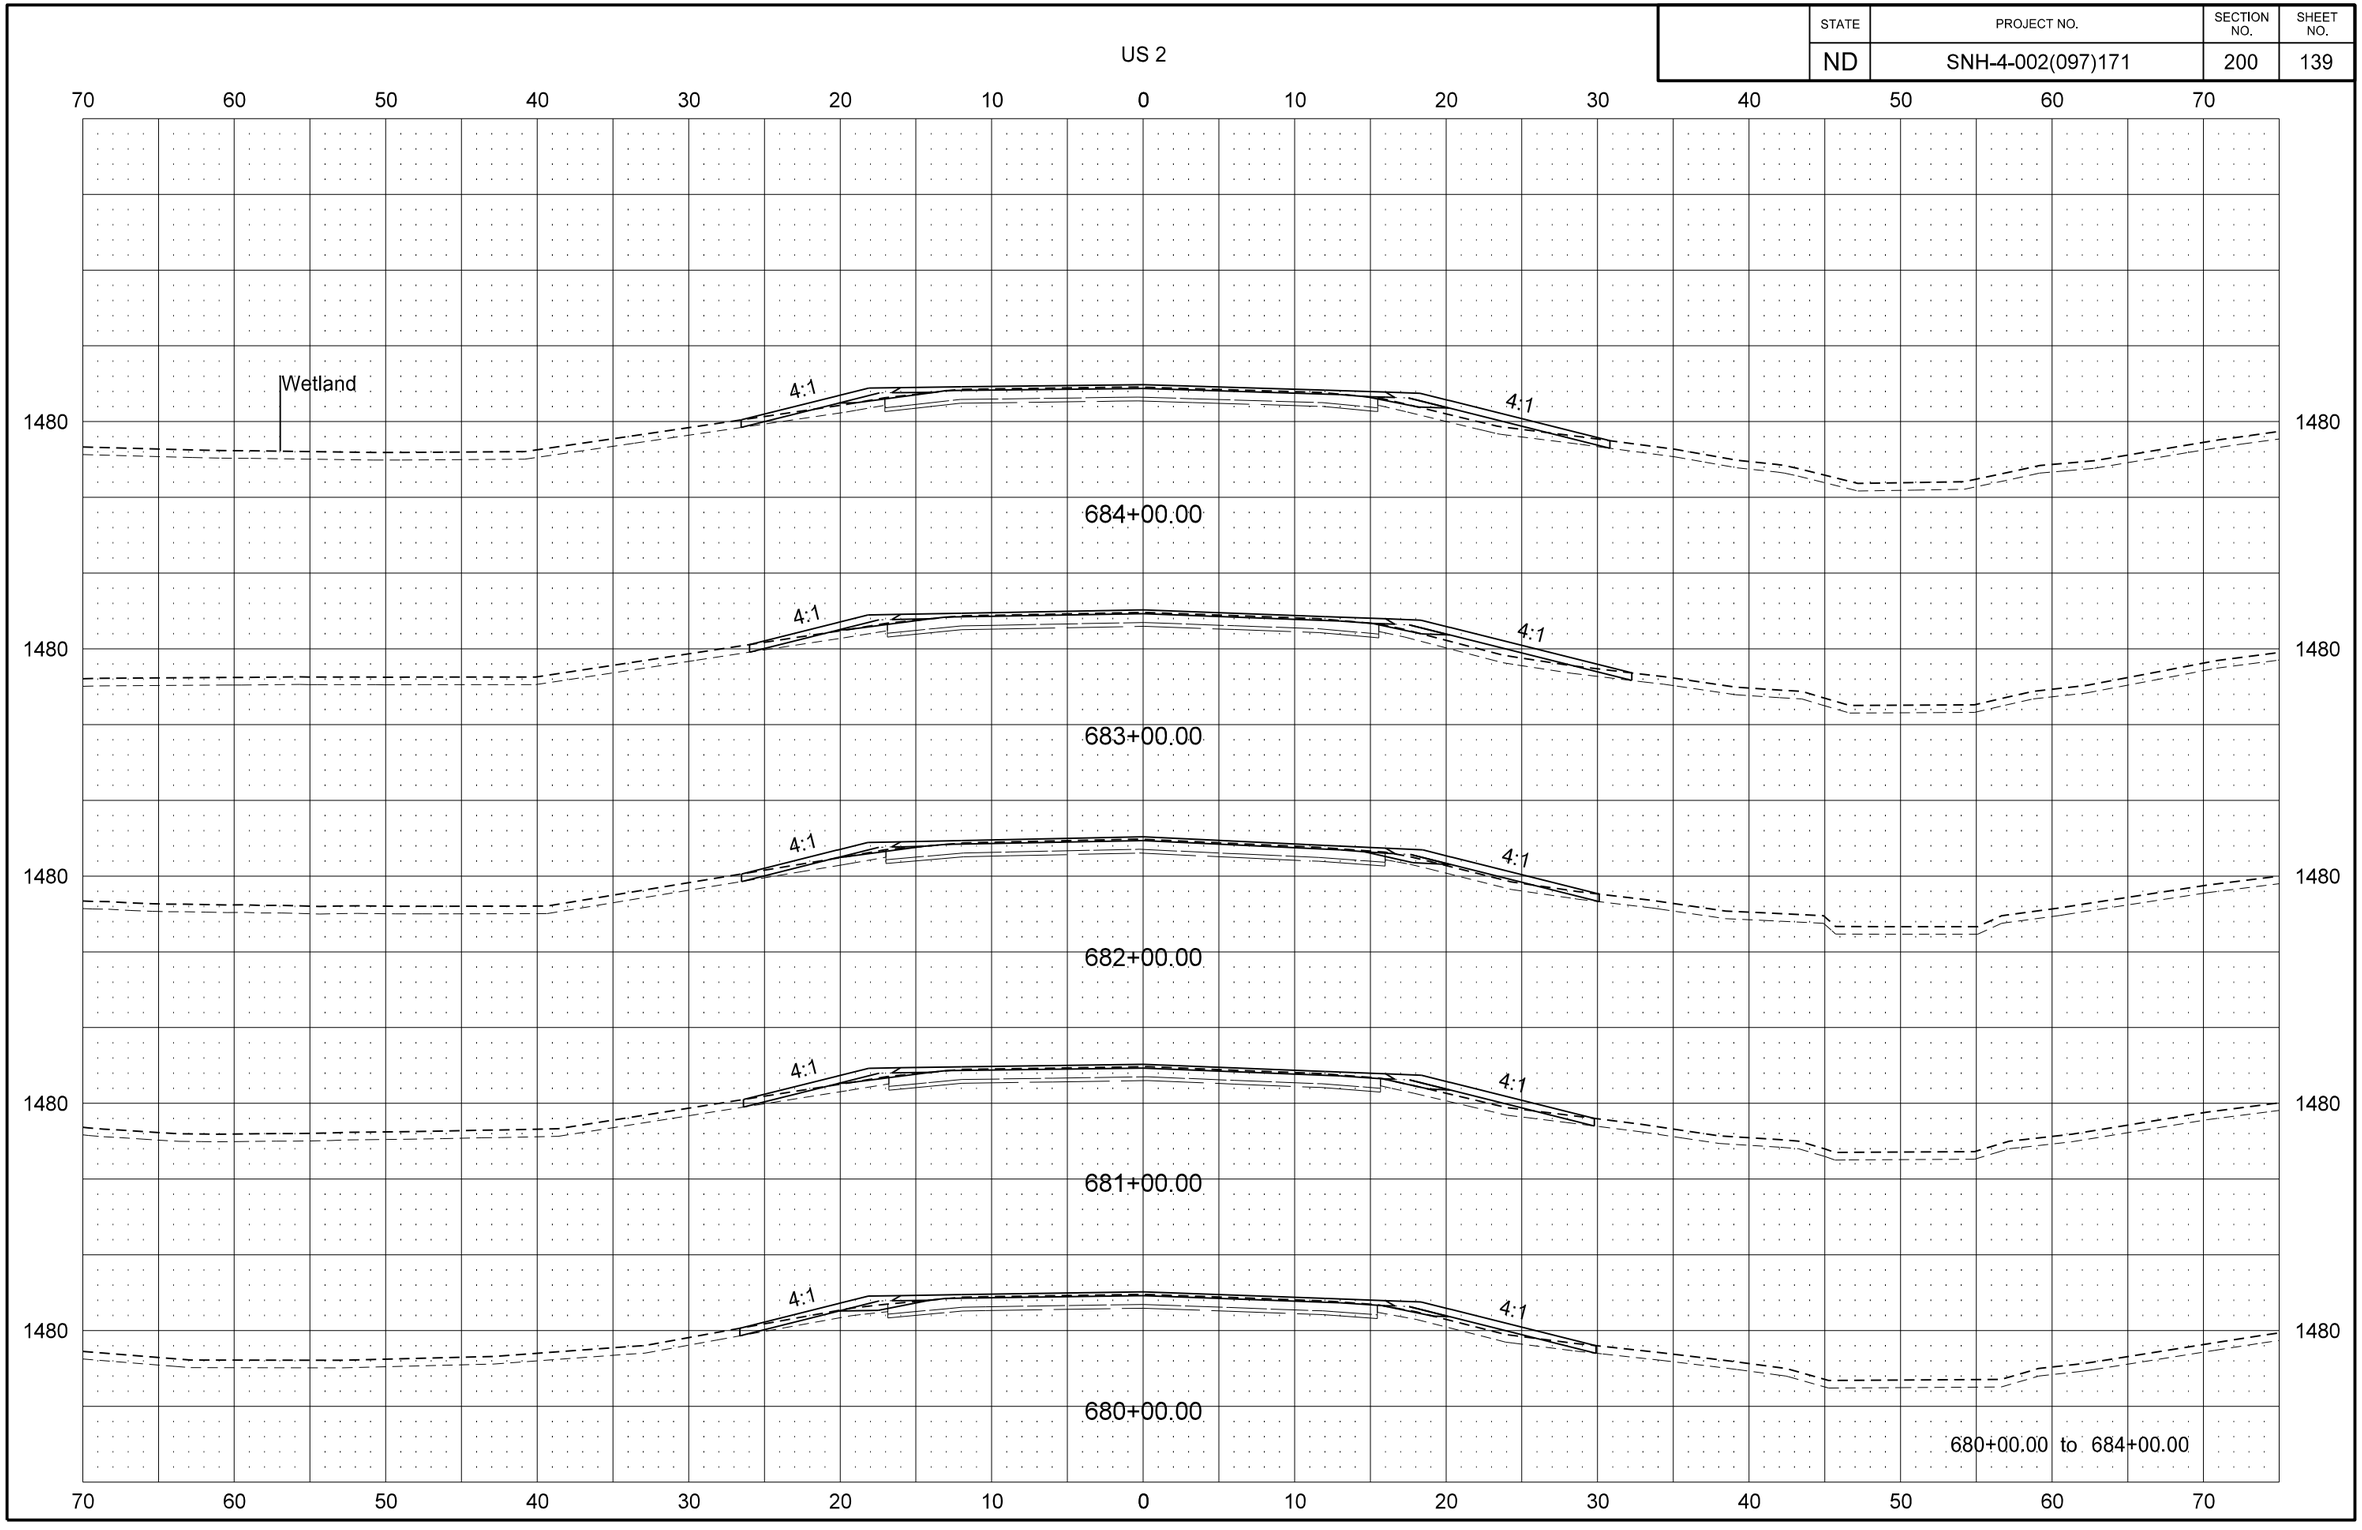

STATE	PROJECT NO.	SECTION NO.	SHEET NO.
ND	SNH-4-002(097)171	200	140

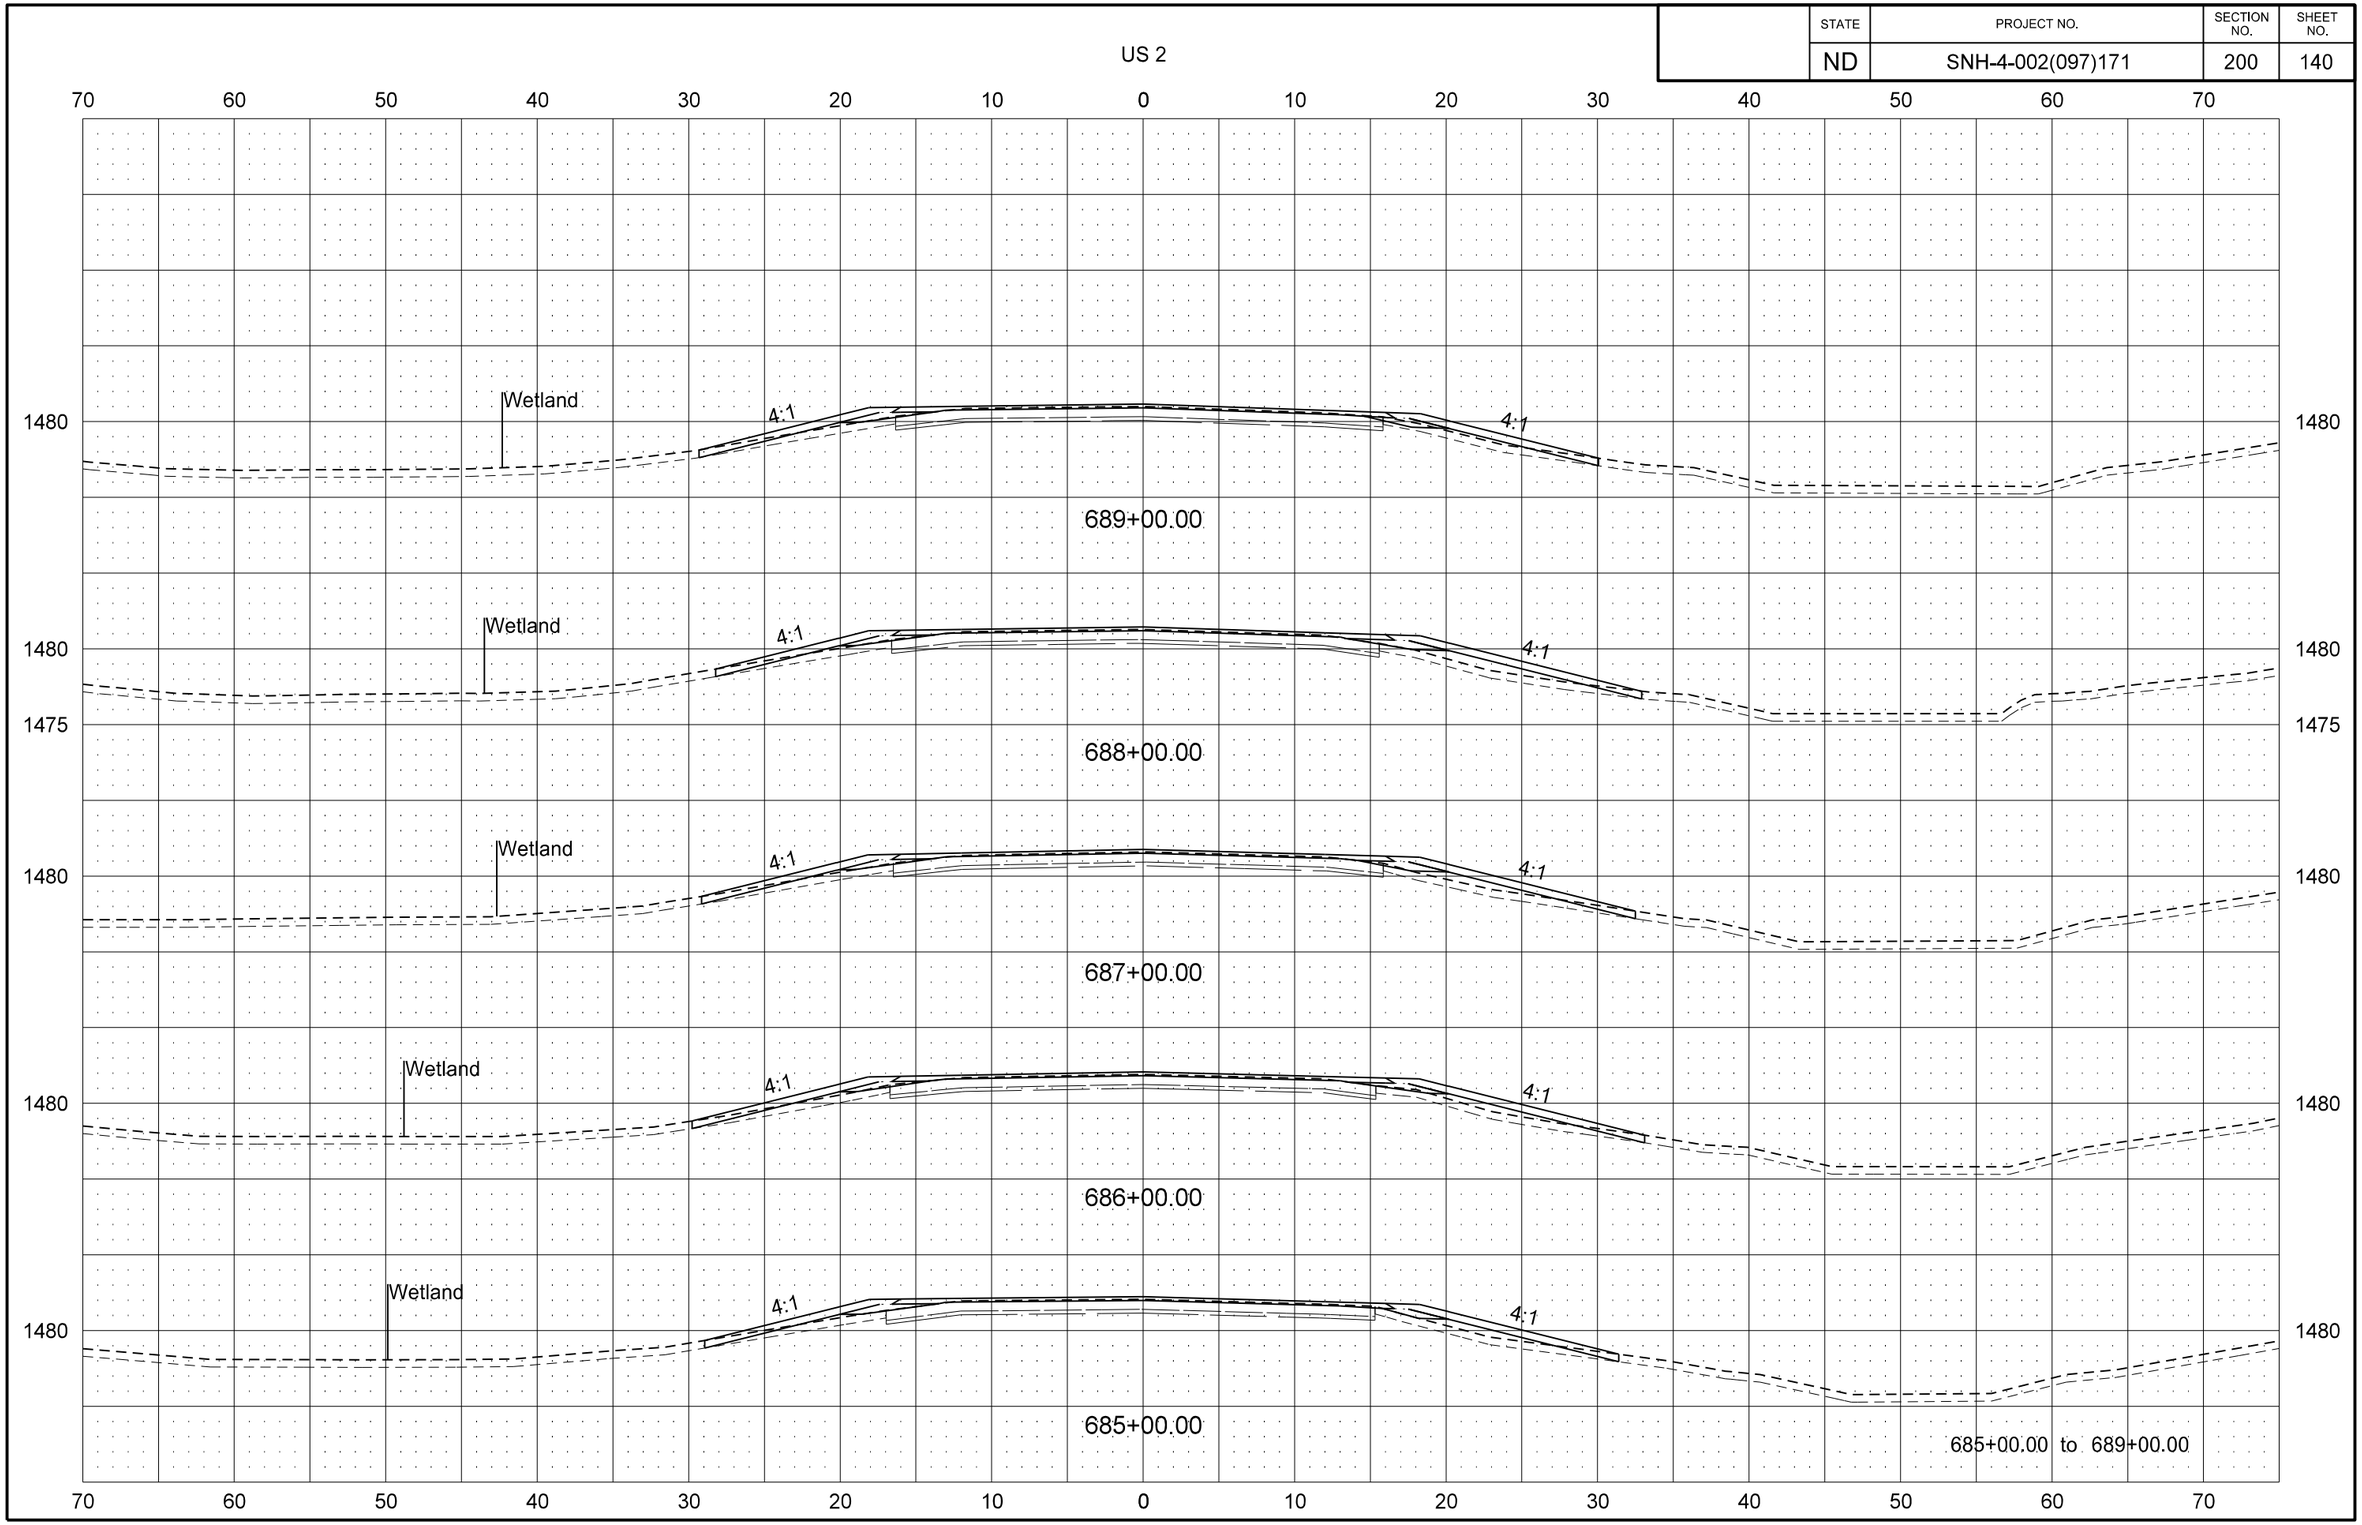

STATE	PROJECT NO.	SECTION NO.	SHEET NO.
ND	SNH-4-002(097)171	200	141

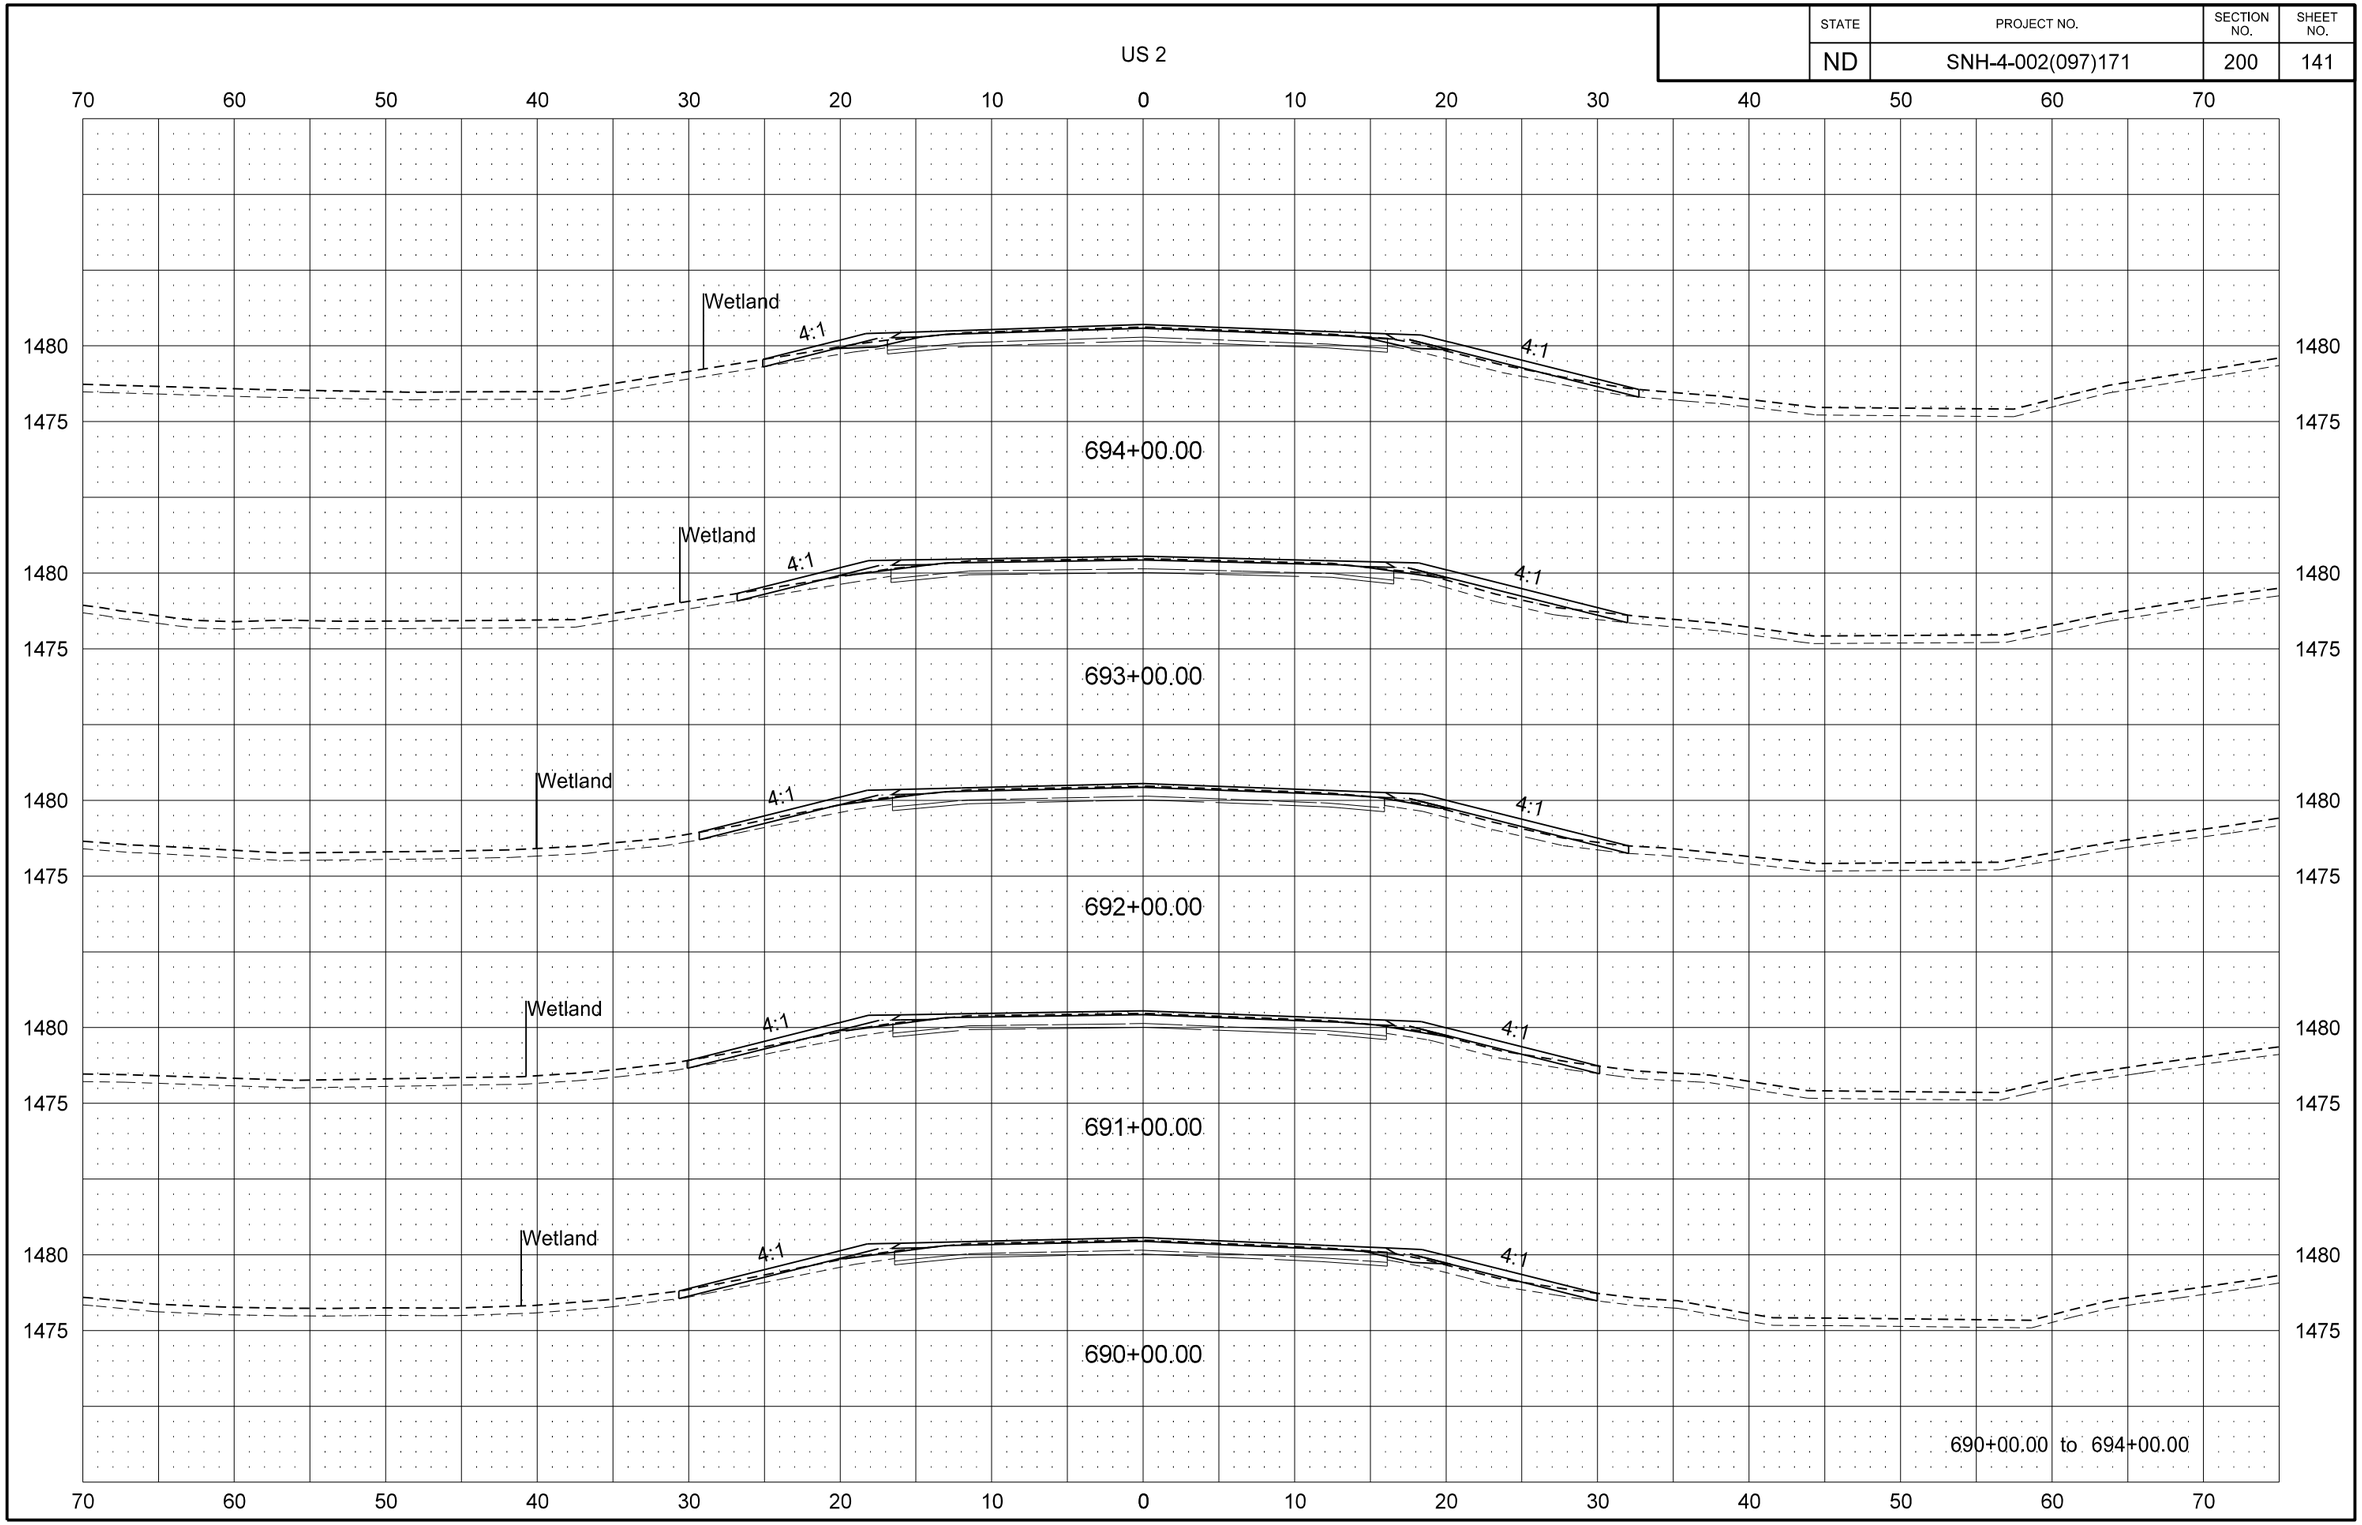

STATE	PROJECT NO.	SECTION NO.	SHEET NO.
ND	SNH-4-002(097)171	200	142

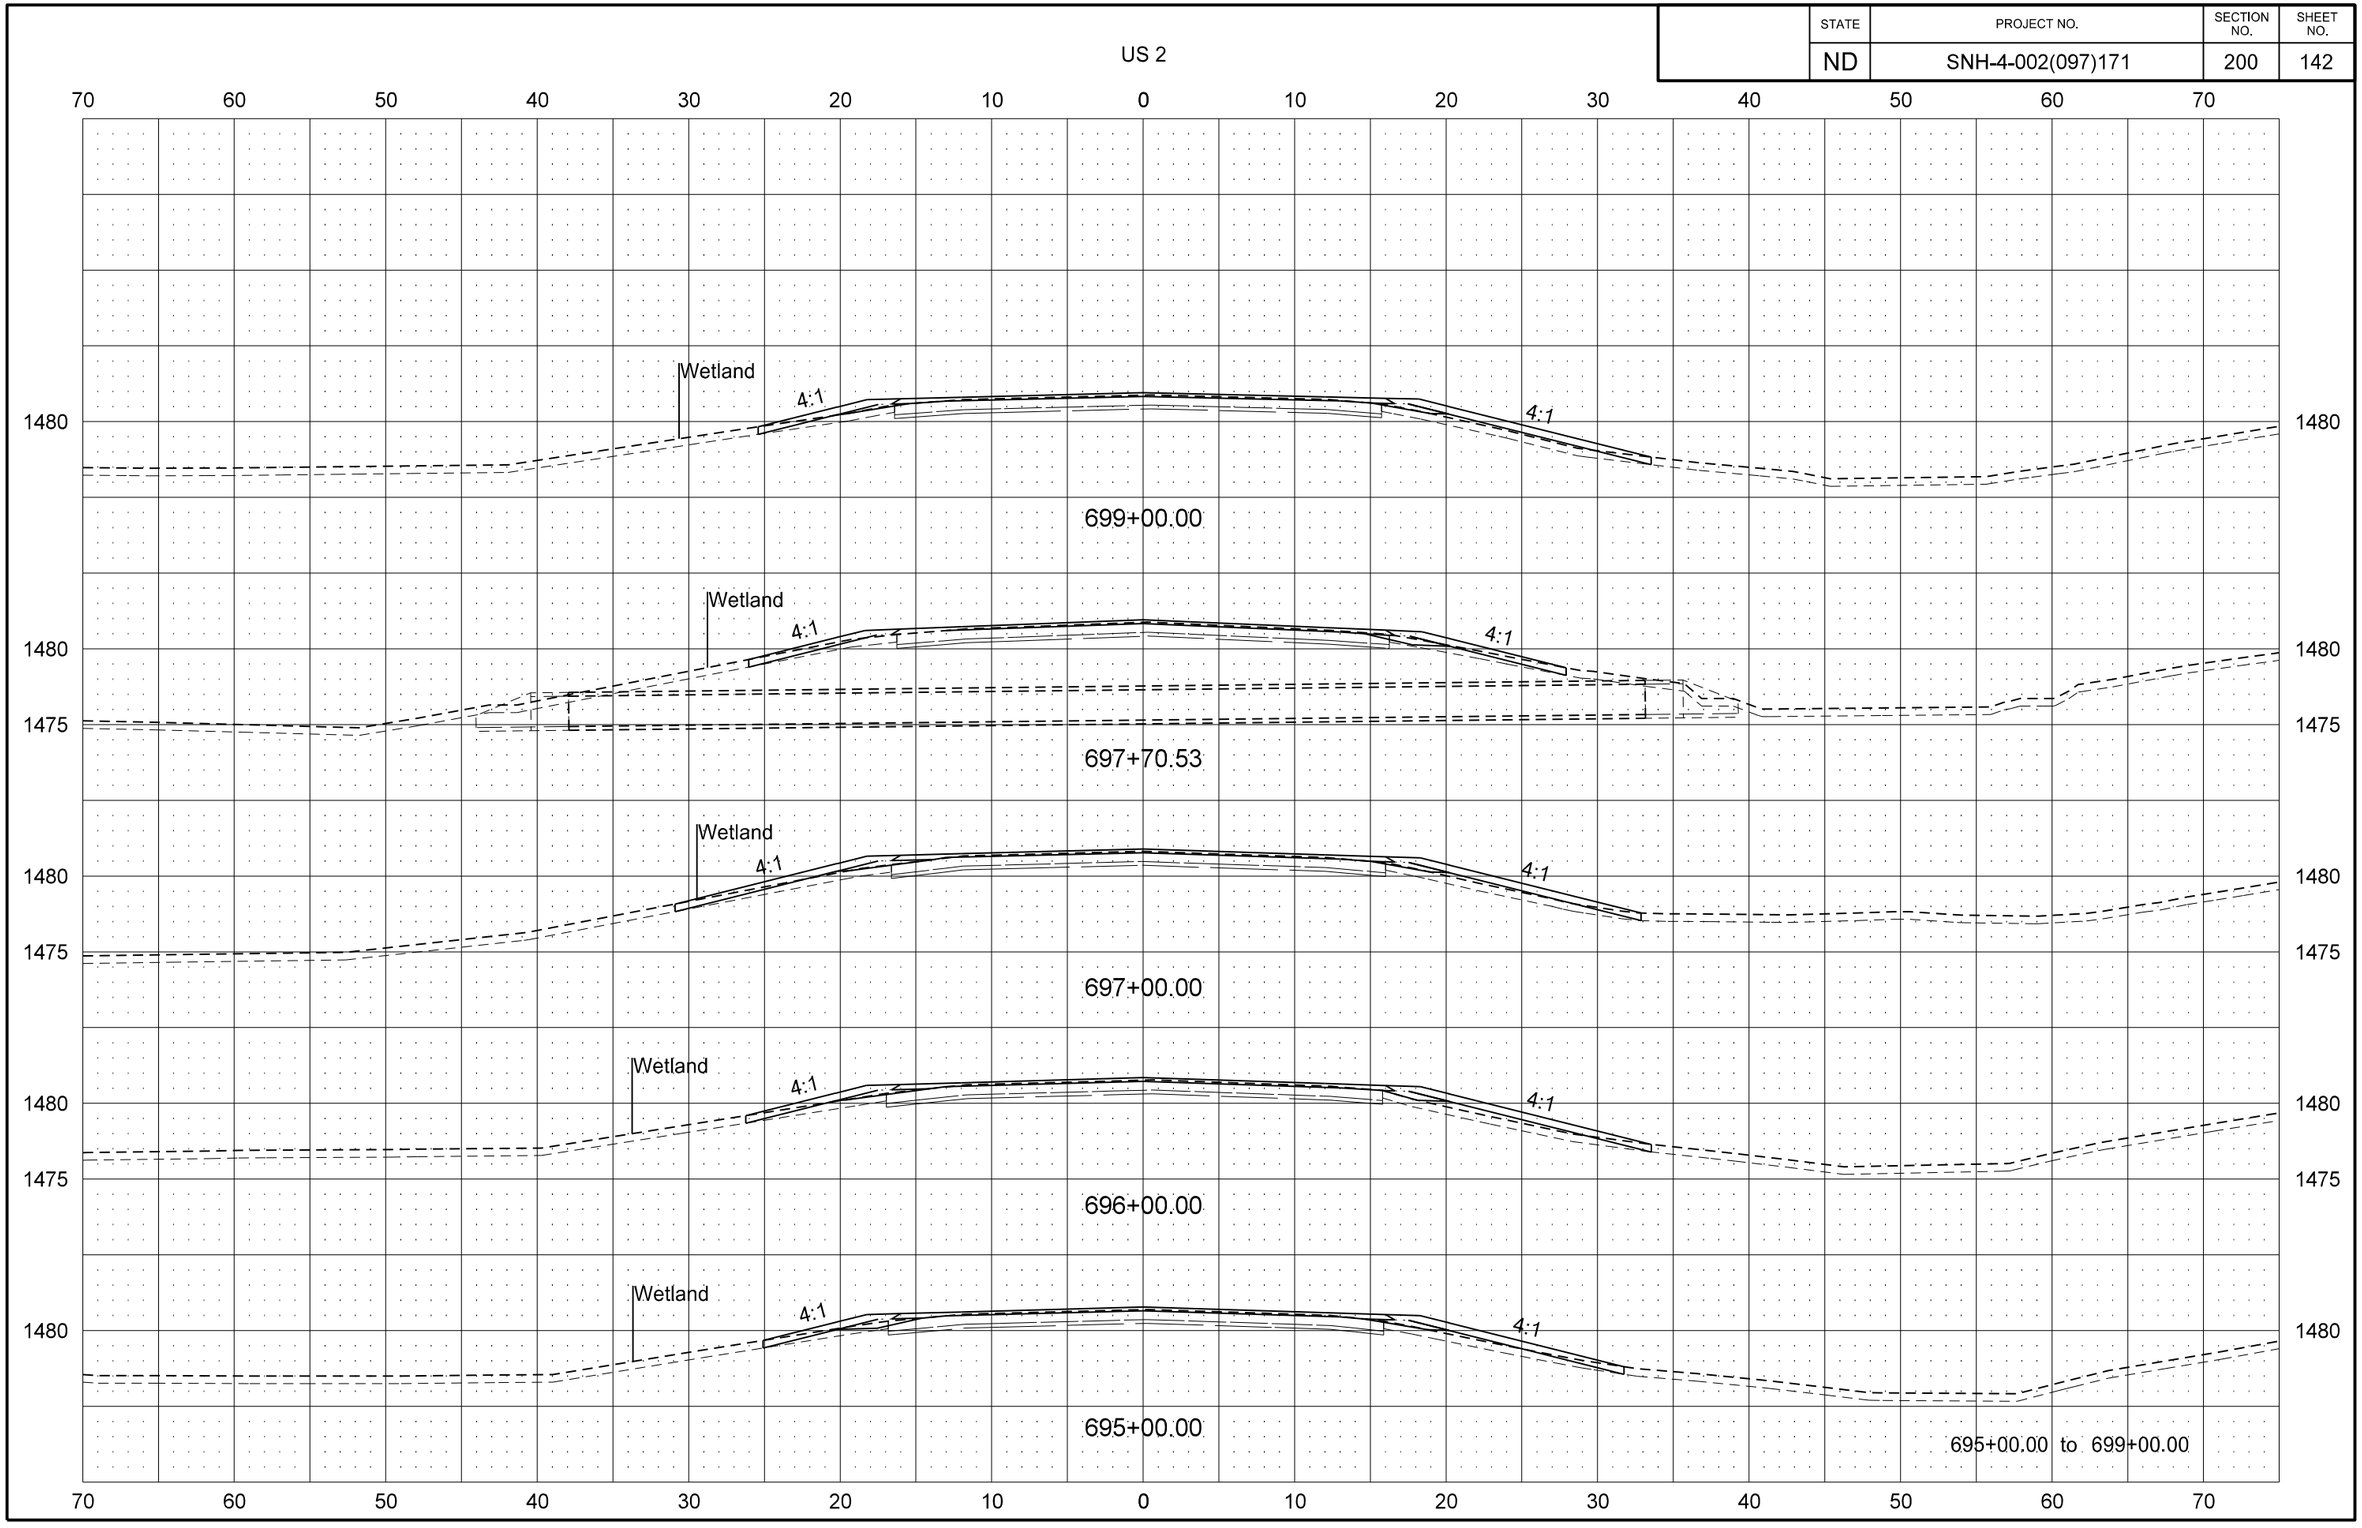

STATE	PROJECT NO.	SECTION NO.	SHEET NO.
ND	SNH-4-002(097)171	200	143

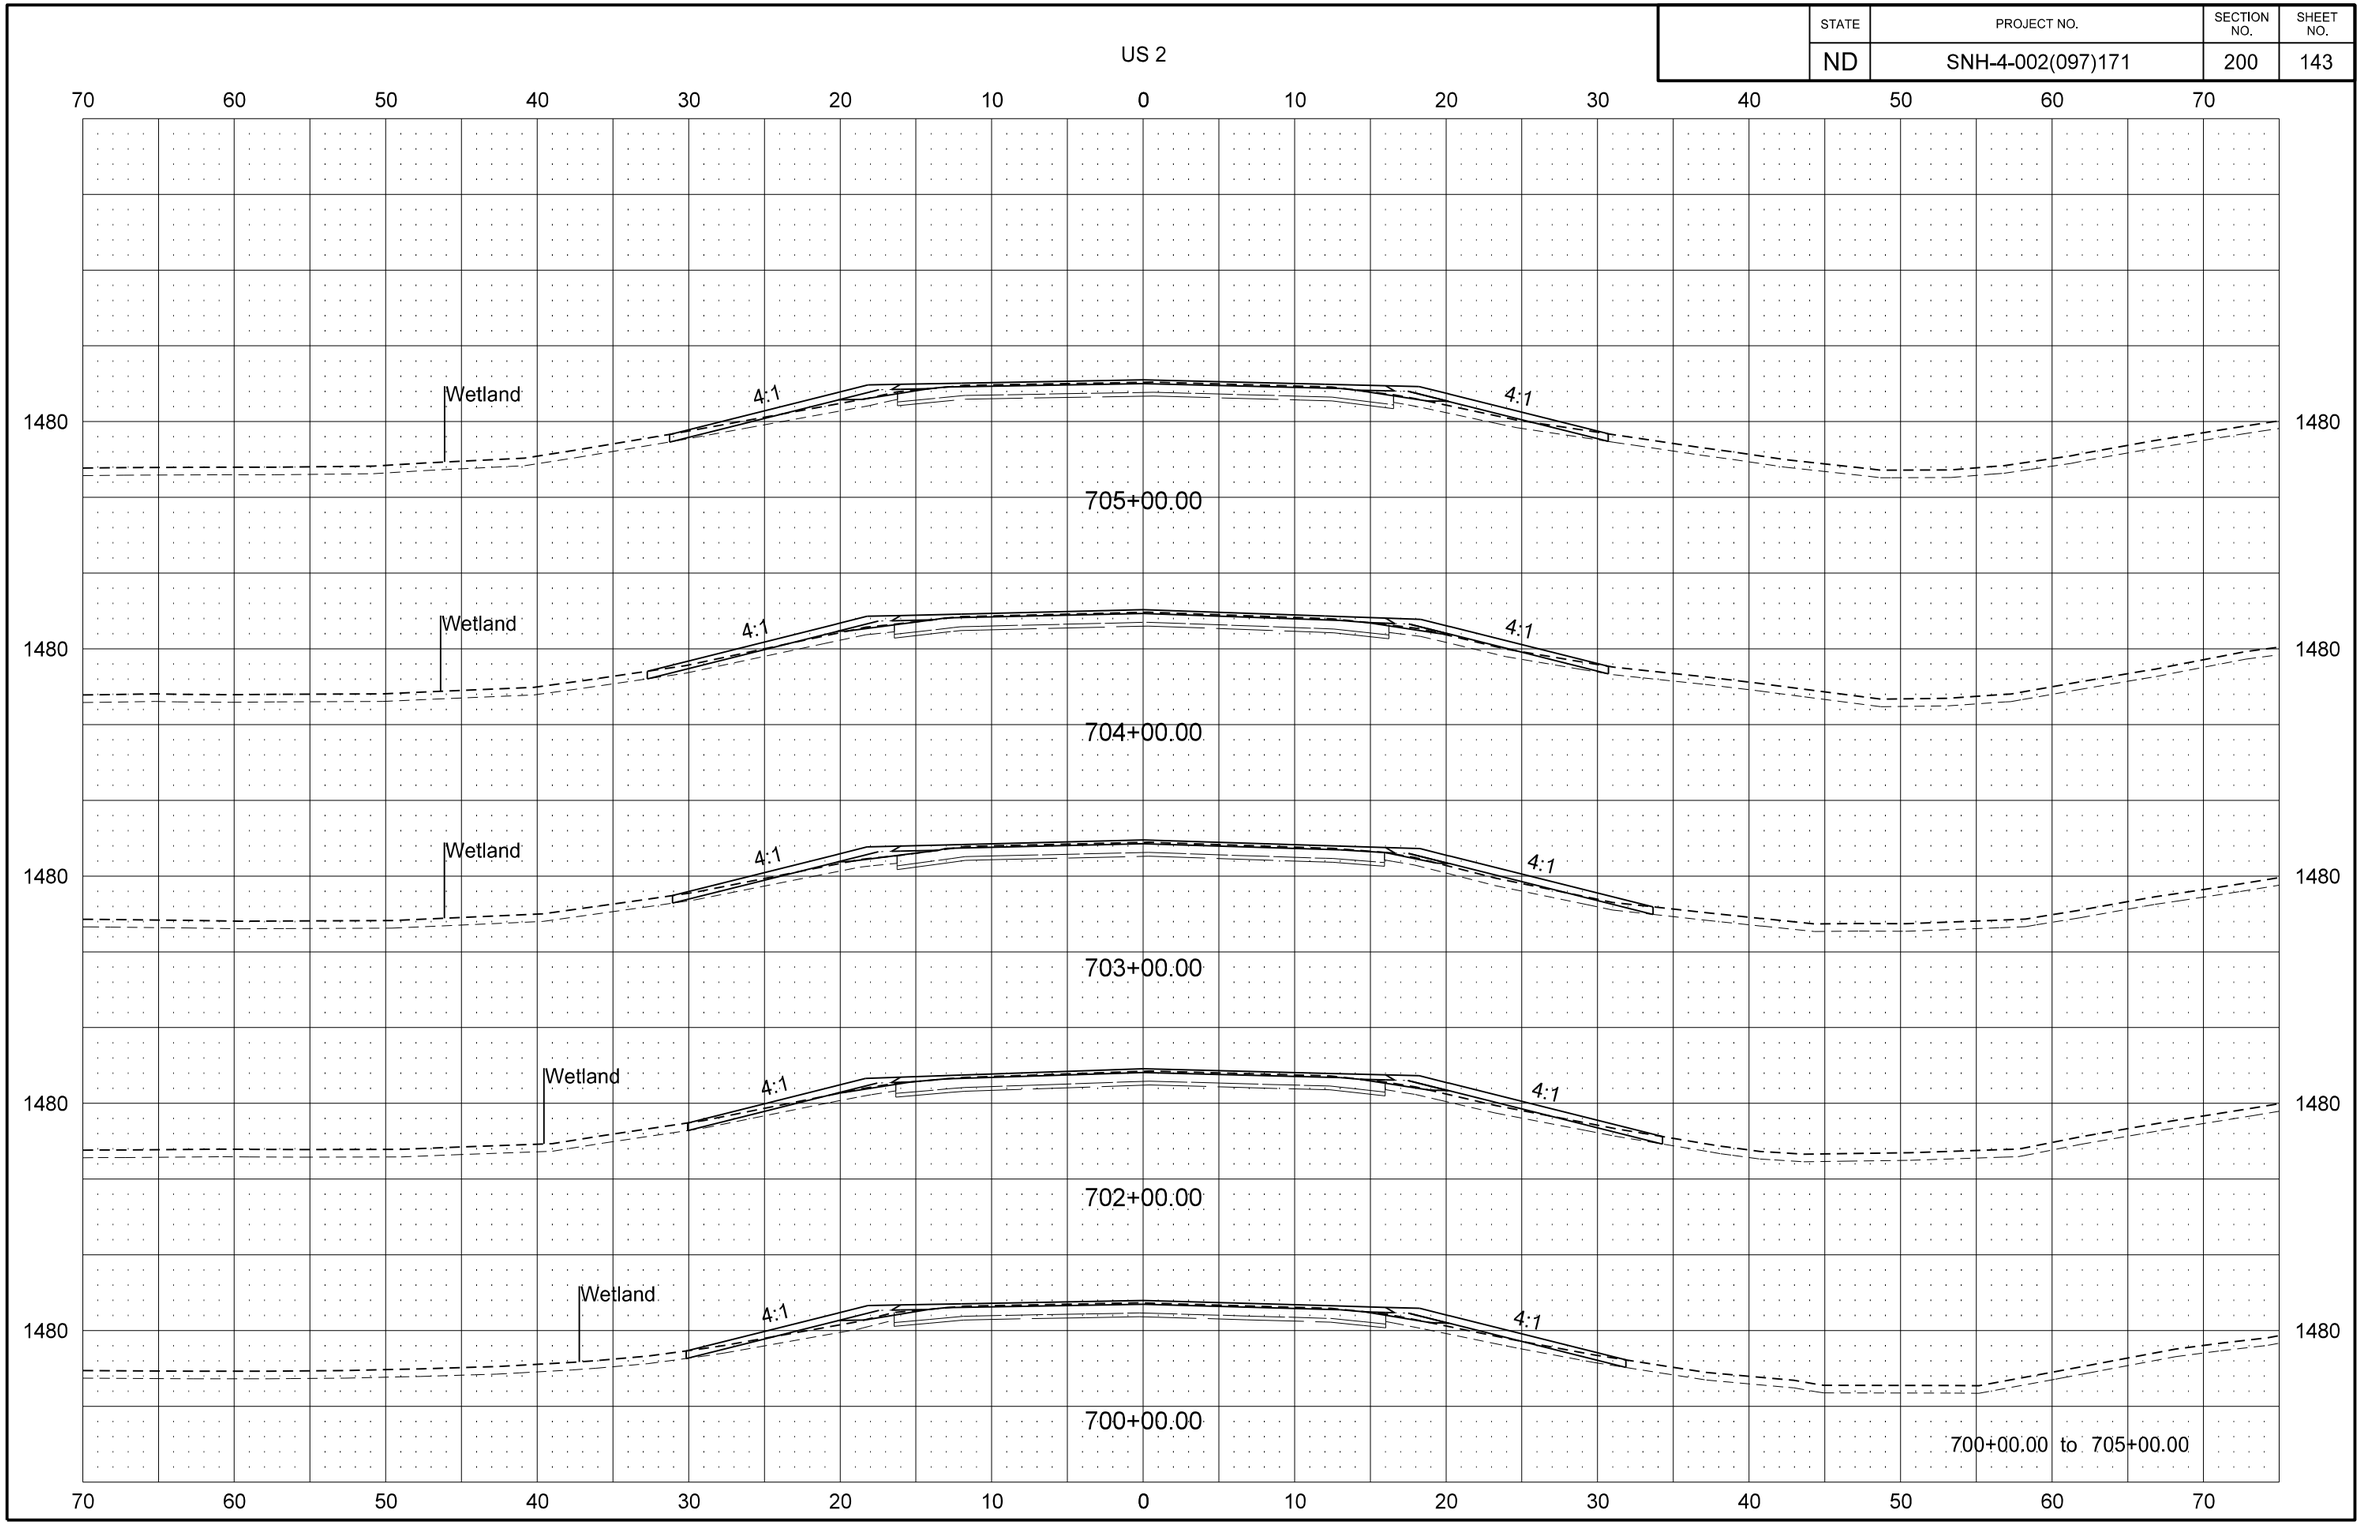

STATE	PROJECT NO.	SECTION NO.	SHEET NO.
ND	SNH-4-002(097)171	200	144

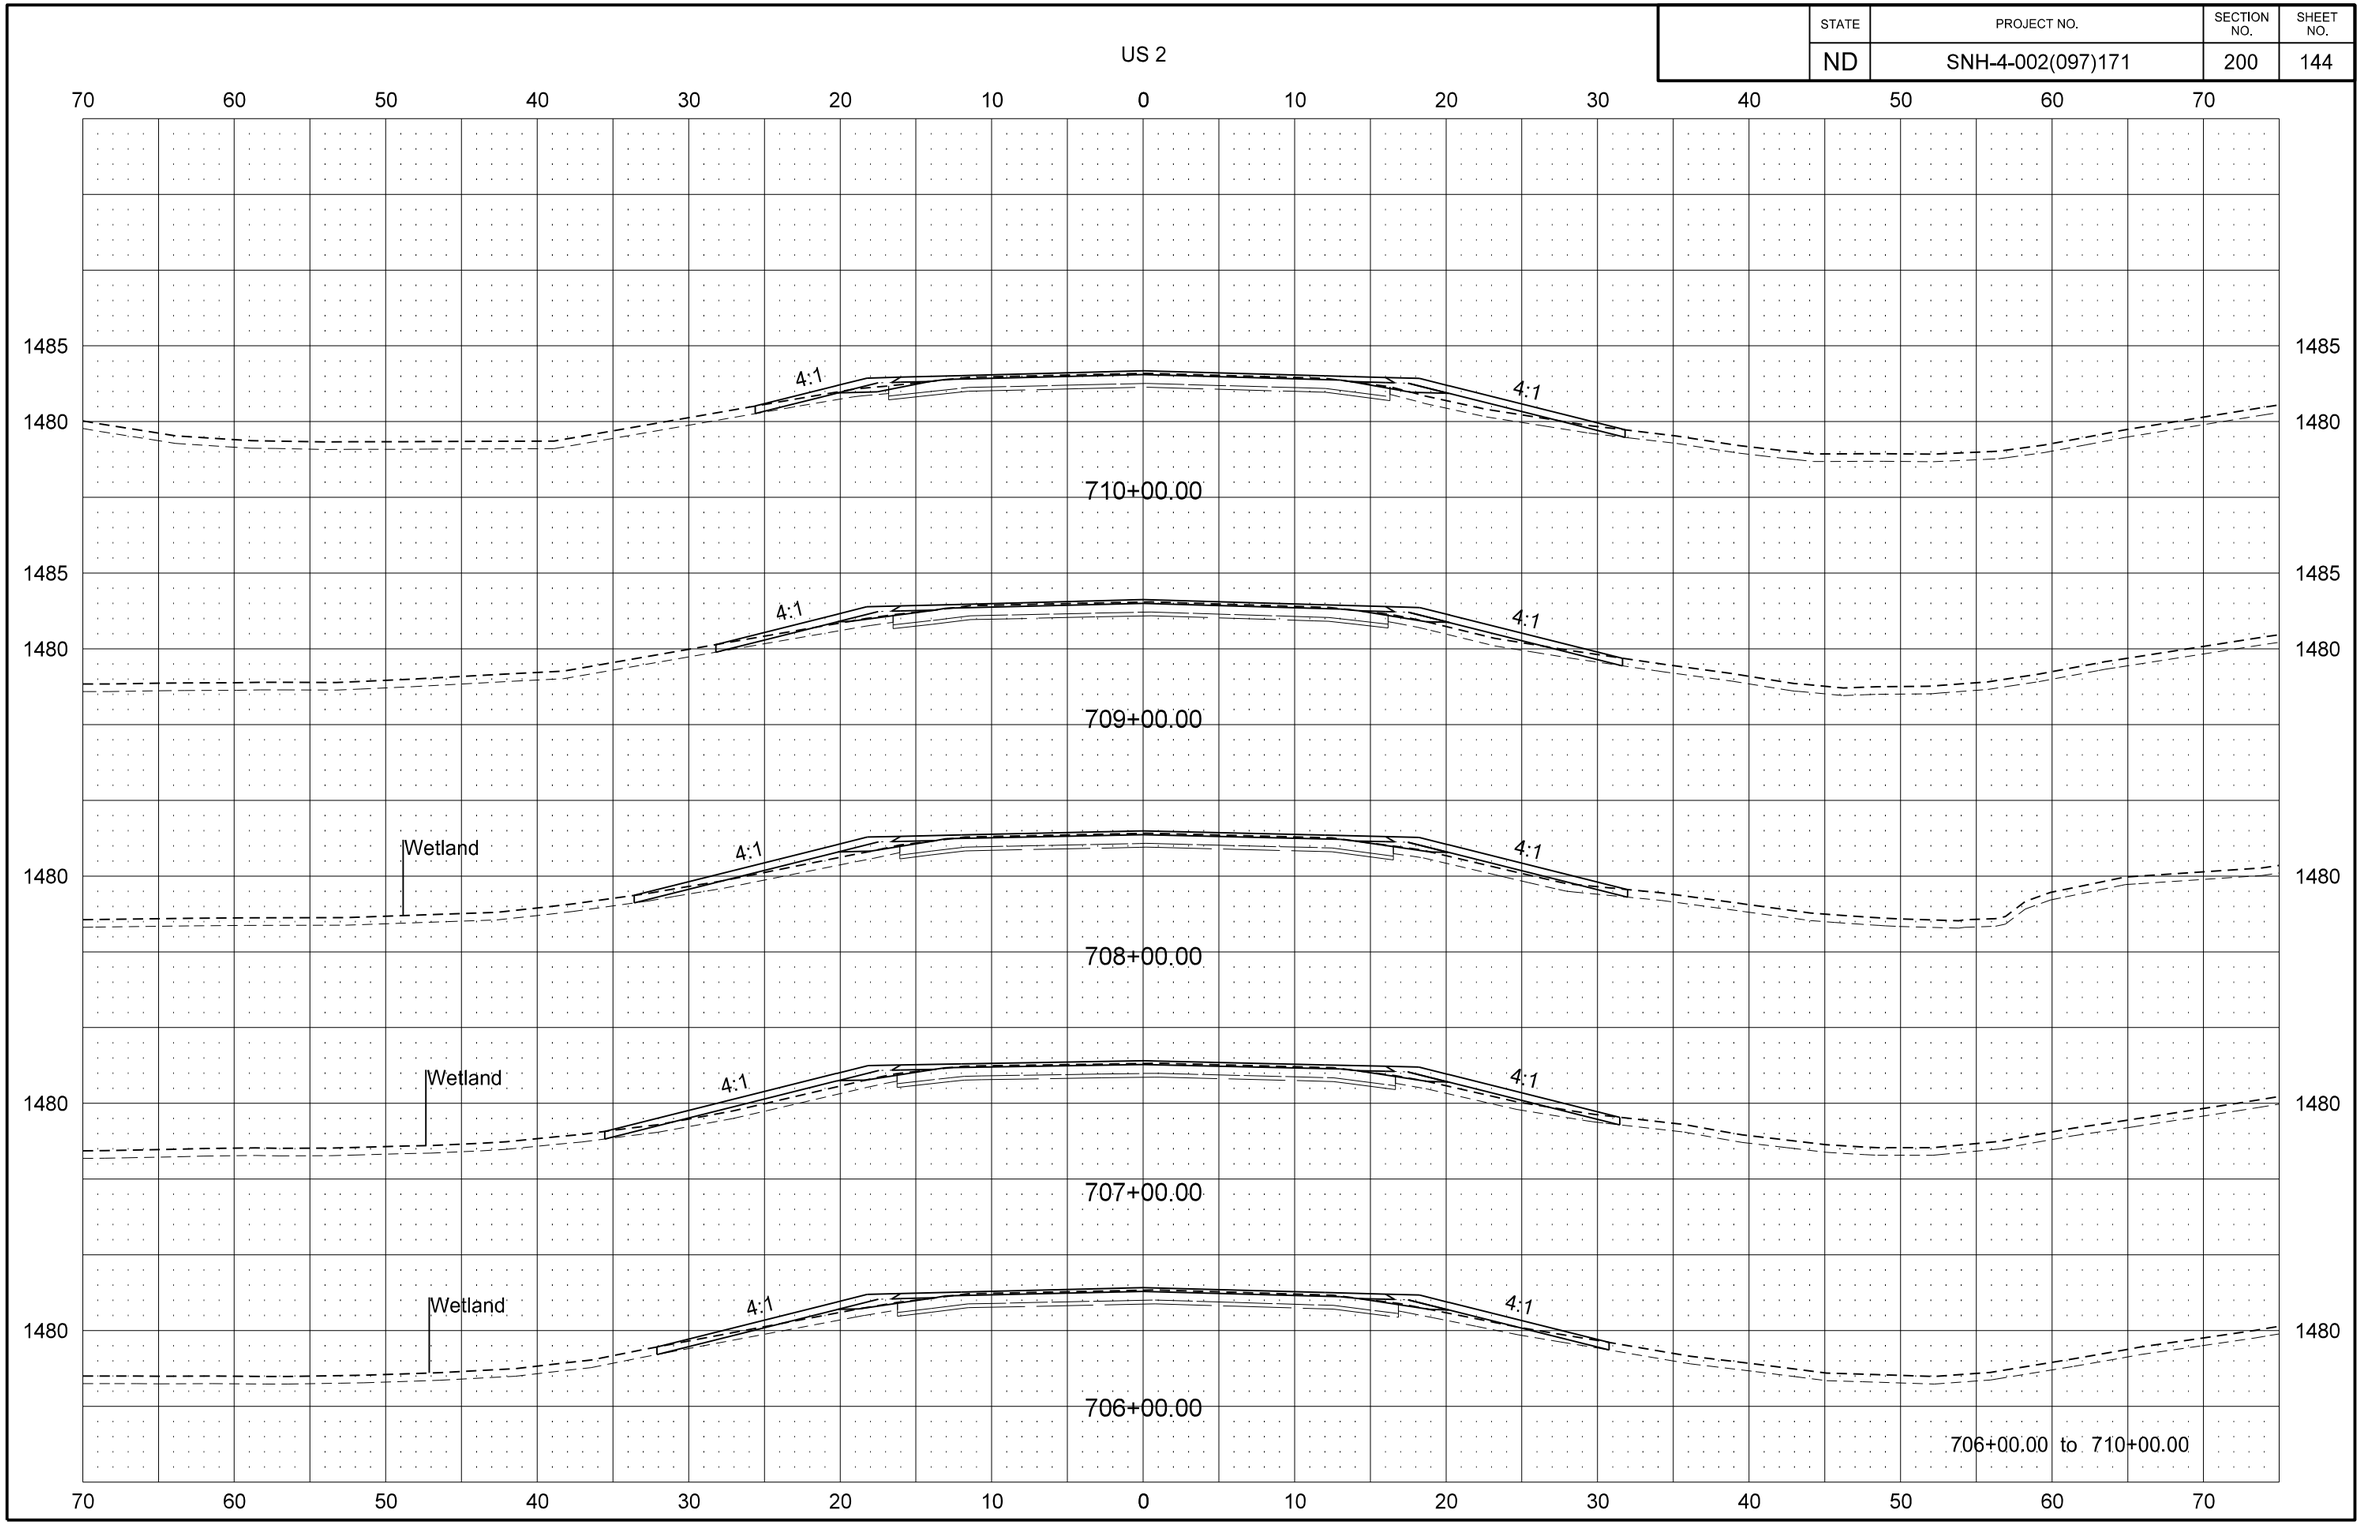

STATE	PROJECT NO.	SECTION NO.	SHEET NO.
ND	SNH-4-002(097)171	200	145

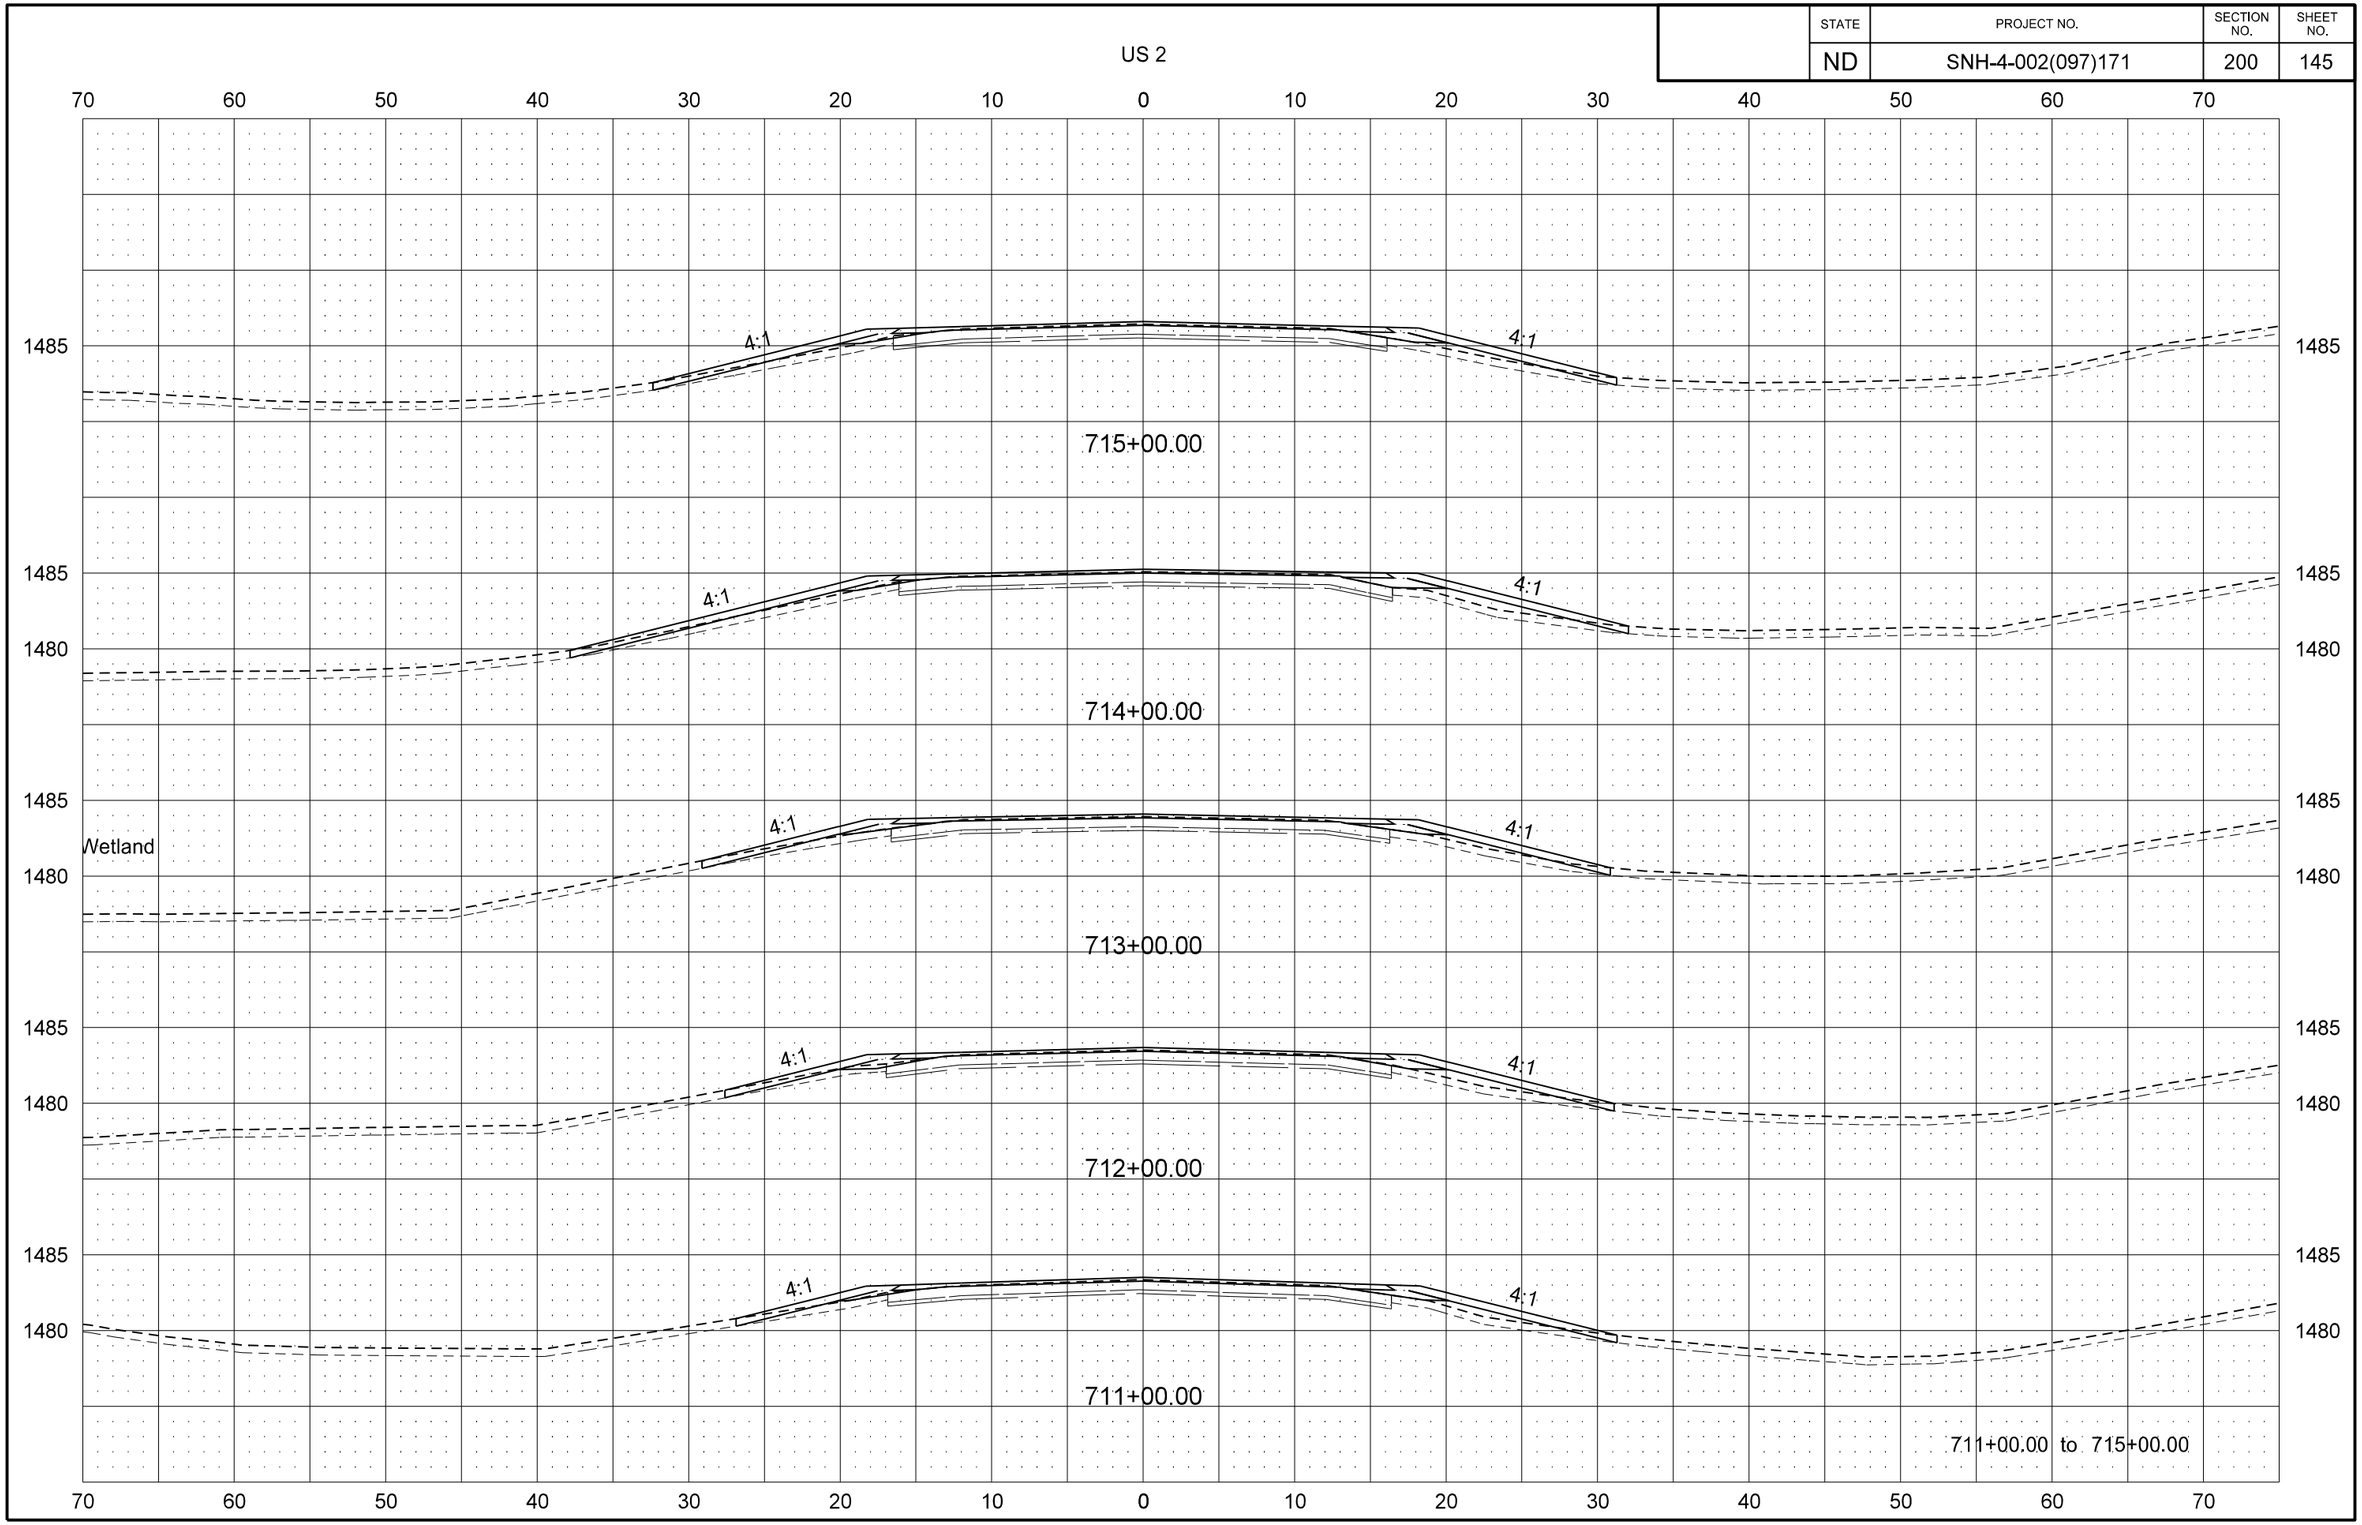

STATE	PROJECT NO.	SECTION NO.	SHEET NO.
ND	SNH-4-002(097)171	200	146

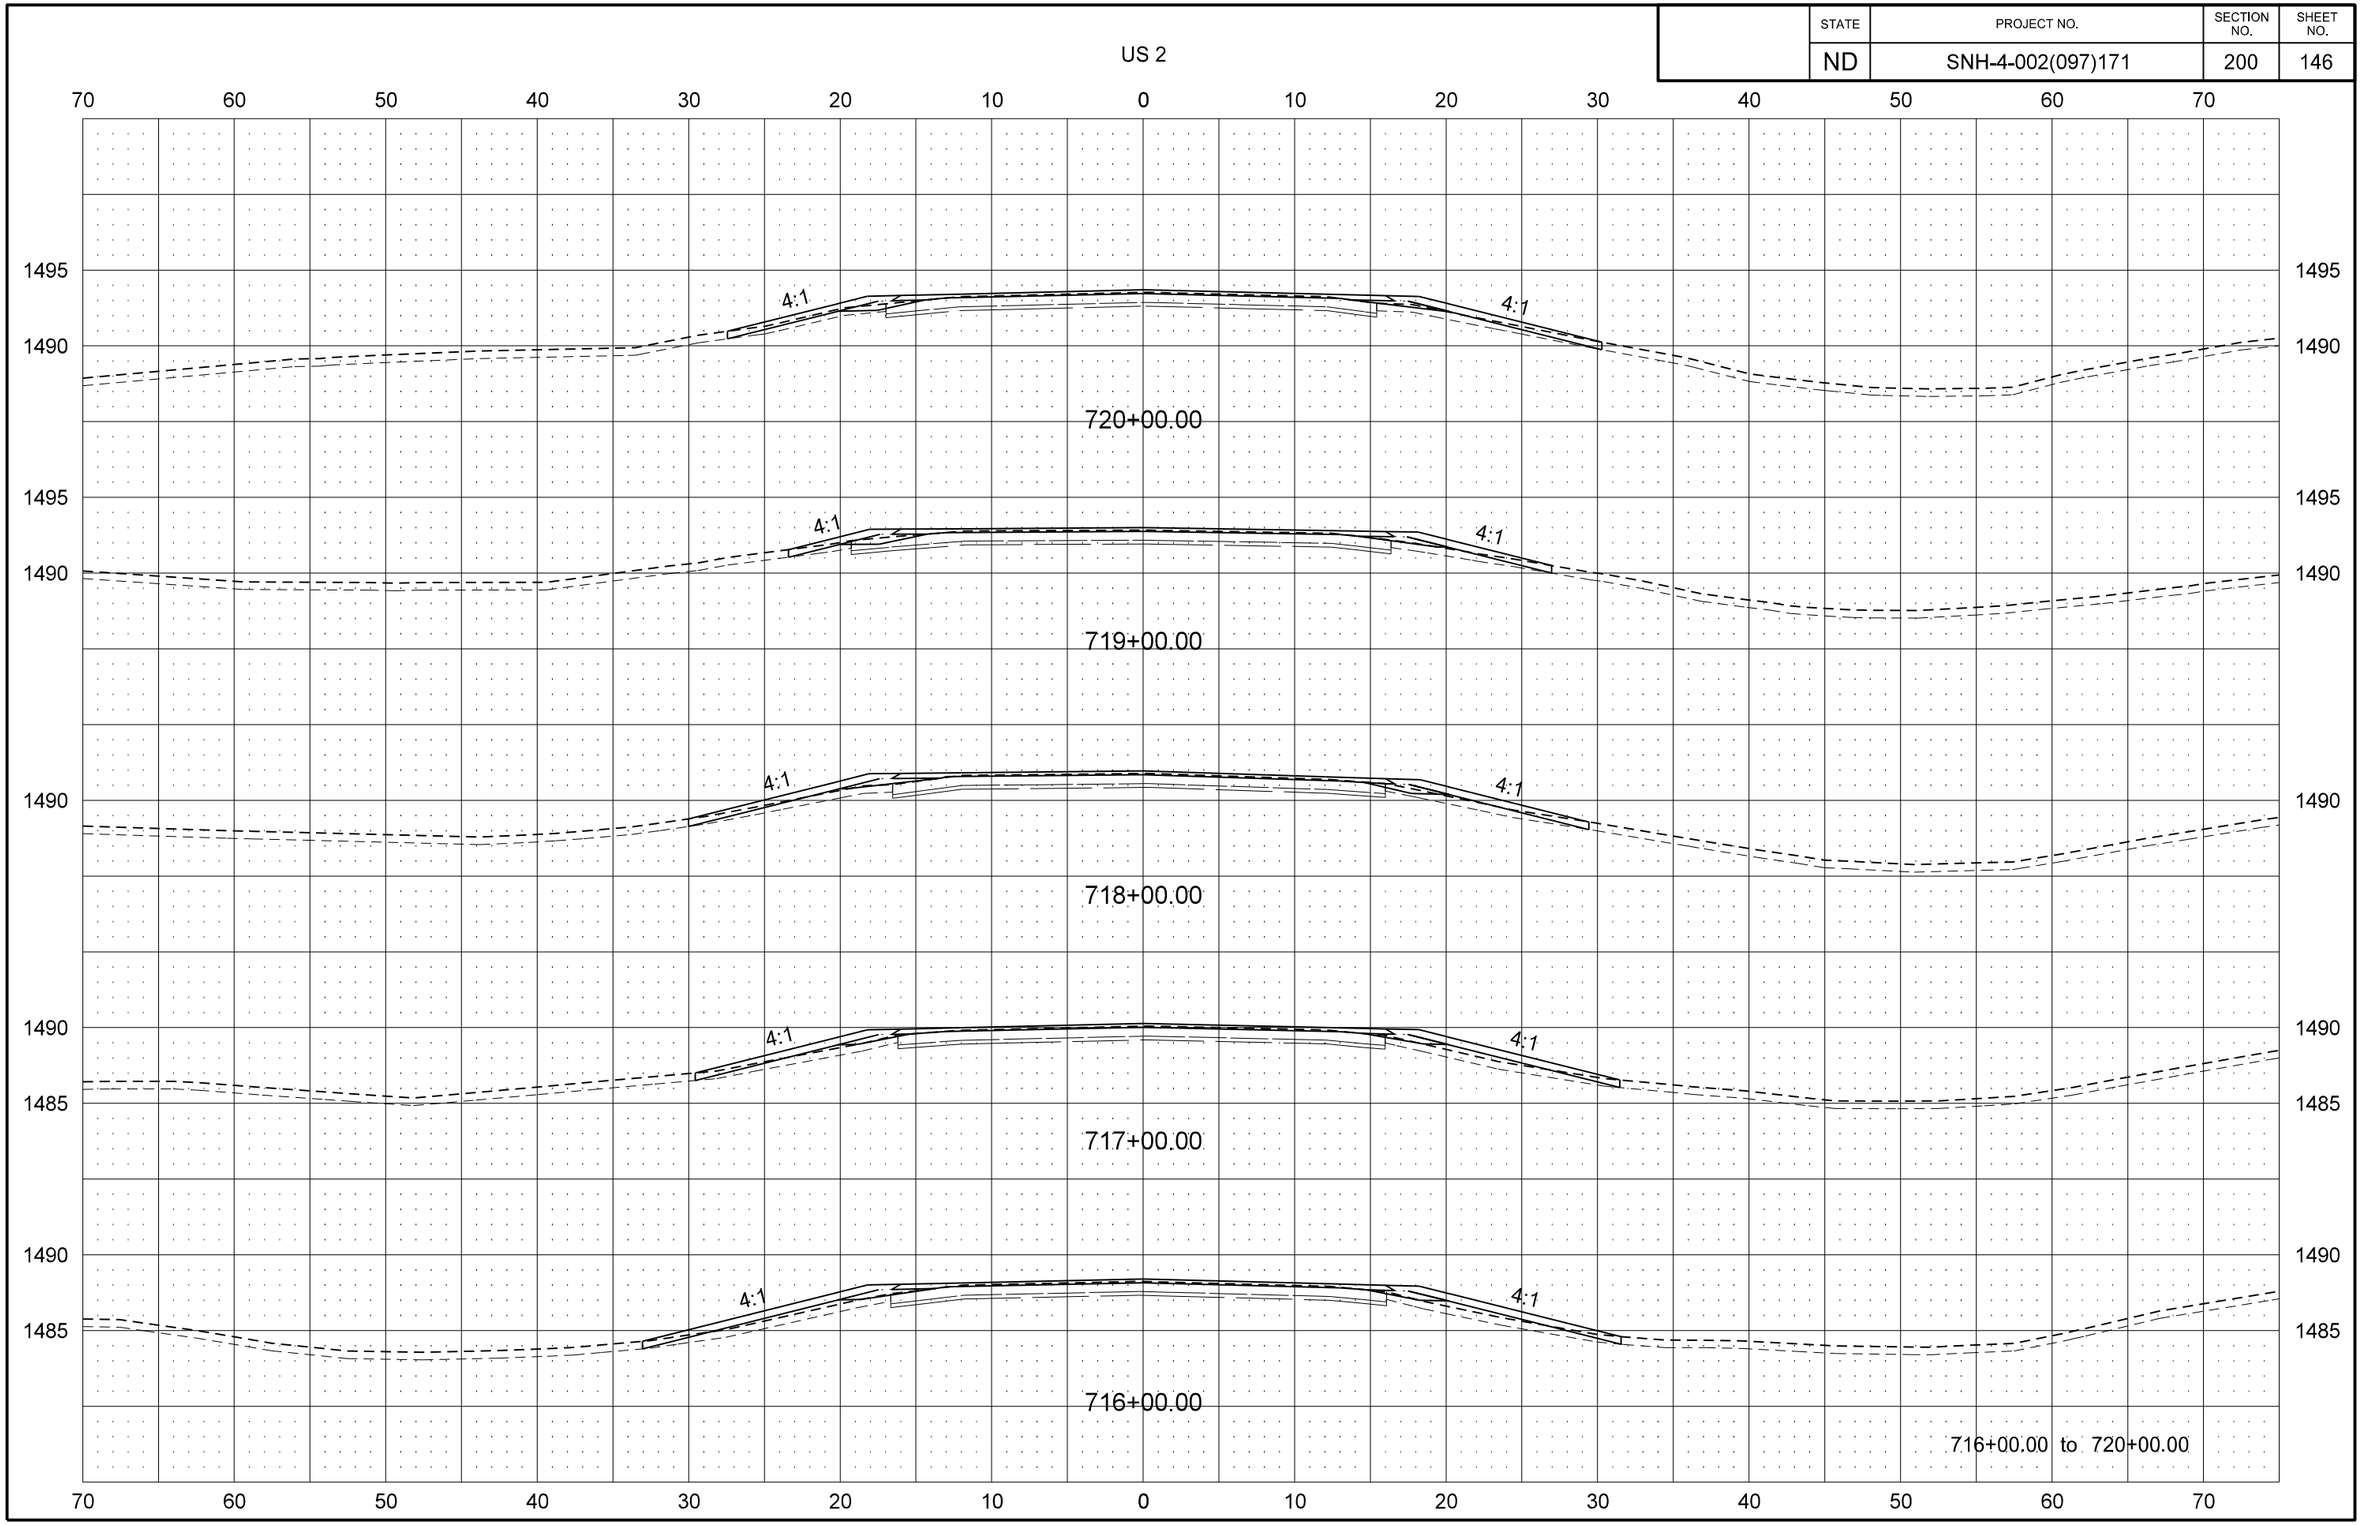

8/29/2016 2:39:11 PM jmwagner R:\project\40002171.097\design\DOTSC\Plan\200XS_002.dgn

STATE	PROJECT NO.	SECTION NO.	SHEET NO.
ND	SNH-4-002(097)171	200	147

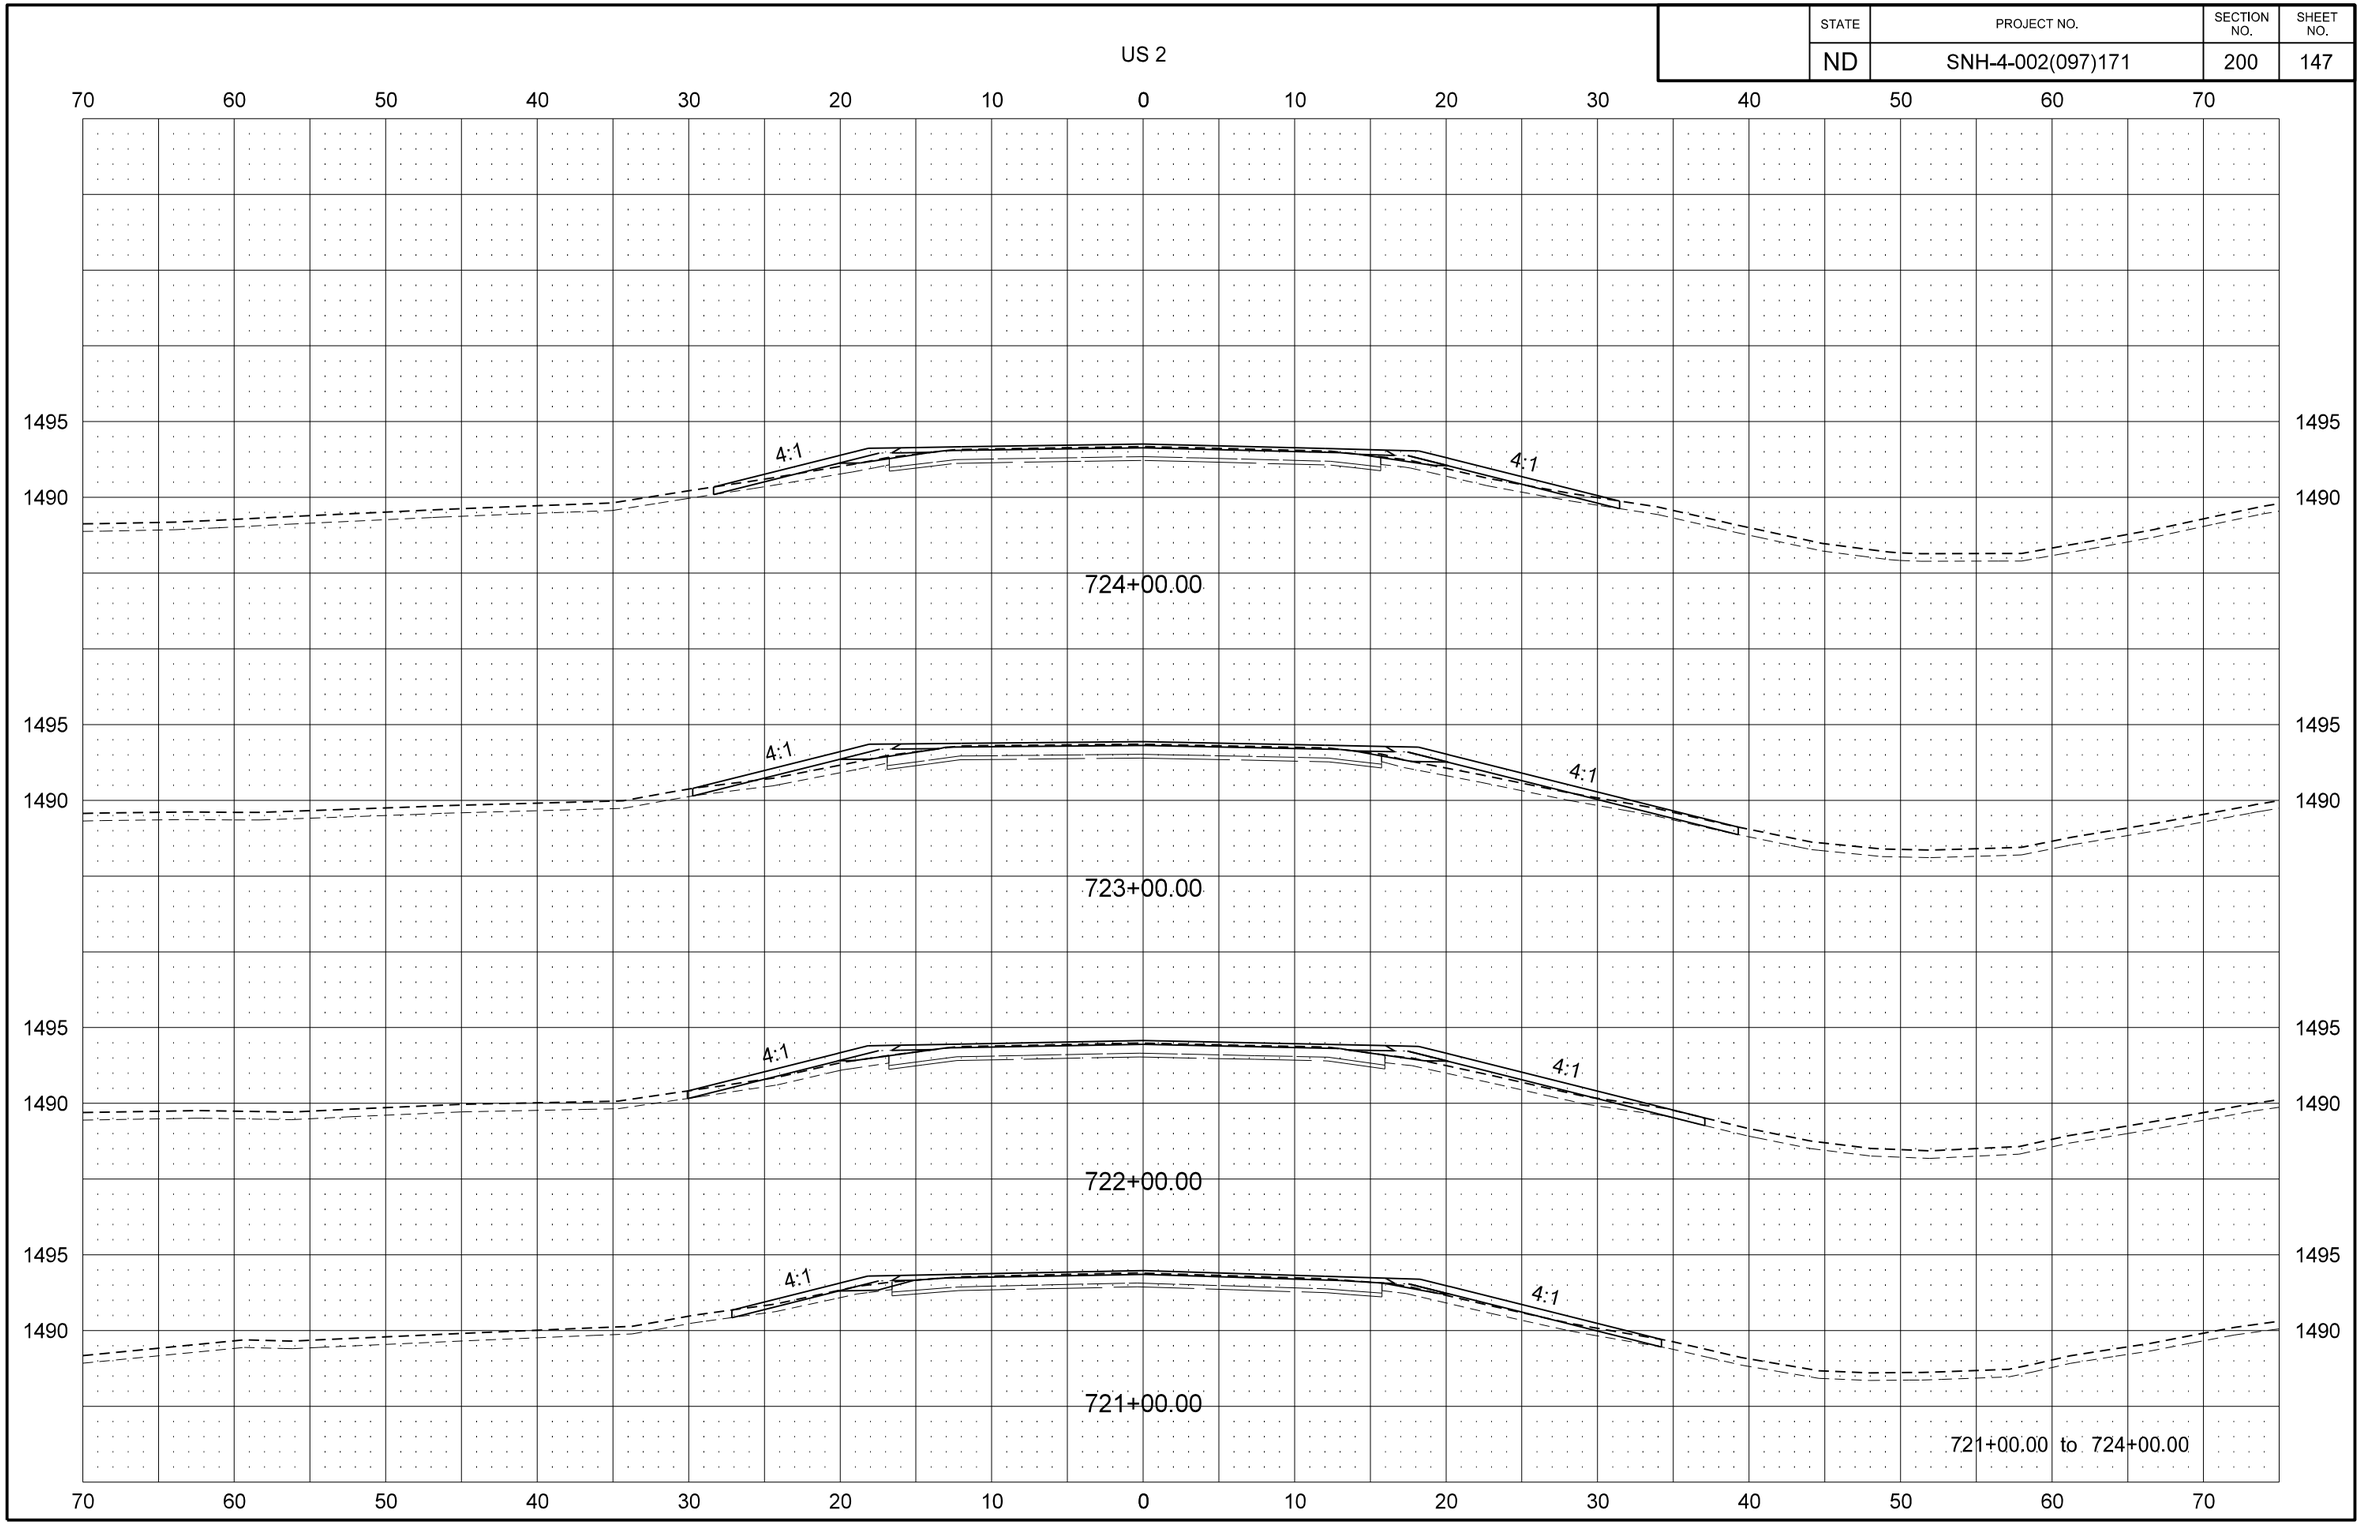

STATE	PROJECT NO.	SECTION NO.	SHEET NO.
ND	SNH-4-002(097)171	200	148

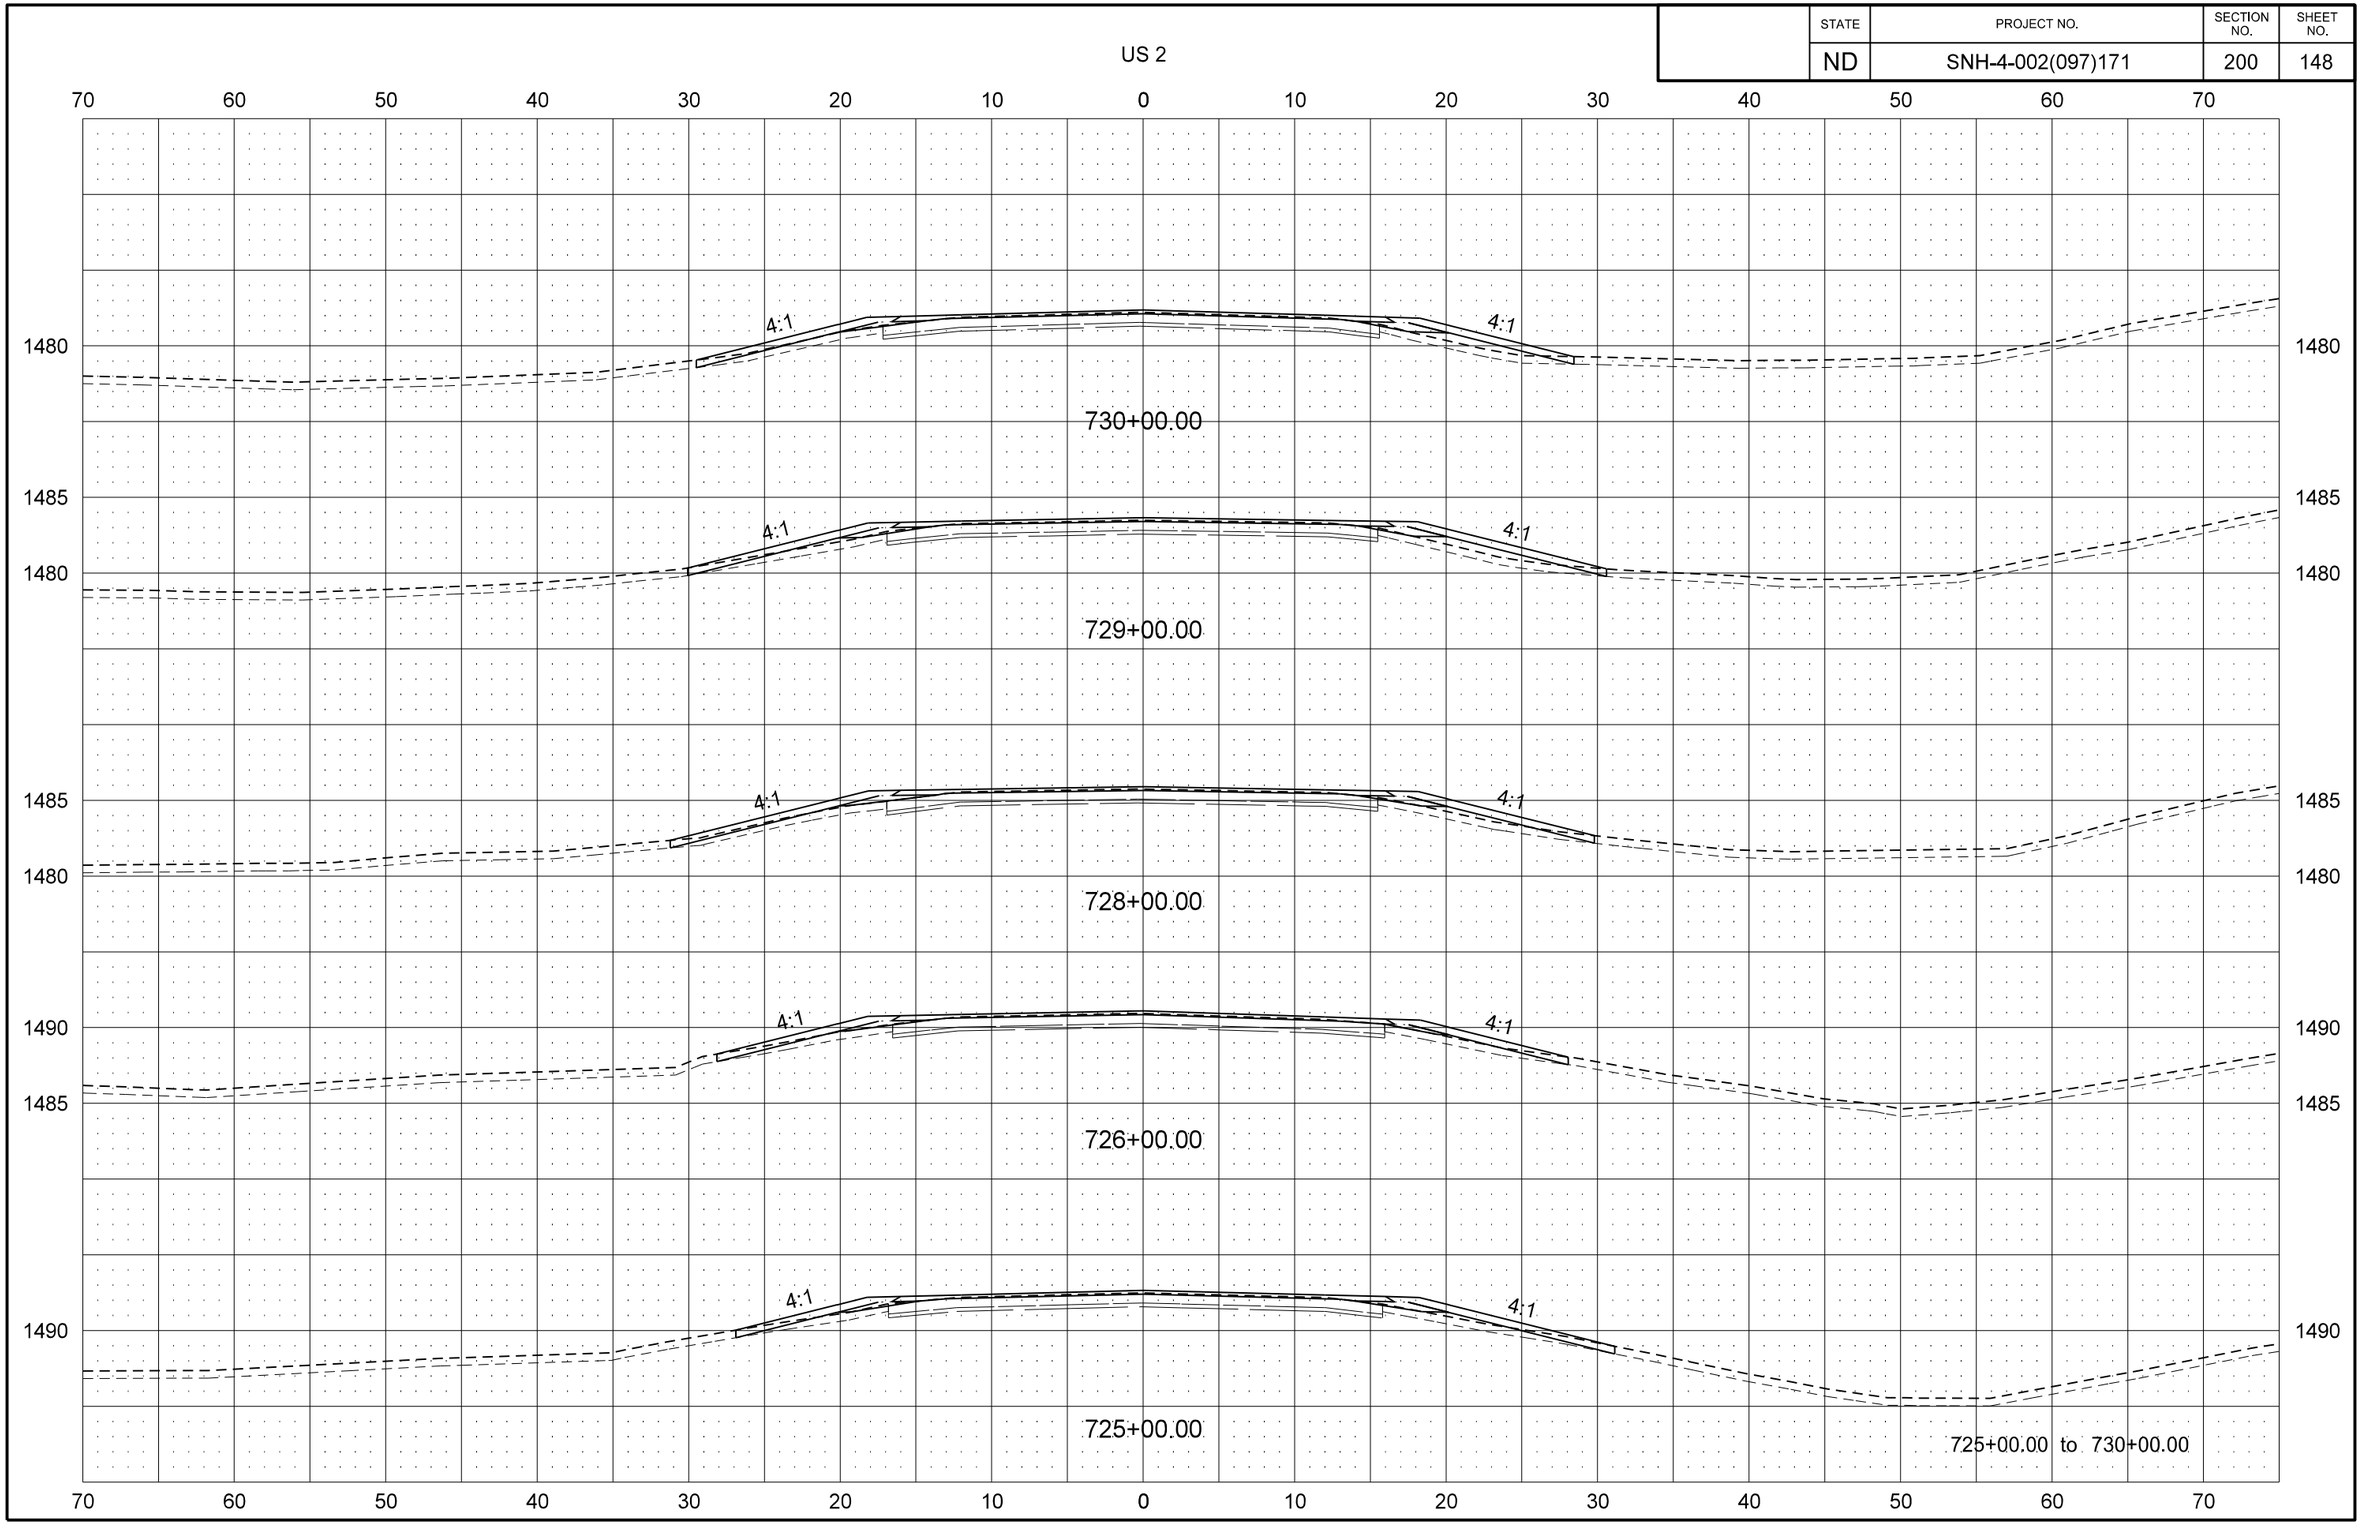

STATE	PROJECT NO.	SECTION NO.	SHEET NO.
ND	SNH-4-002(097)171	200	149

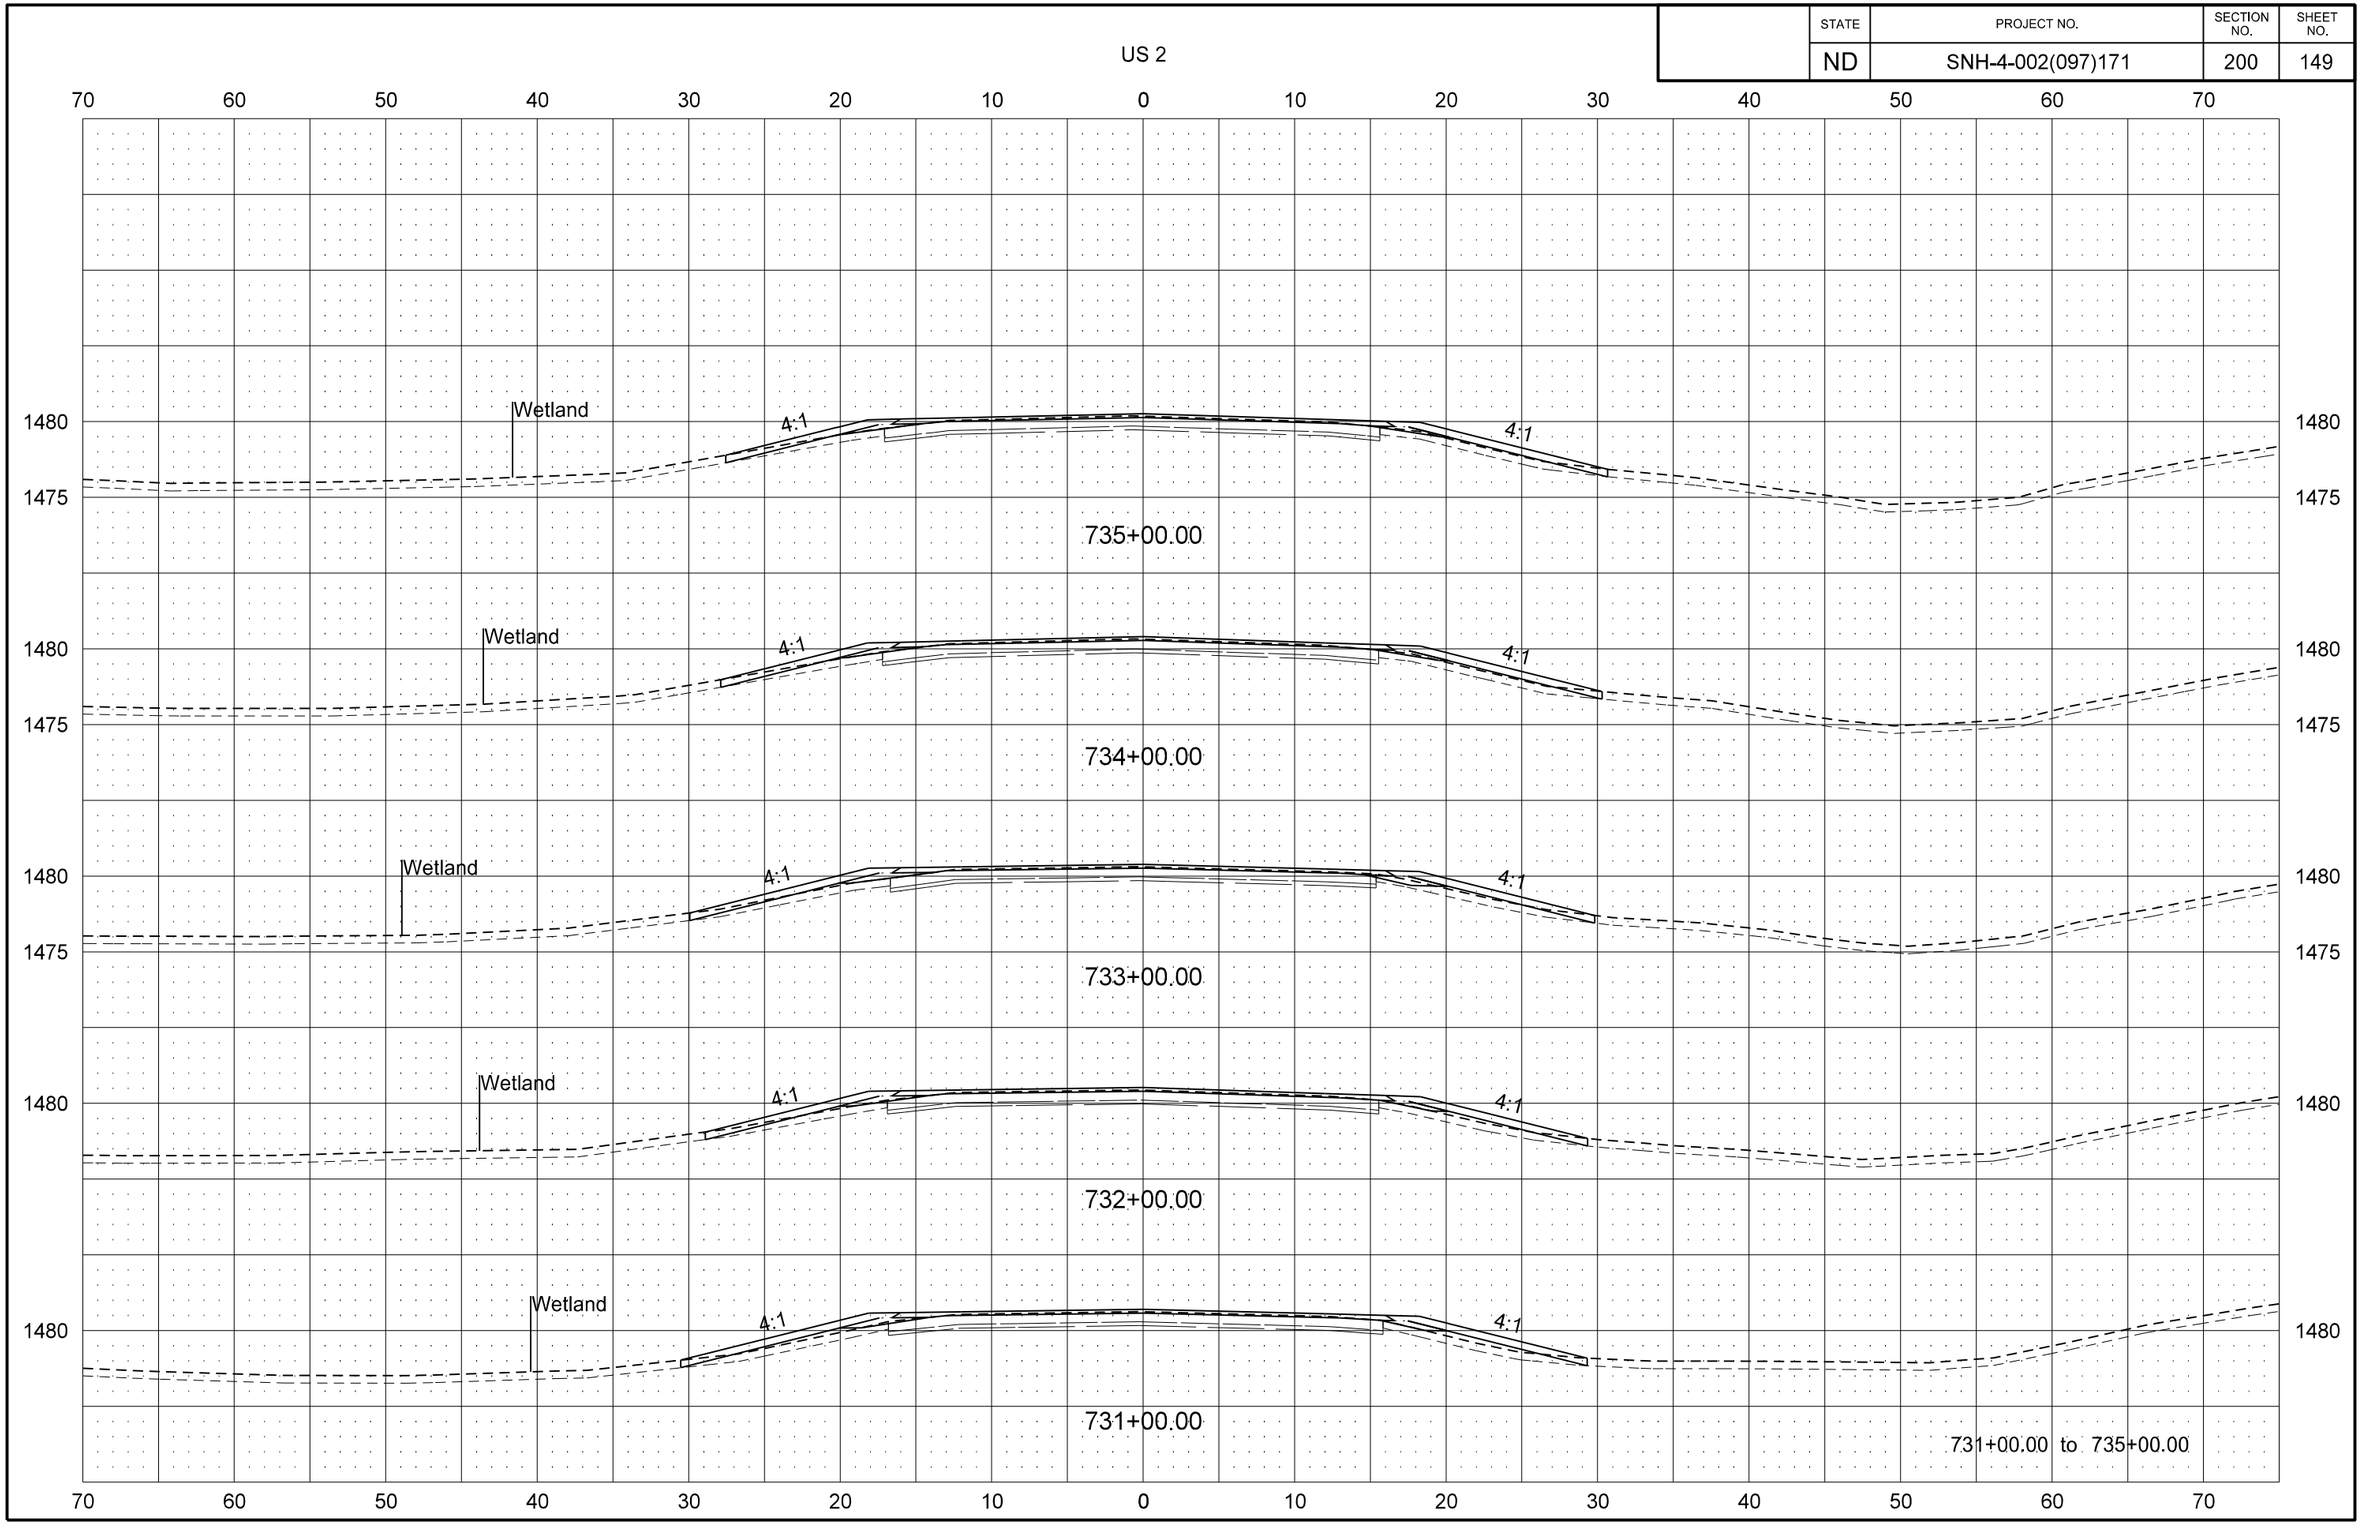

STATE	PROJECT NO.	SECTION NO.	SHEET NO.
ND	SNH-4-002(097)171	200	150

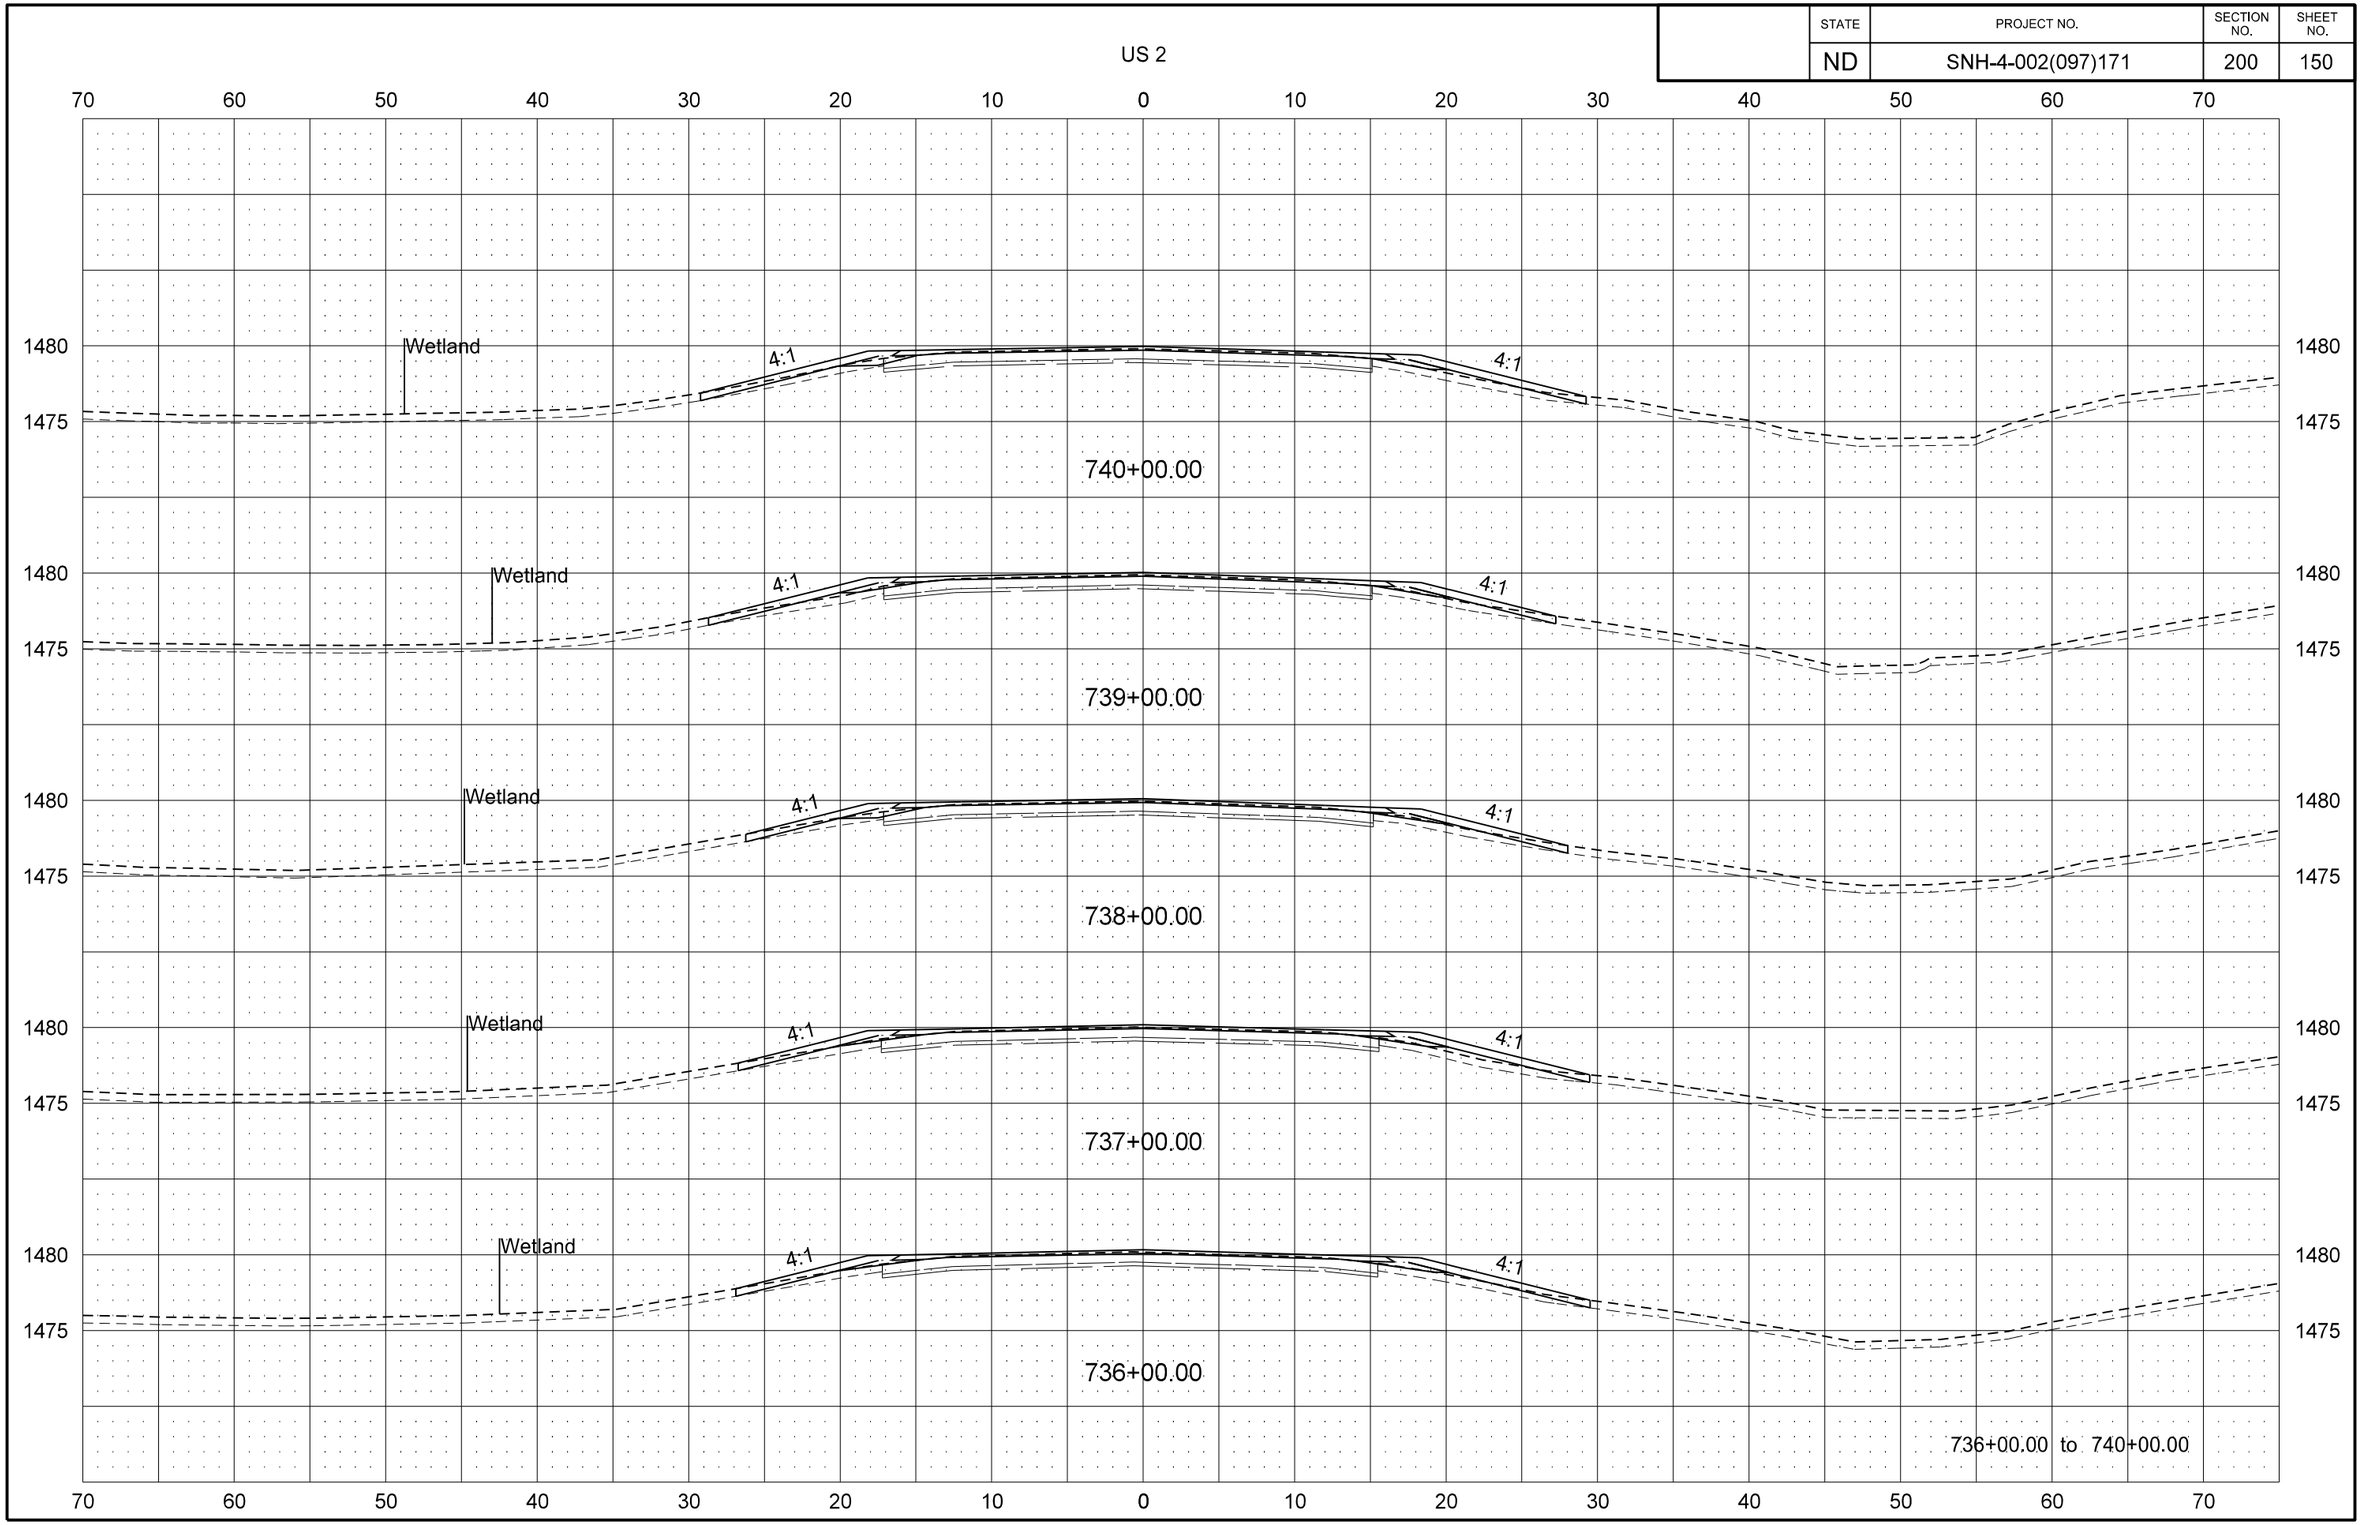

STATE	PROJECT NO.	SECTION NO.	SHEET NO.
ND	SNH-4-002(097)171	200	151

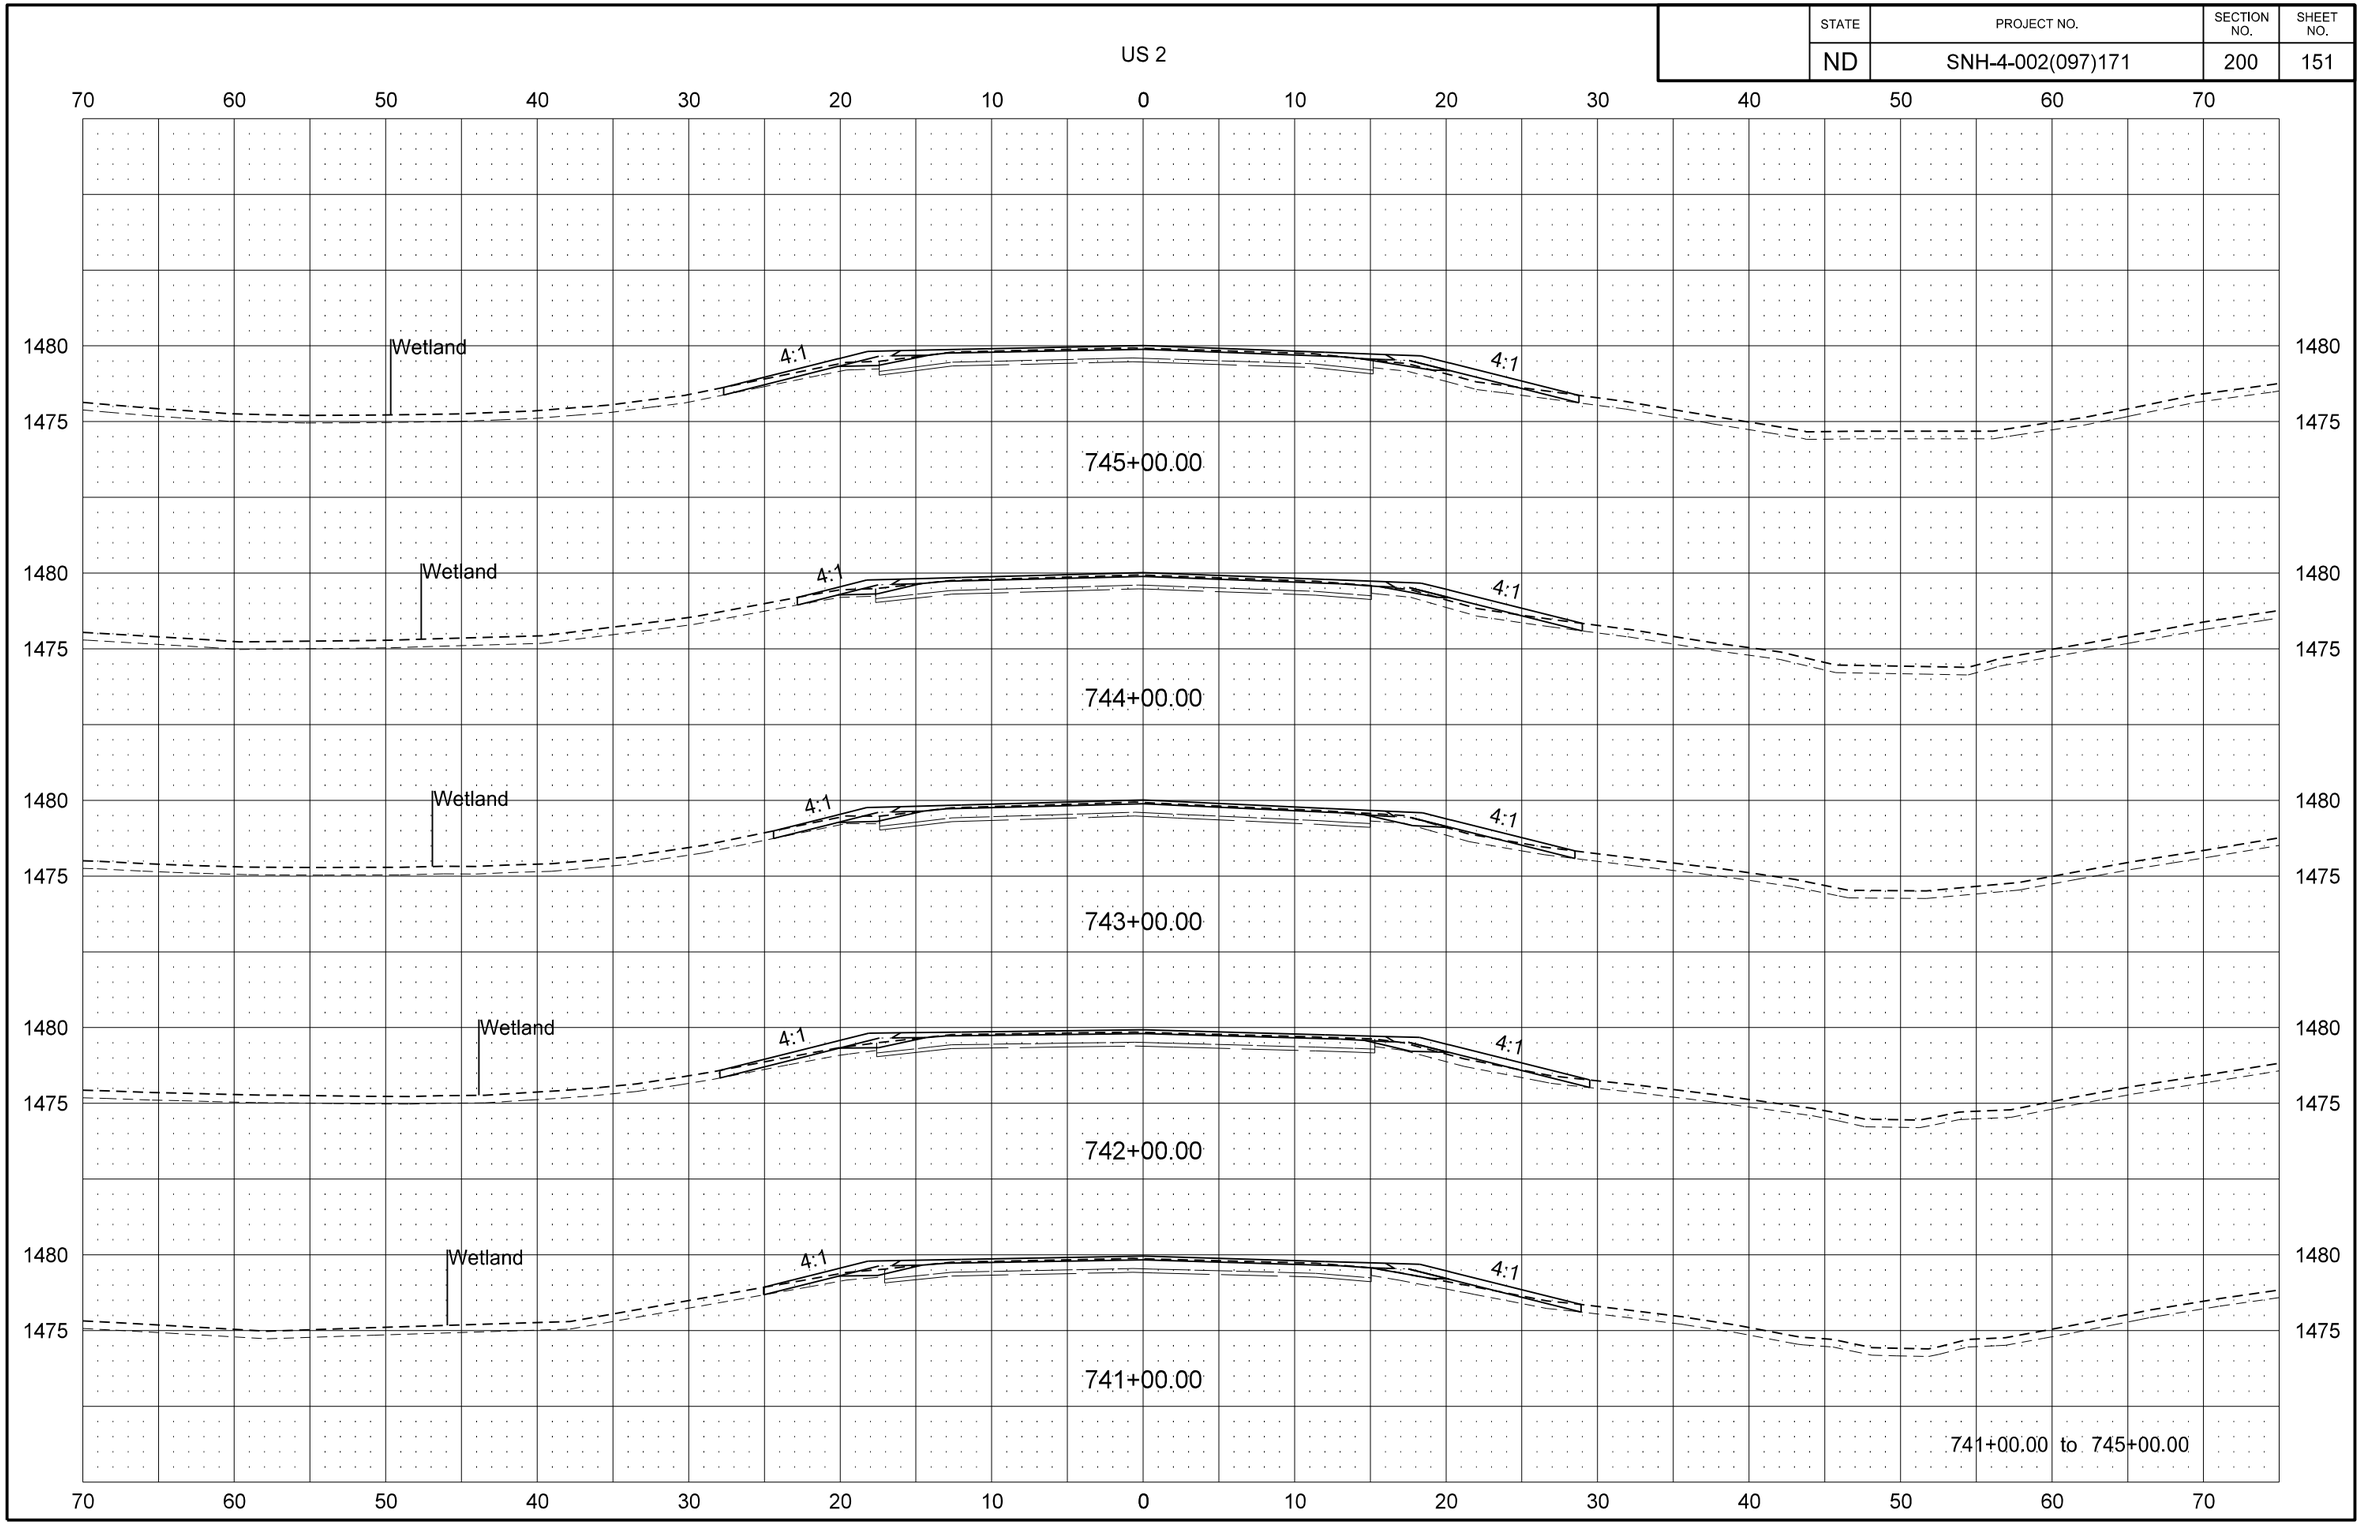
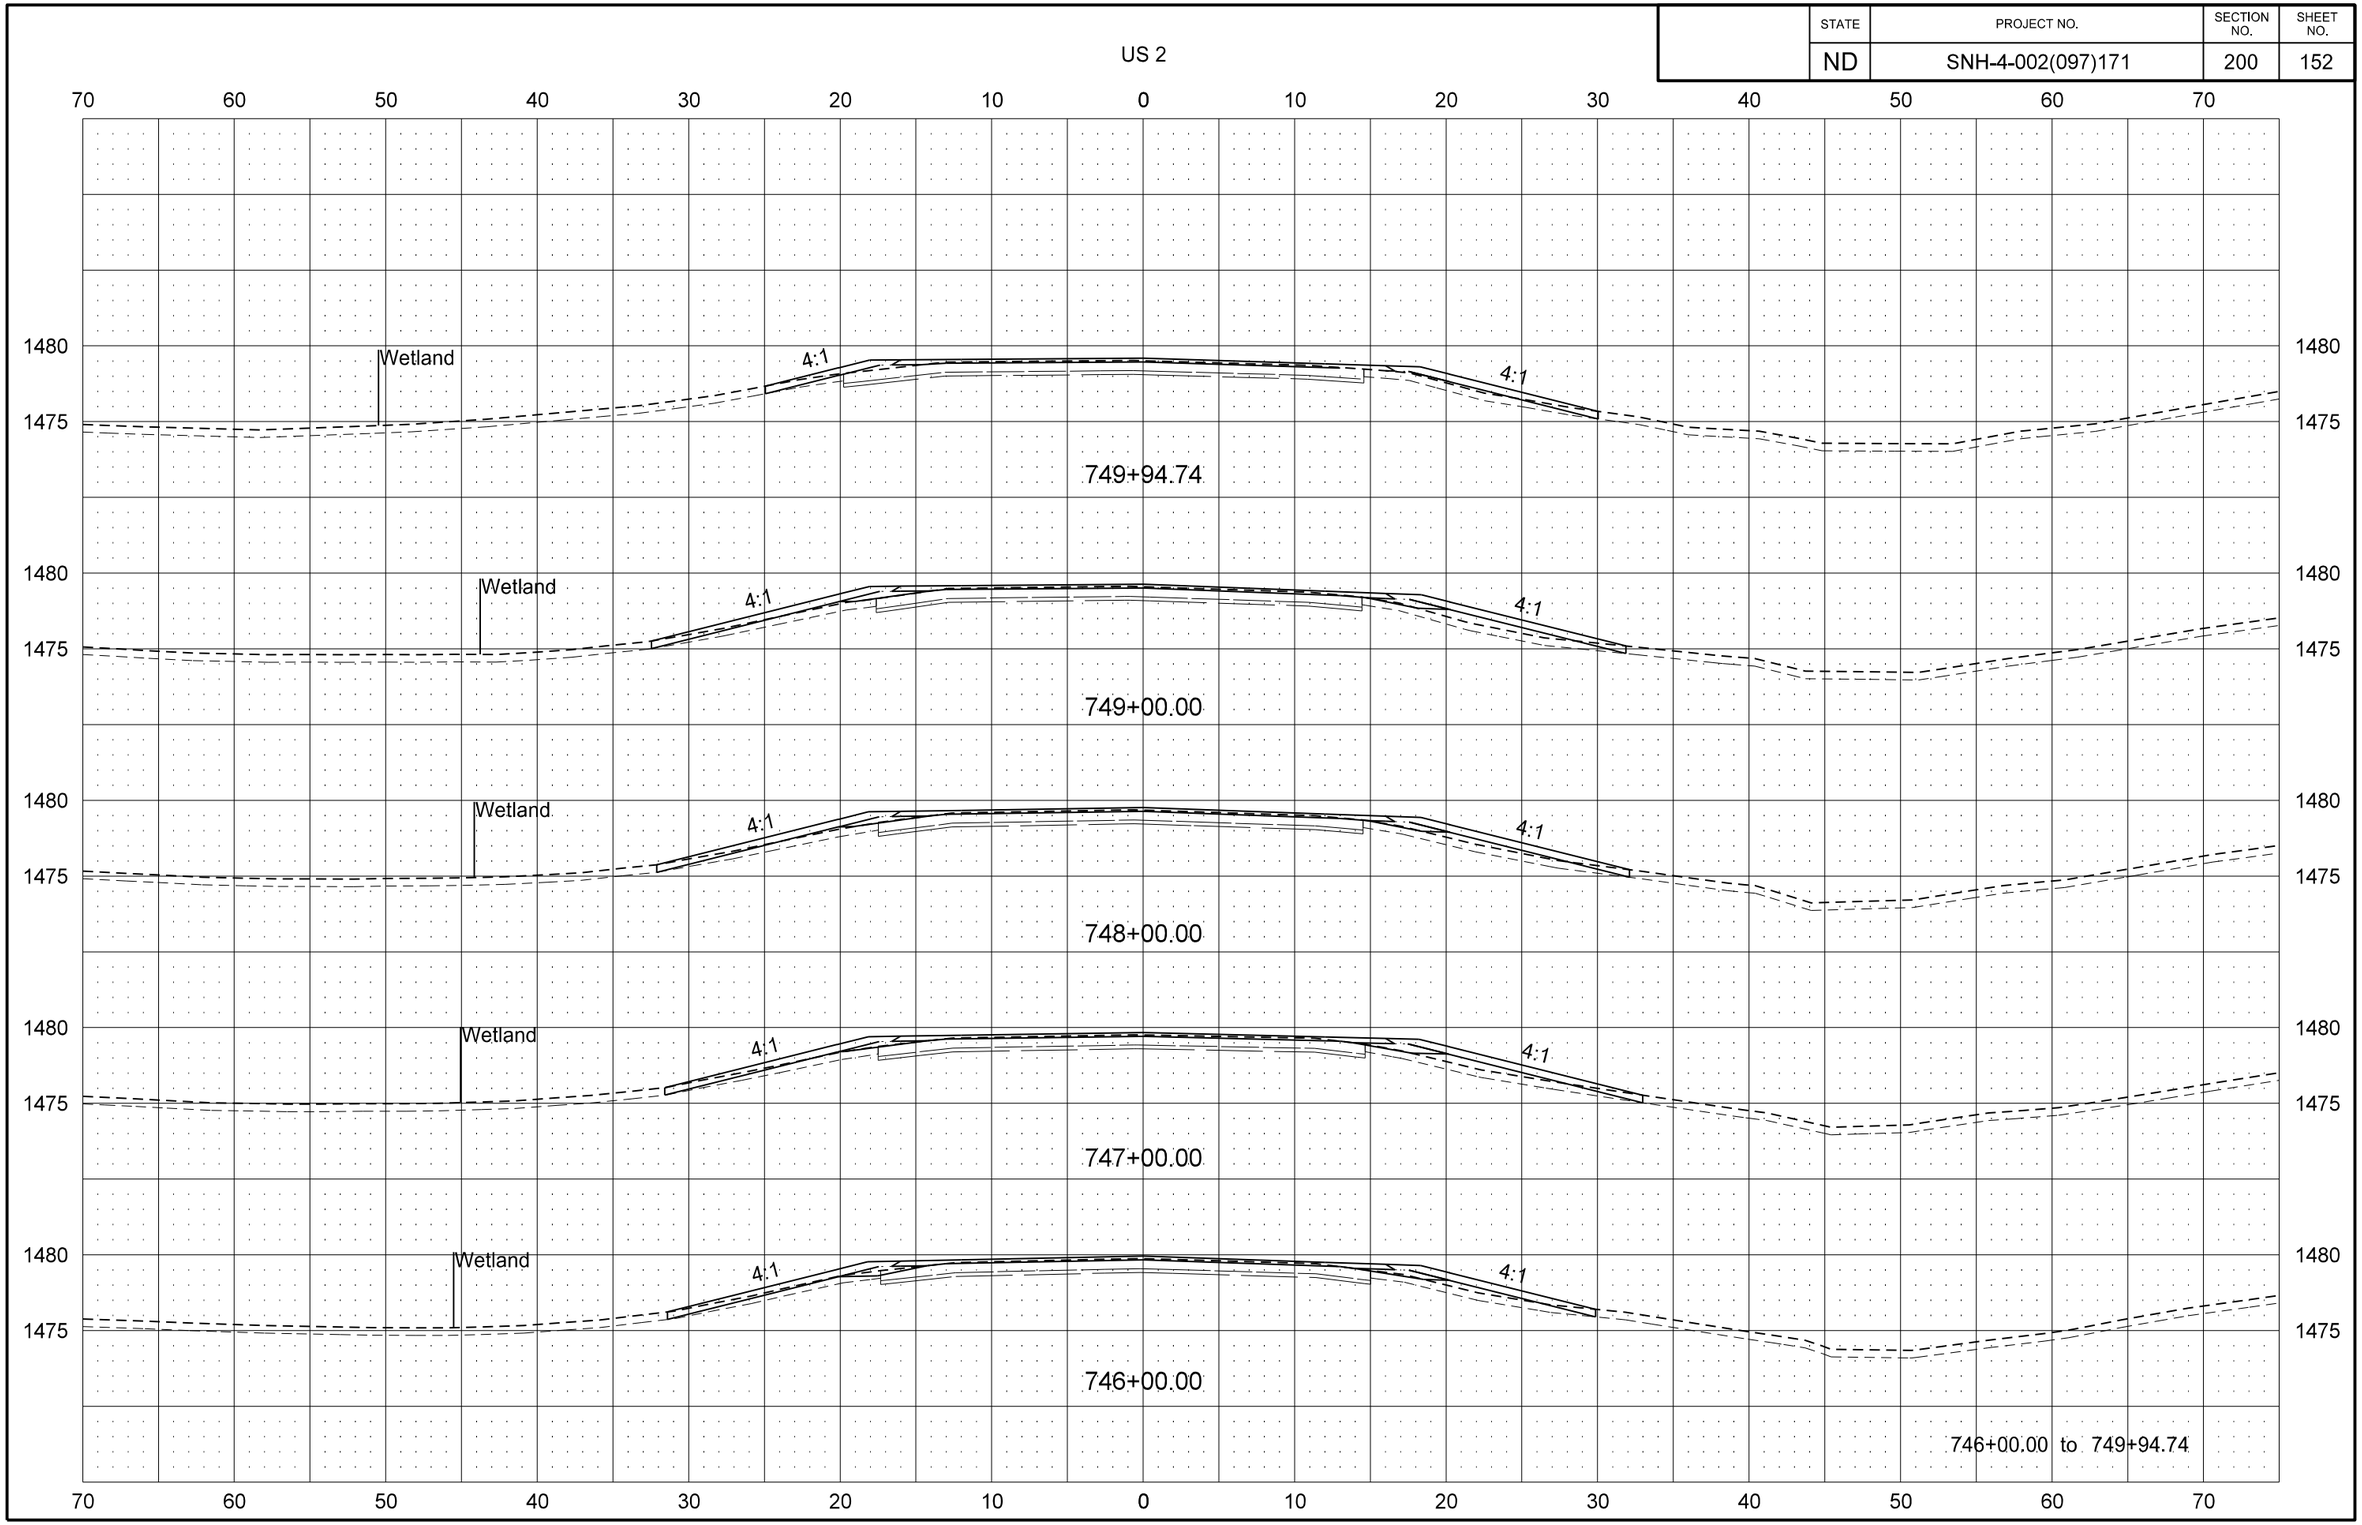
STATE	PROJECT NO.	SECTION NO.	SHEET NO.
ND	SNH-4-002(097)171	200	152