STATE	PROJECT NO.	SECTION NO.	SHEET NO.
ND	SOIB-5-200(025)095	200	1

ND 200 Cross Sections

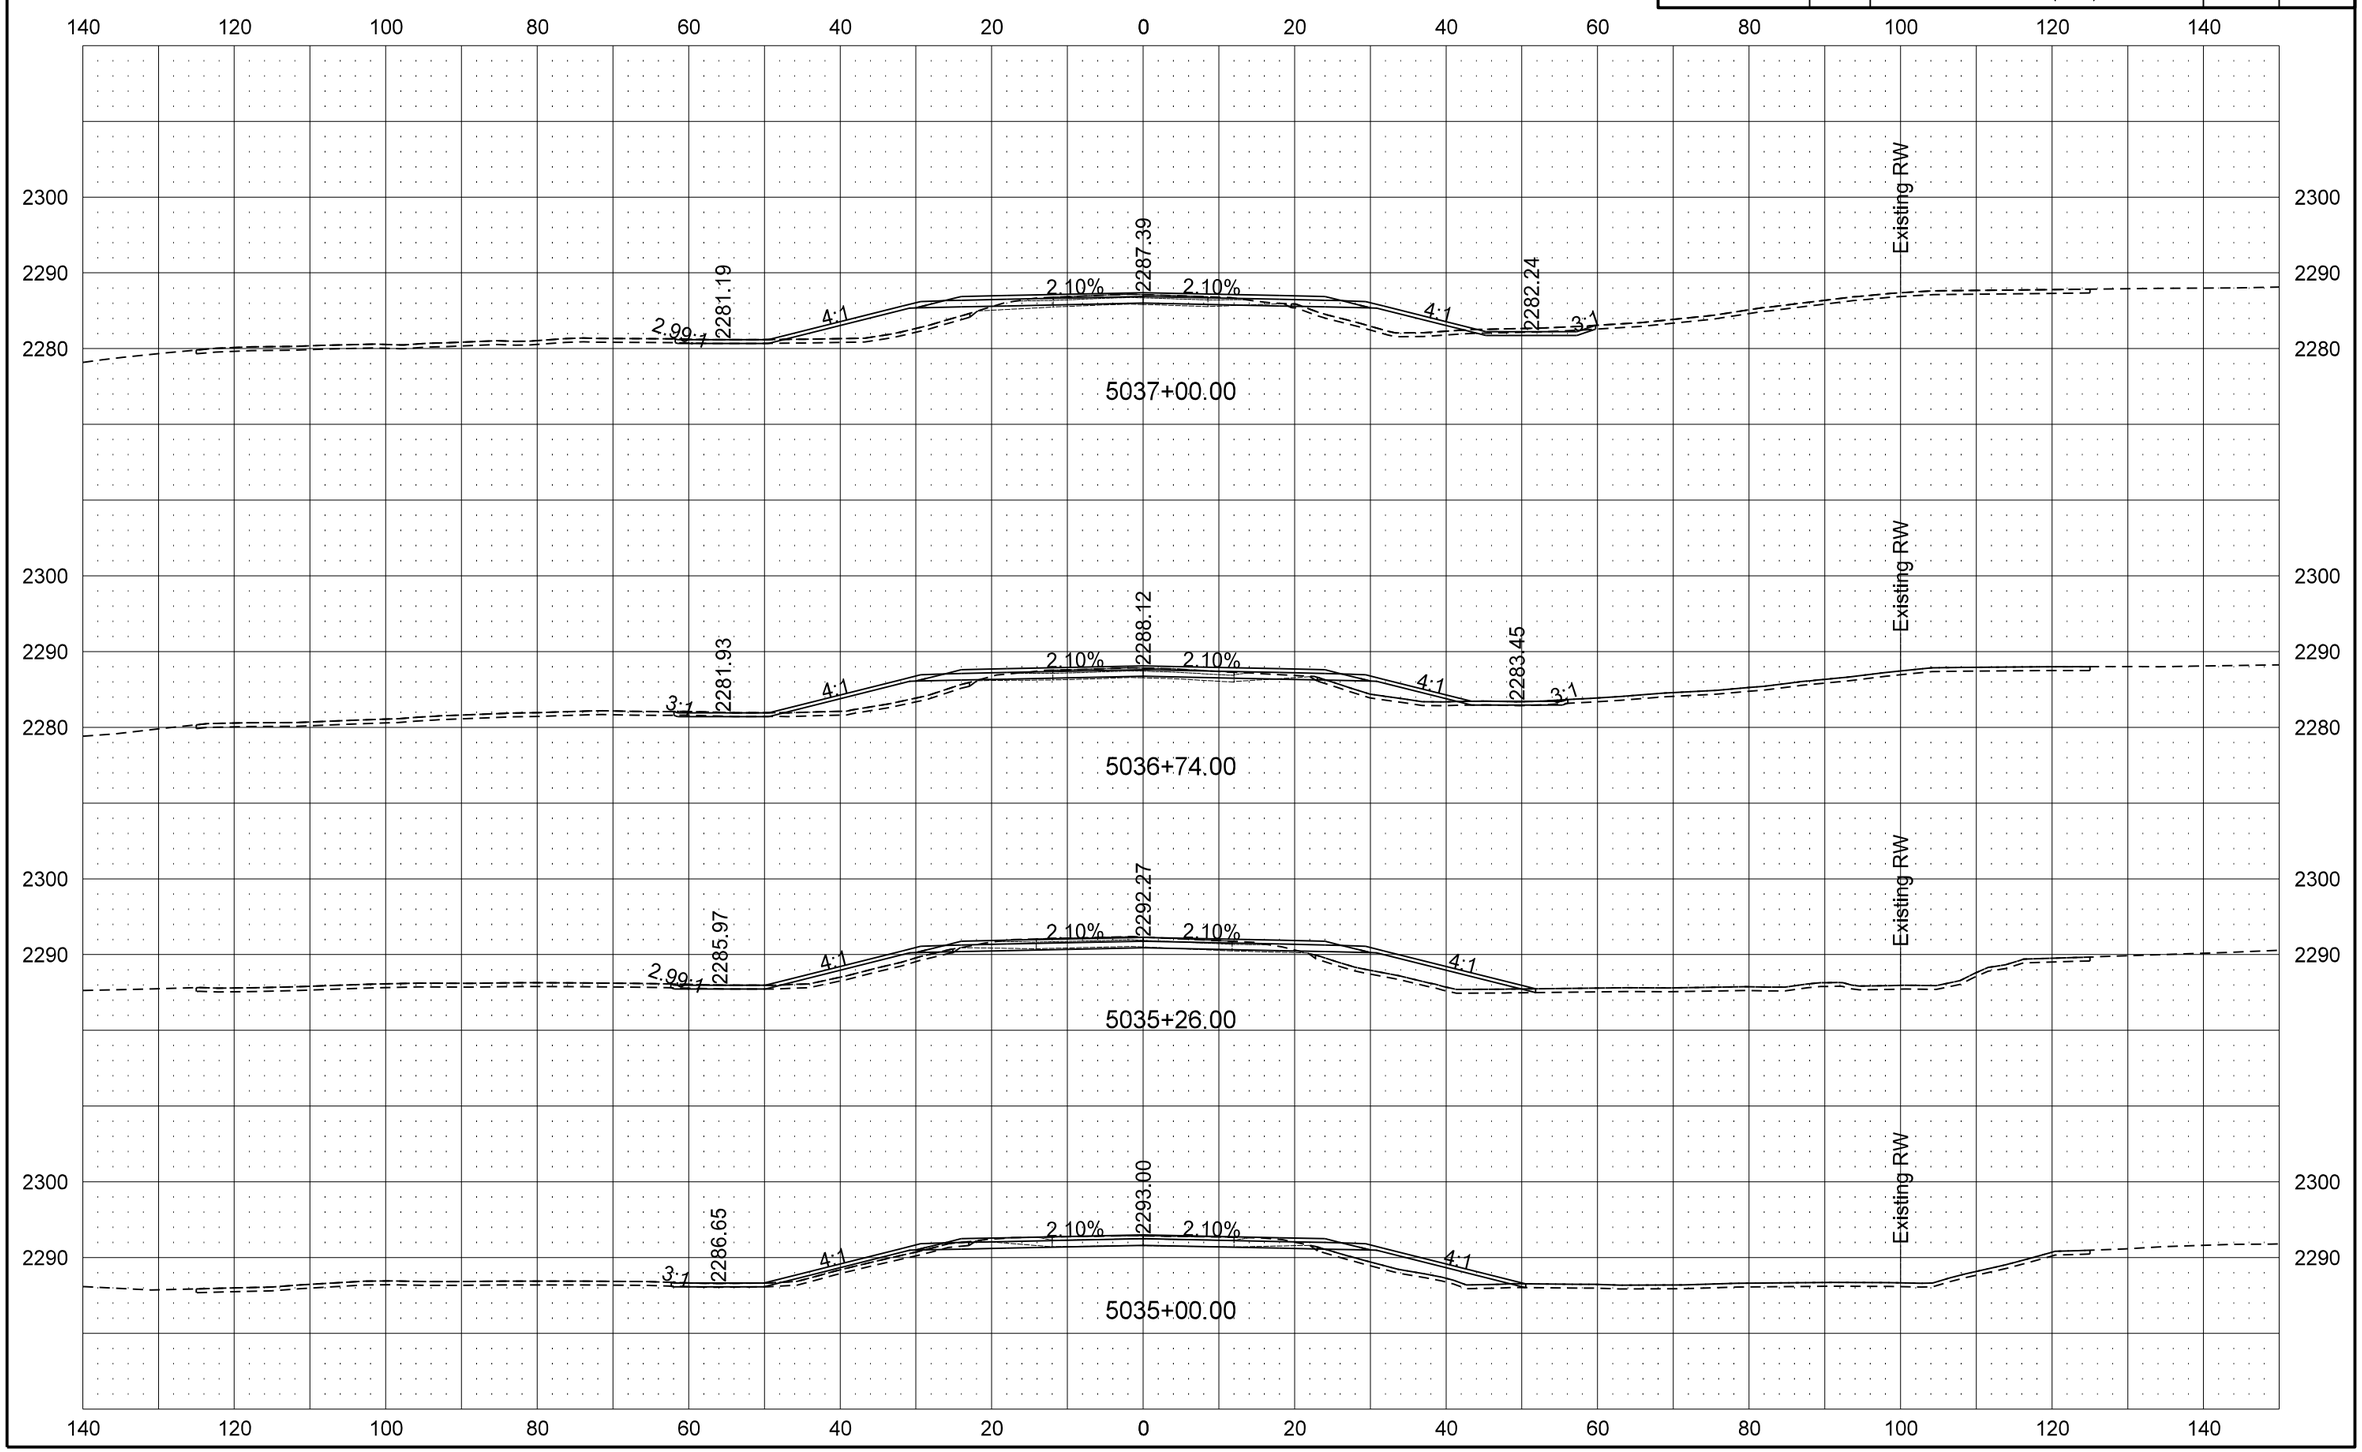

9/19/2016 10:56:47 AM darne R:\project\50200095.025\design\Sheets\200XS_001_ND 200.dgn

STATE	PROJECT NO.	SECTION NO.	SHEET NO.
ND	SOIB-5-200(025)095	200	2

ND 200 Cross Sections

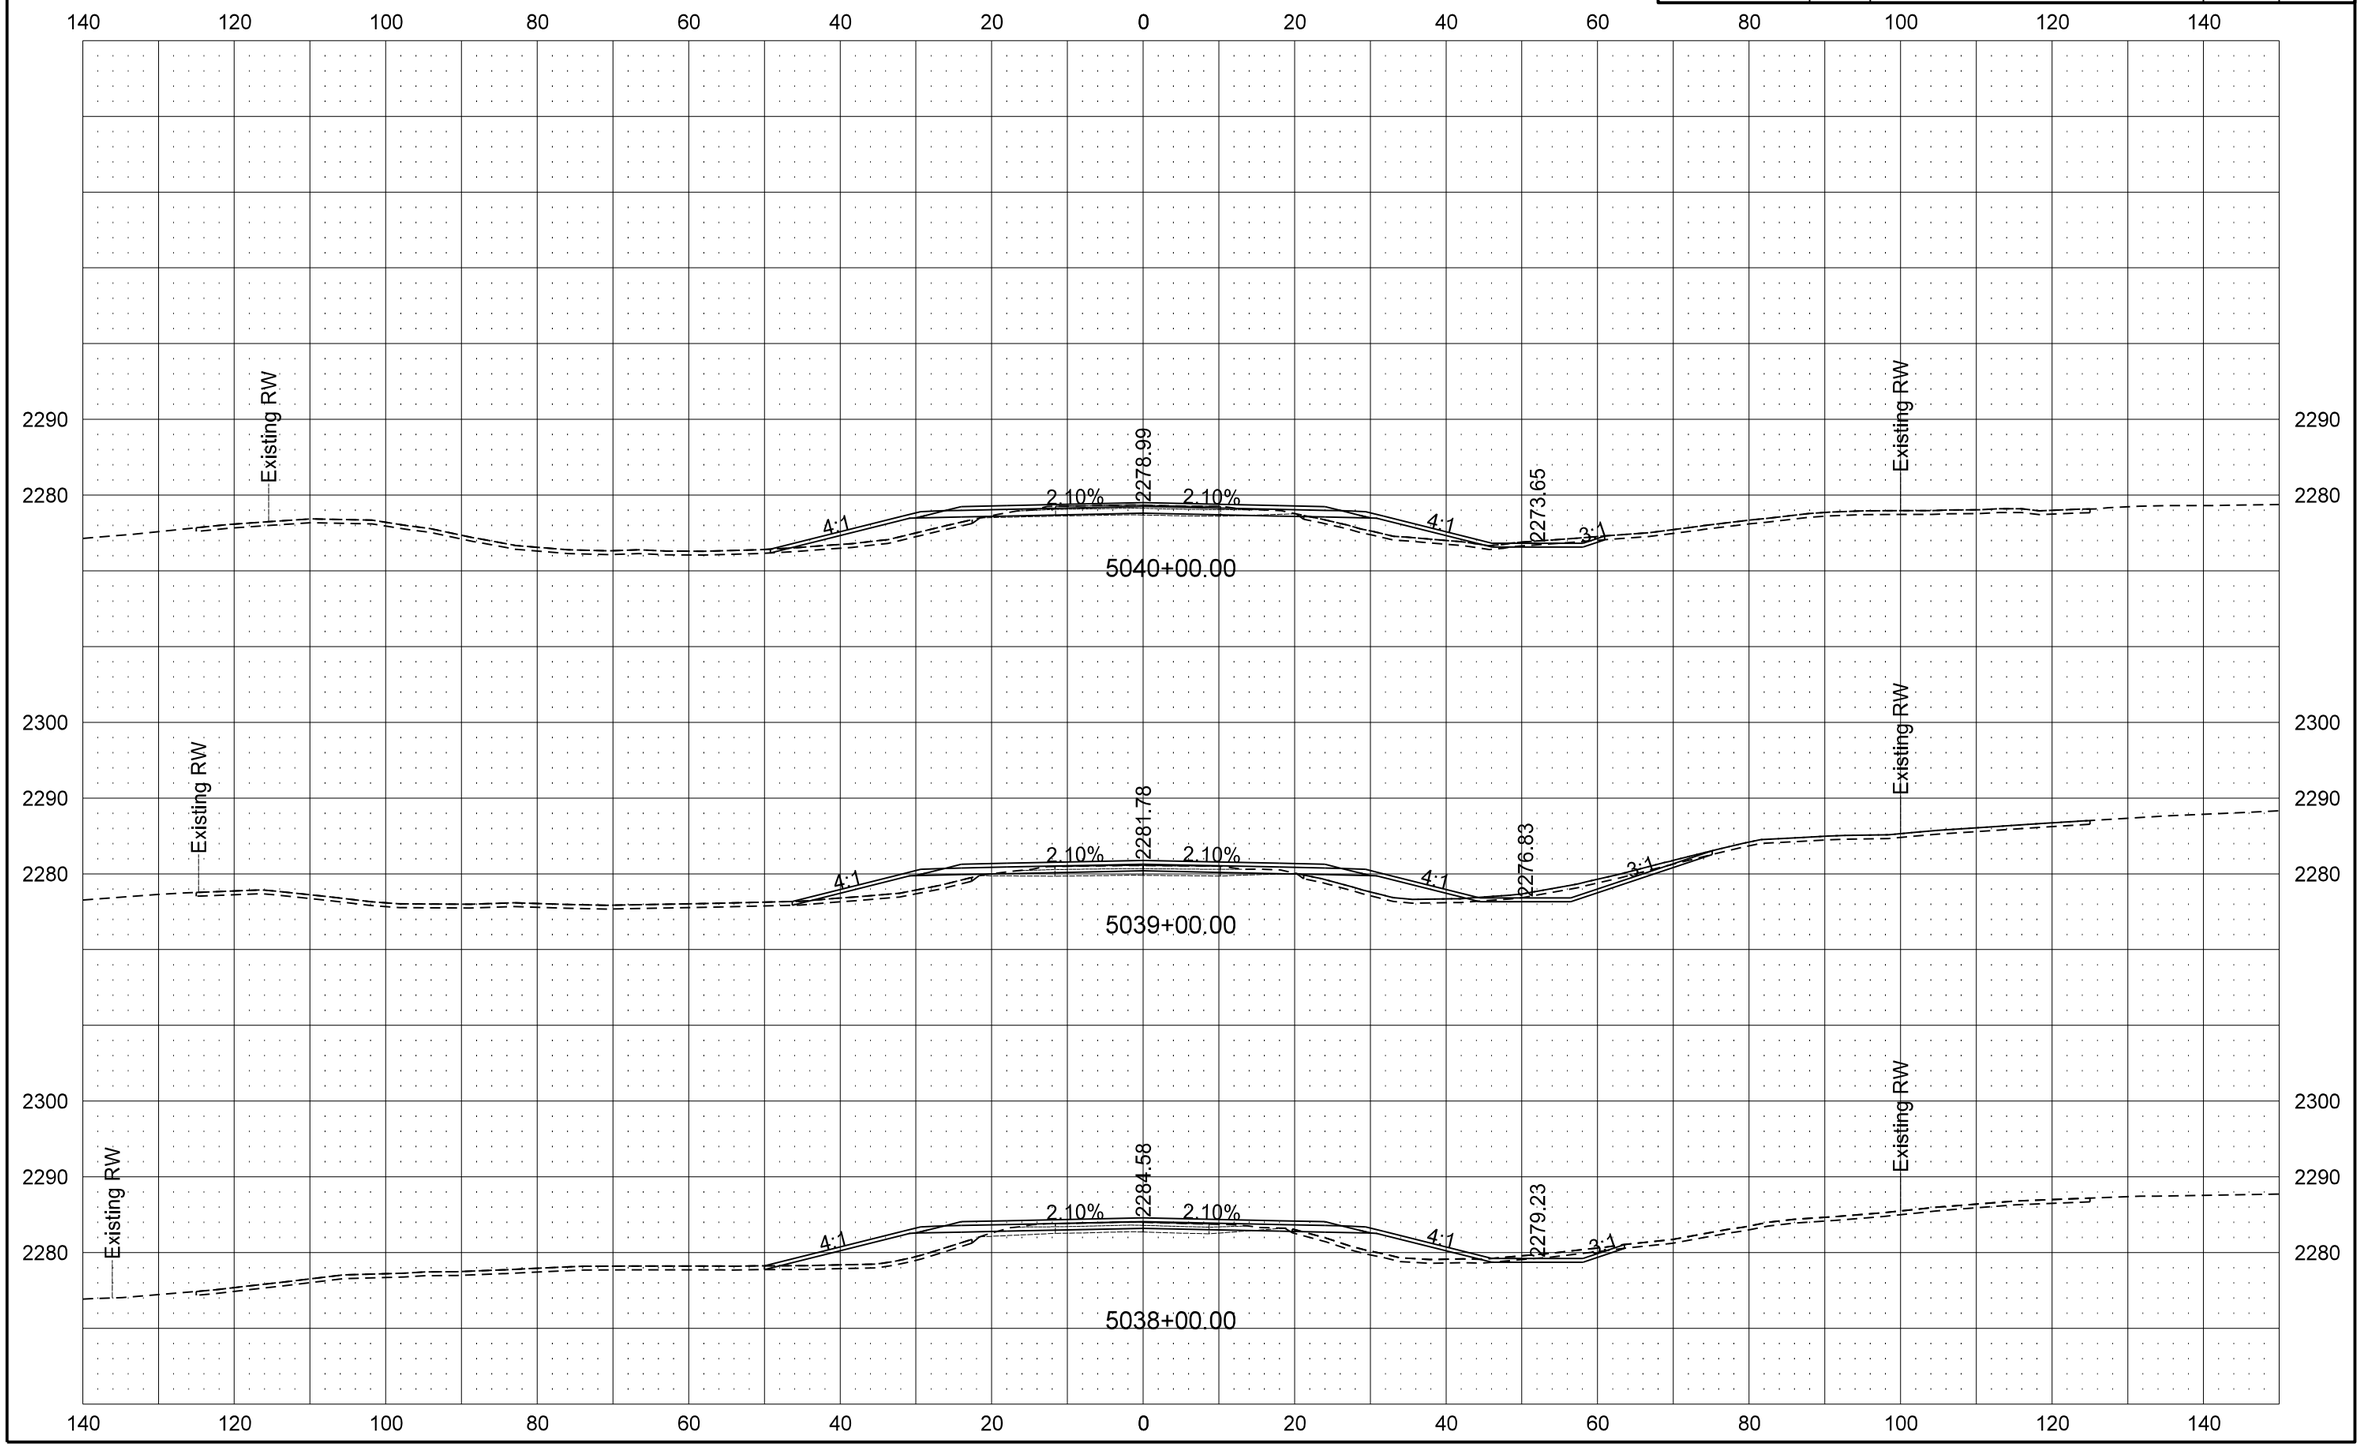

9/19/2016 10:56:50 AM darne R:\project\50200095.025\design\Sheets\200XS_001_ND 200.dgn

STATE	PROJECT NO.	SECTION NO.	SHEET NO.
ND	SOIB-5-200(025)095	200	3

ND 200 Cross Sections

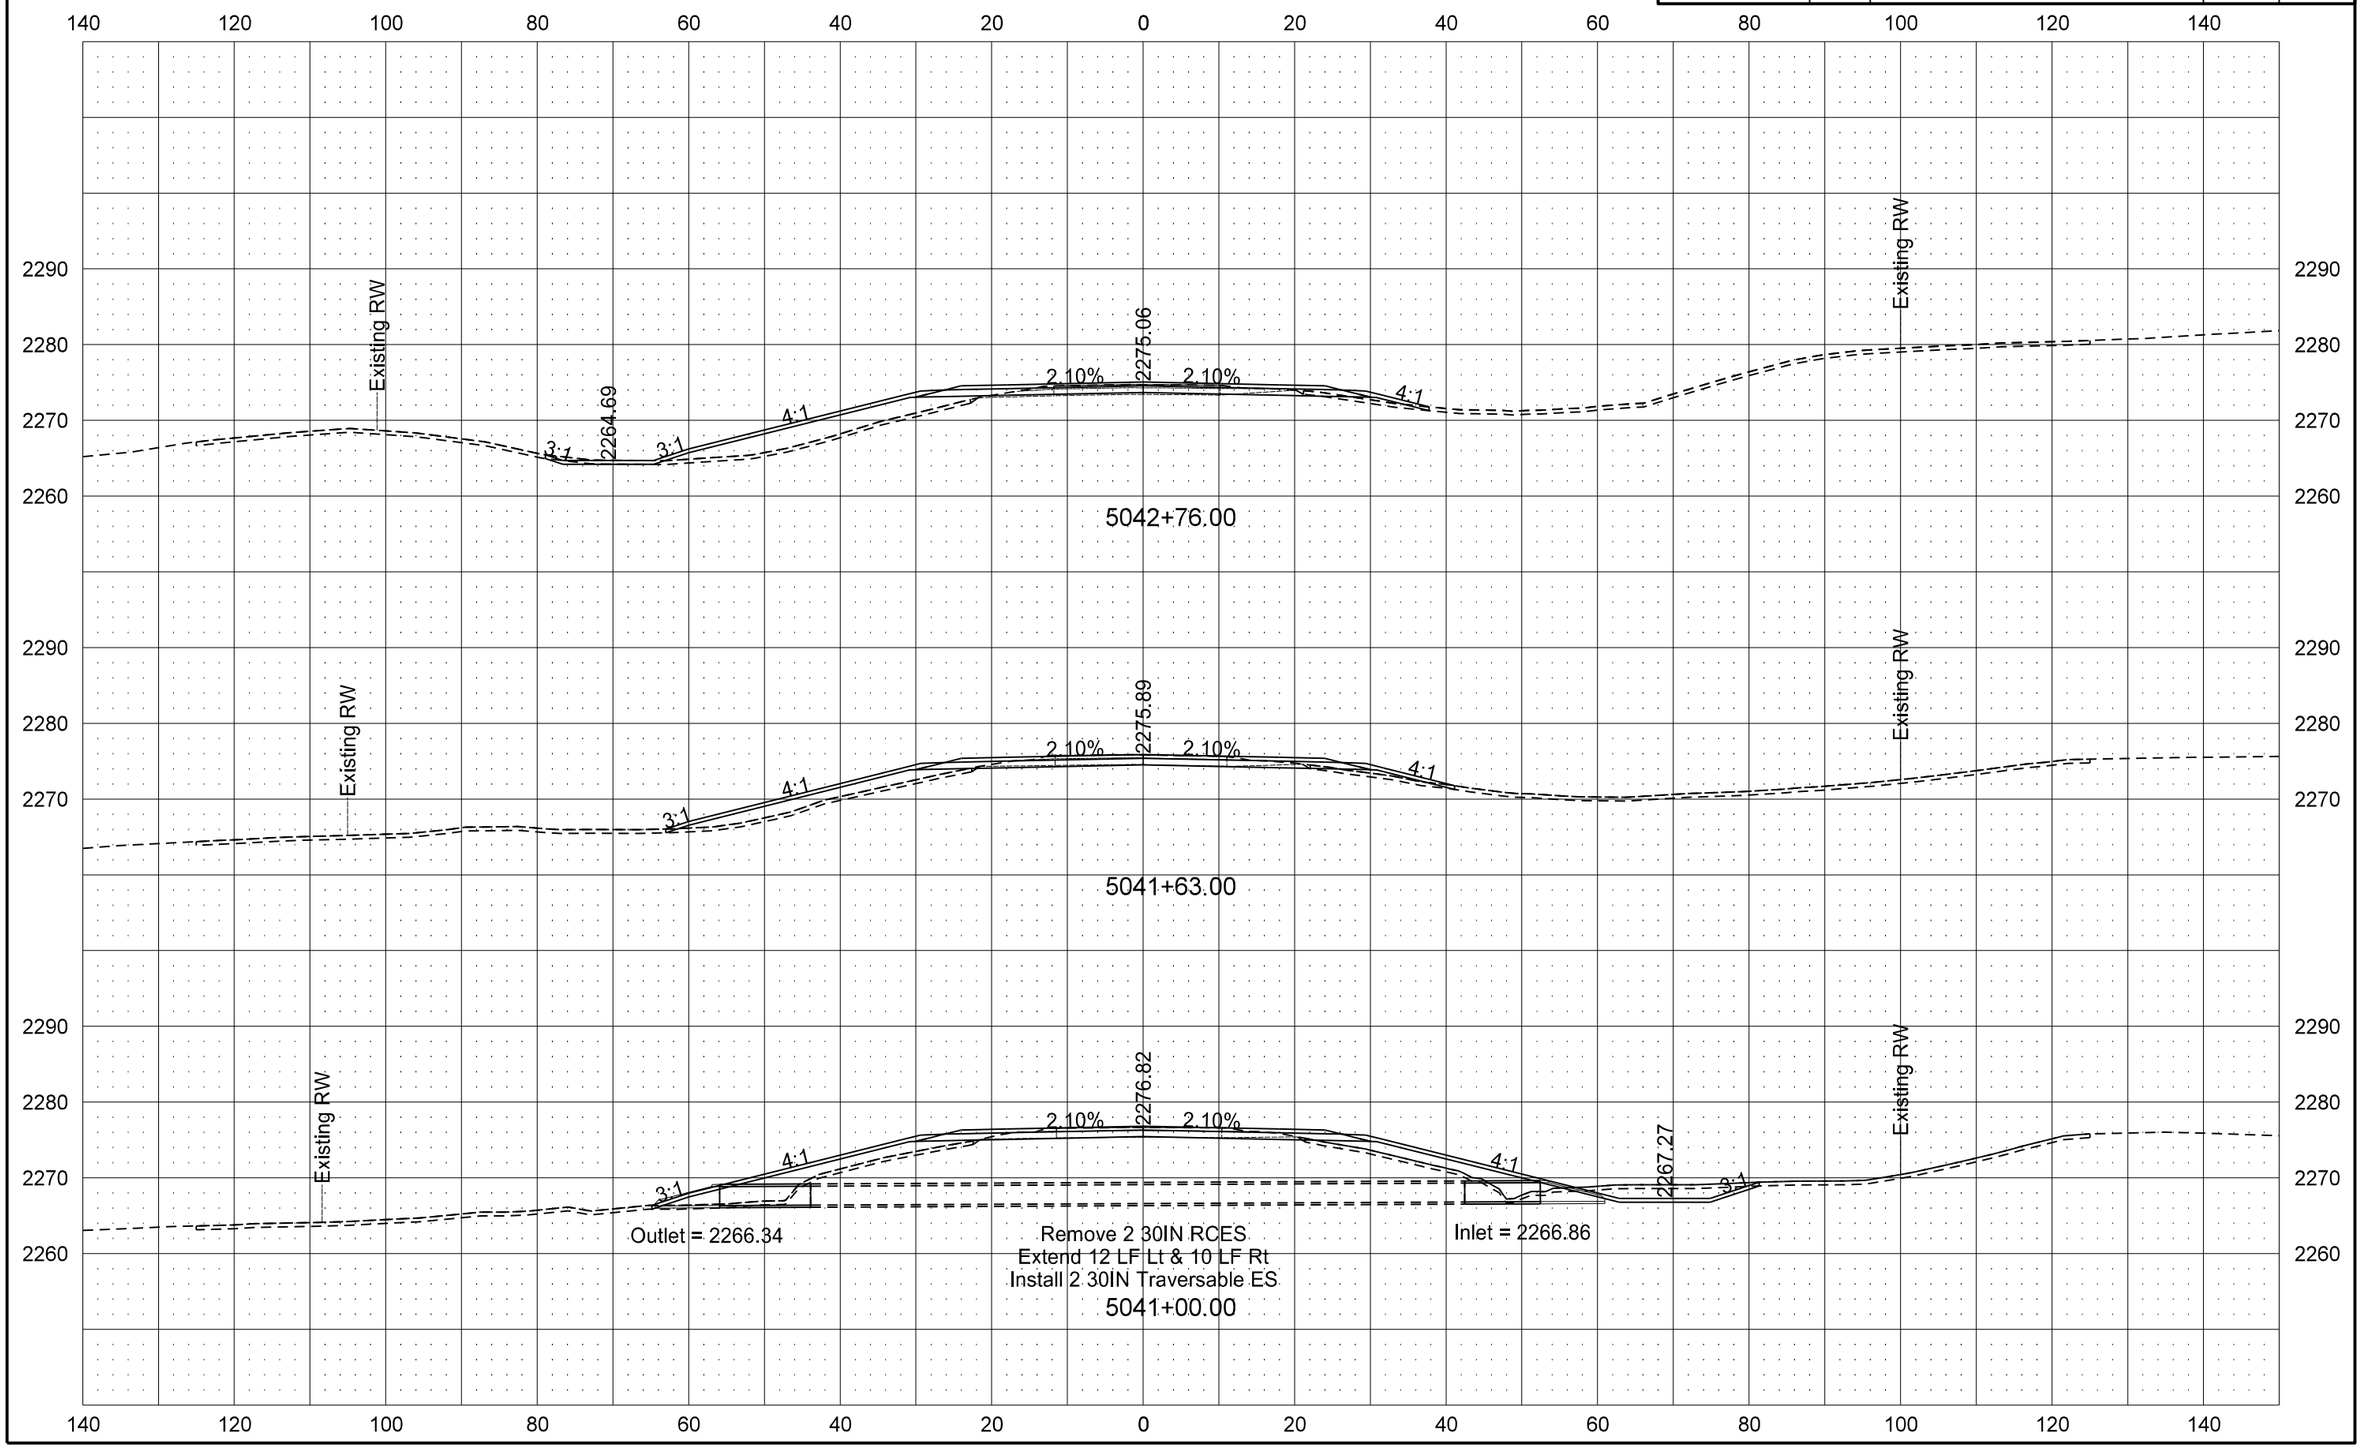

STATE	PROJECT NO.	SECTION NO.	SHEET NO.
ND	SOIB-5-200(025)095	200	4

ND 200 Cross Sections

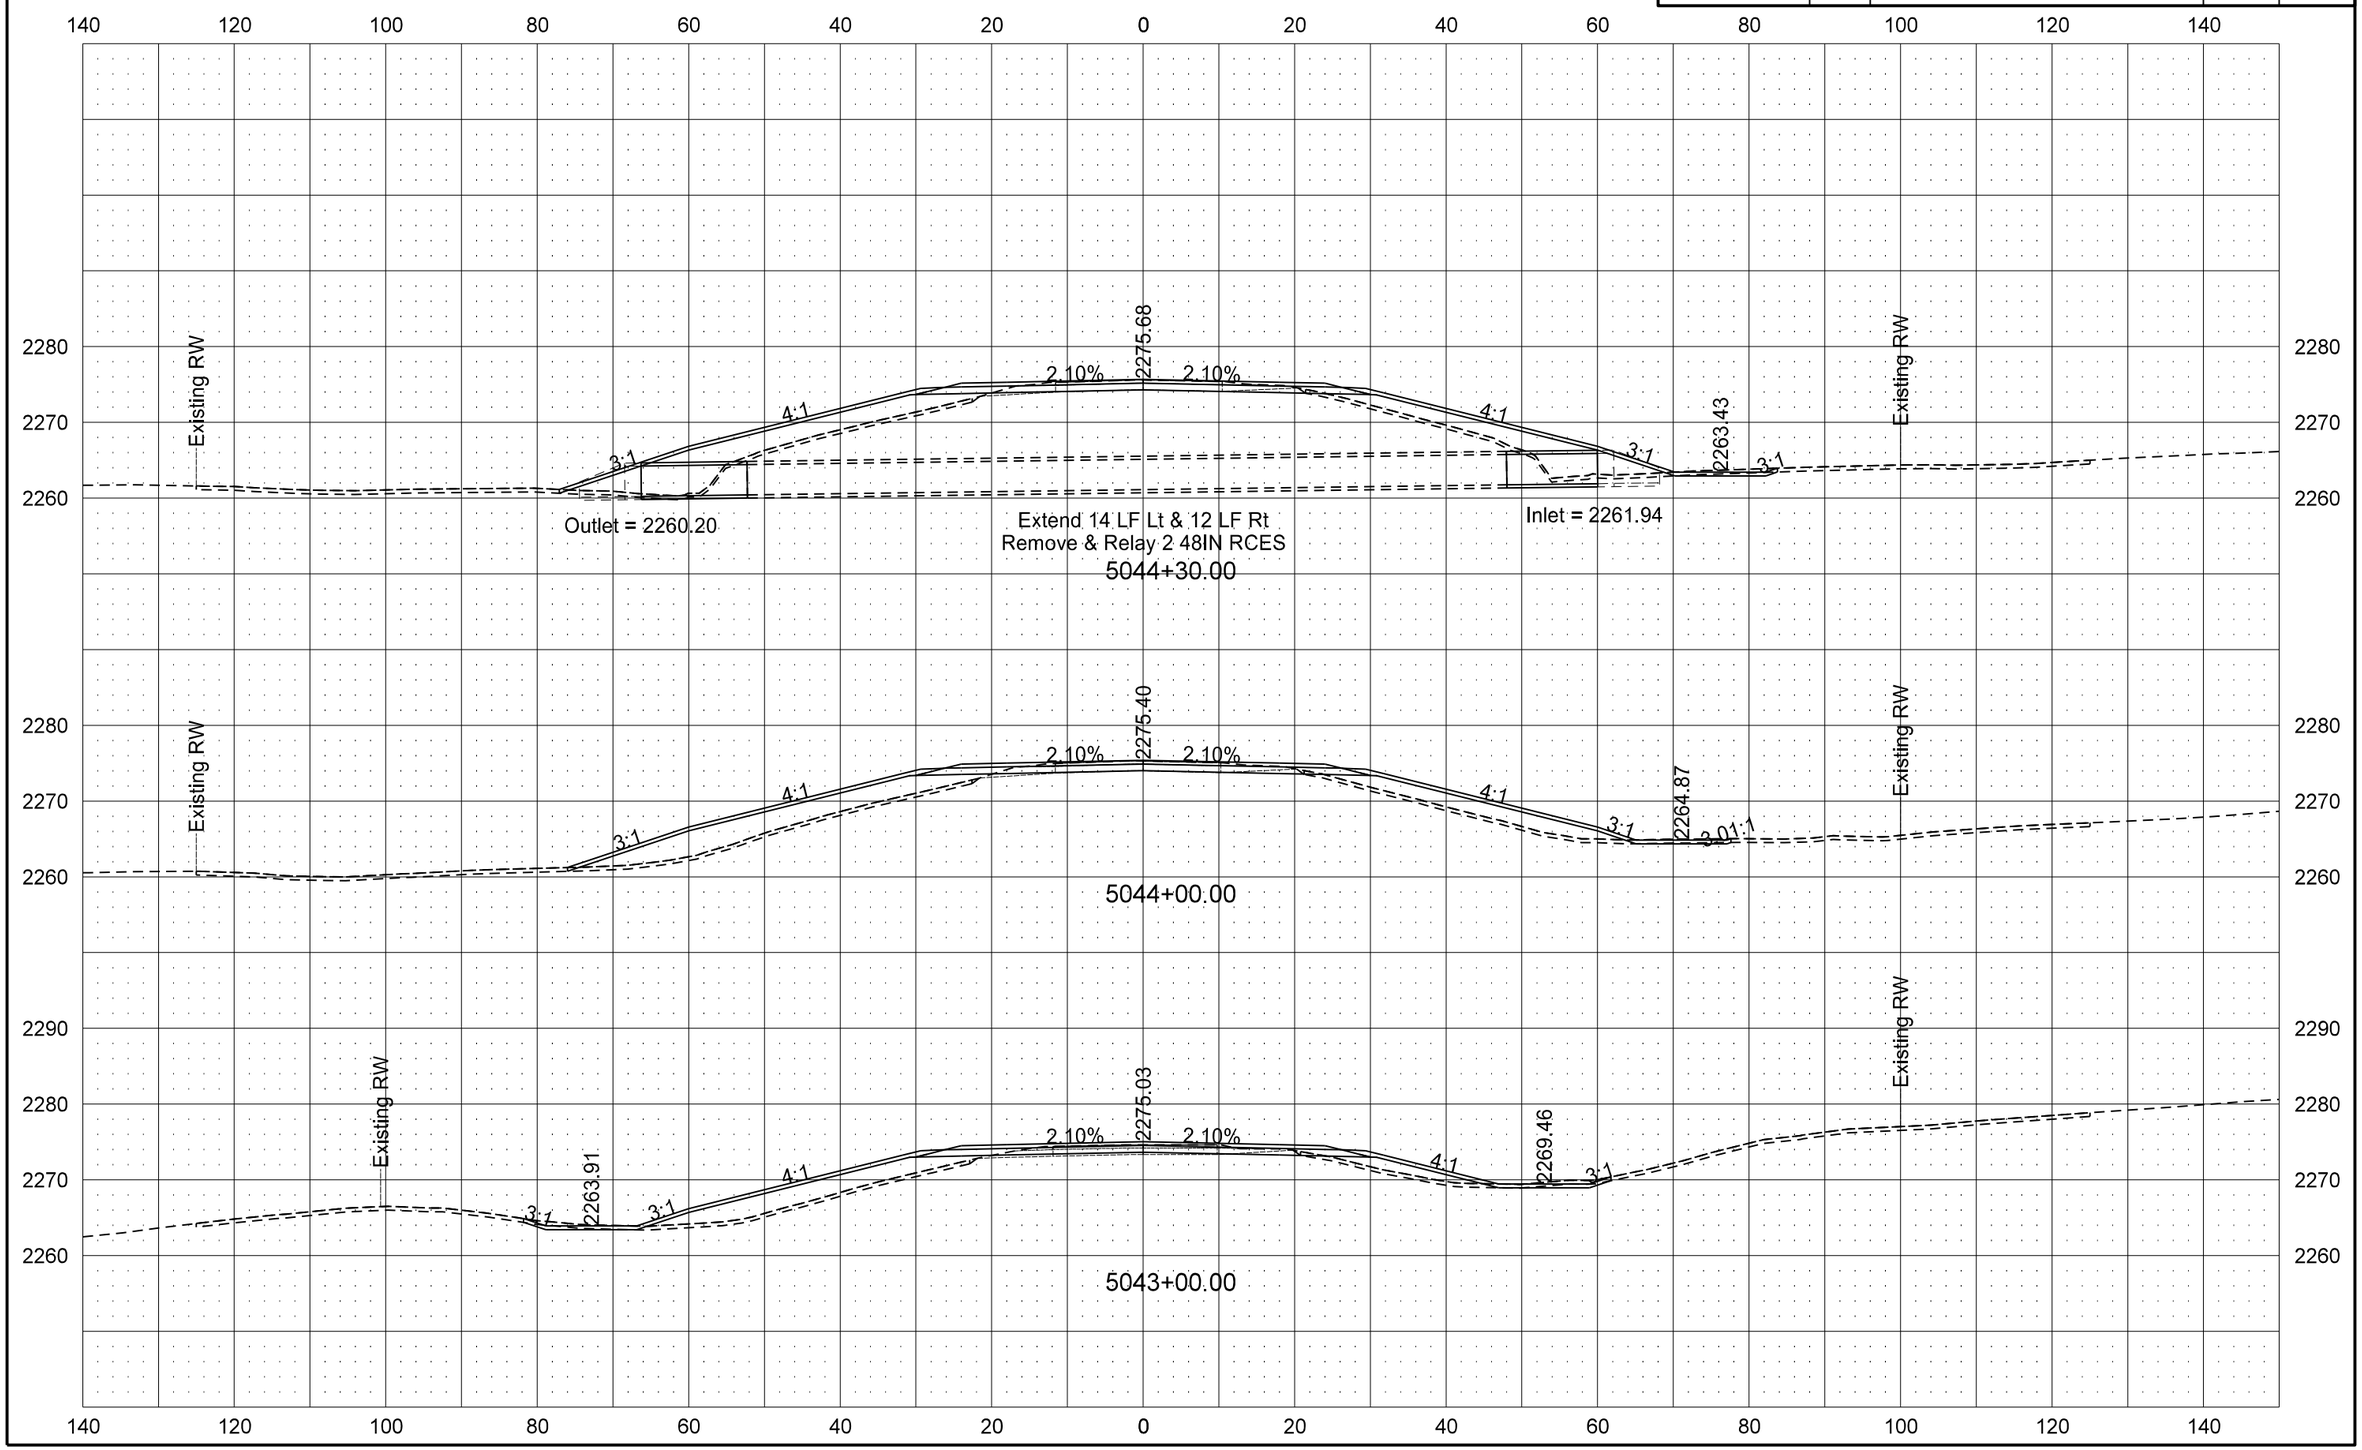

9/19/2016 10:56:54 AM darne R:\project\50200095.025\design\Sheets\200XS_001_ND 200.dgn

STATE	PROJECT NO.	SECTION NO.	SHEET NO.
ND	SOIB-5-200(025)095	200	5

ND 200 Cross Sections

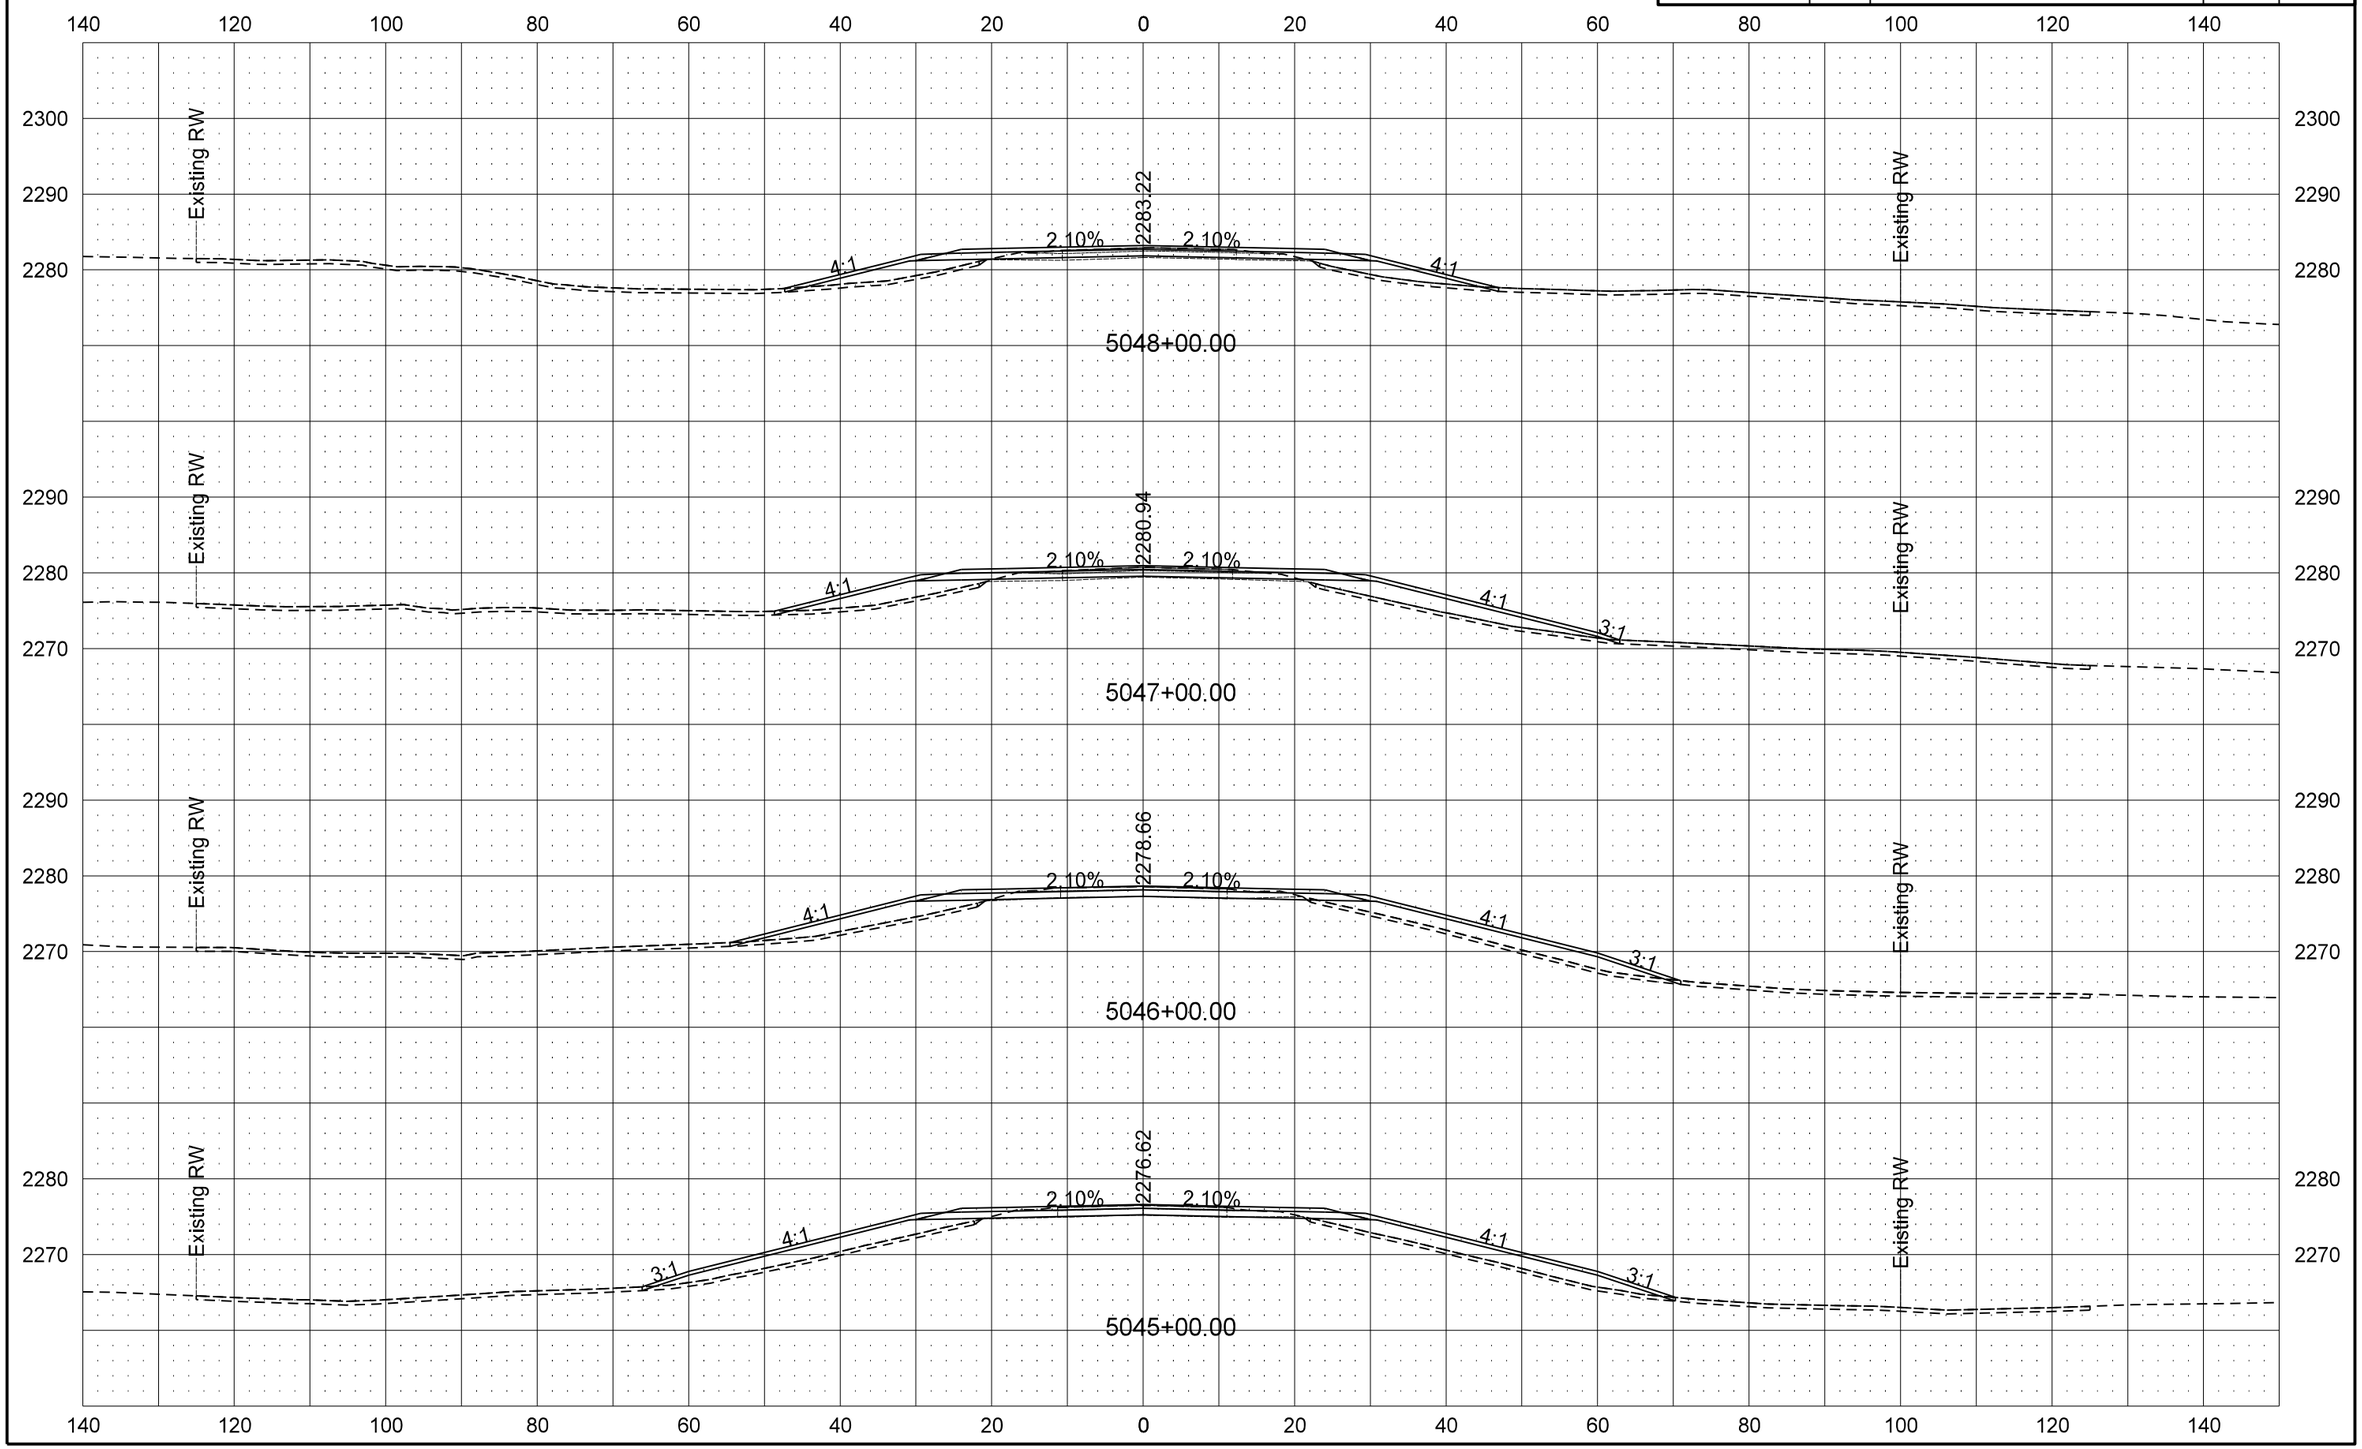

9/19/2016 10:56:56 AM darne R:\project\50200095.025\design\Sheets\200XS_001_ND 200.dgn

STATE	PROJECT NO.	SECTION NO.	SHEET NO.
ND	SOIB-5-200(025)095	200	6

ND 200 Cross Sections

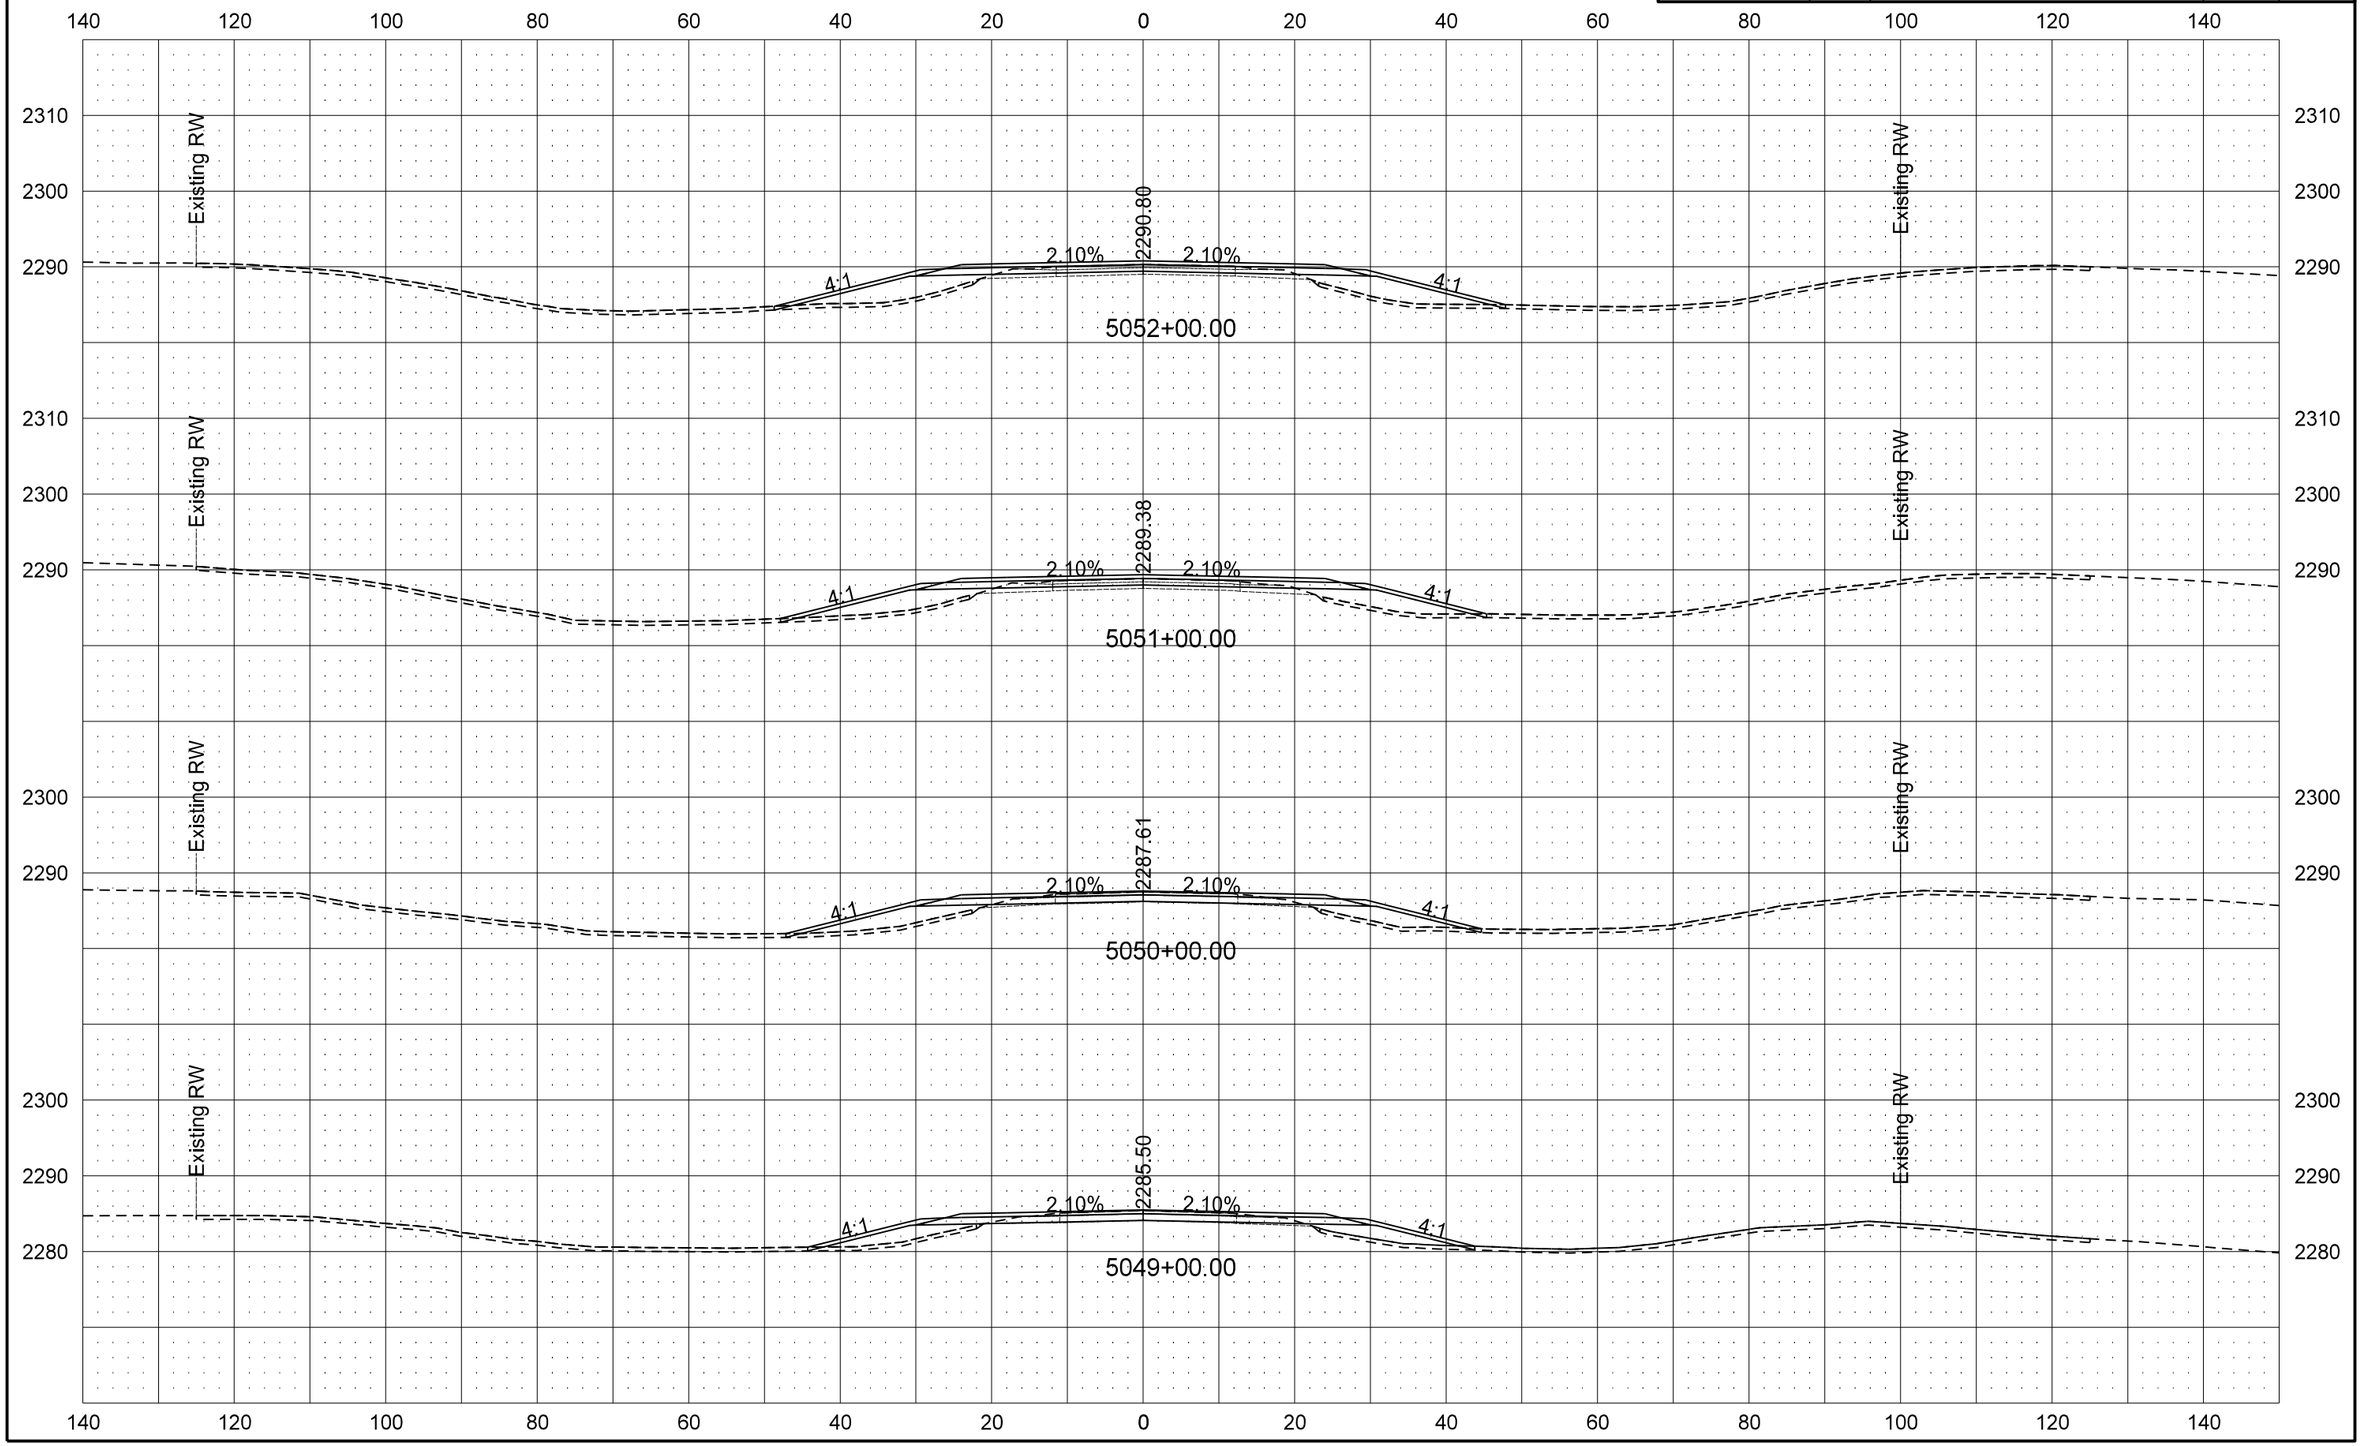

9/19/2016 10:56:59 AM darne R:\project\50200095.025\design\Sheets\200XS_001_ND 200.dgn

STATE	PROJECT NO.	SECTION NO.	SHEET NO.
ND	SOIB-5-200(025)095	200	7

ND 200 Cross Sections

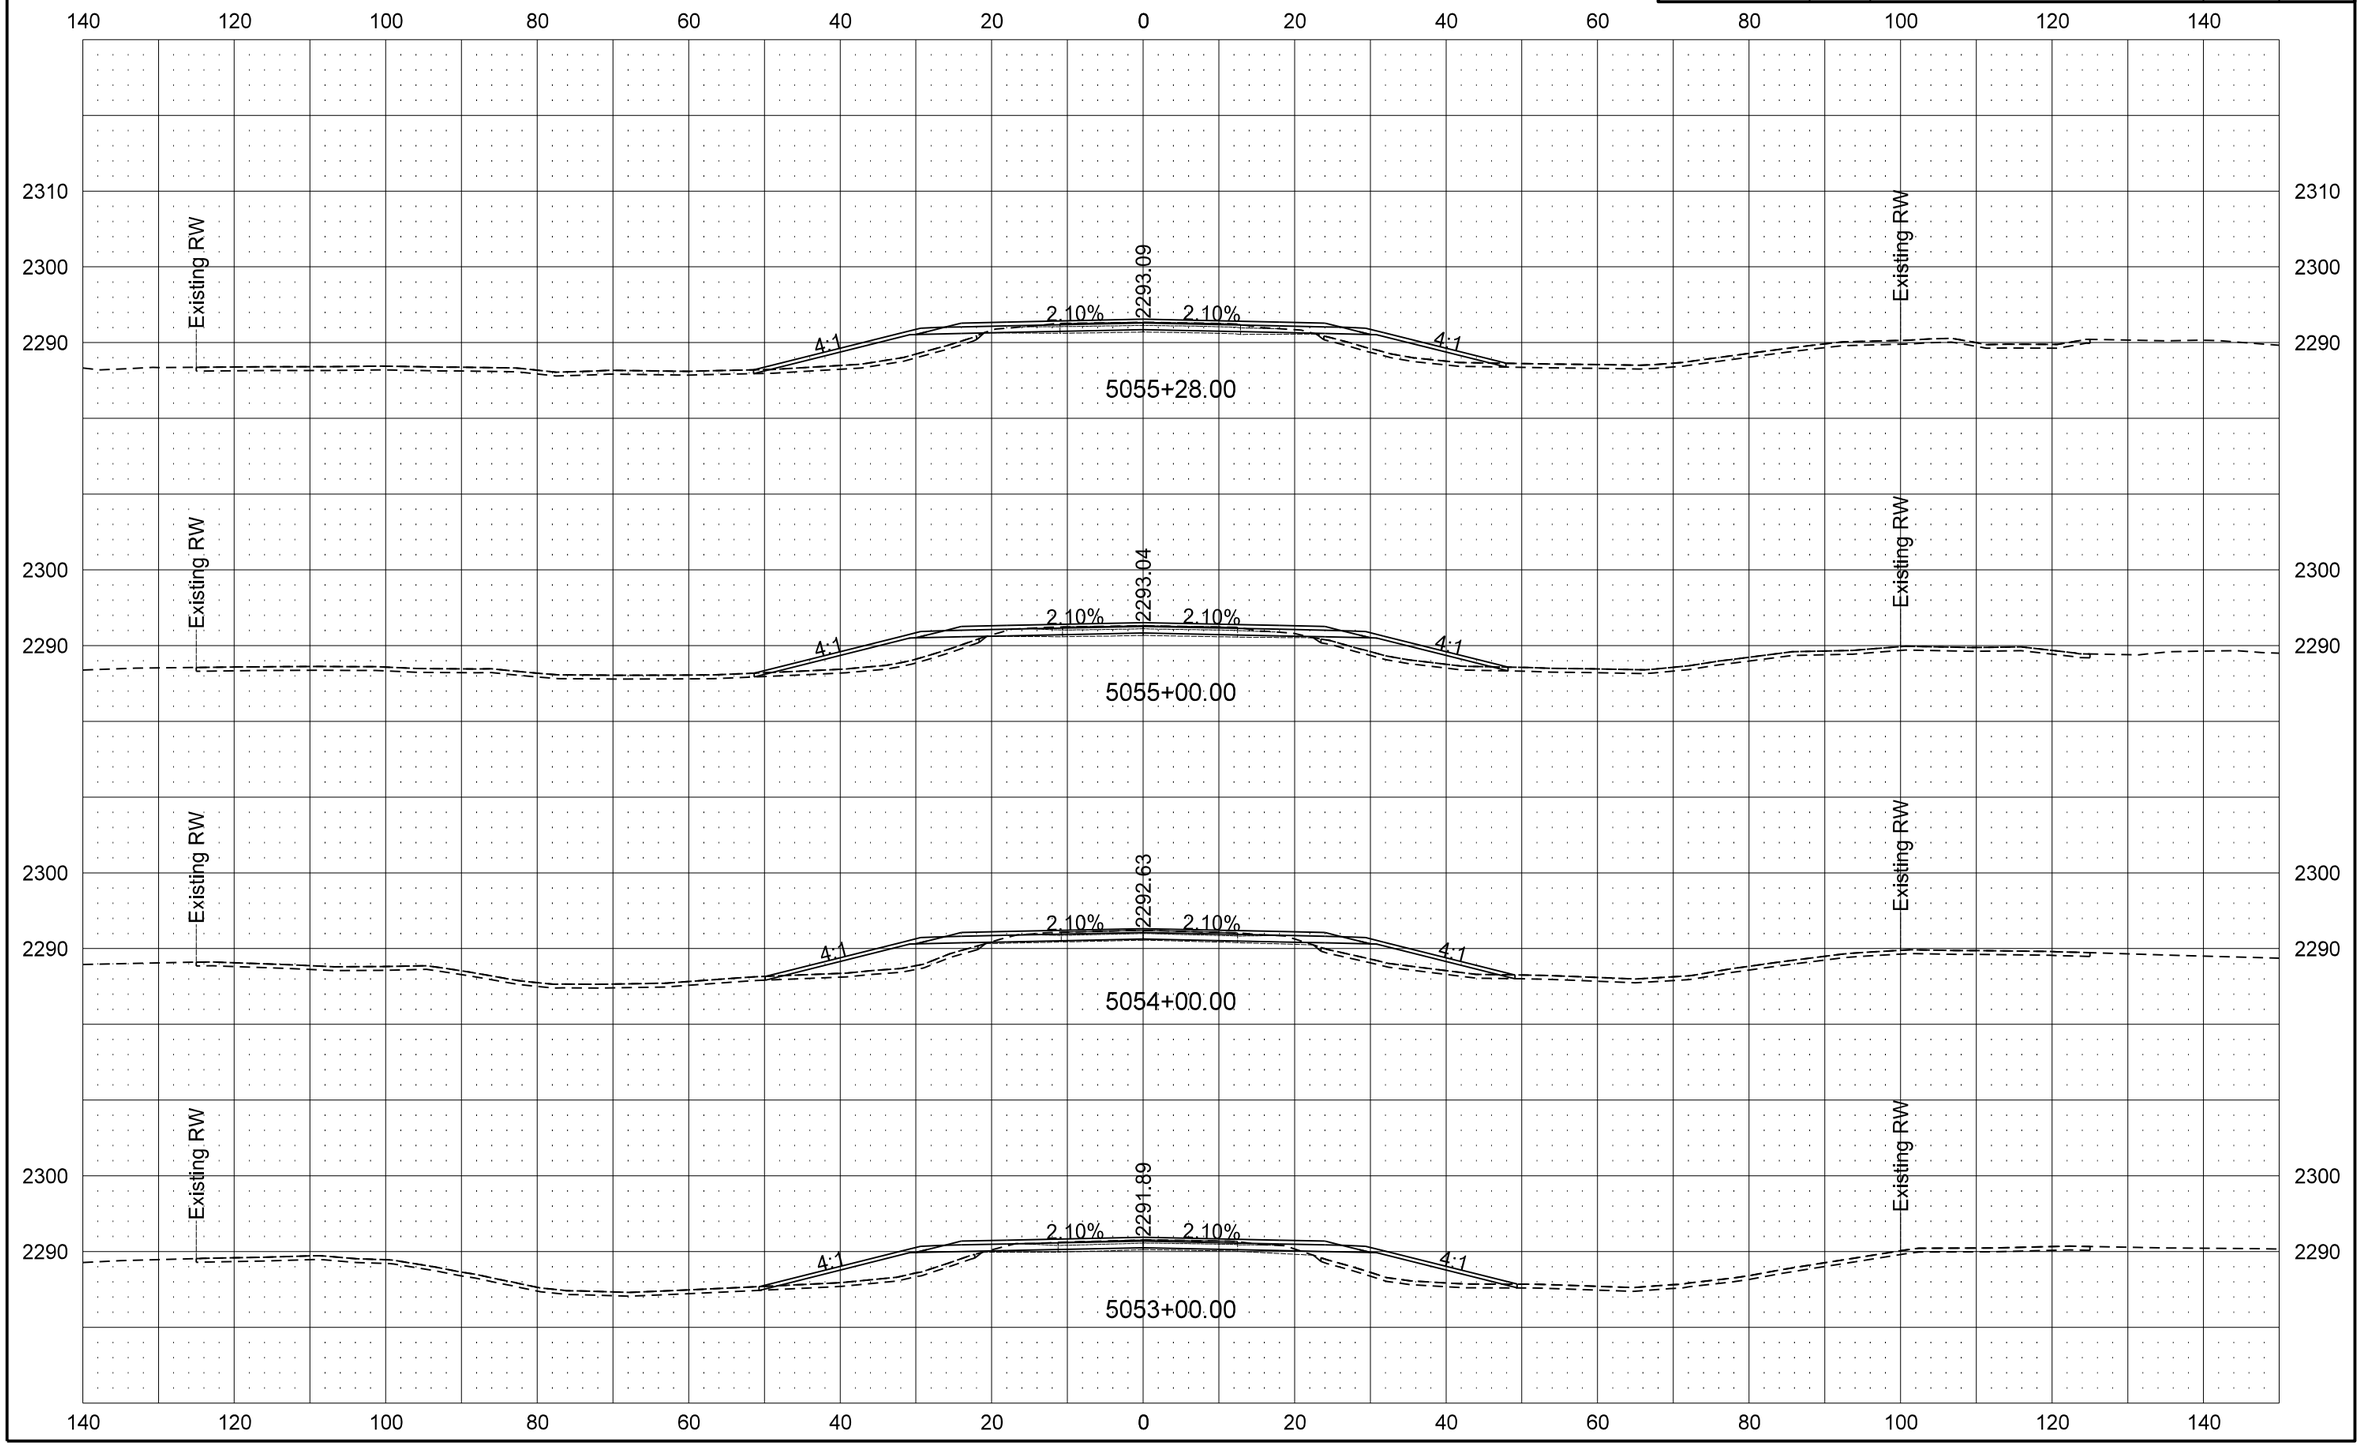

STATE	PROJECT NO.	SECTION NO.	SHEET NO.
ND	SOIB-5-200(025)095	200	8

ND 200 Cross Sections

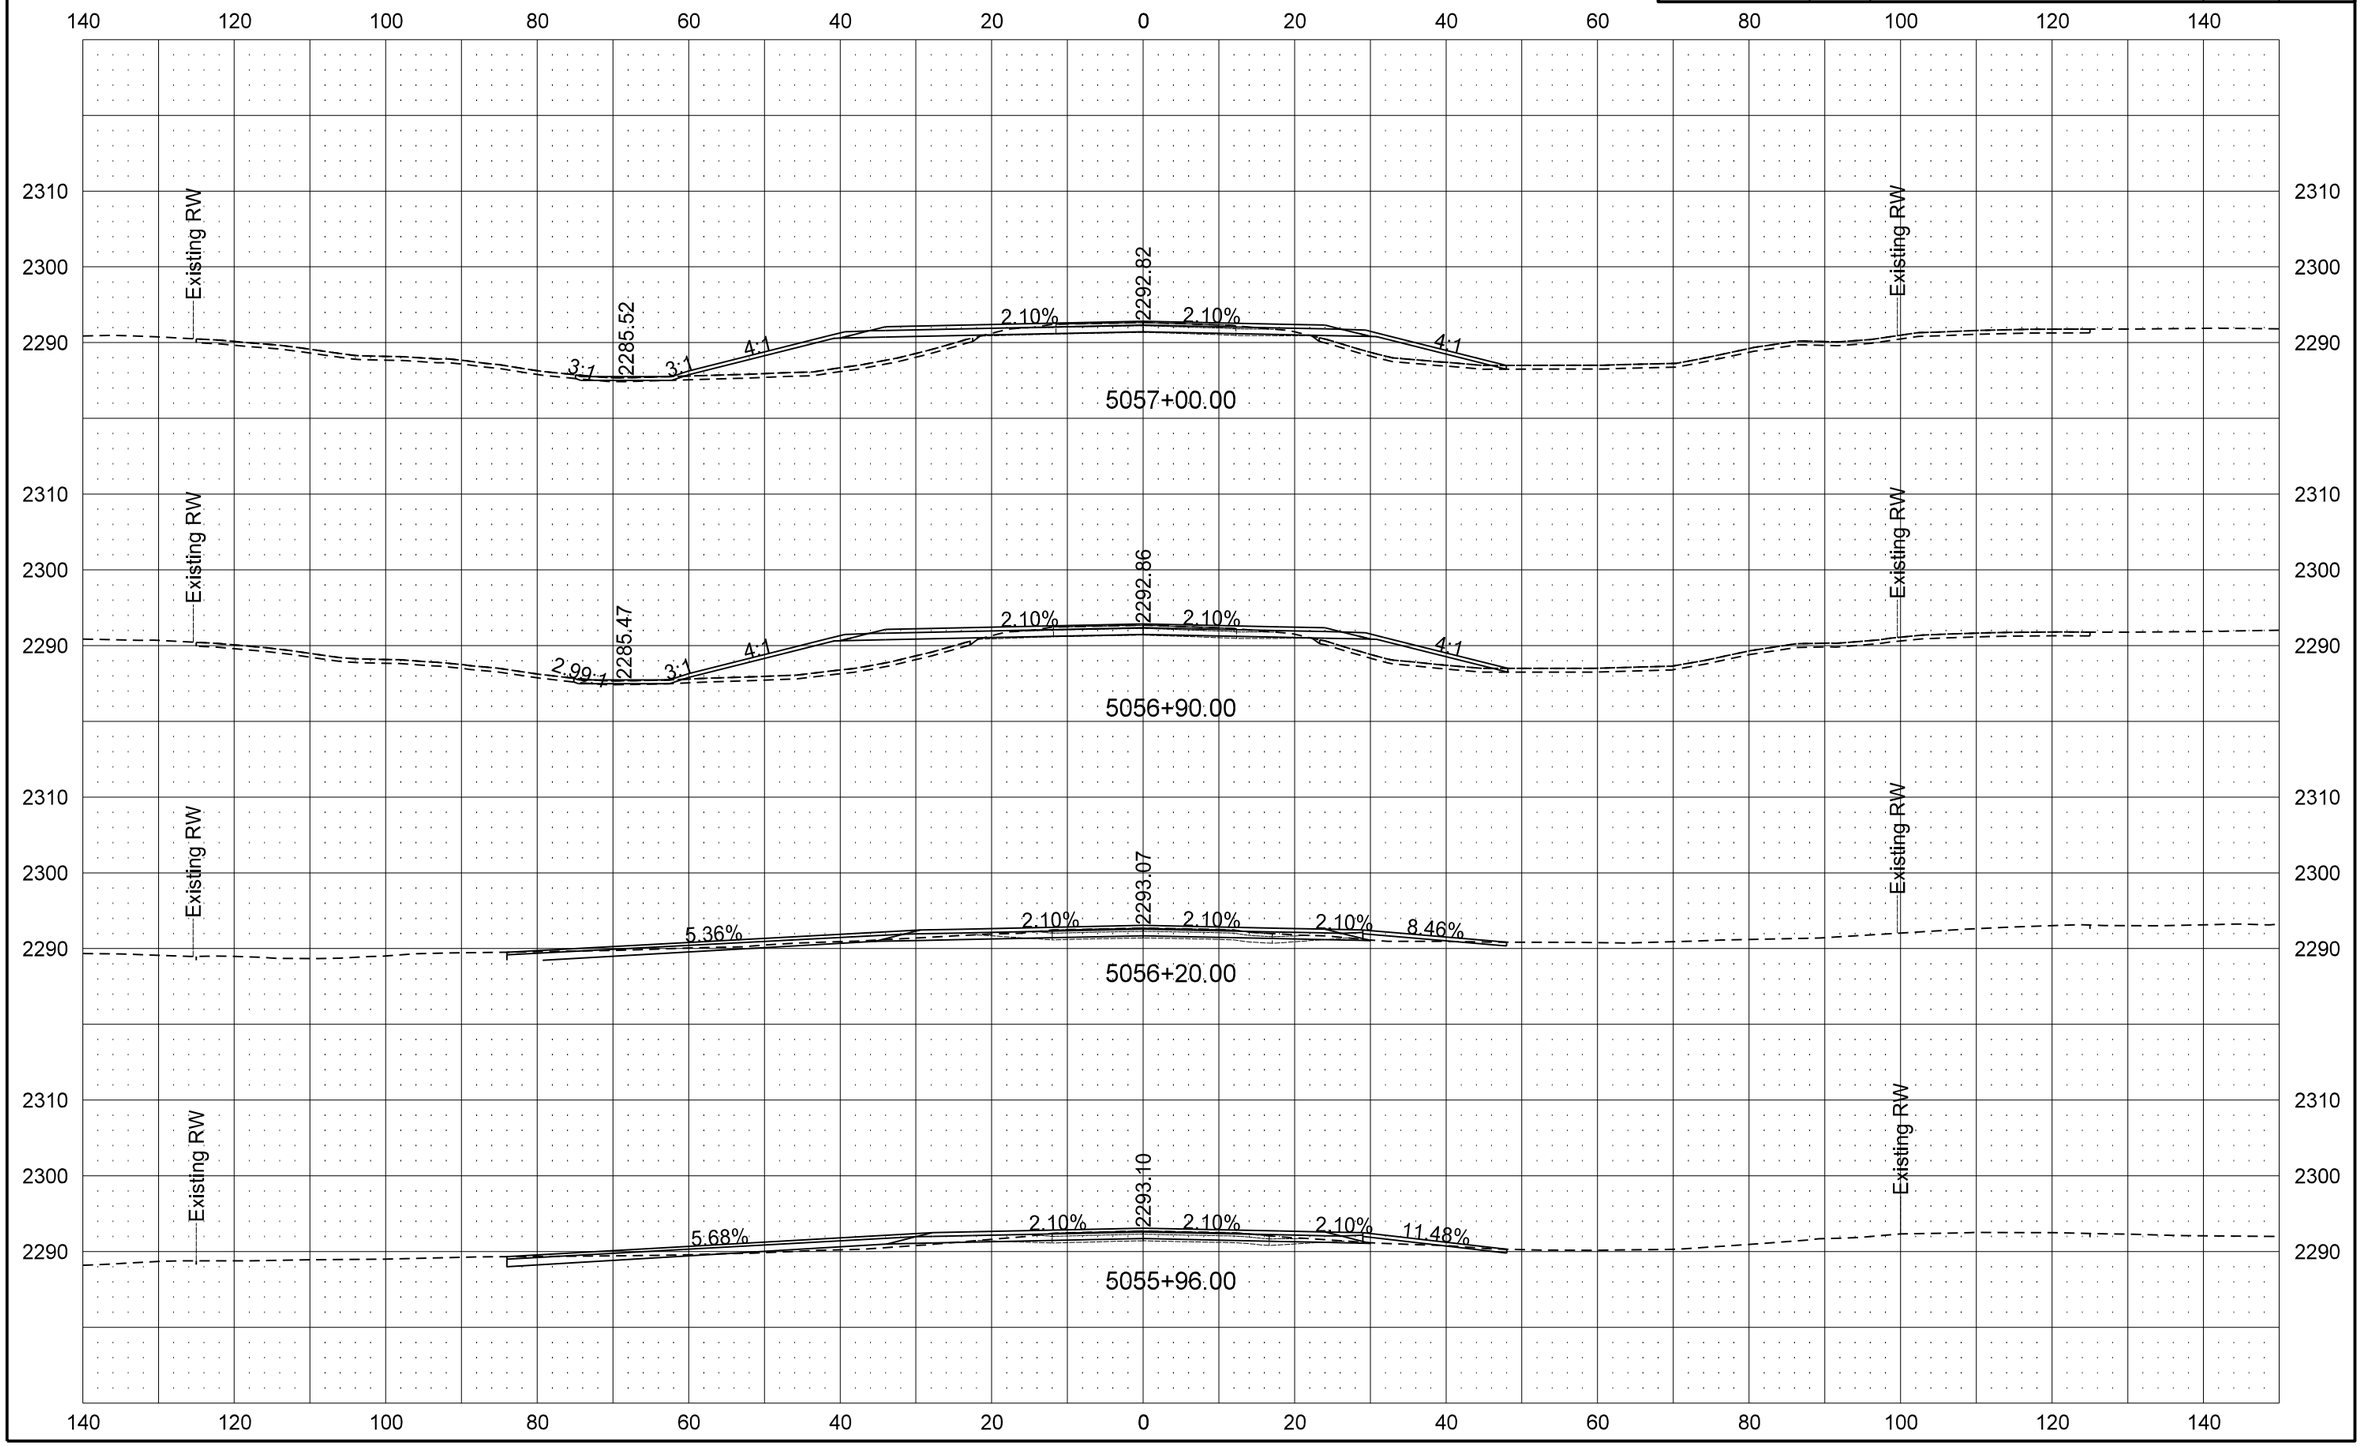

9/19/2016 10:57:03 AM darne R:\project\50200095.025\design\Sheets\200XS_001_ND 200.dgn

STATE	PROJECT NO.	SECTION NO.	SHEET NO.
ND	SOIB-5-200(025)095	200	9

ND 200 Cross Sections

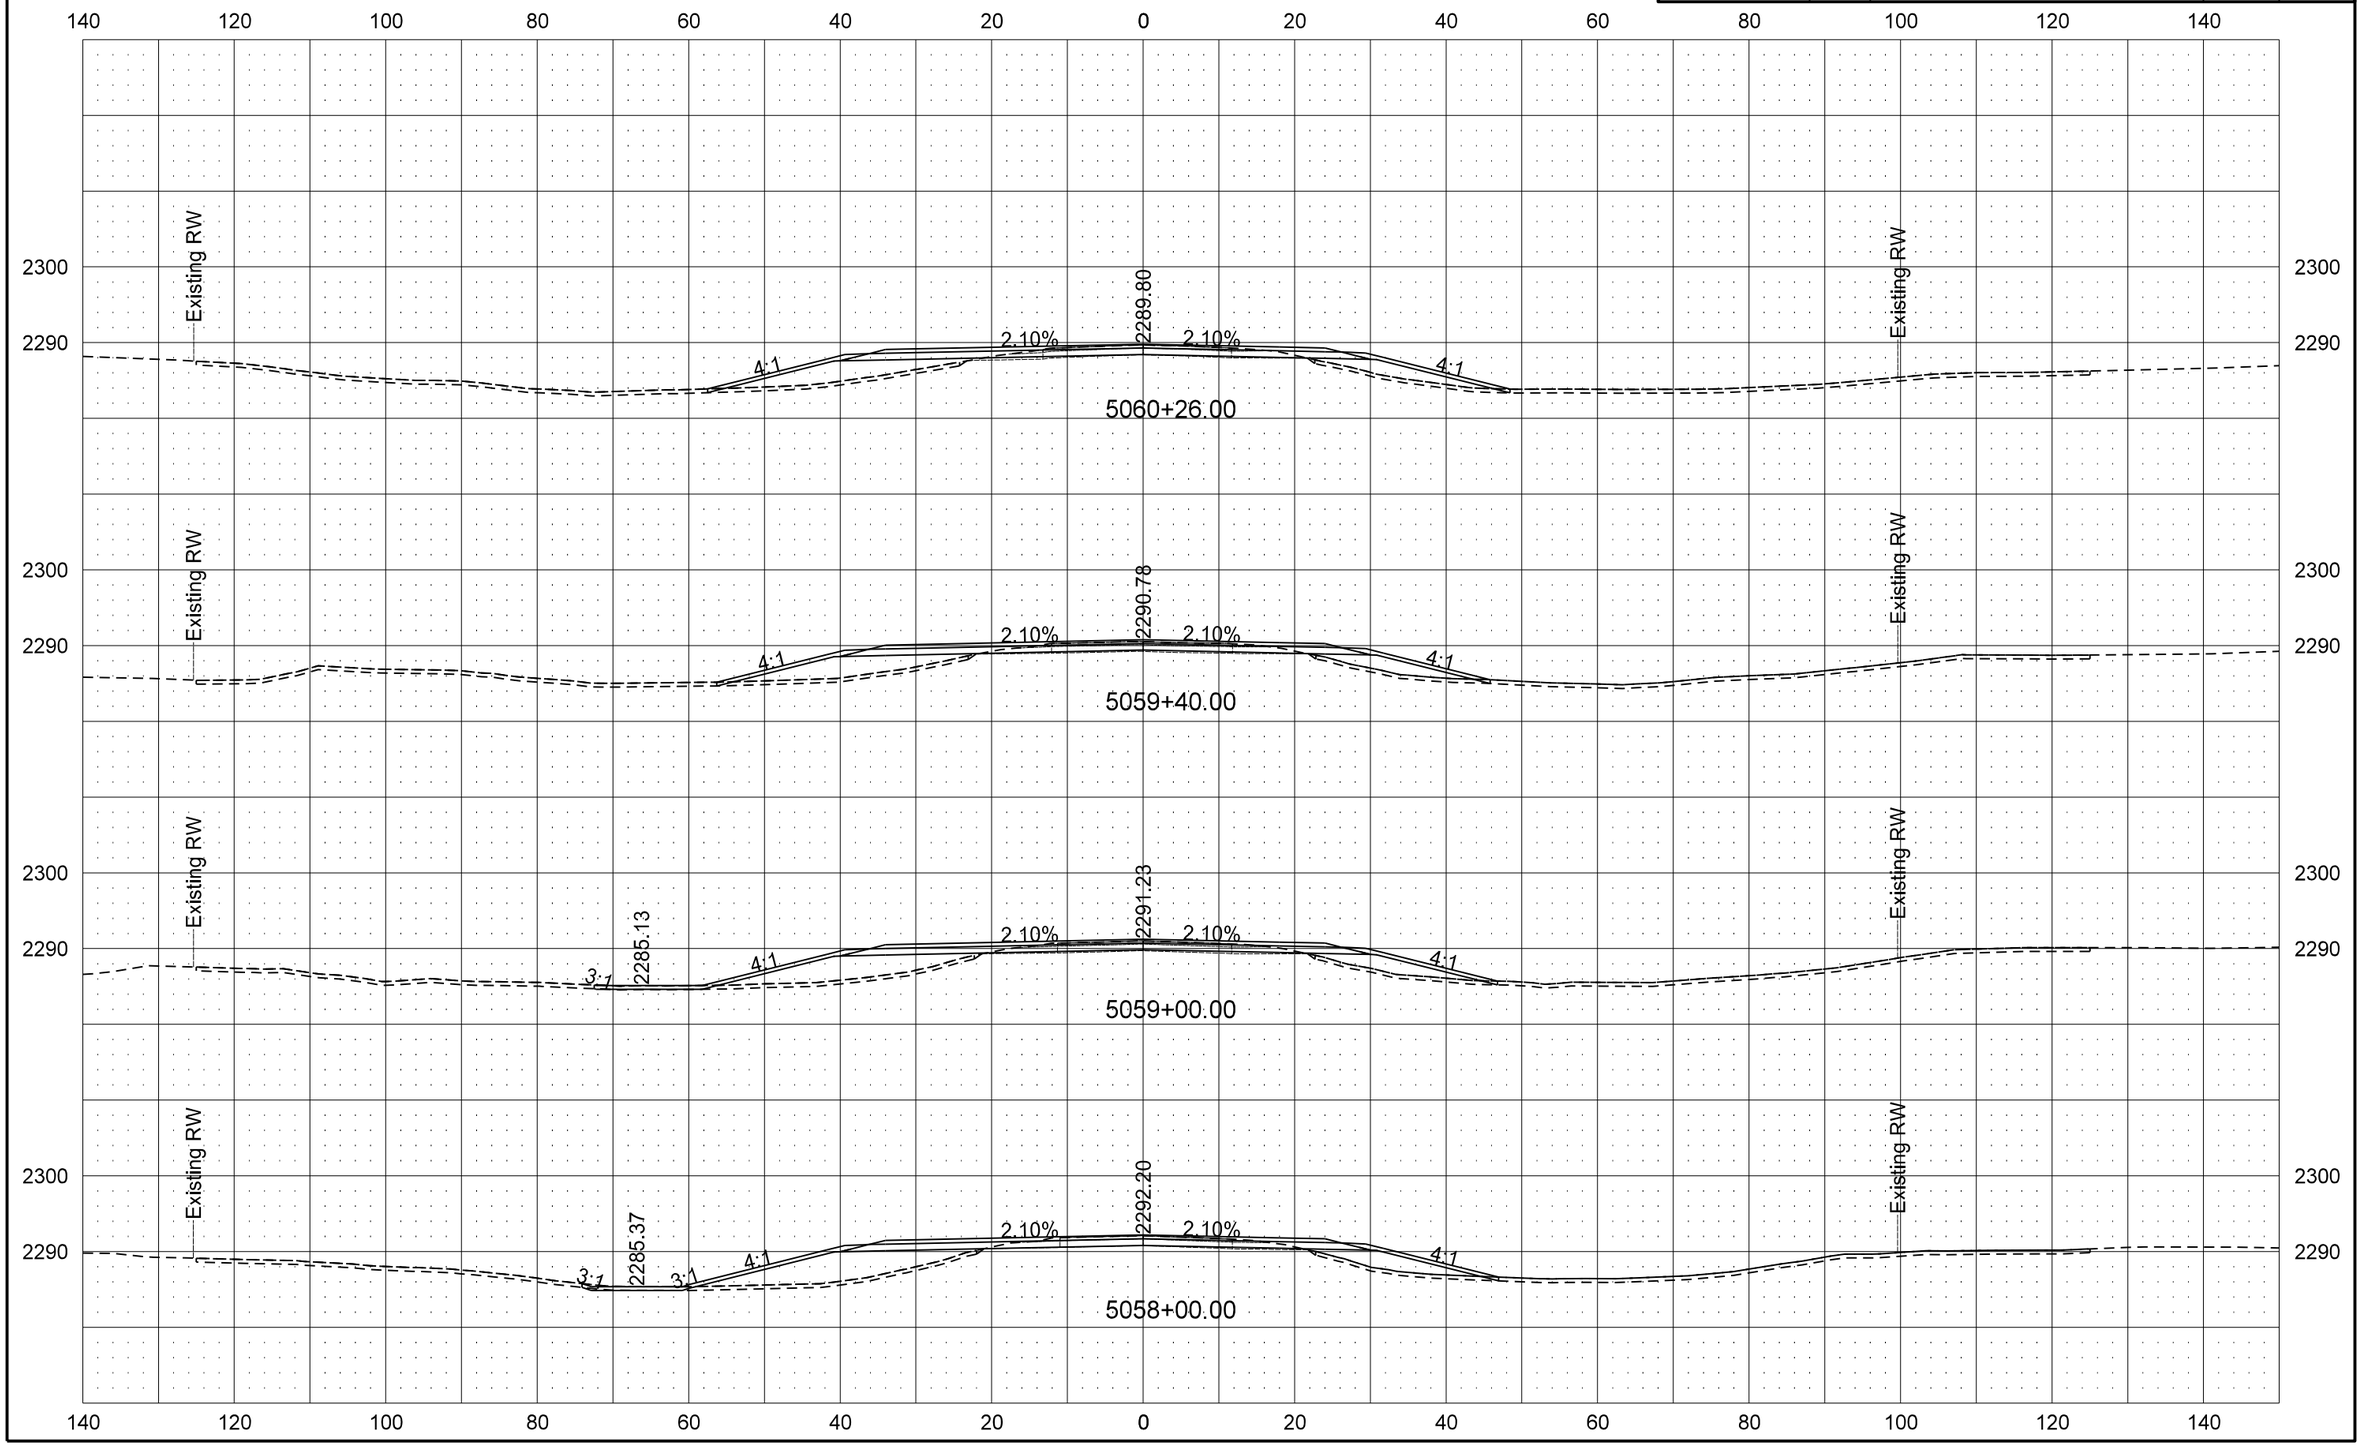

9/19/2016 10:57:06 AM darne R:\project\50200095.025\design\Sheets\200XS_001_ND 200.dgn

STATE	PROJECT NO.	SECTION NO.	SHEET NO.
ND	SOIB-5-200(025)095	200	10

ND 200 Cross Sections

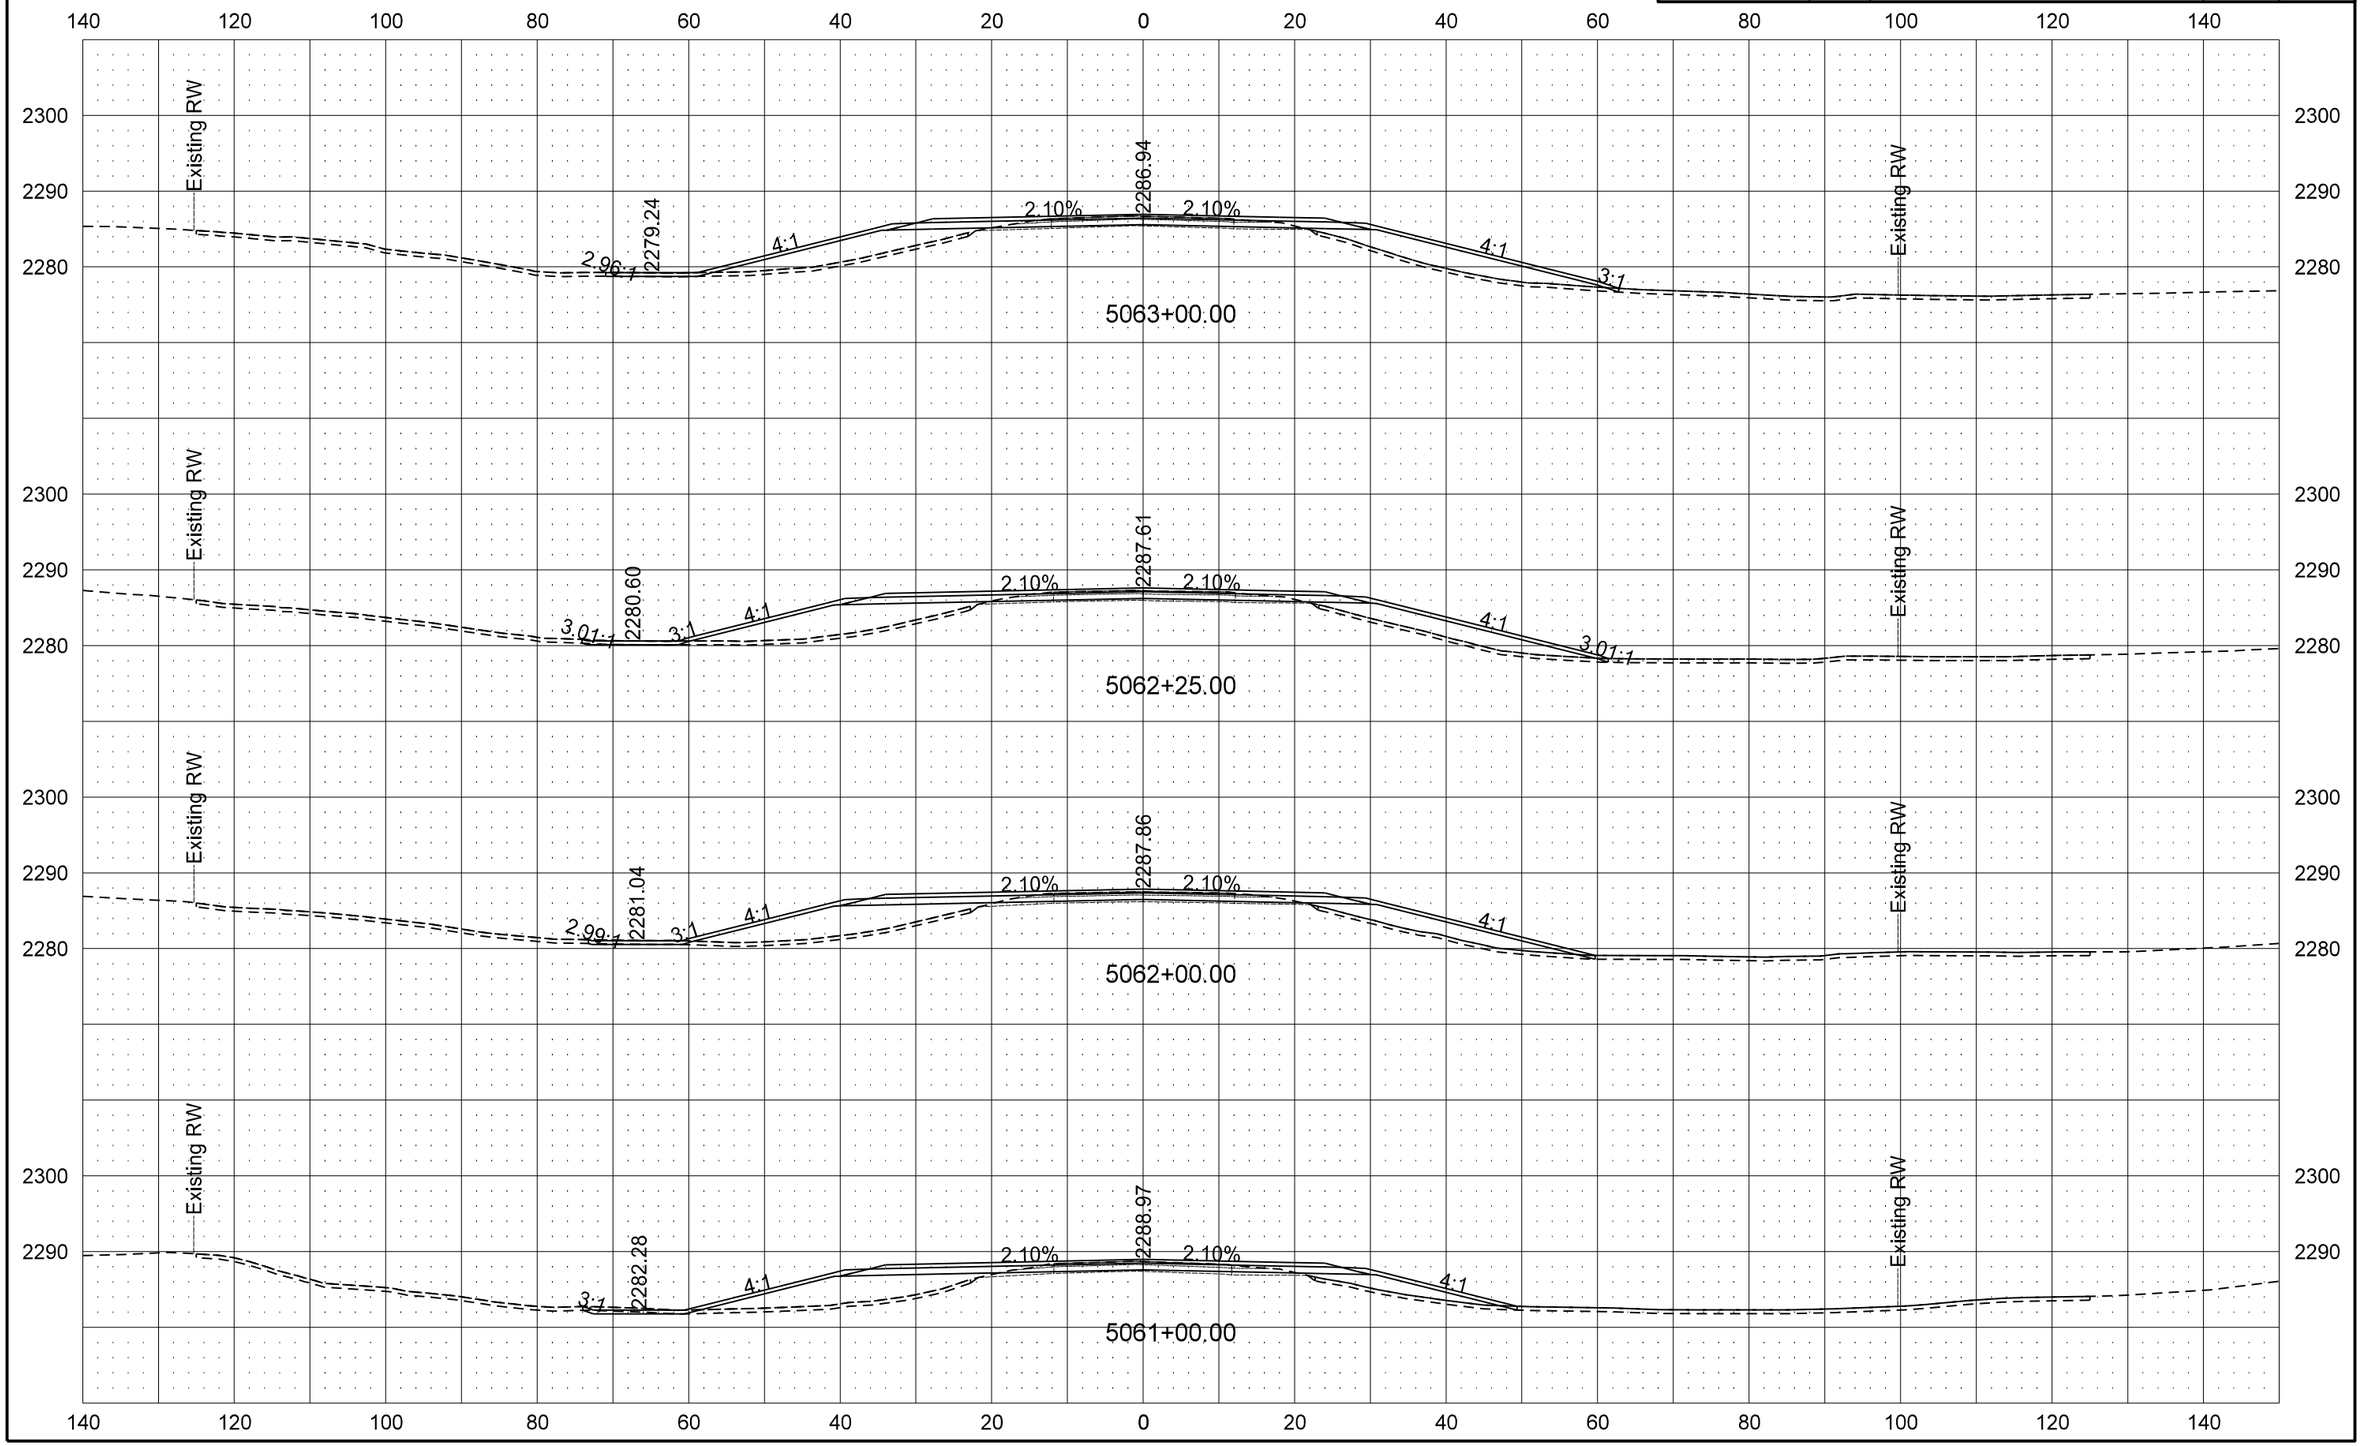

9/19/2016 10:57:08 AM darne R:\project\50200095.025\design\Sheets\200XS_001_ND 200.dgn

STATE	PROJECT NO.	SECTION NO.	SHEET NO.
ND	SOIB-5-200(025)095	200	11

ND 200 Cross Sections

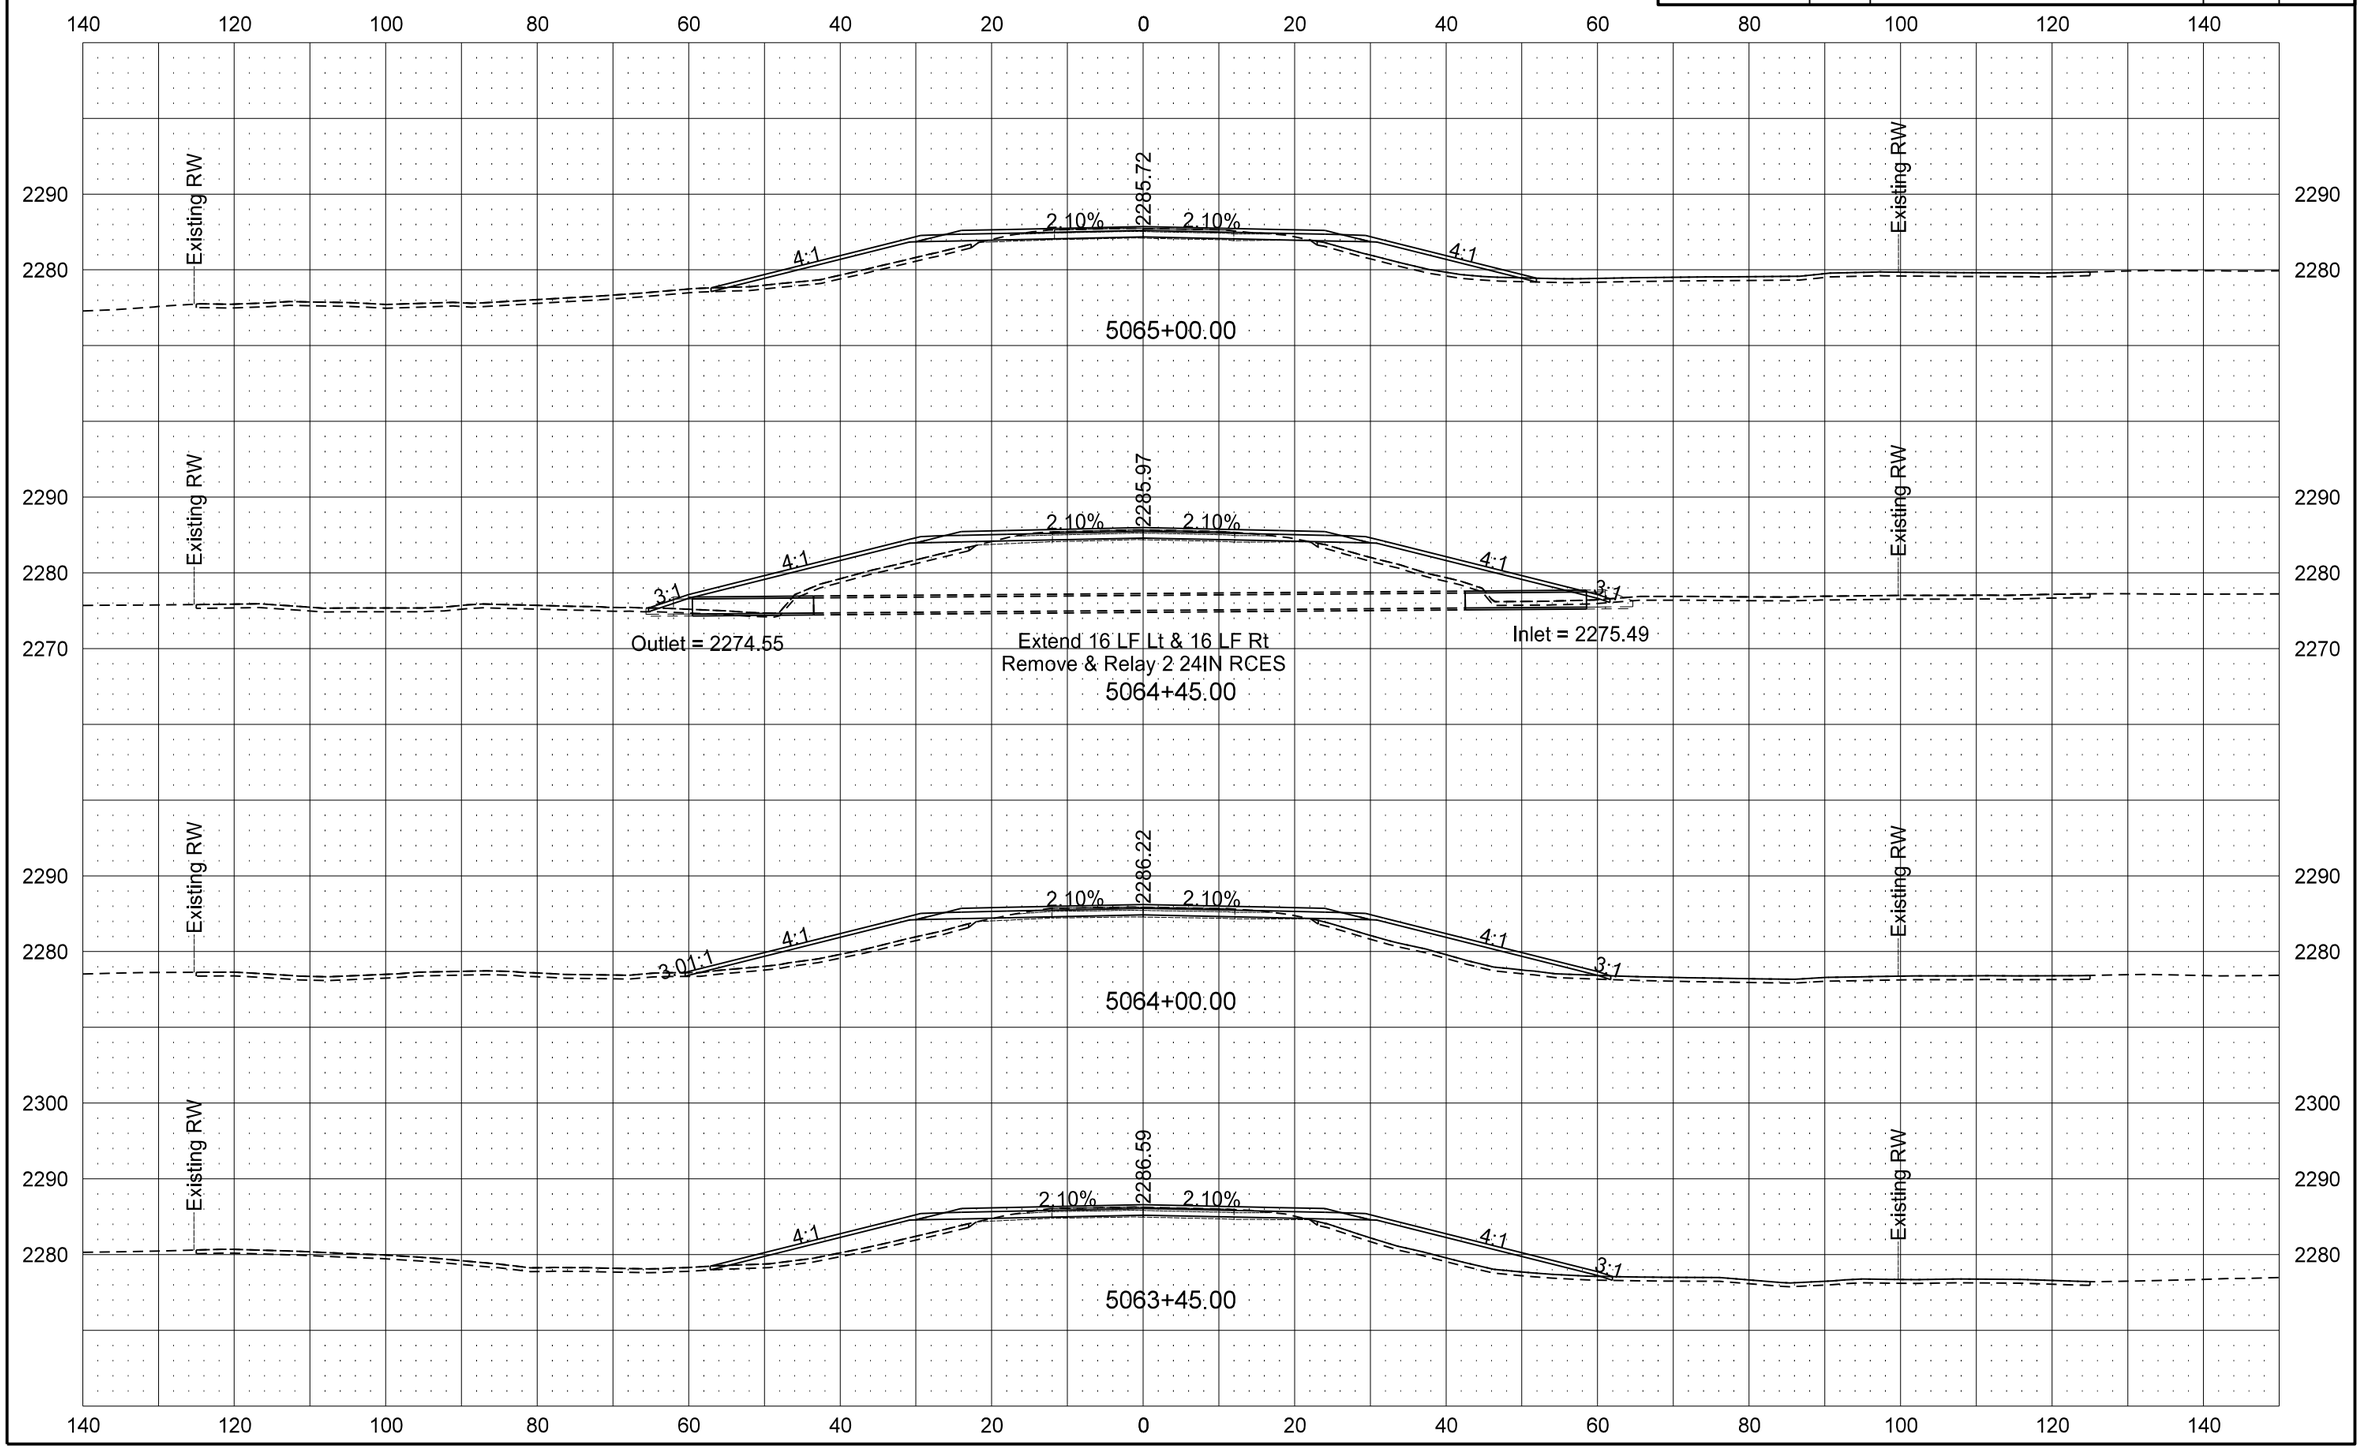

STATE	PROJECT NO.	SECTION NO.	SHEET NO.
ND	SOIB-5-200(025)095	200	12

ND 200 Cross Sections

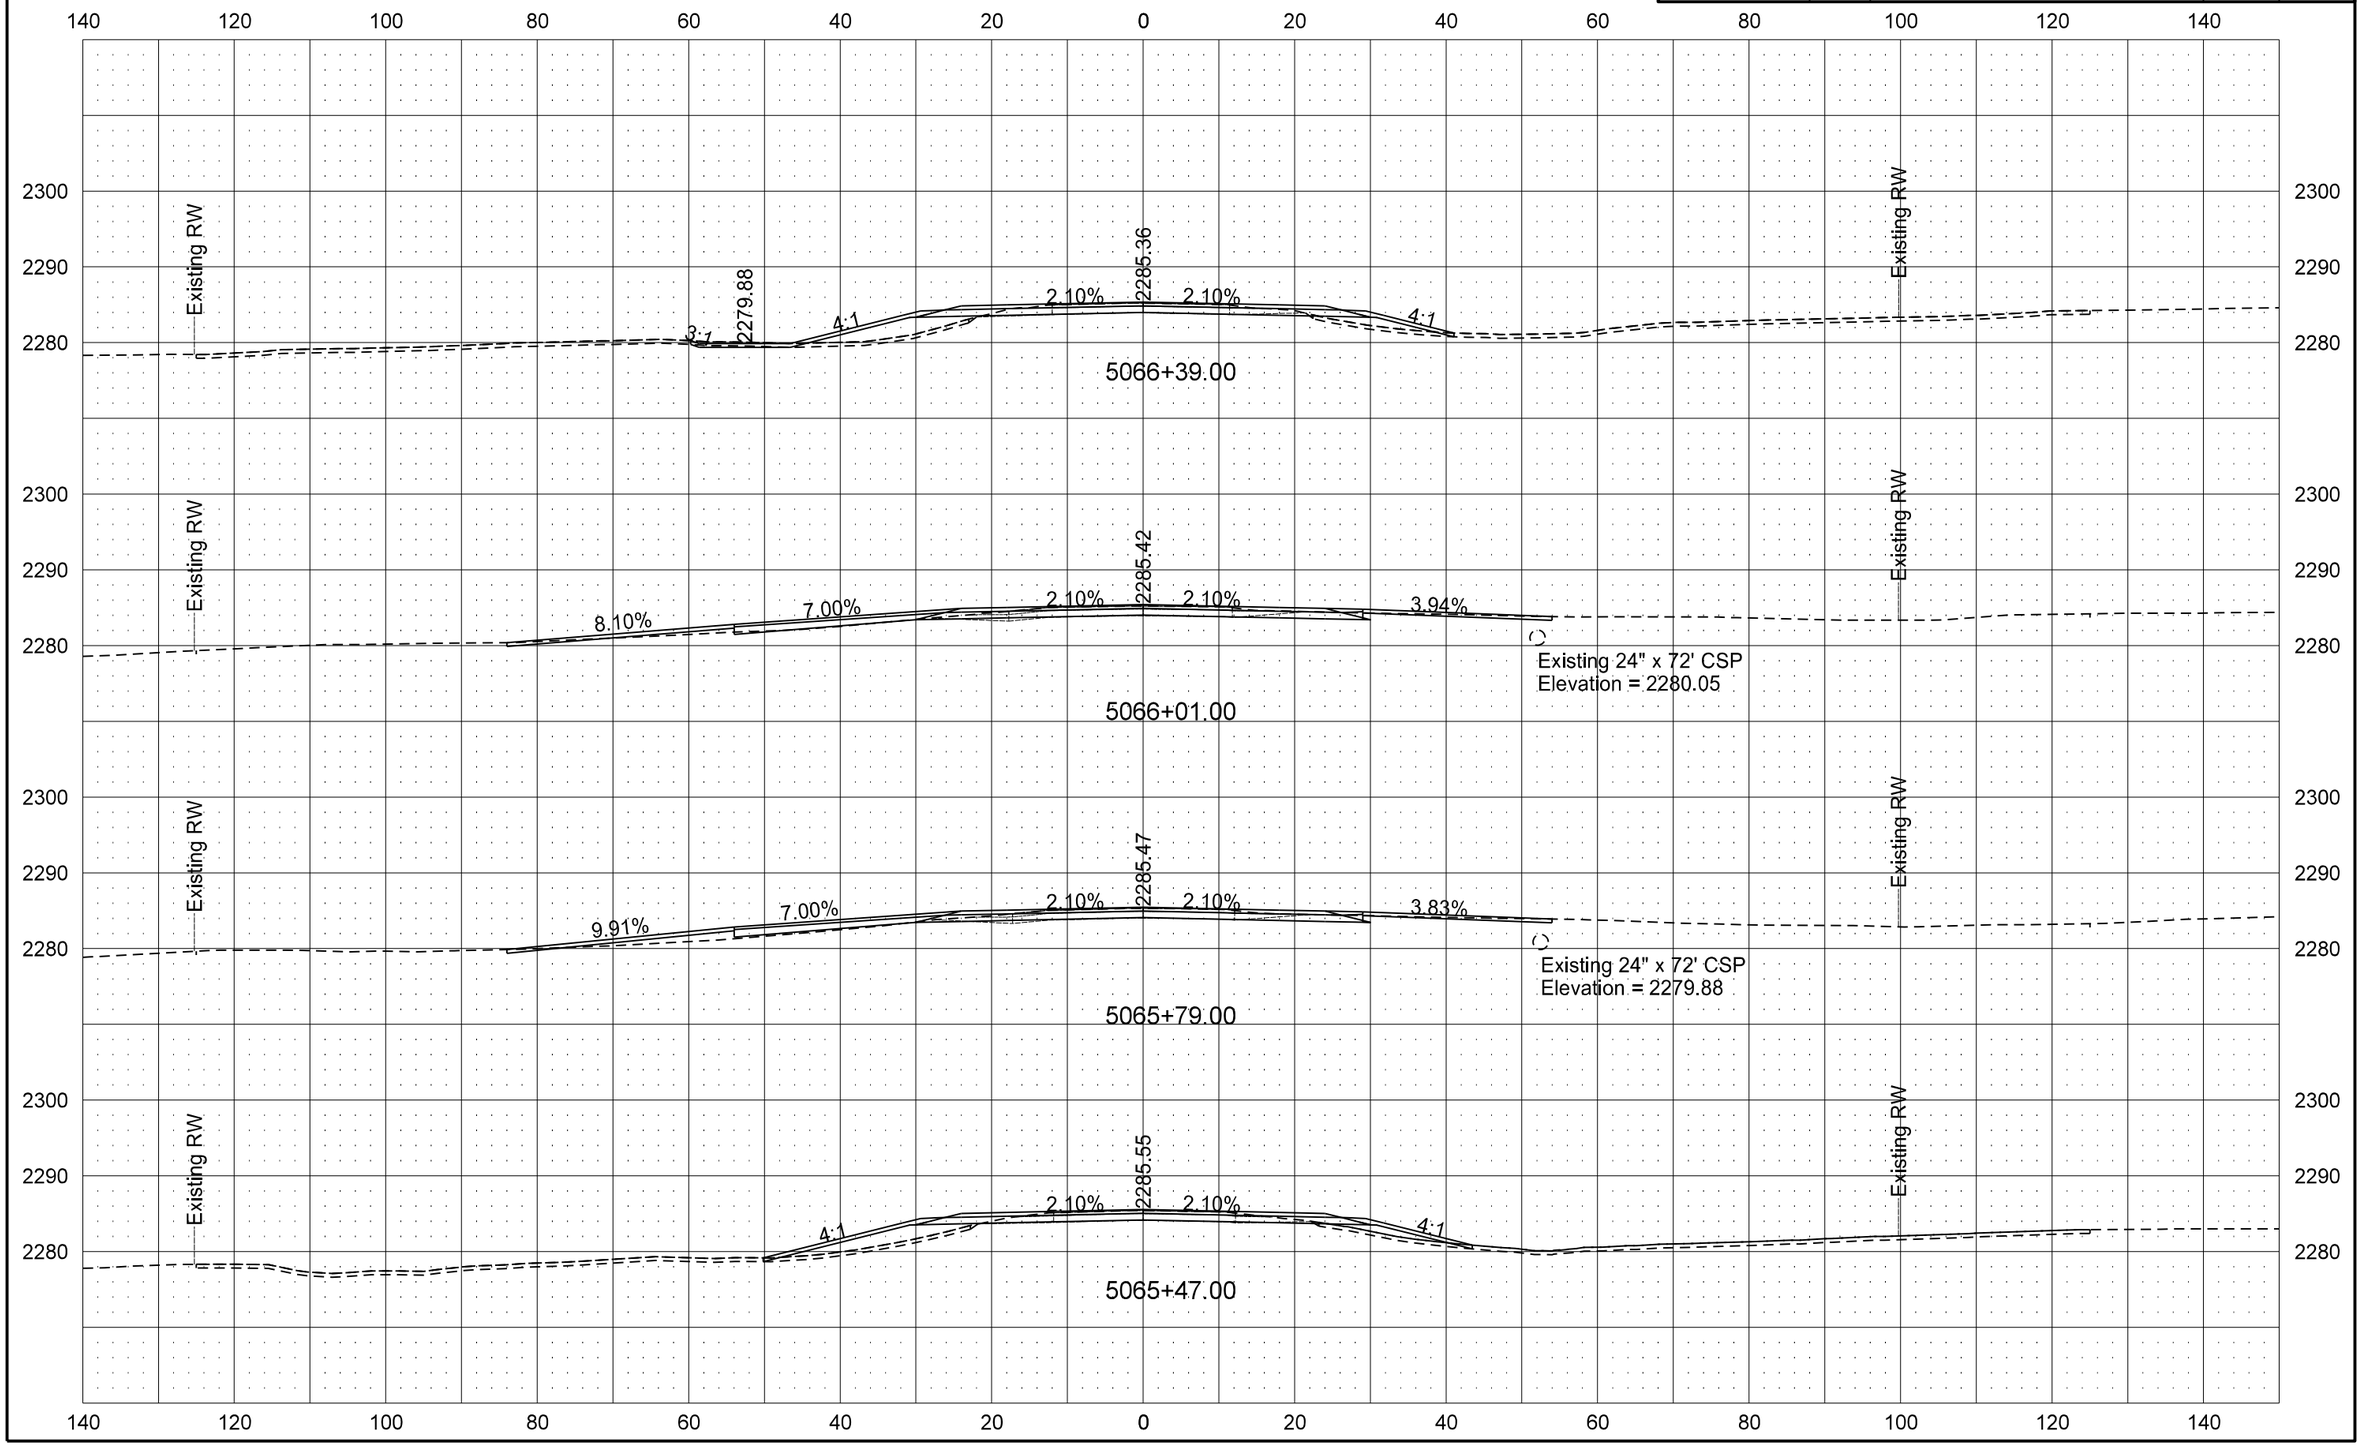

STATE	PROJECT NO.	SECTION NO.	SHEET NO.
ND	SOIB-5-200(025)095	200	13

ND 200 Cross Sections

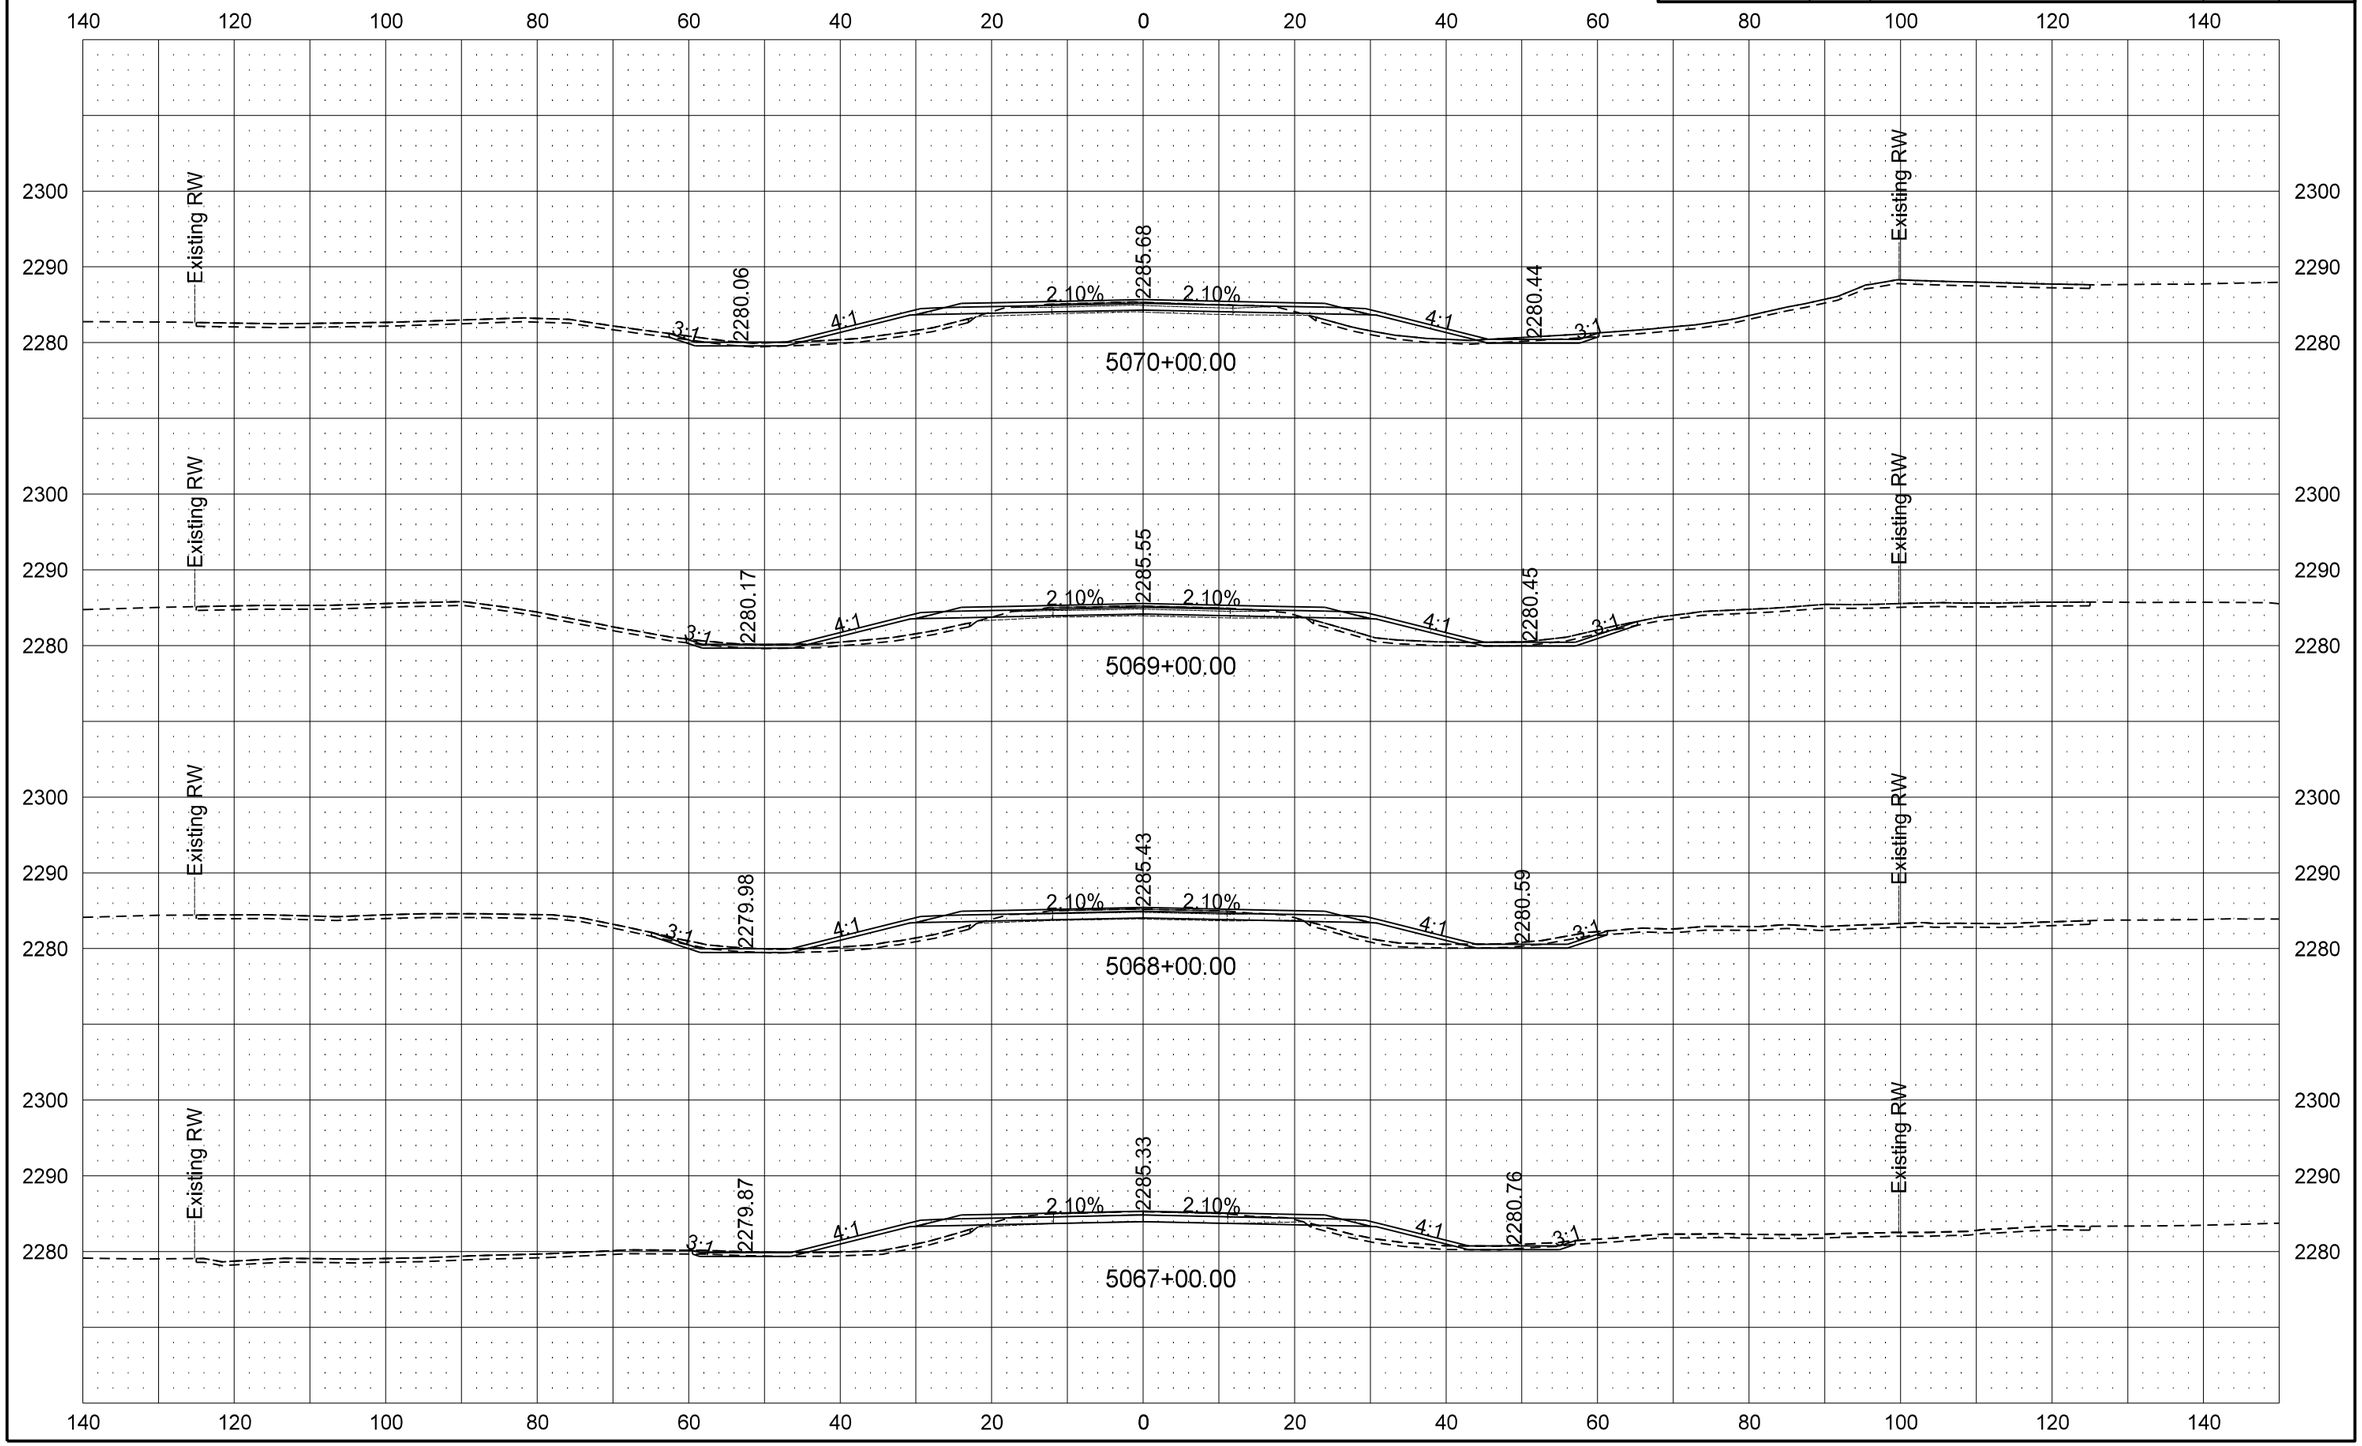

9/19/2016 10:57:15 AM darne R:\project\50200095.025\design\Sheets\200XS_001_ND 200.dgn

STATE	PROJECT NO.	SECTION NO.	SHEET NO.
ND	SOIB-5-200(025)095	200	14

ND 200 Cross Sections

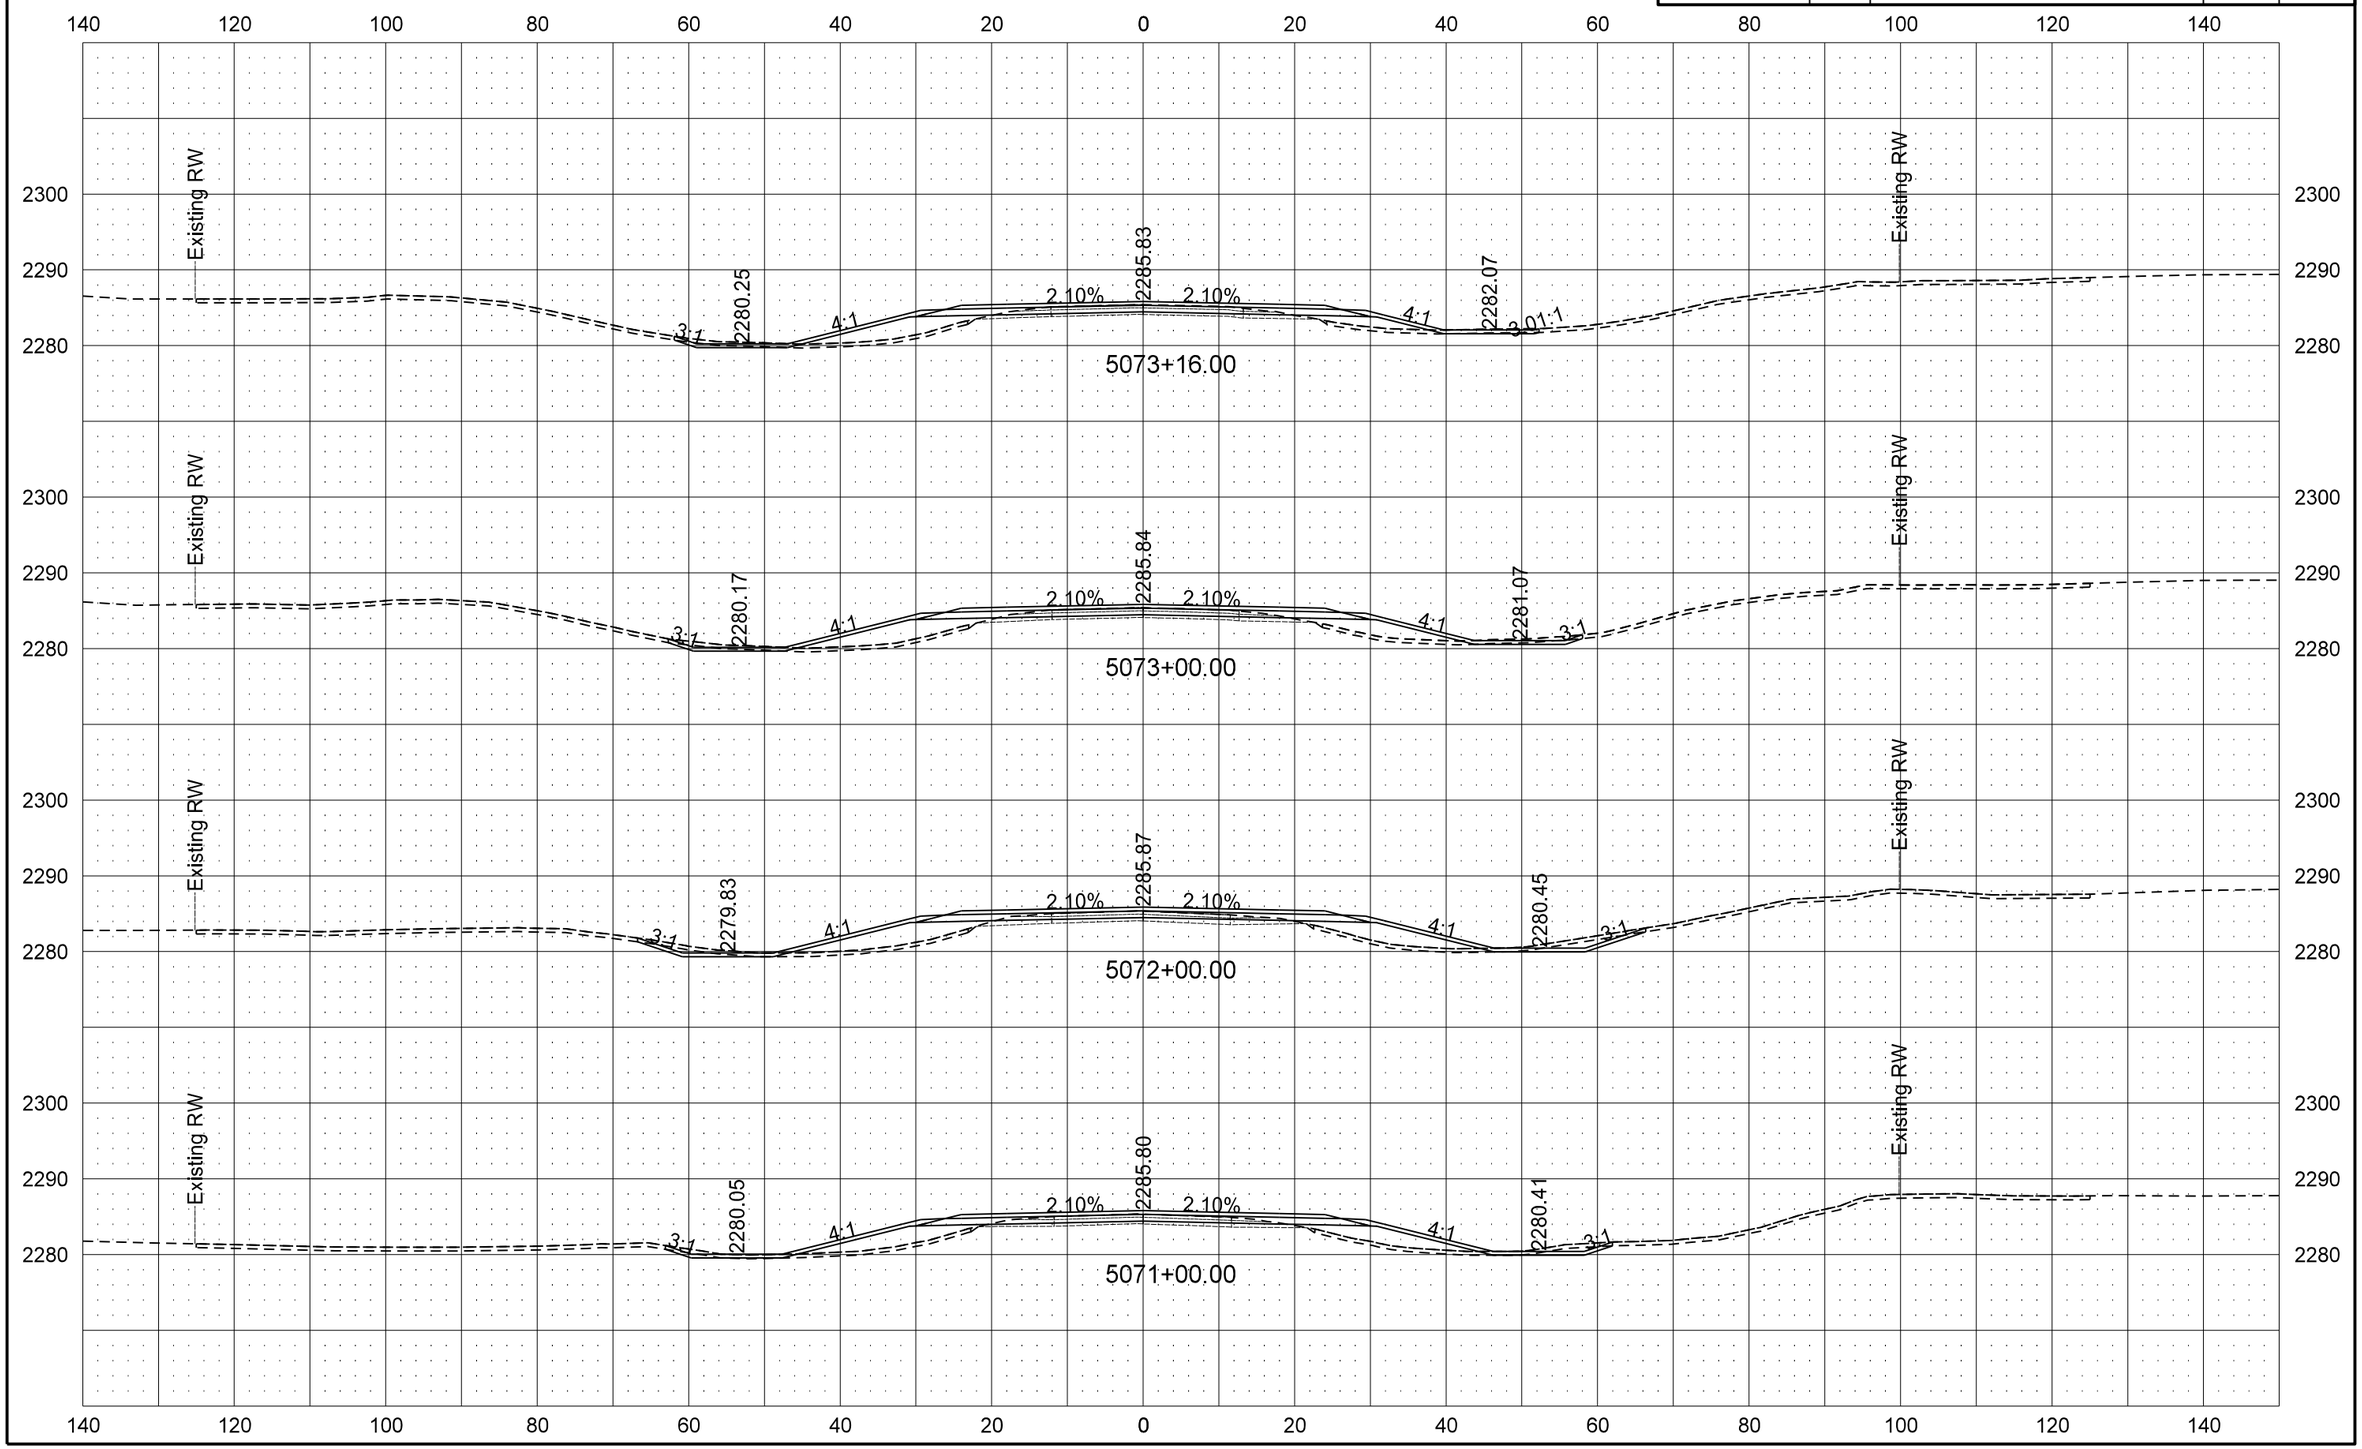

9/19/2016 10:57:17 AM darne R:\project\50200095.025\design\Sheets\200XS_001_ND 200.dgn

STATE	PROJECT NO.	SECTION NO.	SHEET NO.
ND	SOIB-5-200(025)095	200	15

ND 200 Cross Sections

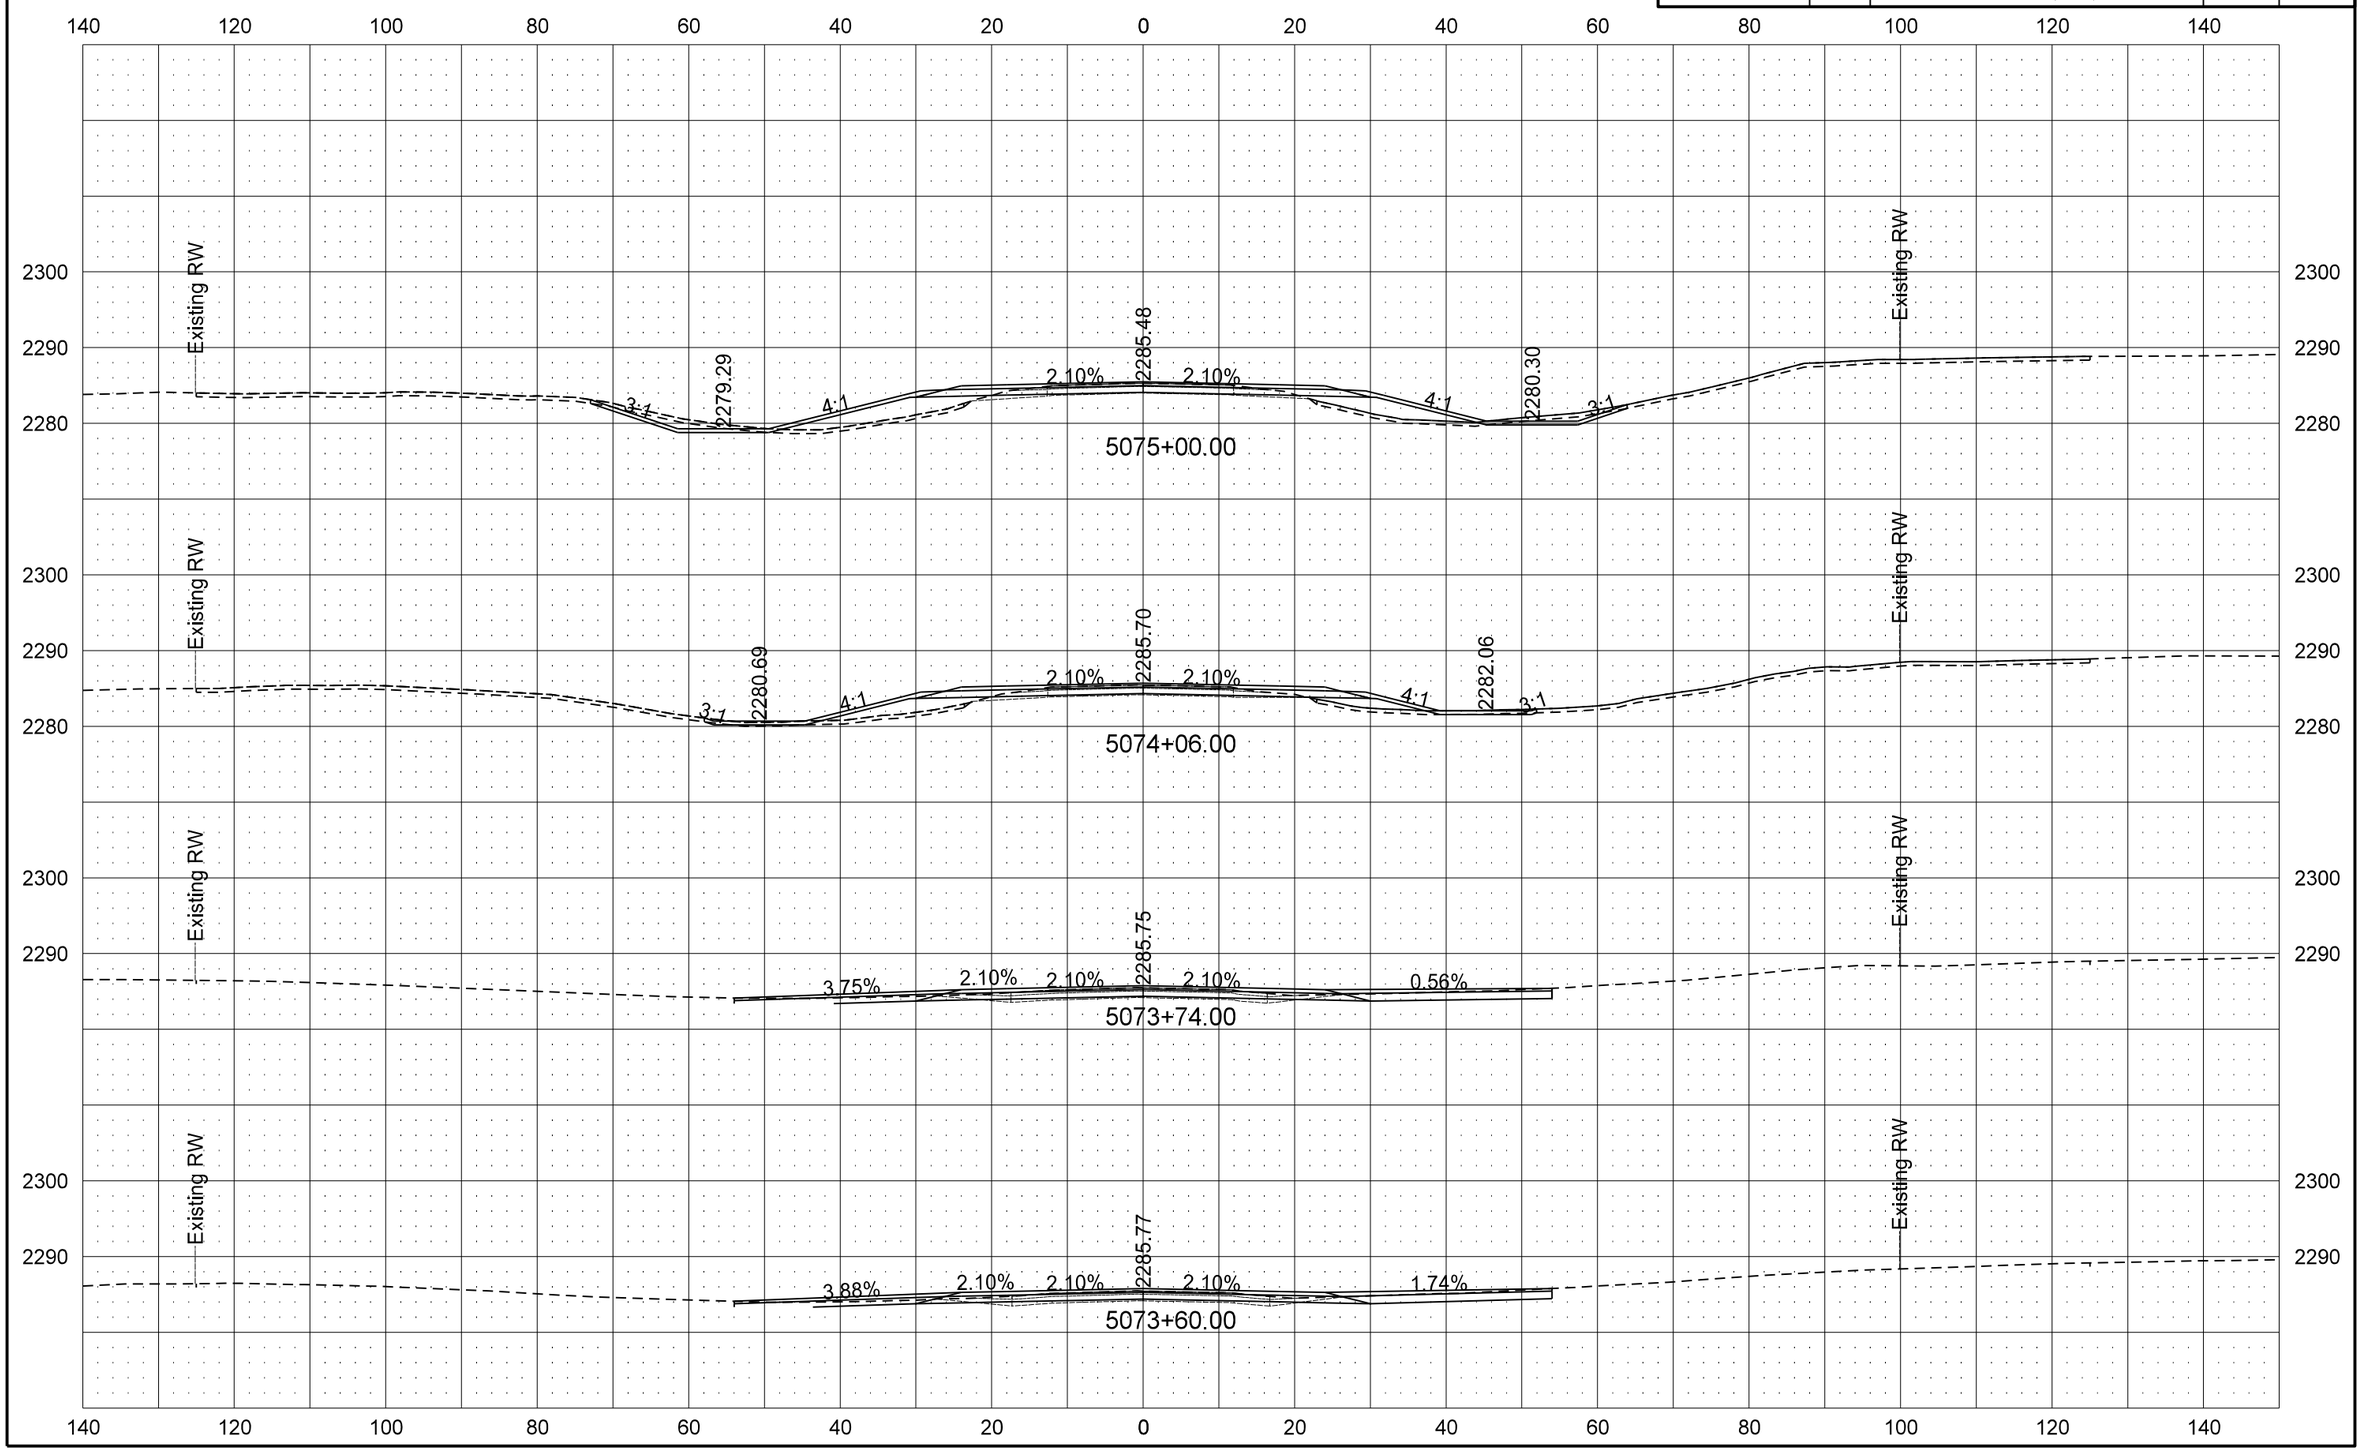

STATE	PROJECT NO.	SECTION NO.	SHEET NO.
ND	SOIB-5-200(025)095	200	16

ND 200 Cross Sections

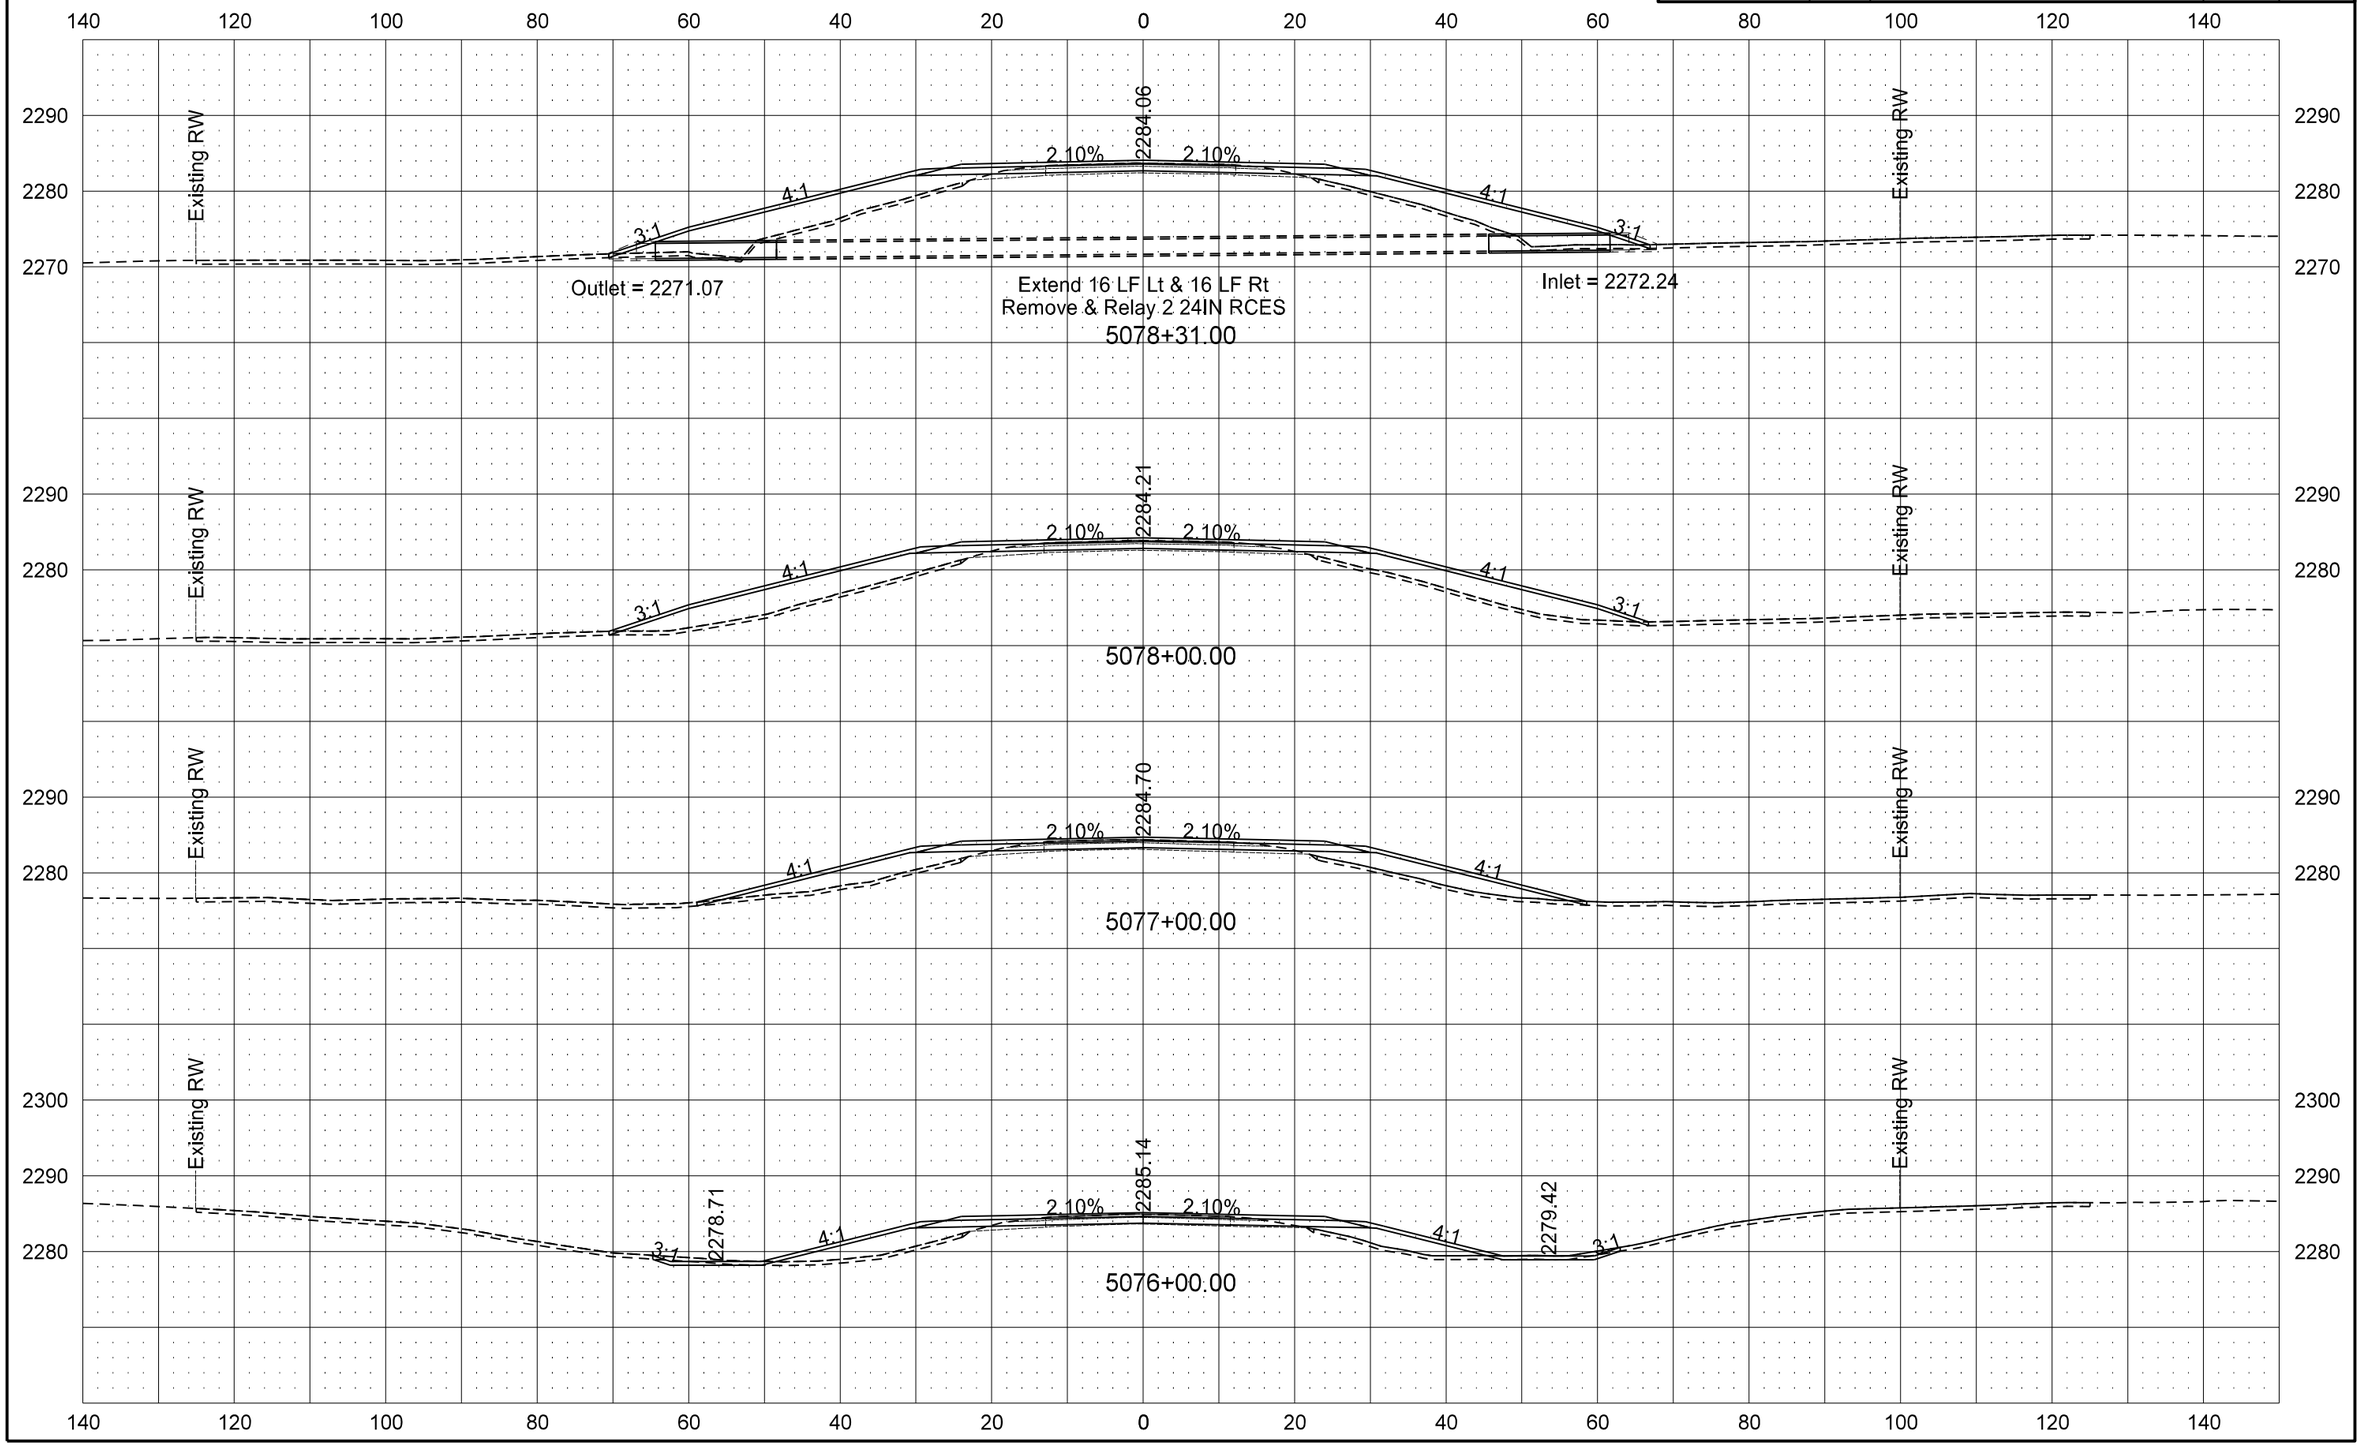

STATE	PROJECT NO.	SECTION NO.	SHEET NO.
ND	SOIB-5-200(025)095	200	17

ND 200 Cross Sections

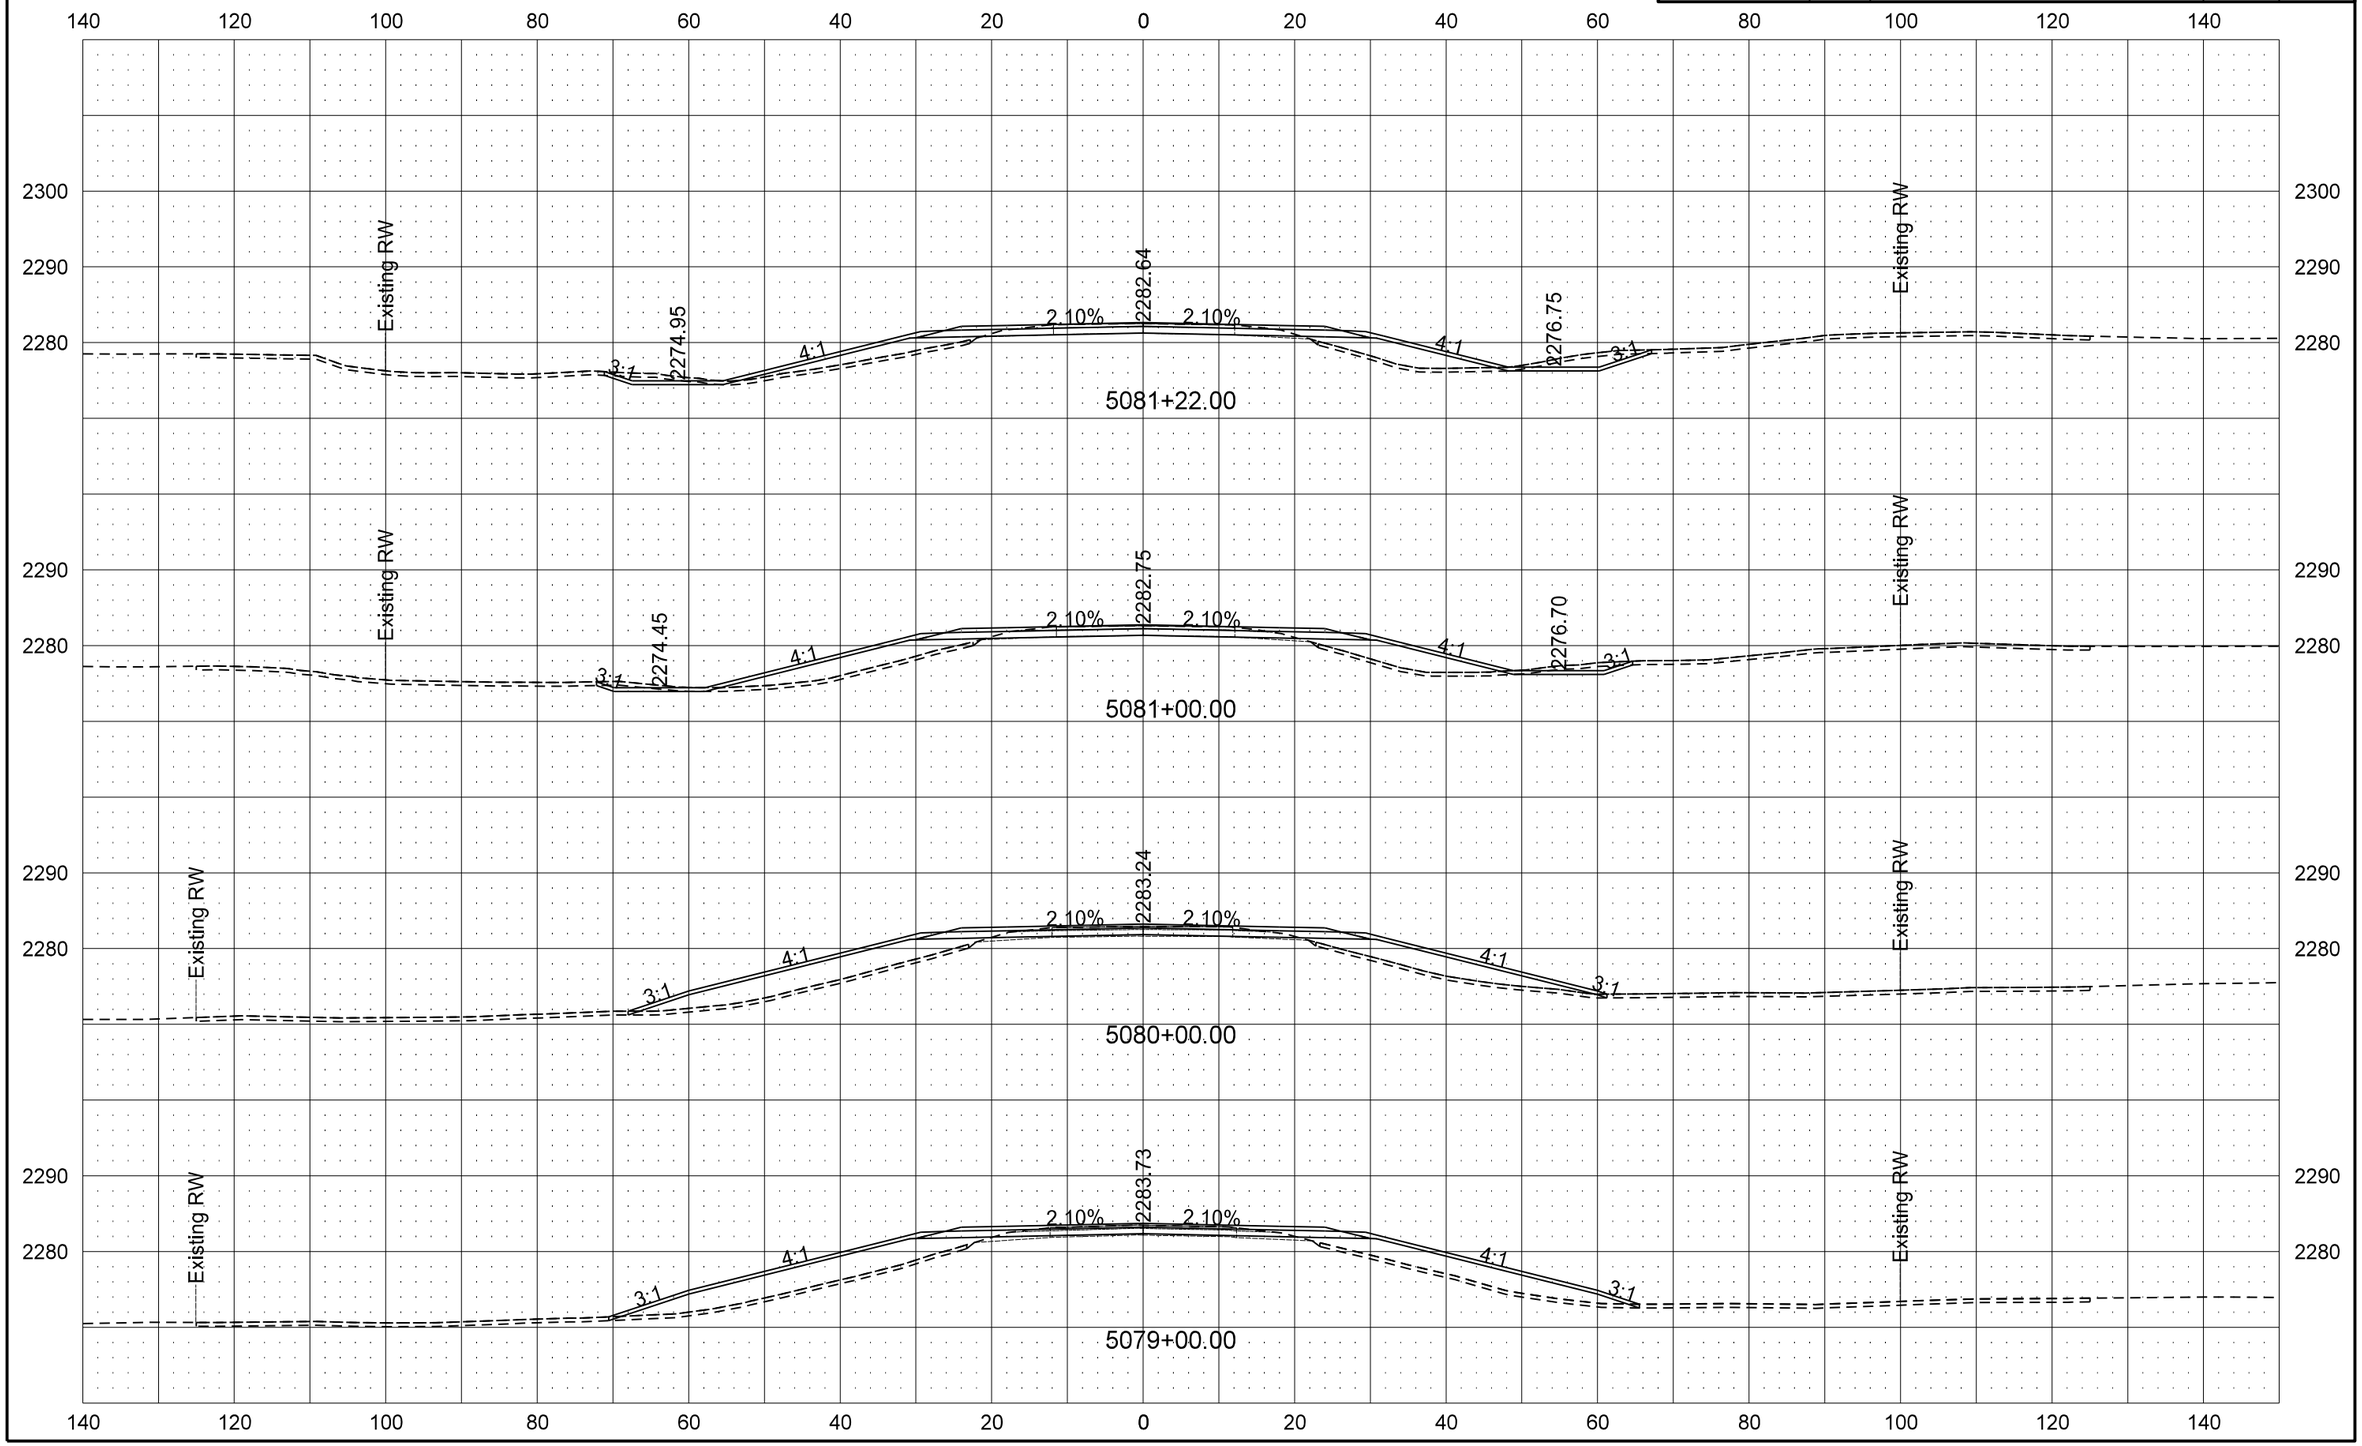

9/19/2016 10:57:24 AM darne R:\project\50200095.025\design\Sheets\200XS_001_ND 200.dgn

STATE	PROJECT NO.	SECTION NO.	SHEET NO.
ND	SOIB-5-200(025)095	200	18

ND 200 Cross Sections

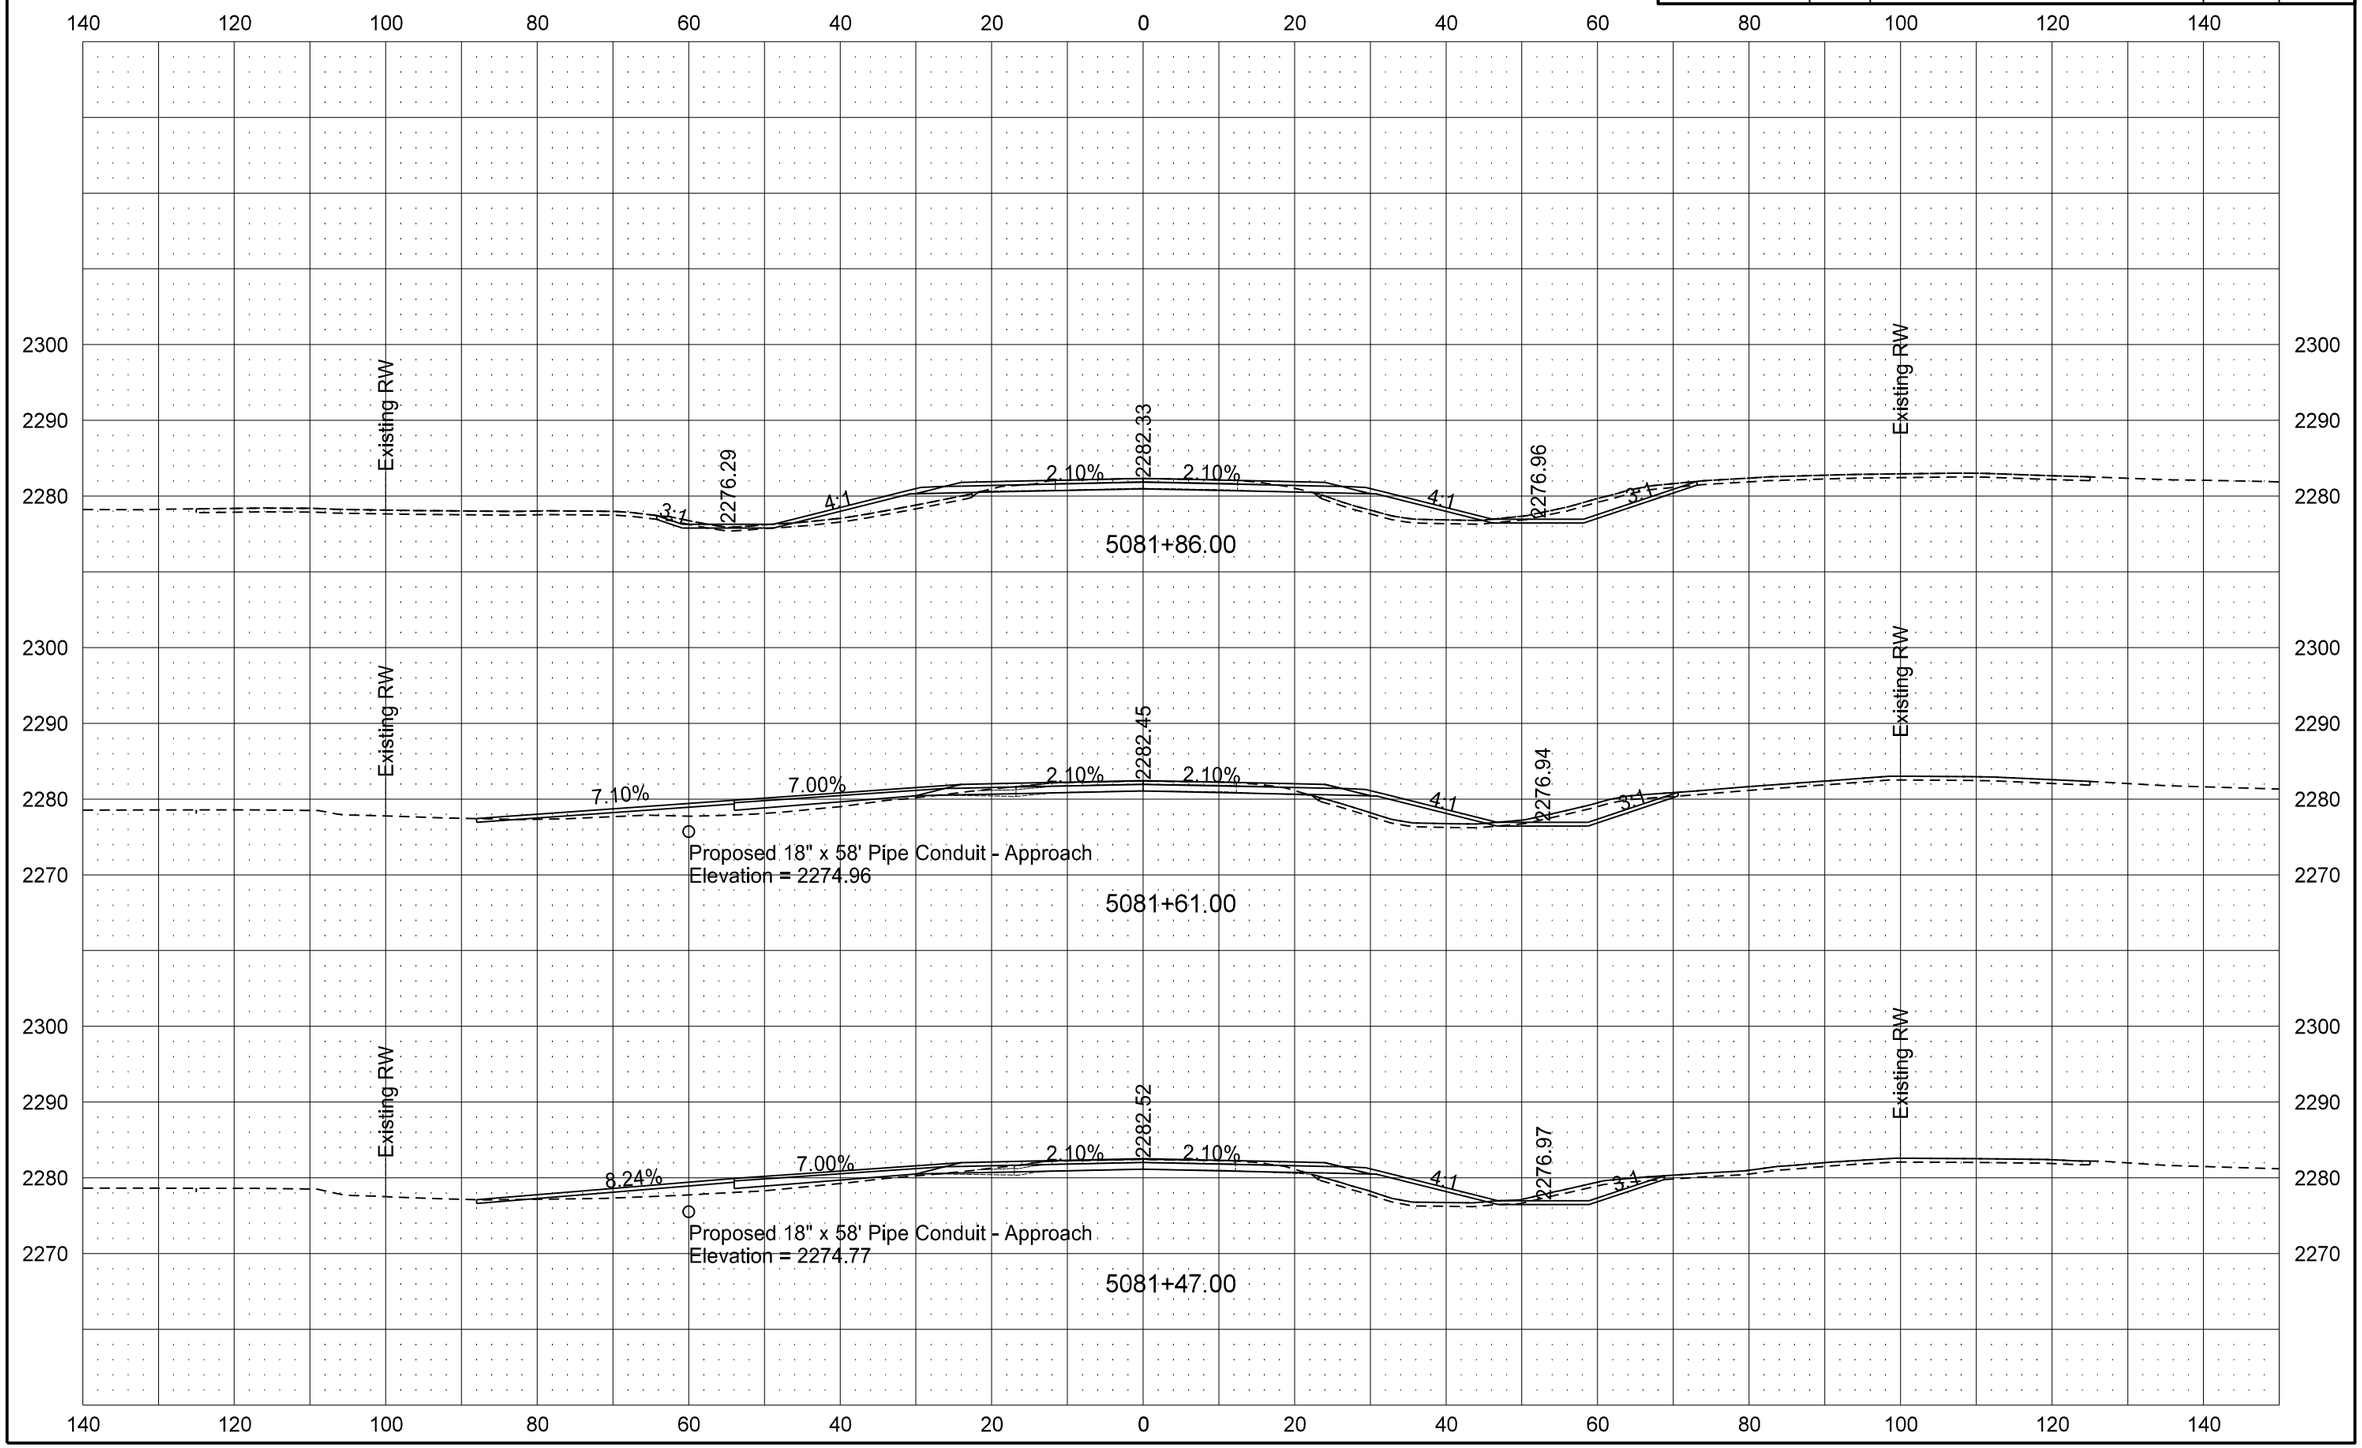

STATE	PROJECT NO.	SECTION NO.	SHEET NO.
ND	SOIB-5-200(025)095	200	19

ND 200 Cross Sections

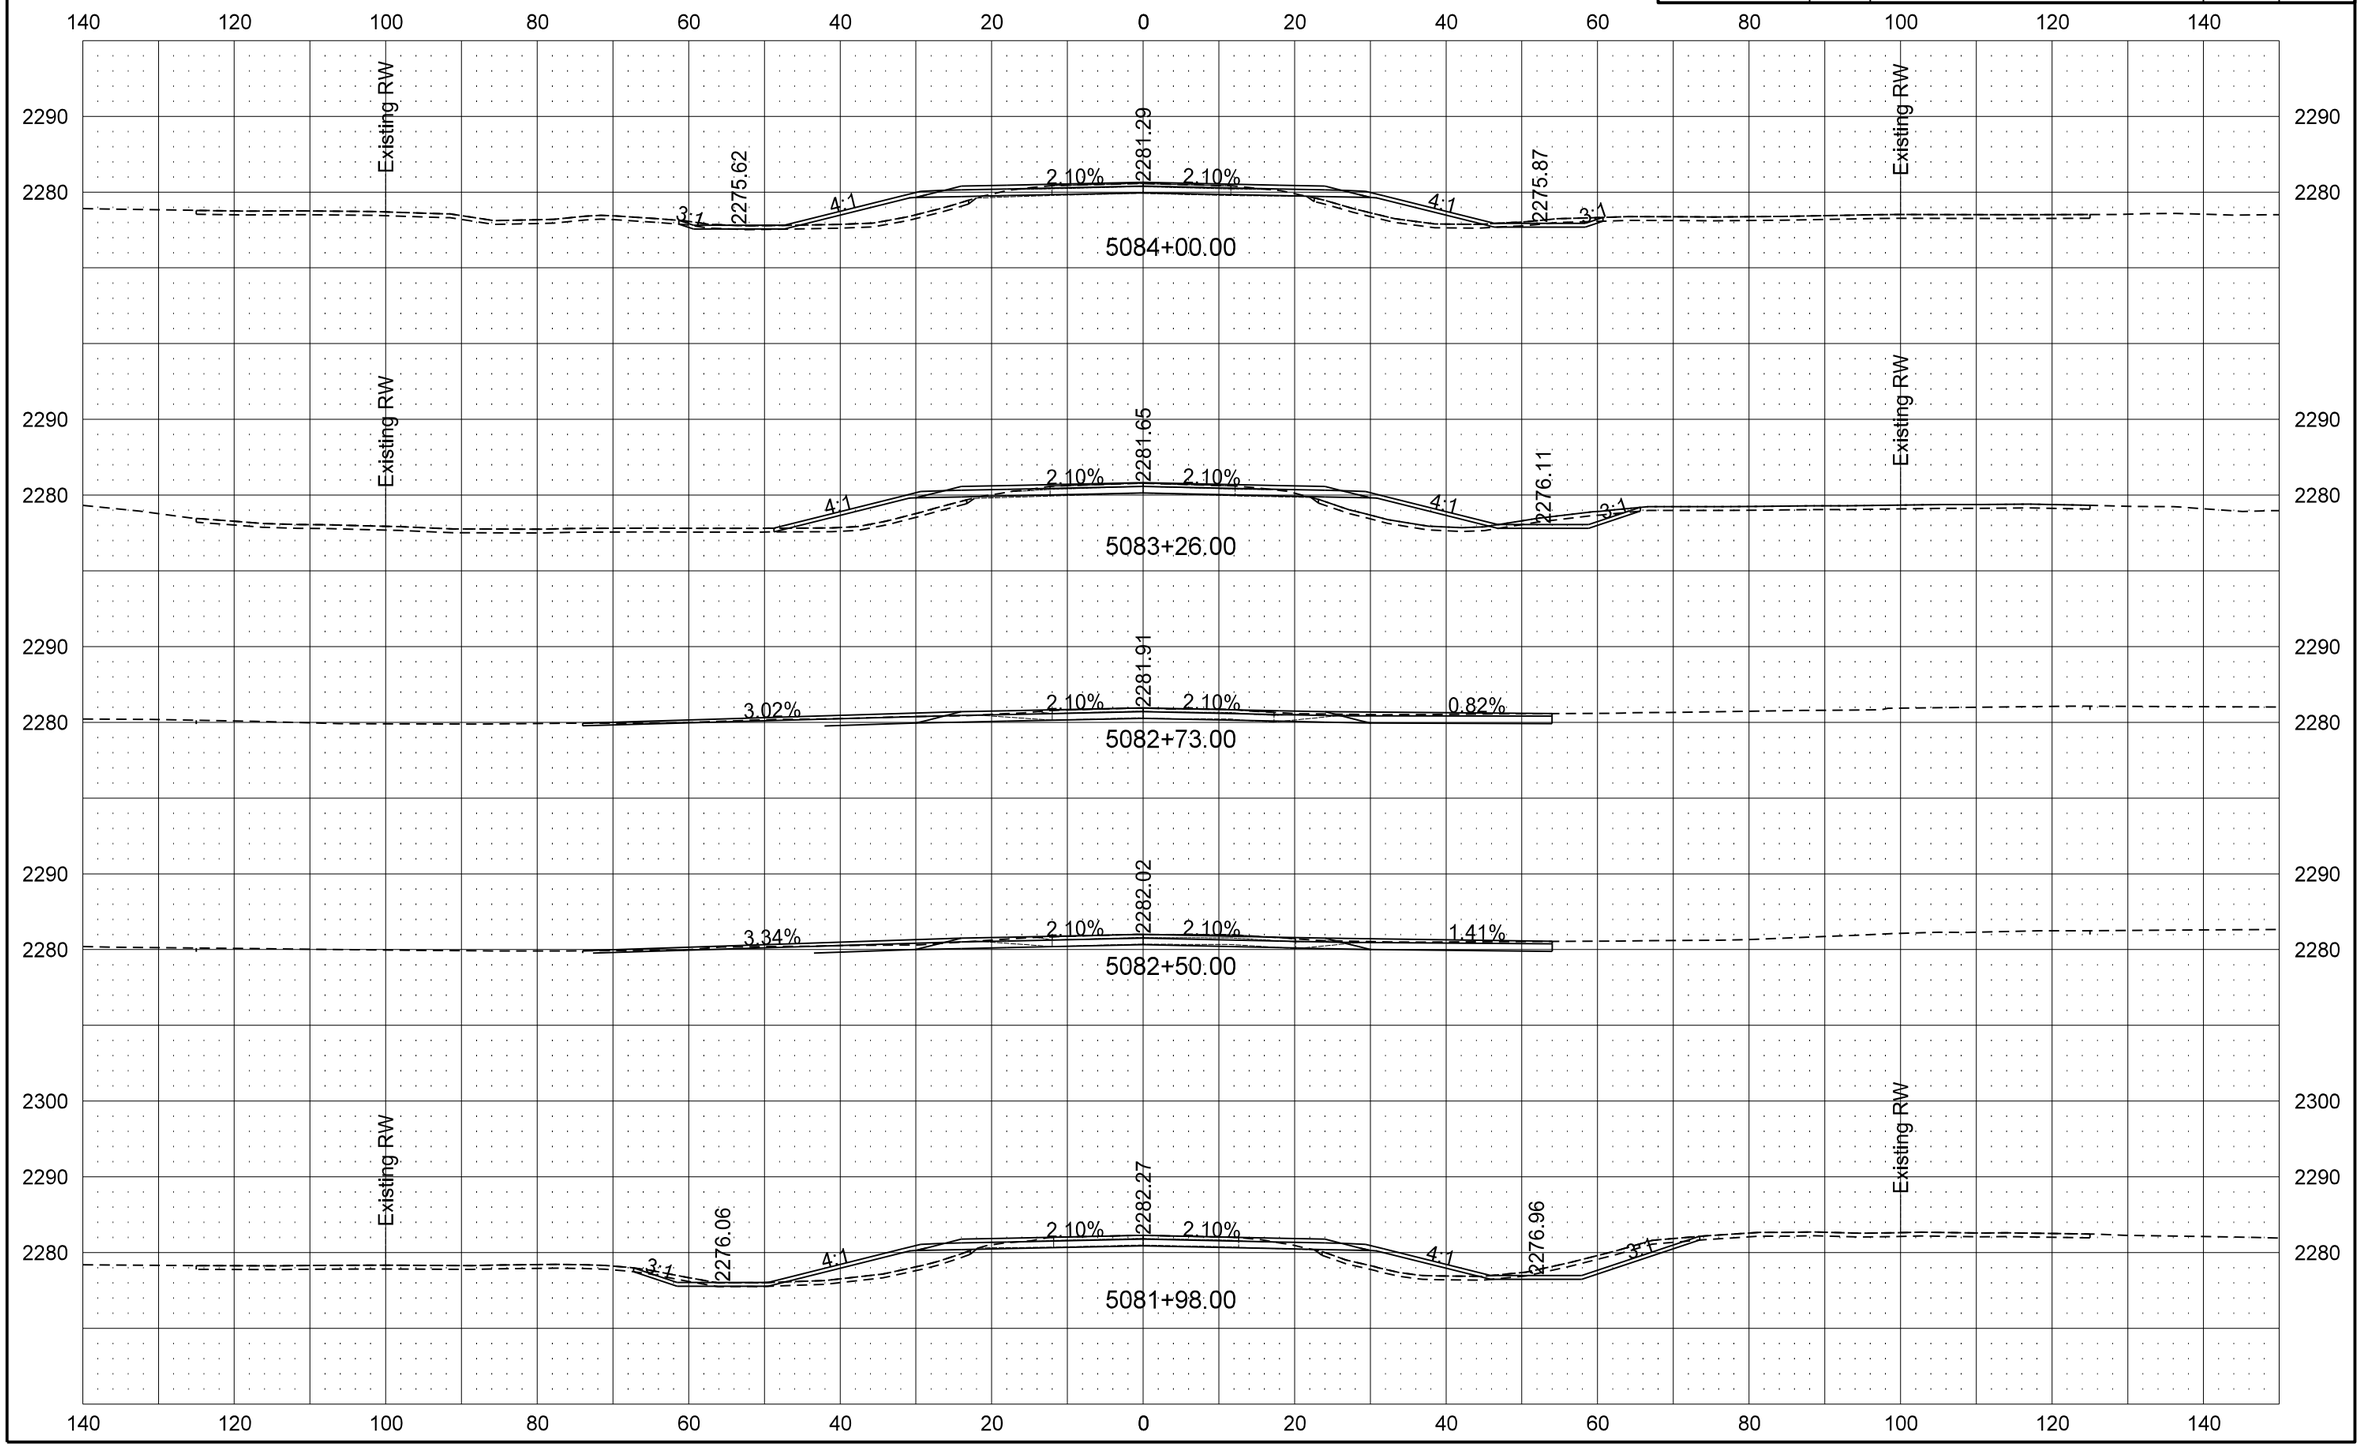

STATE	PROJECT NO.	SECTION NO.	SHEET NO.
ND	SOIB-5-200(025)095	200	20

ND 200 Cross Sections

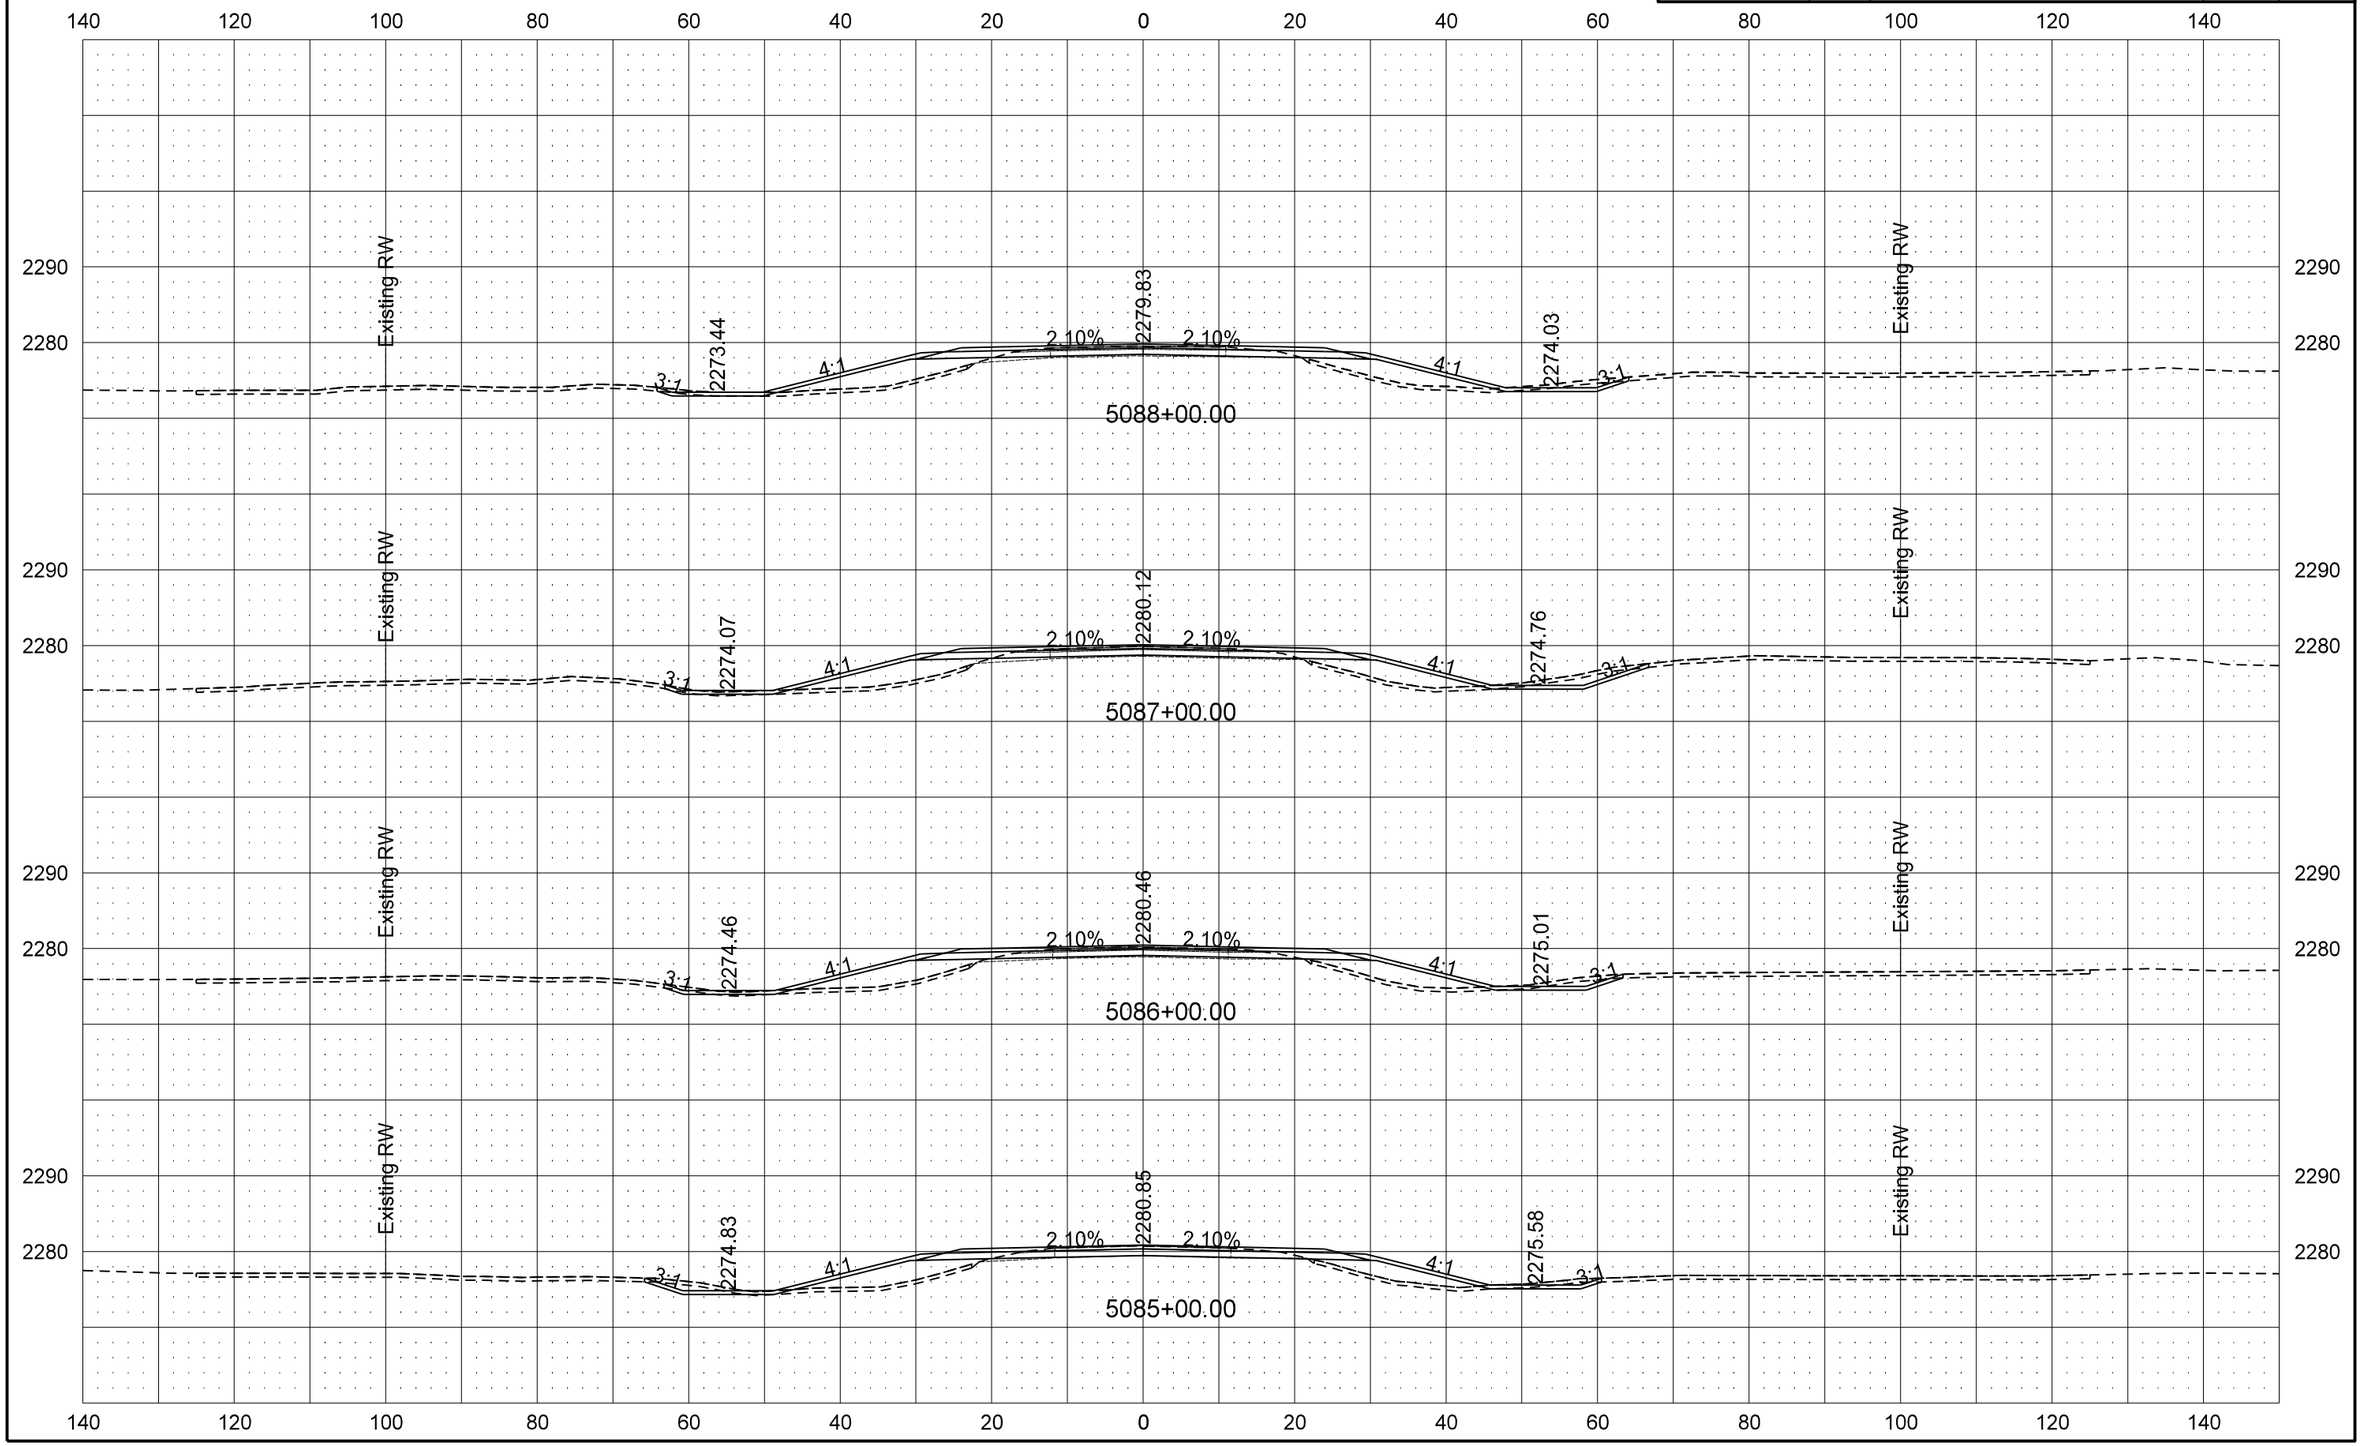

9/19/2016 10:57:31 AM darne R:\project\50200095.025\design\Sheets\200XS_001_ND 200.dgn

STATE	PROJECT NO.	SECTION NO.	SHEET NO.
ND	SOIB-5-200(025)095	200	21

ND 200 Cross Sections

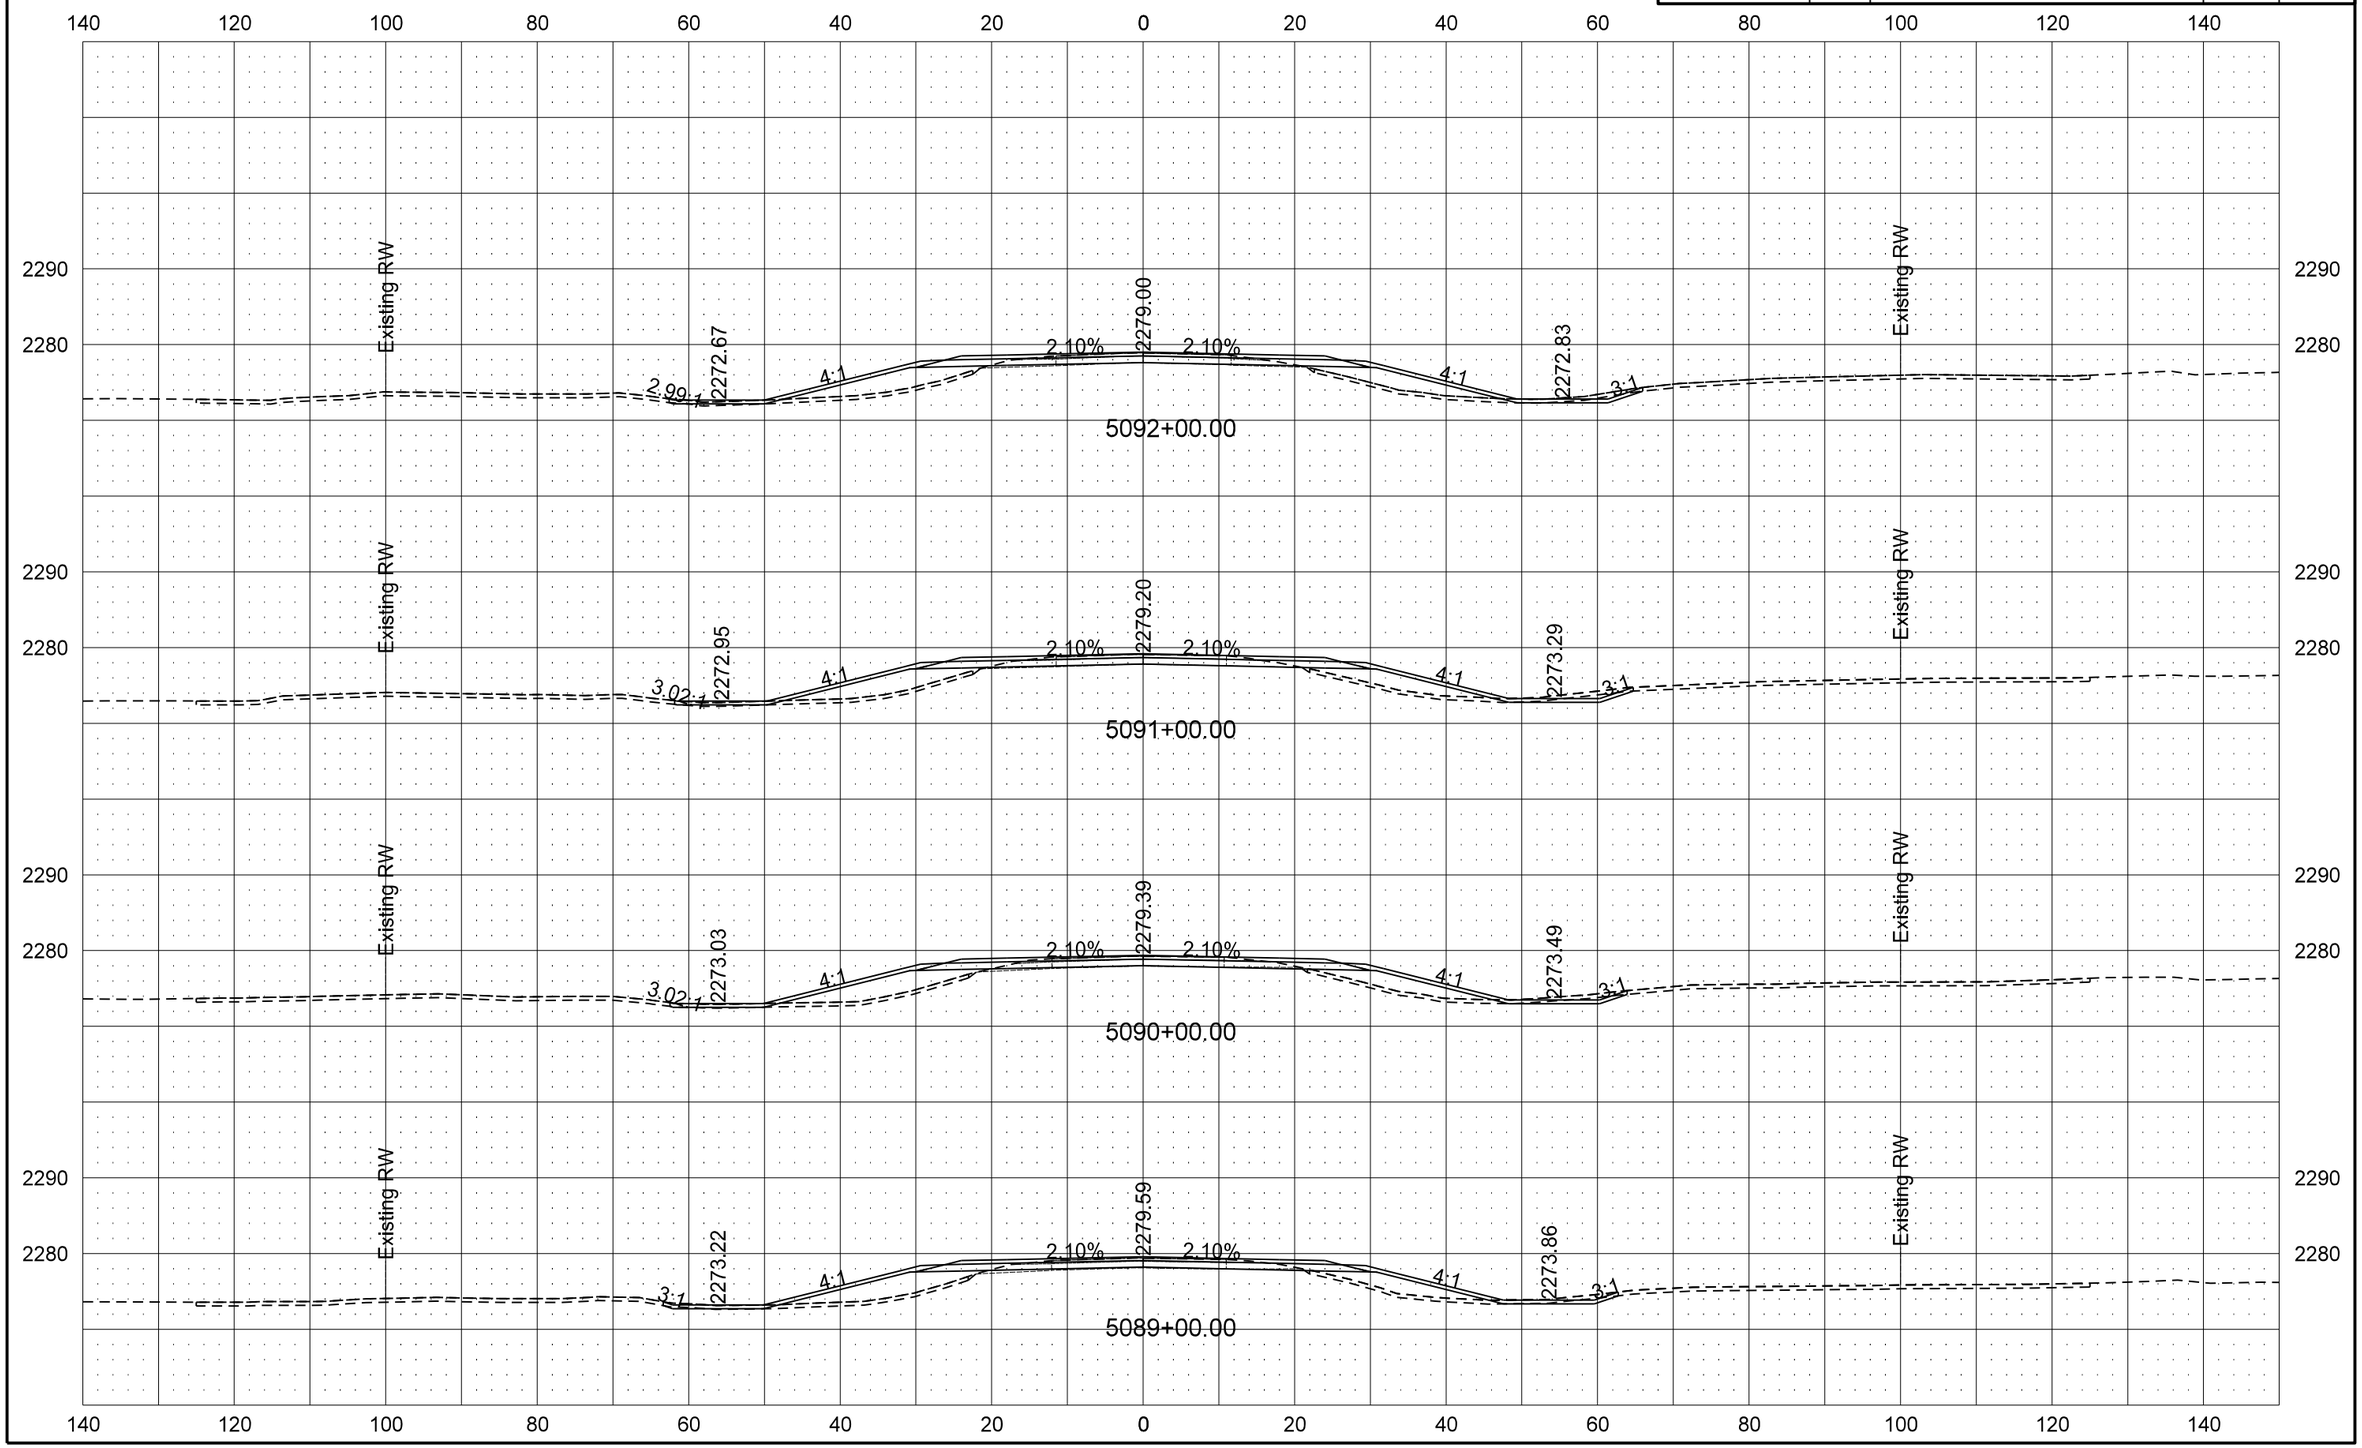

9/19/2016 10:57:33 AM darne R:\project\50200095.025\design\Sheets\200XS_001_ND 200.dgn

STATE	PROJECT NO.	SECTION NO.	SHEET NO.
ND	SOIB-5-200(025)095	200	22

ND 200 Cross Sections

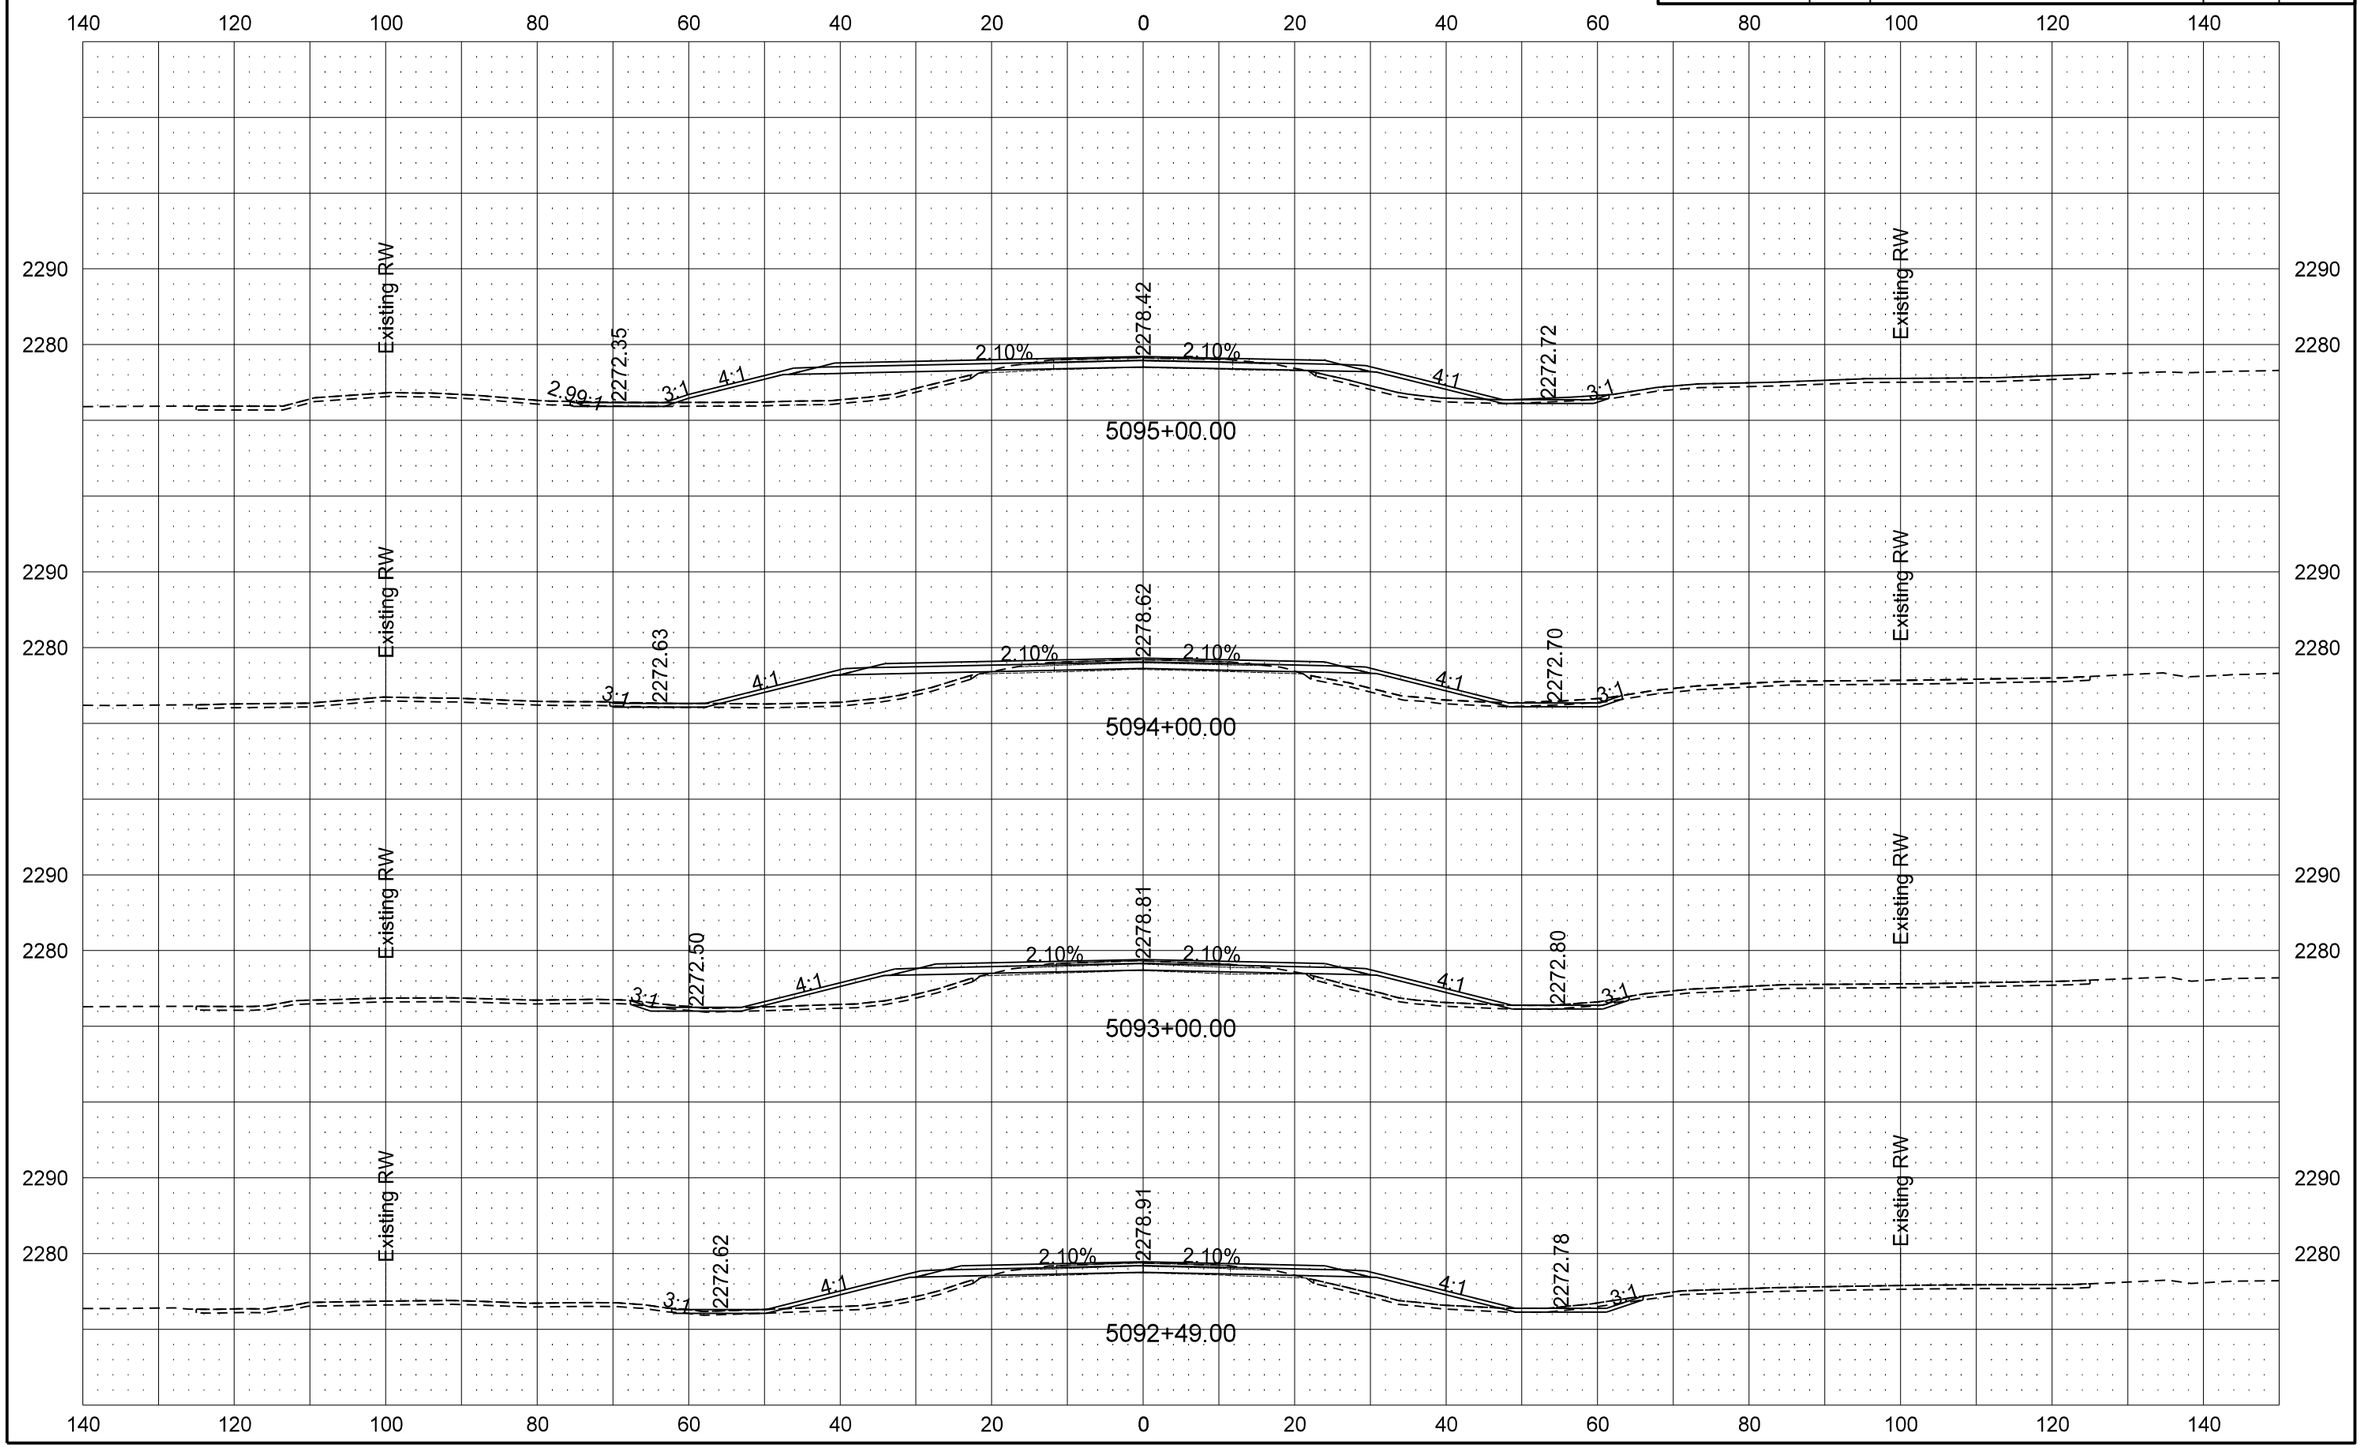

9/19/2016 10:57:35 AM darne R:\project\50200095.025\design\Sheets\200XS_001_ND 200.dgn

STATE	PROJECT NO.	SECTION NO.	SHEET NO.
ND	SOIB-5-200(025)095	200	23

ND 200 Cross Sections

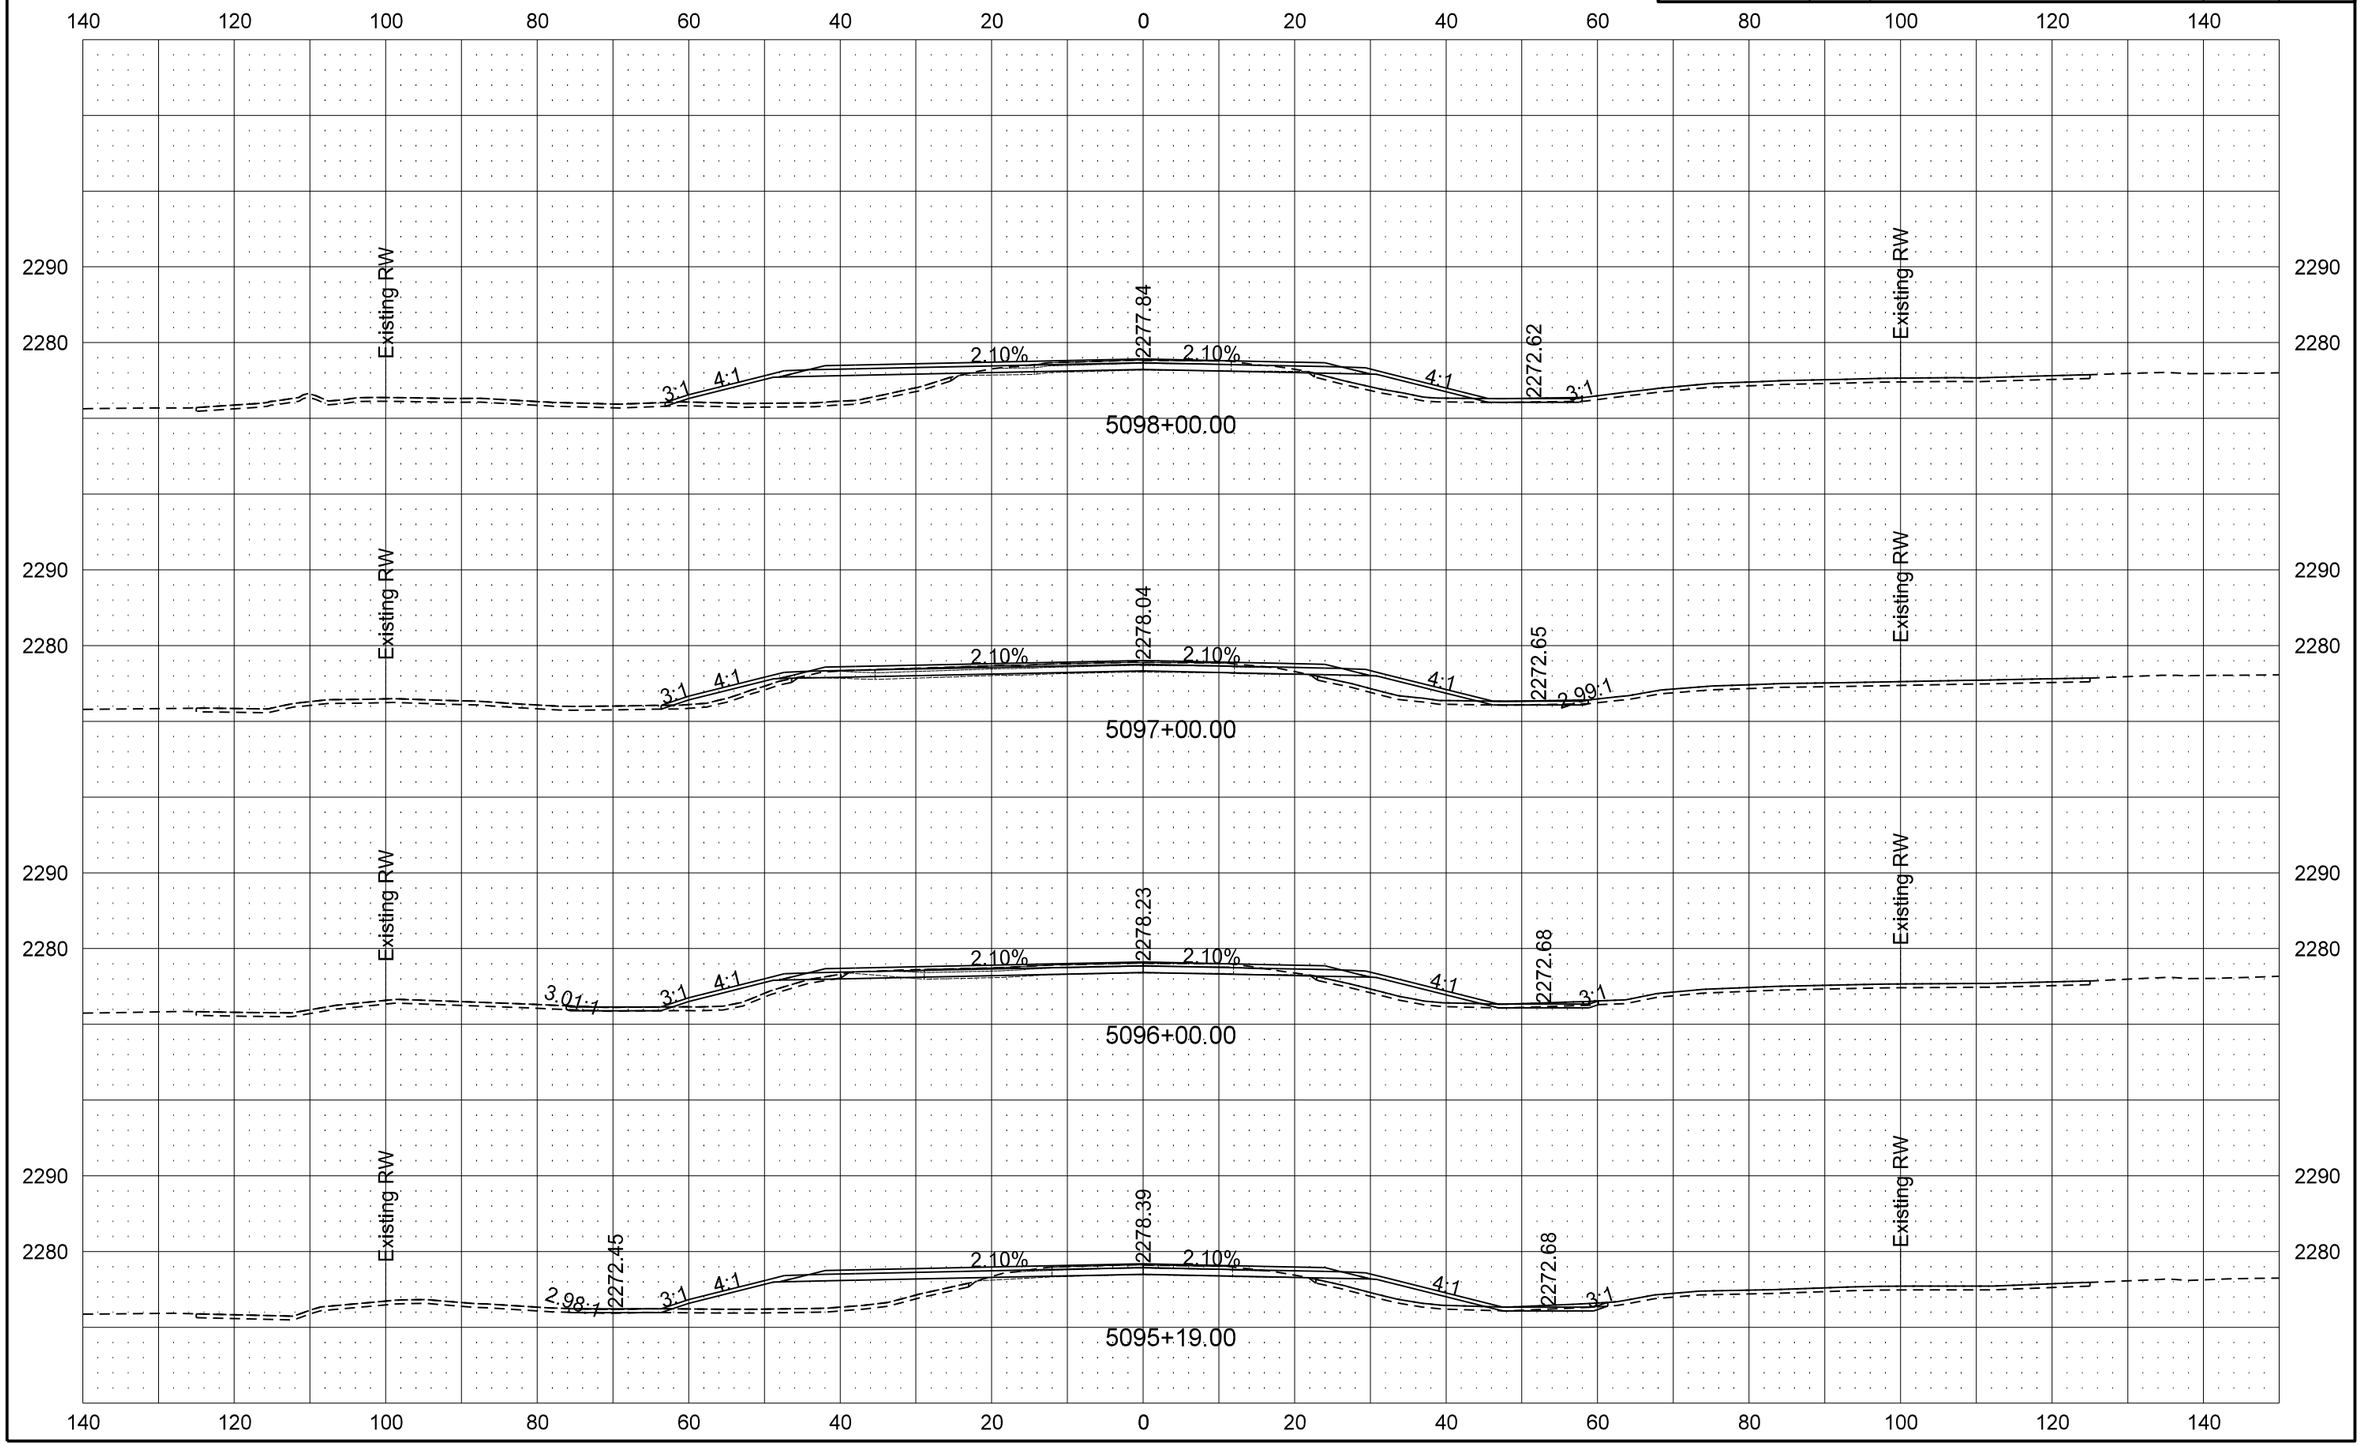

9/19/2016 10:57:38 AM darne R:\project\50200095.025\design\Sheets\200XS_001_ND 200.dgn

STATE	PROJECT NO.	SECTION NO.	SHEET NO.
ND	SOIB-5-200(025)095	200	24

ND 200 Cross Sections

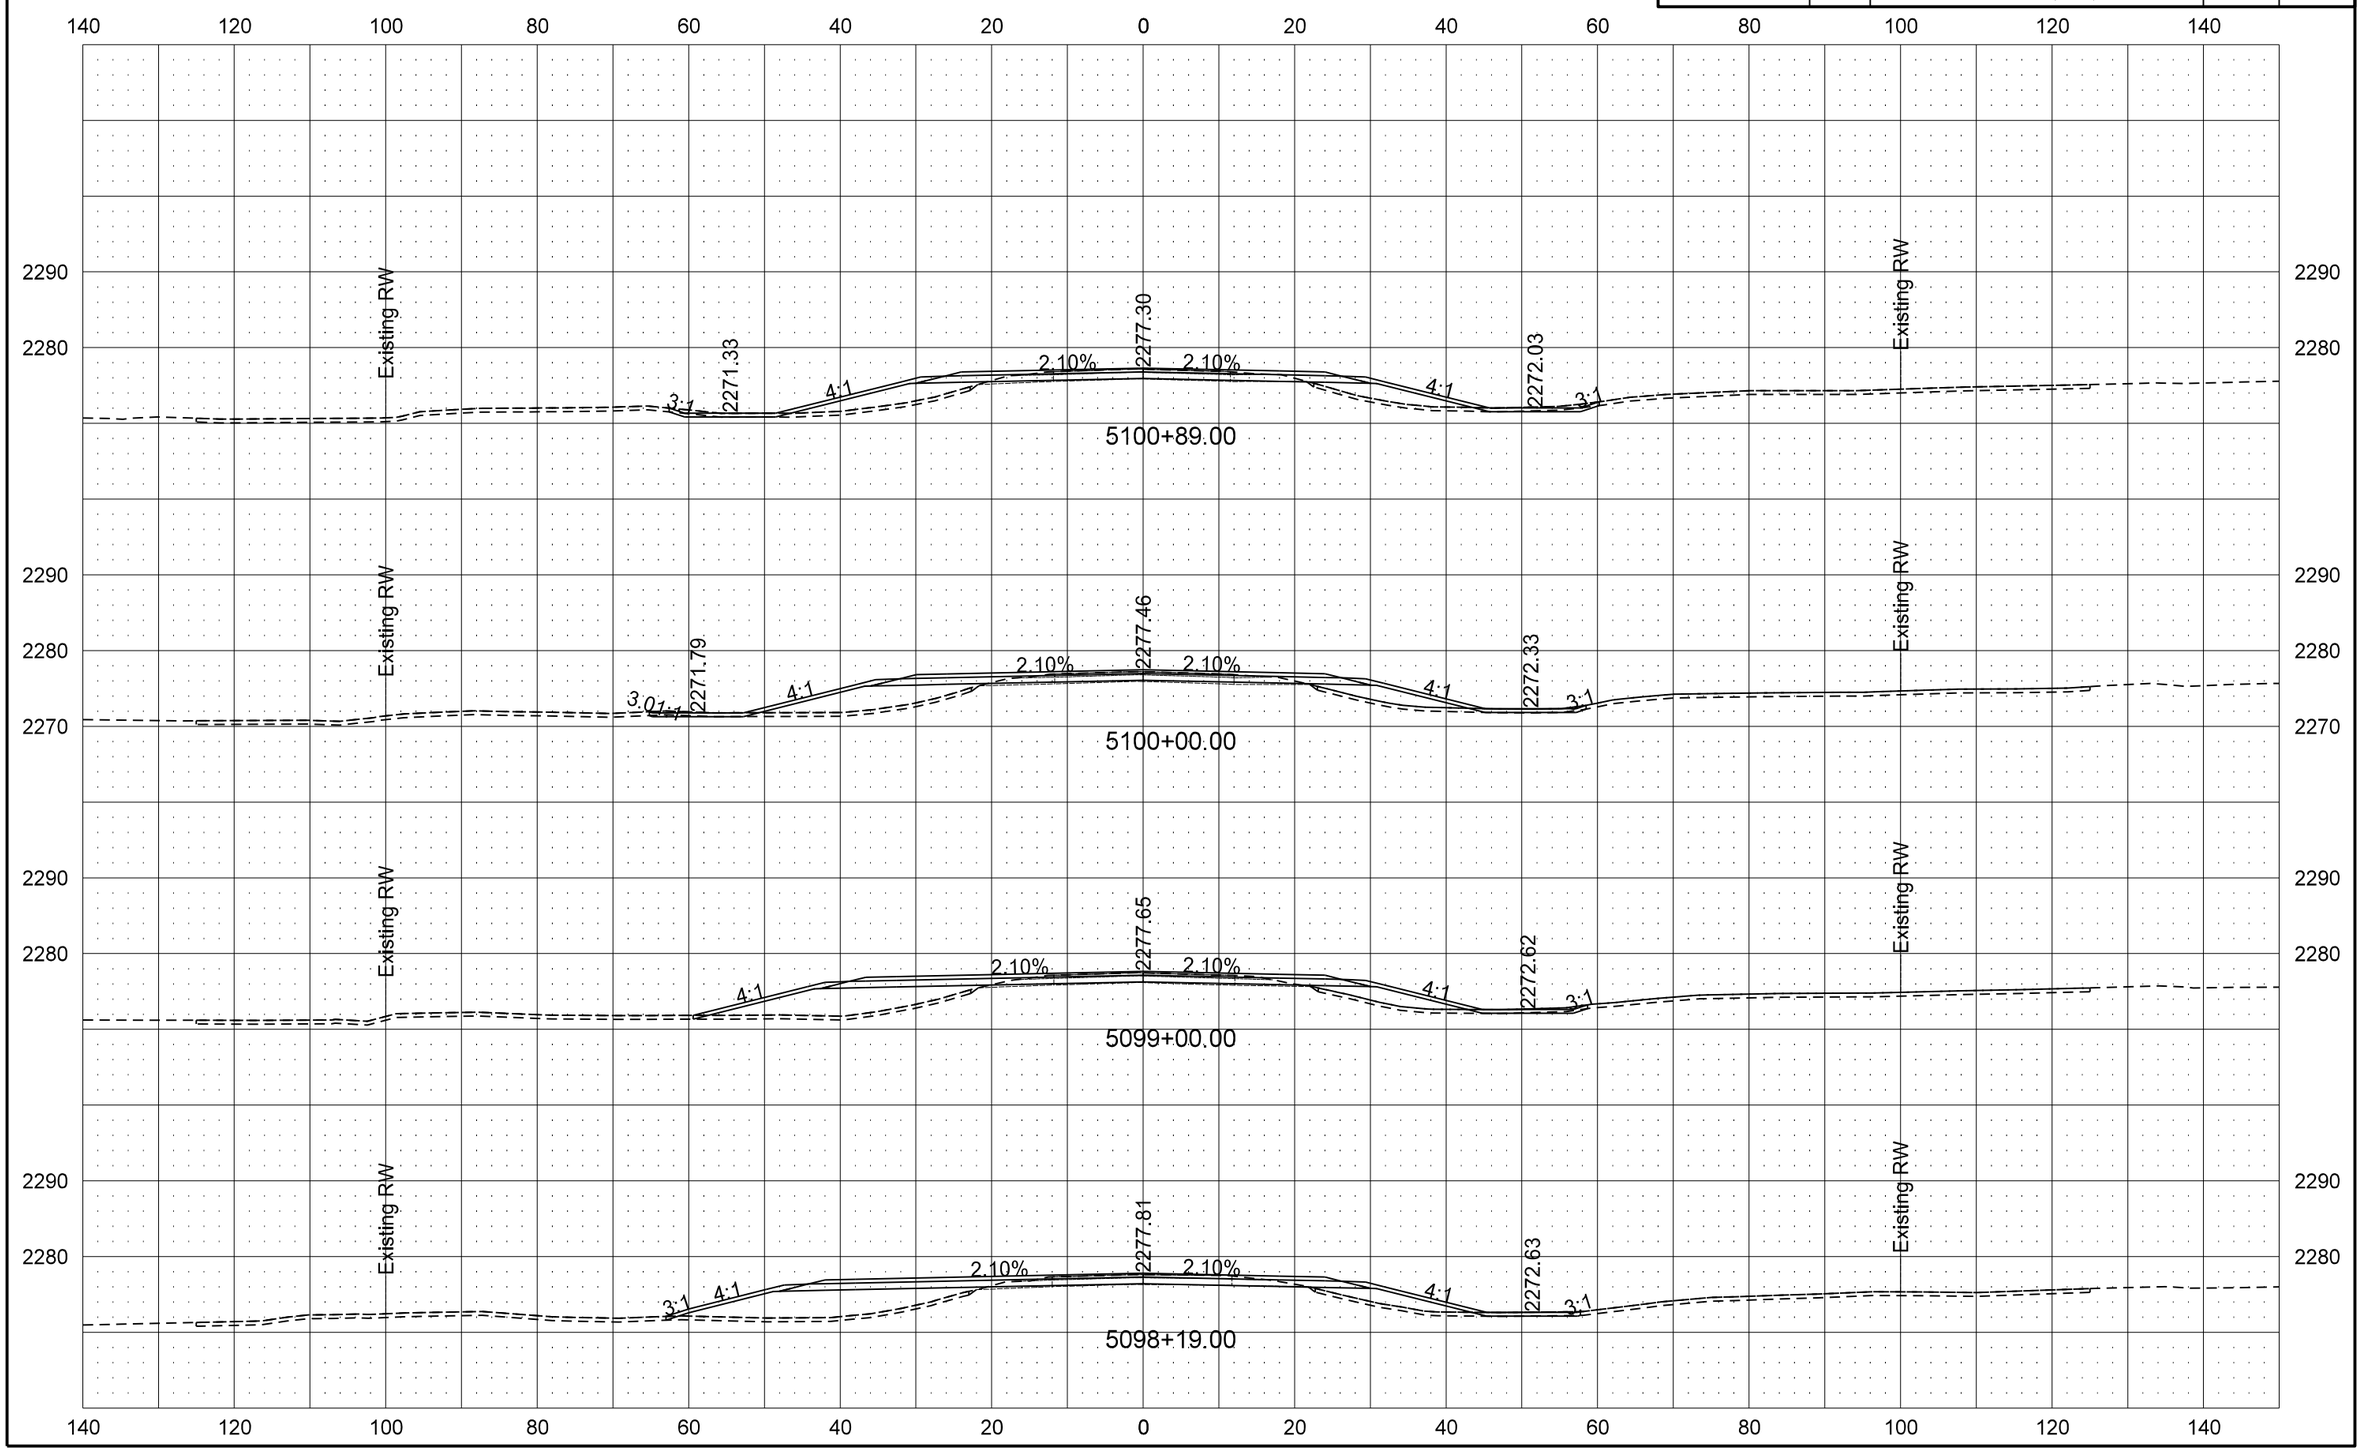

STATE	PROJECT NO.	SECTION NO.	SHEET NO.
ND	SOIB-5-200(025)095	200	25

ND 200 Cross Sections

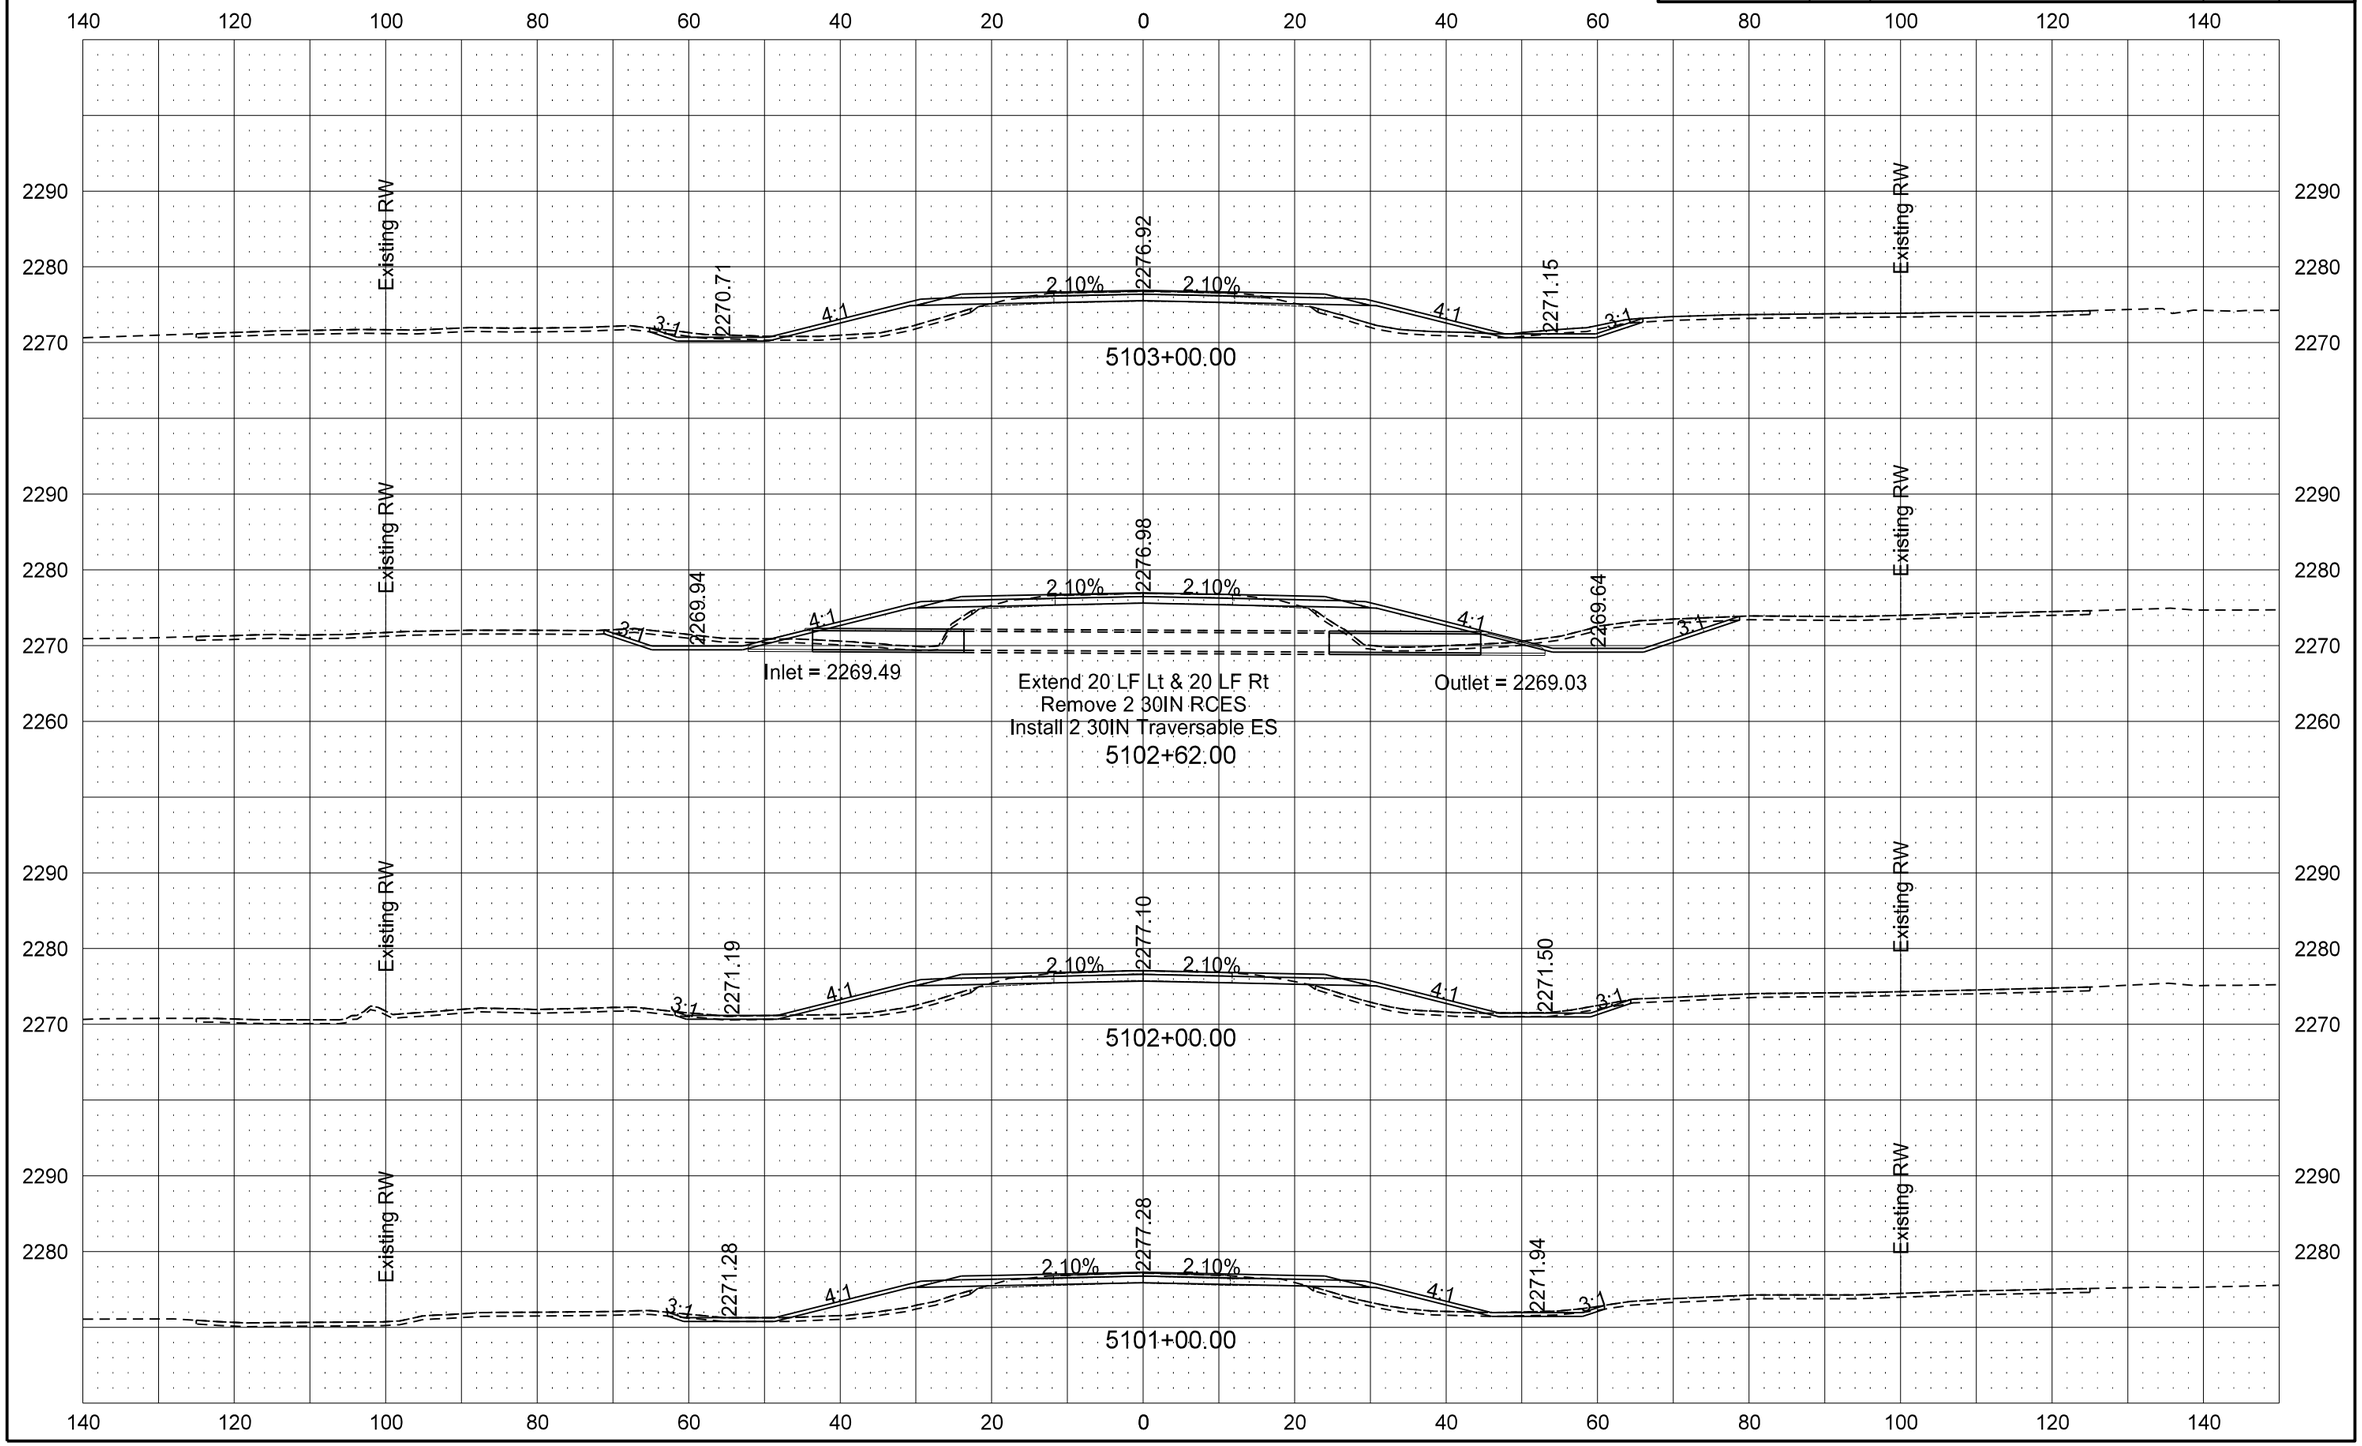

STATE	PROJECT NO.	SECTION NO.	SHEET NO.
ND	SOIB-5-200(025)095	200	26

ND 200 Cross Sections

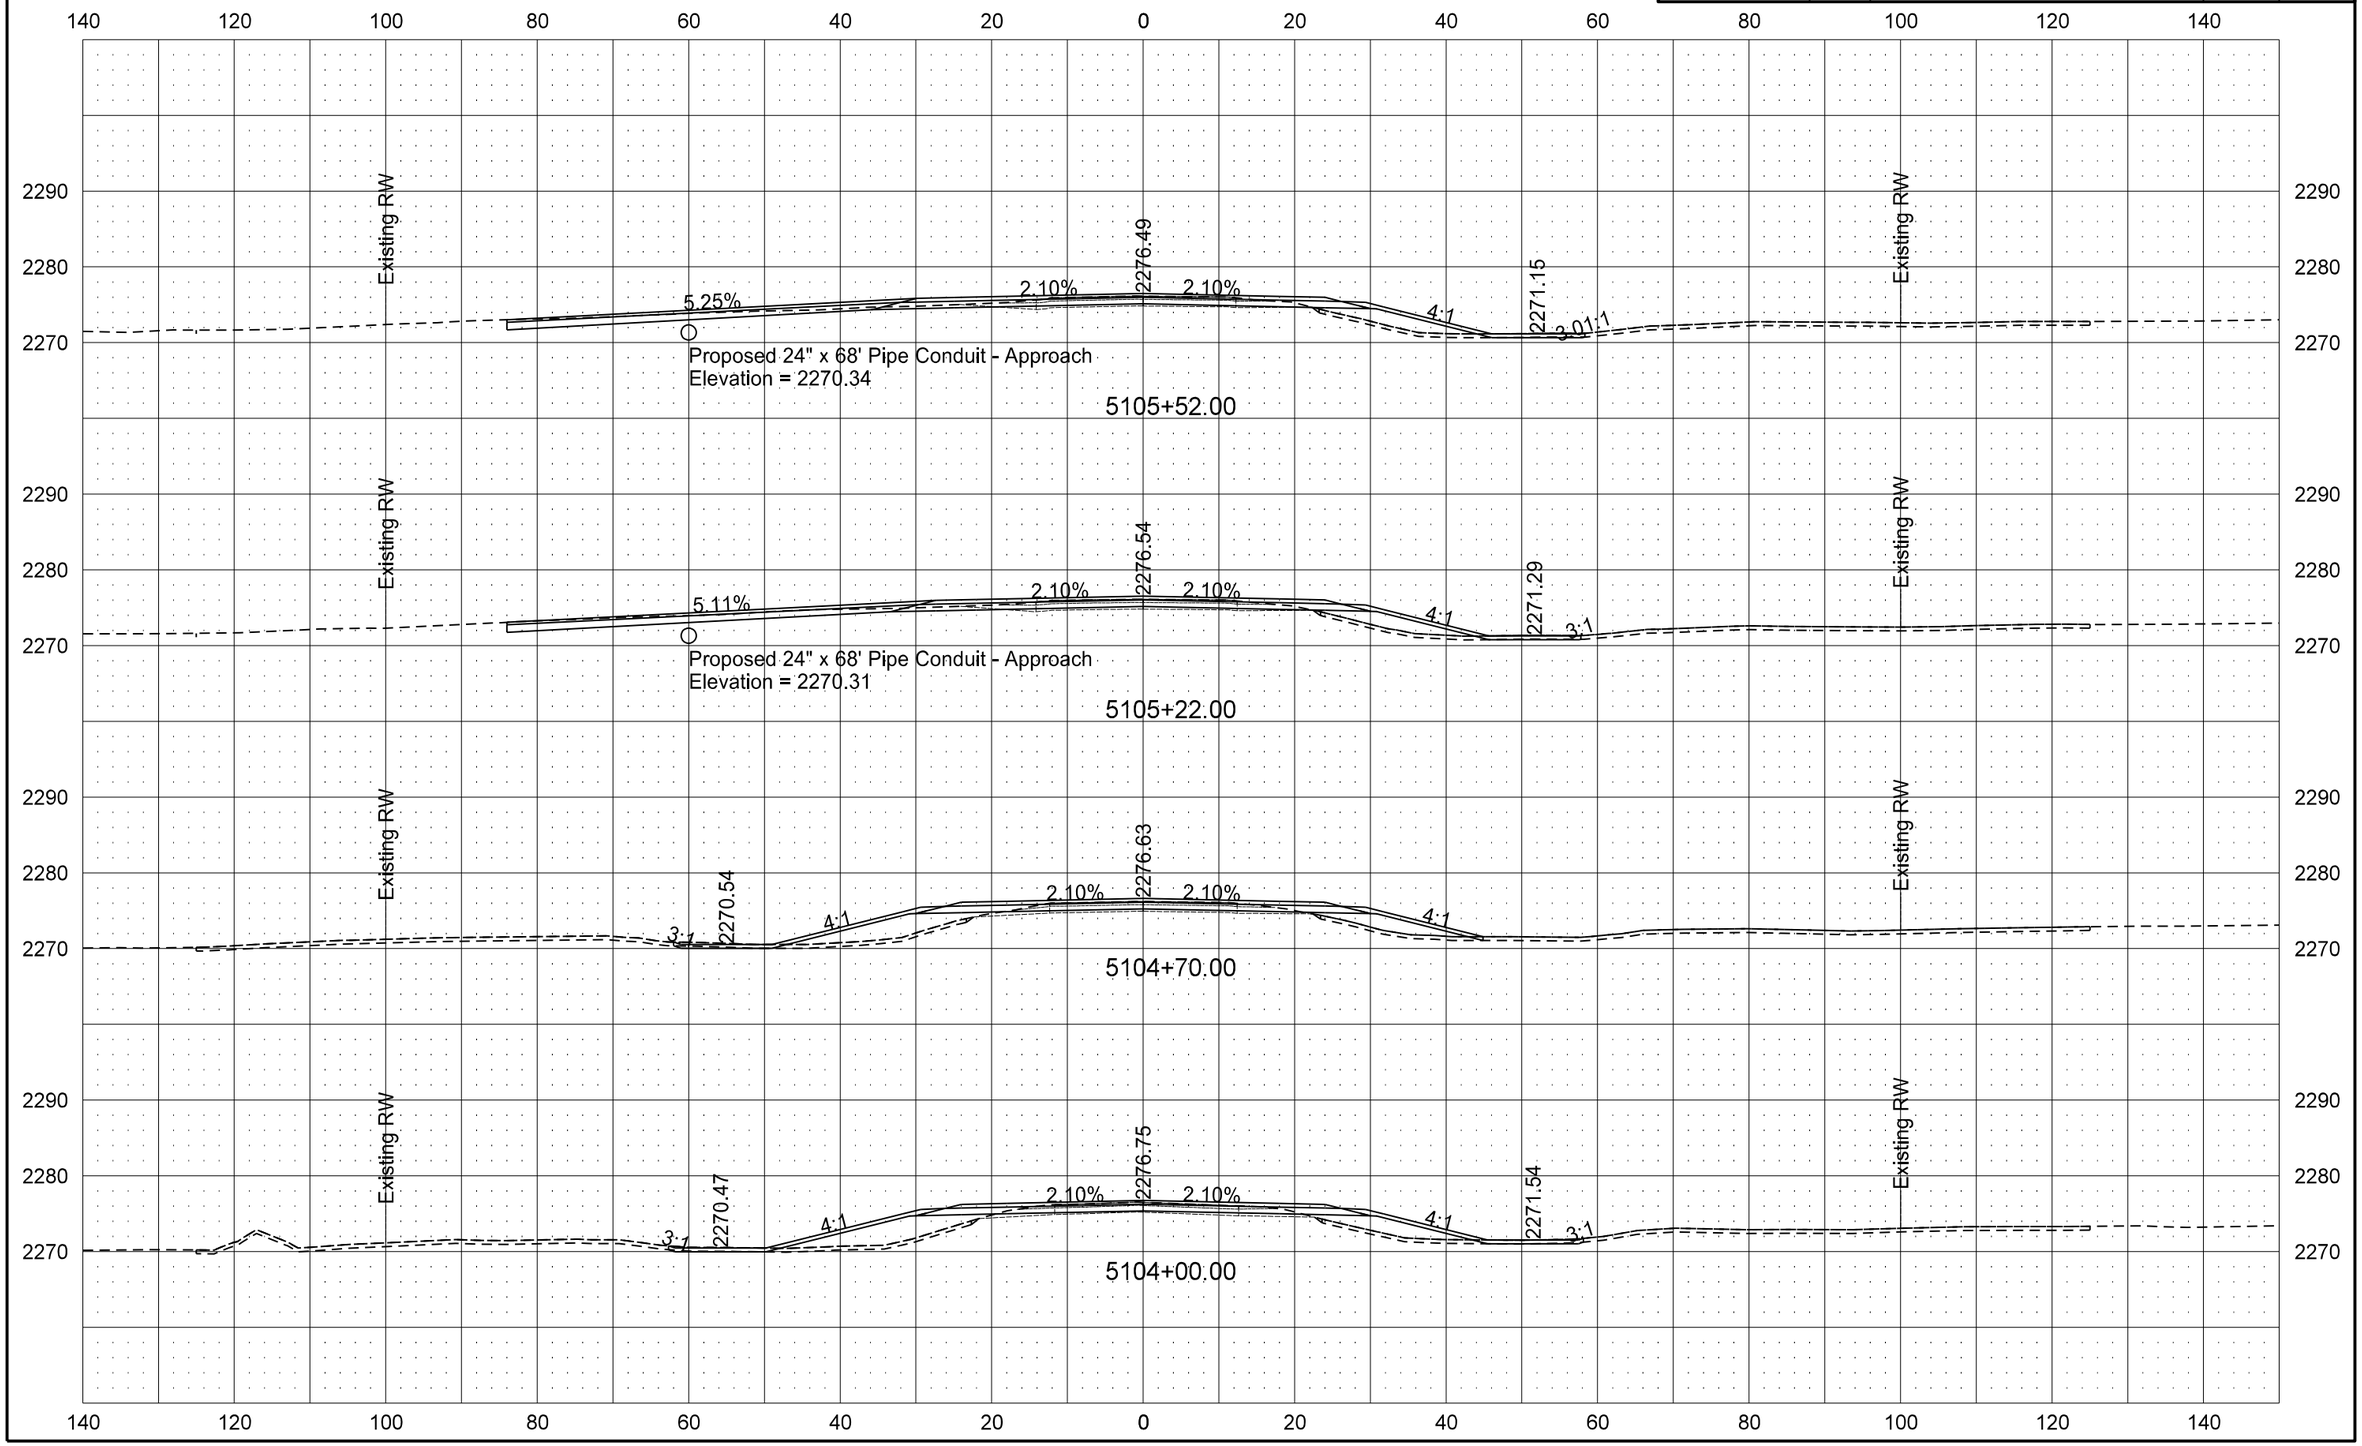

STATE	PROJECT NO.	SECTION NO.	SHEET NO.
ND	SOIB-5-200(025)095	200	27

ND 200 Cross Sections

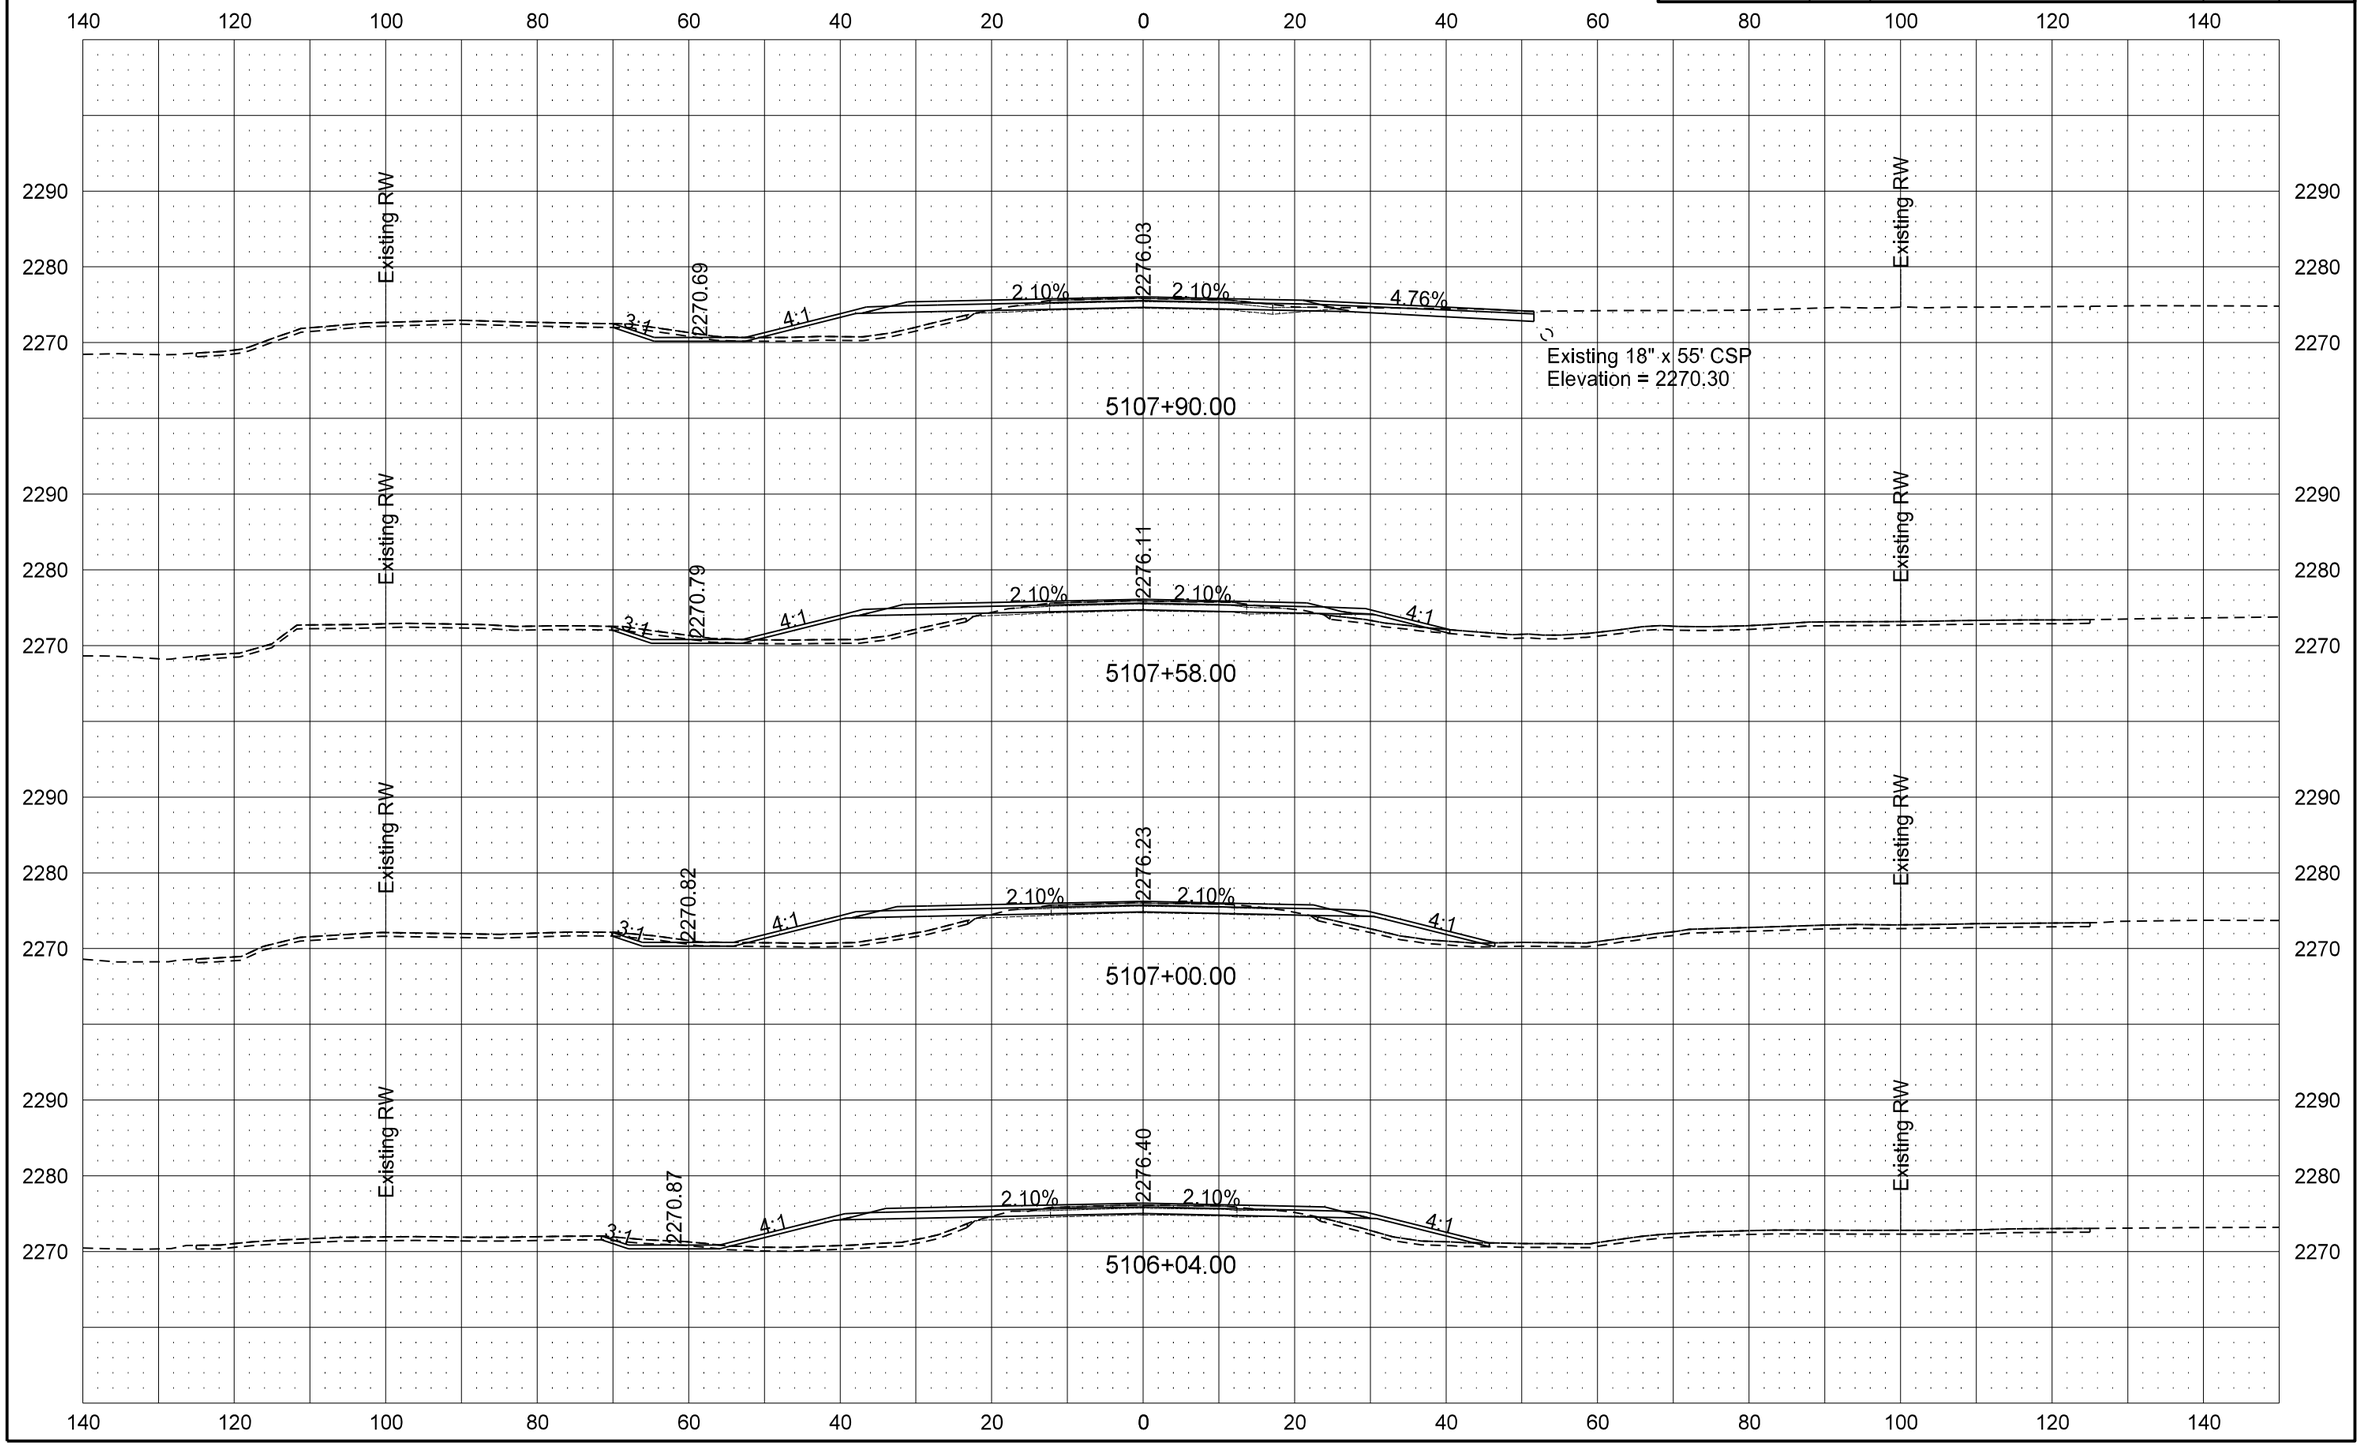

9/19/2016 10:57:47 AM darne R:\project\50200095.025\design\Sheets\200XS_001_ND 200.dgn

STATE	PROJECT NO.	SECTION NO.	SHEET NO.
ND	SOIB-5-200(025)095	200	28

ND 200 Cross Sections

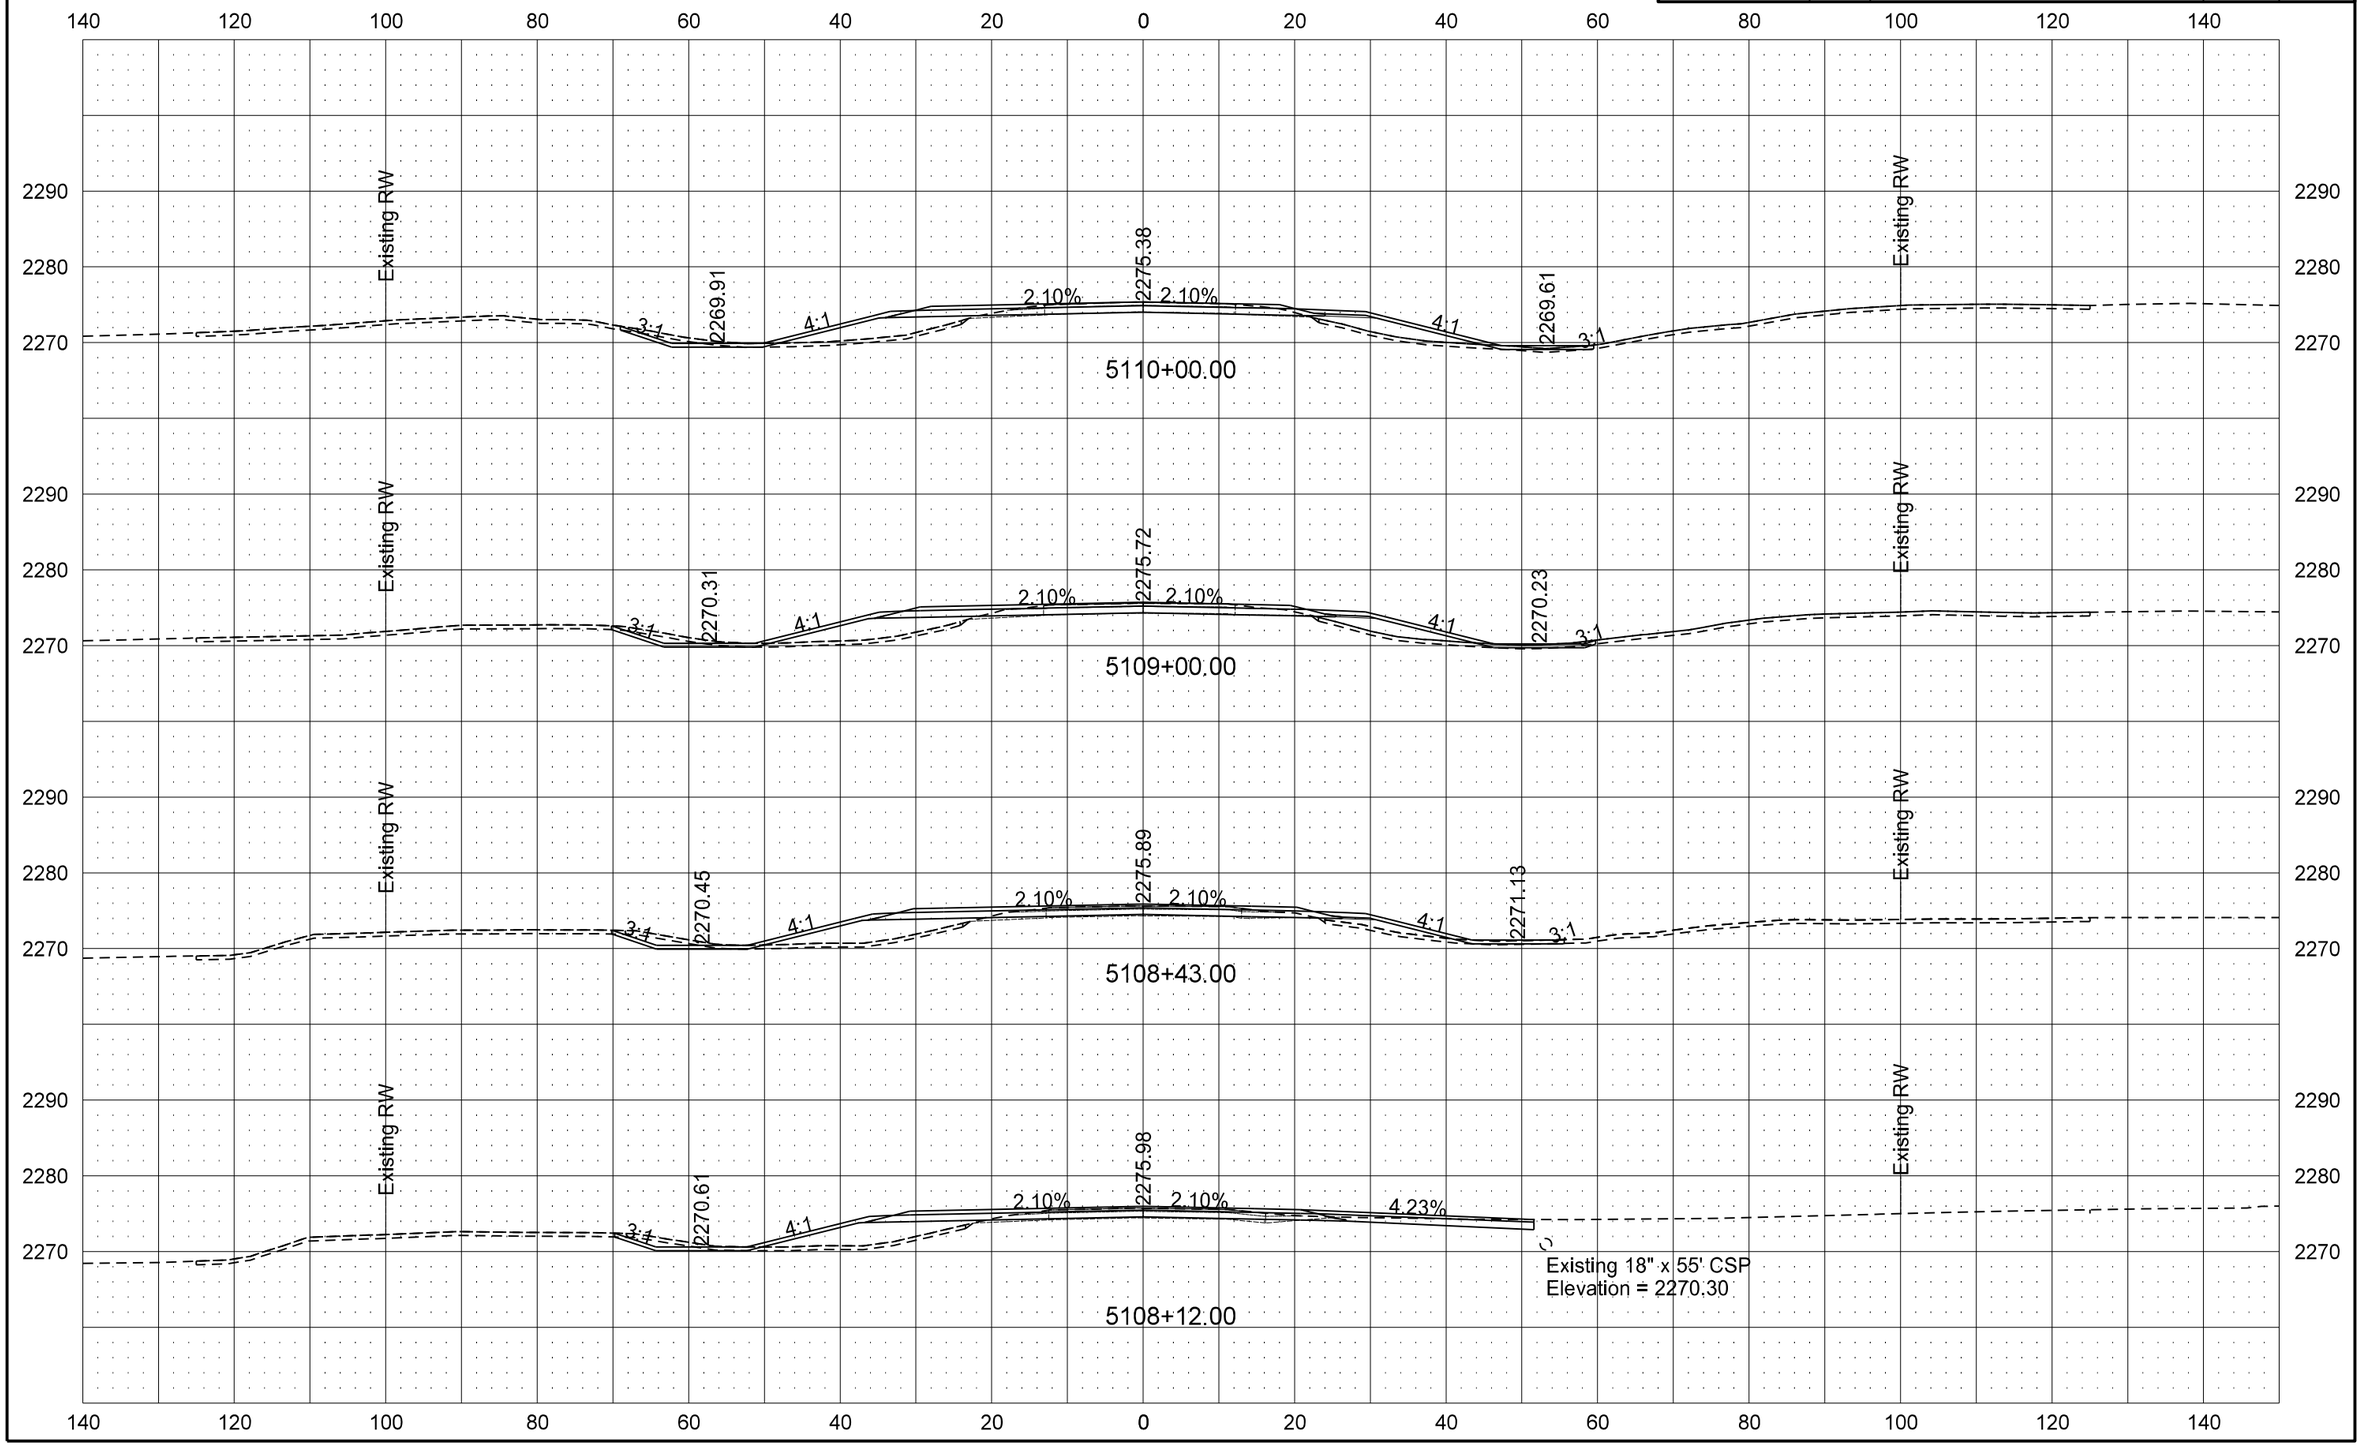

STATE	PROJECT NO.	SECTION NO.	SHEET NO.
ND	SOIB-5-200(025)095	200	29

ND 200 Cross Sections

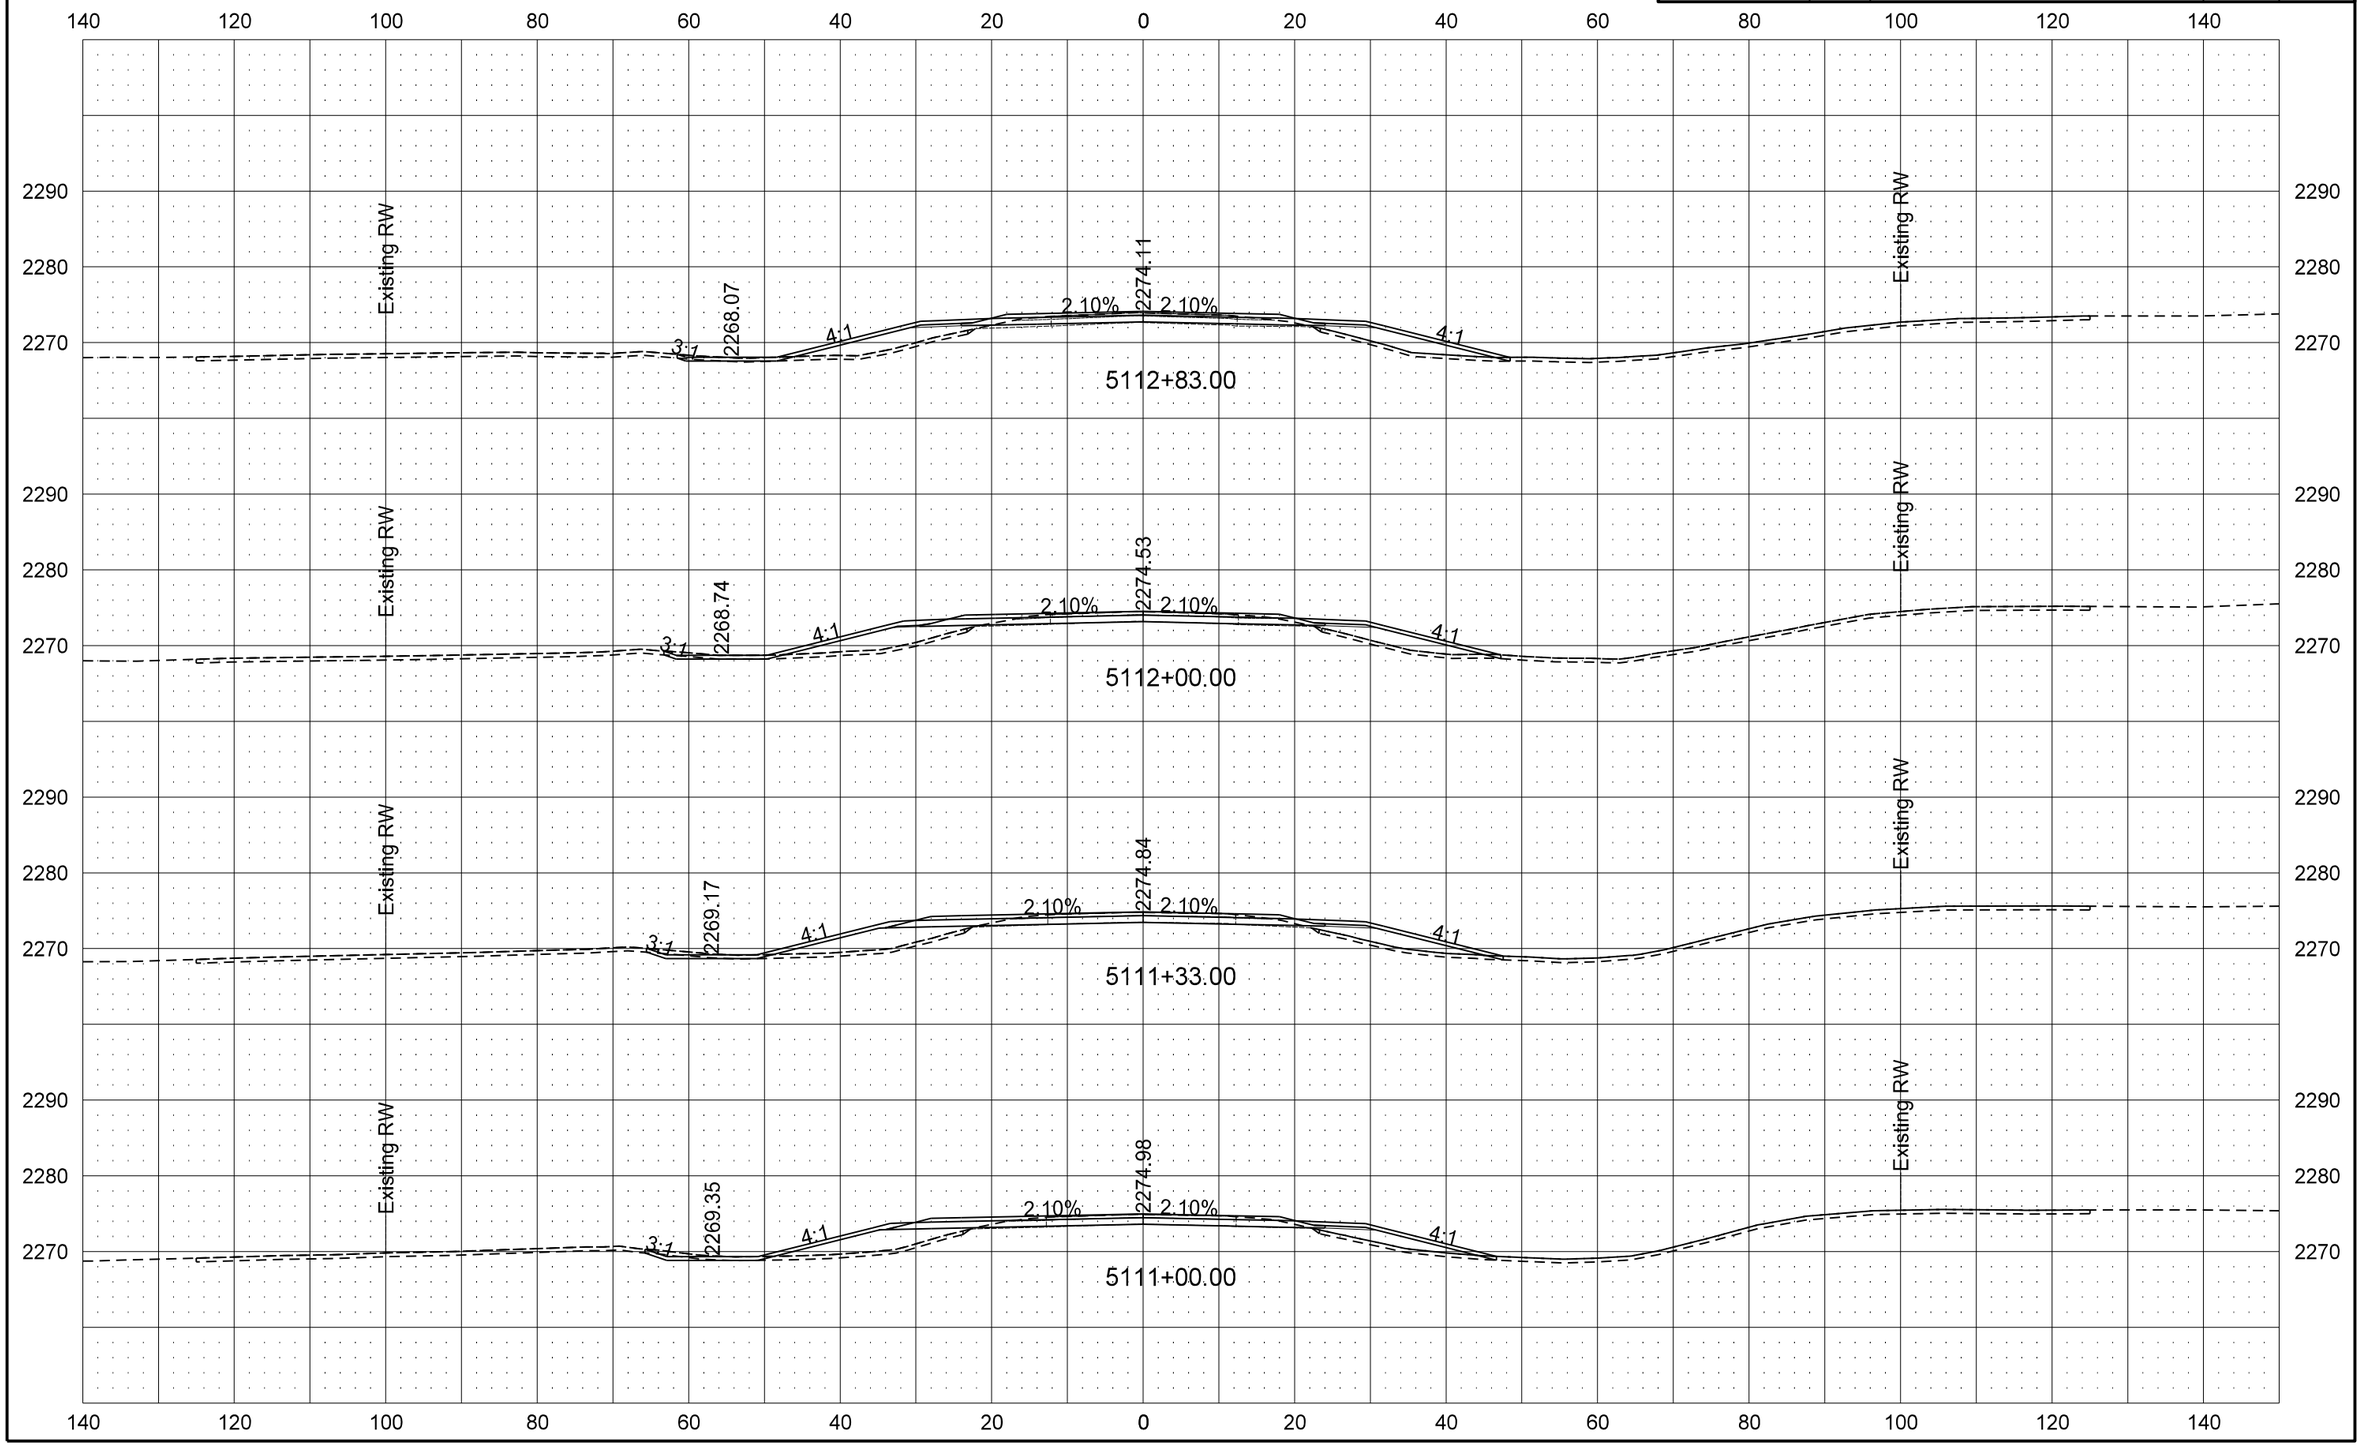

9/19/2016 10:57:52 AM darne R:\project\50200095.025\design\Sheets\200XS_001_ND 200.dgn

STATE	PROJECT NO.	SECTION NO.	SHEET NO.
ND	SOIB-5-200(025)095	200	30

ND 200 Cross Sections

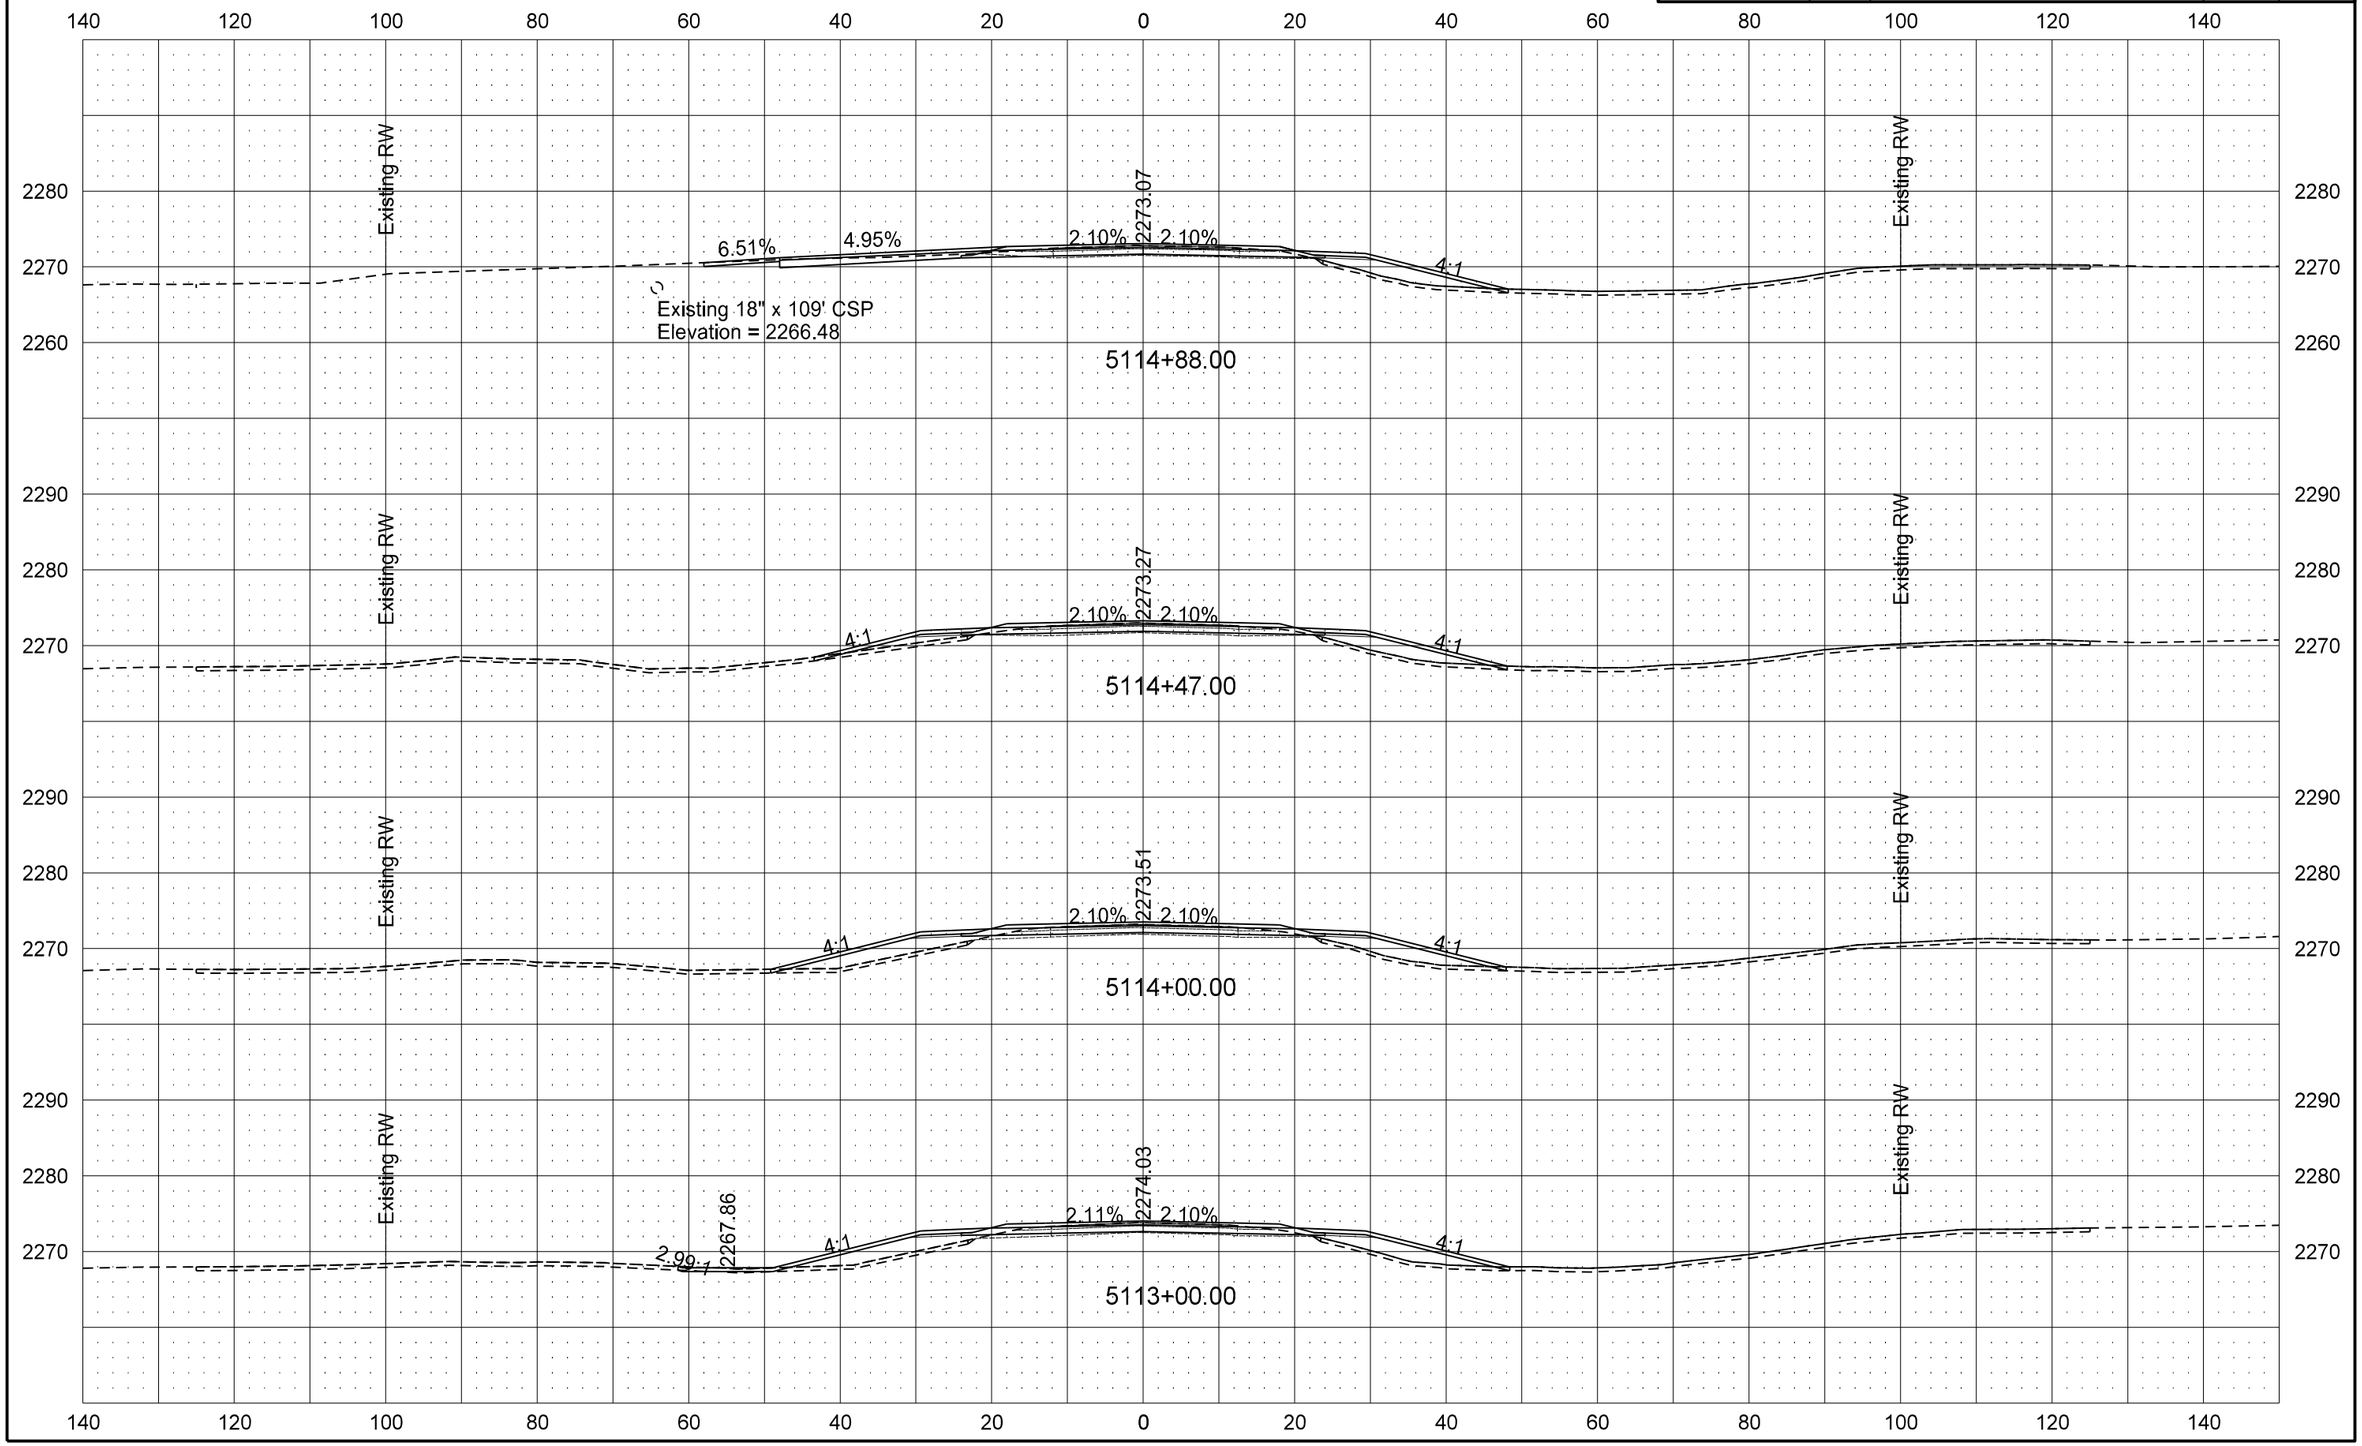

9/19/2016 10:57:54 AM darne R:\project\50200095.025\design\Sheets\200XS_001_ND 200.dgn

STATE	PROJECT NO.	SECTION NO.	SHEET NO.
ND	SOIB-5-200(025)095	200	31

ND 200 Cross Sections

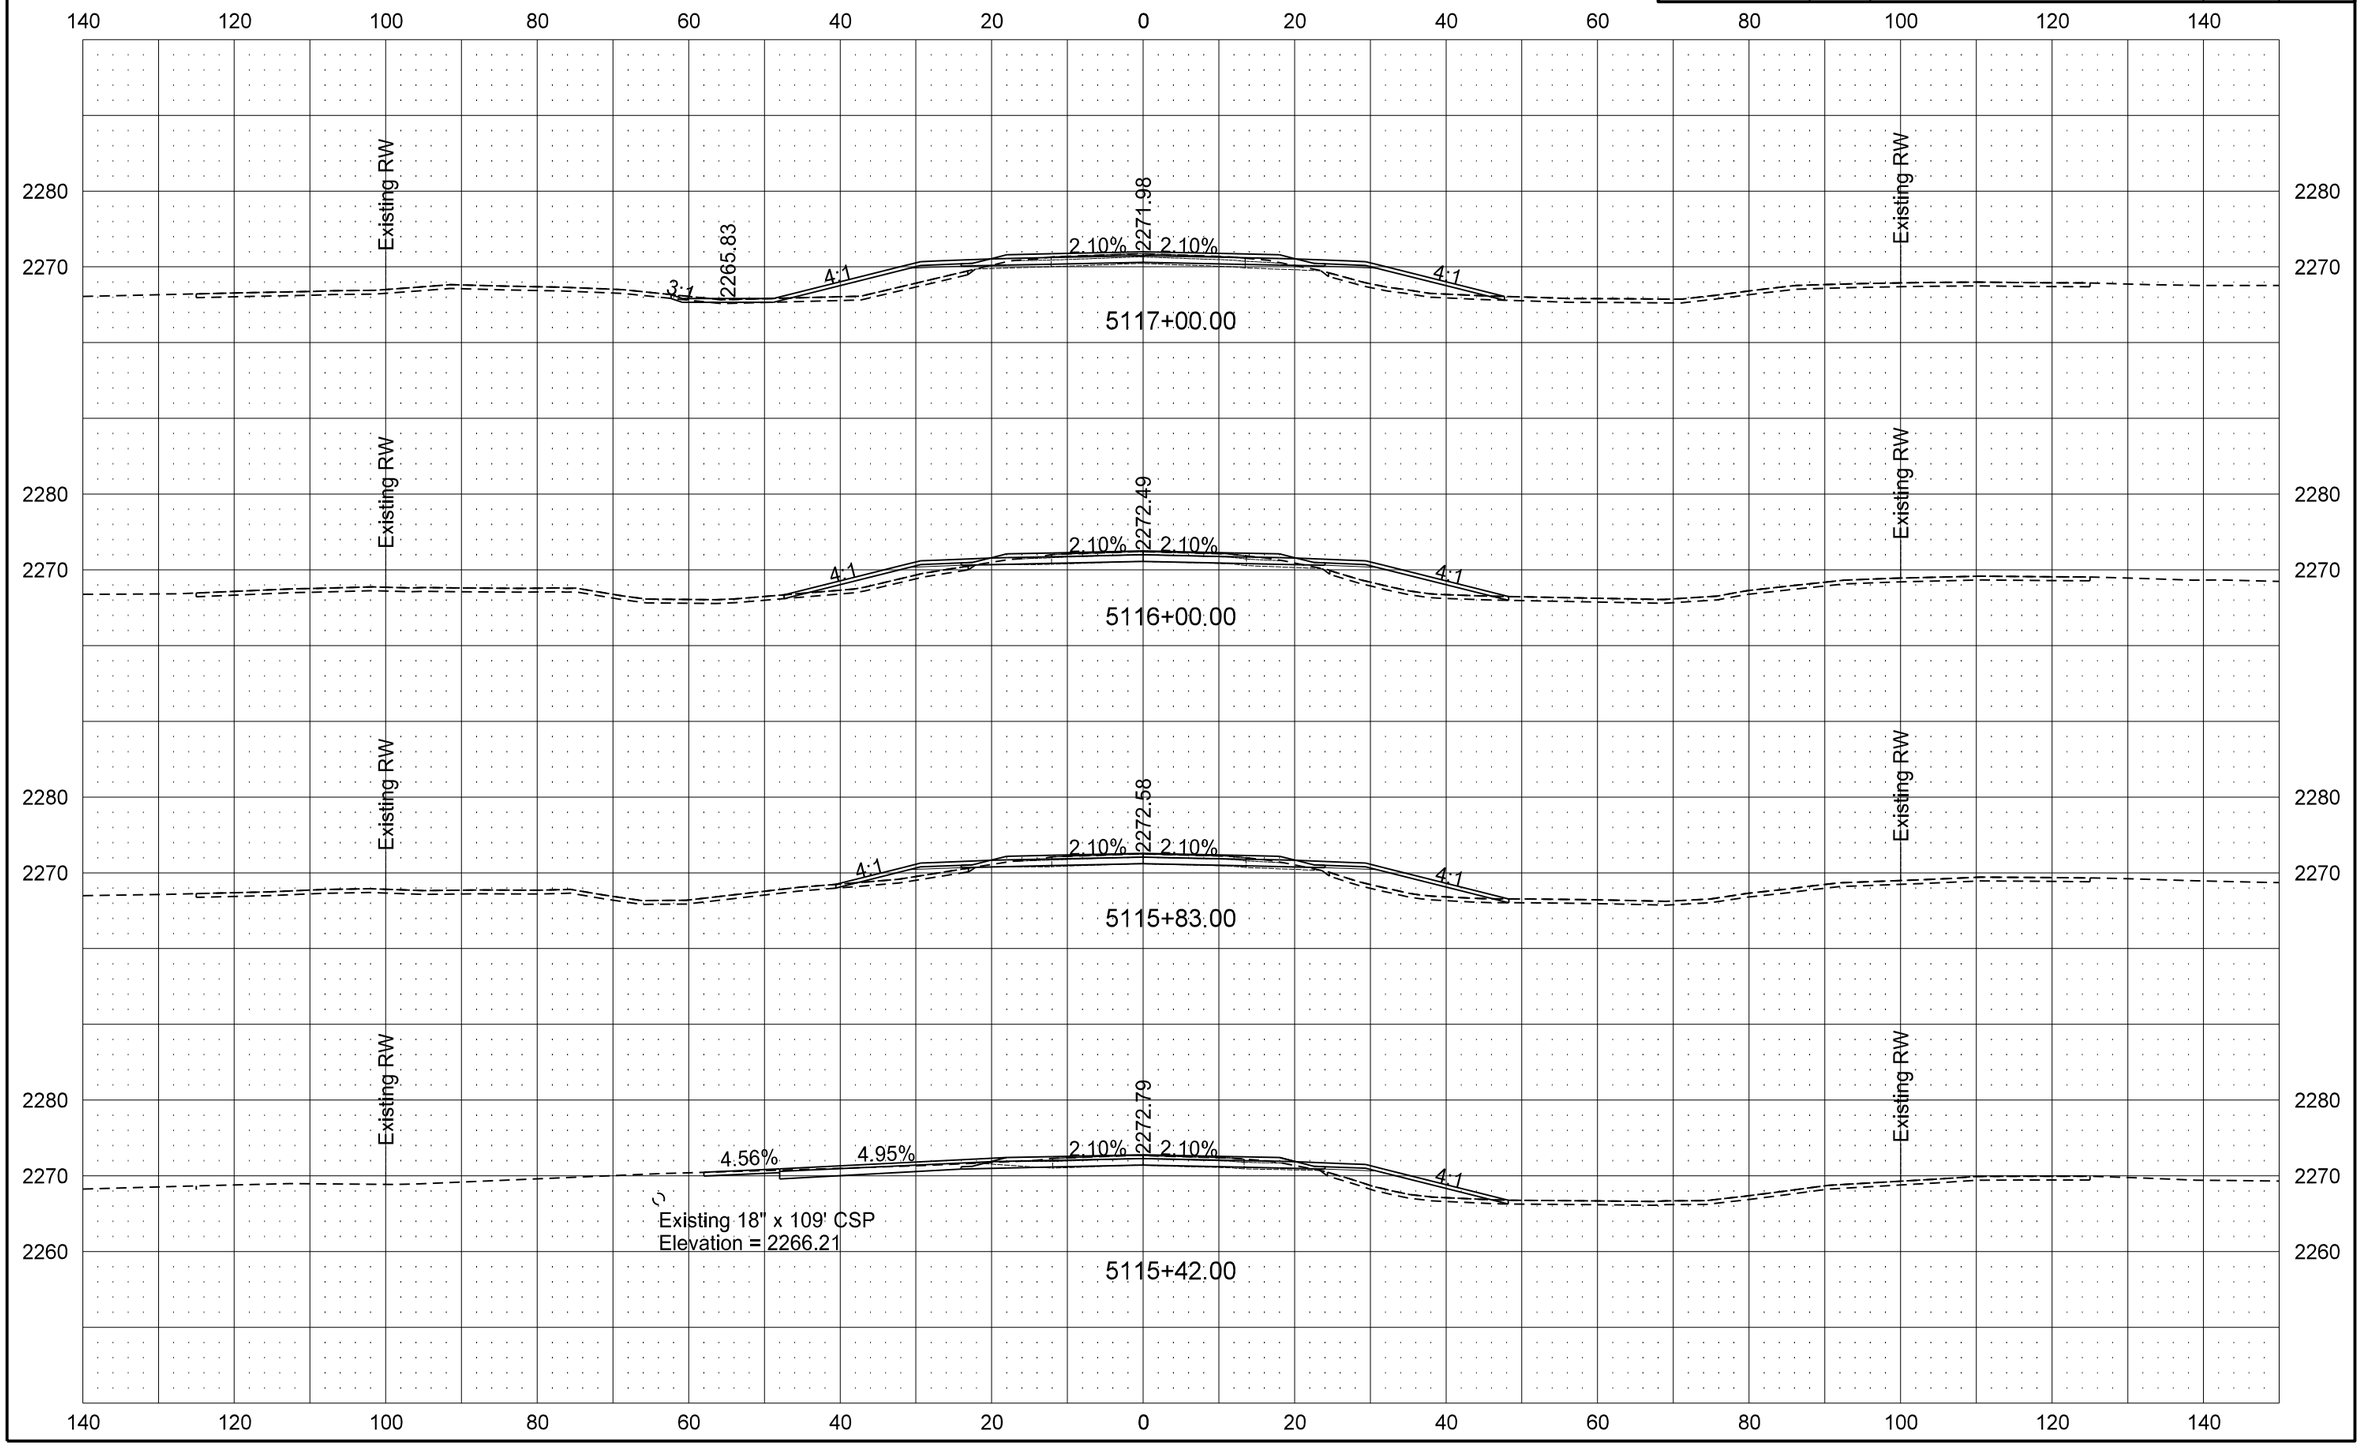

STATE	PROJECT NO.	SECTION NO.	SHEET NO.
ND	SOIB-5-200(025)095	200	32

ND 200 Cross Sections

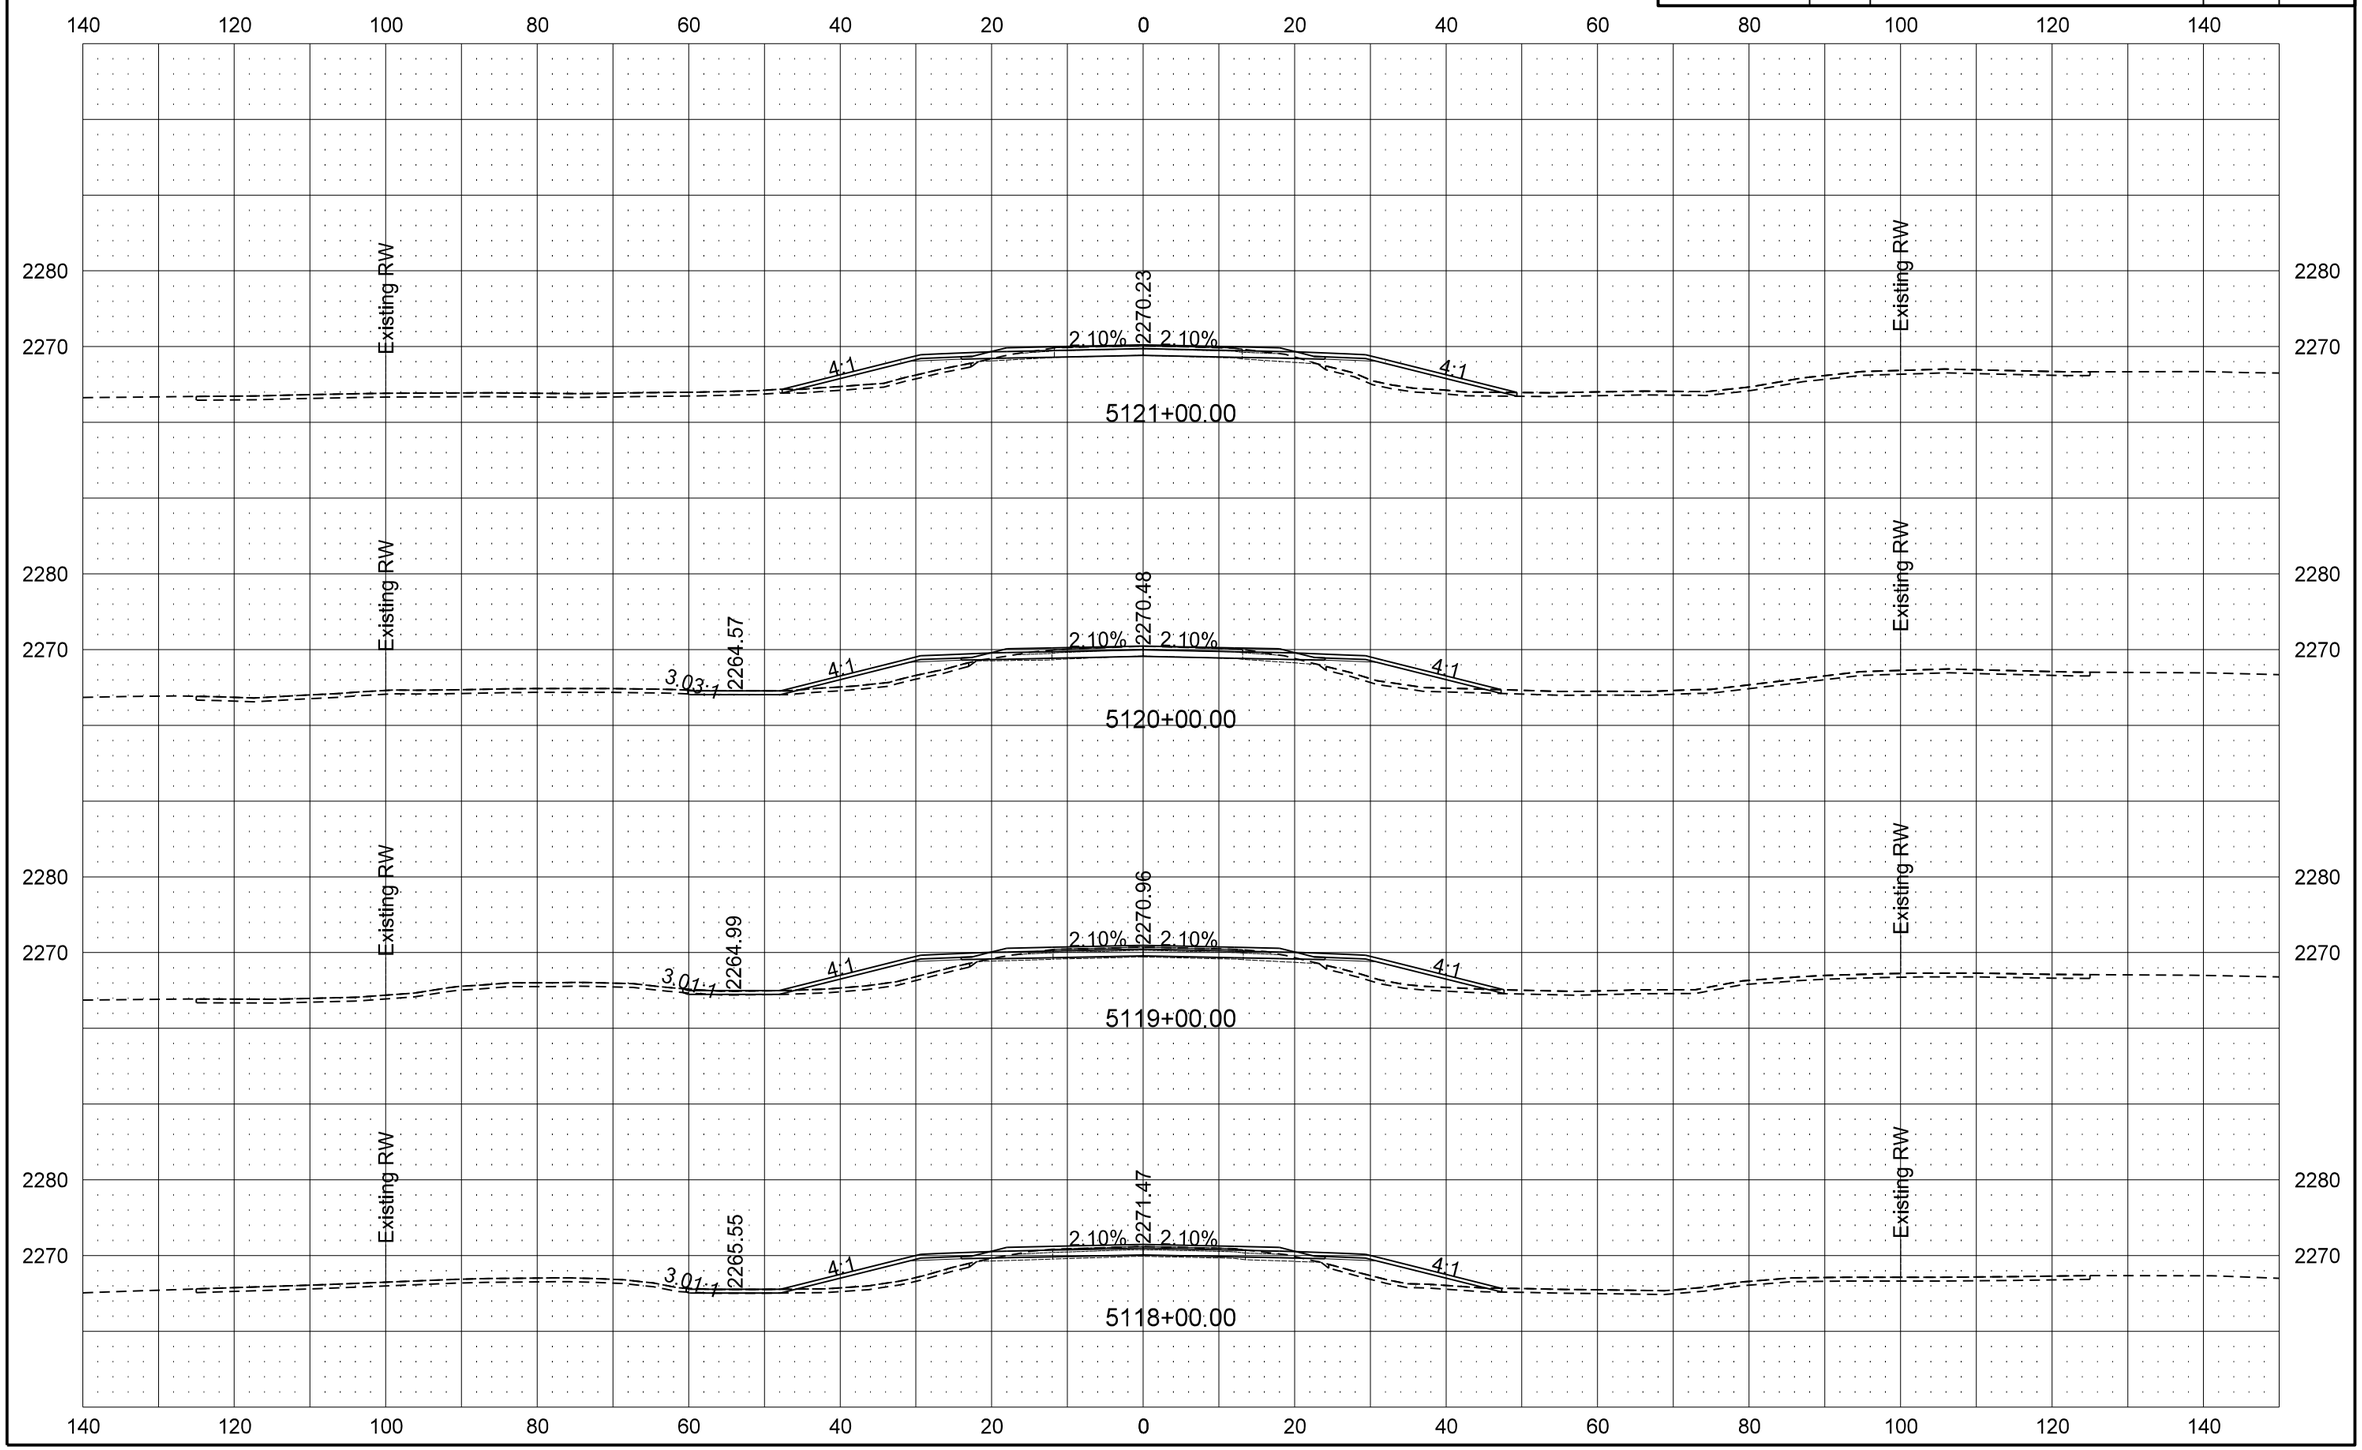

9/19/2016 10:57:59 AM darne R:\project\50200095.025\design\Sheets\200XS_001_ND 200.dgn

STATE	PROJECT NO.	SECTION NO.	SHEET NO.
ND	SOIB-5-200(025)095	200	33

ND 200 Cross Sections

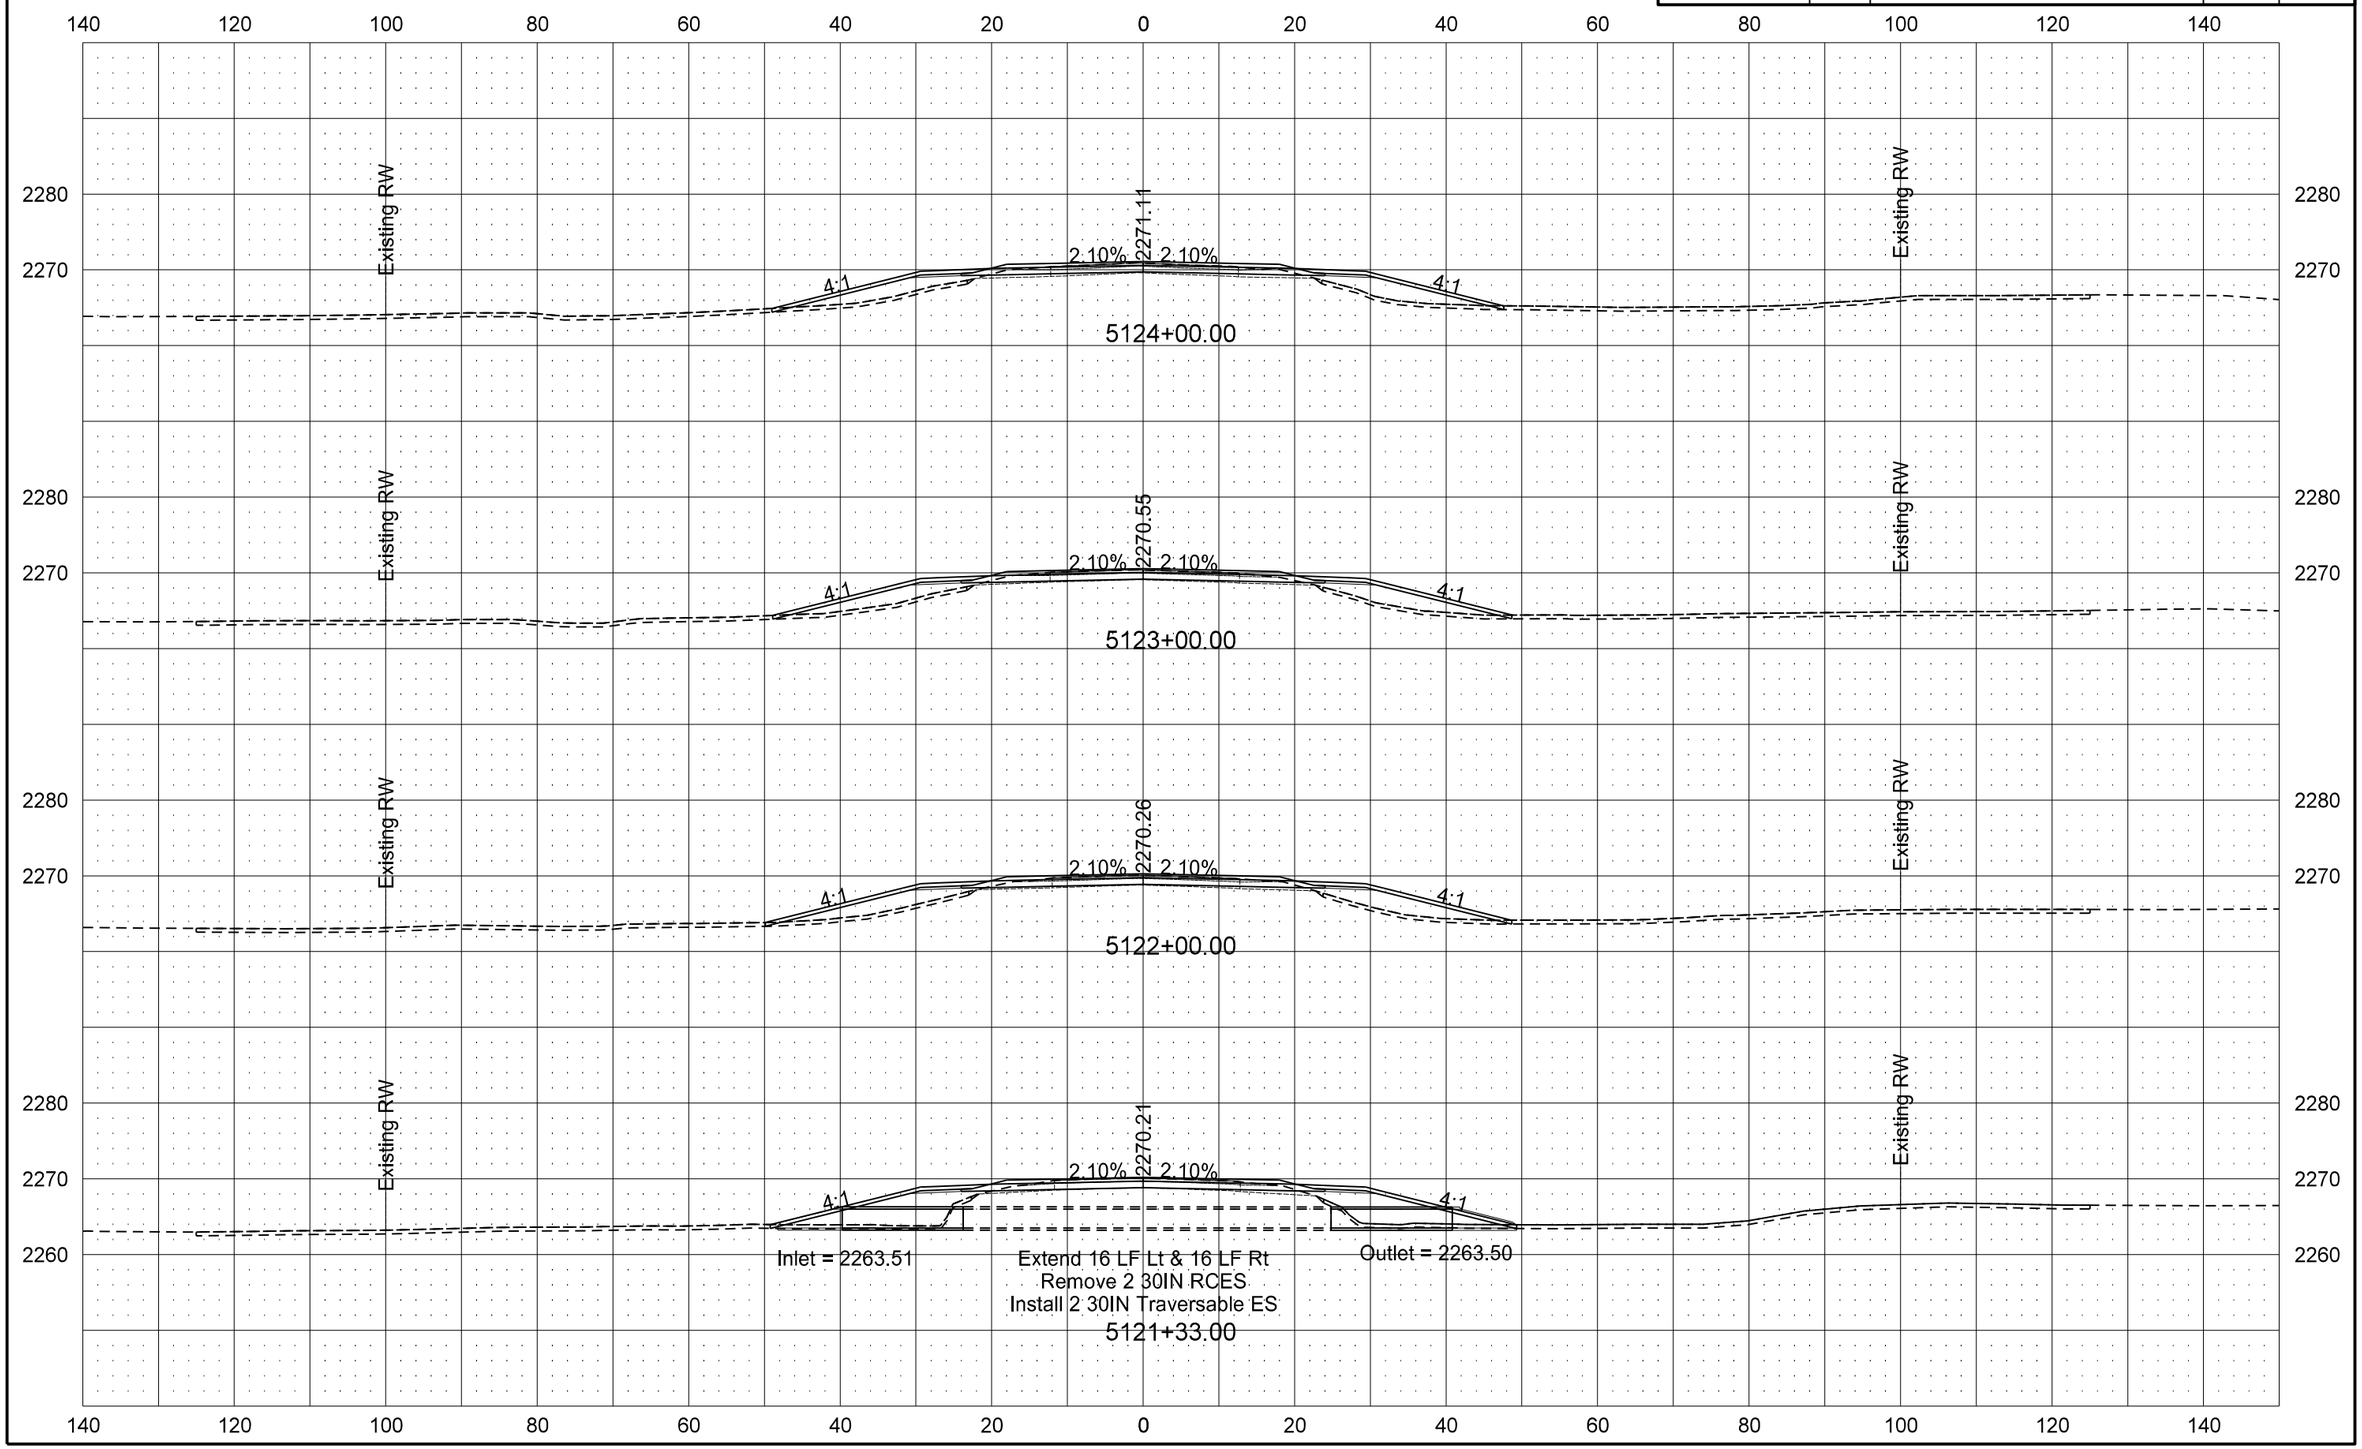

STATE	PROJECT NO.	SECTION NO.	SHEET NO.
ND	SOIB-5-200(025)095	200	34

ND 200 Cross Sections

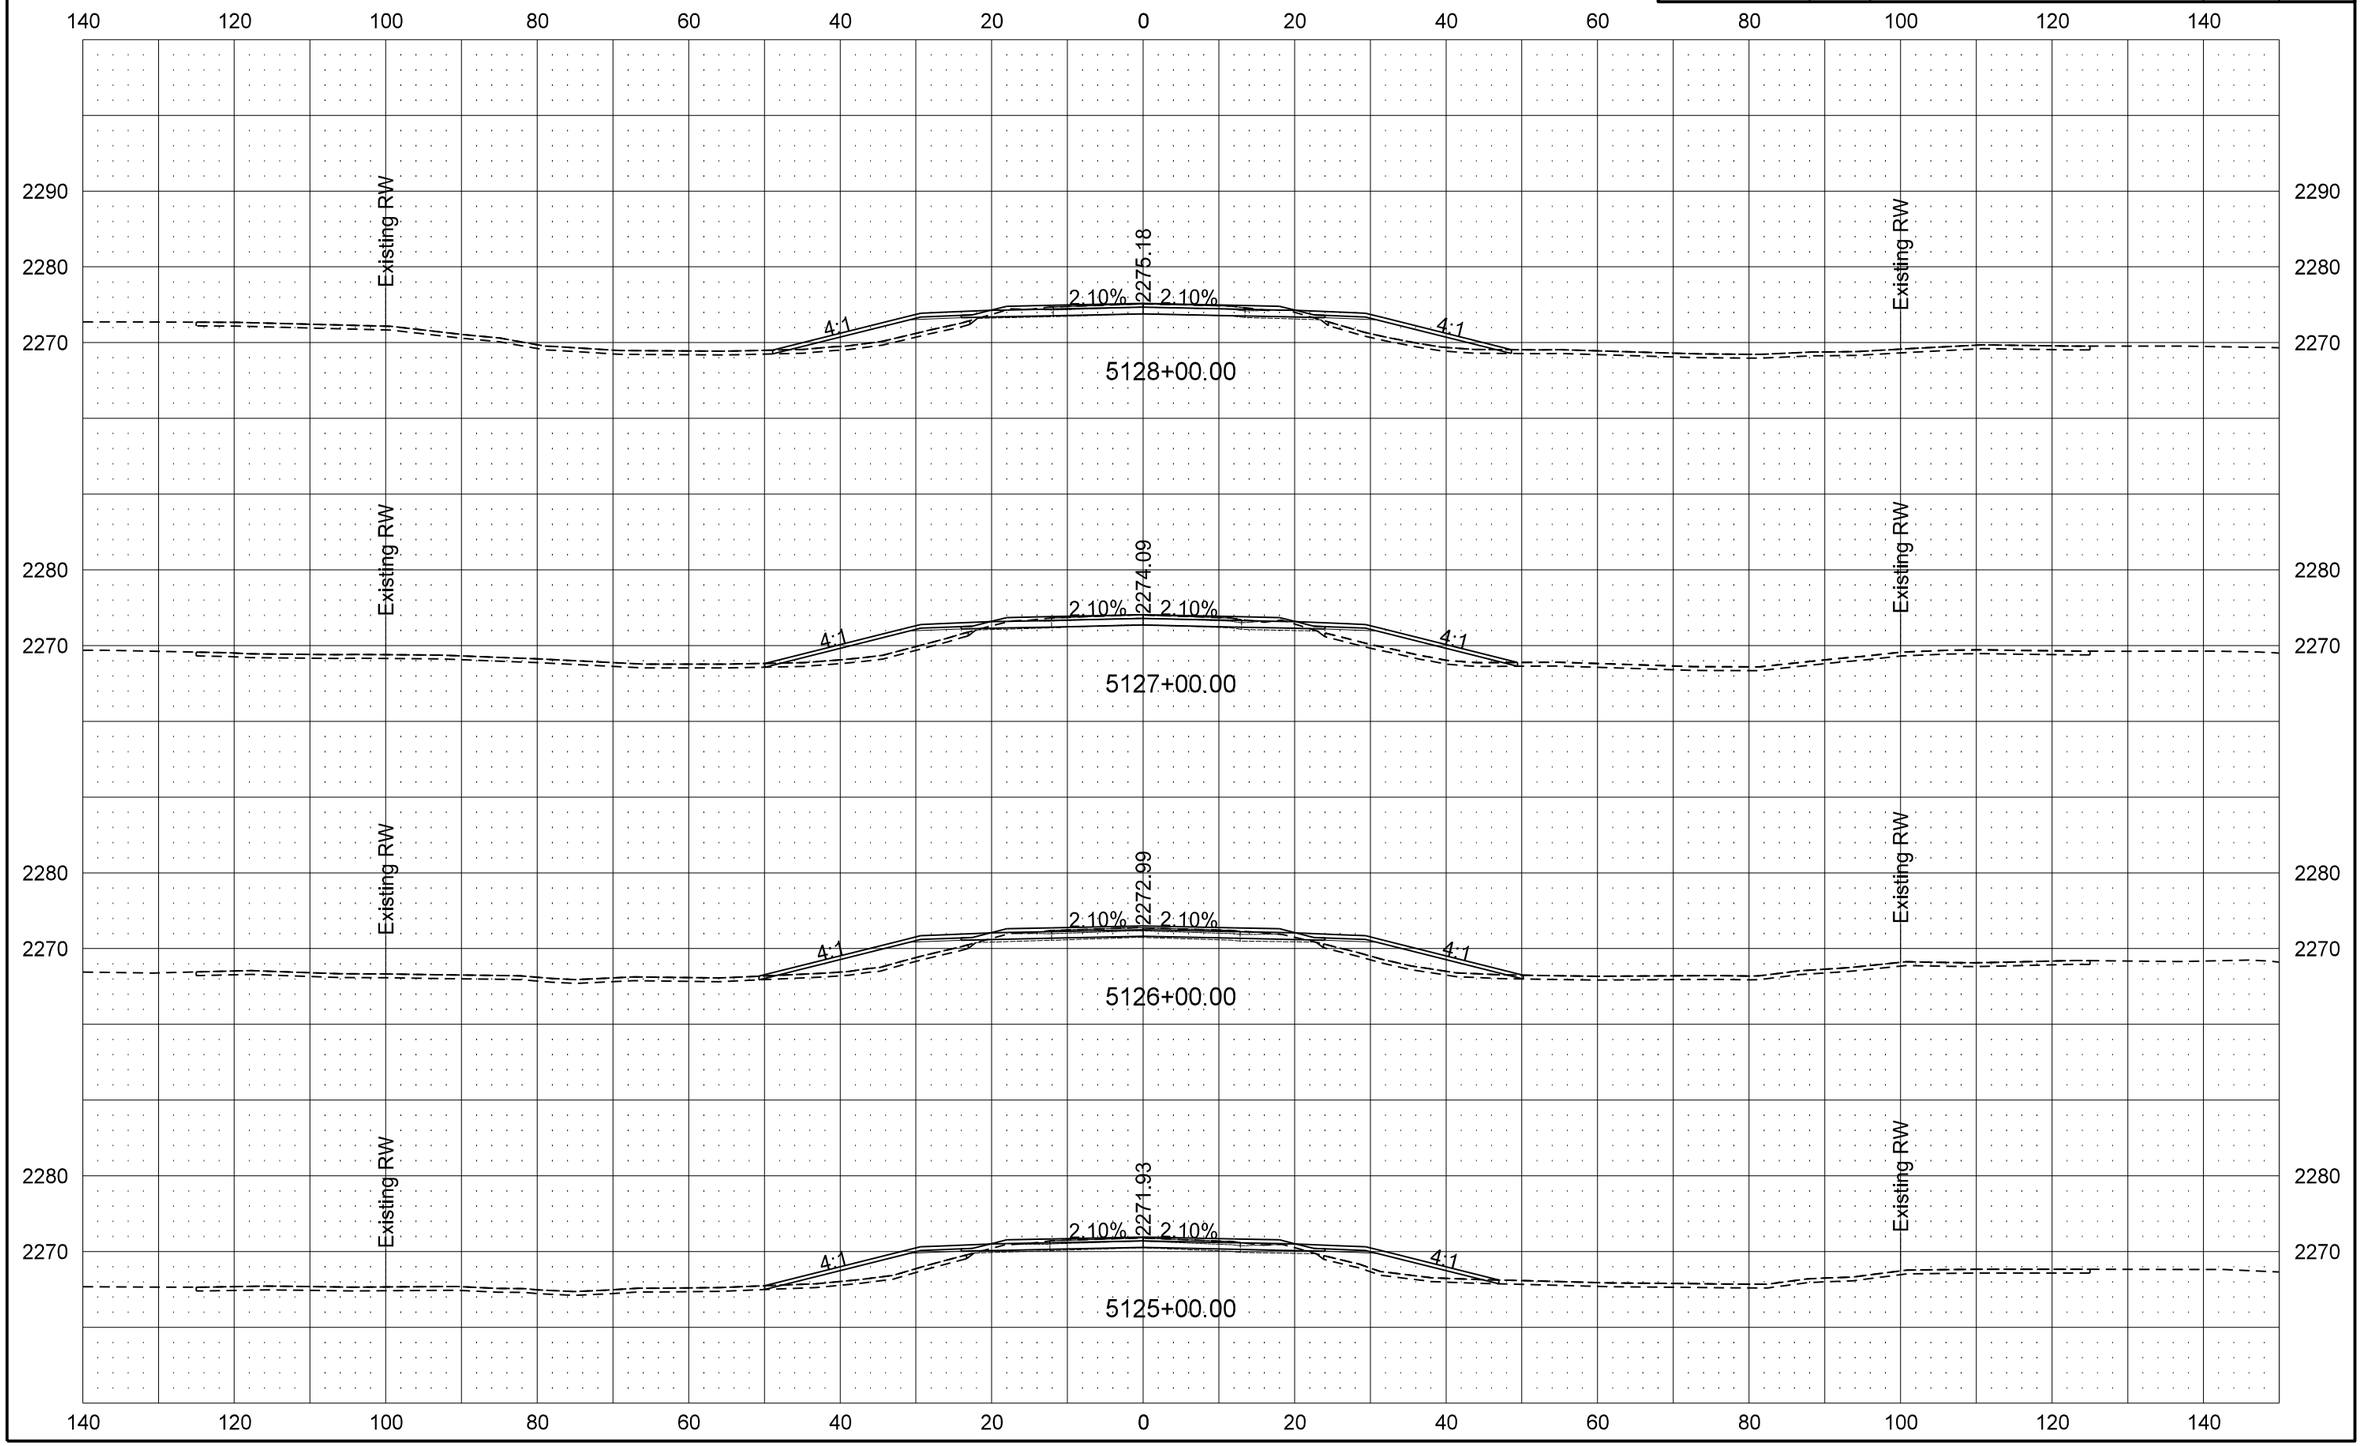

STATE	PROJECT NO.	SECTION NO.	SHEET NO.
ND	SOIB-5-200(025)095	200	35

ND 200 Cross Sections

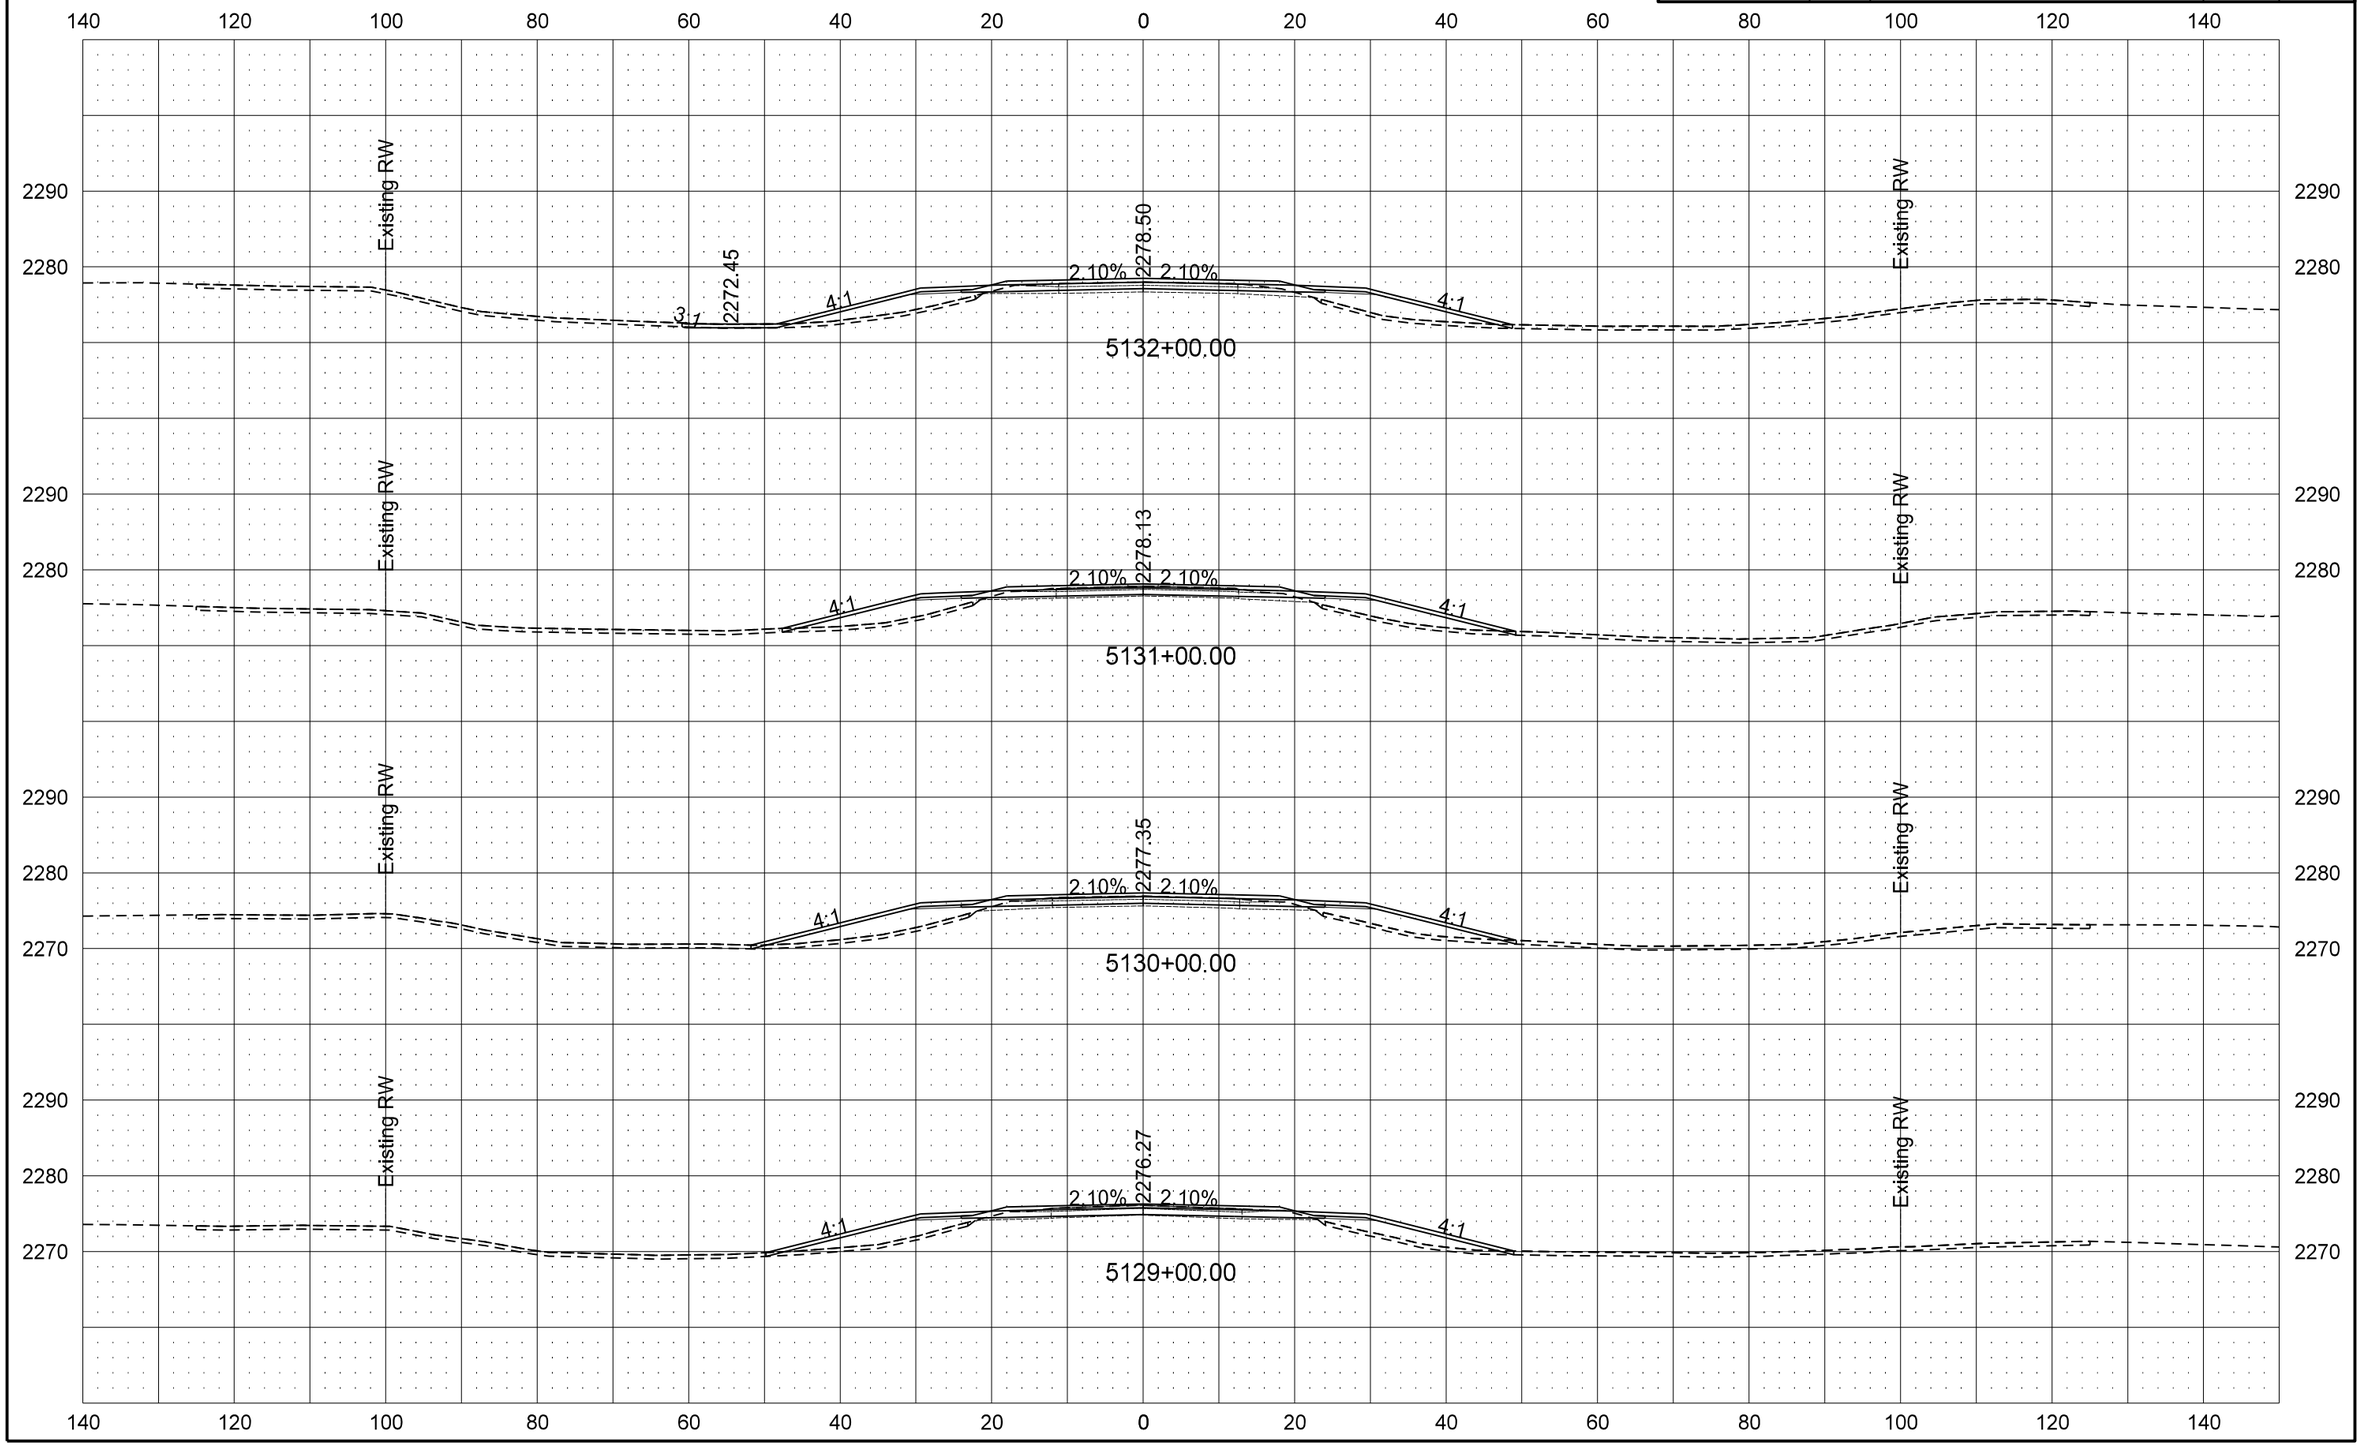

9/19/2016 10:58:05 AM darne R:\project\50200095.025\design\Sheets\200XS_001_ND 200.dgn

STATE	PROJECT NO.	SECTION NO.	SHEET NO.
ND	SOIB-5-200(025)095	200	36

ND 200 Cross Sections

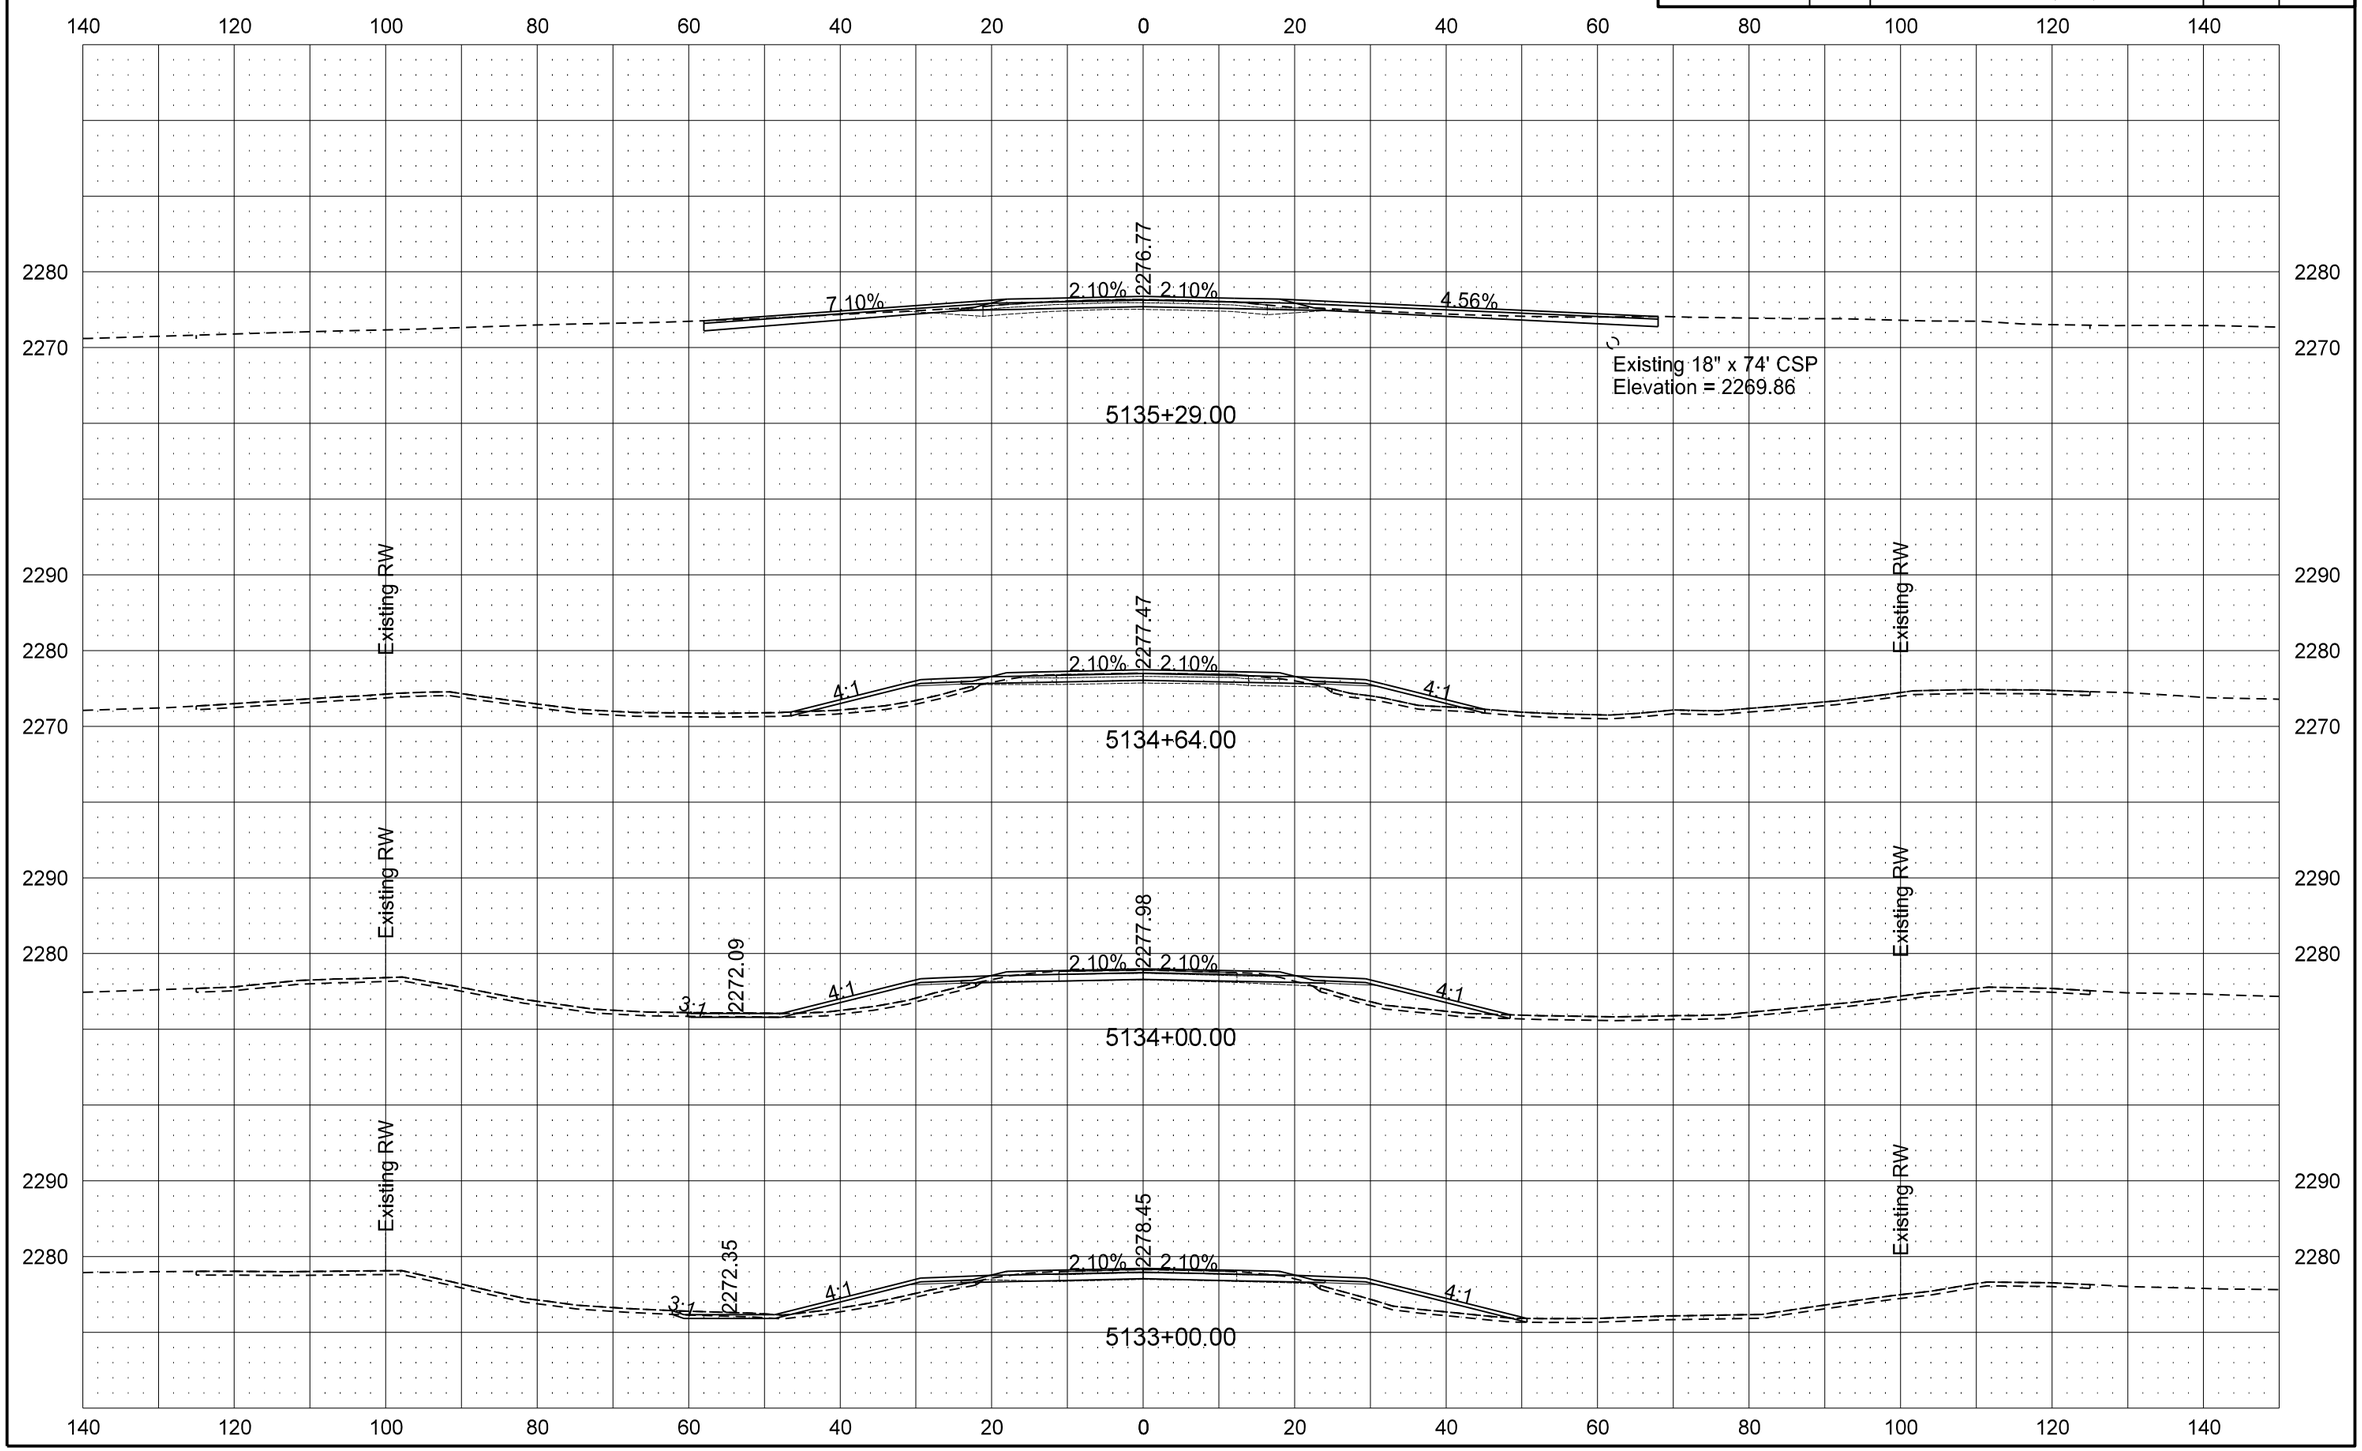

9/19/2016 10:58:08 AM darne R:\project\50200095.025\design\Sheets\200XS_001_ND 200.dgn

STATE	PROJECT NO.	SECTION NO.	SHEET NO.
ND	SOIB-5-200(025)095	200	37

ND 200 Cross Sections

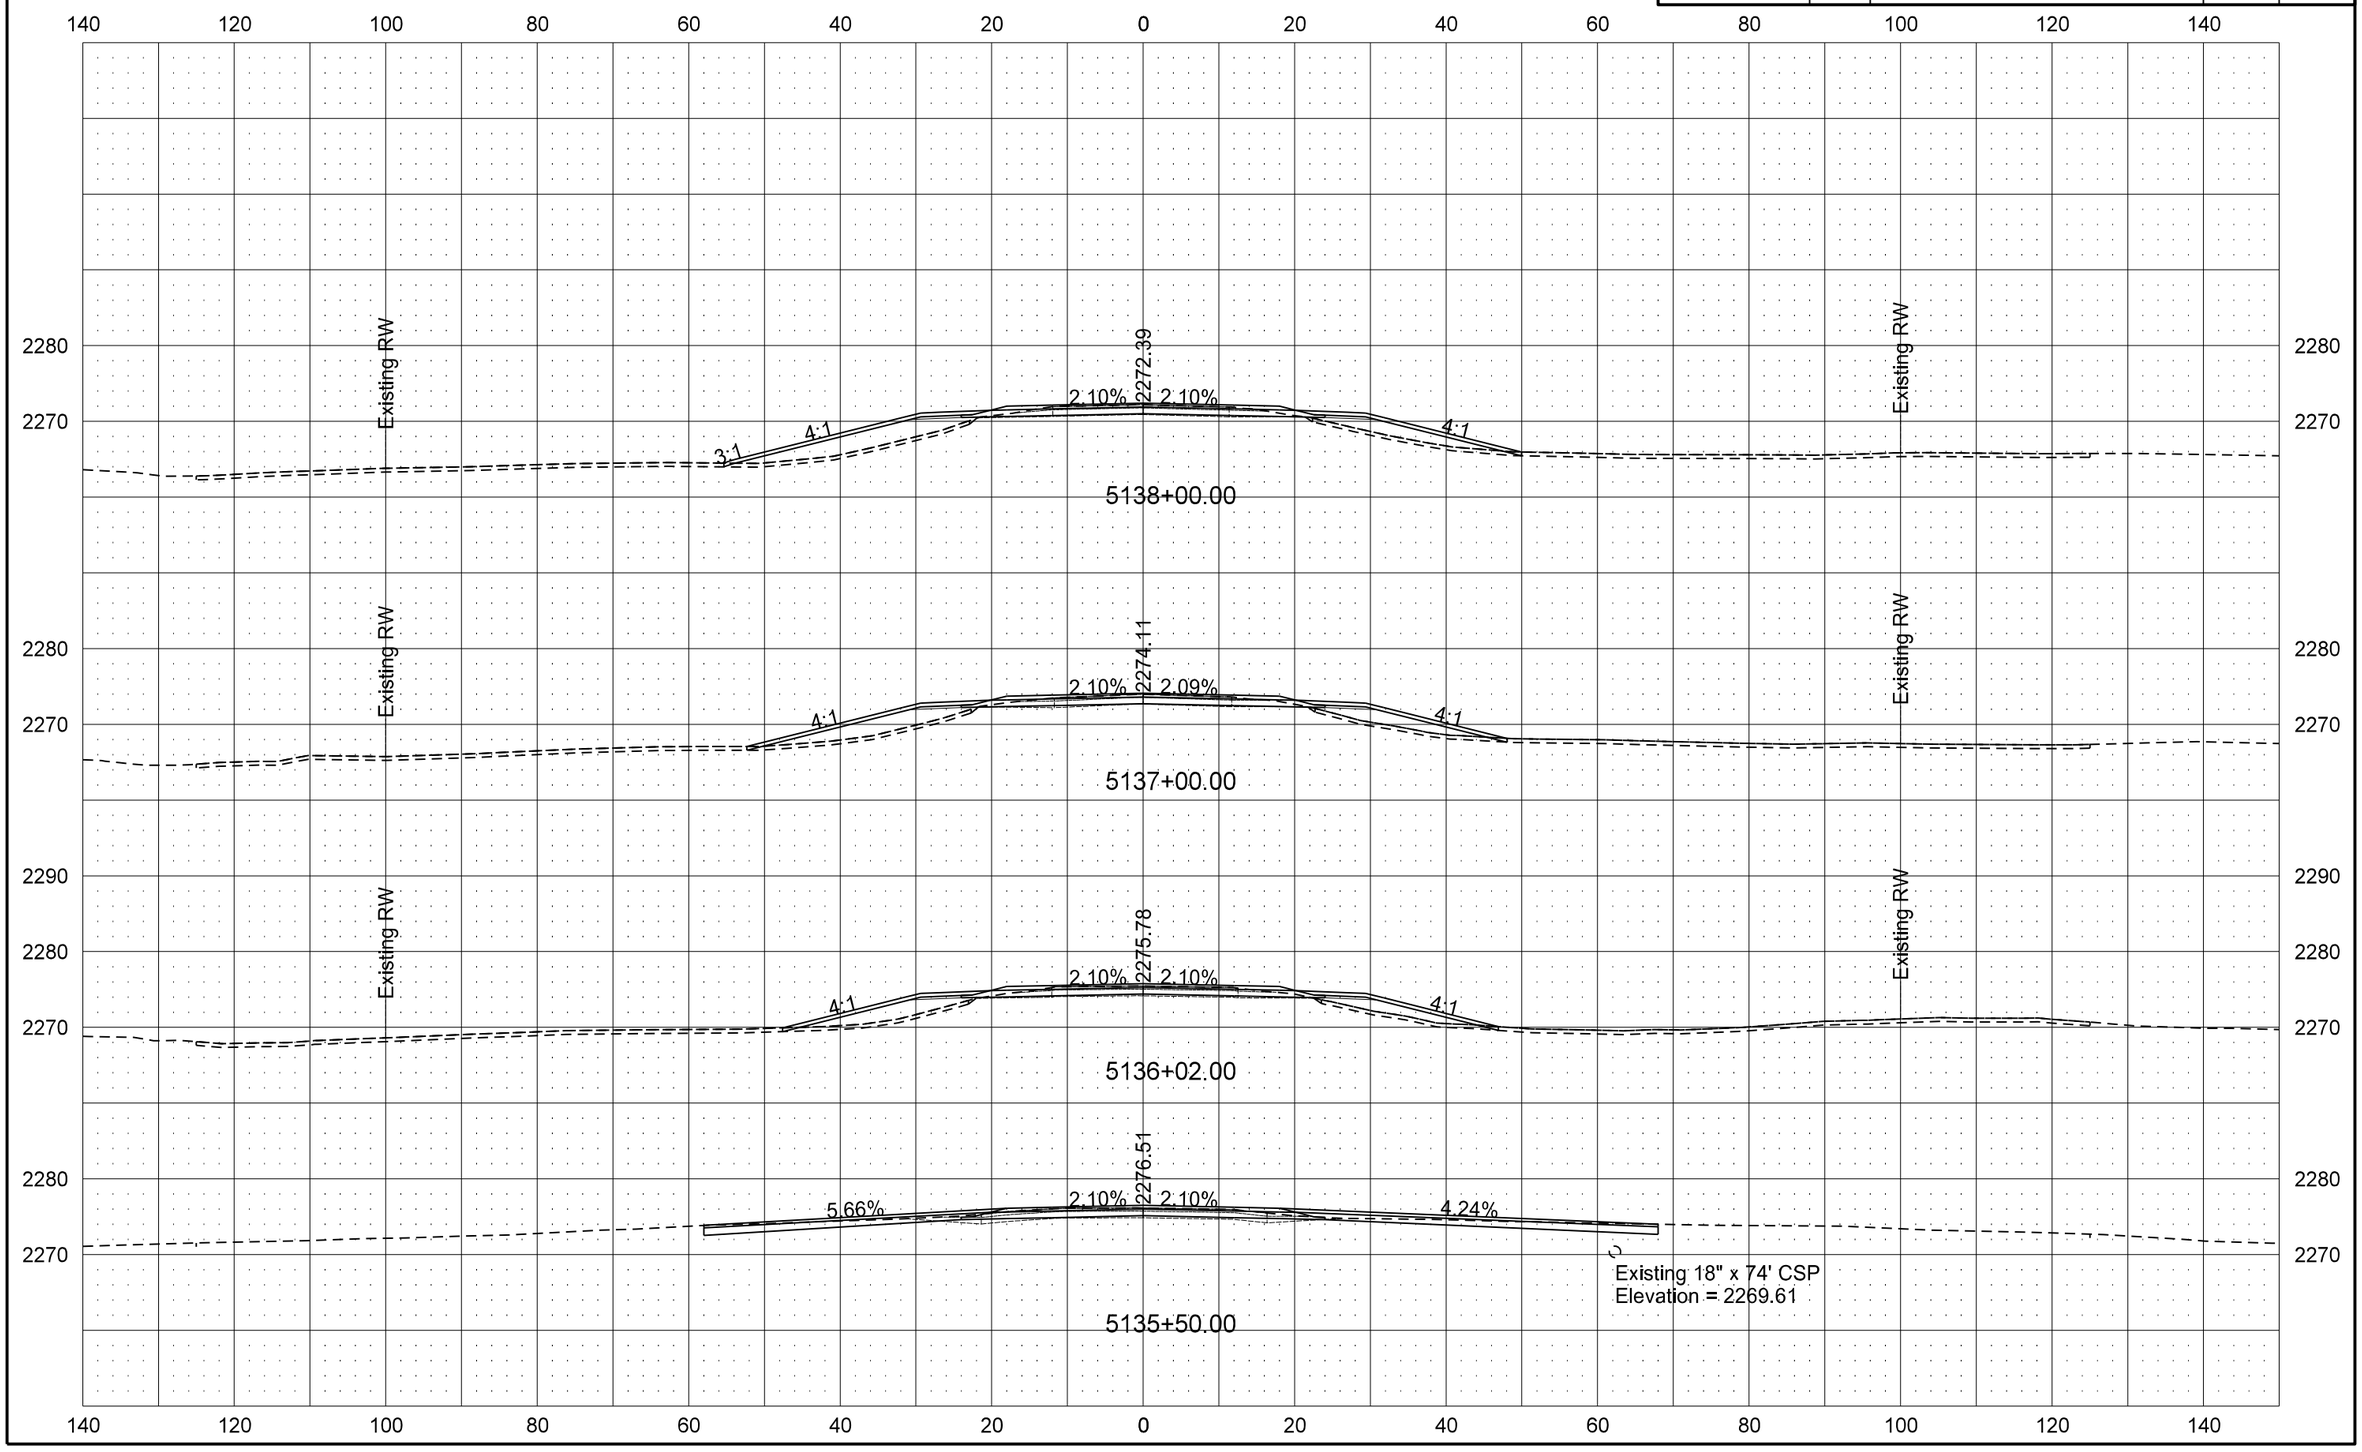

9/19/2016 10:58:10 AM darne R:\project\50200095.025\design\Sheets\200XS_001_ND 200.dgn

STATE	PROJECT NO.	SECTION NO.	SHEET NO.
ND	SOIB-5-200(025)095	200	38

ND 200 Cross Sections

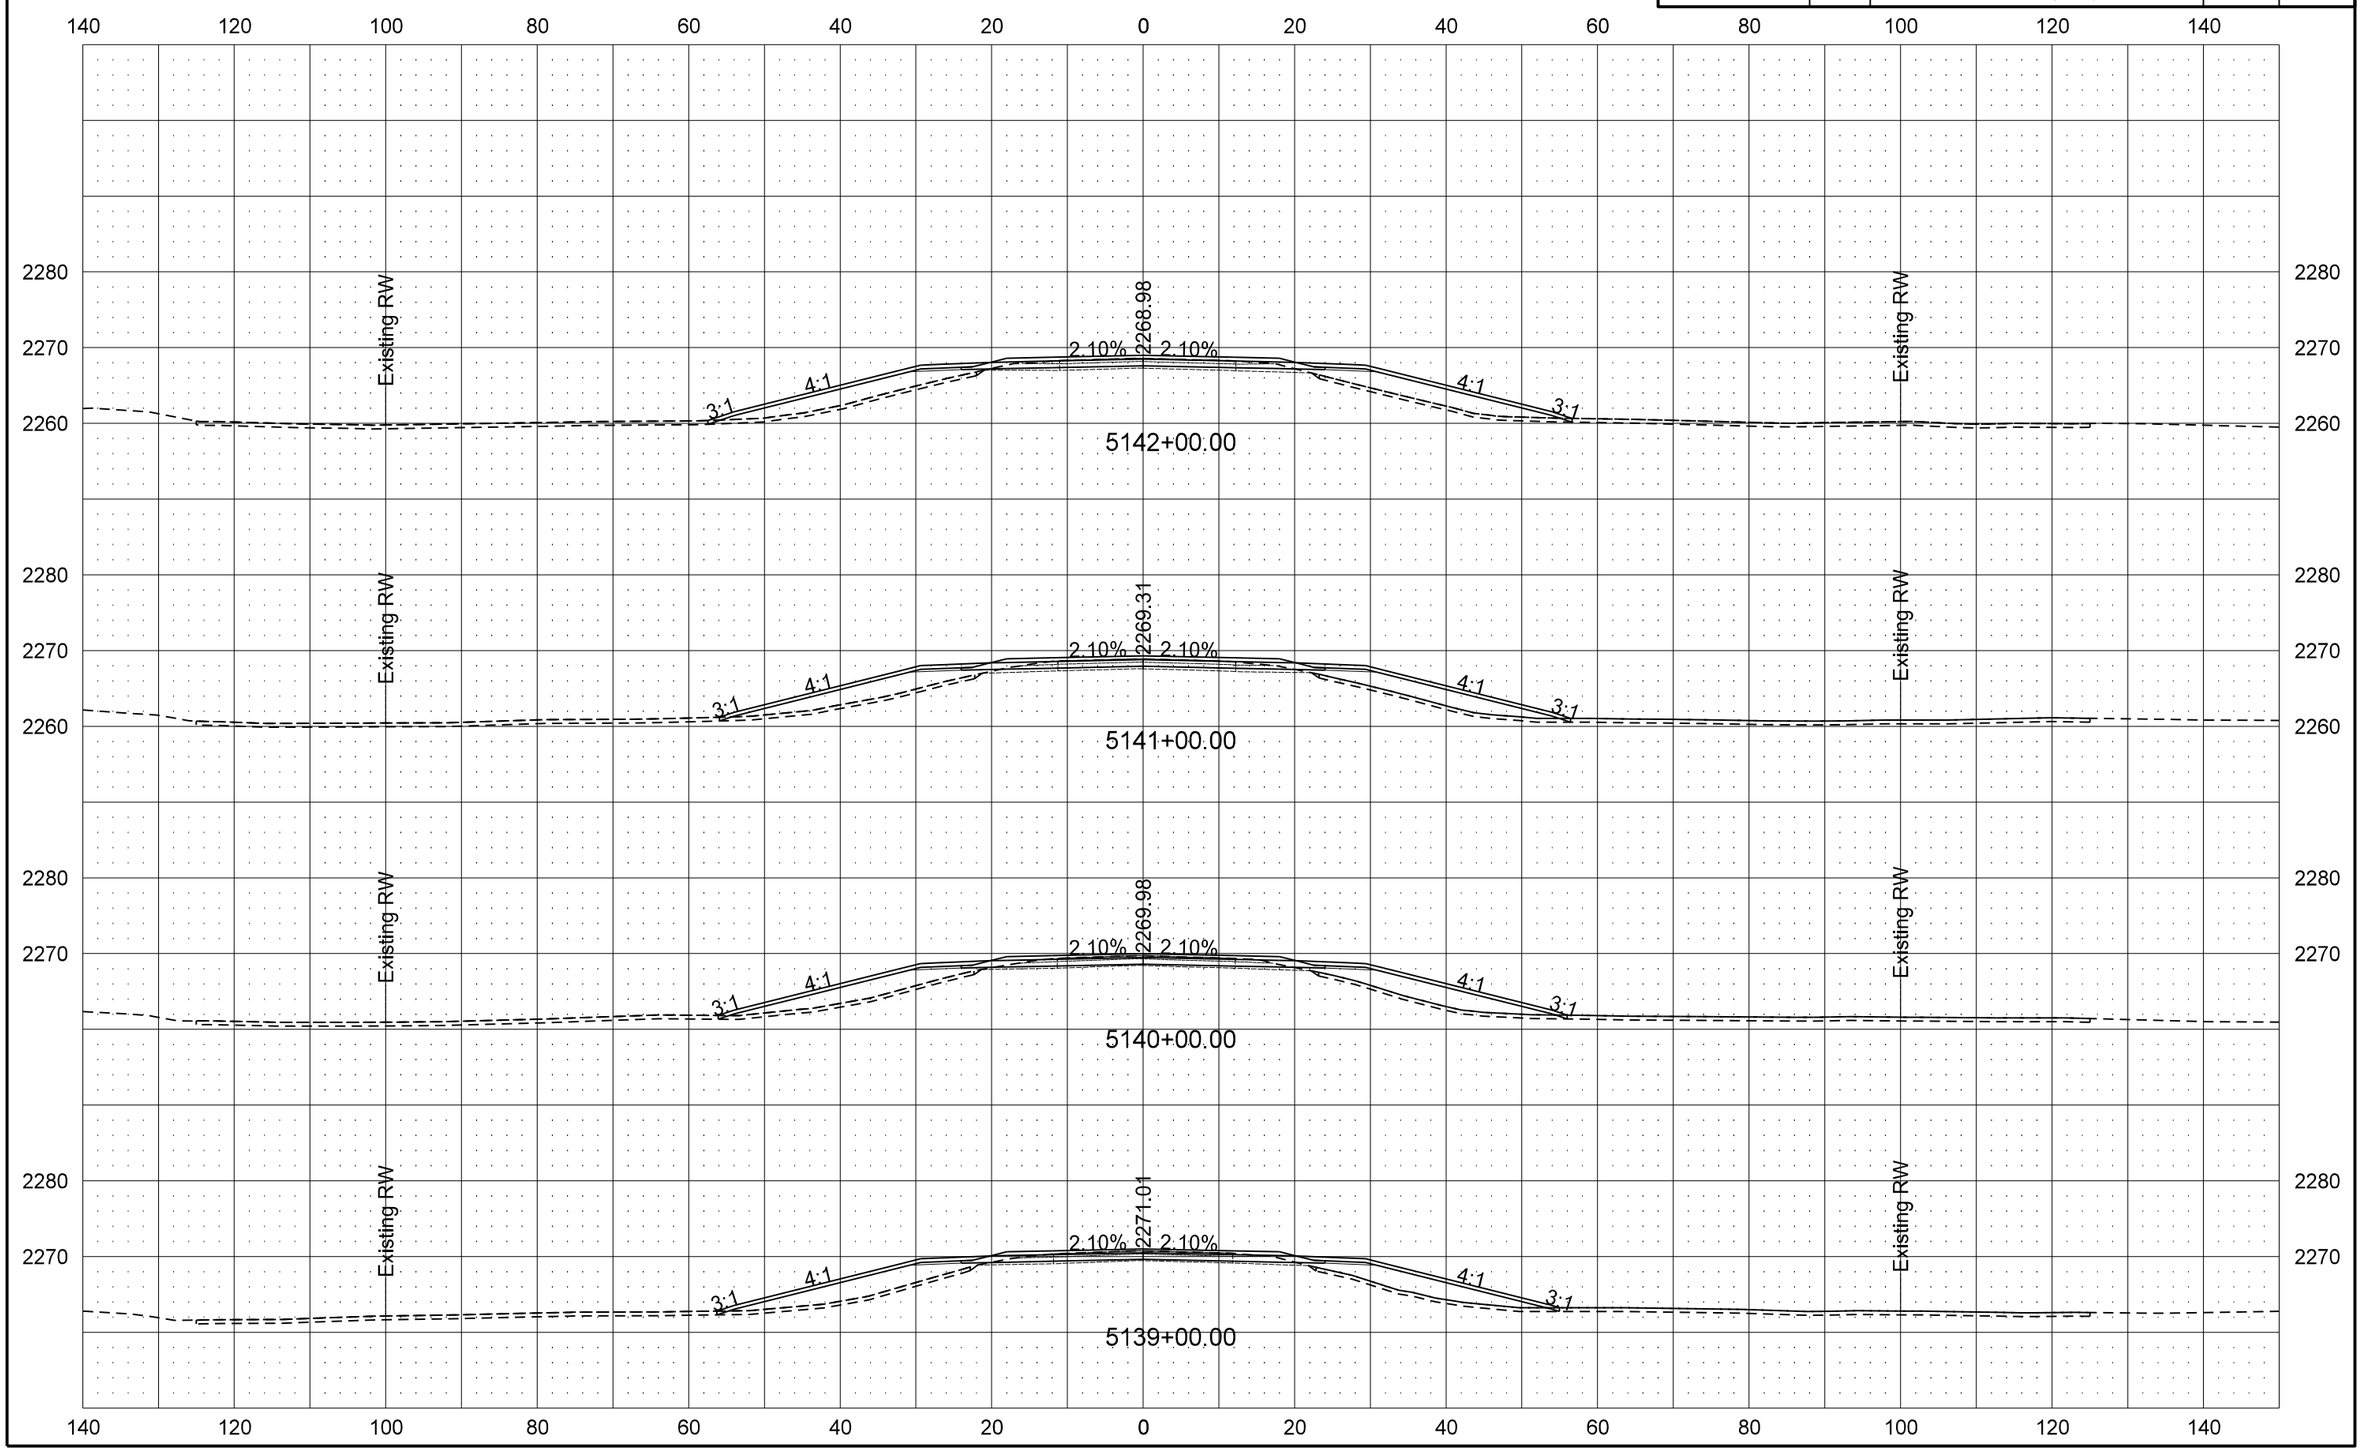

STATE	PROJECT NO.	SECTION NO.	SHEET NO.
ND	SOIB-5-200(025)095	200	39

ND 200 Cross Sections

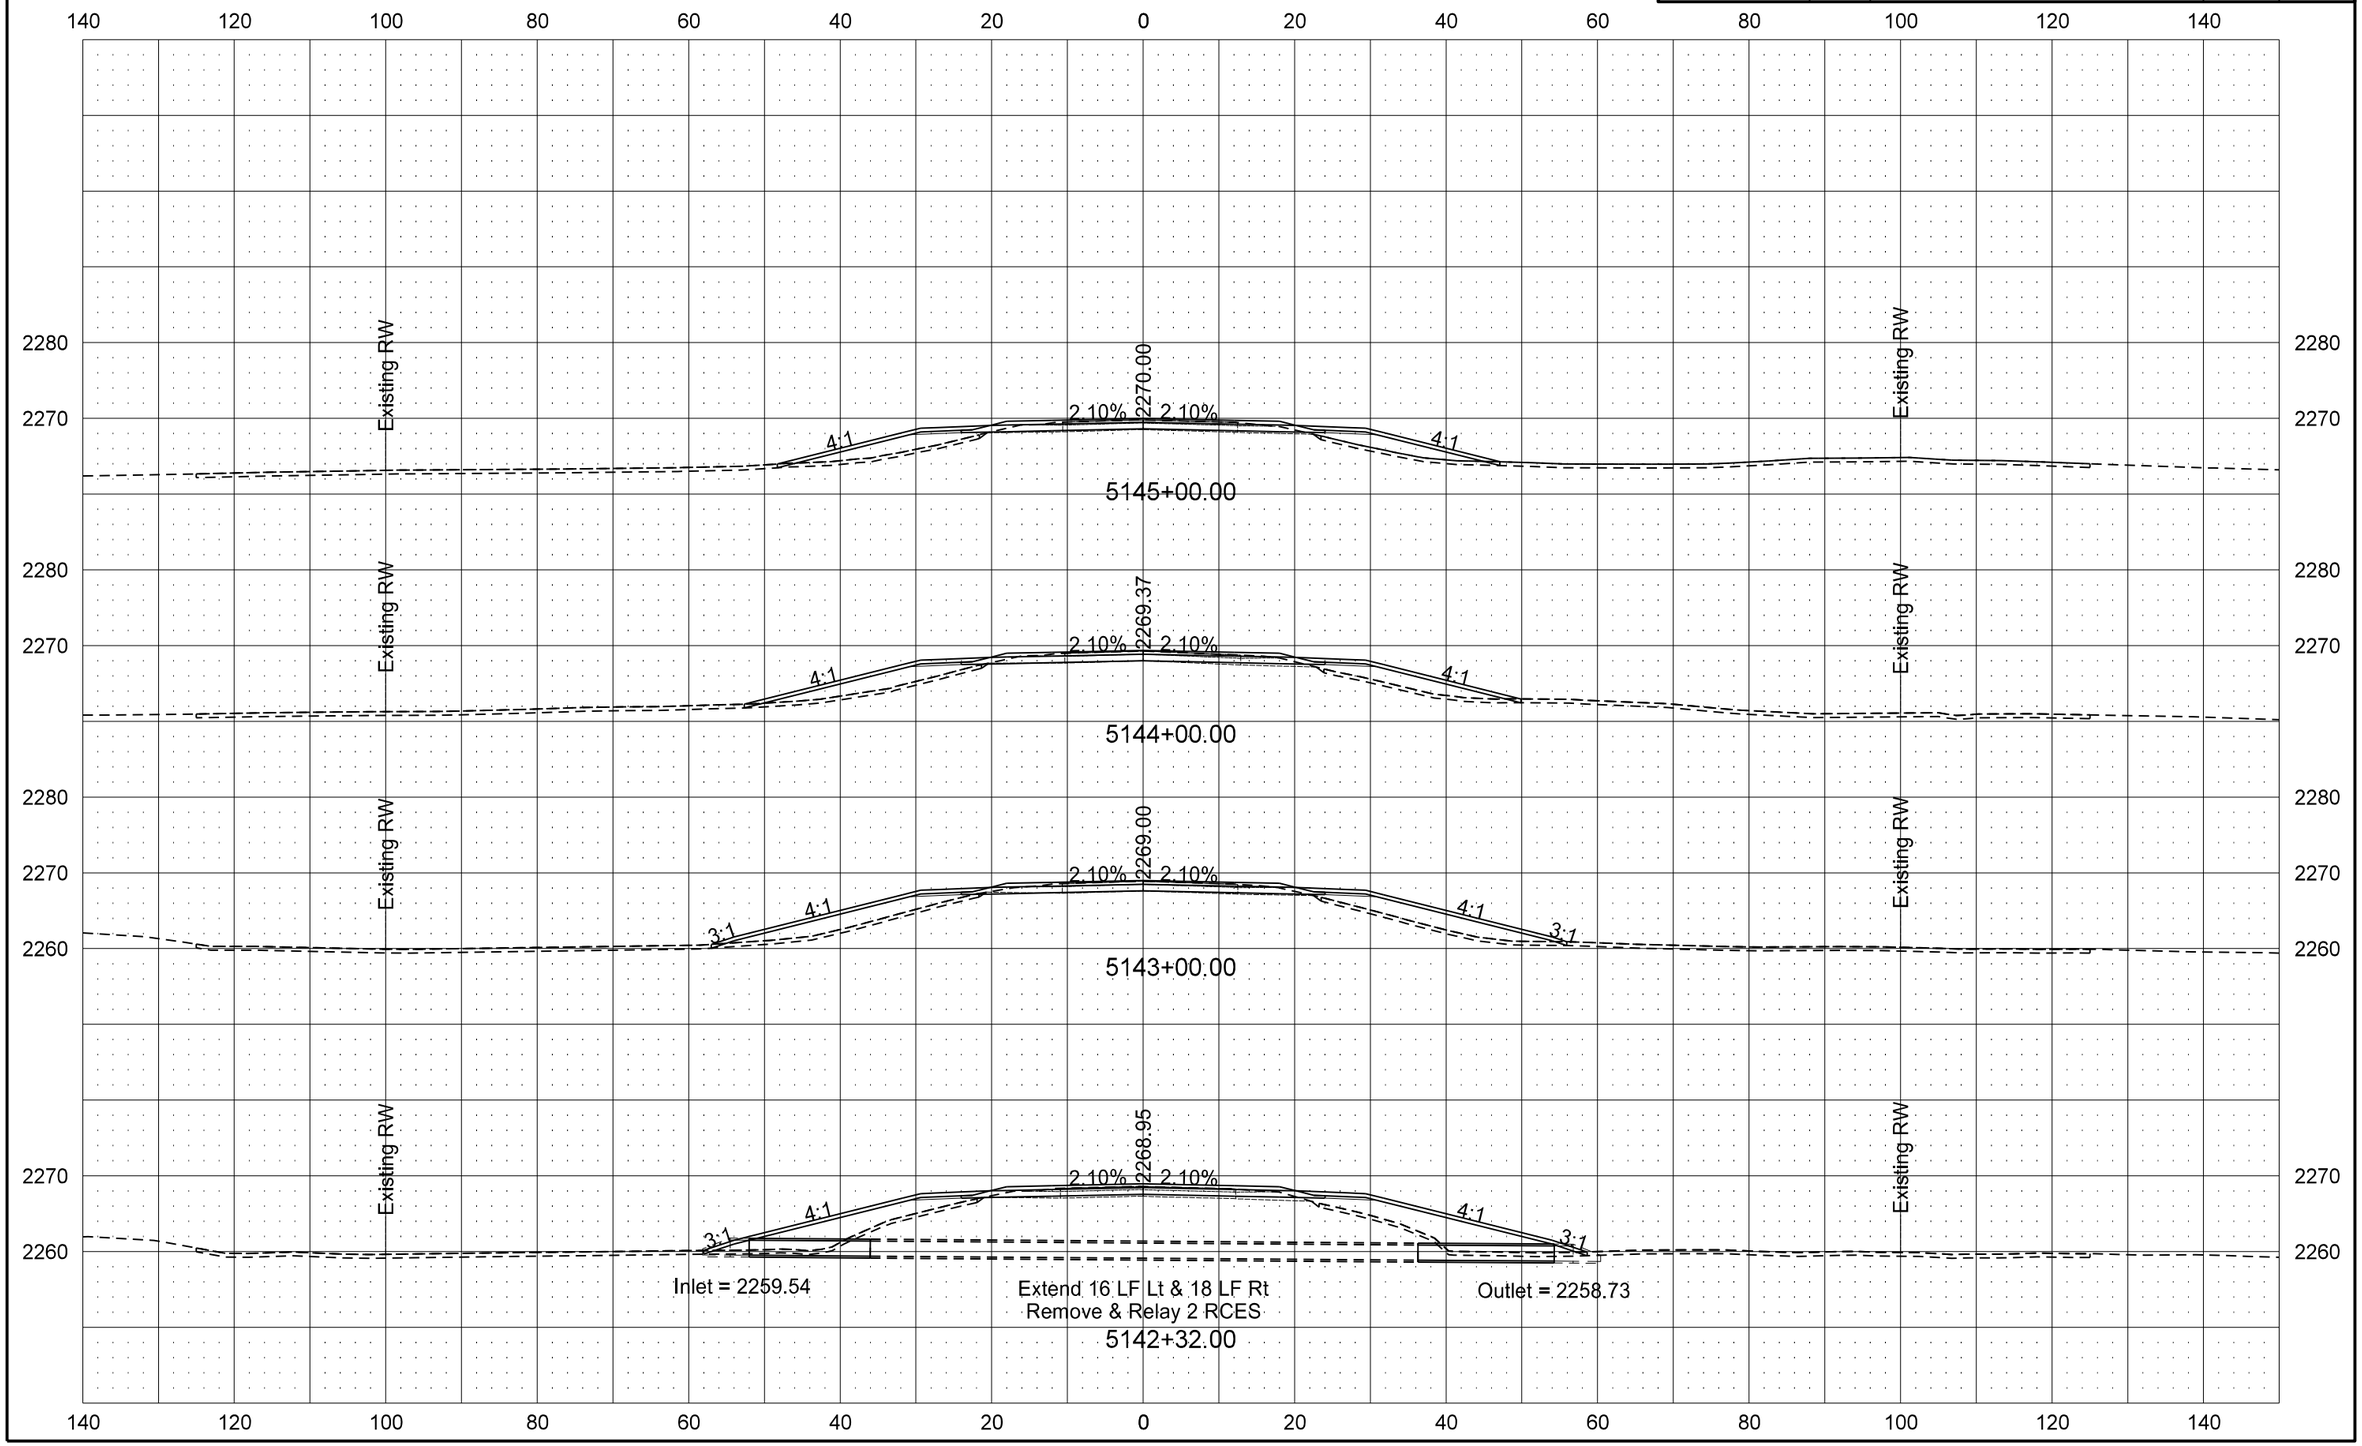

STATE	PROJECT NO.	SECTION NO.	SHEET NO.
ND	SOIB-5-200(025)095	200	40

ND 200 Cross Sections

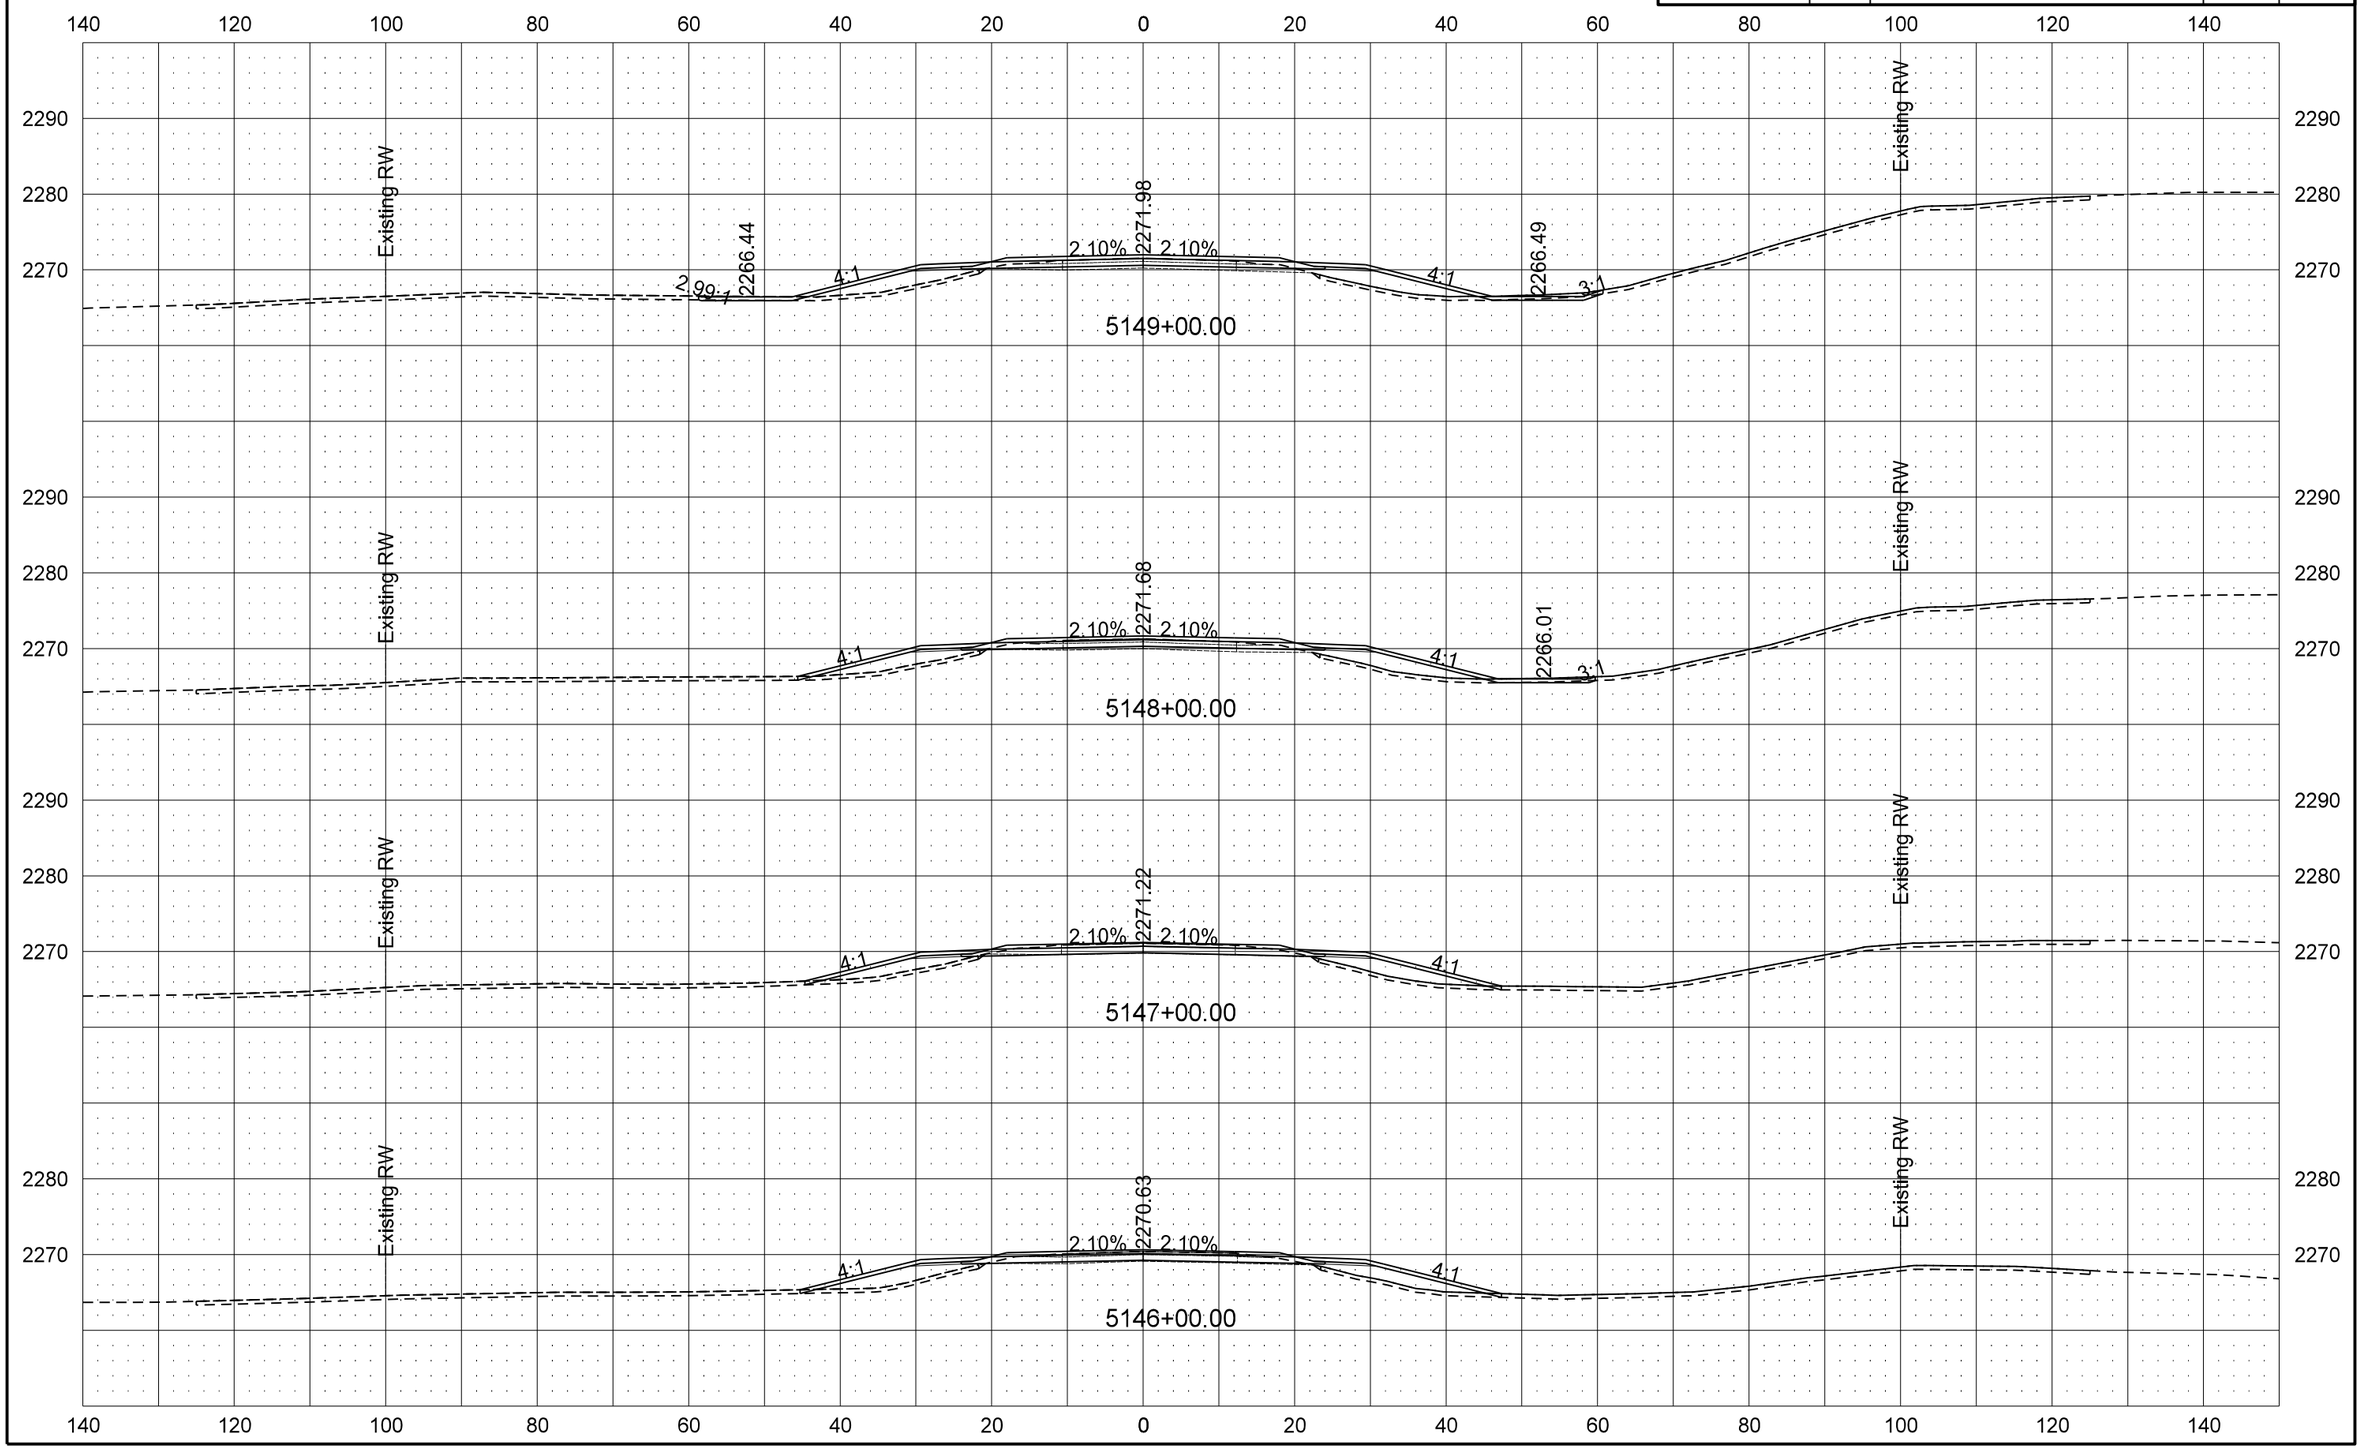

9/19/2016 10:58:17 AM darne R:\project\50200095.025\design\Sheets\200XS_001_ND 200.dgn

STATE	PROJECT NO.	SECTION NO.	SHEET NO.
ND	SOIB-5-200(025)095	200	41

ND 200 Cross Sections

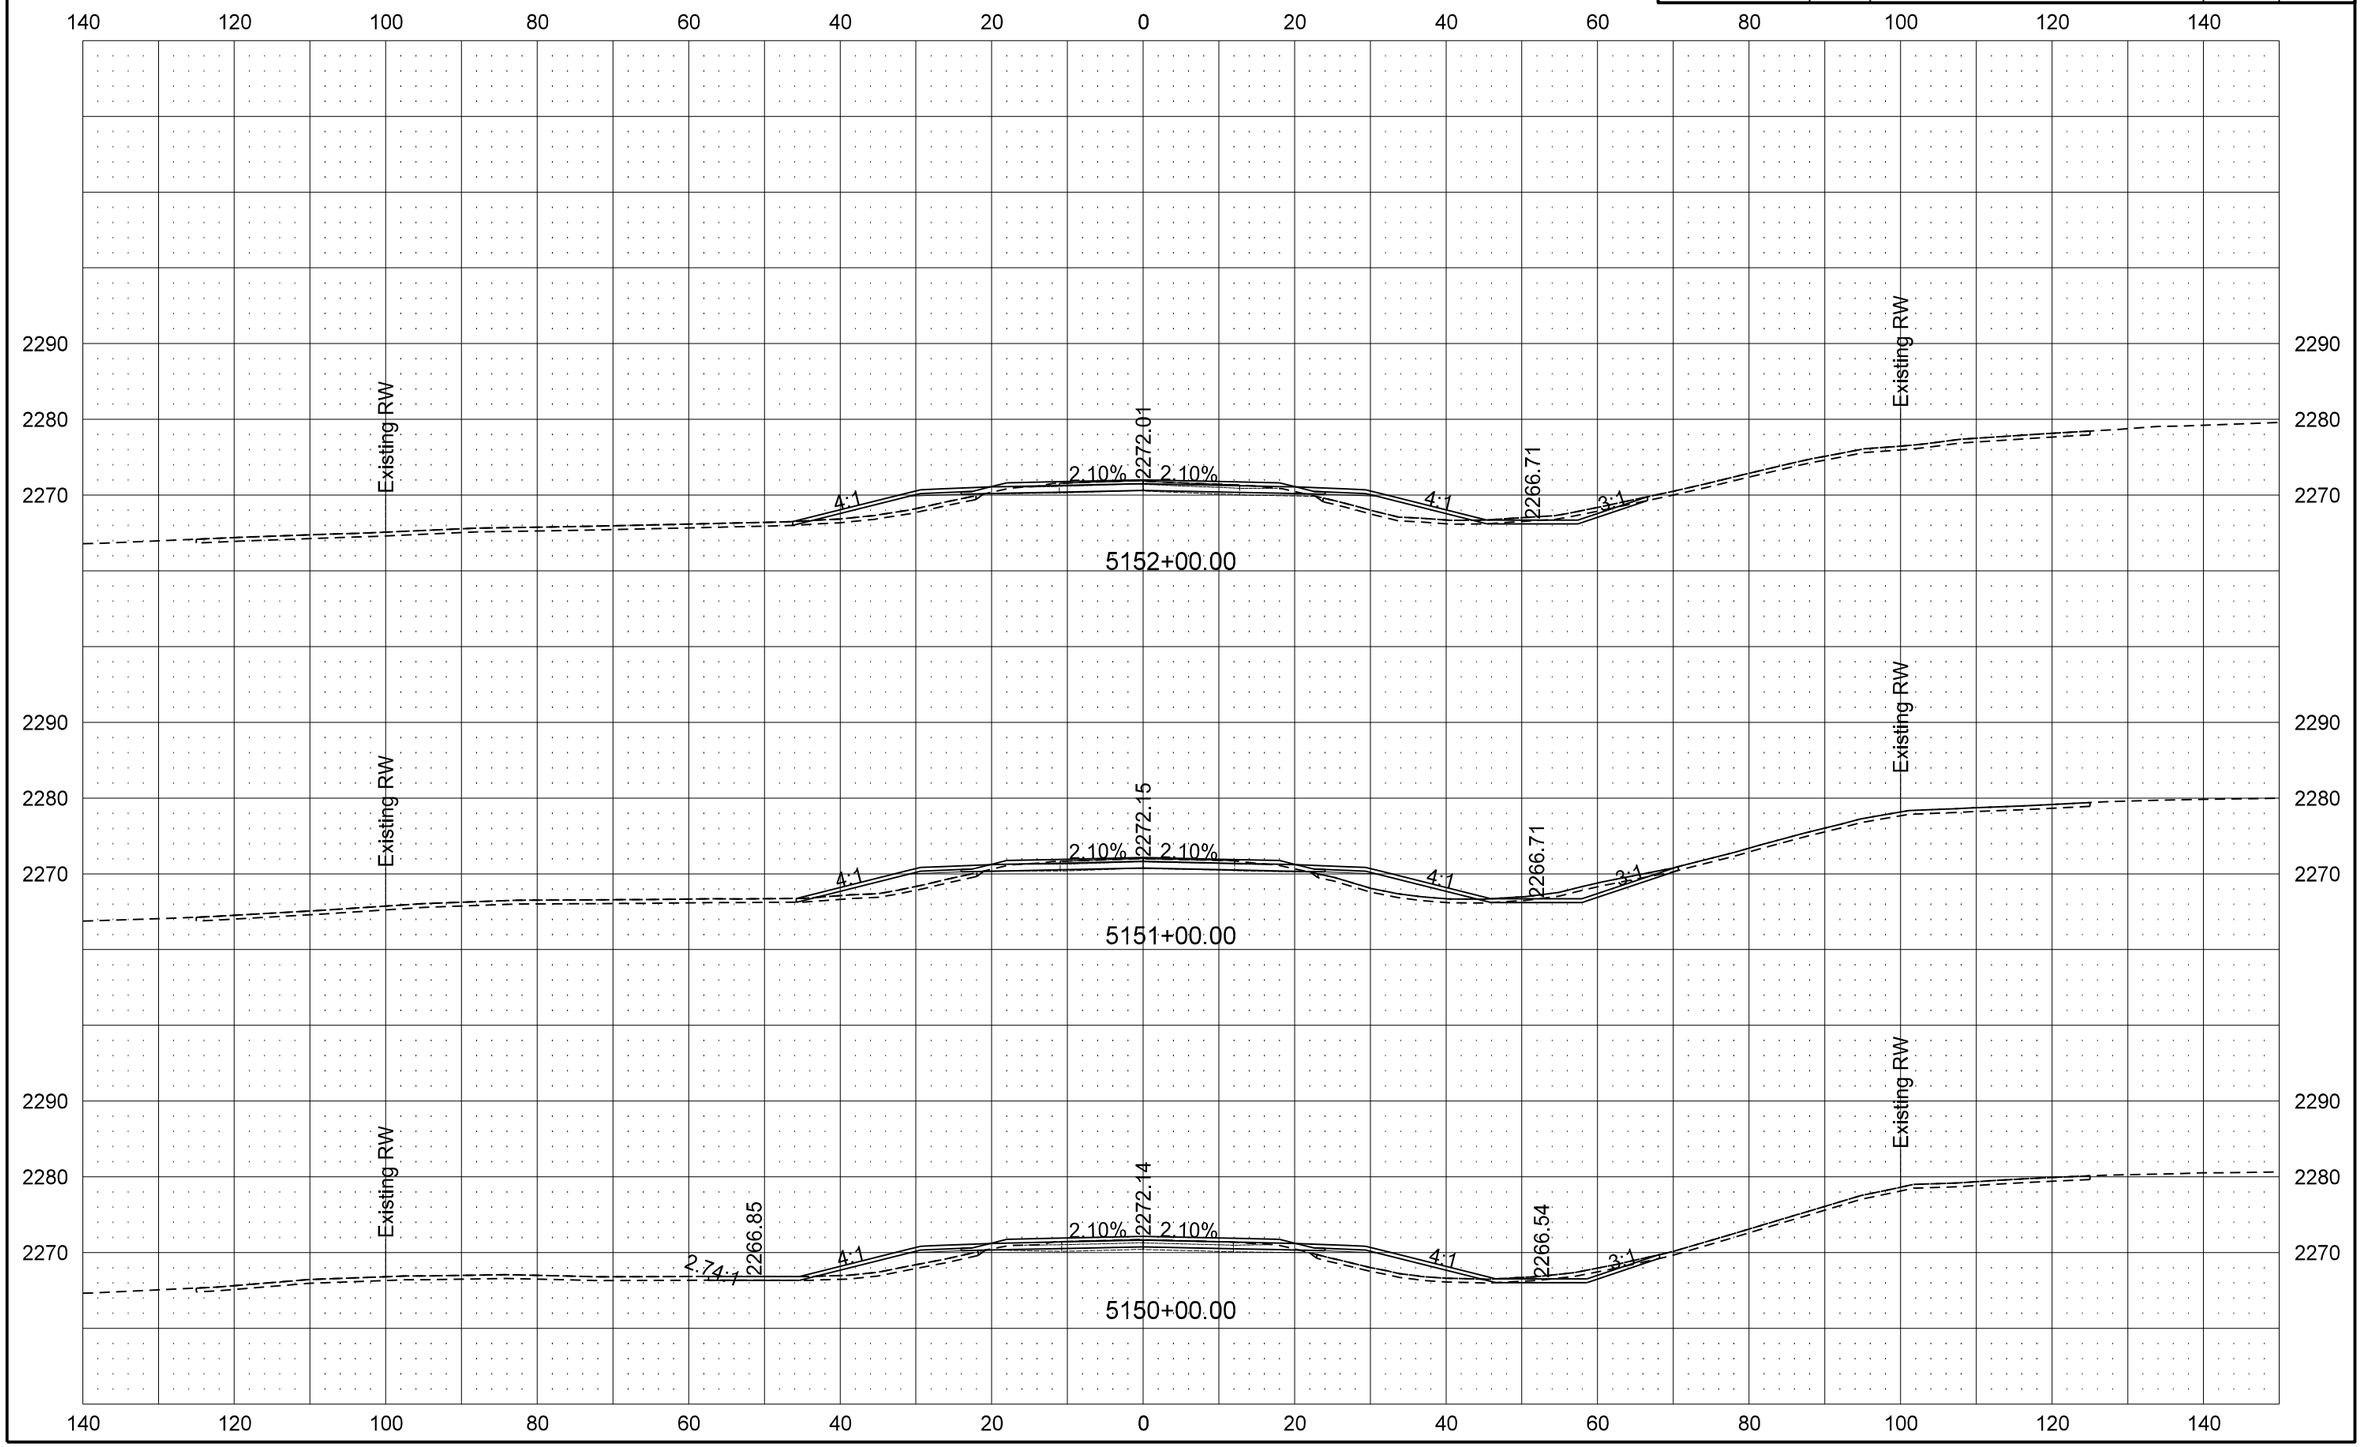

9/19/2016 10:58:19 AM darne R:\project\50200095.025\design\Sheets\200XS_001_ND 200.dgn

STATE	PROJECT NO.	SECTION NO.	SHEET NO.
ND	SOIB-5-200(025)095	200	42

ND 200 Cross Sections

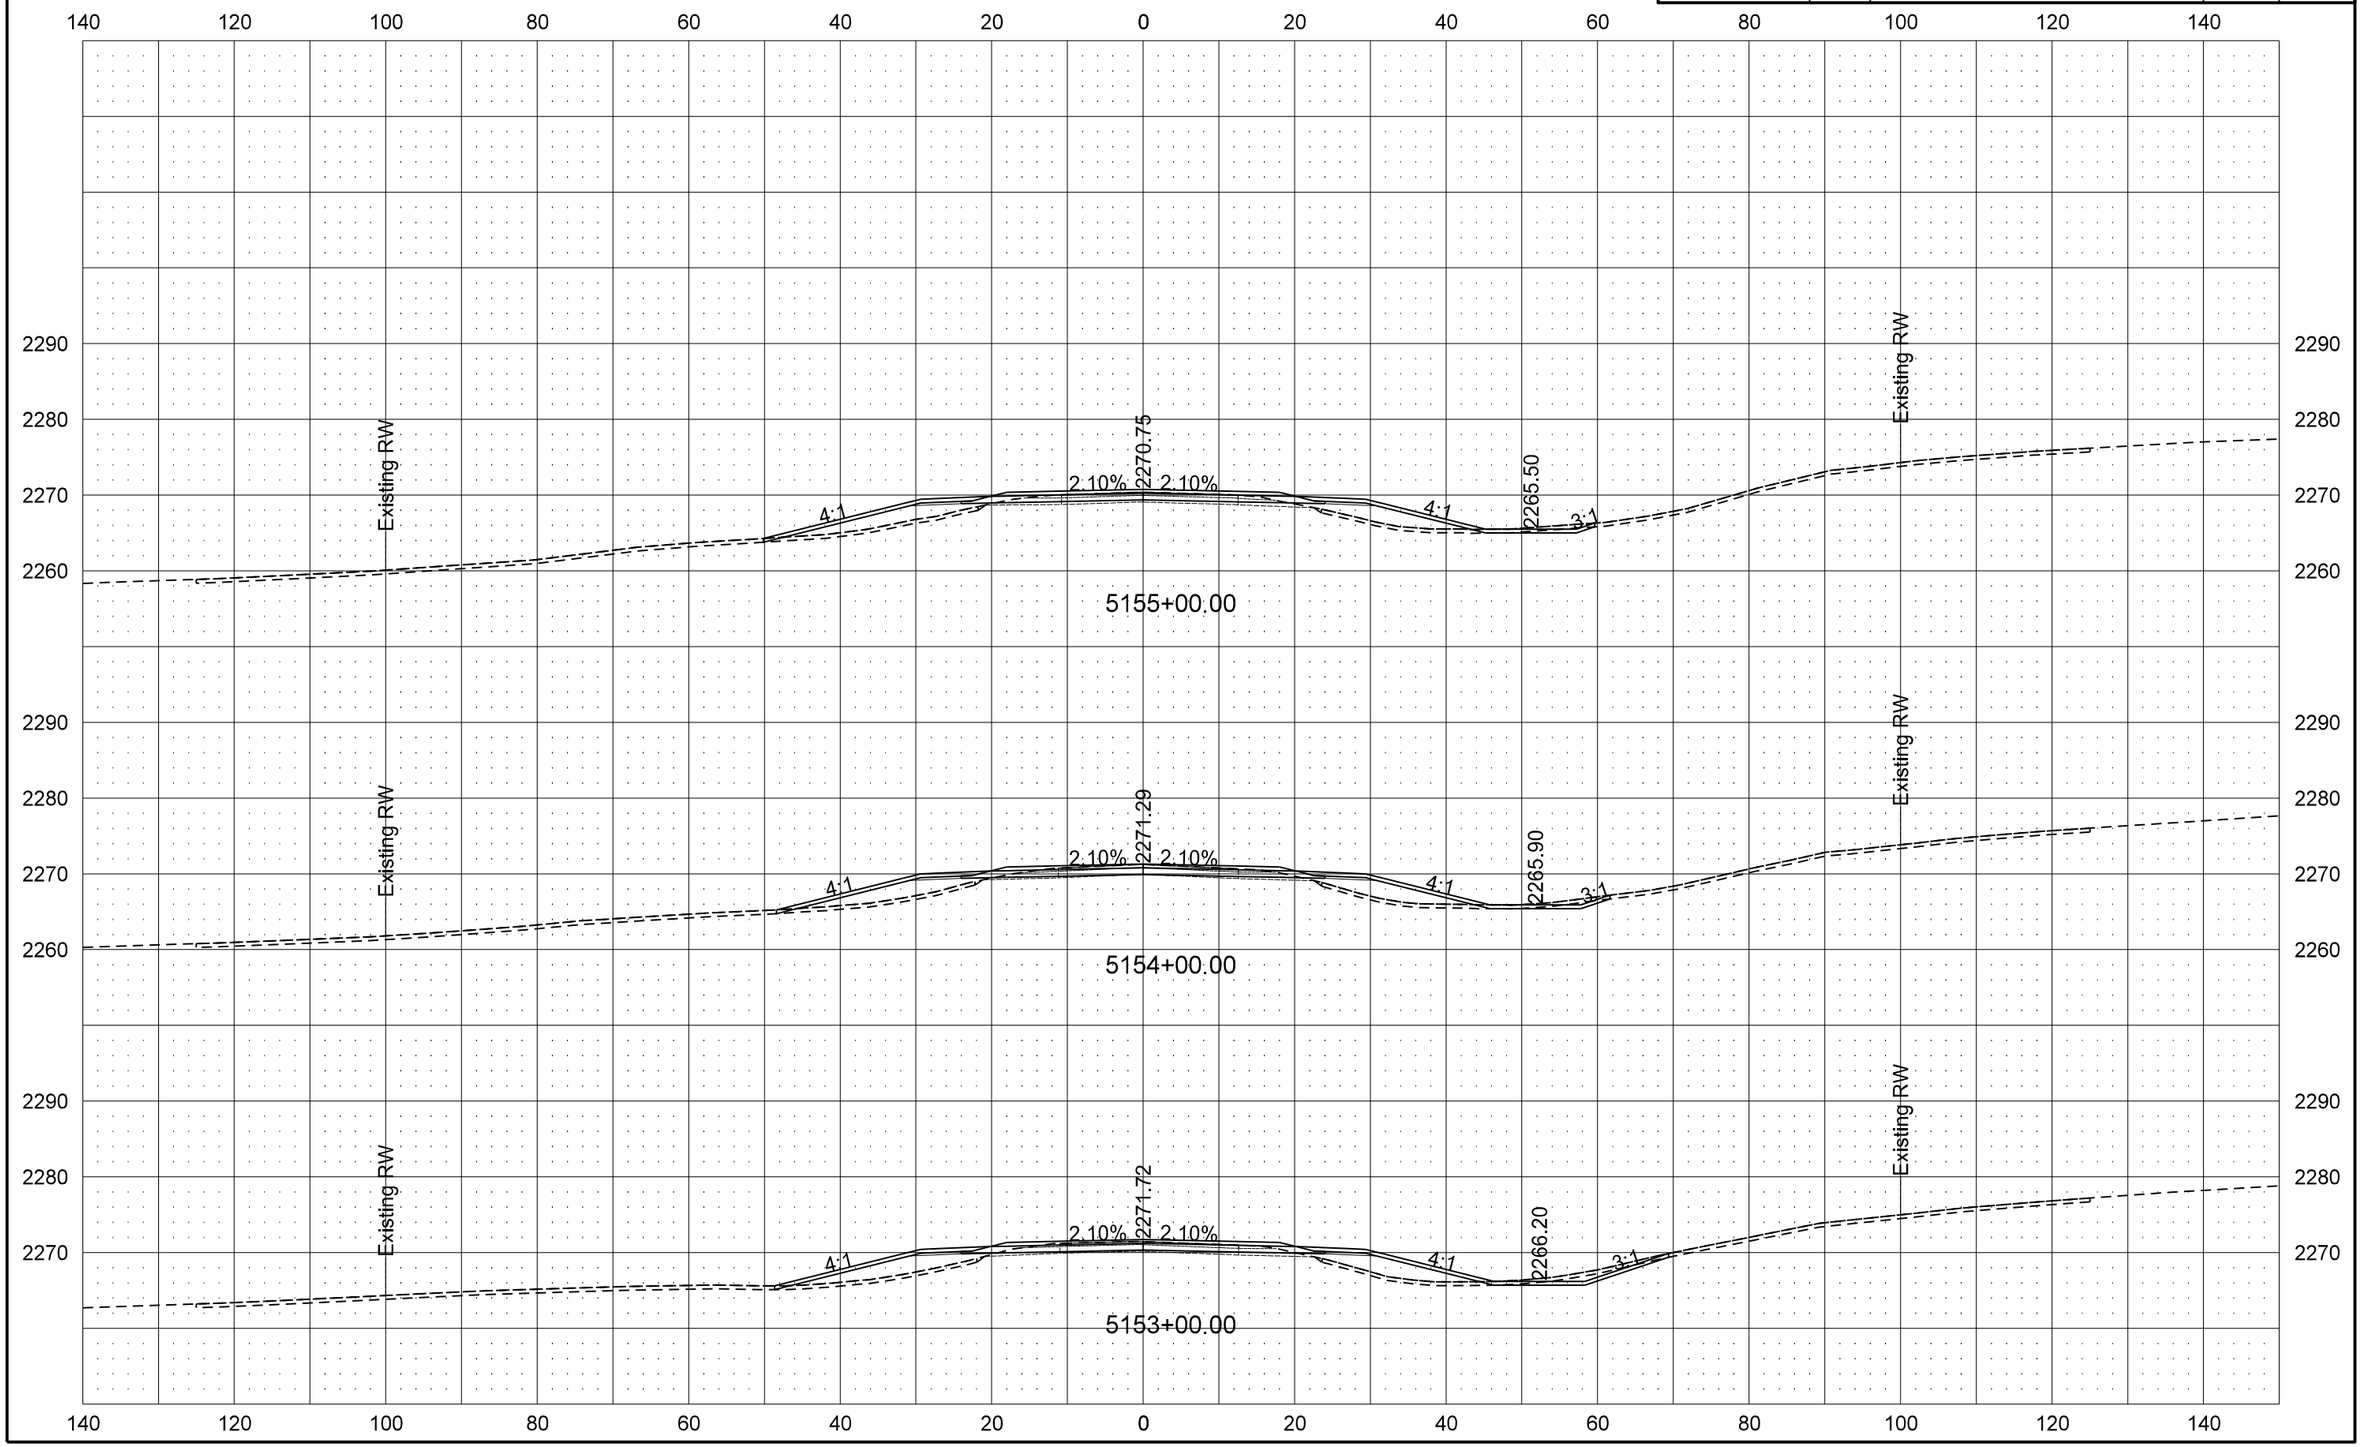

STATE	PROJECT NO.	SECTION NO.	SHEET NO.
ND	SOIB-5-200(025)095	200	43

ND 200 Cross Sections

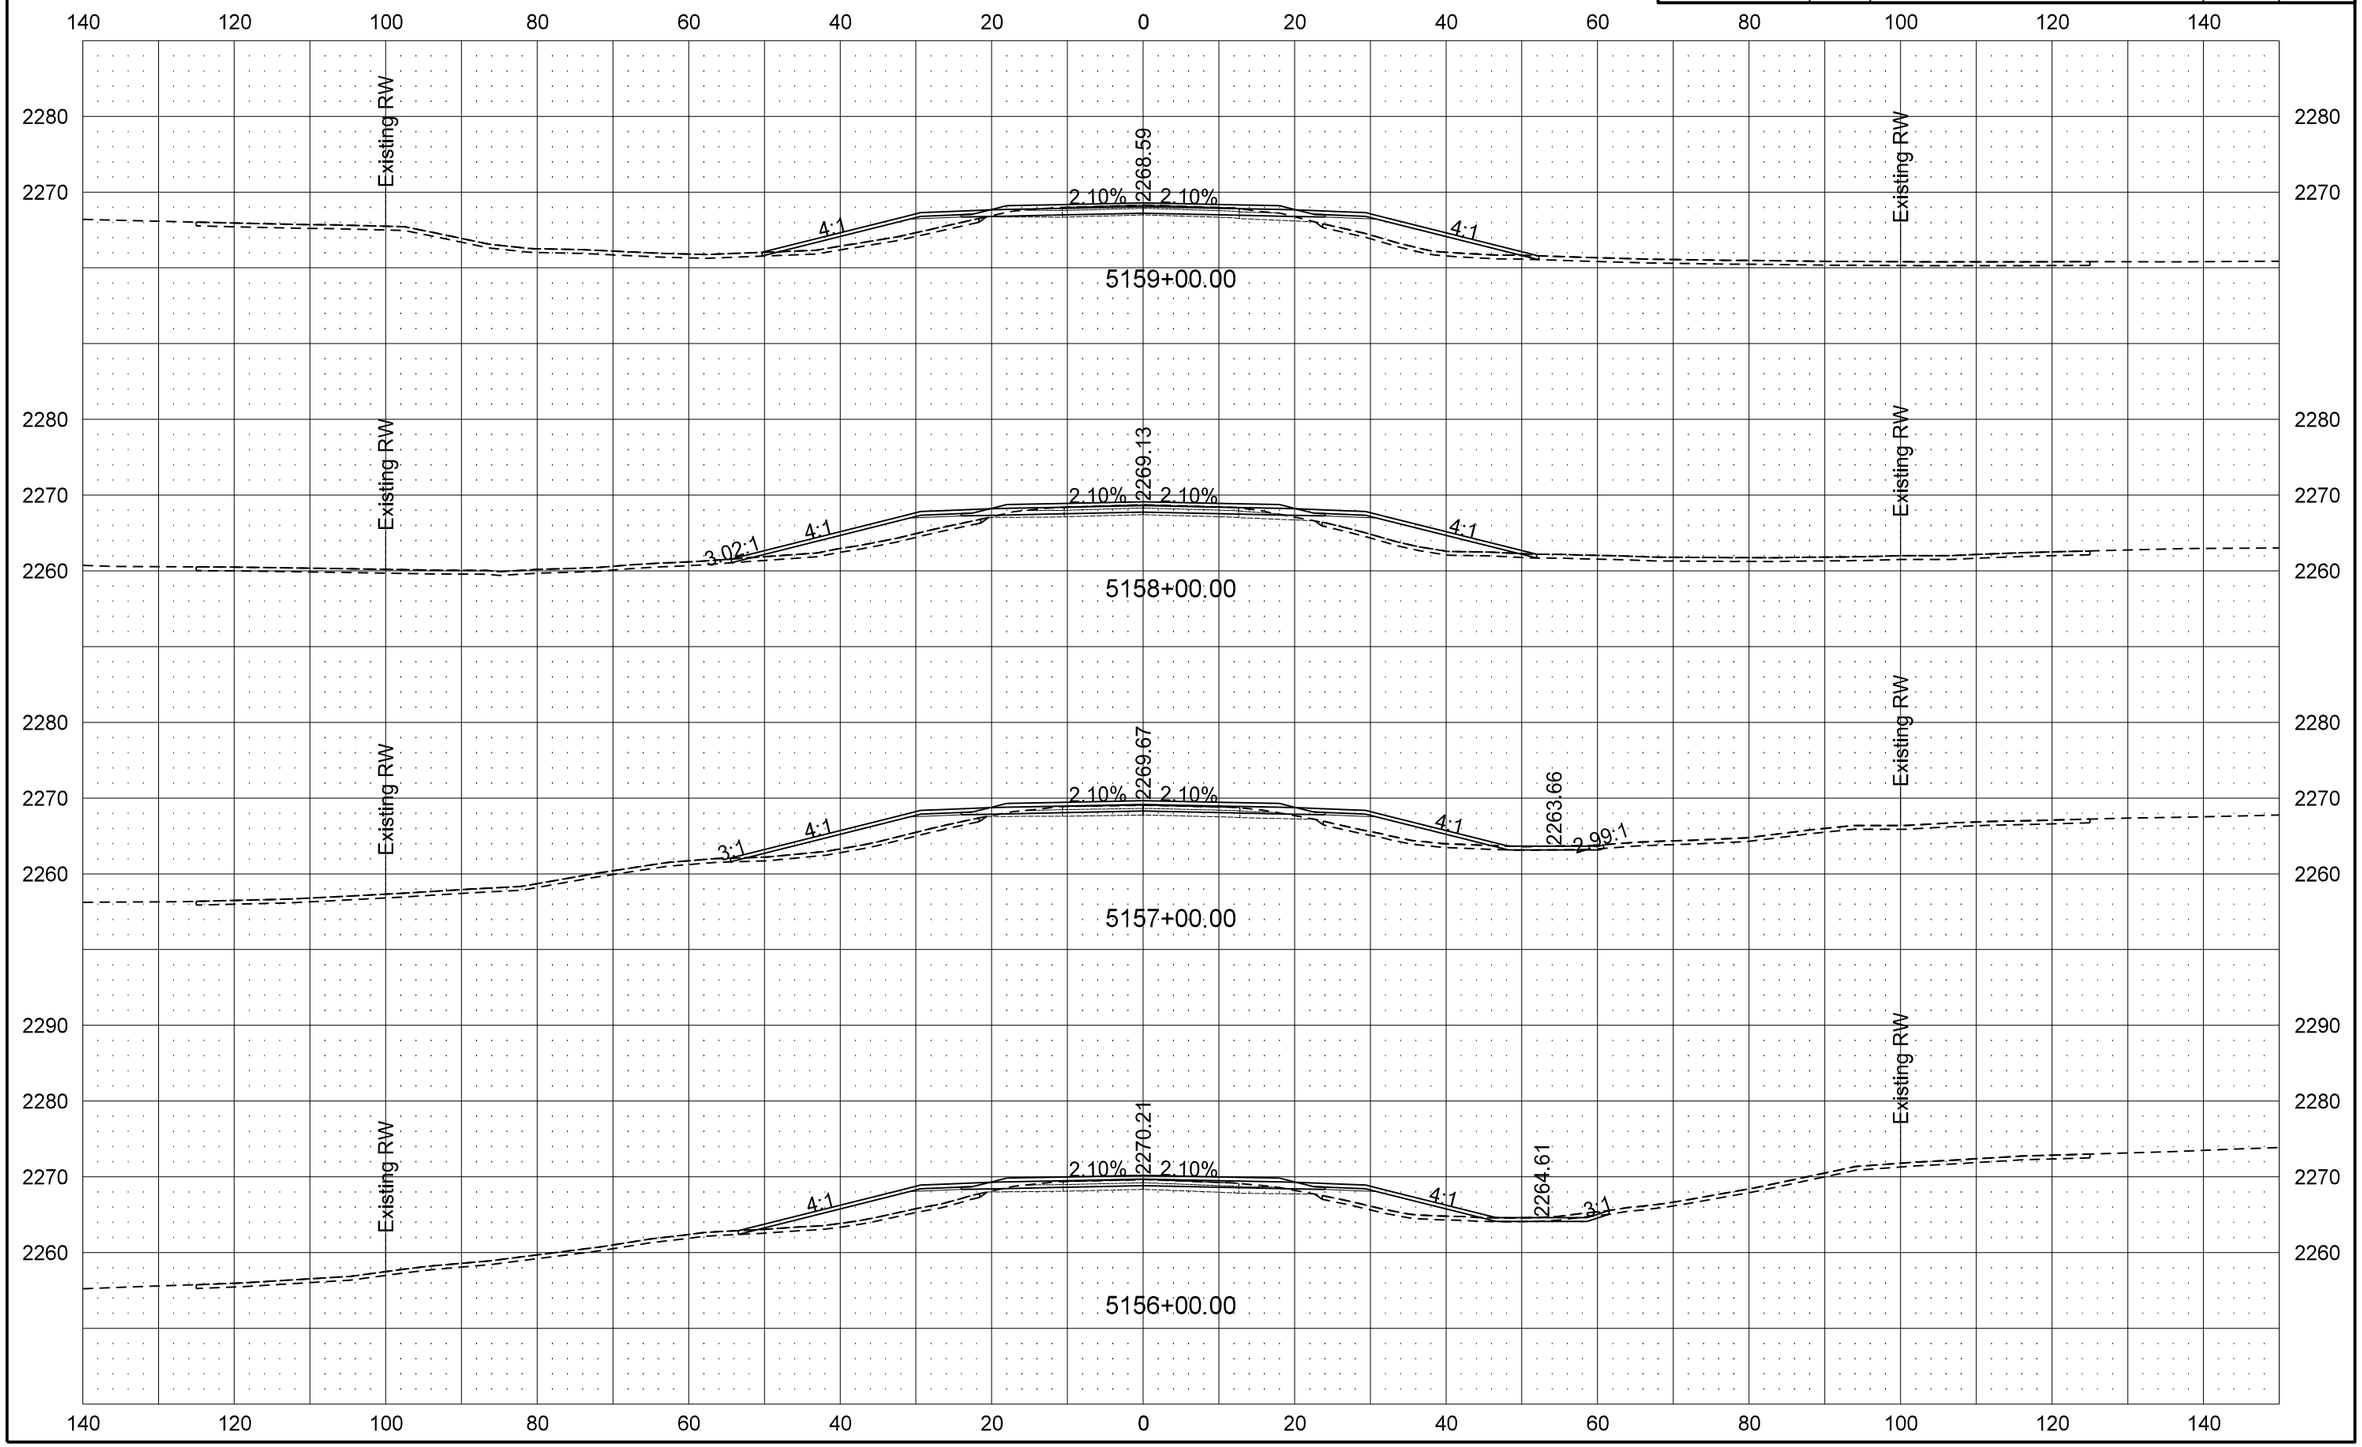

9/19/2016 10:58:23 AM darne R:\project\50200095.025\design\Sheets\200XS_001_ND 200.dgn

STATE	PROJECT NO.	SECTION NO.	SHEET NO.
ND	SOIB-5-200(025)095	200	44

ND 200 Cross Sections

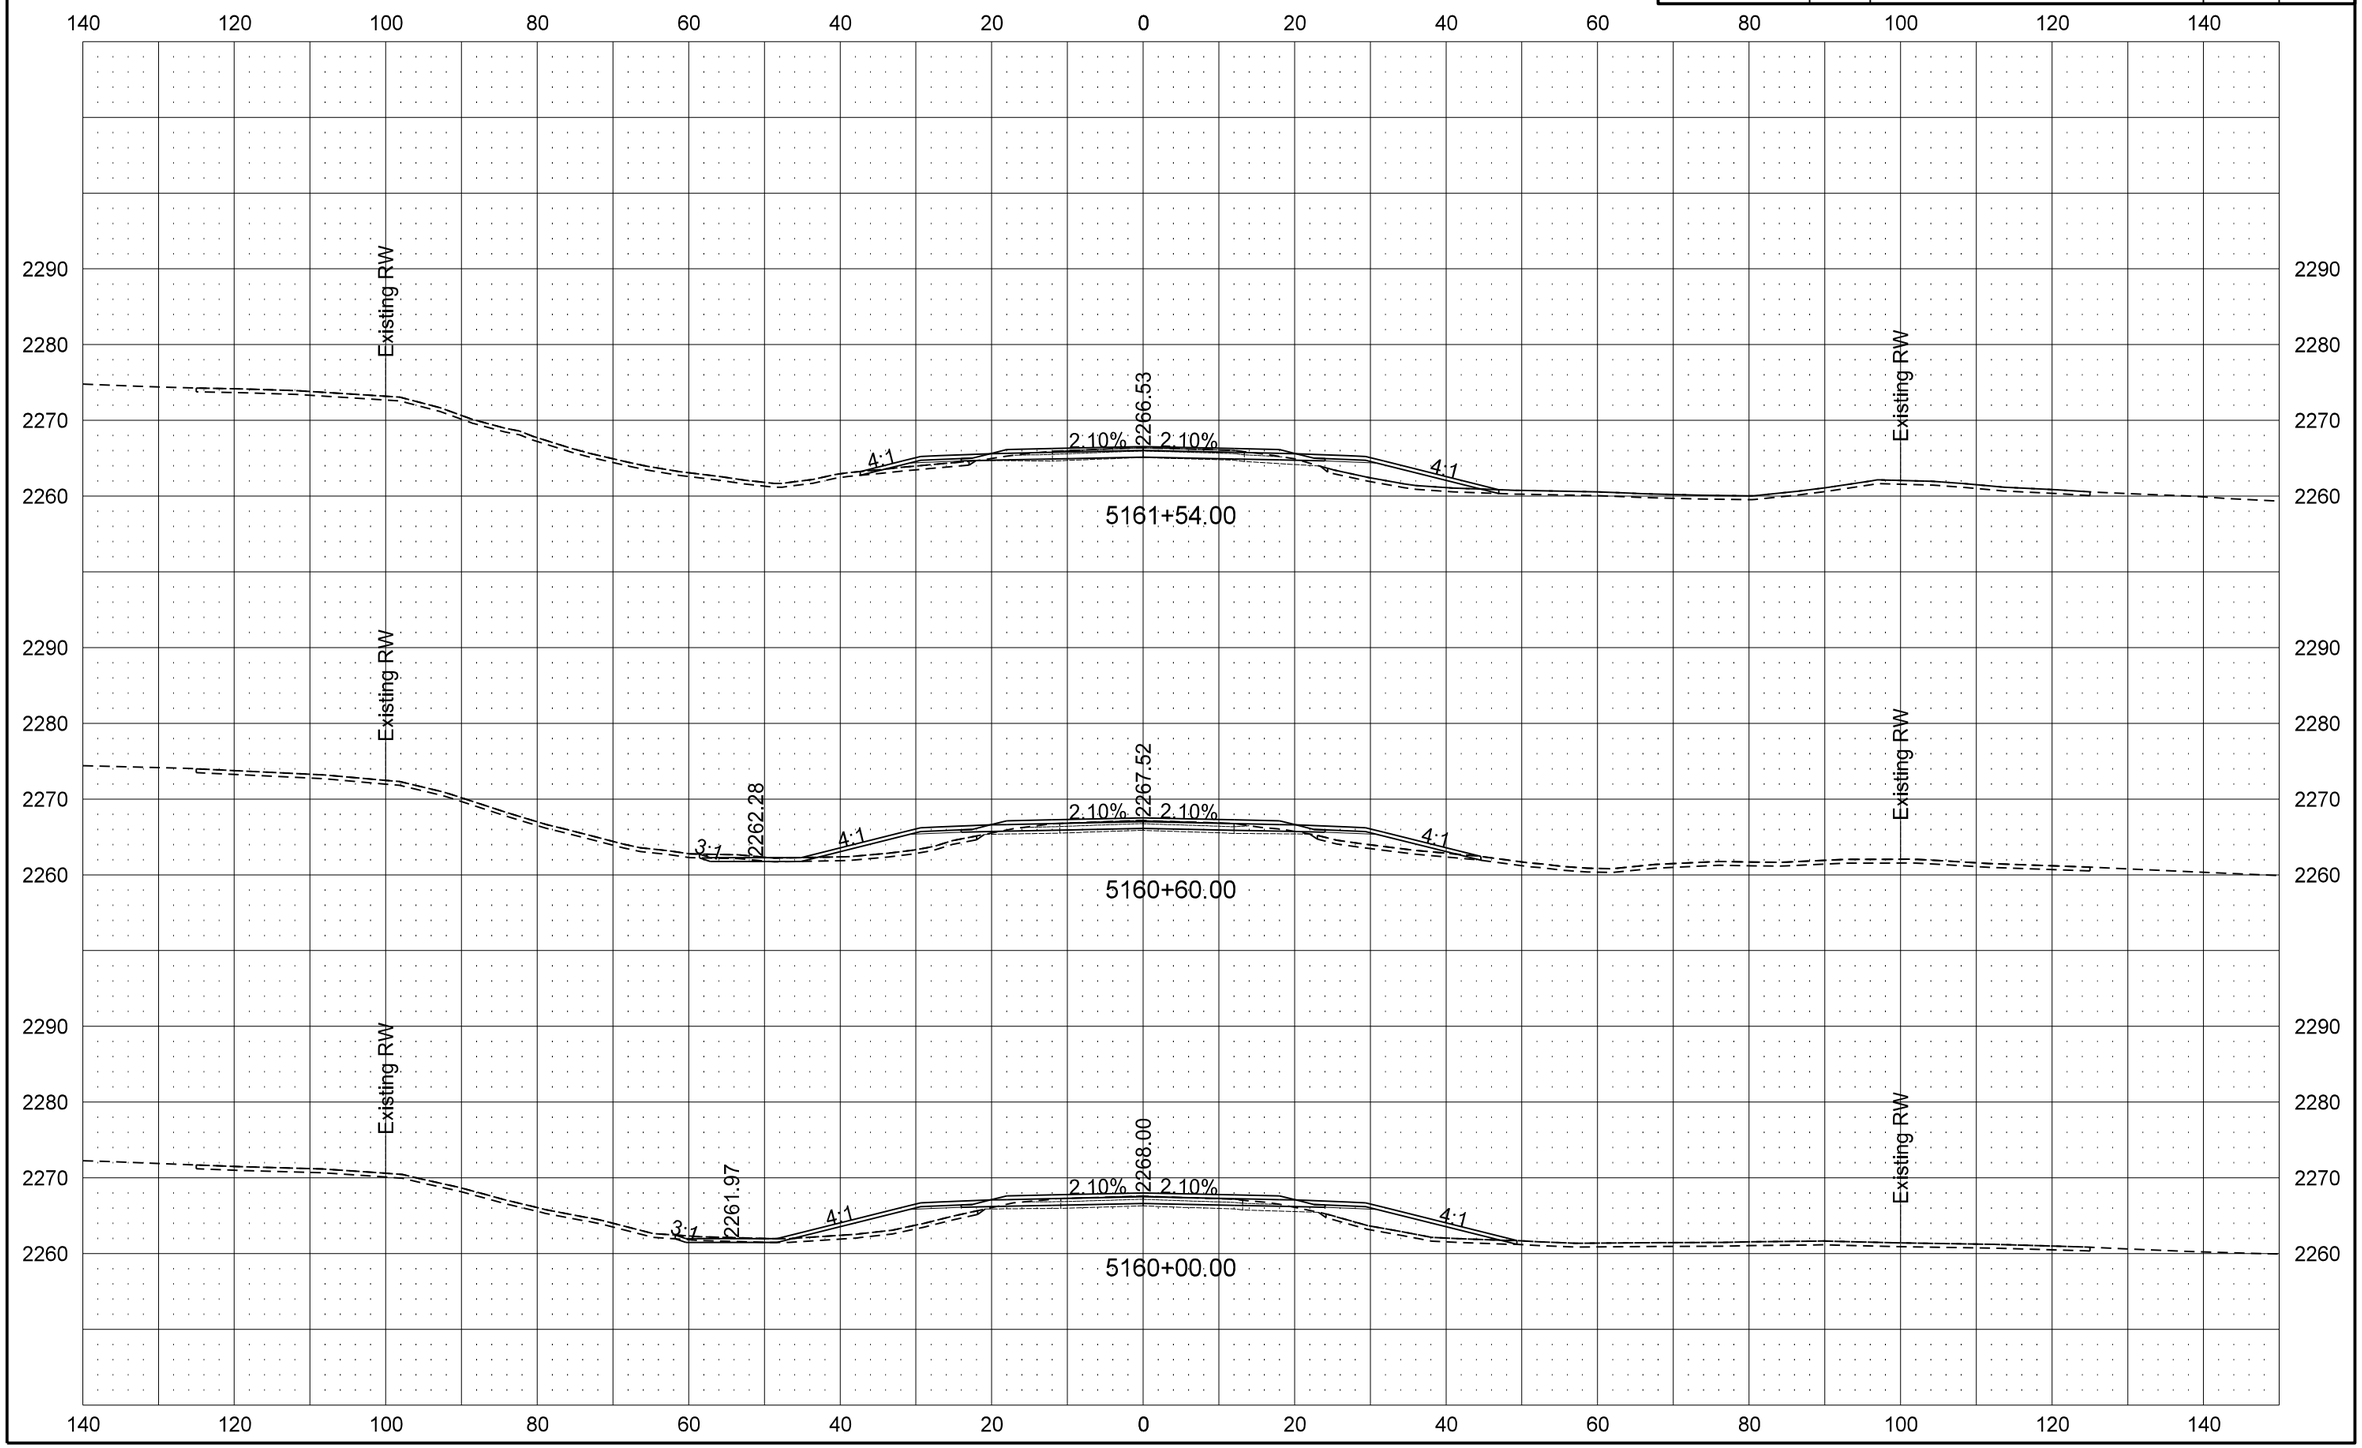

9/19/2016 10:58:26 AM darne R:\project\50200095.025\design\Sheets\200XS_001_ND 200.dgn

STATE	PROJECT NO.	SECTION NO.	SHEET NO.
ND	SOIB-5-200(025)095	200	45

ND 200 Cross Sections

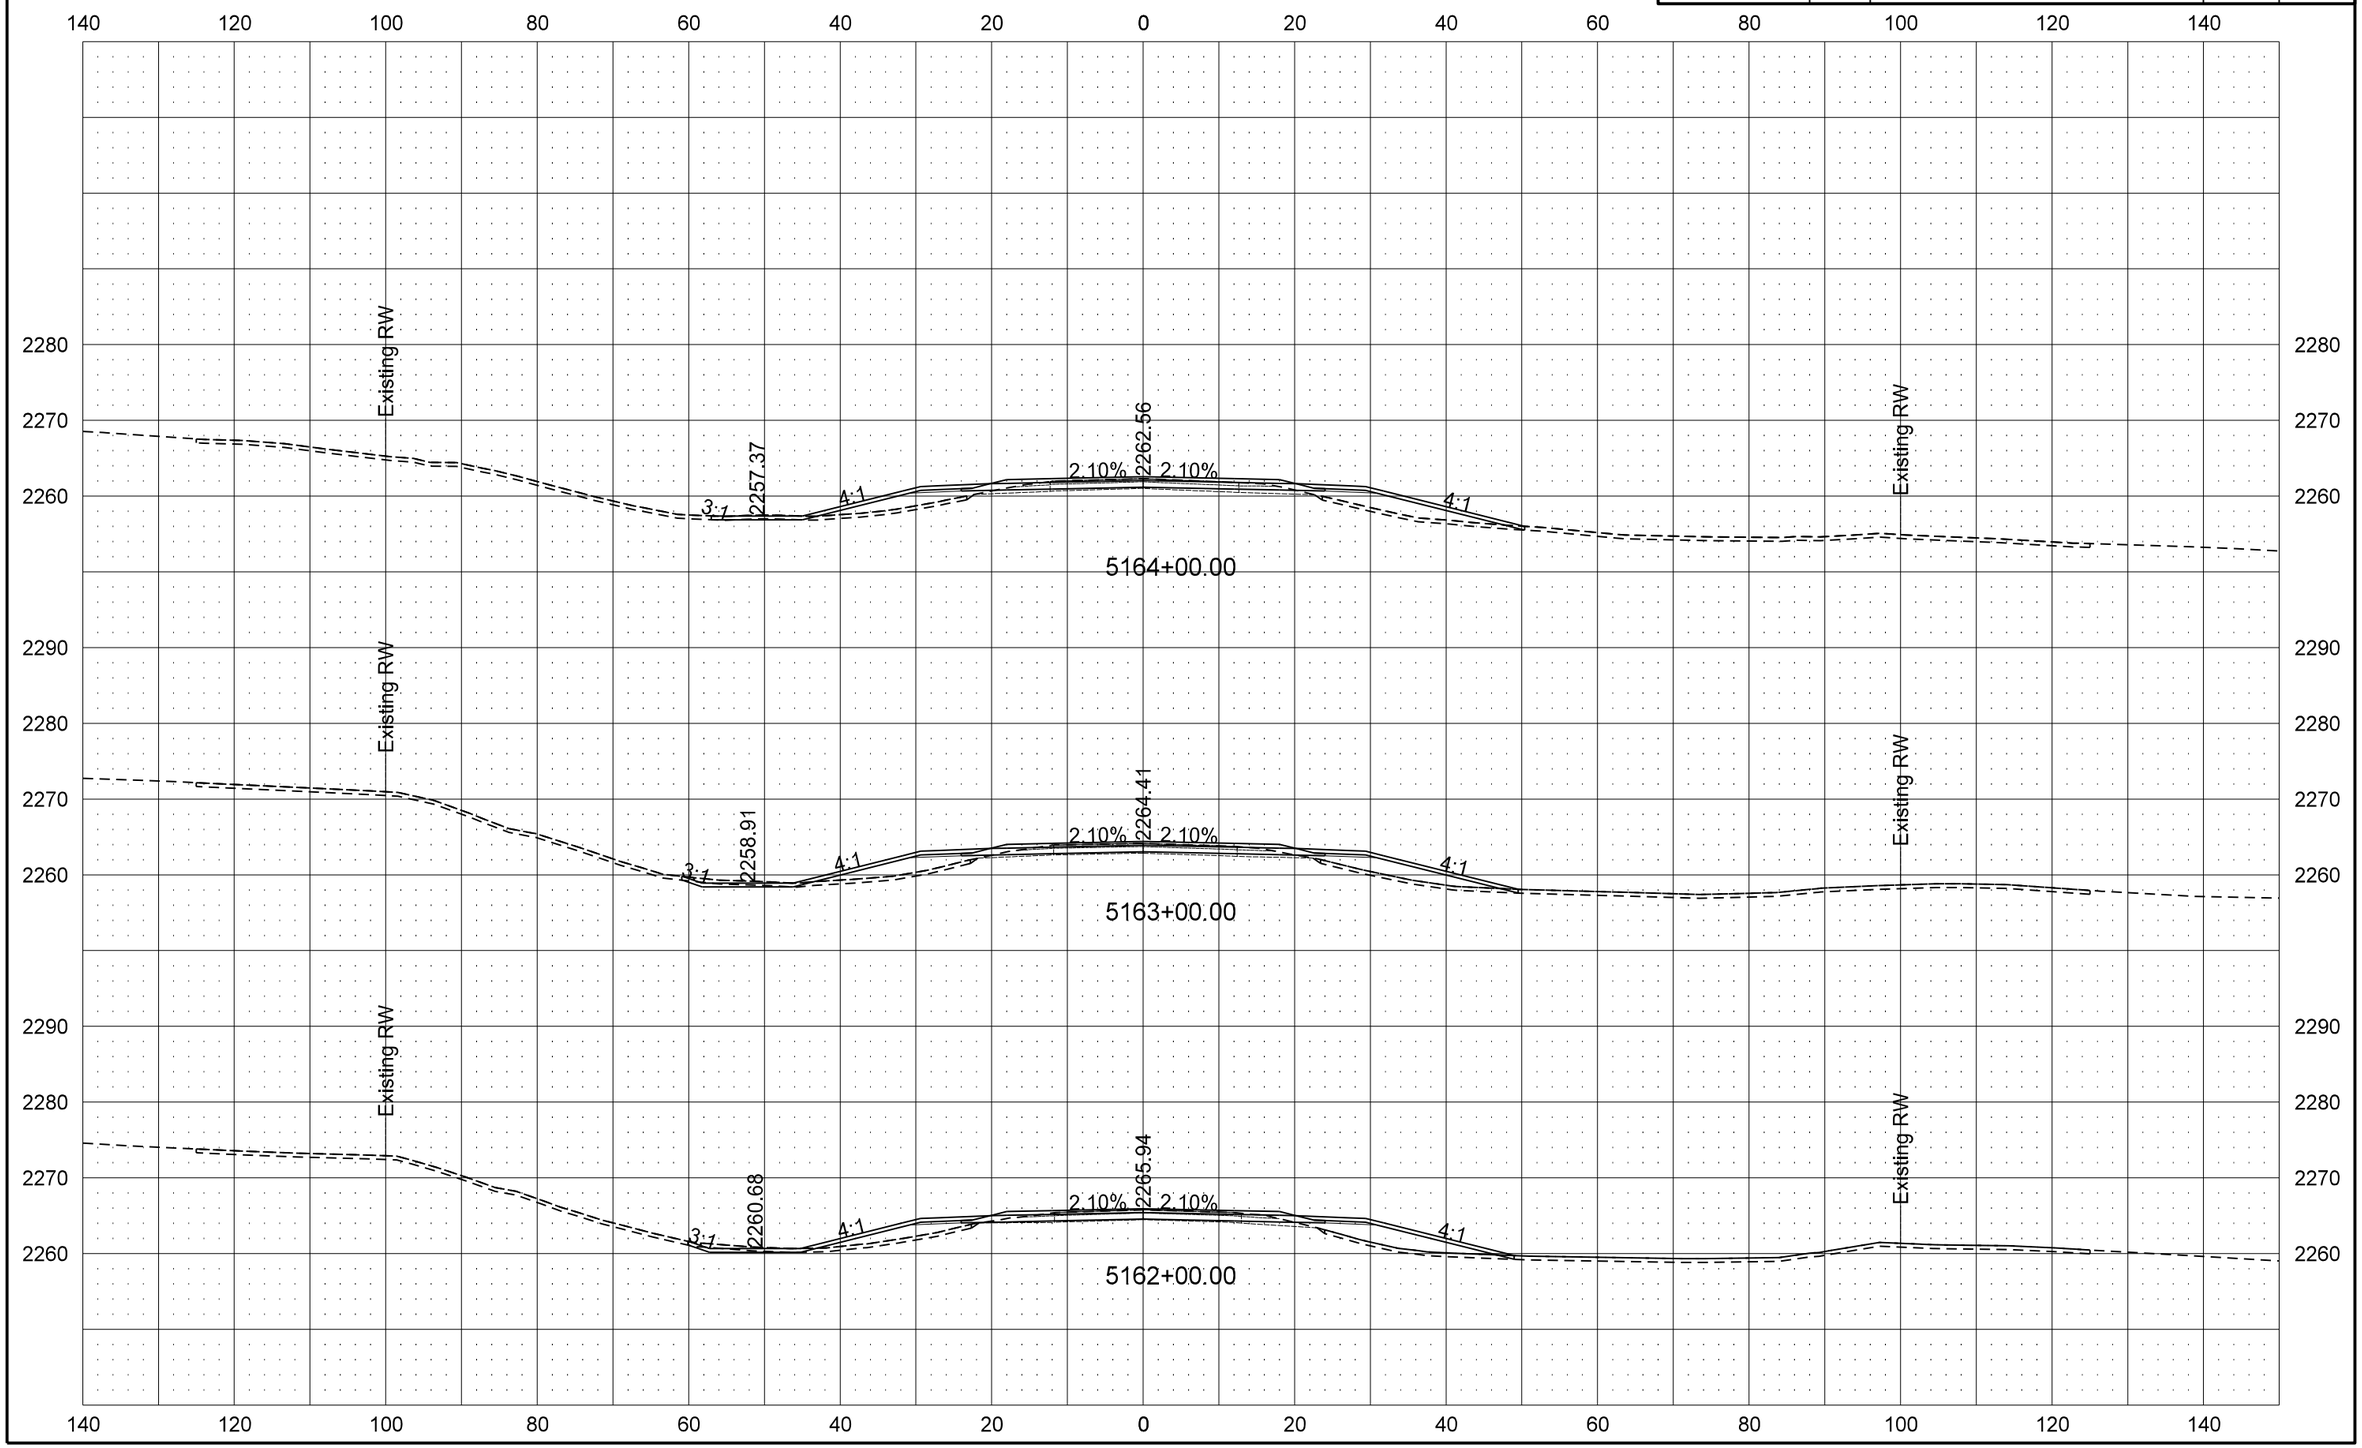

9/19/2016 10:58:28 AM darne R:\project\50200095.025\design\Sheets\200XS_001_ND 200.dgn

STATE	PROJECT NO.	SECTION NO.	SHEET NO.
ND	SOIB-5-200(025)095	200	46

ND 200 Cross Sections

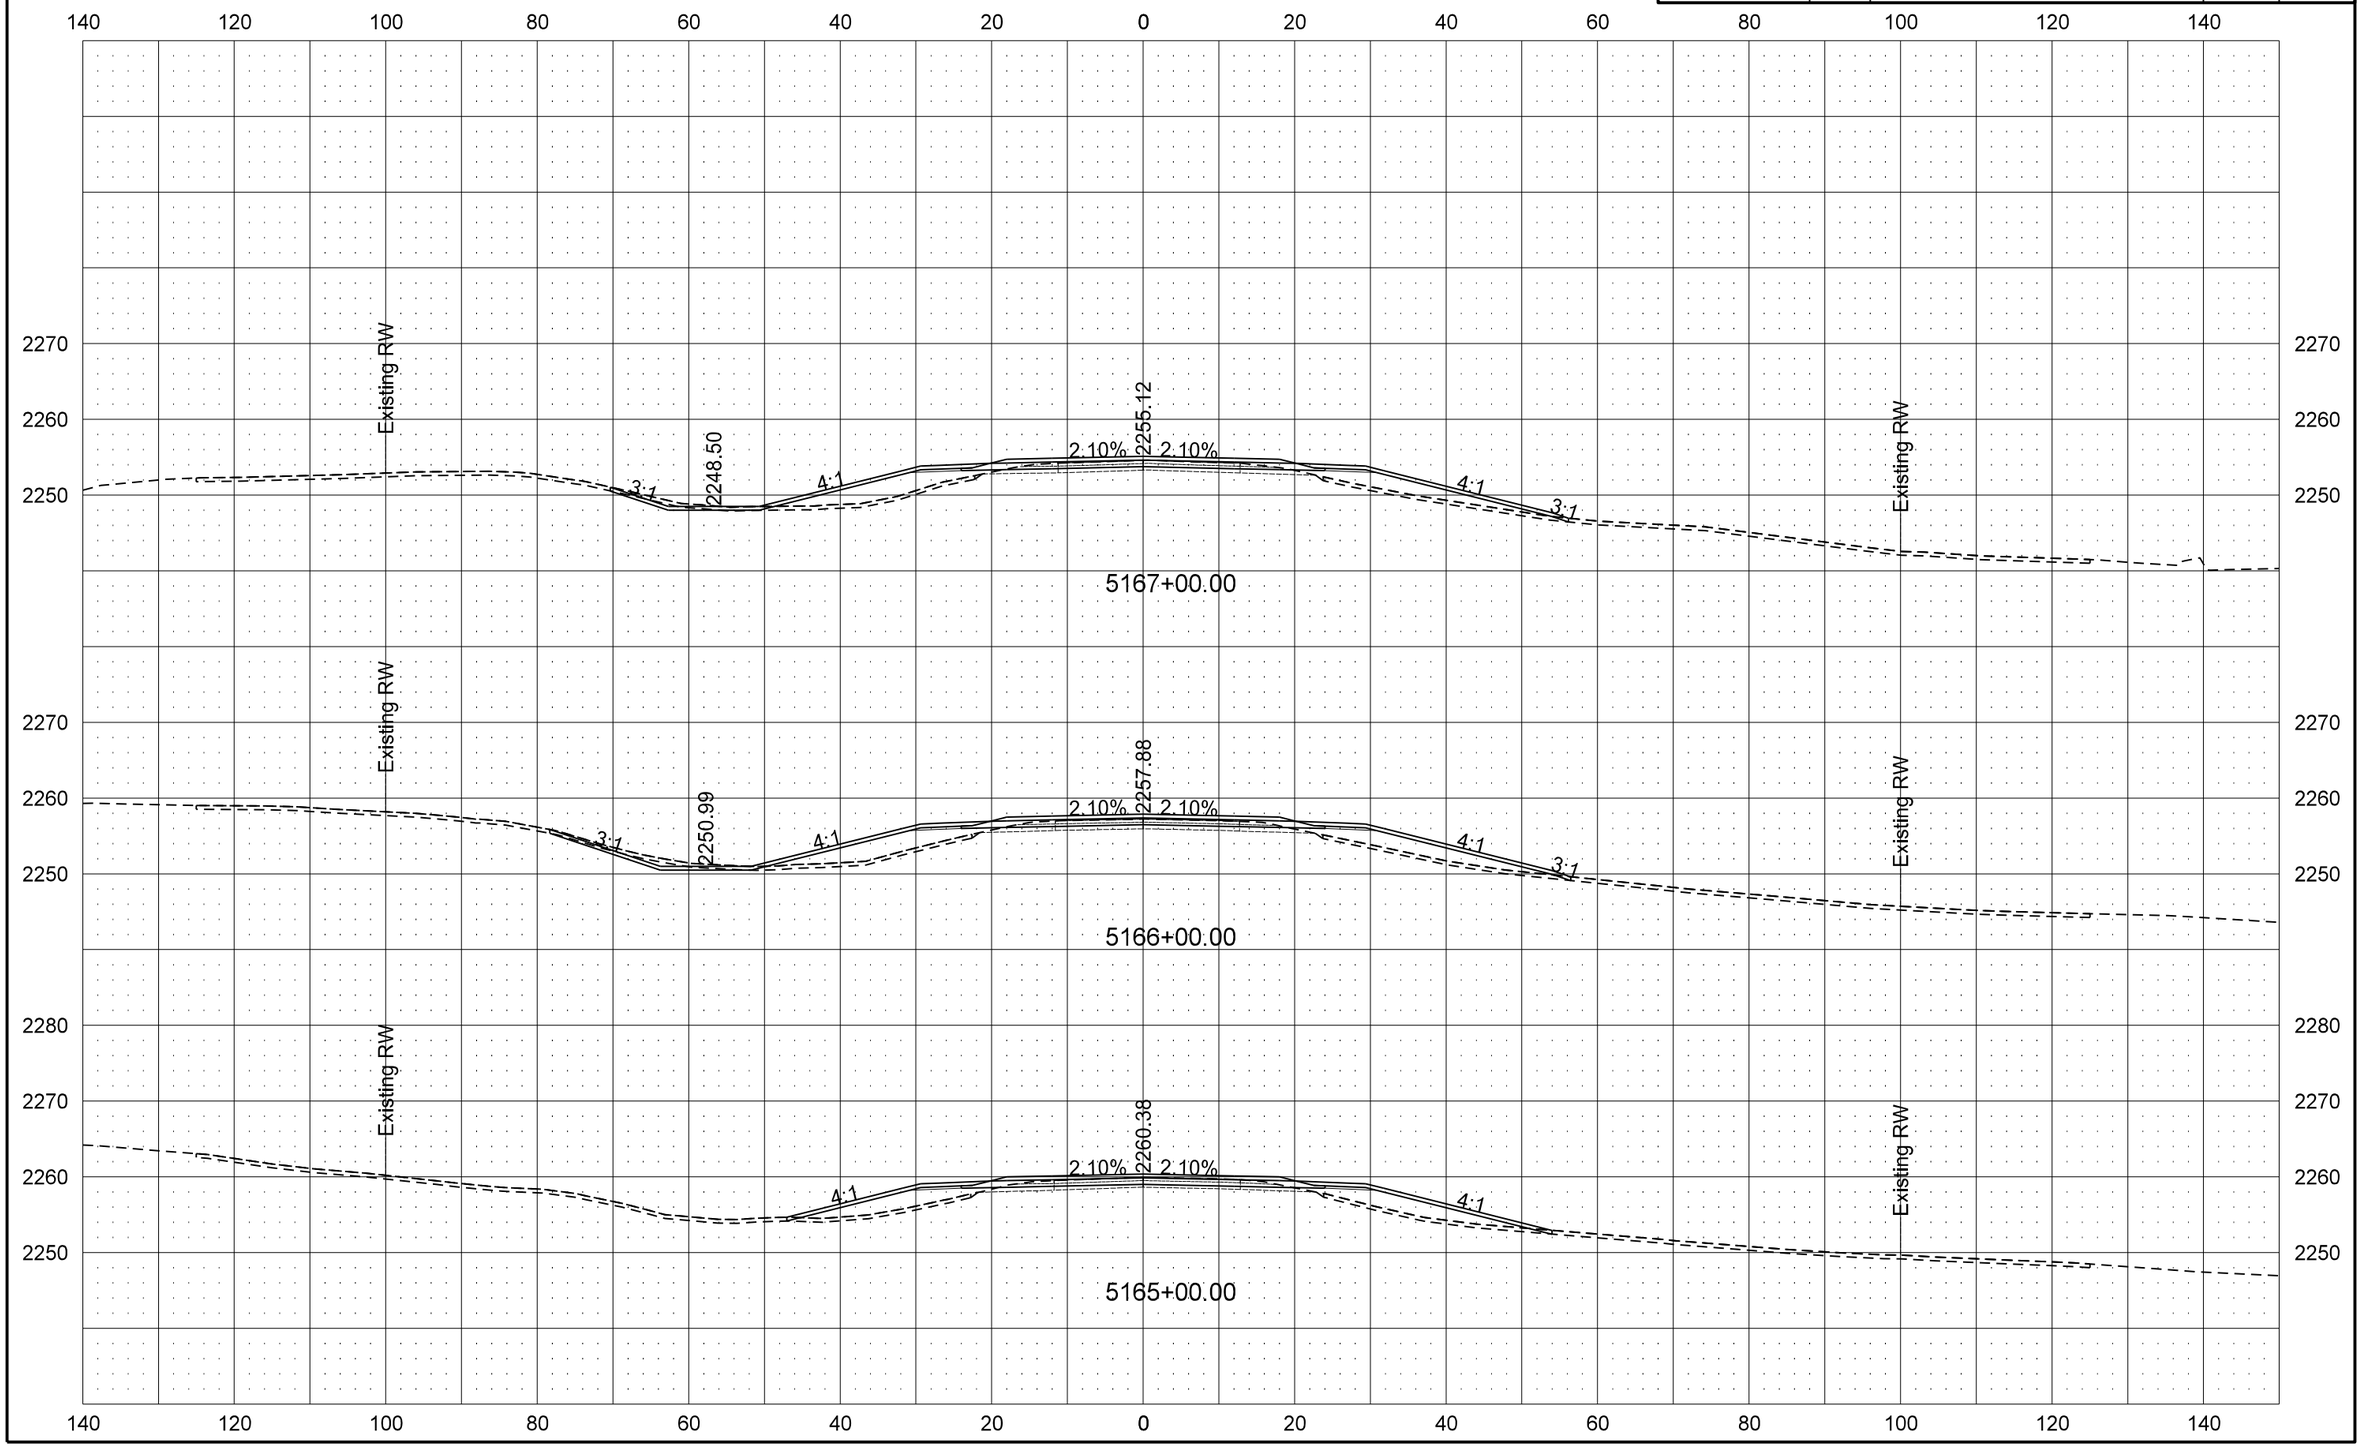

9/19/2016 10:58:30 AM darne R:\project\50200095.025\design\Sheets\200XS_001_ND 200.dgn

STATE	PROJECT NO.	SECTION NO.	SHEET NO.
ND	SOIB-5-200(025)095	200	47

ND 200 Cross Sections

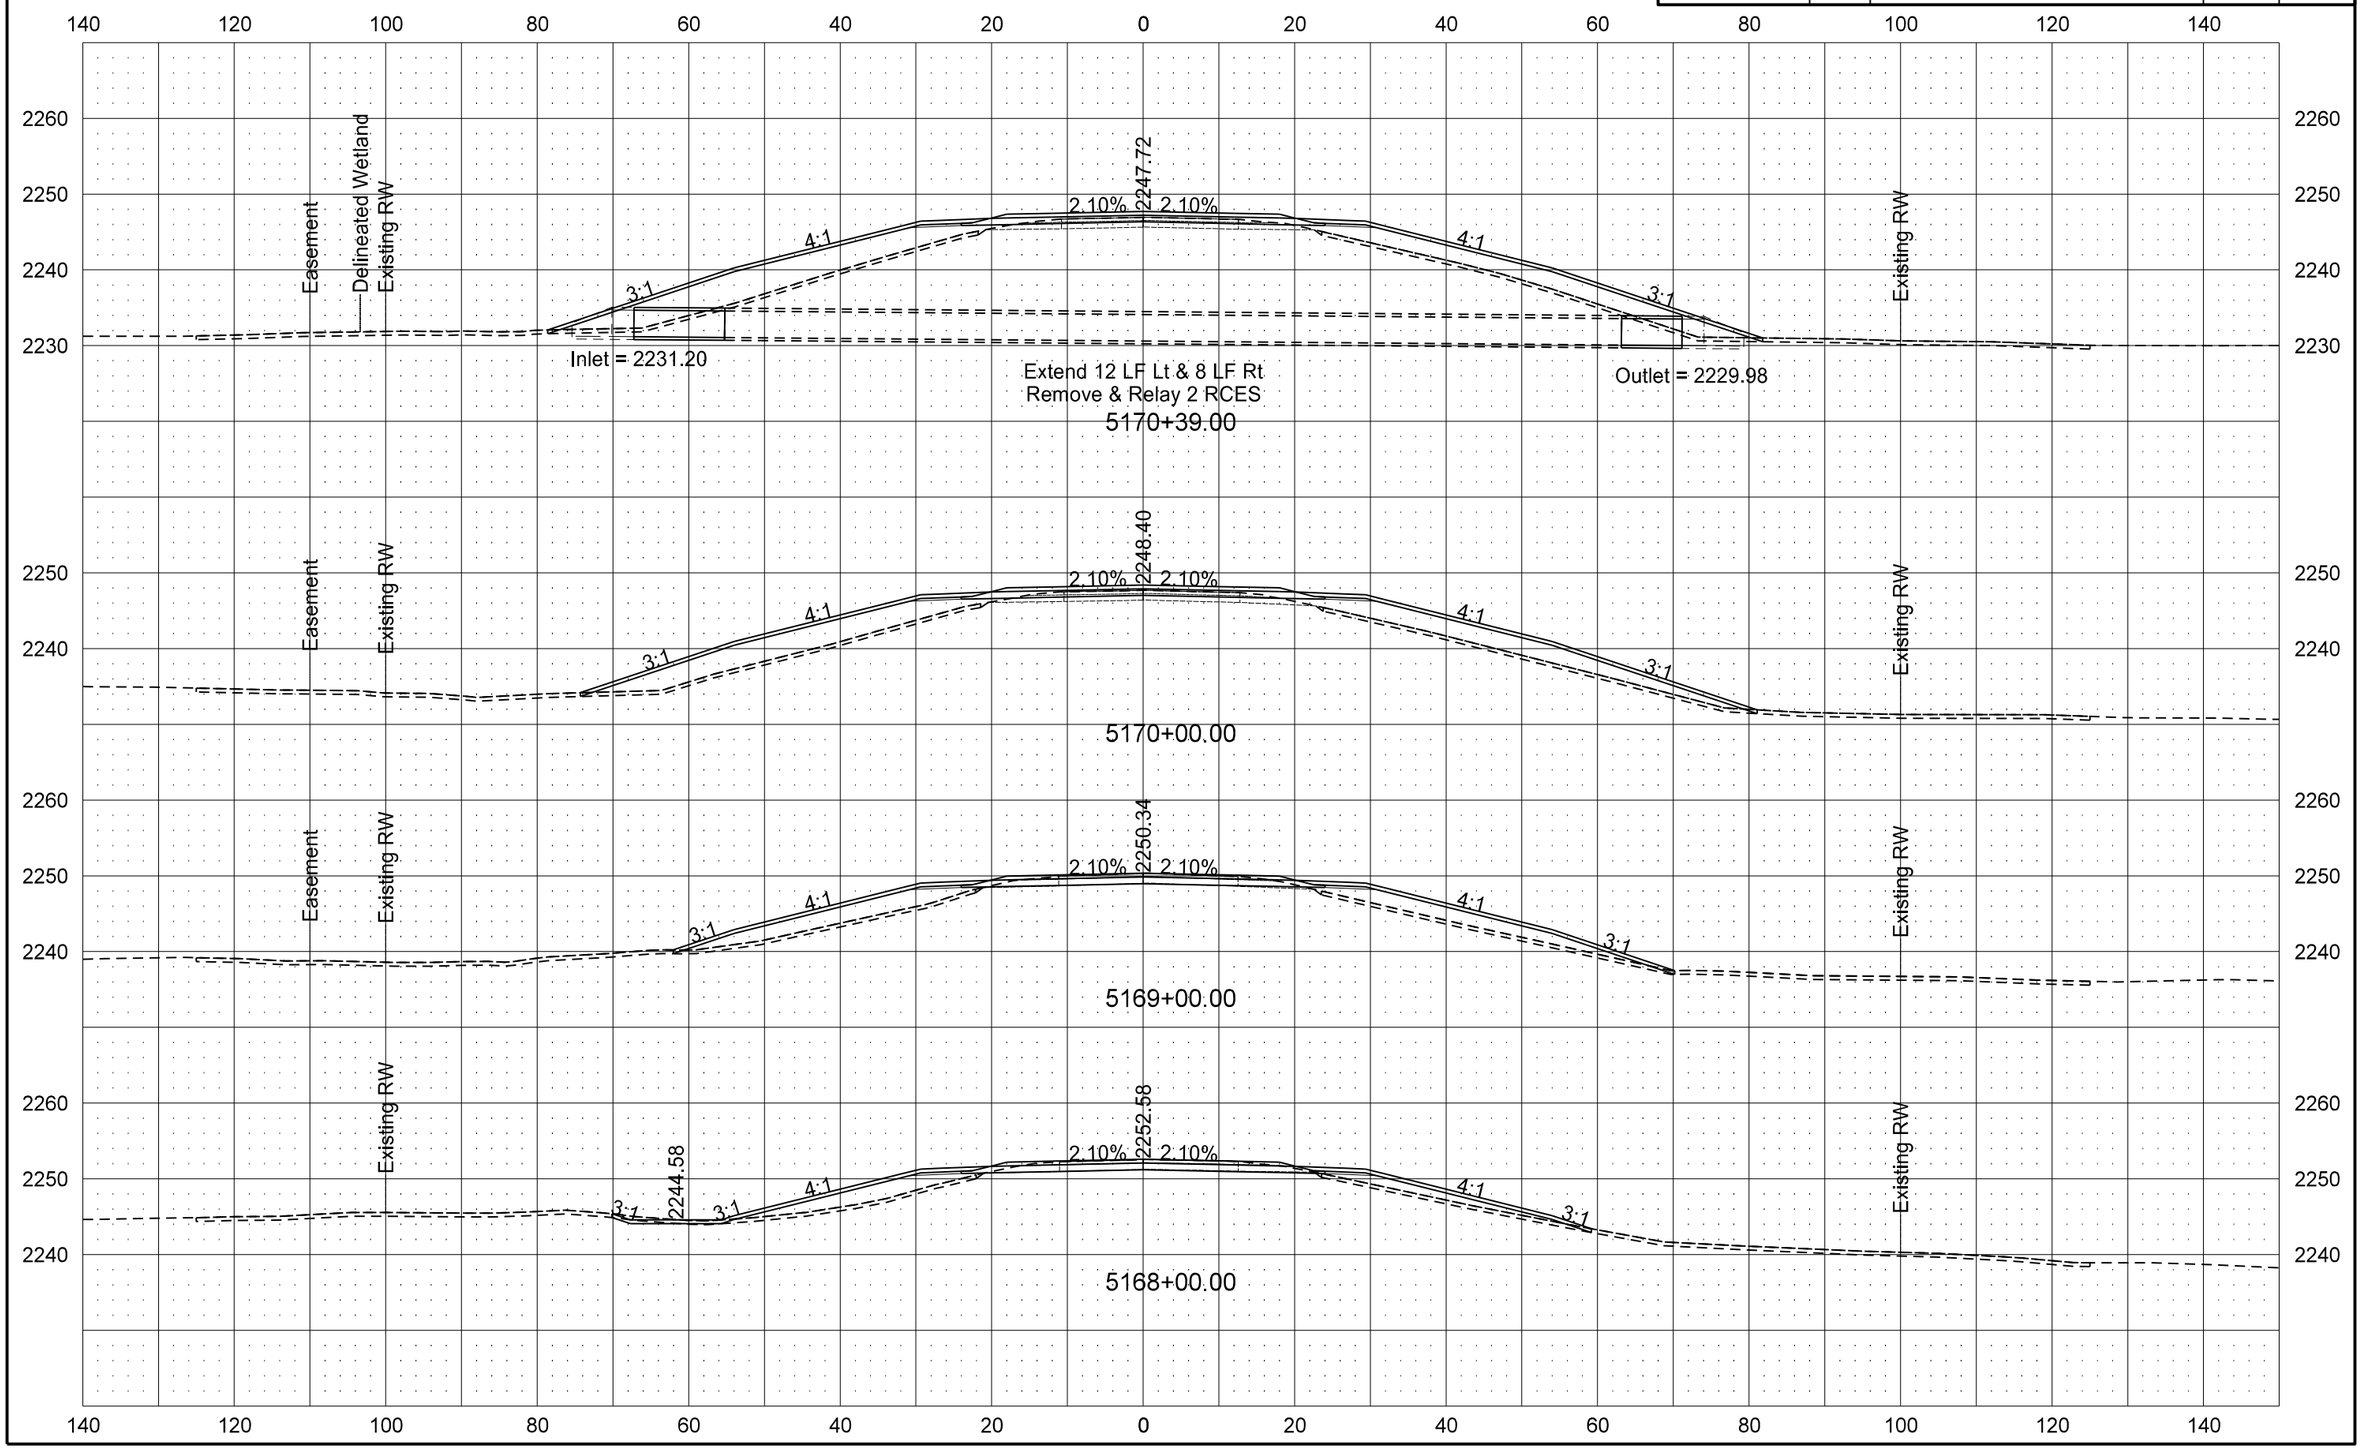

9/19/2016 10:58:33 AM darne R:\project\50200095.025\design\Sheets\200XS_001_ND 200.dgn

STATE	PROJECT NO.	SECTION NO.	SHEET NO.
ND	SOIB-5-200(025)095	200	48

ND 200 Cross Sections

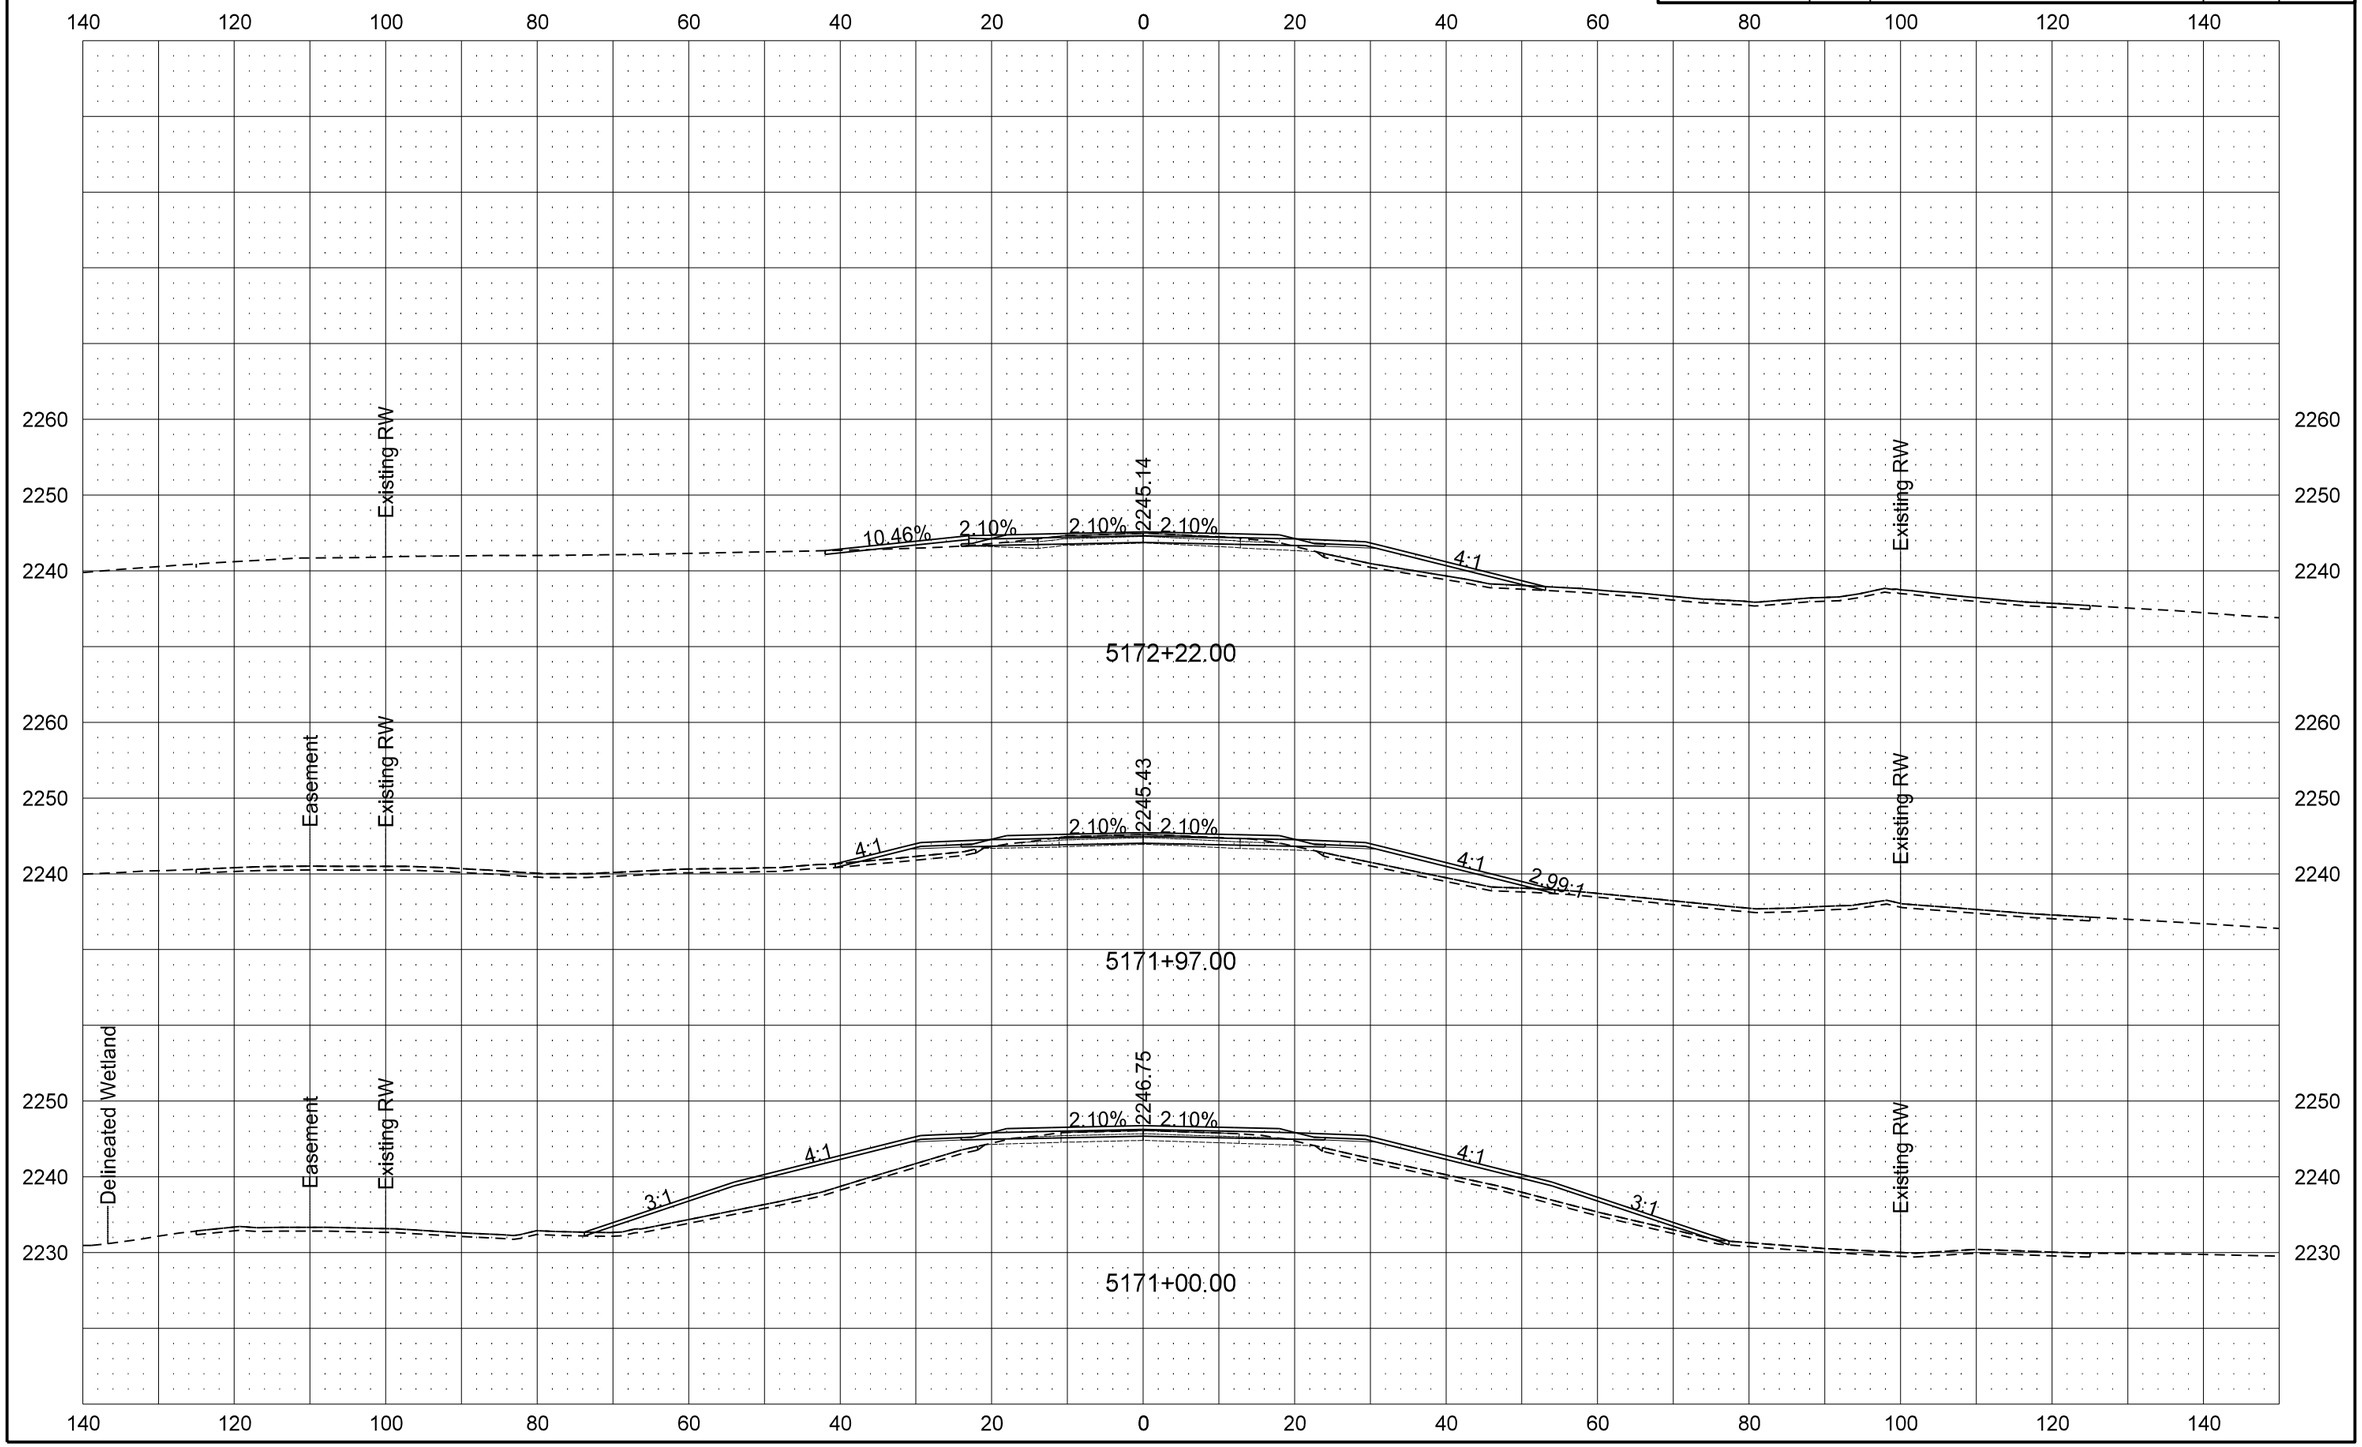

STATE	PROJECT NO.	SECTION NO.	SHEET NO.
ND	SOIB-5-200(025)095	200	49

ND 200 Cross Sections

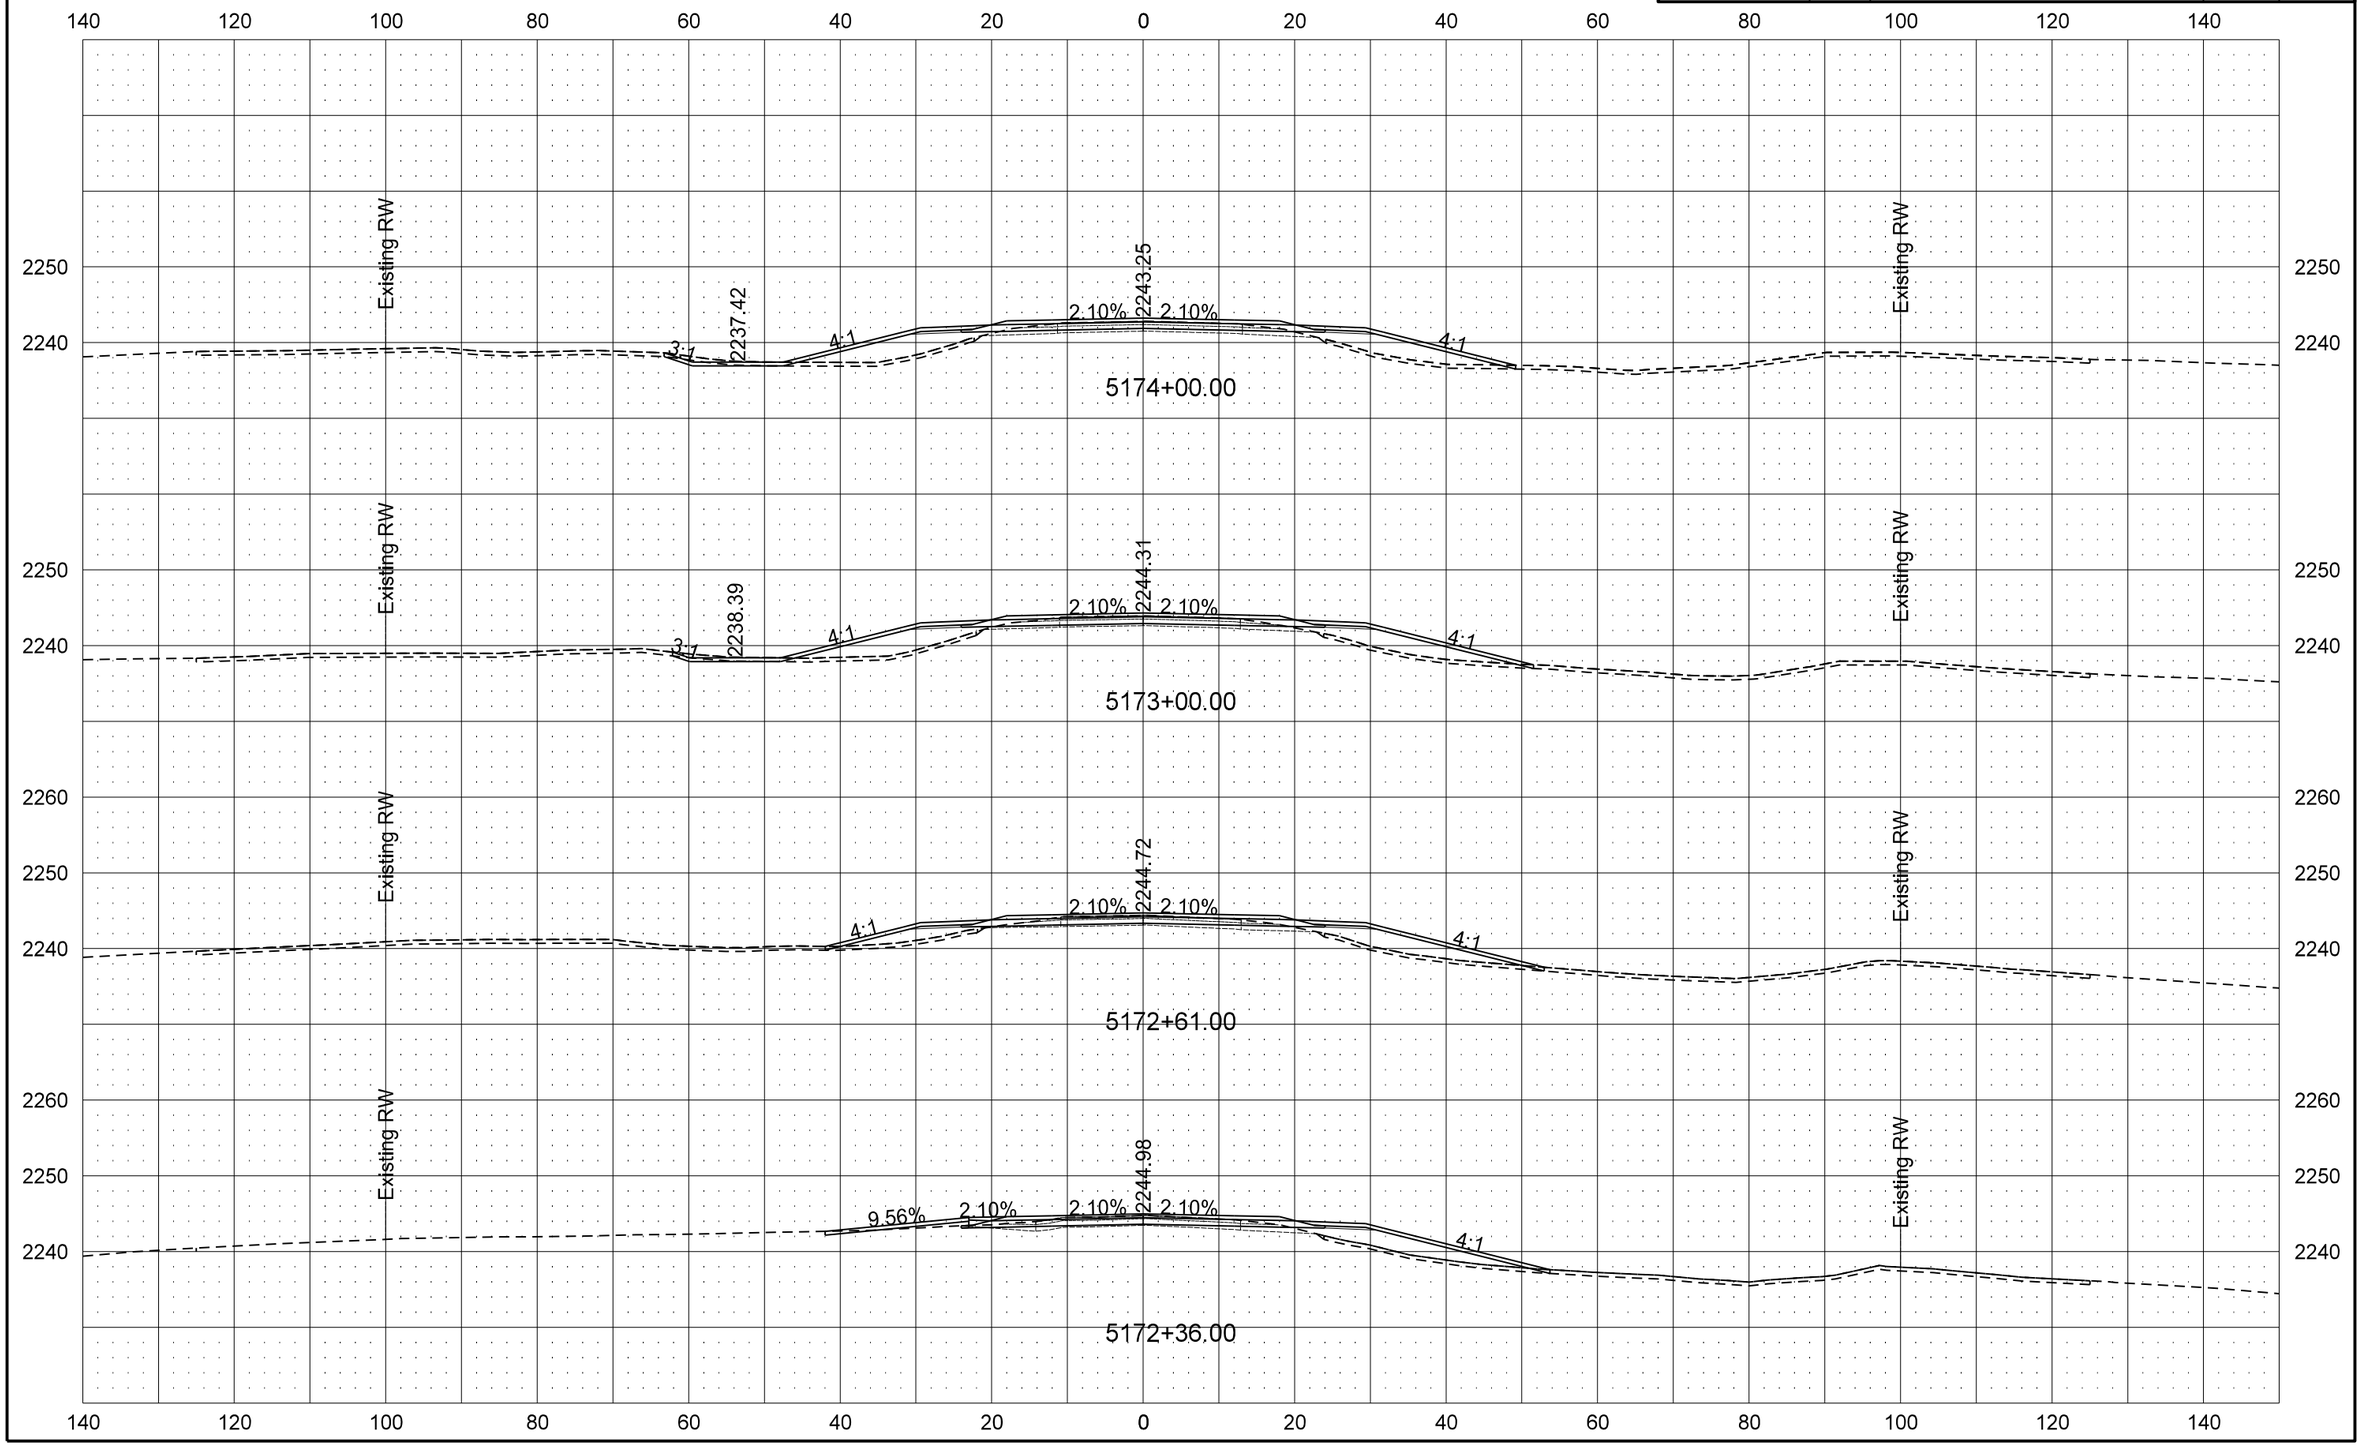

9/19/2016 10:58:37 AM darne R:\project\50200095.025\design\Sheets\200XS_001_ND 200.dgn

STATE	PROJECT NO.	SECTION NO.	SHEET NO.
ND	SOIB-5-200(025)095	200	50

ND 200 Cross Sections

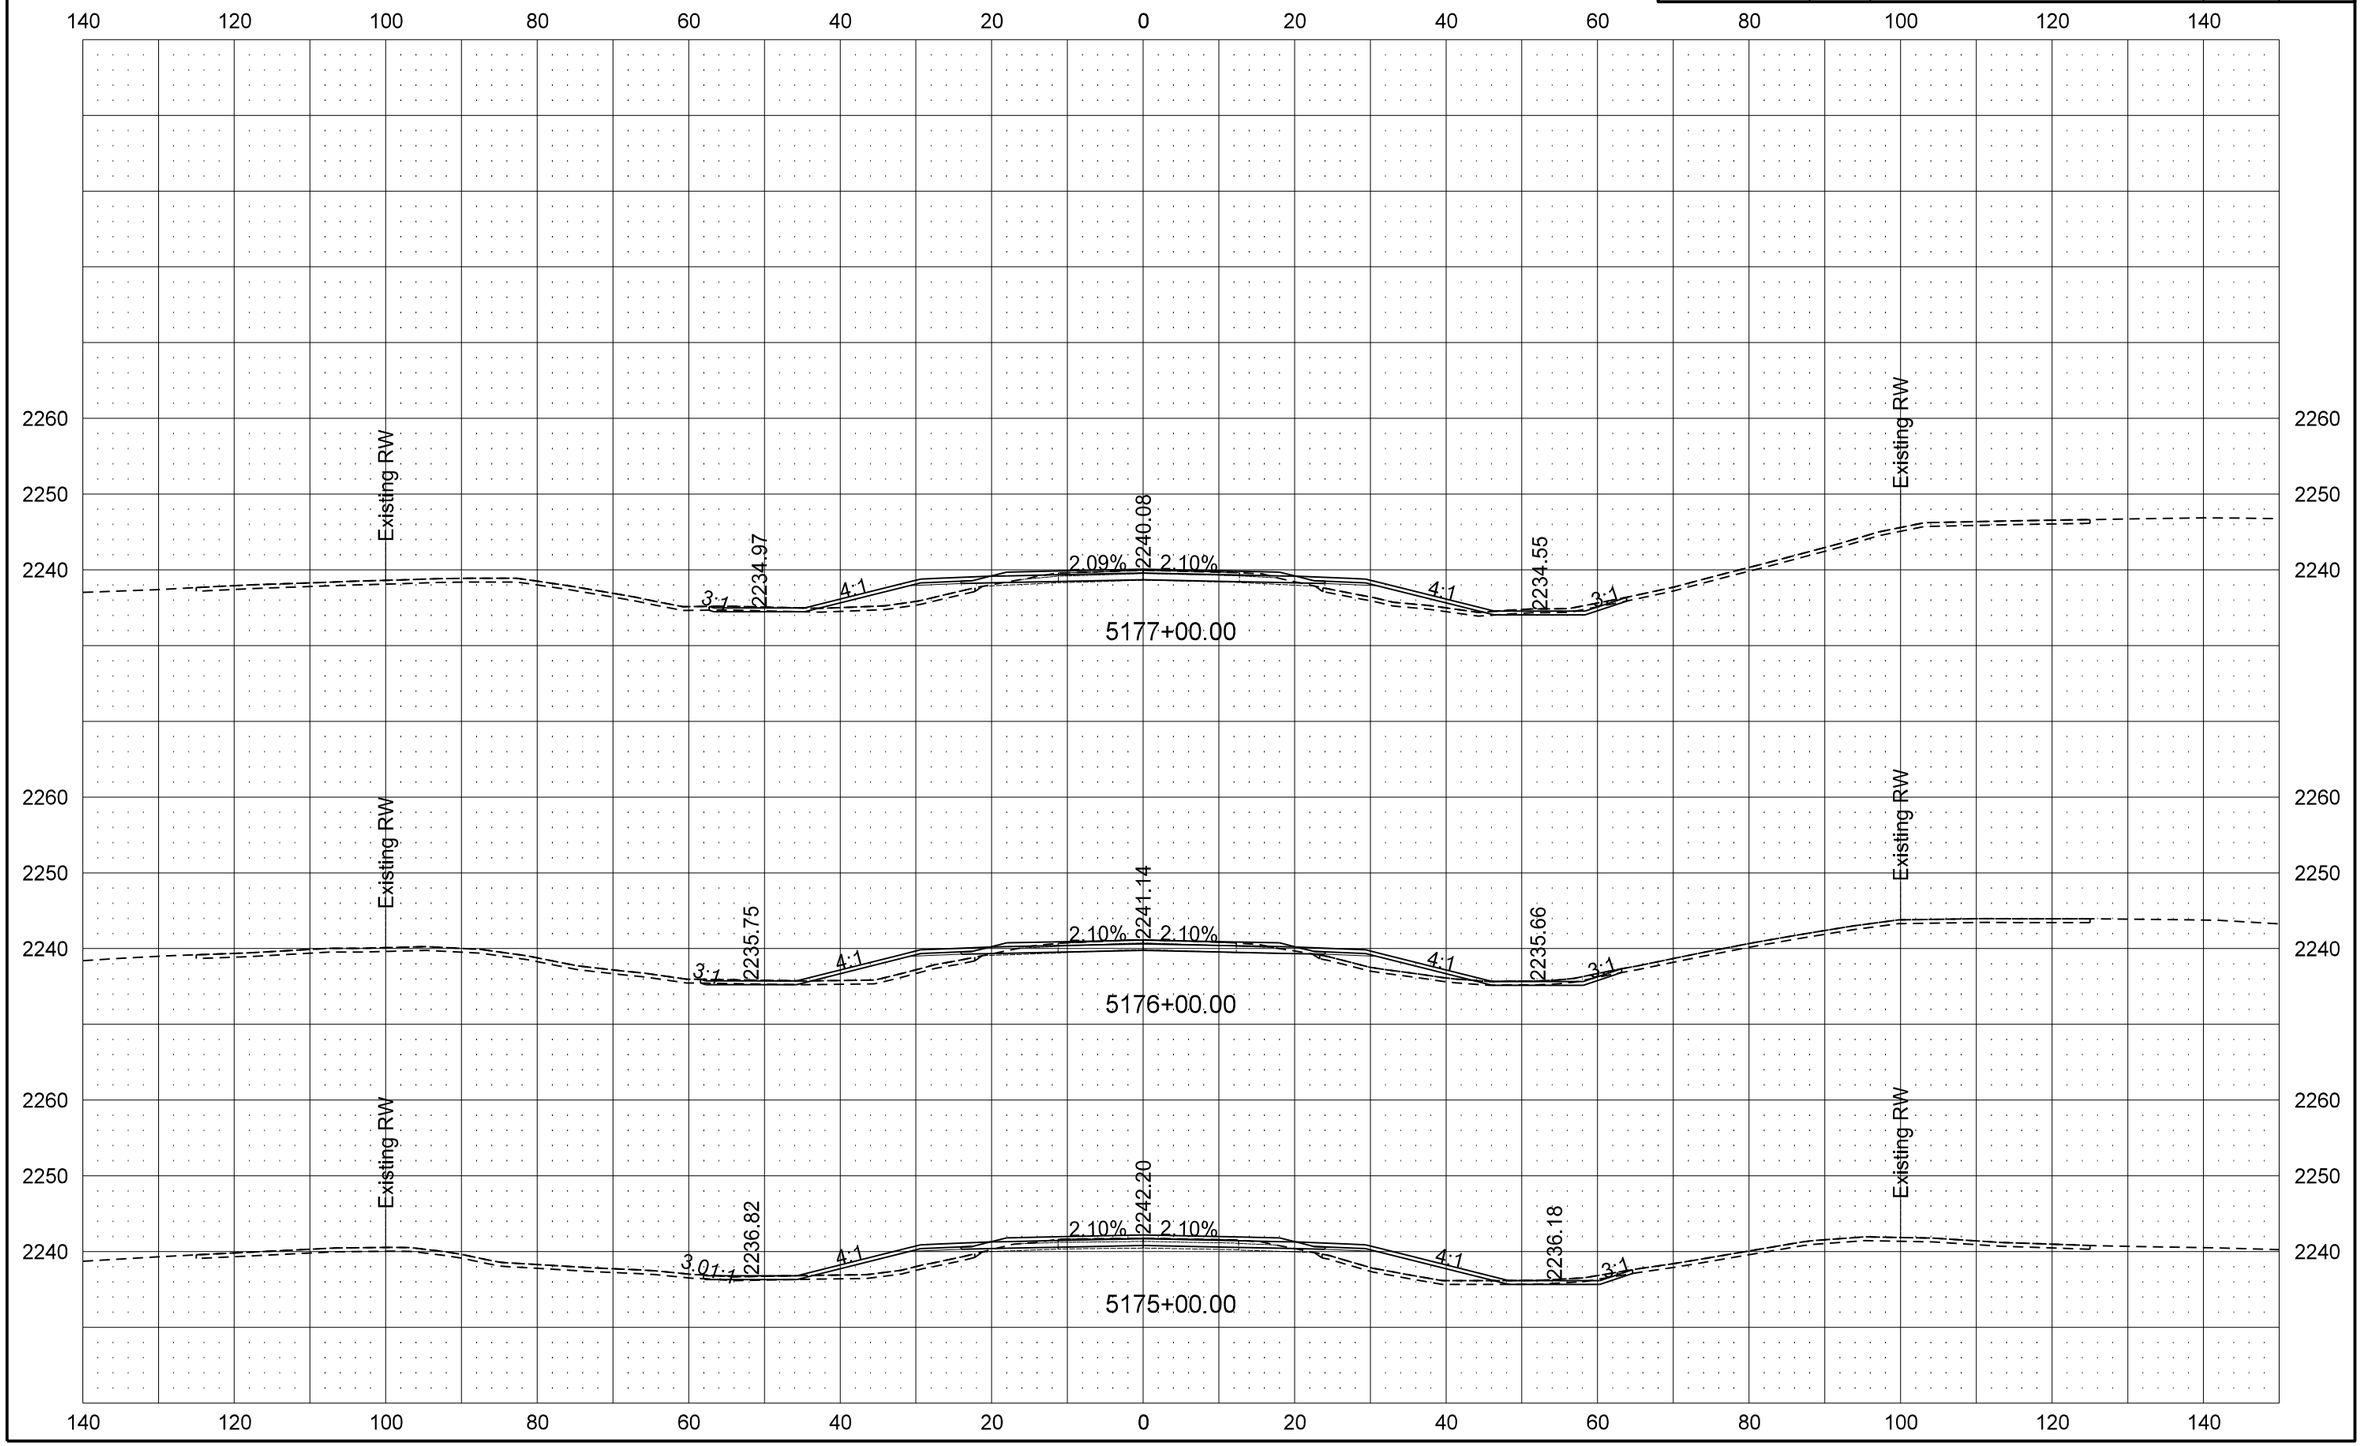

STATE	PROJECT NO.	SECTION NO.	SHEET NO.
ND	SOIB-5-200(025)095	200	51

ND 200 Cross Sections

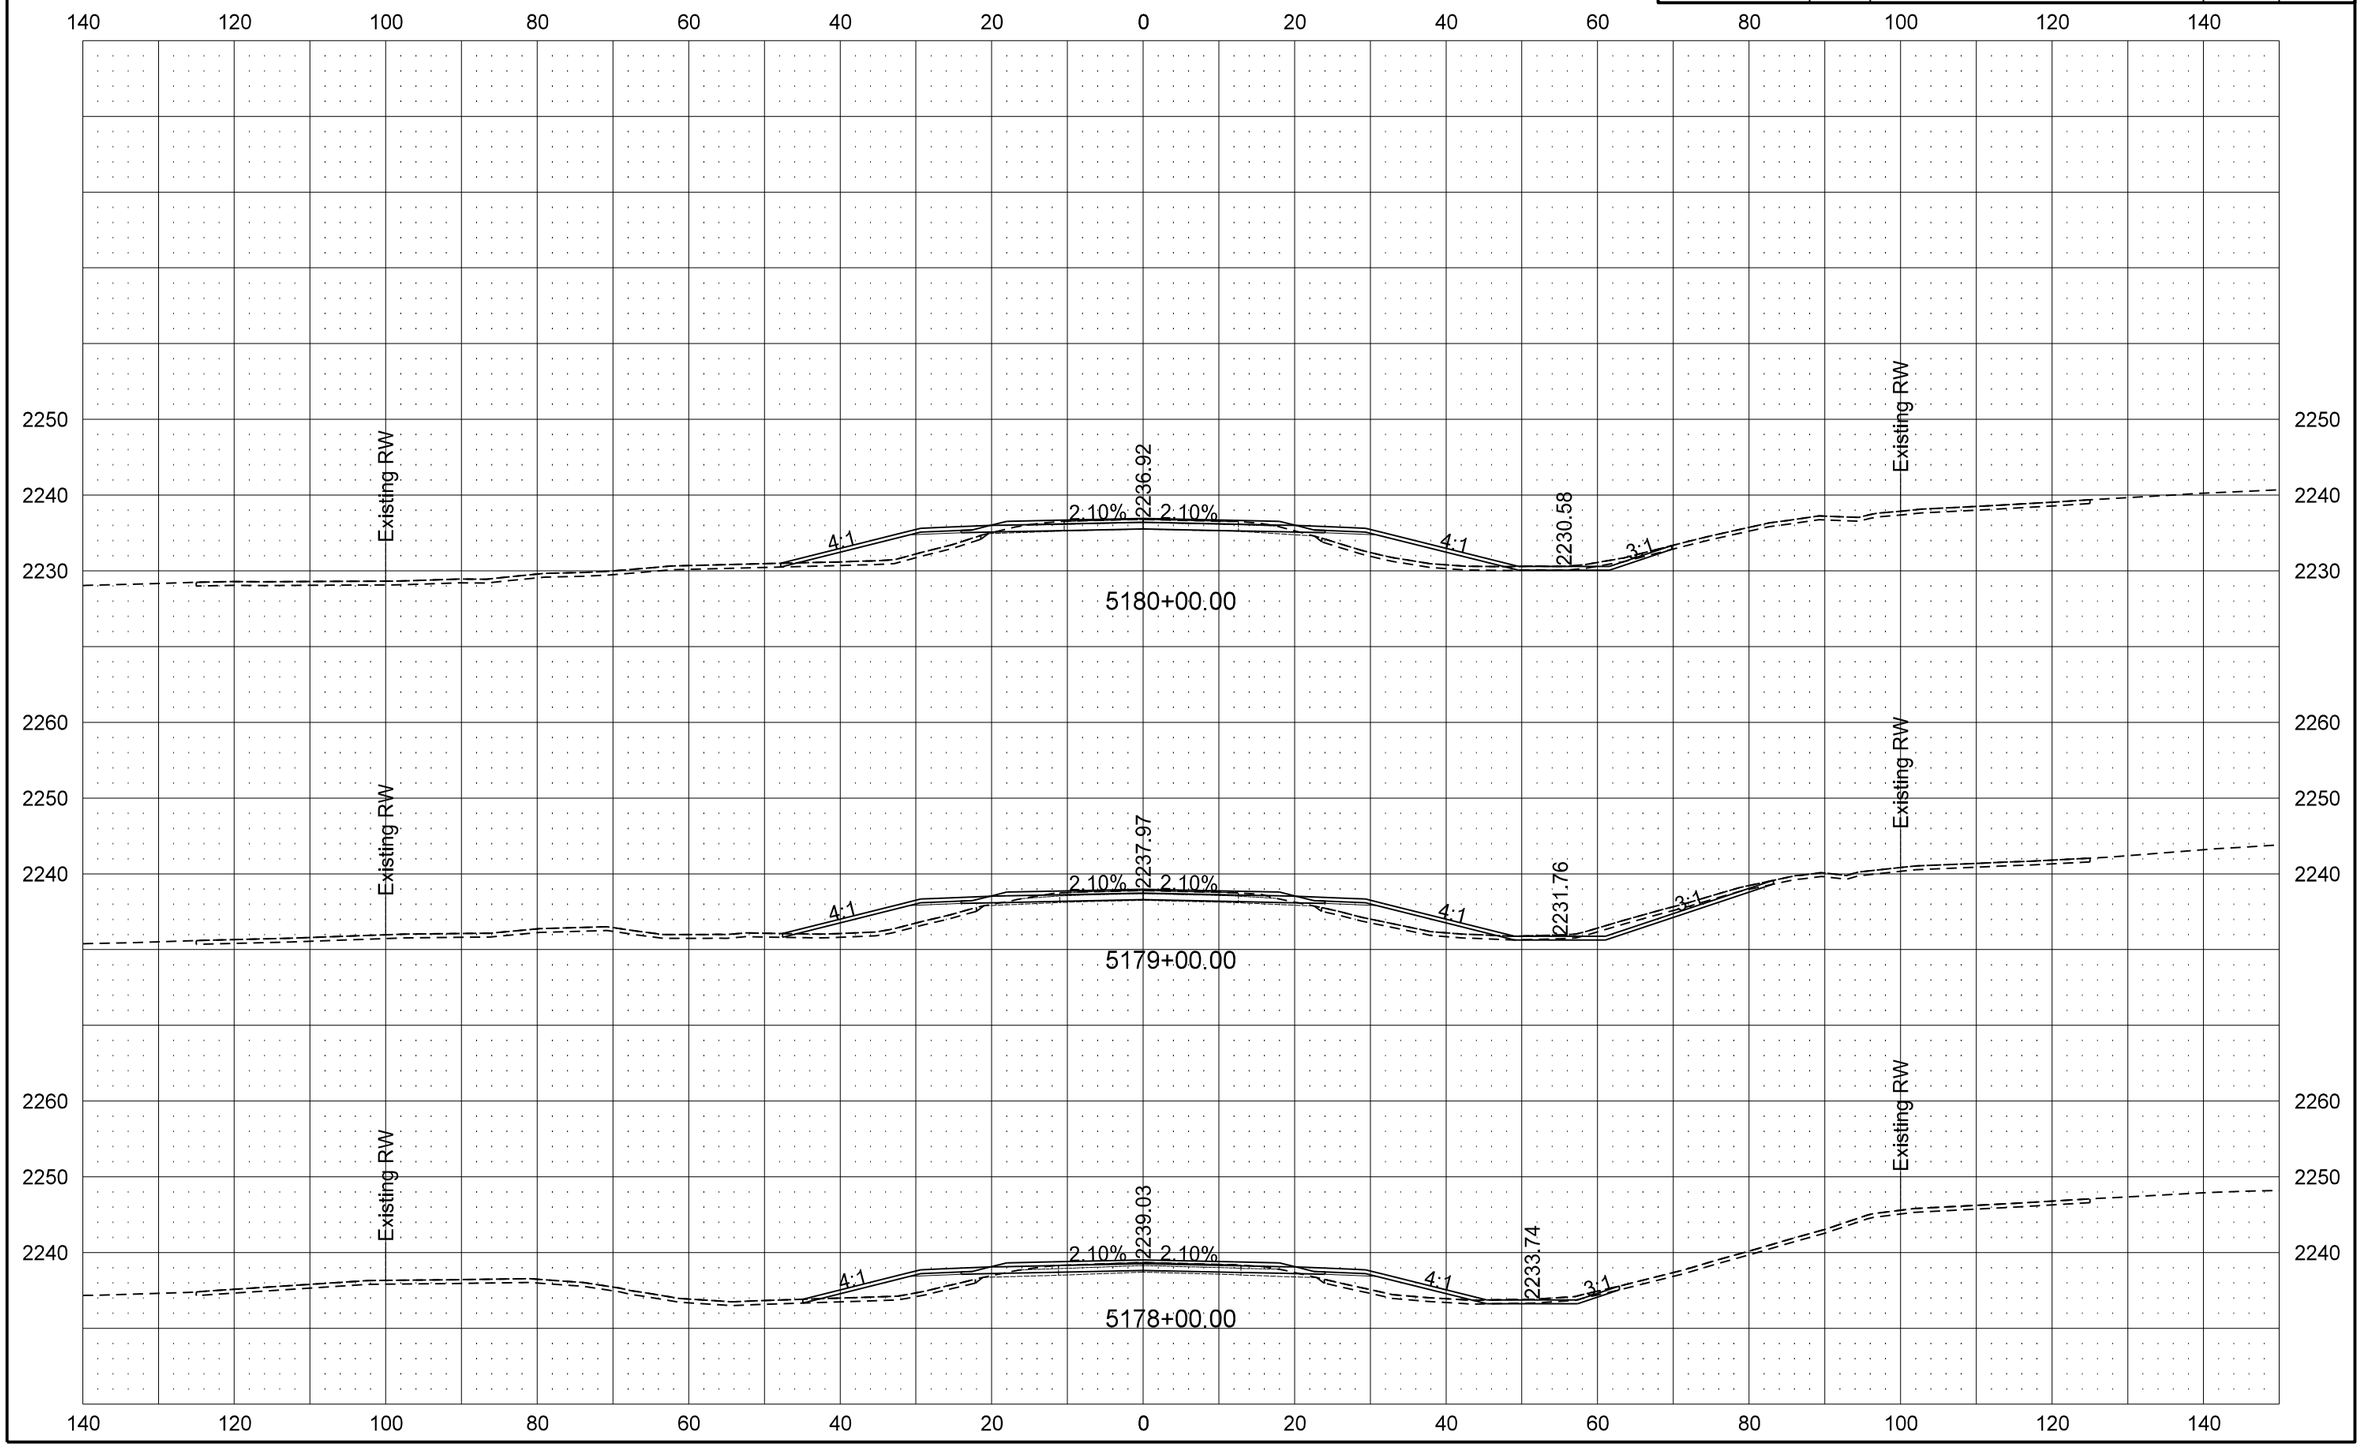

STATE	PROJECT NO.	SECTION NO.	SHEET NO.
ND	SOIB-5-200(025)095	200	52

ND 200 Cross Sections

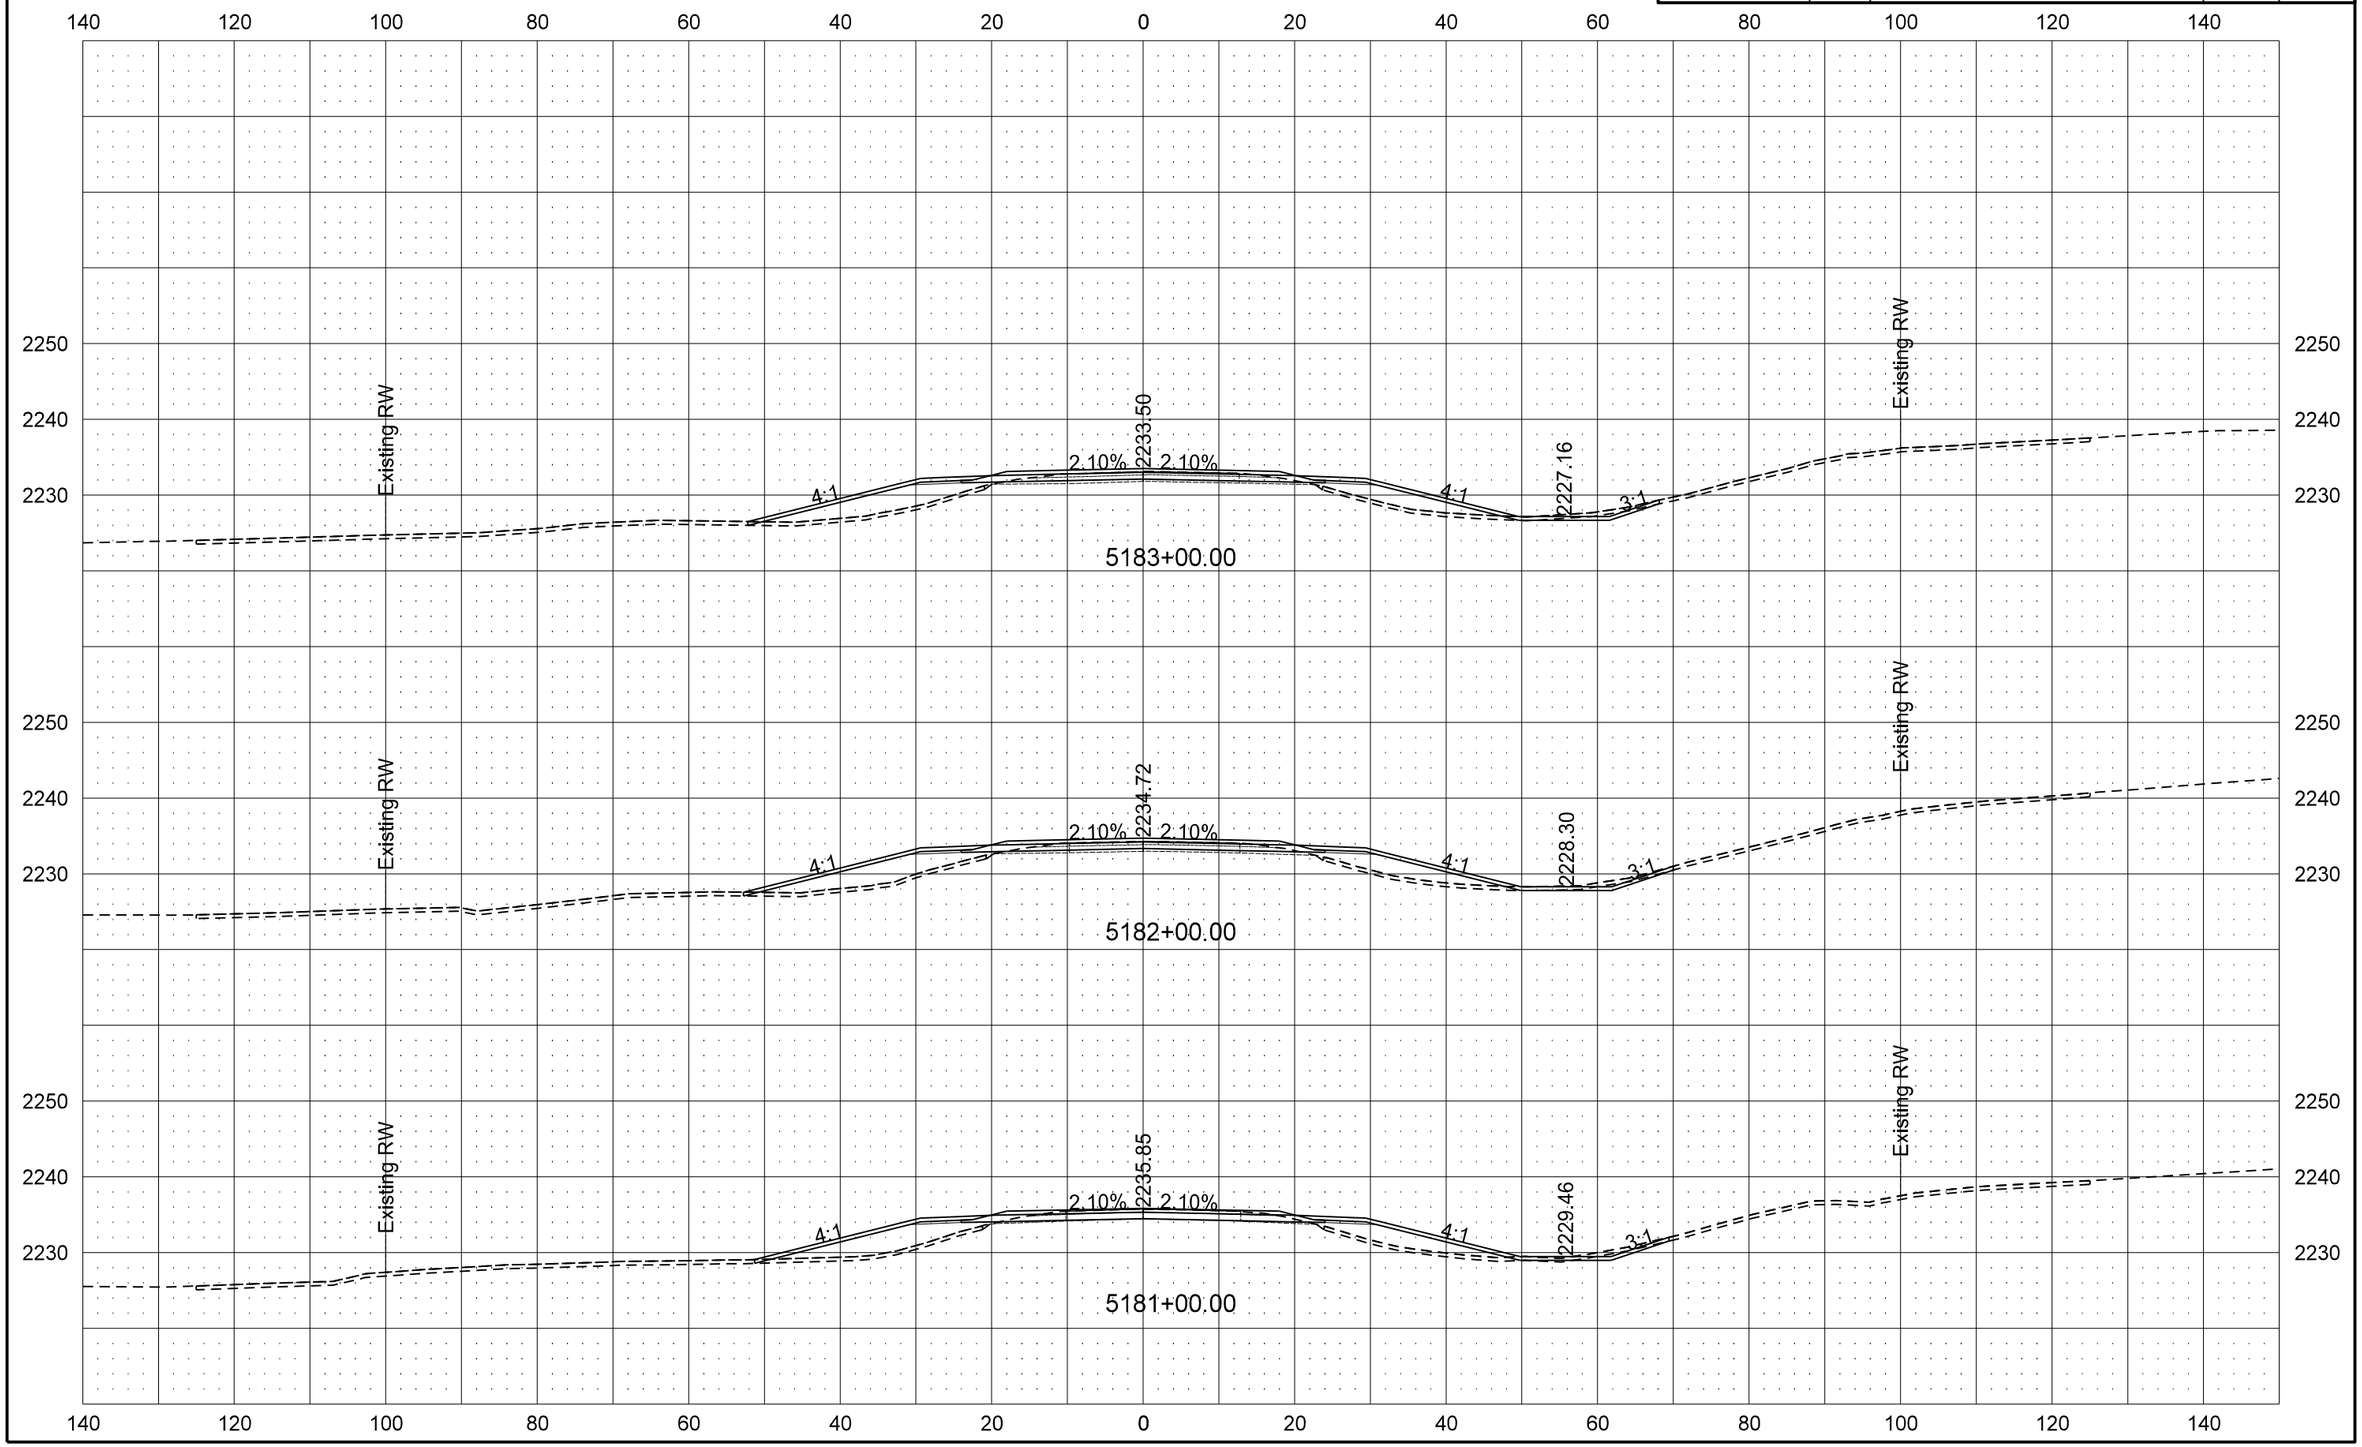

STATE	PROJECT NO.	SECTION NO.	SHEET NO.
ND	SOIB-5-200(025)095	200	53

ND 200 Cross Sections

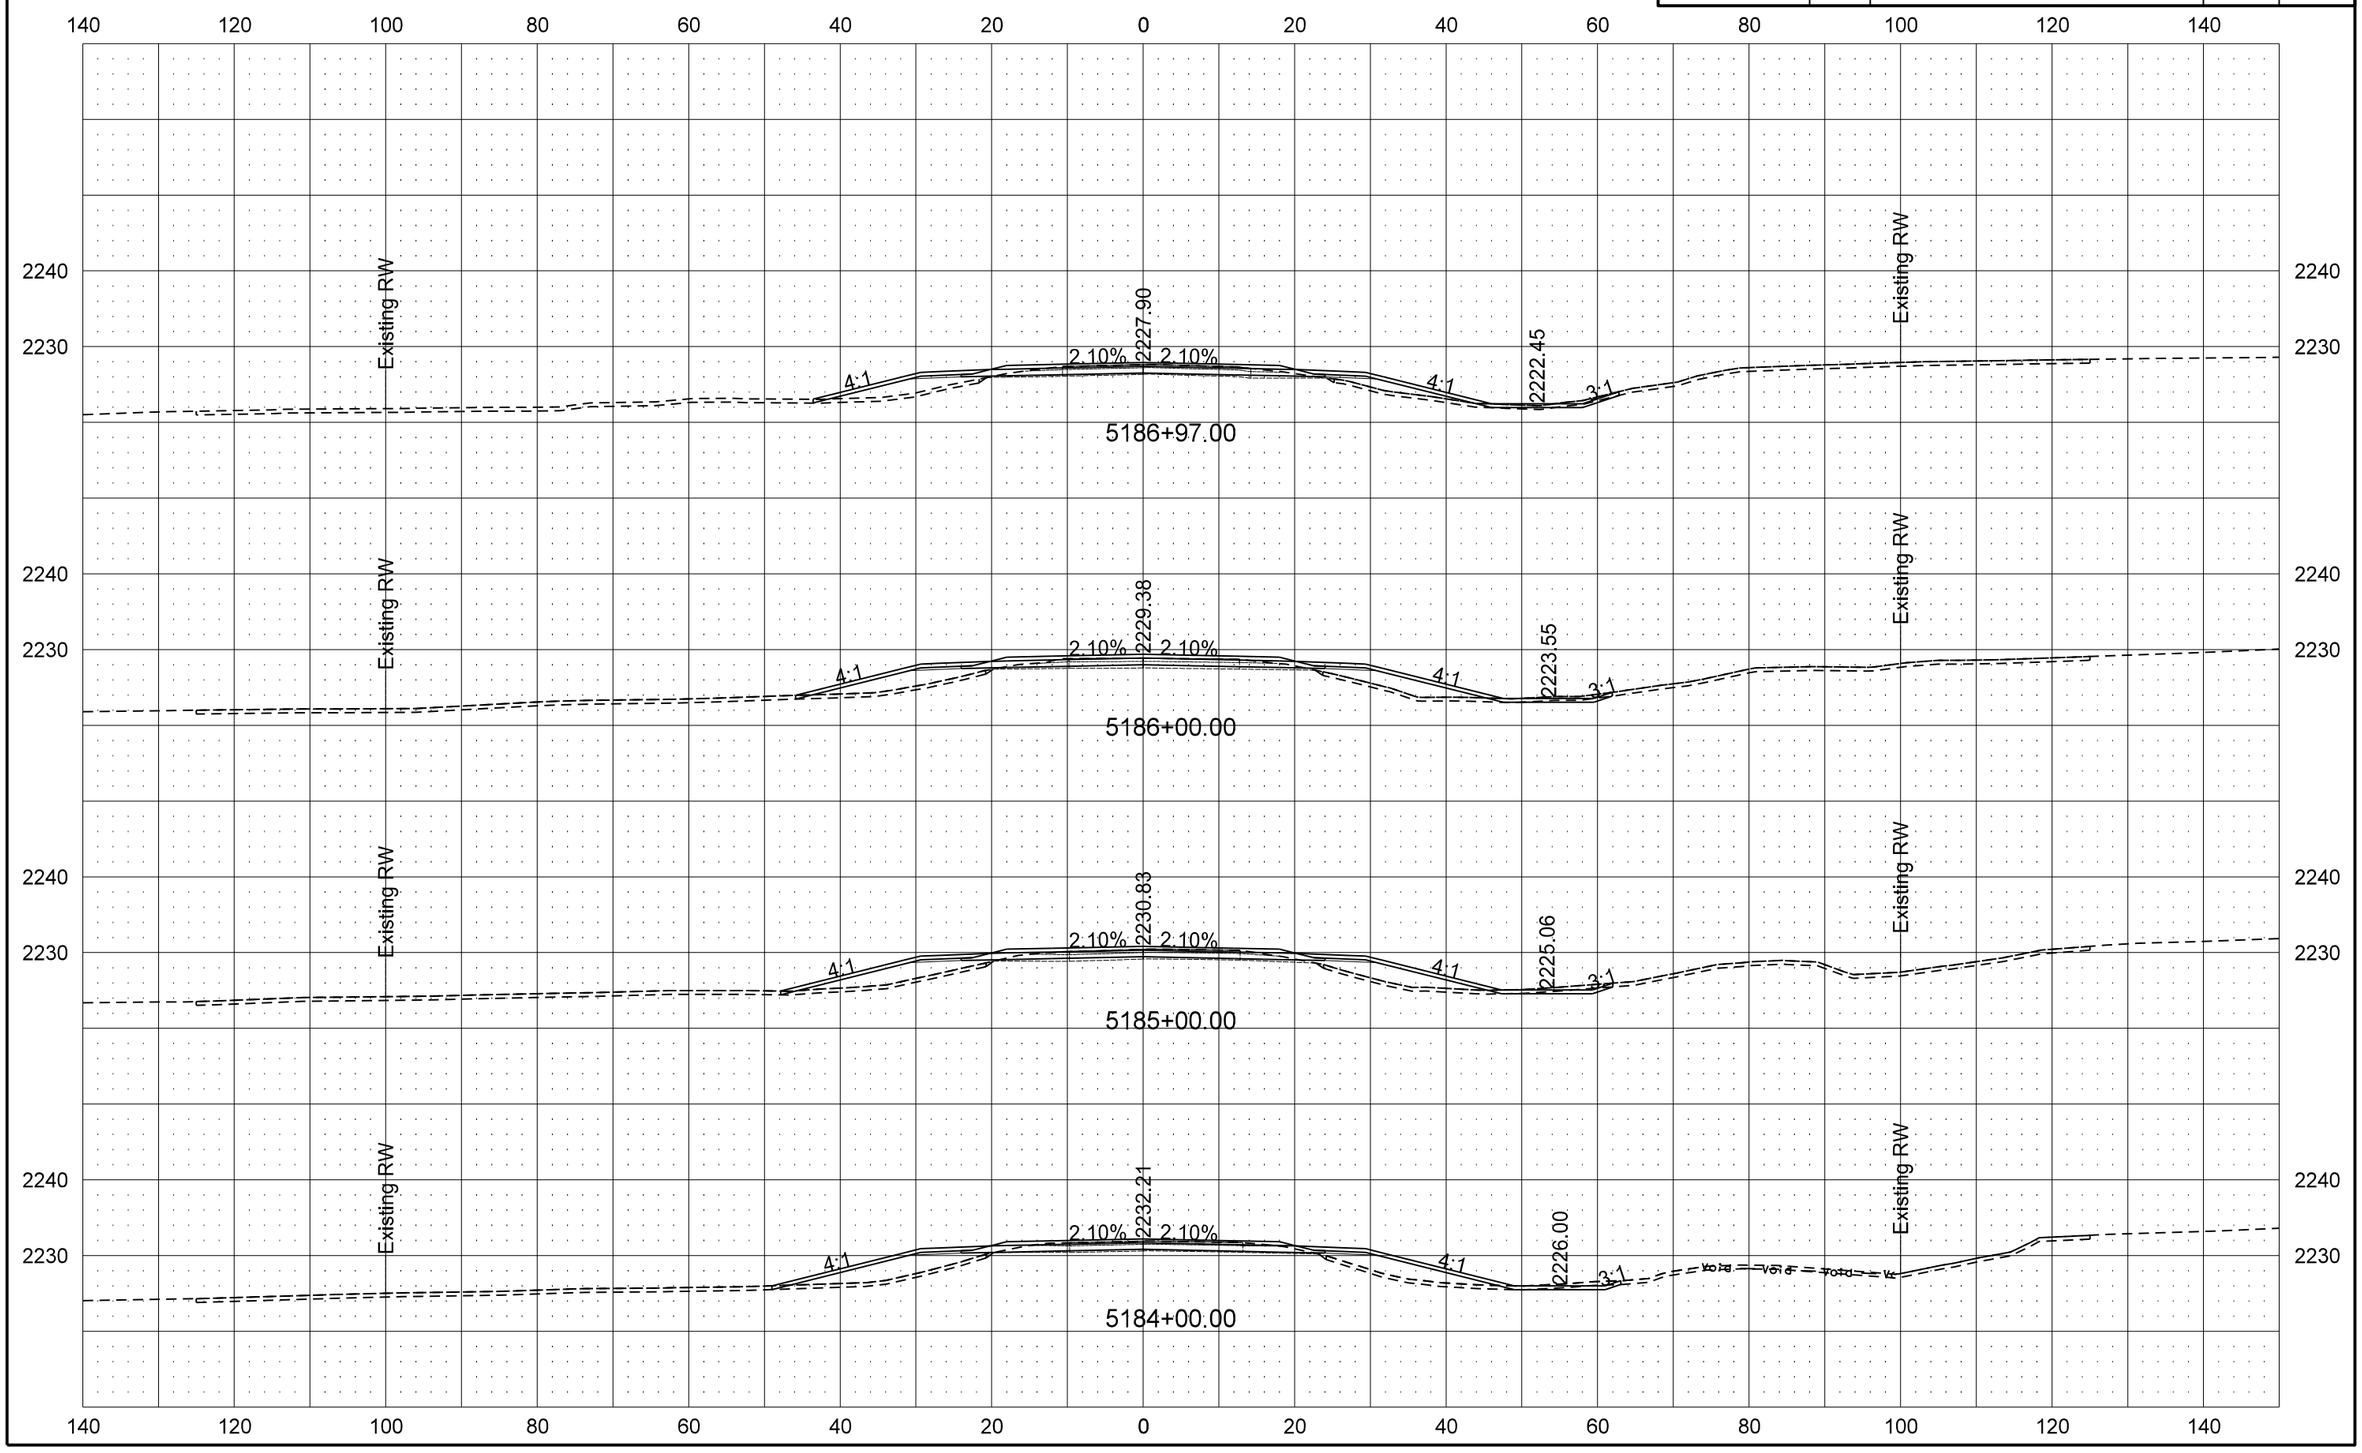

9/19/2016 10:58:47 AM darne R:\project\50200095.025\design\Sheets\200XS_001_ND 200.dgn

STATE	PROJECT NO.	SECTION NO.	SHEET NO.
ND	SOIB-5-200(025)095	200	54

ND 200 Cross Sections

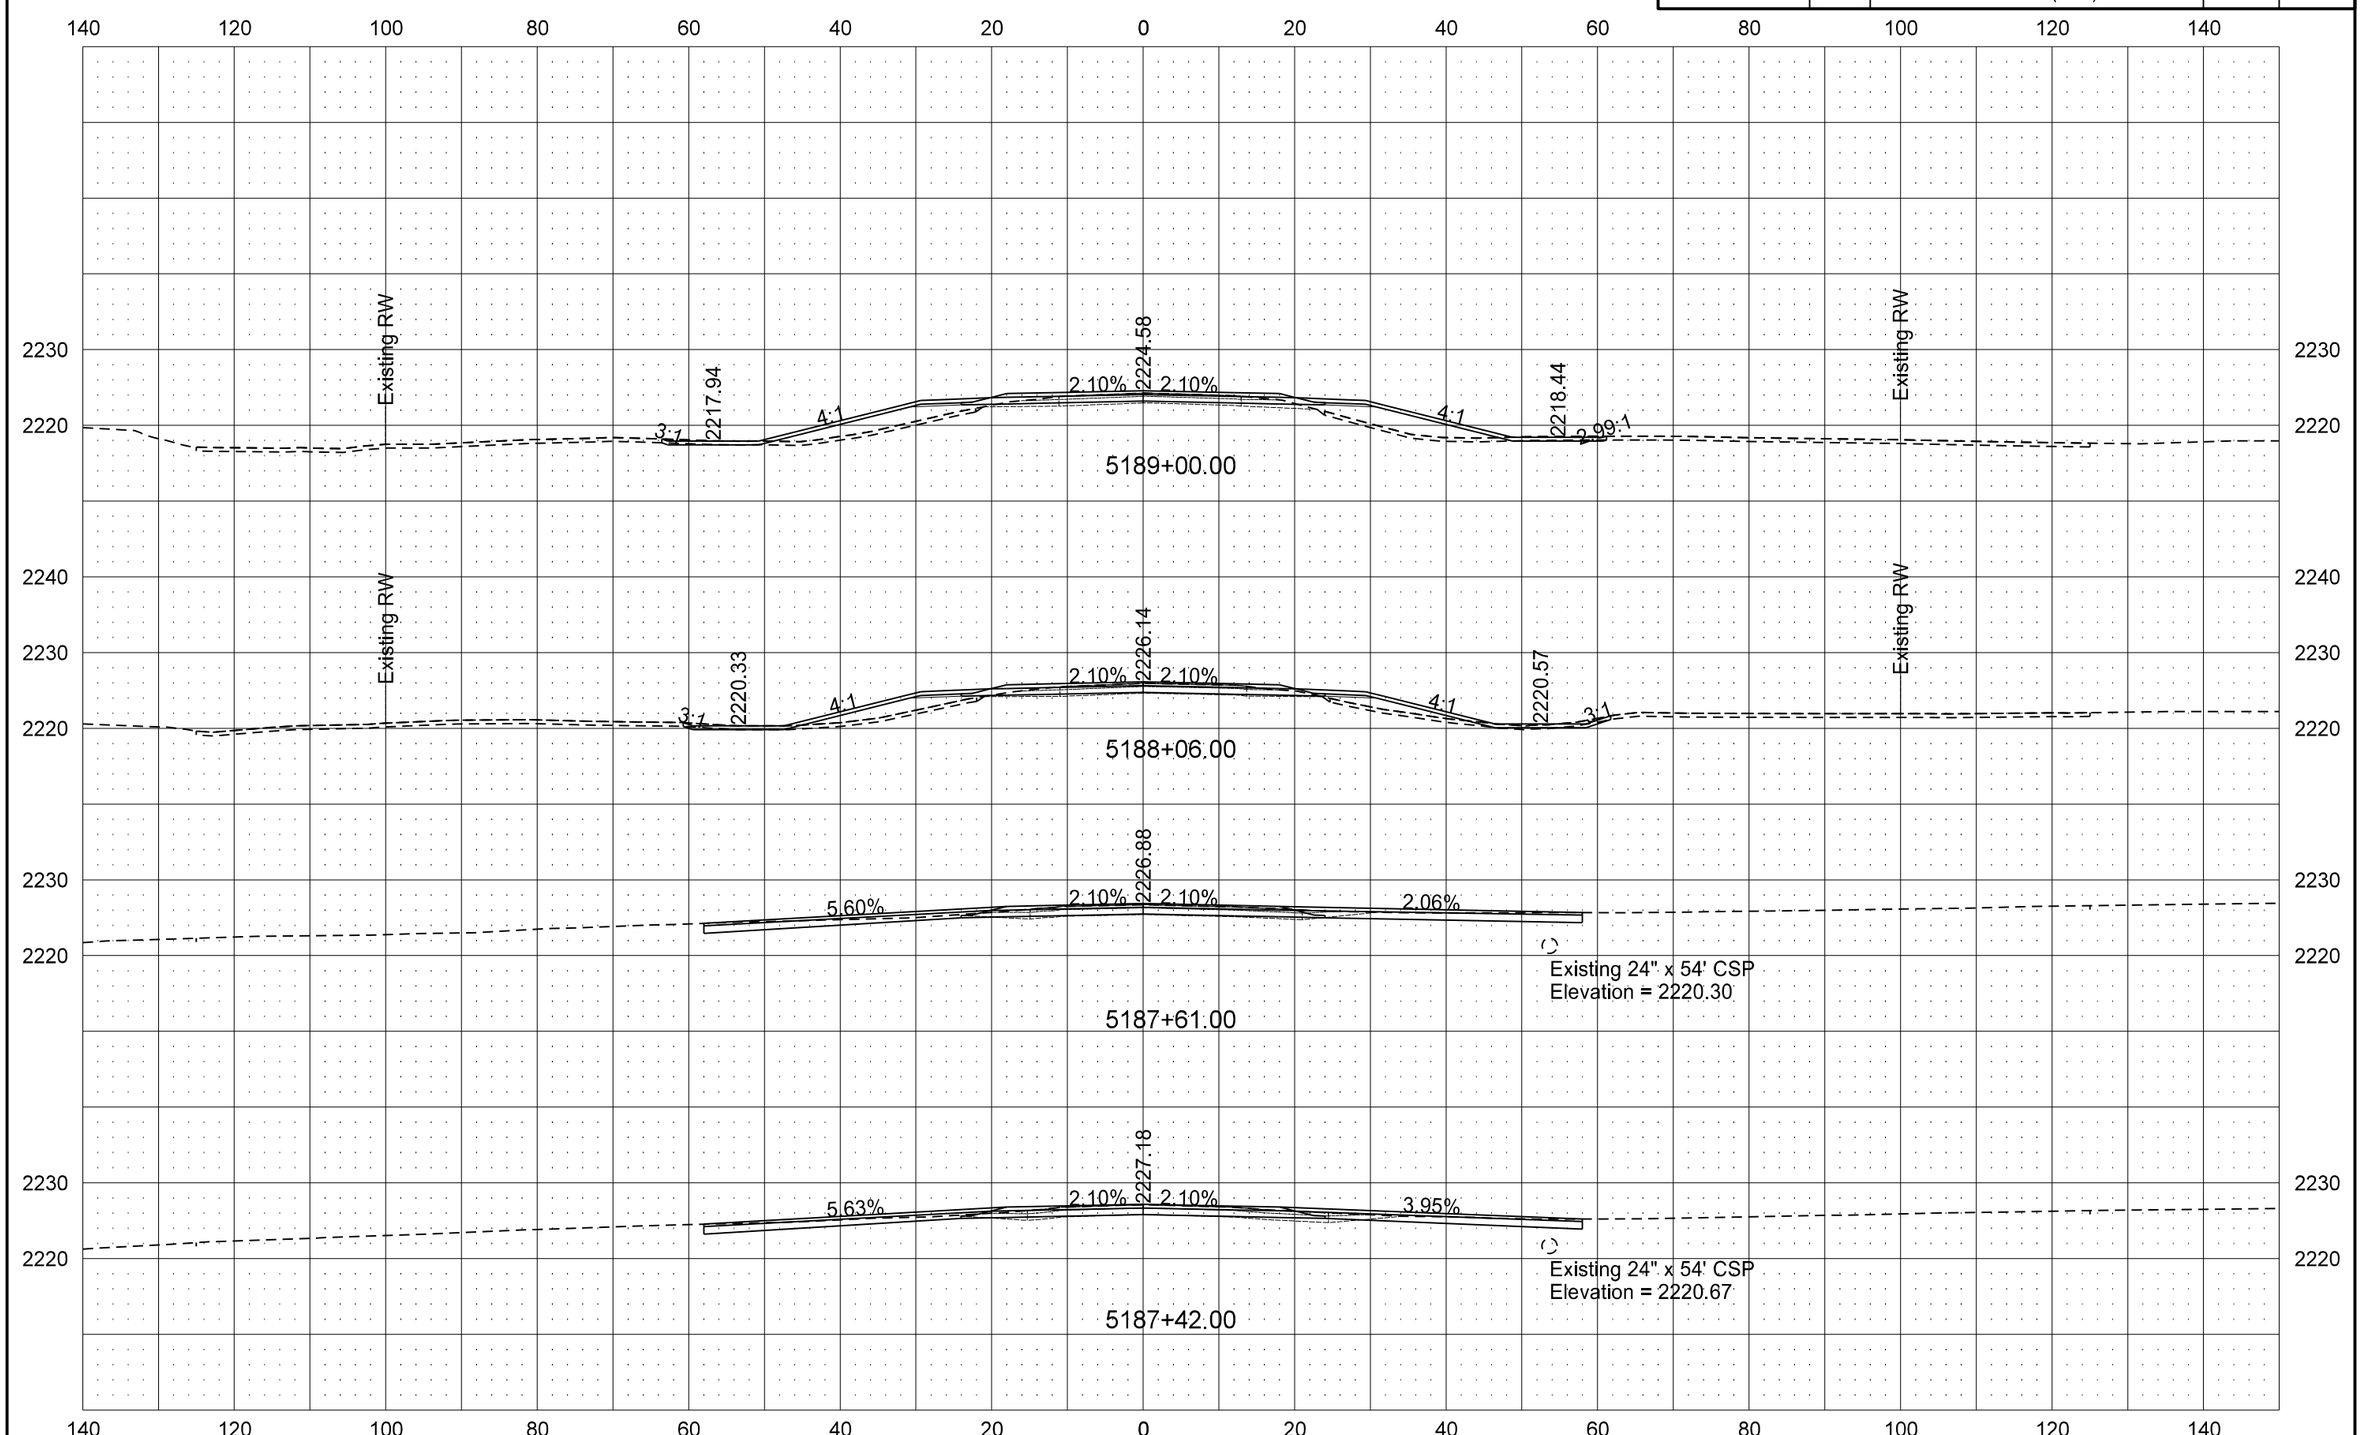

9/19/2016 10:58:49 AM darne R:\project\50200095.025\design\Sheets\200XS_001_ND 200.dgn

STATE	PROJECT NO.	SECTION NO.	SHEET NO.
ND	SOIB-5-200(025)095	200	55

ND 200 Cross Sections

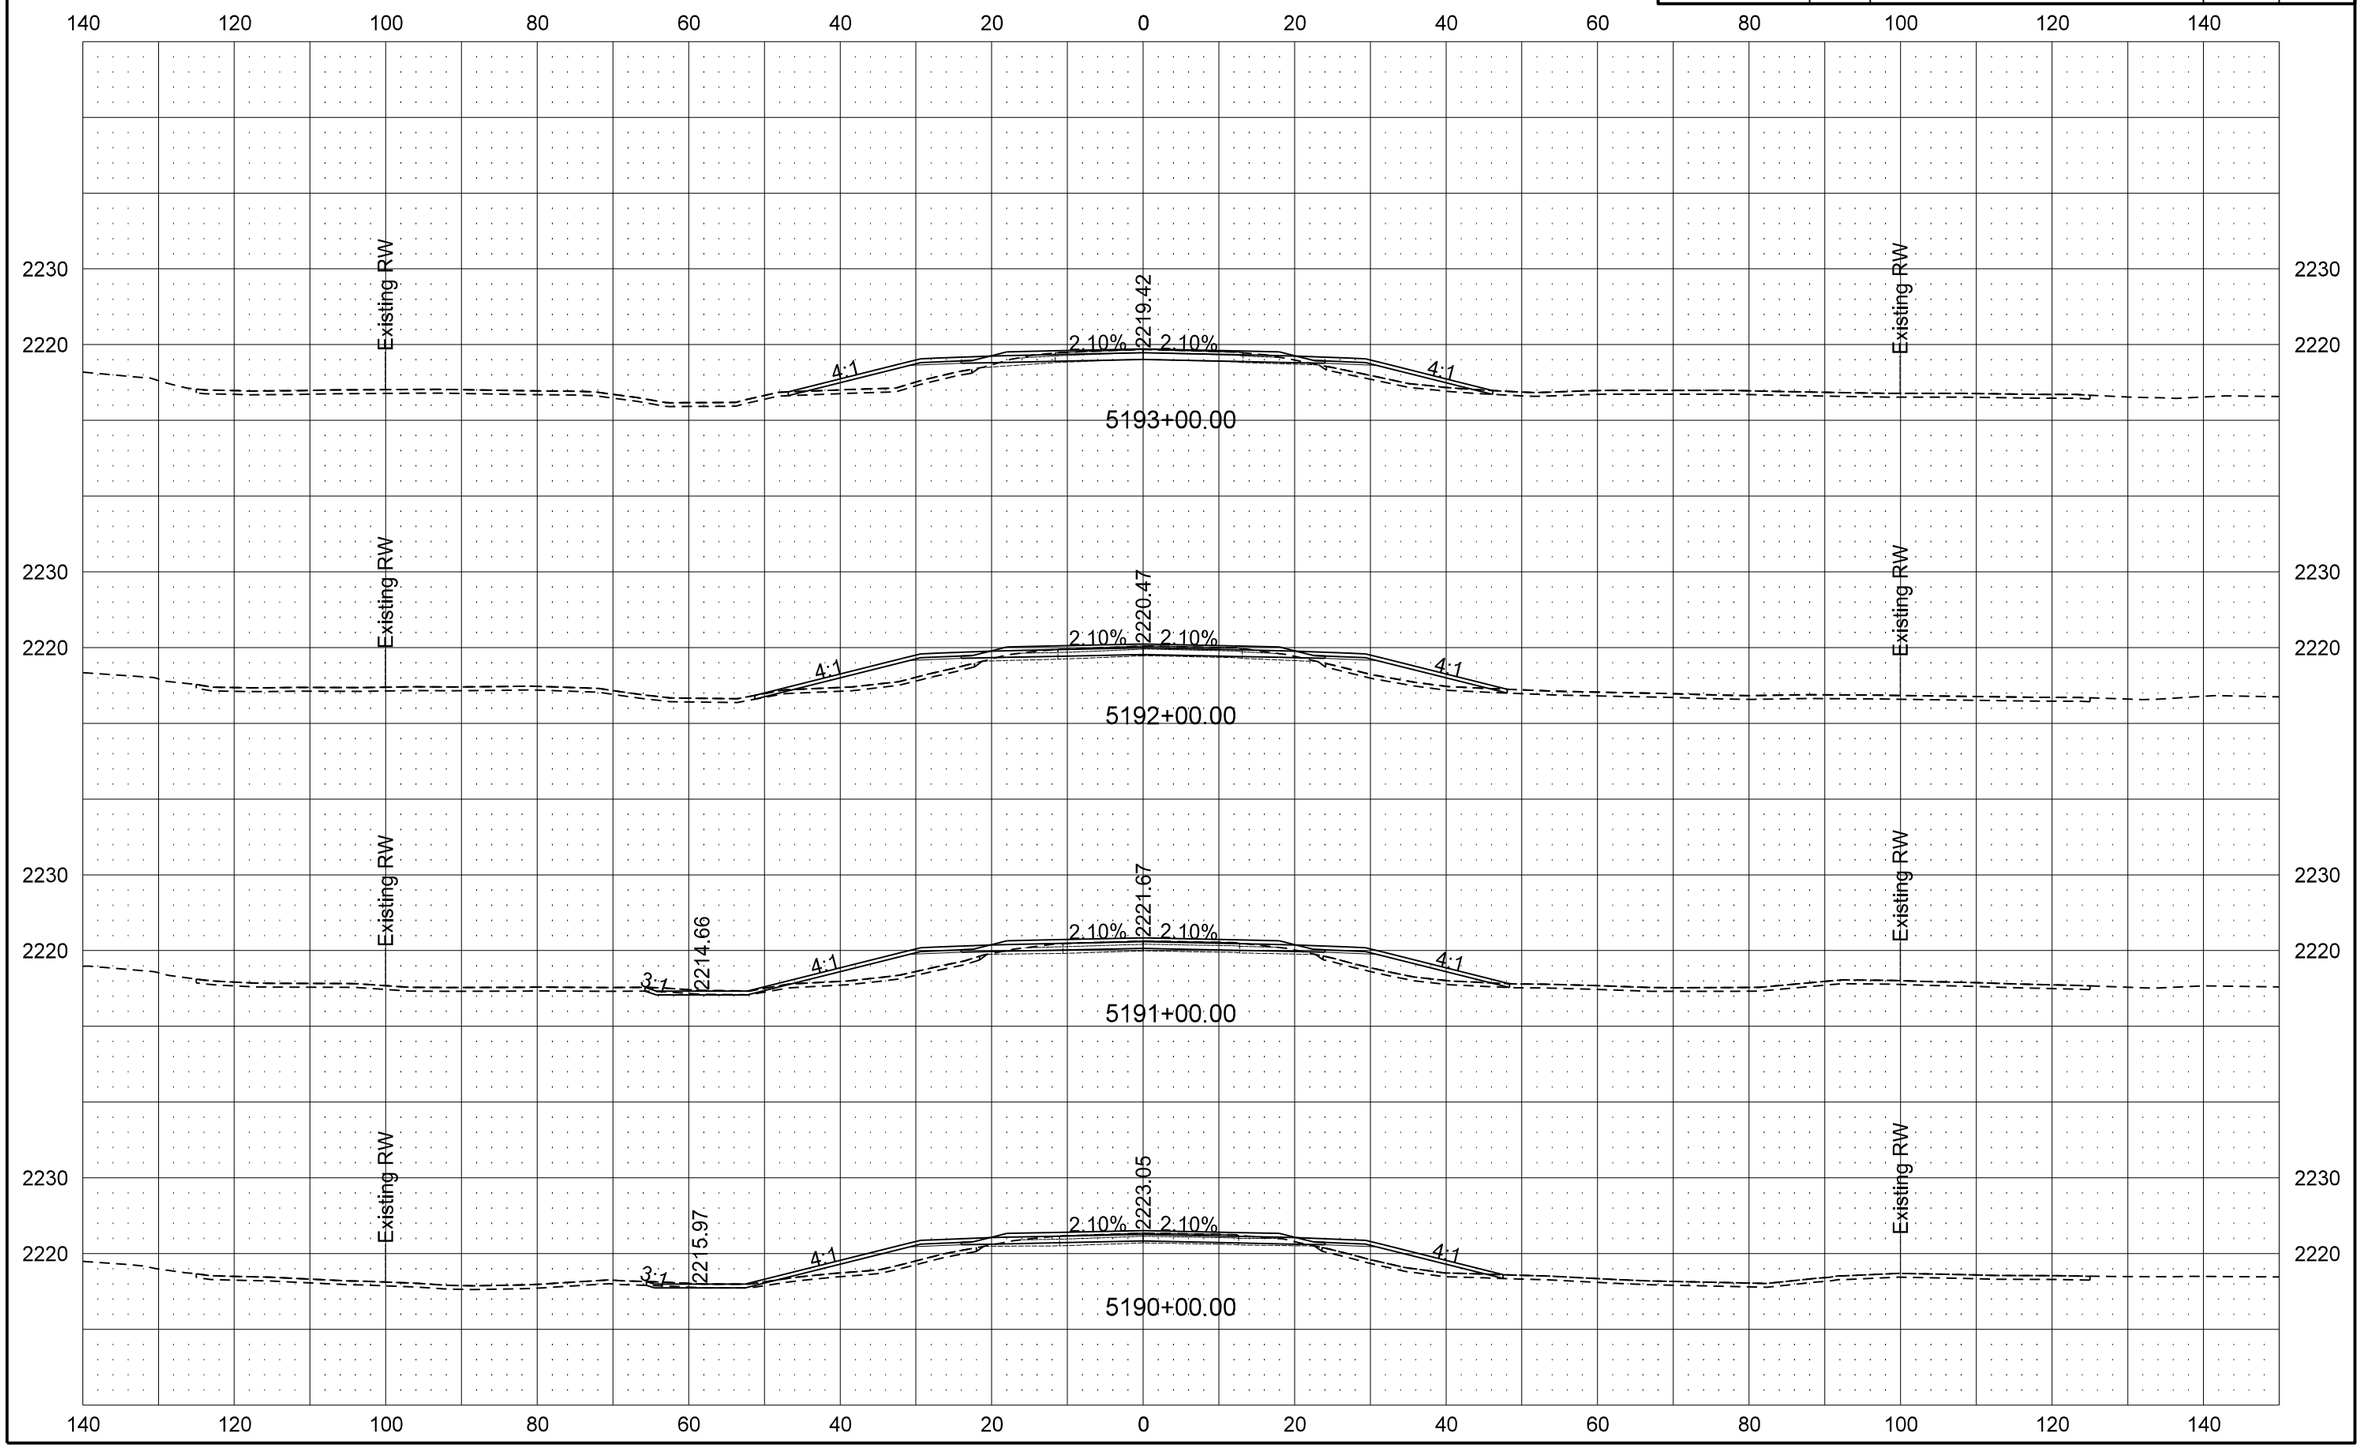

STATE	PROJECT NO.	SECTION NO.	SHEET NO.
ND	SOIB-5-200(025)095	200	56

ND 200 Cross Sections

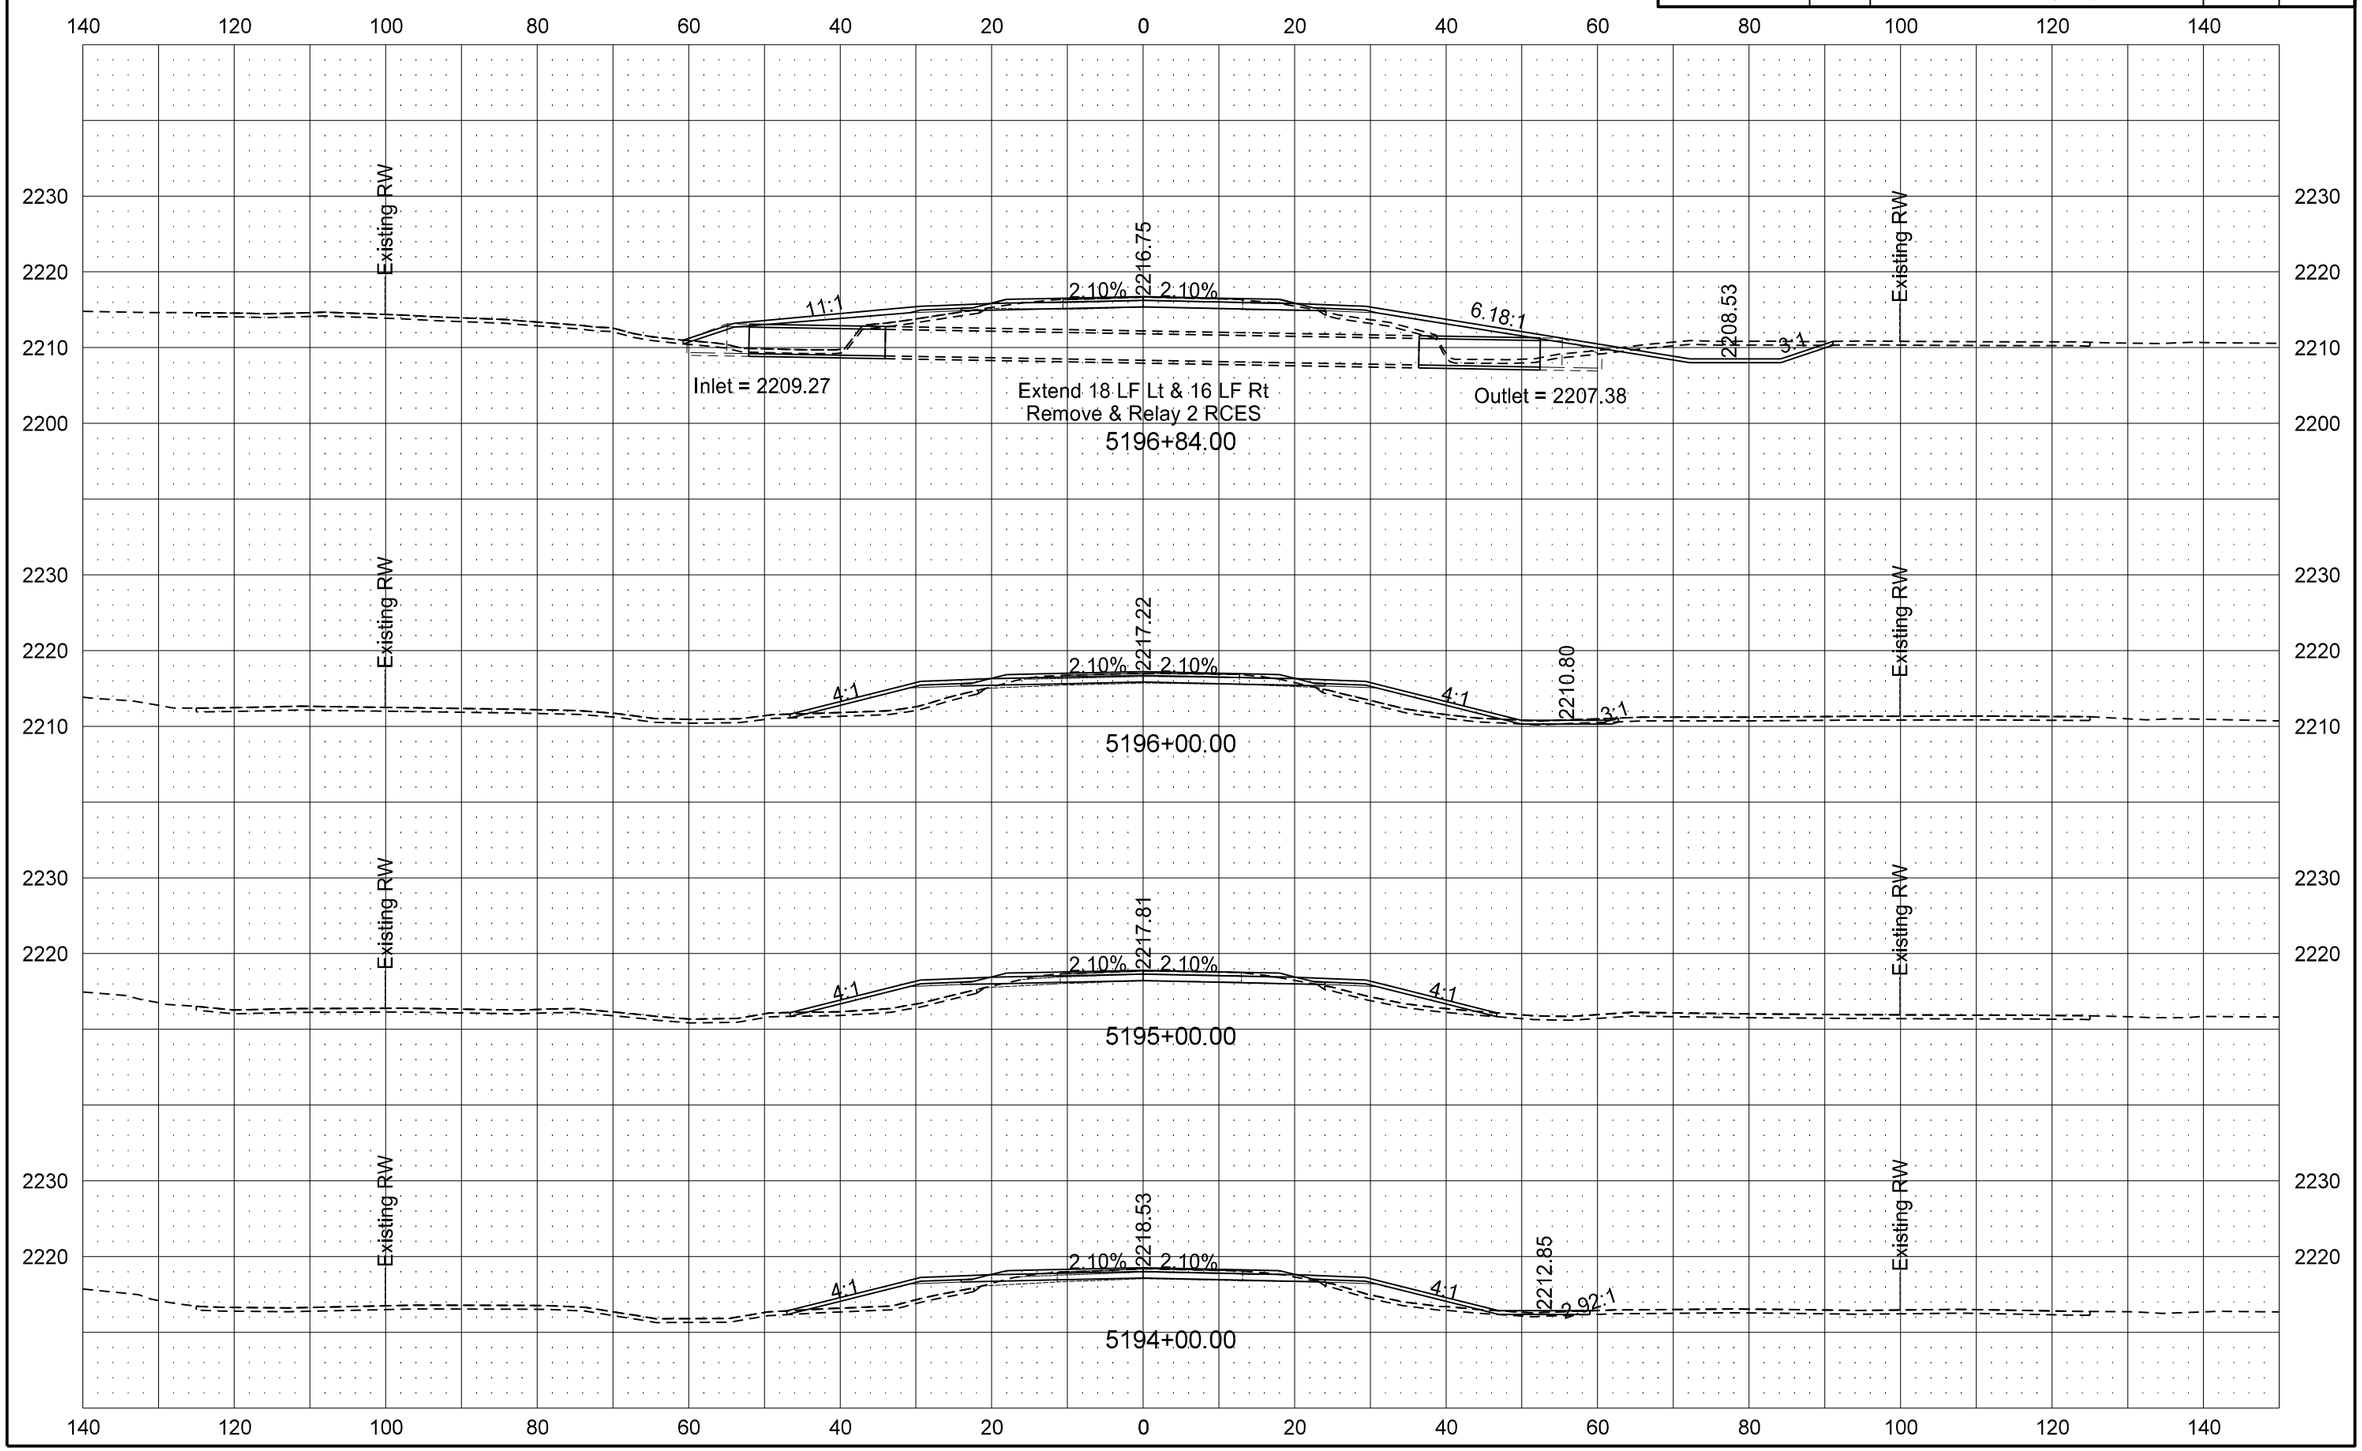

STATE	PROJECT NO.	SECTION NO.	SHEET NO.
ND	SOIB-5-200(025)095	200	57

ND 200 Cross Sections

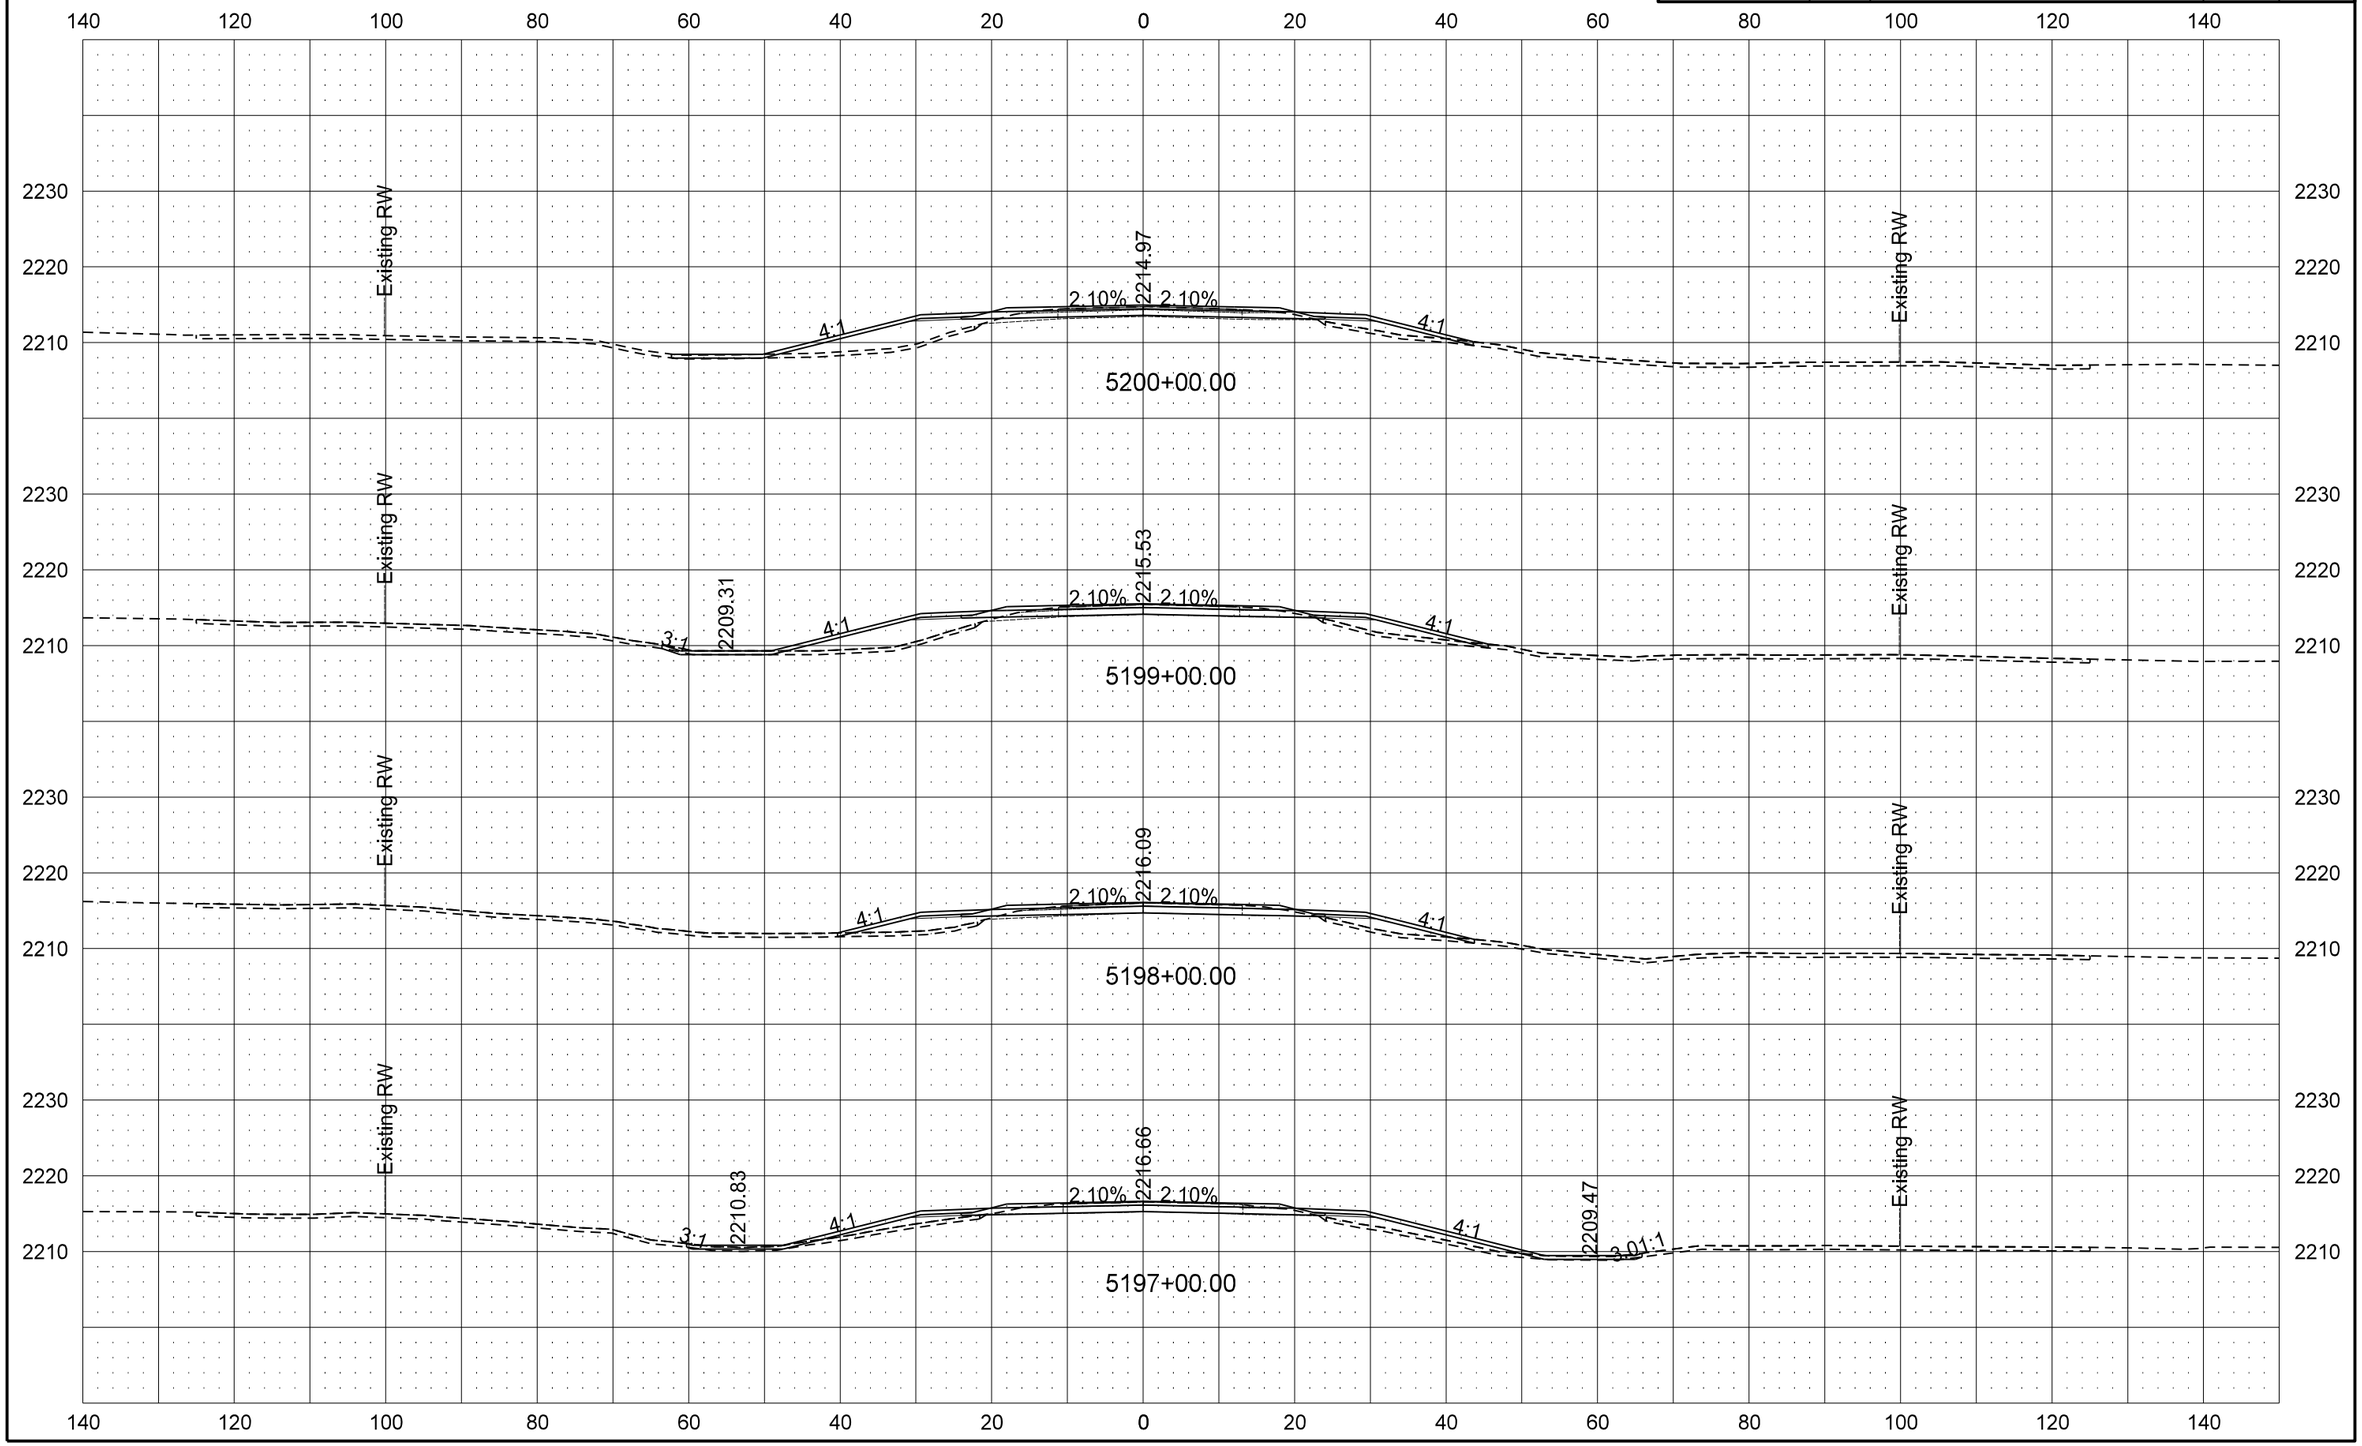

9/19/2016 10:59:04 AM darne R:\project\50200095.025\design\Sheets\200XS_001_ND 200.dgn

STATE	PROJECT NO.	SECTION NO.	SHEET NO.
ND	SOIB-5-200(025)095	200	58

ND 200 Cross Sections

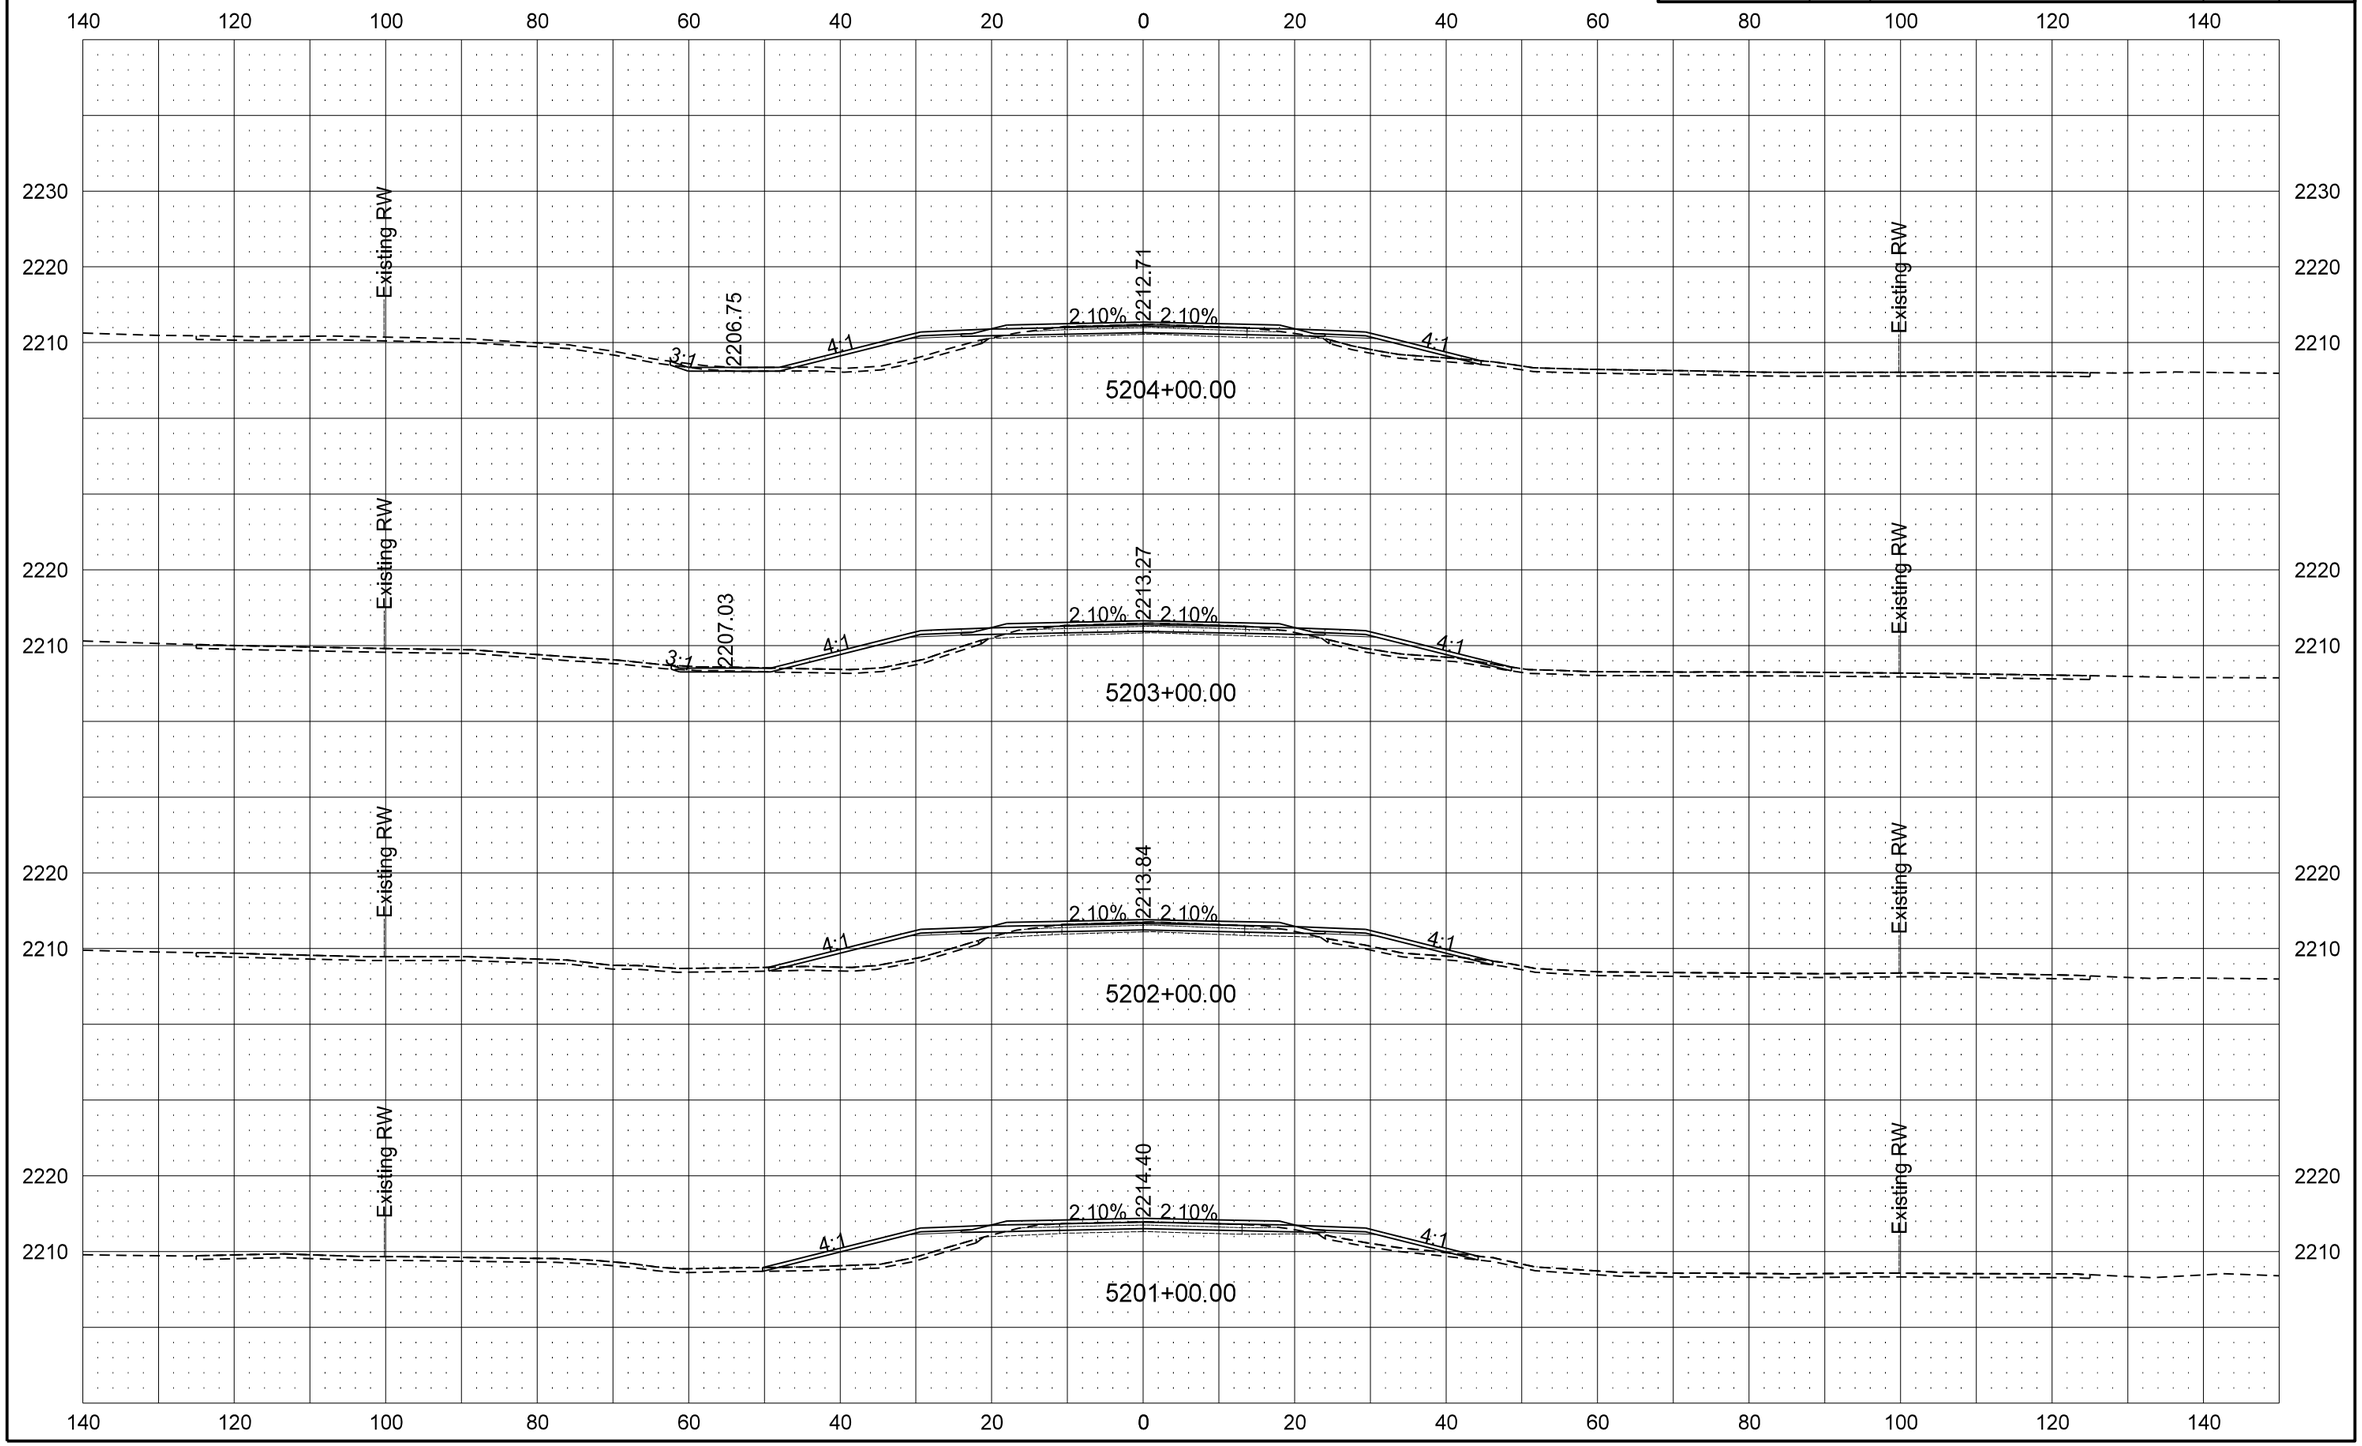

9/19/2016 10:59:07 AM darne R:\project\50200095.025\design\Sheets\200XS_001_ND 200.dgn

STATE	PROJECT NO.	SECTION NO.	SHEET NO.
ND	SOIB-5-200(025)095	200	59

ND 200 Cross Sections

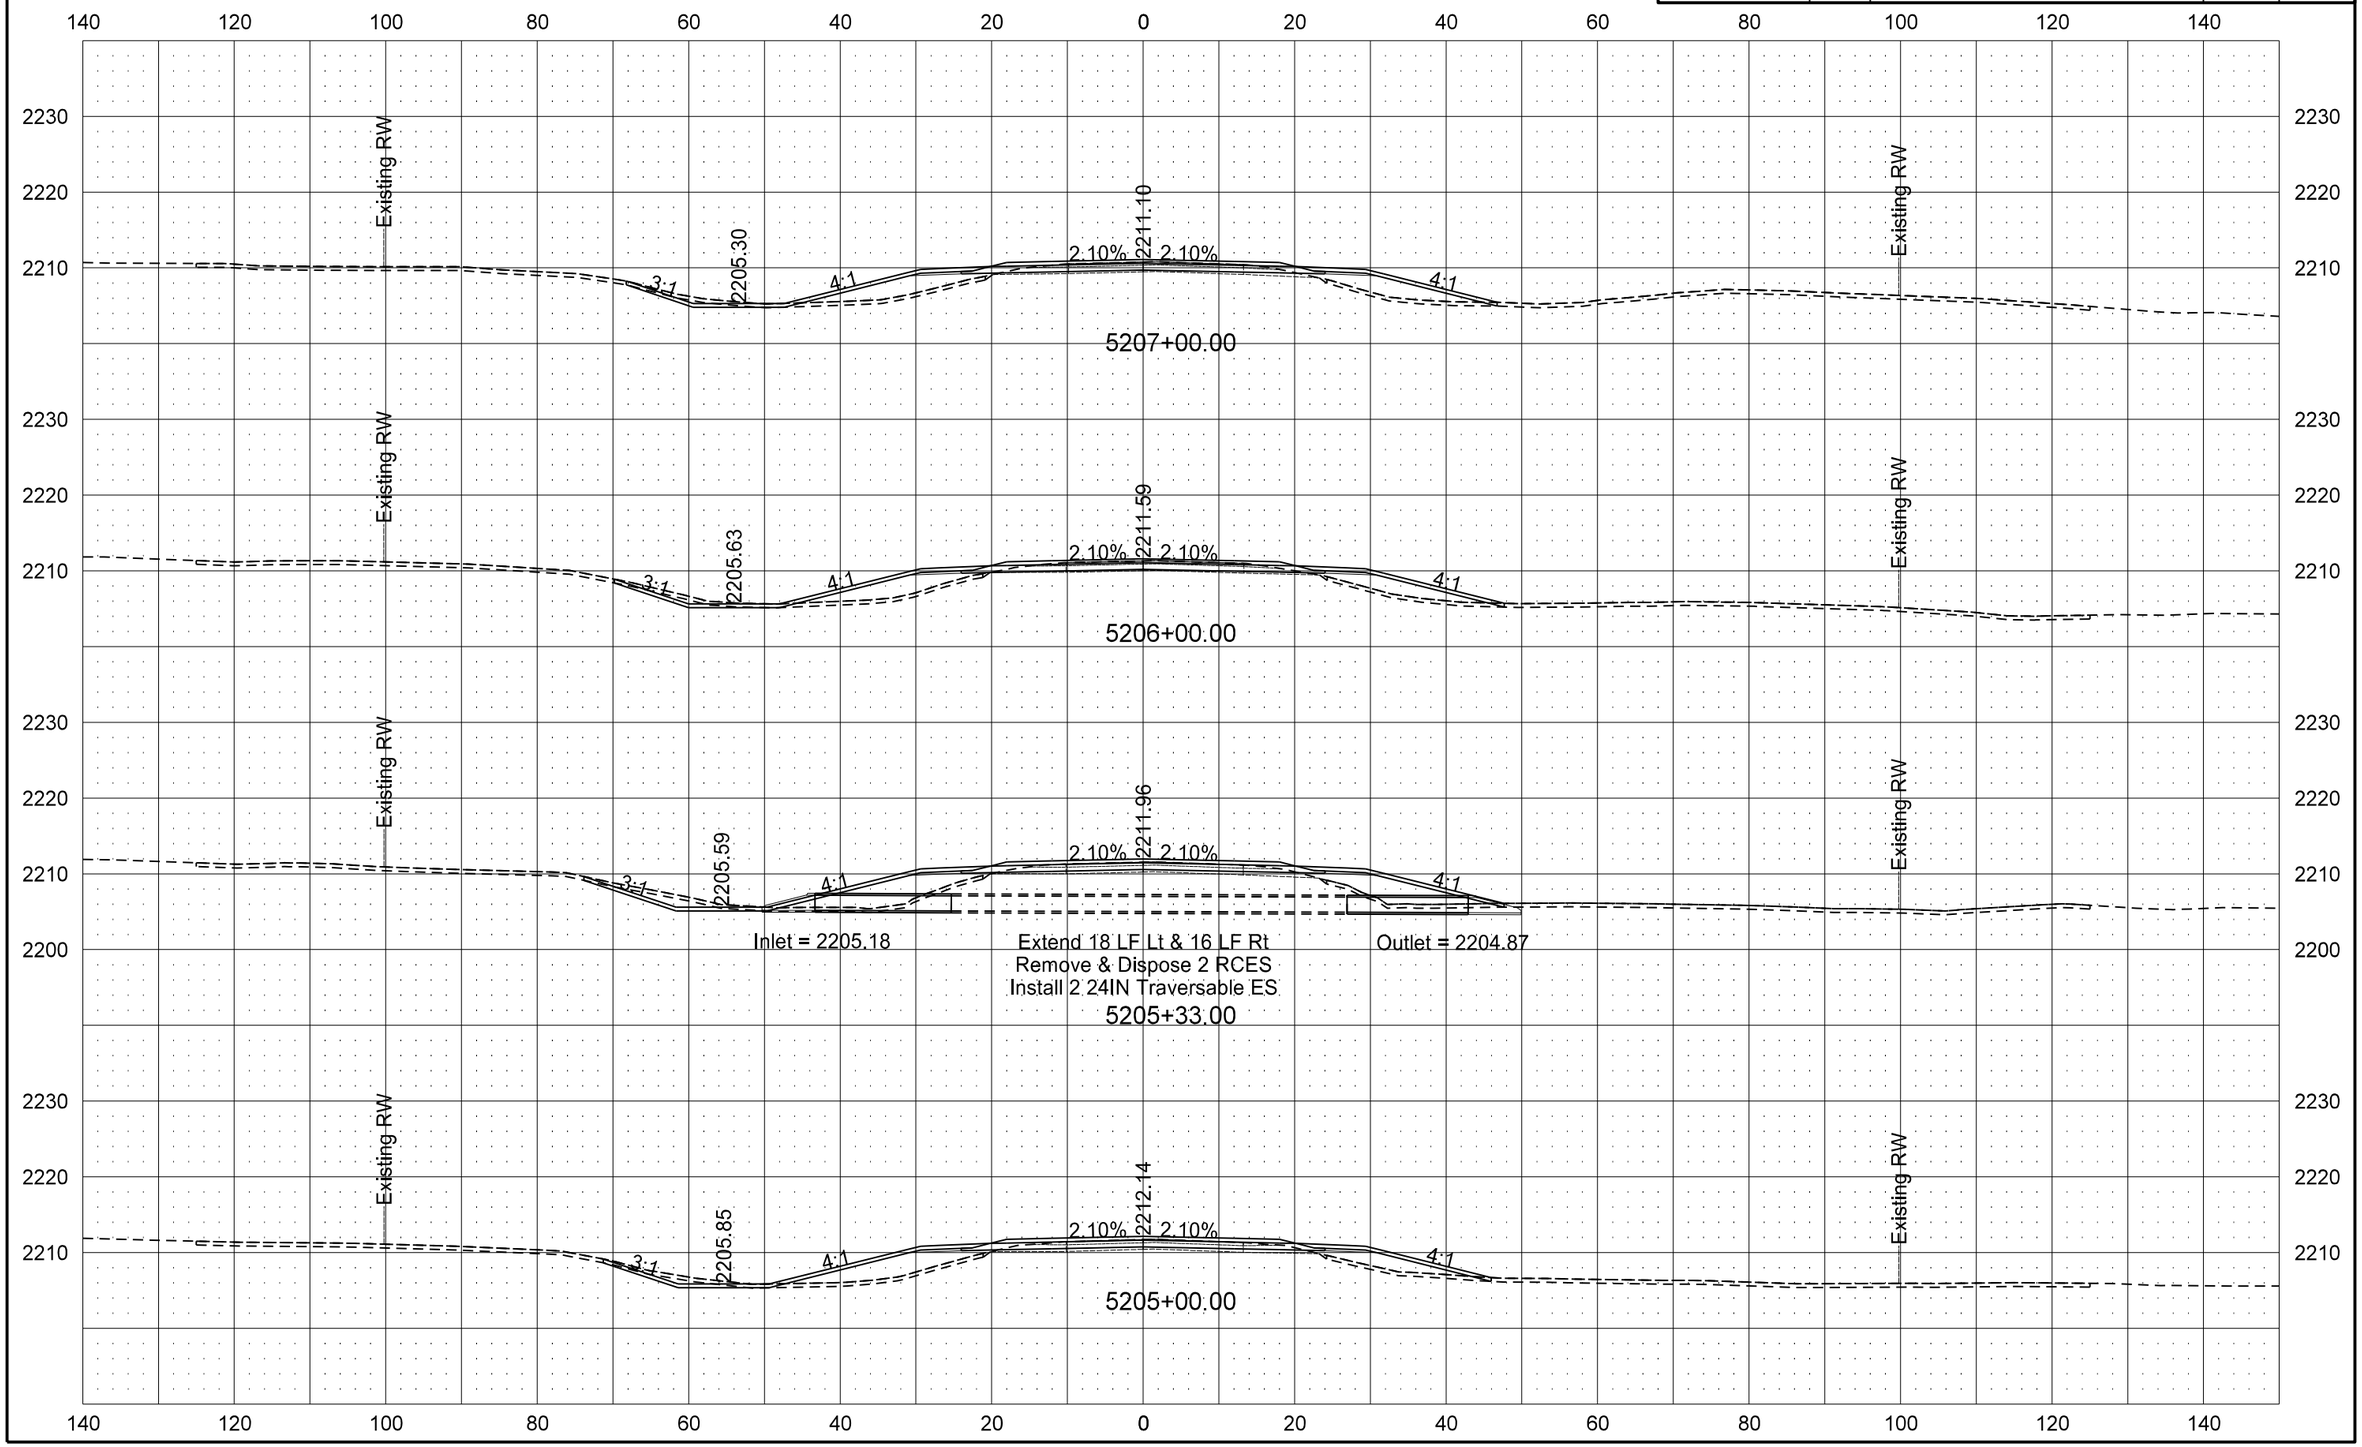

STATE	PROJECT NO.	SECTION NO.	SHEET NO.
ND	SOIB-5-200(025)095	200	60

ND 200 Cross Sections

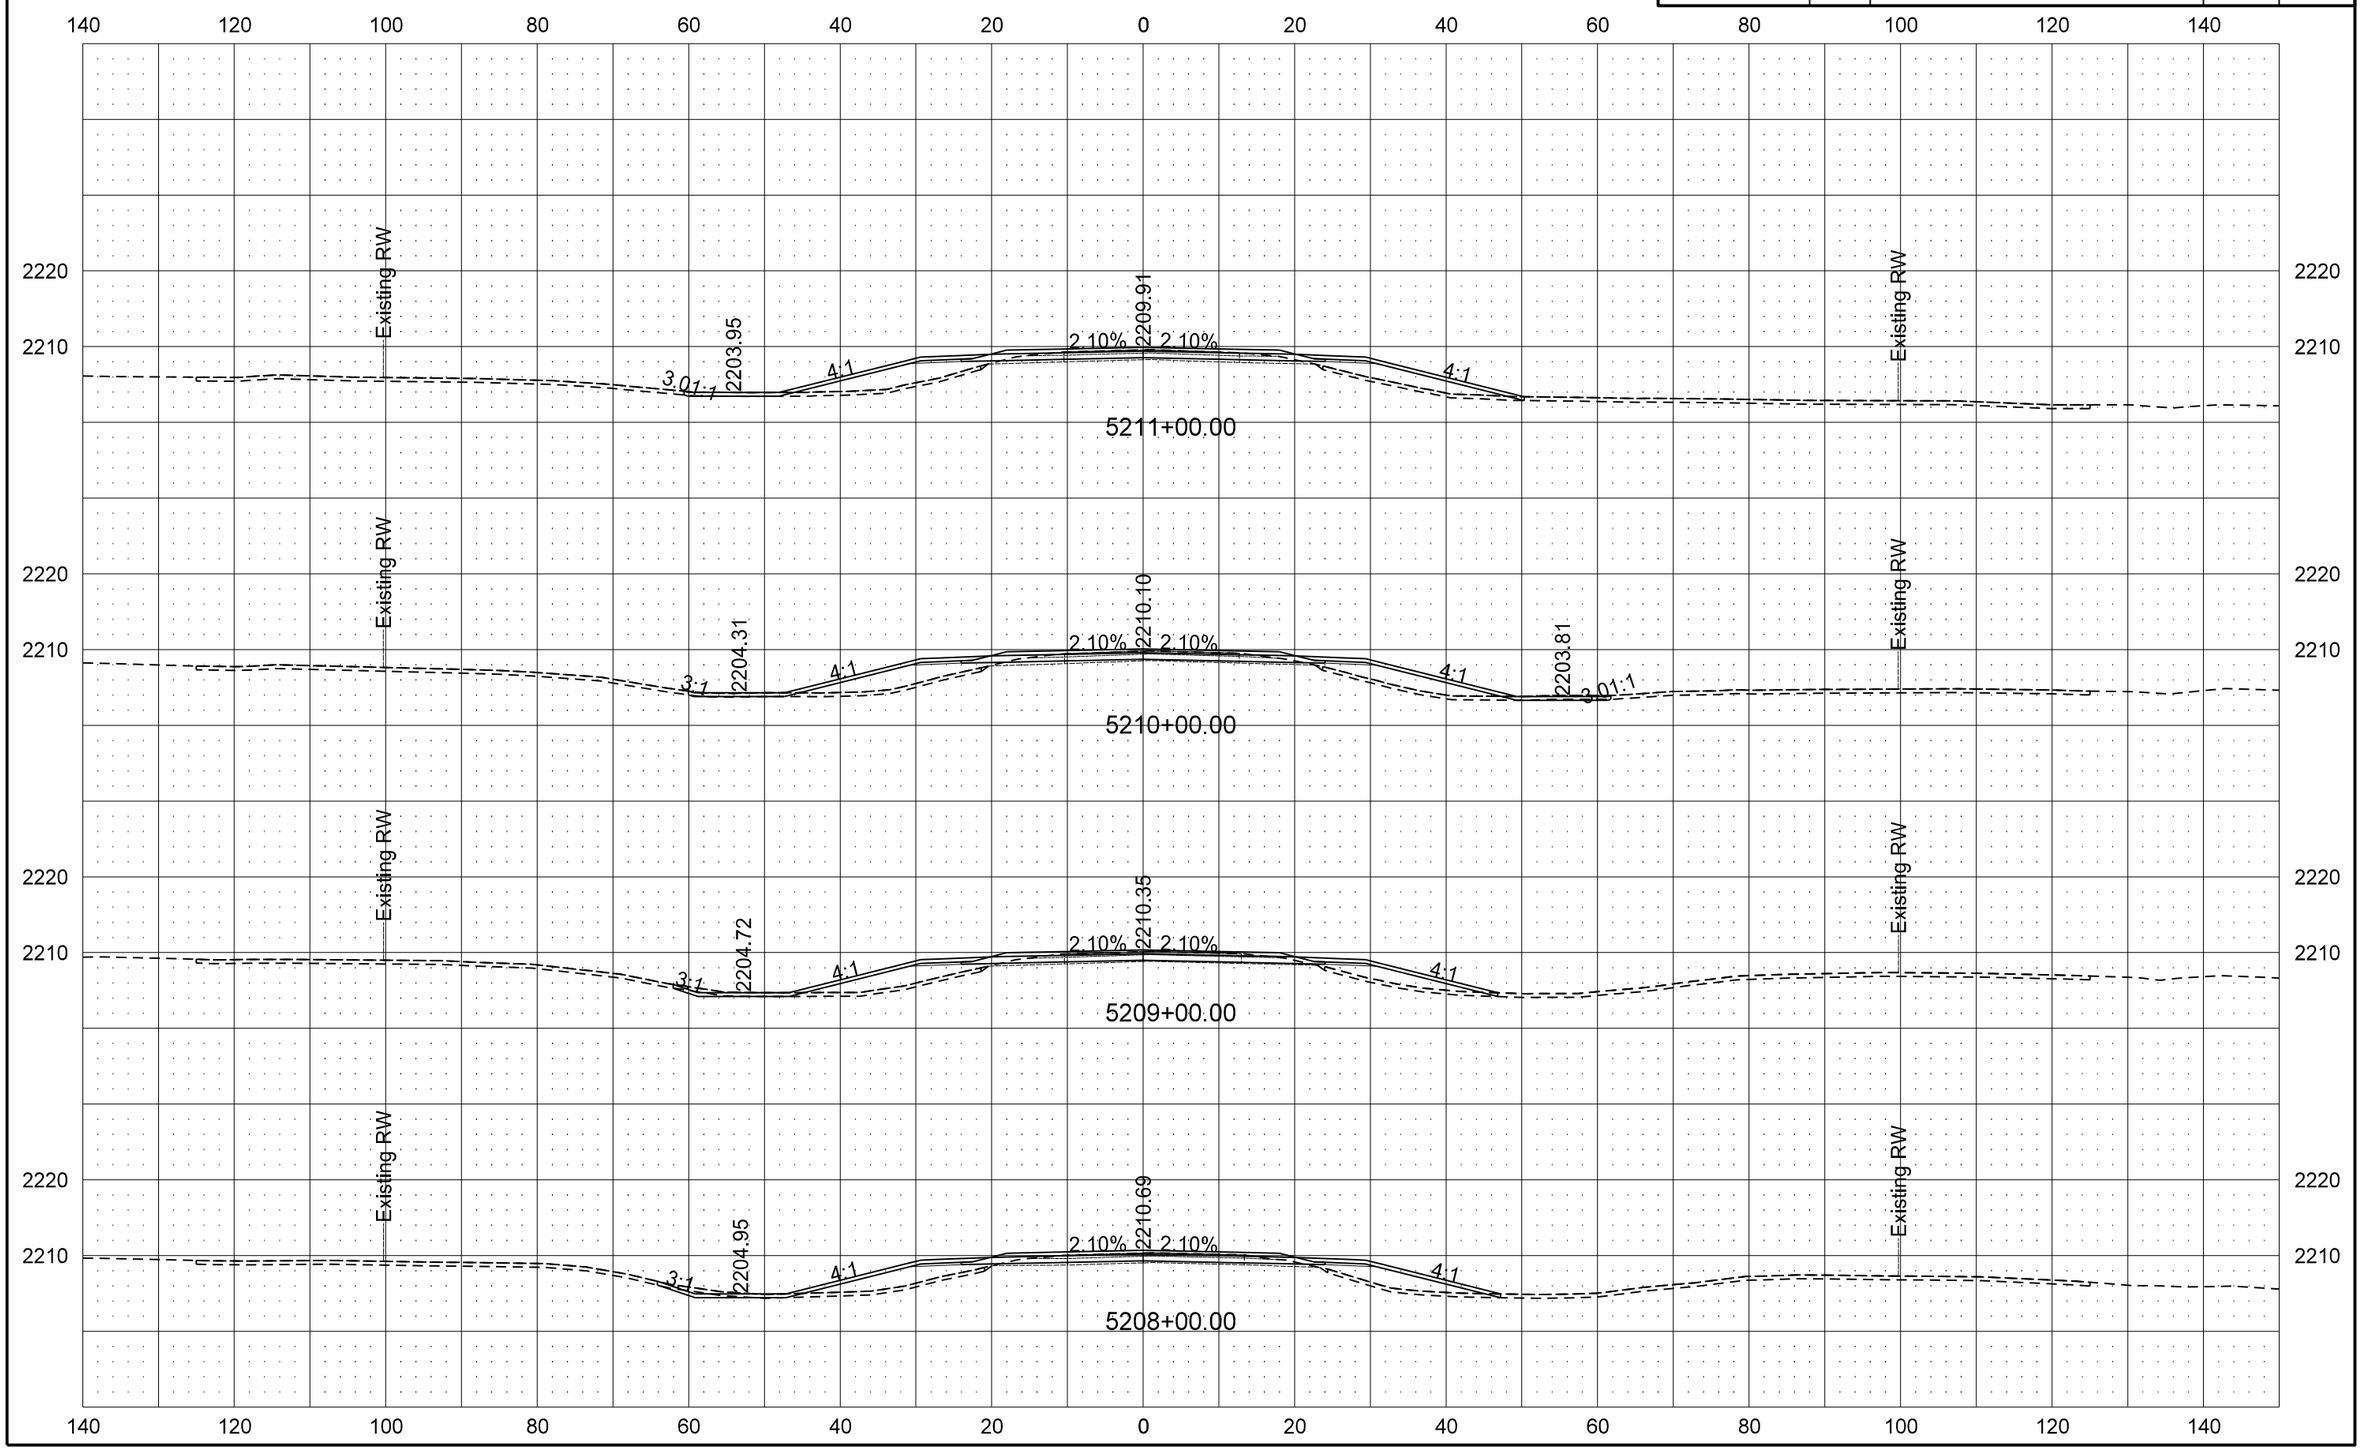

STATE	PROJECT NO.	SECTION NO.	SHEET NO.
ND	SOIB-5-200(025)095	200	61

ND 200 Cross Sections

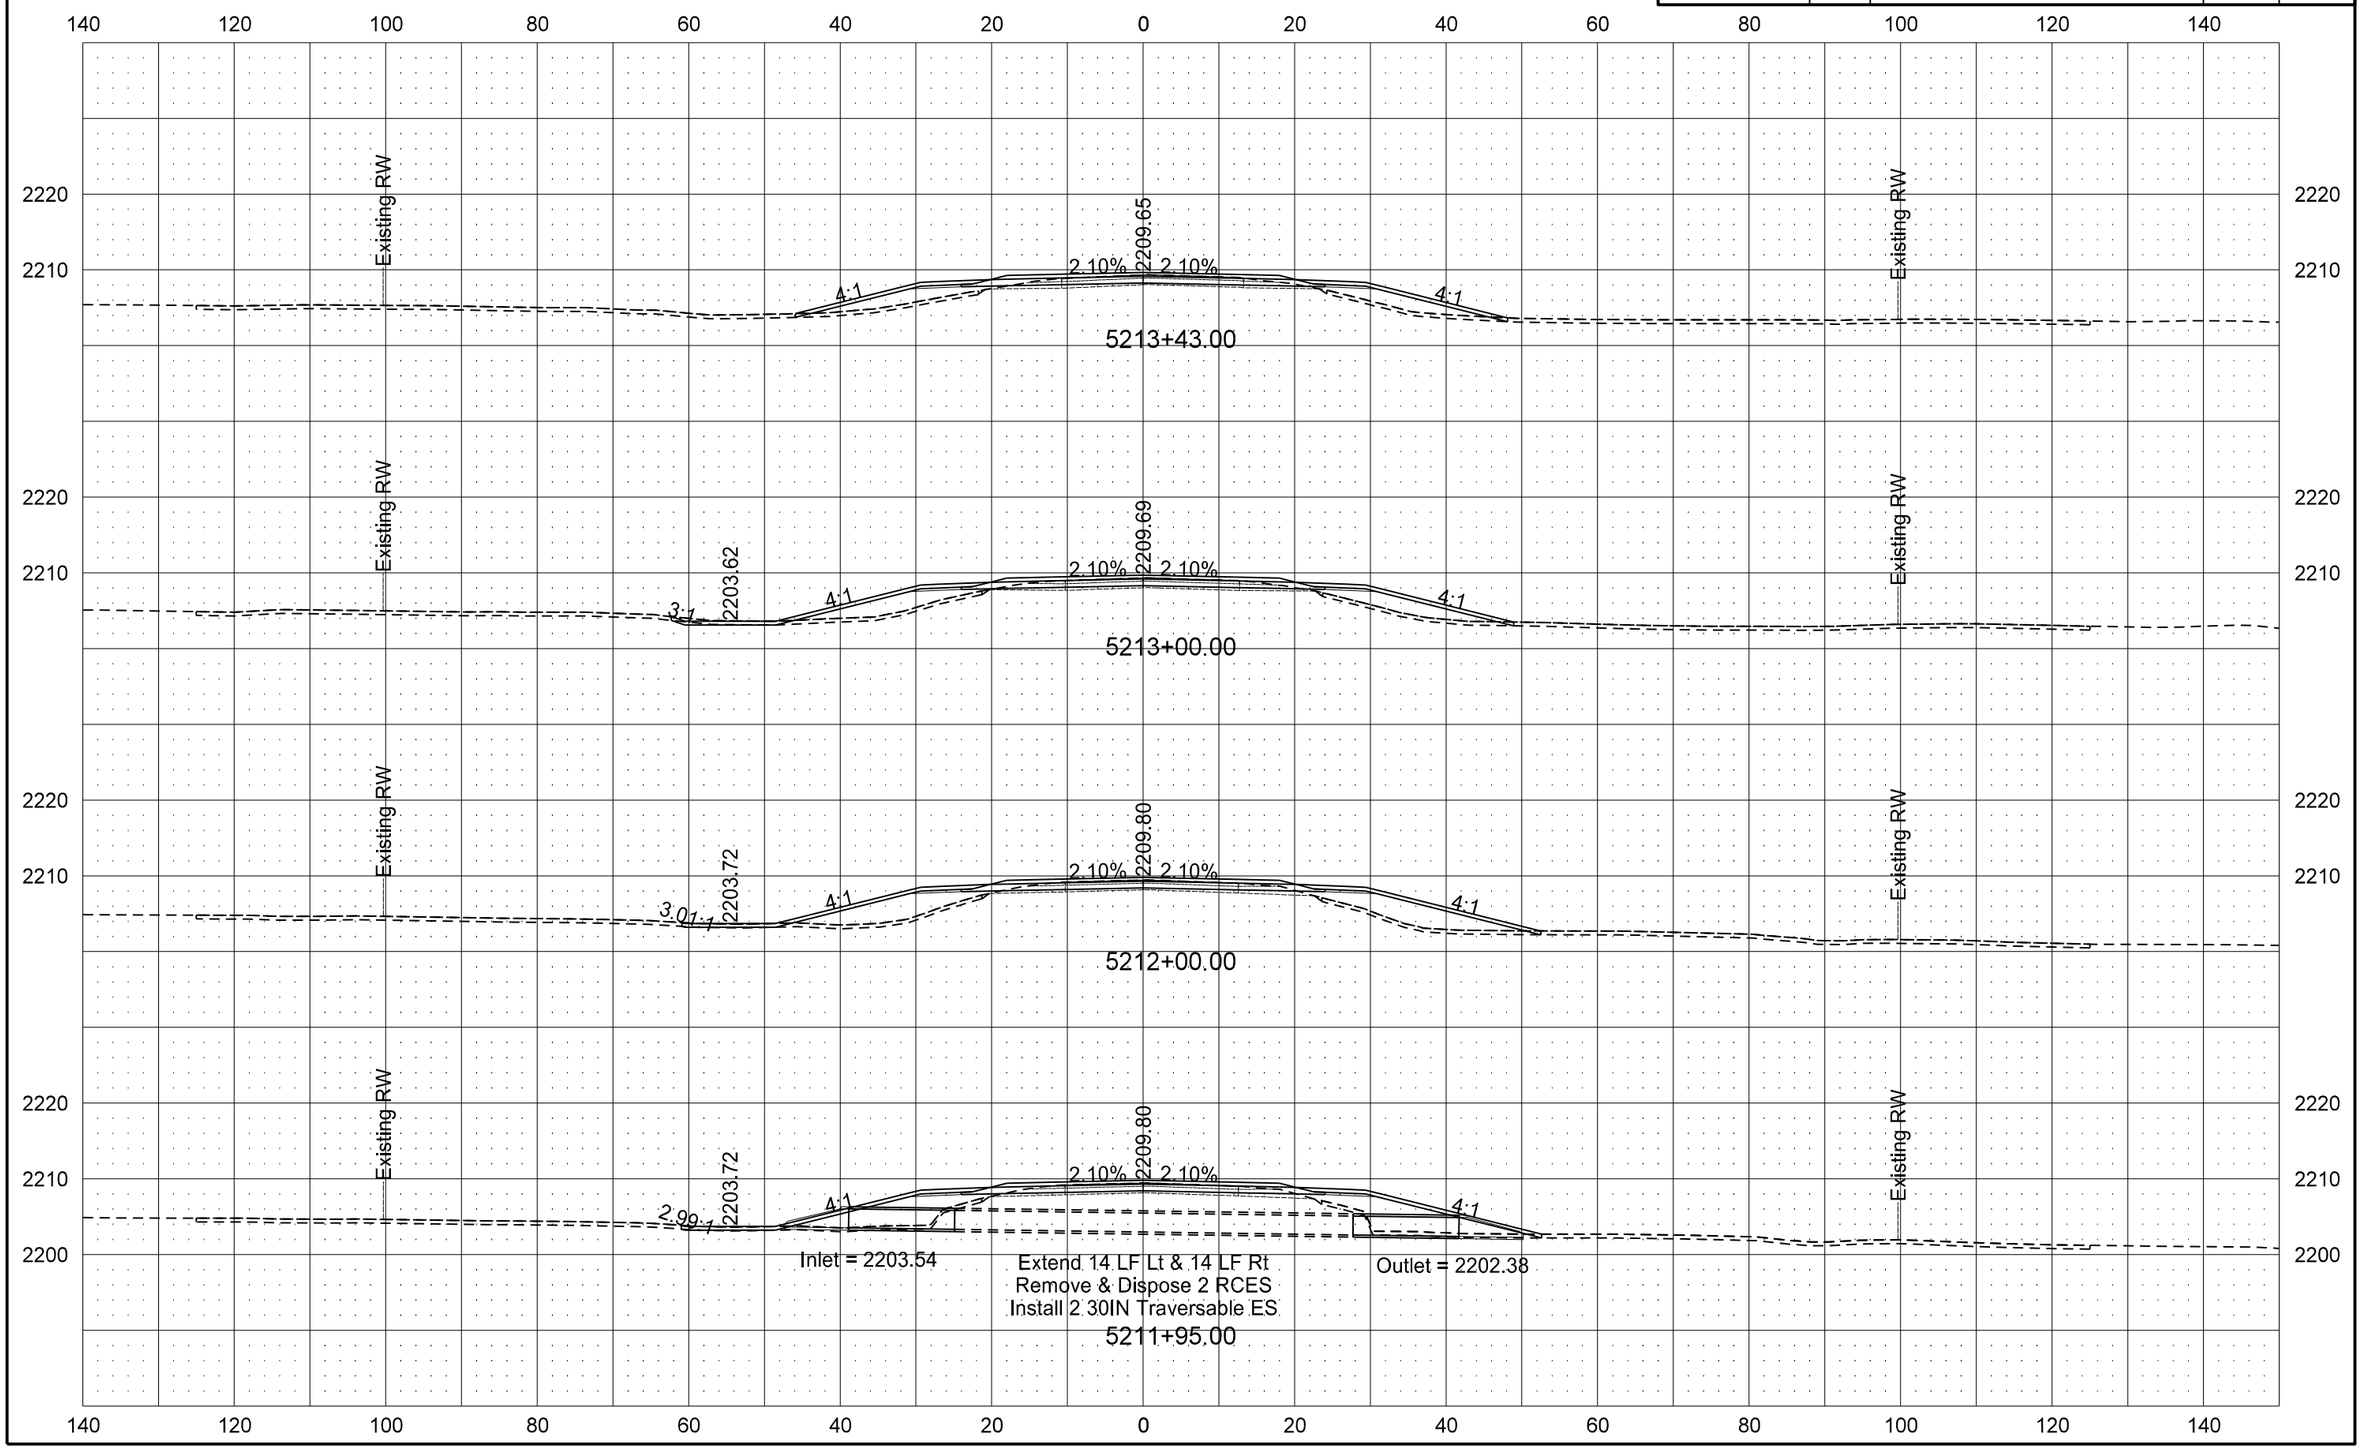

STATE	PROJECT NO.	SECTION NO.	SHEET NO.
ND	SOIB-5-200(025)095	200	62

ND 200 Cross Sections

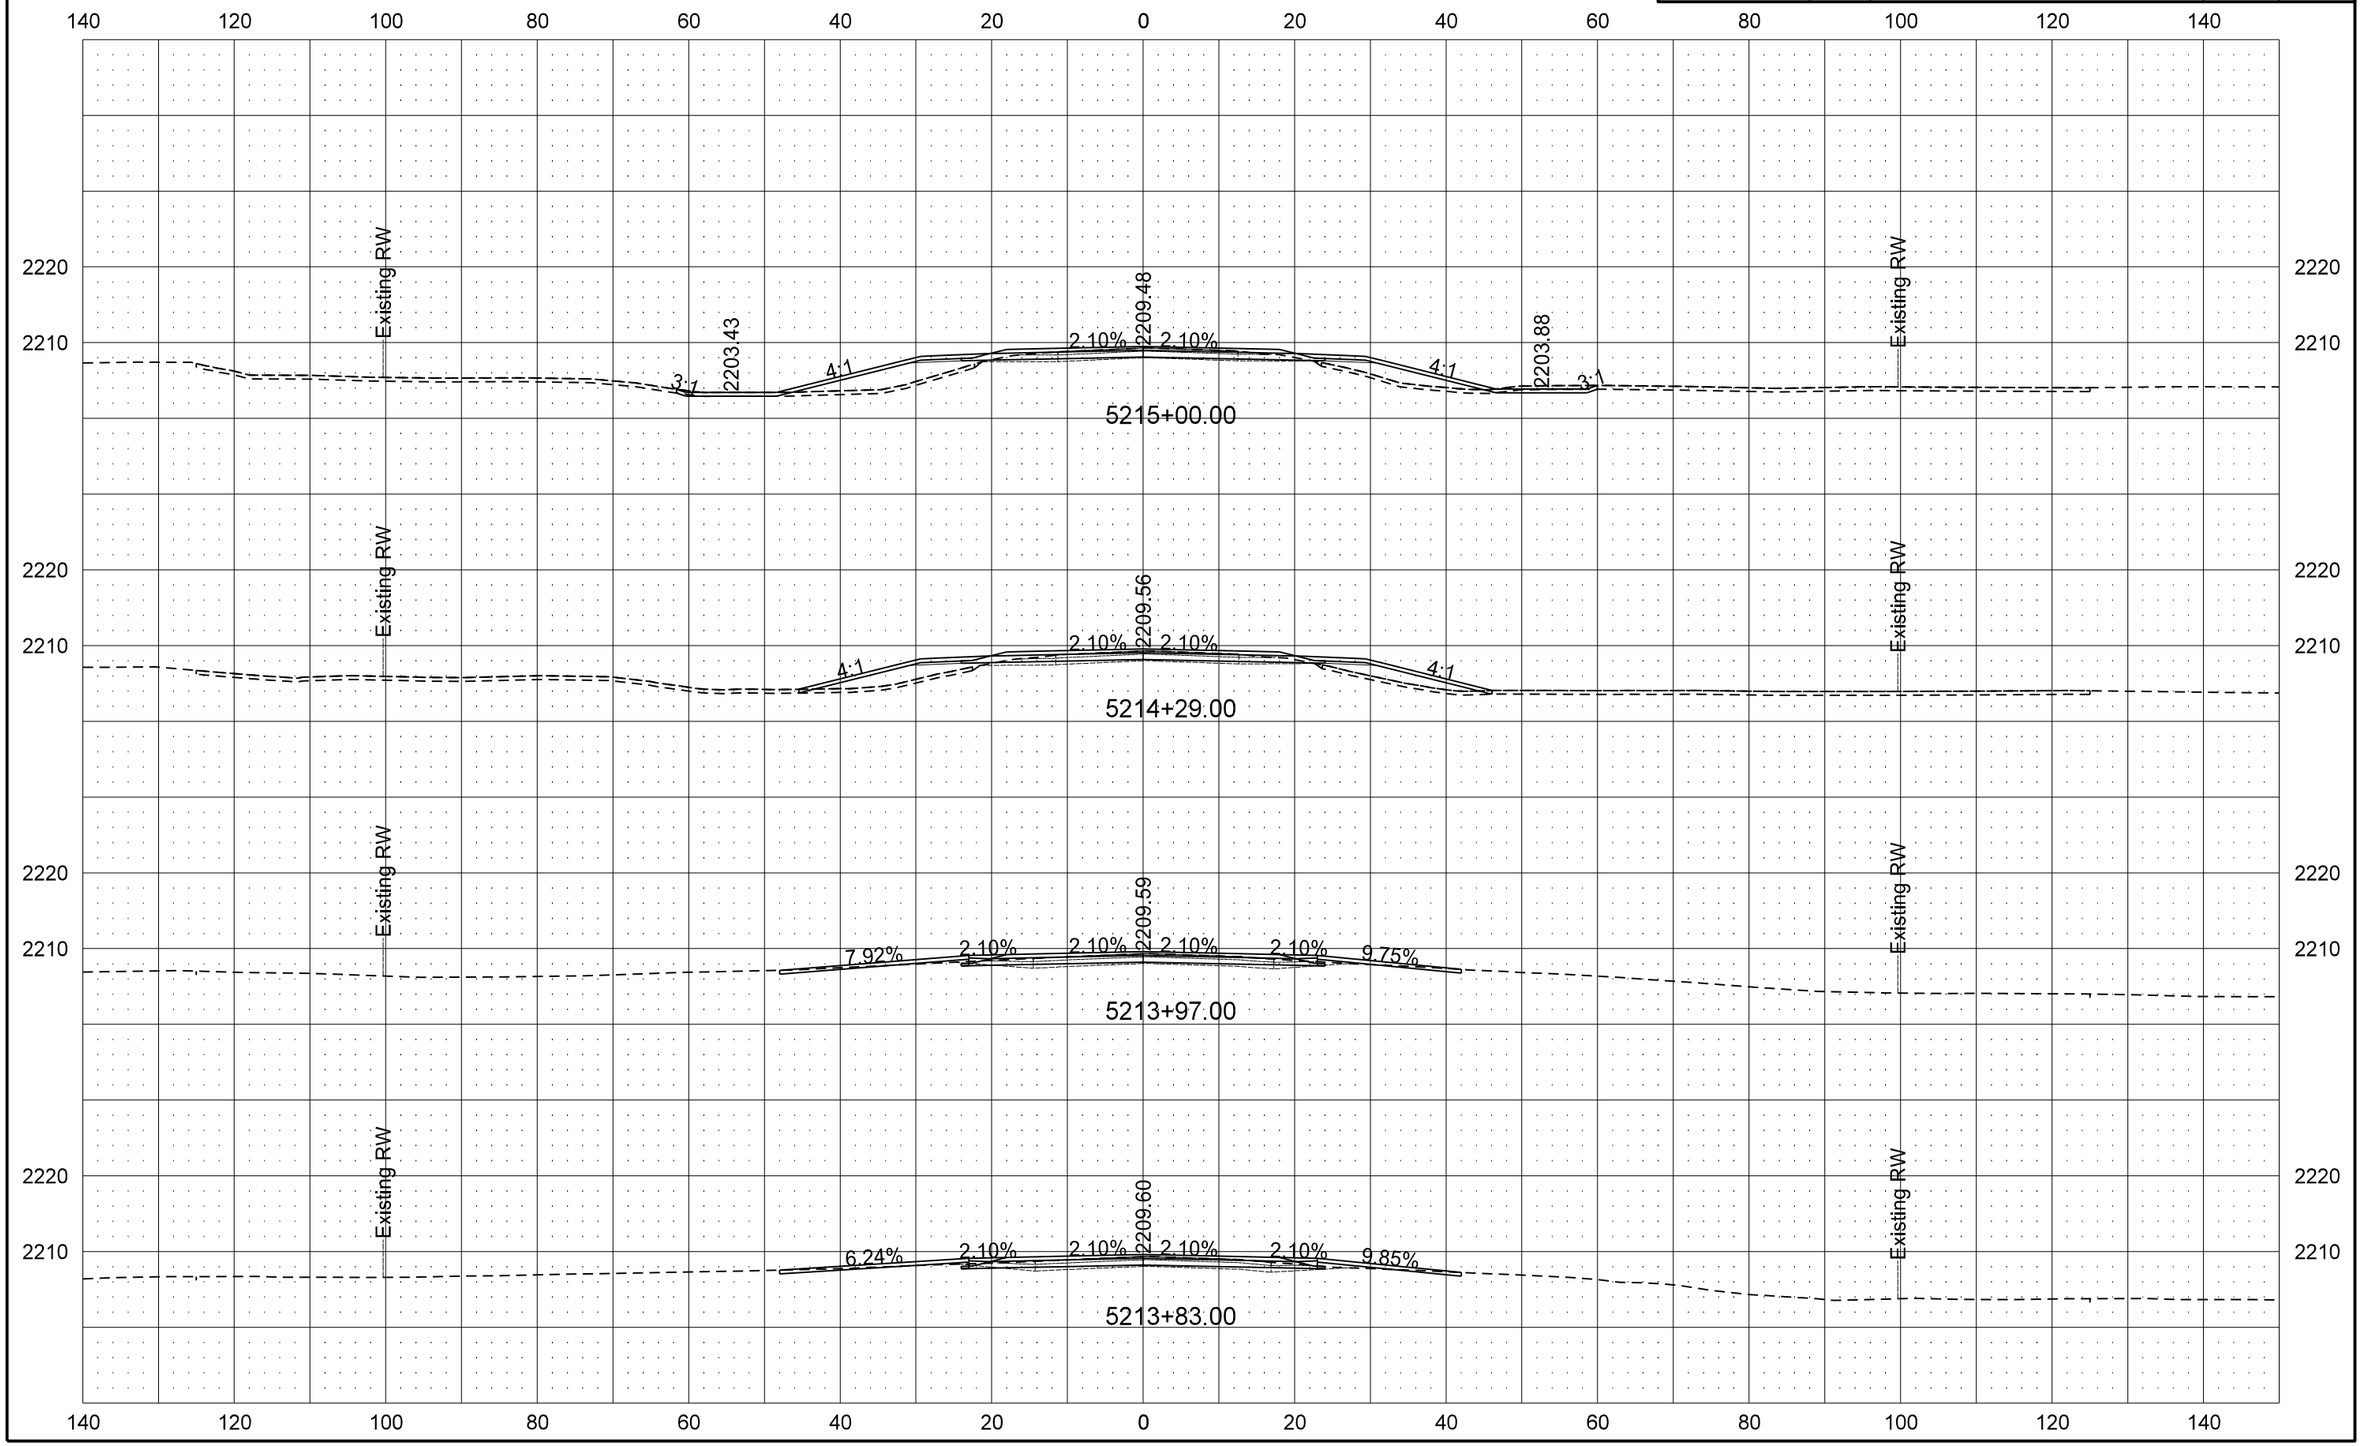

STATE	PROJECT NO.	SECTION NO.	SHEET NO.
ND	SOIB-5-200(025)095	200	63

ND 200 Cross Sections

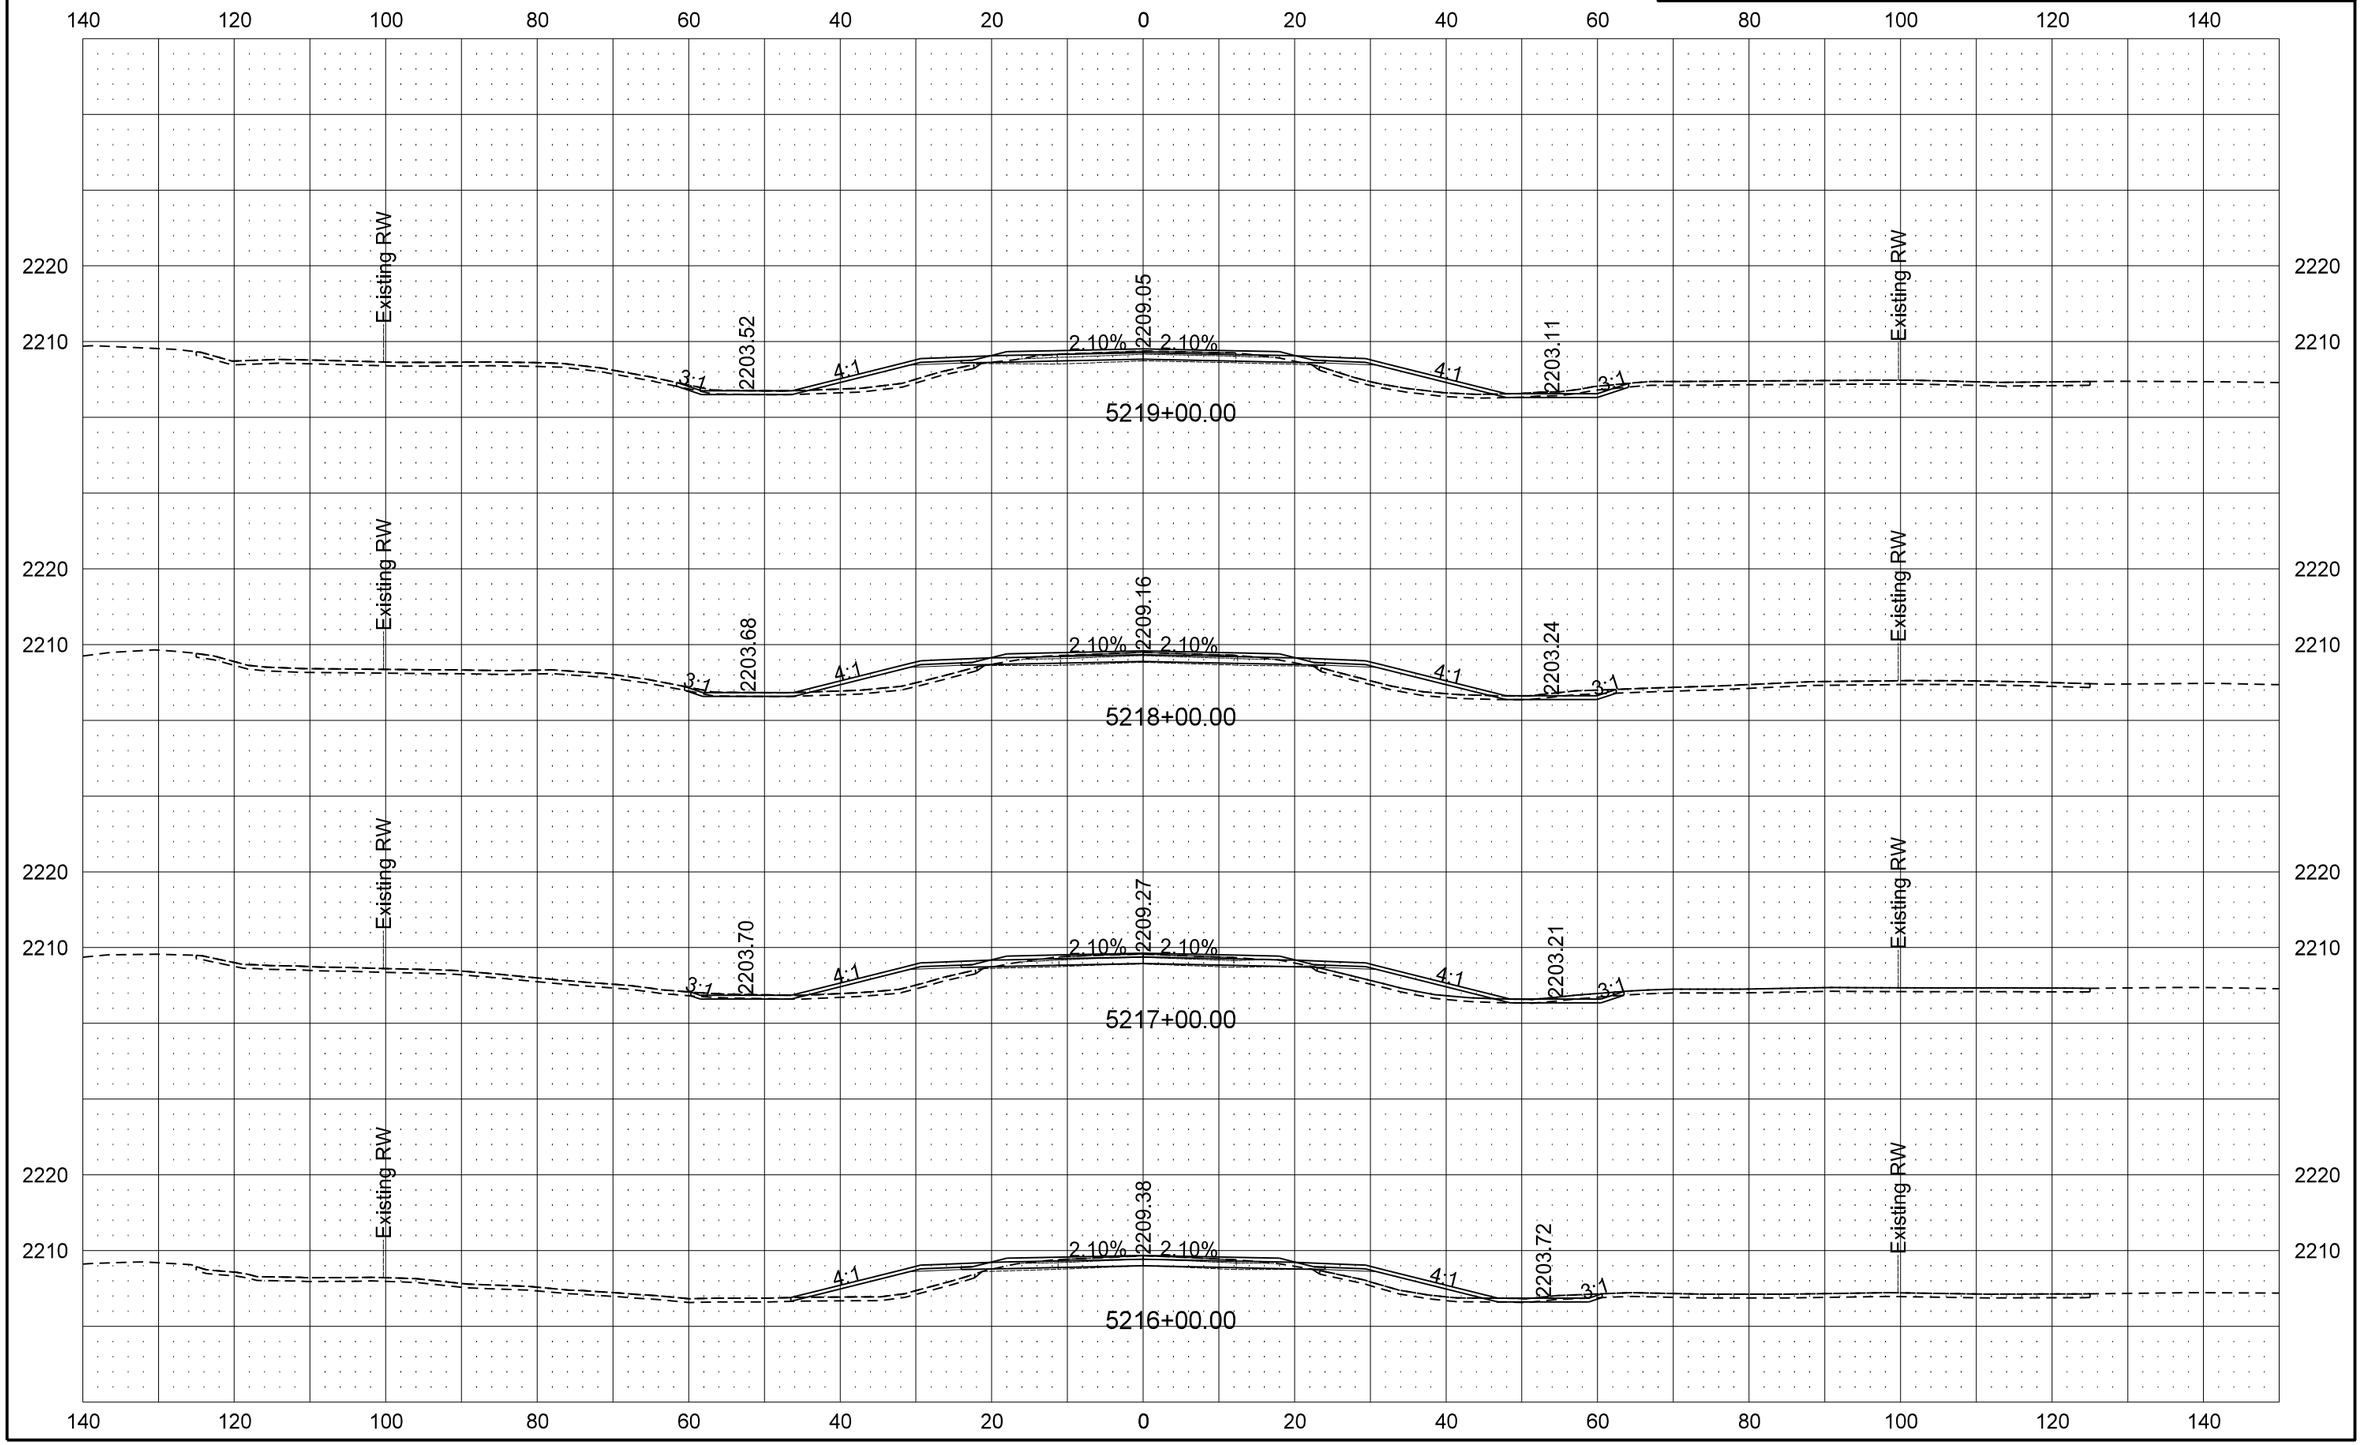

9/19/2016 10:59:18 AM darne R:\project\50200095.025\design\Sheets\200XS_001_ND 200.dgn

STATE	PROJECT NO.	SECTION NO.	SHEET NO.
ND	SOIB-5-200(025)095	200	64

ND 200 Cross Sections

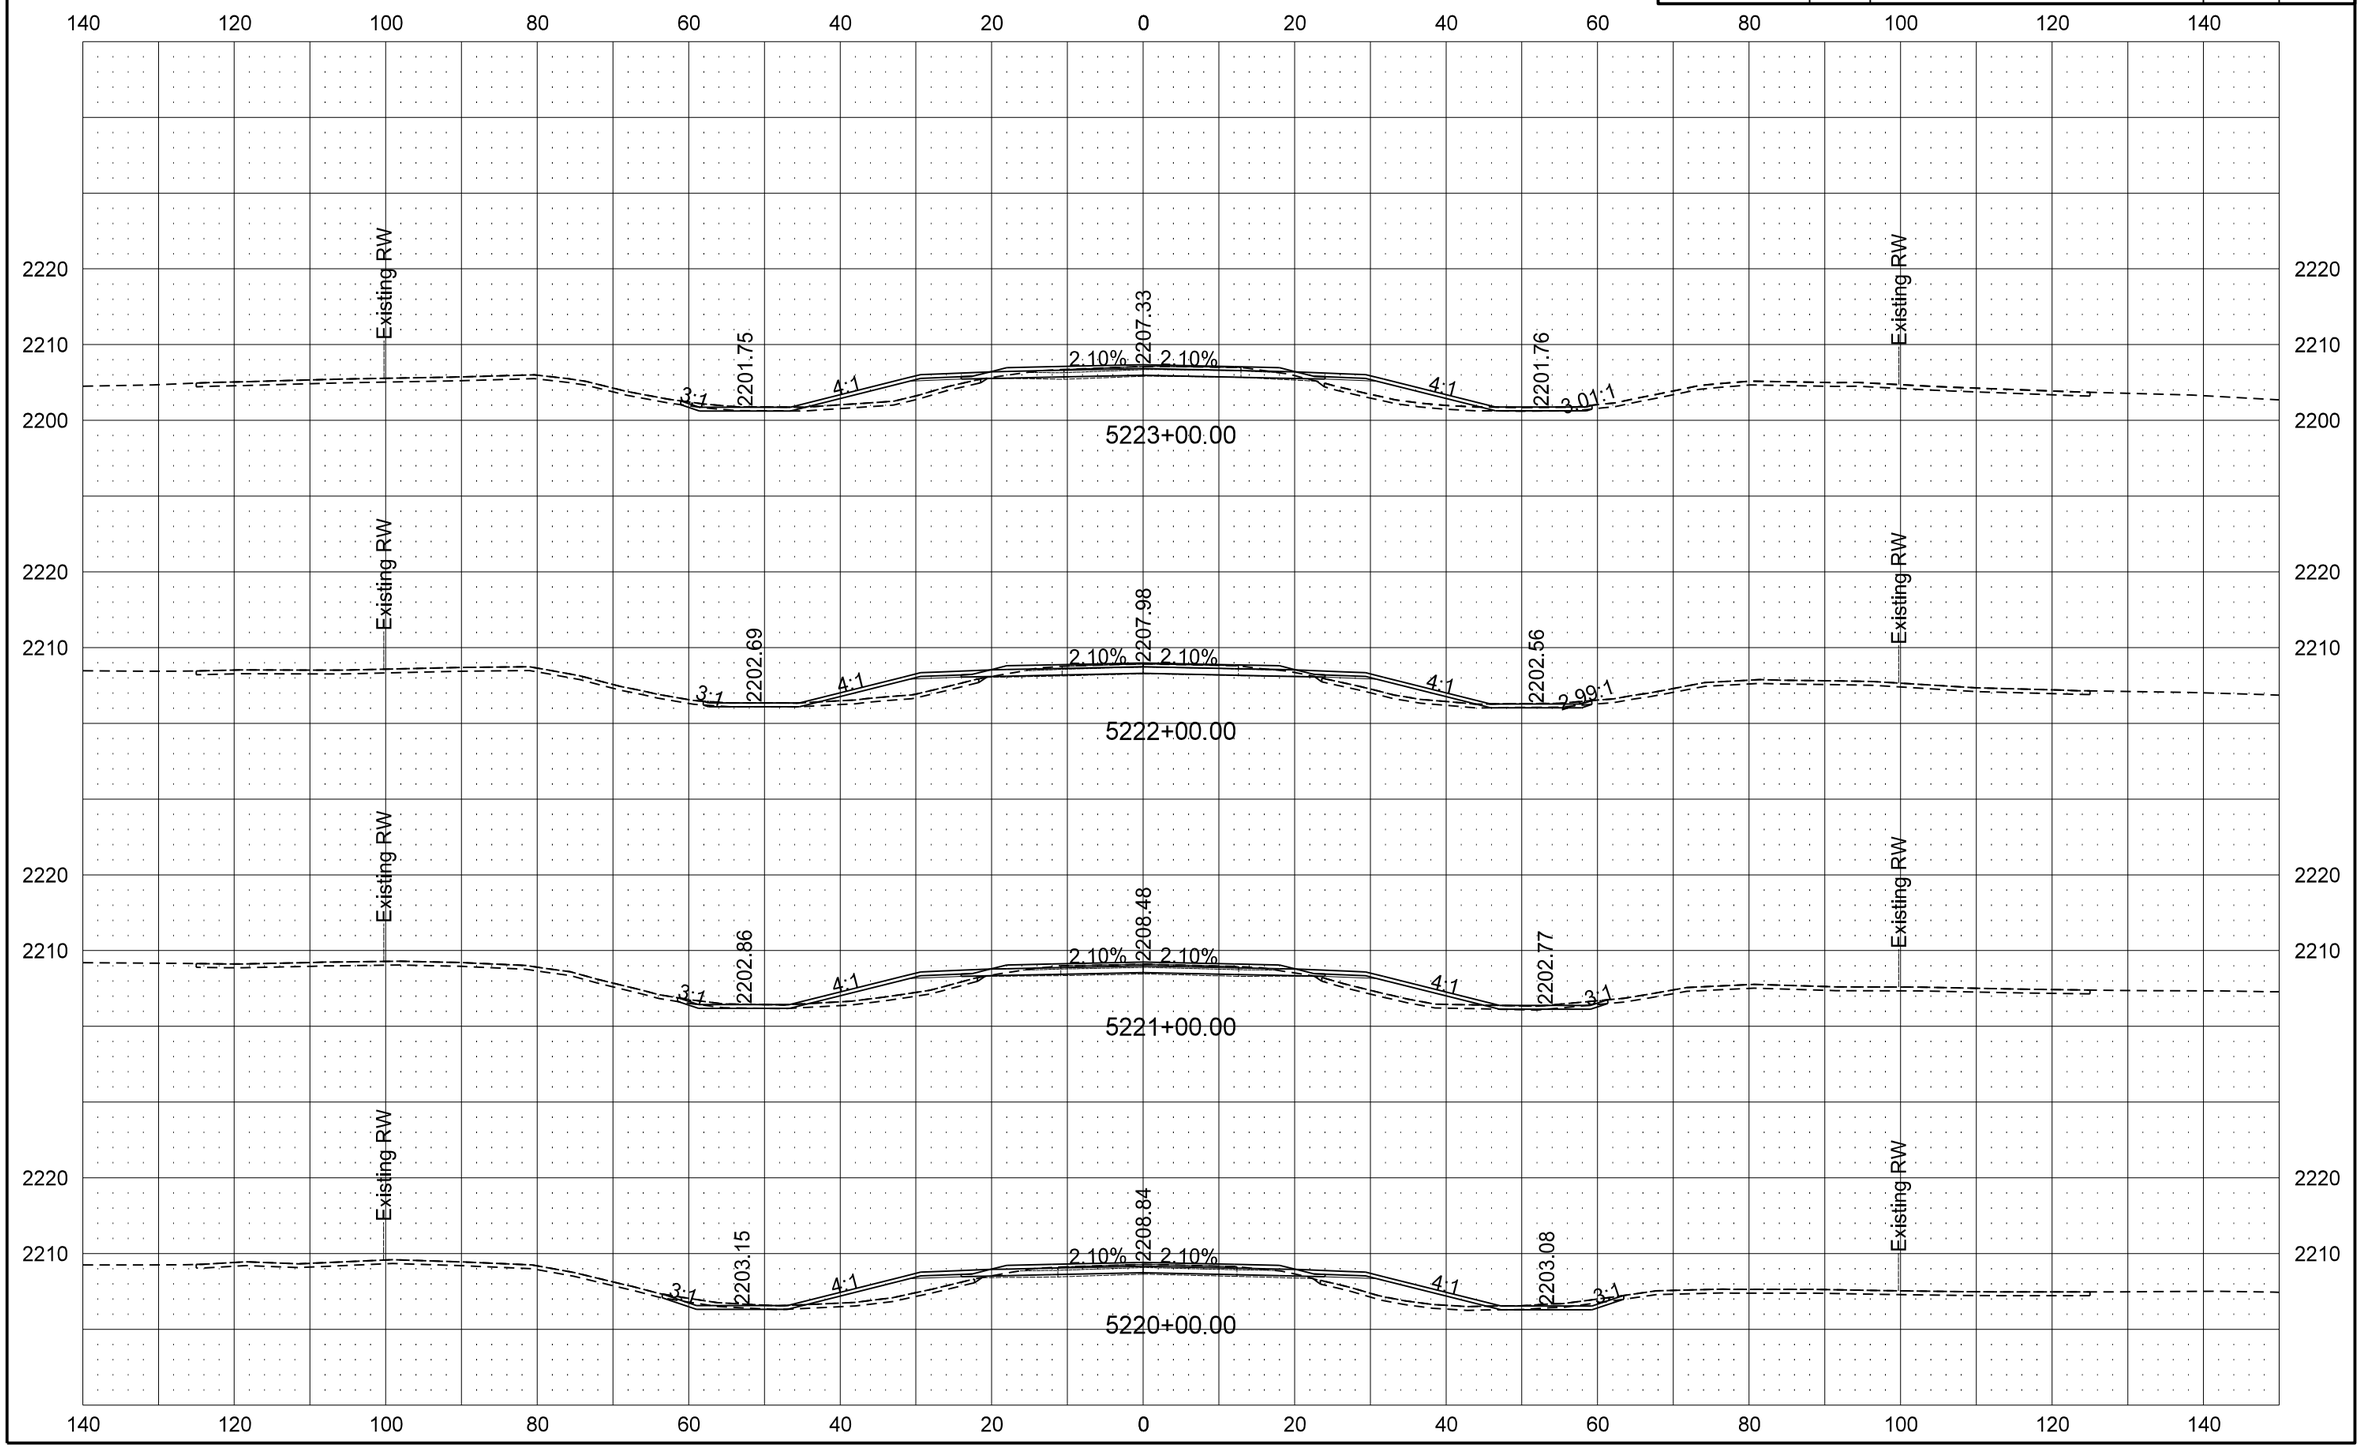

9/19/2016 10:59:20 AM darne R:\project\50200095.025\design\Sheets\200XS_001_ND 200.dgn

STATE	PROJECT NO.	SECTION NO.	SHEET NO.
ND	SOIB-5-200(025)095	200	65

ND 200 Cross Sections

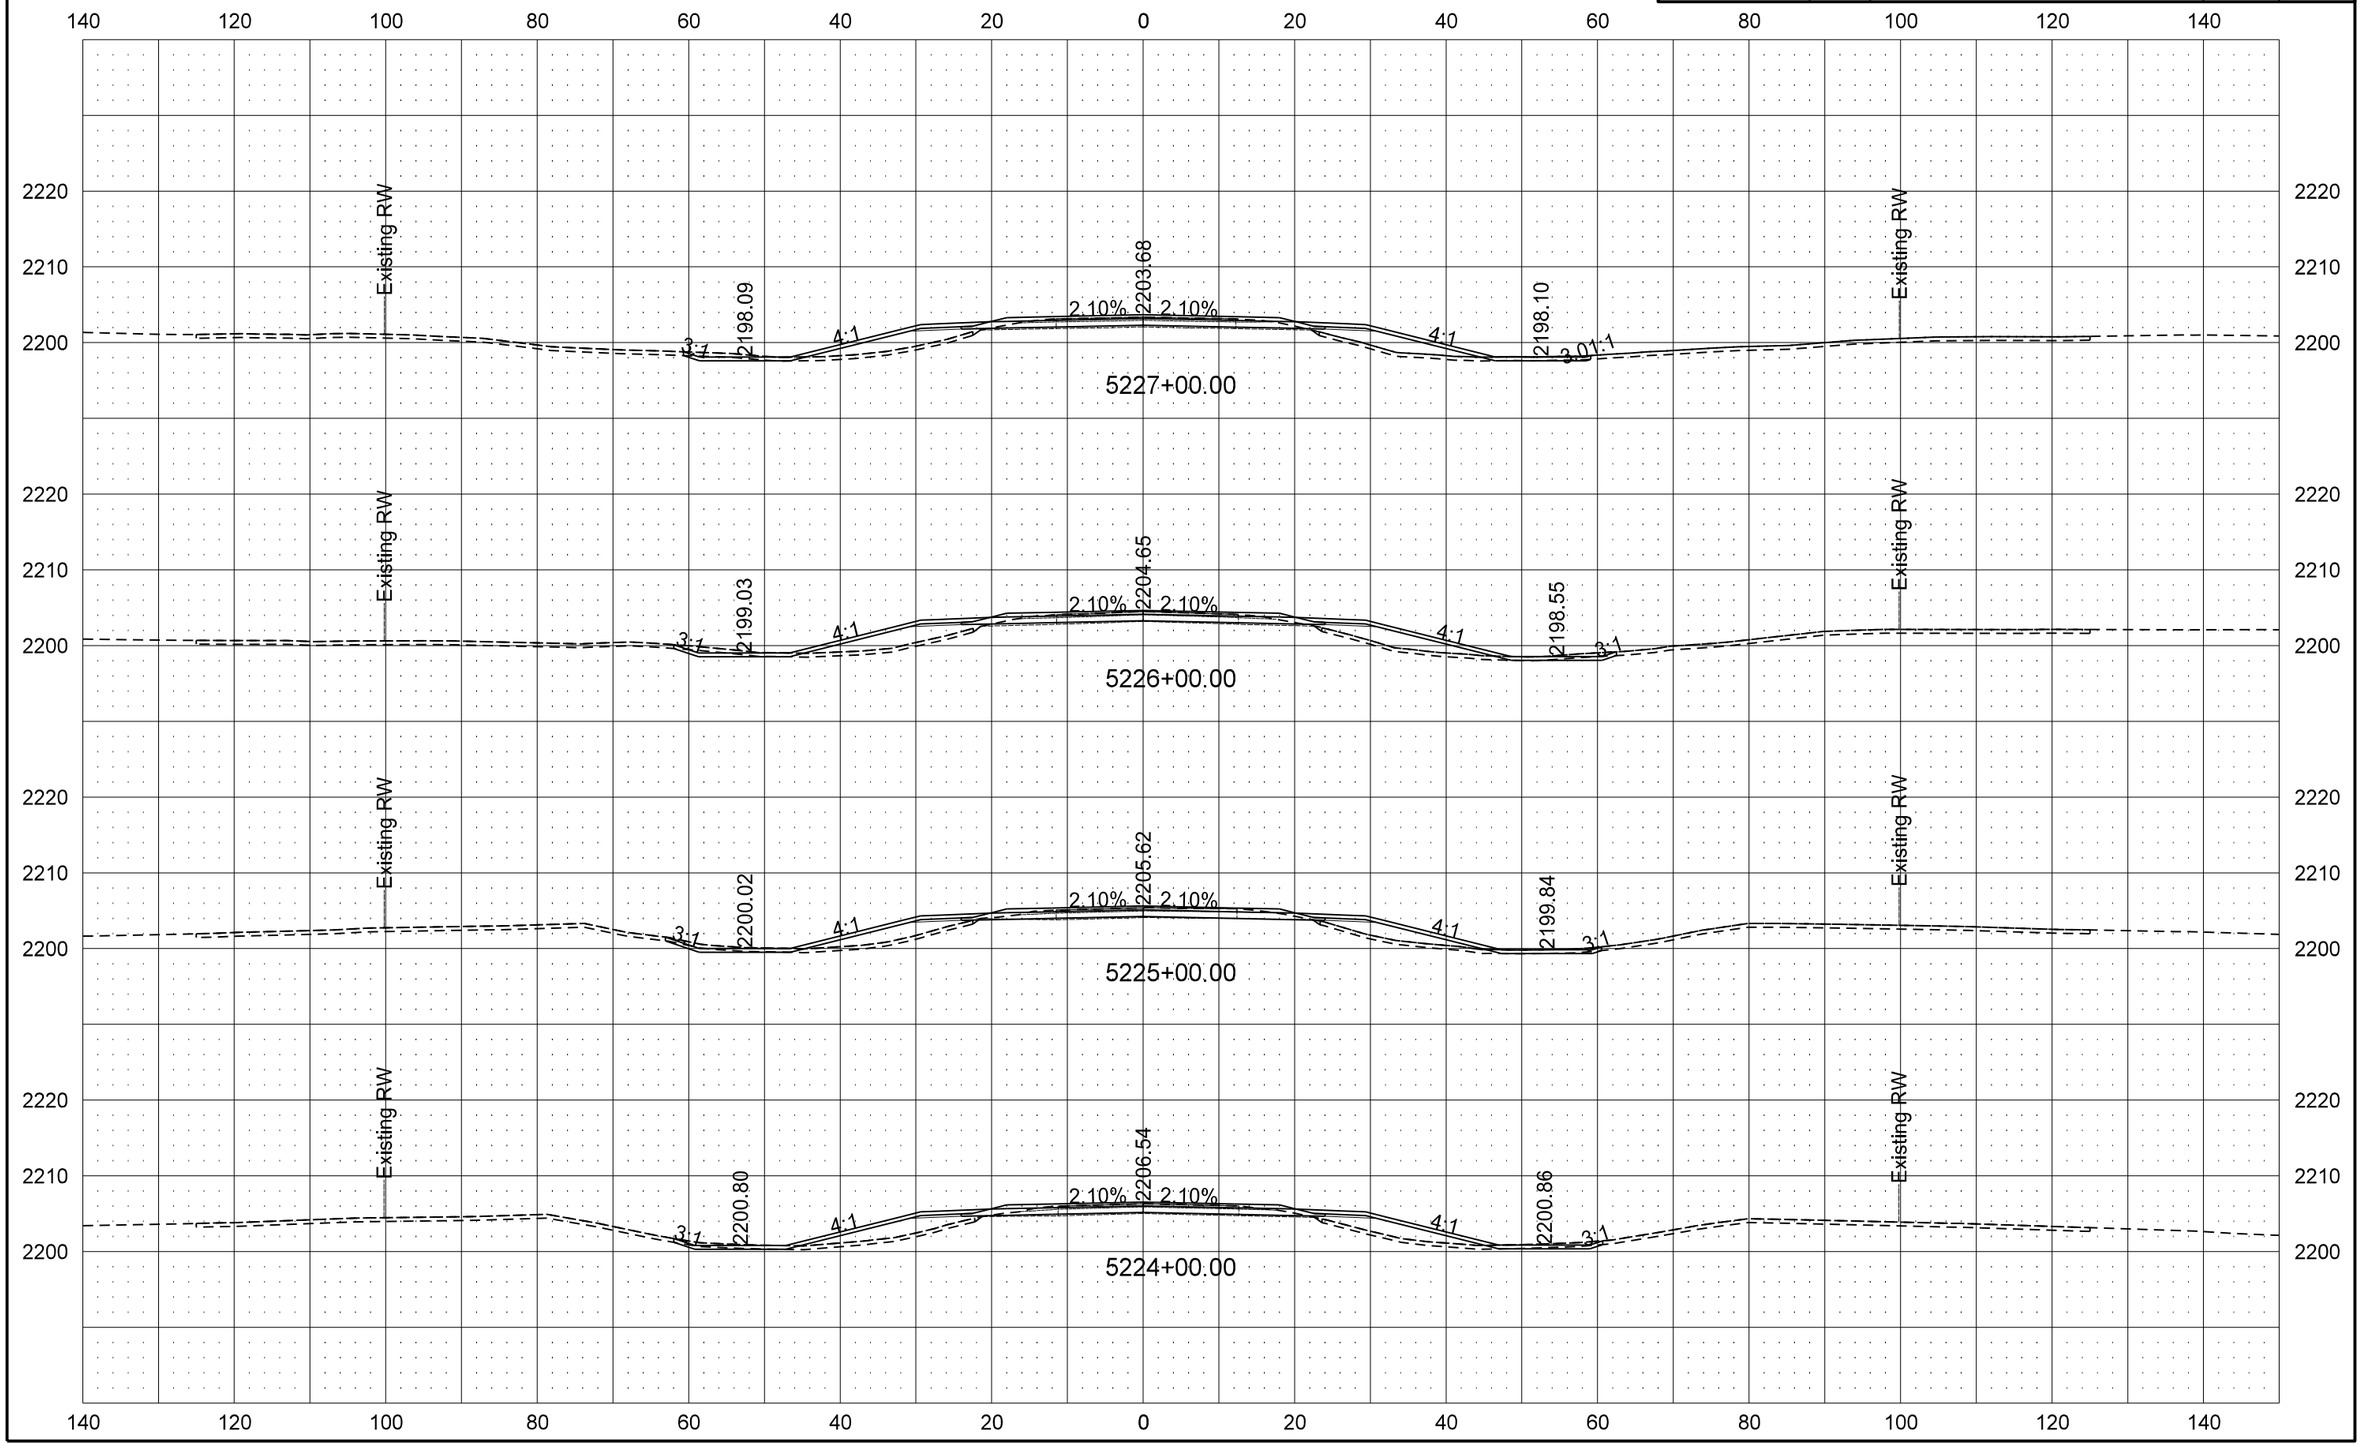

9/19/2016 10:59:22 AM darne R:\project\50200095.025\design\Sheets\200XS_001_ND 200.dgn

STATE	PROJECT NO.	SECTION NO.	SHEET NO.
ND	SOIB-5-200(025)095	200	66

ND 200 Cross Sections

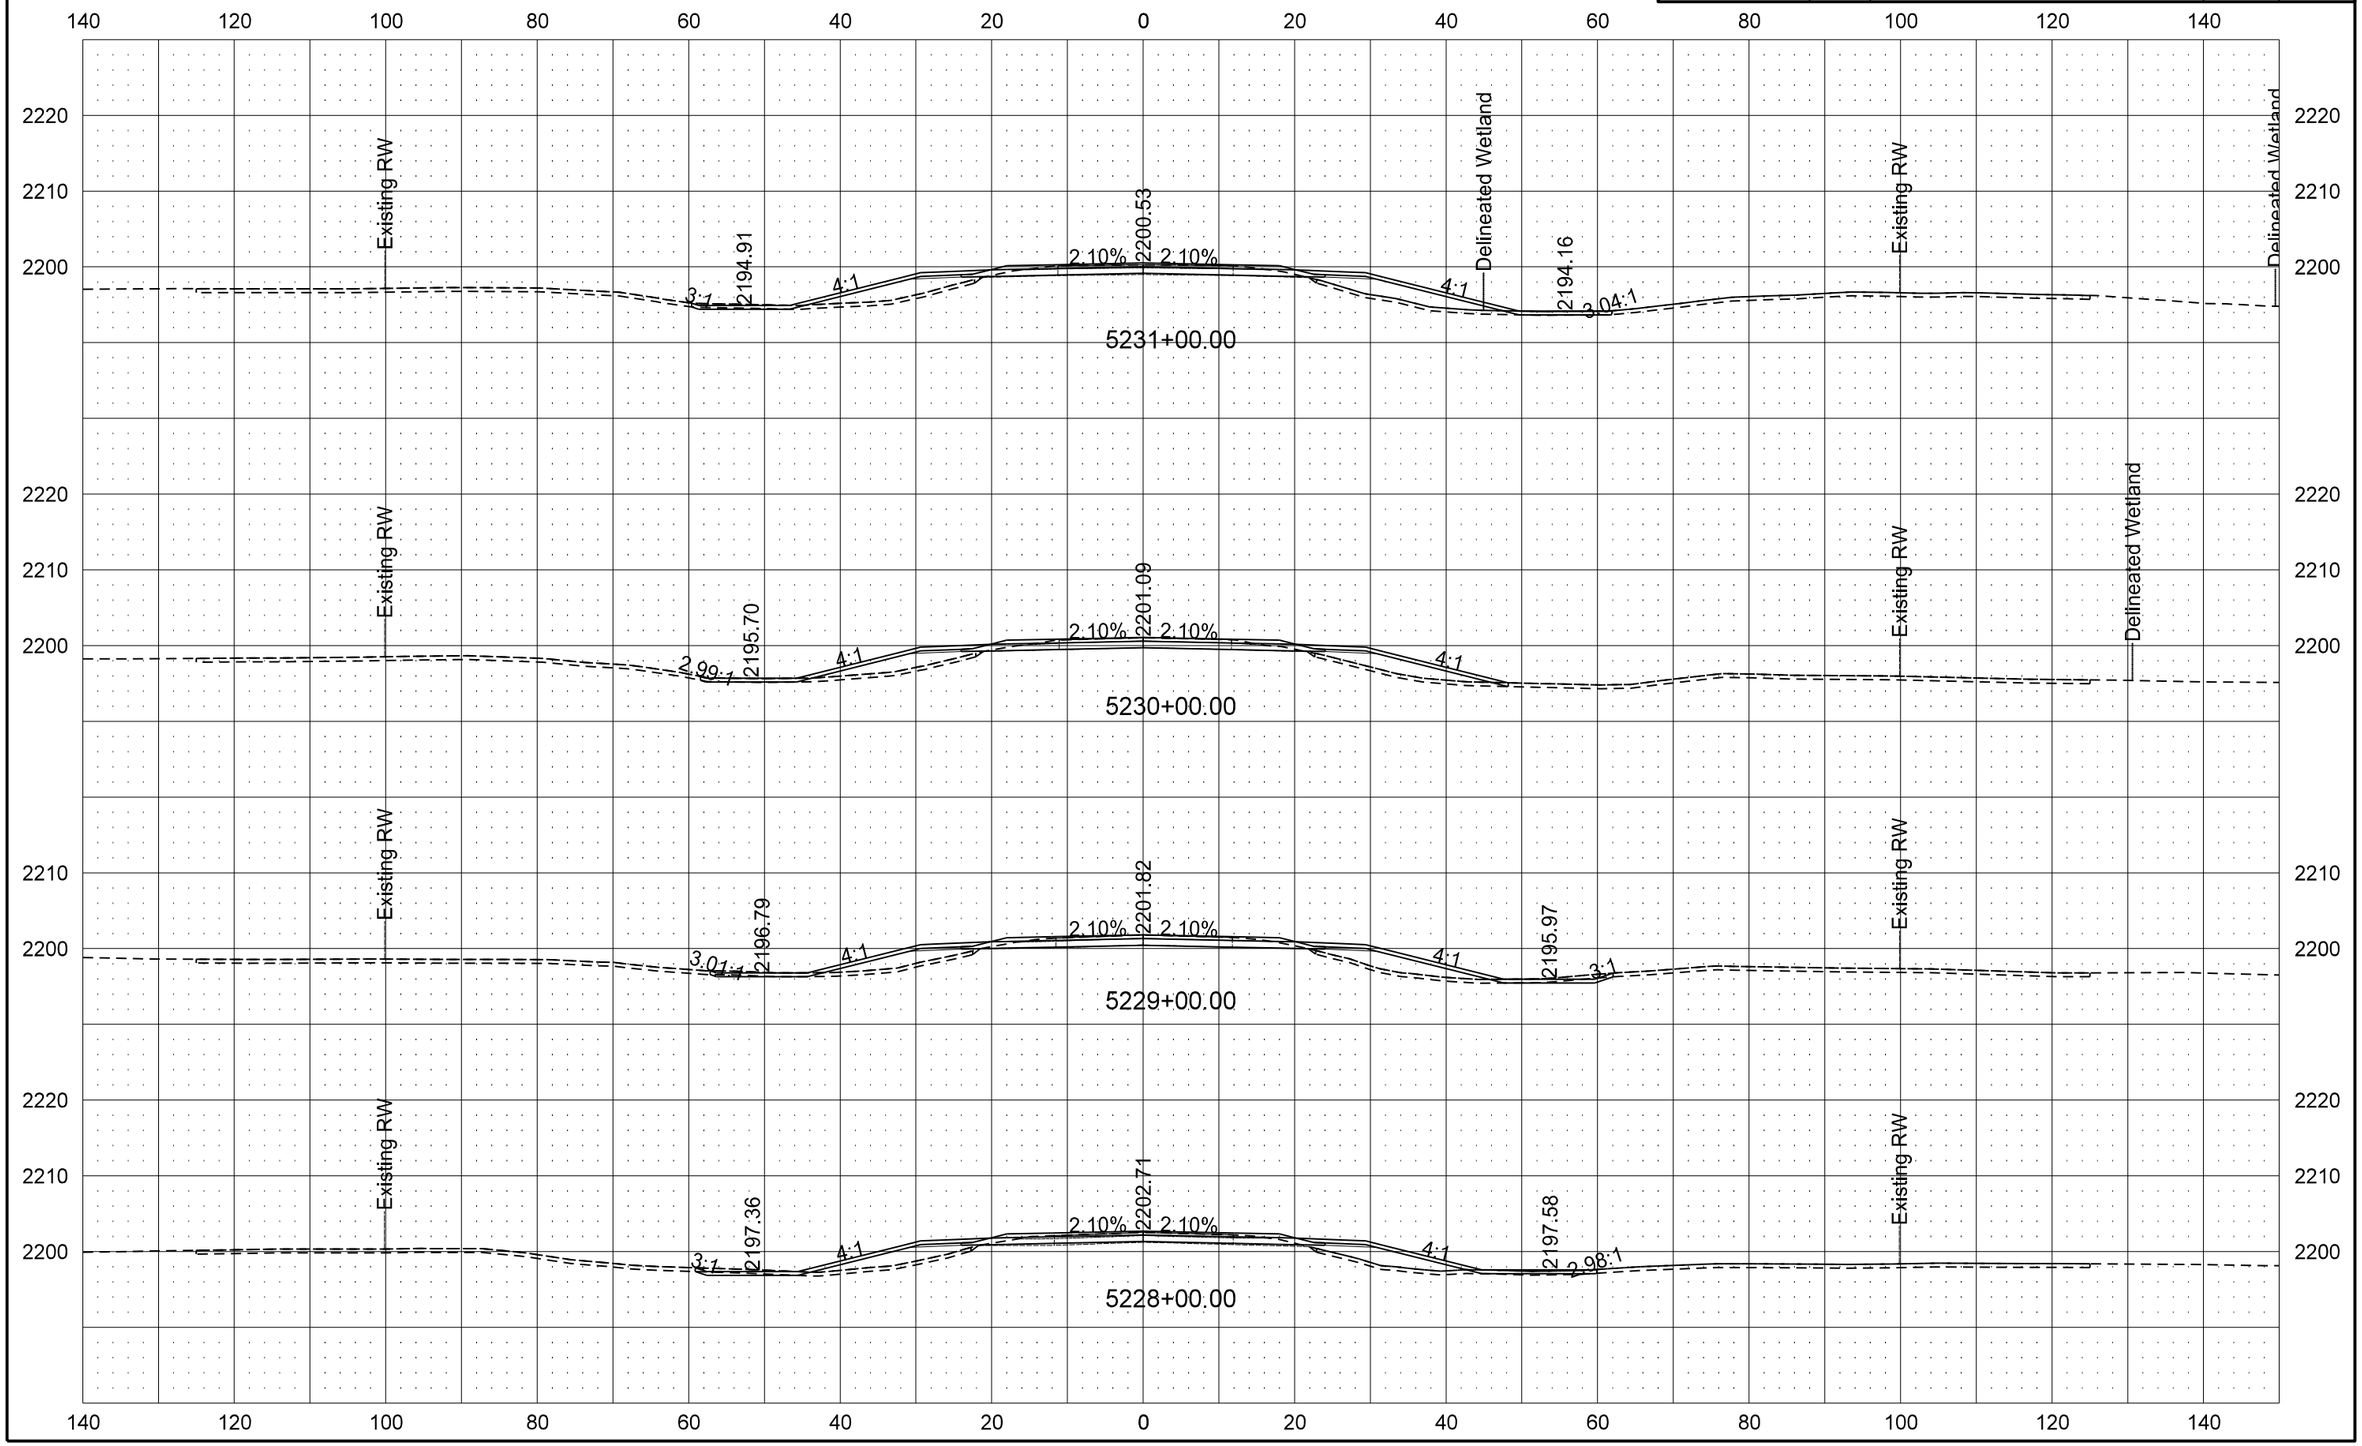

9/19/2016 10:59:25 AM darne R:\project\50200095.025\design\Sheets\200XS_001_ND 200.dgn

STATE	PROJECT NO.	SECTION NO.	SHEET NO.
ND	SOIB-5-200(025)095	200	67

ND 200 Cross Sections

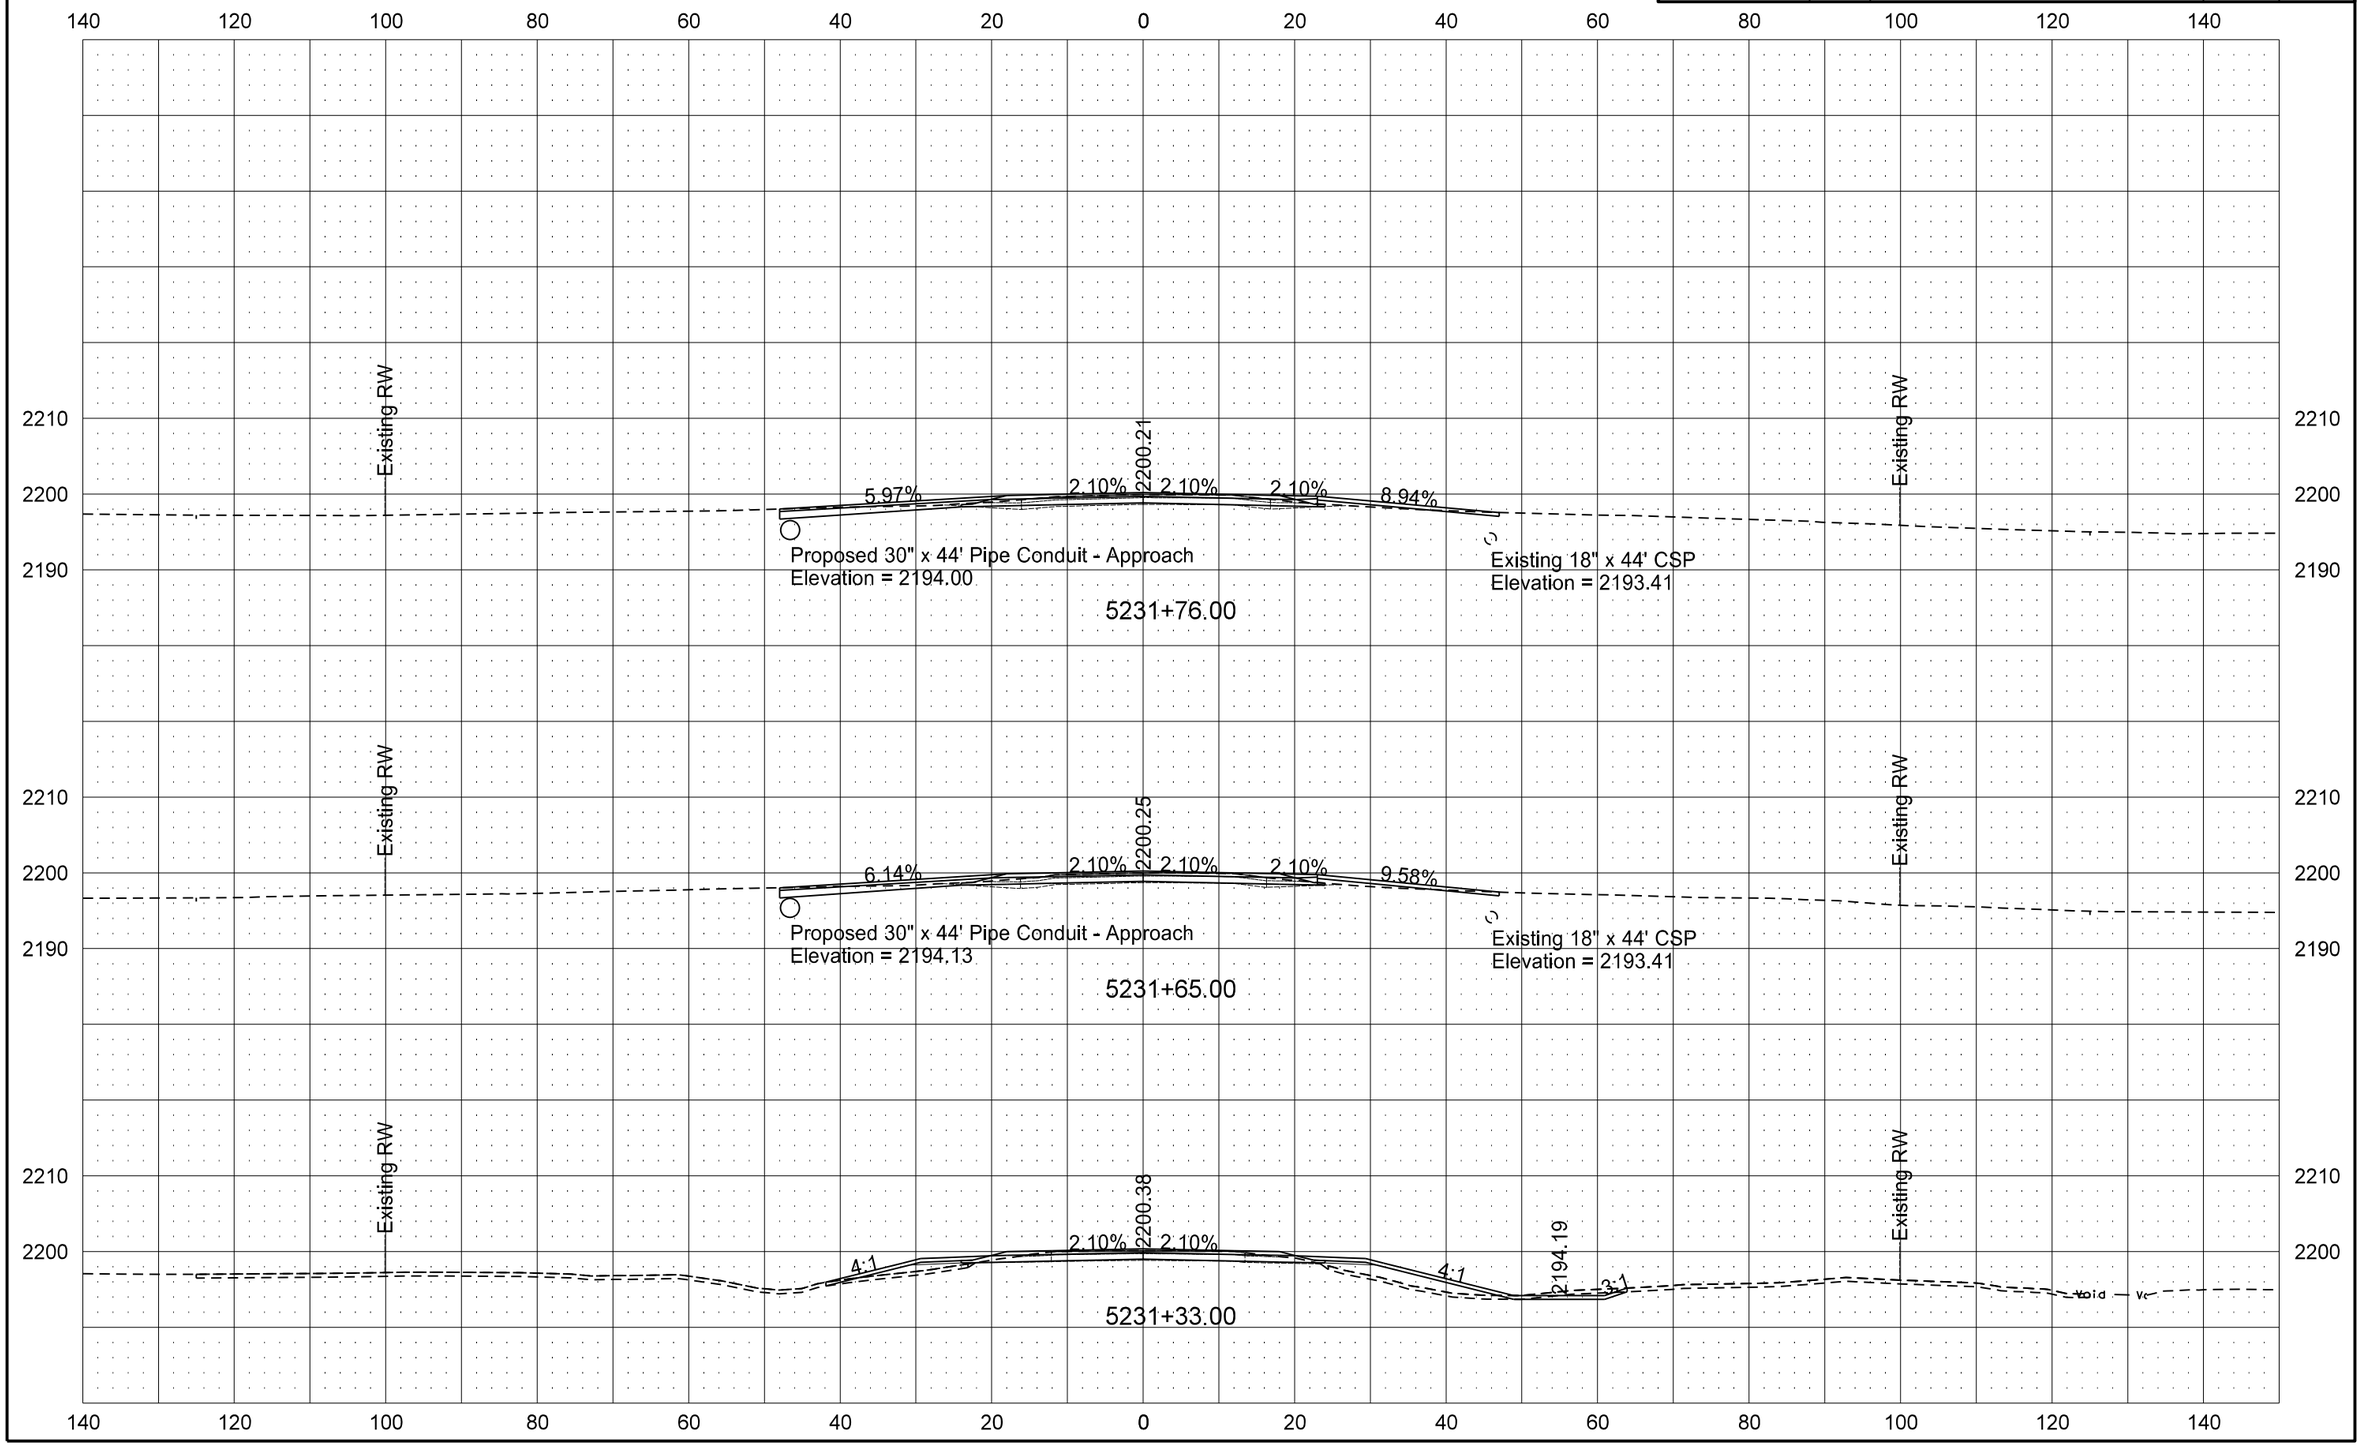

9/19/2016 10:59:27 AM darne R:\project\50200095.025\design\Sheets\200XS_001_ND 200.dgn

STATE	PROJECT NO.	SECTION NO.	SHEET NO.
ND	SOIB-5-200(025)095	200	68

ND 200 Cross Sections

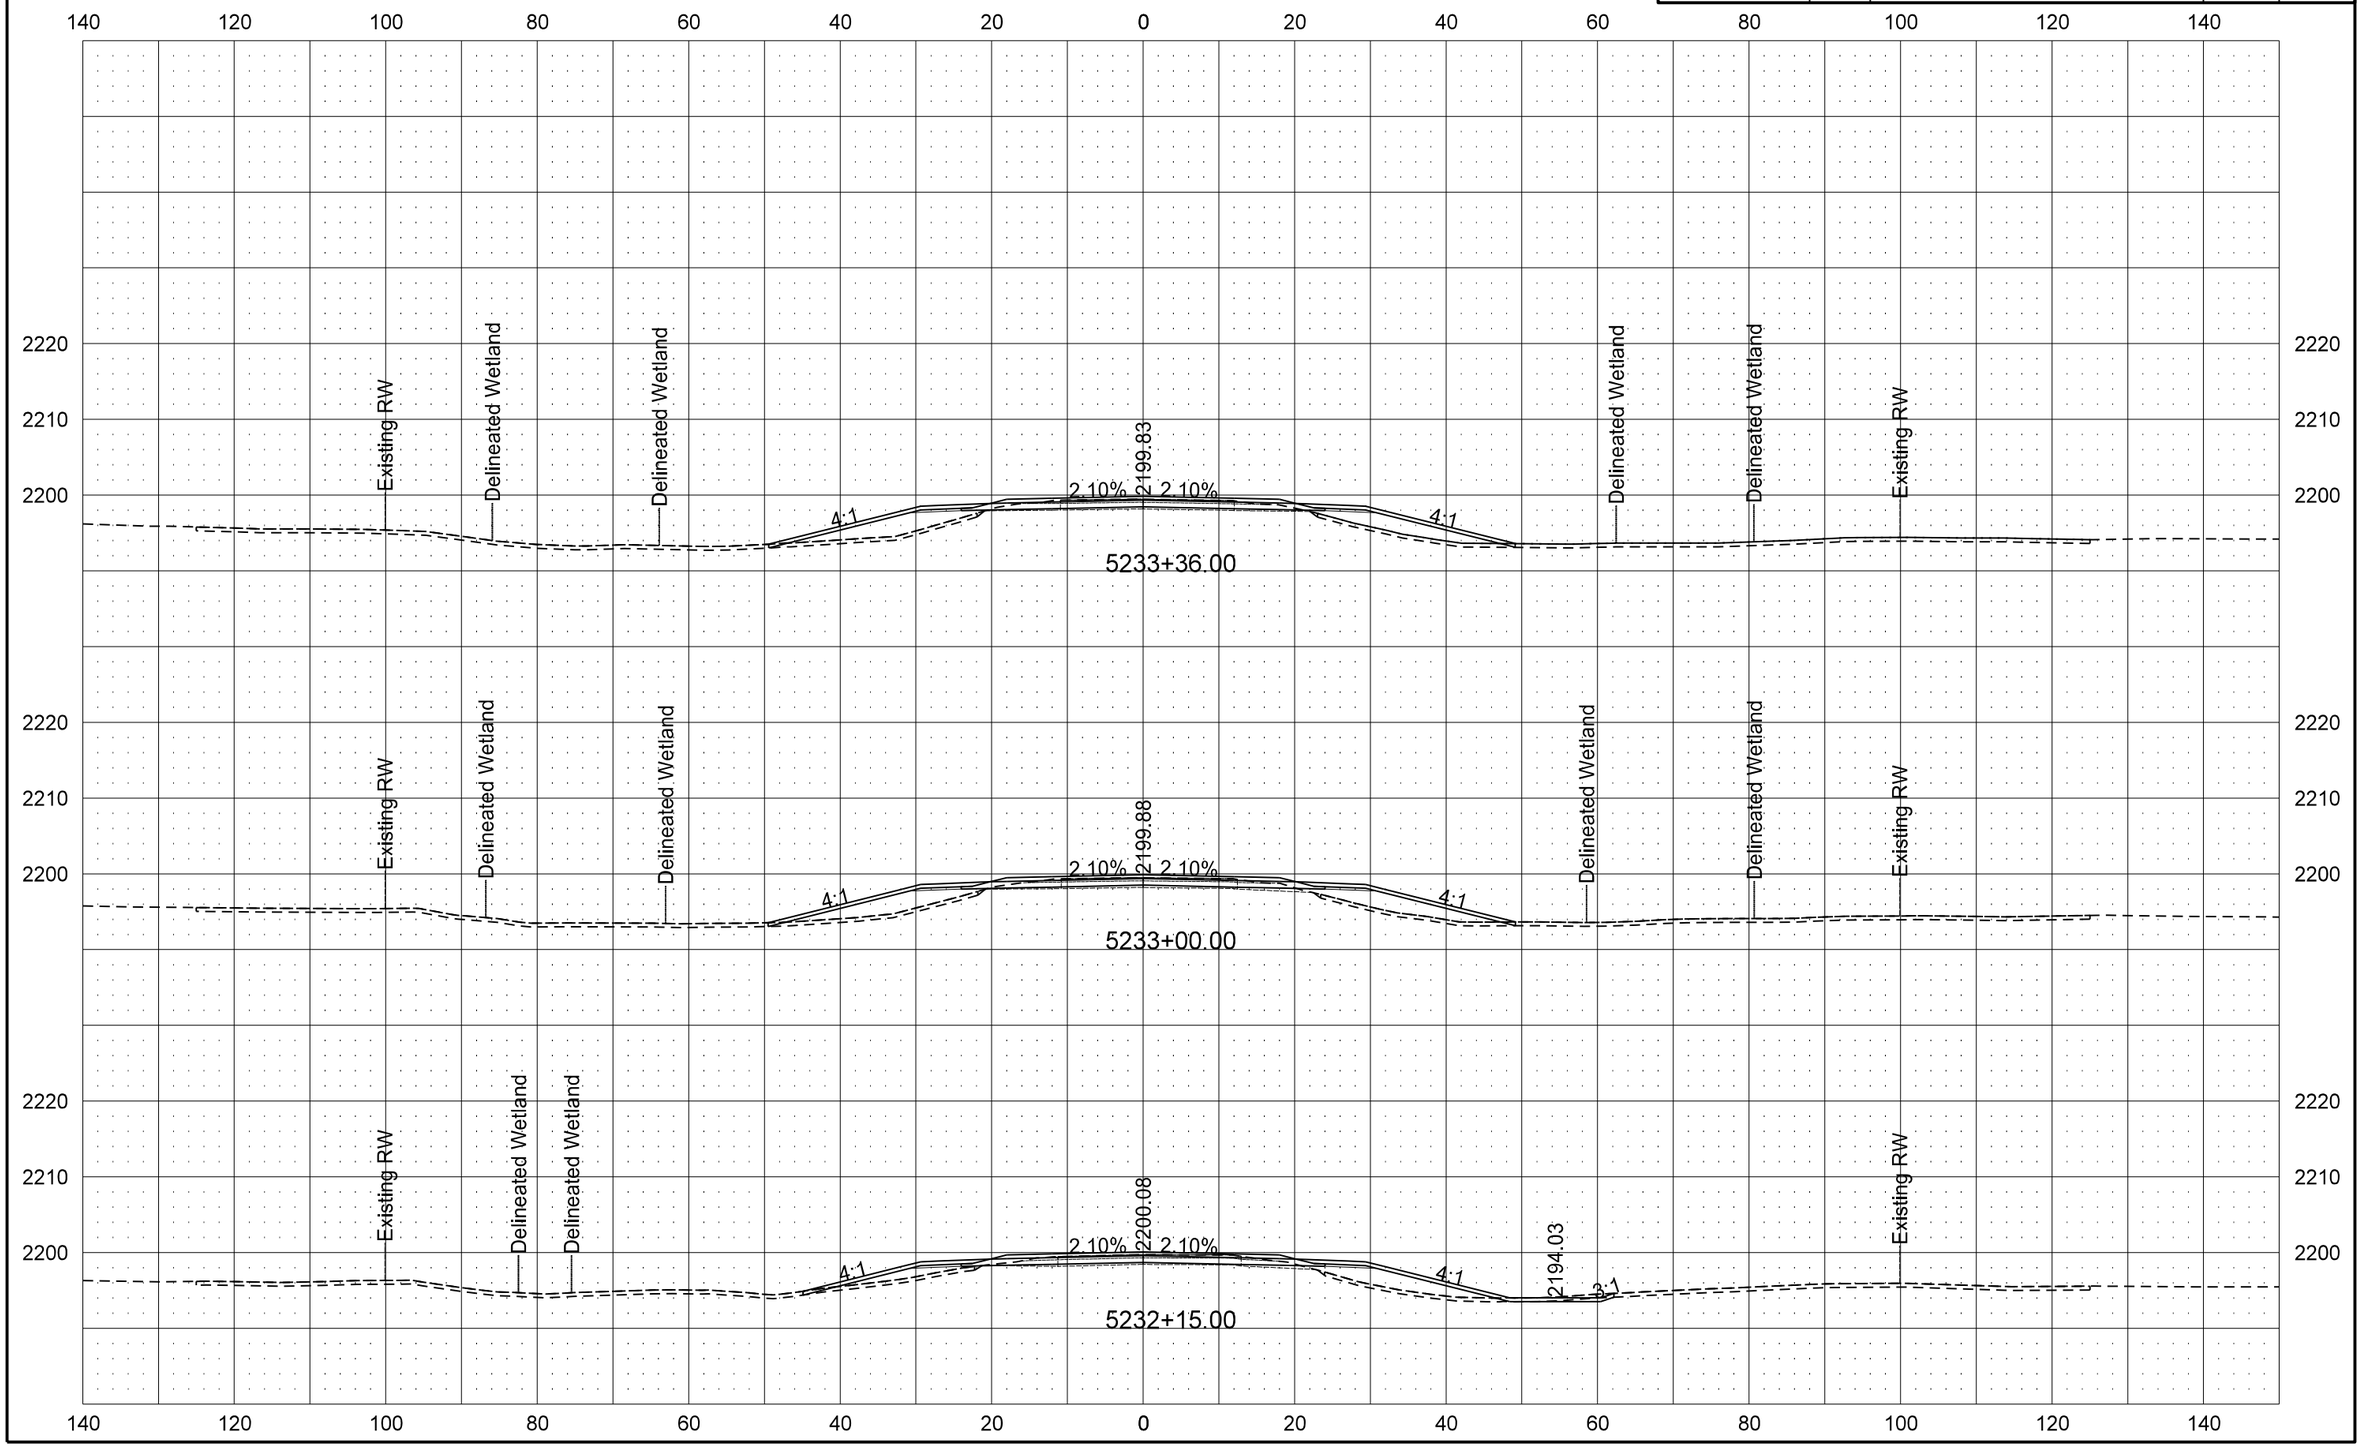

9/19/2016 10:59:29 AM darne R:\project\50200095.025\design\Sheets\200XS_001_ND 200.dgn

STATE	PROJECT NO.	SECTION NO.	SHEET NO.
ND	SOIB-5-200(025)095	200	69

ND 200 Cross Sections

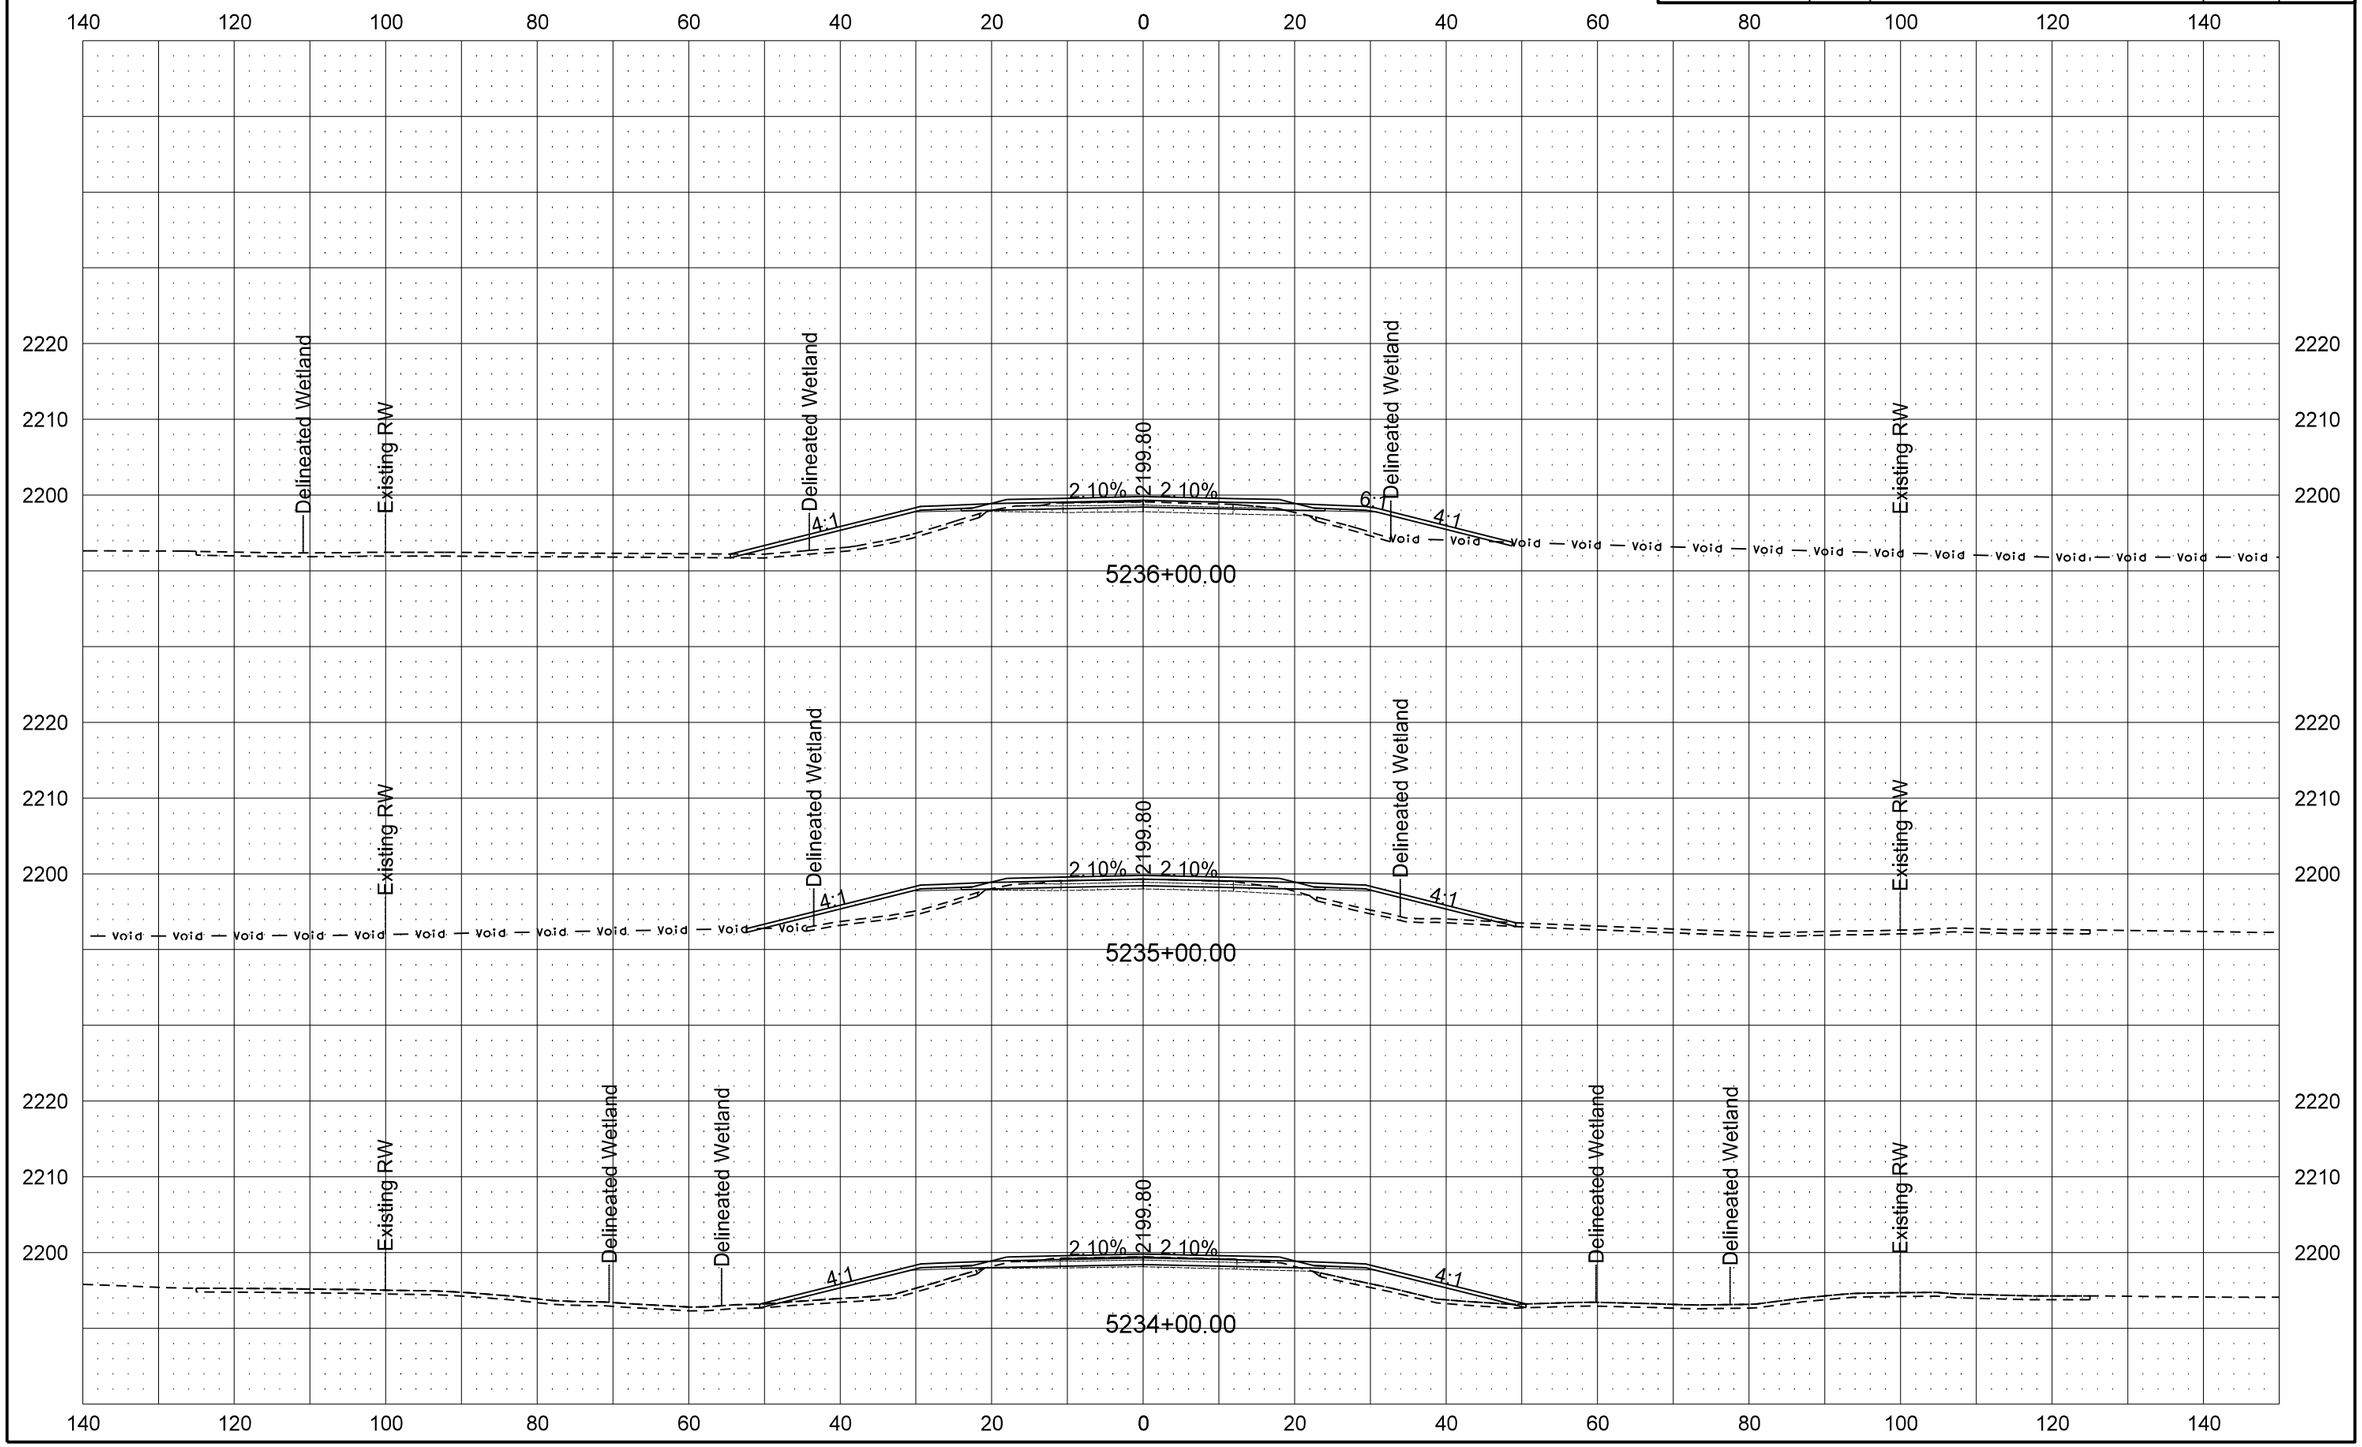

9/19/2016 10:59:31 AM darne R:\project\50200095.025\design\Sheets\200XS_001_ND 200.dgn

STATE	PROJECT NO.	SECTION NO.	SHEET NO.
ND	SOIB-5-200(025)095	200	70

ND 200 Cross Sections

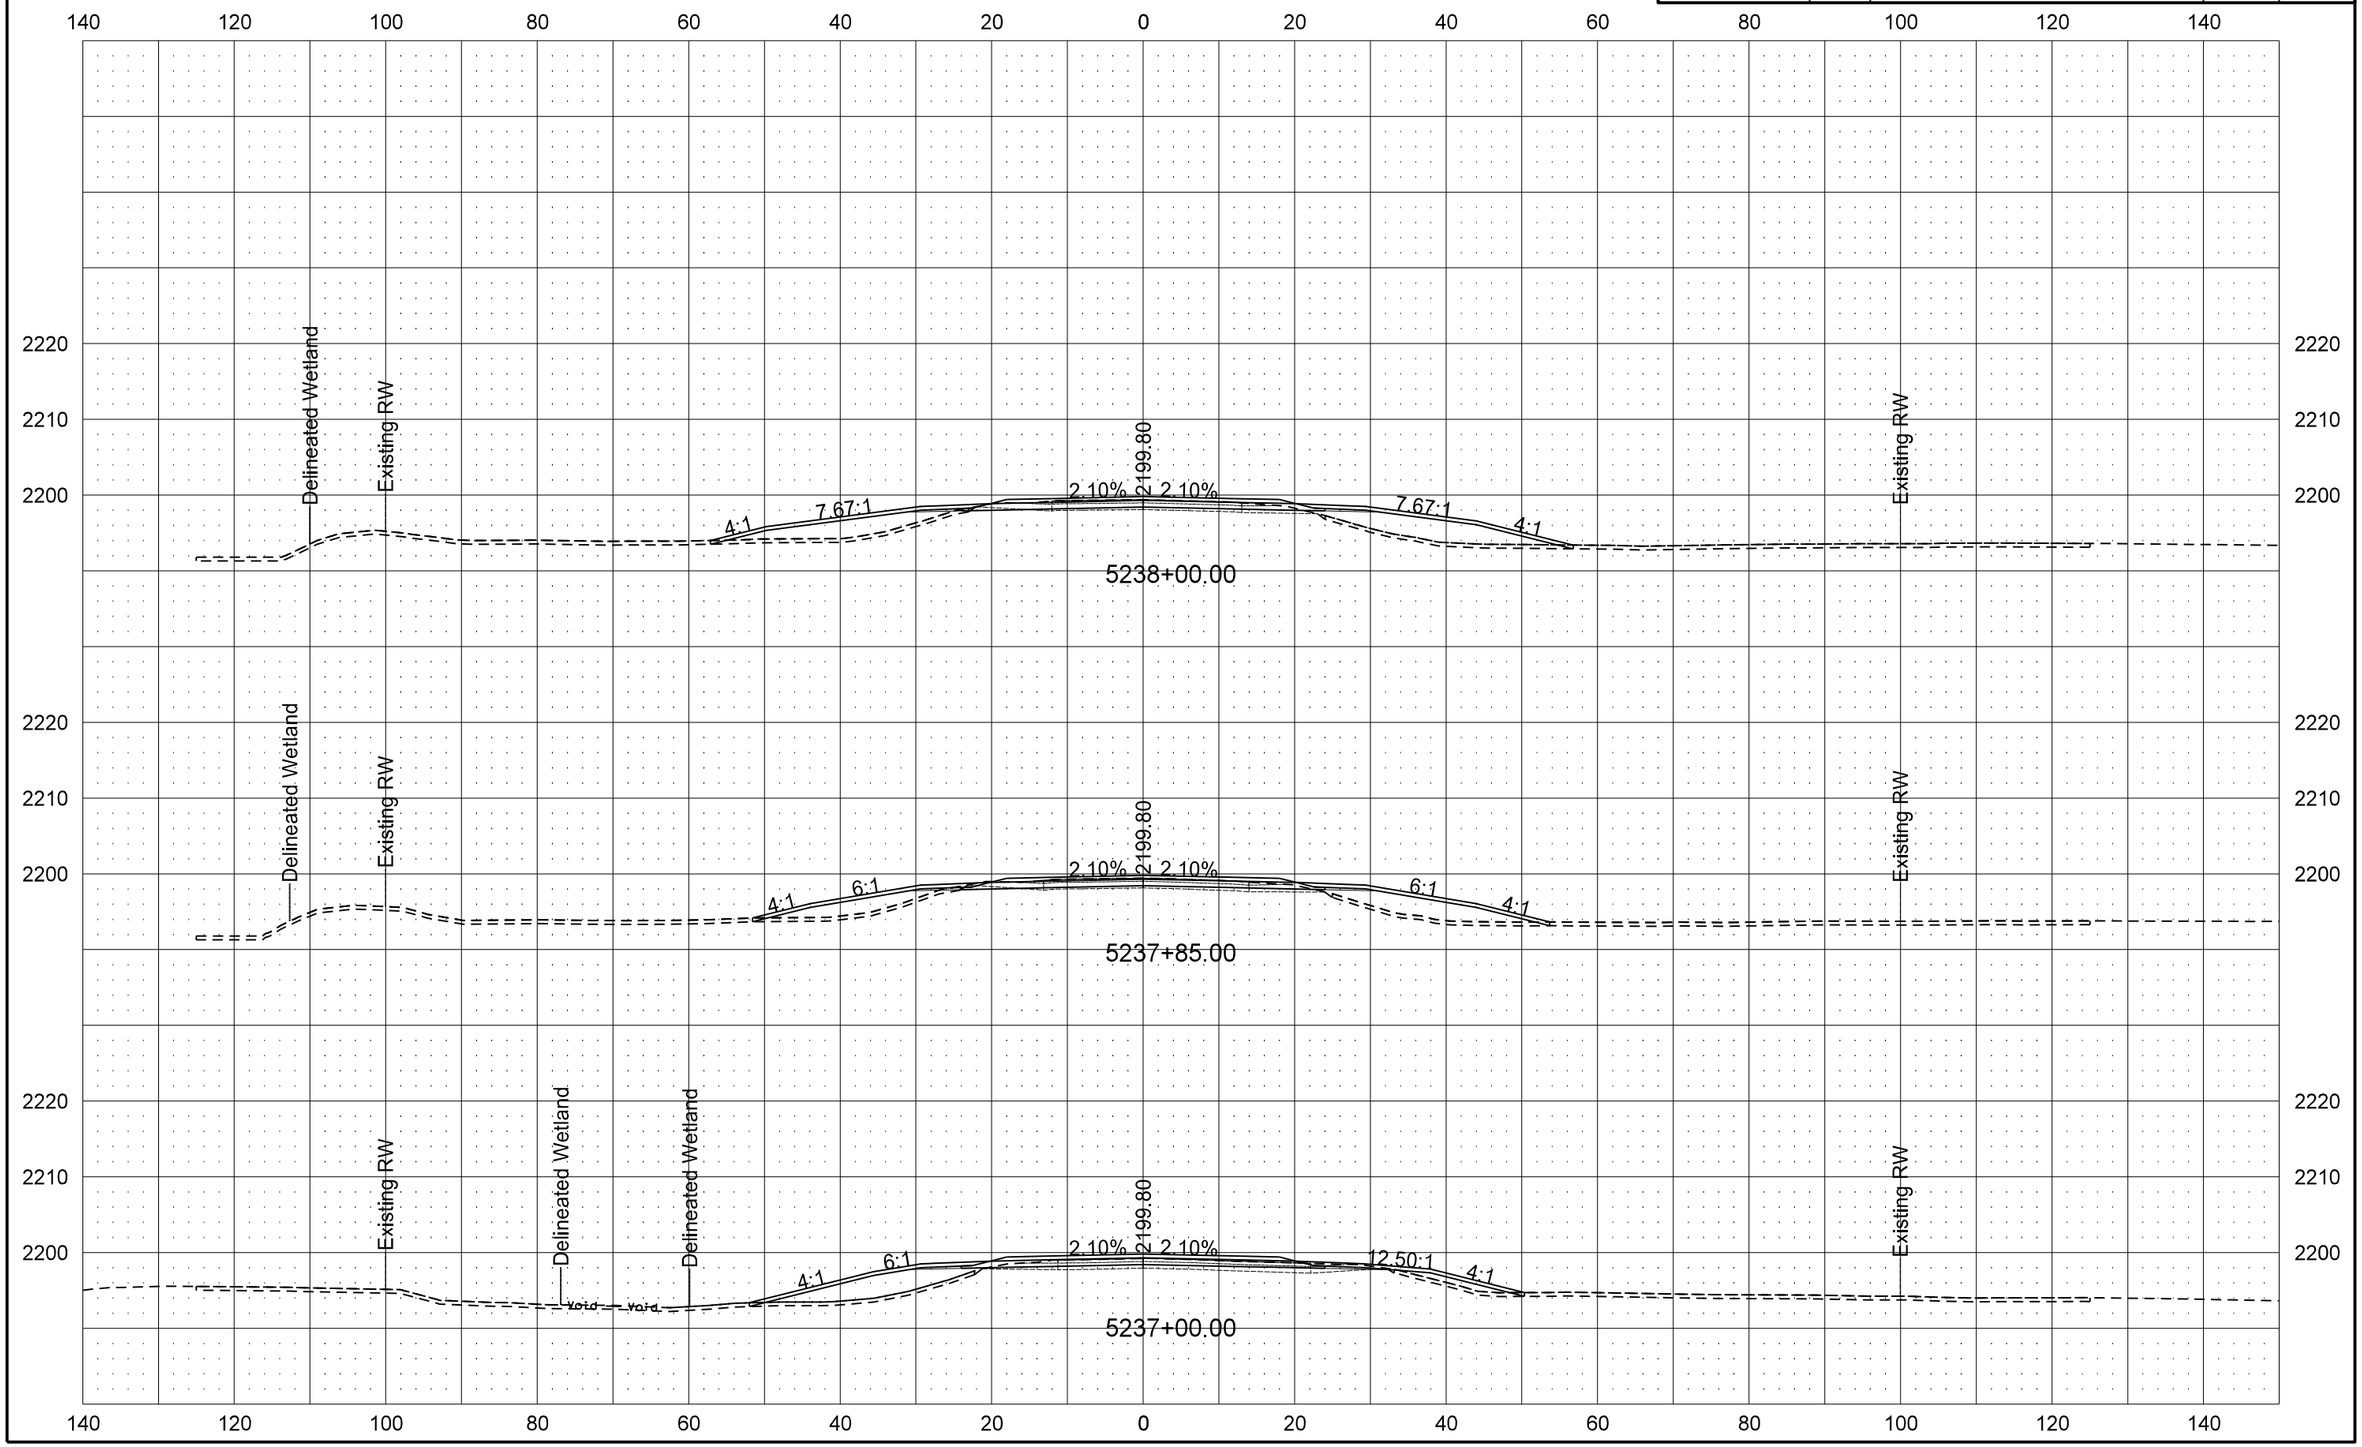

STATE	PROJECT NO.	SECTION NO.	SHEET NO.
ND	SOIB-5-200(025)095	200	71

ND 200 Cross Sections

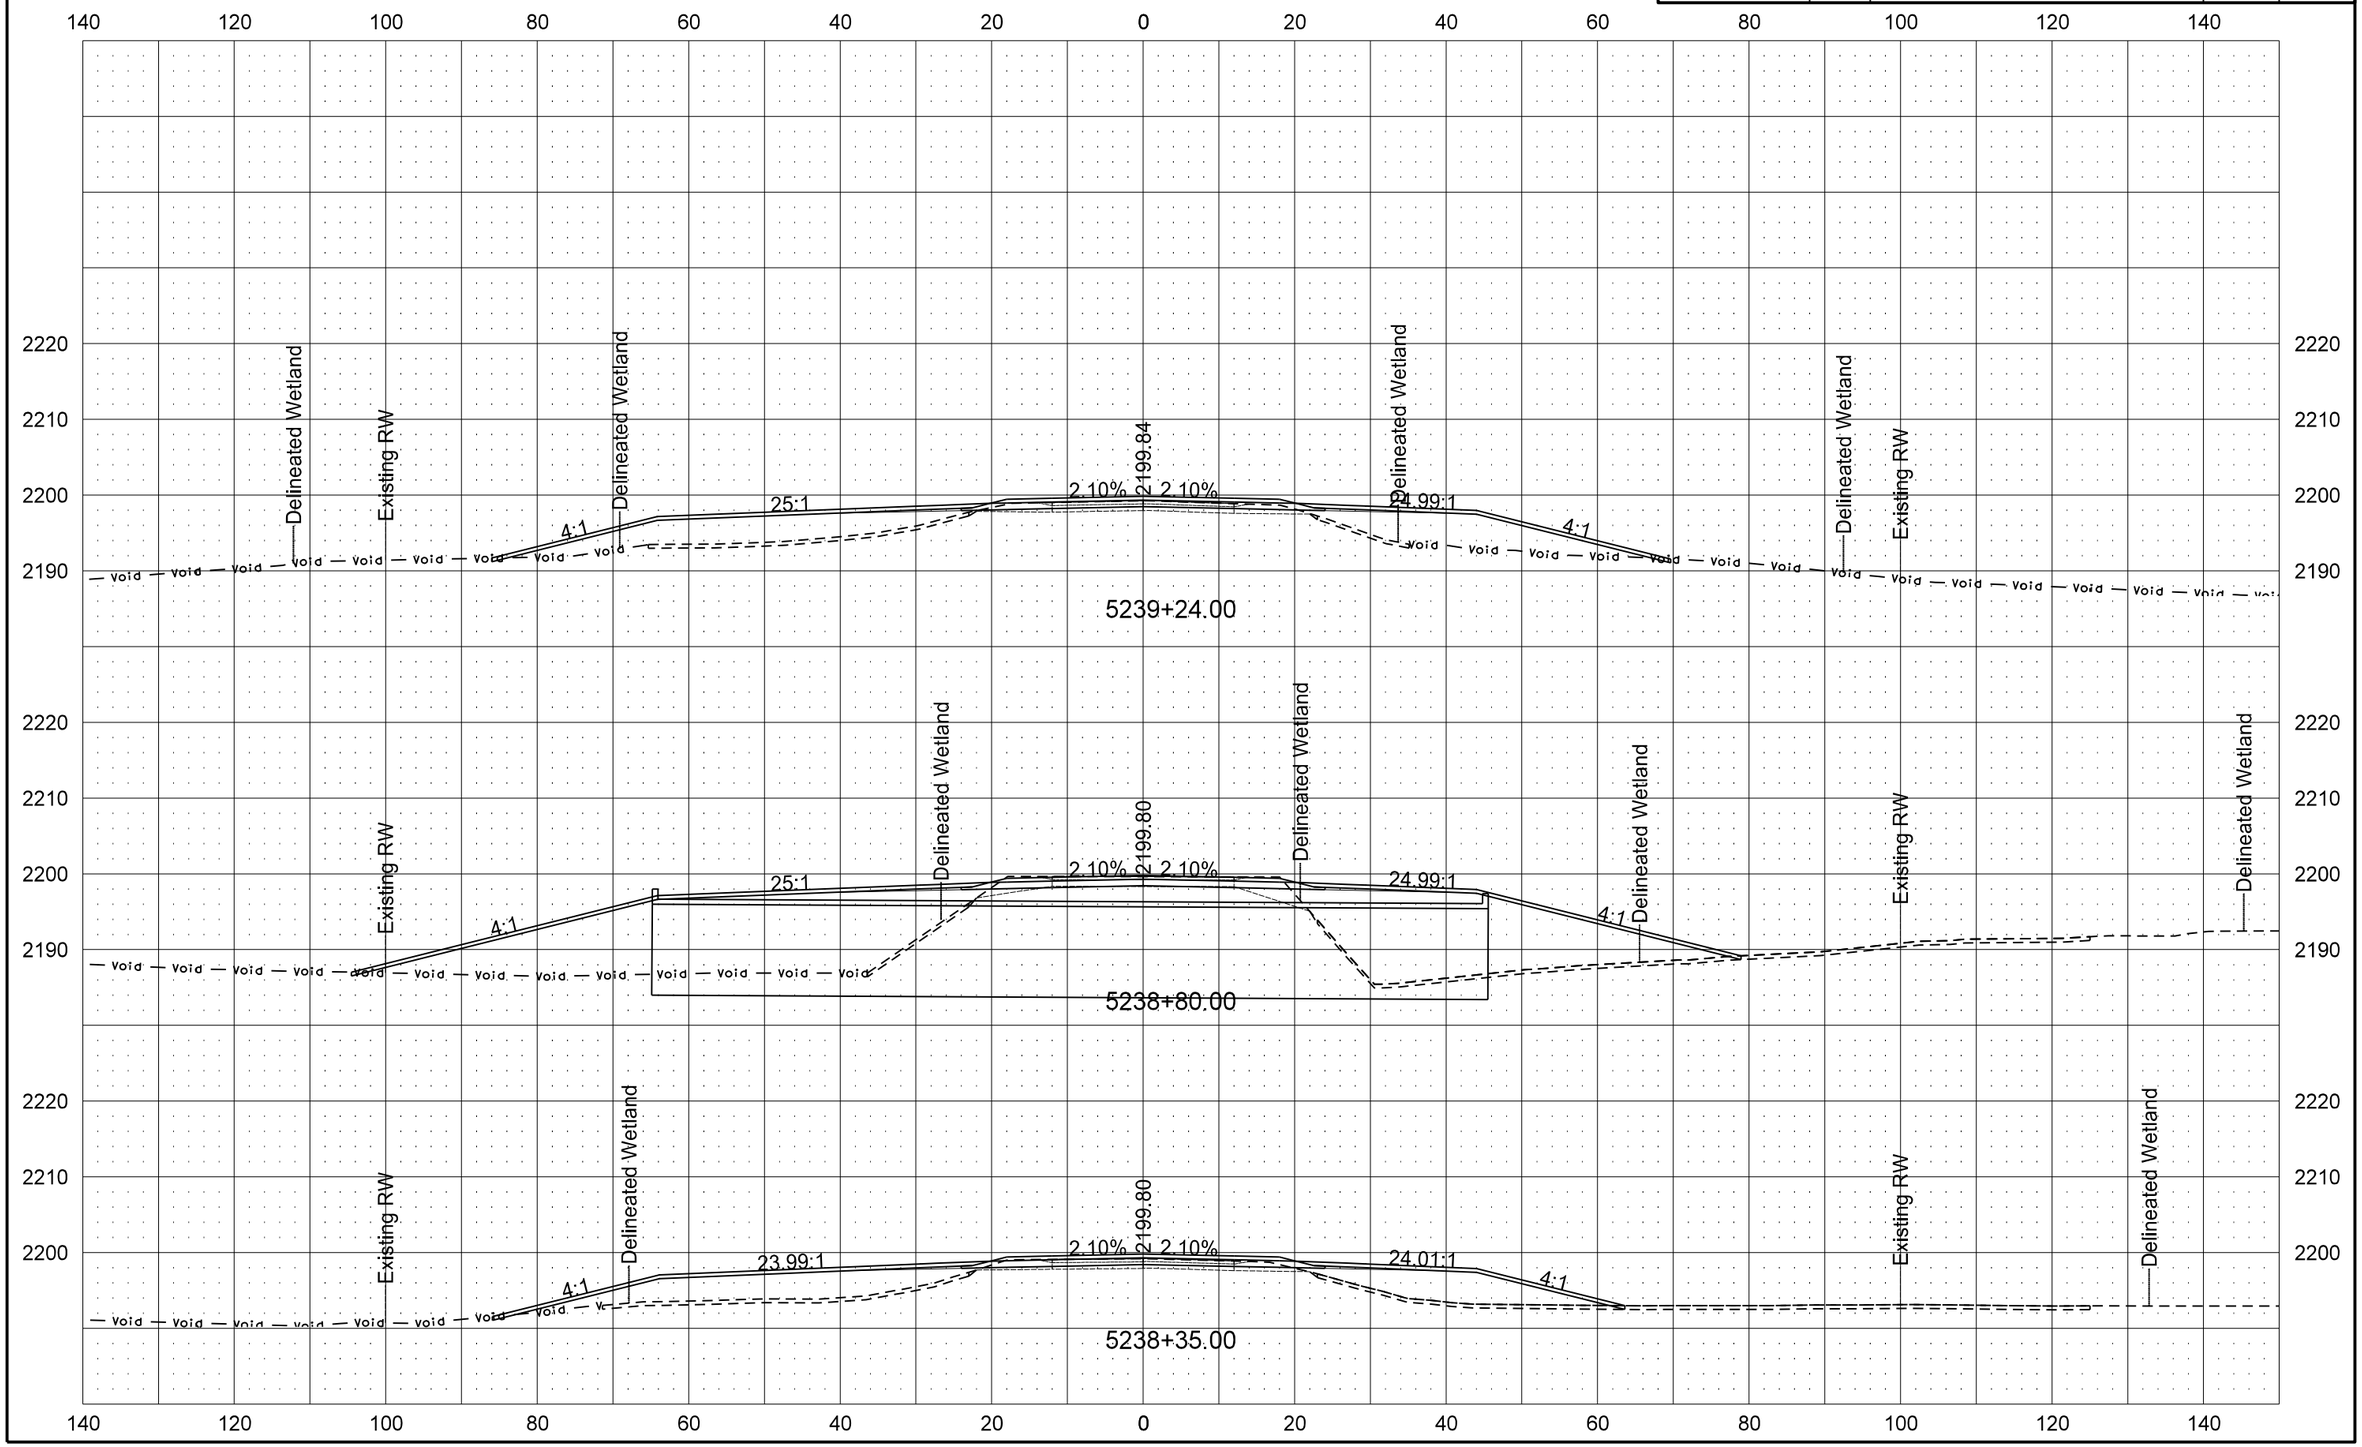

9/19/2016 10:59:36 AM darne R:\project\50200095.025\design\Sheets\200XS_001_ND 200.dgn

STATE	PROJECT NO.	SECTION NO.	SHEET NO.
ND	SOIB-5-200(025)095	200	72

ND 200 Cross Sections

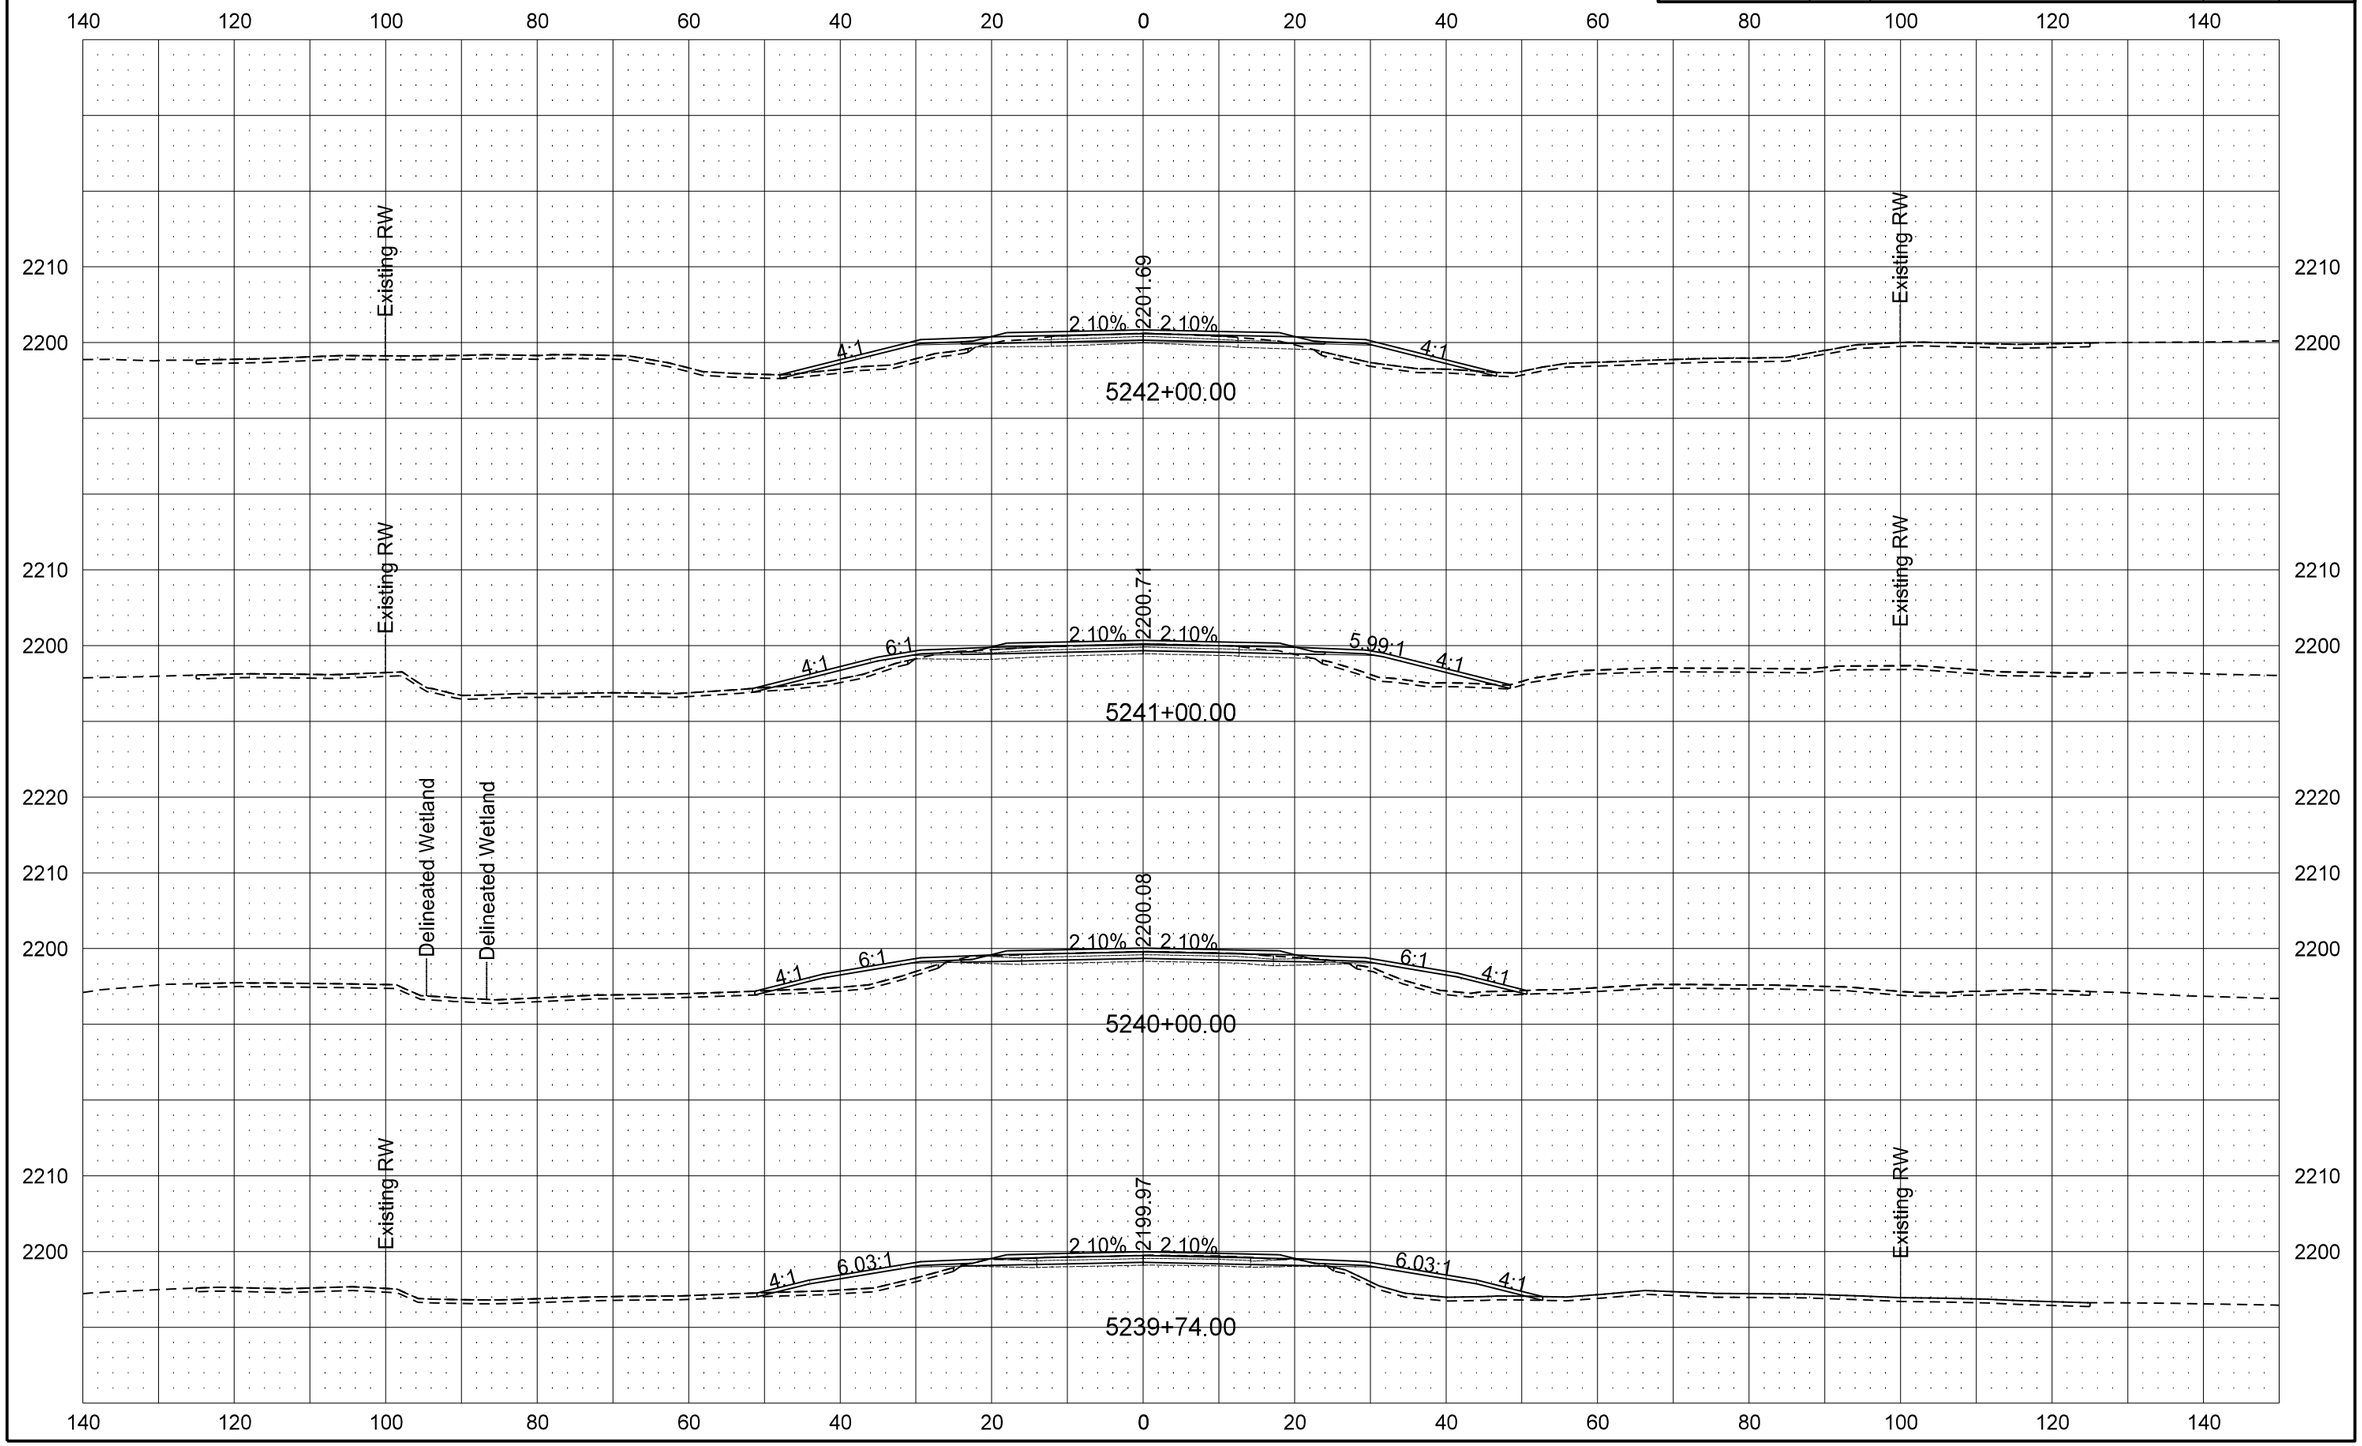

9/19/2016 10:59:38 AM darne R:\project\50200095.025\design\Sheets\200XS_001_ND 200.dgn

STATE	PROJECT NO.	SECTION NO.	SHEET NO.
ND	SOIB-5-200(025)095	200	73

ND 200 Cross Sections

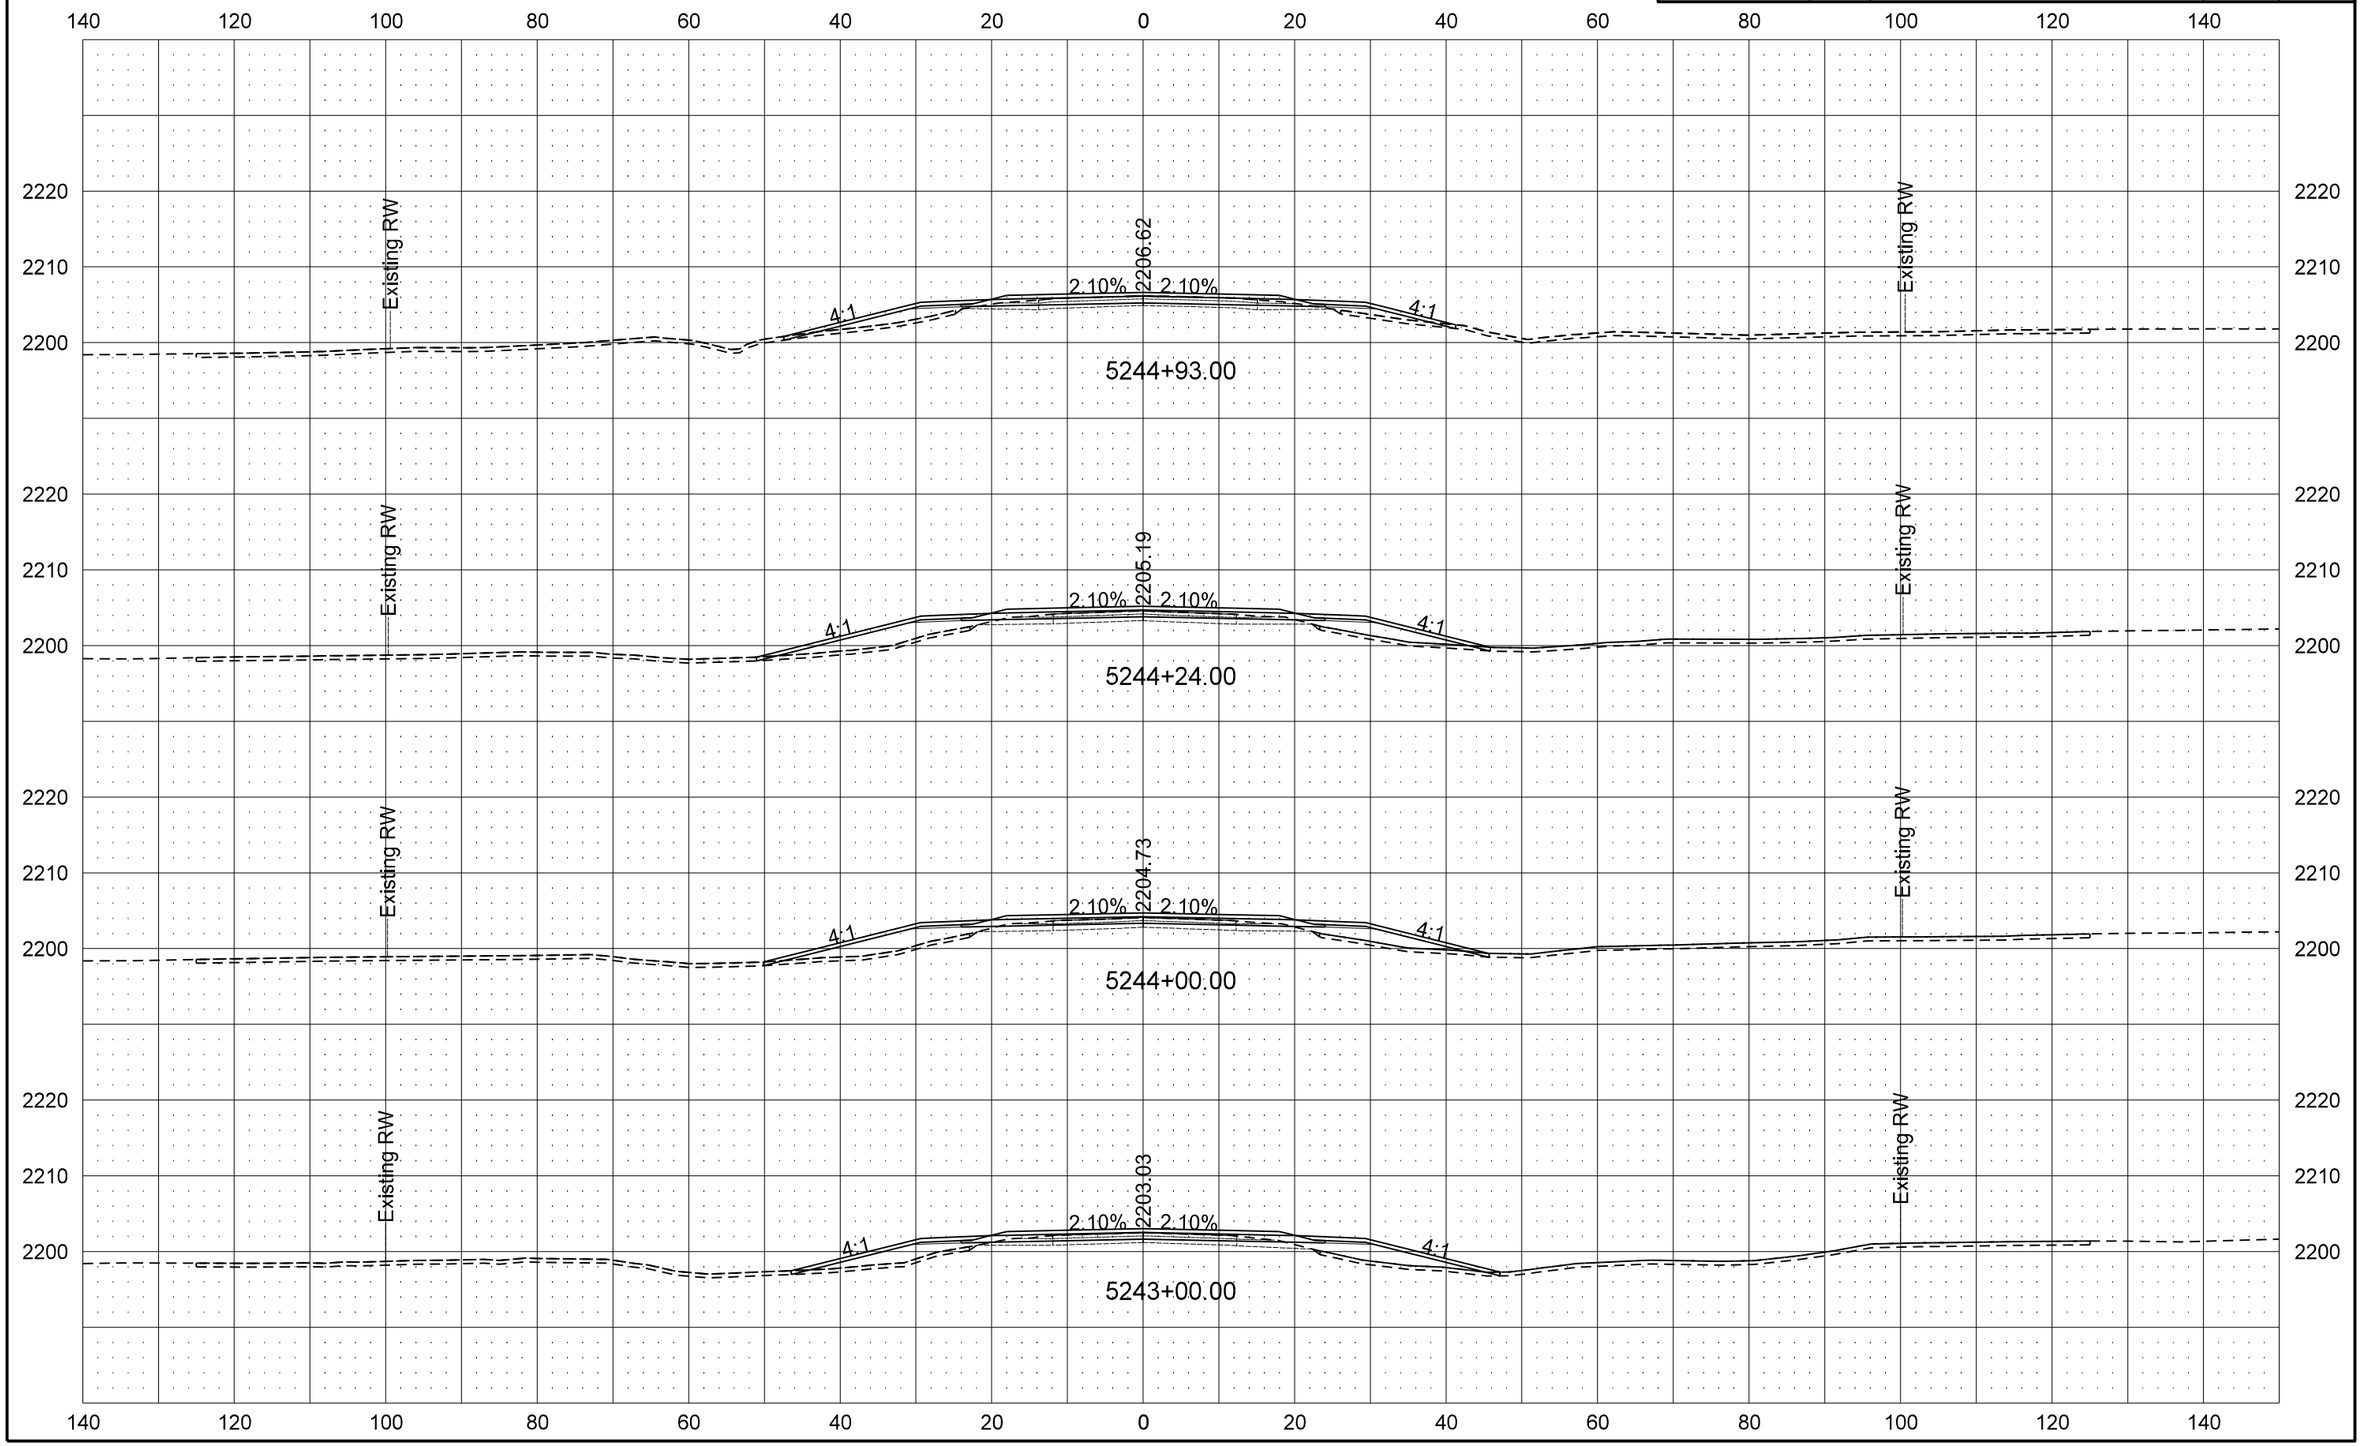

9/19/2016 10:59:40 AM darne R:\project\50200095.025\design\Sheets\200XS_001_ND 200.dgn

STATE	PROJECT NO.	SECTION NO.	SHEET NO.
ND	SOIB-5-200(025)095	200	74

ND 200 Cross Sections

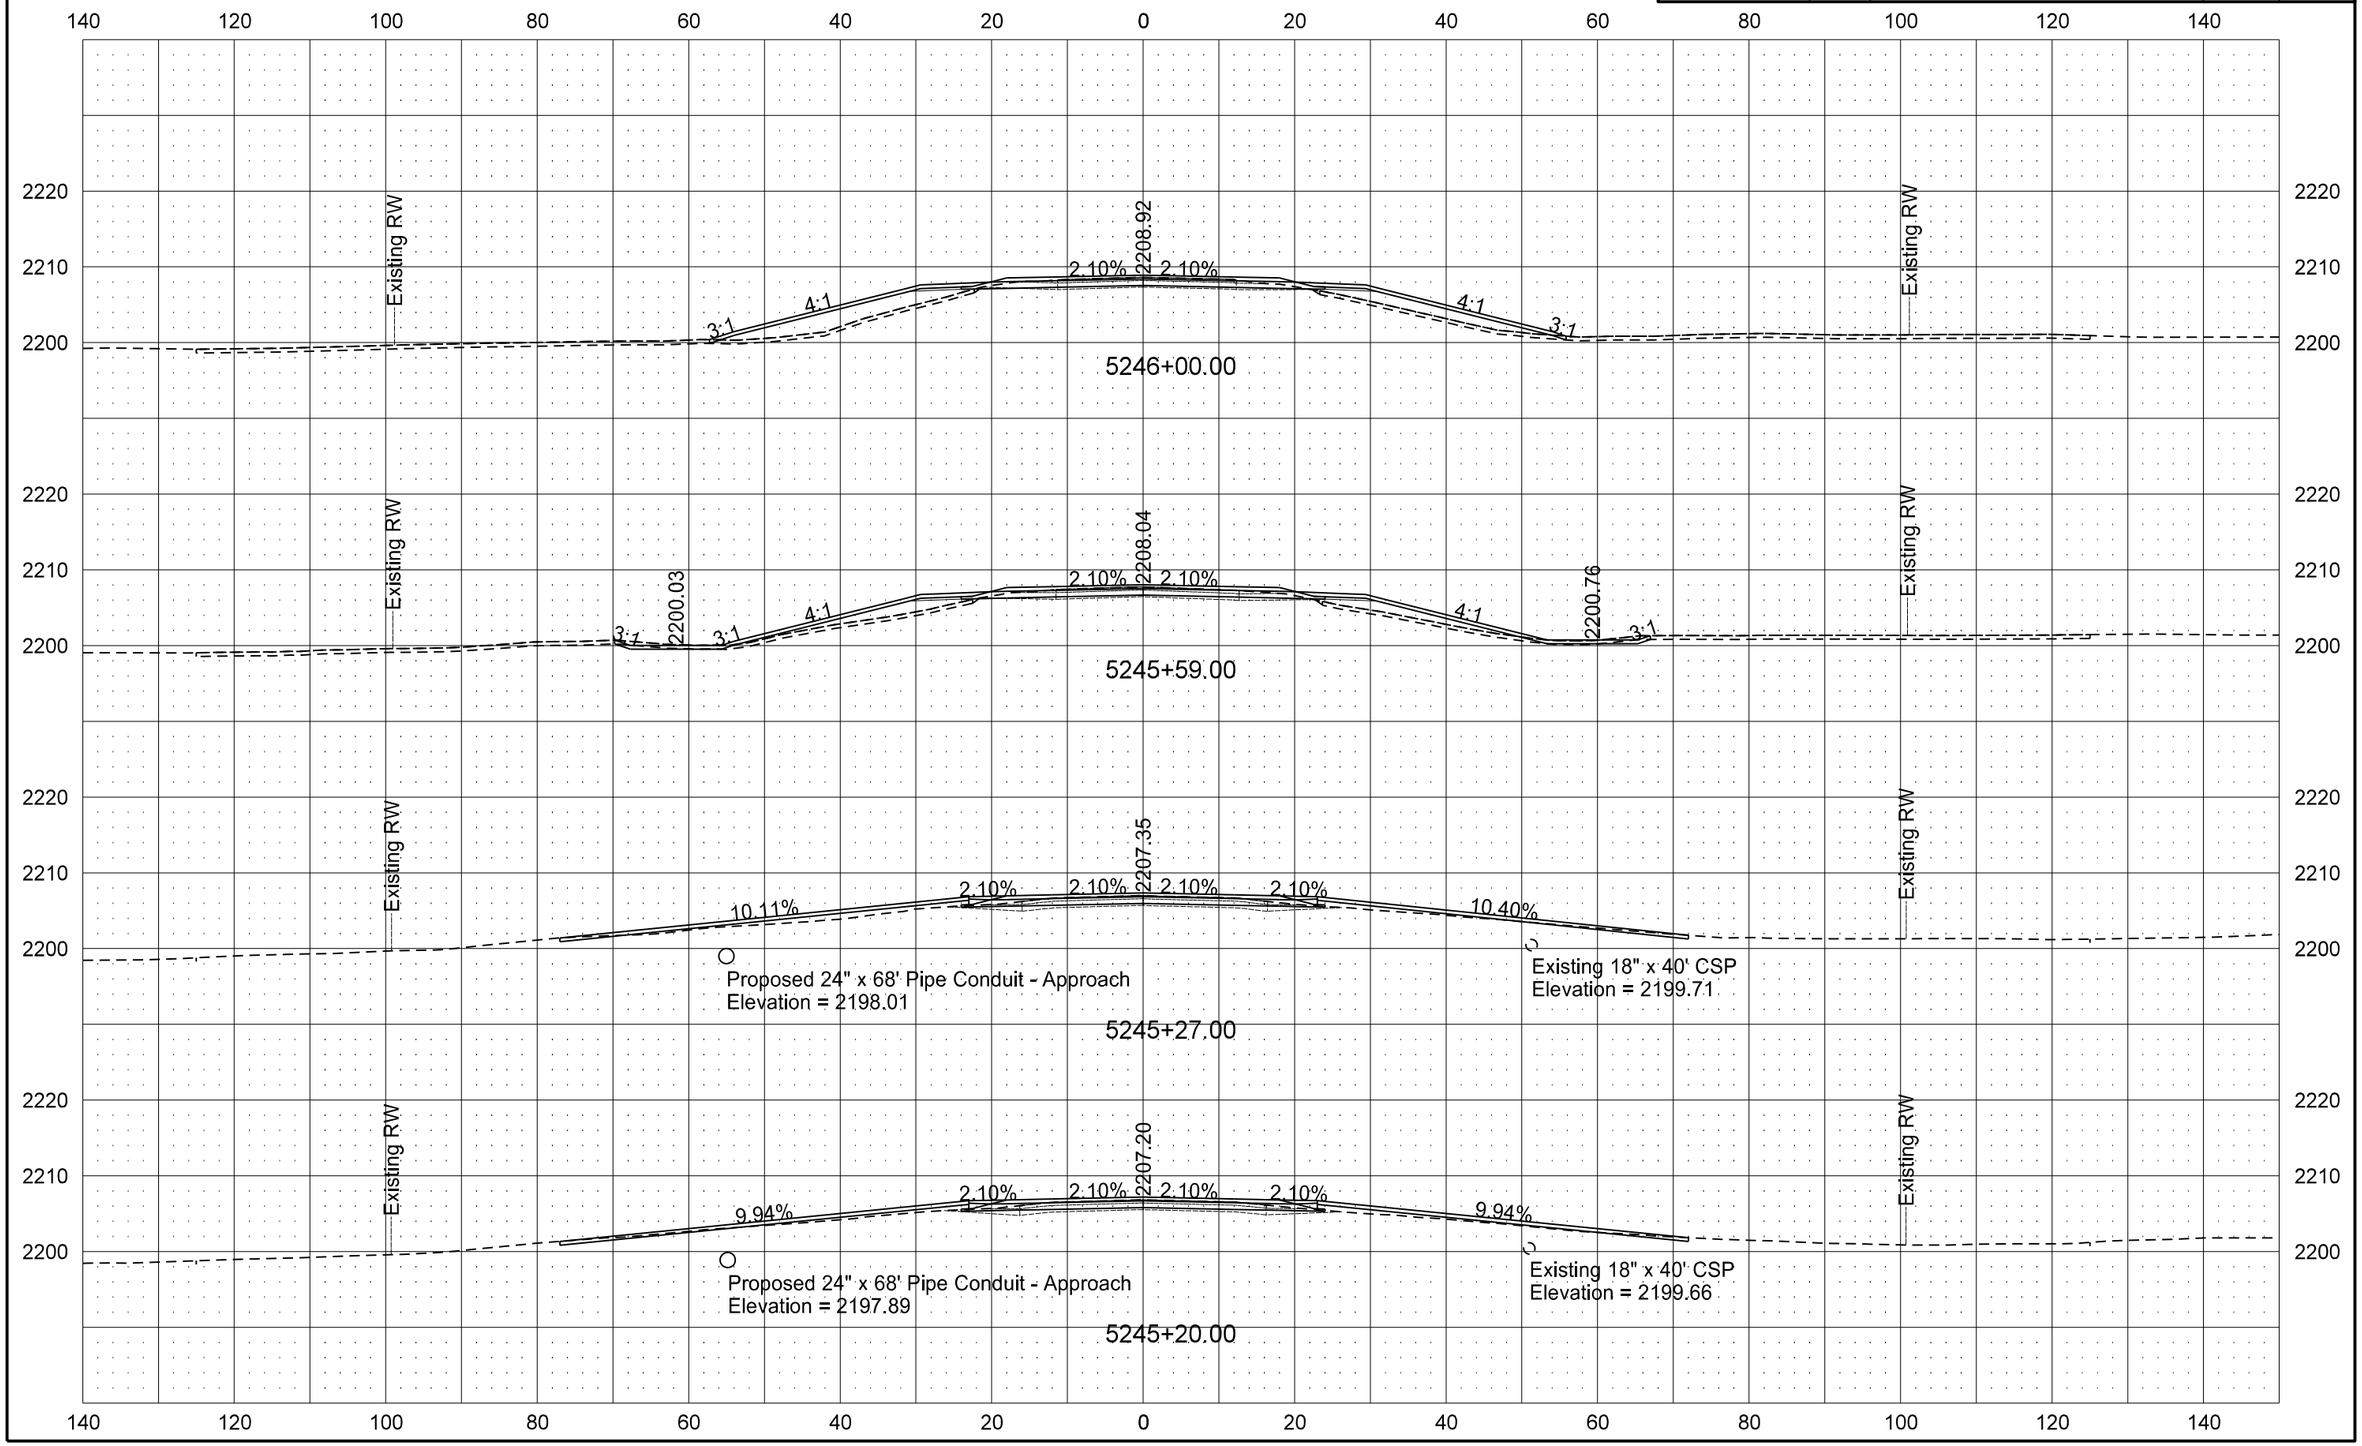

STATE	PROJECT NO.	SECTION NO.	SHEET NO.
ND	SOIB-5-200(025)095	200	75

ND 200 Cross Sections

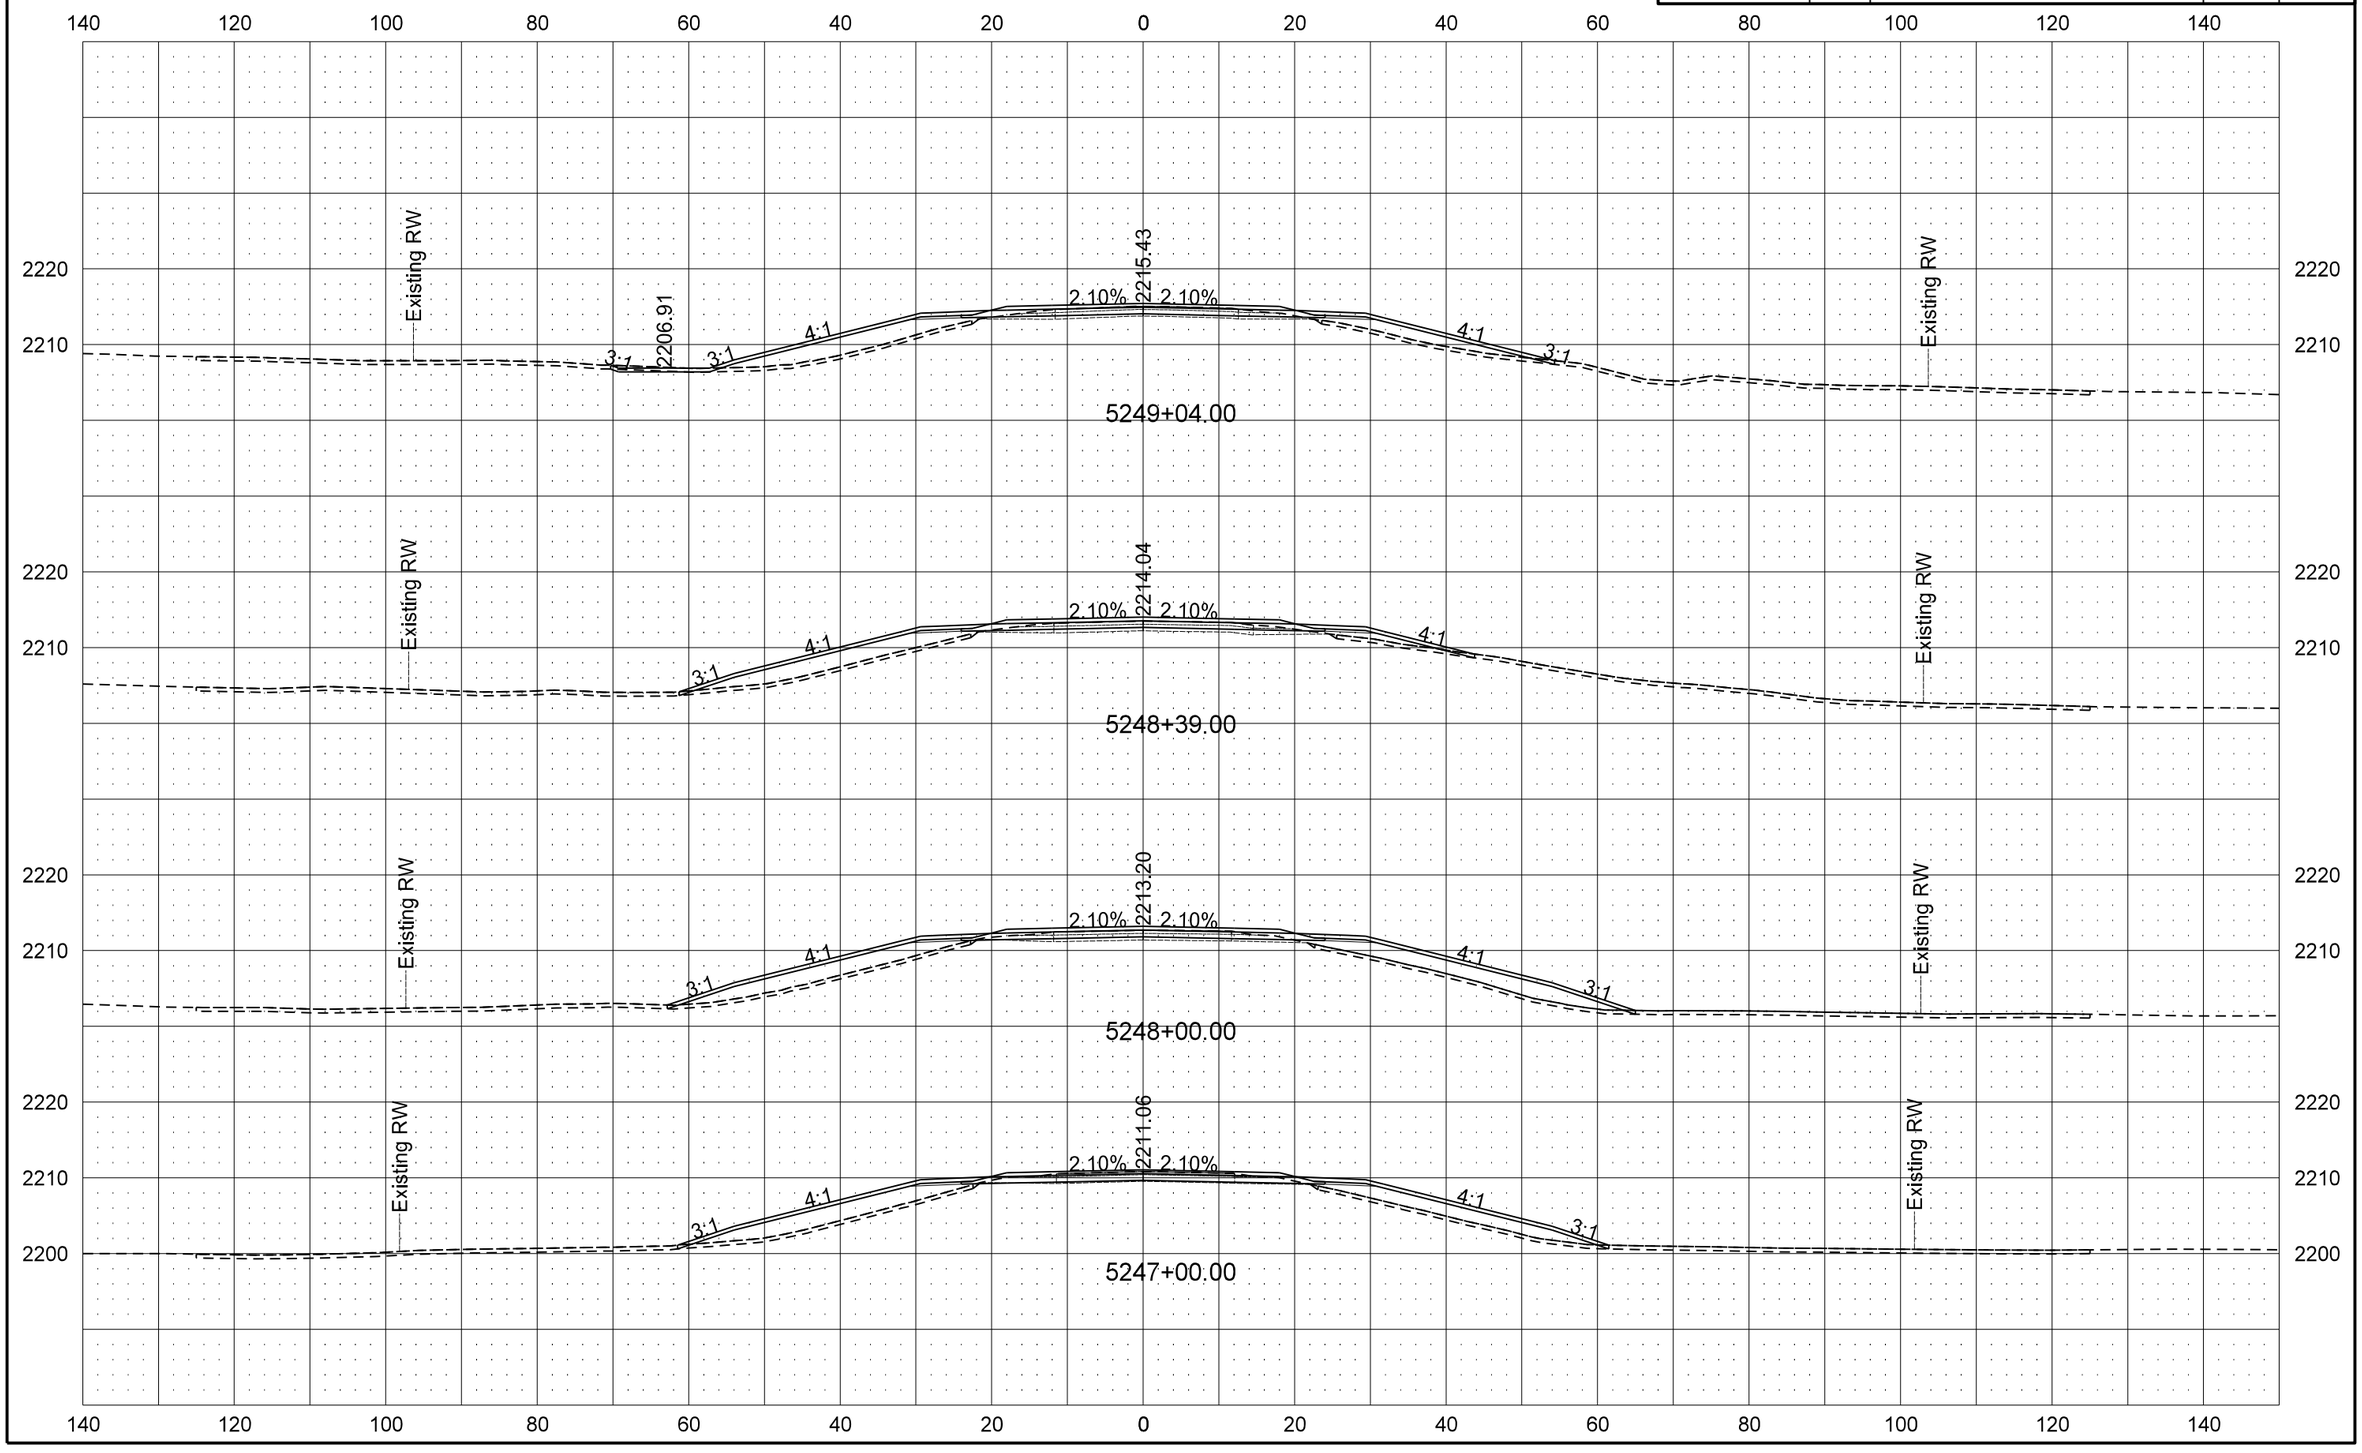

9/19/2016 10:59:45 AM darne R:\project\50200095.025\design\Sheets\200XS_001_ND 200.dgn

STATE	PROJECT NO.	SECTION NO.	SHEET NO.
ND	SOIB-5-200(025)095	200	76

ND 200 Cross Sections

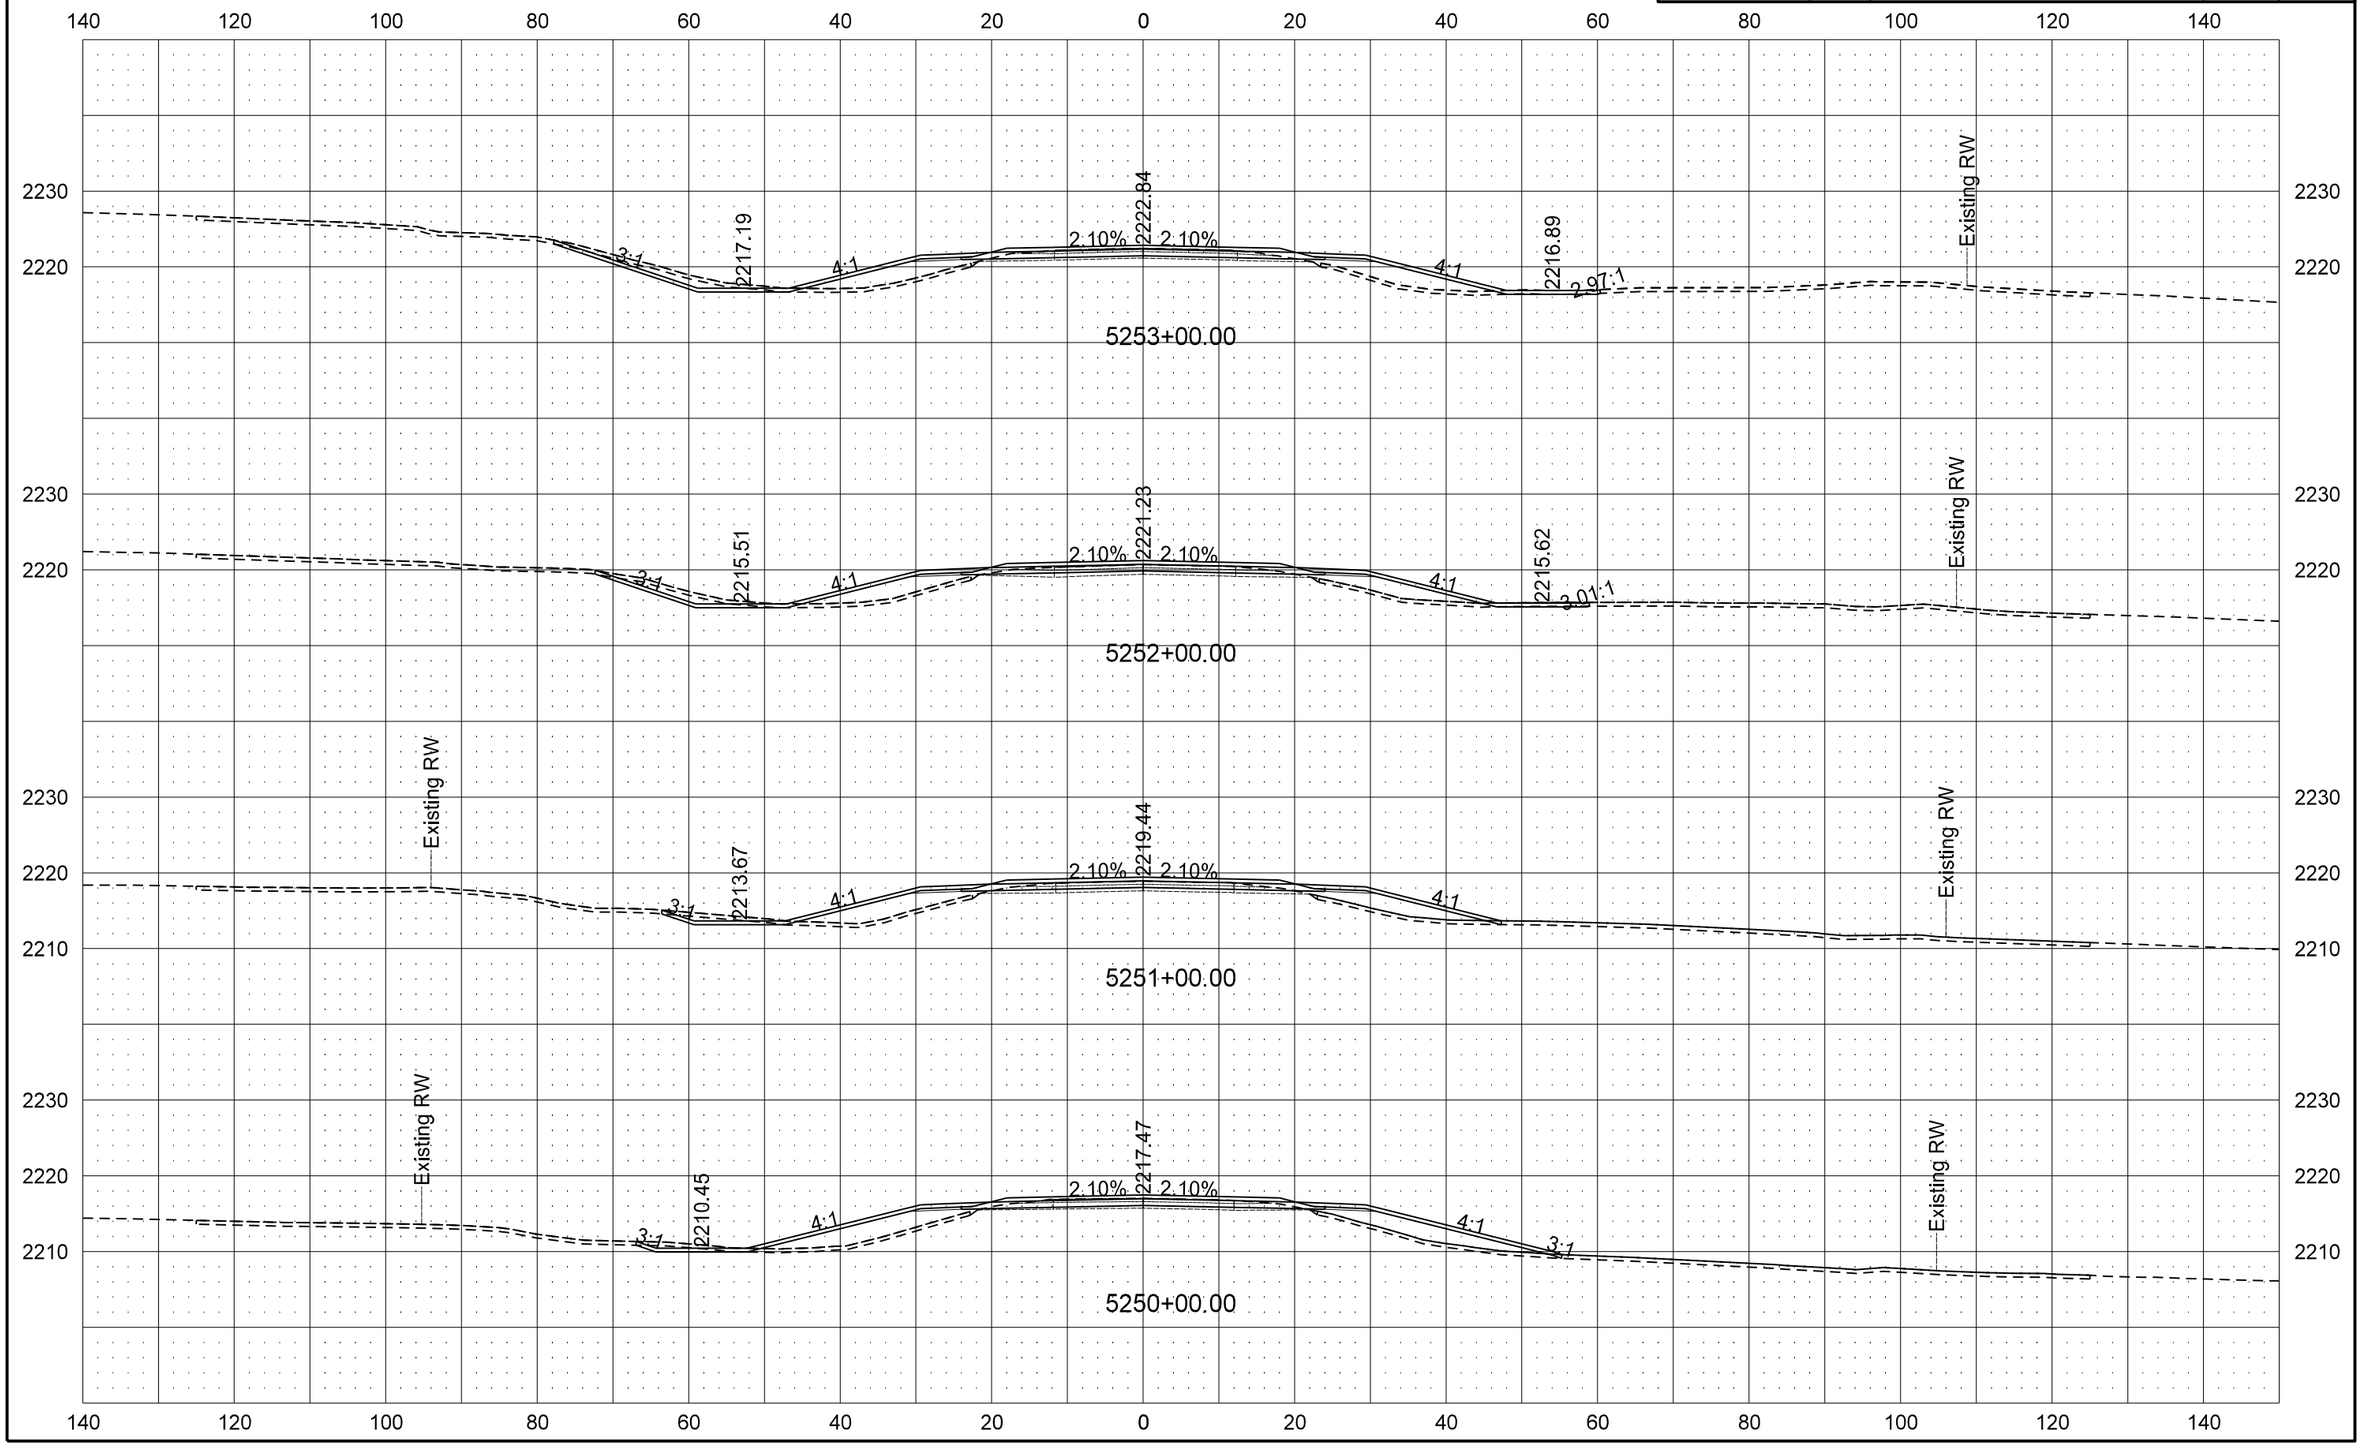

9/19/2016 10:59:47 AM darne R:\project\50200095.025\design\Sheets\200XS_001_ND 200.dgn

STATE	PROJECT NO.	SECTION NO.	SHEET NO.
ND	SOIB-5-200(025)095	200	77

ND 200 Cross Sections

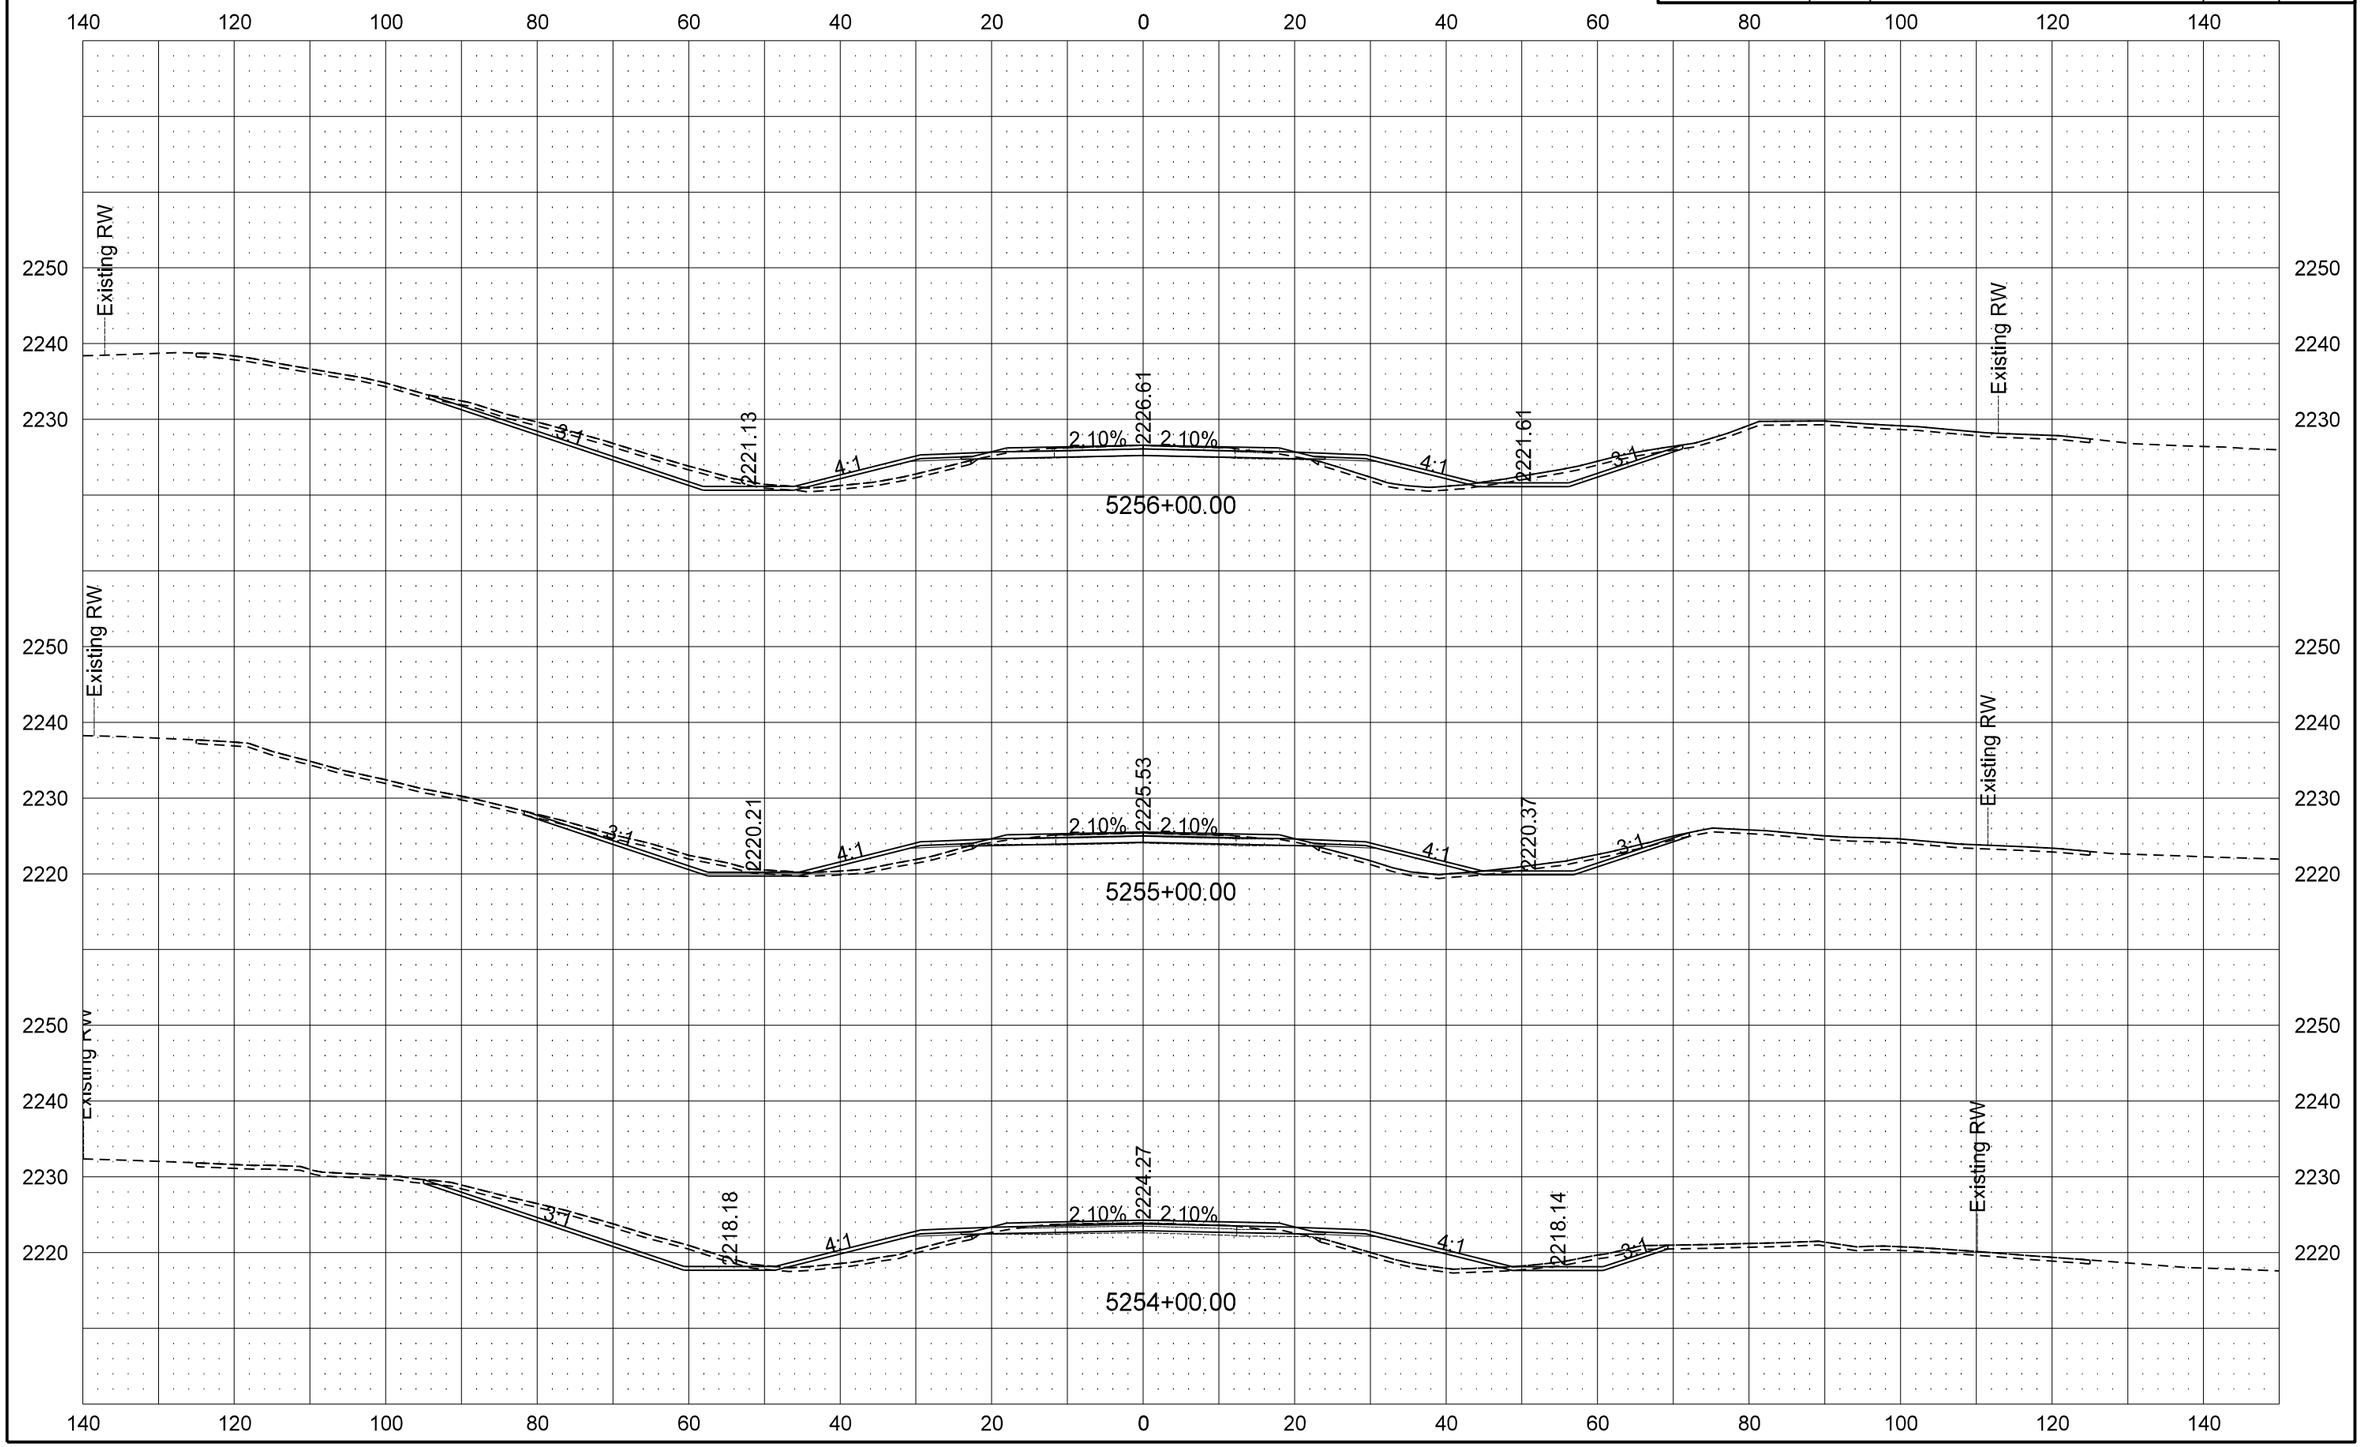

STATE	PROJECT NO.	SECTION NO.	SHEET NO.
ND	SOIB-5-200(025)095	200	78

ND 200 Cross Sections

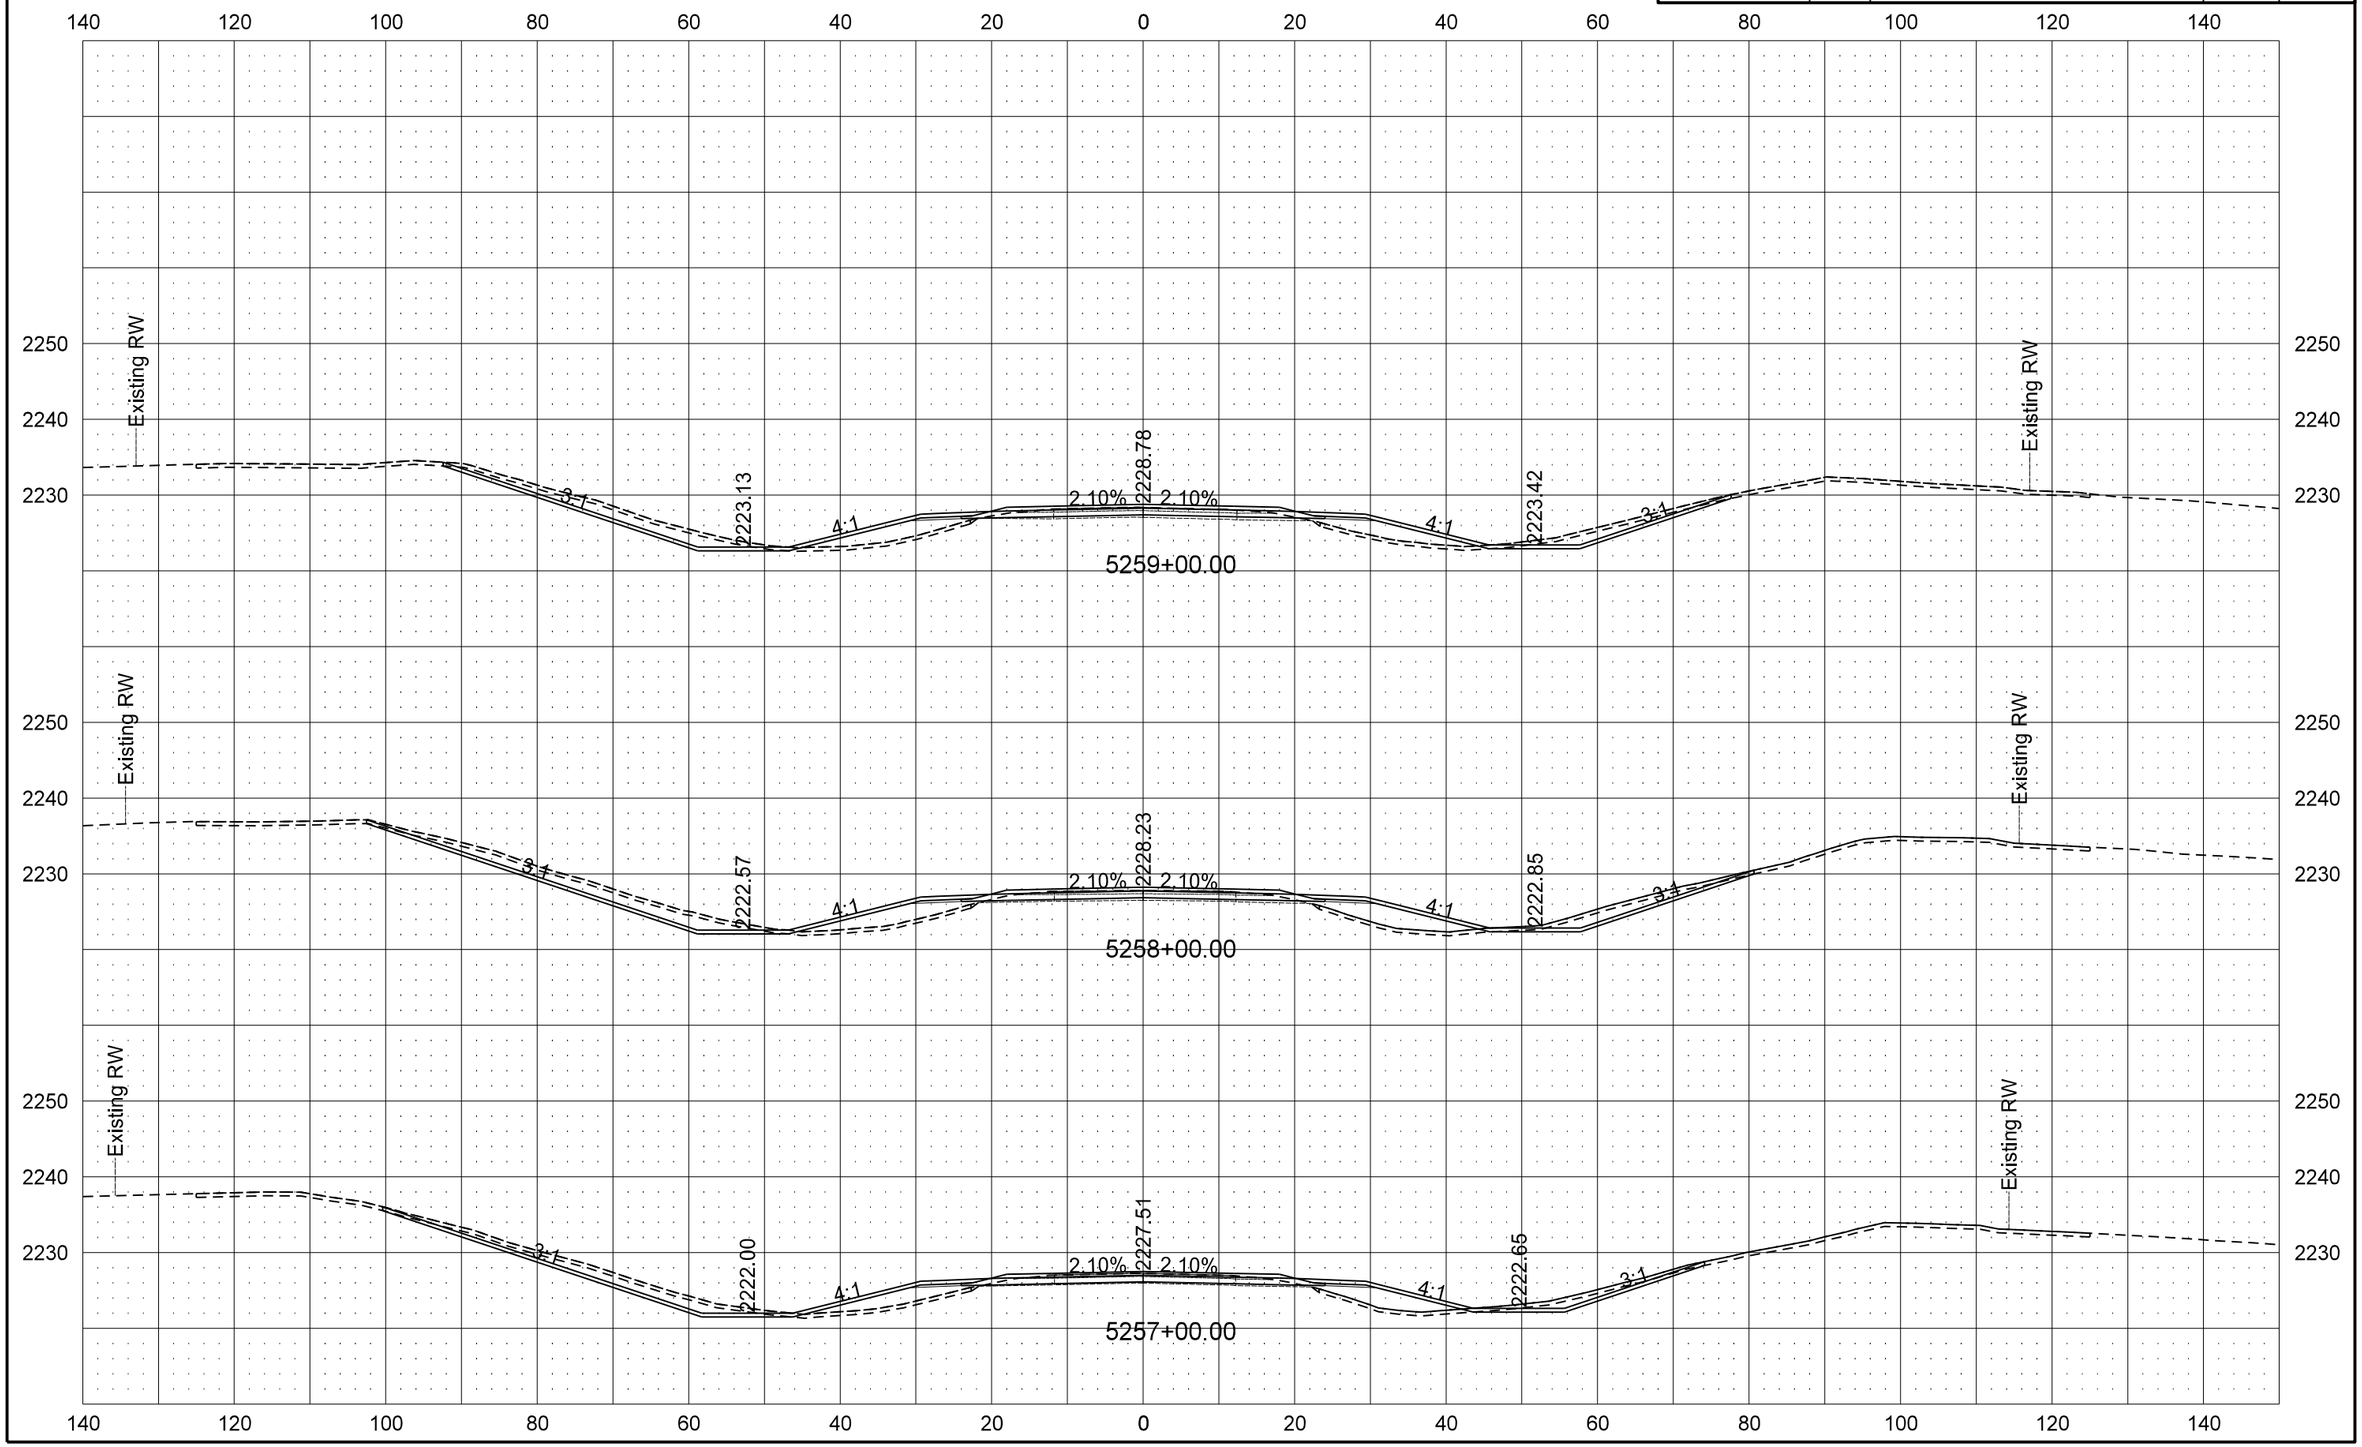

9/19/2016 10:59:52 AM darne R:\project\50200095.025\design\Sheets\200XS_001_ND 200.dgn

STATE	PROJECT NO.	SECTION NO.	SHEET NO.
ND	SOIB-5-200(025)095	200	79

ND 200 Cross Sections

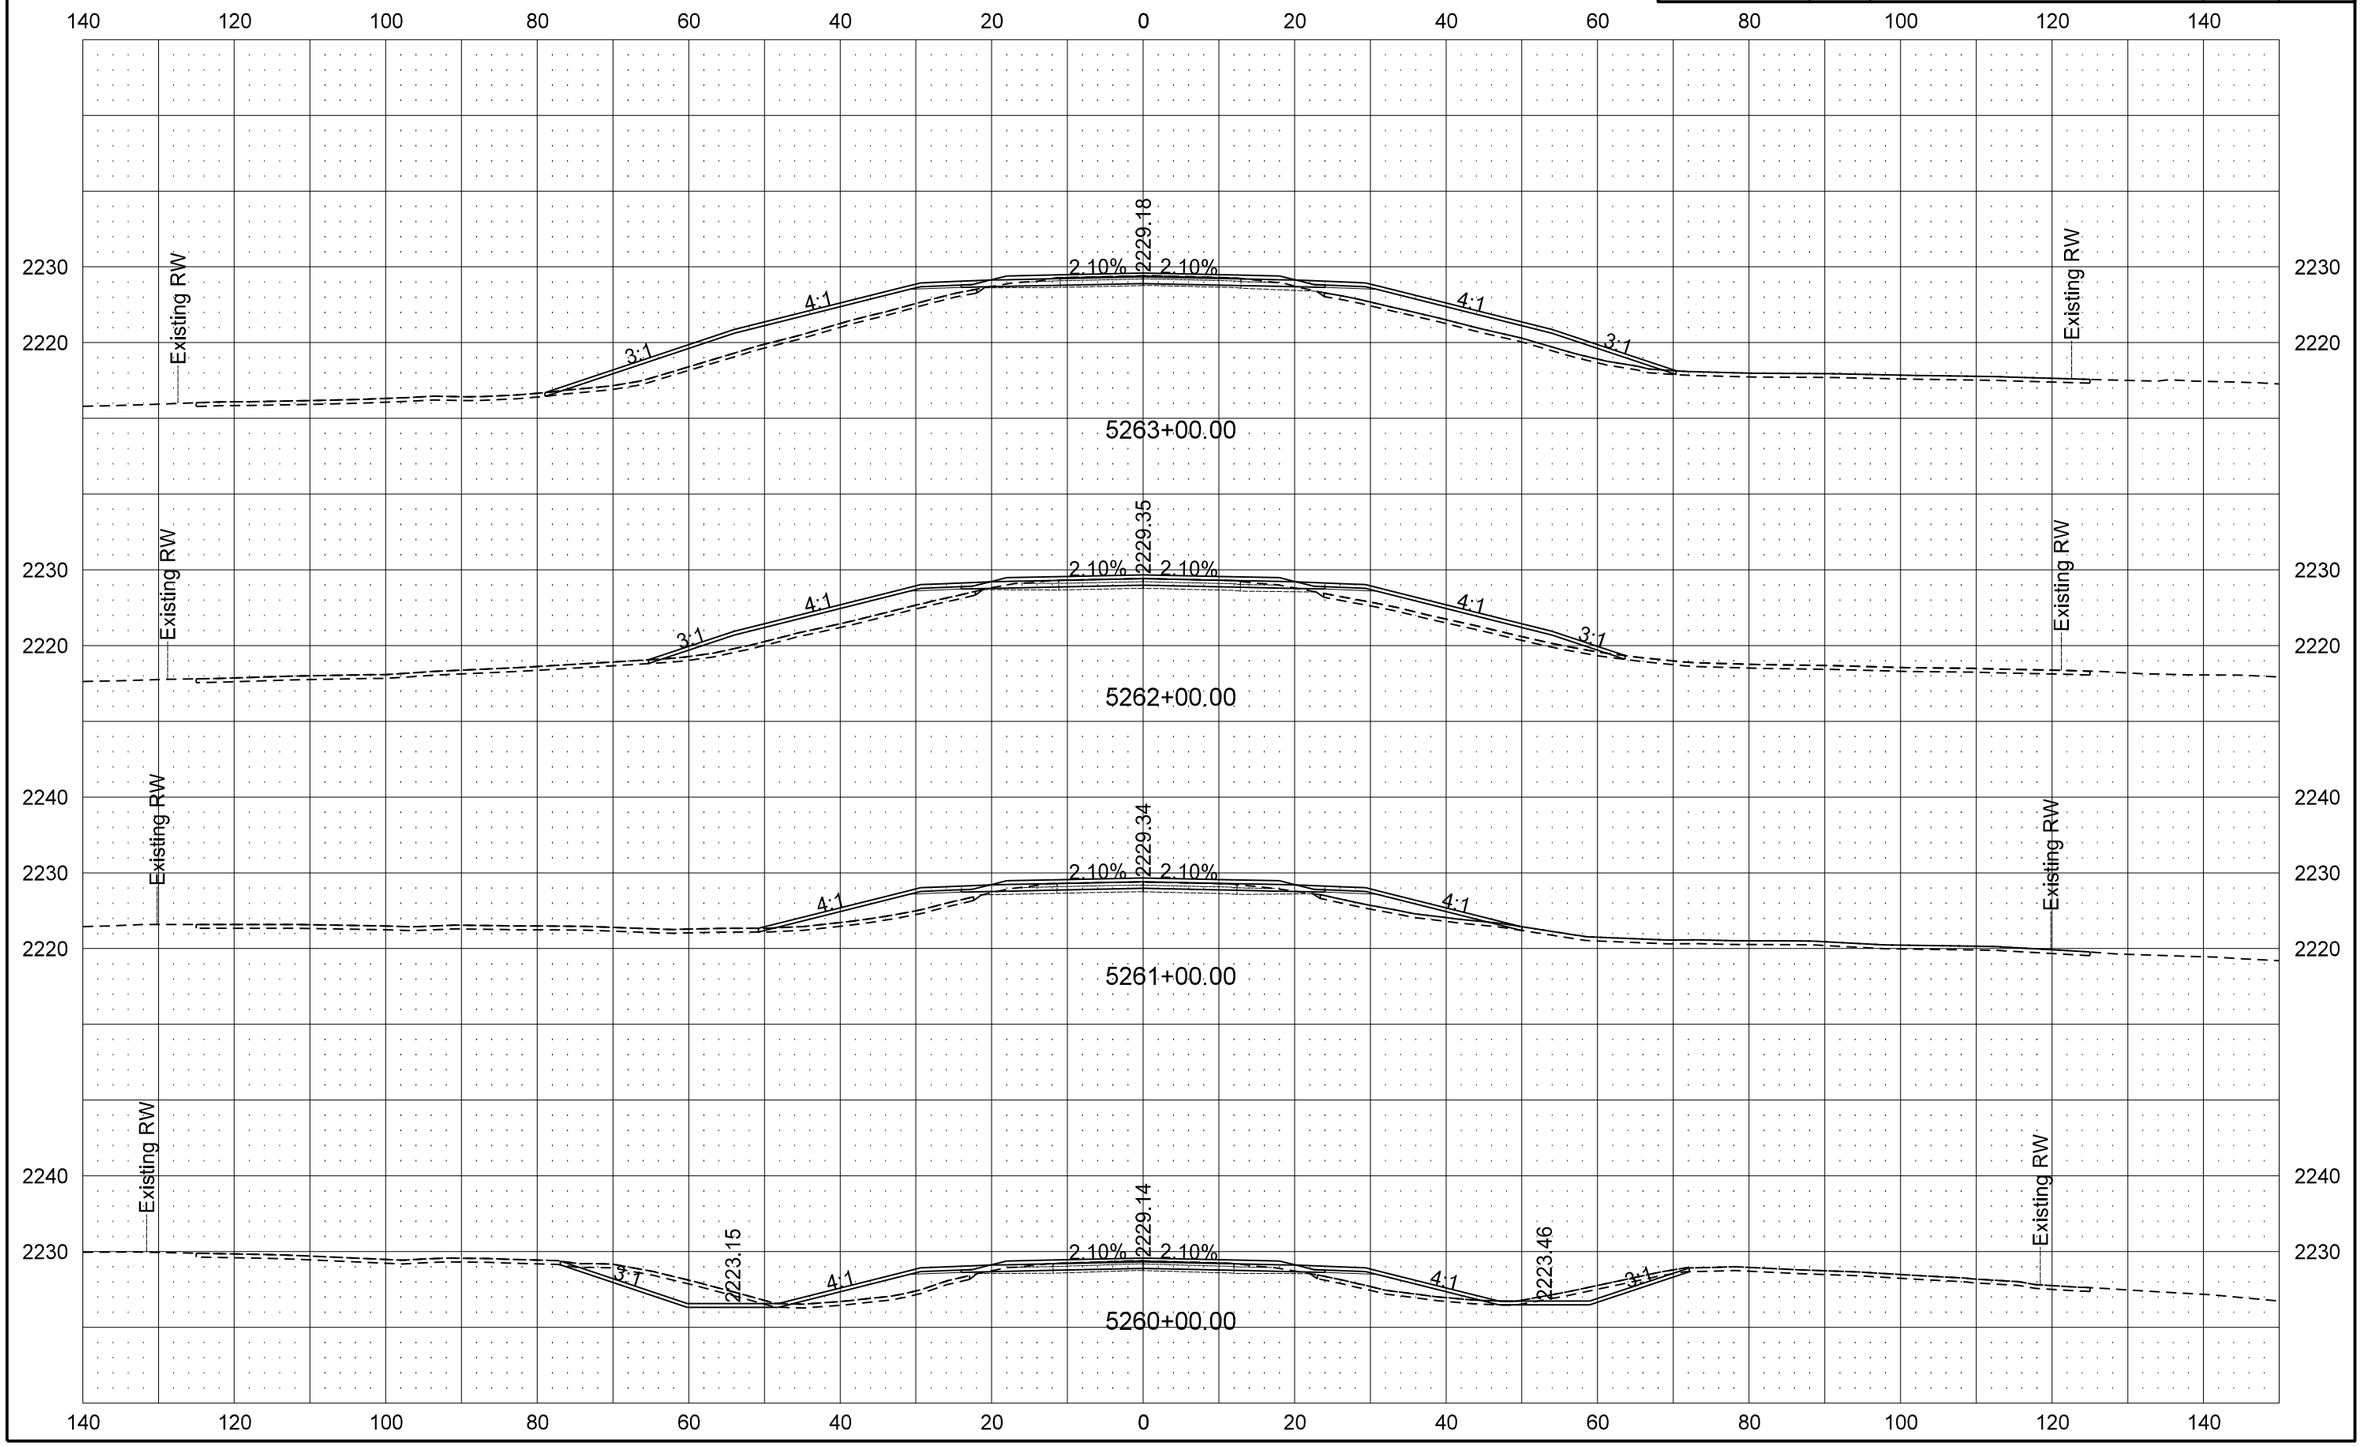

STATE	PROJECT NO.	SECTION NO.	SHEET NO.
ND	SOIB-5-200(025)095	200	80

ND 200 Cross Sections

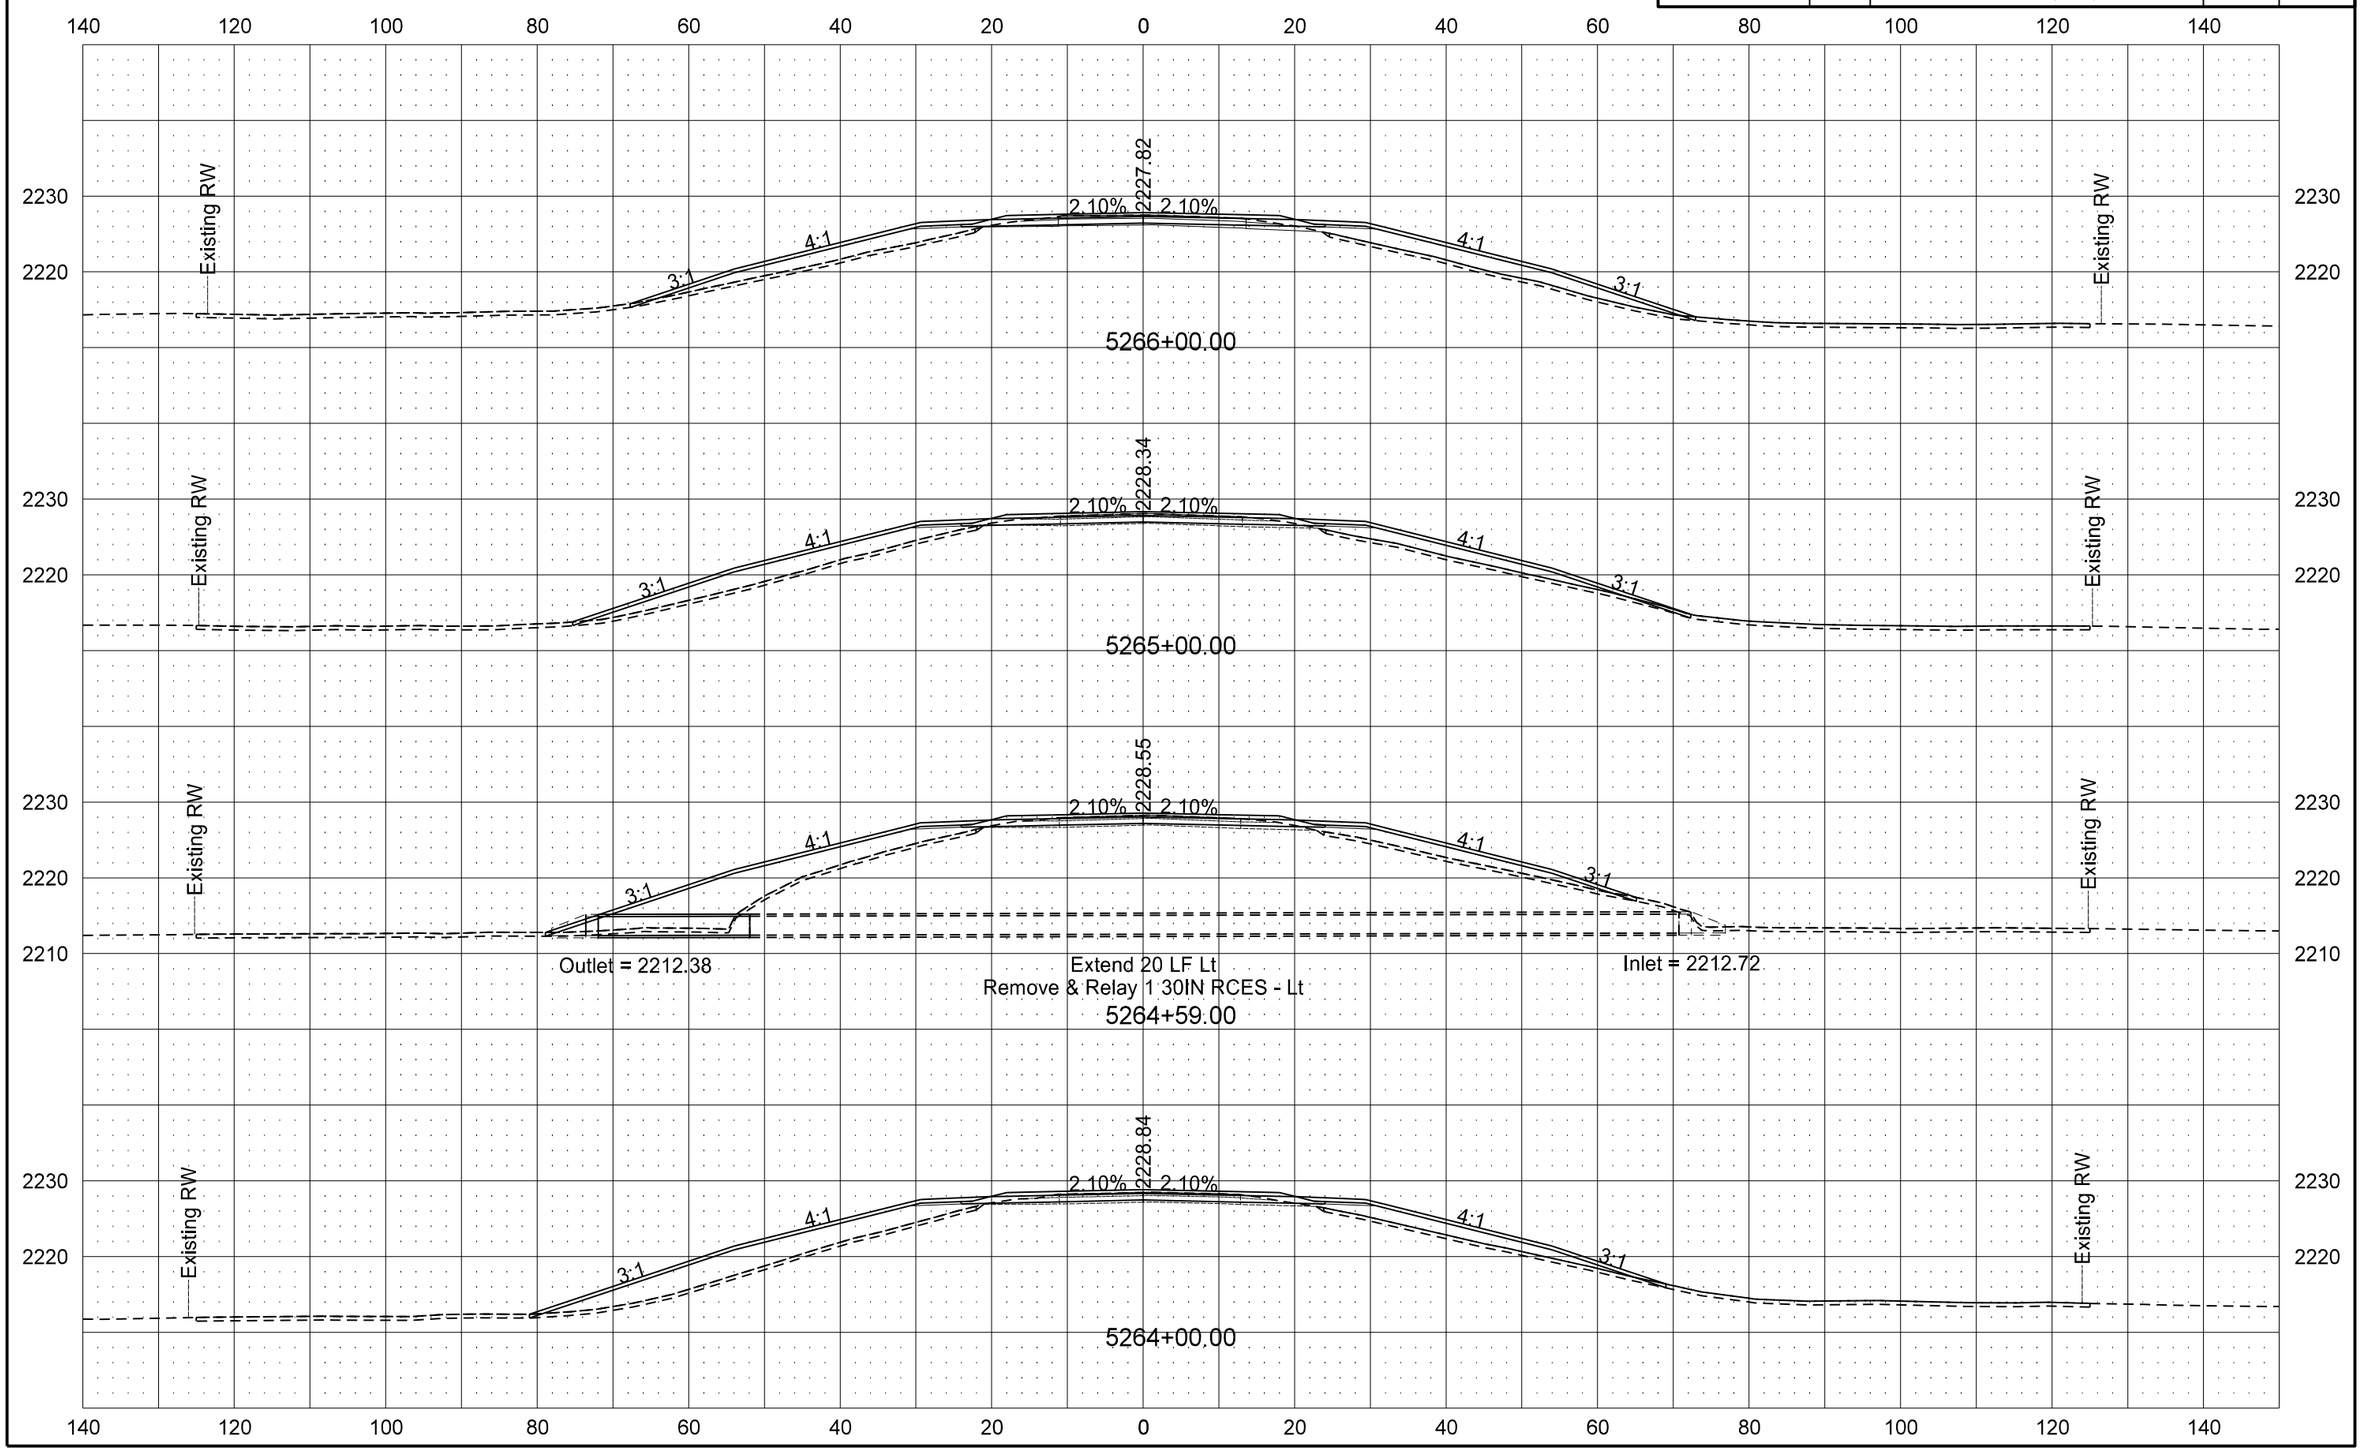

STATE	PROJECT NO.	SECTION NO.	SHEET NO.
ND	SOIB-5-200(025)095	200	81

ND 200 Cross Sections

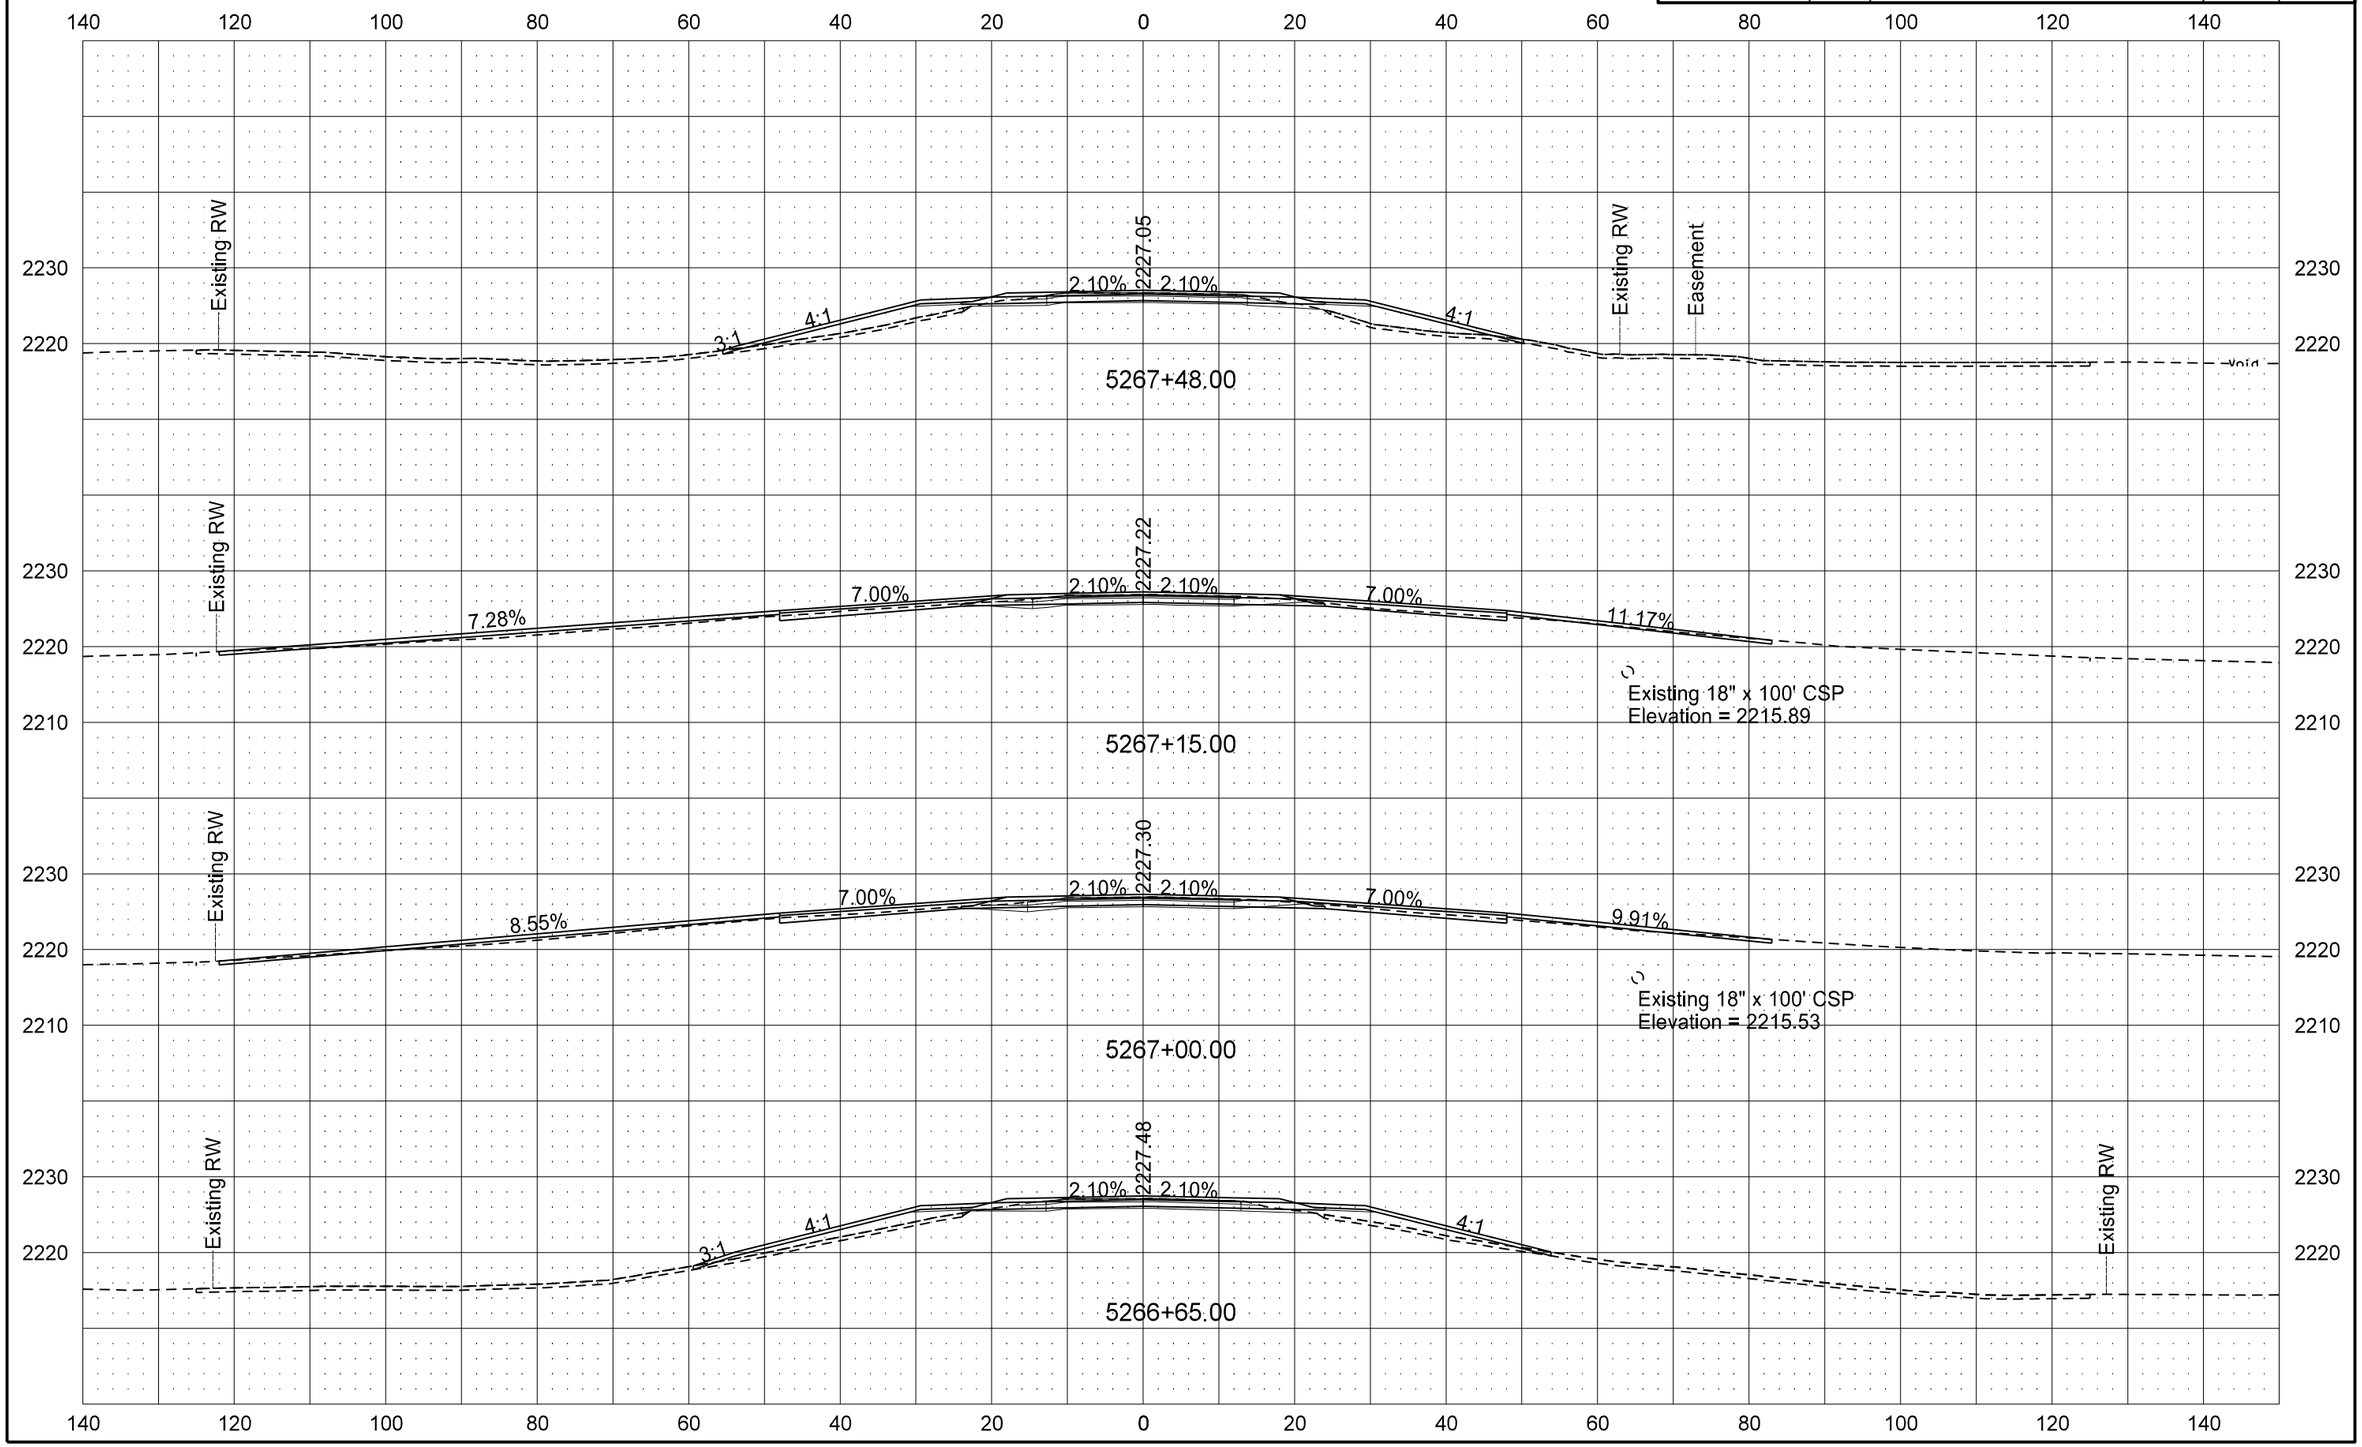

STATE	PROJECT NO.	SECTION NO.	SHEET NO.
ND	SOIB-5-200(025)095	200	82

ND 200 Cross Sections

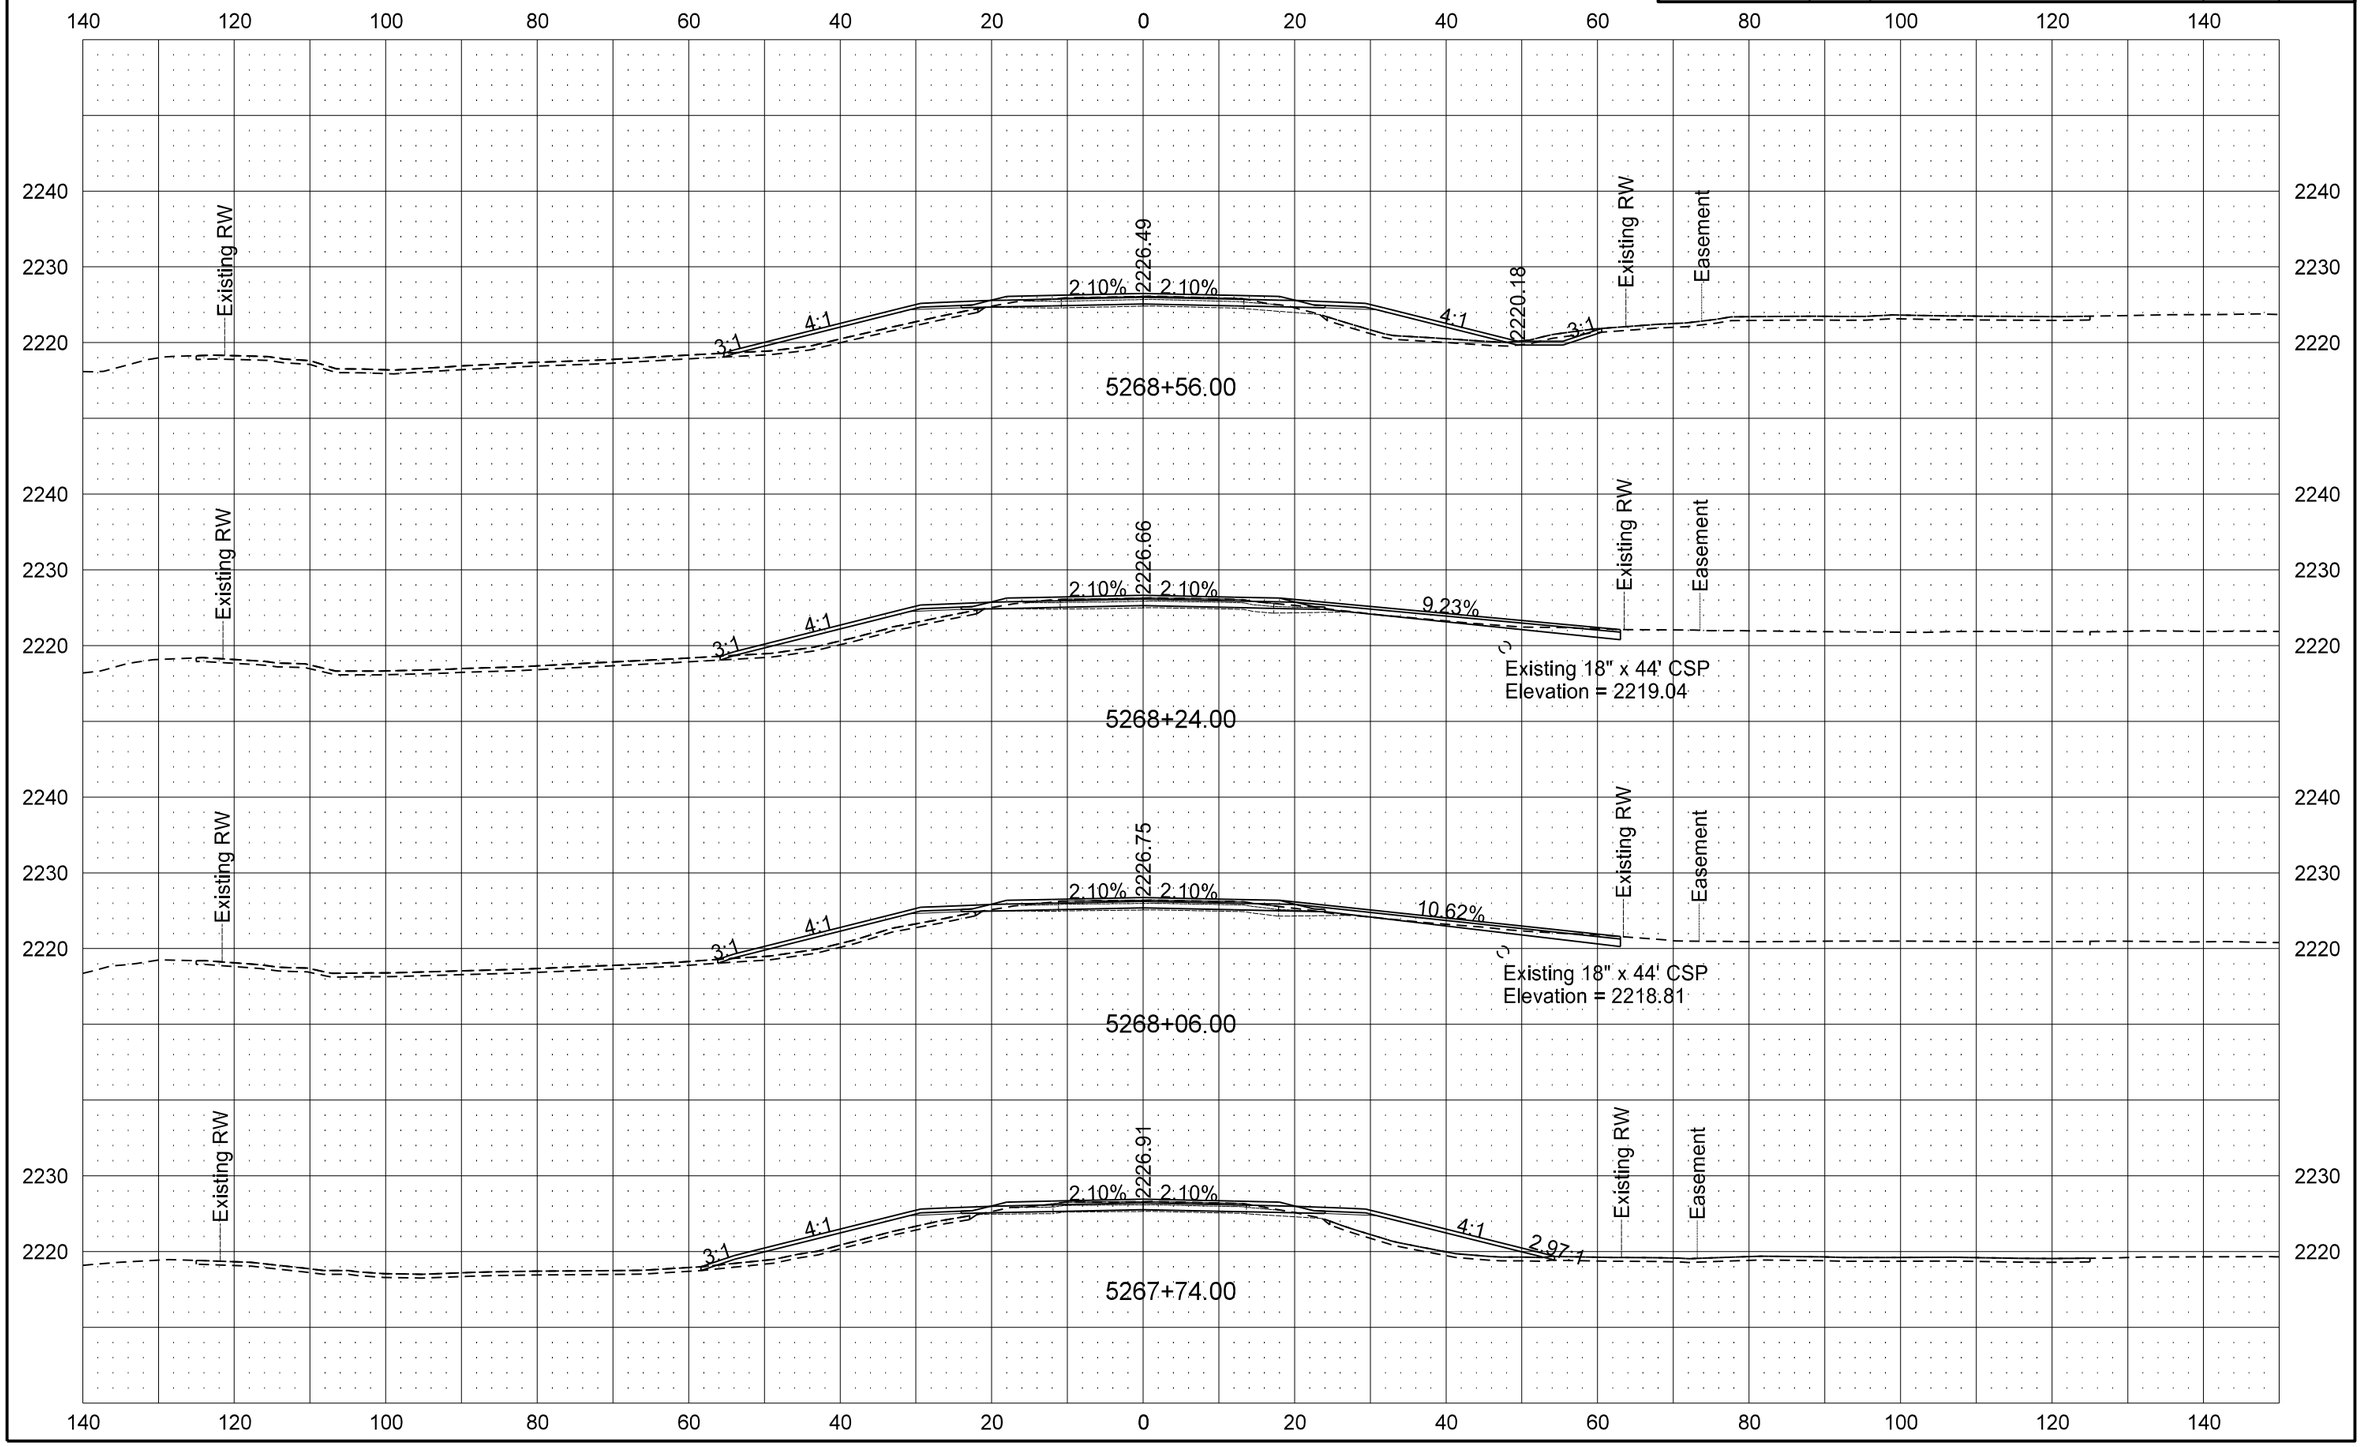

9/19/2016 11:00:01 AM darne R:\project\50200095.025\design\Sheets\200XS_001_ND 200.dgn

STATE	PROJECT NO.	SECTION NO.	SHEET NO.
ND	SOIB-5-200(025)095	200	83

ND 200 Cross Sections

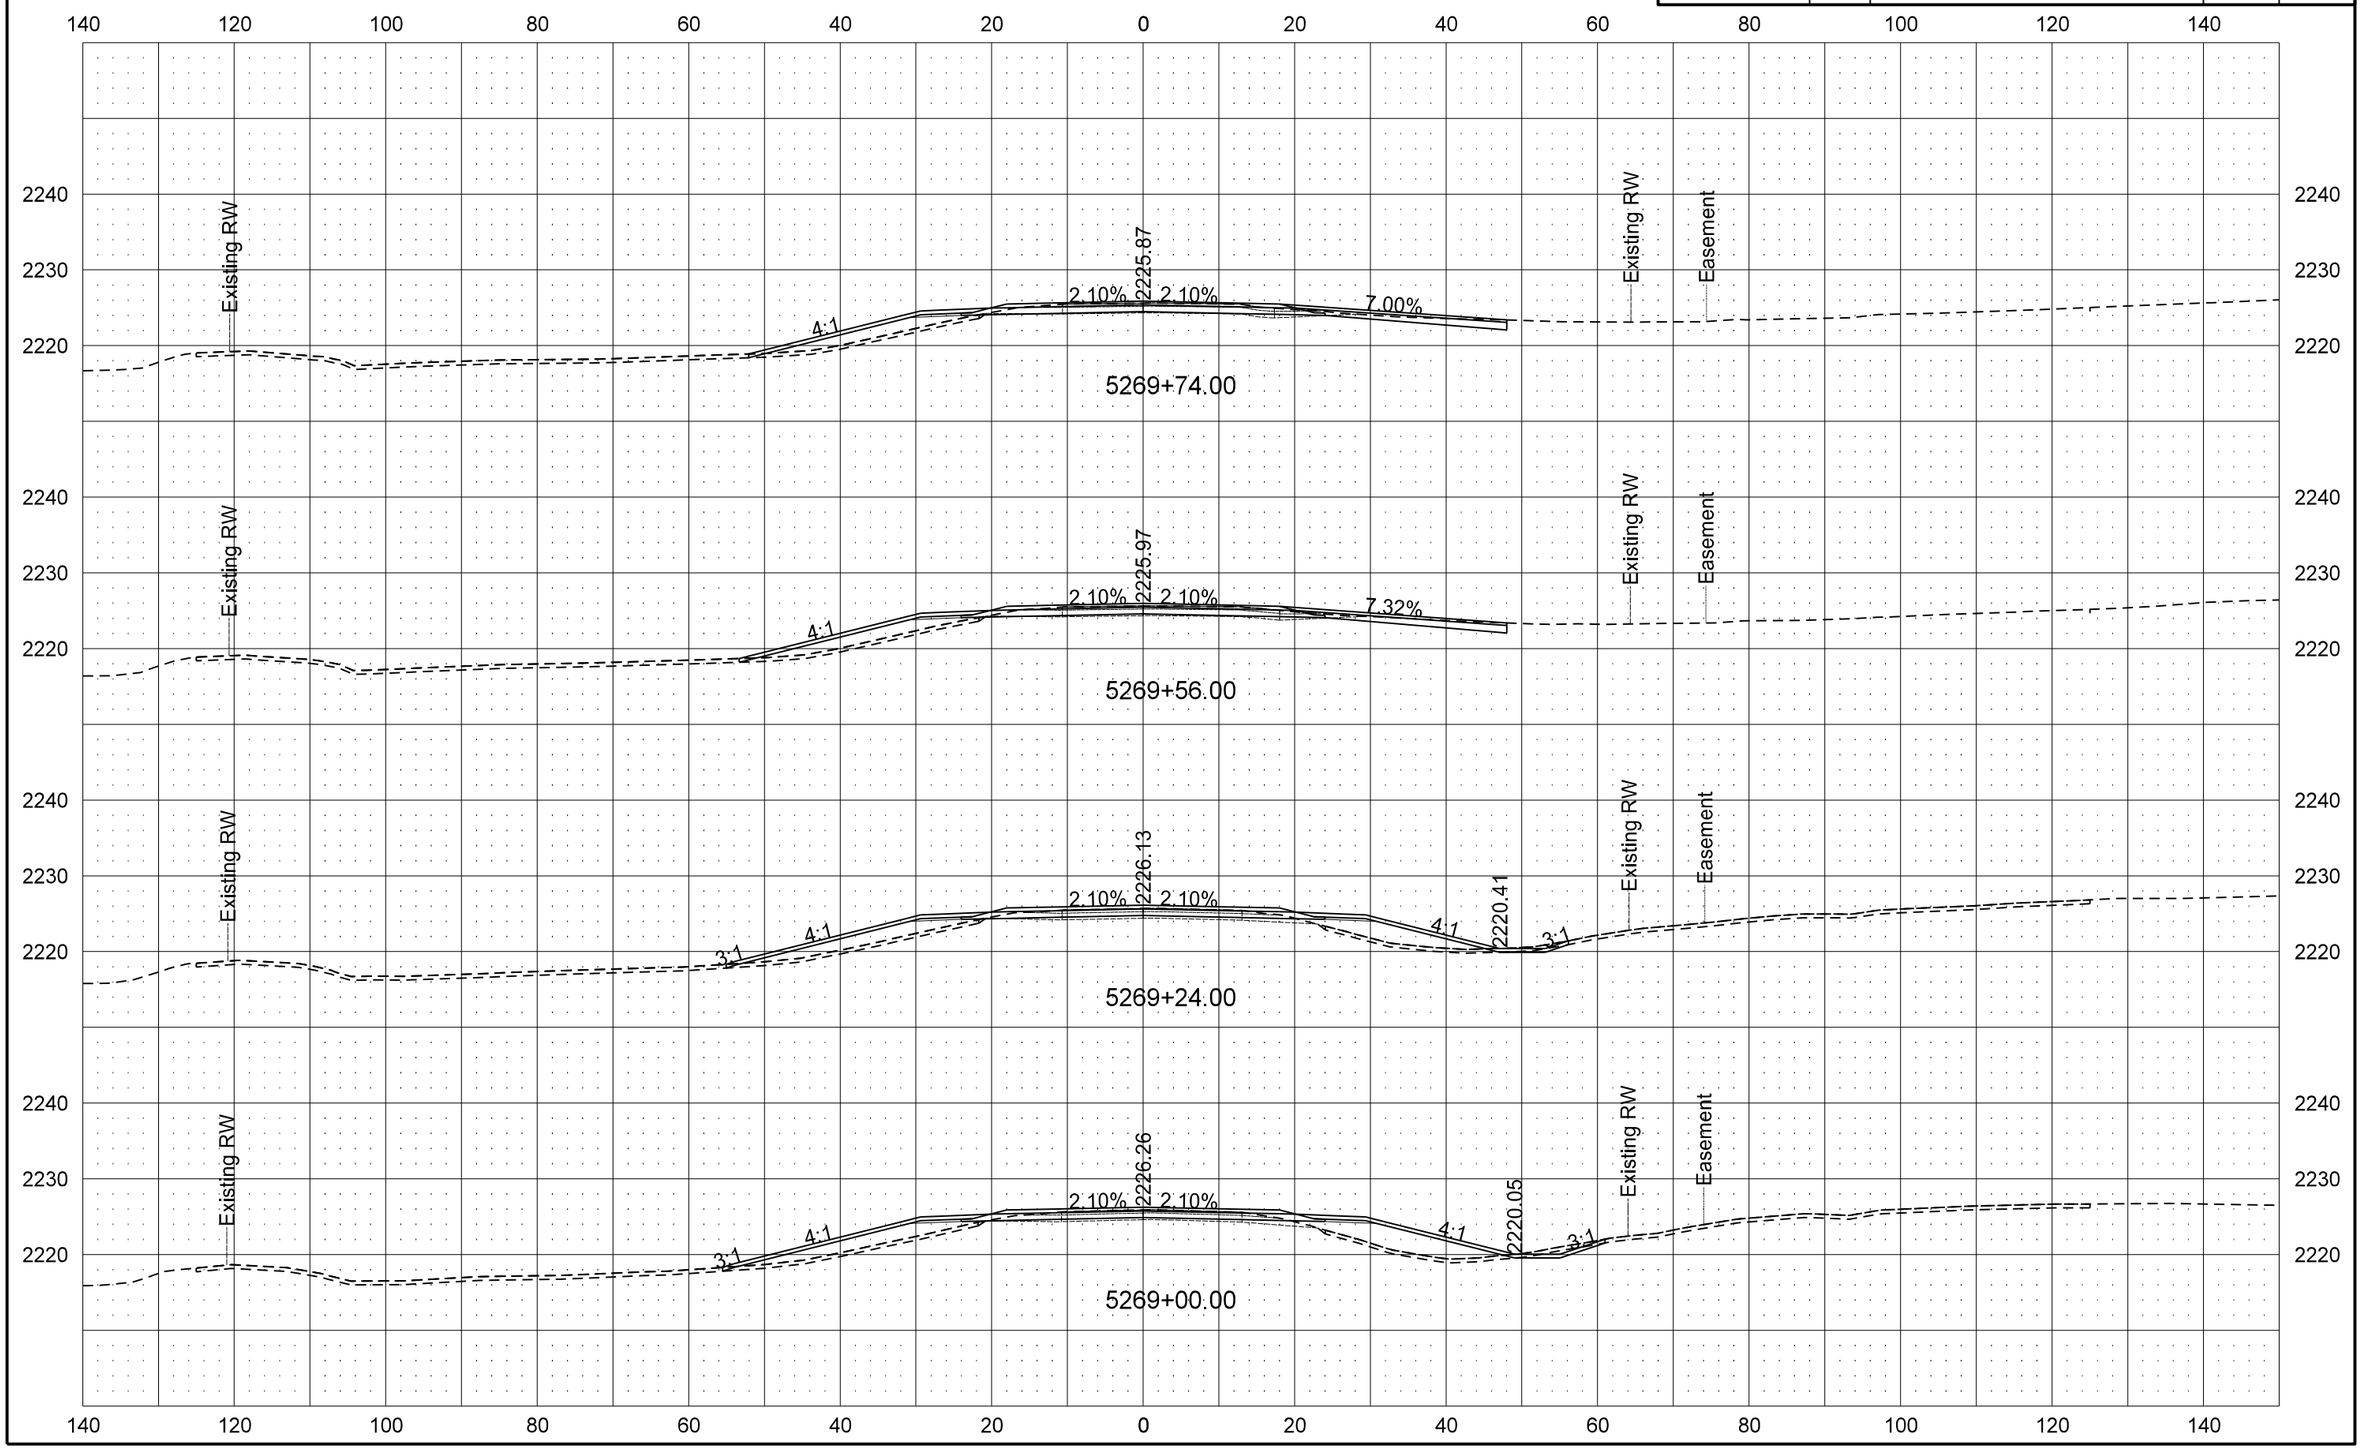

9/19/2016 11:00:03 AM darne R:\project\50200095.025\design\Sheets\200XS_001_ND 200.dgn

STATE	PROJECT NO.	SECTION NO.	SHEET NO.
ND	SOIB-5-200(025)095	200	84

ND 200 Cross Sections

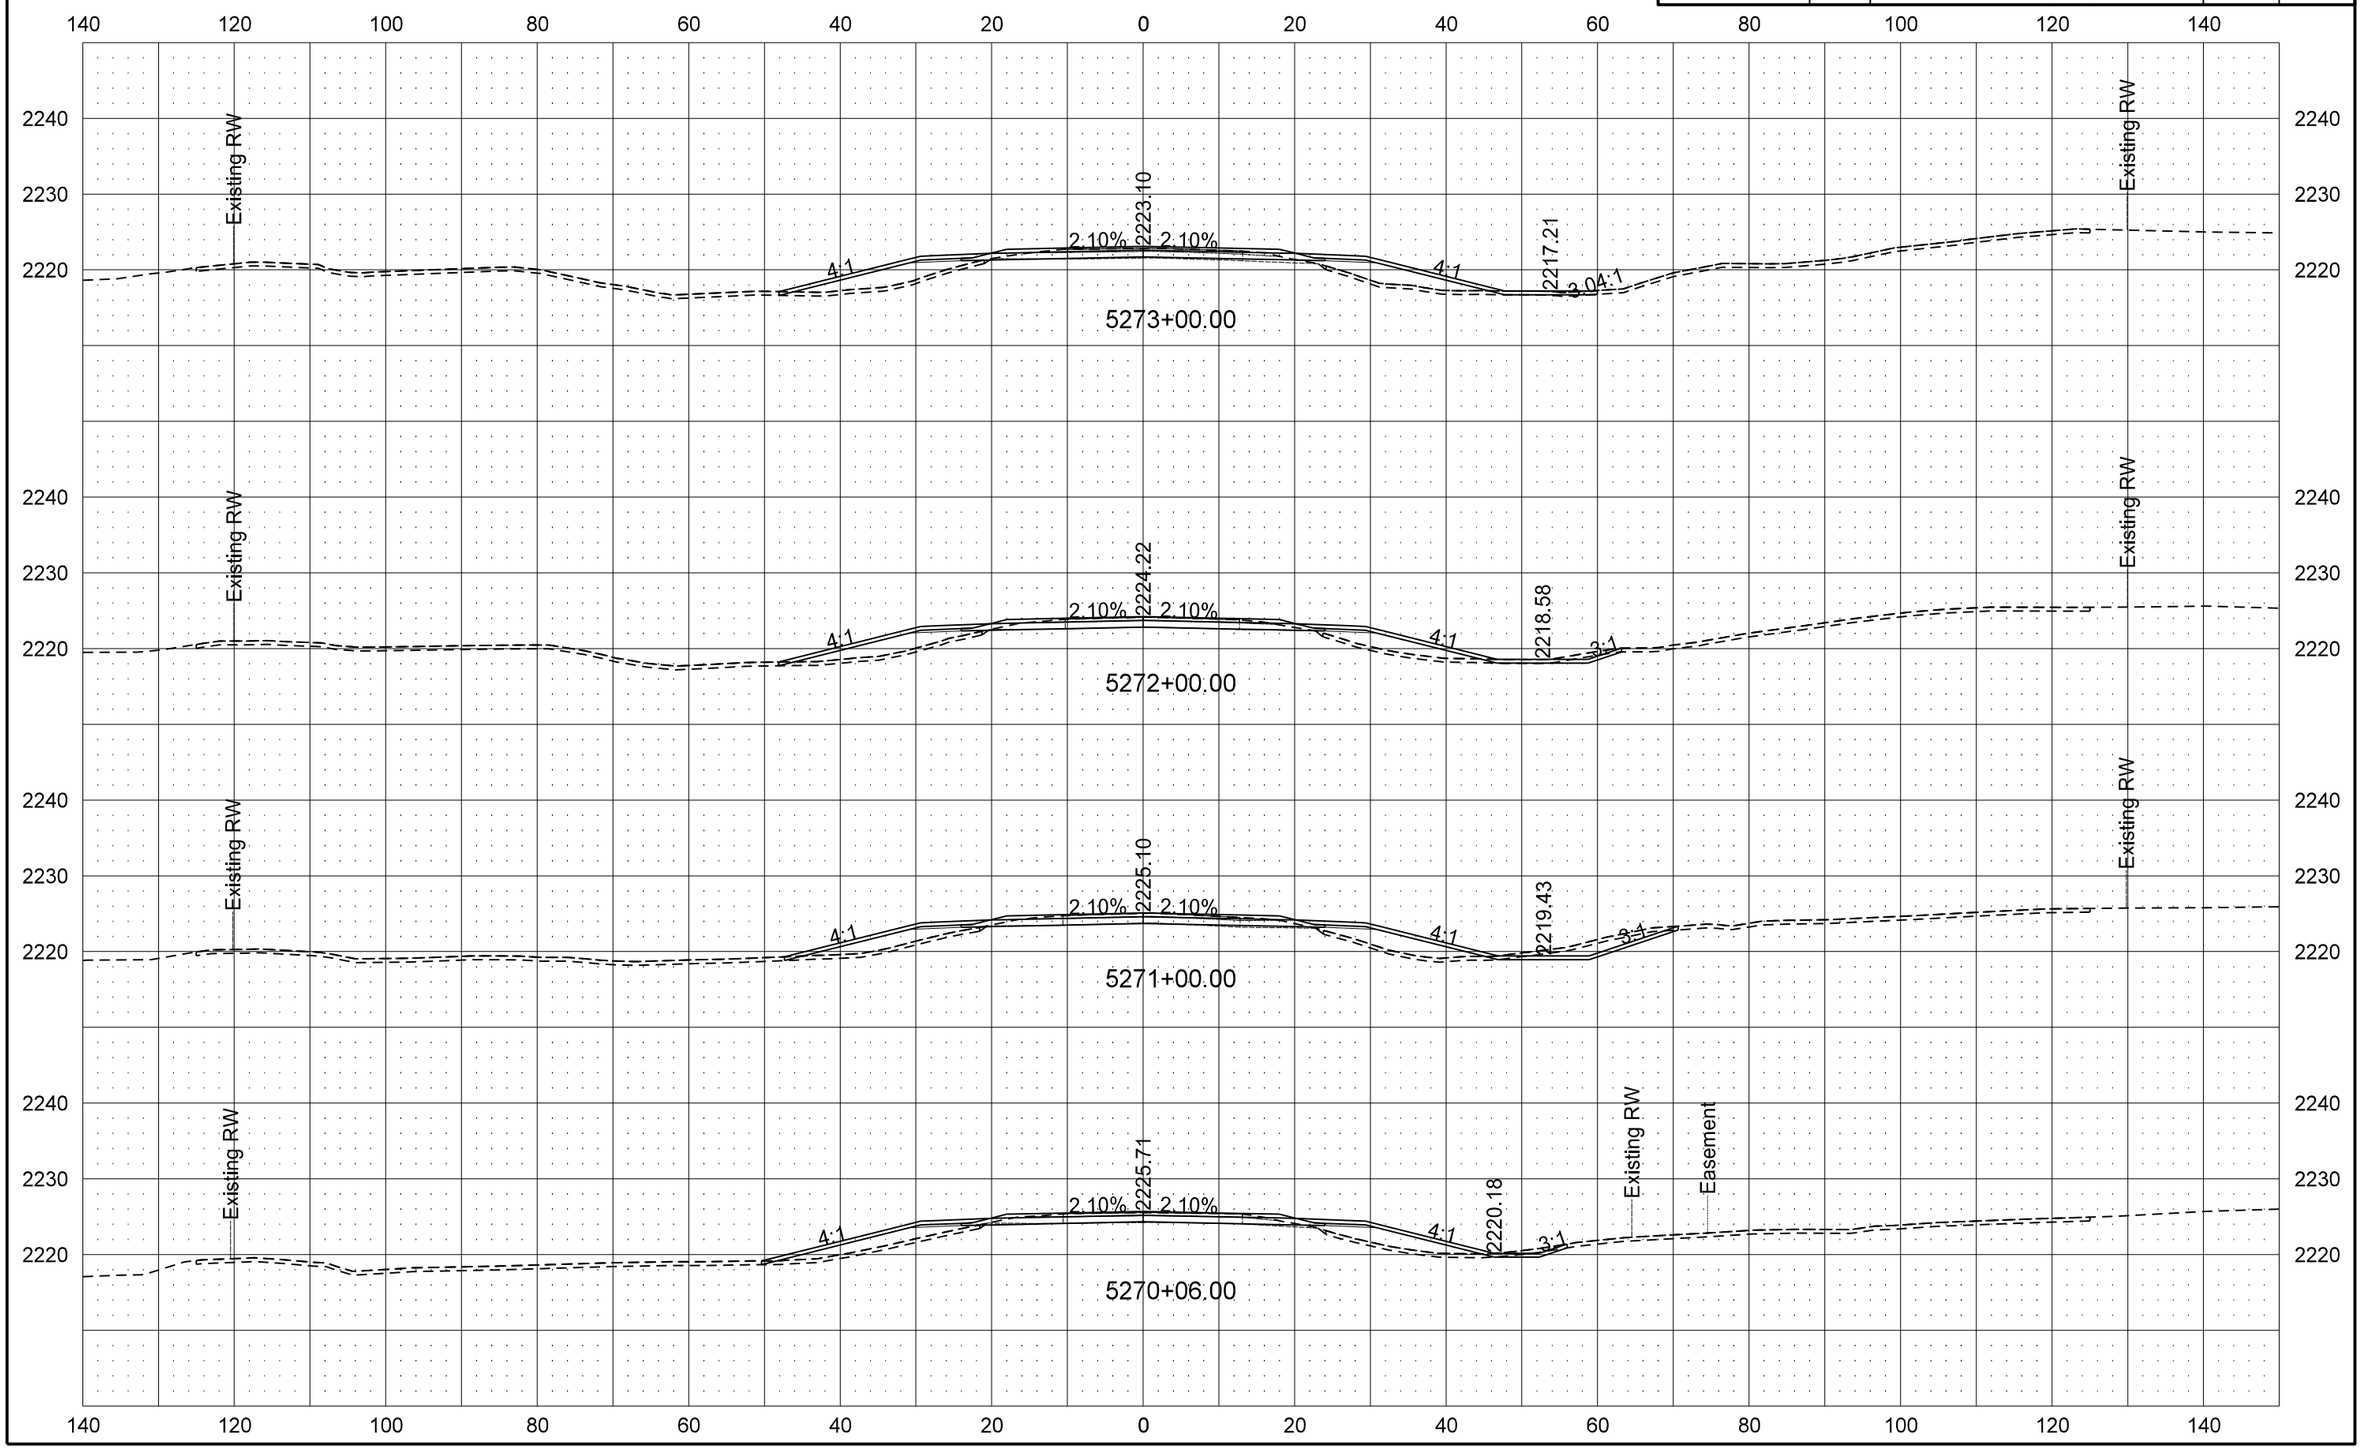

STATE	PROJECT NO.	SECTION NO.	SHEET NO.
ND	SOIB-5-200(025)095	200	85

ND 200 Cross Sections

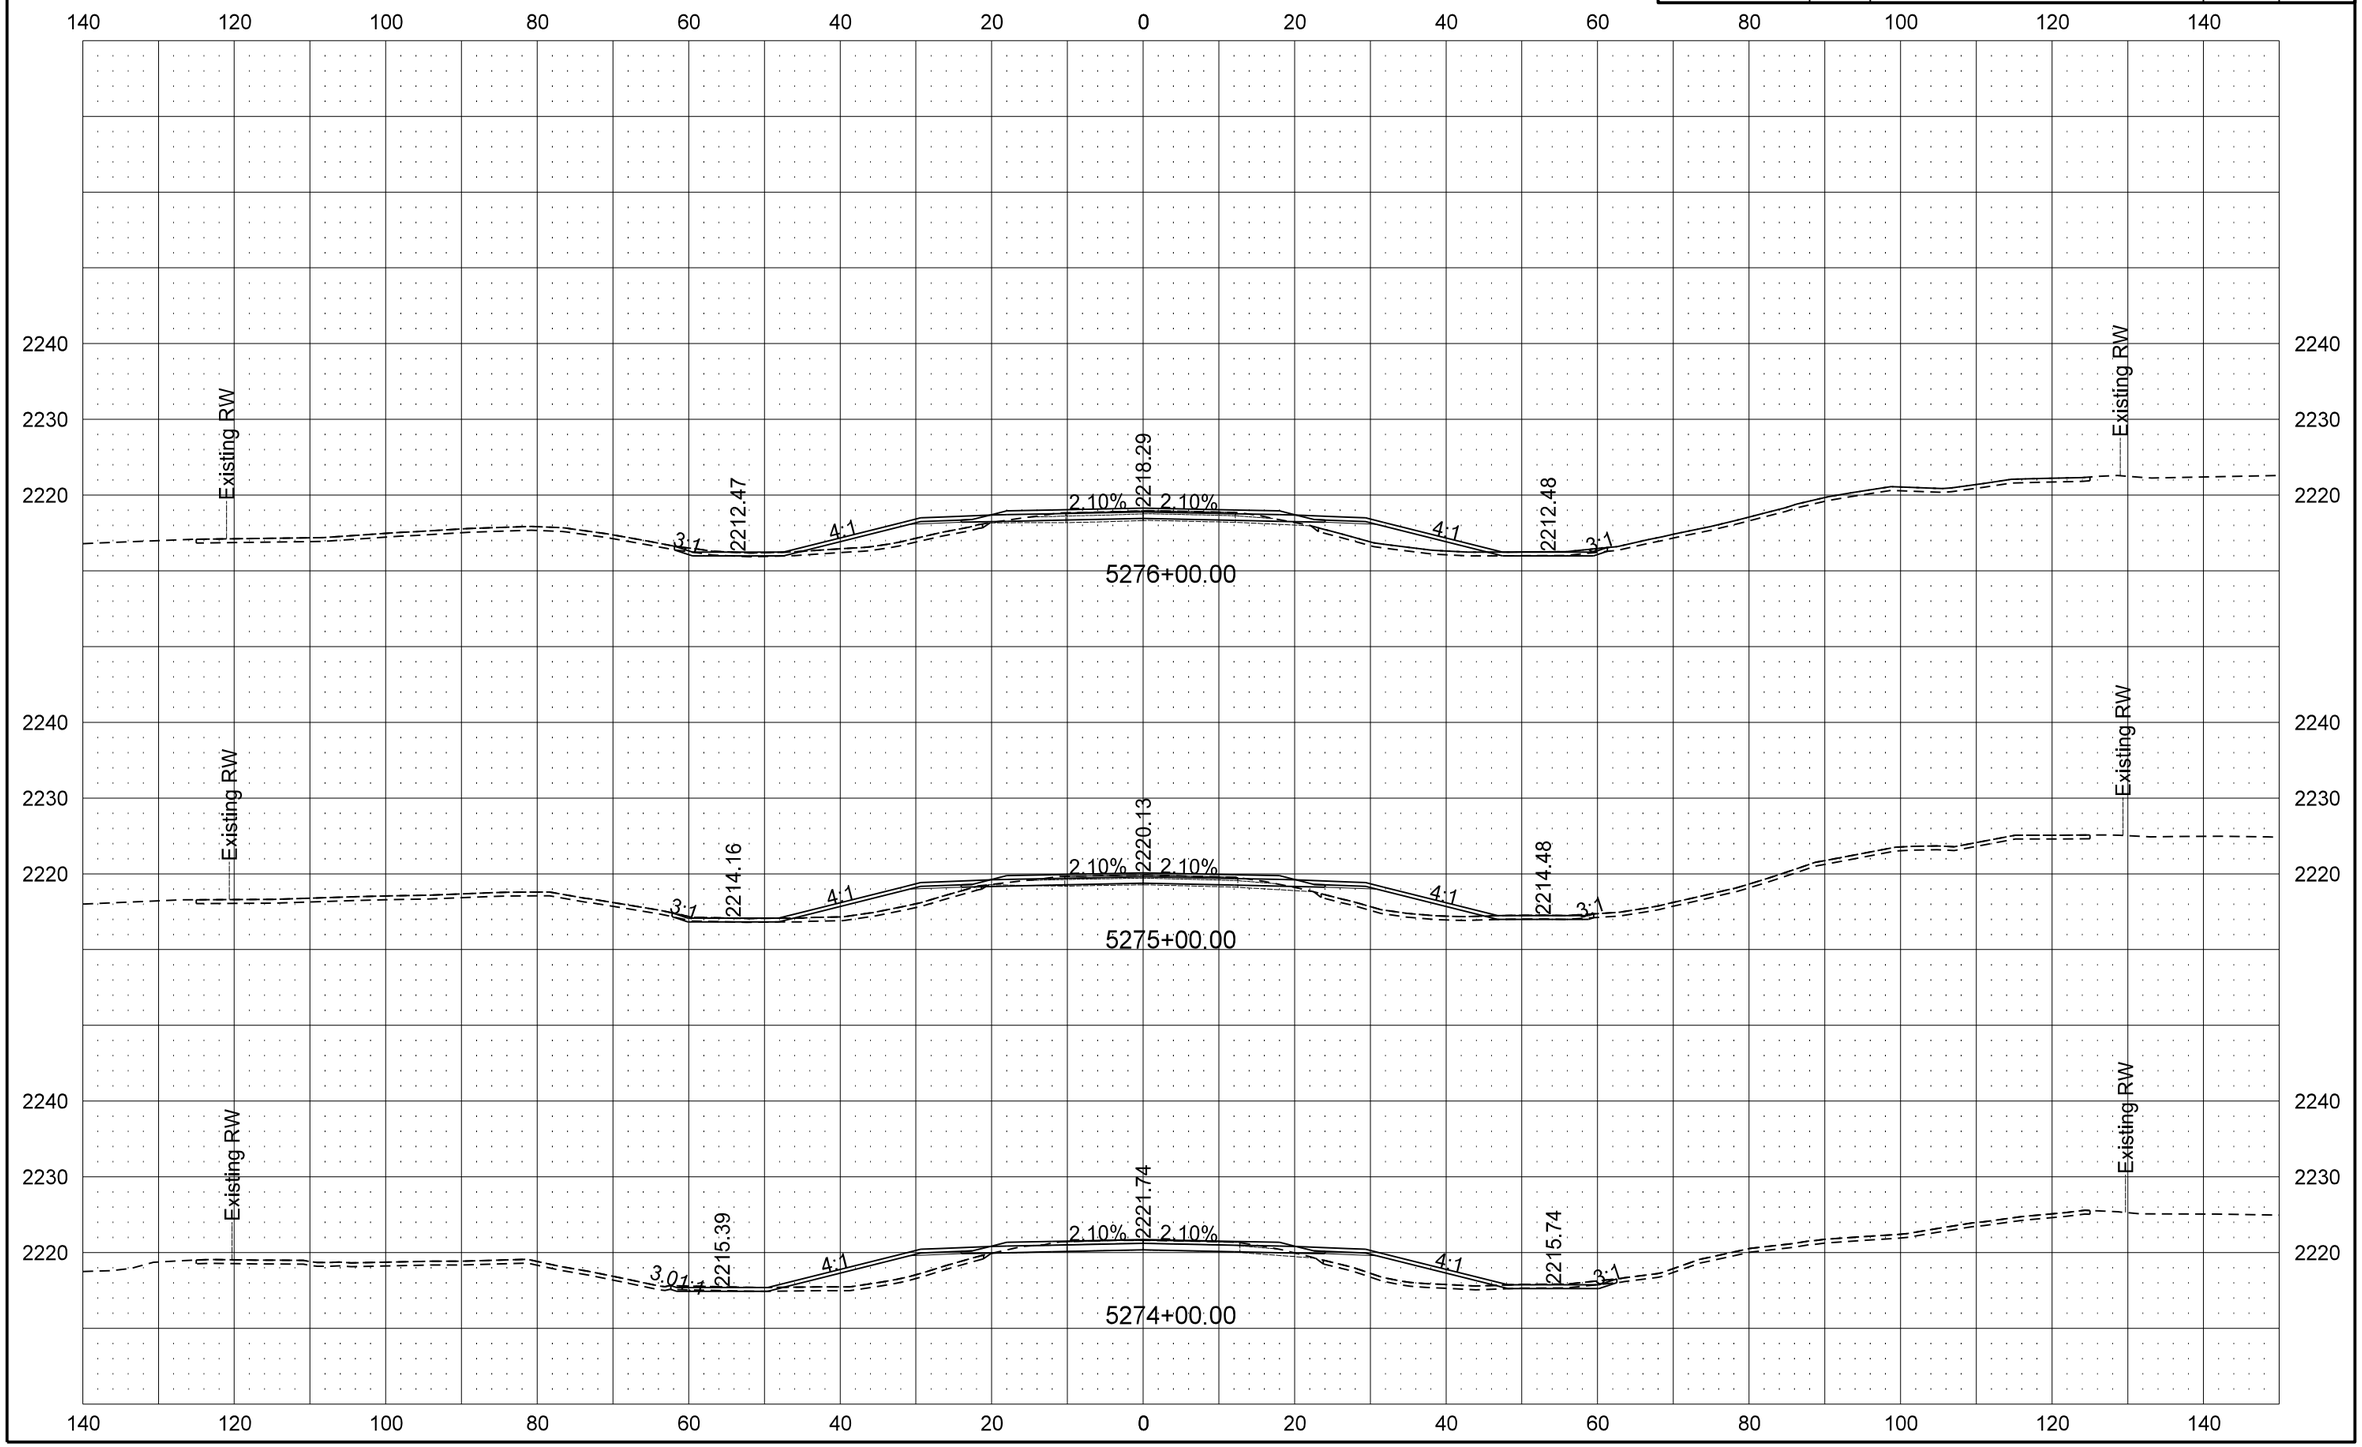

STATE	PROJECT NO.	SECTION NO.	SHEET NO.
ND	SOIB-5-200(025)095	200	86

ND 200 Cross Sections

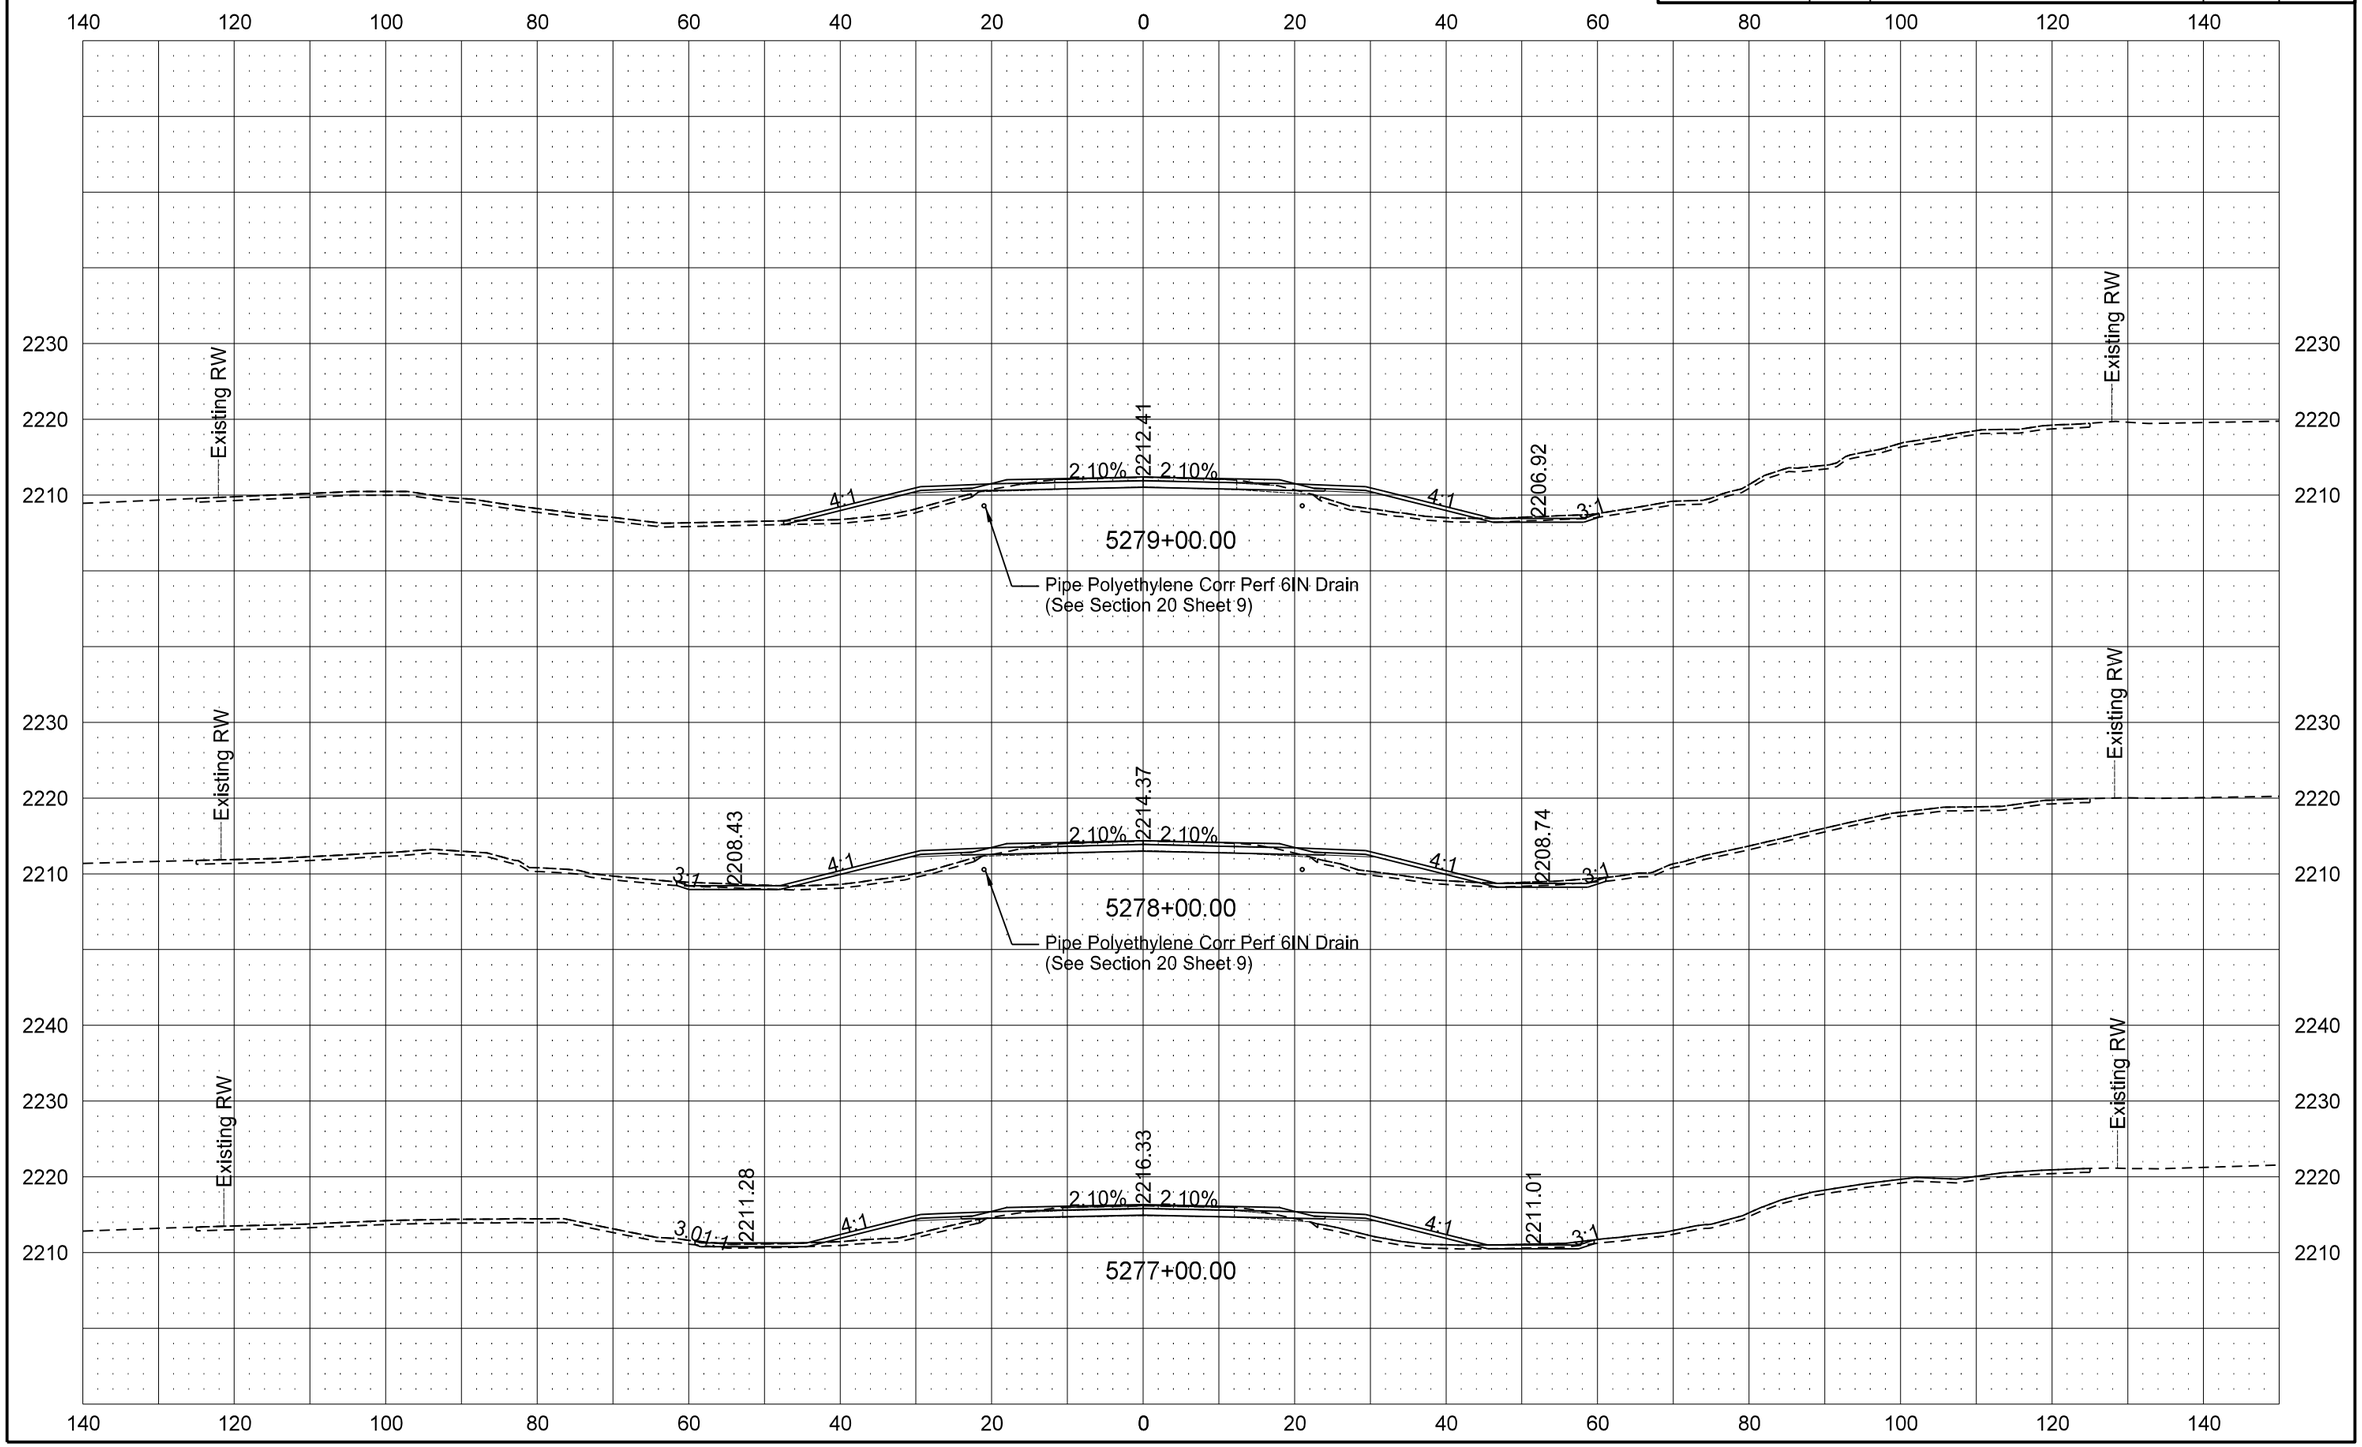

9/19/2016 11:00:10 AM darne R:\project\50200095.025\design\Sheets\200XS_001_ND 200.dgn

STATE	PROJECT NO.	SECTION NO.	SHEET NO.
ND	SOIB-5-200(025)095	200	87

ND 200 Cross Sections

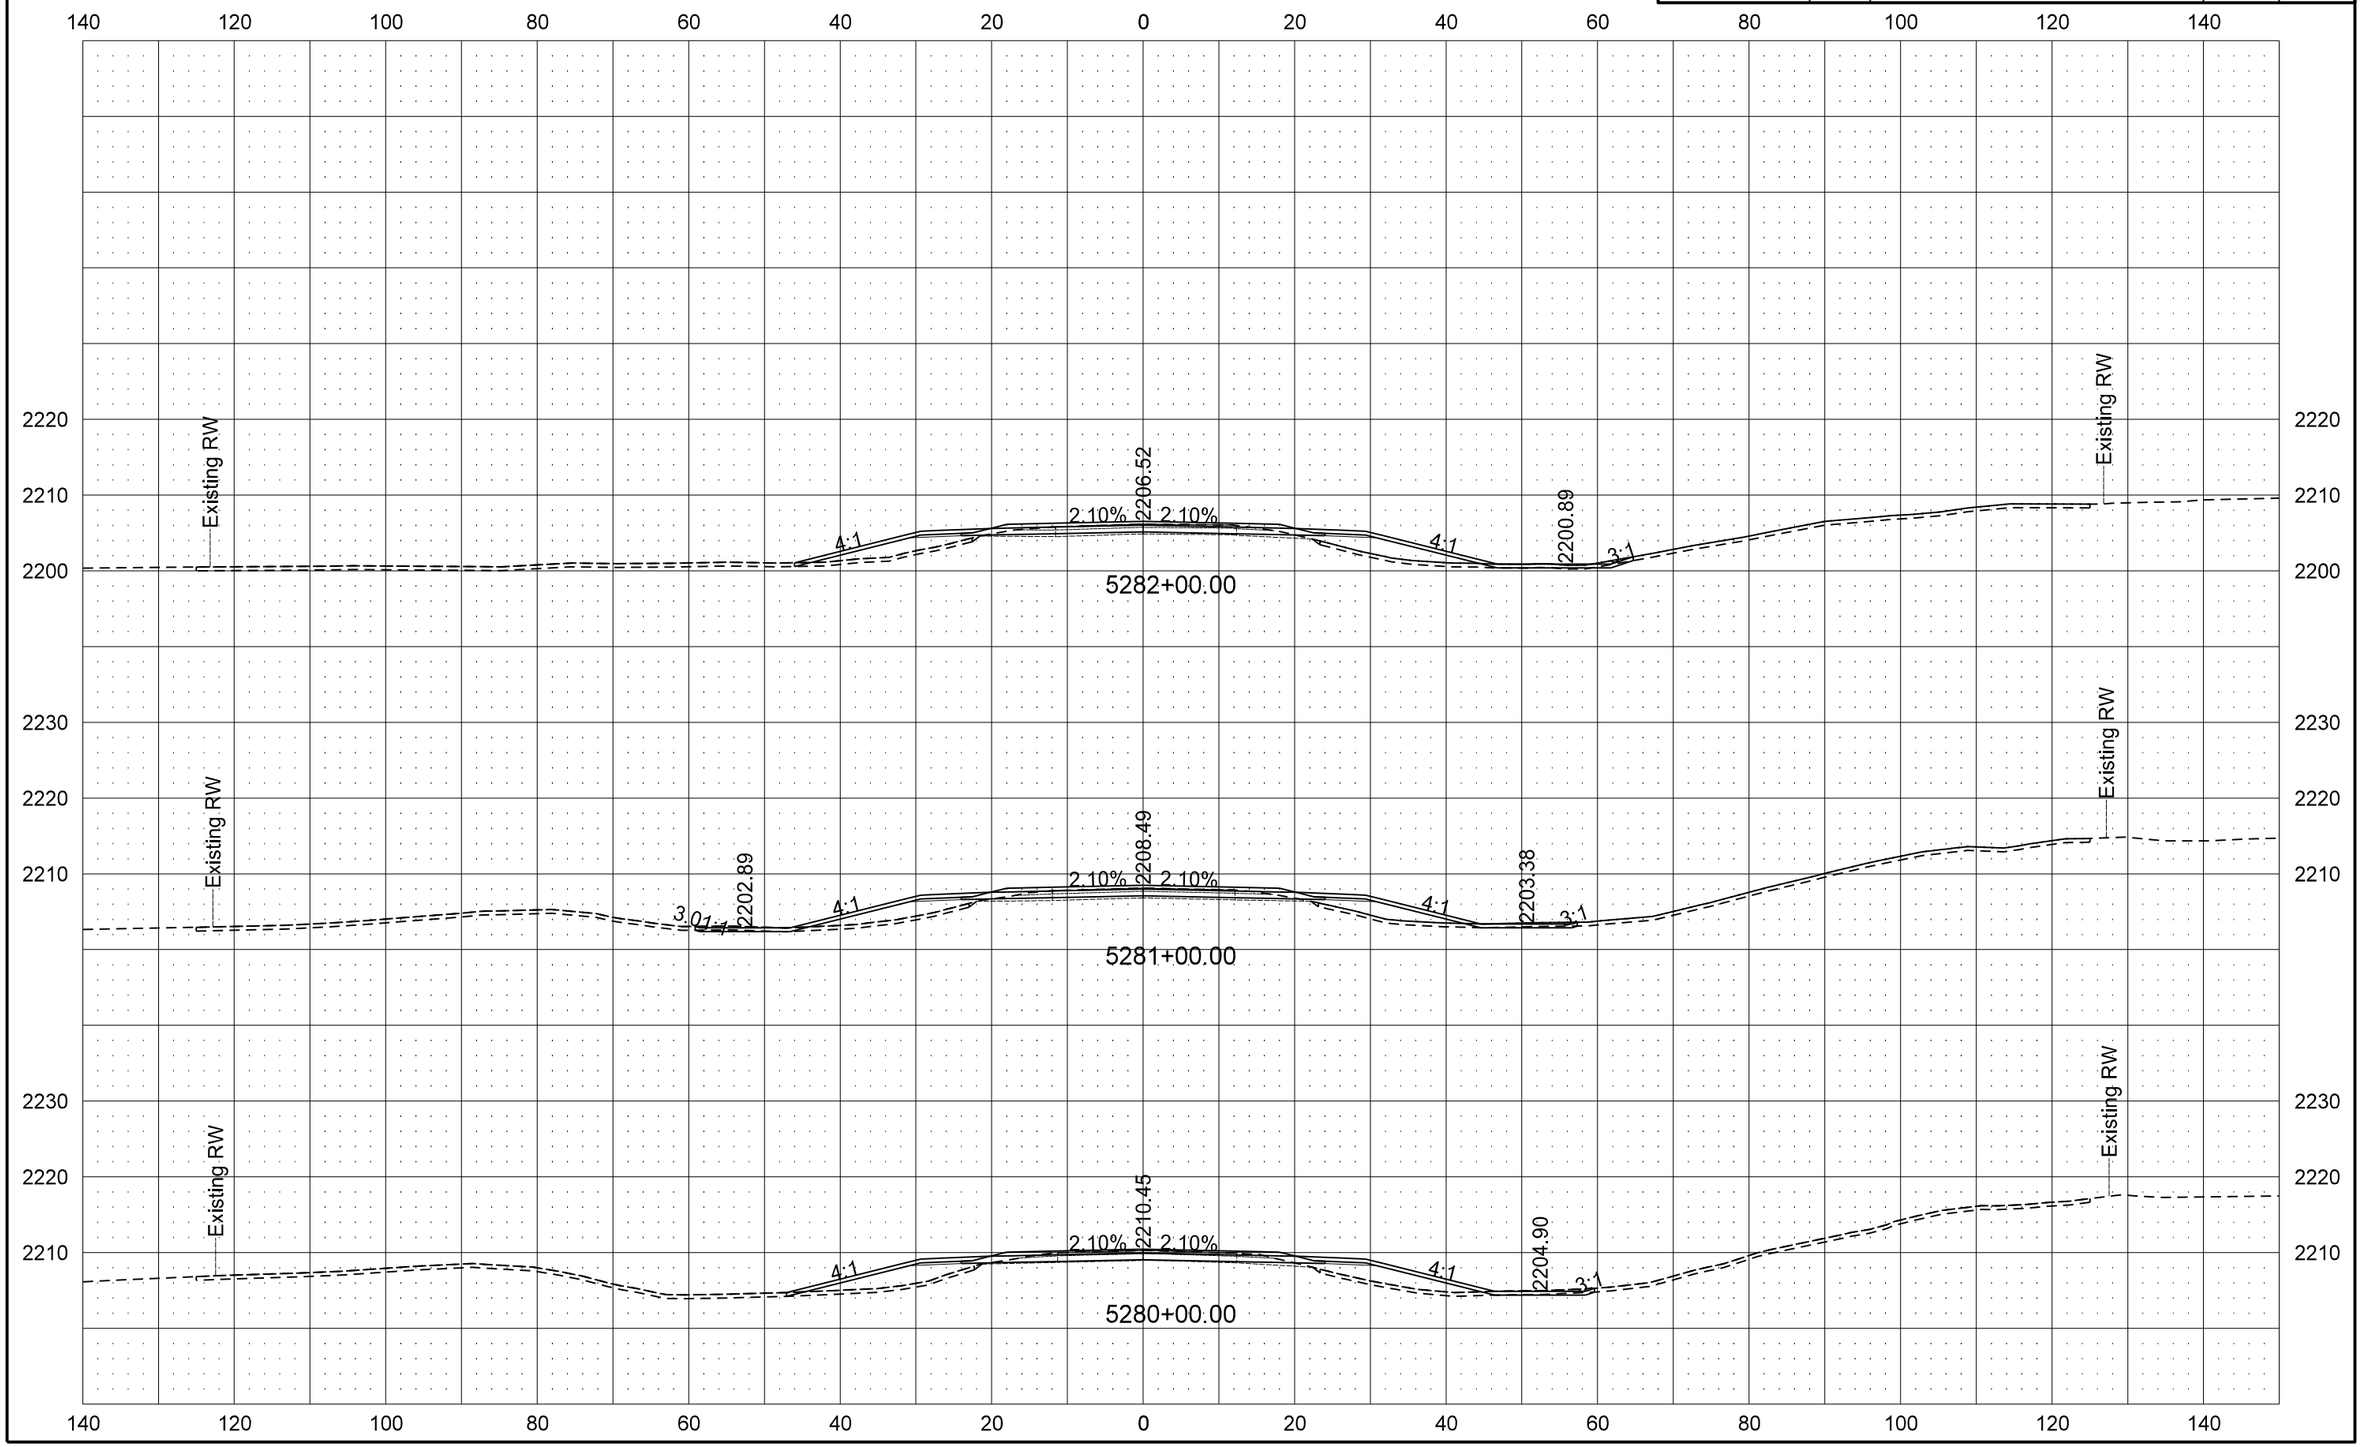

9/19/2016 11:00:13 AM darne R:\project\50200095.025\design\Sheets\200XS_001_ND 200.dgn

STATE	PROJECT NO.	SECTION NO.	SHEET NO.
ND	SOIB-5-200(025)095	200	88

ND 200 Cross Sections

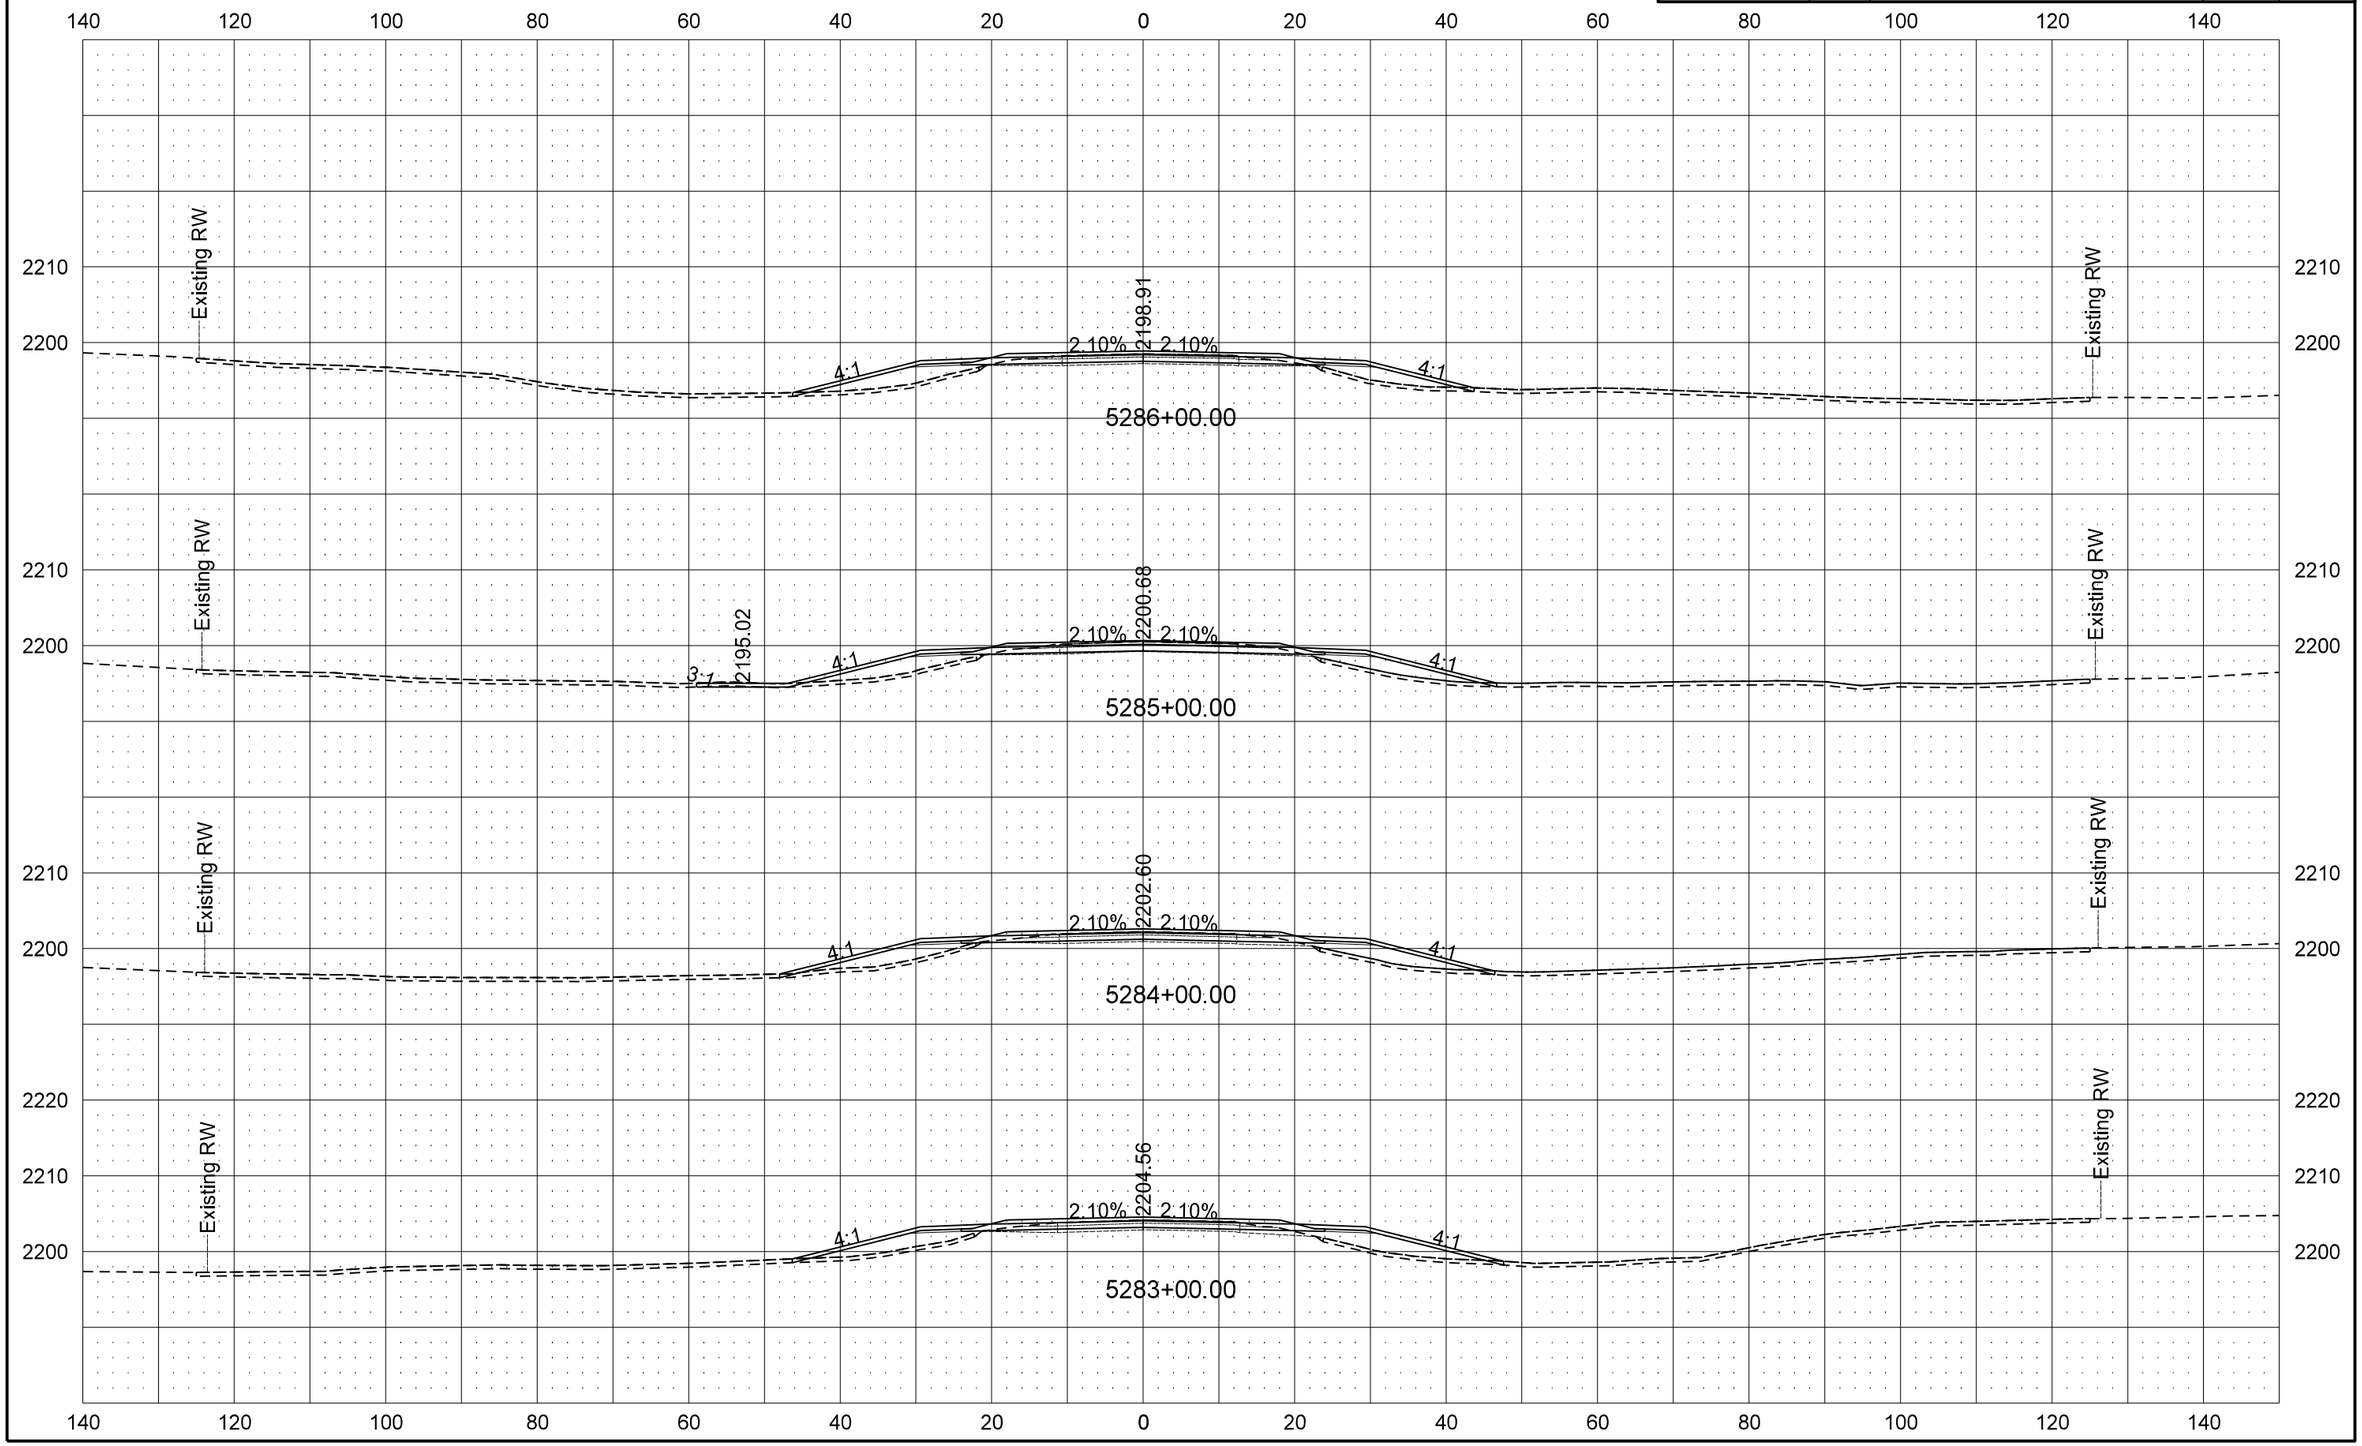

9/19/2016 11:00:15 AM darne R:\project\50200095.025\design\Sheets\200XS_001_ND 200.dgn

STATE	PROJECT NO.	SECTION NO.	SHEET NO.
ND	SOIB-5-200(025)095	200	89

ND 200 Cross Sections

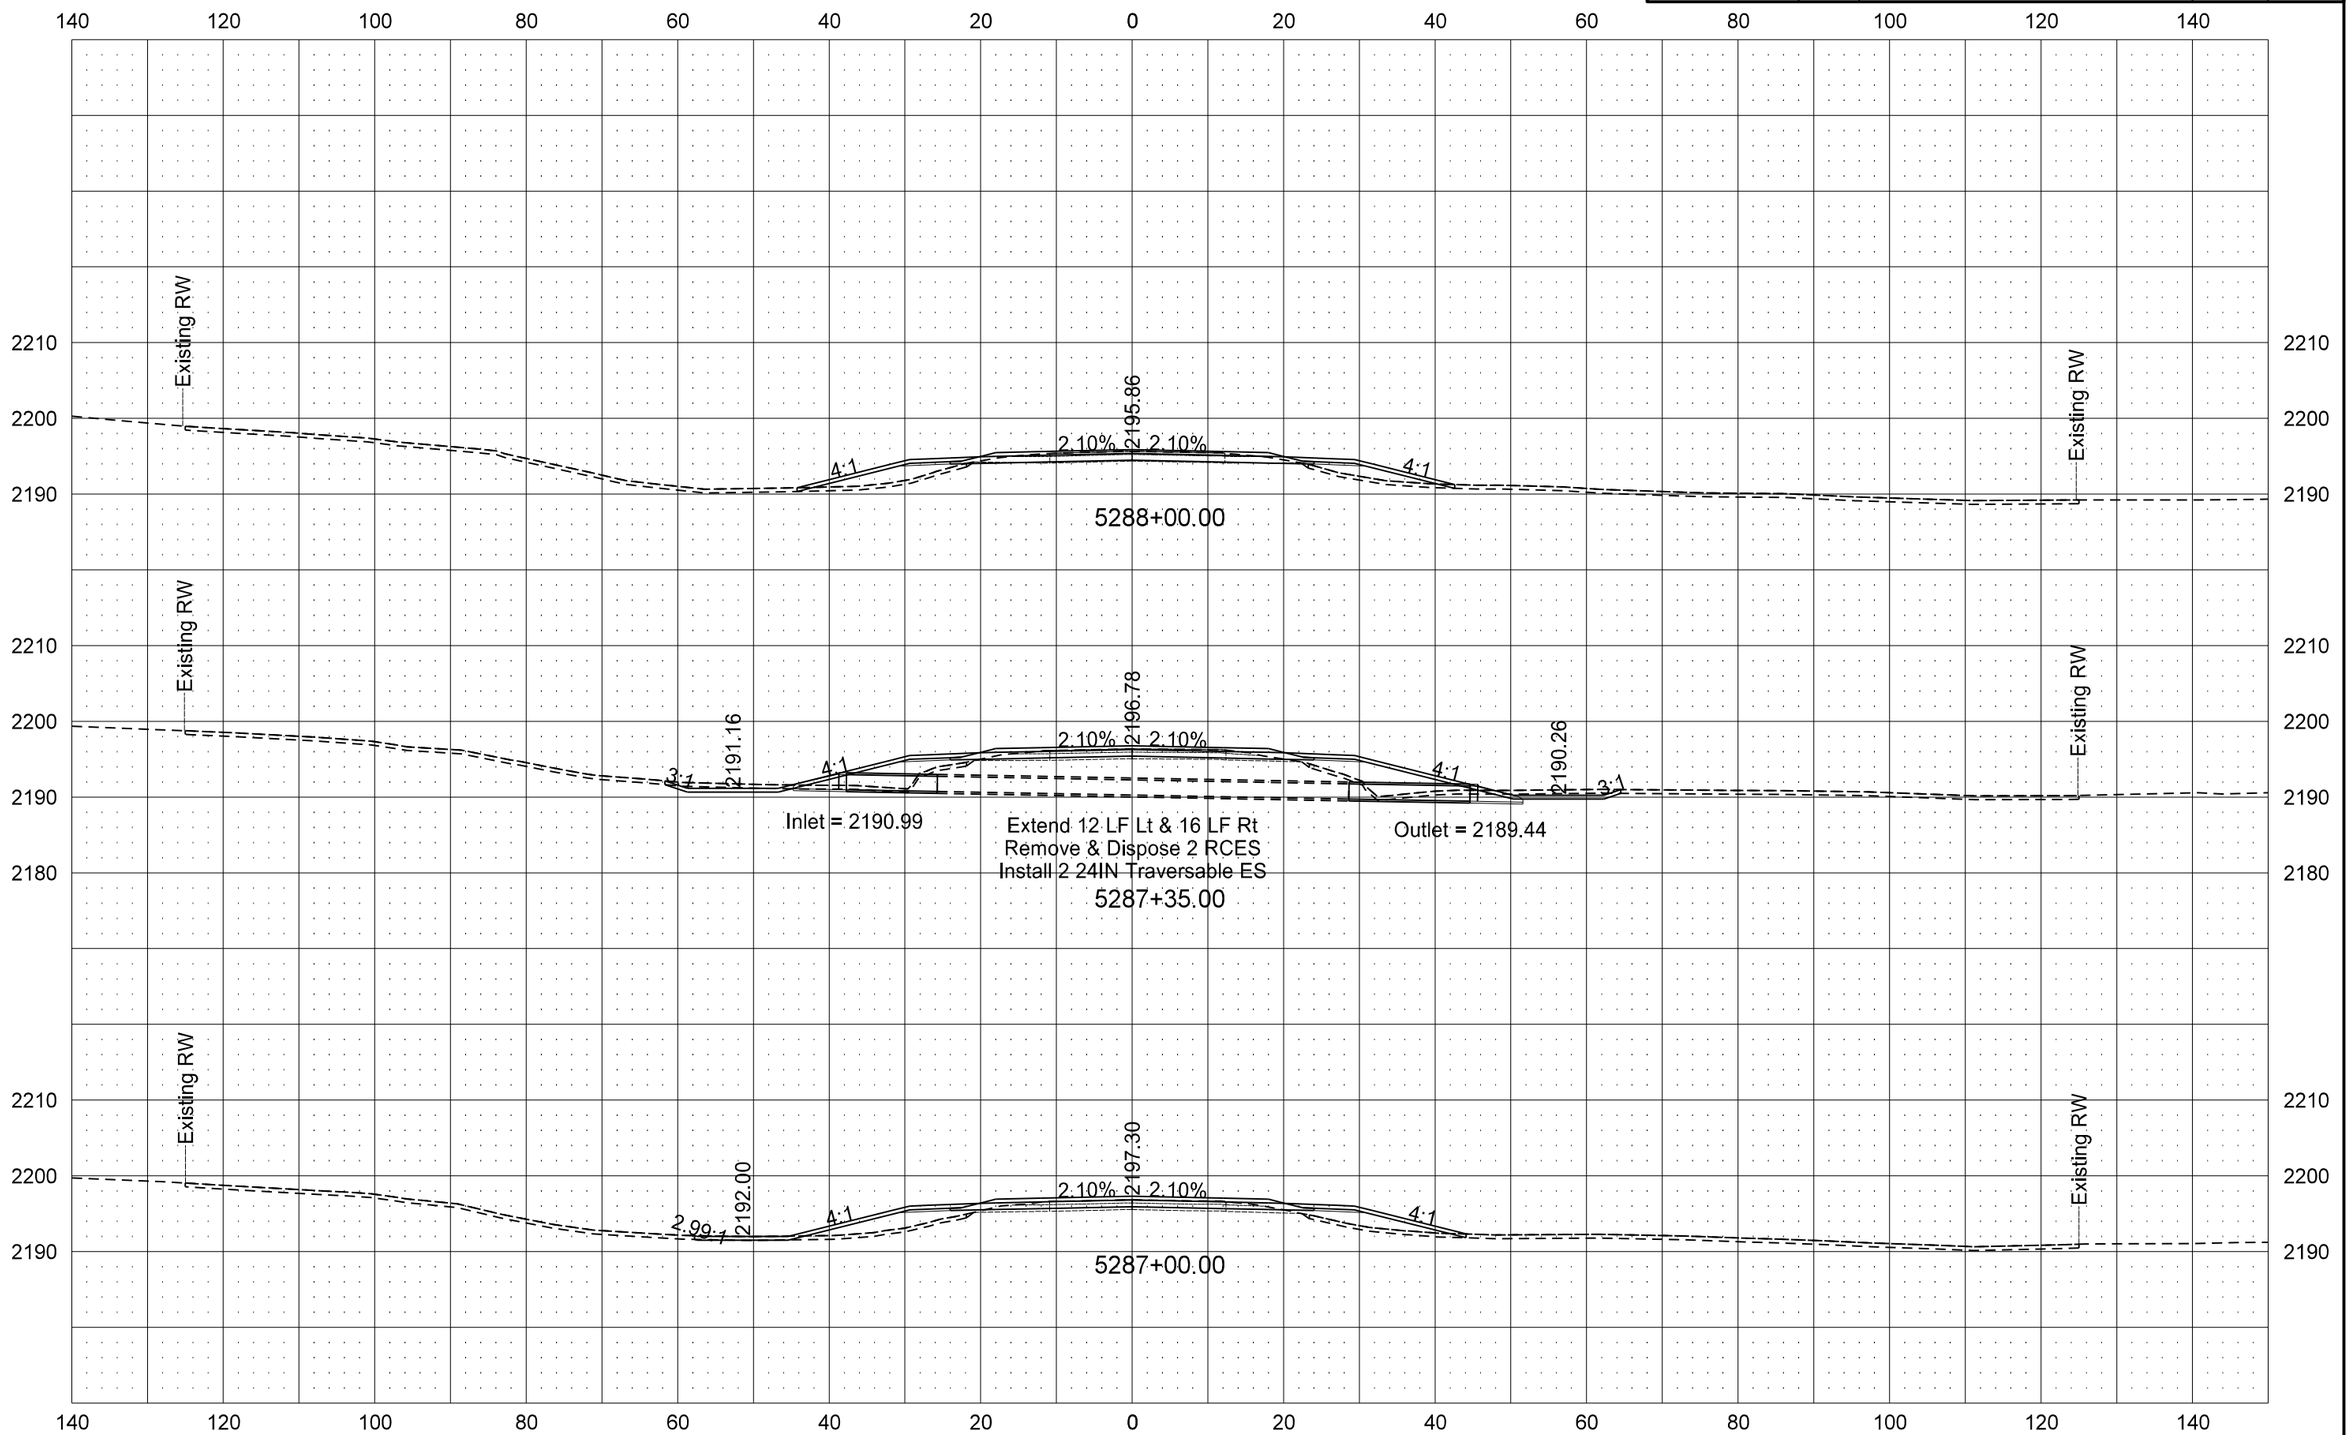

9/19/2016 11:00:17 AM darne R:\project\50200095.025\design\Sheets\200XS_001_ND 200.dgn

STATE	PROJECT NO.	SECTION NO.	SHEET NO.
ND	SOIB-5-200(025)095	200	90

ND 200 Cross Sections

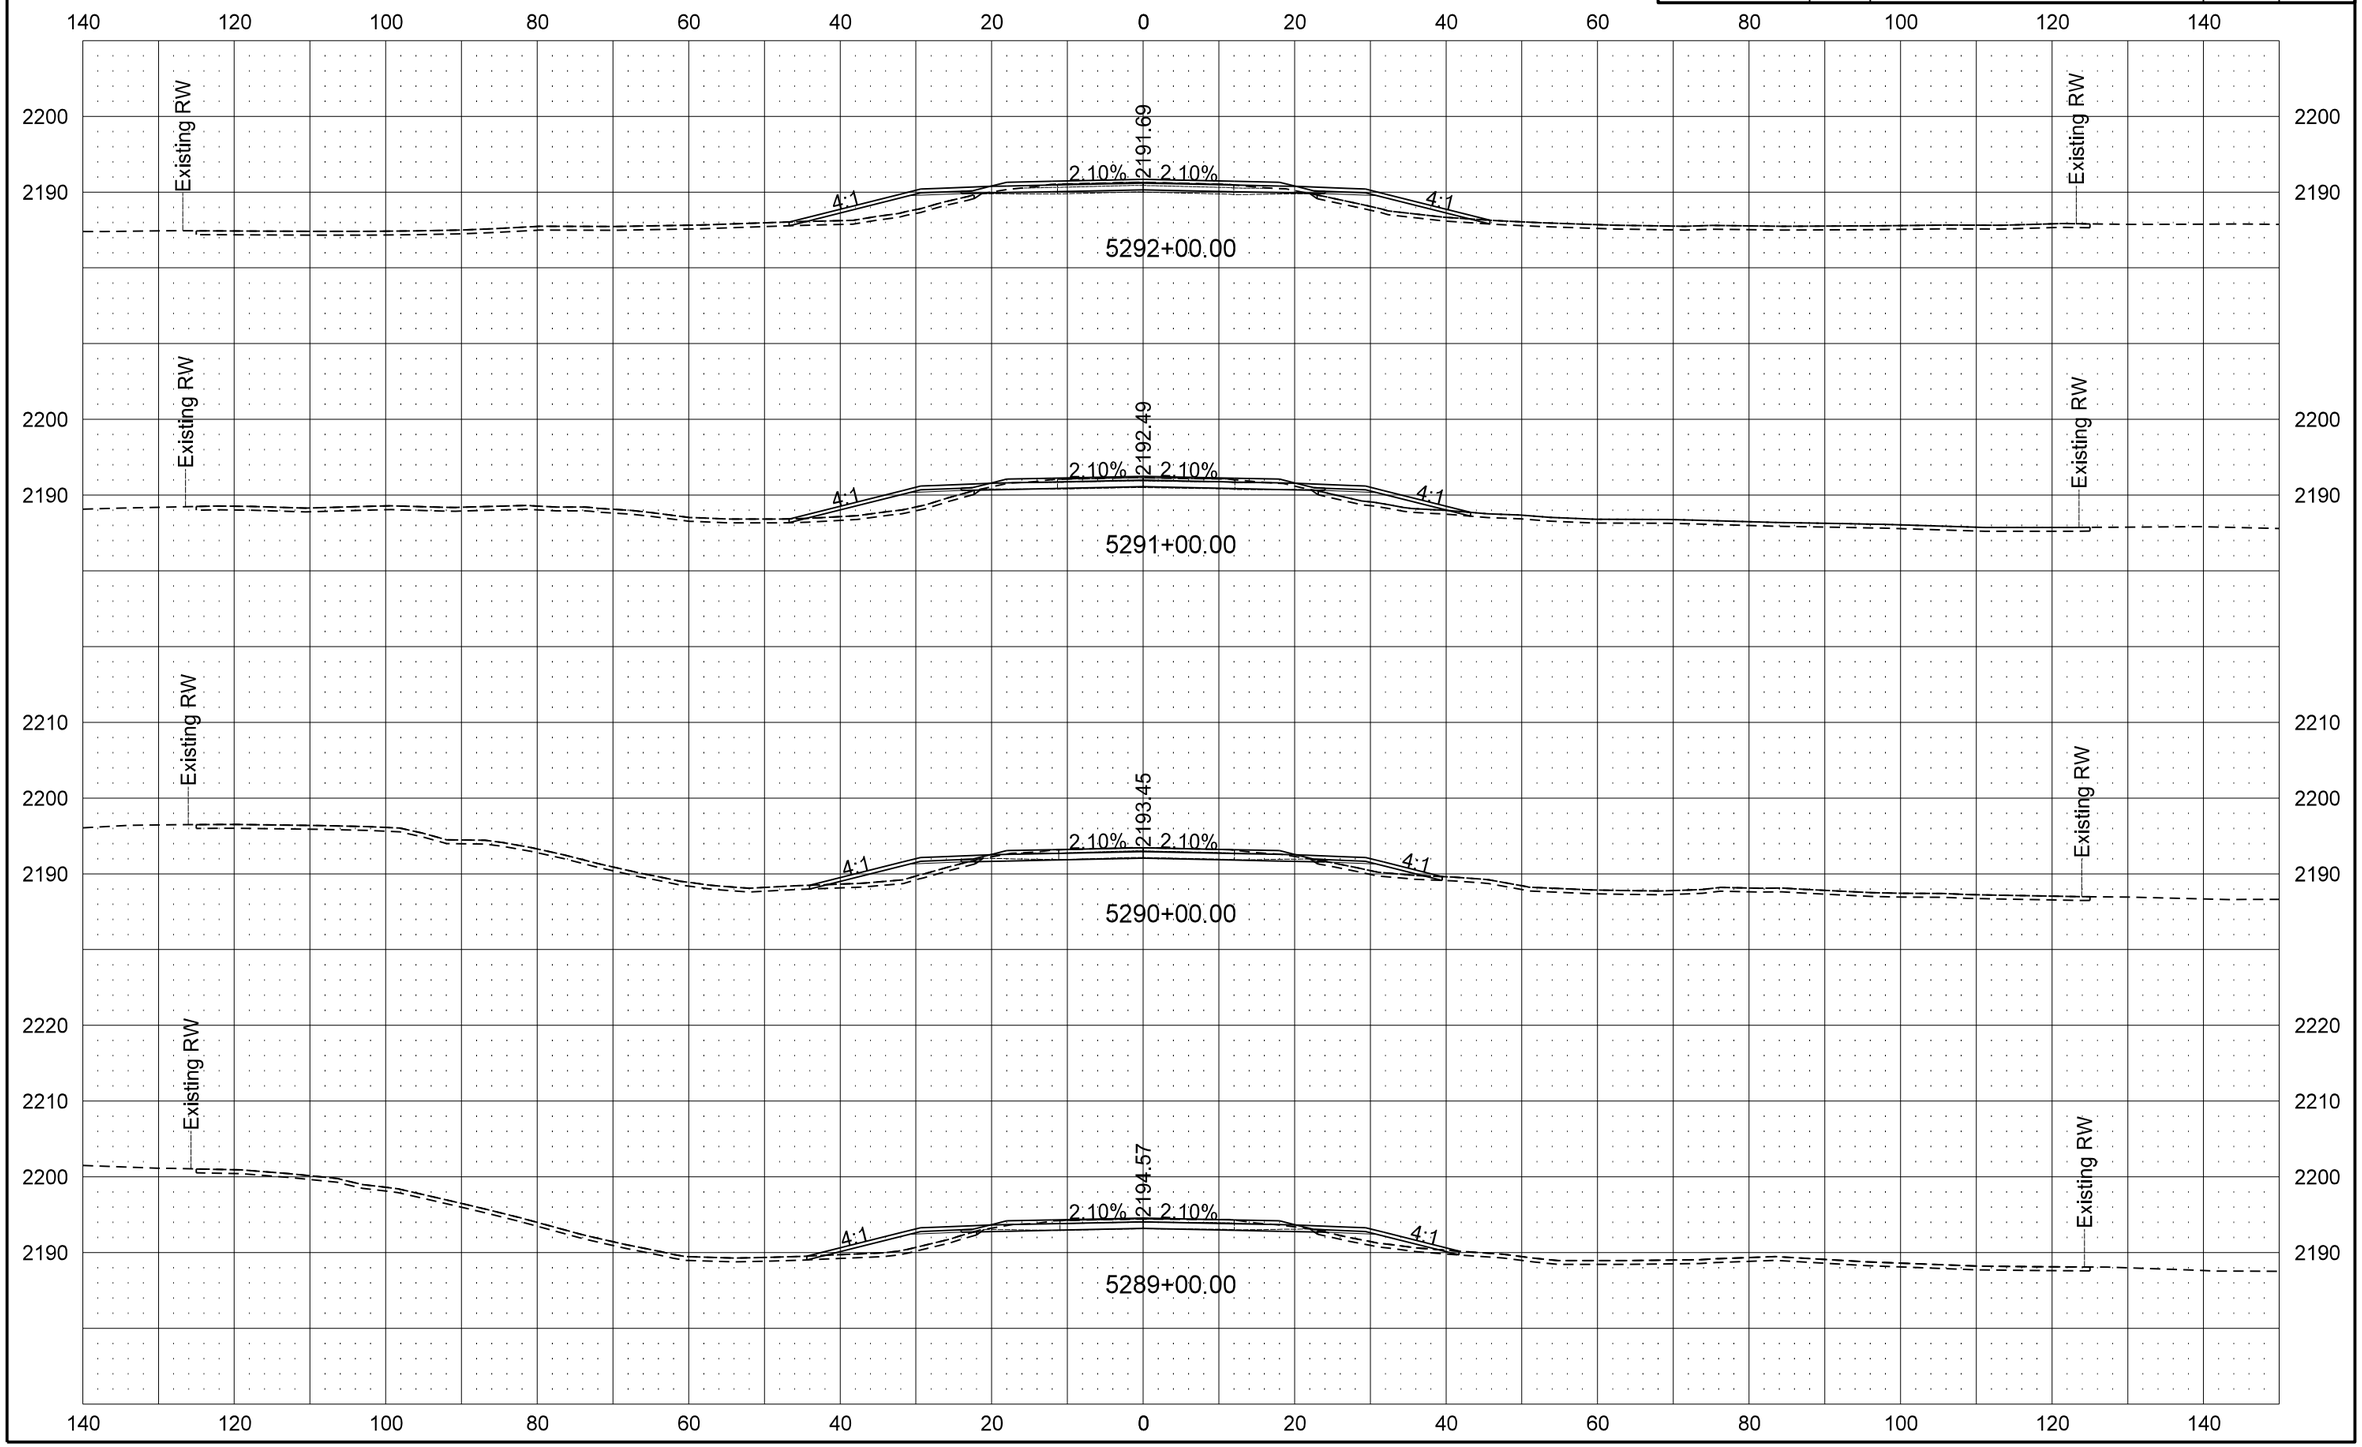

9/19/2016 11:00:19 AM darne R:\project\50200095.025\design\Sheets\200XS_001_ND 200.dgn

STATE	PROJECT NO.	SECTION NO.	SHEET NO.
ND	SOIB-5-200(025)095	200	91

ND 200 Cross Sections

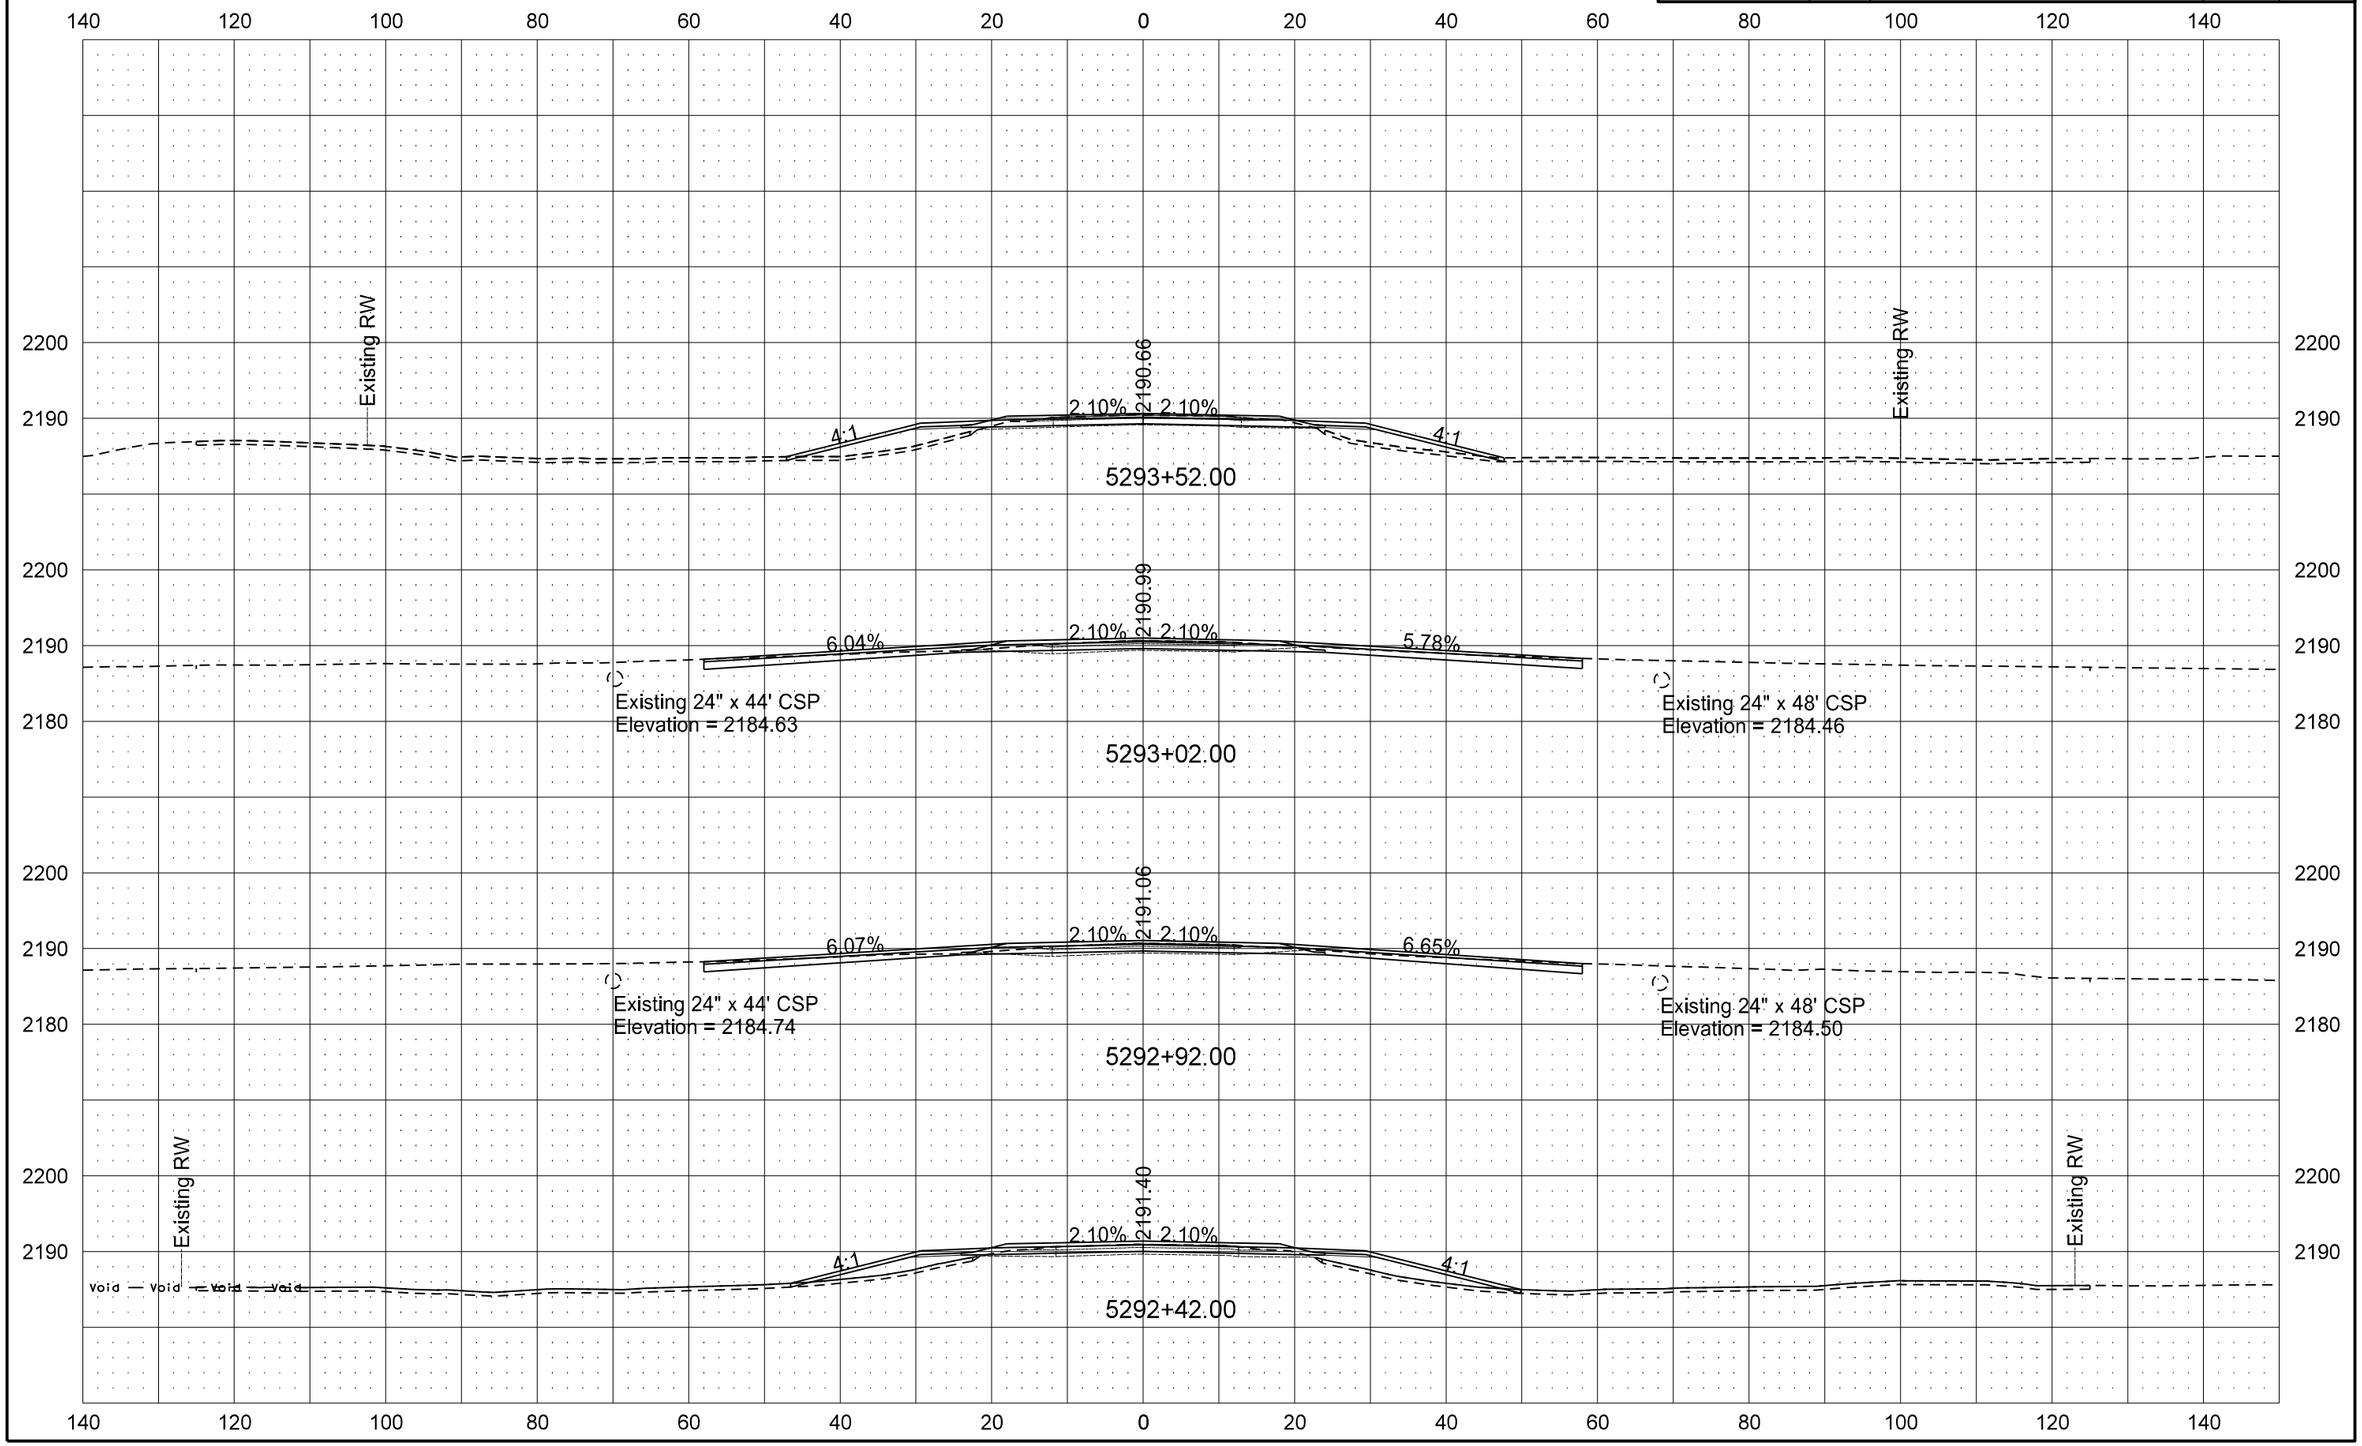

STATE	PROJECT NO.	SECTION NO.	SHEET NO.
ND	SOIB-5-200(025)095	200	92

ND 200 Cross Sections

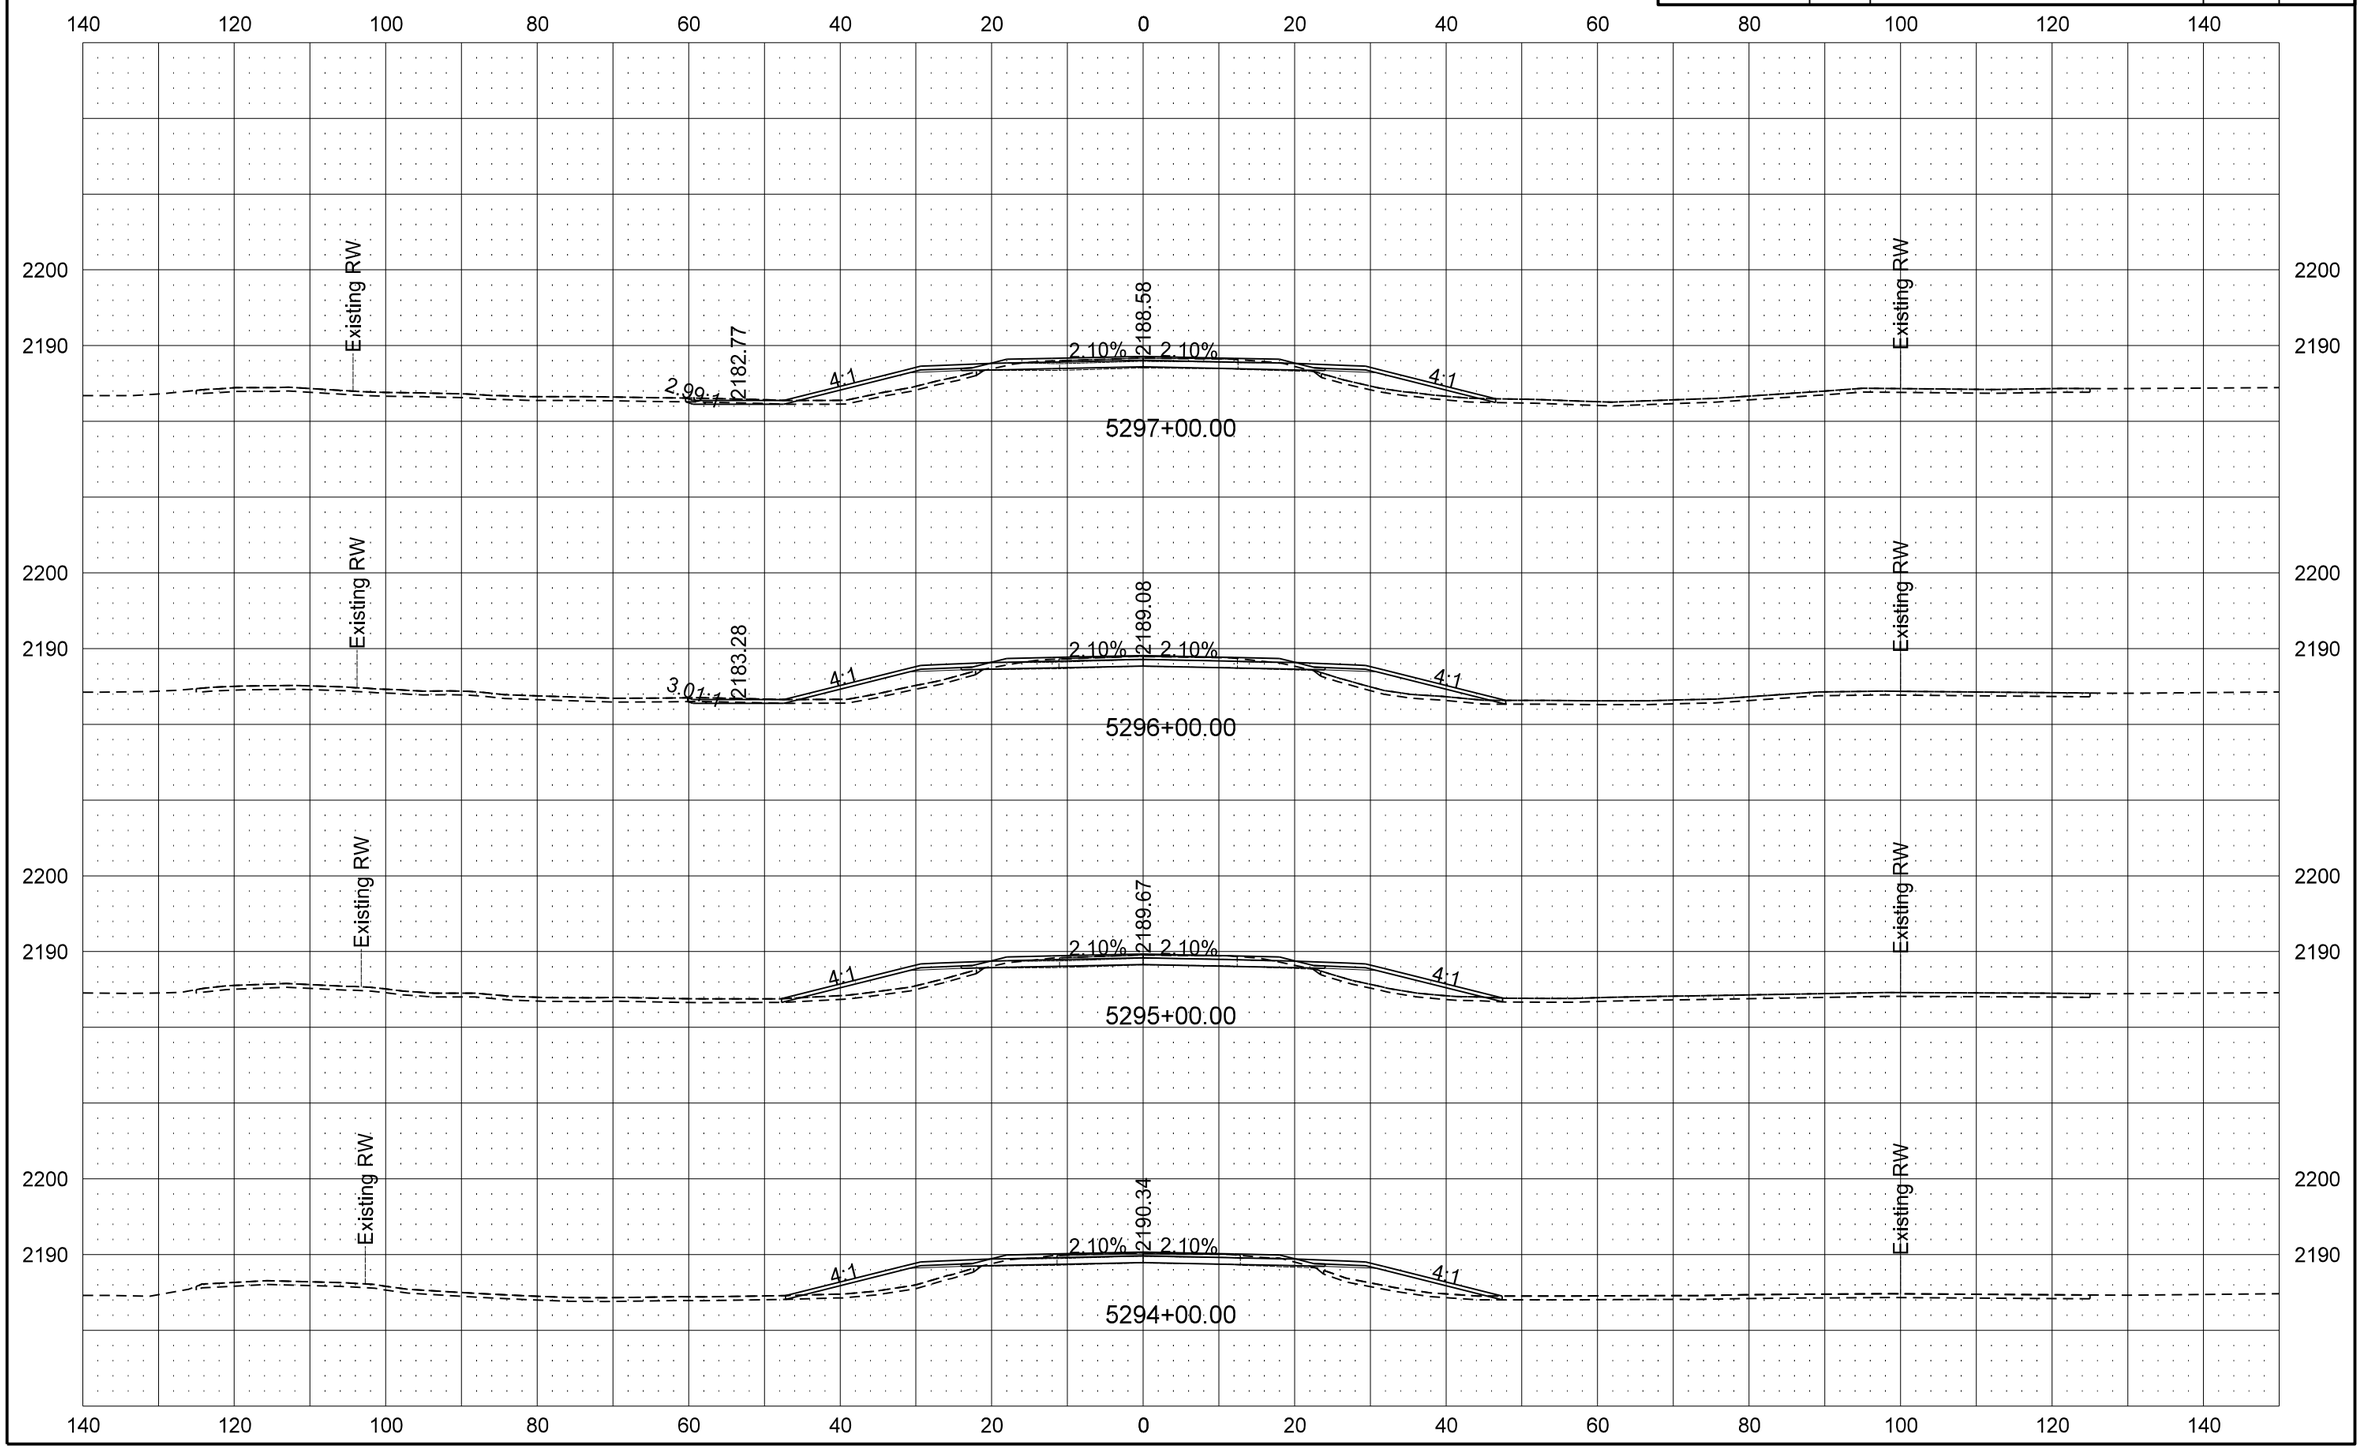

STATE	PROJECT NO.	SECTION NO.	SHEET NO.
ND	SOIB-5-200(025)095	200	93

ND 200 Cross Sections

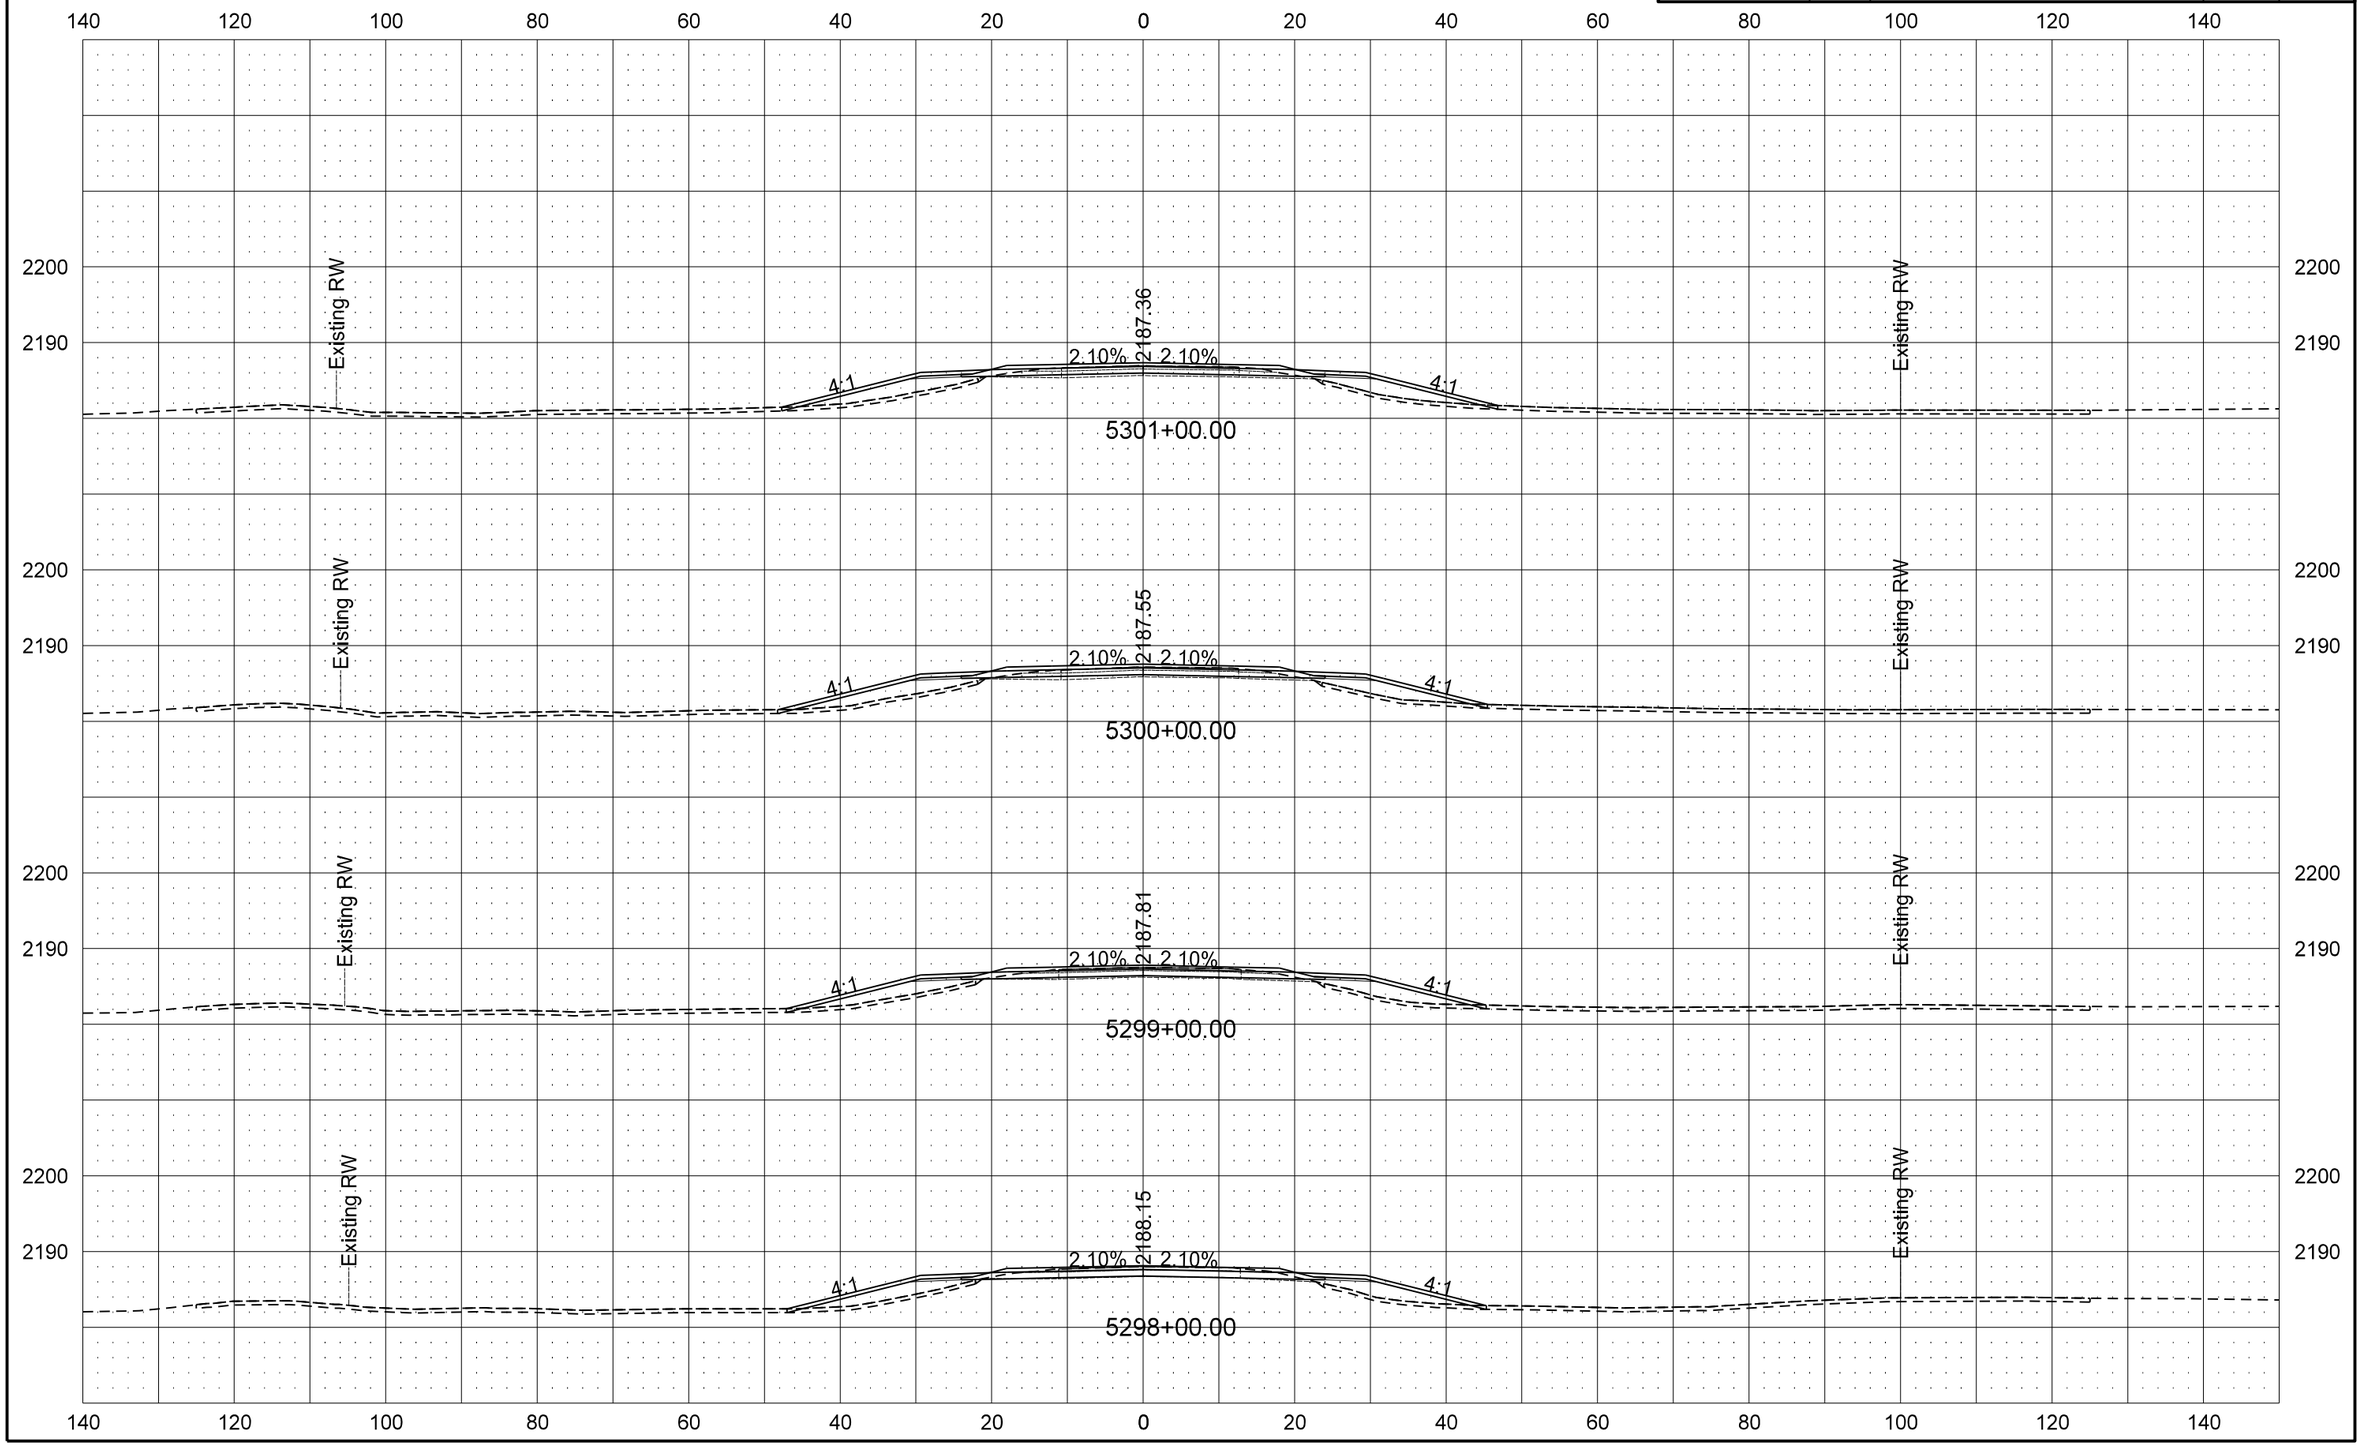

STATE	PROJECT NO.	SECTION NO.	SHEET NO.
ND	SOIB-5-200(025)095	200	94

ND 200 Cross Sections

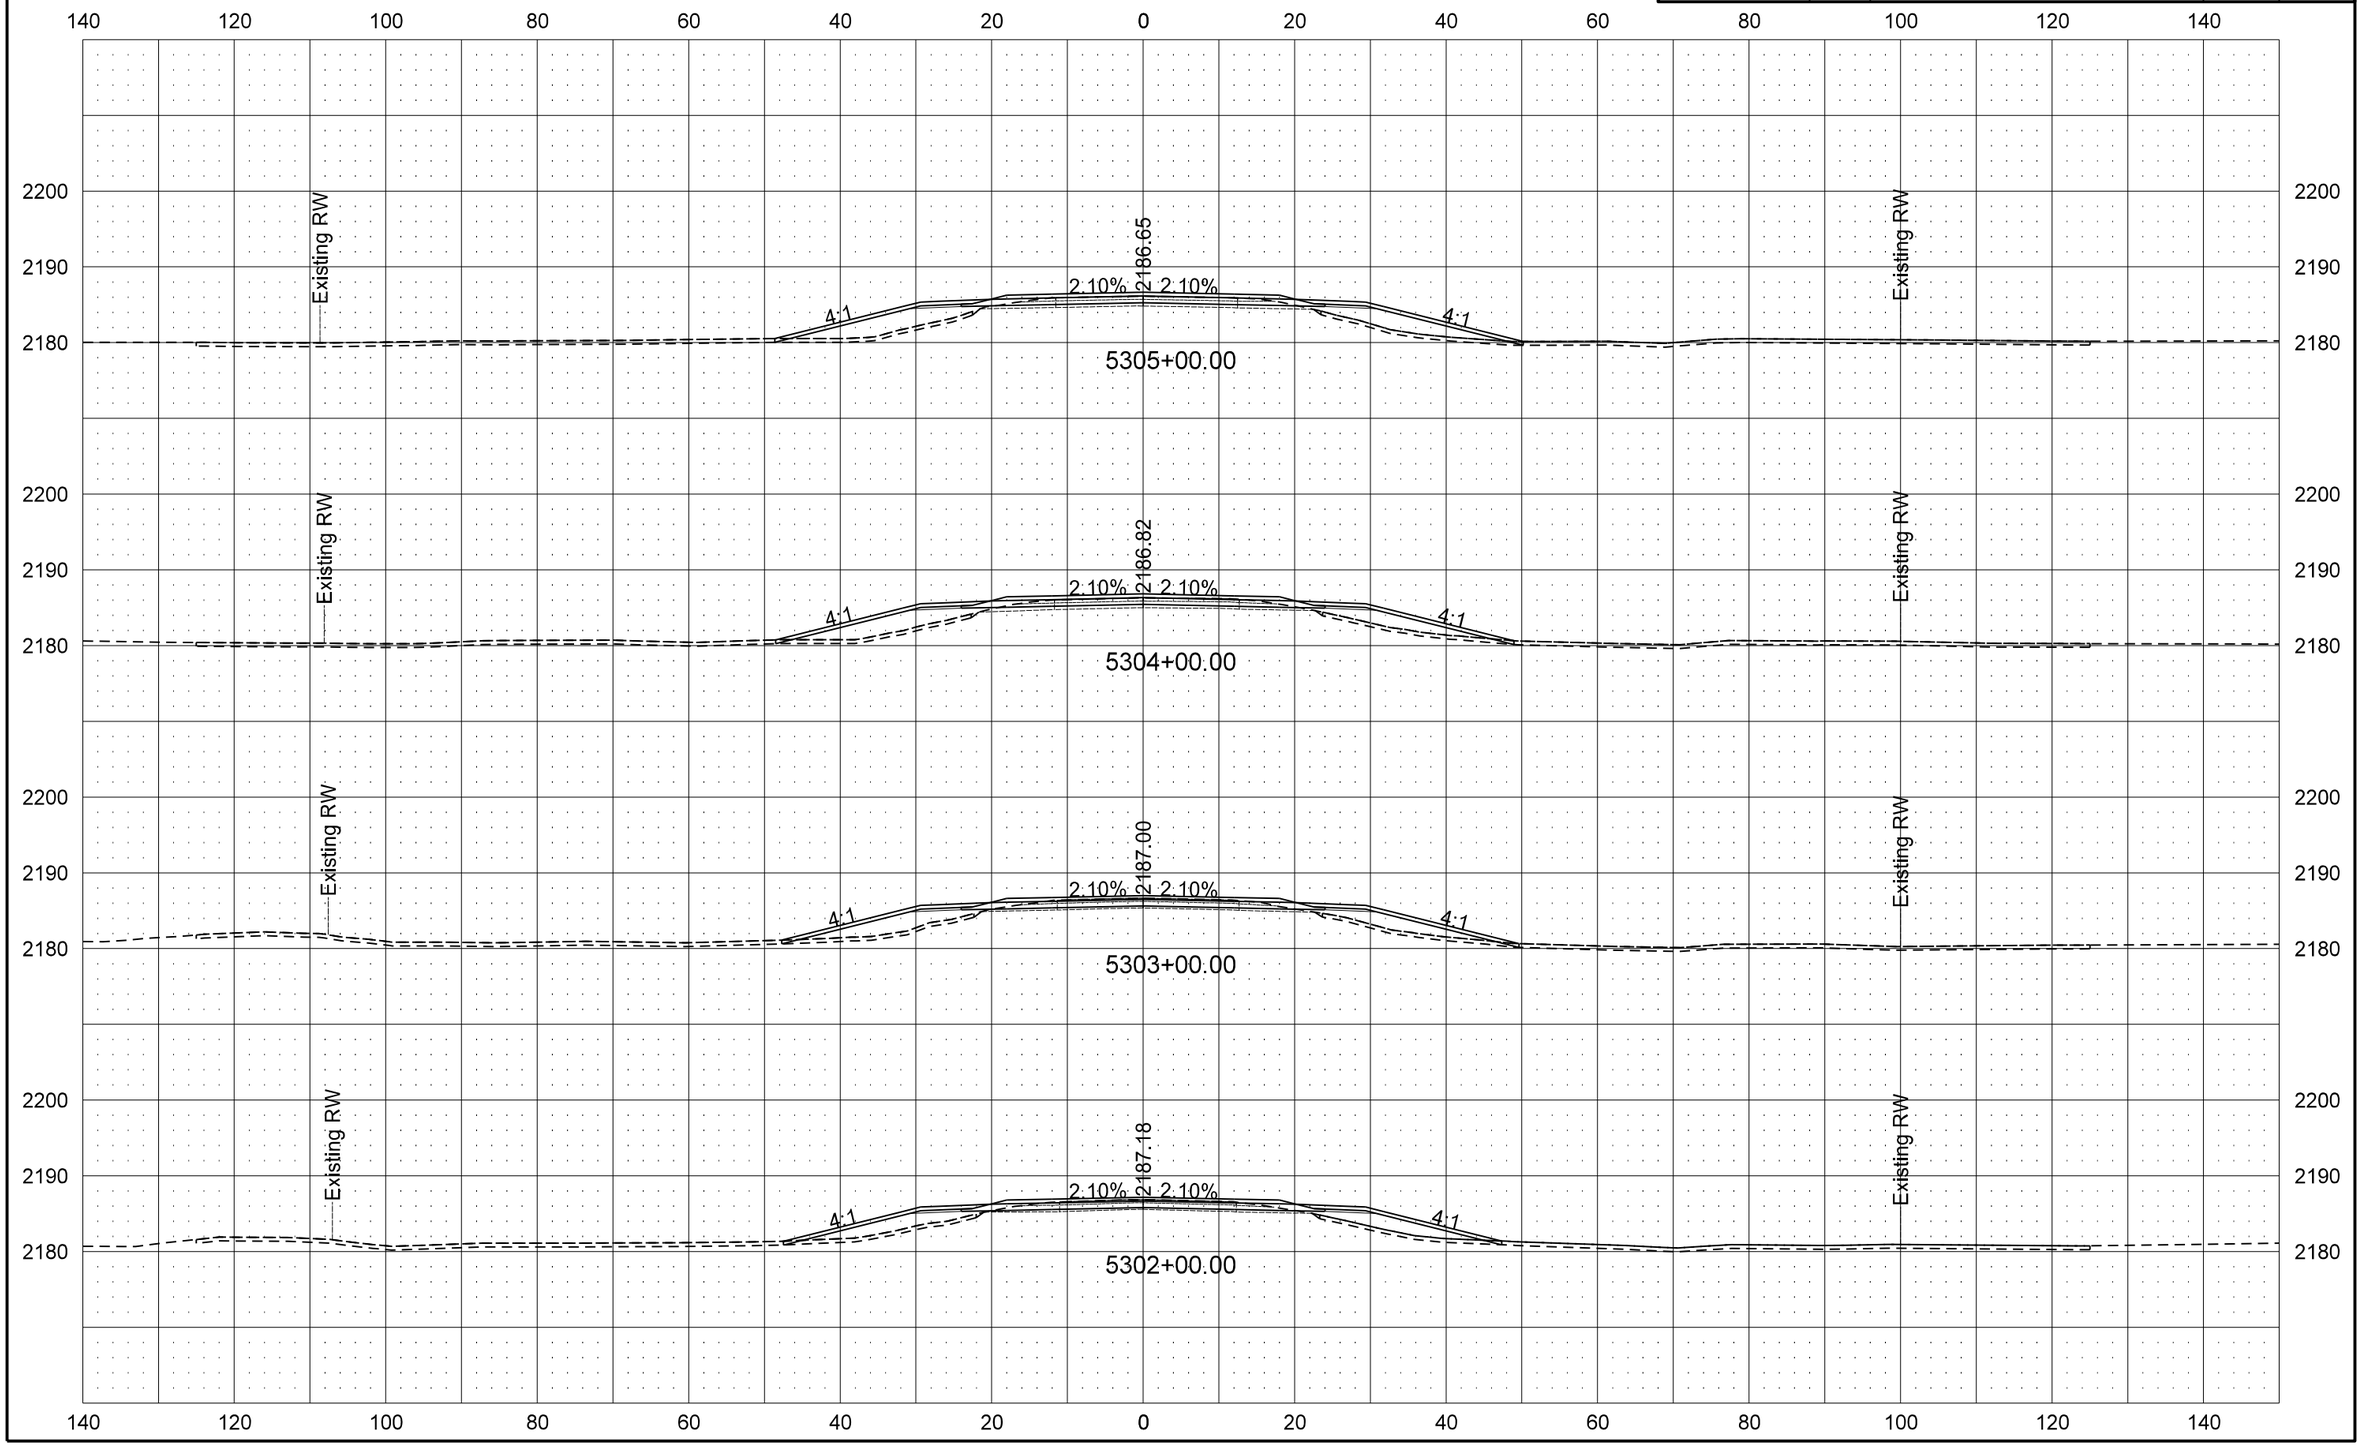

9/19/2016 11:00:28 AM darne R:\project\50200095.025\design\Sheets\200XS_001_ND 200.dgn

STATE	PROJECT NO.	SECTION NO.	SHEET NO.
ND	SOIB-5-200(025)095	200	95

ND 200 Cross Sections

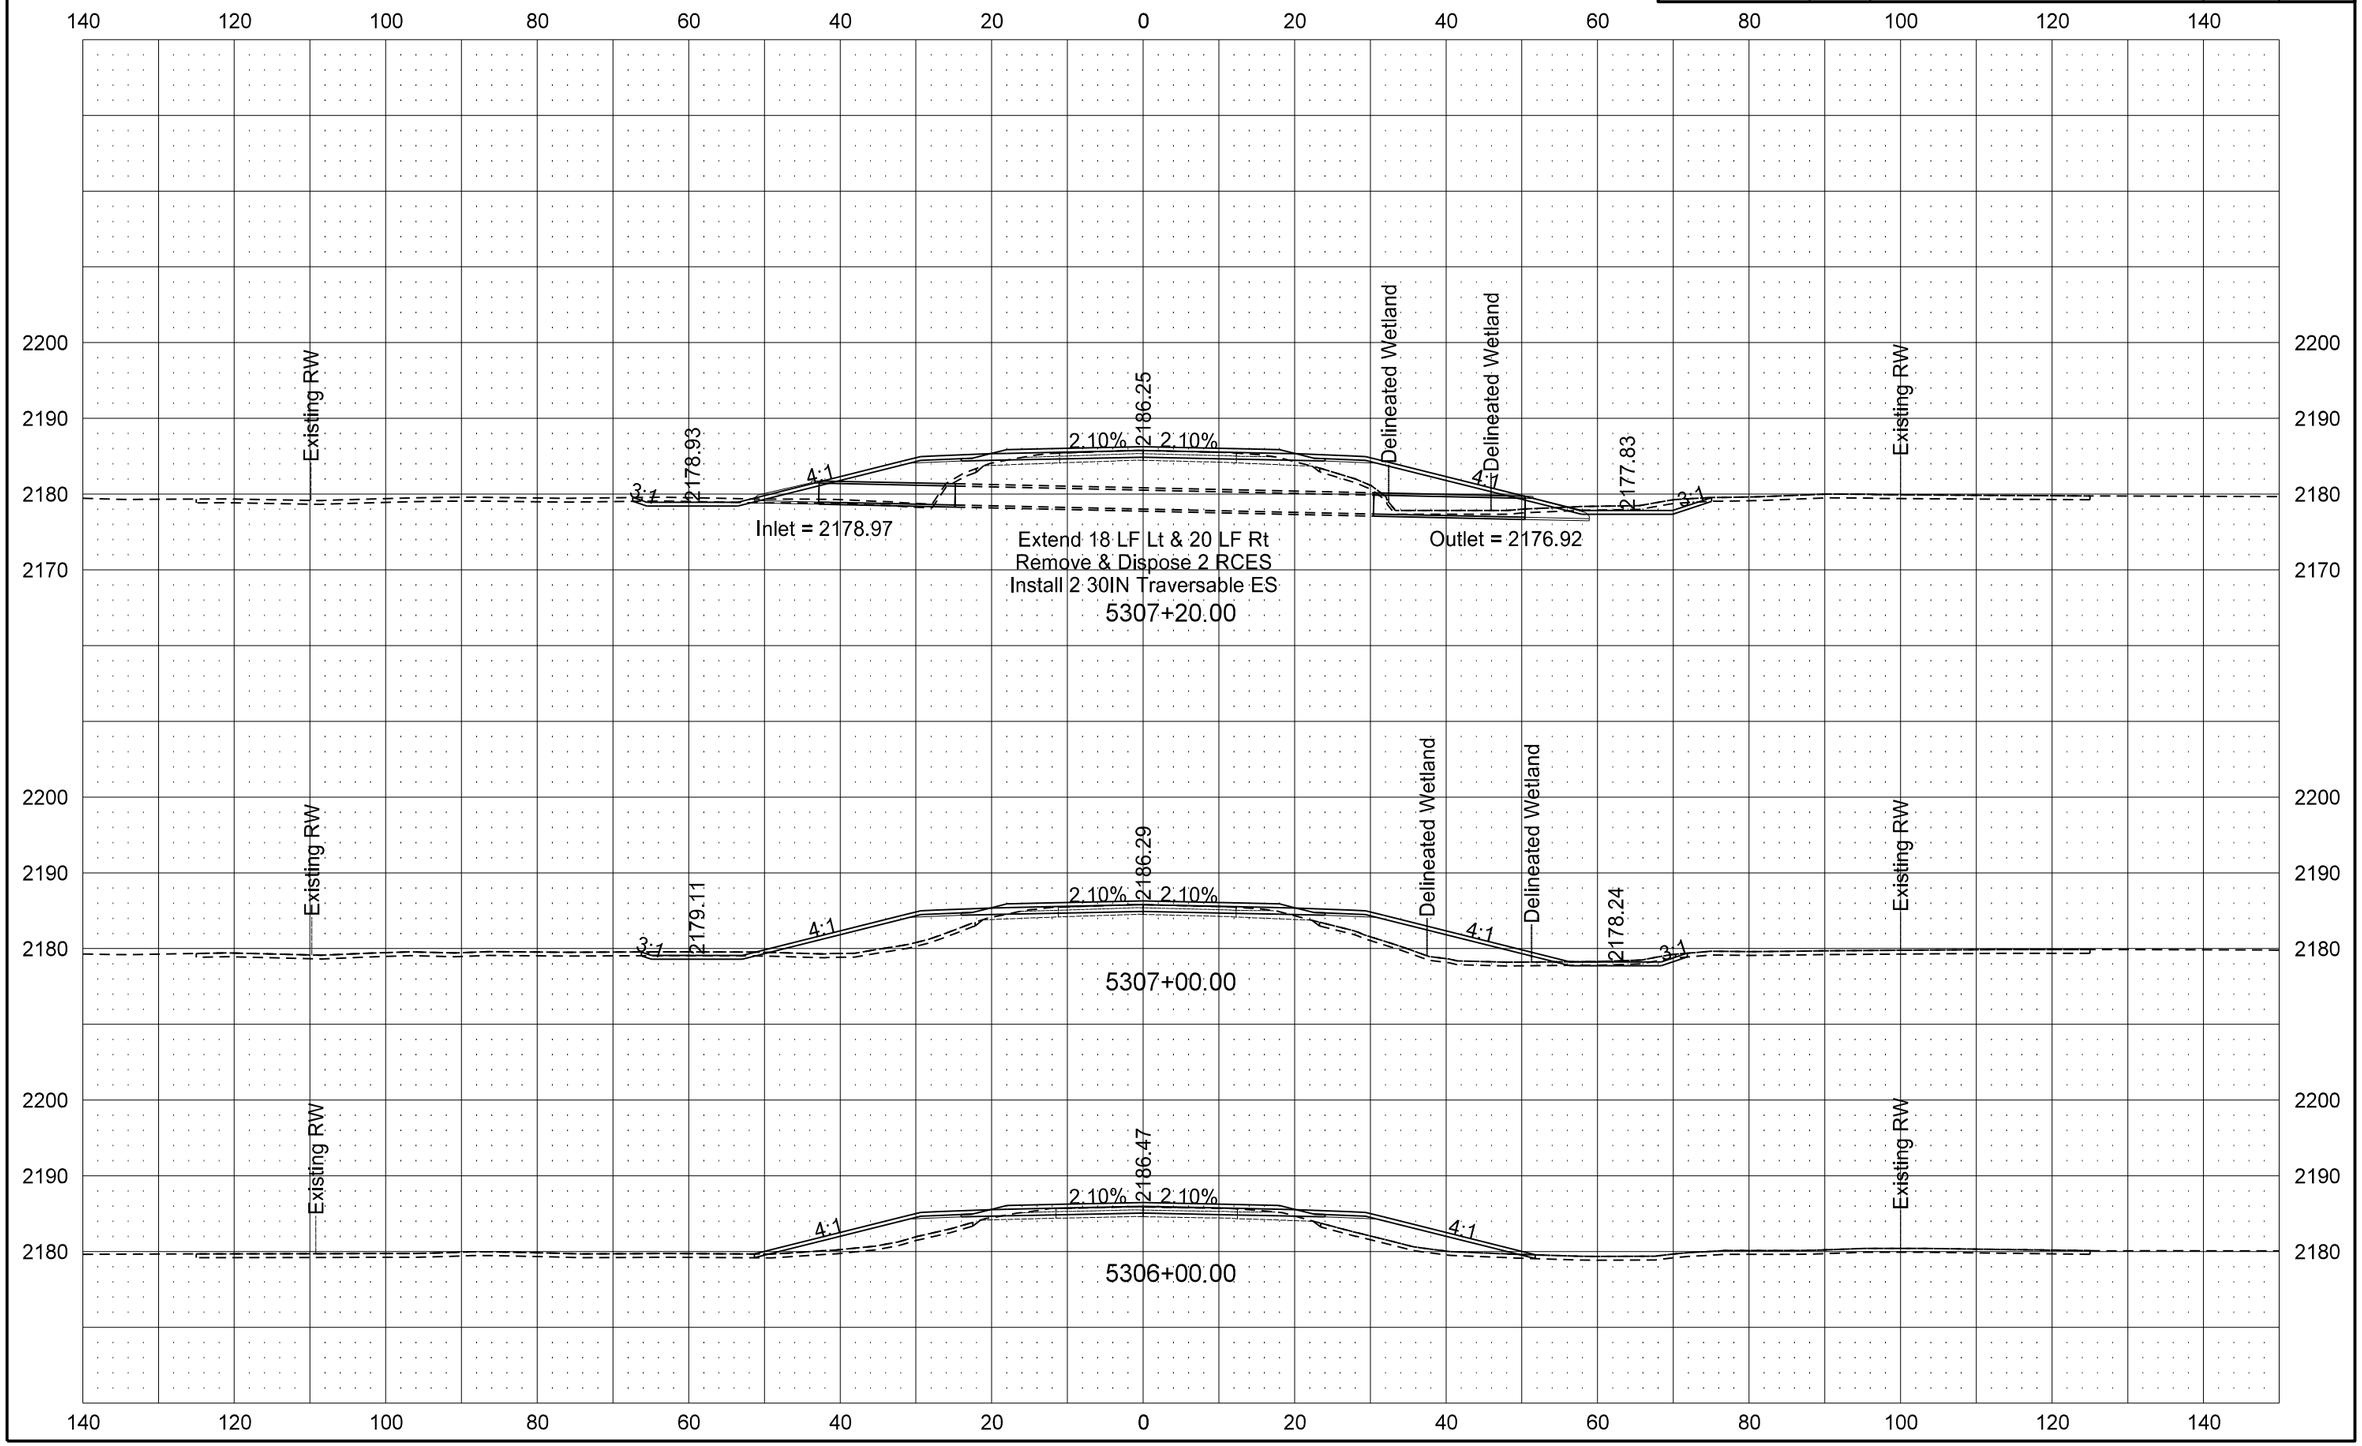

STATE	PROJECT NO.	SECTION NO.	SHEET NO.
ND	SOIB-5-200(025)095	200	96

ND 200 Cross Sections

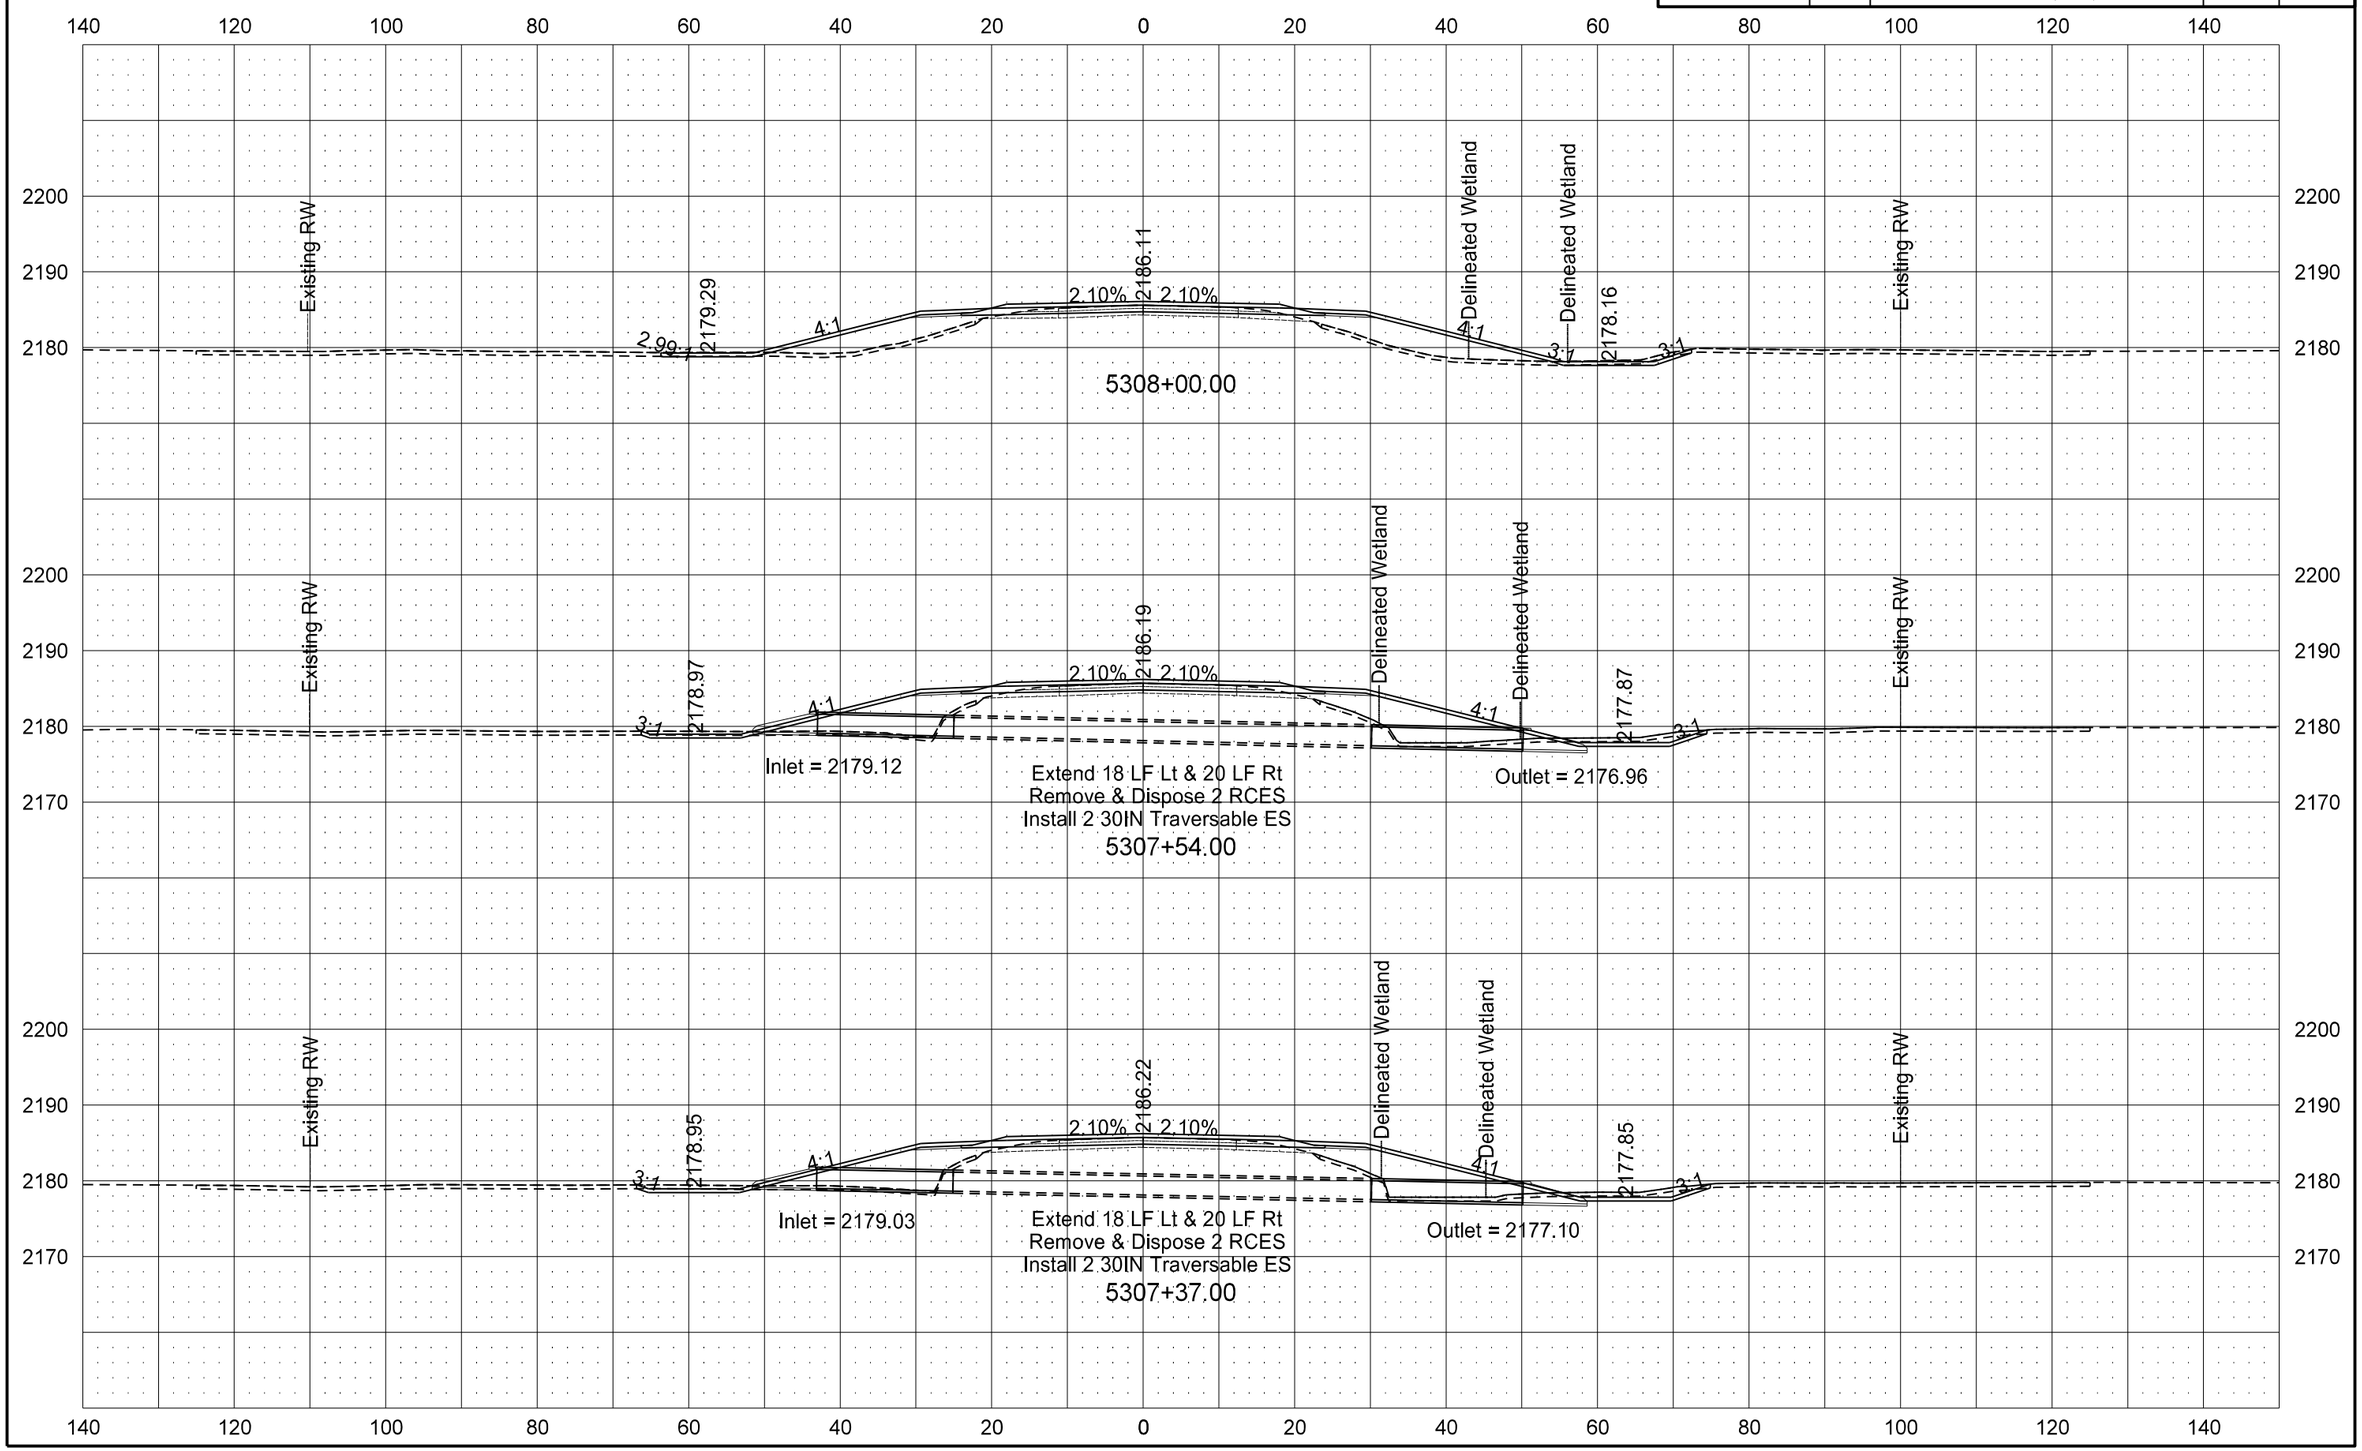

STATE	PROJECT NO.	SECTION NO.	SHEET NO.
ND	SOIB-5-200(025)095	200	97

ND 200 Cross Sections

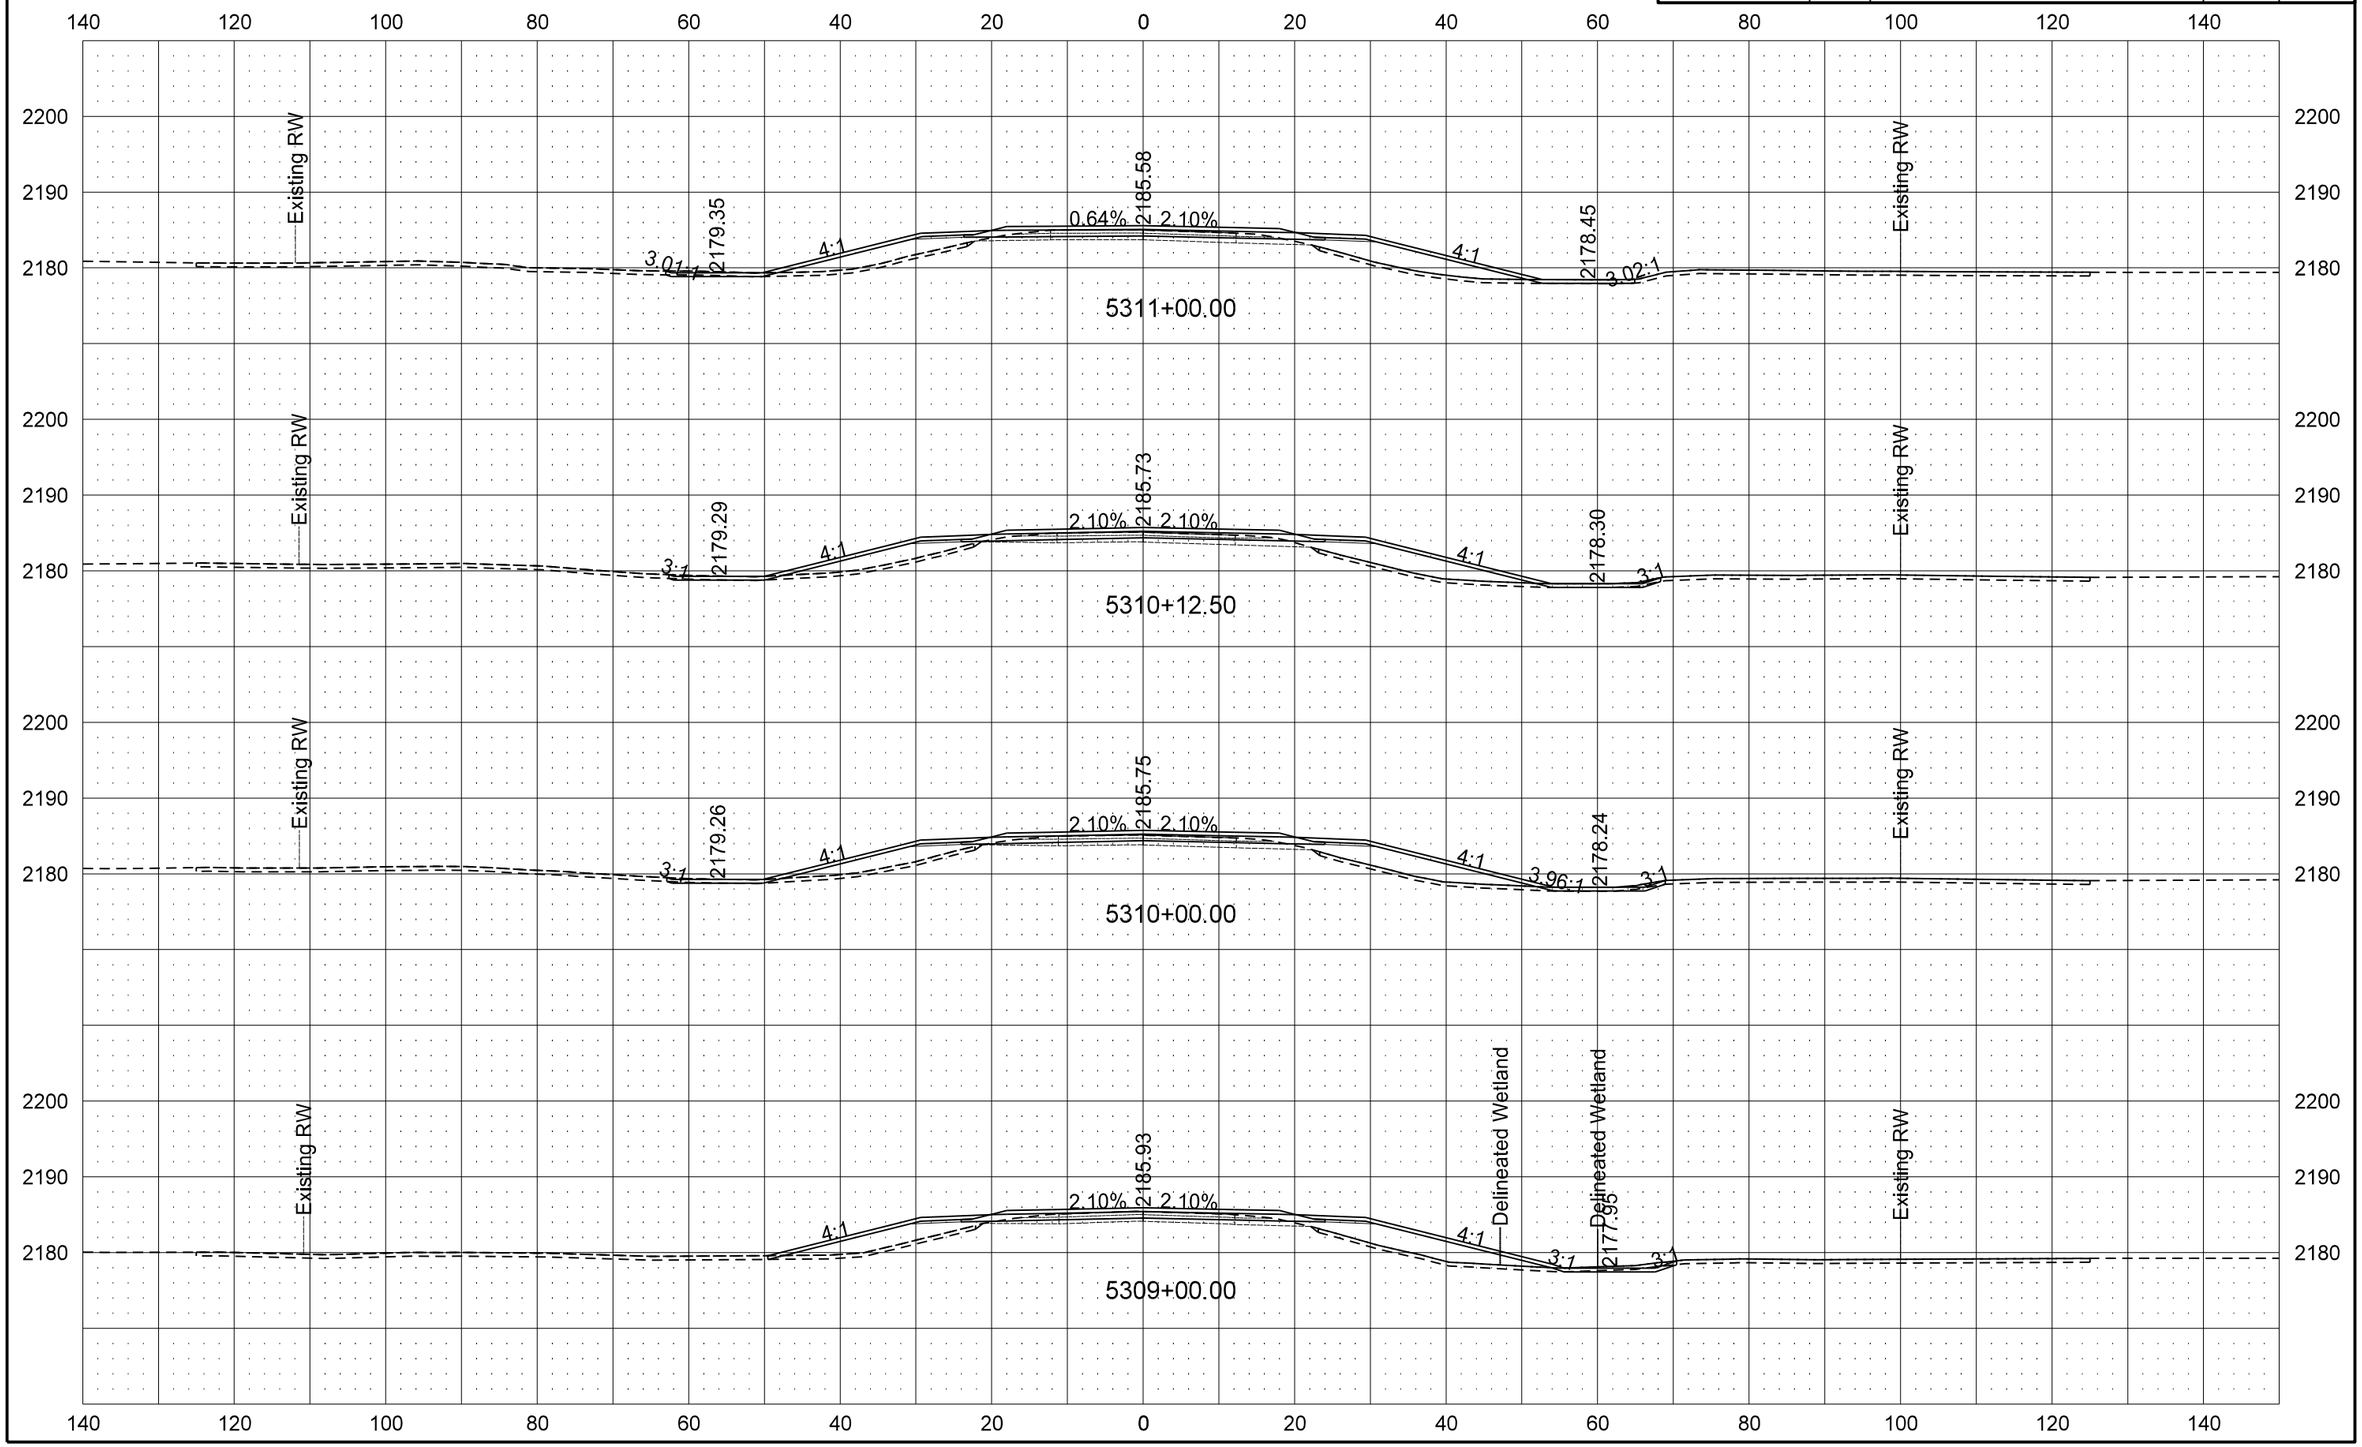

9/19/2016 11:00:35 AM darne R:\project\50200095.025\design\Sheets\200XS_001_ND 200.dgn

STATE	PROJECT NO.	SECTION NO.	SHEET NO.
ND	SOIB-5-200(025)095	200	98

ND 200 Cross Sections

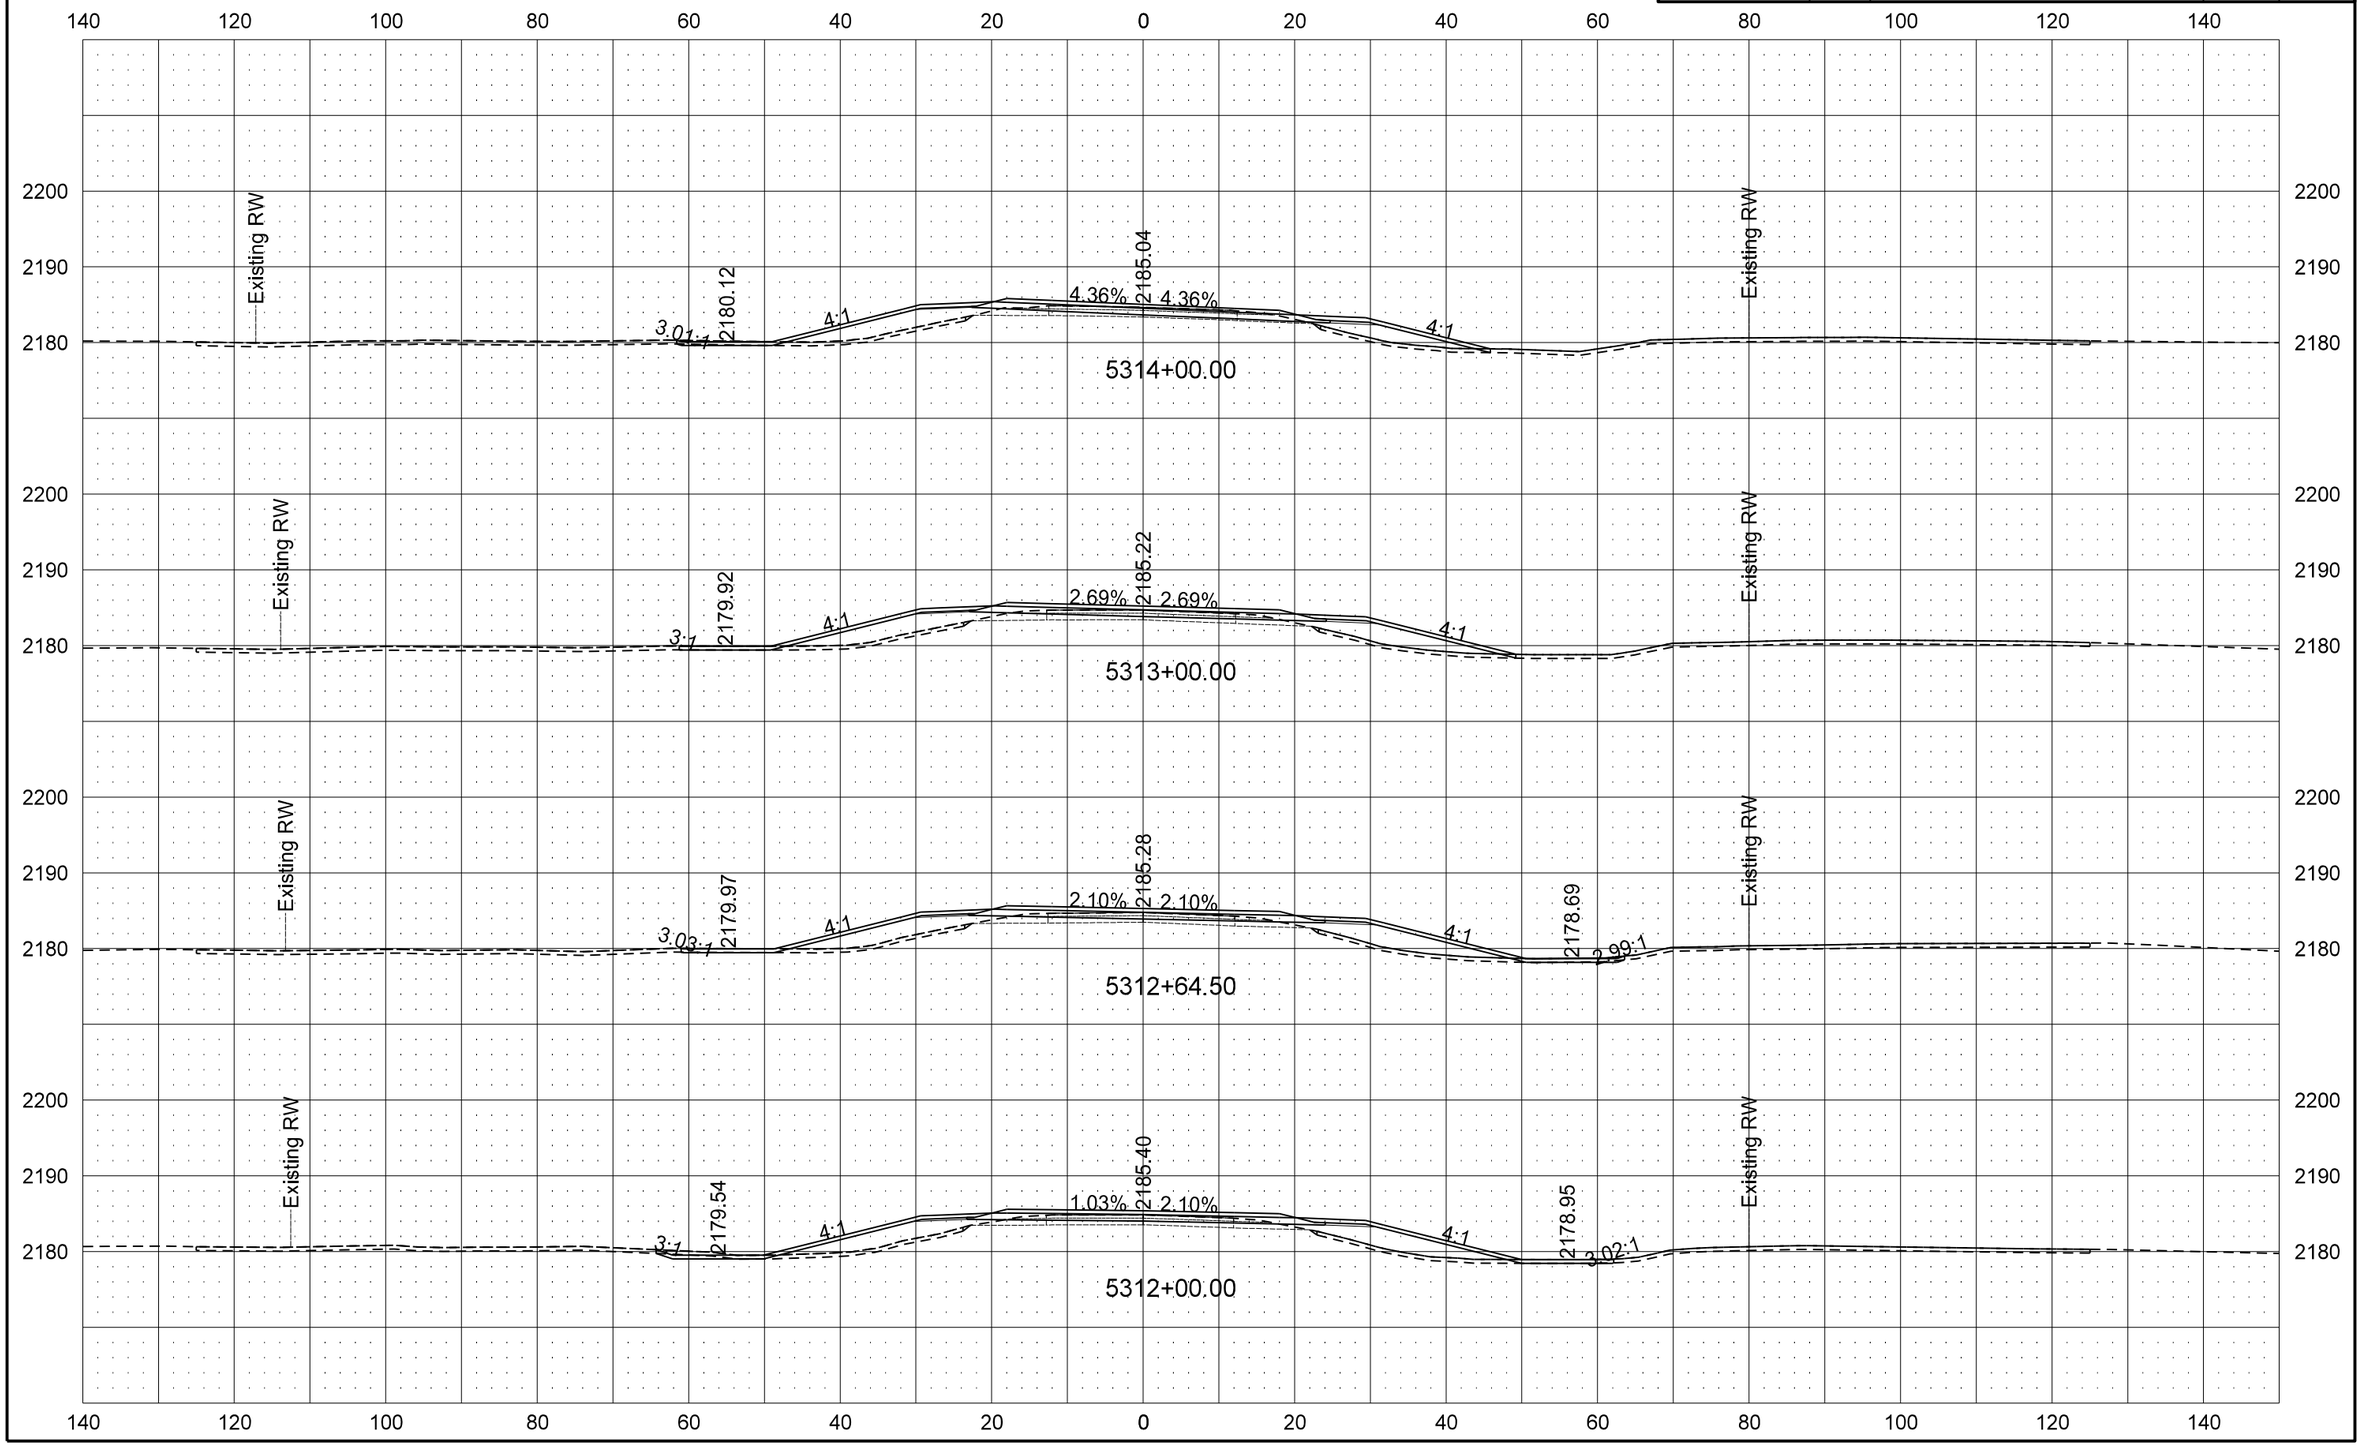

9/19/2016 11:00:38 AM darne R:\project\50200095.025\design\Sheets\200XS_001_ND 200.dgn

STATE	PROJECT NO.	SECTION NO.	SHEET NO.
ND	SOIB-5-200(025)095	200	99

ND 200 Cross Sections

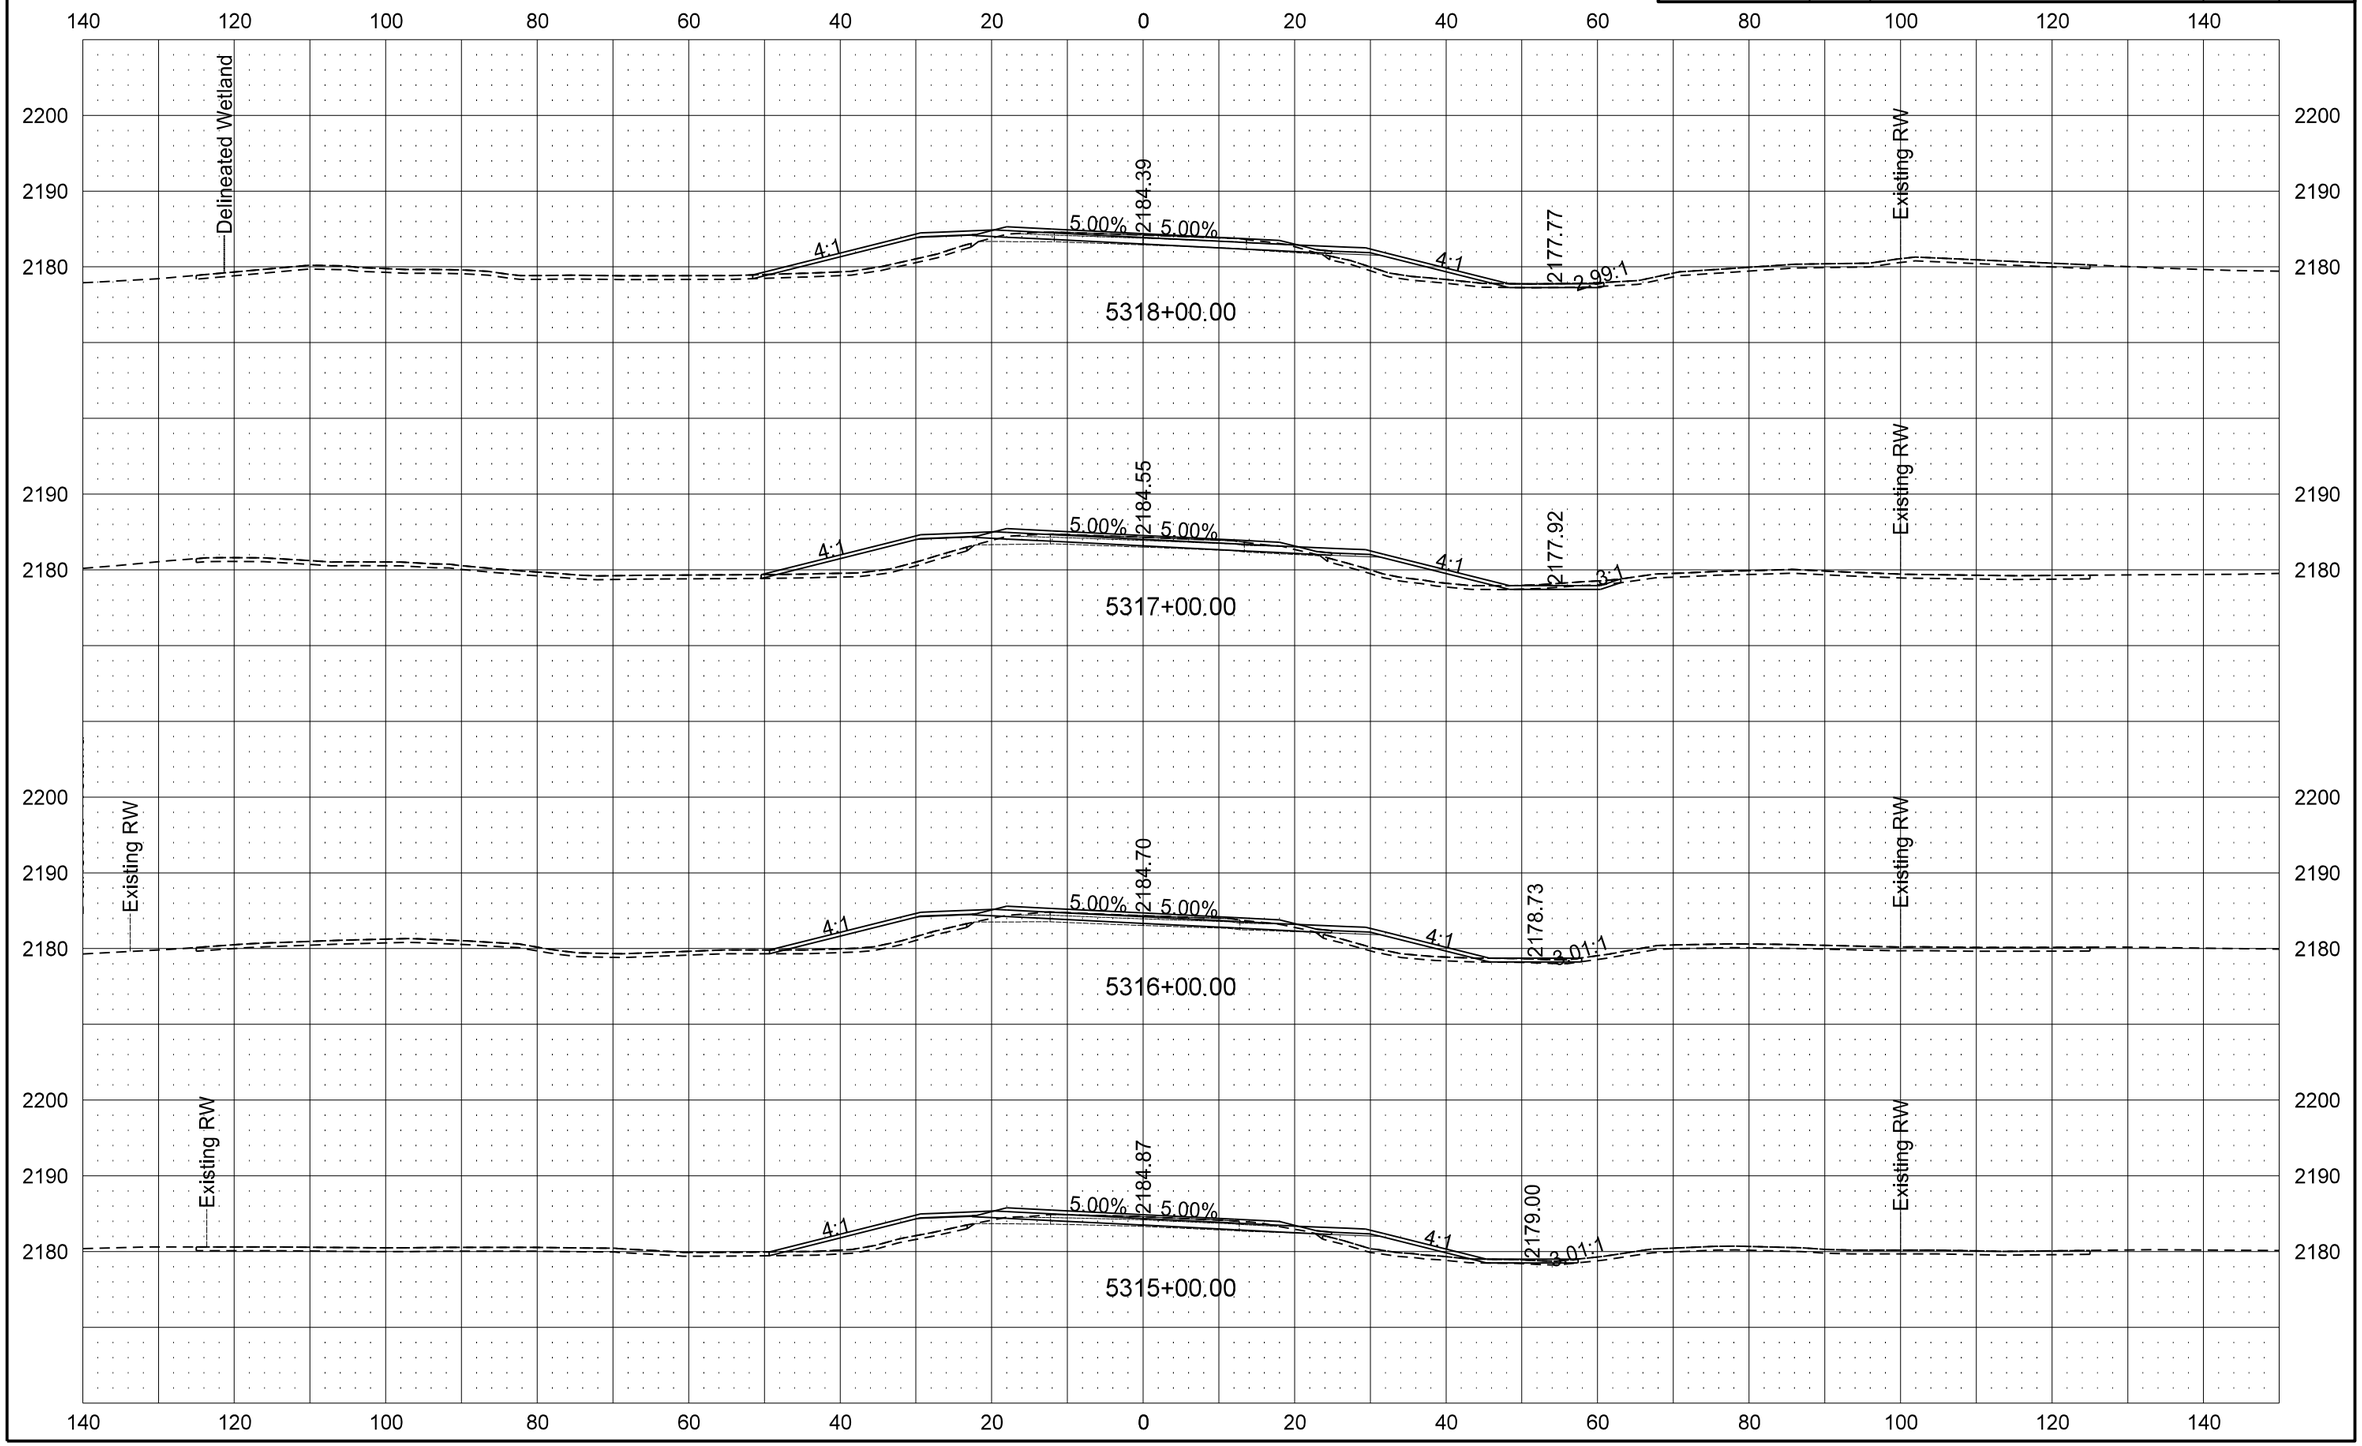

9/19/2016 11:00:40 AM darne R:\project\50200095.025\design\Sheets\200XS_001_ND 200.dgn

STATE	PROJECT NO.	SECTION NO.	SHEET NO.
ND	SOIB-5-200(025)095	200	100

ND 200 Cross Sections

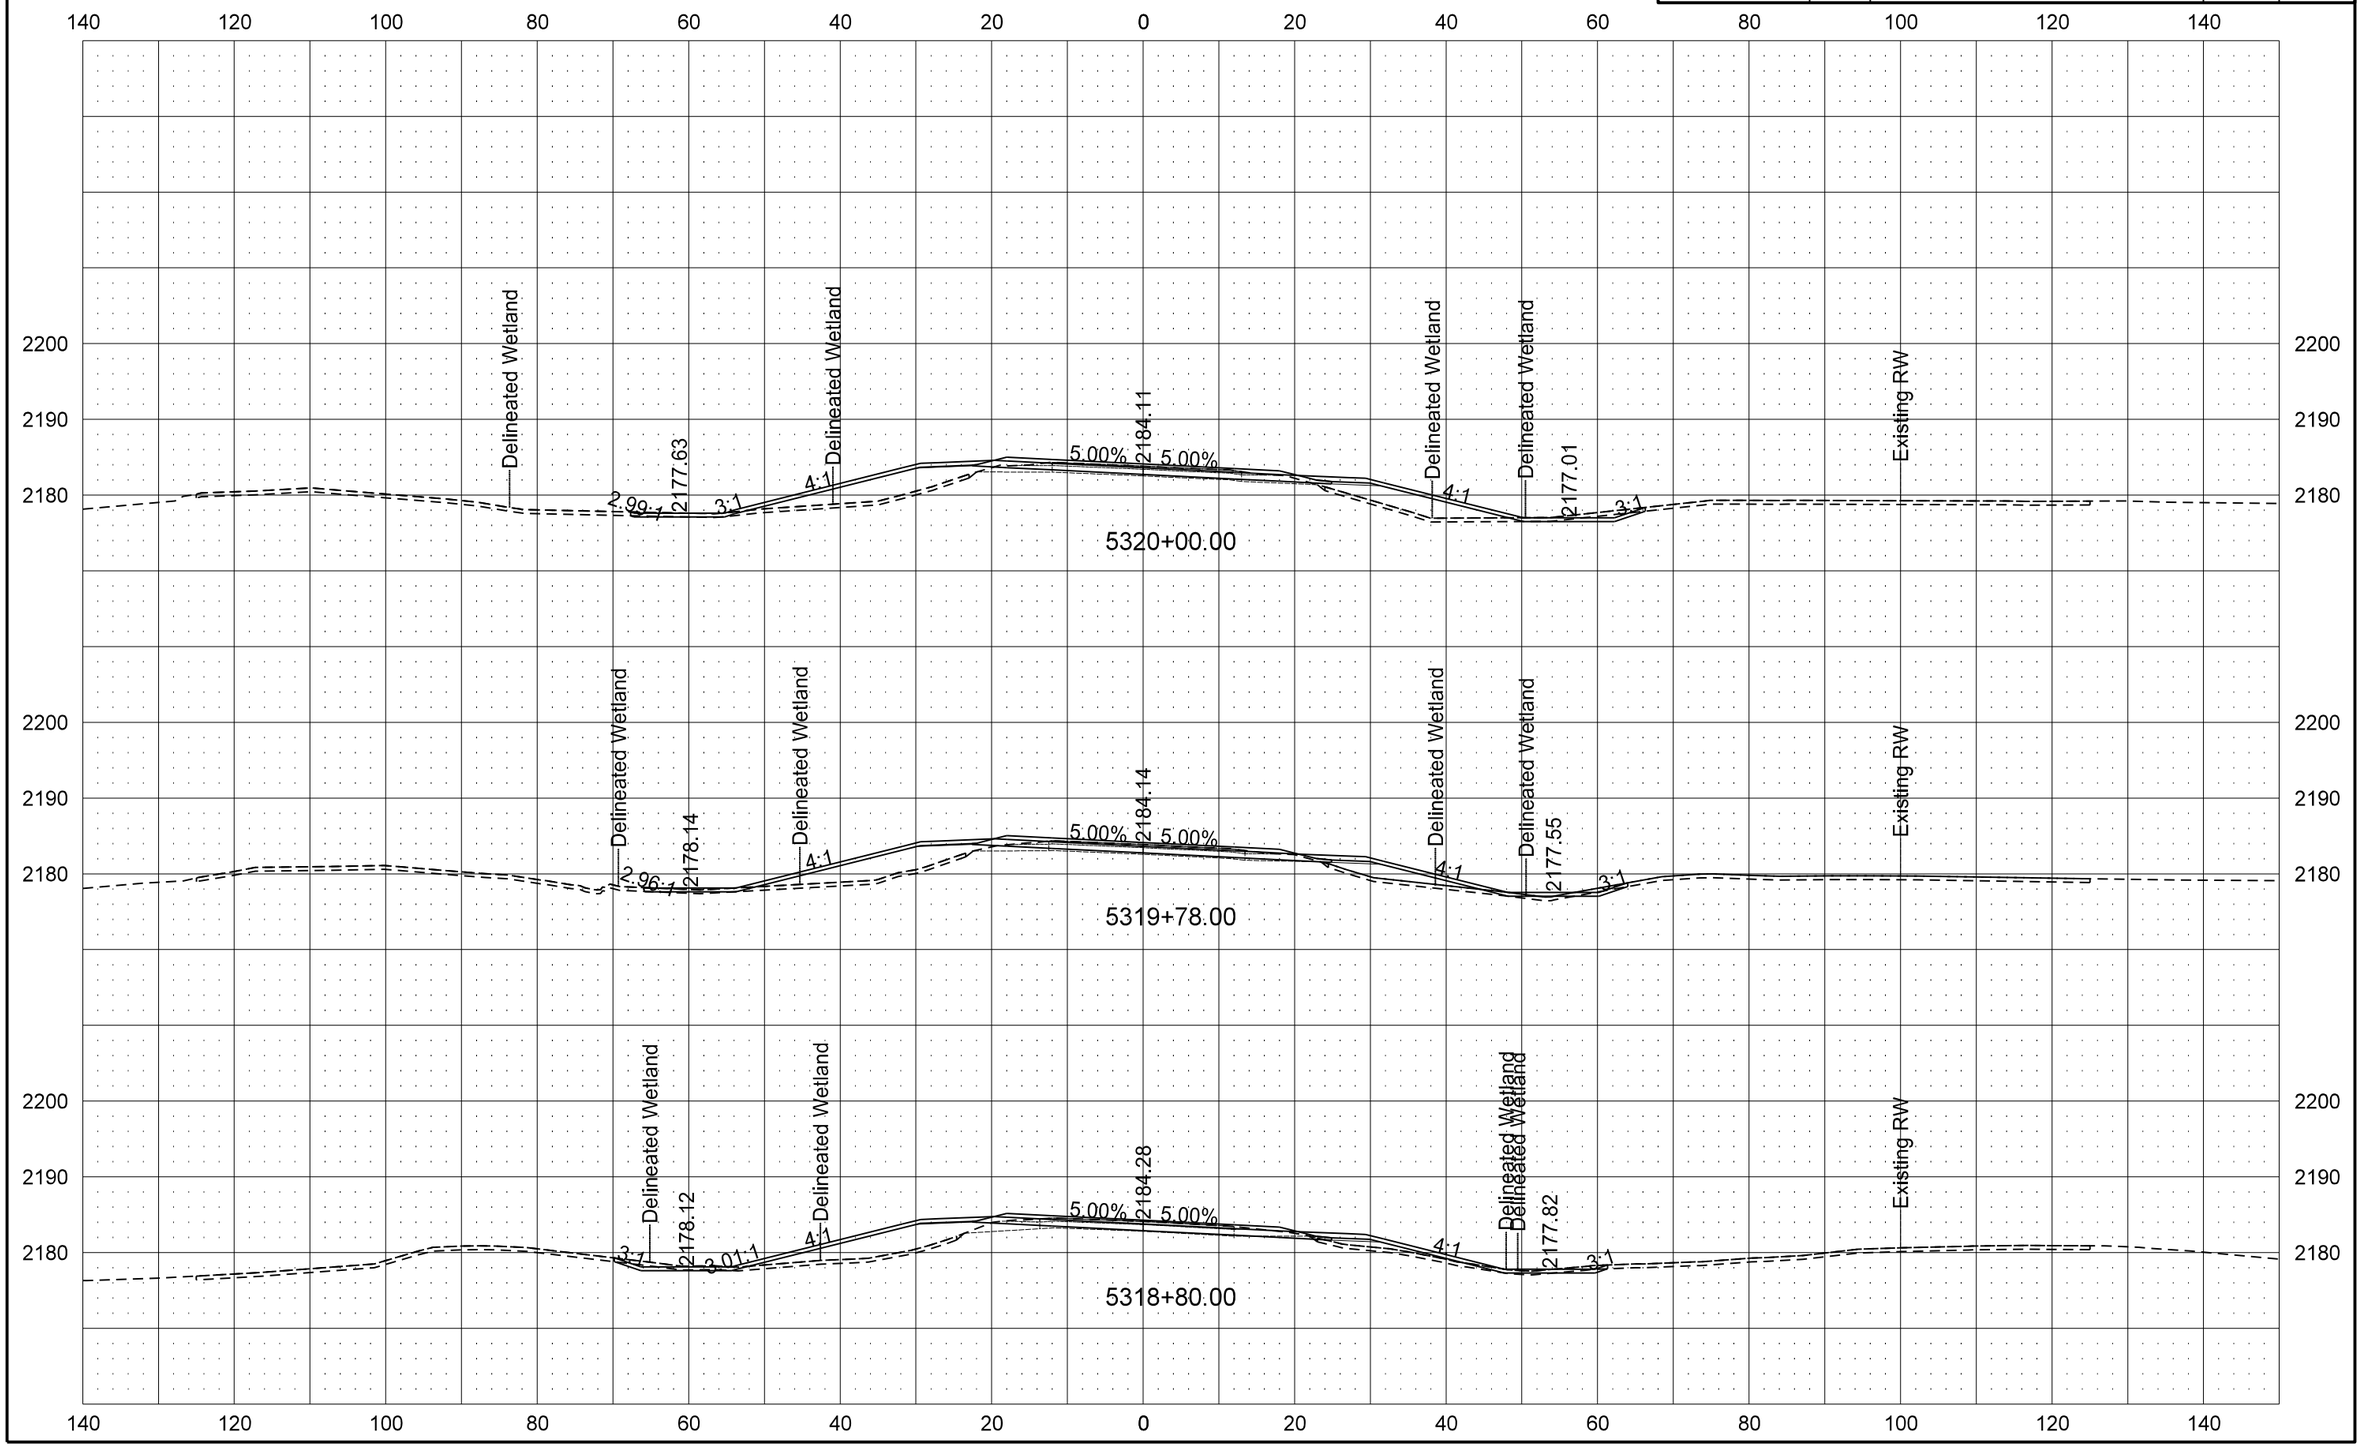

STATE	PROJECT NO.	SECTION NO.	SHEET NO.
ND	SOIB-5-200(025)095	200	101

ND 200 Cross Sections

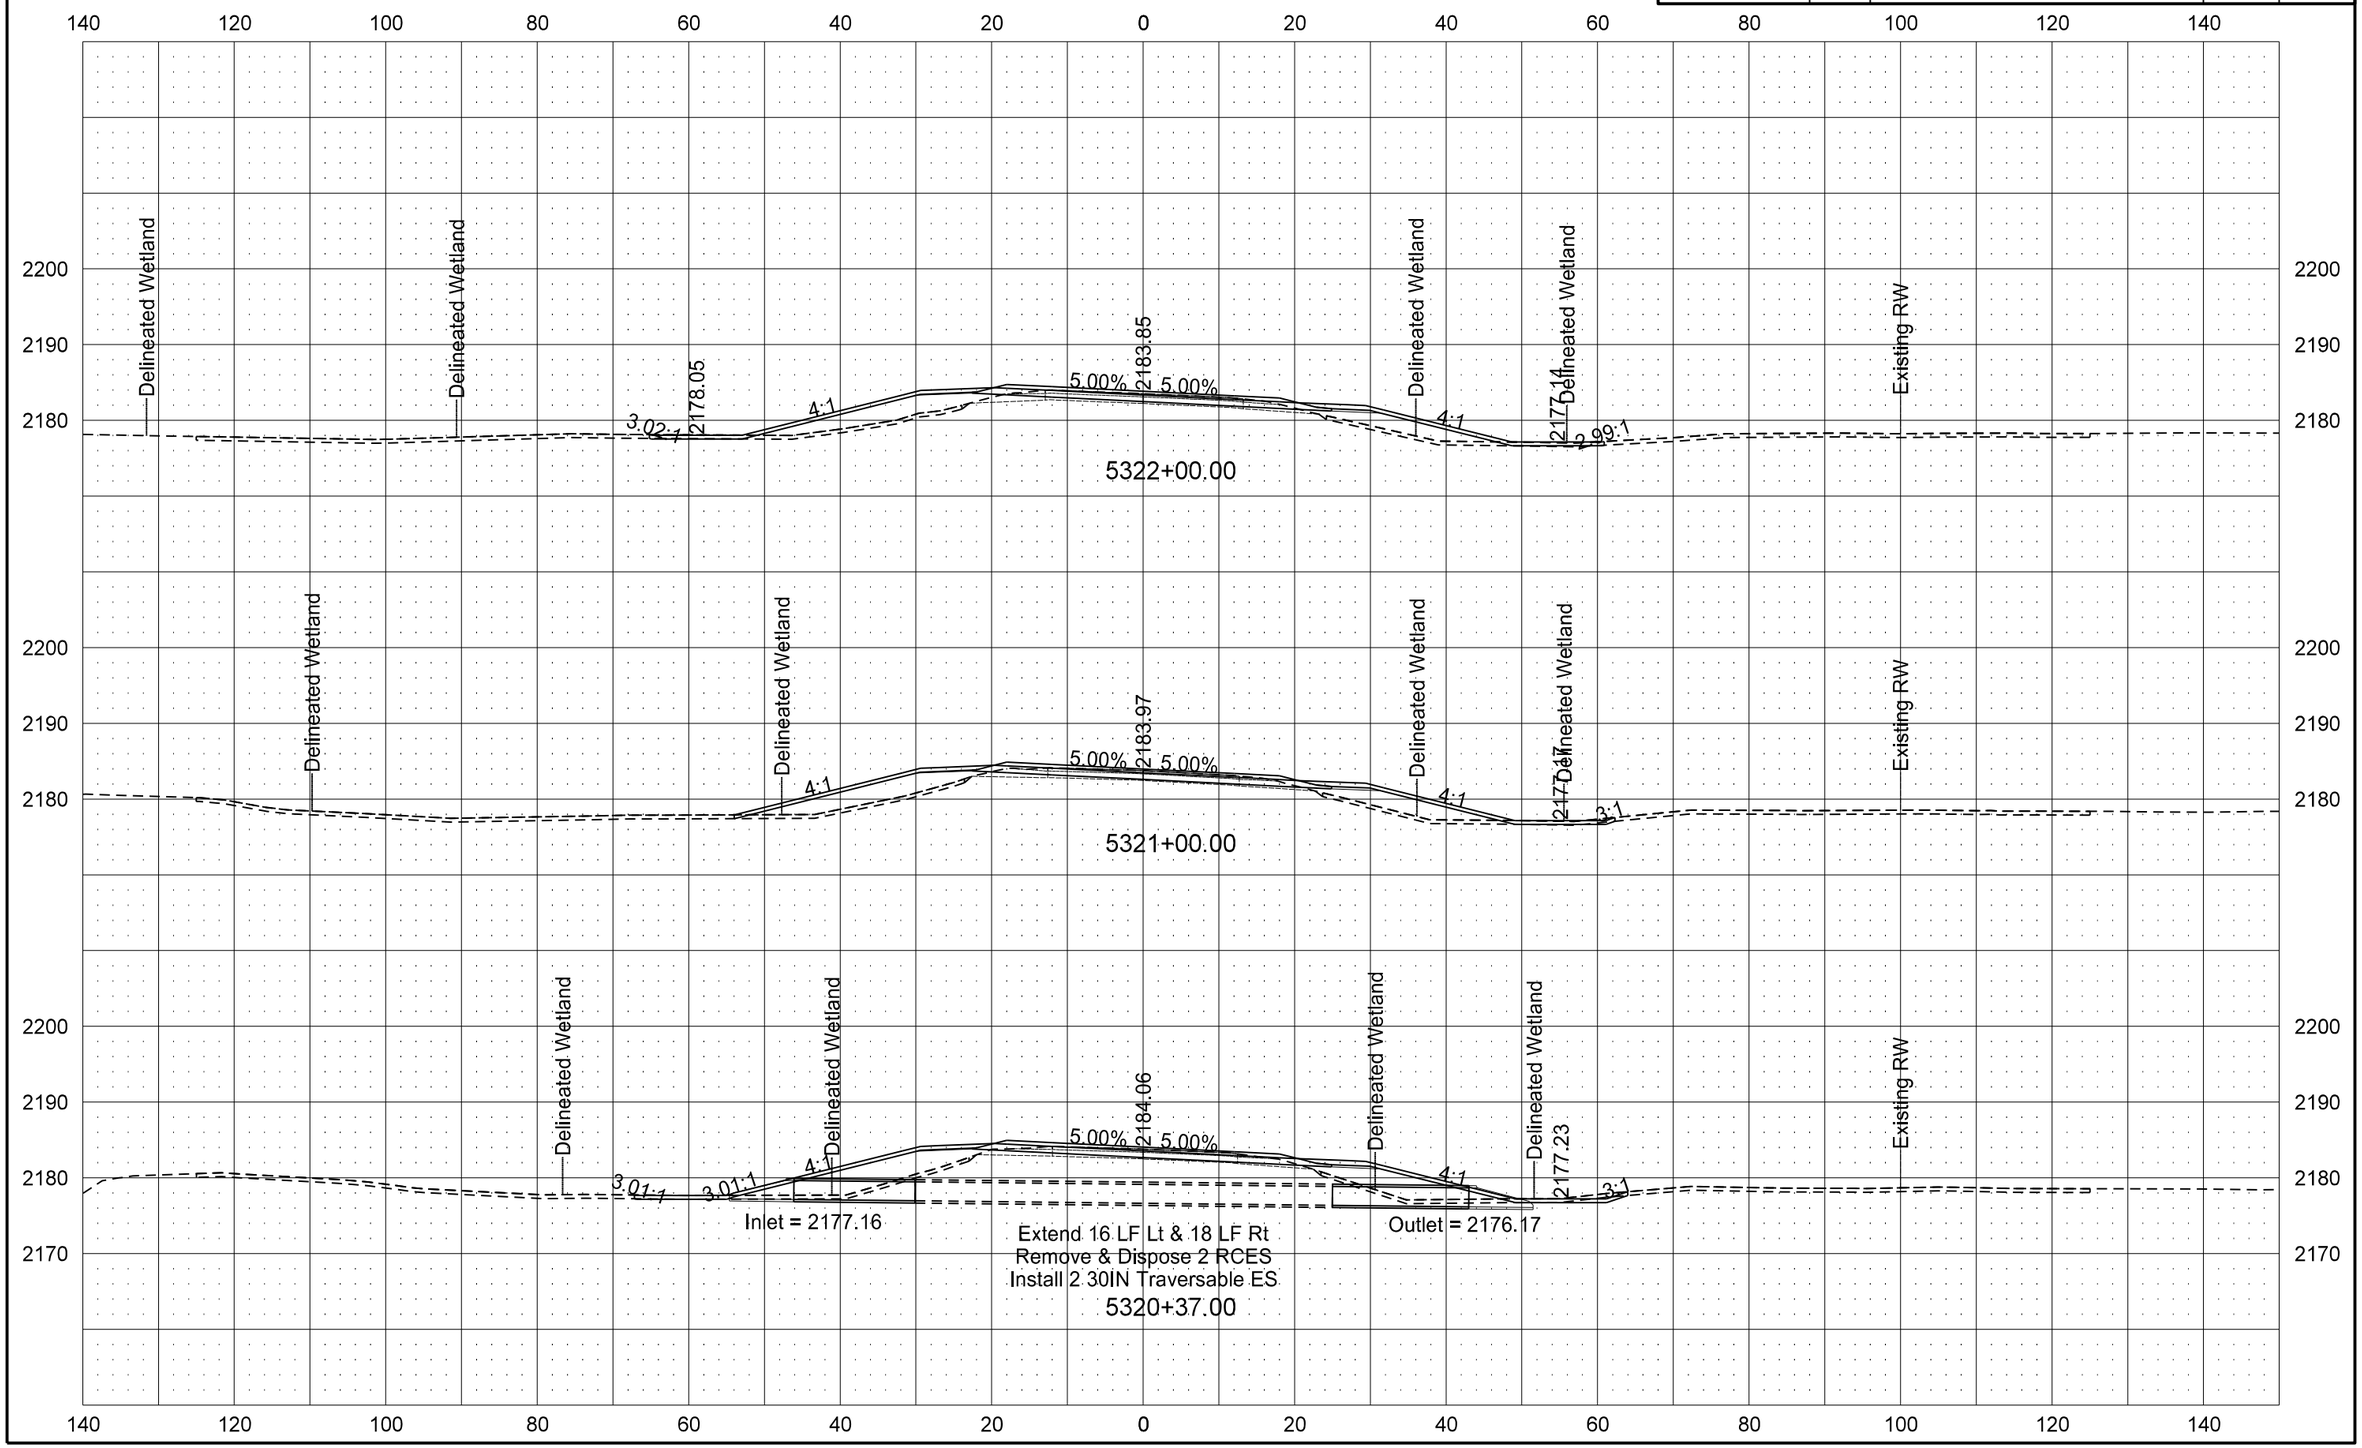

STATE	PROJECT NO.	SECTION NO.	SHEET NO.
ND	SOIB-5-200(025)095	200	102

ND 200 Cross Sections

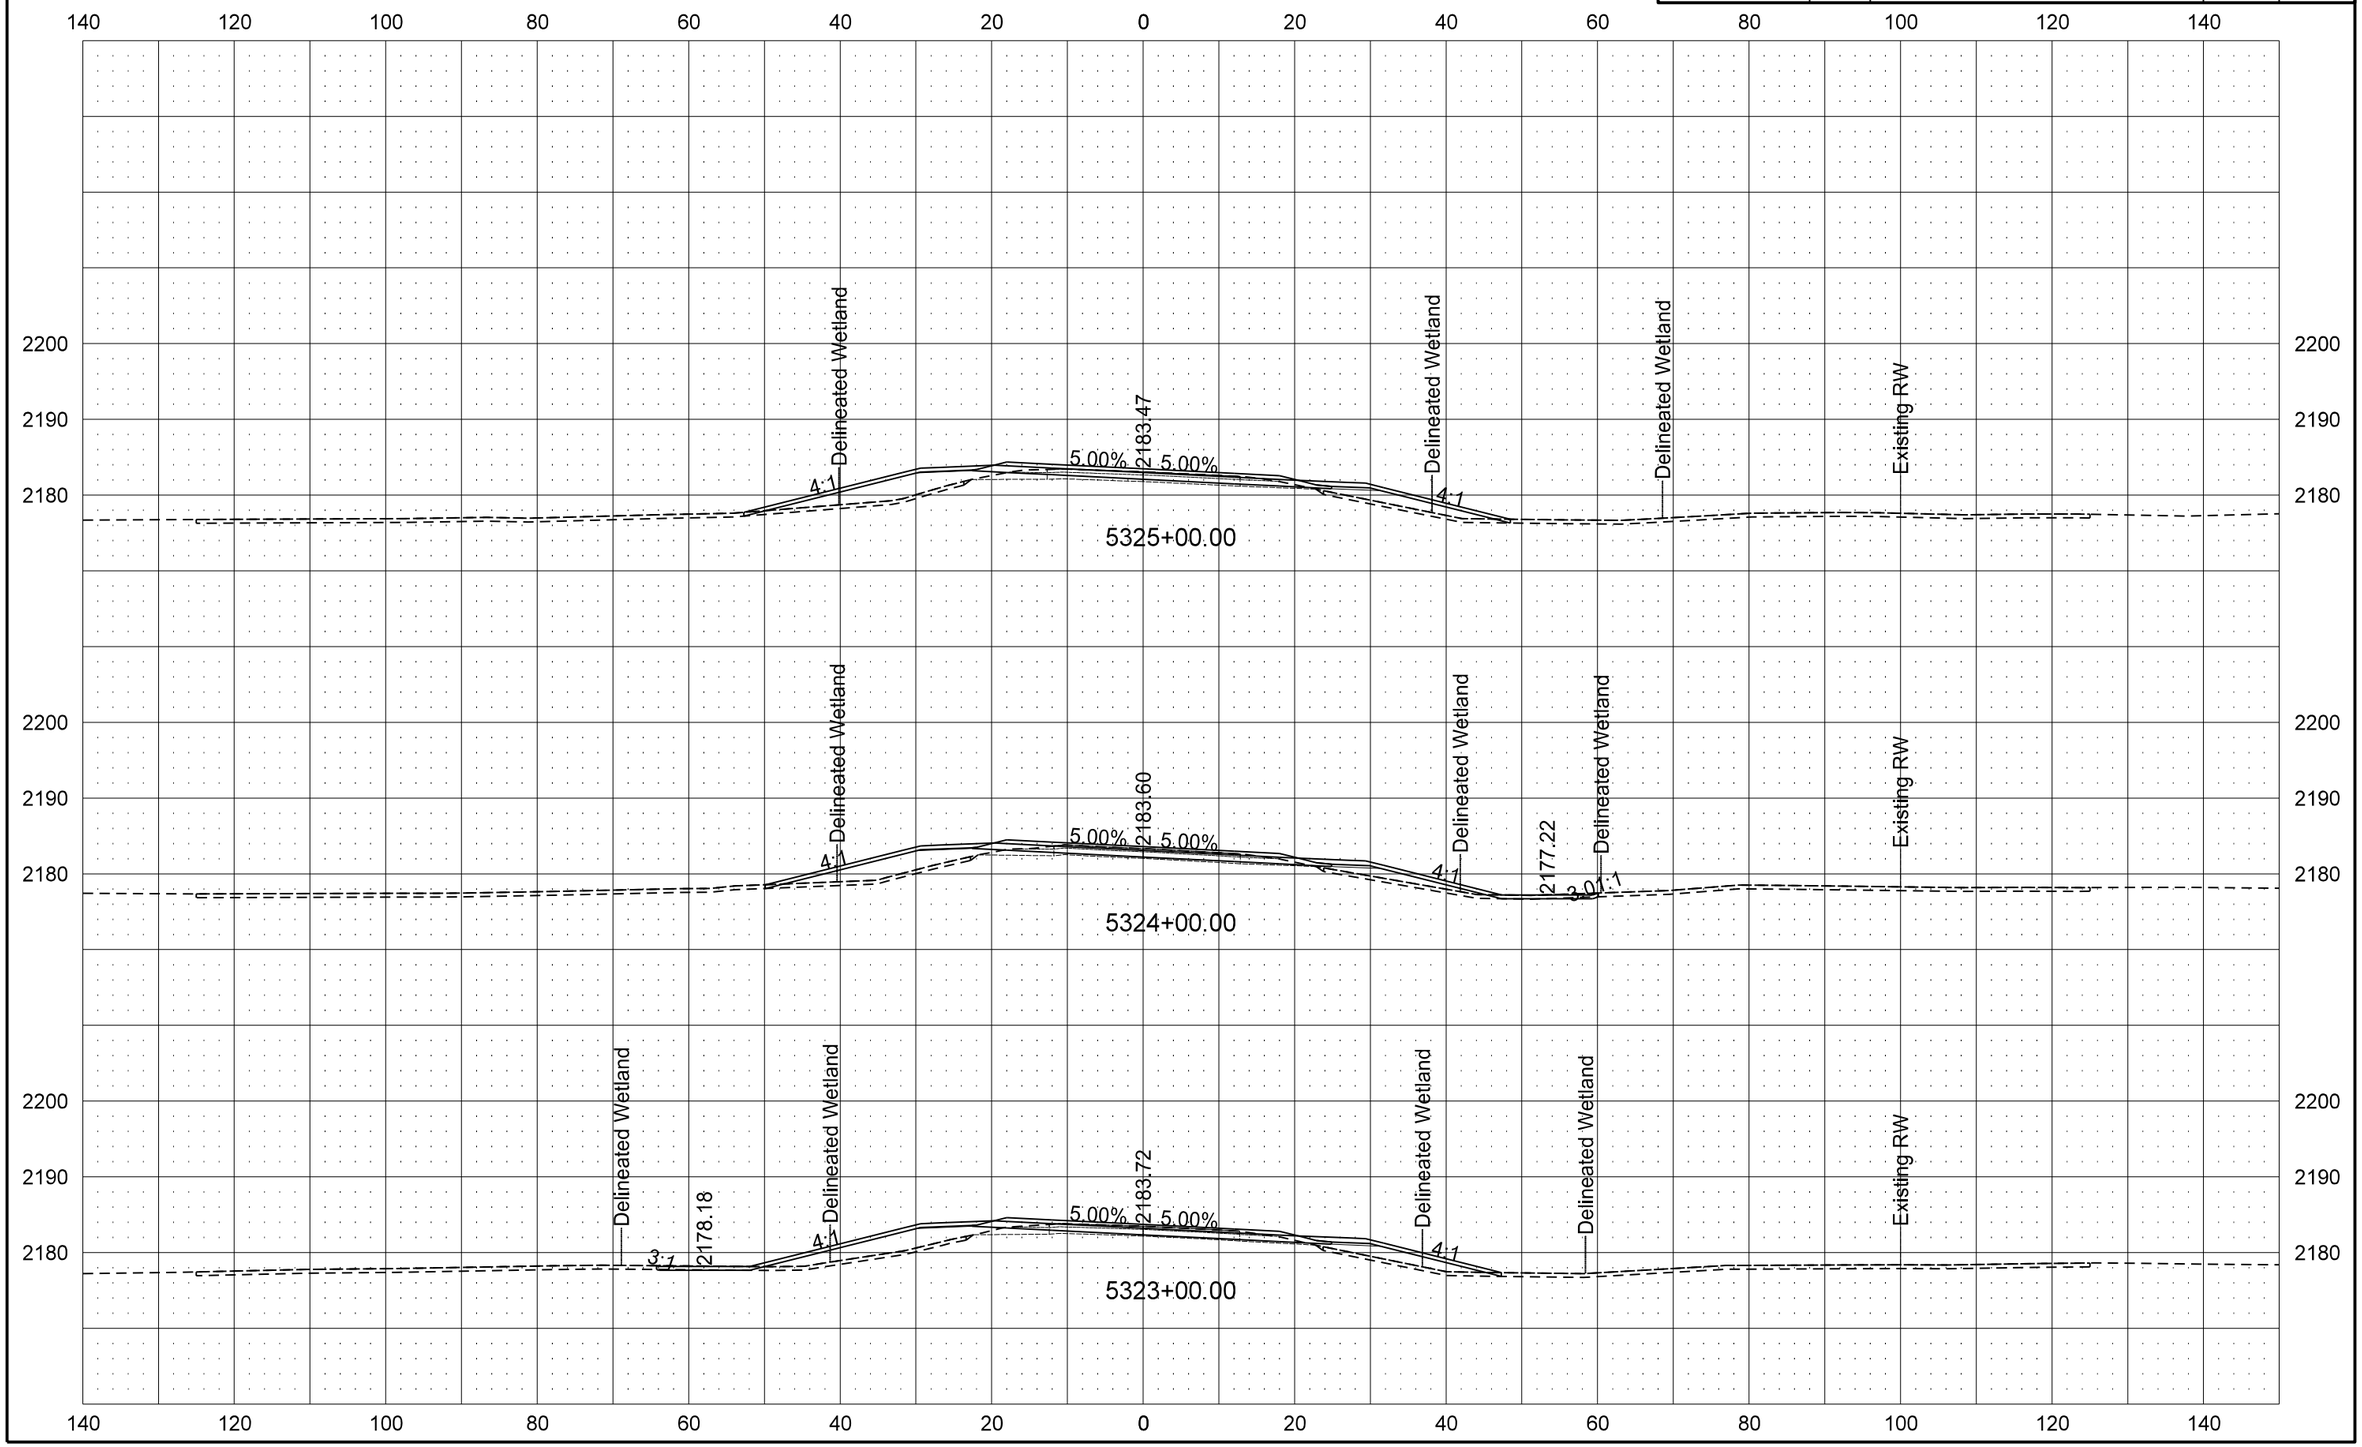

9/19/2016 11:00:47 AM darne R:\project\50200095.025\design\Sheets\200XS_001_ND 200.dgn

STATE	PROJECT NO.	SECTION NO.	SHEET NO.
ND	SOIB-5-200(025)095	200	103

ND 200 Cross Sections

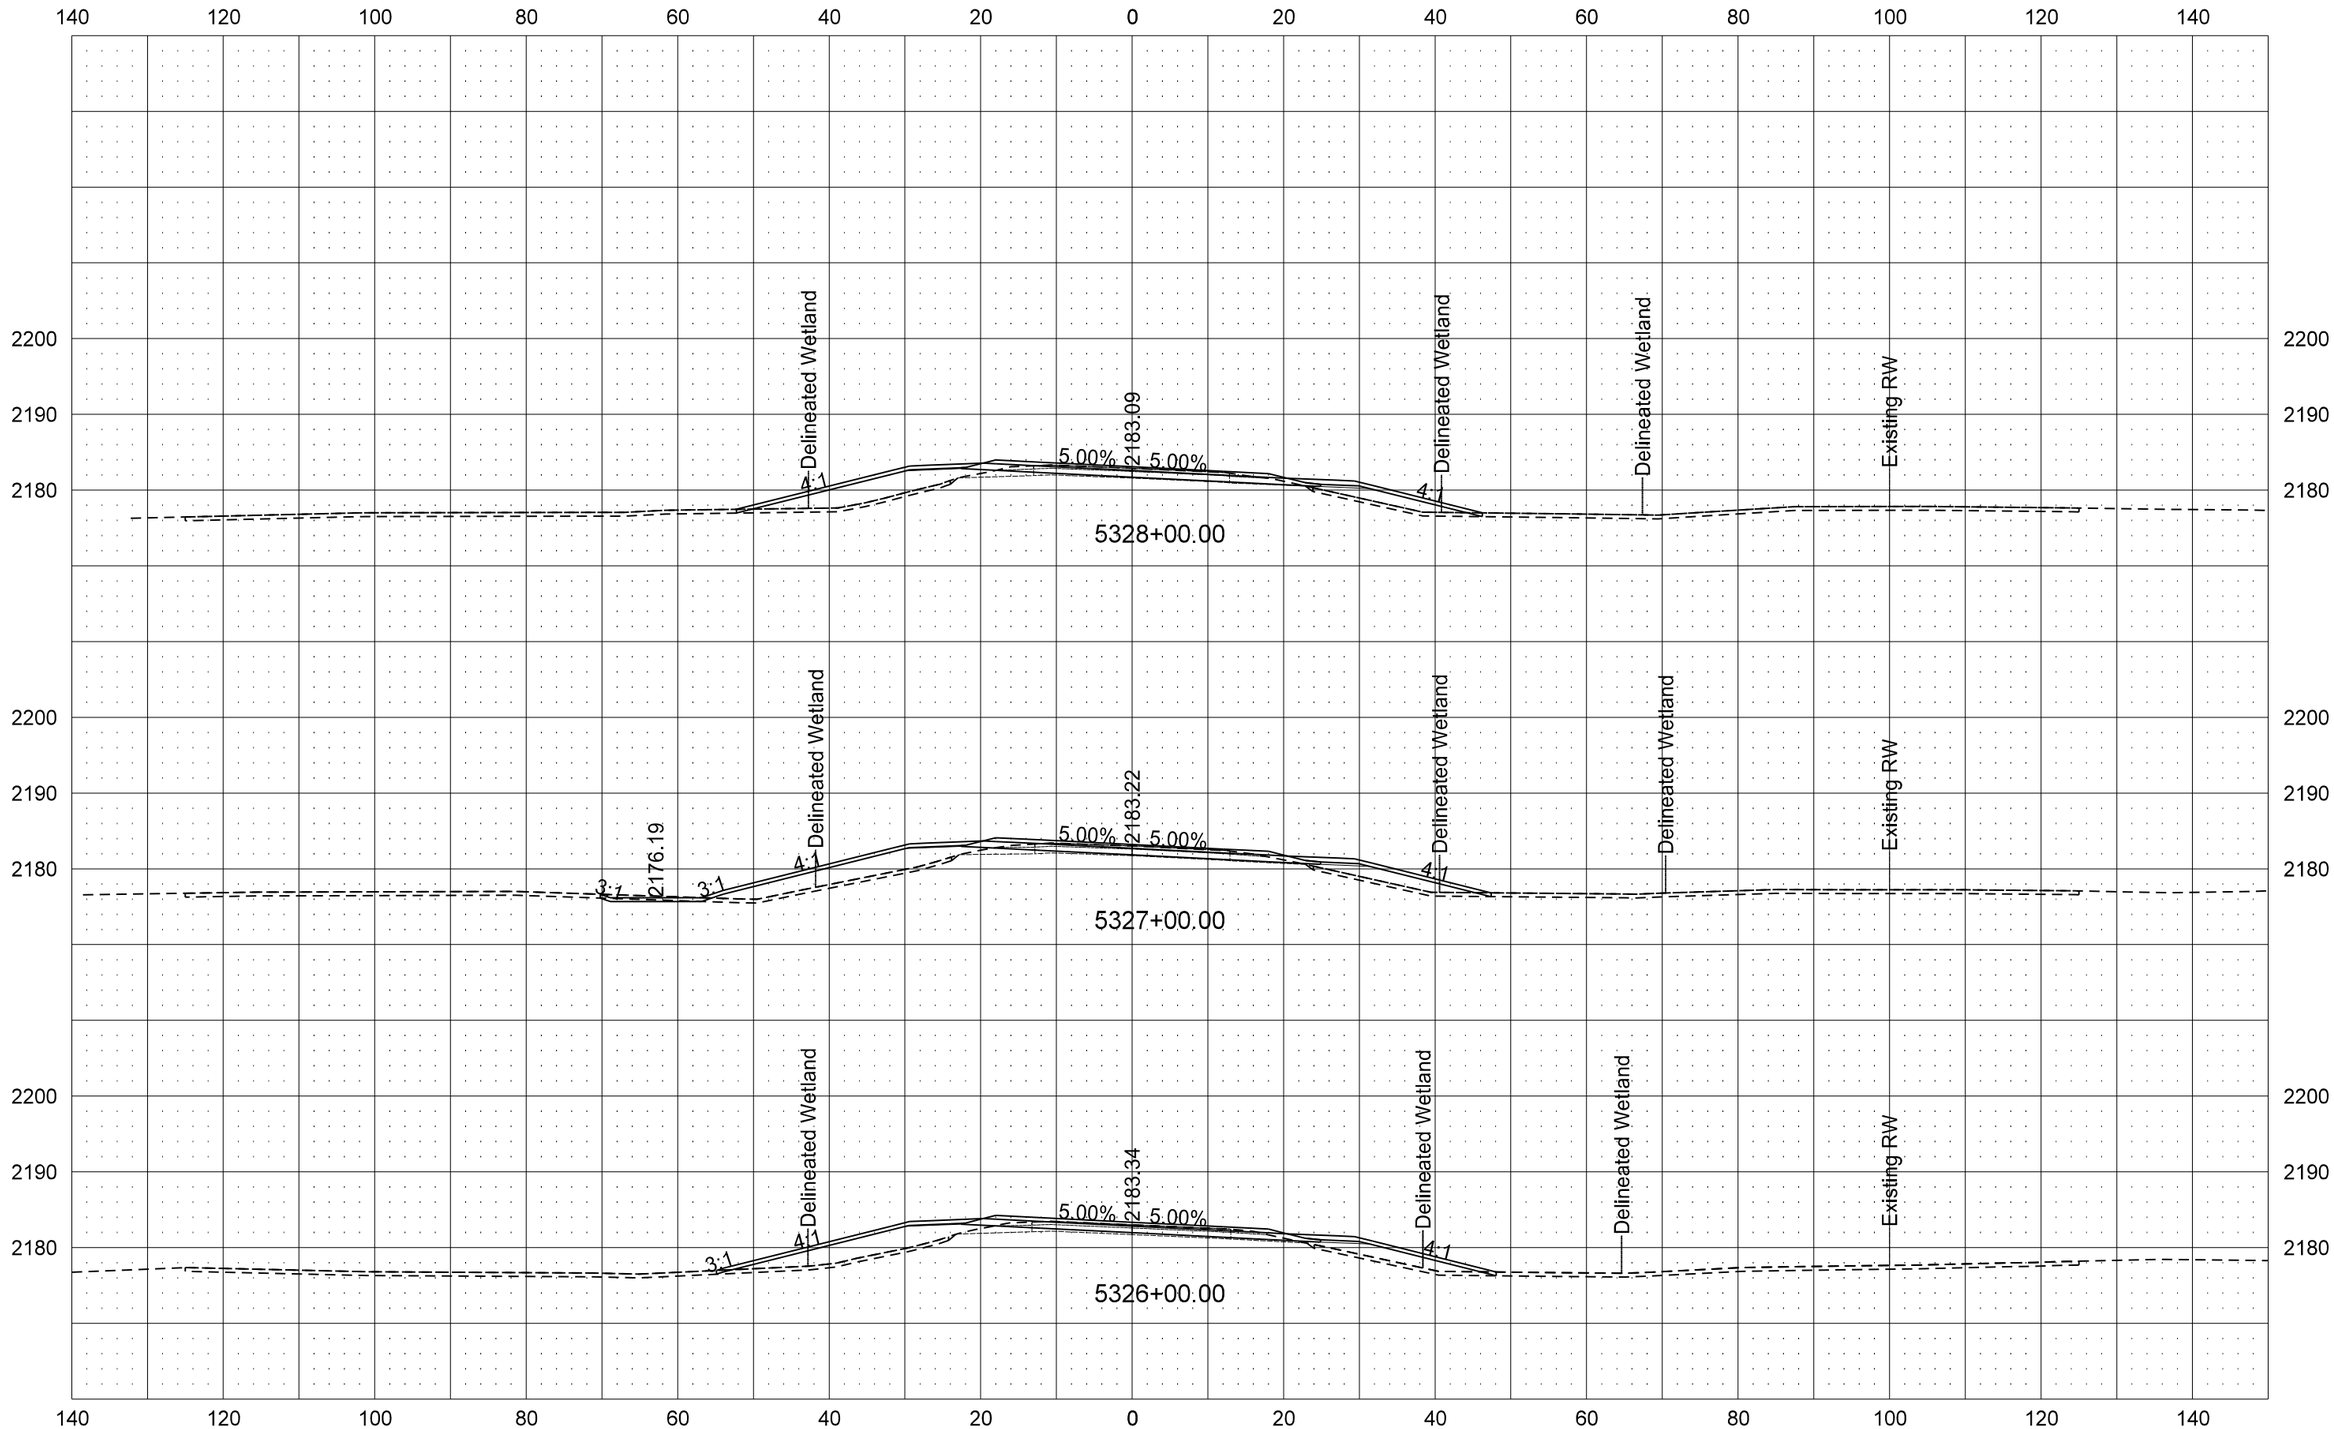

9/19/2016 11:00:49 AM darne R:\project\50200095.025\design\Sheets\200XS_001_ND 200.dgn

STATE	PROJECT NO.	SECTION NO.	SHEET NO.
ND	SOIB-5-200(025)095	200	104

ND 200 Cross Sections

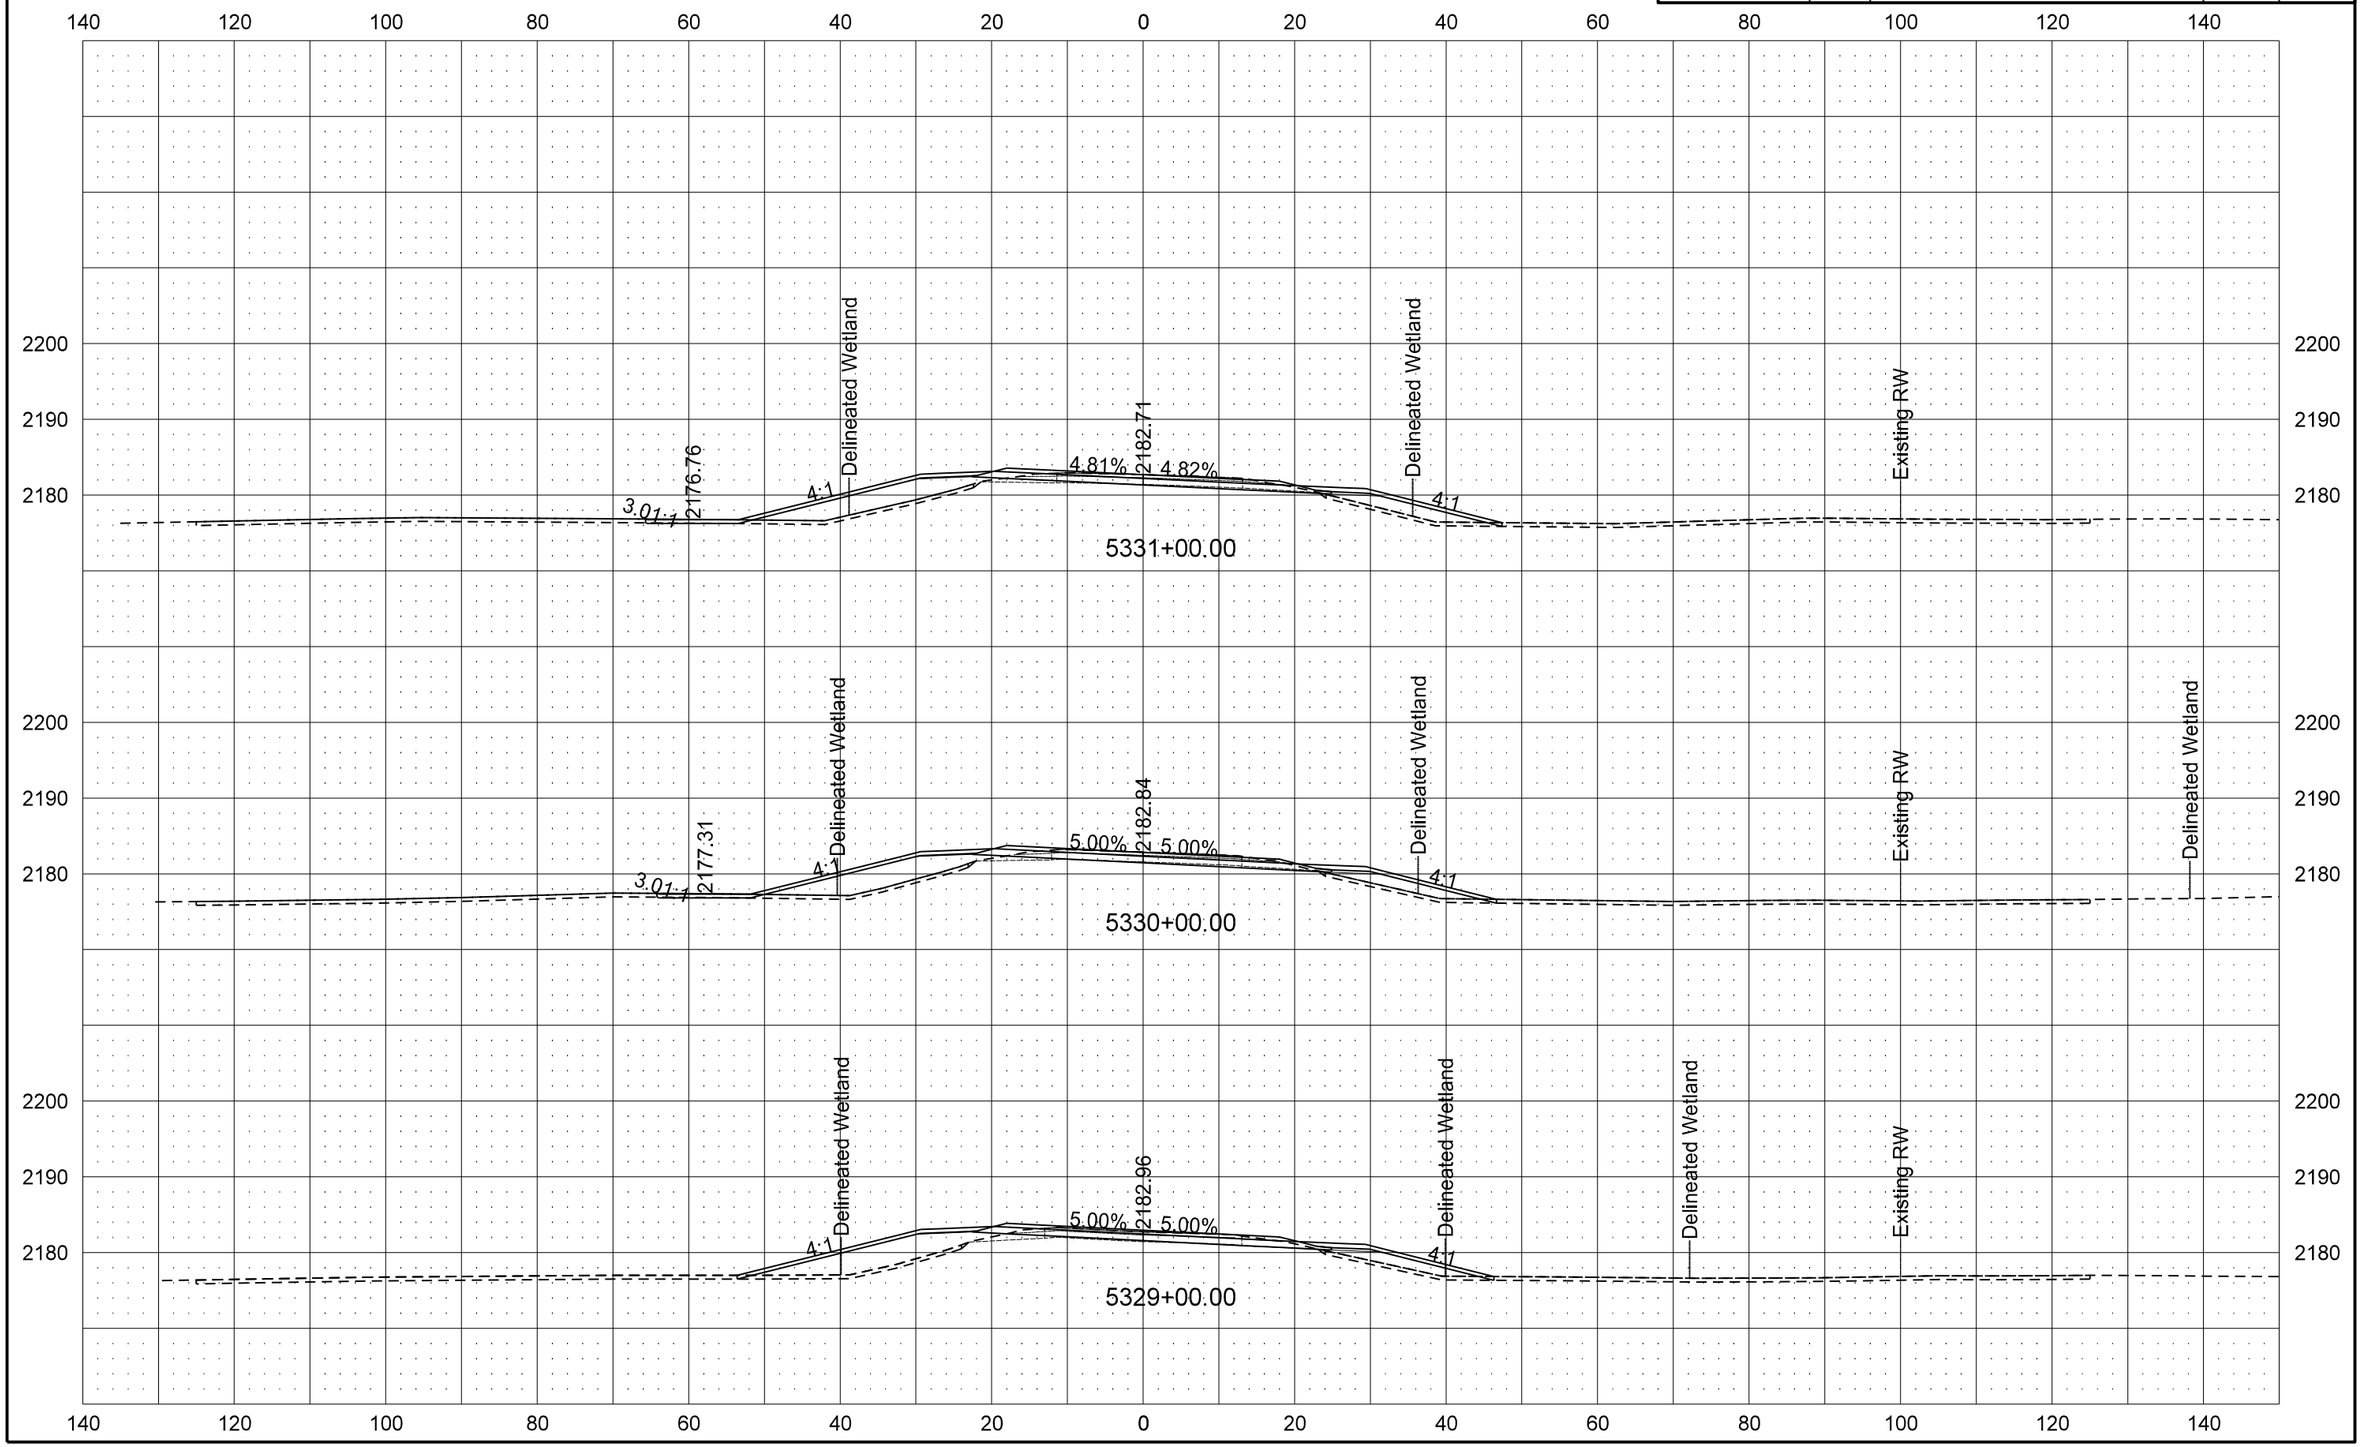

9/19/2016 11:00:51 AM darne R:\project\50200095.025\design\Sheets\200XS_001_ND 200.dgn

STATE	PROJECT NO.	SECTION NO.	SHEET NO.
ND	SOIB-5-200(025)095	200	105

ND 200 Cross Sections

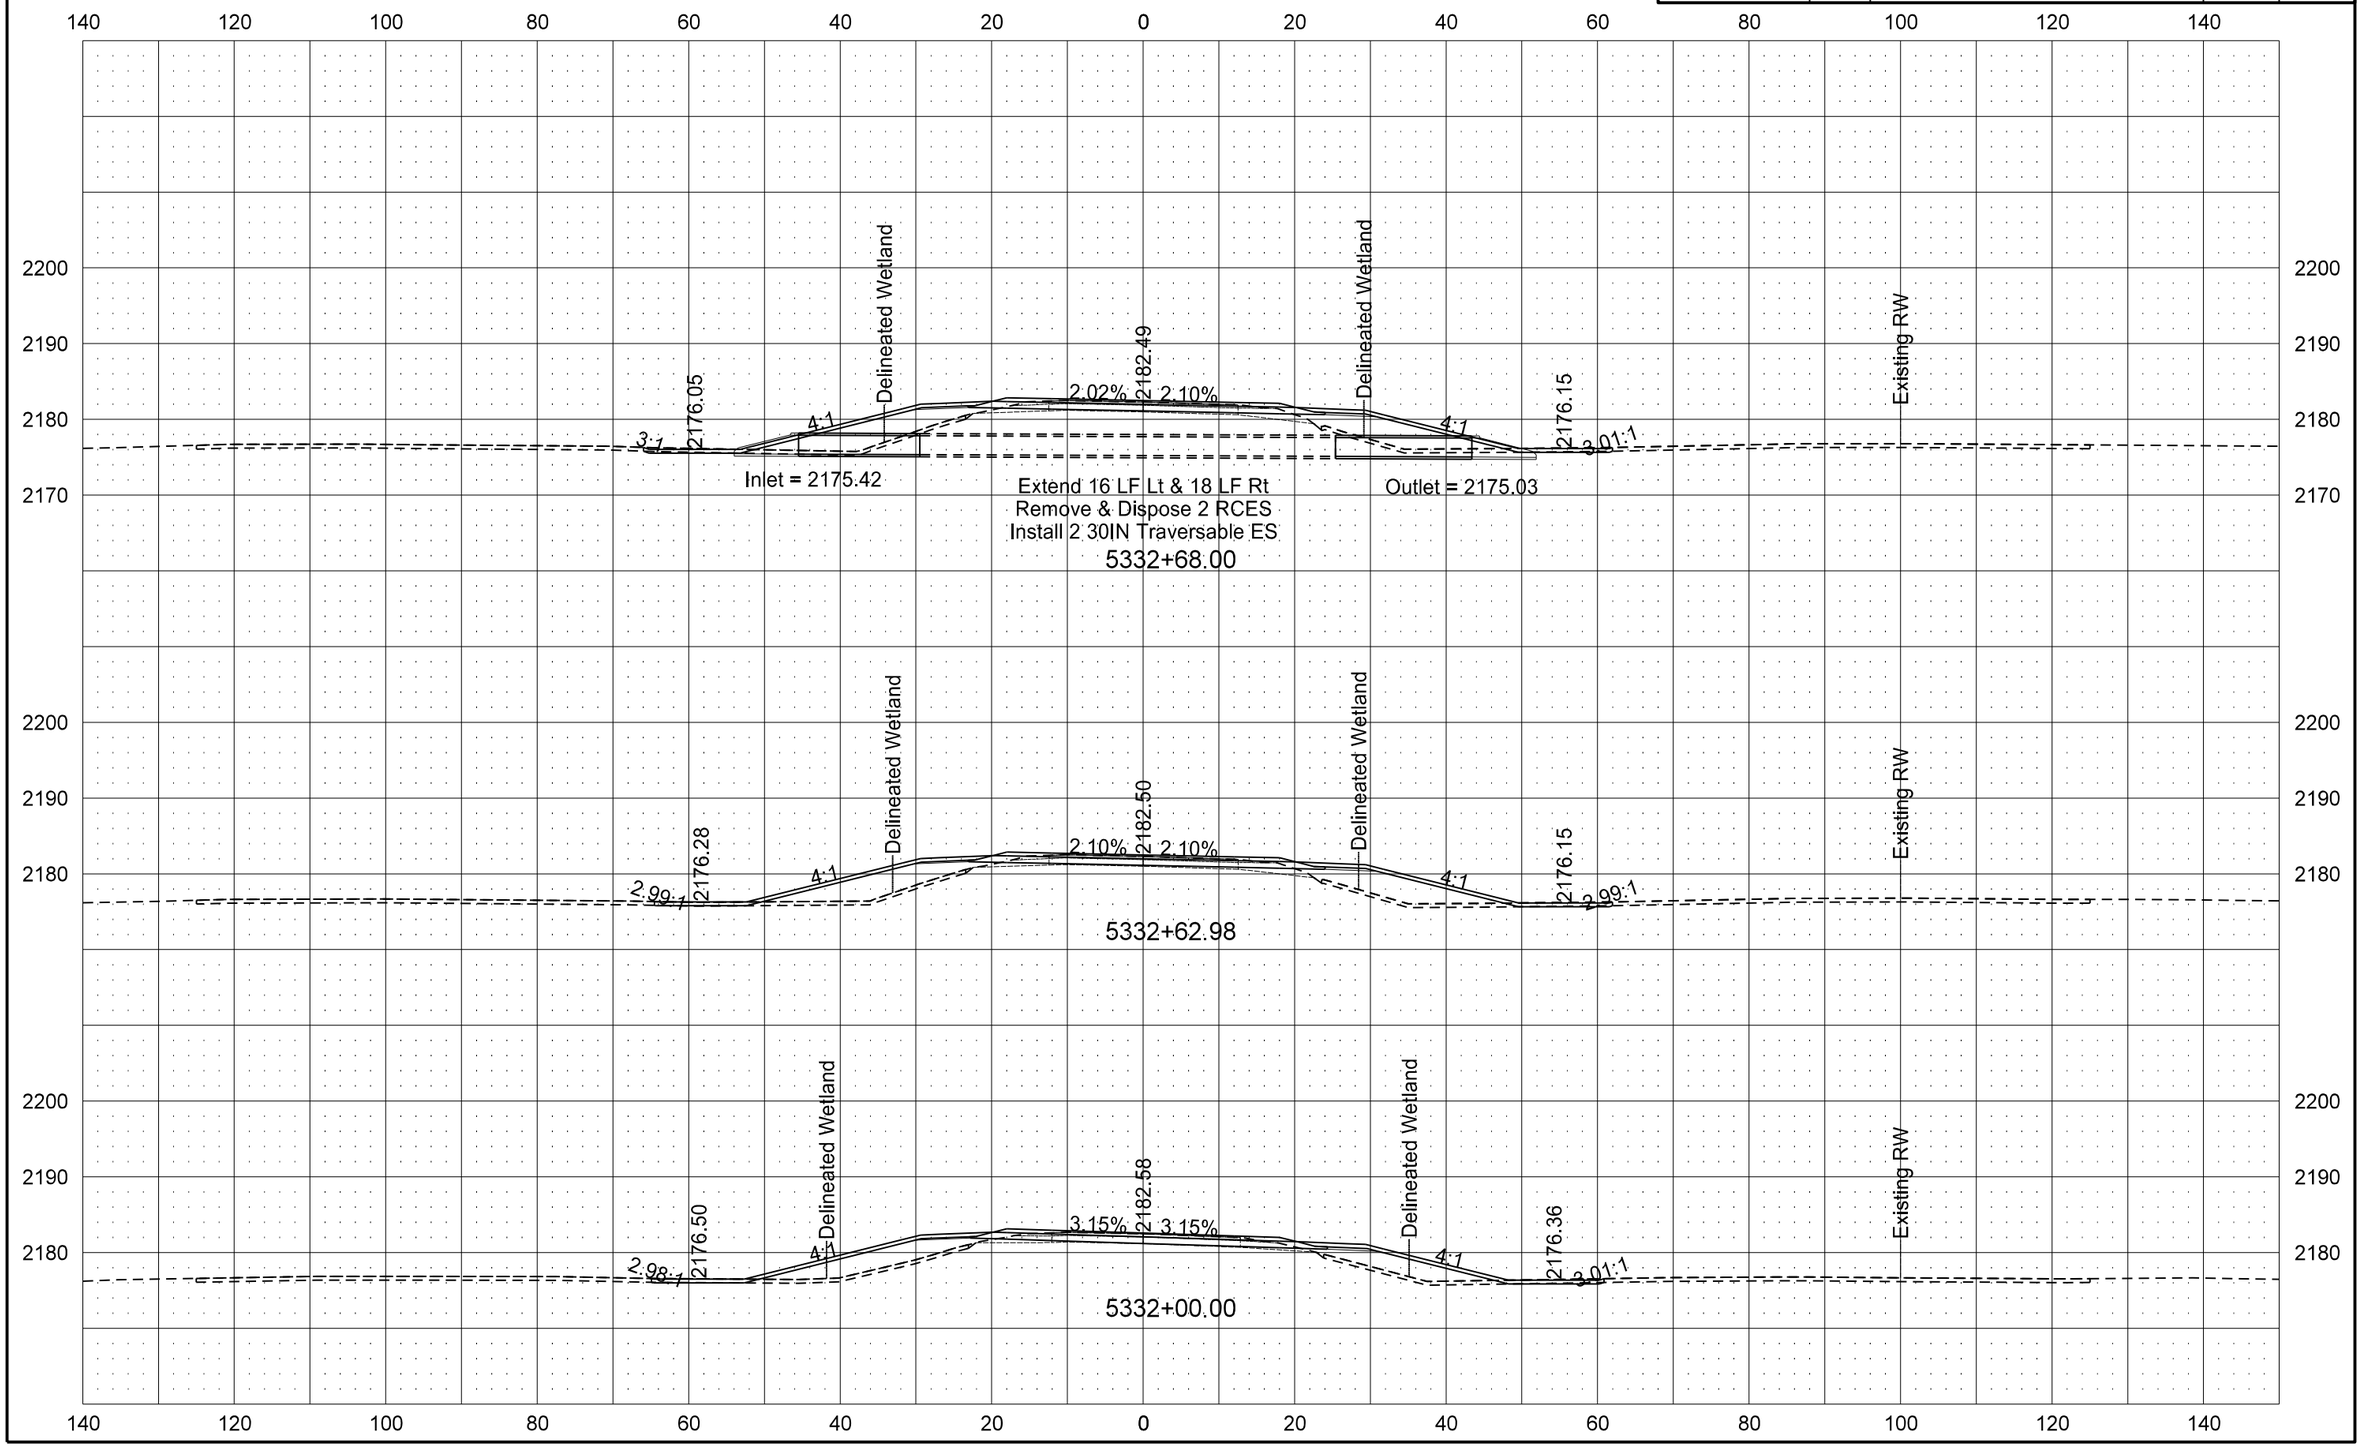

9/19/2016 11:00:54 AM darne R:\project\50200095.025\design\Sheets\200XS_001_ND 200.dgn

STATE	PROJECT NO.	SECTION NO.	SHEET NO.
ND	SOIB-5-200(025)095	200	106

ND 200 Cross Sections

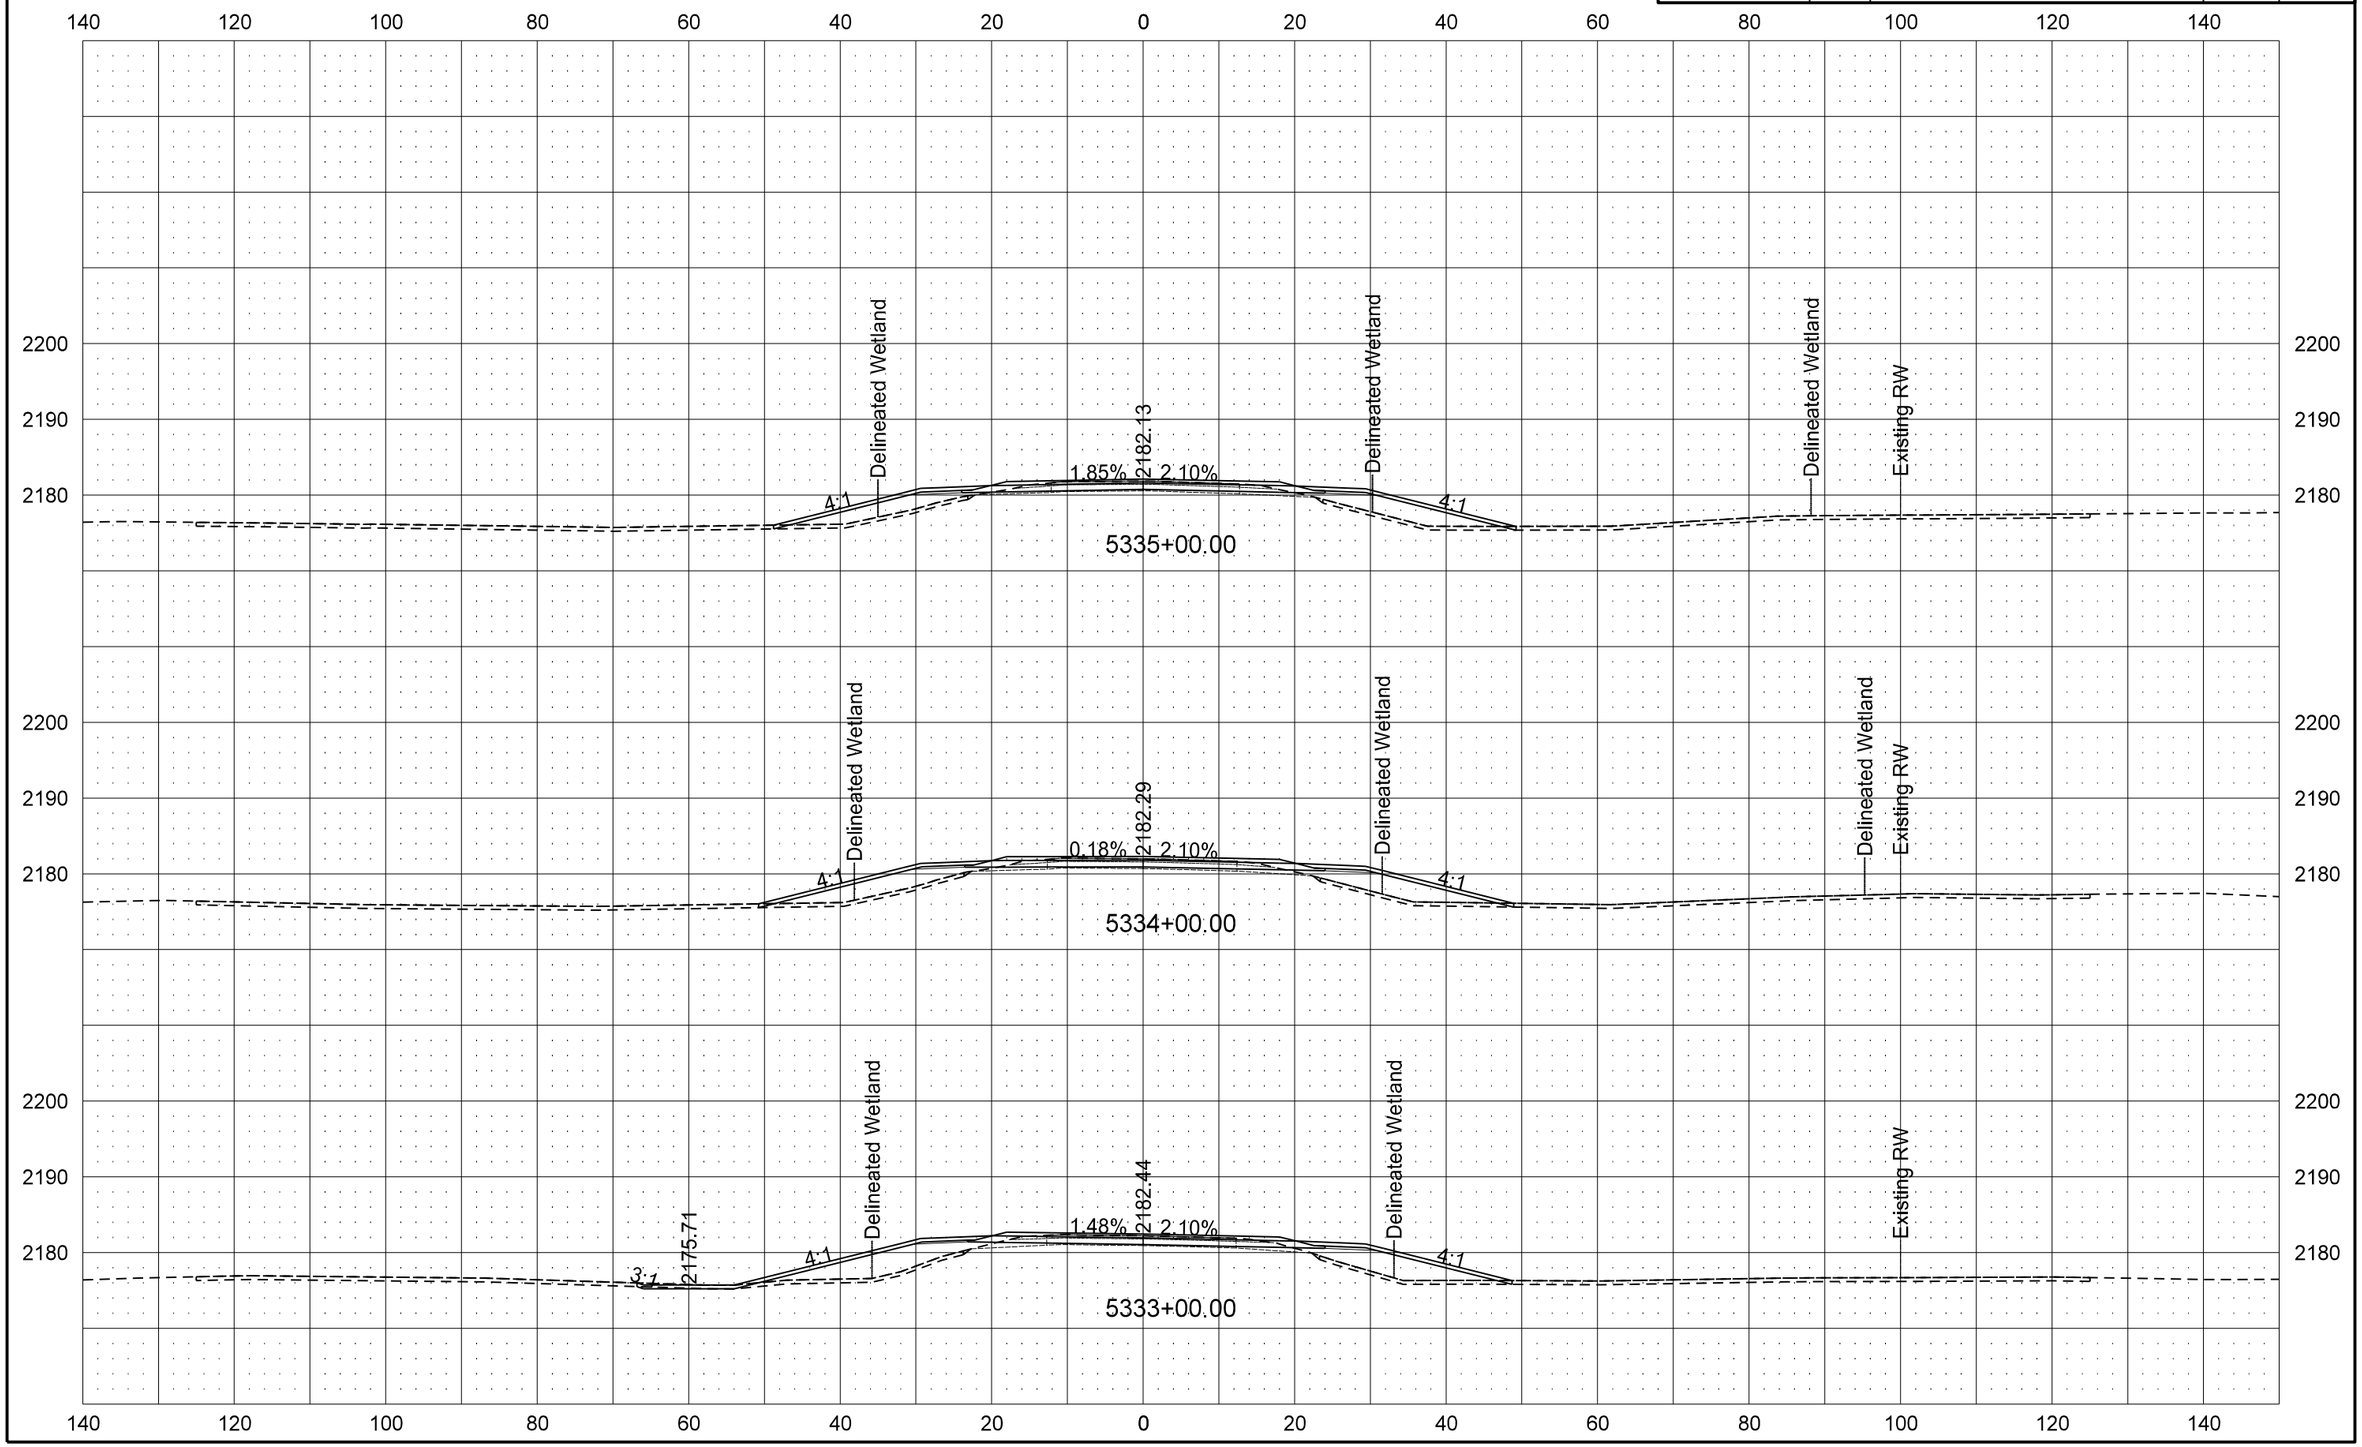

STATE	PROJECT NO.	SECTION NO.	SHEET NO.
ND	SOIB-5-200(025)095	200	107

ND 200 Cross Sections

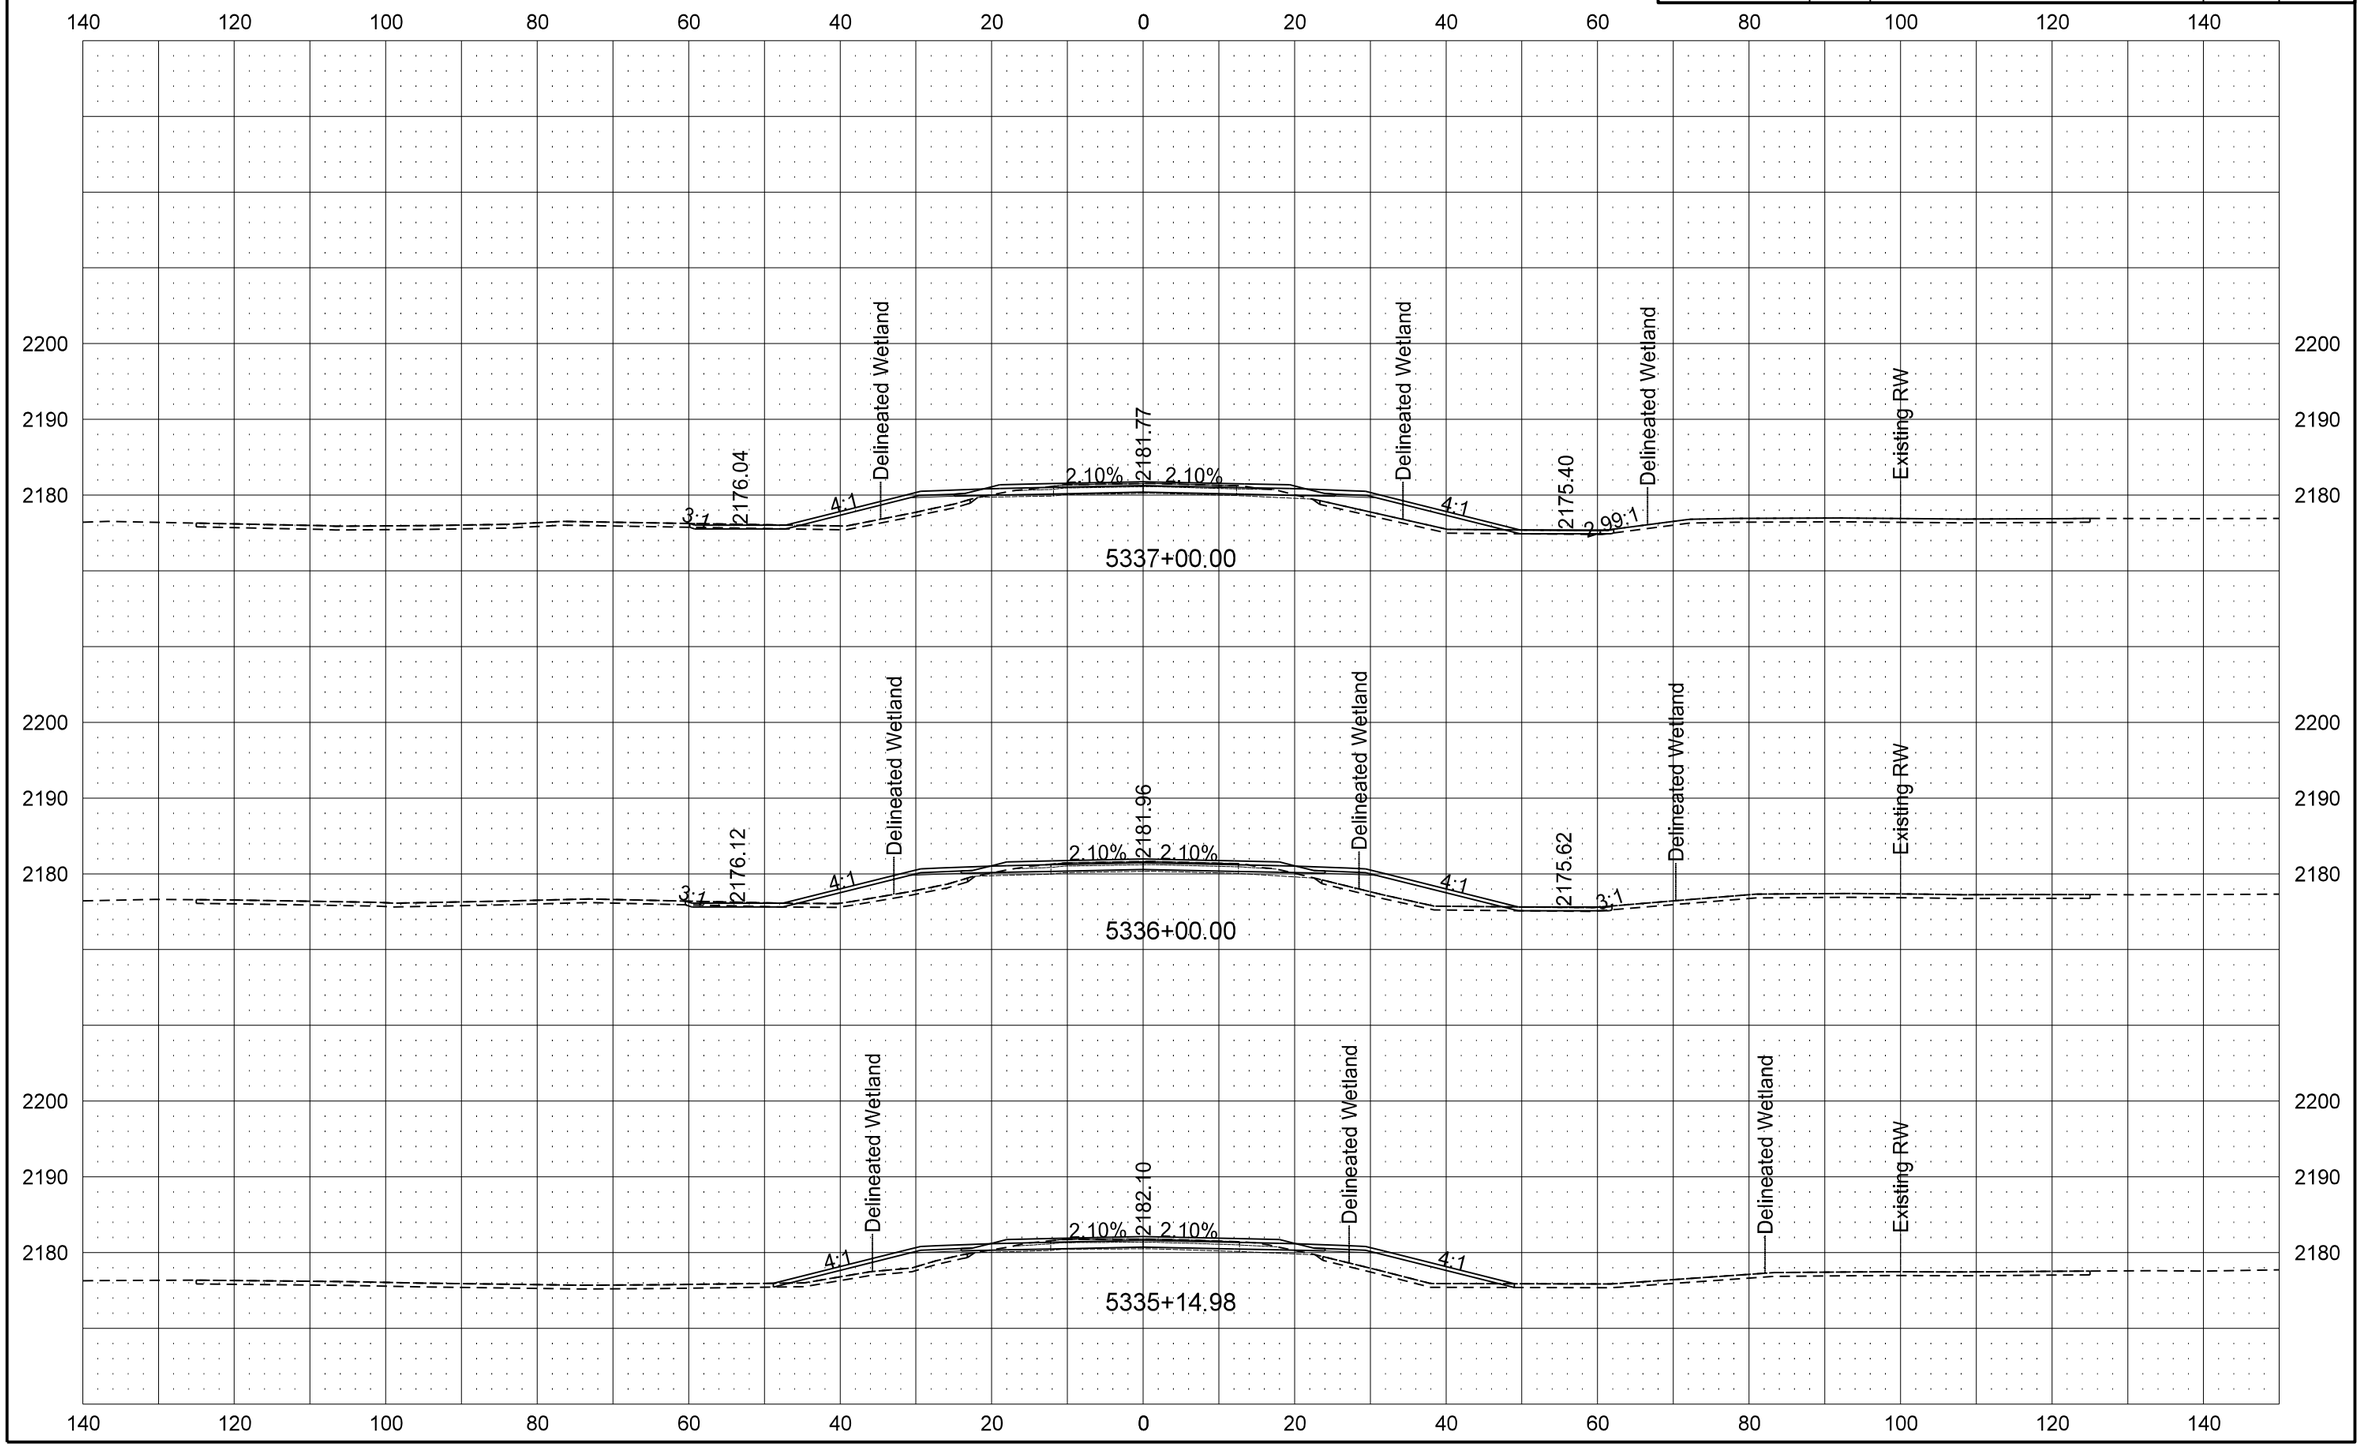

STATE	PROJECT NO.	SECTION NO.	SHEET NO.
ND	SOIB-5-200(025)095	200	108

ND 200 Cross Sections

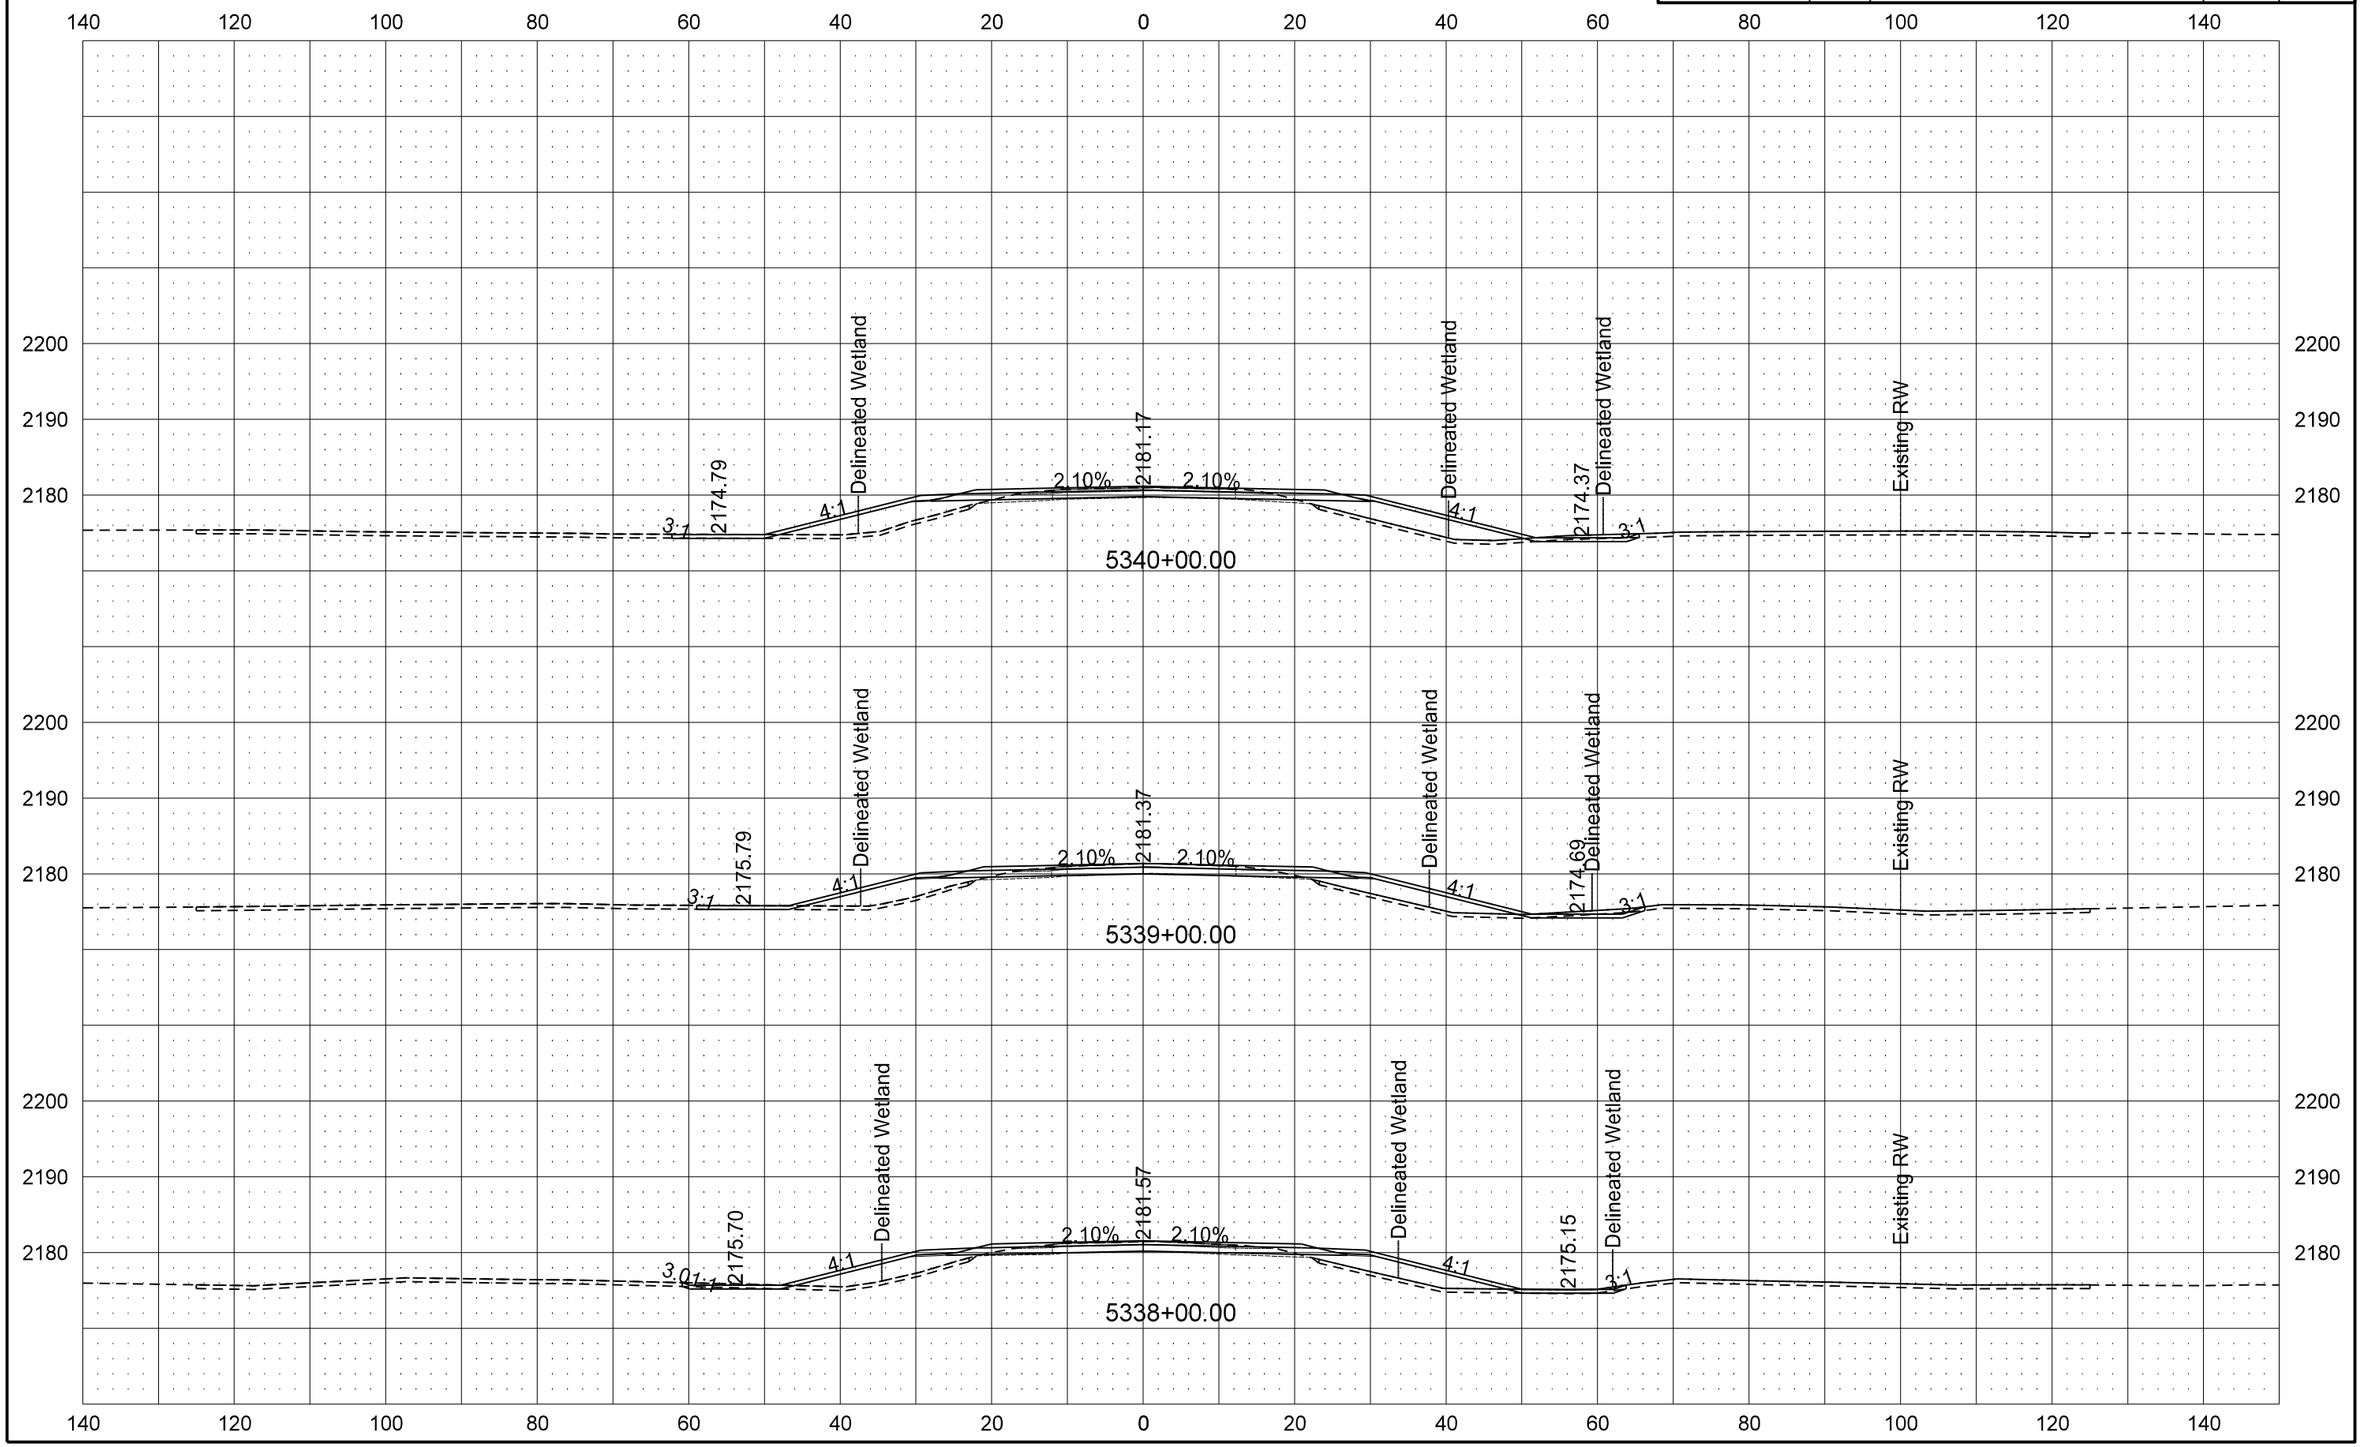

9/19/2016 11:01:01 AM darne R:\project\50200095.025\design\Sheets\200XS_001_ND 200.dgn

STATE	PROJECT NO.	SECTION NO.	SHEET NO.
ND	SOIB-5-200(025)095	200	109

ND 200 Cross Sections

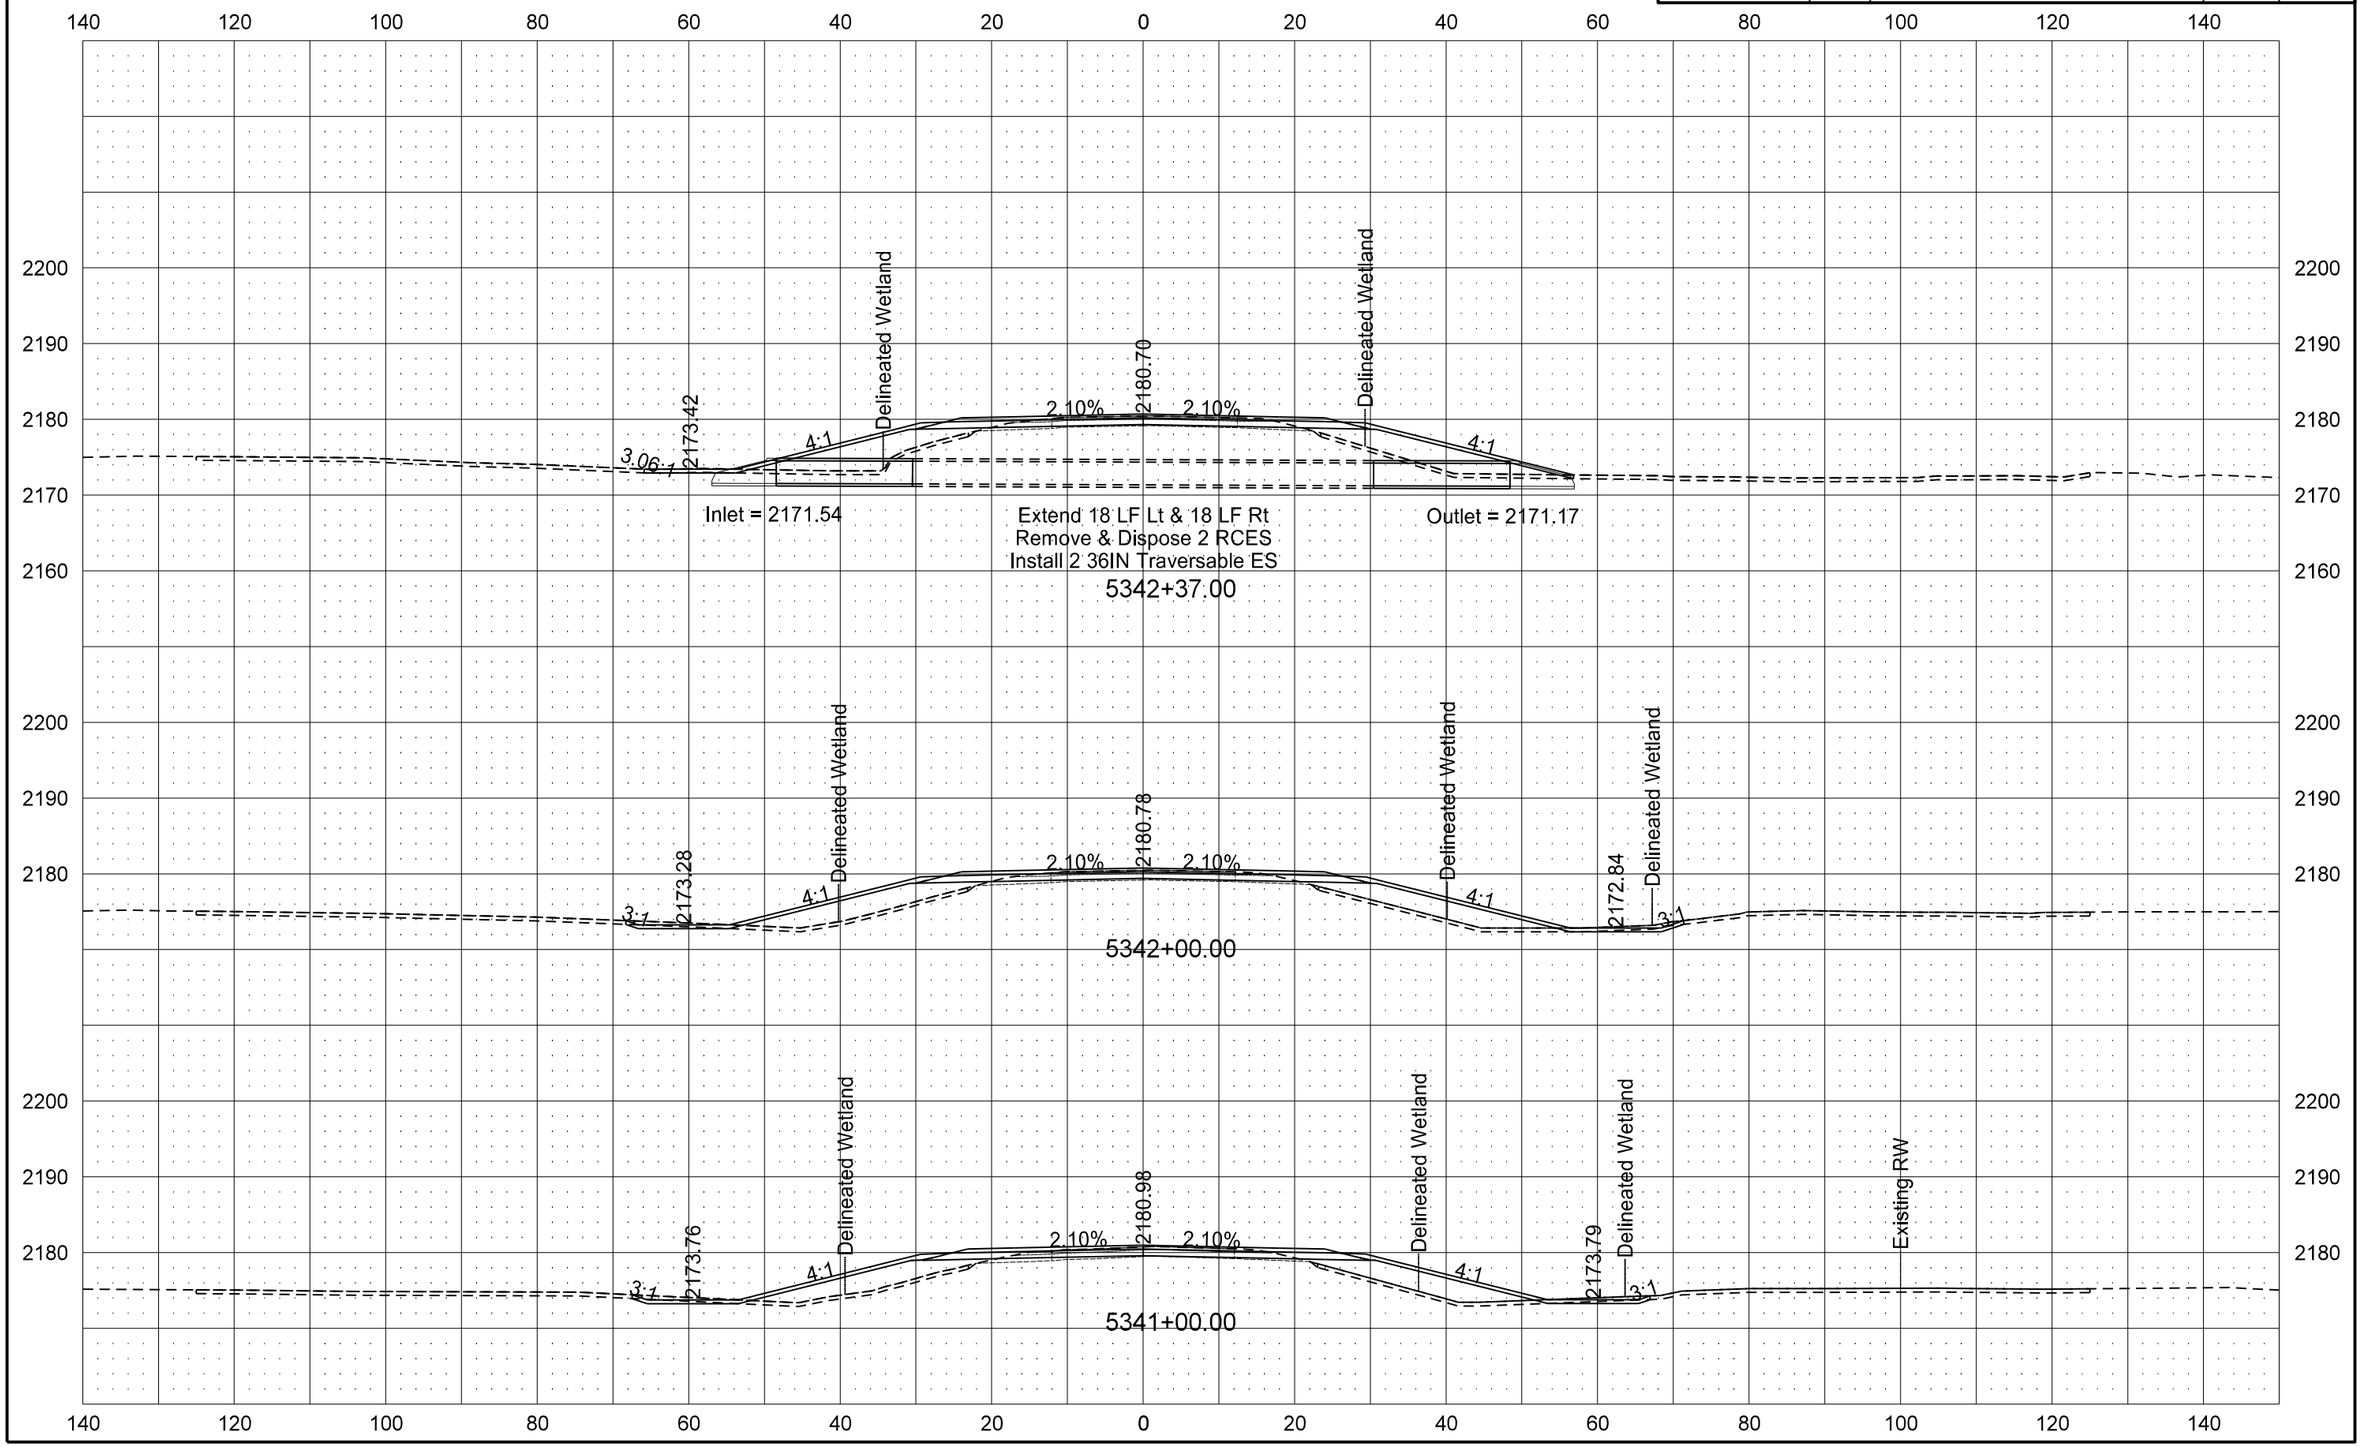

9/19/2016 11:01:03 AM darne R:\project\50200095.025\design\Sheets\200XS_001_ND 200.dgn

STATE	PROJECT NO.	SECTION NO.	SHEET NO.
ND	SOIB-5-200(025)095	200	110

ND 200 Cross Sections

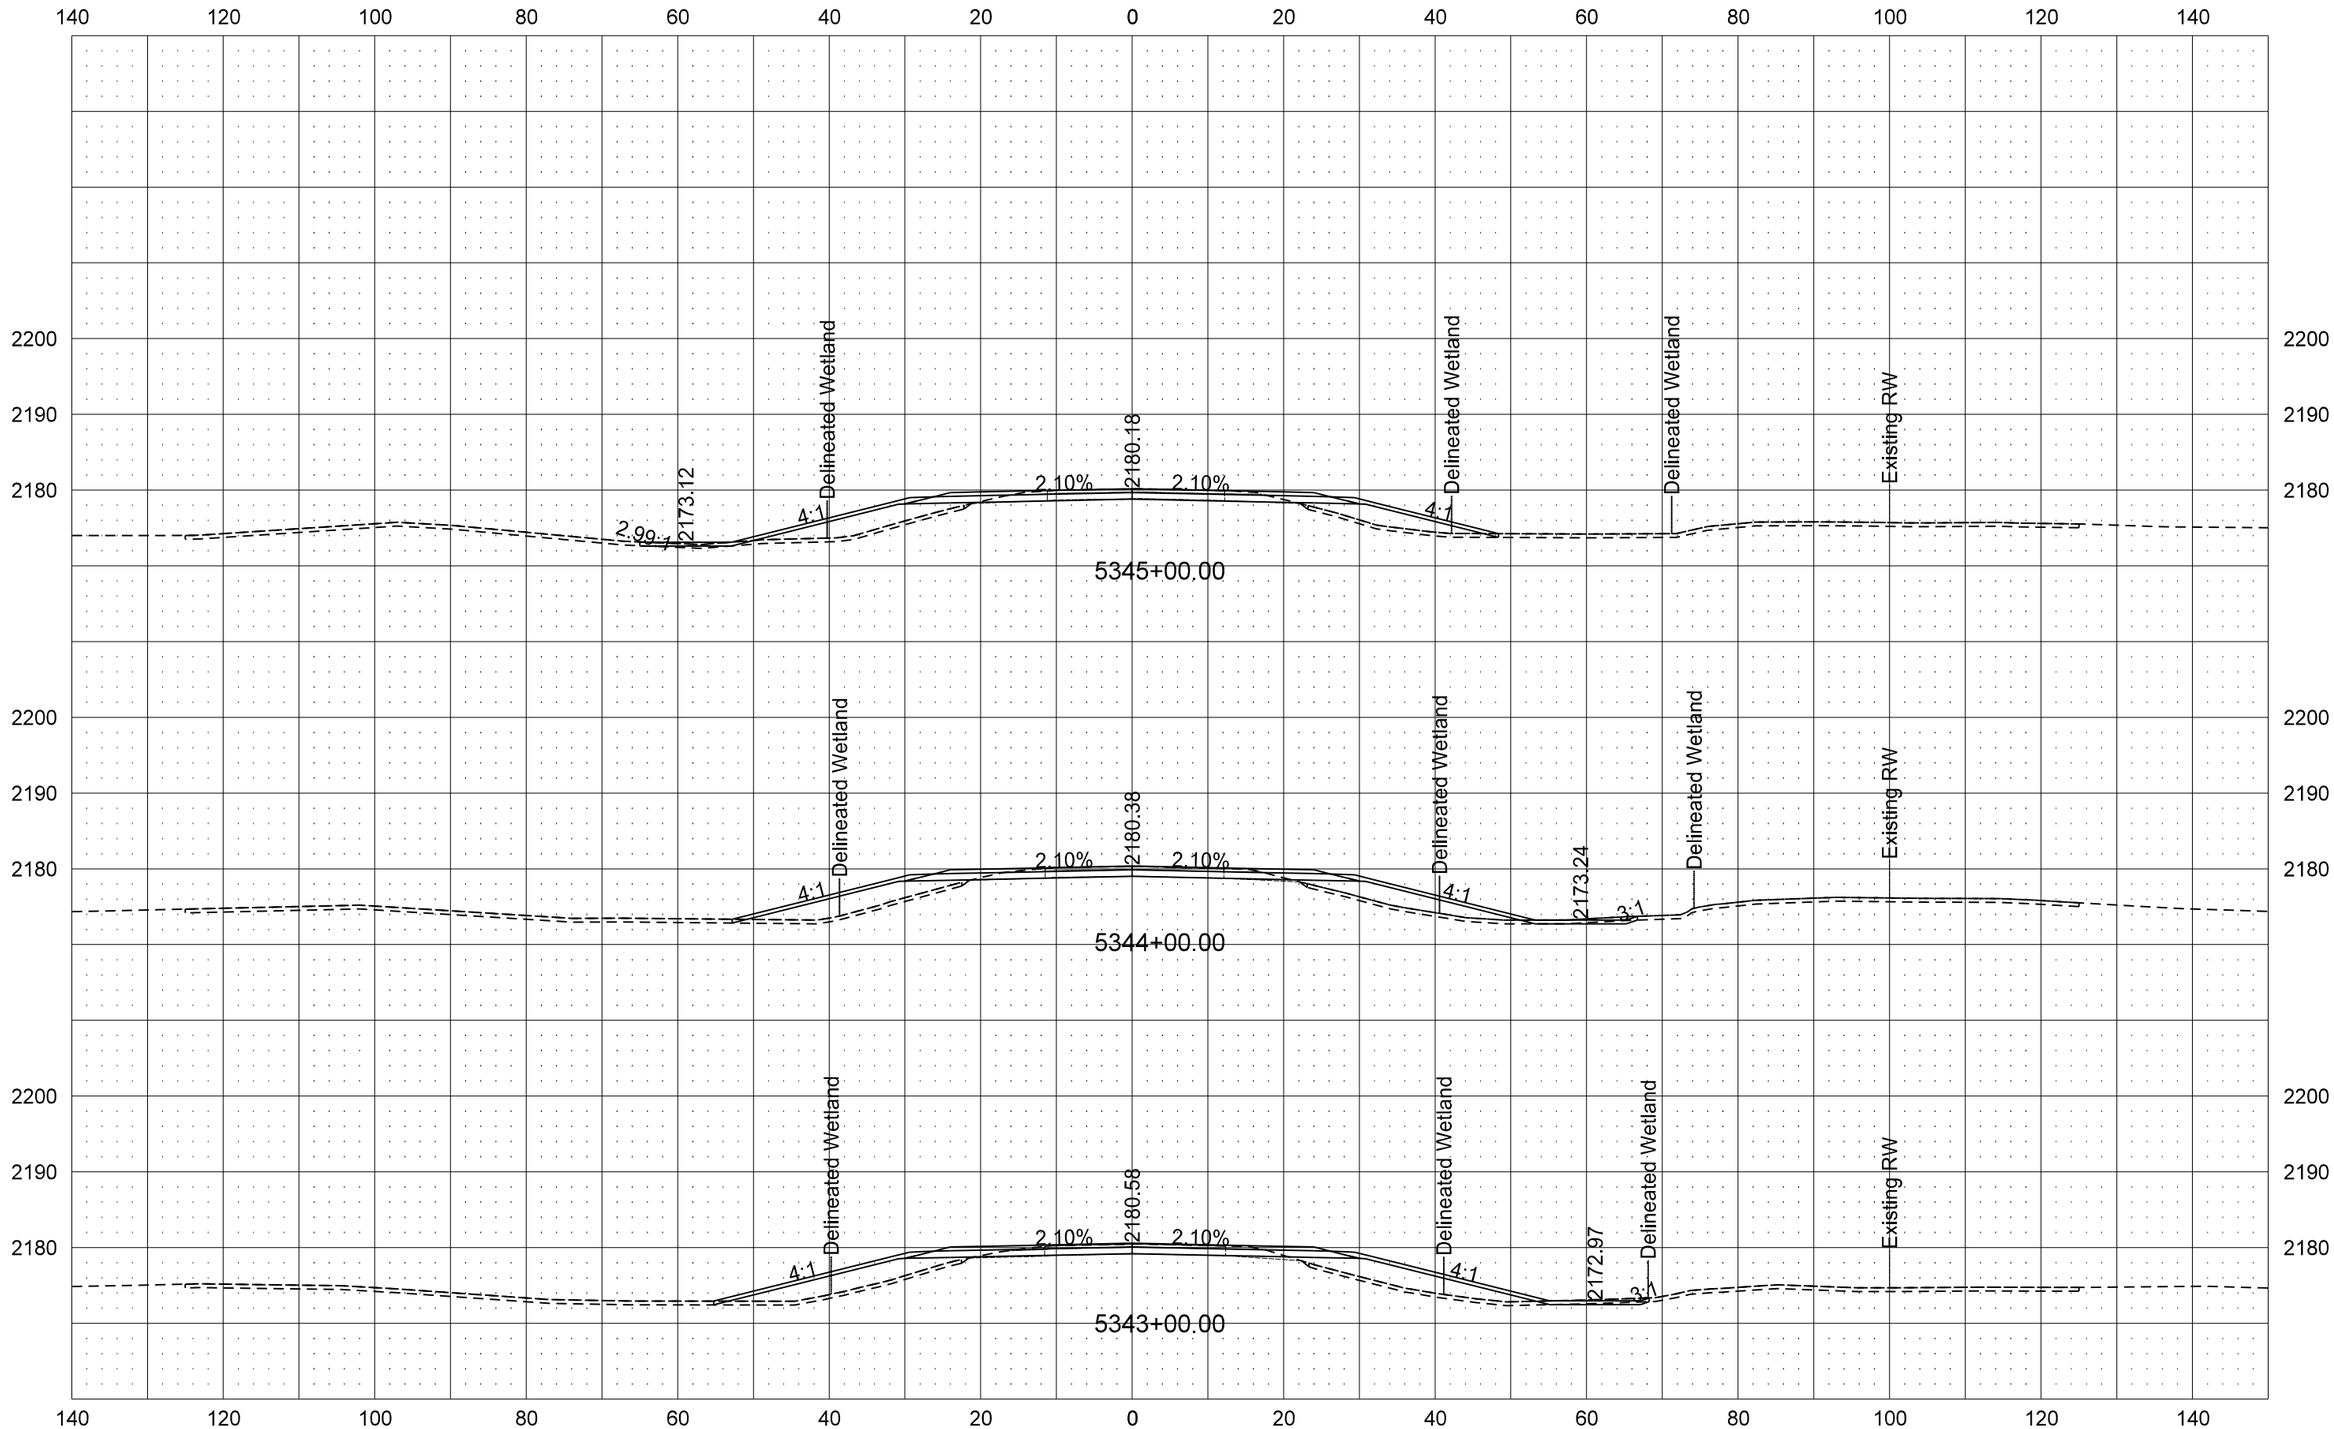

STATE	PROJECT NO.	SECTION NO.	SHEET NO.
ND	SOIB-5-200(025)095	200	111

ND 200 Cross Sections

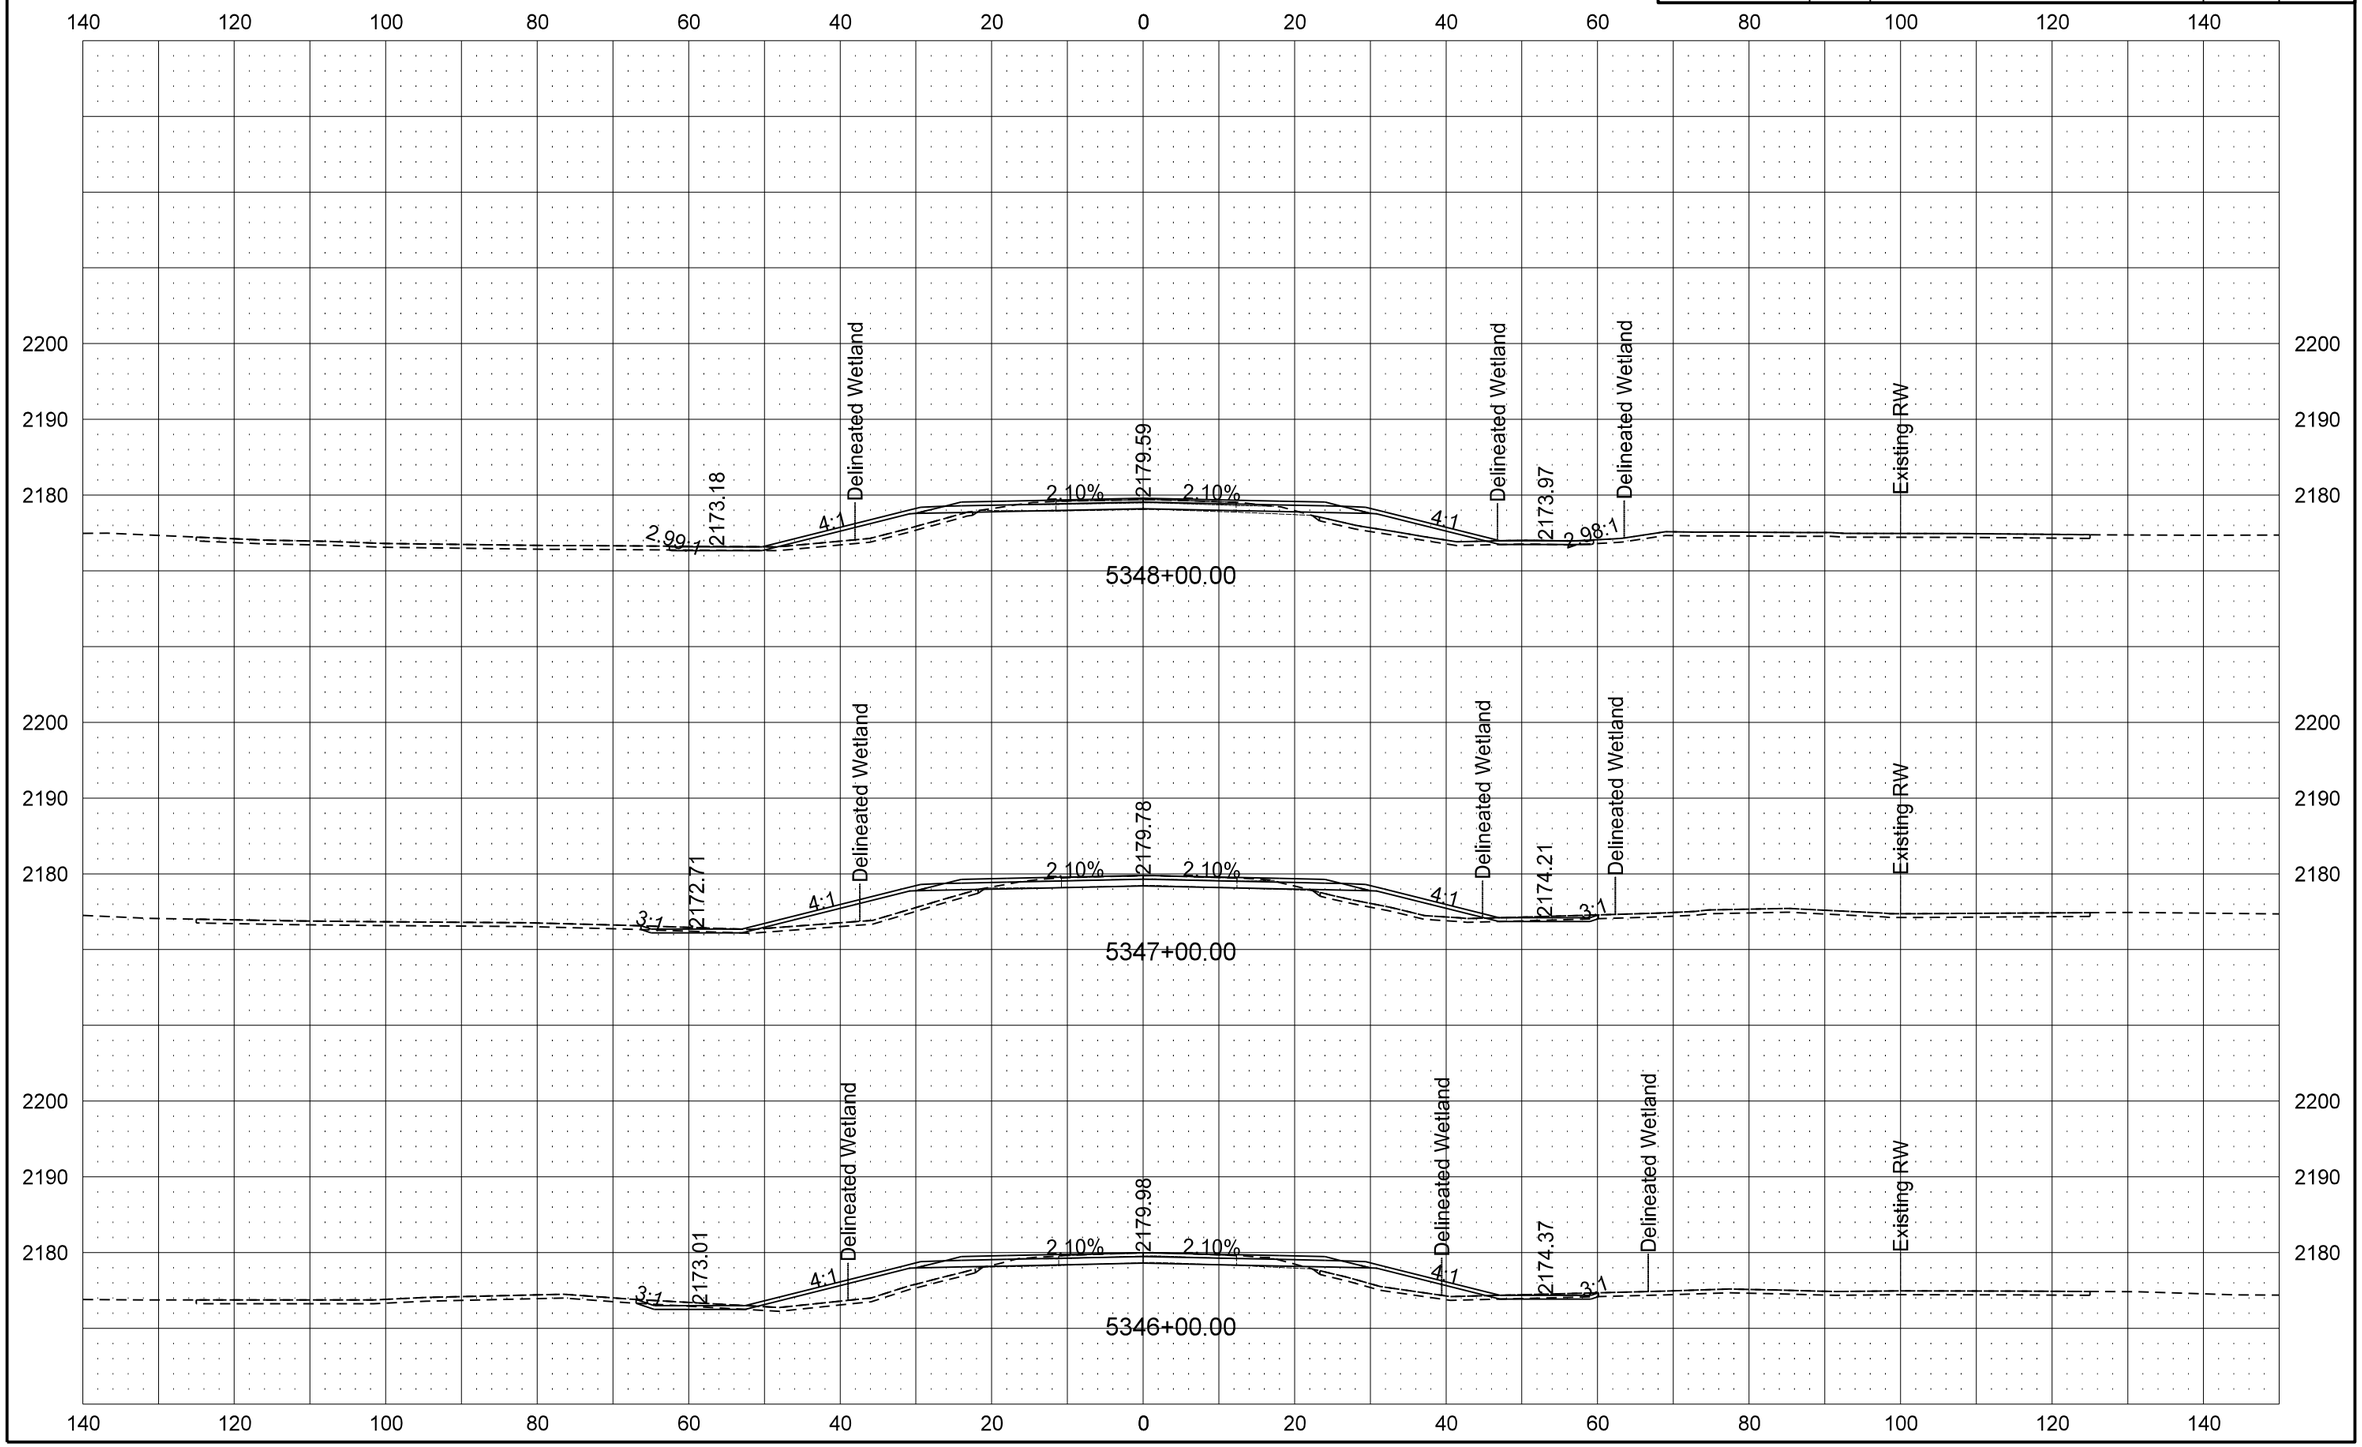

STATE	PROJECT NO.	SECTION NO.	SHEET NO.
ND	SOIB-5-200(025)095	200	112

ND 200 Cross Sections

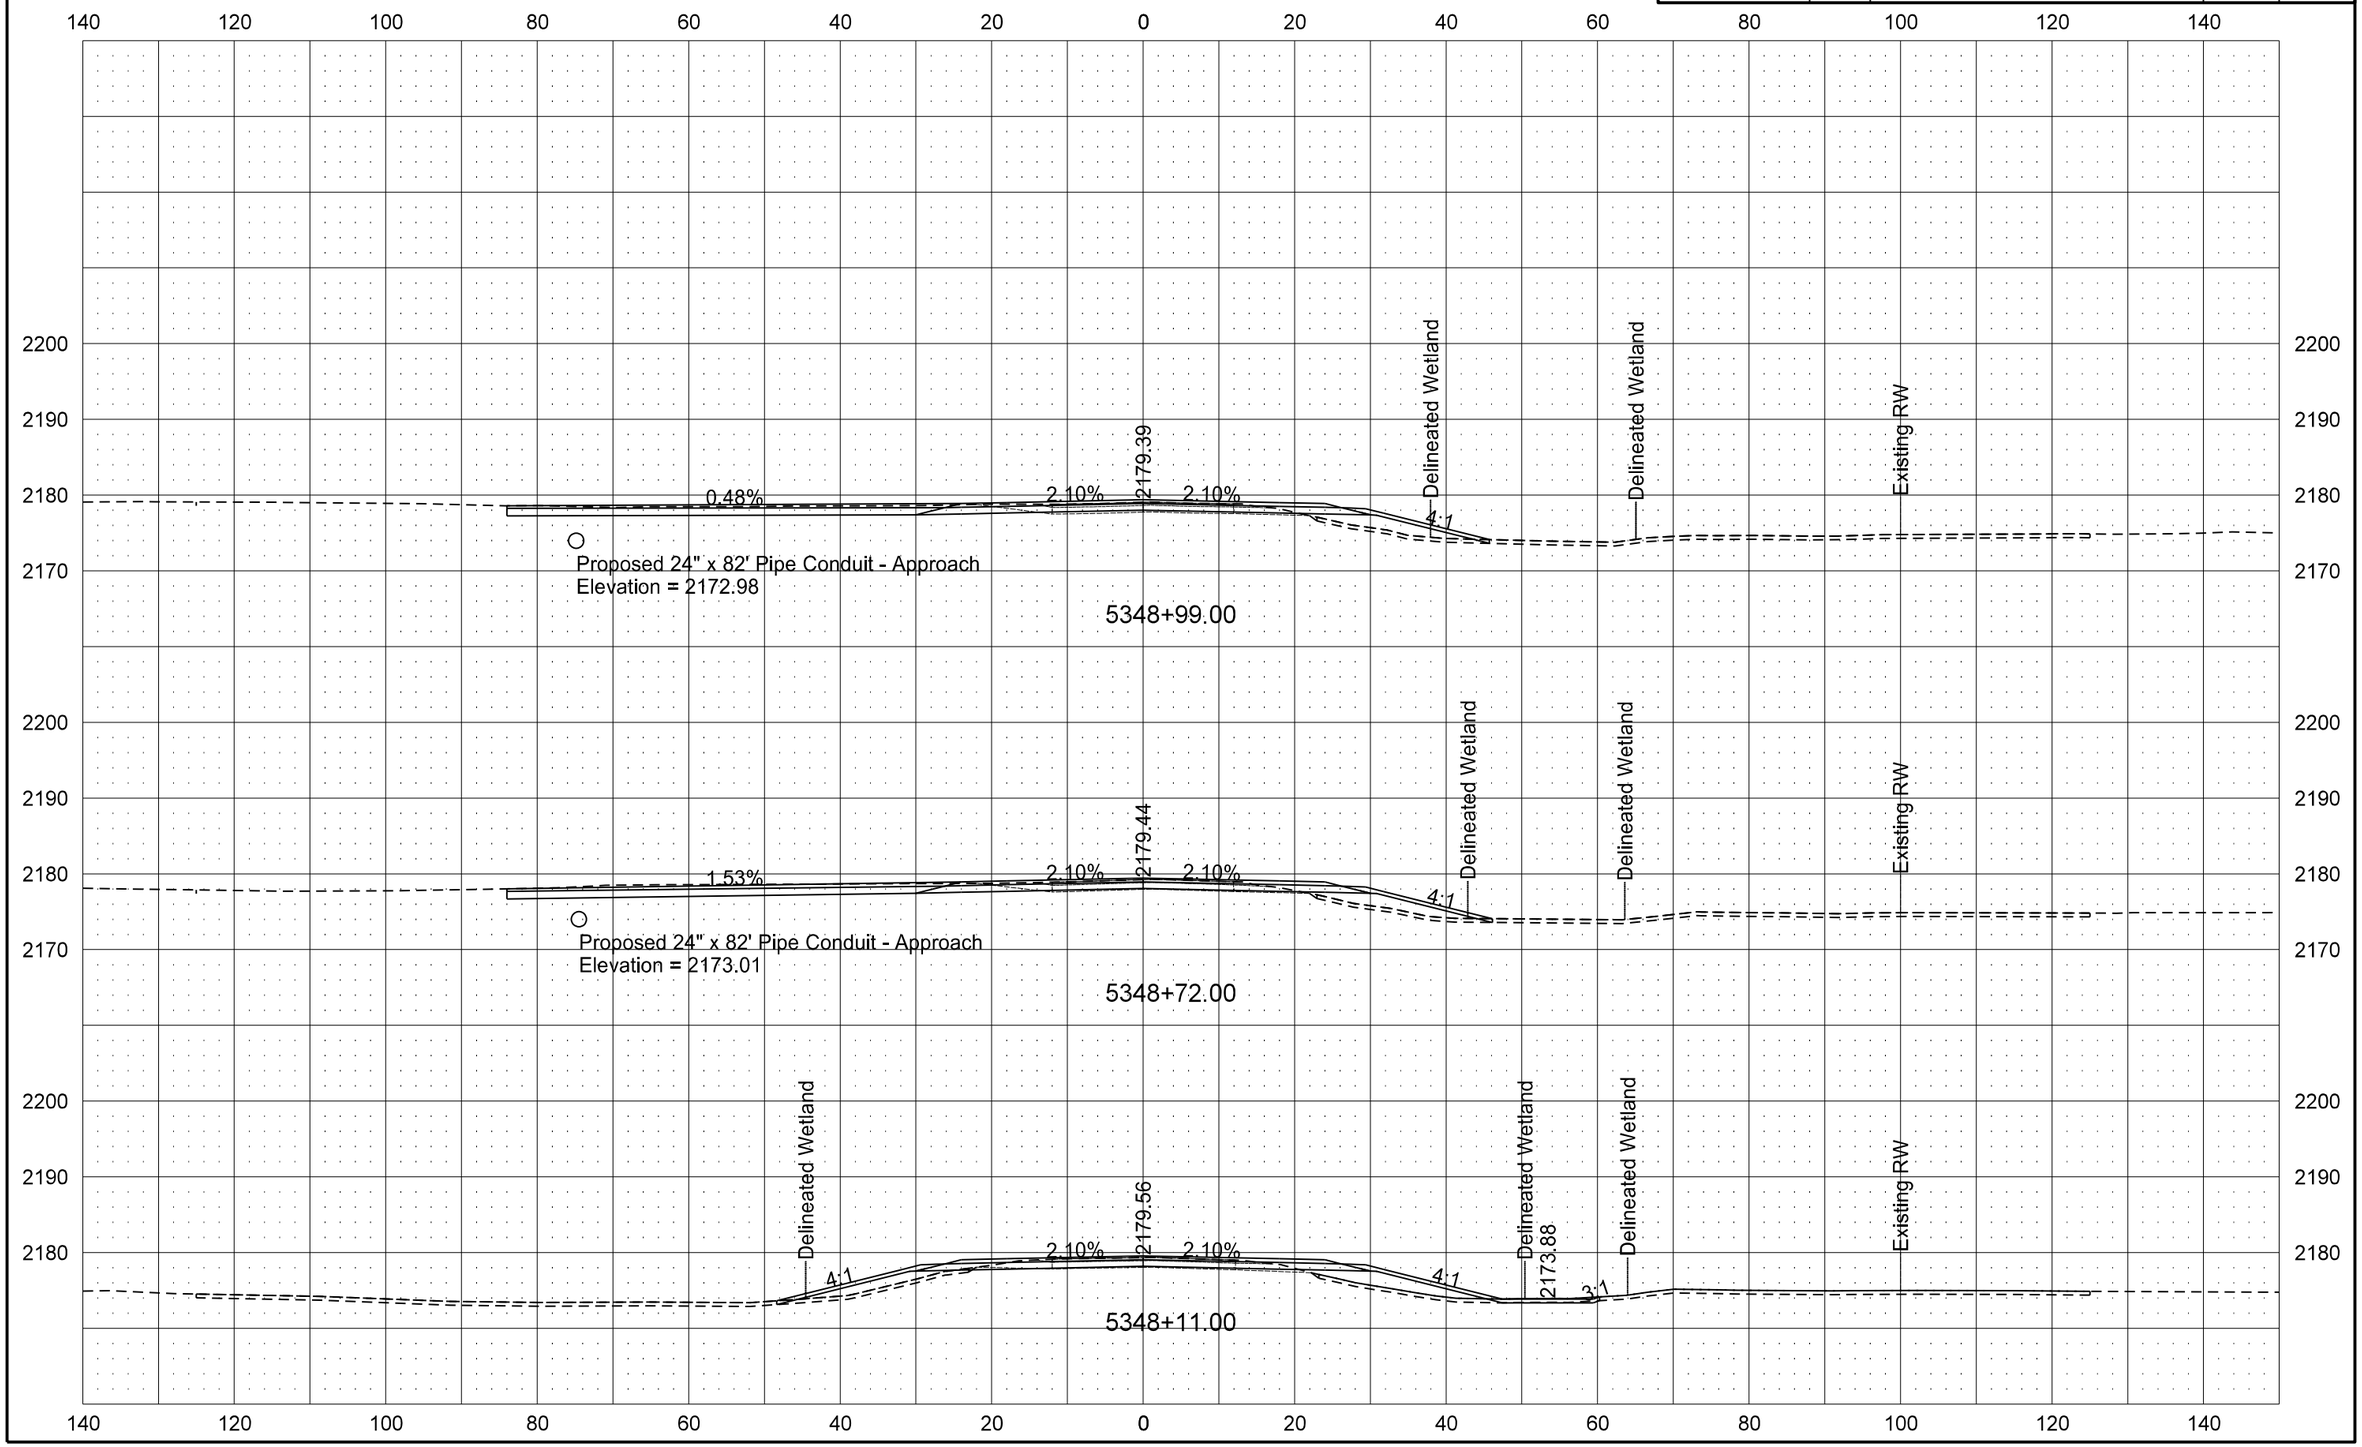

9/19/2016 11:01:10 AM darne R:\project\50200095.025\design\Sheets\200XS_001_ND 200.dgn

STATE	PROJECT NO.	SECTION NO.	SHEET NO.
ND	SOIB-5-200(025)095	200	113

ND 200 Cross Sections

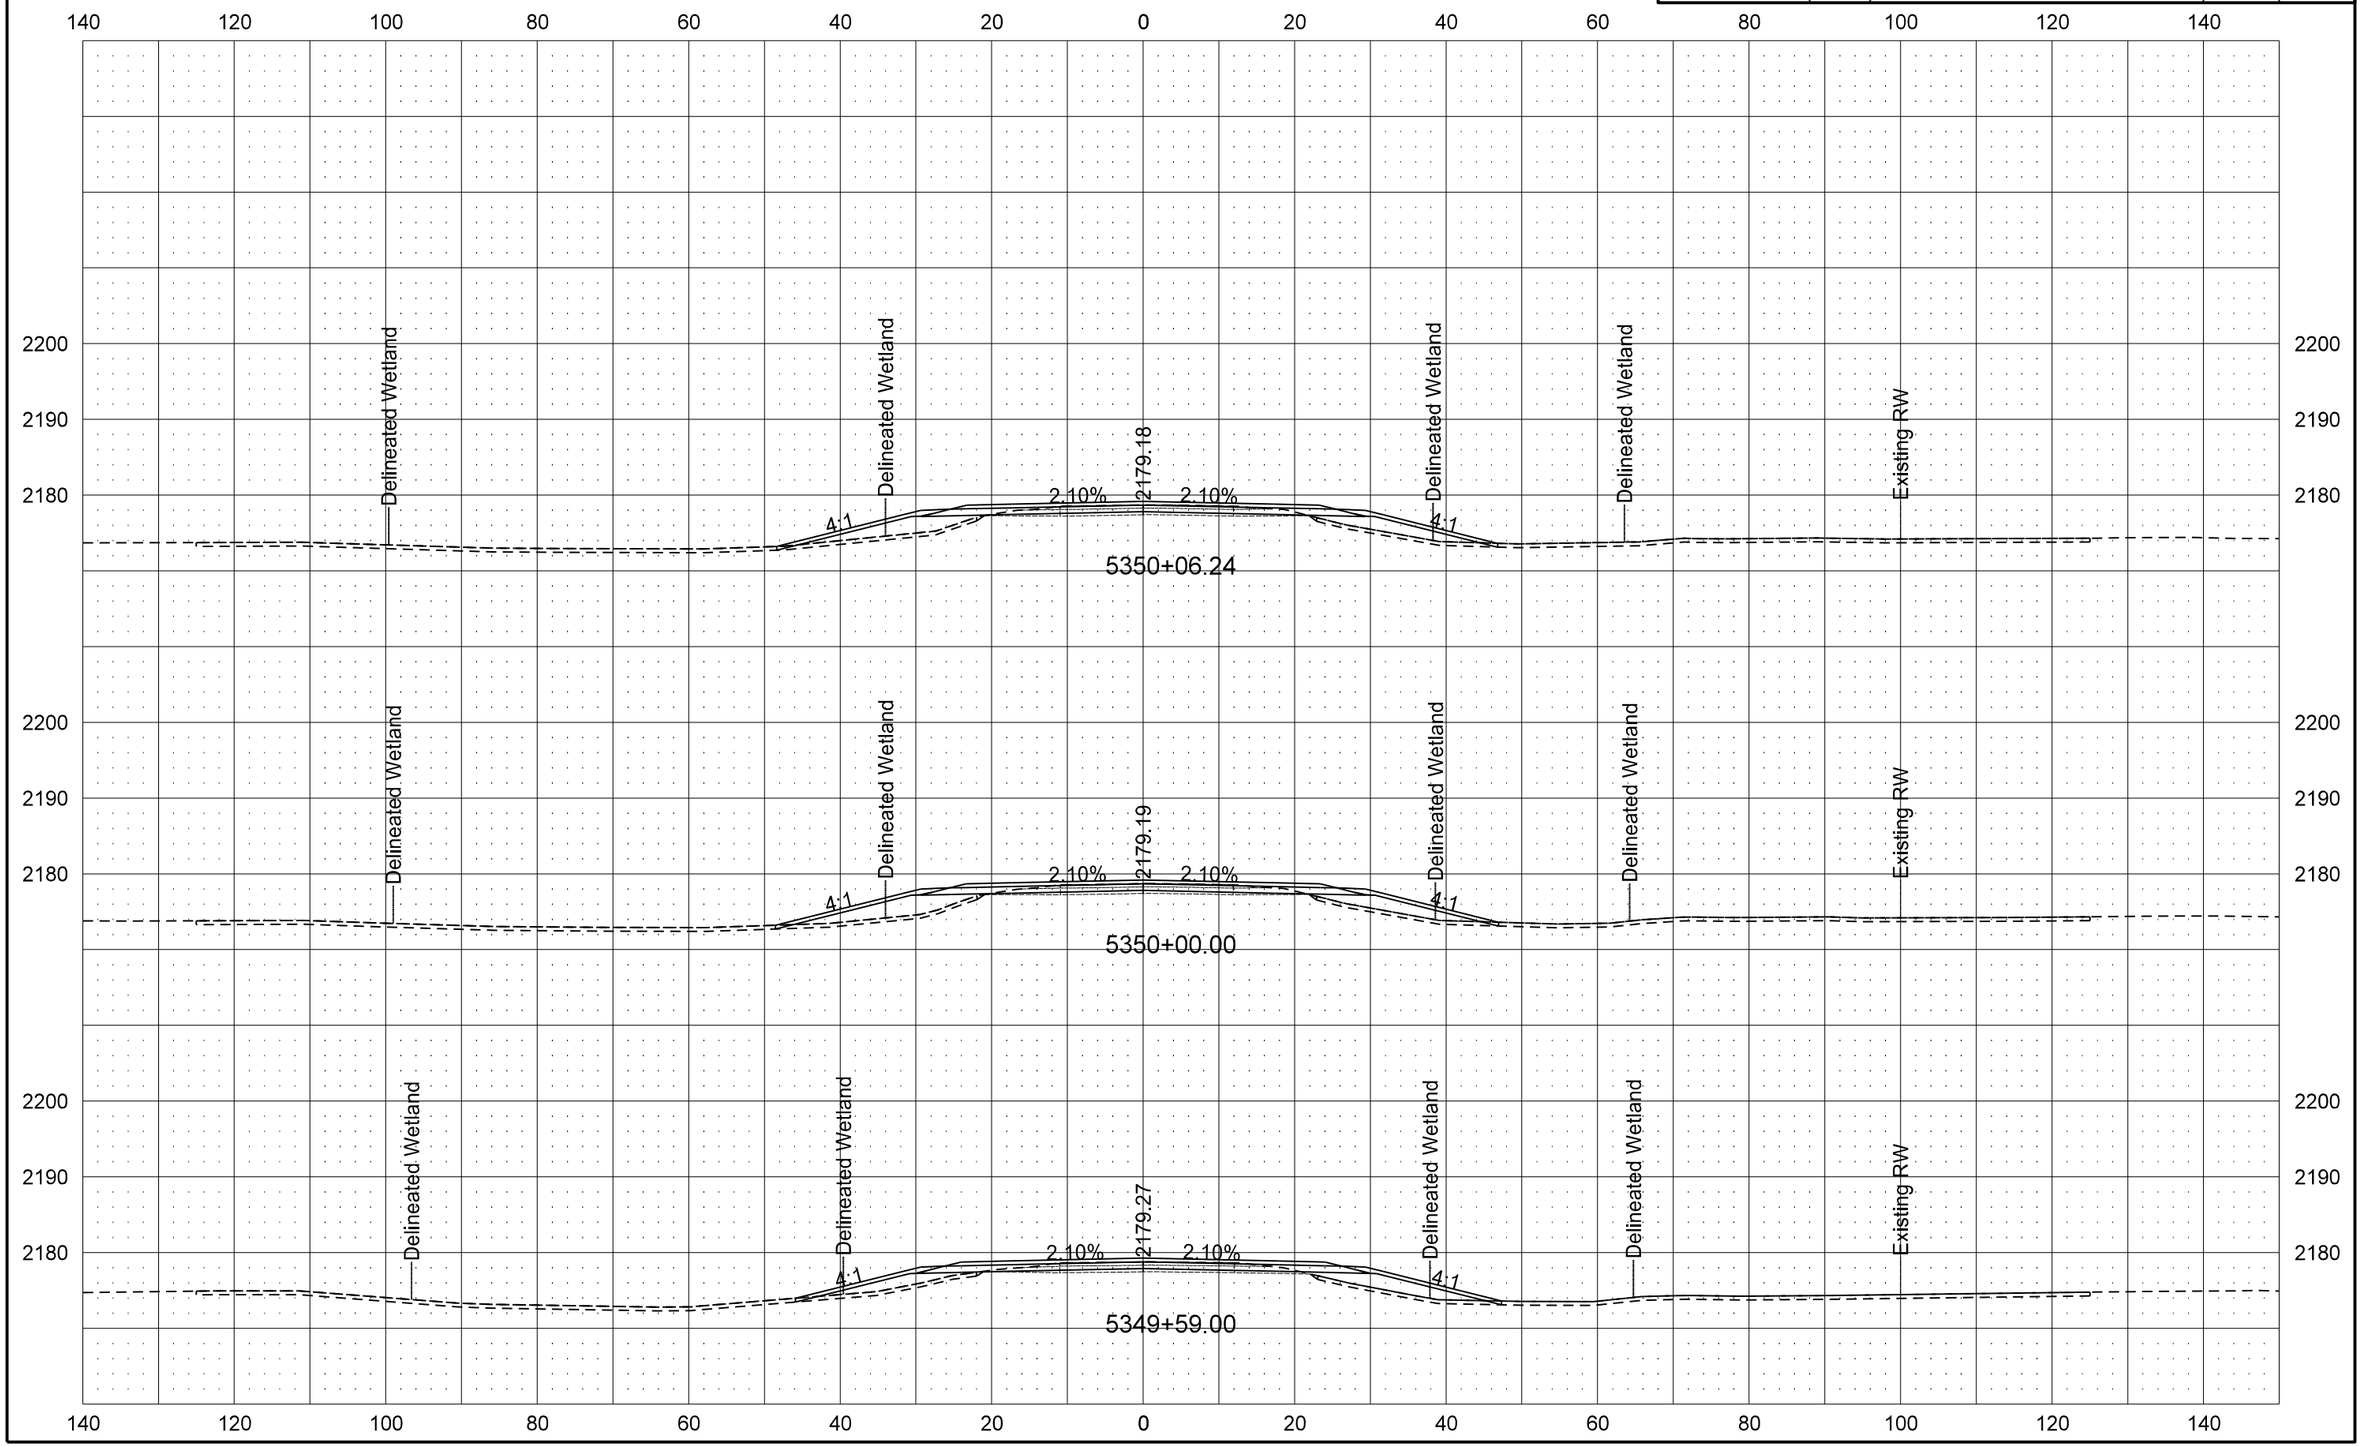

STATE	PROJECT NO.	SECTION NO.	SHEET NO.
ND	SOIB-5-200(025)095	200	114

ND 200 Cross Sections

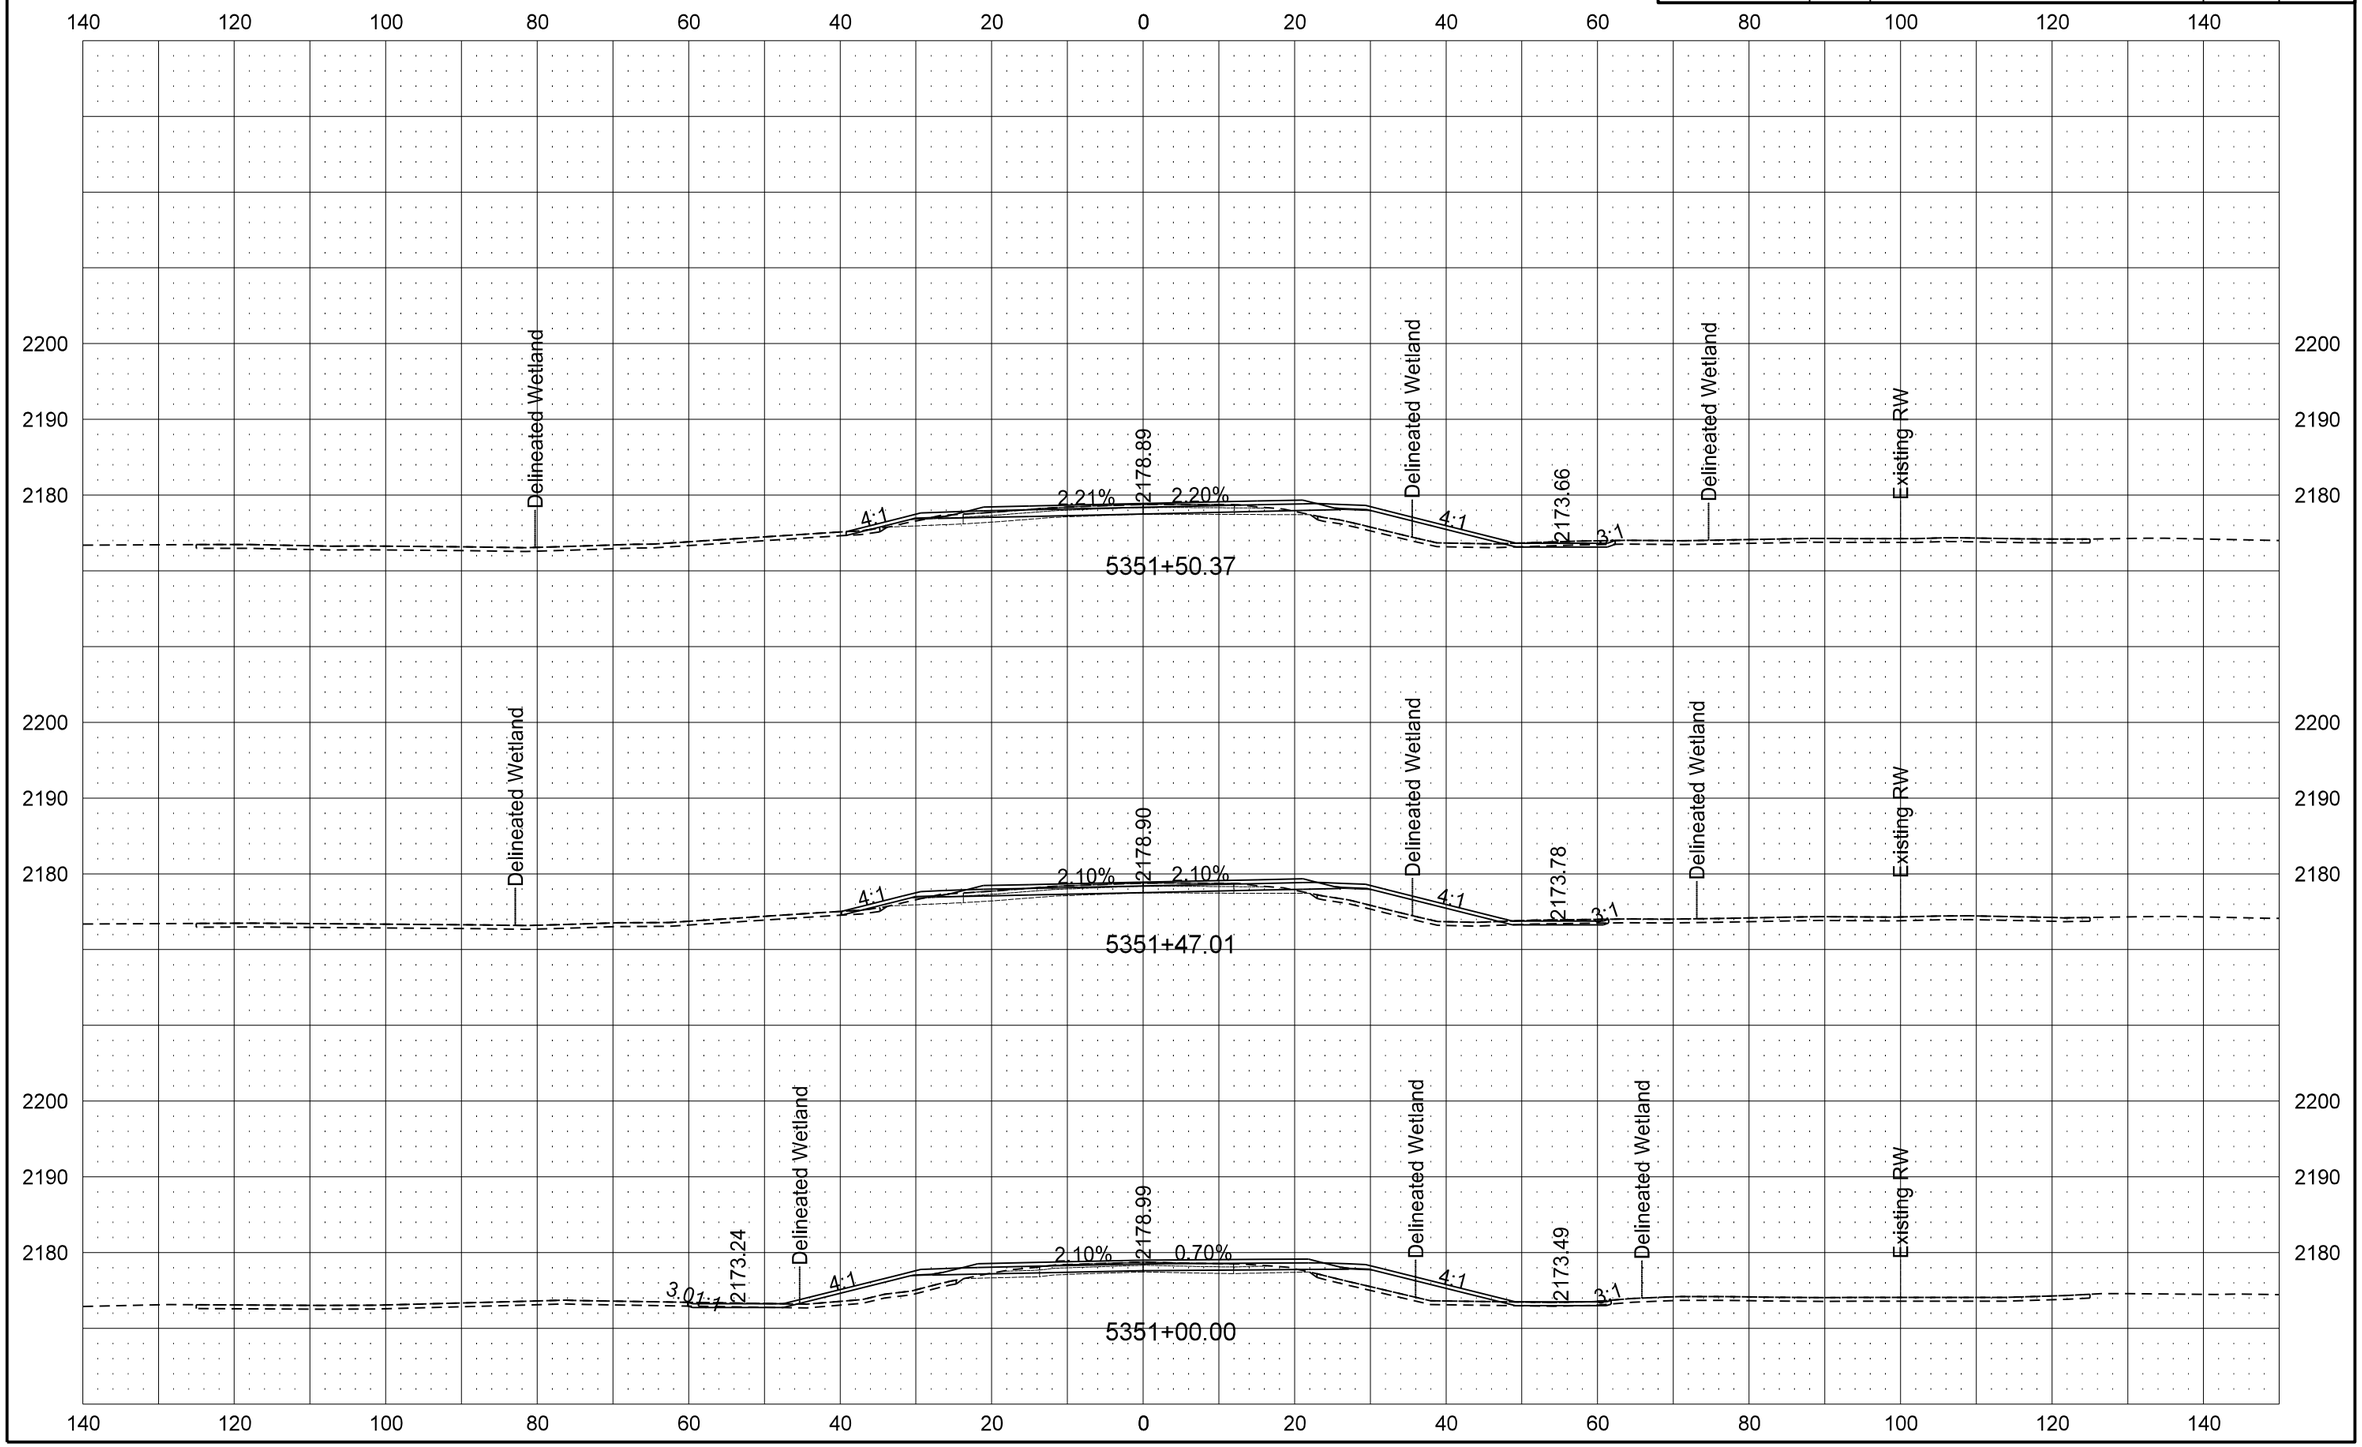

STATE	PROJECT NO.	SECTION NO.	SHEET NO.
ND	SOIB-5-200(025)095	200	115

ND 200 - Dunn Center Cross Sections

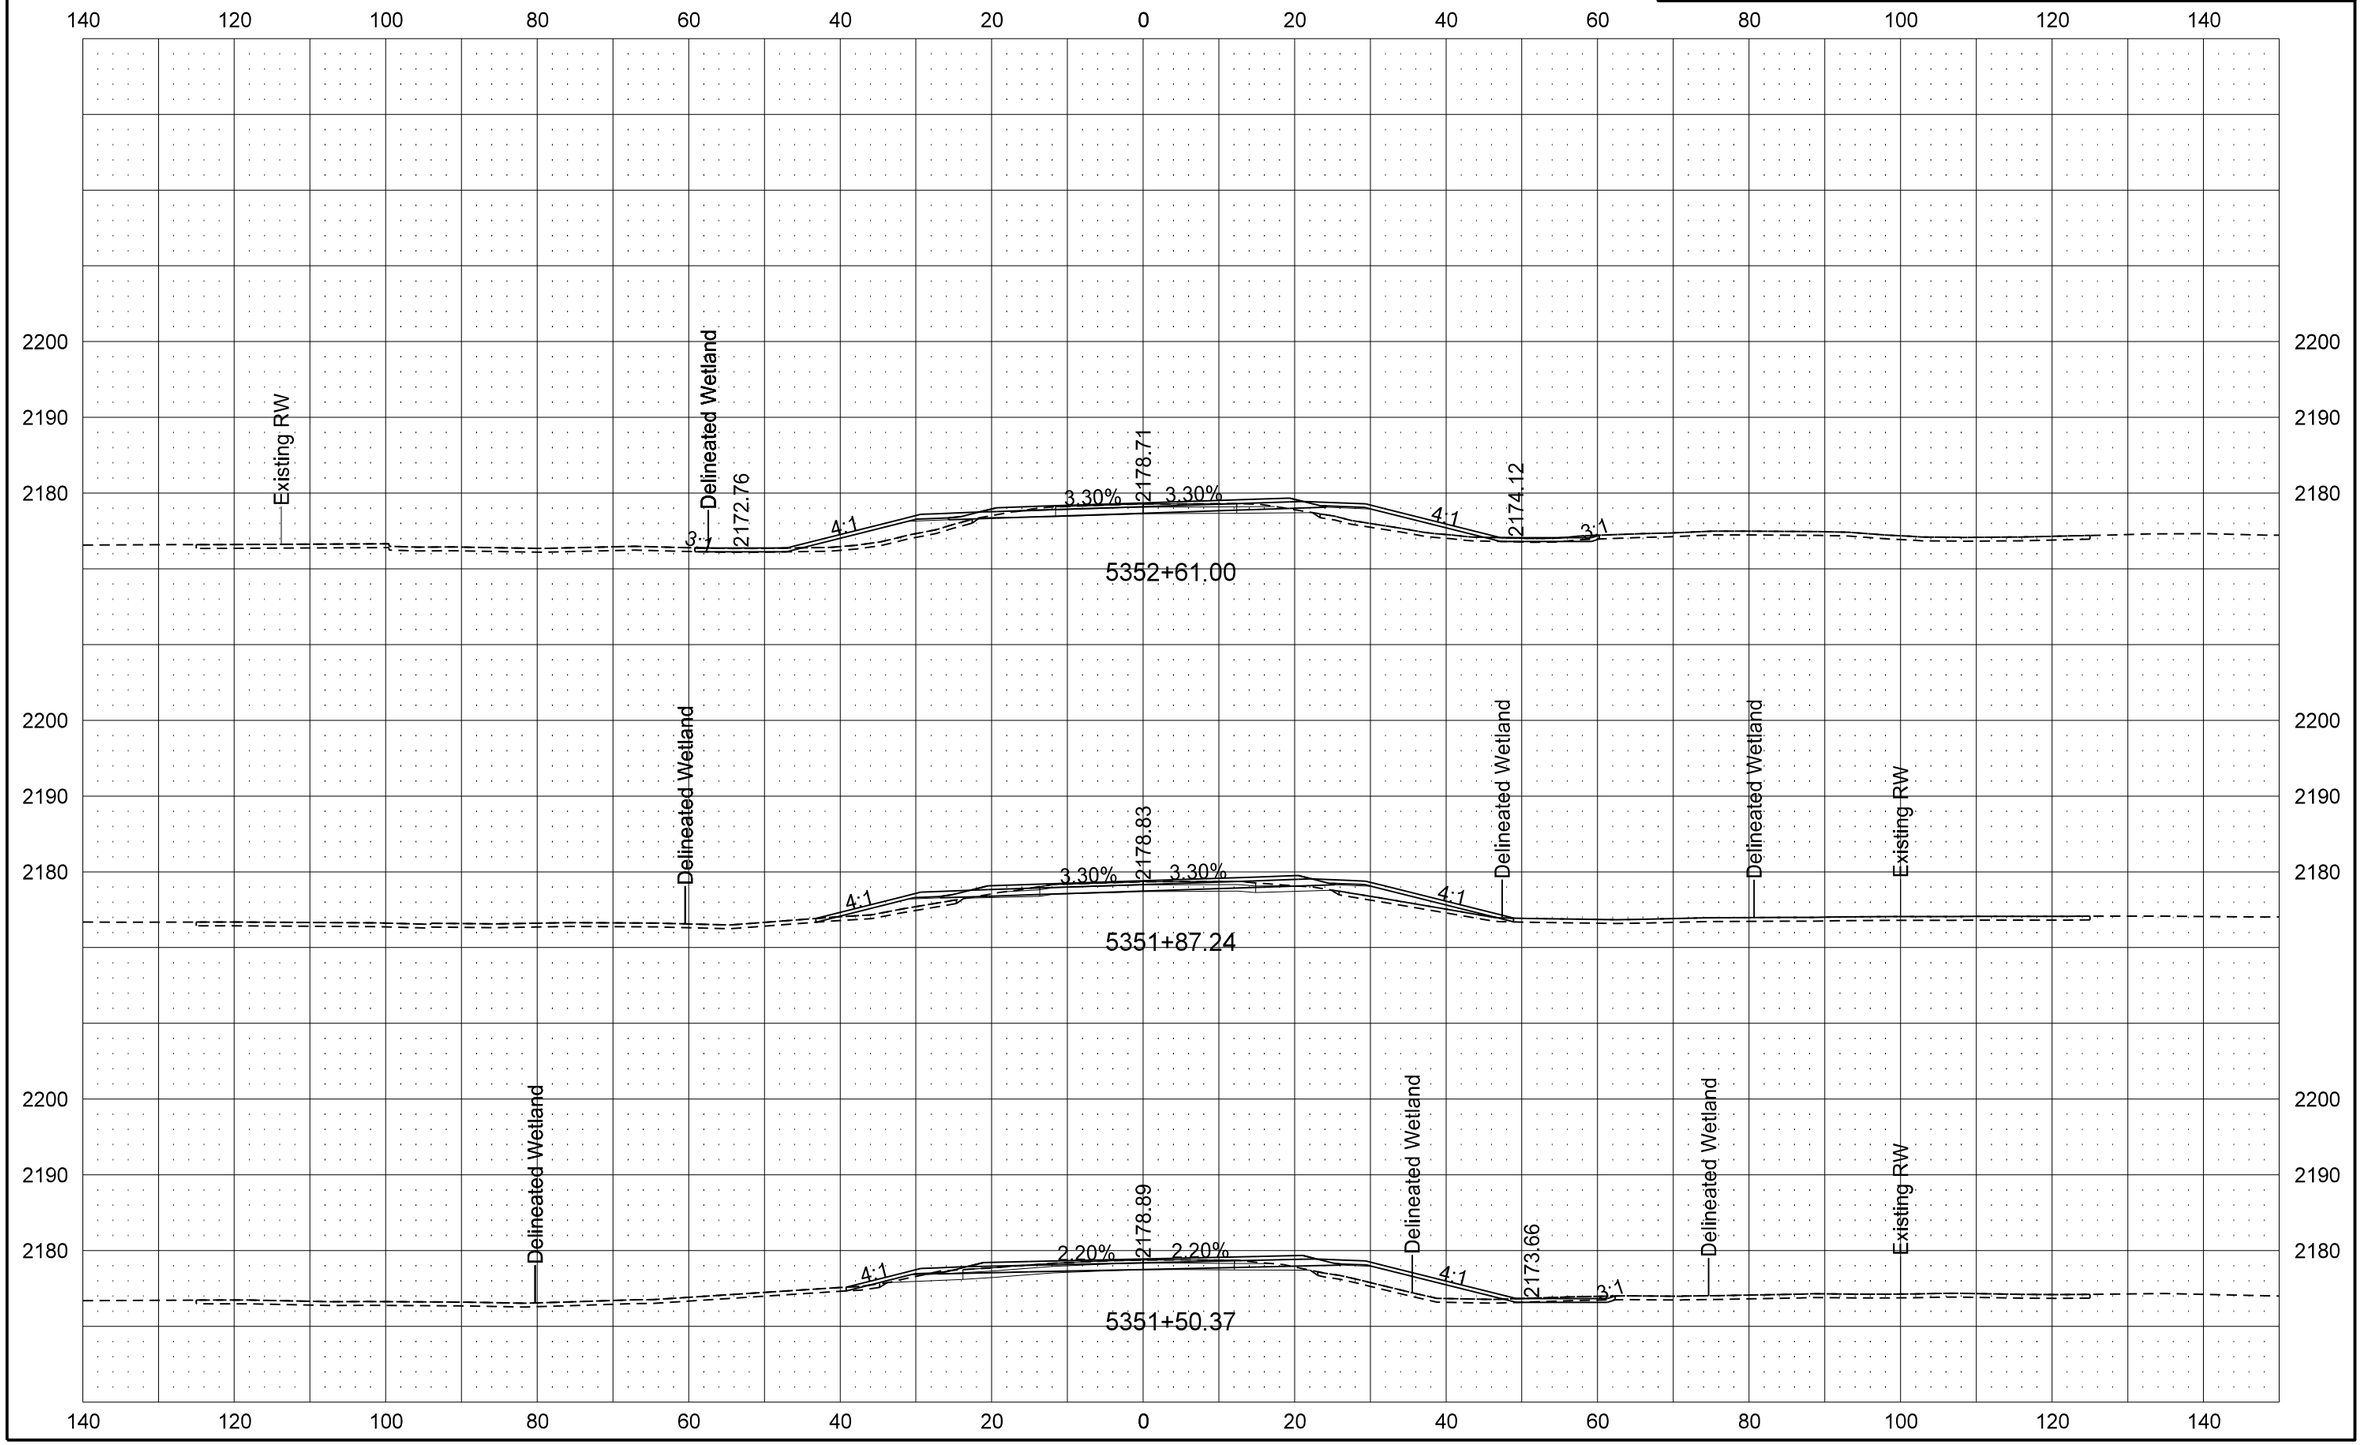

9/19/2016 11:01:16 AM darne R:\project\50200095.025\design\Sheets\200XS_115_ND 200_DC.dgn

STATE	PROJECT NO.	SECTION NO.	SHEET NO.
ND	SOIB-5-200(025)095	200	116

ND 200 - Dunn Center Cross Sections

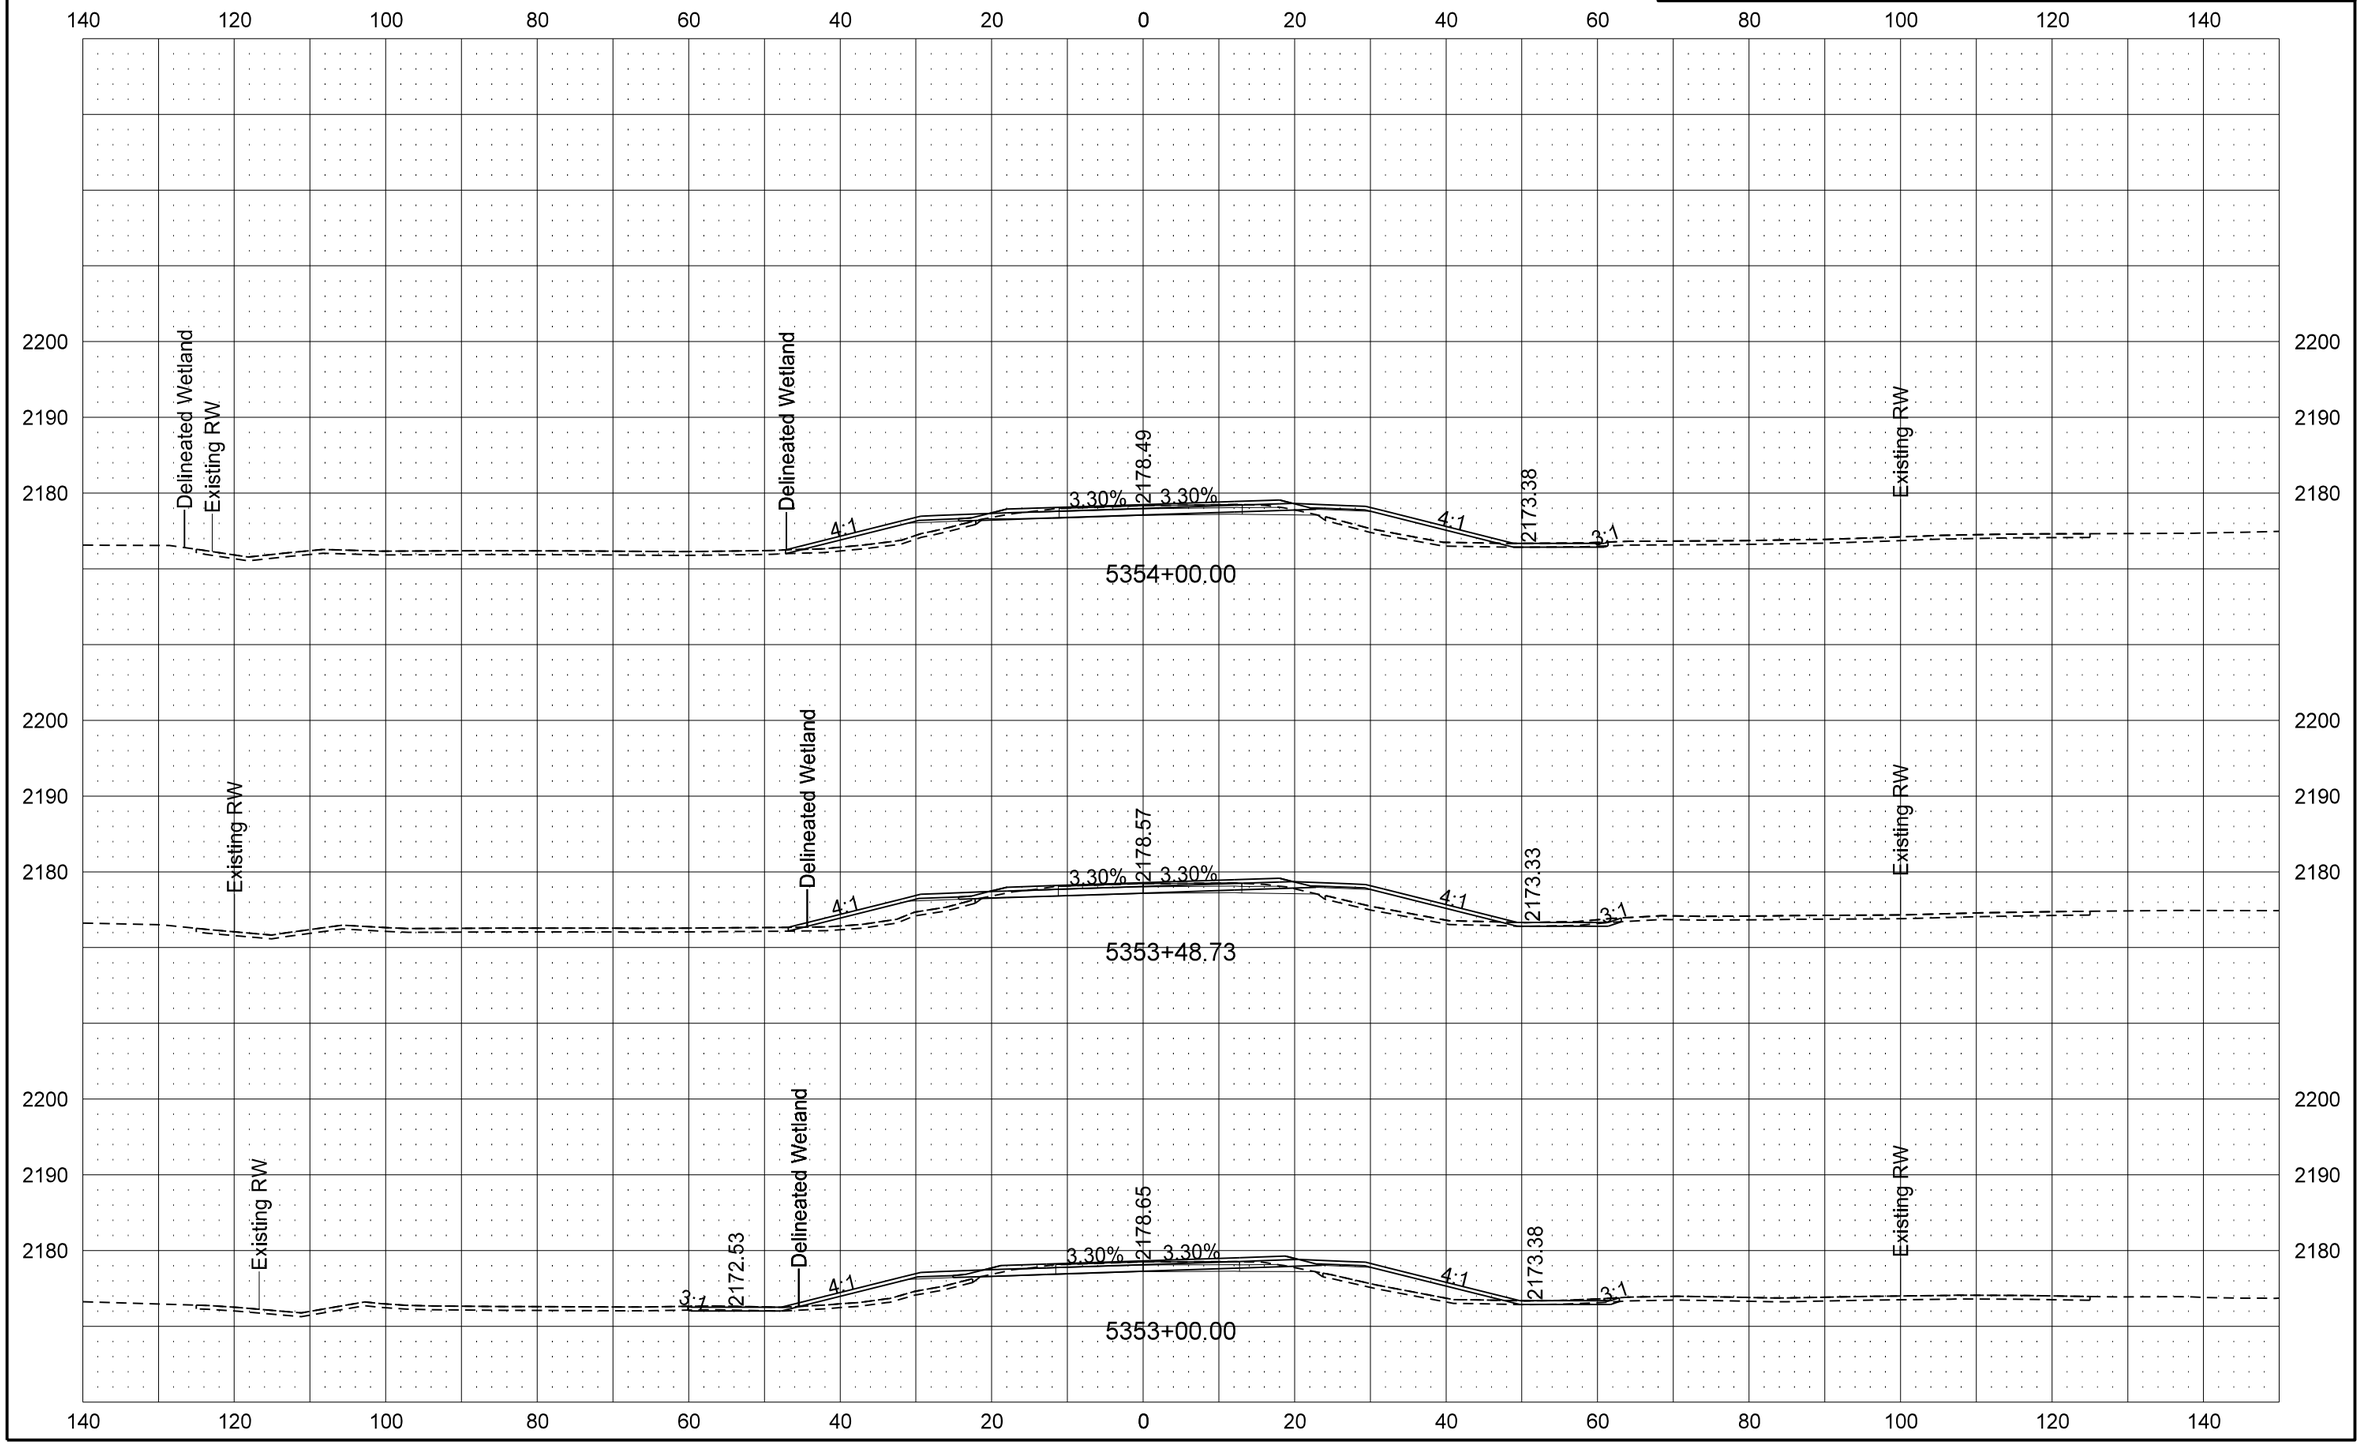

9/19/2016 11:01:17 AM darne R:\project\50200095.025\design\Sheets\200XS_115_ND 200_DC.dgn

STATE	PROJECT NO.	SECTION NO.	SHEET NO.
ND	SOIB-5-200(025)095	200	117

ND 200 - Dunn Center Cross Sections

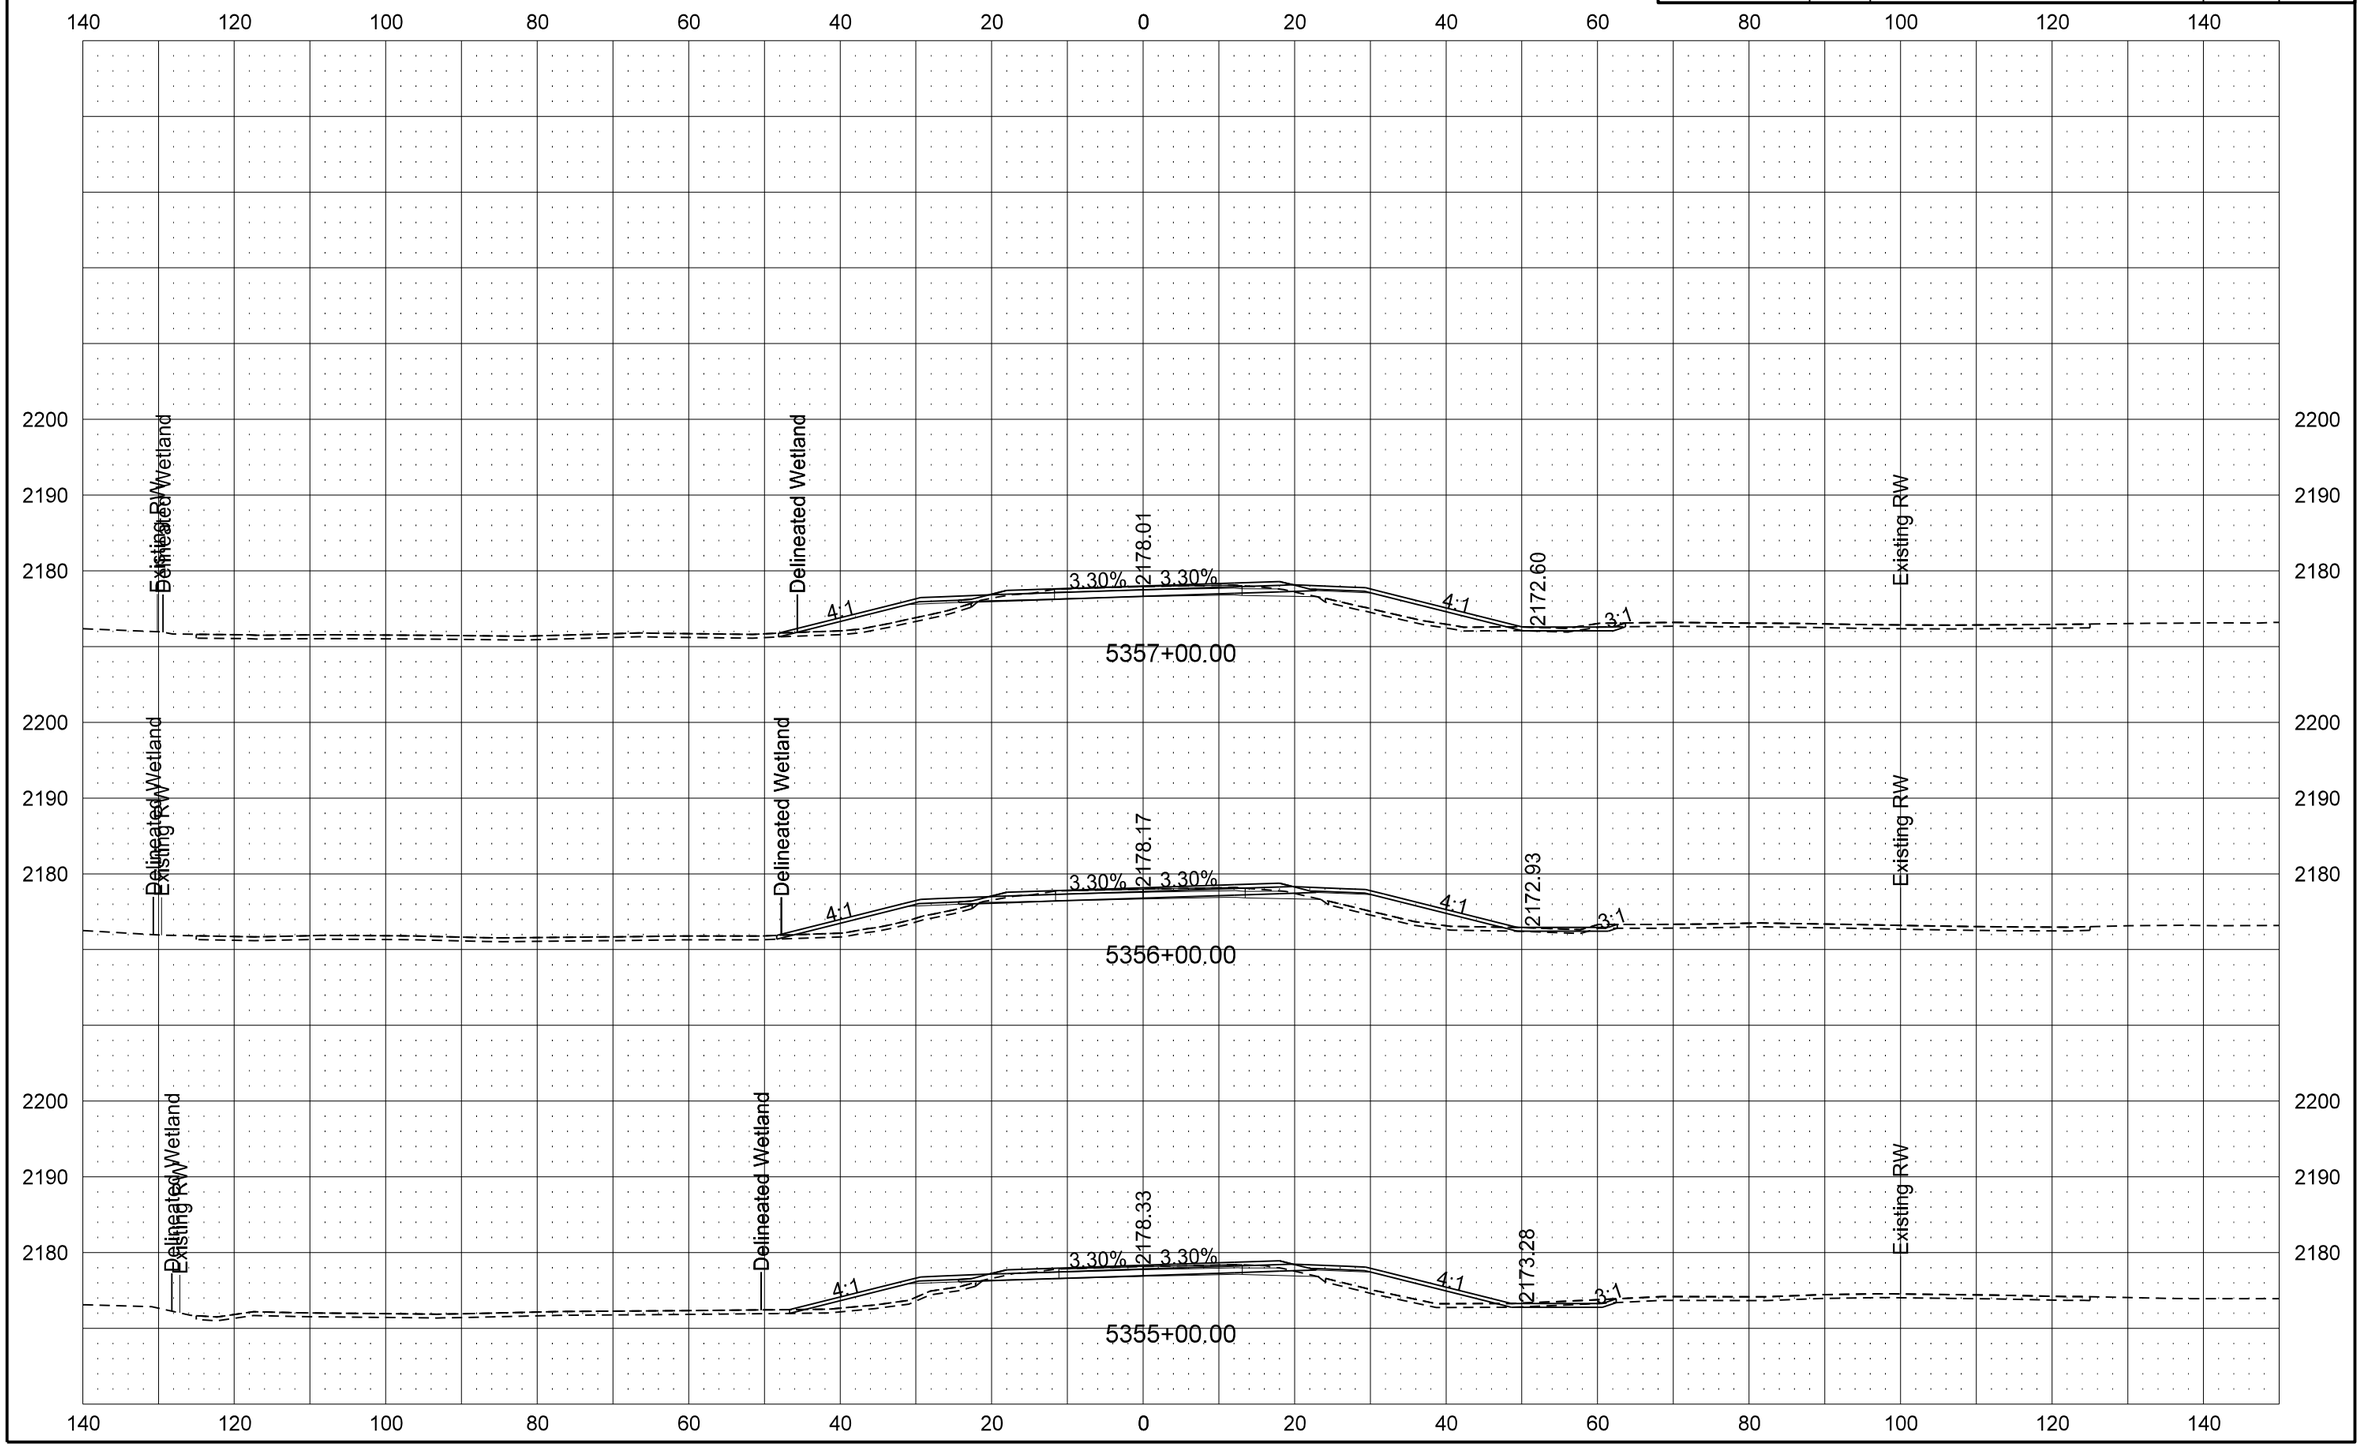

9/19/2016 11:01:18 AM darne R:\project\50200095.025\design\Sheets\200XS_115_ND 200_DC.dgn

STATE	PROJECT NO.	SECTION NO.	SHEET NO.
ND	SOIB-5-200(025)095	200	118

ND 200 - Dunn Center Cross Sections

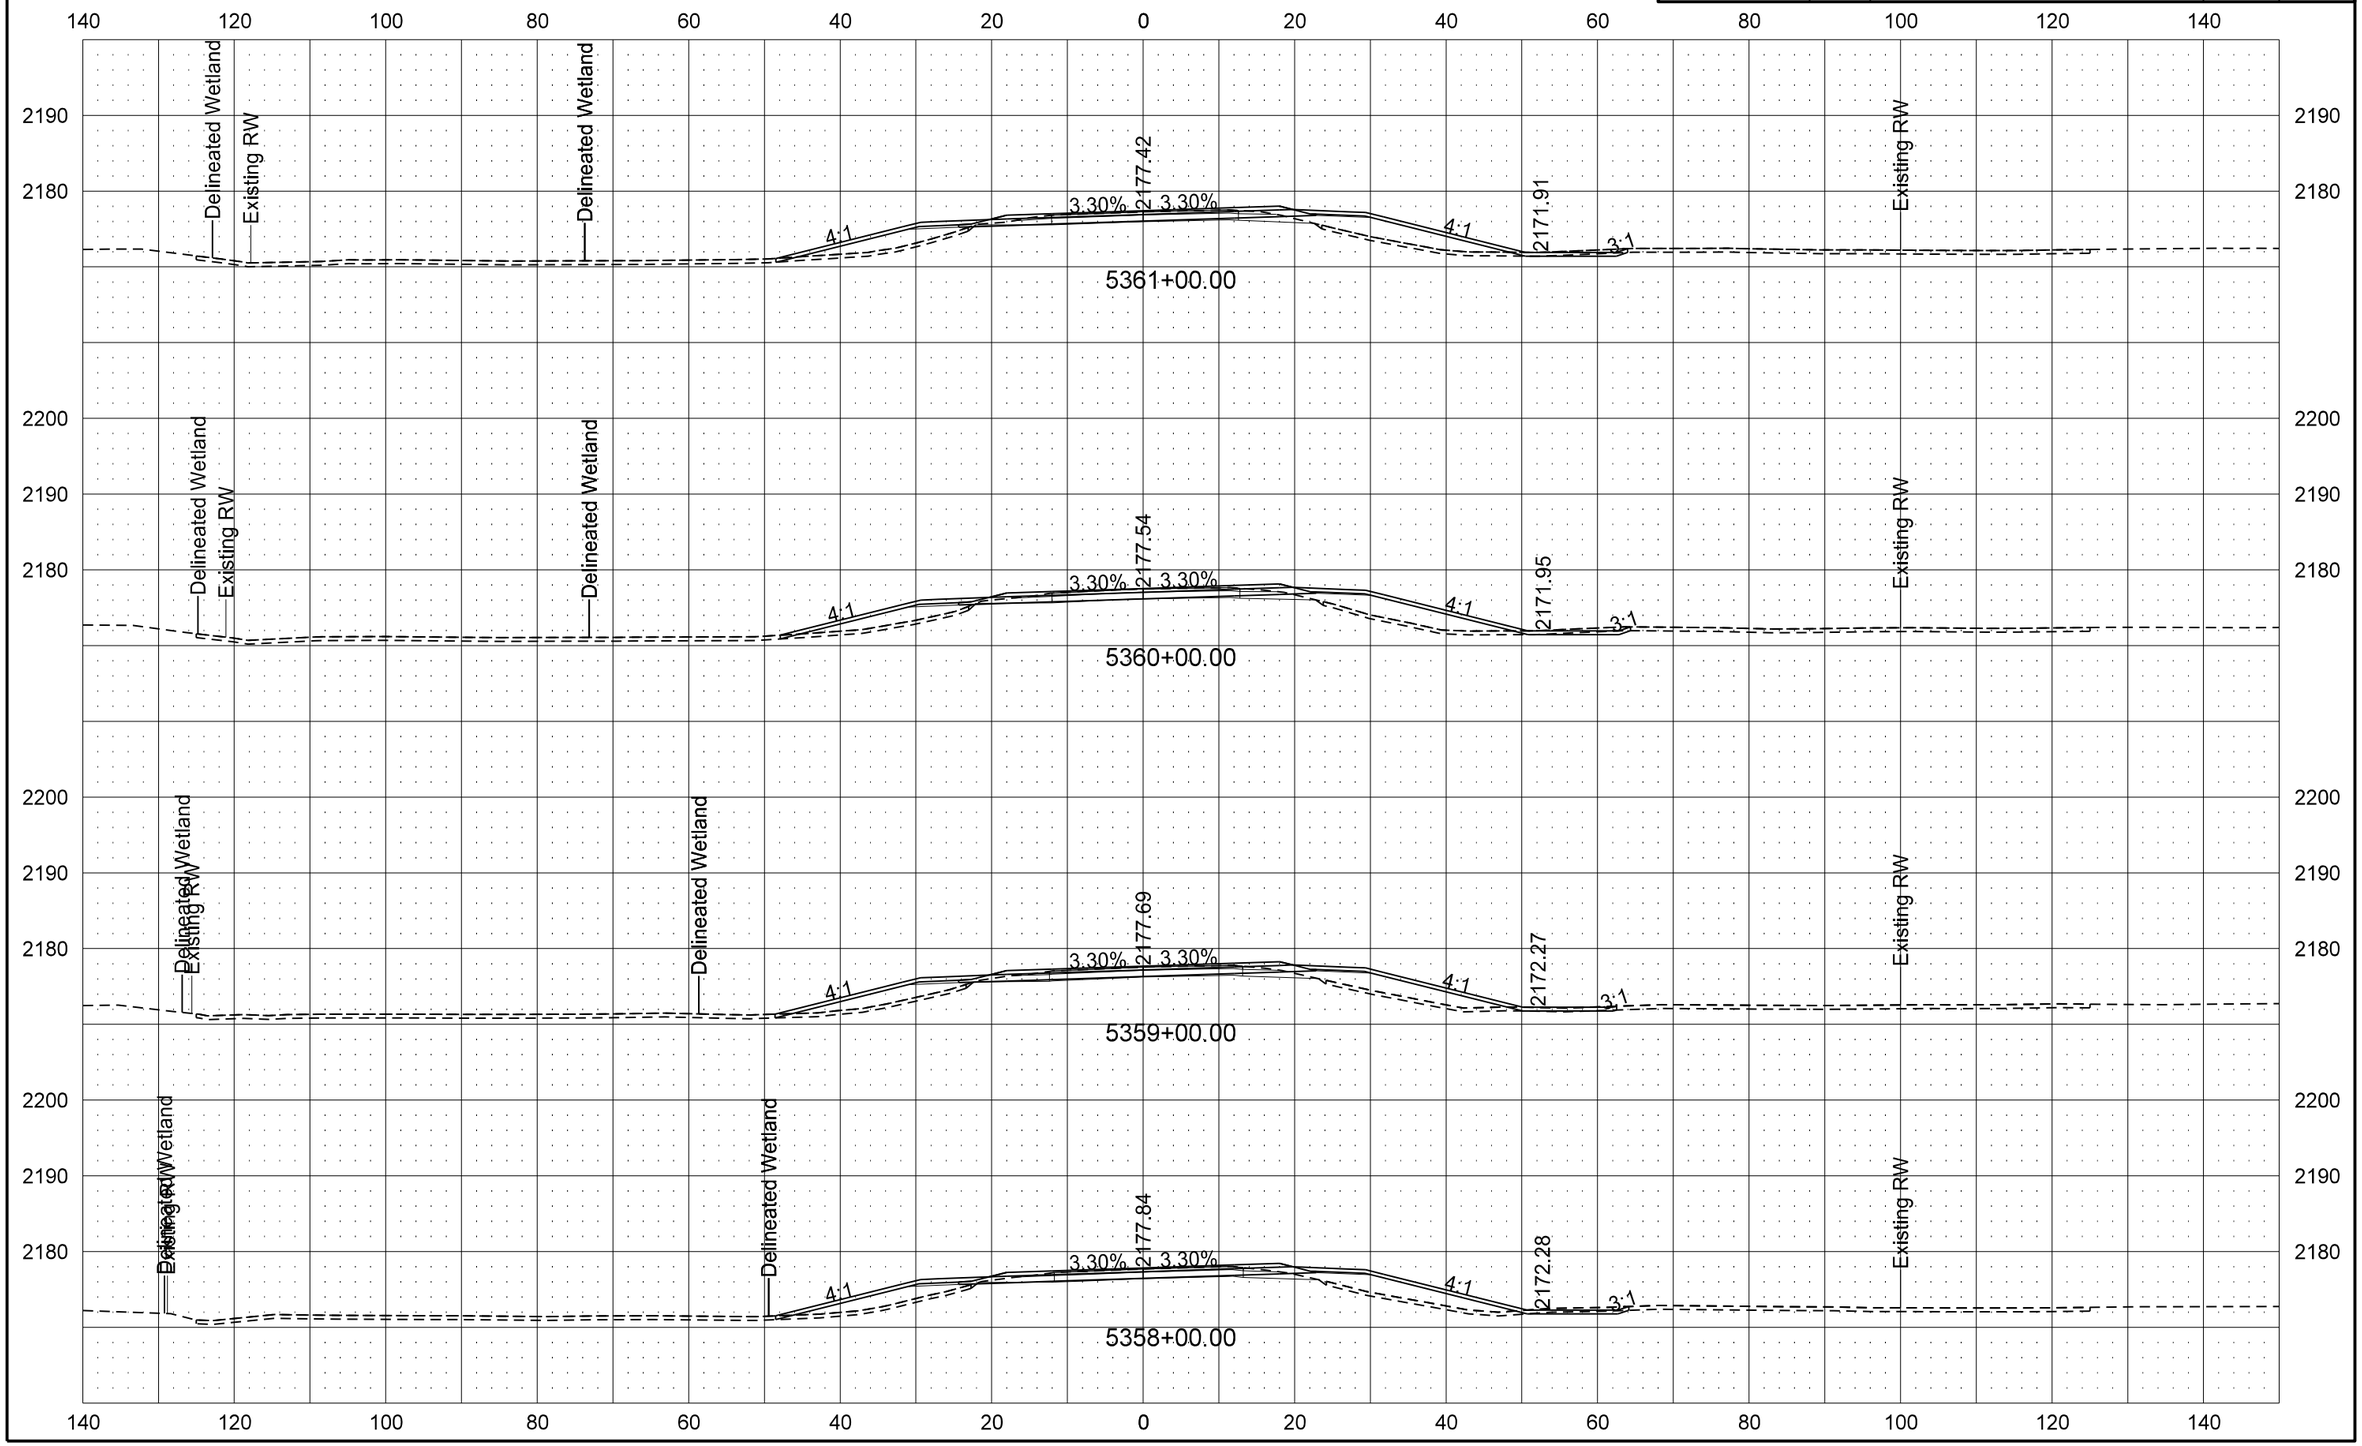

9/19/2016 11:01:18 AM darne R:\project\50200095.025\design\Sheets\200XS_115_ND 200_DC.dgn

STATE	PROJECT NO.	SECTION NO.	SHEET NO.
ND	SOIB-5-200(025)095	200	119

ND 200 - Dunn Center Cross Sections

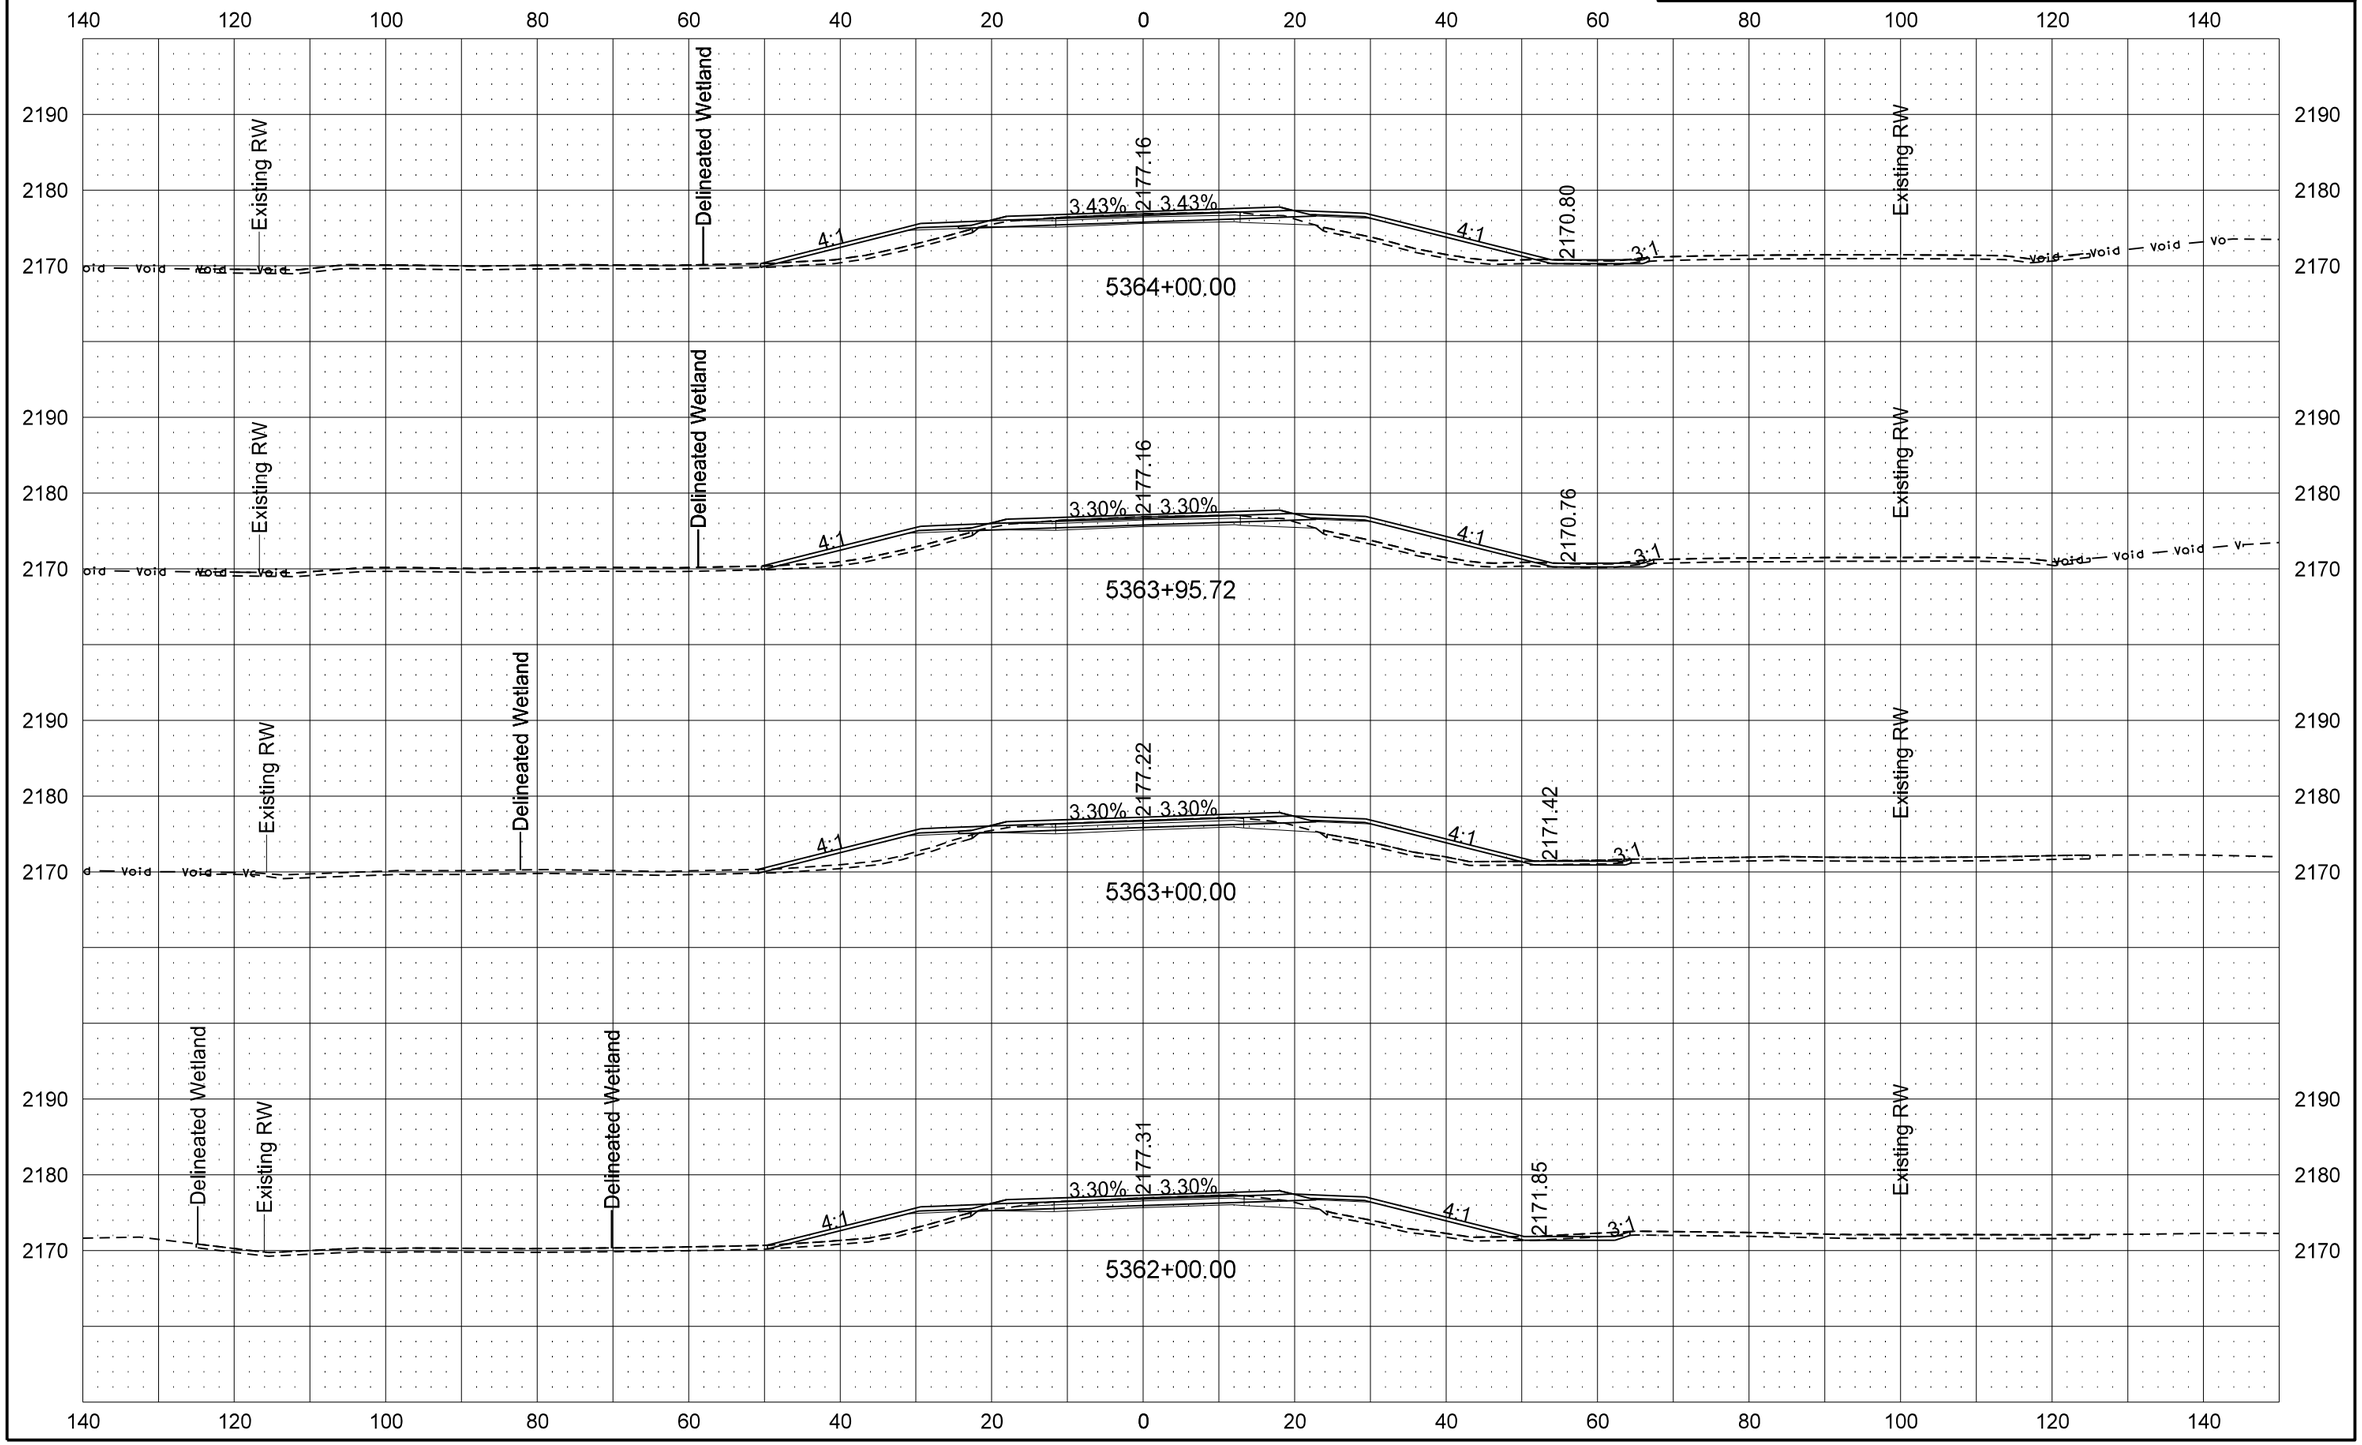

STATE	PROJECT NO.	SECTION NO.	SHEET NO.
ND	SOIB-5-200(025)095	200	120

ND 200 - Dunn Center Cross Sections

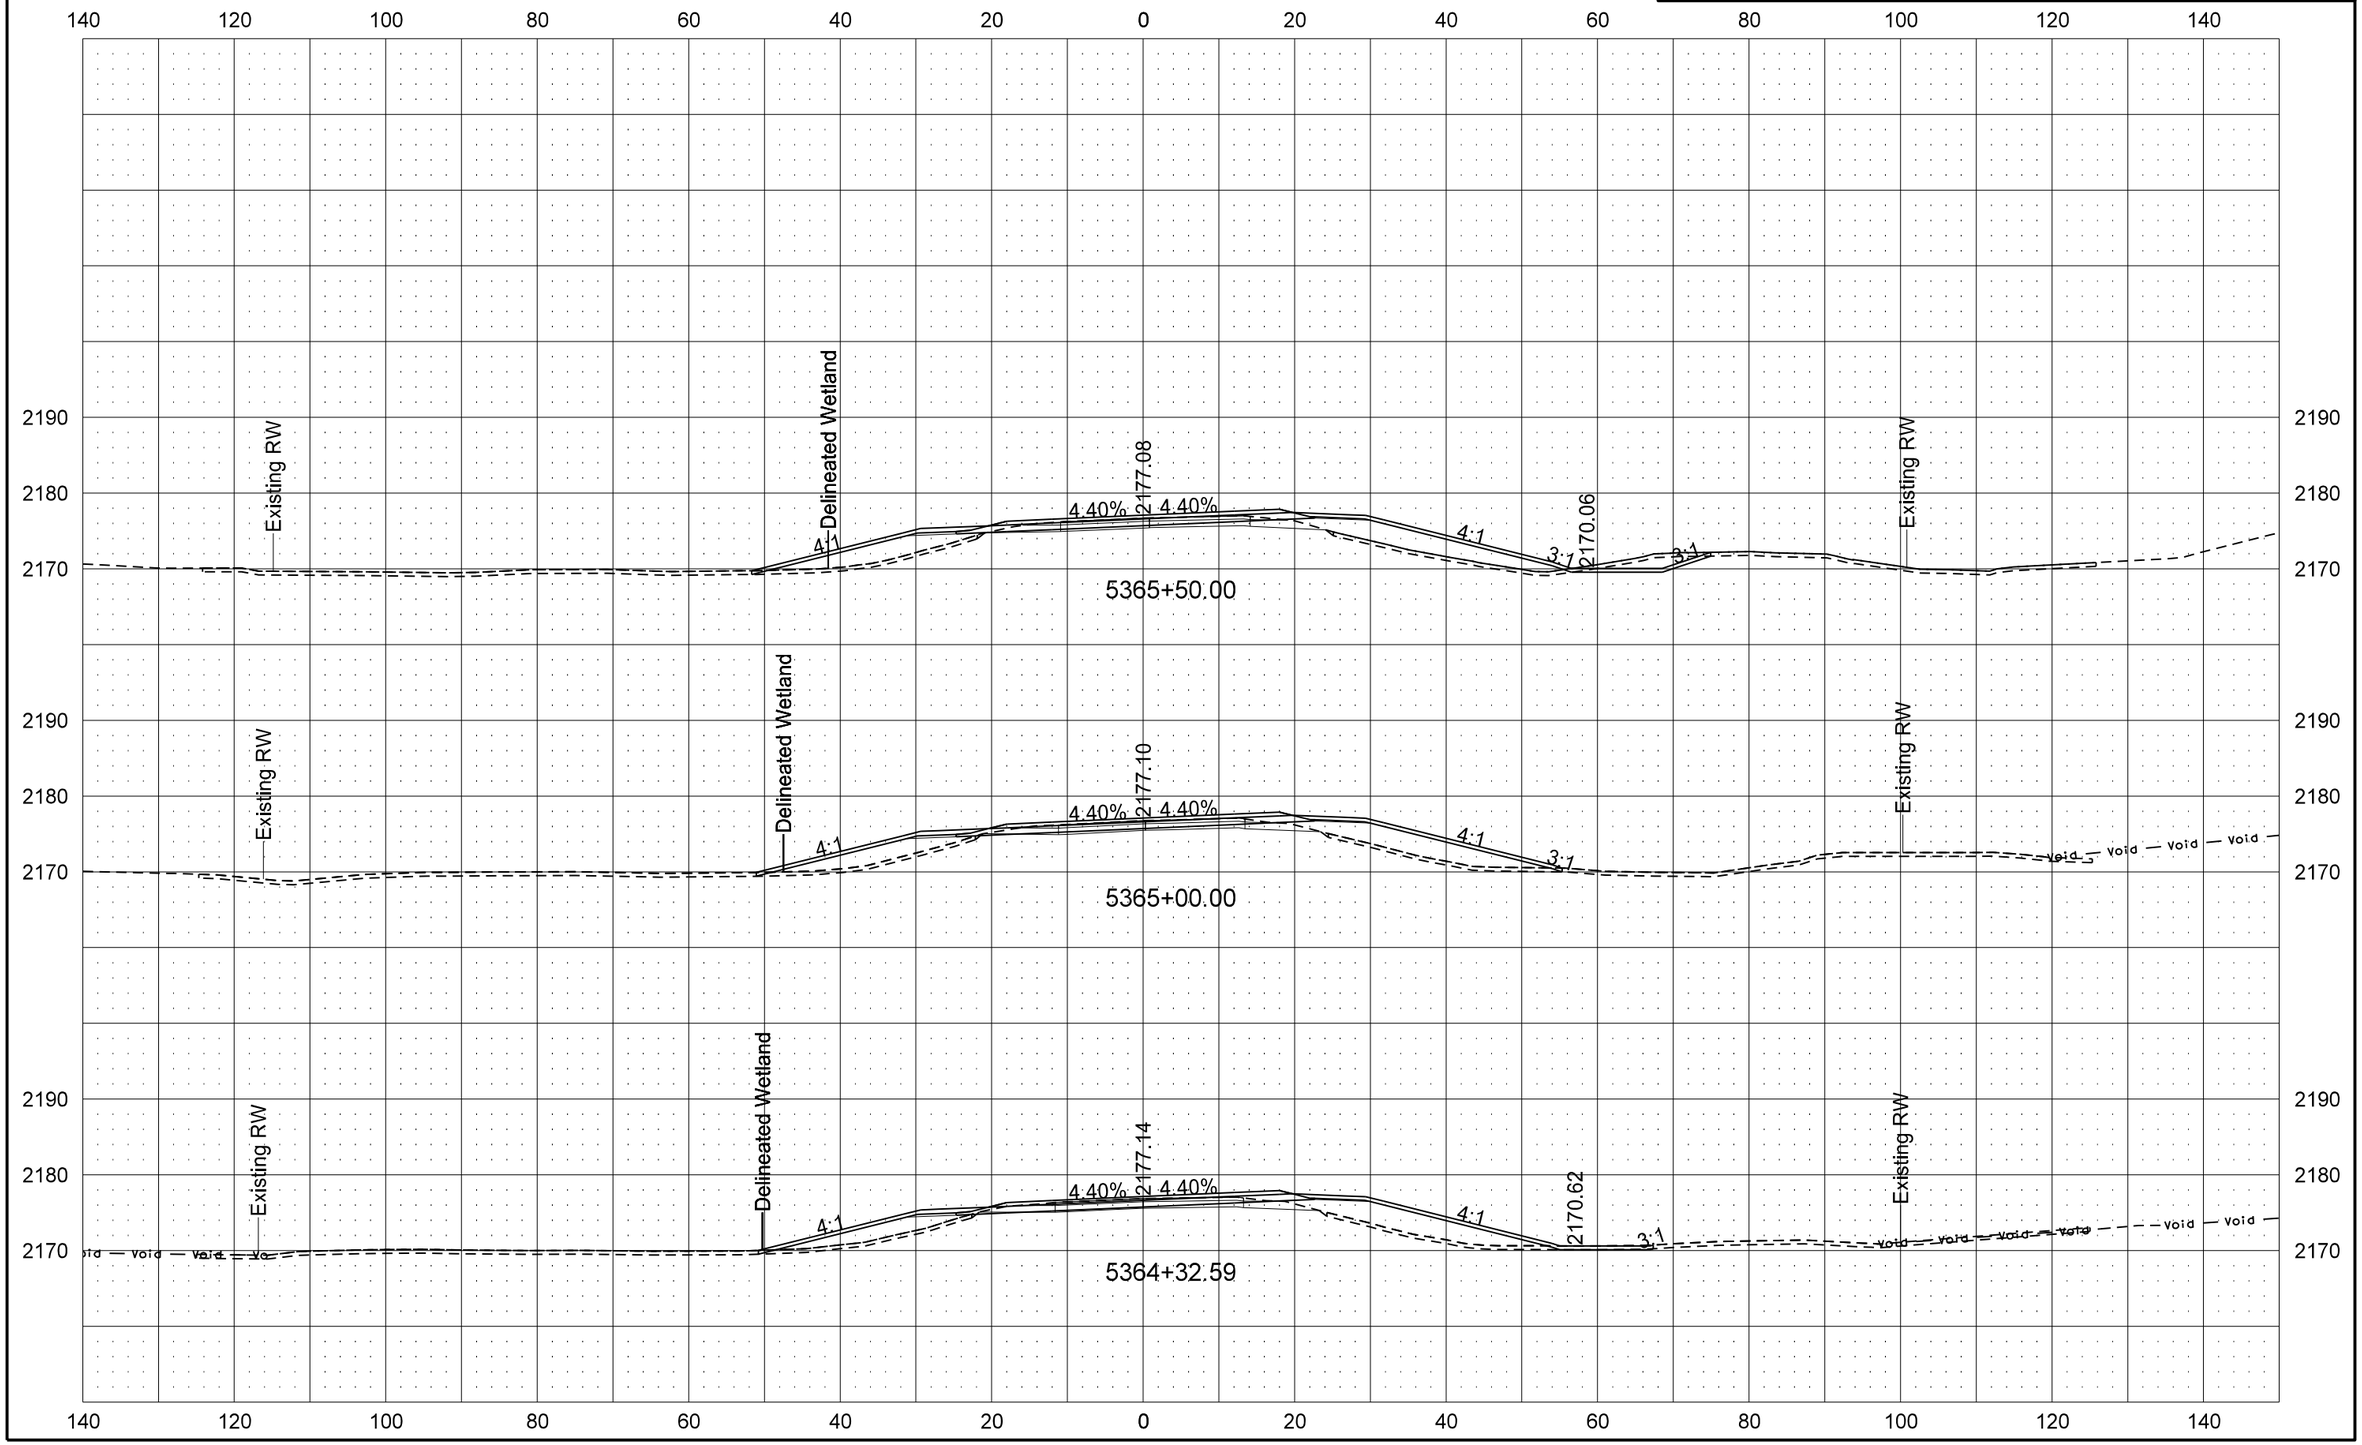

STATE	PROJECT NO.	SECTION NO.	SHEET NO.
ND	SOIB-5-200(025)095	200	121

ND 200 - Dunn Center Cross Sections

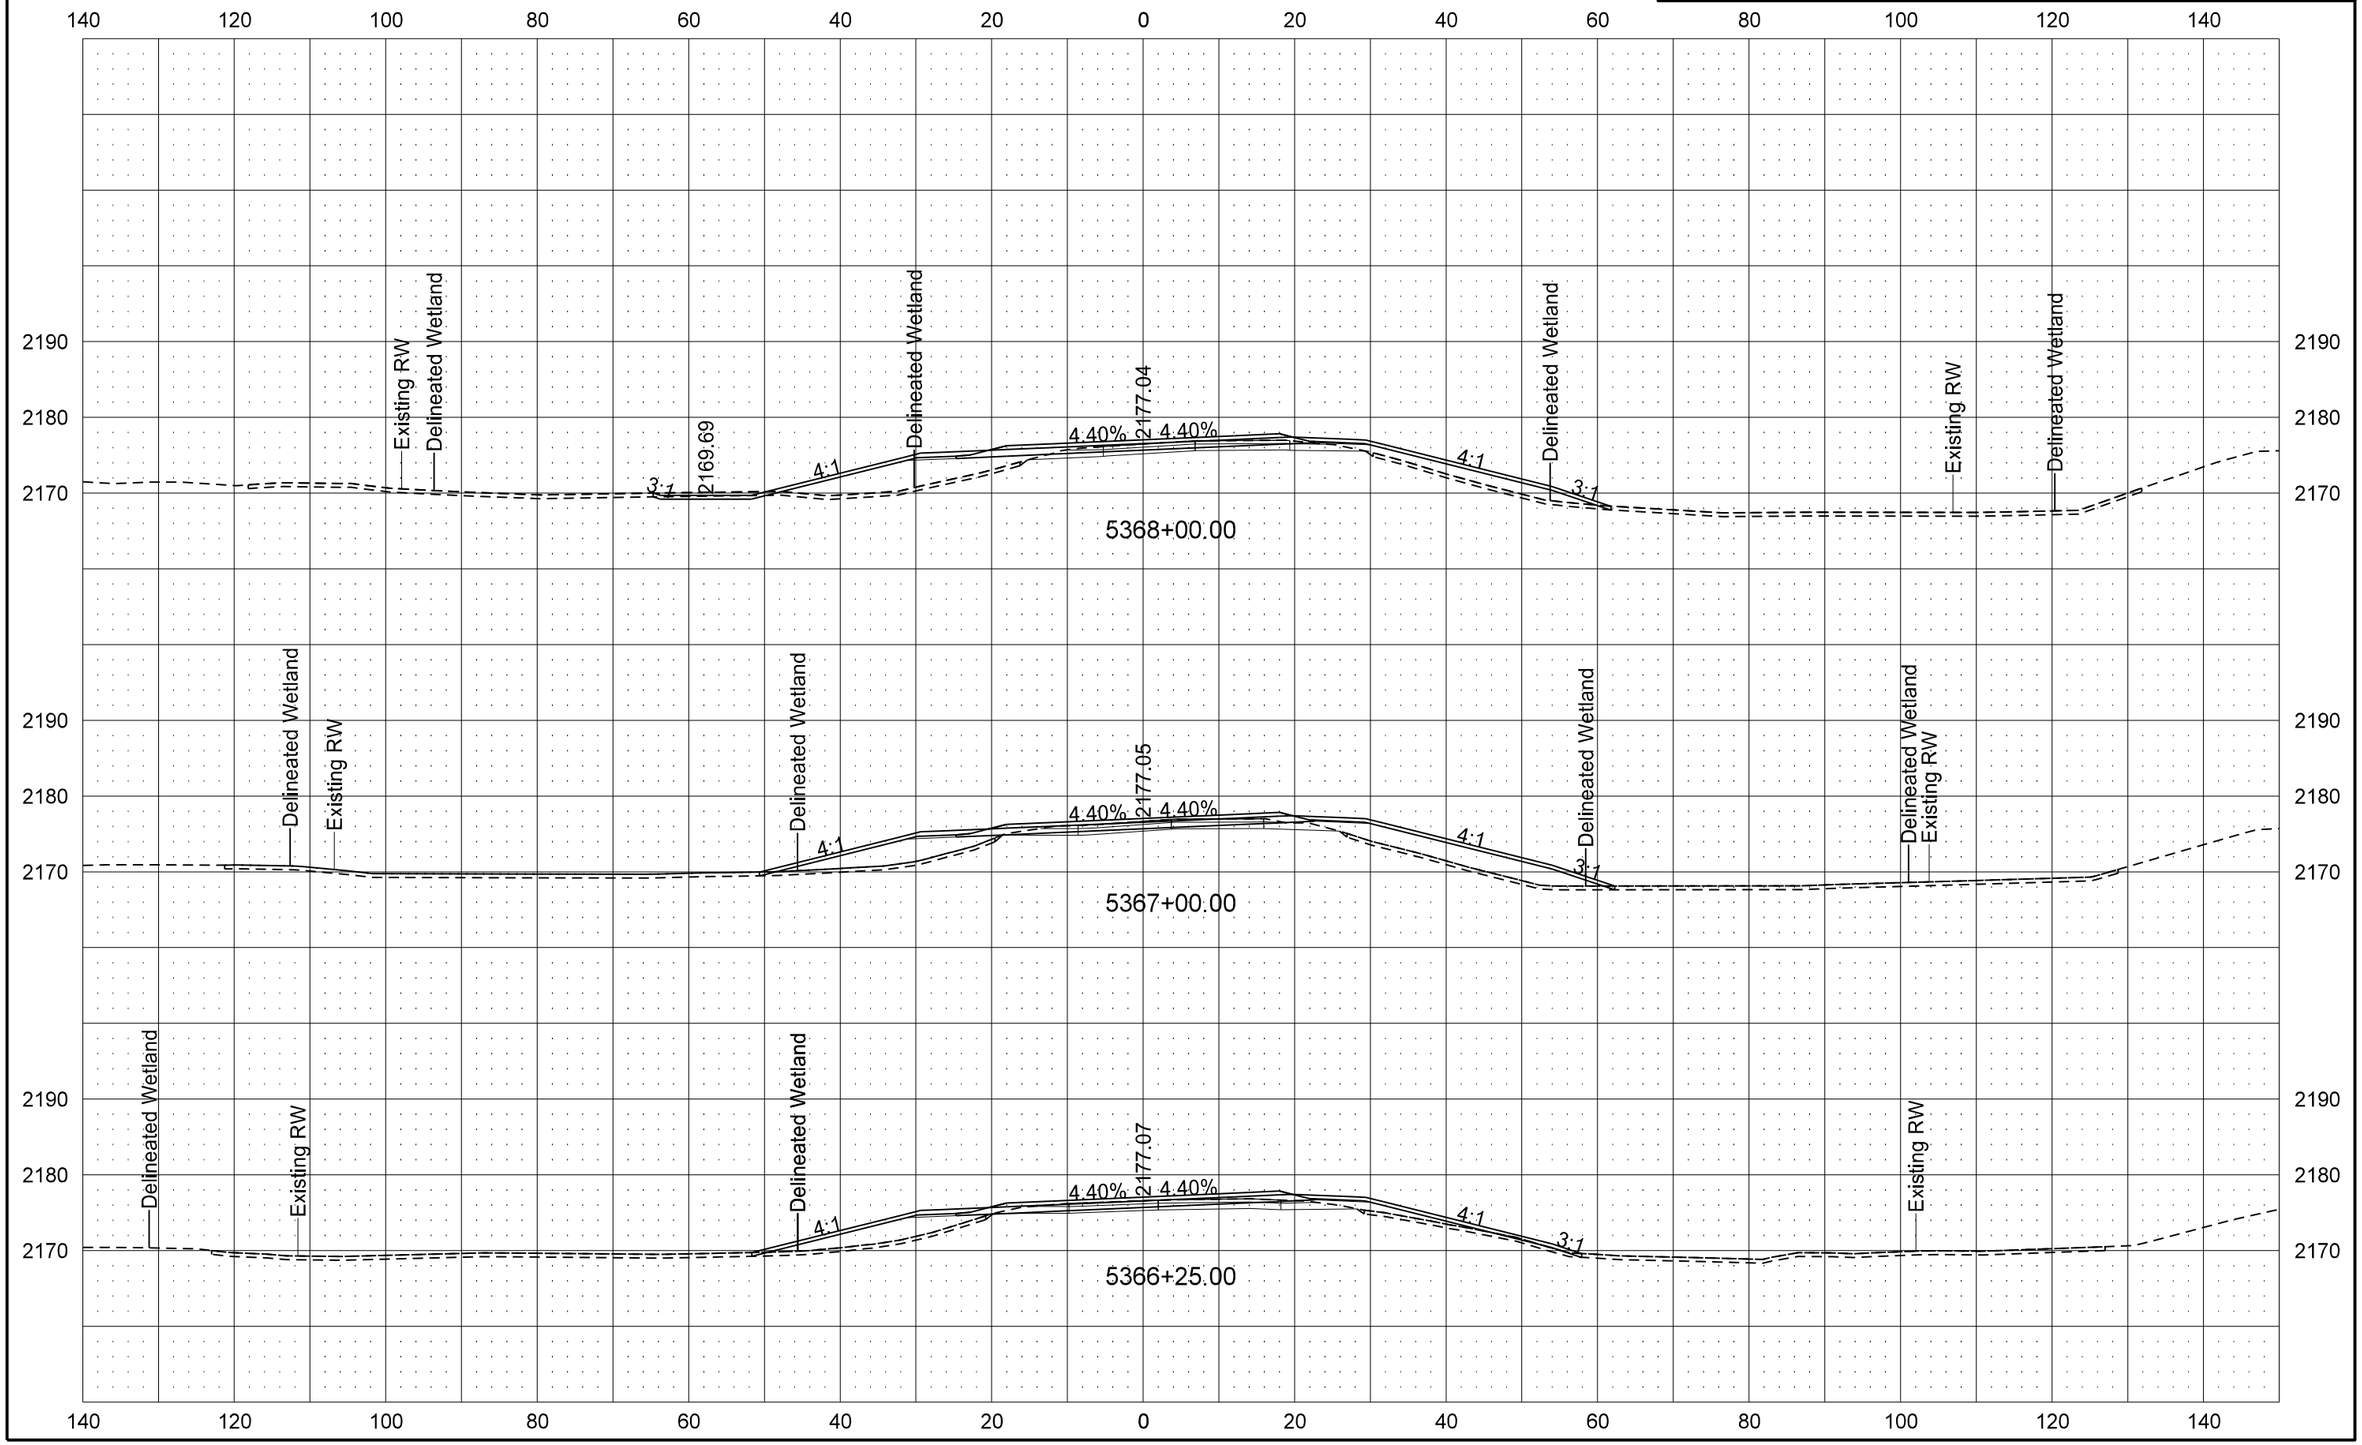

9/19/2016 11:01:21 AM darne R:\project\50200095.025\design\Sheets\200XS_115_ND 200_DC.dgn

STATE	PROJECT NO.	SECTION NO.	SHEET NO.
ND	SOIB-5-200(025)095	200	122

ND 200 - Dunn Center Cross Sections

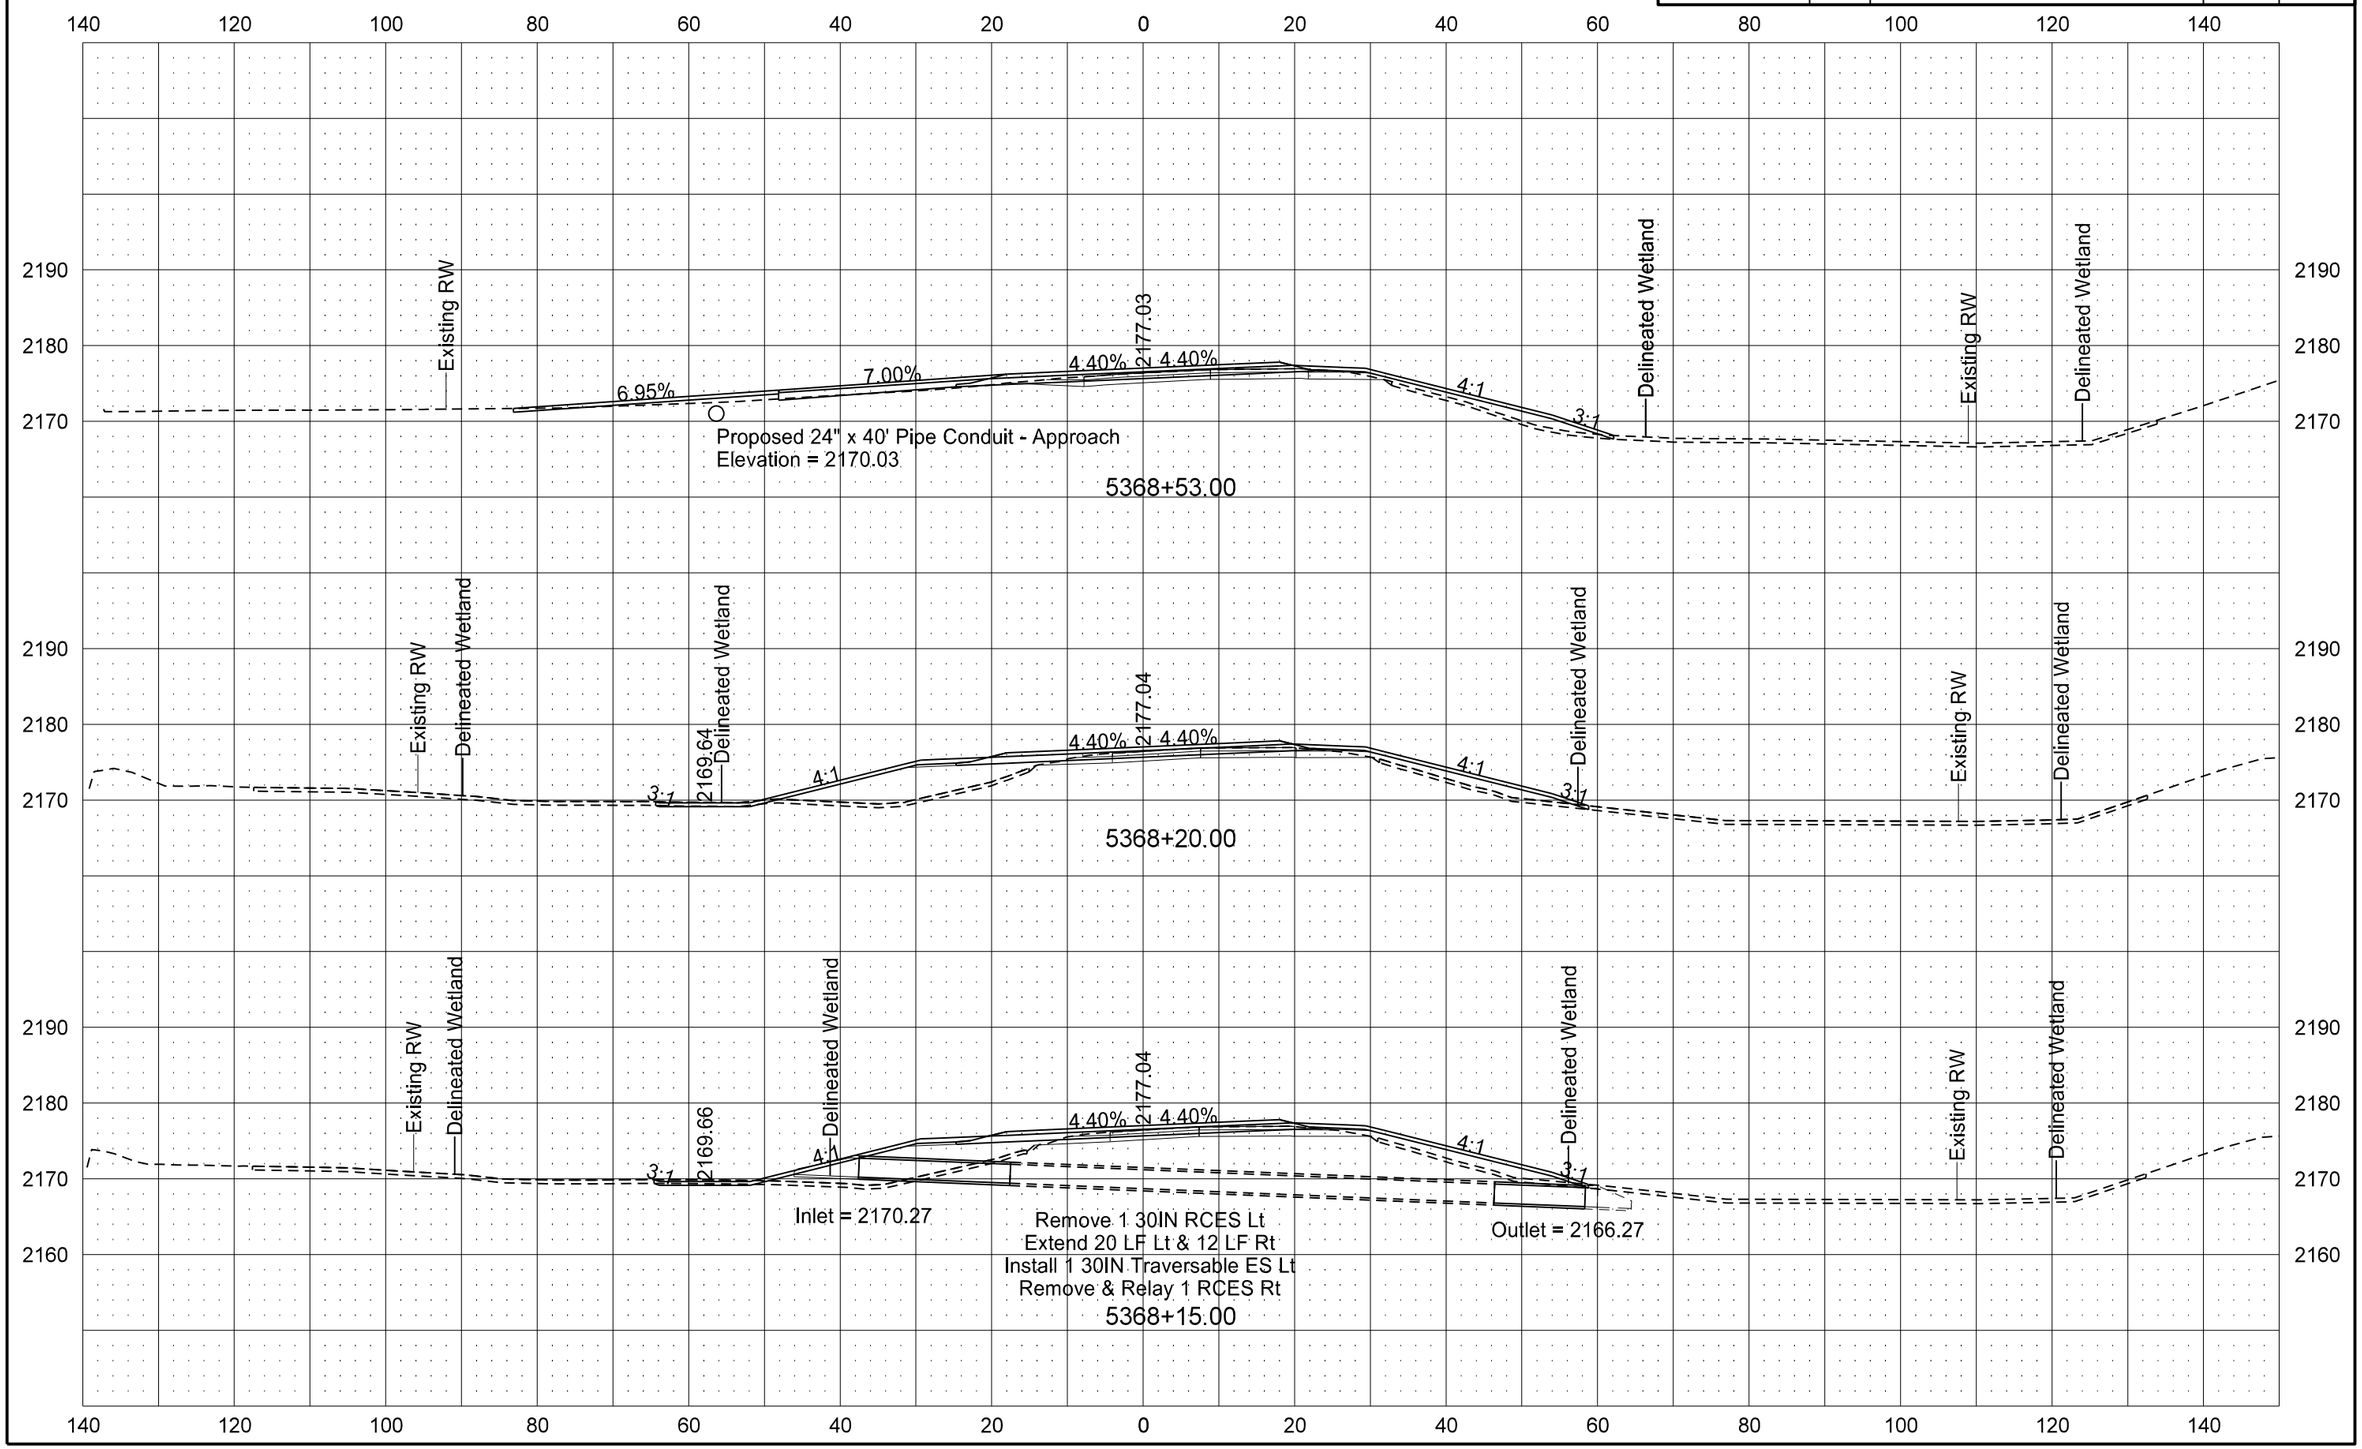

STATE	PROJECT NO.	SECTION NO.	SHEET NO.
ND	SOIB-5-200(025)095	200	123

ND 200 - Dunn Center Cross Sections

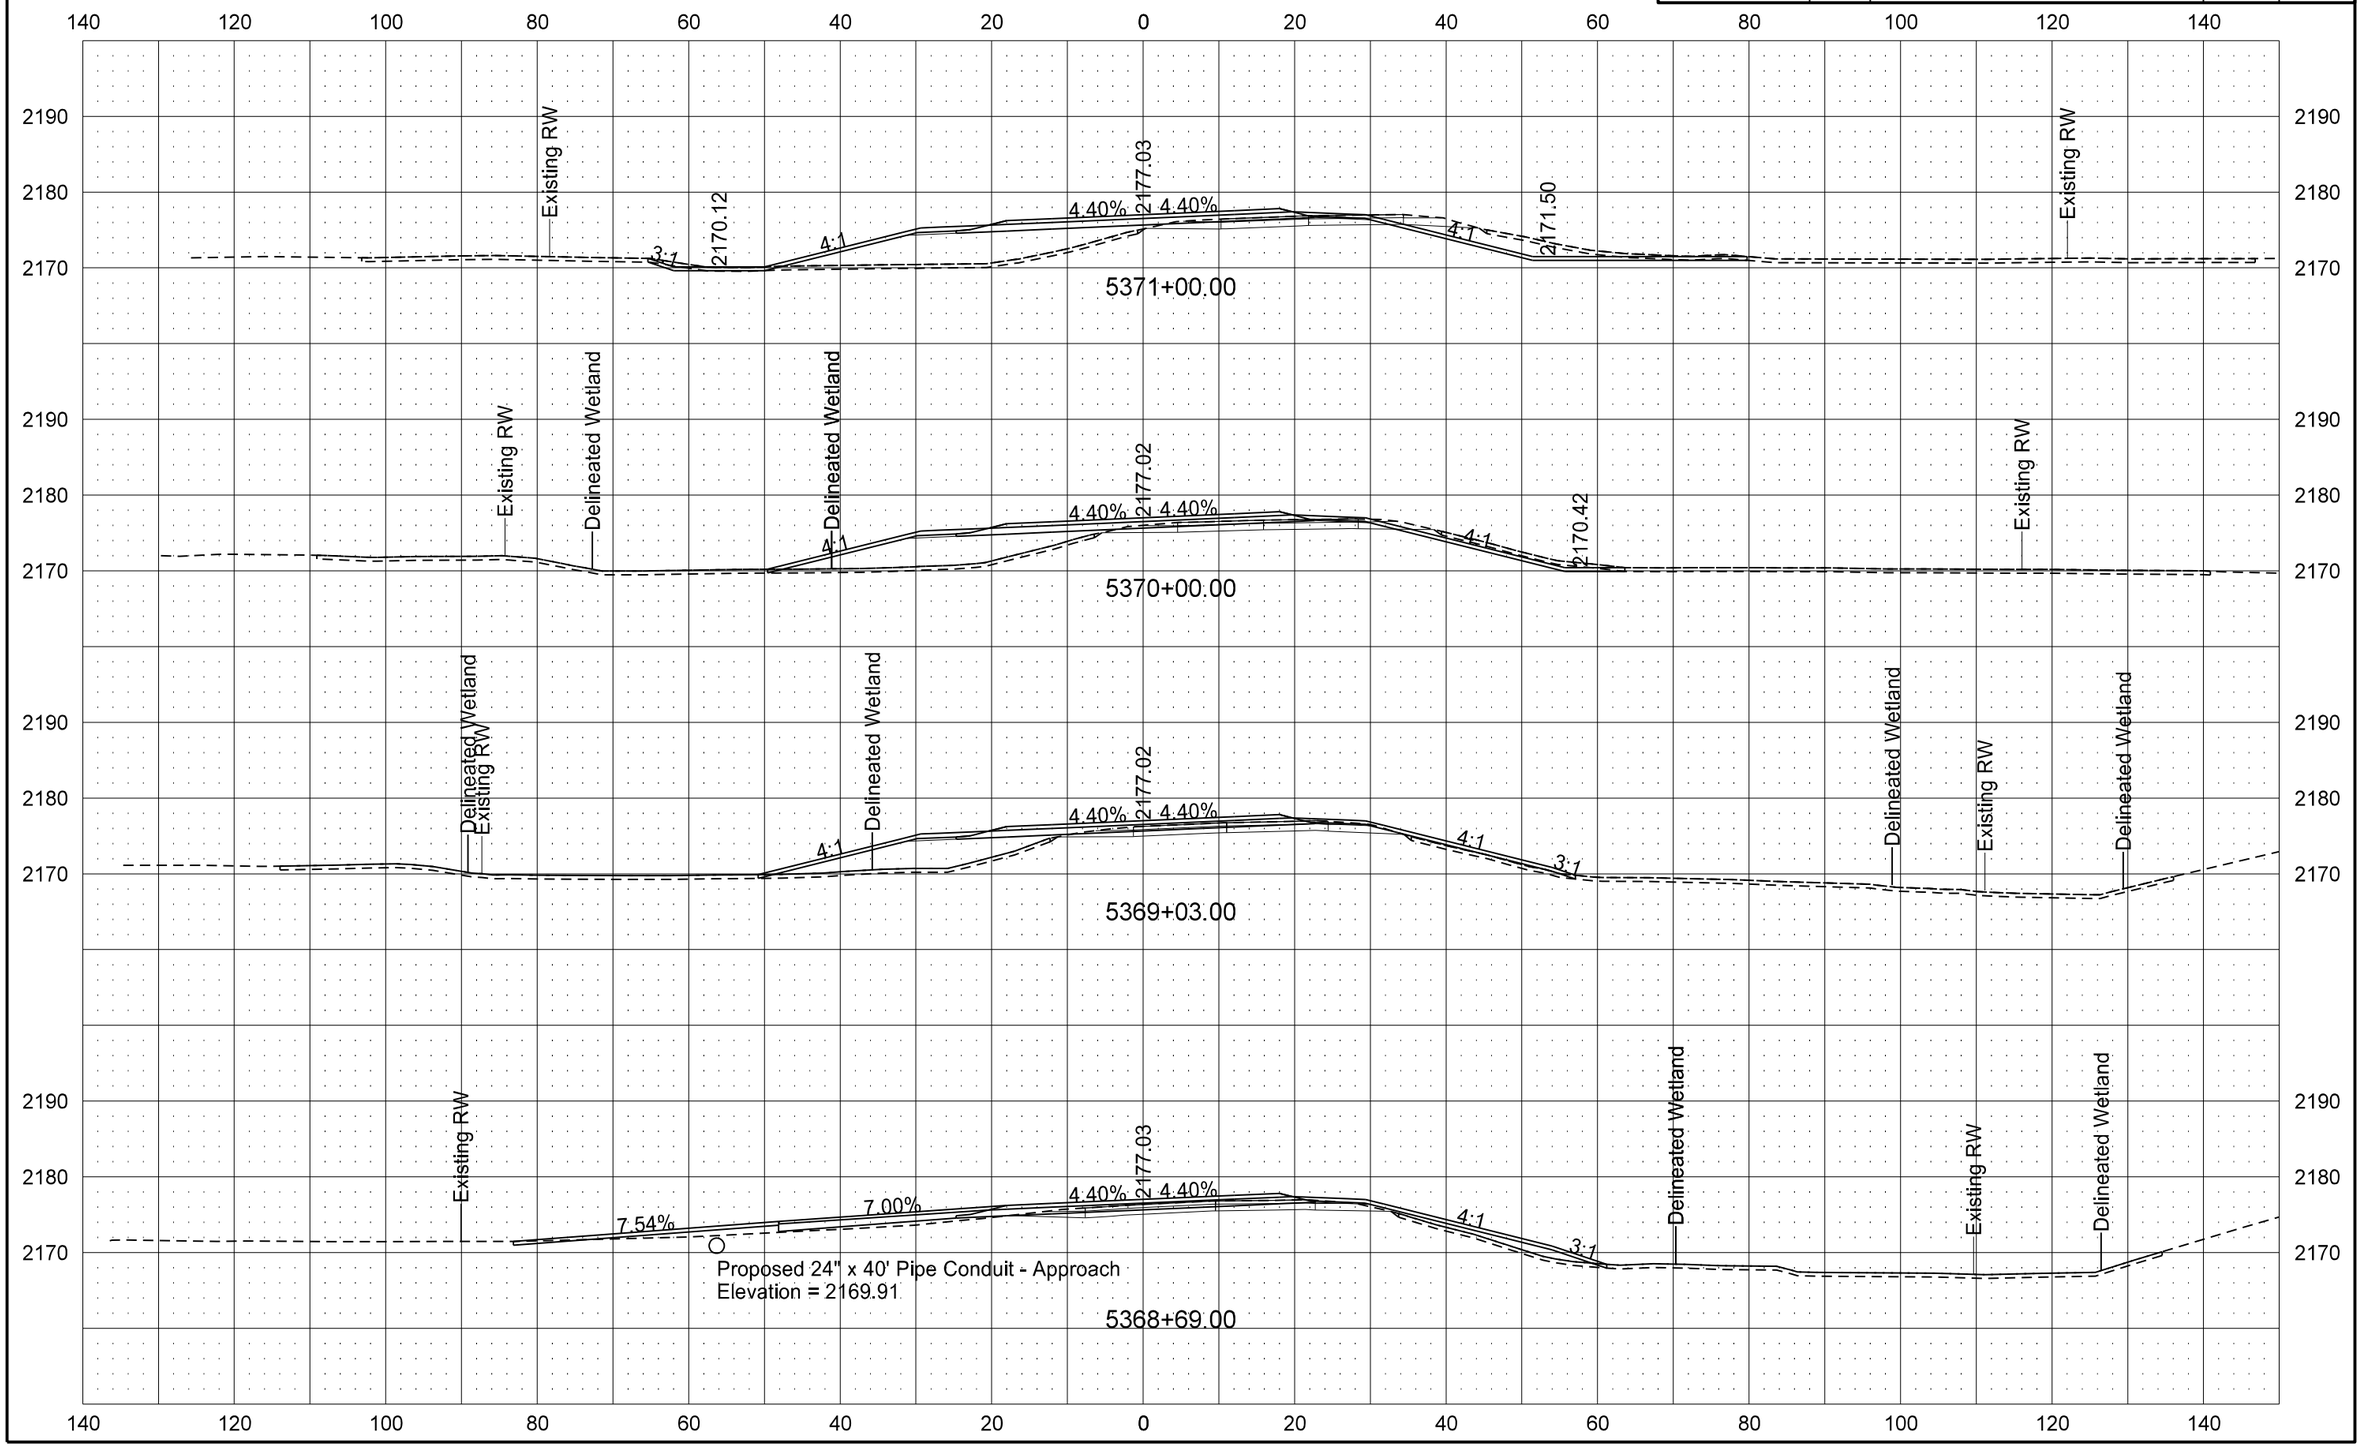

9/19/2016 11:01:22 AM darne R:\project\50200095.025\design\Sheets\200XS_115_ND 200_DC.dgn

STATE	PROJECT NO.	SECTION NO.	SHEET NO.
ND	SOIB-5-200(025)095	200	124

ND 200 - Dunn Center Cross Sections

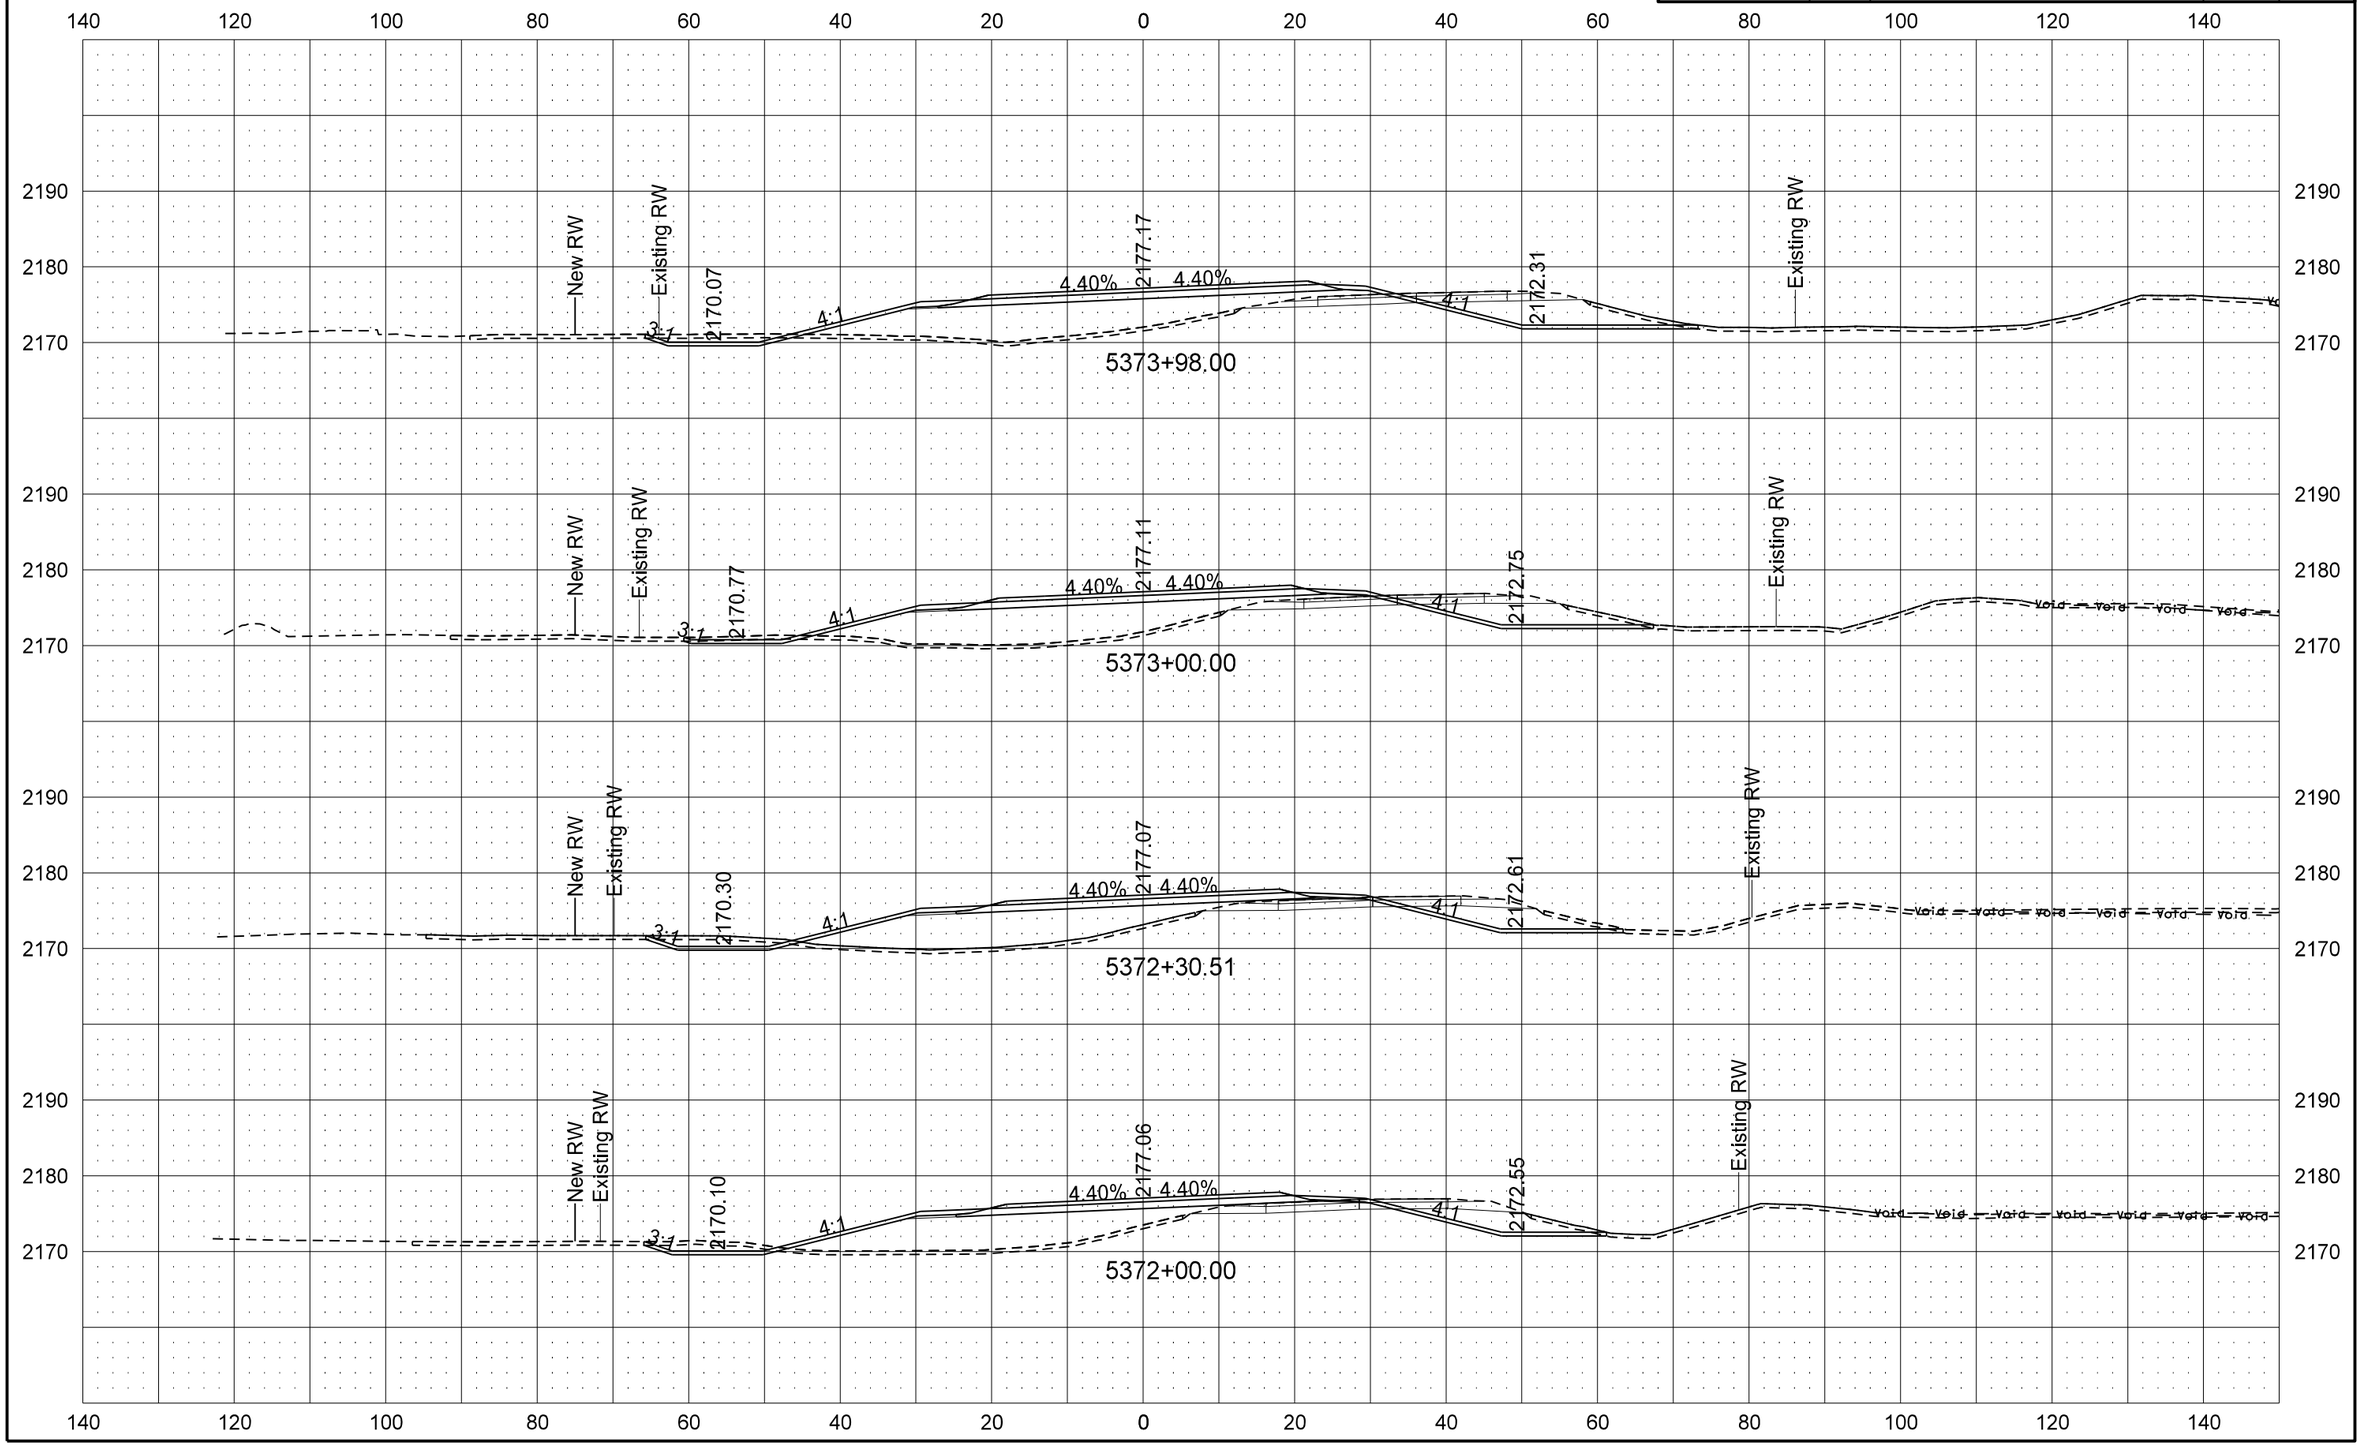

STATE	PROJECT NO.	SECTION NO.	SHEET NO.
ND	SOIB-5-200(025)095	200	125

ND 200 - Dunn Center Cross Sections

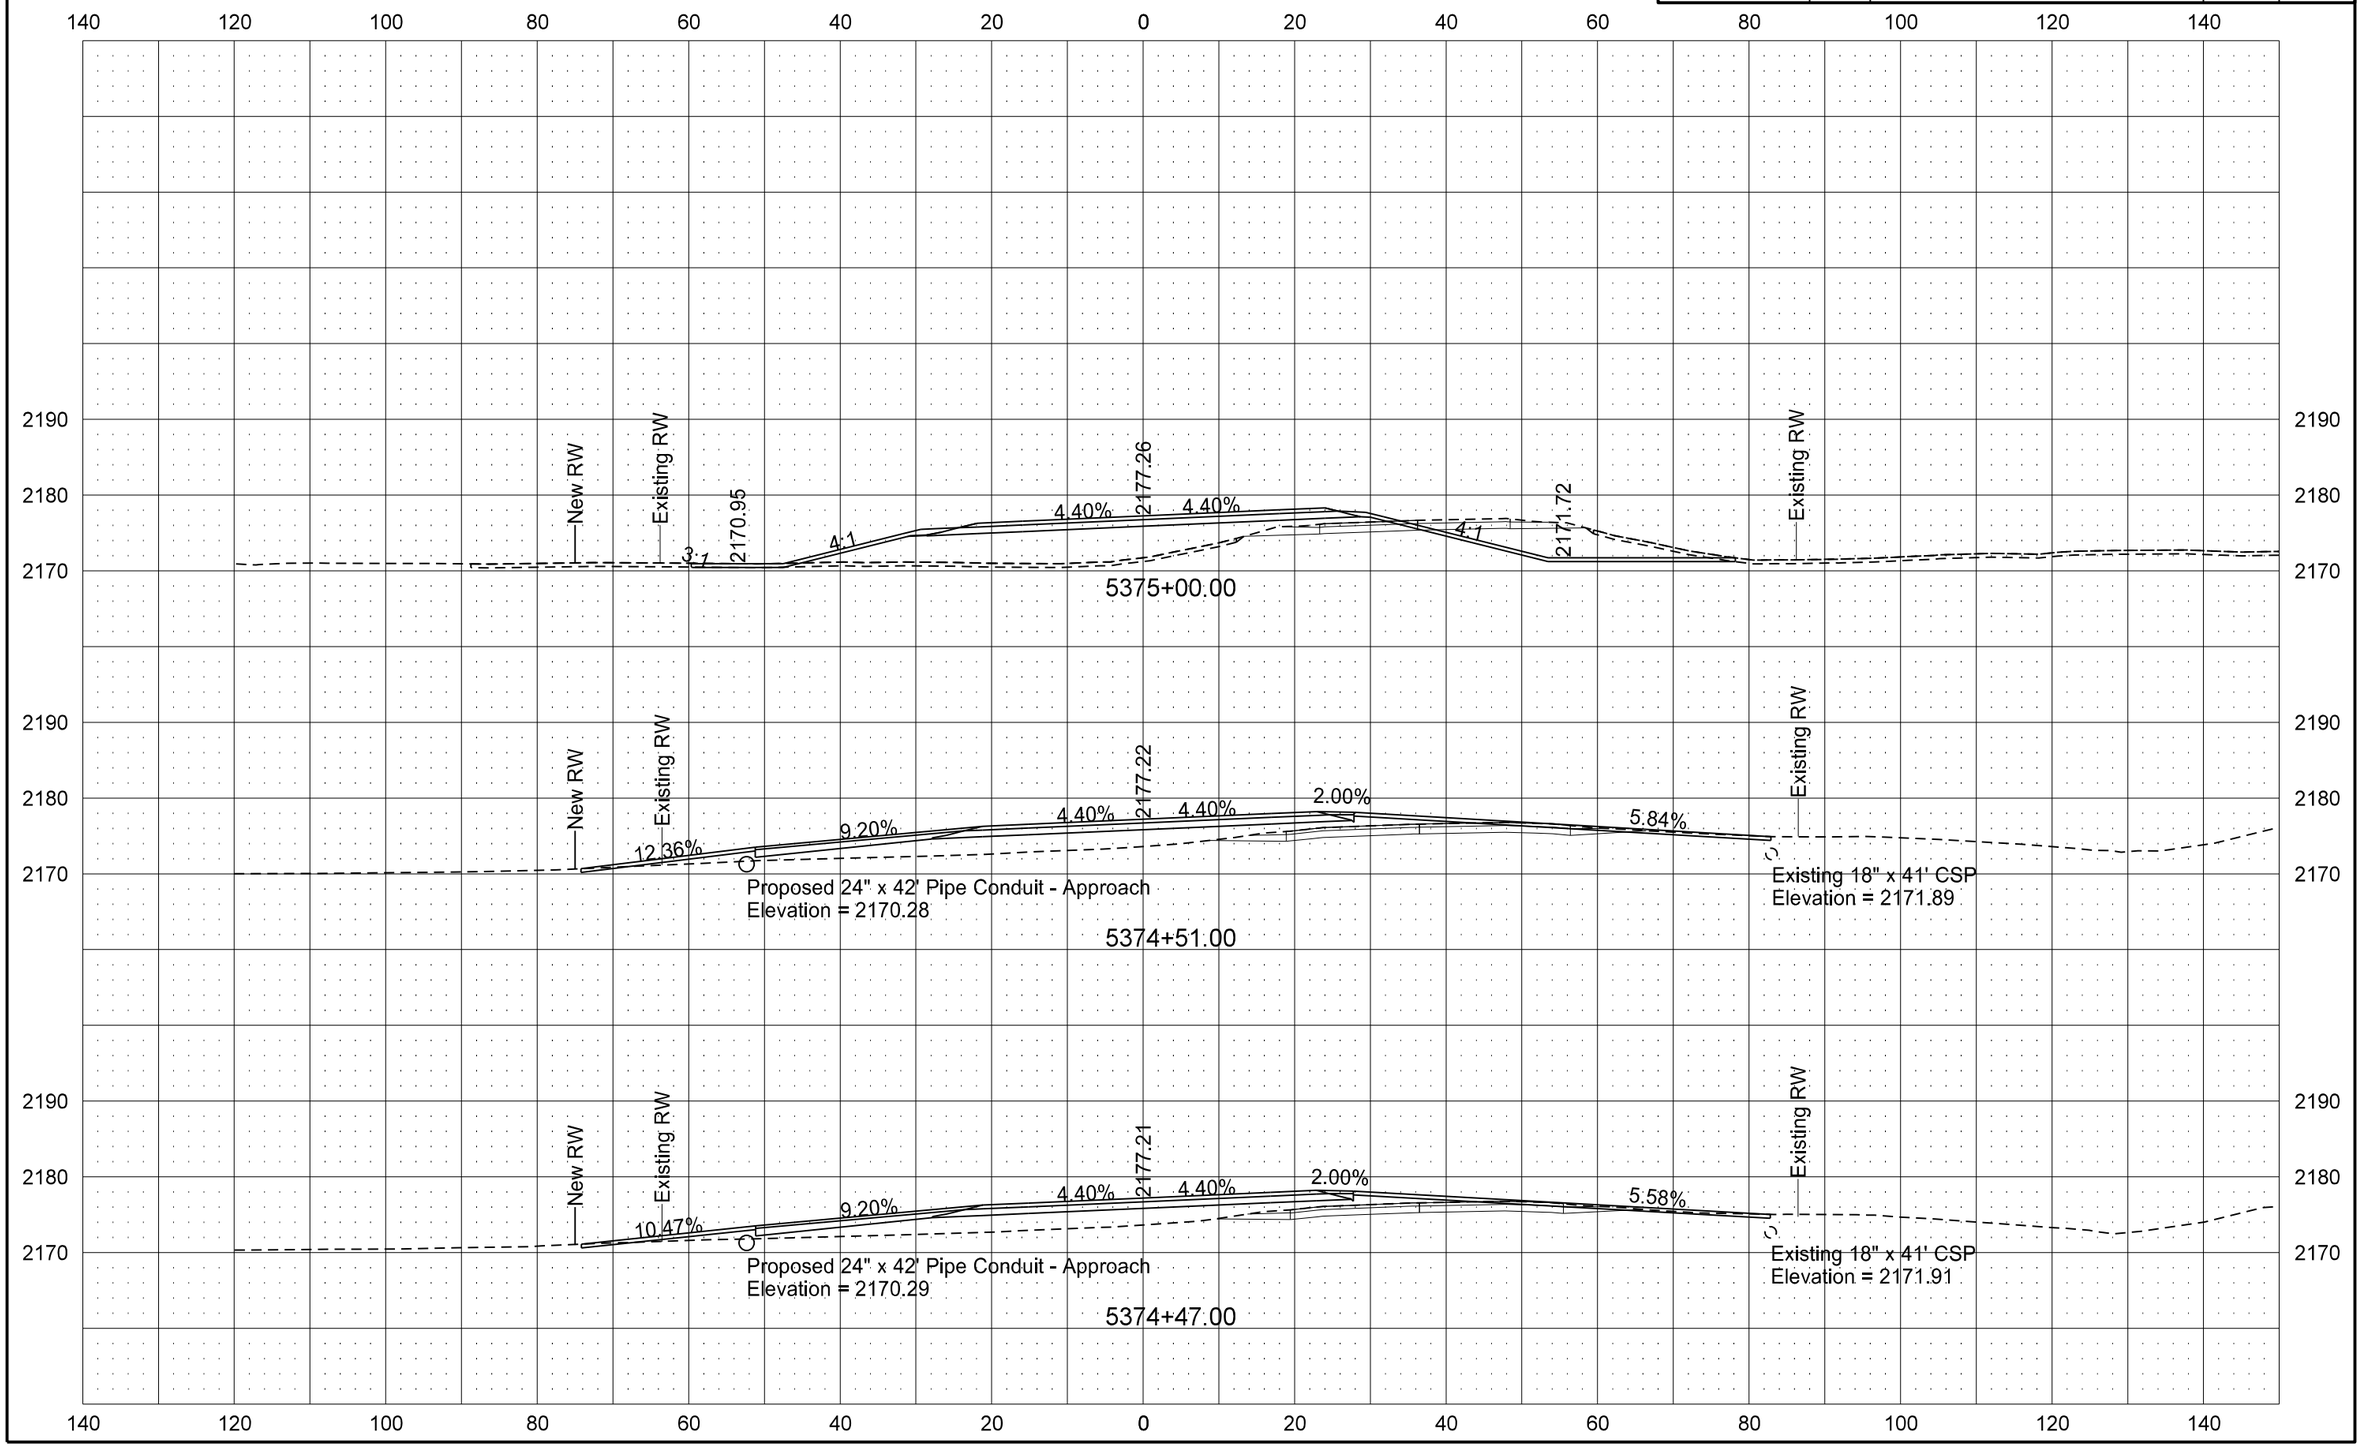

STATE	PROJECT NO.	SECTION NO.	SHEET NO.
ND	SOIB-5-200(025)095	200	126

ND 200 - Dunn Center Cross Sections

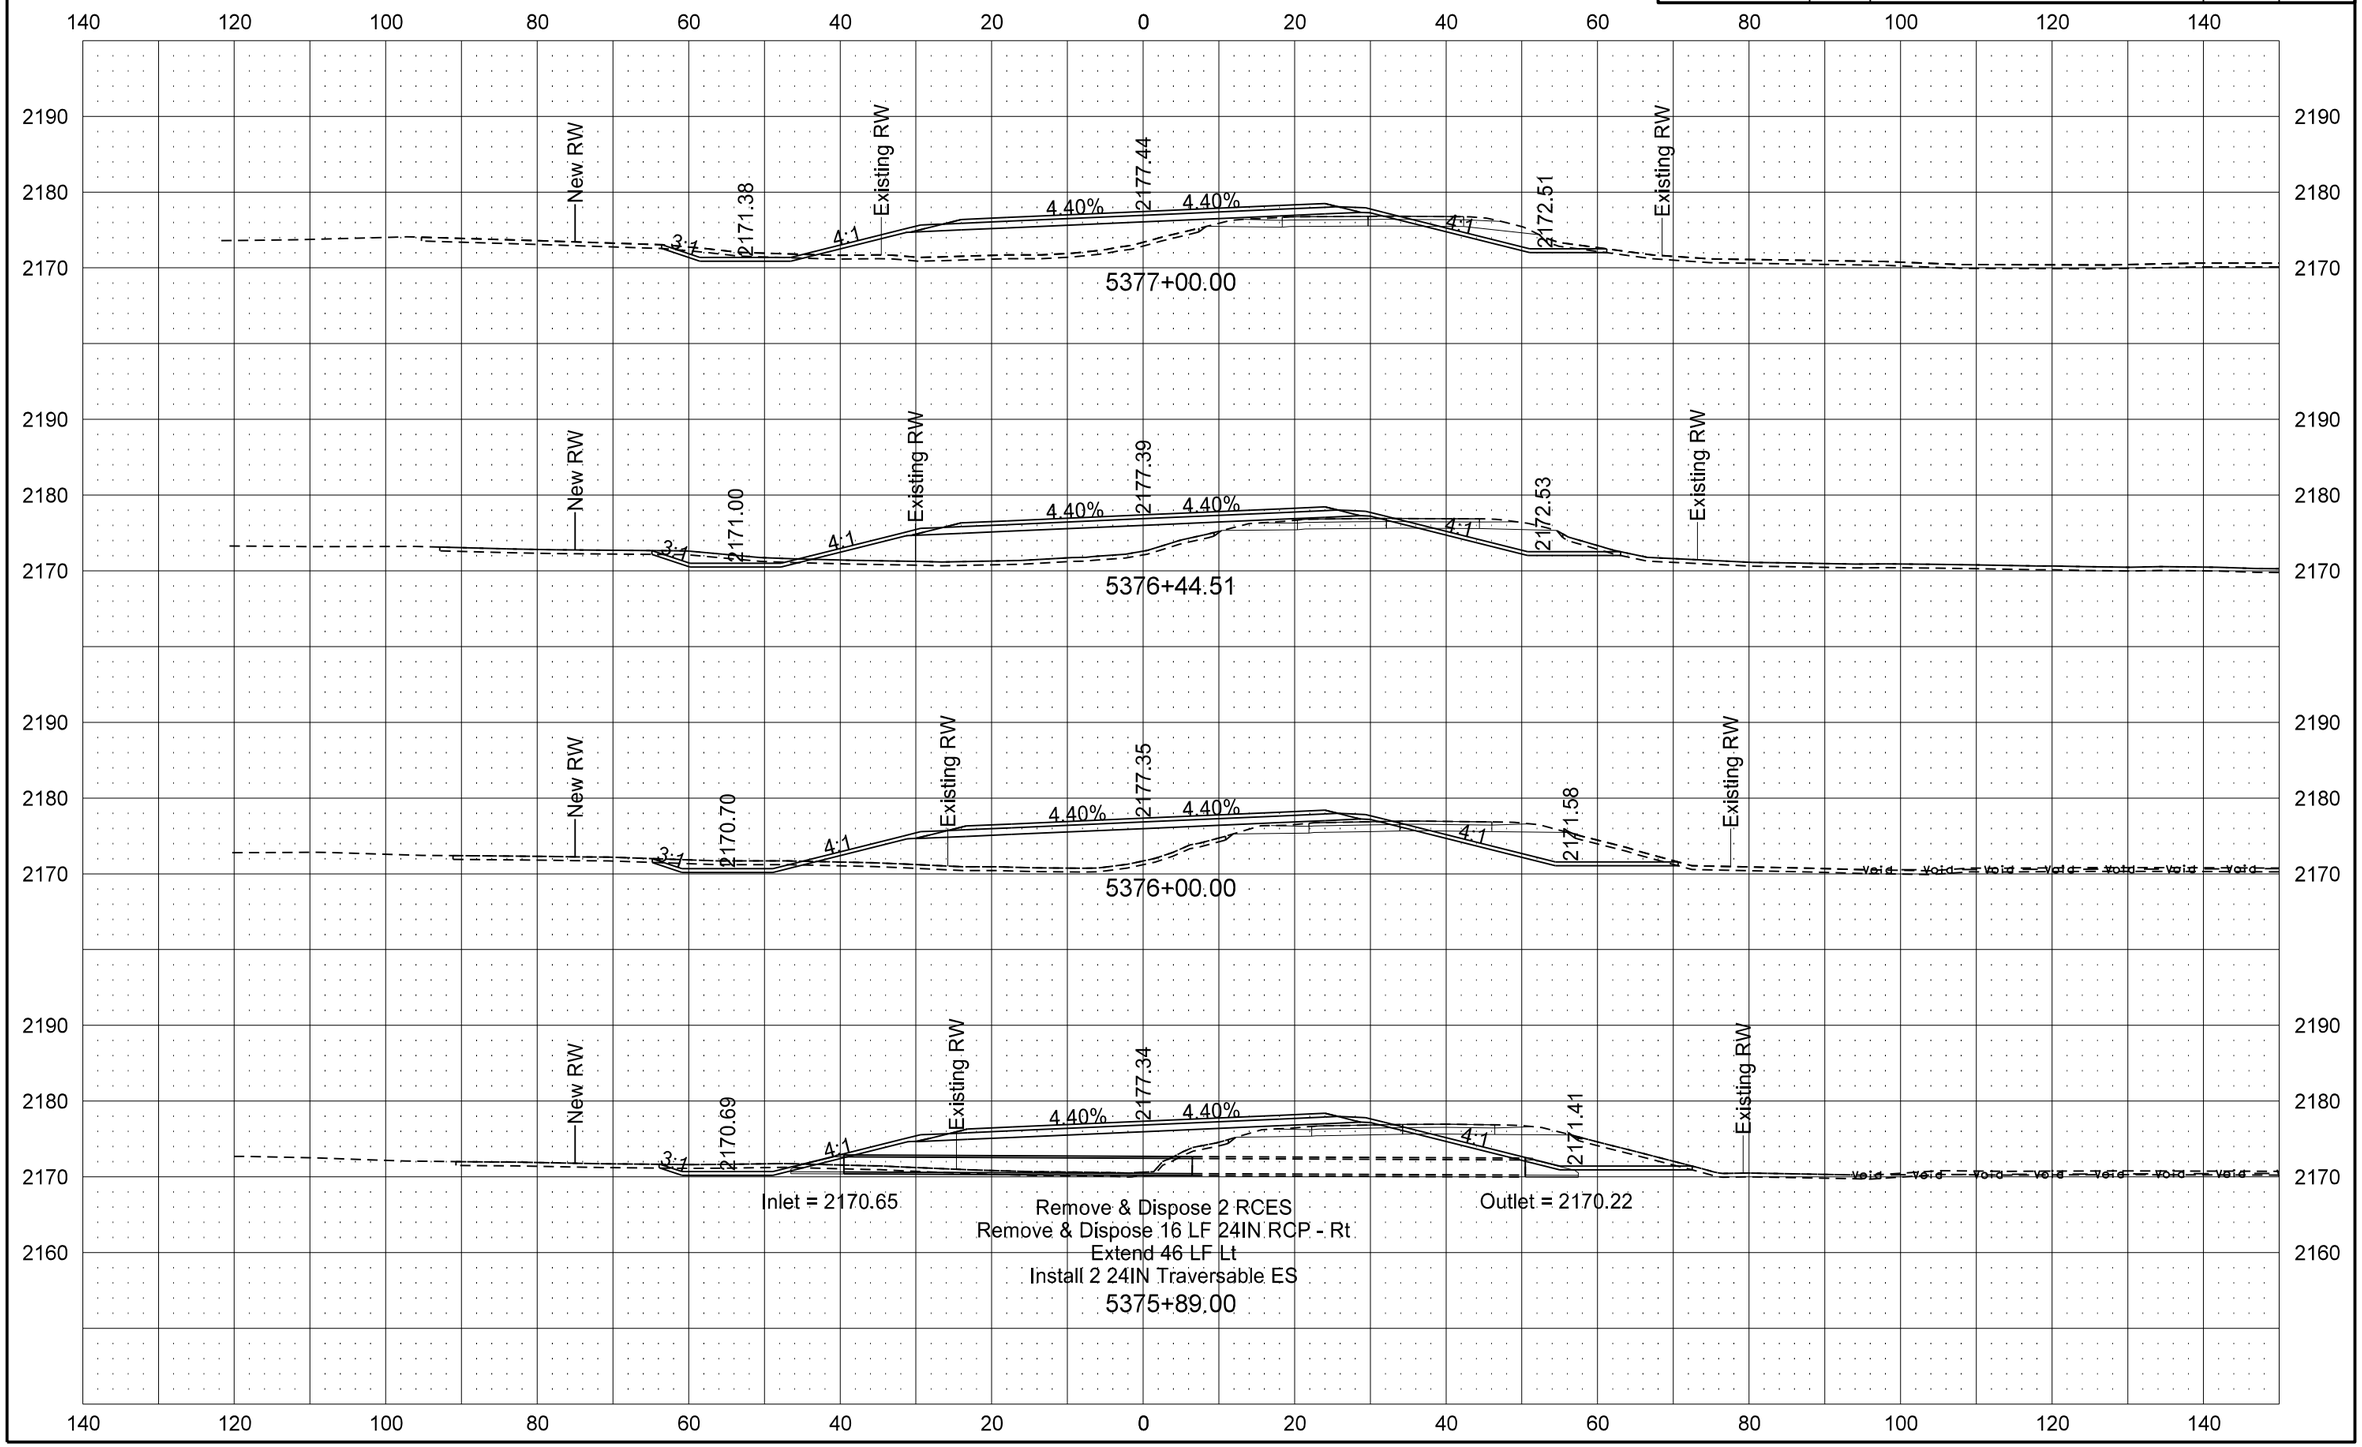

9/19/2016 11:01:24 AM darne R:\project\50200095.025\design\Sheets\200XS_115_ND 200_DC.dgn

STATE	PROJECT NO.	SECTION NO.	SHEET NO.
ND	SOIB-5-200(025)095	200	127

ND 200 - Dunn Center Cross Sections

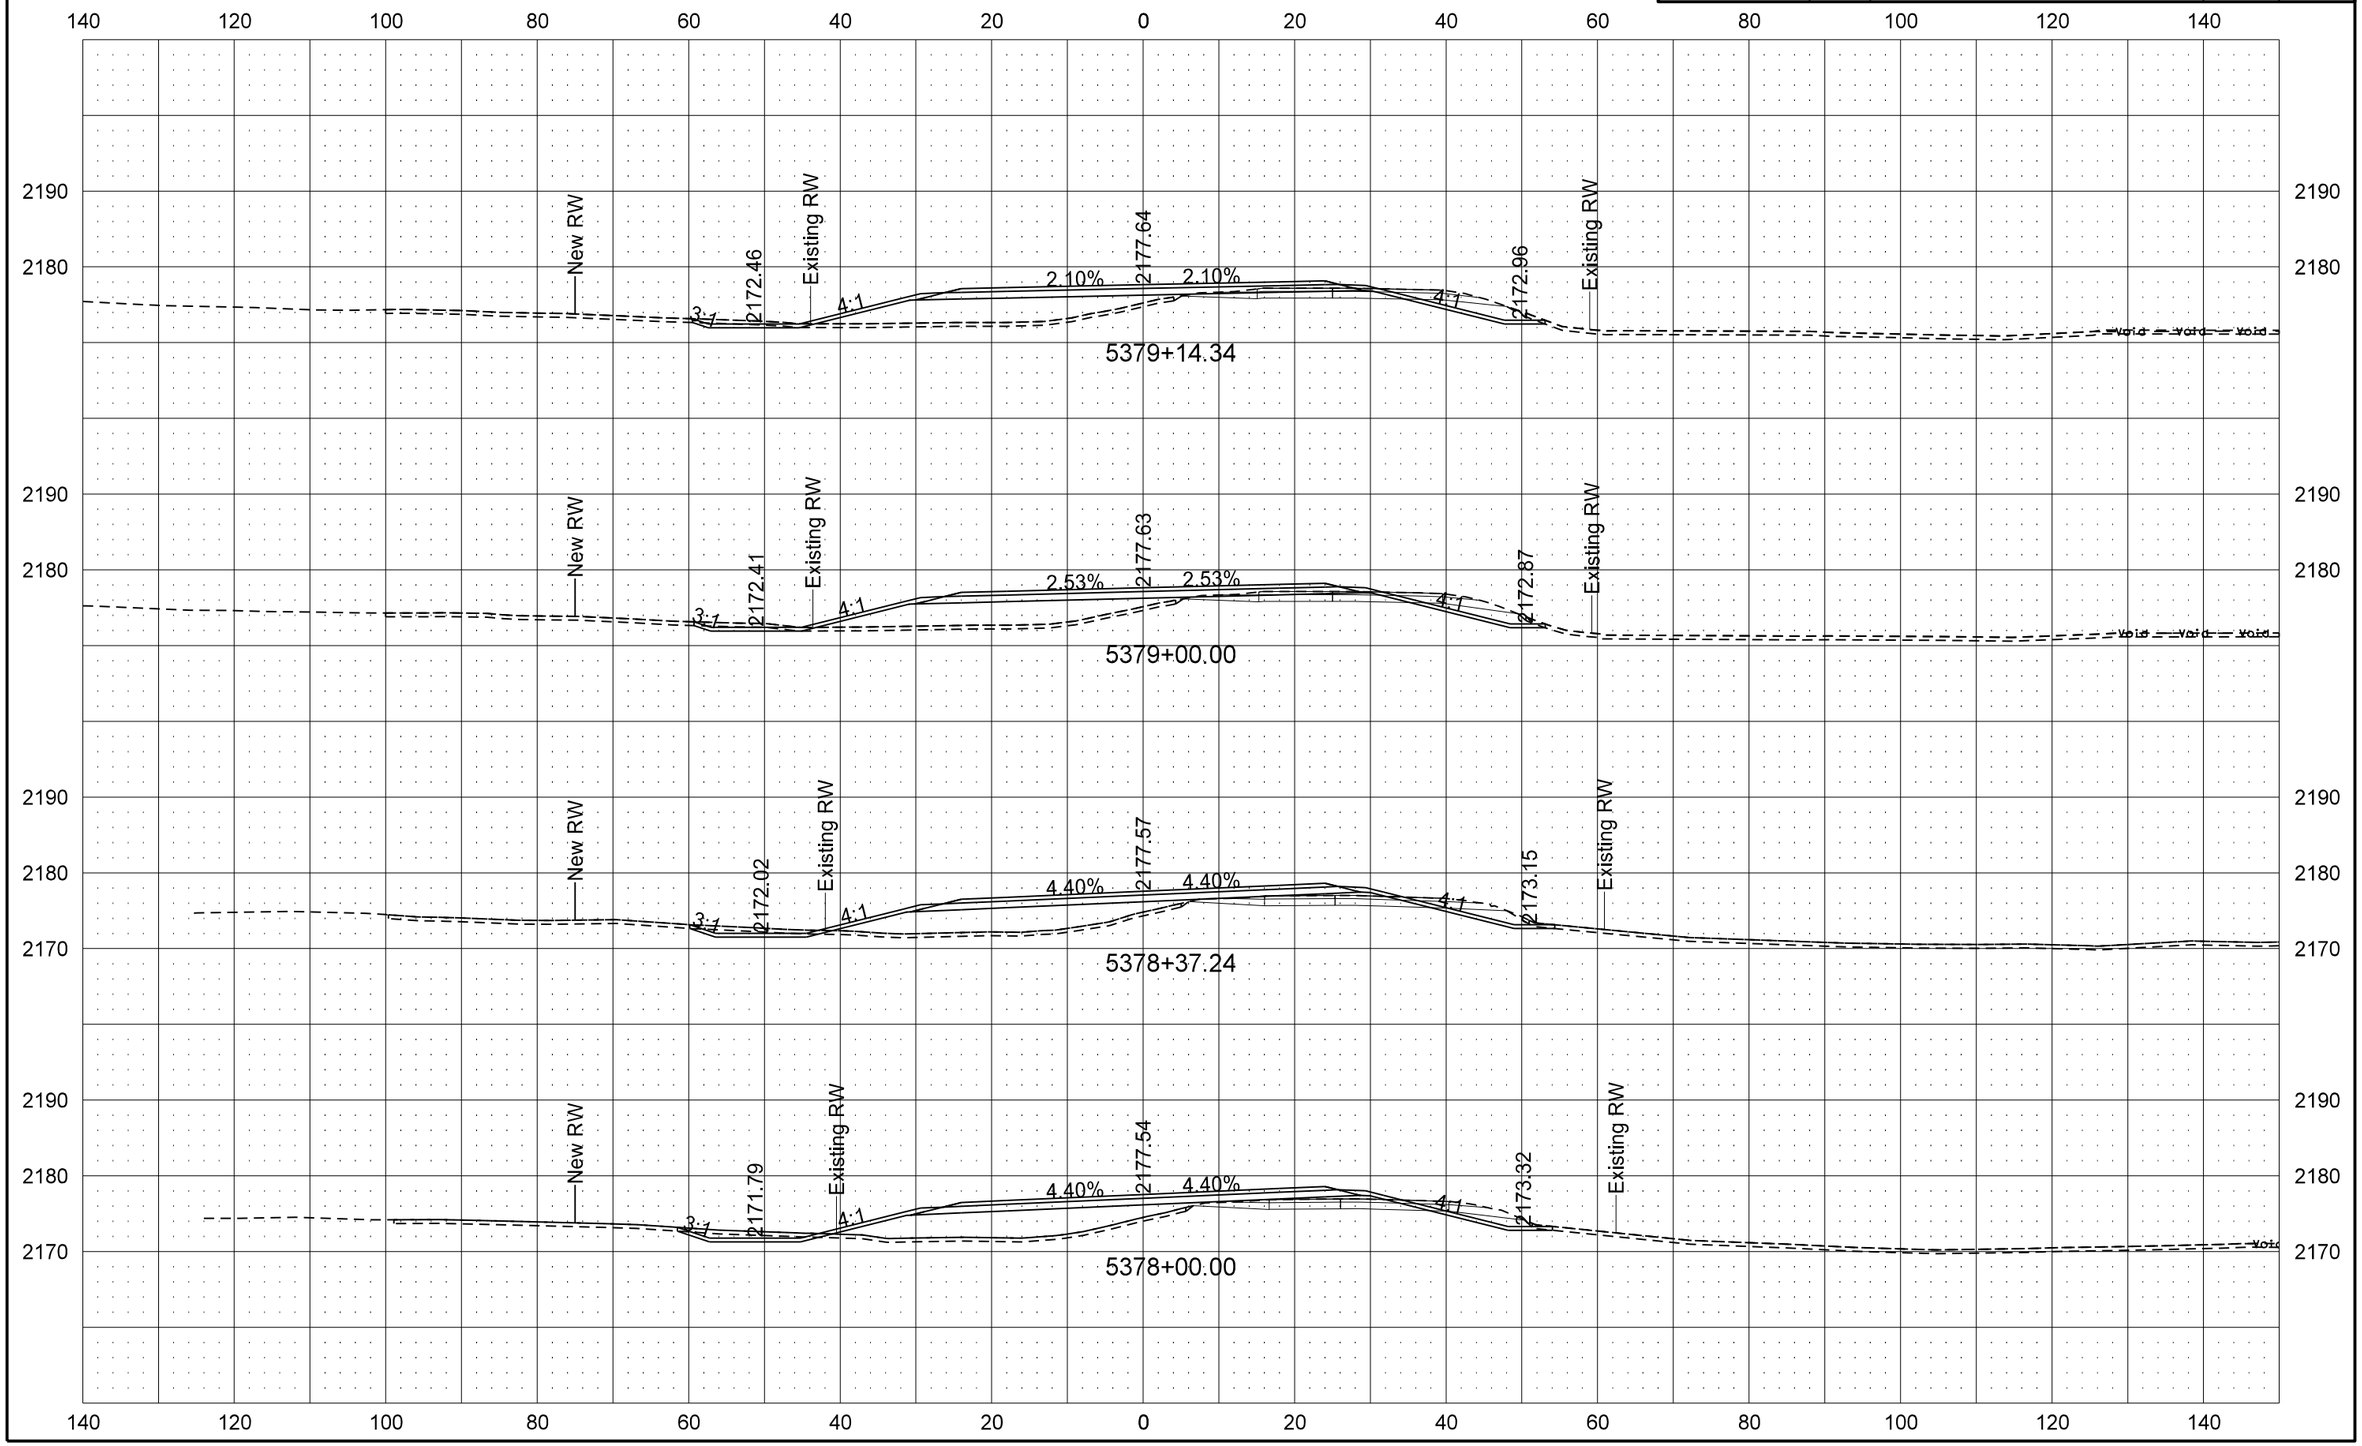

9/19/2016 11:01:25 AM darne R:\project\50200095.025\design\Sheets\200XS_115_ND 200_DC.dgn

STATE	PROJECT NO.	SECTION NO.	SHEET NO.
ND	SOIB-5-200(025)095	200	128

ND 200 - Dunn Center Cross Sections

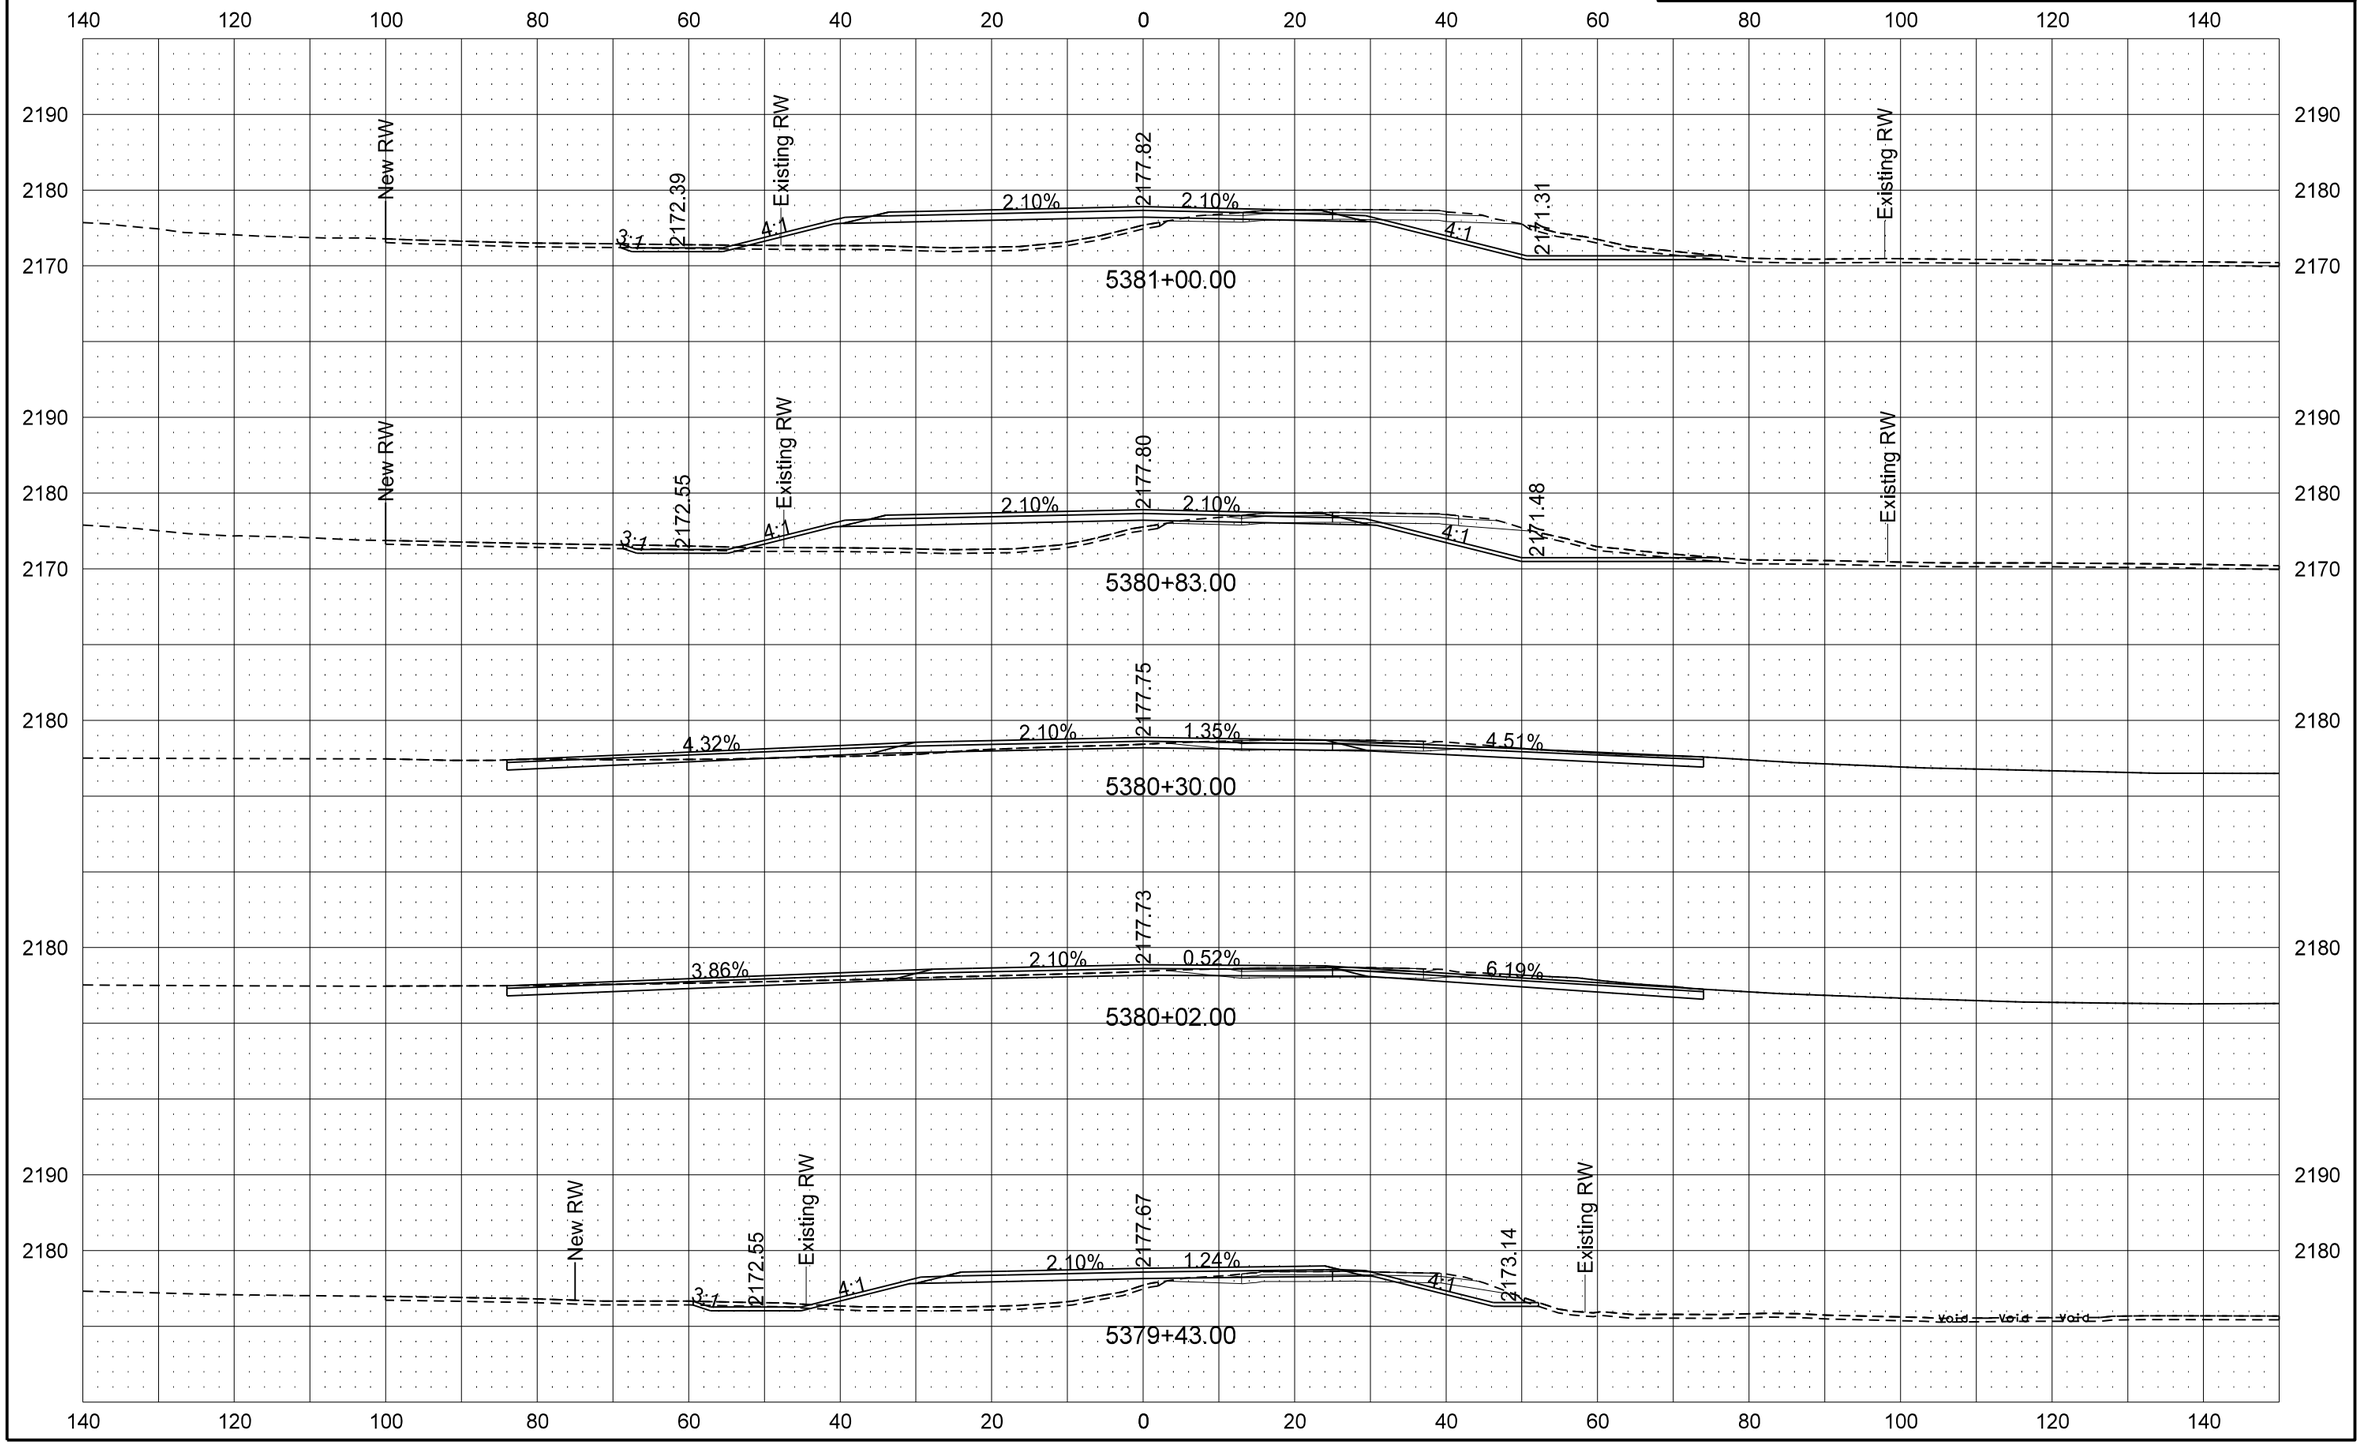

STATE	PROJECT NO.	SECTION NO.	SHEET NO.
ND	SOIB-5-200(025)095	200	129

ND 200 - Dunn Center Cross Sections

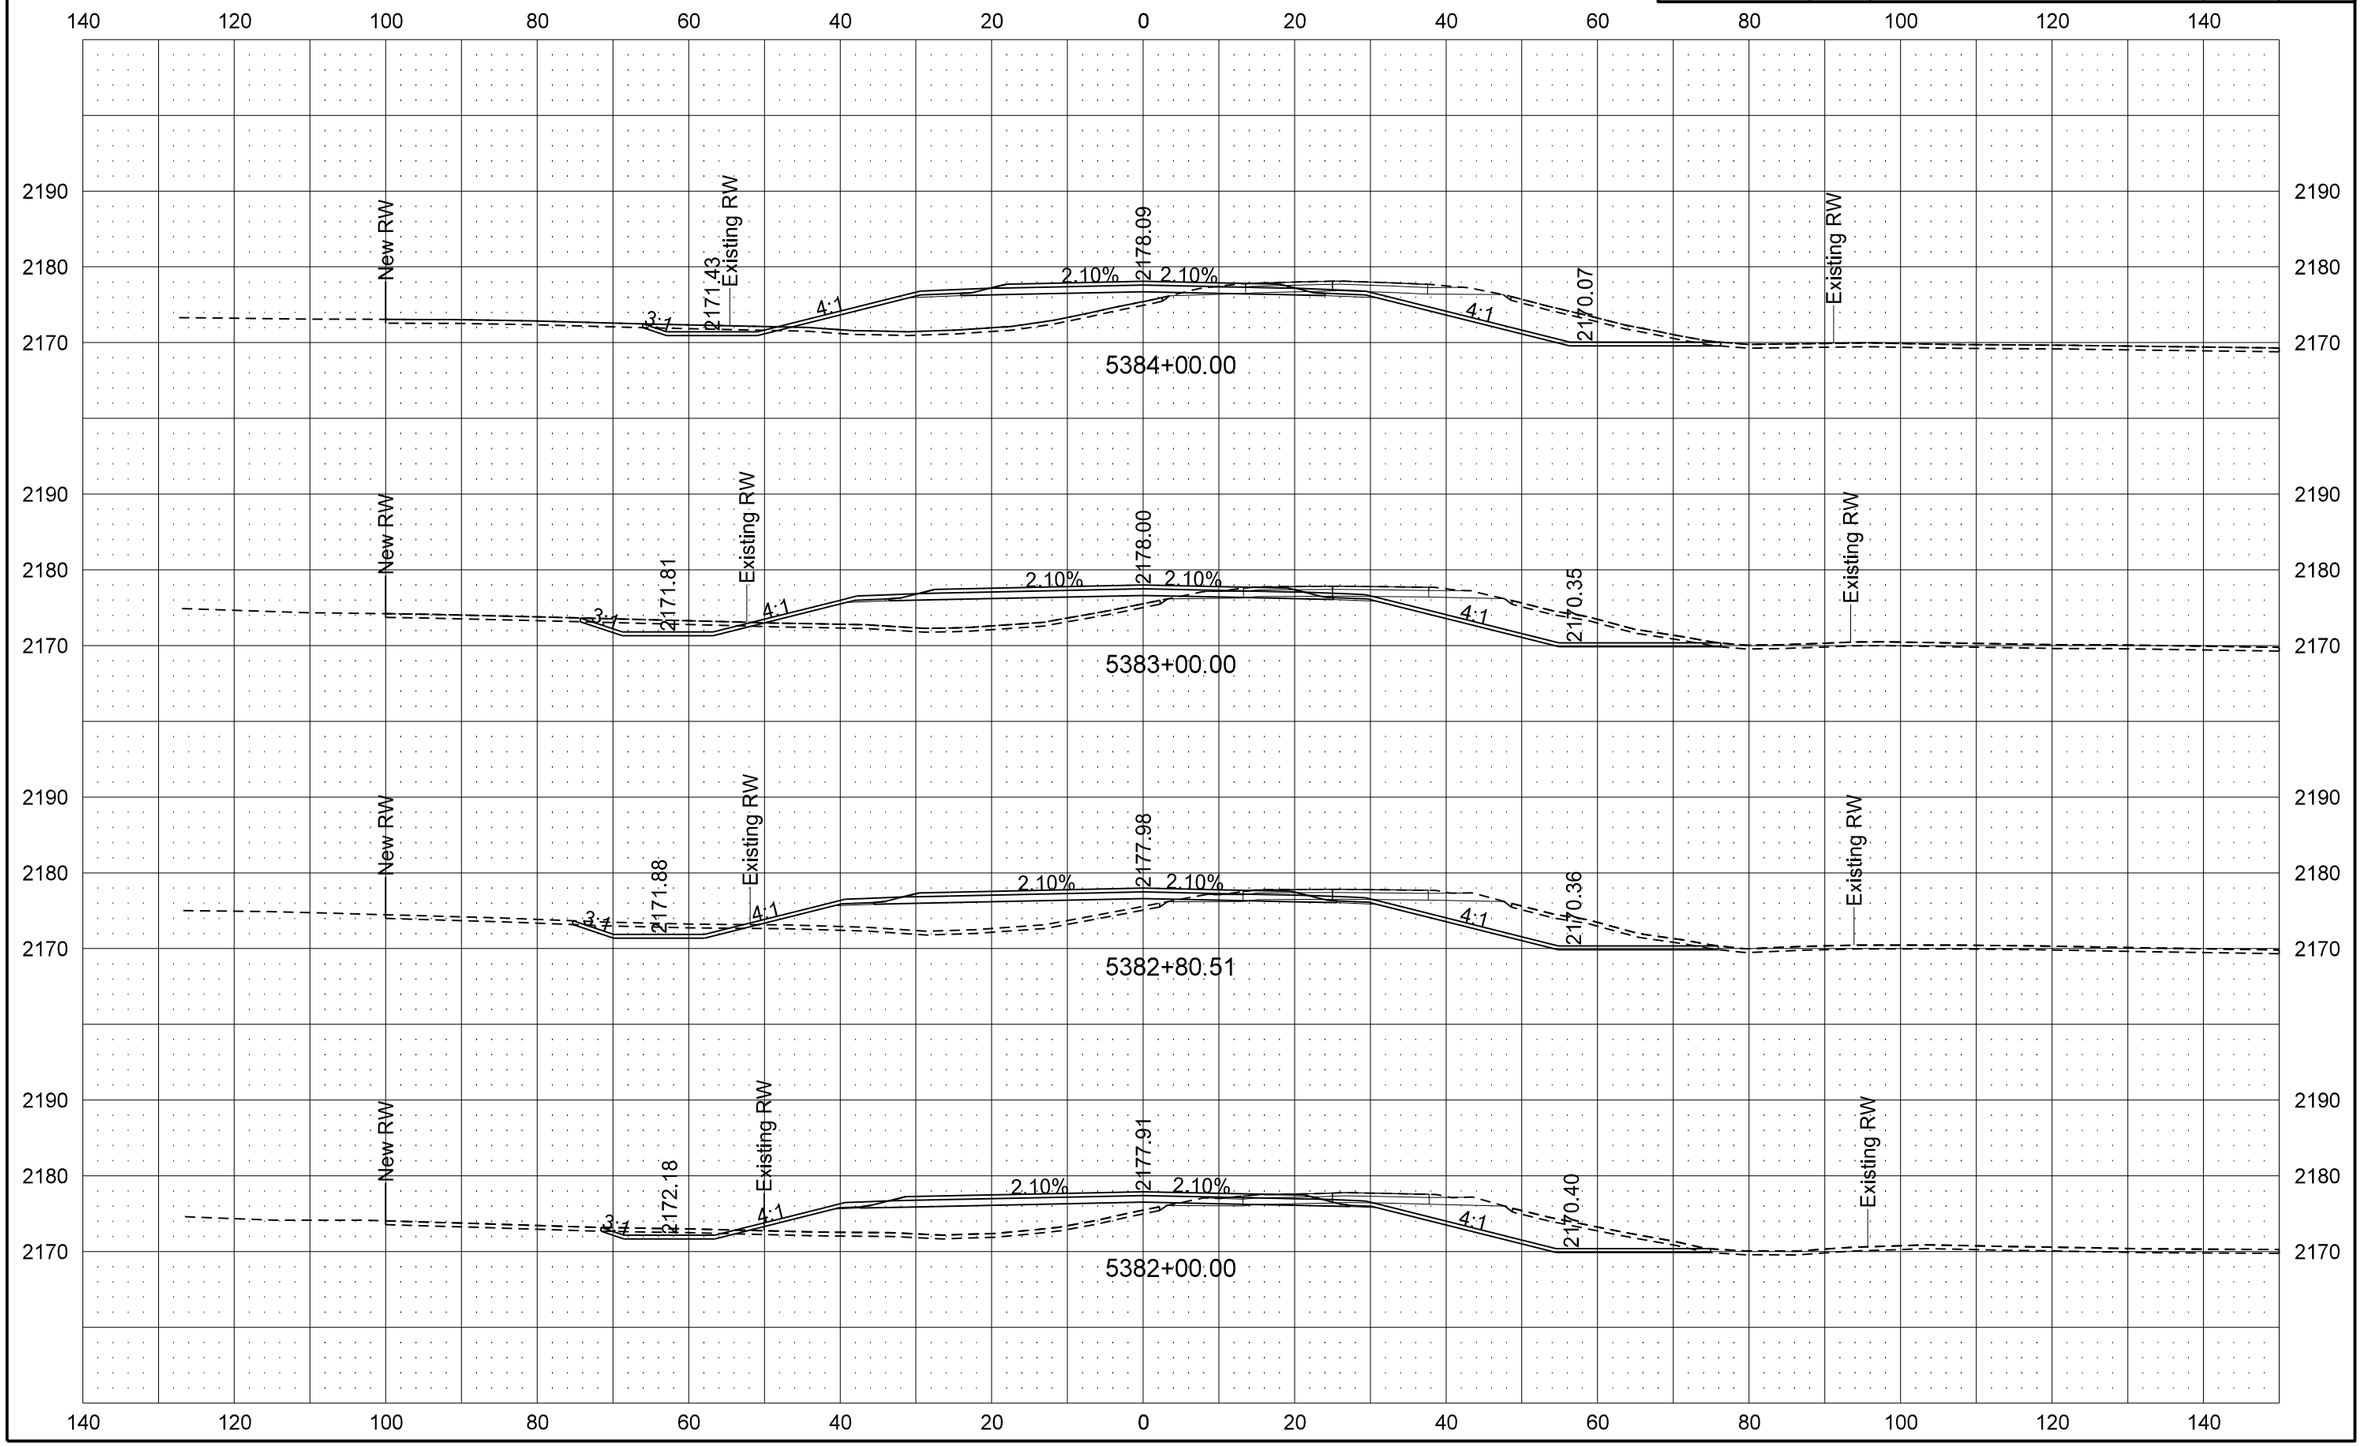

9/19/2016 11:01:27 AM darne R:\project\50200095.025\design\Sheets\200XS_115_ND 200_DC.dgn

STATE	PROJECT NO.	SECTION NO.	SHEET NO.
ND	SOIB-5-200(025)095	200	130

ND 200 - Dunn Center Cross Sections

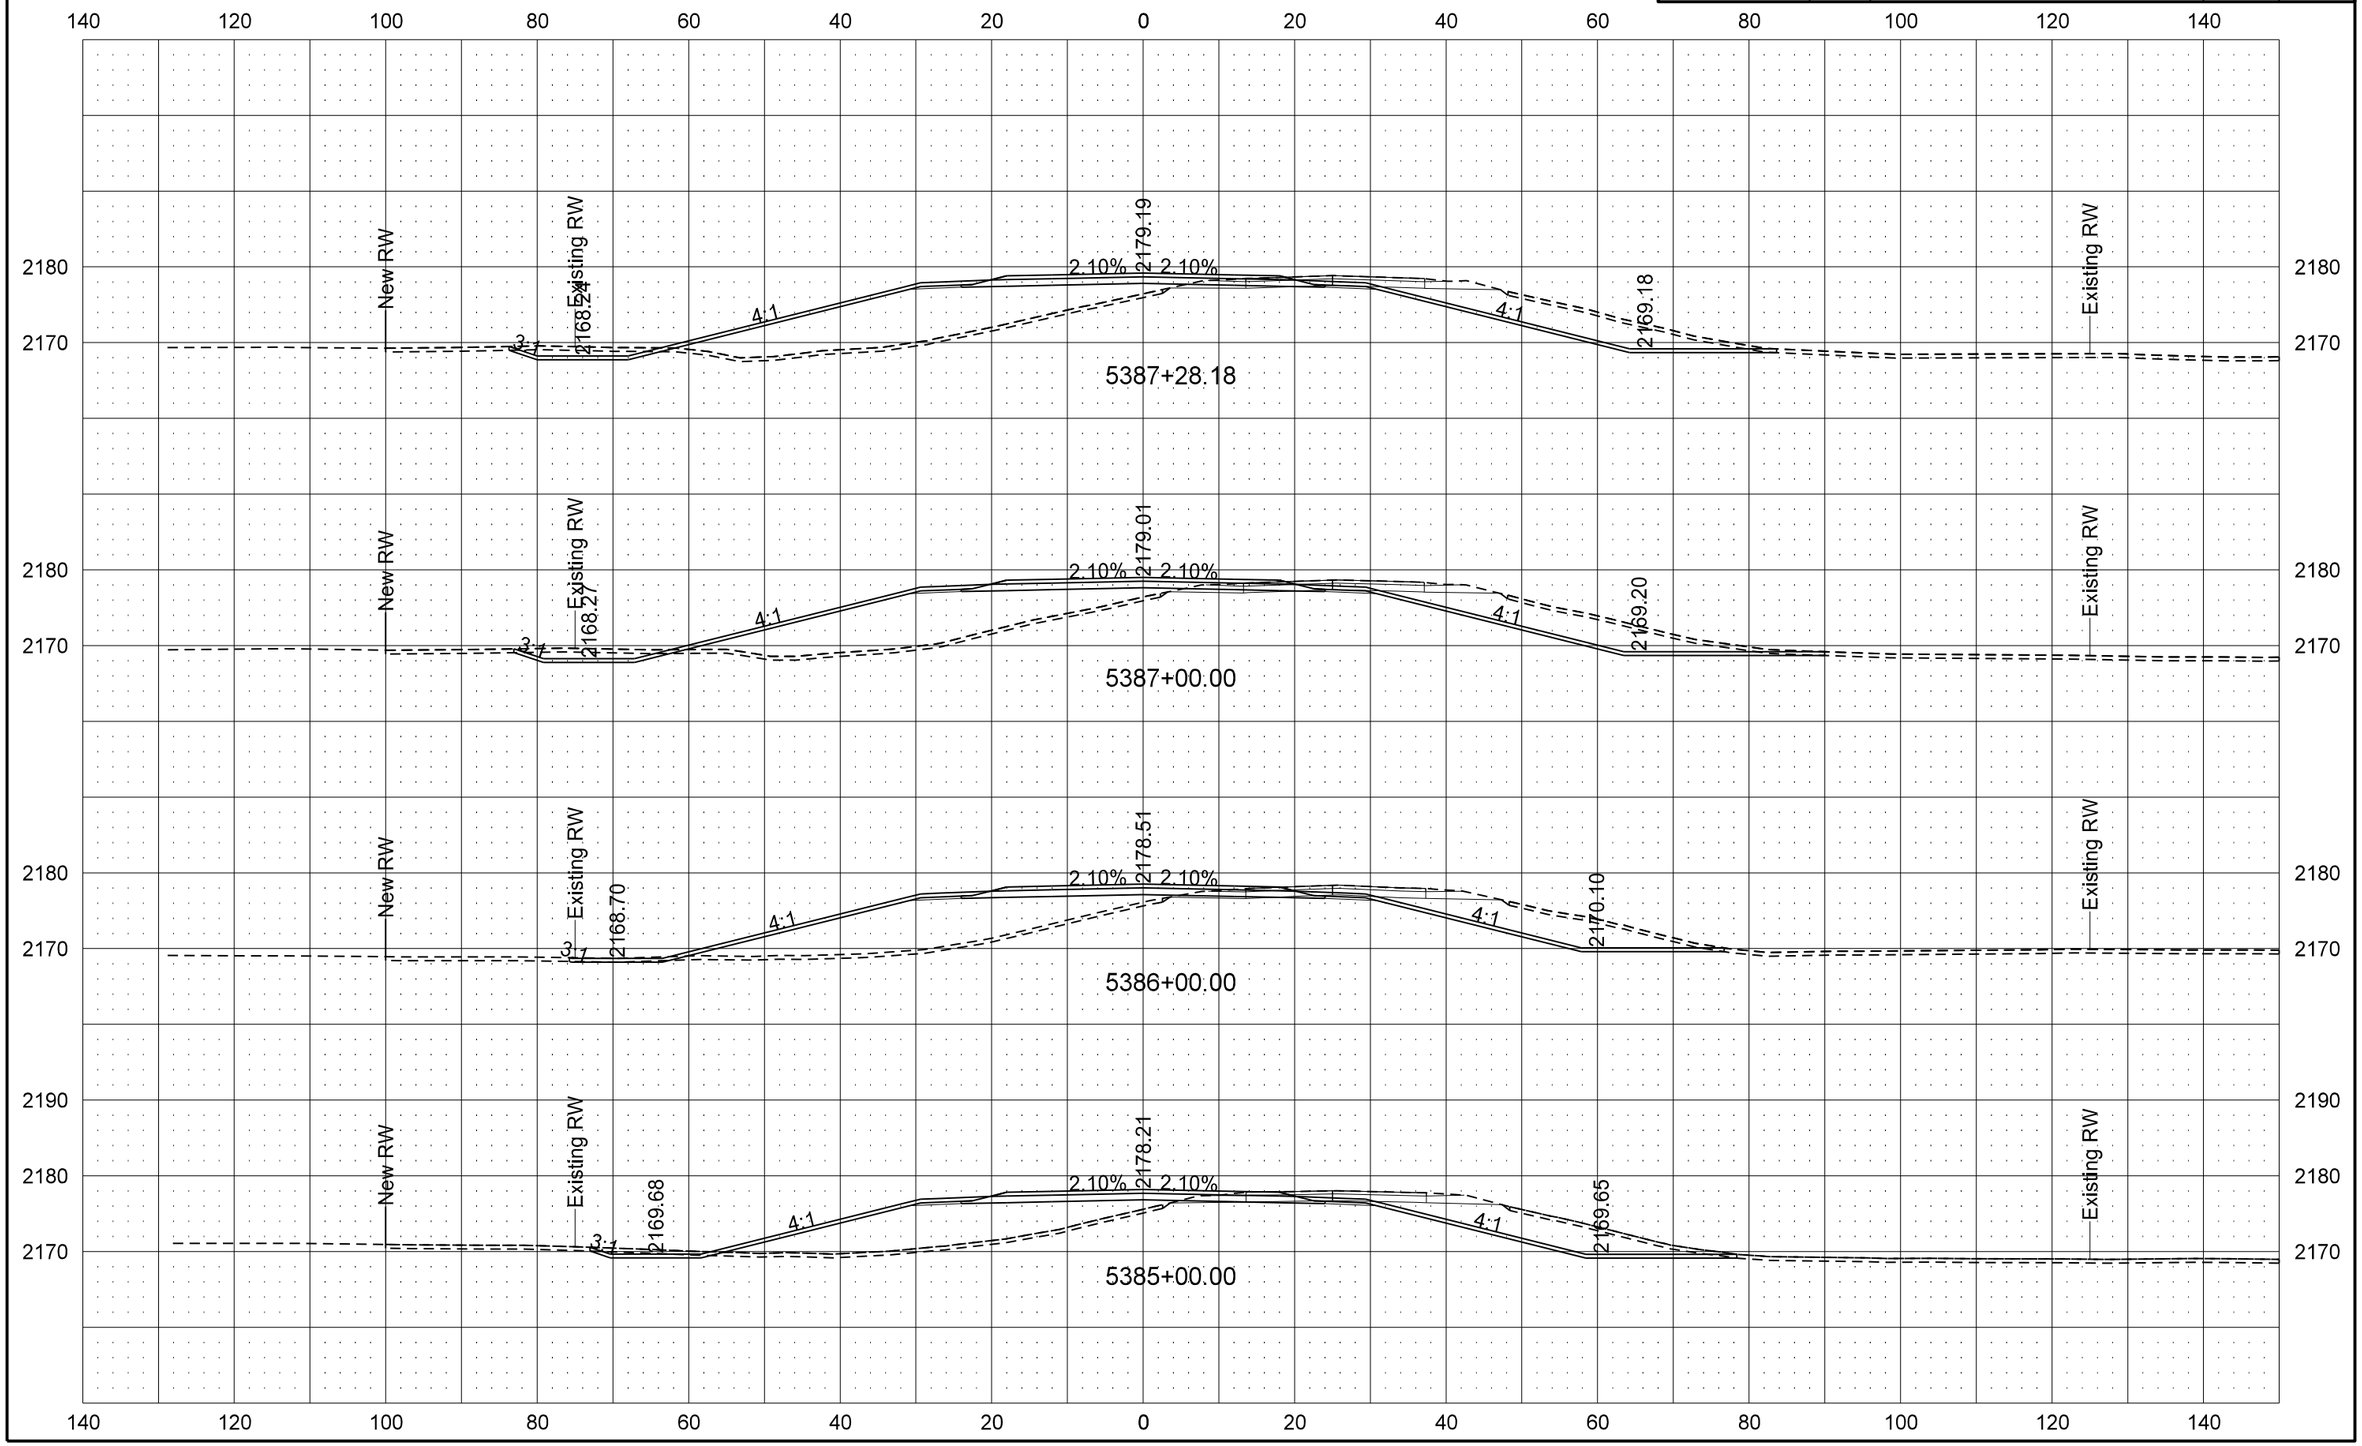

9/19/2016 11:01:27 AM darne R:\project\50200095.025\design\Sheets\200XS_115_ND 200_DC.dgn

STATE	PROJECT NO.	SECTION NO.	SHEET NO.
ND	SOIB-5-200(025)095	200	131

ND 200 - Dunn Center Cross Sections

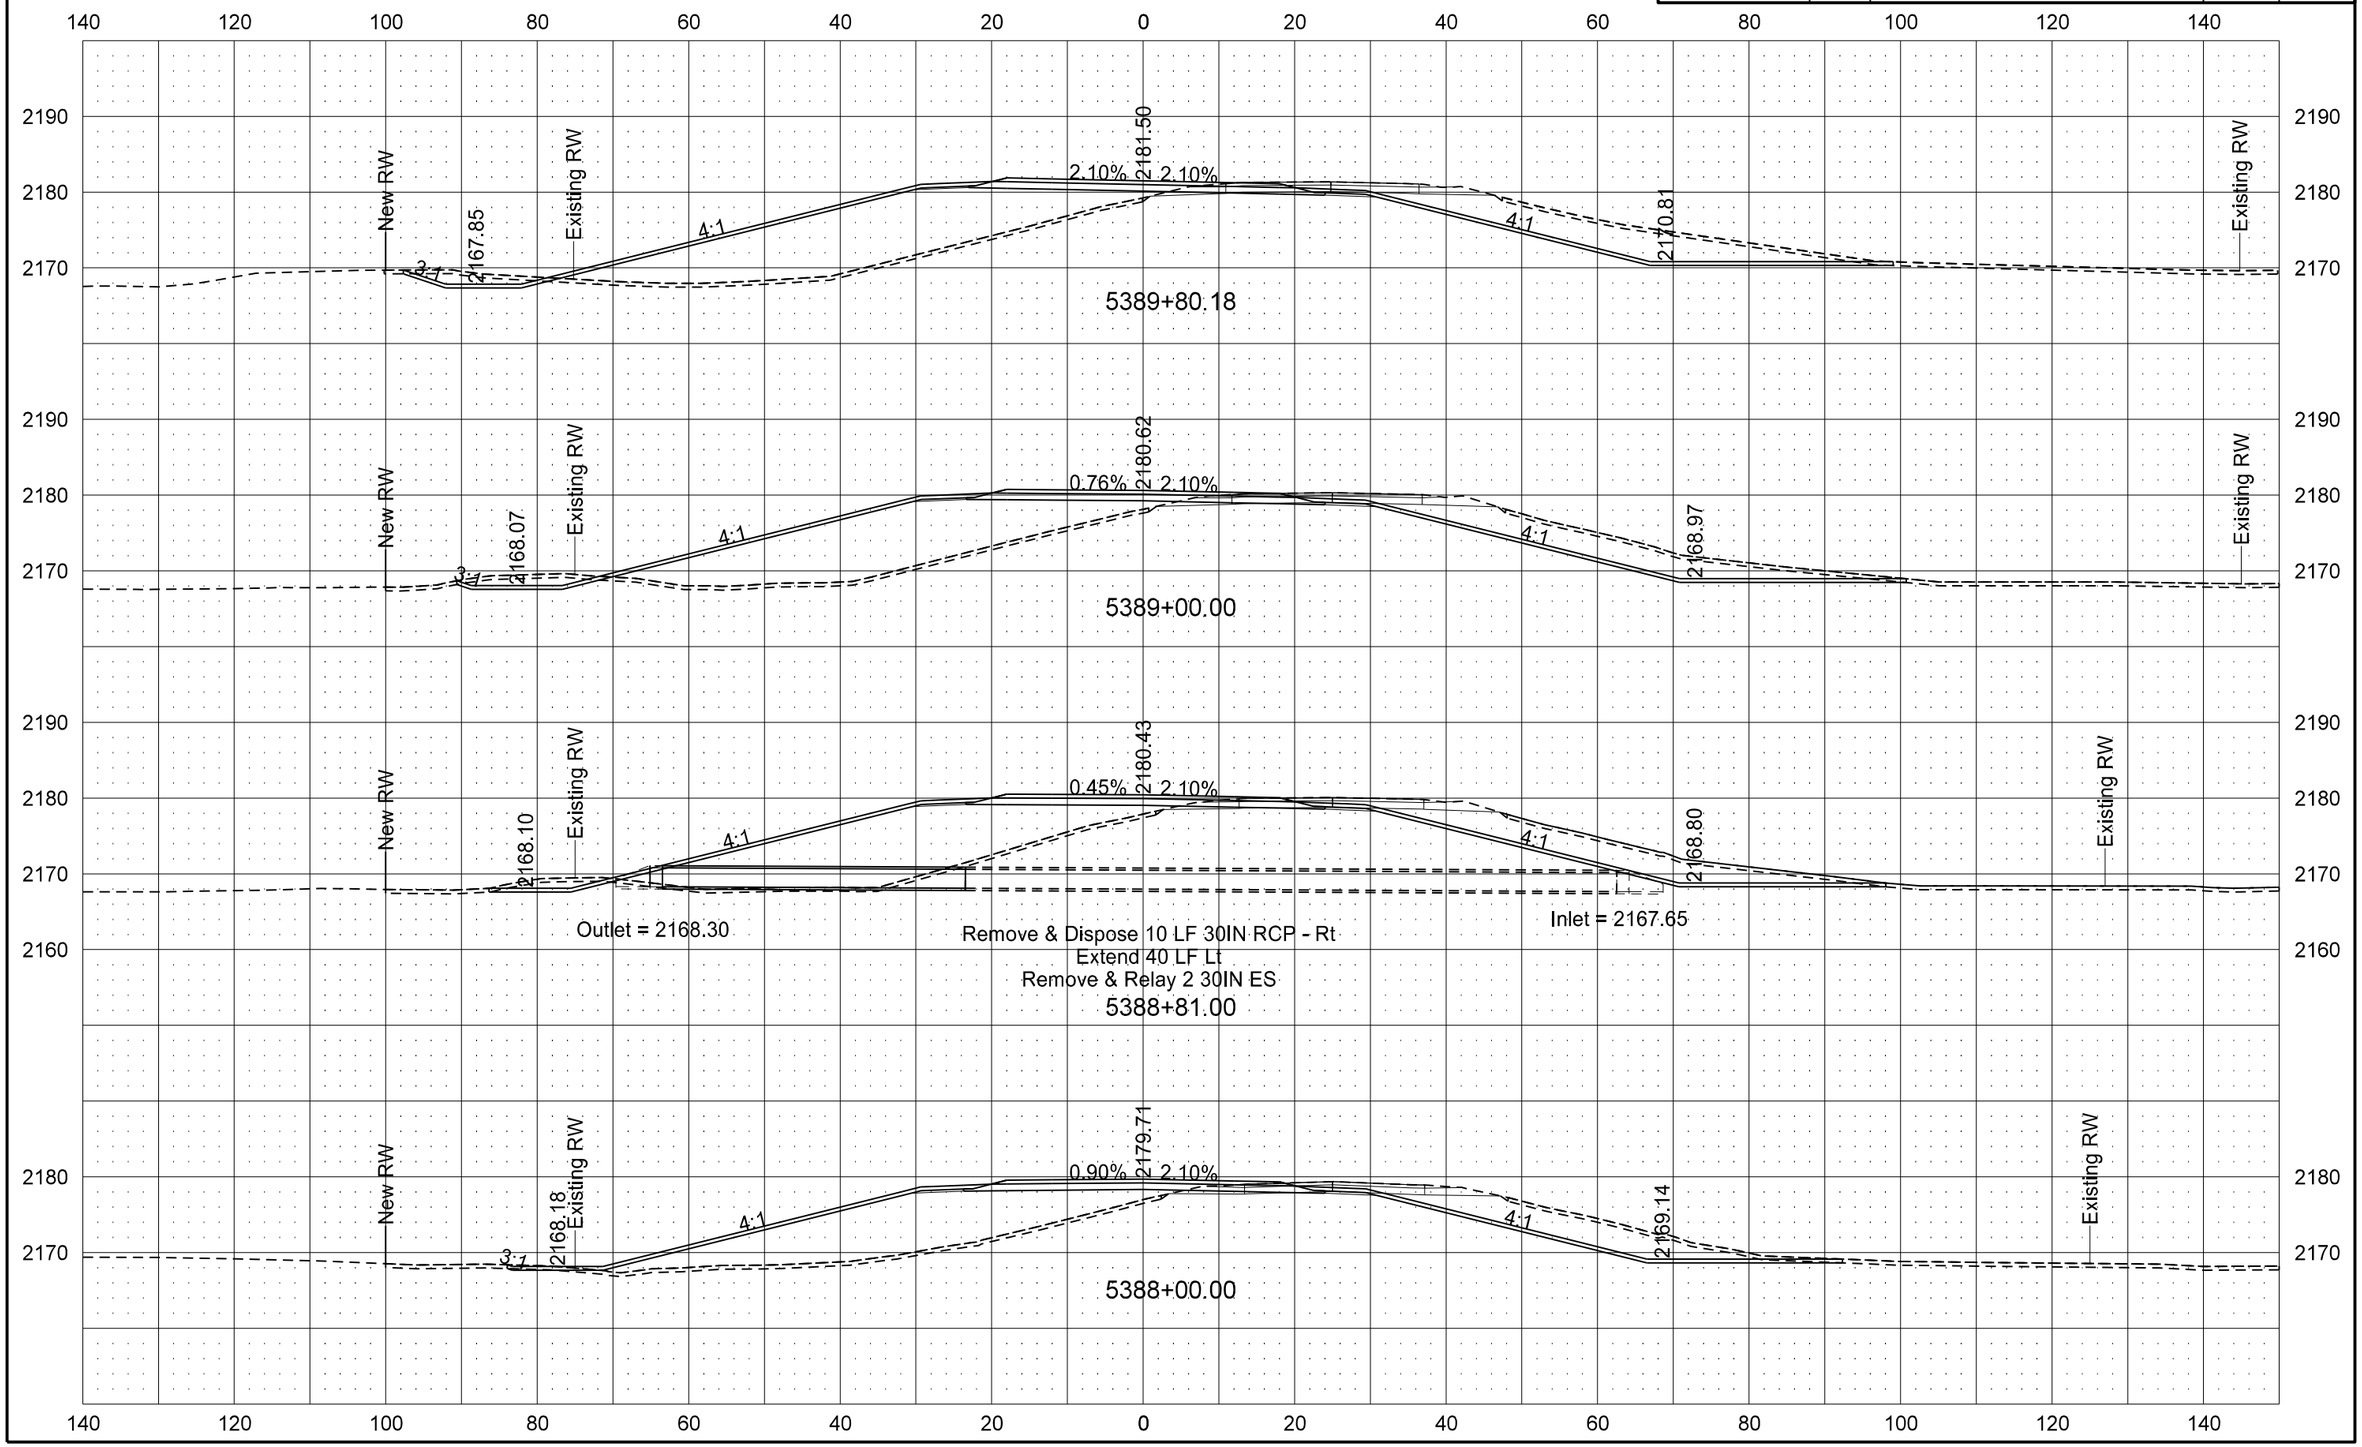

9/19/2016 11:01:28 AM darne R:\project\50200095.025\design\Sheets\200XS_115_ND 200_DC.dgn

STATE	PROJECT NO.	SECTION NO.	SHEET NO.
ND	SOIB-5-200(025)095	200	132

ND 200 - Dunn Center Cross Sections

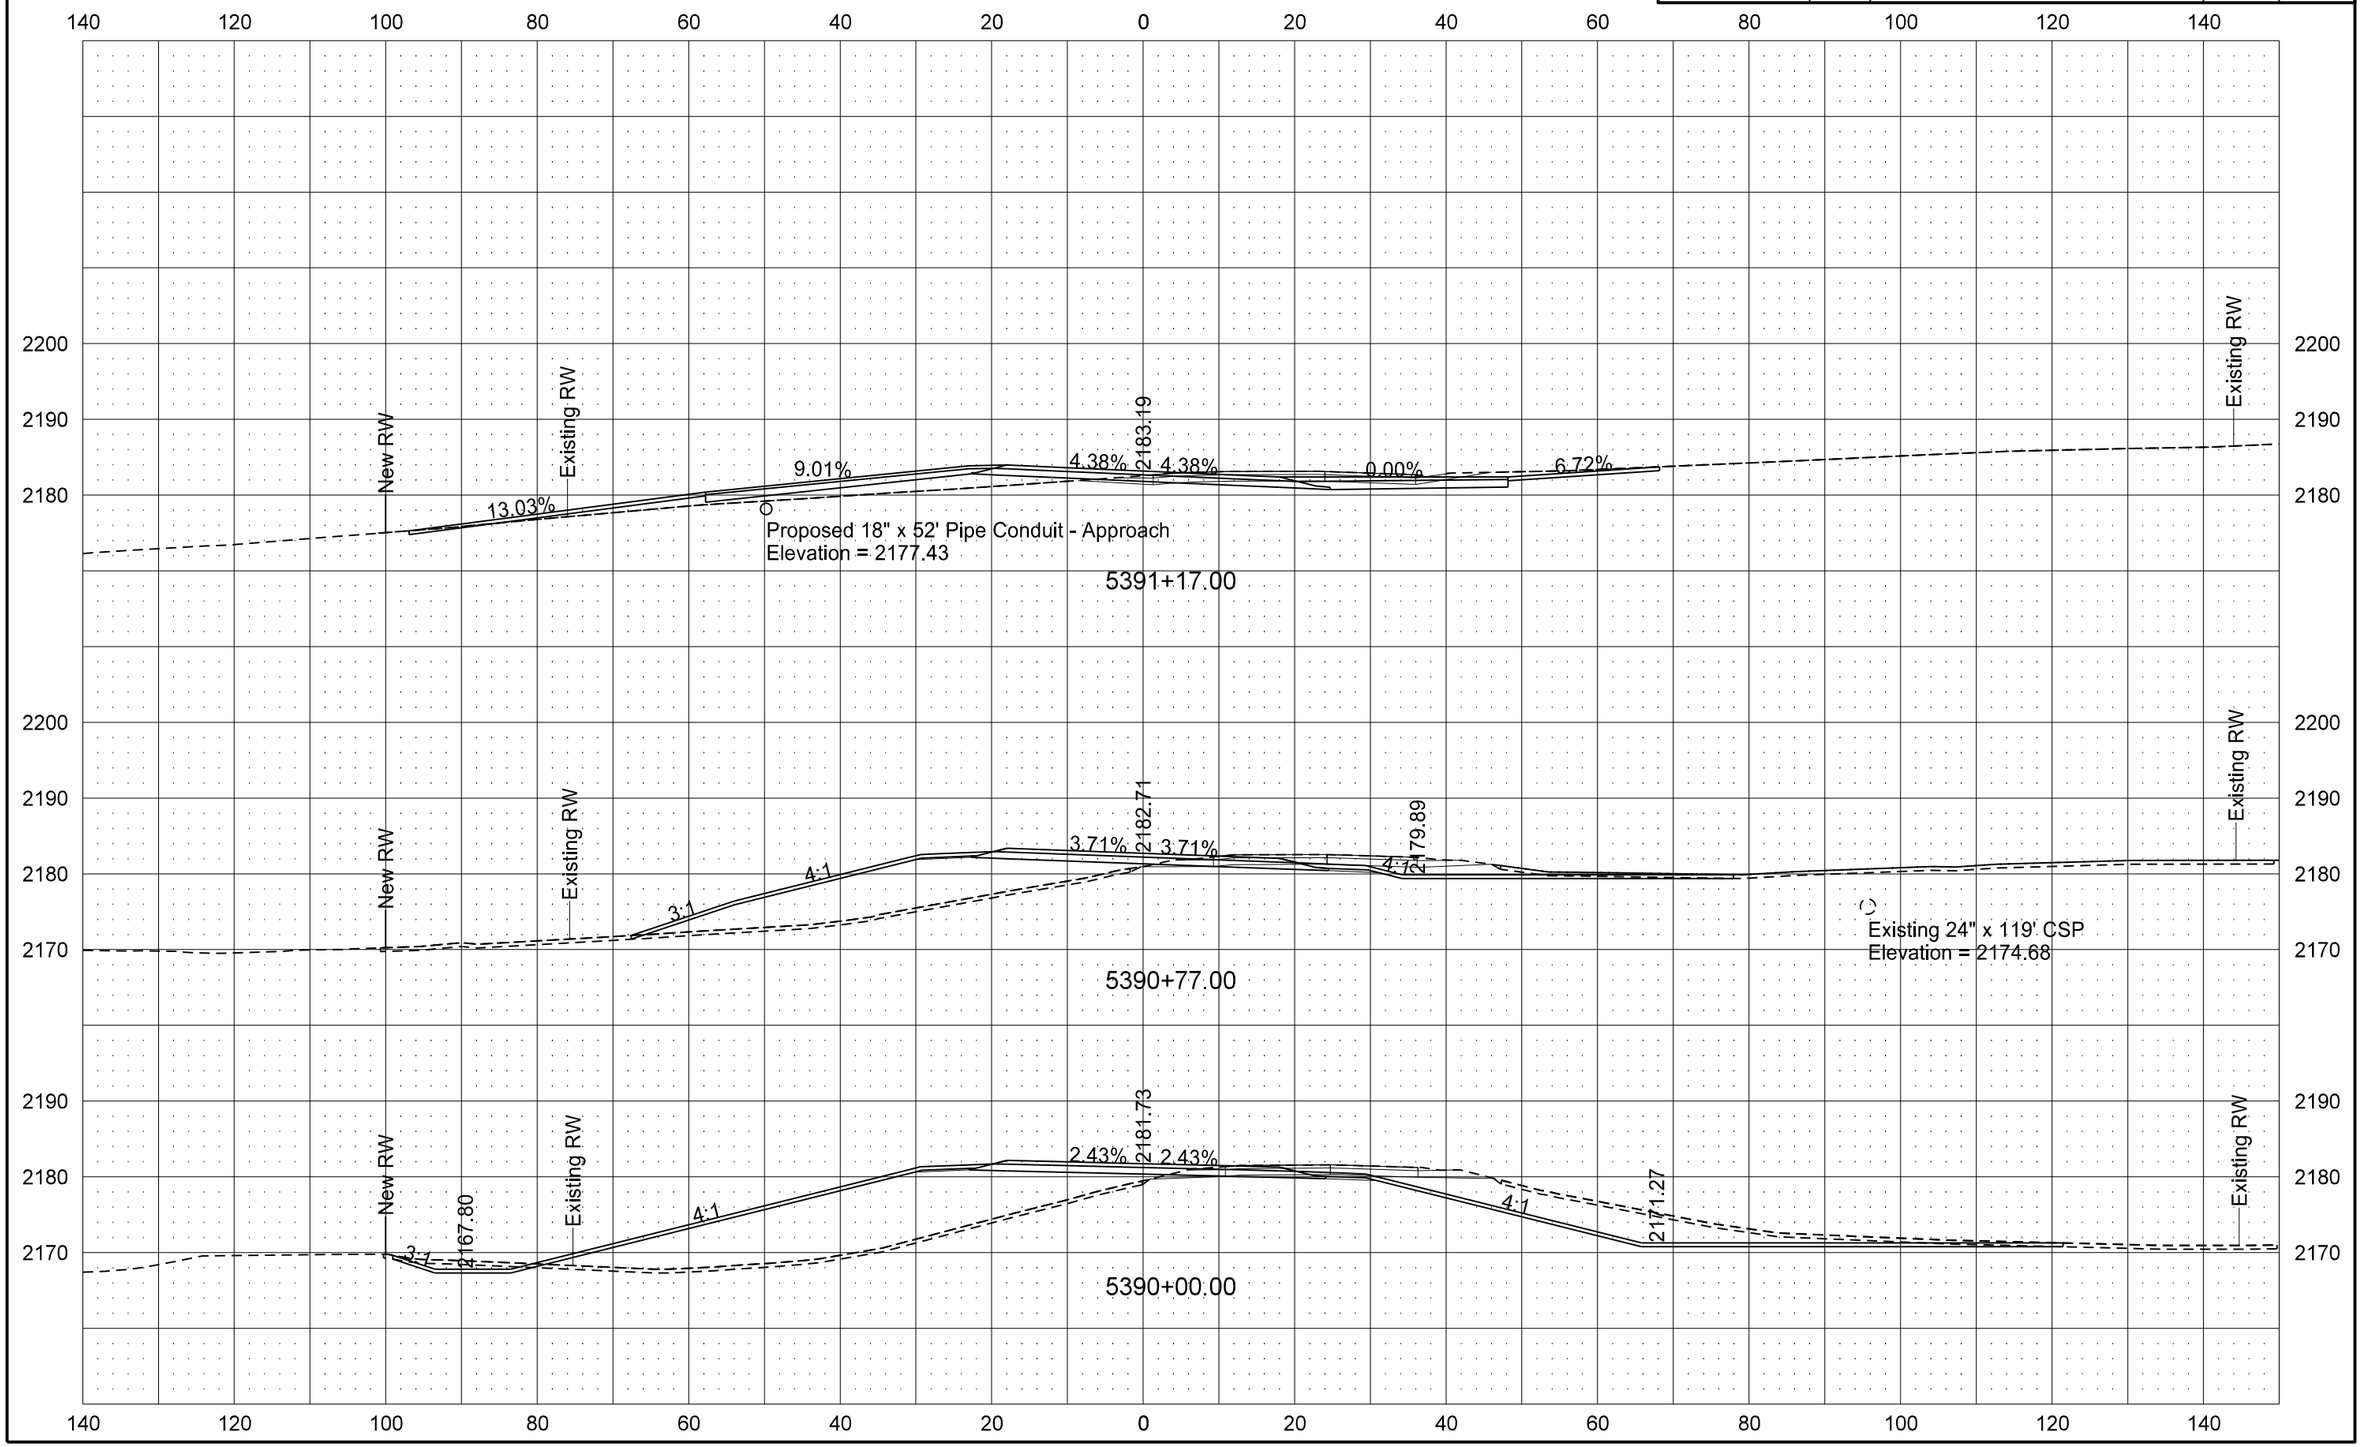

9/19/2016 11:01:29 AM darne R:\project\50200095.025\design\Sheets\200XS_115_ND 200_DC.dgn

STATE	PROJECT NO.	SECTION NO.	SHEET NO.
ND	SOIB-5-200(025)095	200	133

ND 200 - Dunn Center Cross Sections

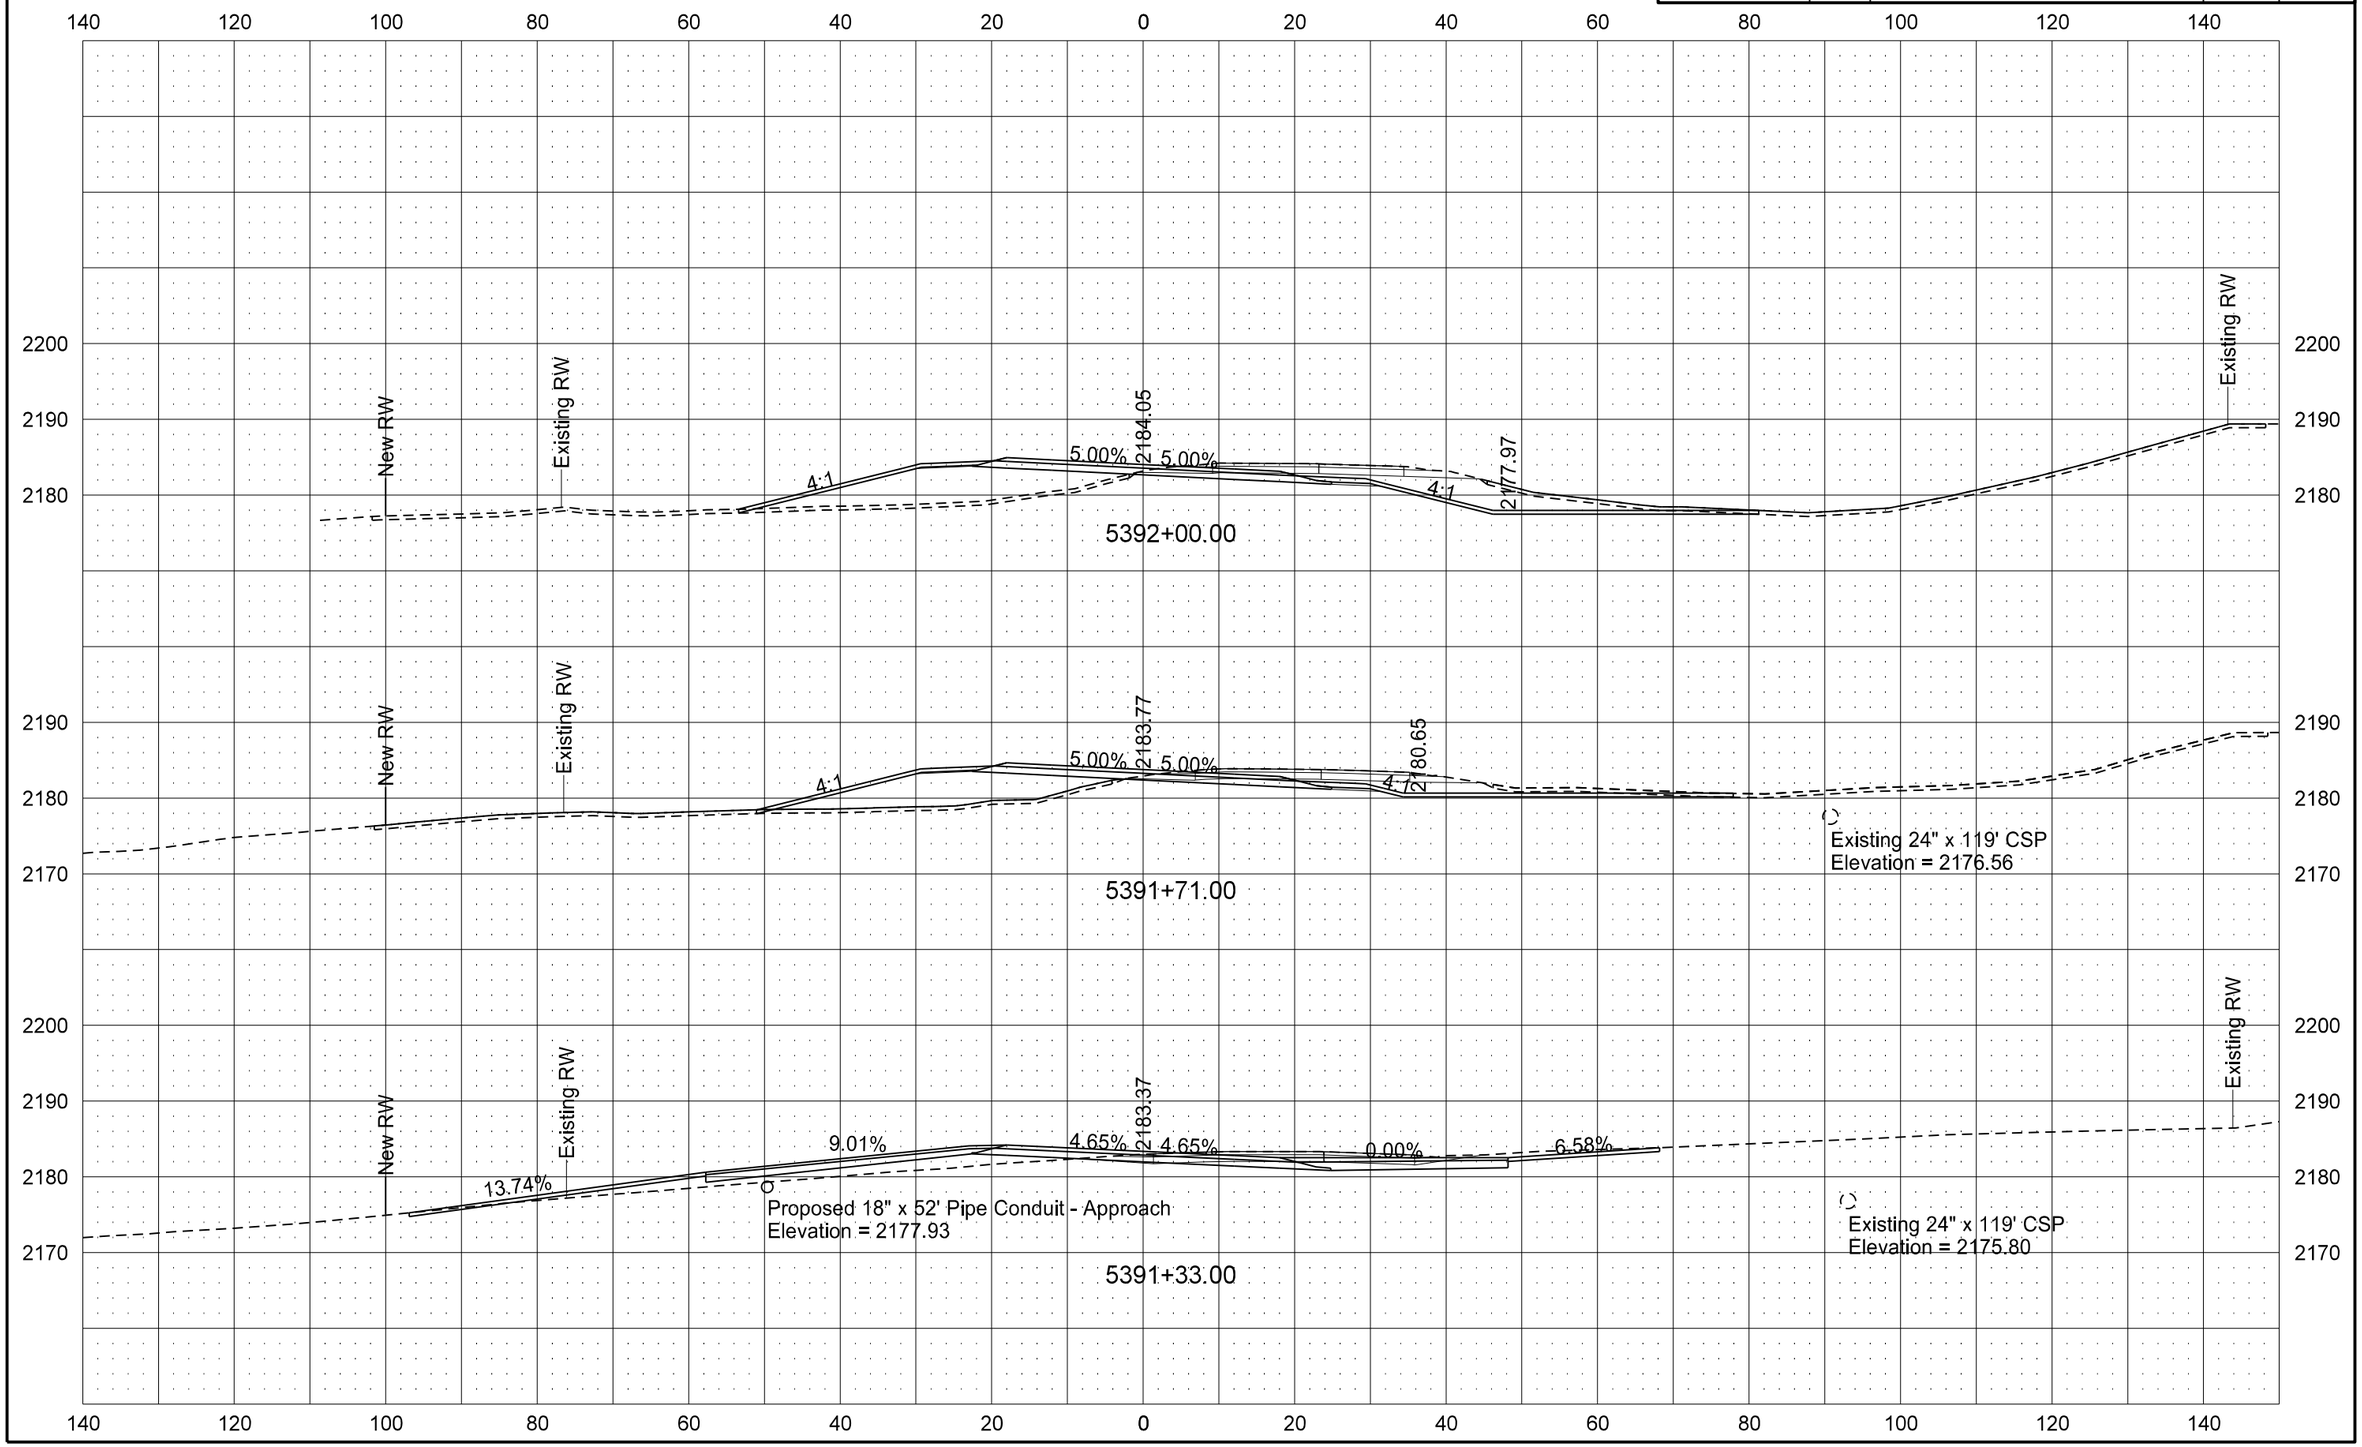

9/19/2016 11:01:30 AM darne R:\project\50200095.025\design\Sheets\200XS_115_ND 200_DC.dgn

STATE	PROJECT NO.	SECTION NO.	SHEET NO.
ND	SOIB-5-200(025)095	200	134

ND 200 - Dunn Center Cross Sections

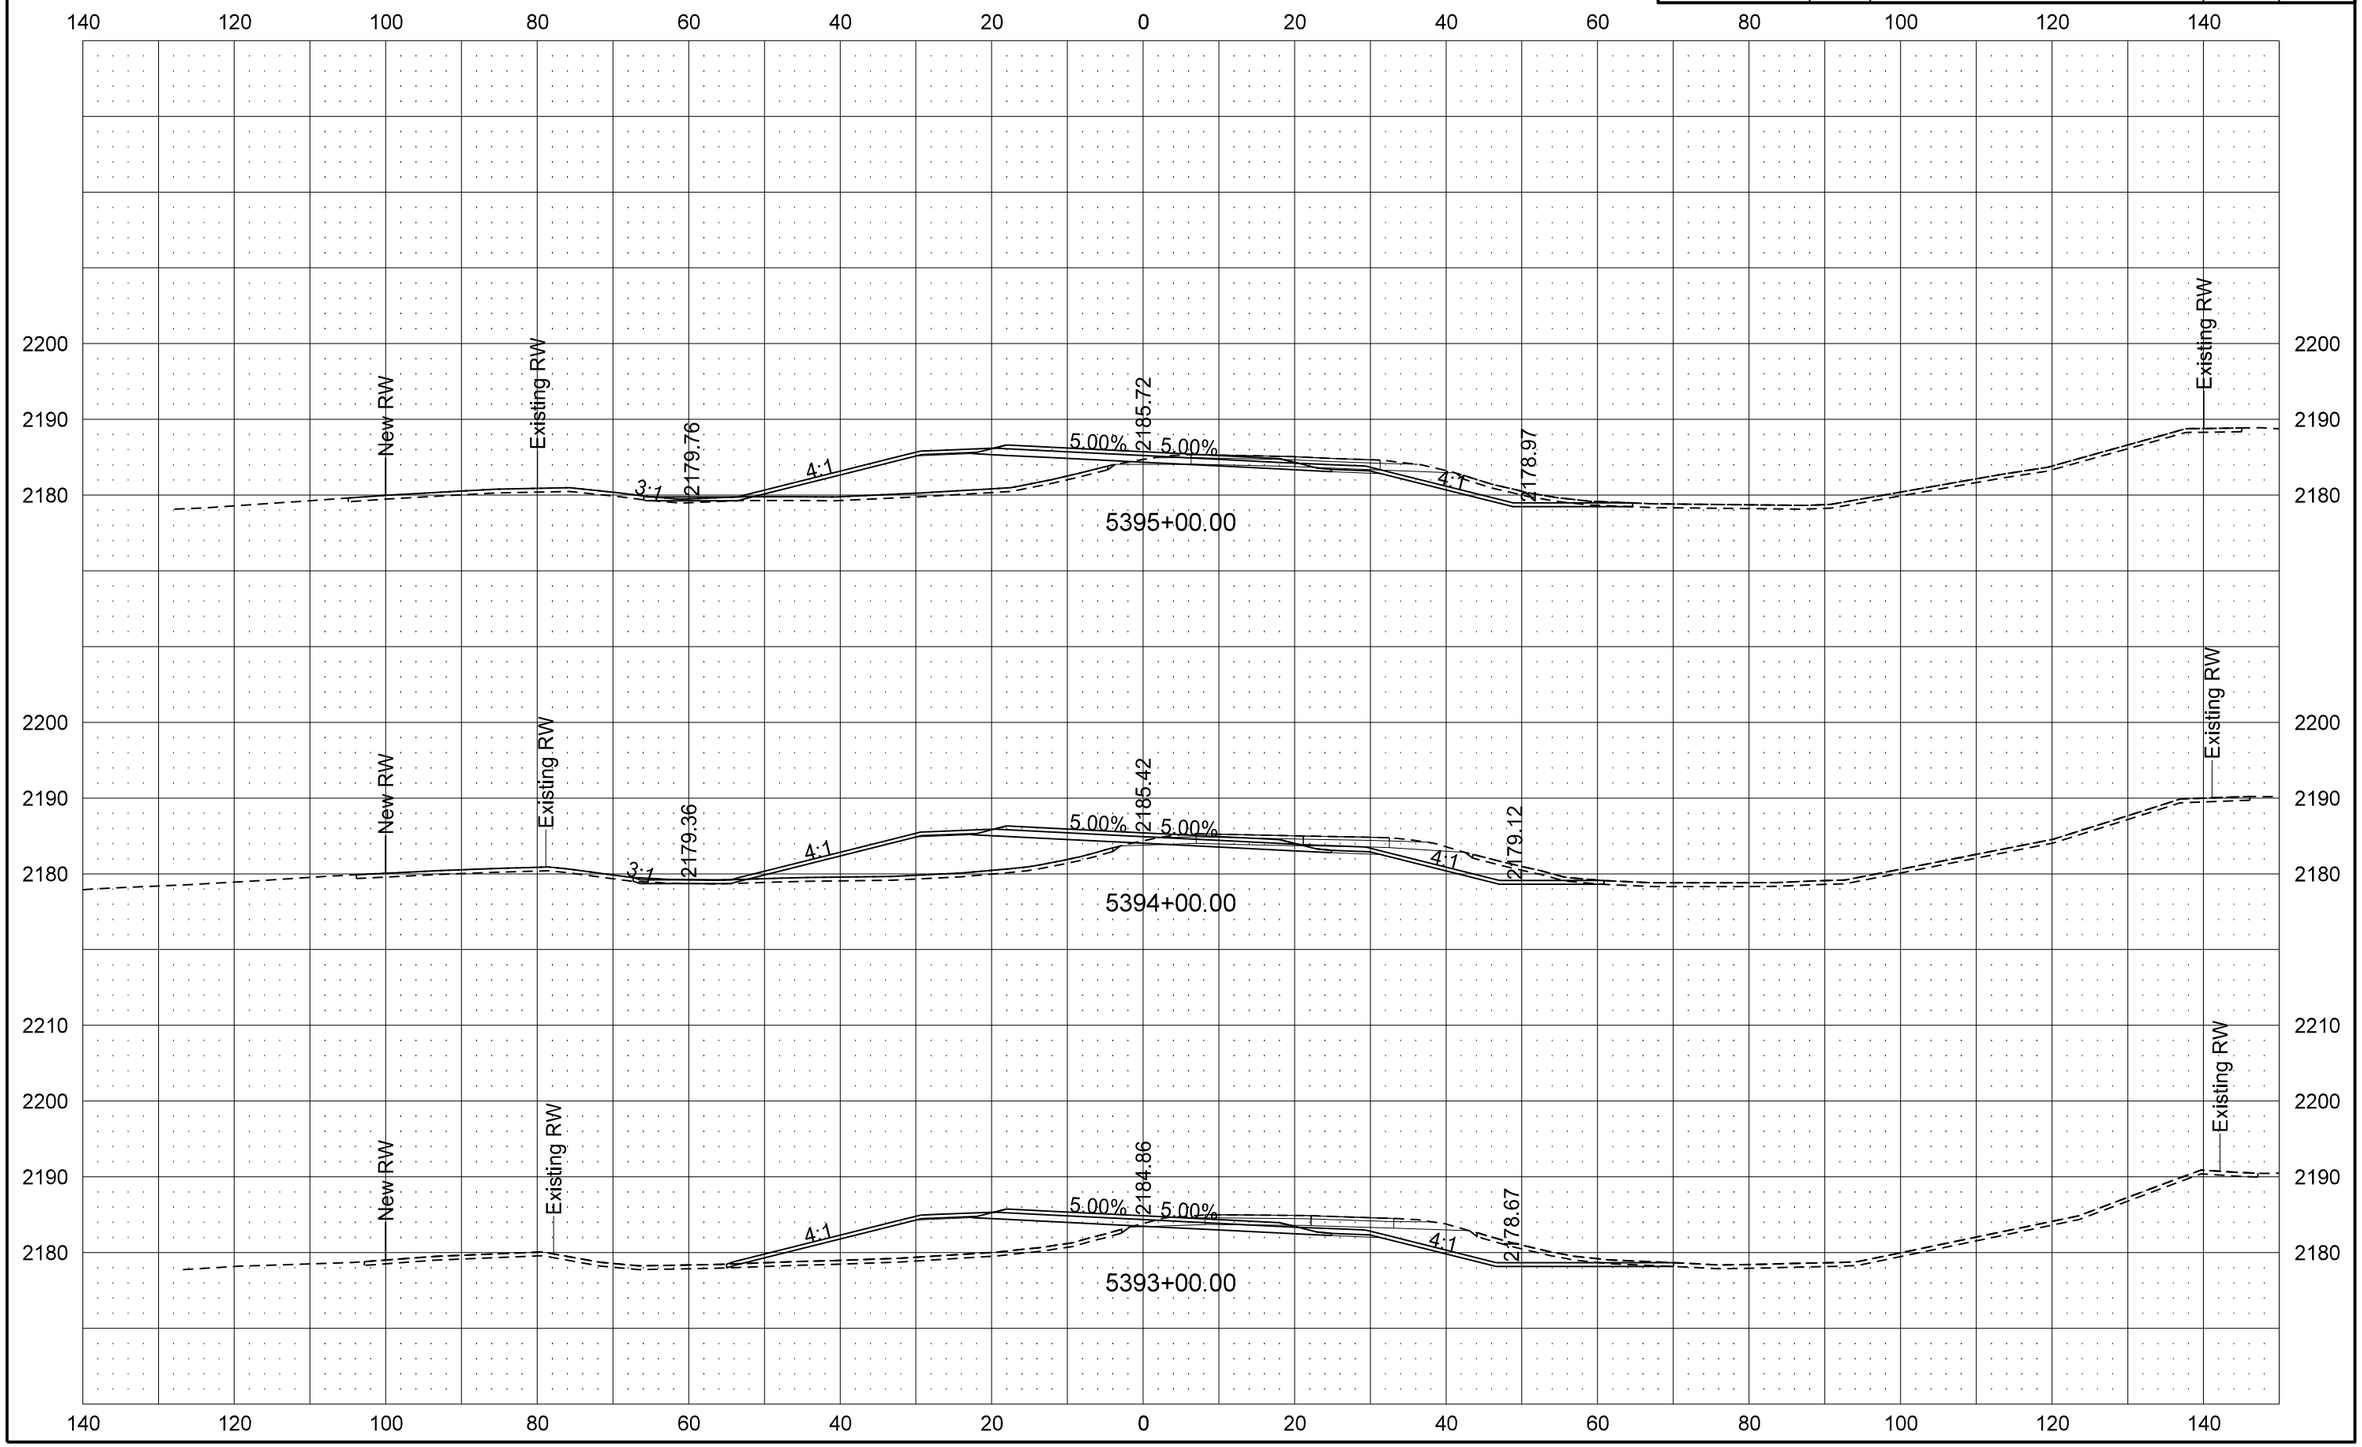

9/19/2016 11:01:30 AM darne R:\project\50200095.025\design\Sheets\200XS_115_ND 200_DC.dgn

STATE	PROJECT NO.	SECTION NO.	SHEET NO.
ND	SOIB-5-200(025)095	200	135

ND 200 - Dunn Center Cross Sections

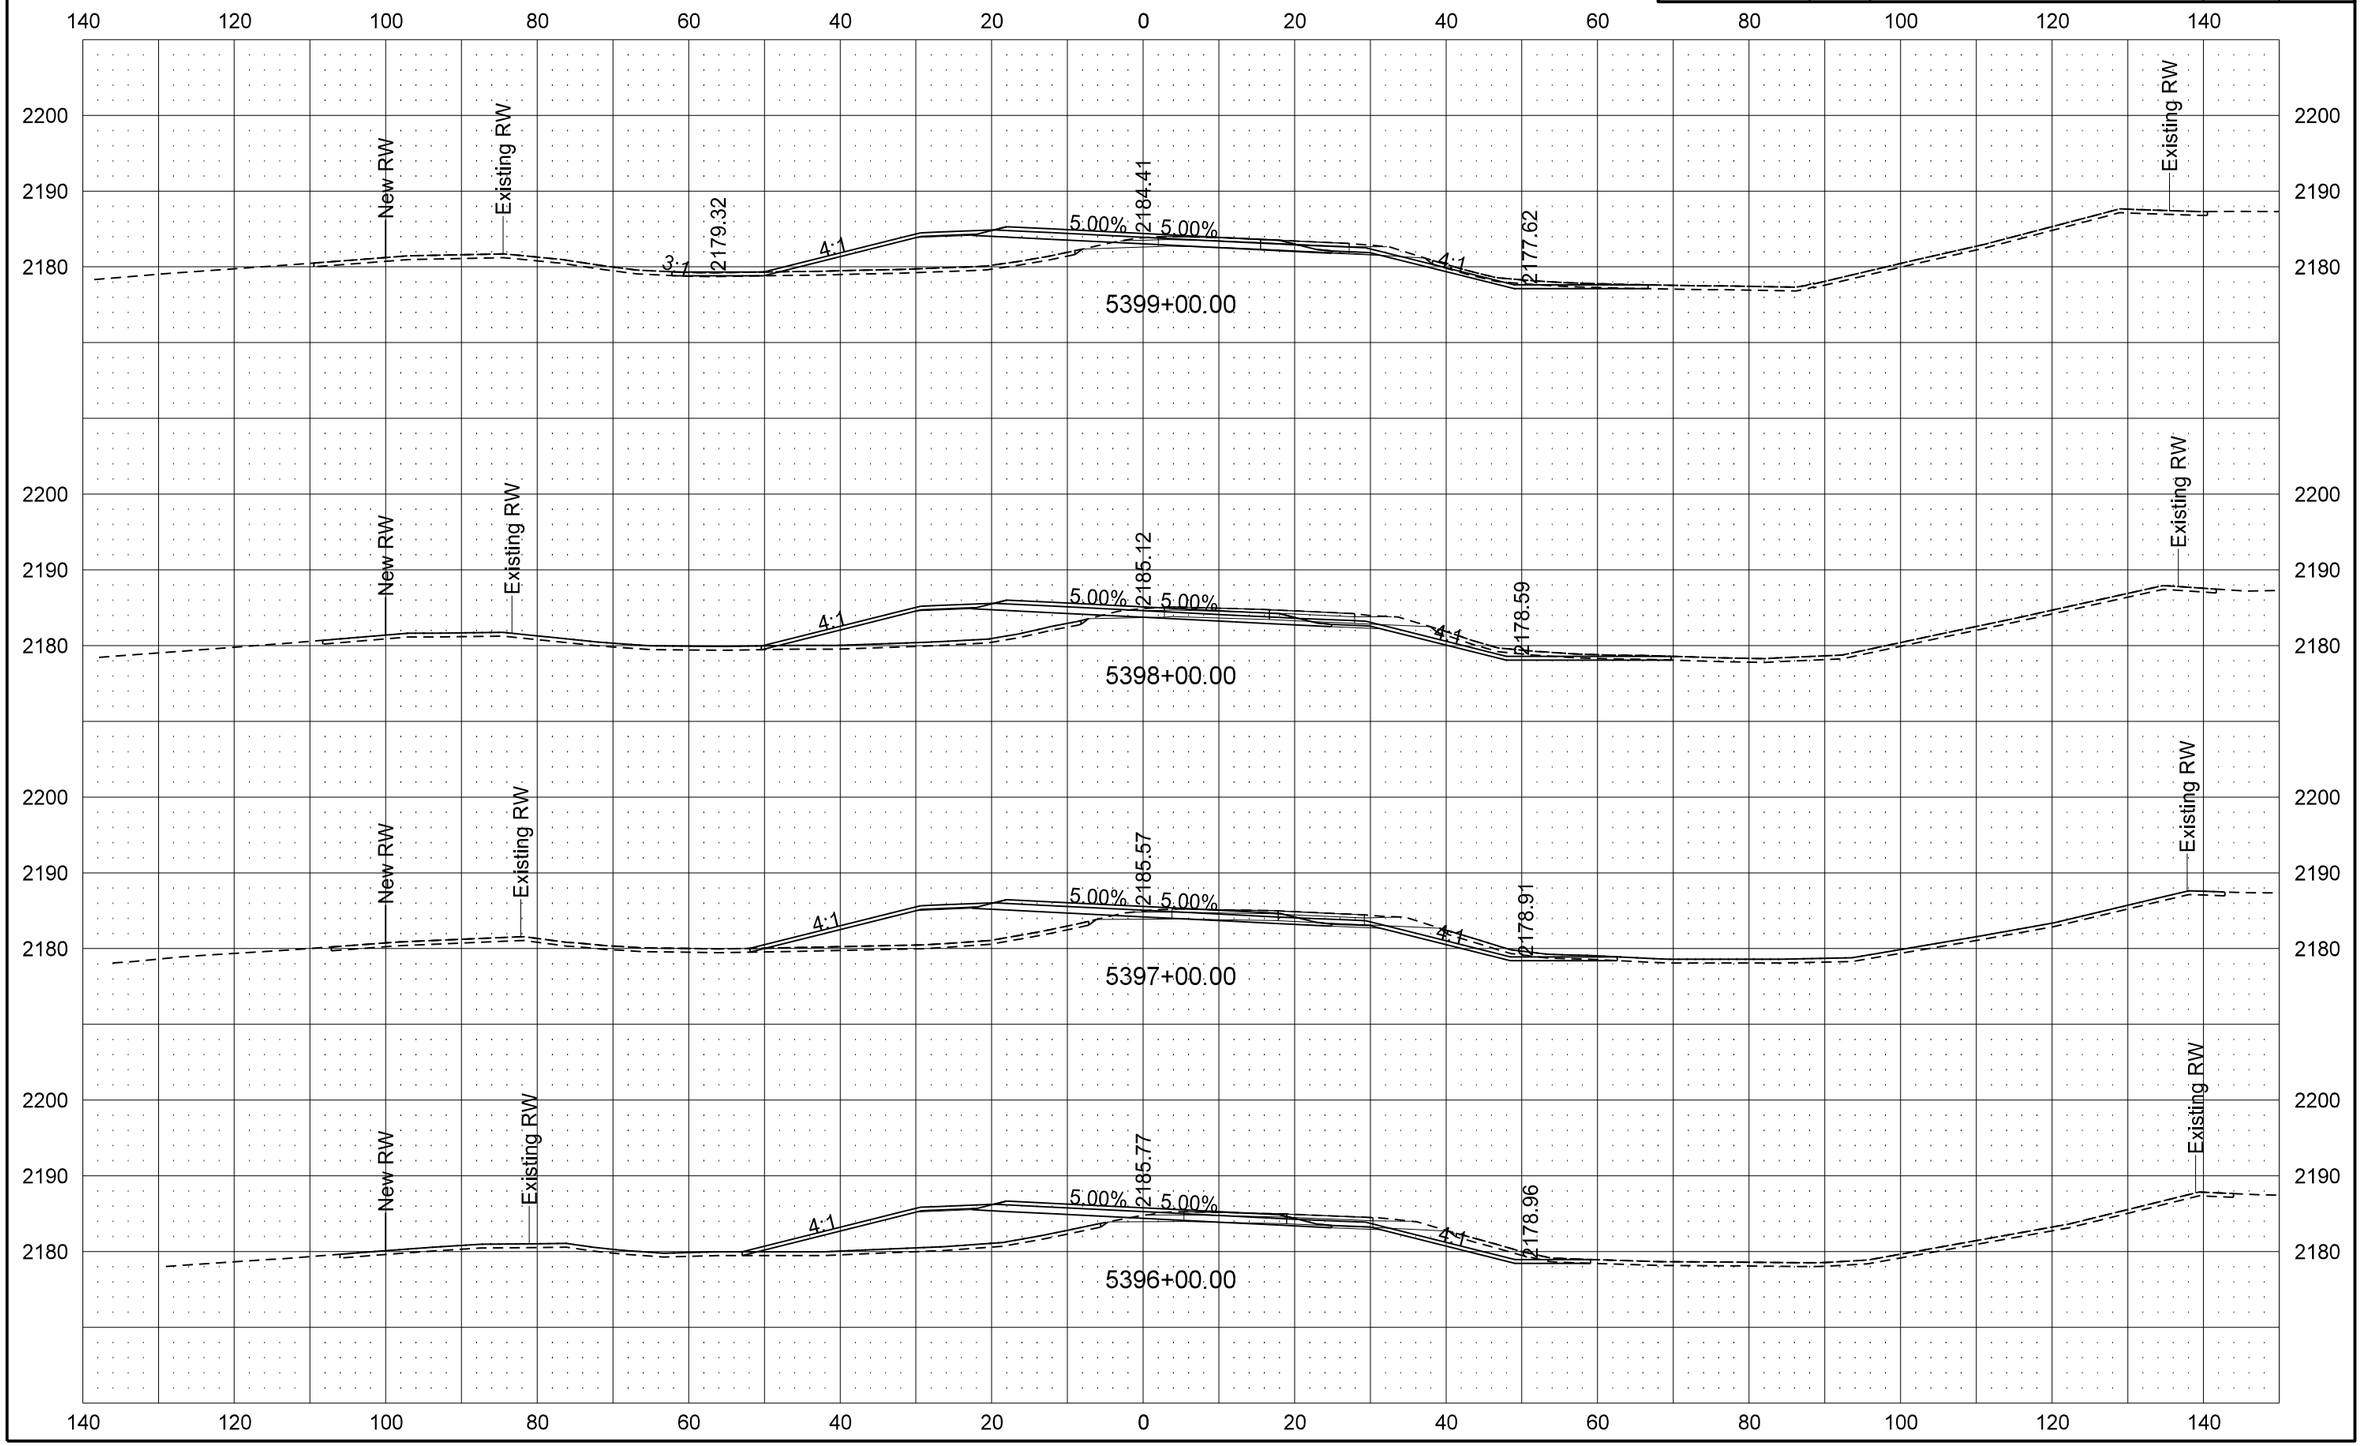

STATE	PROJECT NO.	SECTION NO.	SHEET NO.
ND	SOIB-5-200(025)095	200	136

ND 200 - Dunn Center Cross Sections

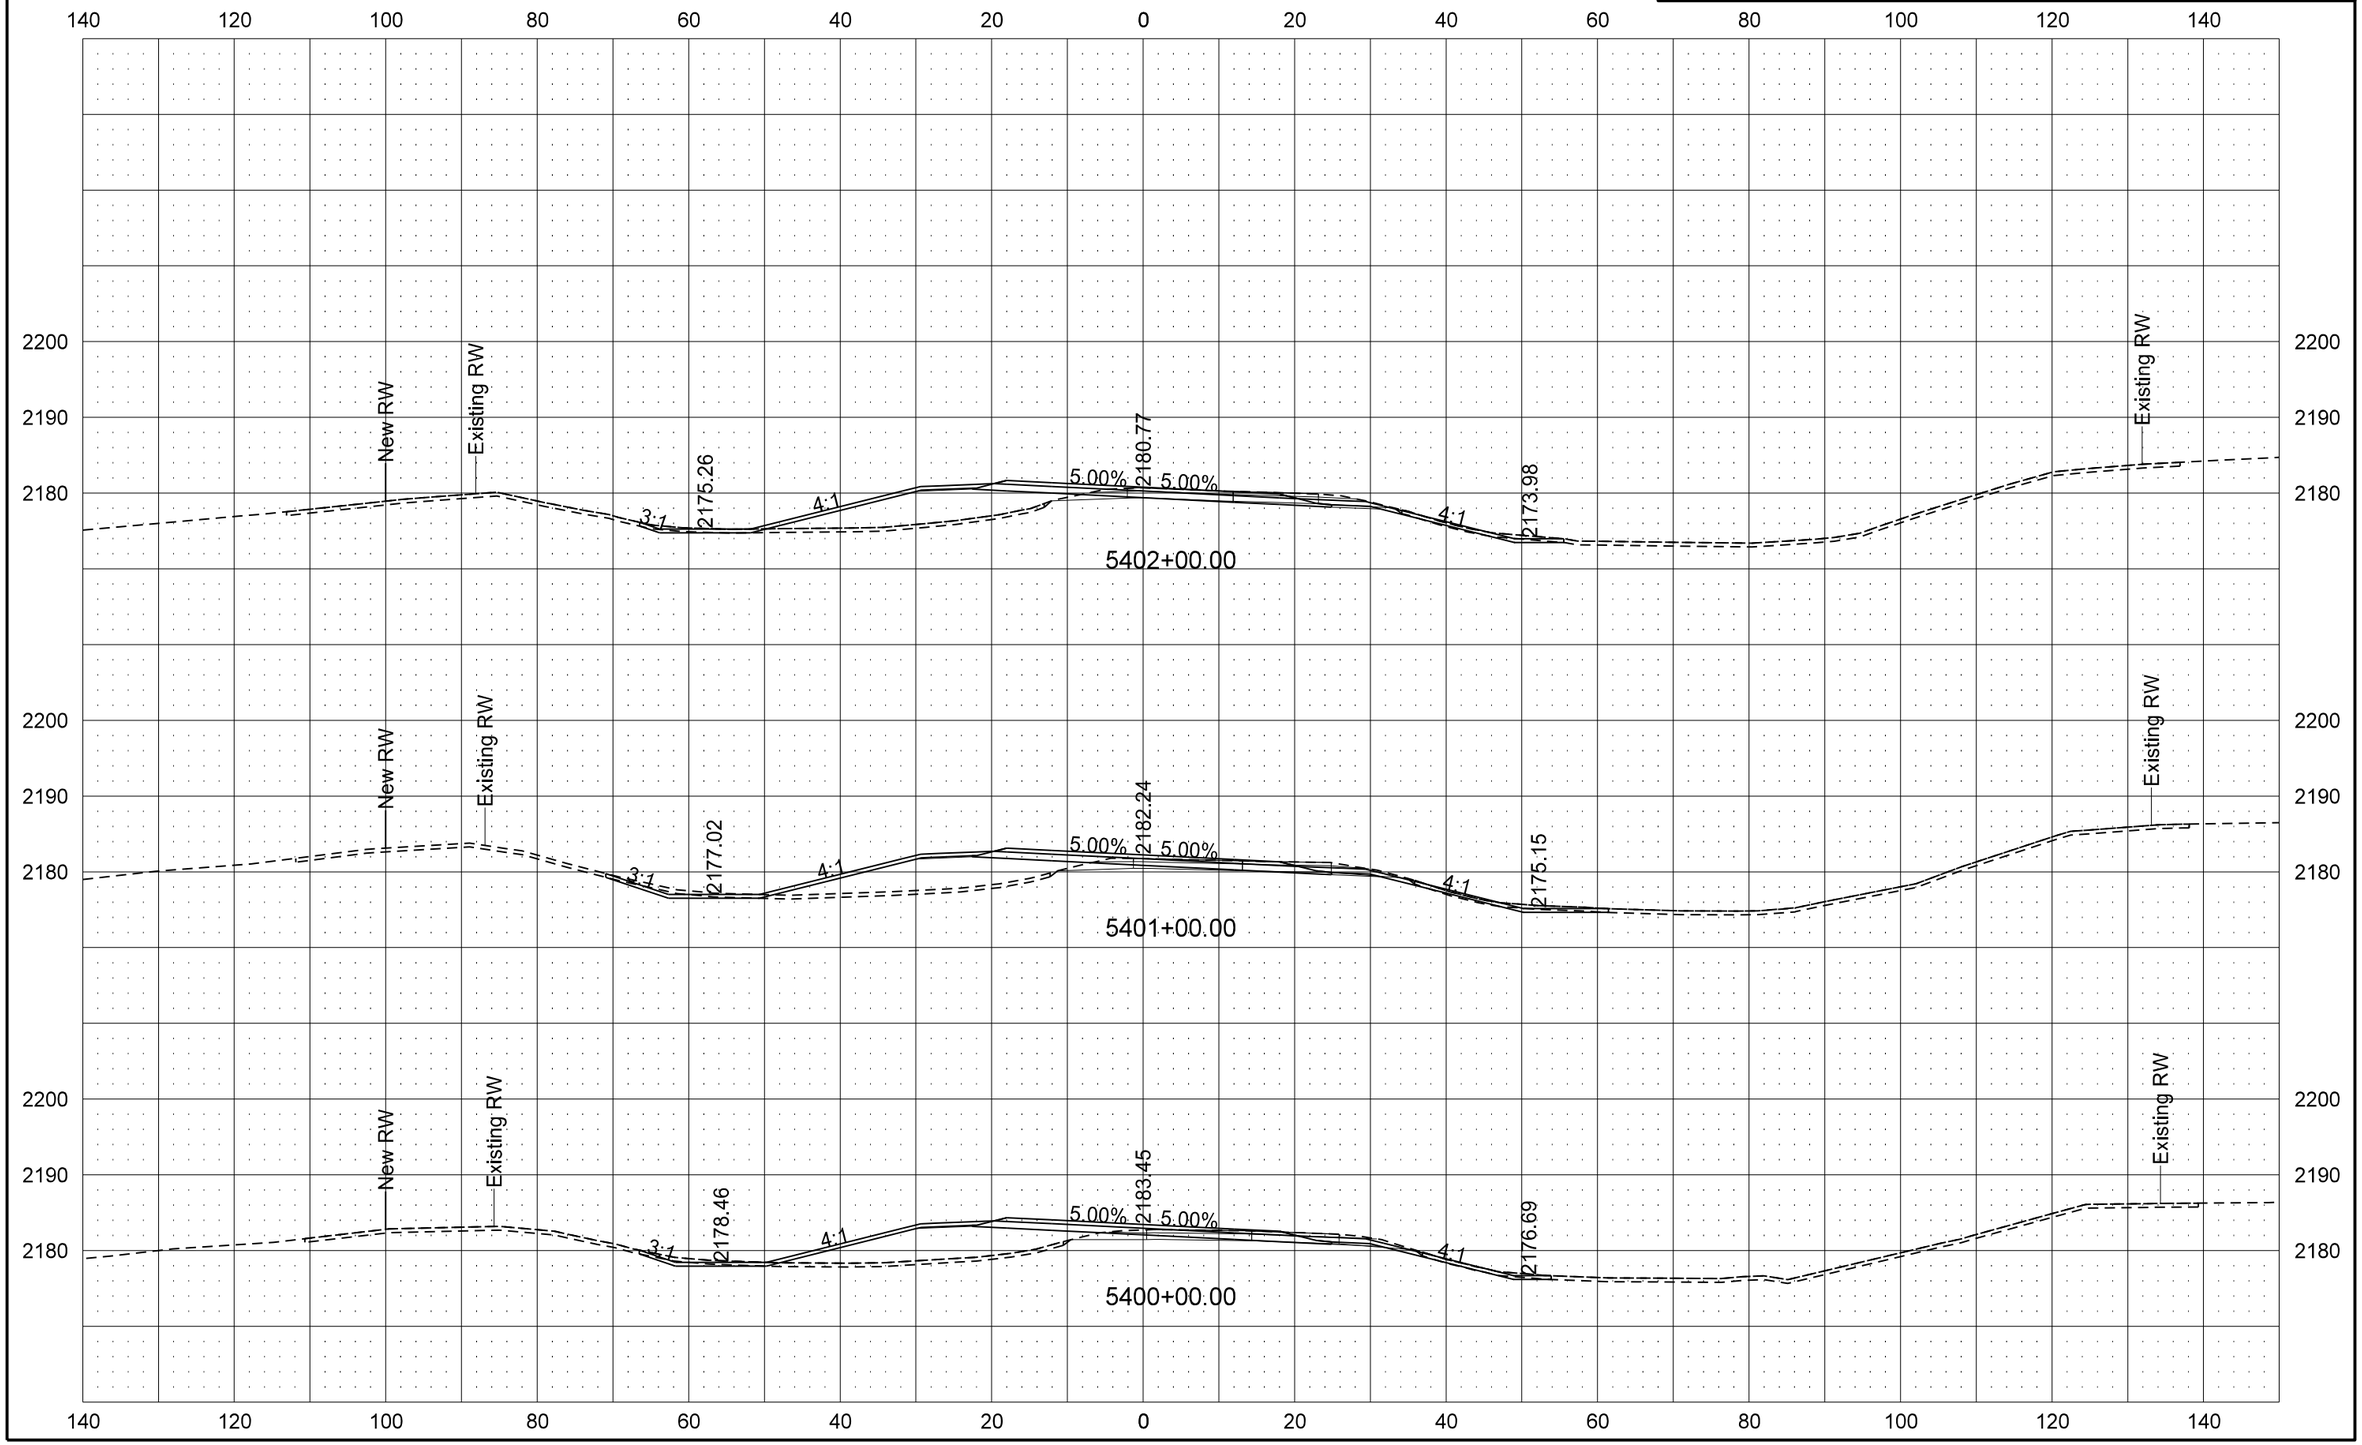

9/19/2016 11:01:32 AM darne R:\project\50200095.025\design\Sheets\200XS_115_ND 200_DC.dgn

STATE	PROJECT NO.	SECTION NO.	SHEET NO.
ND	SOIB-5-200(025)095	200	137

ND 200 - Dunn Center Cross Sections

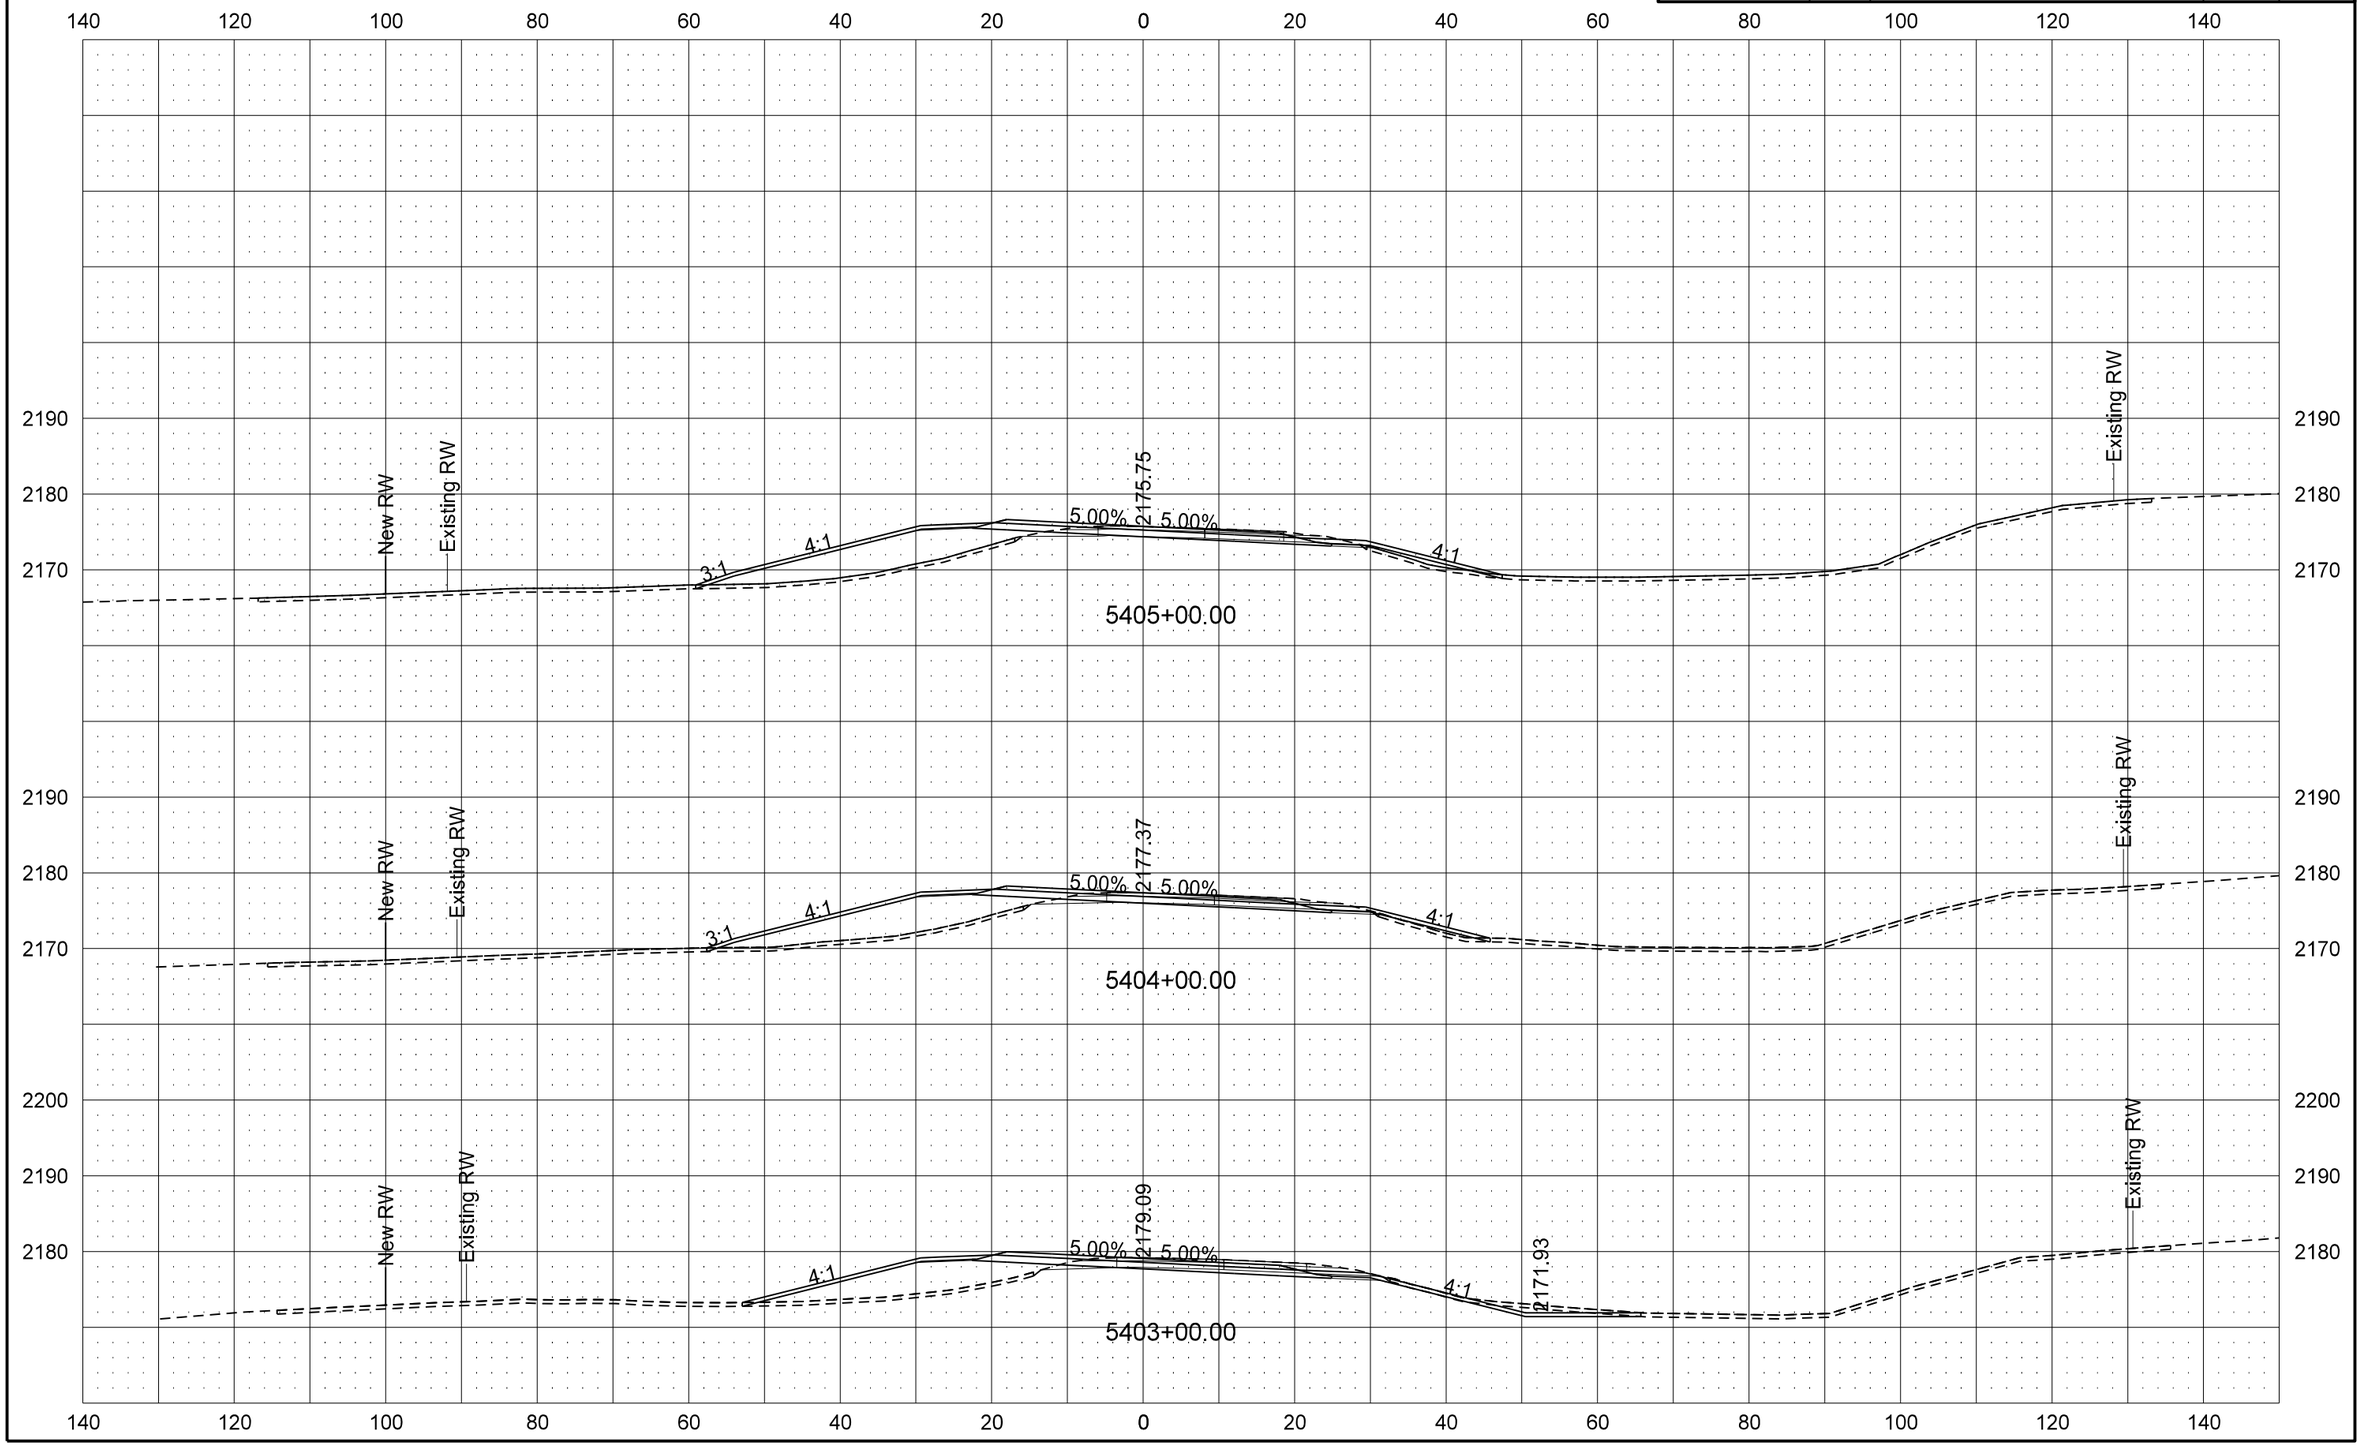

9/19/2016 11:01:33 AM darne R:\project\50200095.025\design\Sheets\200XS_115_ND 200_DC.dgn

STATE	PROJECT NO.	SECTION NO.	SHEET NO.
ND	SOIB-5-200(025)095	200	138

ND 200 - Dunn Center Cross Sections

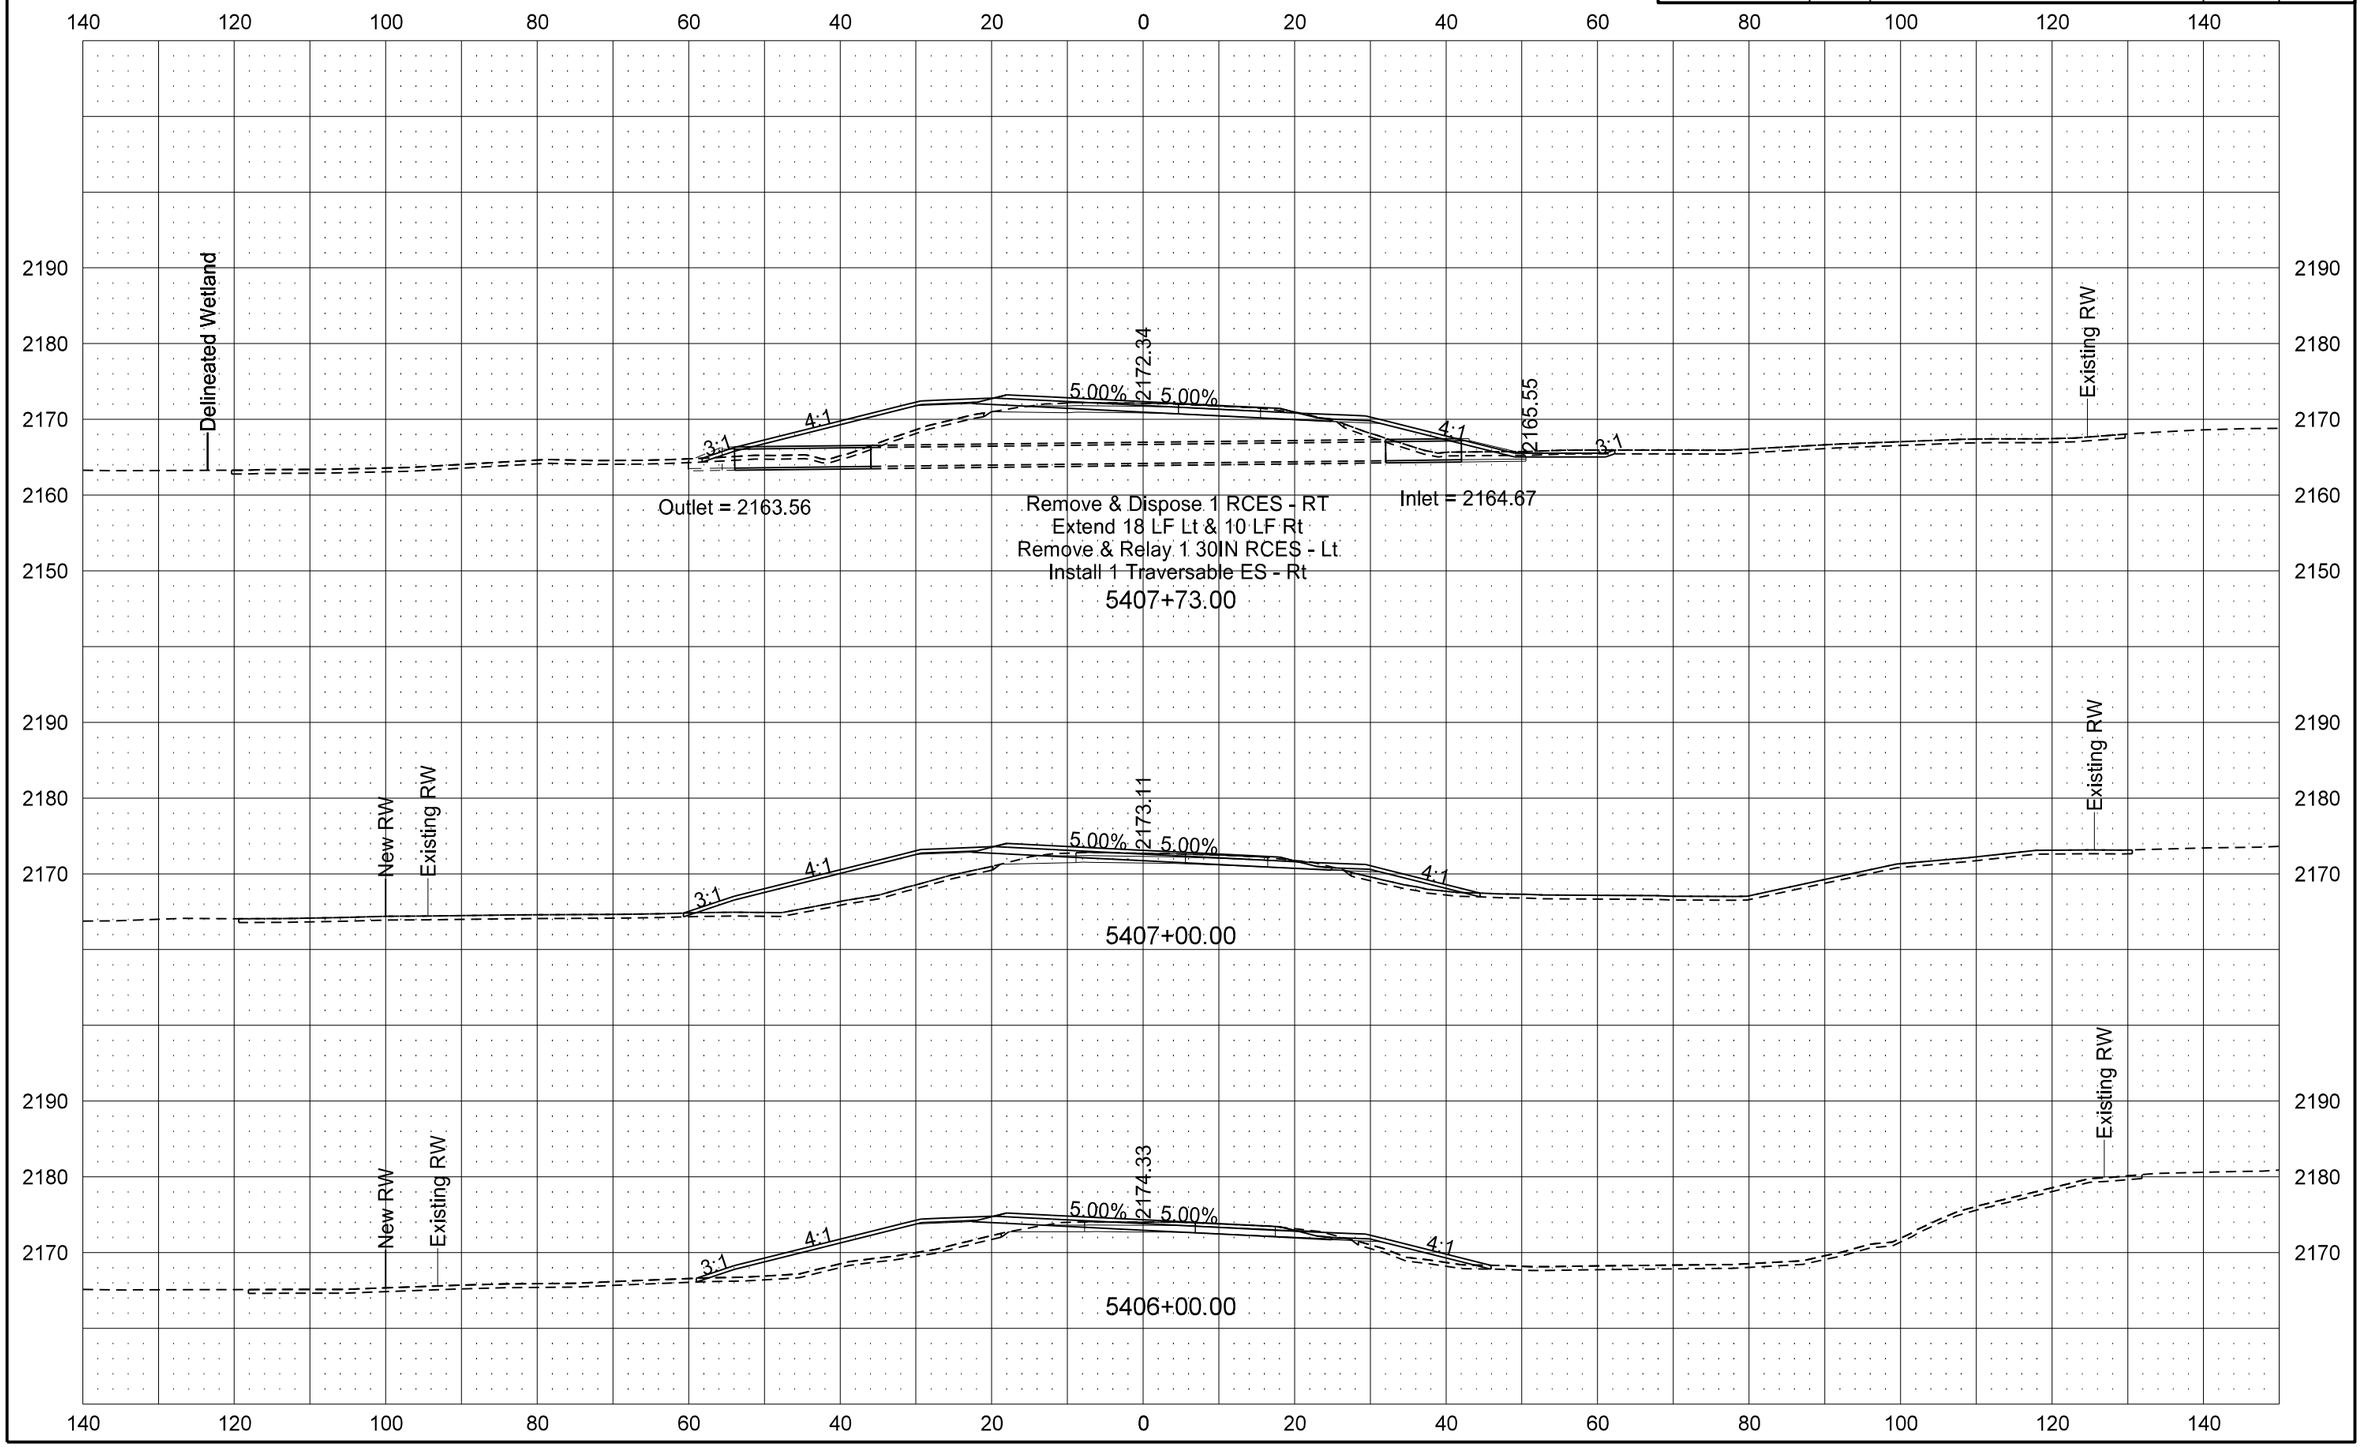

9/19/2016 11:01:33 AM darne R:\project\50200095.025\design\Sheets\200XS_115_ND 200_DC.dgn

STATE	PROJECT NO.	SECTION NO.	SHEET NO.
ND	SOIB-5-200(025)095	200	139

ND 200 - Dunn Center Cross Sections

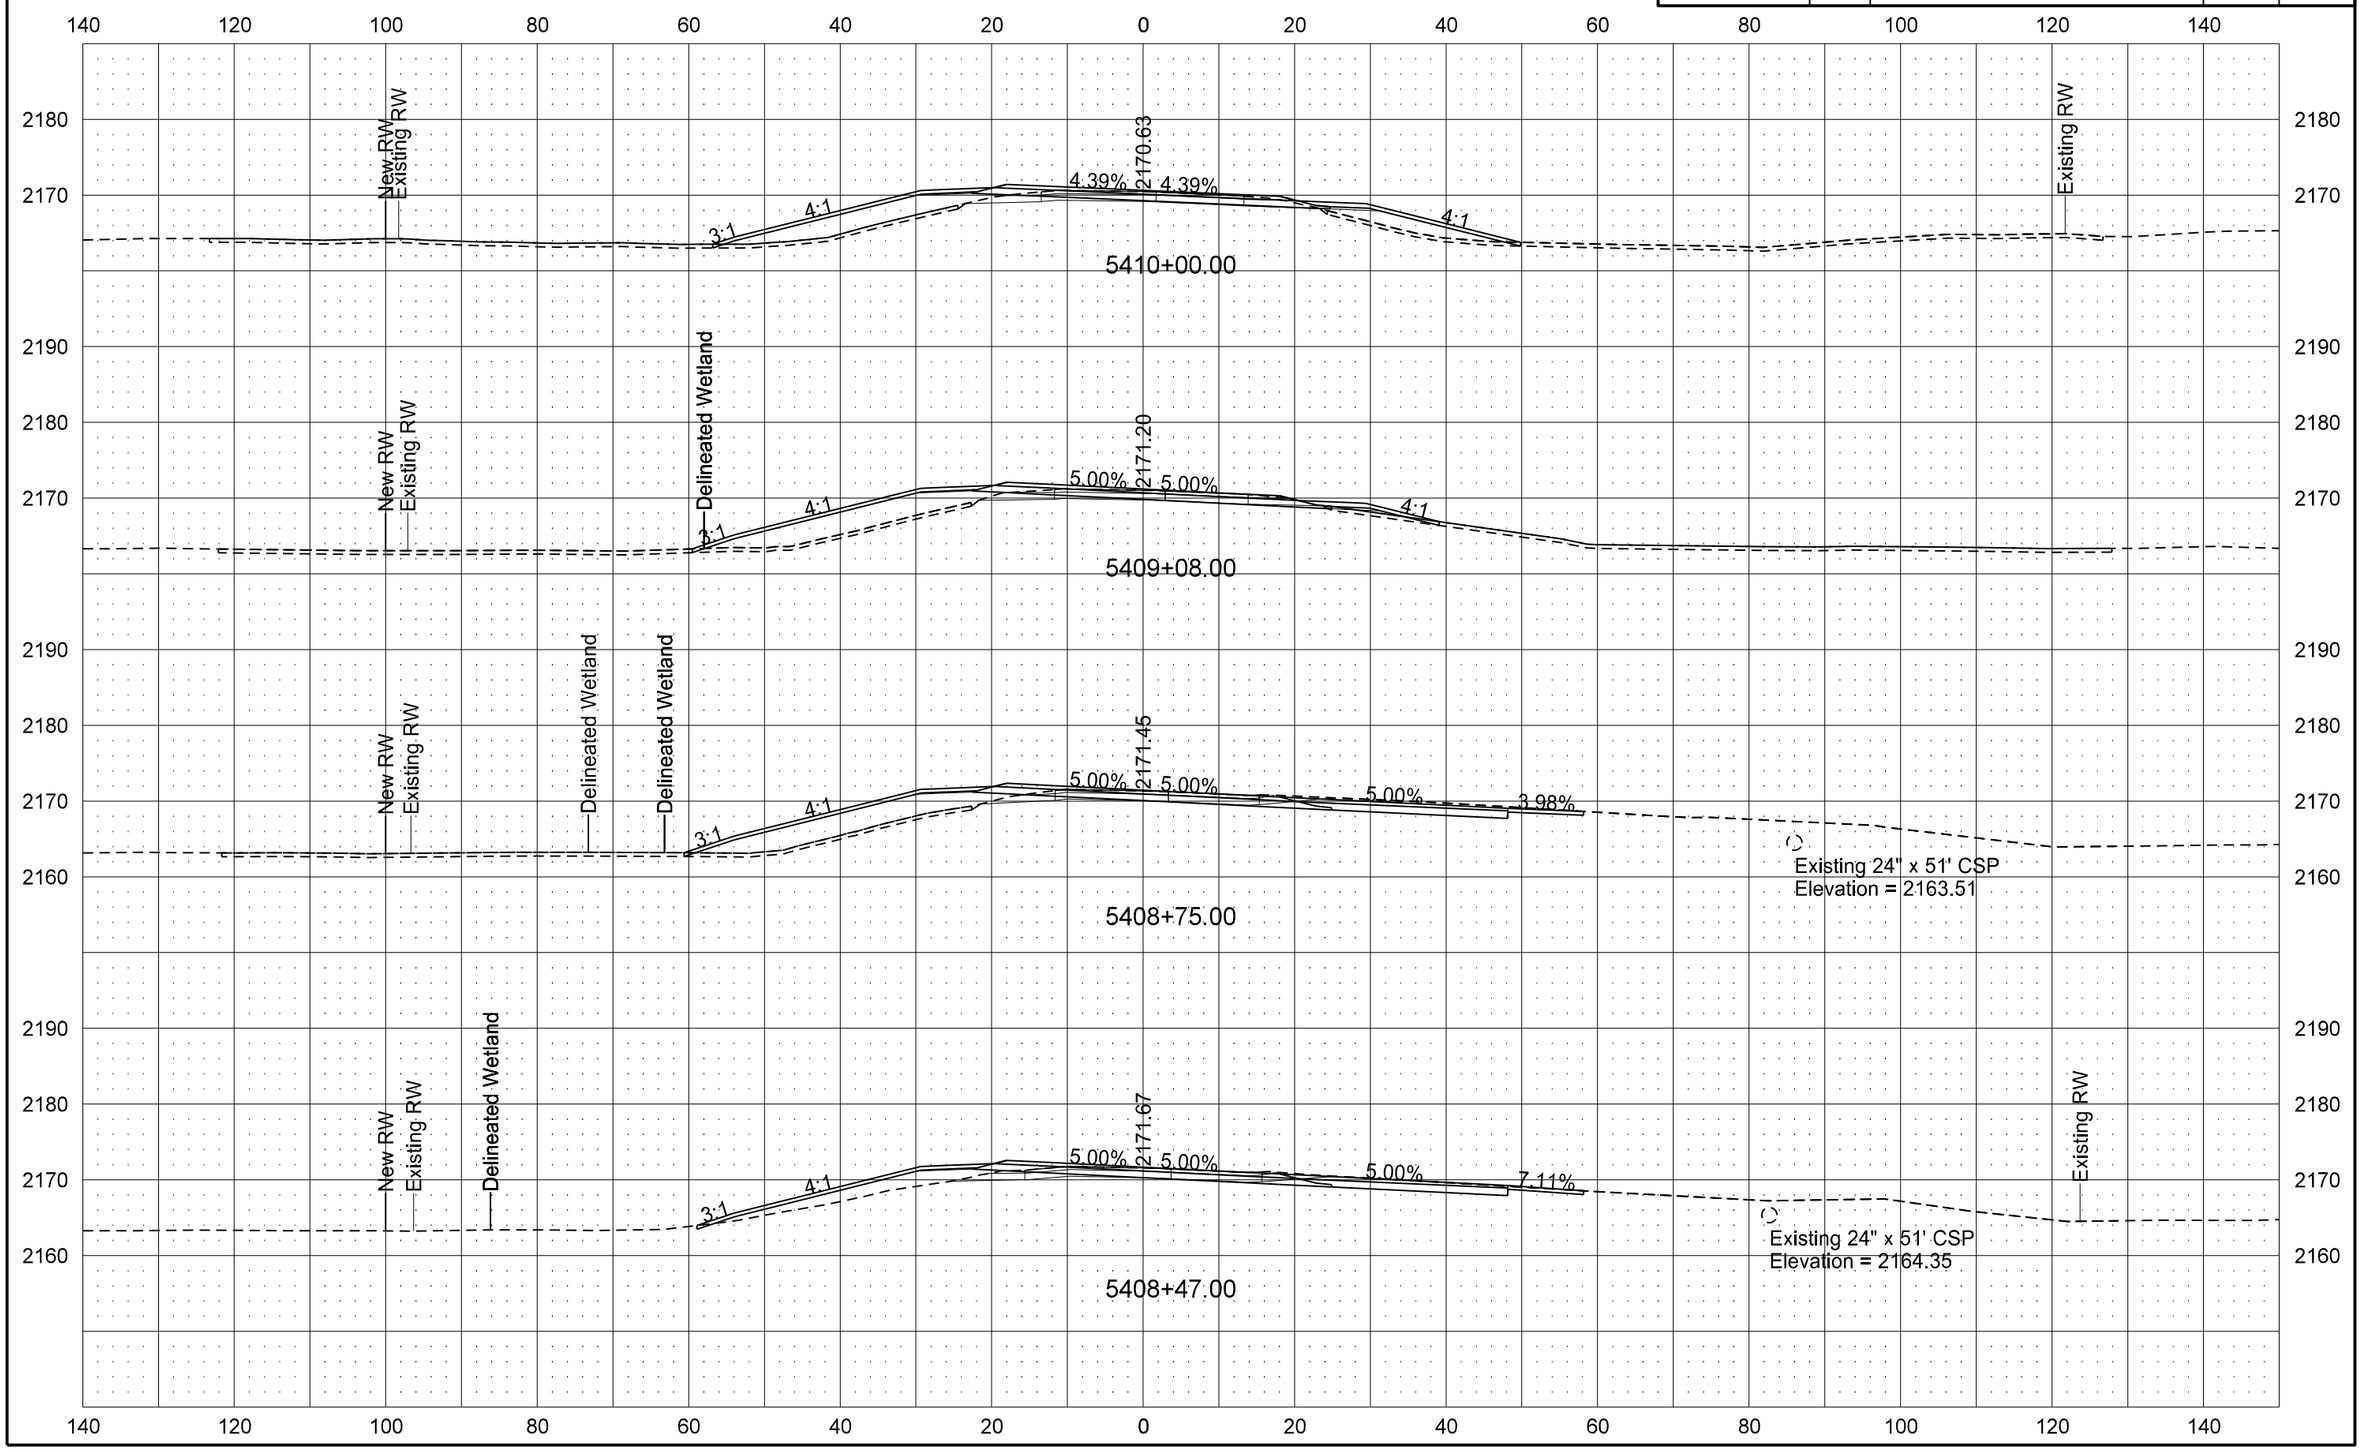

9/19/2016 11:01:34 AM darne R:\project\50200095.025\design\Sheets\200XS_115_ND 200_DC.dgn

STATE	PROJECT NO.	SECTION NO.	SHEET NO.
ND	SOIB-5-200(025)095	200	140

ND 200 - Dunn Center Cross Sections

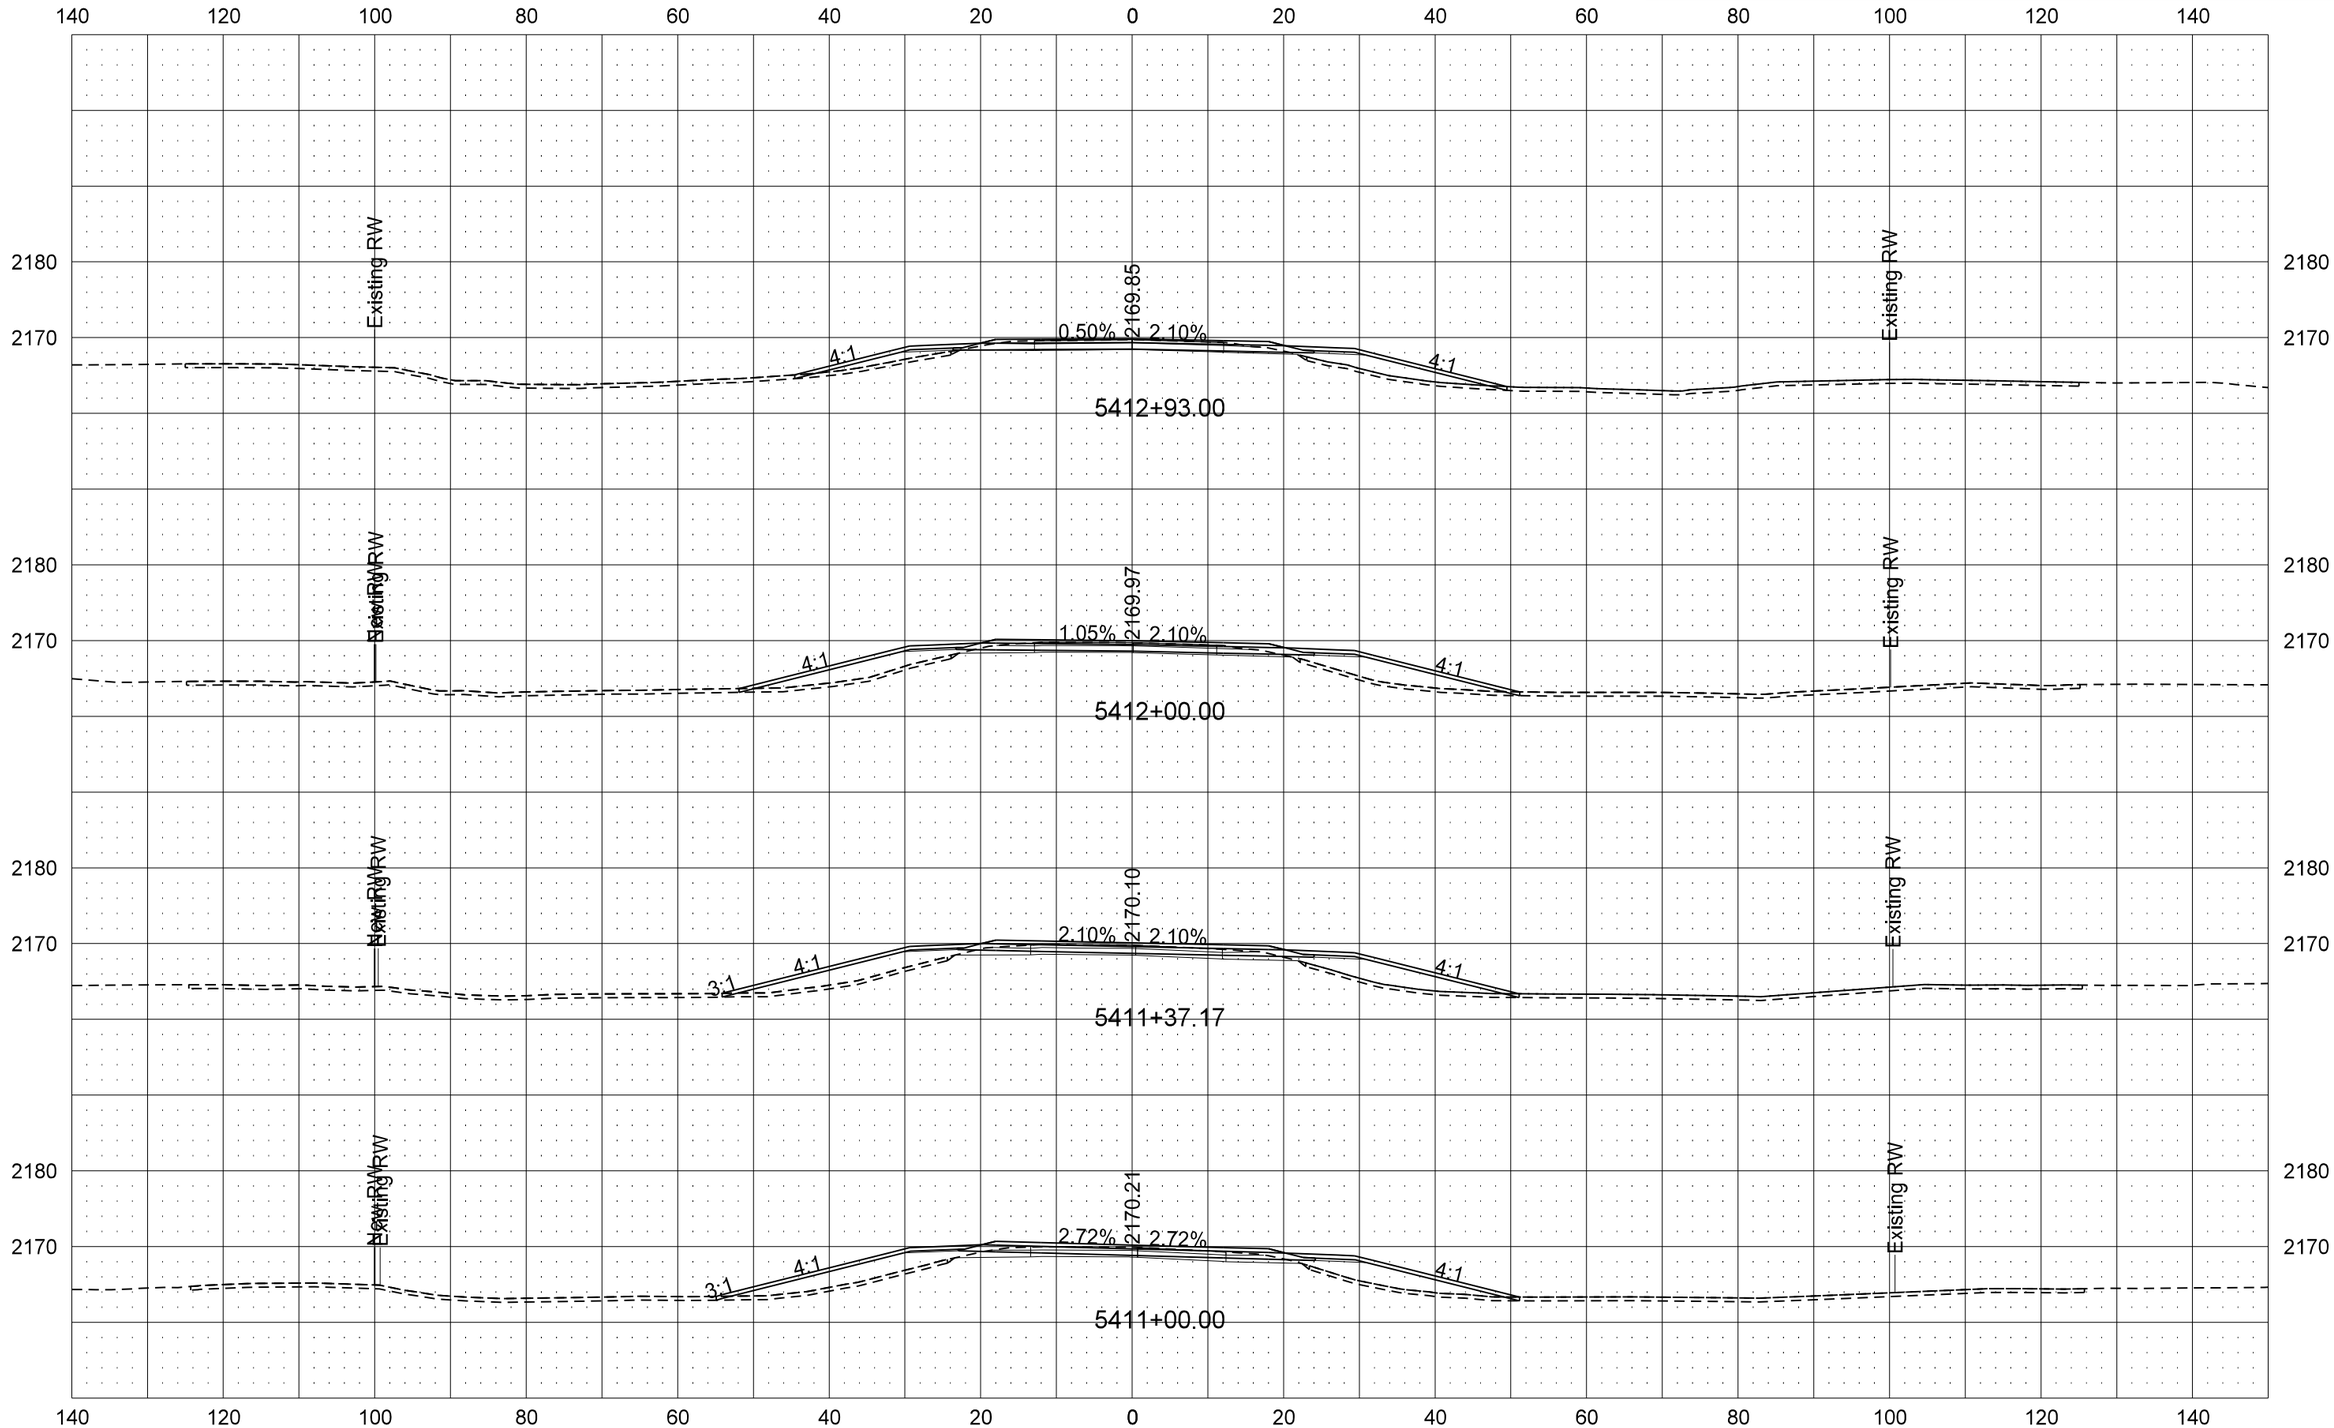

STATE	PROJECT NO.	SECTION NO.	SHEET NO.
ND	SOIB-5-200(025)095	200	141

ND 200 - Dunn Center Cross Sections

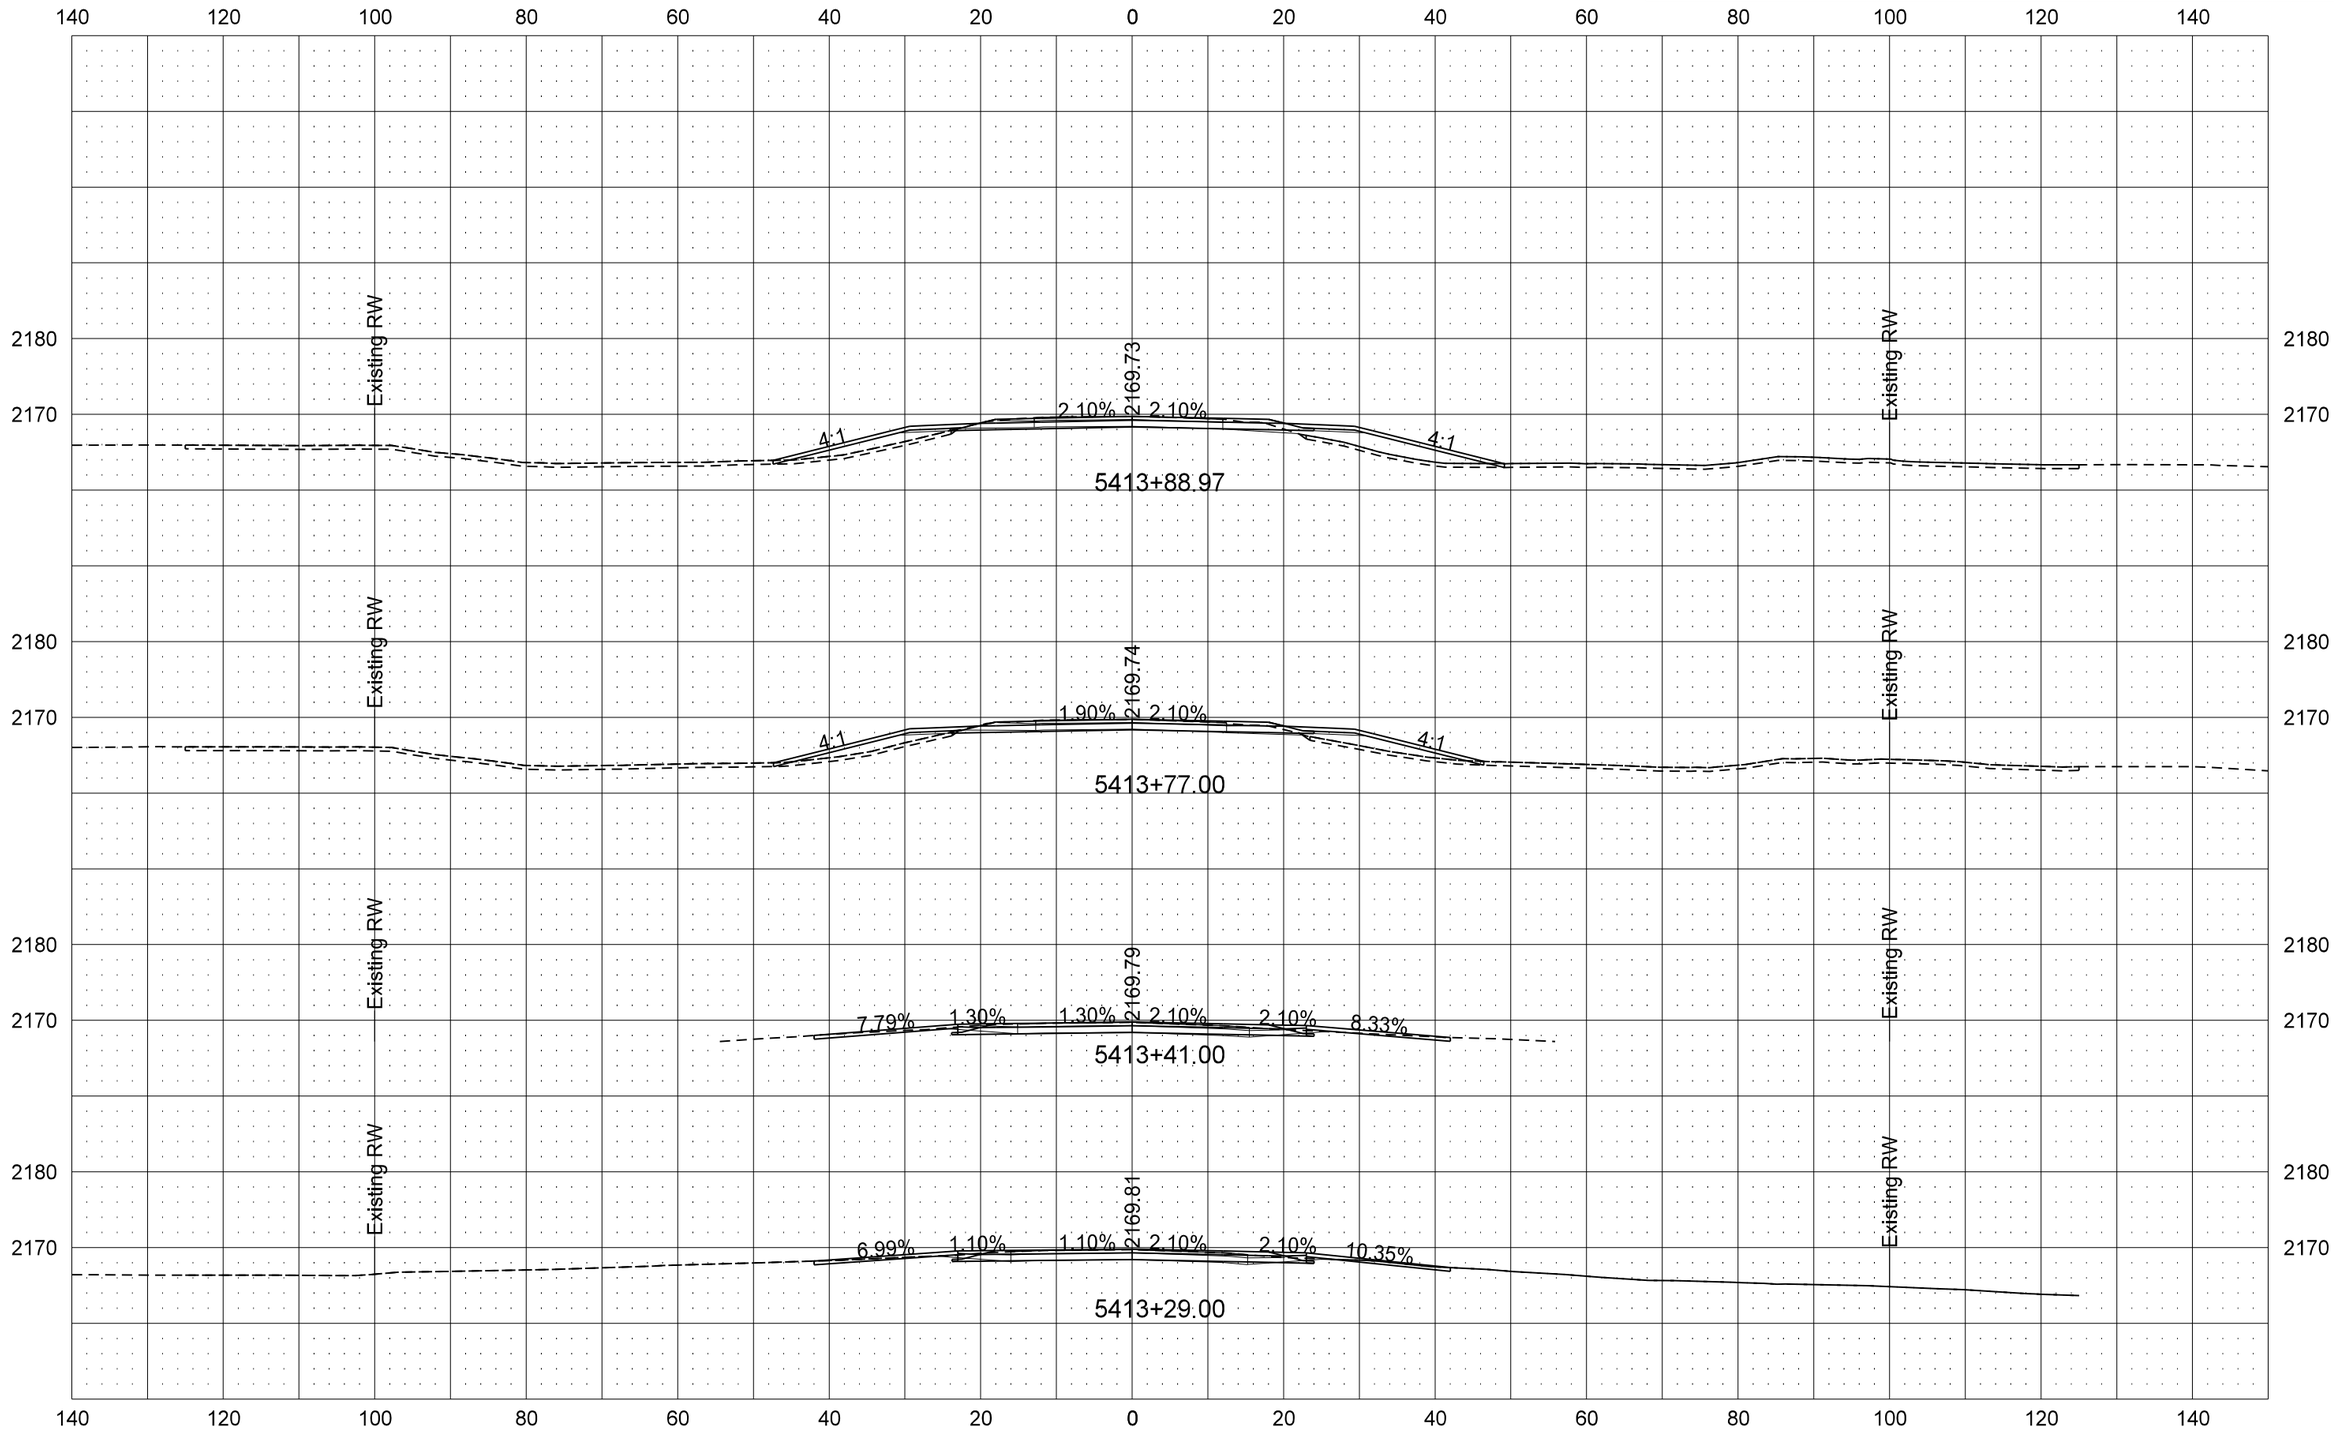

9/19/2016 11:01:36 AM darne R:\project\50200095.025\design\Sheets\200XS_115_ND 200_DC.dgn

STATE	PROJECT NO.	SECTION NO.	SHEET NO.
ND	SOIB-5-200(025)095	200	142

ND 200 - Dunn Center Cross Sections

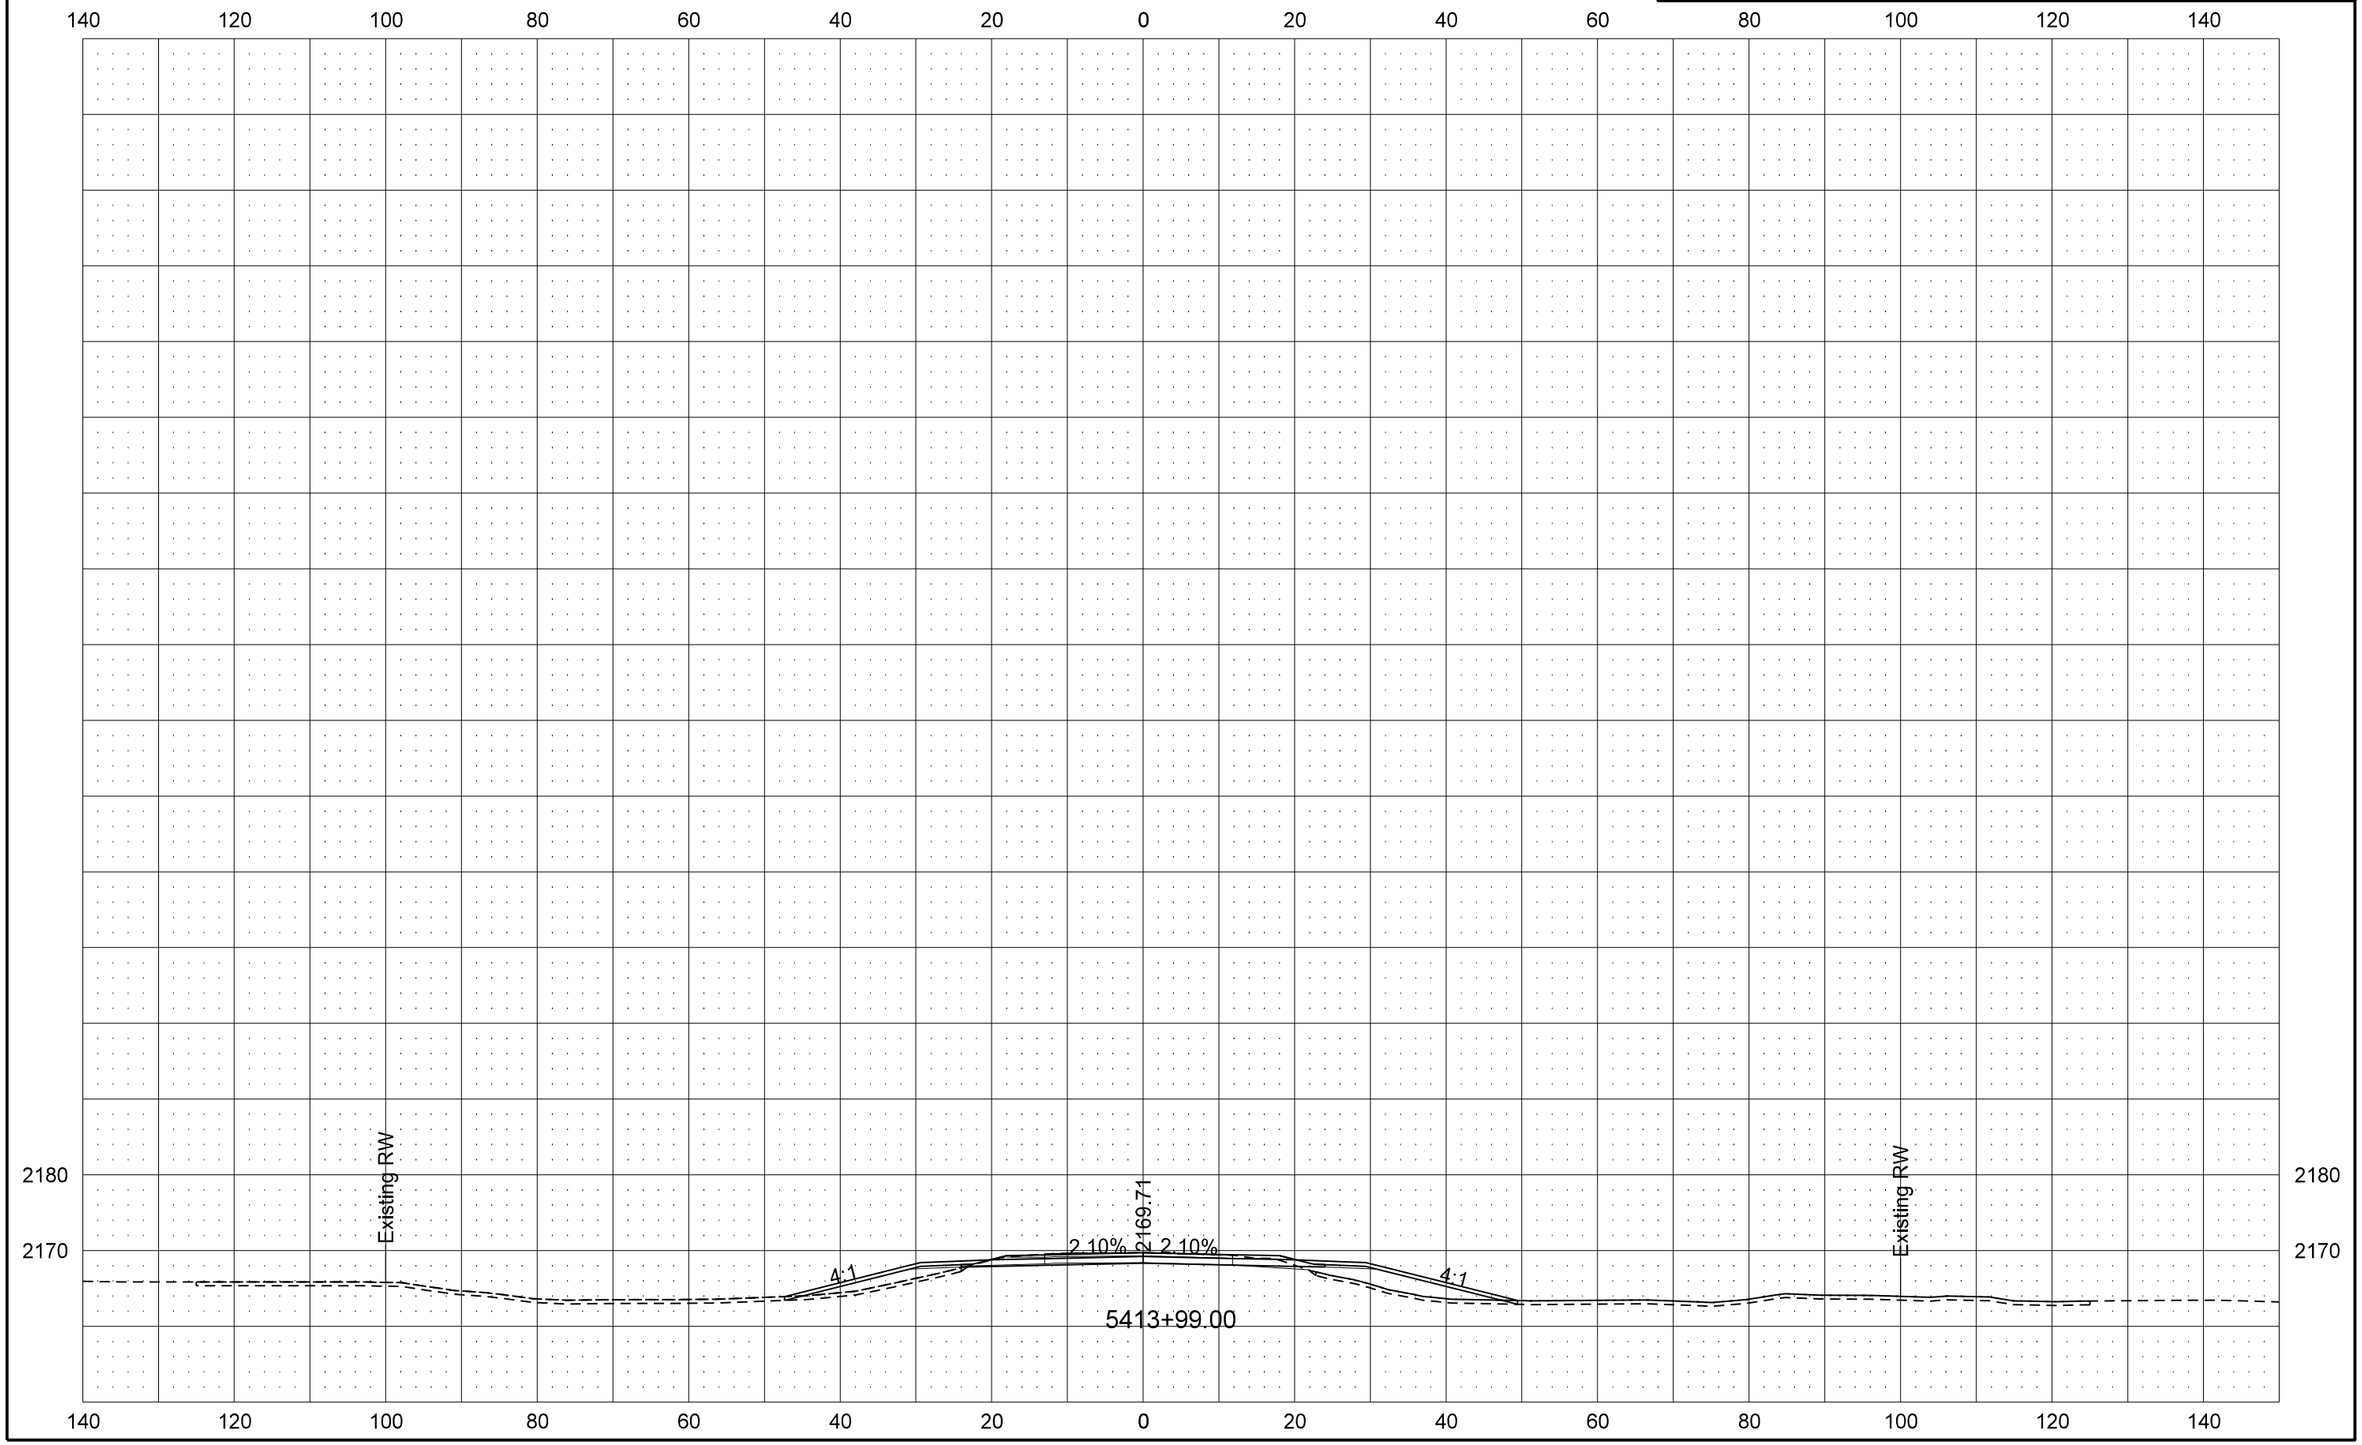

9/19/2016 11:01:37 AM darne R:\project\50200095.025\design\Sheets\200XS_115_ND 200_DC.dgn

STATE	PROJECT NO.	SECTION NO.	SHEET NO.
ND	SOIB-5-200(025)095	200	143

Temporary Bypass Cross Sections

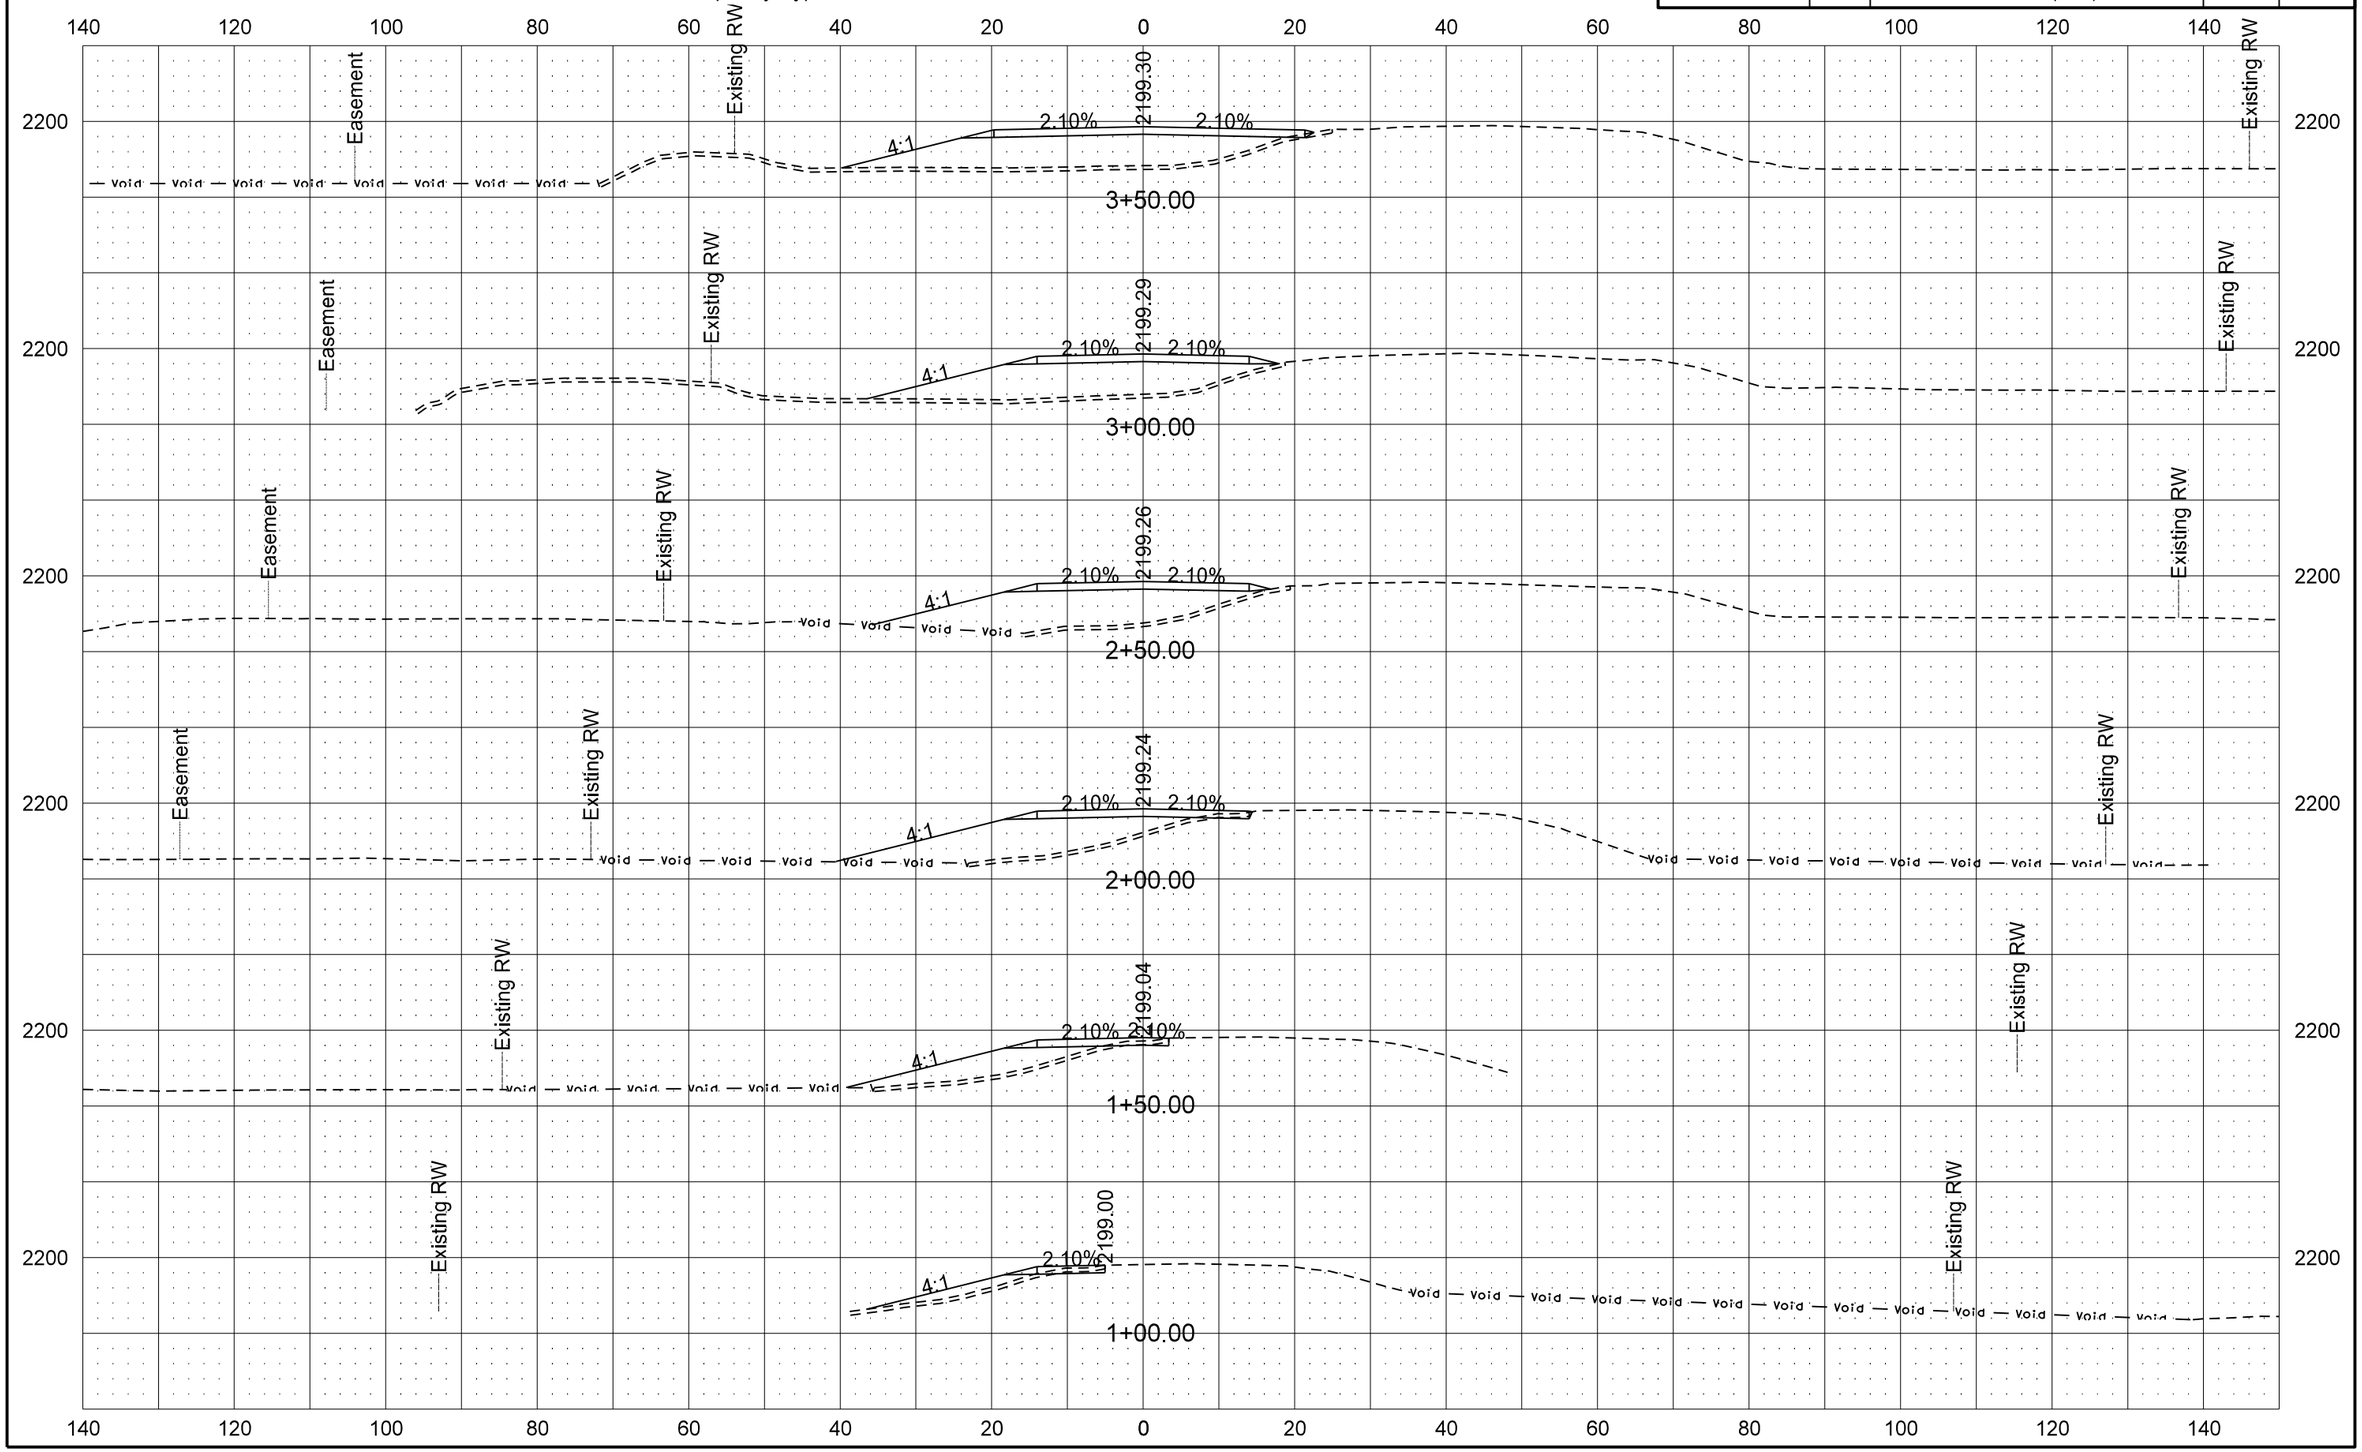

9/21/2016 7:41:09 AM darne R:\project\50200095.025\design\Sheets\200XS_143_Temp Bypass.dgn

STATE	PROJECT NO.	SECTION NO.	SHEET NO.
ND	SOIB-5-200(025)095	200	144

Temporary Bypass Cross Sections

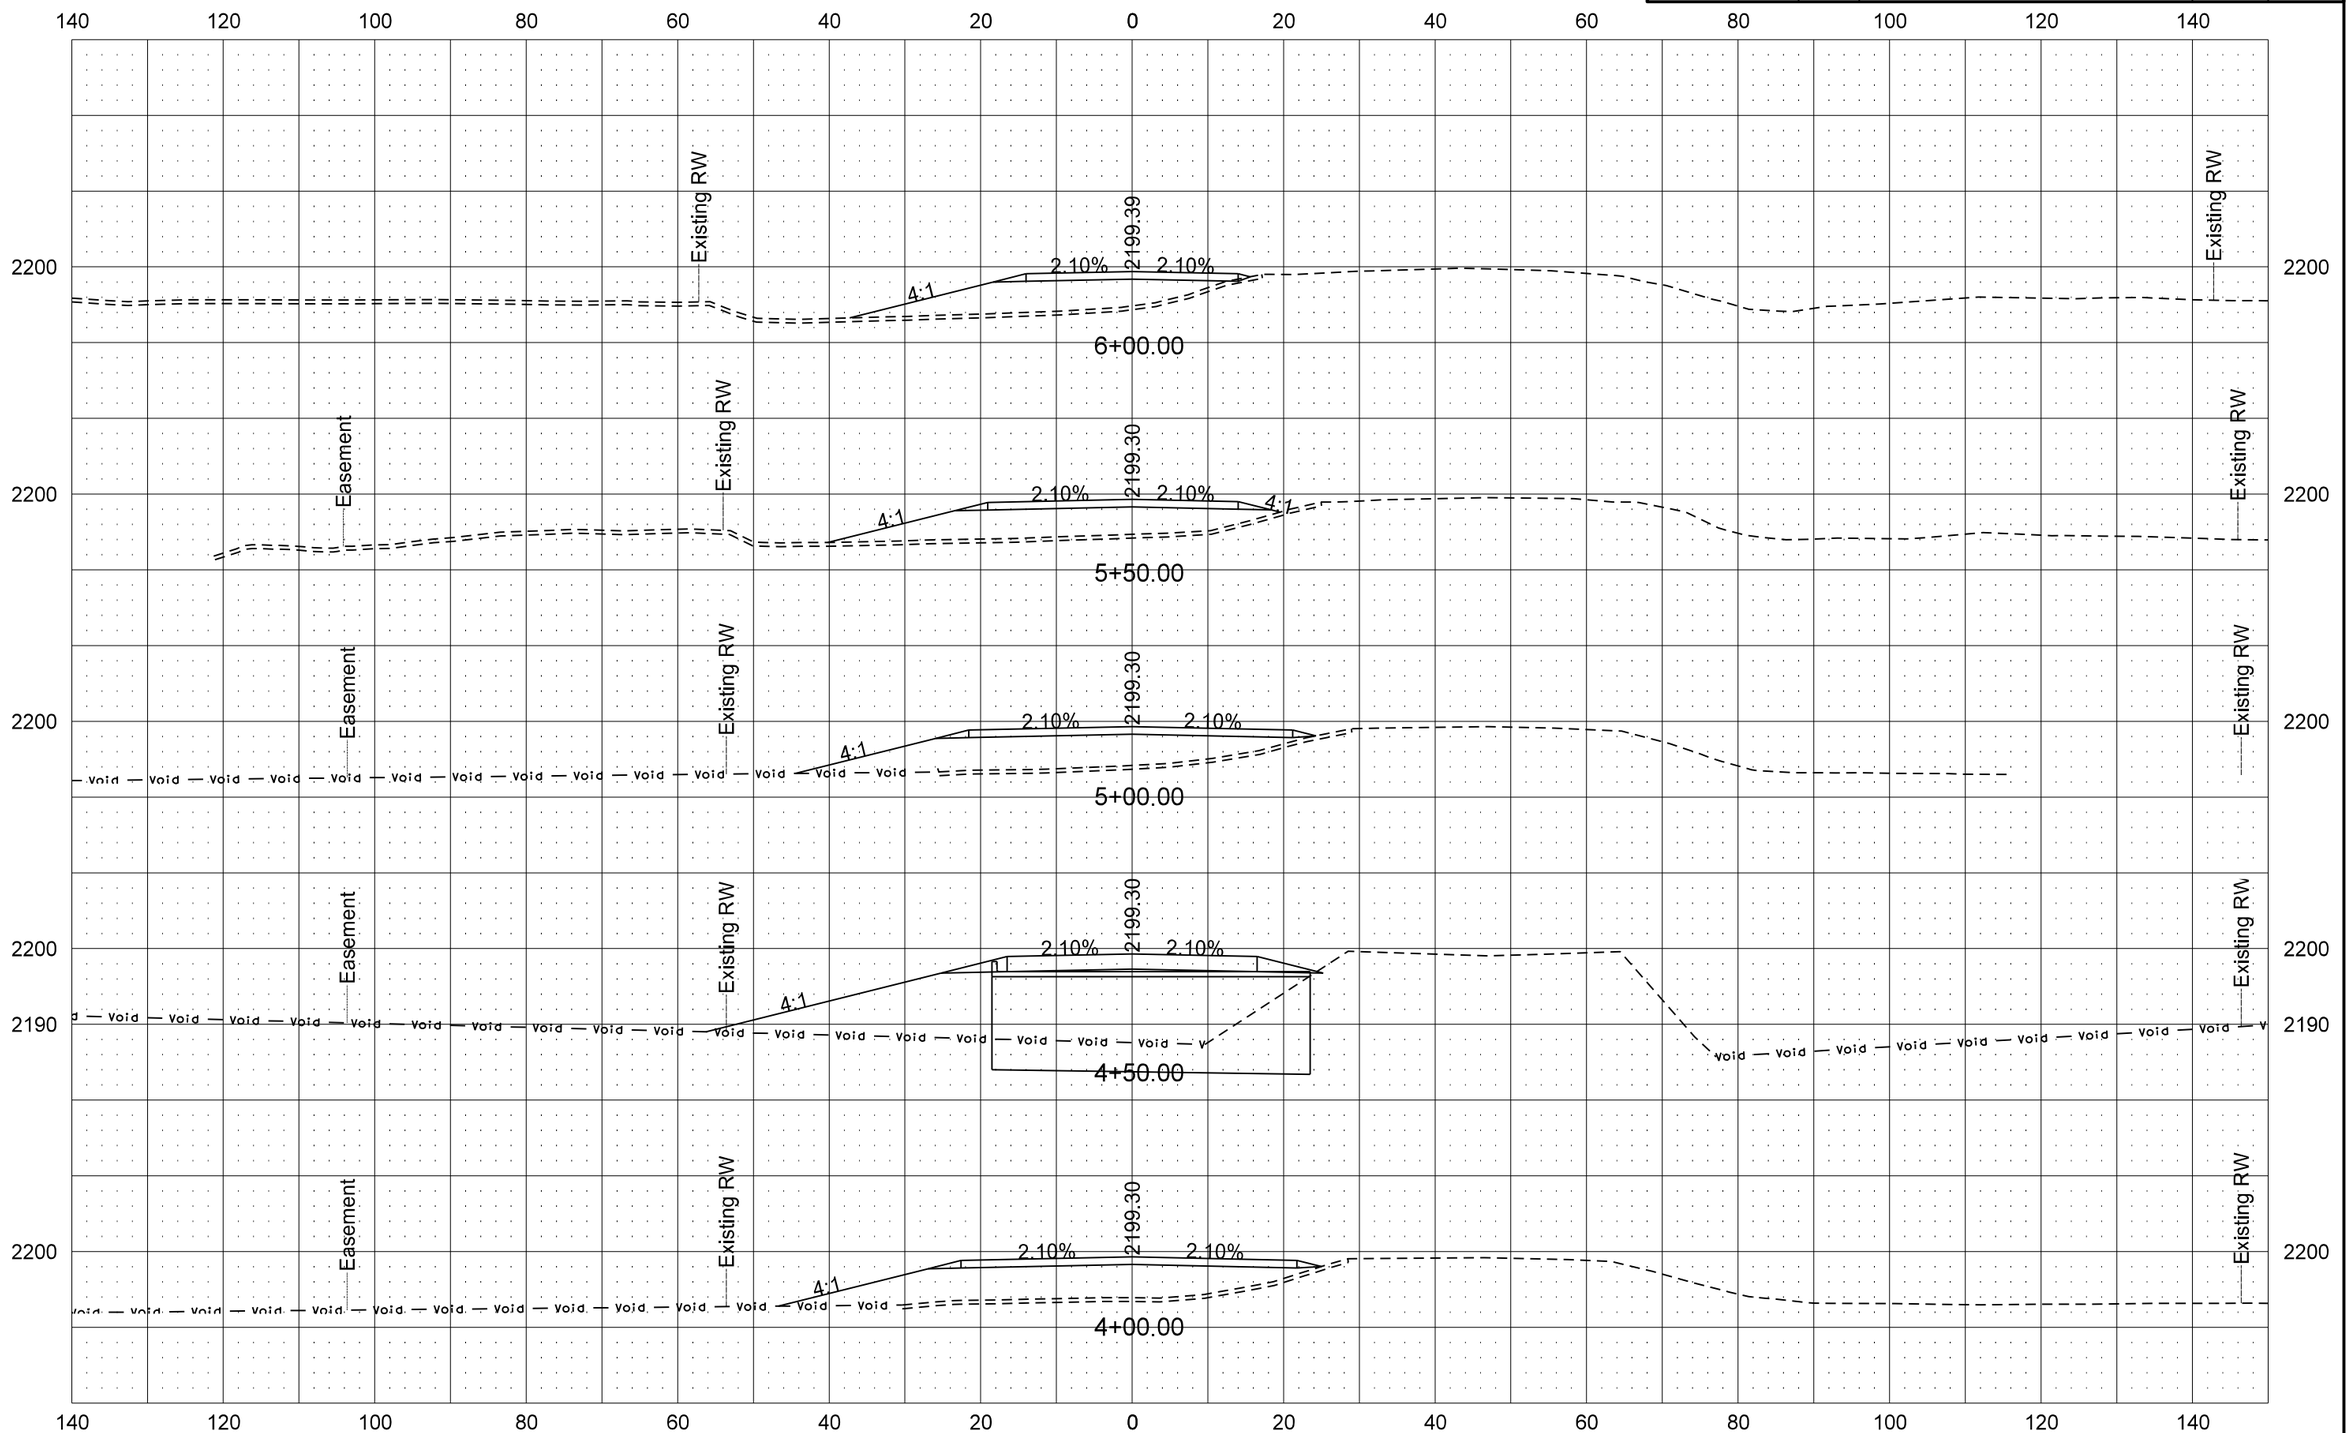

STATE	PROJECT NO.	SECTION NO.	SHEET NO.
ND	SOIB-5-200(025)095	200	145
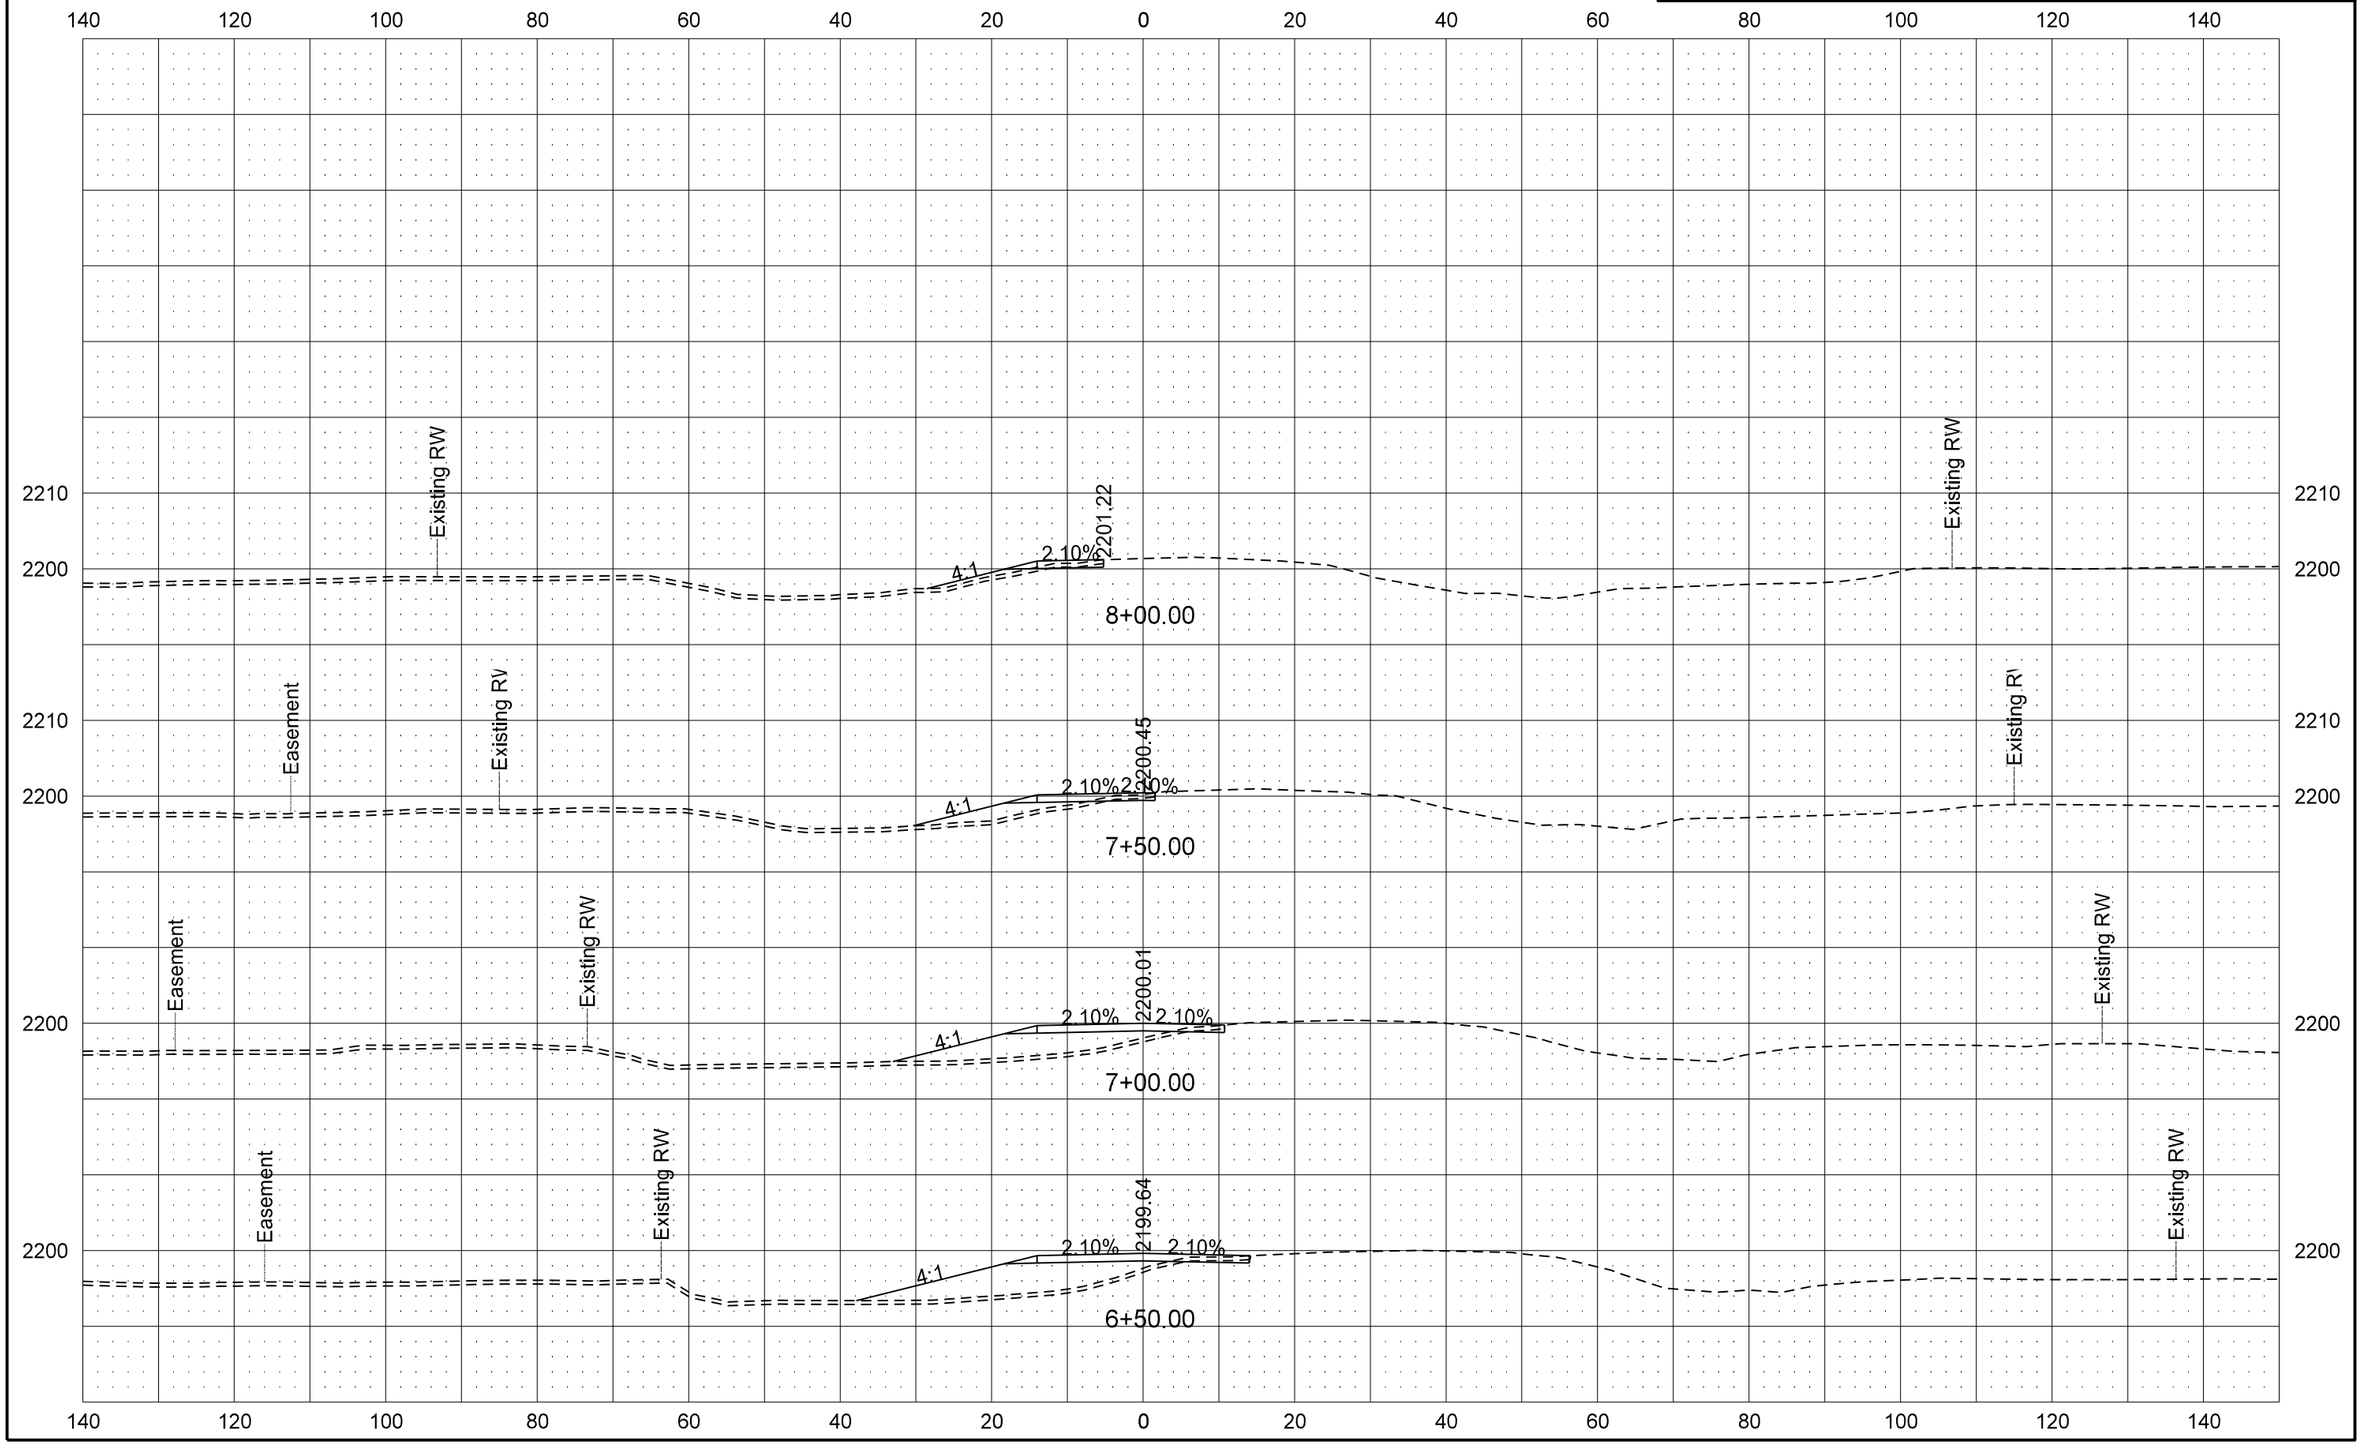
Temporary Bypass Cross Sections