







ND 23B Phase 2

STATE	PROJECT NO.	SECTION NO.	SHEET NO.
ND	AC-NH-SOIB-7-023(041)925	200	1



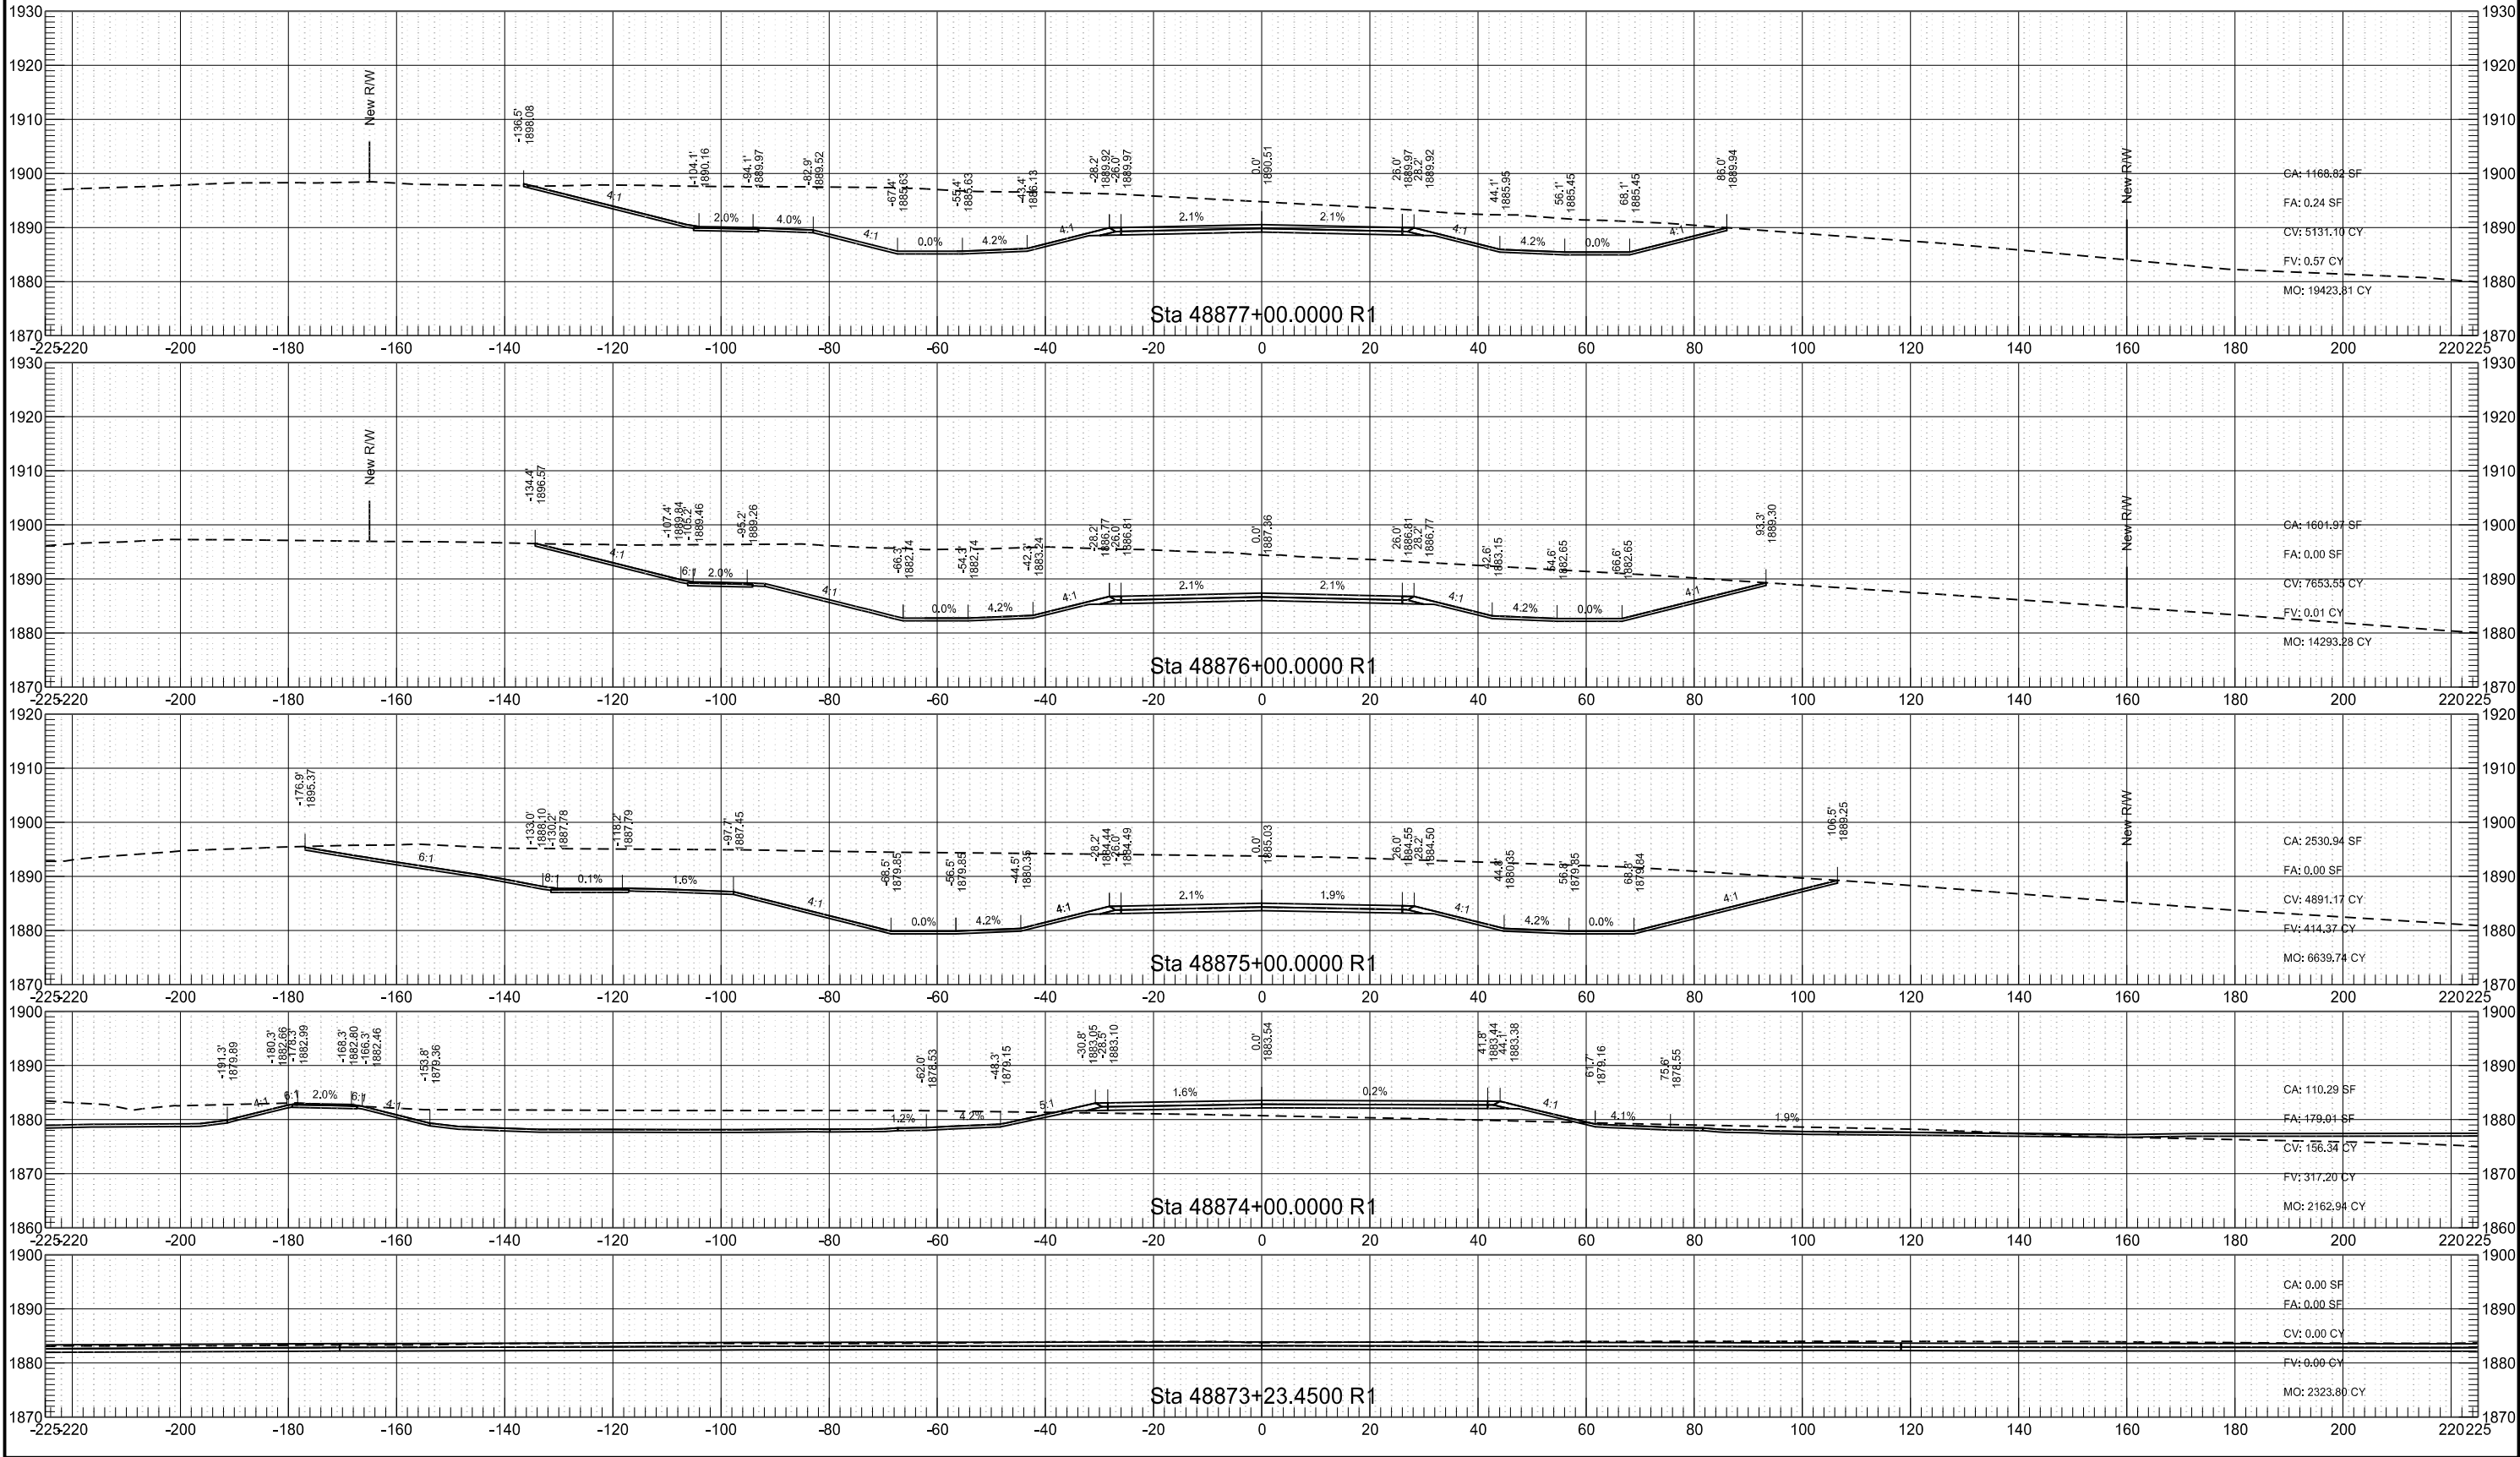


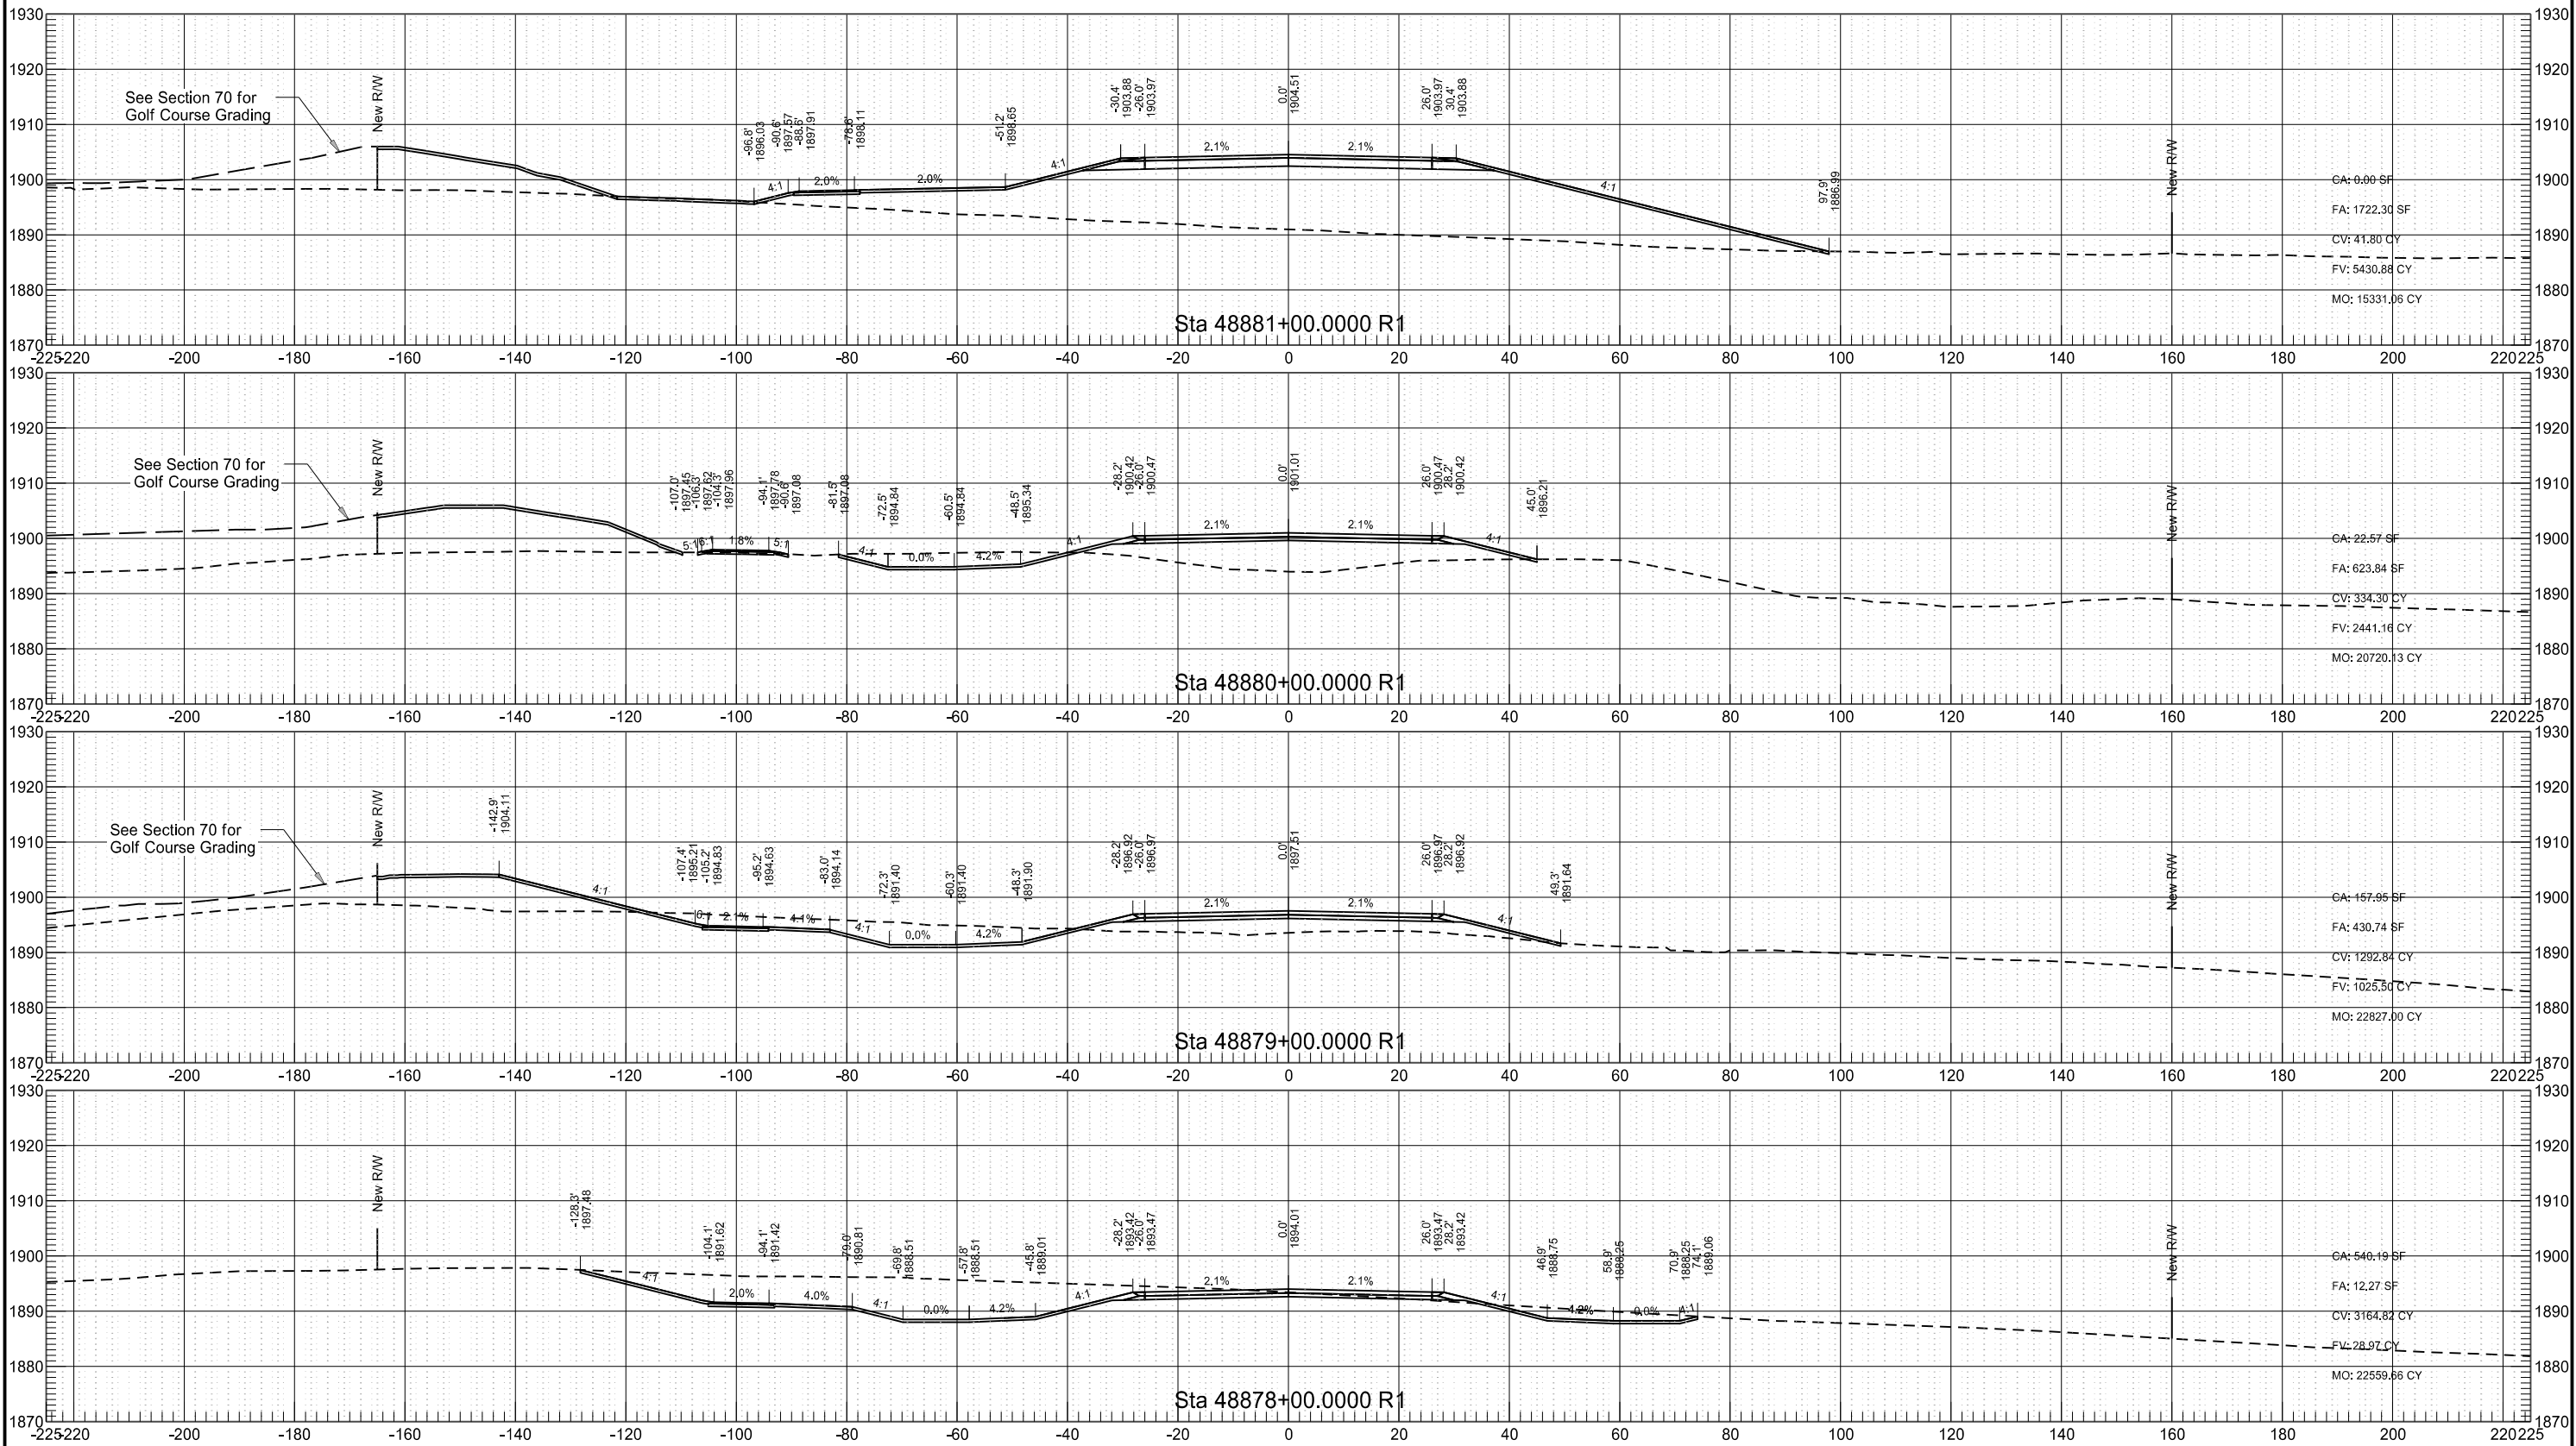


	STATE	PROJECT NO.	SECTION NO.	SHEET NO.
	ND	AC-NH-SOIB-7-023(041)925	200	3

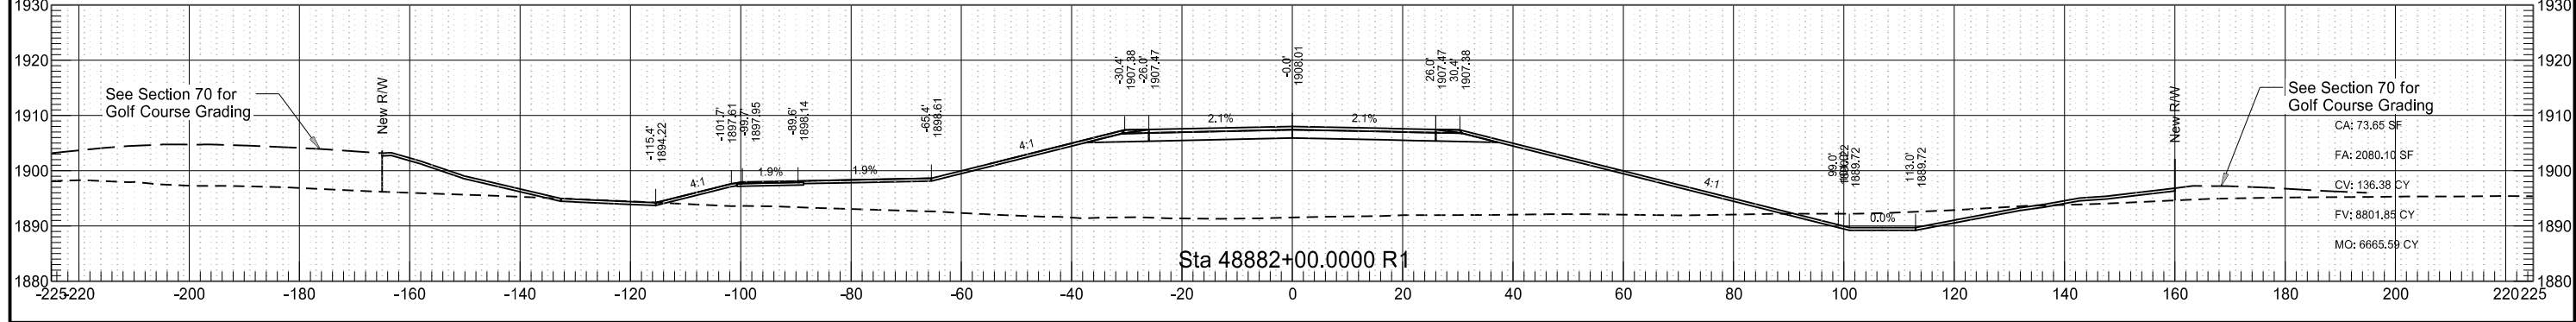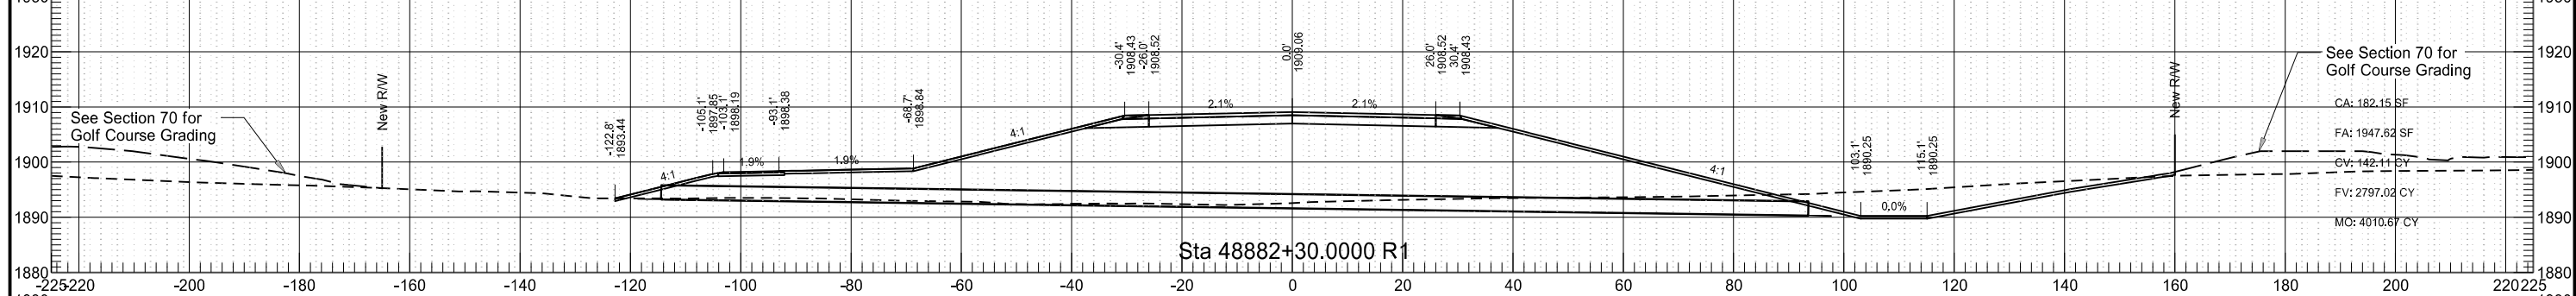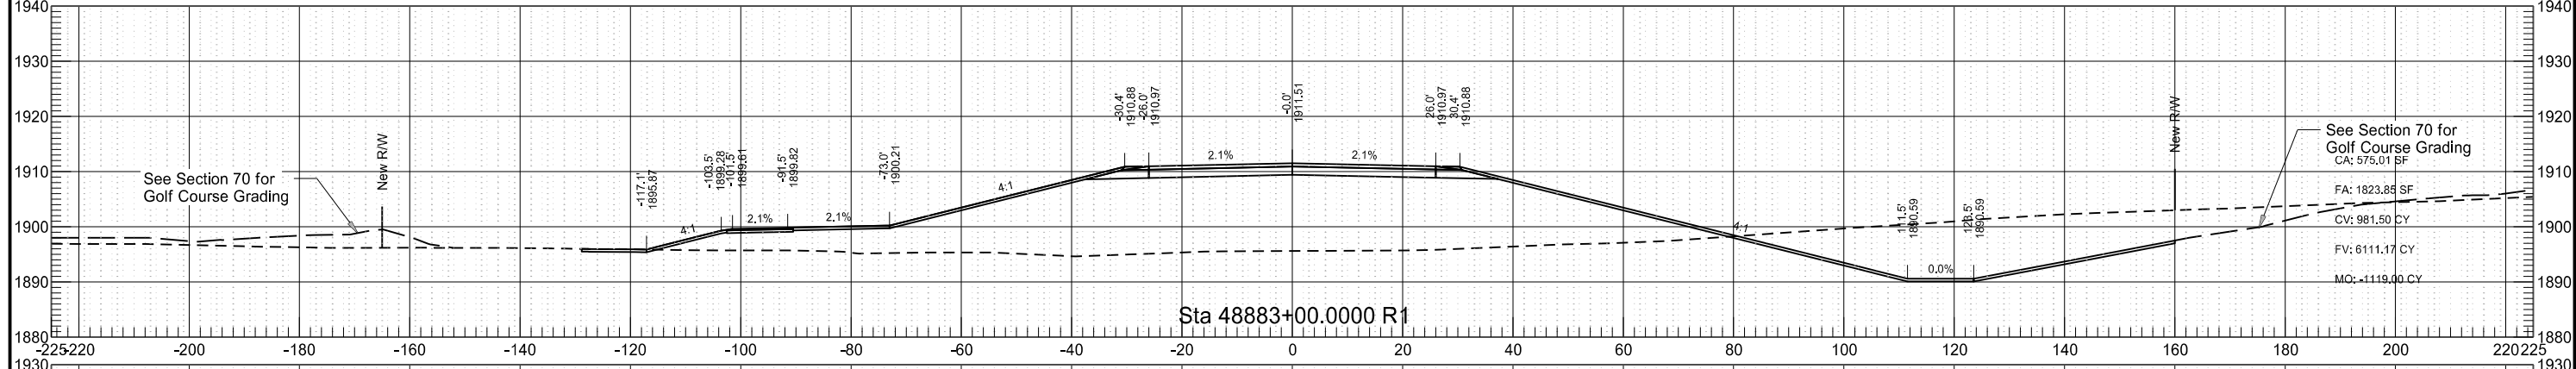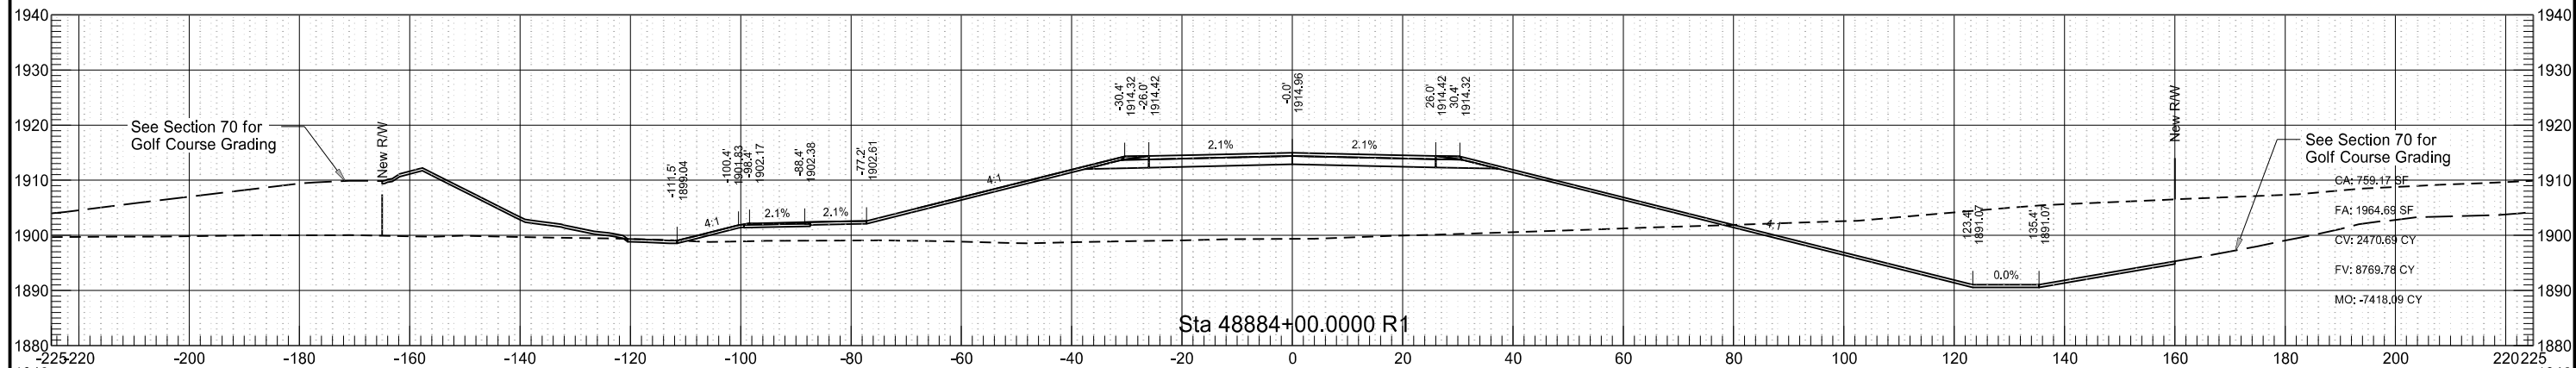


	STATE	PROJECT NO.	SECTION NO.	SHEET NO.
	ND	AC-NH-SOIB-7-023(041)925	200	4

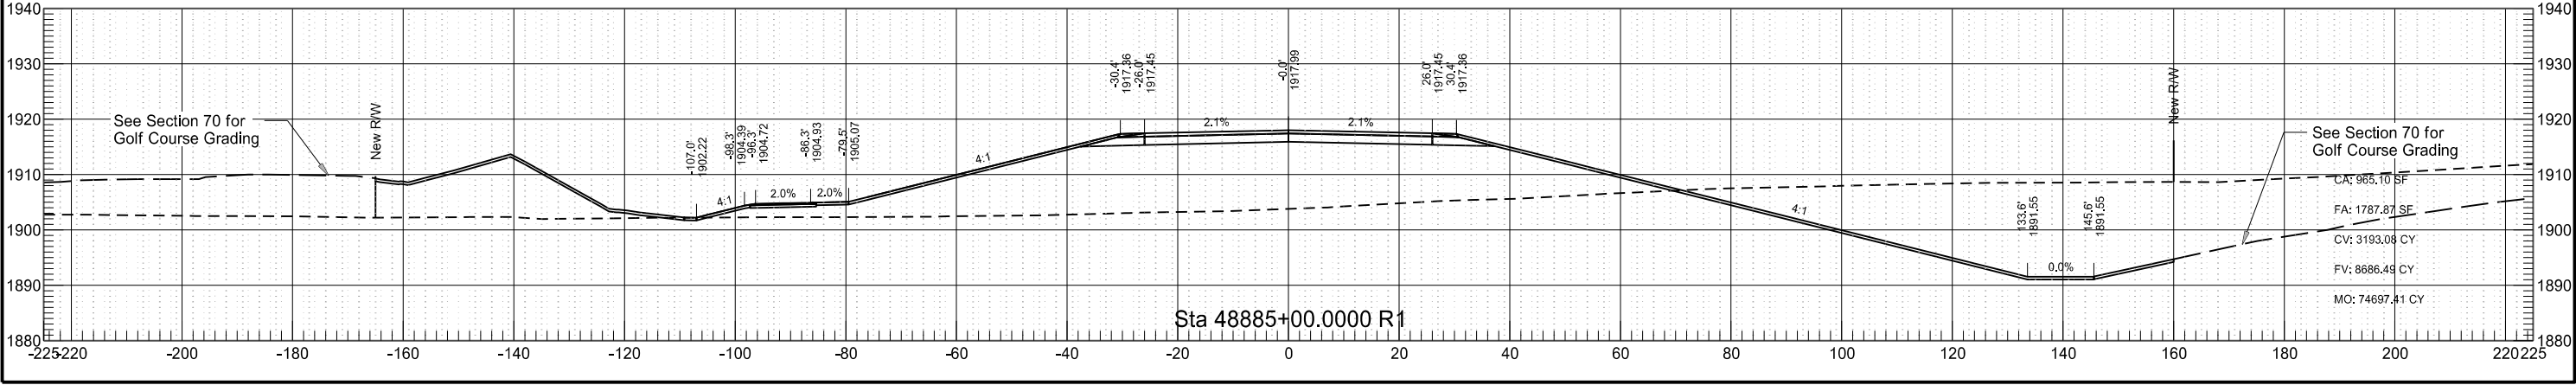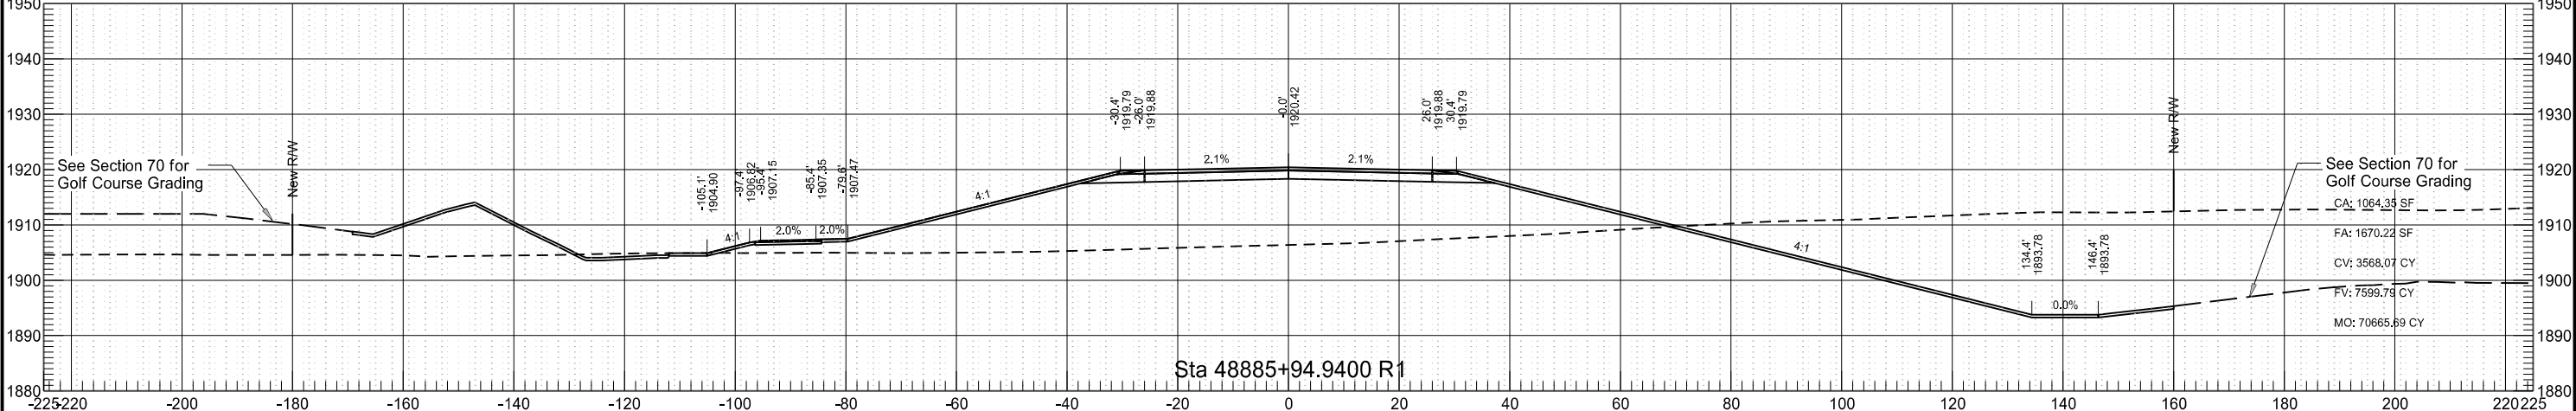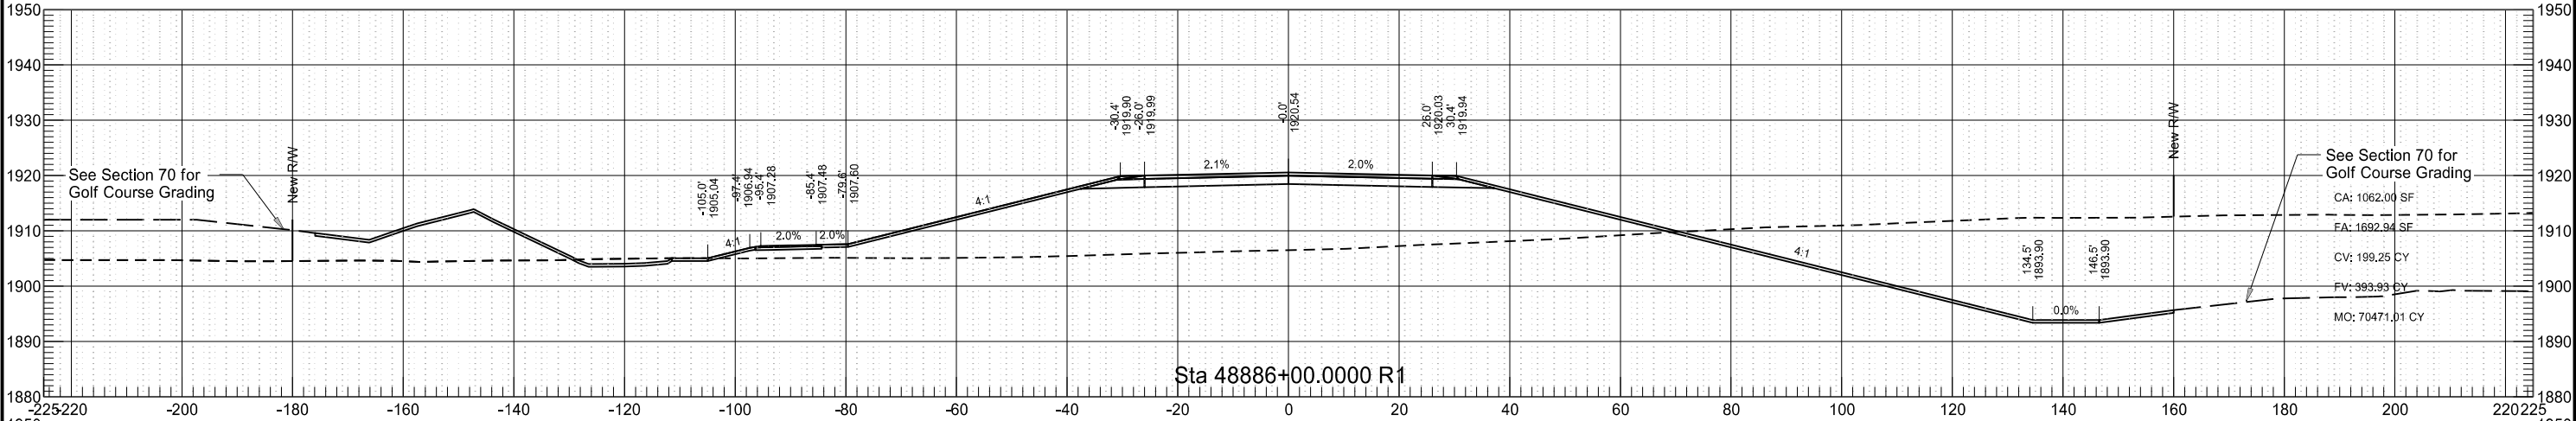

	STATE	PROJECT NO.	SECTION NO.	SHEET NO.
	ND	AC-NH-SOIB-7-023(041)925	200	5

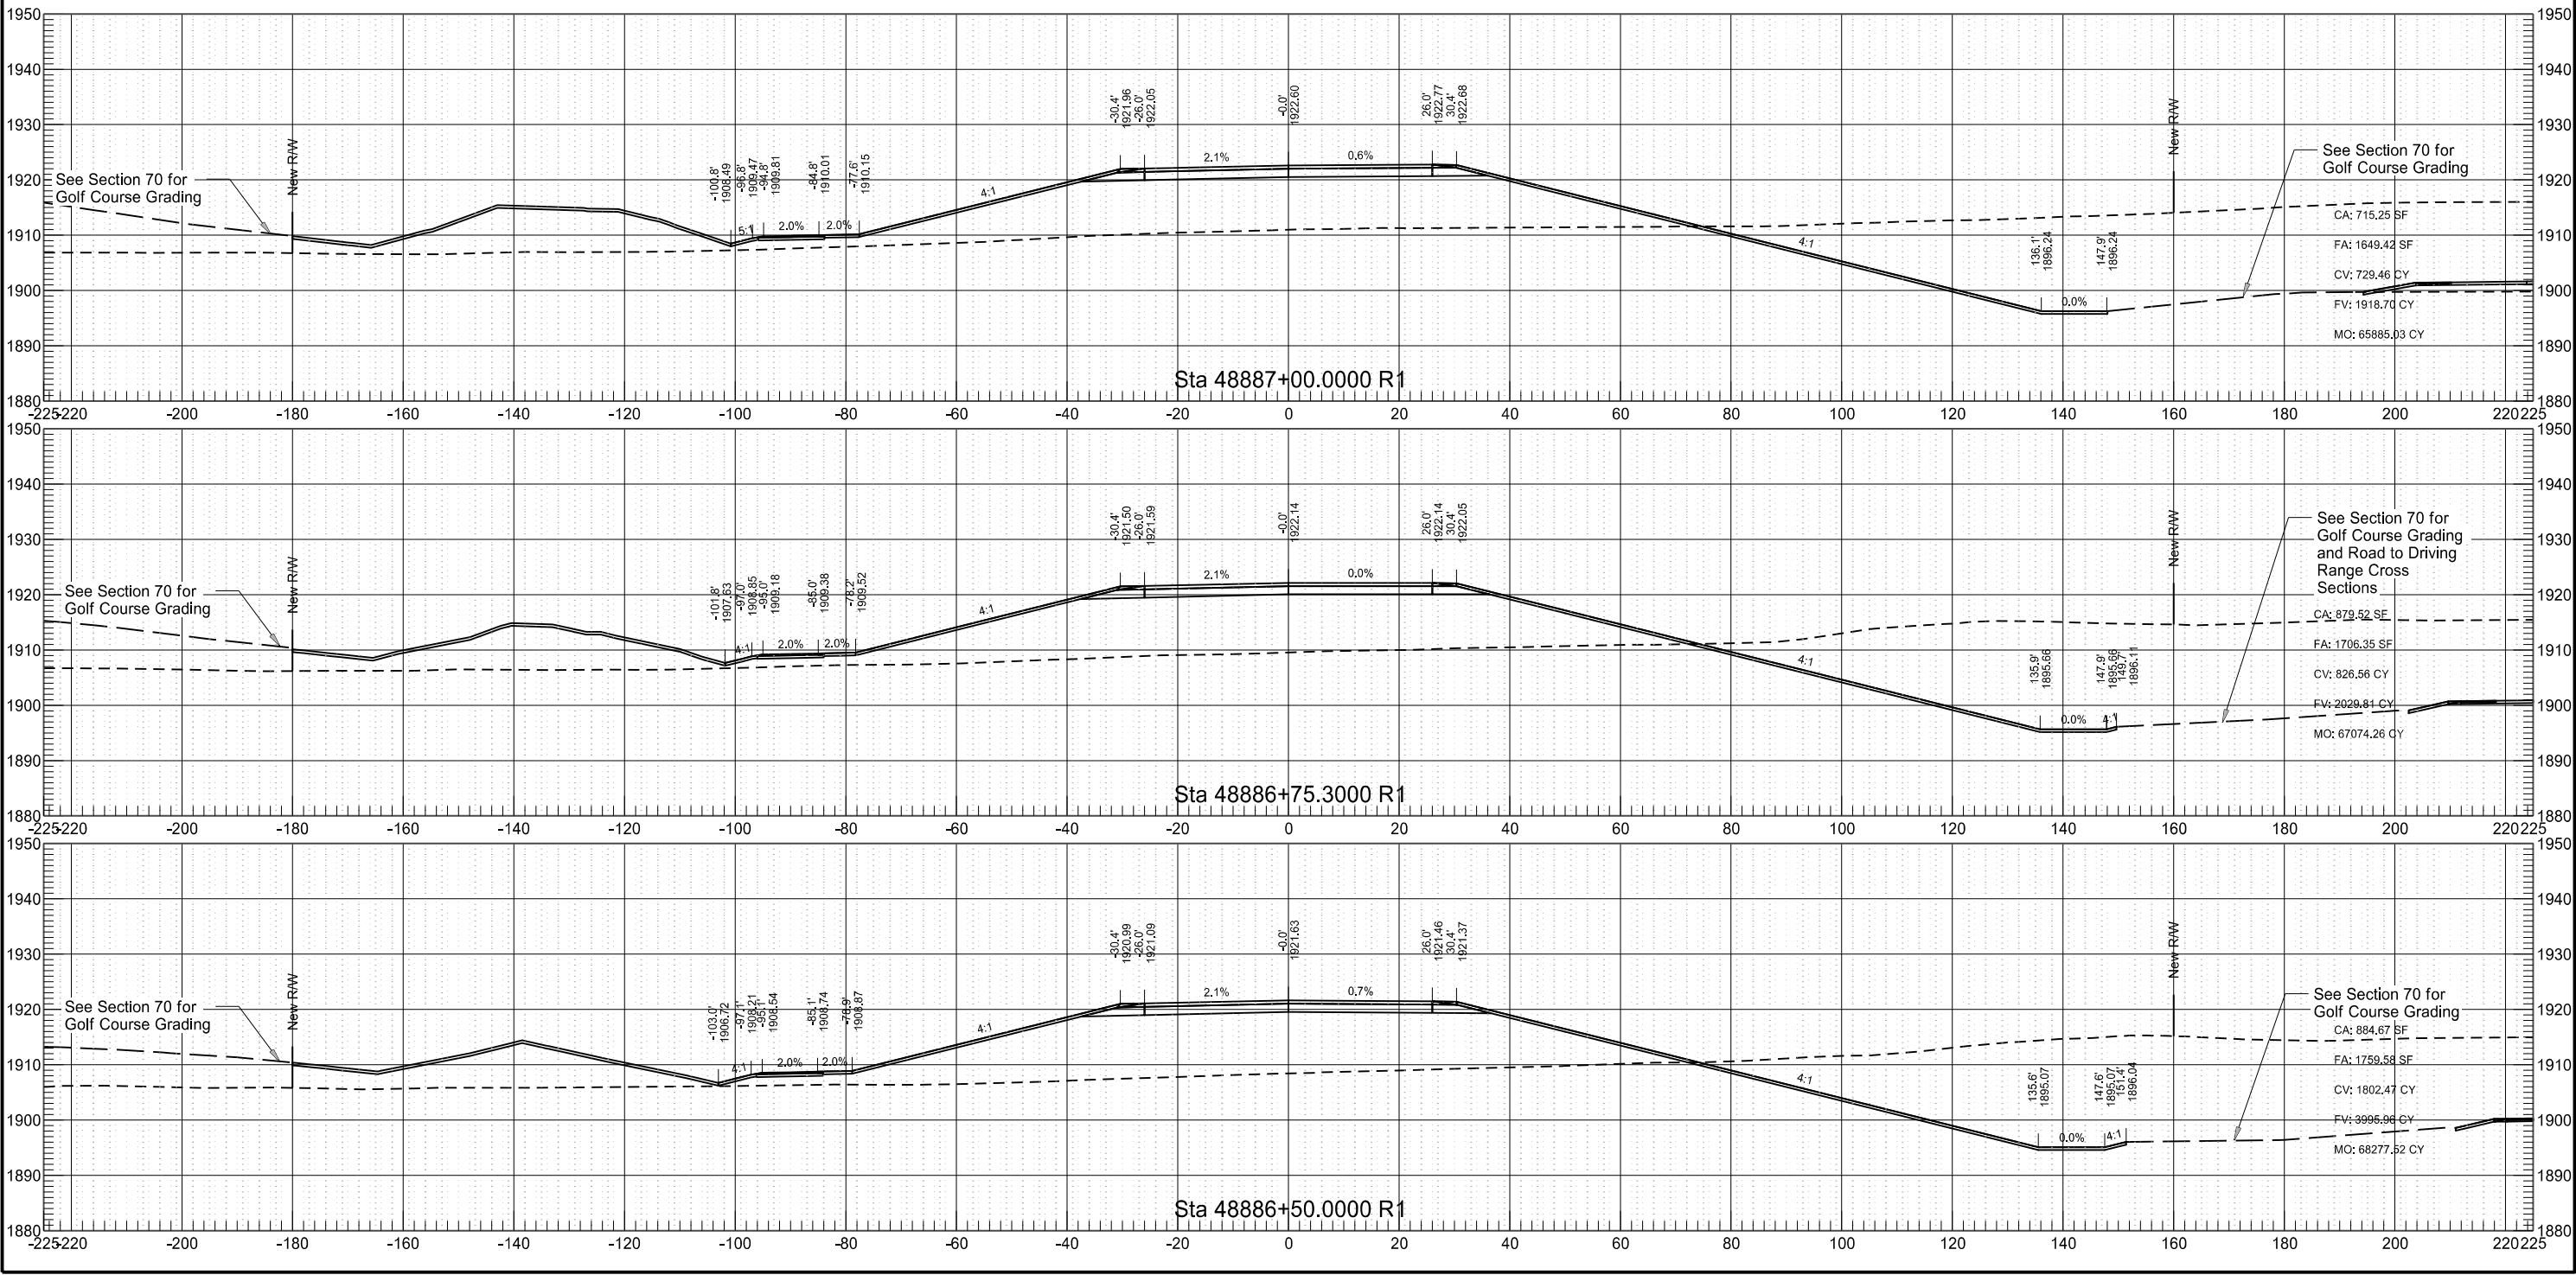

	STATE	PROJECT NO.	SECTION NO.	SHEET NO.
	ND	AC-NH-SOIB-7-023(041)925	200	6

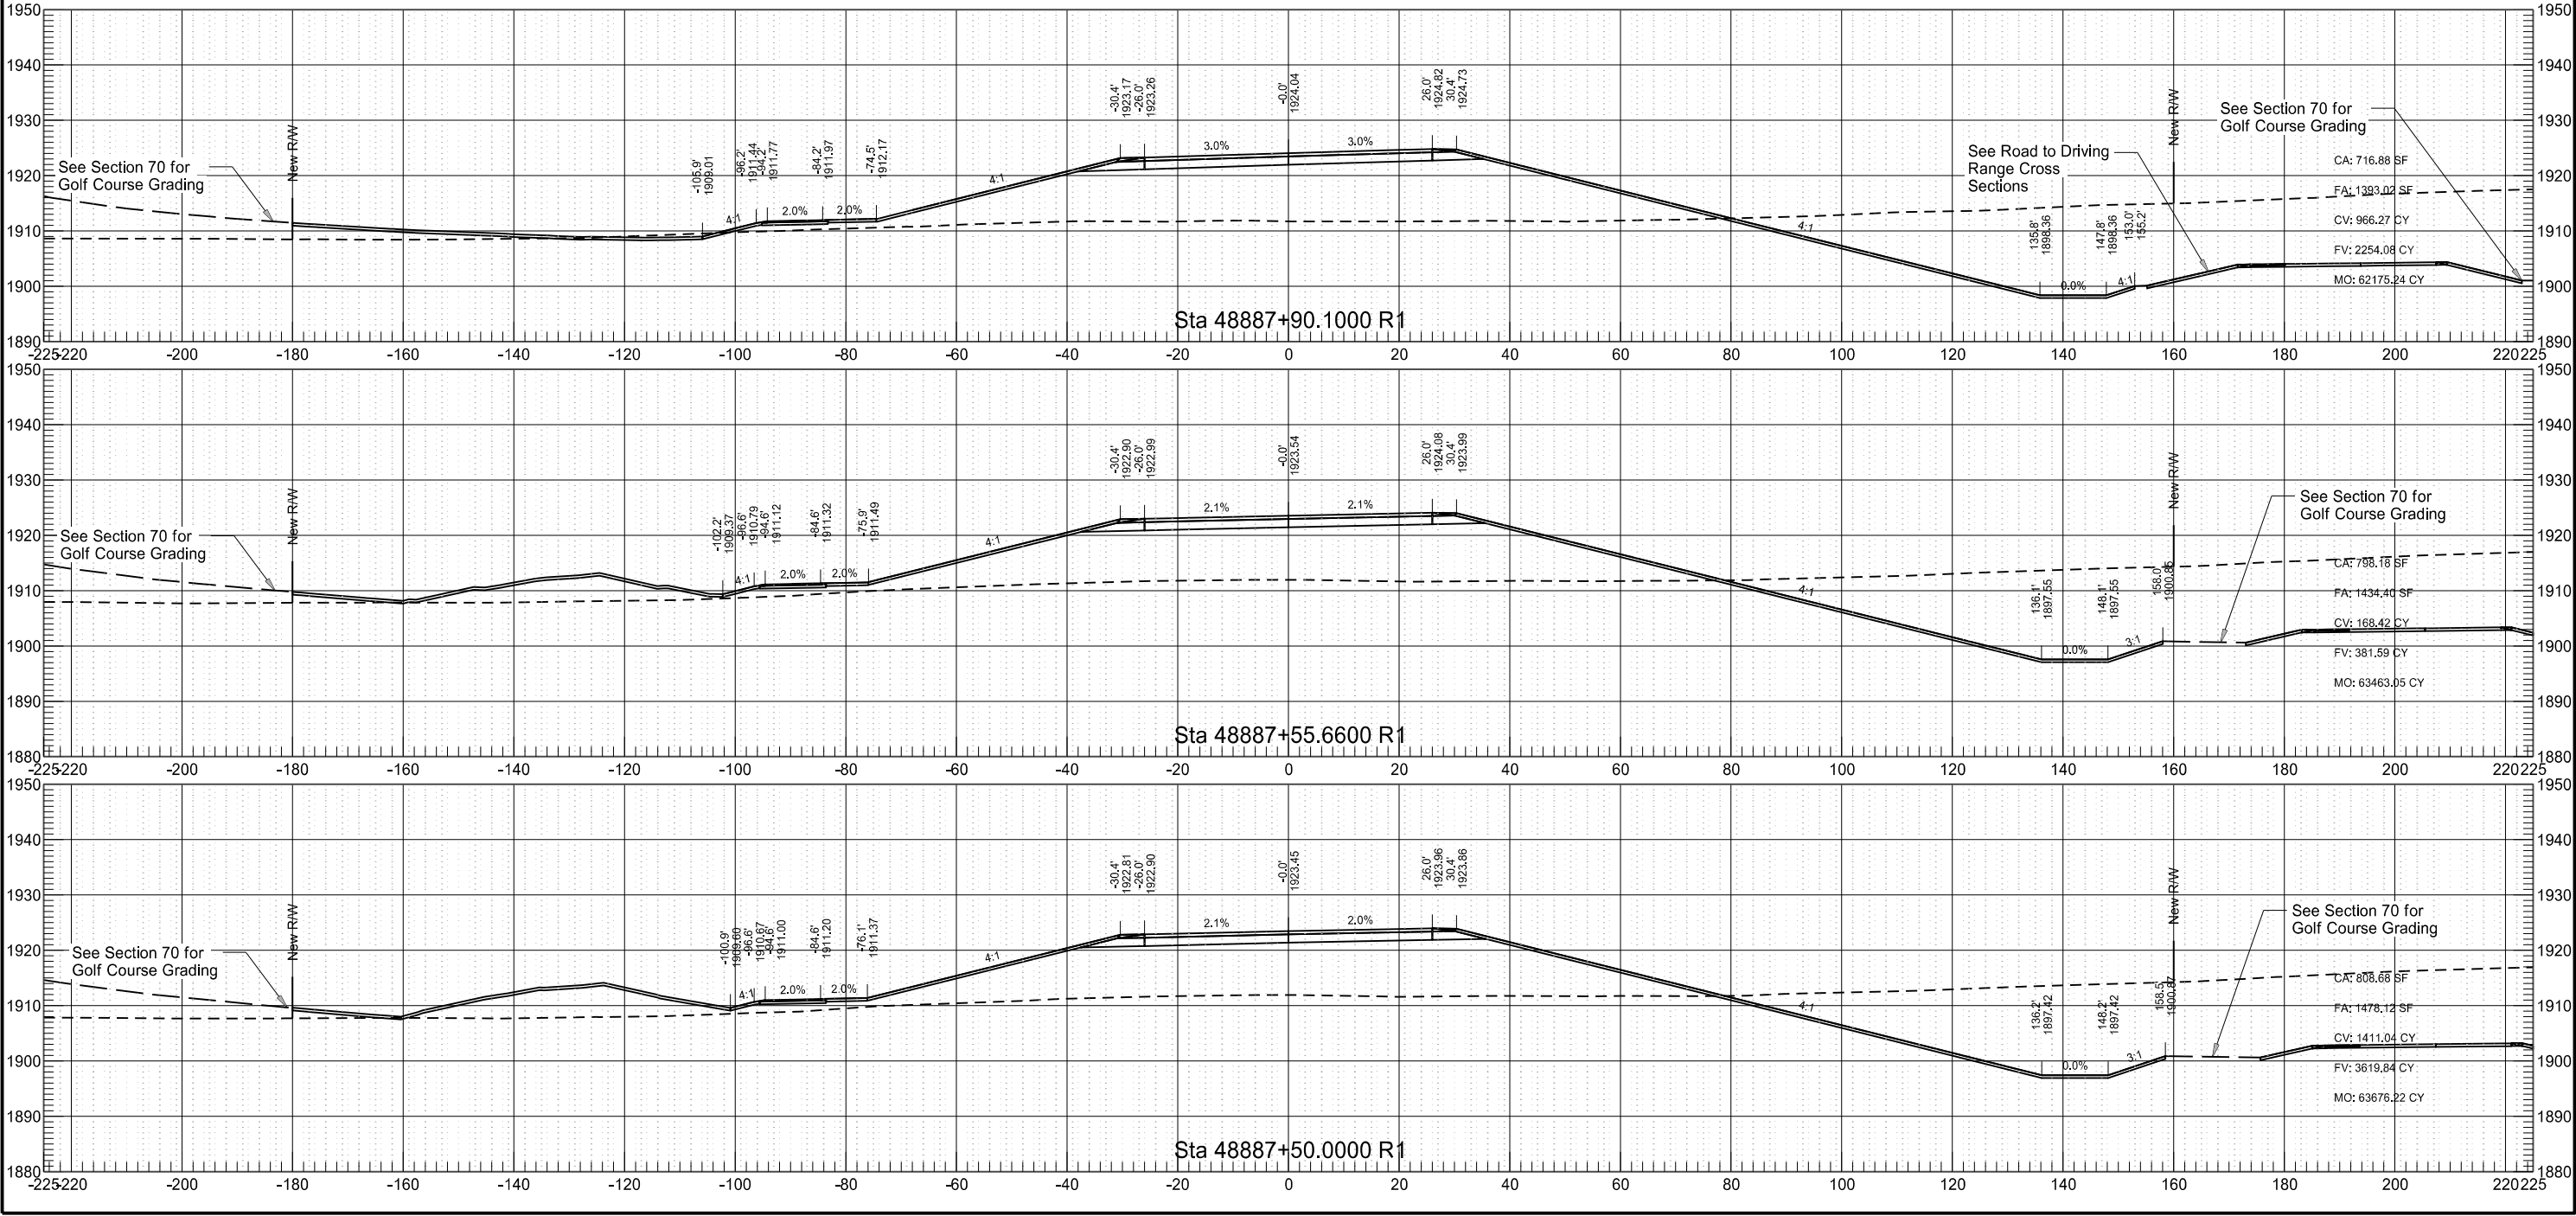

ND 23B Phase 2

STATE

PROJECT NO.

SECTION NO.


SHEET NO.

ND


AC-NH-SOIB-7-023(041)925

200


7

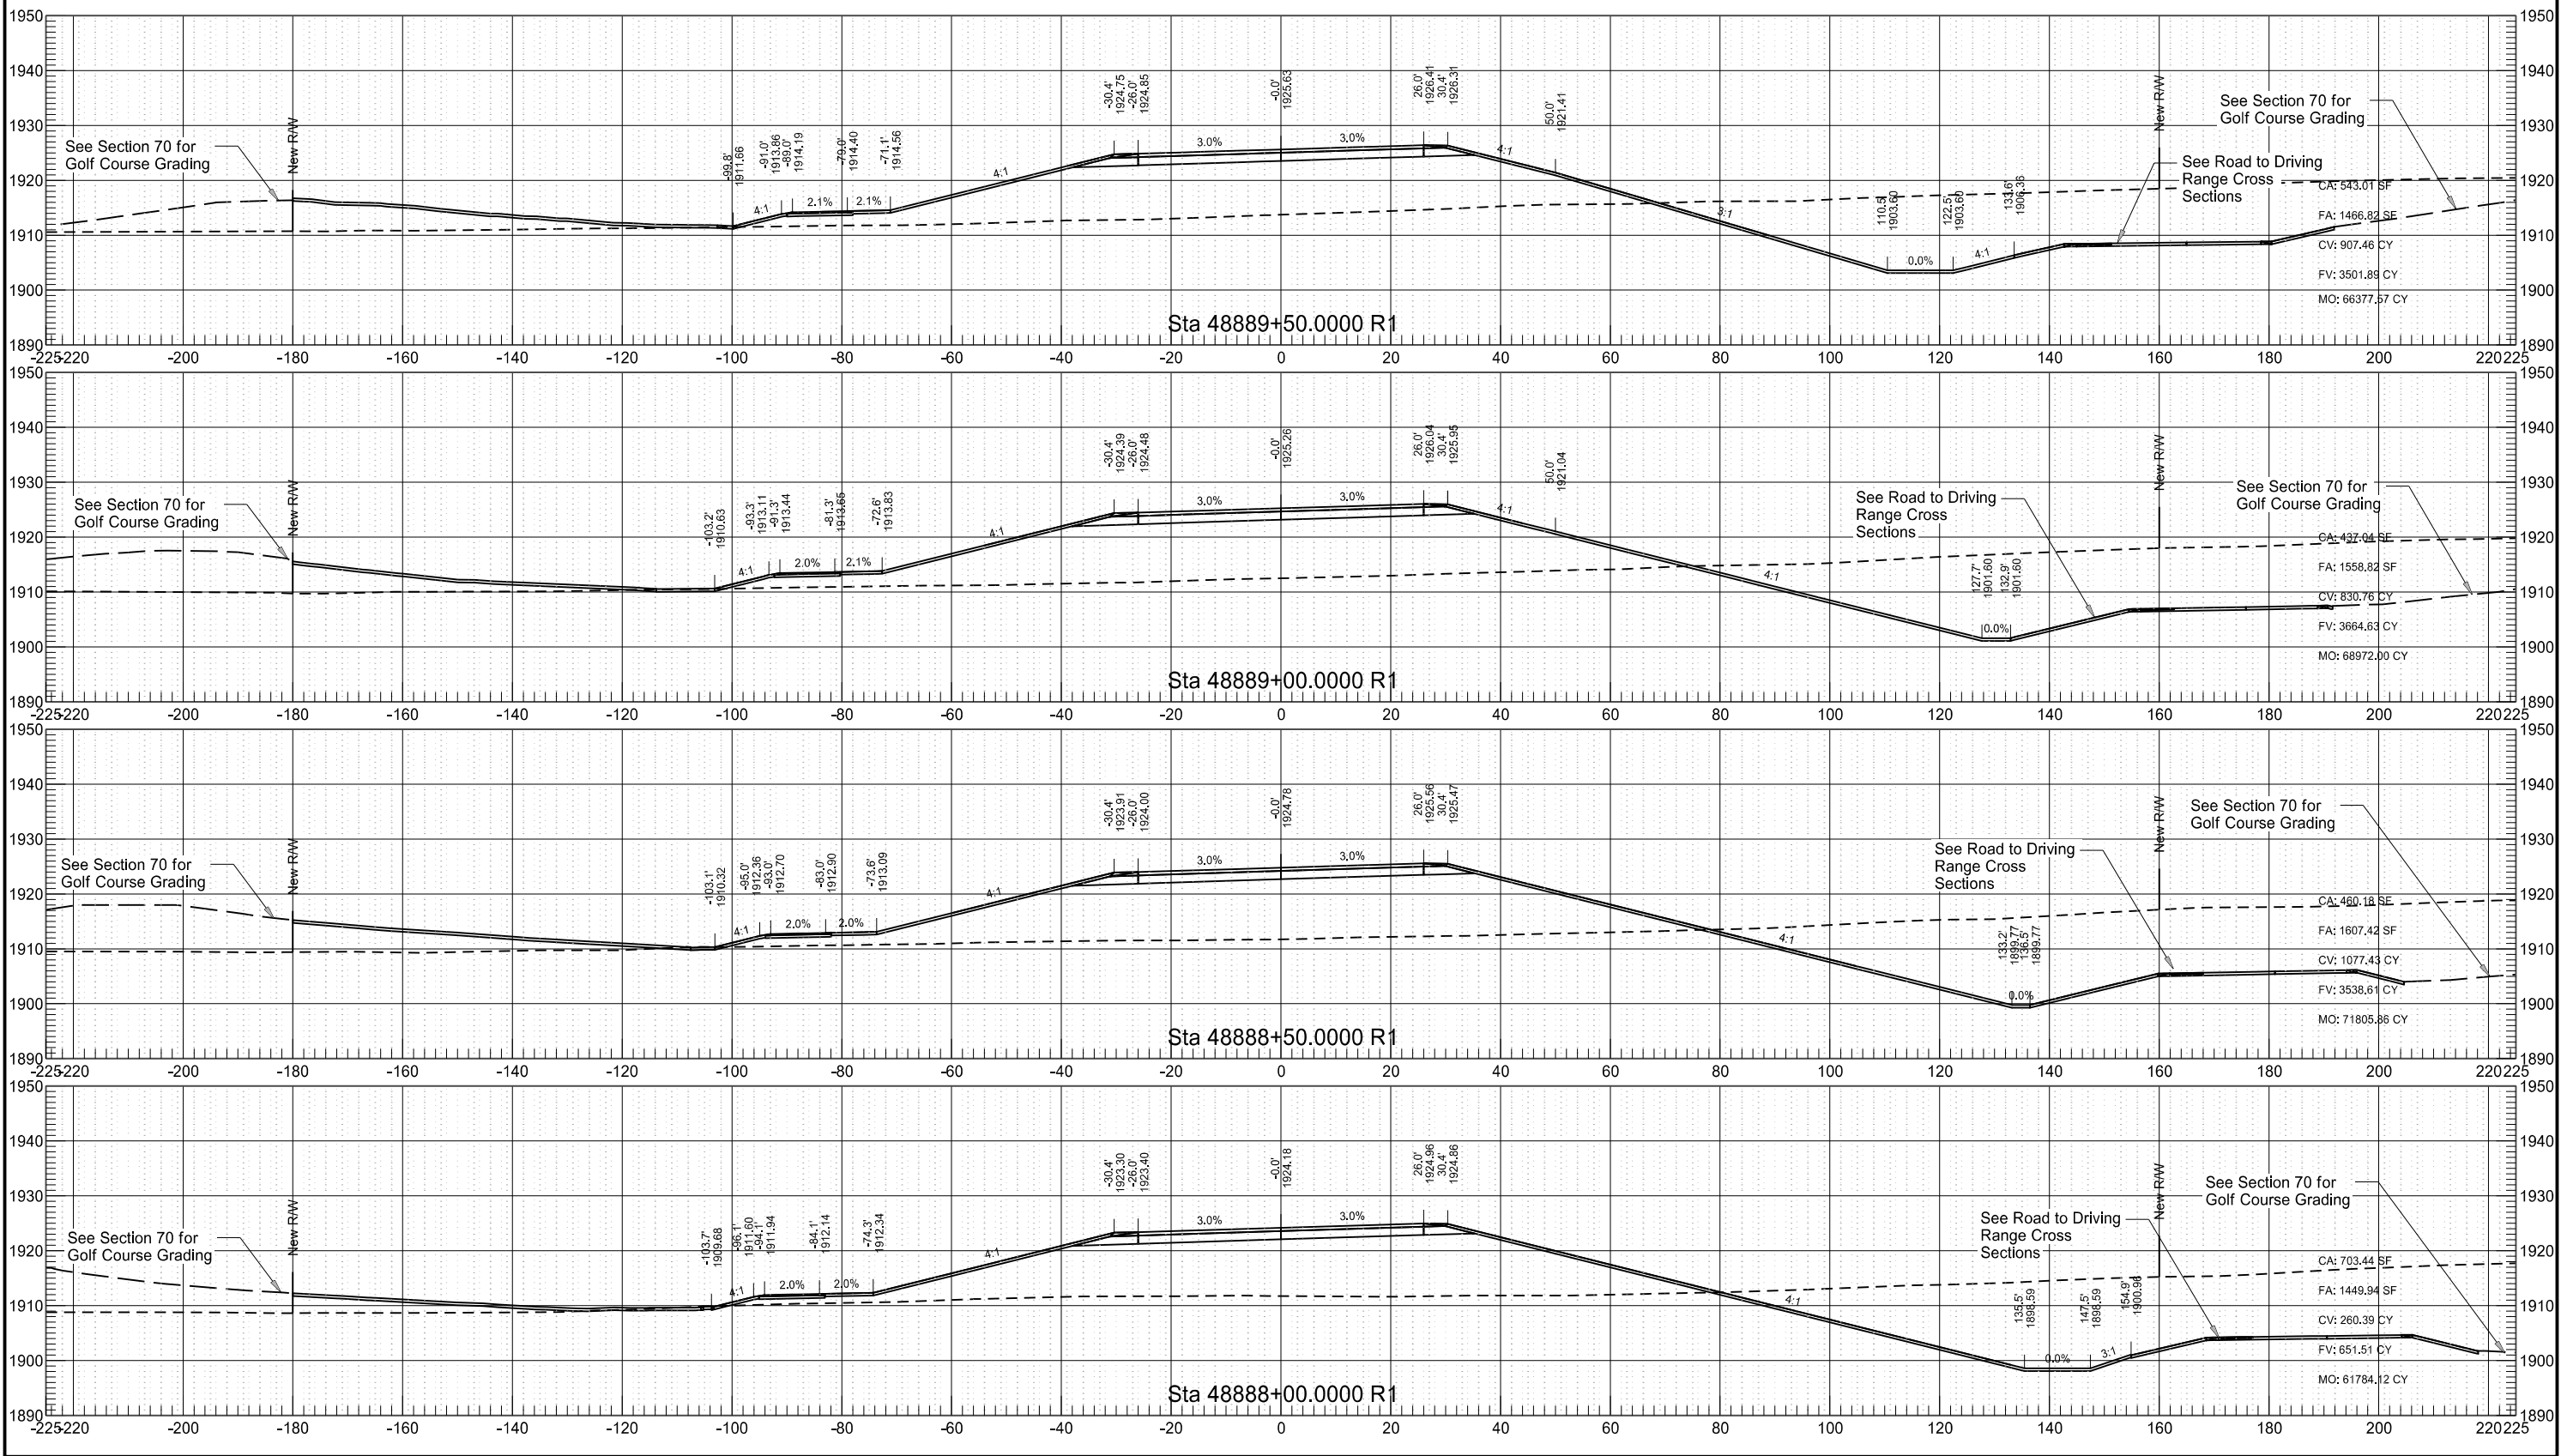


	STATE	PROJECT NO.	SECTION NO.	SHEET NO.
	ND	AC-NH-SOIB-7-023(041)925	200	8

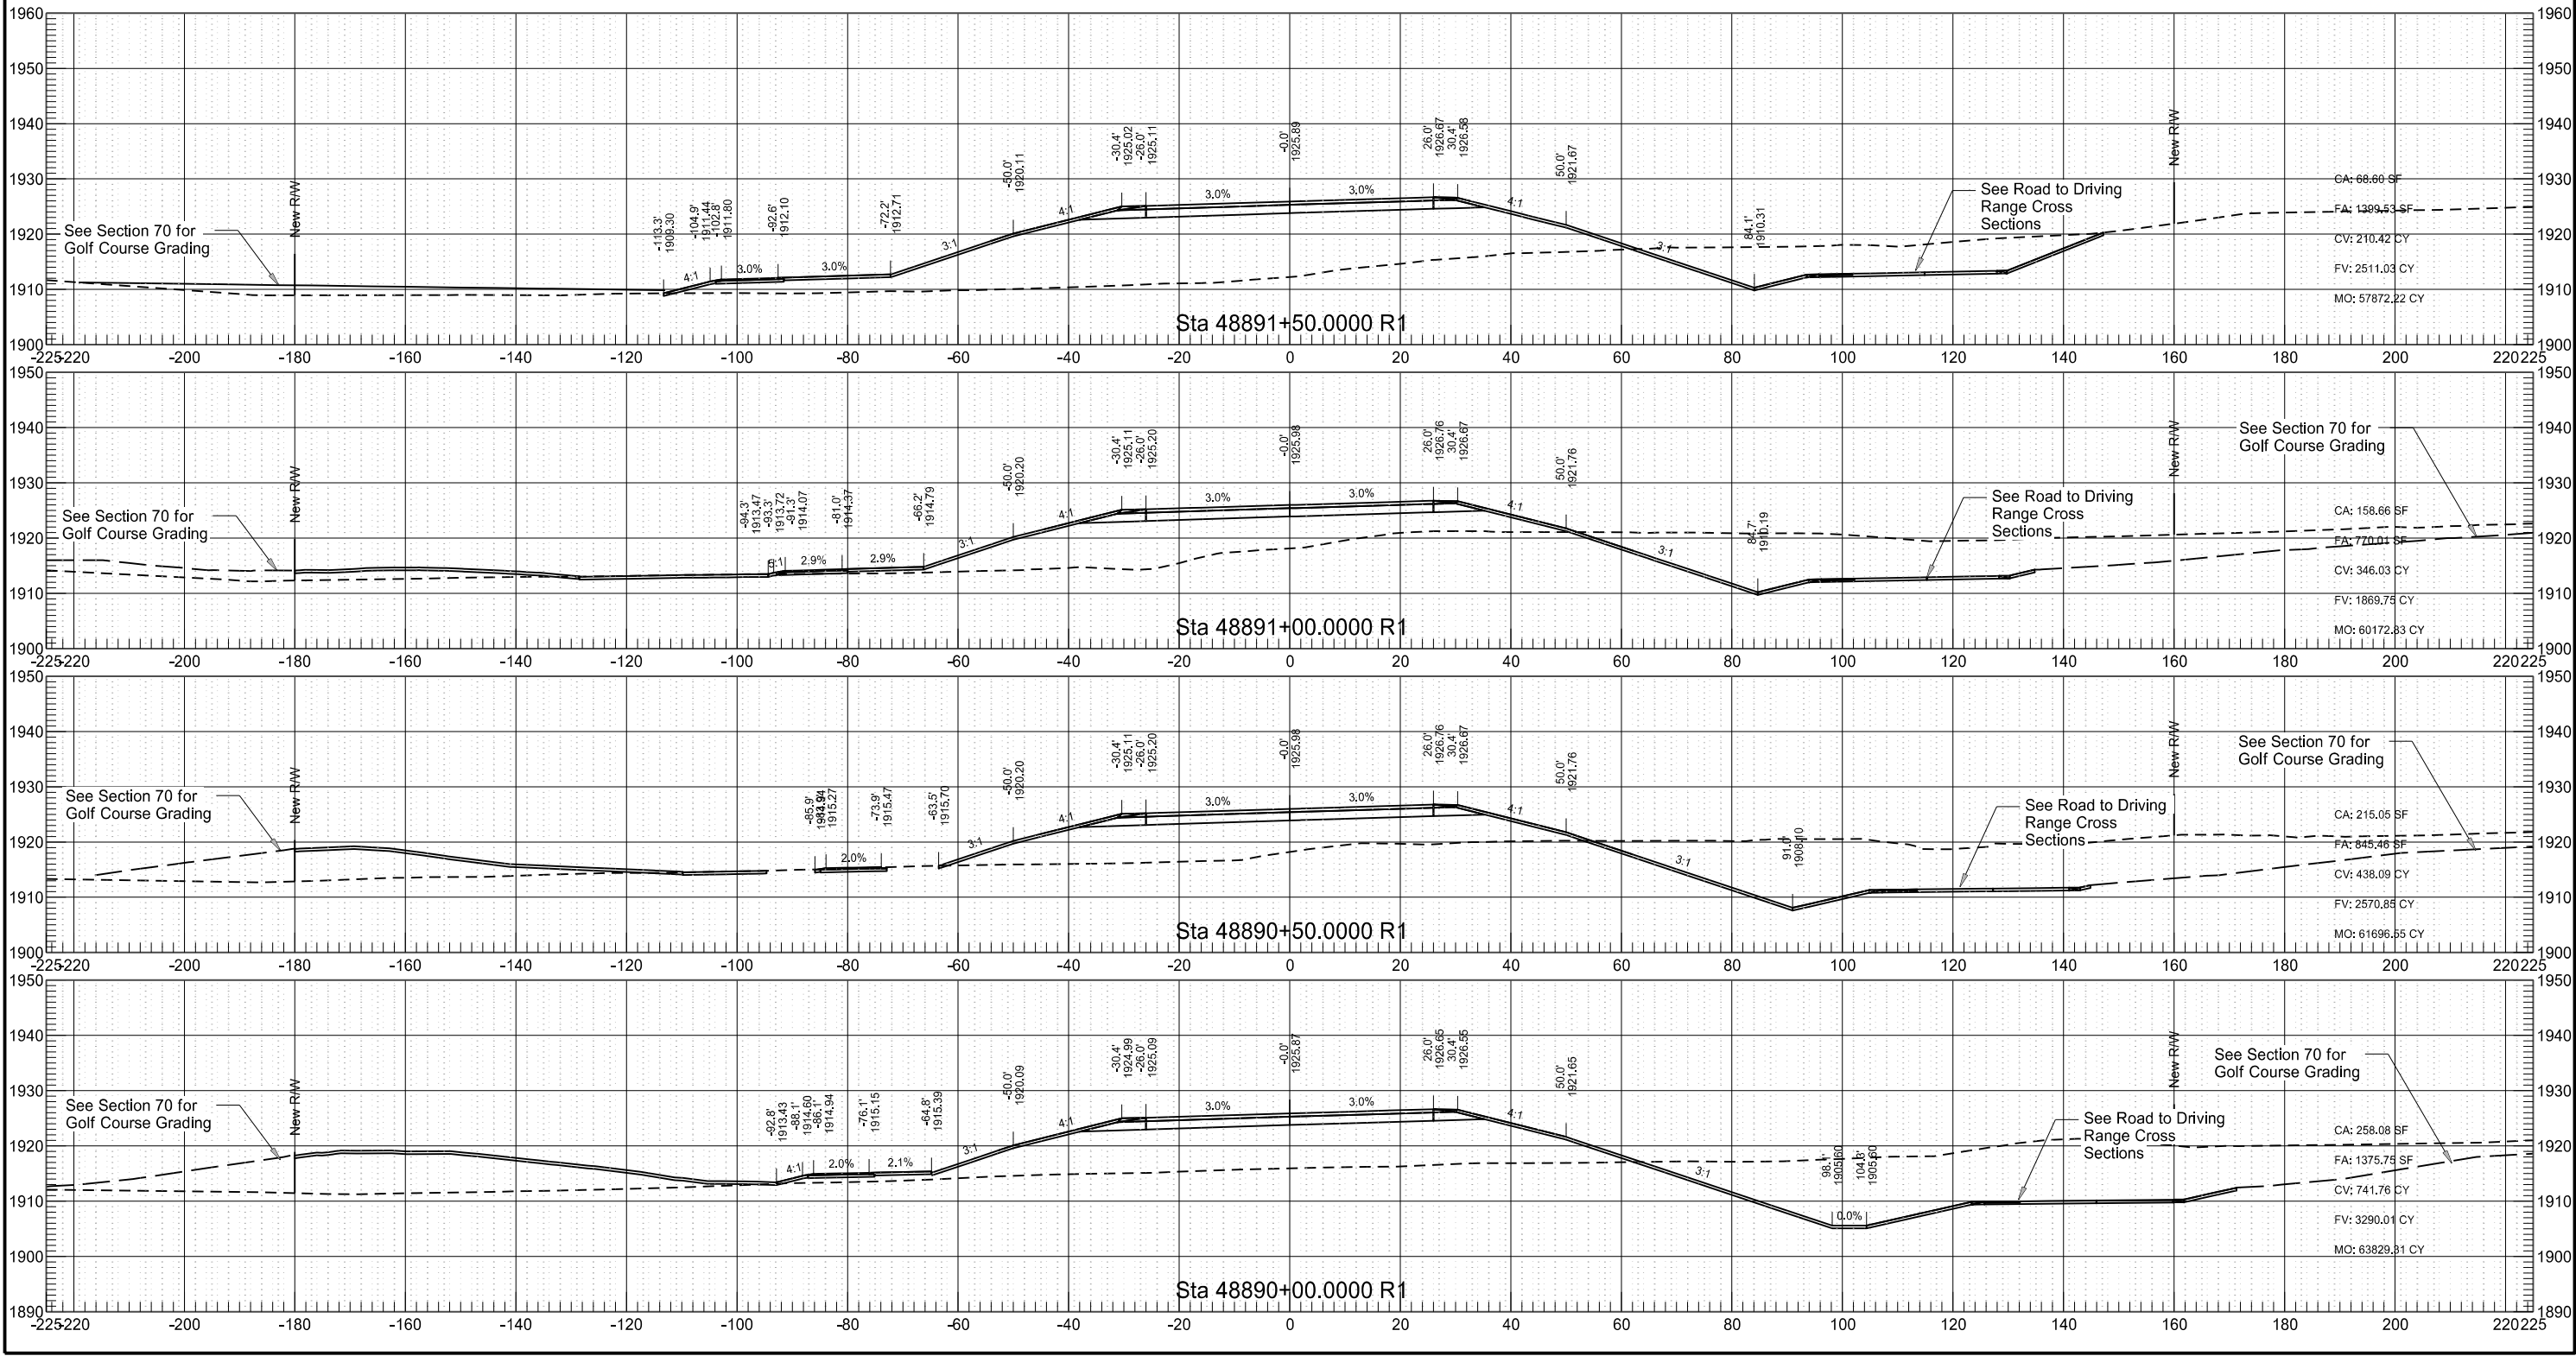




STATE	PROJECT NO.	SECTION NO.	SHEET NO.
ND	AC-NH-SOIB-7-023(041)925	200	9

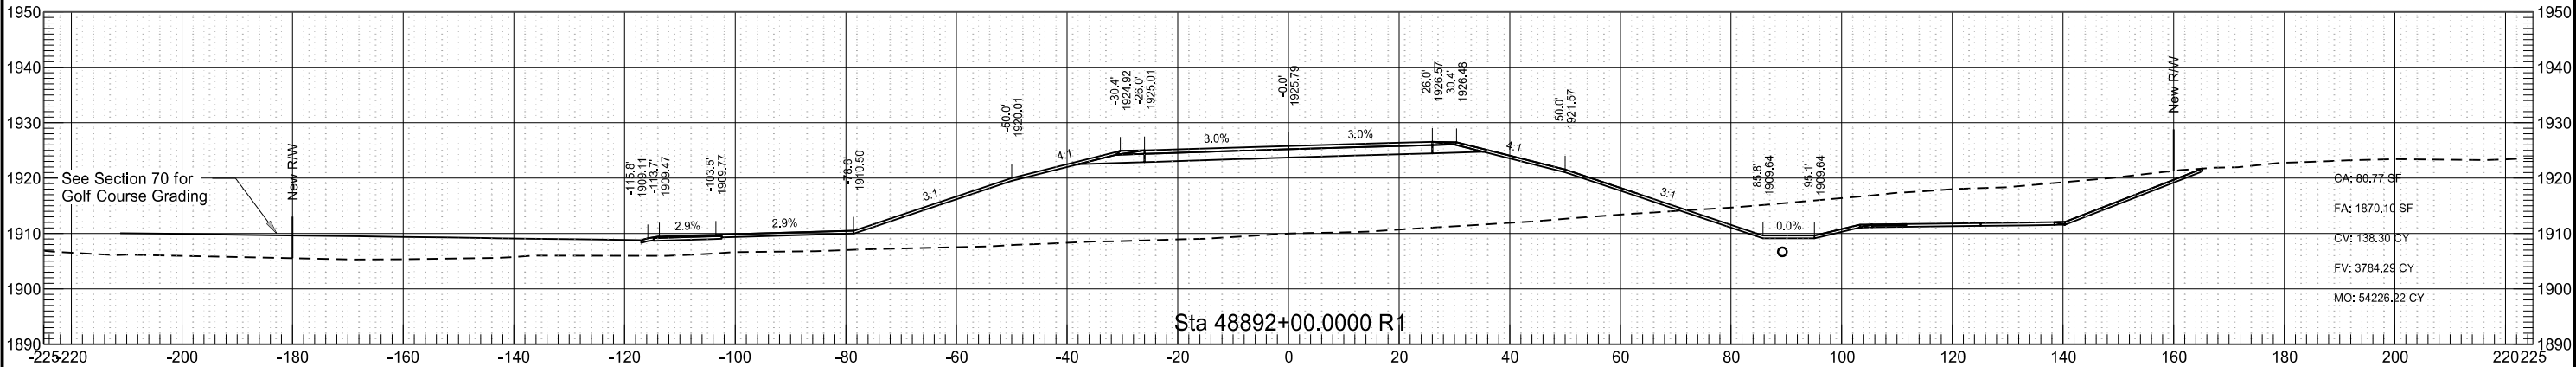


	STATE	PROJECT NO.	SECTION NO.	SHEET NO.
	ND	AC-NH-SOIB-7-023(041)925	200	10

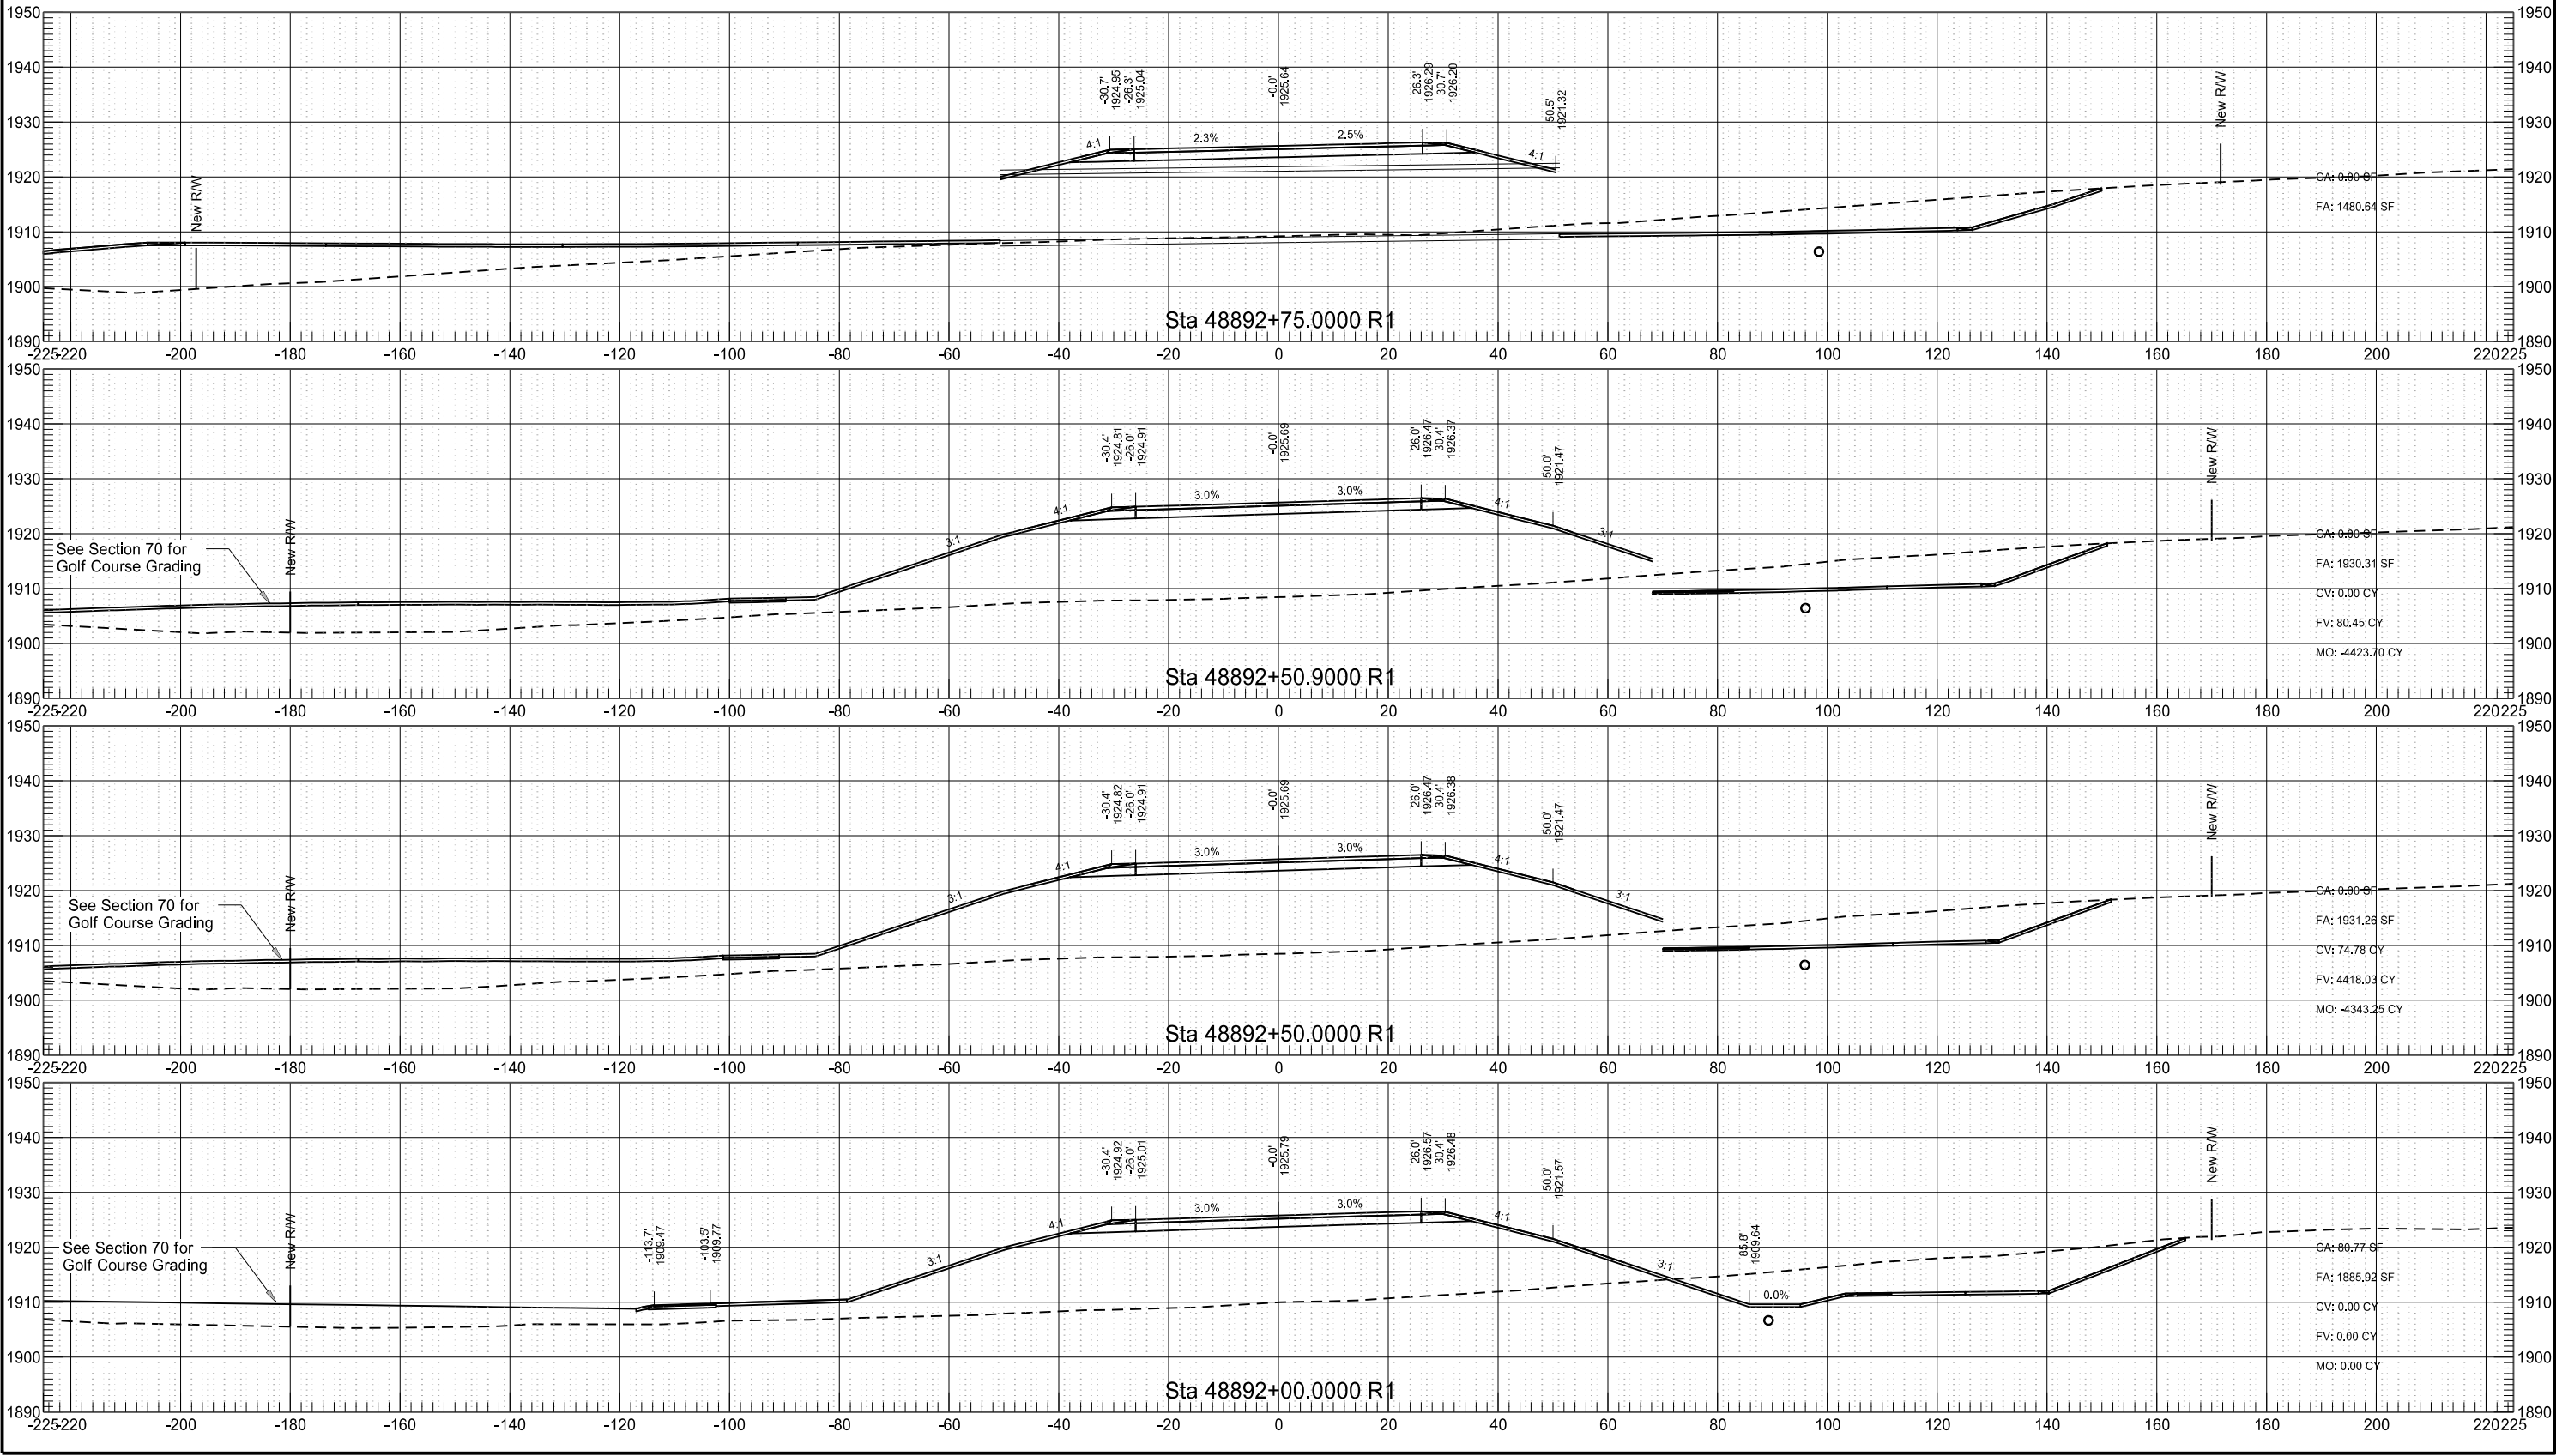




	STATE	PROJECT NO.	SECTION NO.	SHEET NO.
	ND	AC-NH-SOIB-7-023(041)925	200	11

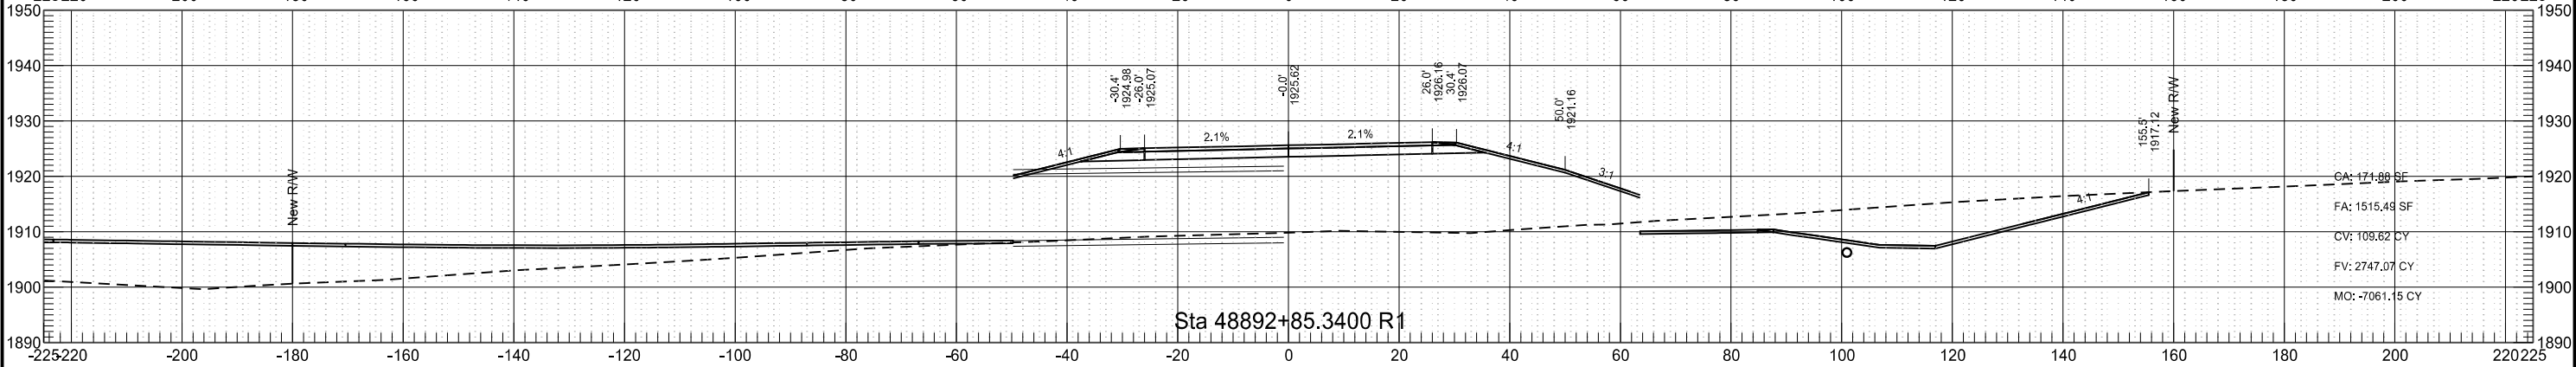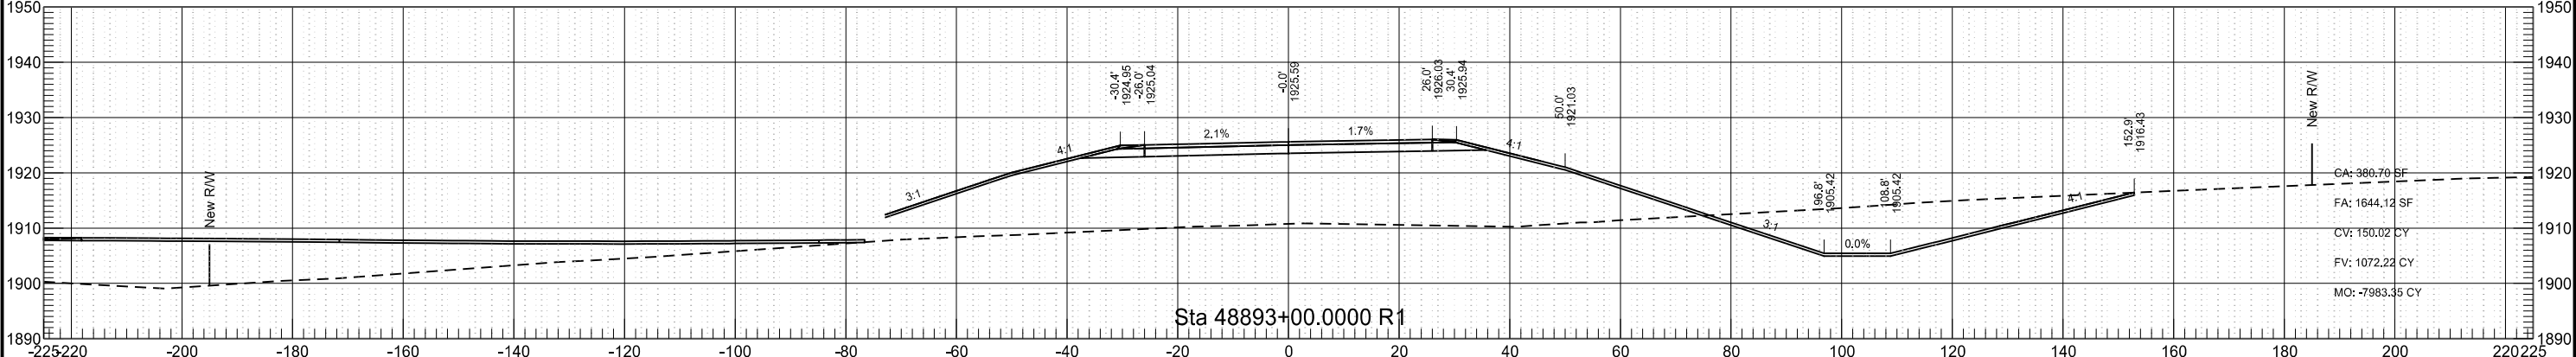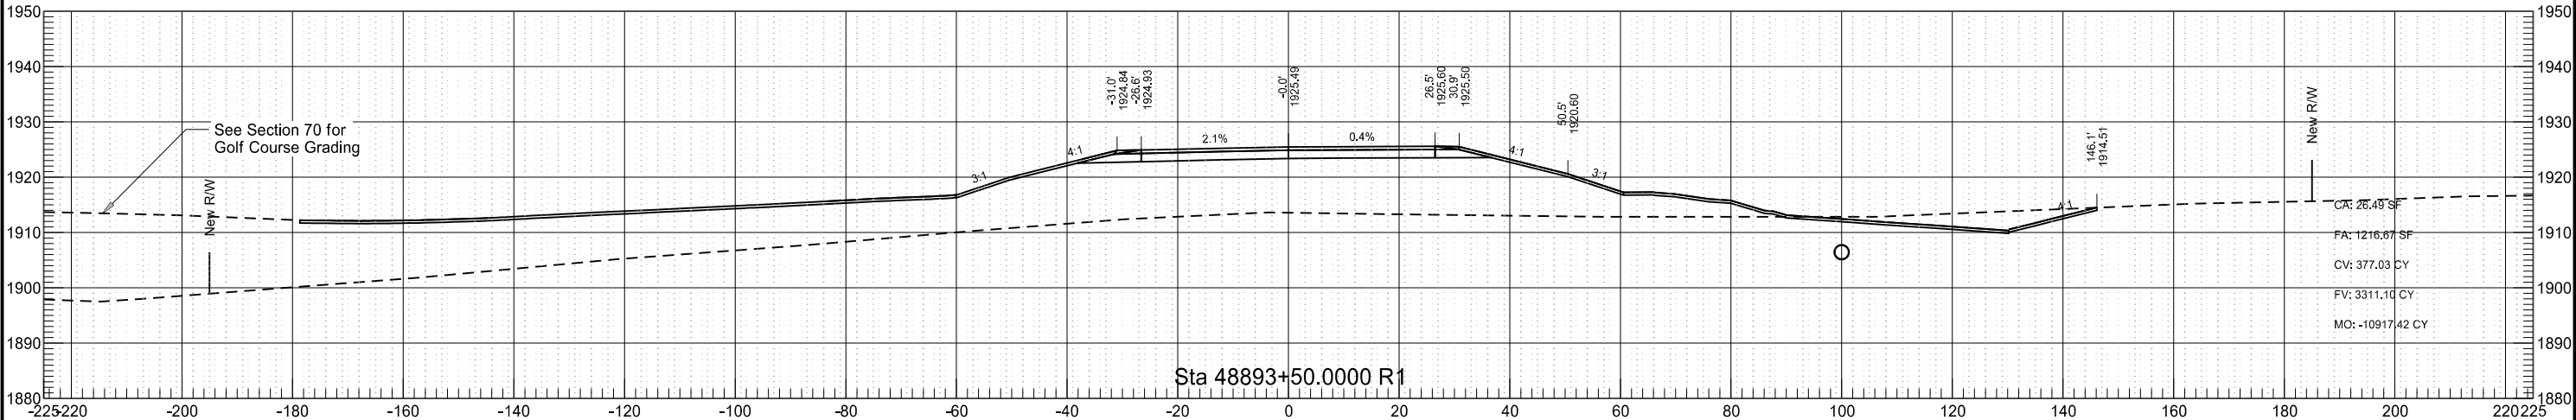


STATE	PROJECT NO.	SECTION NO.	SHEET NO.
ND	AC-NH-SOIB-7-023(041)925	200	12

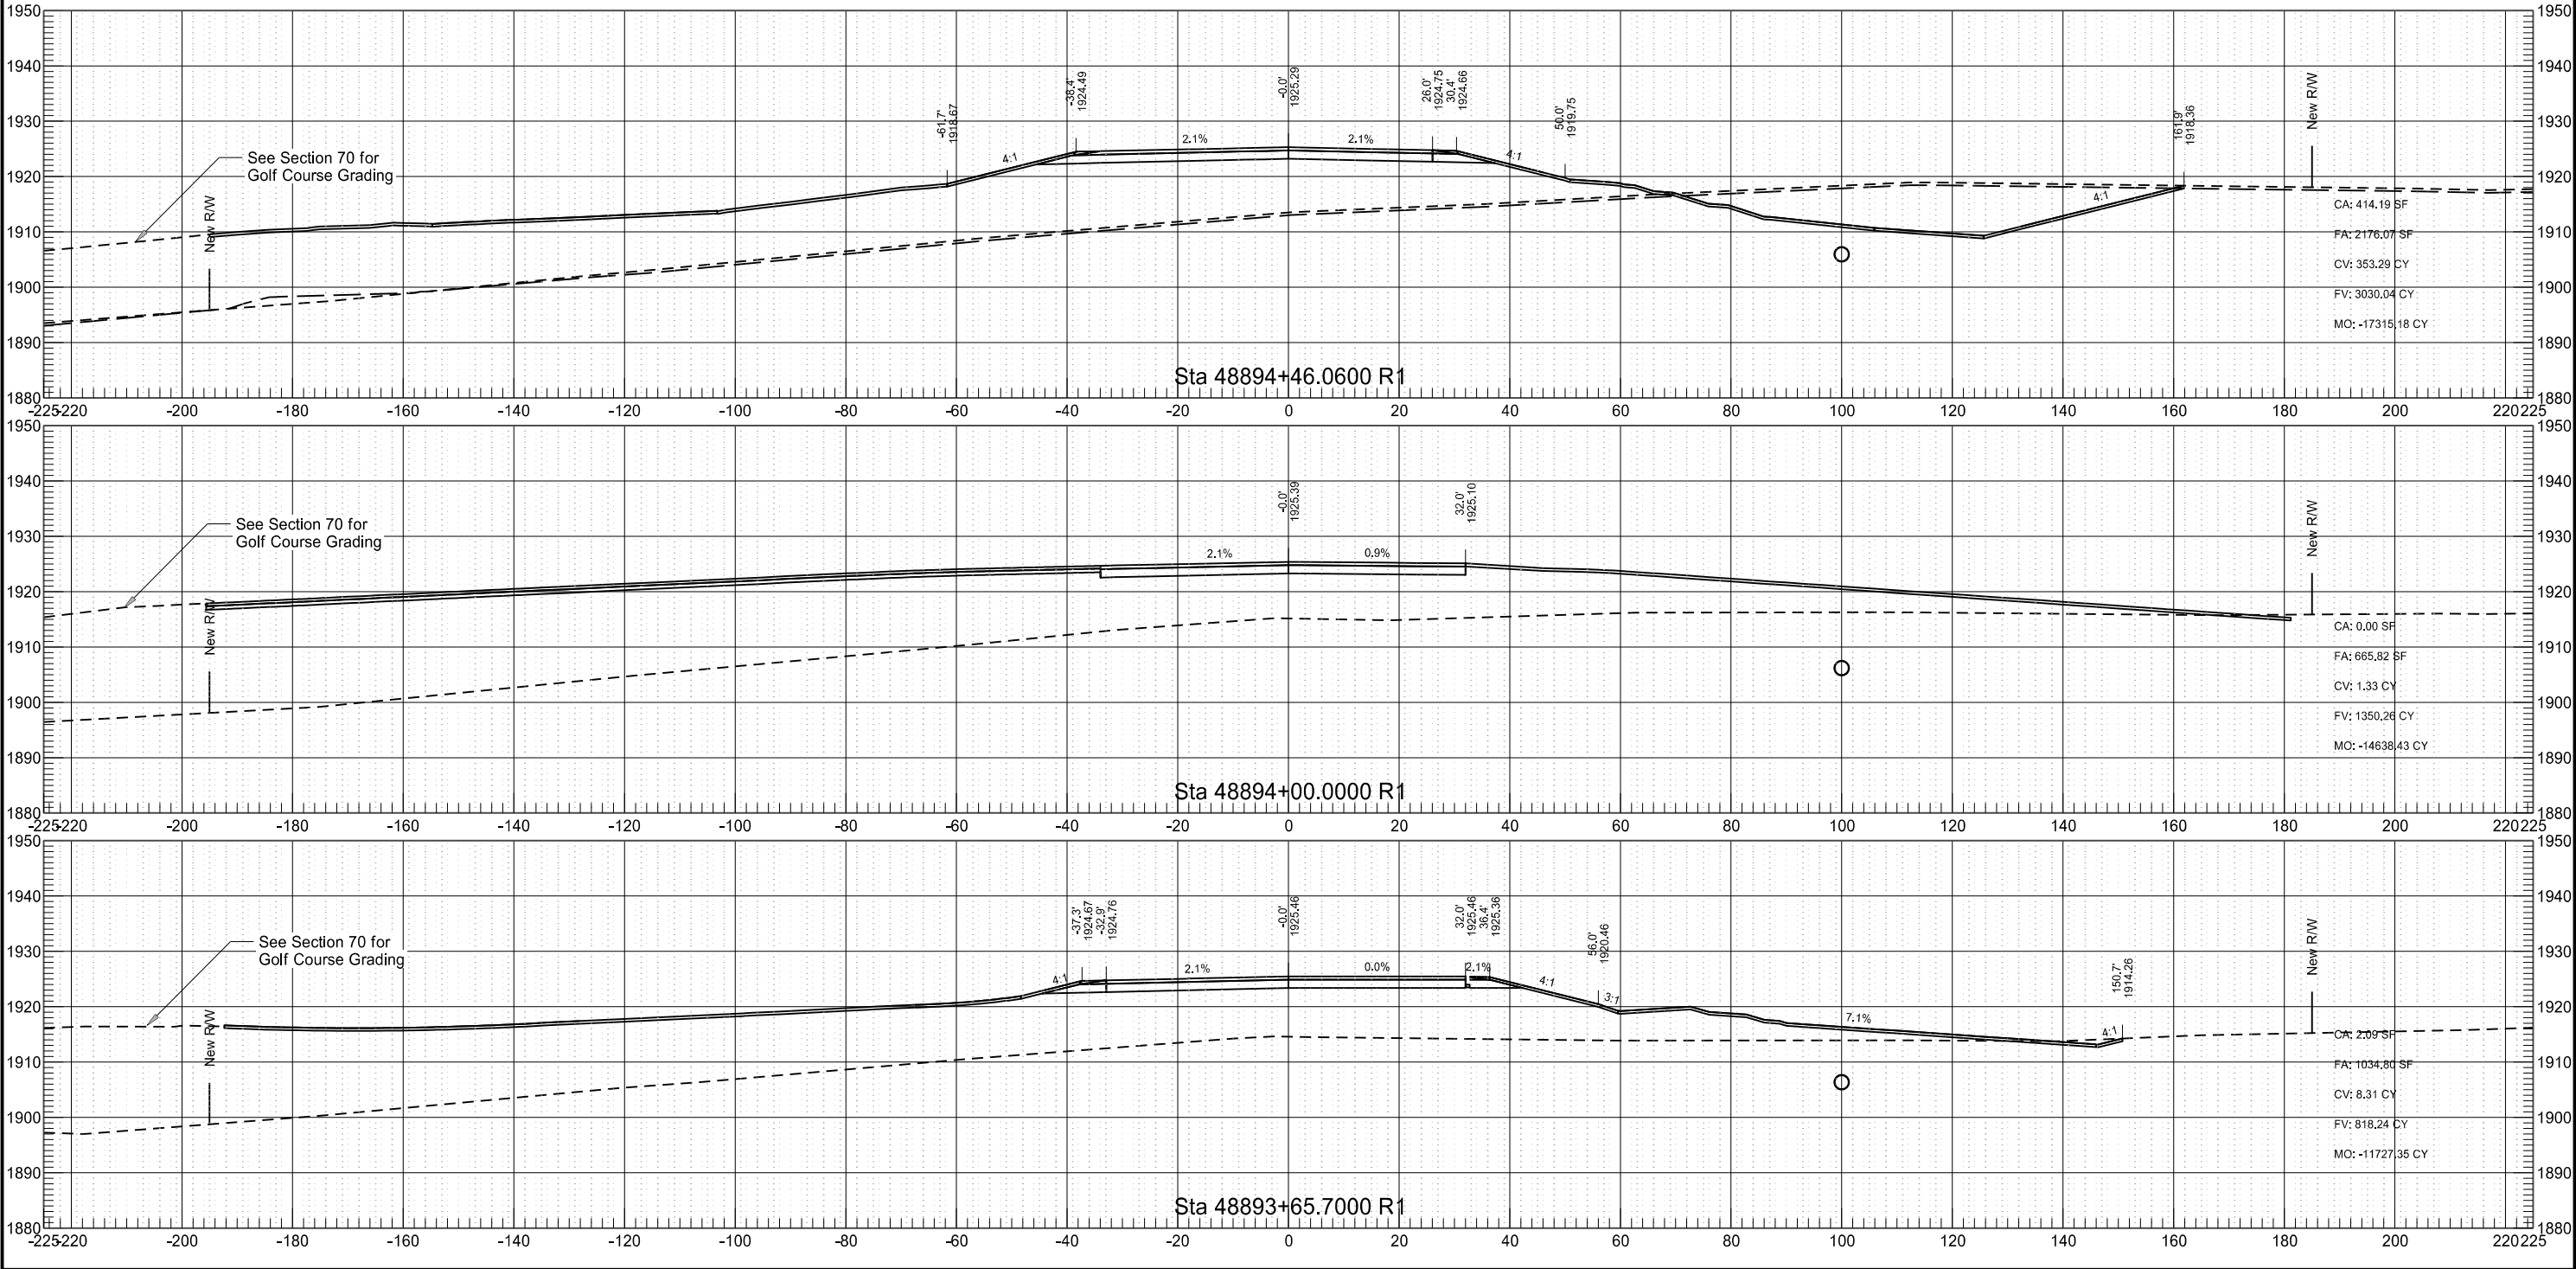


	STATE	PROJECT NO.	SECTION NO.	SHEET NO.
	ND	AC-NH-SOIB-7-023(041)925	200	13

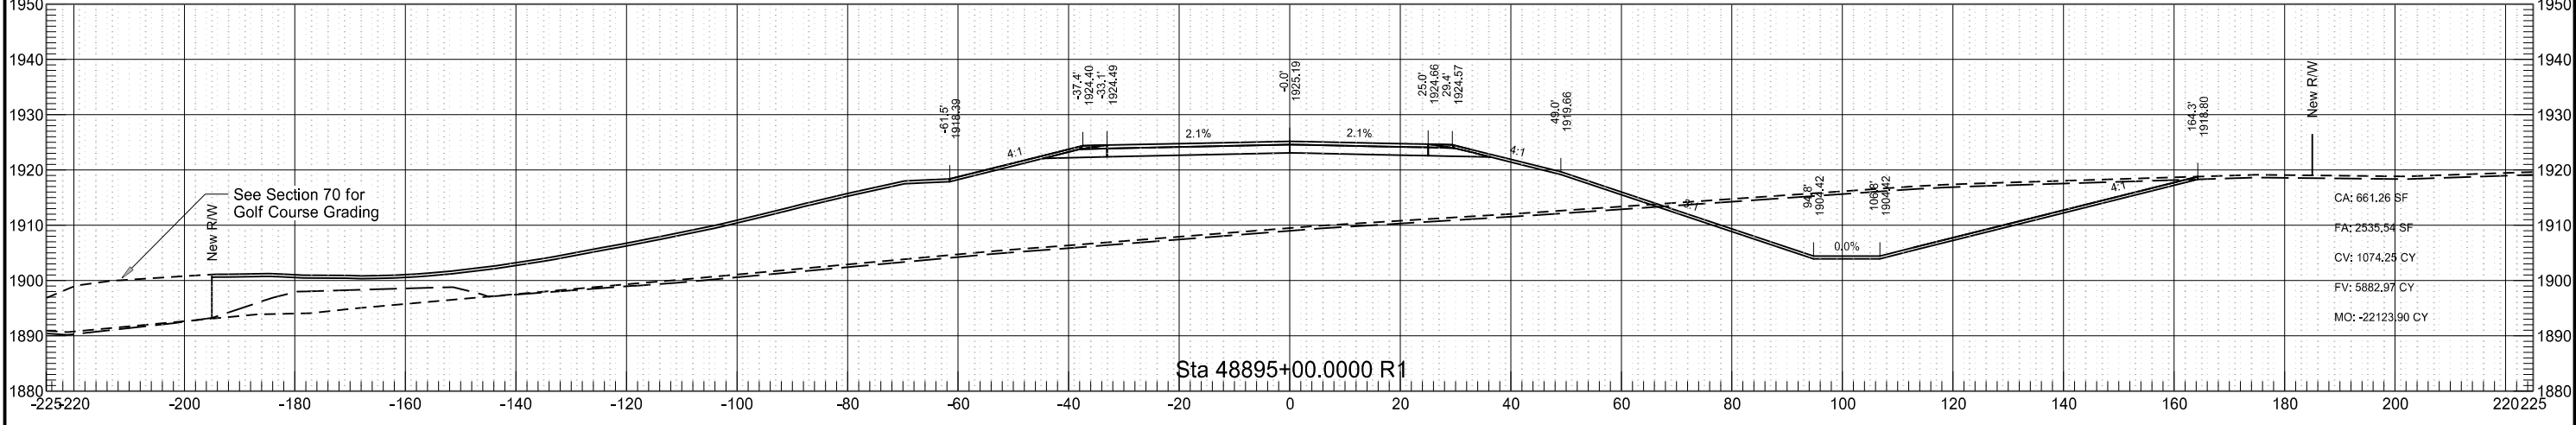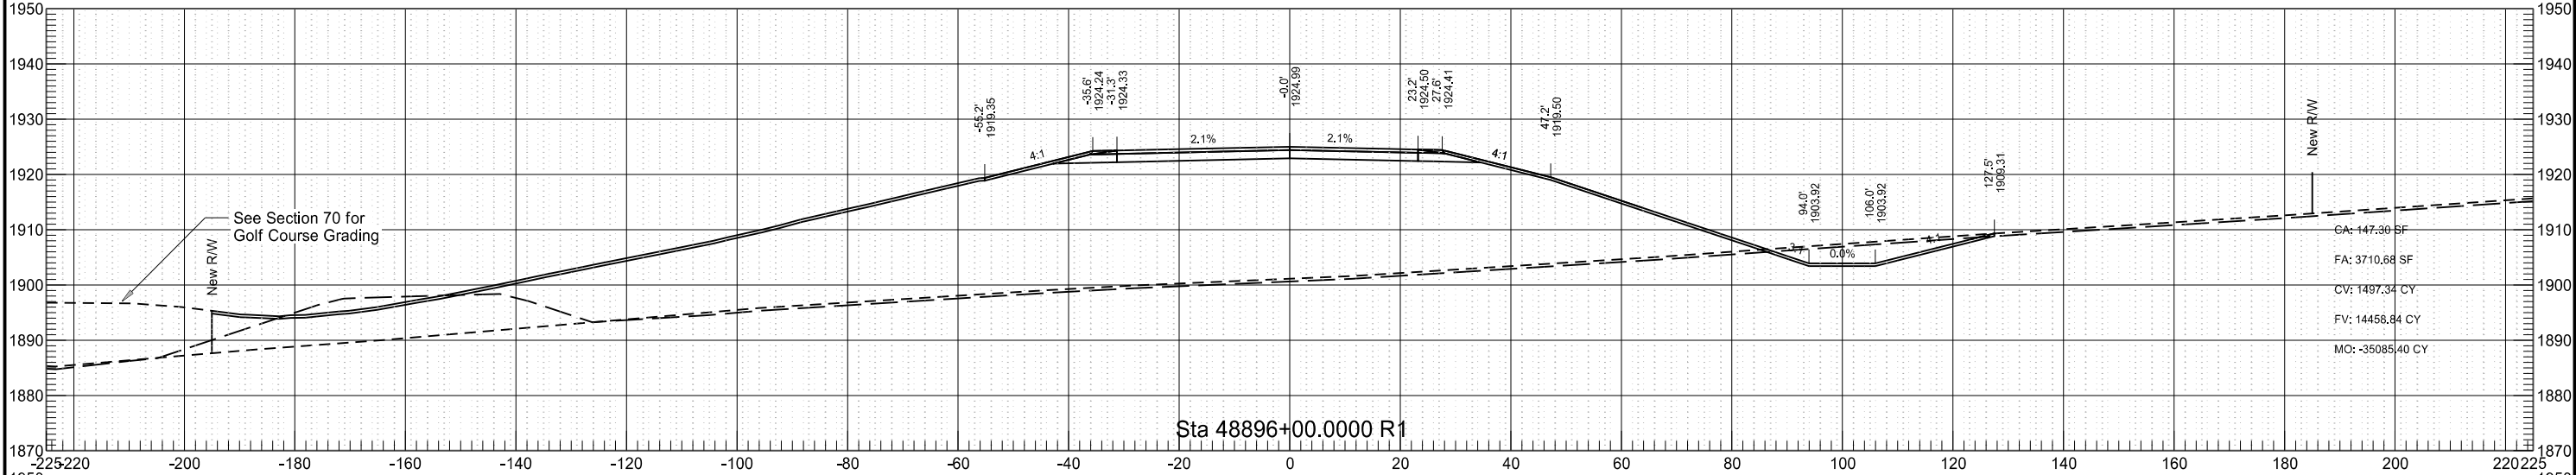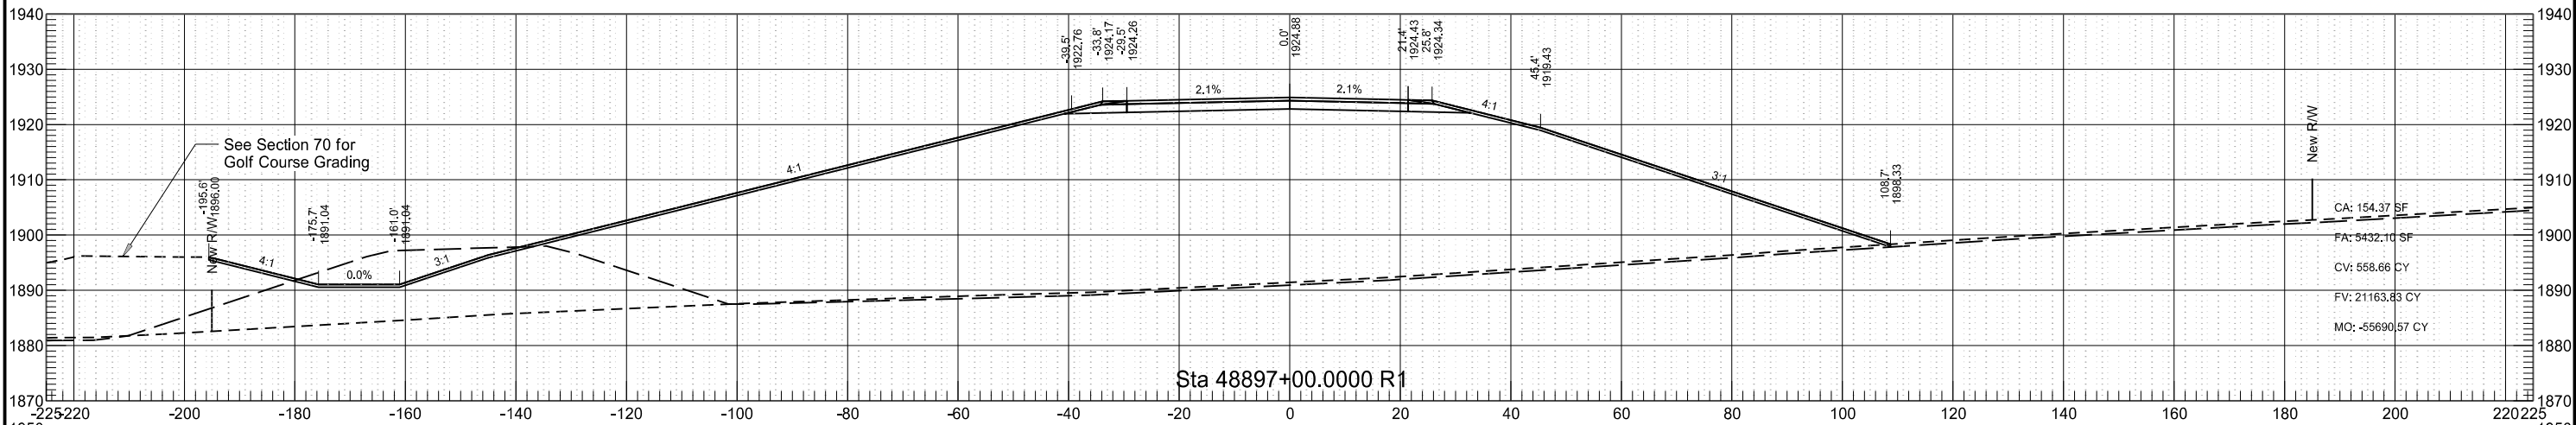


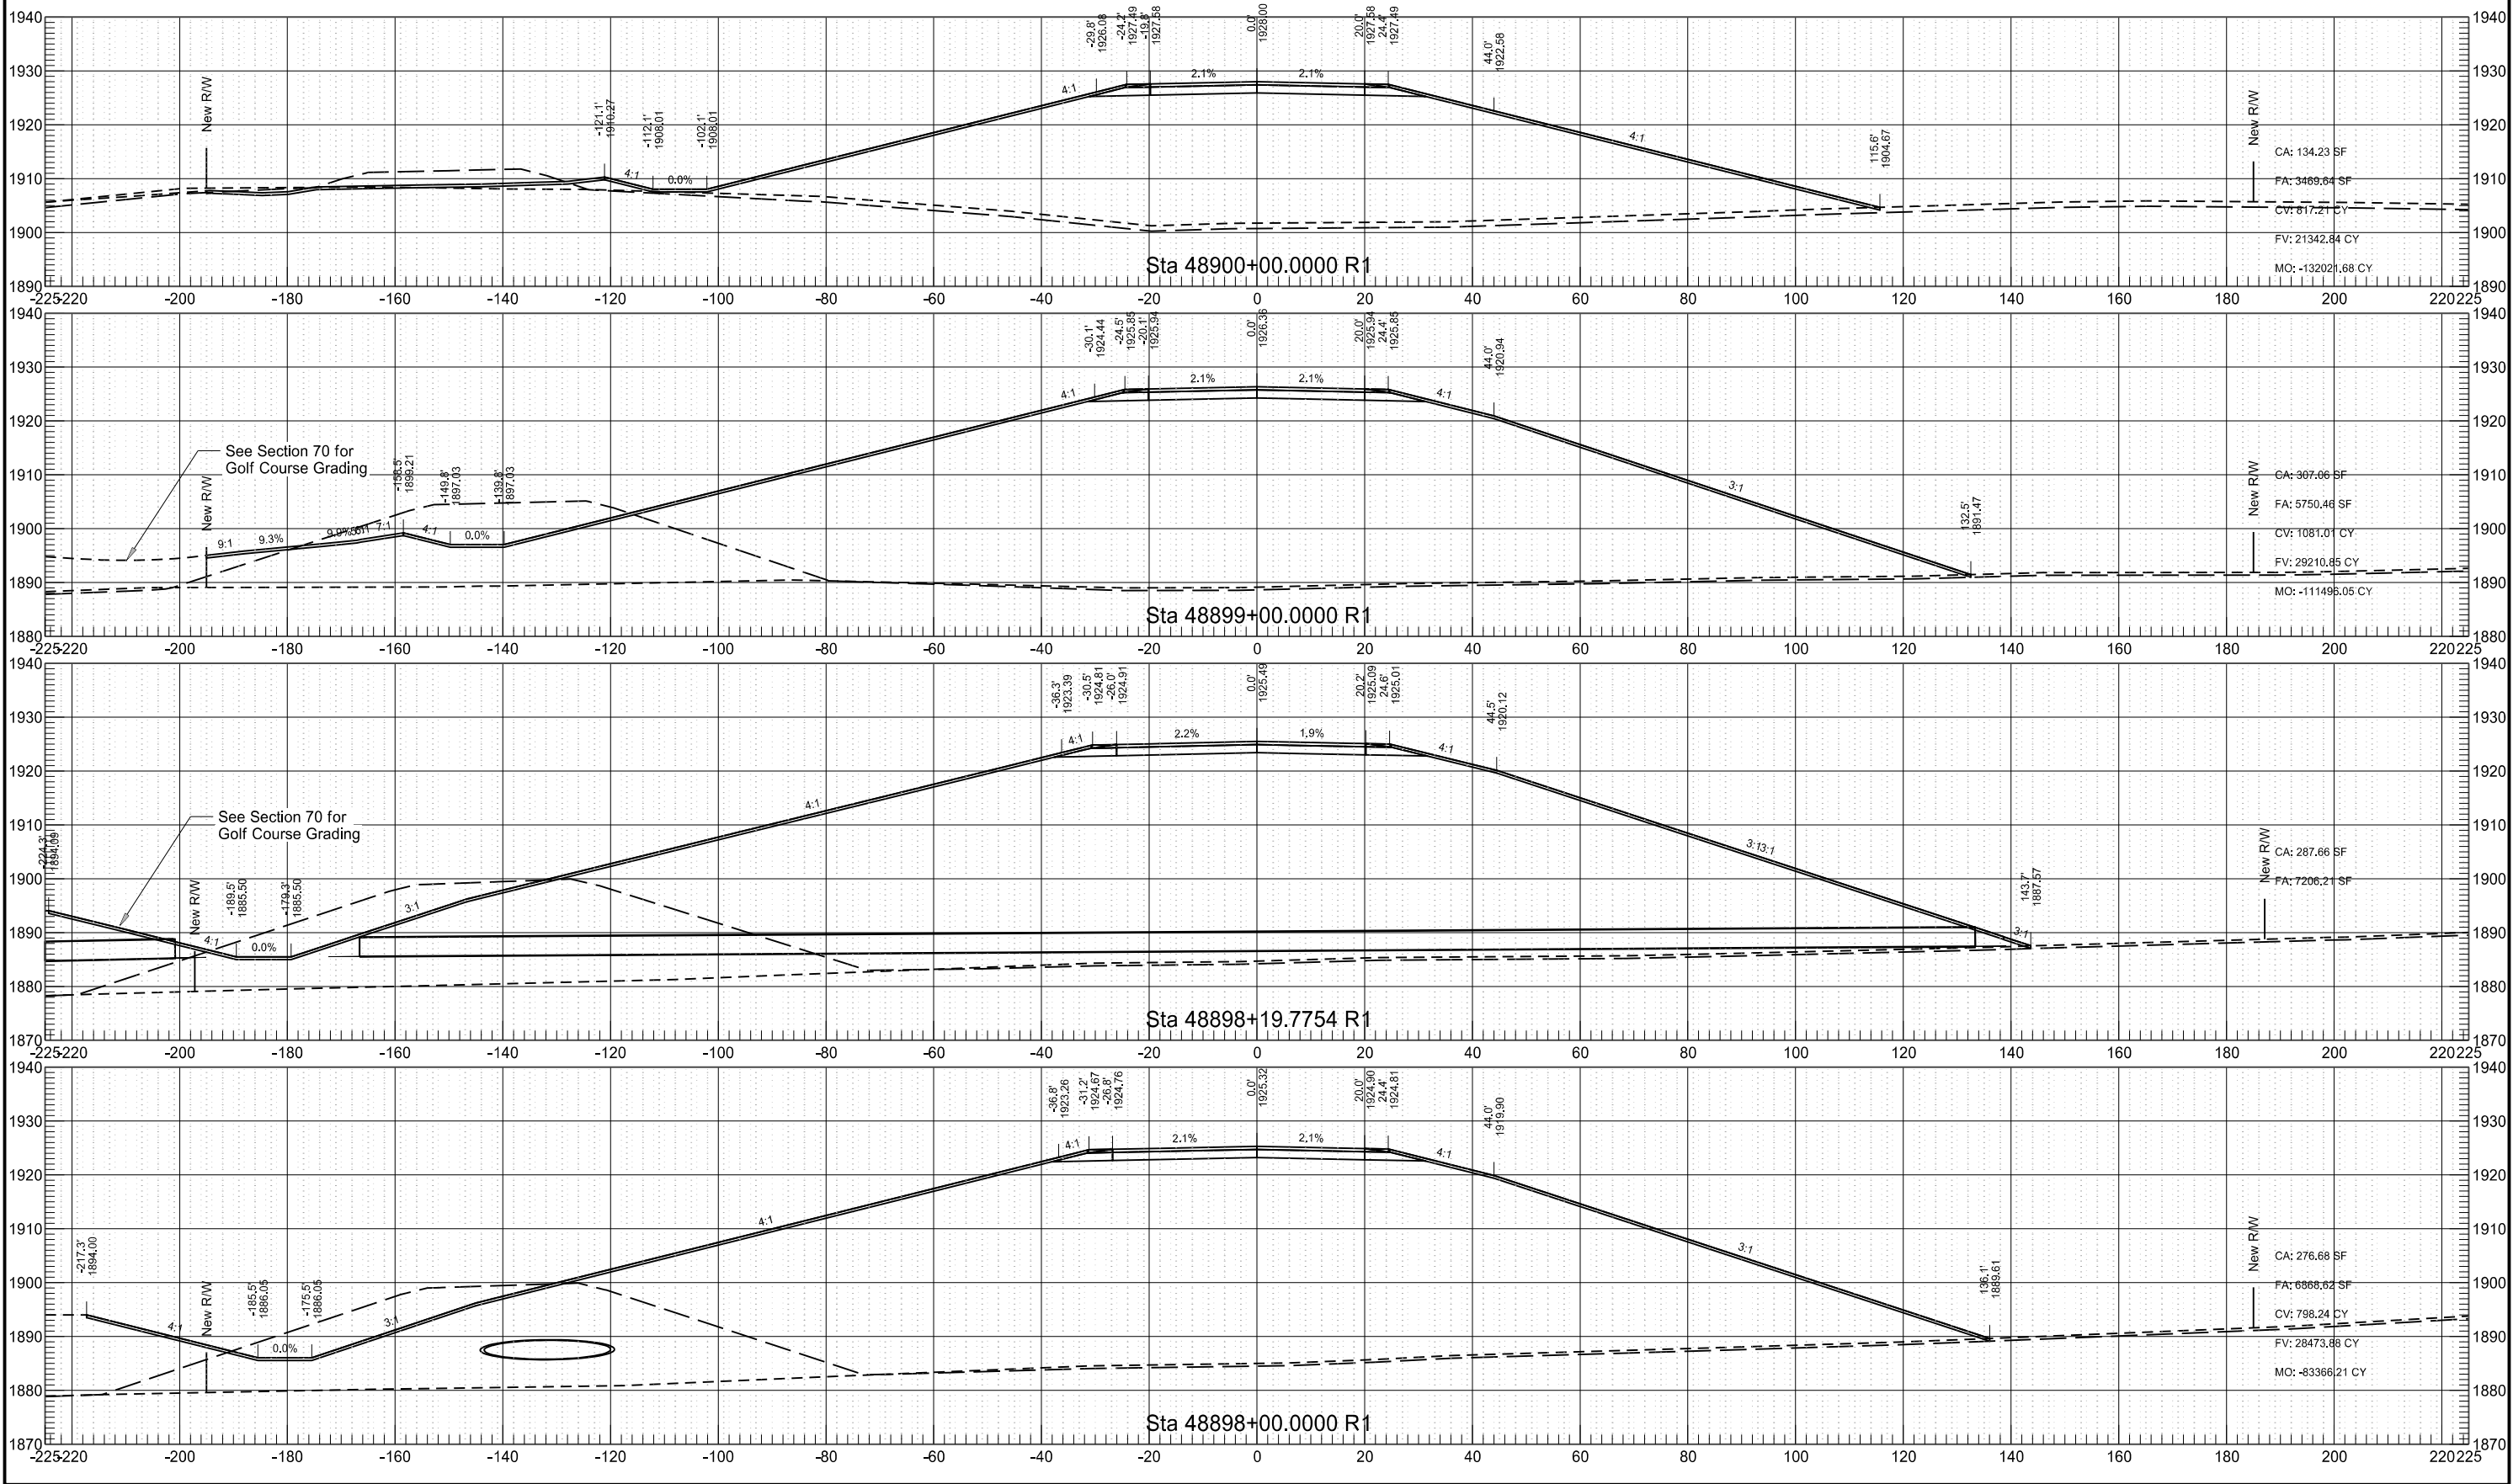

	STATE	PROJECT NO.	SECTION NO.	SHEET NO.
	ND	AC-NH-SOIB-7-023(041)925	200	15

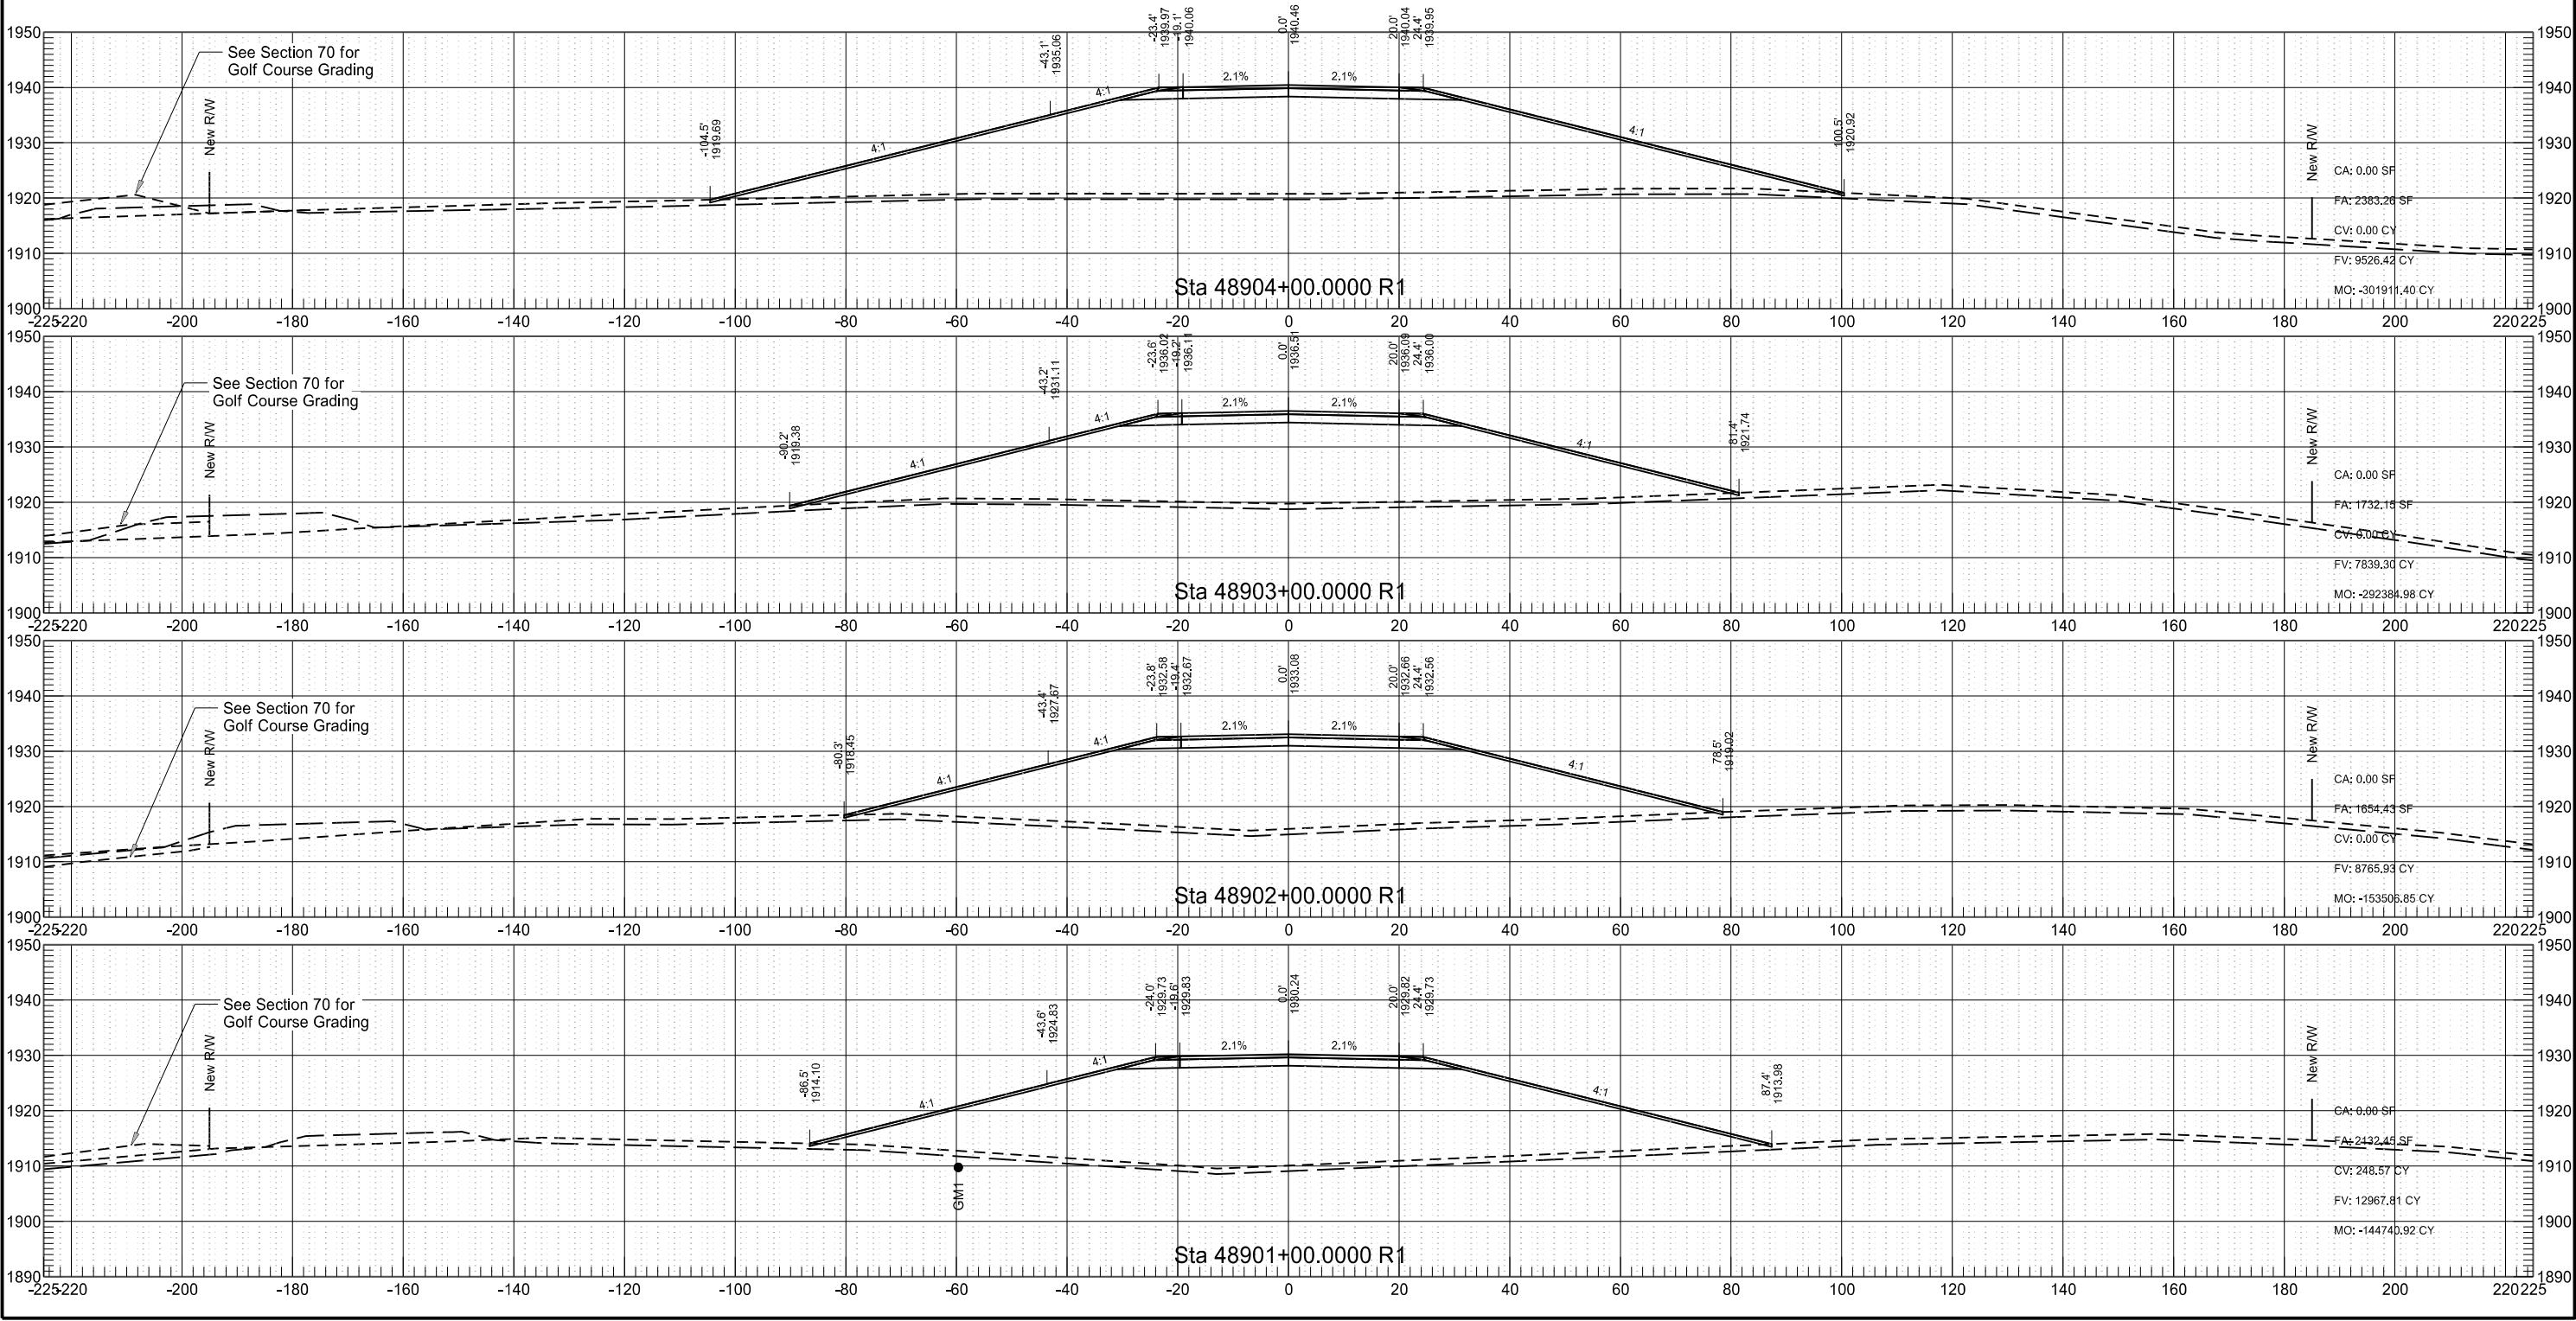


	STATE	PROJECT NO.	SECTION NO.	SHEET NO.
	ND	AC-NH-SOIB-7-023(041)925	200	16

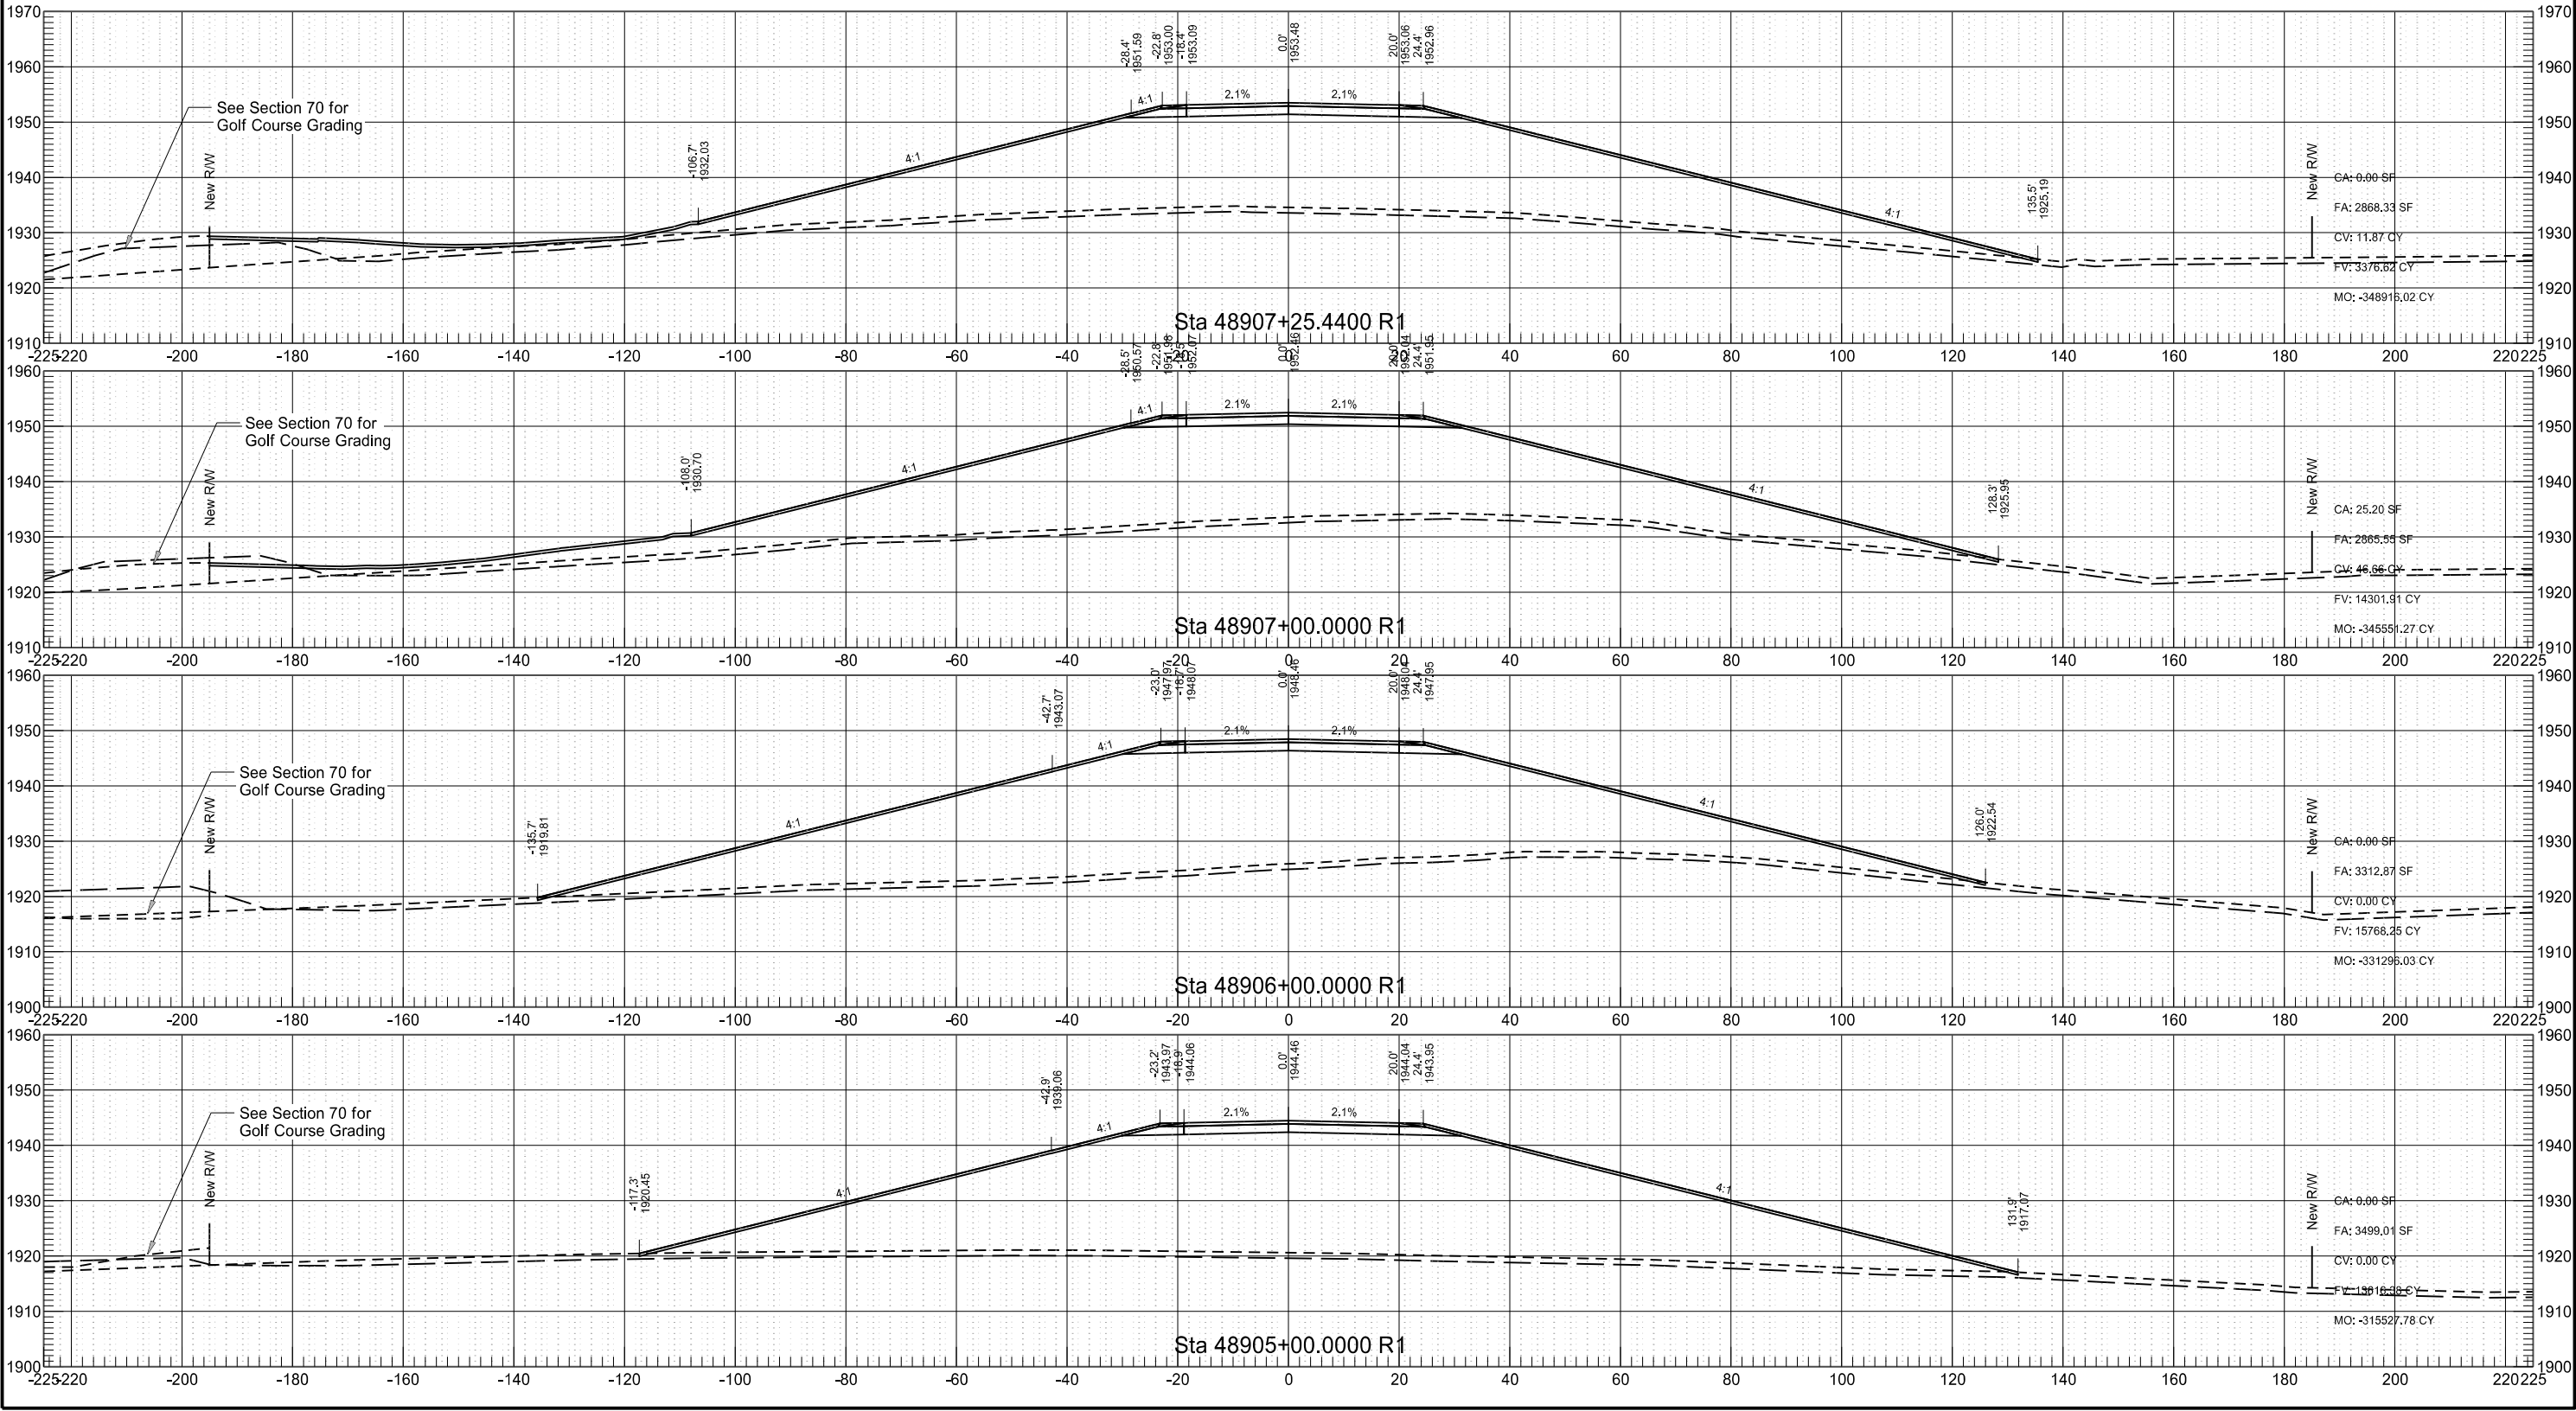


	STATE	PROJECT NO.	SECTION NO.	SHEET NO.
	ND	AC-NH-SOIB-7-023(041)925	200	17



	STATE	PROJECT NO.	SECTION NO.	SHEET NO.
	ND	AC-NH-SOIB-7-023(041)925	200	18

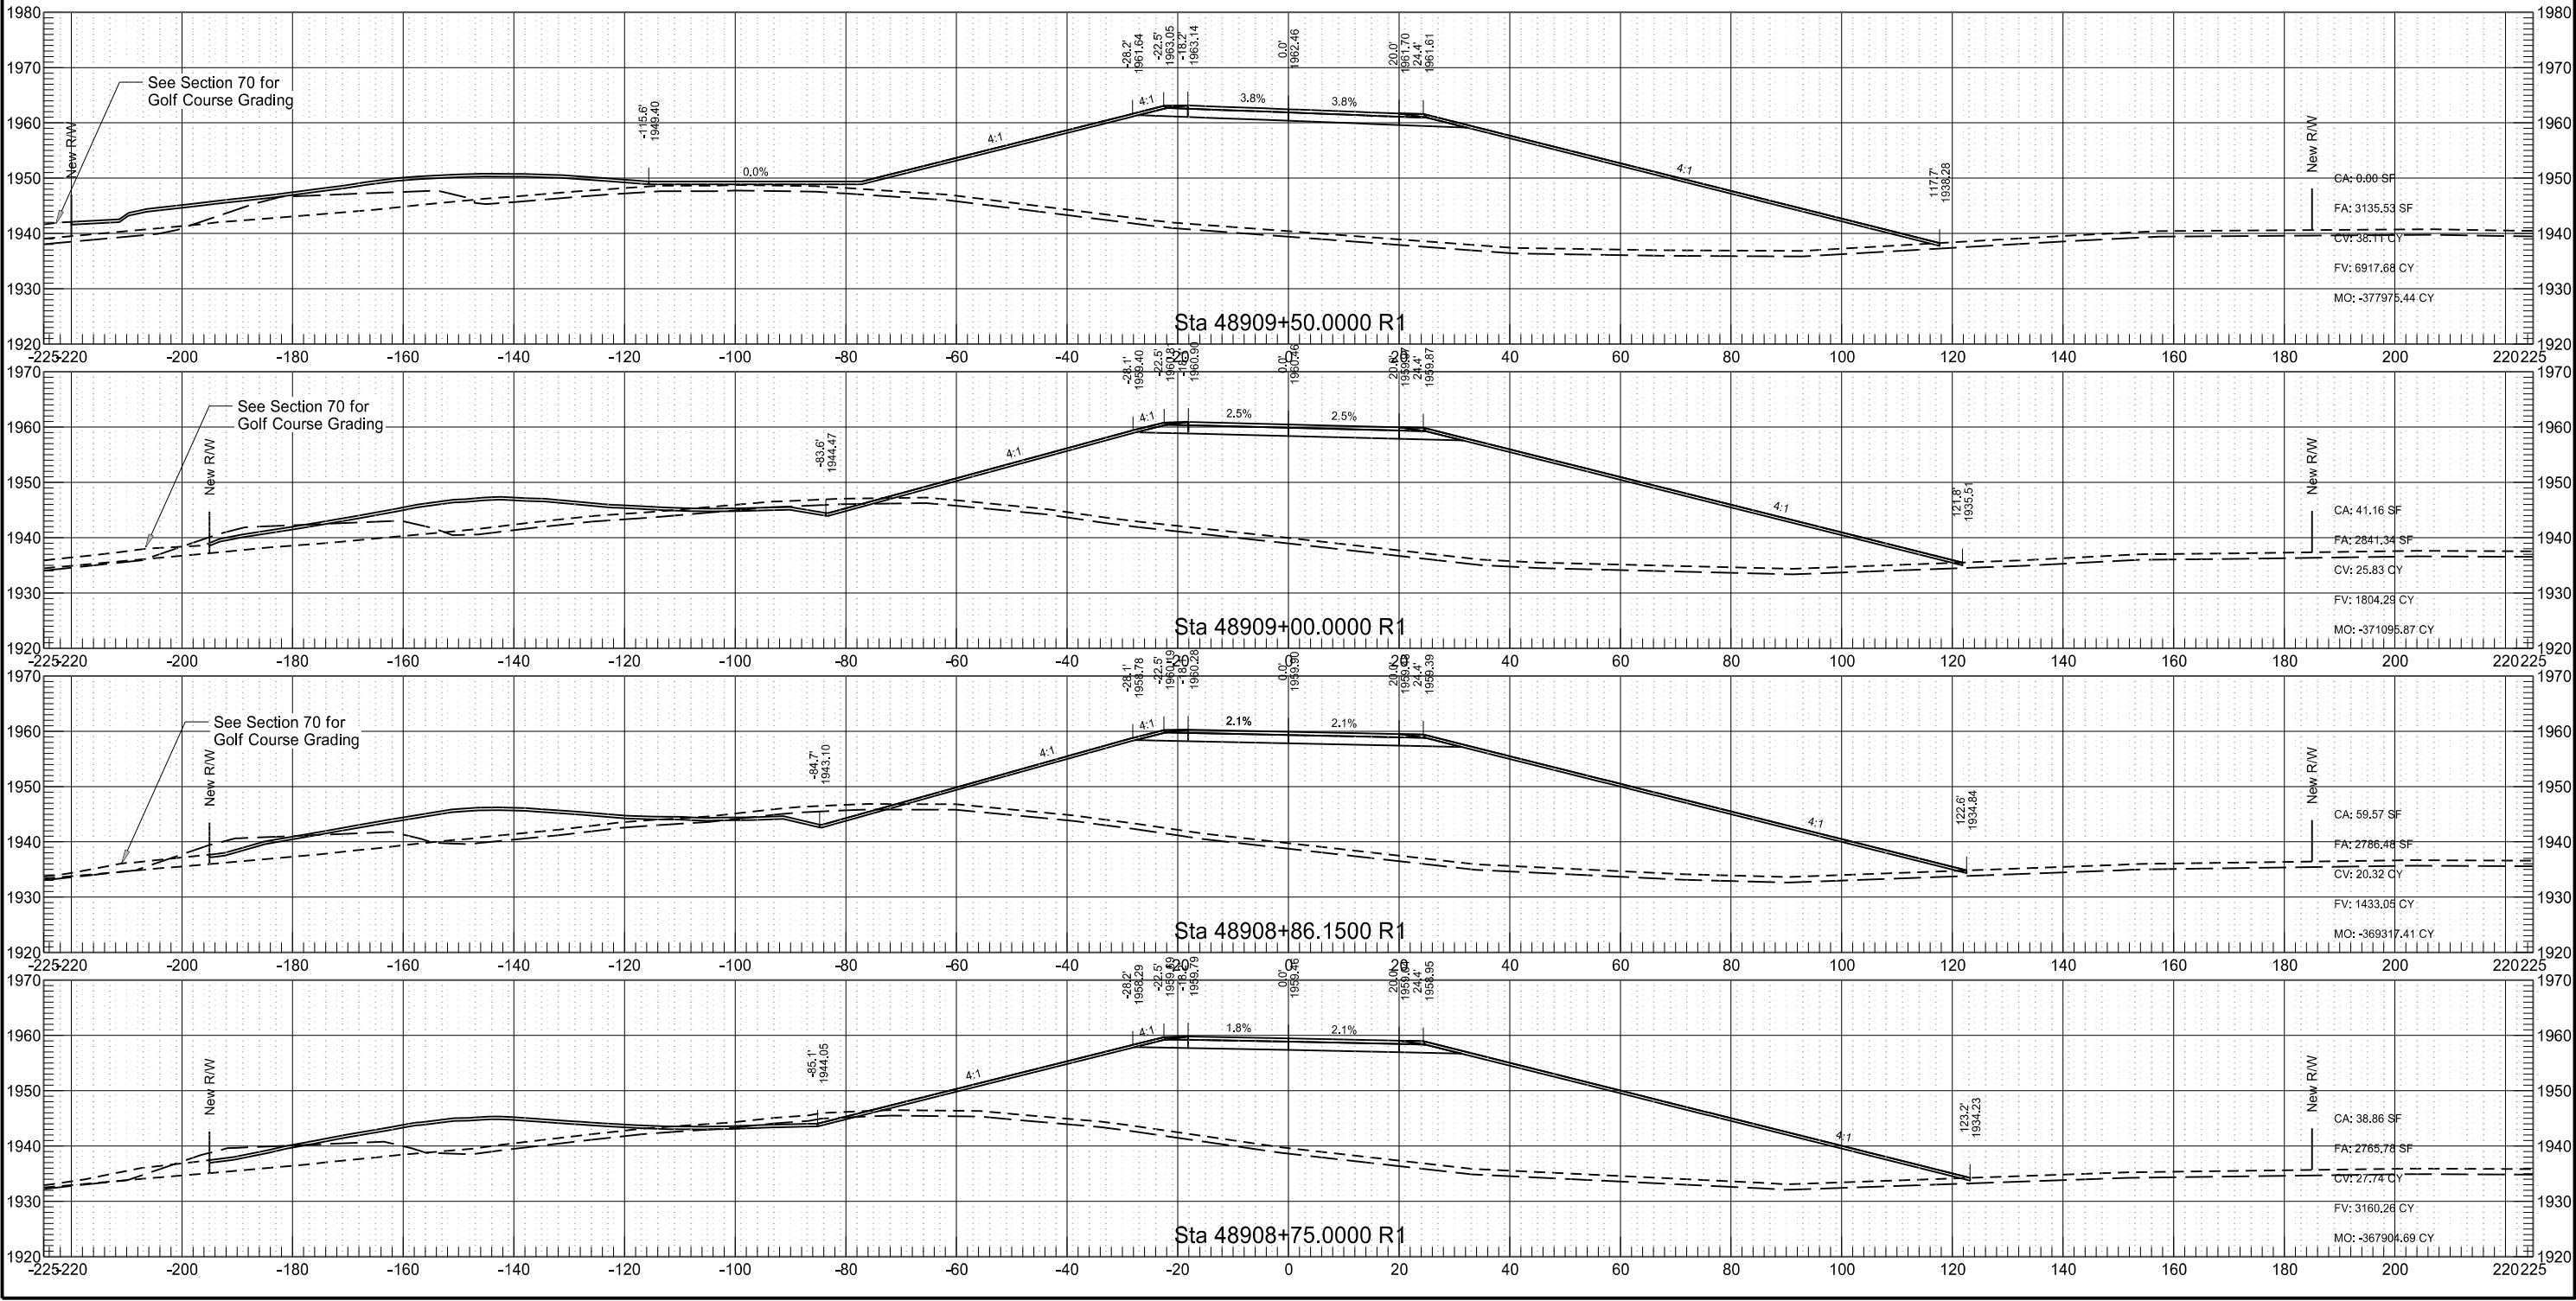

	STATE	PROJECT NO.	SECTION NO.	SHEET NO.
	ND	AC-NH-SOIB-7-023(041)925	200	19

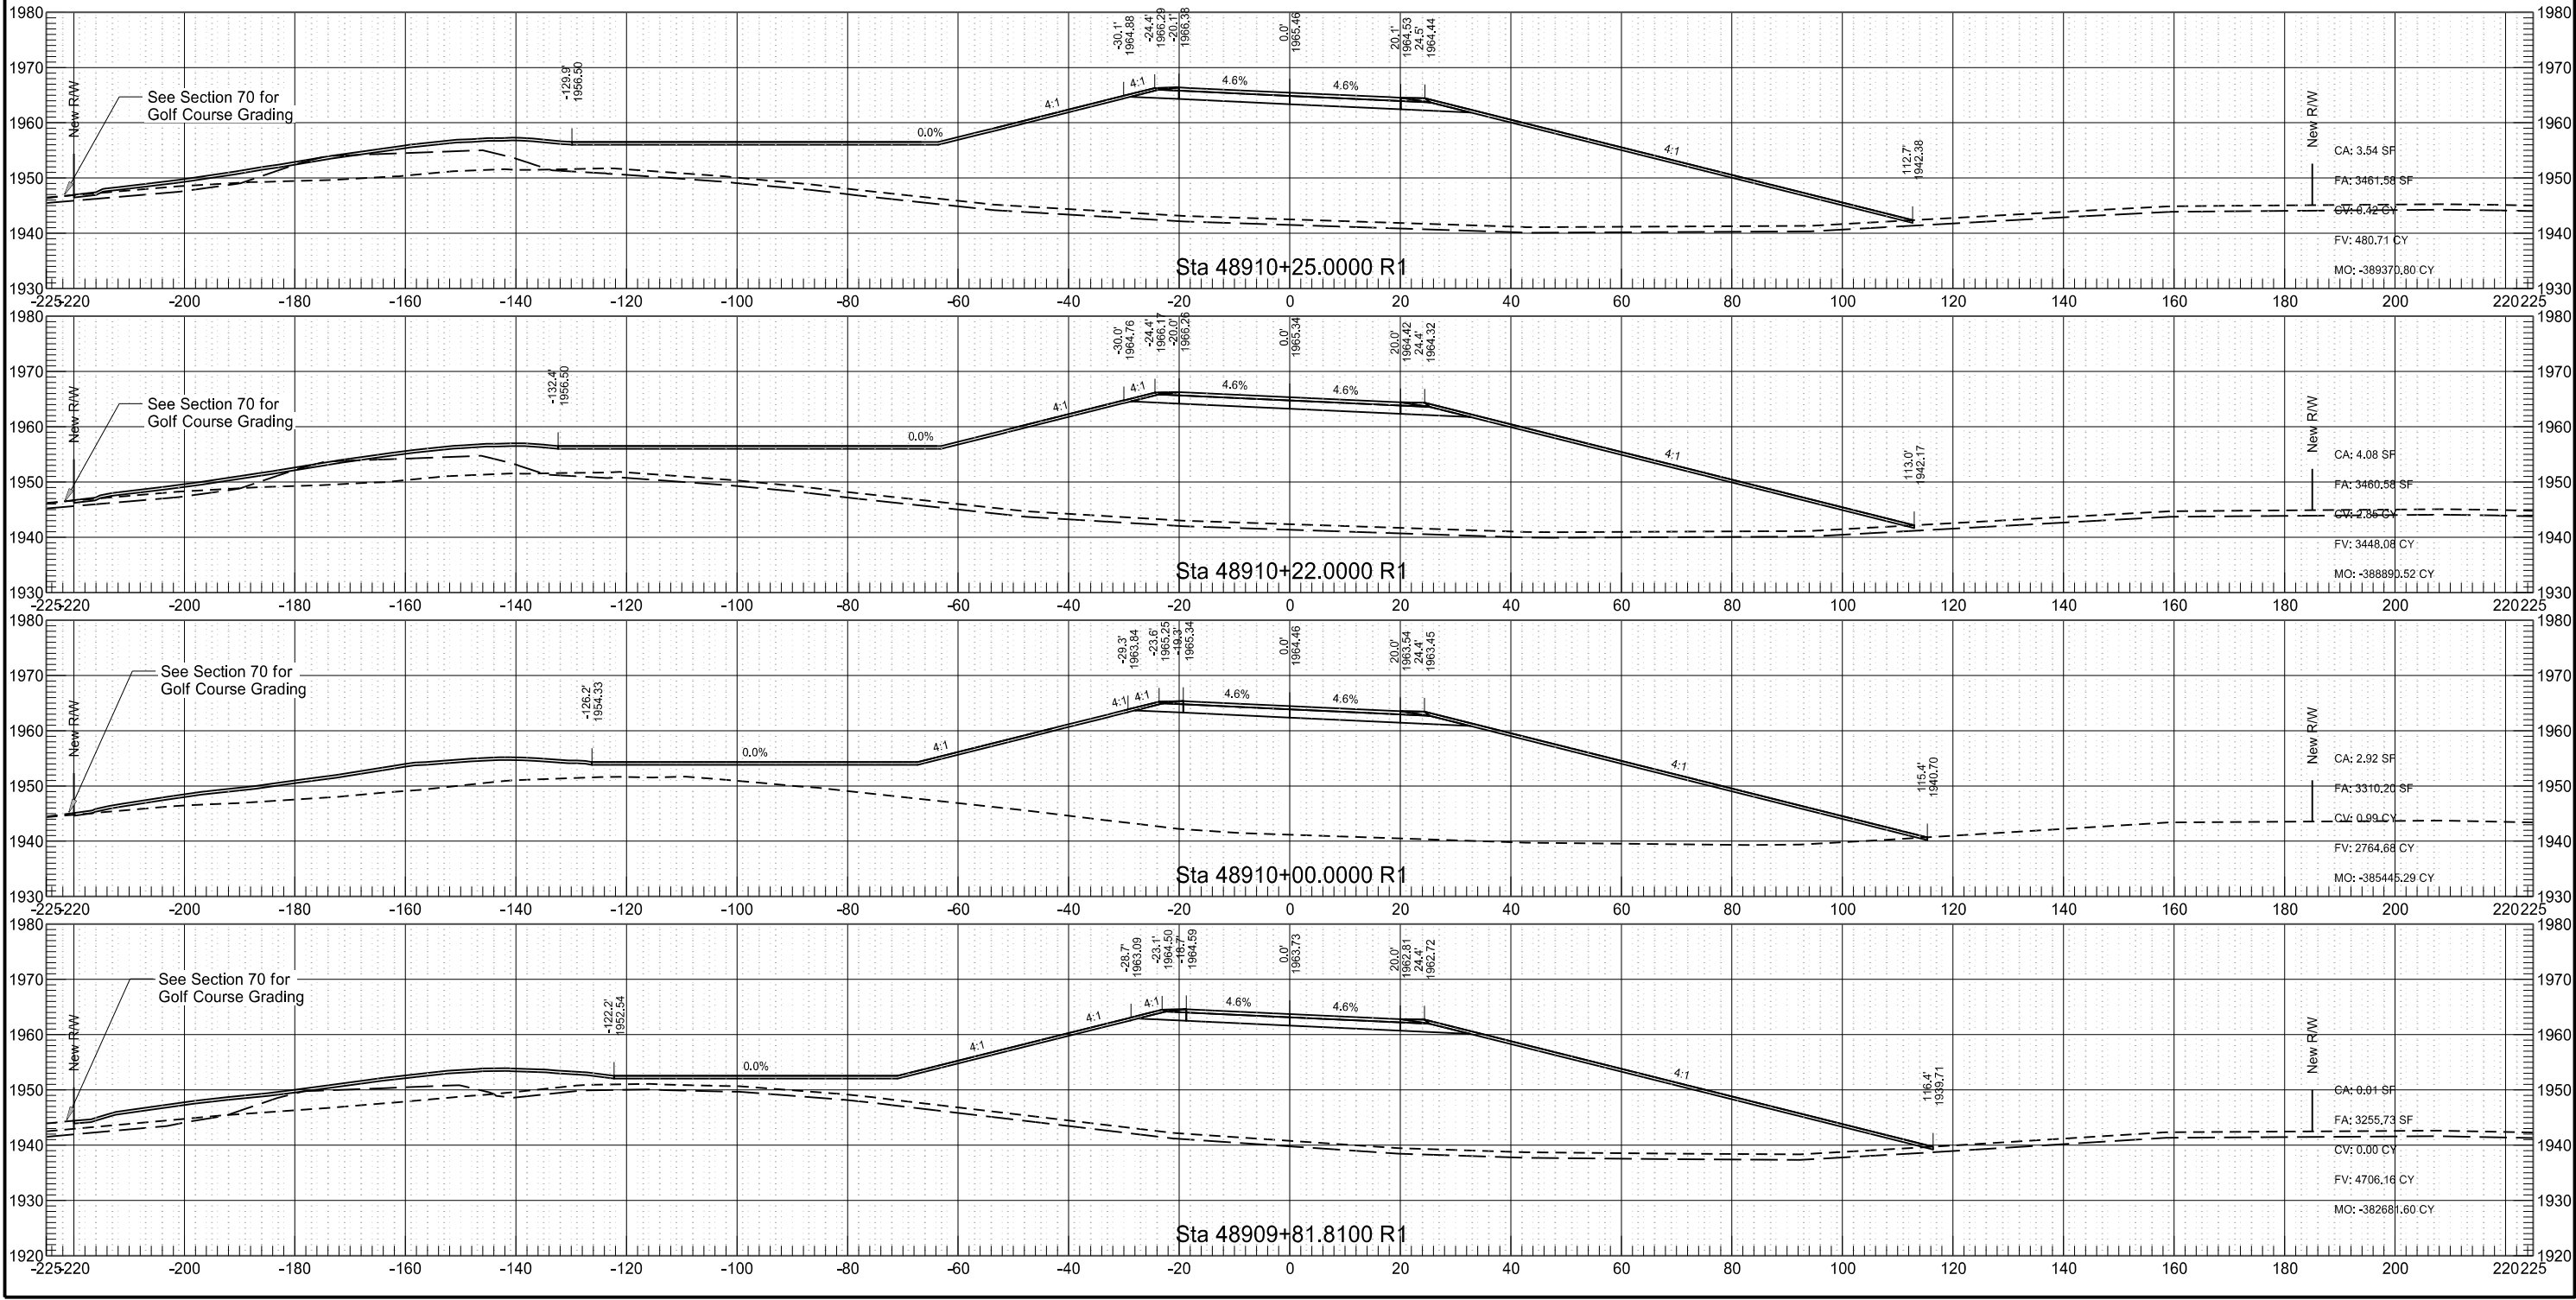

ND 23B Phase 1

STATE

PROJECT NO.

SECTION NO.


SHEET NO.

ND


AC-NH-SOIB-7-023(041)925

200

20

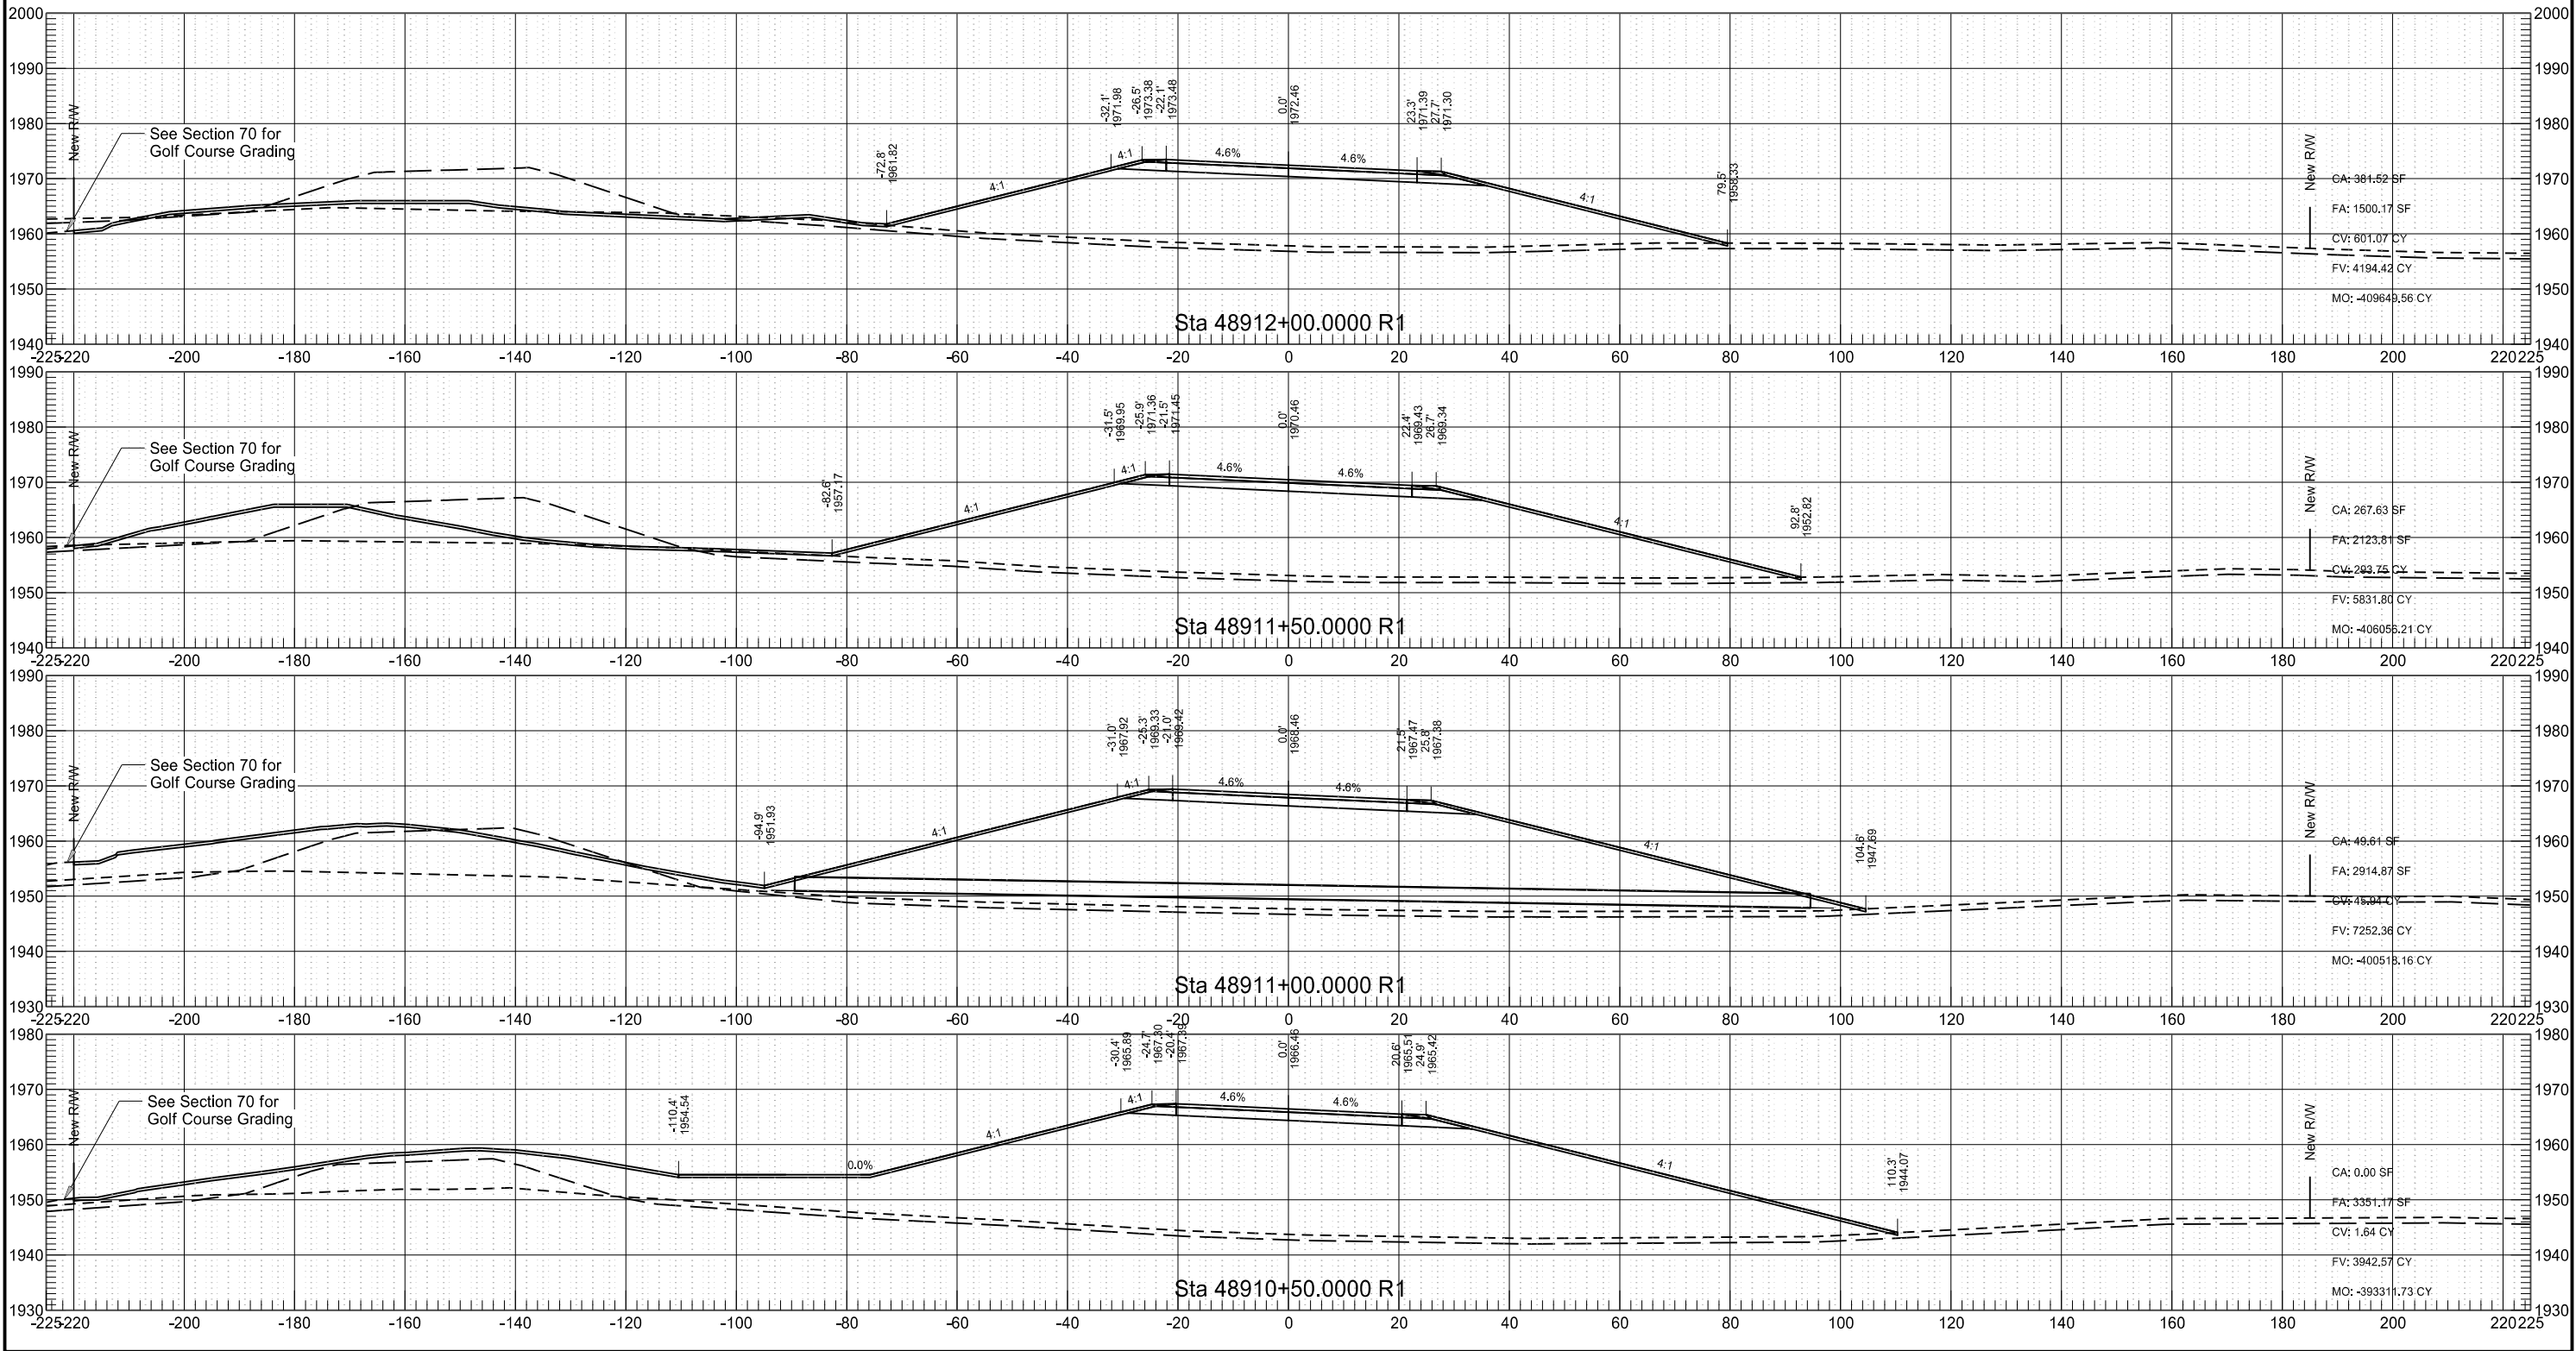

	STATE	PROJECT NO.	SECTION NO.	SHEET NO.
	ND	AC-NH-SOIB-7-023(041)925	200	21

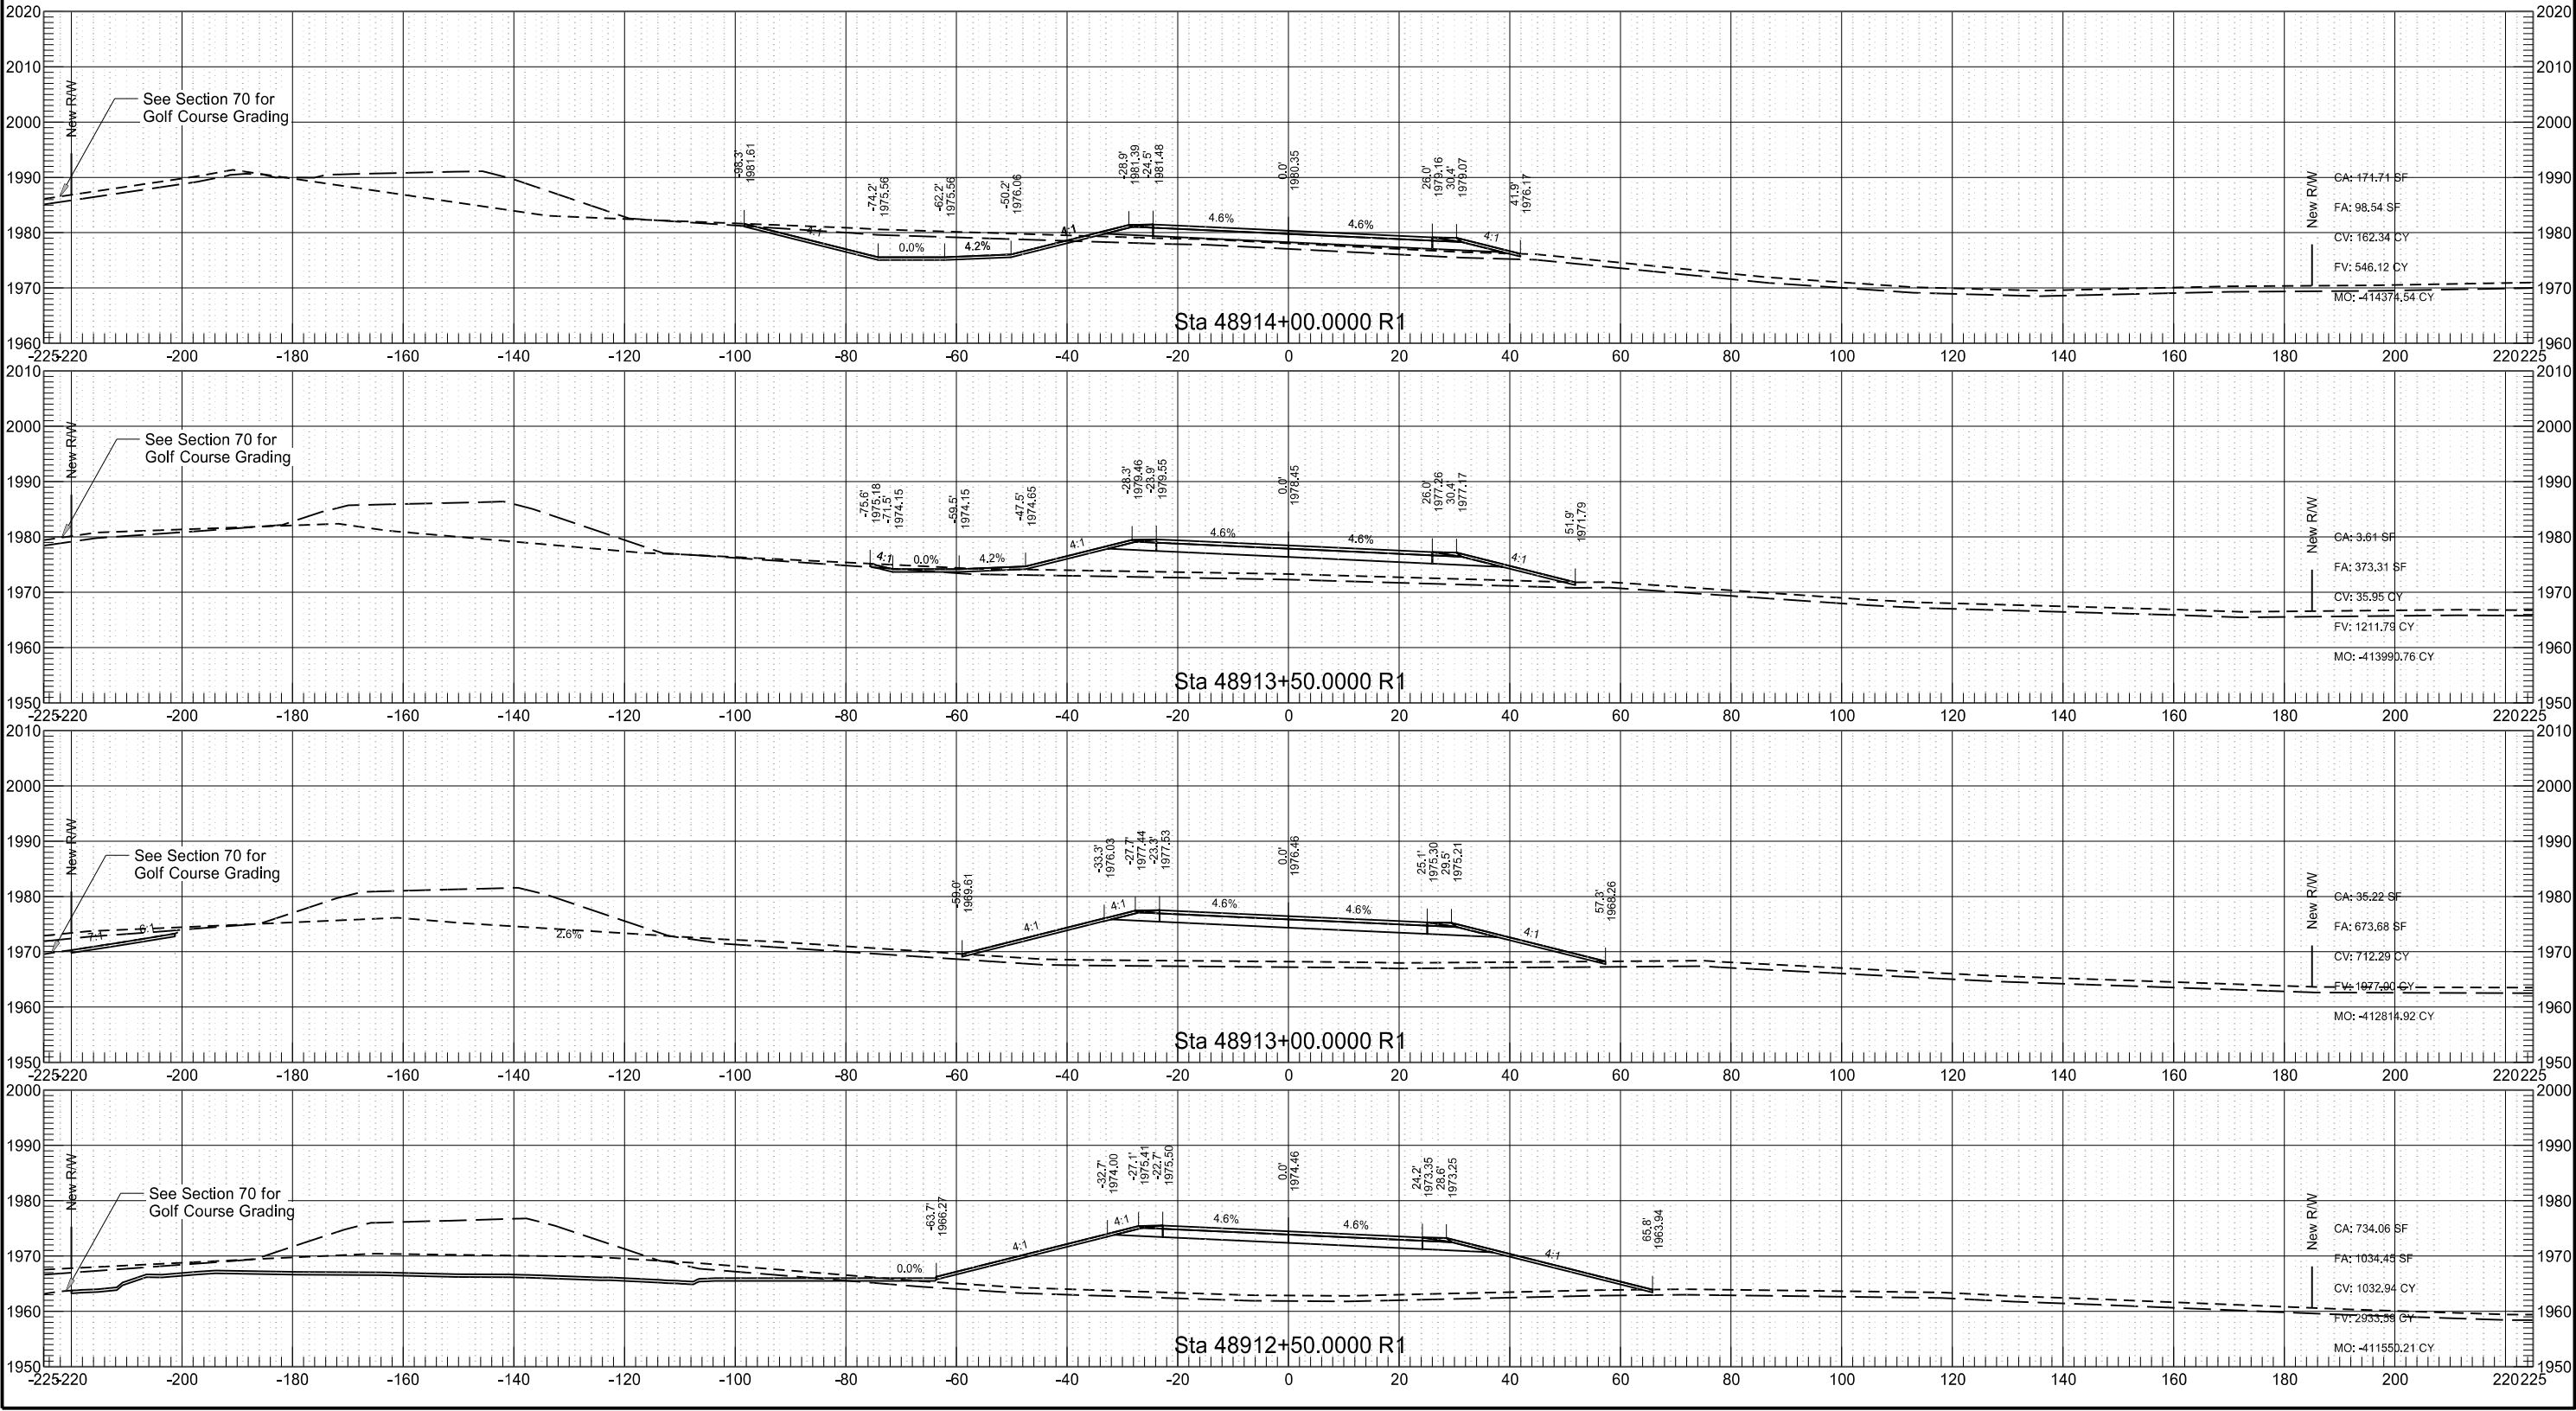

ND 23B Phase 1

STATE

PROJECT NO.

SECTION NO.


SHEET NO.

ND


AC-NH-SOIB-7-023(041)925

200




22

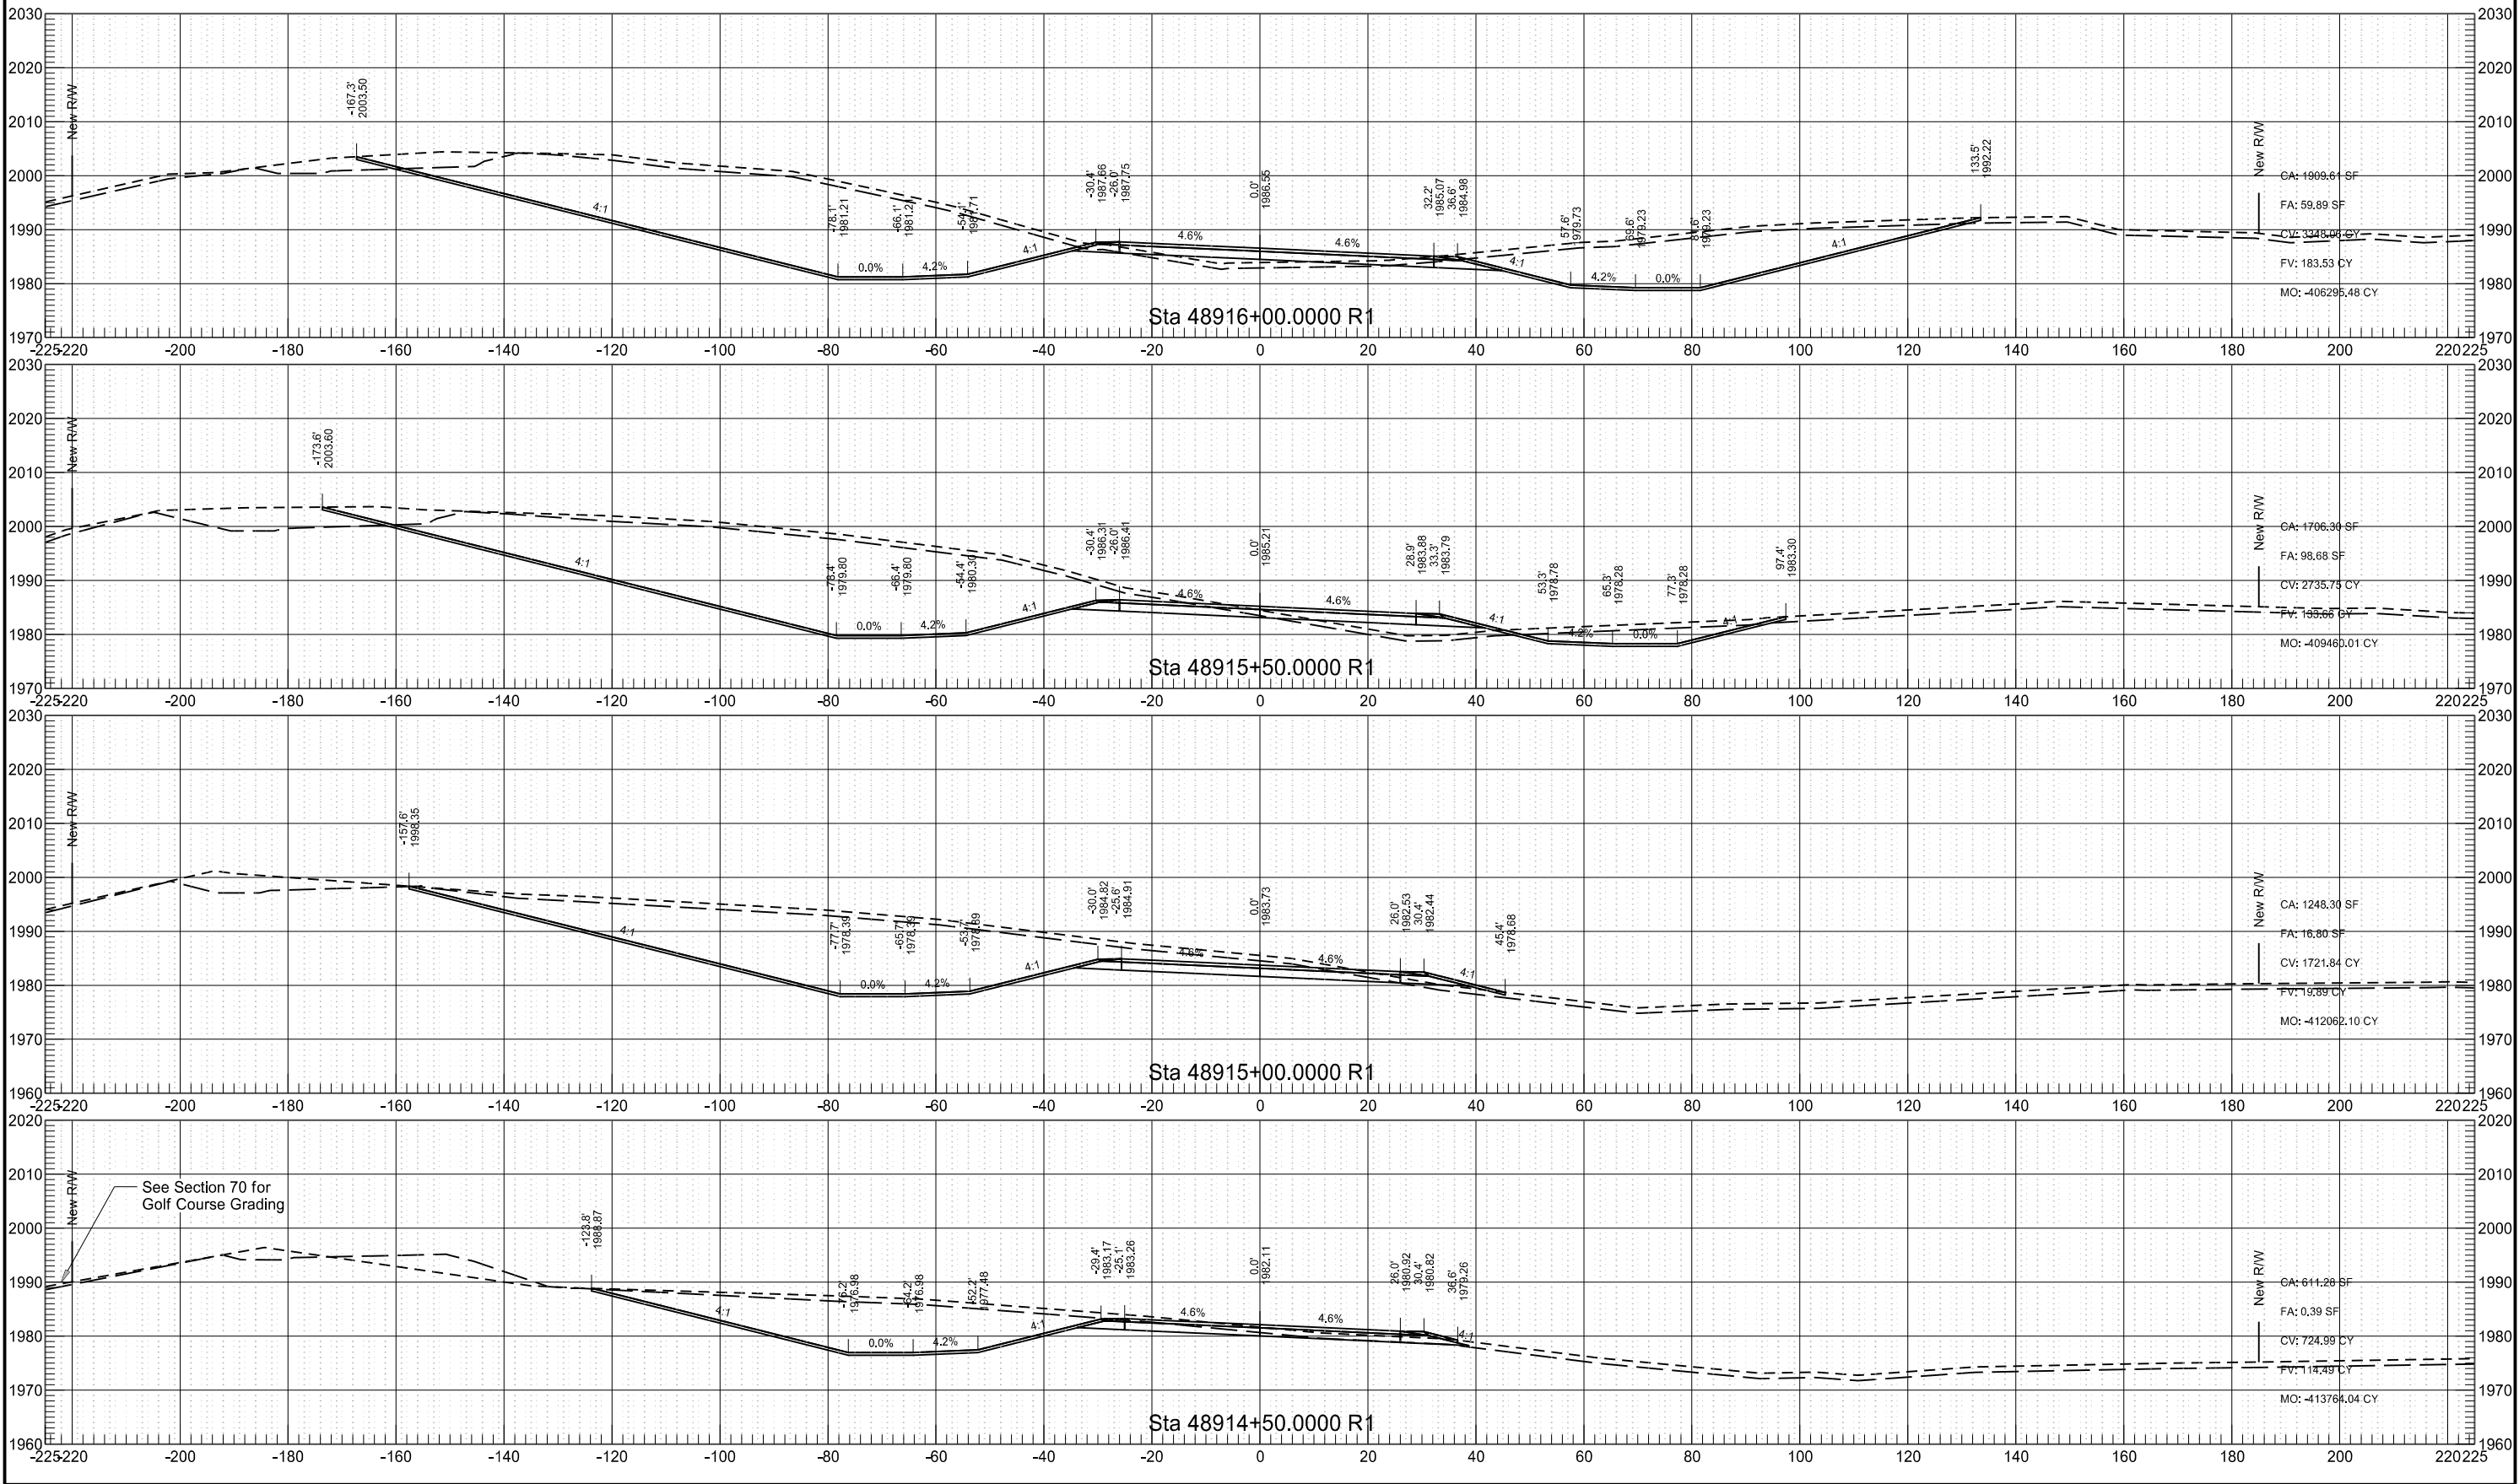


	STATE	PROJECT NO.	SECTION NO.	SHEET NO.
	ND	AC-NH-SOIB-7-023(041)925	200	23

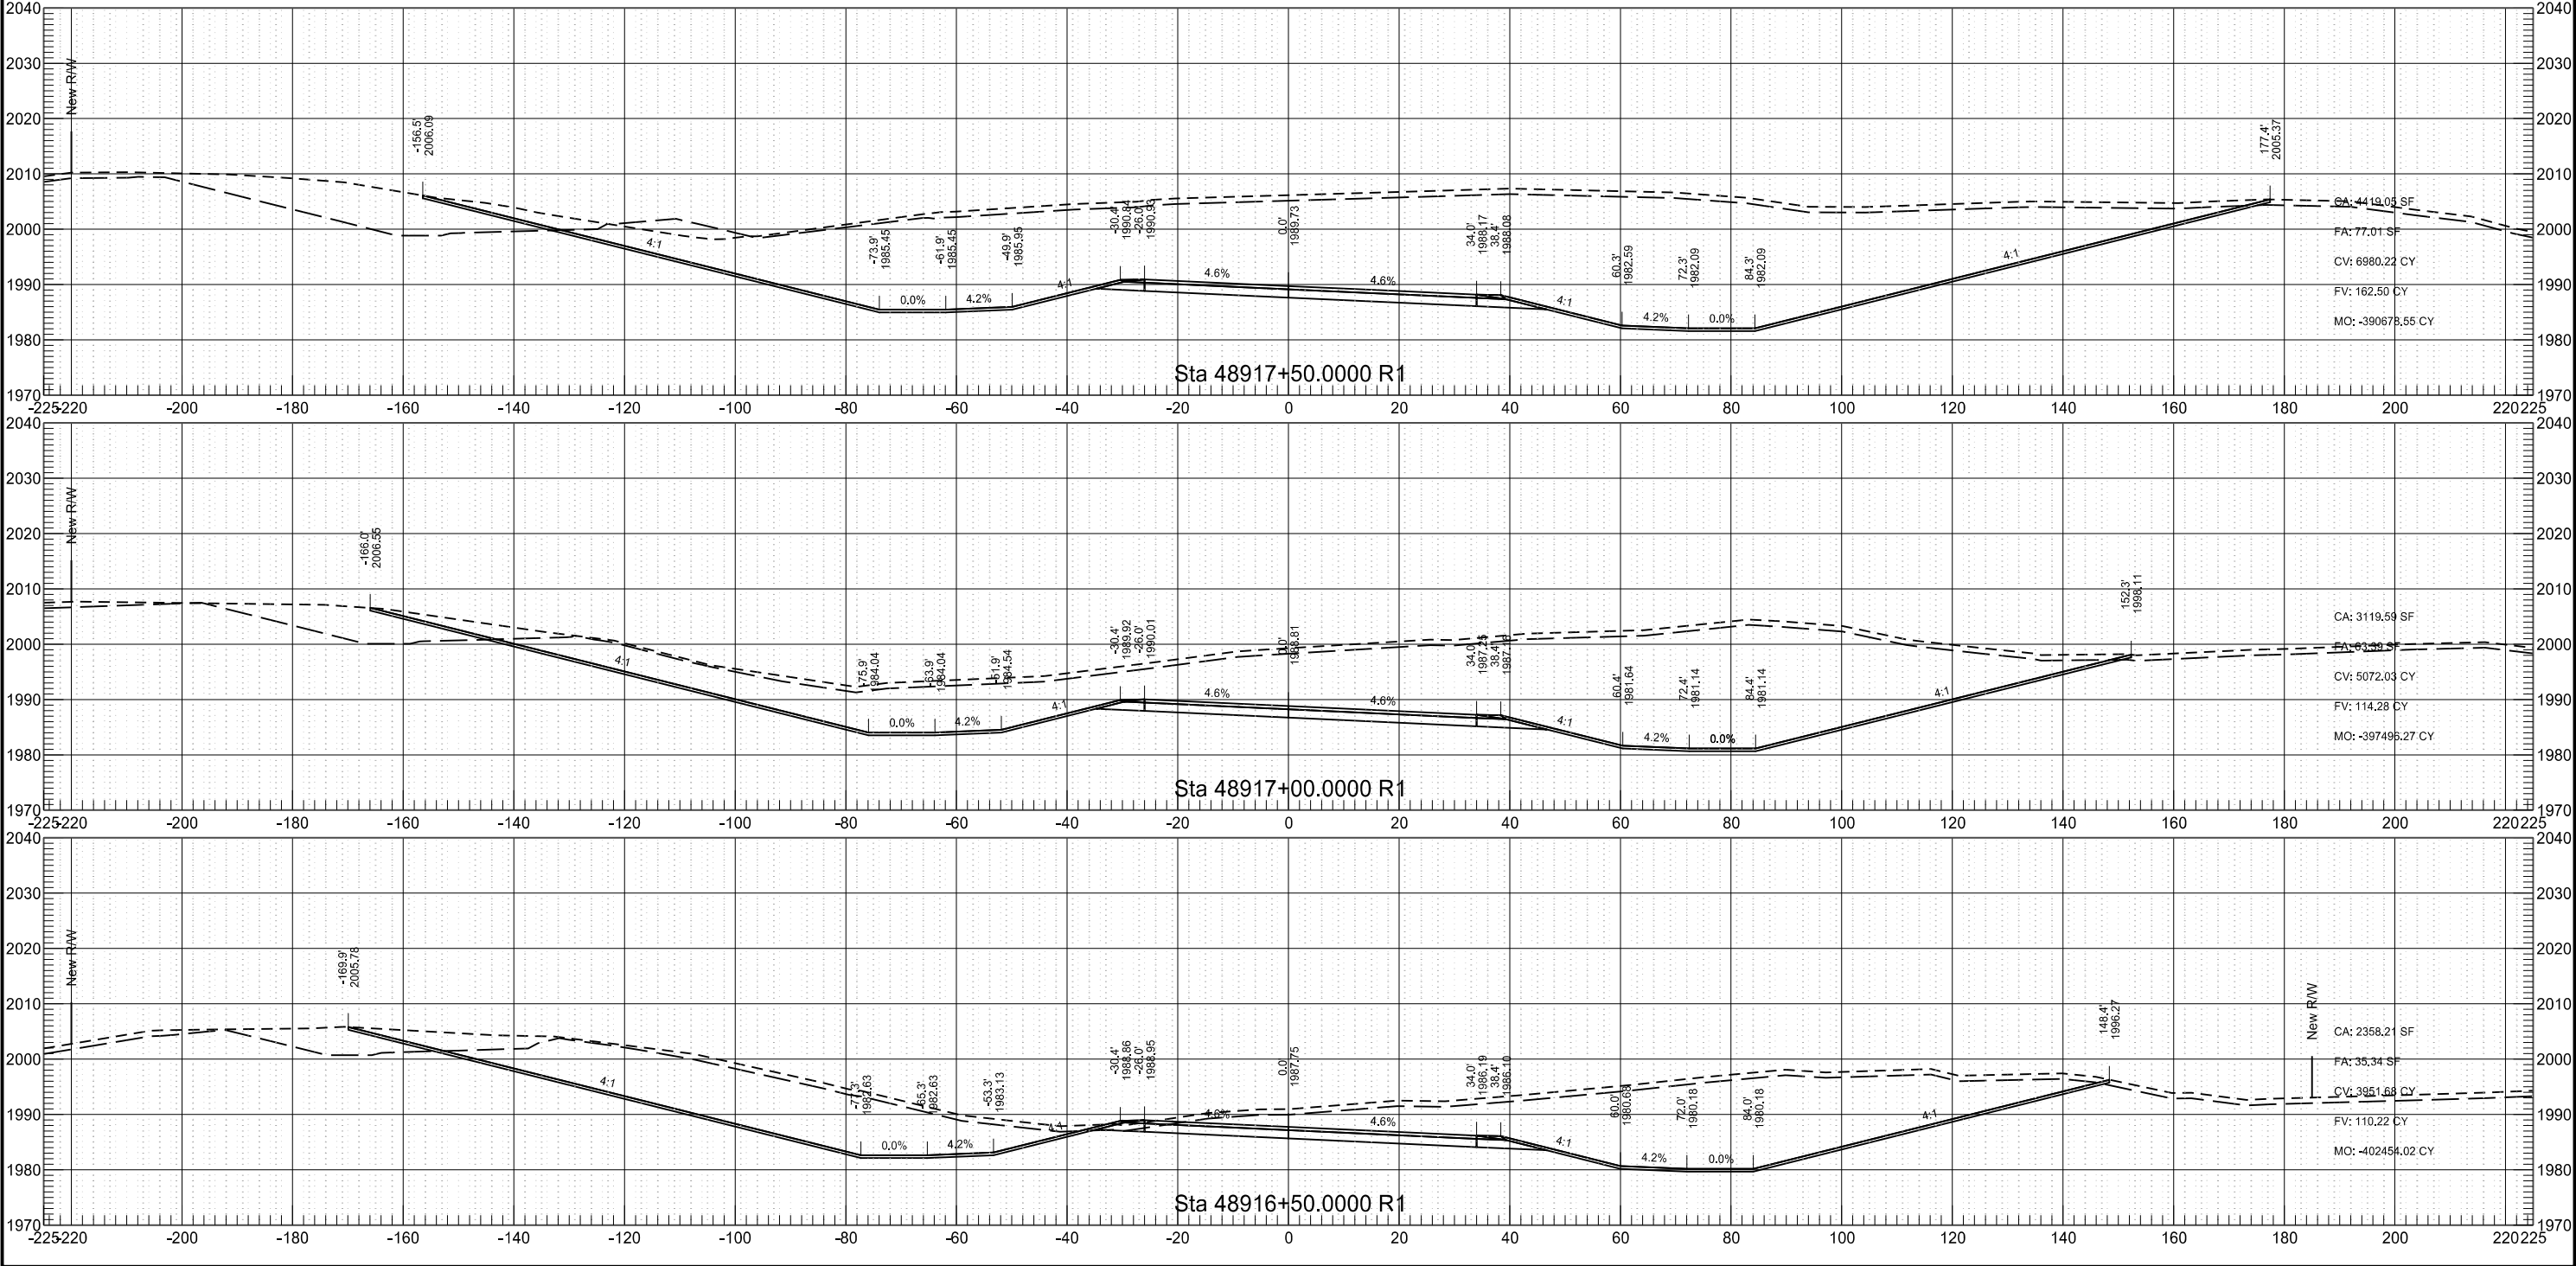





	STATE	PROJECT NO.	SECTION NO.	SHEET NO.
	ND	AC-NH-SOIB-7-023(041)925	200	24

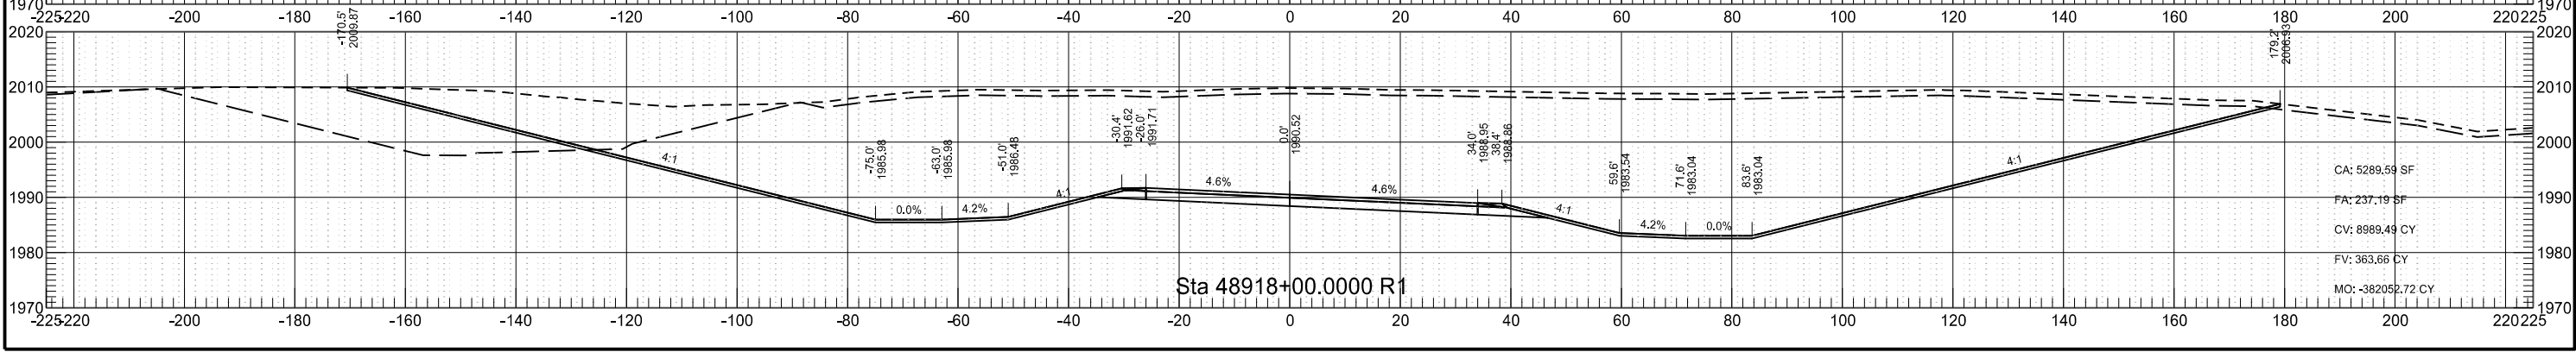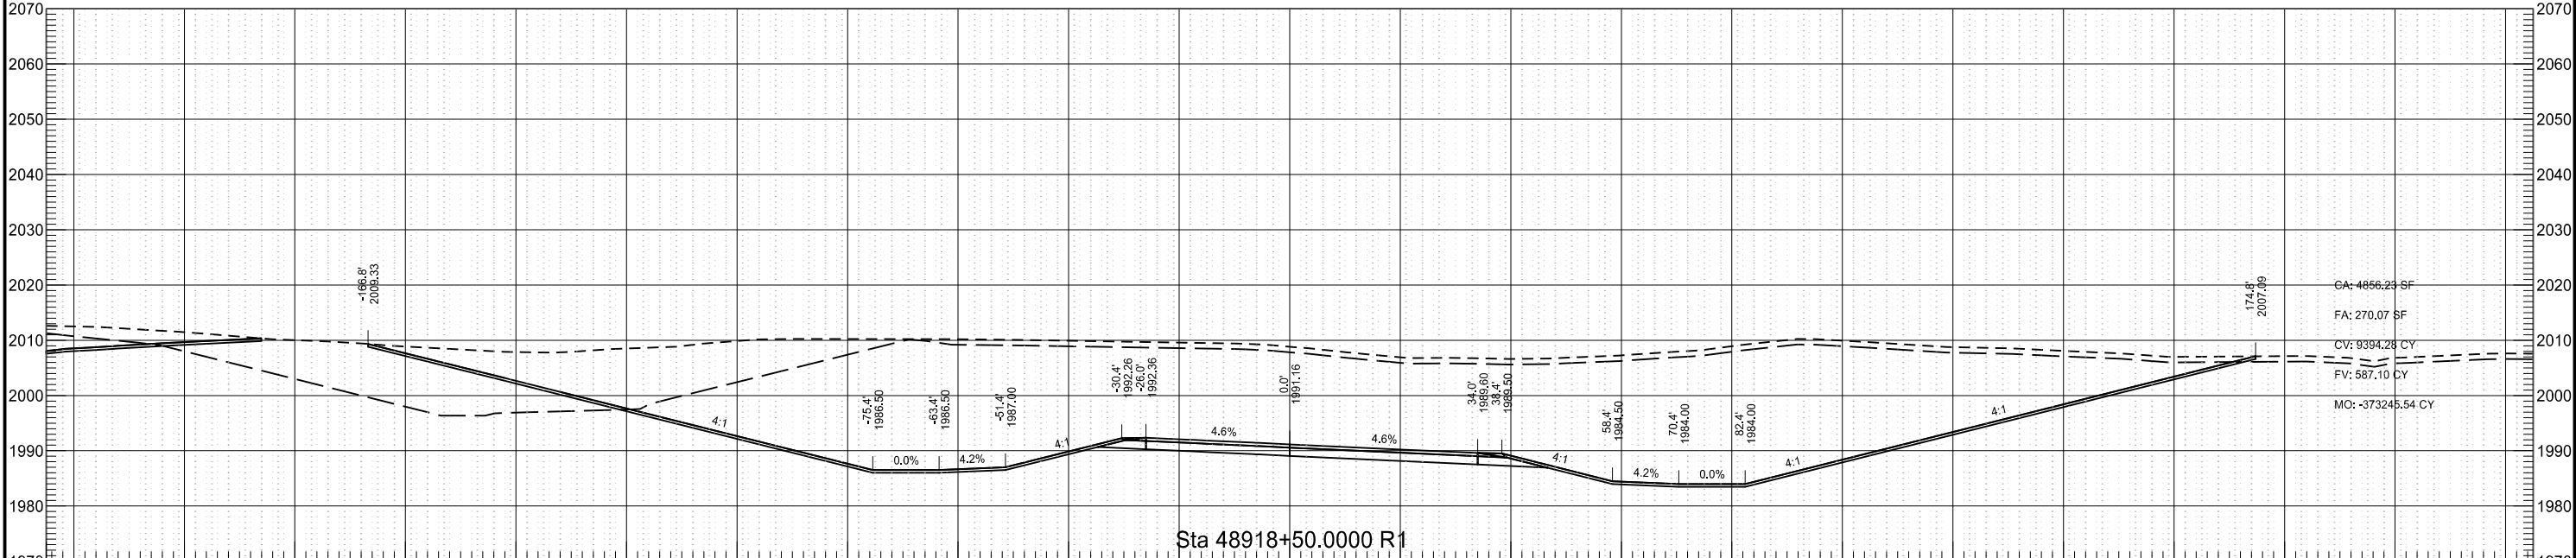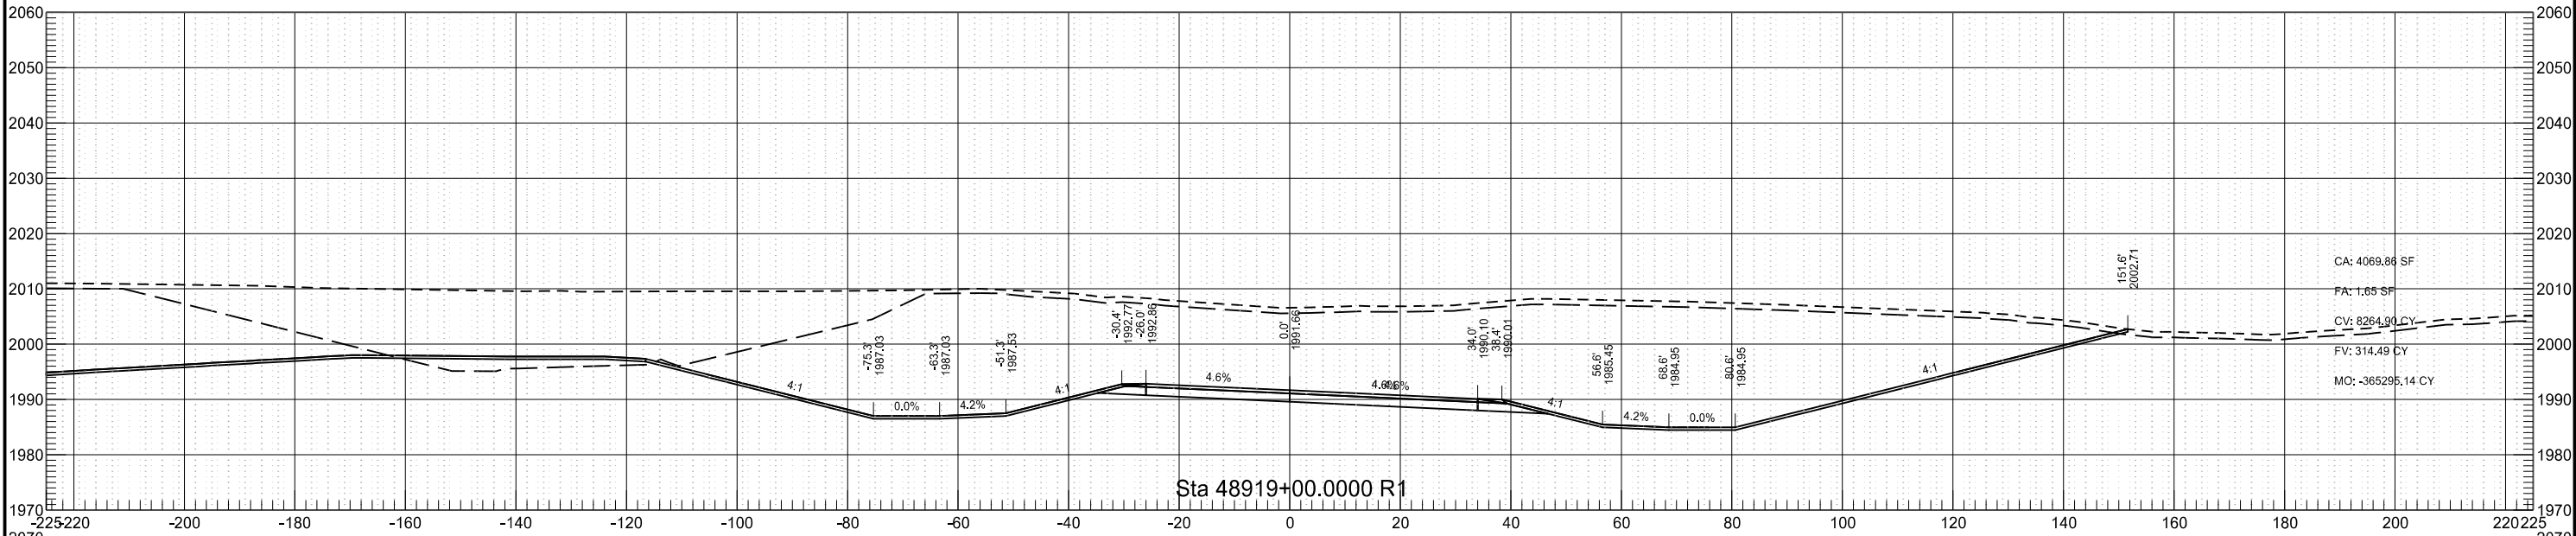

	STATE	PROJECT NO.	SECTION NO.	SHEET NO.
	ND	AC-NH-SOIB-7-023(041)925	200	25

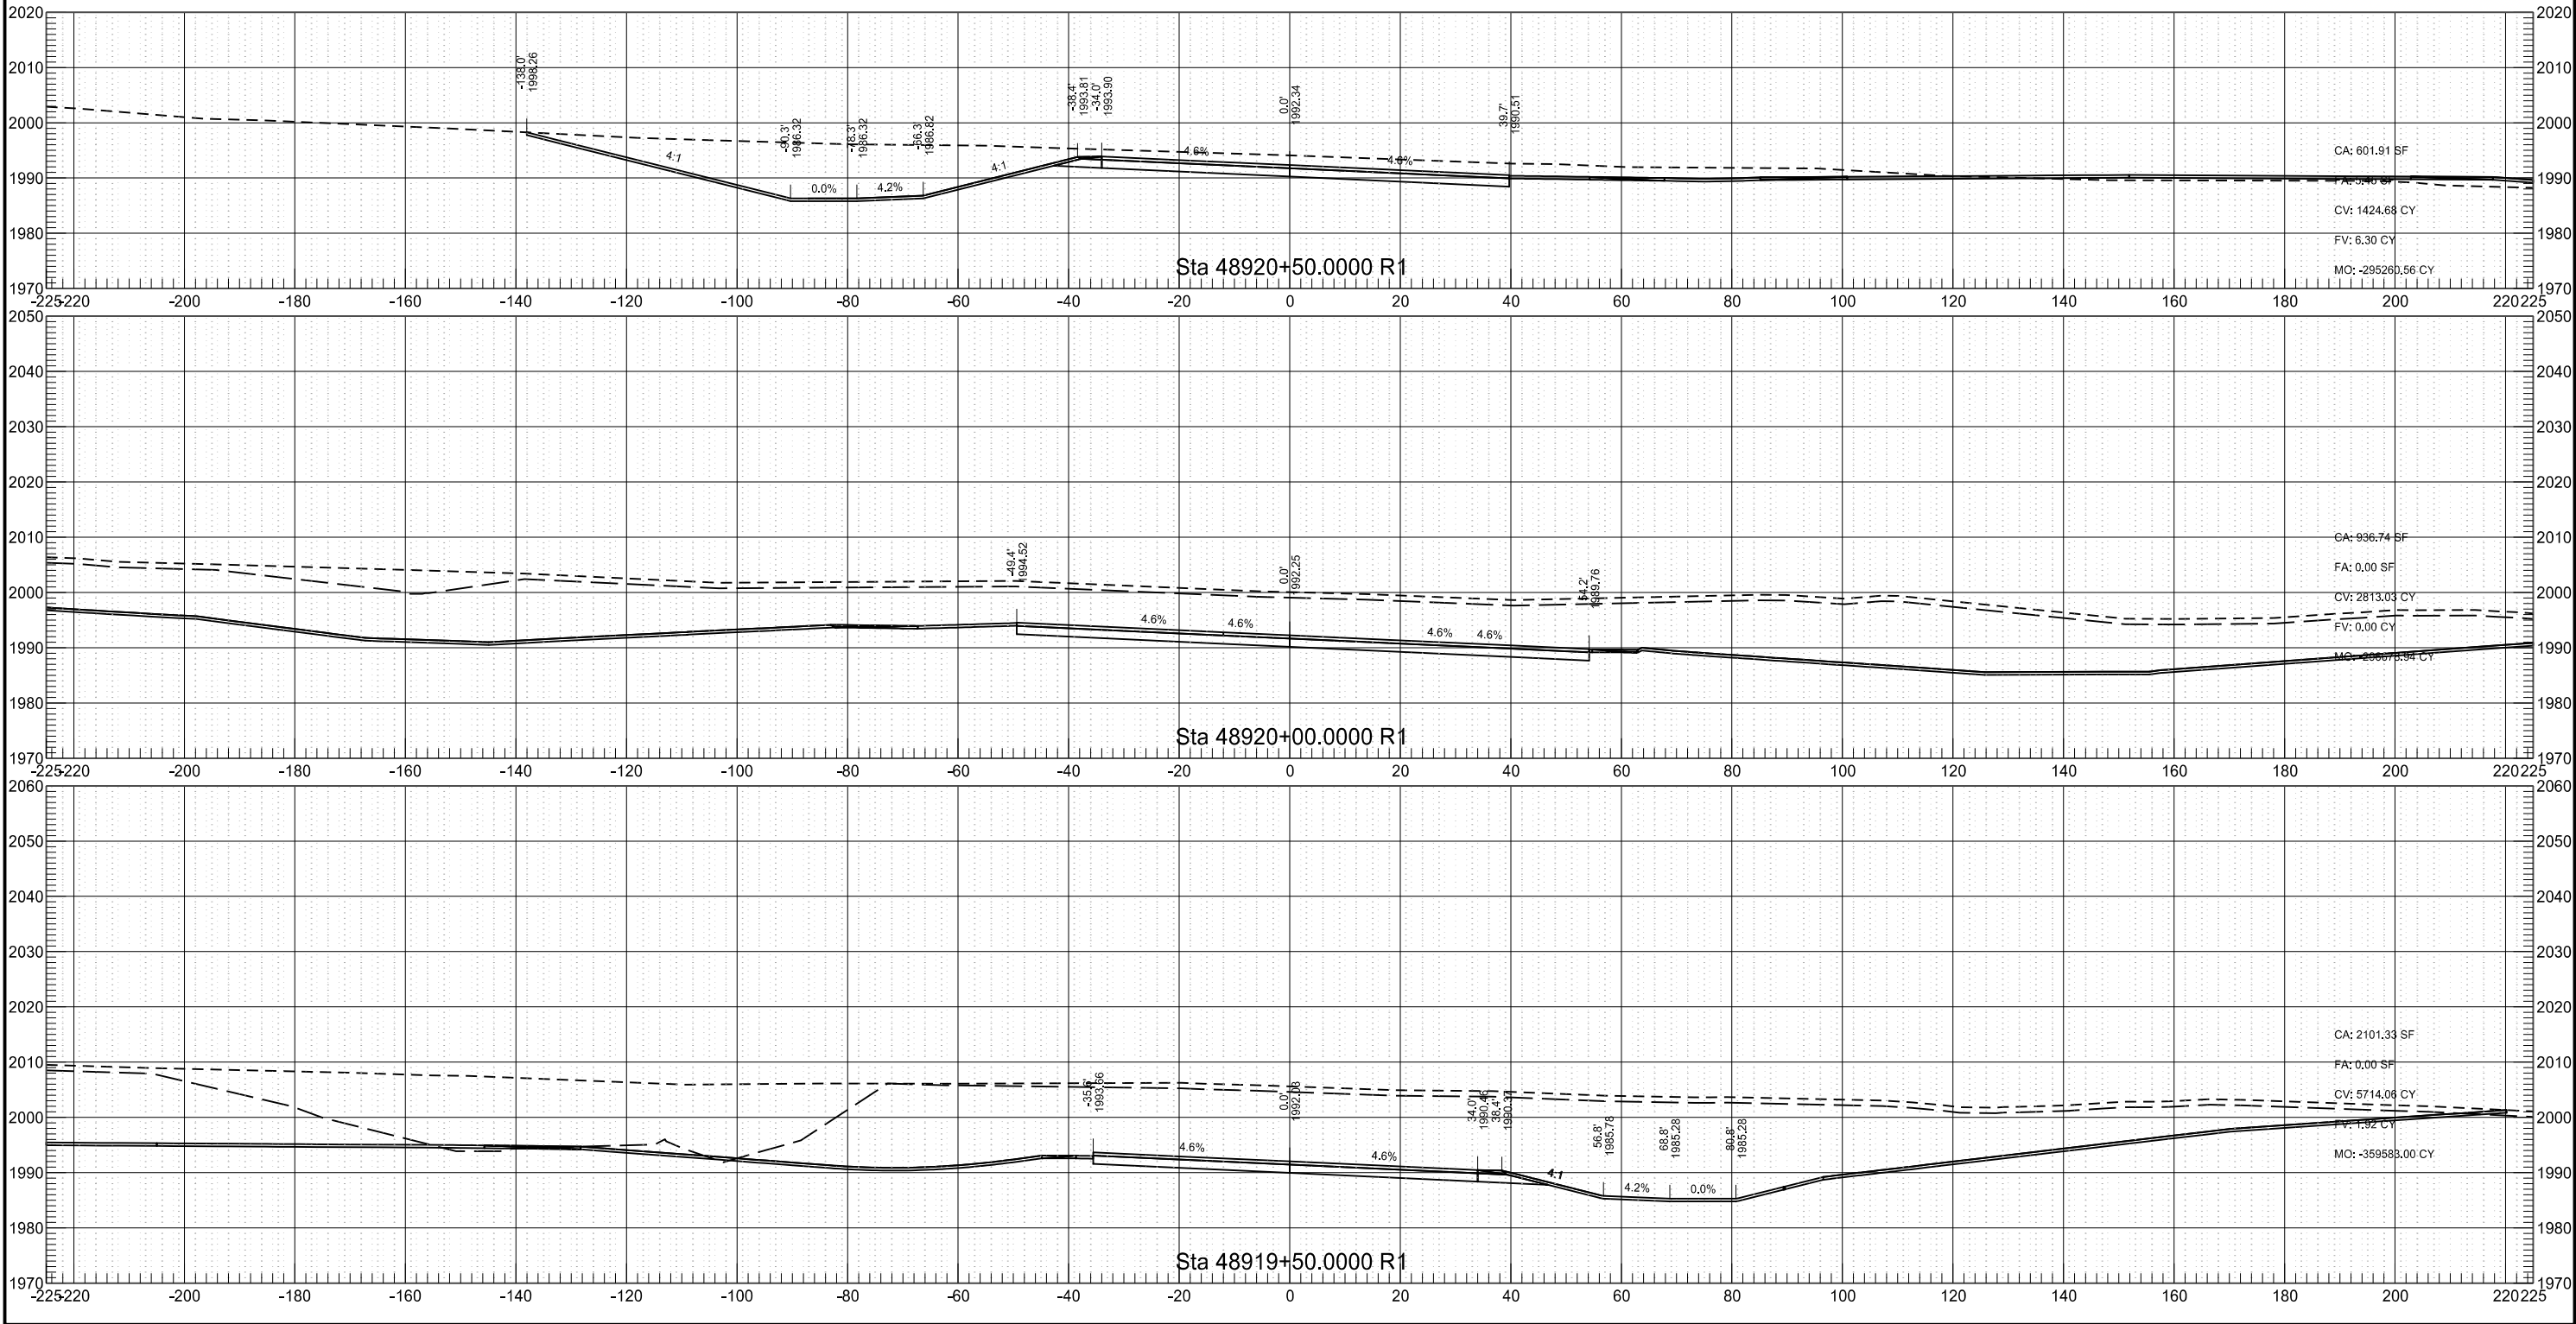


	STATE	PROJECT NO.	SECTION NO.	SHEET NO.
	ND	AC-NH-SOIB-7-023(041)925	200	26

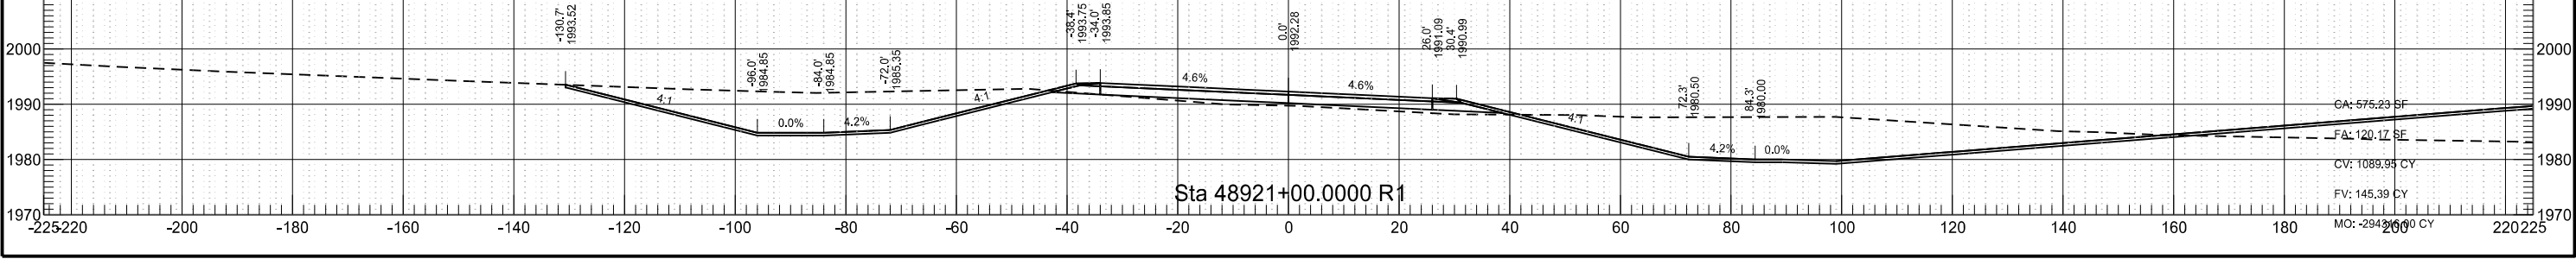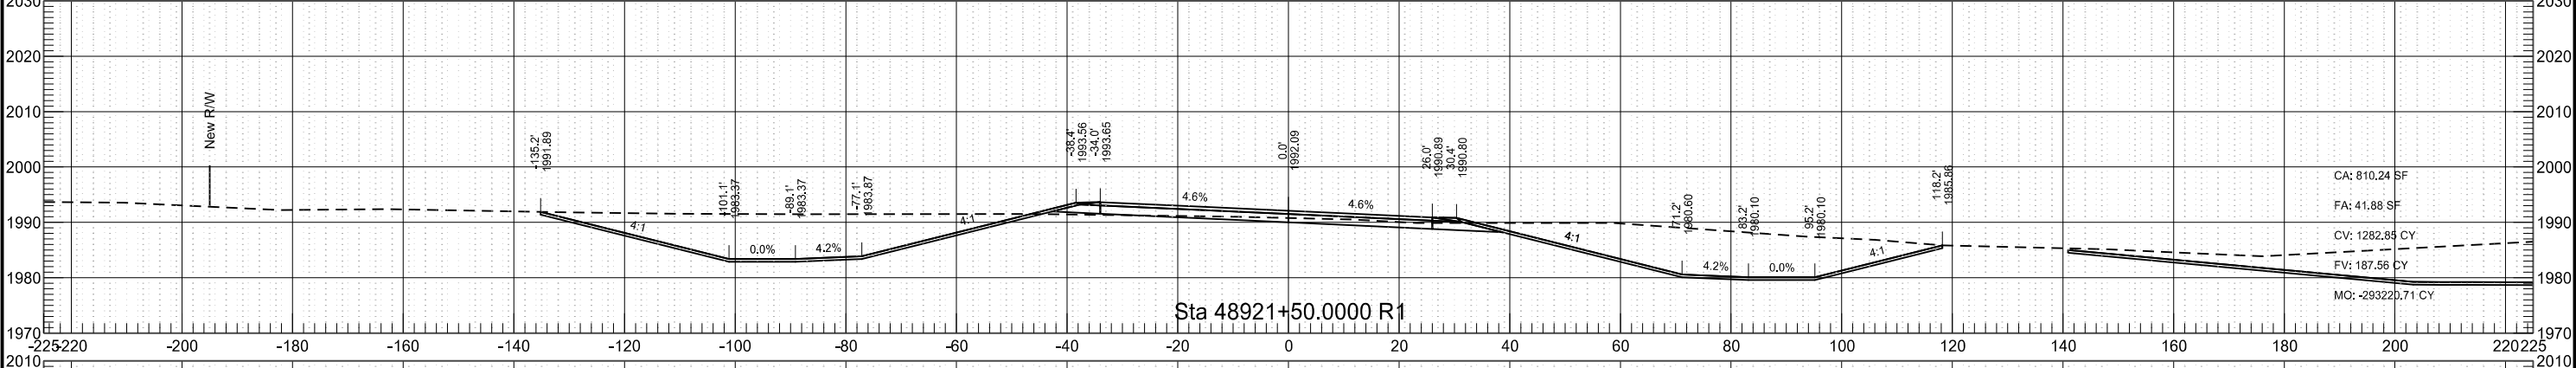
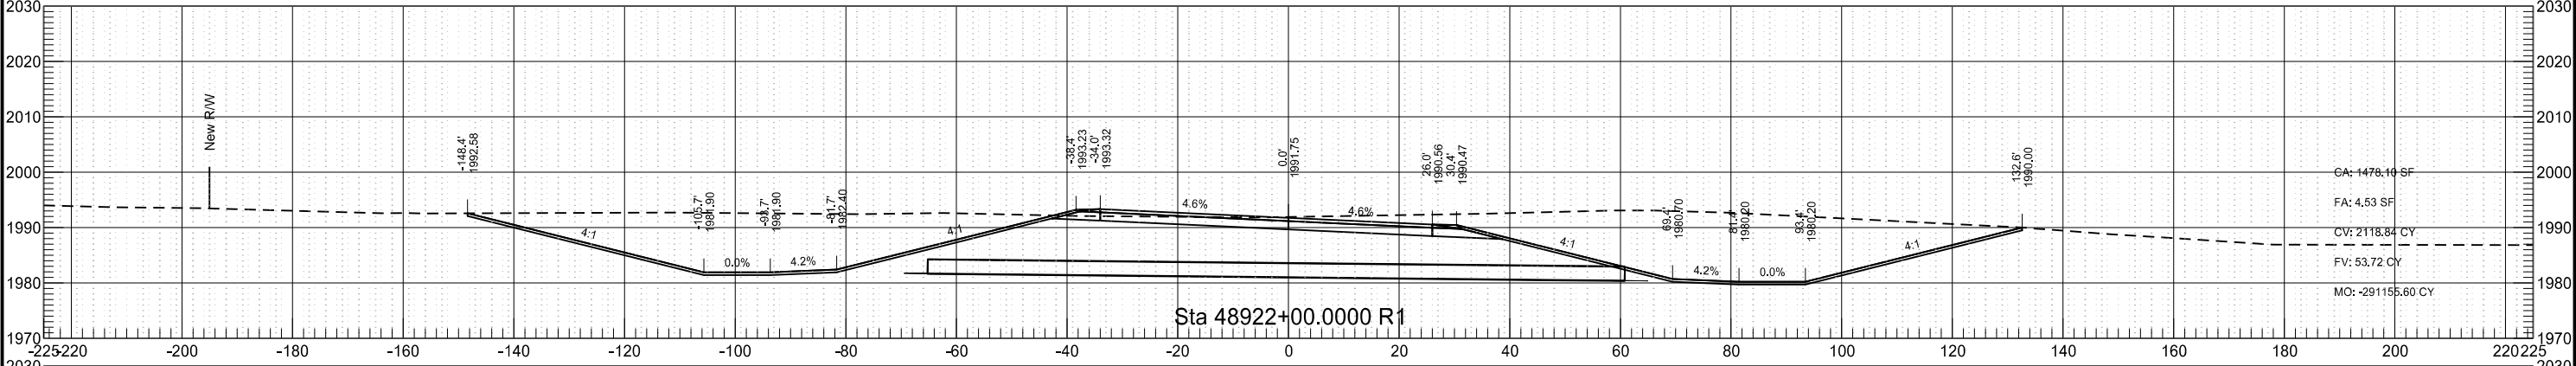
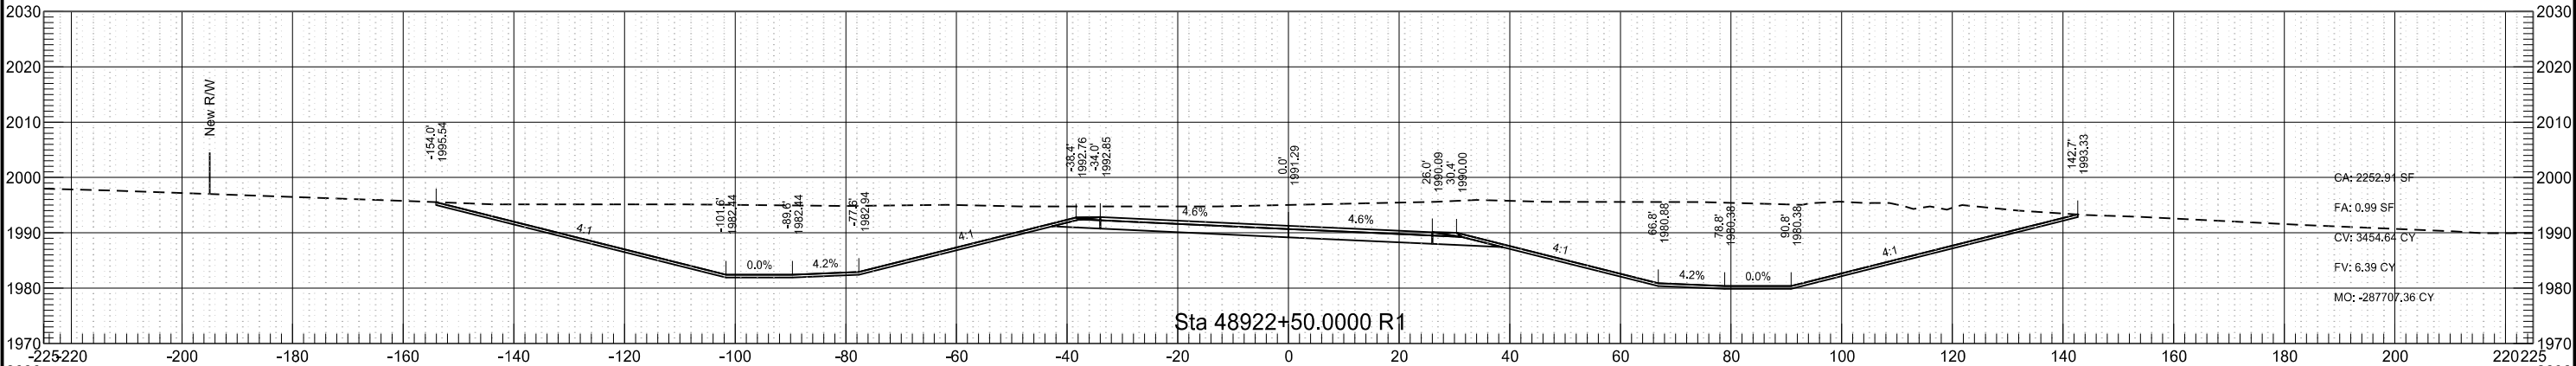


ND 23B Phase 1


	STATE	PROJECT NO.	SECTION NO.	SHEET NO.
	ND	AC-NH-SOIB-7-023(041)925	200	27

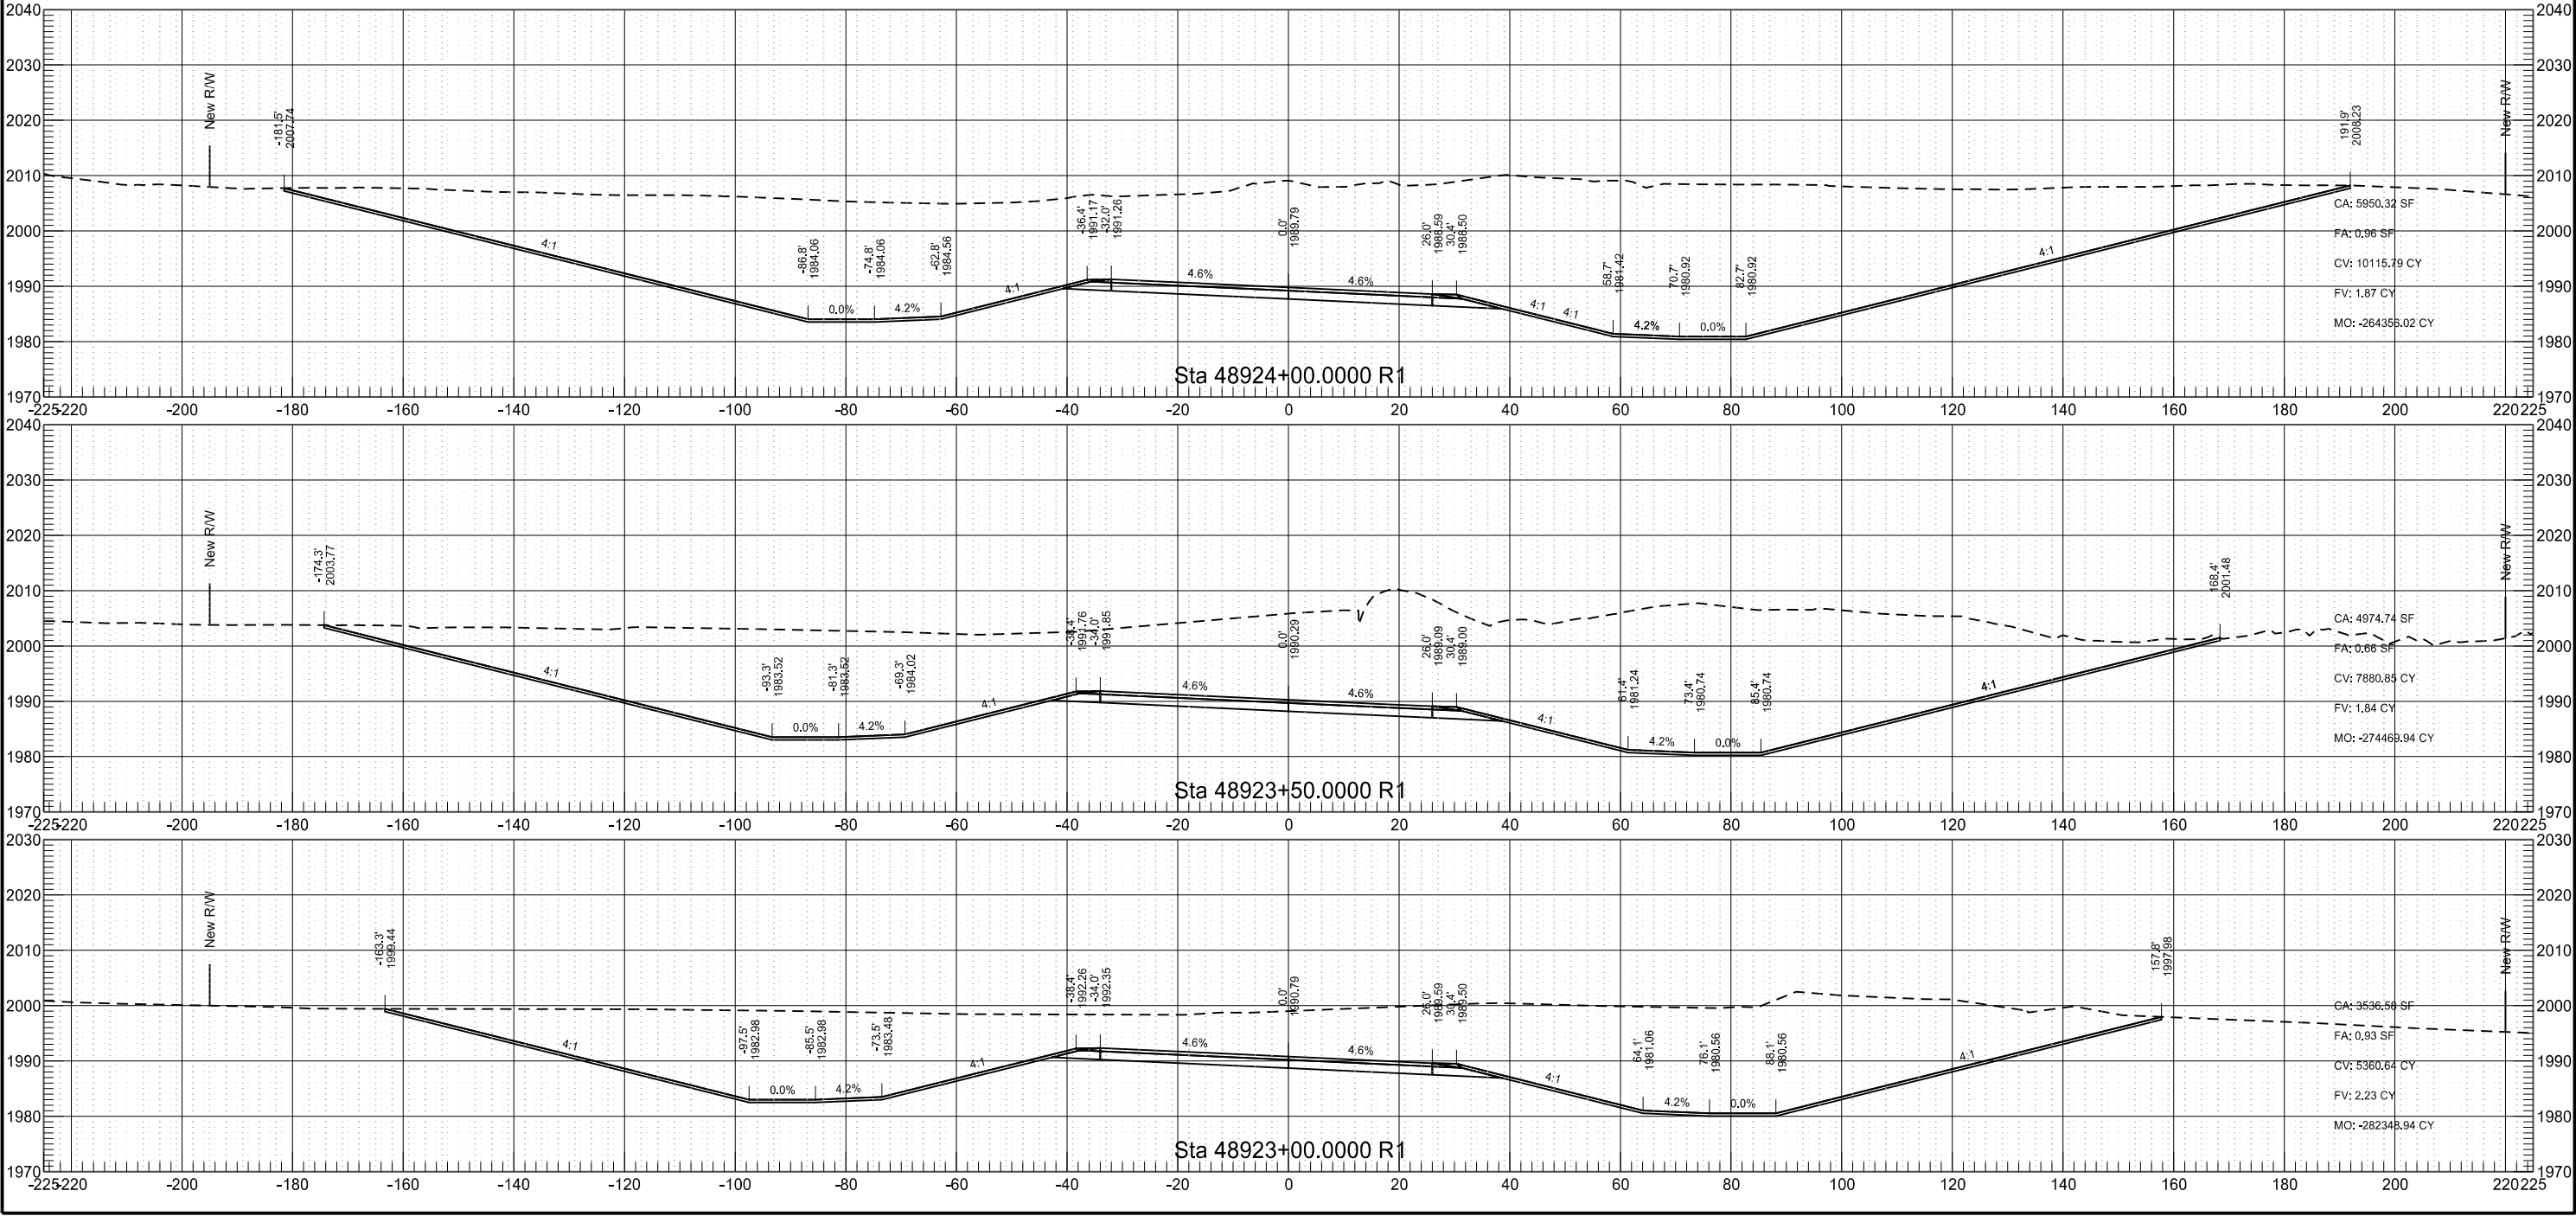




	STATE	PROJECT NO.	SECTION NO.	SHEET NO.
	ND	AC-NH-SOIB-7-023(041)925	200	28

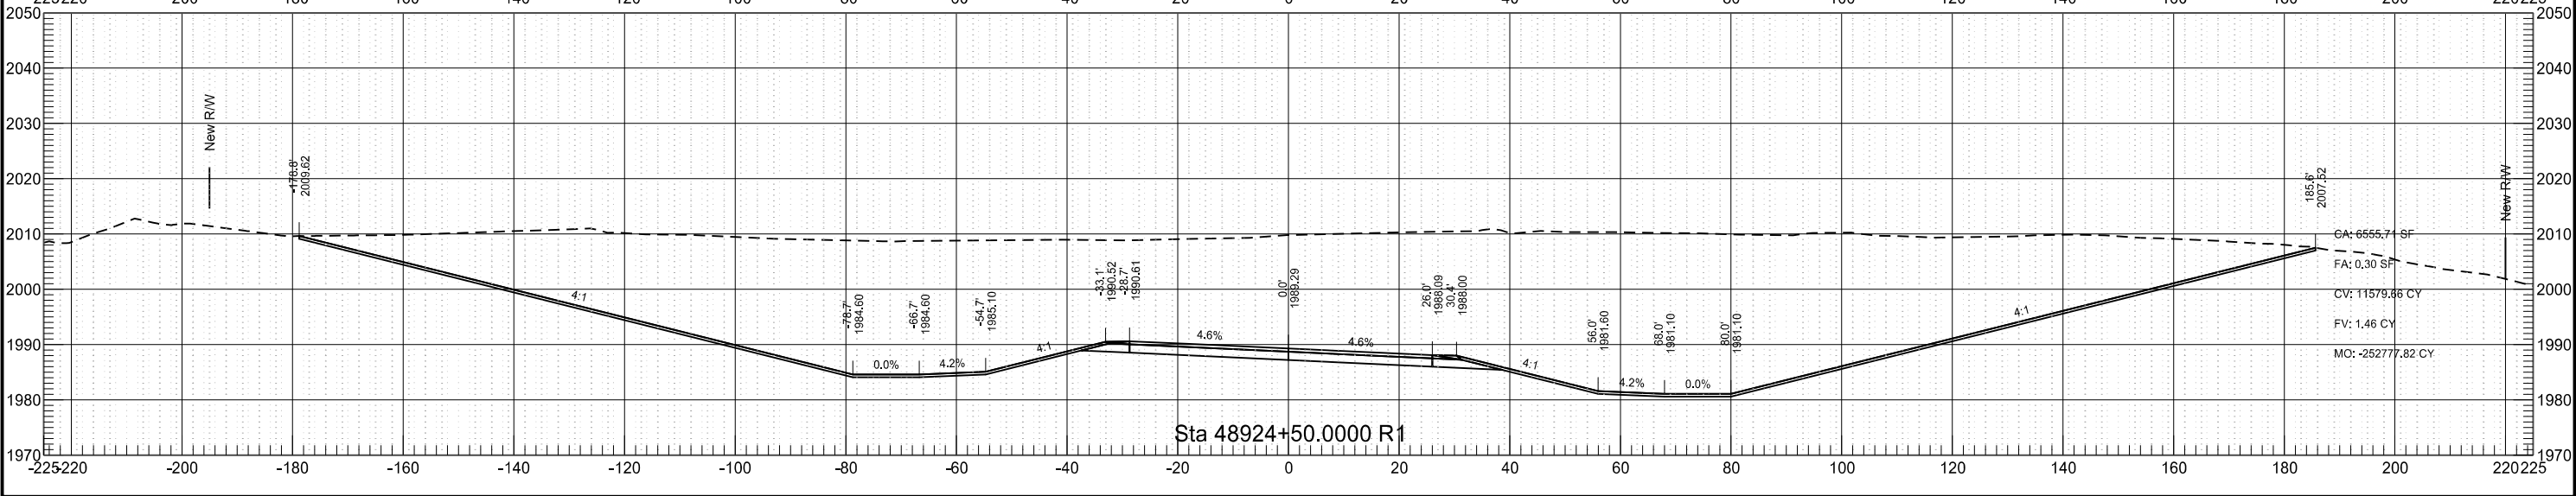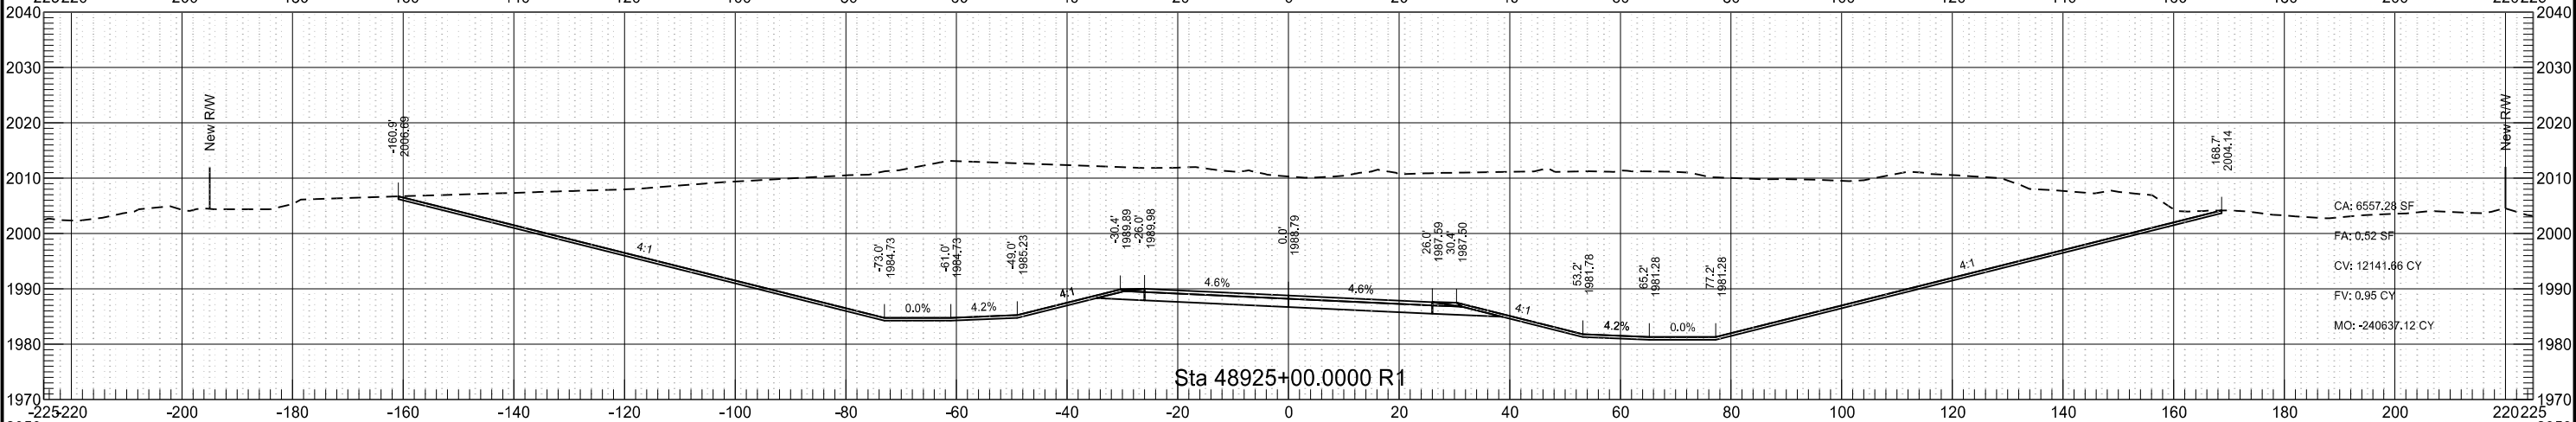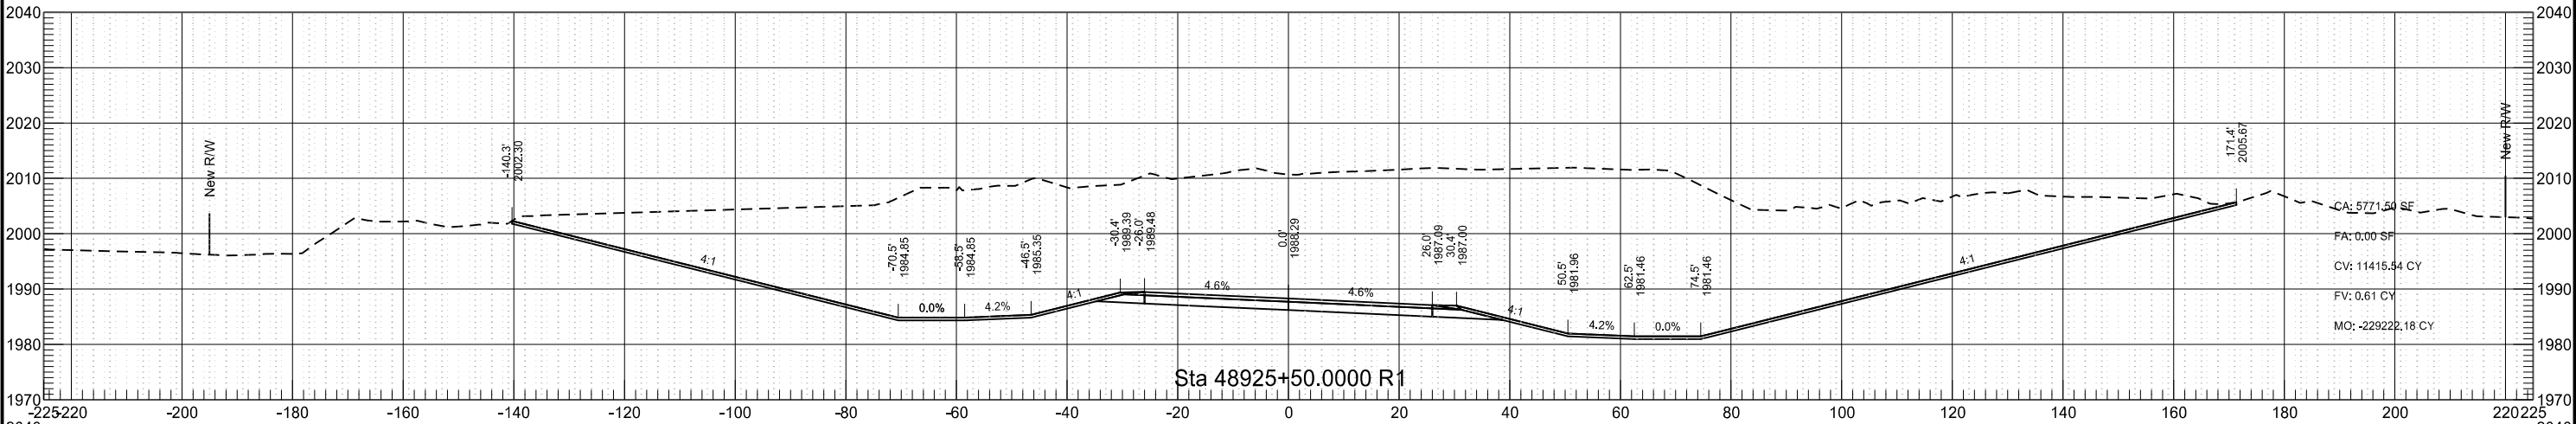




	STATE	PROJECT NO.	SECTION NO.	SHEET NO.
	ND	AC-NH-SOIB-7-023(041)925	200	29

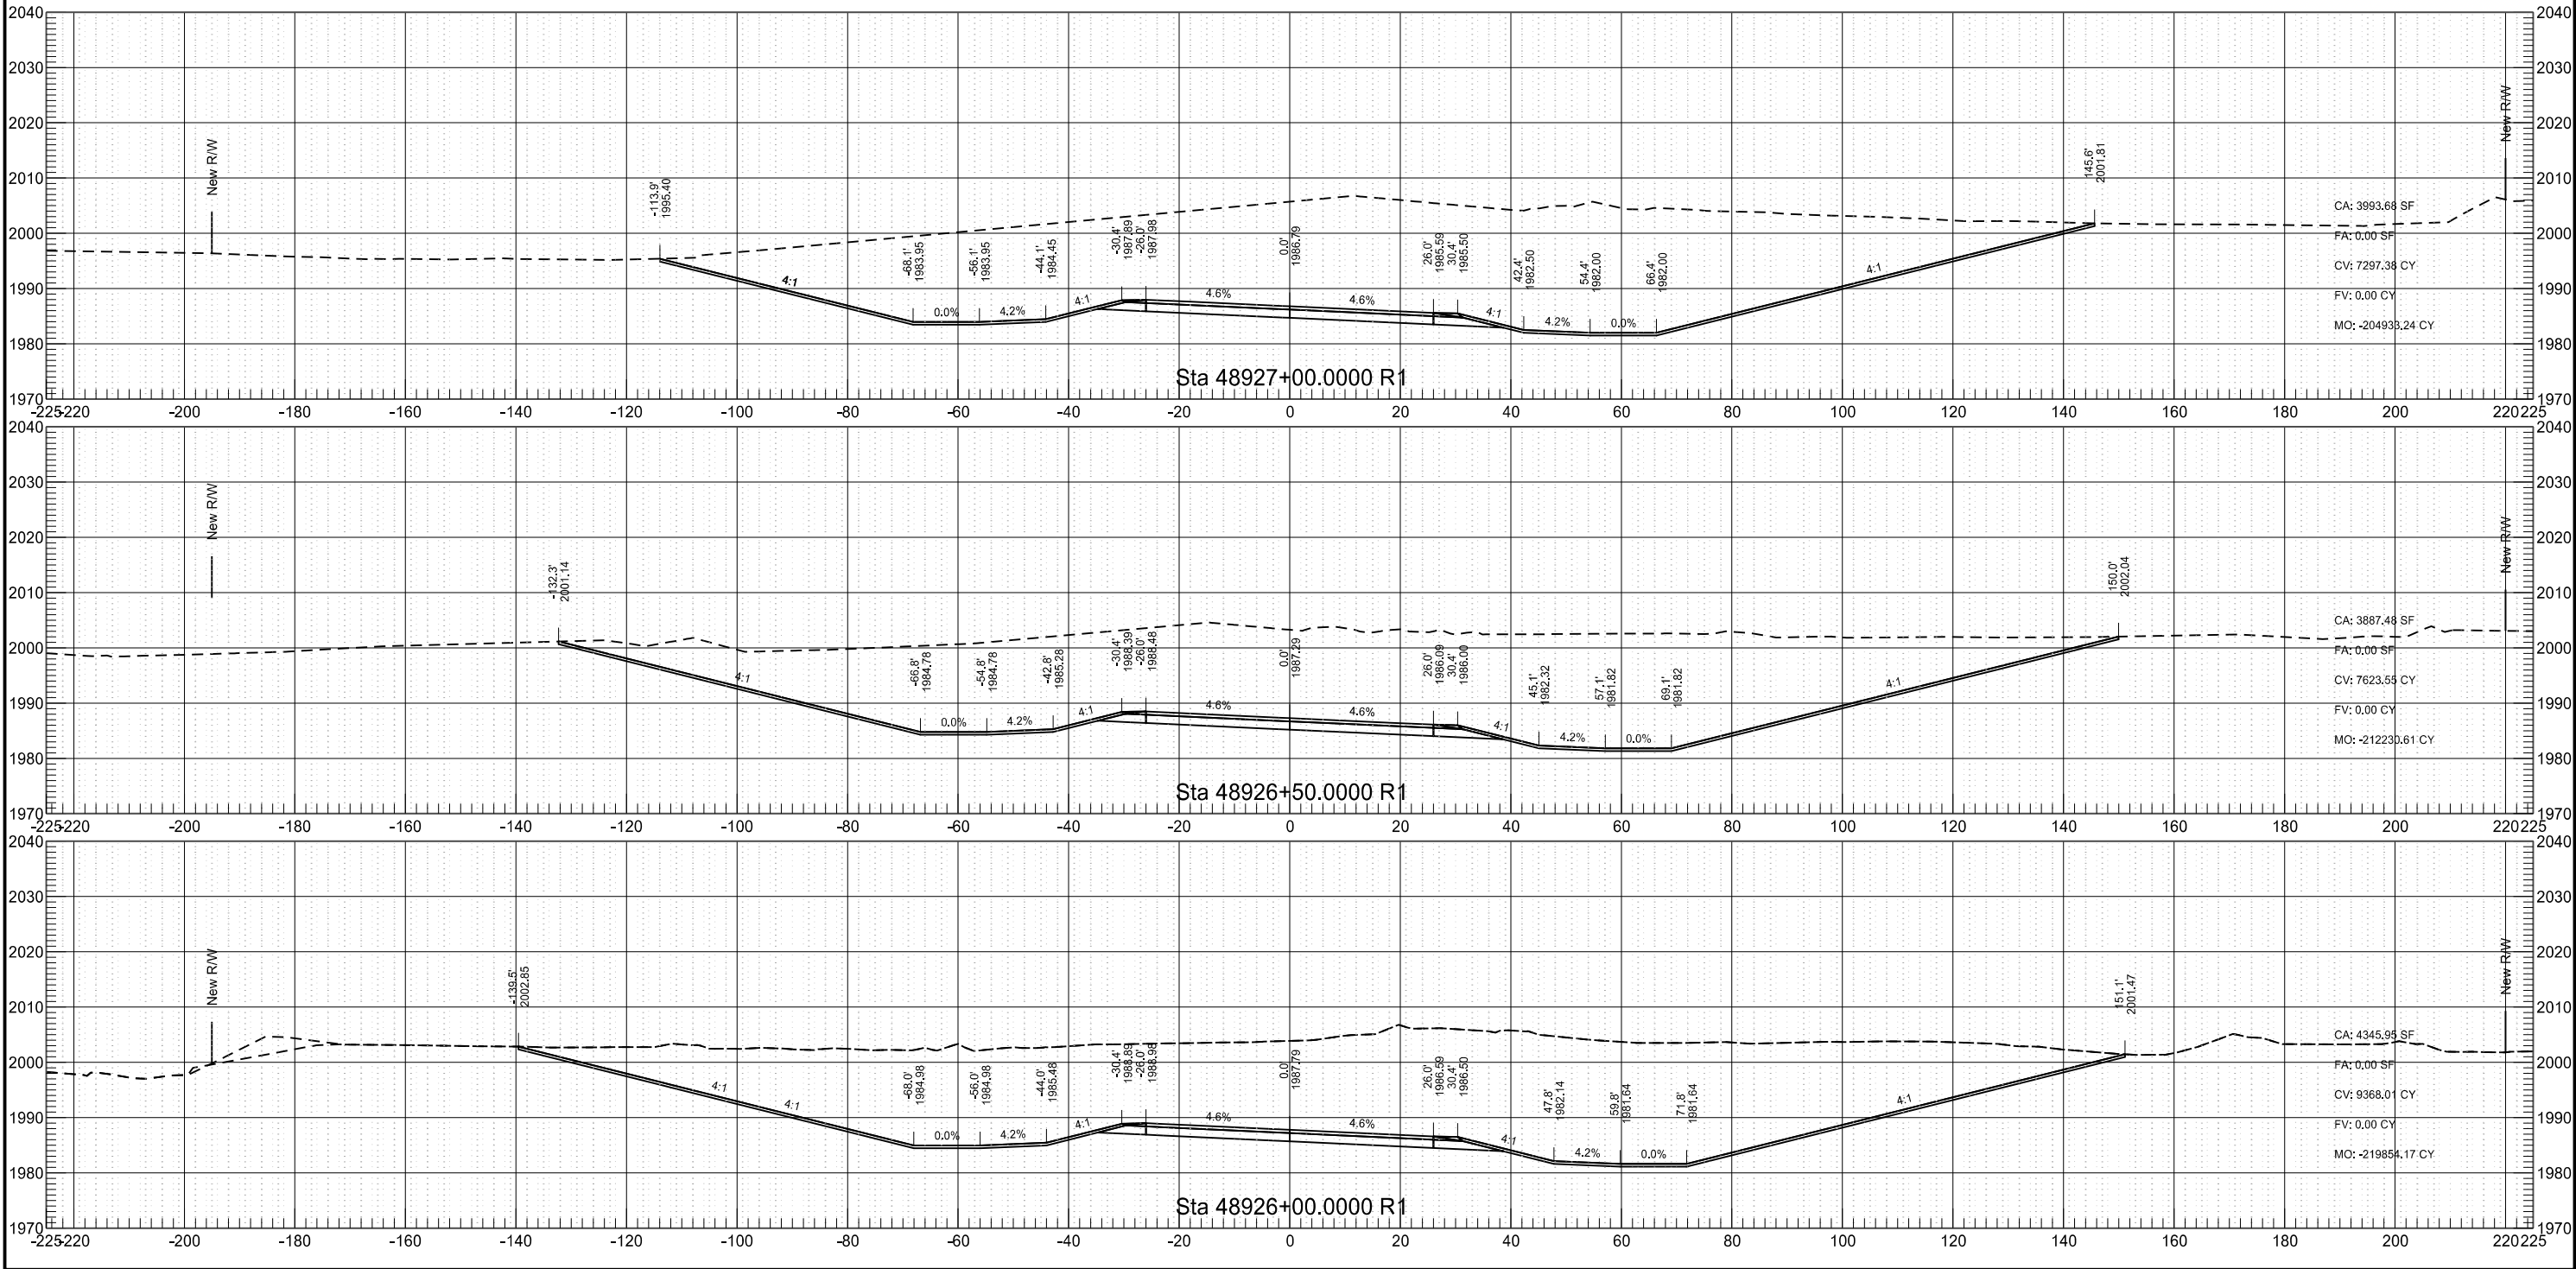


	STATE	PROJECT NO.	SECTION NO.	SHEET NO.
	ND	AC-NH-SOIB-7-023(041)925	200	30

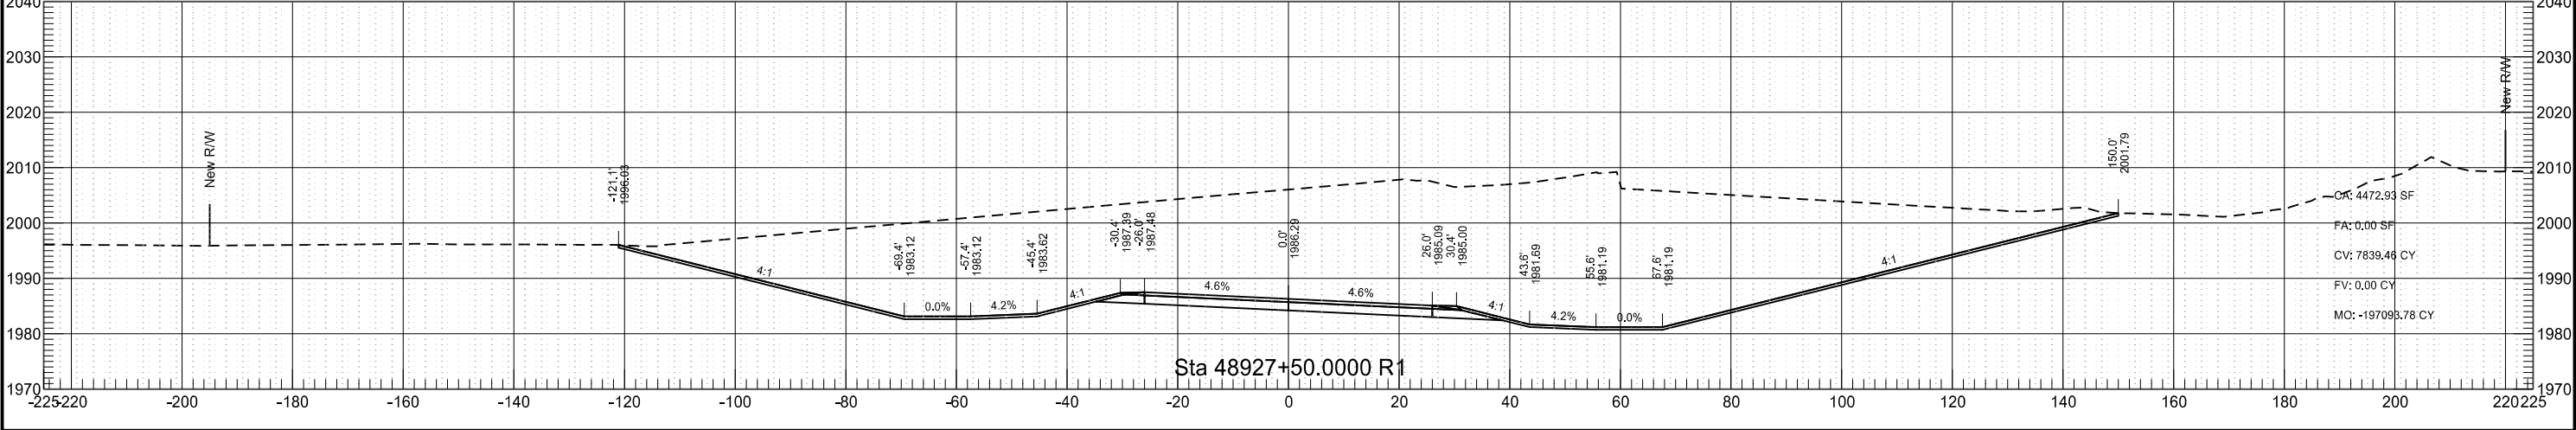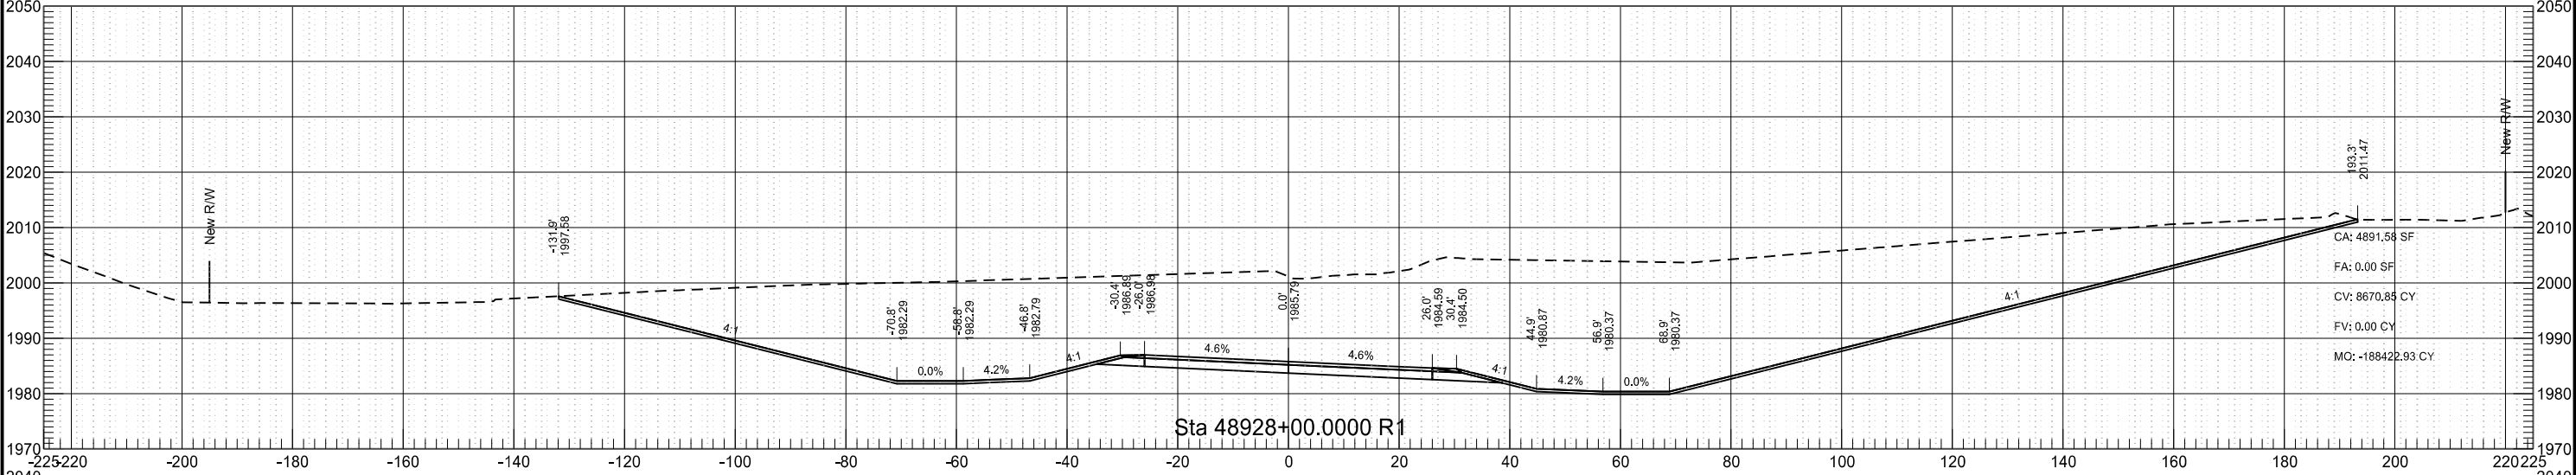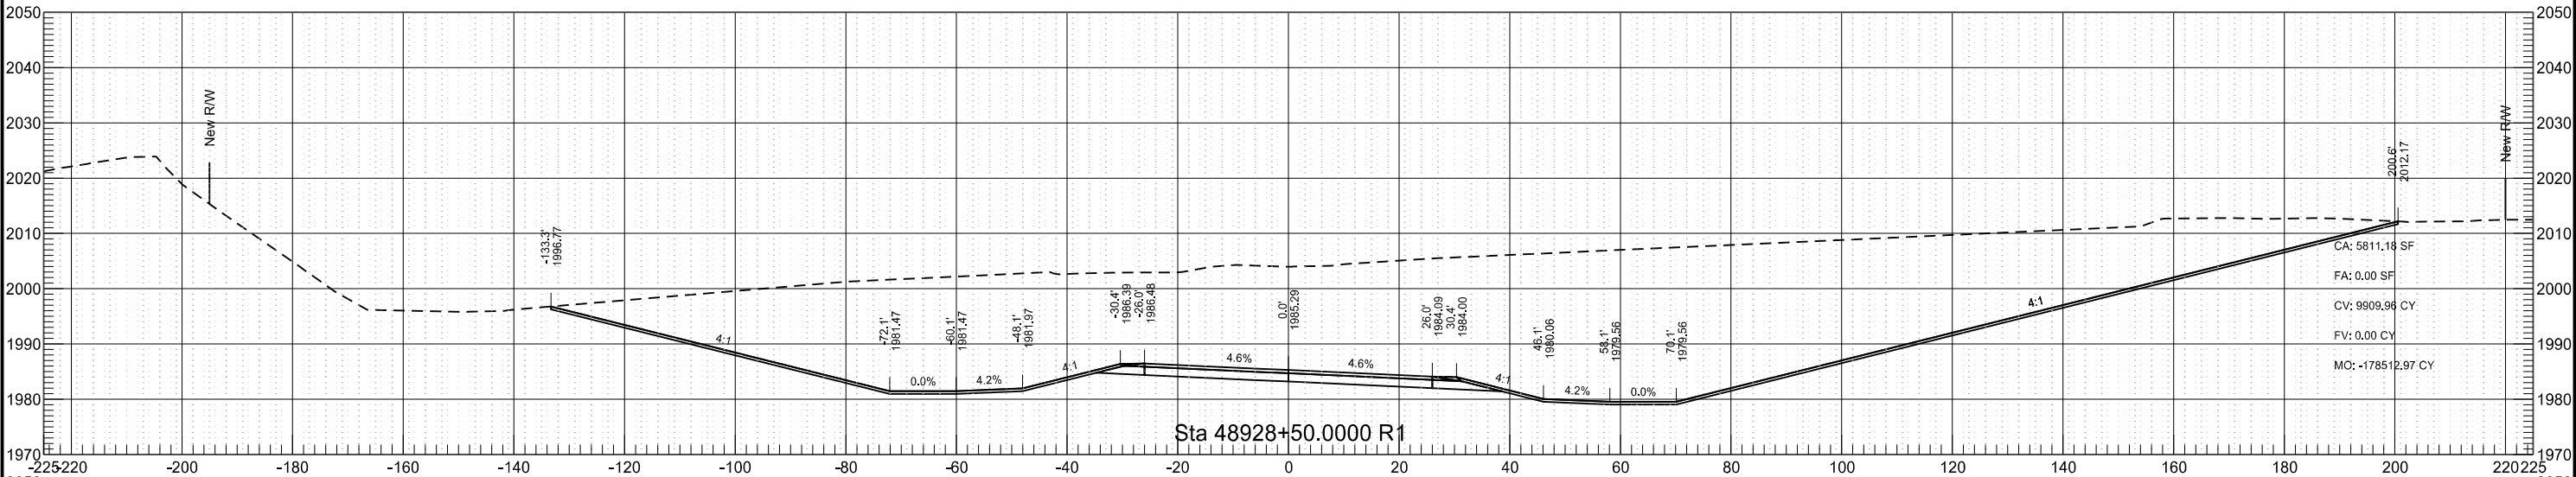

	STATE	PROJECT NO.	SECTION NO.	SHEET NO.
	ND	AC-NH-SOIB-7-023(041)925	200	31

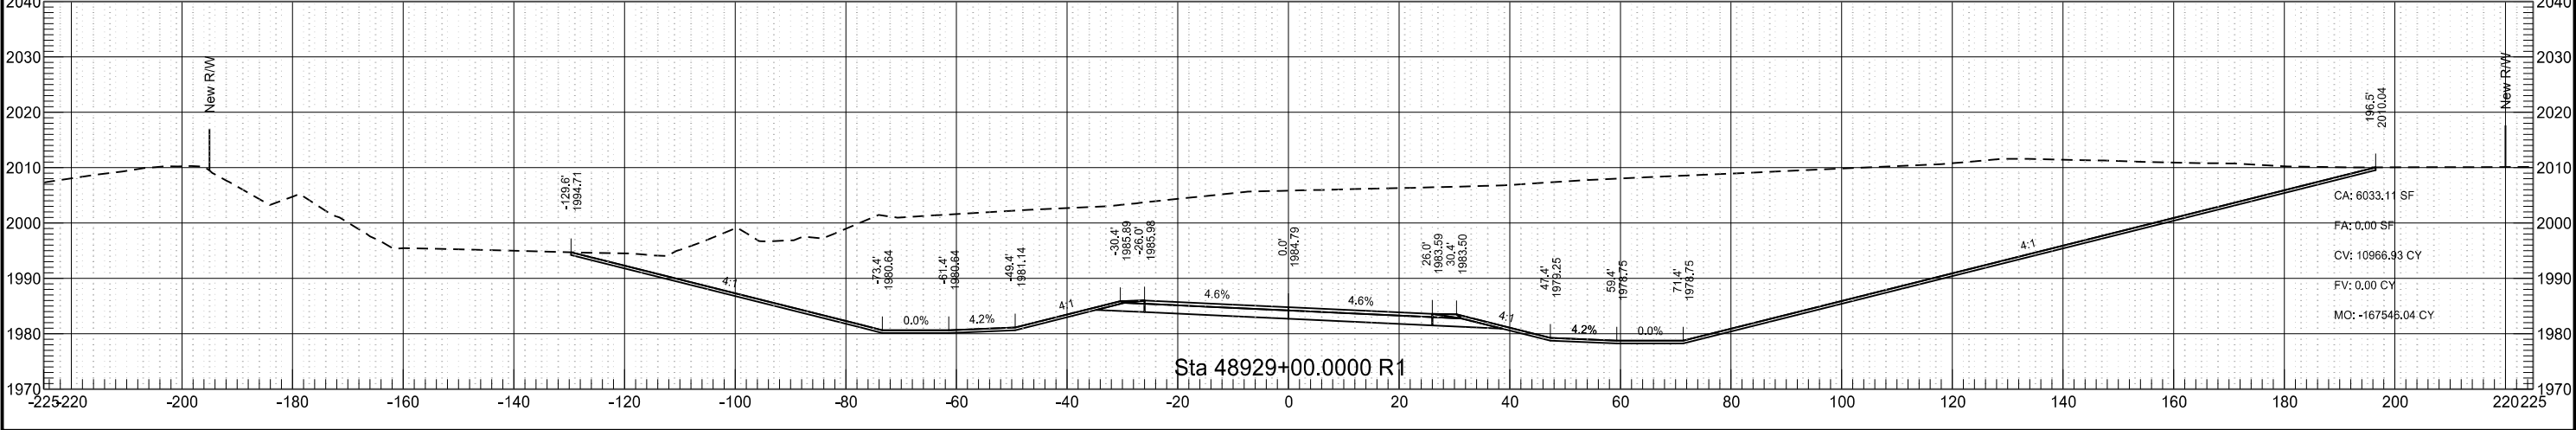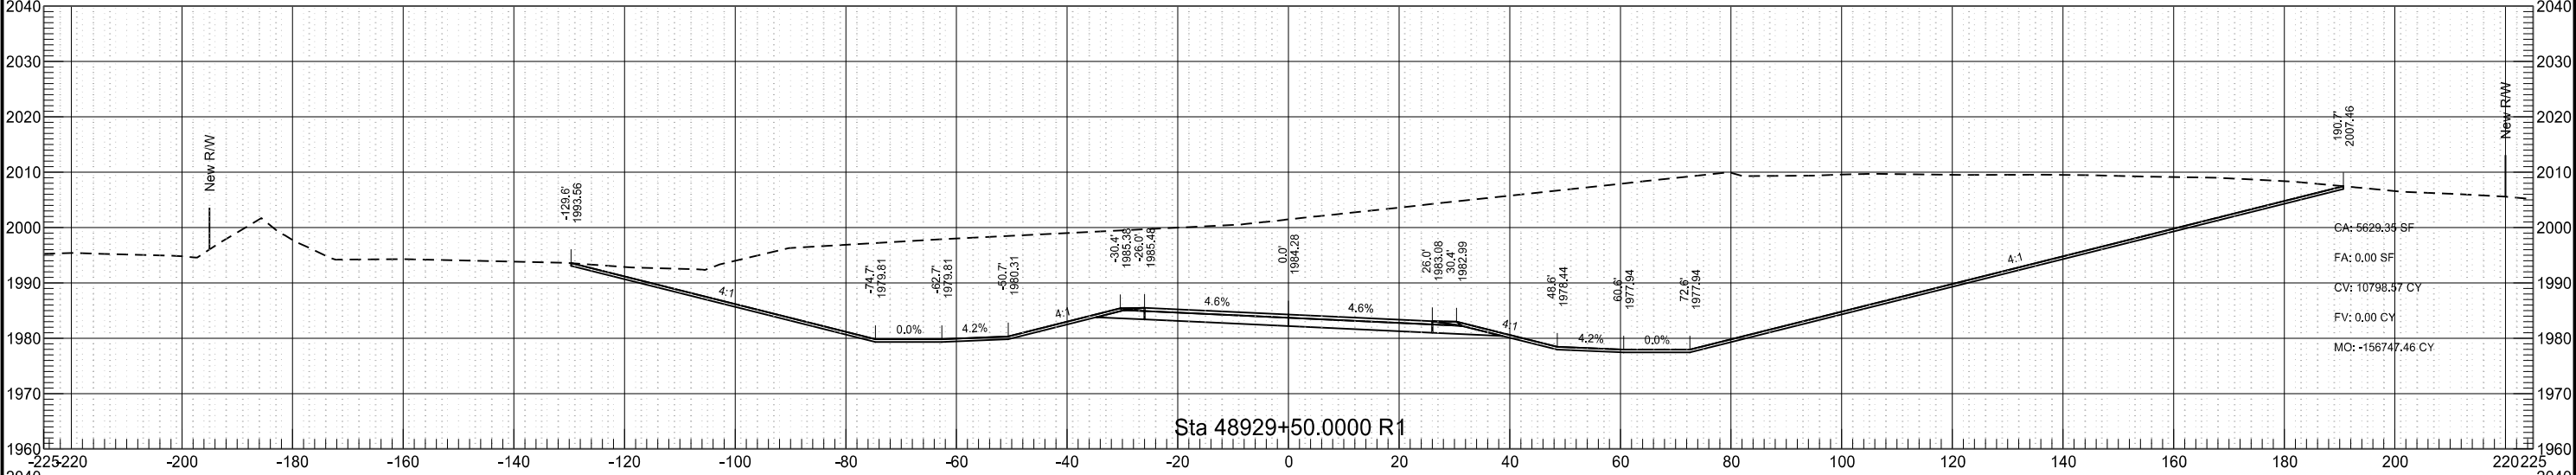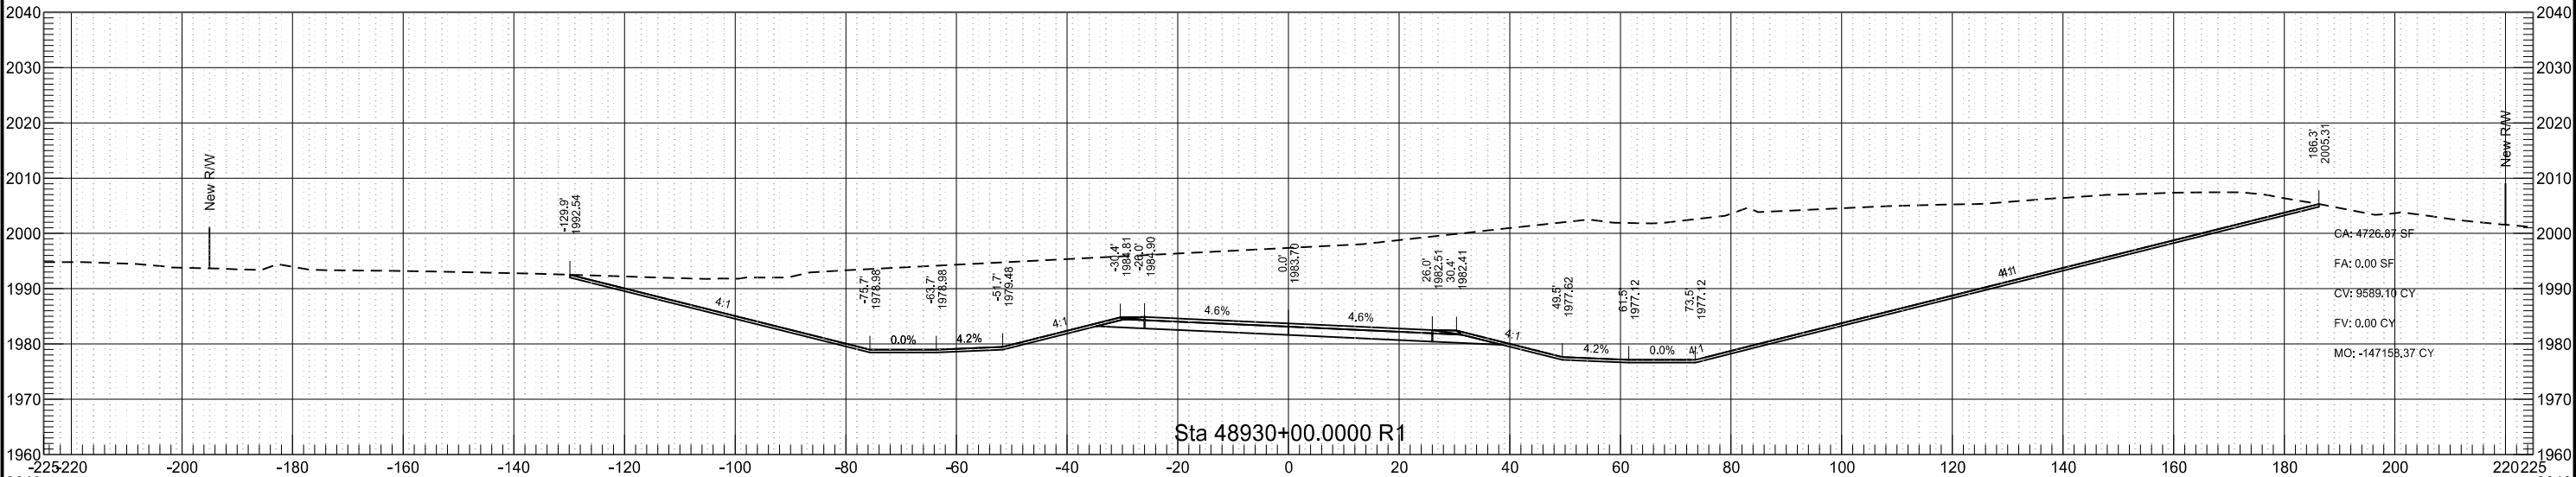

	STATE	PROJECT NO.	SECTION NO.	SHEET NO.
	ND	AC-NH-SOIB-7-023(041)925	200	32

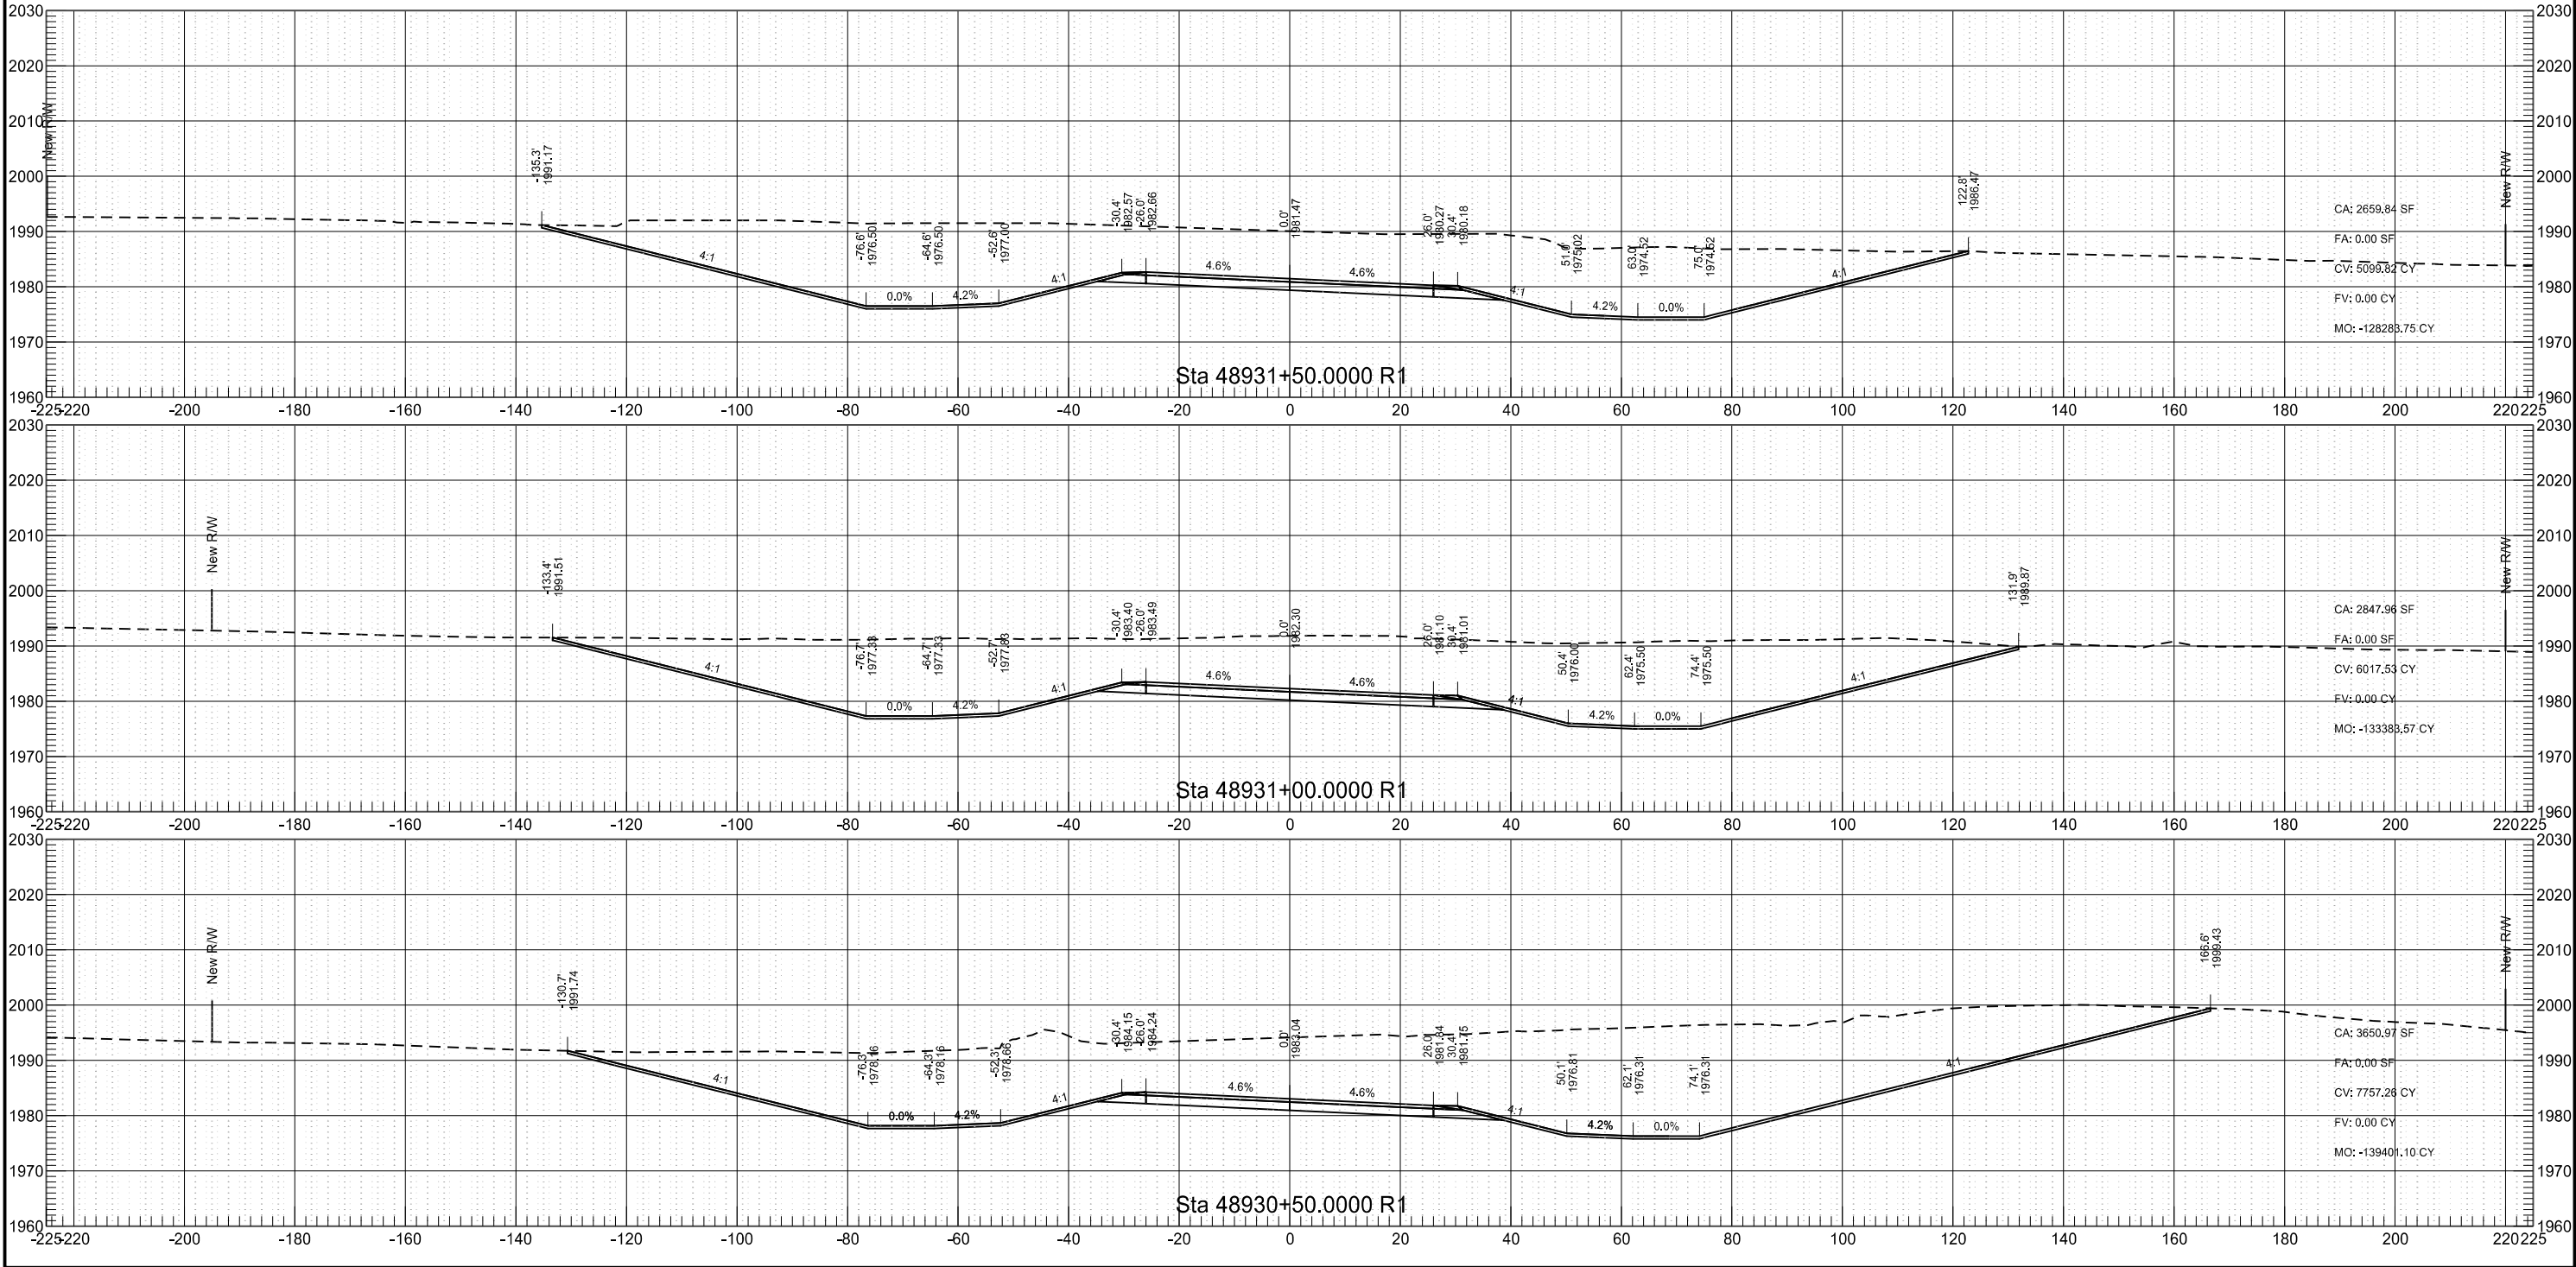

ND 23B Phase 1

STATE

PROJECT NO.

SECTION NO.


SHEET NO.

ND


AC-NH-SOIB-7-023(041)925

200

33

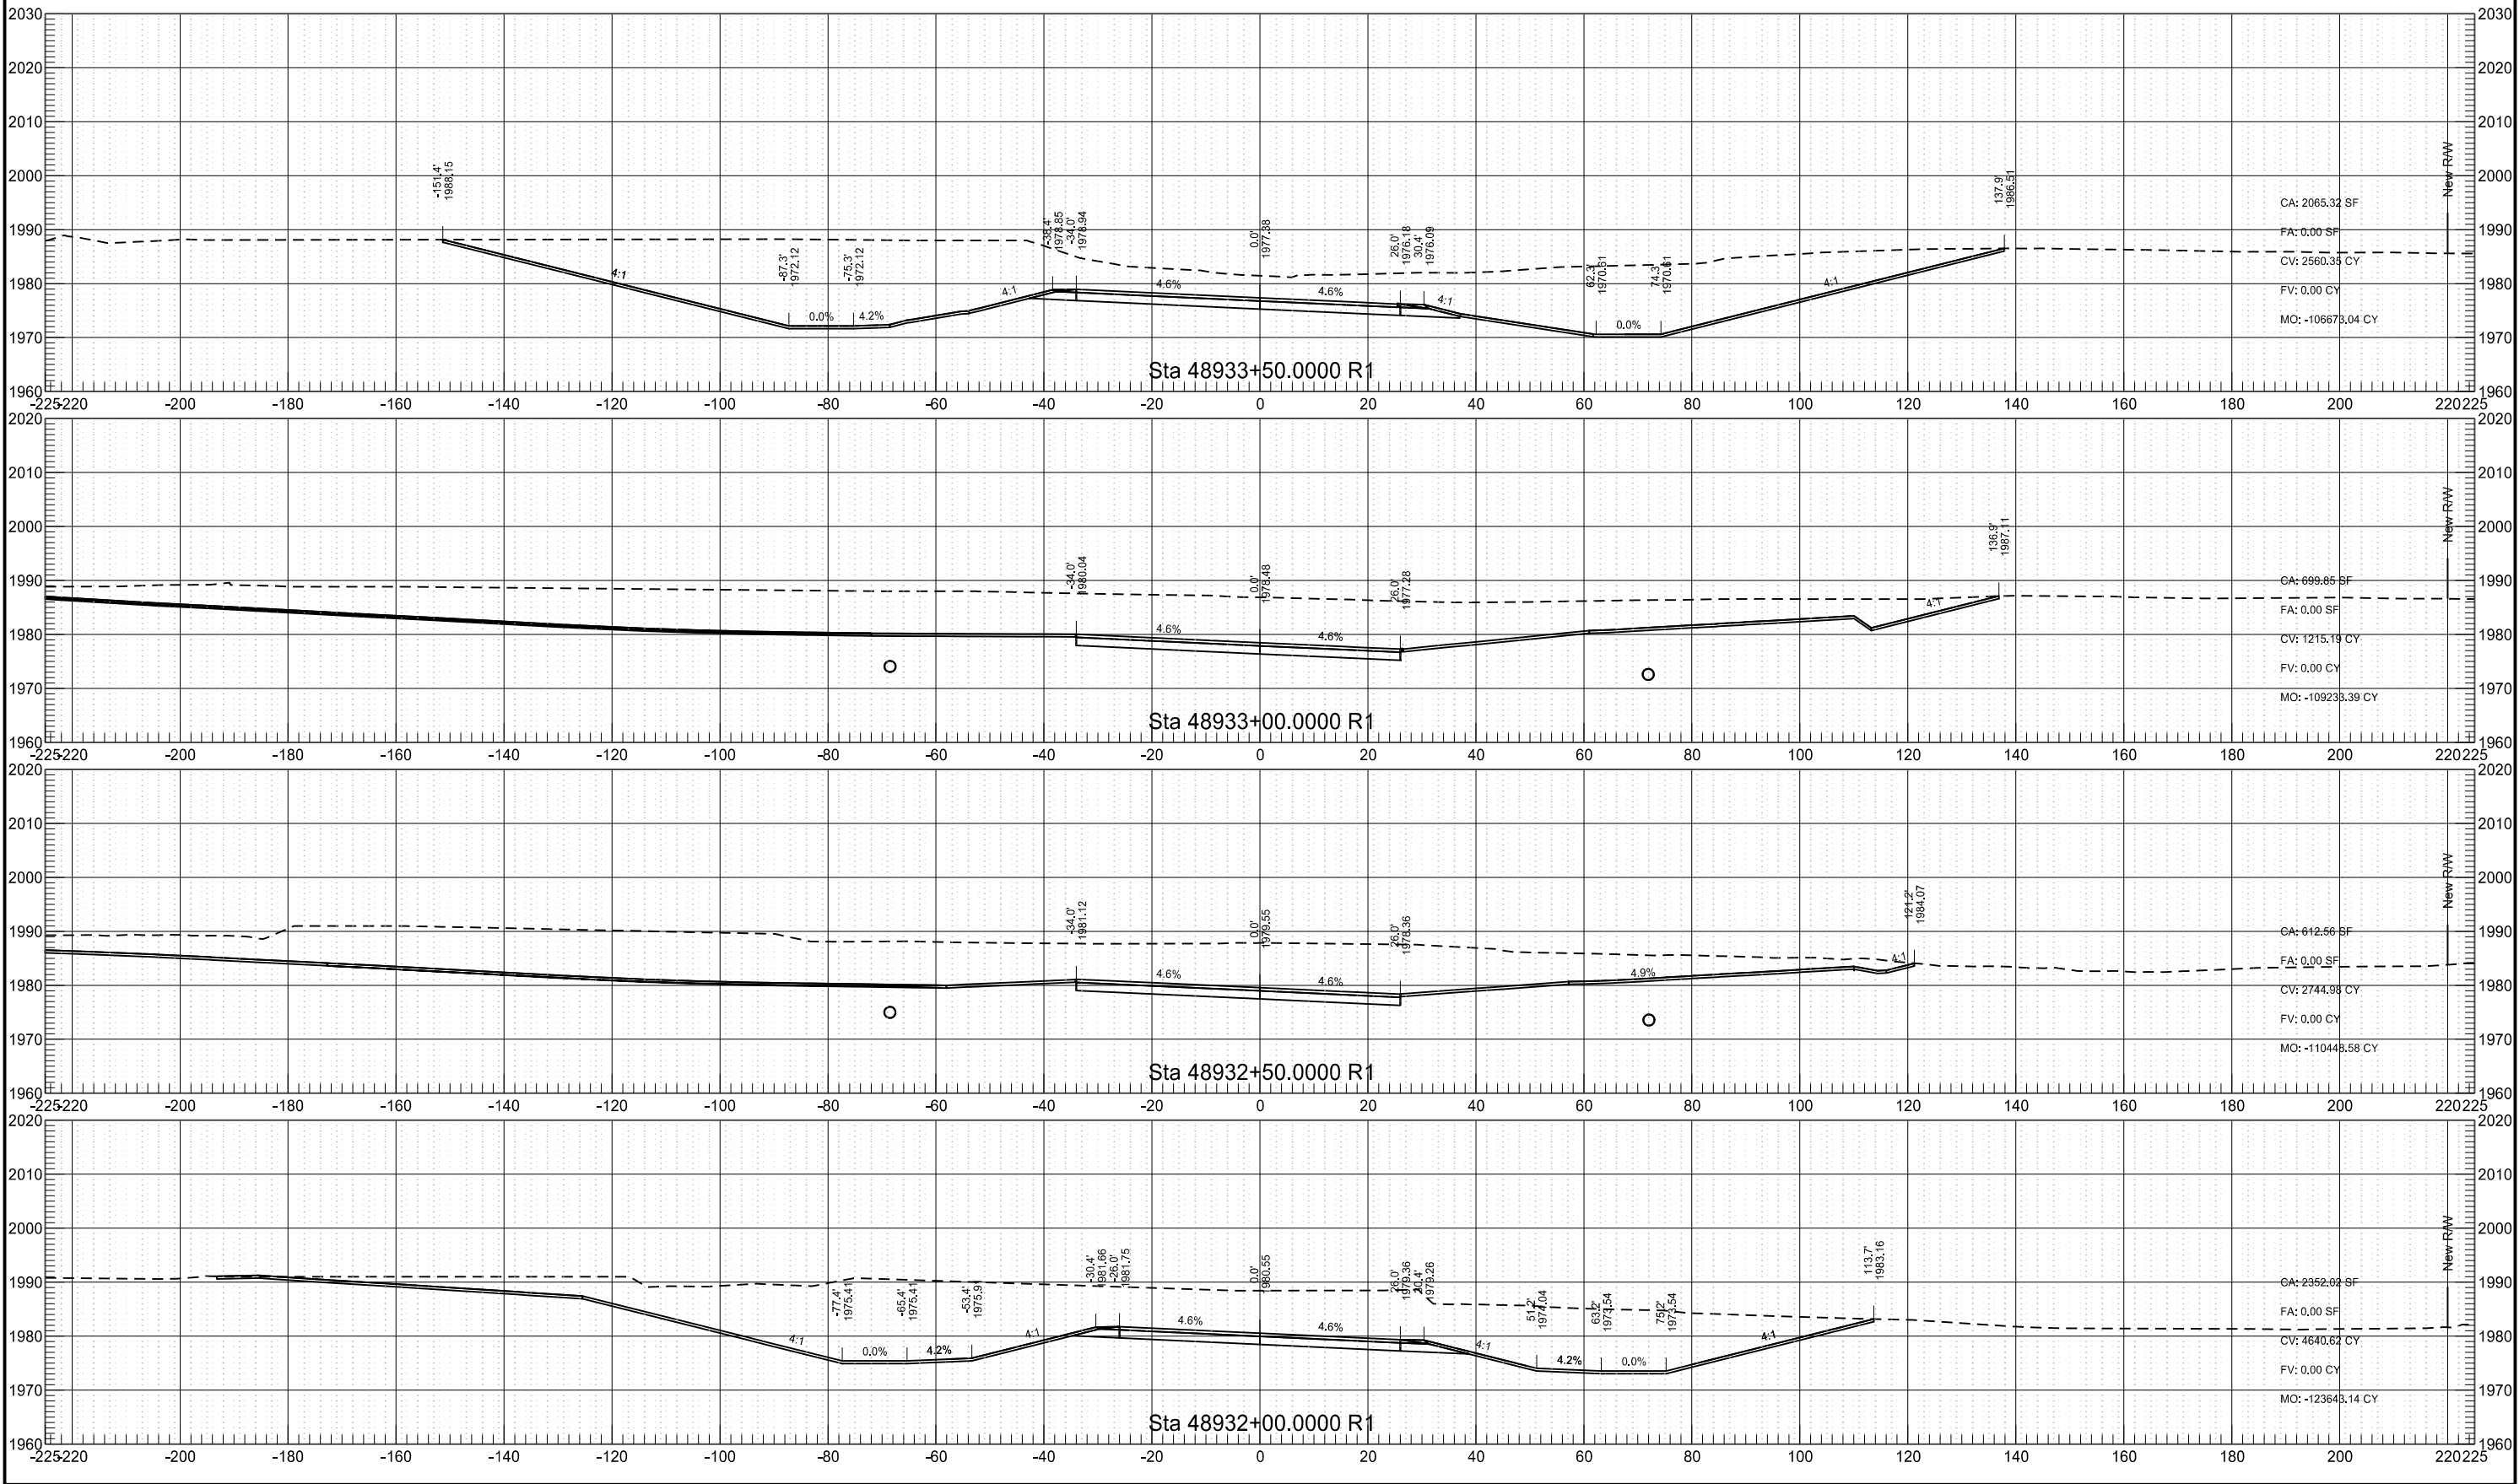

	STATE	PROJECT NO.	SECTION NO.	SHEET NO.
	ND	AC-NH-SOIB-7-023(041)925	200	34

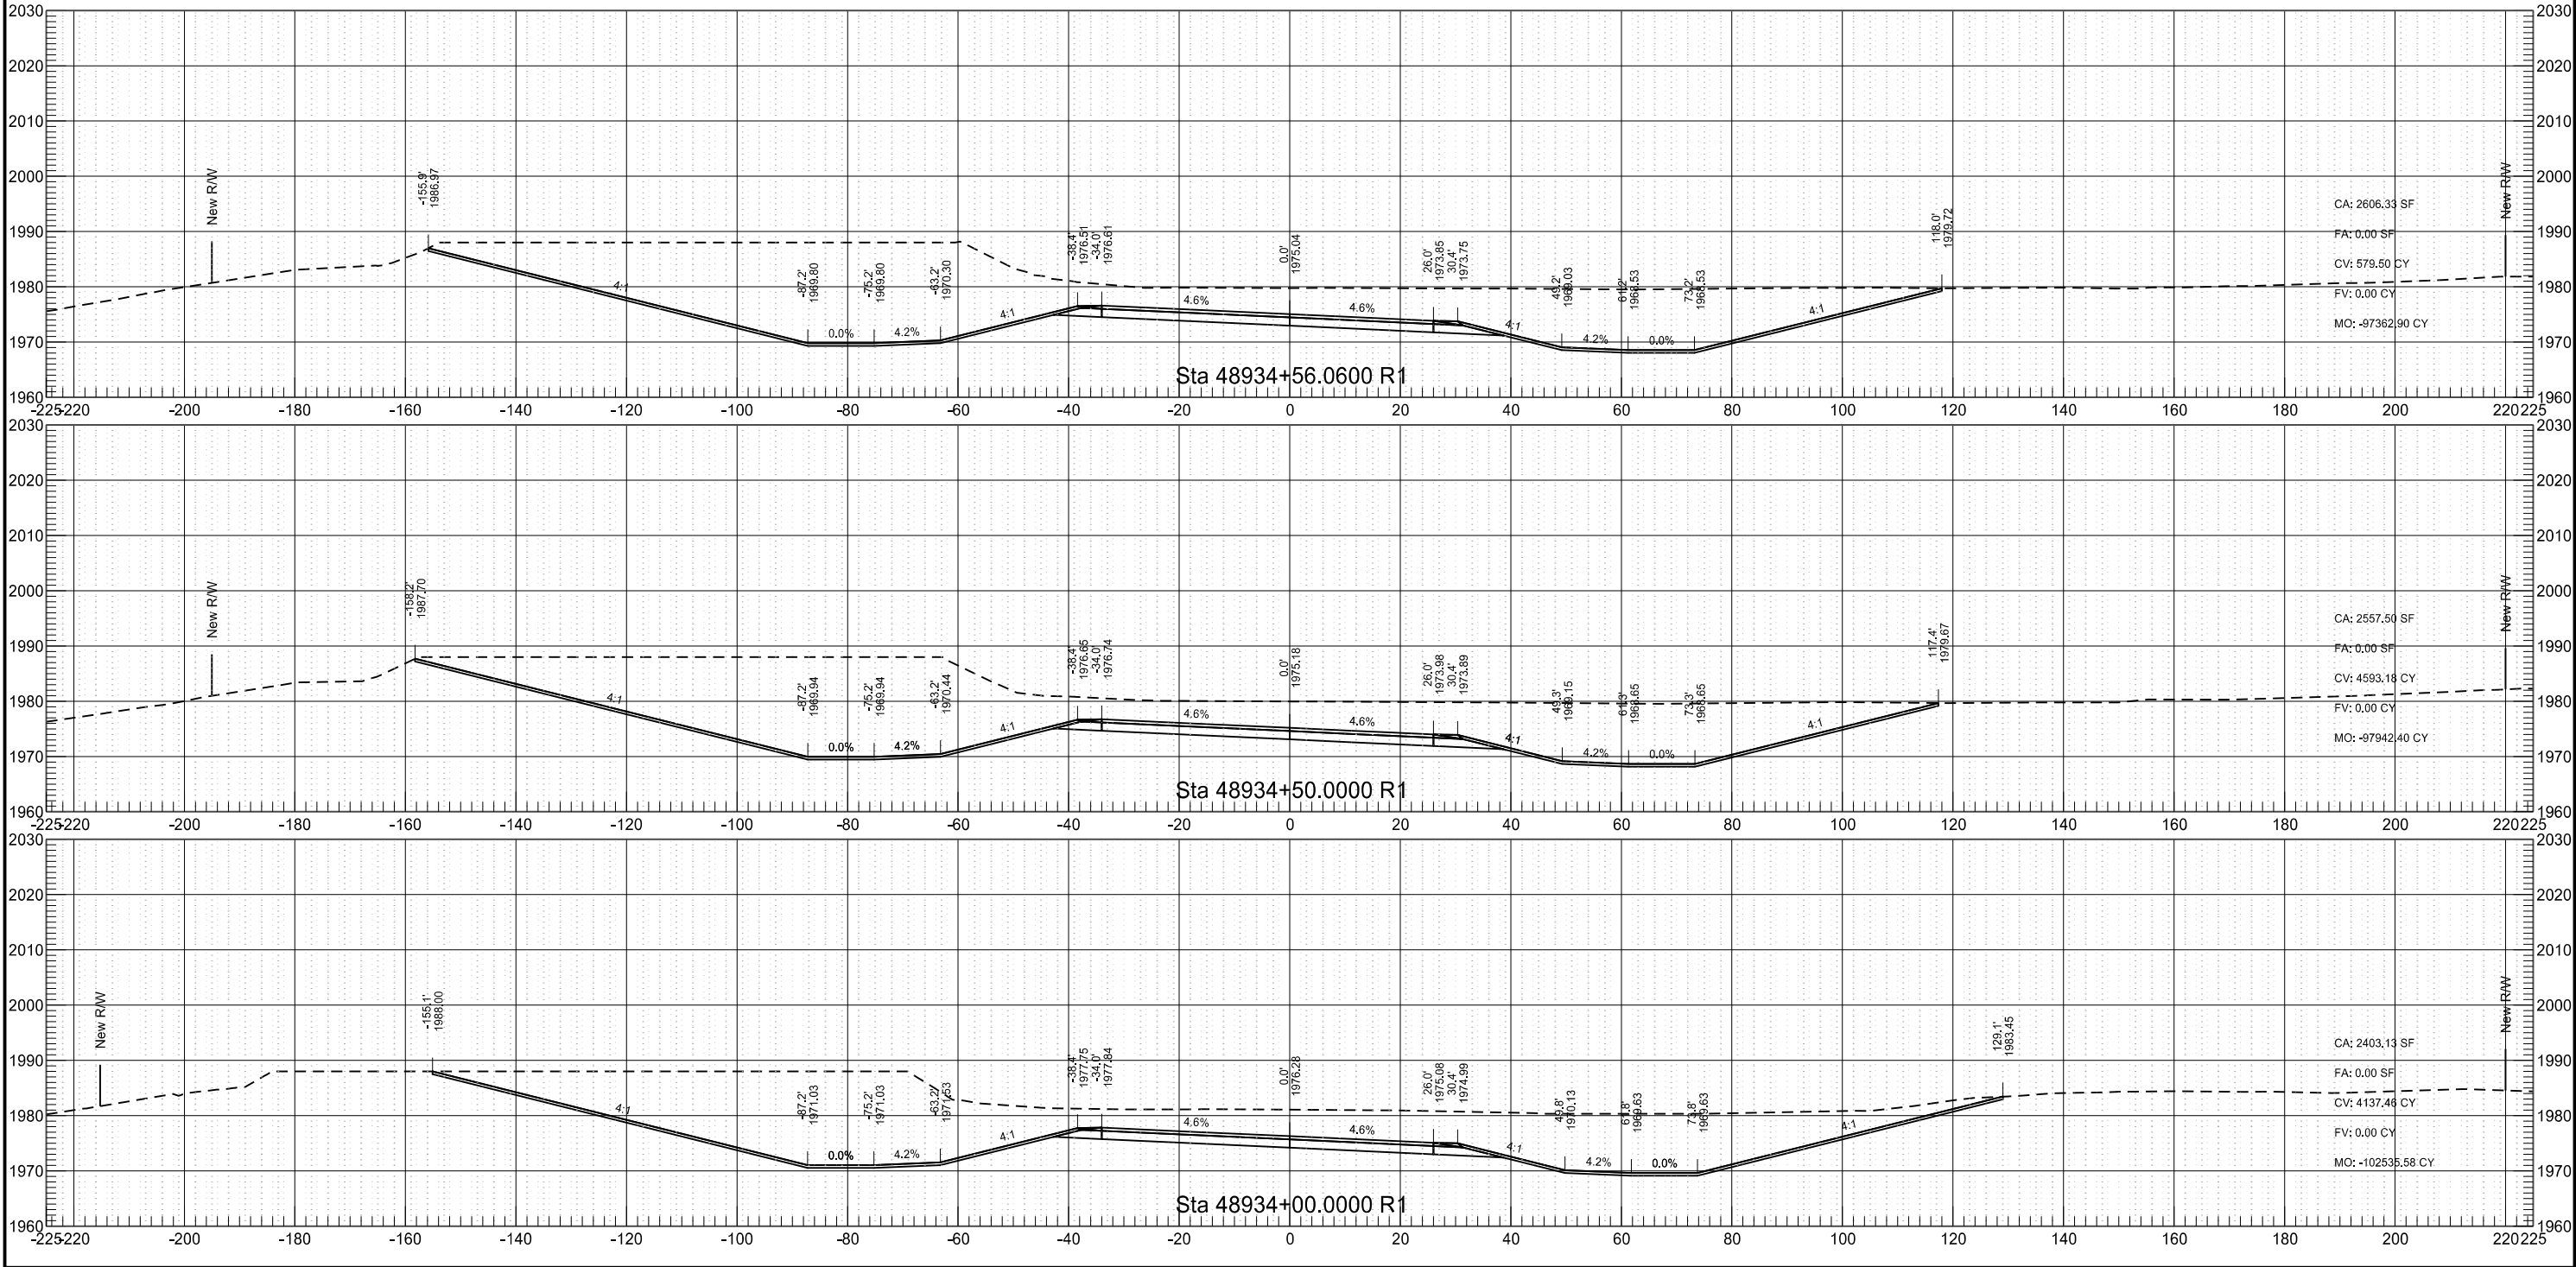

ND 23B Phase 1

STATE

PROJECT NO.

SECTION NO.


SHEET NO.

ND


AC-NH-SOIB-7-023(041)925

200


35

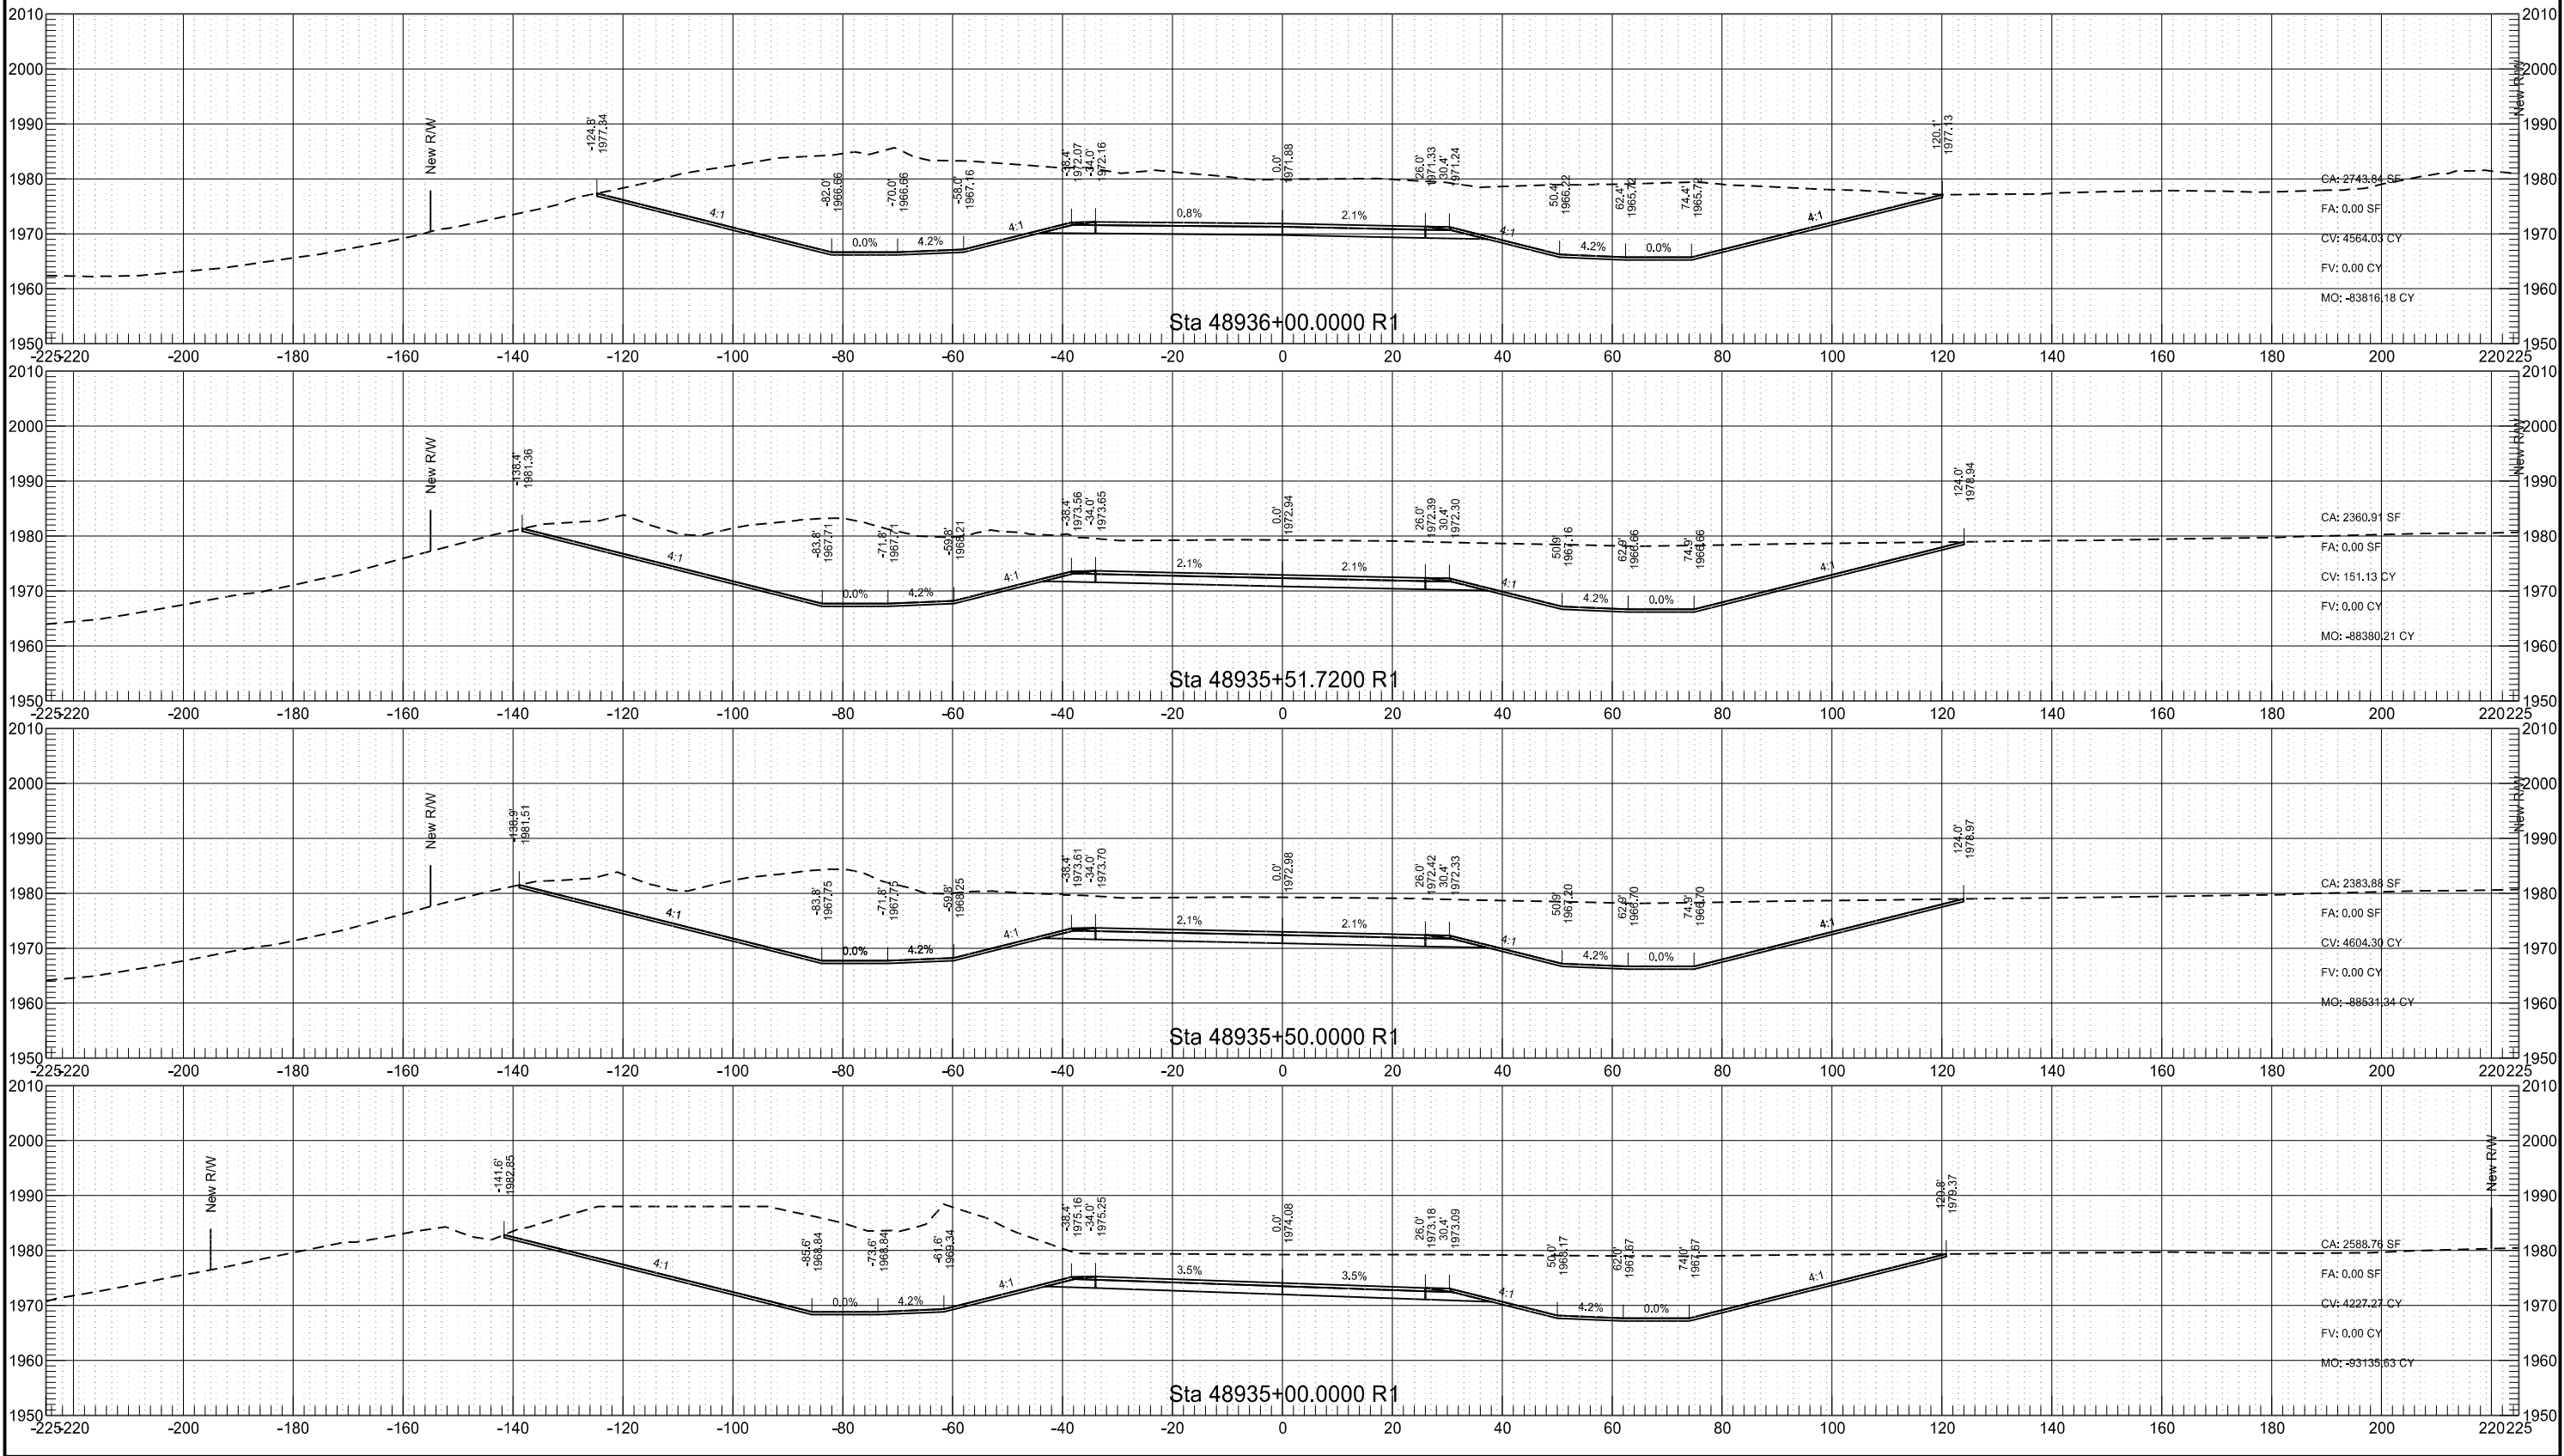




	STATE	PROJECT NO.	SECTION NO.	SHEET NO.
	ND	AC-NH-SOIB-7-023(041)925	200	36

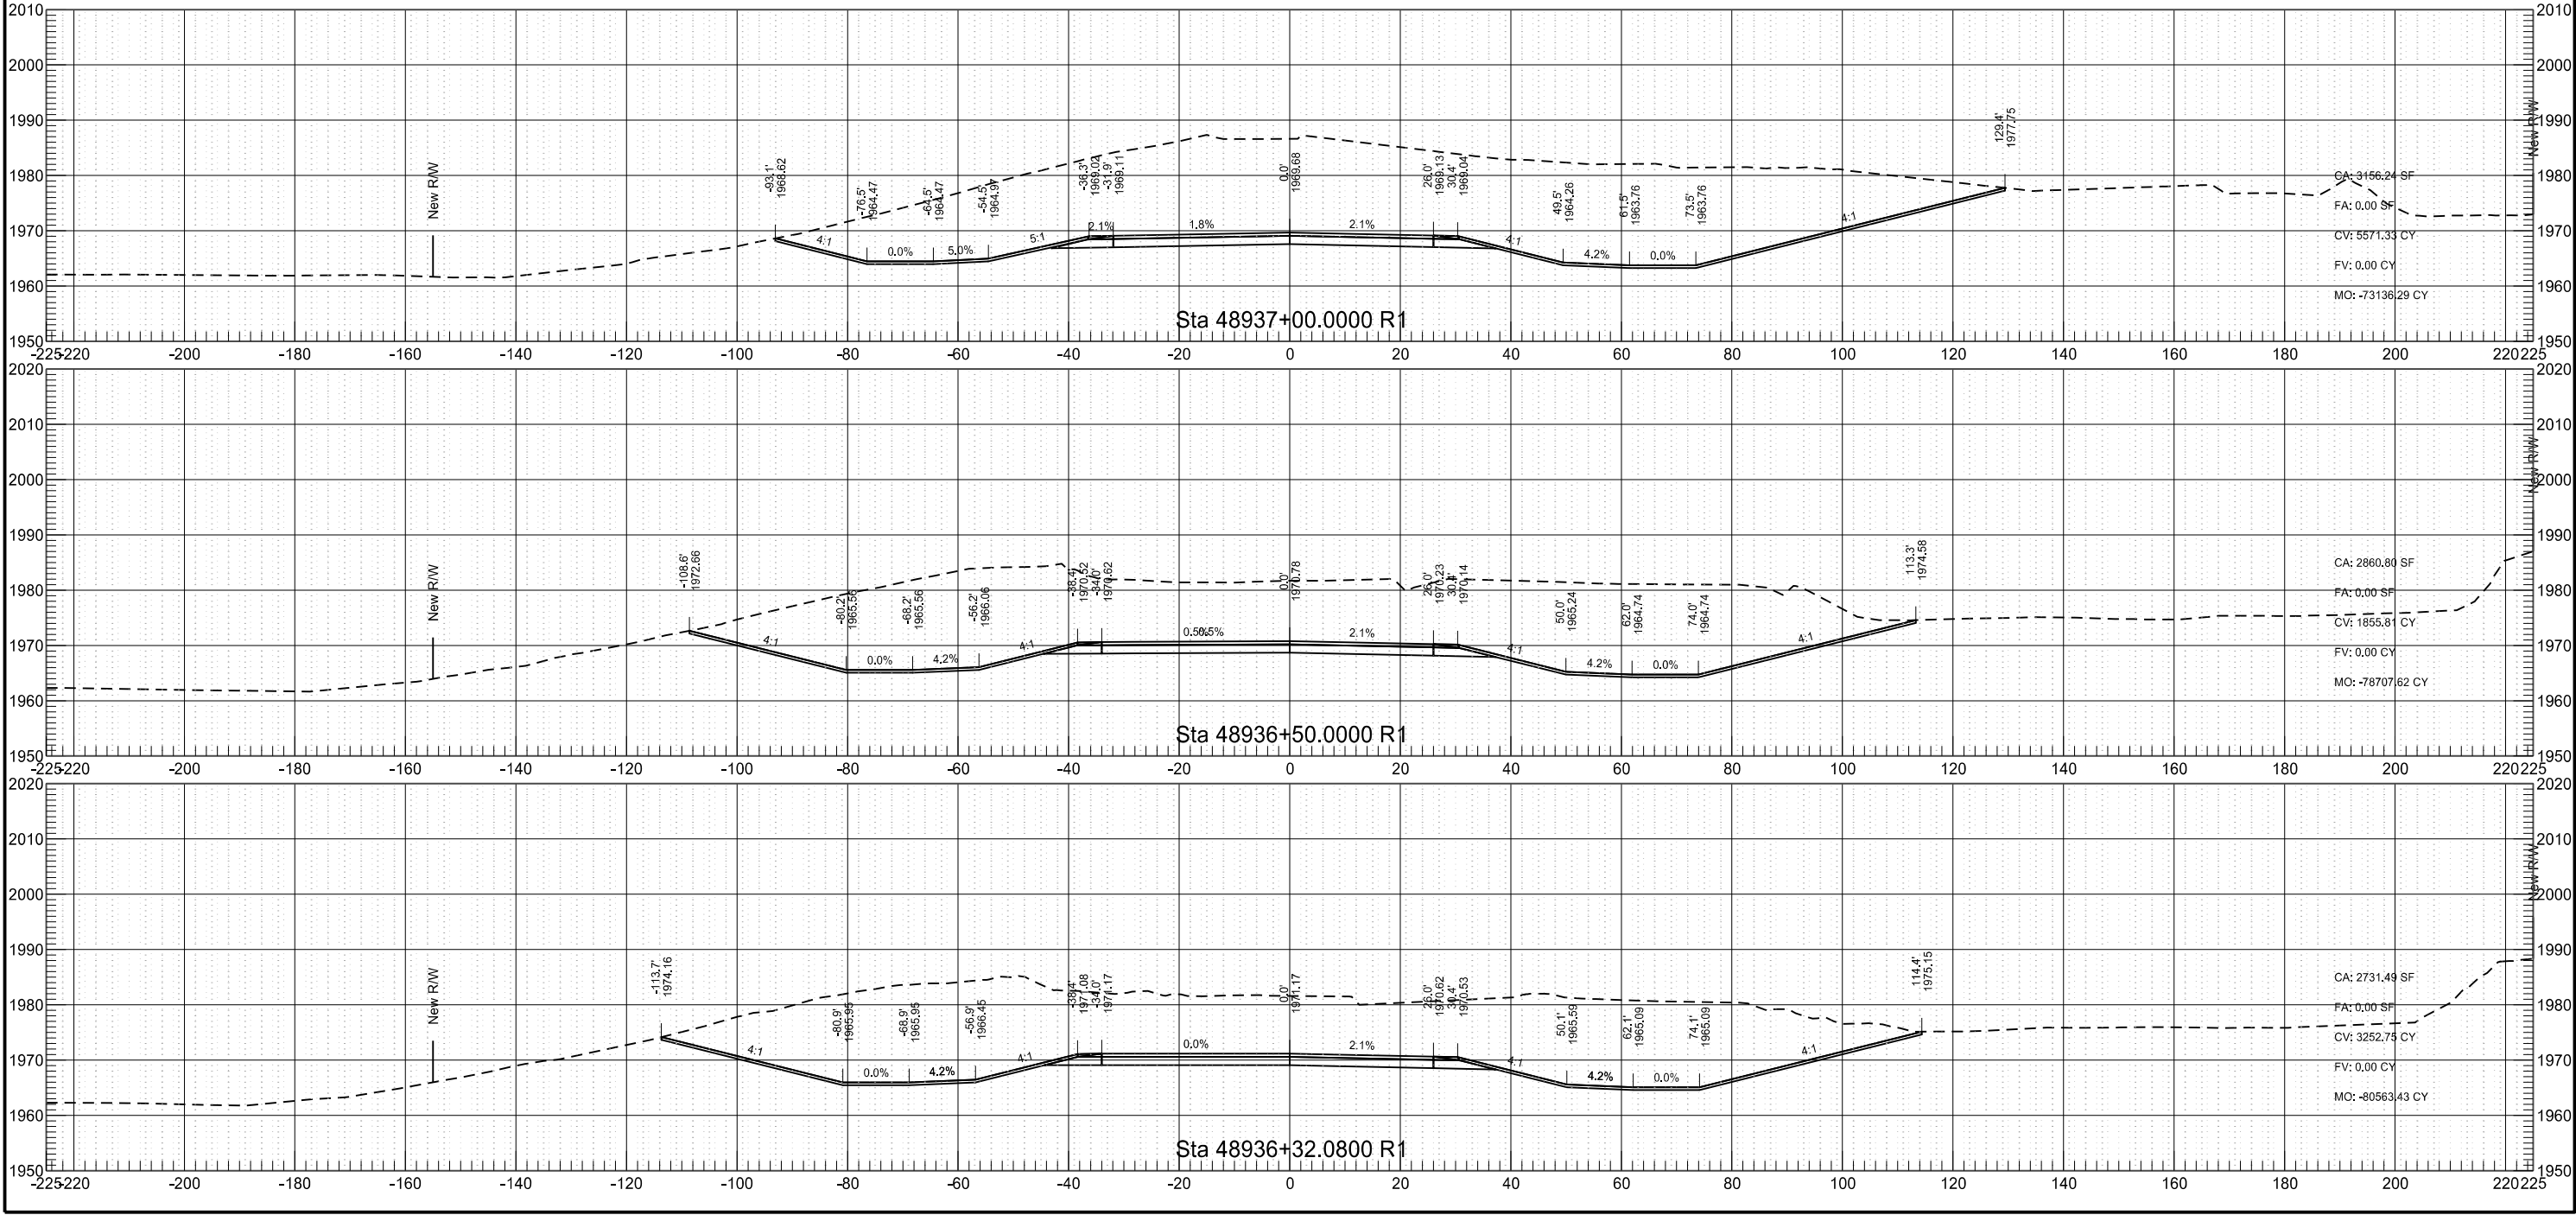

	STATE	PROJECT NO.	SECTION NO.	SHEET NO.
	ND	AC-NH-SOIB-7-023(041)925	200	37

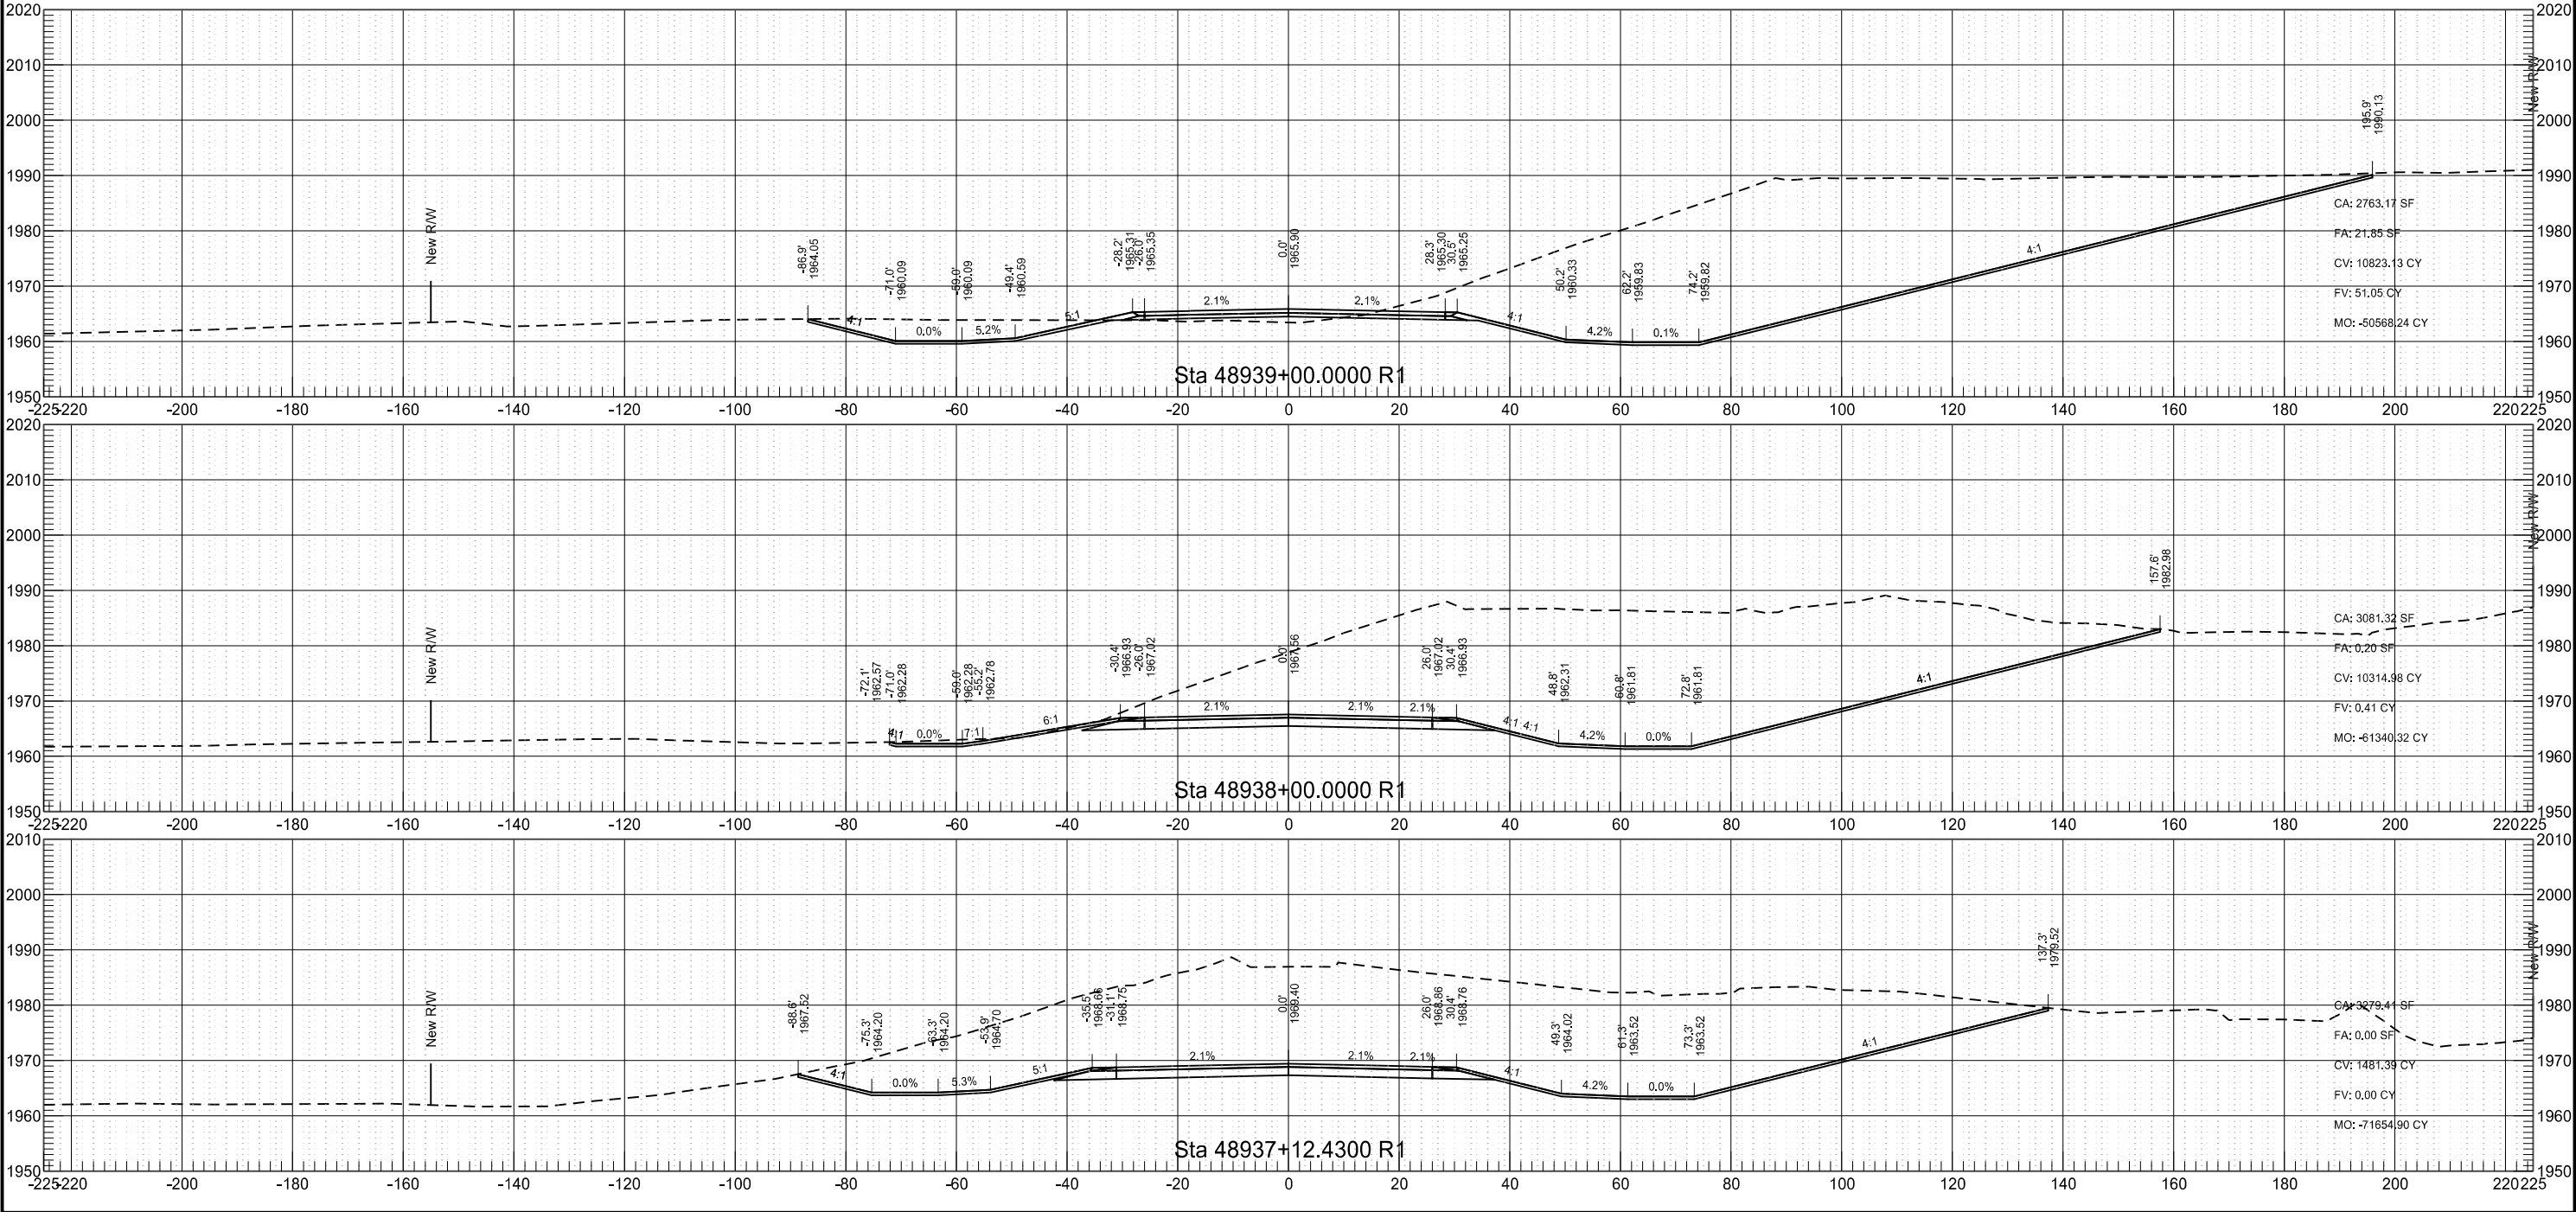

	STATE	PROJECT NO.	SECTION NO.	SHEET NO.
	ND	AC-NH-SOIB-7-023(041)925	200	38

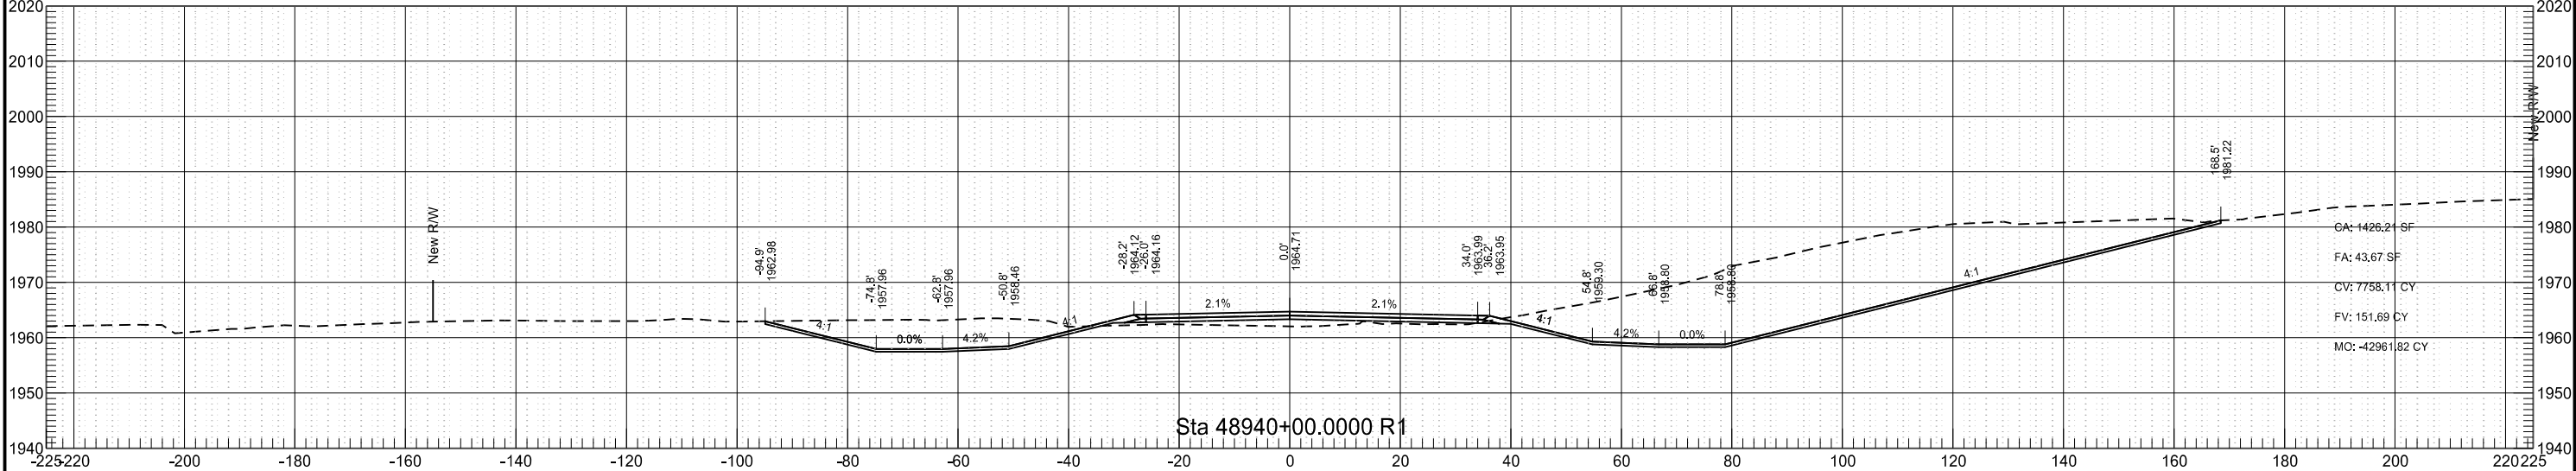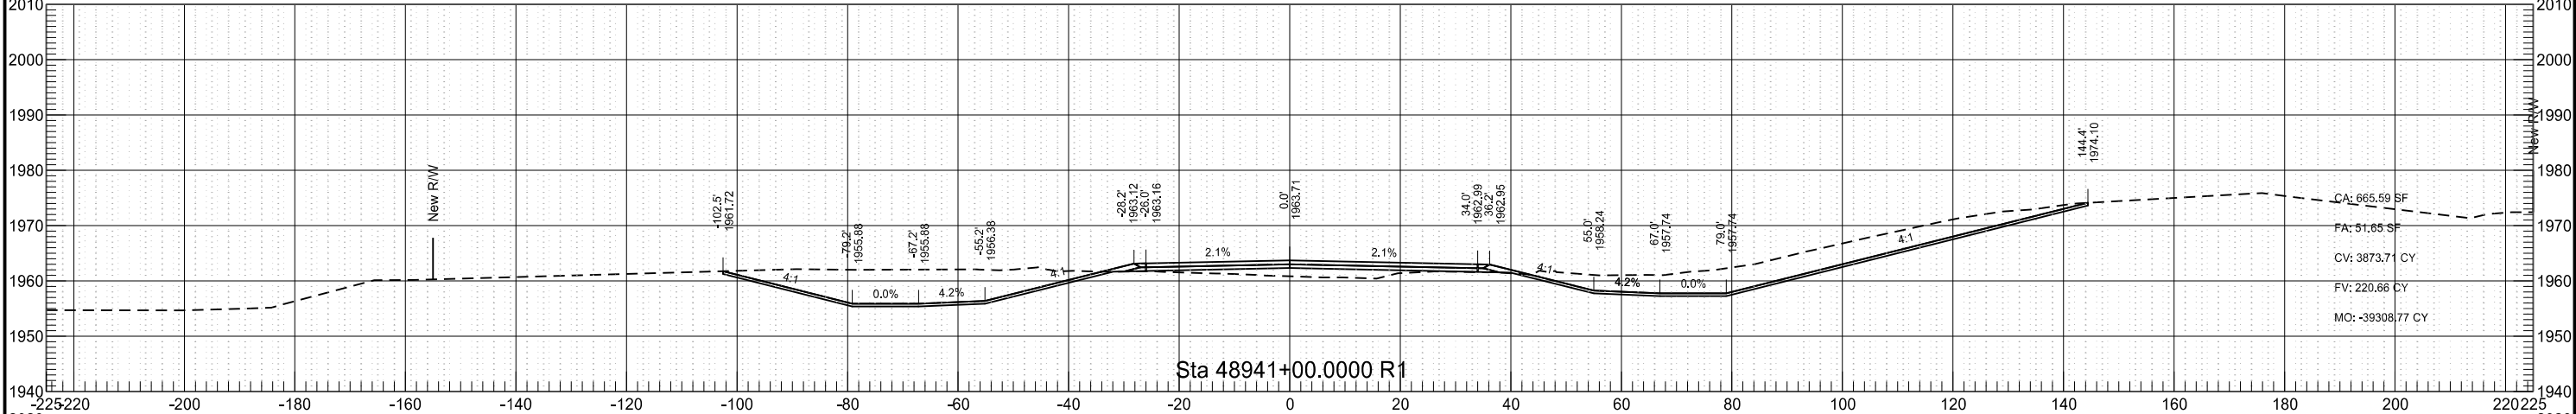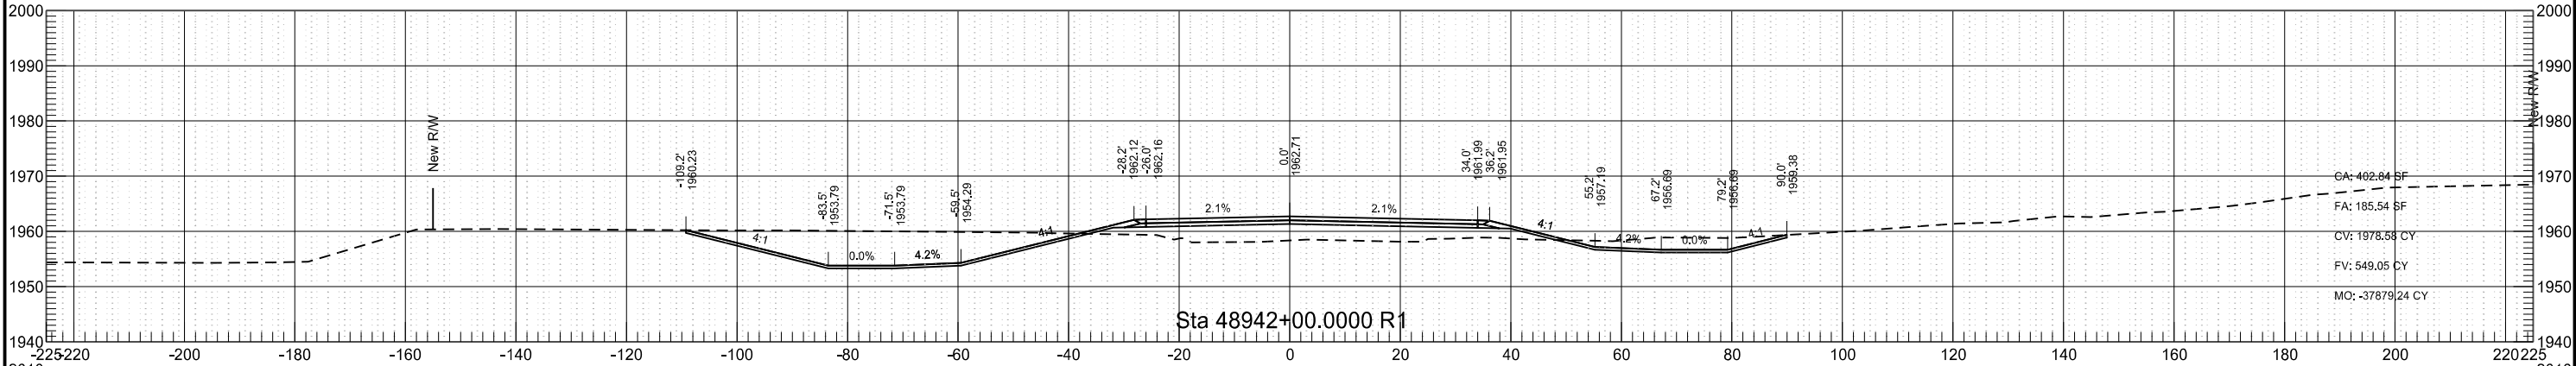

ND 23B Phase 1

STATE

PROJECT NO.

SECTION NO.


SHEET NO.

ND


AC-NH-SOIB-7-023(041)925

200


39

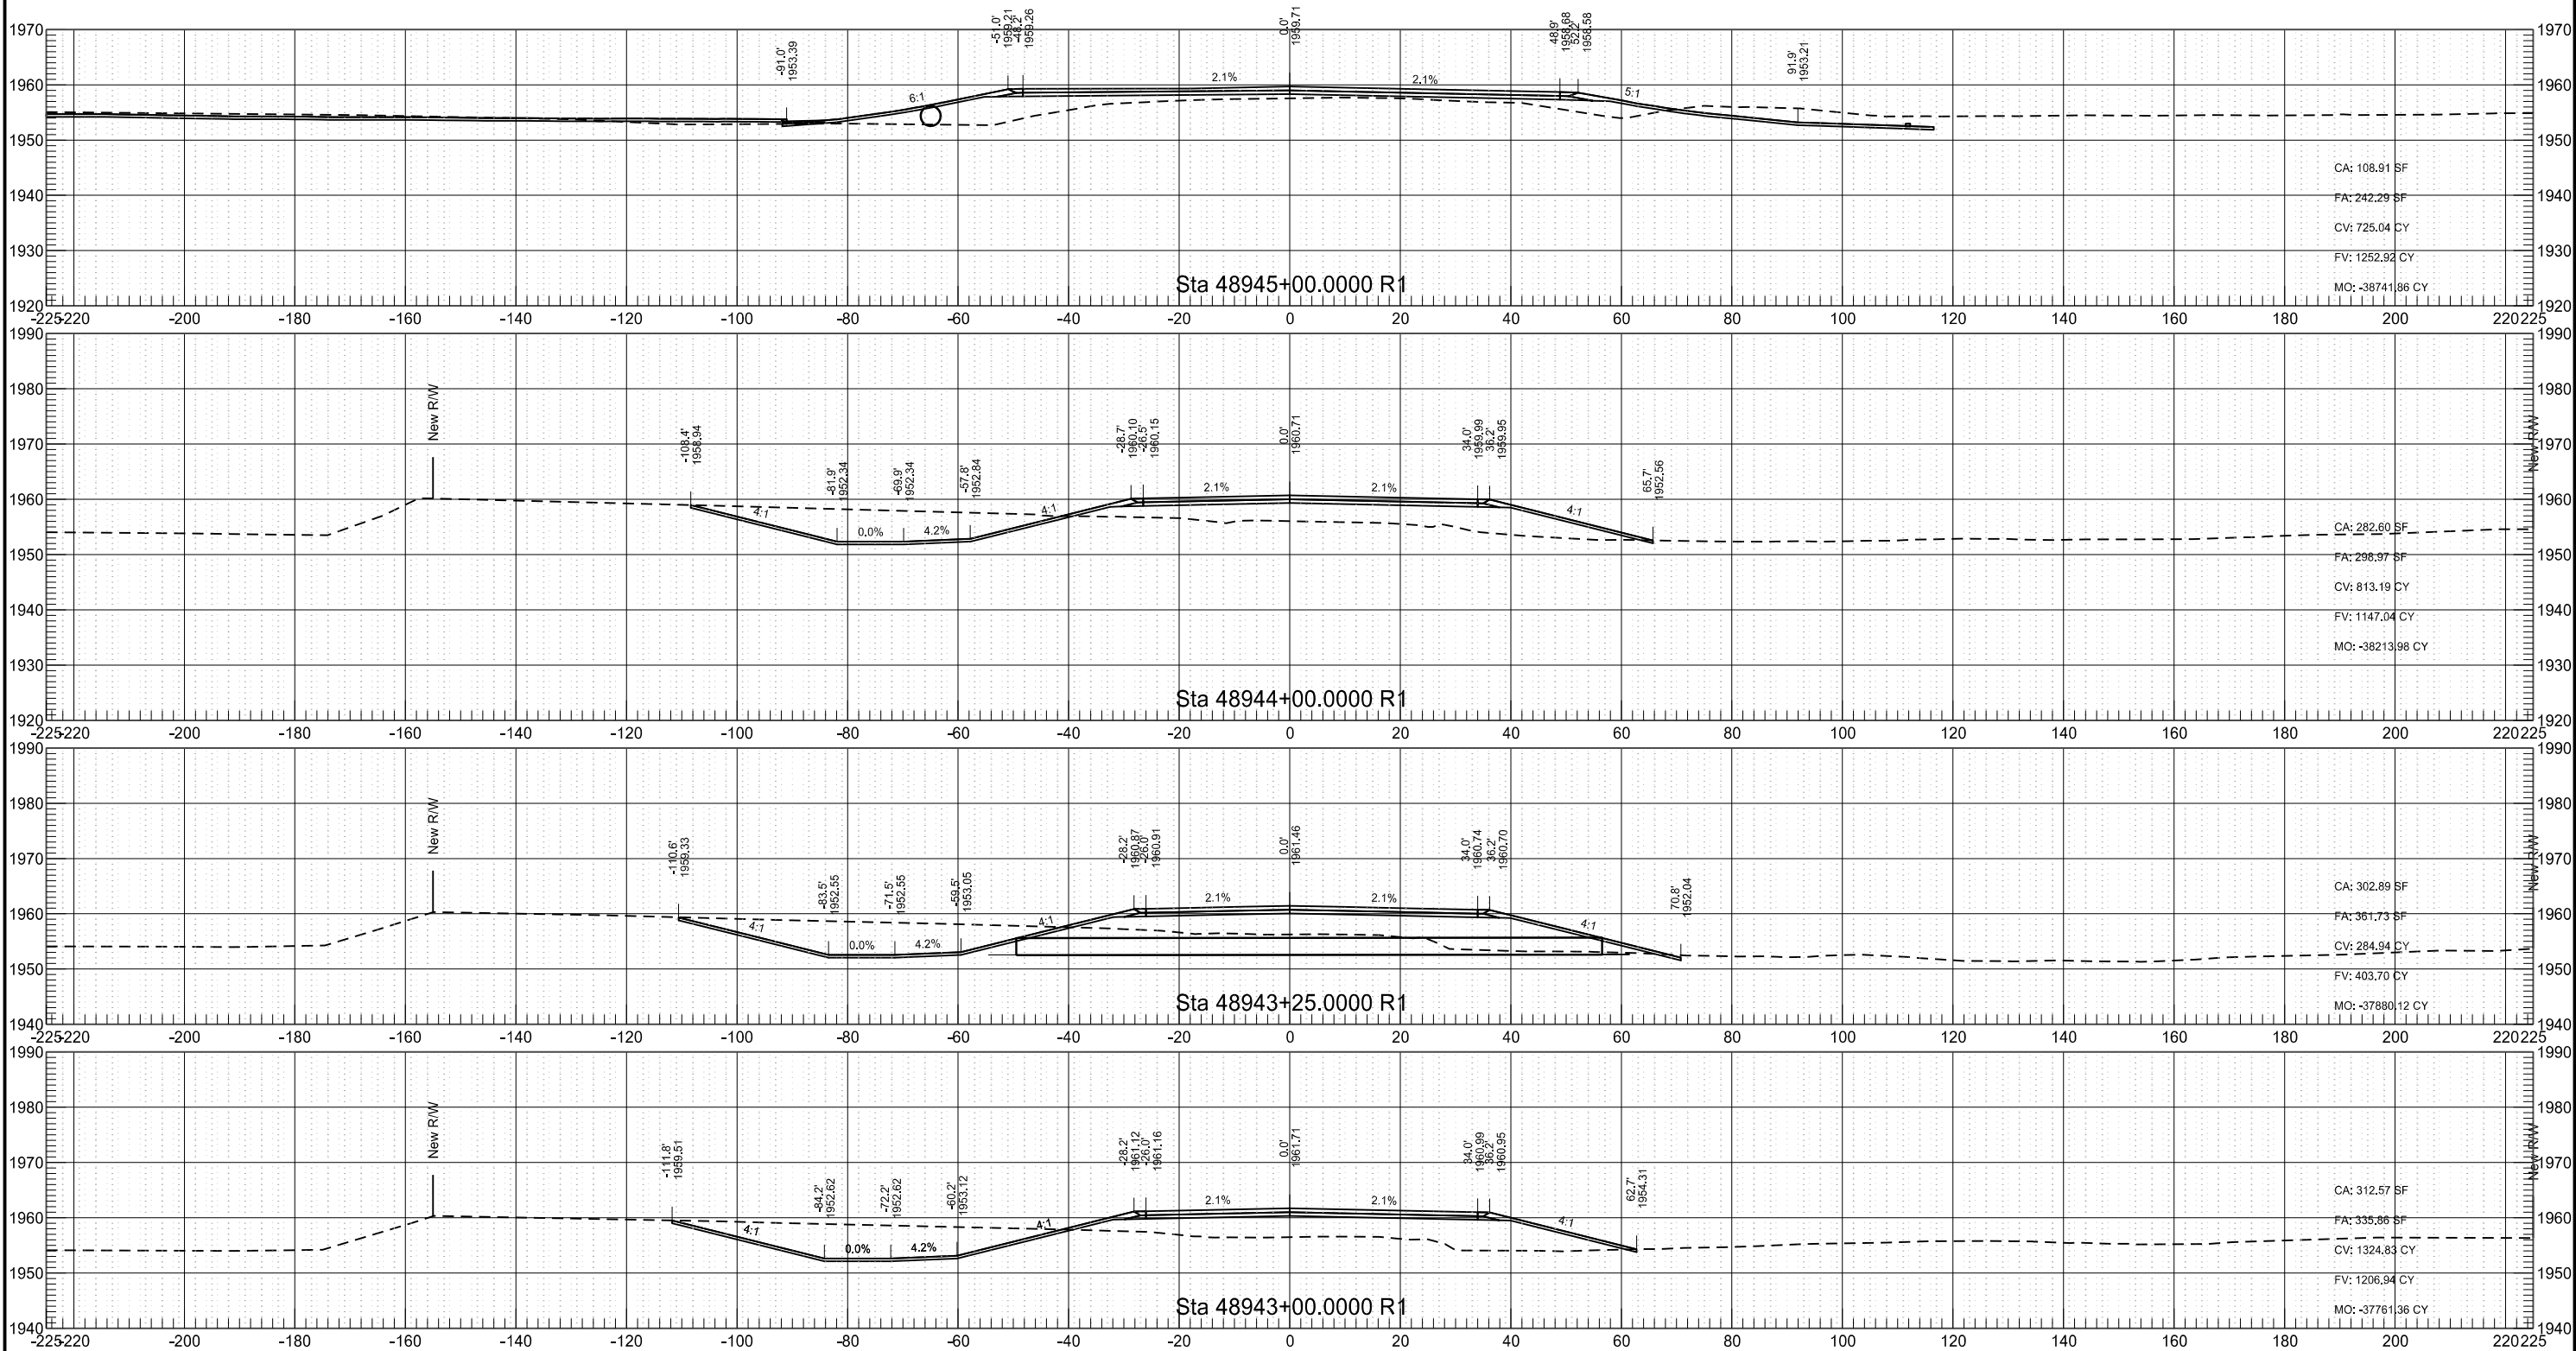


	STATE	PROJECT NO.	SECTION NO.	SHEET NO.
	ND	AC-NH-SOIB-7-023(041)925	200	40

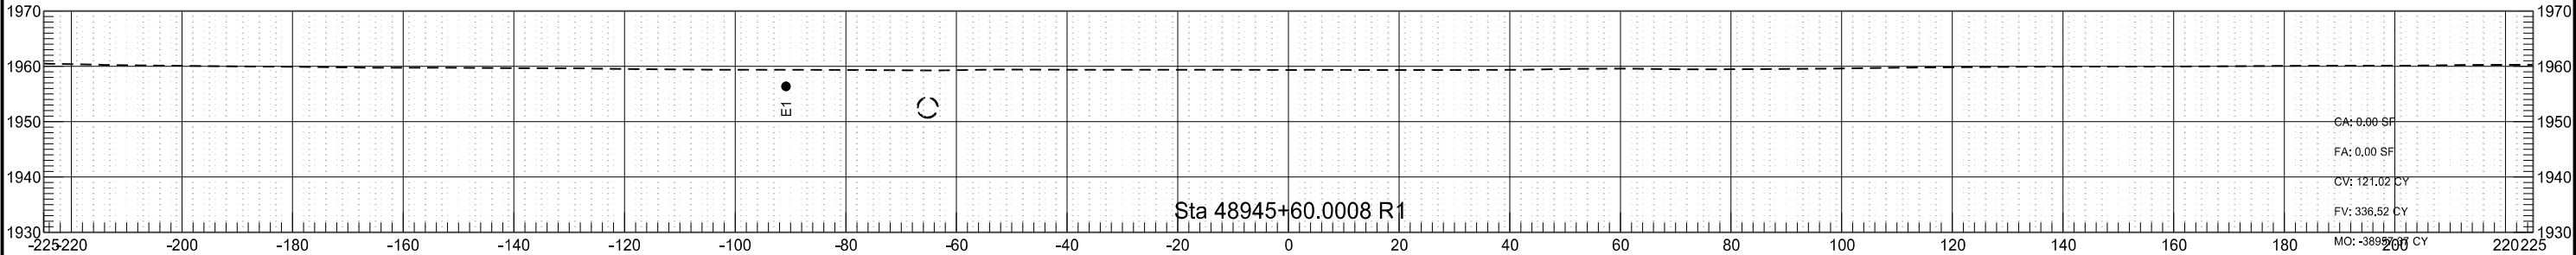



	STATE	PROJECT NO.	SECTION NO.	SHEET NO.
	ND	AC-NH0SOIB-7-023(041)925	200	41

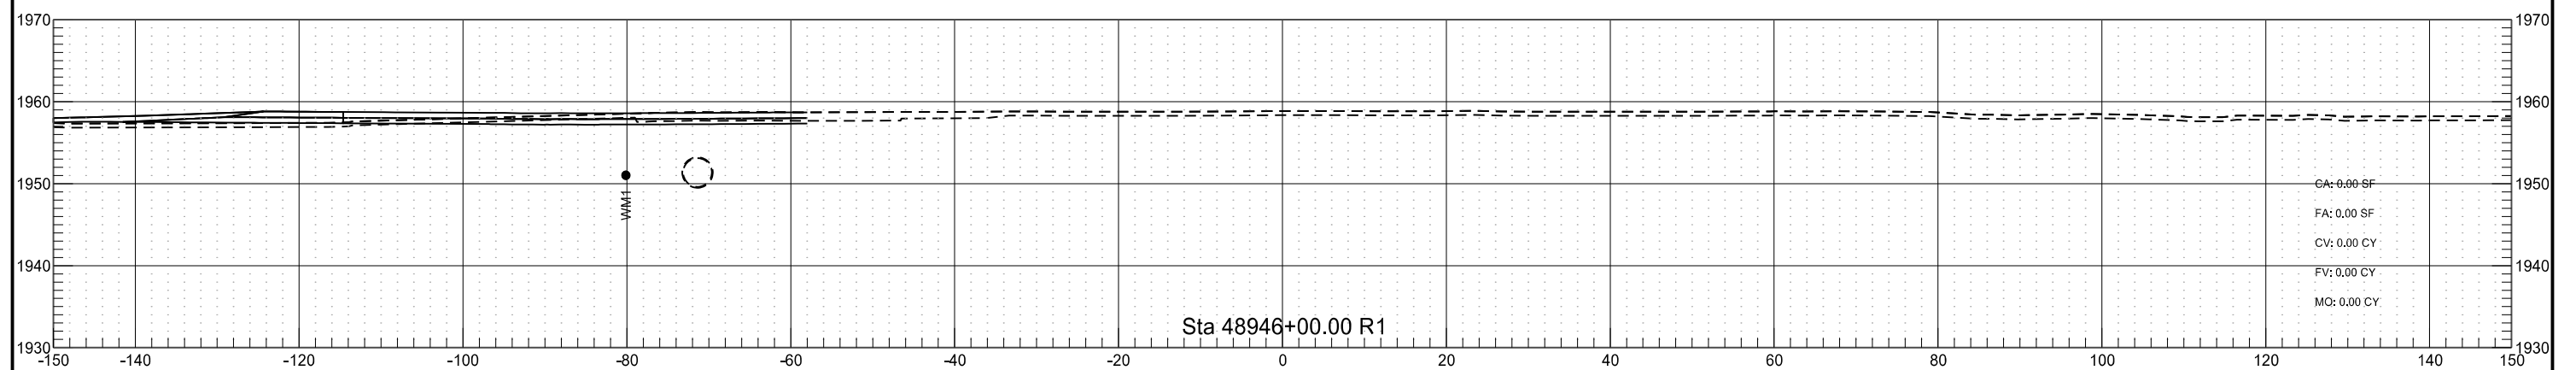



														CA: 0,00 SF FA: 0,00 SF CV: 0,00 CY	
														FV: 0,00 CY MO: 0,00 CY	

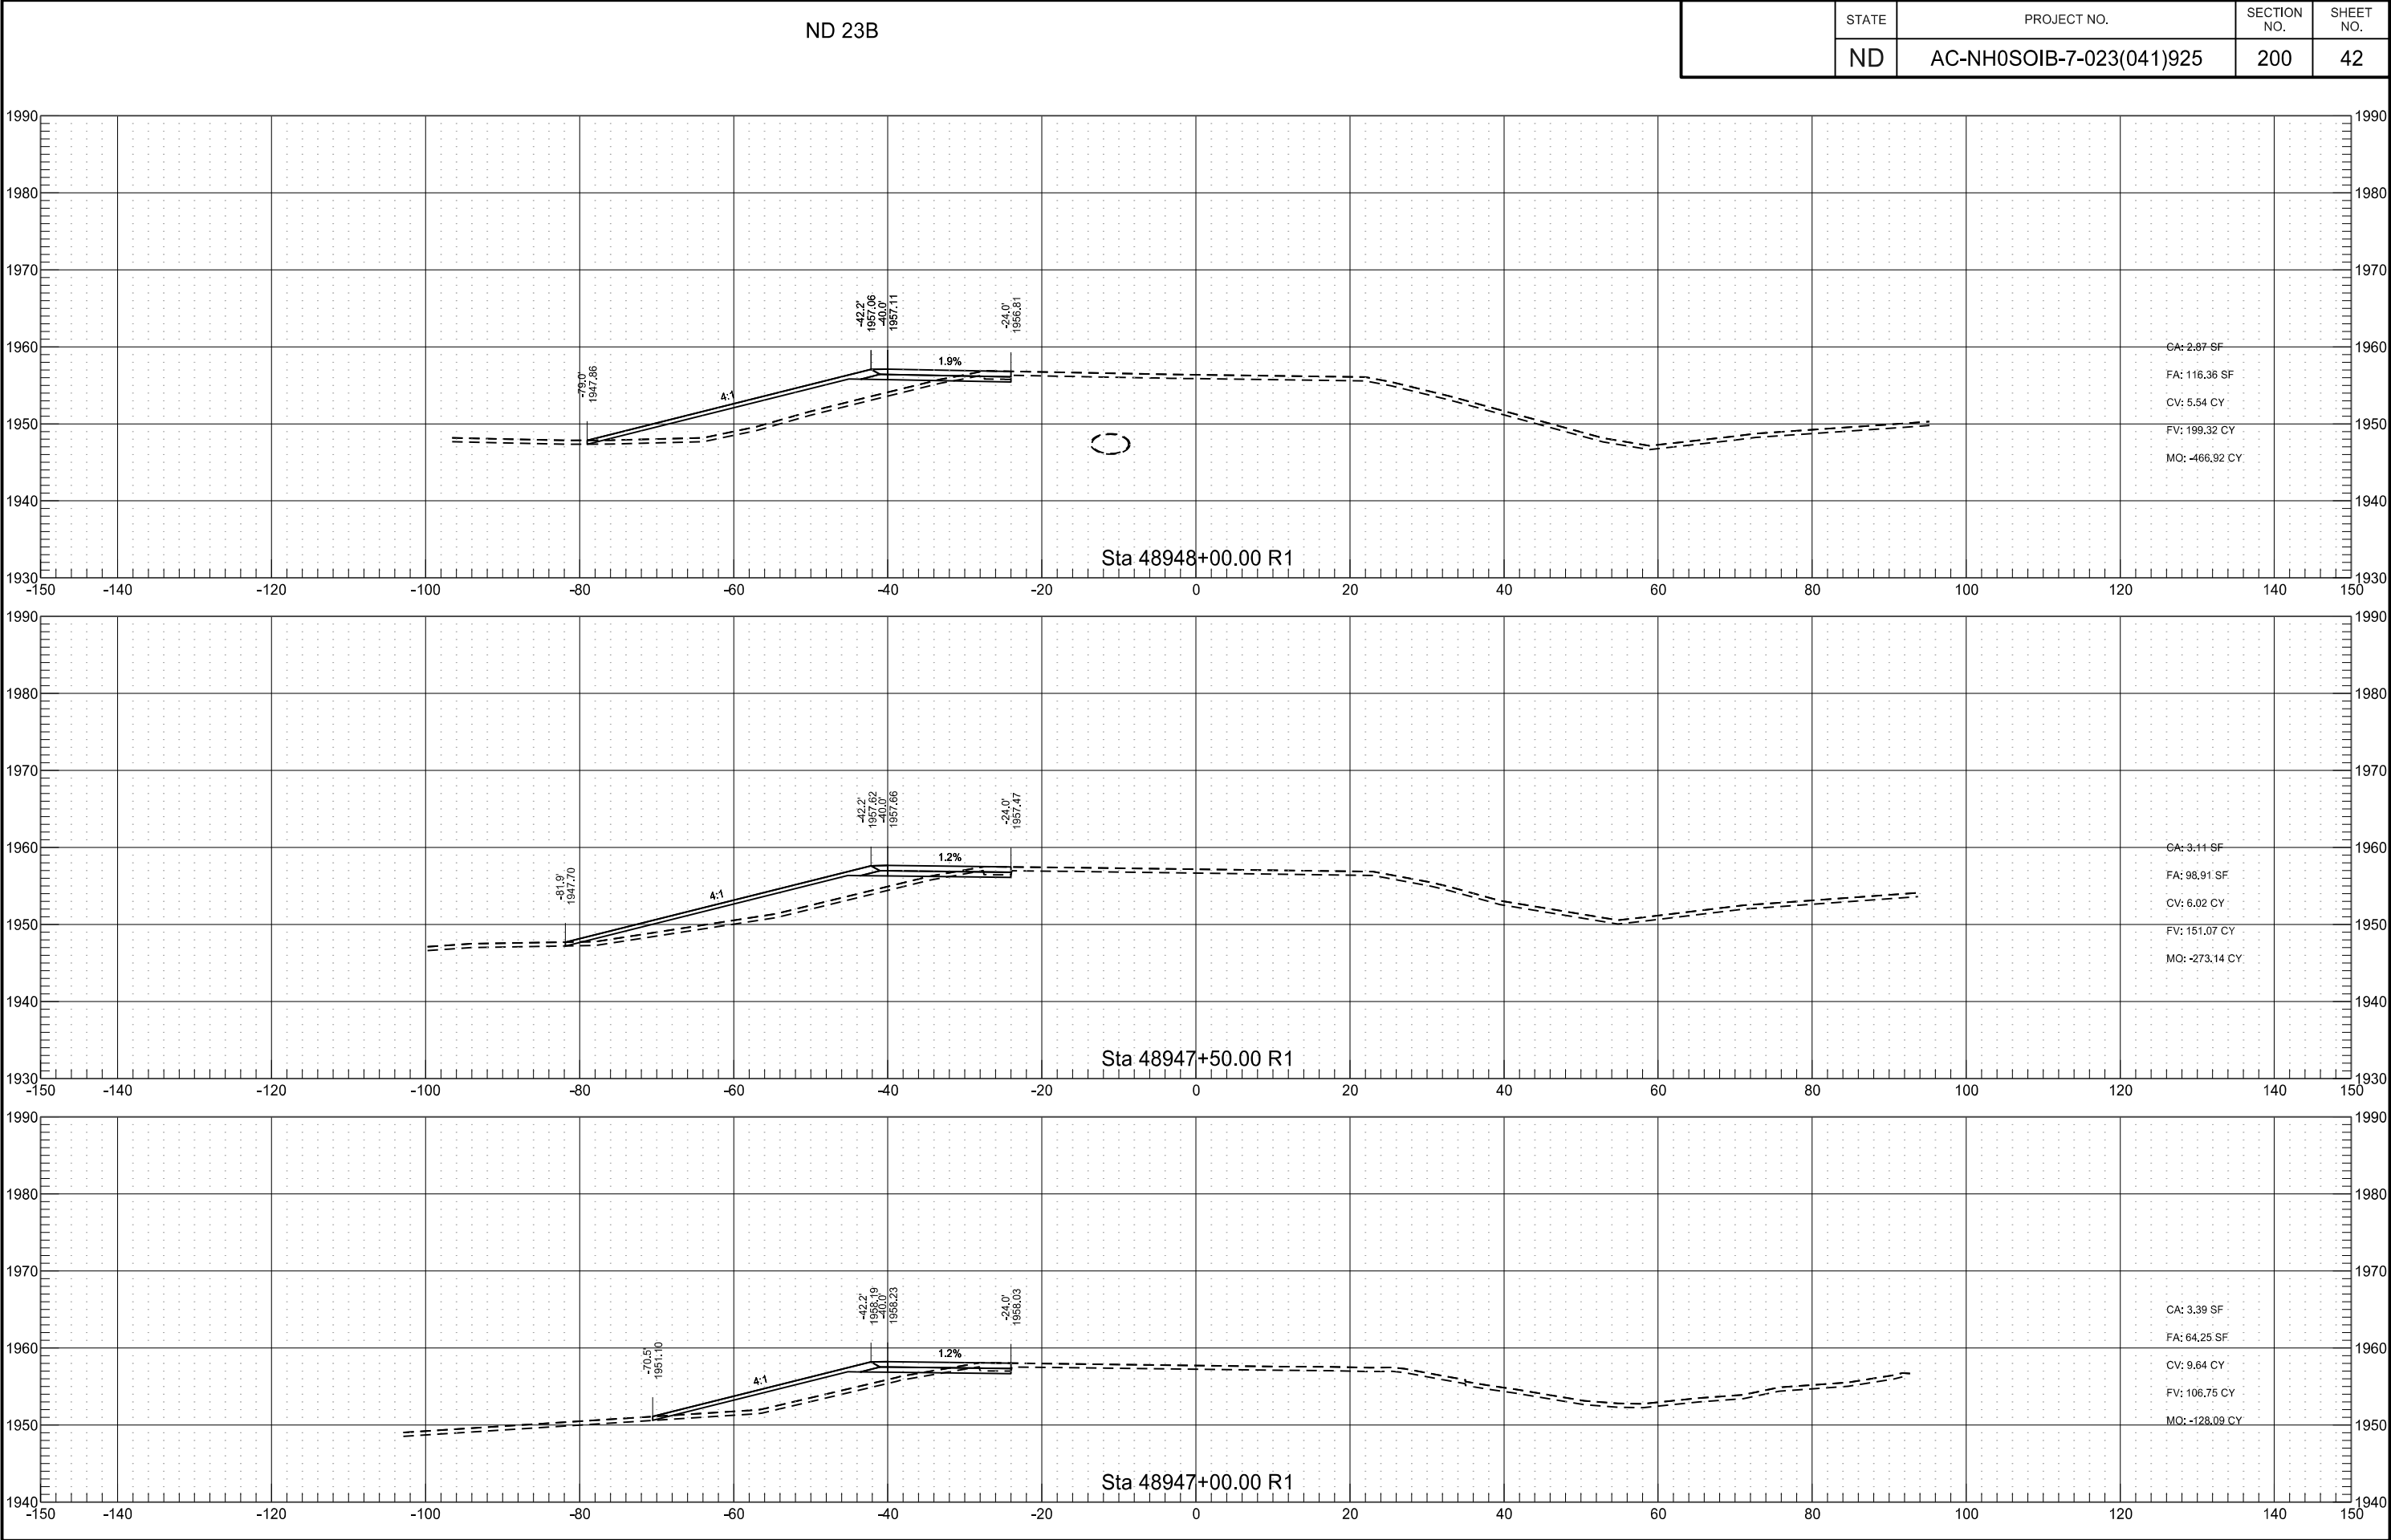



	STATE	PROJECT NO.	SECTION NO.	SHEET NO.
	ND	AC-NH0SOIB-7-023(041)925	200	43

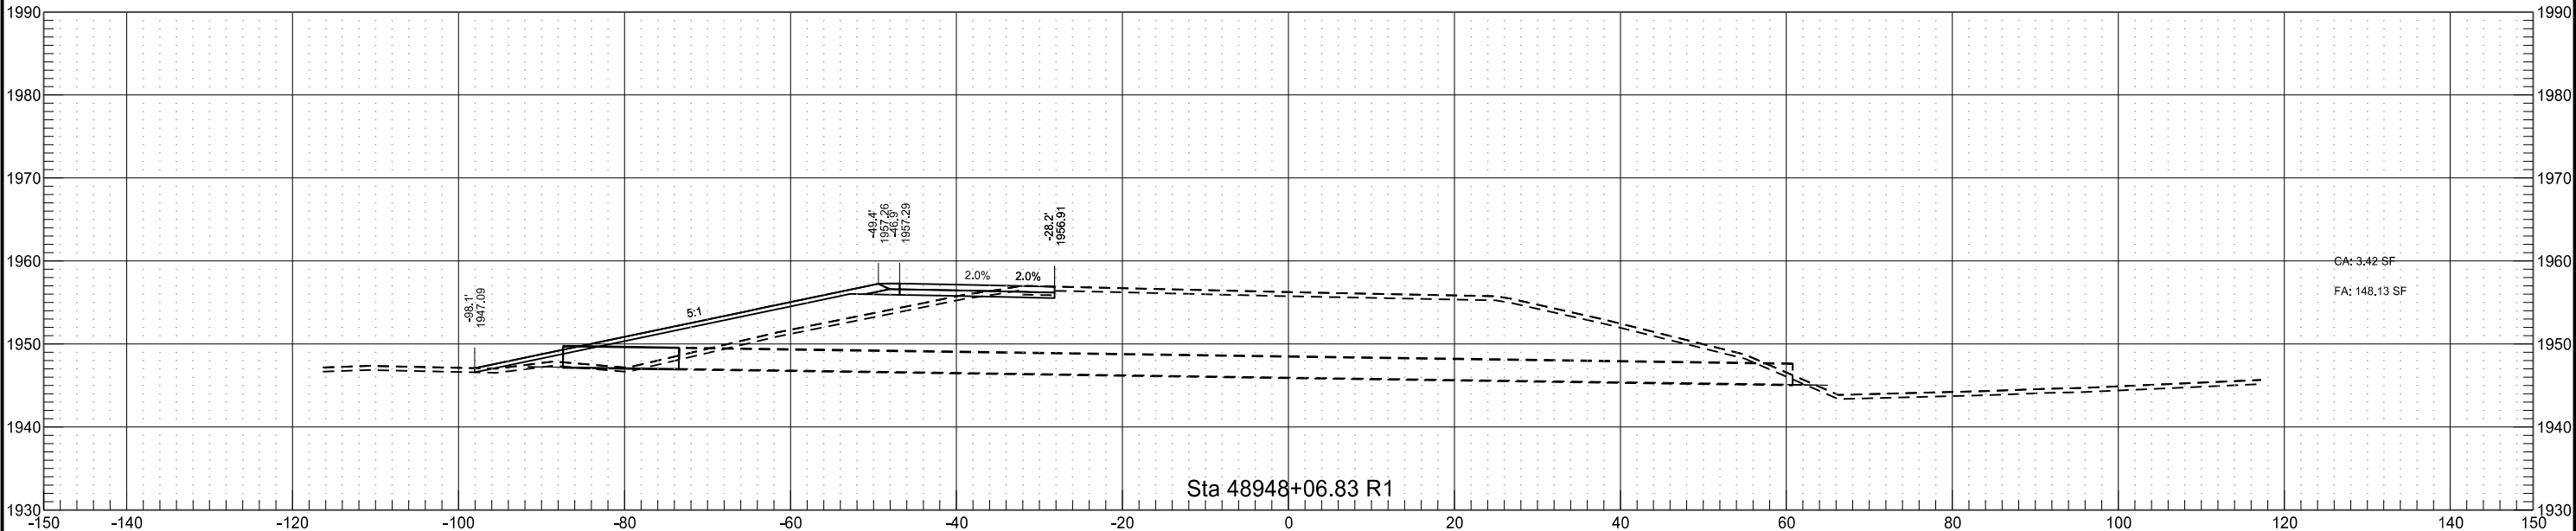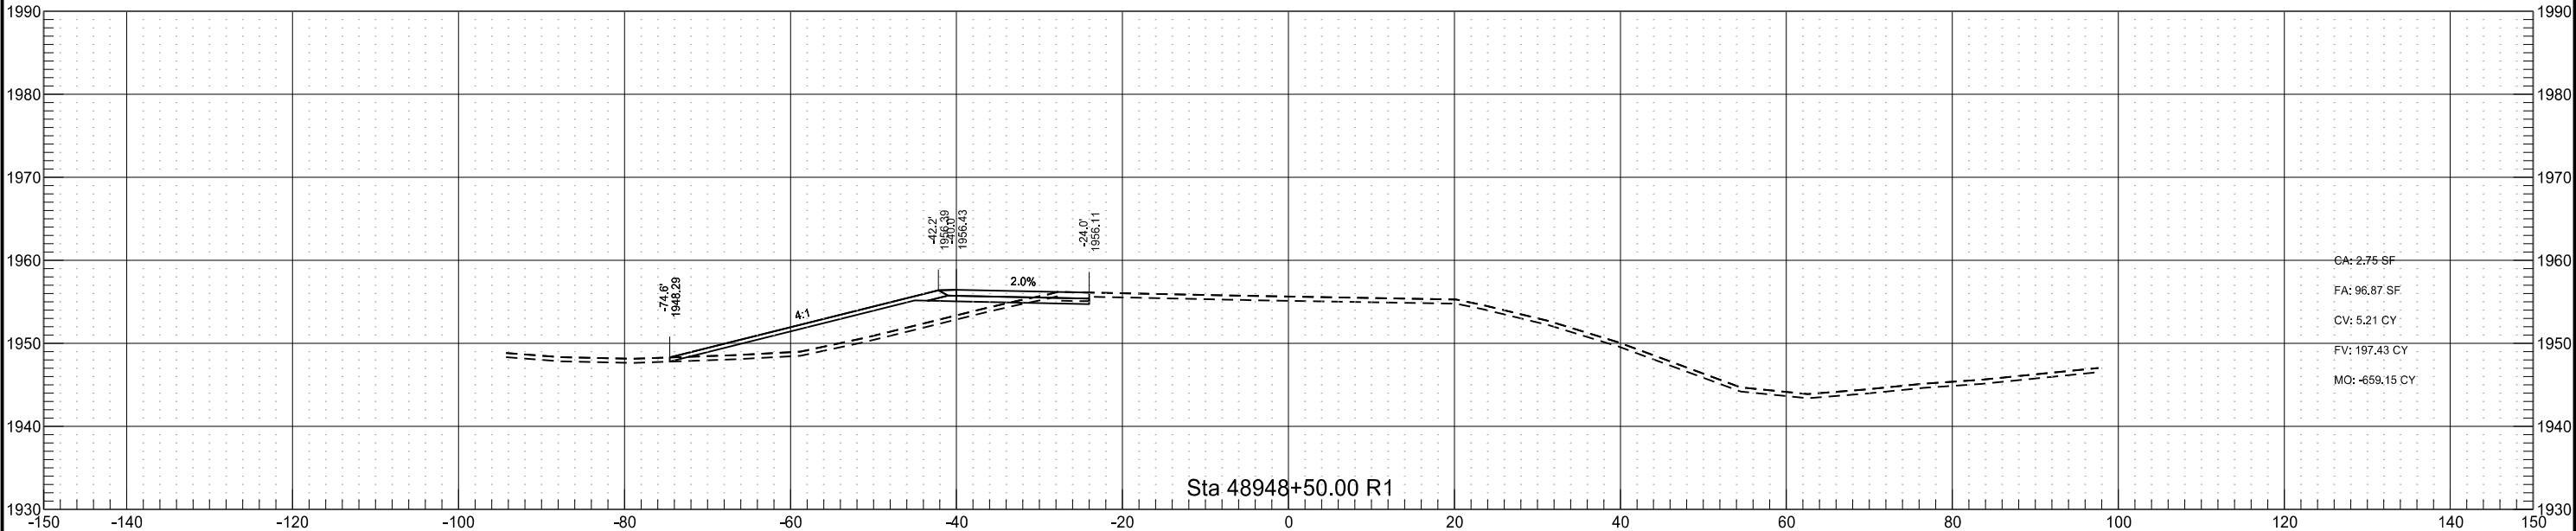



	STATE	PROJECT NO.	SECTION NO.	SHEET NO.
	ND	AC-NH0SOIB-7-023(041)925	200	44

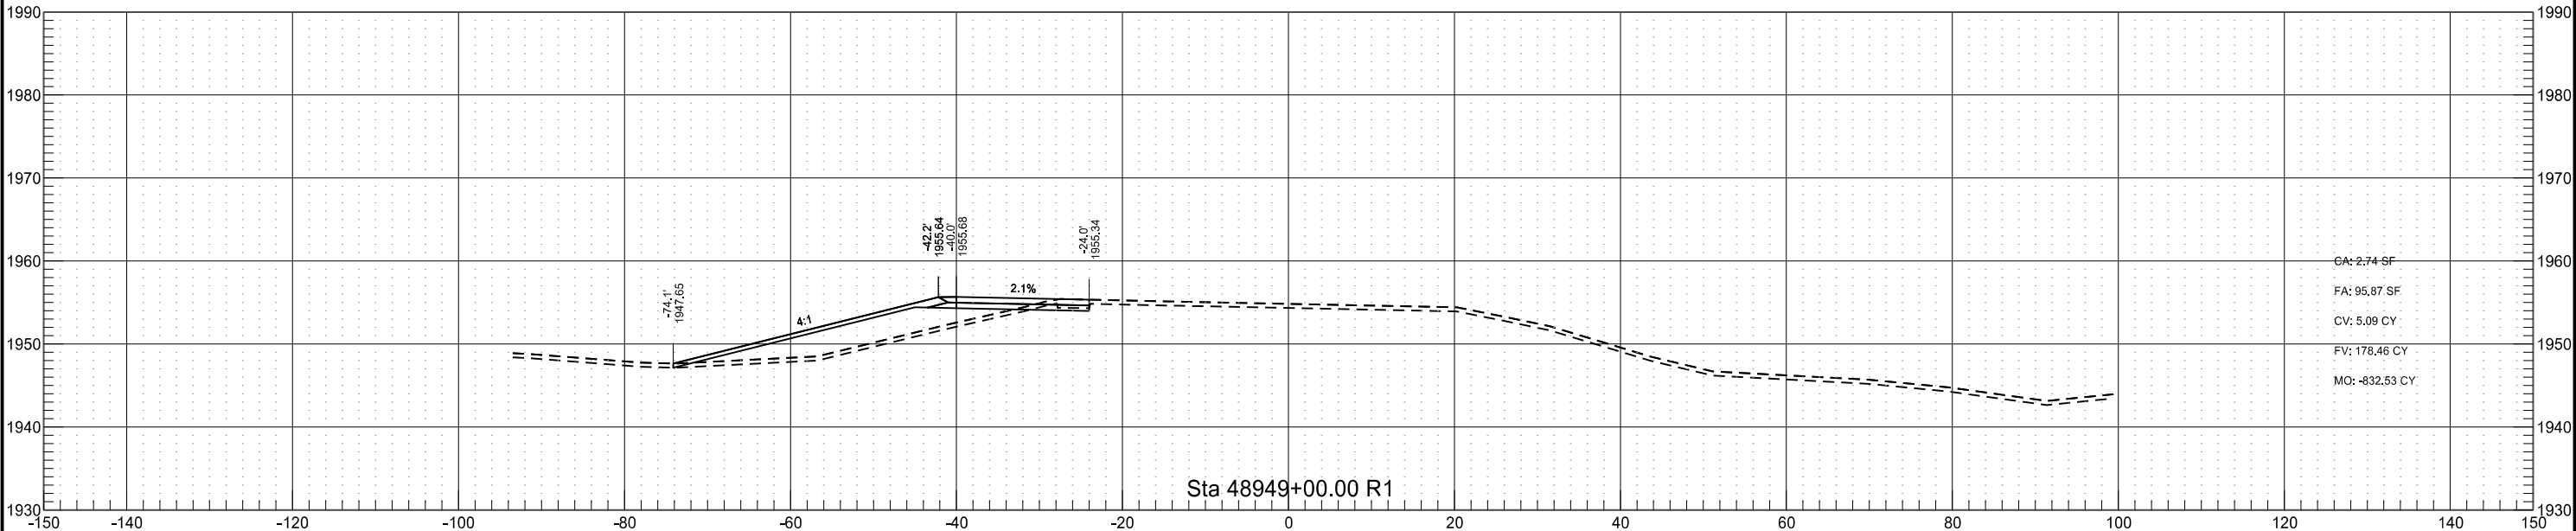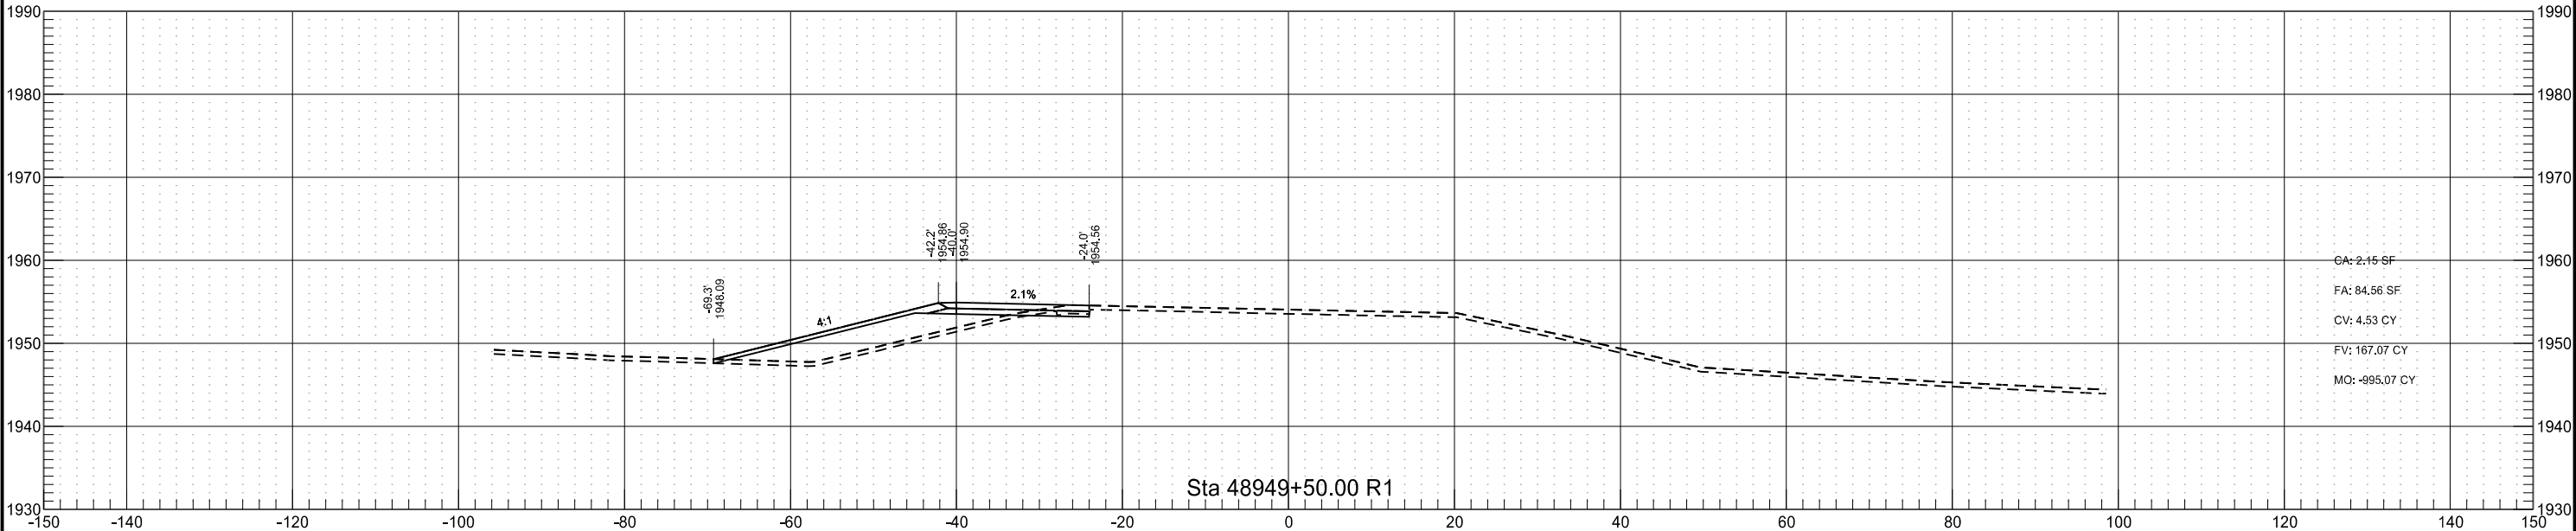



	STATE	PROJECT NO.	SECTION NO.	SHEET NO.
	ND	AC-NH0SOIB-7-023(041)925	200	45

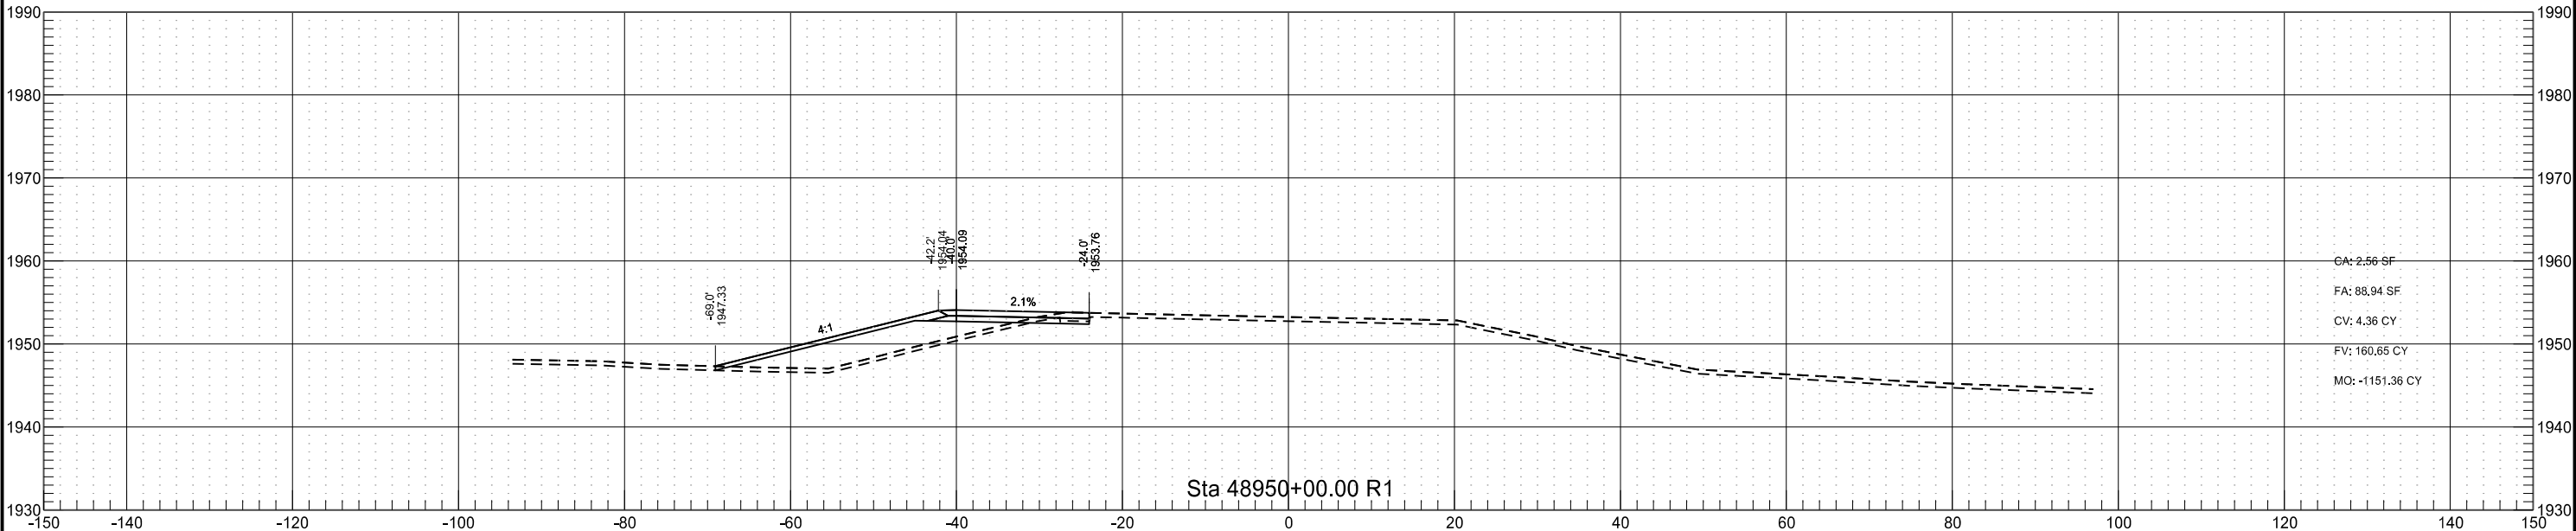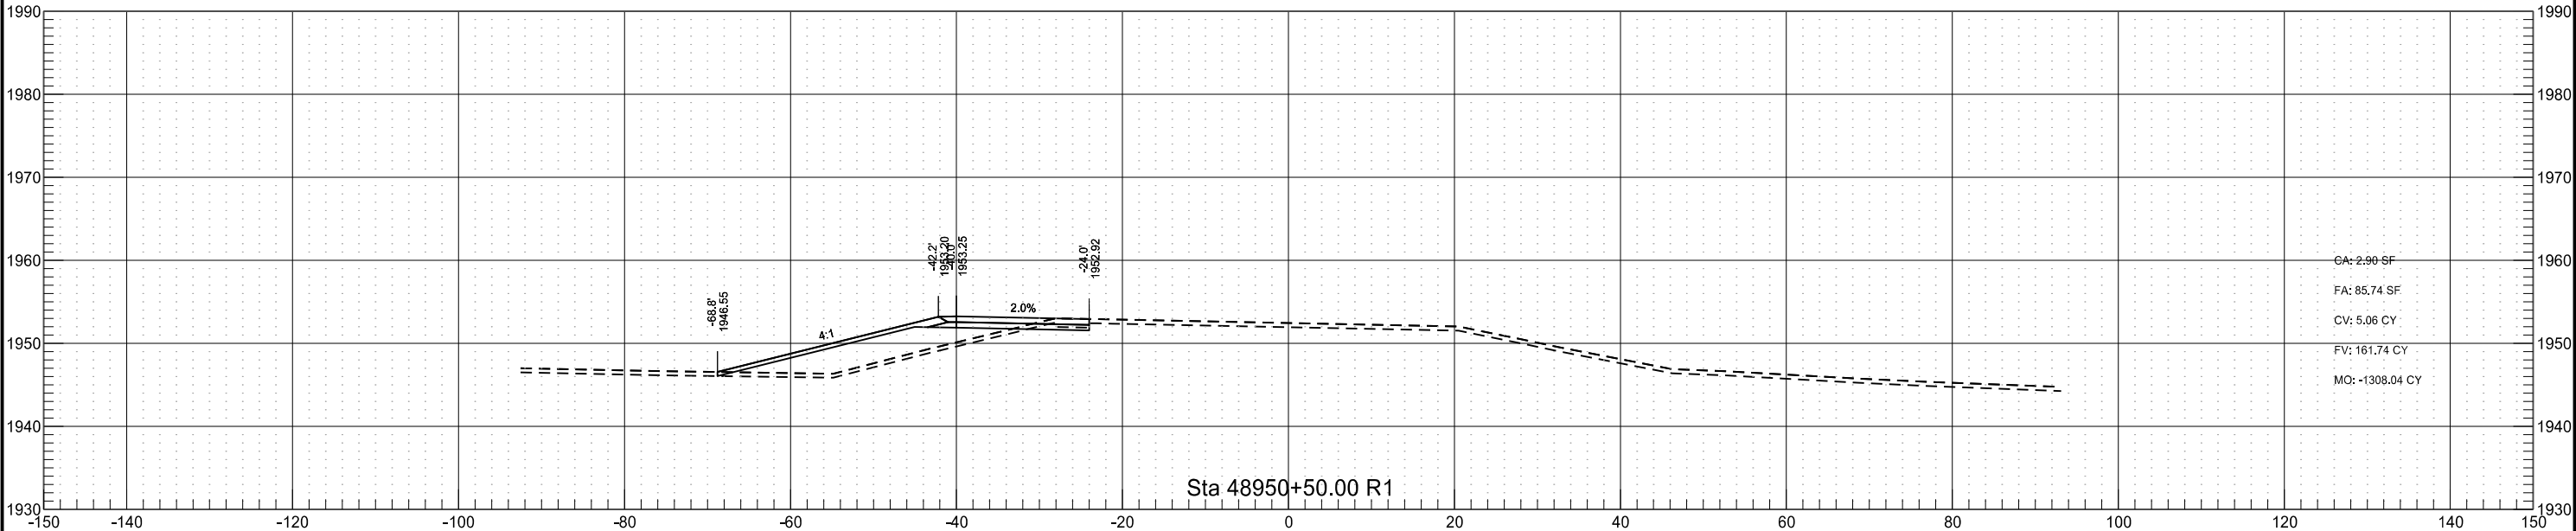


	STATE	PROJECT NO.	SECTION NO.	SHEET NO.
	ND	AC-NH0SOIB-7-023(041)925	200	46

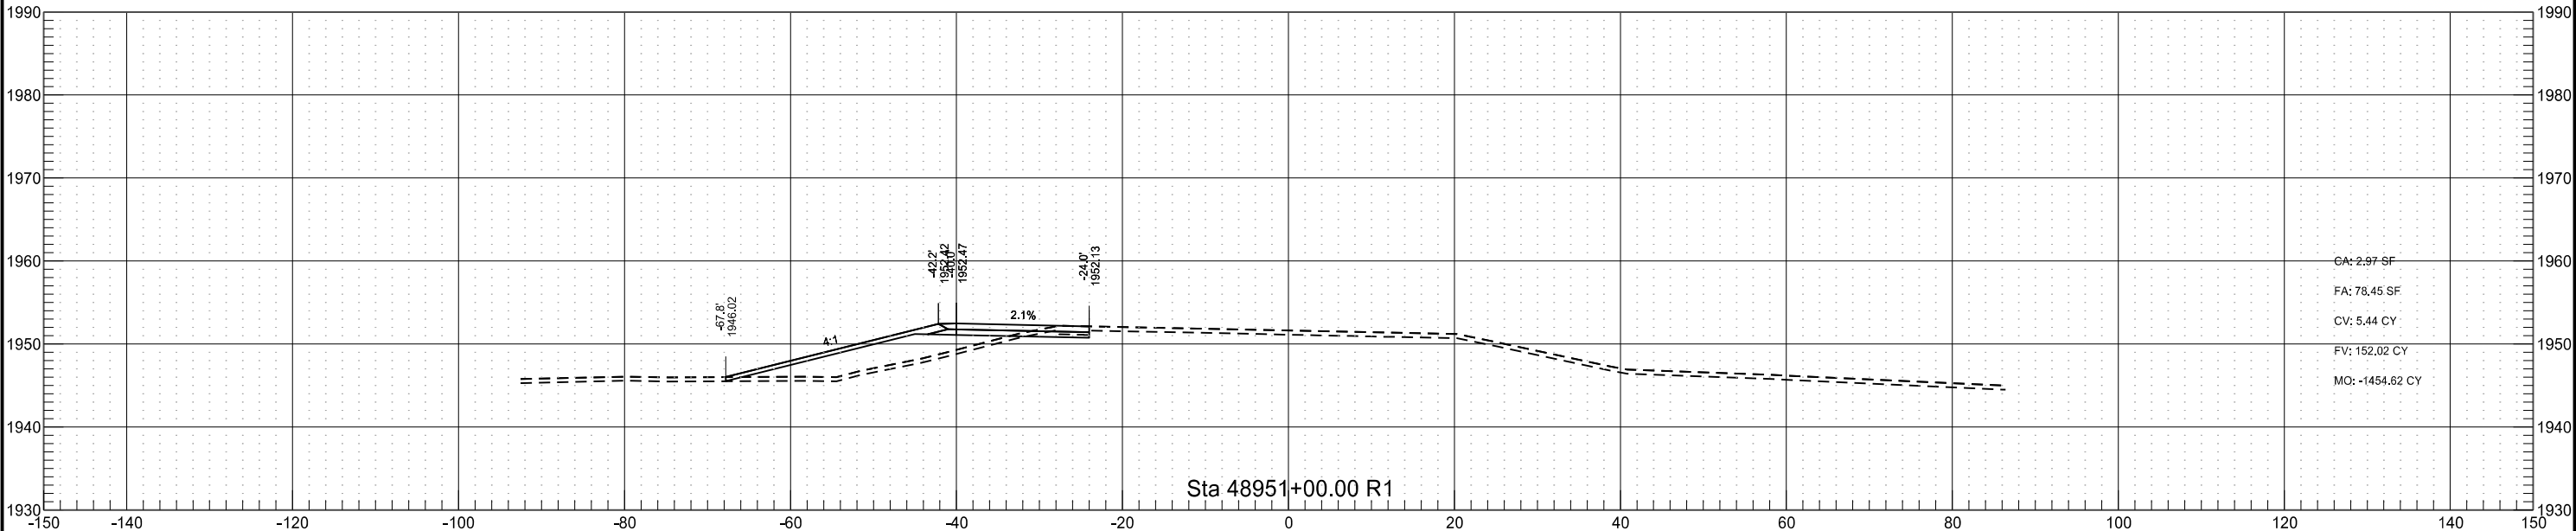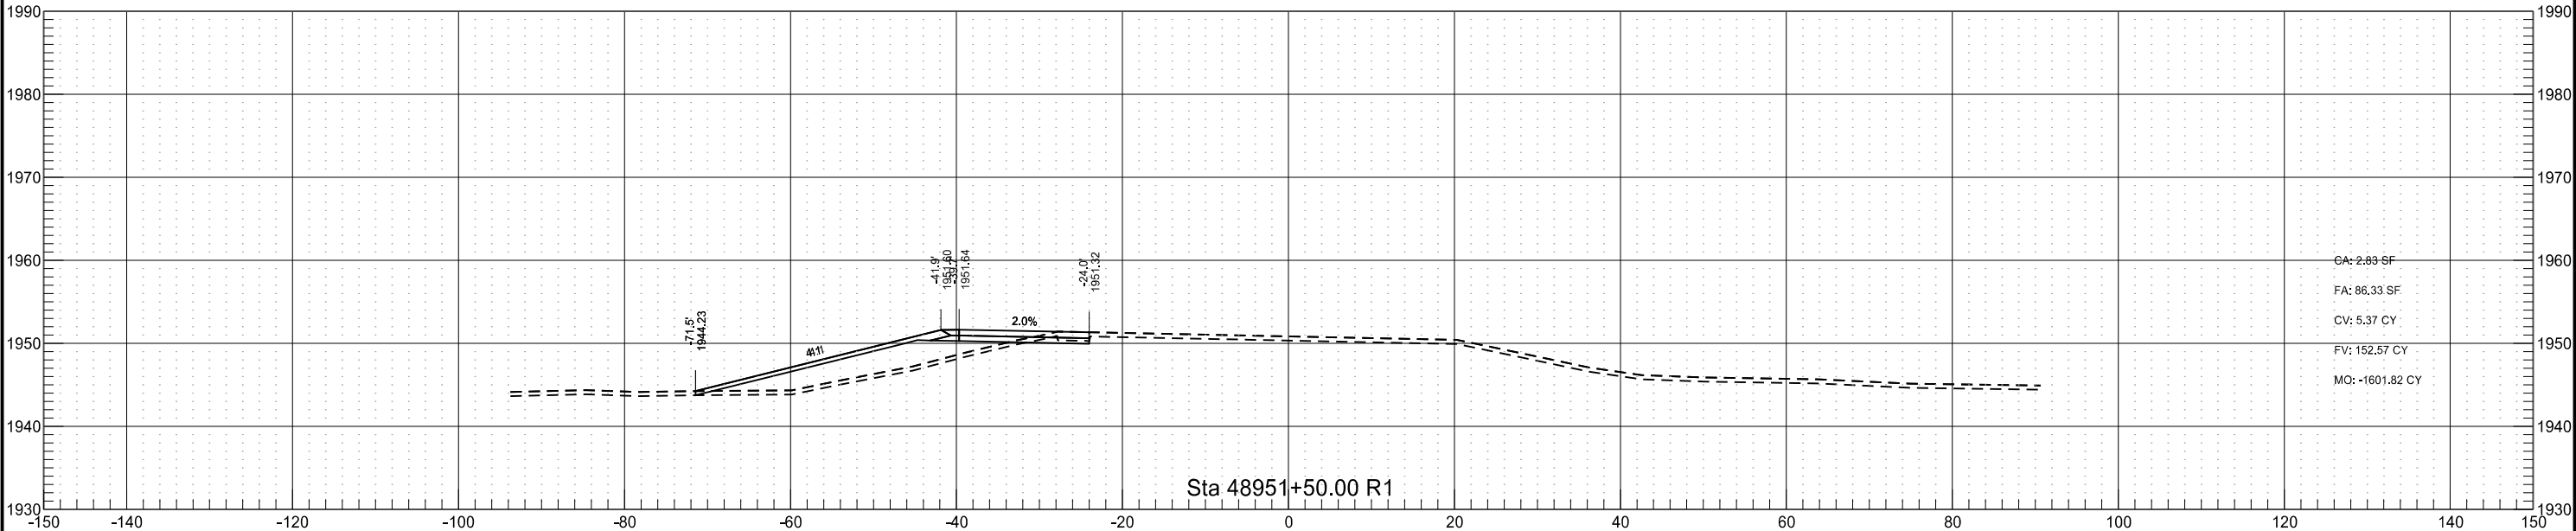


	STATE	PROJECT NO.	SECTION NO.	SHEET NO.
	ND	AC-NH0SOIB-7-023(041)925	200	47

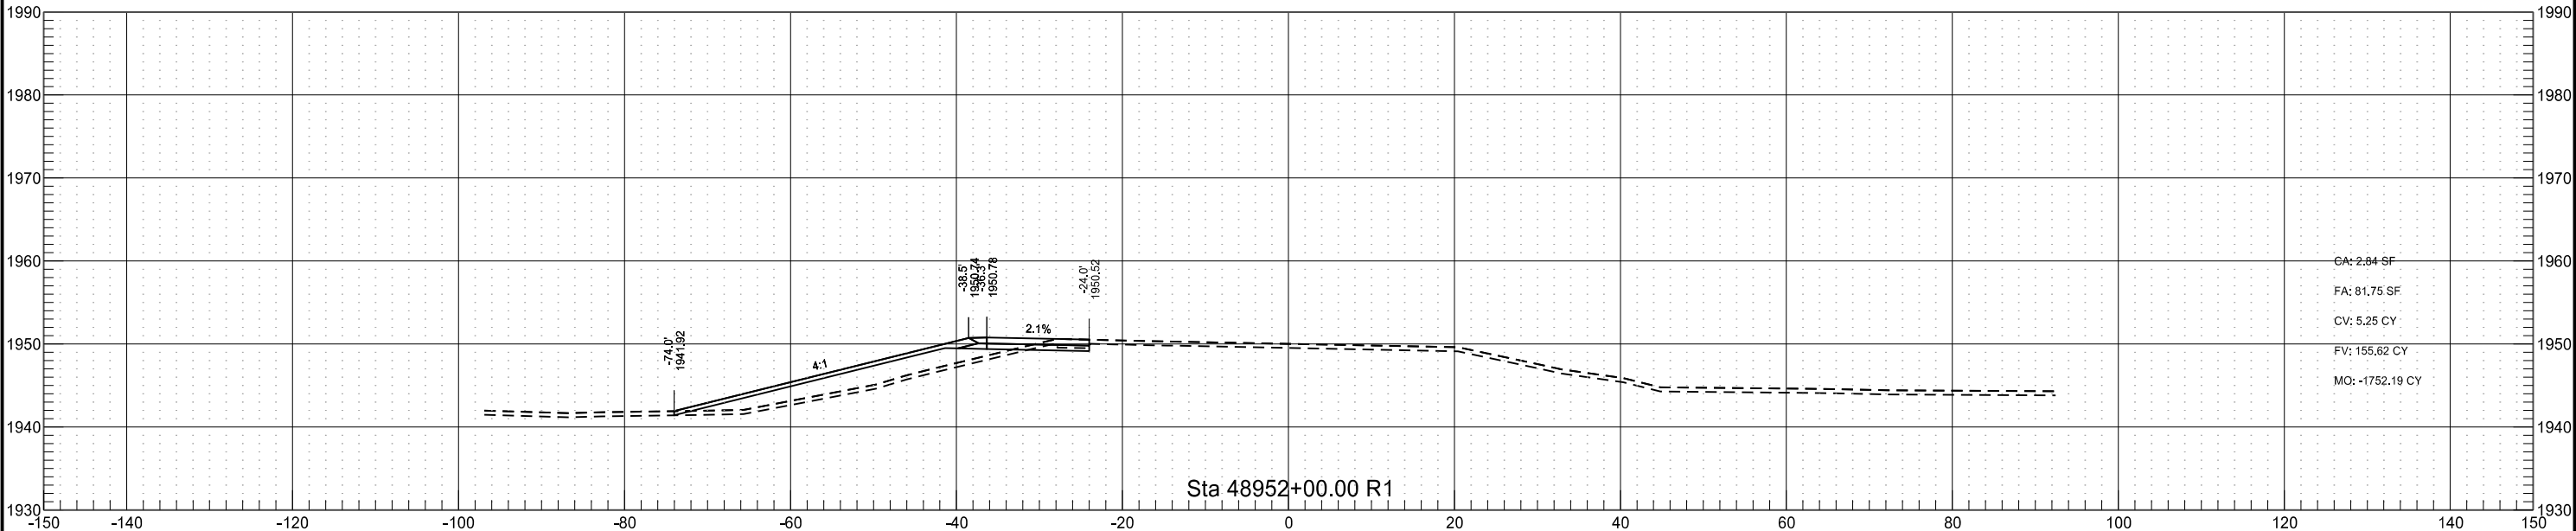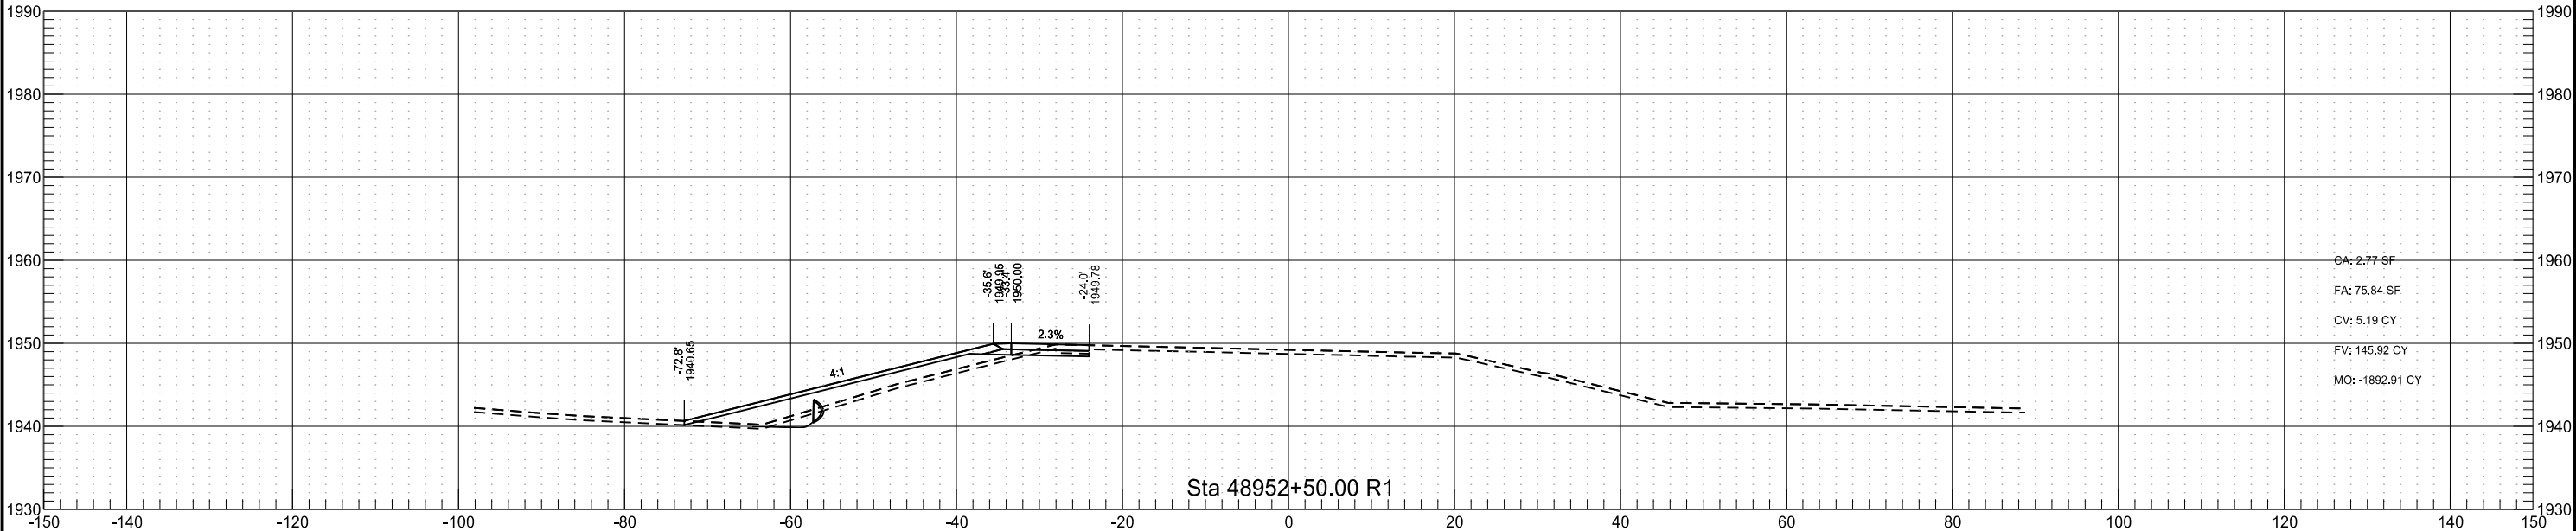




STATE	PROJECT NO.	SECTION NO.	SHEET NO.
ND	AC-NH0SOIB-7-023(041)925	200	48

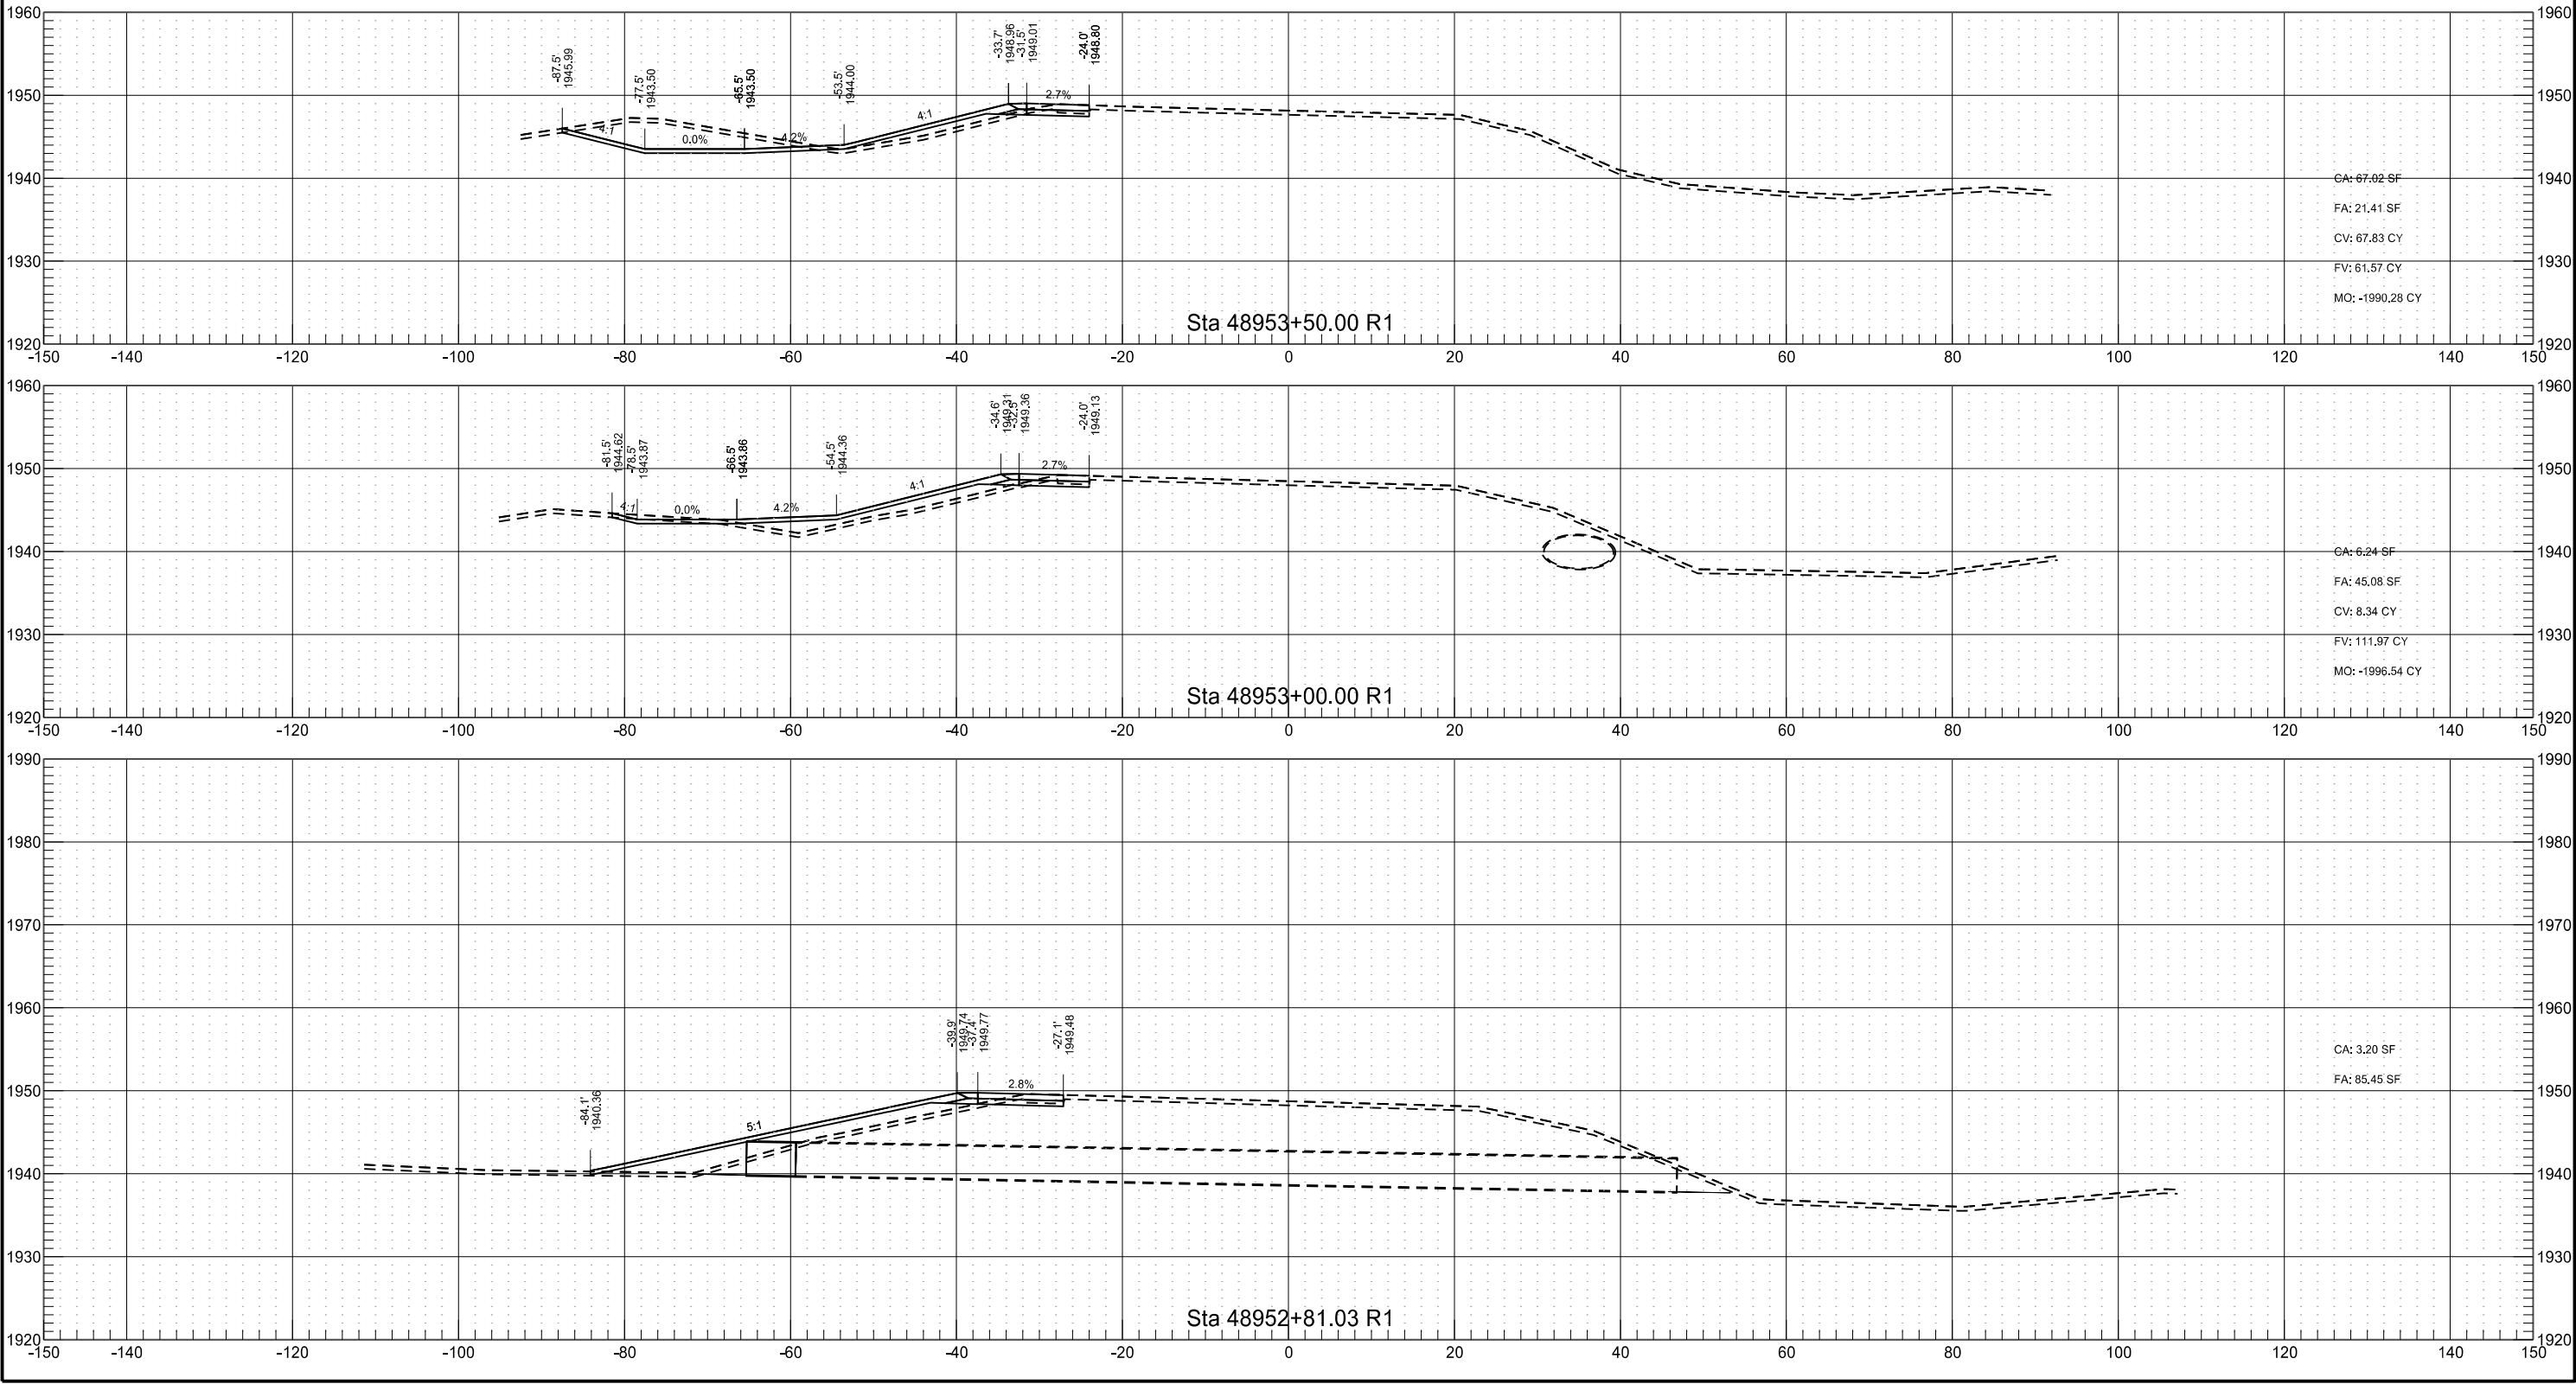




	STATE	PROJECT NO.	SECTION NO.	SHEET NO.
	ND	AC-NH0SOIB-7-023(041)925	200	49

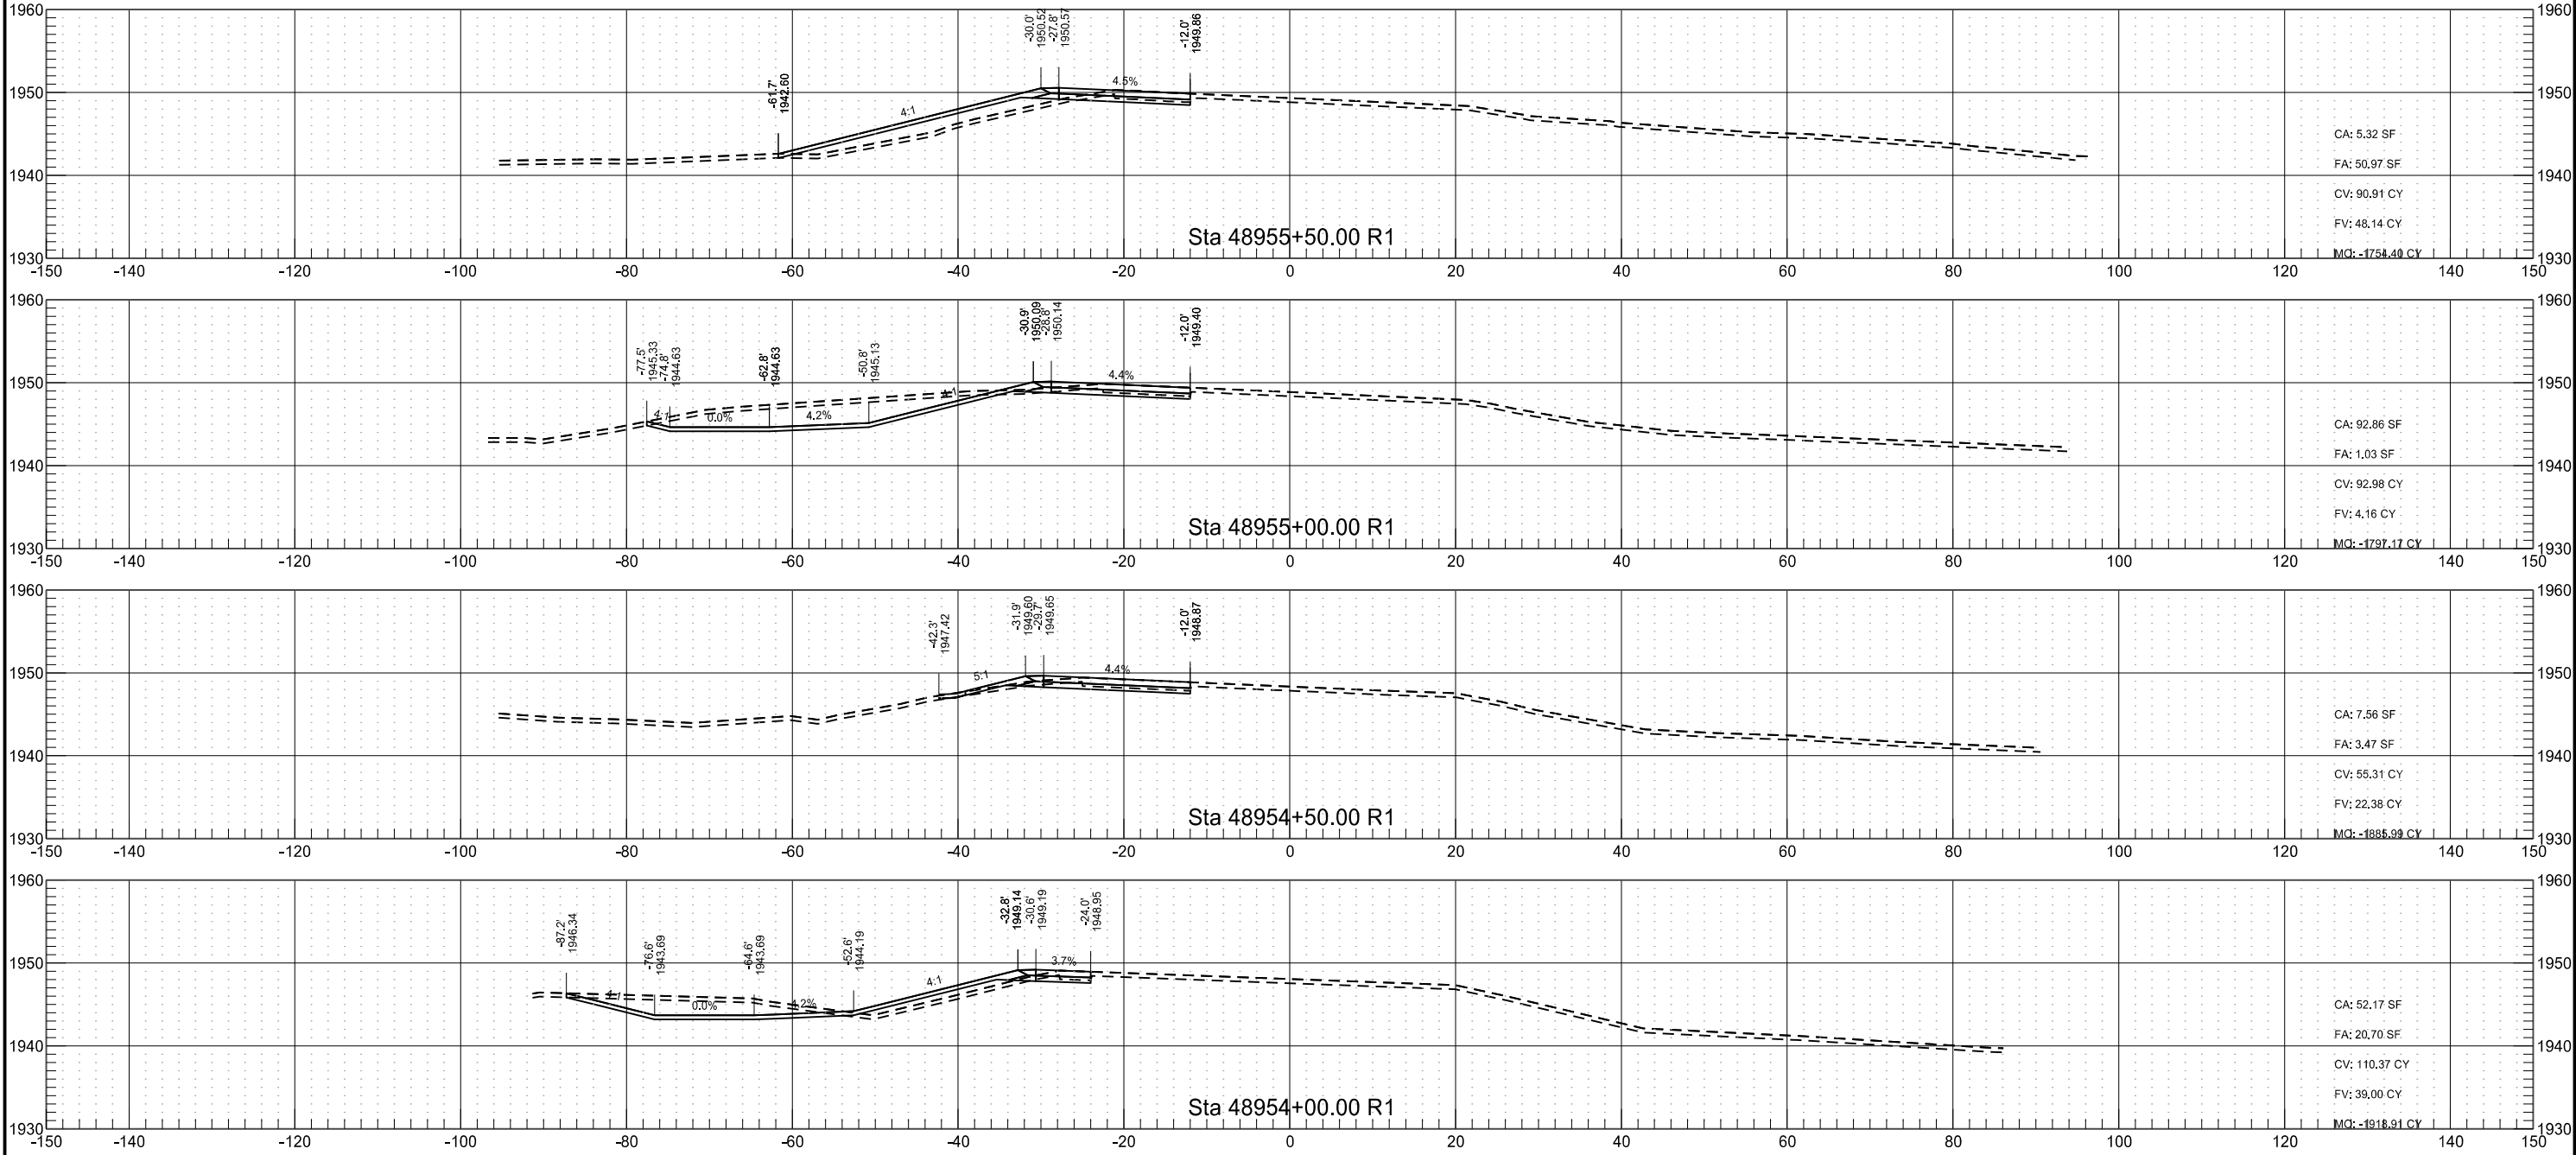


	STATE	PROJECT NO.	SECTION NO.	SHEET NO.
	ND	AC-NH0SOIB-7-023(041)925	200	50

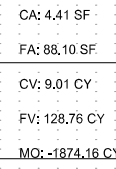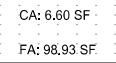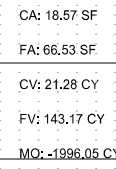


	STATE	PROJECT NO.	SECTION NO.	SHEET NO.
	ND	AC-NH0SOIB-7-023(041)925	200	51

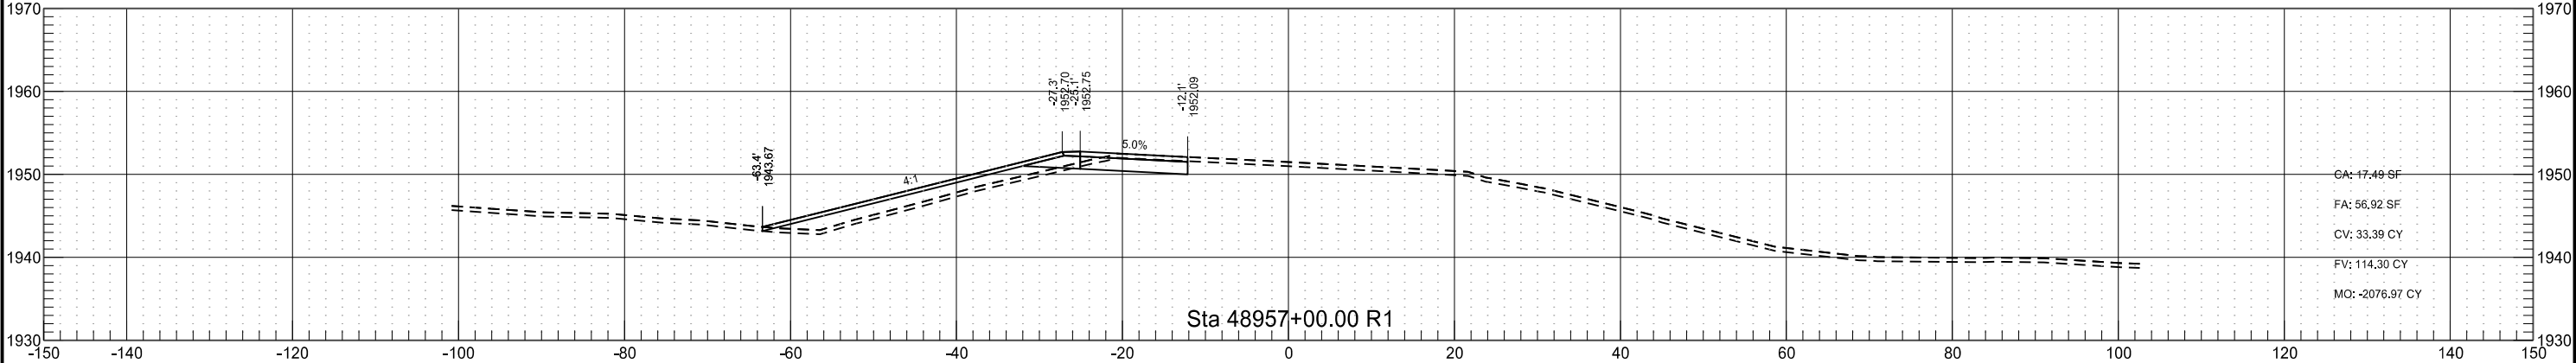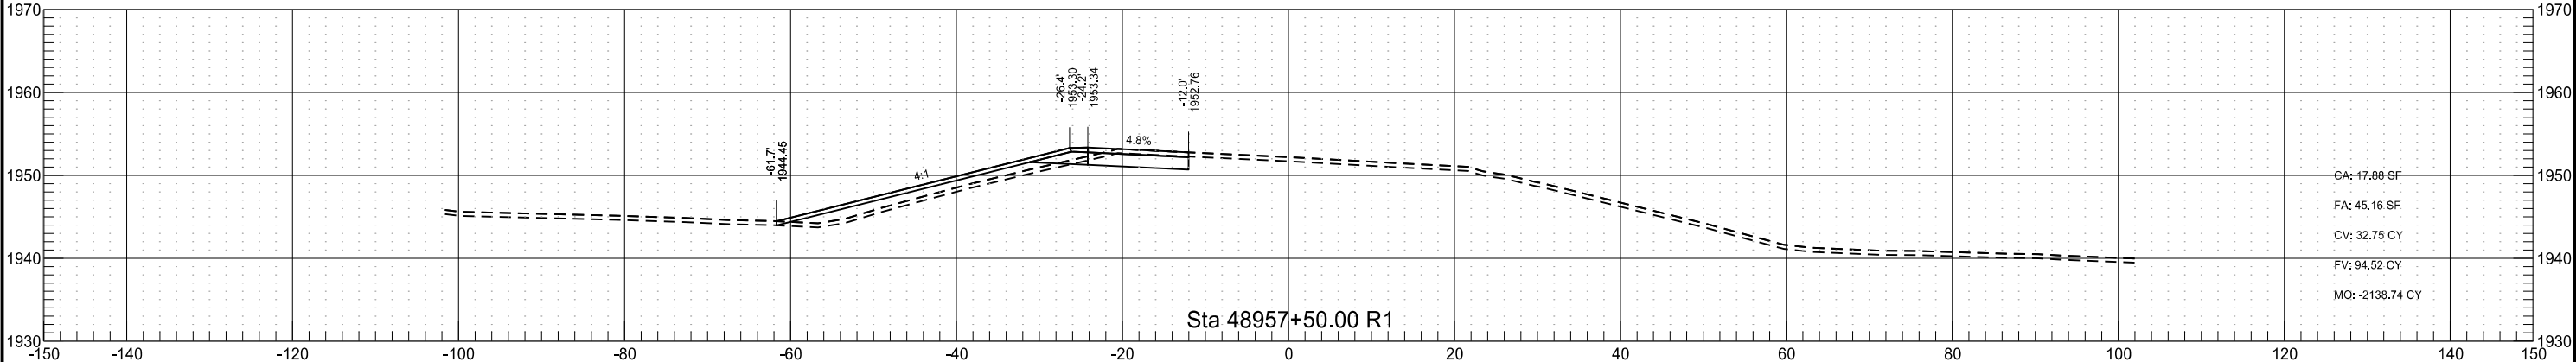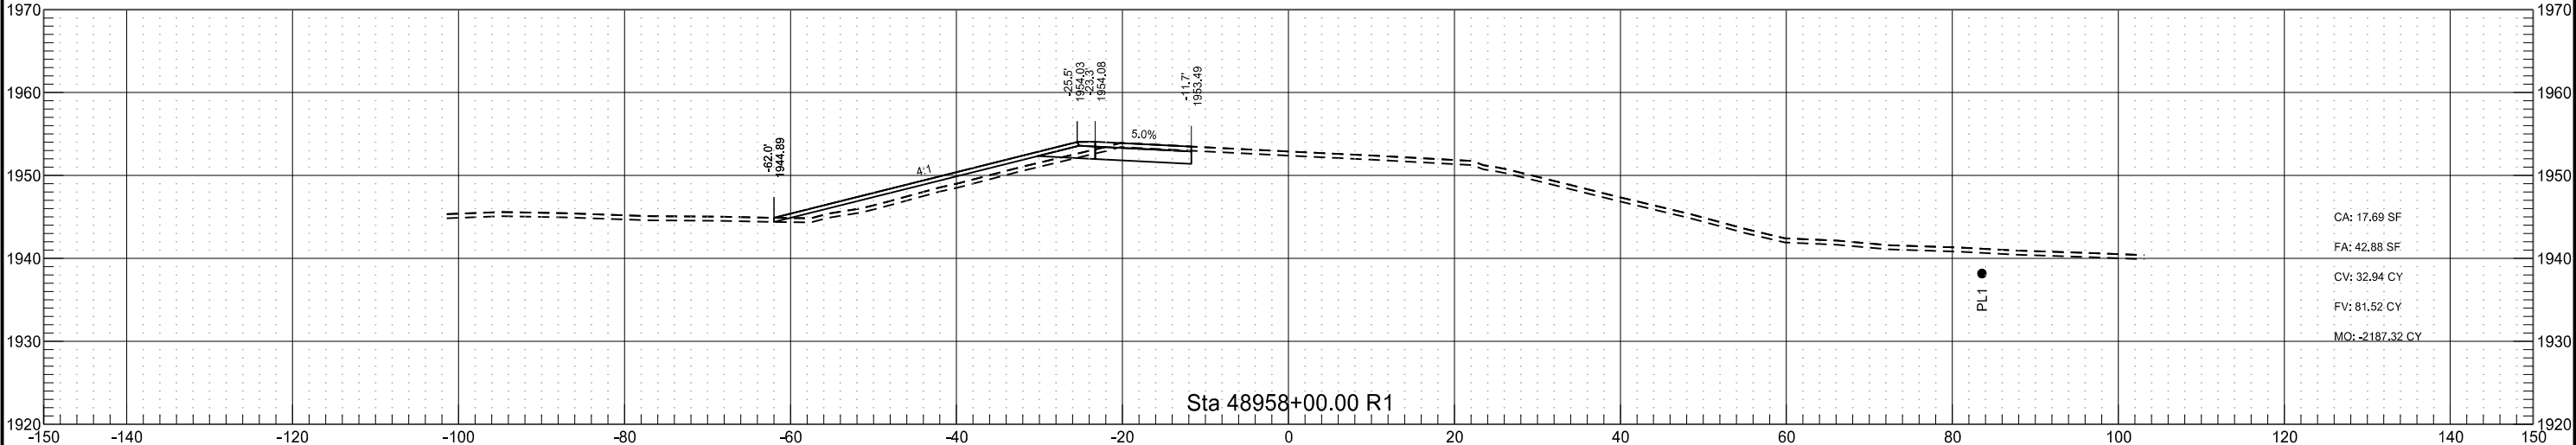

	STATE	PROJECT NO.	SECTION NO.	SHEET NO.
	ND	AC-NH0SOIB-7-023(041)925	200	52

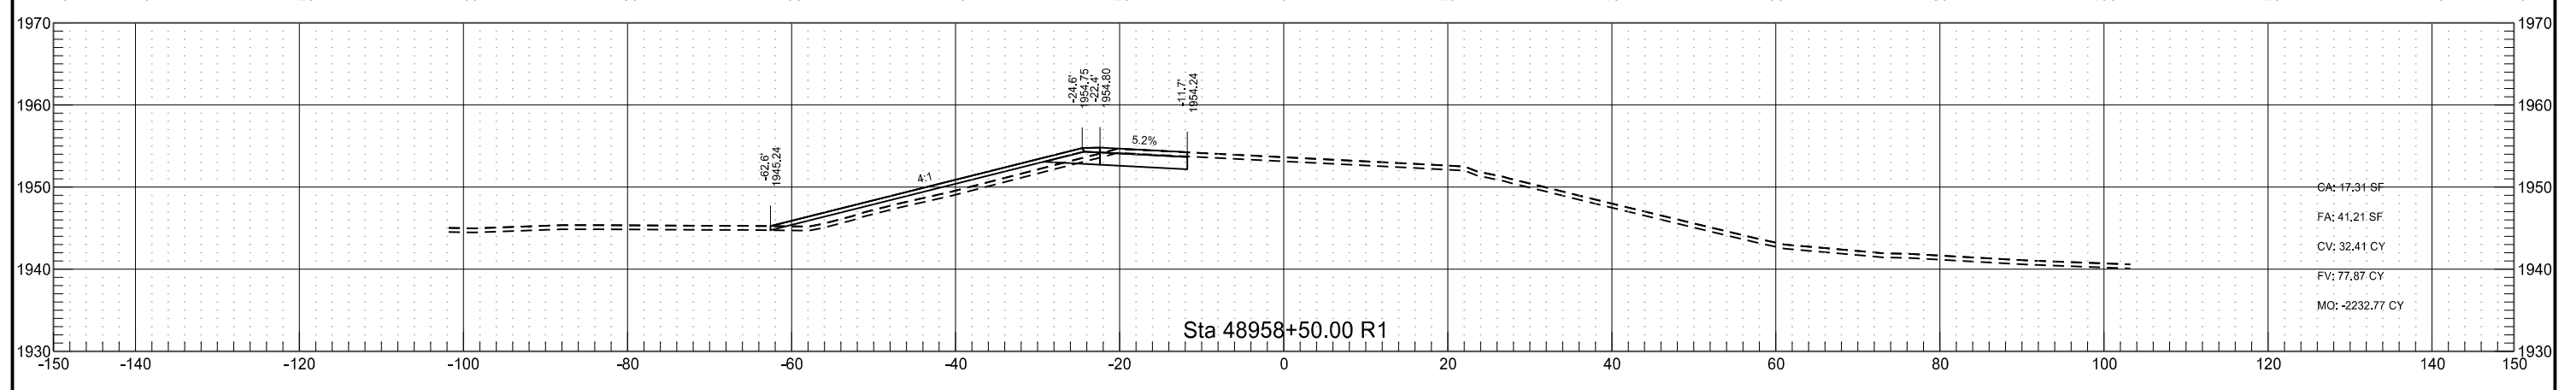

	STATE	PROJECT NO.	SECTION NO.	SHEET NO.
	ND	AC-NH0SOIB-7-023(041)925	200	53

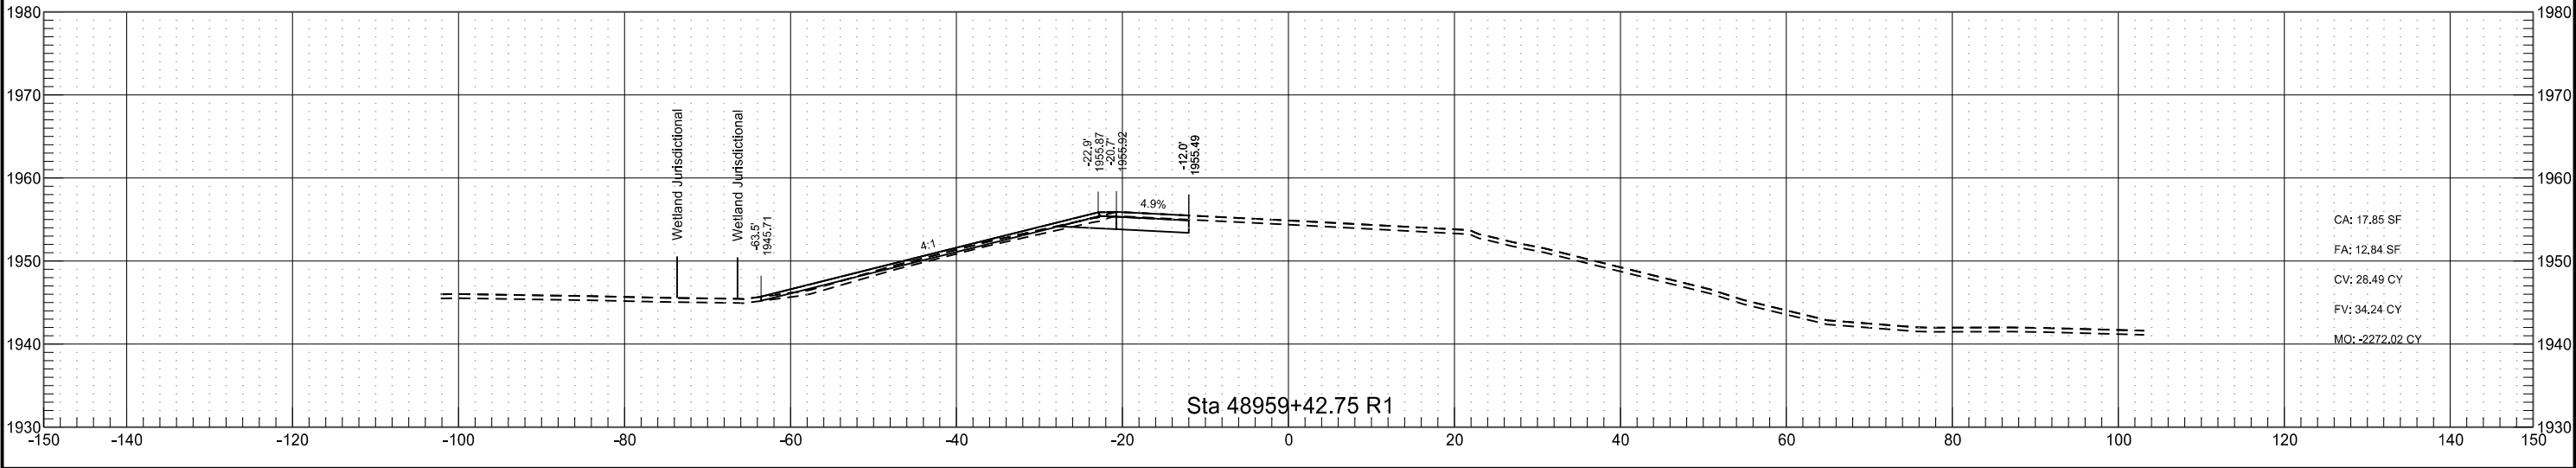

ND 23 Temporary Widining

STATE

PROJECT NO.

SECTION NO.





SHEET NO.

ND

AC-NH-SOIB-7-023(041)925




200

54

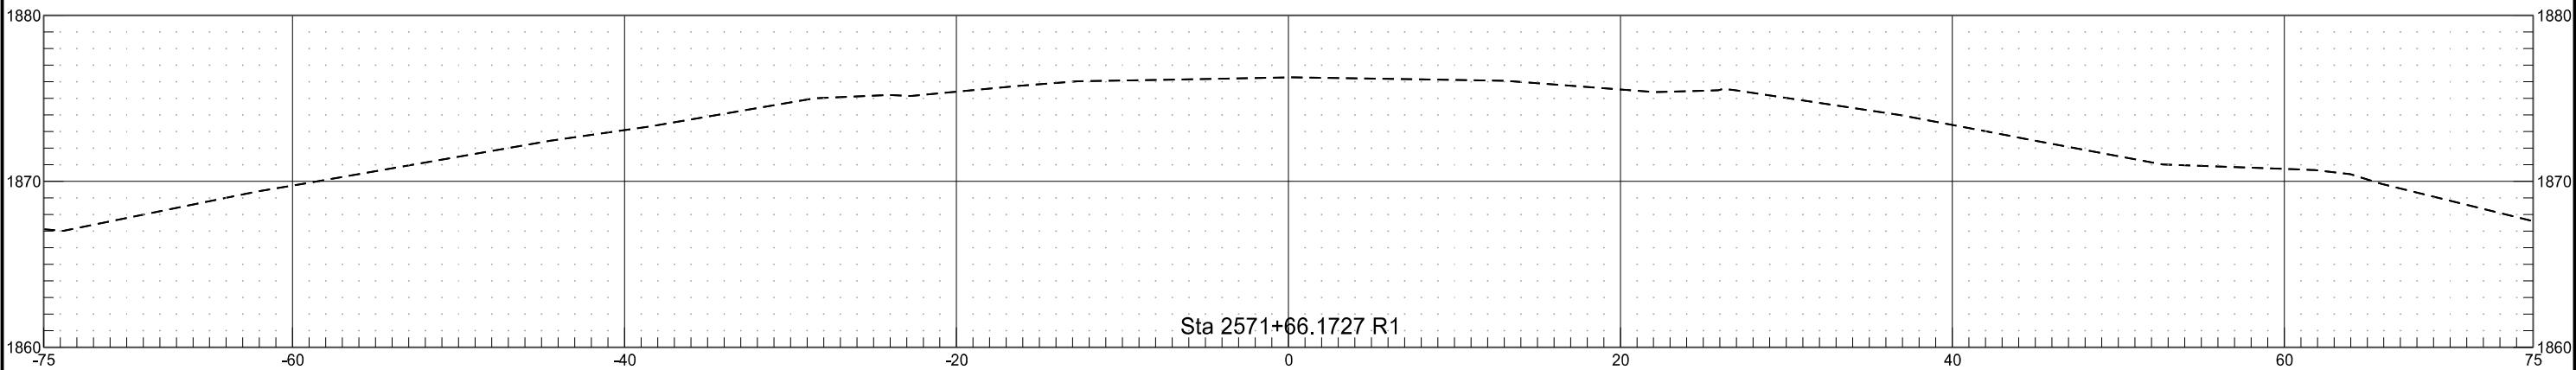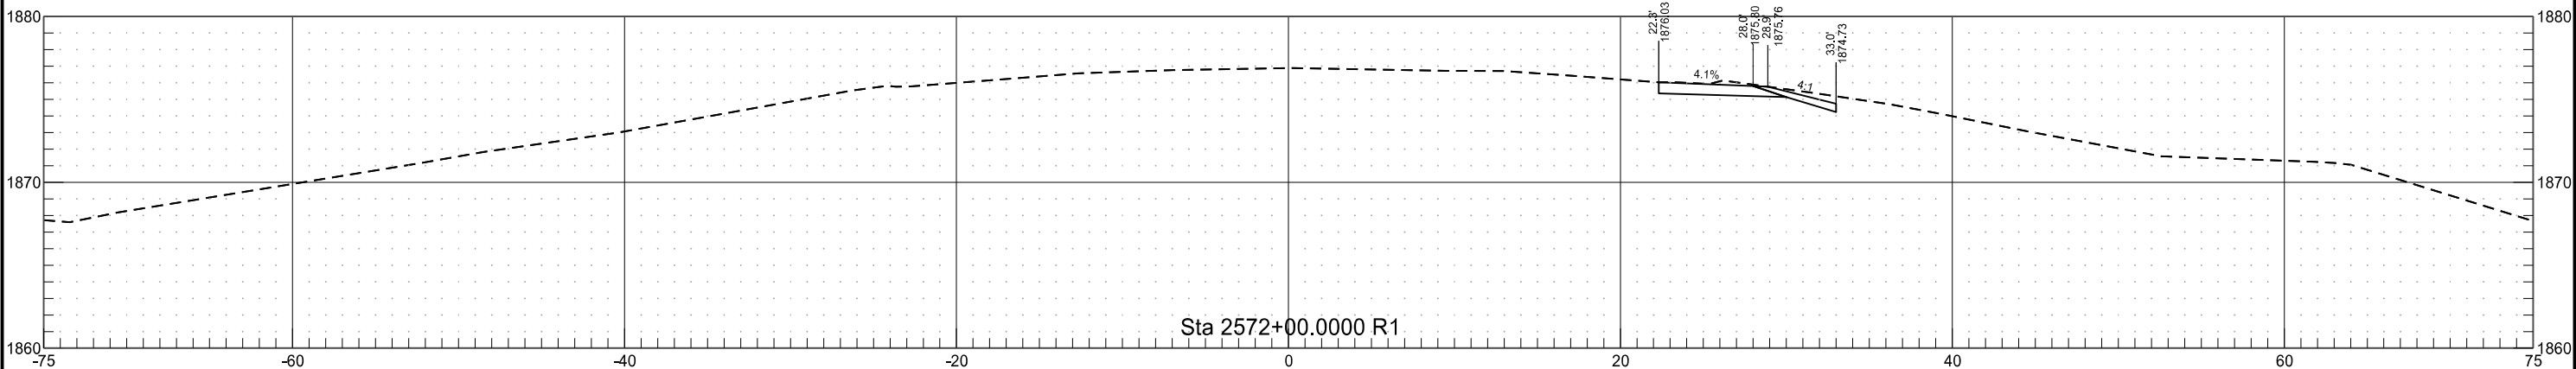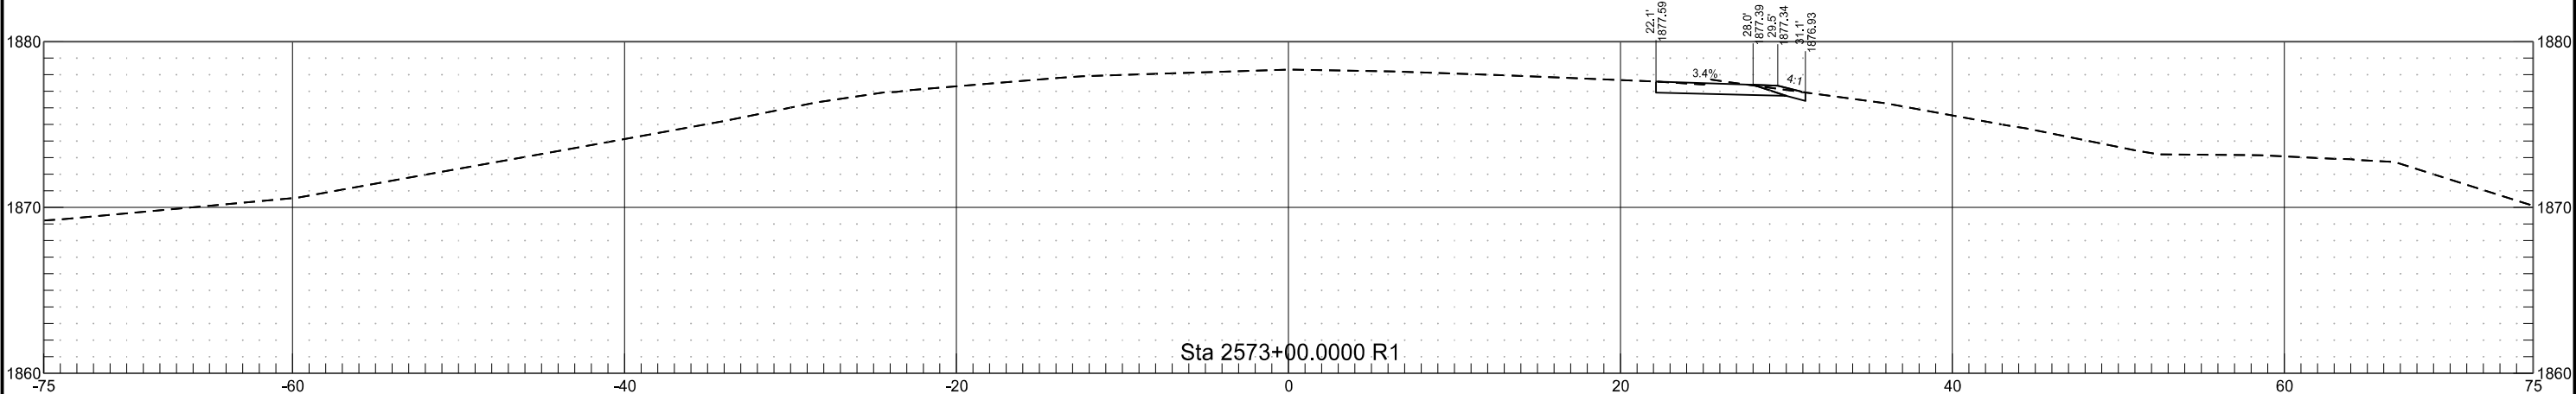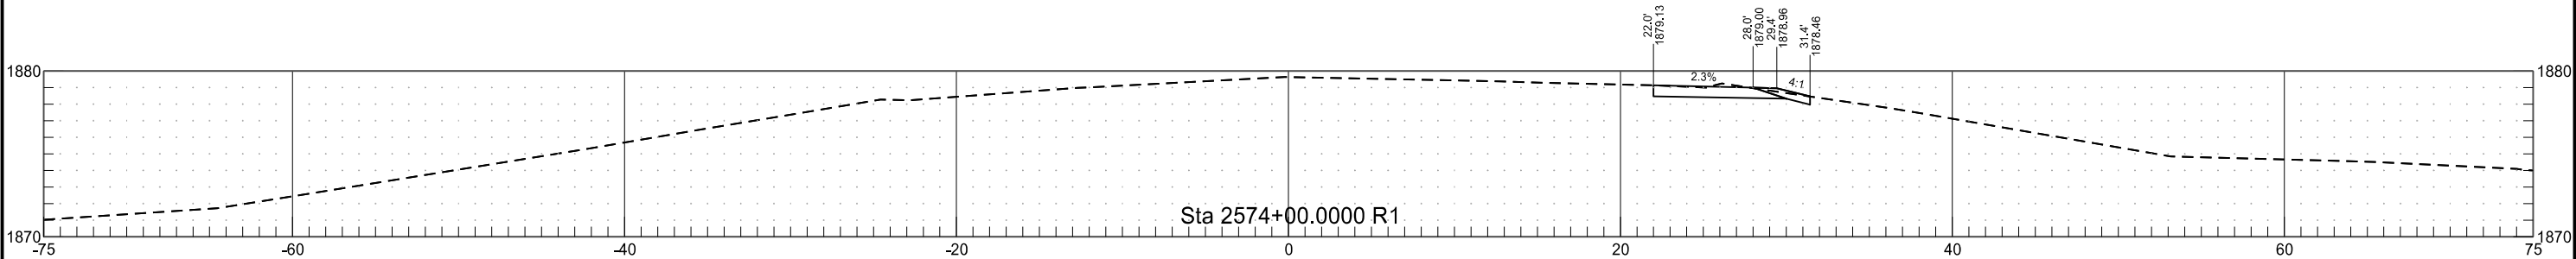




ND 23 Temporary Widining

	STATE	PROJECT NO.	SECTION NO.	SHEET NO.
	ND	AC-NH-SOIB-7-023(041)925	200	55

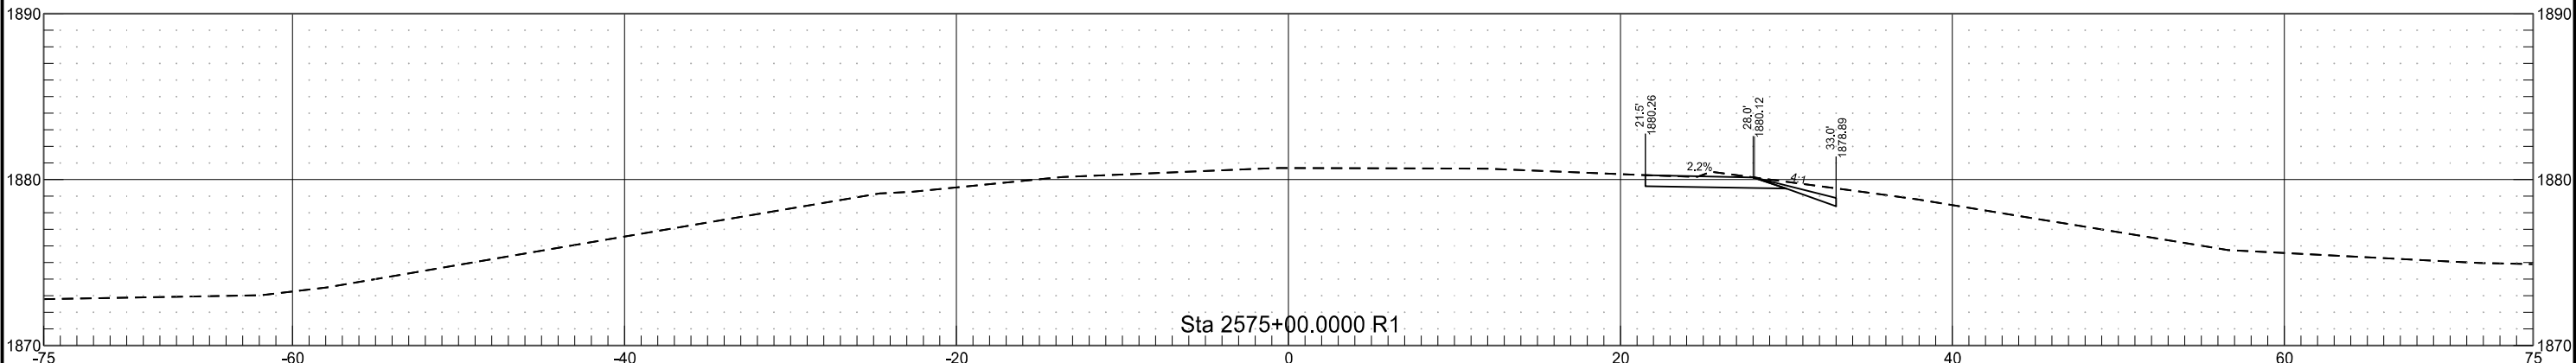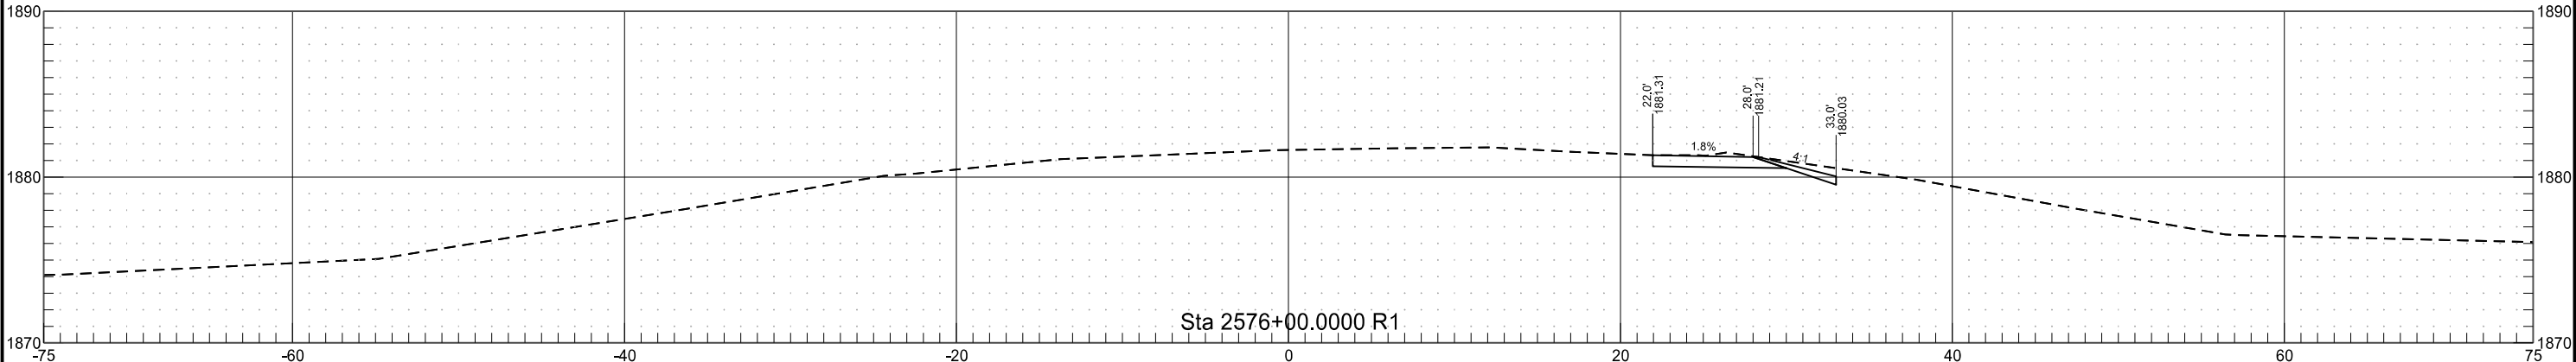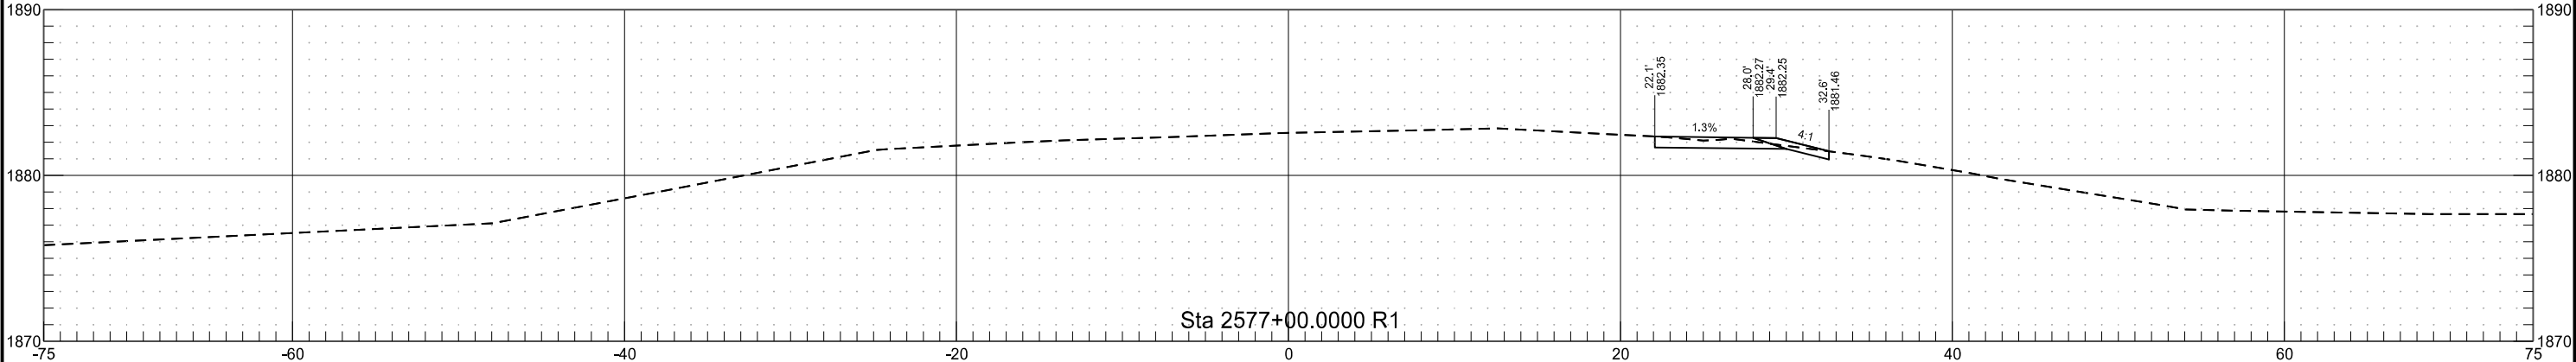




ND 23 Temporary Widining

	STATE	PROJECT NO.	SECTION NO.	SHEET NO.
	ND	AC-NH-SOIB-7-023(041)925	200	56

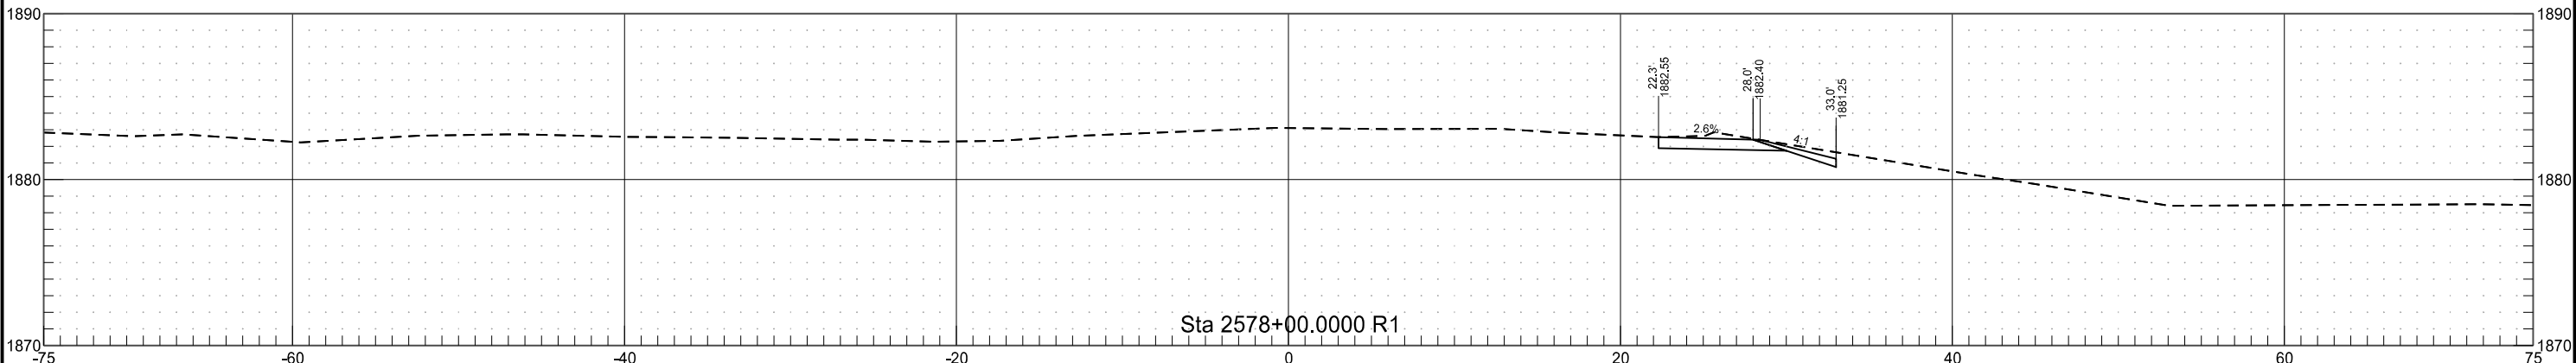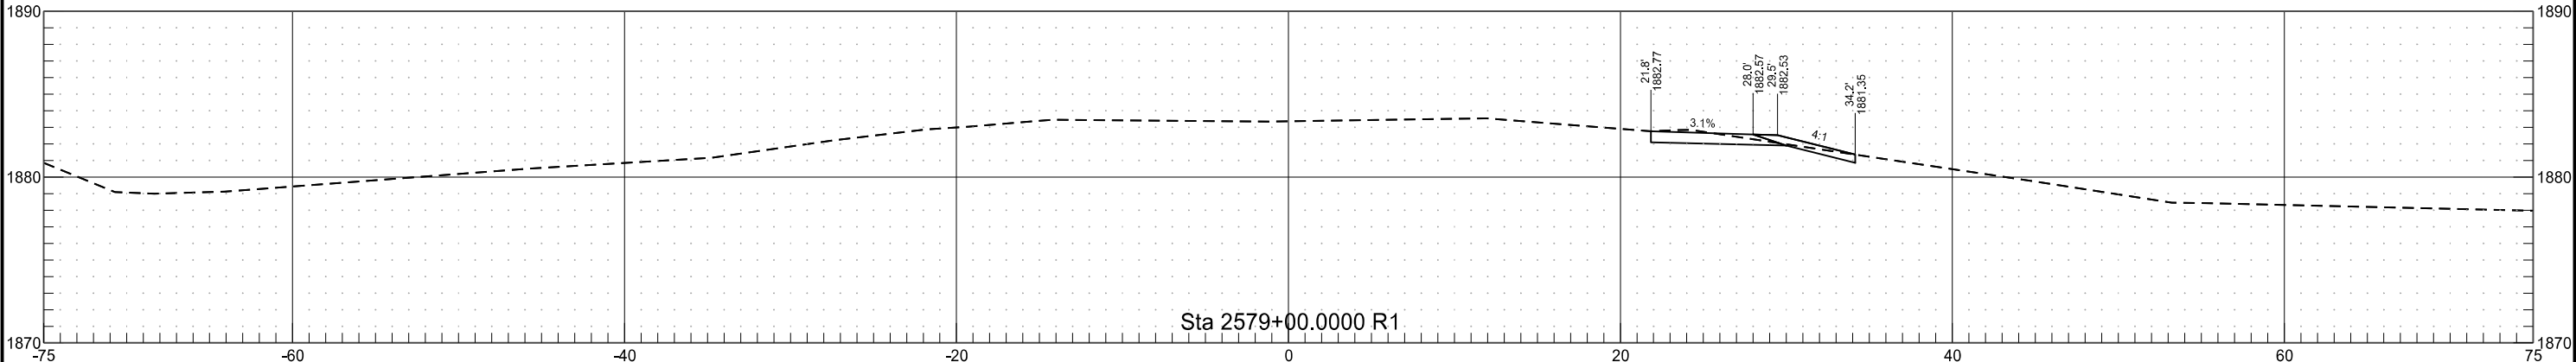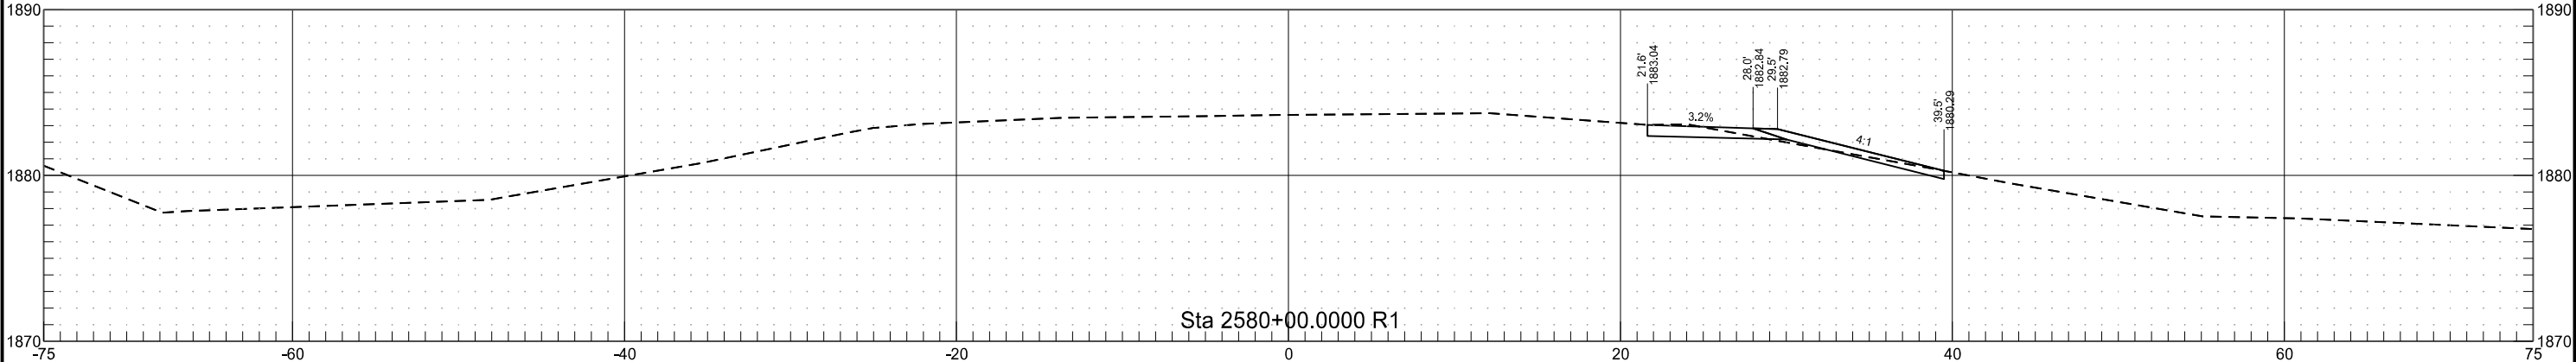




ND 23 Temporary Widening

	STATE	PROJECT NO.	SECTION NO.	SHEET NO.
	ND	AC-NH-SOIB-7-023(041)925	200	57

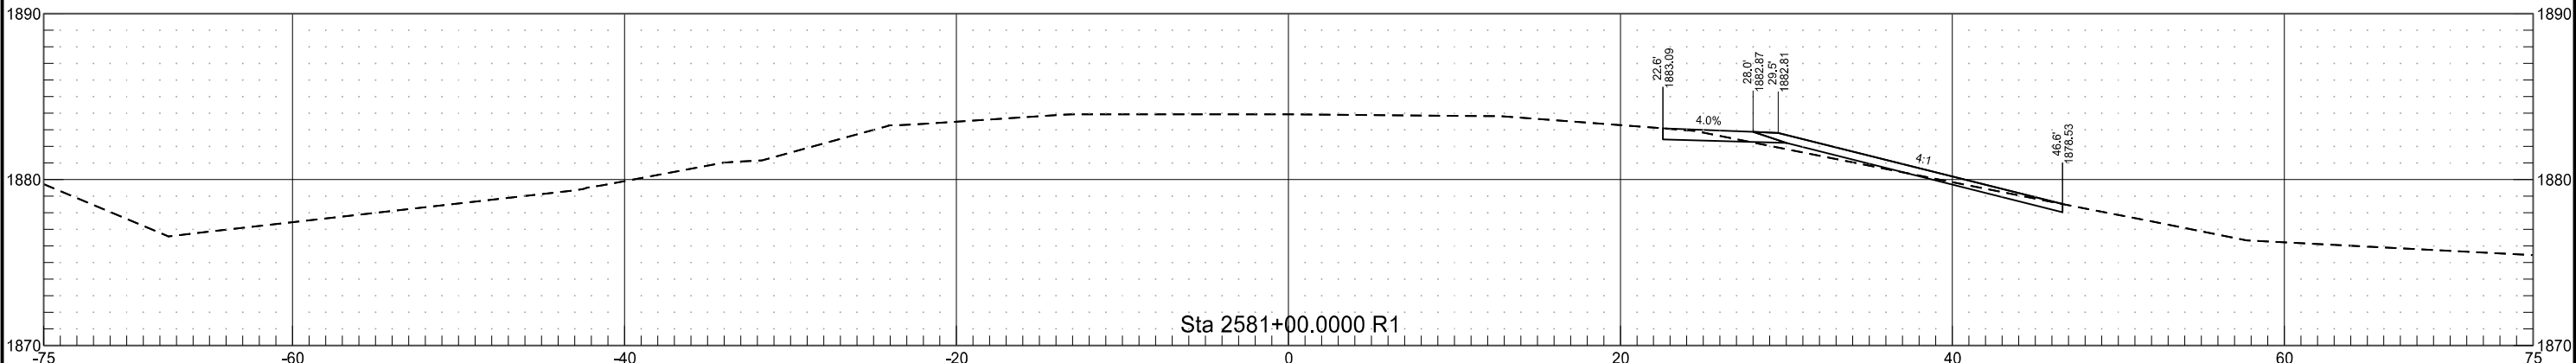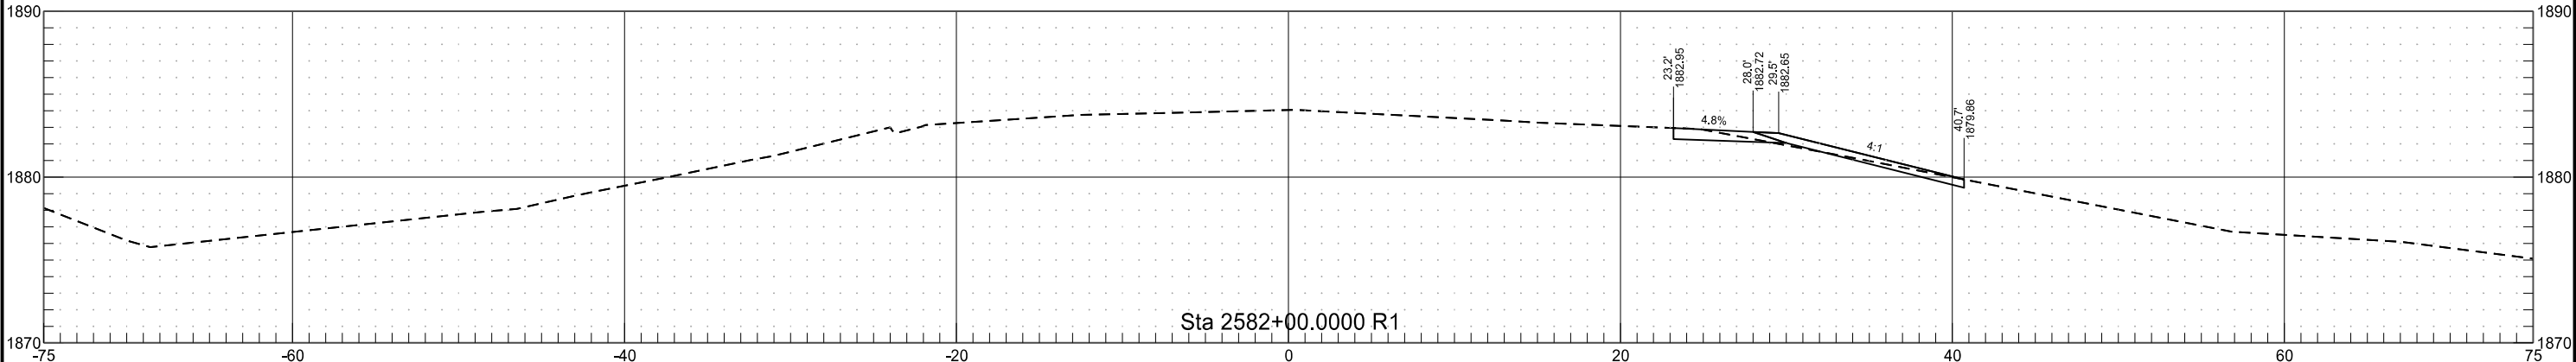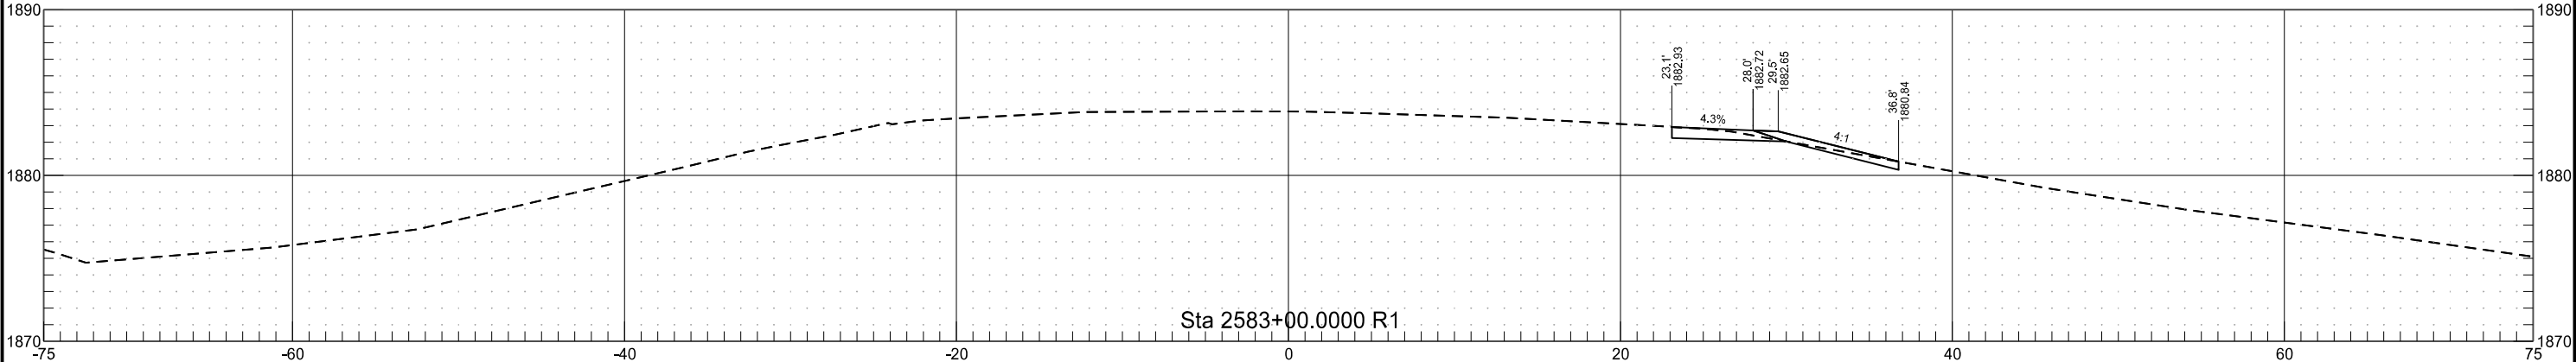



ND 23 Temporary Widening

	STATE	PROJECT NO.	SECTION NO.	SHEET NO.
	ND	AC-NH-SOIB-7-023(041)925	200	58

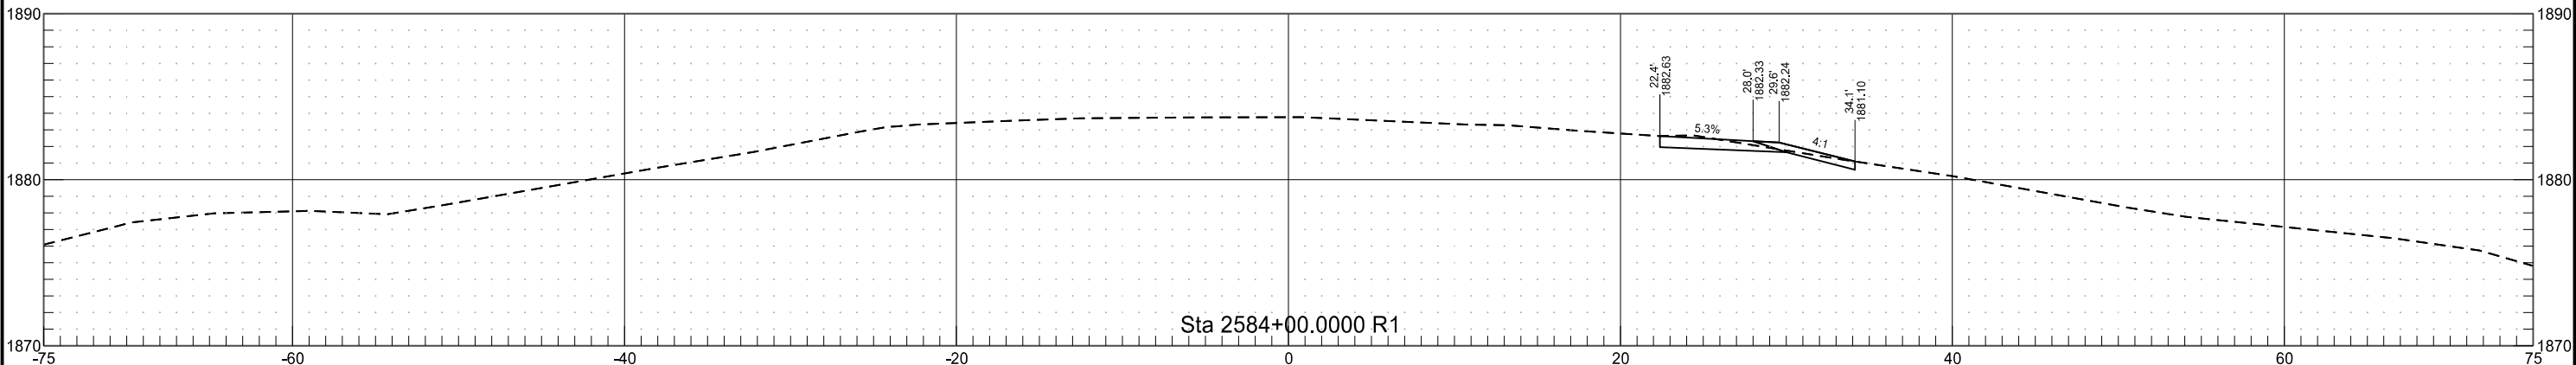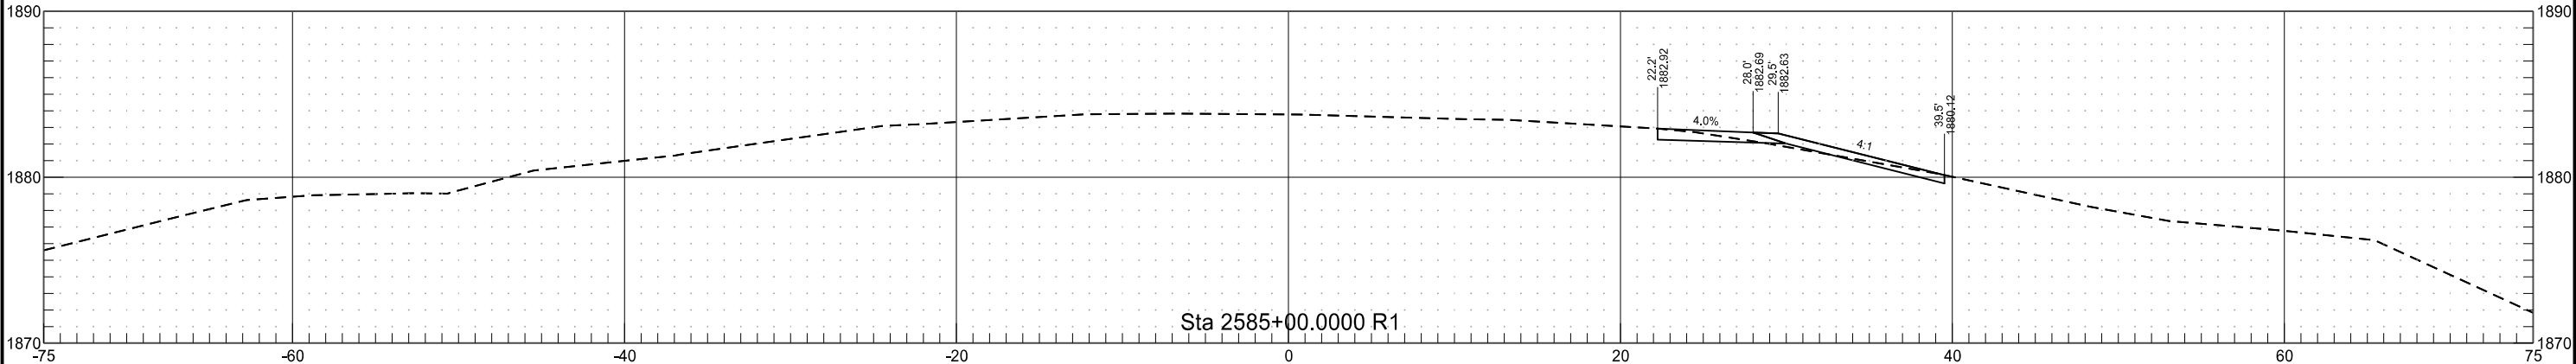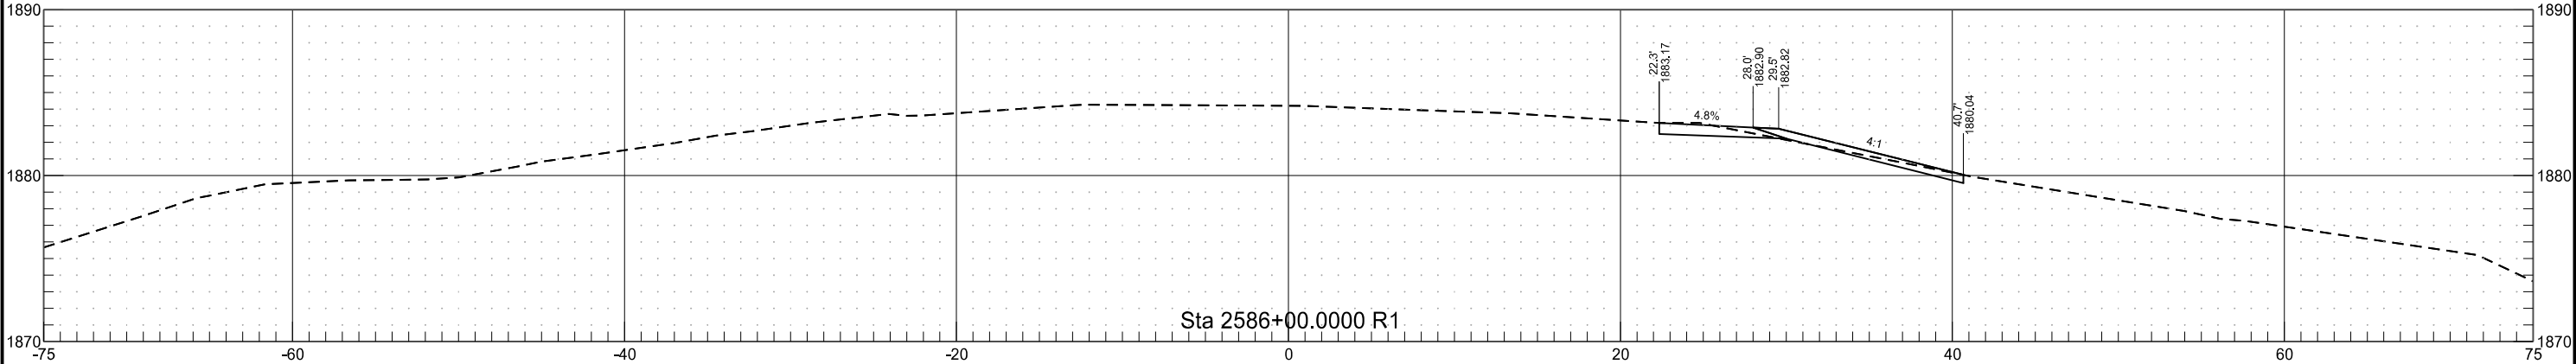




ND 23 Temporary Widening

	STATE	PROJECT NO.	SECTION NO.	SHEET NO.
	ND	AC-NH-SOIB-7-023(041)925	200	59

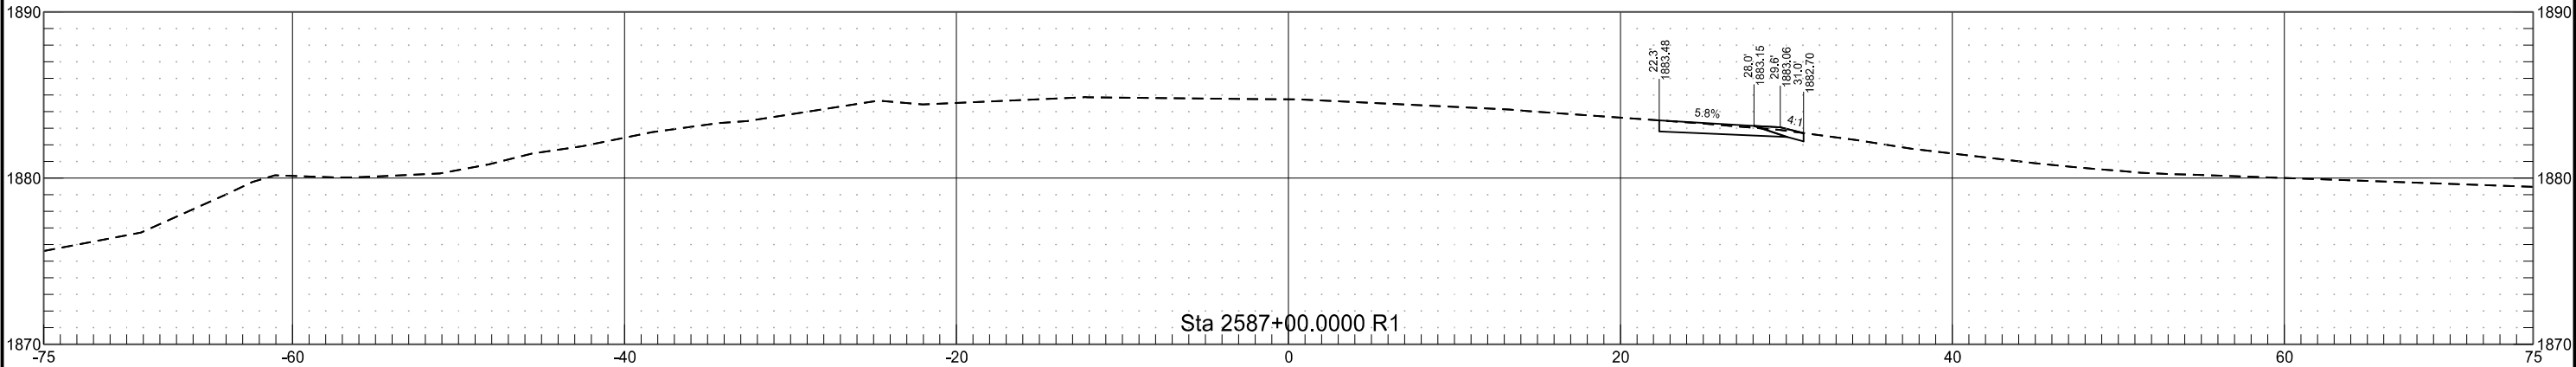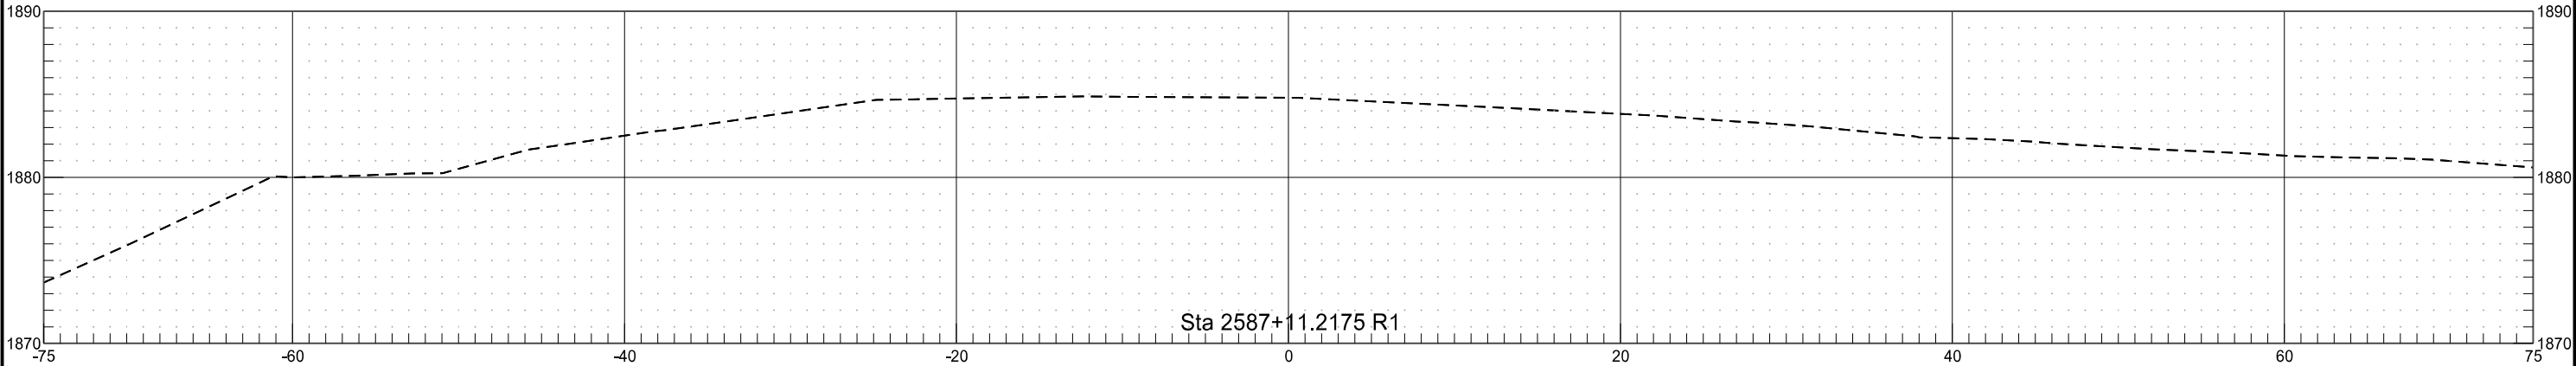


ND 23 Phase B

	STATE	PROJECT NO.	SECTION NO.	SHEET NO.
	ND	AC-NH-SOIB-7-023(041)925	200	60

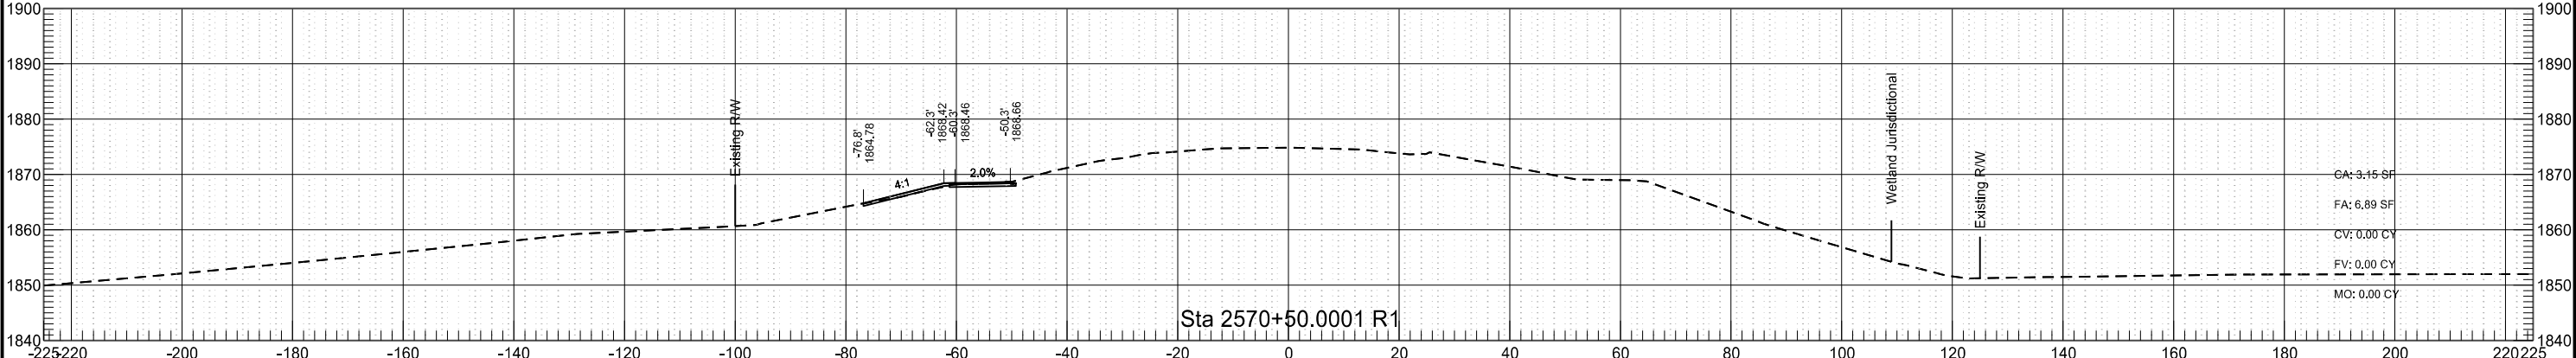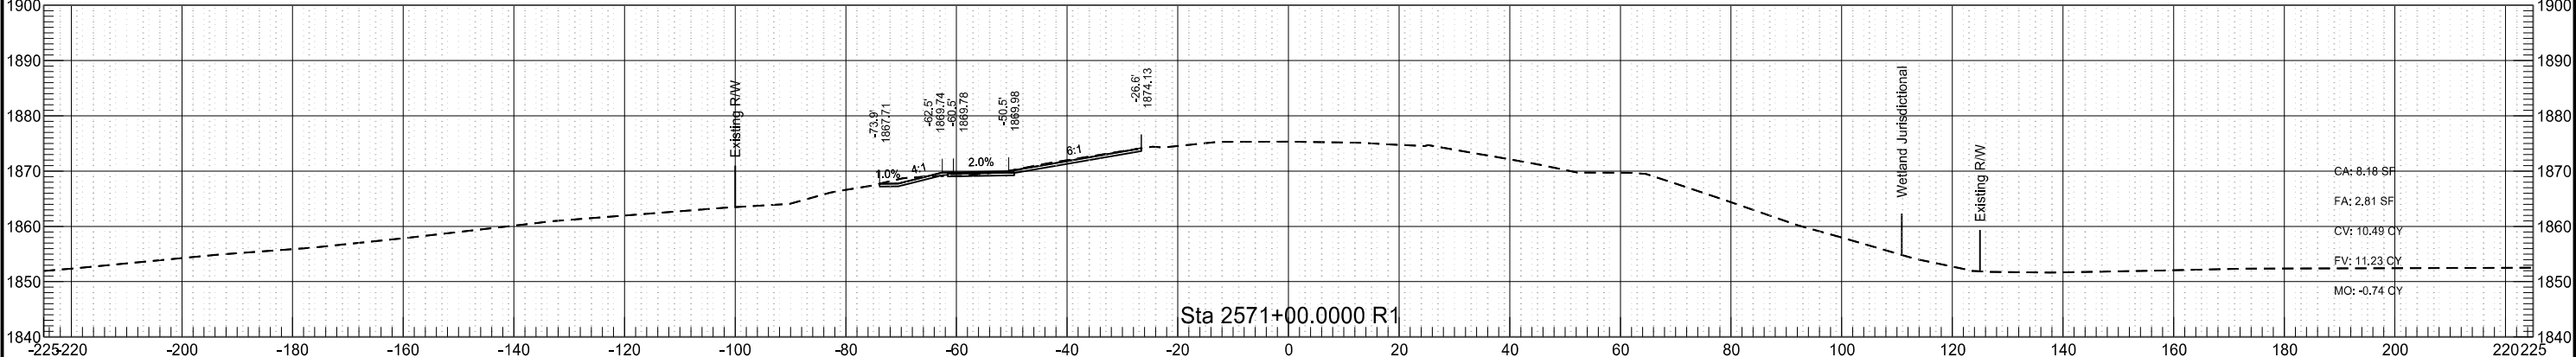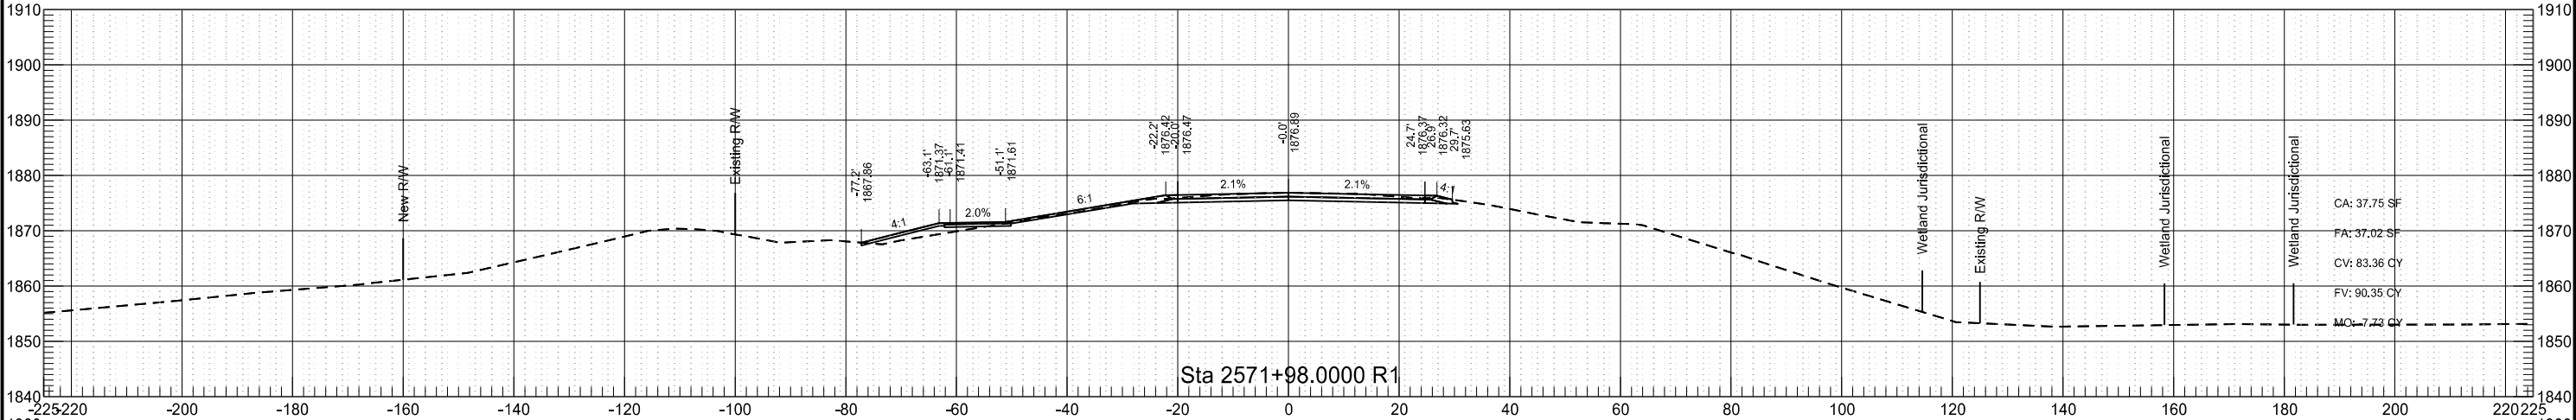




ND 23 Phase B

	STATE	PROJECT NO.	SECTION NO.	SHEET NO.
	ND	AC-NH-SOIB-7-023(041)925	200	61

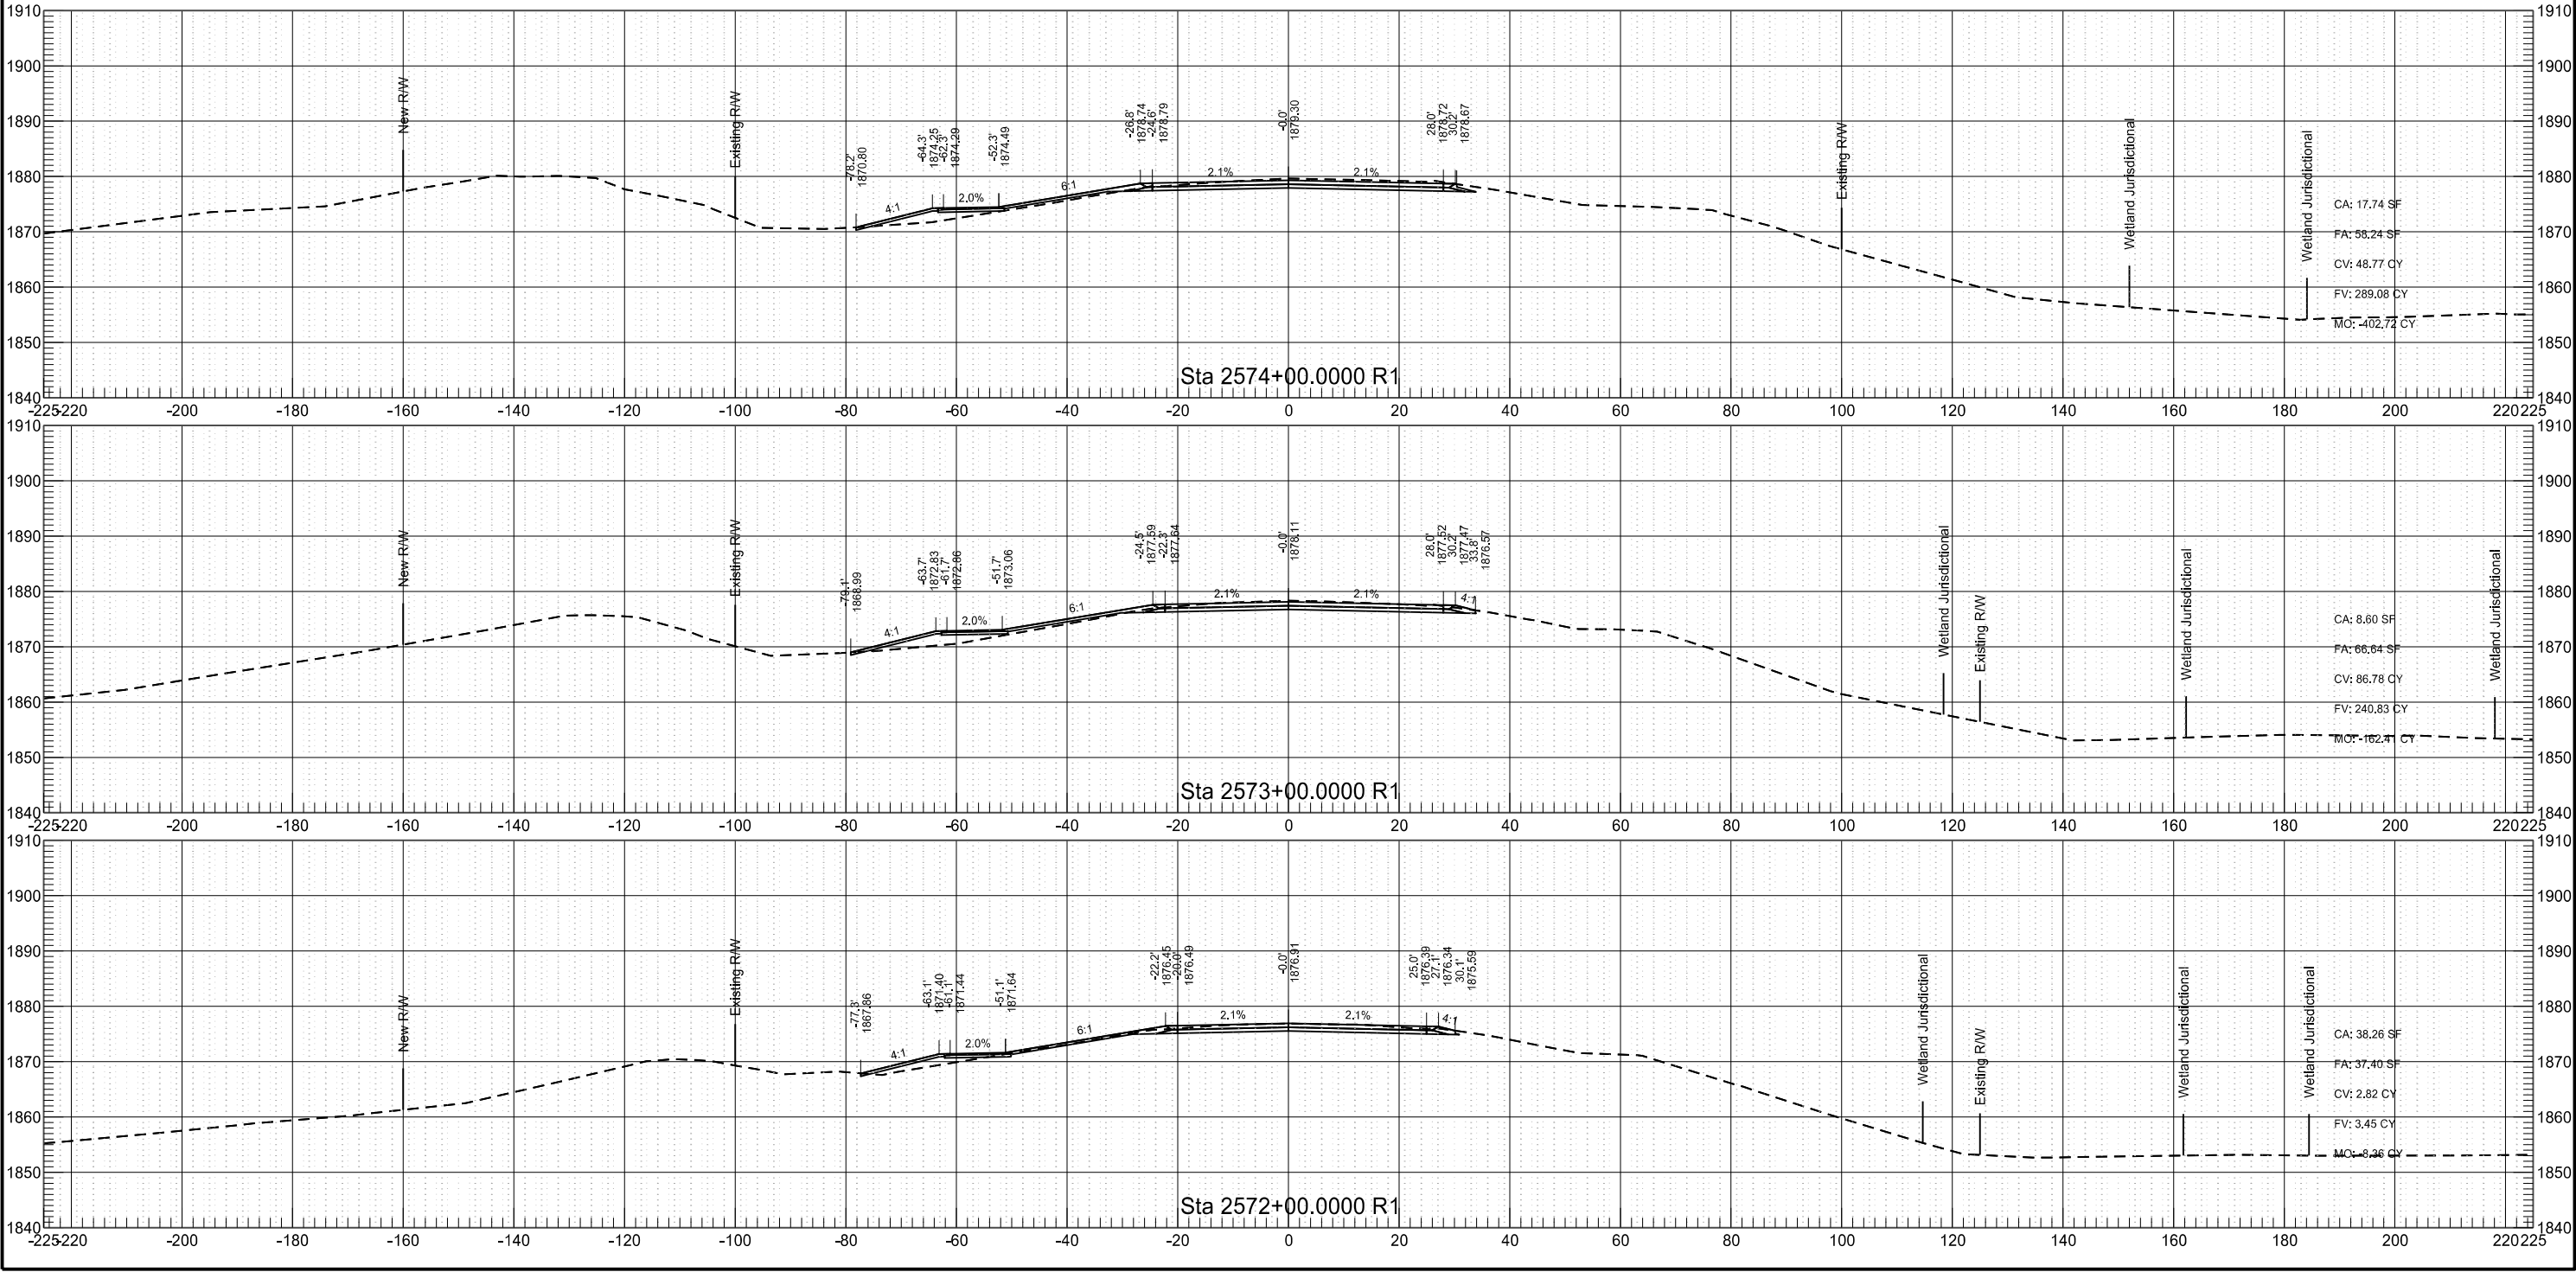

ND 23 Phase B

STATE	PROJECT NO.	SECTION NO.	SHEET NO.
ND	AC-NH-SOIB-7-023(041)925	200	62

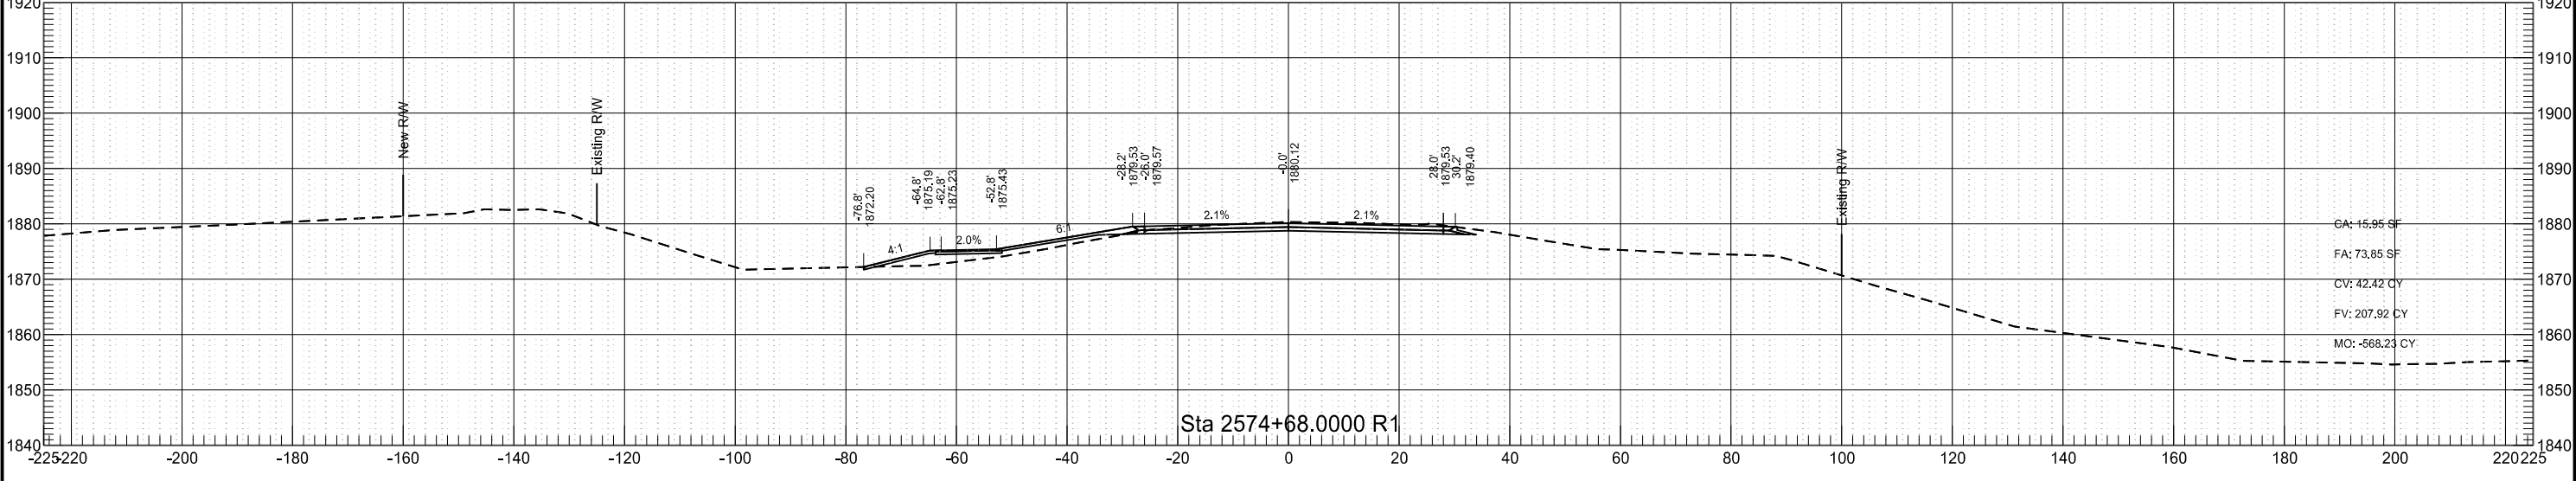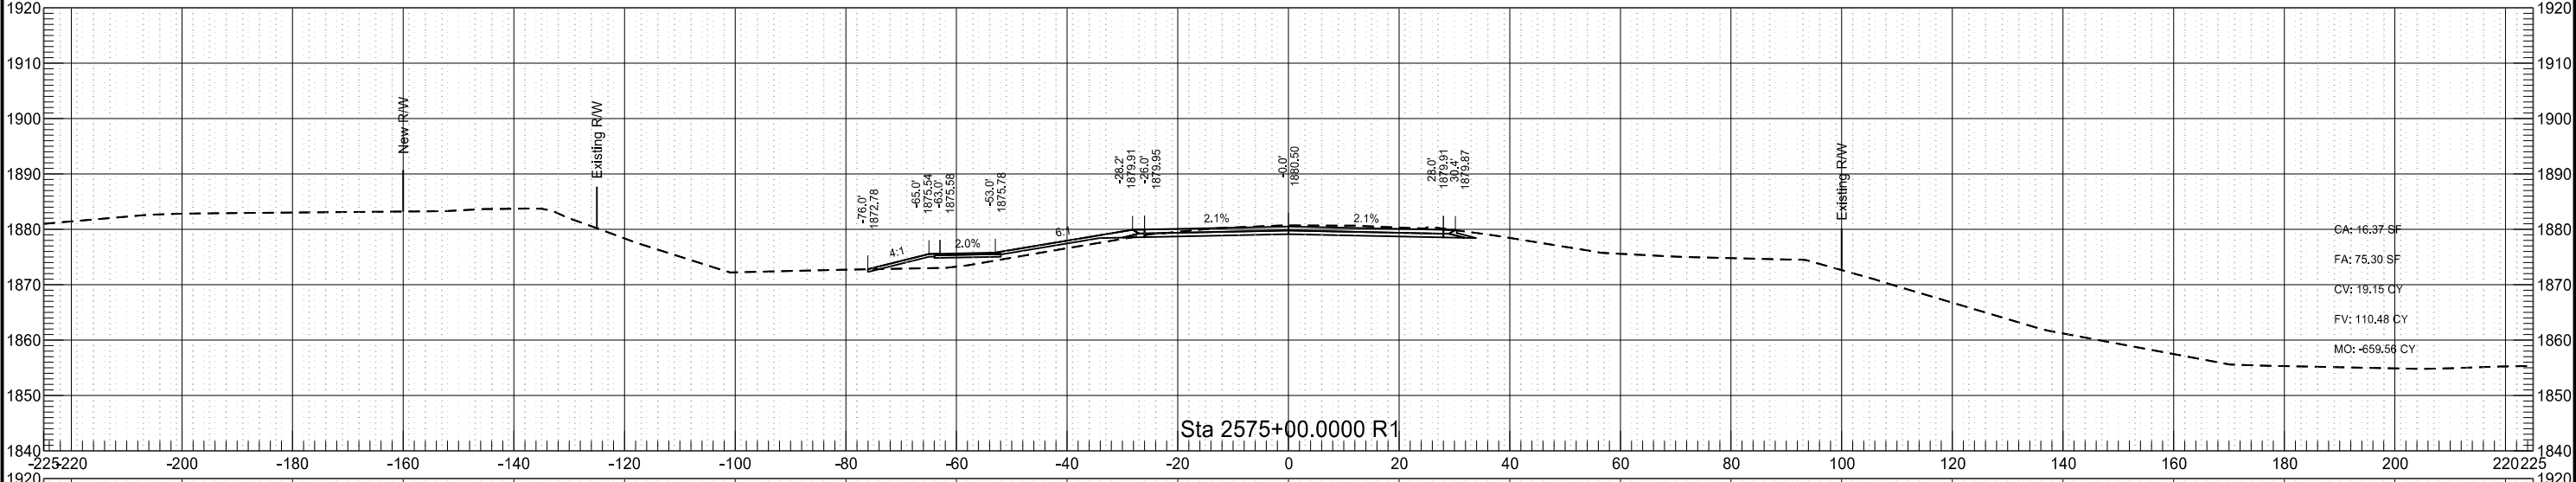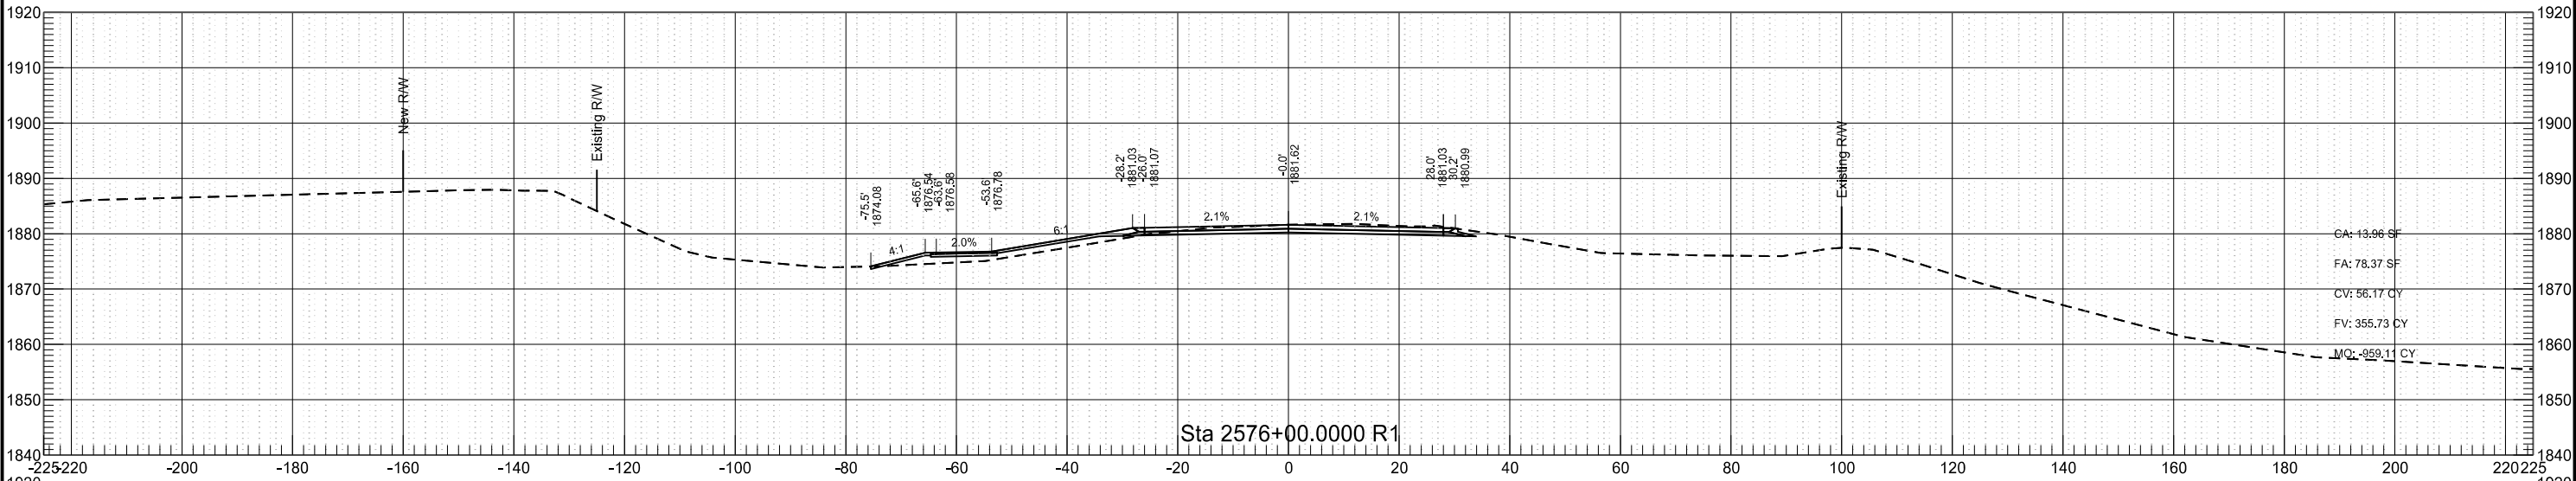

ND 23 Phase B

STATE

PROJECT NO.

SECTION NO.




SHEET NO.

ND

AC-NH-SOIB-7-023(041)925



200

63

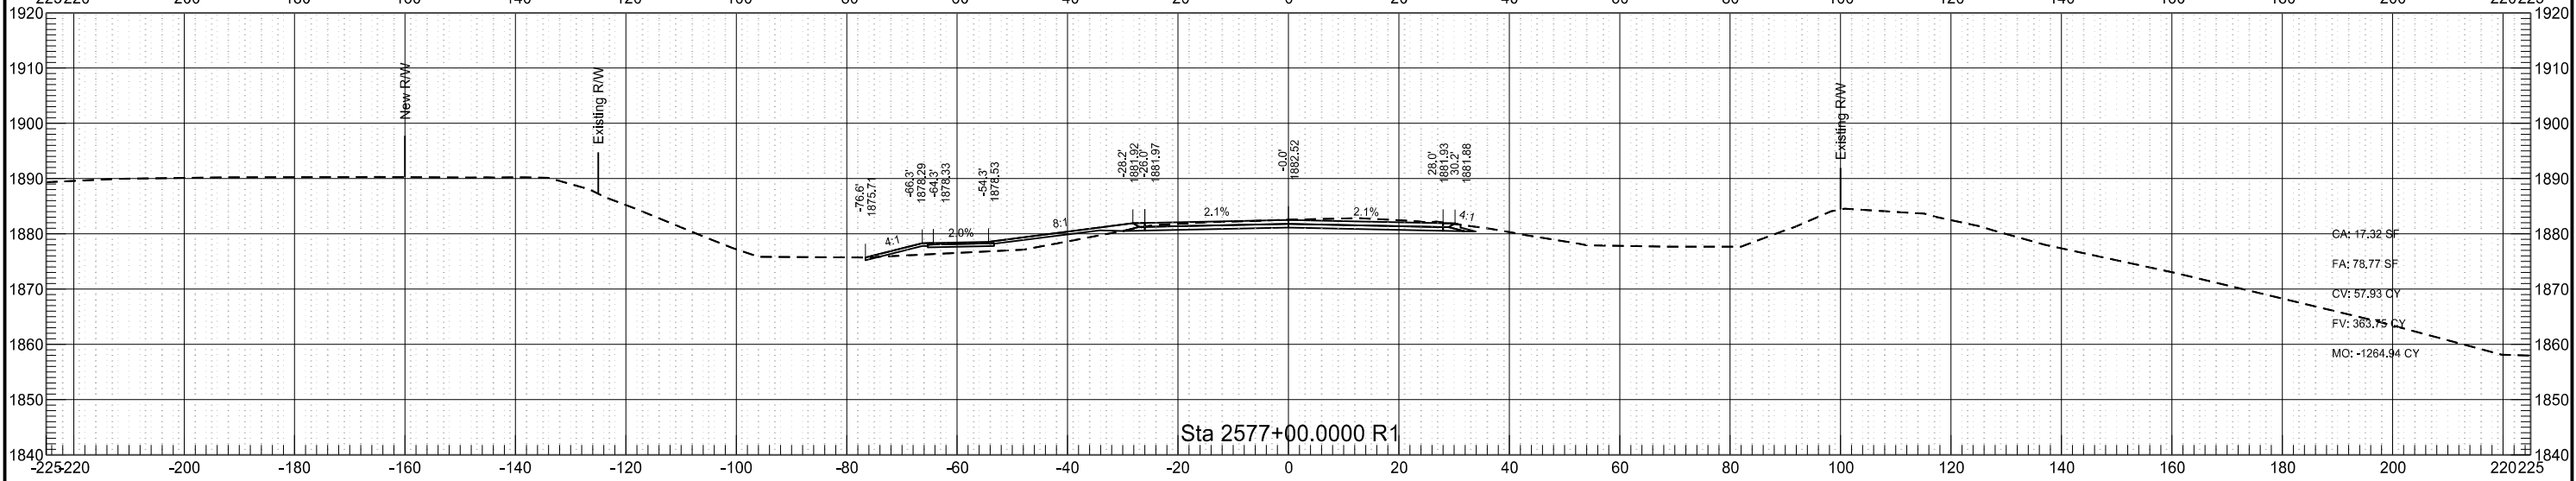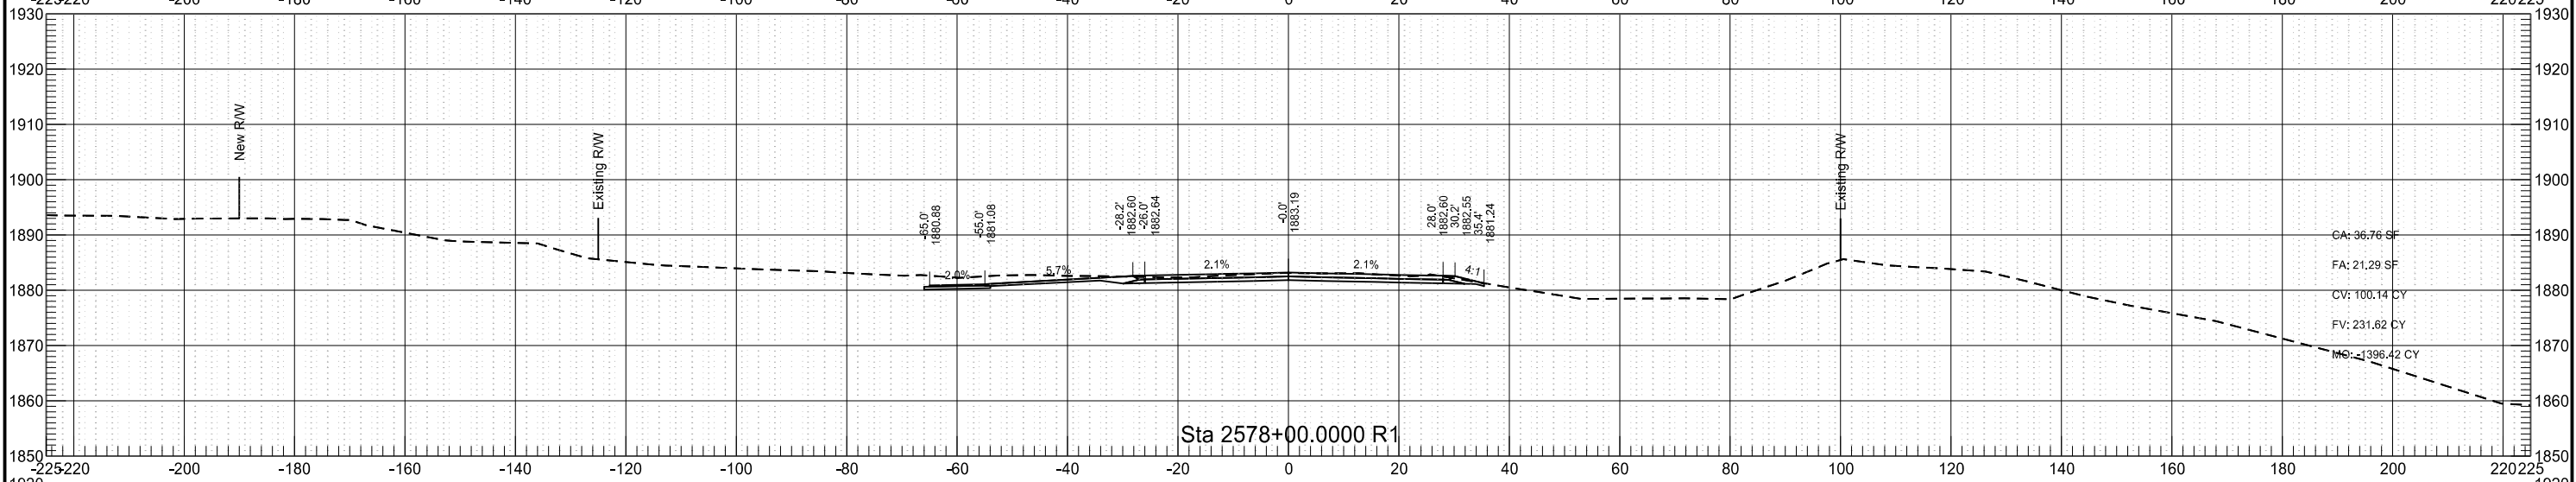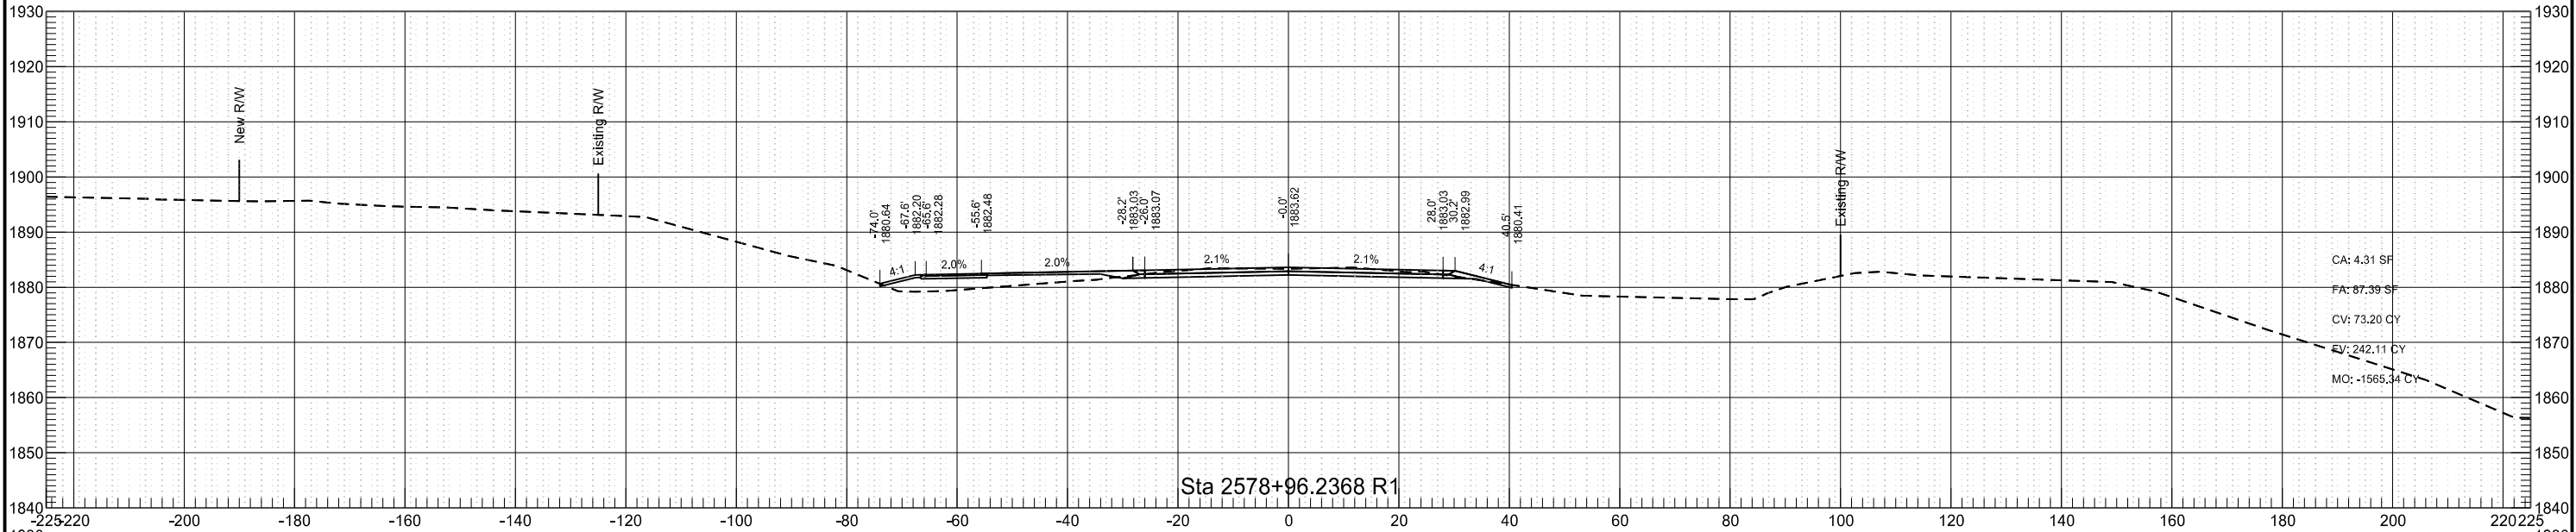




ND 23 Phase B

	STATE	PROJECT NO.	SECTION NO.	SHEET NO.
	ND	AC-NH-SOIB-7-023(041)925	200	64

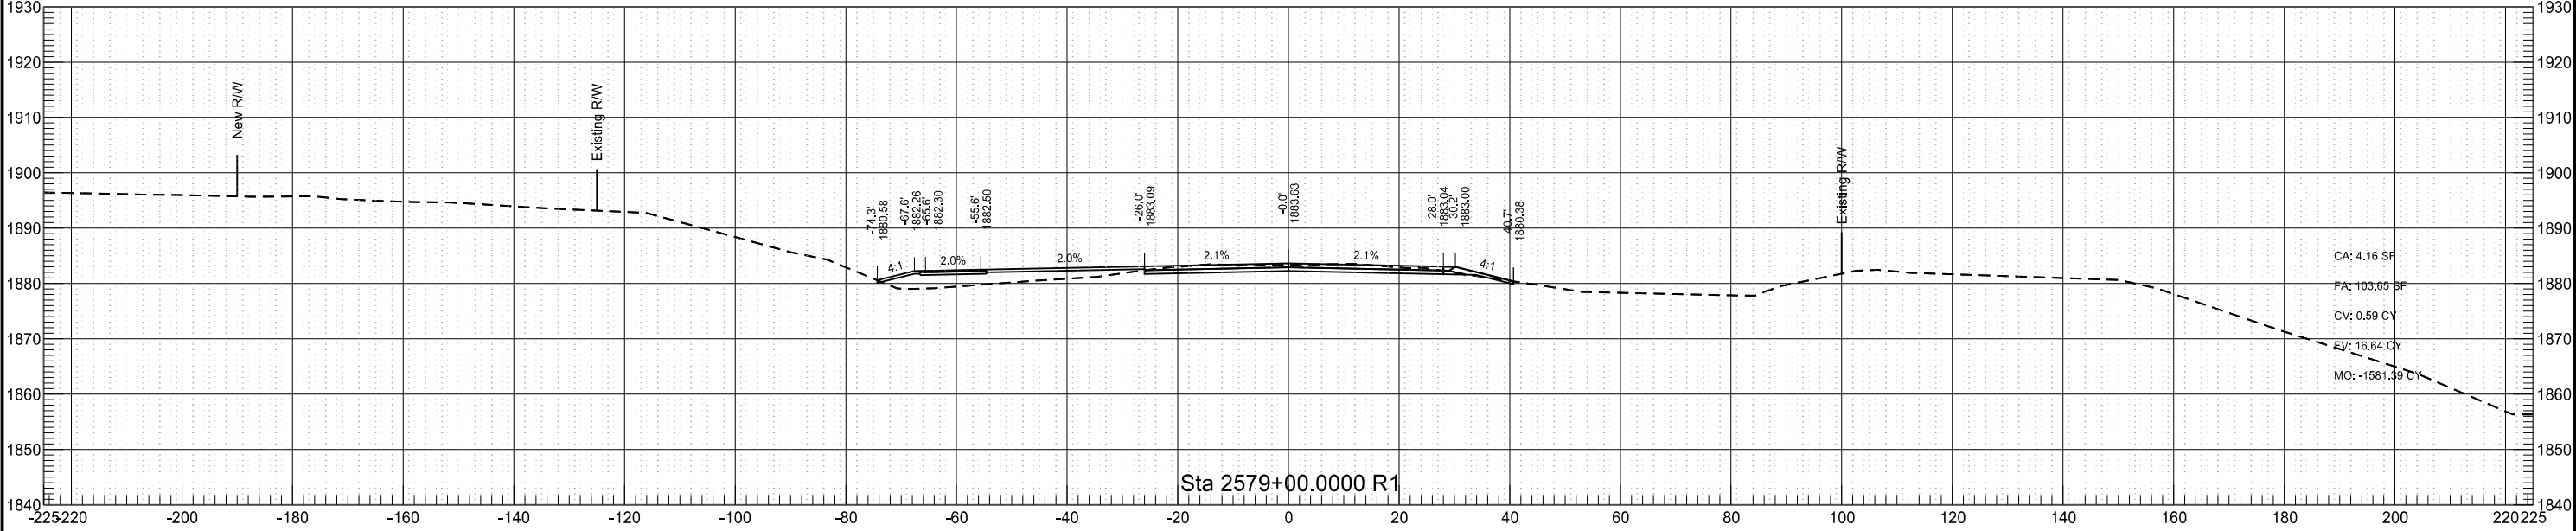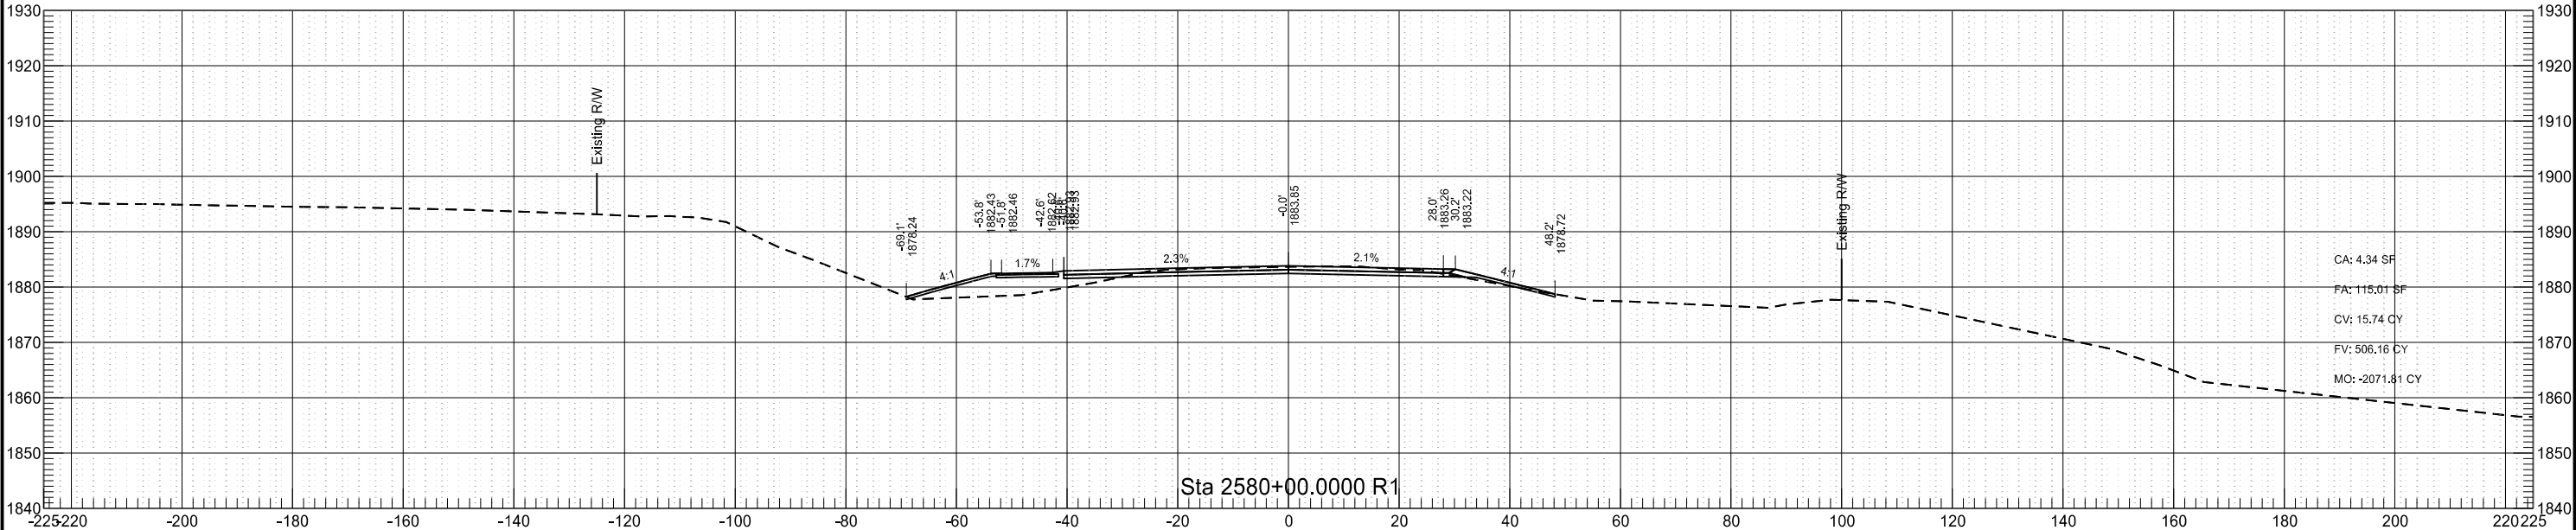


ND 23 Phase B

	STATE	PROJECT NO.	SECTION NO.	SHEET NO.
	ND	AC-NH-SOIB-7-023(041)925	200	65

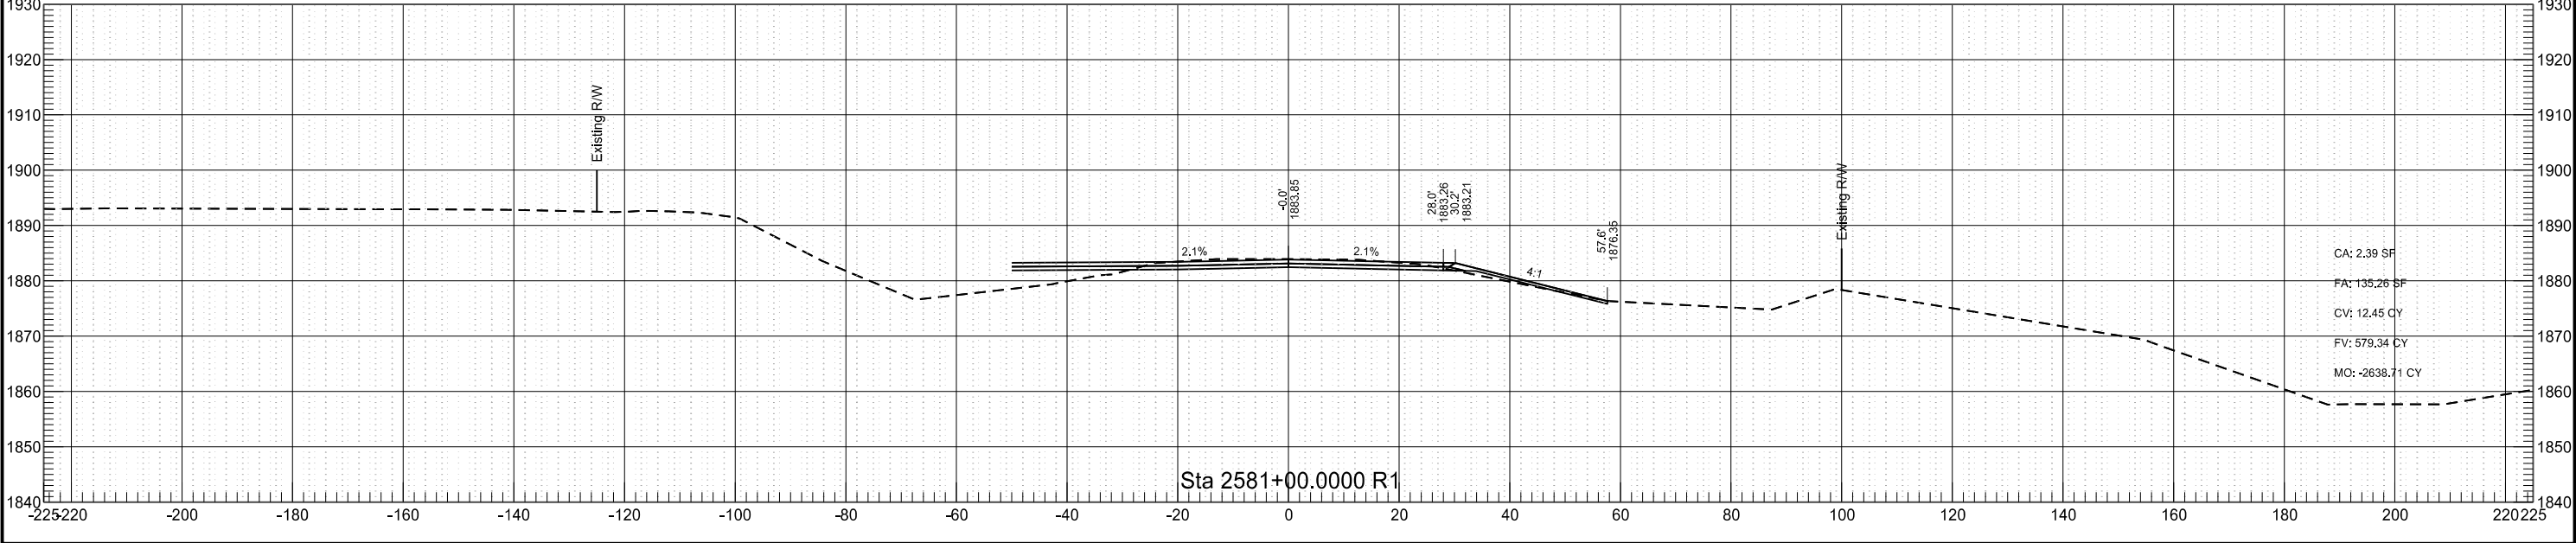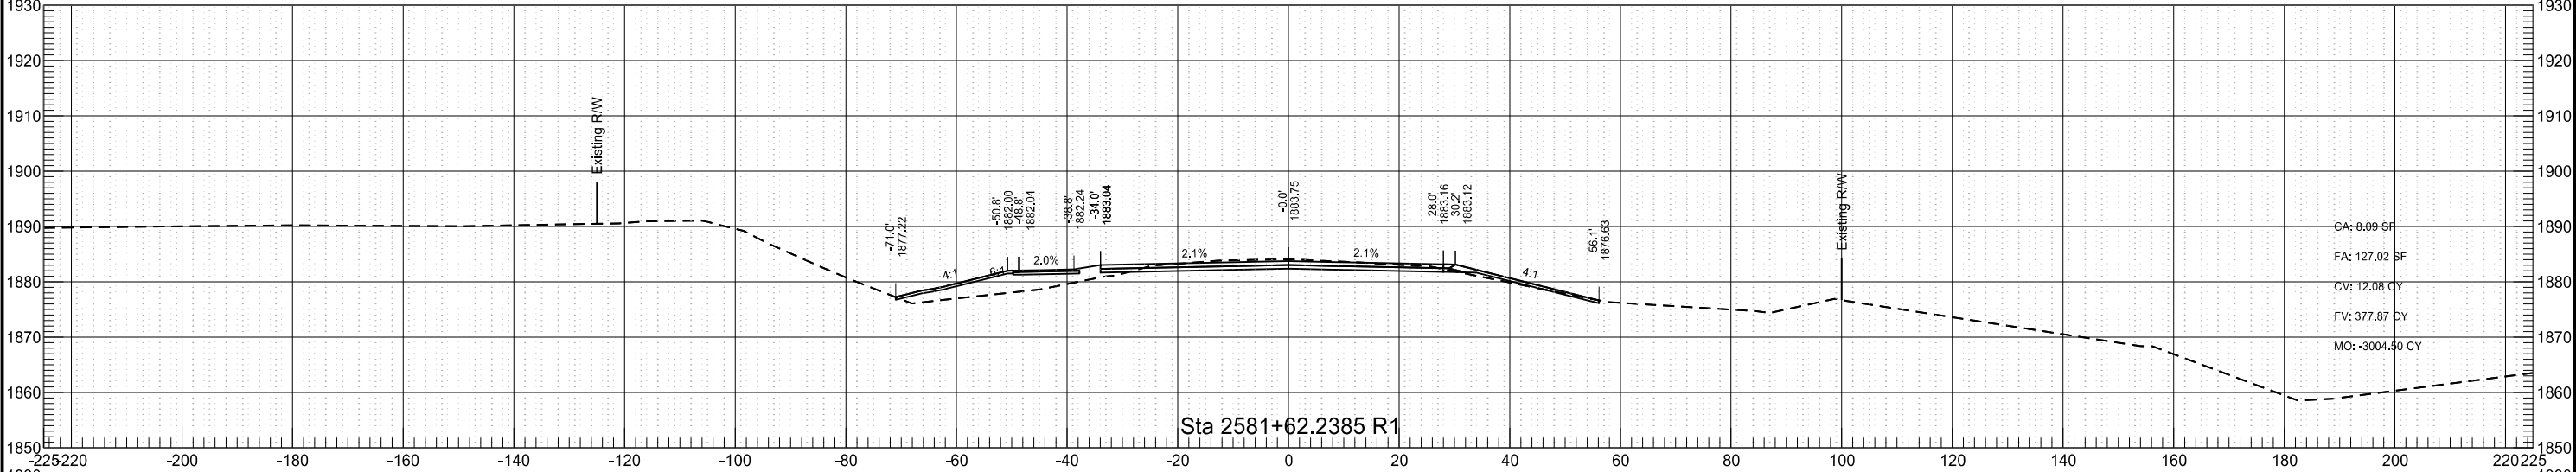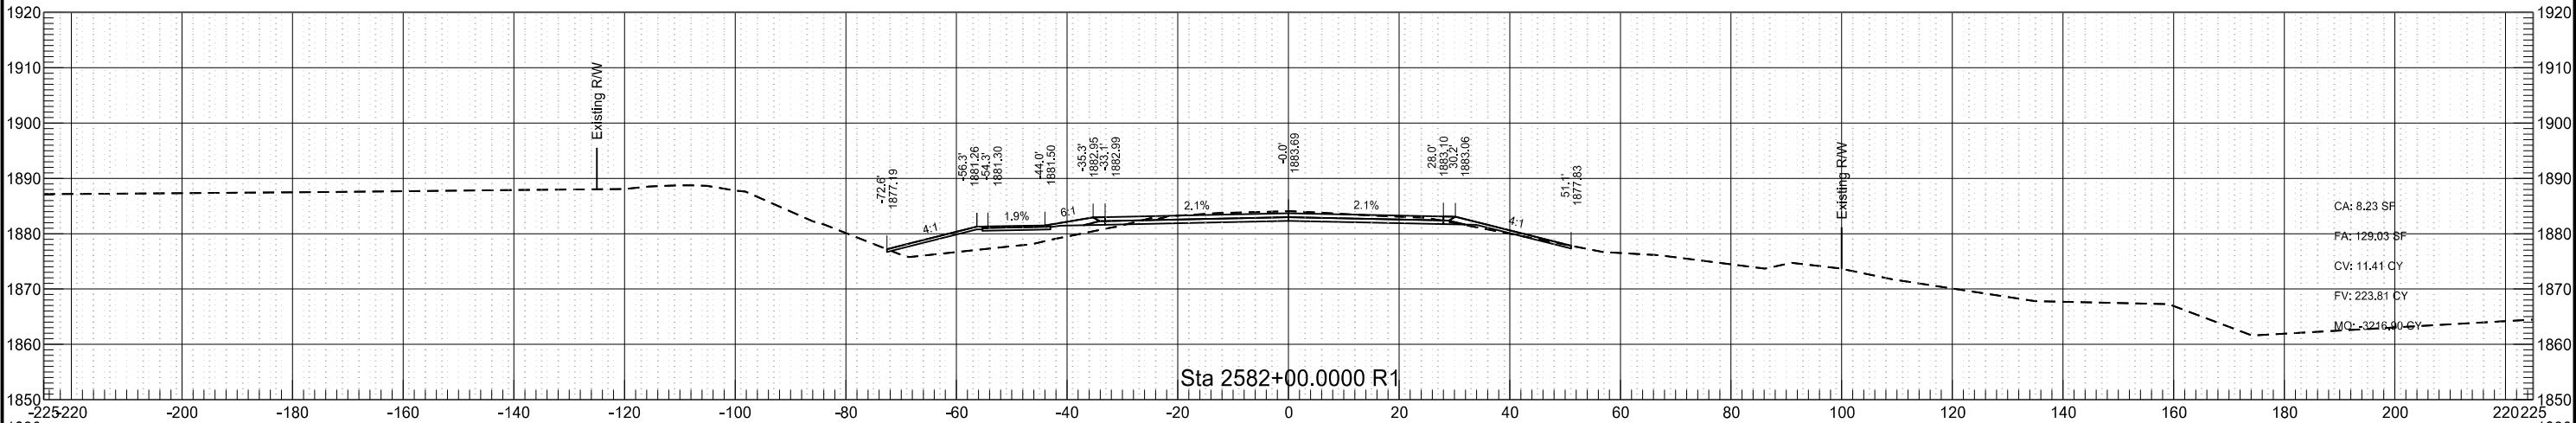


ND 23 Phase B

	STATE	PROJECT NO.	SECTION NO.	SHEET NO.
	ND	AC-NH-SOIB-7-023(041)925	200	66

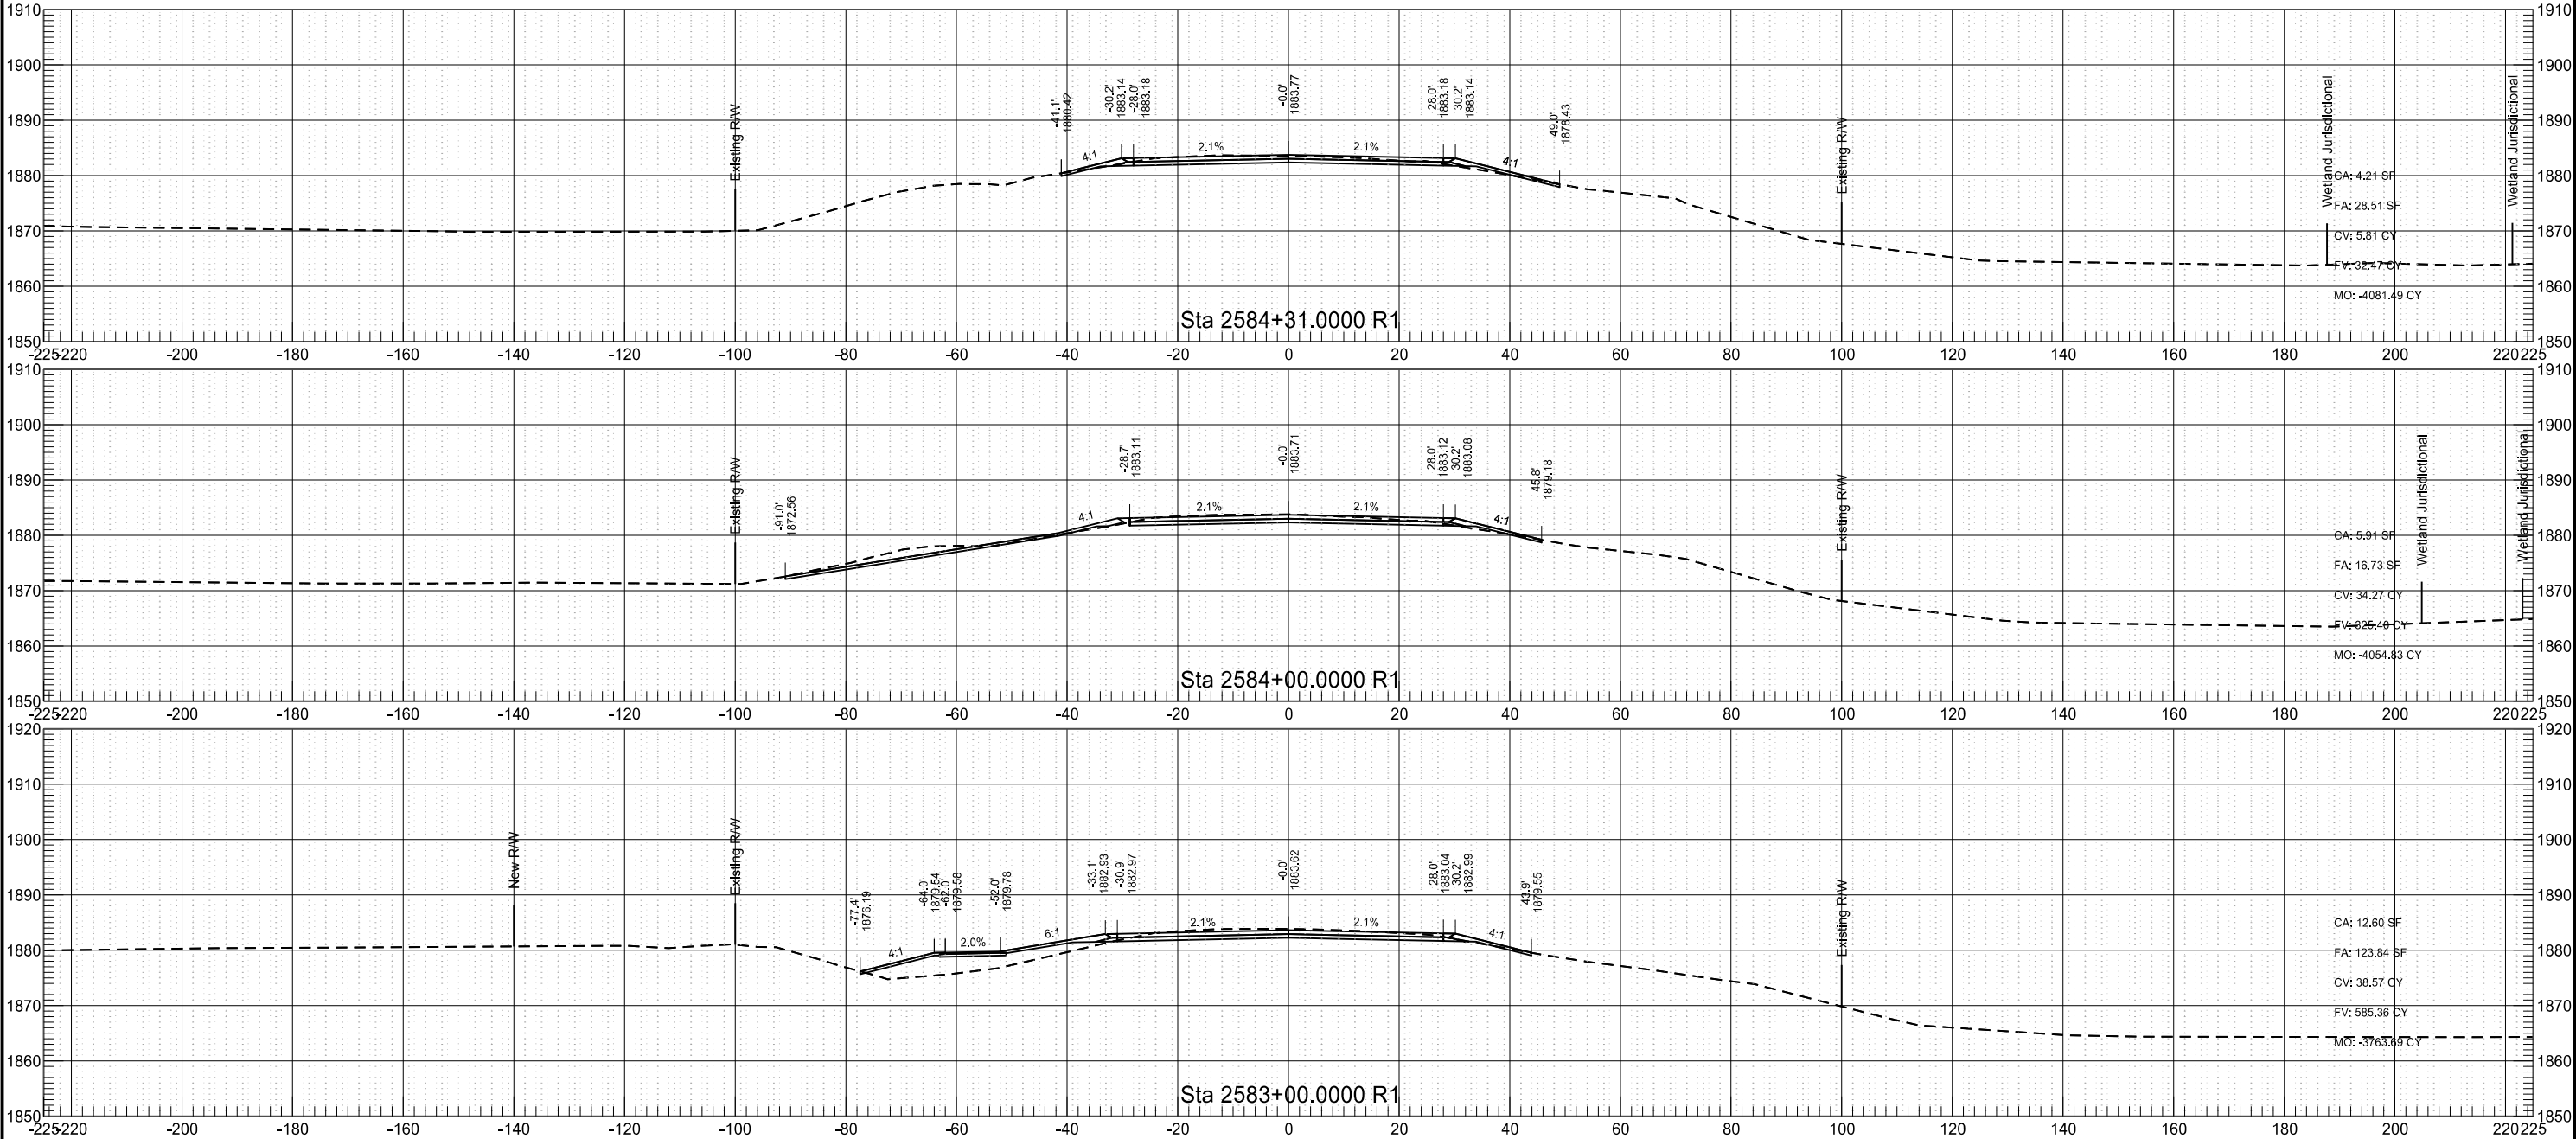


	STATE	PROJECT NO.	SECTION NO.	SHEET NO.
	ND	AC-NH-SOIB-7-023(041)925	200	67

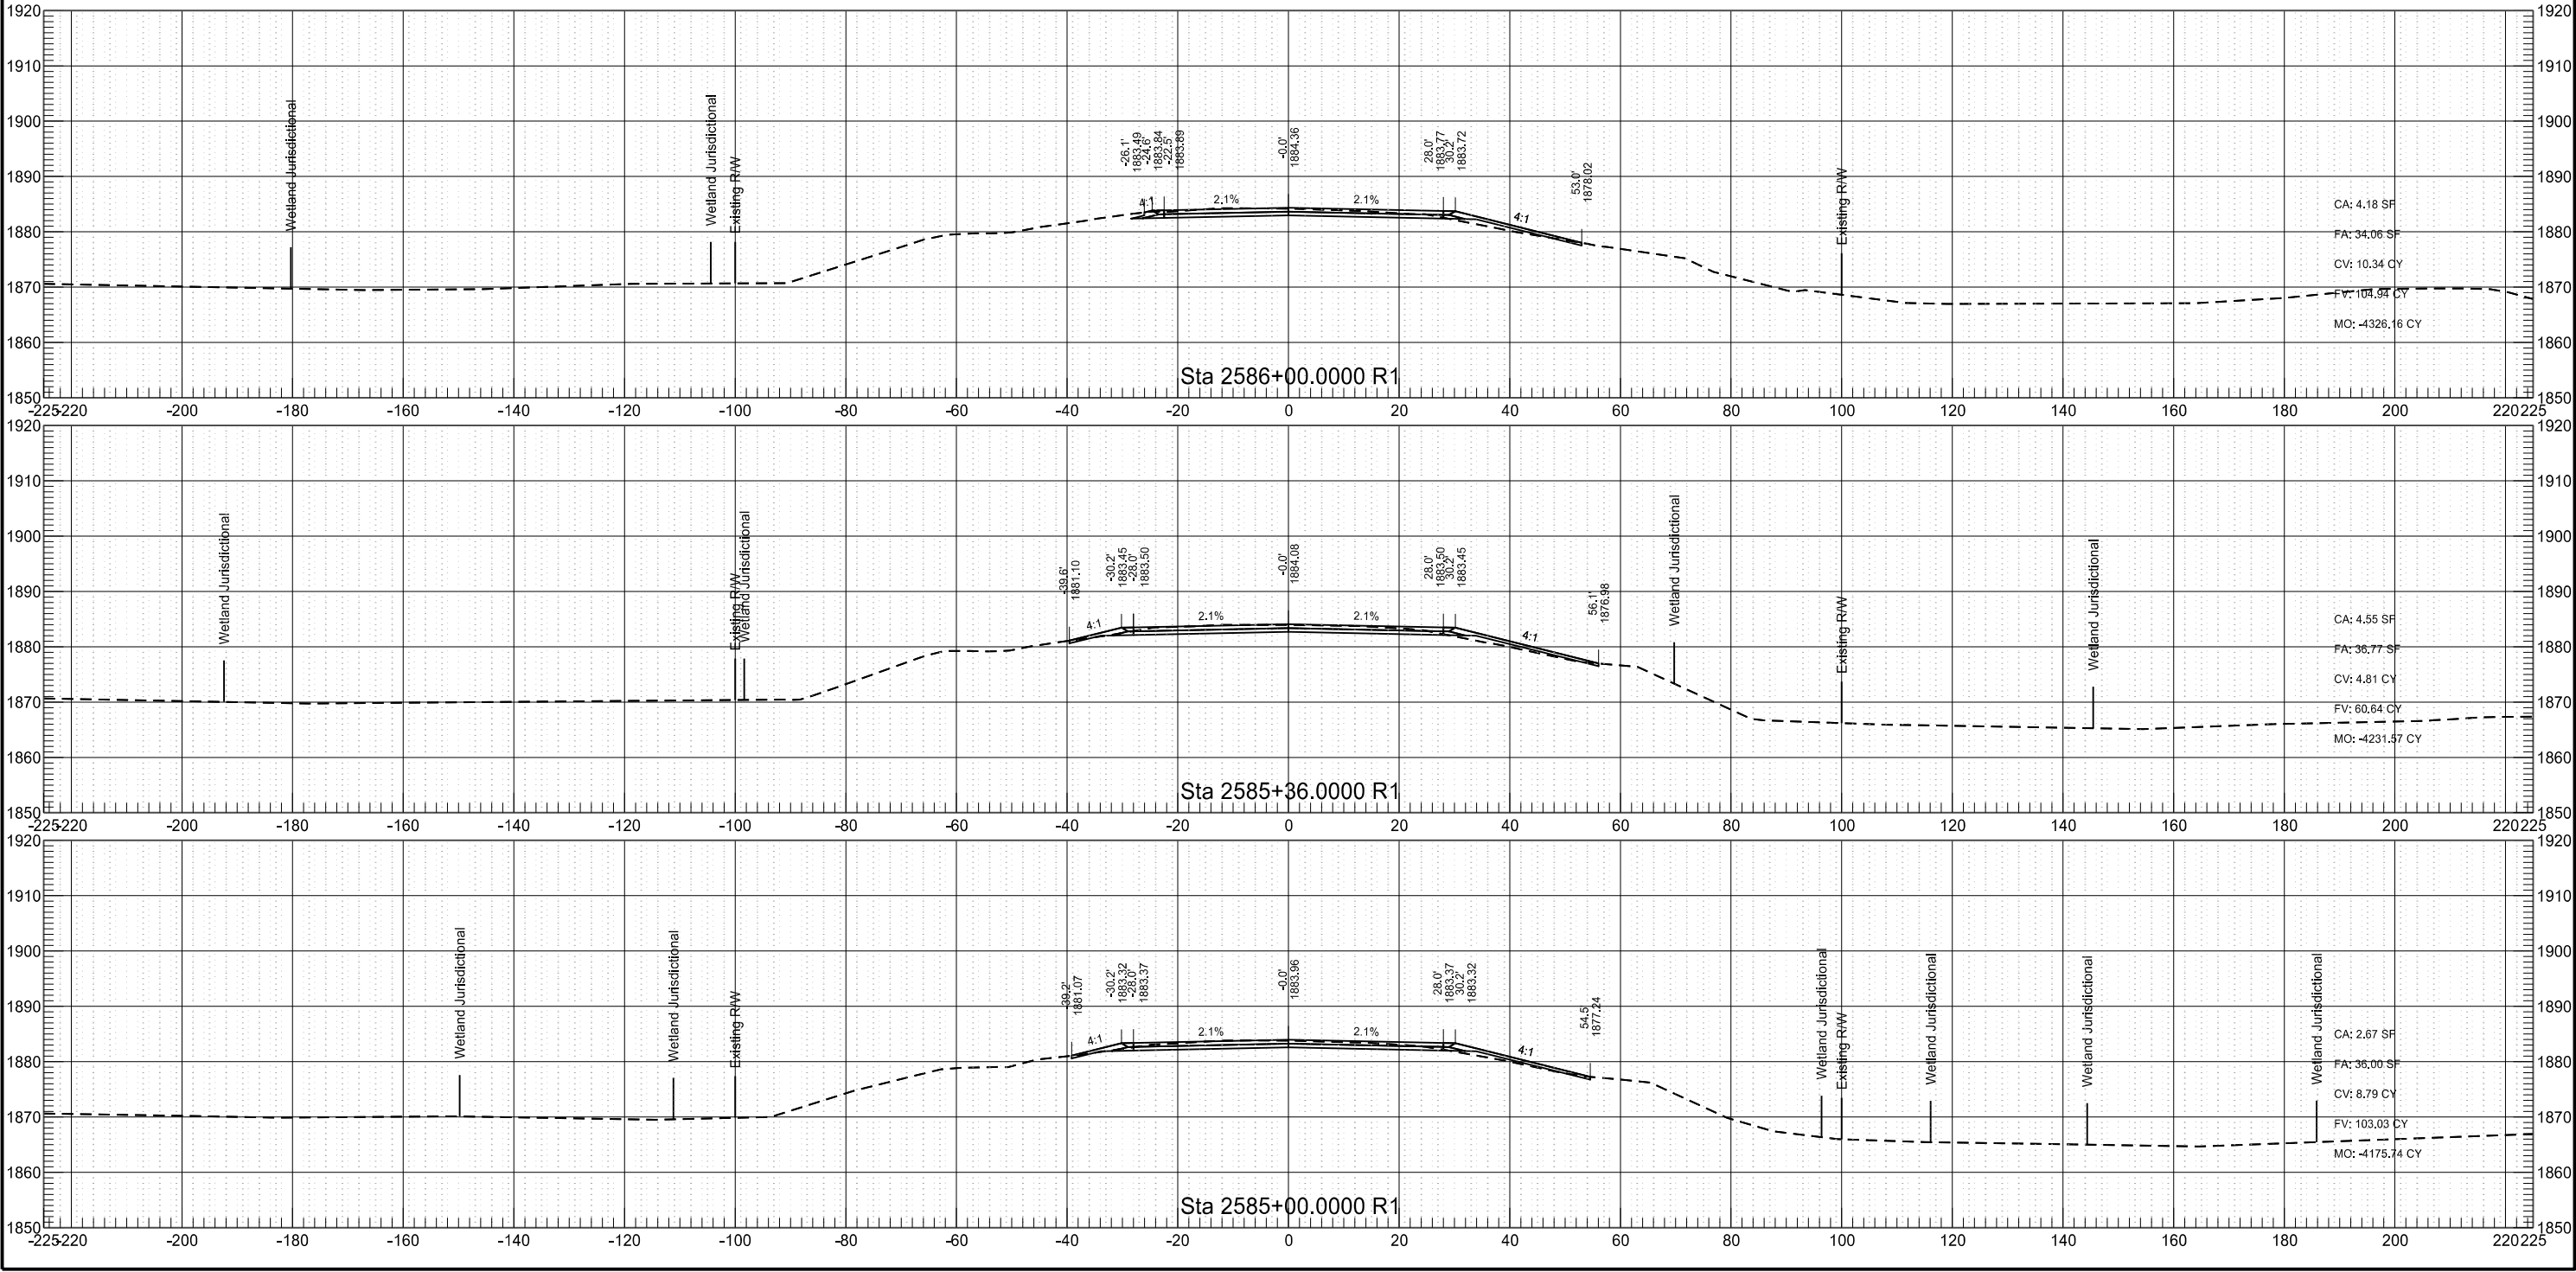



ND 23 Phase B

STATE	PROJECT NO.	SECTION NO.	SHEET NO.
ND	AC-NH-SOIB-7-023(041)925	200	68

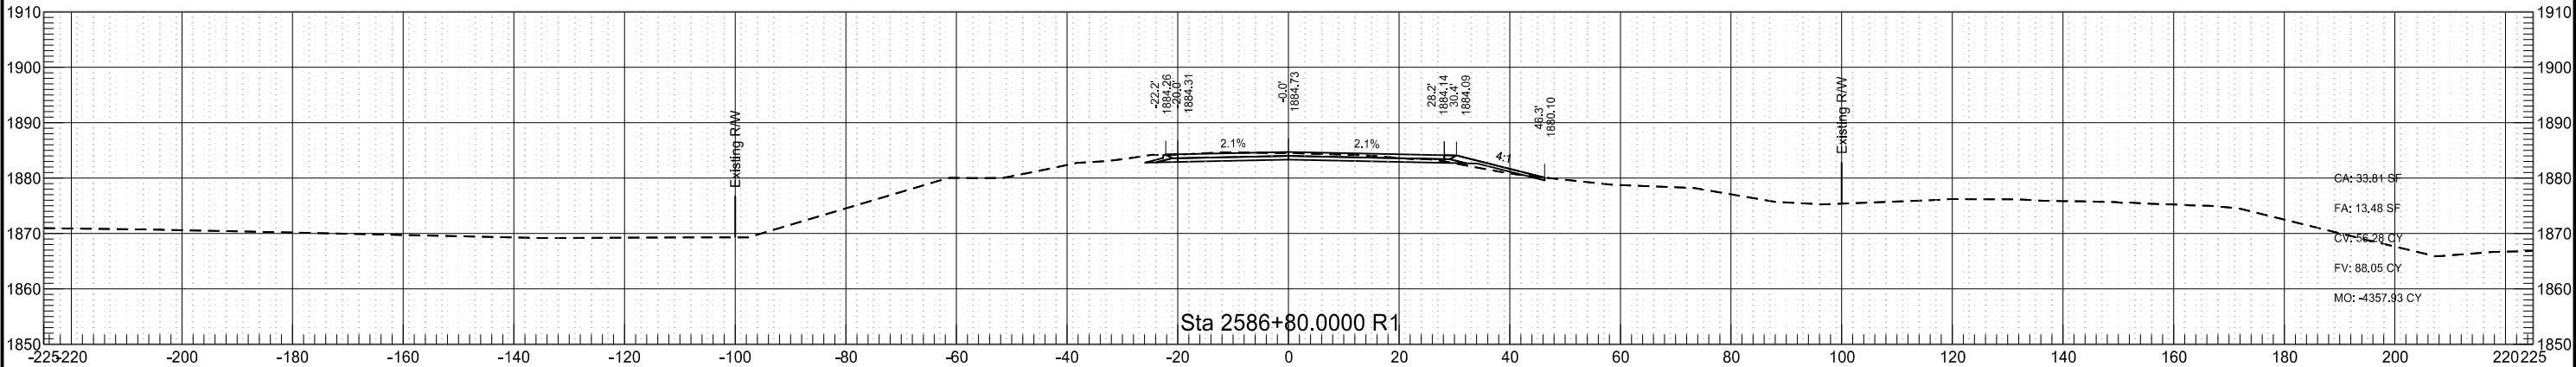


ND 23 Phase C

	STATE	PROJECT NO.	SECTION NO.	SHEET NO.
	ND	AC-NH-SOIB-7-023(041)925	200	69

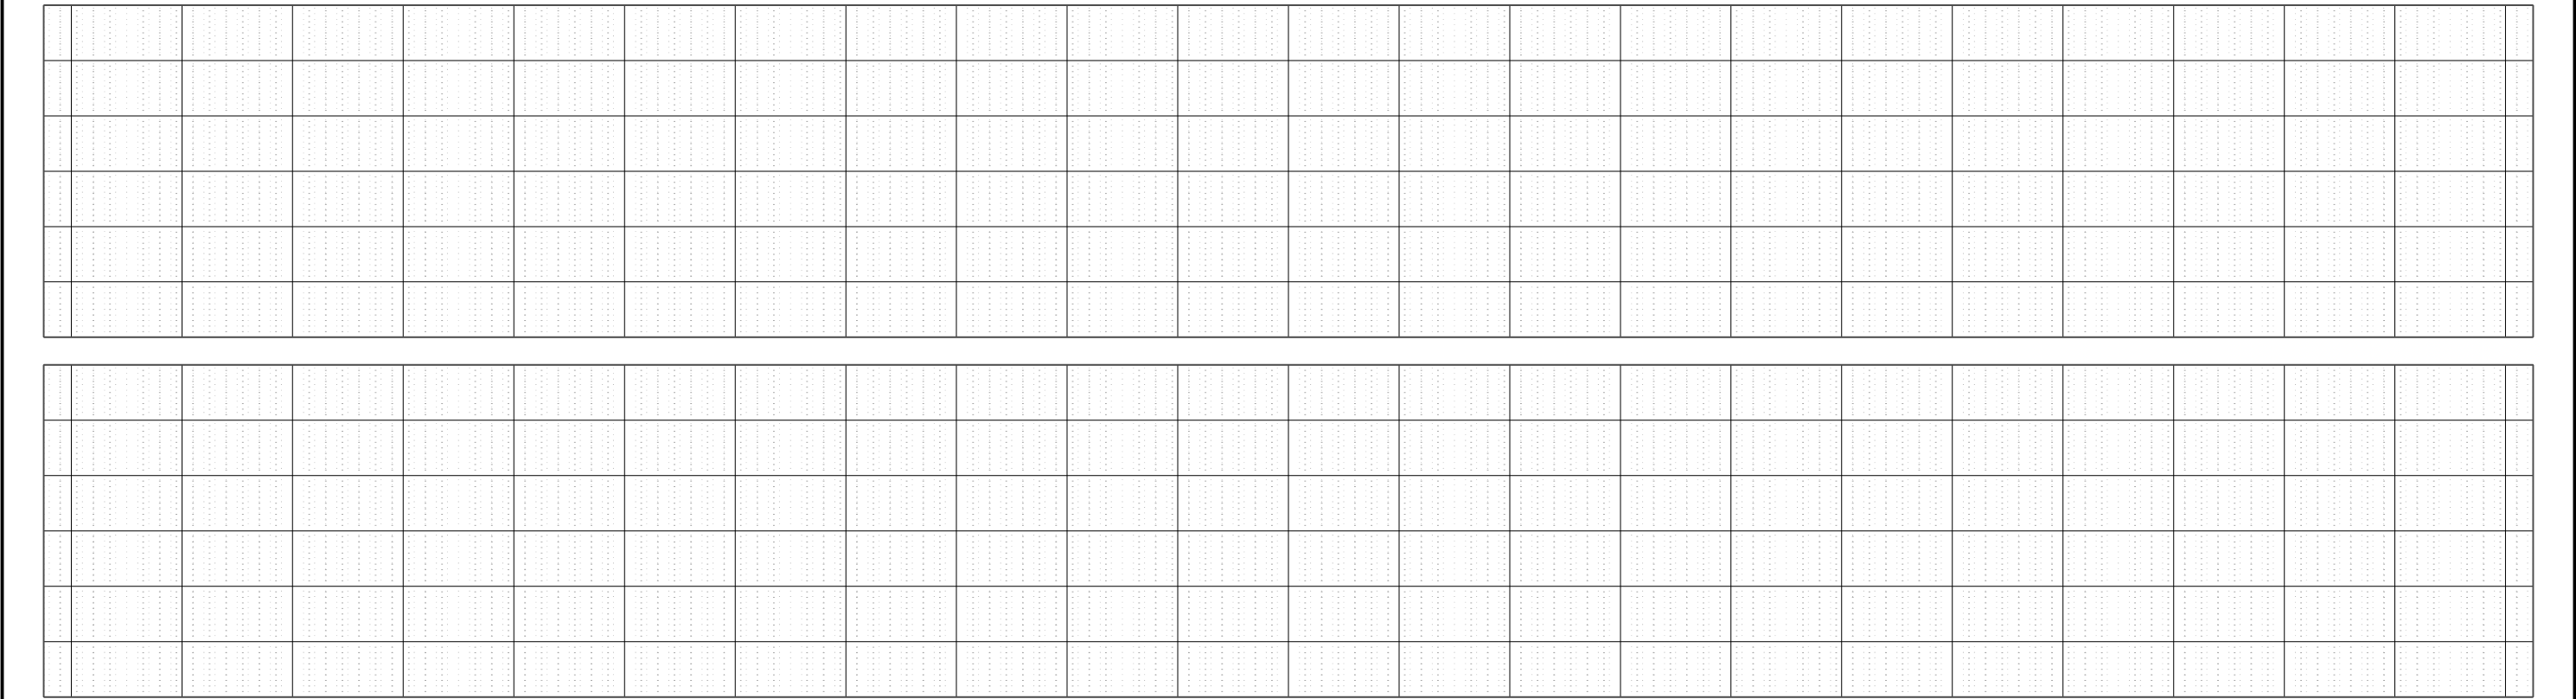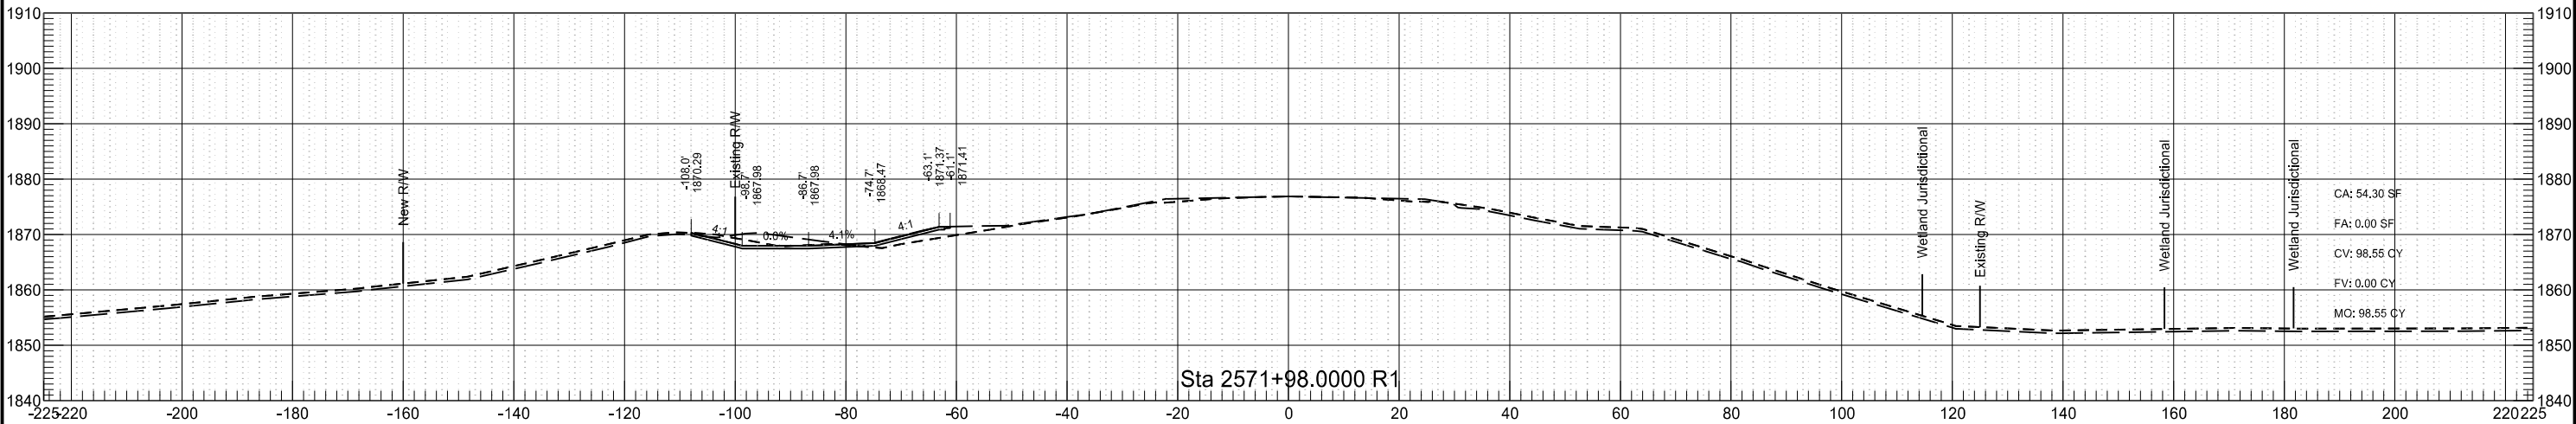




ND 23 Phase C

	STATE	PROJECT NO.	SECTION NO.	SHEET NO.
	ND	AC-NH-SOIB-7-023(041)925	200	70

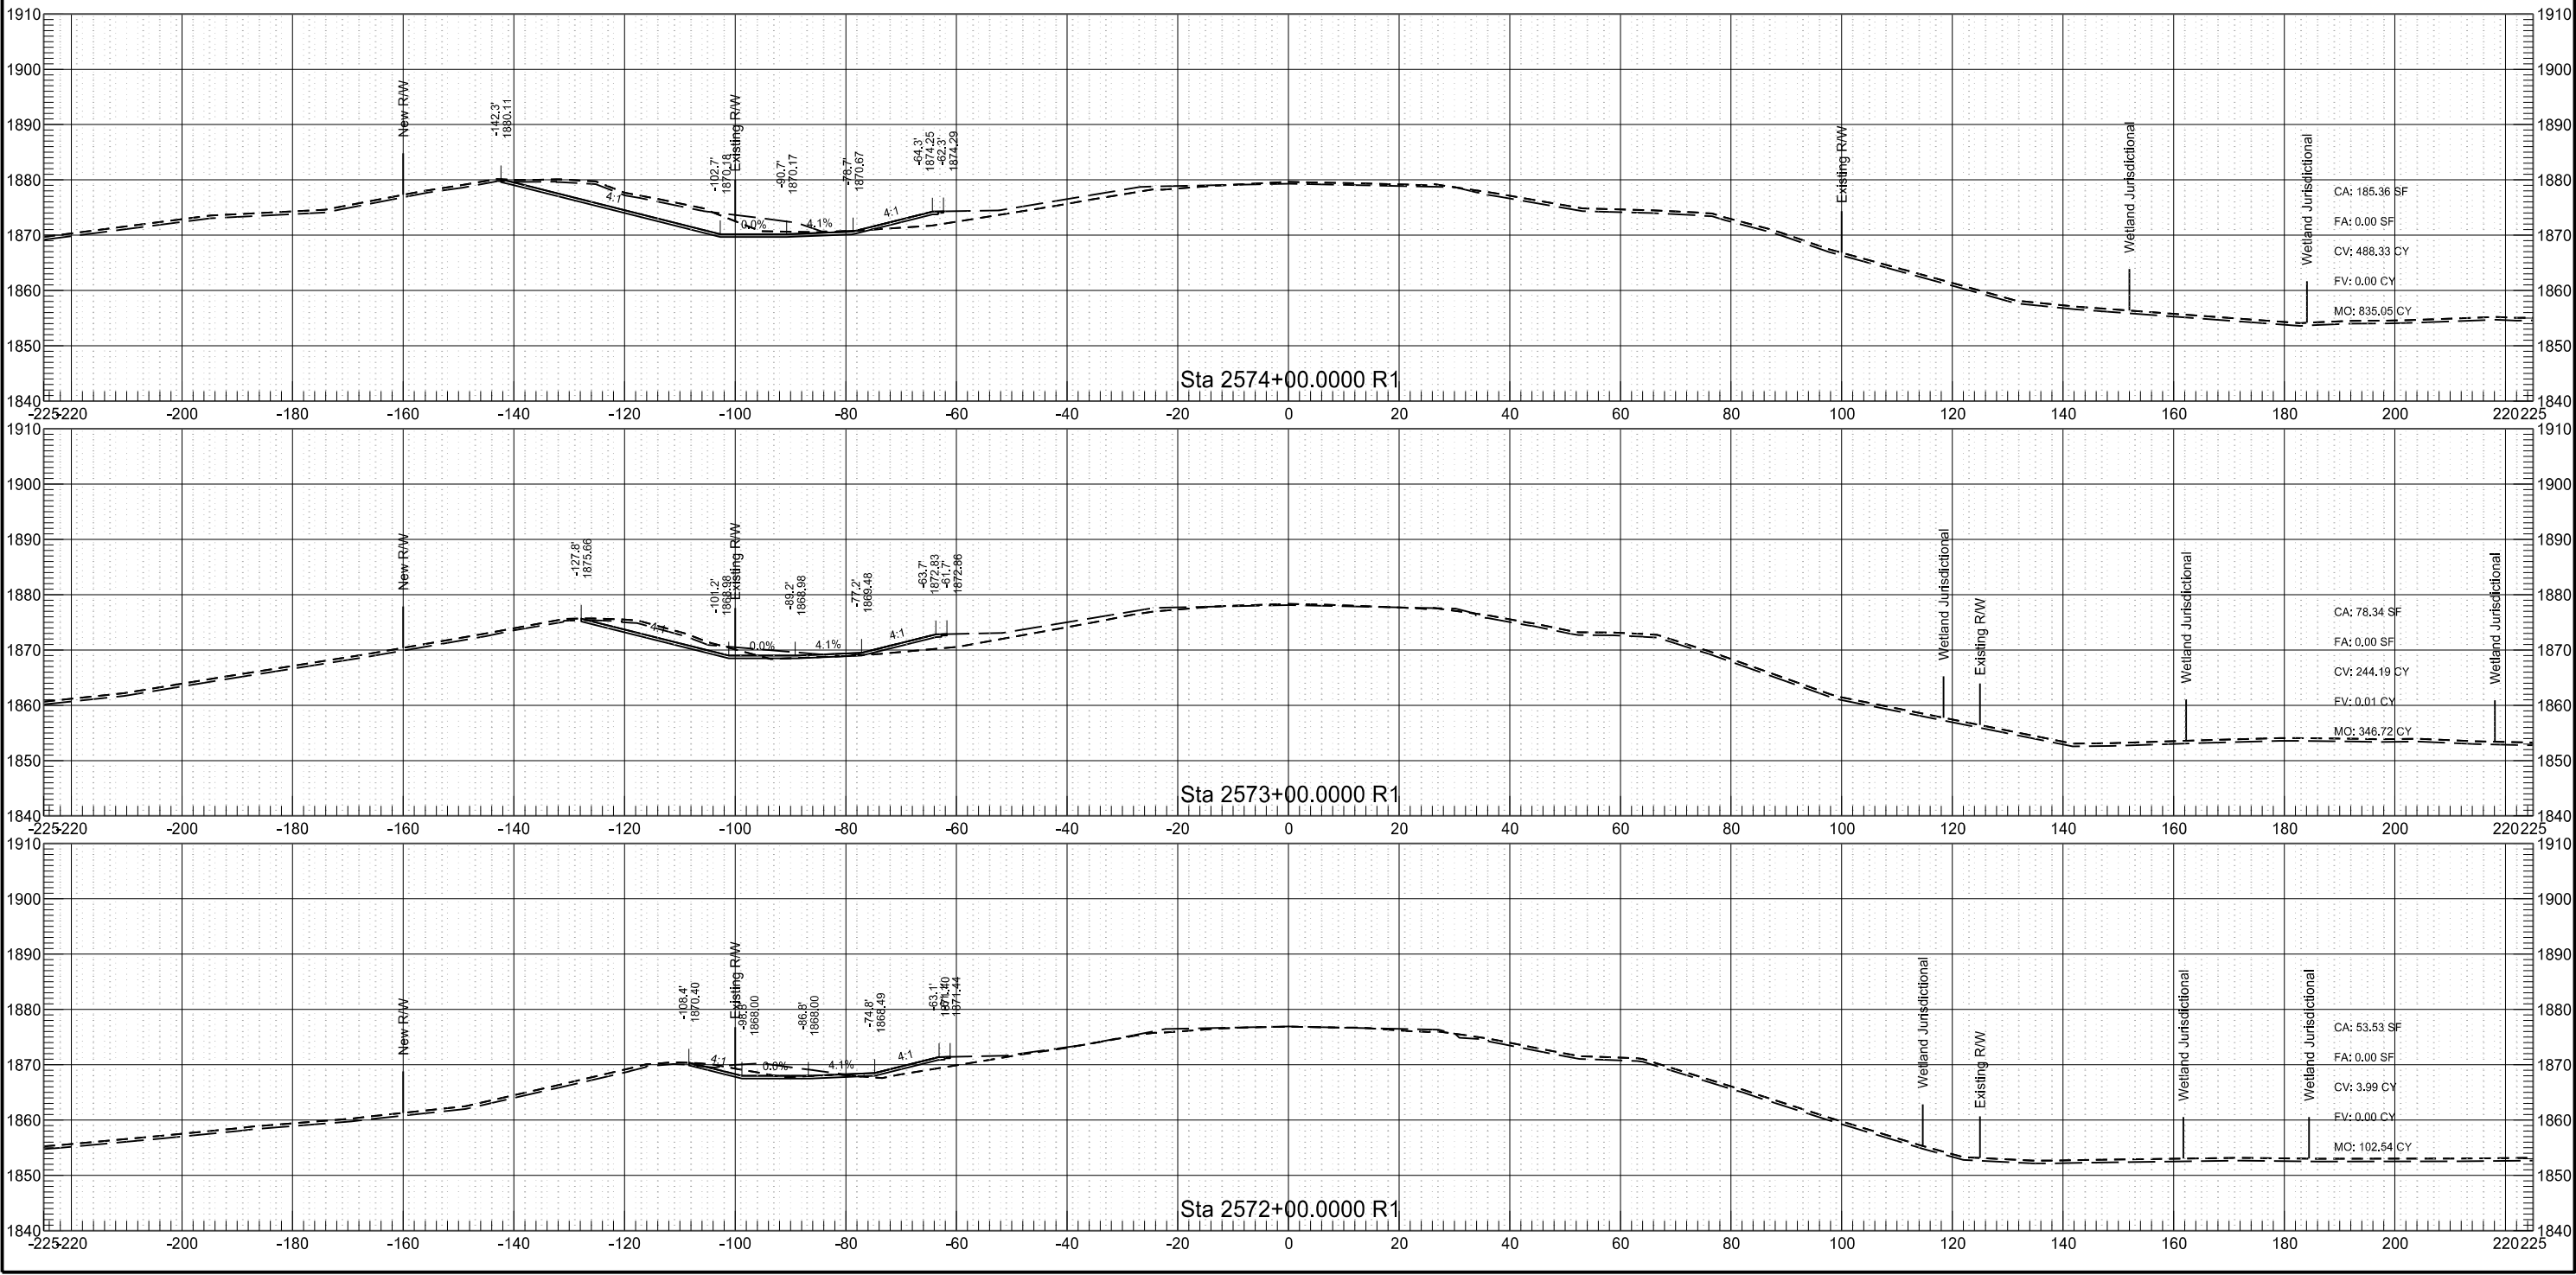




ND 23 Phase C

STATE	PROJECT NO.	SECTION NO.	SHEET NO.
ND	AC-NH-SOIB-7-023(041)925	200	71

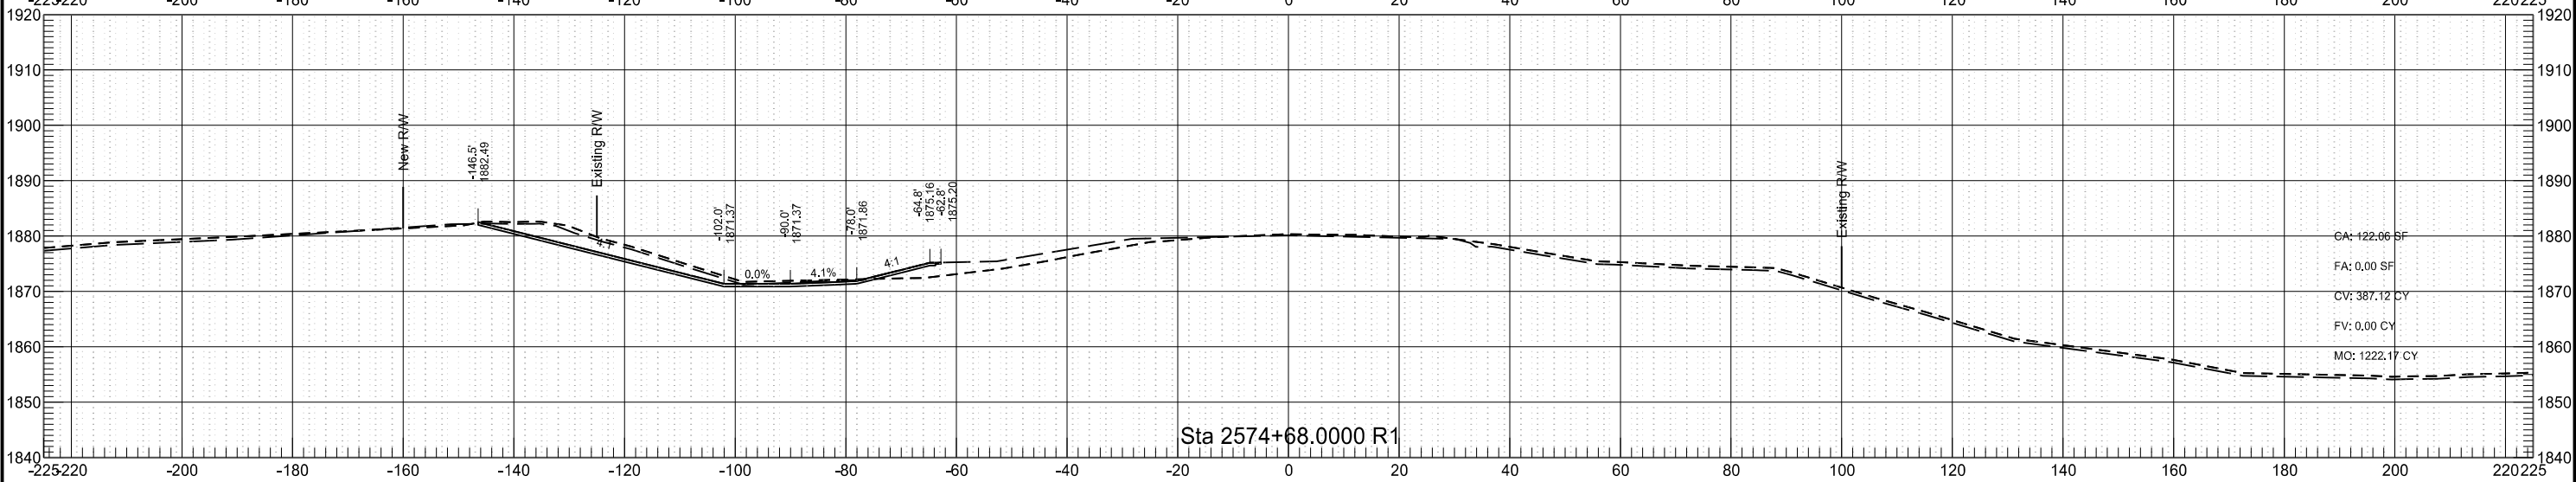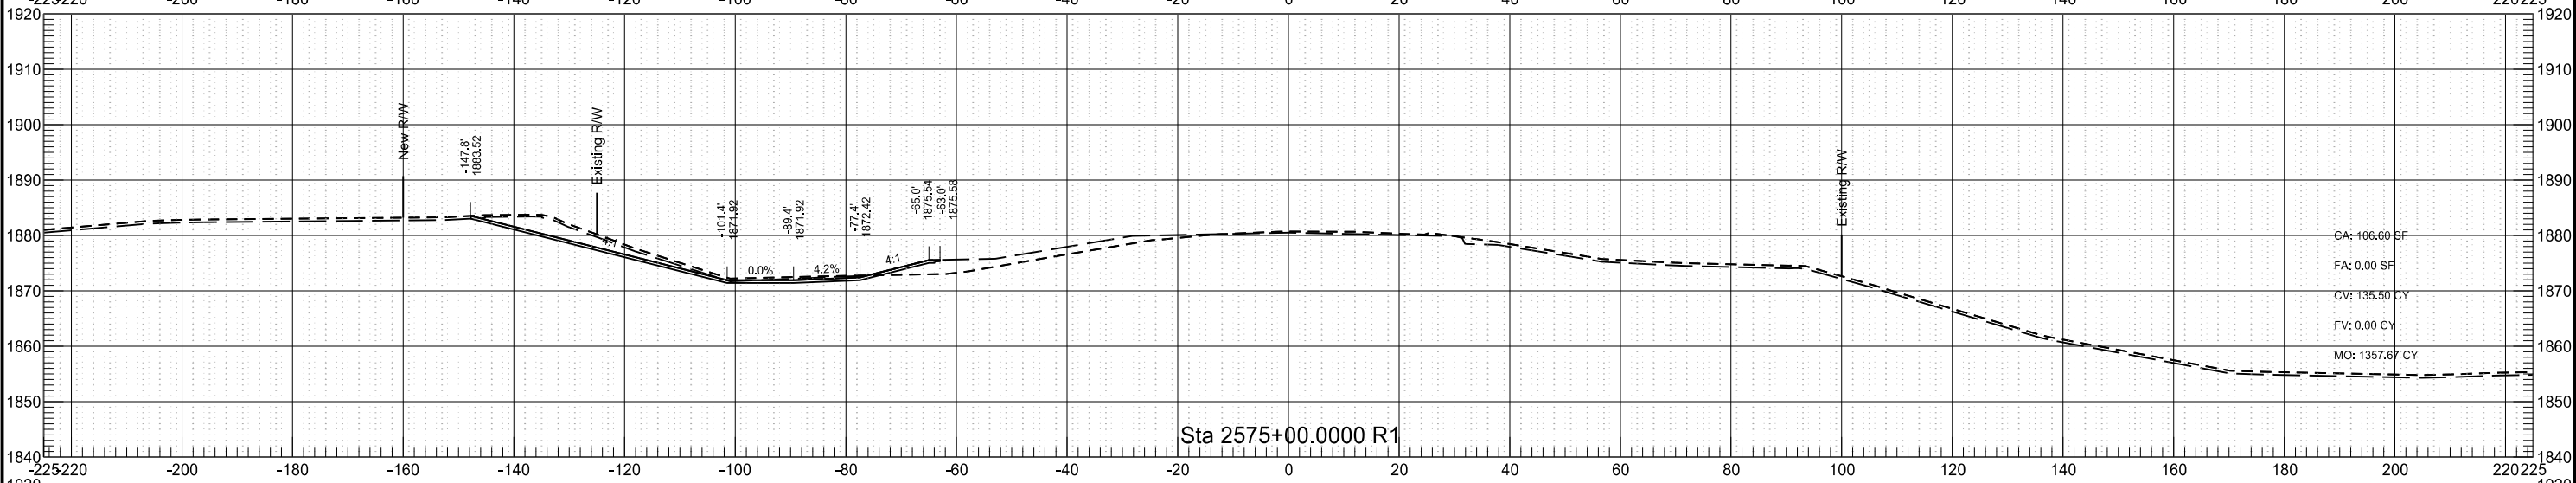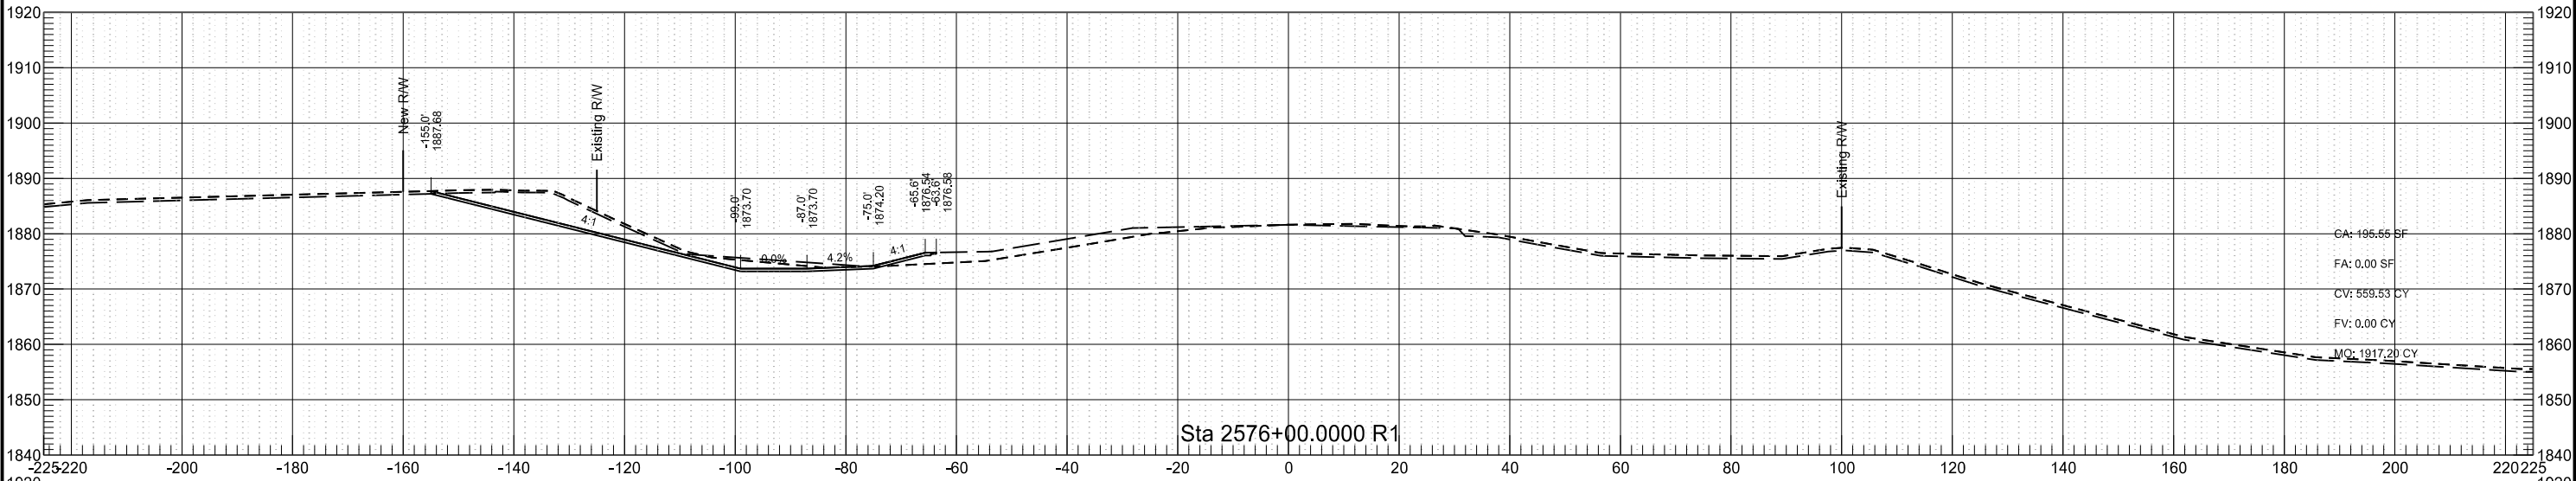



ND 23 Phase C

STATE	PROJECT NO.	SECTION NO.	SHEET NO.
ND	AC-NH-SOIB-7-023(041)925	200	72

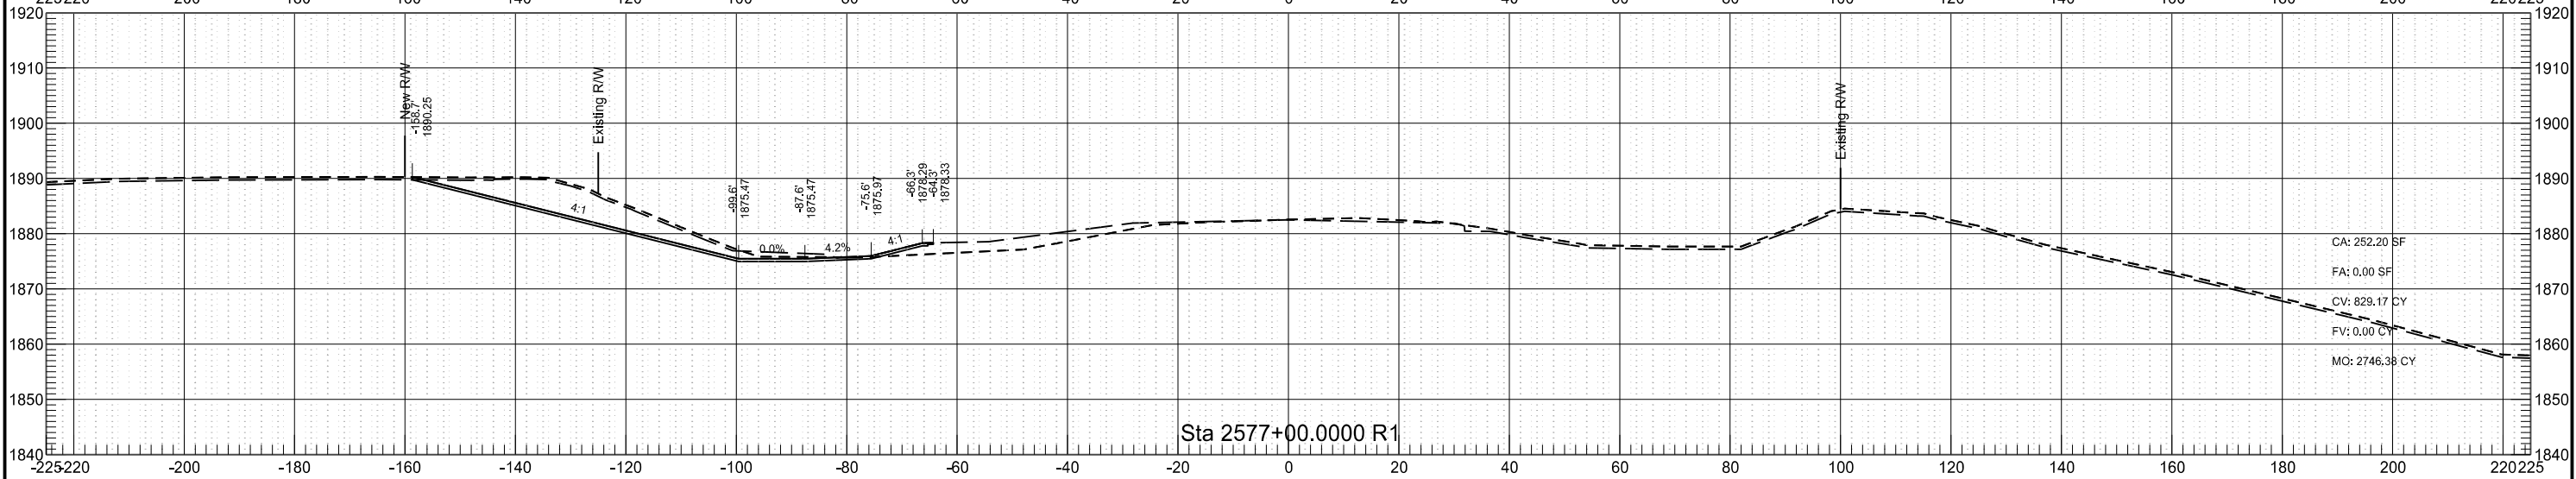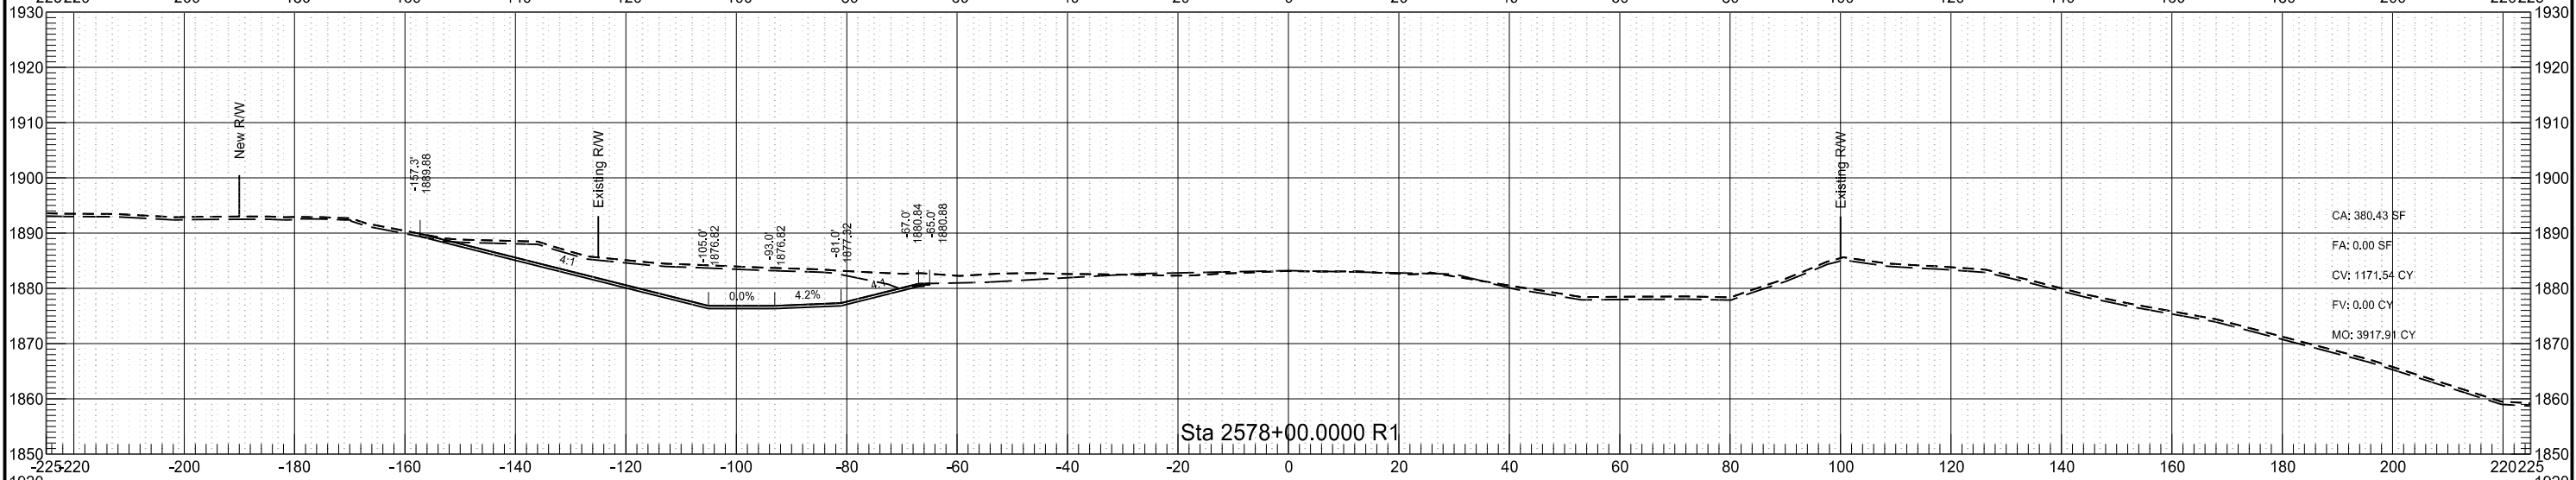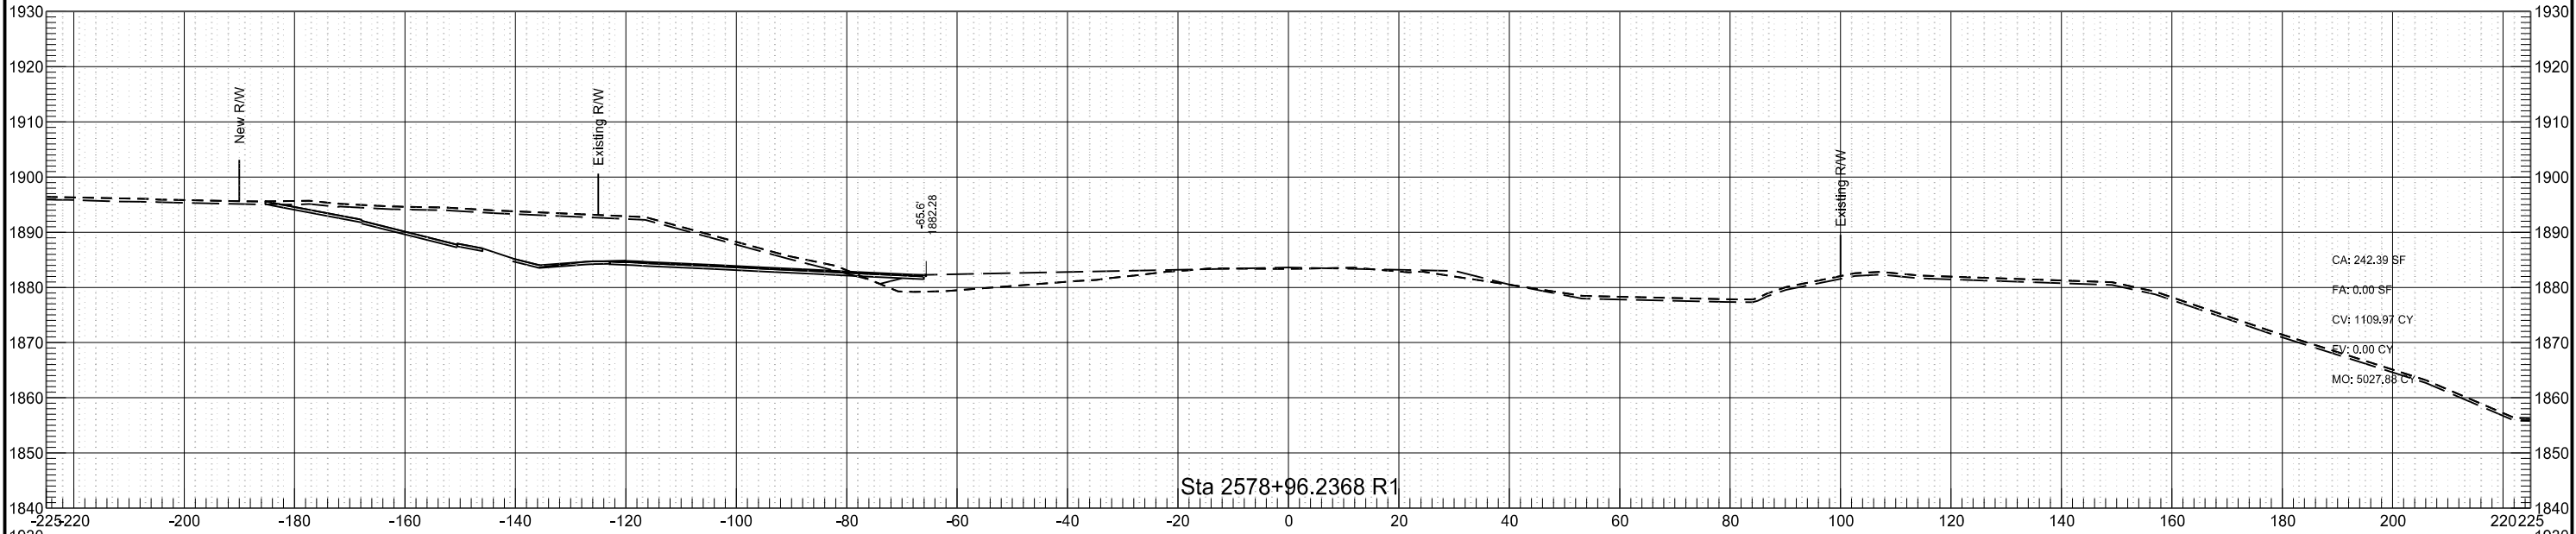


ND 23 Phase C

	STATE	PROJECT NO.	SECTION NO.	SHEET NO.
	ND	AC-NH-SOIB-7-023(041)925	200	73

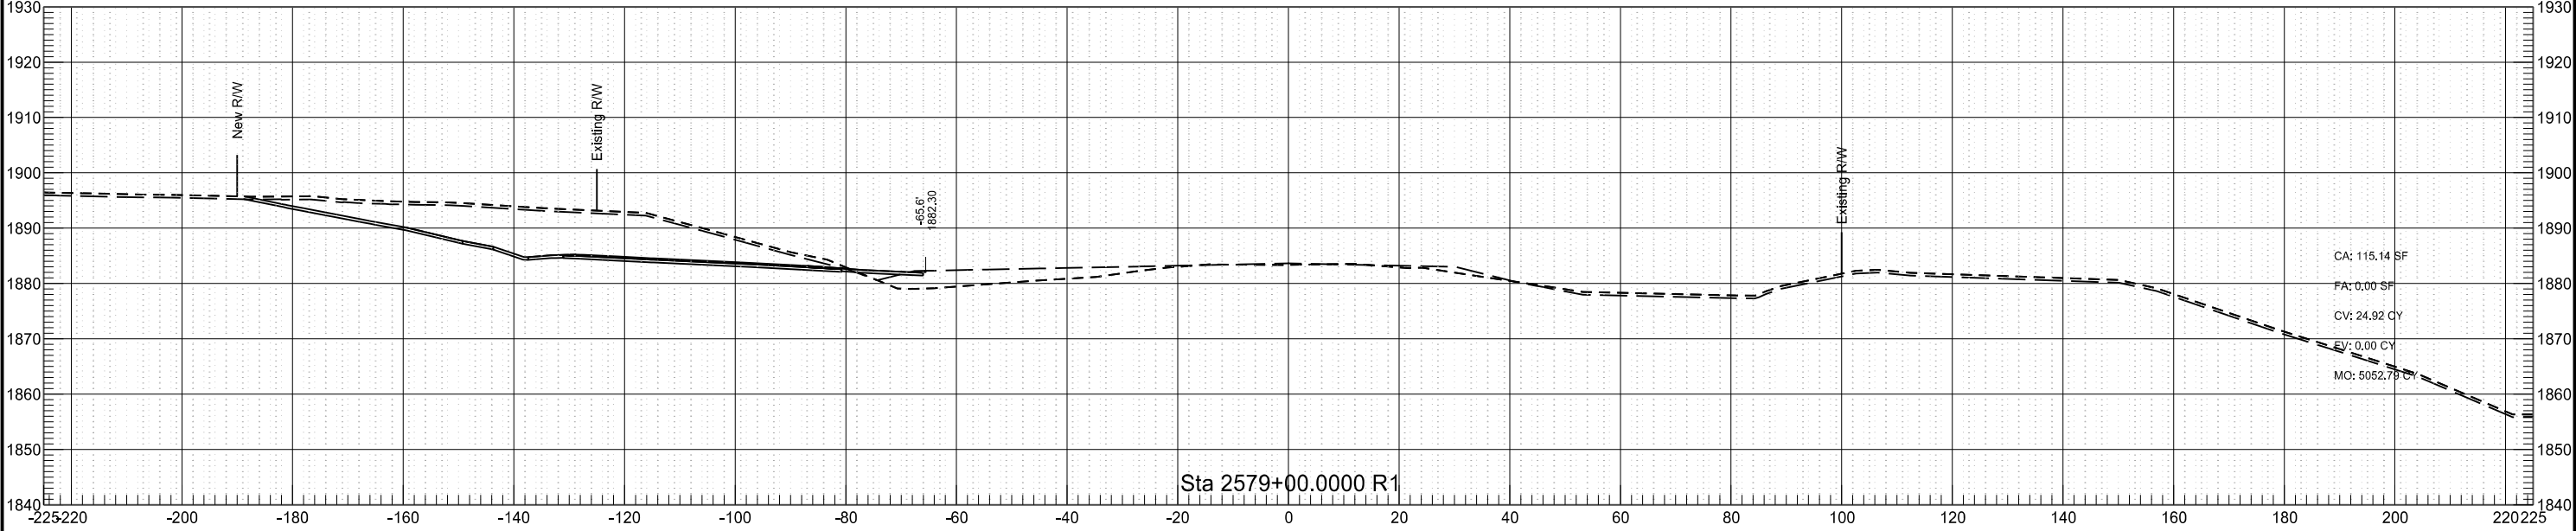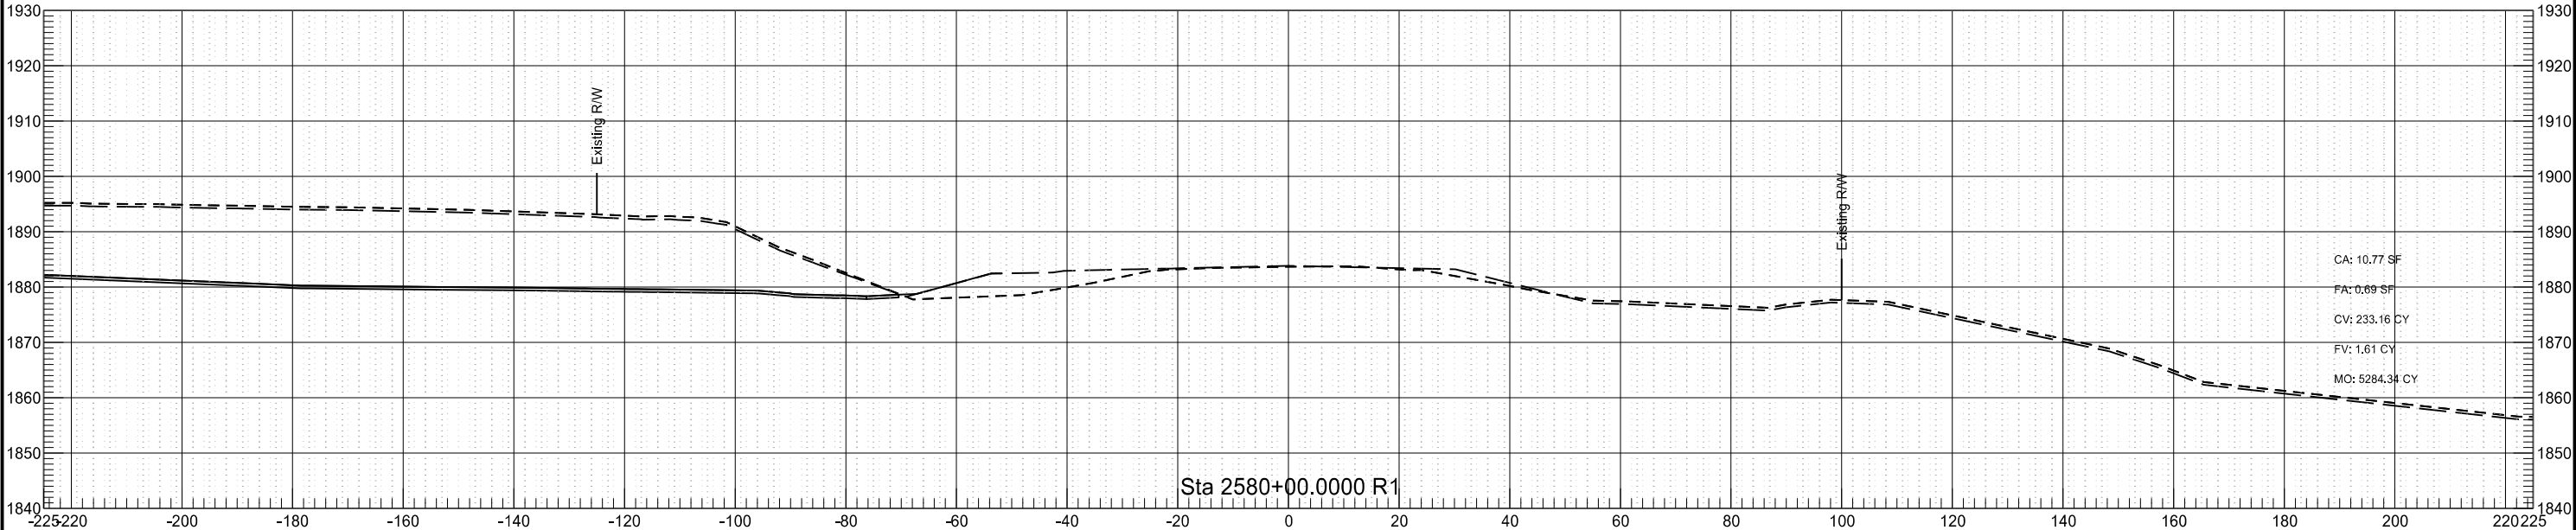



ND 23 Phase C

	STATE	PROJECT NO.	SECTION NO.	SHEET NO.
	ND	AC-NH-SOIB-7-023(041)925	200	74


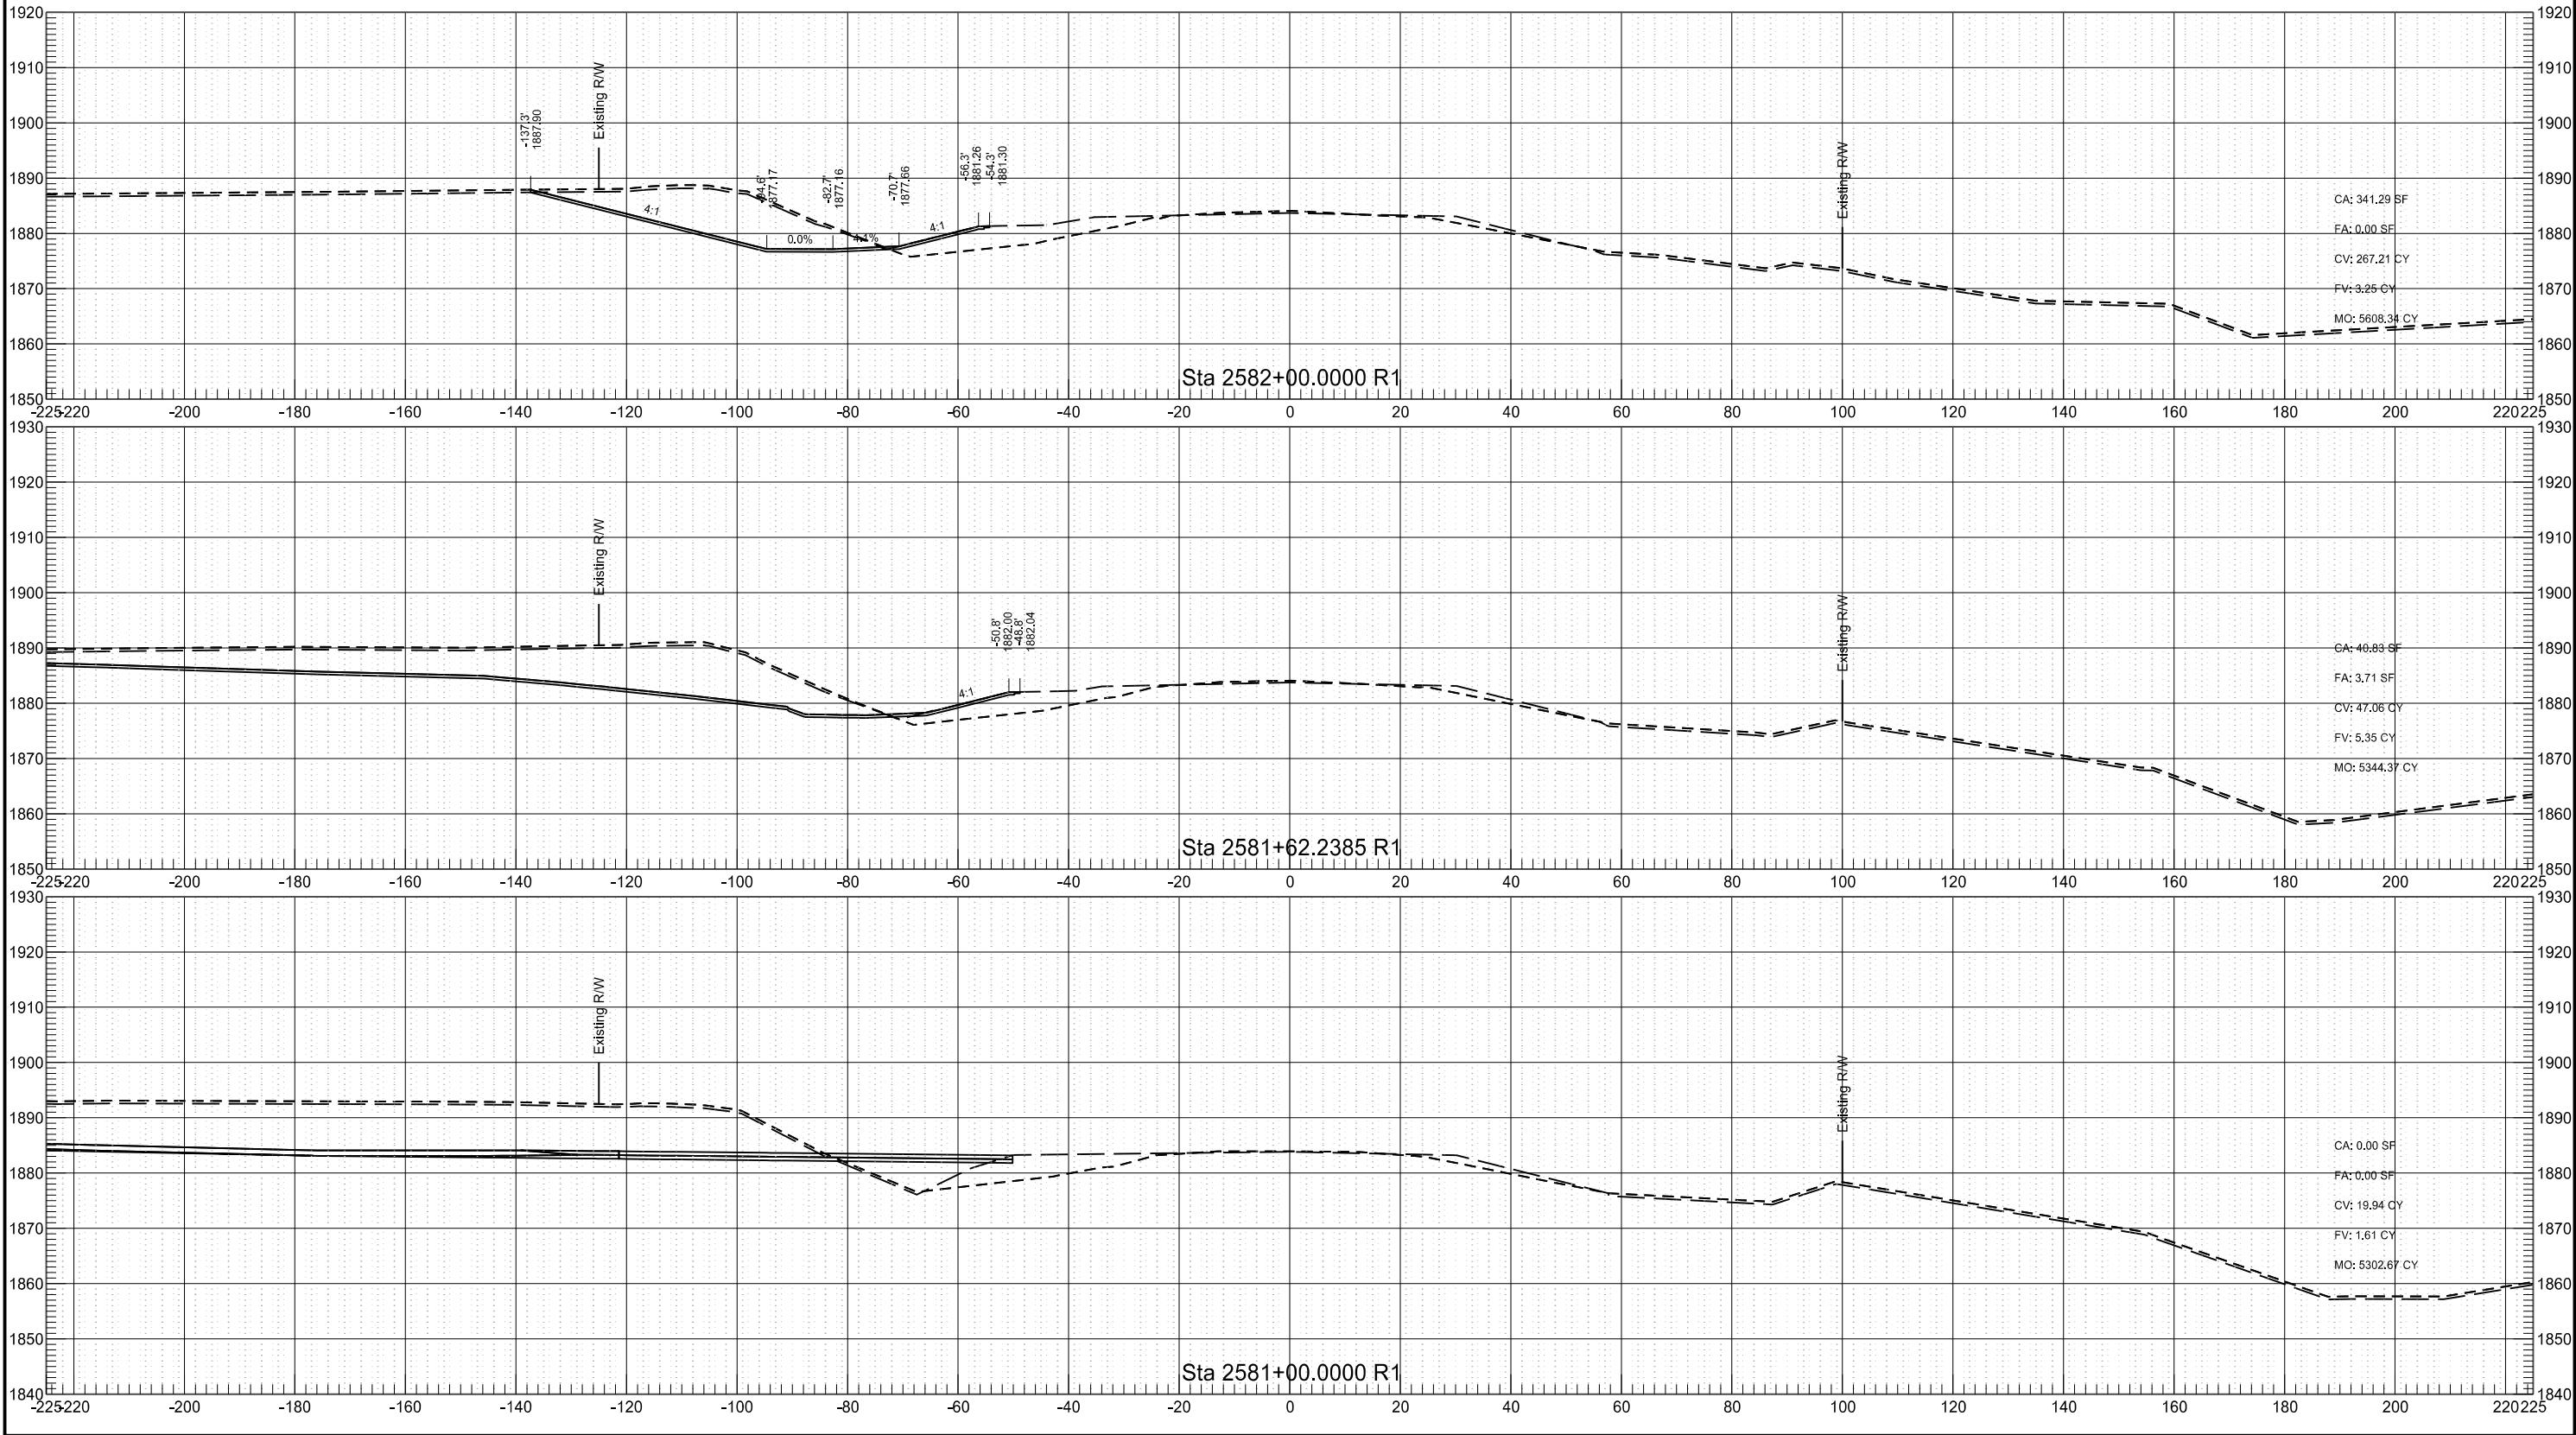



	STATE	PROJECT NO.	SECTION NO.	SHEET NO.
	ND	AC-NH-SOIB-7-023(041)925	200	75

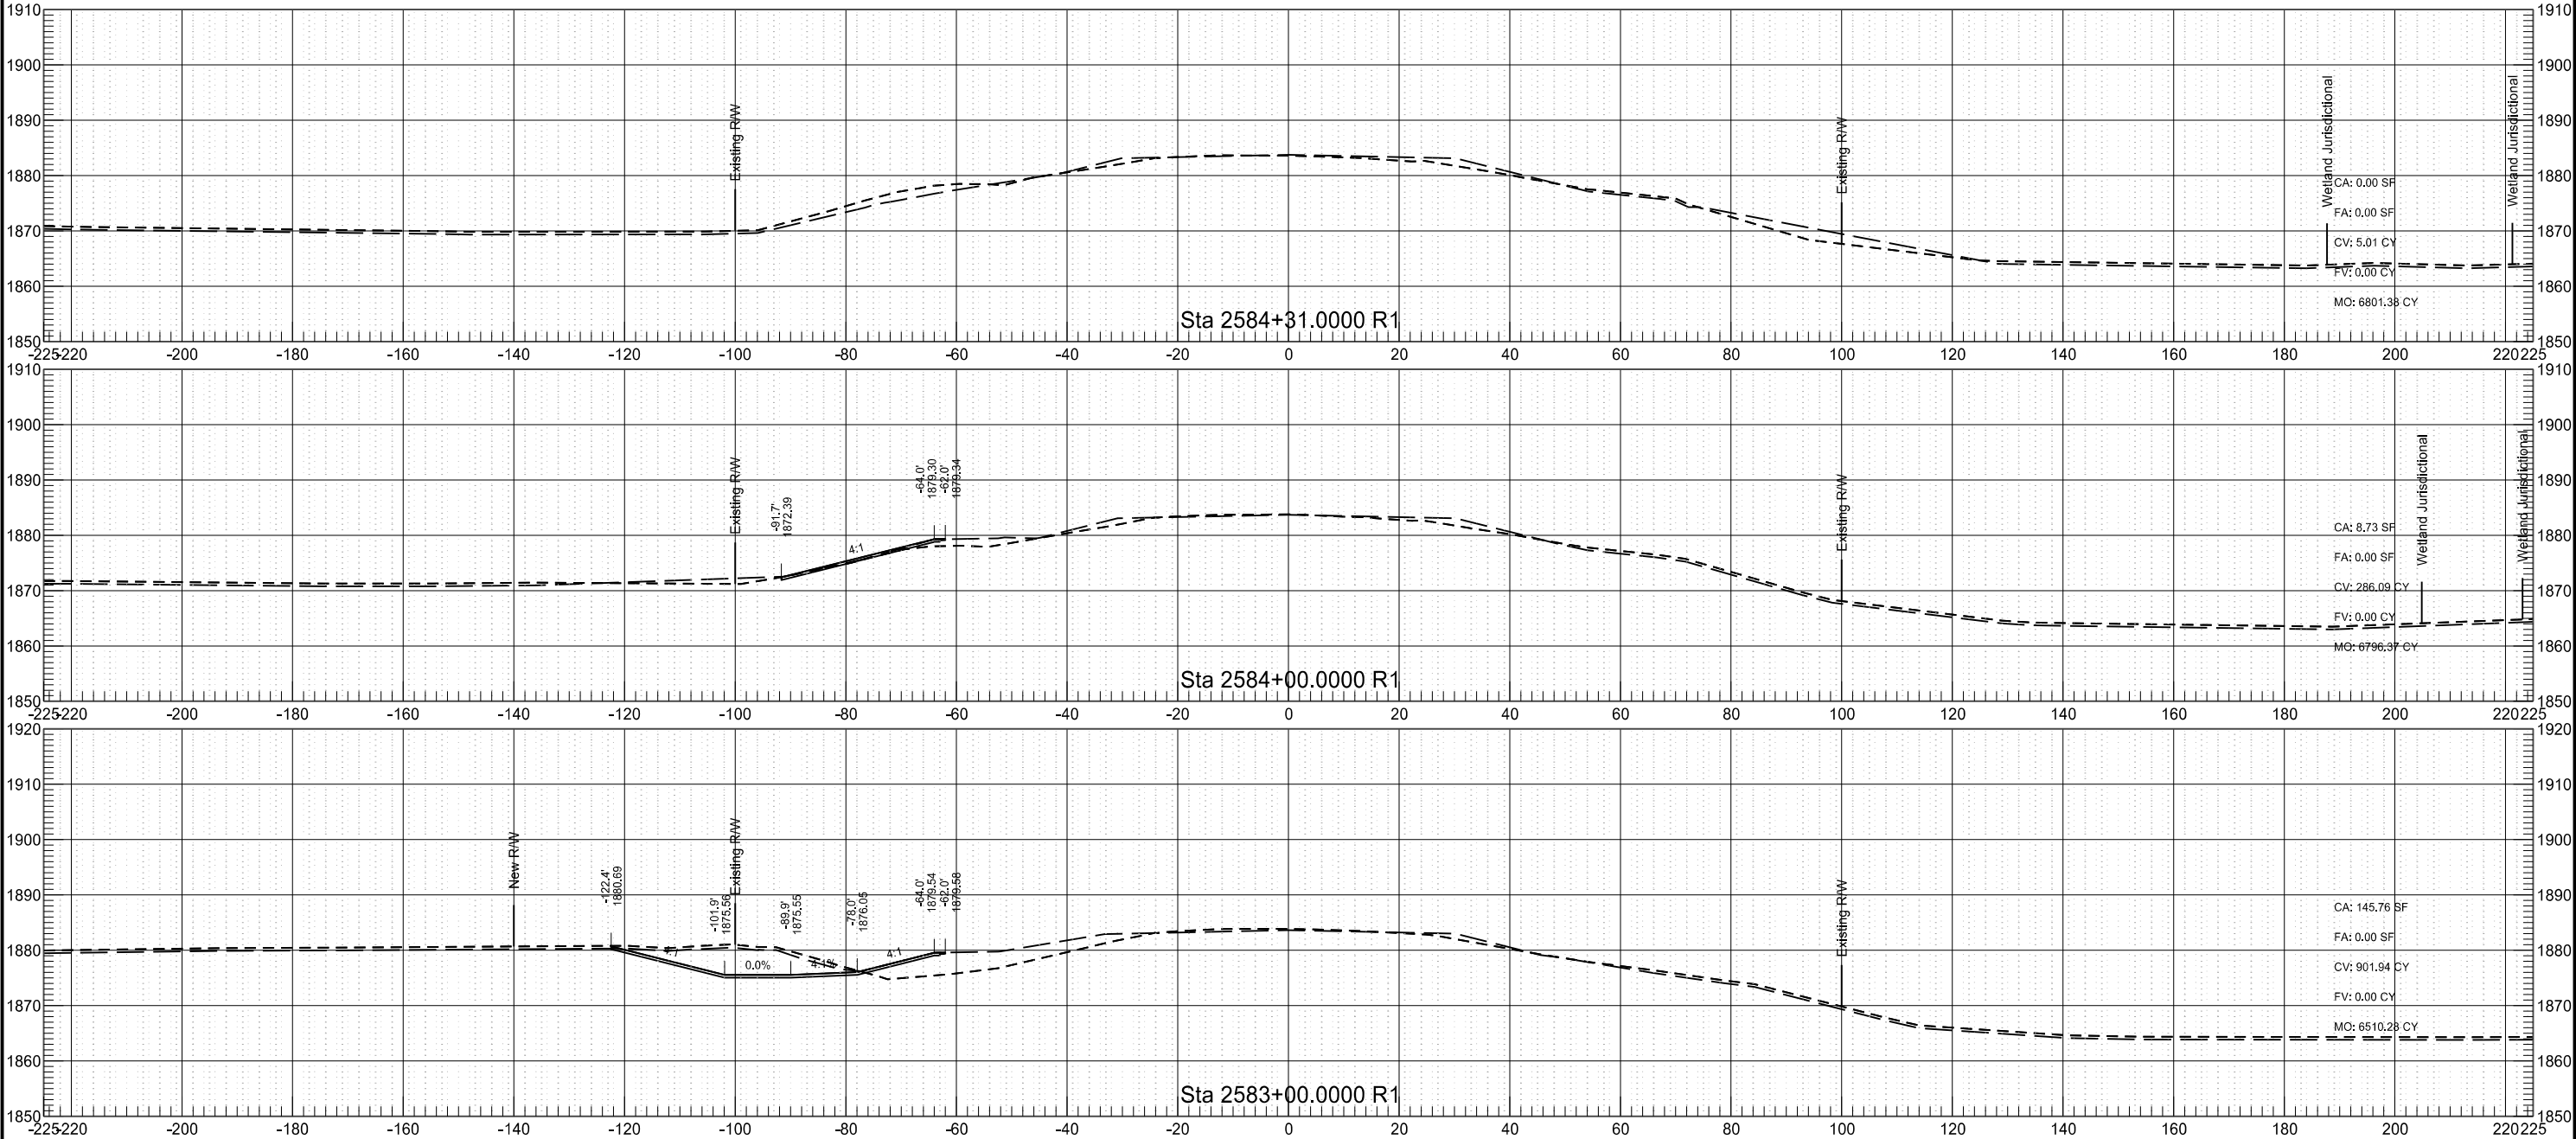


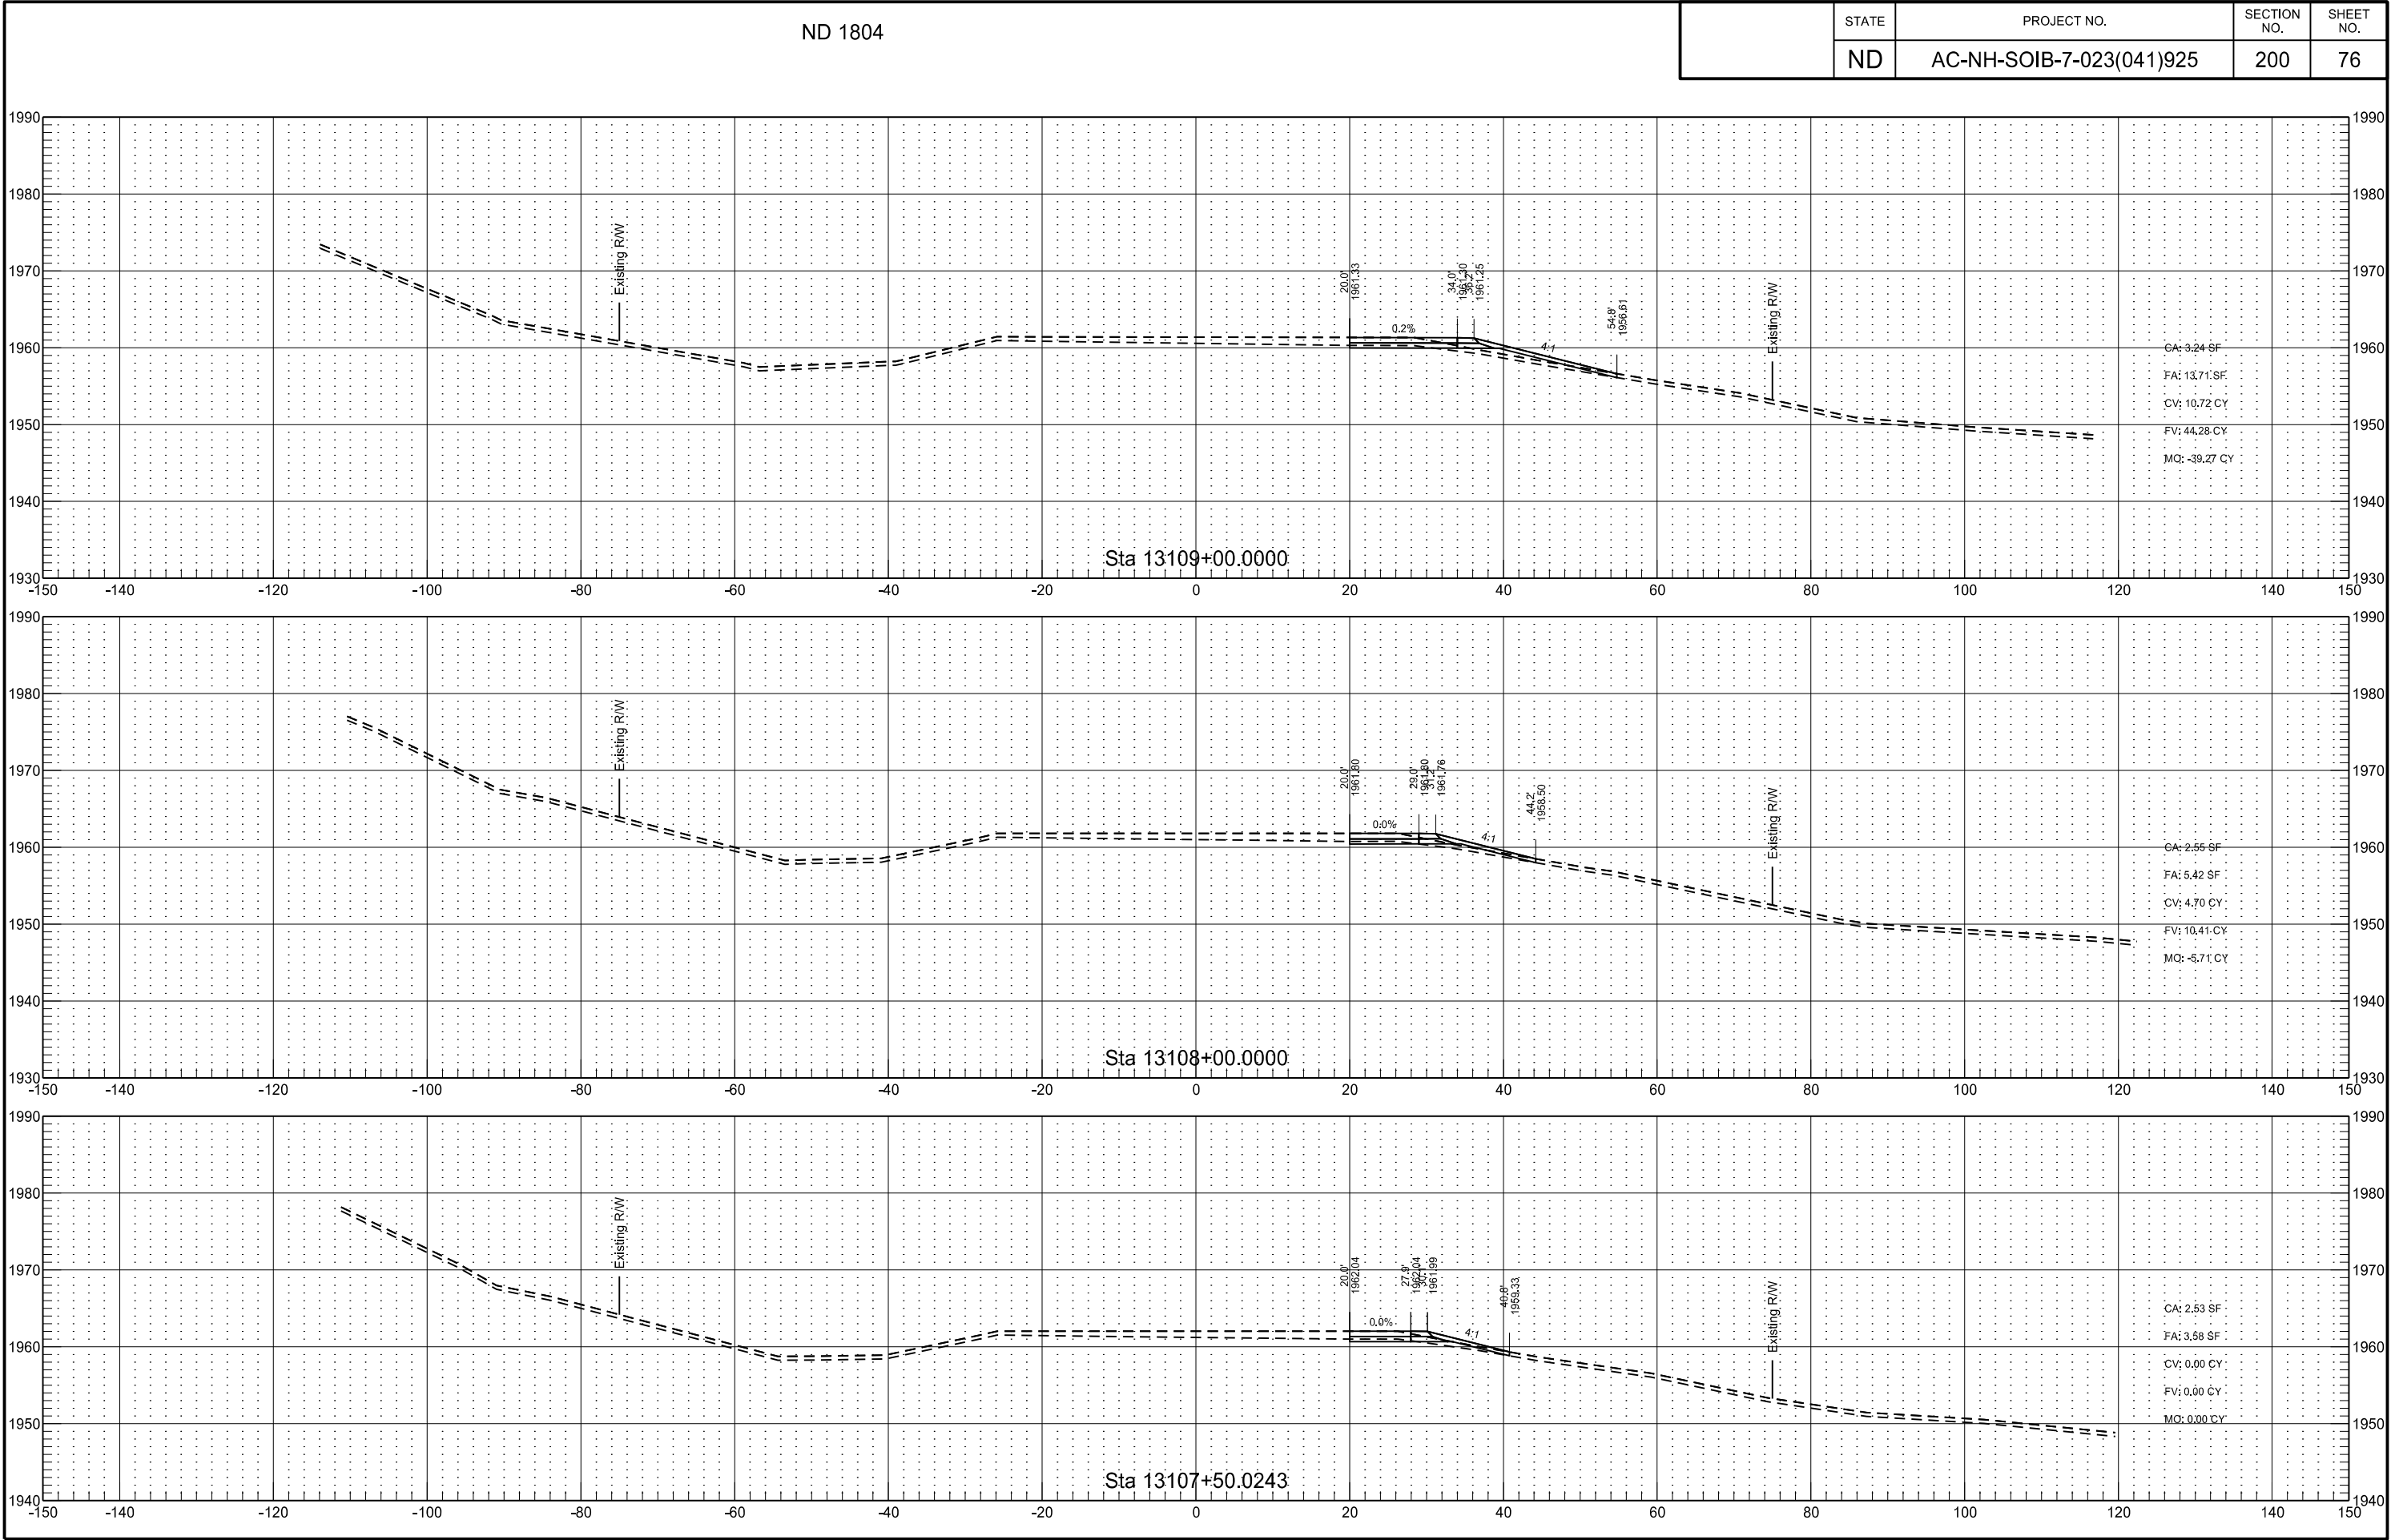




	STATE	PROJECT NO.	SECTION NO.	SHEET NO.
	ND	AC-NH-SOIB-7-023(041)925	200	77

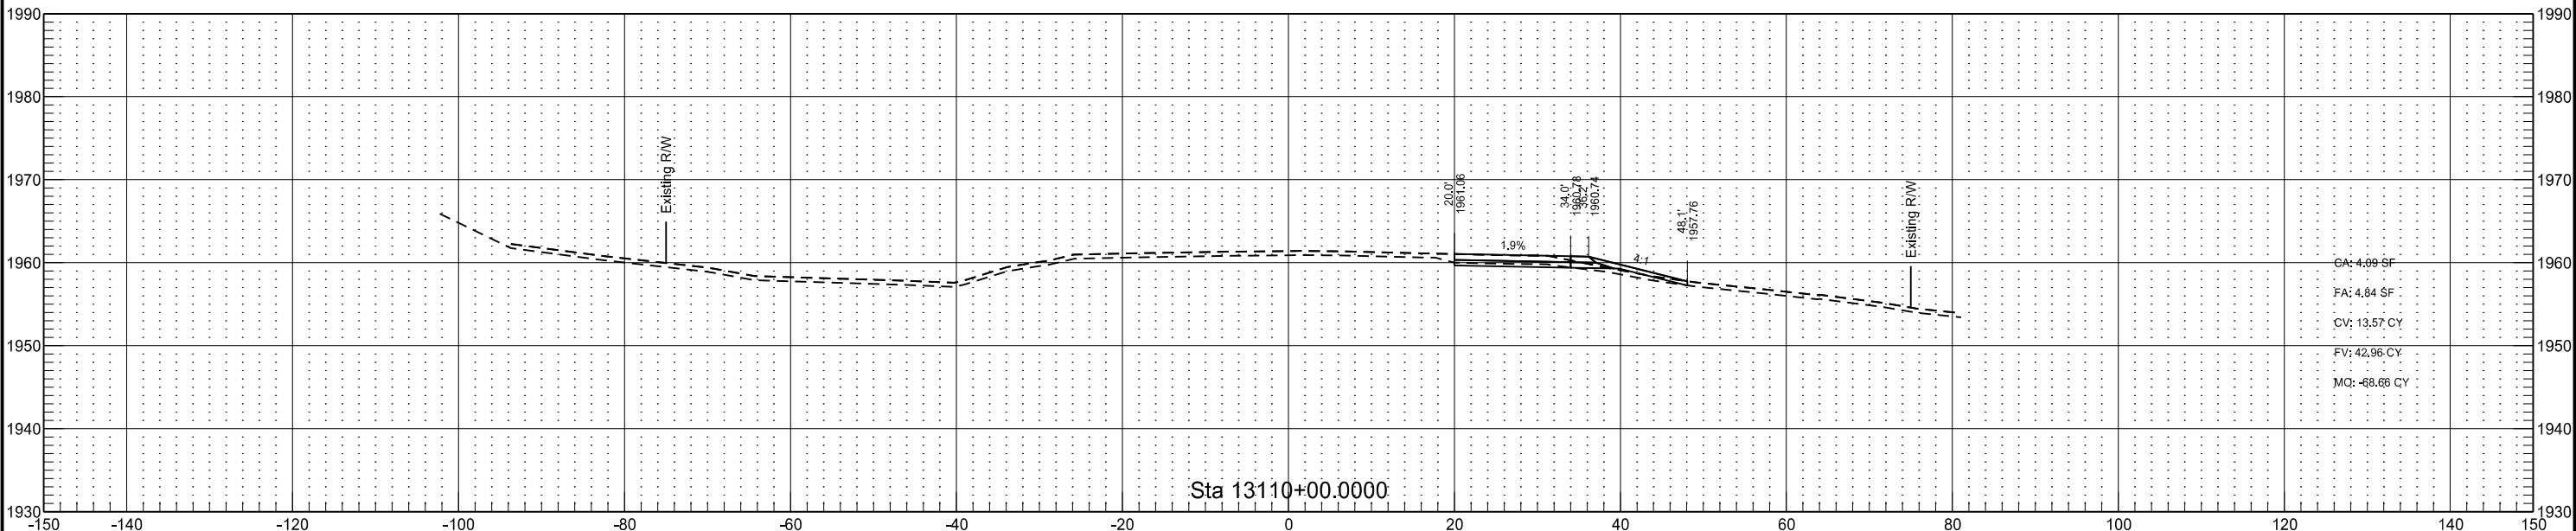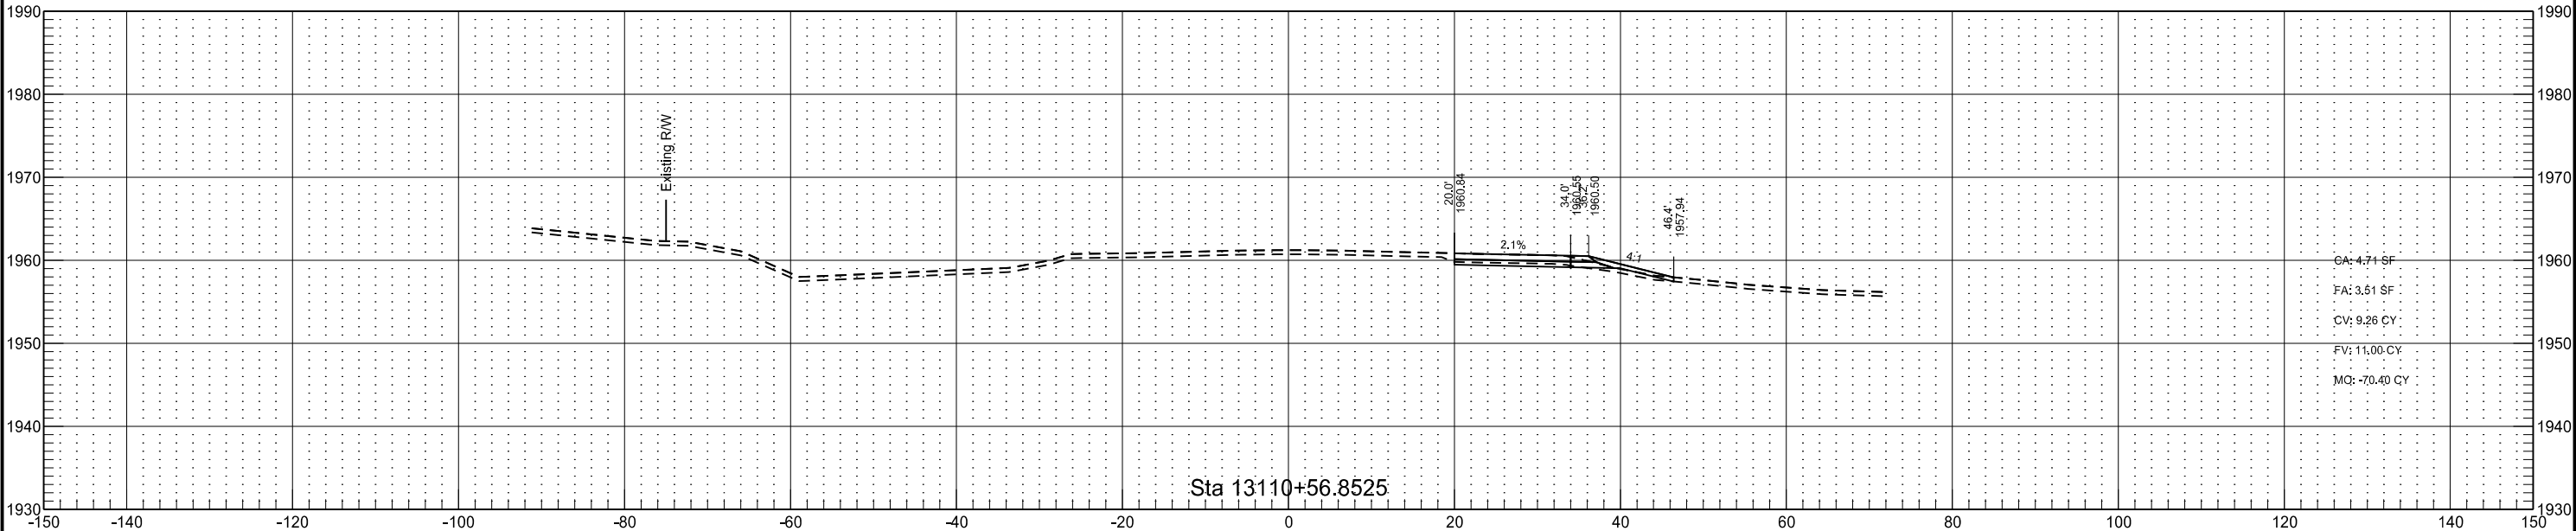

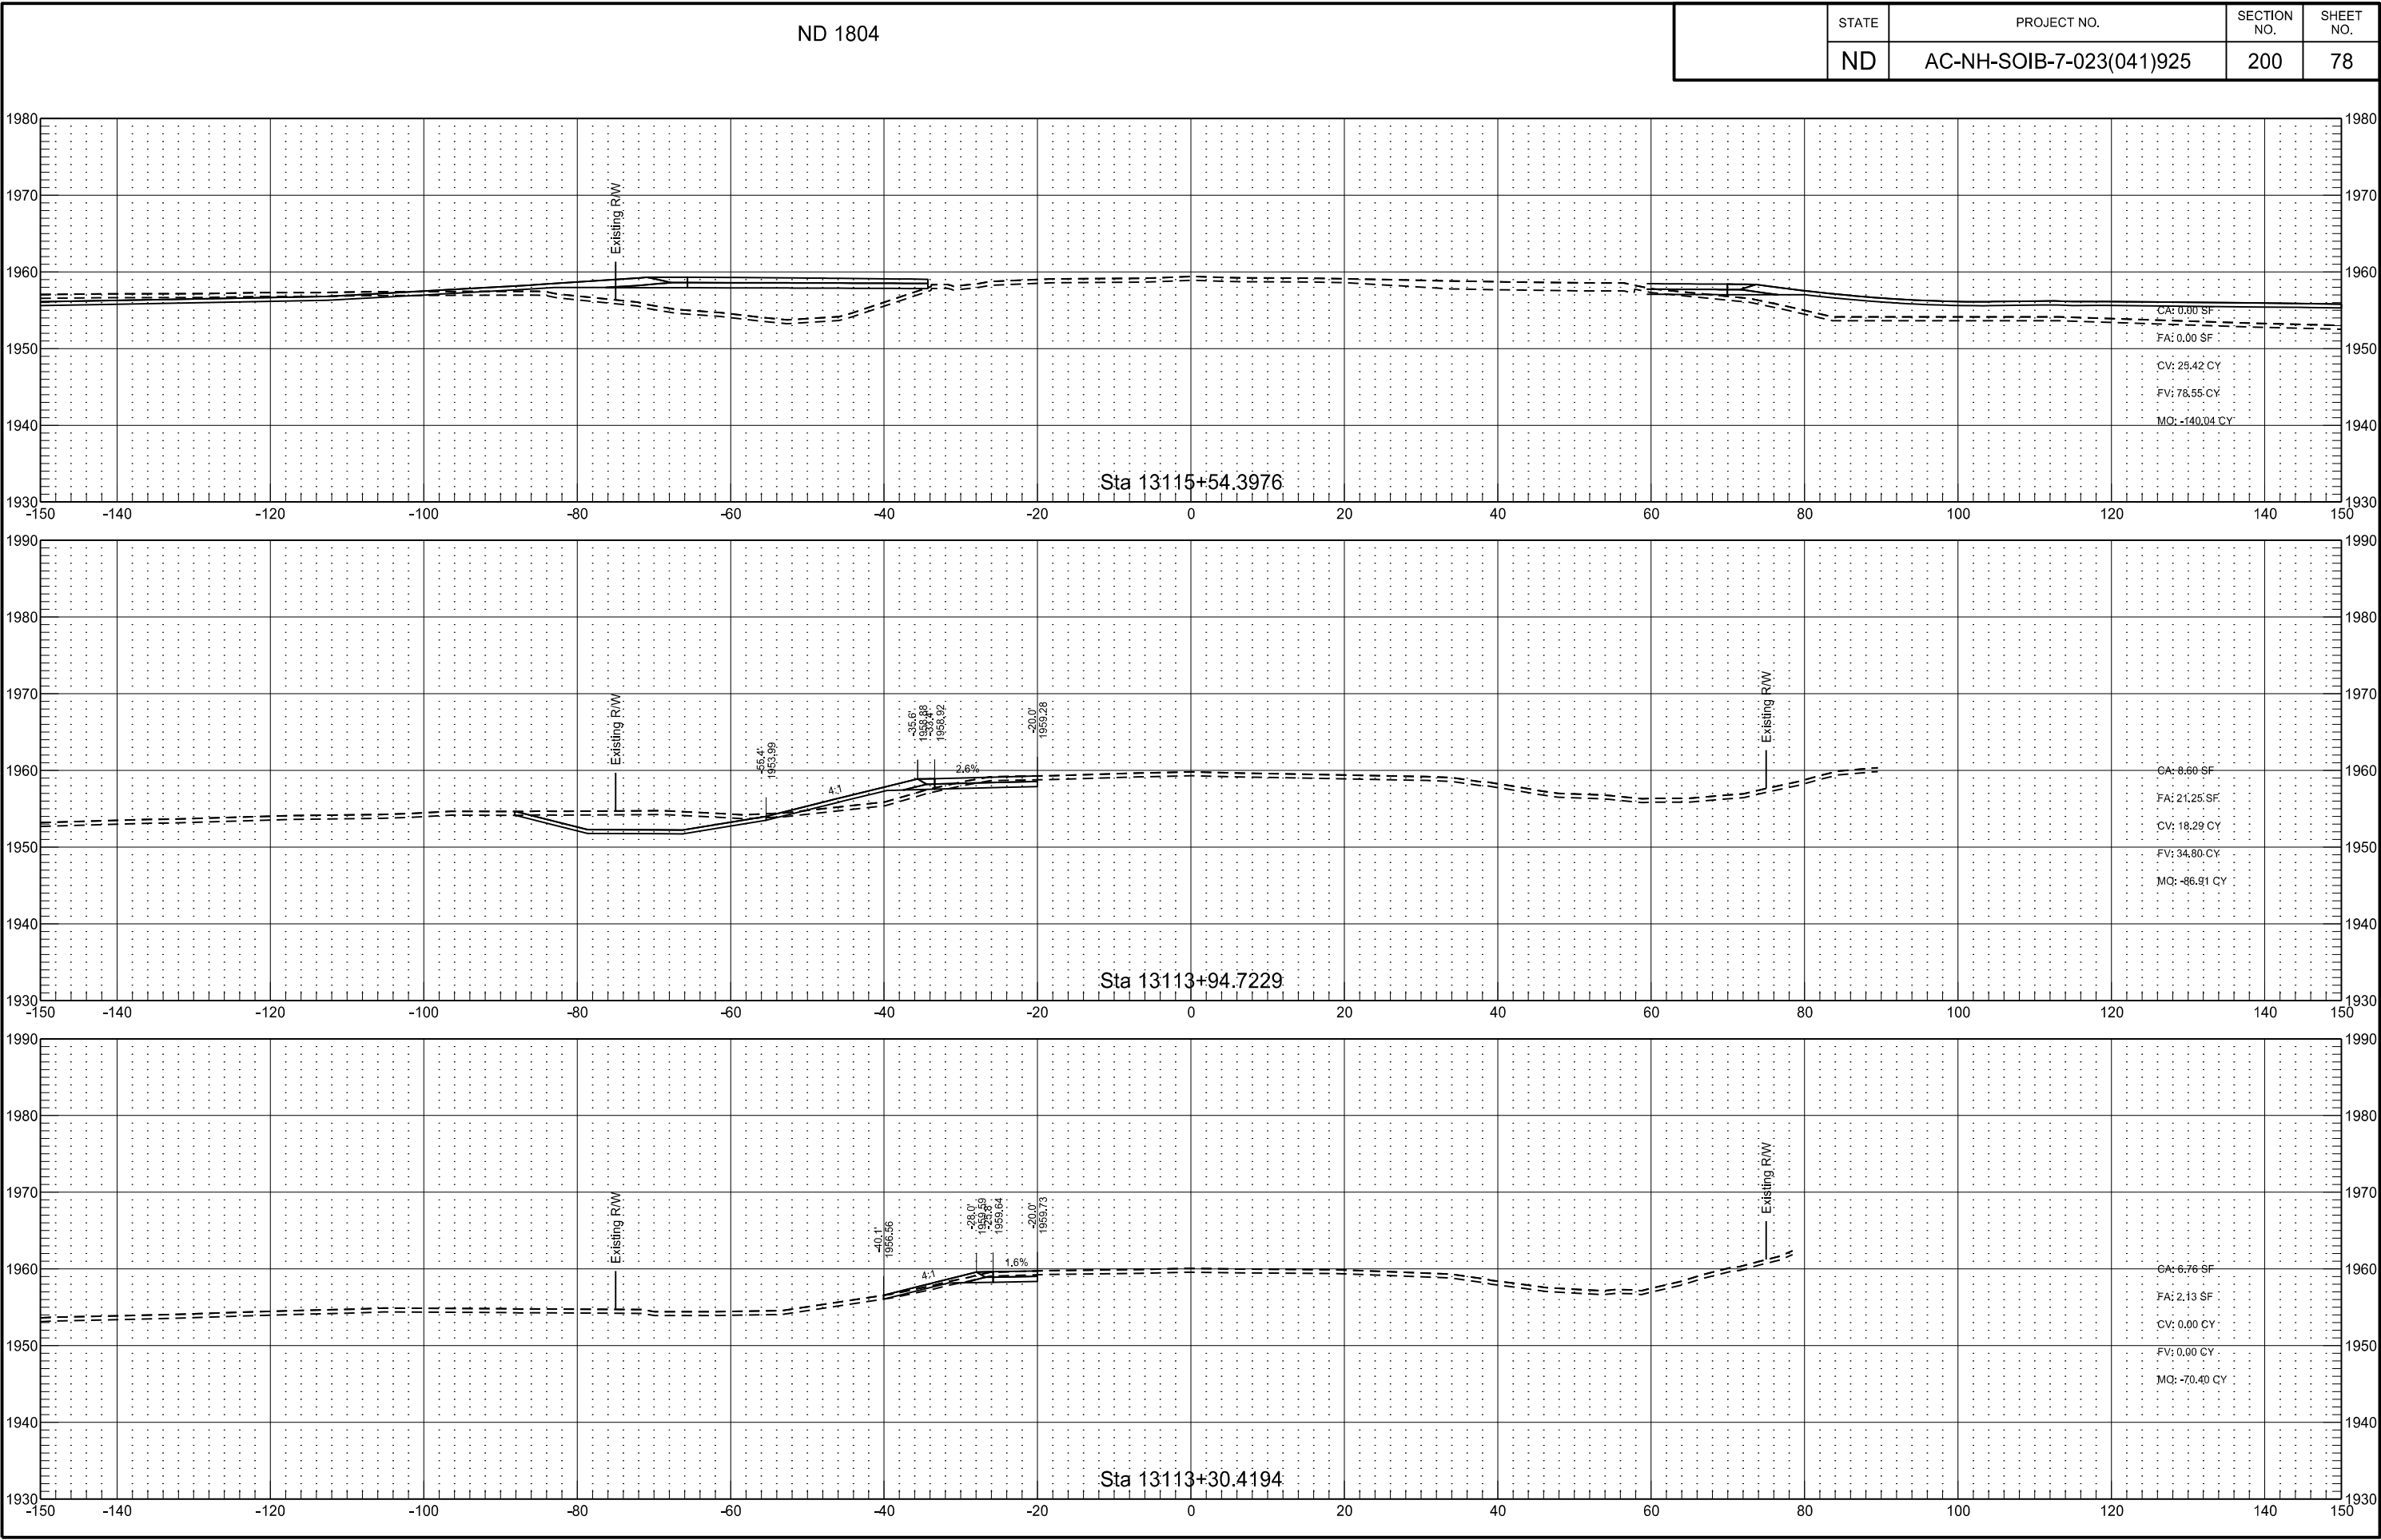

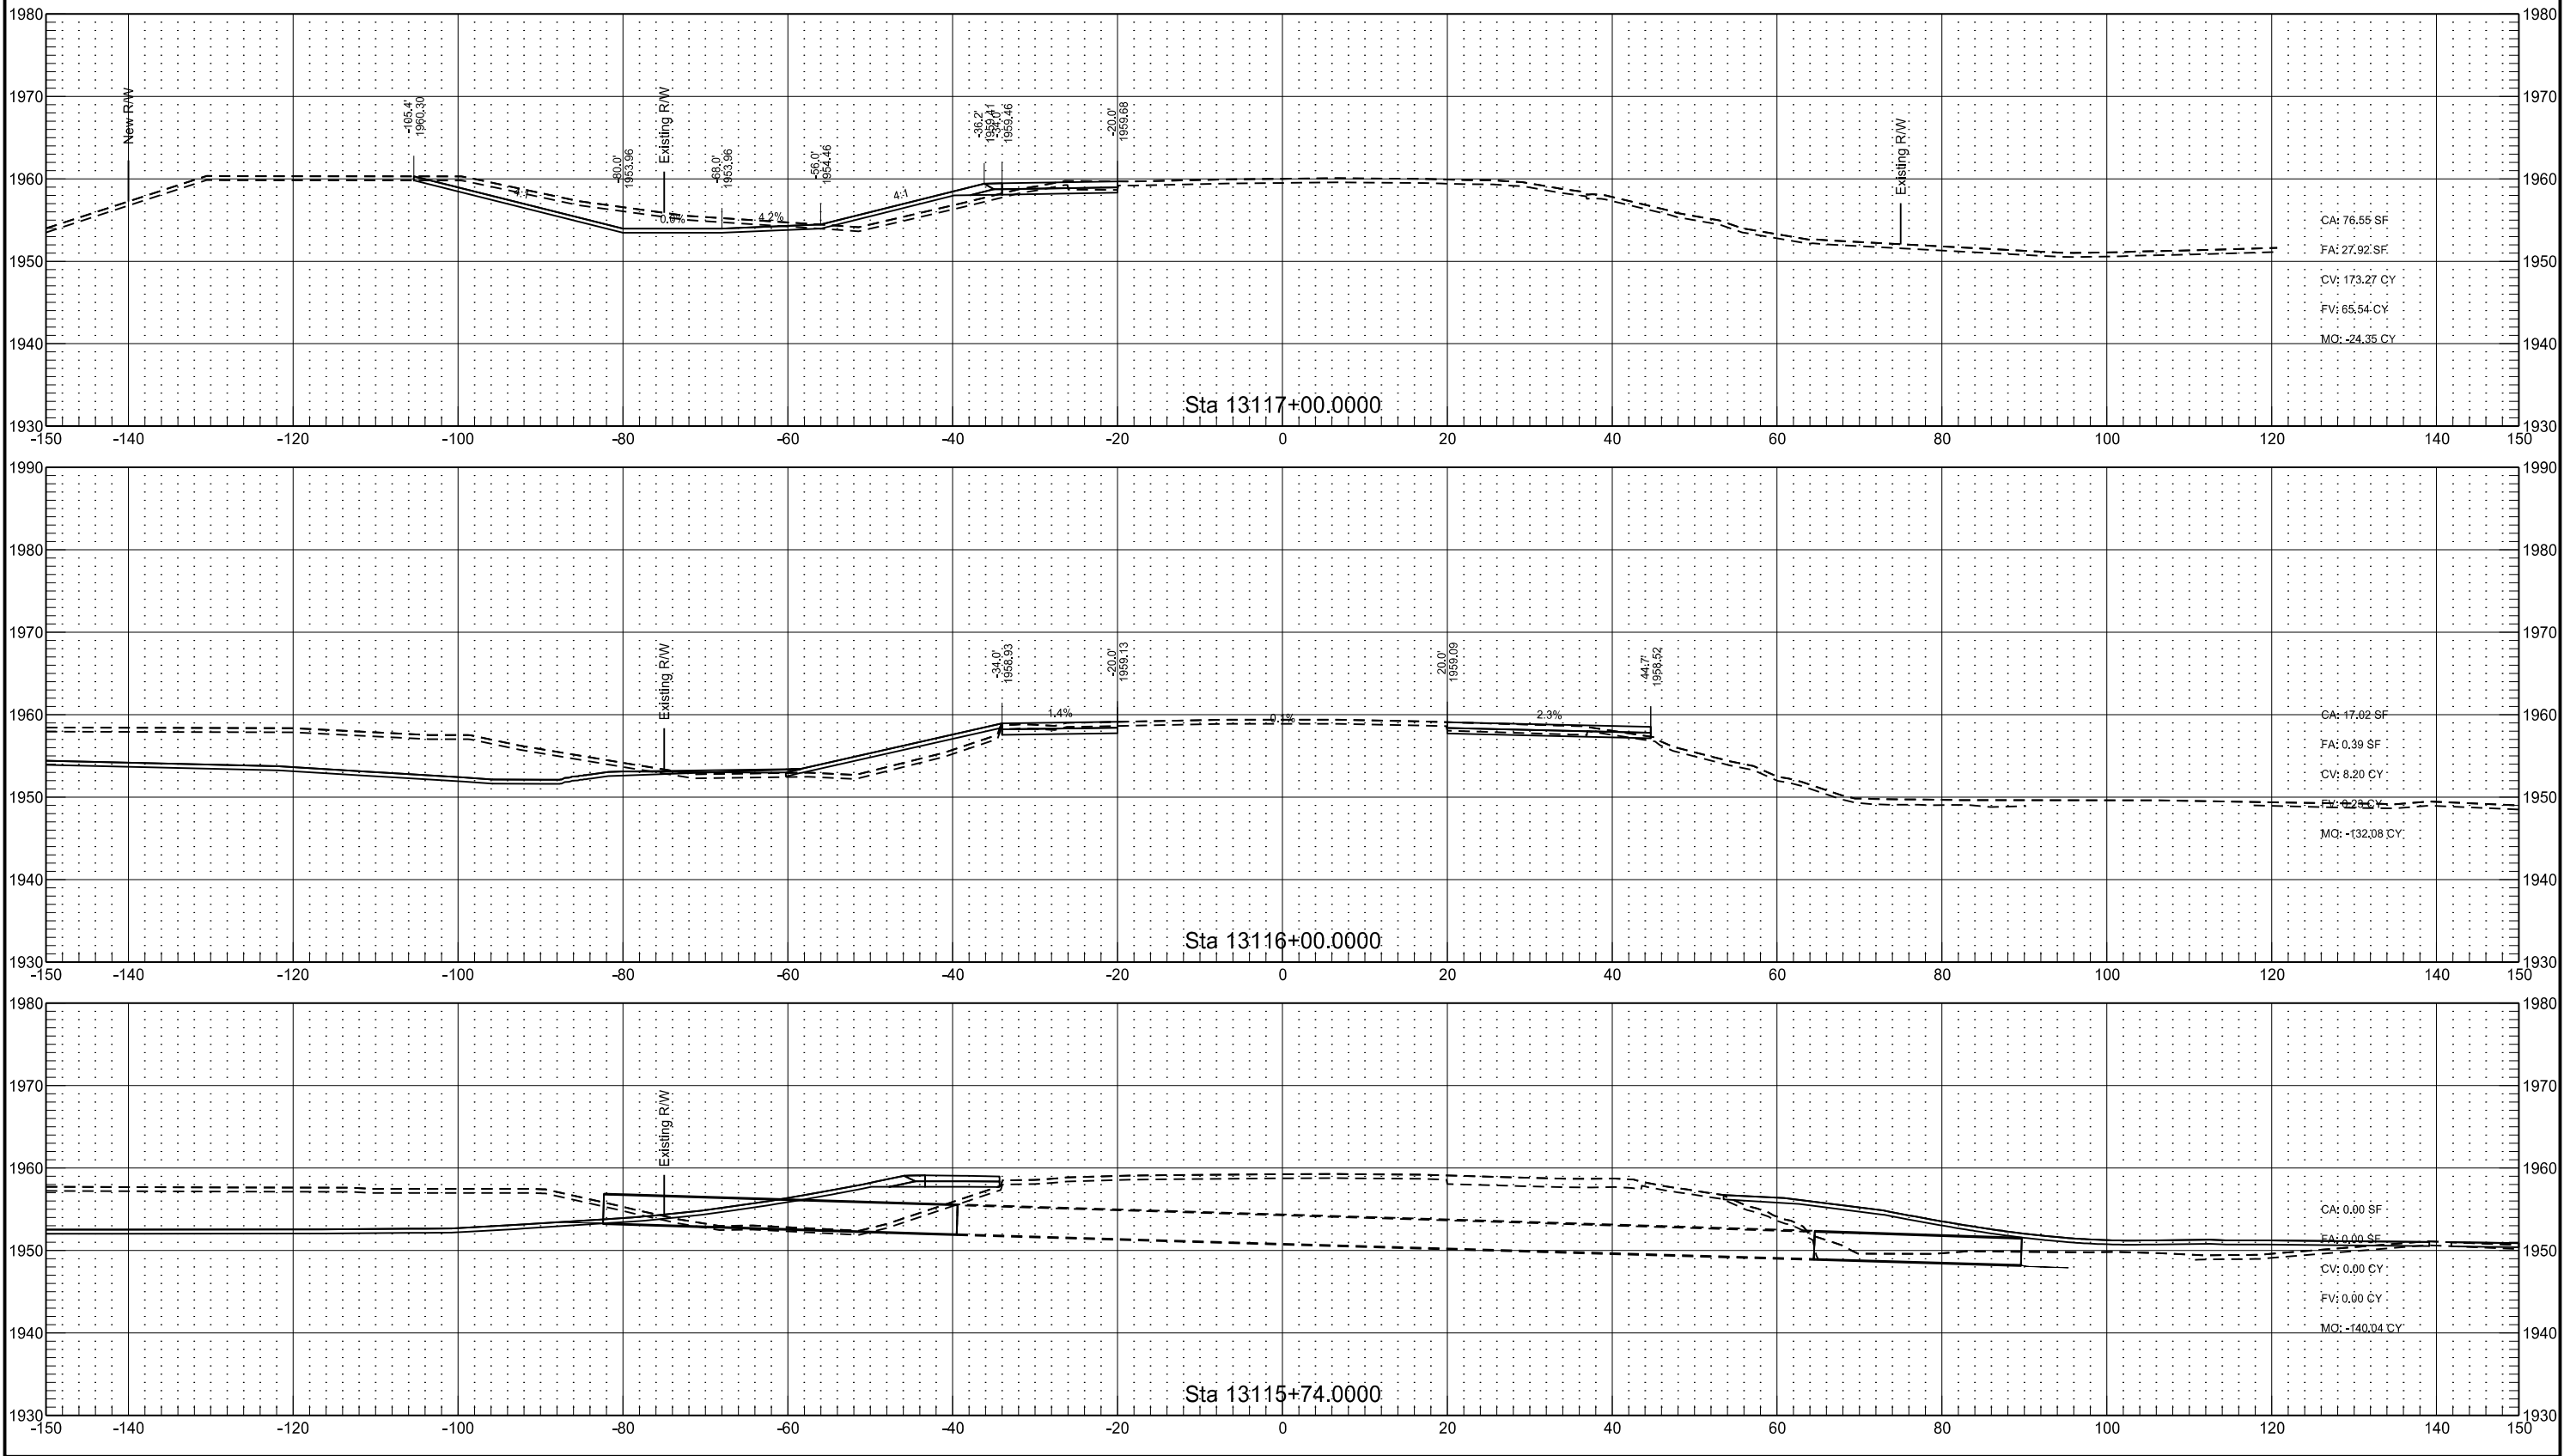

	STATE	PROJECT NO.	SECTION NO.	SHEET NO.
	ND	AC-NH-SOIB-7-023(041)925	200	80

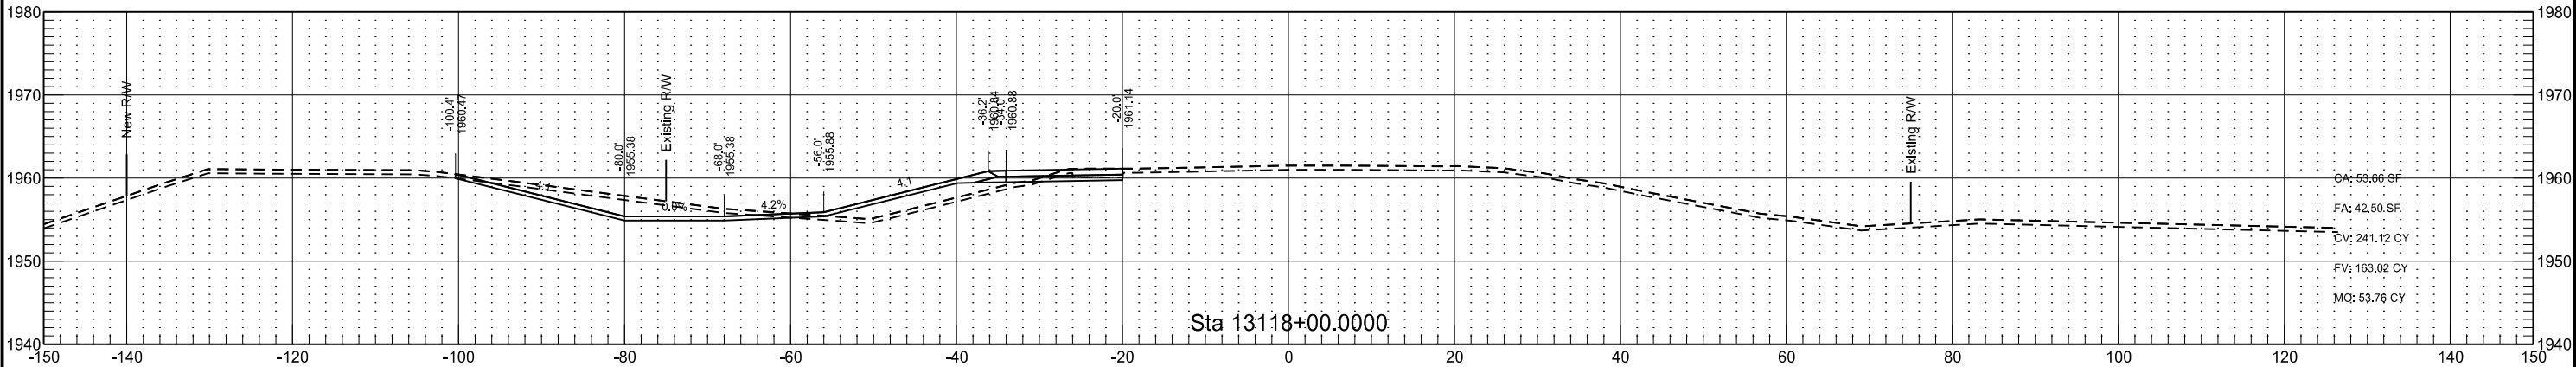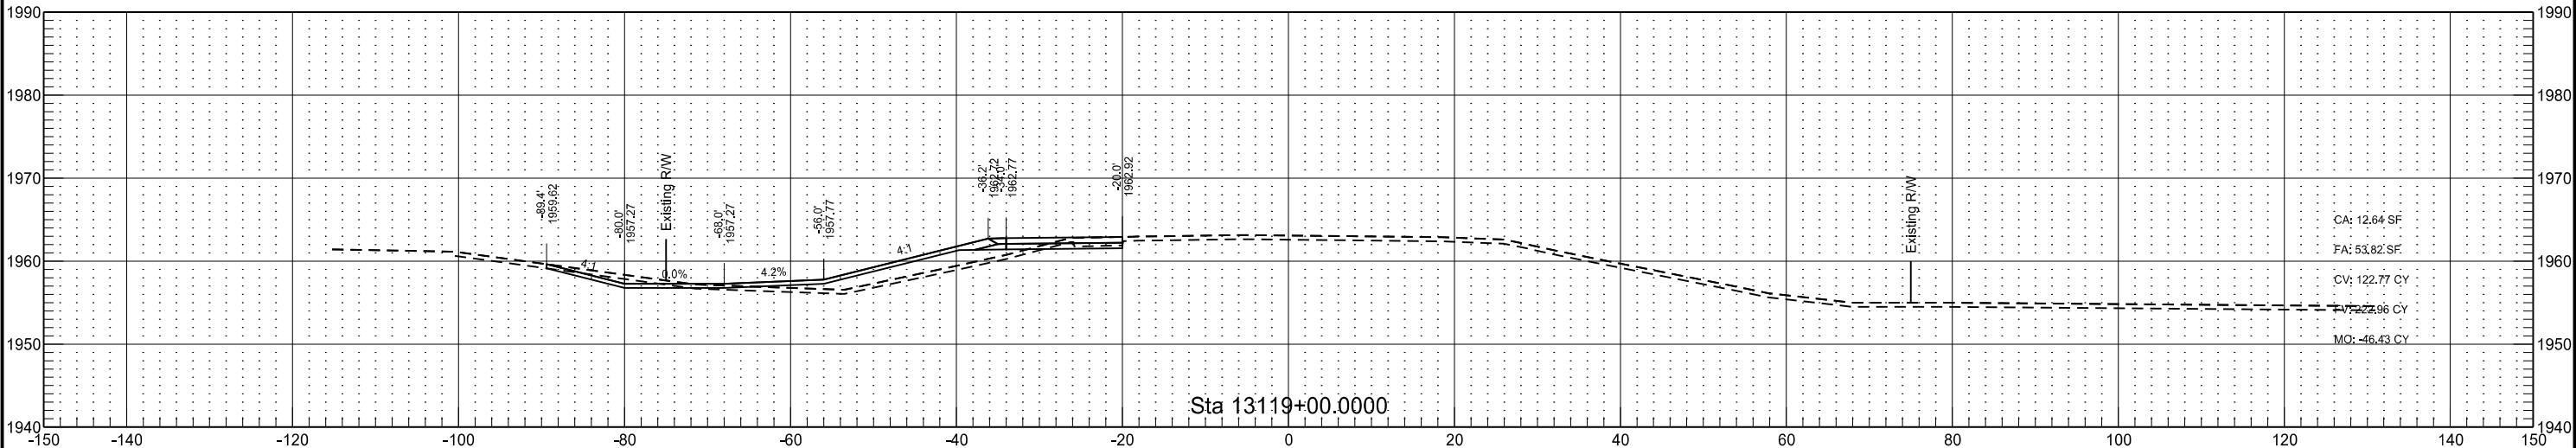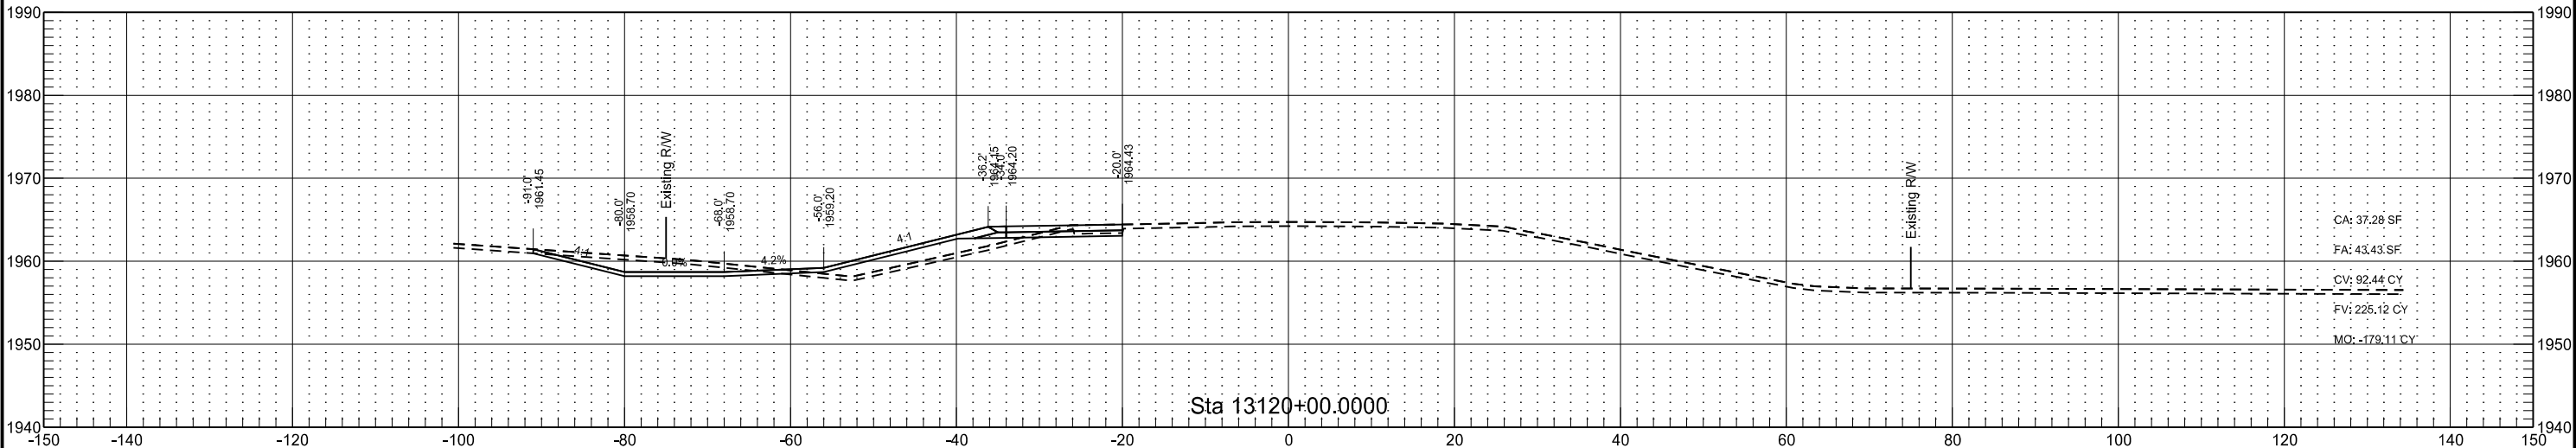

STATE	PROJECT NO.	SECTION NO.	SHEET NO.
ND	AC-NH-SOIB-7-023(041)925	200	81

