

40th St NW Temporary Roadway


	STATE	PROJECT NO.	SECTION NO.	SHEET NO.
	ND	AC-NH-SOIB-7-023(041)925	200	82

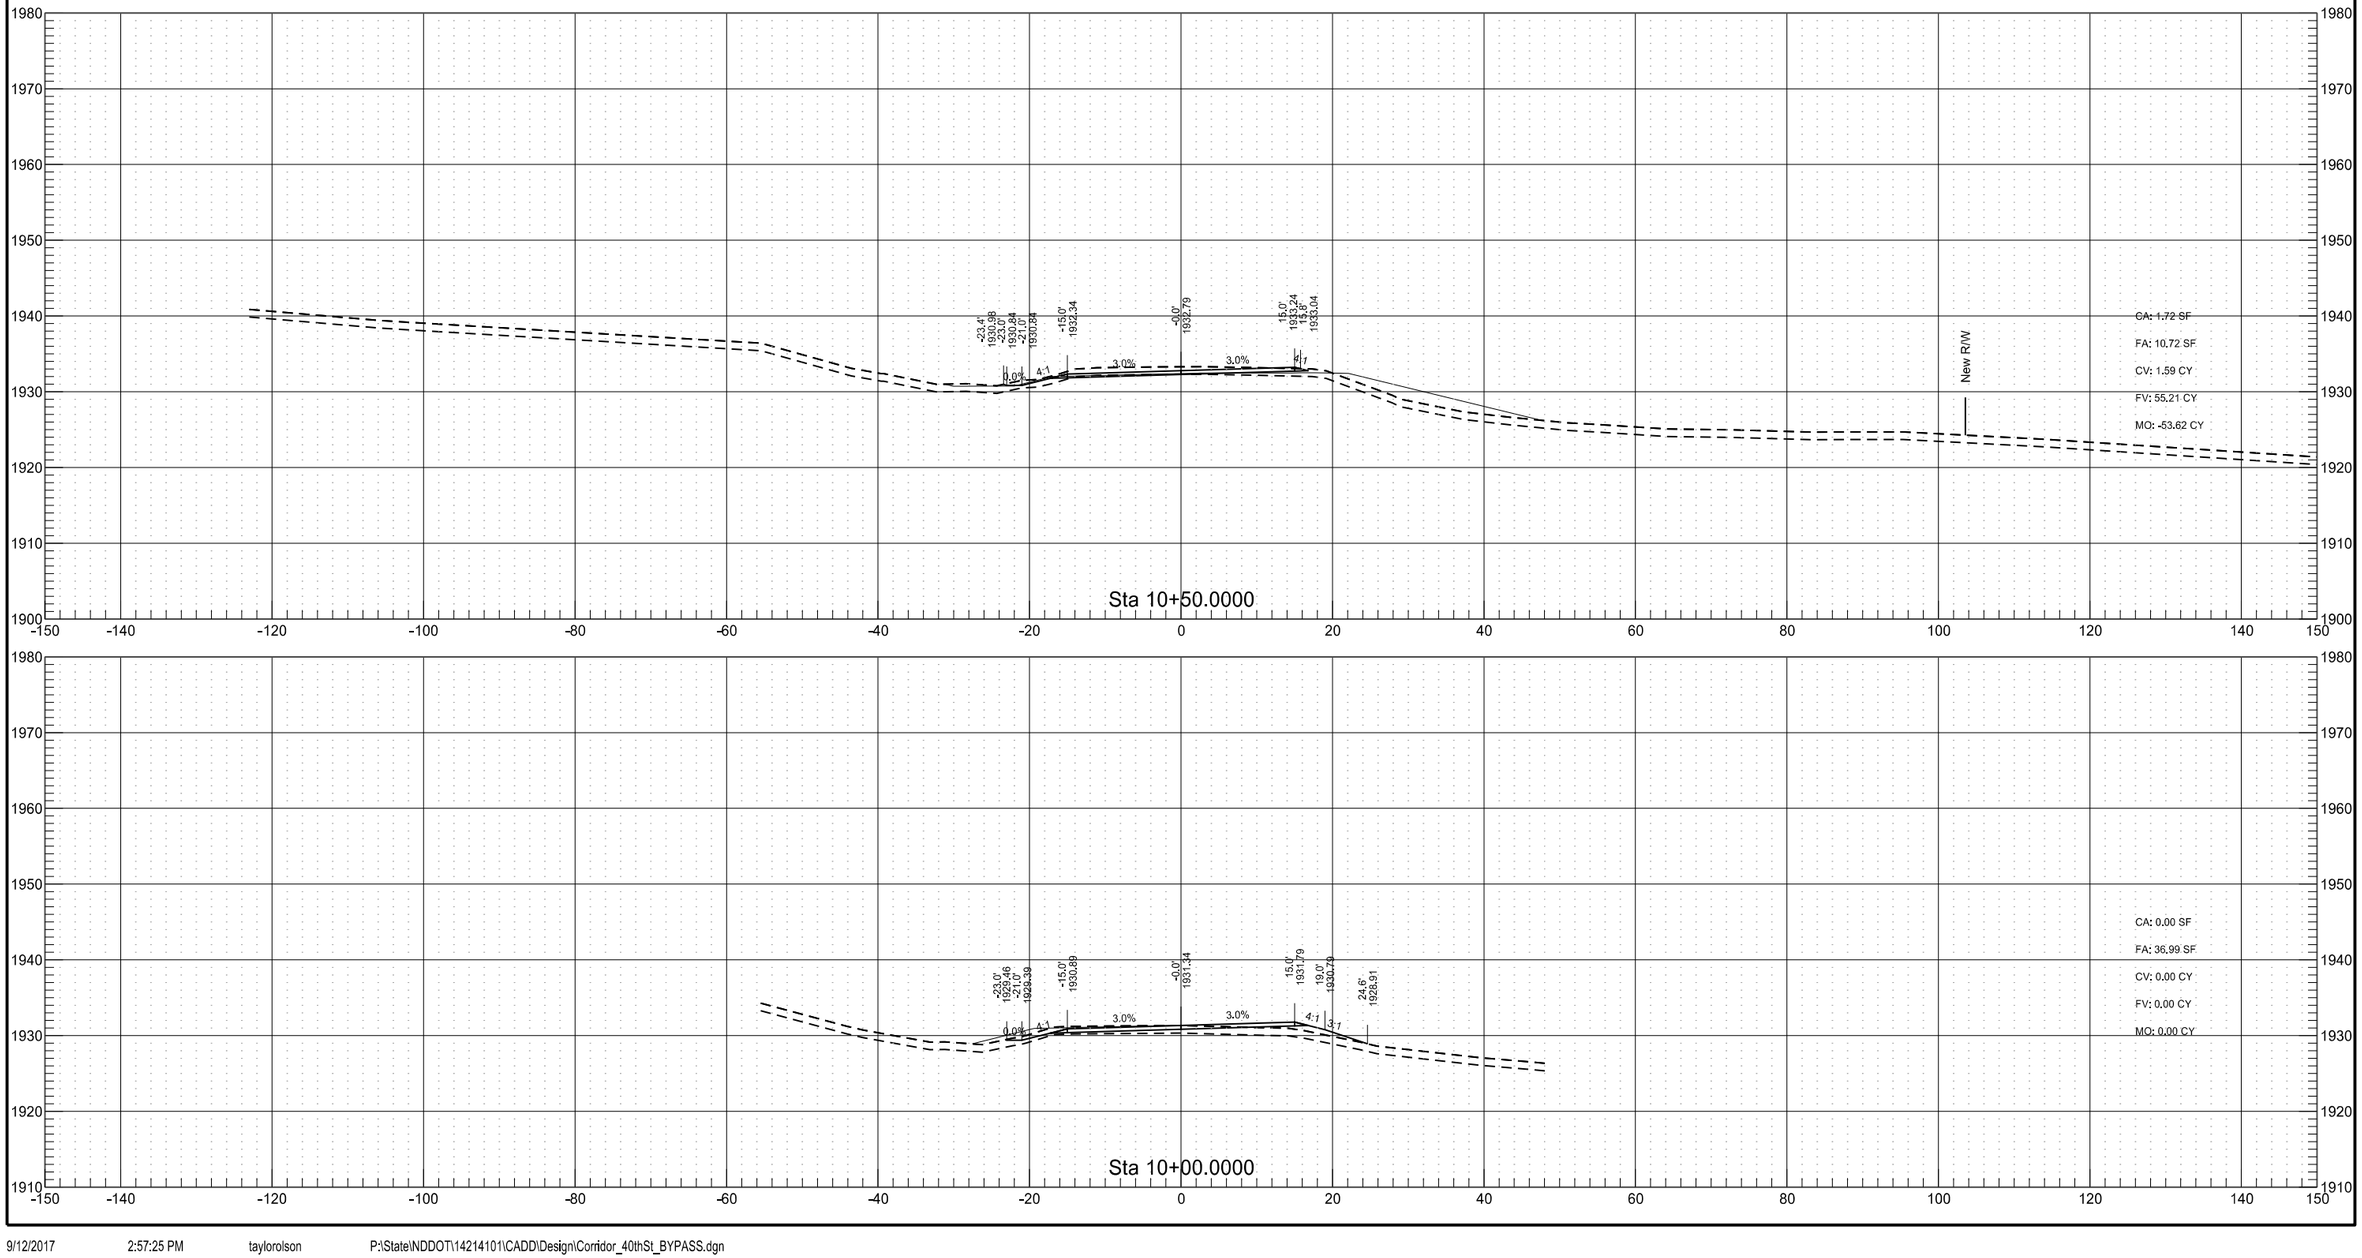

40th St NW Temporary Roadway

	STATE	PROJECT NO.	SECTION NO.	SHEET NO.
	ND	AC-NH-SOIB-7-023(041)925	200	83

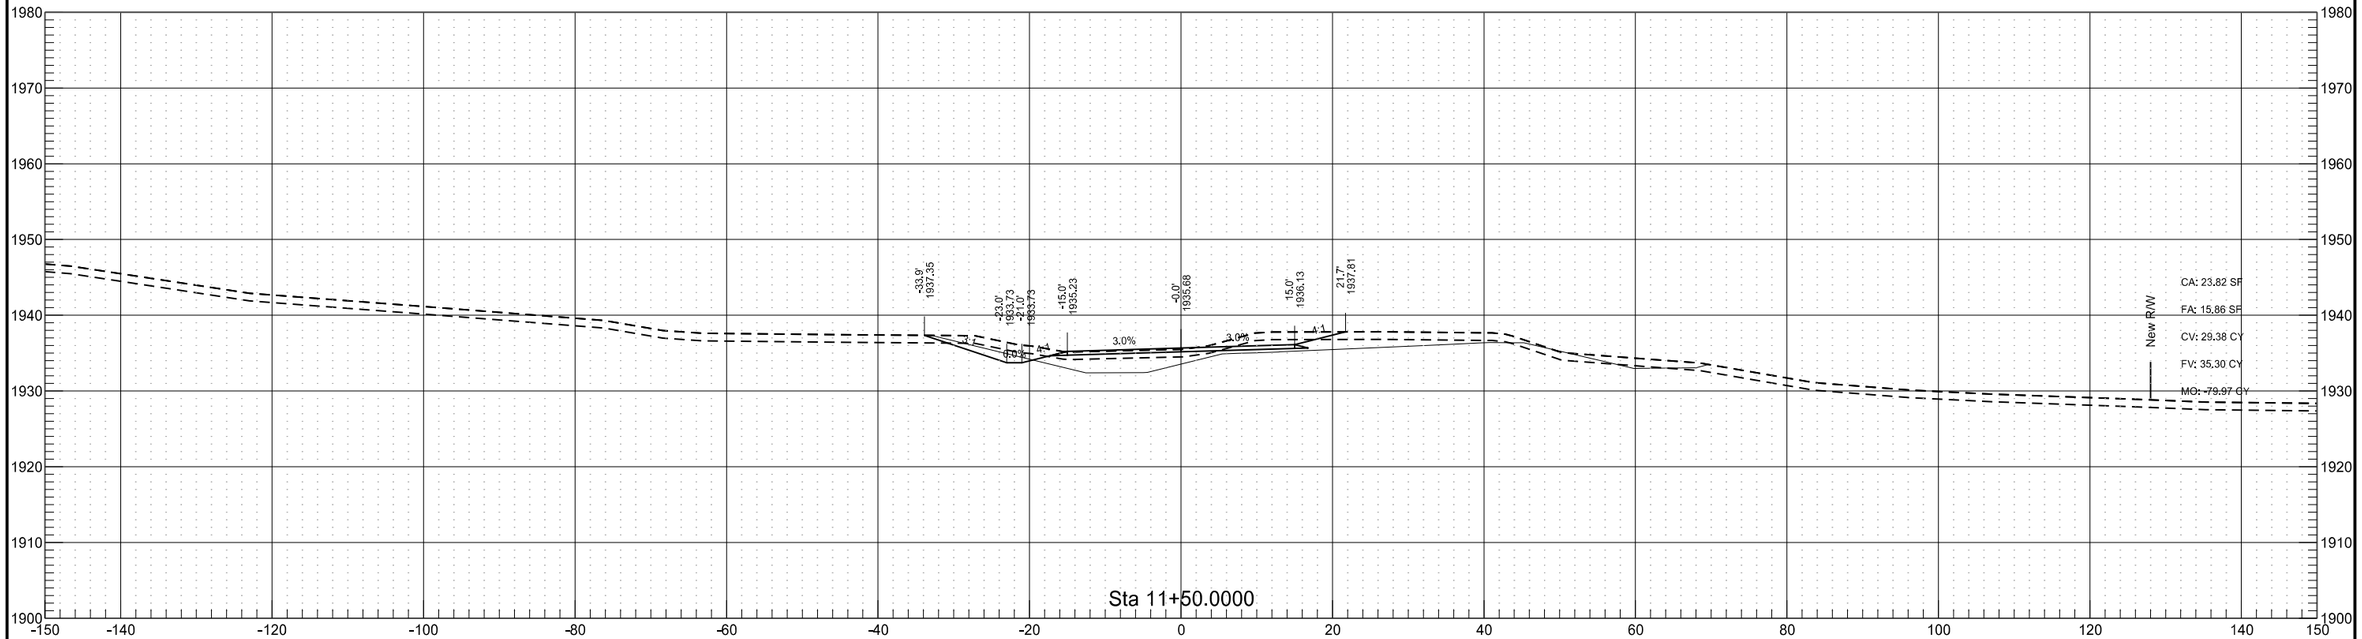


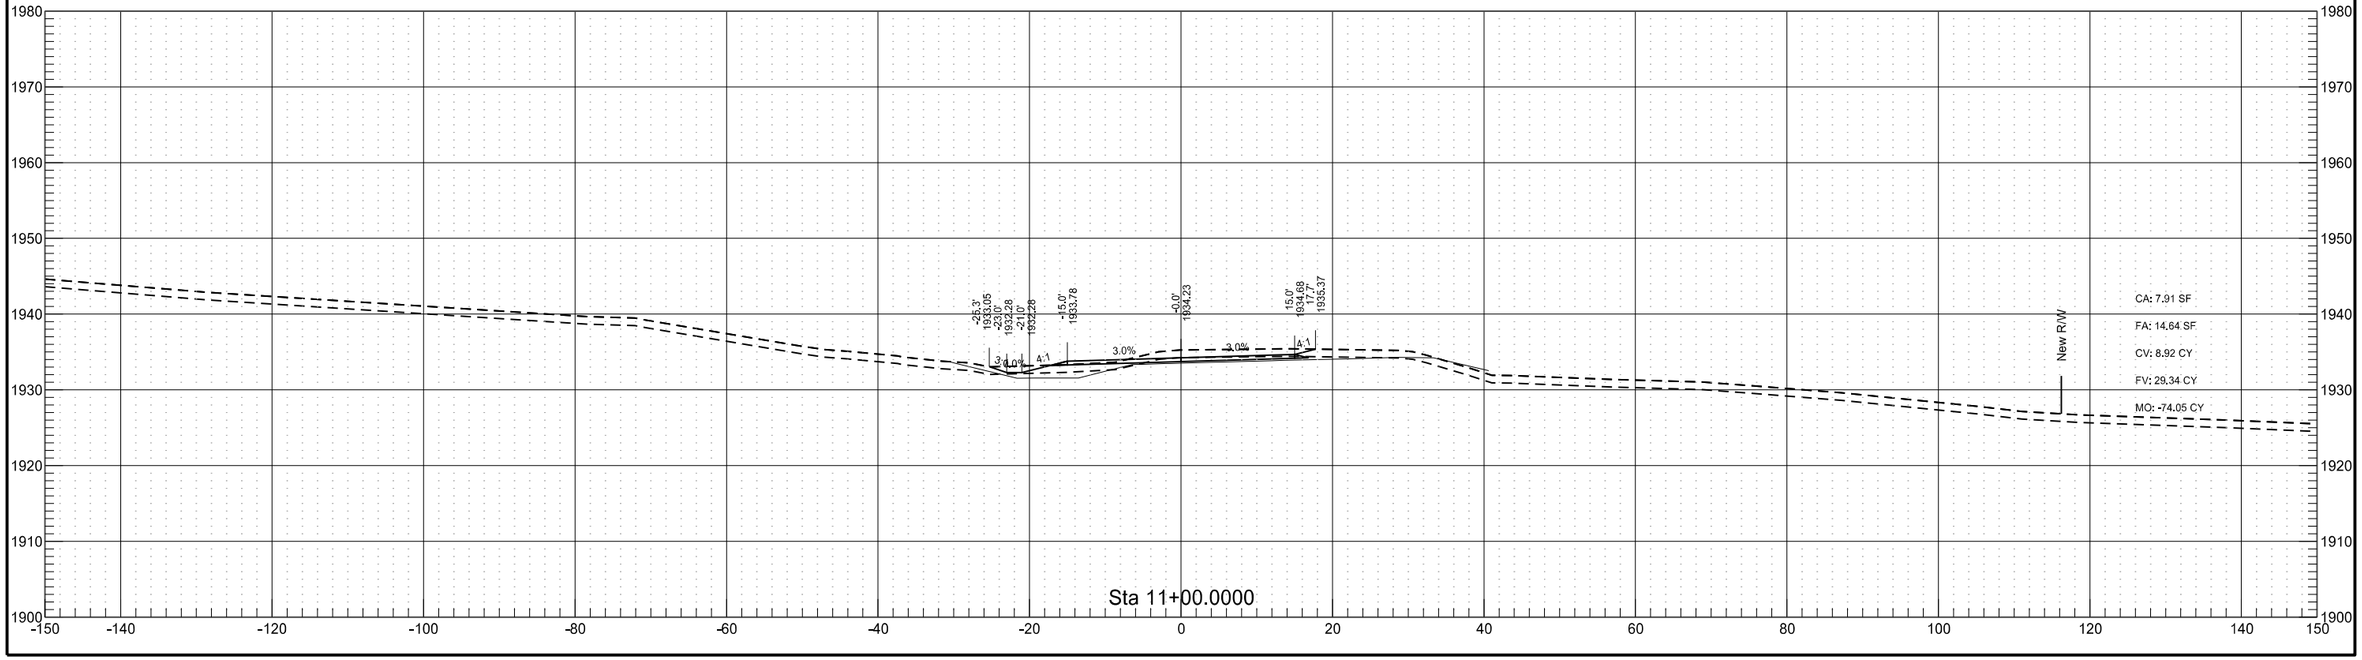

9/12/2017 2:57:27 PM taylorolson P:\State\NDDOT\14214101\CADD\Design\Corridor_40thSt_BYPASS.dgn

40th St NW Temporary Roadway


	STATE	PROJECT NO.	SECTION NO.	SHEET NO.
	ND	AC-NH-SOIB-7-023(041)925	200	84

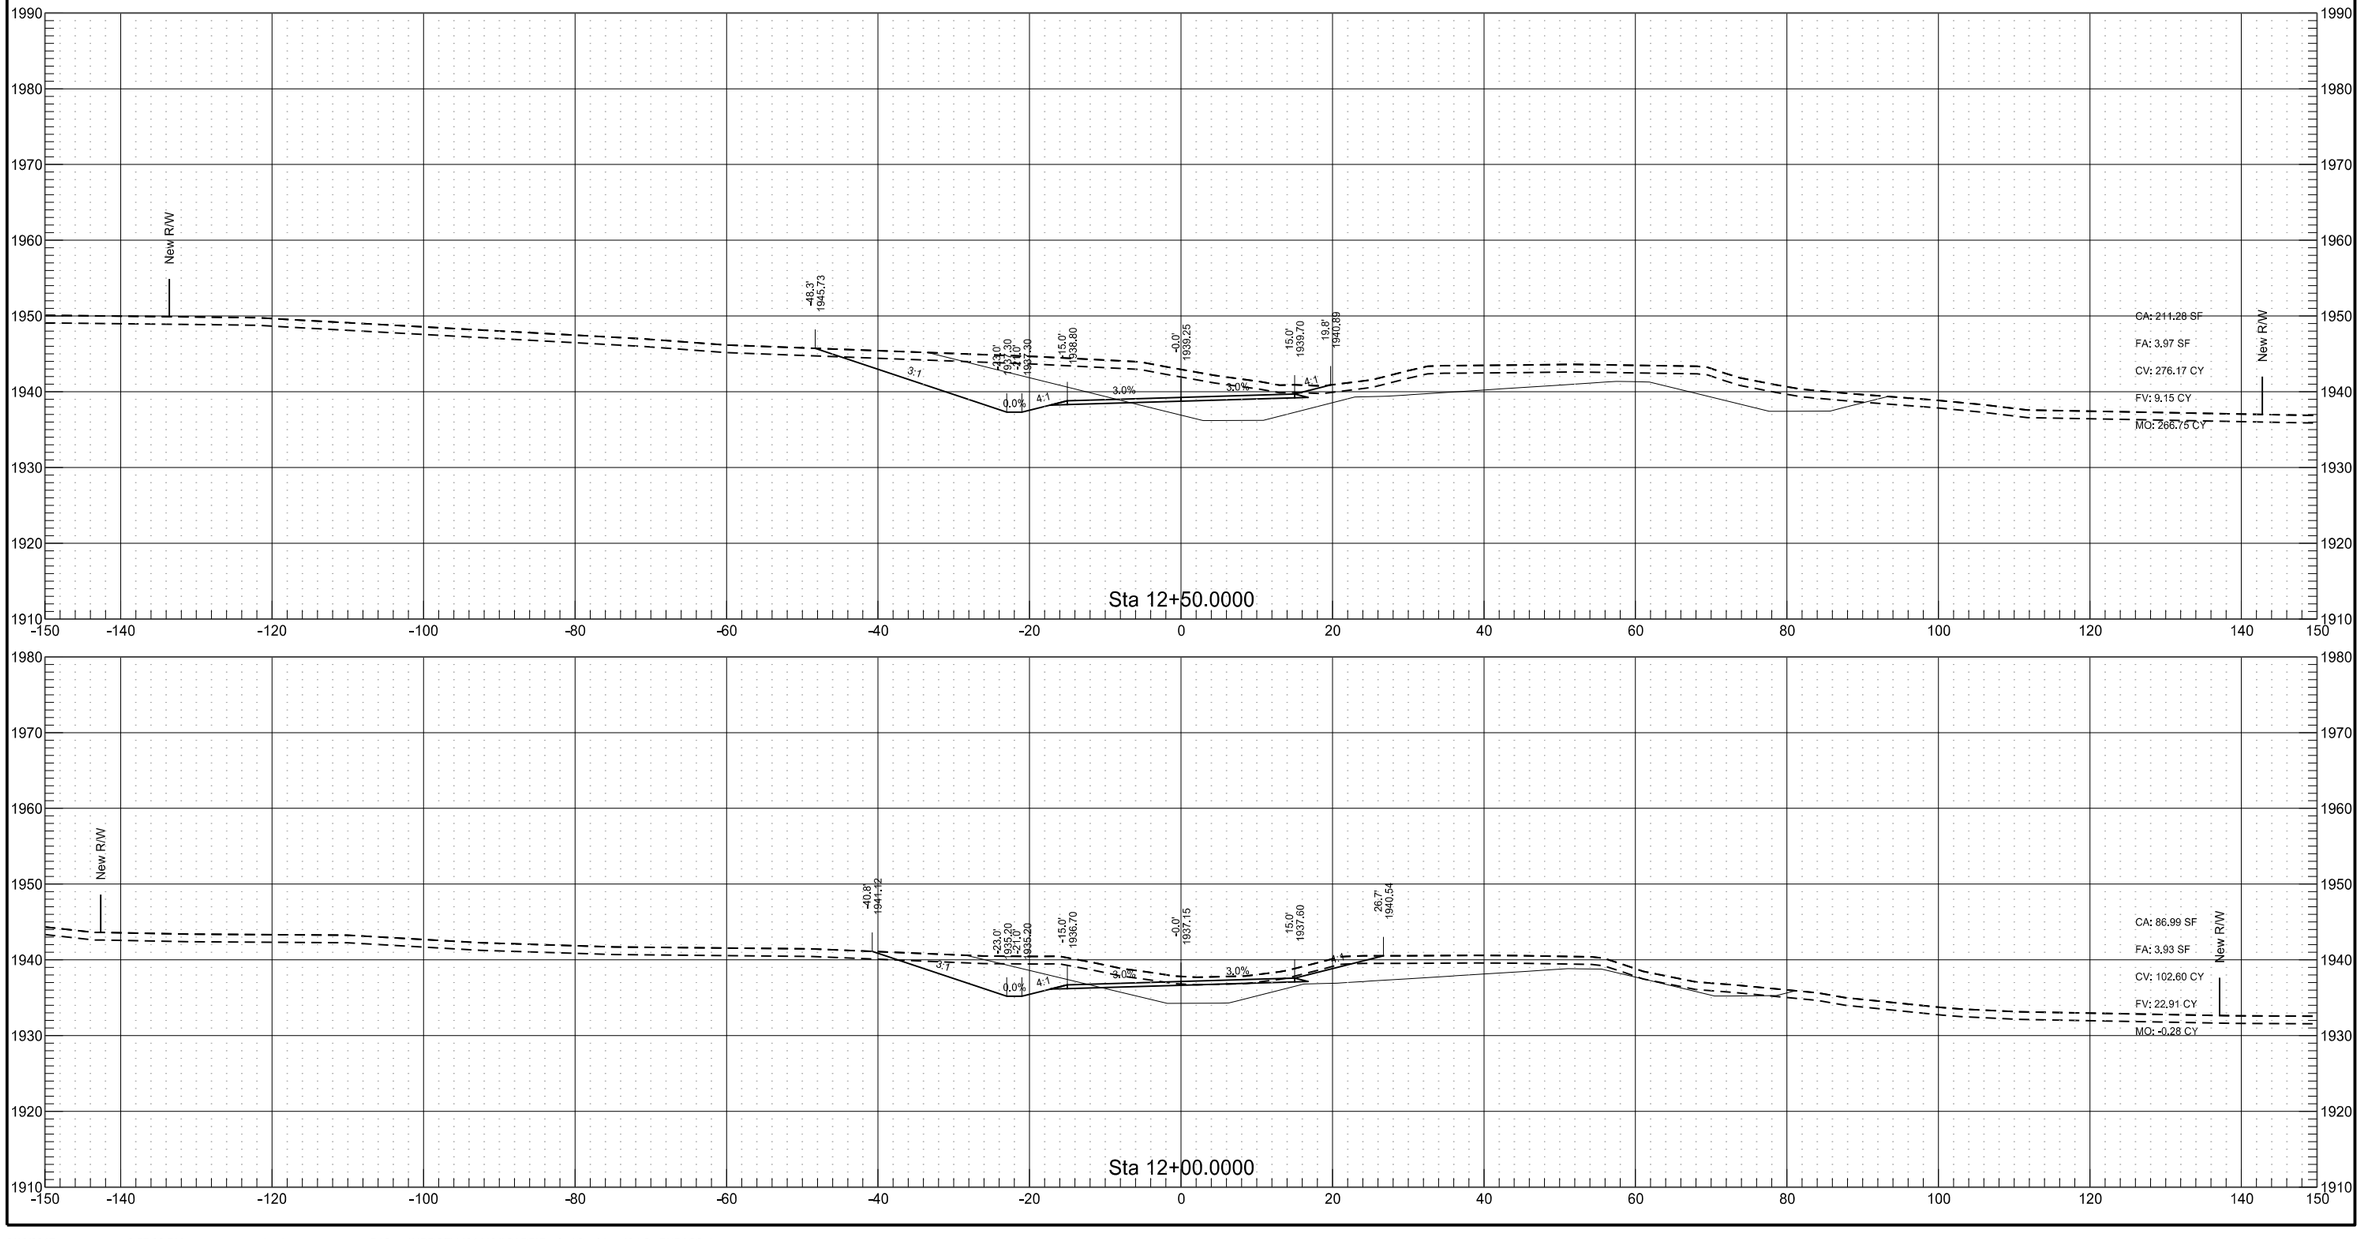

9/12/2017 2:57:30 PM taylorolson P:\State\NDDOT\14214101\CADD\Design\Corridor_40thSt_BYPASS.dgn

40th St NW Temporary Roadway


	STATE	PROJECT NO.	SECTION NO.	SHEET NO.
	ND	AC-NH-SOIB-7-023(041)925	200	85

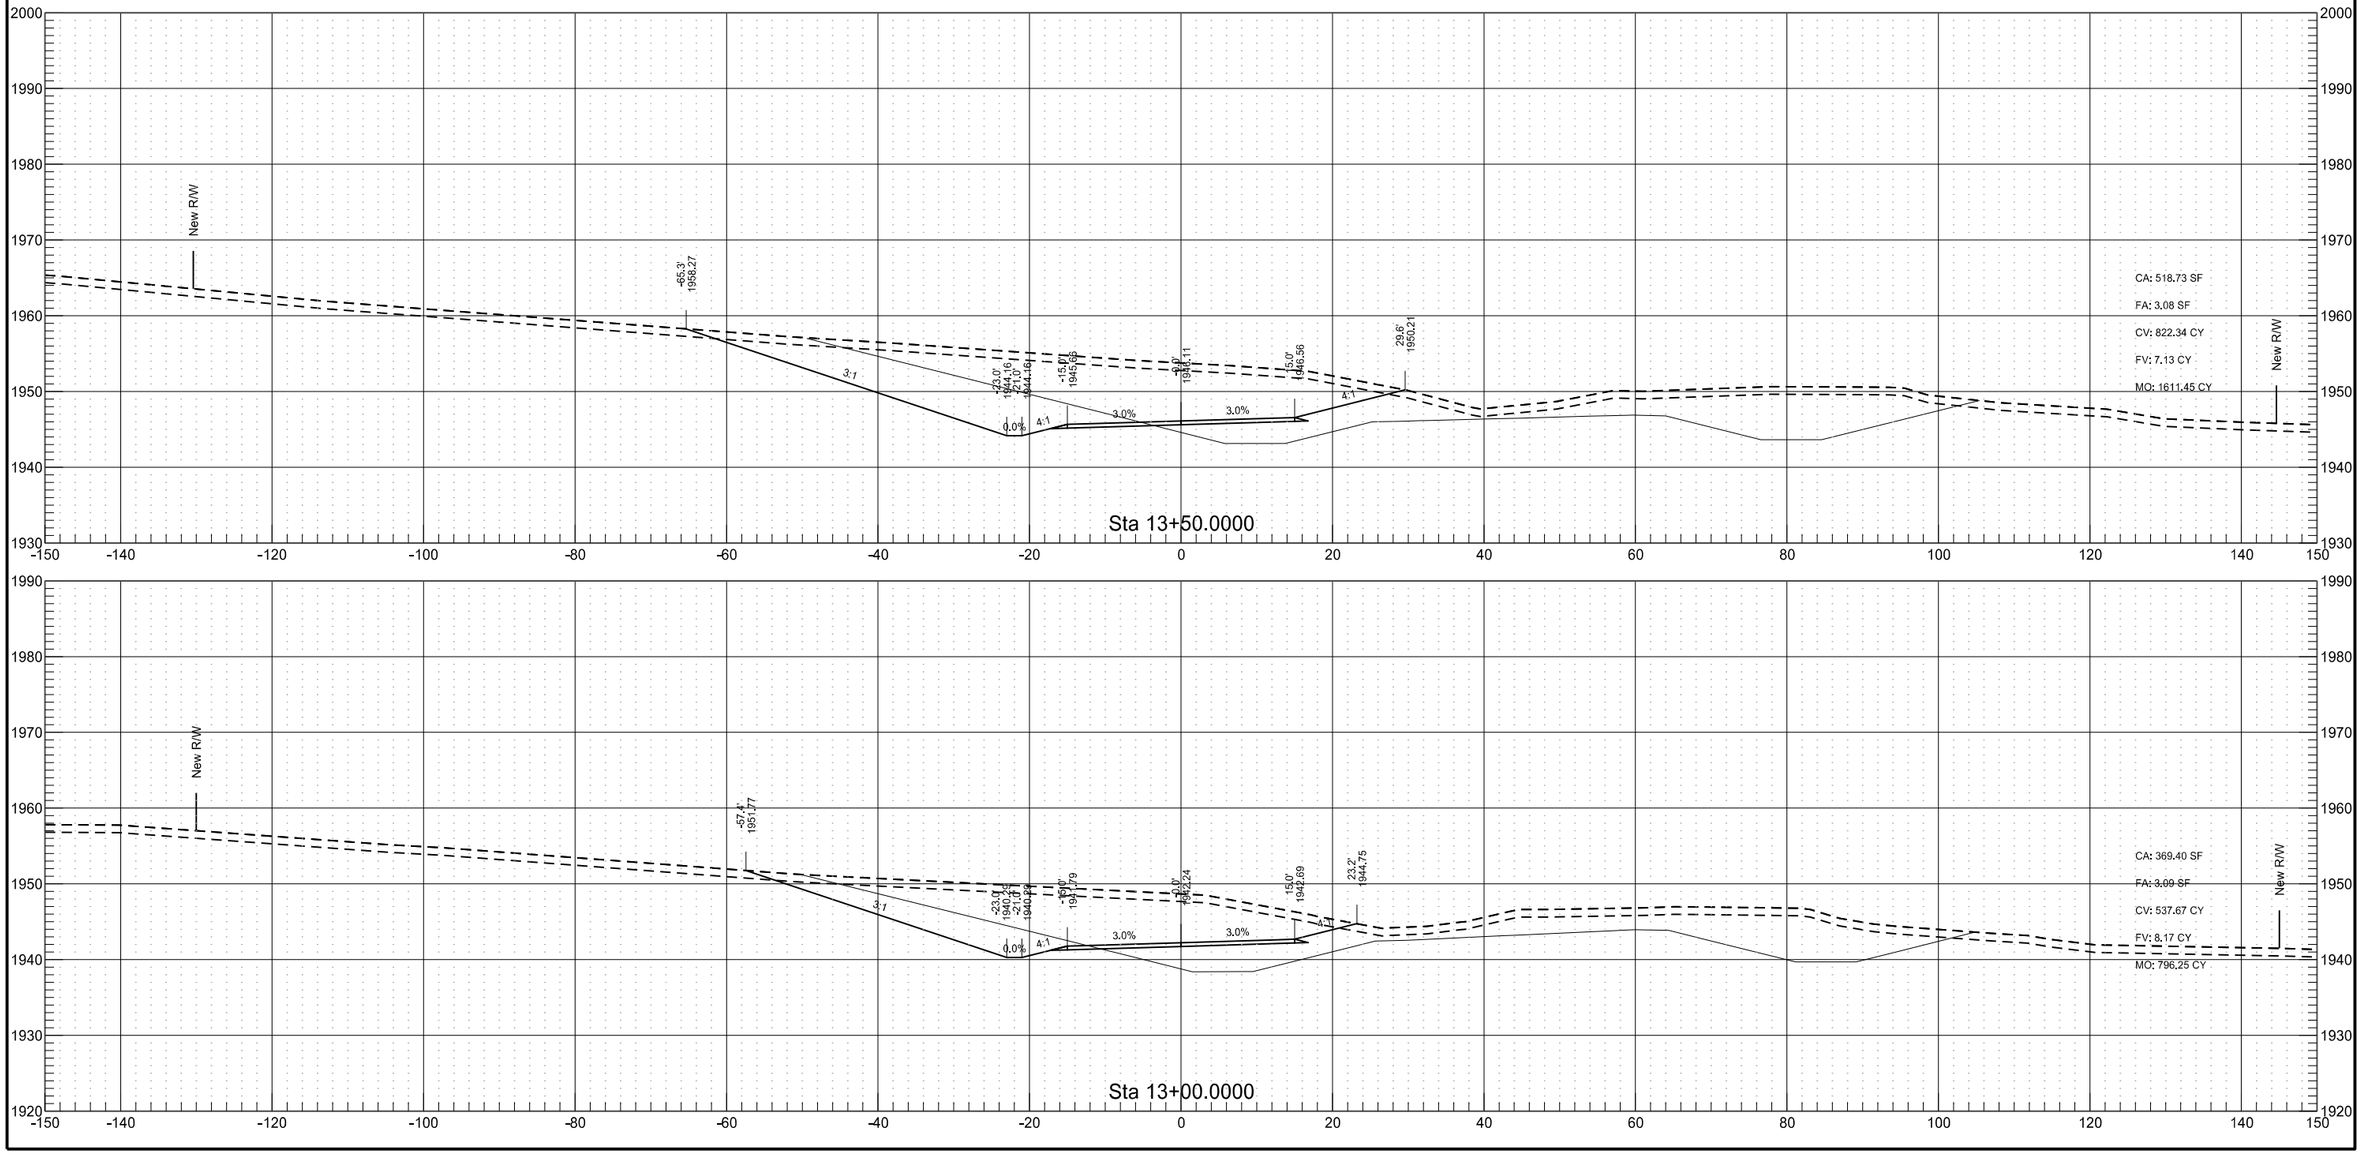

9/12/2017 2:57:32 PM taylorolson P:\State\NDDOT\14214101\CADD\Design\Corridor_40thSt_BYPASS.dgn


40th St NW Temporary Roadway


	STATE	PROJECT NO.	SECTION NO.	SHEET NO.
	ND	AC-NH-SOIB-7-023(041)925	200	86

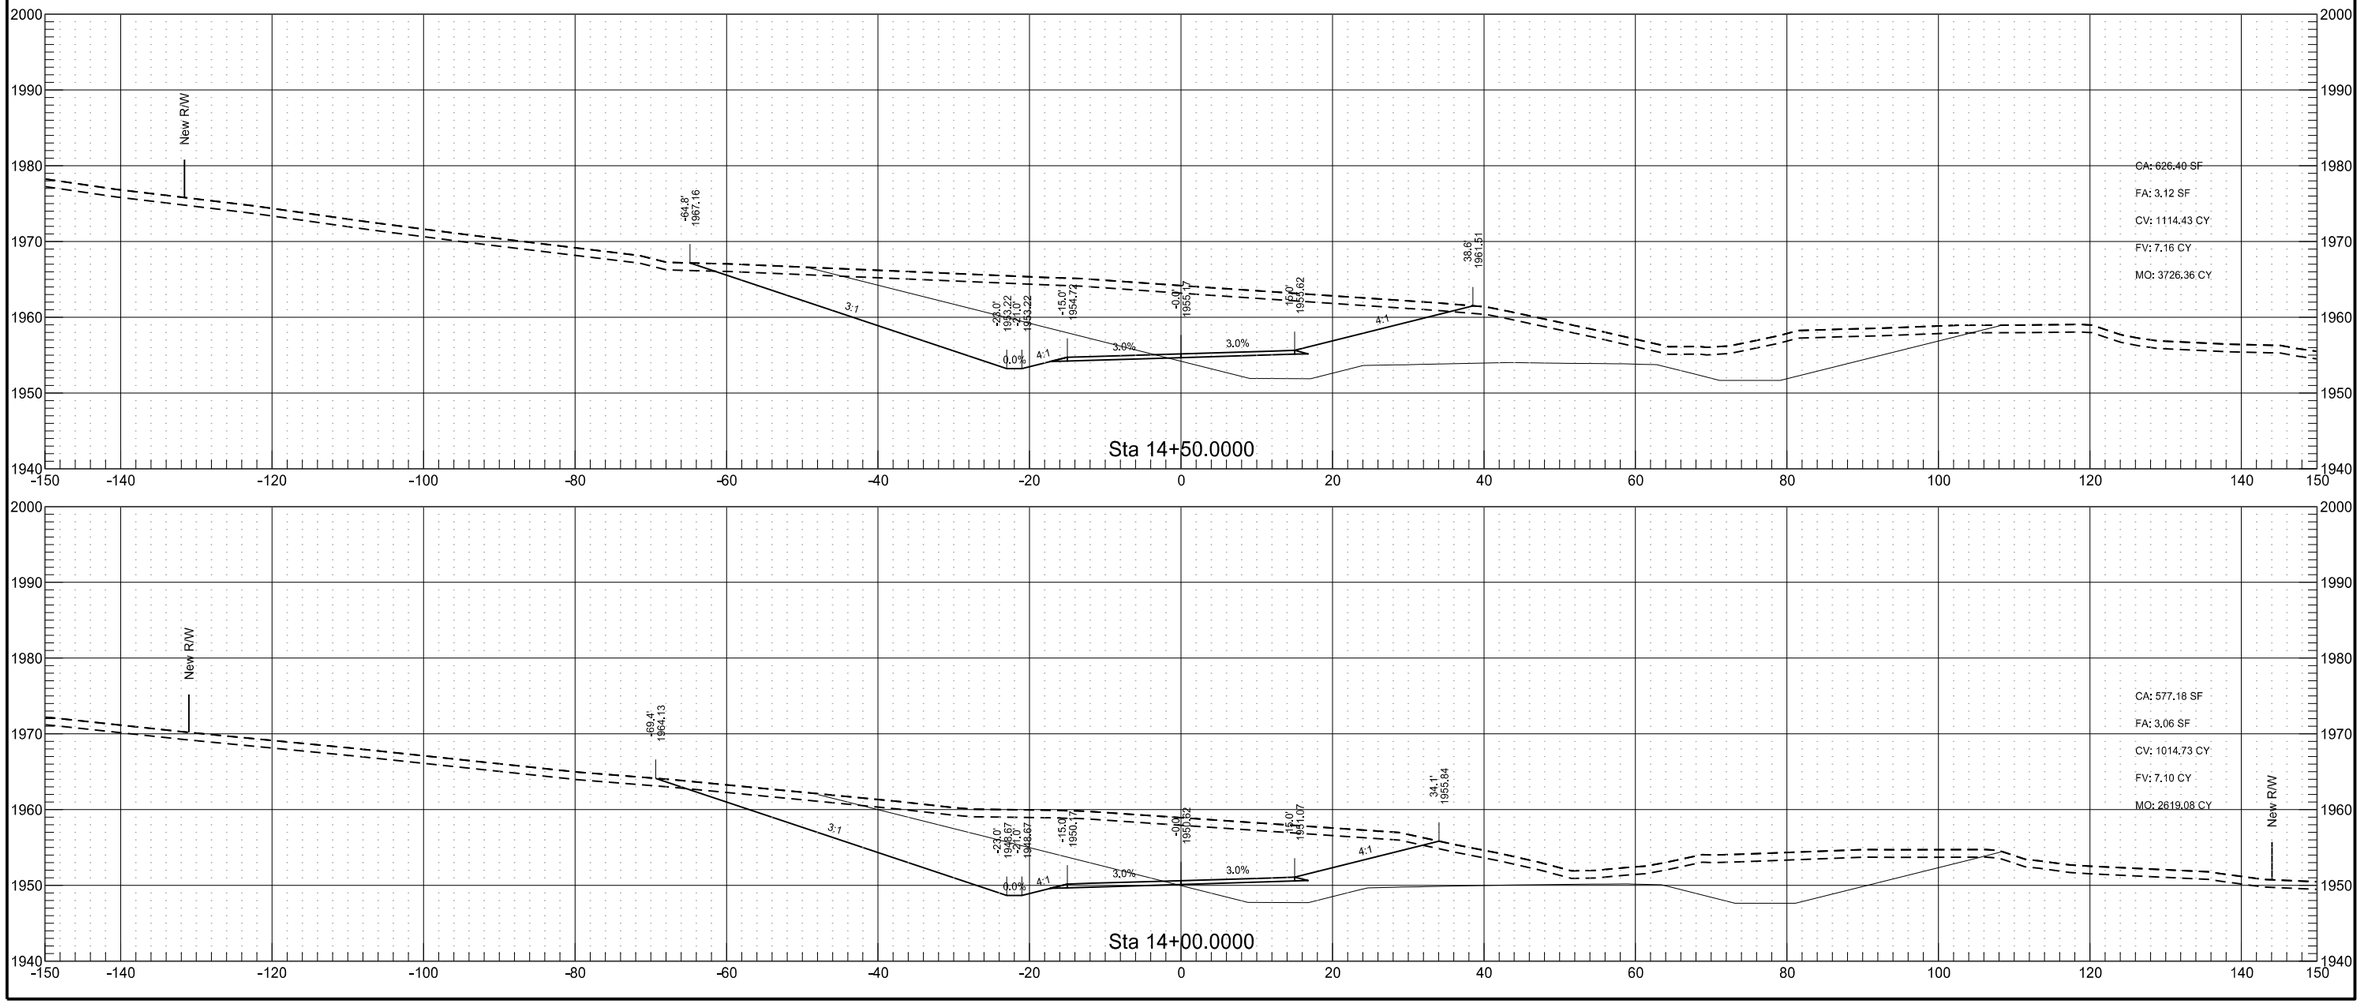

40th St NW Temporary Roadway

	STATE	PROJECT NO.	SECTION NO.	SHEET NO.
	ND	AC-NH-SOIB-7-023(041)925	200	87

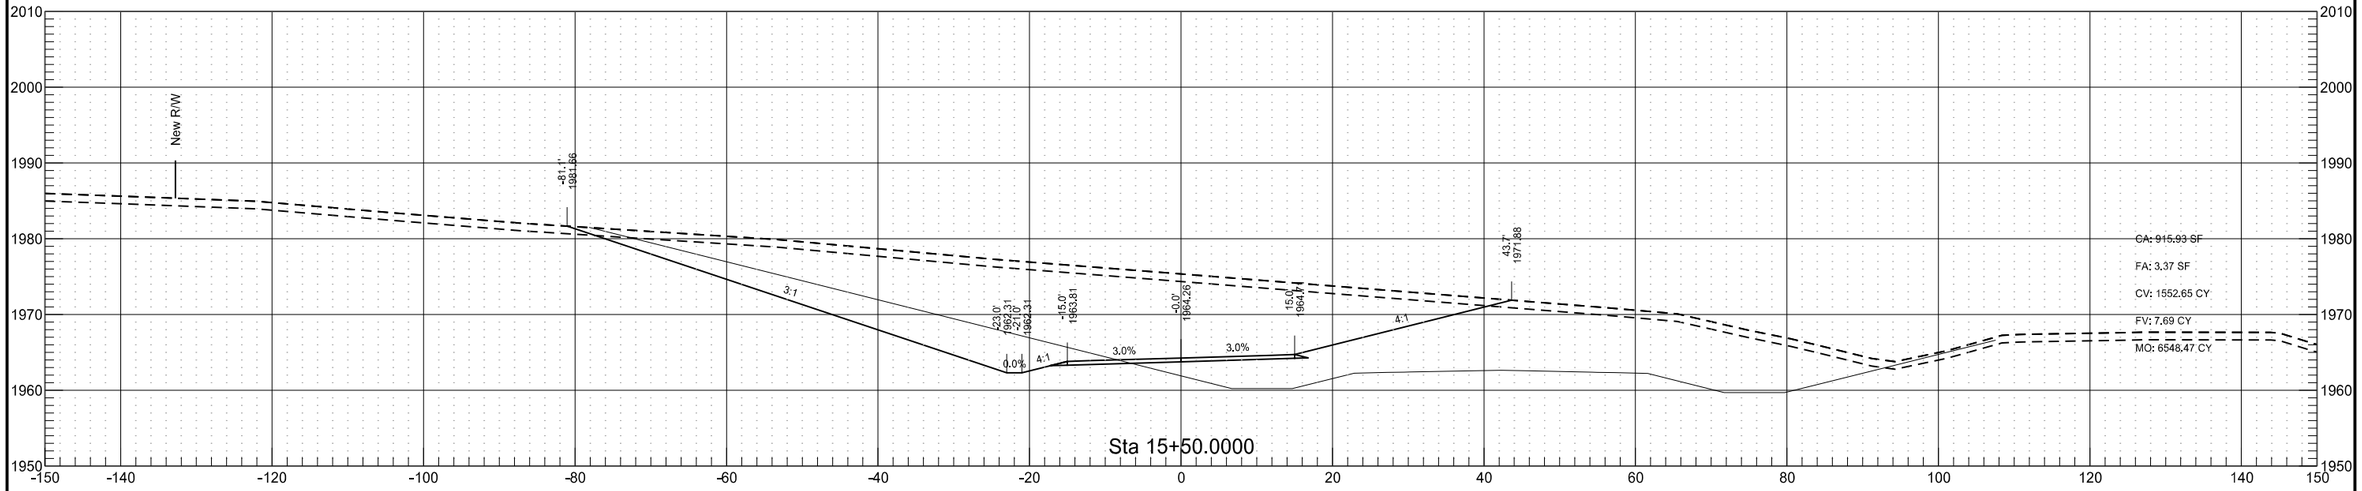


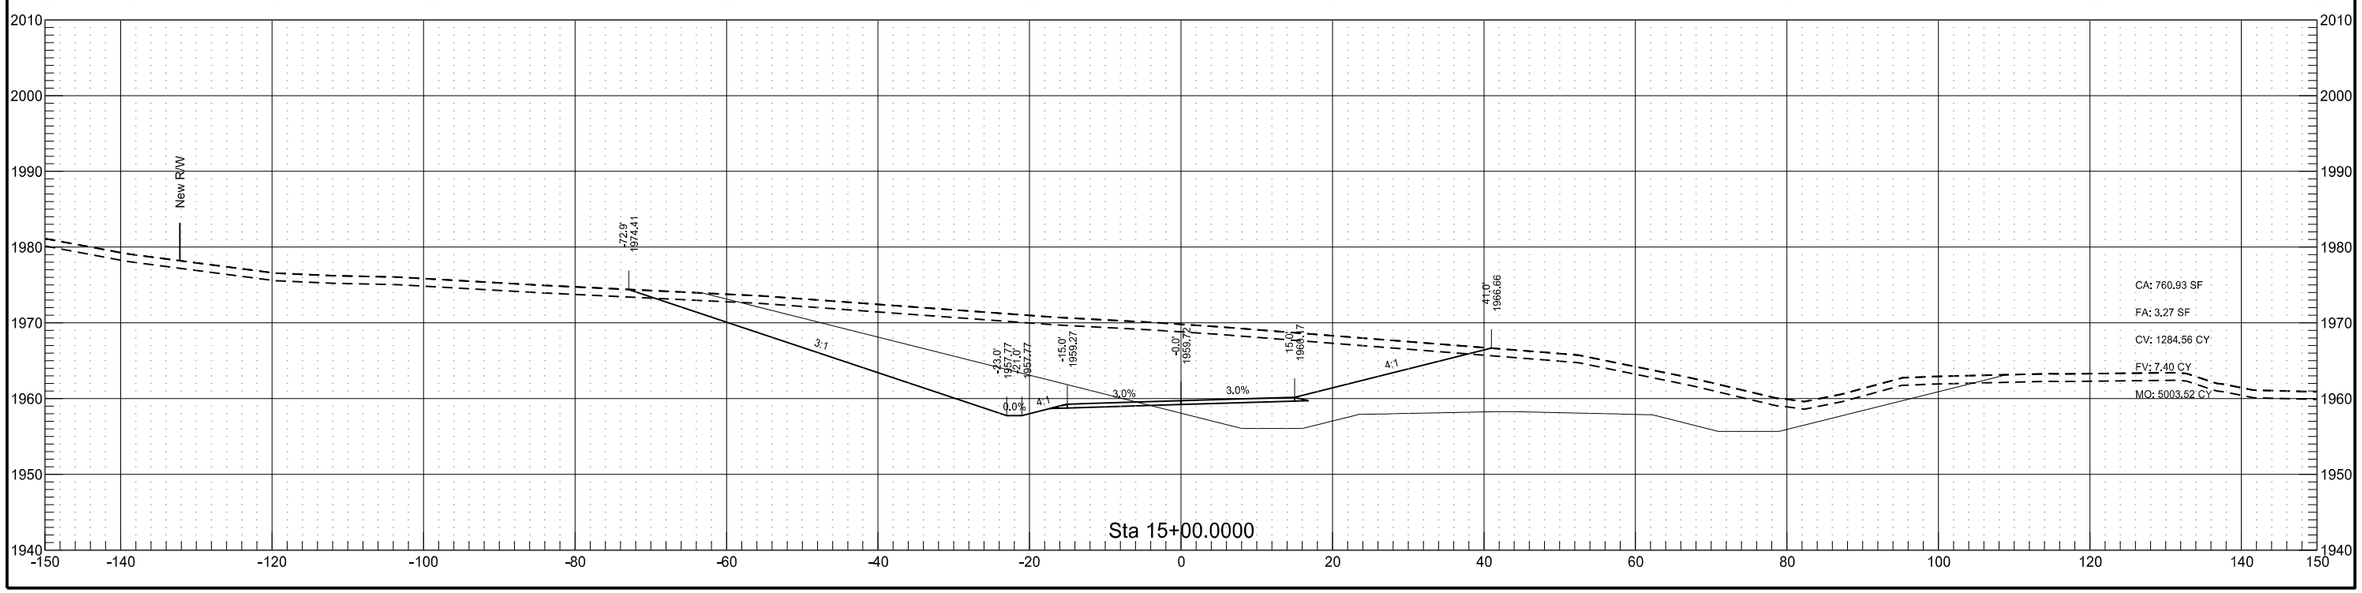


9/12/2017 2:57:37 PM taylorolson P:\State\NDDOT\14214101\CADD\Design\Corridor_40thSt_BYPASS.dgn

40th St NW Temporary Roadway


	STATE	PROJECT NO.	SECTION NO.	SHEET NO.
	ND	AC-NH-SOIB-7-023(041)925	200	88

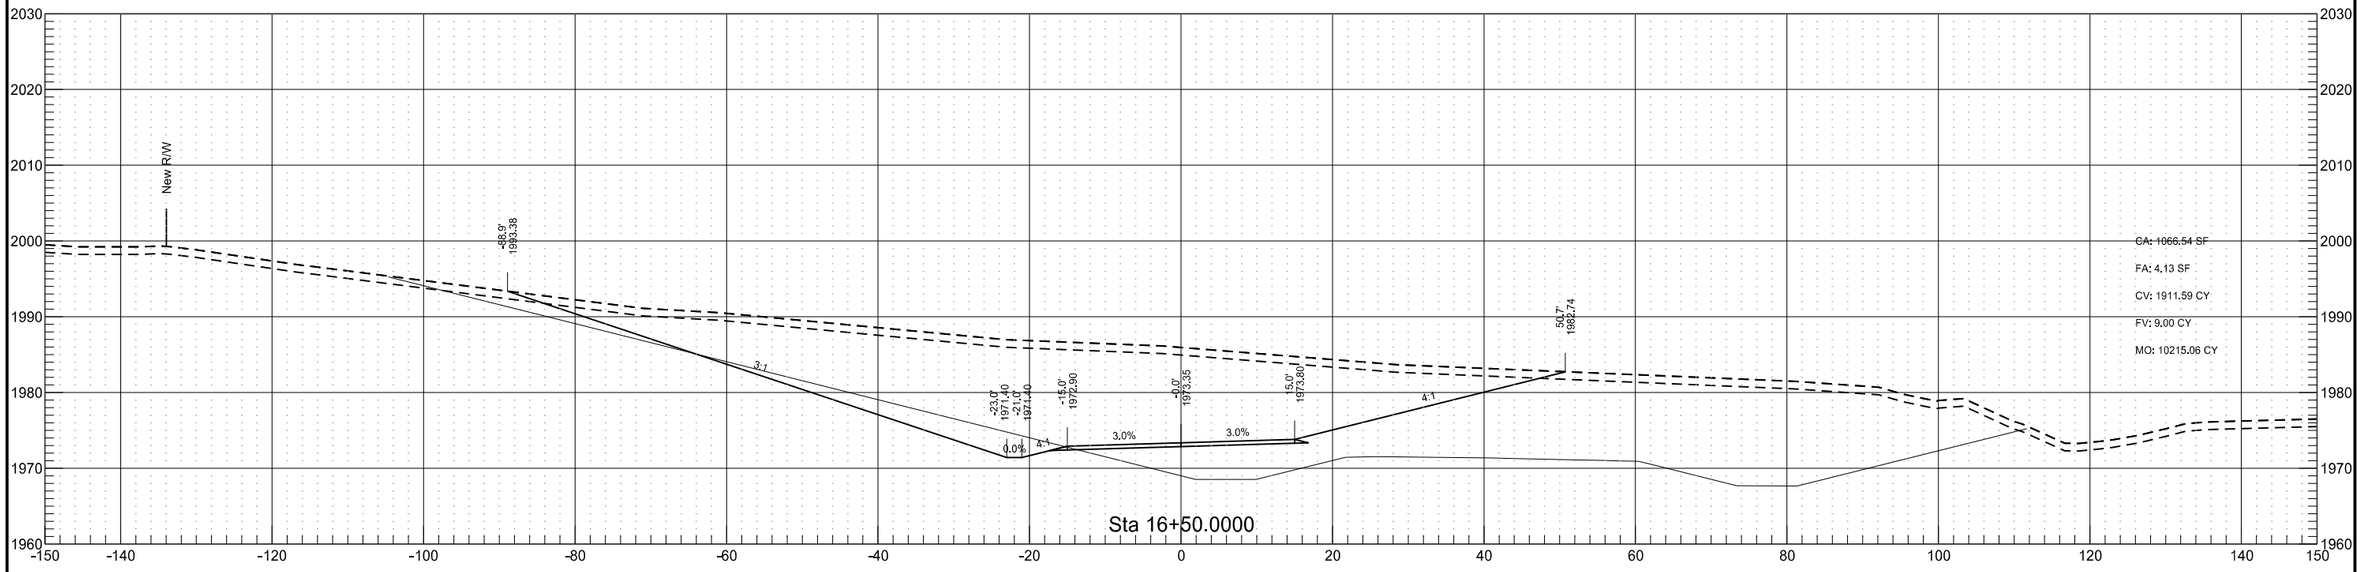

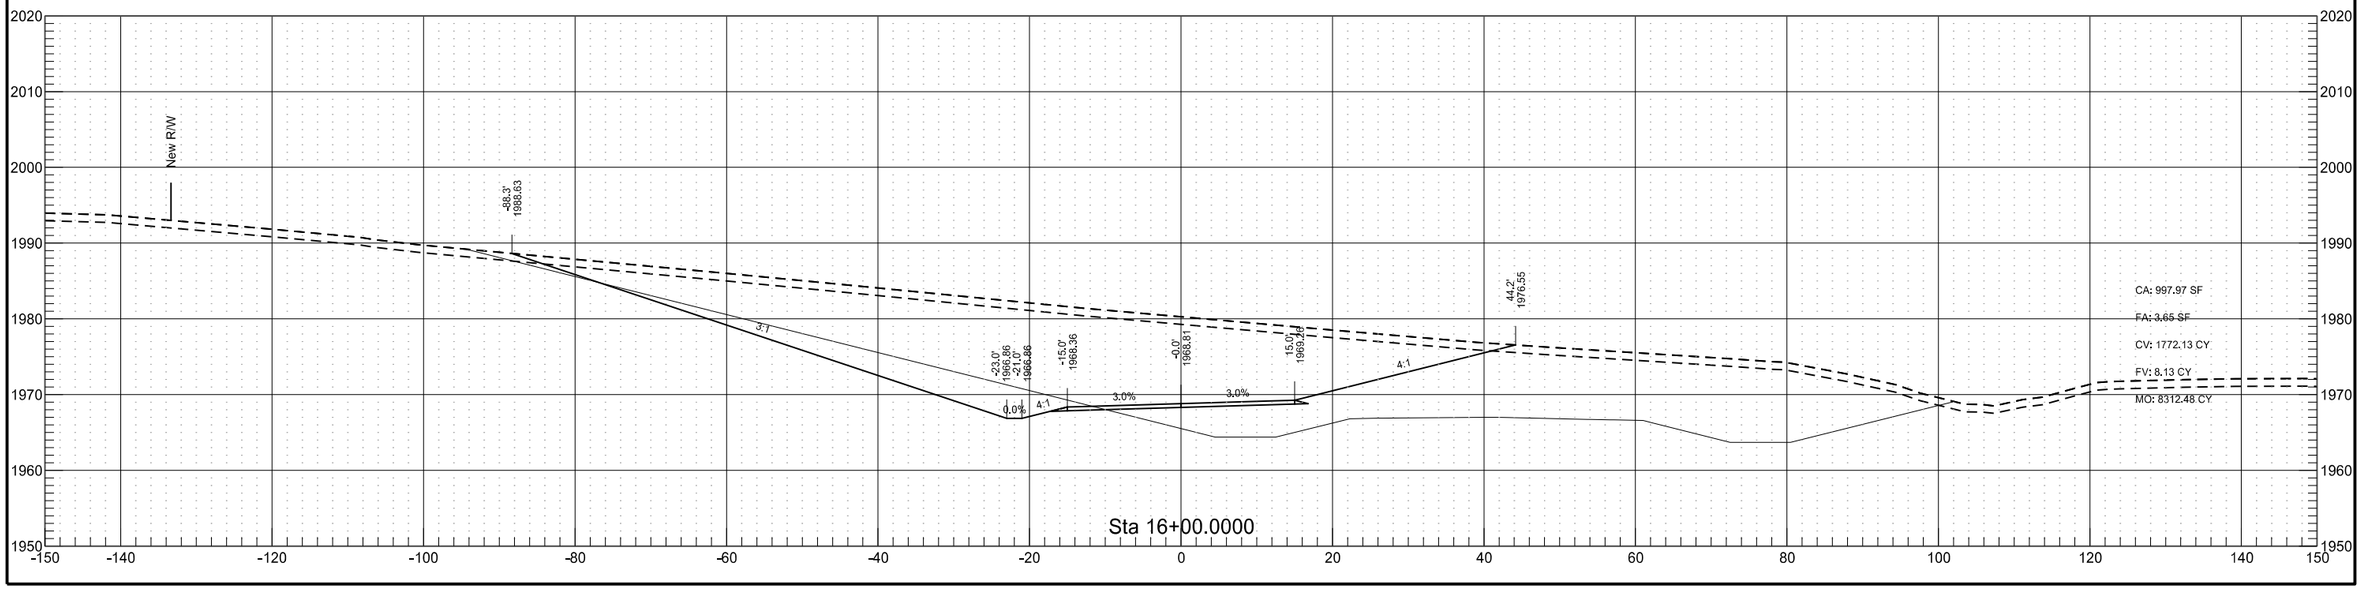


40th St NW Temporary Roadway

	STATE	PROJECT NO.	SECTION NO.	SHEET NO.
	ND	AC-NH-SOIB-7-023(041)925	200	89

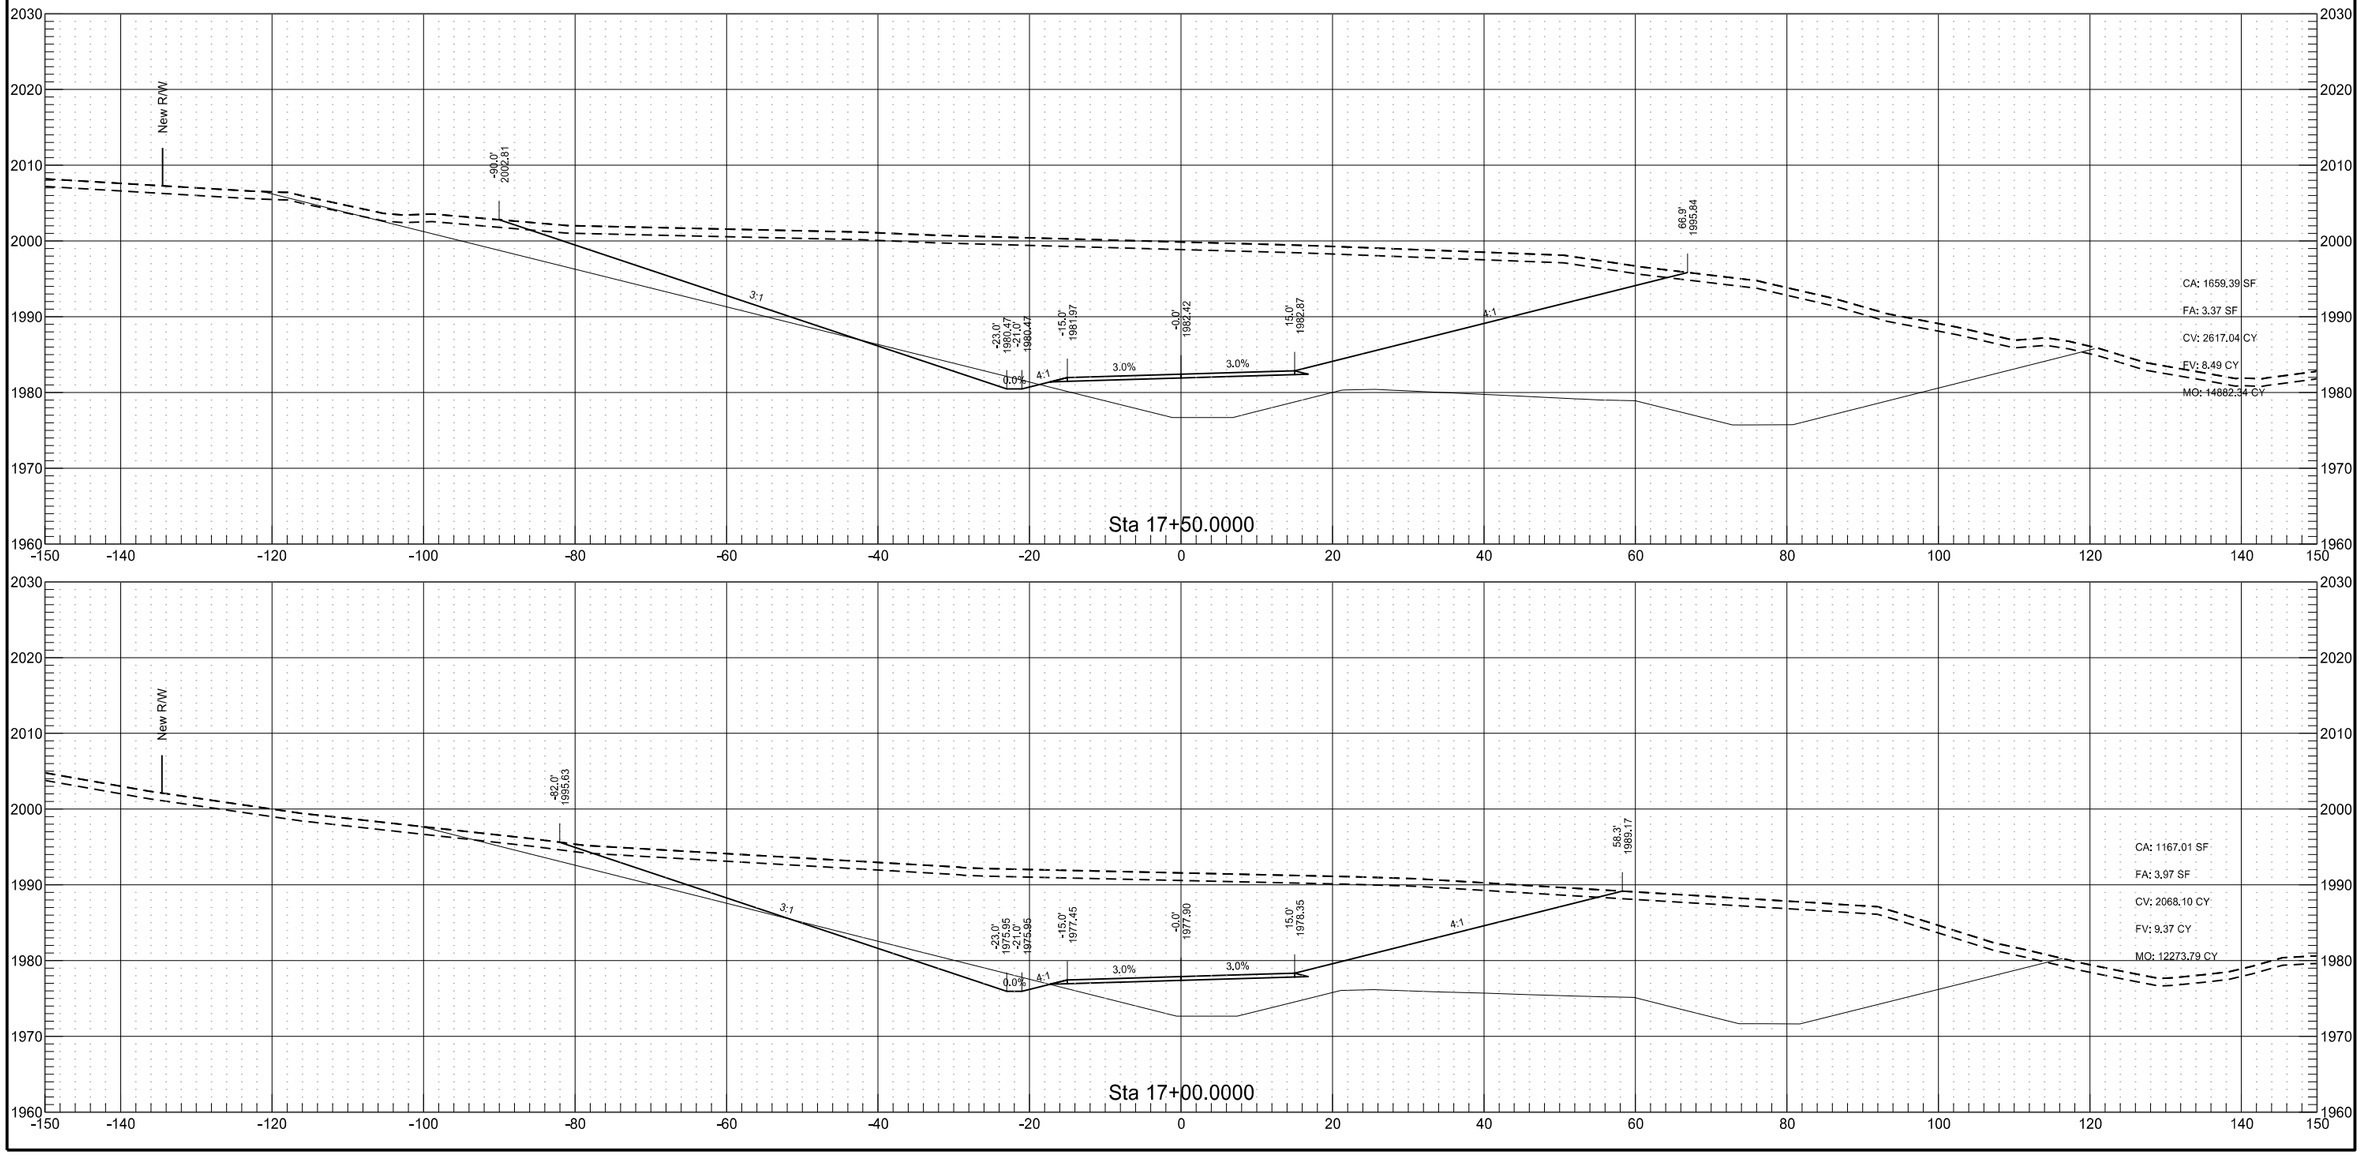


40th St NW Temporary Roadway


	STATE	PROJECT NO.	SECTION NO.	SHEET NO.
	ND	AC-NH-SOIB-7-023(041)925	200	90

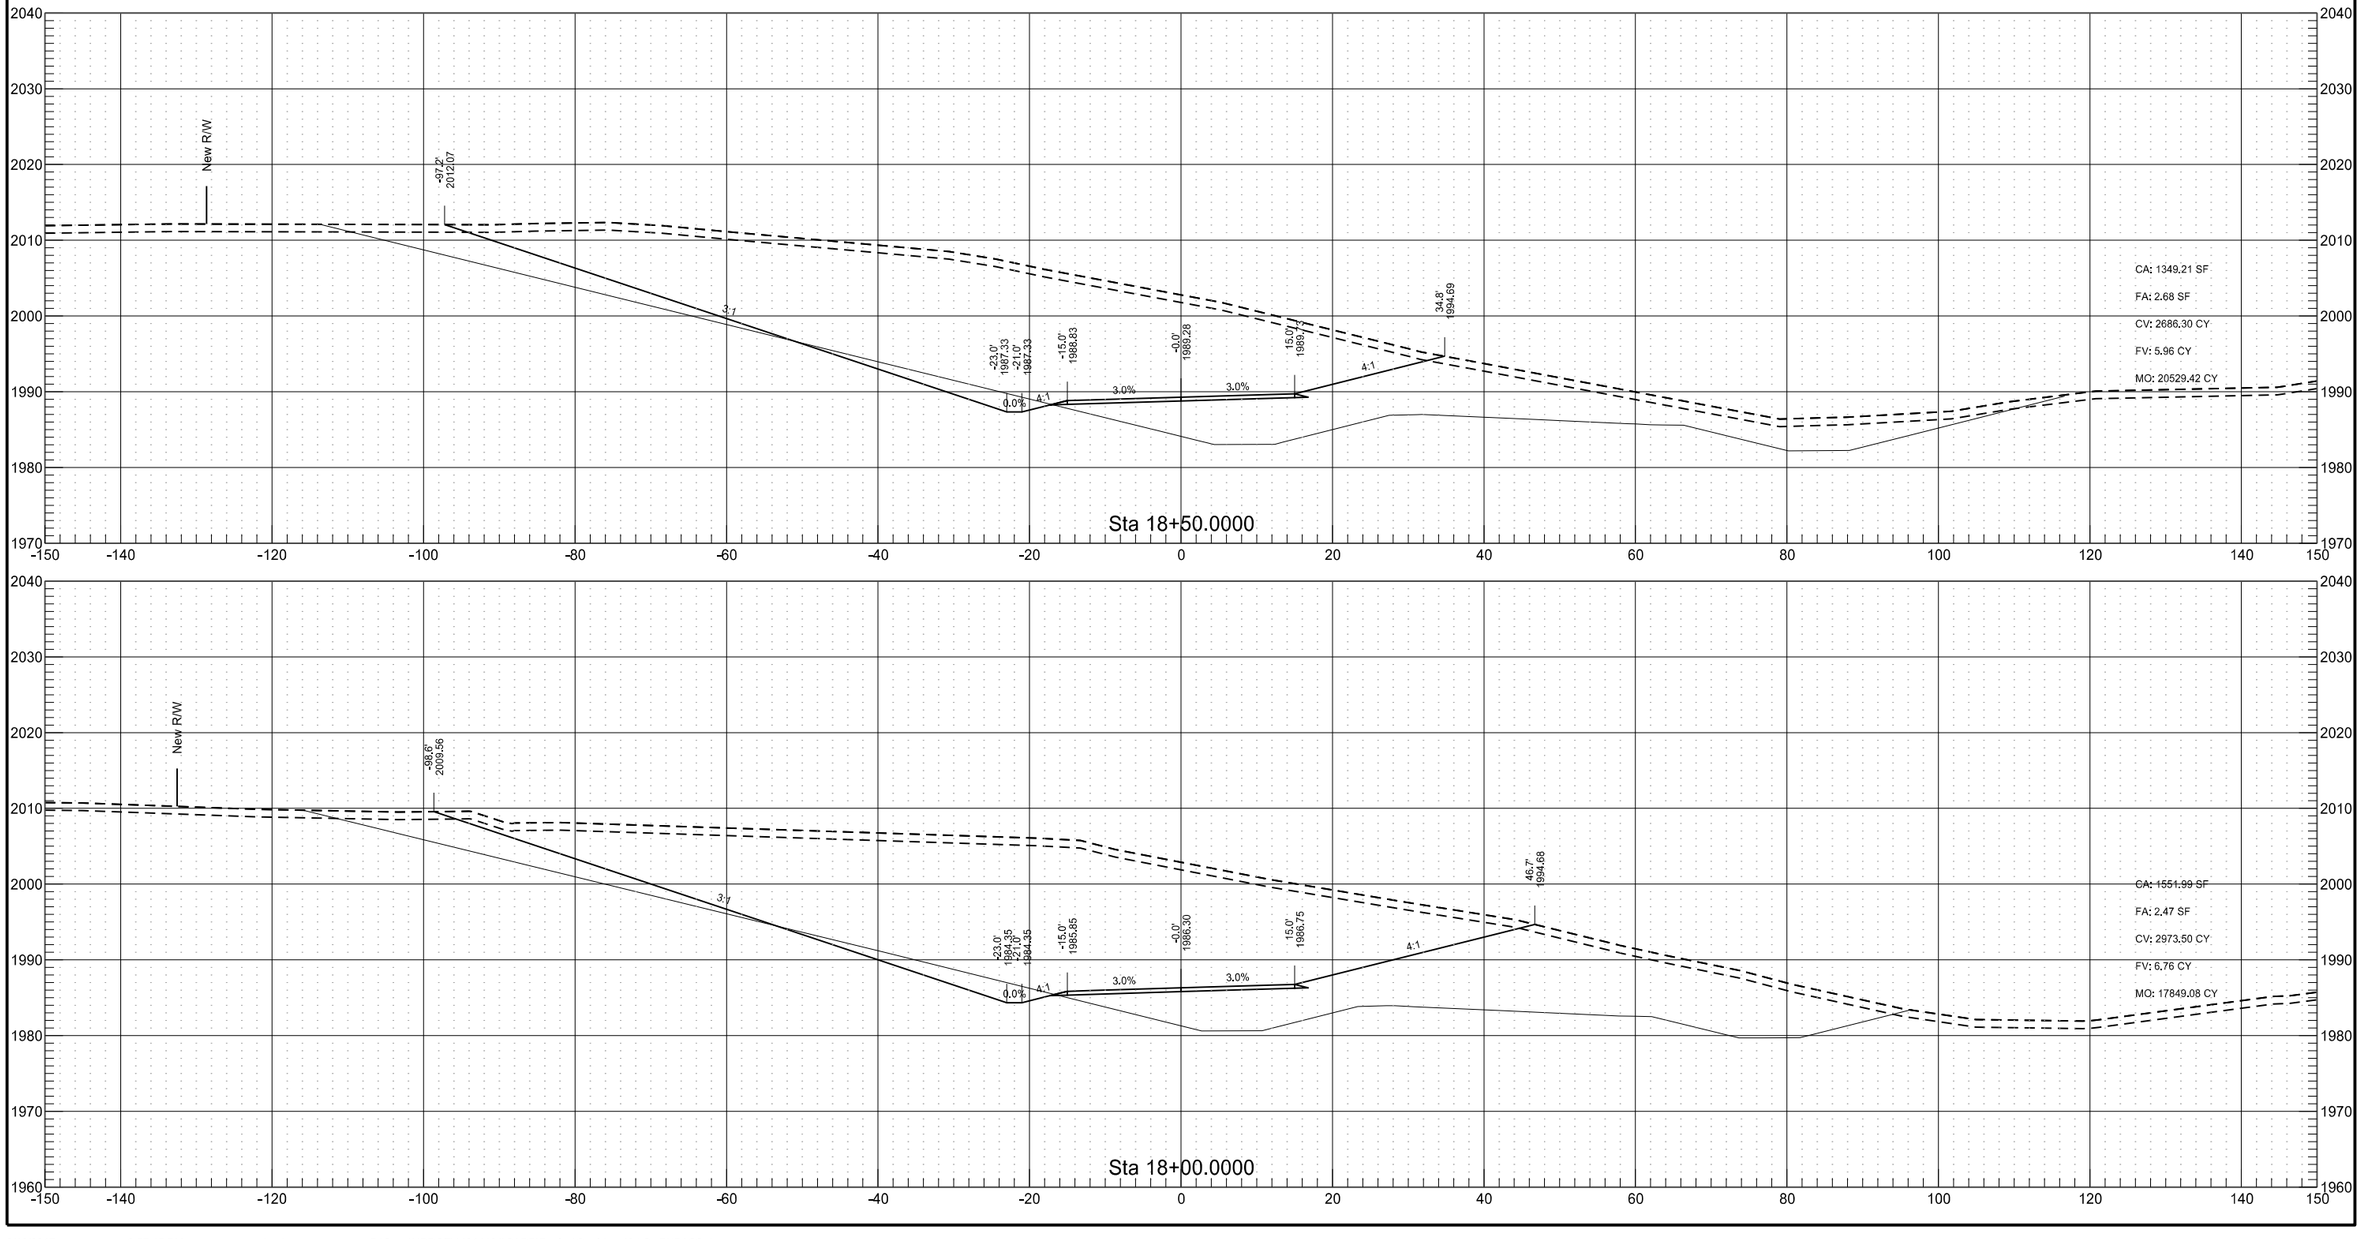

40th St NW Temporary Roadway


	STATE	PROJECT NO.	SECTION NO.	SHEET NO.
	ND	AC-NH-SOIB-7-023(041)925	200	91

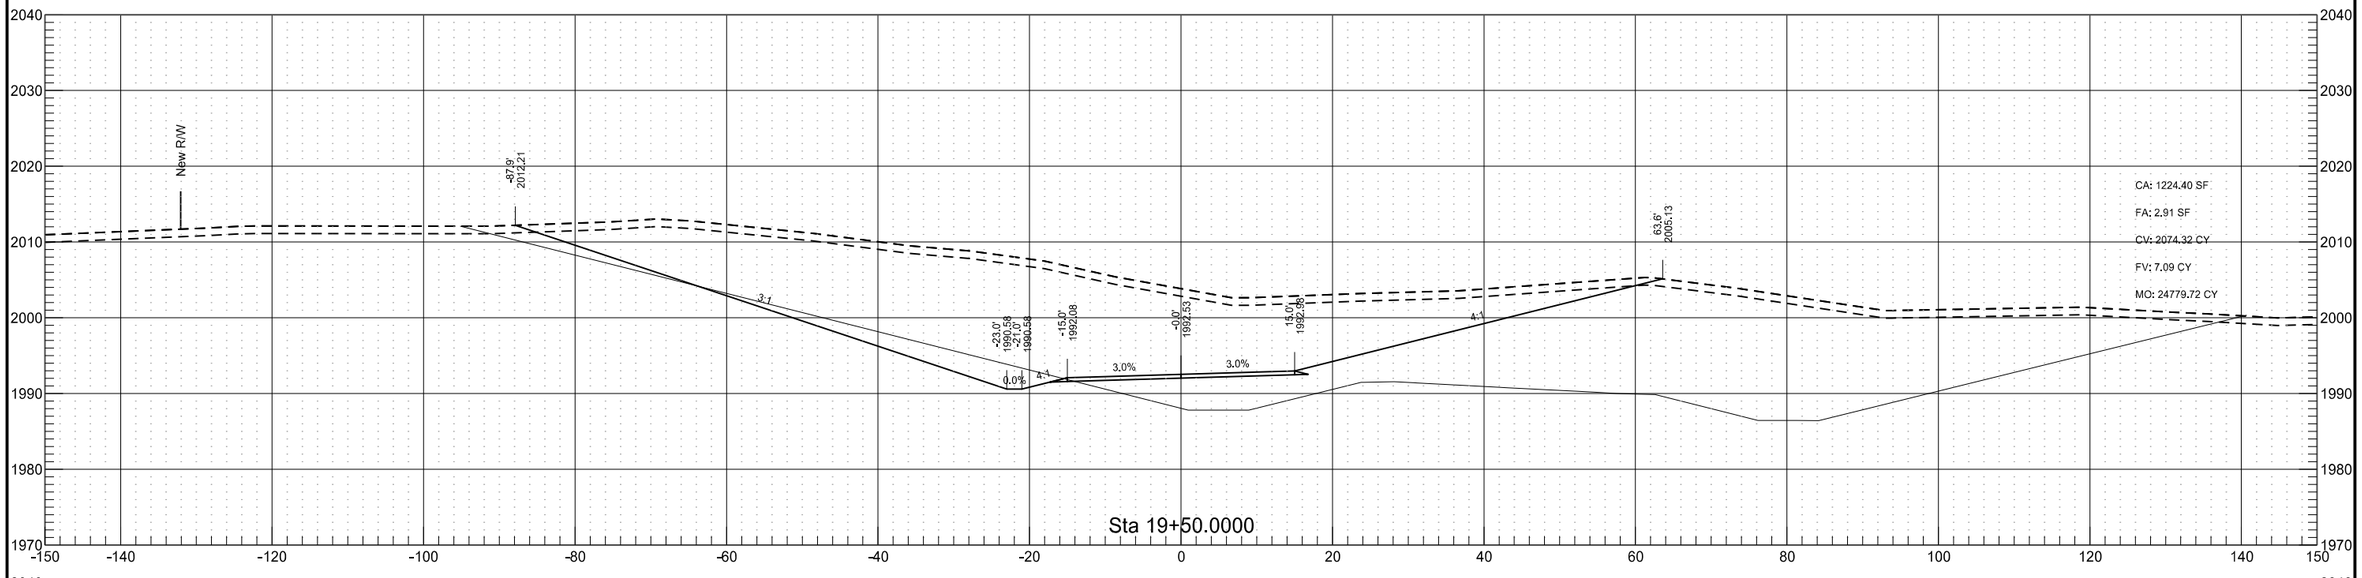

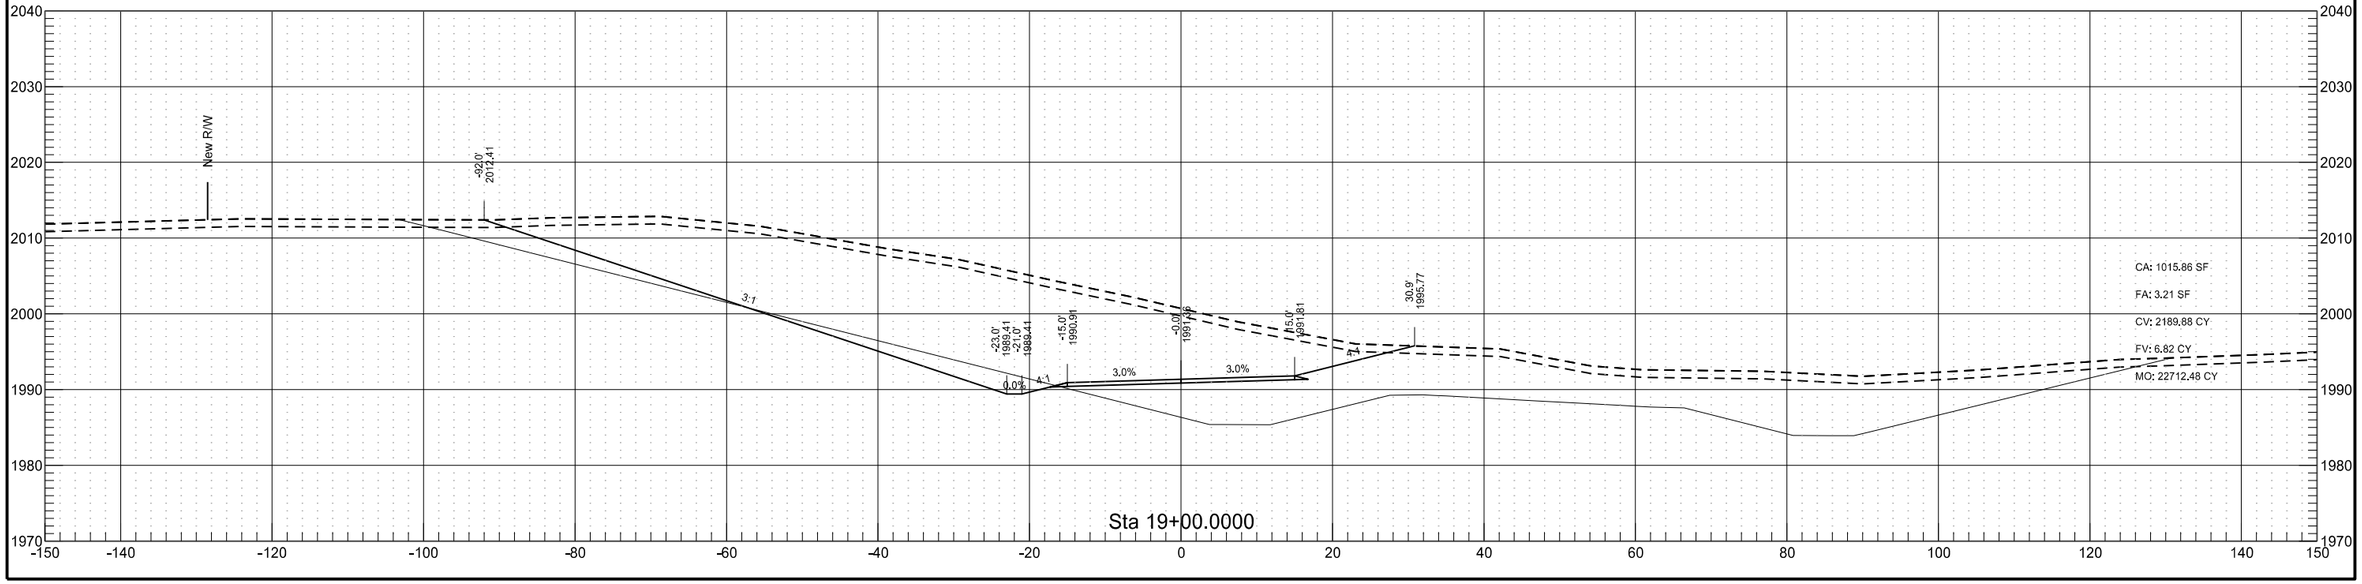


40th St NW Temporary Roadway

	STATE	PROJECT NO.	SECTION NO.	SHEET NO.
	ND	AC-NH-SOIB-7-023(041)925	200	92

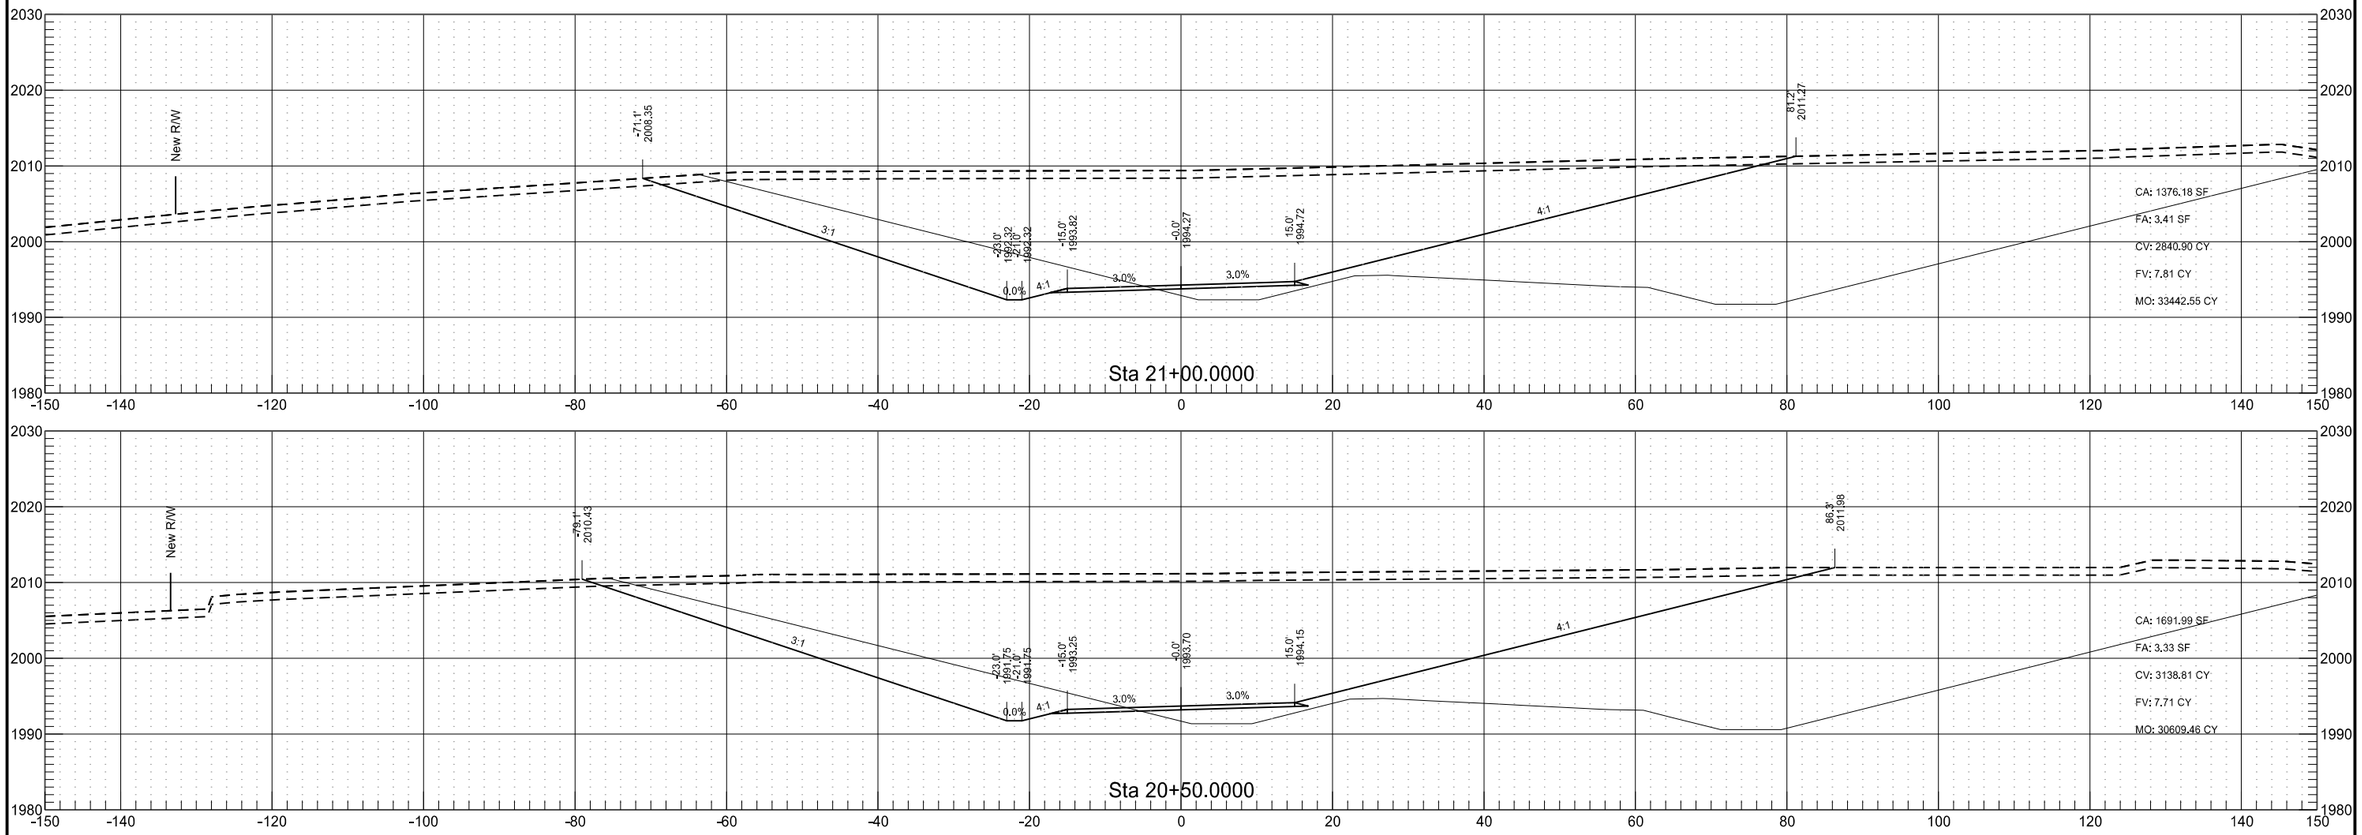

40th St NW Temporary Roadway


	STATE	PROJECT NO.	SECTION NO.	SHEET NO.
	ND	AC-NH-SOIB-7-023(041)925	200	93

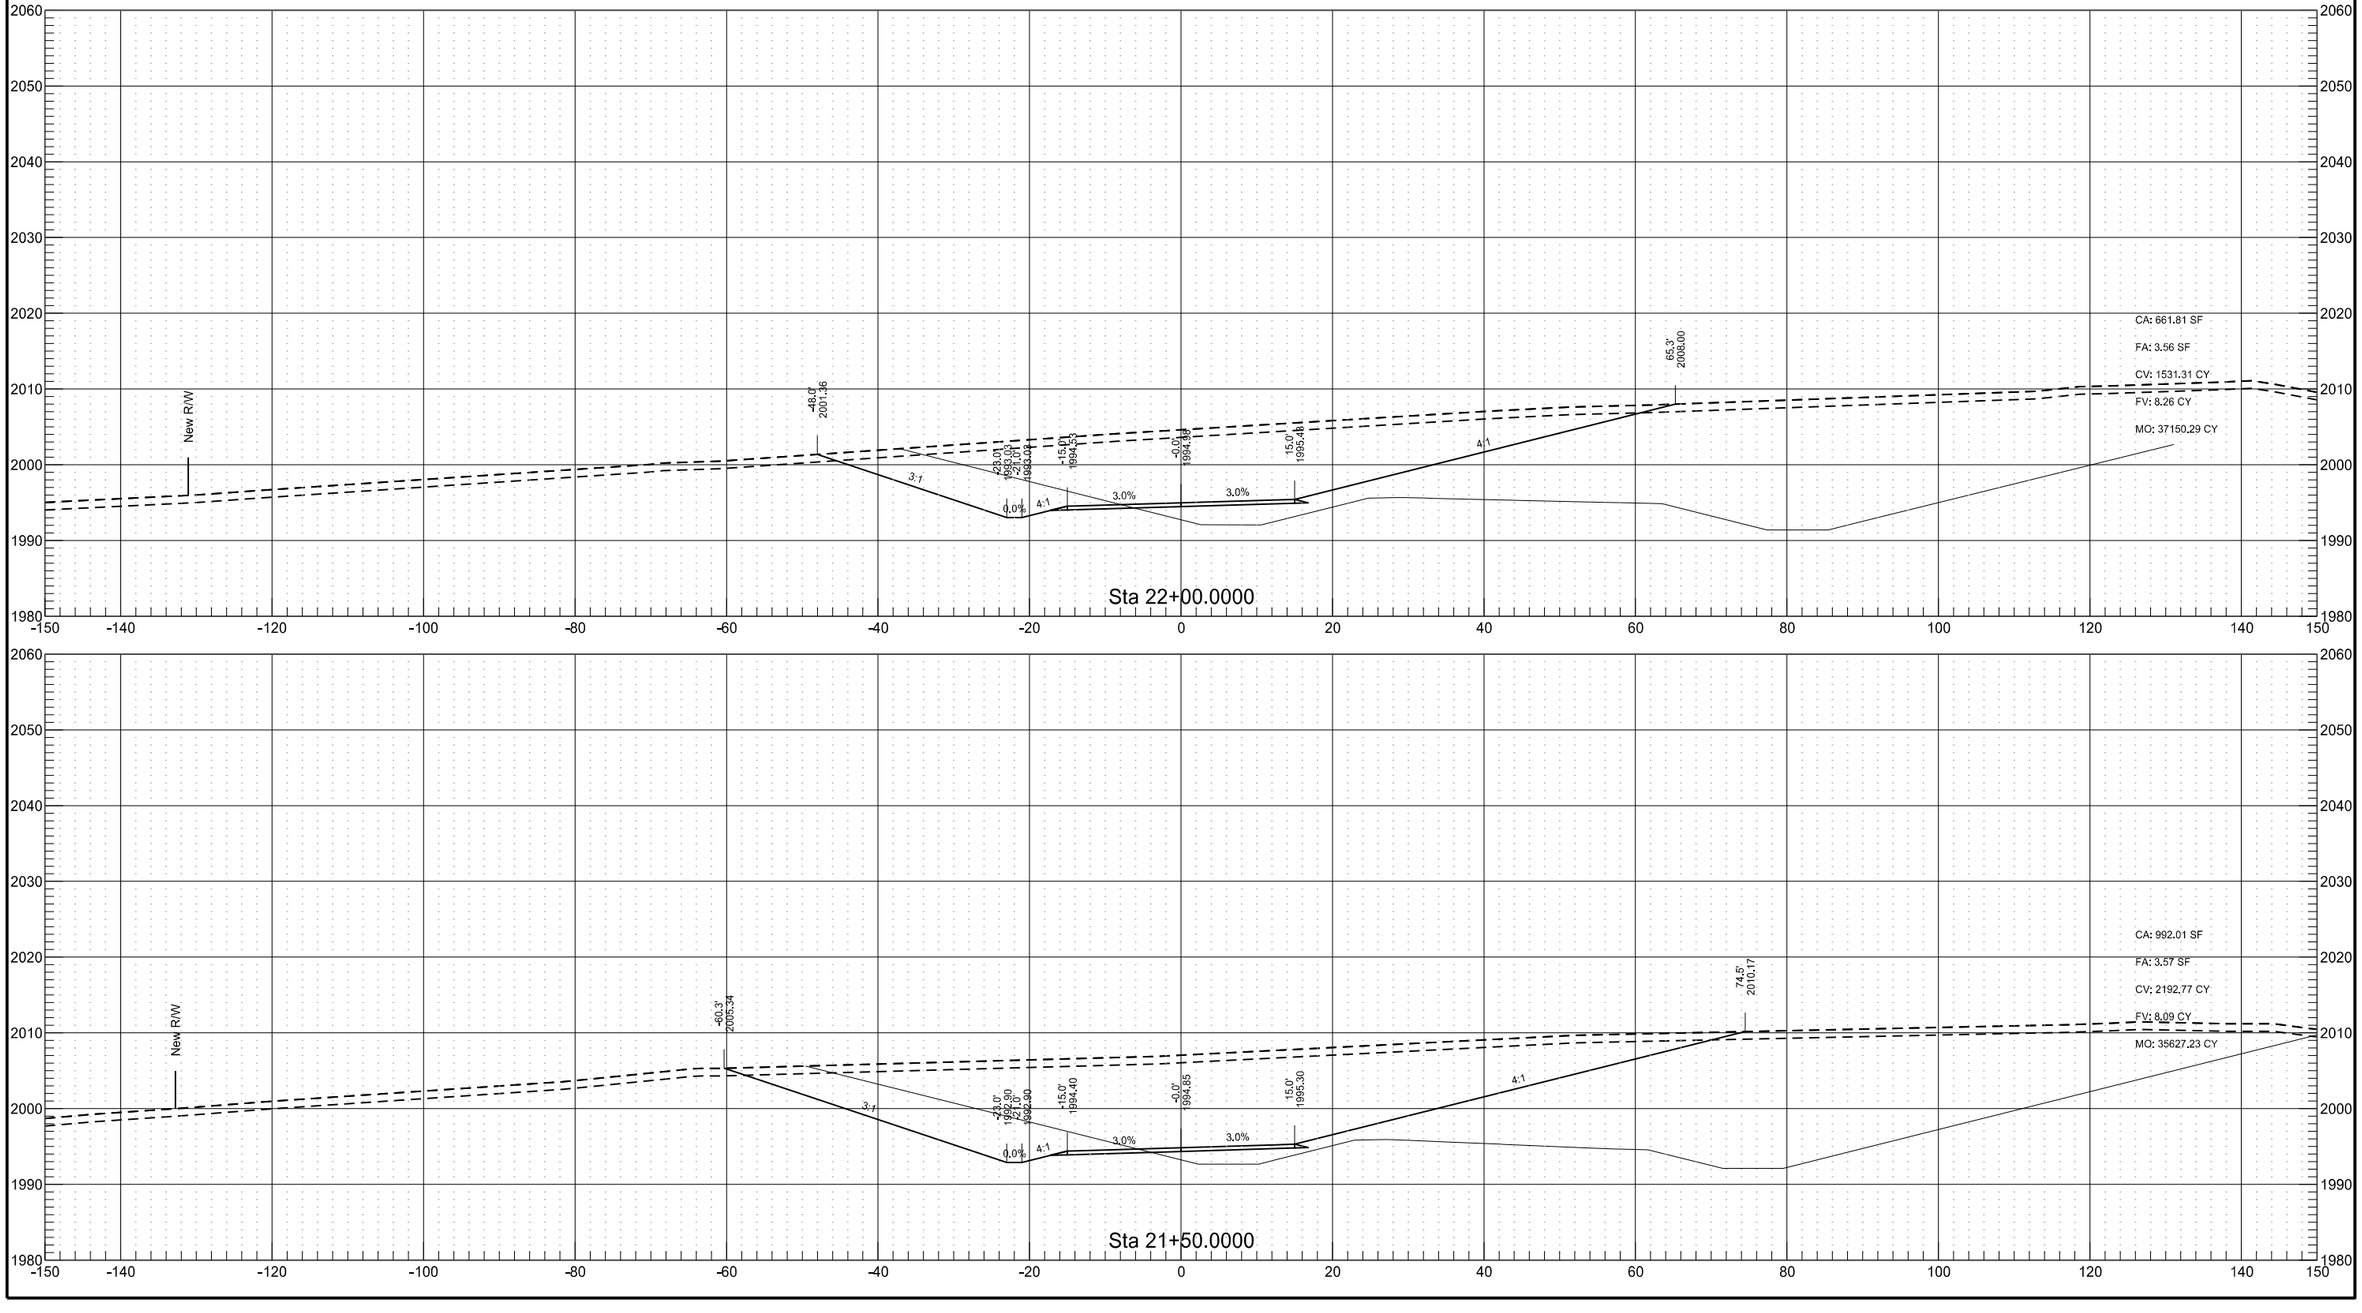

9/12/2017 2:57:53 PM taylorolson P:\State\NDDOT\14214101\CADD\Design\Corridor_40thSt_BYPASS.dgn


40th St NW Temporary Roadway

	STATE	PROJECT NO.	SECTION NO.	SHEET NO.
	ND	AC-NH-SOIB-7-023(041)925	200	94

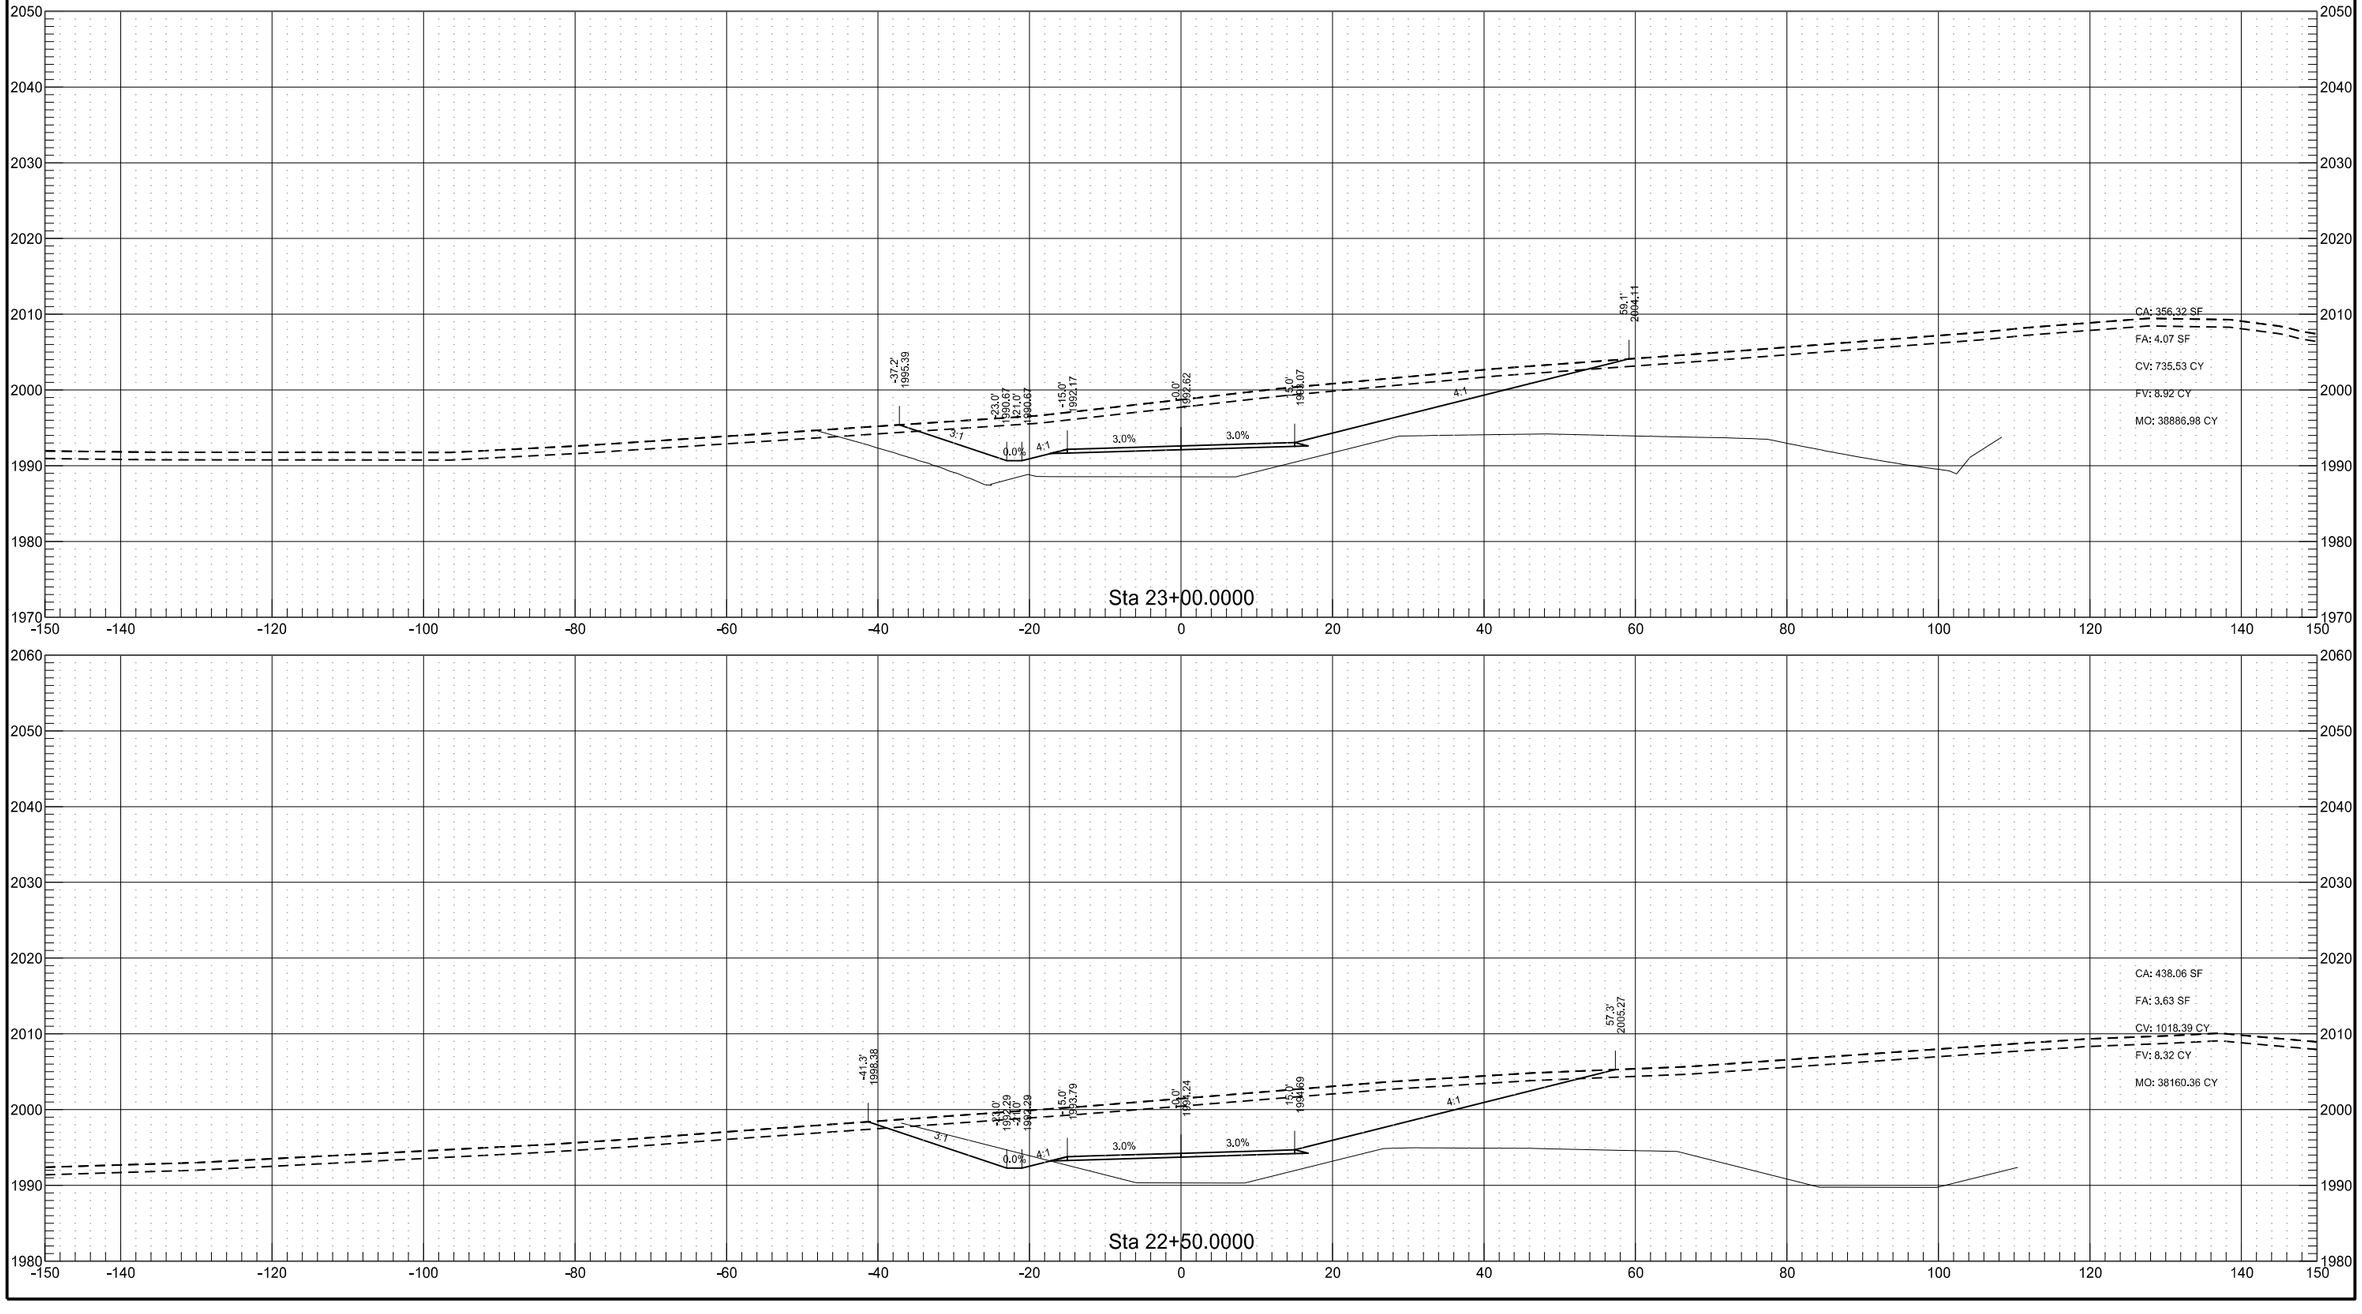


40th St NW Temporary Roadway

	STATE	PROJECT NO.	SECTION NO.	SHEET NO.
	ND	AC-NH-SOIB-7-023(041)925	200	95

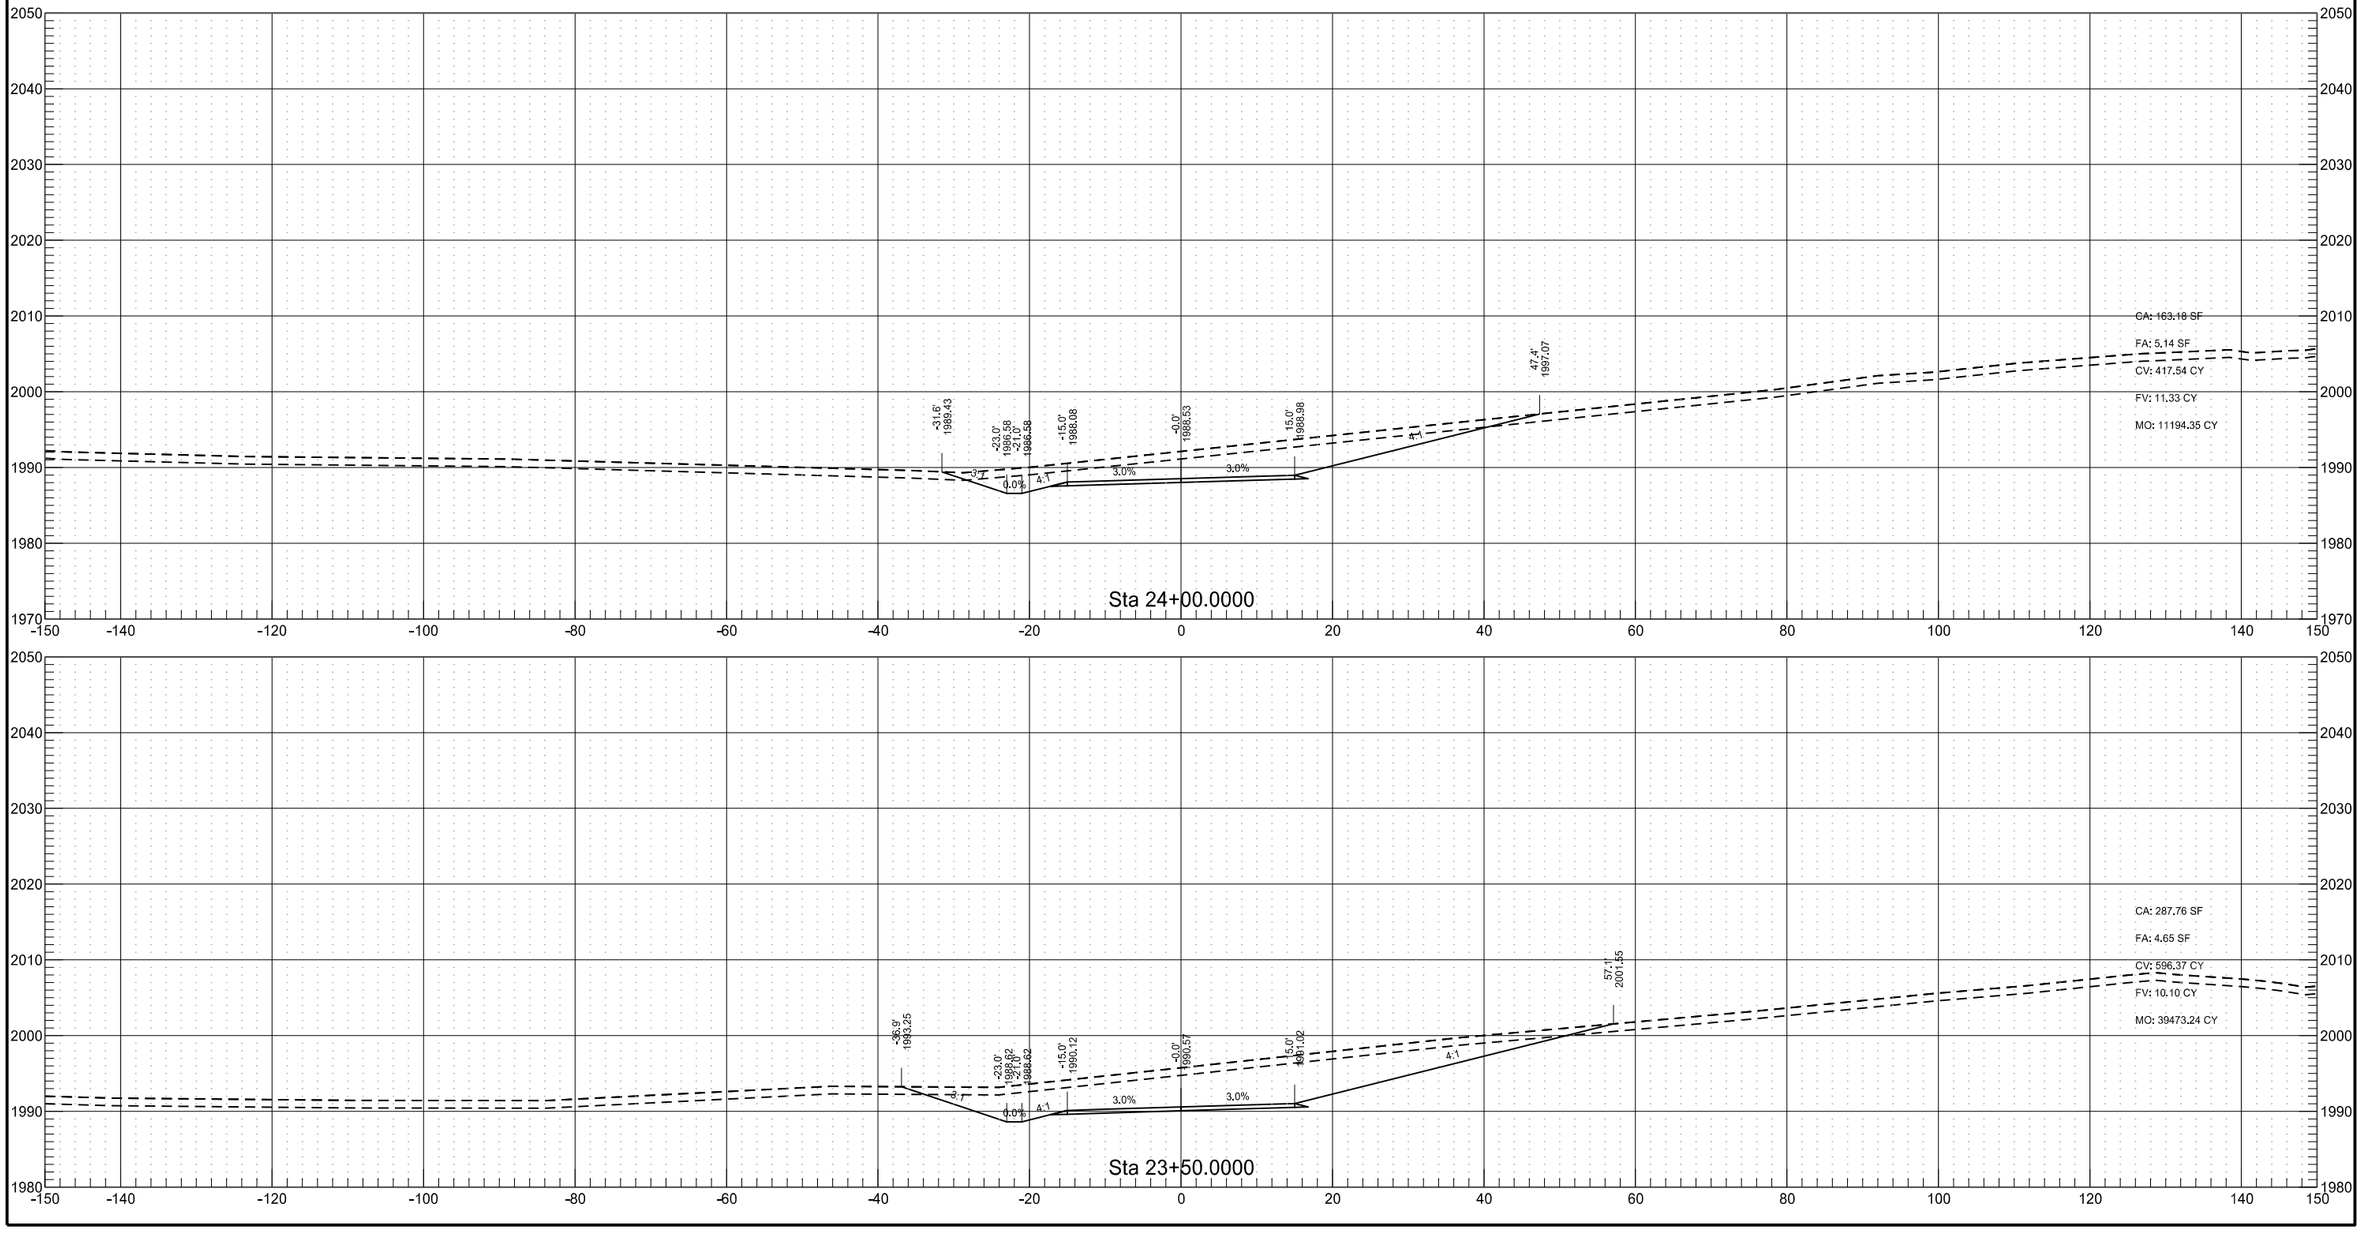


40th St NW Temporary Roadway

	STATE	PROJECT NO.	SECTION NO.	SHEET NO.
	ND	AC-NH-SOIB-7-023(041)925	200	96

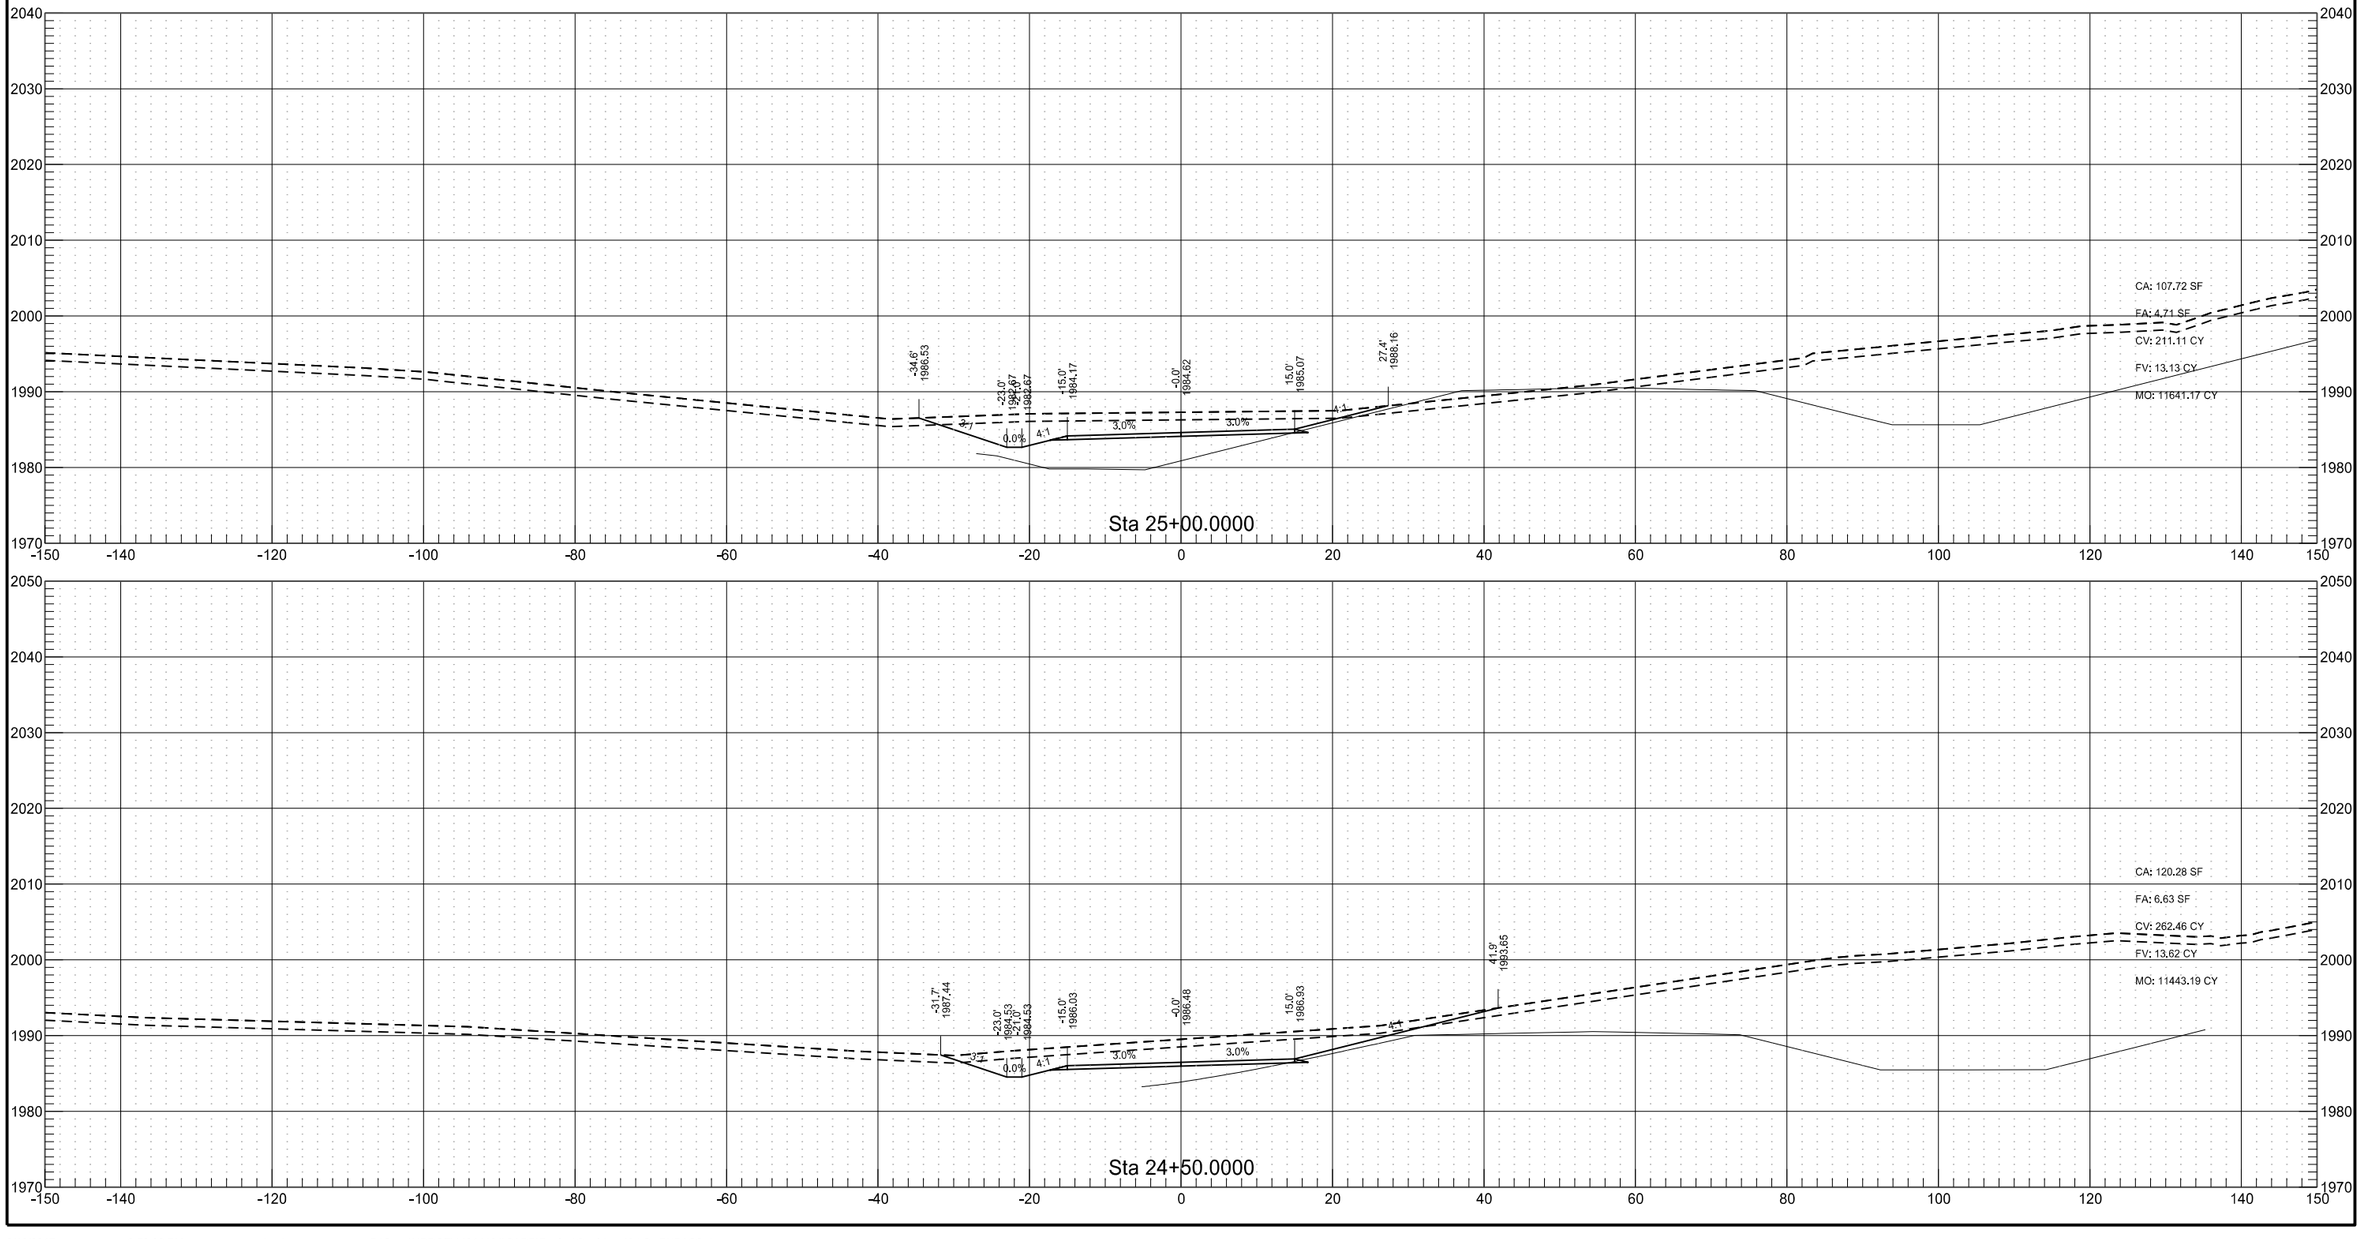


40th St NW Temporary Roadway

	STATE	PROJECT NO.	SECTION NO.	SHEET NO.
	ND	AC-NH-SOIB-7-023(041)925	200	97

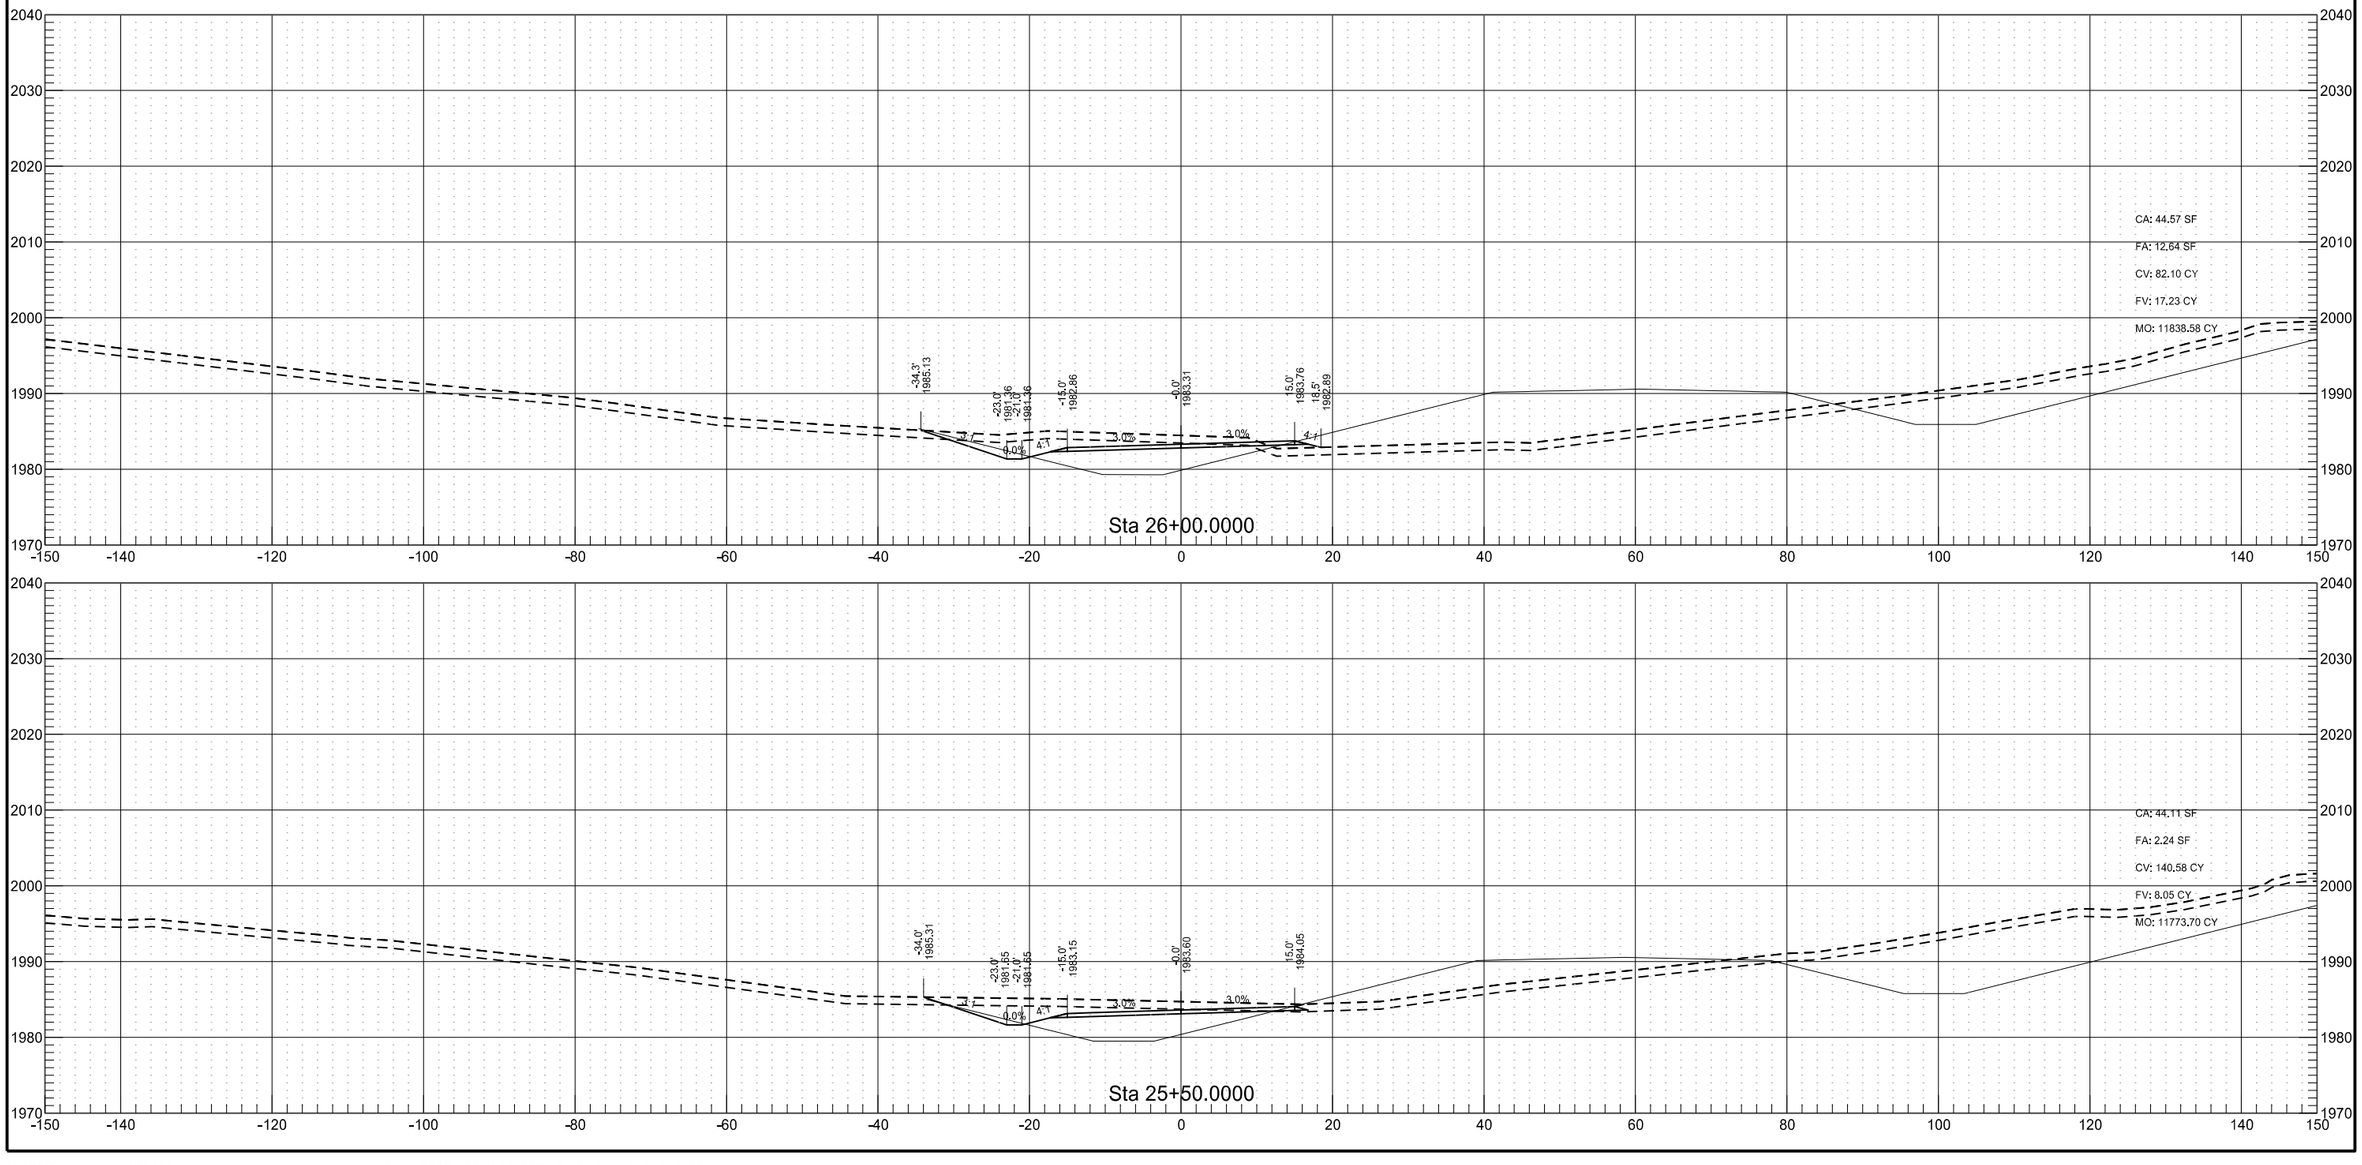


40th St NW Temporary Roadway

	STATE	PROJECT NO.	SECTION NO.	SHEET NO.
	ND	AC-NH-SOIB-7-023(041)925	200	98

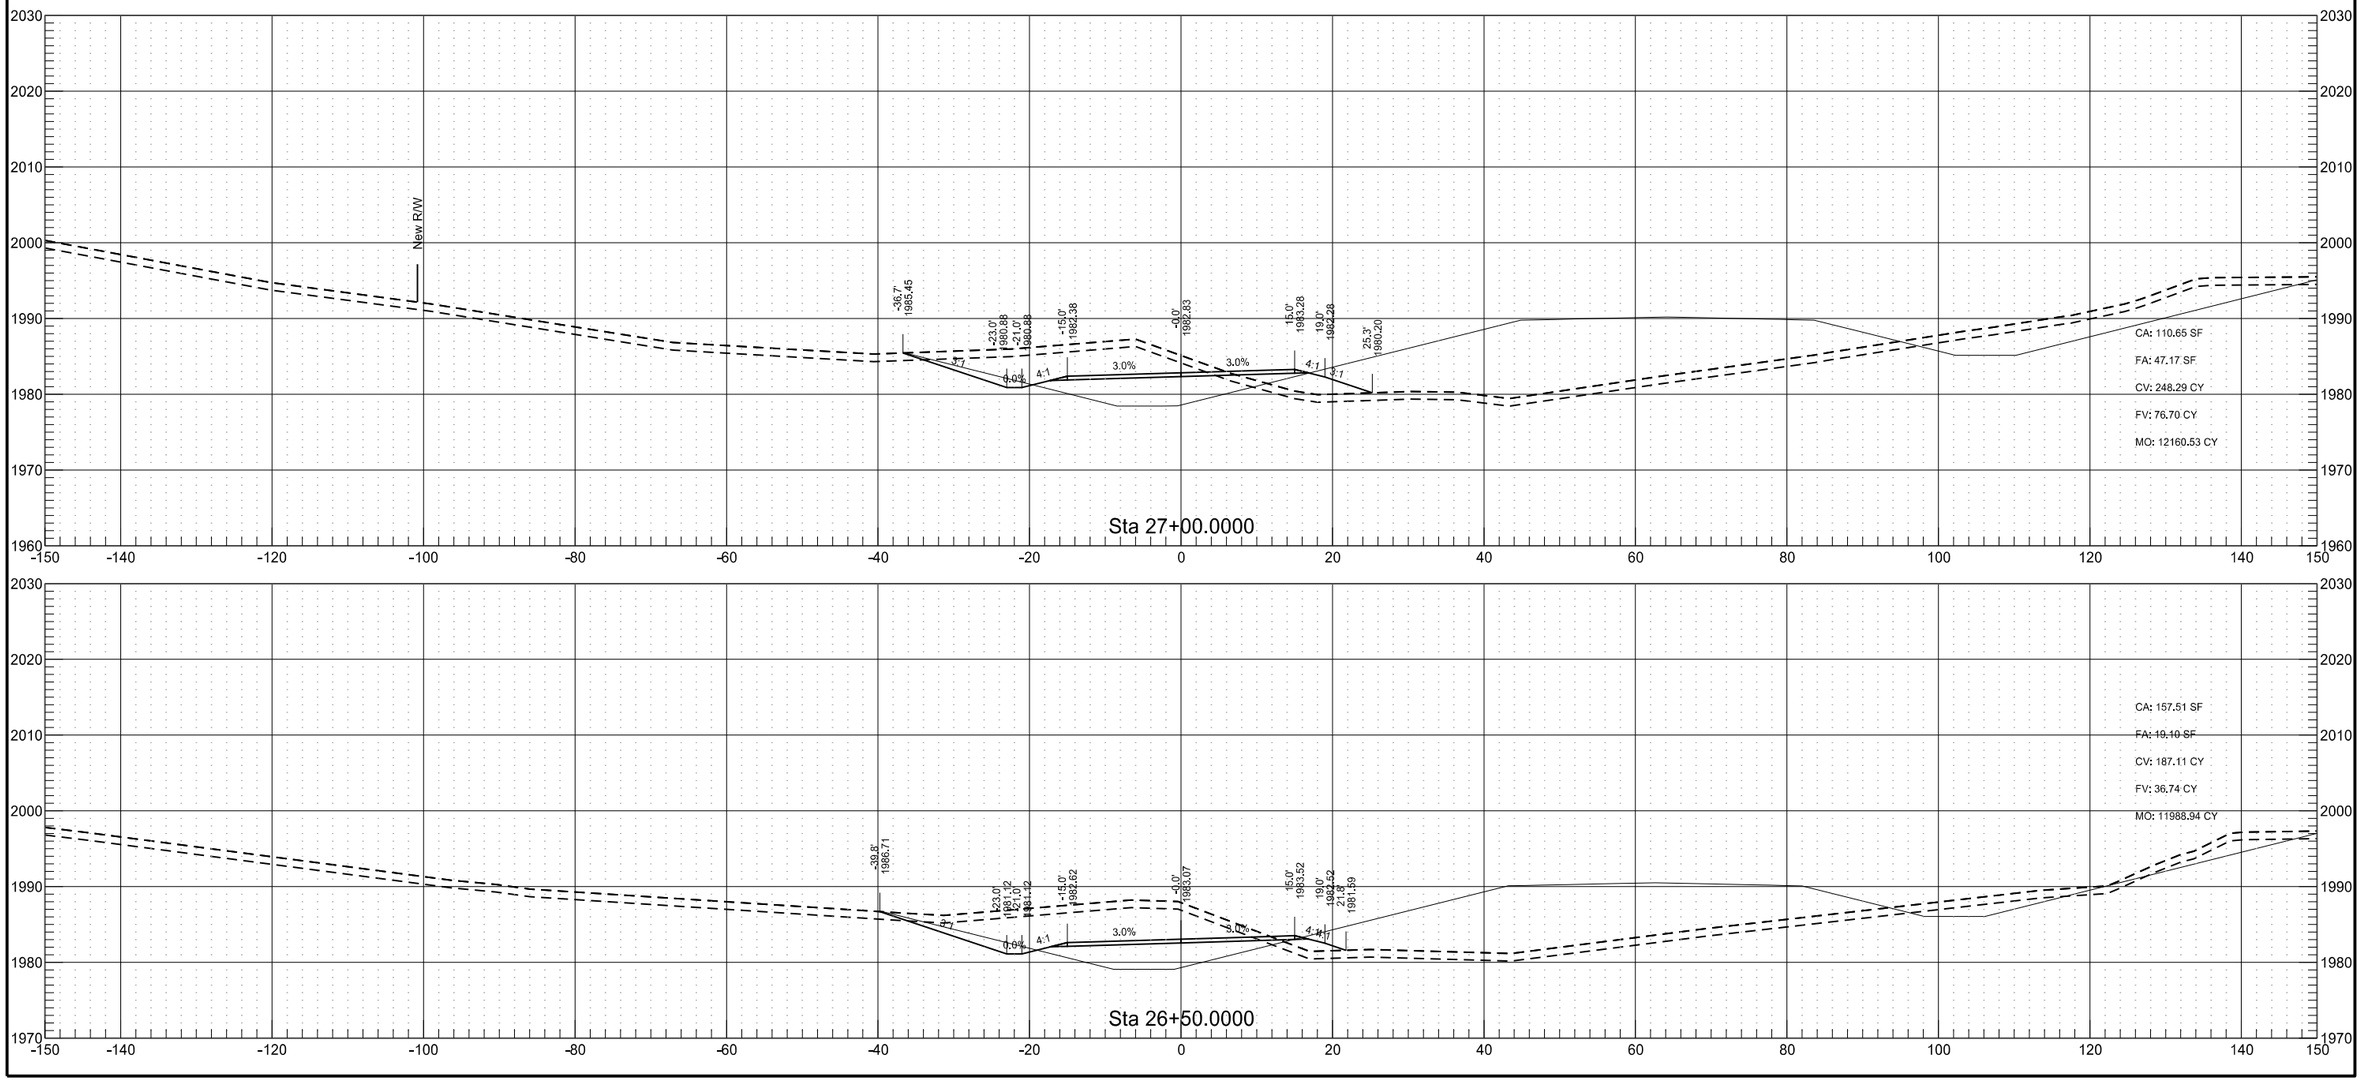


40th St NW Temporary Roadway

	STATE	PROJECT NO.	SECTION NO.	SHEET NO.
	ND	AC-NH-SOIB-7-023(041)925	200	99

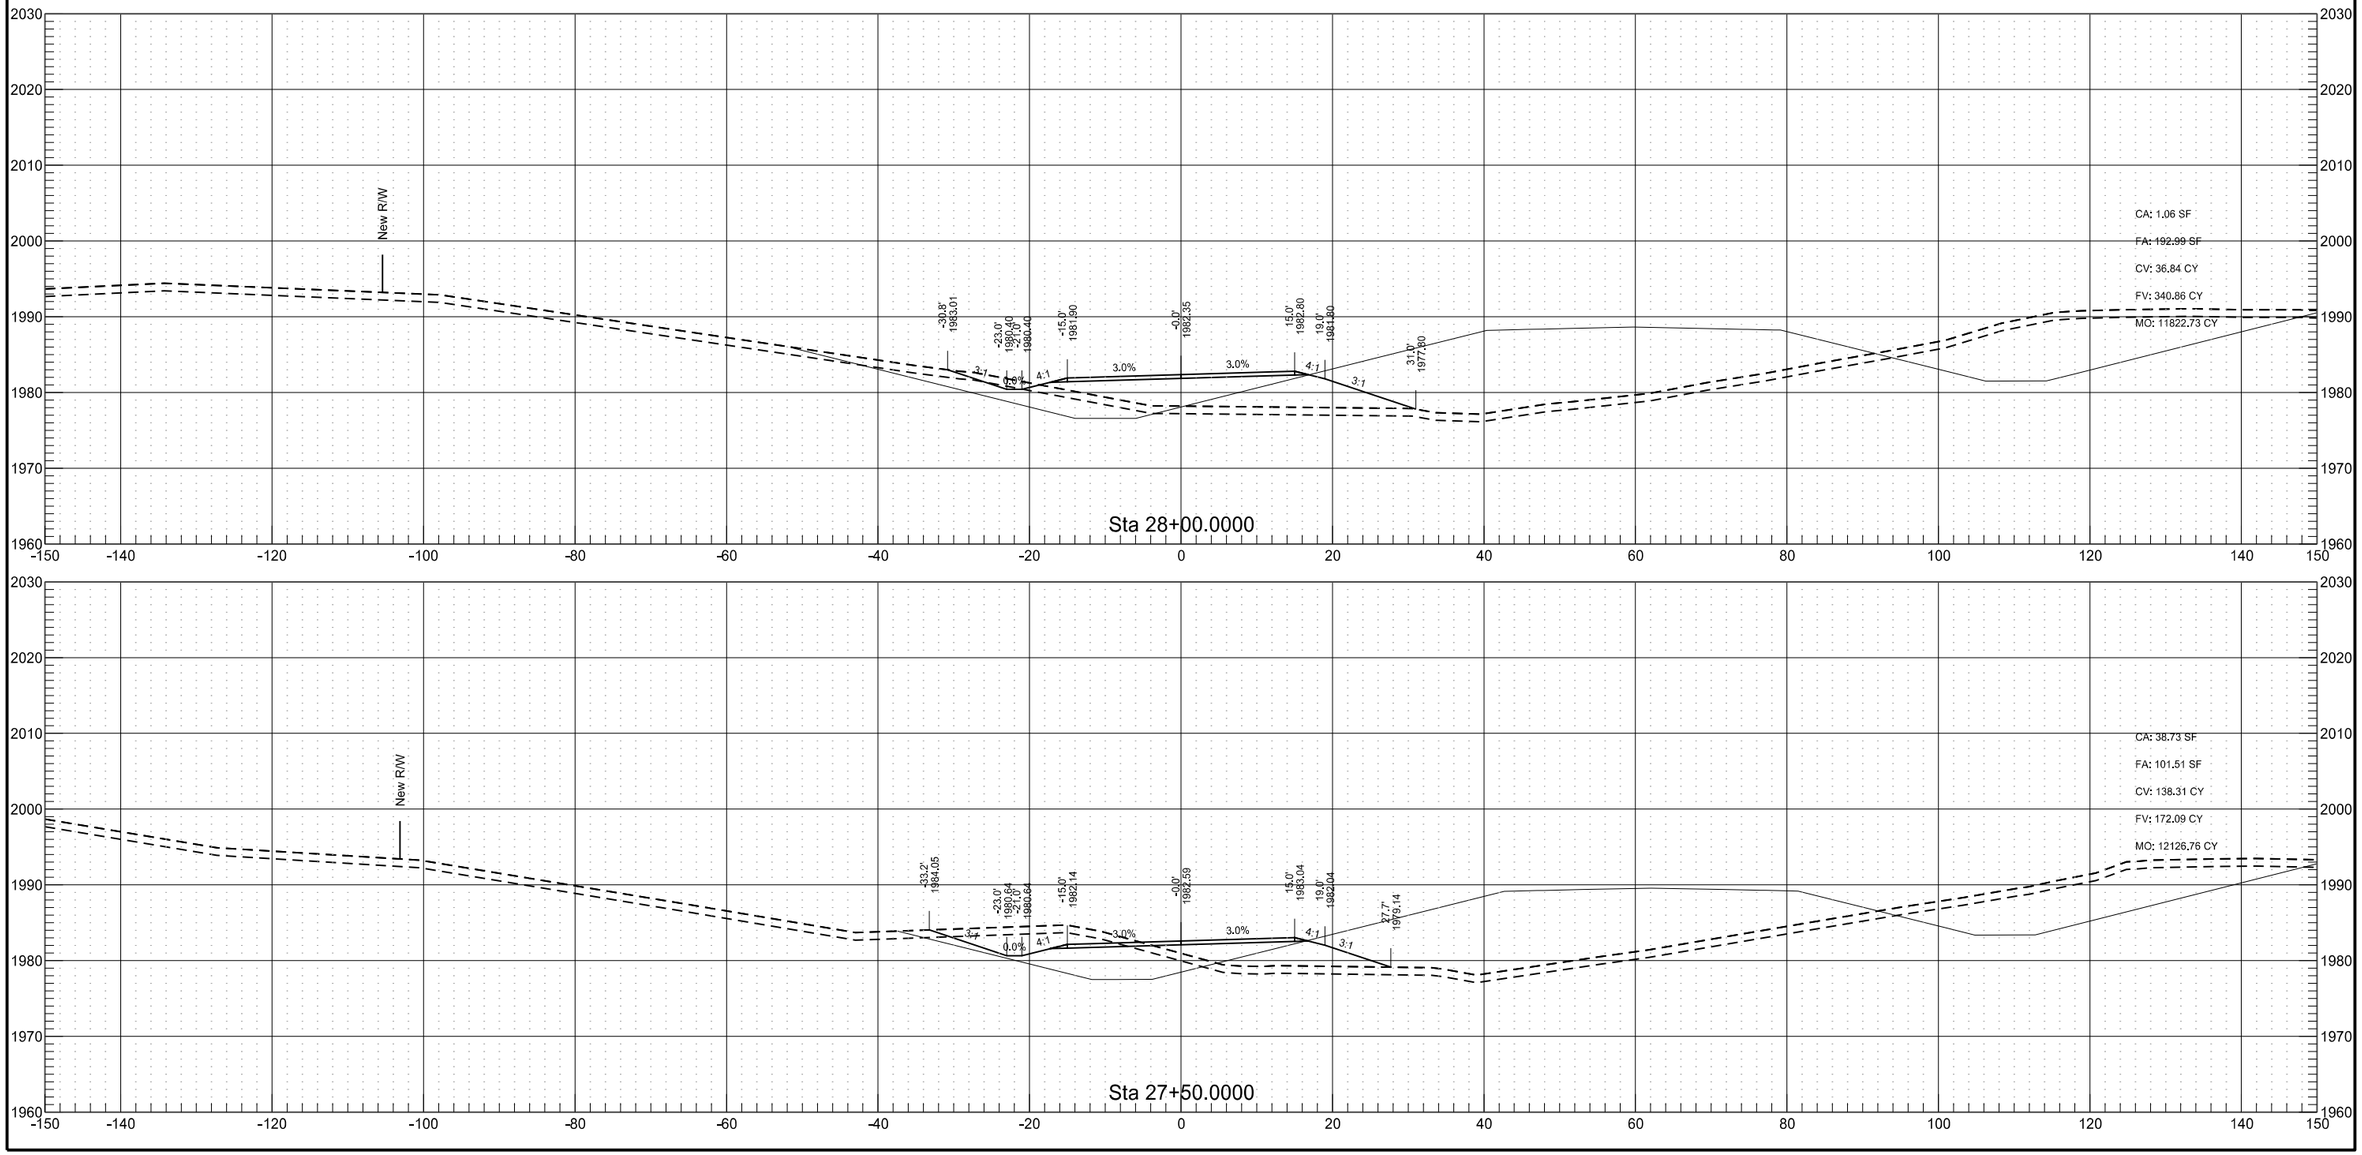


40th St NW Temporary Roadway


	STATE	PROJECT NO.	SECTION NO.	SHEET NO.
	ND	AC-NH-SOIB-7-023(041)925	200	100

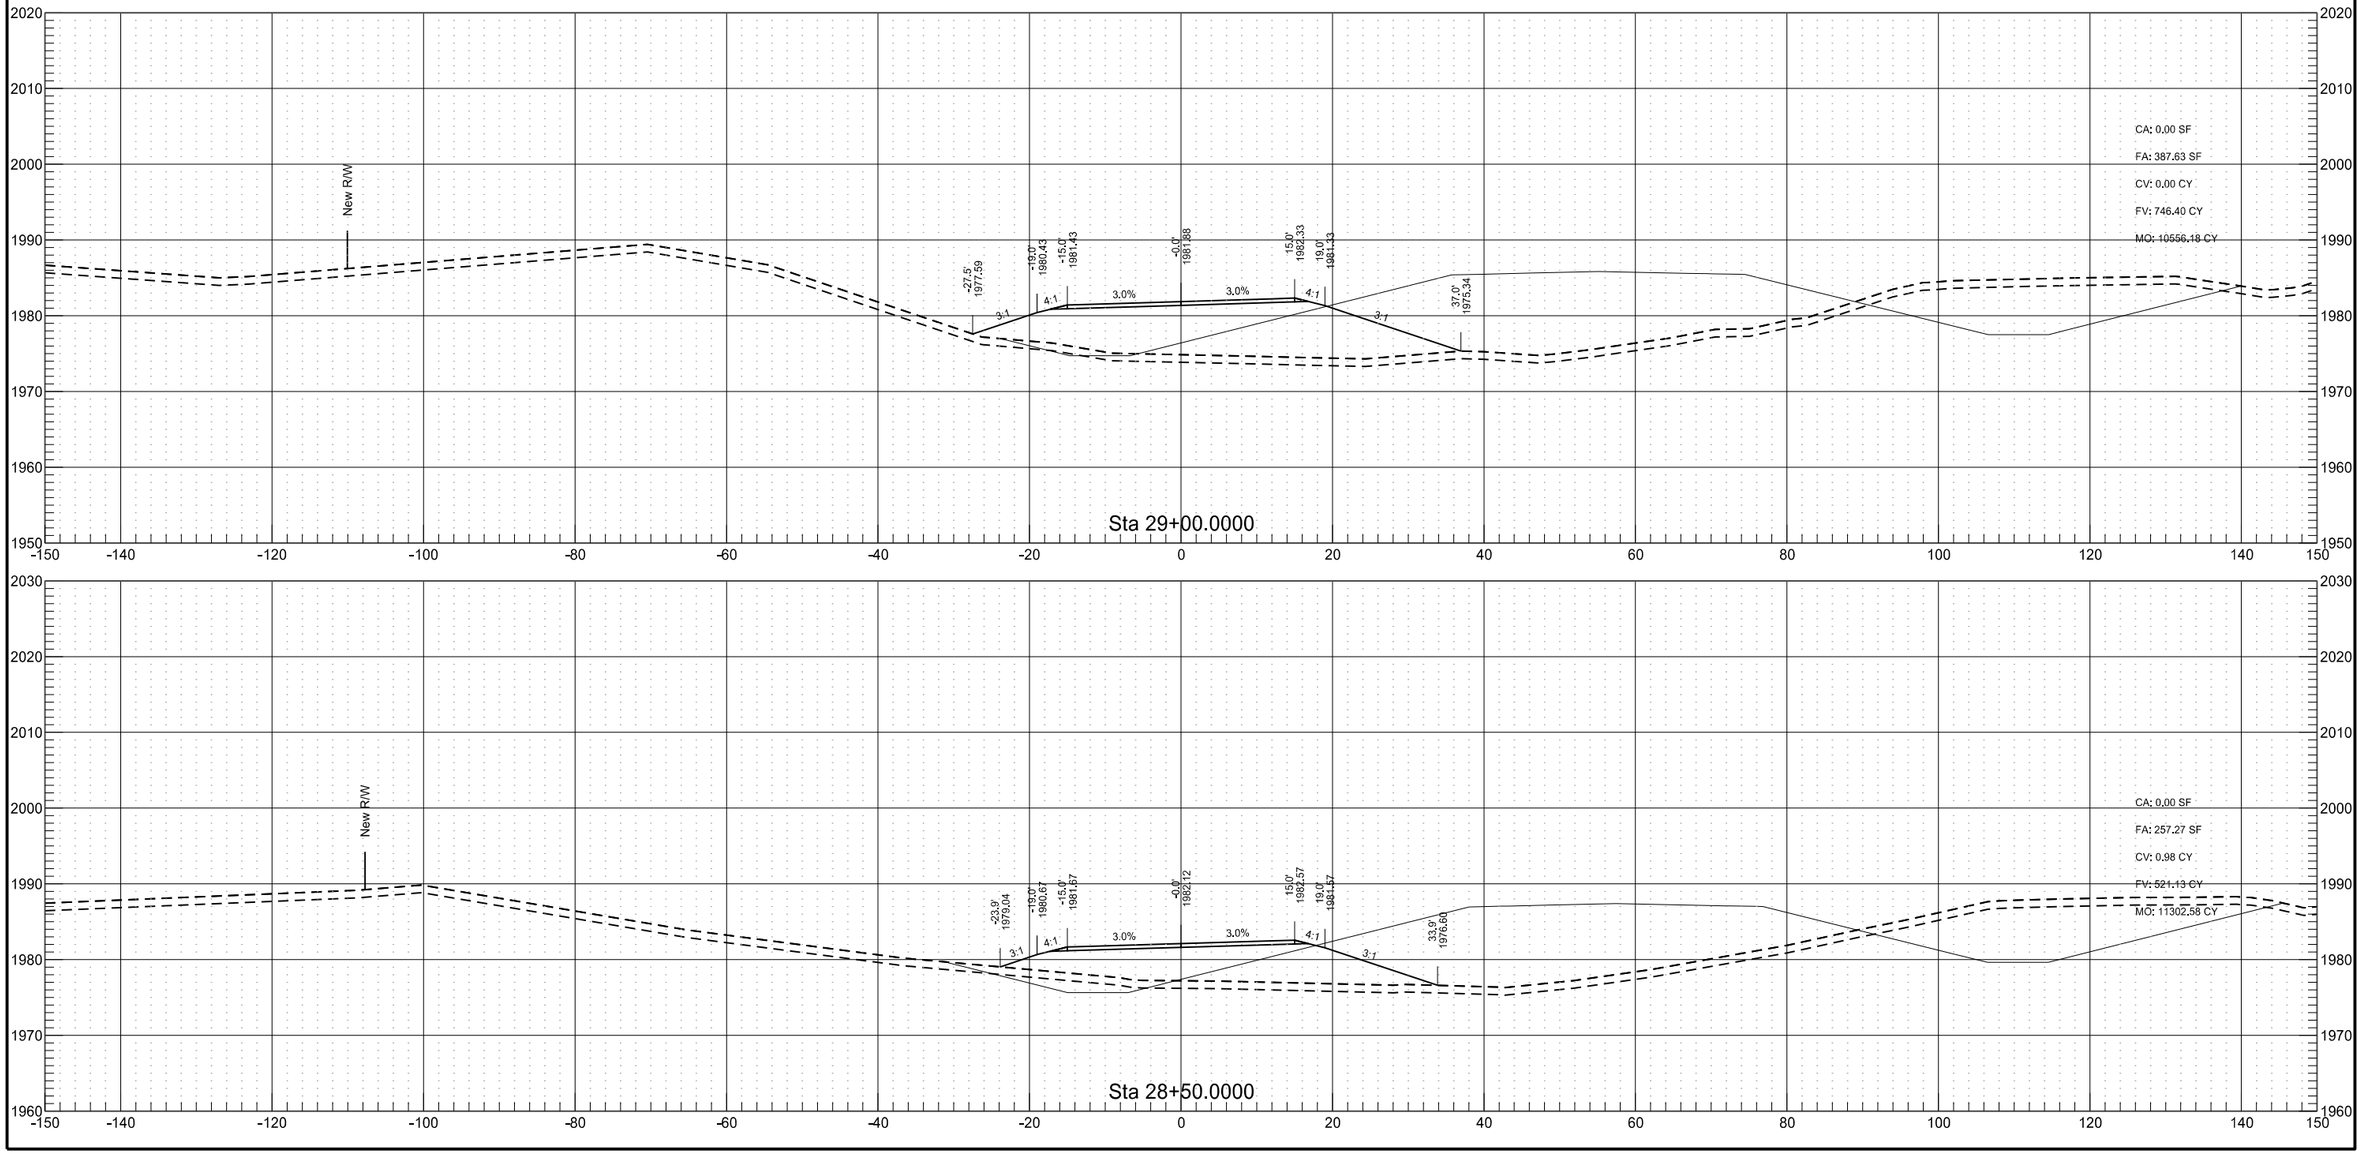

40th St NW Temporary Roadway


	STATE	PROJECT NO.	SECTION NO.	SHEET NO.
	ND	AC-NH-SOIB-7-023(041)925	200	101

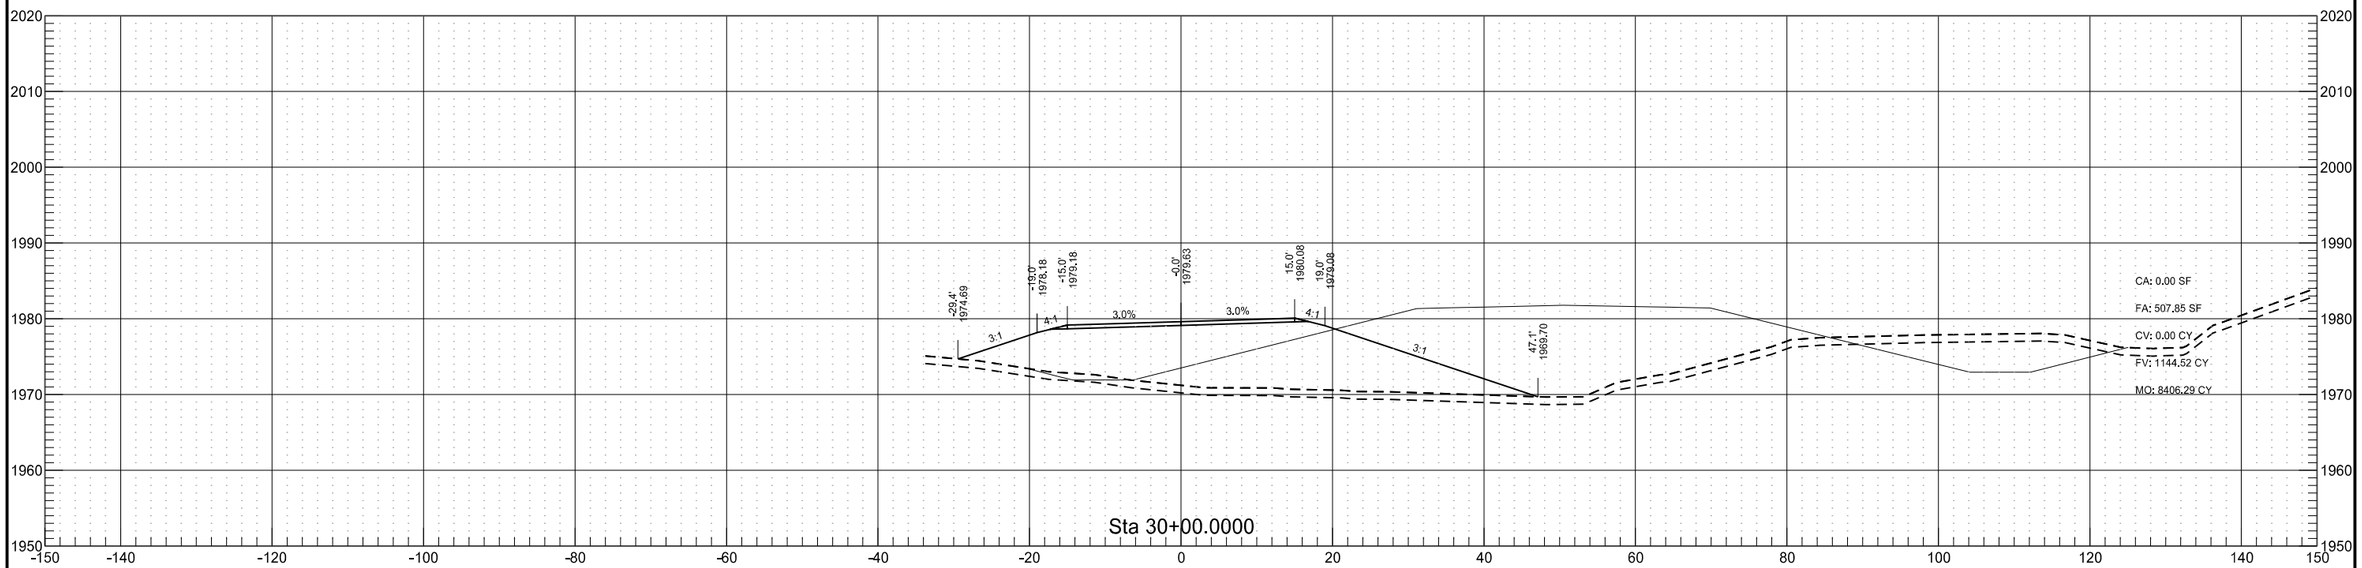


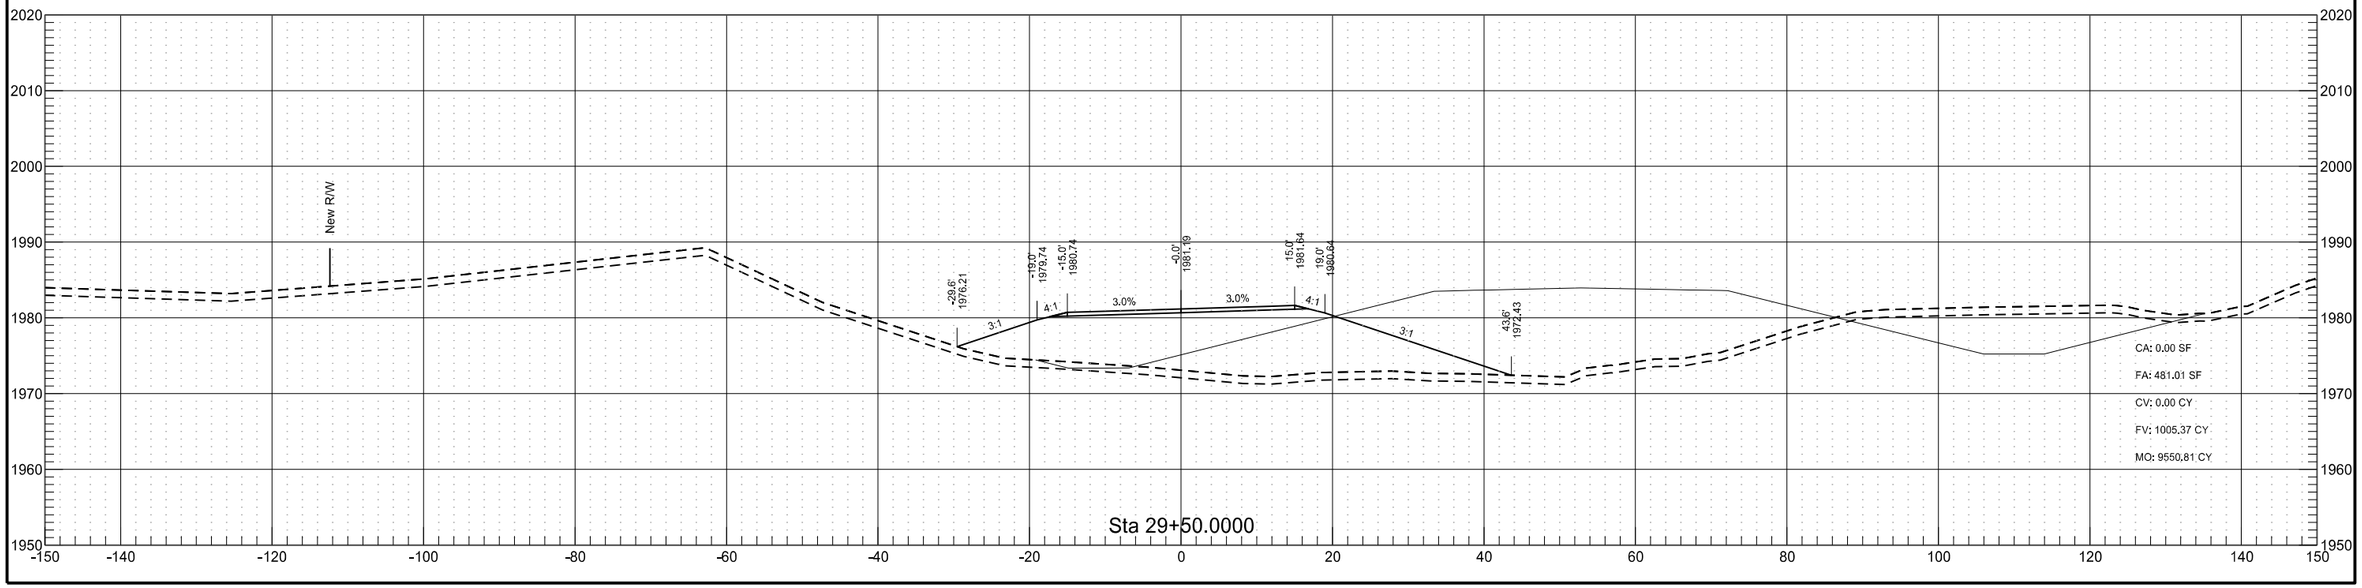

40th St NW Temporary Roadway


	STATE	PROJECT NO.	SECTION NO.	SHEET NO.
	ND	AC-NH-SOIB-7-023(041)925	200	102

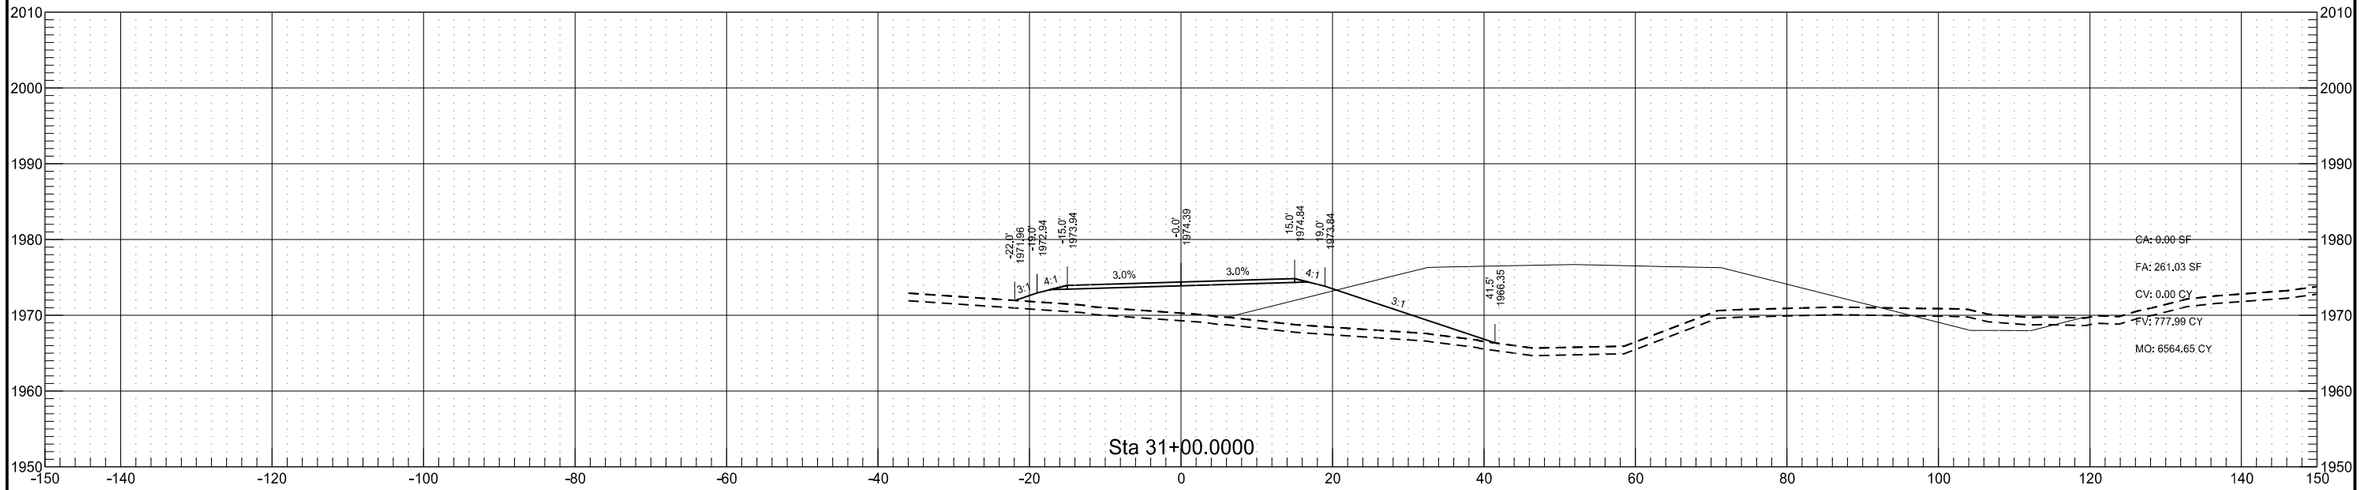

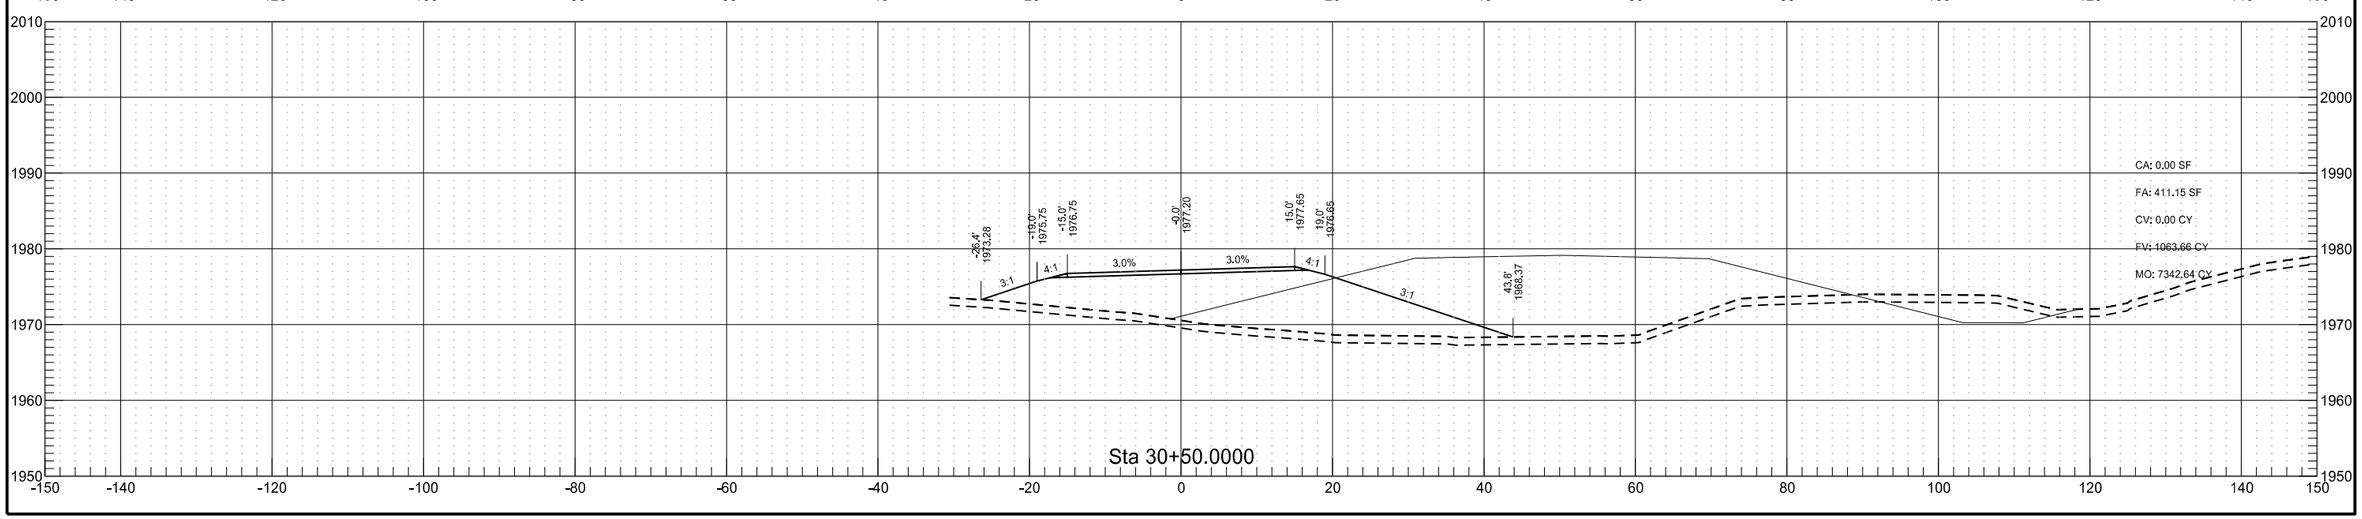

40th St NW Temporary Roadway


	STATE	PROJECT NO.	SECTION NO.	SHEET NO.
	ND	AC-NH-SOIB-7-023(041)925	200	103

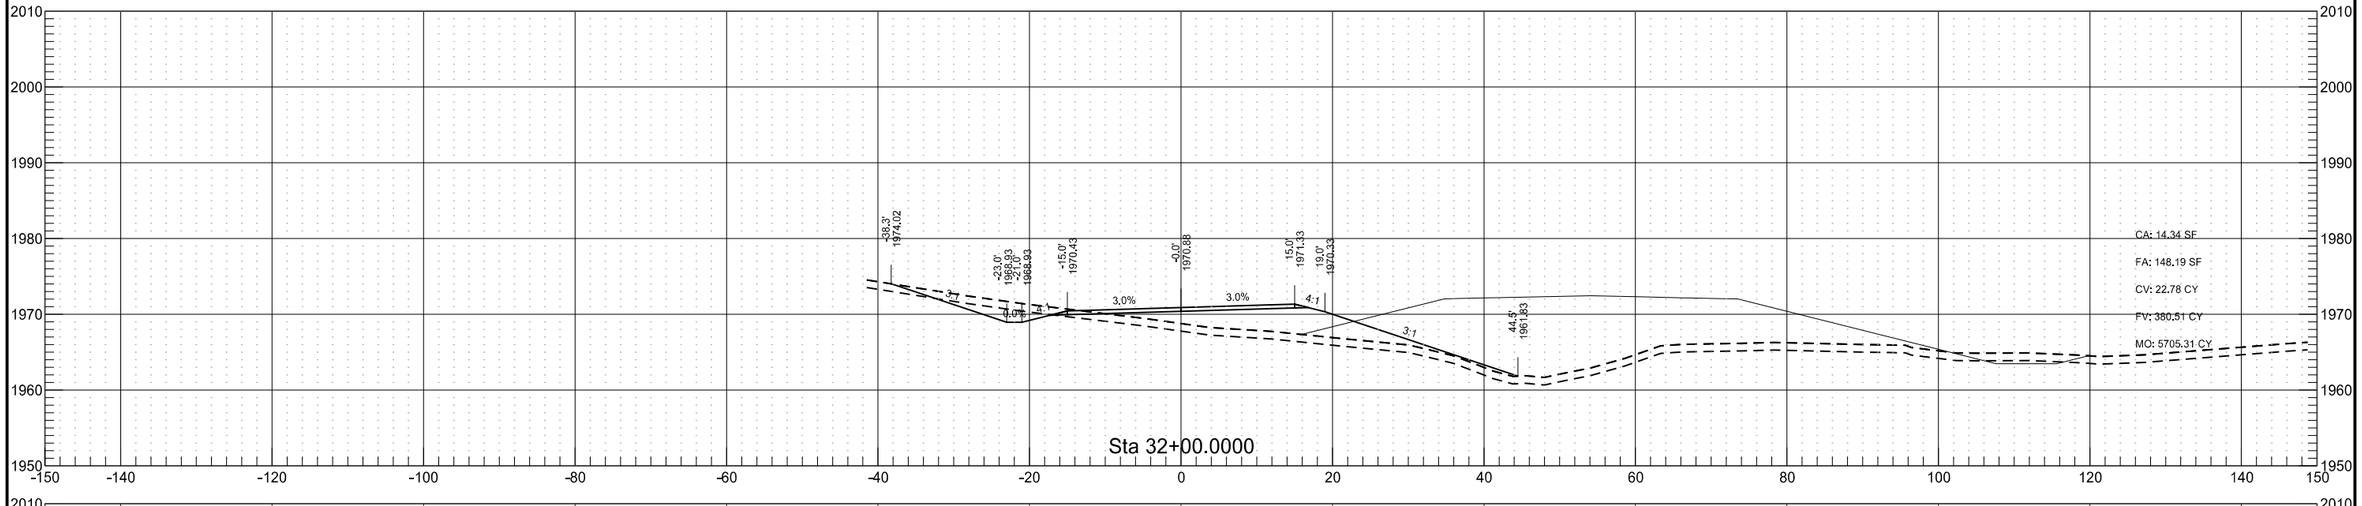

9/12/2017 2:58:18 PM taylorolson P:\State\NDDOT\142141101\CADD\Design\Corridor_40thSt_BYPASS.dgn


40th St NW Temporary Roadway


	STATE	PROJECT NO.	SECTION NO.	SHEET NO.
	ND	AC-NH-SOIB-7-023(041)925	200	104

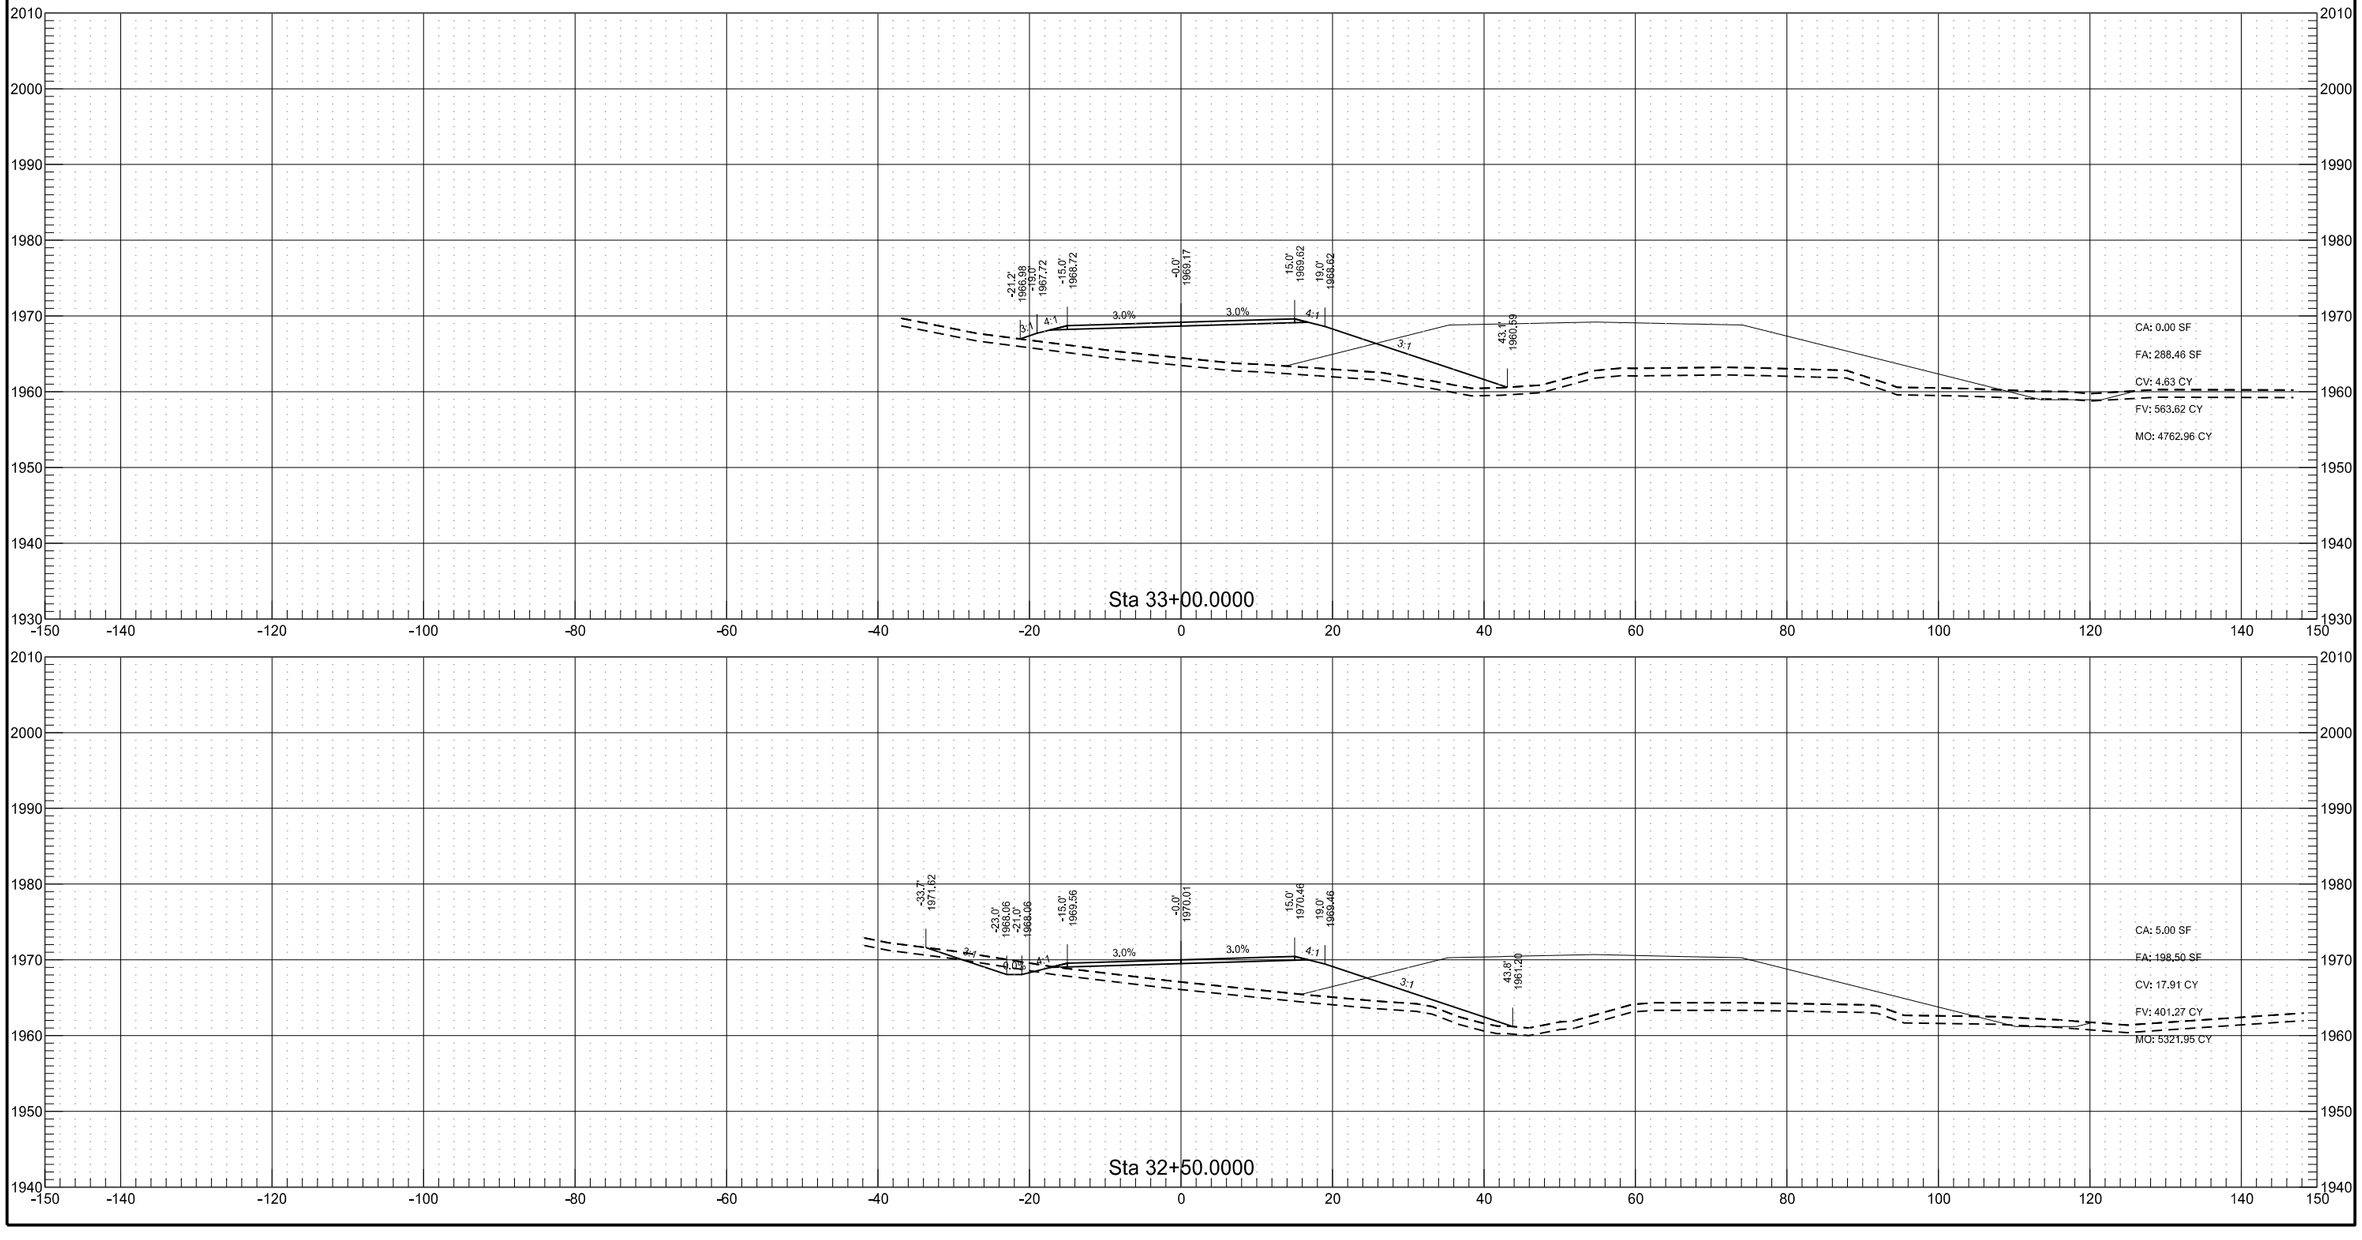

40th St NW Temporary Roadway


	STATE	PROJECT NO.	SECTION NO.	SHEET NO.
	ND	AC-NH-SOIB-7-023(041)925	200	105

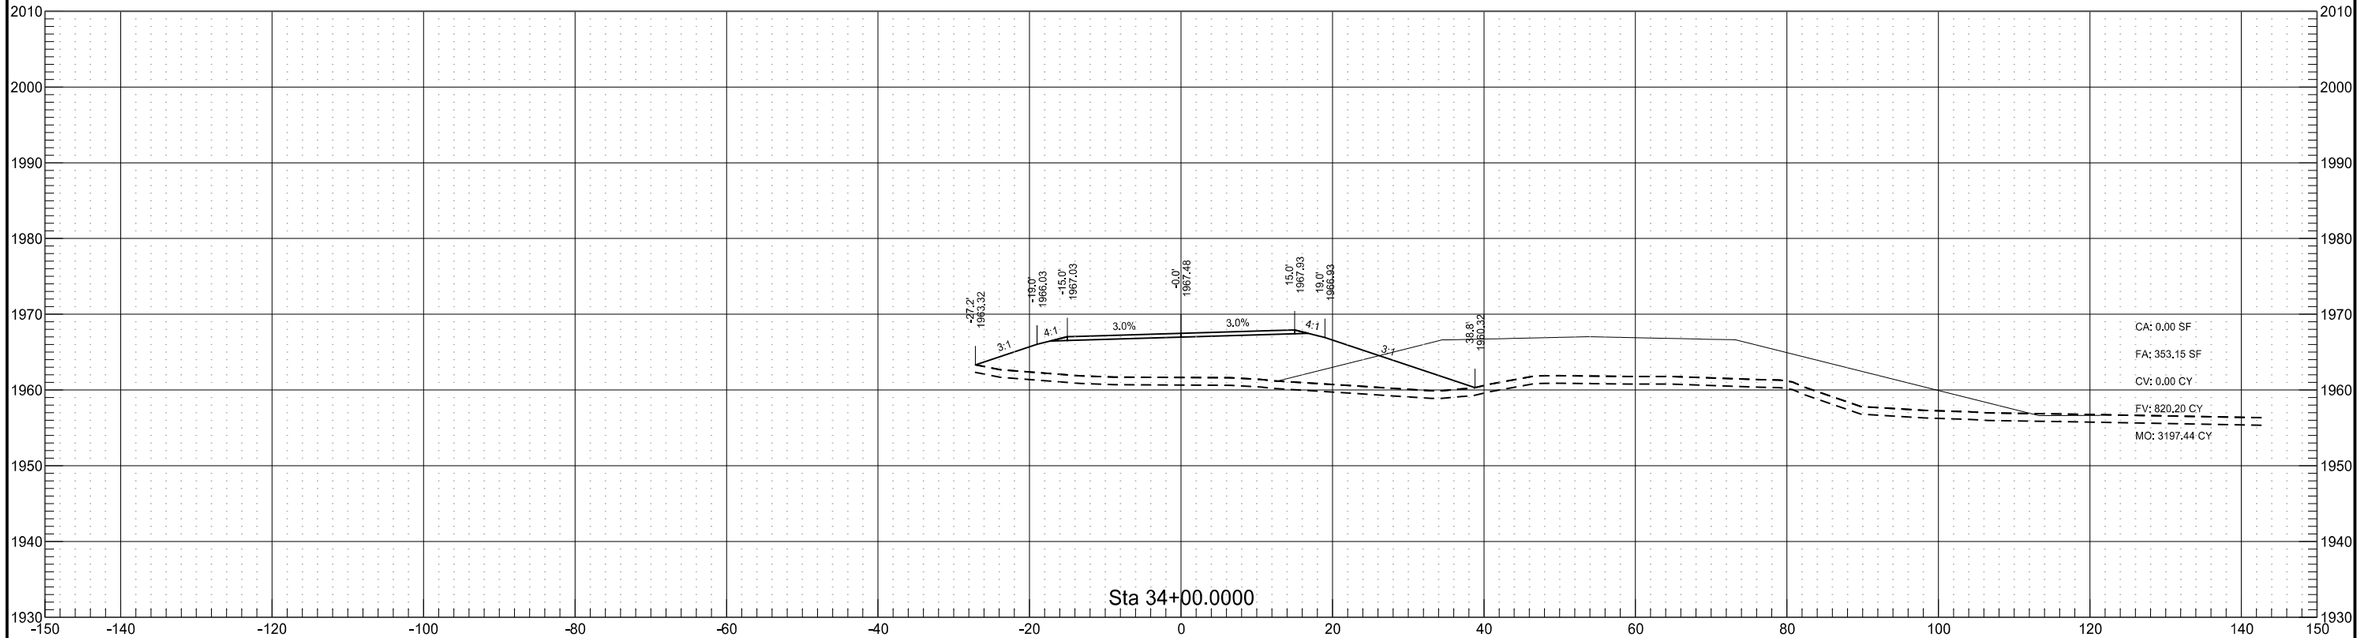

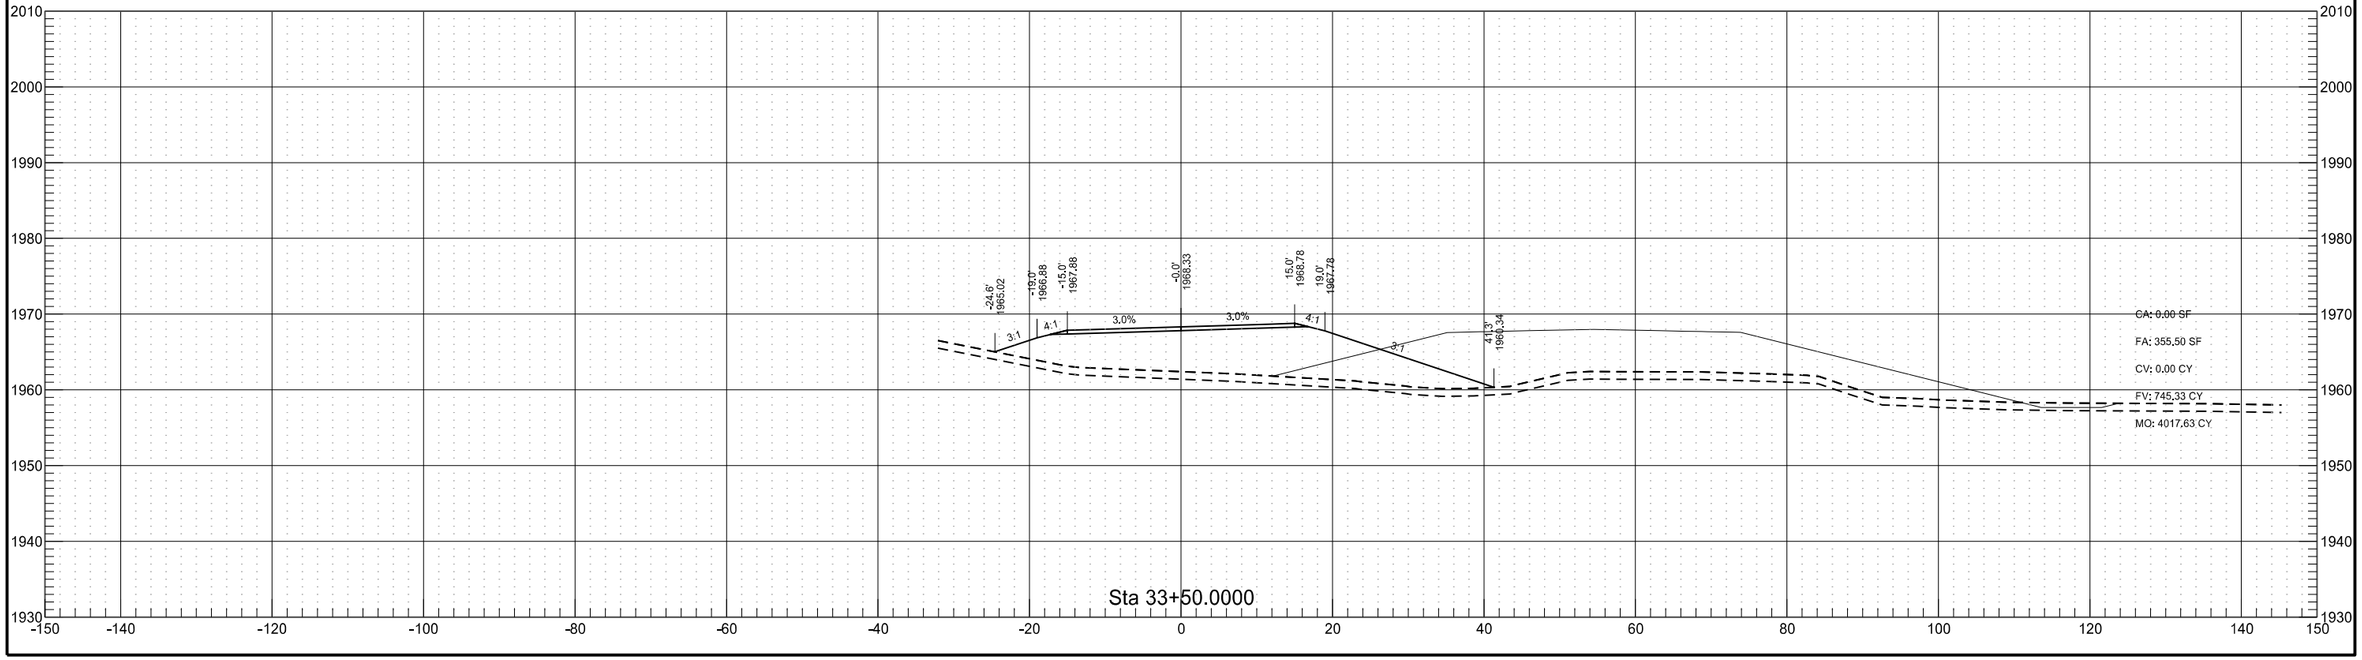

40th St NW Temporary Roadway


	STATE	PROJECT NO.	SECTION NO.	SHEET NO.
	ND	AC-NH-SOIB-7-023(041)925	200	106

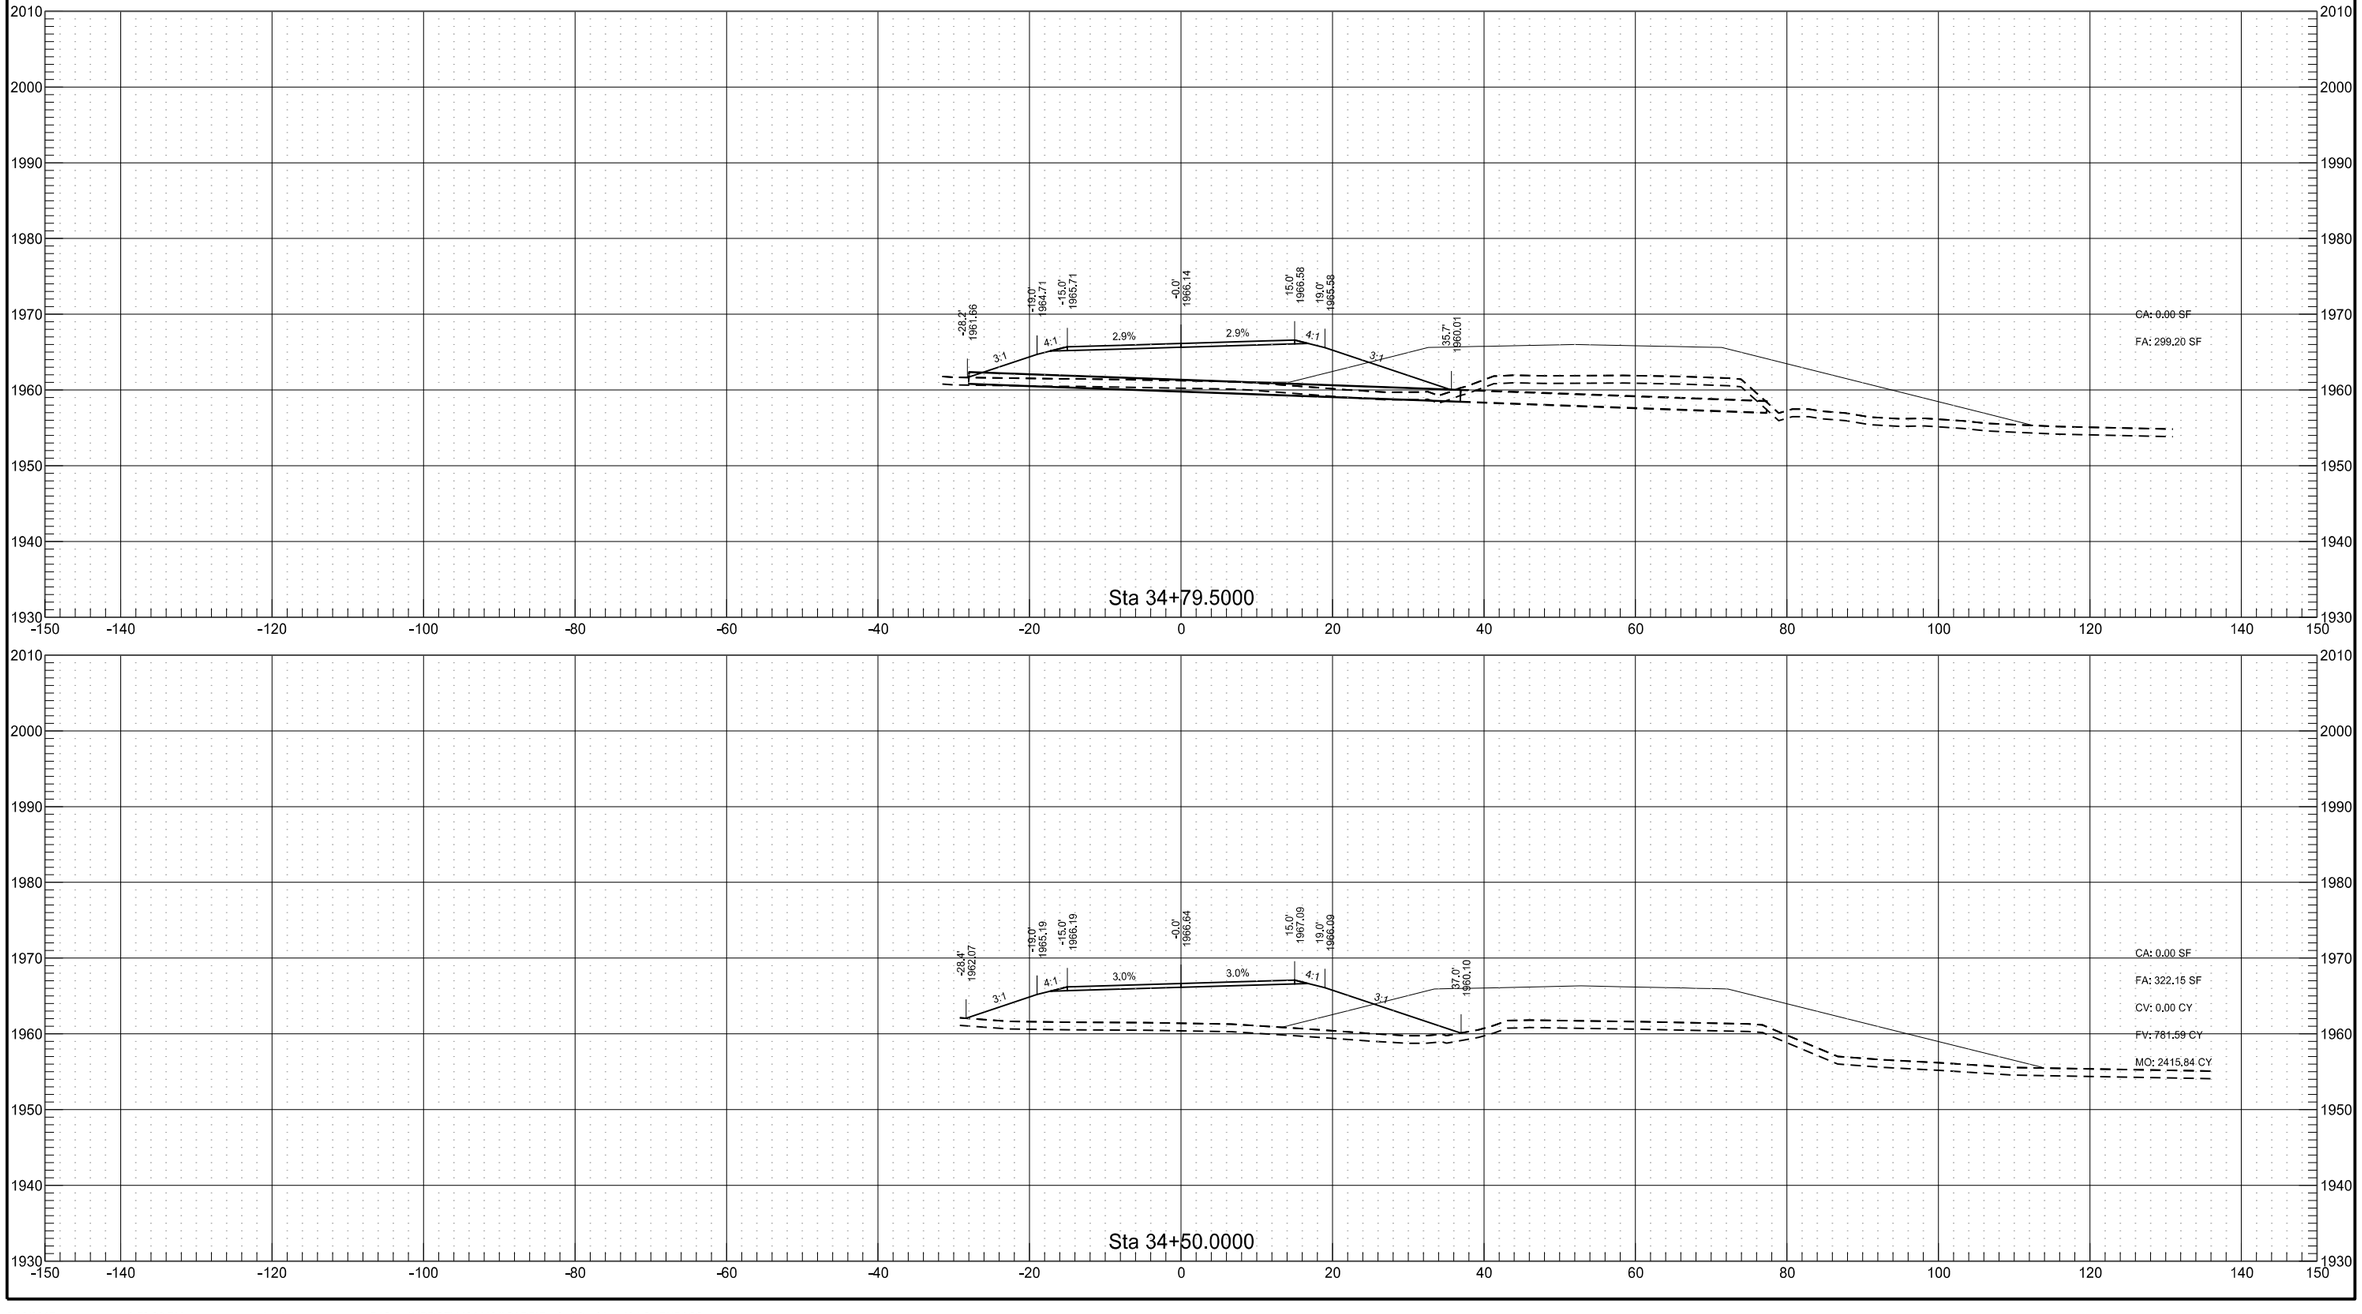

9/12/2017 2:58:26 PM taylorolson P:\State\NDDOT\14214101\CADD\Design\Corridor_40thSt_BYPASS.dgn


40th St NW Temporary Roadway


	STATE	PROJECT NO.	SECTION NO.	SHEET NO.
	ND	AC-NH-SOIB-7-023(041)925	200	107

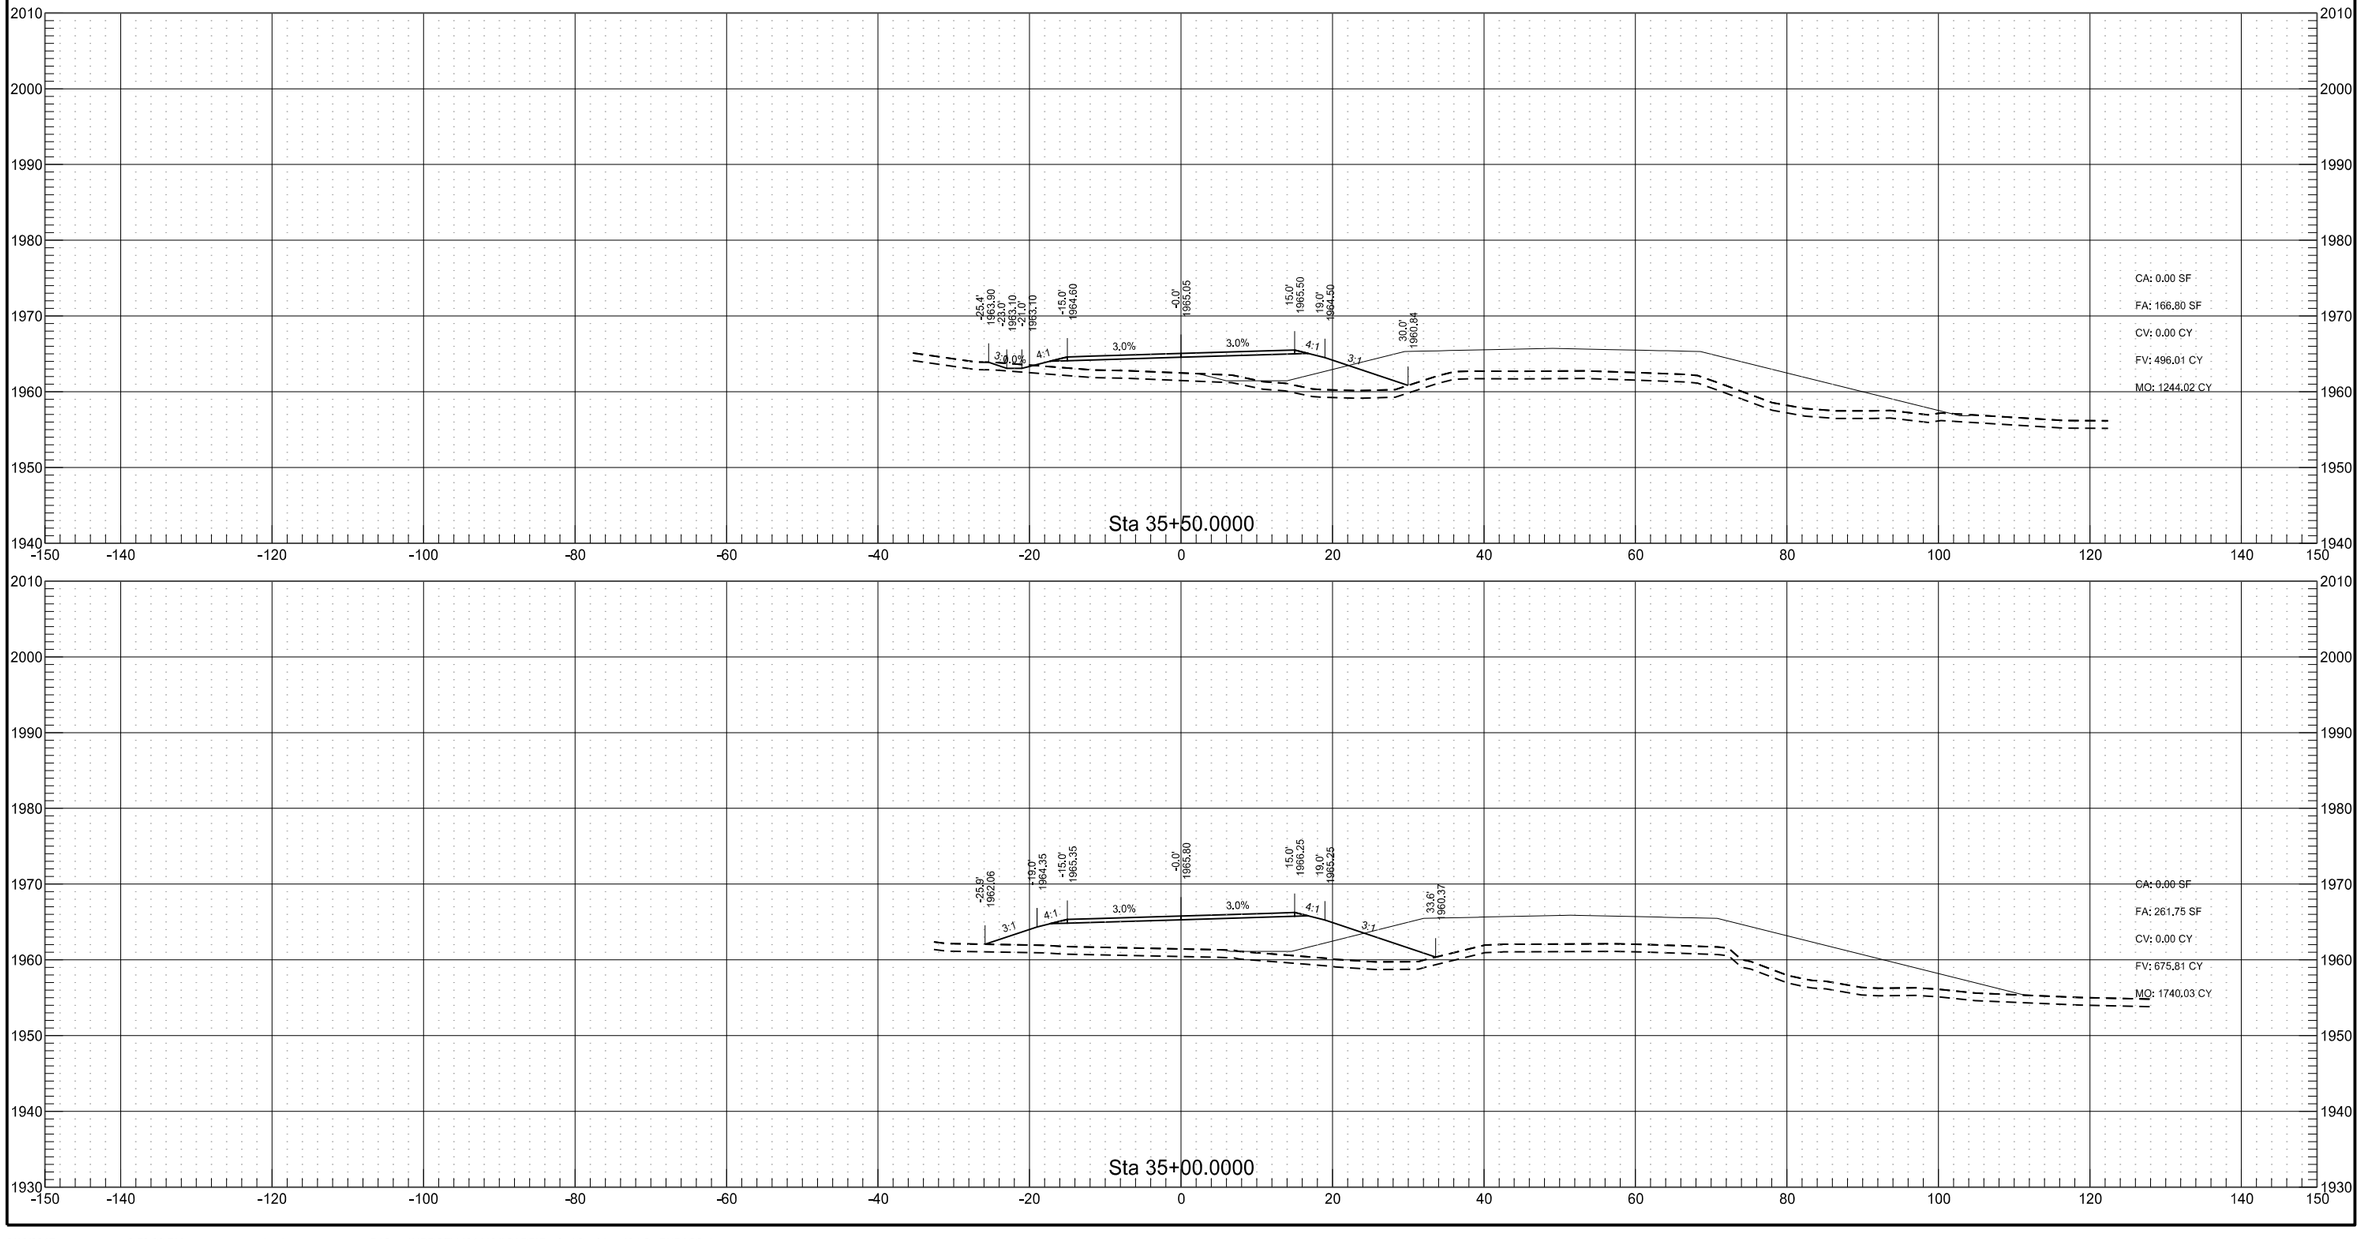

40th St NW Temporary Roadway

	STATE	PROJECT NO.	SECTION NO.	SHEET NO.
	ND	AC-NH-SOIB-7-023(041)925	200	108

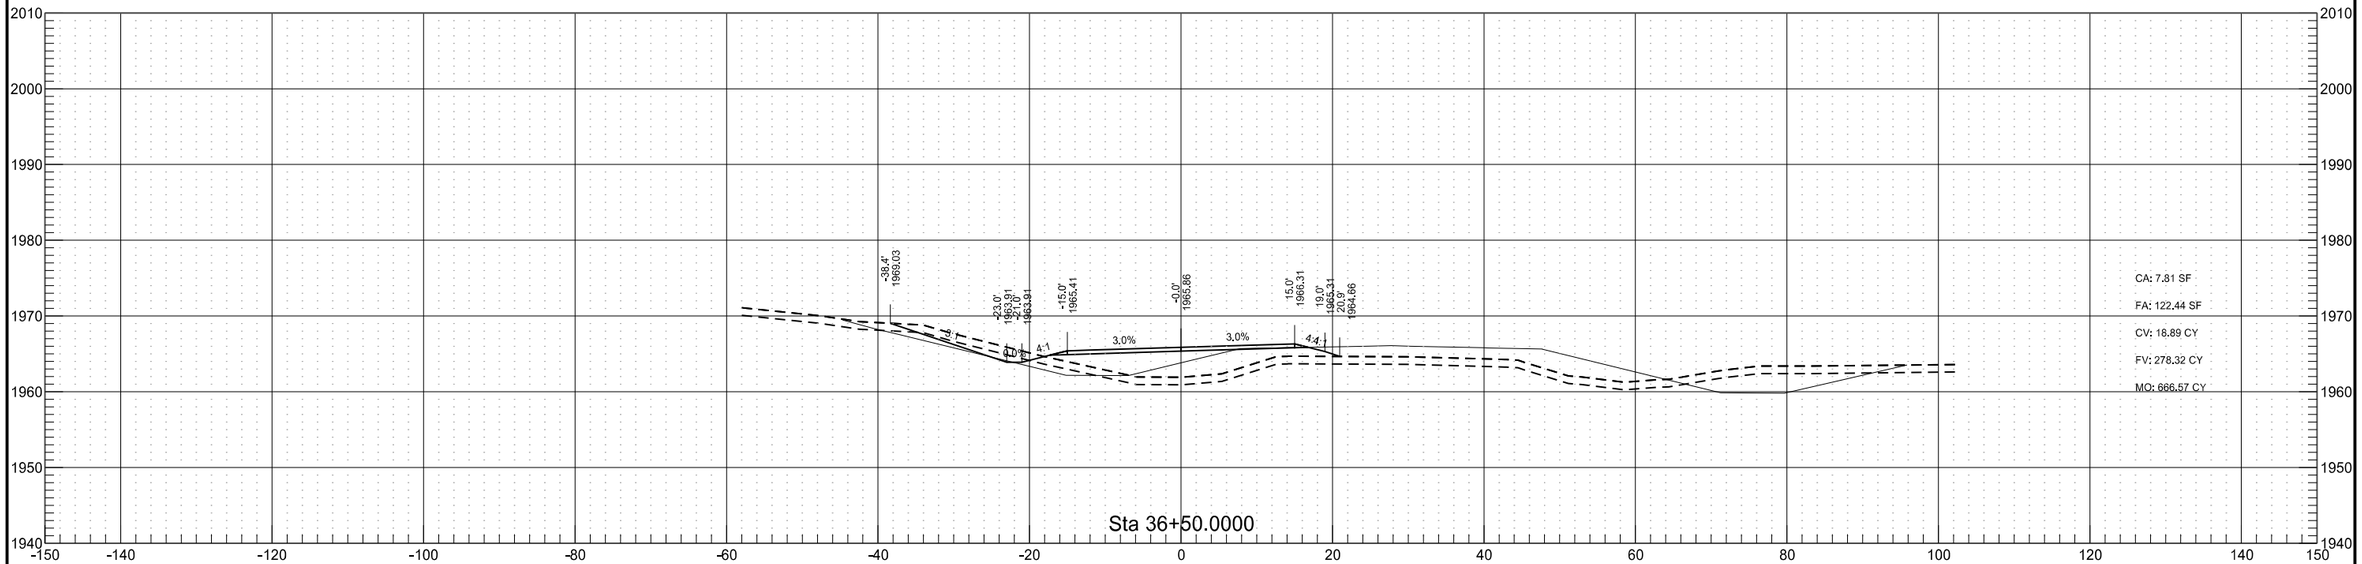


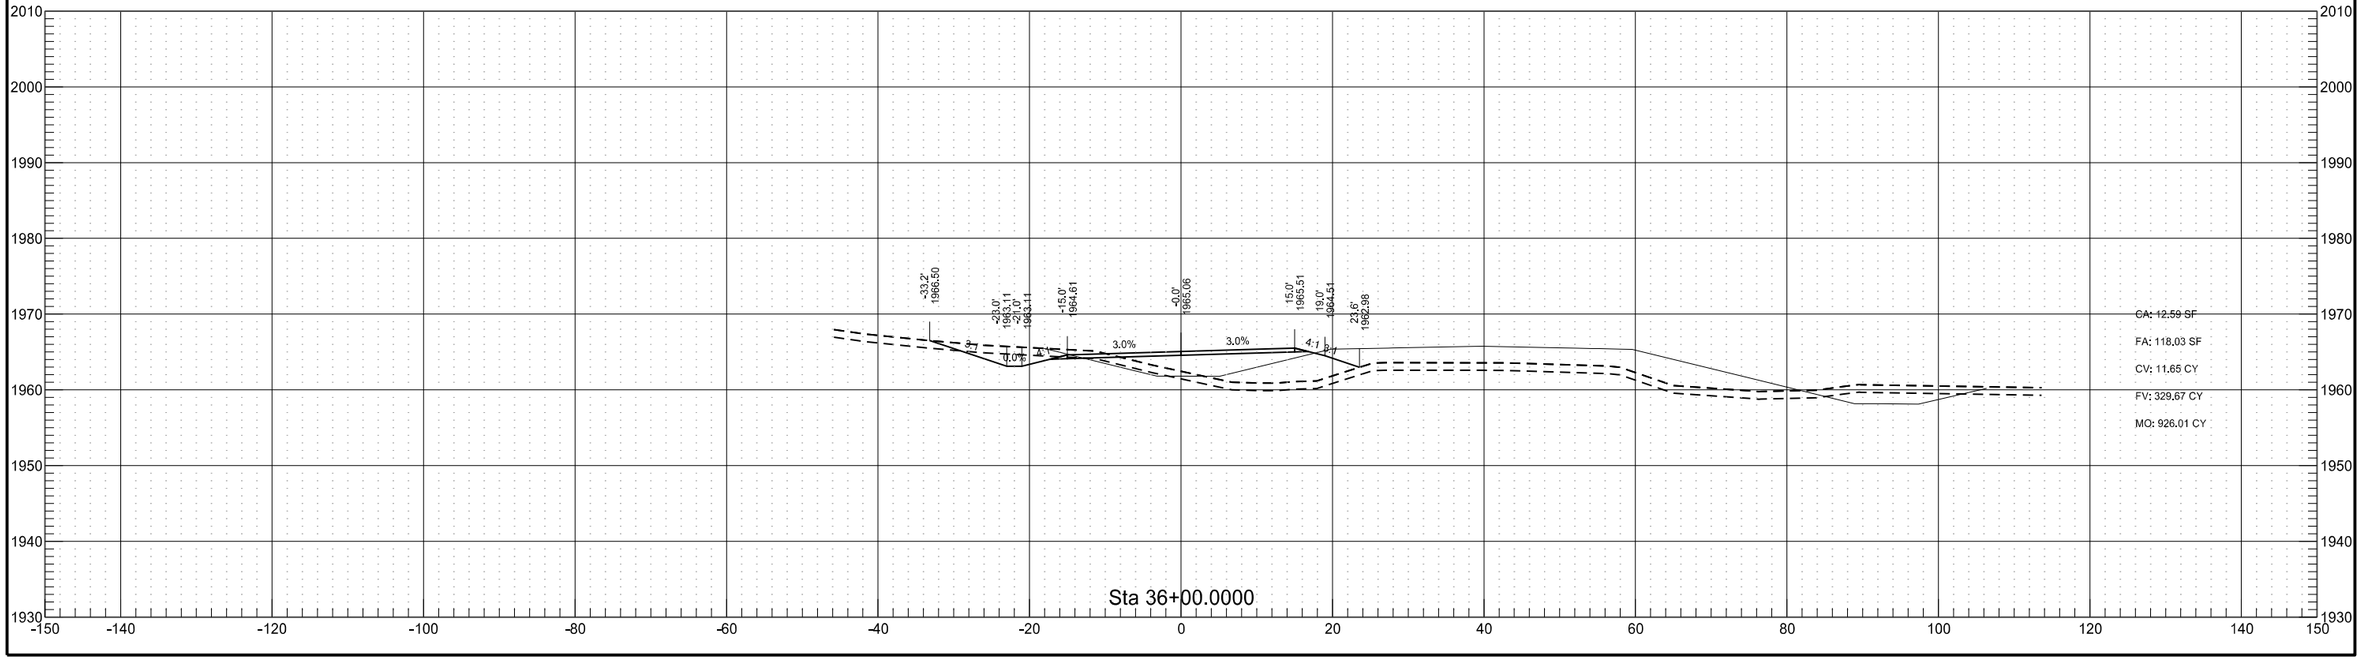



9/12/2017 2:58:31 PM taylorolson P:\State\NDDOT\14214101\CADD\Design\Corridor_40thSt_BYPASS.dgn

40th St NW Temporary Roadway

	STATE	PROJECT NO.	SECTION NO.	SHEET NO.
	ND	AC-NH-SOIB-7-023(041)925	200	109

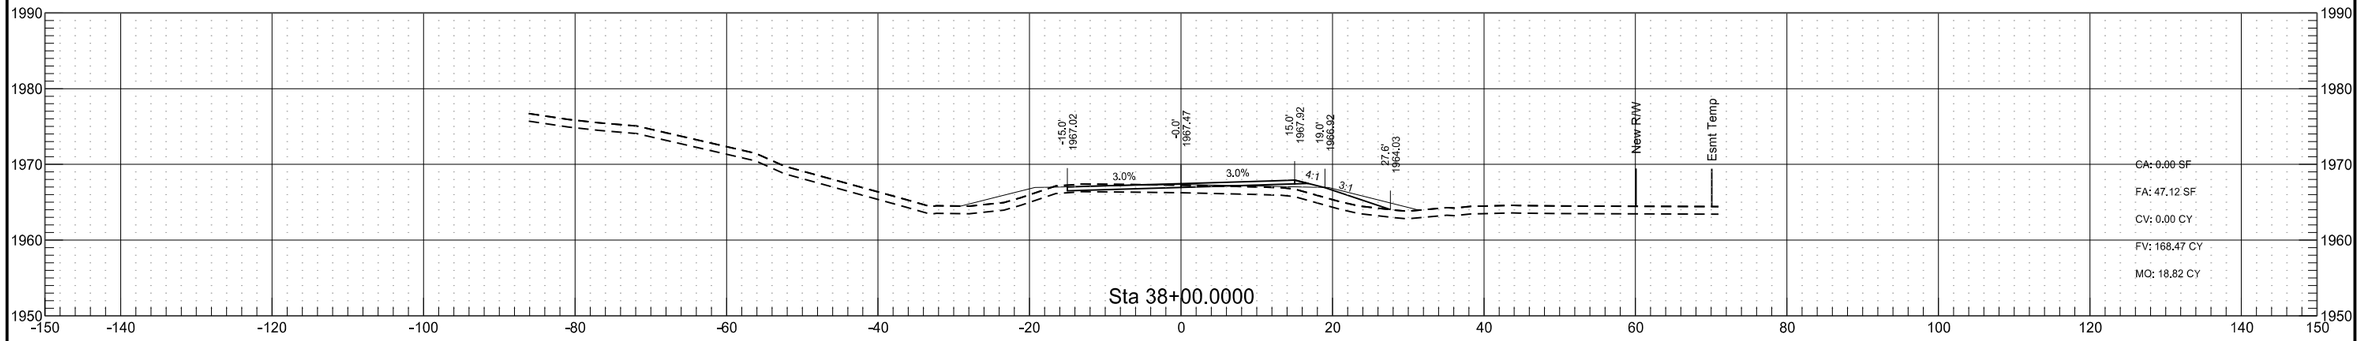


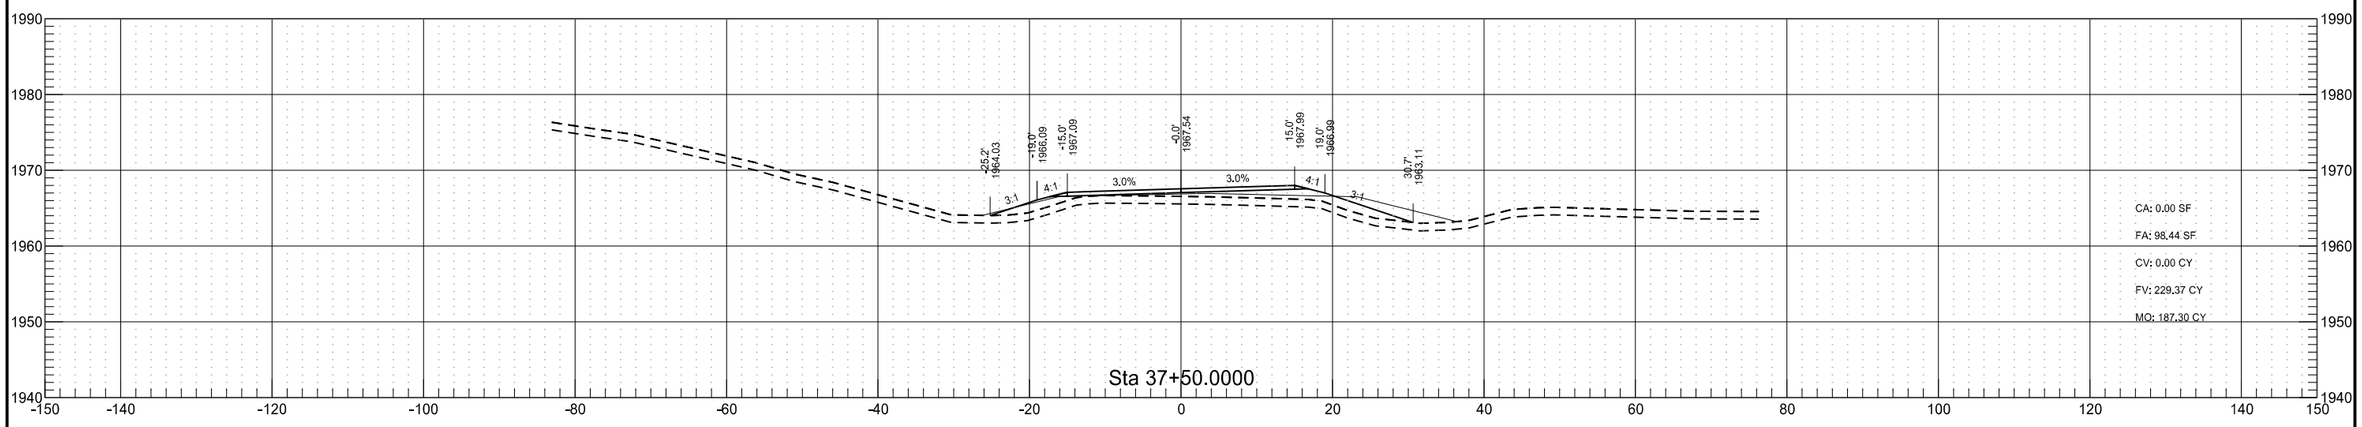

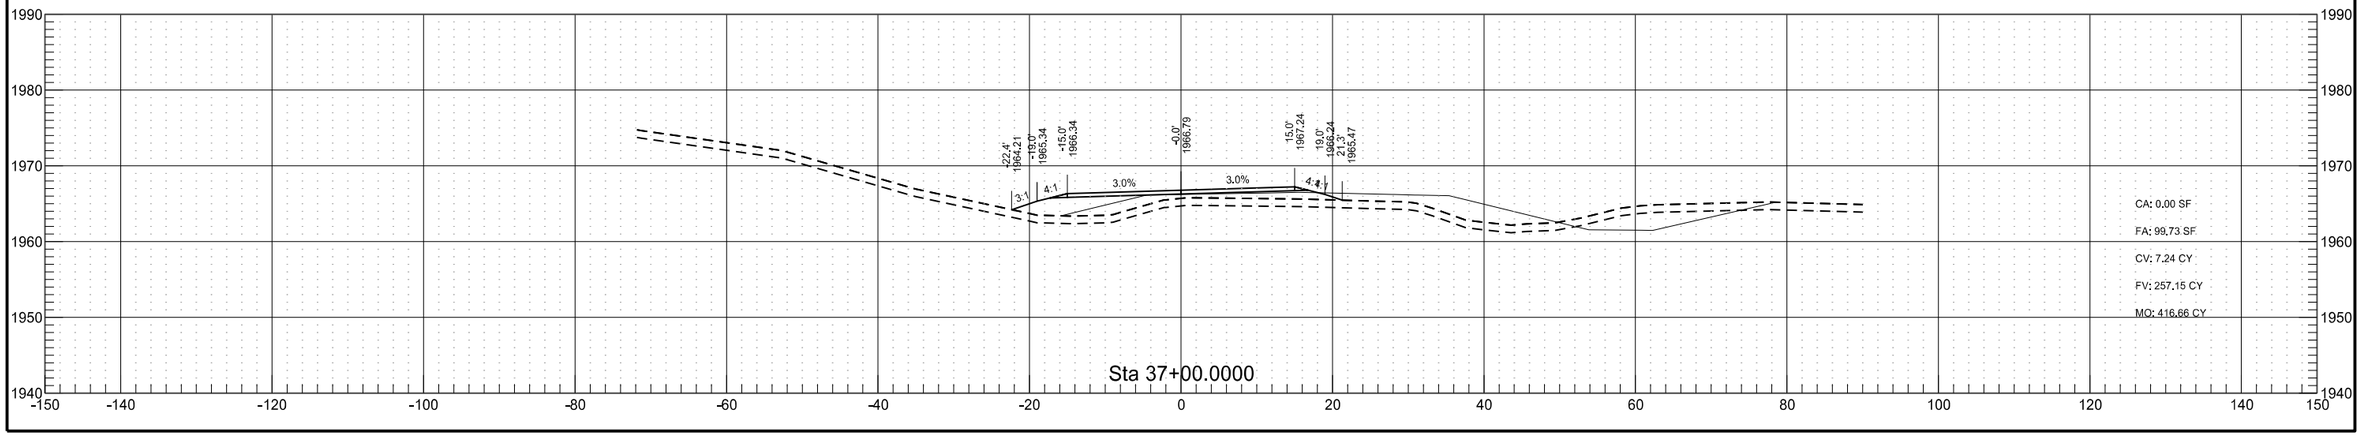


40th St NW Temporary Roadway

	STATE	PROJECT NO.	SECTION NO.	SHEET NO.
	ND	AC-NH-SOIB-7-023(041)925	200	110

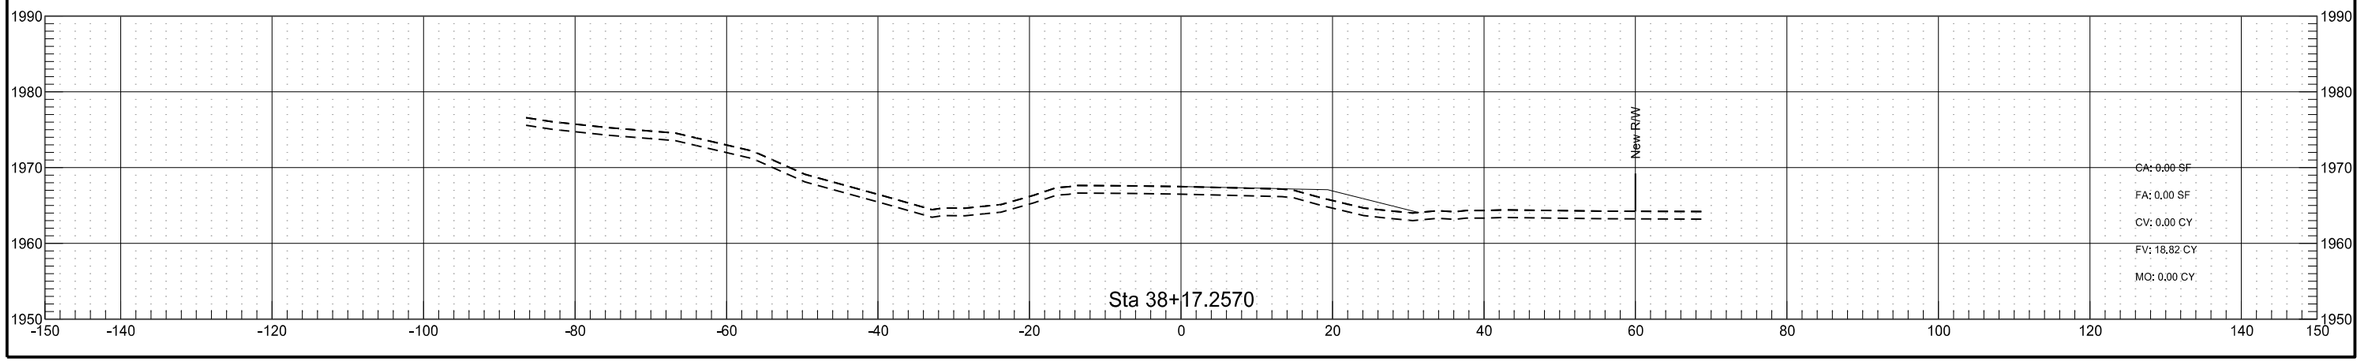


40th St NW Phase B

	STATE	PROJECT NO.	SECTION NO.	SHEET NO.
	ND	AC-NH-SOIB-7-023(041)925	200	111

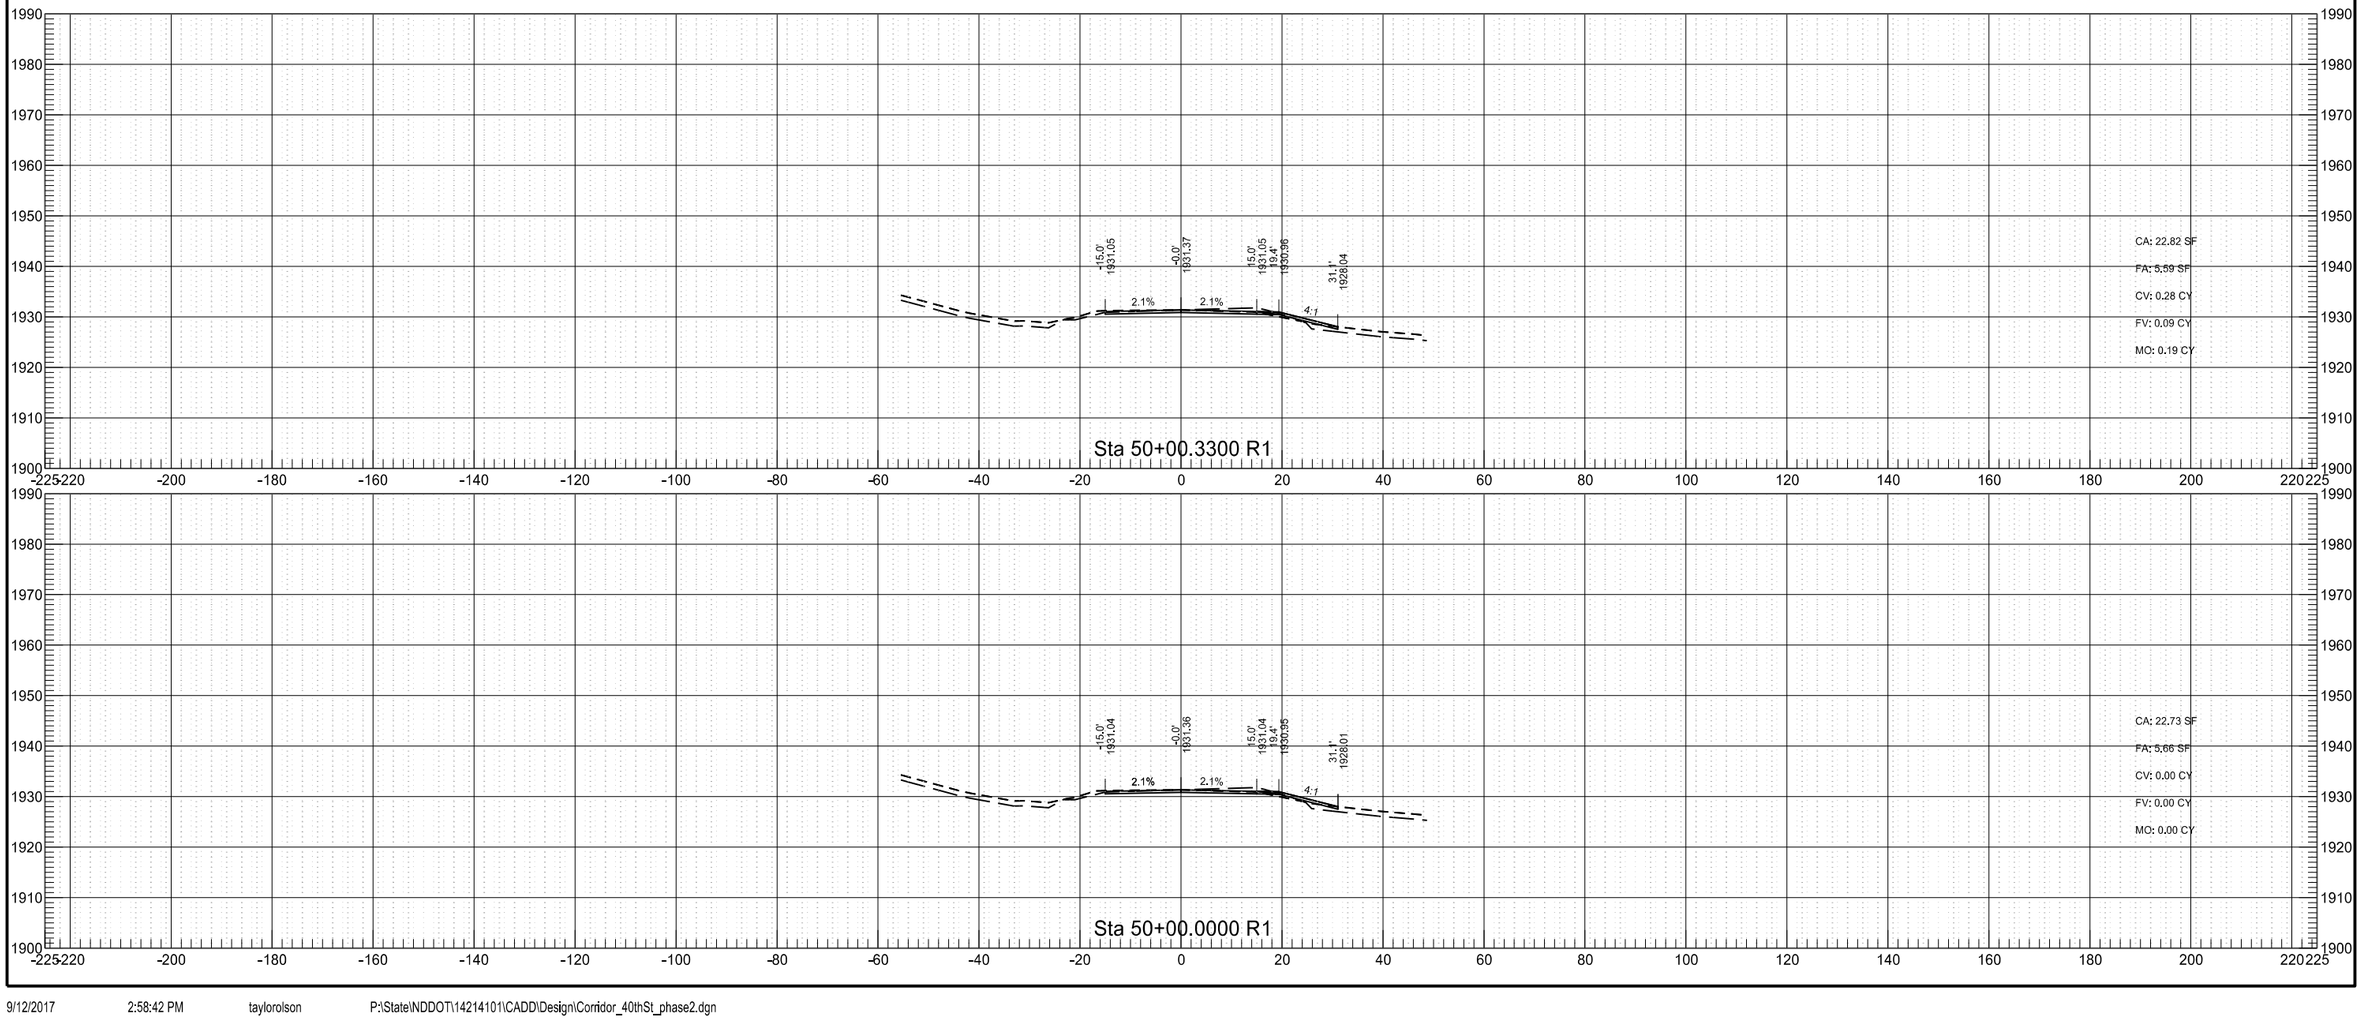

40th St NW Phase B


	STATE	PROJECT NO.	SECTION NO.	SHEET NO.
	ND	AC-NH-SOIB-7-023(041)925	200	112

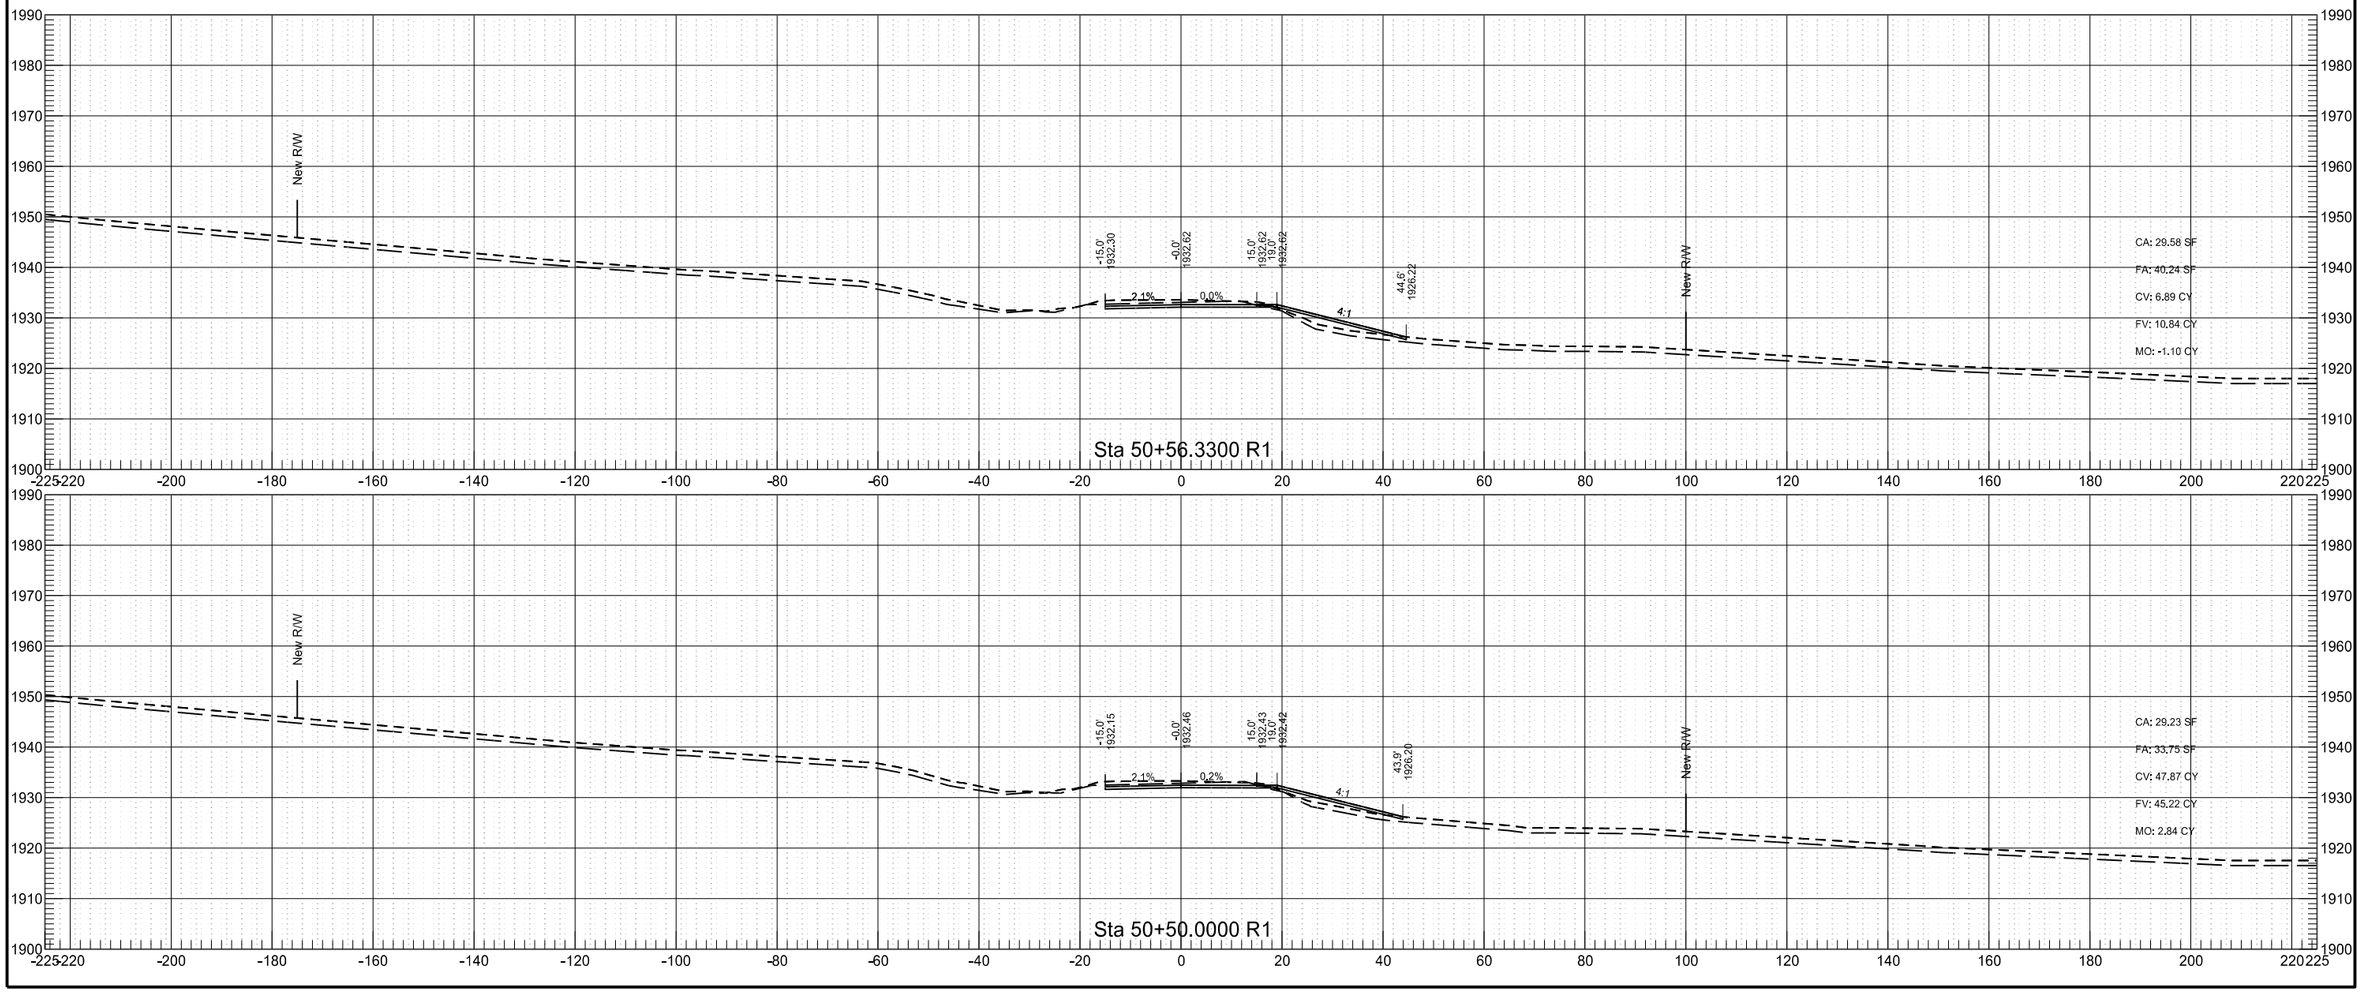

9/12/2017 2:58:44 PM taylorolson P:\State\NDDOT\14214101\CADD\Design\Corridor_40thSt_phase2.dgn

40th St NW Phase B


	STATE	PROJECT NO.	SECTION NO.	SHEET NO.
	ND	AC-NH-SOIB-7-023(041)925	200	113

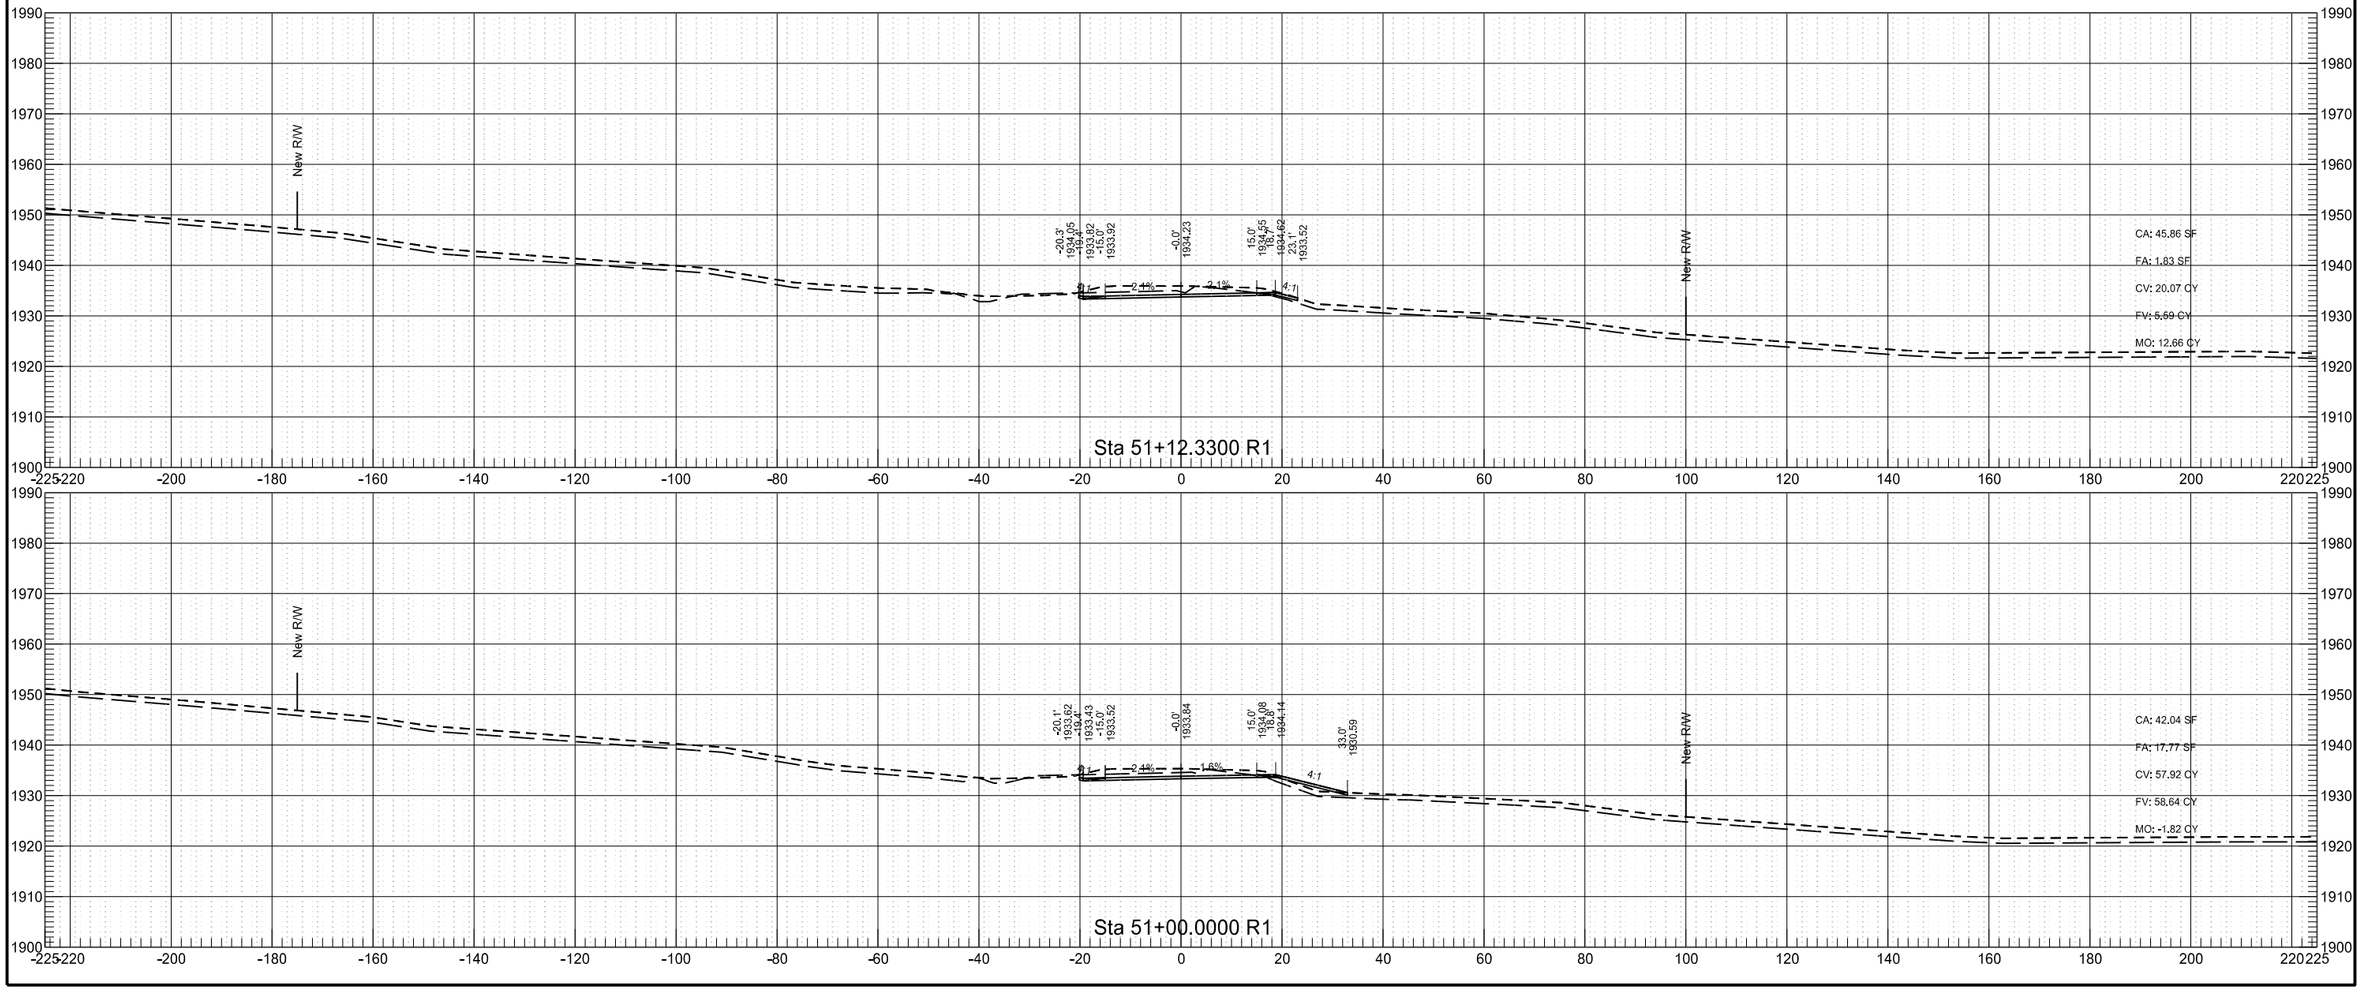

9/12/2017 2:58:47 PM taylorolson P:\State\NDDOT\14214101\CADD\Design\Corridor_40thSt_phase2.dgn

40th St NW Phase B


	STATE	PROJECT NO.	SECTION NO.	SHEET NO.
	ND	AC-NH-SOIB-7-023(041)925	200	114

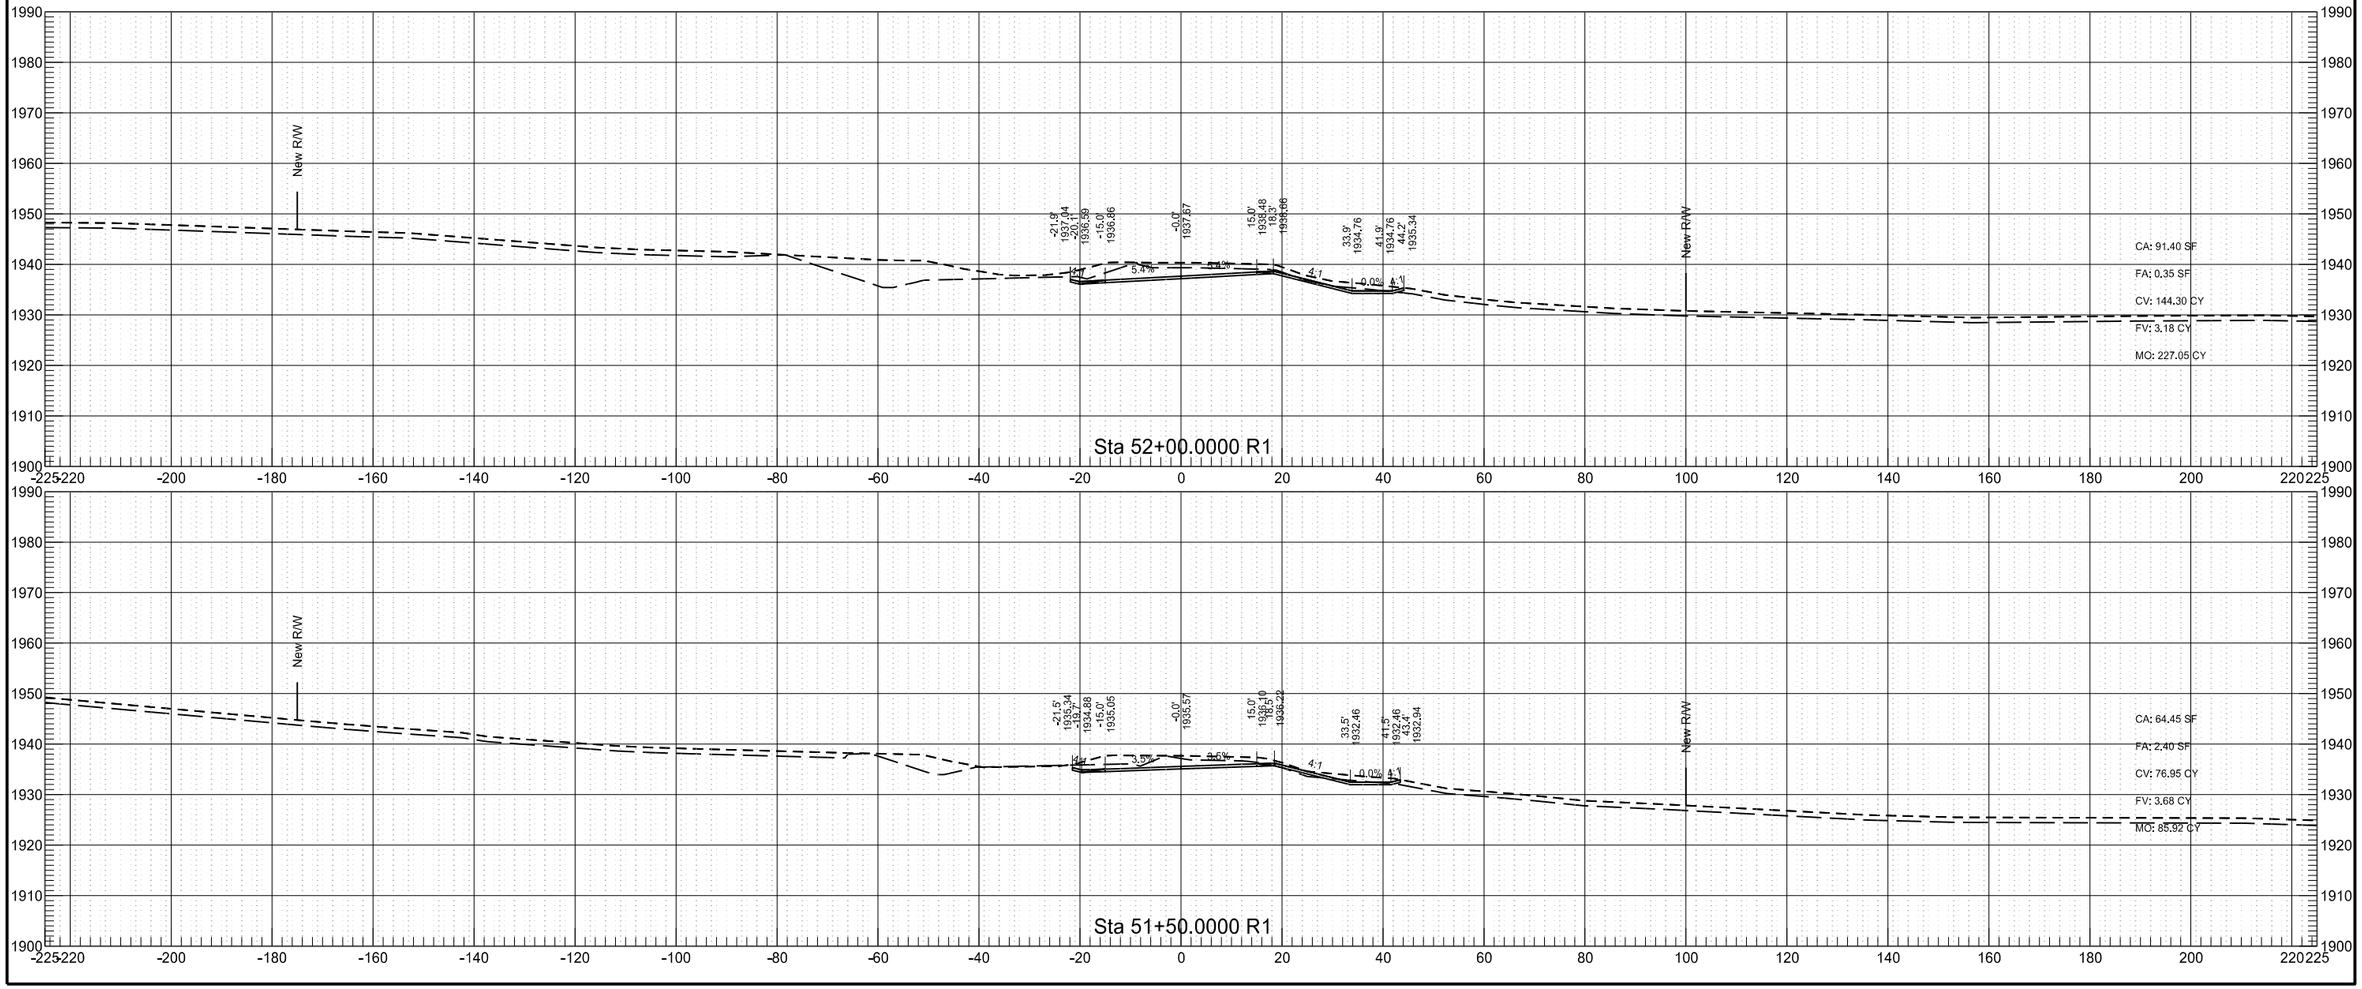

9/12/2017 2:58:50 PM taylorolson P:\State\NDDOT\14214101\CADD\Design\Corridor_40thSt_phase2.dgn


40th St NW Phase B

	STATE	PROJECT NO.	SECTION NO.	SHEET NO.
	ND	AC-NH-SOIB-7-023(041)925	200	115

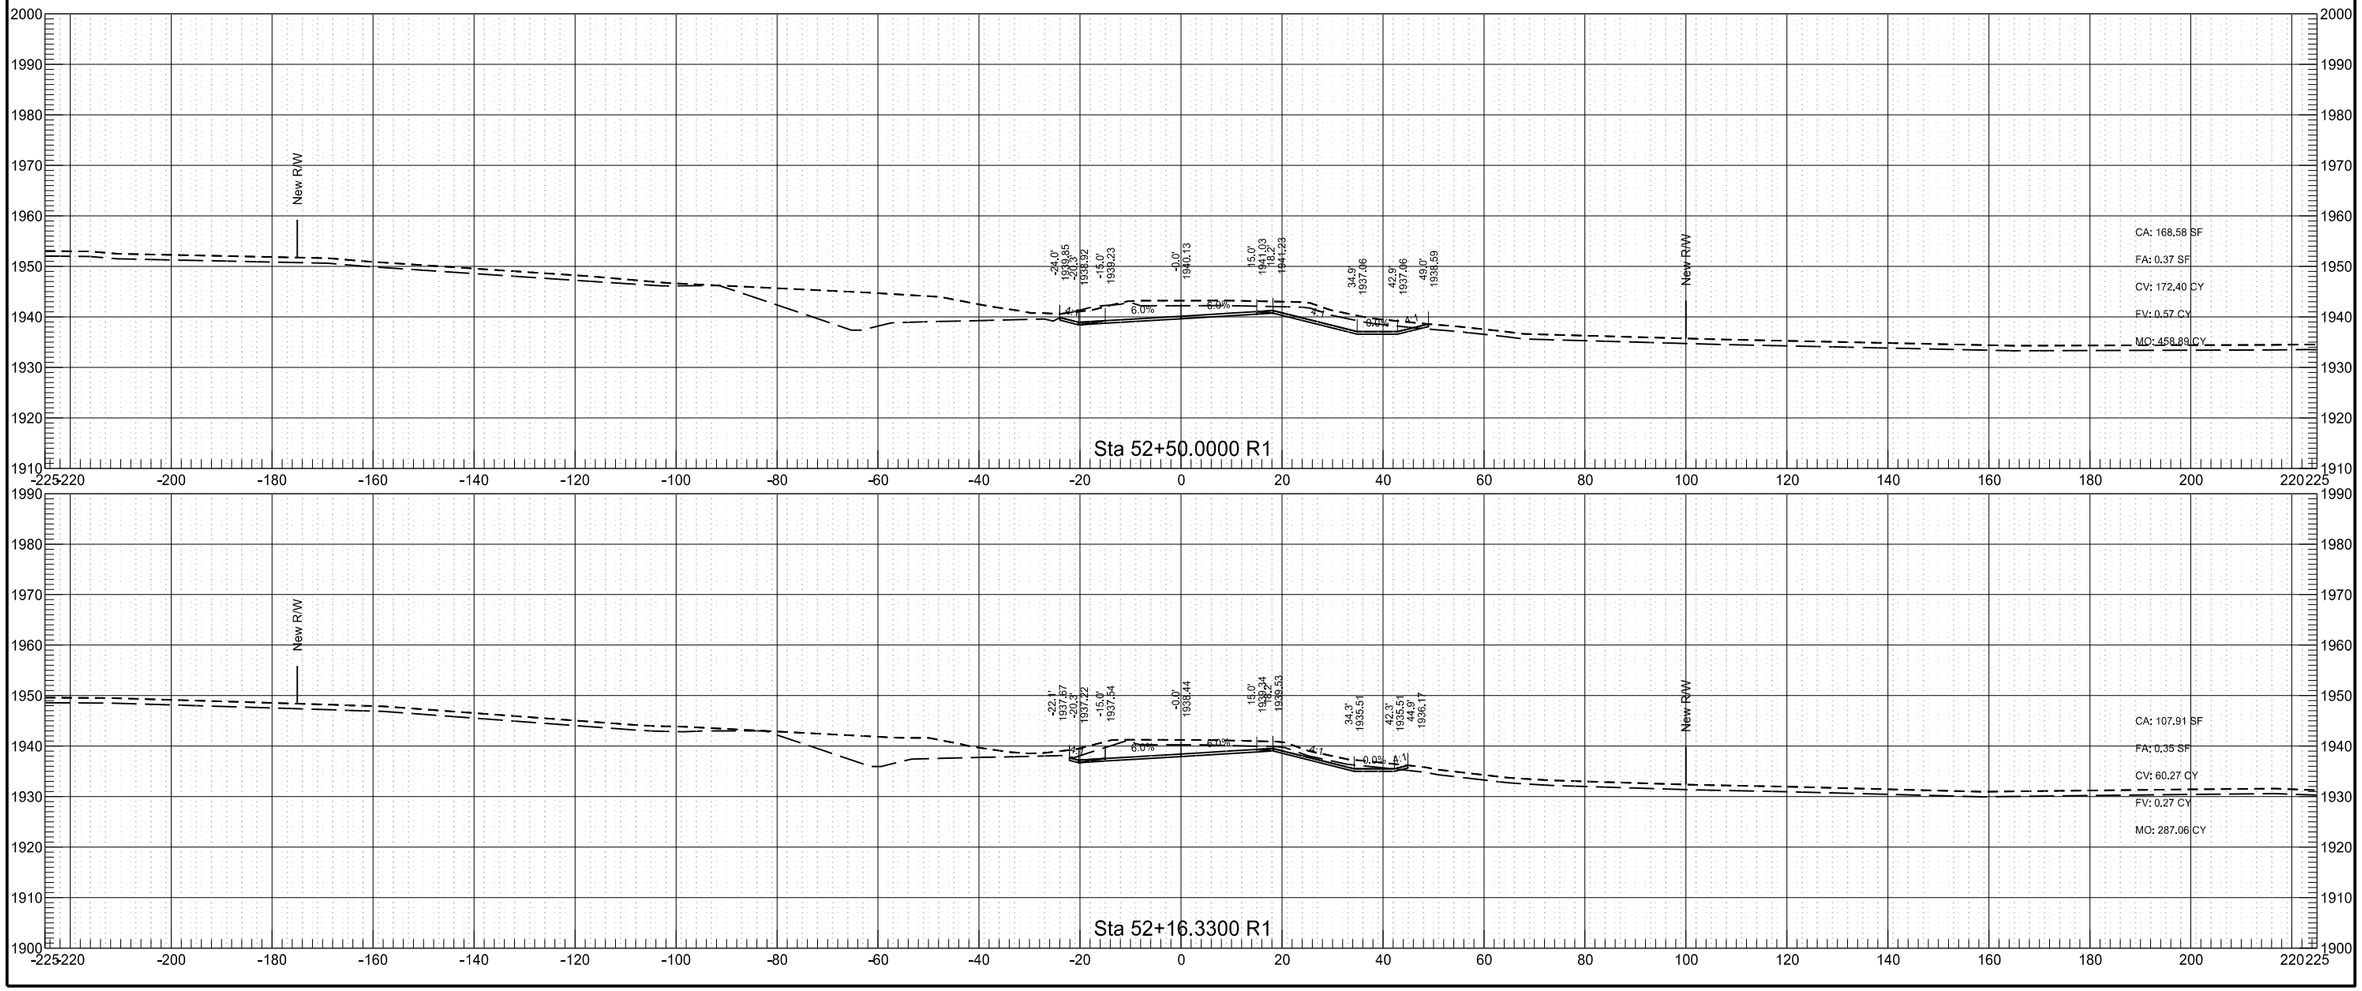


40th St NW Phase B

	STATE	PROJECT NO.	SECTION NO.	SHEET NO.
	ND	AC-NH-SOIB-7-023(041)925	200	116

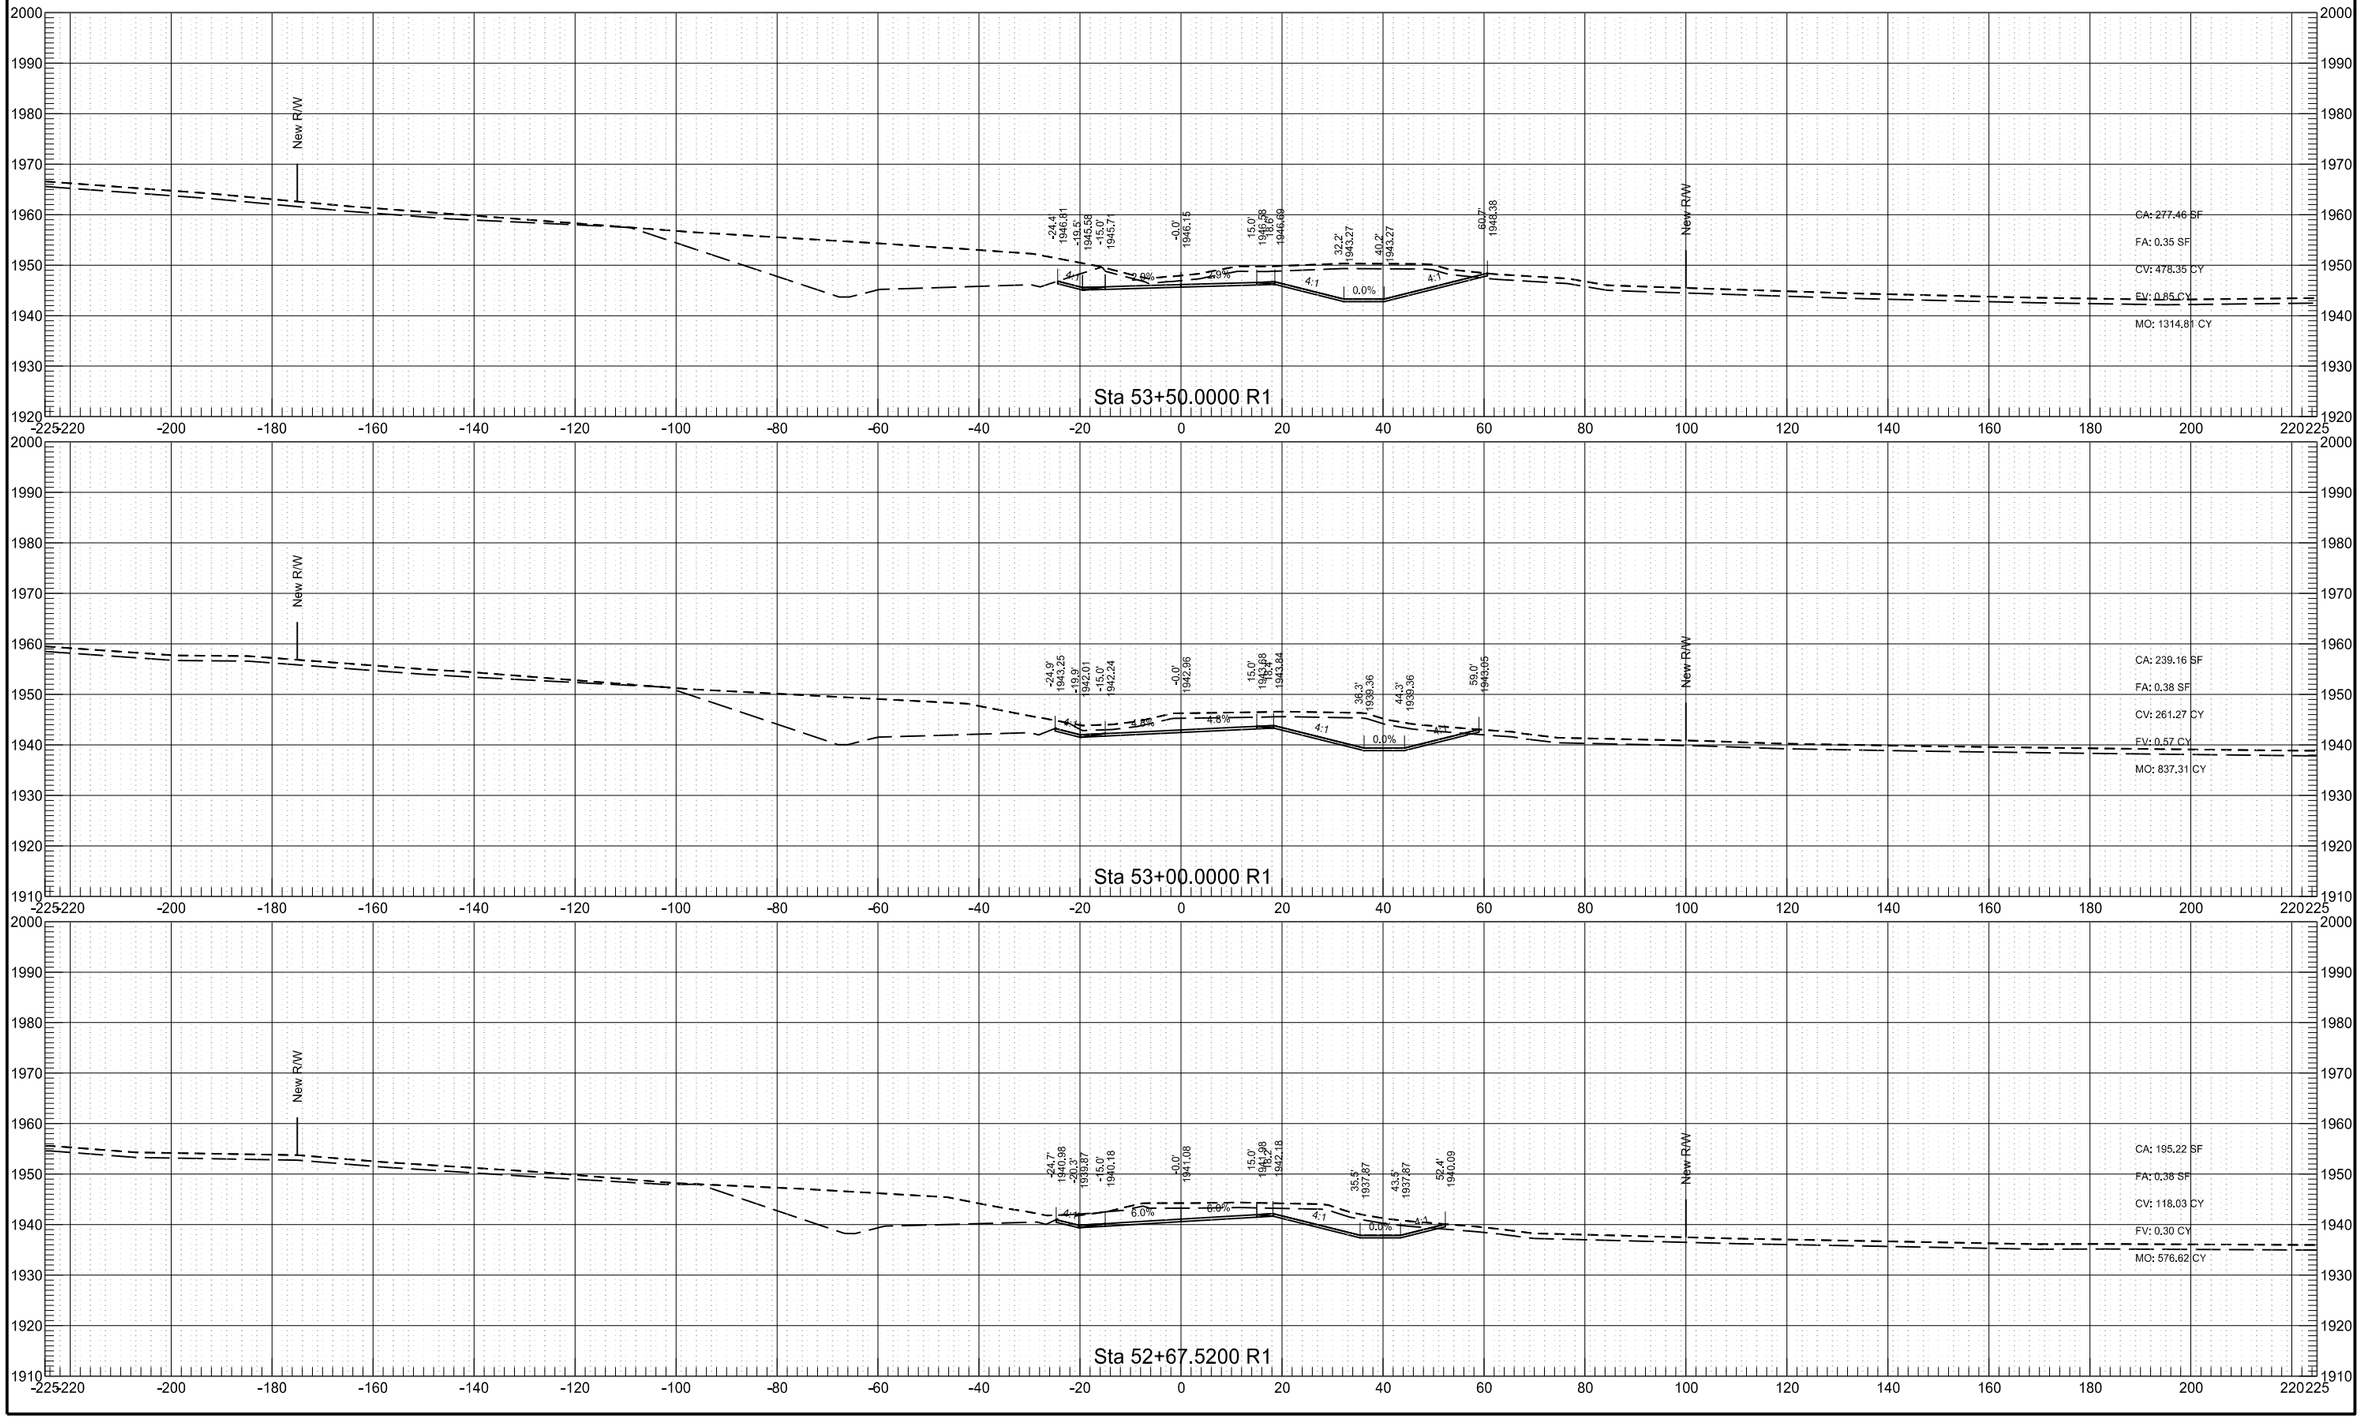


40th St NW Phase B

	STATE	PROJECT NO.	SECTION NO.	SHEET NO.
	ND	AC-NH-SOIB-7-023(041)925	200	117

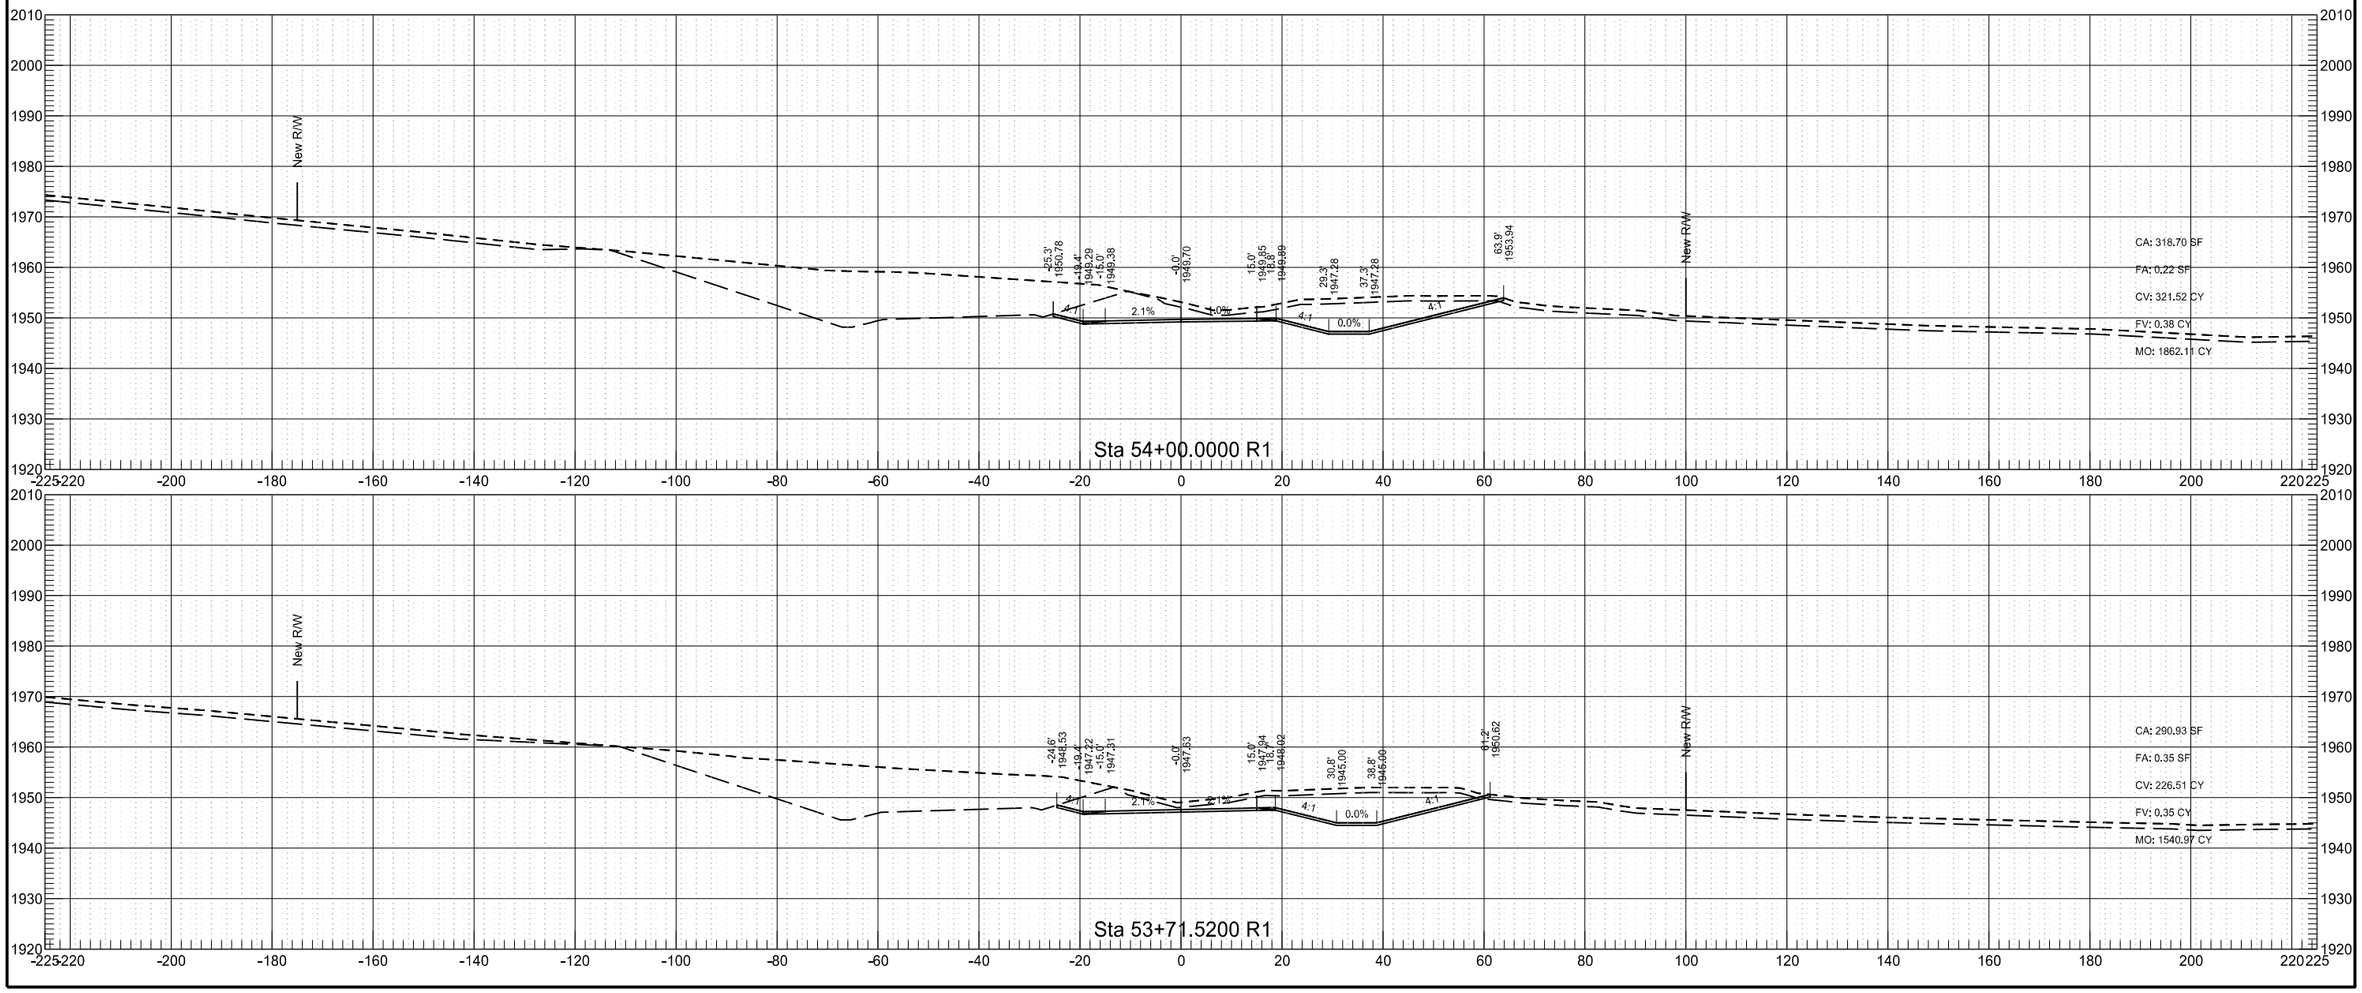


40th St NW Phase B

	STATE	PROJECT NO.	SECTION NO.	SHEET NO.
	ND	AC-NH-SOIB-7-023(041)925	200	118

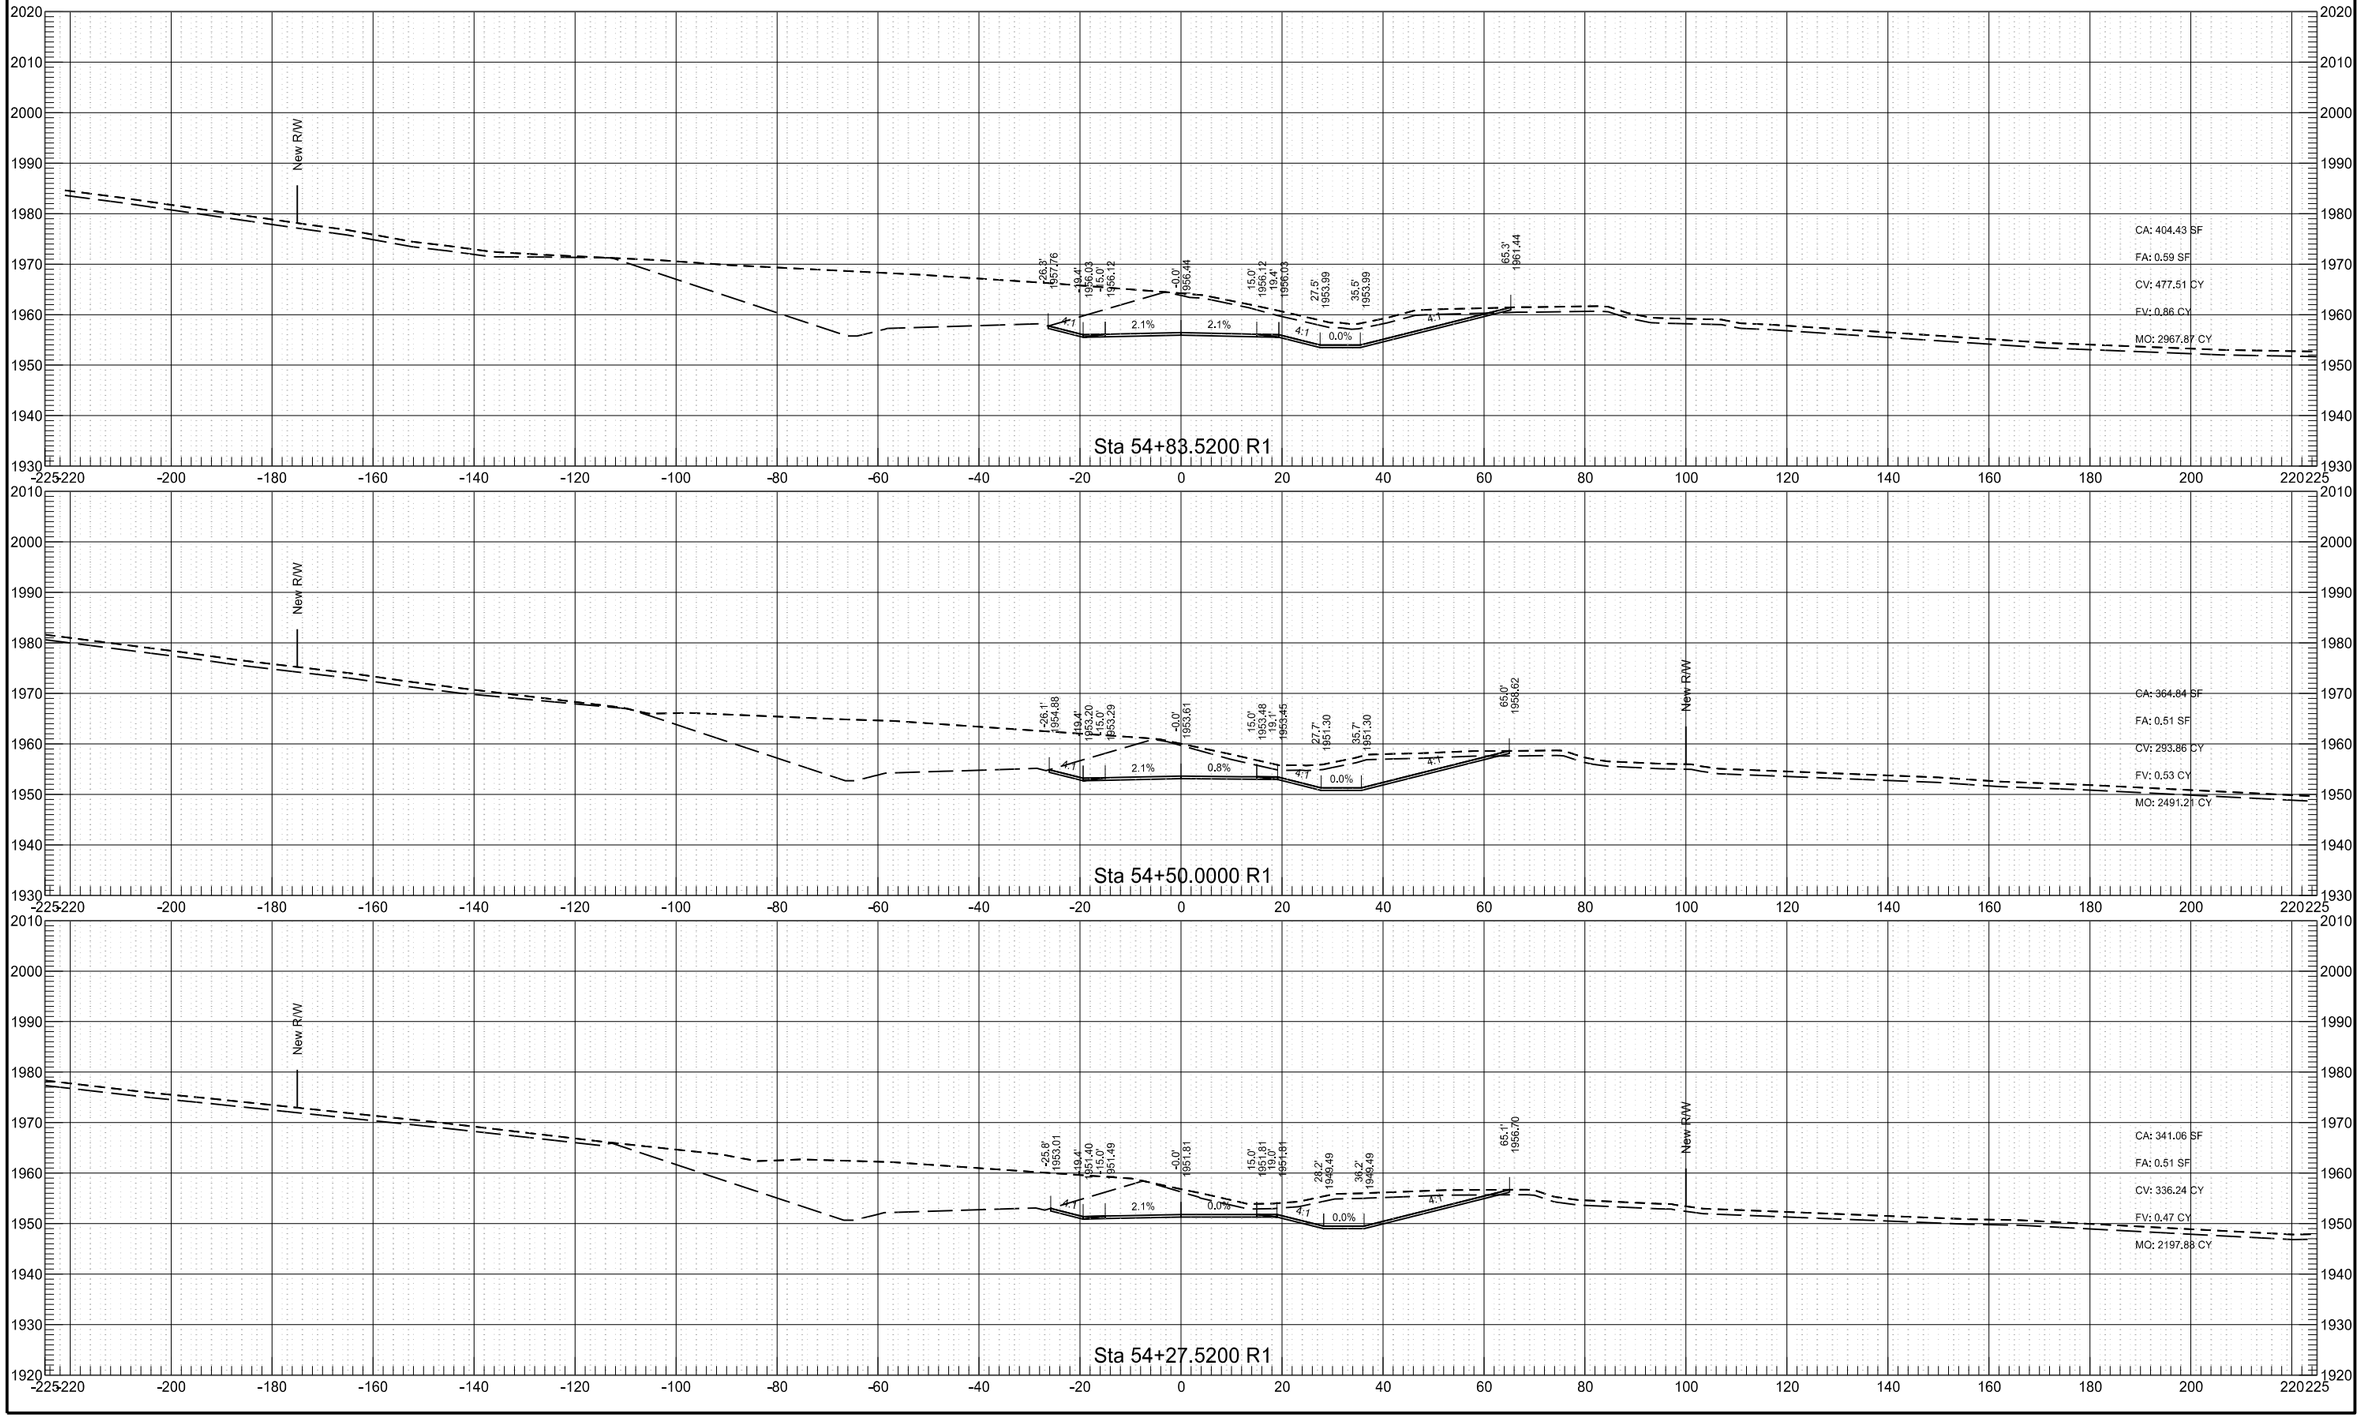

40th St NW Phase B


	STATE	PROJECT NO.	SECTION NO.	SHEET NO.
	ND	AC-NH-SOIB-7-023(041)925	200	119

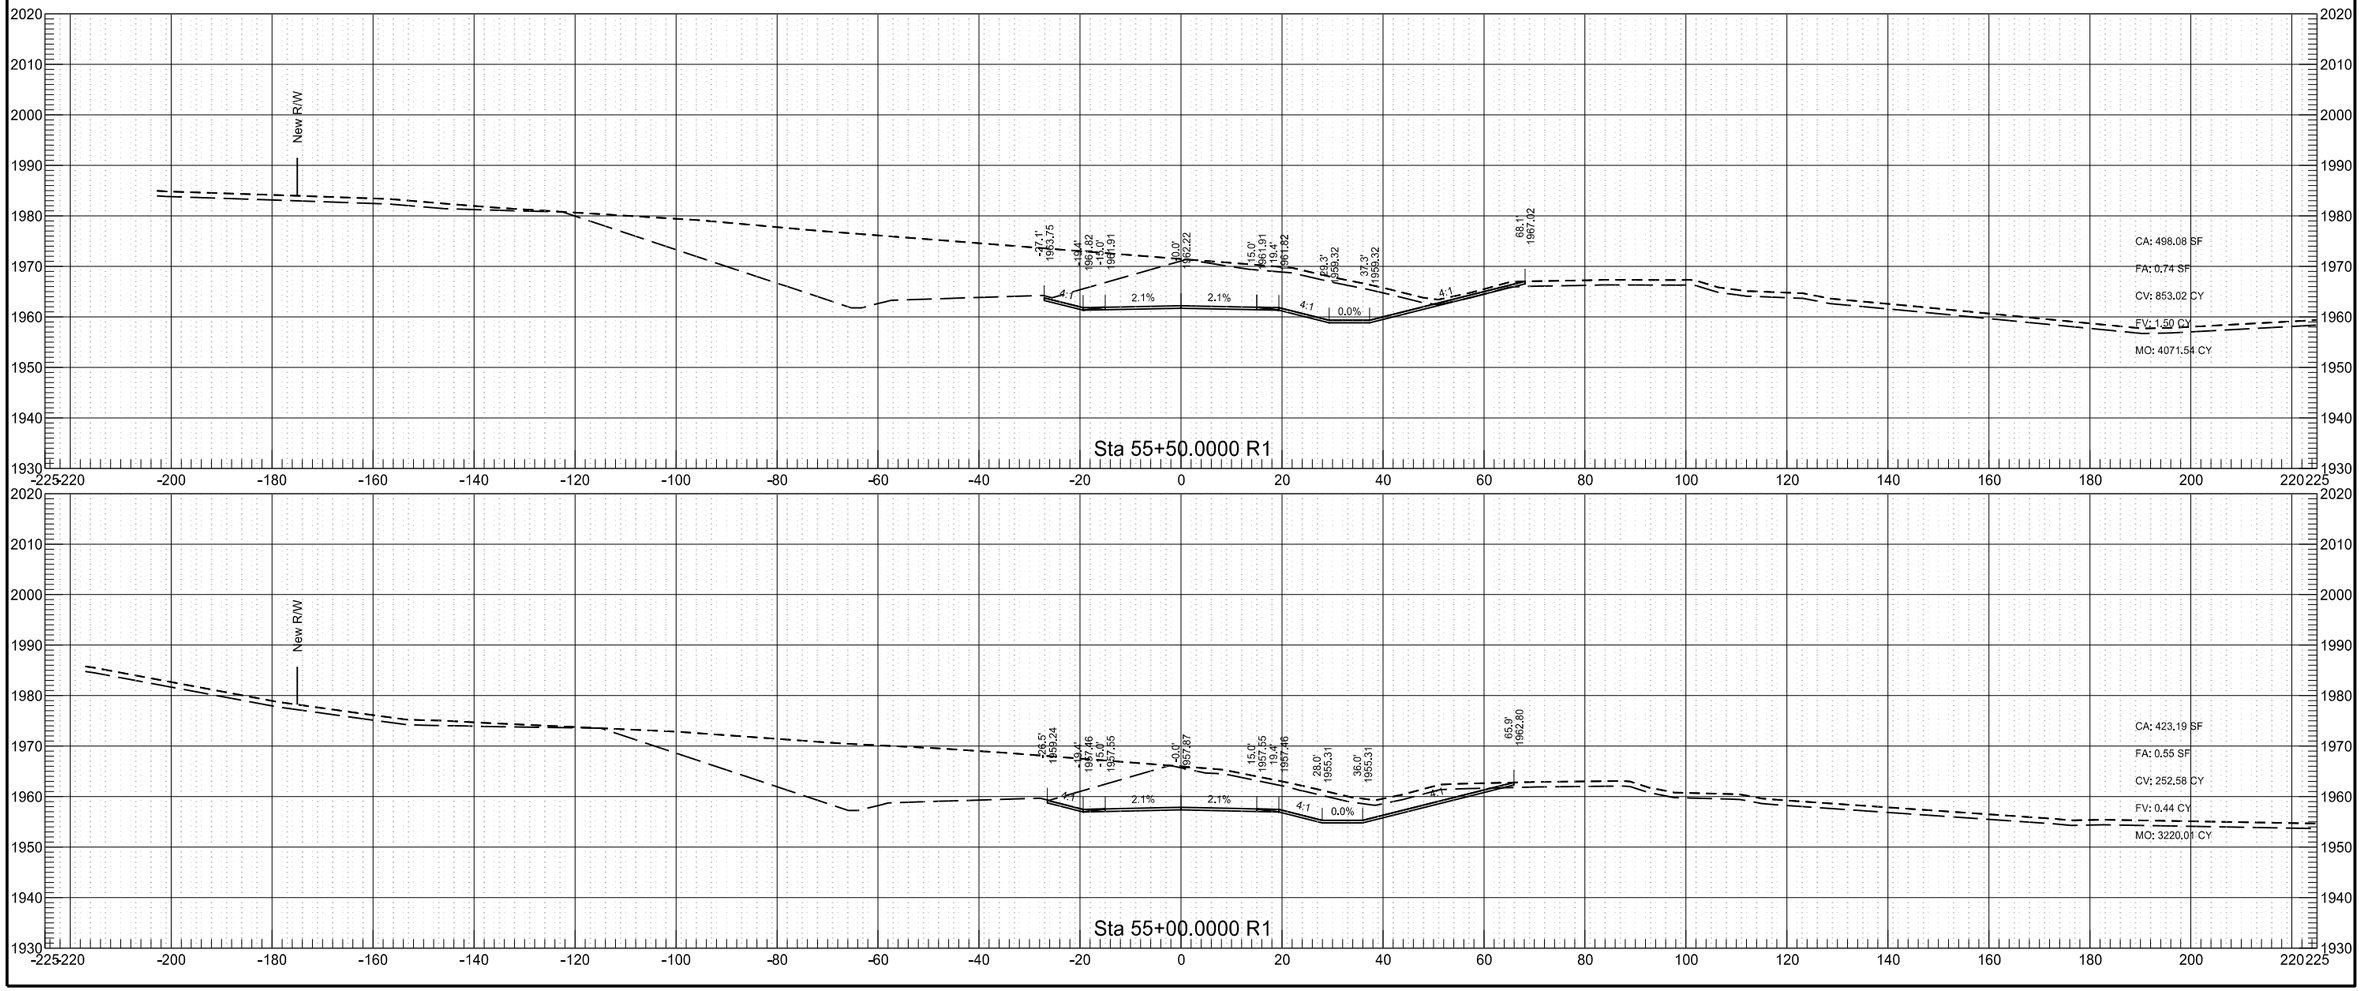

9/12/2017 2:59:04 PM taylorolson P:\State\NDDOT\142141101\CADD\Design\Corridor_40thSt_phase2.dgn

40th St NW Phase B

	STATE	PROJECT NO.	SECTION NO.	SHEET NO.
	ND	AC-NH-SOIB-7-023(041)925	200	120

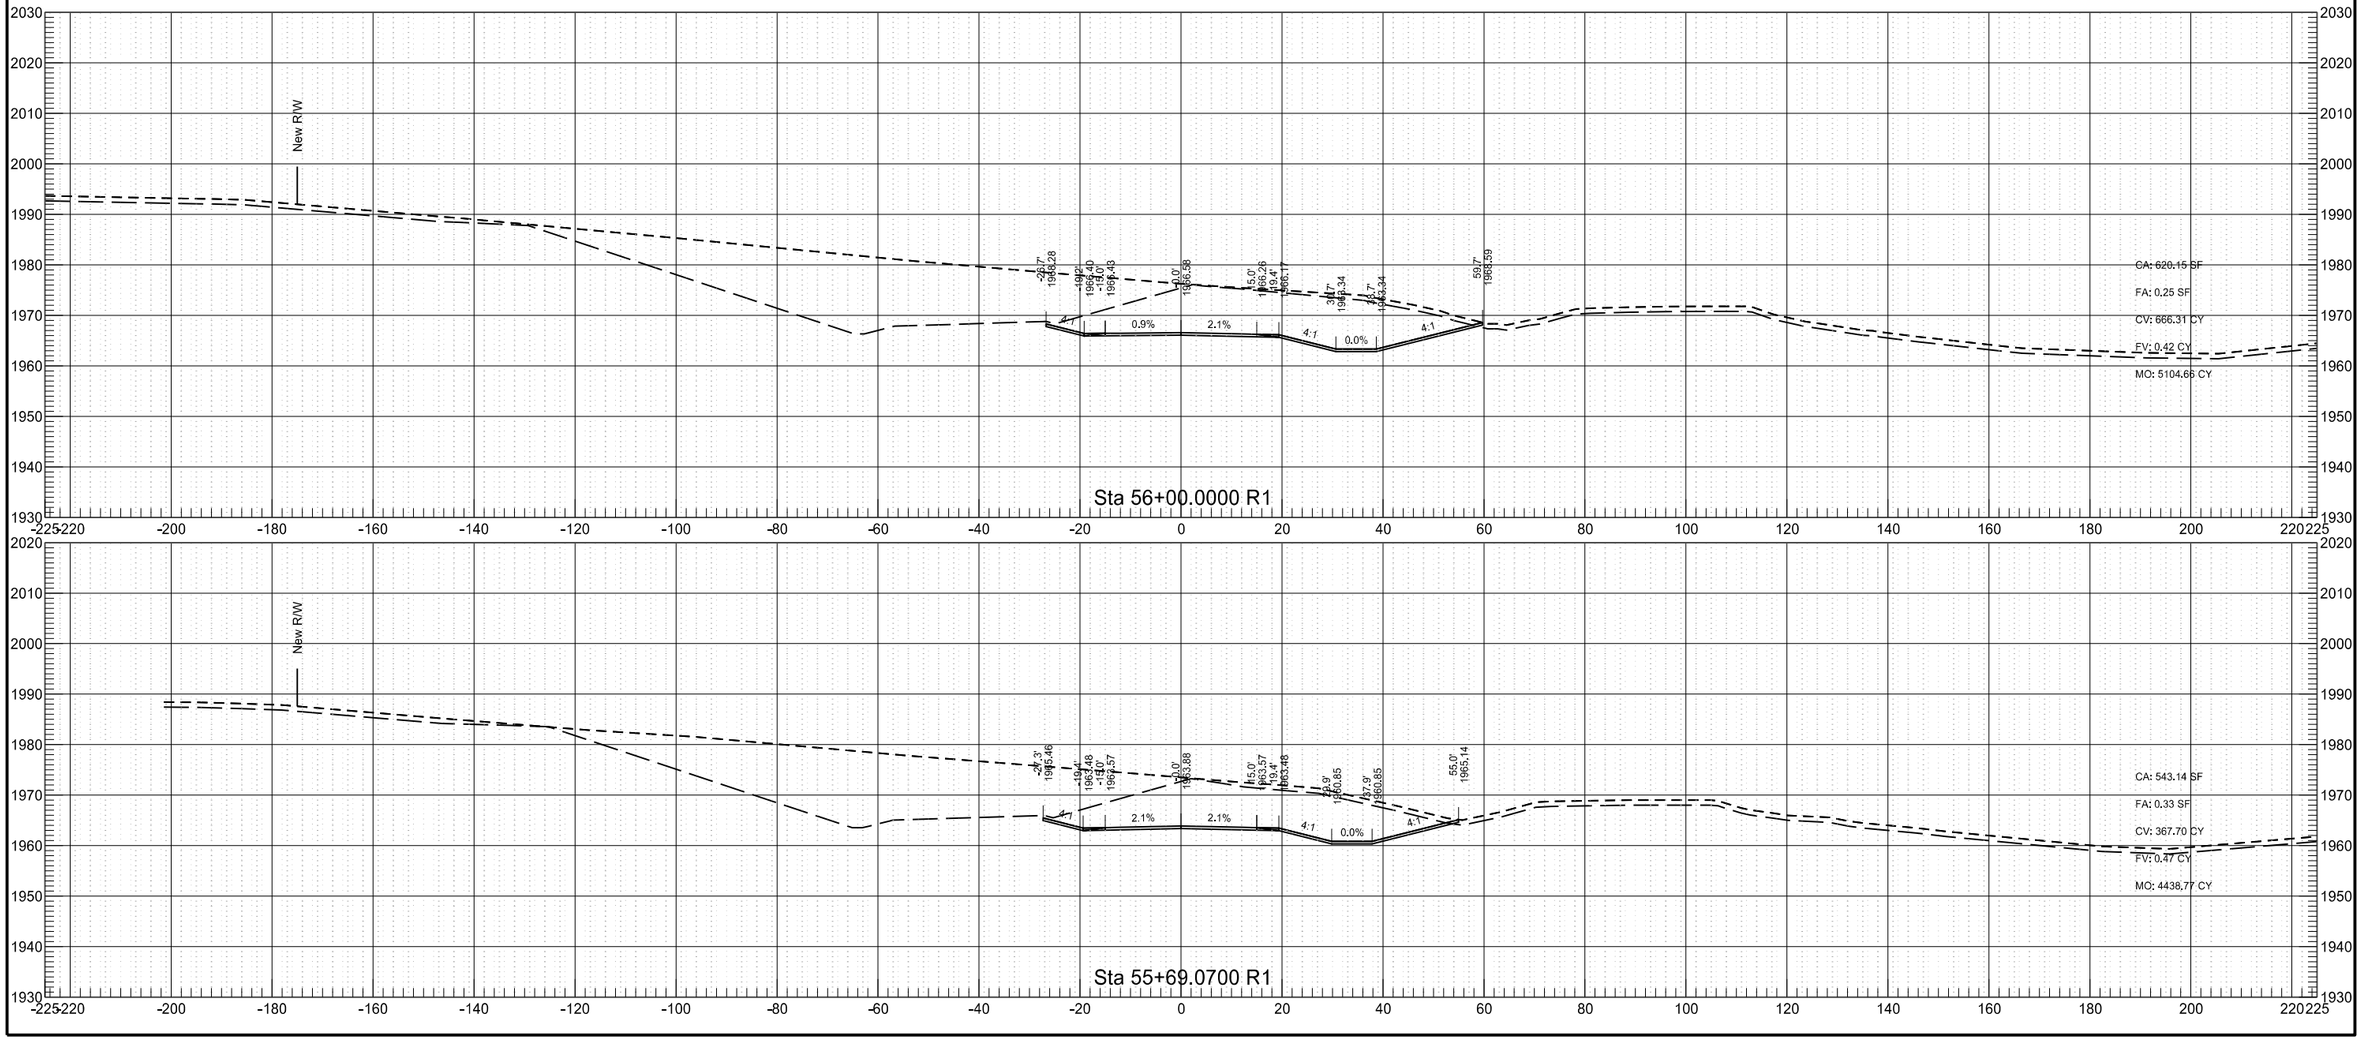


40th St NW Phase B

	STATE	PROJECT NO.	SECTION NO.	SHEET NO.
	ND	AC-NH-SOIB-7-023(041)925	200	121

9/12/2017 2:59:09 PM taylorolson P:\State\NDDOT\14214101\CADD\Design\Corridor_40thSt_phase2.dgn


40th St NW Phase B

	STATE	PROJECT NO.	SECTION NO.	SHEET NO.
	ND	AC-NH-SOIB-7-023(041)925	200	122

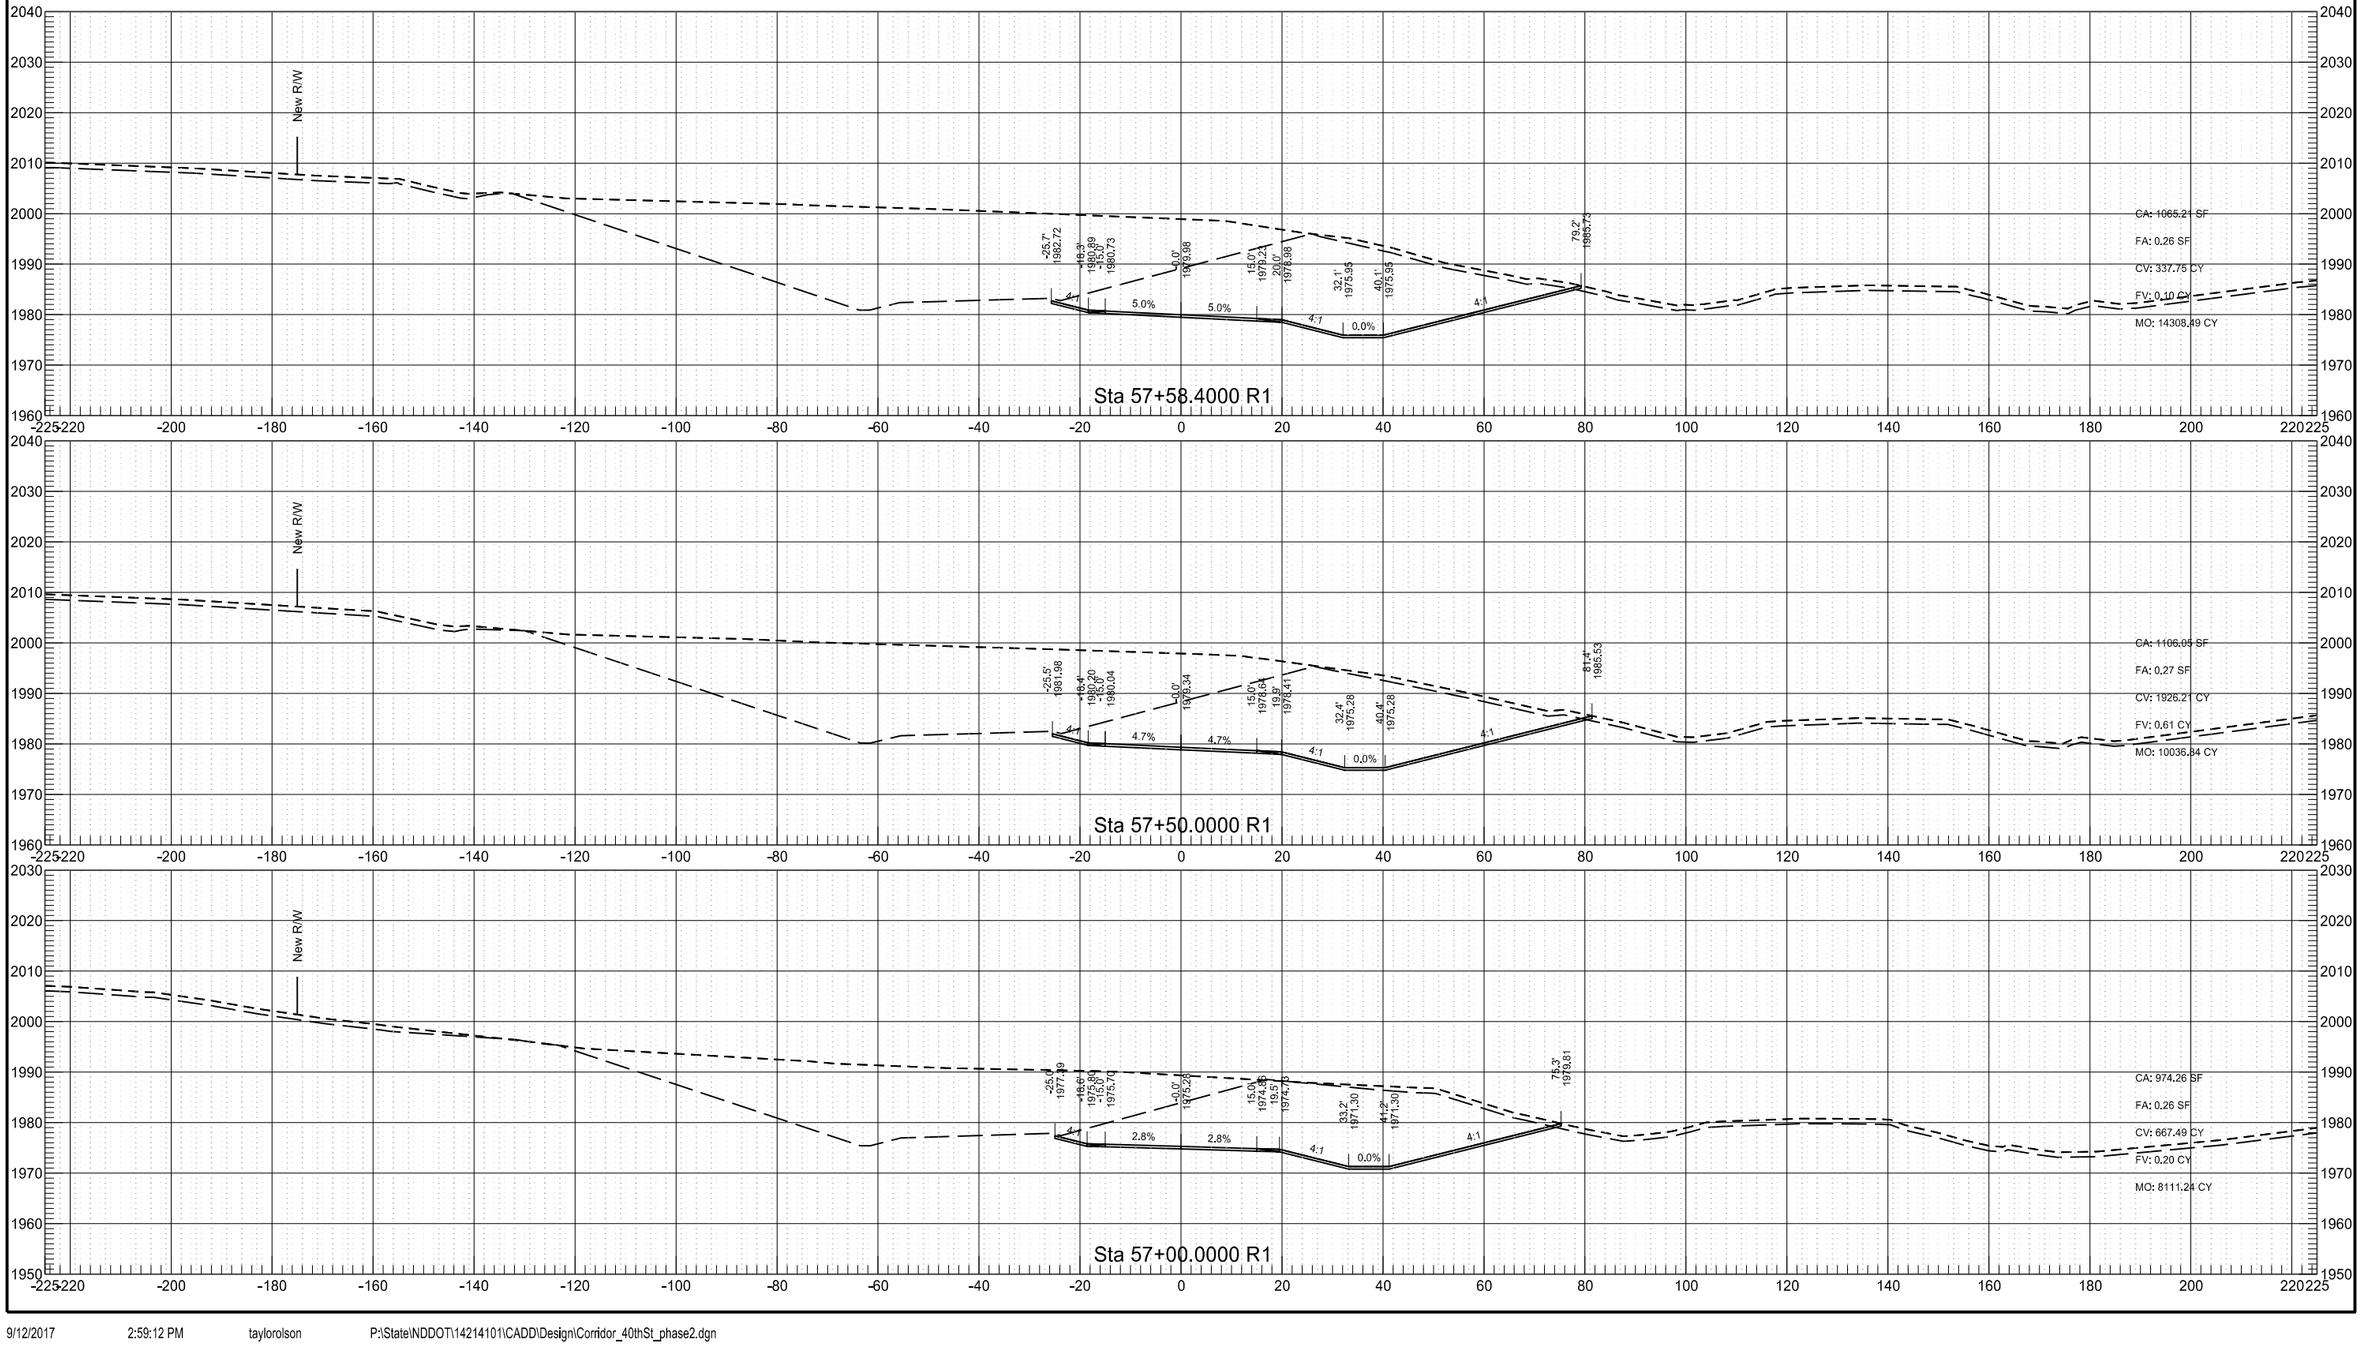


40th St NW Phase B

	STATE	PROJECT NO.	SECTION NO.	SHEET NO.
	ND	AC-NH-SOIB-7-023(041)925	200	123

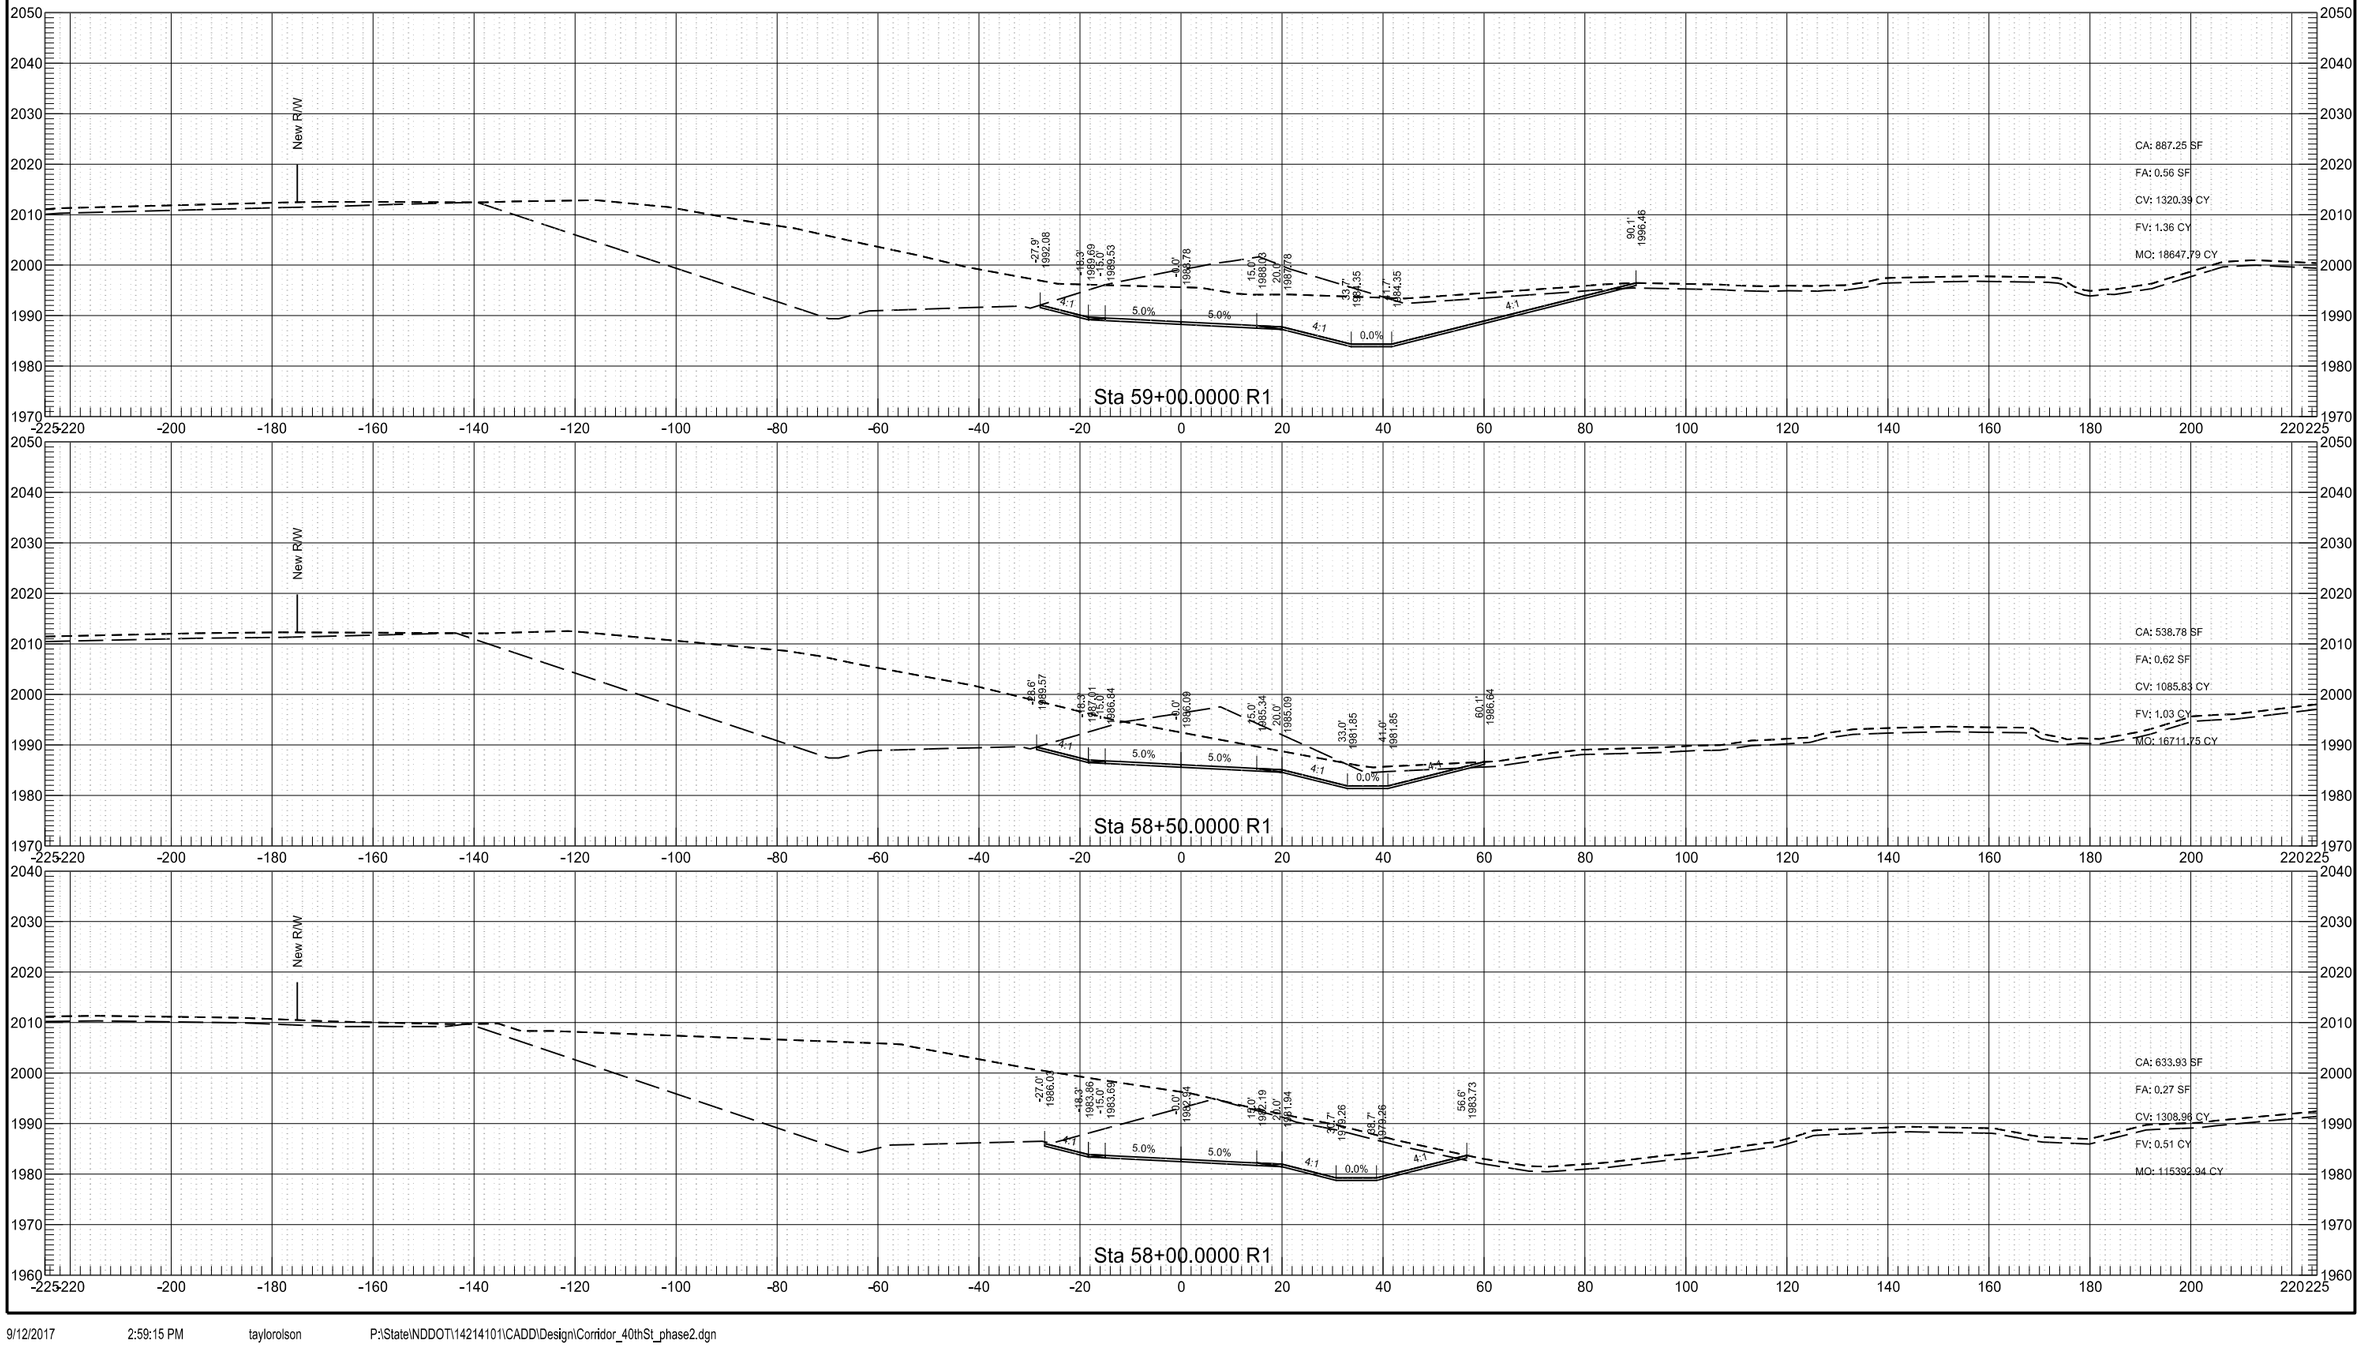

40th St NW Phase B


	STATE	PROJECT NO.	SECTION NO.	SHEET NO.
	ND	AC-NH-SOIB-7-023(041)925	200	124

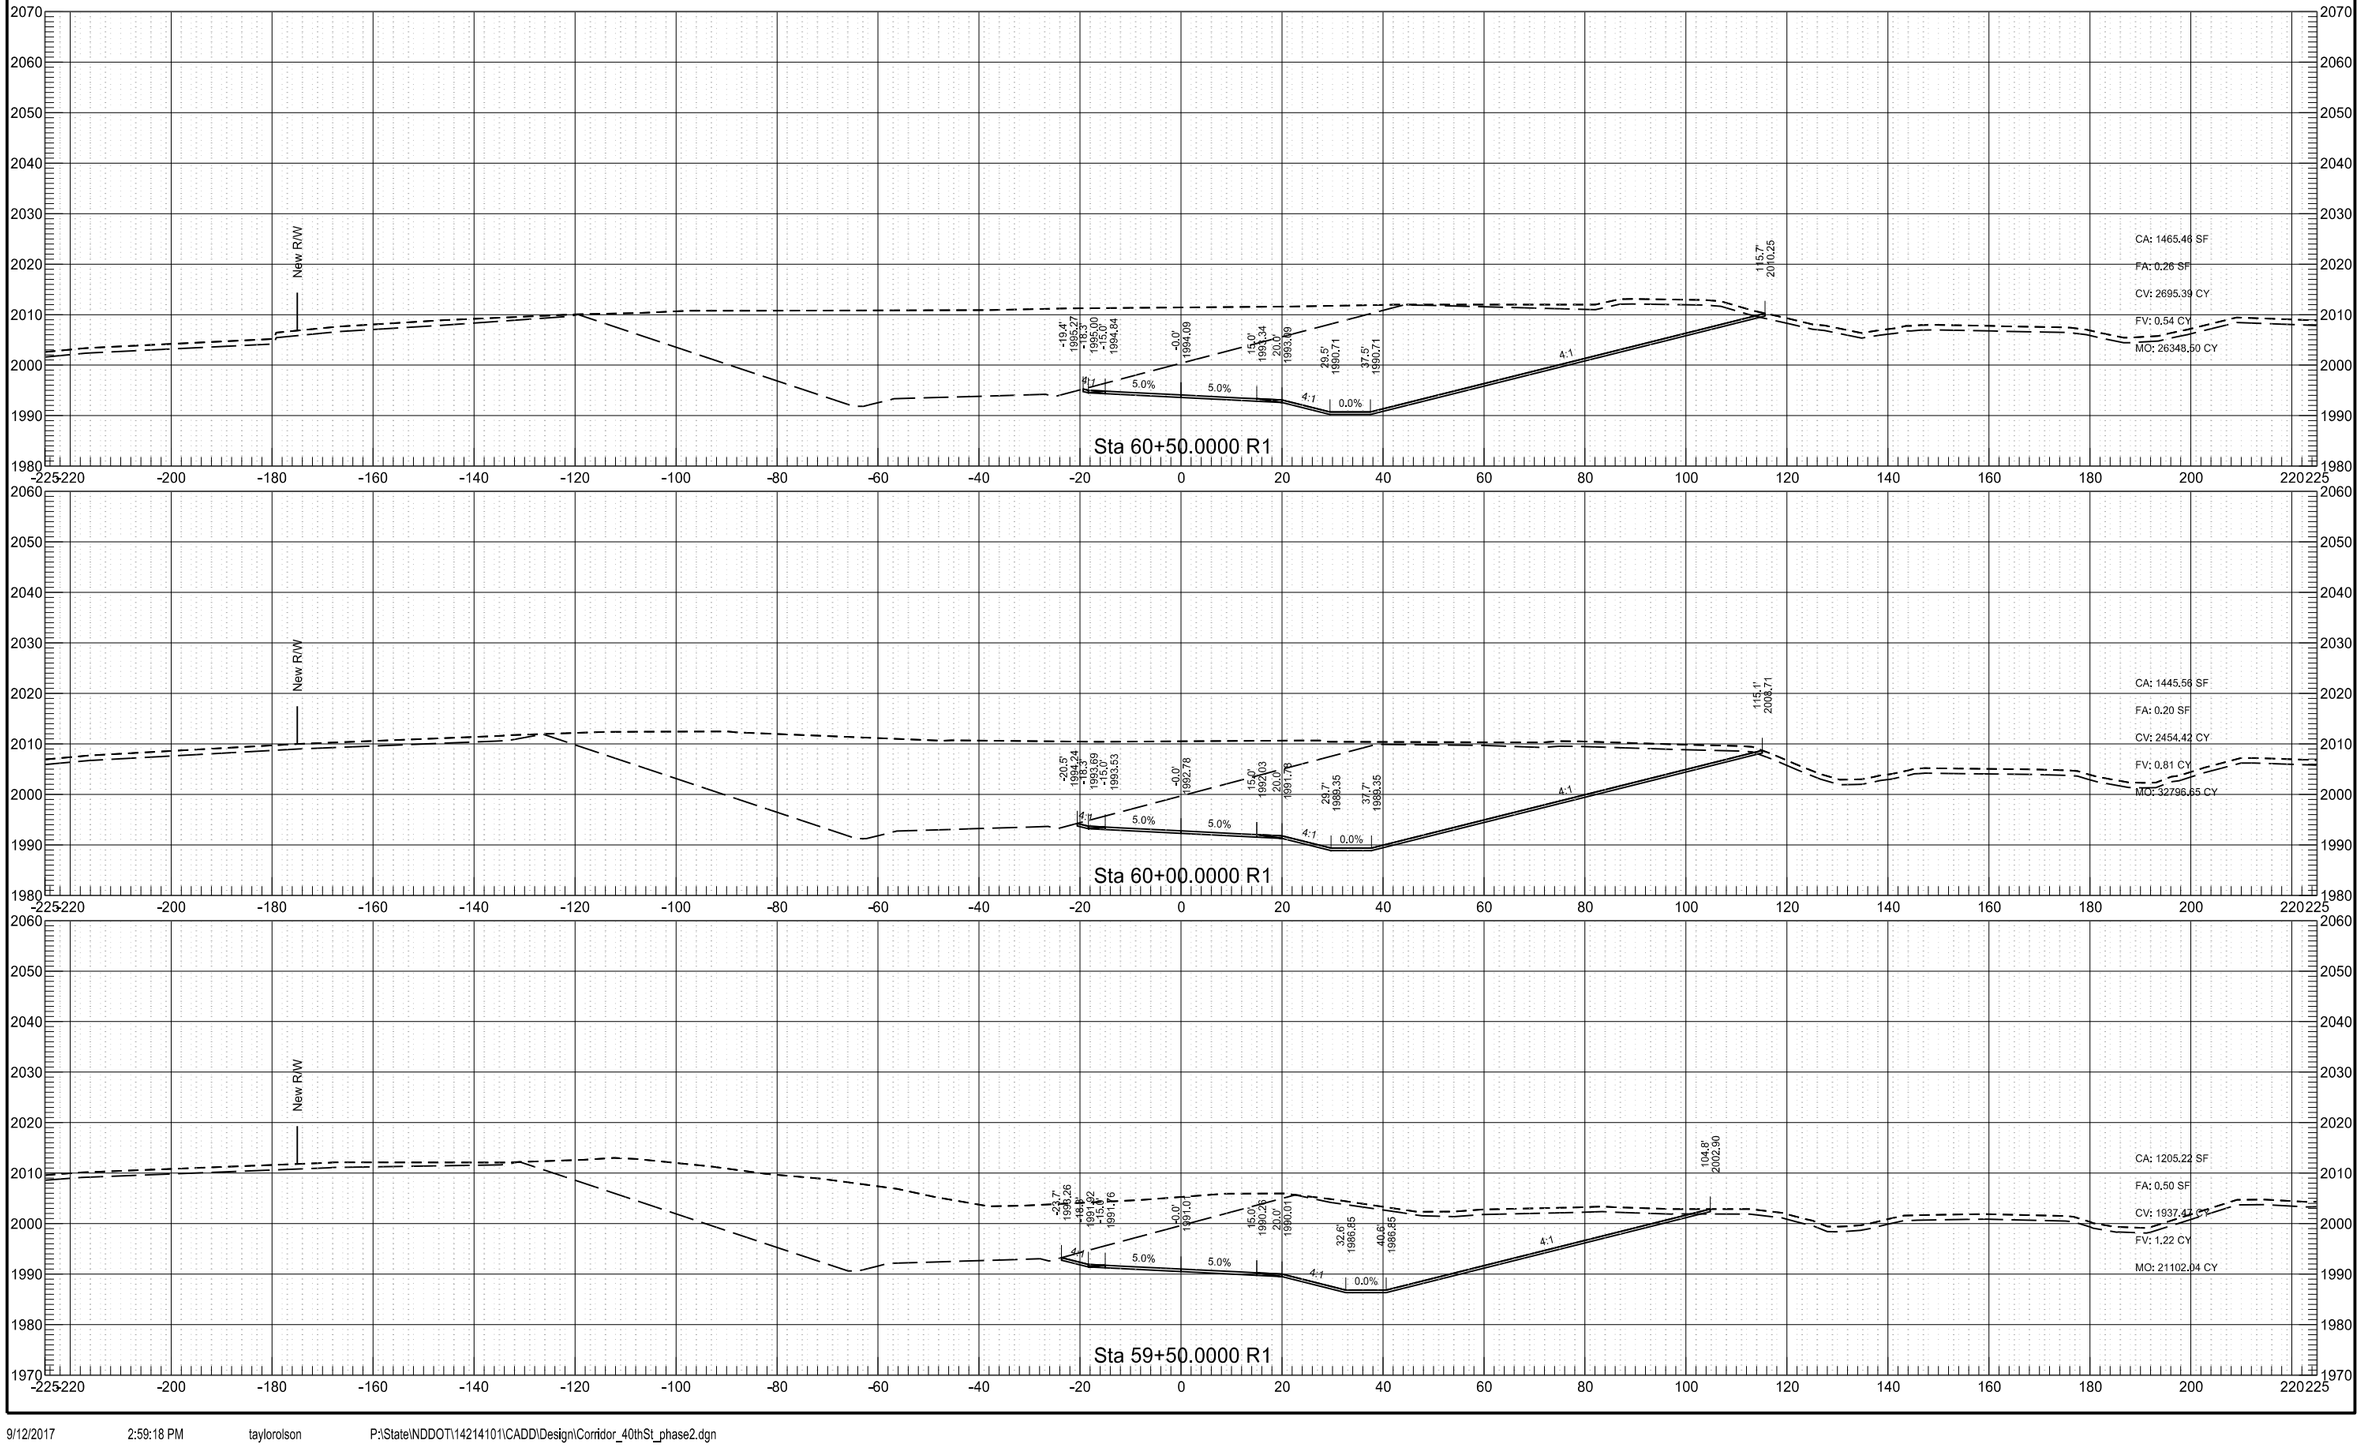

9/12/2017 2:59:18 PM taylorolson P:\State\NDDOT\14214101\CADD\Design\Corridor_40thSt_phase2.dgn


40th St NW Phase B

	STATE	PROJECT NO.	SECTION NO.	SHEET NO.
	ND	AC-NH-SOIB-7-023(041)925	200	125

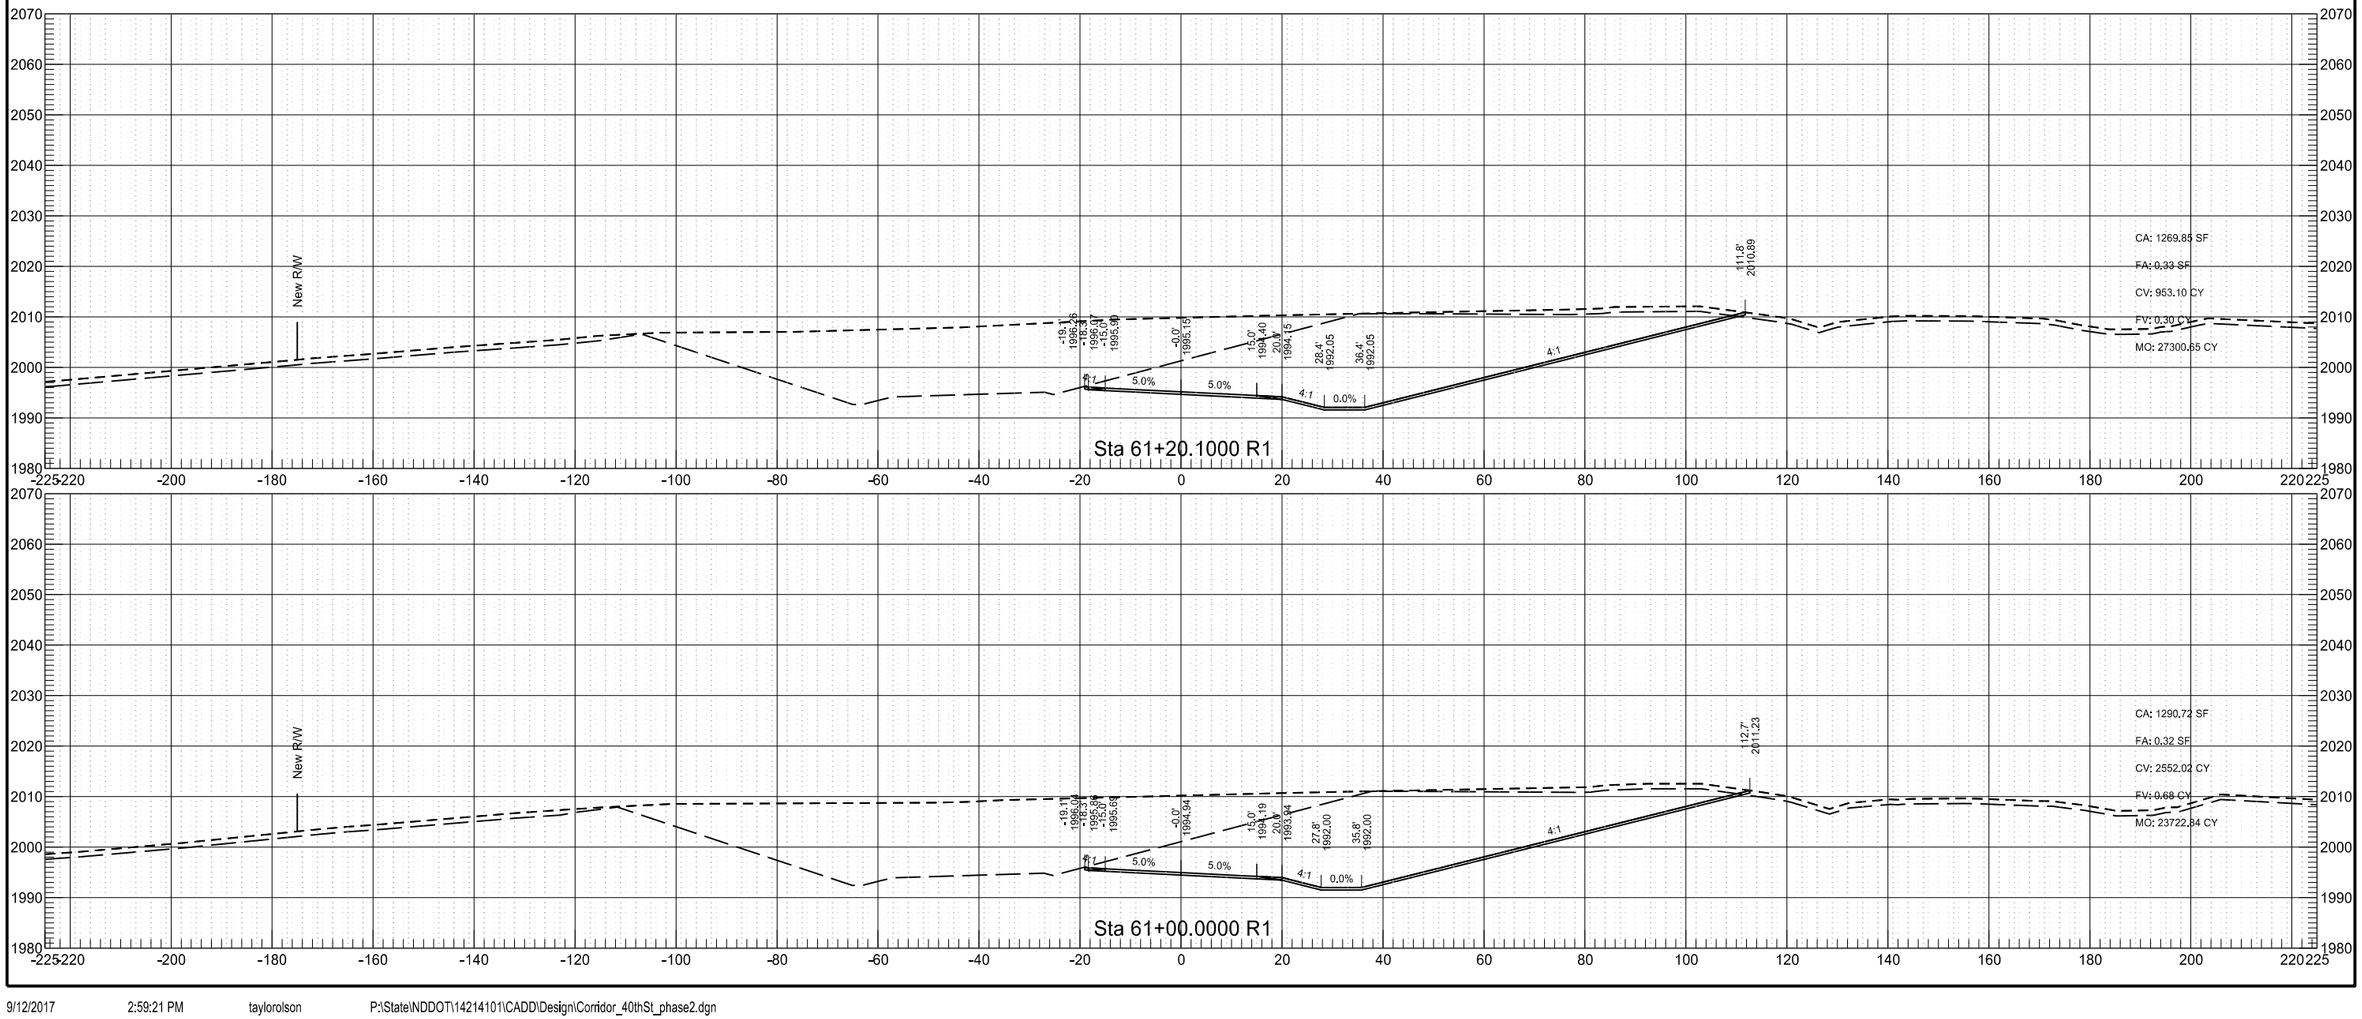


40th St NW Phase B

	STATE	PROJECT NO.	SECTION NO.	SHEET NO.
	ND	AC-NH-SOIB-7-023(041)925	200	126

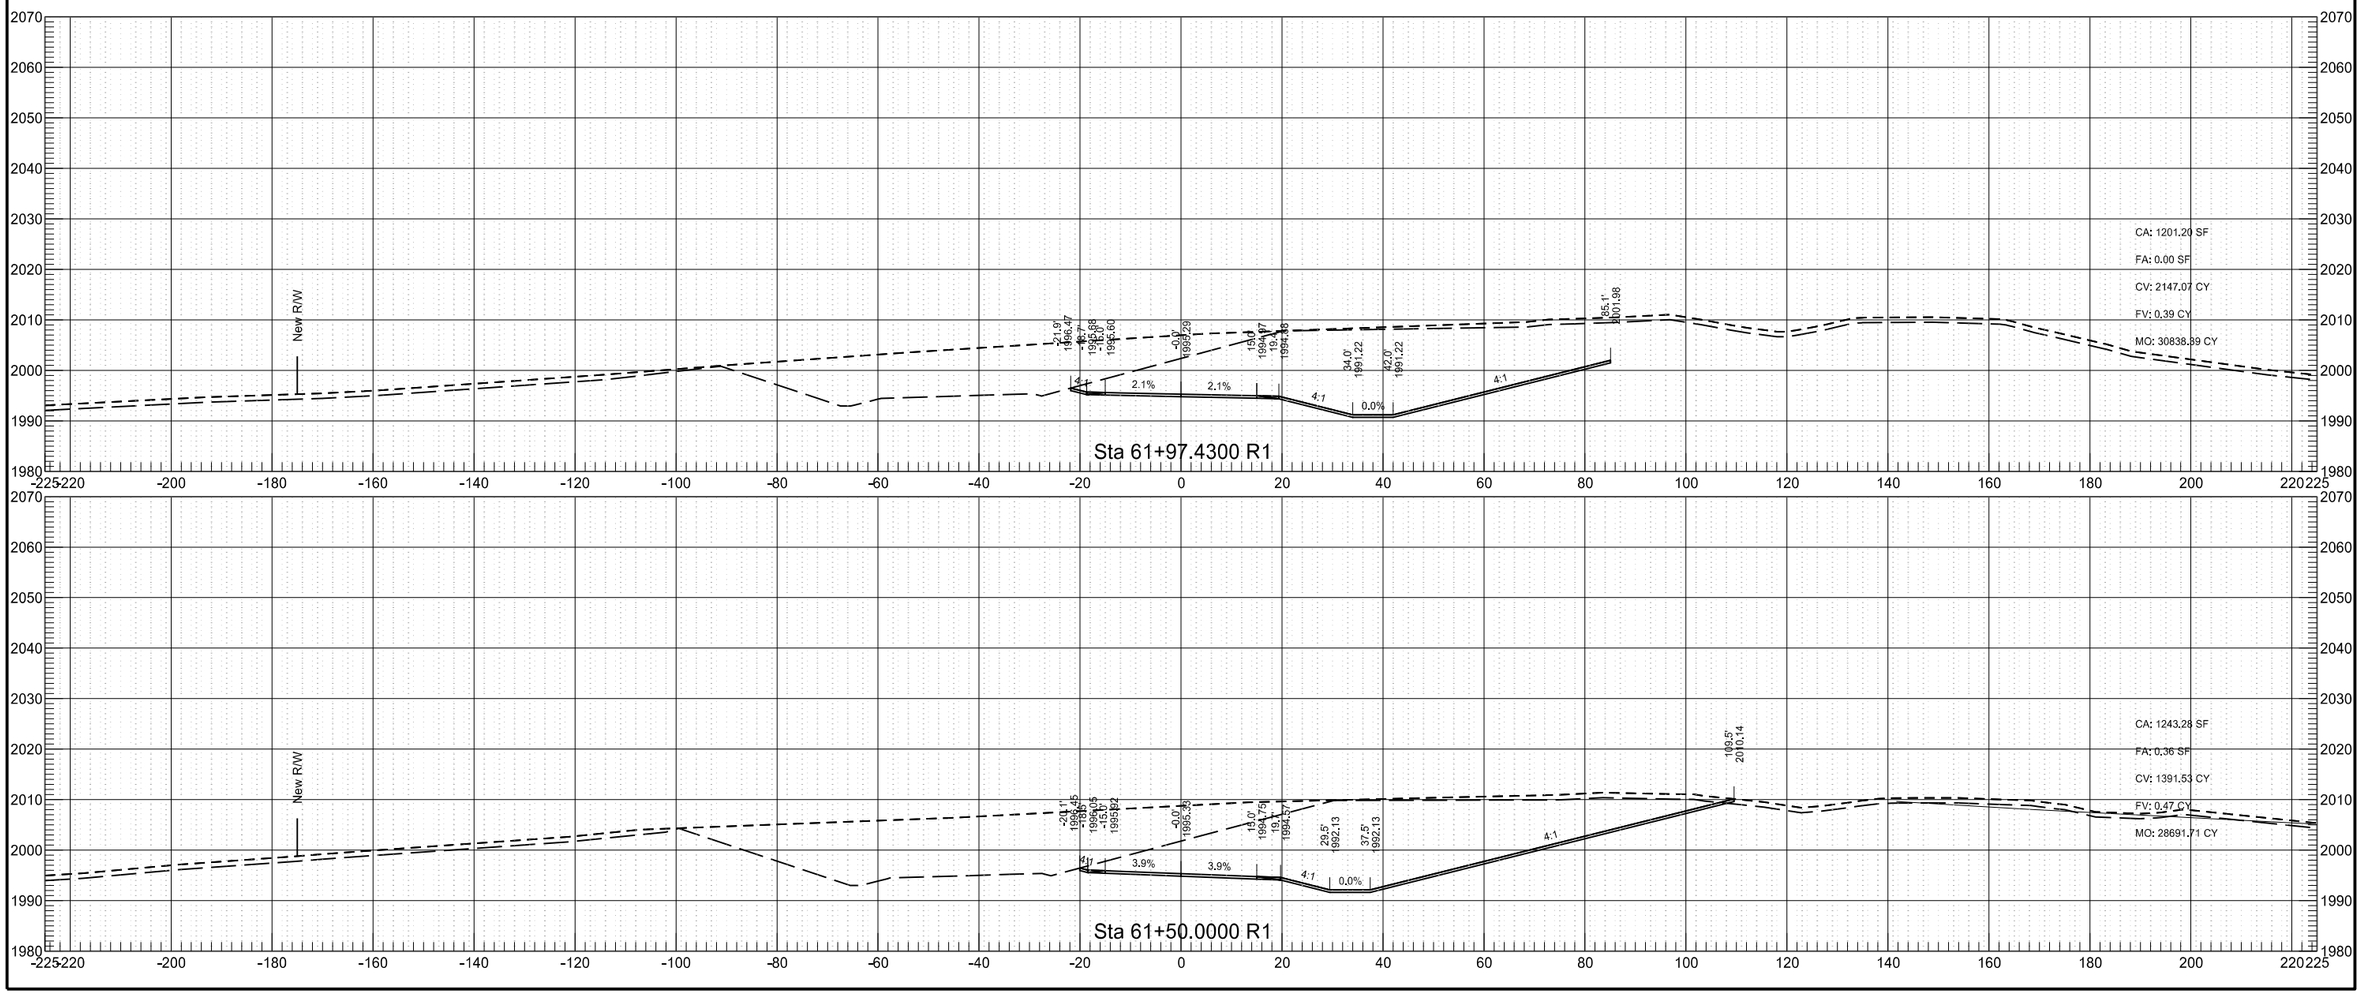


40th St NW Phase B

	STATE	PROJECT NO.	SECTION NO.	SHEET NO.
	ND	AC-NH-SOIB-7-023(041)925	200	127

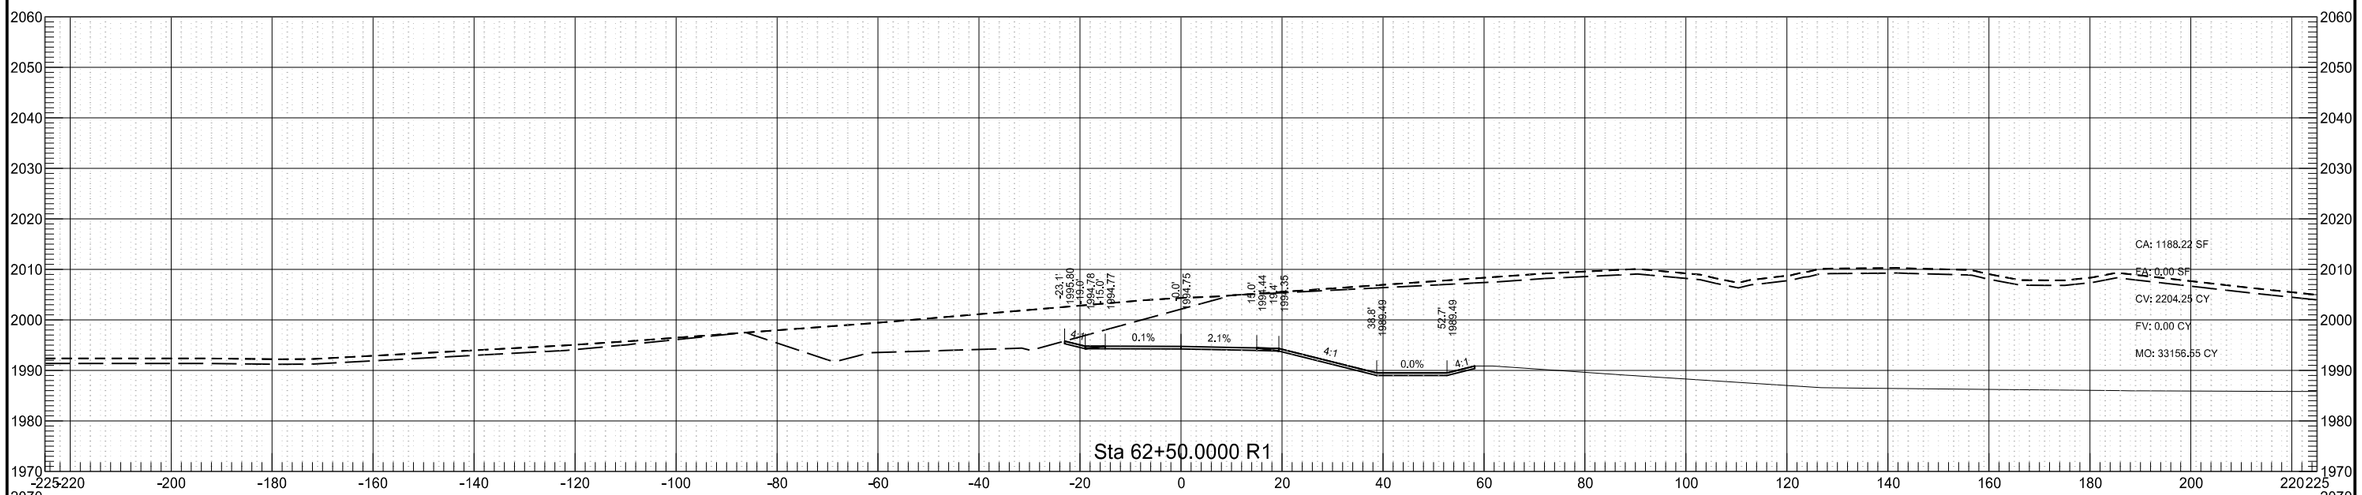

40th St NW Phase B


	STATE	PROJECT NO.	SECTION NO.	SHEET NO.
	ND	AC-NH-SOIB-7-023(041)925	200	128

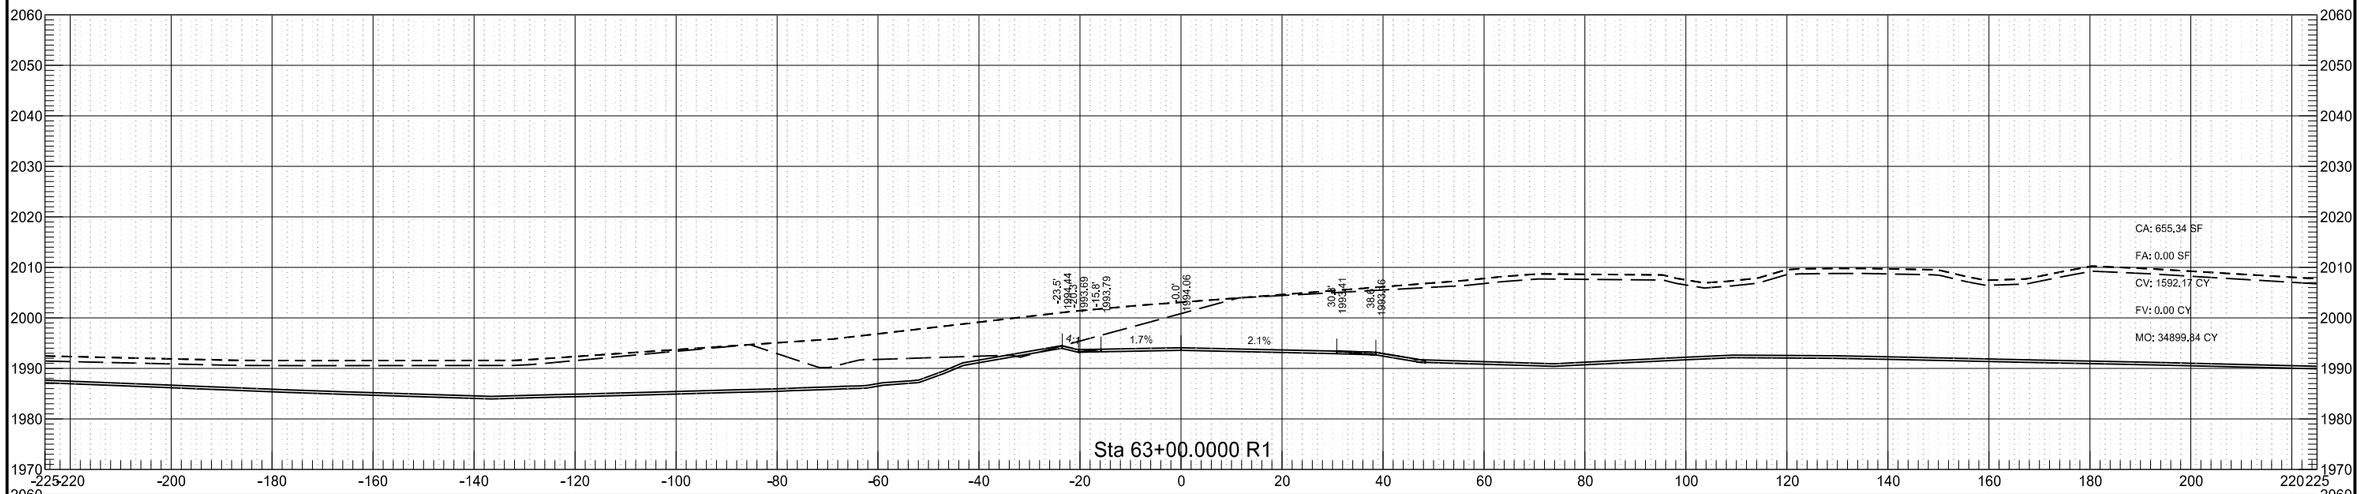


9/12/2017 2:59:29 PM taylorolson P:\State\NDDOT\14214101\CADD\Design\Corridor_40thSt_phase2.dgn

40th St NW Phase B

	STATE	PROJECT NO.	SECTION NO.	SHEET NO.
	ND	AC-NH-SOIB-7-023(041)925	200	129

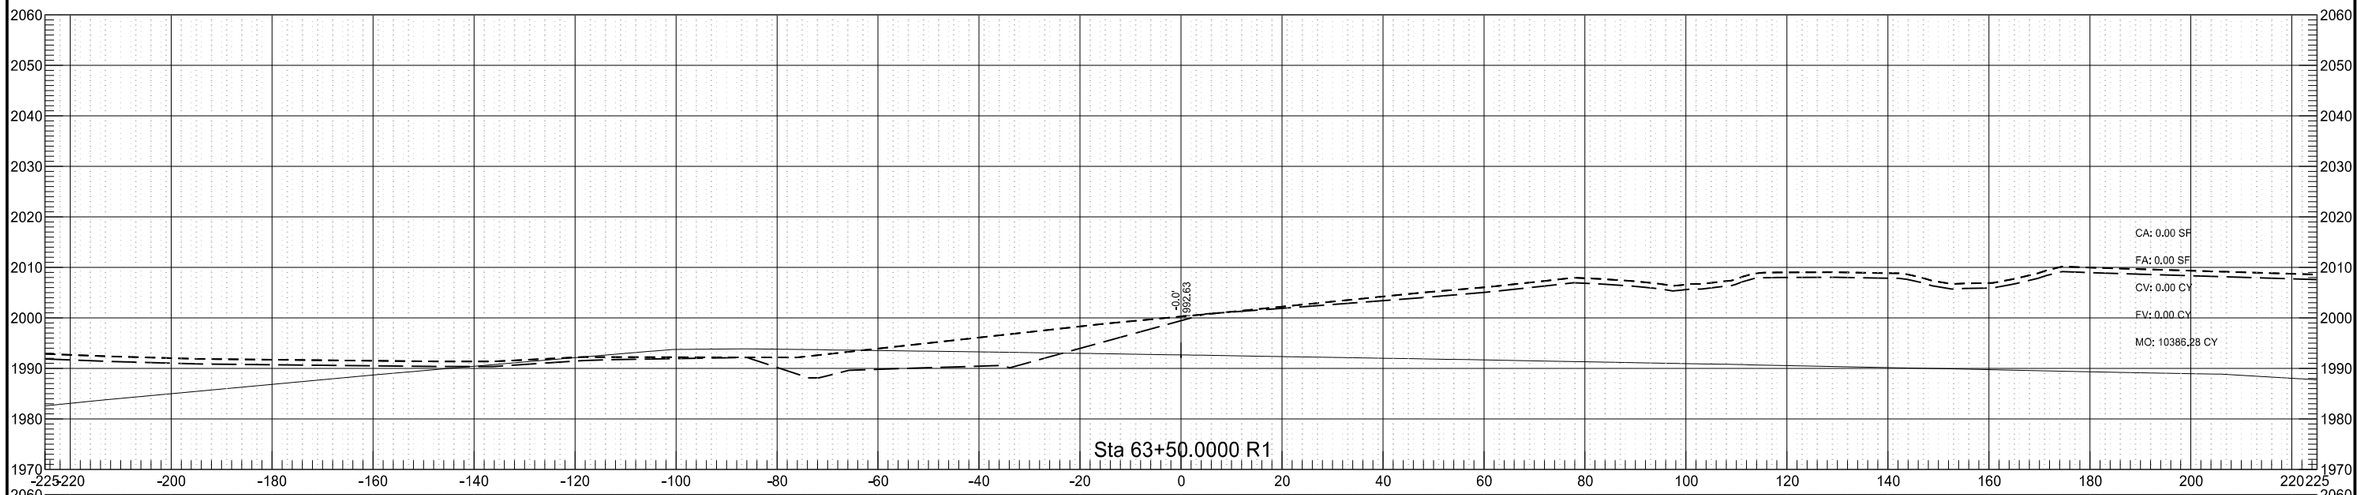


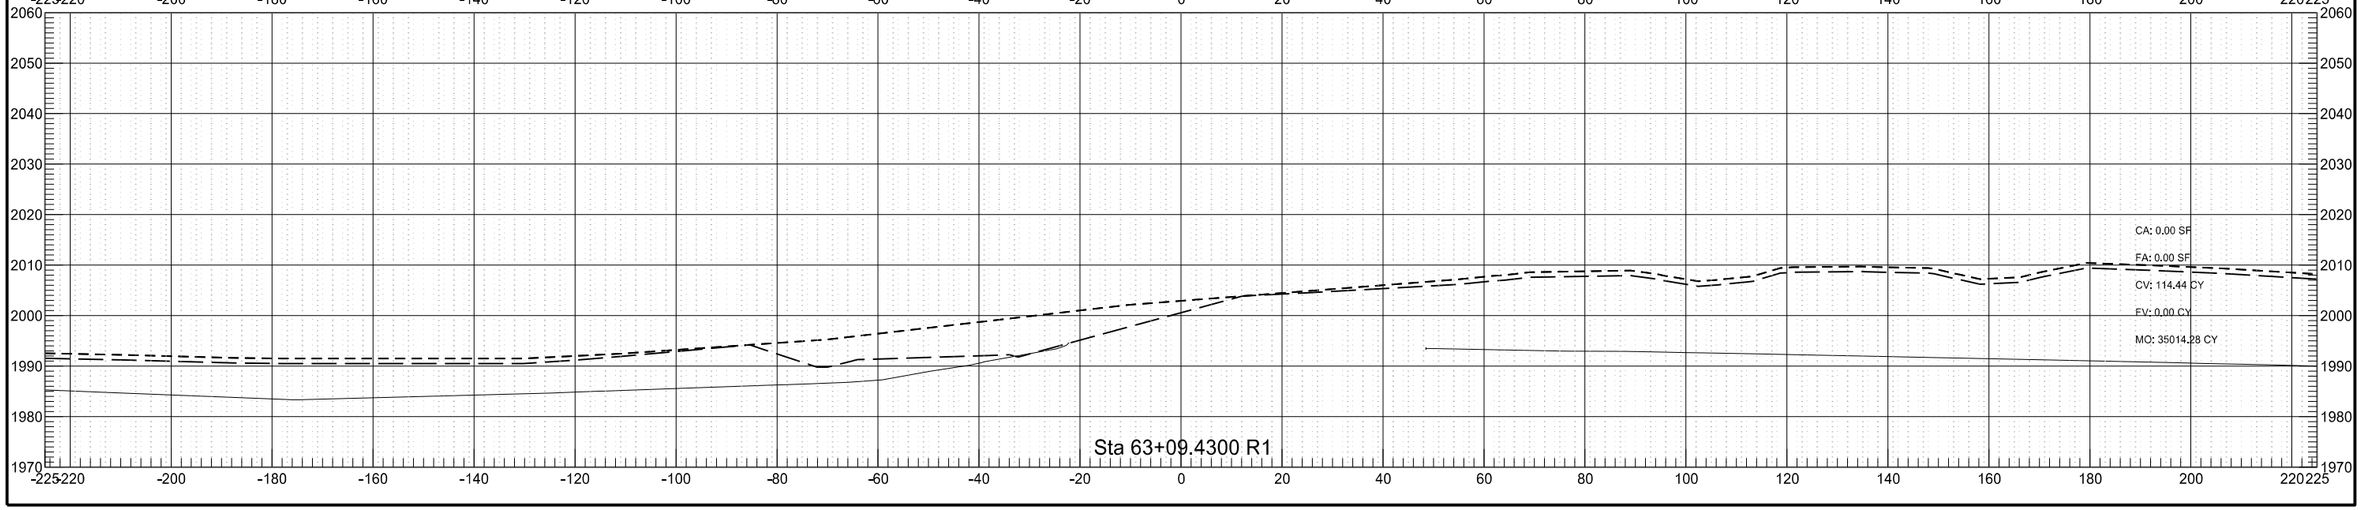

9/12/2017 2:59:32 PM taylorolson P:\State\NDDOT\14214101\CADD\Design\Corridor_40thSt_phase2.dgn


40th St NW Phase B

	STATE	PROJECT NO.	SECTION NO.	SHEET NO.
	ND	AC-NH-SOIB-7-023(041)925	200	130

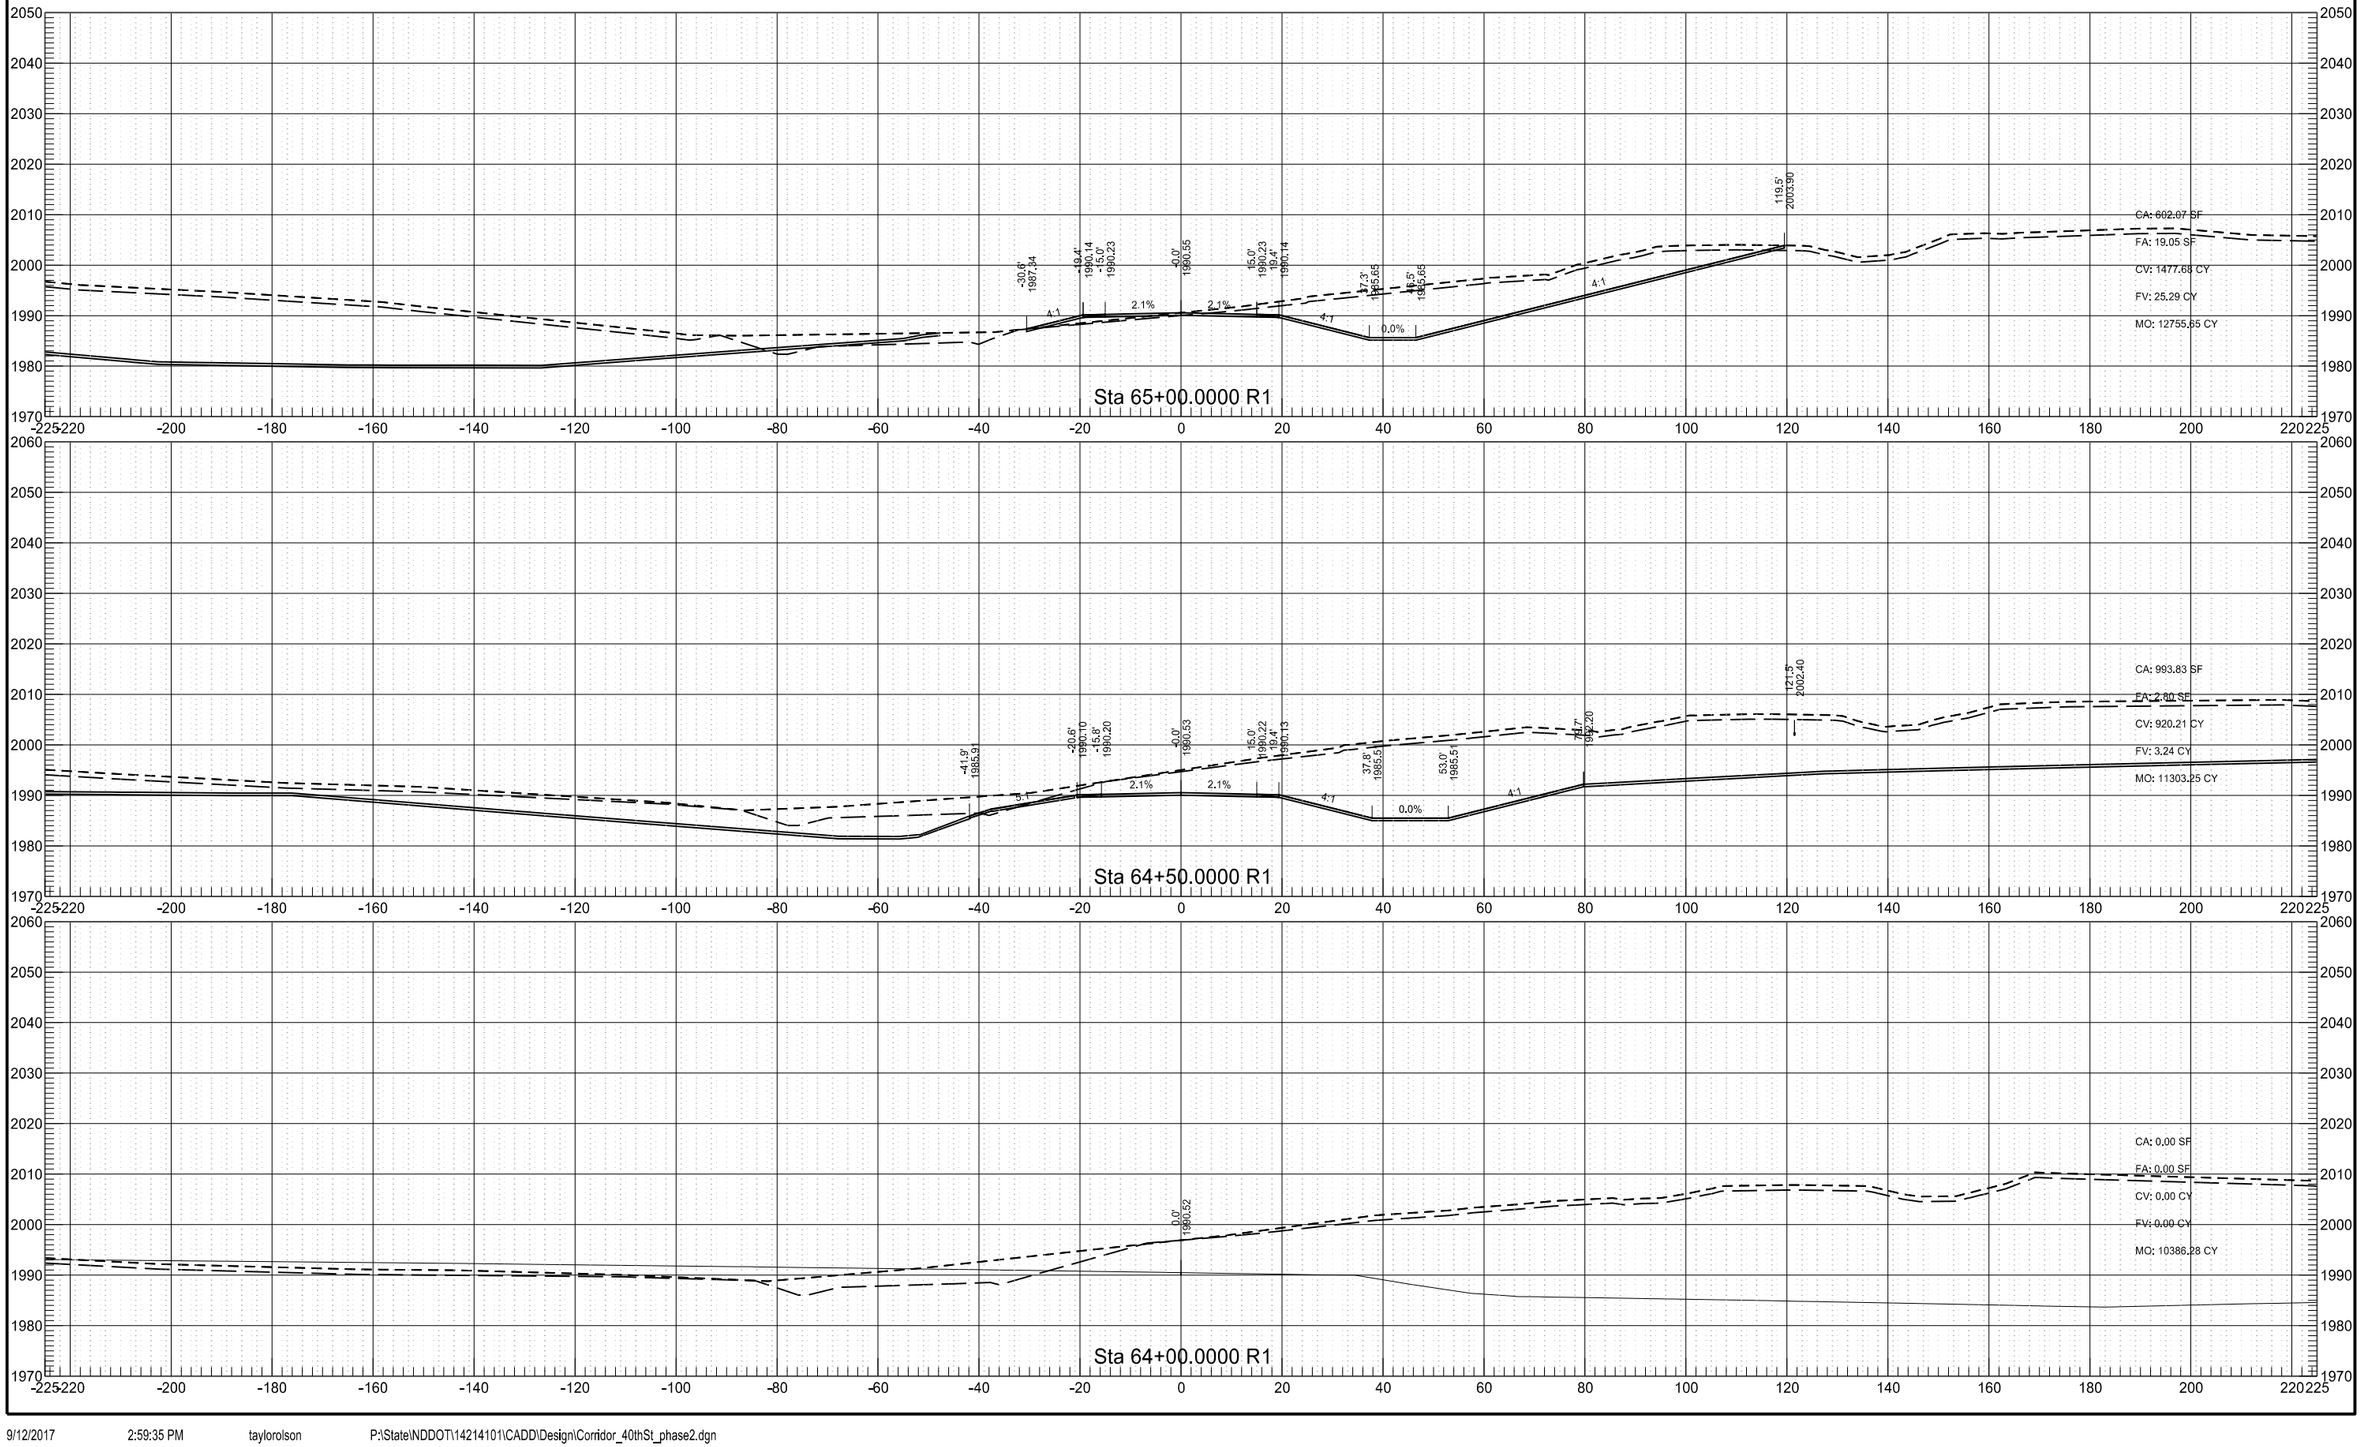

40th St NW Phase B


	STATE	PROJECT NO.	SECTION NO.	SHEET NO.
	ND	AC-NH-SOIB-7-023(041)925	200	131

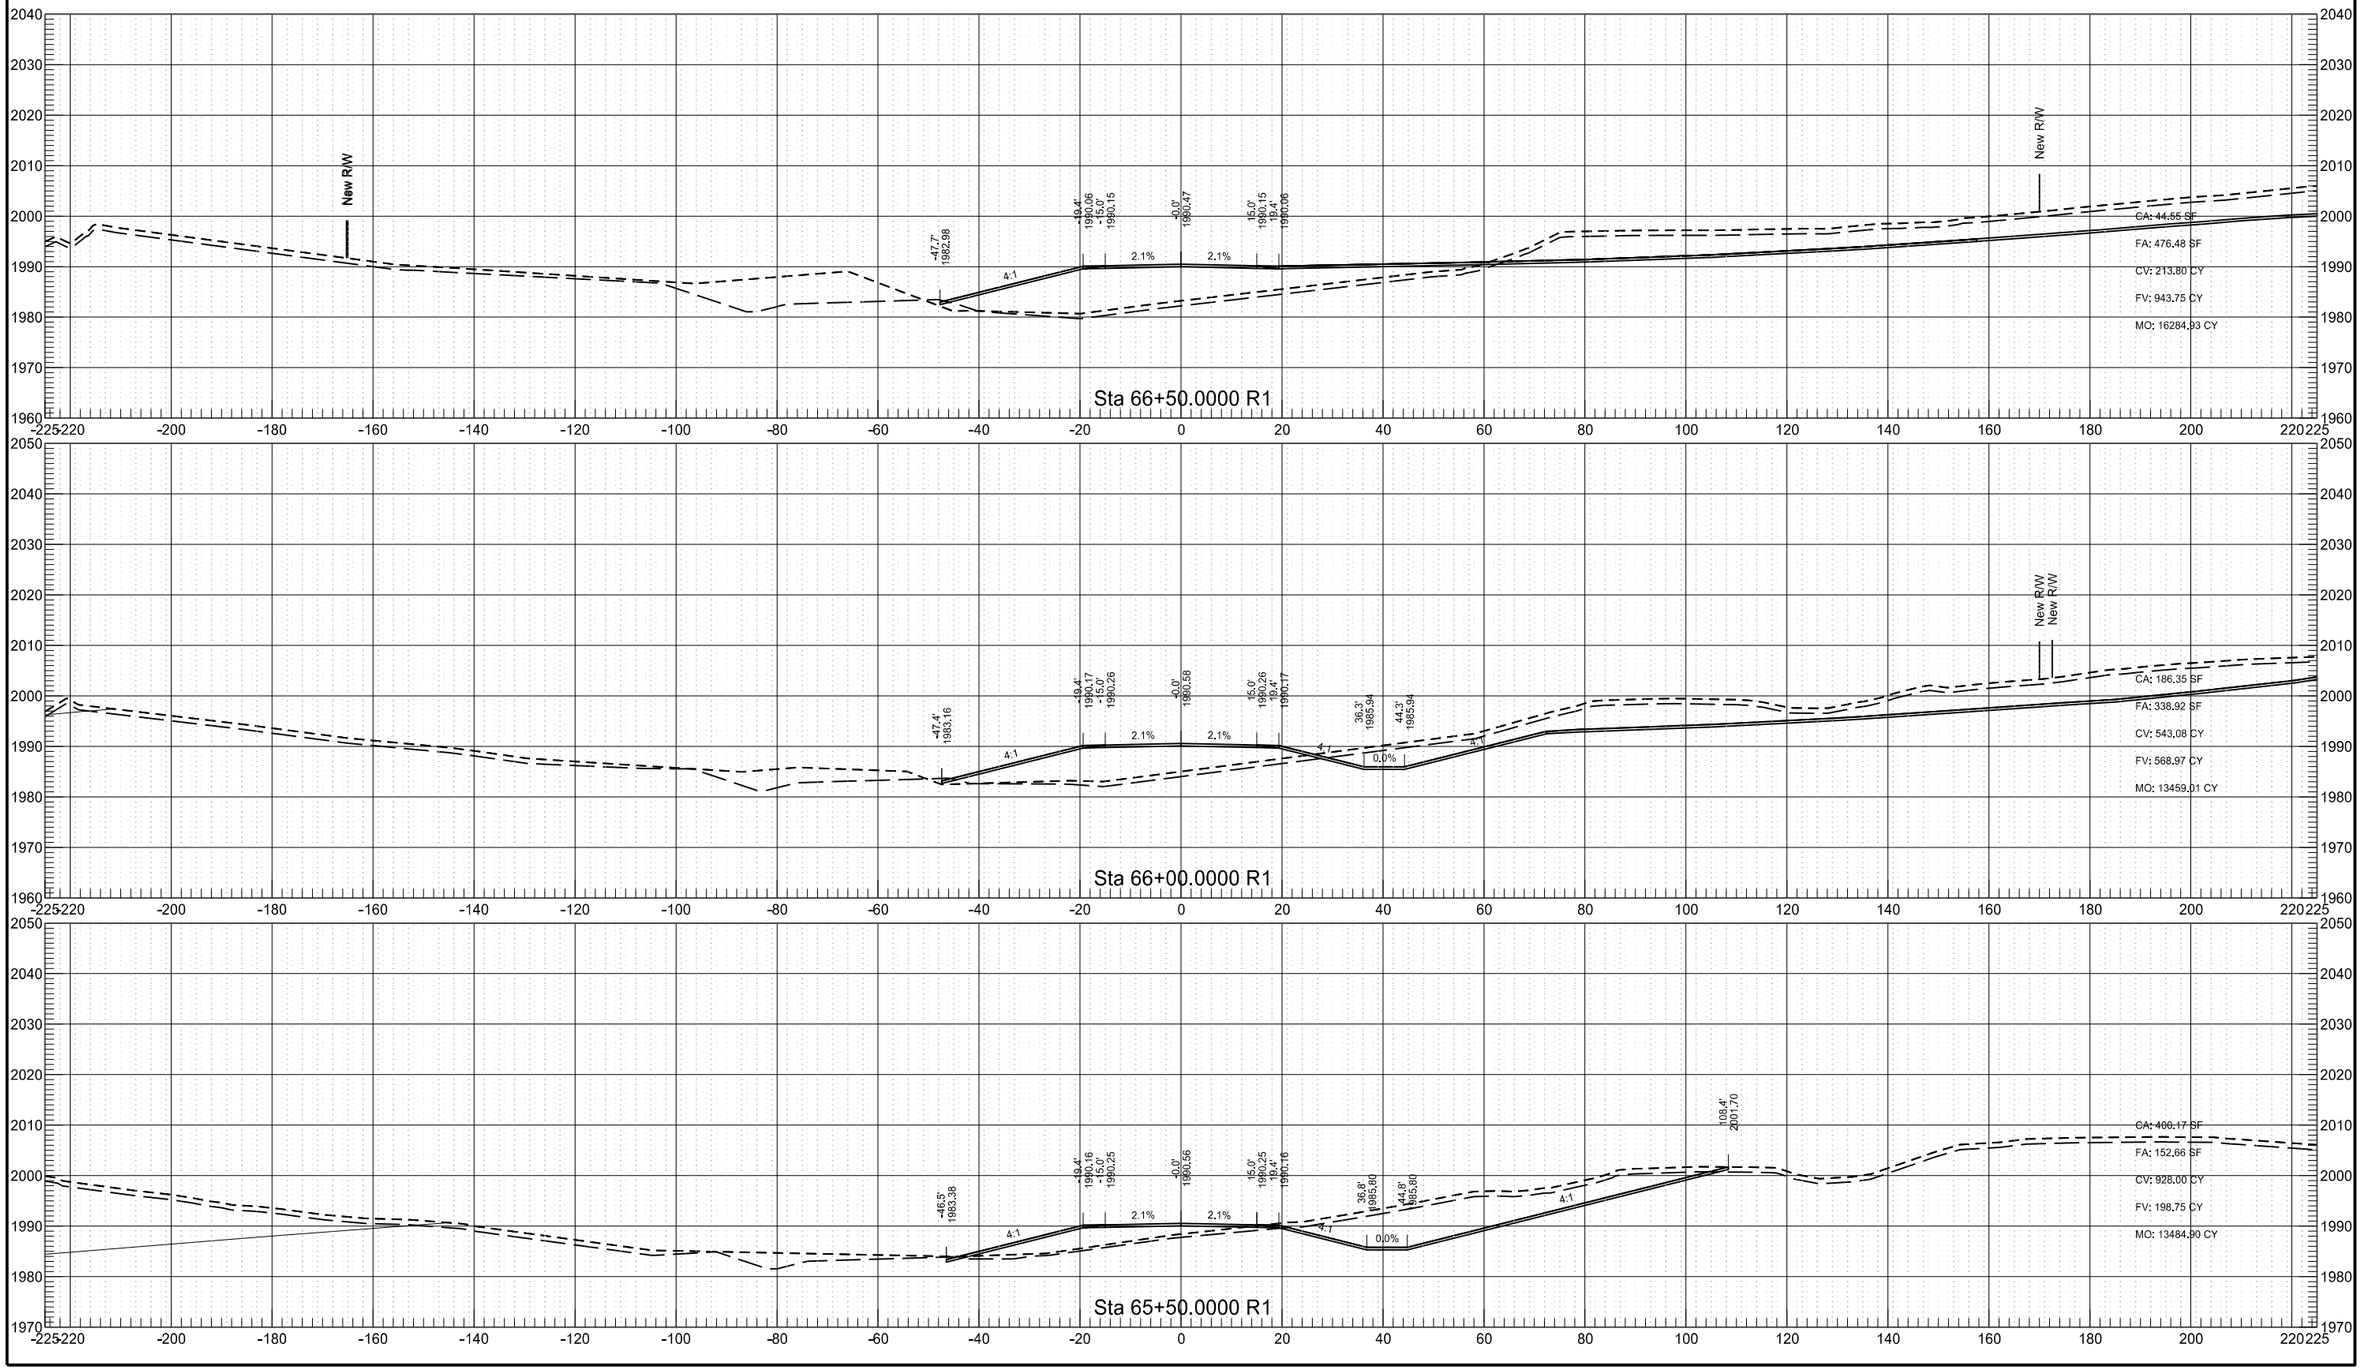

9/12/2017 2:59:38 PM taylorolson P:\State\NDDOT\14214101\CADD\Design\Corridor_40thSt_phase2.dgn


40th St NW Phase B

	STATE	PROJECT NO.	SECTION NO.	SHEET NO.
	ND	AC-NH-SOIB-7-023(041)925	200	132

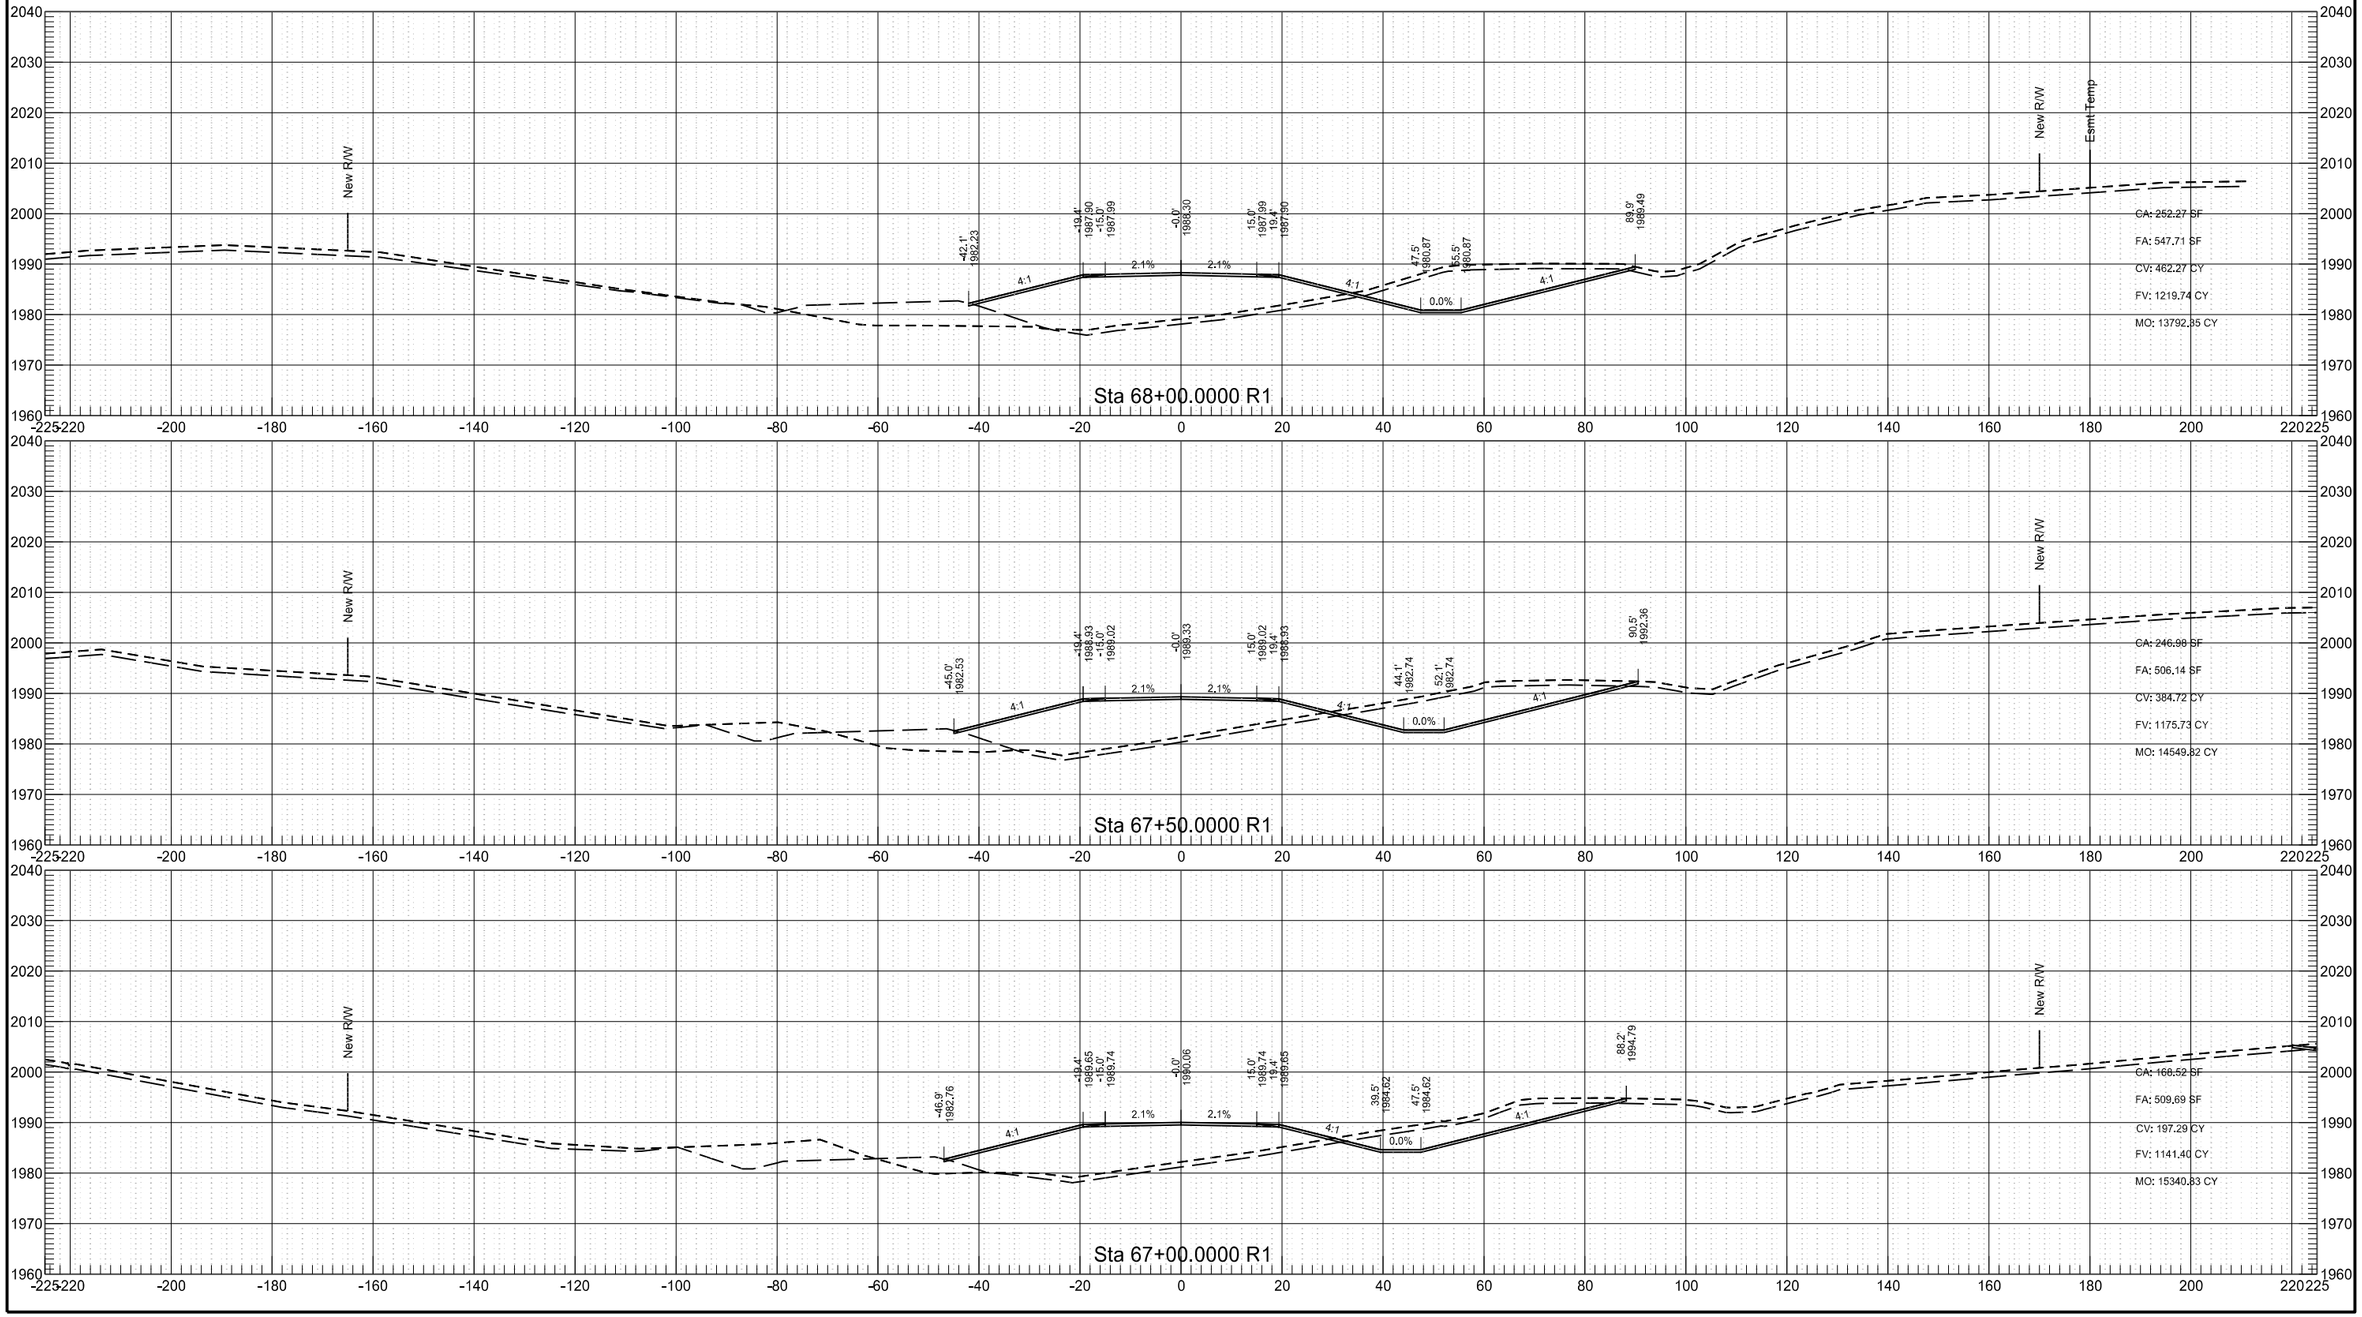


40th St NW Phase B

	STATE	PROJECT NO.	SECTION NO.	SHEET NO.
	ND	AC-NH-SOIB-7-023(041)925	200	133

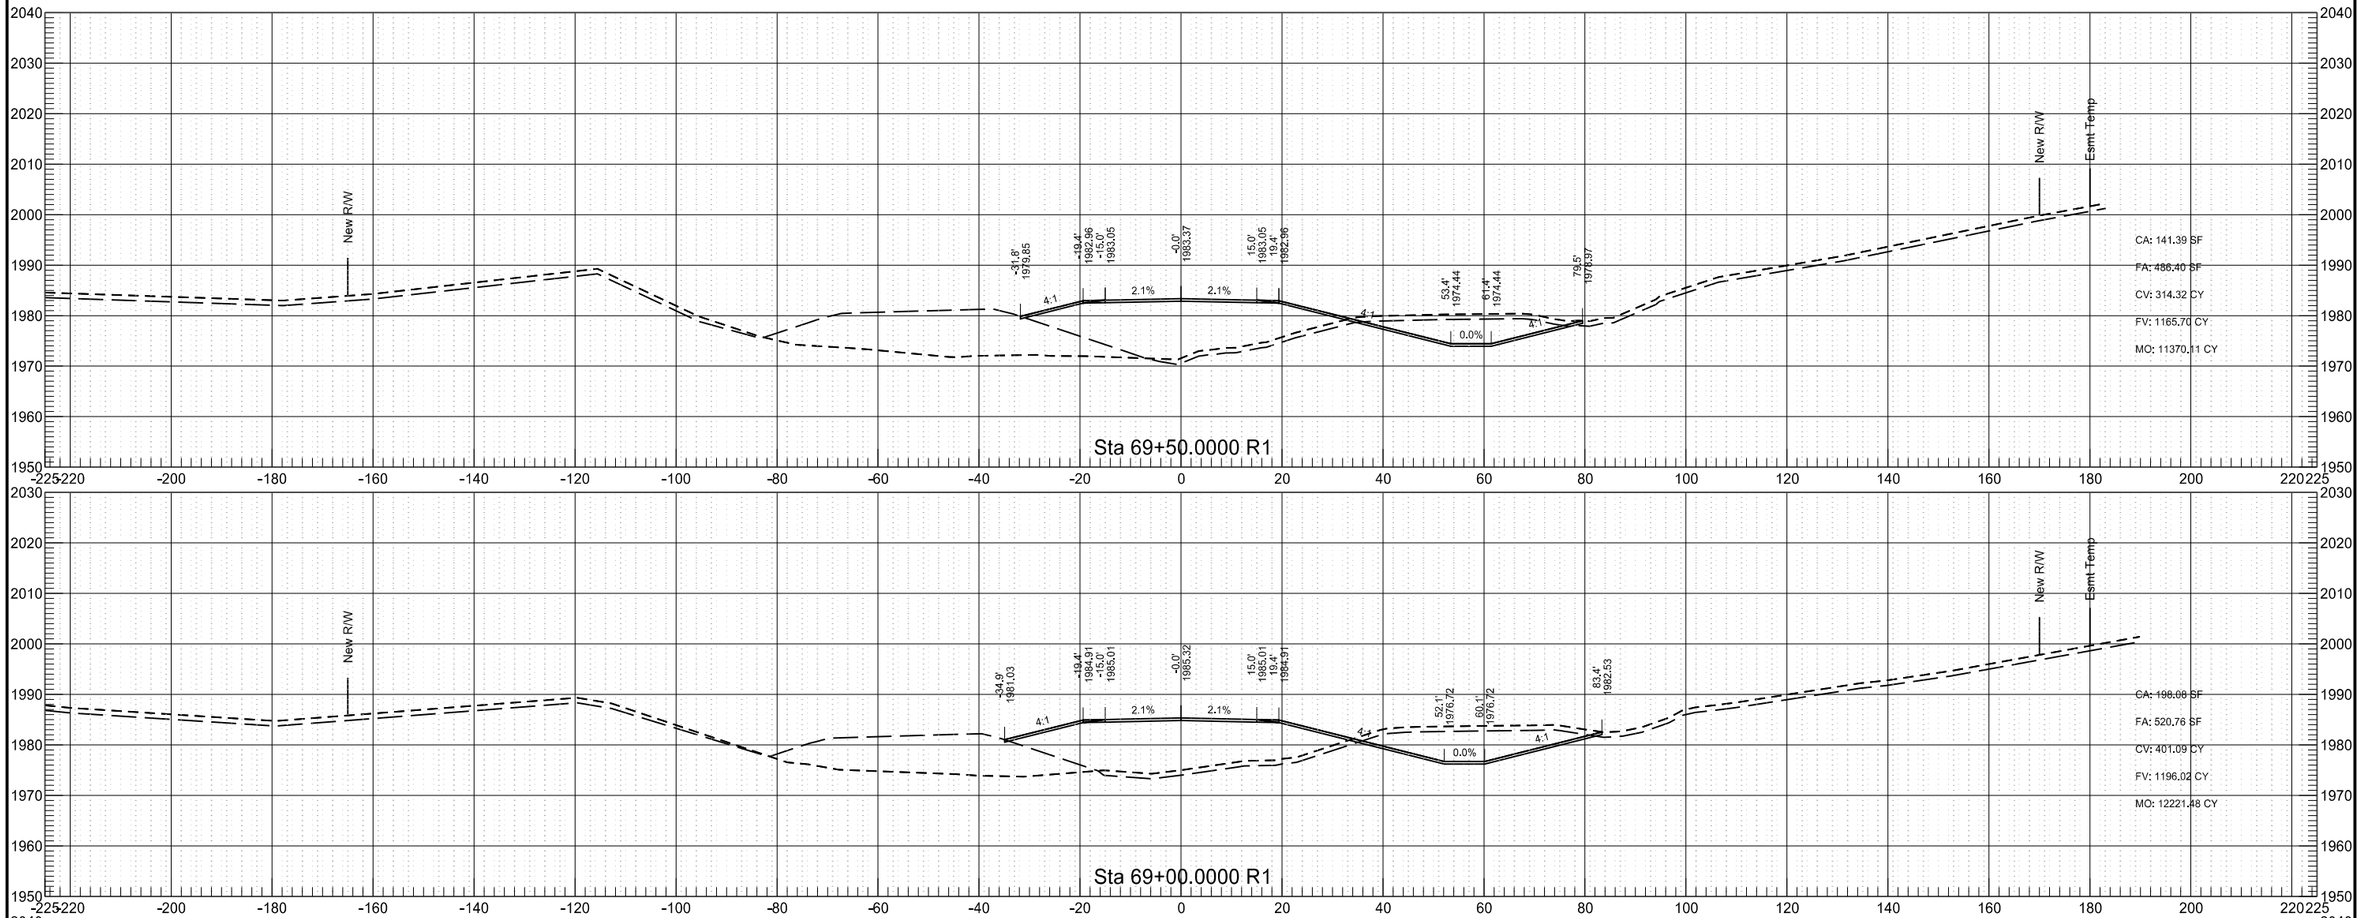


40th St NW Phase B

	STATE	PROJECT NO.	SECTION NO.	SHEET NO.
	ND	AC-NH-SOIB-7-023(041)925	200	134

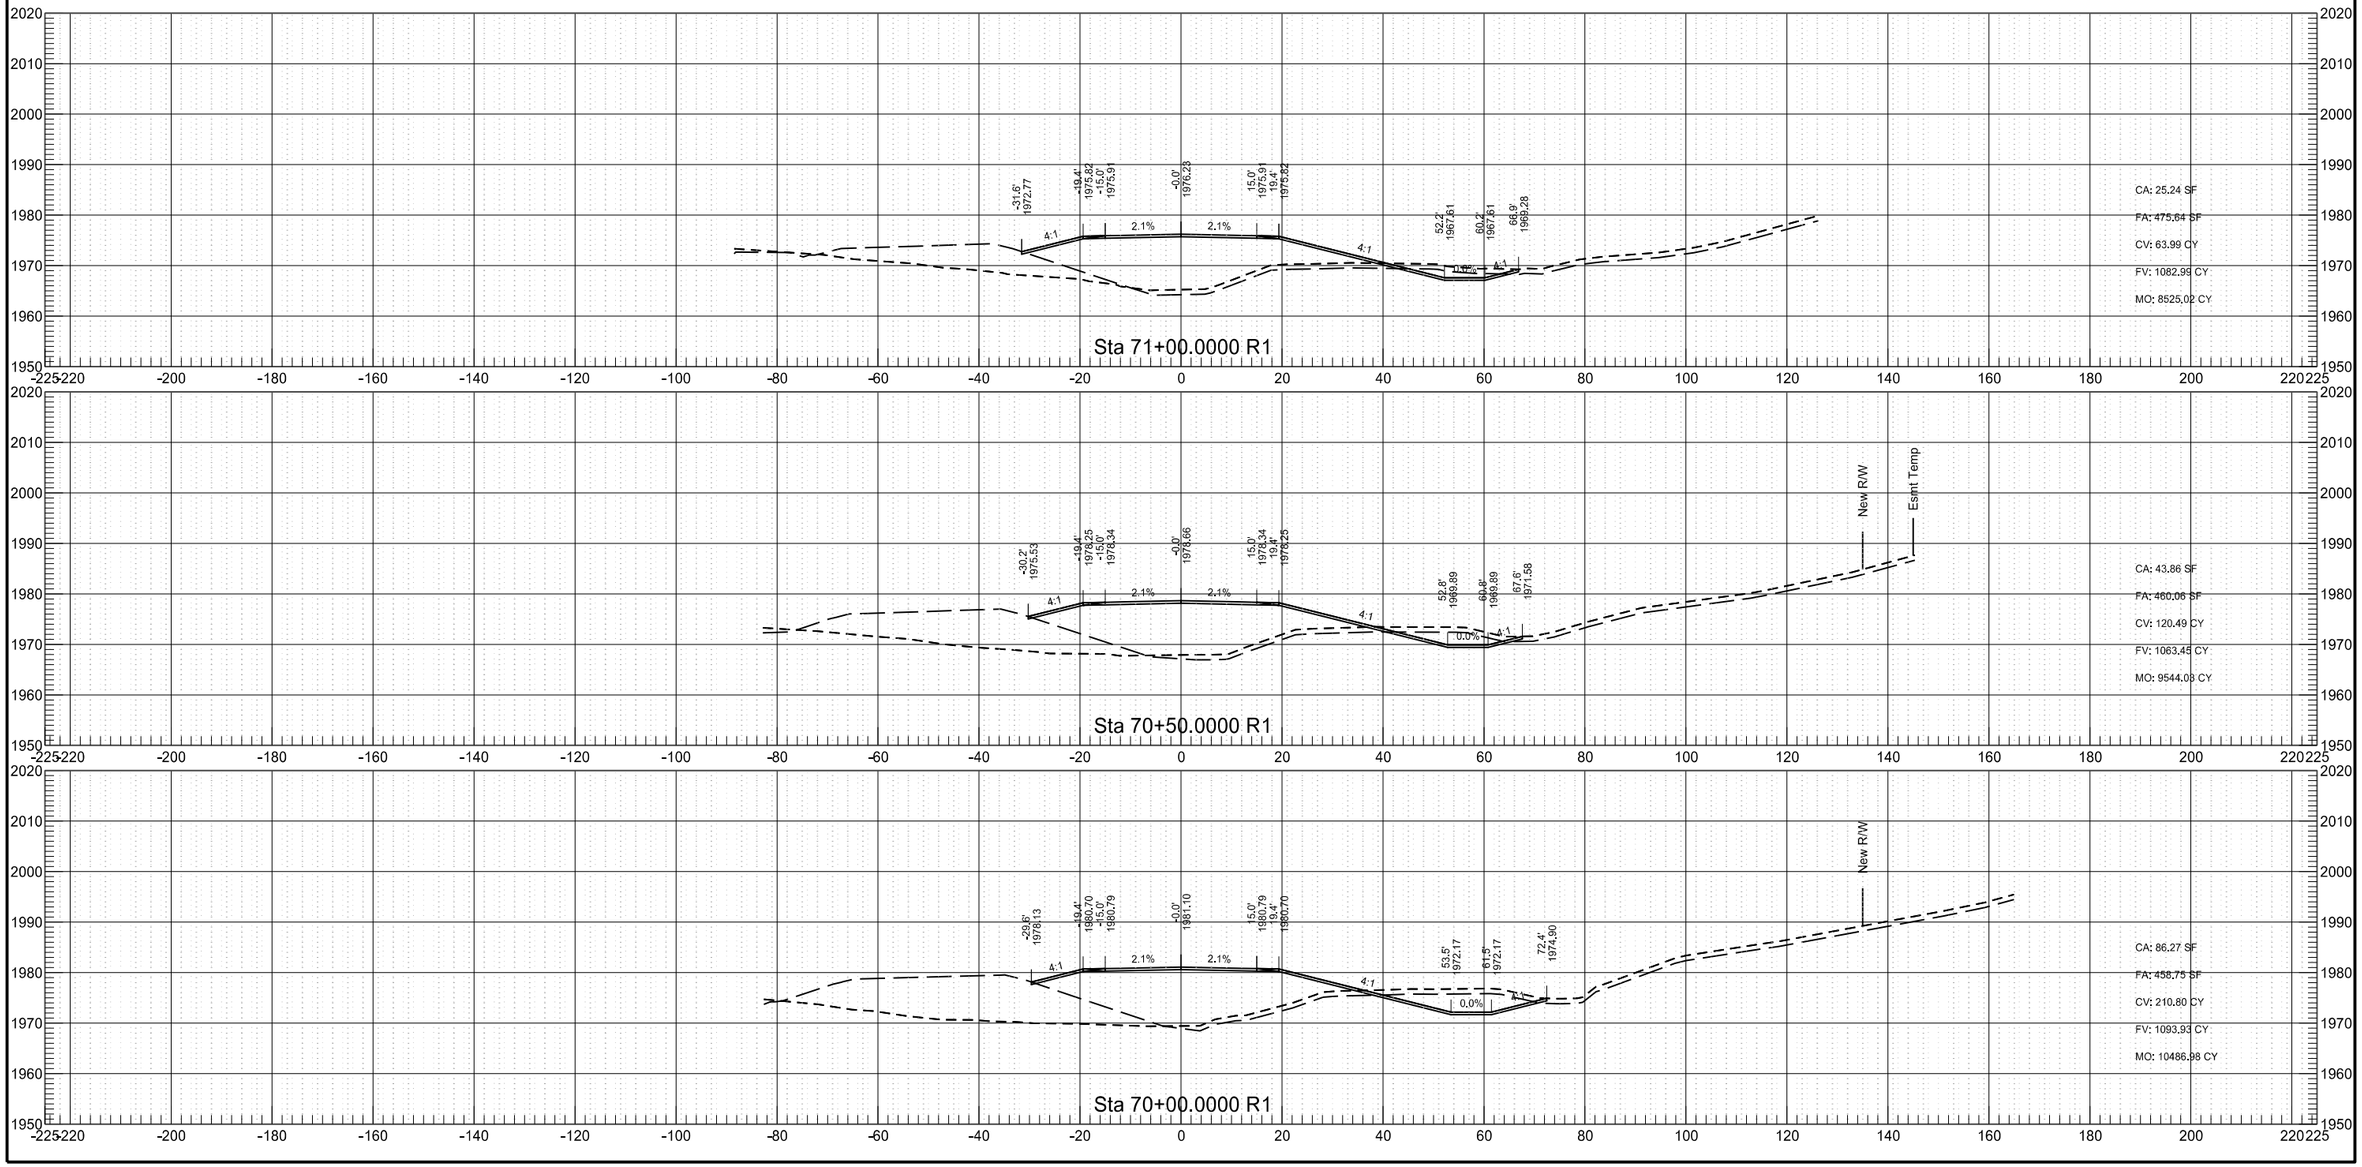

40th St NW Phase B


	STATE	PROJECT NO.	SECTION NO.	SHEET NO.
	ND	AC-NH-SOIB-7-023(041)925	200	135

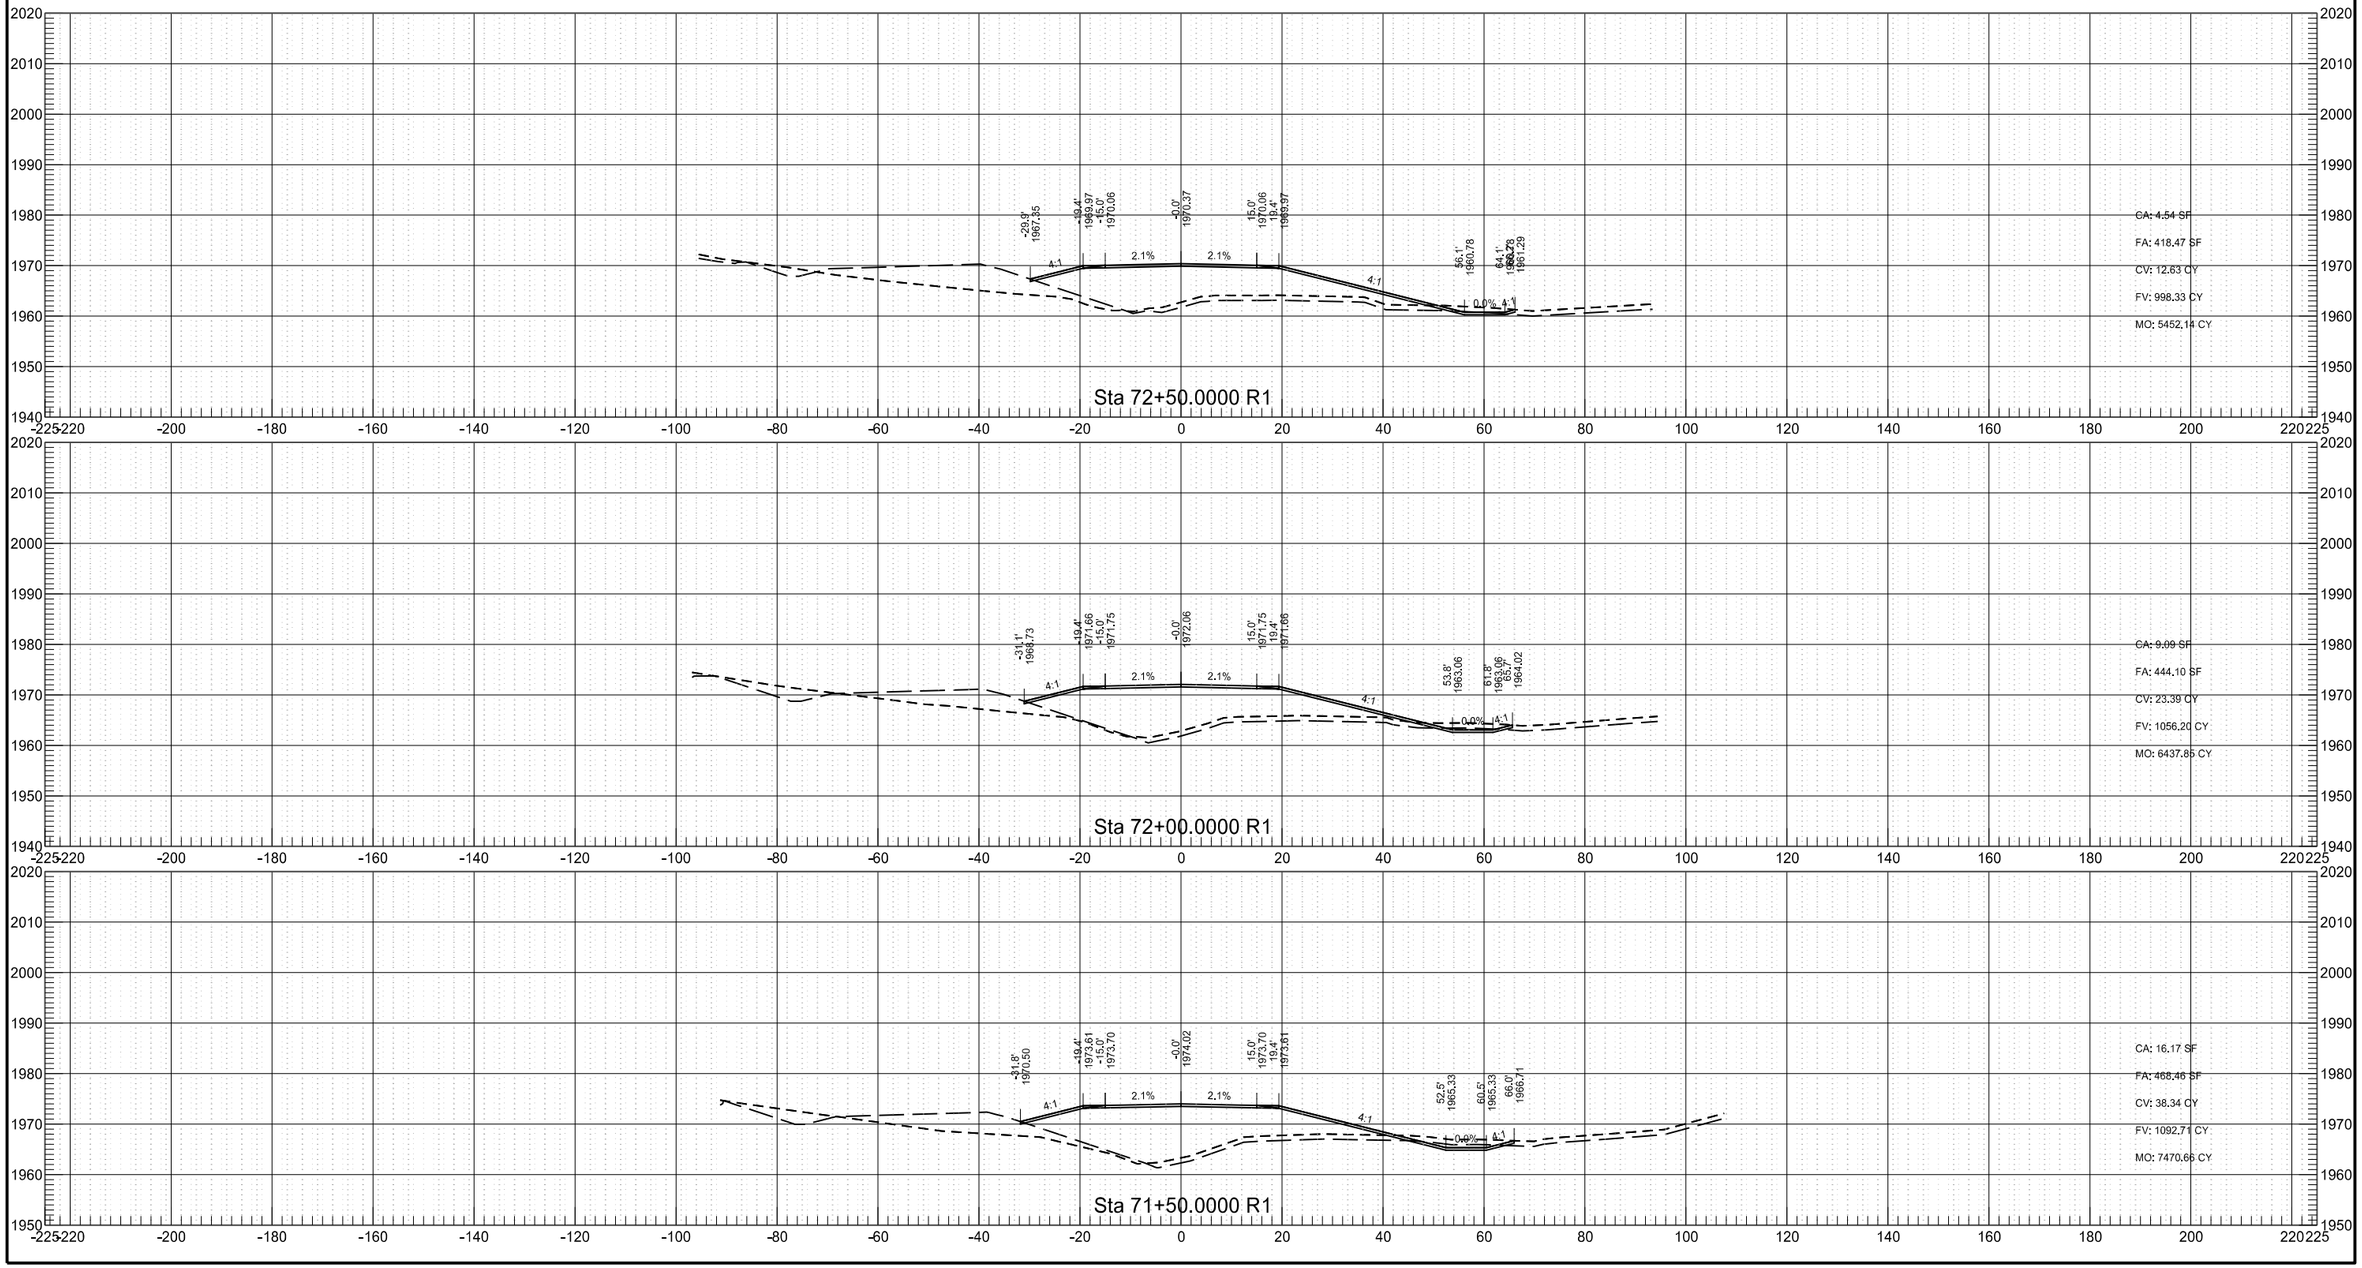

9/12/2017 2:59:49 PM taylorolson P:\State\NDDOT\14214101\CADD\Design\Corridor_40thSt_phase2.dgn

40th St NW Phase B


	STATE	PROJECT NO.	SECTION NO.	SHEET NO.
	ND	AC-NH-SOIB-7-023(041)925	200	136

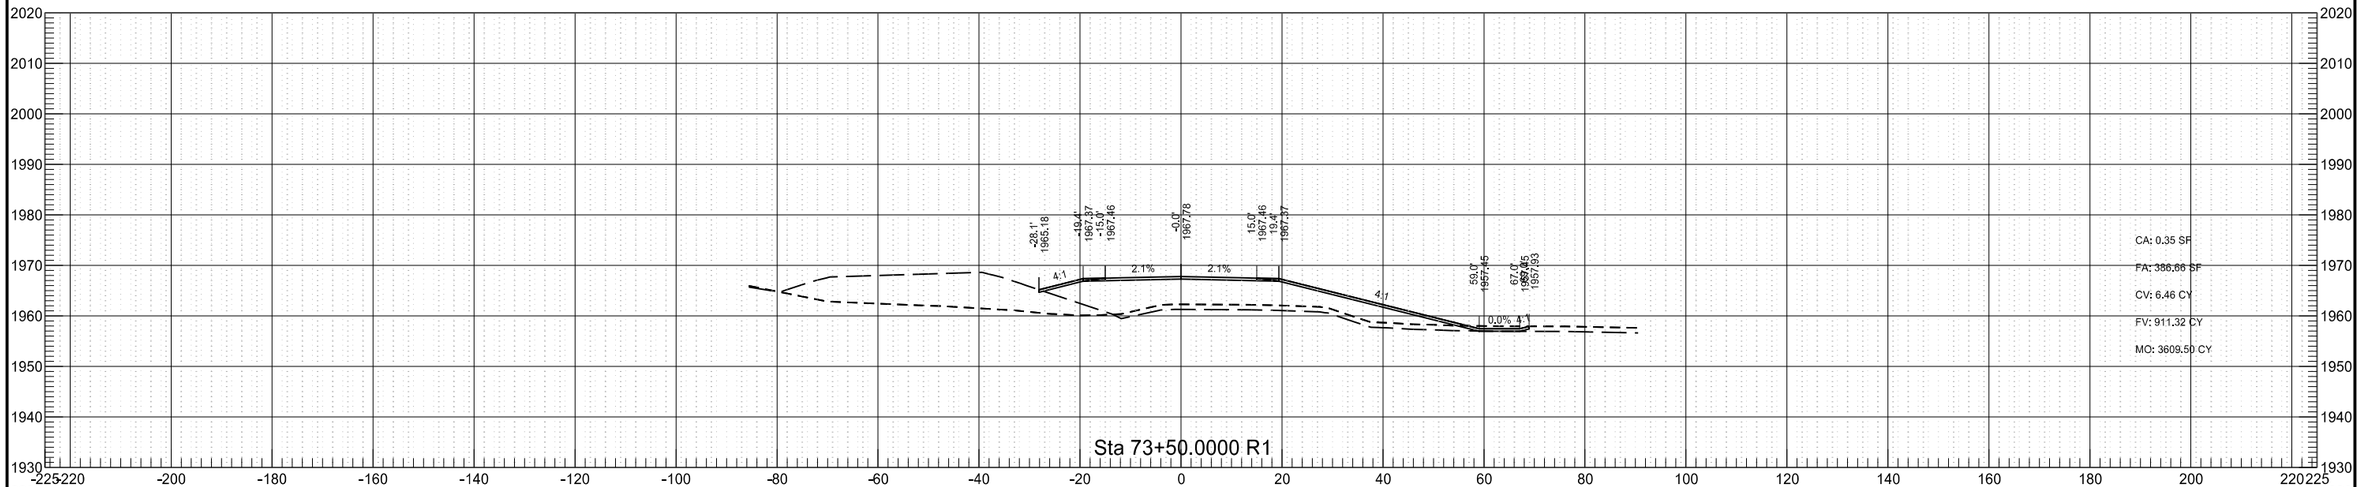

9/12/2017 2:59:52 PM taylorolson P:\State\NDDOT\14214101\CADD\Design\Corridor_40thSt_phase2.dgn


40th St NW Phase B


	STATE	PROJECT NO.	SECTION NO.	SHEET NO.
	ND	AC-NH-SOIB-7-023(041)925	200	137

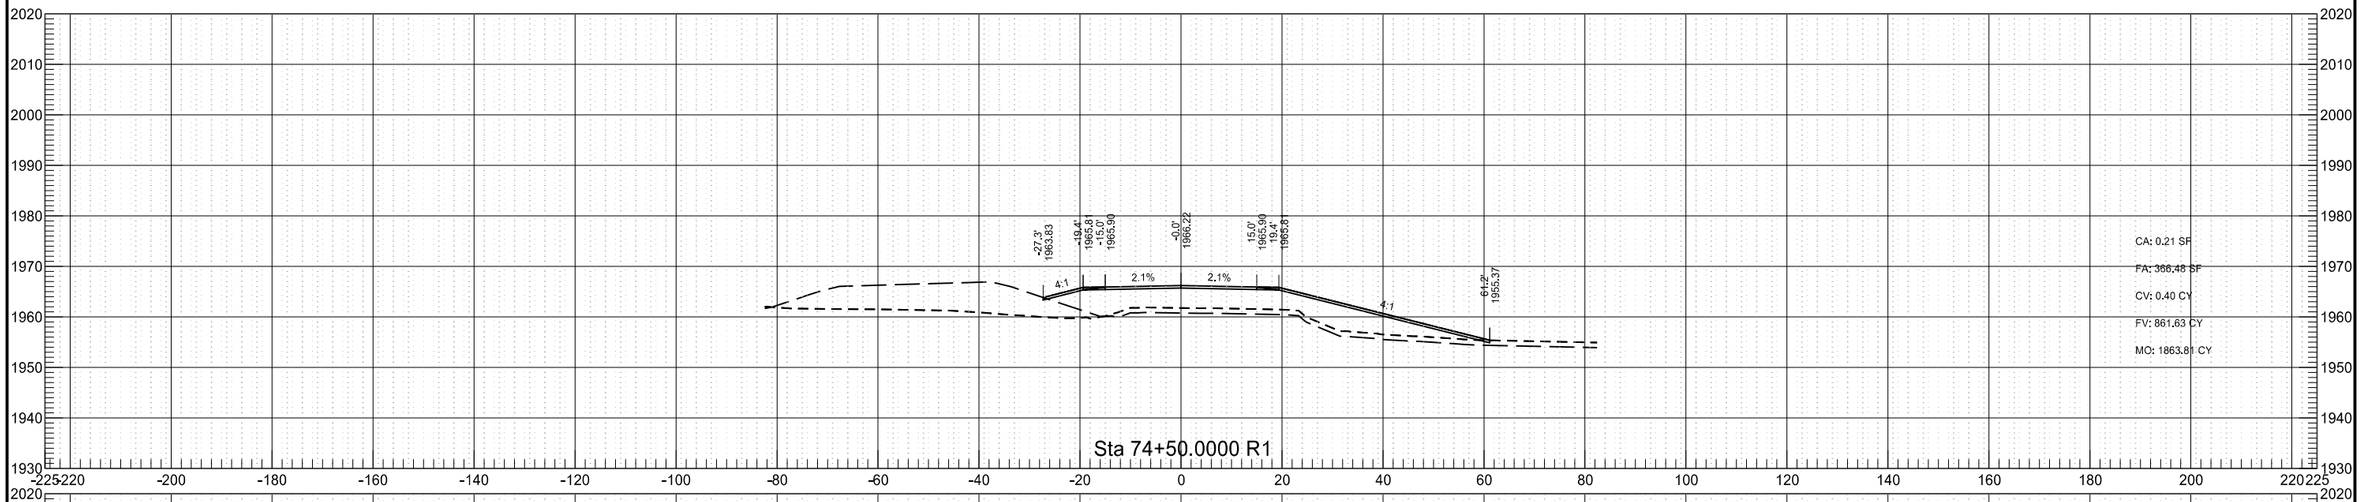

40th St NW Phase B

	STATE	PROJECT NO.	SECTION NO.	SHEET NO.
	ND	AC-NH-SOIB-7-023(041)925	200	138

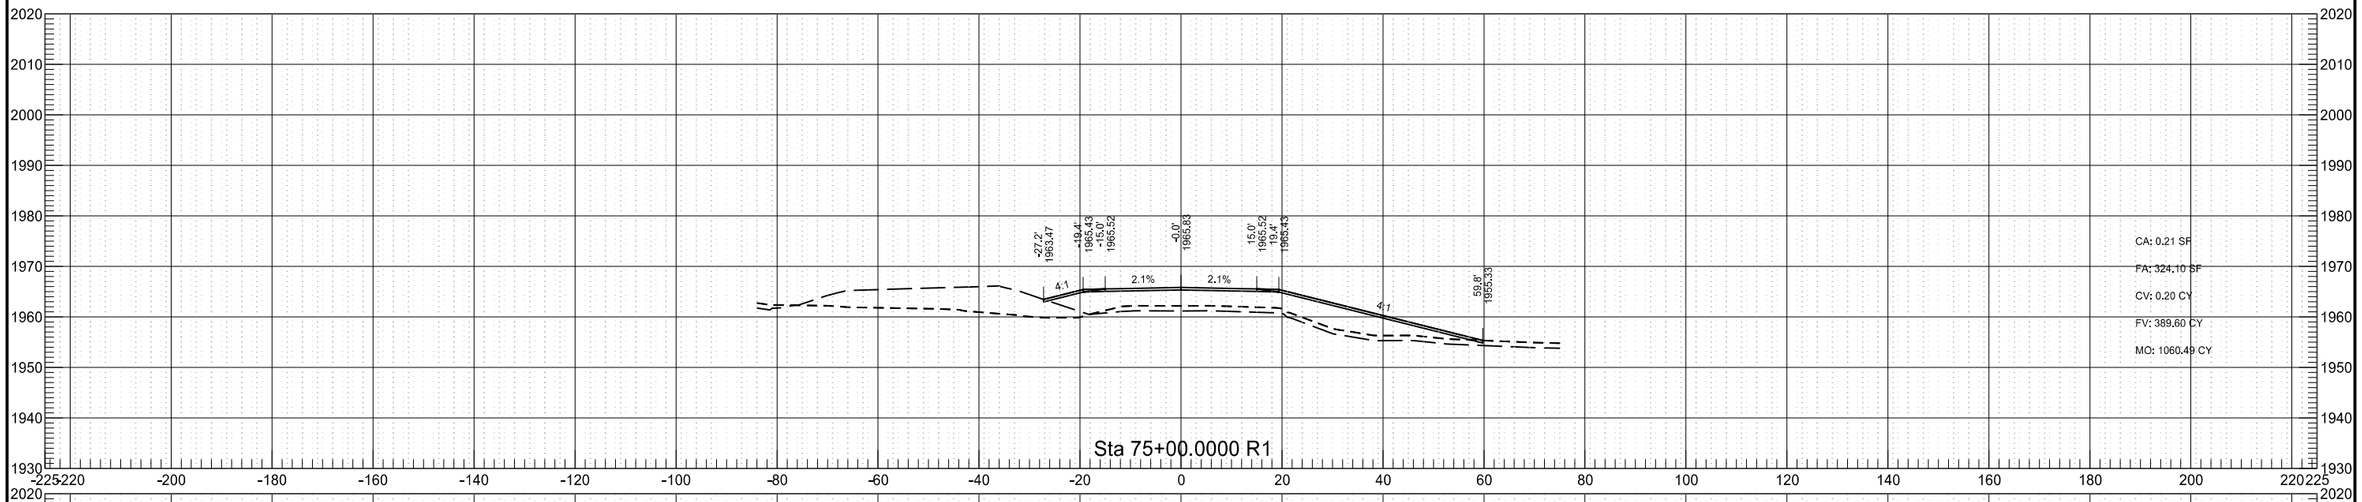


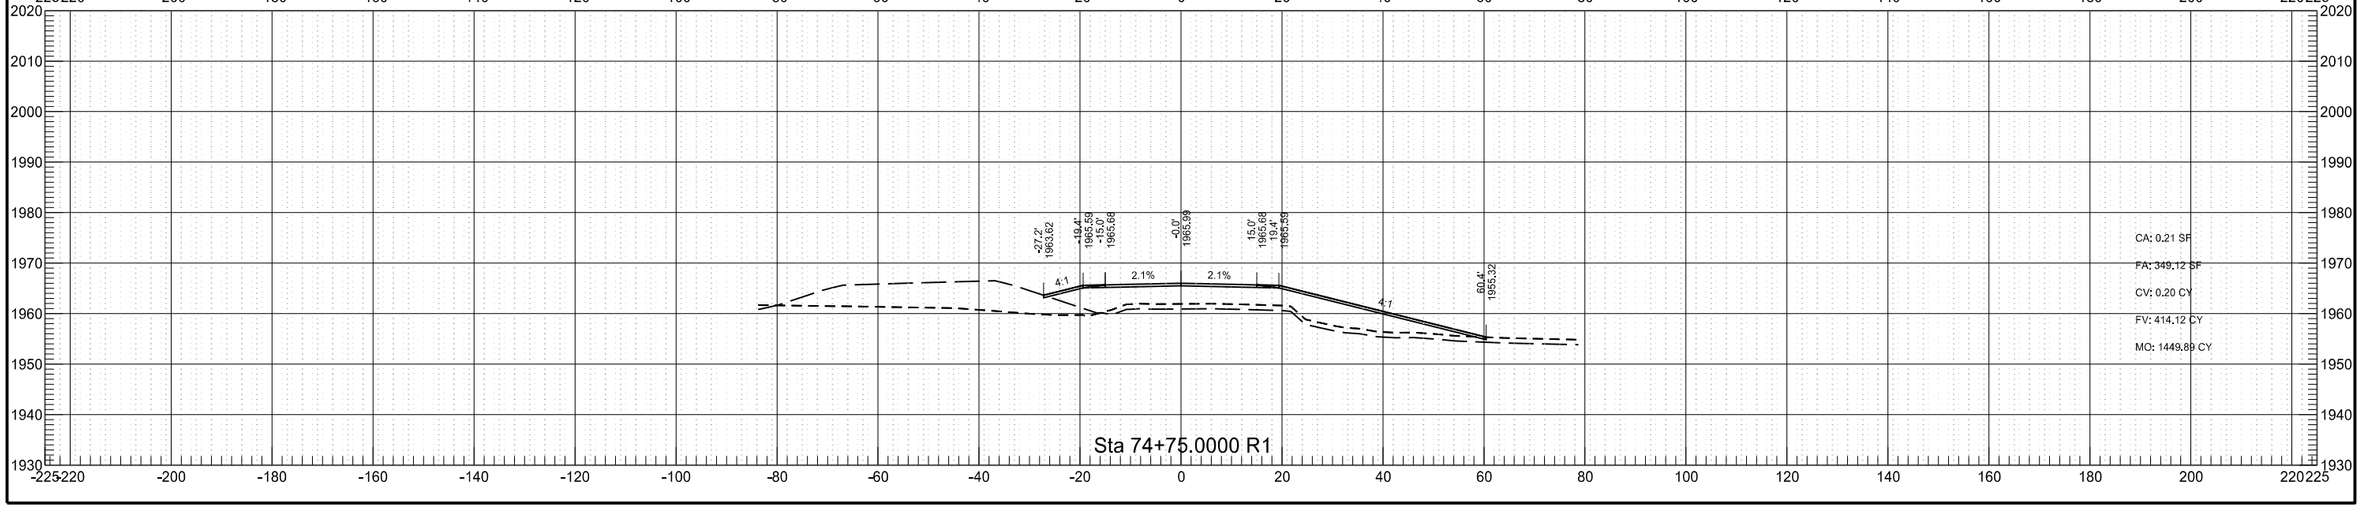



9/12/2017 2:59:58 PM taylorolson P:\State\NDDOT\14214101\CADD\Design\Corridor_40thSt_phase2.dgn

40th St NW Phase B

	STATE	PROJECT NO.	SECTION NO.	SHEET NO.
	ND	AC-NH-SOIB-7-023(041)925	200	139

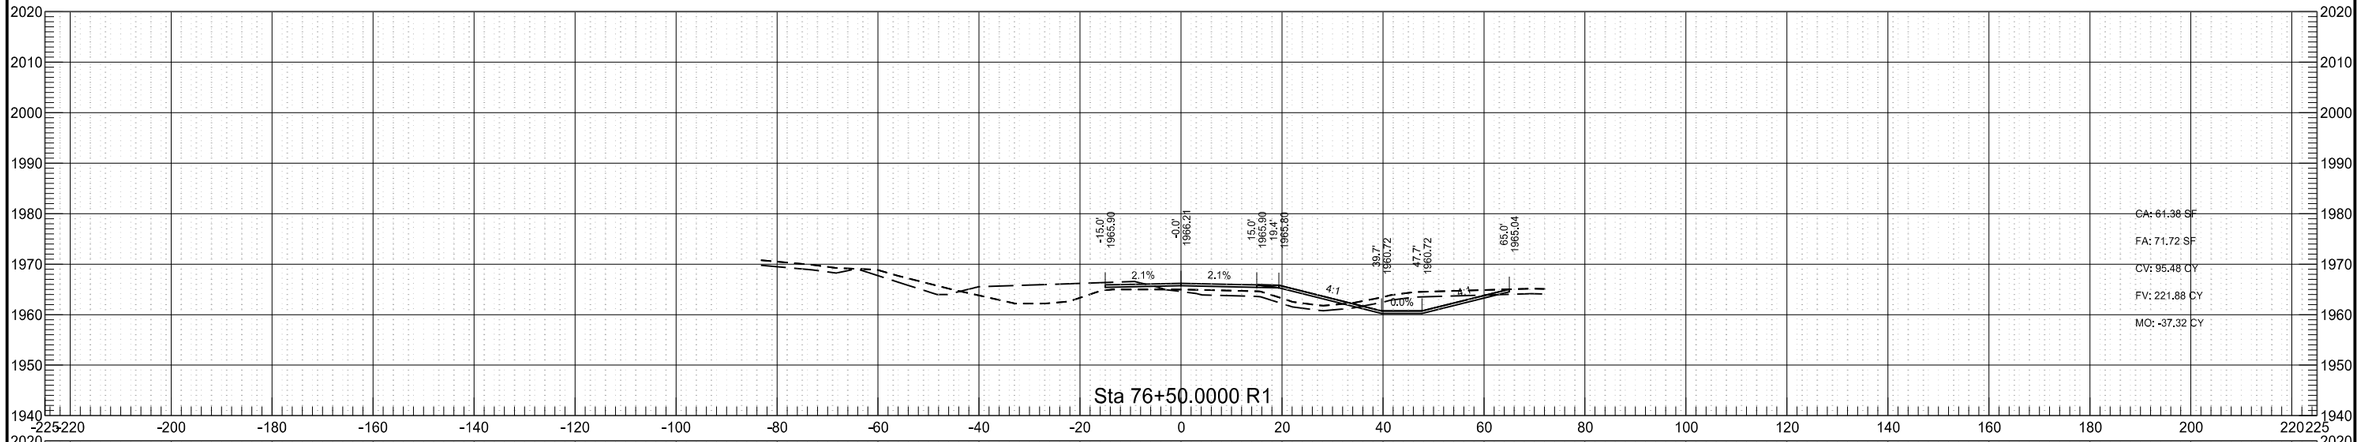

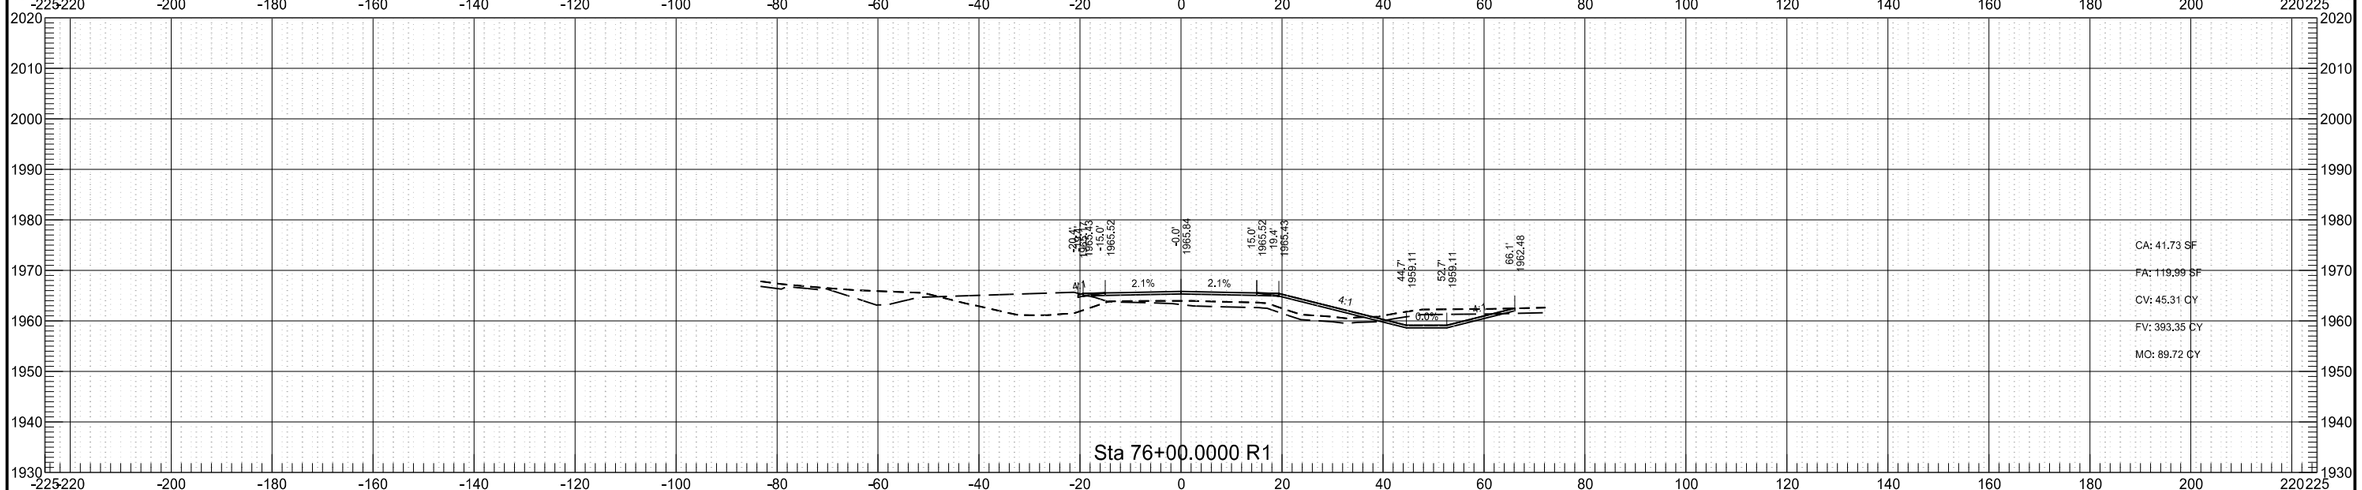

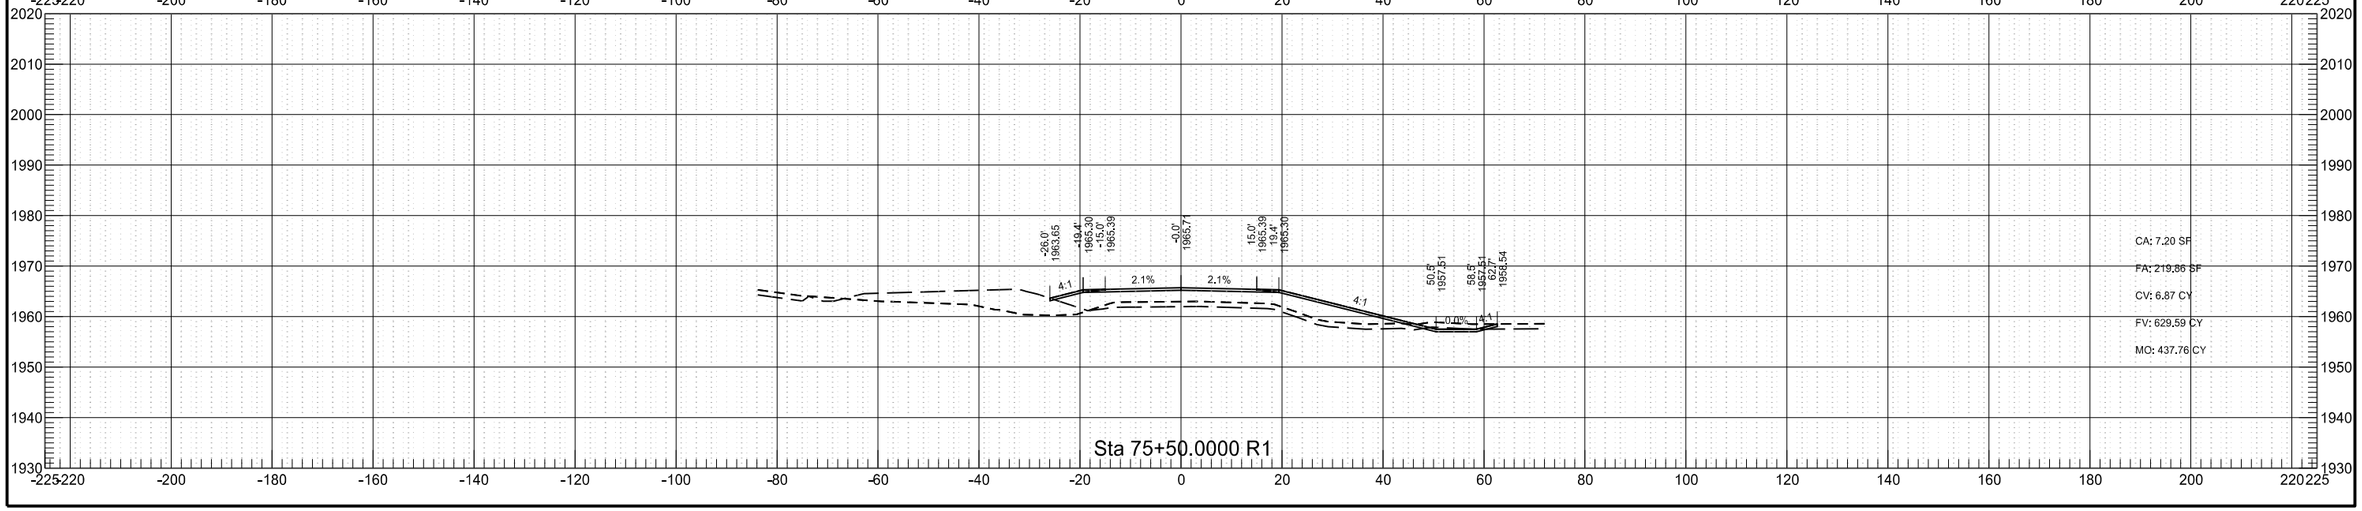

9/12/2017 3:00:00 PM taylorolson P:\State\NDDOT\14214101\CADD\Design\Corridor_40thSt_phase2.dgn


40th St NW Phase B

	STATE	PROJECT NO.	SECTION NO.	SHEET NO.
	ND	AC-NH-SOIB-7-023(041)925	200	140

9/12/2017 3:00:03 PM taylorolson P:\State\NDDOT\142141101\CADD\Design\Corridor_40thSt_phase2.dgn


40th St NW Phase C

	STATE	PROJECT NO.	SECTION NO.	SHEET NO.
	ND	AC-NH-SOIB-7-023(041)925	200	141

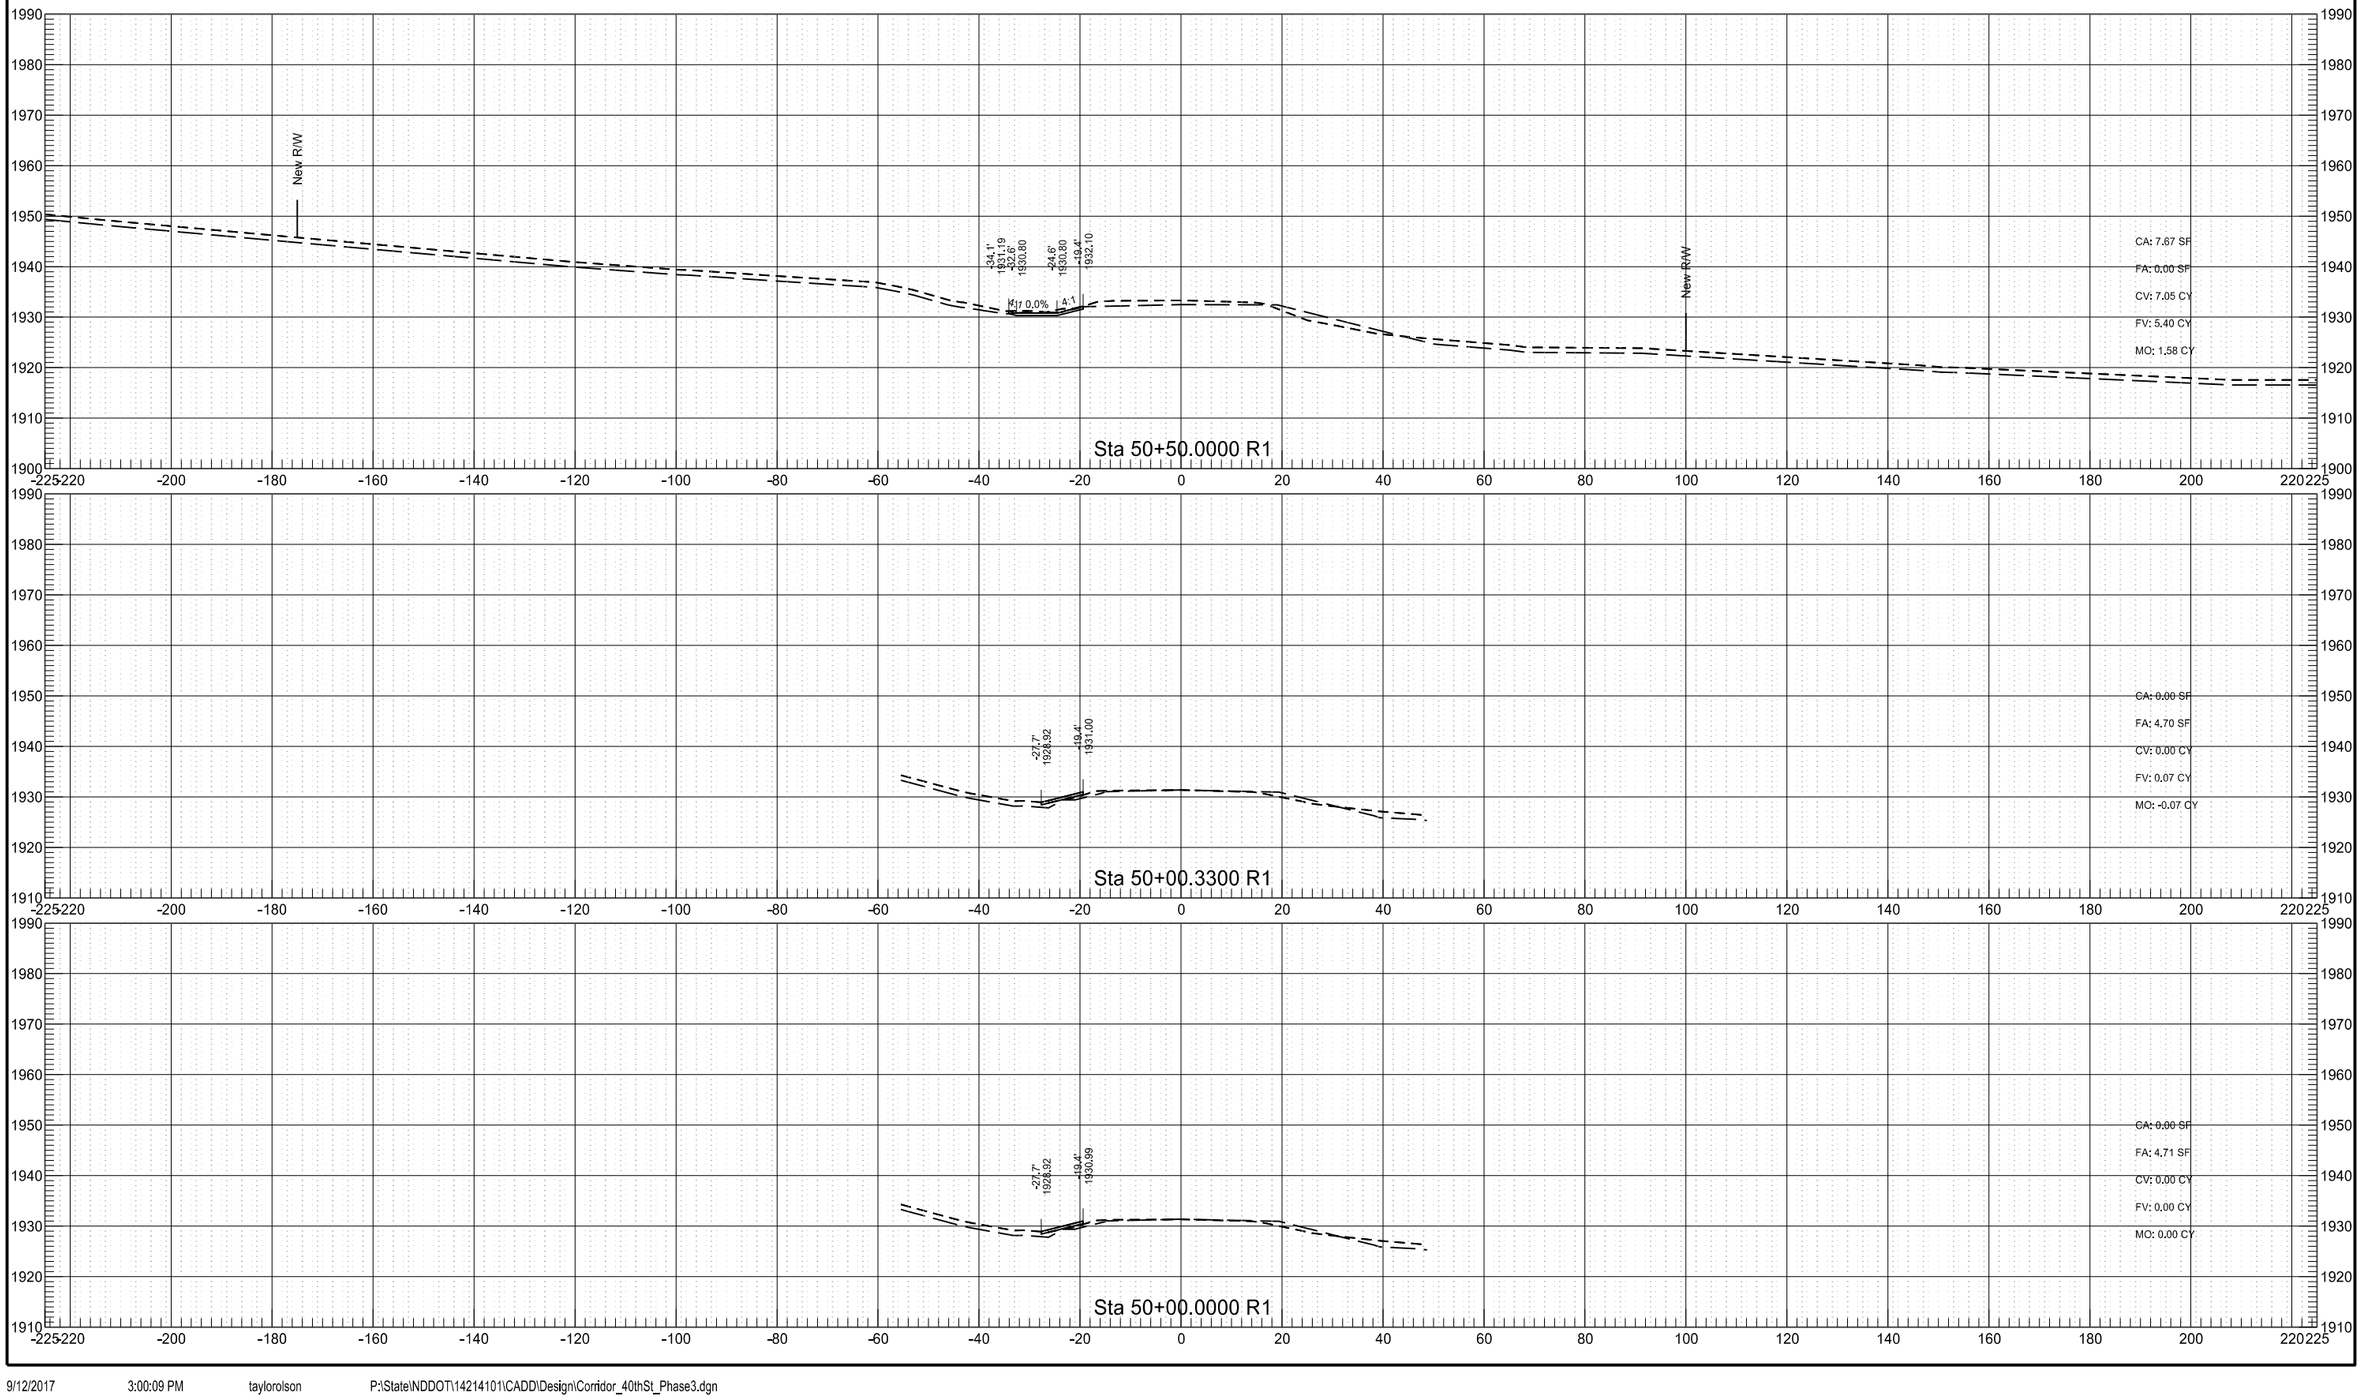


40th St NW Phase C

	STATE	PROJECT NO.	SECTION NO.	SHEET NO.
	ND	AC-NH-SOIB-7-023(041)925	200	142

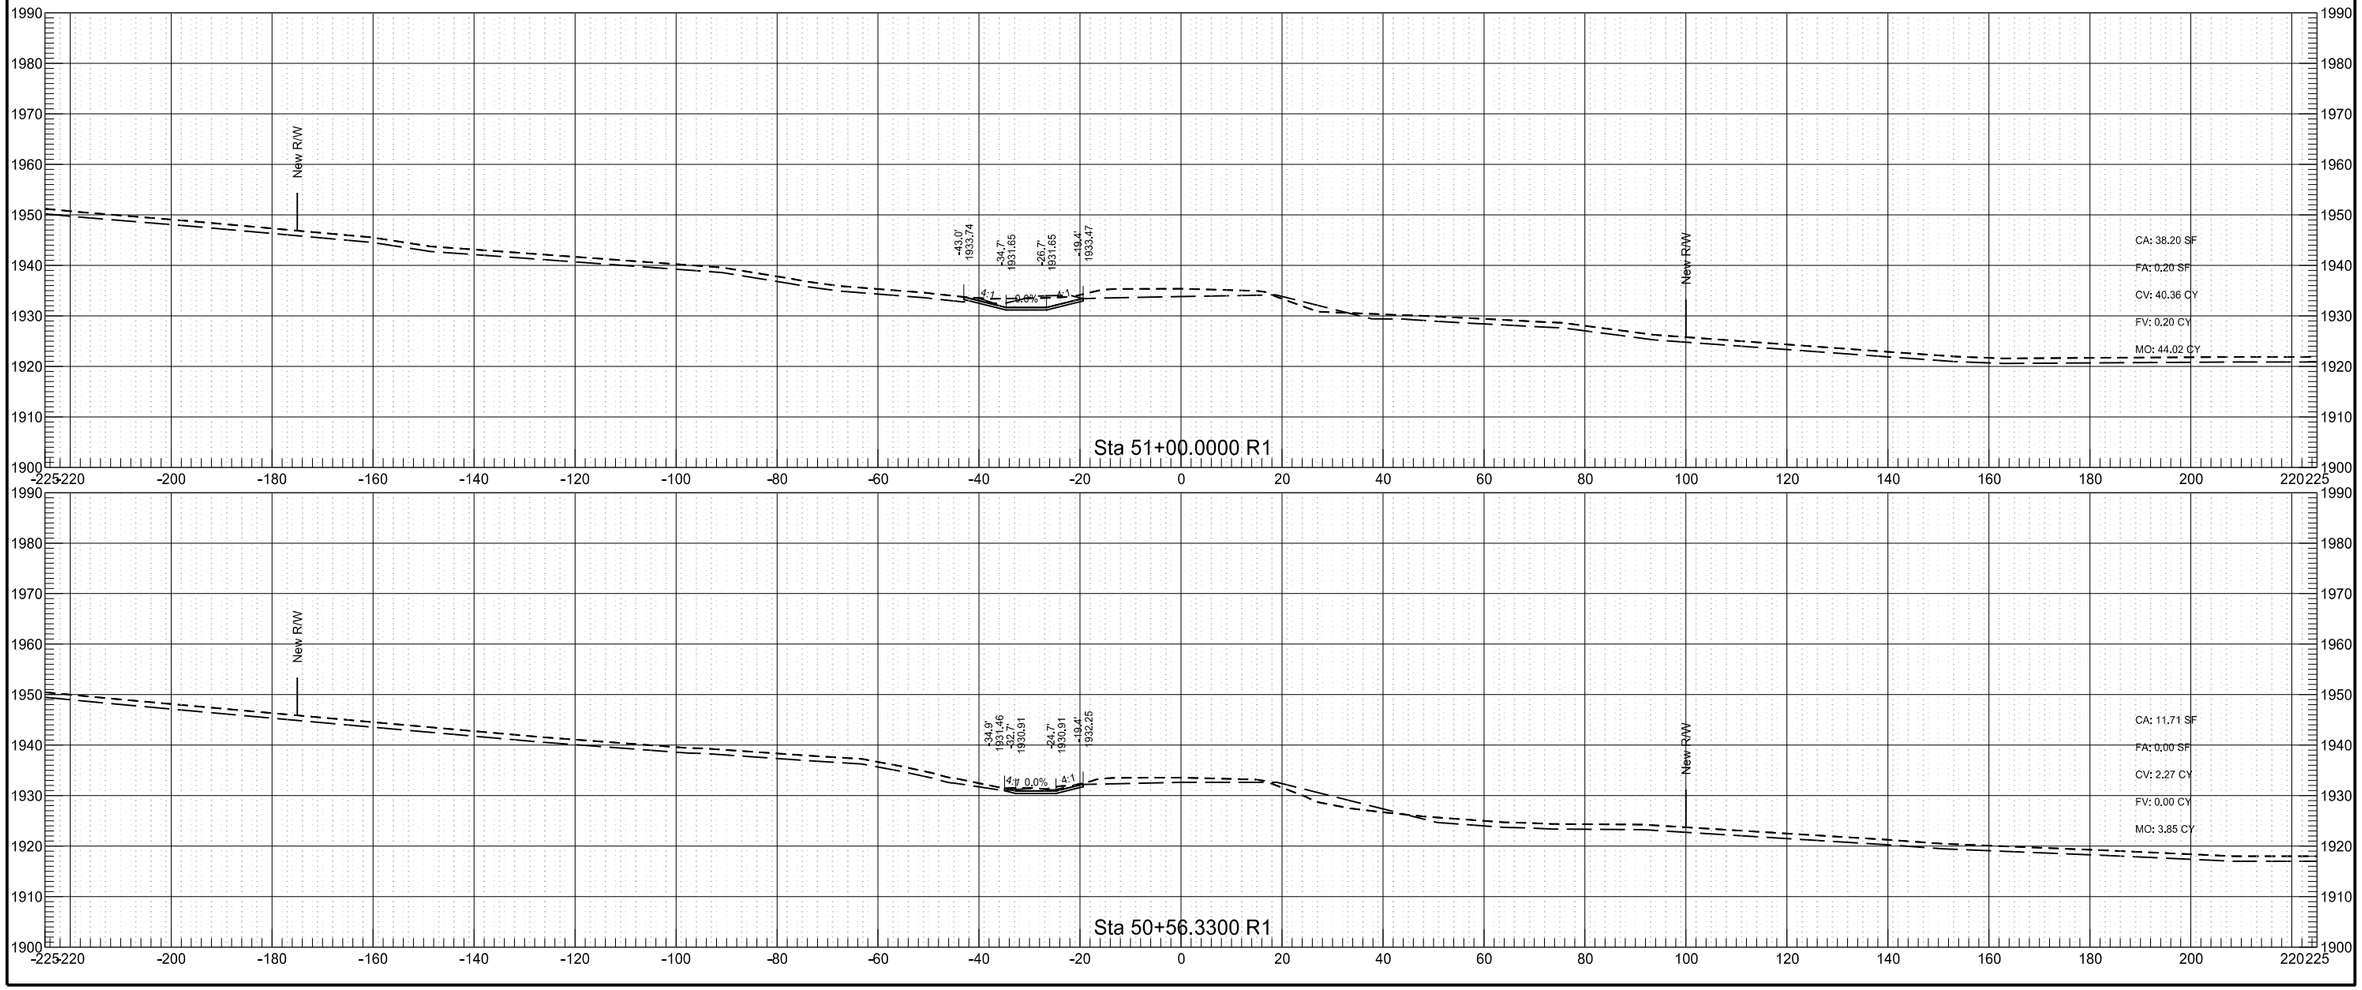


40th St NW Phase C

	STATE	PROJECT NO.	SECTION NO.	SHEET NO.
	ND	AC-NH-SOIB-7-023(041)925	200	143

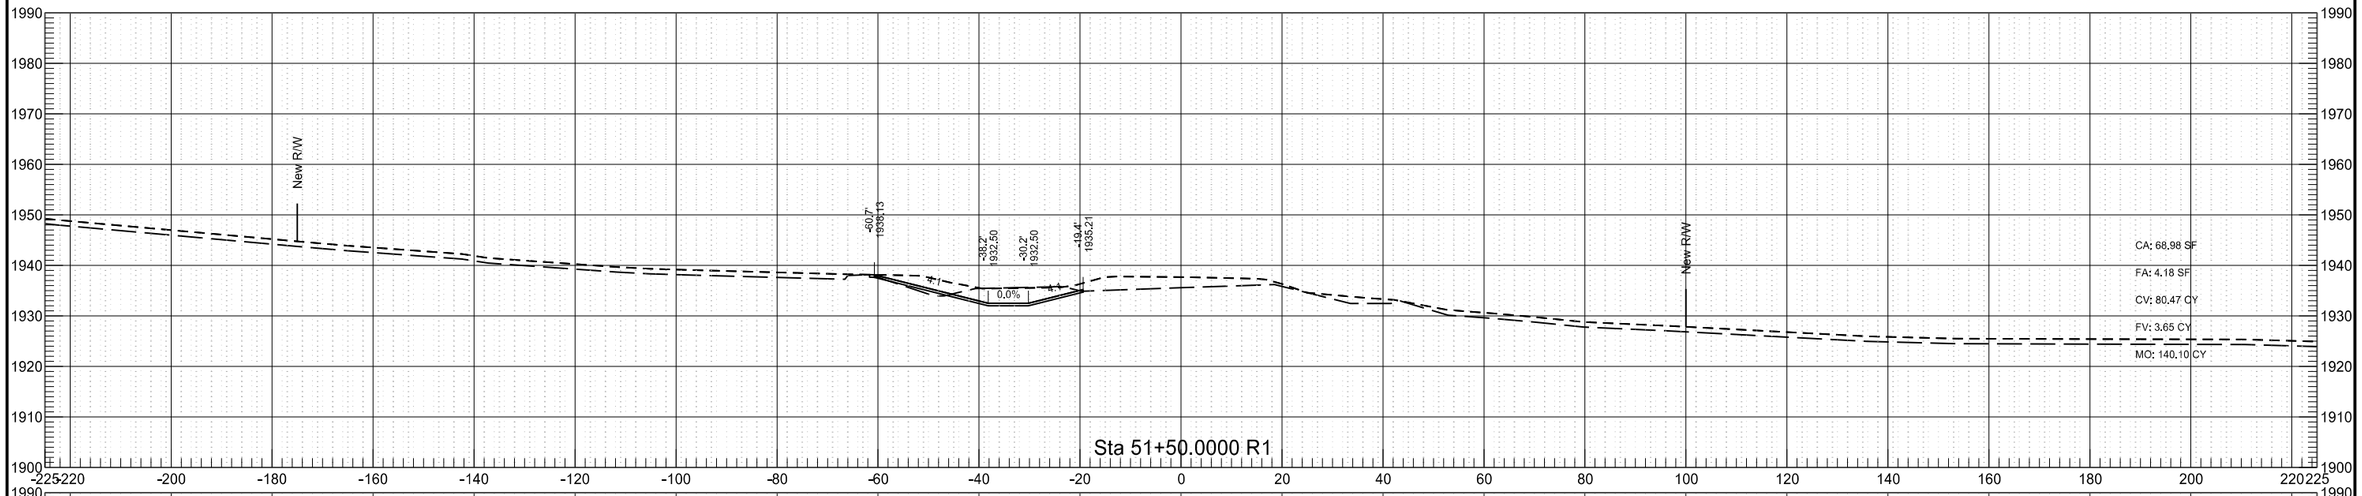

40th St NW Phase C


	STATE	PROJECT NO.	SECTION NO.	SHEET NO.
	ND	AC-NH-SOIB-7-023(041)925	200	144

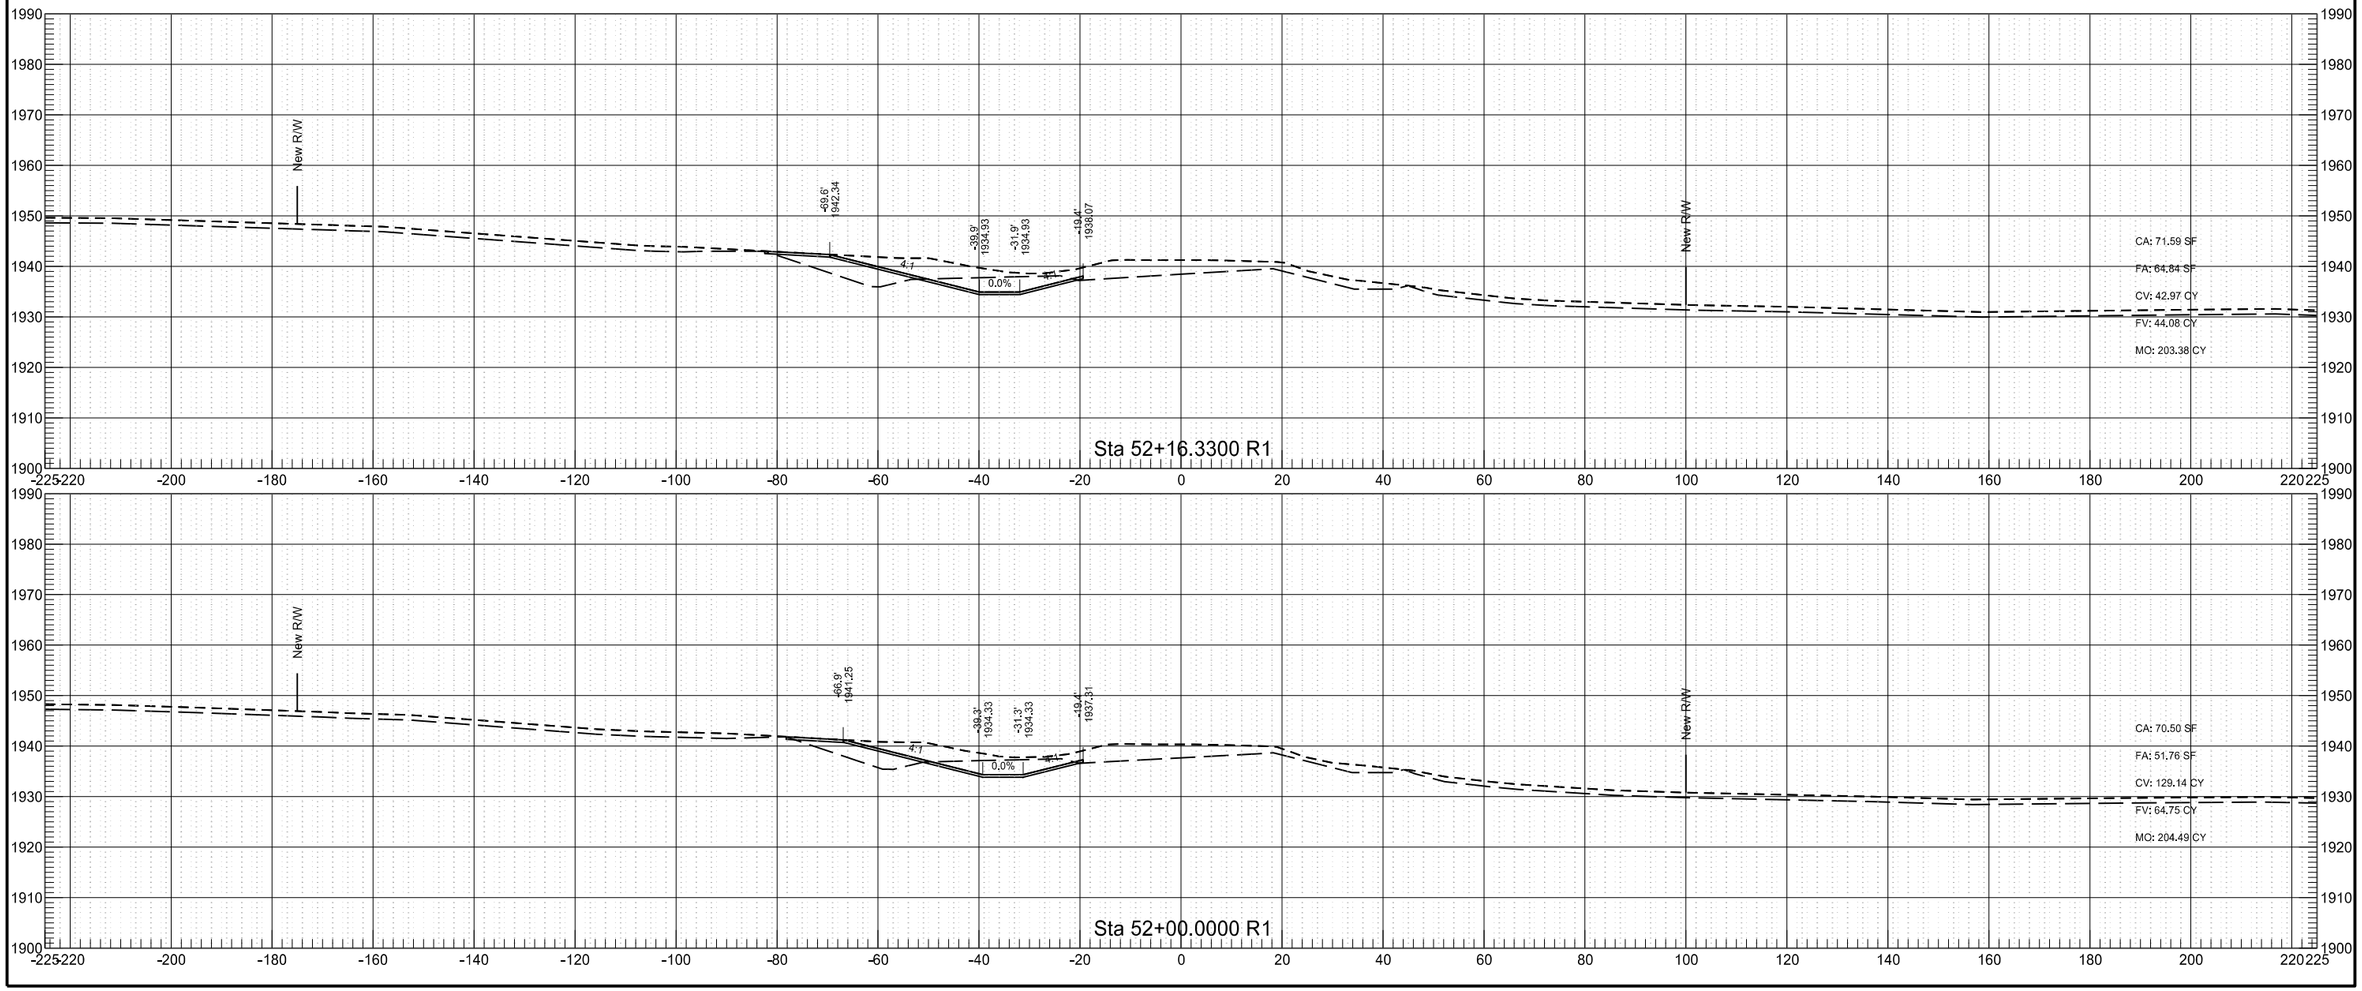

9/12/2017 3:00:17 PM taylorolson P:\State\NDDOT\14214101\CADD\Design\Corridor_40thSt_Phase3.dgn


40th St NW Phase C

	STATE	PROJECT NO.	SECTION NO.	SHEET NO.
	ND	AC-NH-SOIB-7-023(041)925	200	145

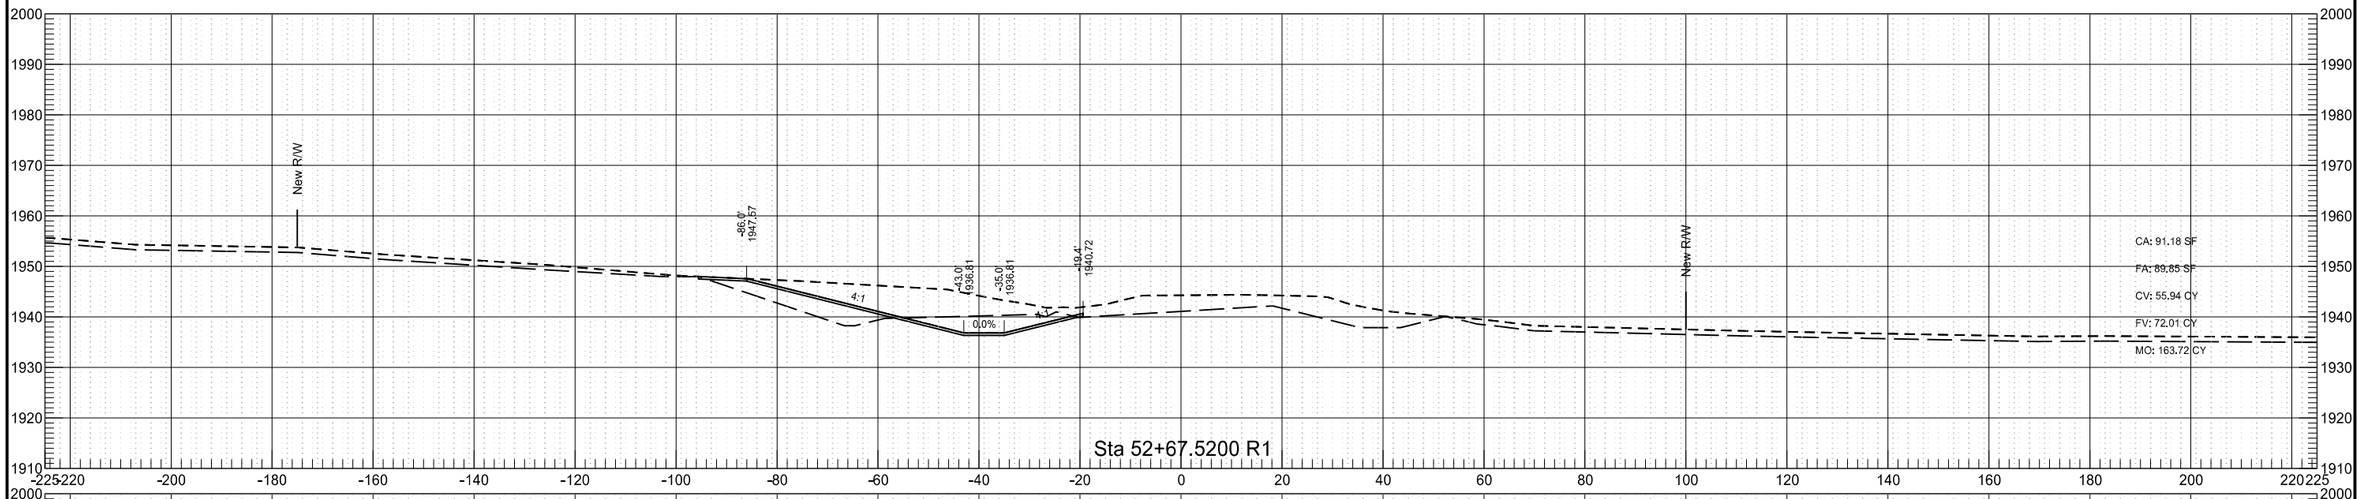


40th St NW Phase C


	STATE	PROJECT NO.	SECTION NO.	SHEET NO.
	ND	AC-NH-SOIB-7-023(041)925	200	146

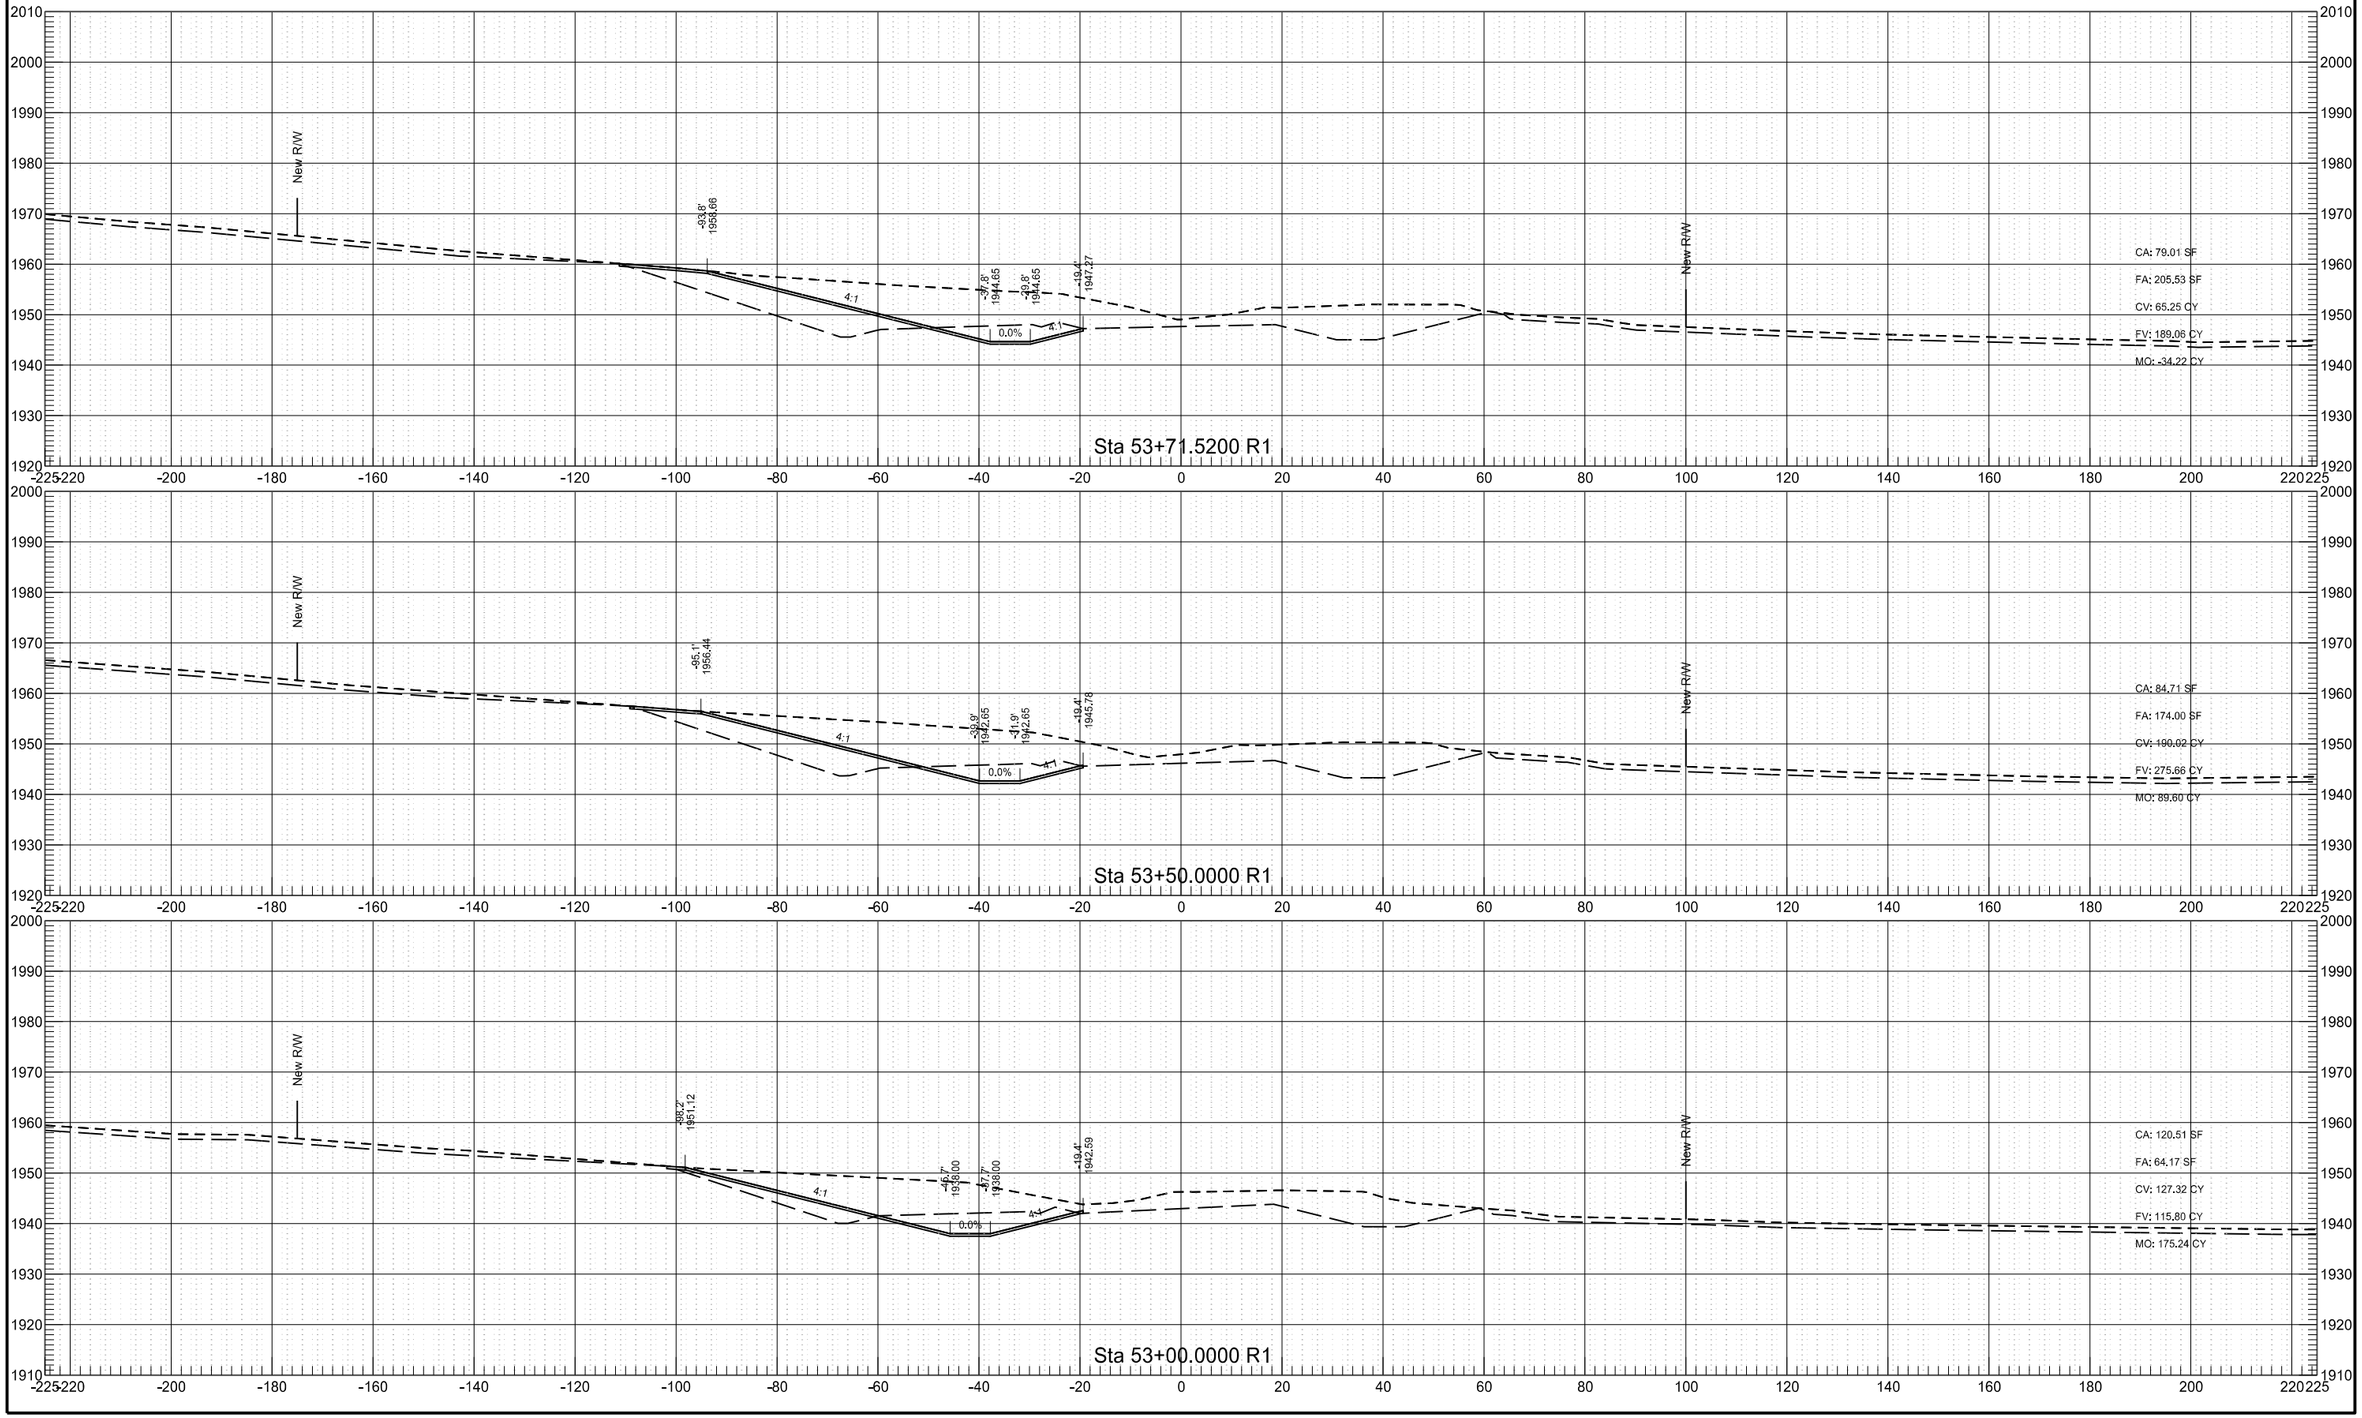


40th St NW Phase C

	STATE	PROJECT NO.	SECTION NO.	SHEET NO.
	ND	AC-NH-SOIB-7-023(041)925	200	147

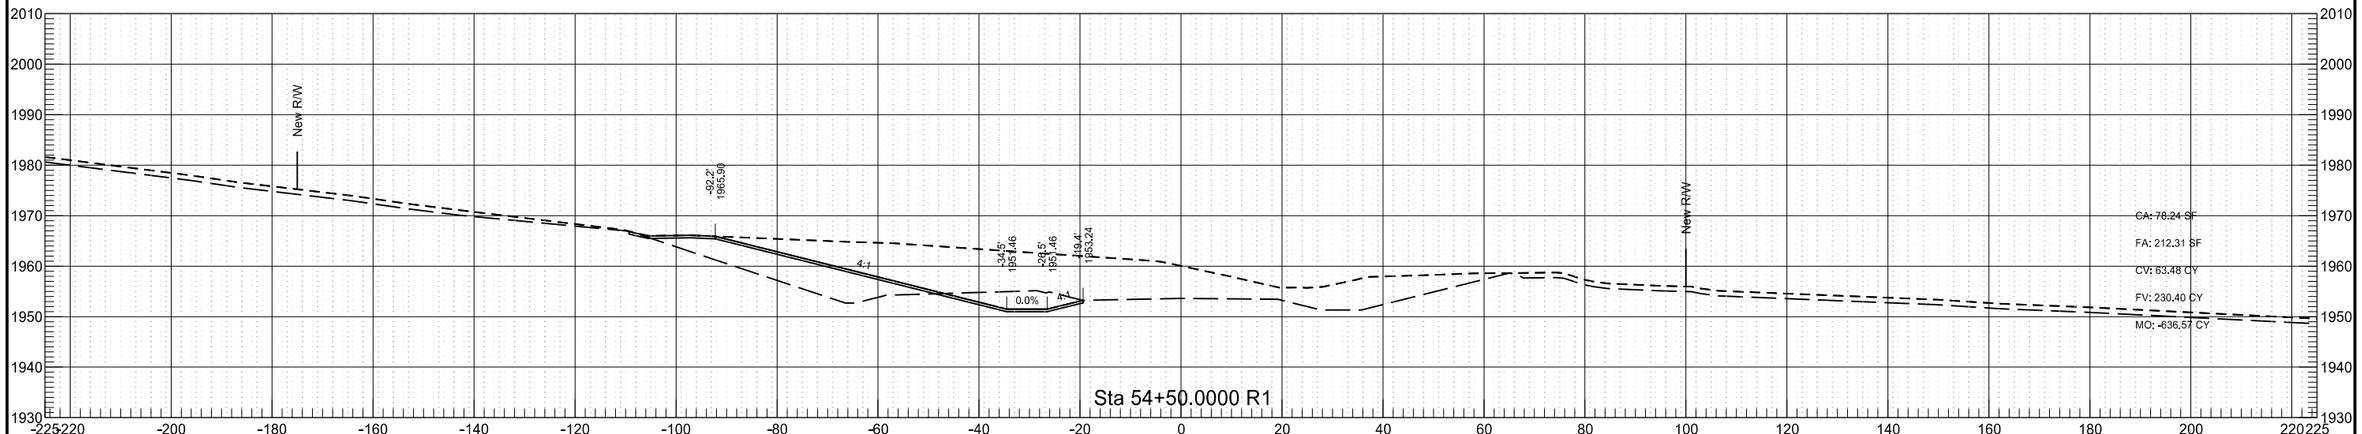


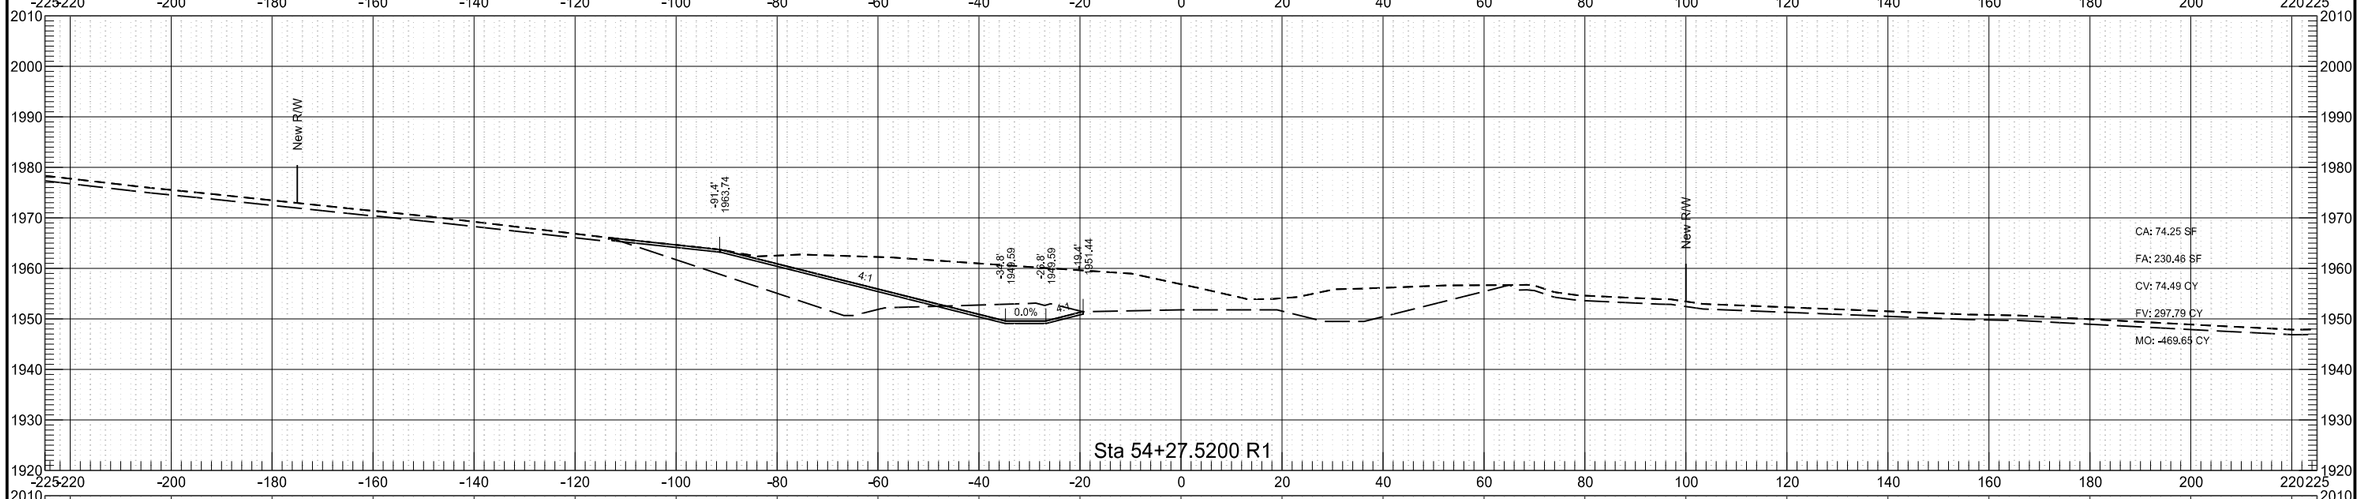

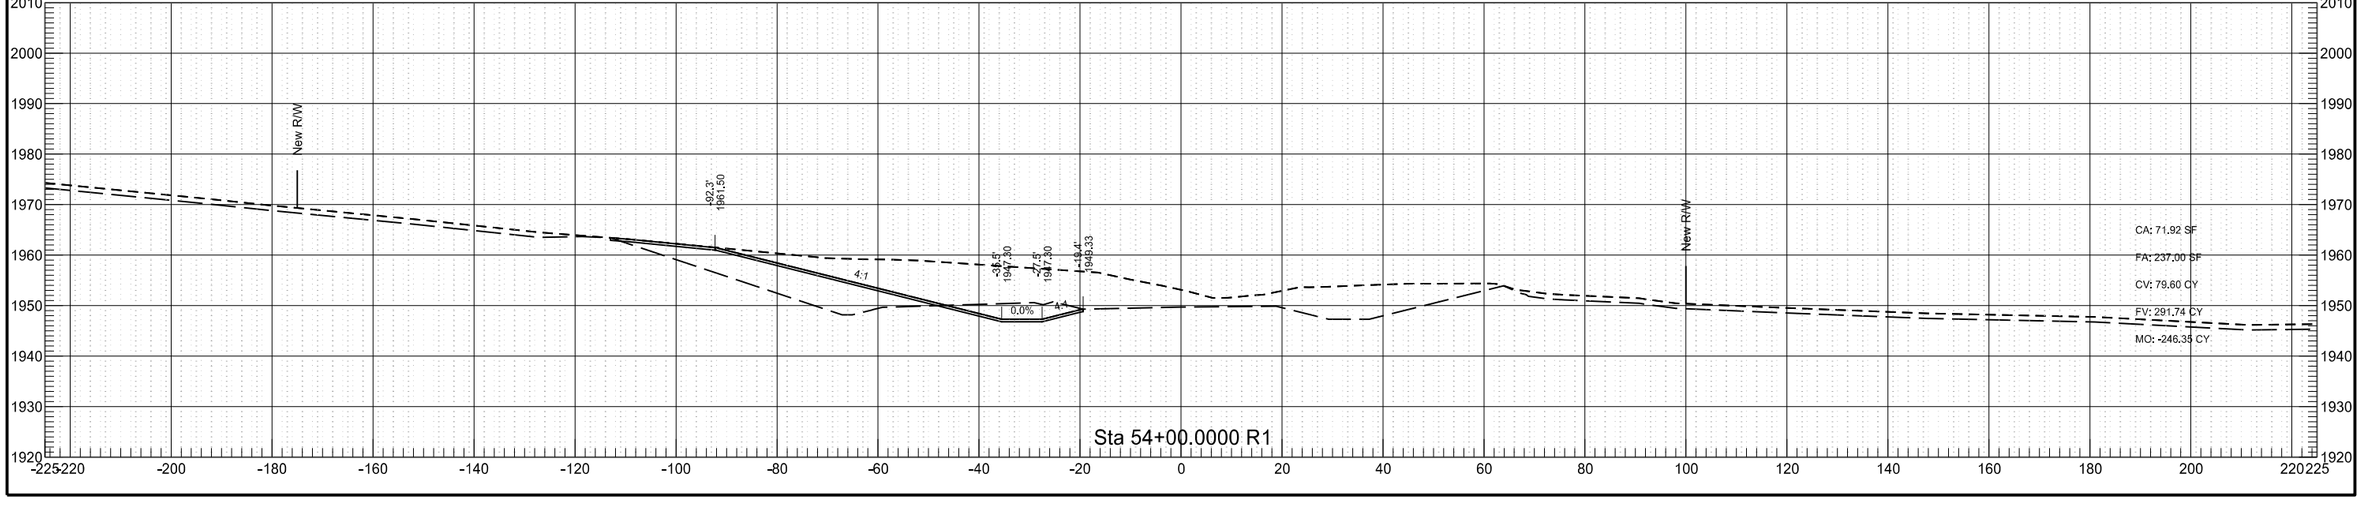


40th St NW Phase C

	STATE	PROJECT NO.	SECTION NO.	SHEET NO.
	ND	AC-NH-SOIB-7-023(041)925	200	148

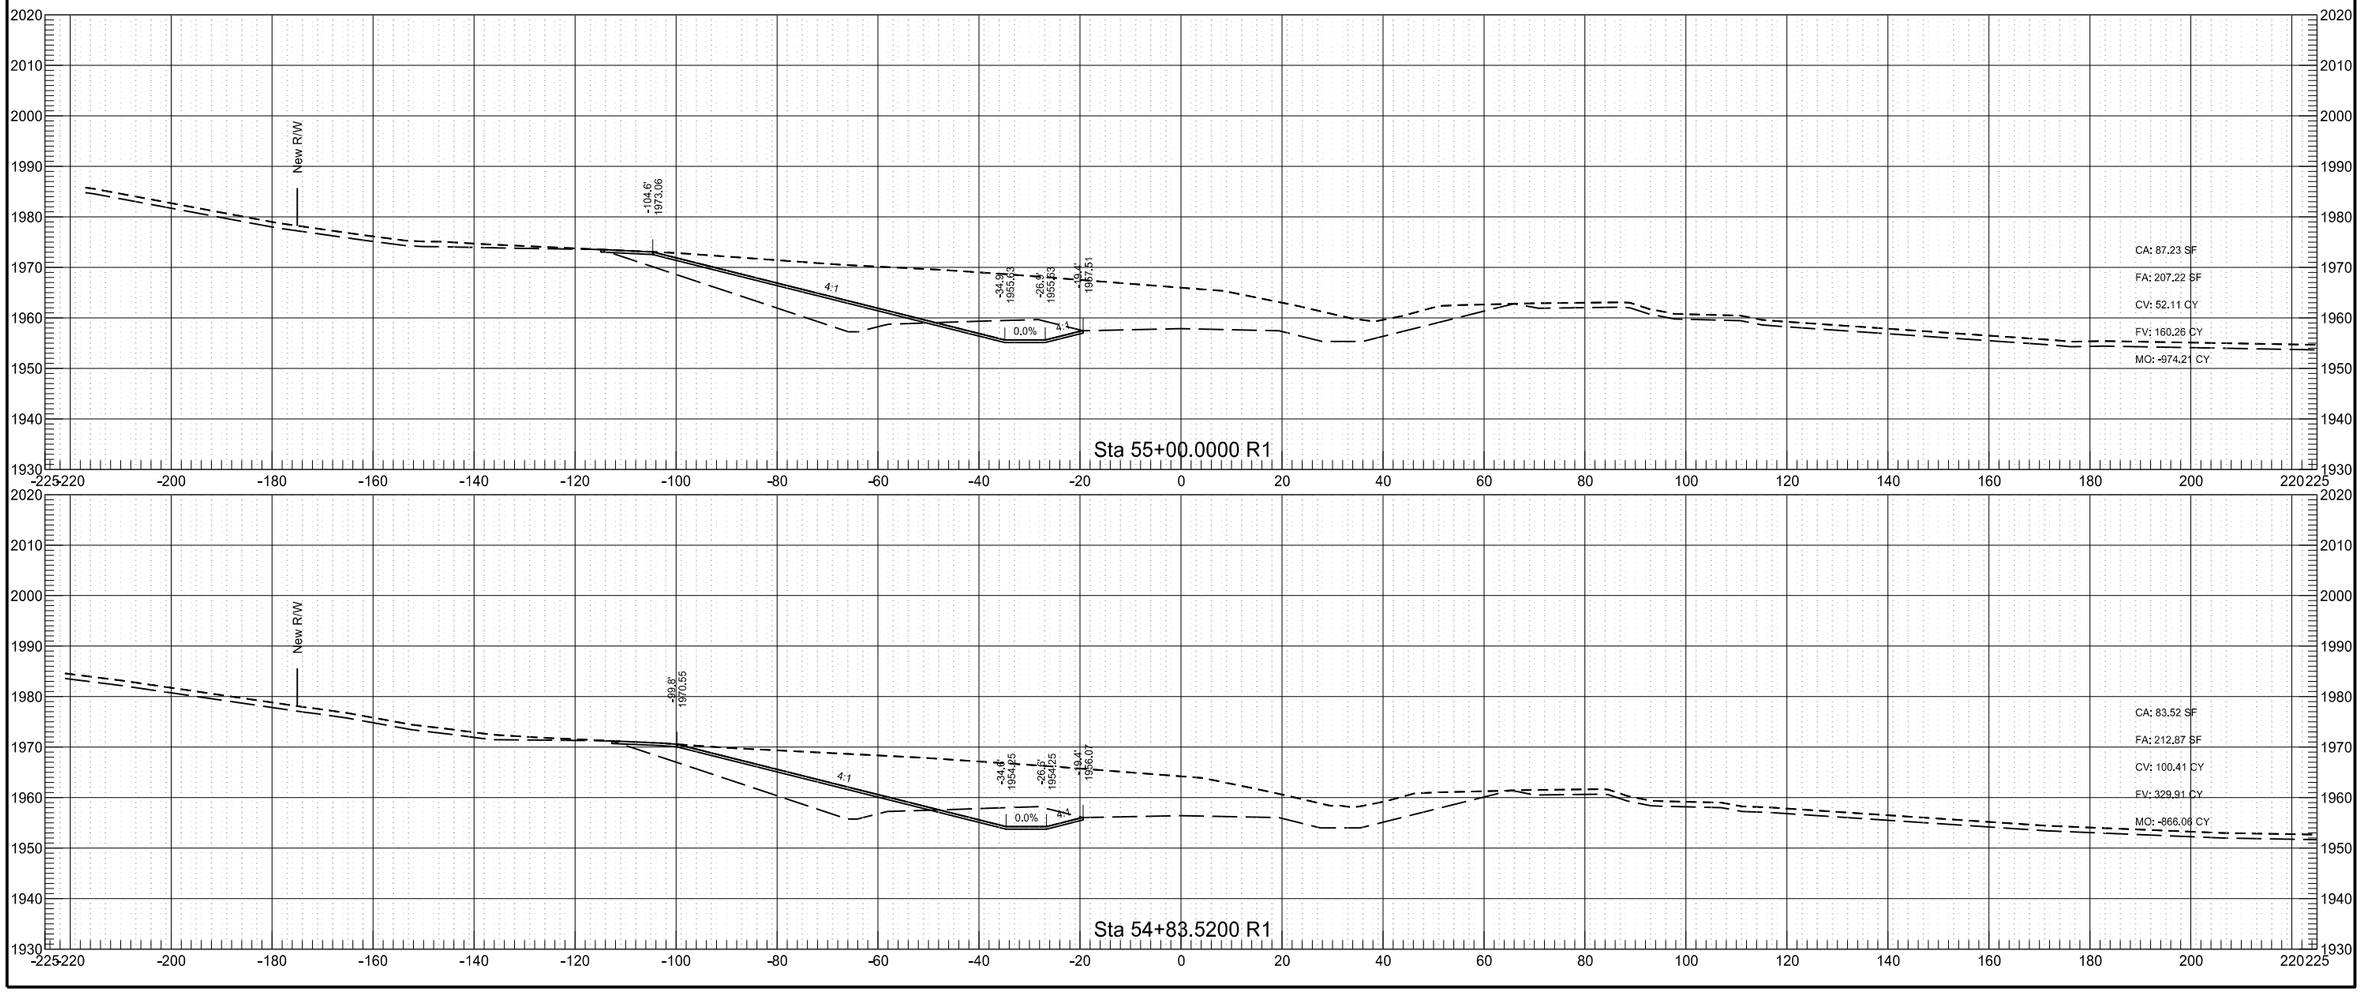


40th St NW Phase C


	STATE	PROJECT NO.	SECTION NO.	SHEET NO.
	ND	AC-NH-SOIB-7-023(041)925	200	149

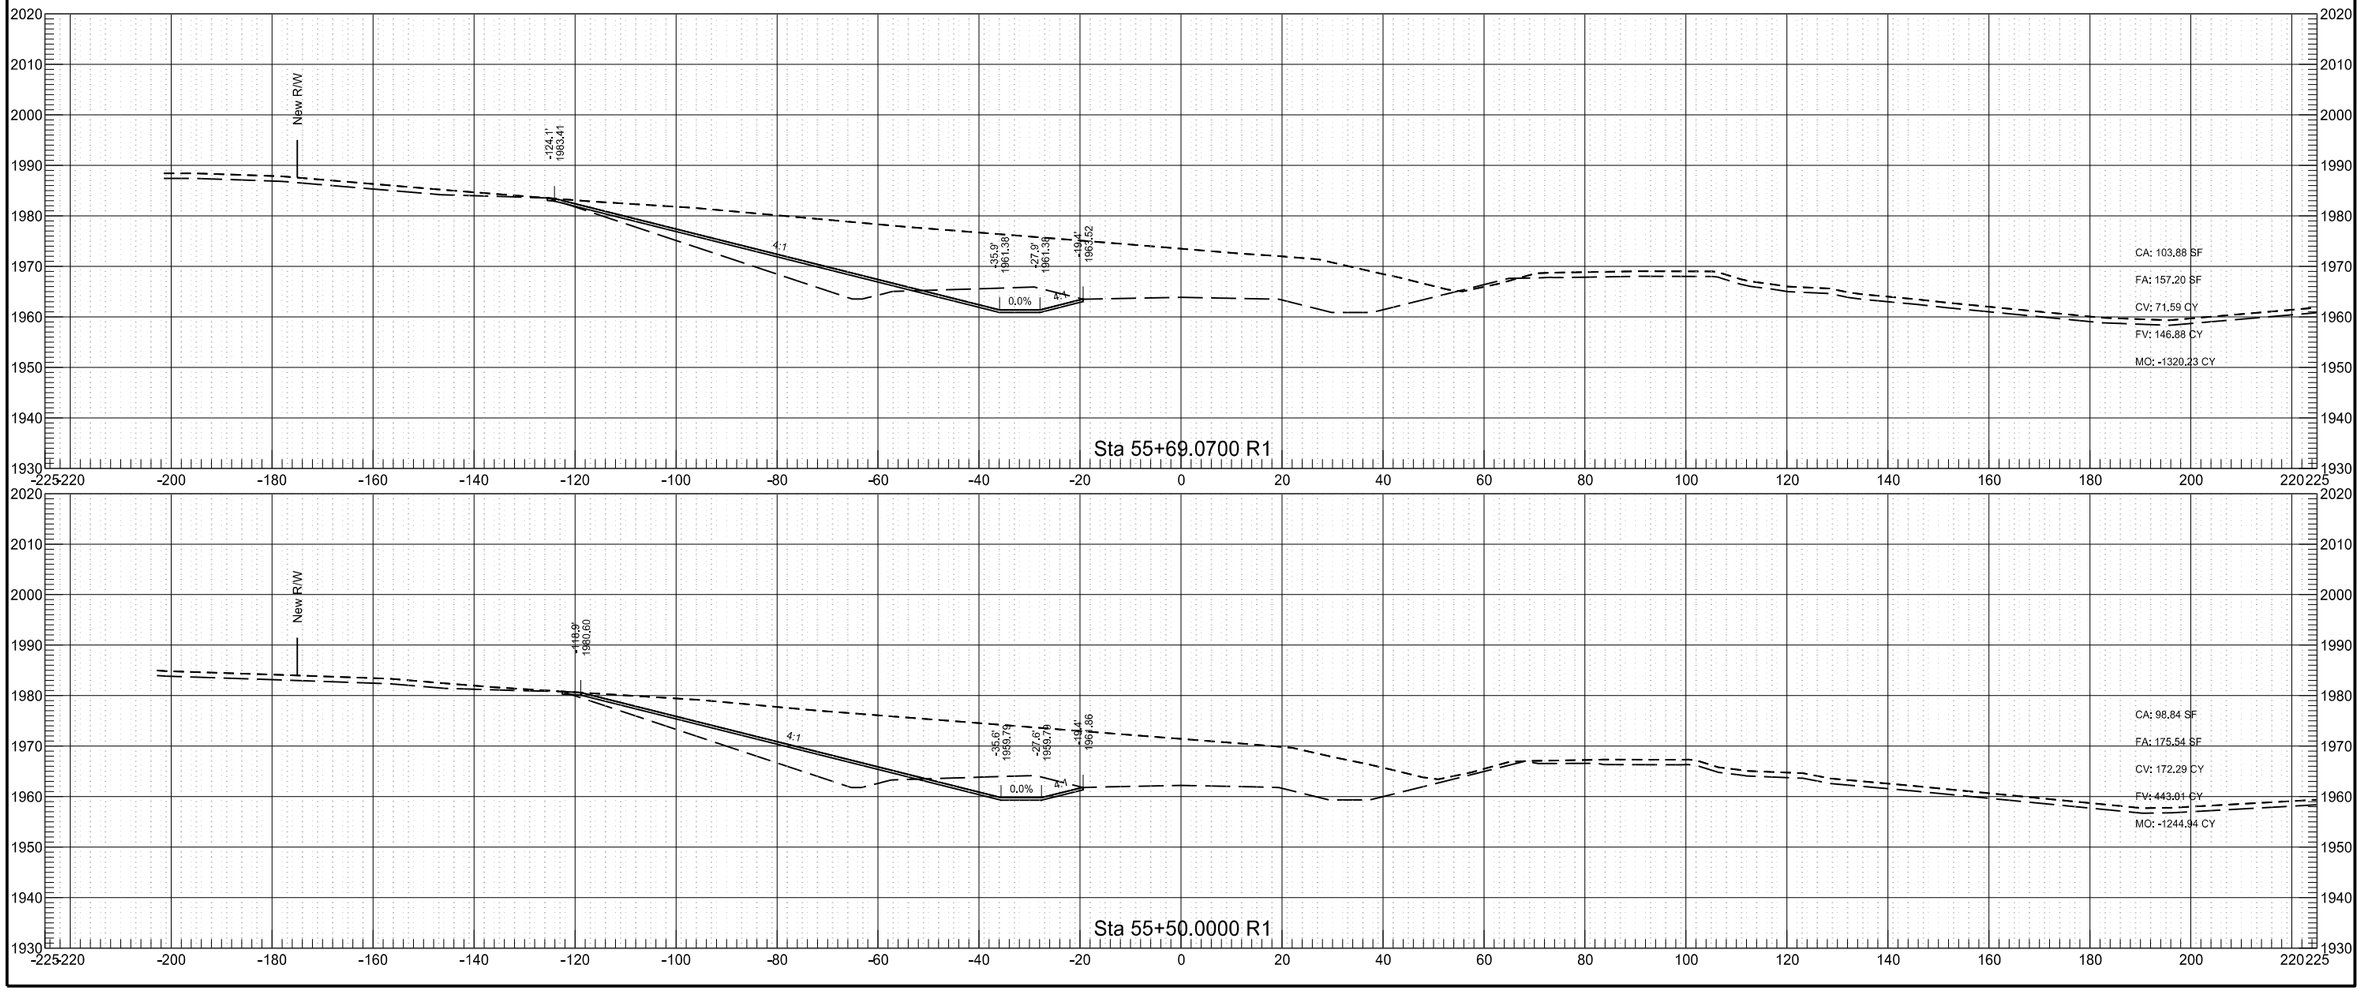

40th St NW Phase C


	STATE	PROJECT NO.	SECTION NO.	SHEET NO.
	ND	AC-NH-SOIB-7-023(041)925	200	150

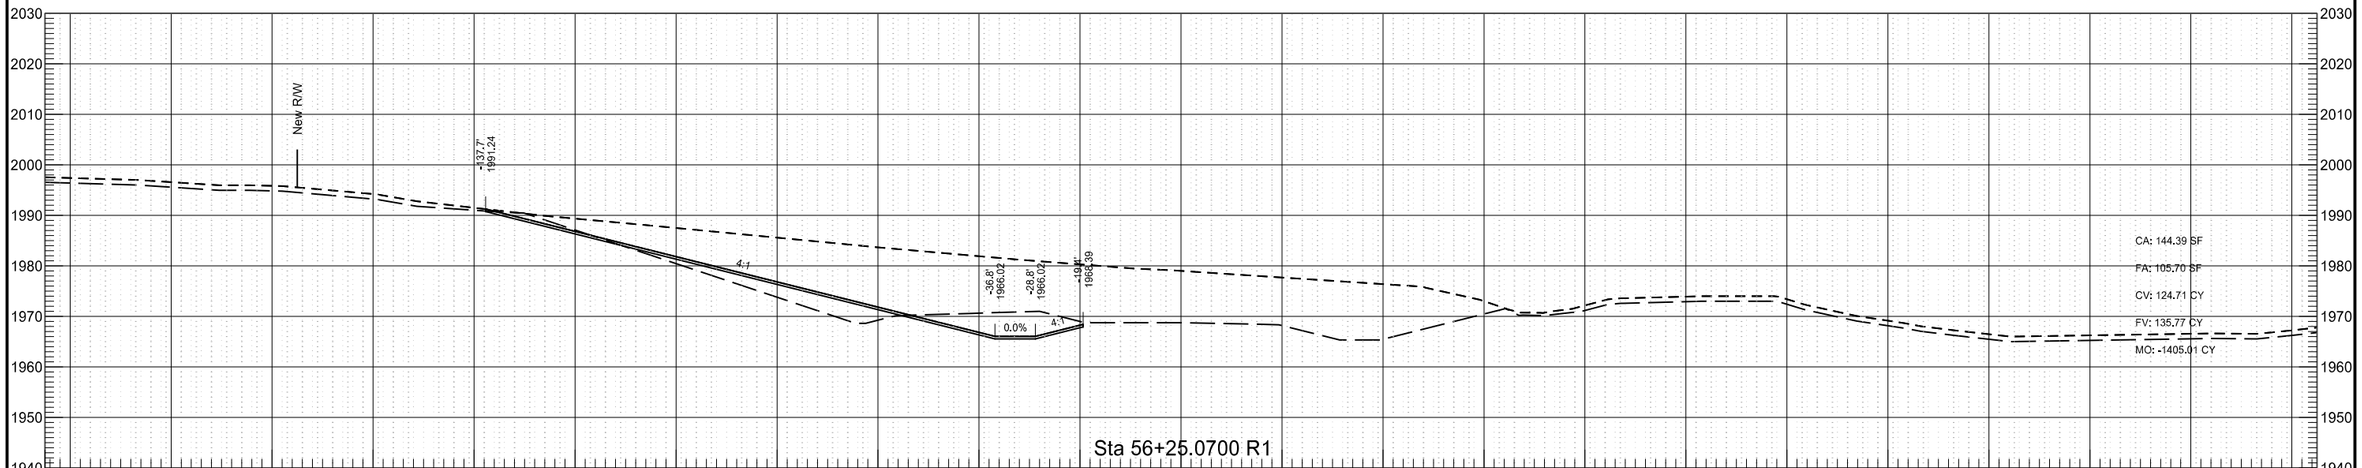


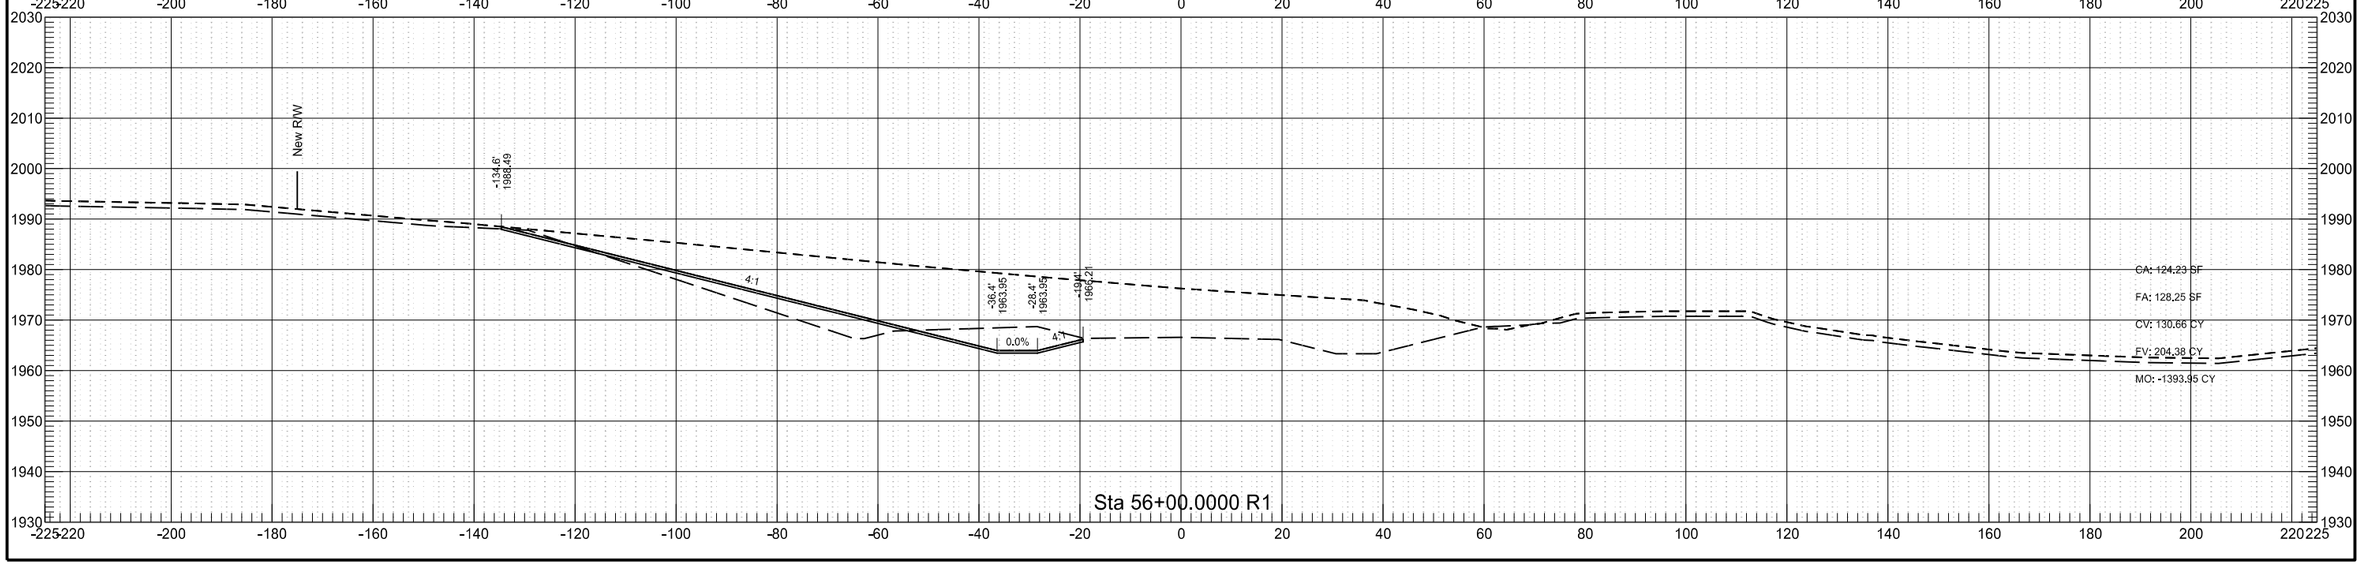


40th St NW Phase C

	STATE	PROJECT NO.	SECTION NO.	SHEET NO.
	ND	AC-NH-SOIB-7-023(041)925	200	151

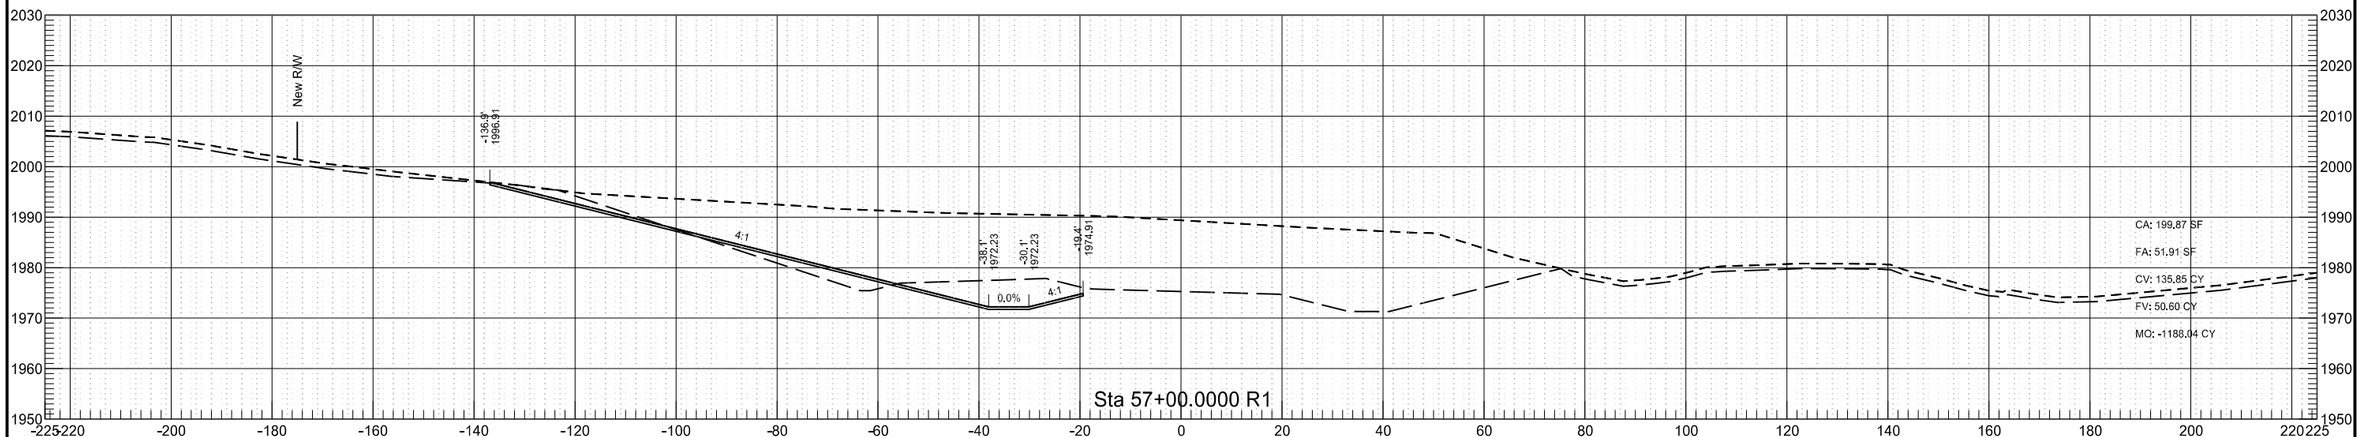


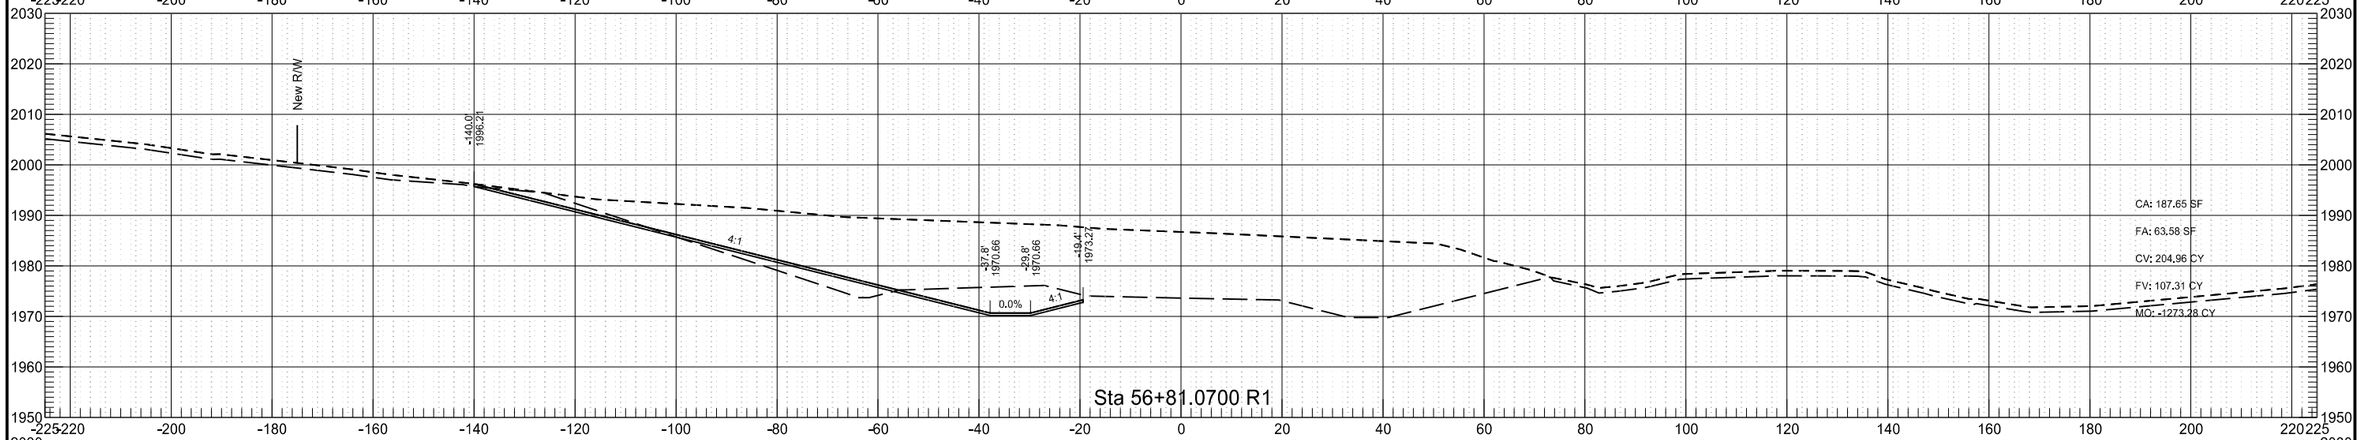

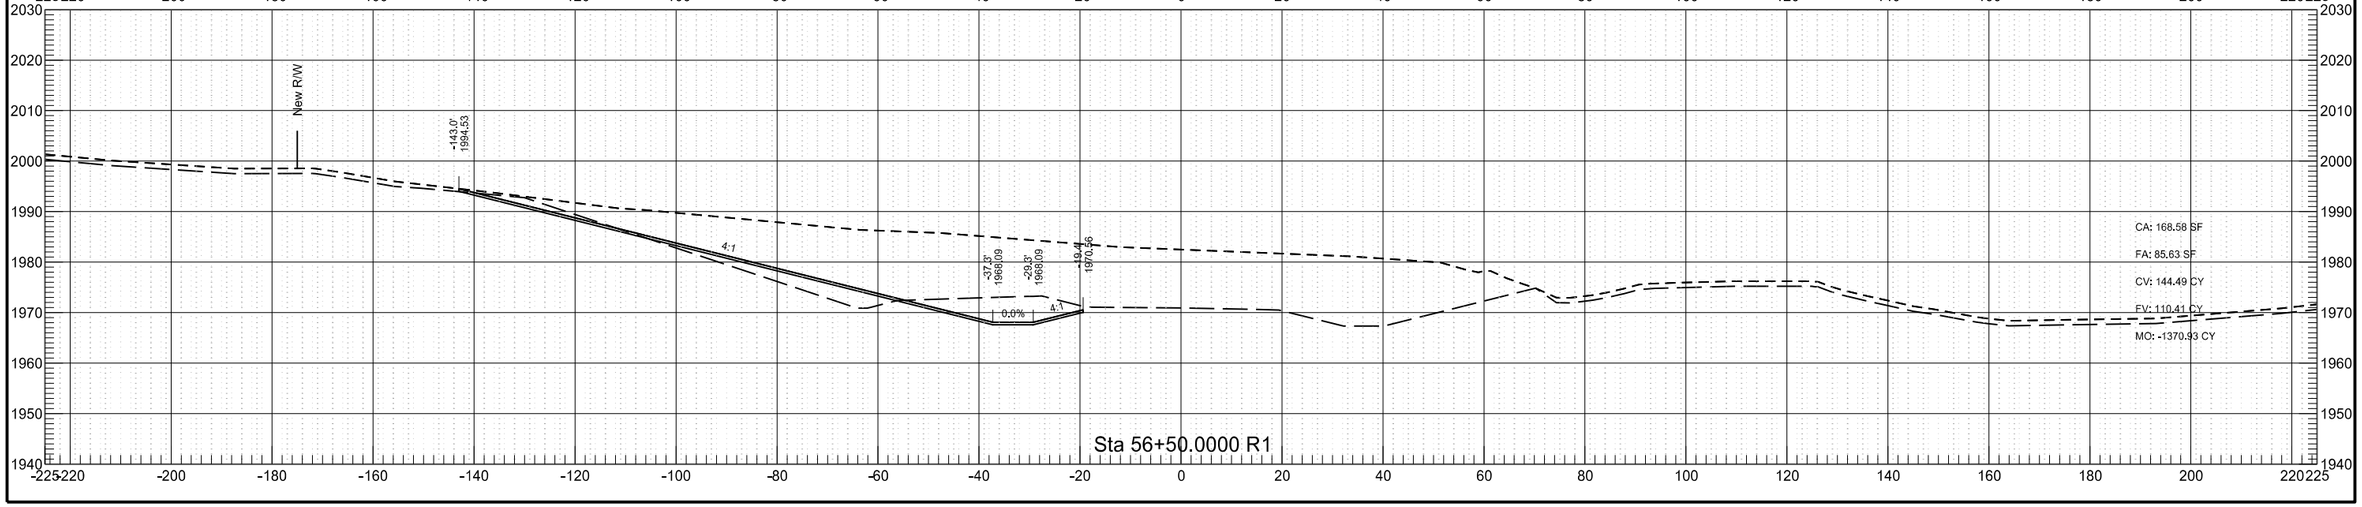


40th St NW Phase C

	STATE	PROJECT NO.	SECTION NO.	SHEET NO.
	ND	AC-NH-SOIB-7-023(041)925	200	152

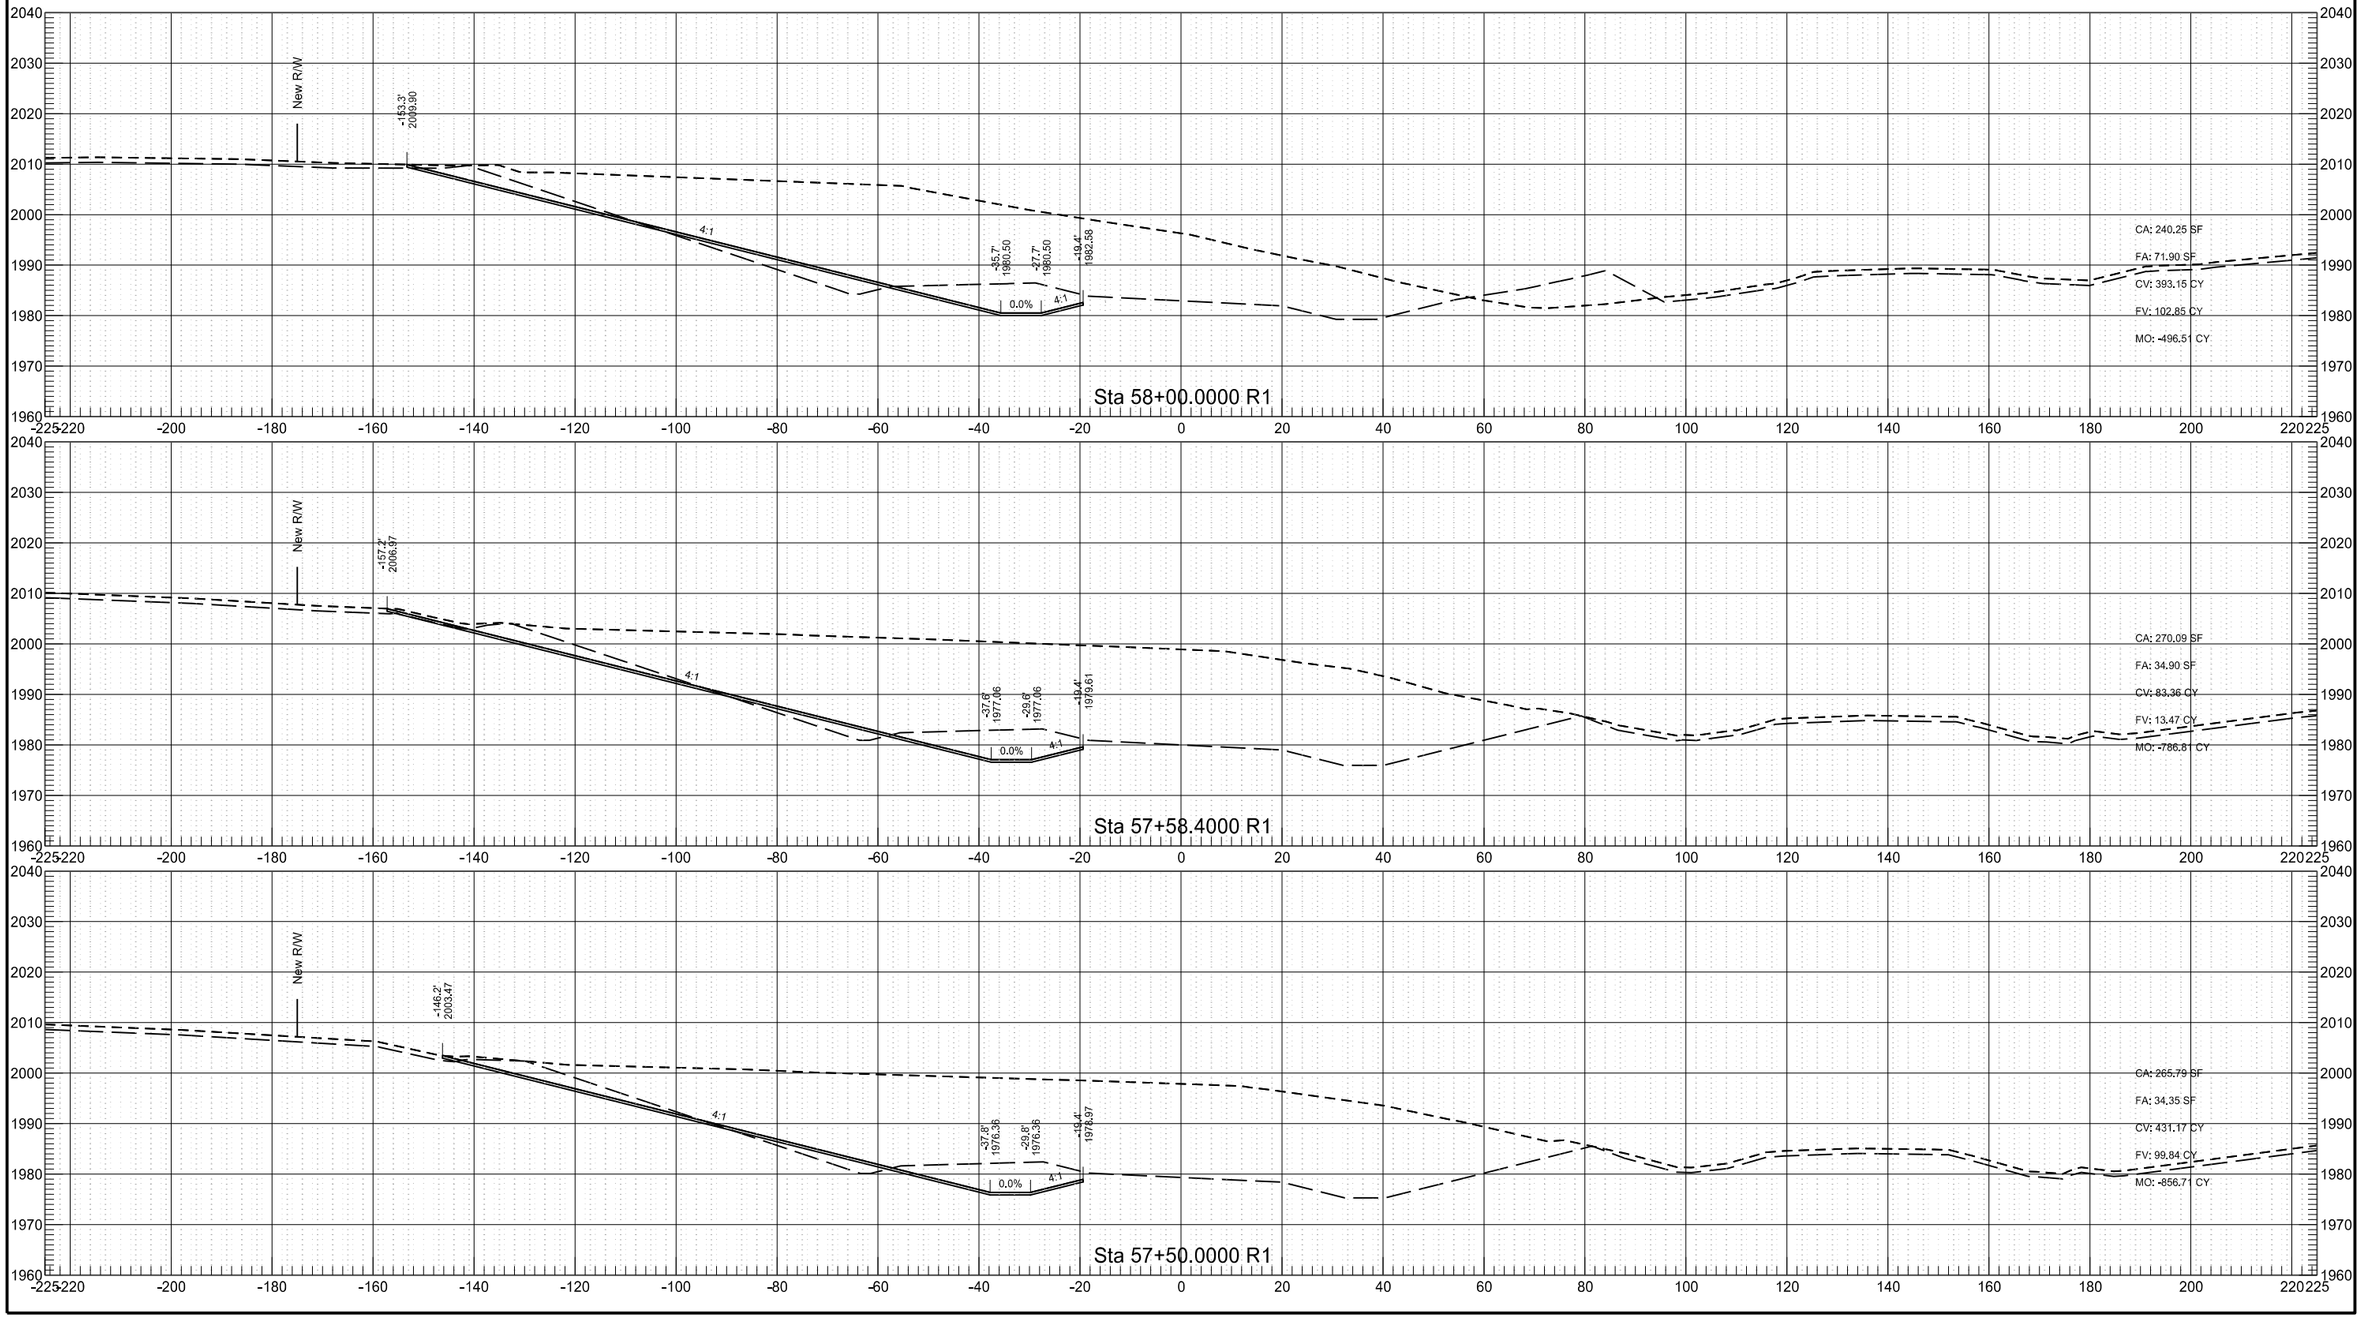

40th St NW Phase C


	STATE	PROJECT NO.	SECTION NO.	SHEET NO.
	ND	AC-NH-SOIB-7-023(041)925	200	153

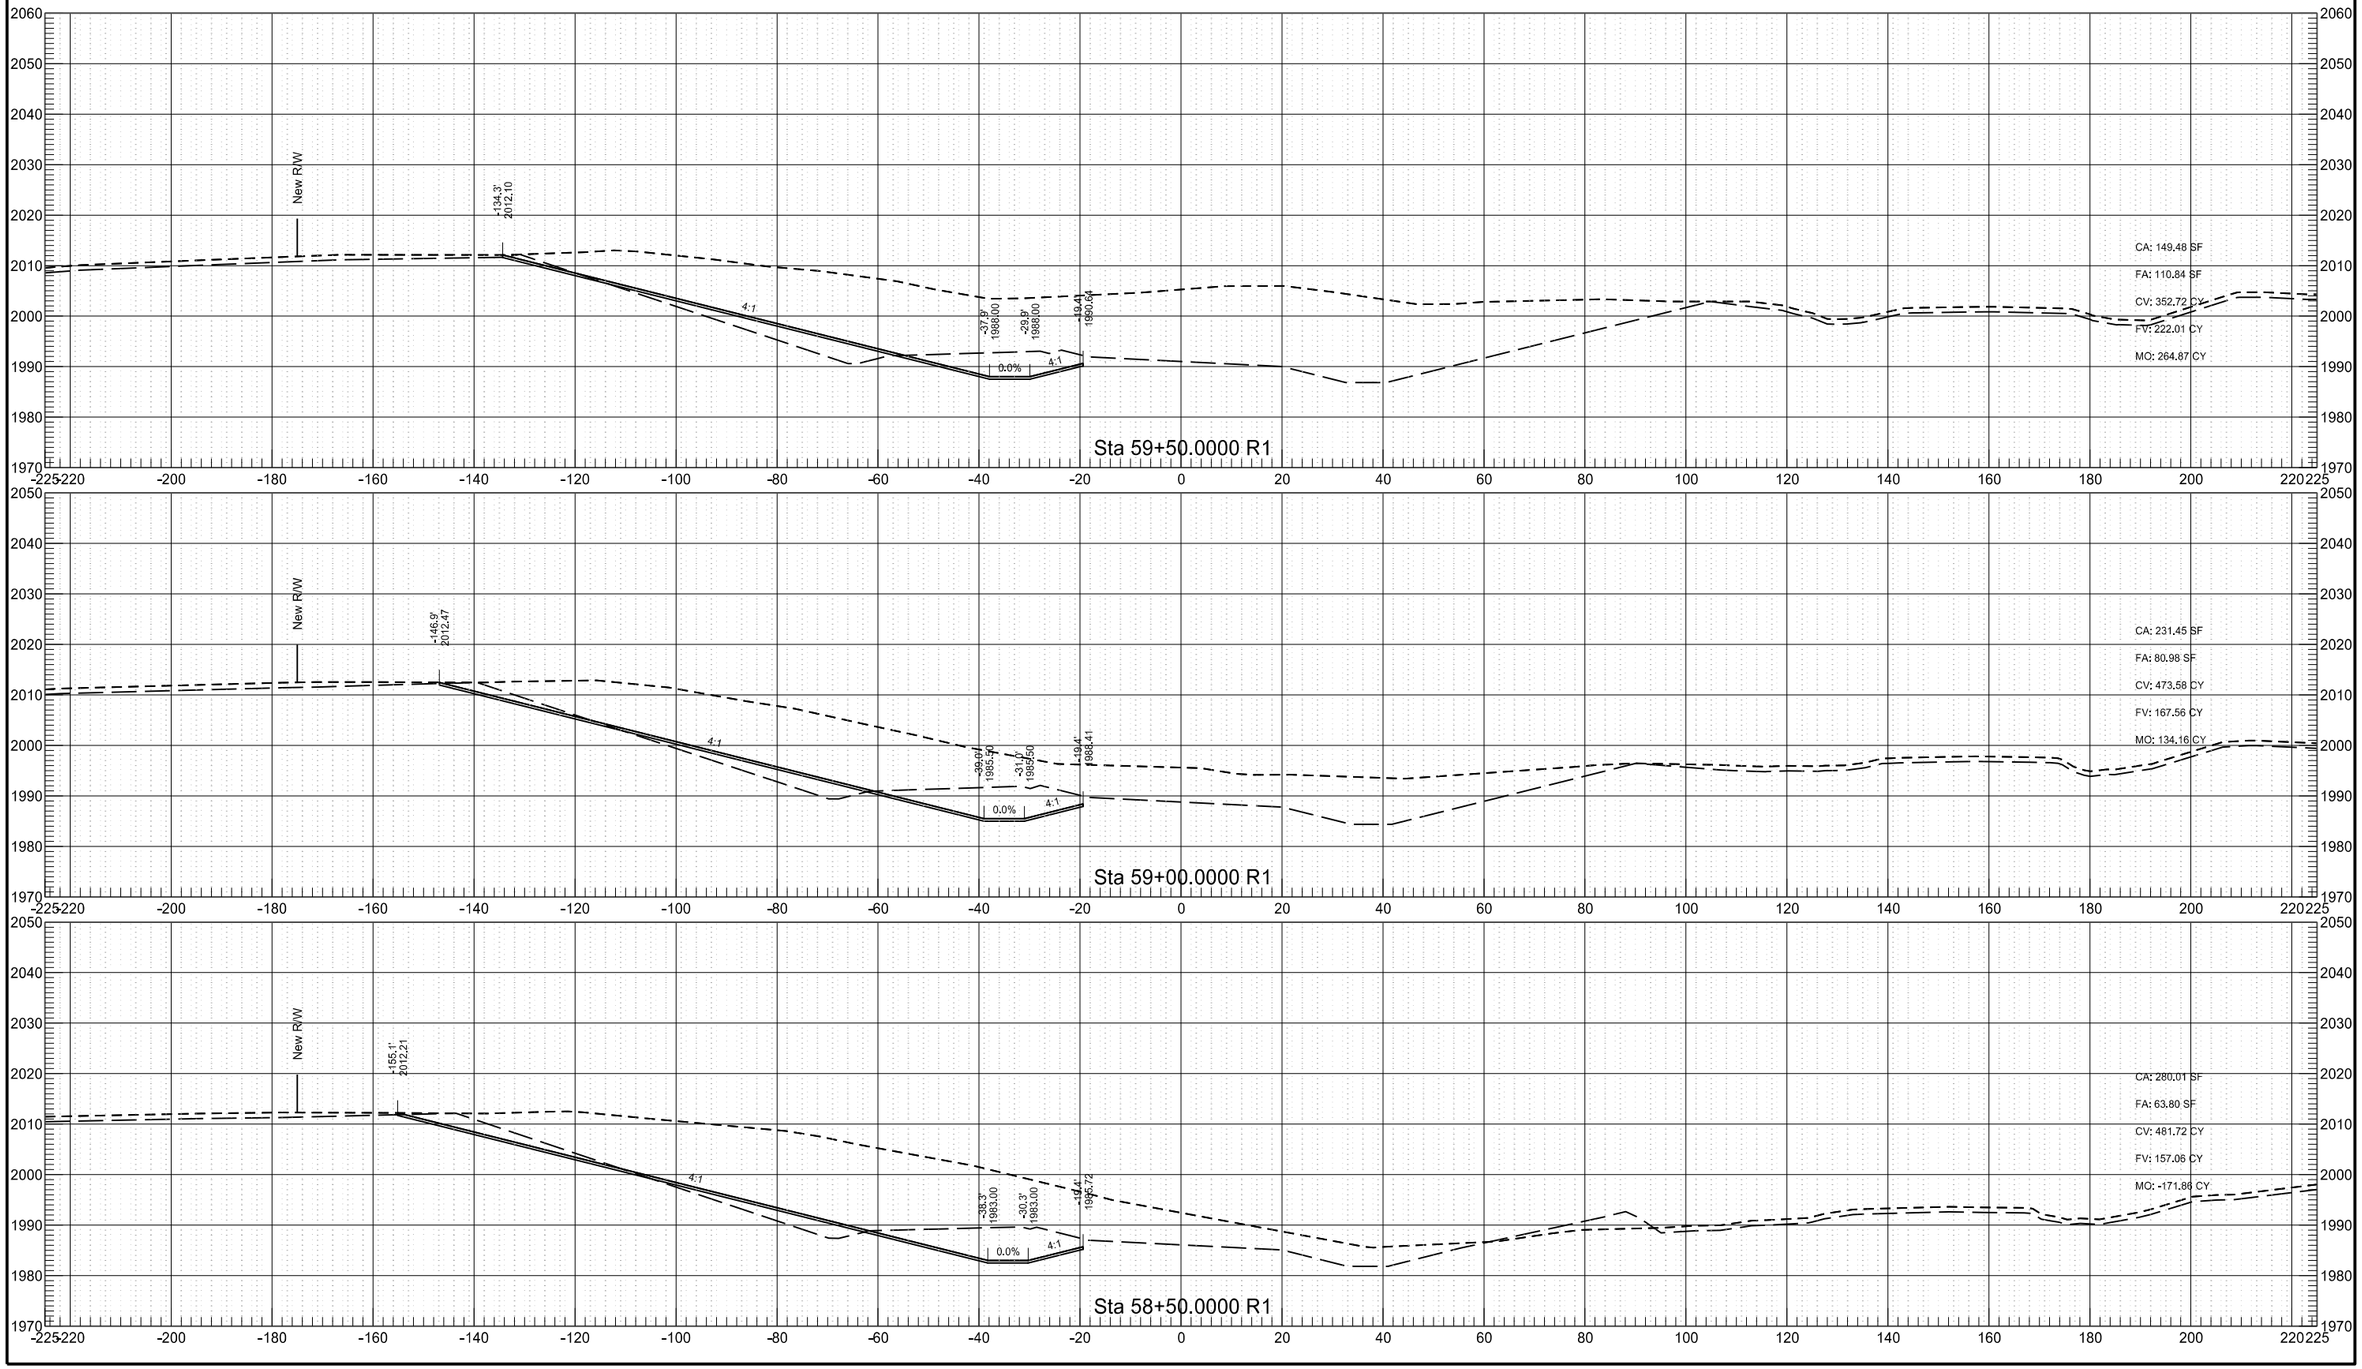

9/12/2017 3:00:43 PM taylorolson P:\State\NDDOT\14214101\CADD\Design\Corridor_40thSt_Phase3.dgn


40th St NW Phase C

	STATE	PROJECT NO.	SECTION NO.	SHEET NO.
	ND	AC-NH-SOIB-7-023(041)925	200	154

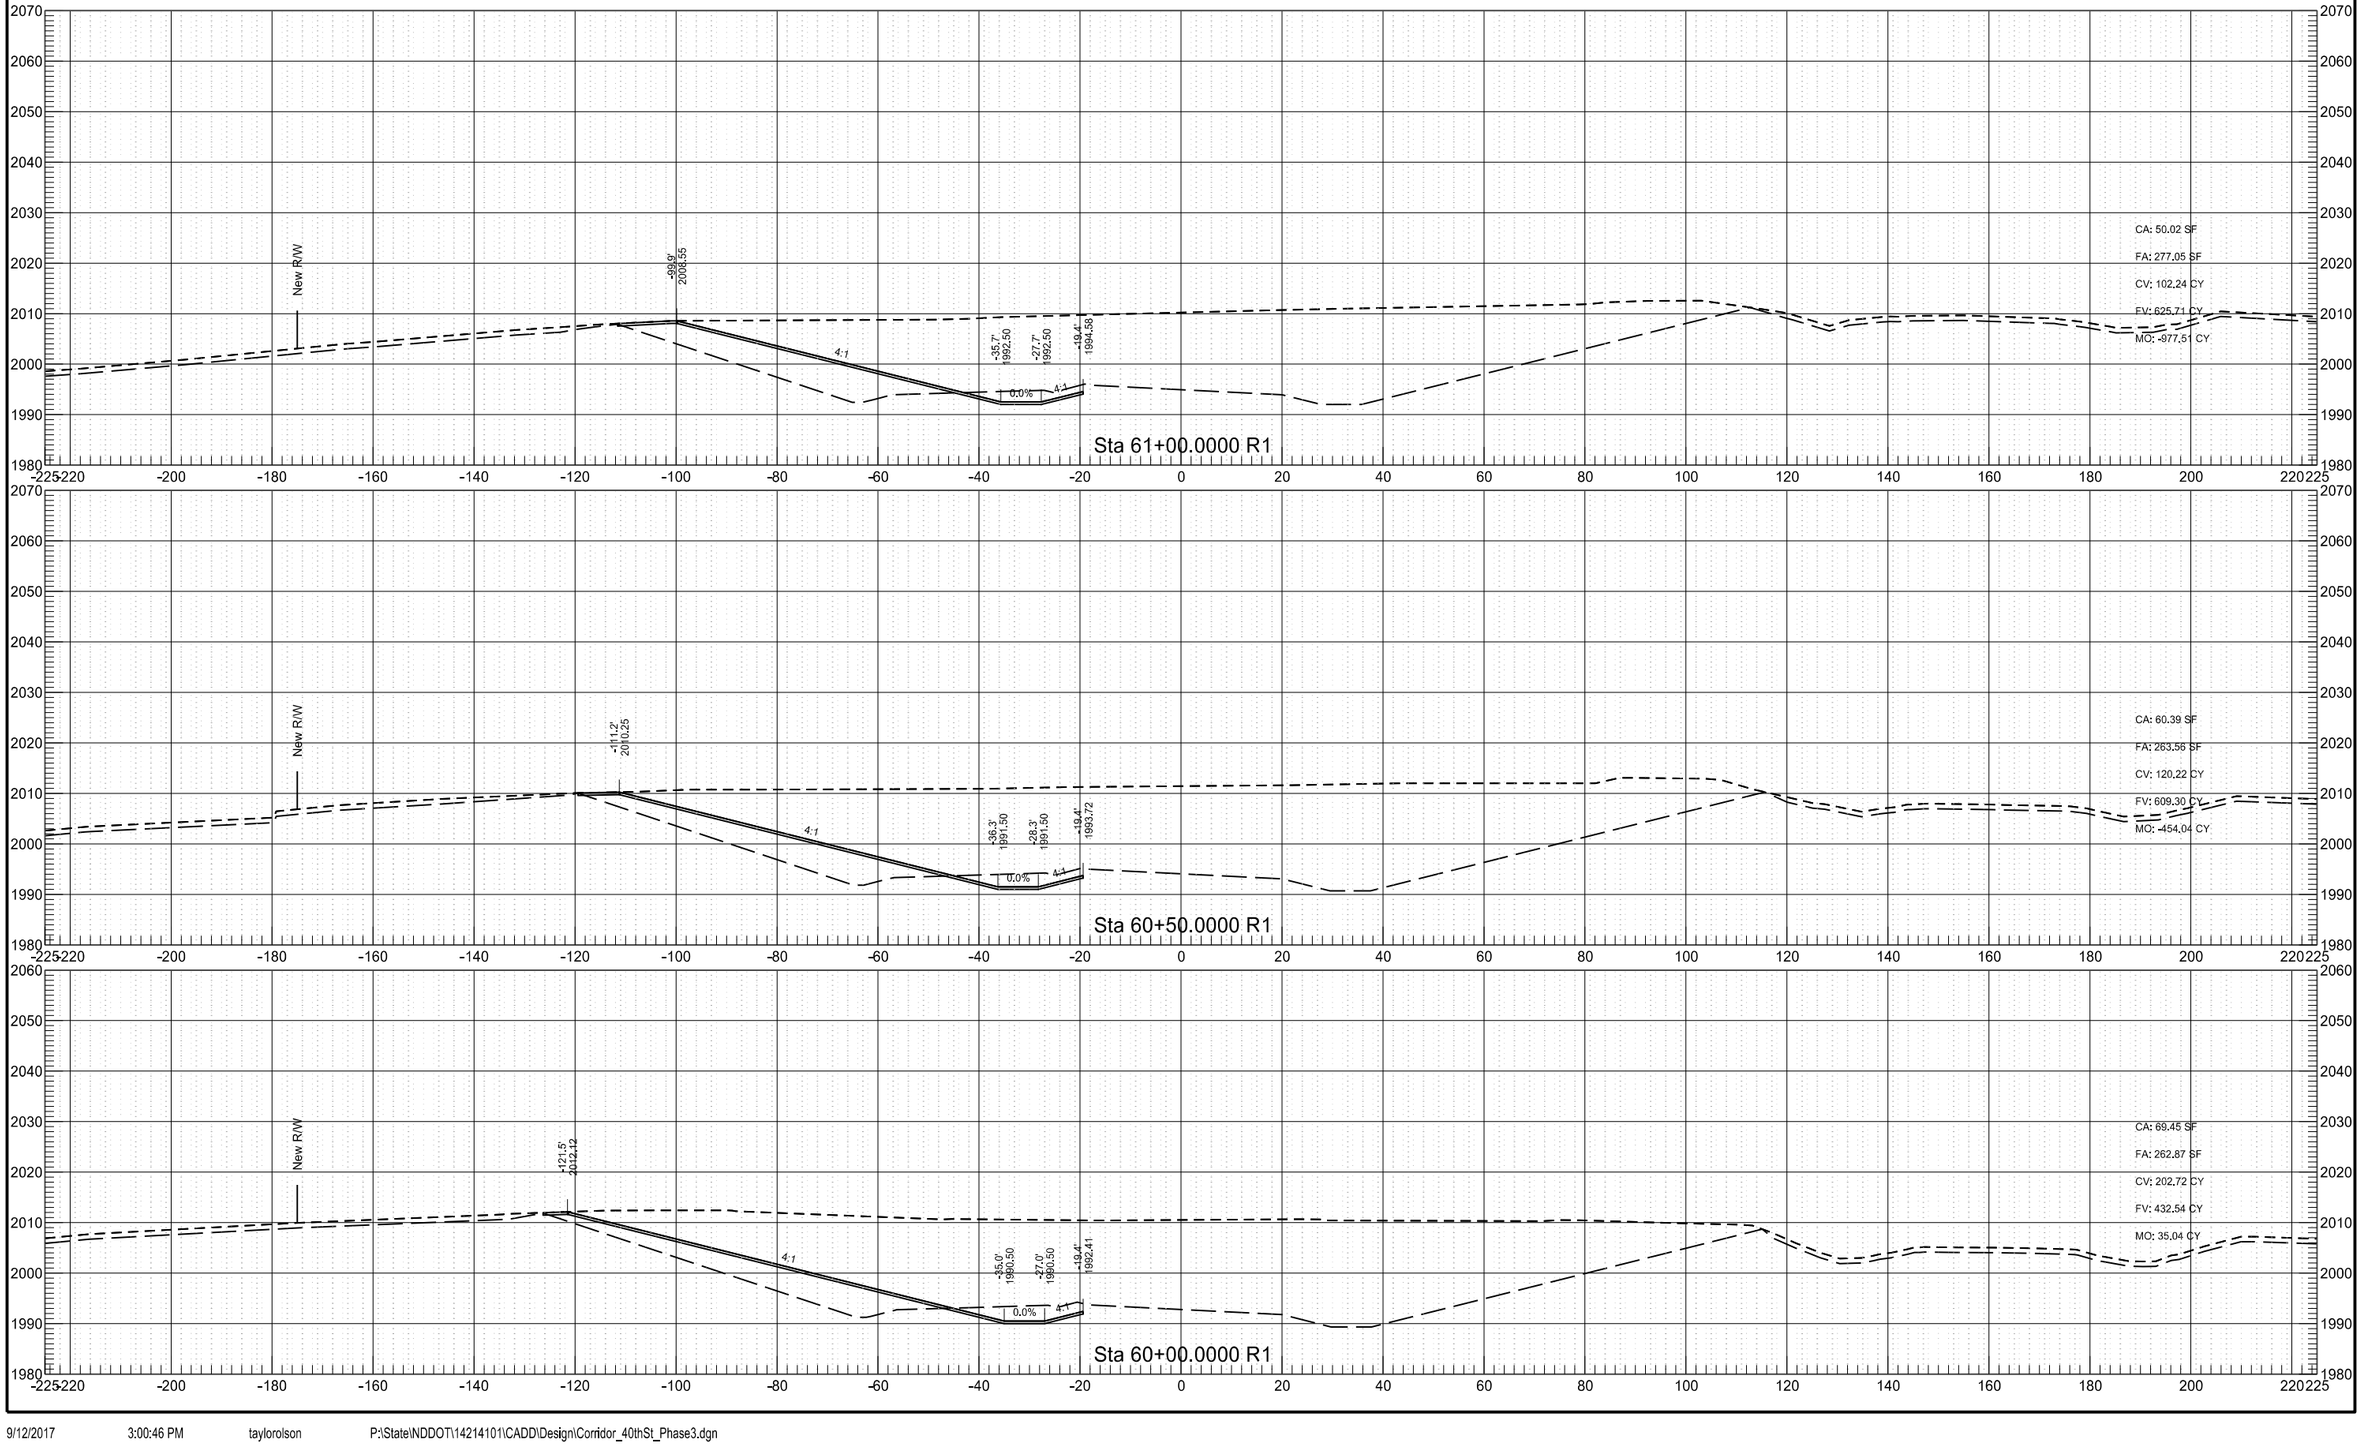


40th St NW Phase C

	STATE	PROJECT NO.	SECTION NO.	SHEET NO.
	ND	AC-NH-SOIB-7-023(041)925	200	155

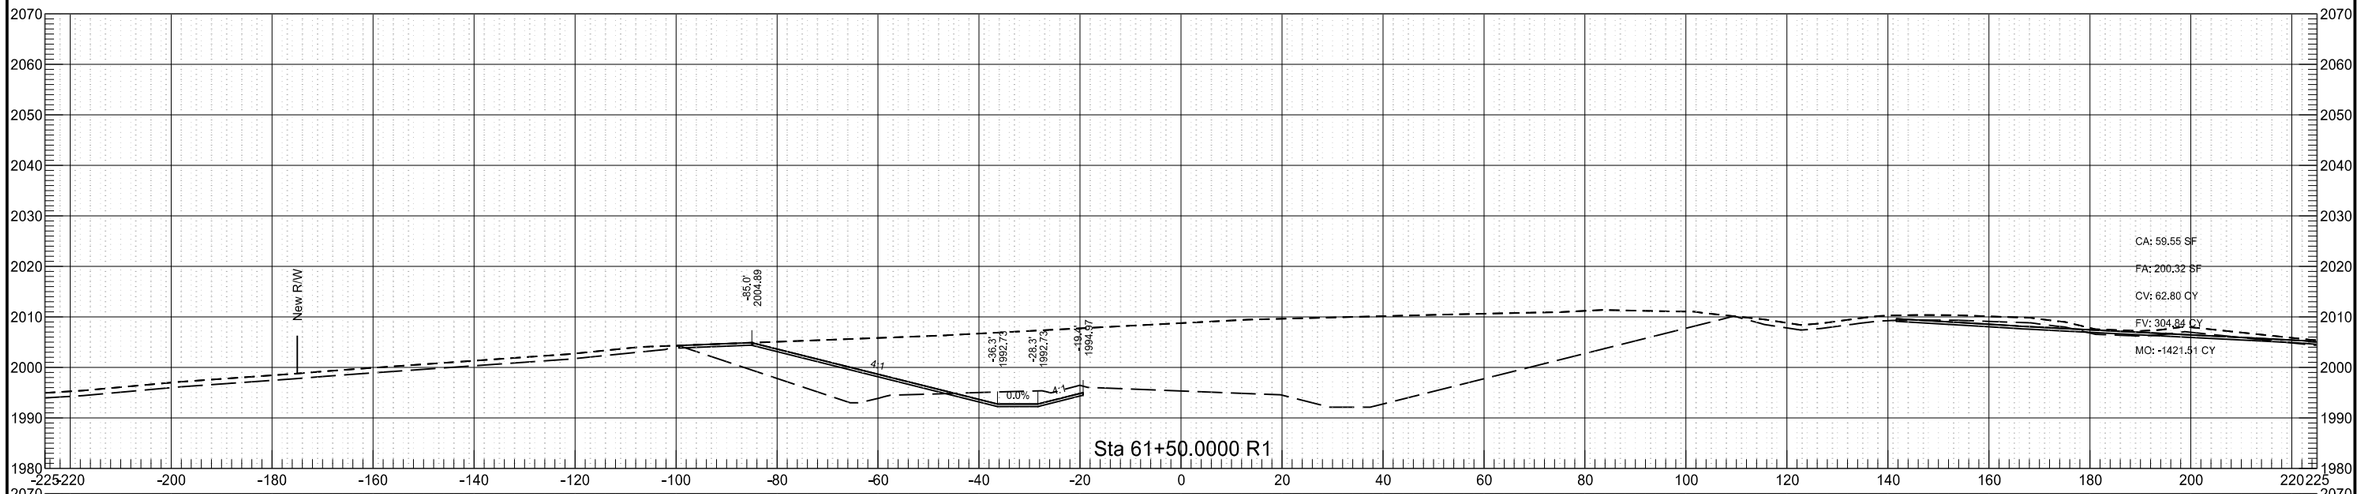


40th St NW Phase C

	STATE	PROJECT NO.	SECTION NO.	SHEET NO.
	ND	AC-NH-SOIB-7-023(041)925	200	156

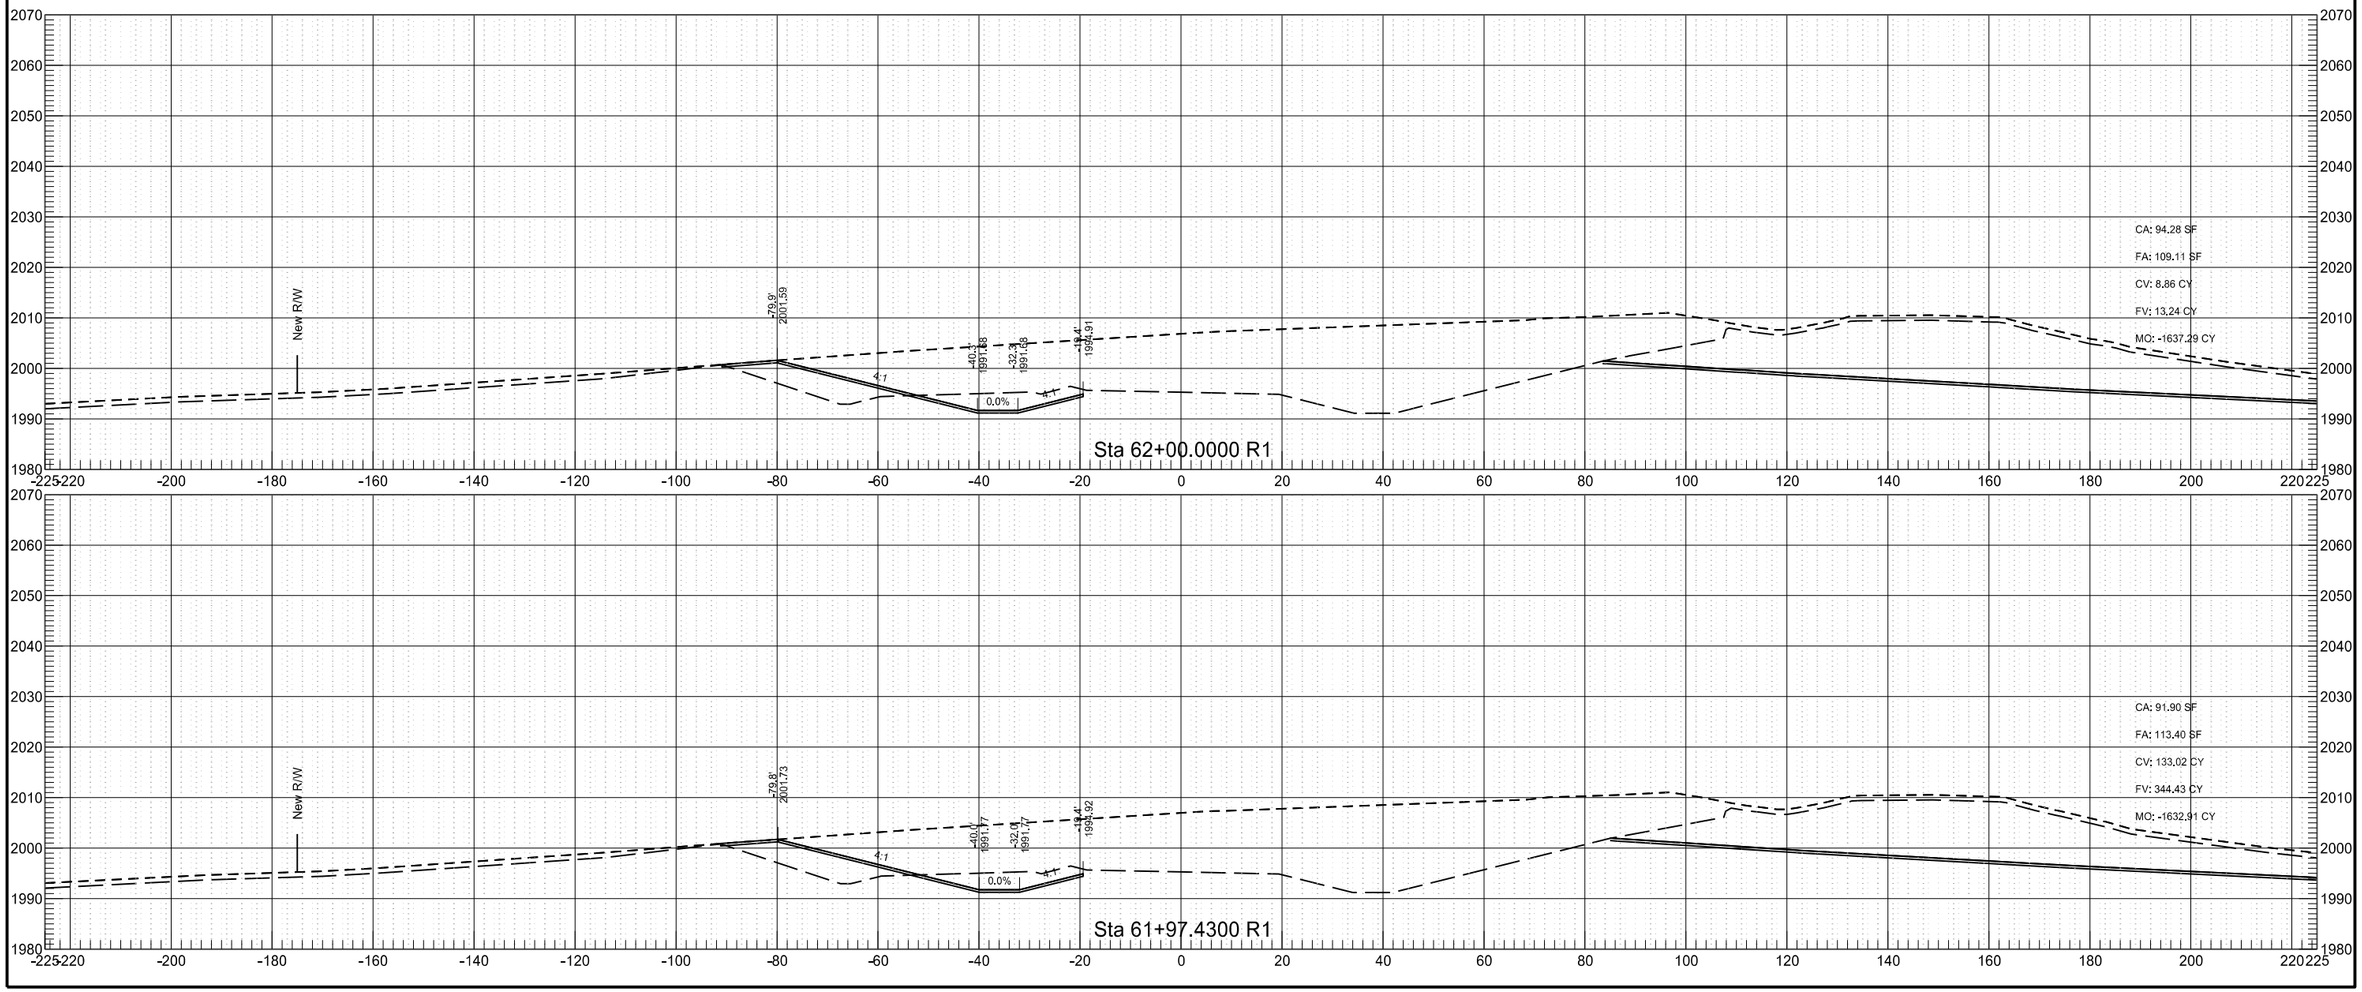


40th St NW Phase C

	STATE	PROJECT NO.	SECTION NO.	SHEET NO.
	ND	AC-NH-SOIB-7-023(041)925	200	157

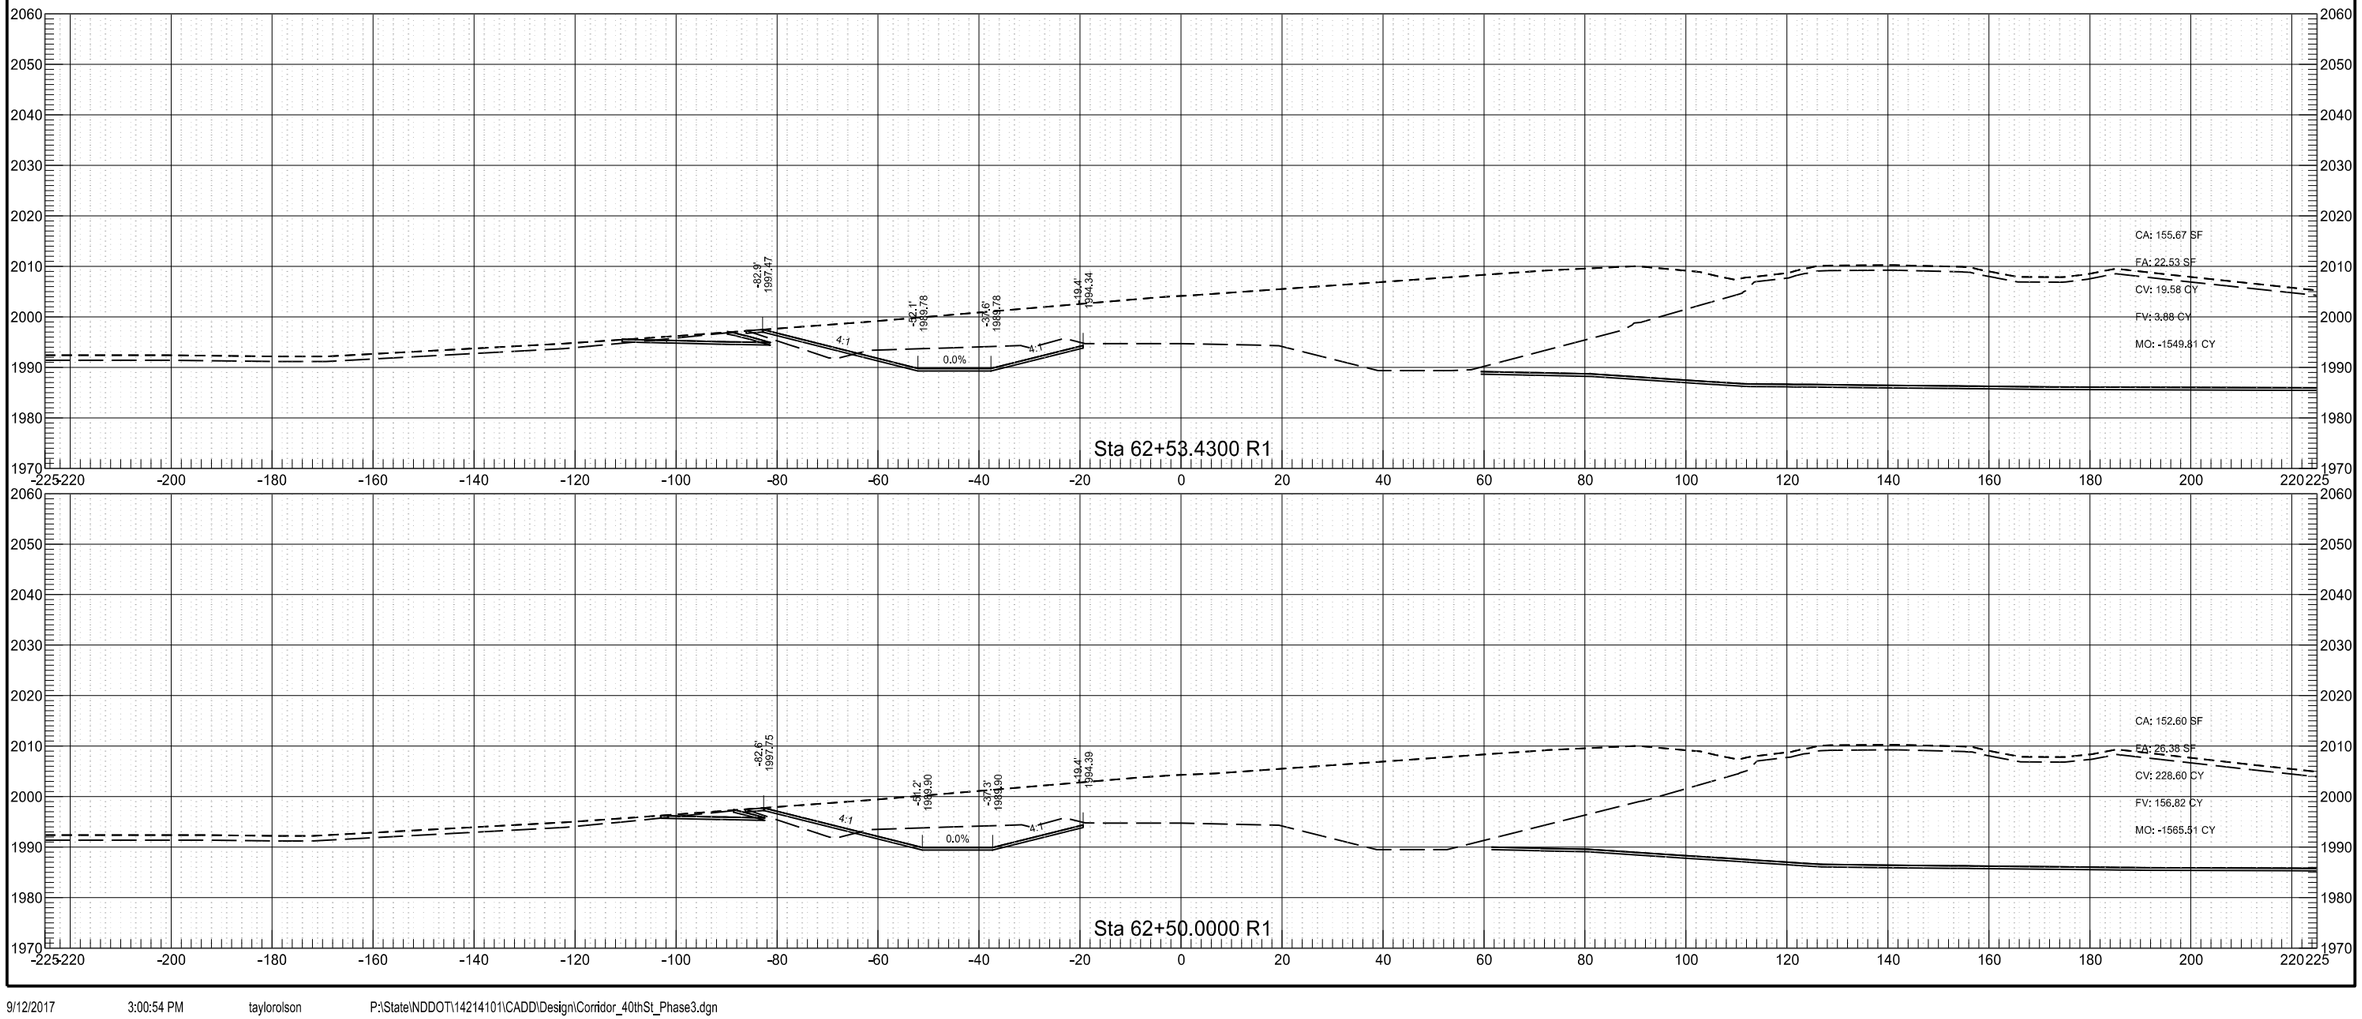

40th St NW Phase C


	STATE	PROJECT NO.	SECTION NO.	SHEET NO.
	ND	AC-NH-SOIB-7-023(041)925	200	158

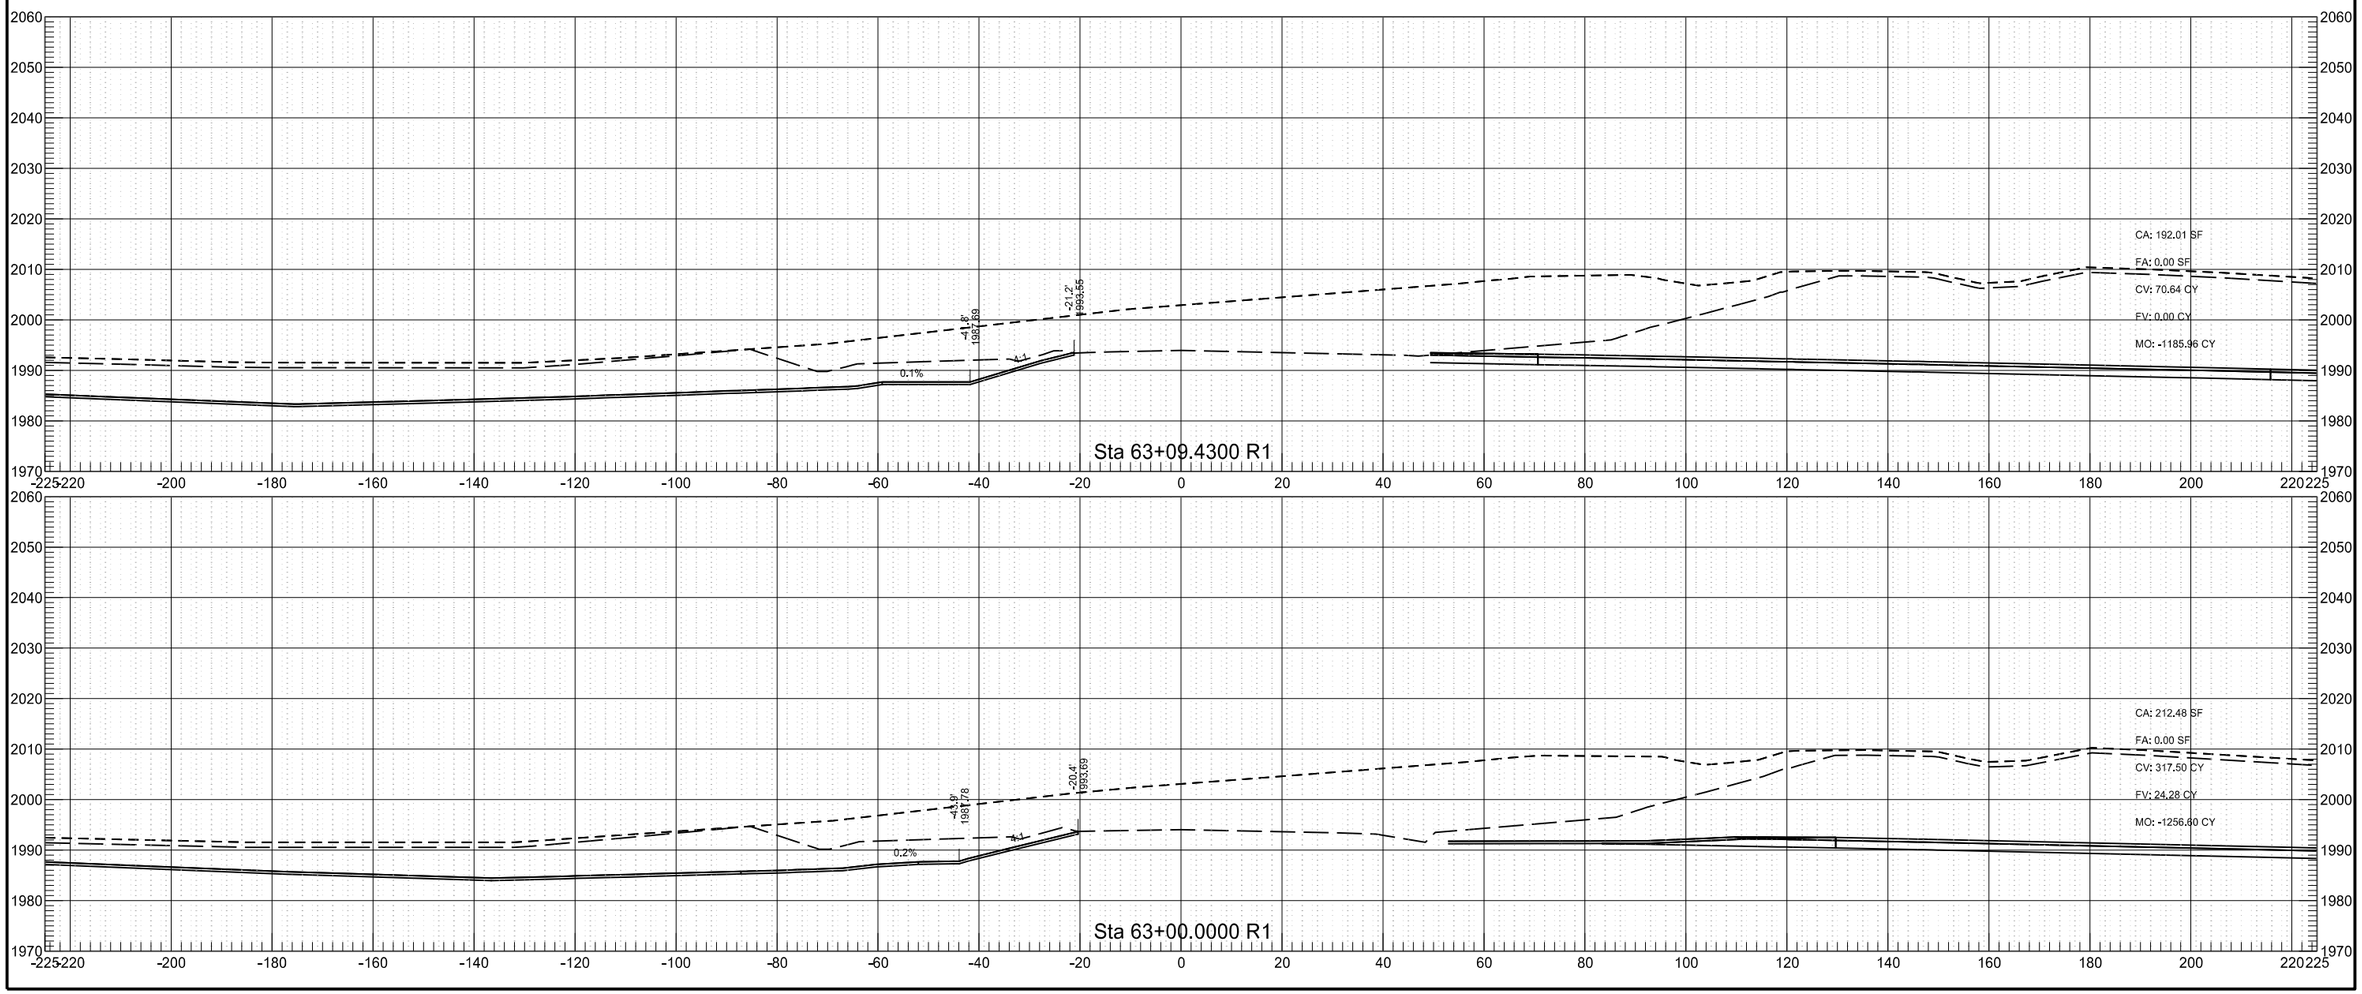


9/12/2017 3:00:57 PM taylorolson P:\State\NDDOT\14214101\CADD\Design\Corridor_40thSt_Phase3.dgn

40th St NW Phase C

	STATE	PROJECT NO.	SECTION NO.	SHEET NO.
	ND	AC-NH-SOIB-7-023(041)925	200	159

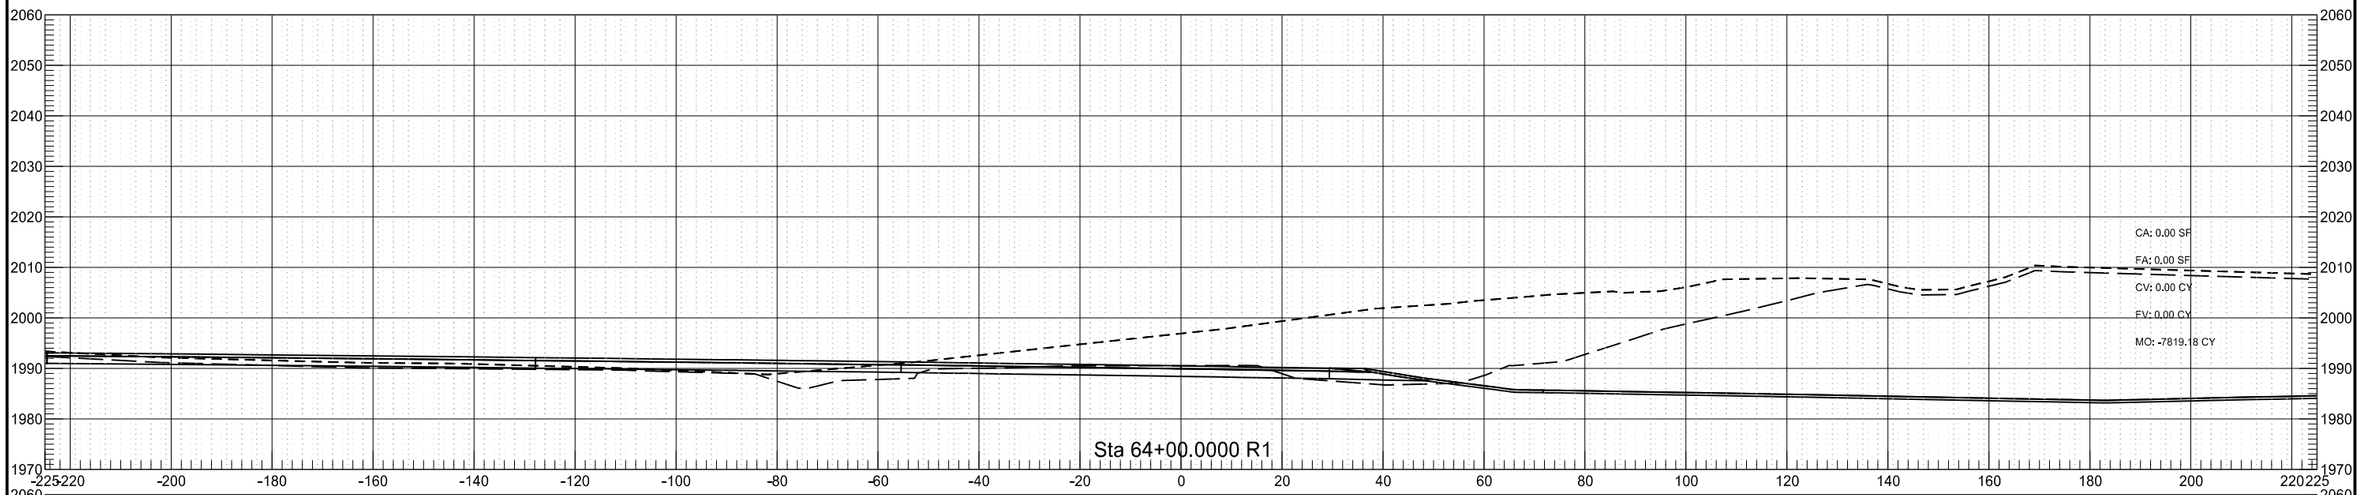


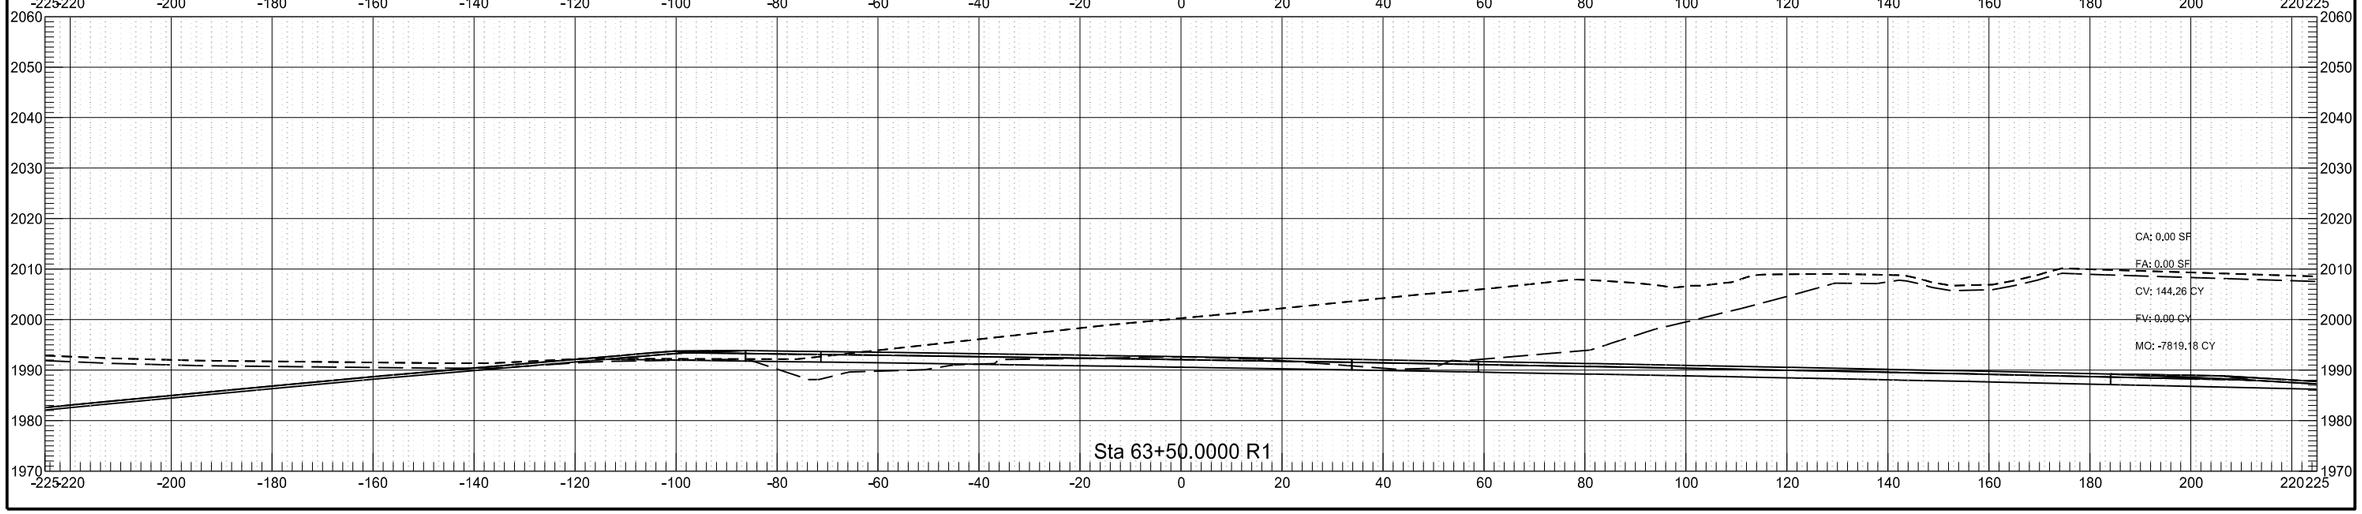

9/12/2017 3:00:59 PM taylorolson P:\State\NDDOT\14214101\CADD\Design\Corridor_40thSt_Phase3.dgn


40th St NW Phase C

	STATE	PROJECT NO.	SECTION NO.	SHEET NO.
	ND	AC-NH-SOIB-7-023(041)925	200	160

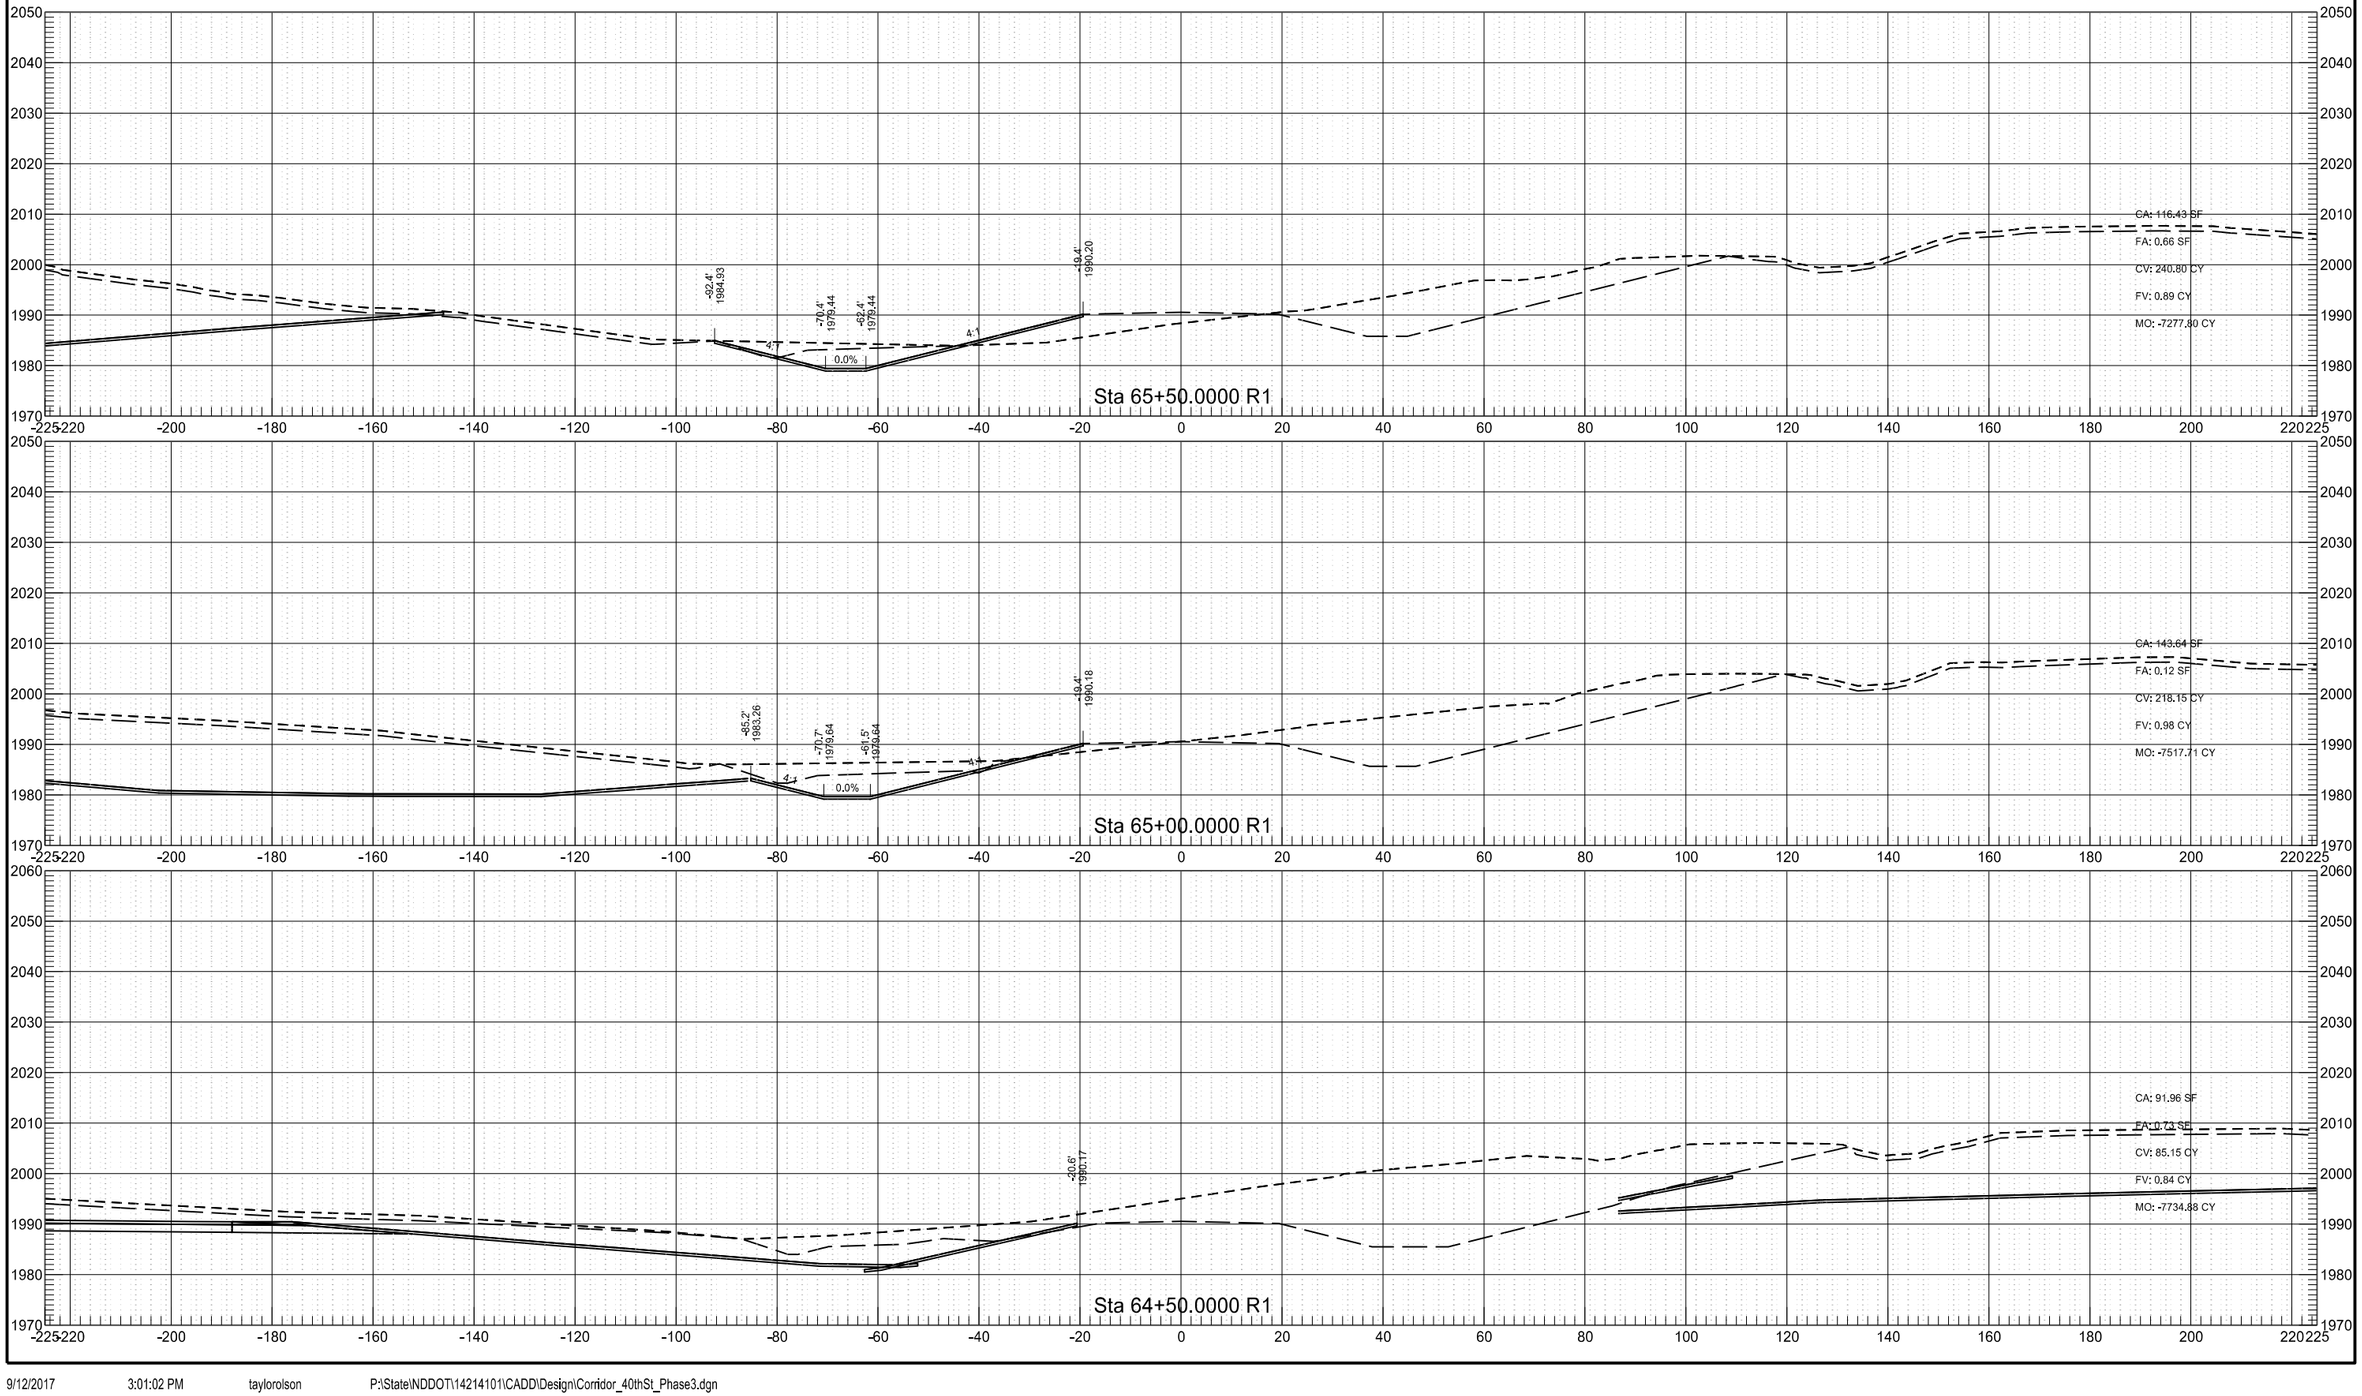

40th St NW Phase C


	STATE	PROJECT NO.	SECTION NO.	SHEET NO.
	ND	AC-NH-SOIB-7-023(041)925	200	161

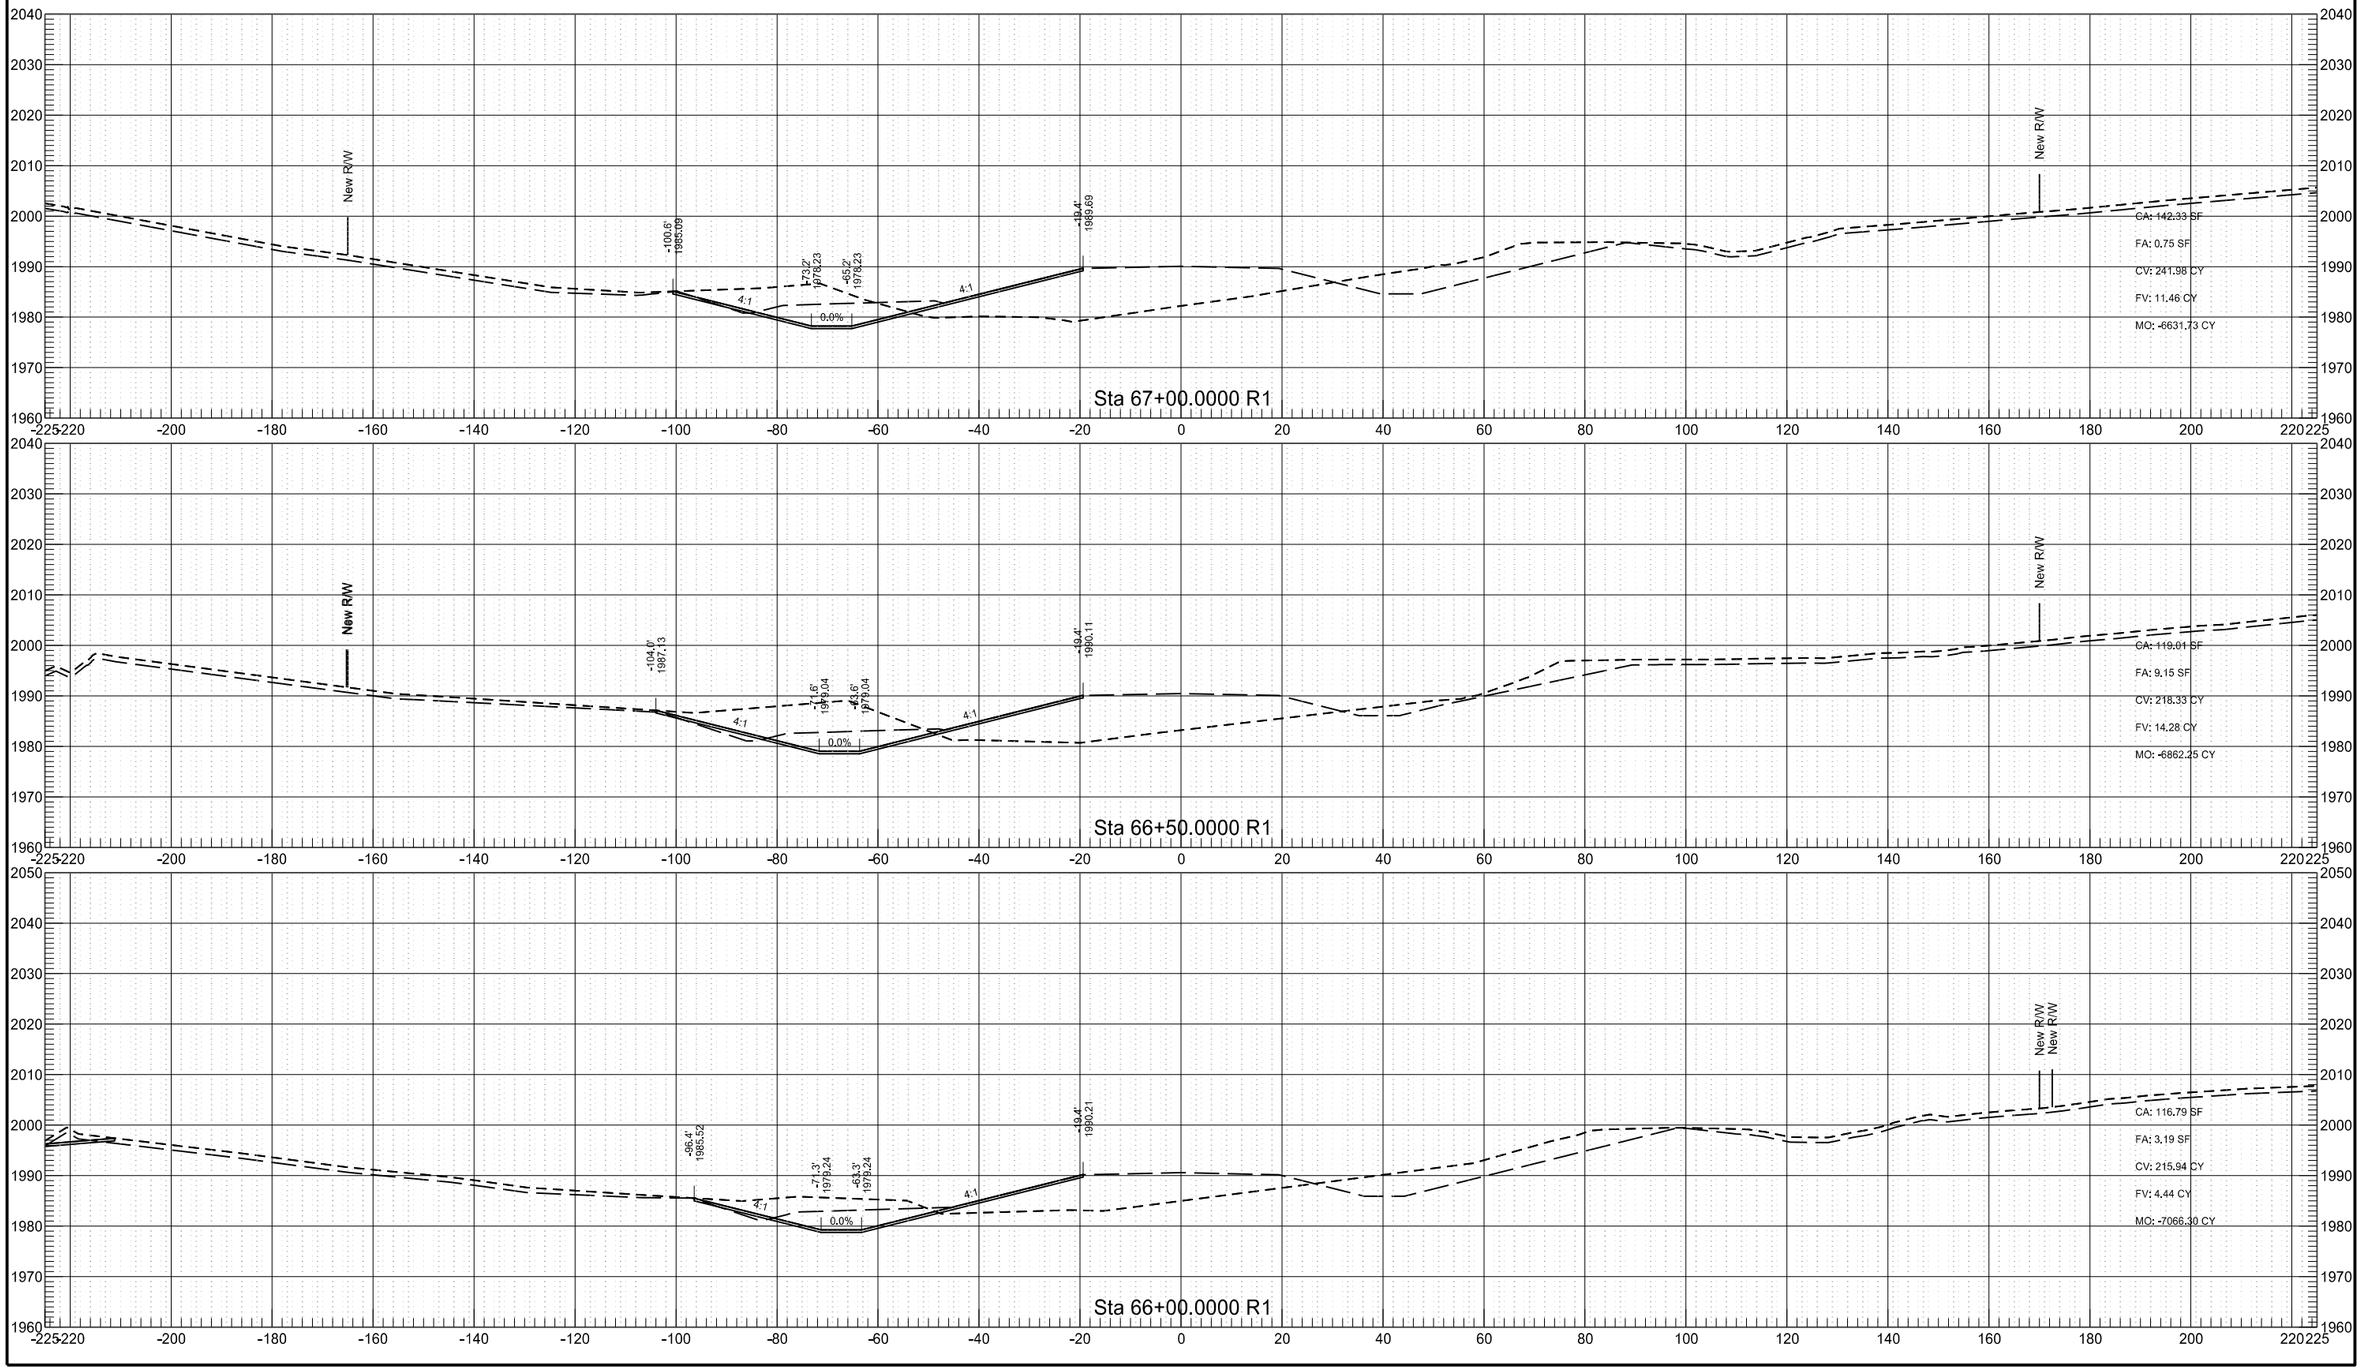

9/12/2017 3:01:05 PM taylorolson P:\State\NDDOT\14214101\CADD\Design\Corridor_40thSt_Phase3.dgn

40th St NW Phase C


	STATE	PROJECT NO.	SECTION NO.	SHEET NO.
	ND	AC-NH-SOIB-7-023(041)925	200	162

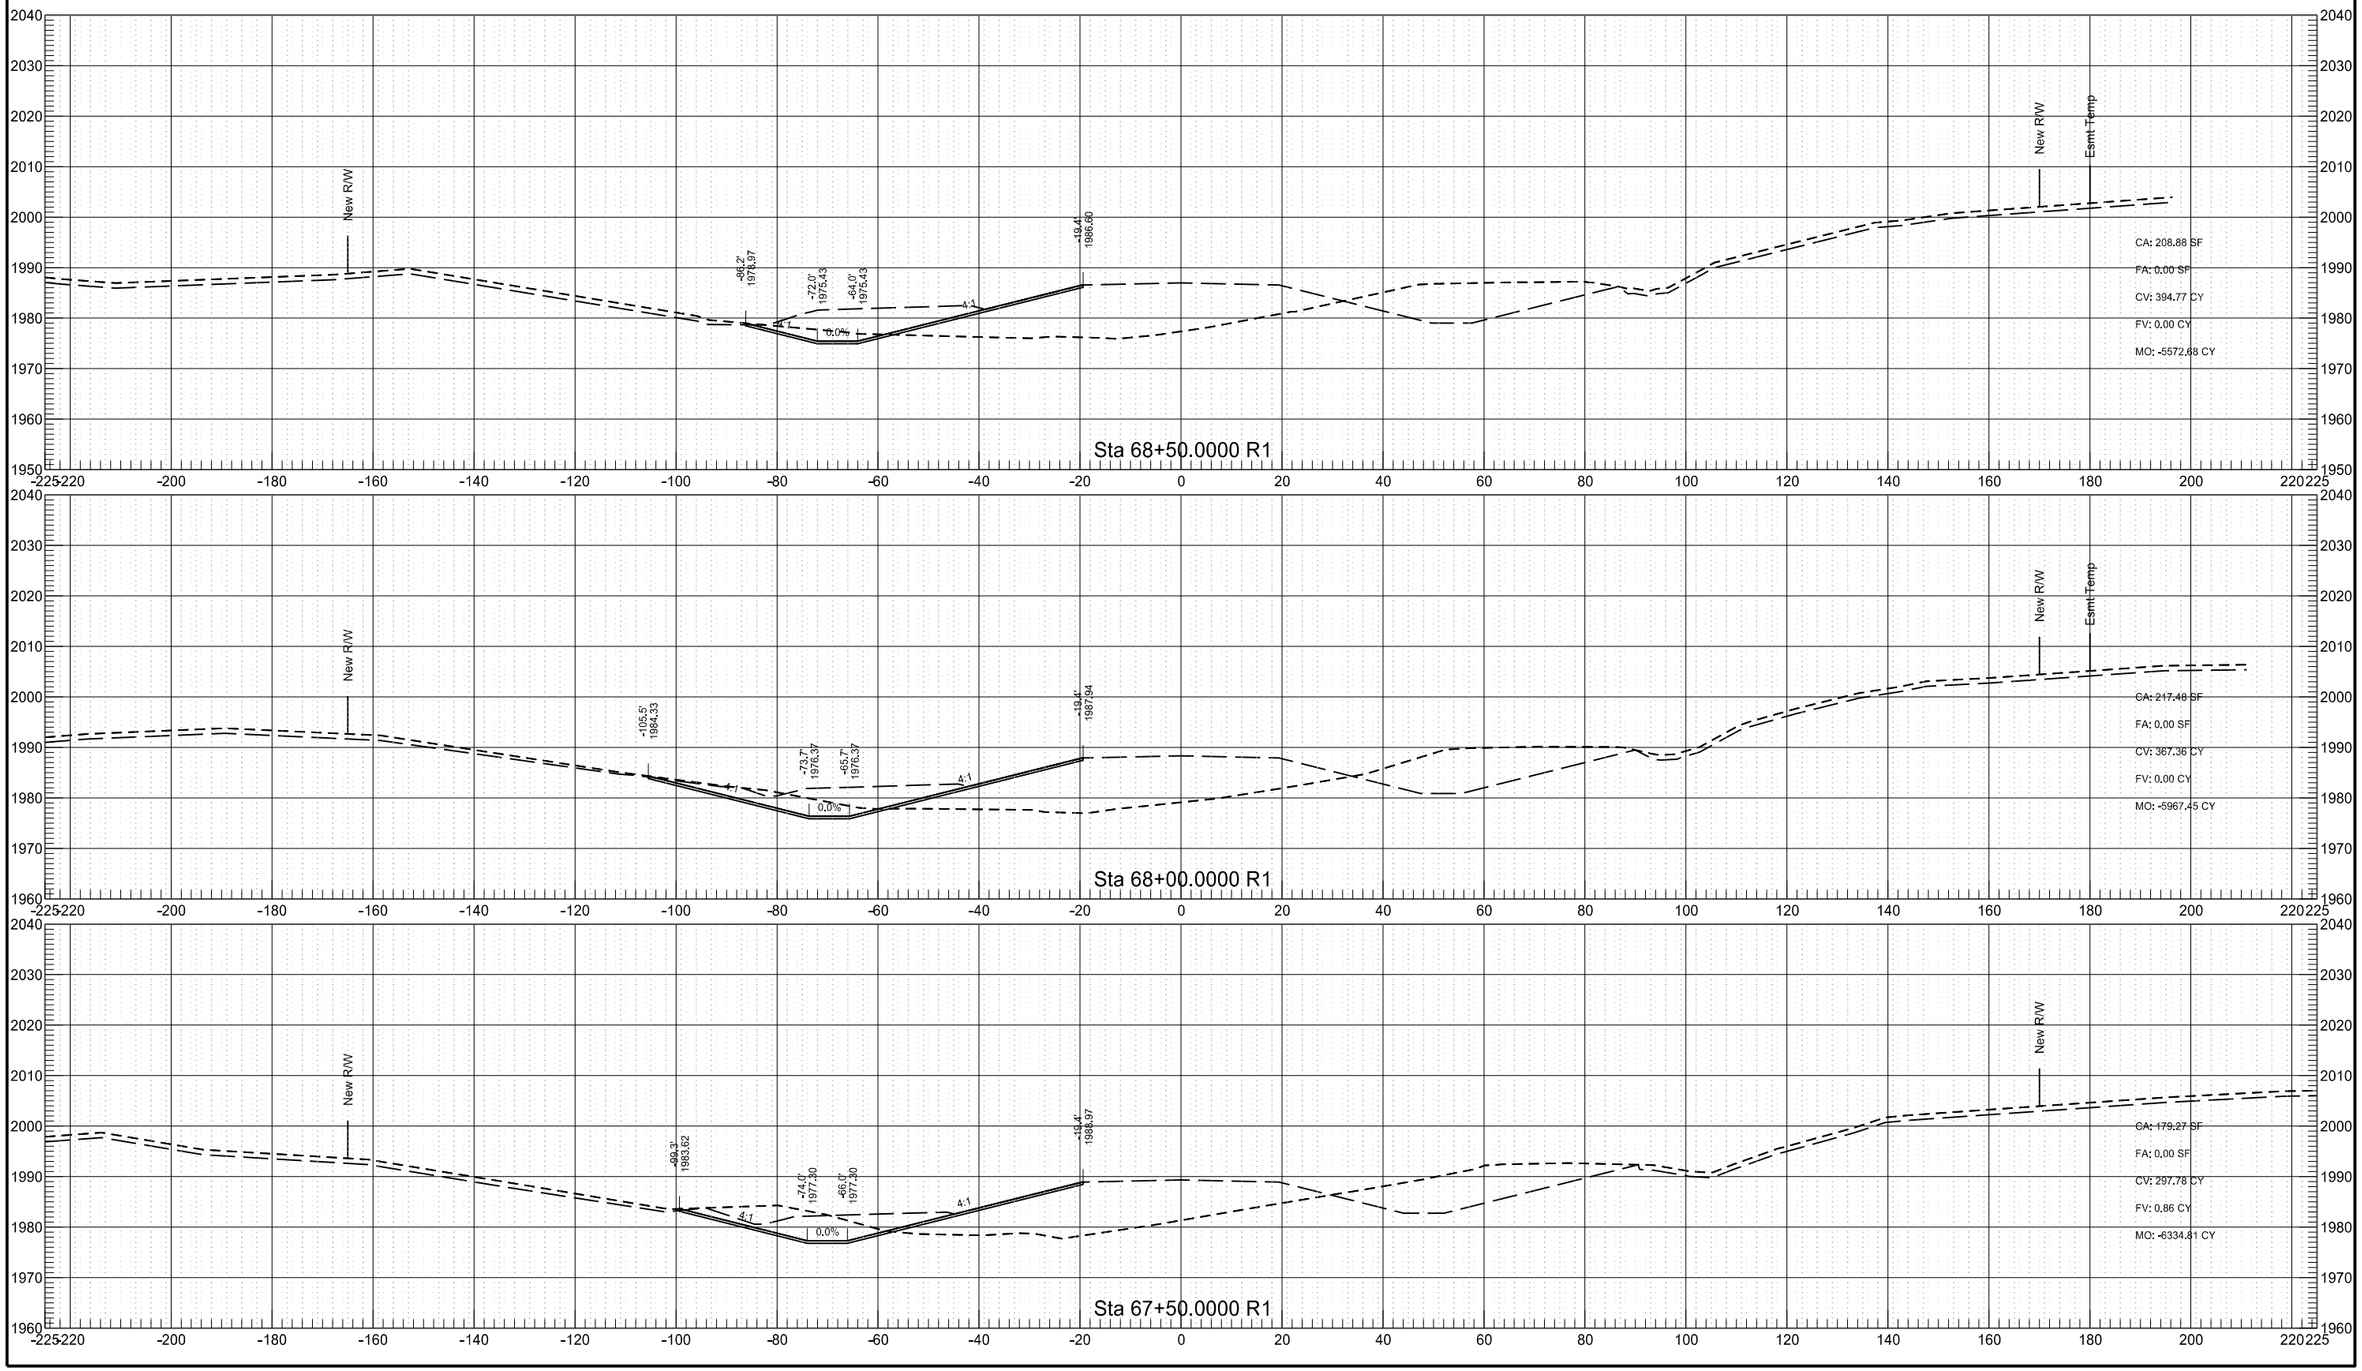

9/12/2017 3:01:08 PM taylorolson P:\State\NDDOT\14214101\CADD\Design\Corridor_40thSt_Phase3.dgn


40th St NW Phase C

	STATE	PROJECT NO.	SECTION NO.	SHEET NO.
	ND	AC-NH-SOIB-7-023(041)925	200	163

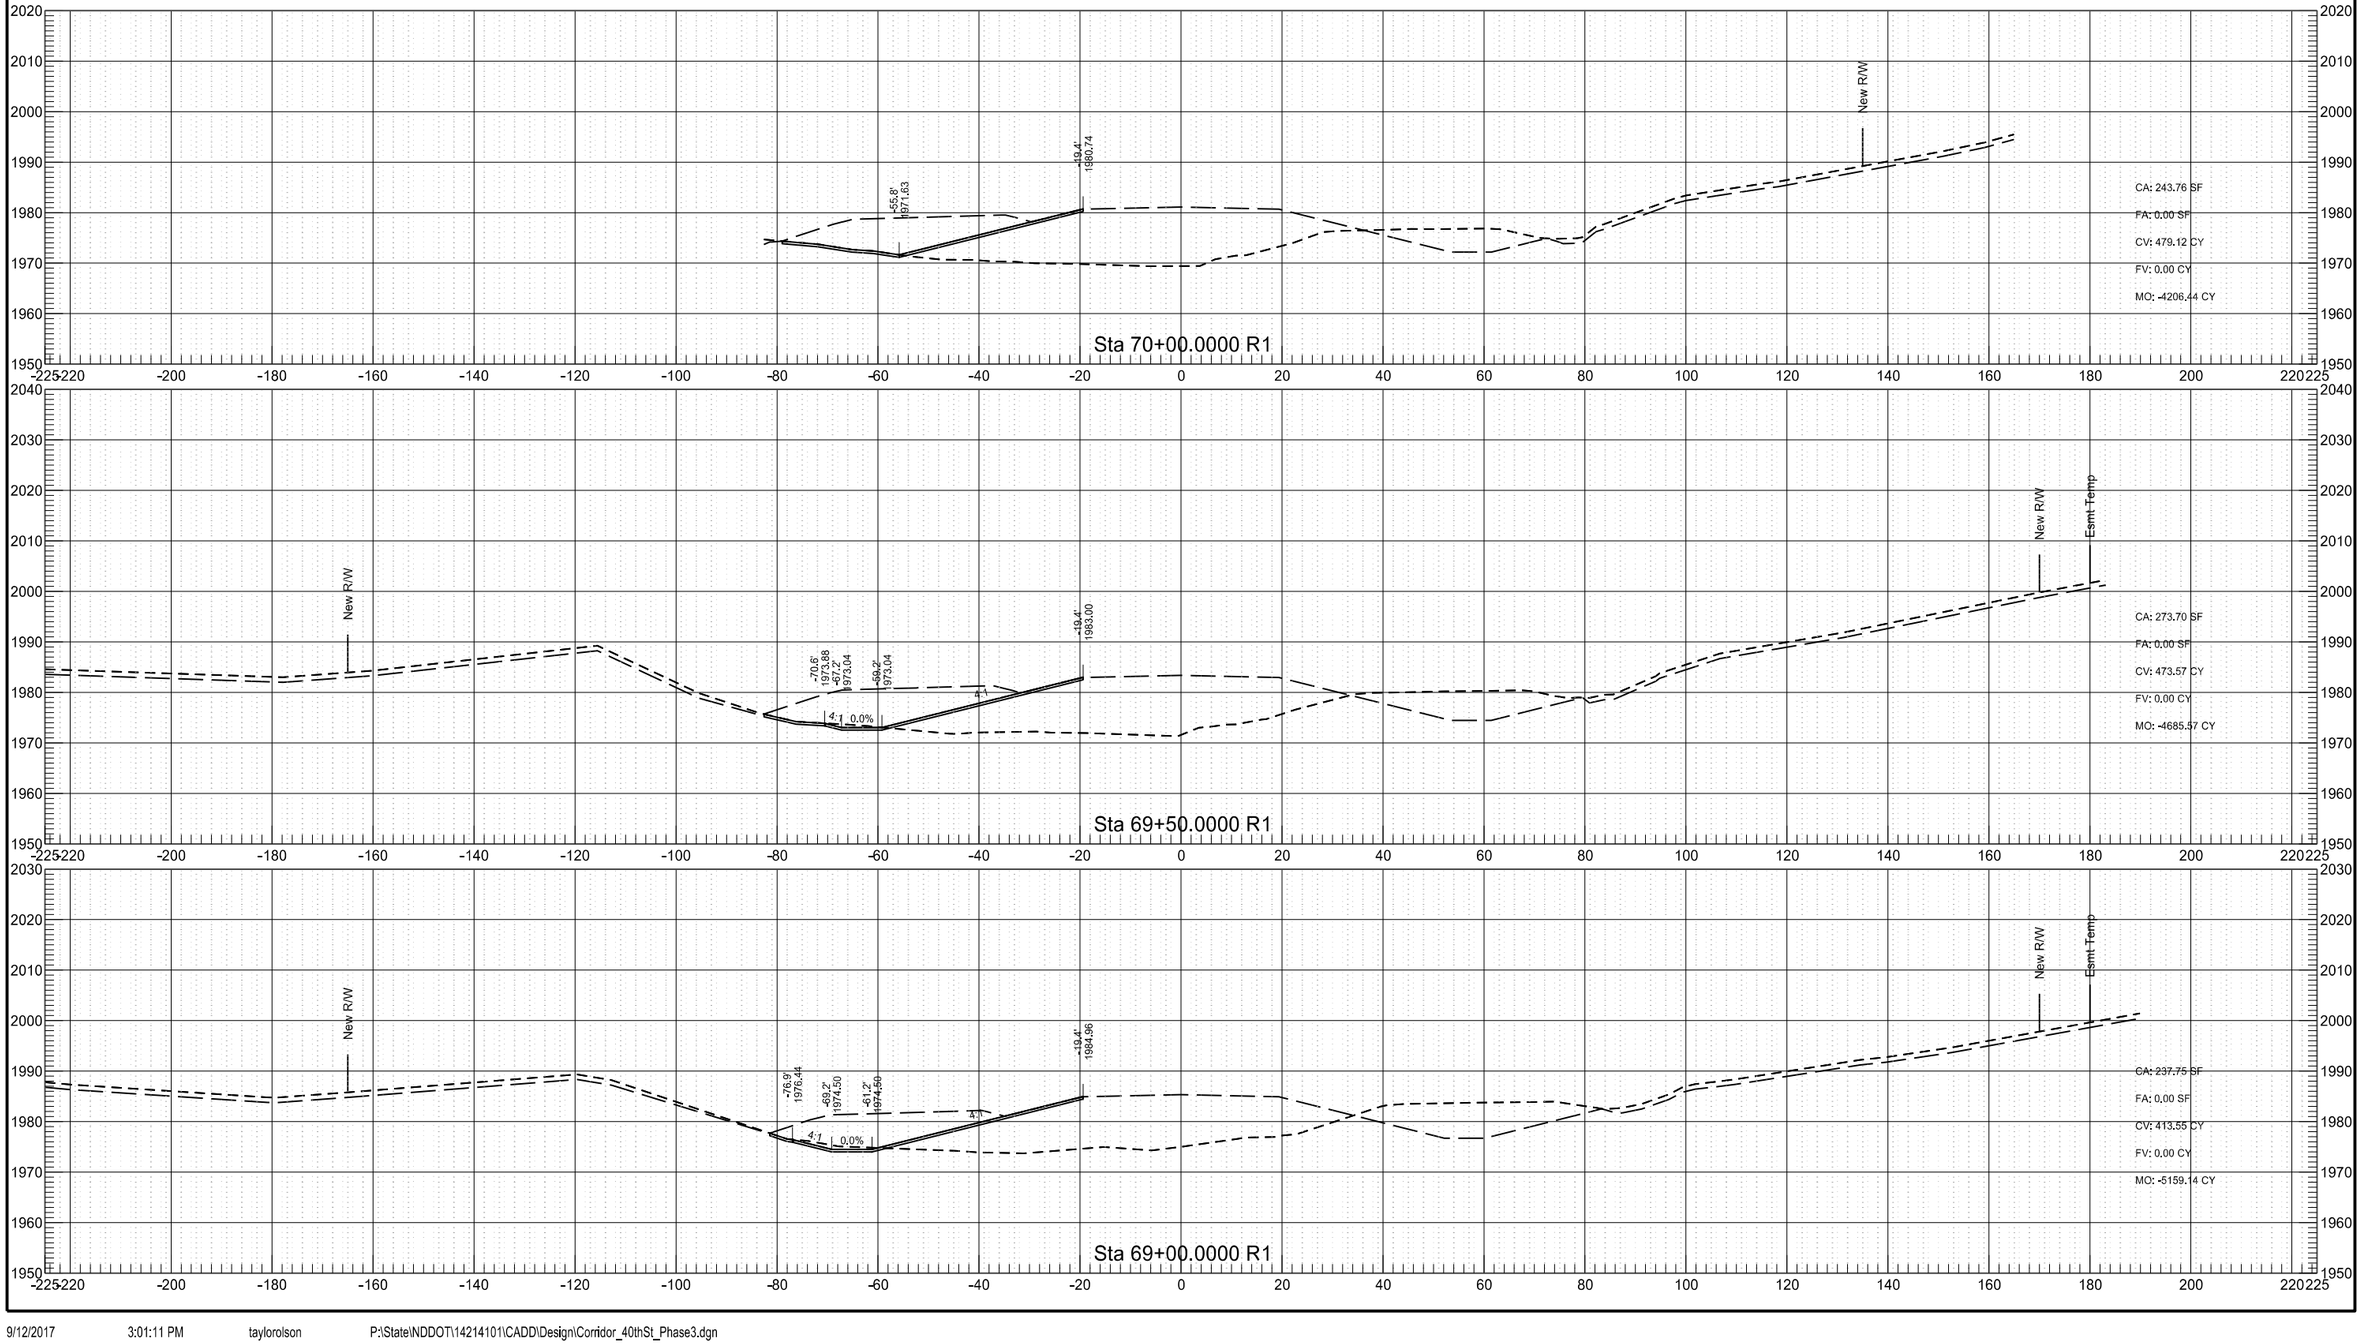

40th St NW Phase C


	STATE	PROJECT NO.	SECTION NO.	SHEET NO.
	ND	AC-NH-SOIB-7-023(041)925	200	164

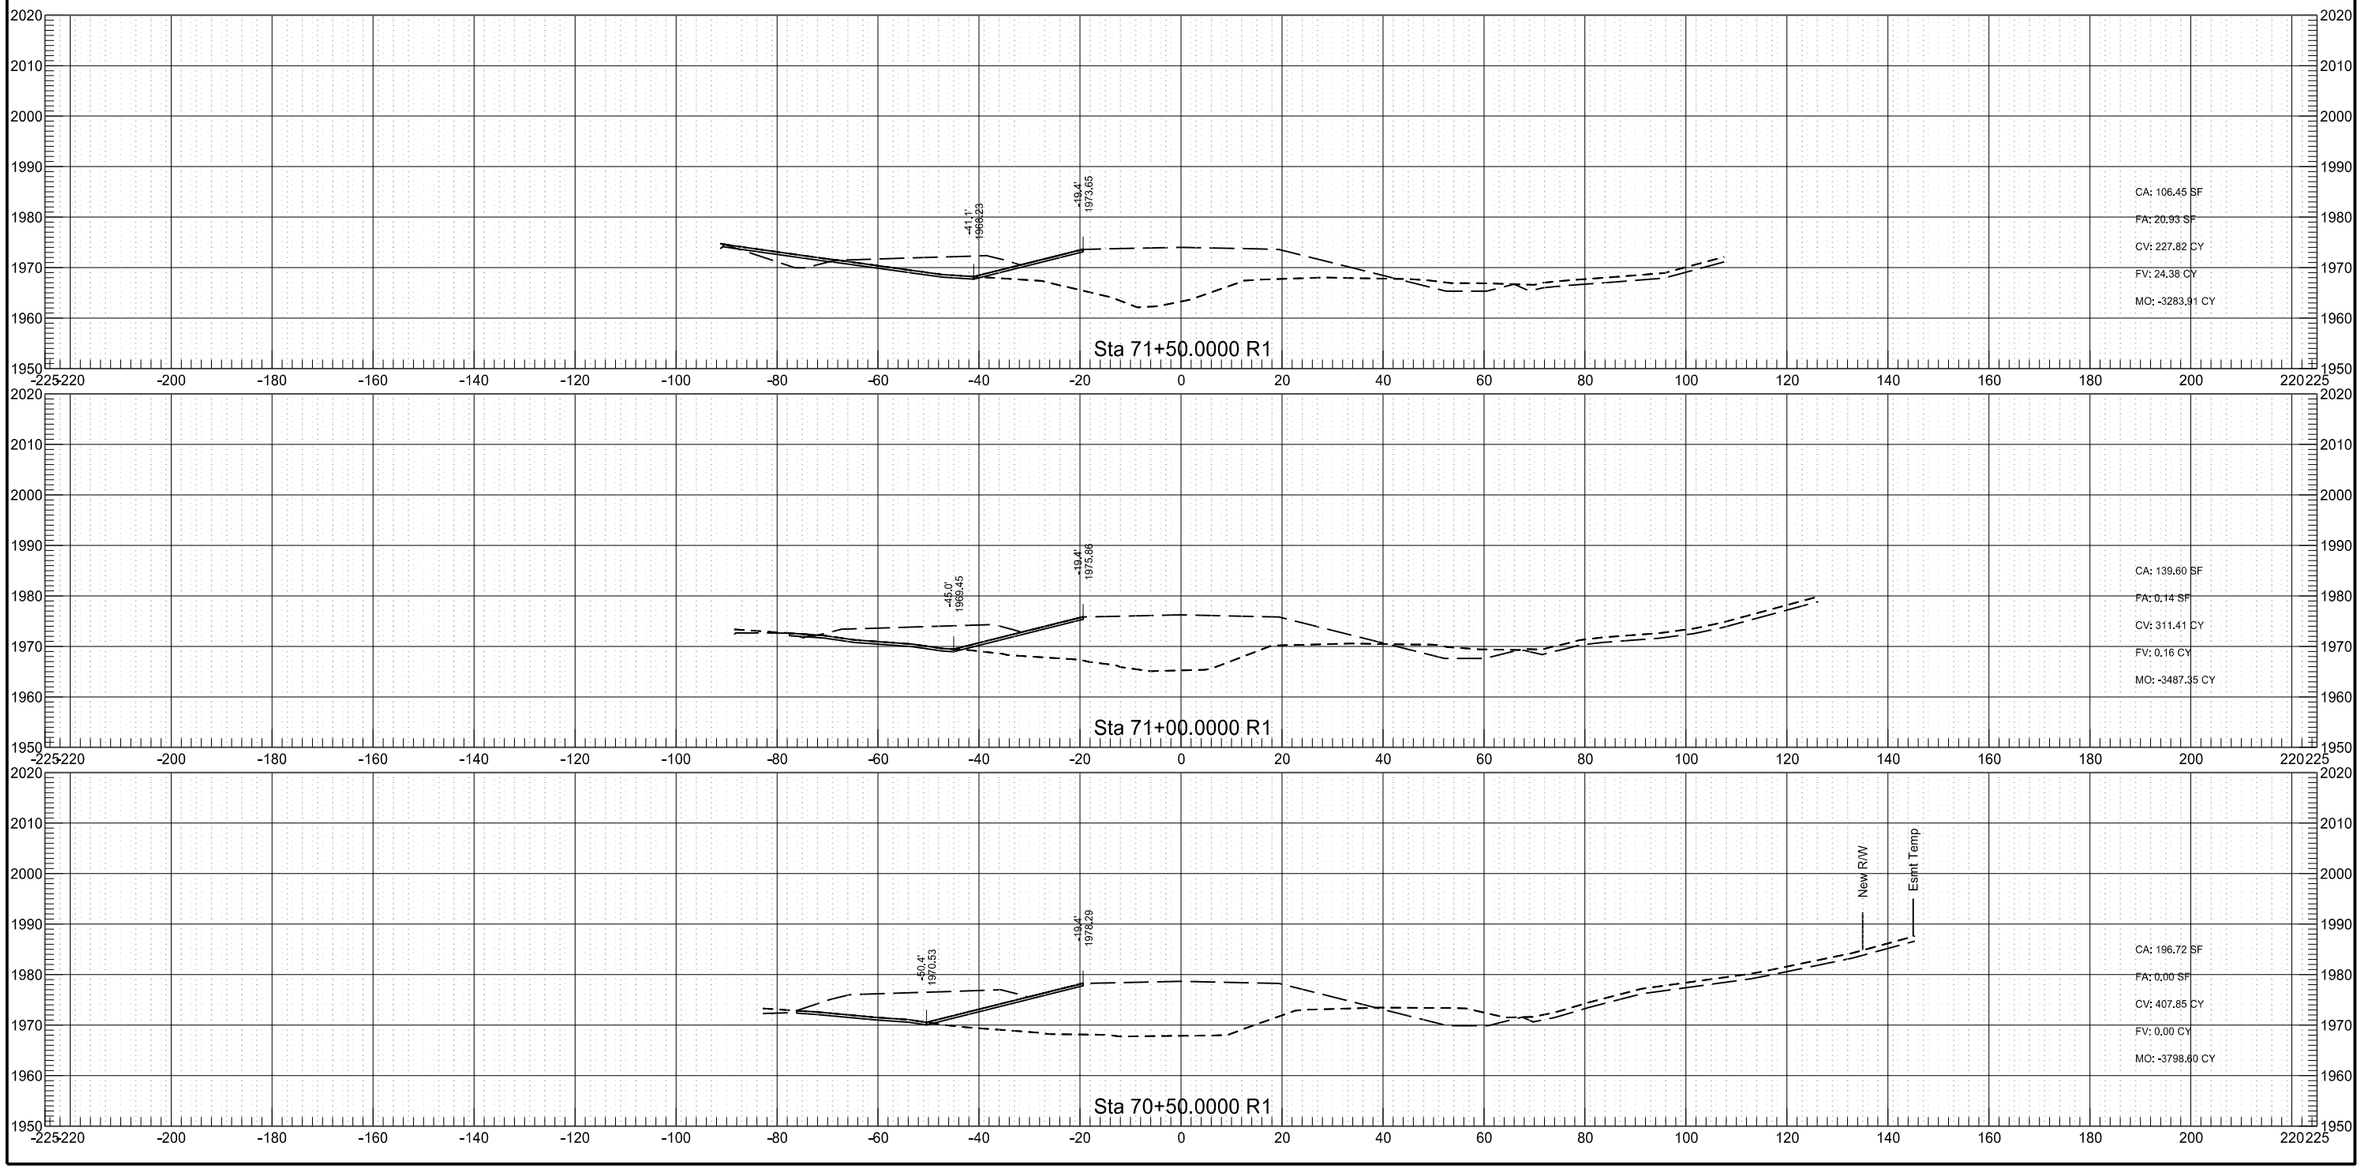

9/12/2017 3:01:14 PM taylorolson P:\State\NDDOT\14214101\CADD\Design\Corridor_40thSt_Phase3.dgn


40th St NW Phase C


	STATE	PROJECT NO.	SECTION NO.	SHEET NO.
	ND	AC-NH-SOIB-7-023(041)925	200	165

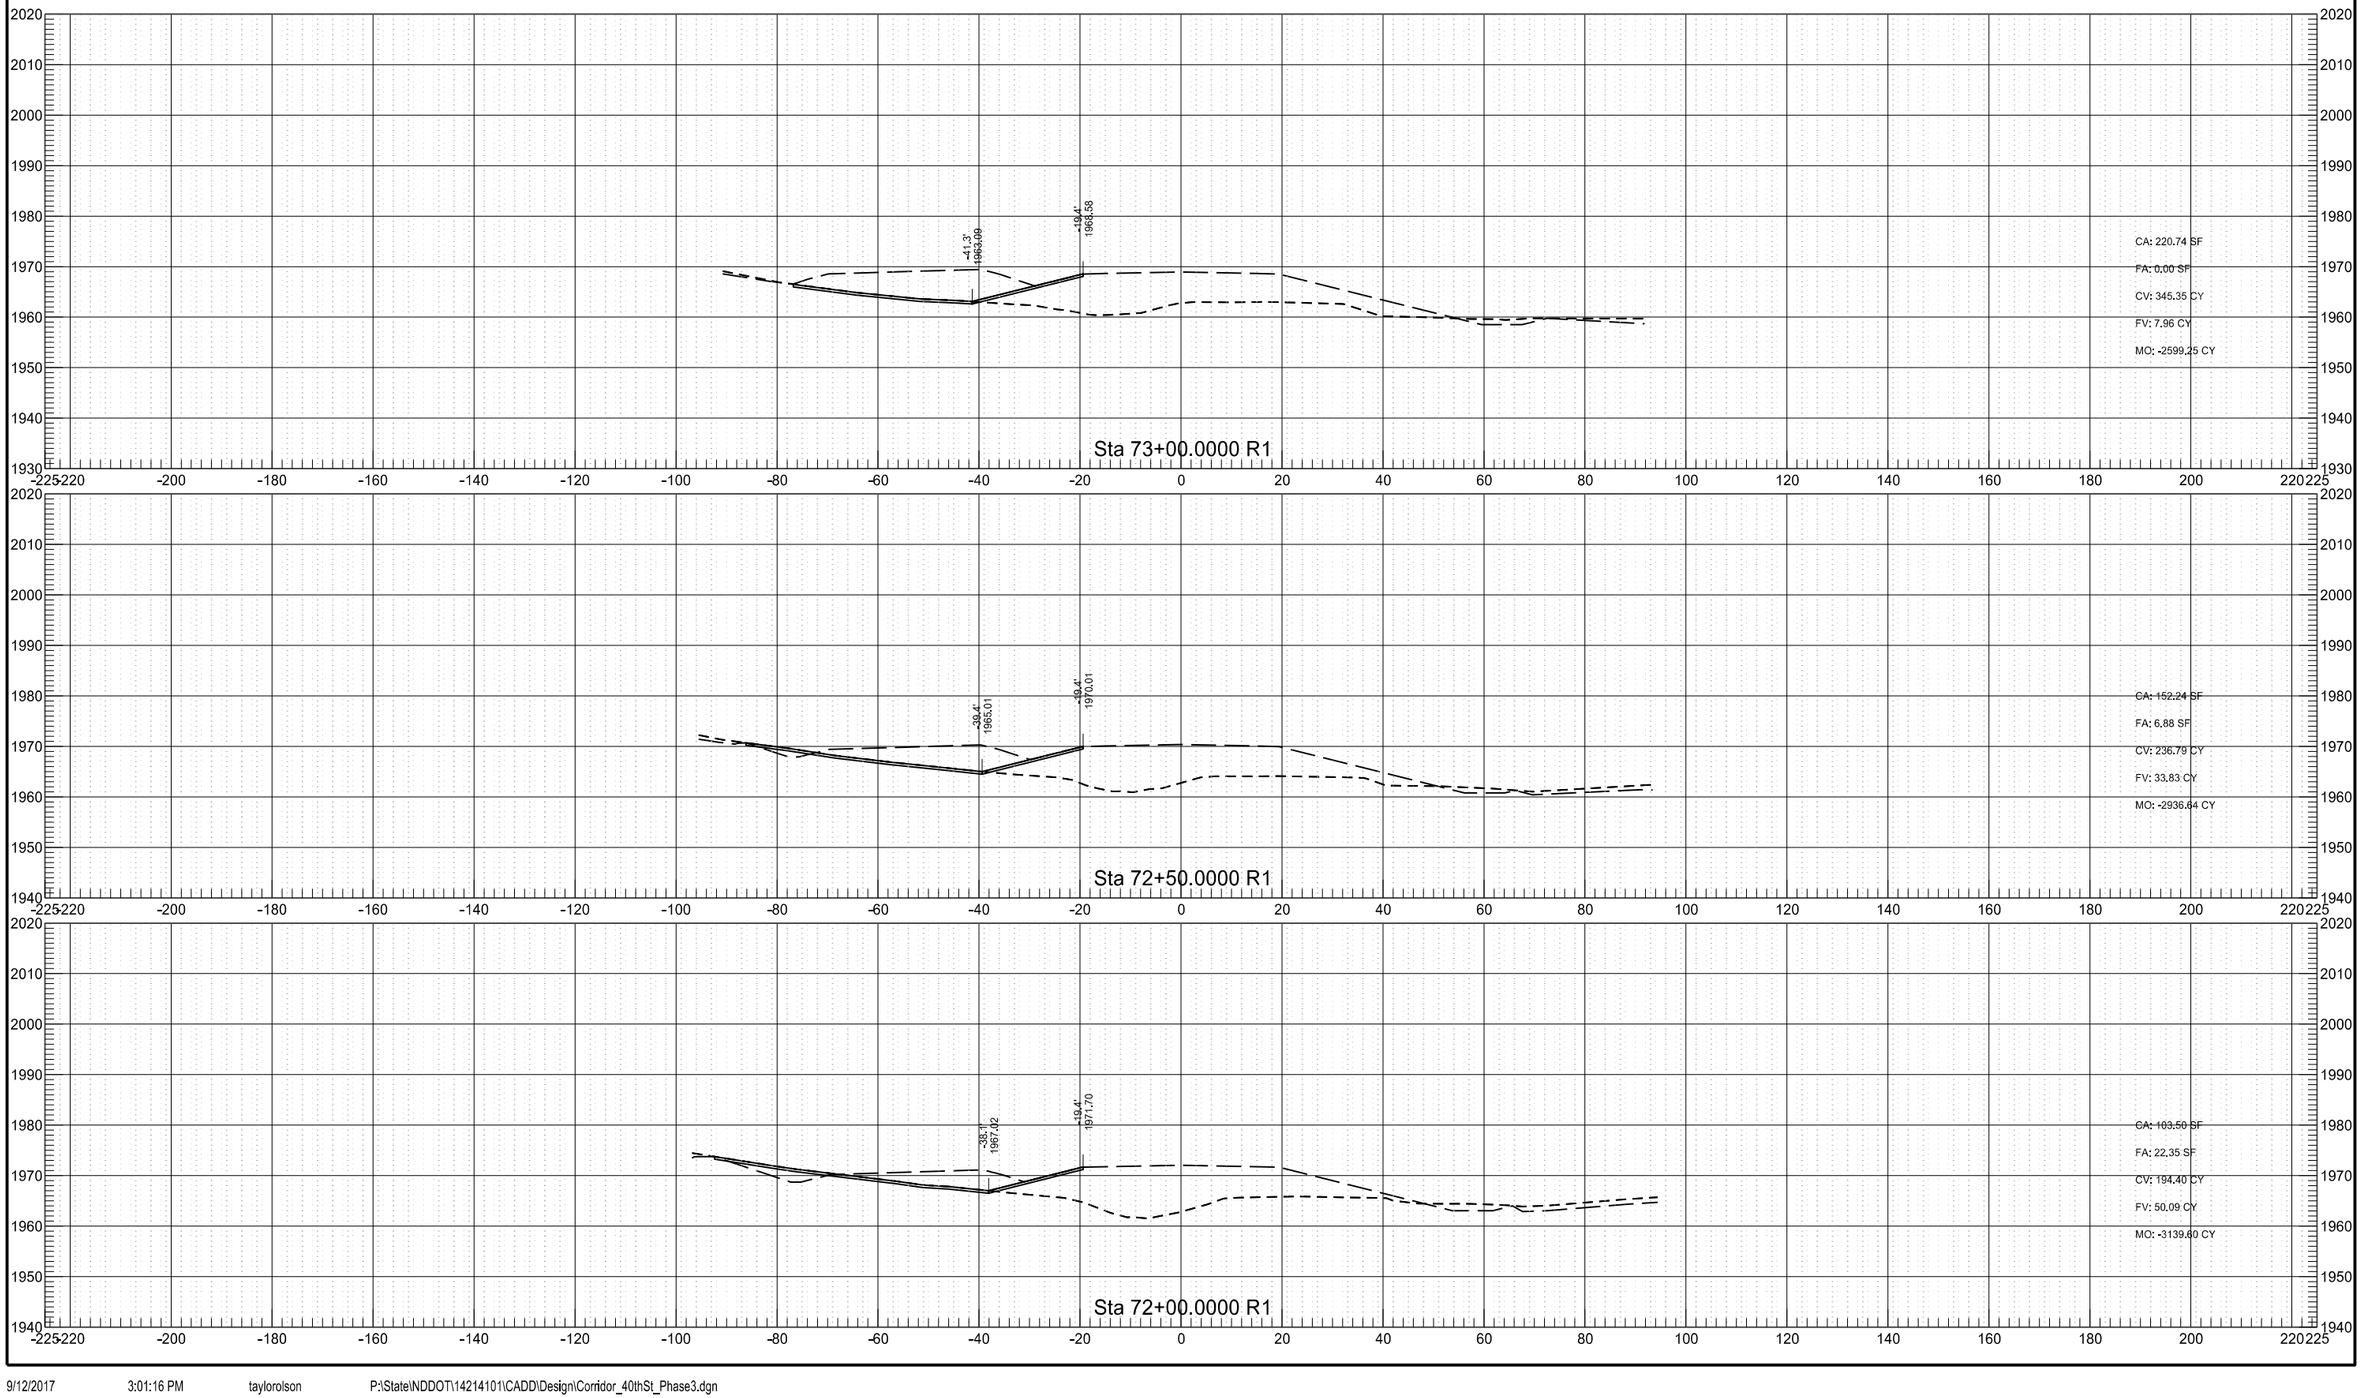

40th St NW Phase C

	STATE	PROJECT NO.	SECTION NO.	SHEET NO.
	ND	AC-NH-SOIB-7-023(041)925	200	166

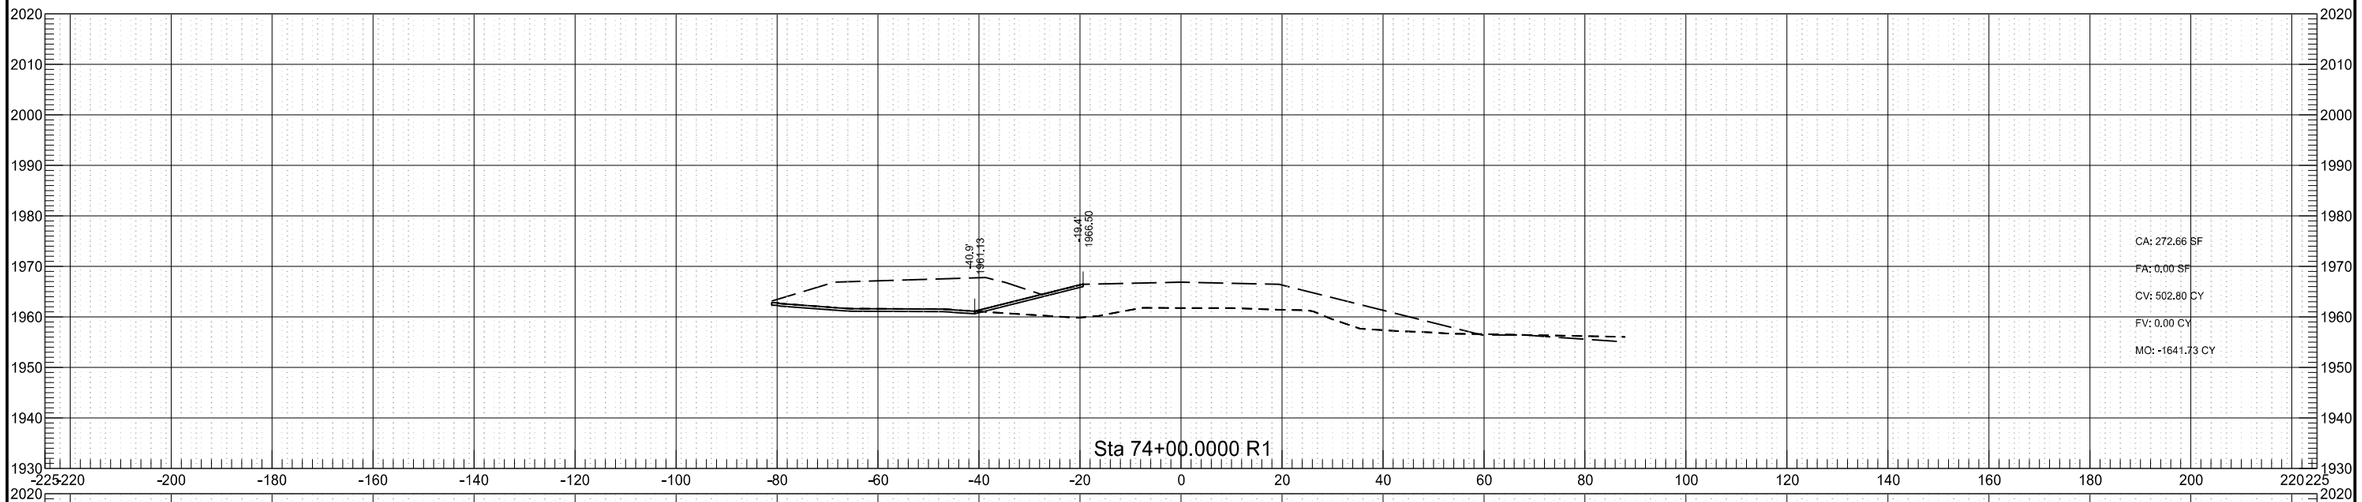


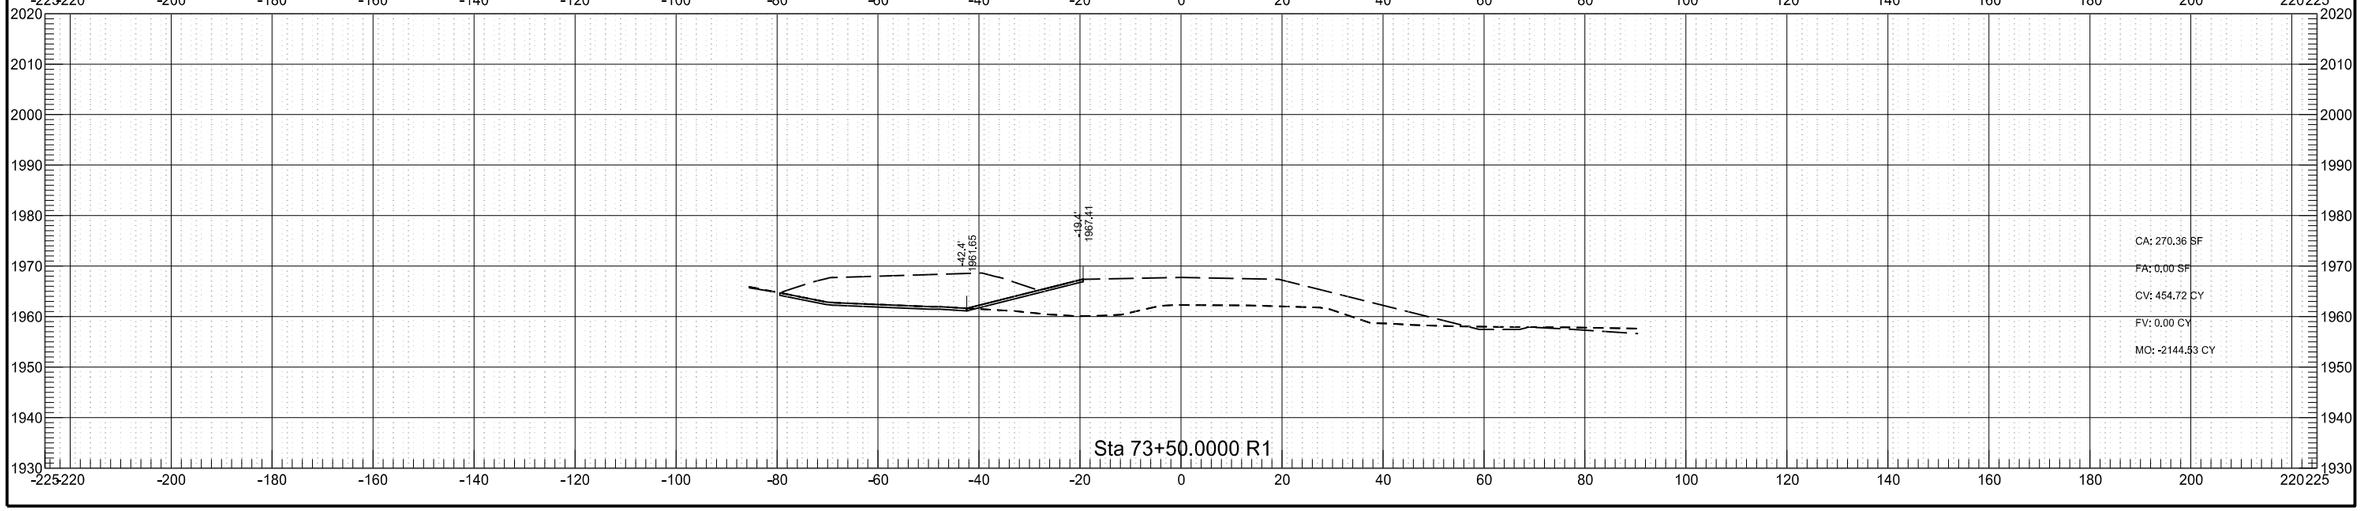

9/12/2017 3:01:19 PM taylorolson P:\State\NDDOT\14214101\CADD\Design\Corridor_40thSt_Phase3.dgn


40th St NW Phase C

	STATE	PROJECT NO.	SECTION NO.	SHEET NO.
	ND	AC-NH-SOIB-7-023(041)925	200	167

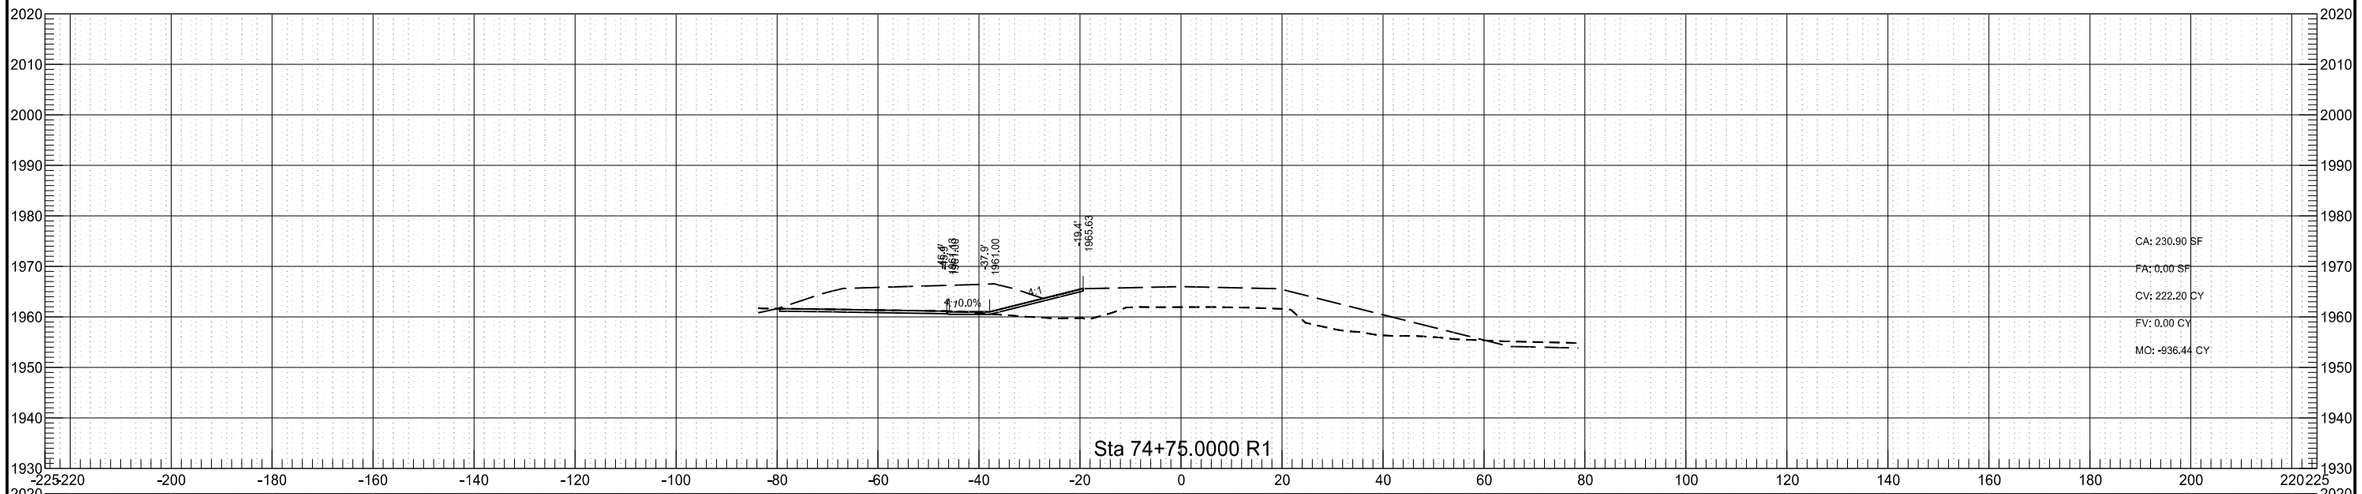

40th St NW Phase C


	STATE	PROJECT NO.	SECTION NO.	SHEET NO.
	ND	AC-NH-SOIB-7-023(041)925	200	168

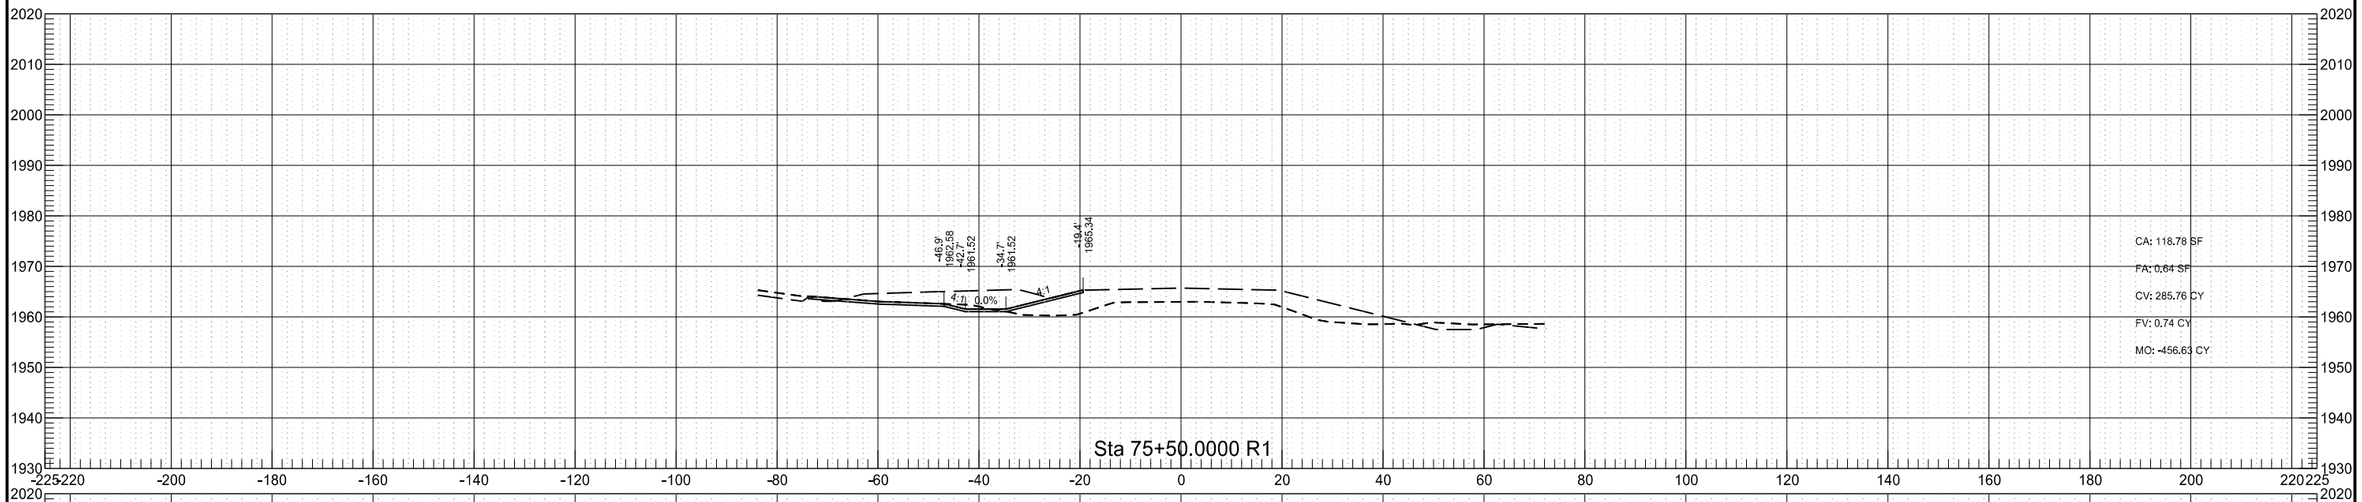

9/12/2017 3:01:25 PM taylorolson P:\State\NDDOT\14214101\CADD\Design\Corridor_40thSt_Phase3.dgn

40th St NW Phase C


	STATE	PROJECT NO.	SECTION NO.	SHEET NO.
	ND	AC-NH-SOIB-7-023(041)925	200	169

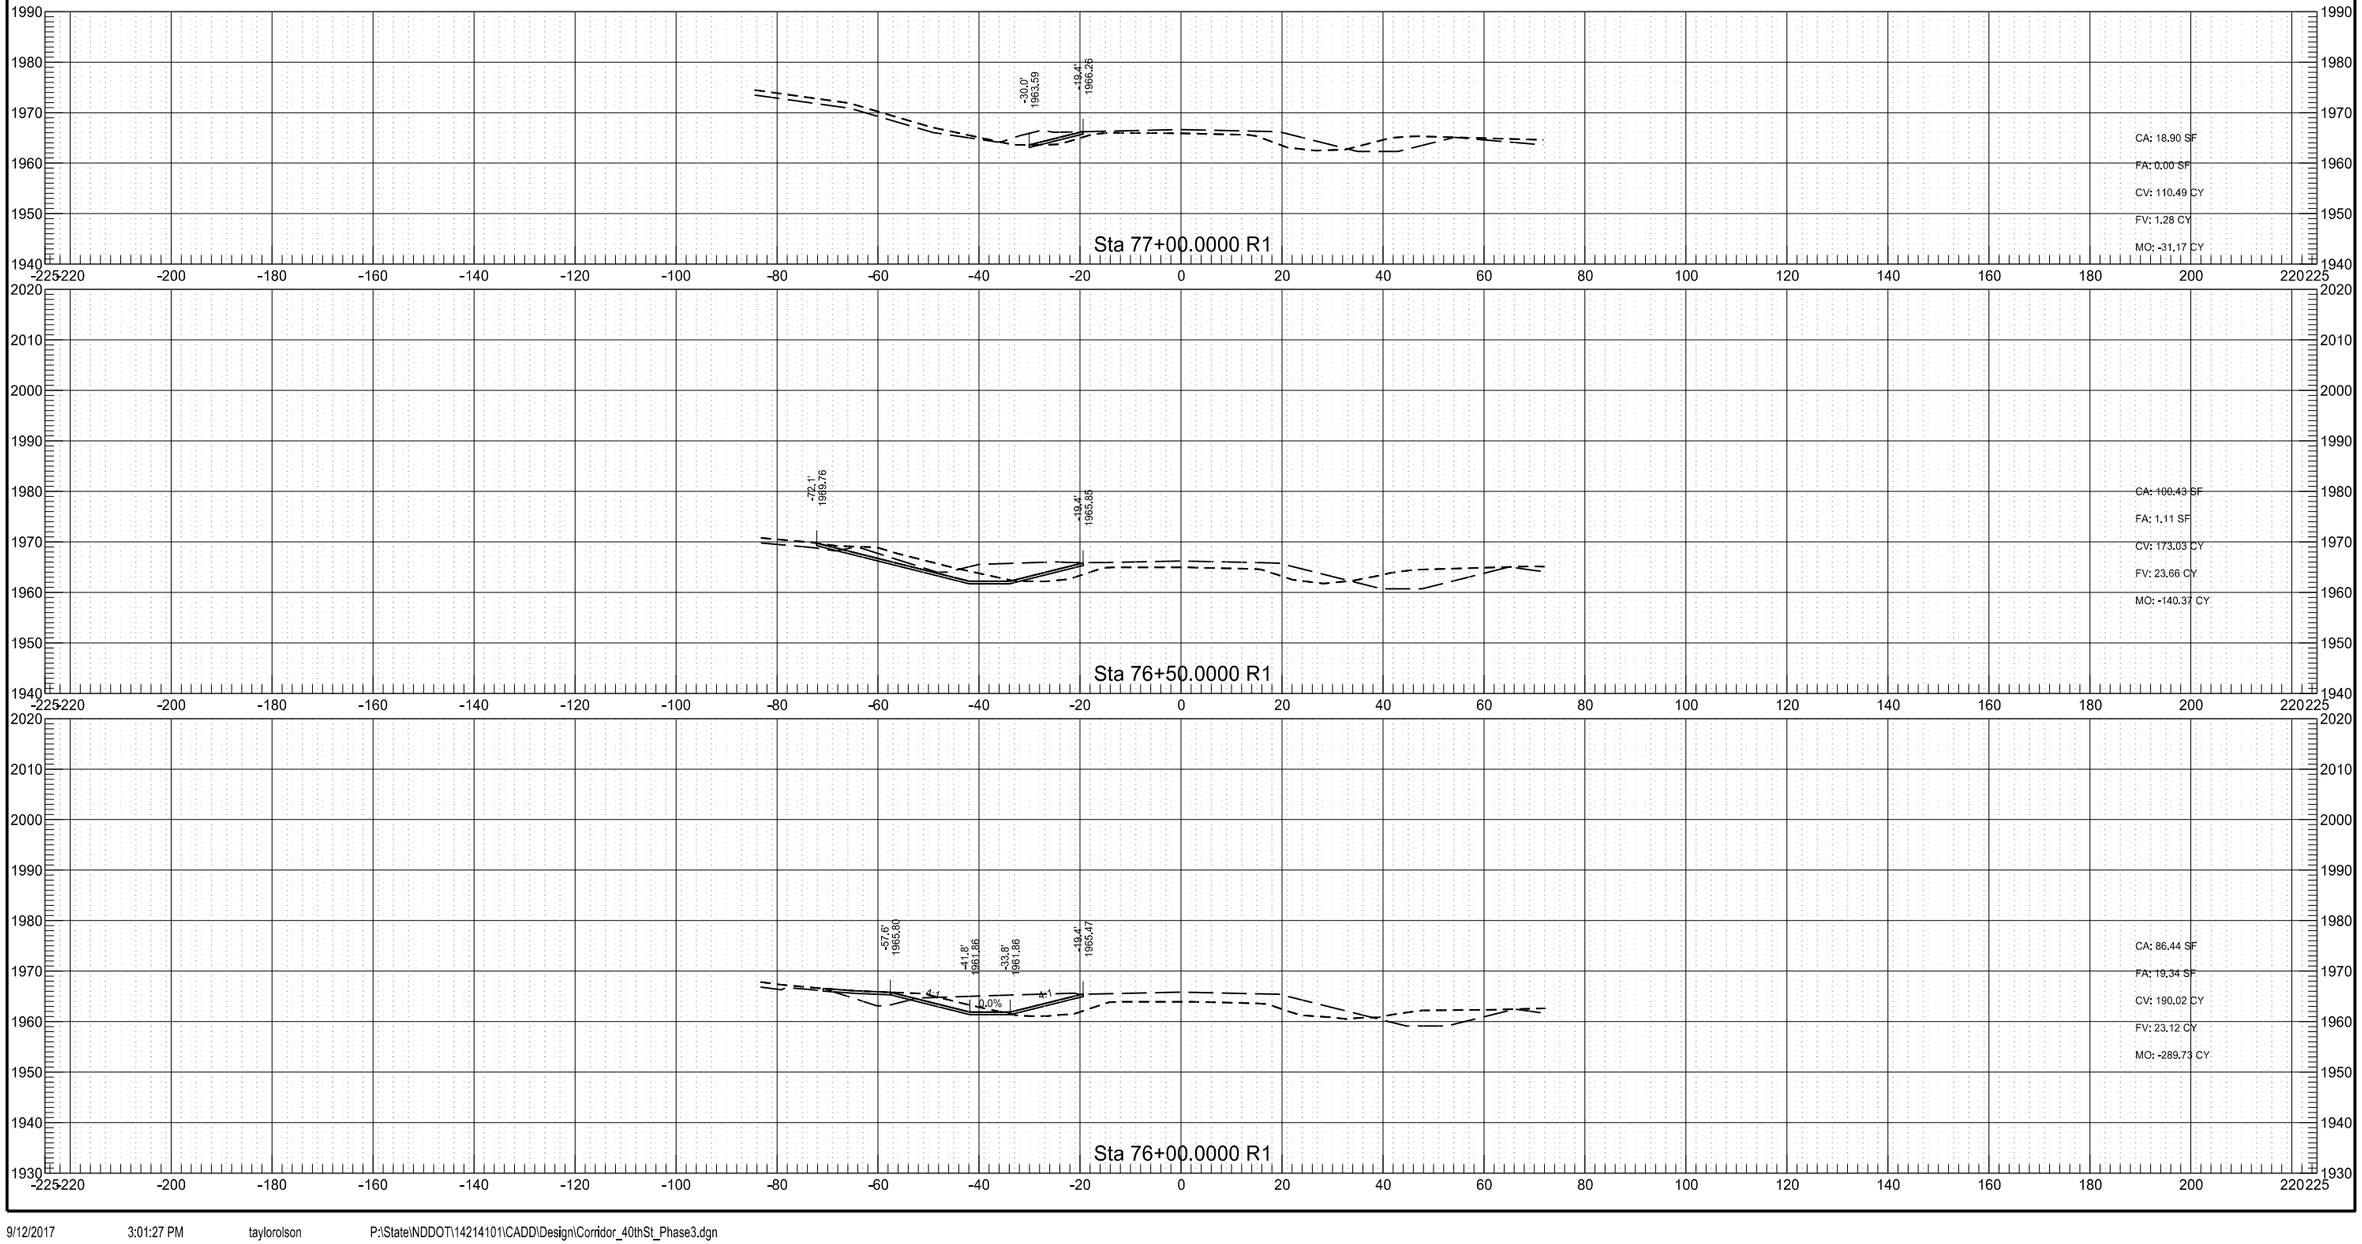

9/12/2017 3:01:27 PM taylorolson P:\State\NDDOT\142141101\CADD\Design\Corridor_40thSt_Phase3.dgn


40th St NW Phase C


	STATE	PROJECT NO.	SECTION NO.	SHEET NO.
	ND	AC-NH-SOIB-7-023(041)925	200	170

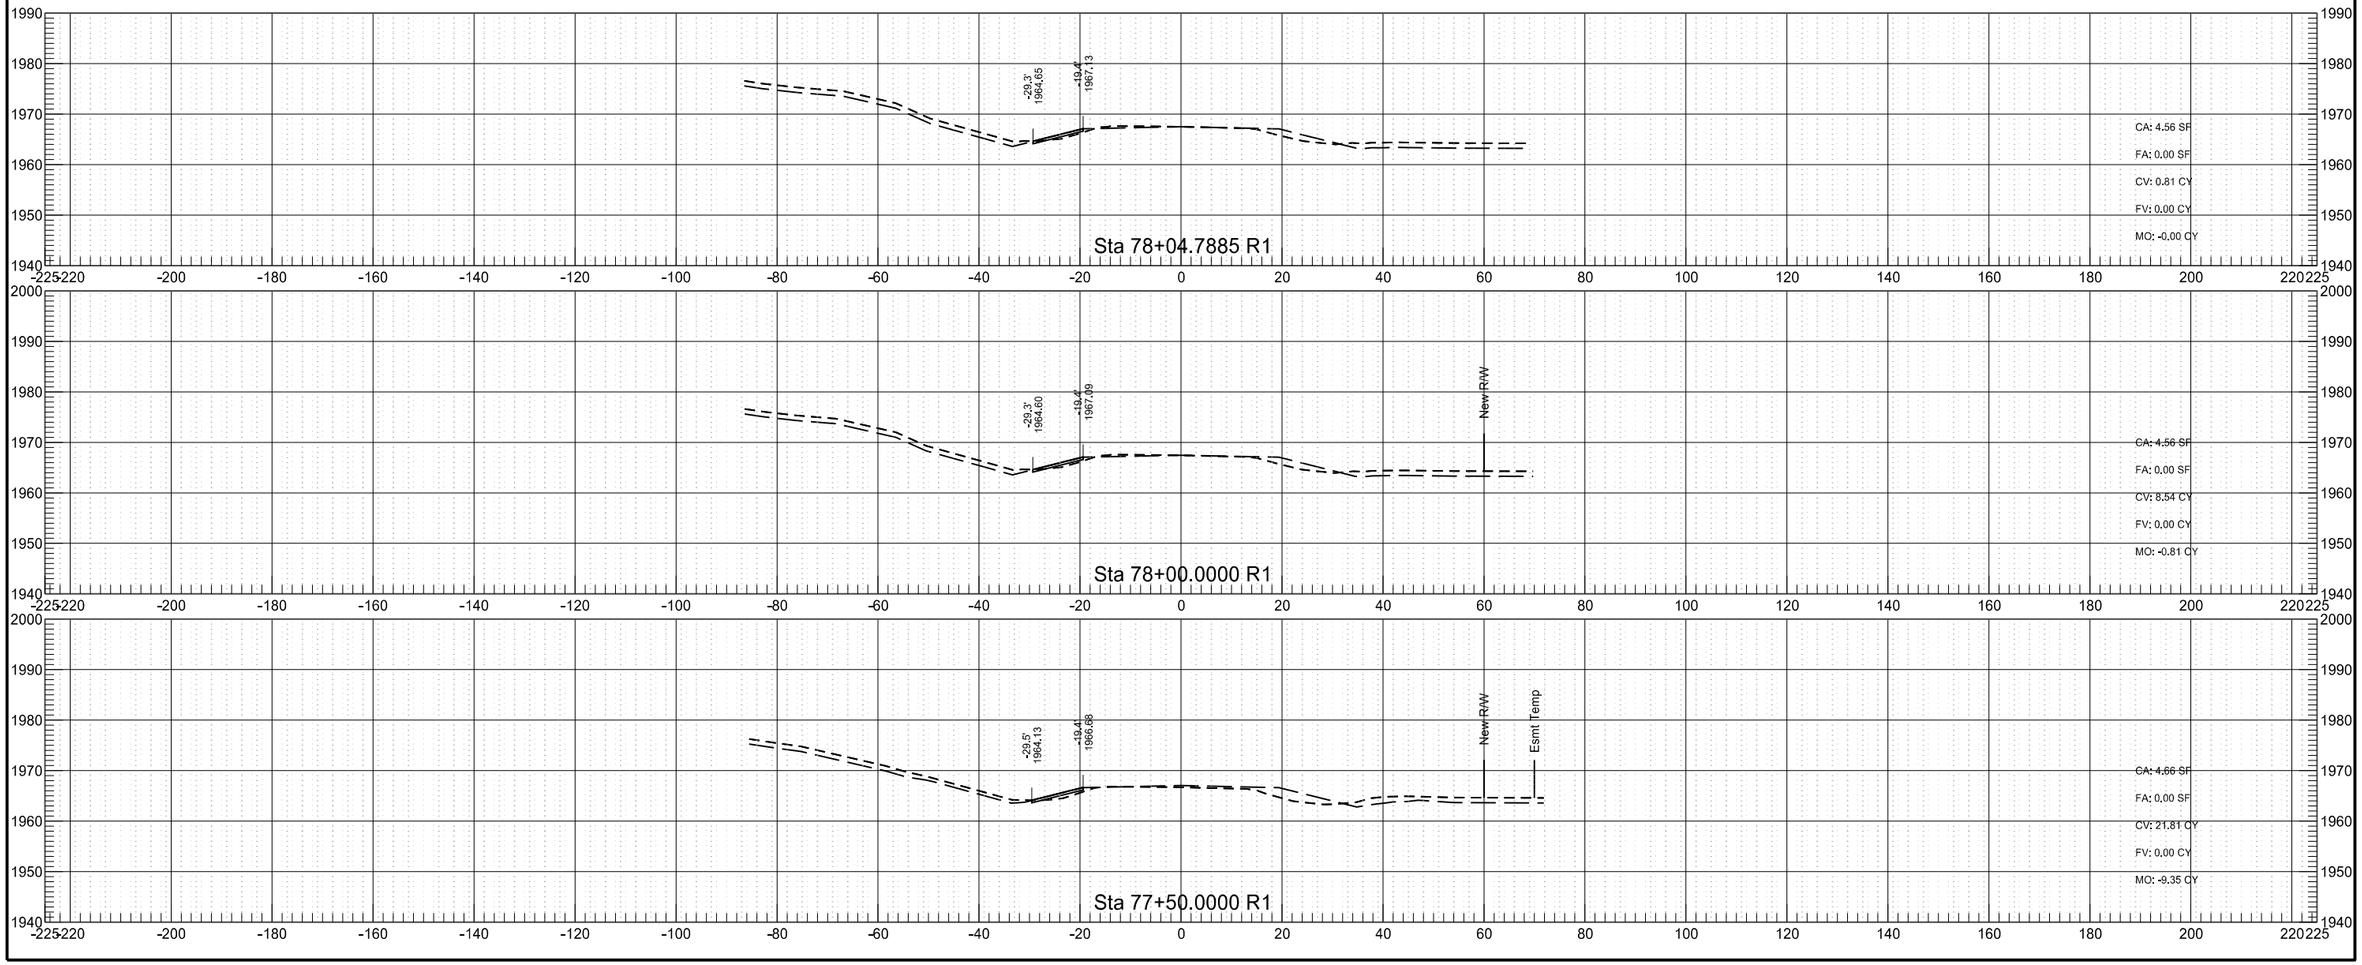


Construction Access Road

	STATE	PROJECT NO.	SECTION NO.	SHEET NO.
	ND	AC-NH-SOIB-7-023(041)925	200	183

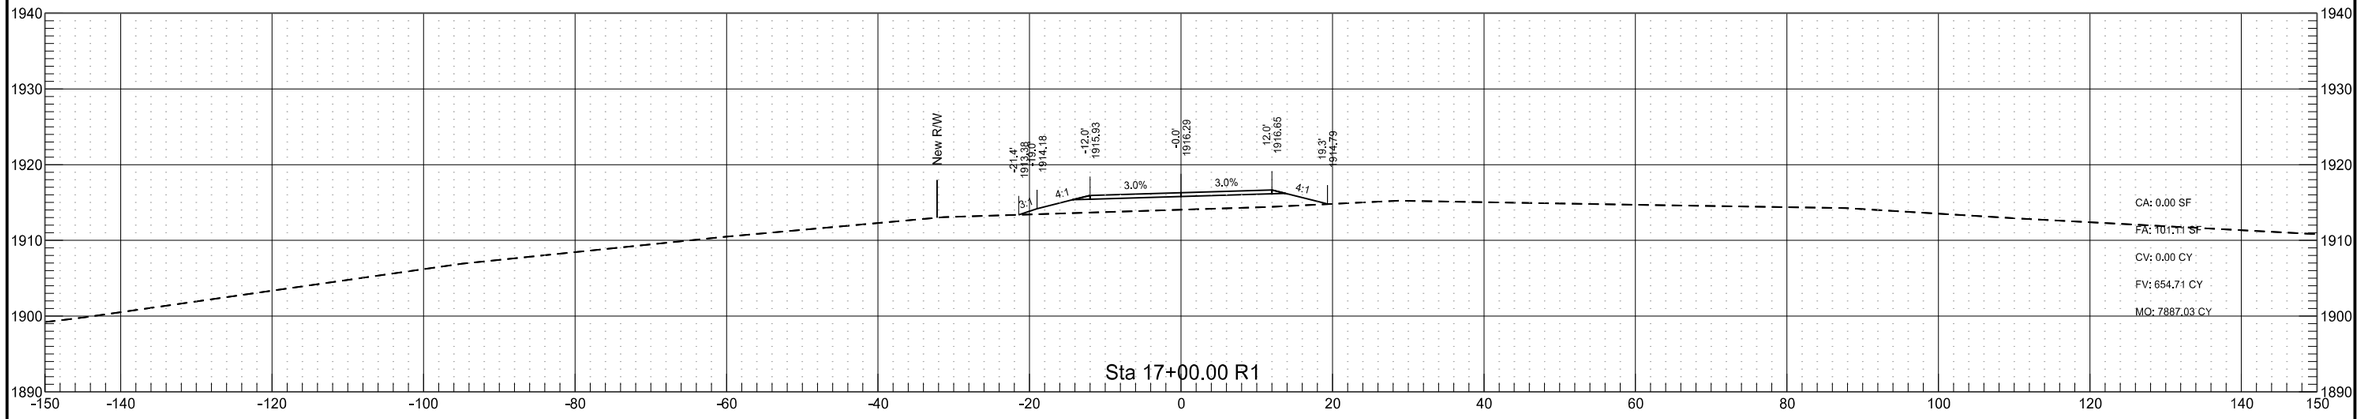


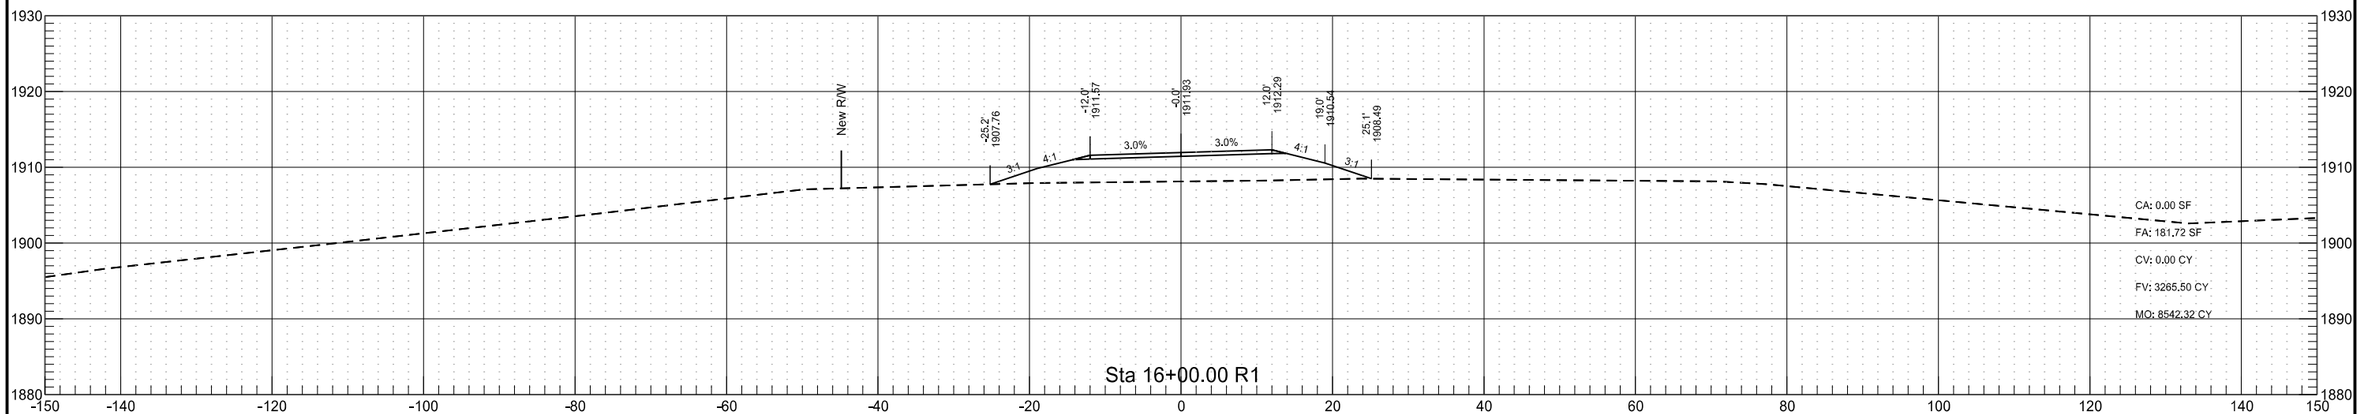


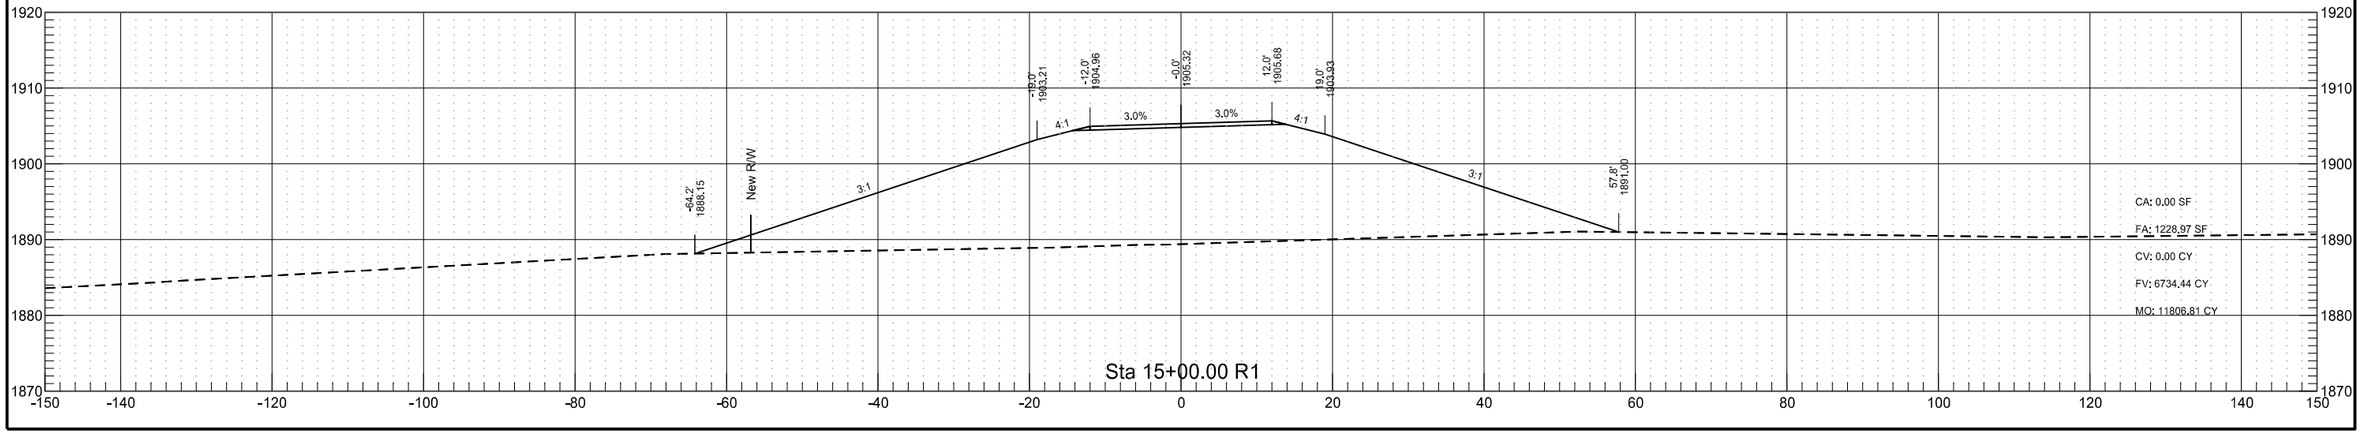


Road to Driving Range

	STATE	PROJECT NO.	SECTION NO.	SHEET NO.
	ND	AC-NH-SOIB-7-023(041)925	200	171

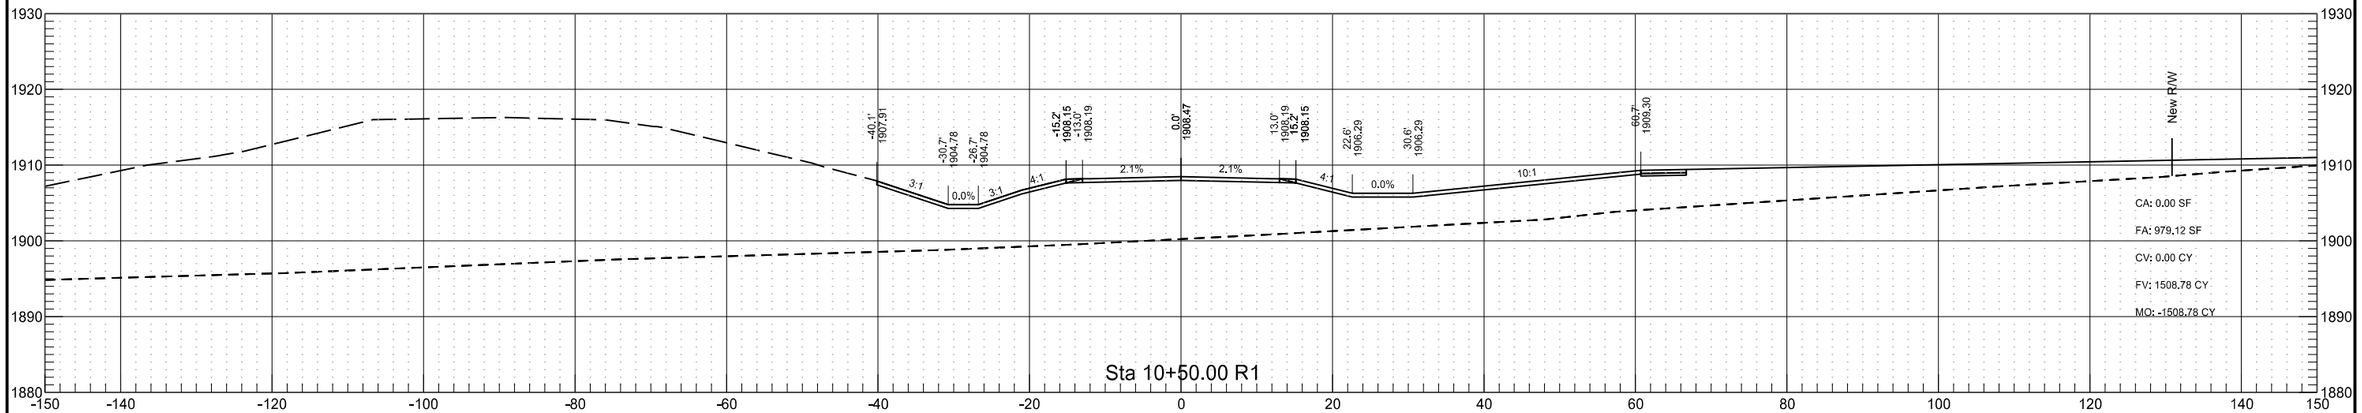


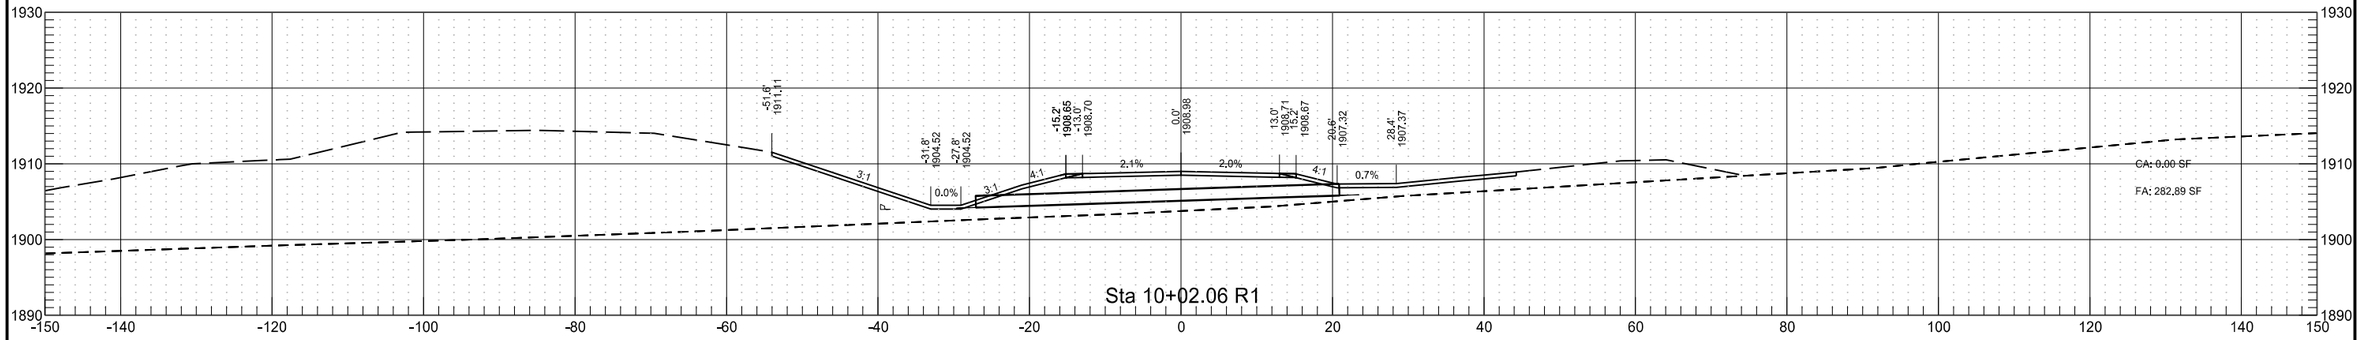


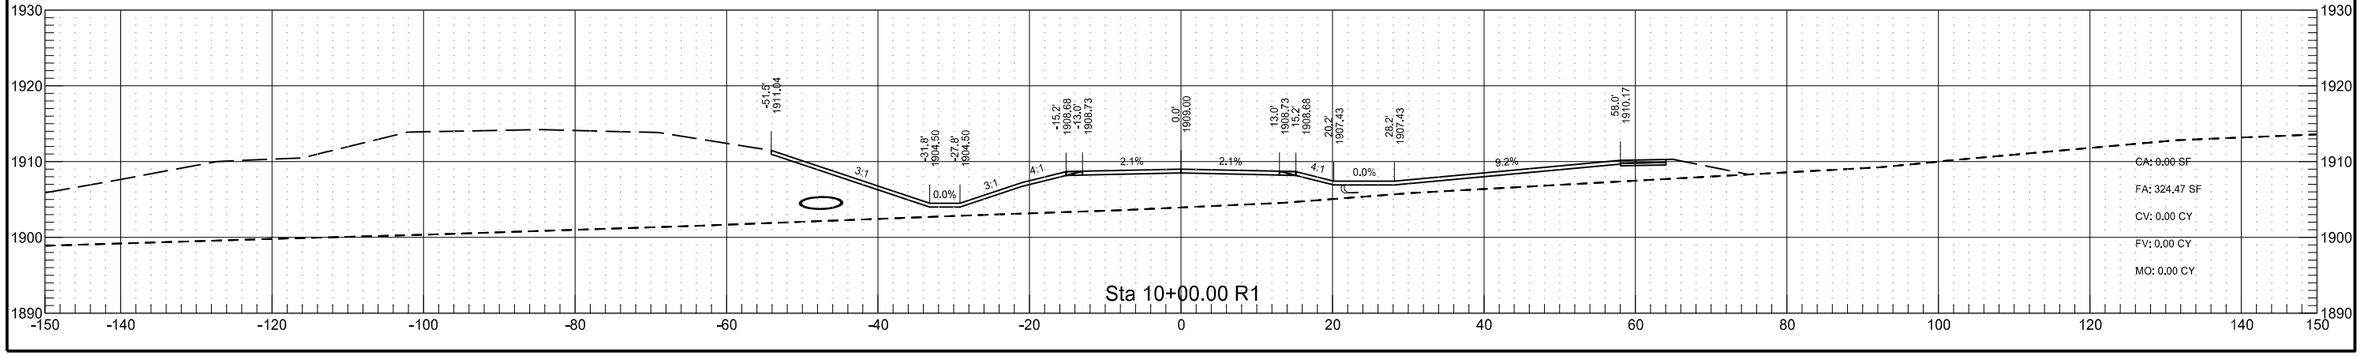


Road to Driving Range

	STATE	PROJECT NO.	SECTION NO.	SHEET NO.
	ND	AC-NH-SOIB-7-023(041)925	200	172

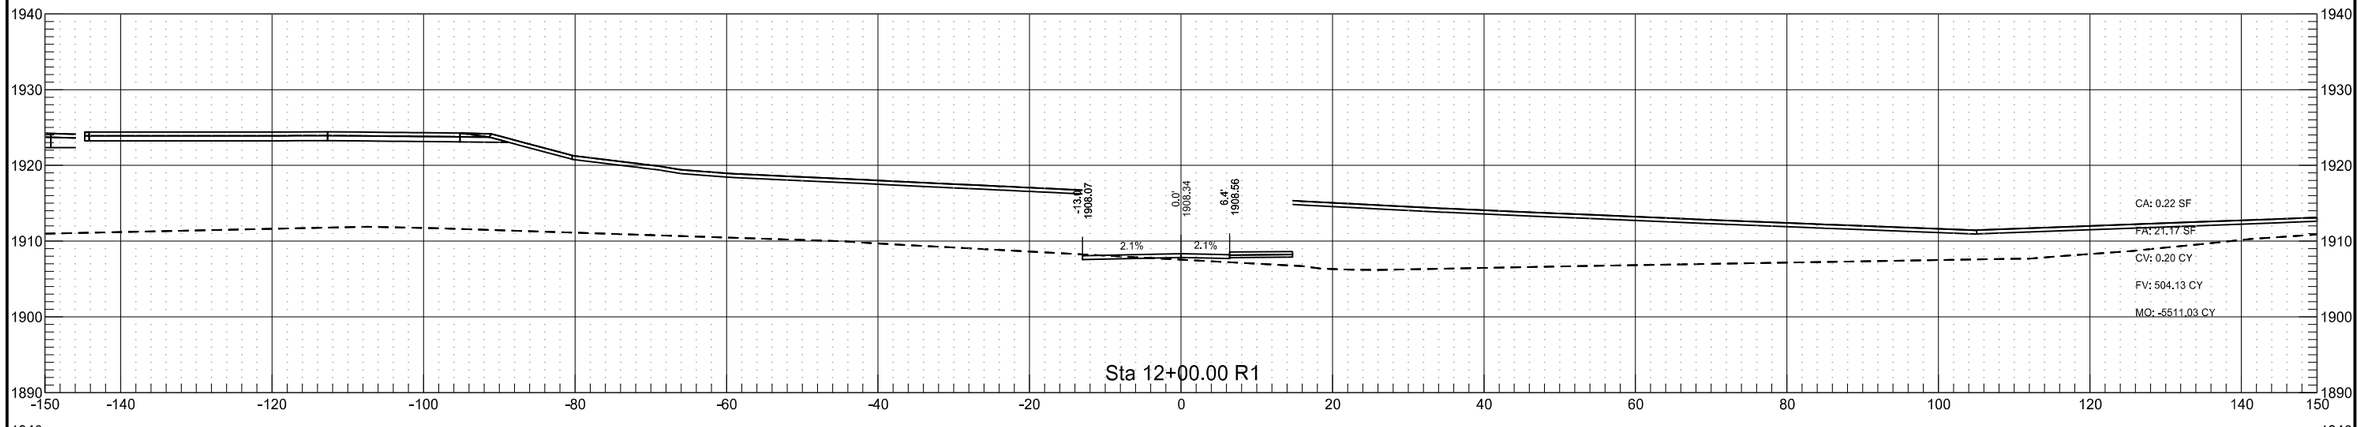


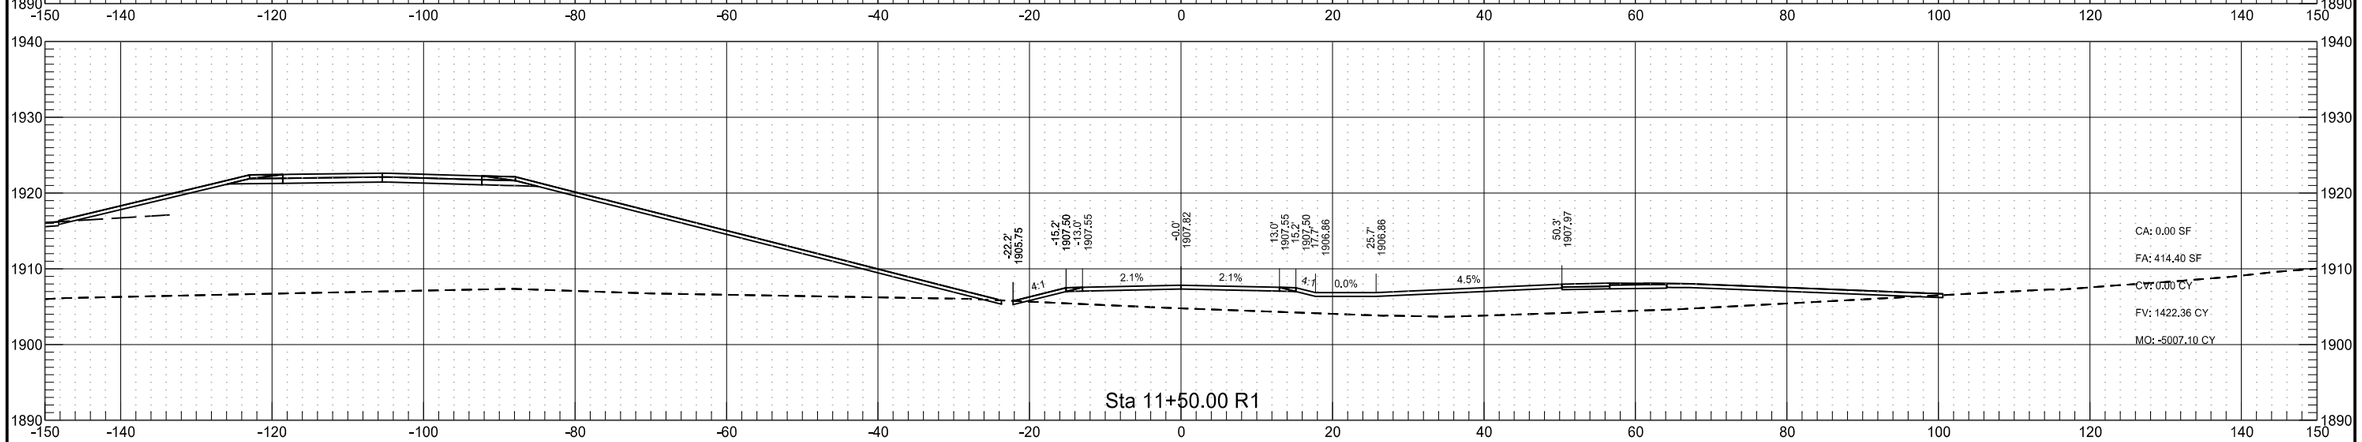


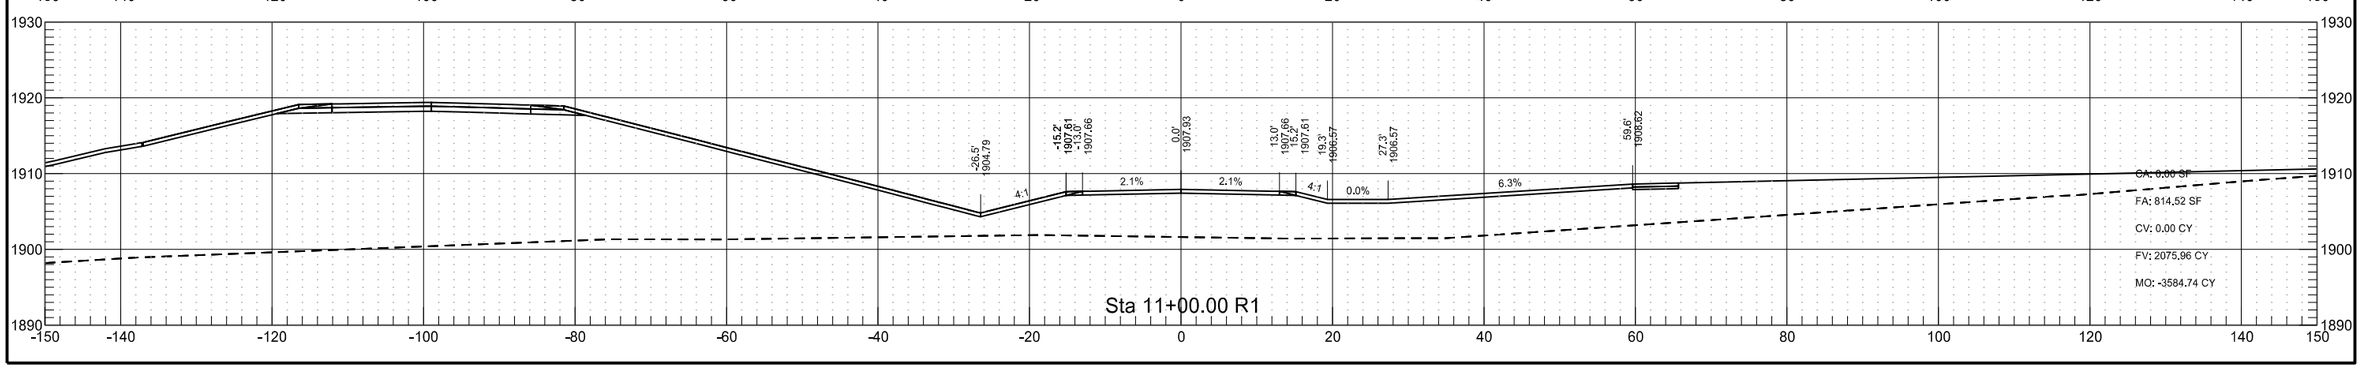


Road to Driving Range

	STATE	PROJECT NO.	SECTION NO.	SHEET NO.
	ND	AC-NH-SOIB-7-023(041)925	200	173

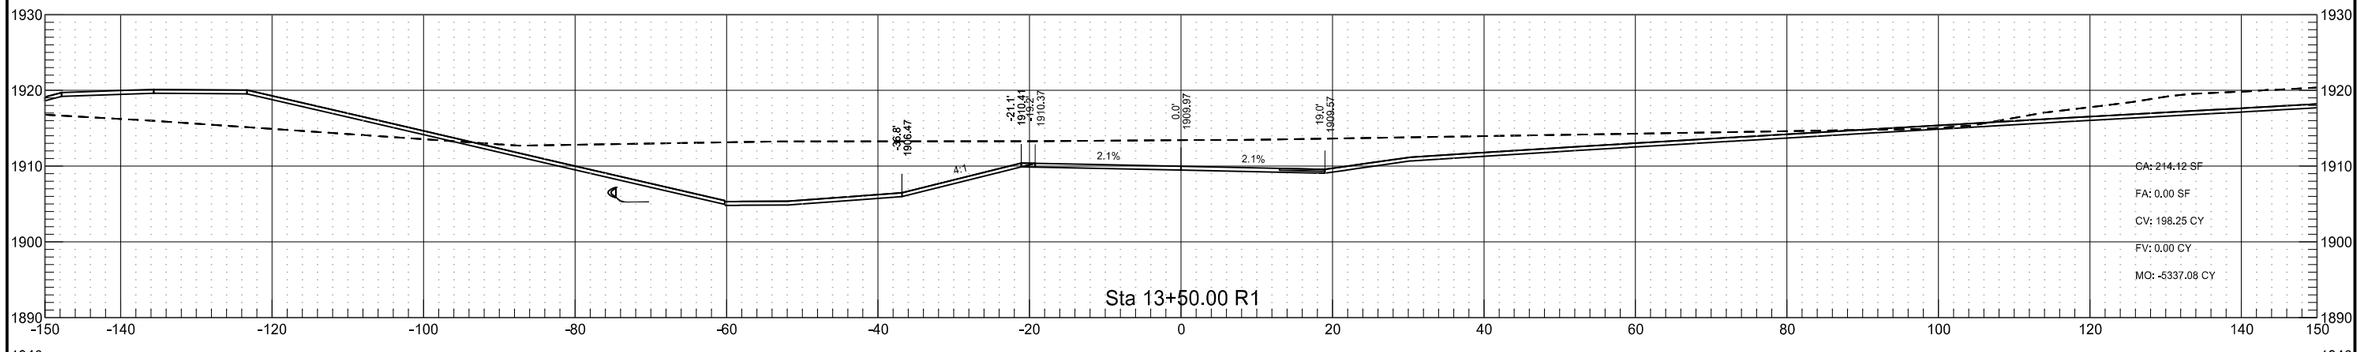

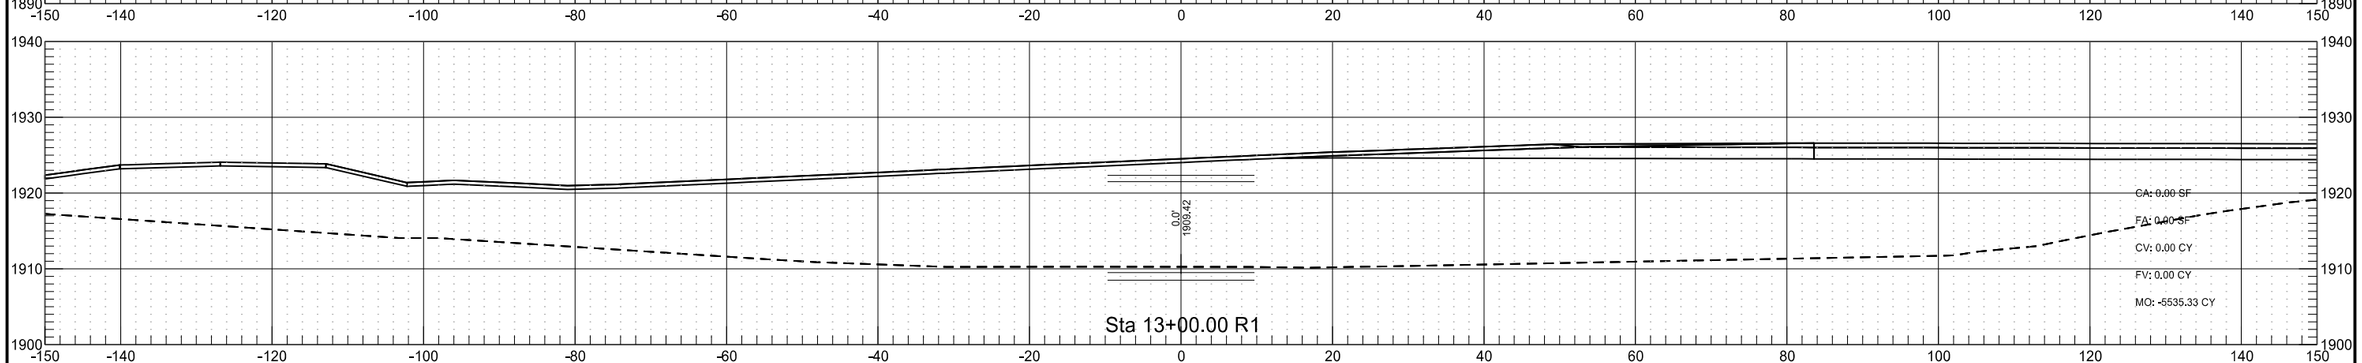


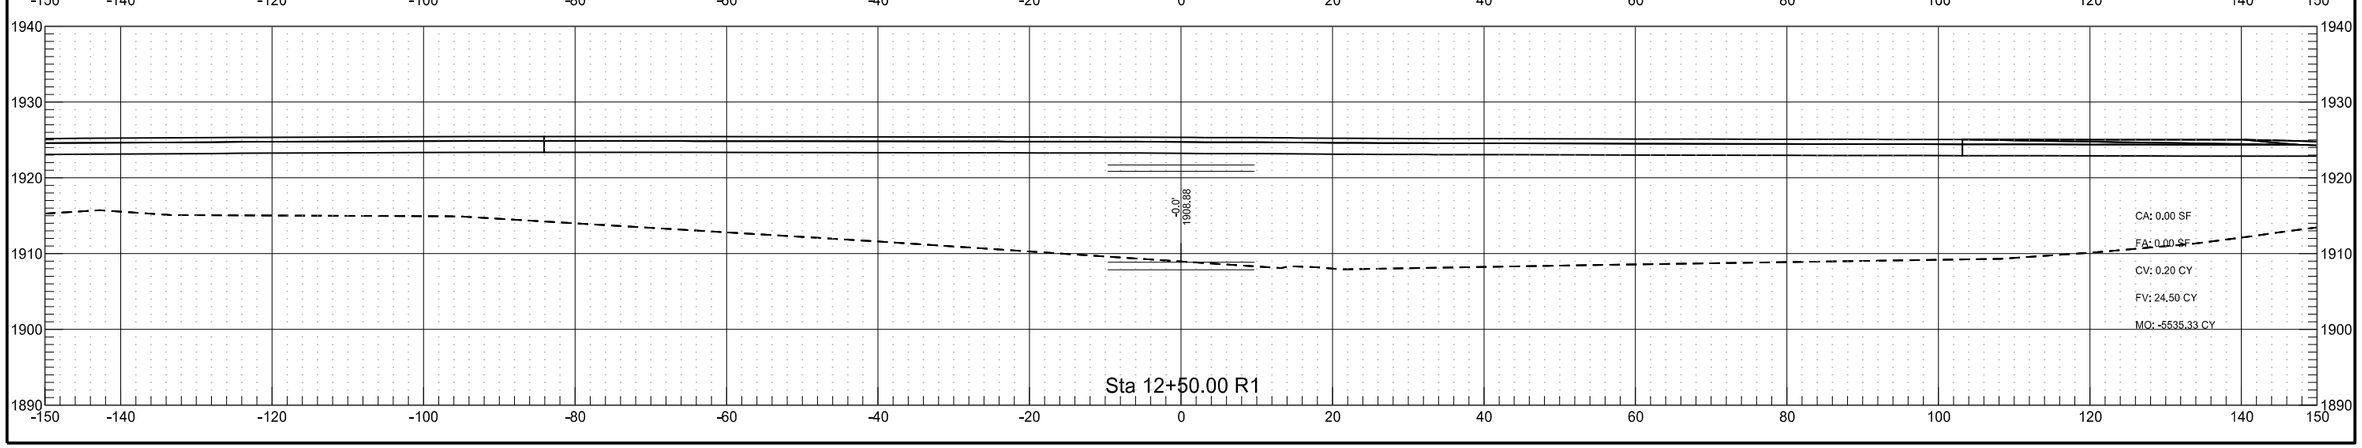



8/30/2017 12:05:35 AM taylorolson P:\State\NDDOT\14214101\CADD\Design\Corridor_Golf_Course.dgn

Road to Driving Range

	STATE	PROJECT NO.	SECTION NO.	SHEET NO.
	ND	AC-NH-SOIB-7-023(041)925	200	174

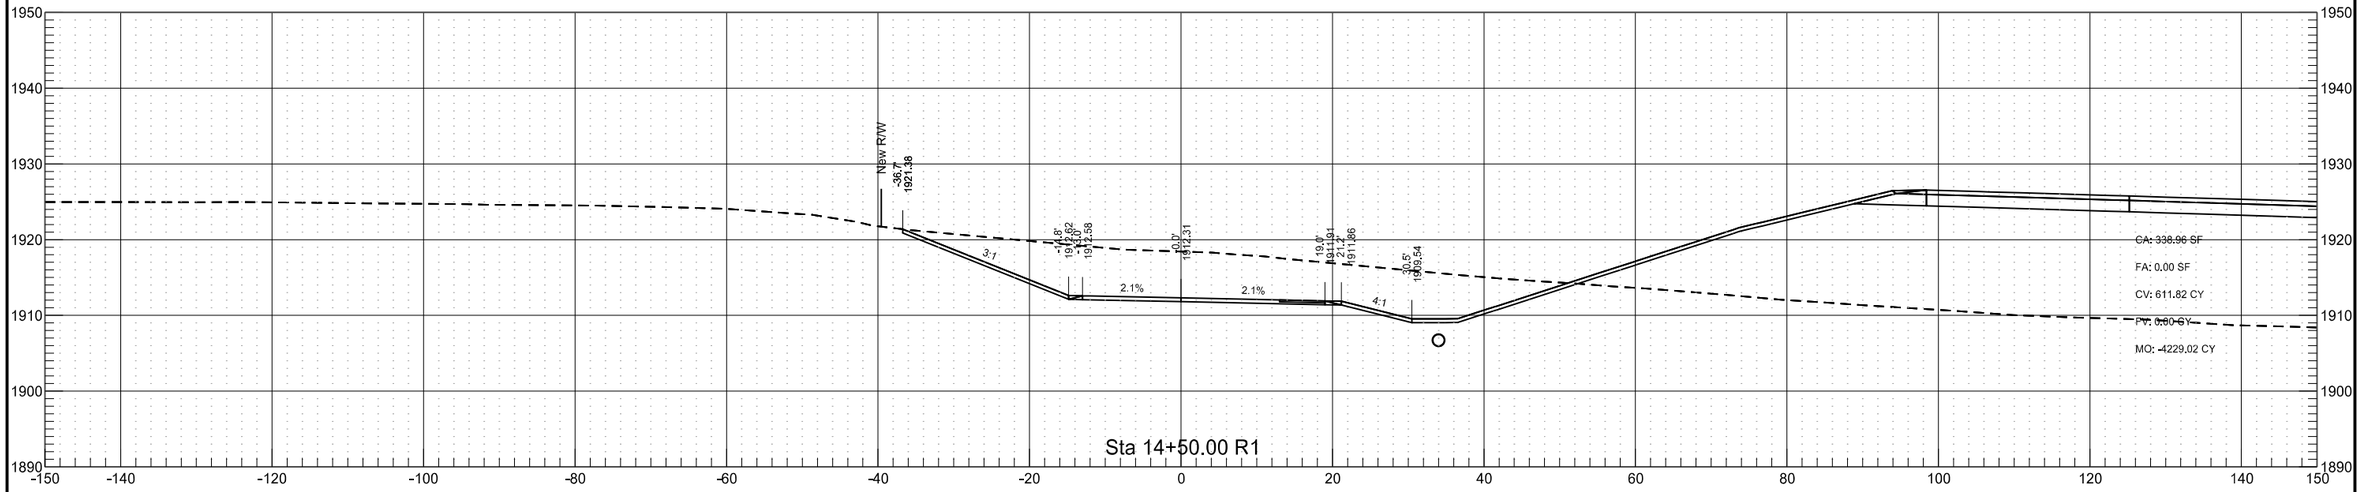


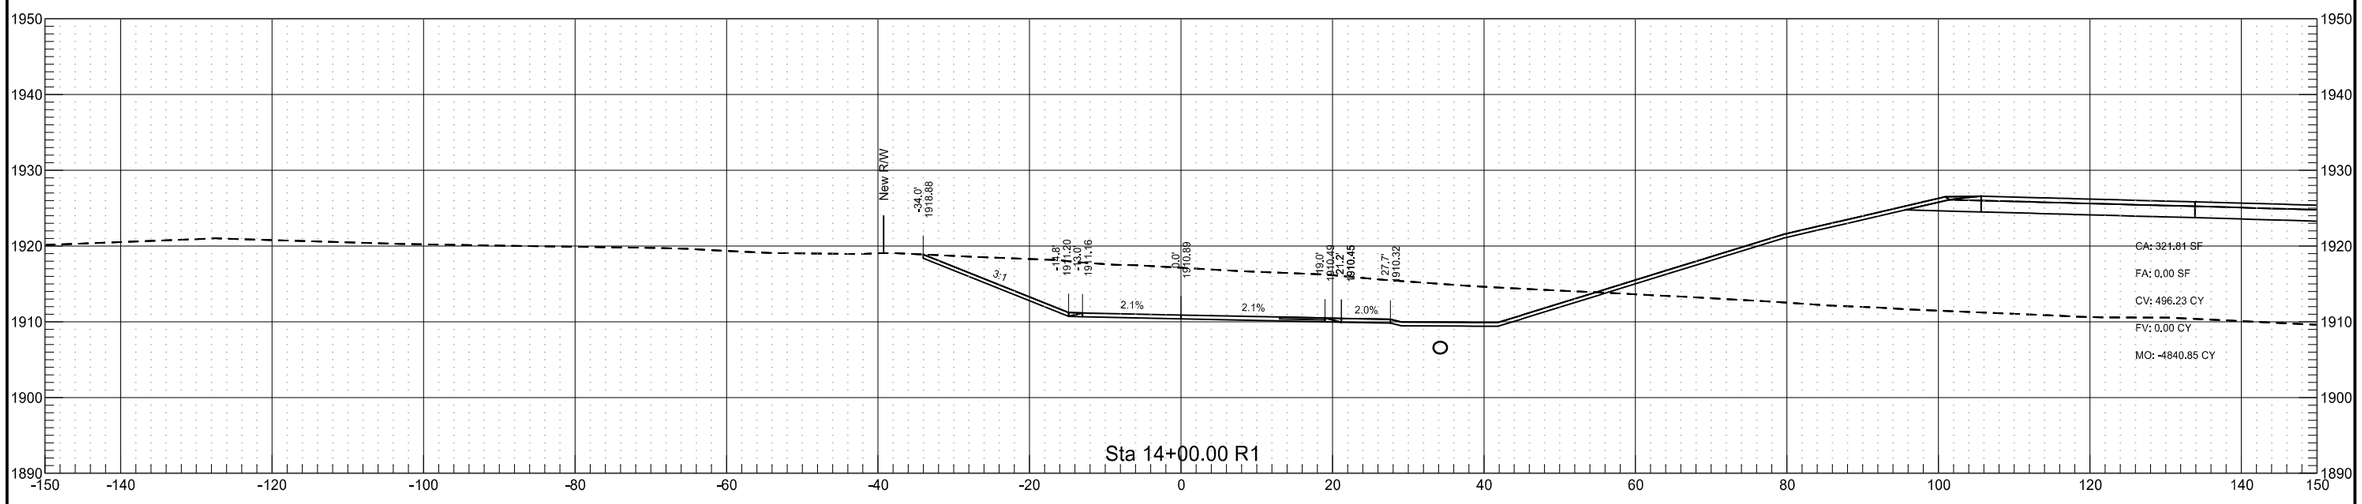

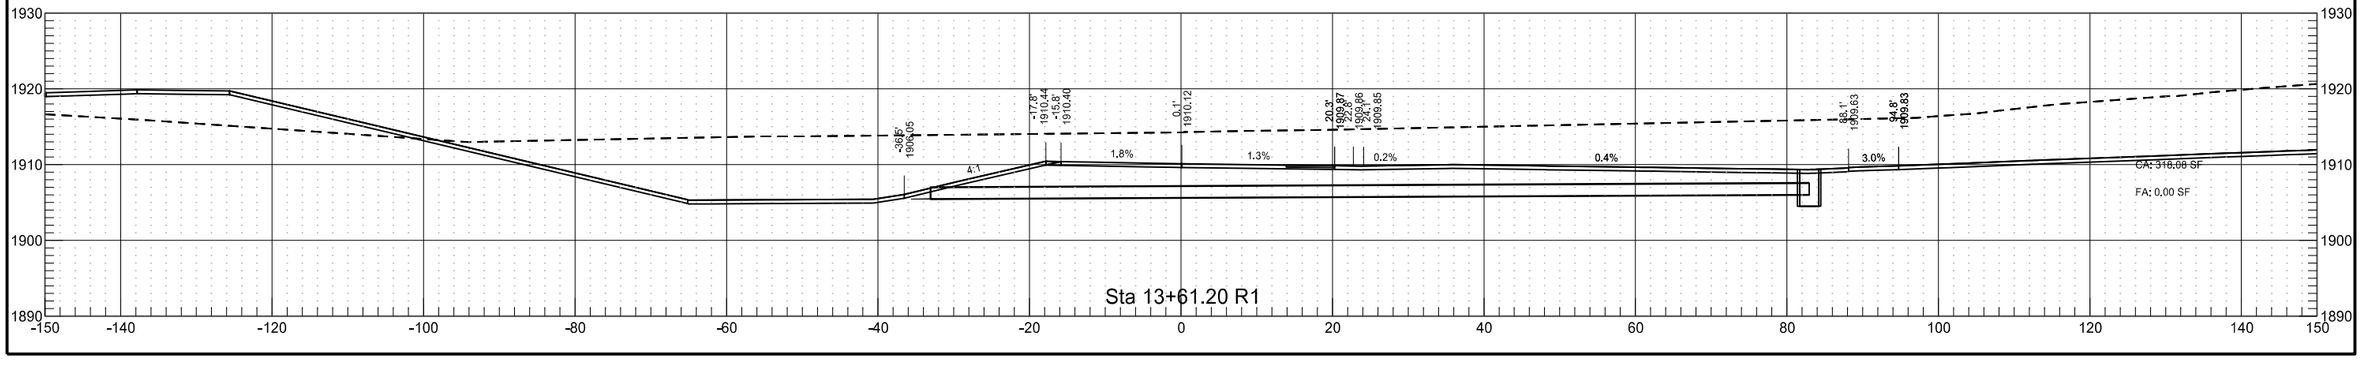


Road to Driving Range


	STATE	PROJECT NO.	SECTION NO.	SHEET NO.
	ND	AC-NH-SOIB-7-023(041)925	200	175

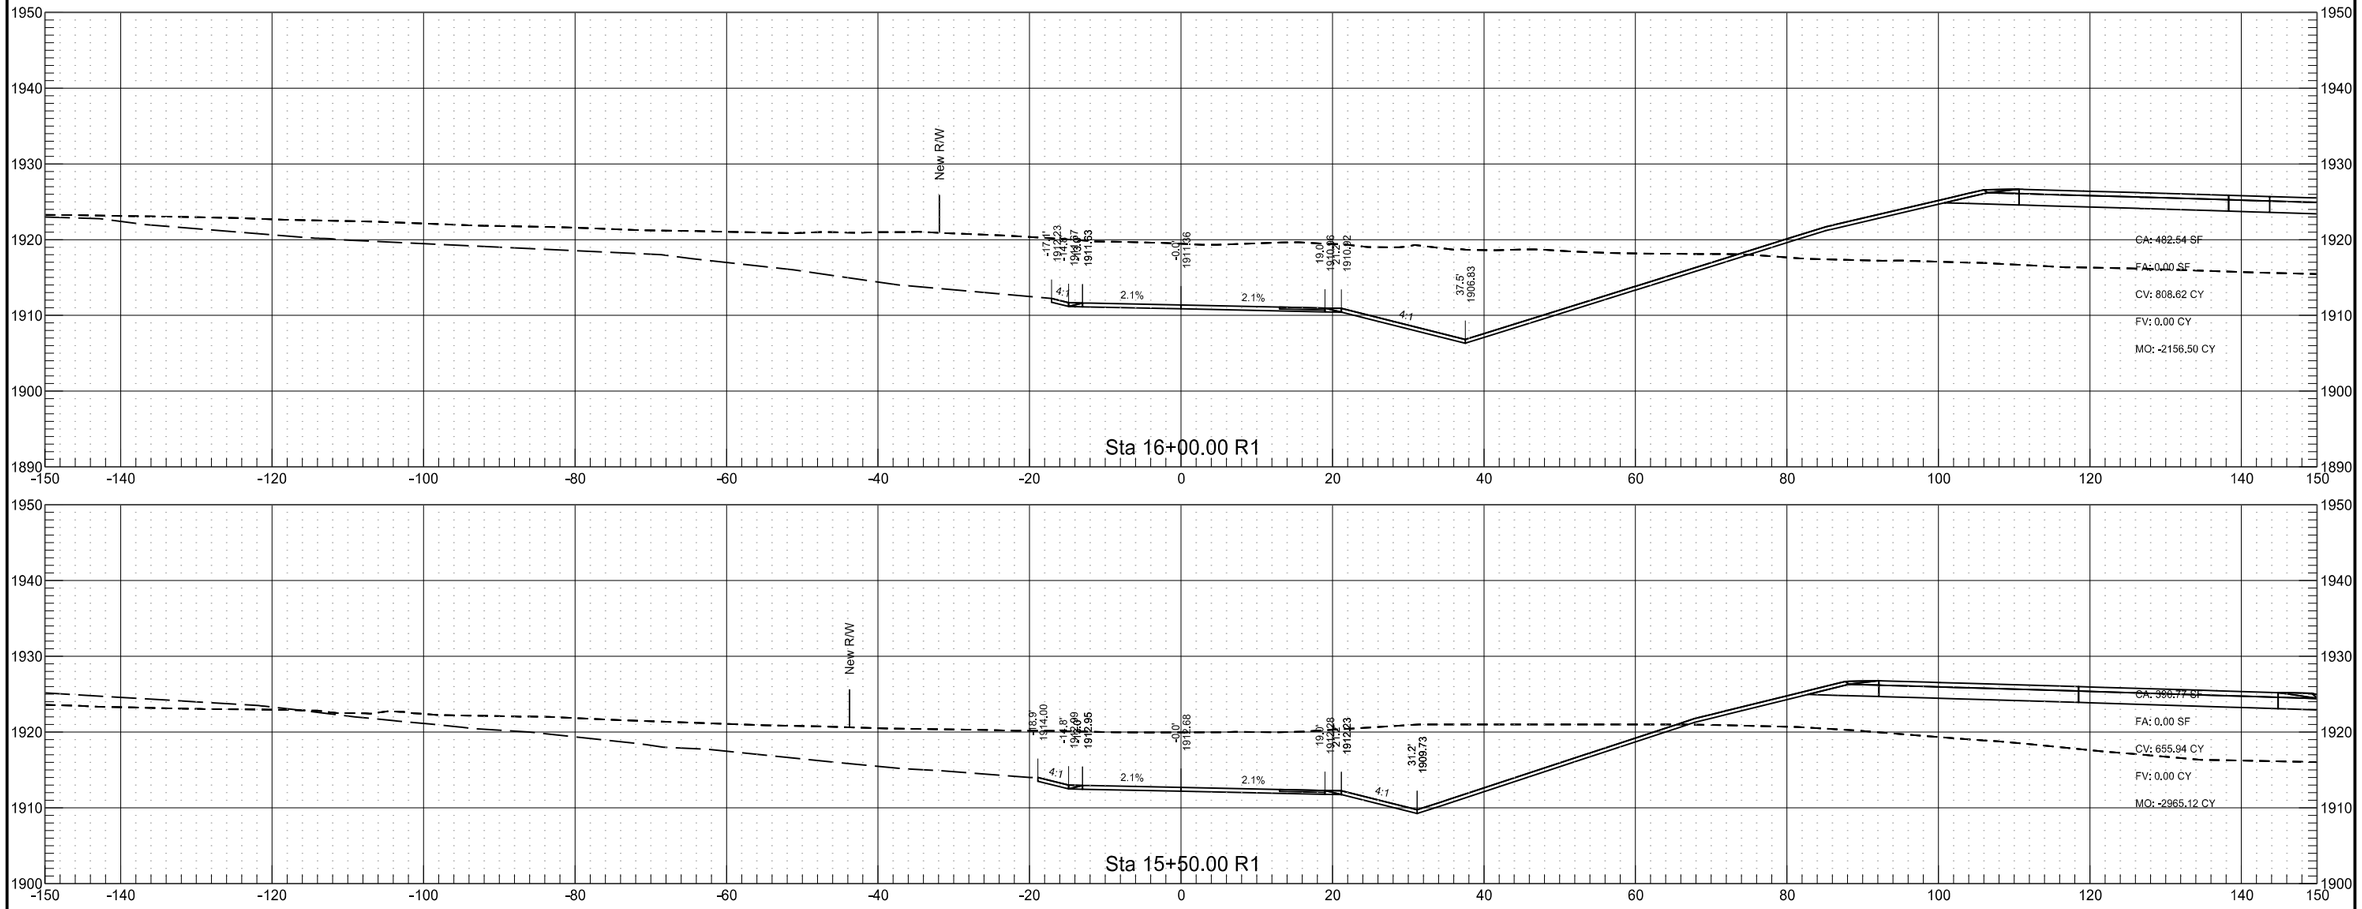


Road to Driving Range

	STATE	PROJECT NO.	SECTION NO.	SHEET NO.
	ND	AC-NH-SOIB-7-023(041)925	200	176

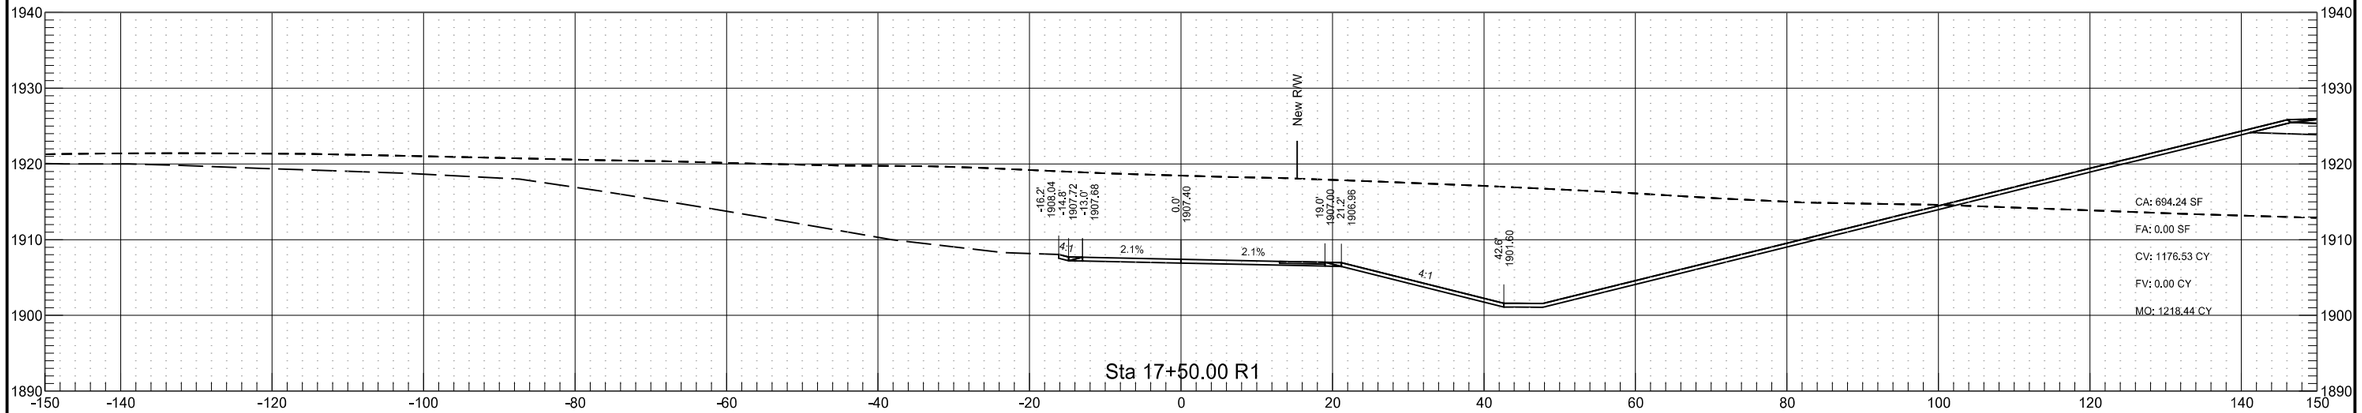


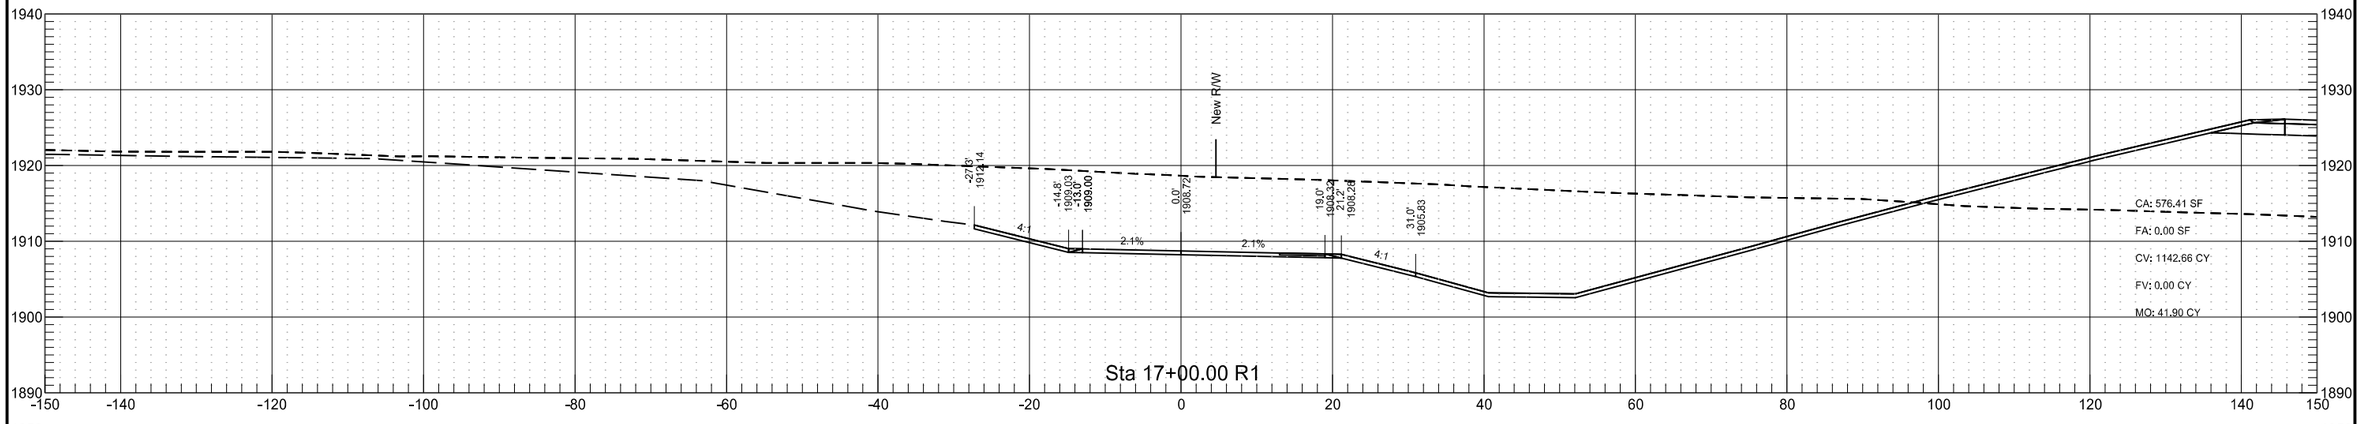


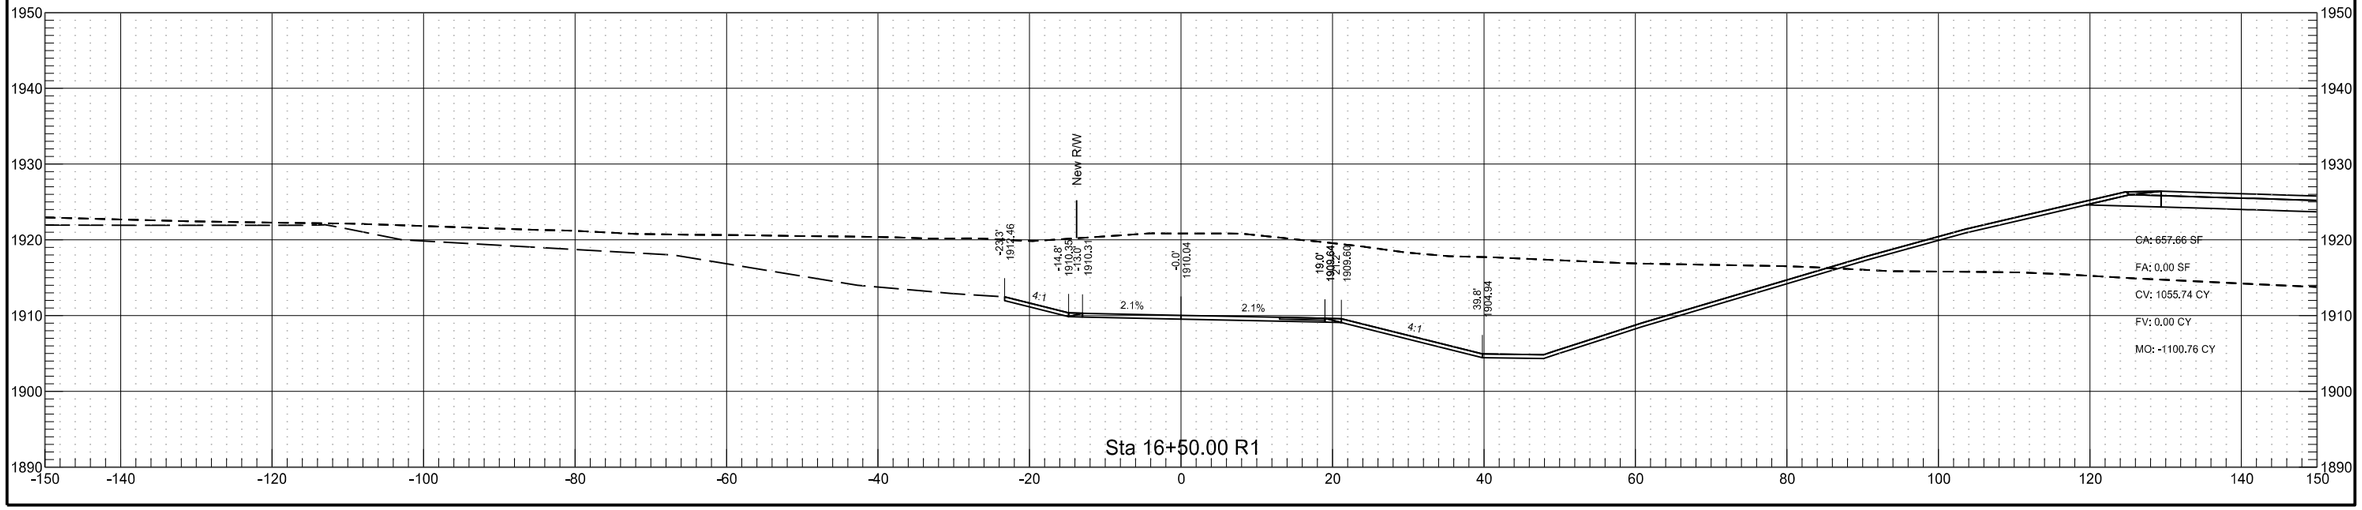


Road to Driving Range

	STATE	PROJECT NO.	SECTION NO.	SHEET NO.
	ND	AC-NH-SOIB-7-023(041)925	200	177

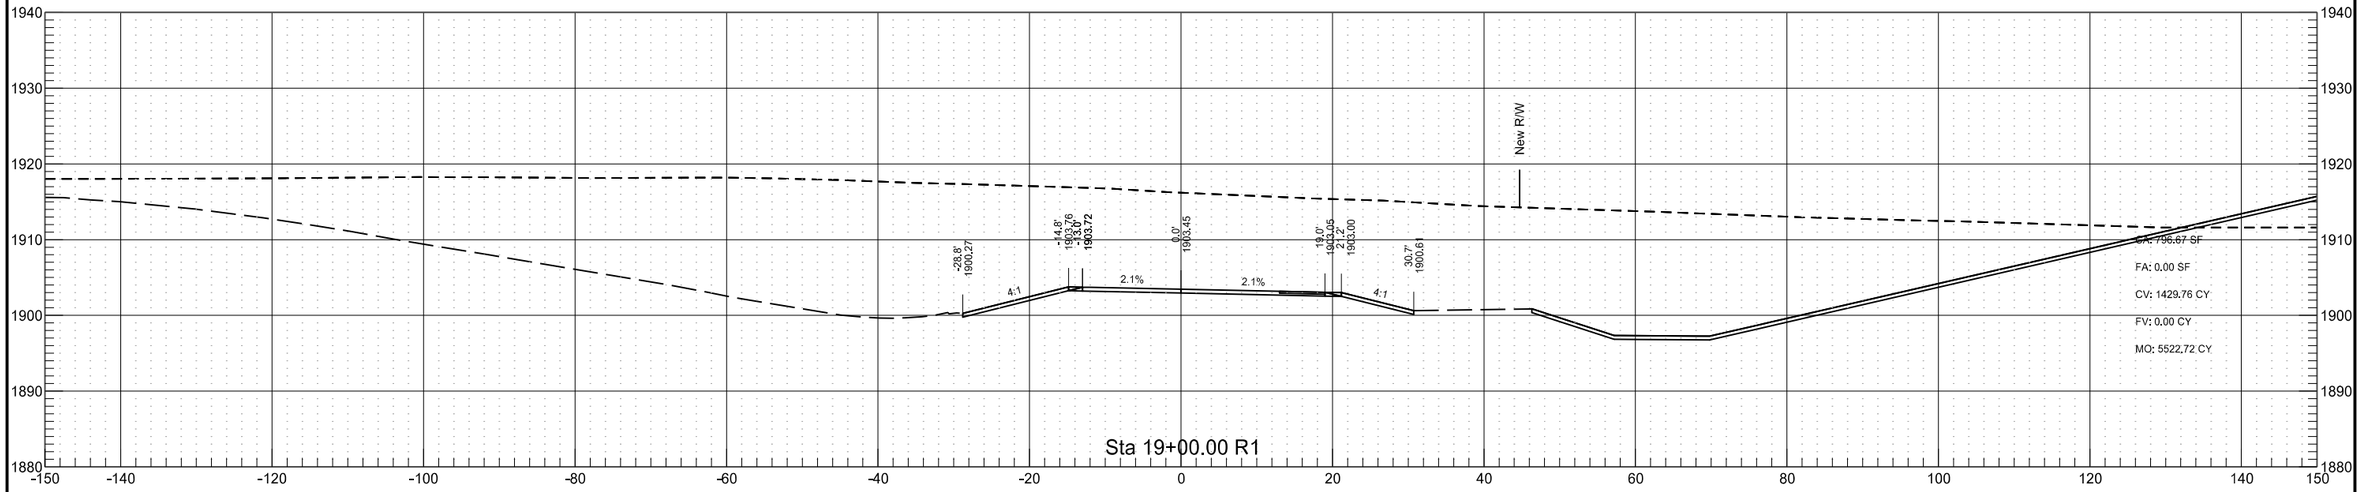


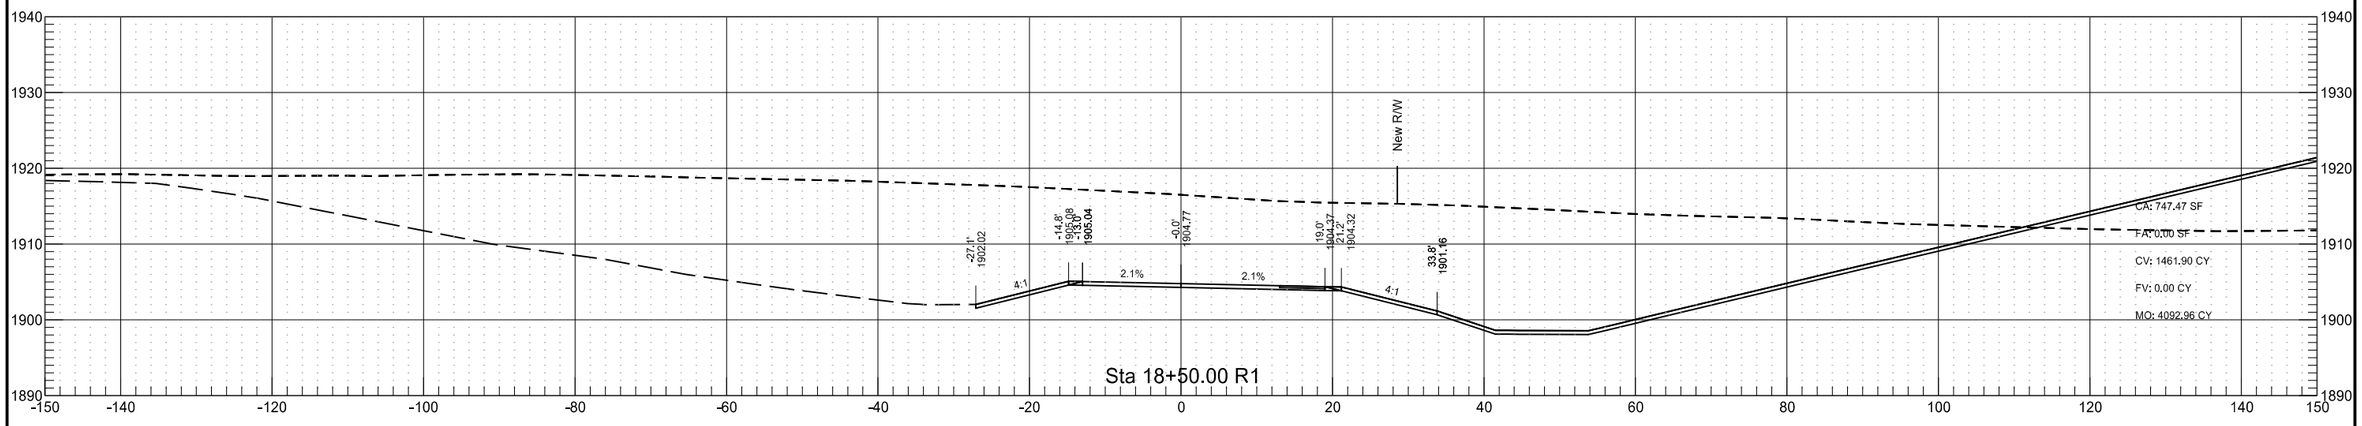


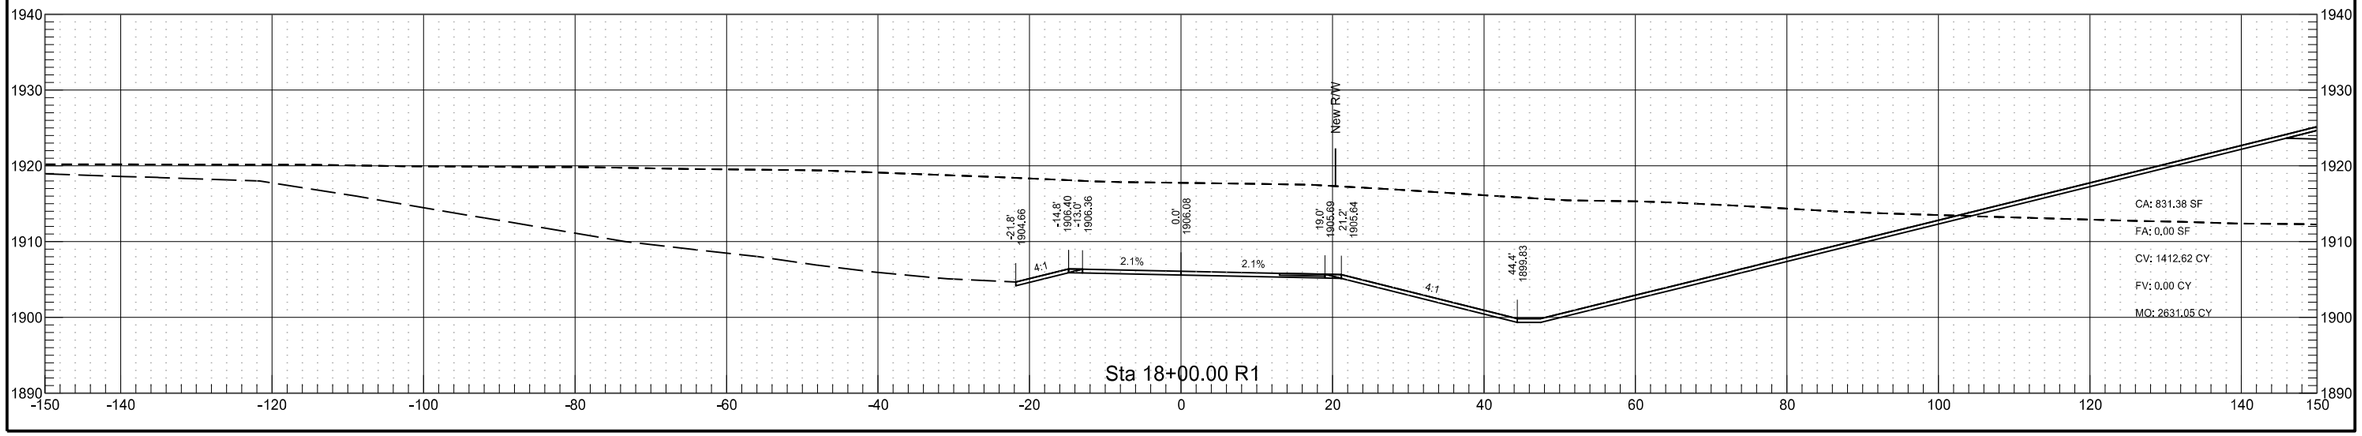

Road to Driving Range

	STATE	PROJECT NO.	SECTION NO.	SHEET NO.
	ND	AC-NH-SOIB-7-023(041)925	200	178

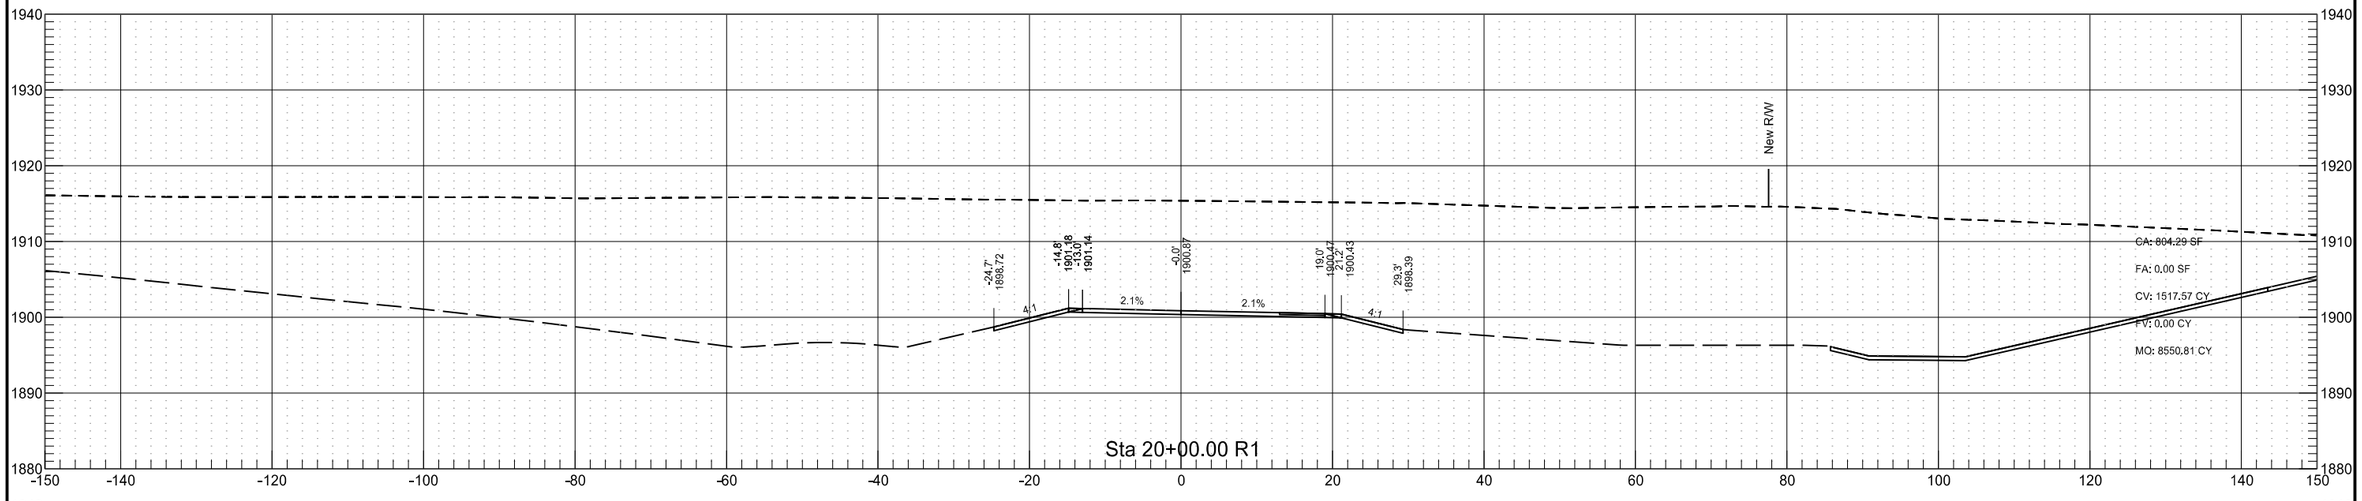


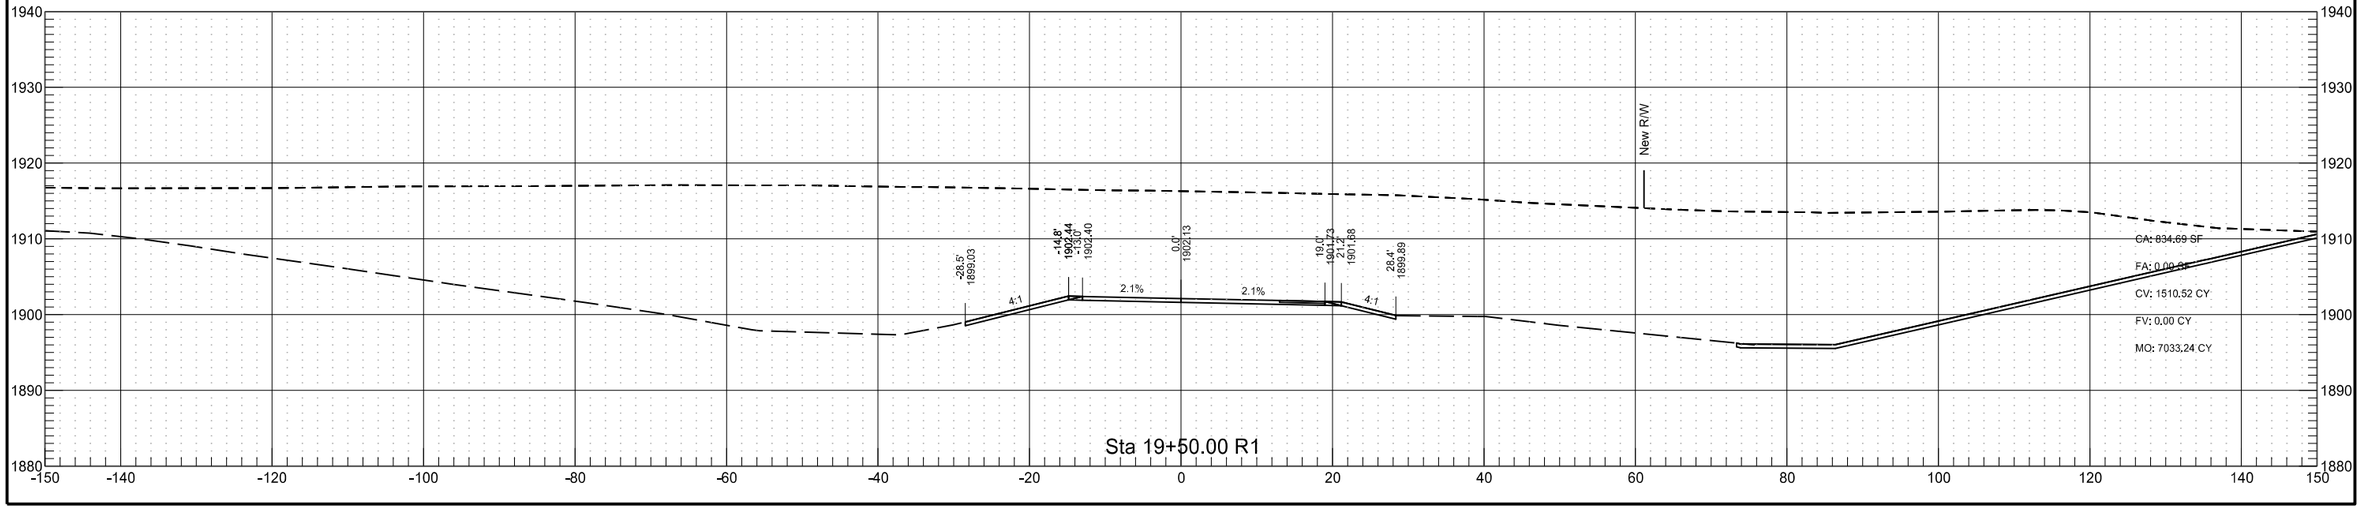



8/30/2017 12:05:49 AM taylorolson P:\State\NDDOT\14214101\CADD\Design\Corridor_Golf_Course.dgn

Road to Driving Range

	STATE	PROJECT NO.	SECTION NO.	SHEET NO.
	ND	AC-NH-SOIB-7-023(041)925	200	179

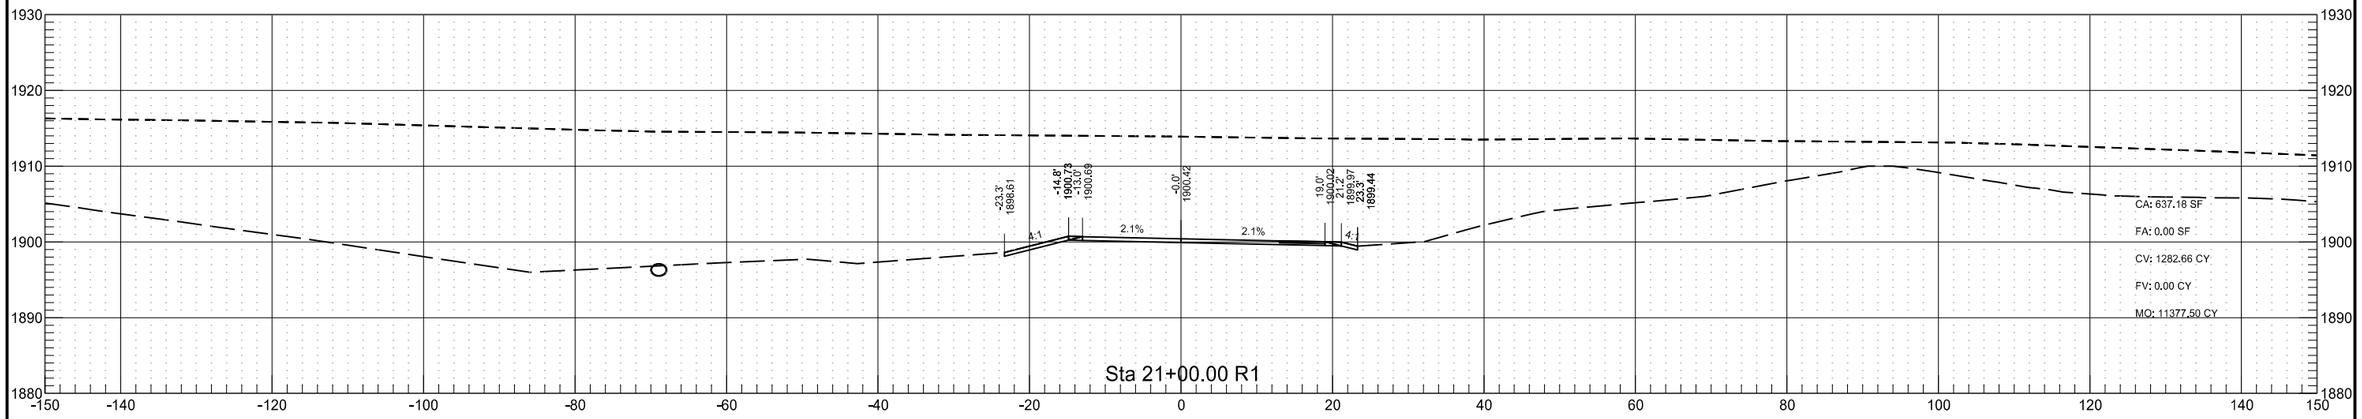


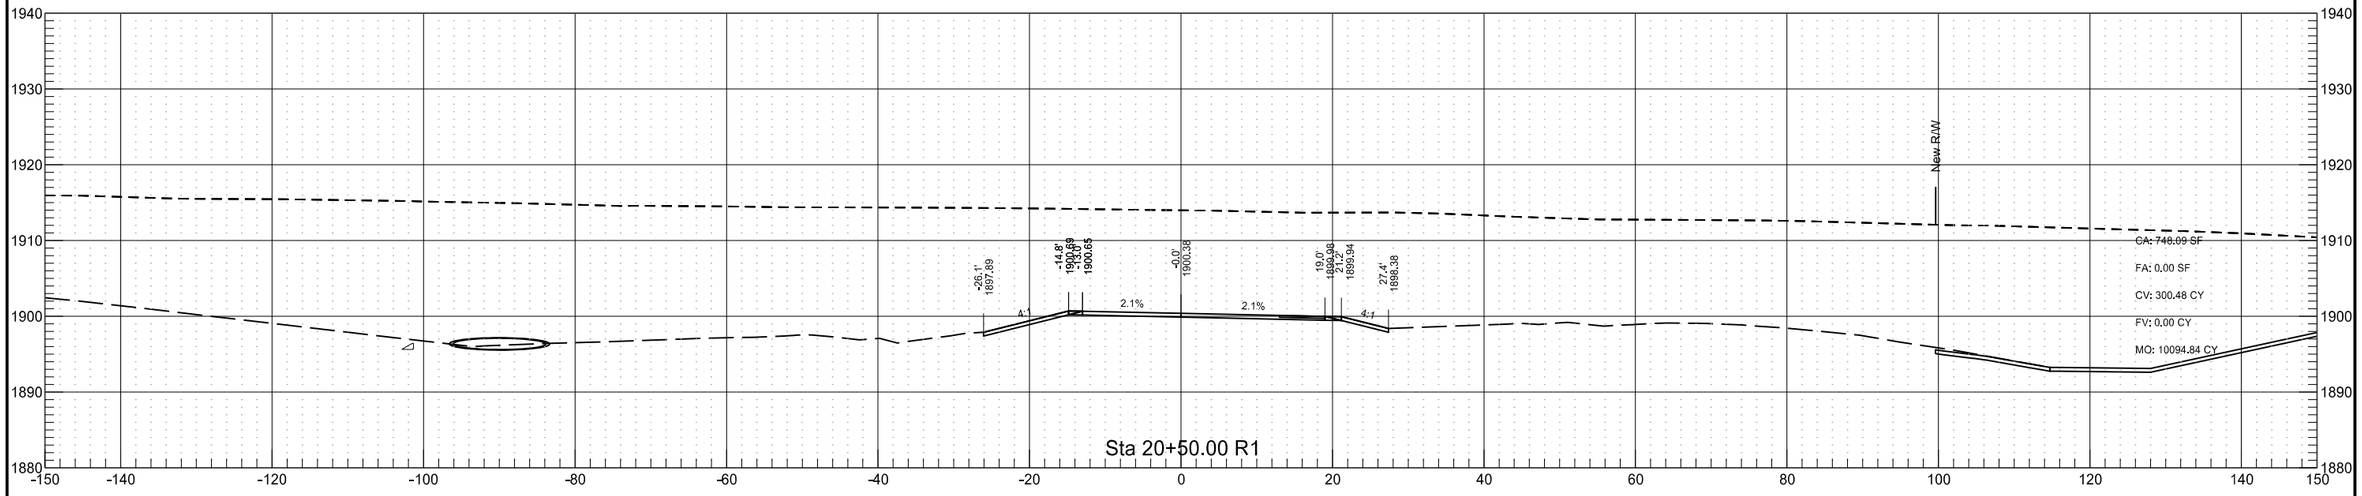


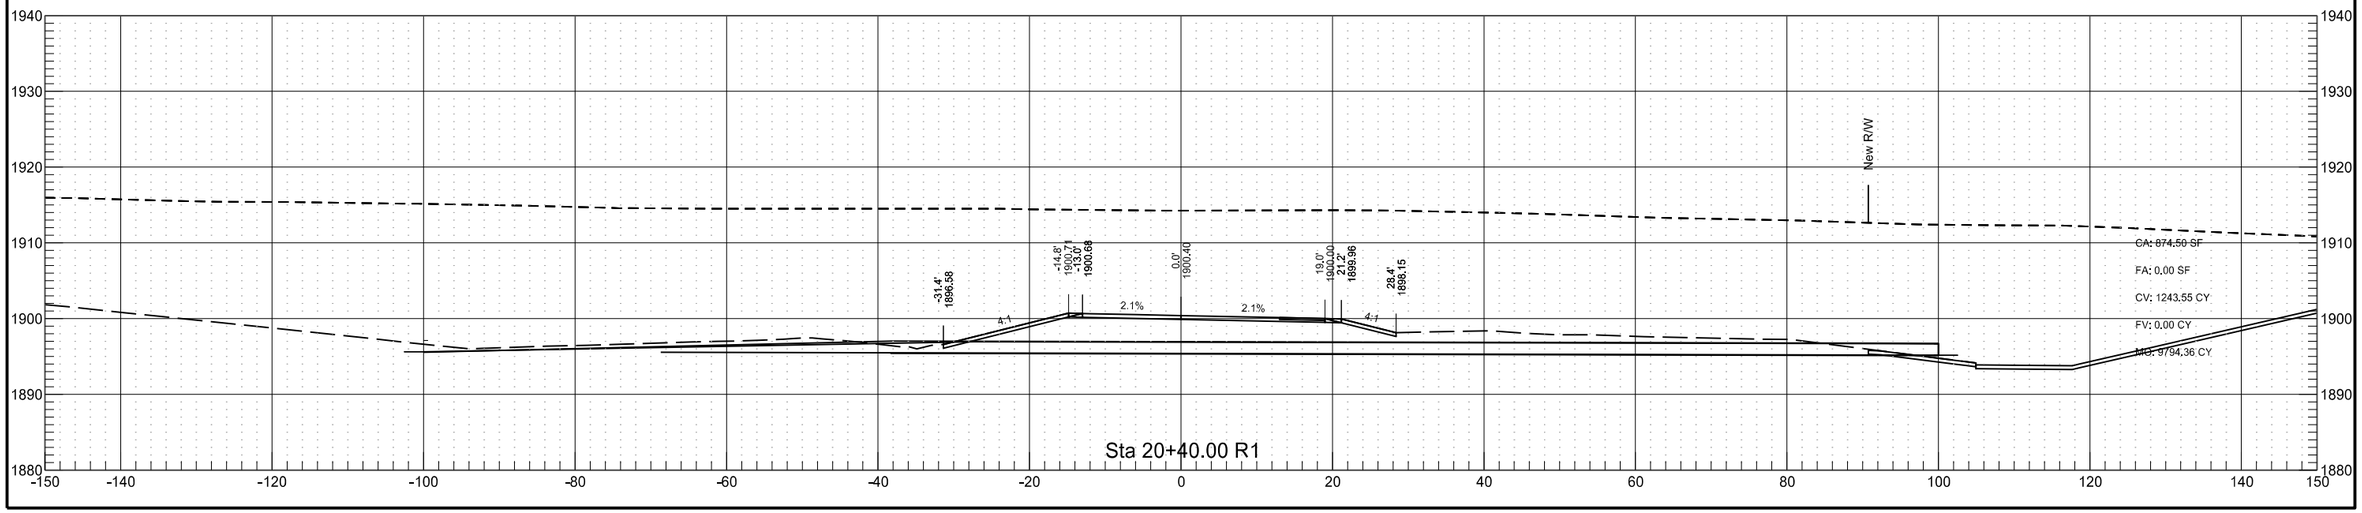

Road to Driving Range


	STATE	PROJECT NO.	SECTION NO.	SHEET NO.
	ND	AC-NH-SOIB-7-023(041)925	200	180

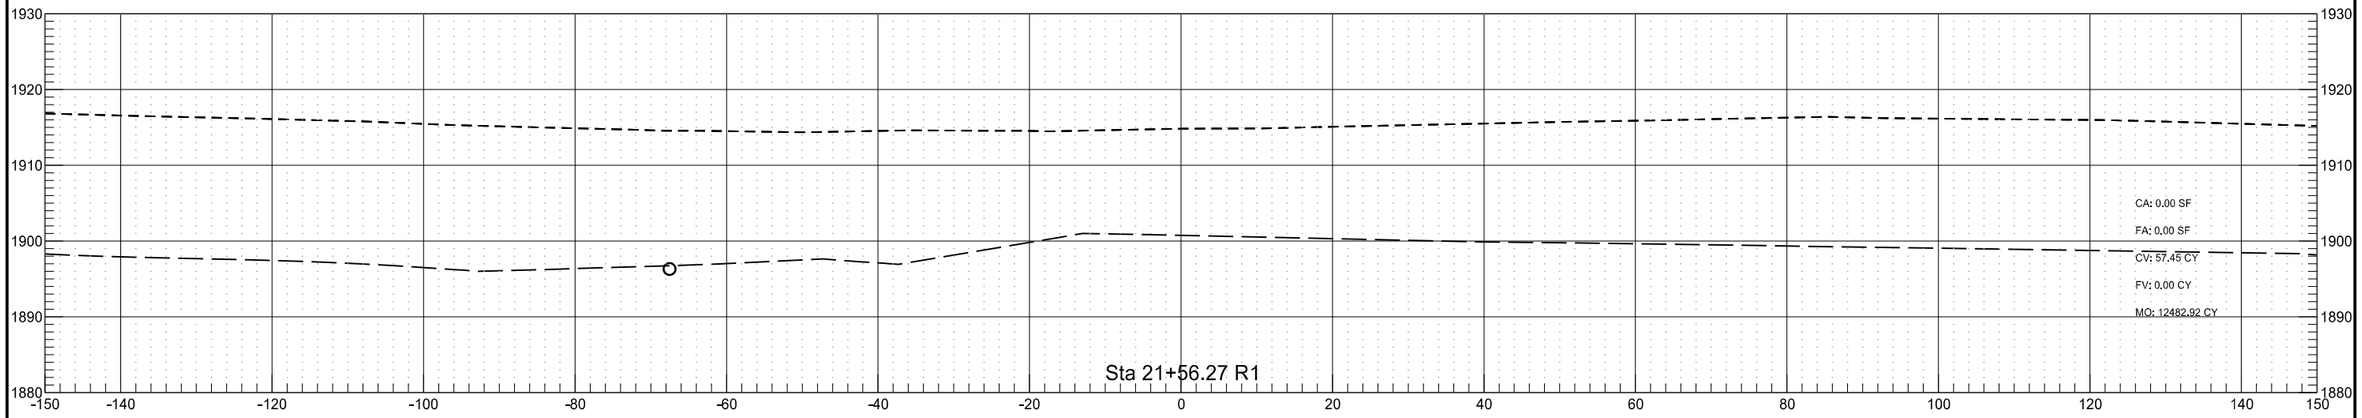


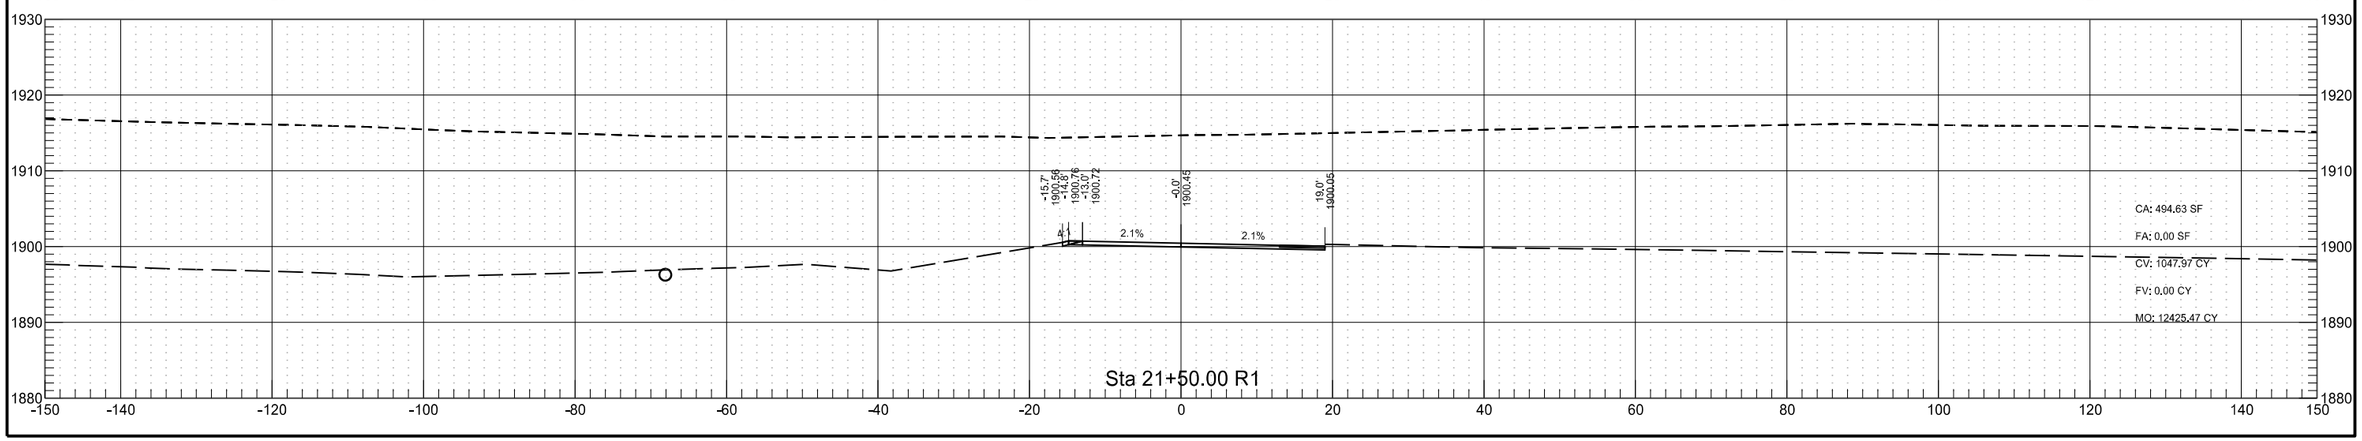


Construction Access Road

	STATE	PROJECT NO.	SECTION NO.	SHEET NO.
	ND	AC-NH-SOIB-7-023(041)925	200	181

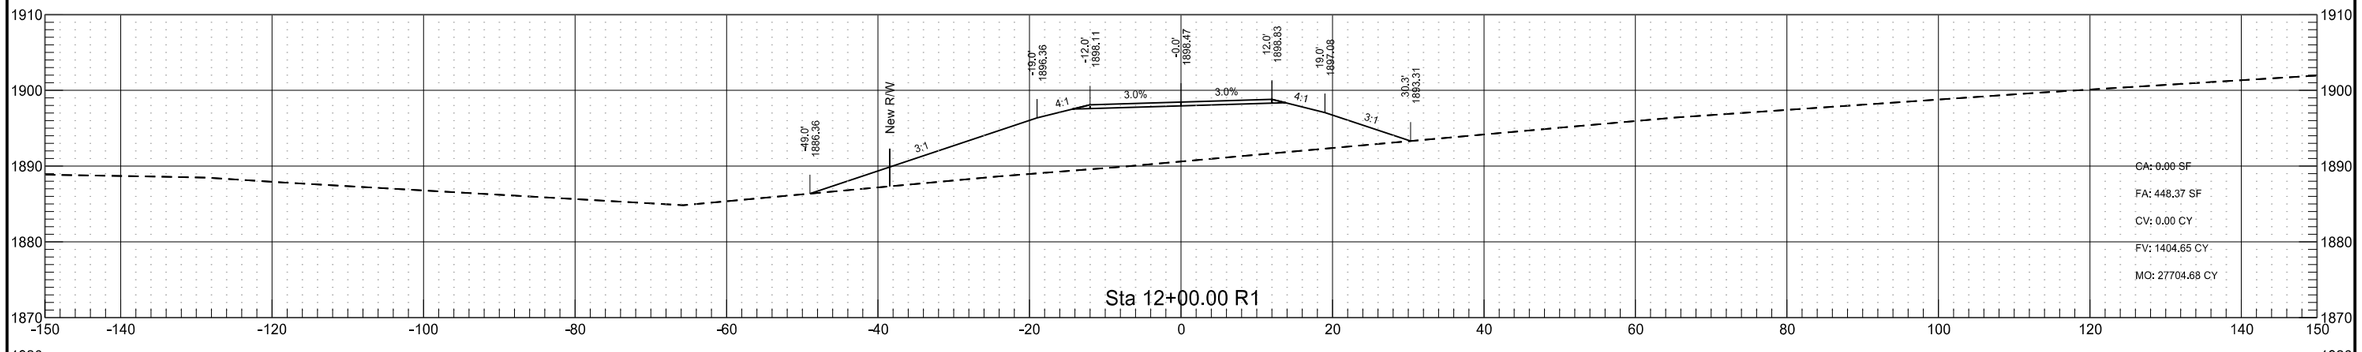


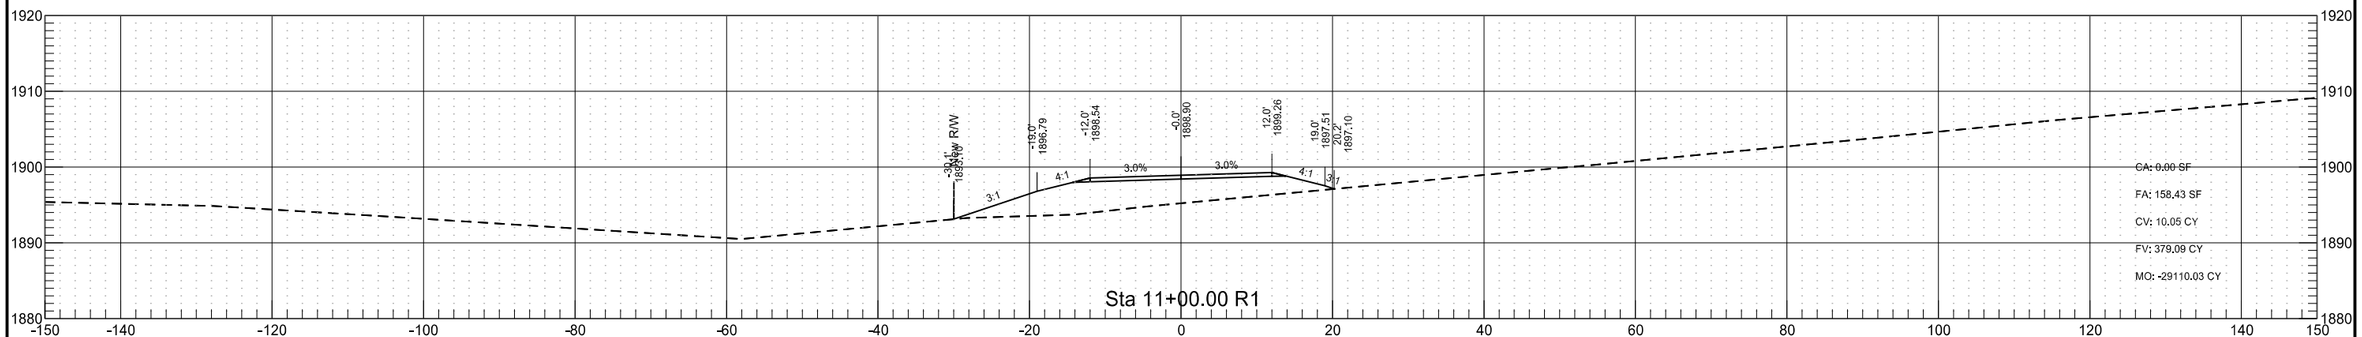


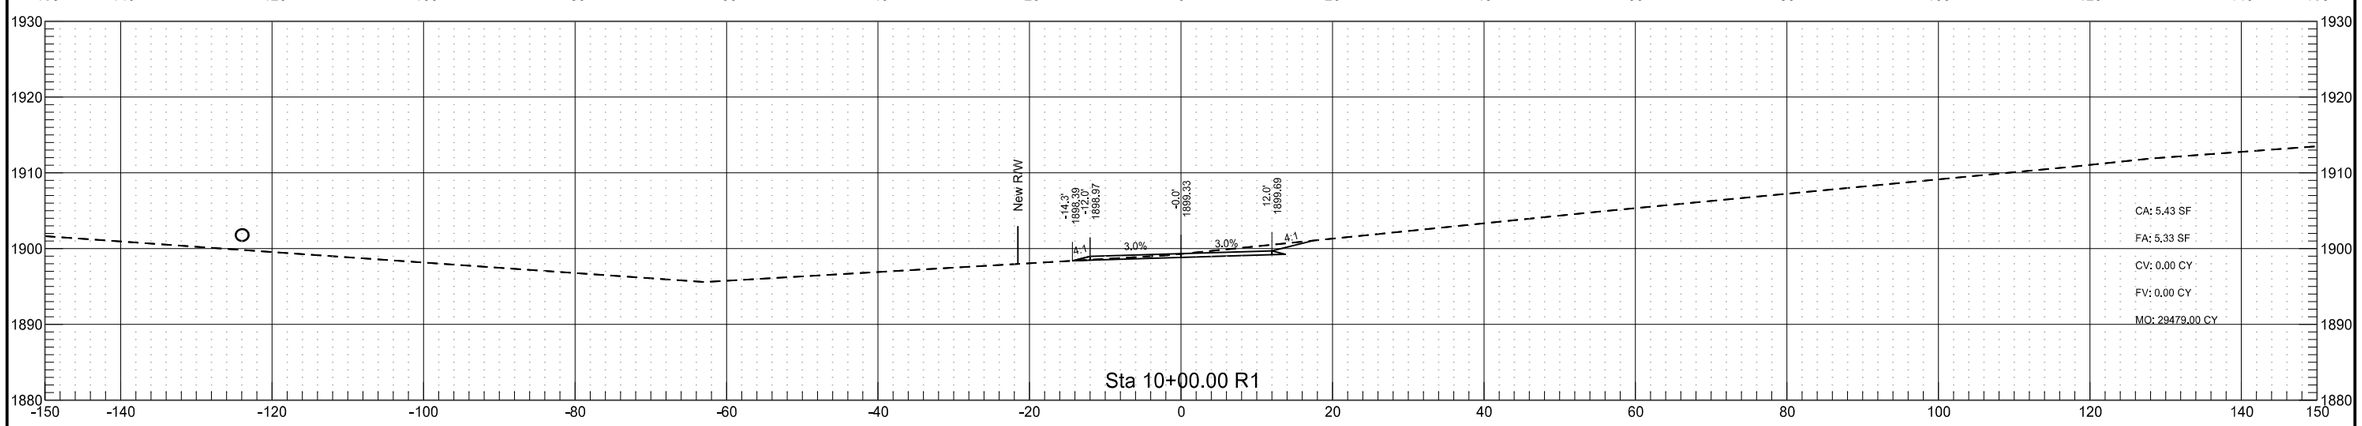

Construction Access Road


	STATE	PROJECT NO.	SECTION NO.	SHEET NO.
	ND	AC-NH-SOIB-7-023(041)925	200	182

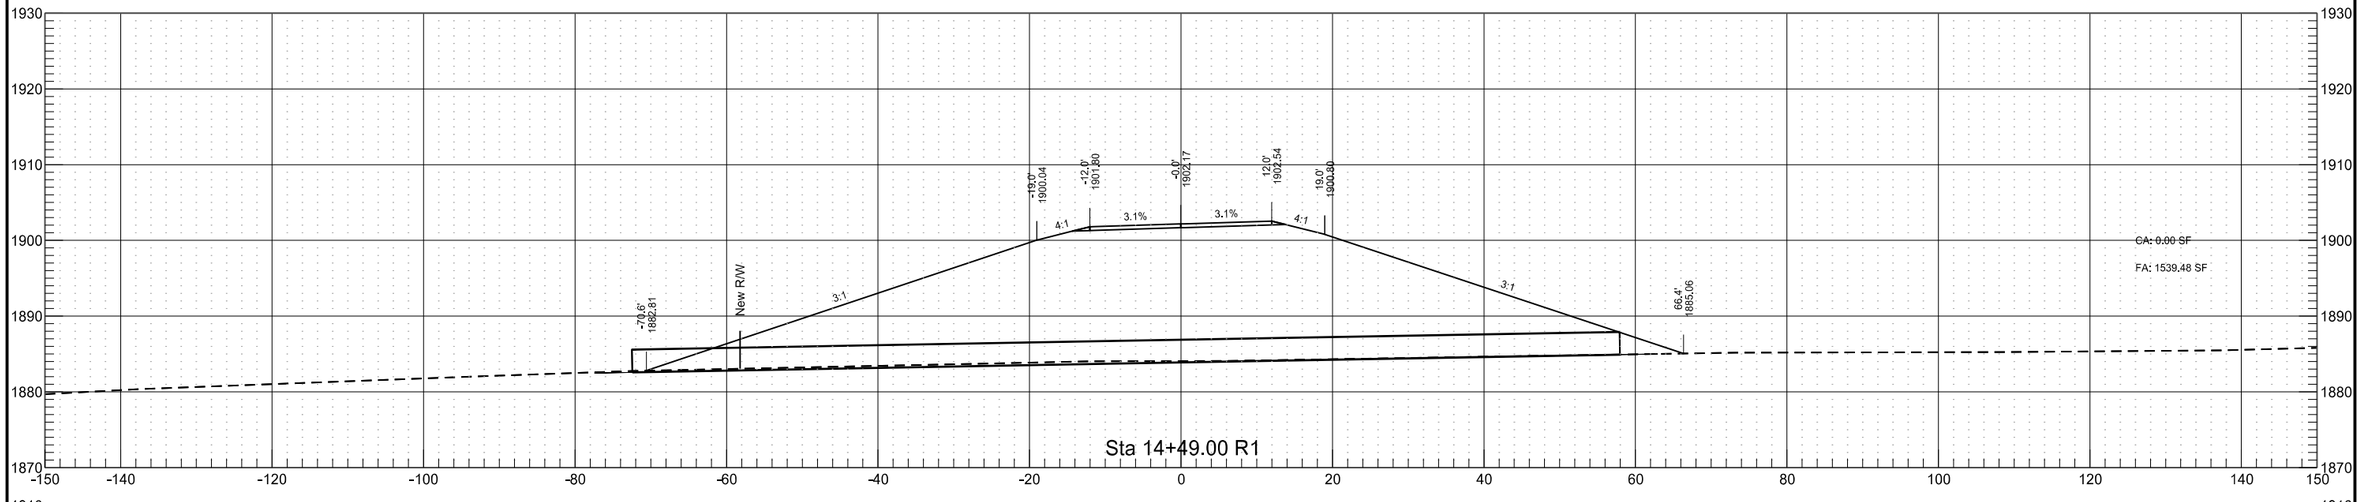


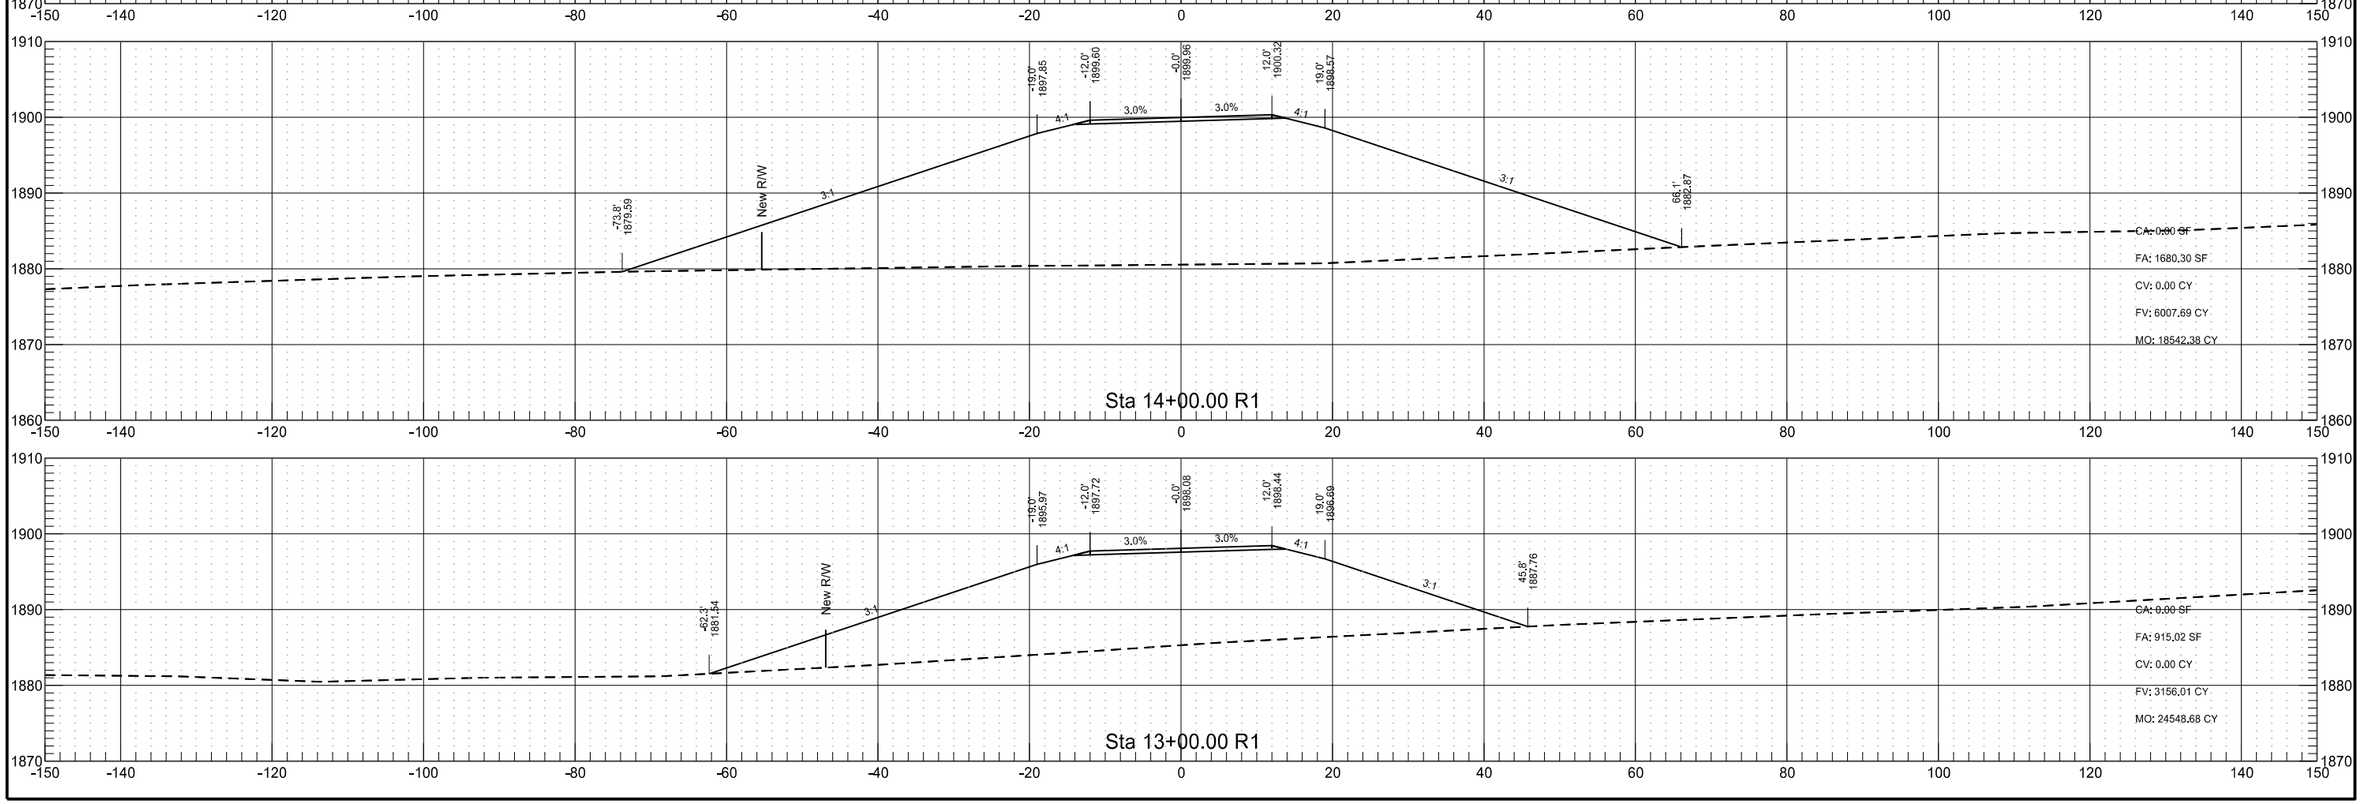


Construction Access Road

	STATE	PROJECT NO.	SECTION NO.	SHEET NO.
	ND	AC-NH-SOIB-7-023(041)925	200	184

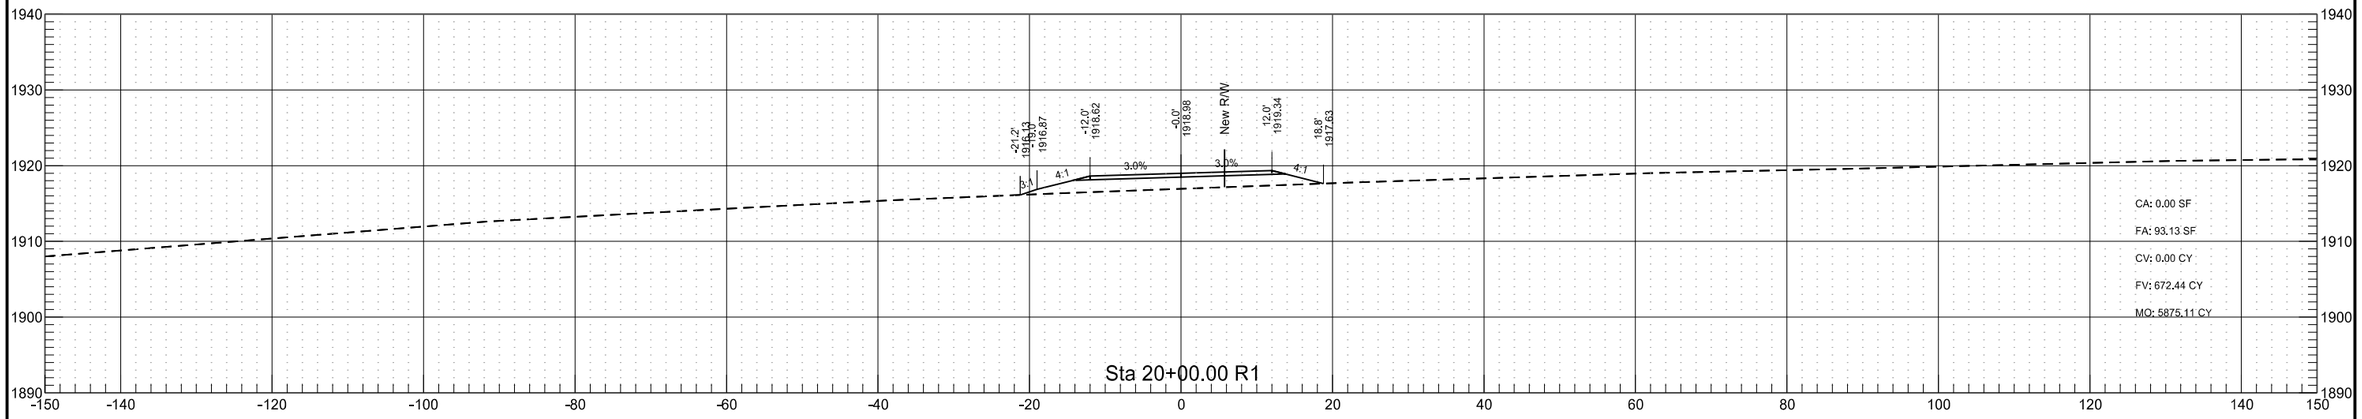

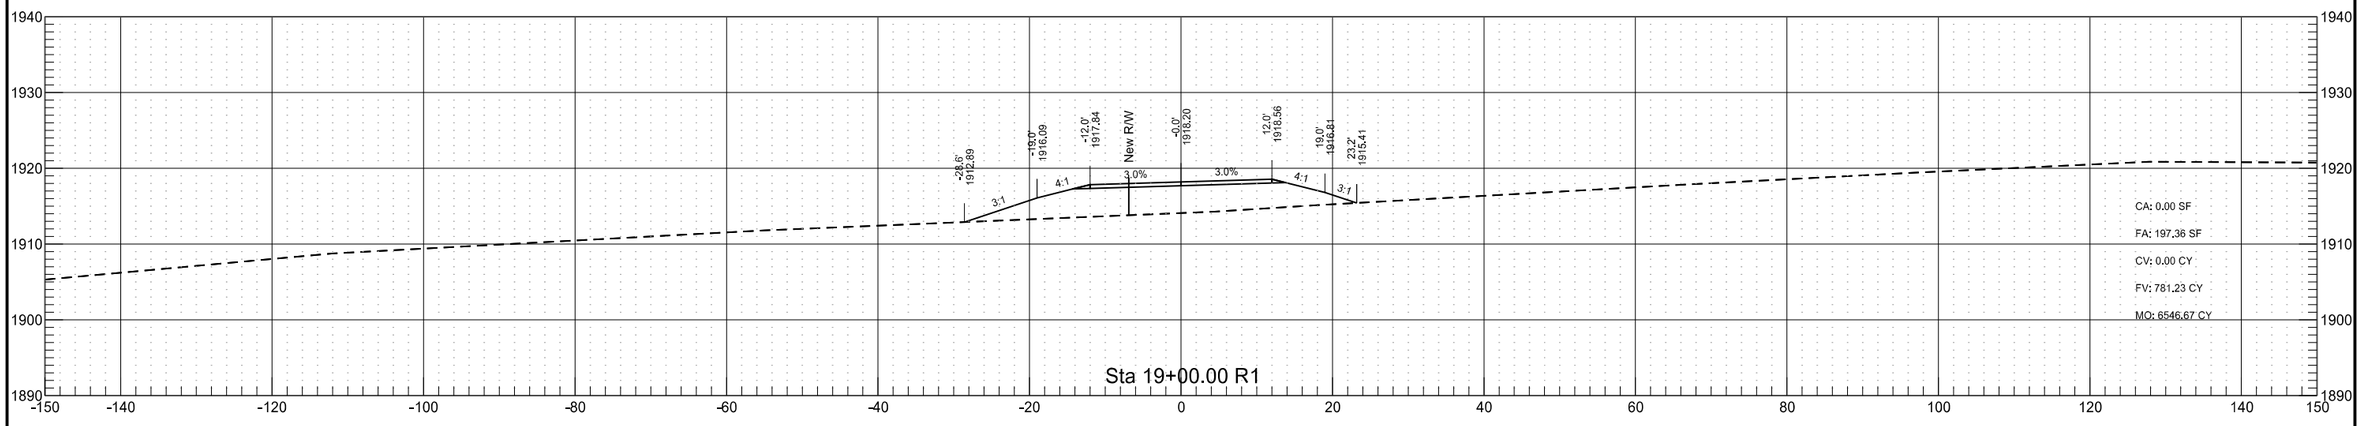


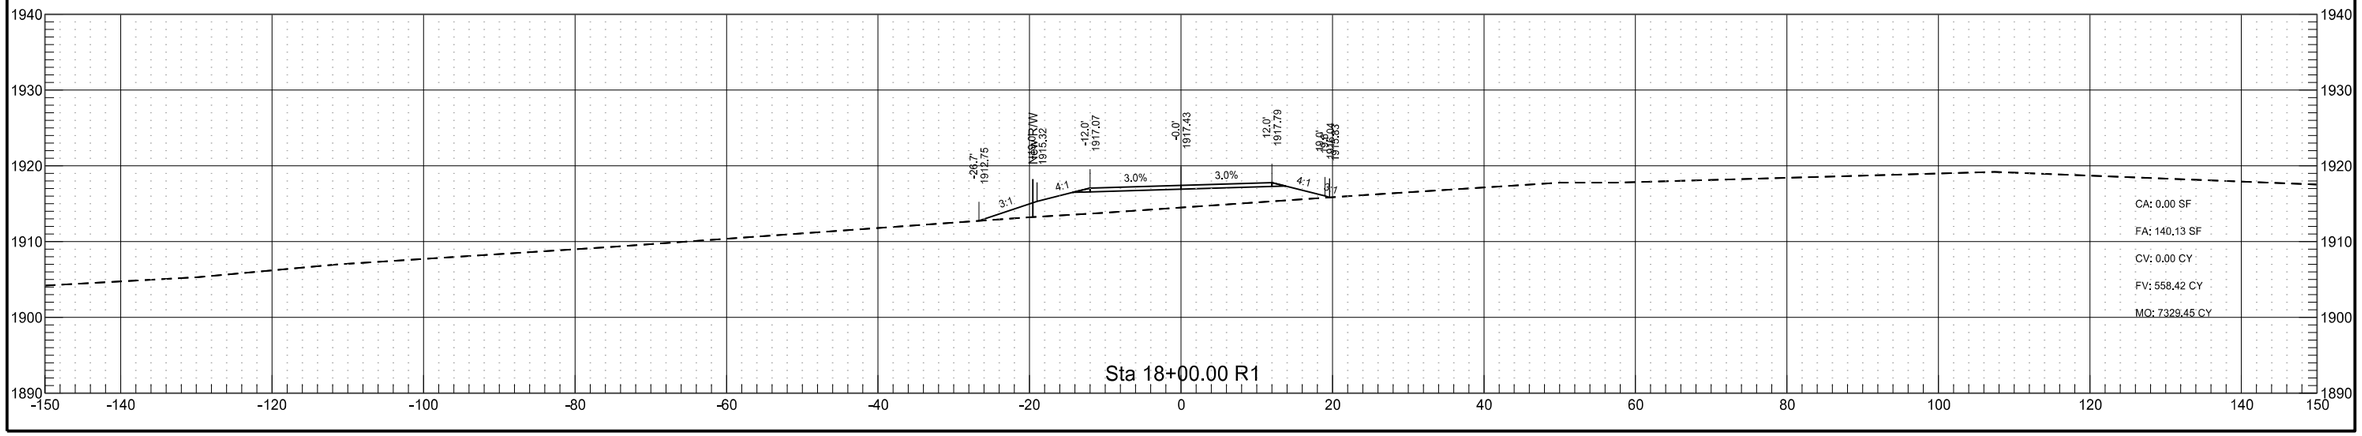

9/12/2017 3:01:42 PM taylorolson P:\State\NDDOT\14214101\CADD\Design\Corridor_TrafficControl.dgn


Construction Access Road


	STATE	PROJECT NO.	SECTION NO.	SHEET NO.
	ND	AC-NH-SOIB-7-023(041)925	200	185

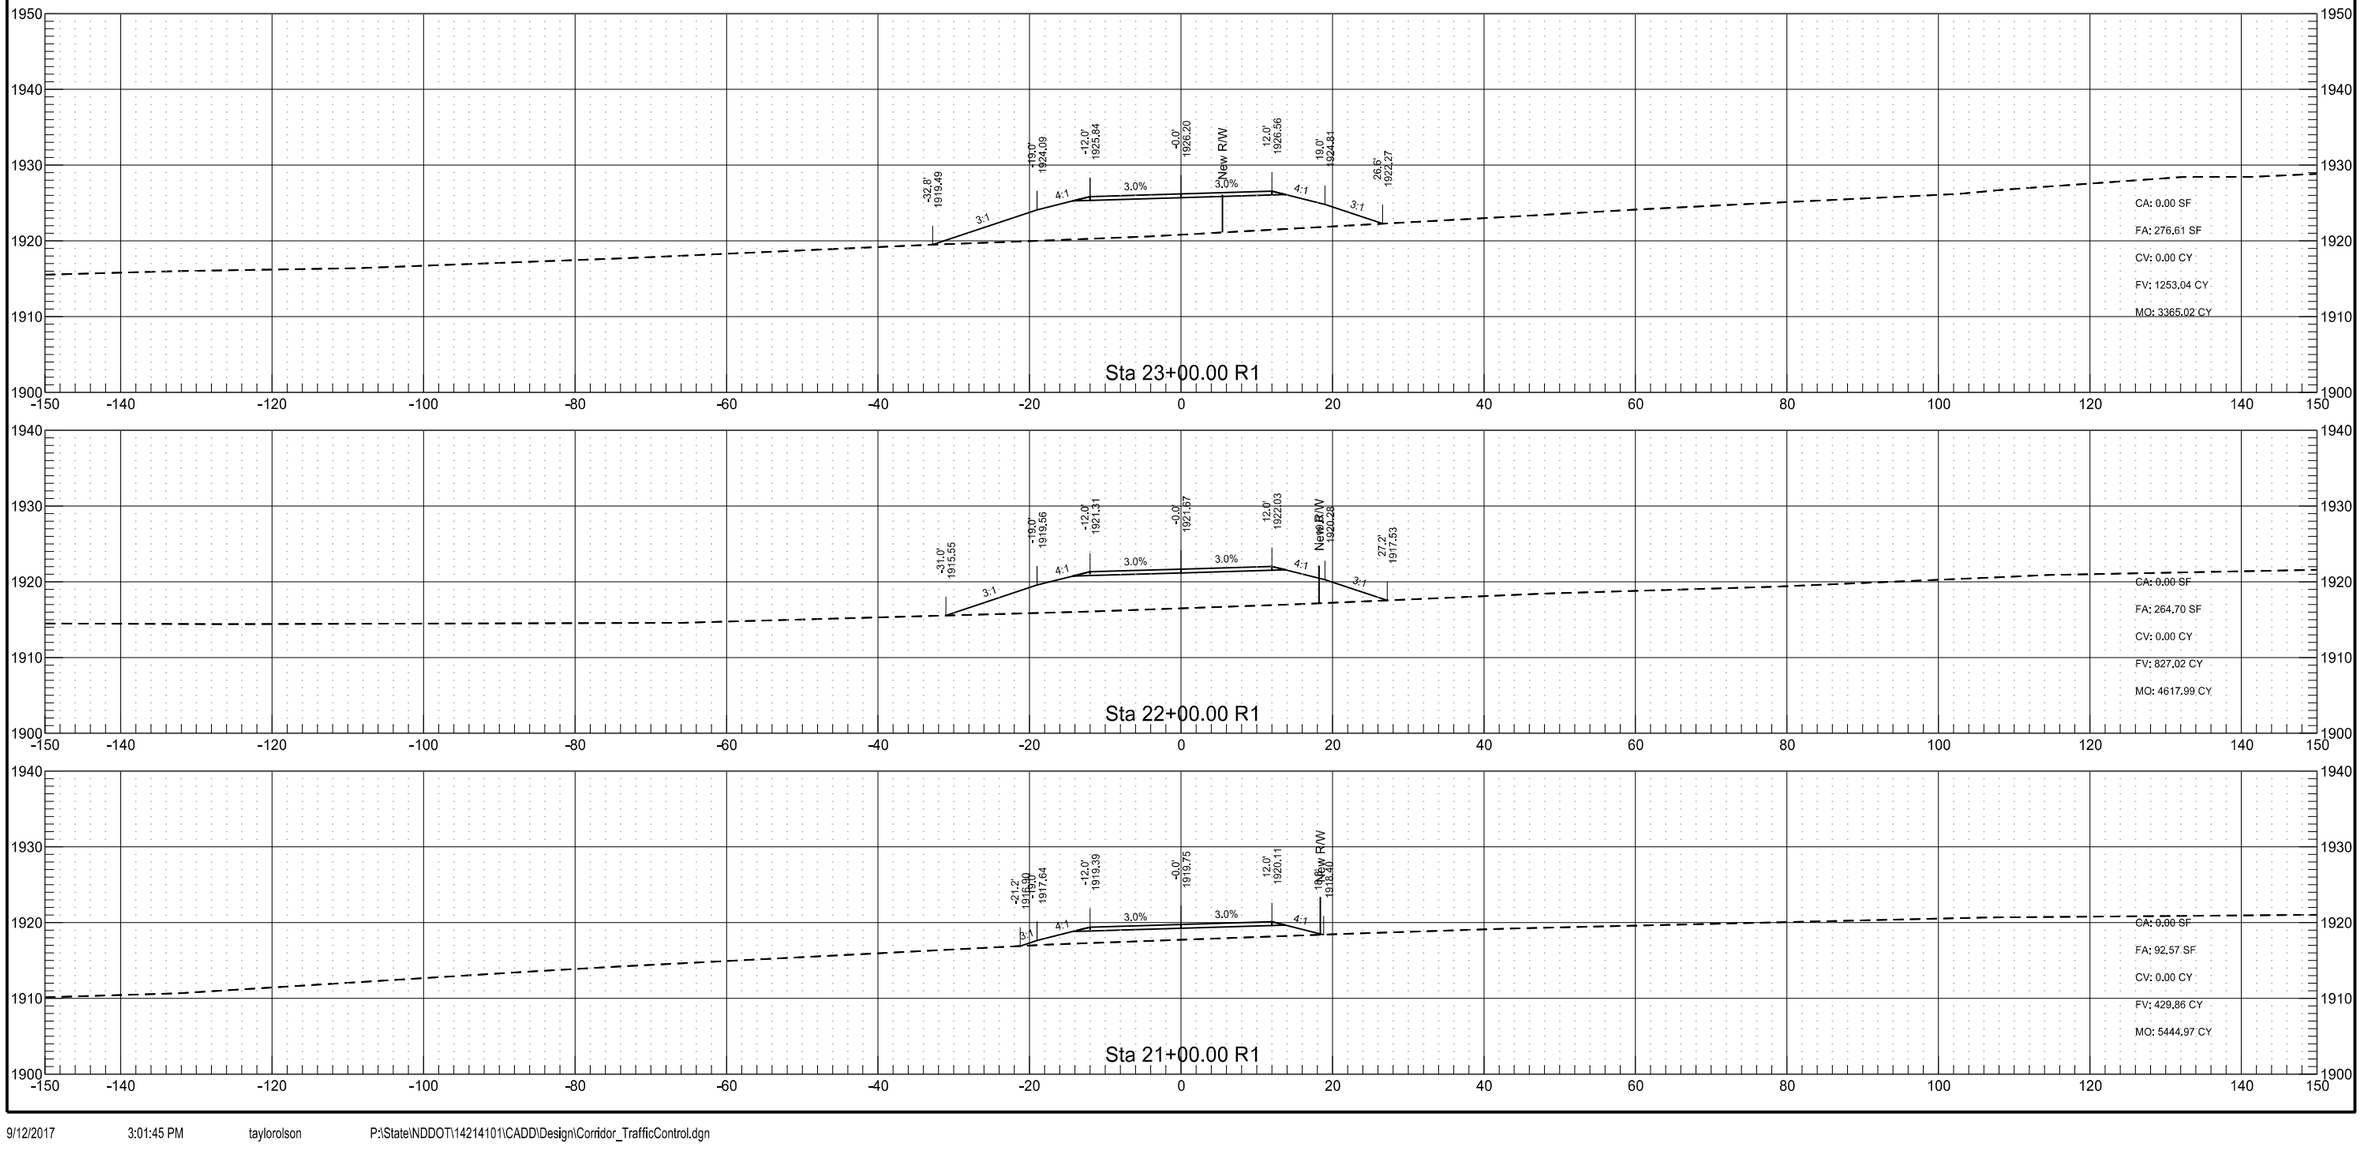


Construction Access Road

	STATE	PROJECT NO.	SECTION NO.	SHEET NO.
	ND	AC-NH-SOIB-7-023(041)925	200	186

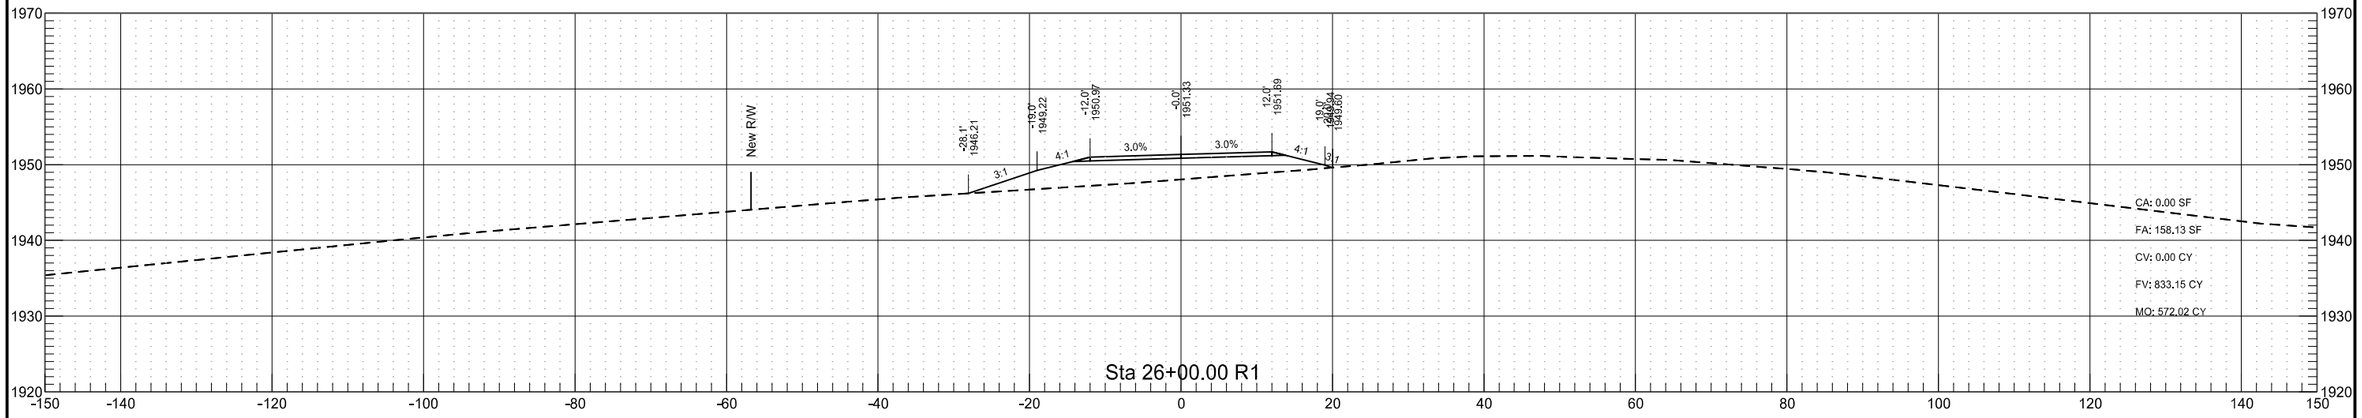


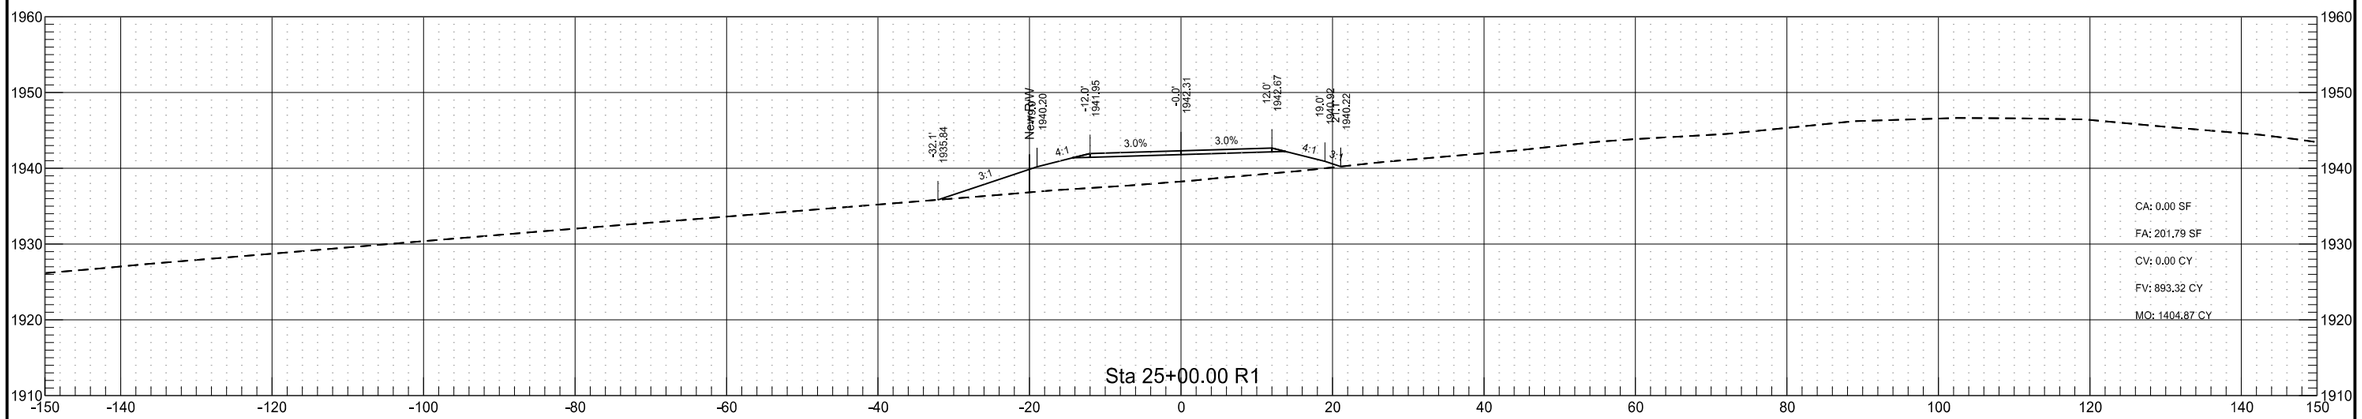


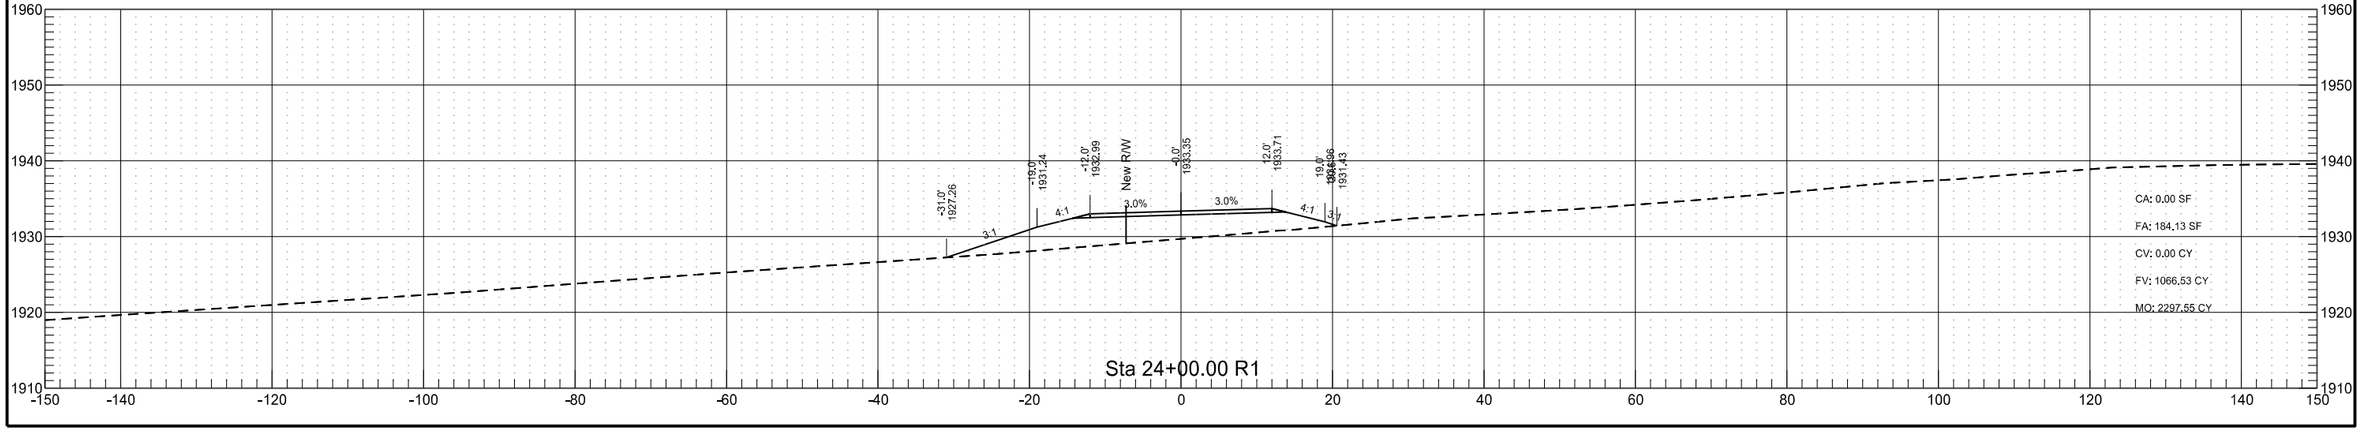


Construction Access Road

	STATE	PROJECT NO.	SECTION NO.	SHEET NO.
	ND	AC-NH-SOIB-7-023(041)925	200	187

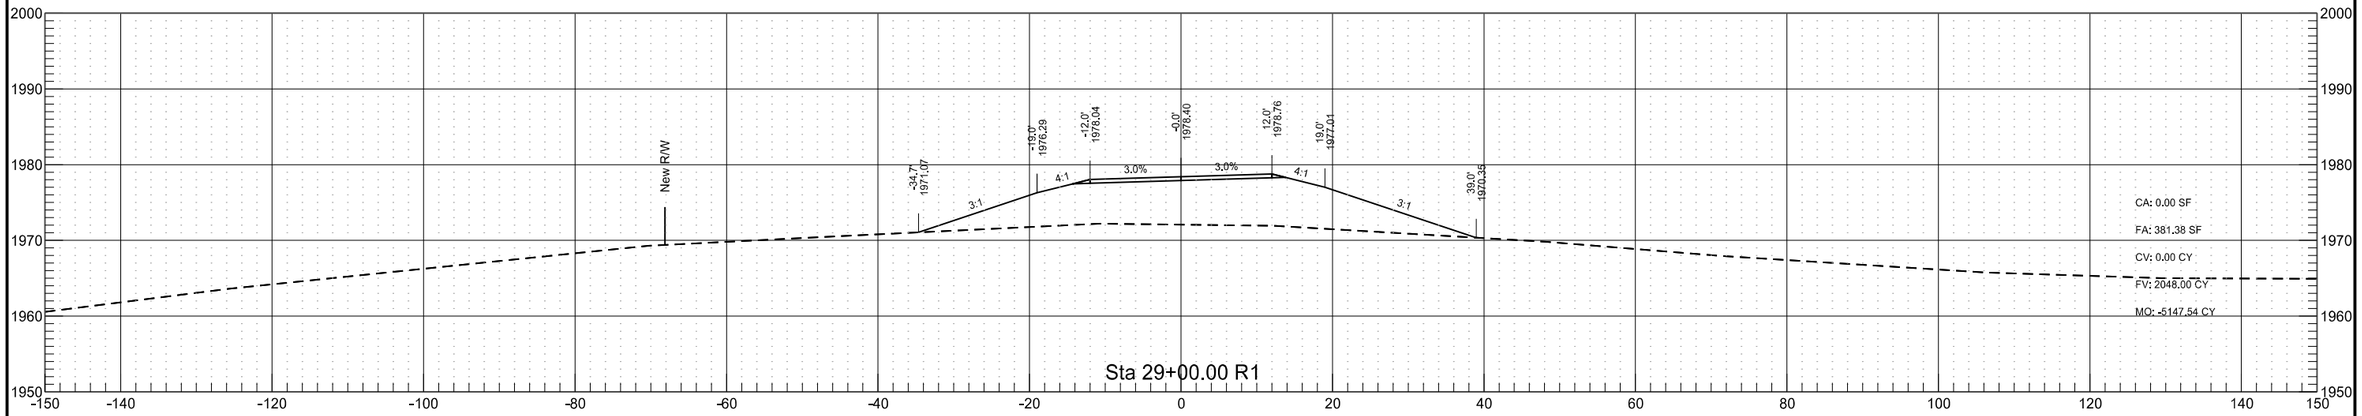


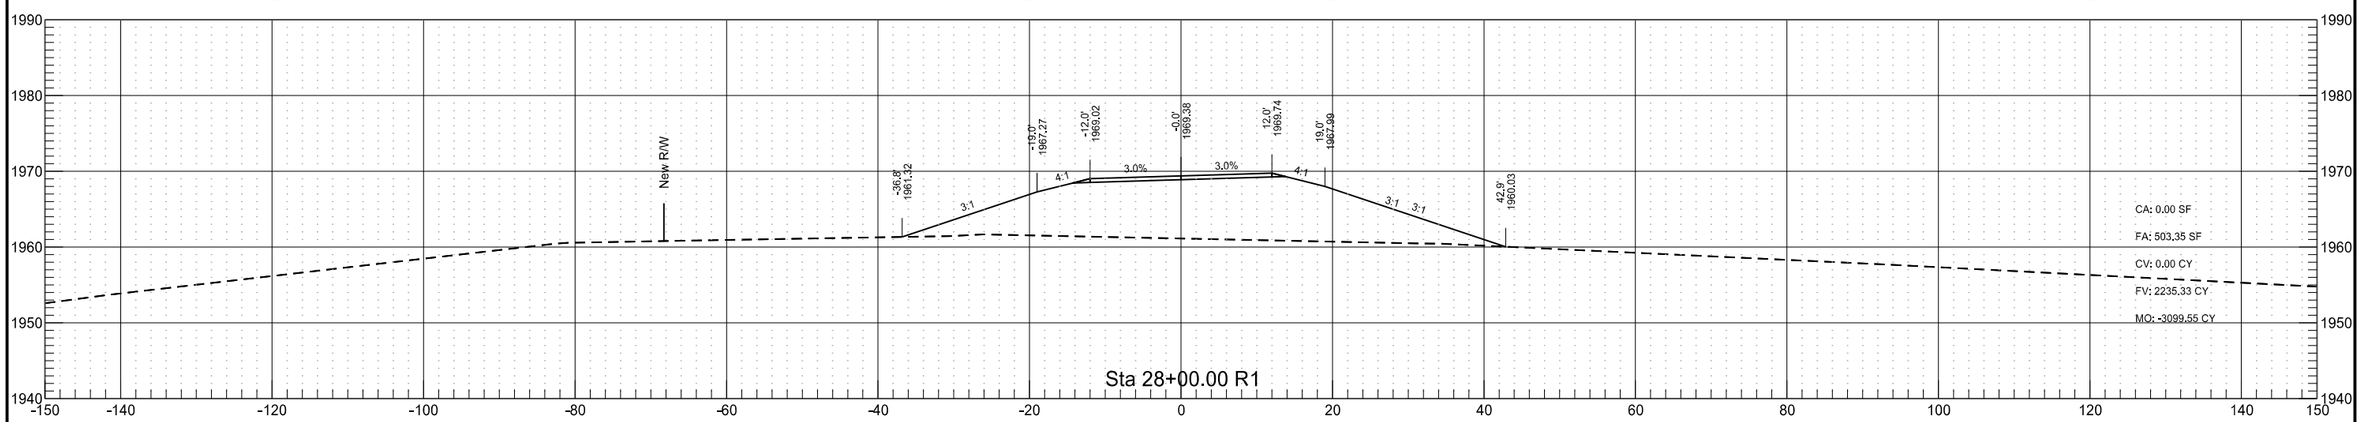

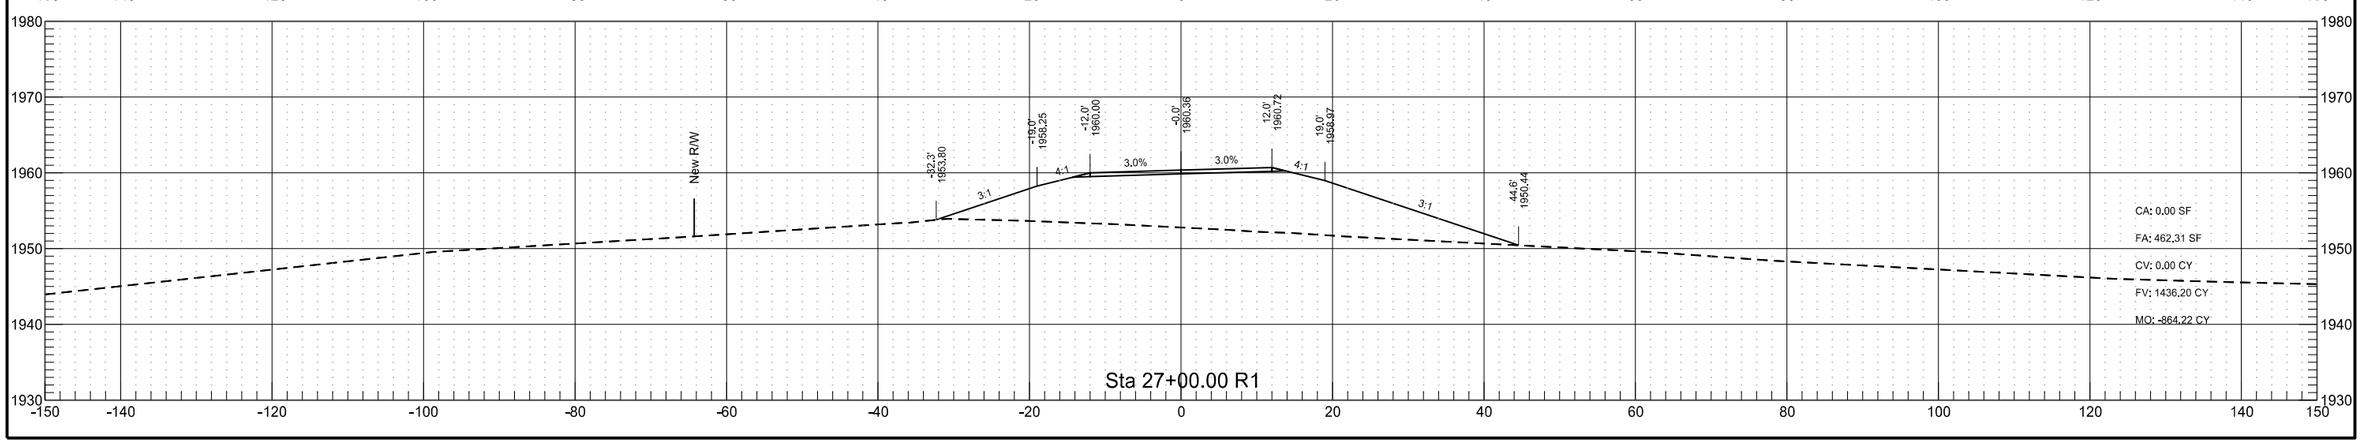

Construction Access Road


	STATE	PROJECT NO.	SECTION NO.	SHEET NO.
	ND	AC-NH-SOIB-7-023(041)925	200	188

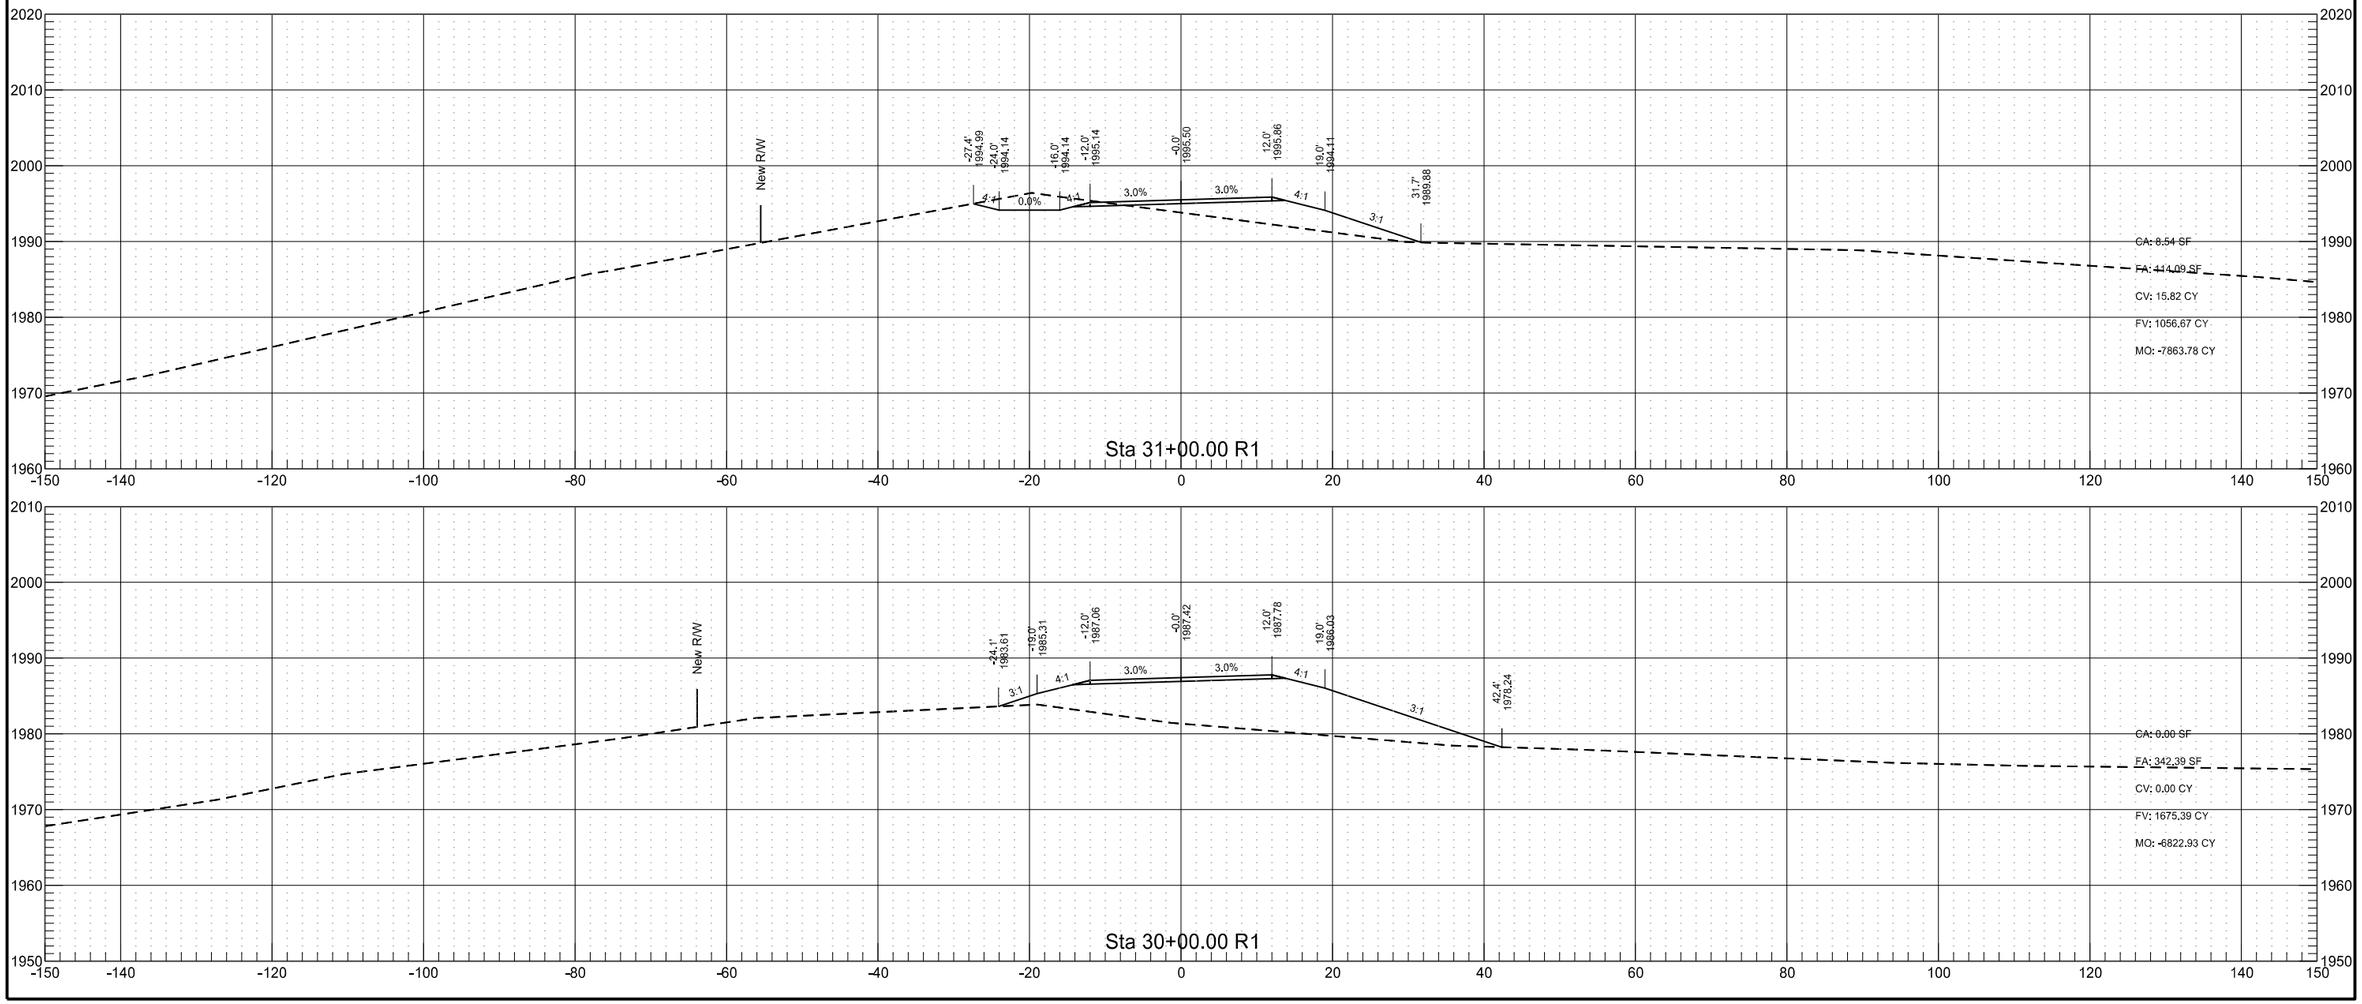


9/12/2017 3:01:52 PM taylorolson P:\State\NDDOT\142141101\CADD\Design\Corridor_TrafficControl.dgn

Construction Access Road


	STATE	PROJECT NO.	SECTION NO.	SHEET NO.
	ND	AC-NH-SOIB-7-023(041)925	200	189

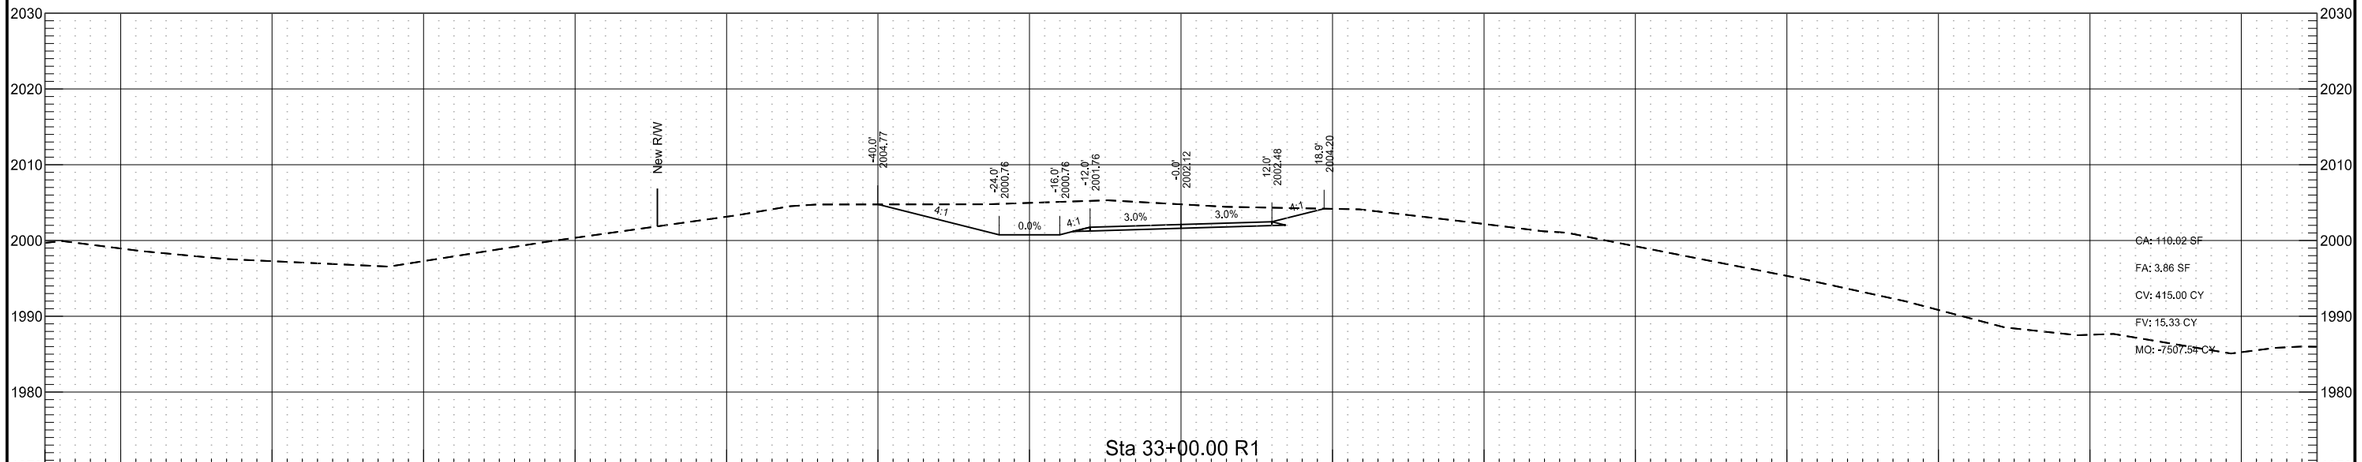

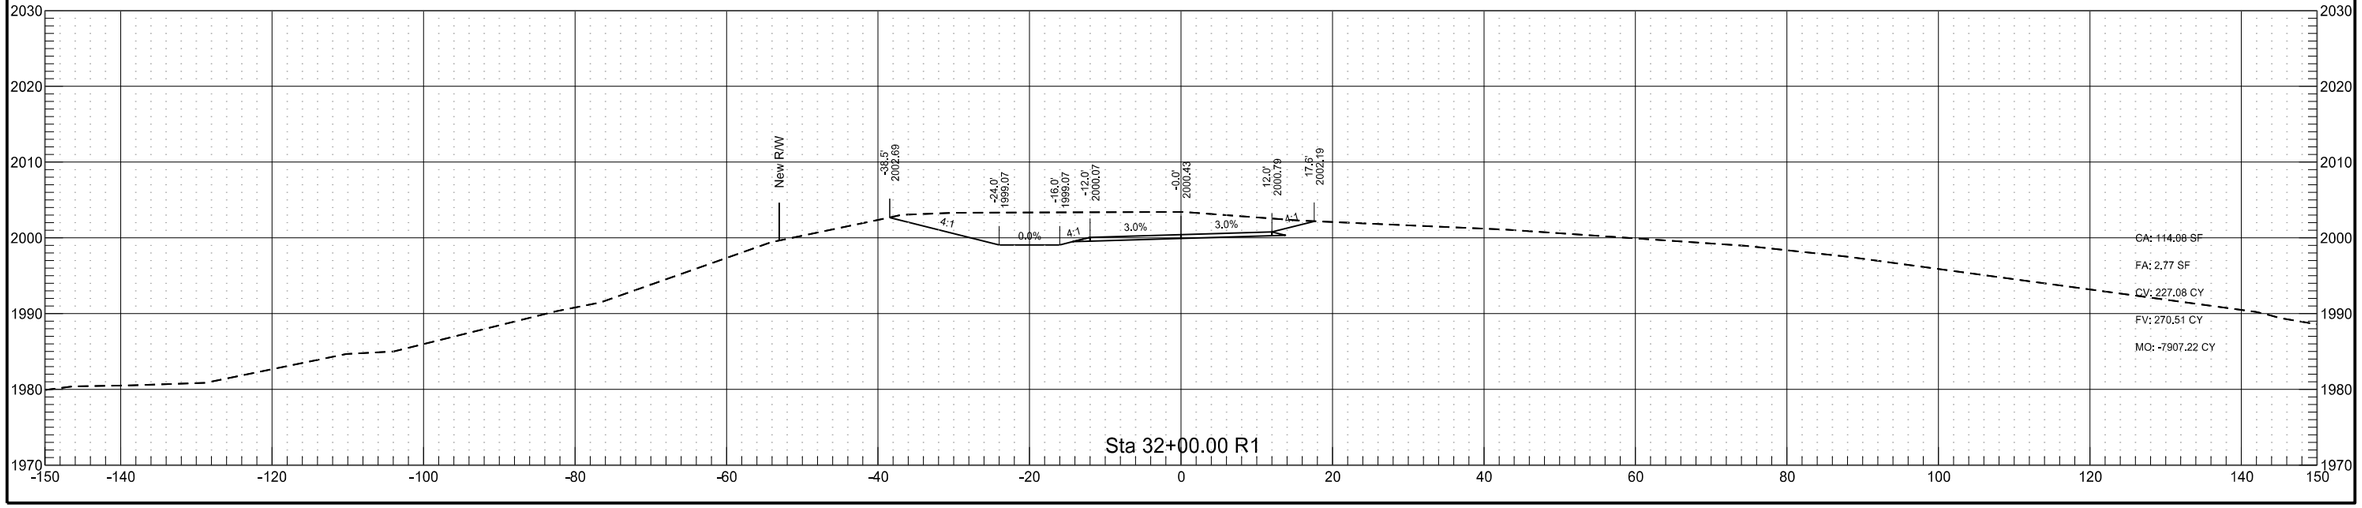

Construction Access Road

	STATE	PROJECT NO.	SECTION NO.	SHEET NO.
	ND	AC-NH-SOIB-7-023(041)925	200	190

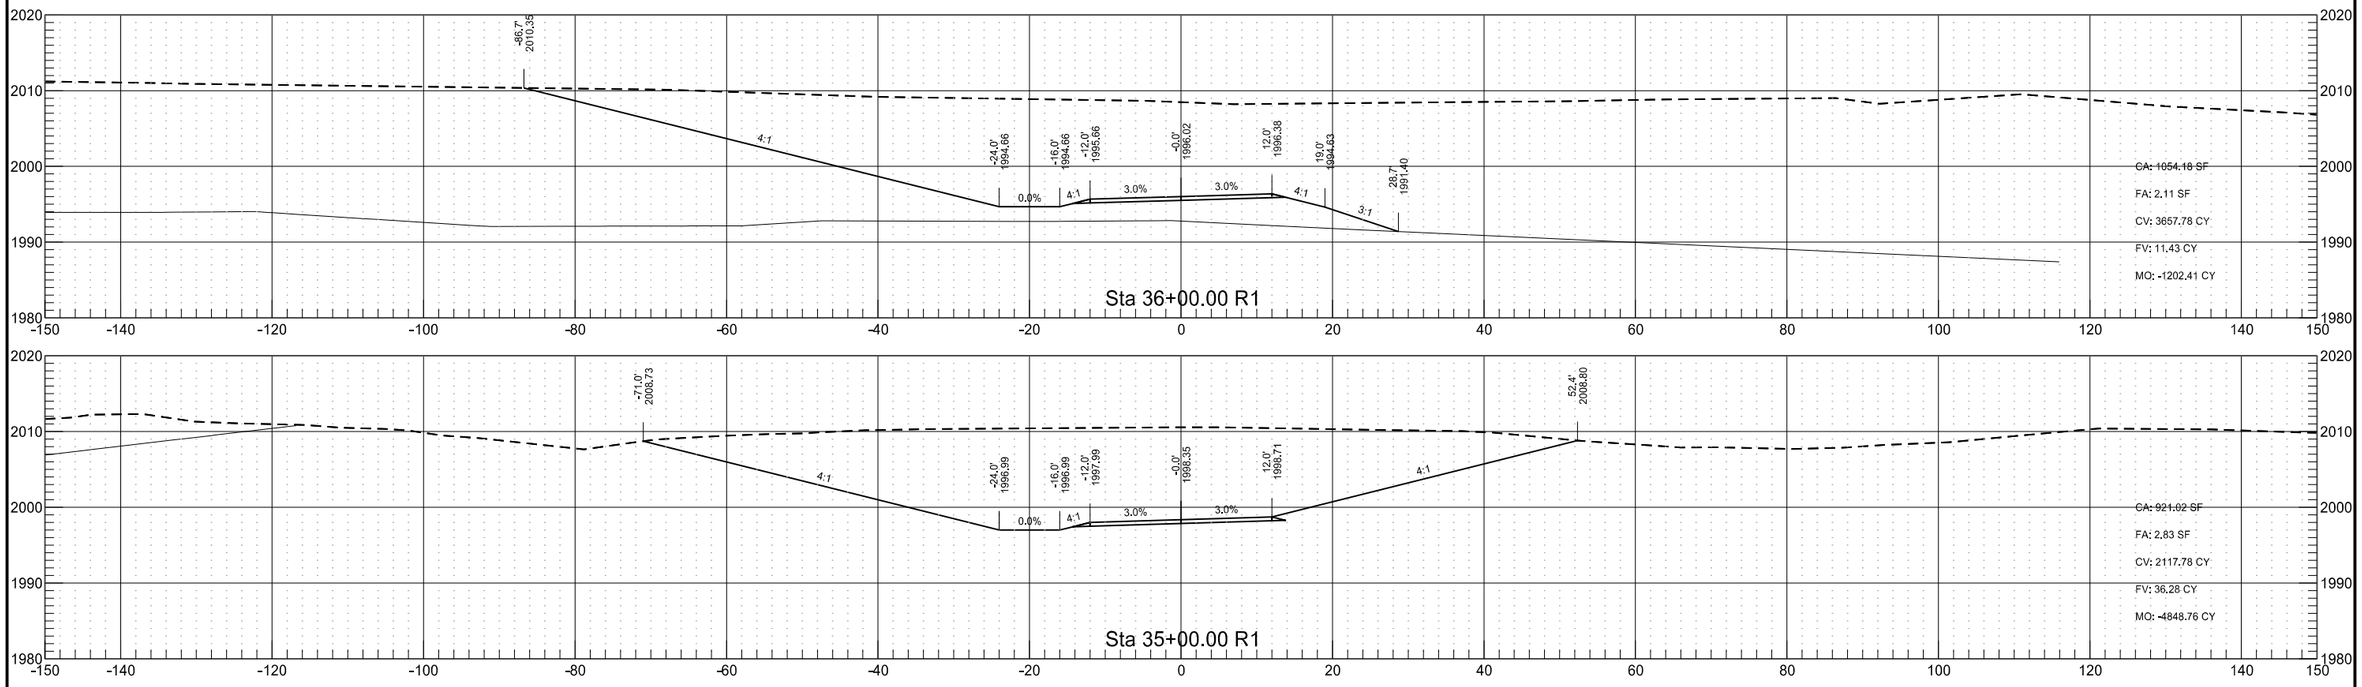

Construction Access Road

	STATE	PROJECT NO.	SECTION NO.	SHEET NO.
	ND	AC-NH-SOIB-7-023(041)925	200	191

