
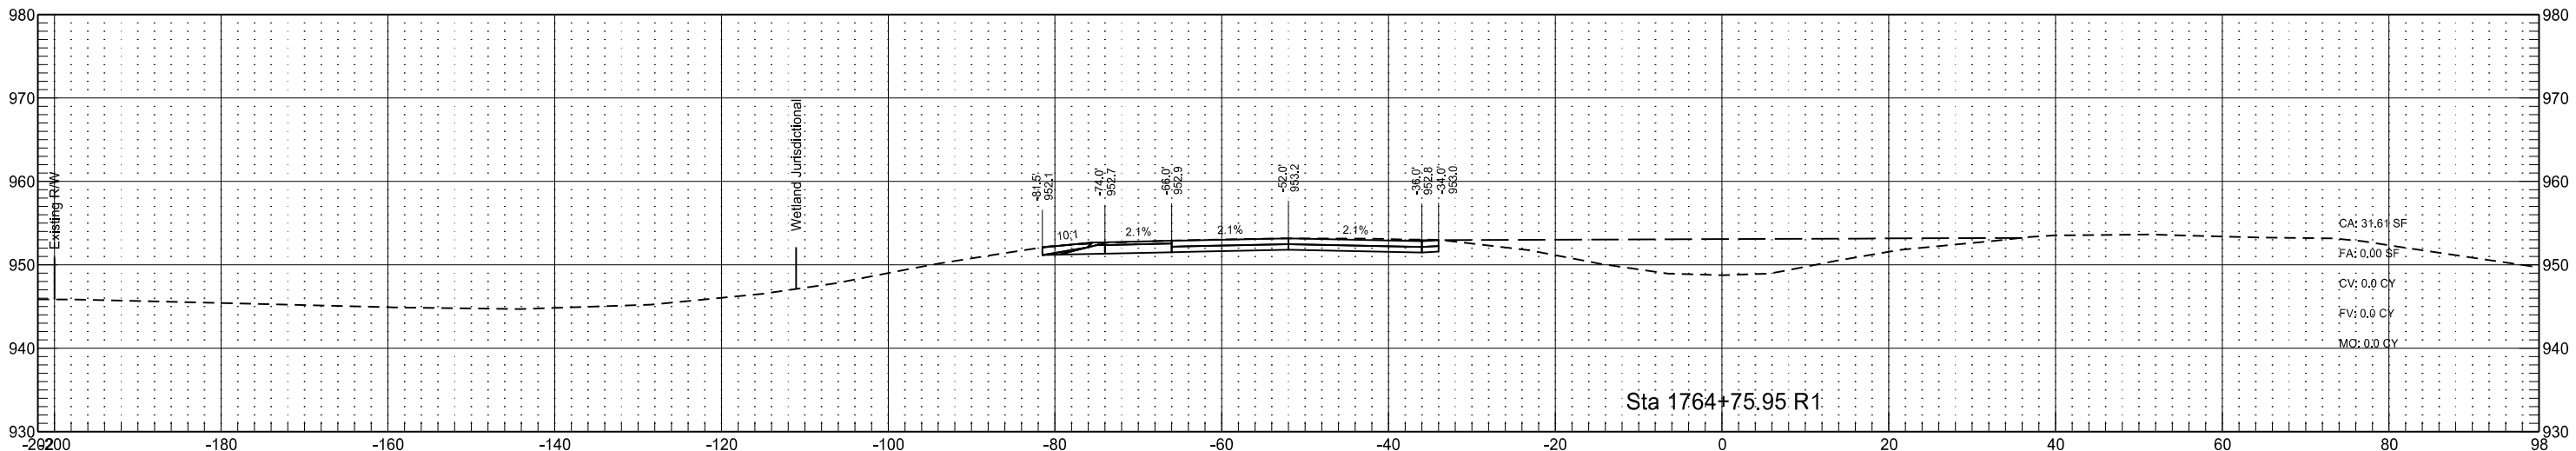
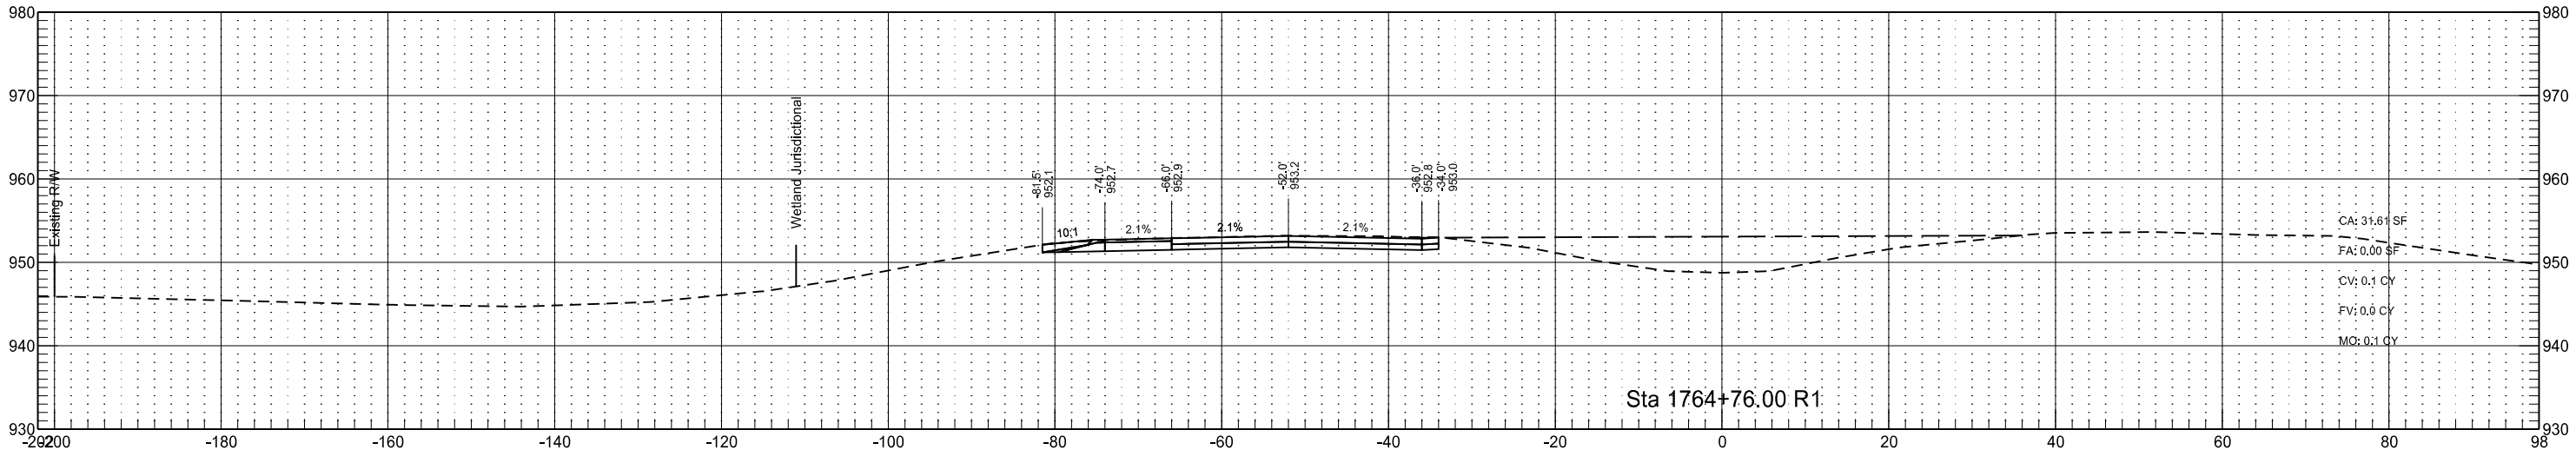





Interstate 29 - Southbound
(SCL29)

	STATE	PROJECT NO.	SECTION NO.	SHEET NO.
	ND	IM-8-029(170)033	200	1

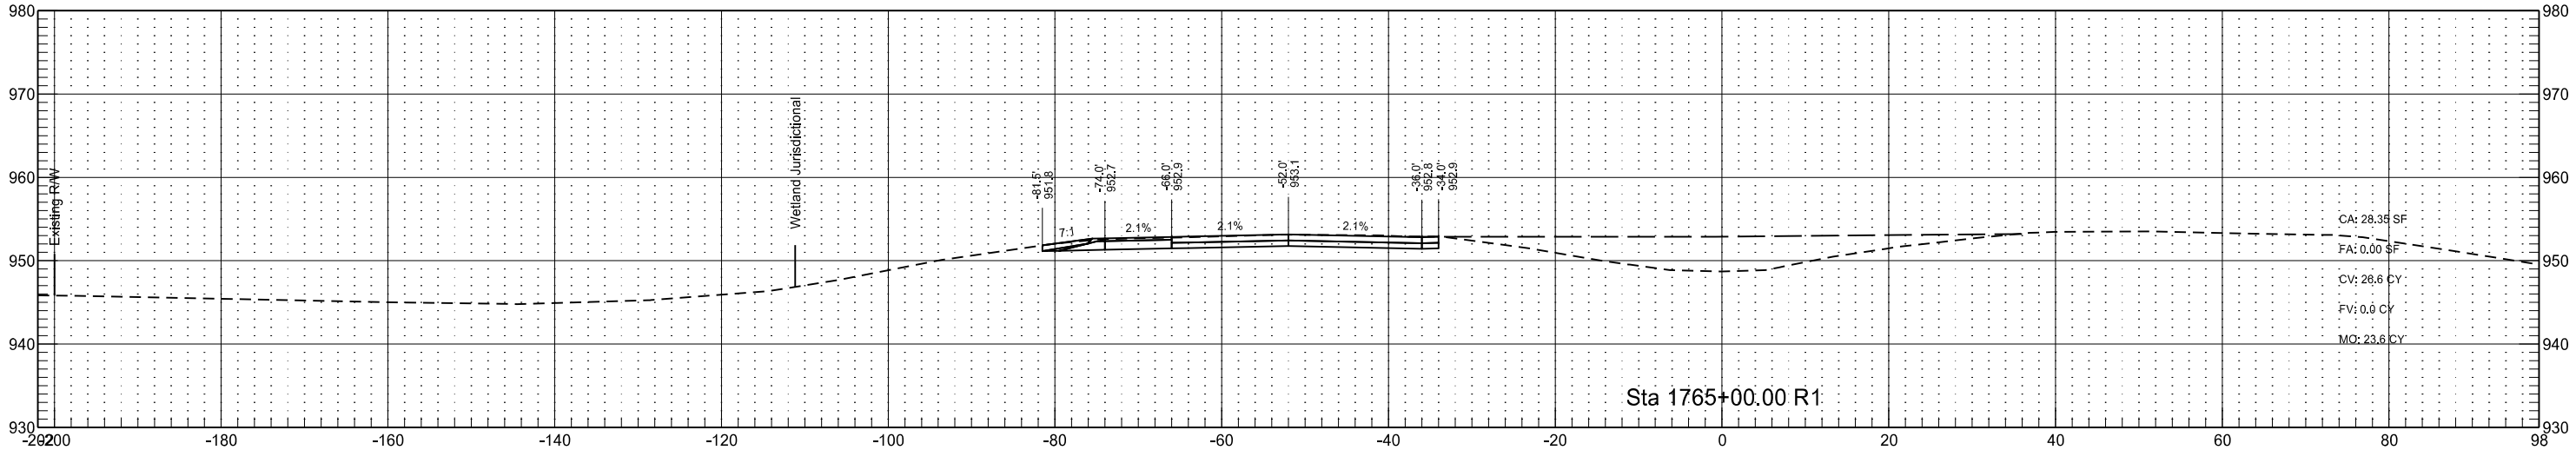




Interstate 29 - Southbound
(SCL29)

	STATE	PROJECT NO.	SECTION NO.	SHEET NO.
	ND	IM-8-029(170)033	200	2

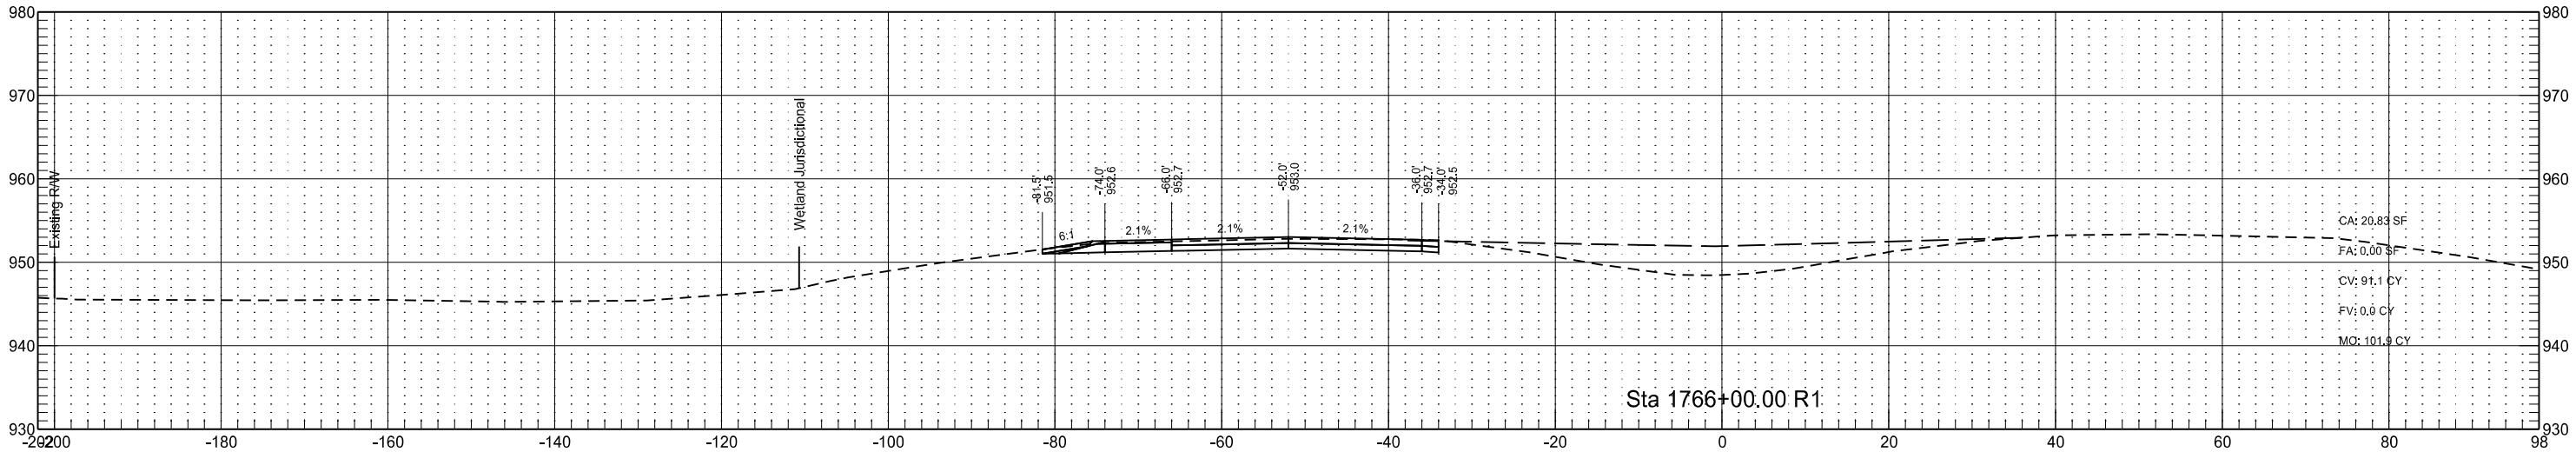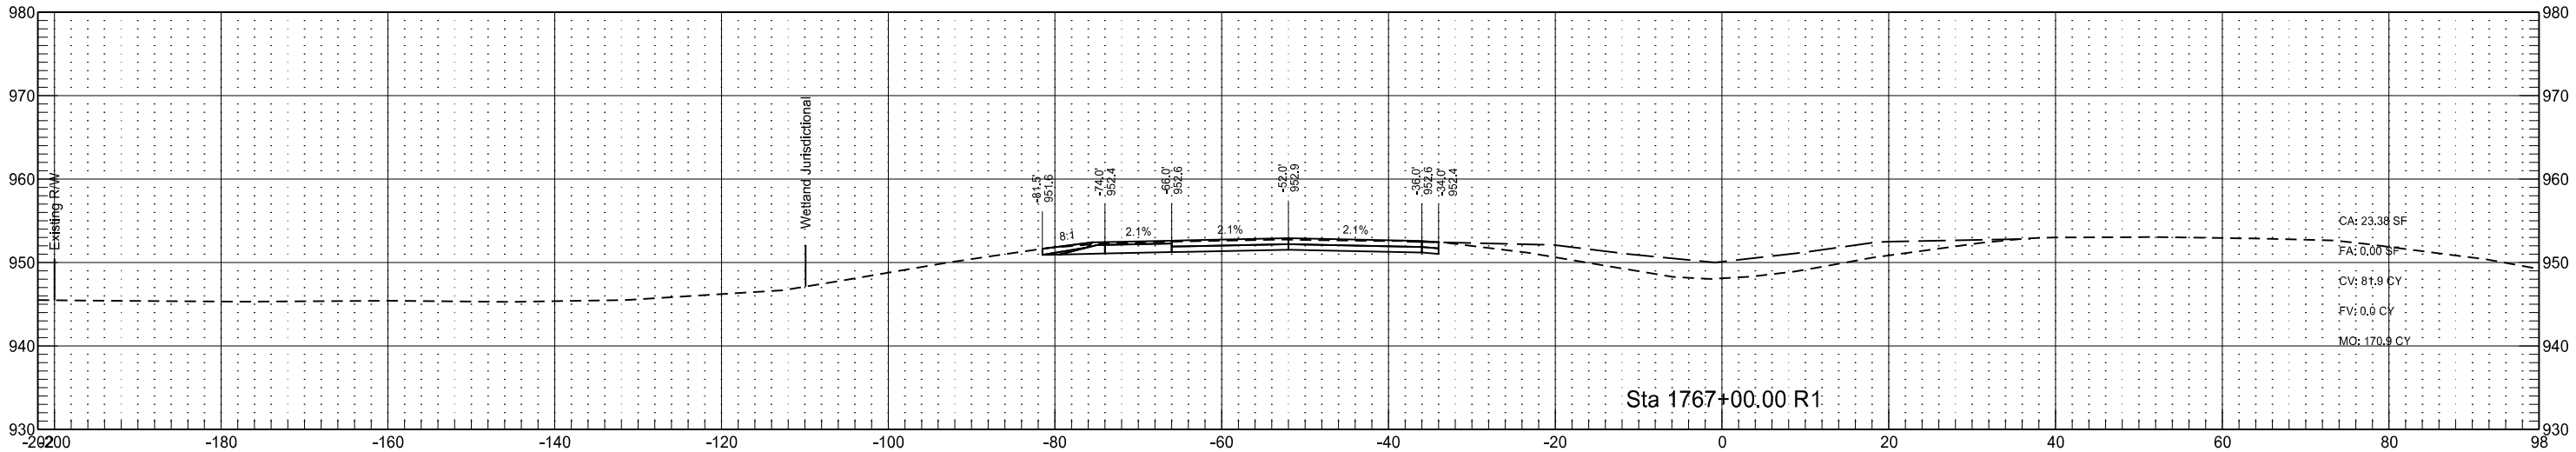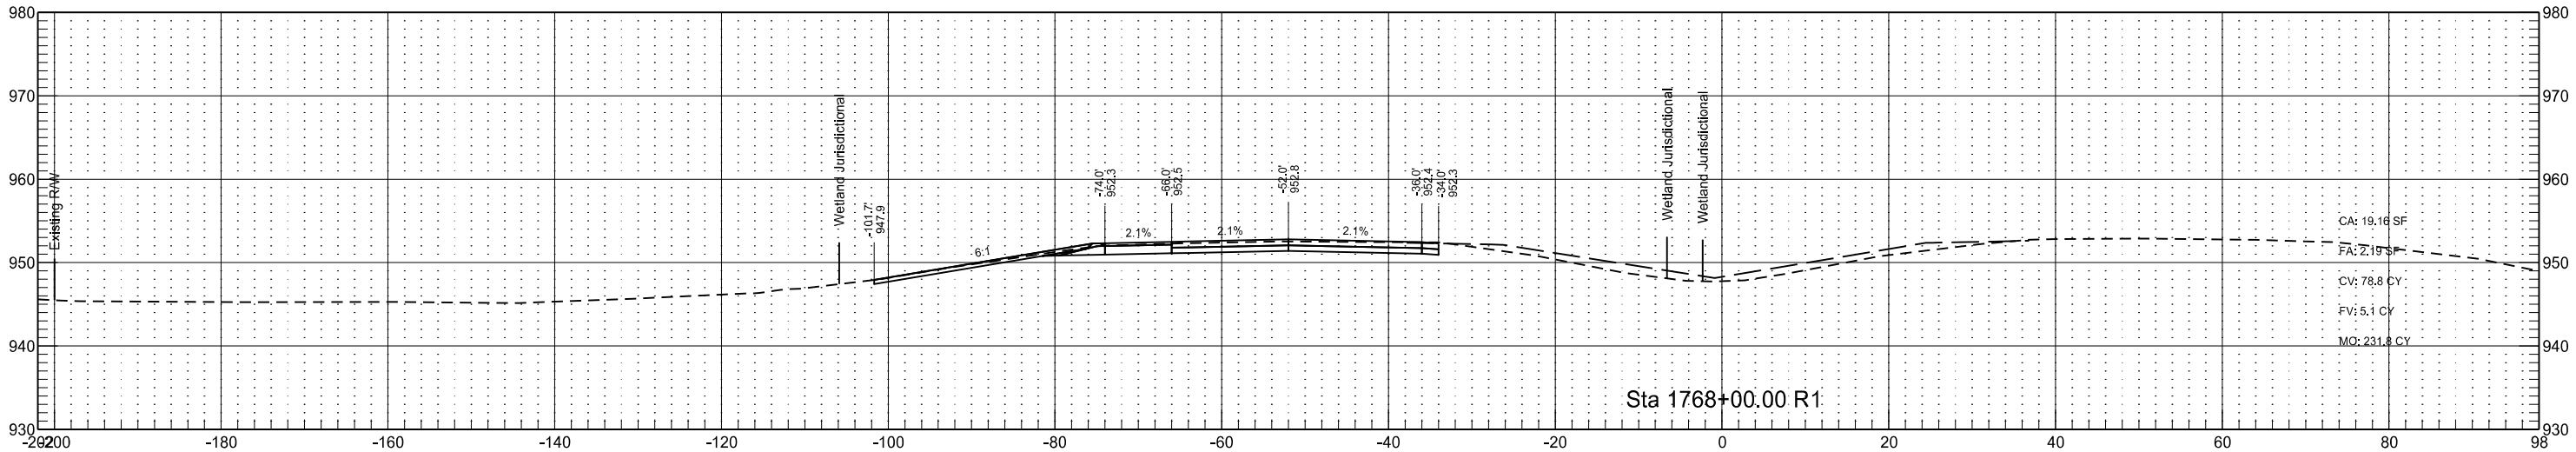

Interstate 29 - Southbound
(SCL29)

	STATE	PROJECT NO.	SECTION NO.	SHEET NO.
	ND	IM-8-029(170)033	200	3

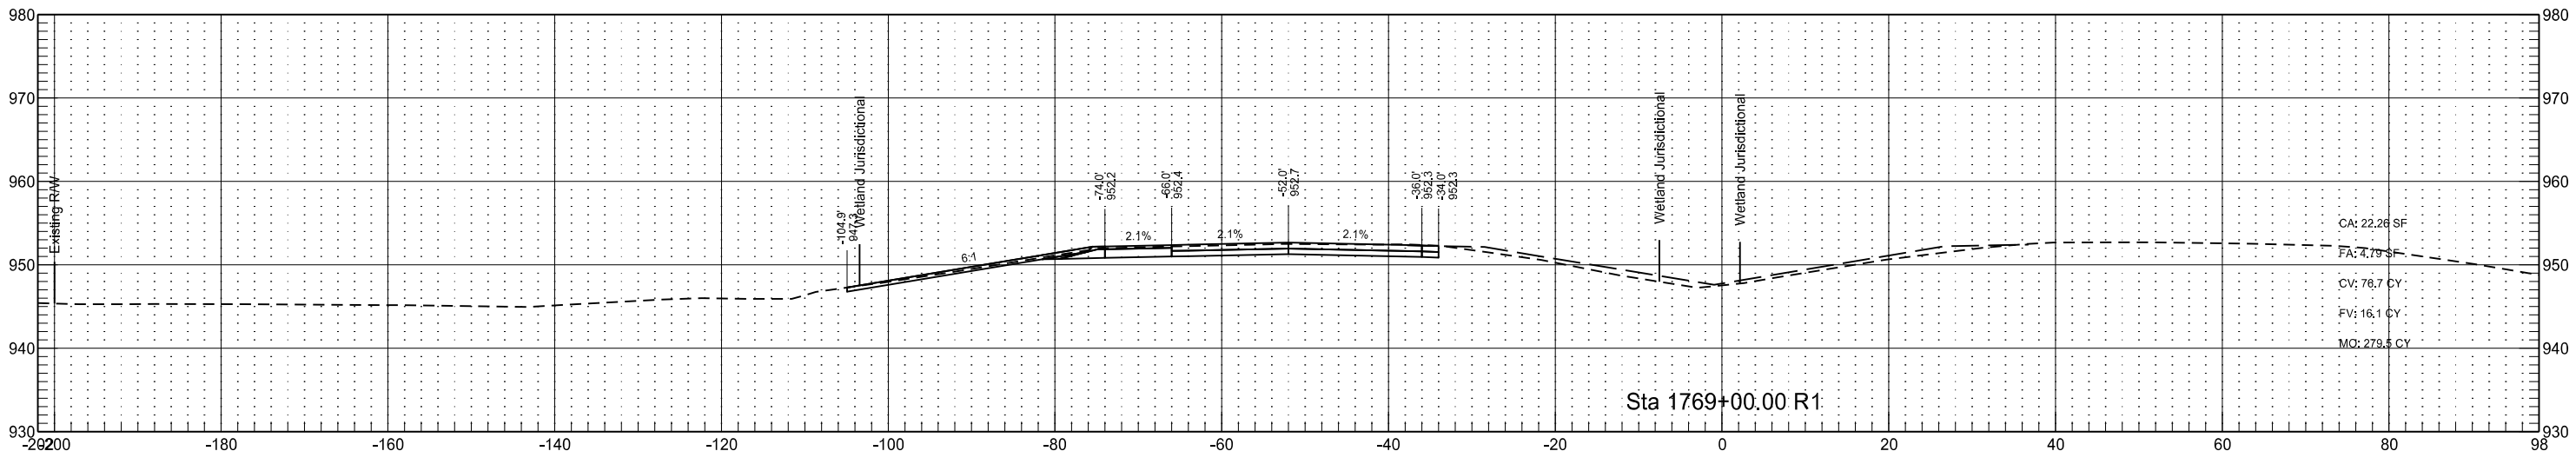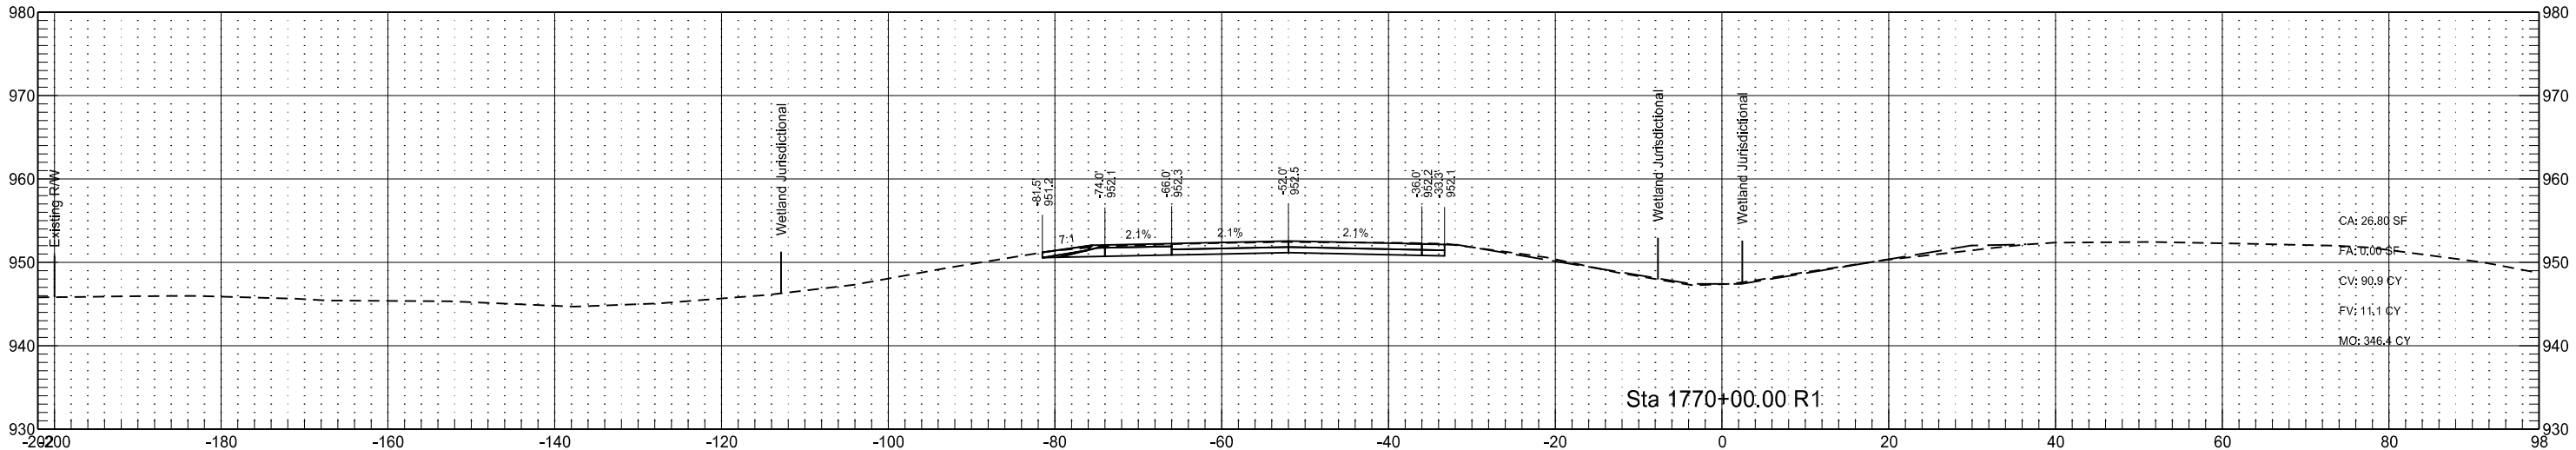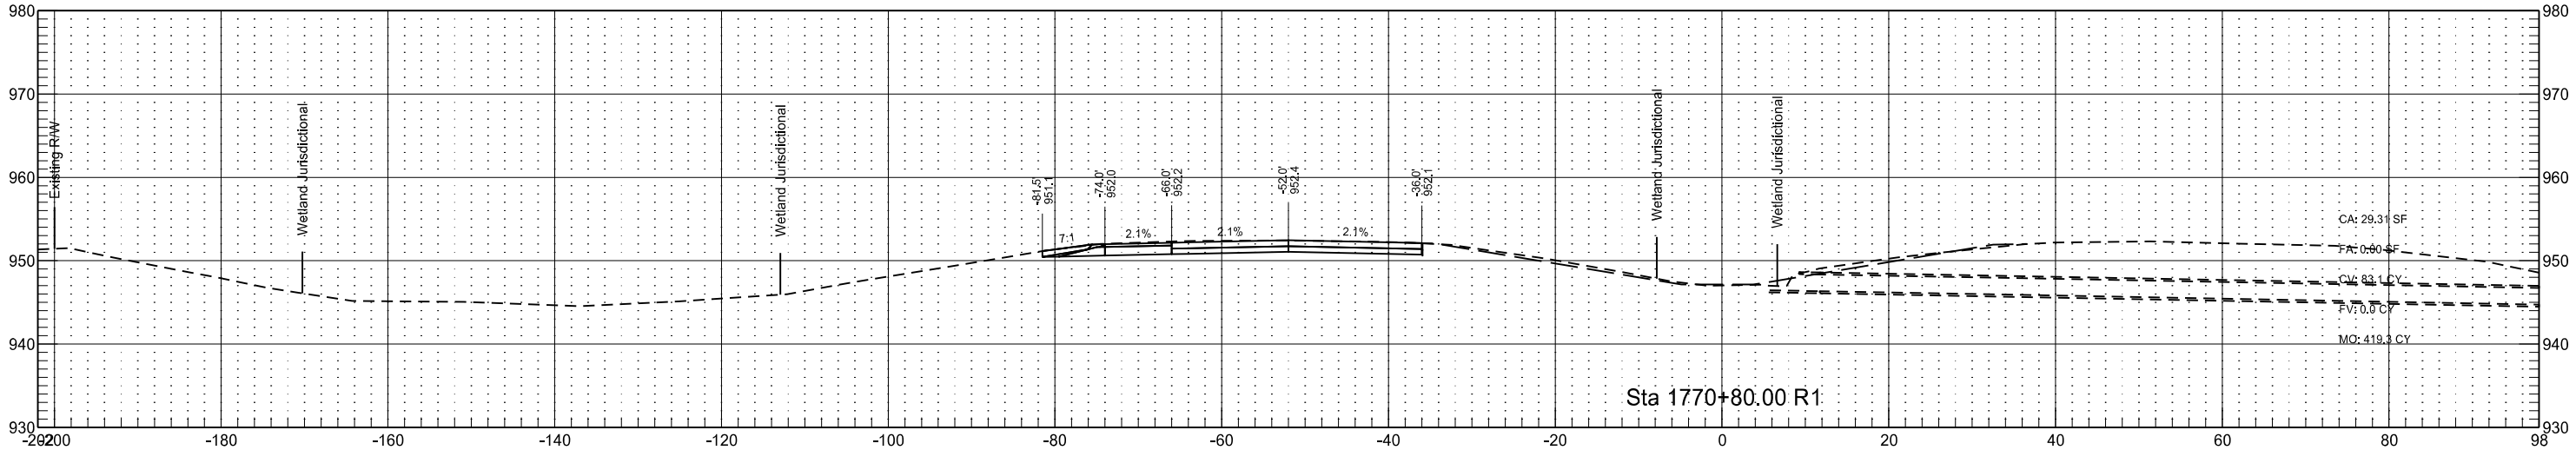

Interstate 29 - Southbound
(SCL29)

STATE

PROJECT NO.

SECTION
NO.




SHEET
NO.

ND

IM-8-029(170)033

200

4

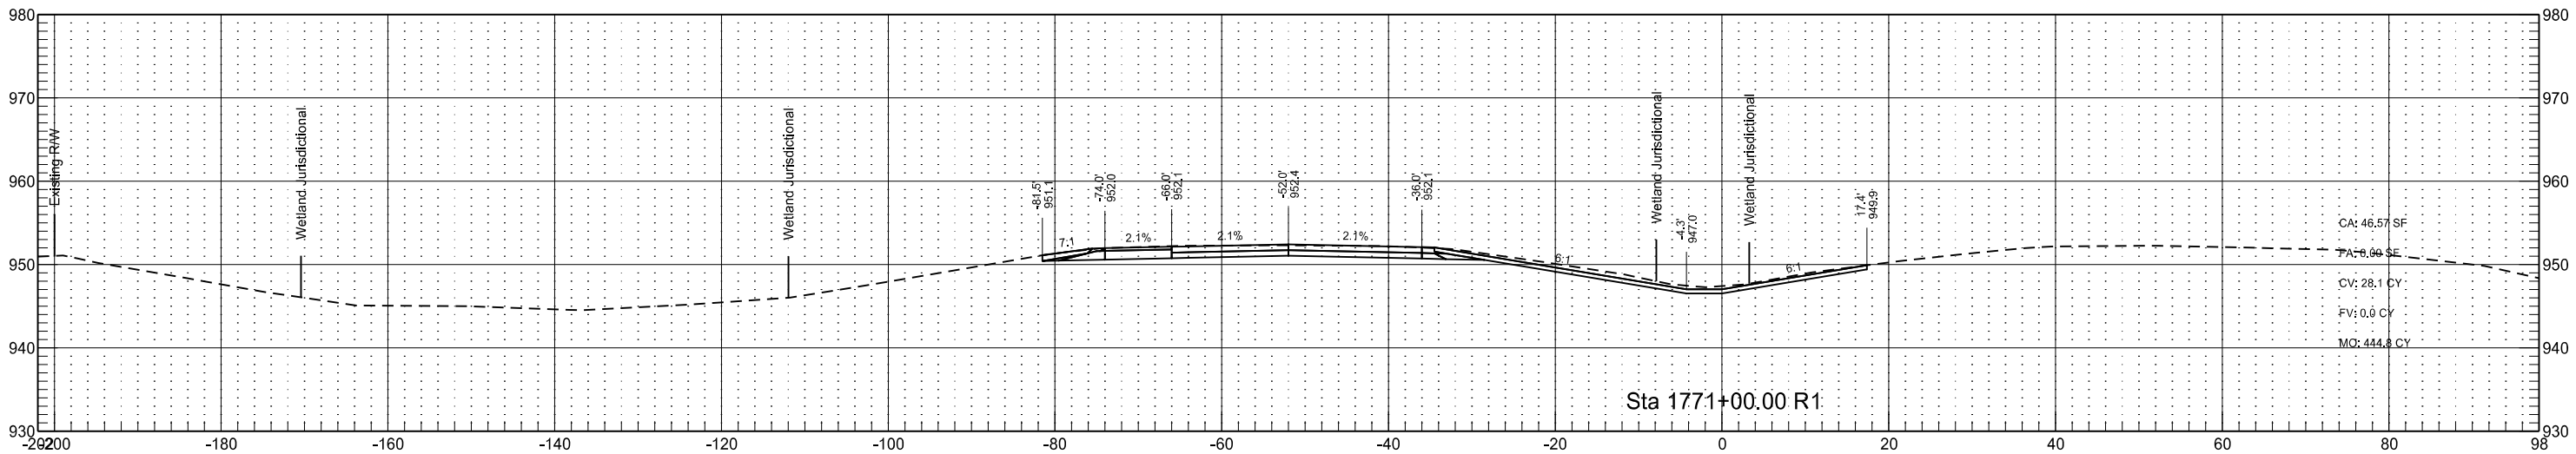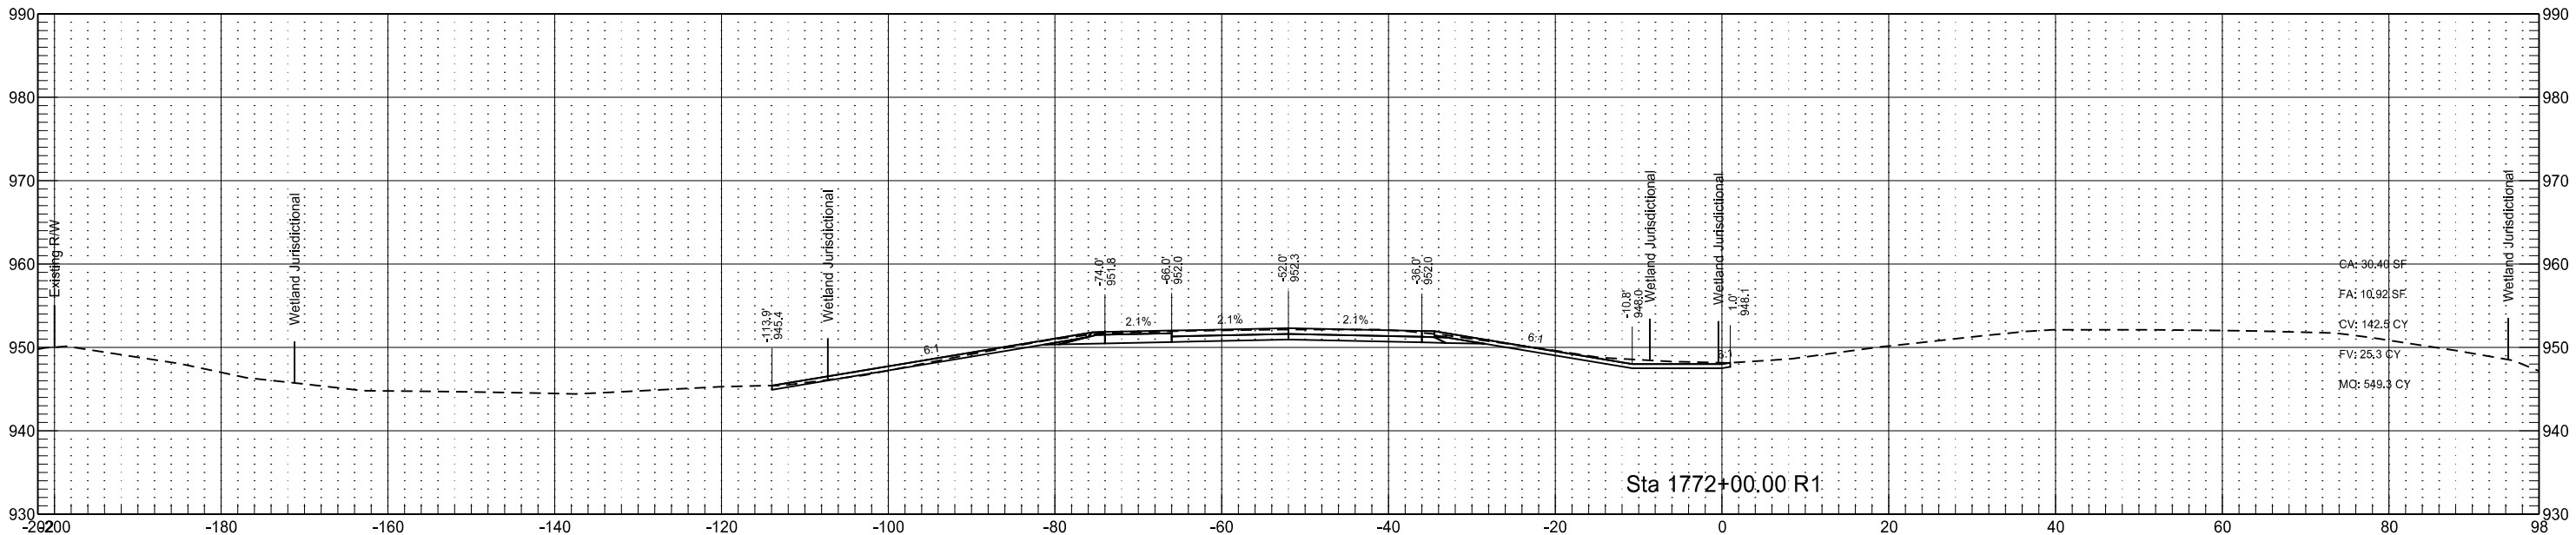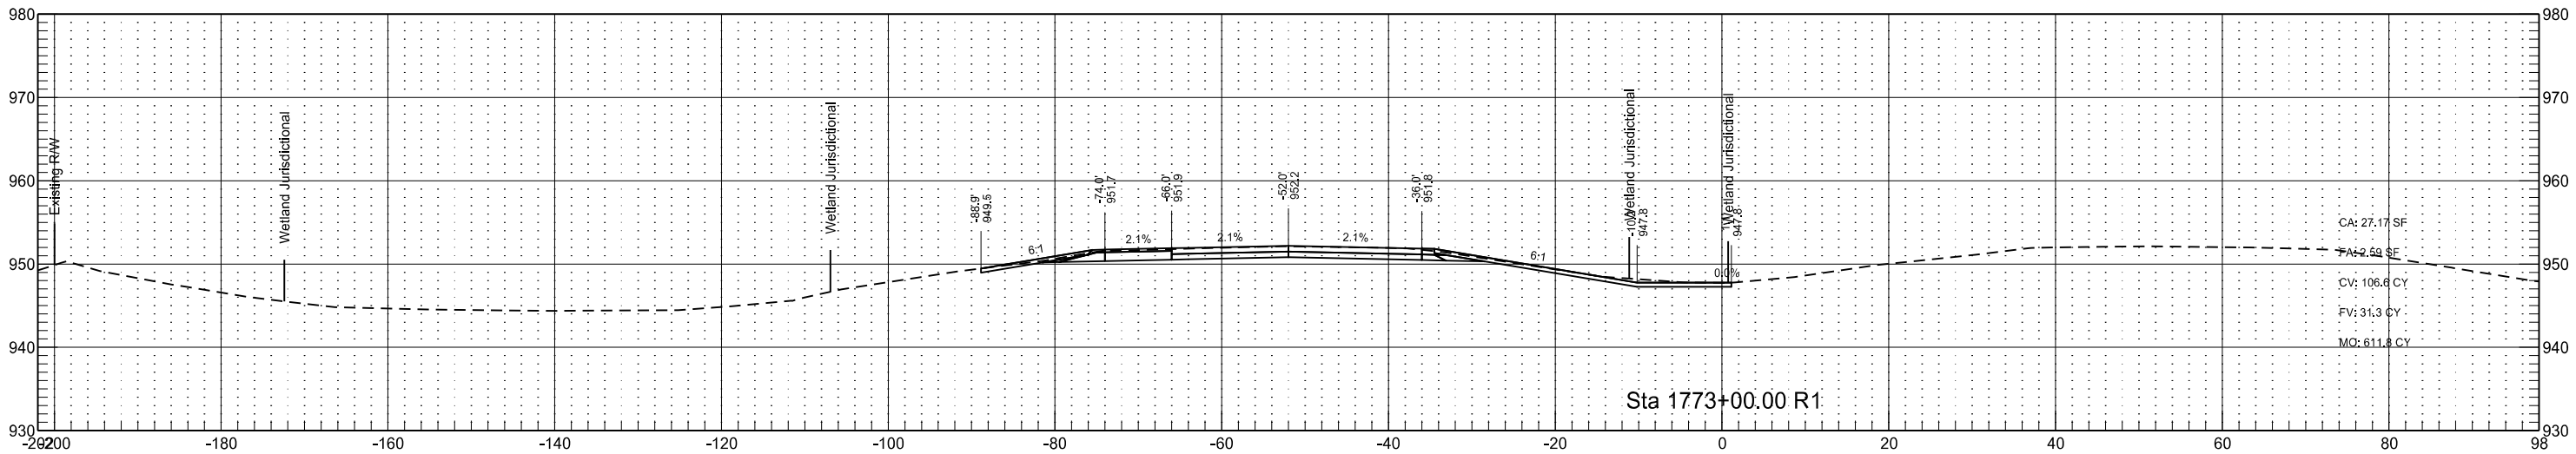

Interstate 29 - Southbound
(SCL29)

STATE

PROJECT NO.

SECTION
NO.




SHEET
NO.

ND

IM-8-029(170)033




200

5

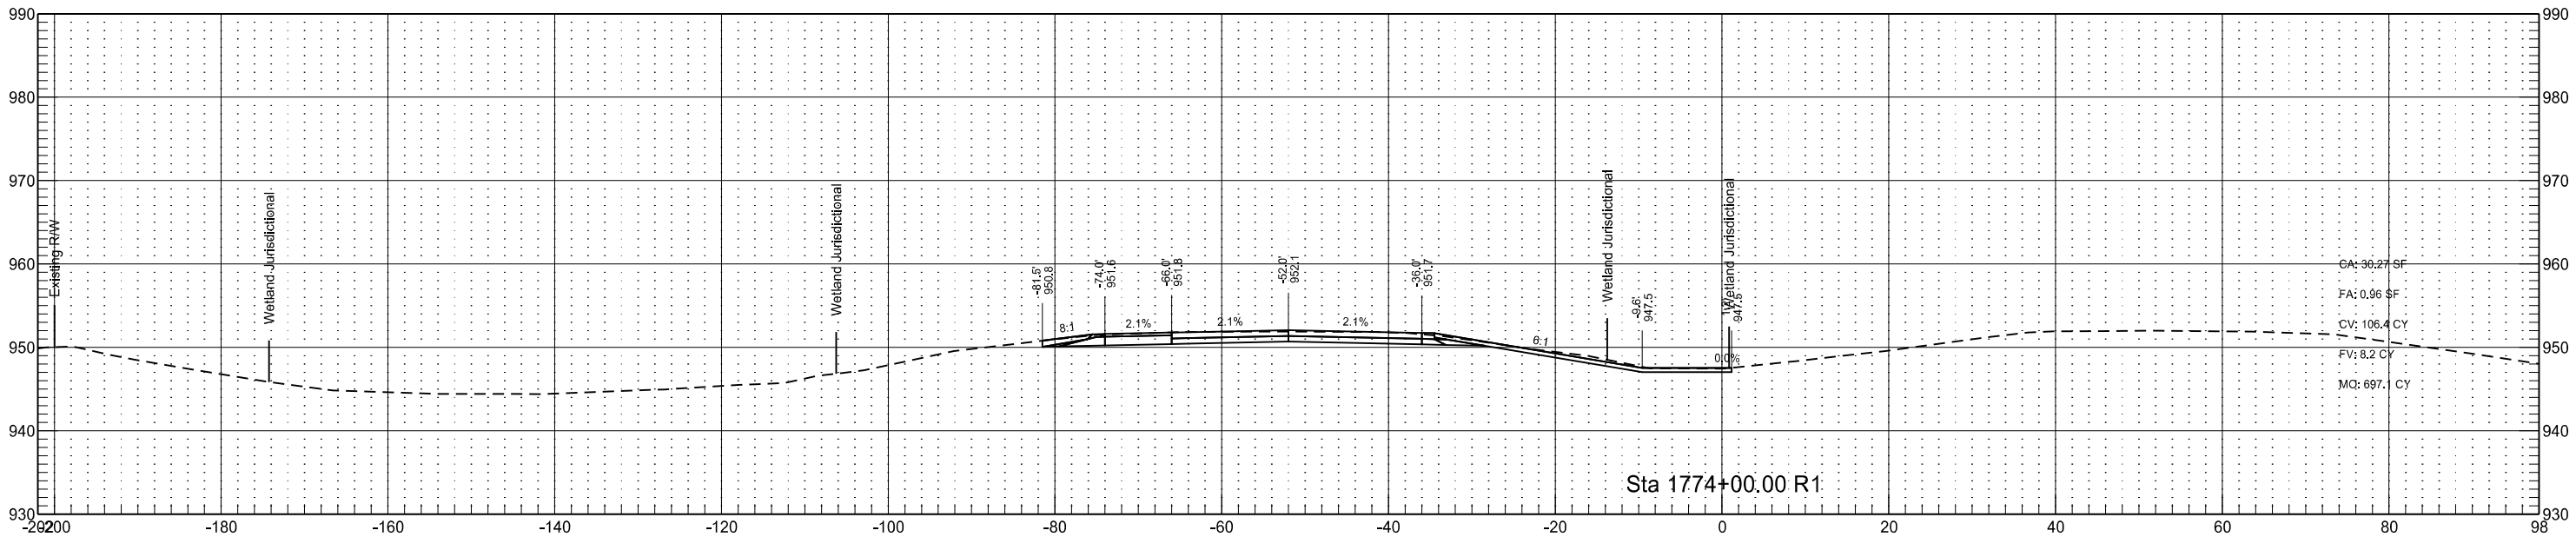
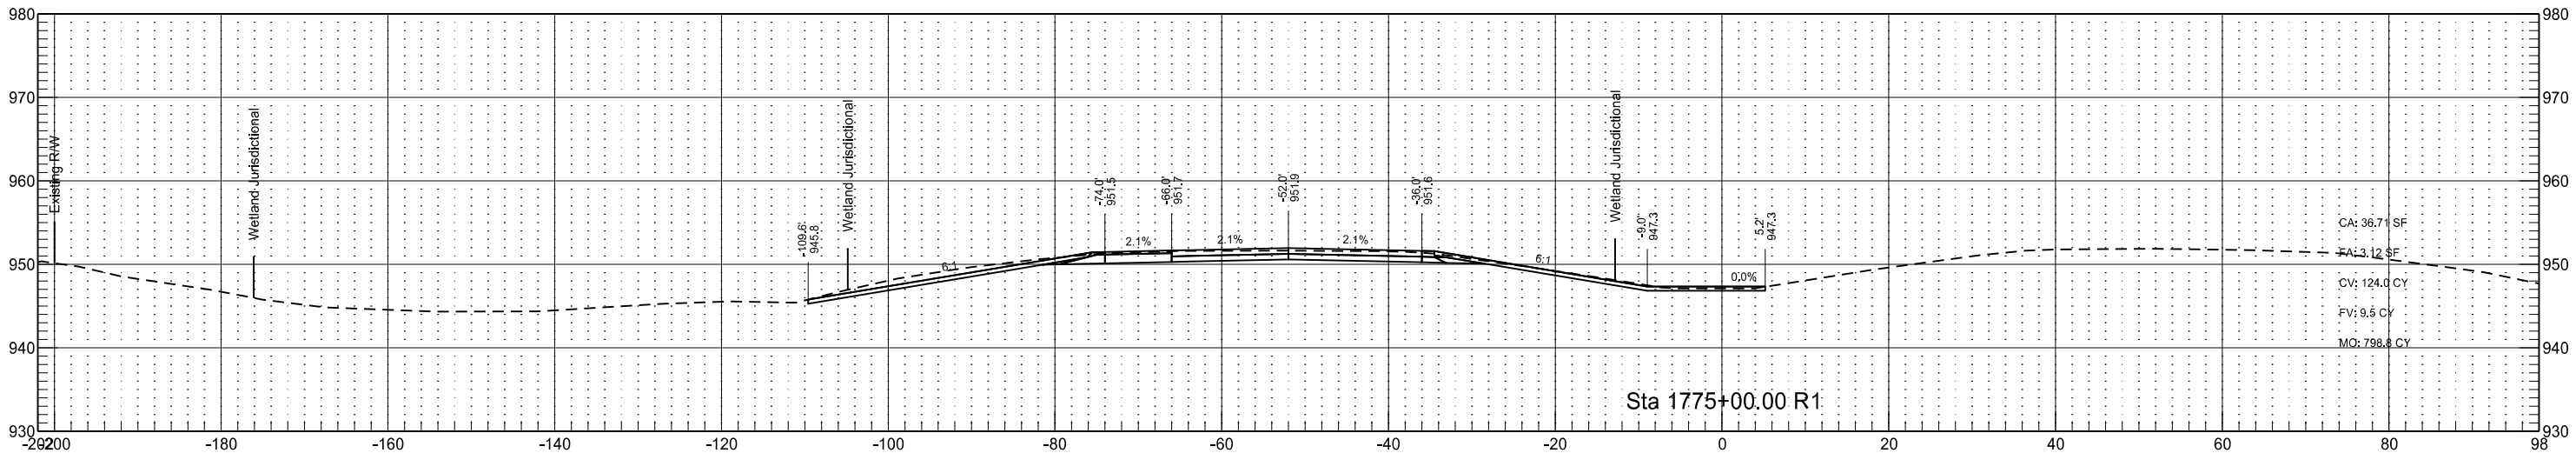
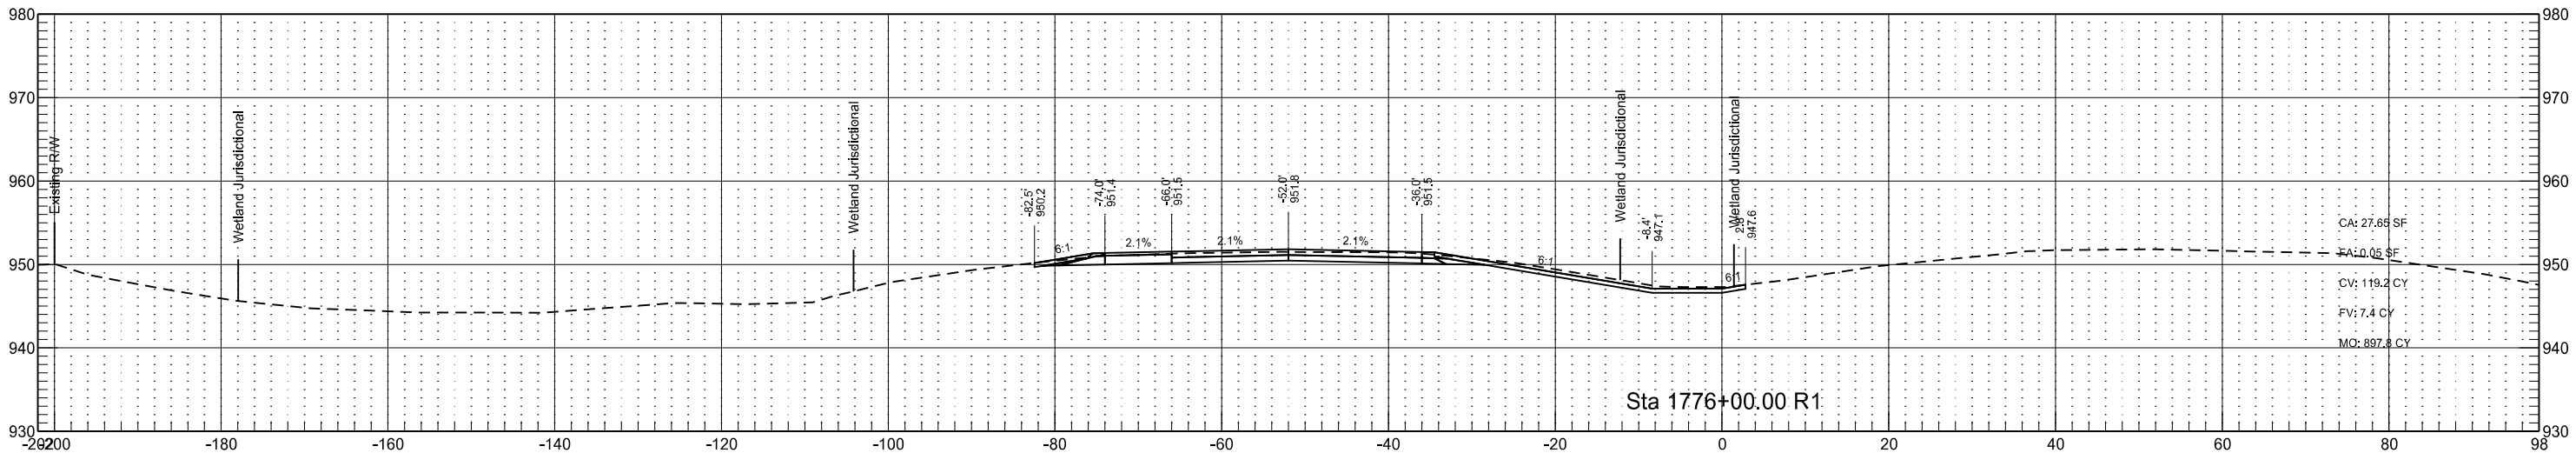


Interstate 29 - Southbound
(SCL29)


STATE	PROJECT NO.	SECTION NO.	SHEET NO.
ND	IM-8-029(170)033	200	6

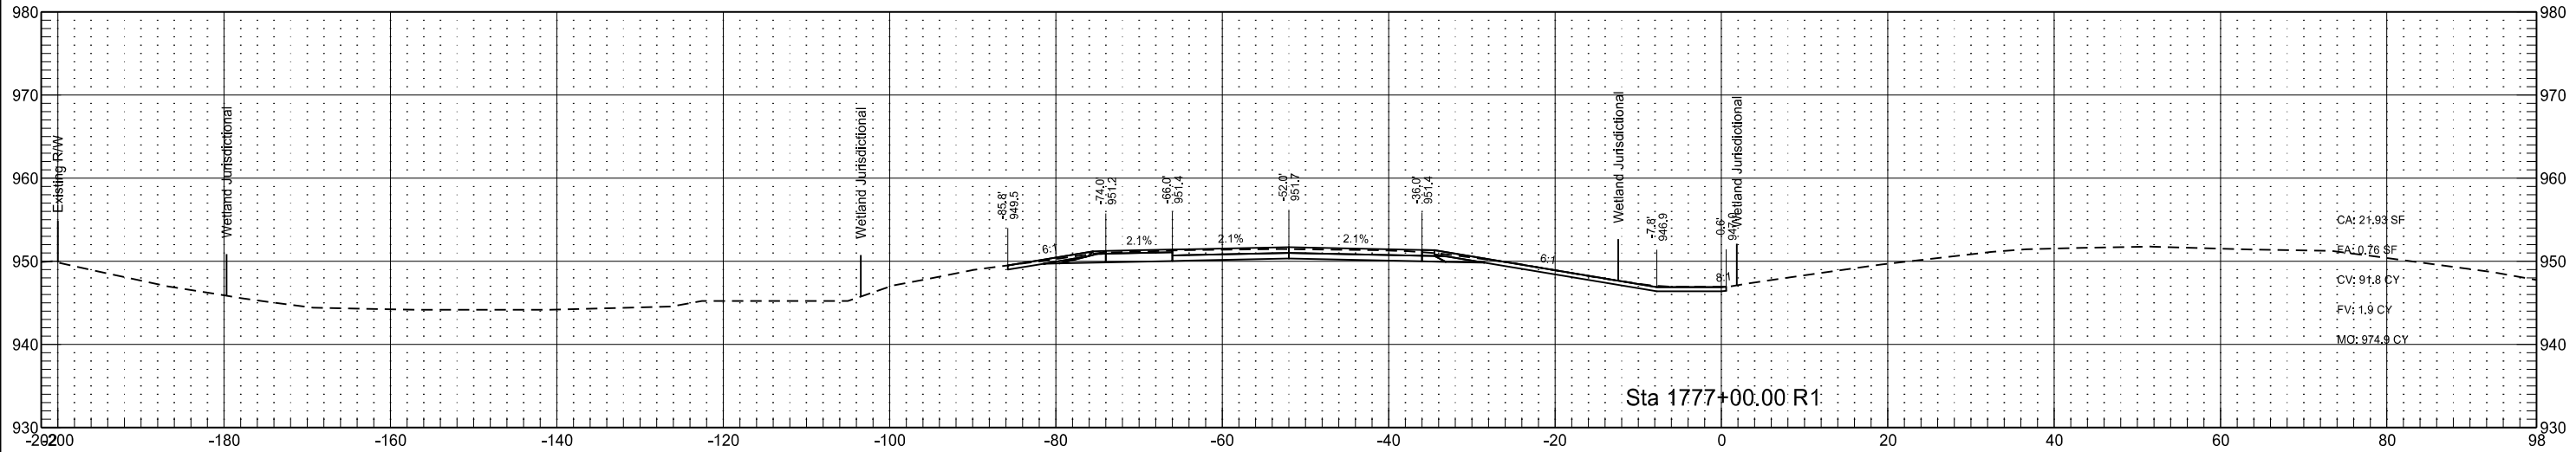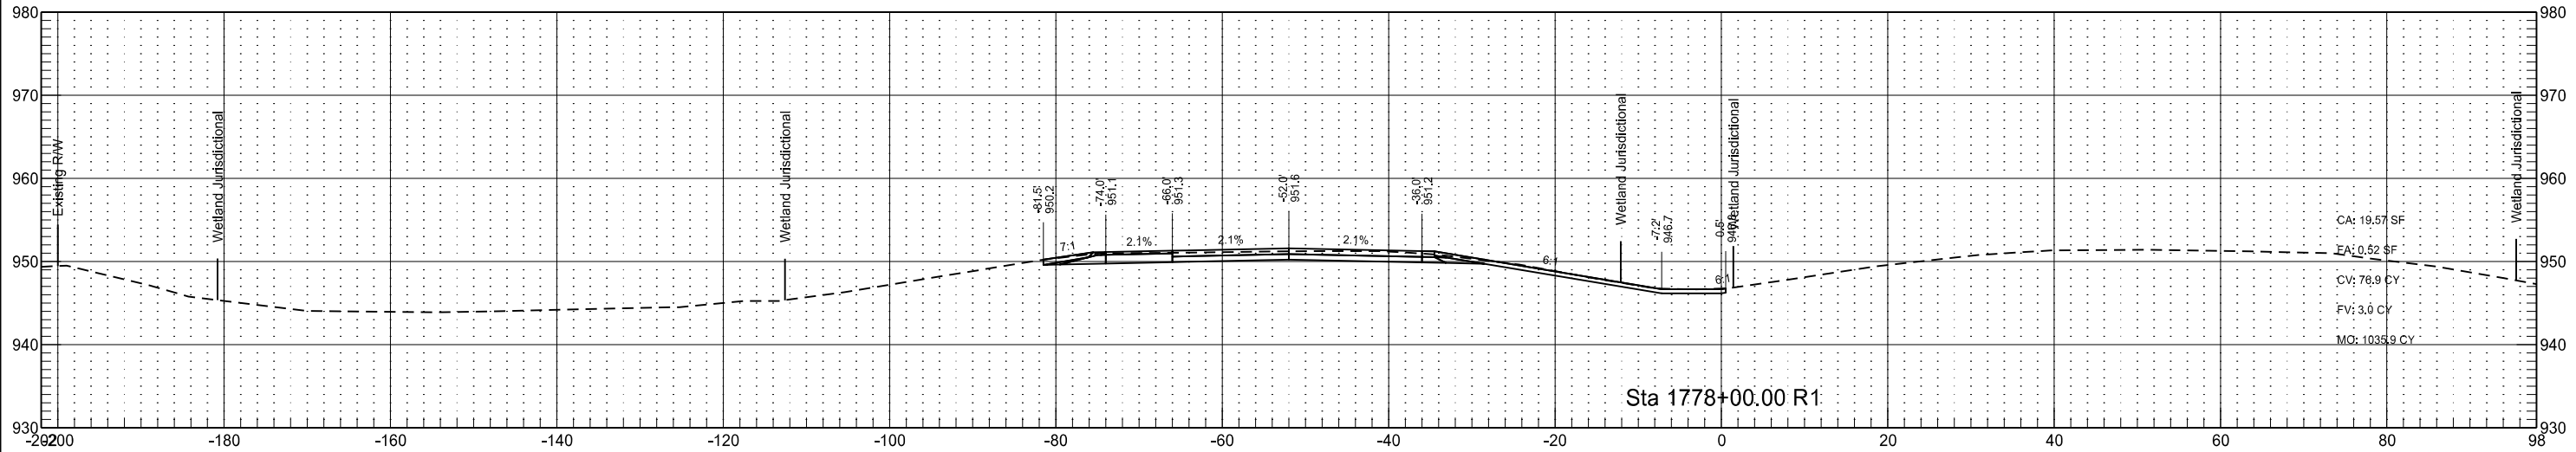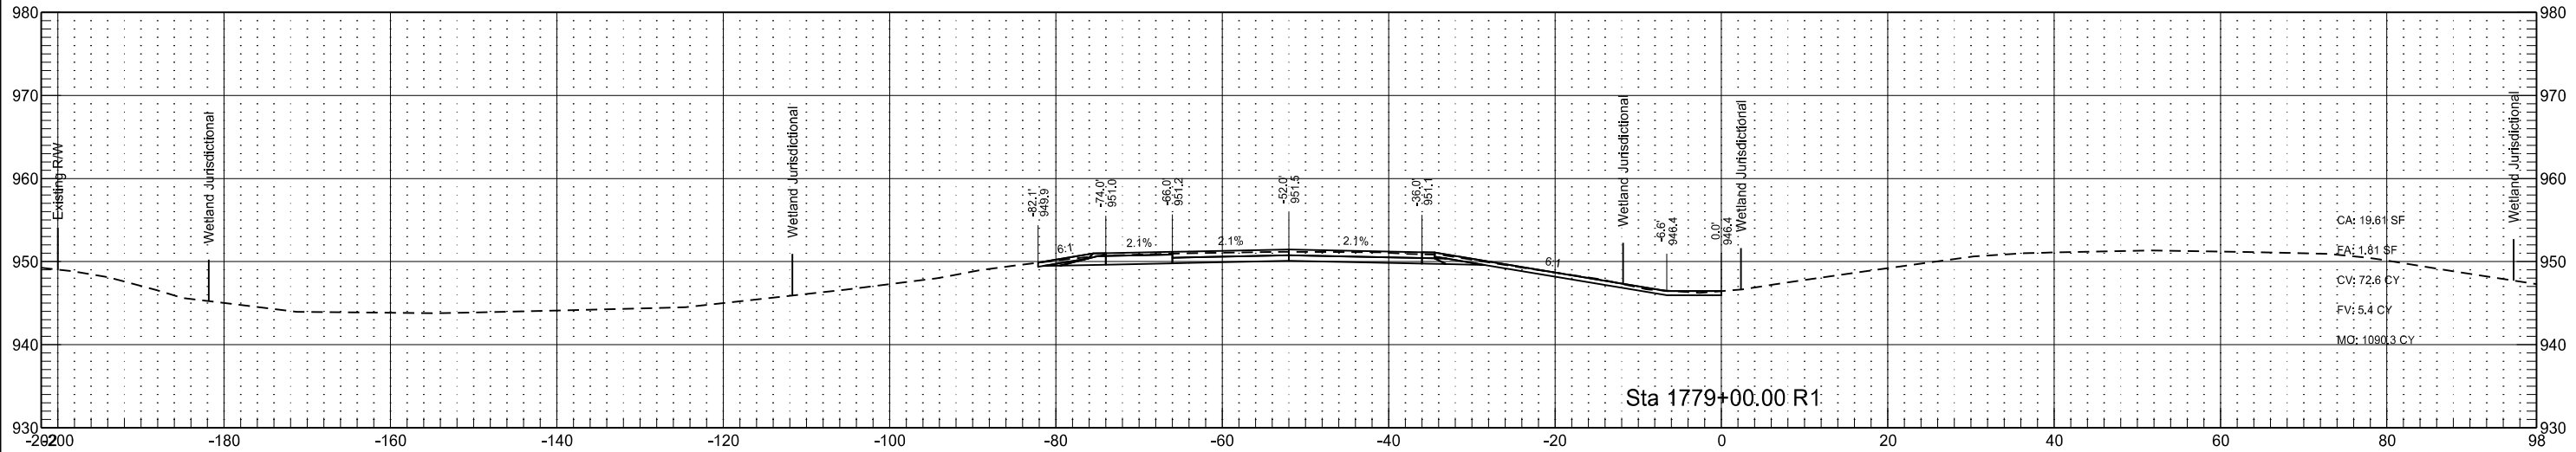

Interstate 29 - Southbound
(SCL29)

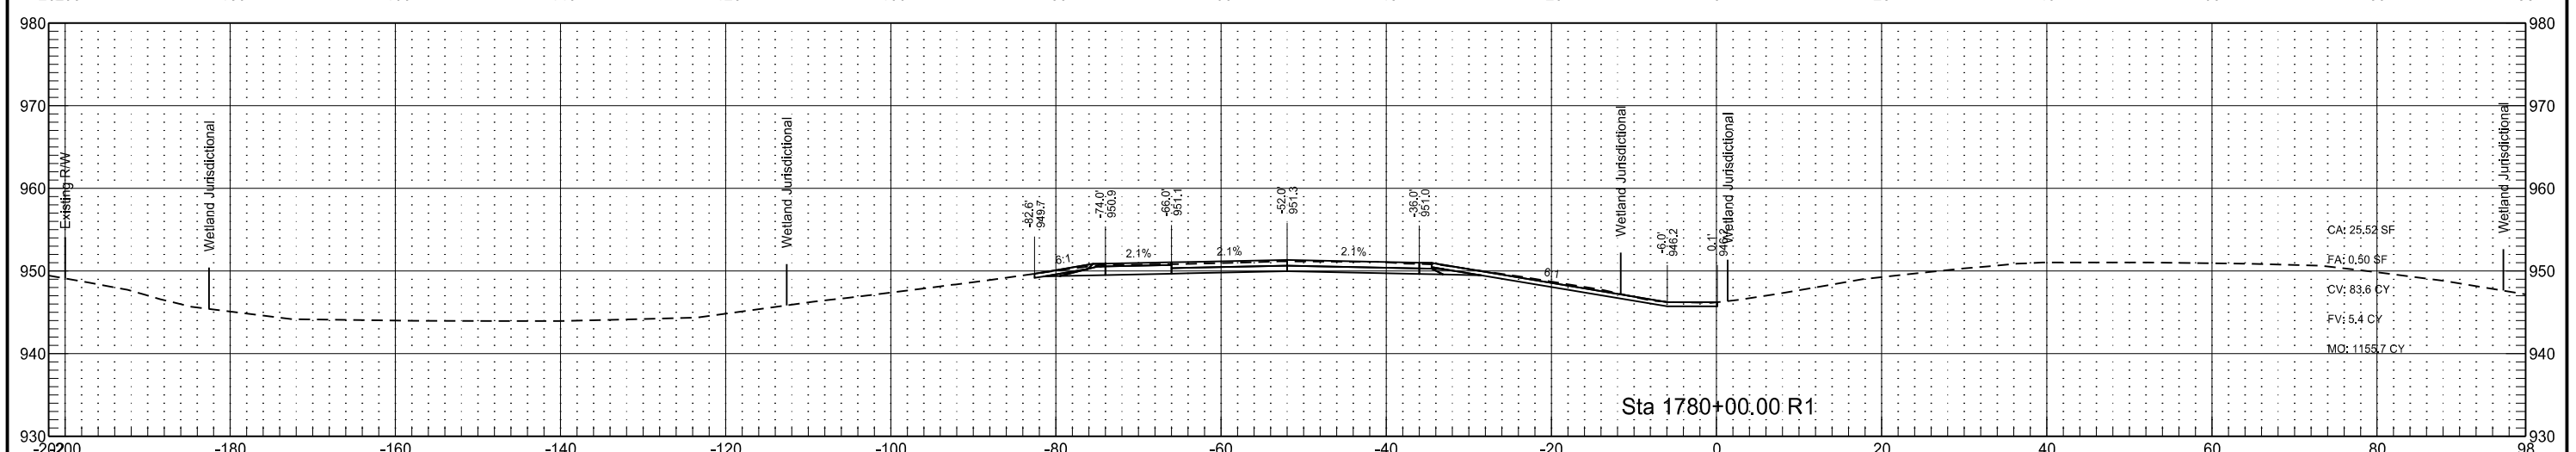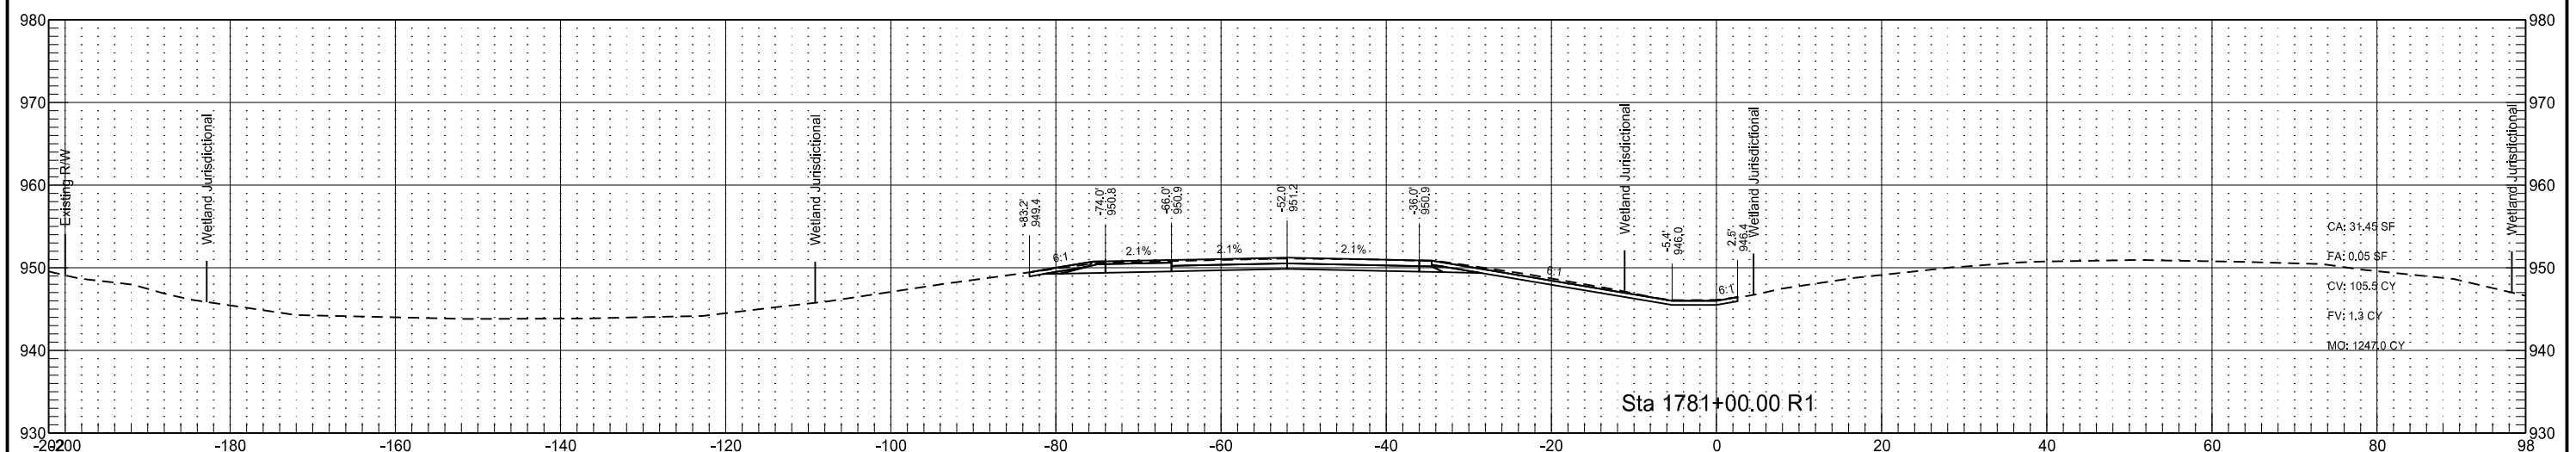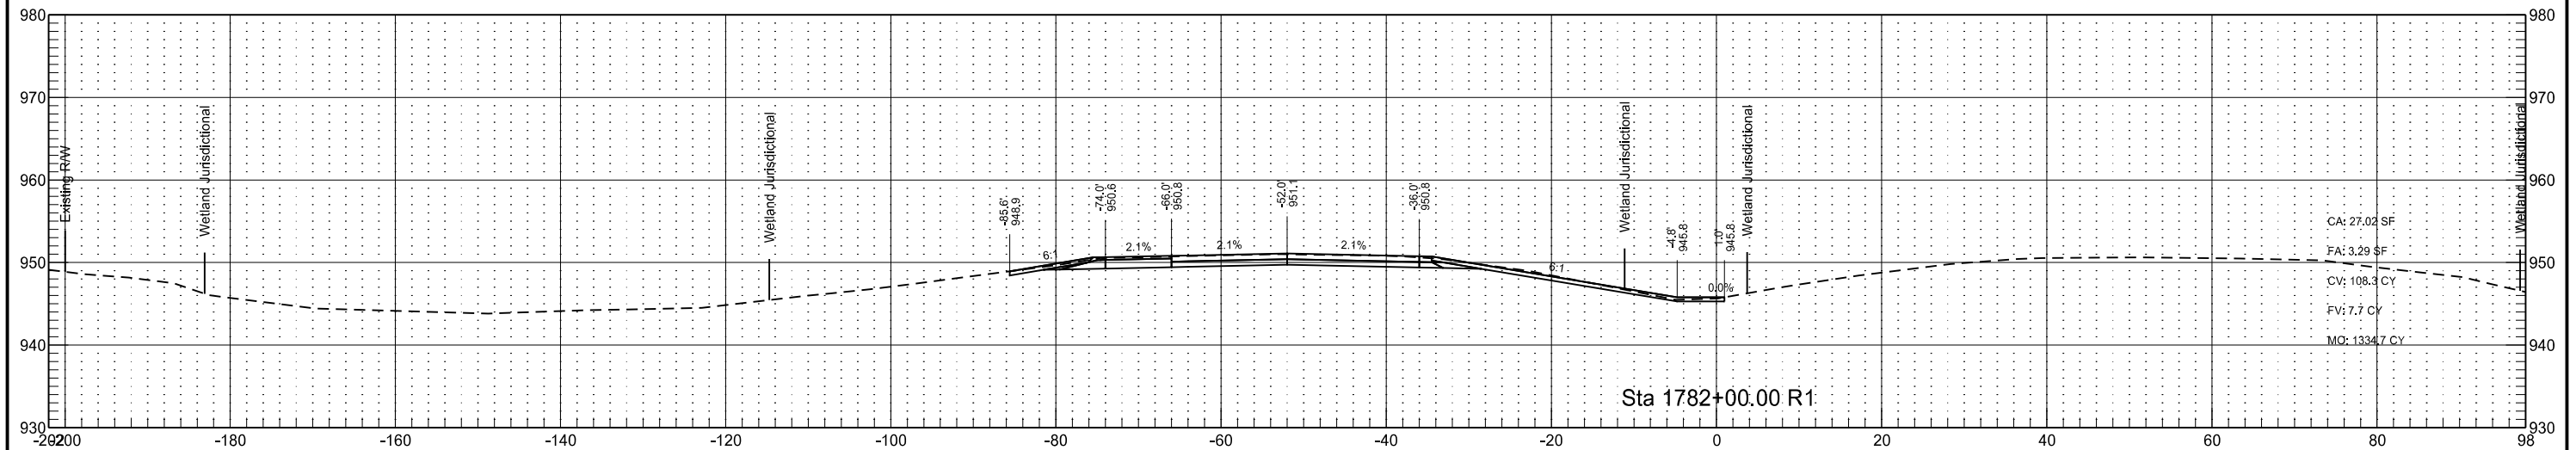

	STATE	PROJECT NO.	SECTION NO.	SHEET NO.
	ND	IM-8-029(170)033	200	8

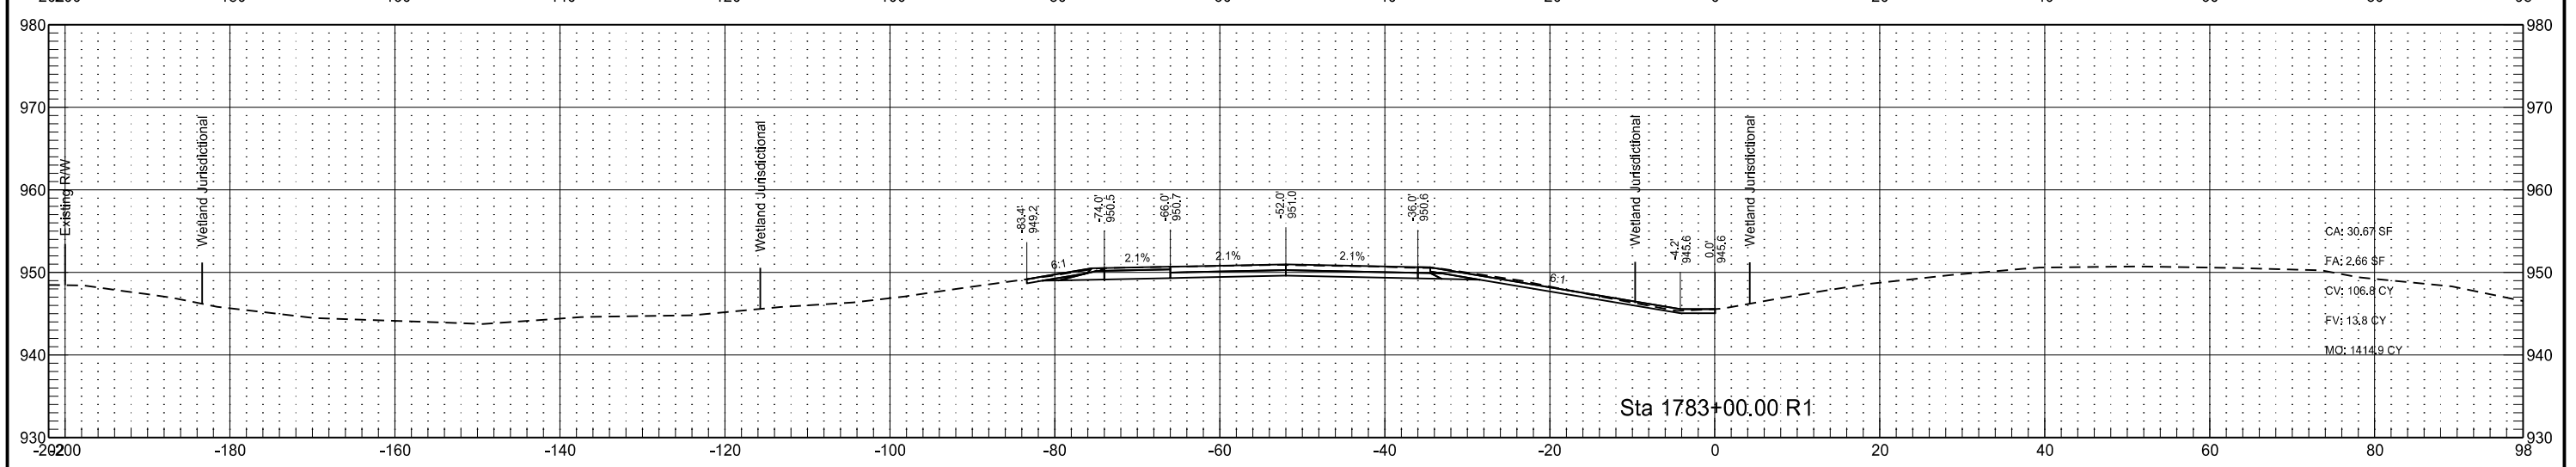

Interstate 29 - Southbound
(SCL29)

STATE

PROJECT NO.

SECTION
NO.




SHEET
NO.

ND




IM-8-029(170)033

200

9

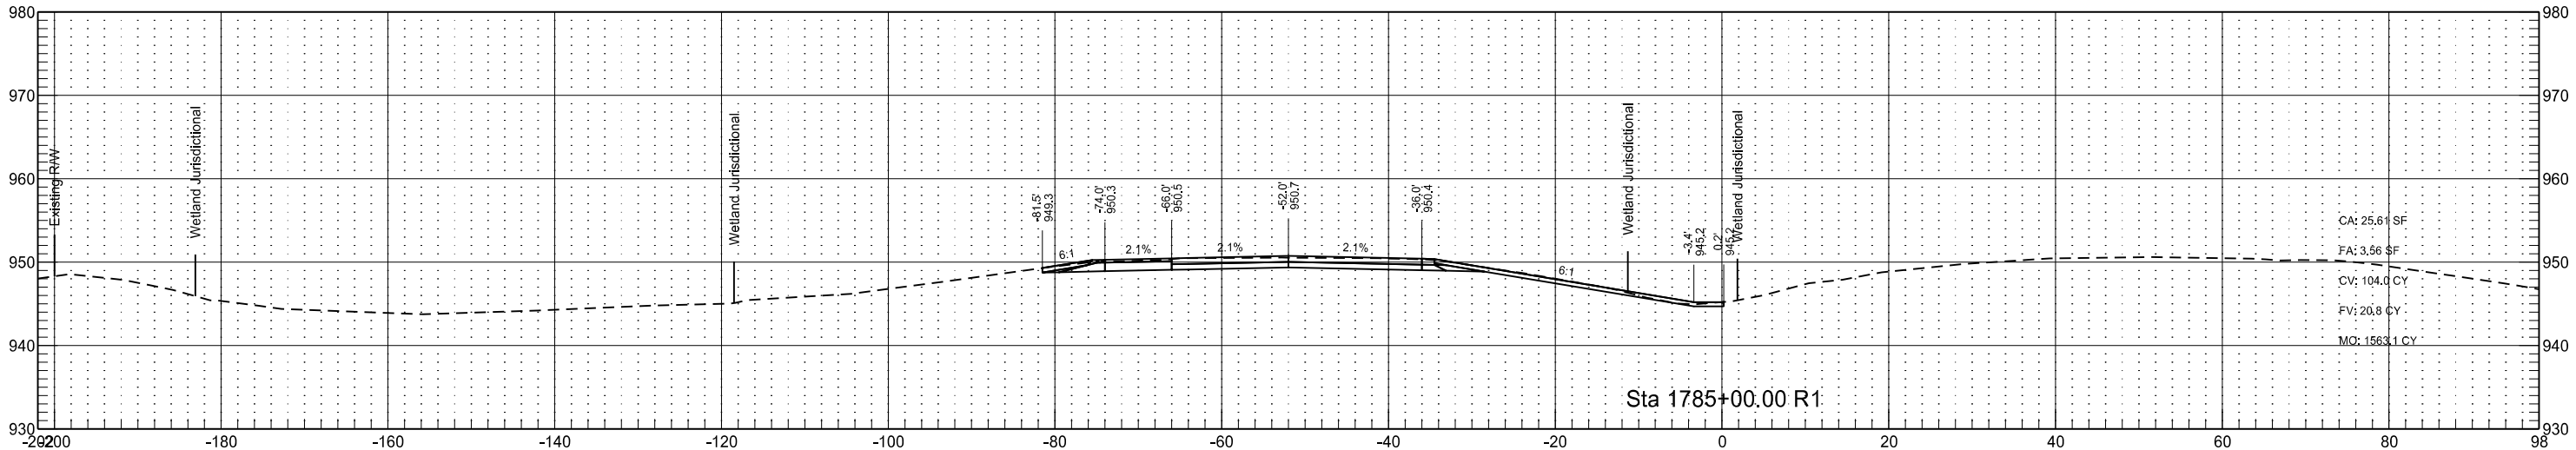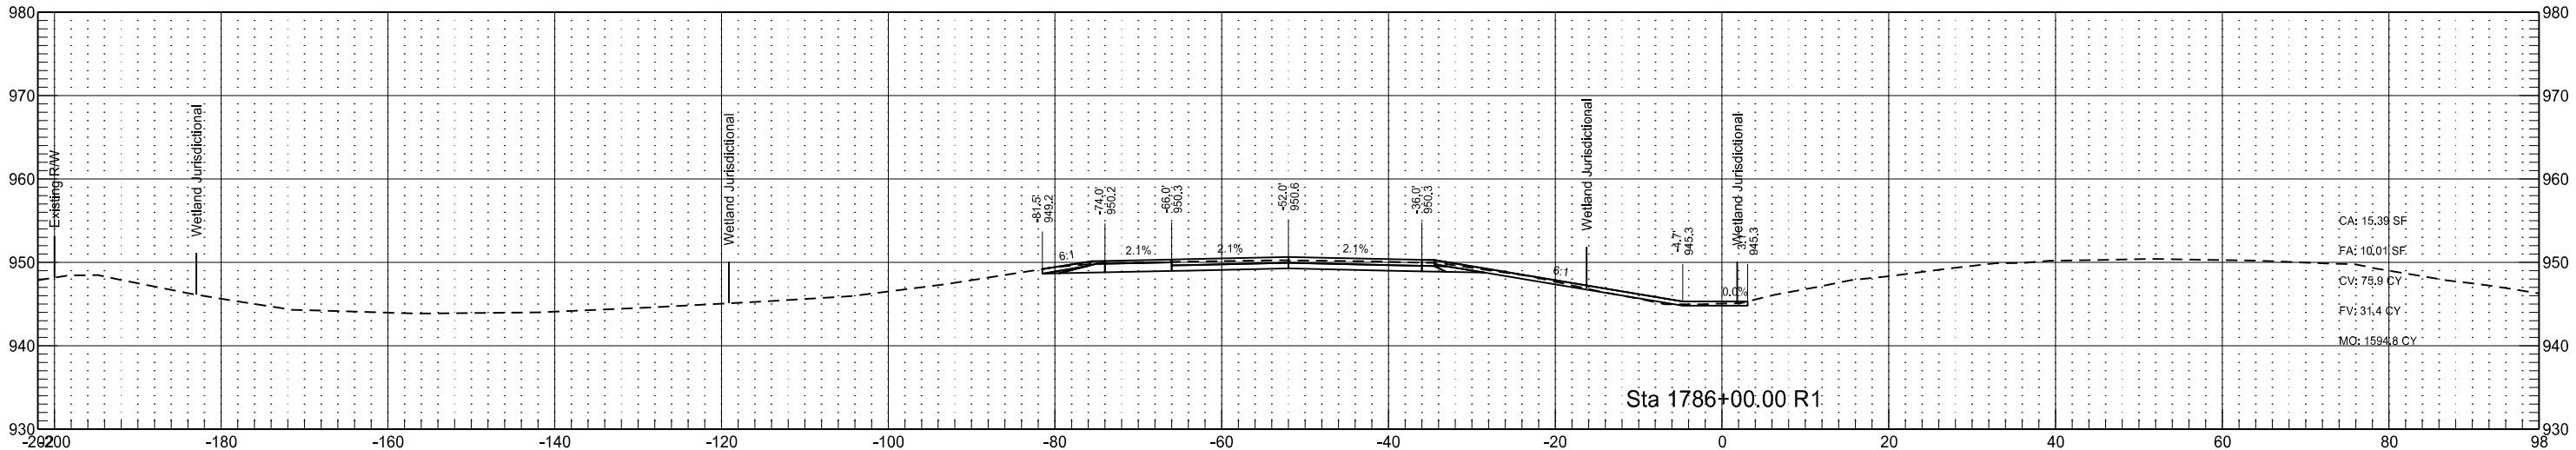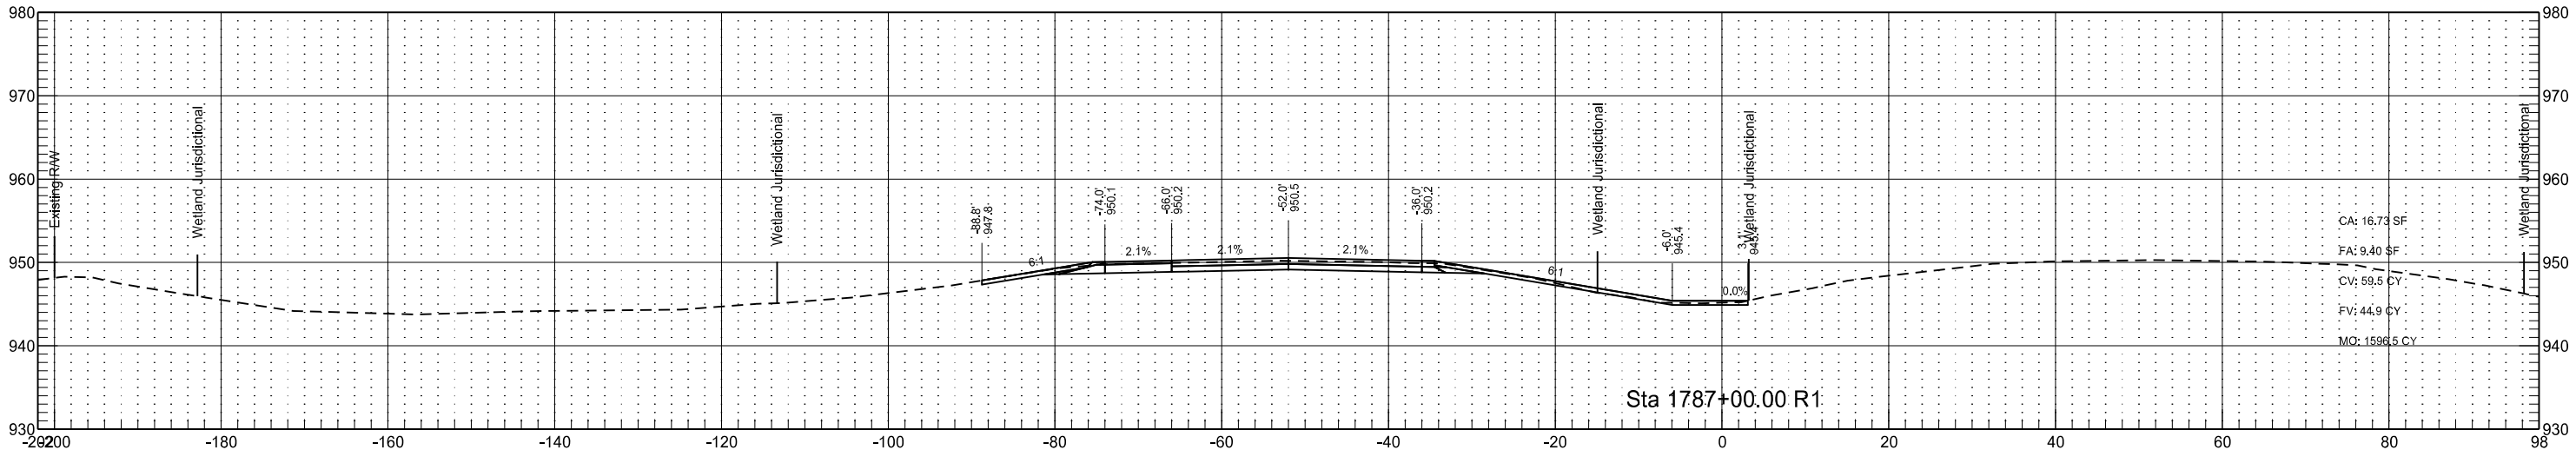

Interstate 29 - Southbound
(SCL29)

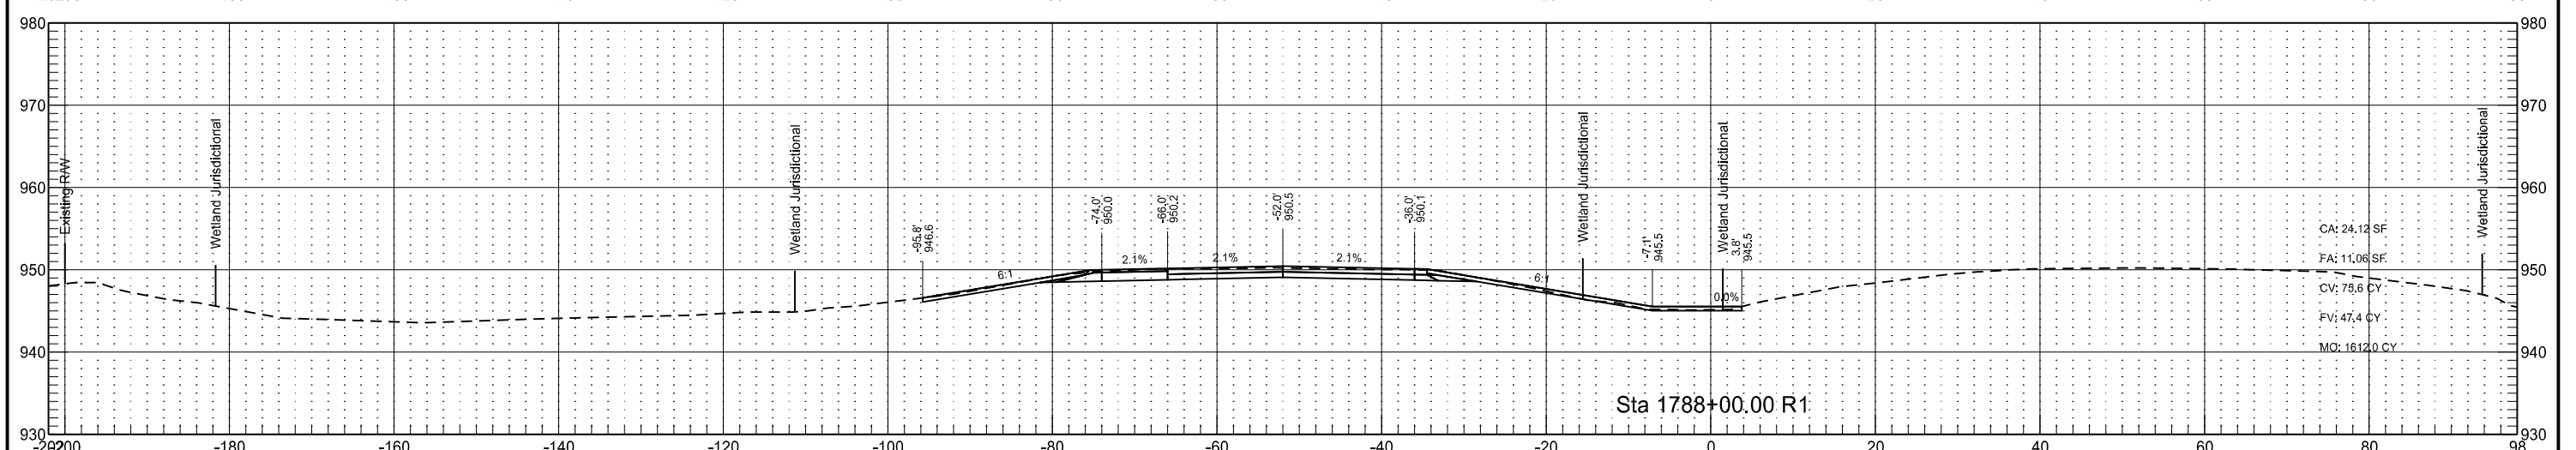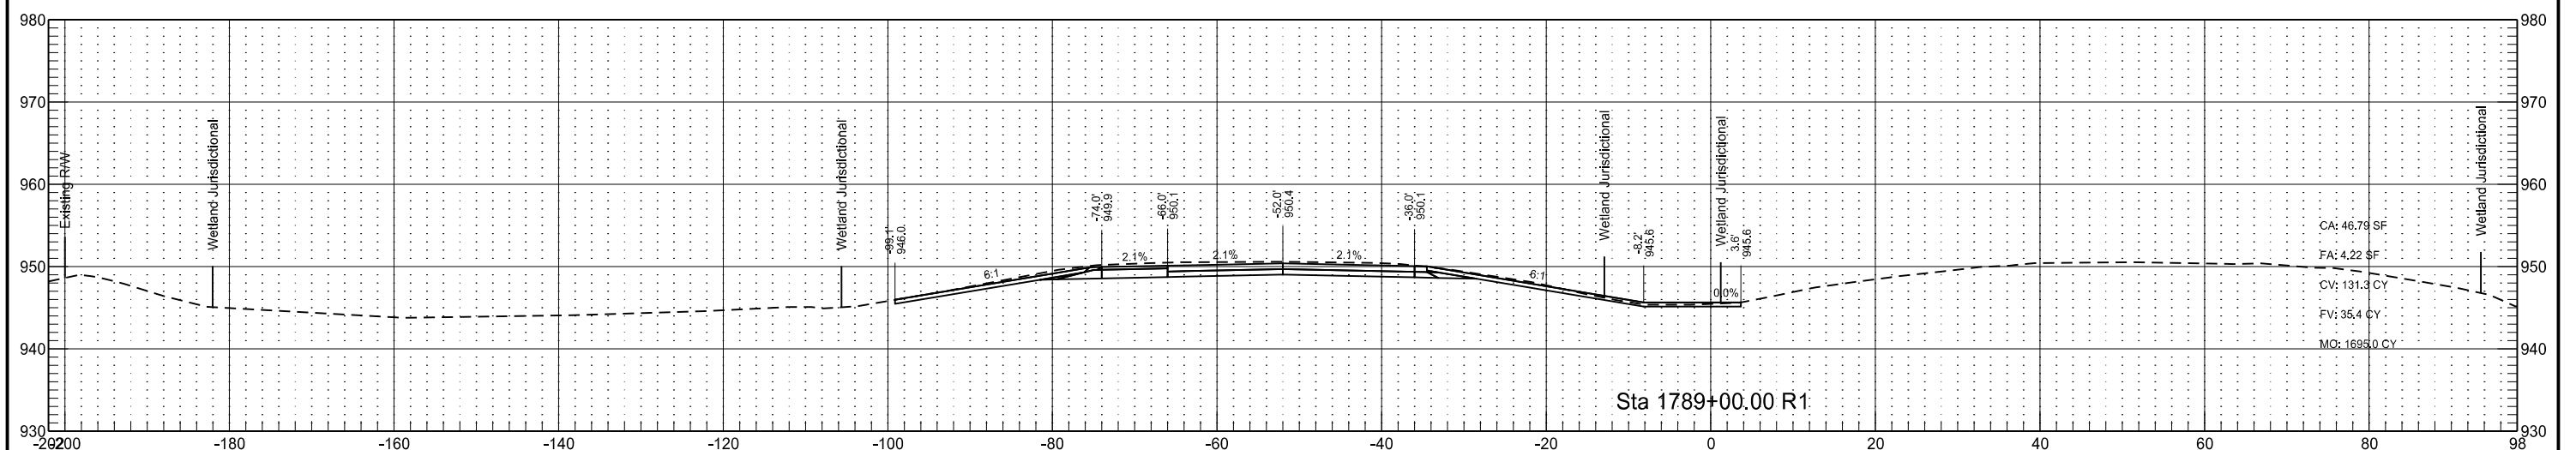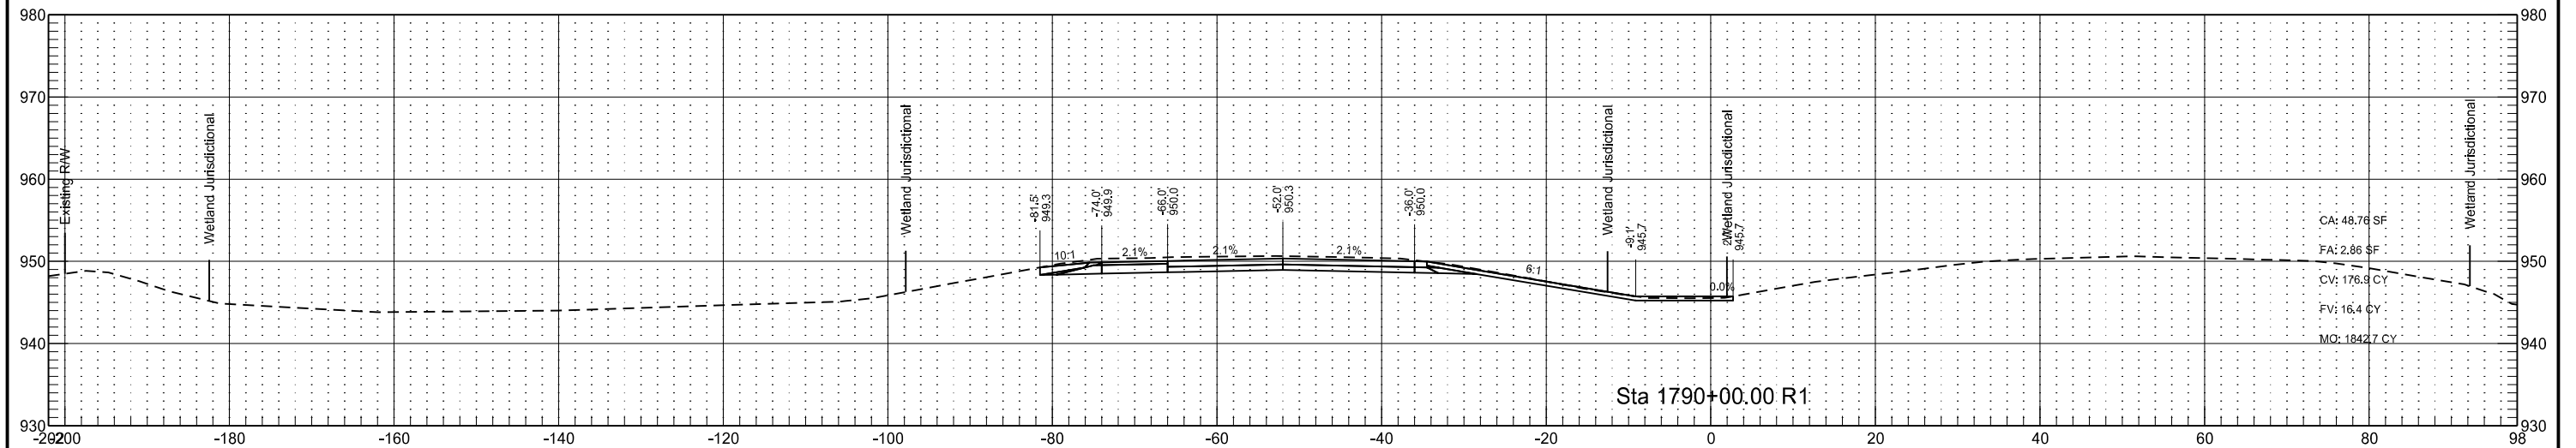

Interstate 29 - Southbound
(SCL29)

STATE

PROJECT NO.

SECTION
NO.




SHEET
NO.

ND




IM-8-029(170)033

200

11

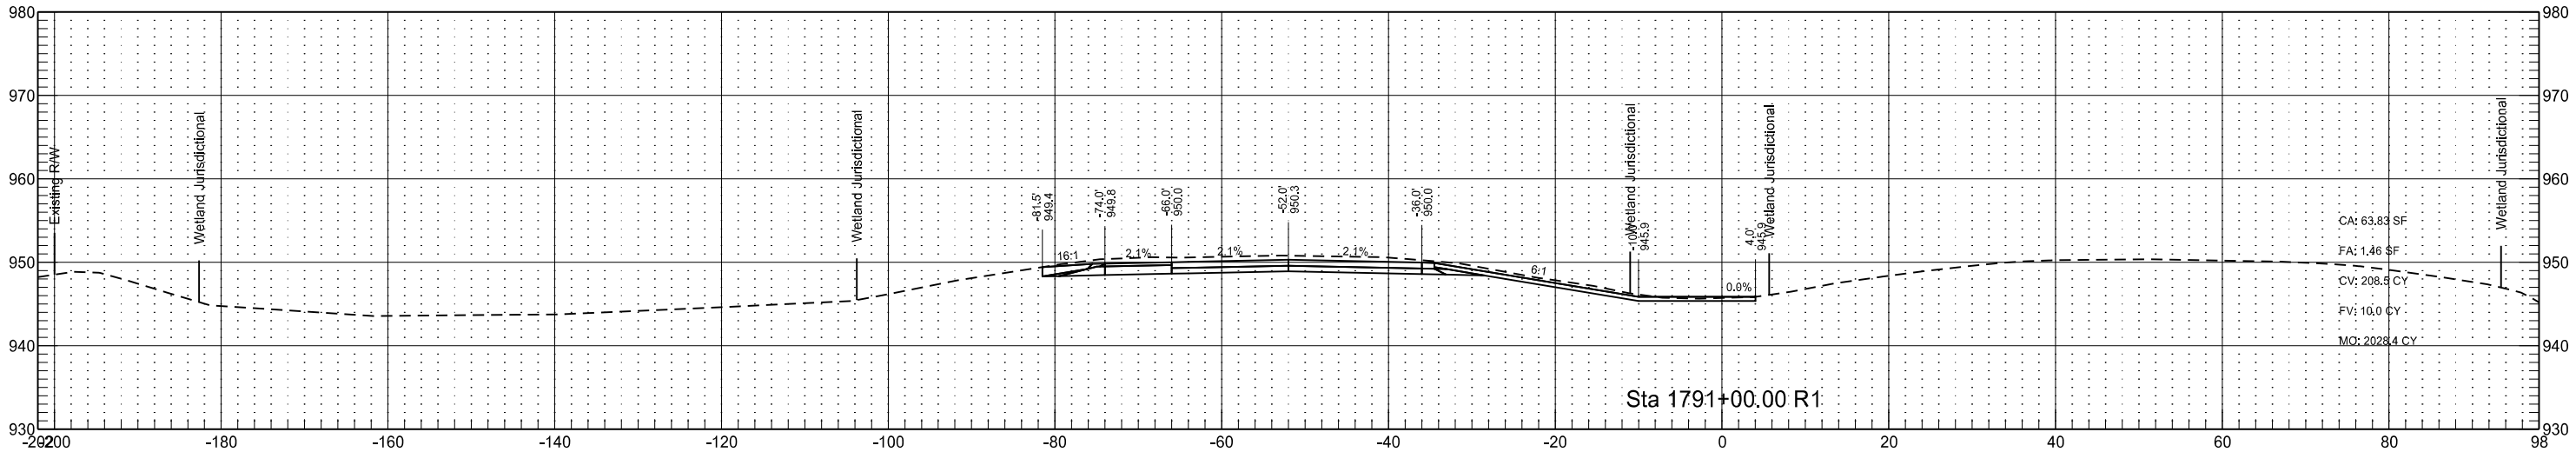
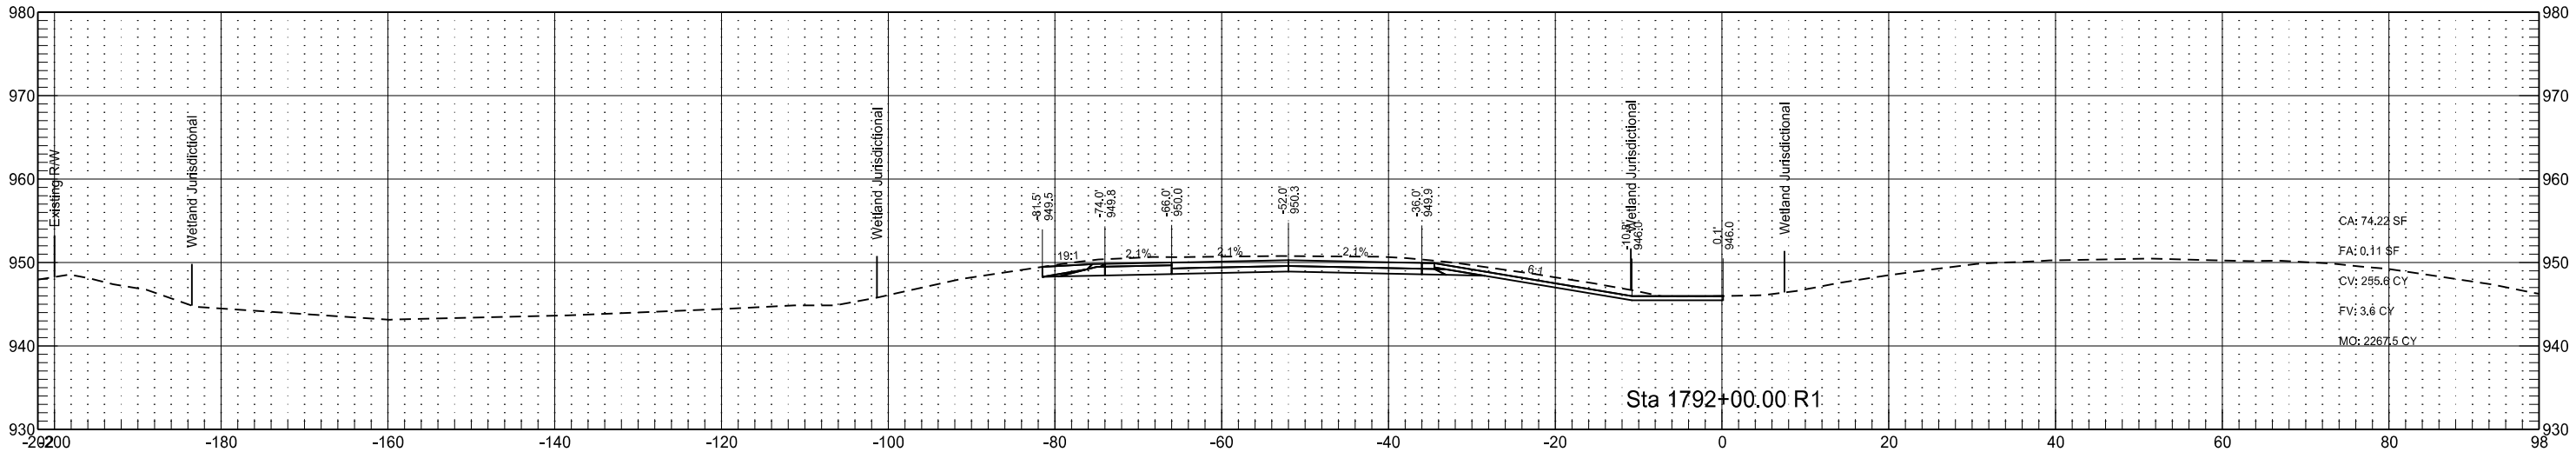
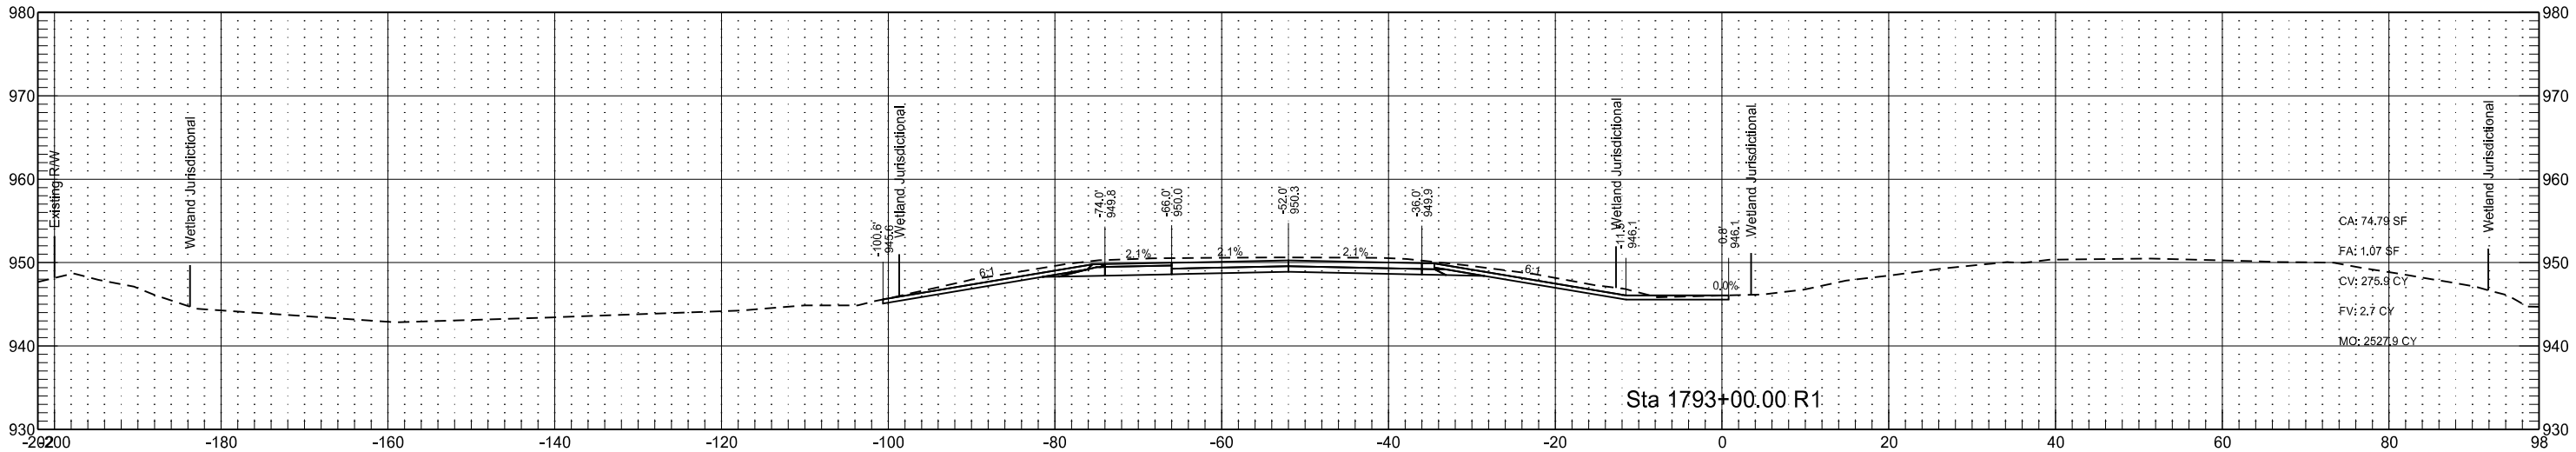


Interstate 29 - Southbound
(SCL29)

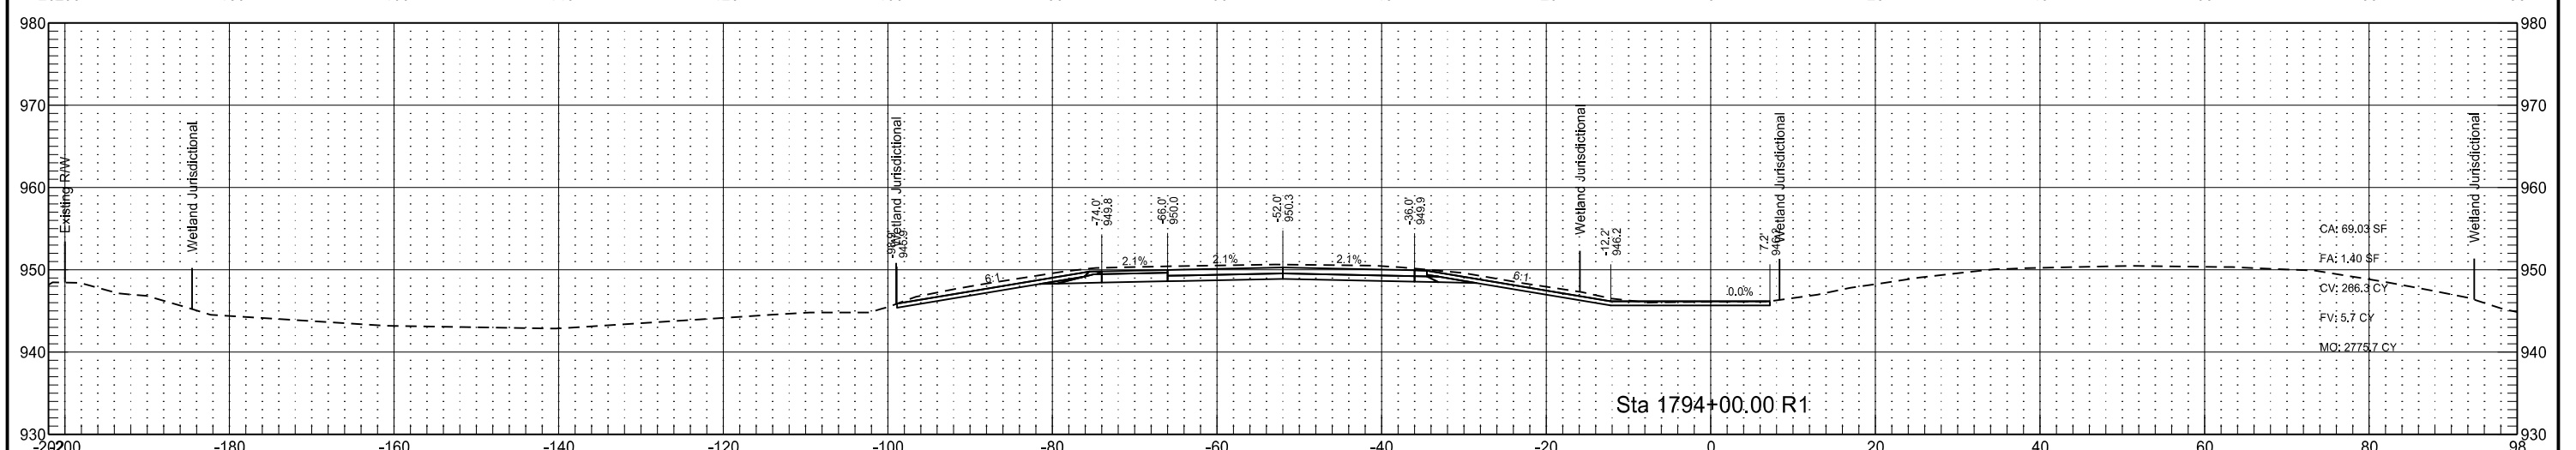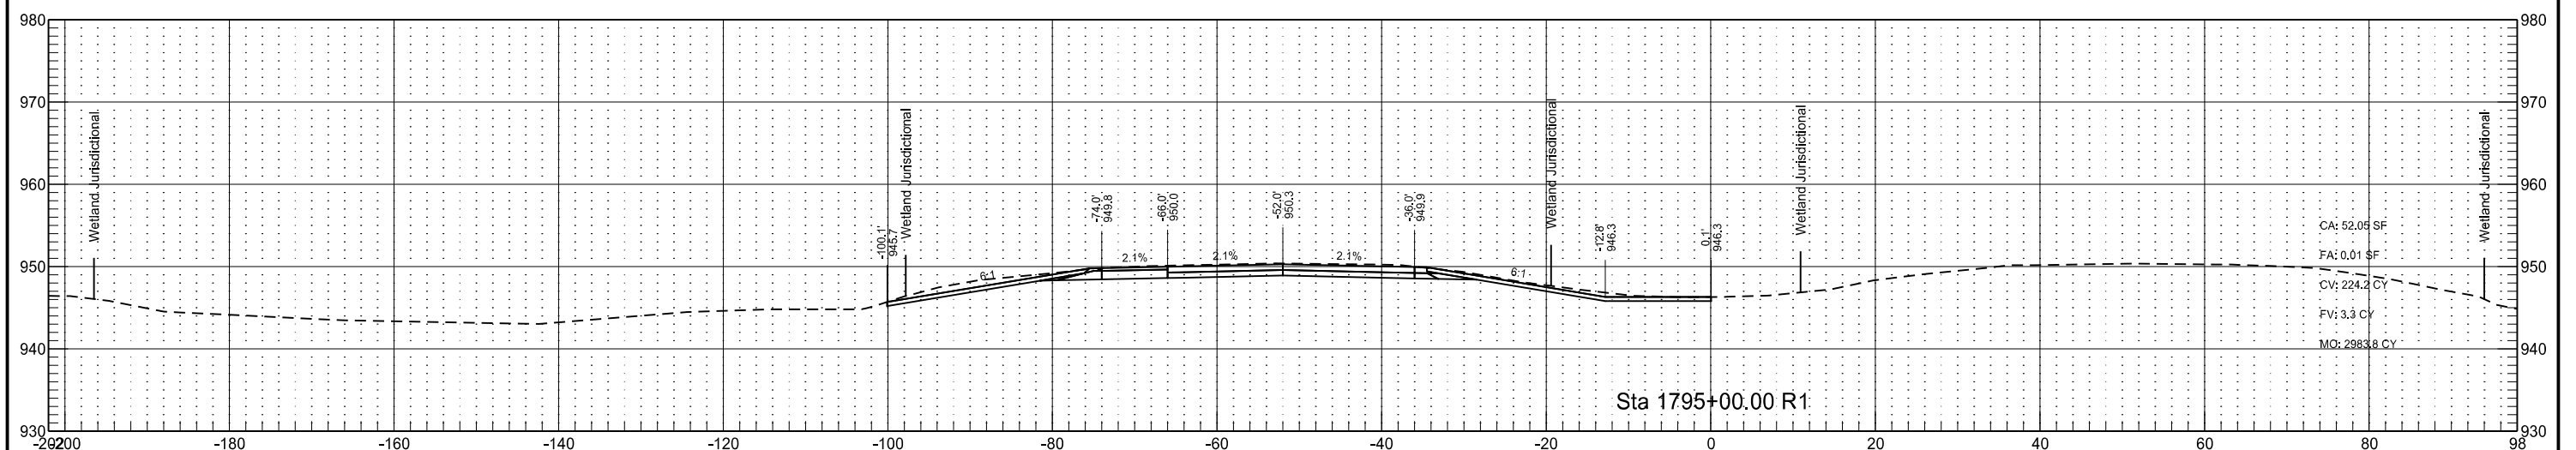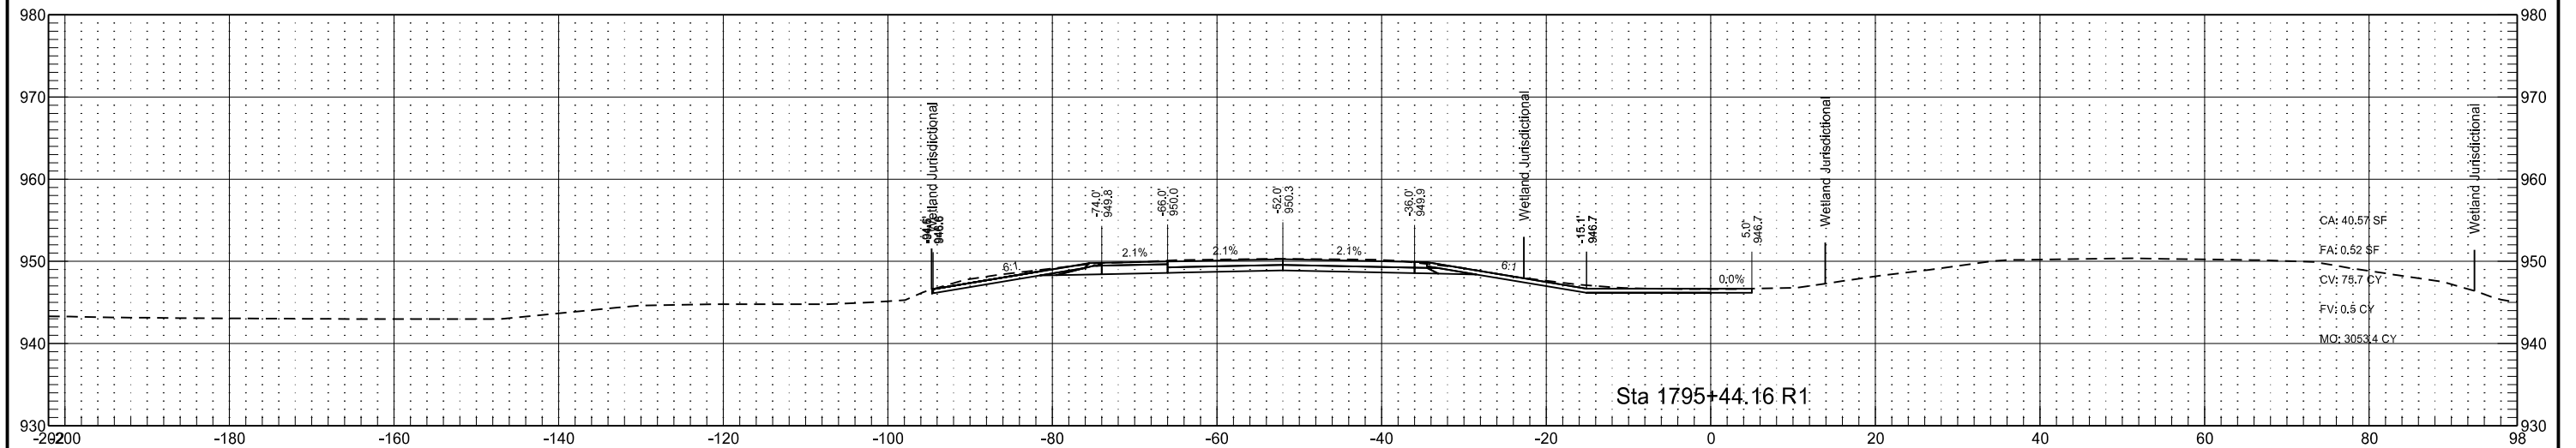




Interstate 29 - Southbound
(SCL29)

	STATE	PROJECT NO.	SECTION NO.	SHEET NO.
	ND	IM-8-029(170)033	200	13

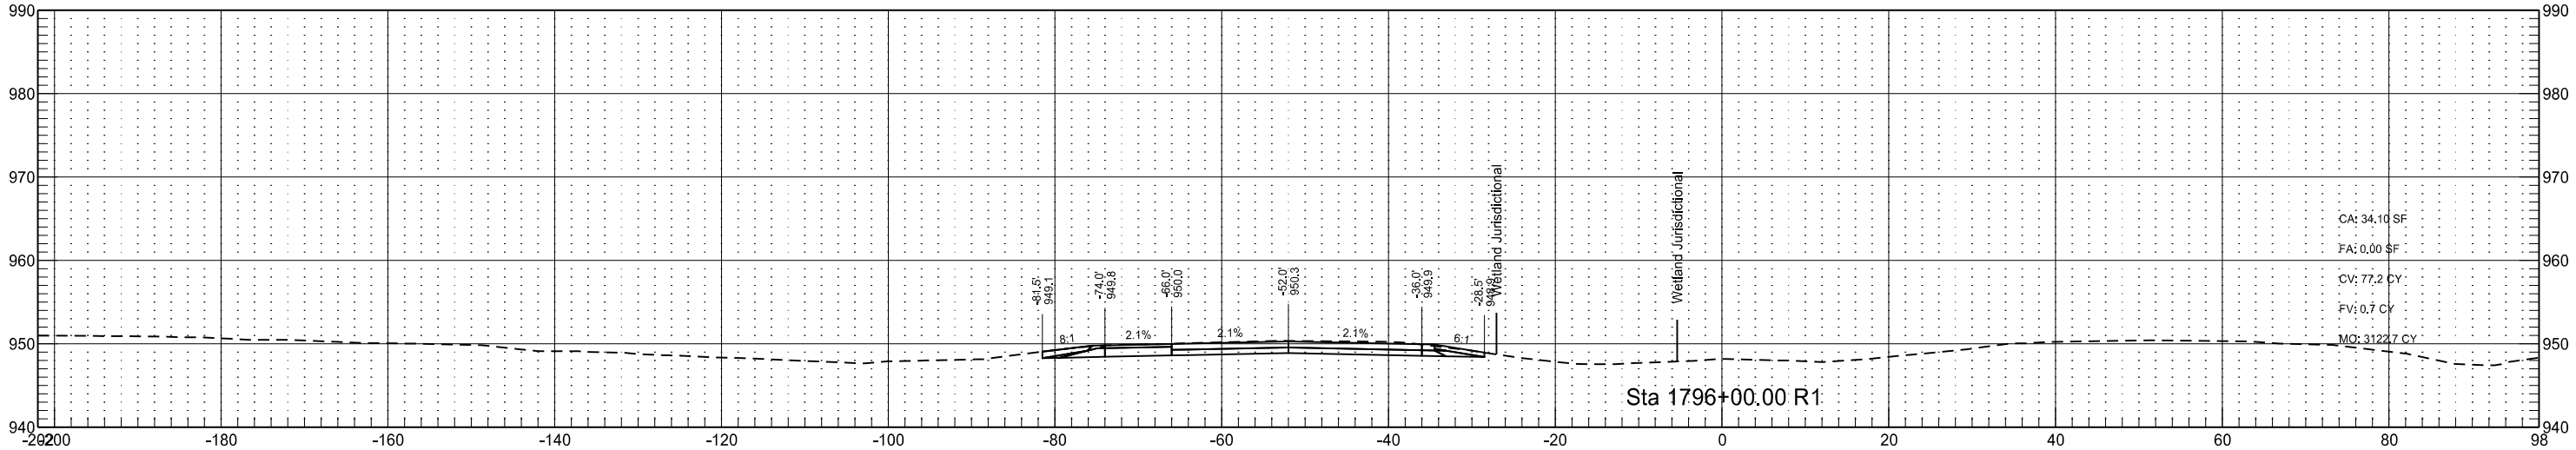
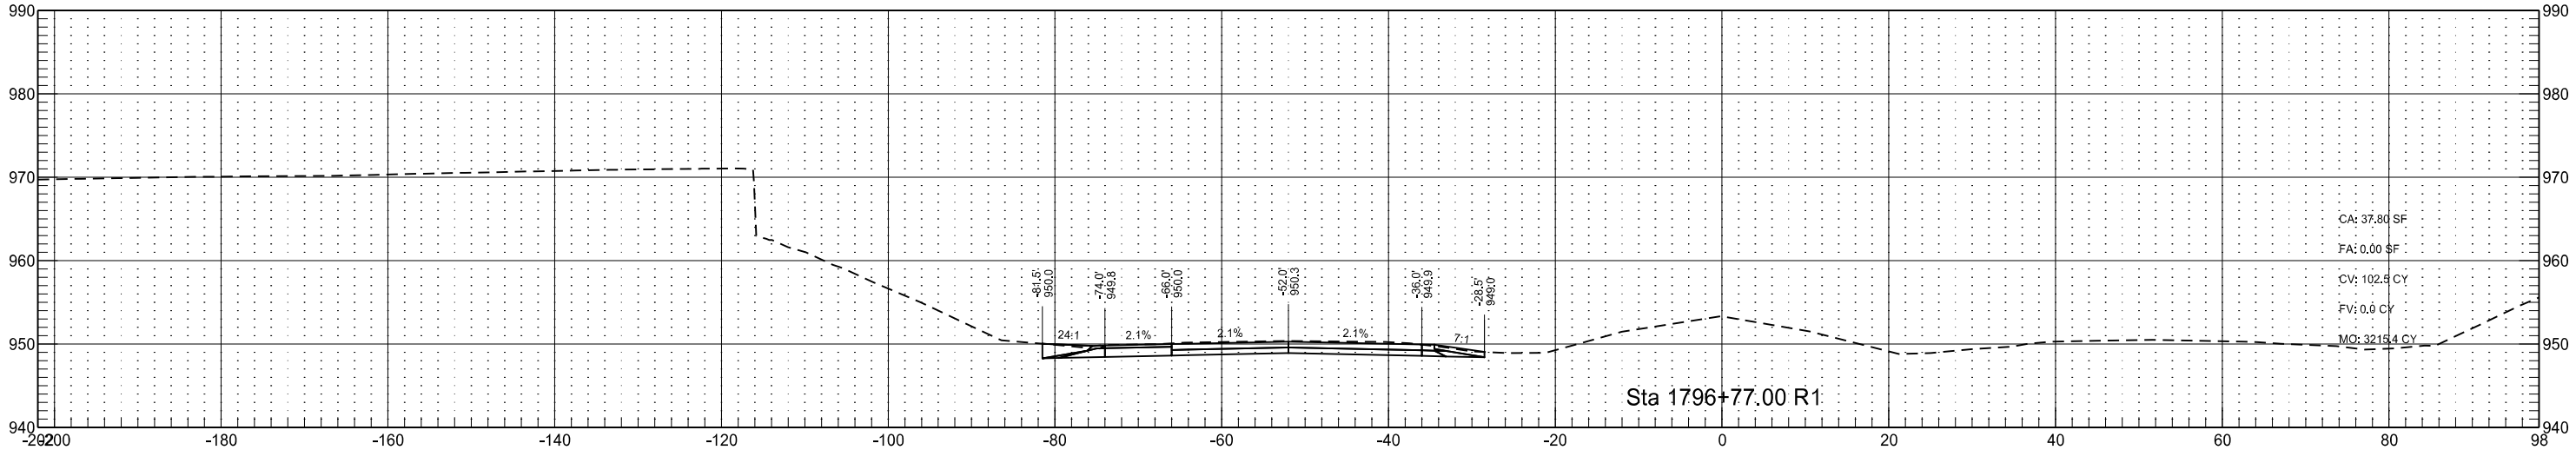
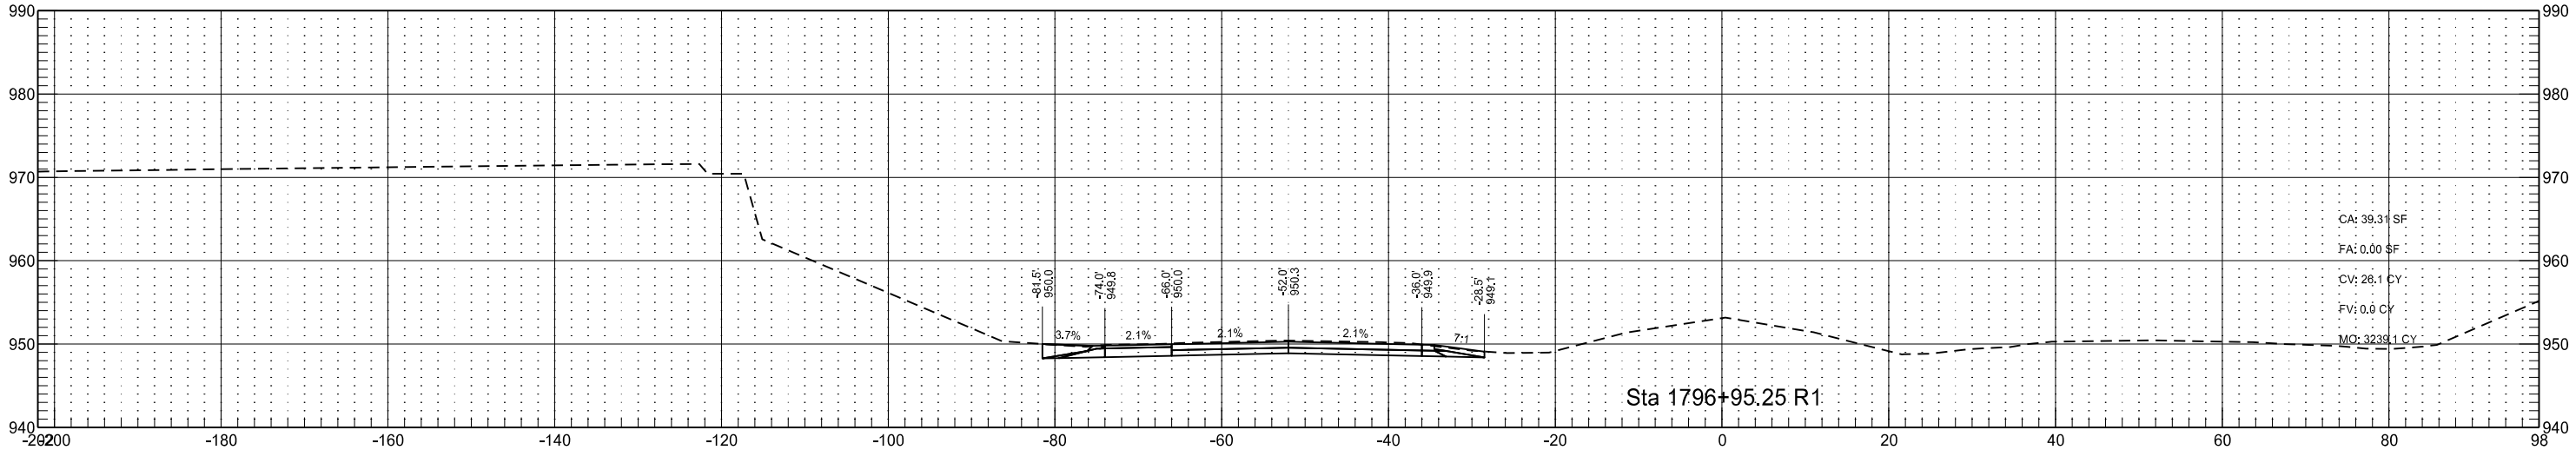


Interstate 29 - Southbound
(SCL29)

	STATE	PROJECT NO.	SECTION NO.	SHEET NO.
	ND	IM-8-029(170)033	200	14

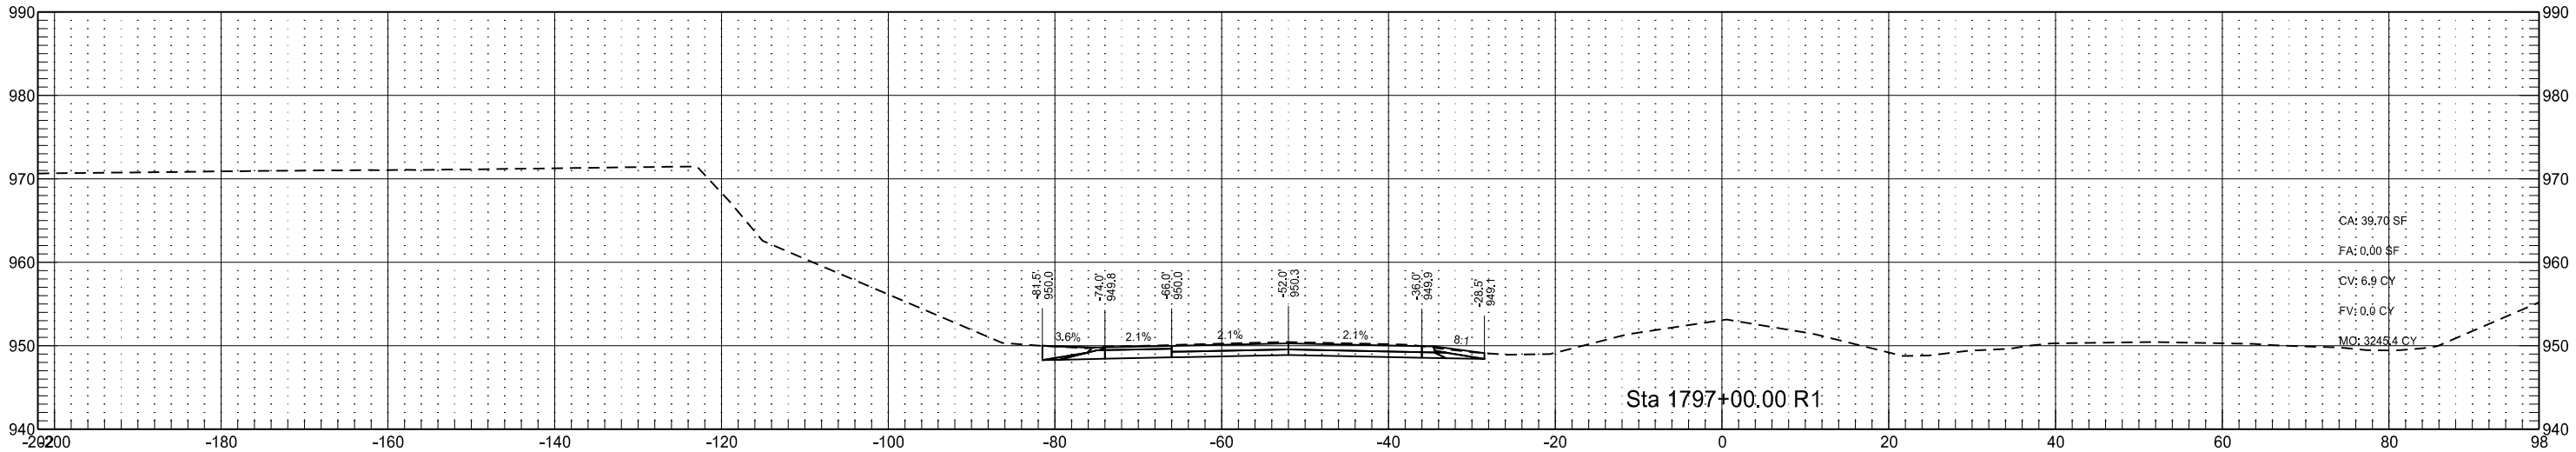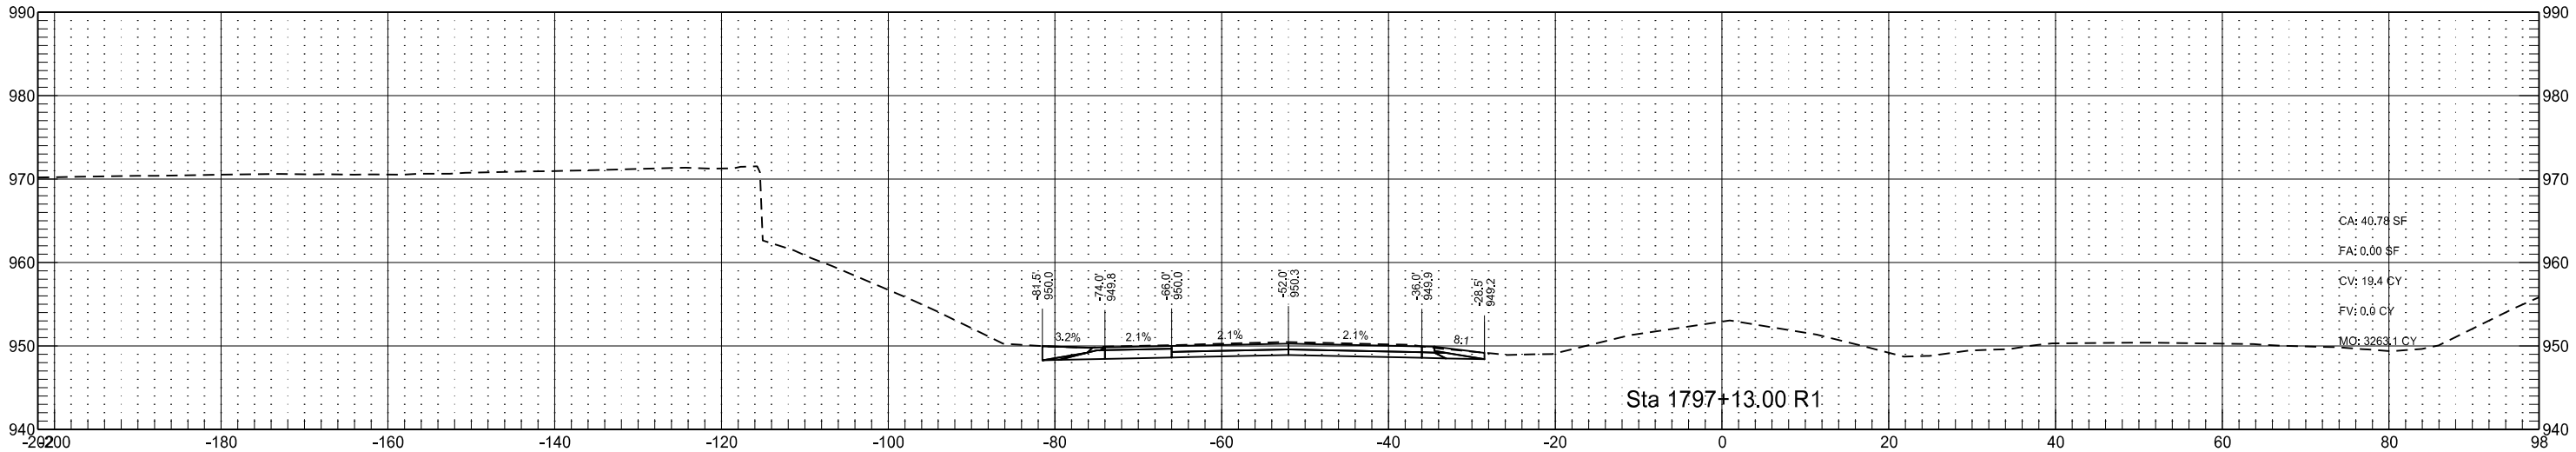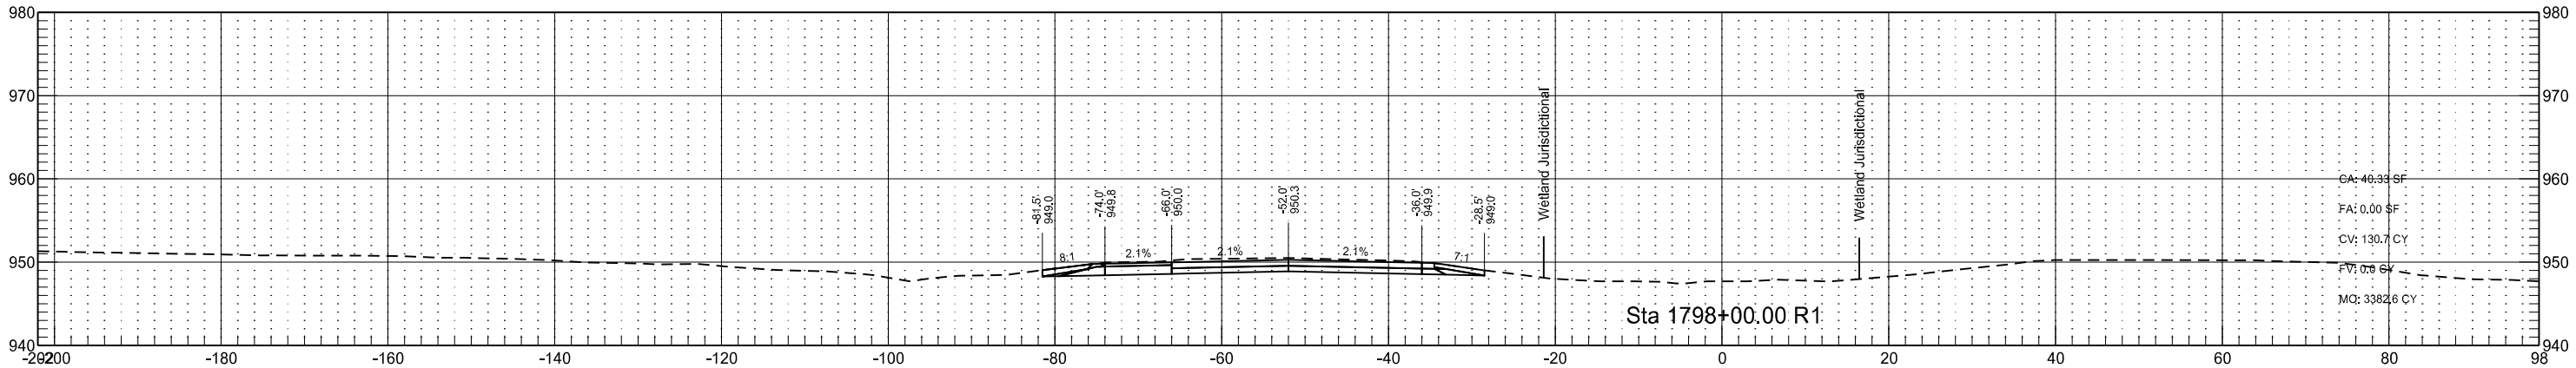

Interstate 29 - Southbound
(SCL29)

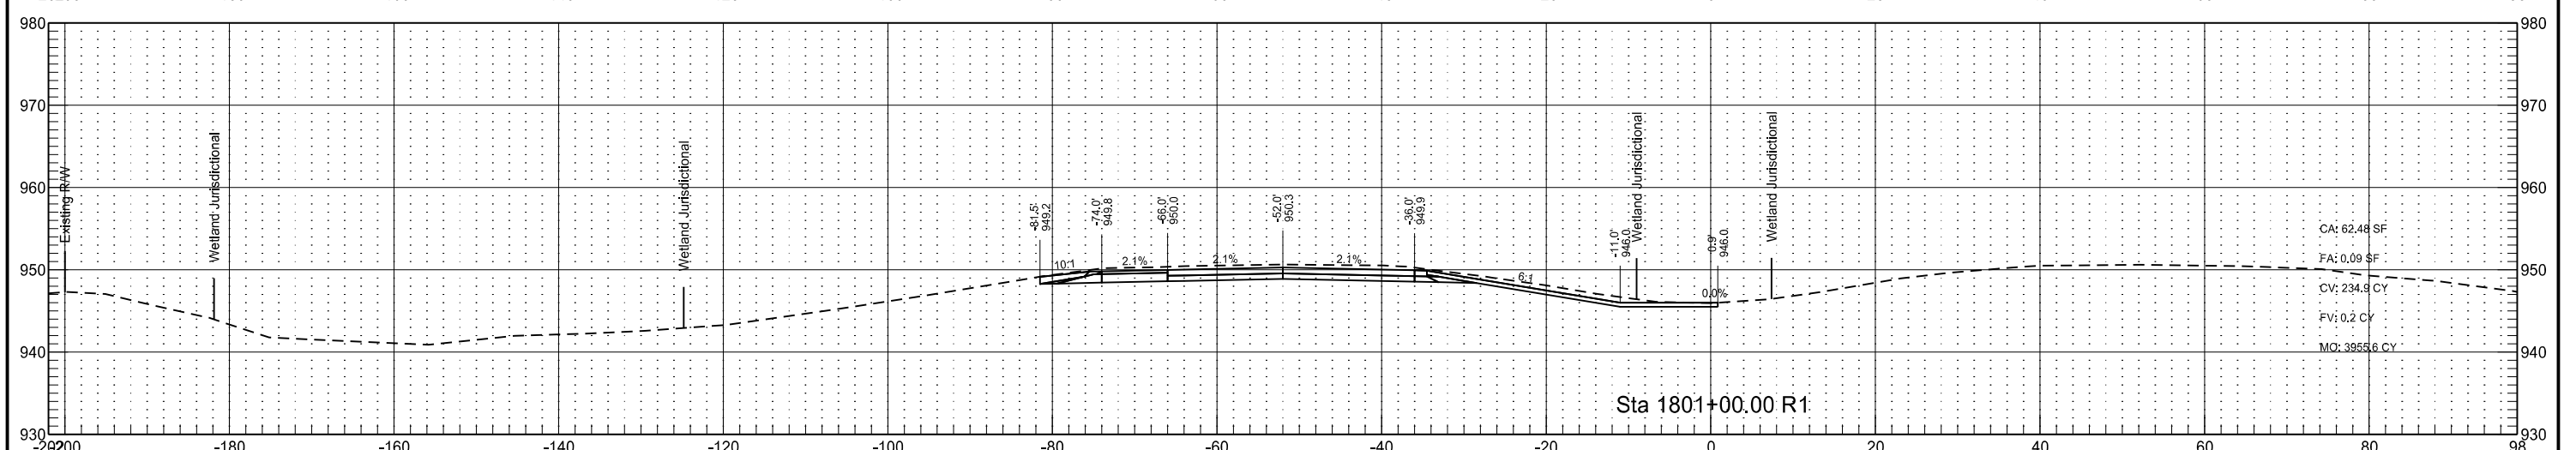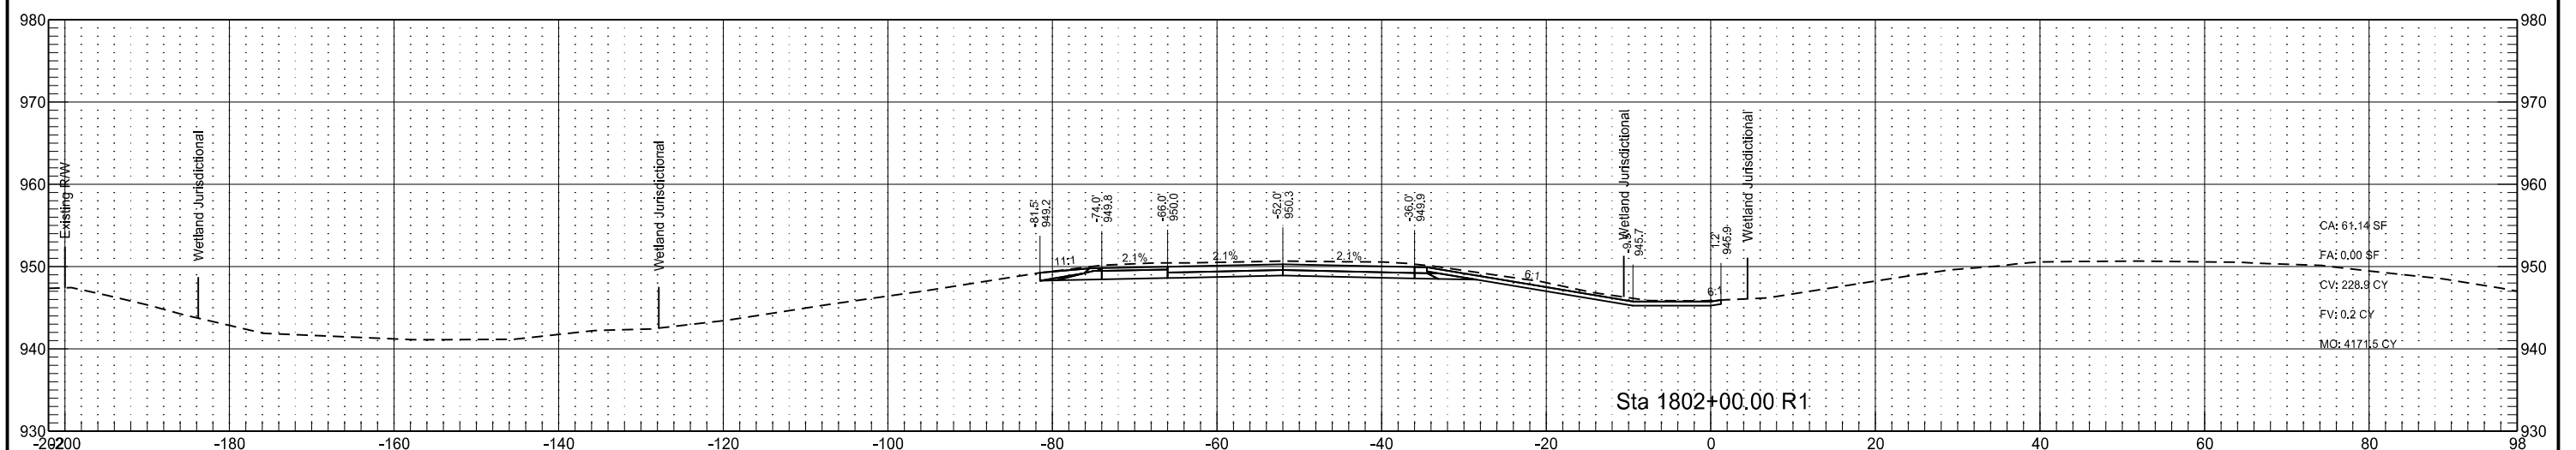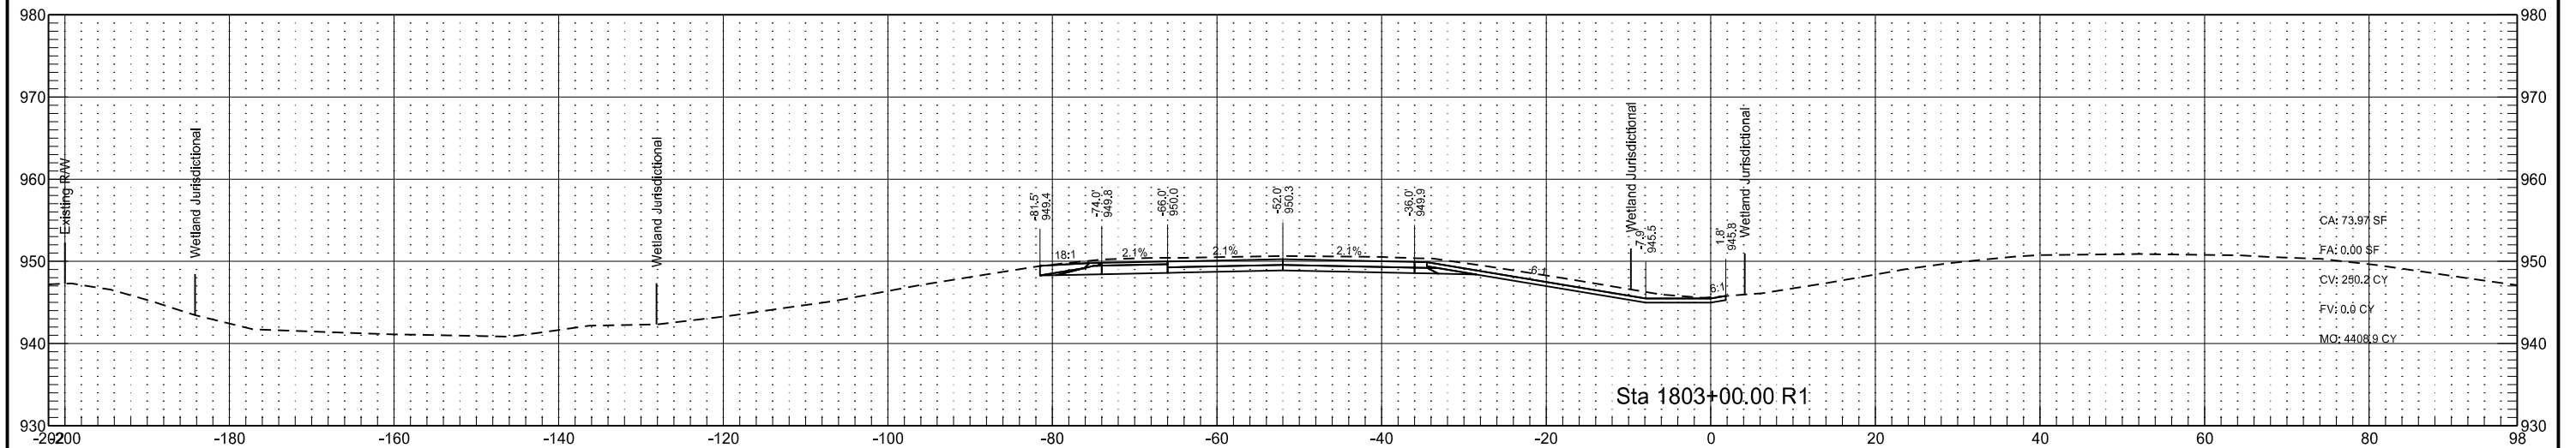

Interstate 29 - Southbound
(SCL29)

STATE

PROJECT NO.

SECTION
NO.




SHEET
NO.

ND

IM-8-029(170)033




200

17

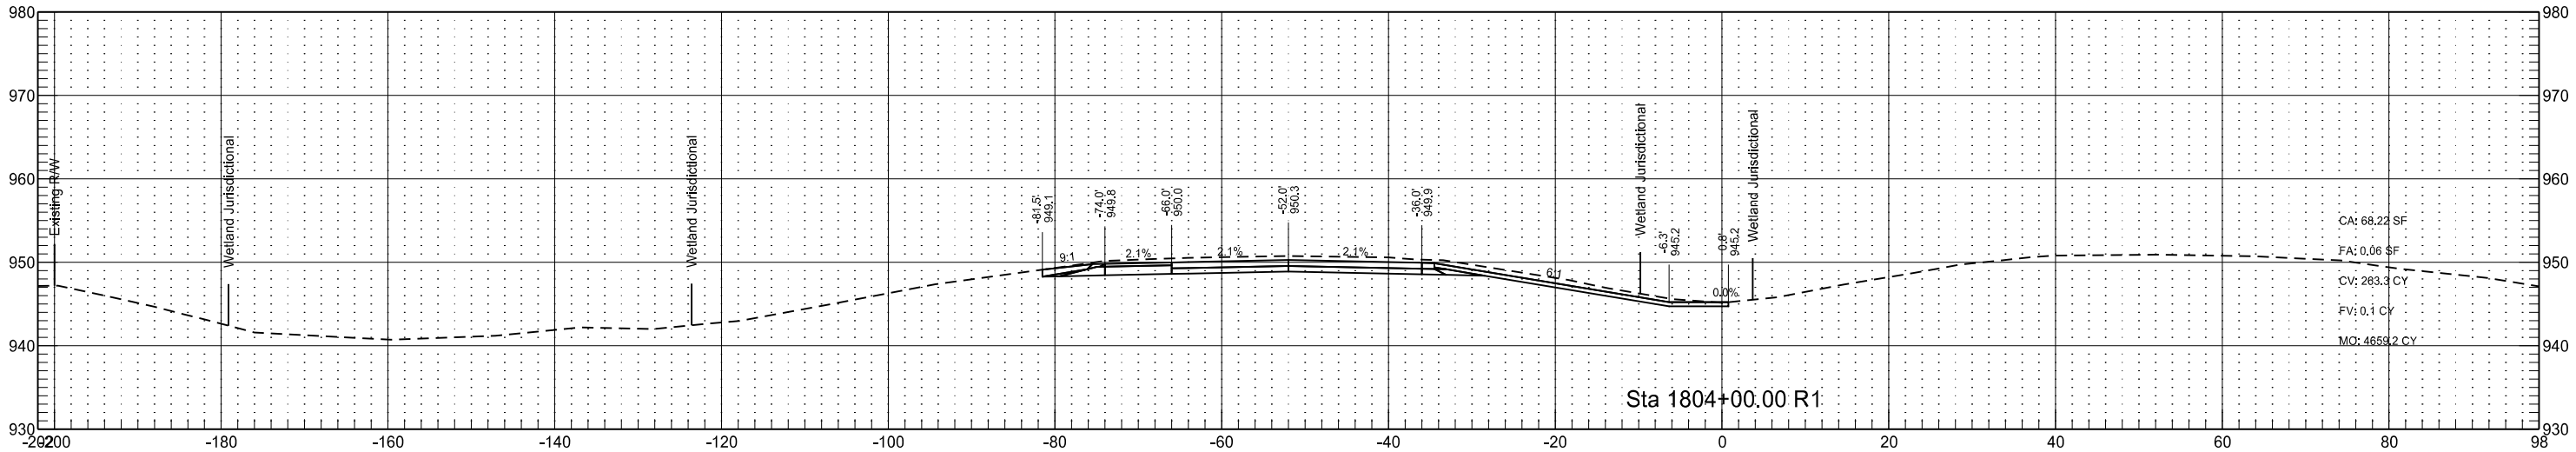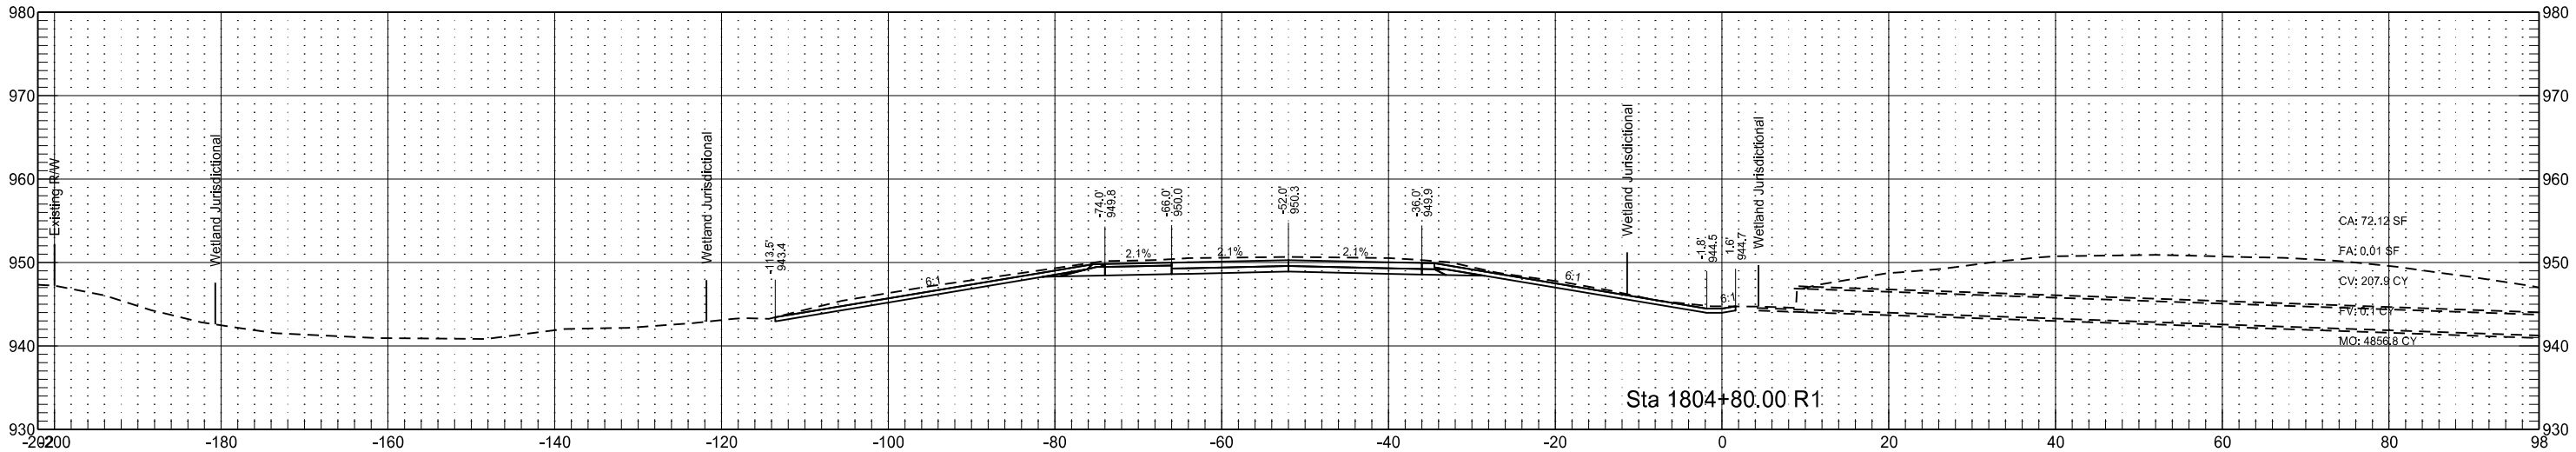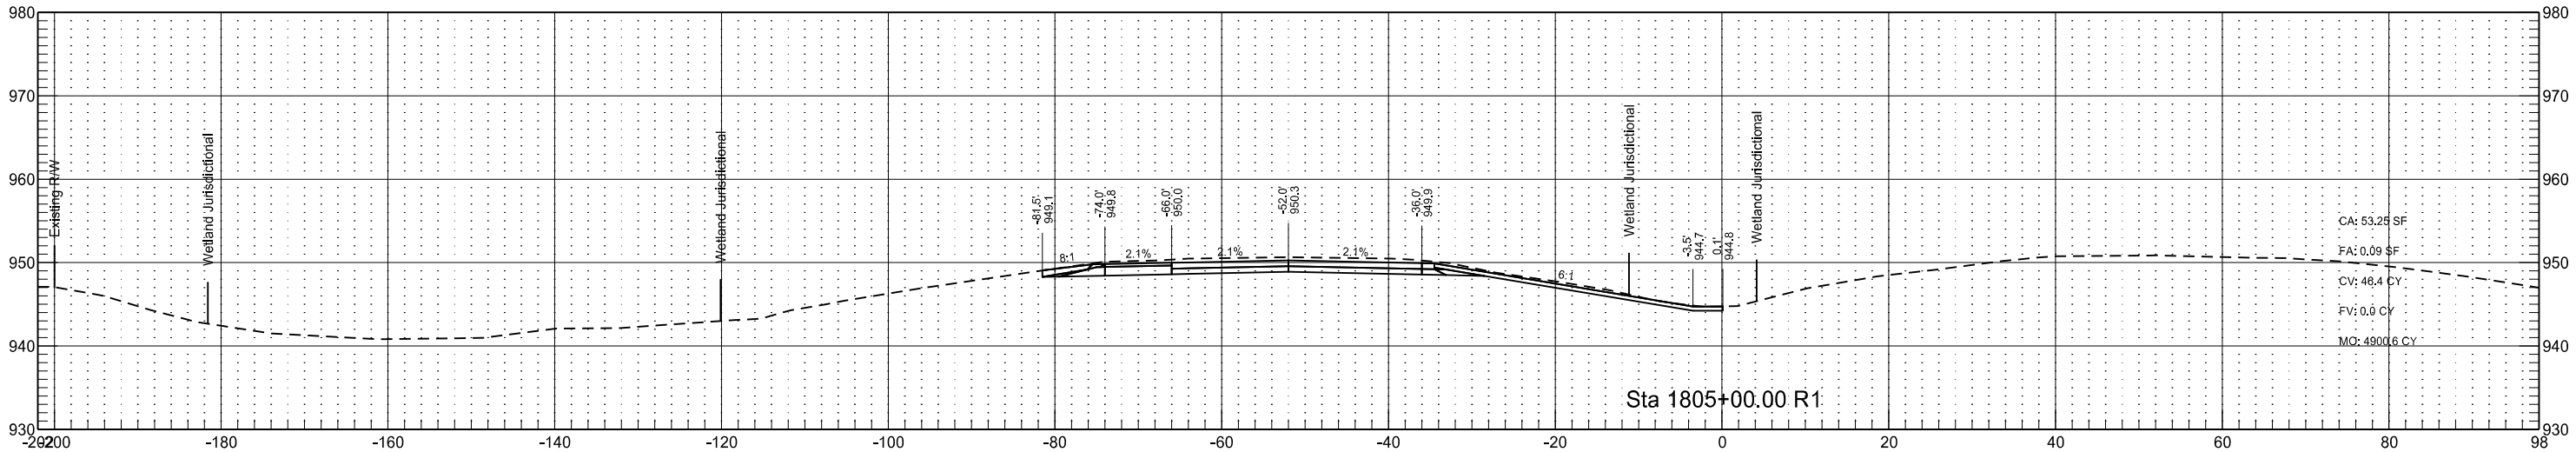

Interstate 29 - Southbound
(SCL29)

	STATE	PROJECT NO.	SECTION NO.	SHEET NO.
	ND	IM-8-029(170)033	200	18

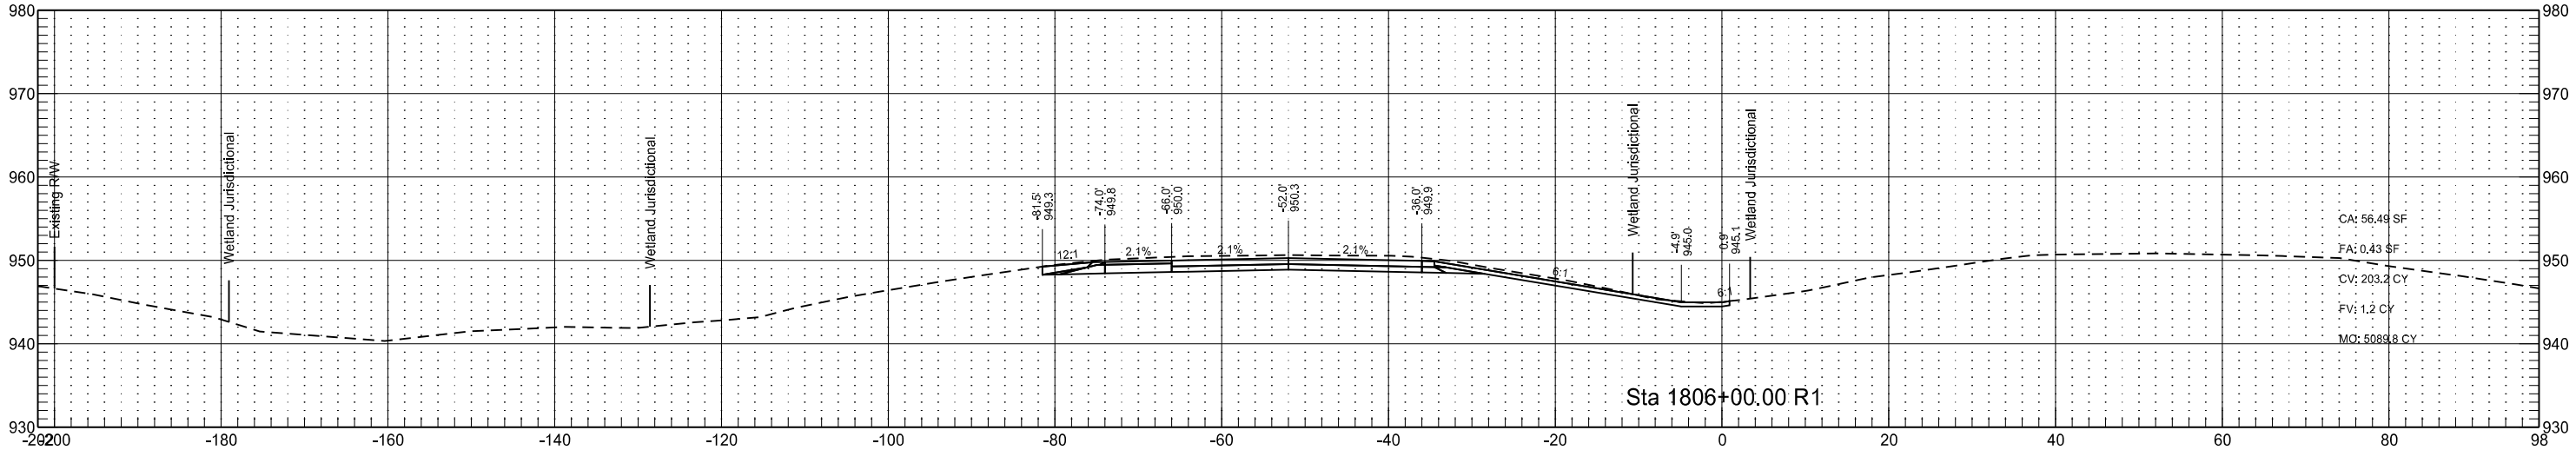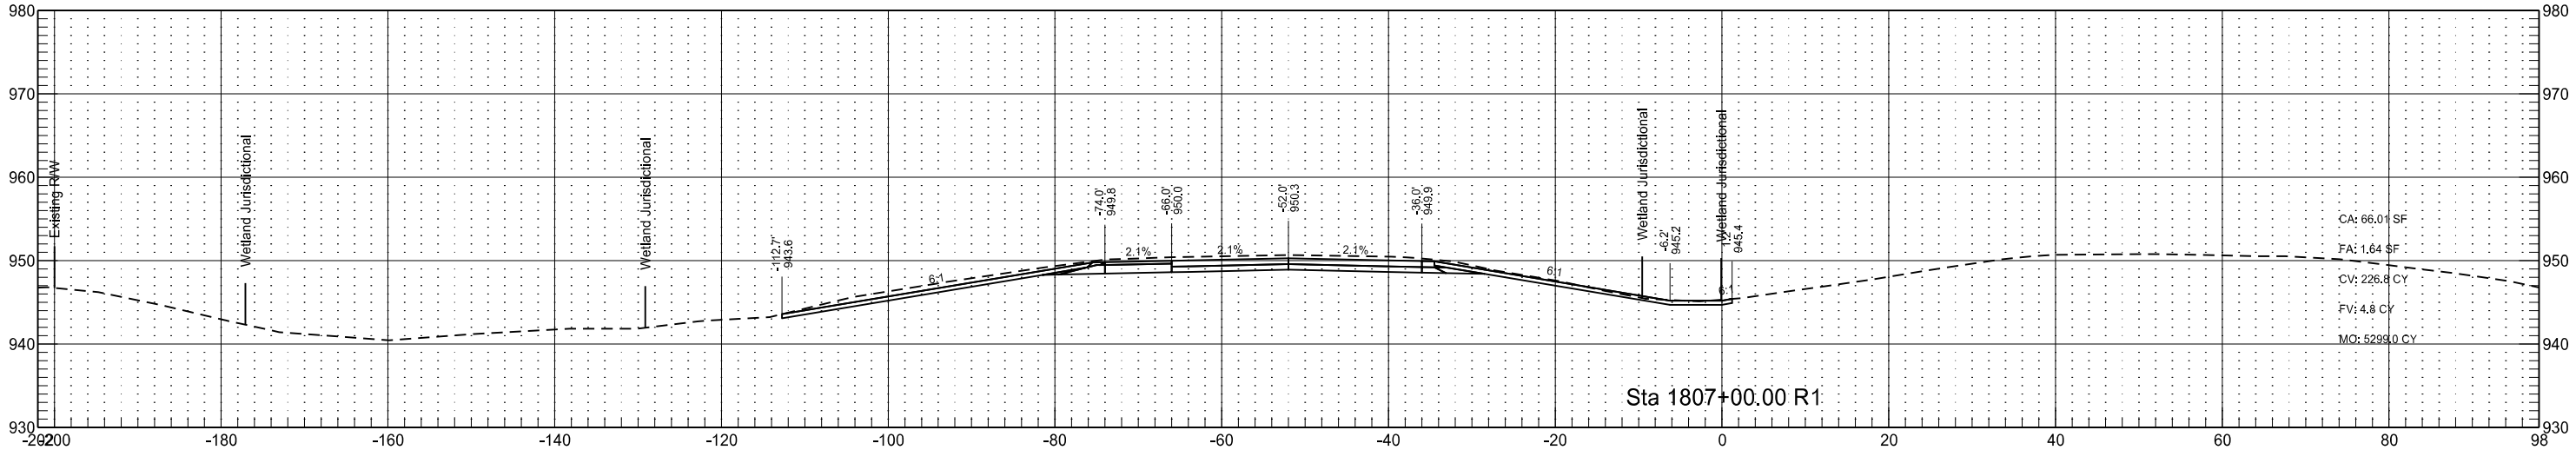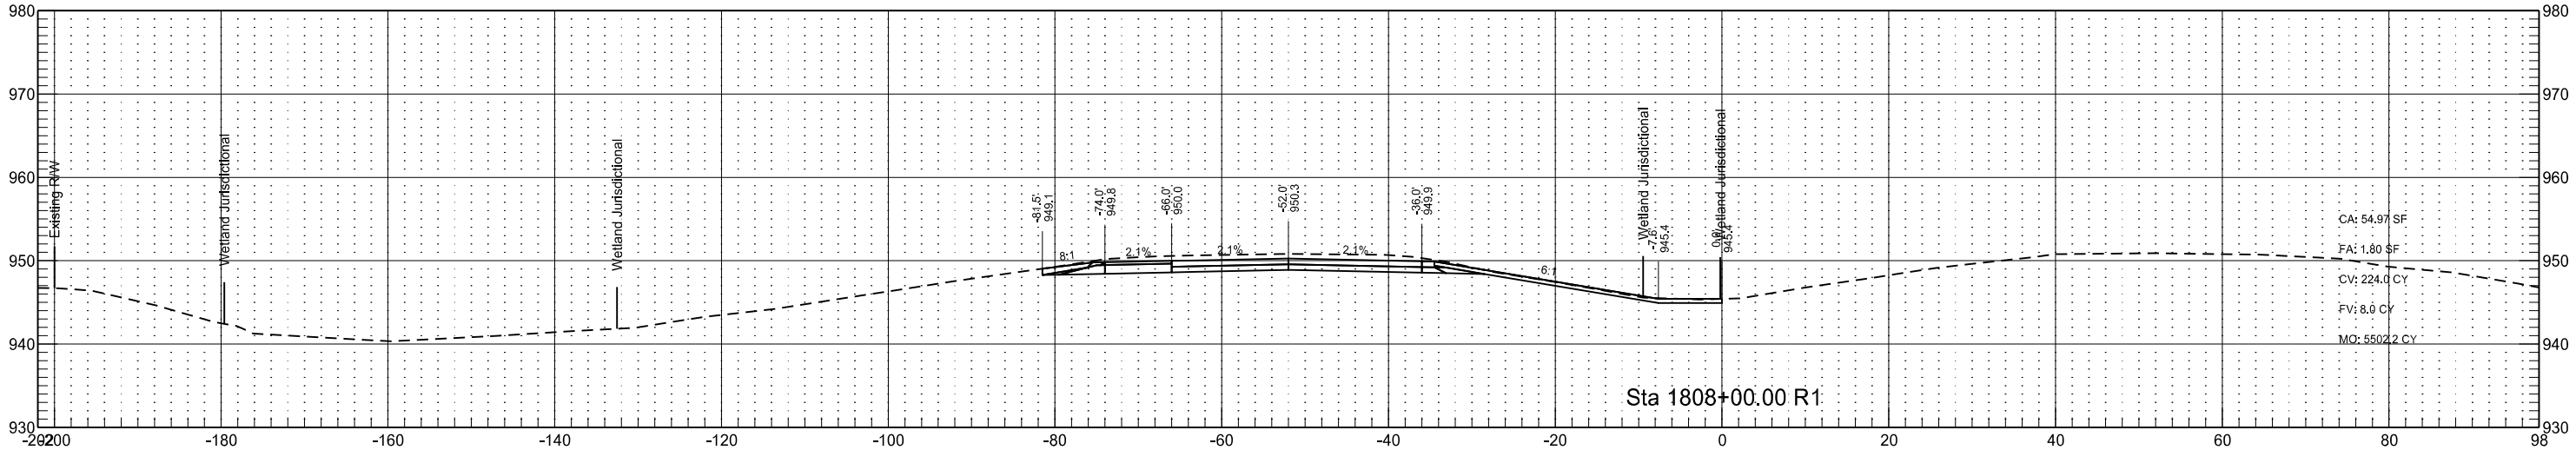

Interstate 29 - Southbound
(SCL29)

STATE

PROJECT NO.

SECTION
NO.




SHEET
NO.

ND

IM-8-029(170)033




200

19

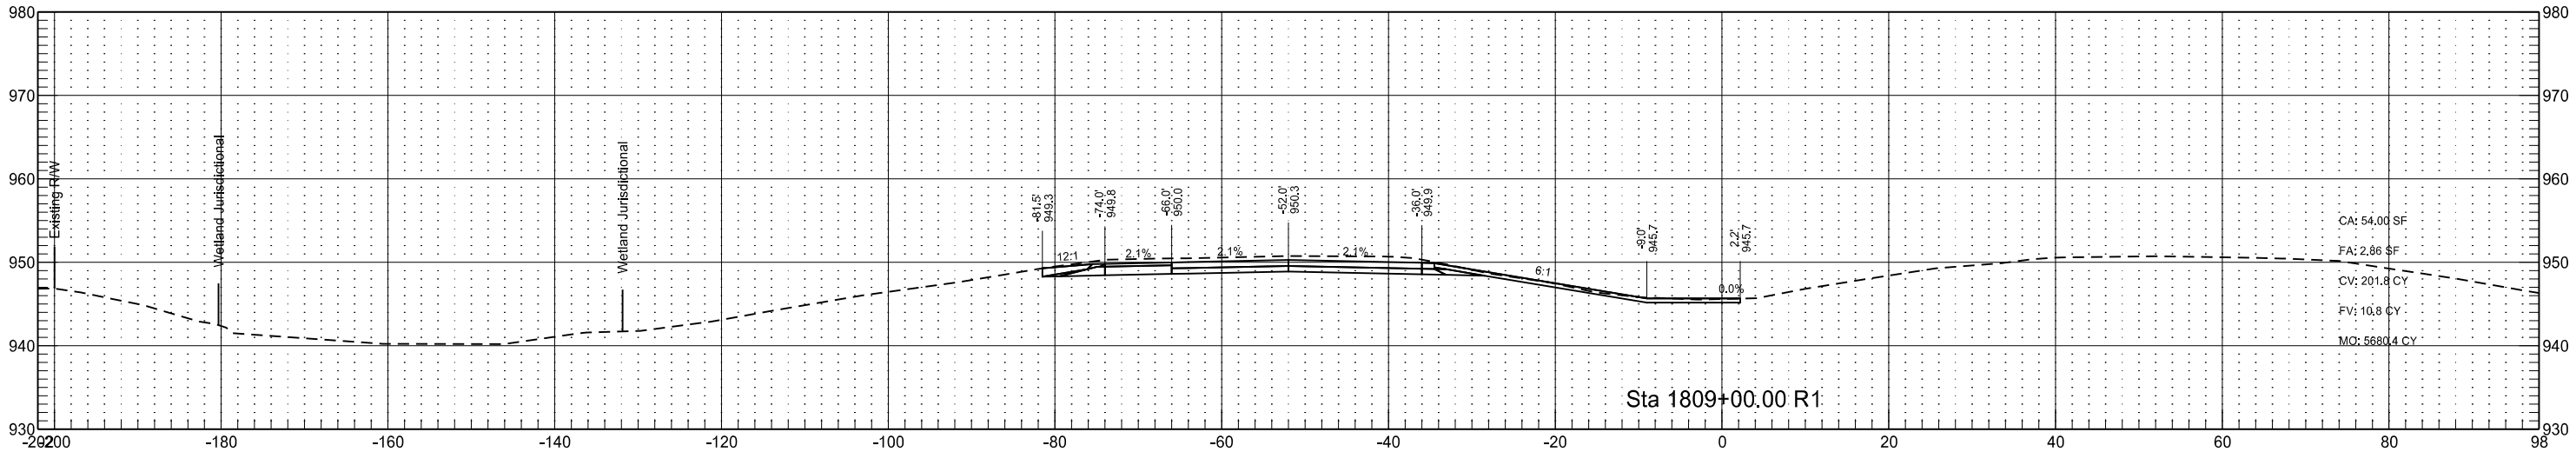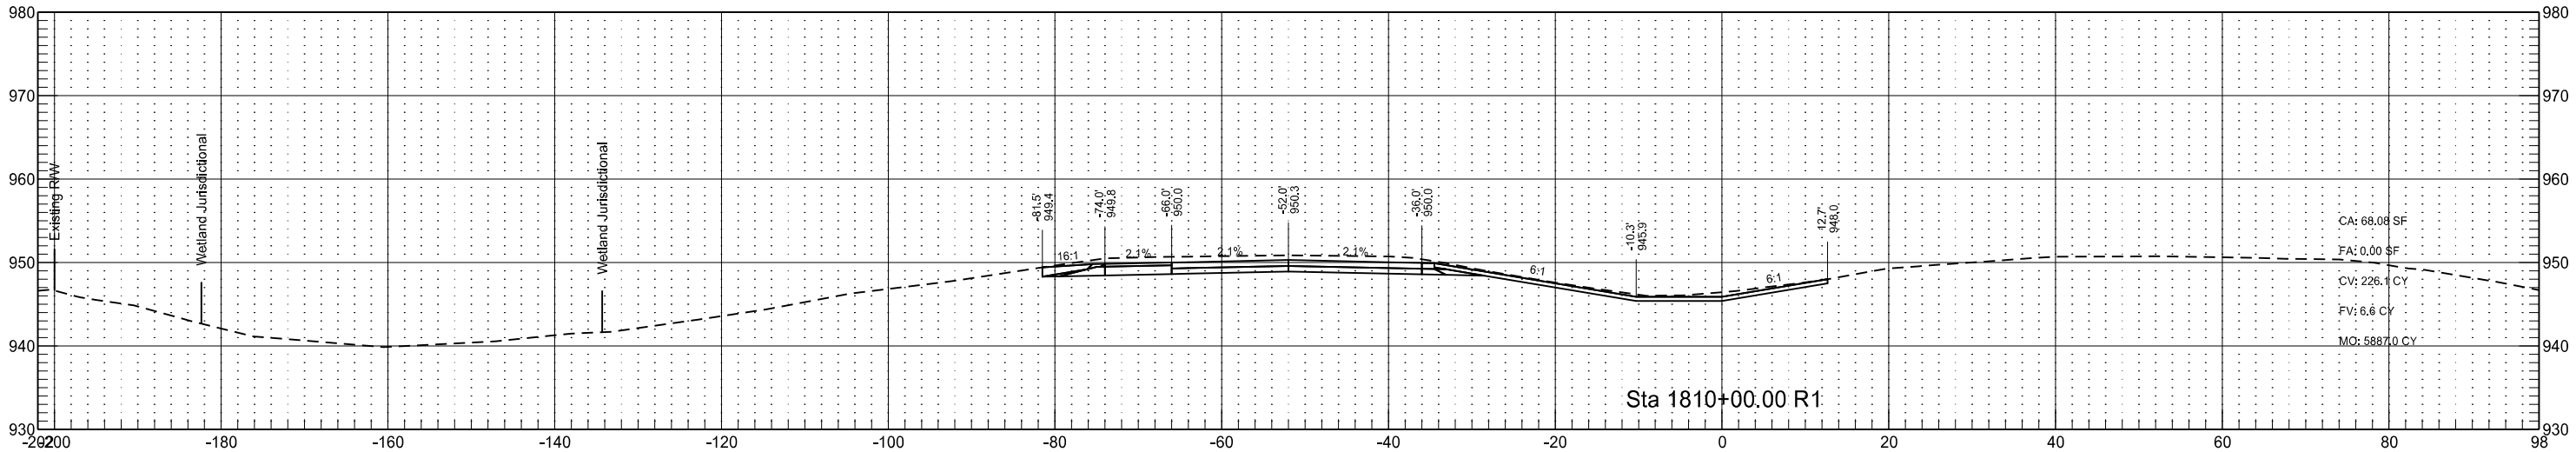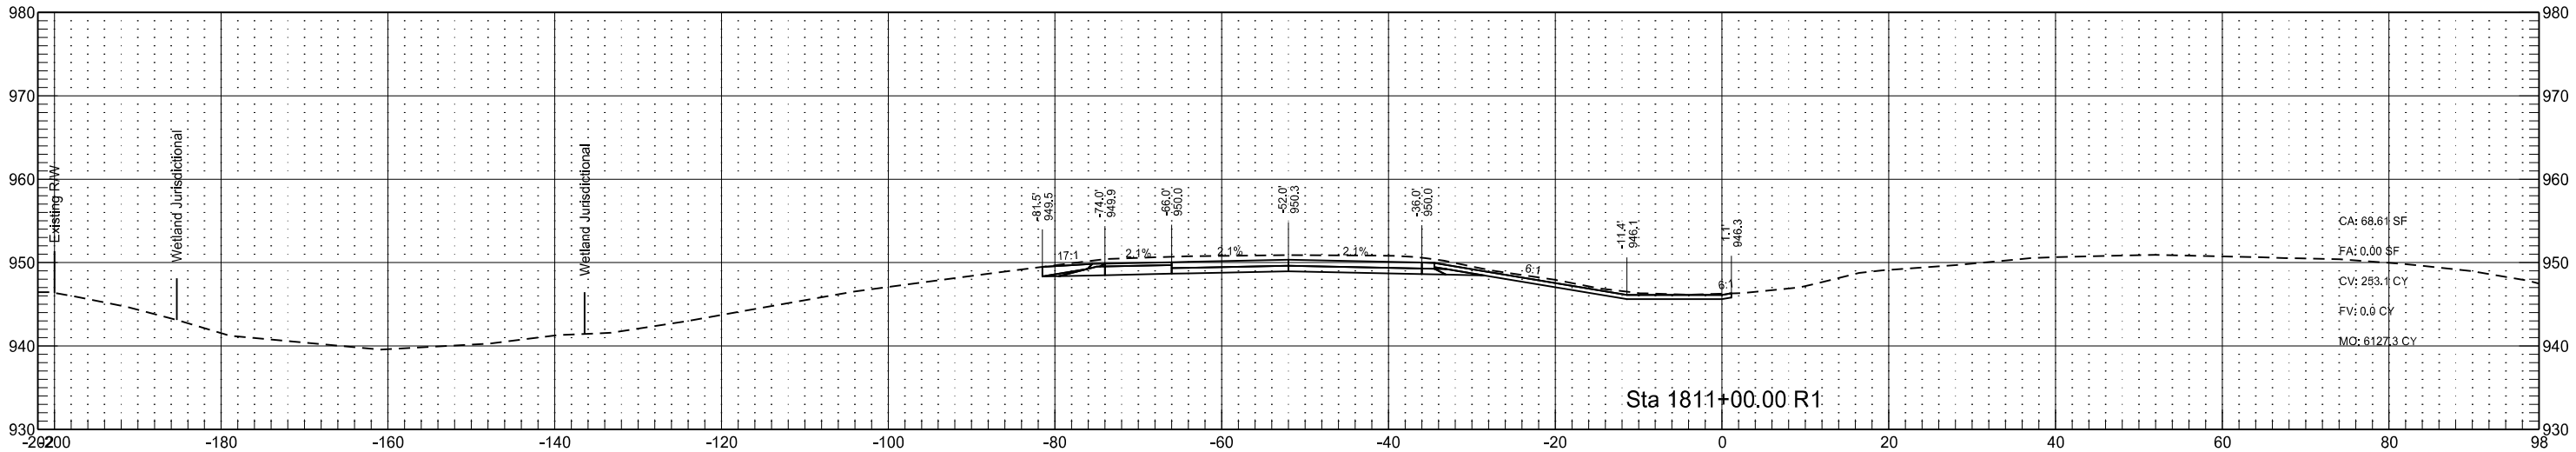




Interstate 29 - Southbound
(SCL29)

	STATE	PROJECT NO.	SECTION NO.	SHEET NO.
	ND	IM-8-029(170)033	200	20

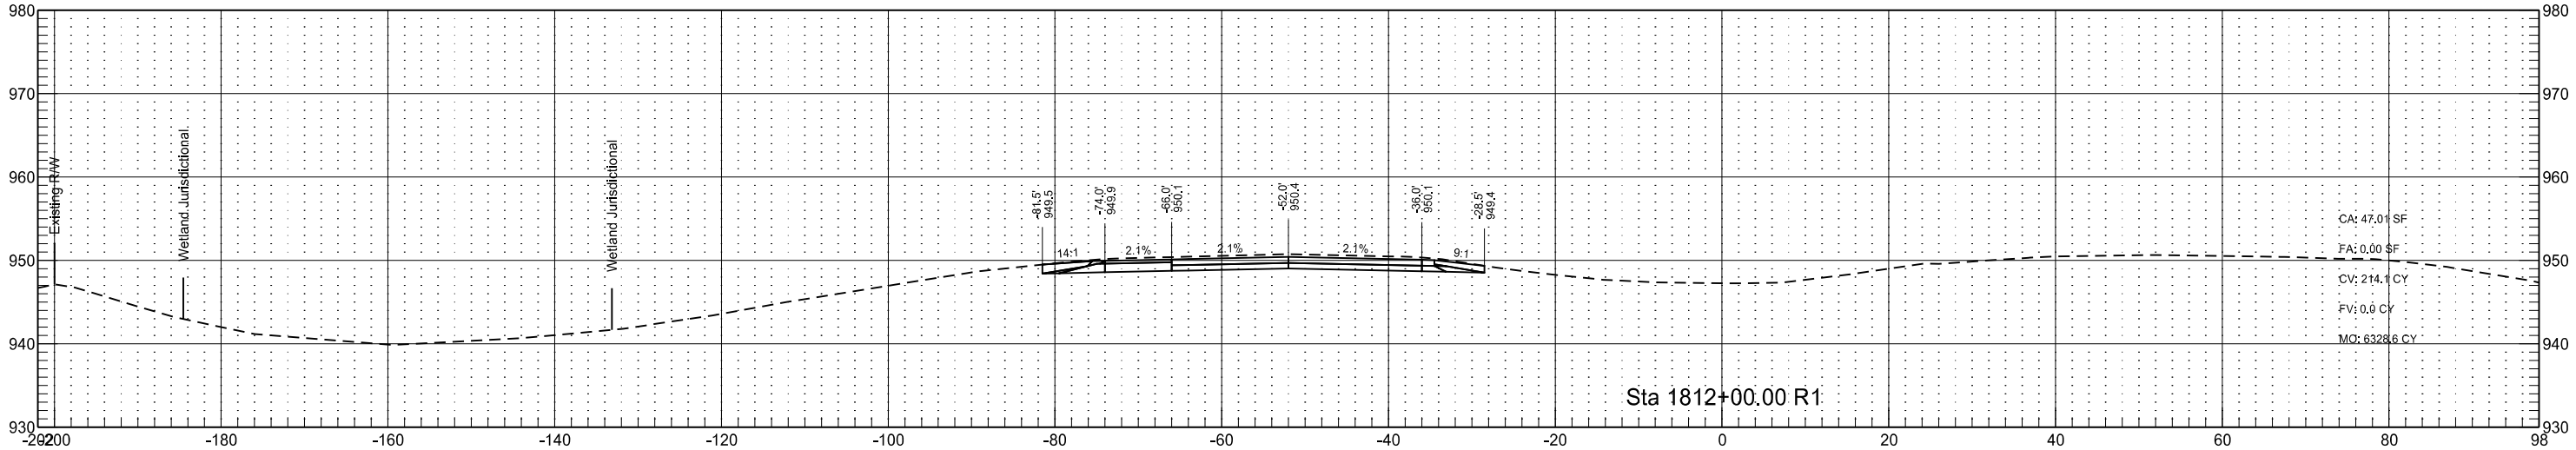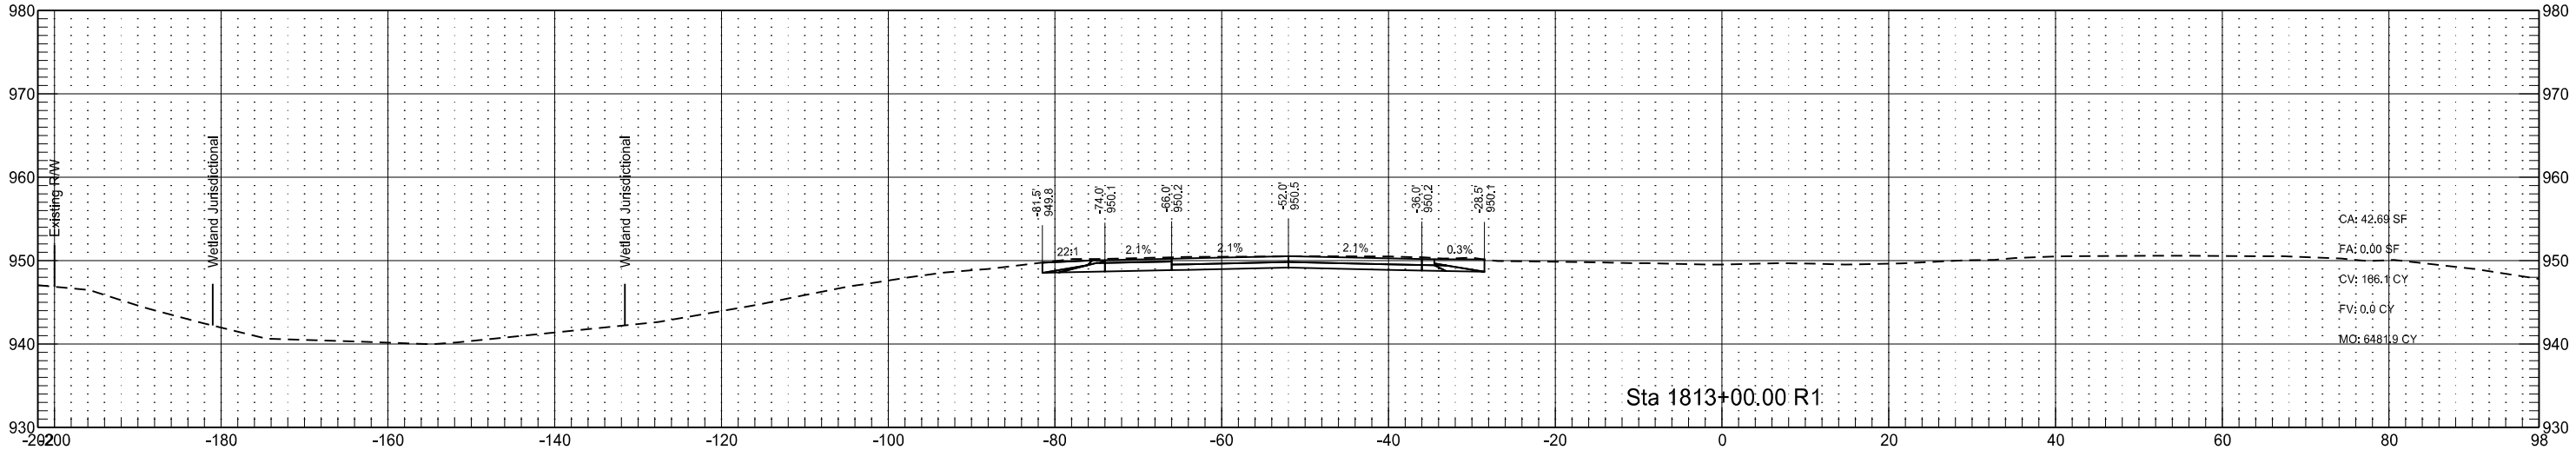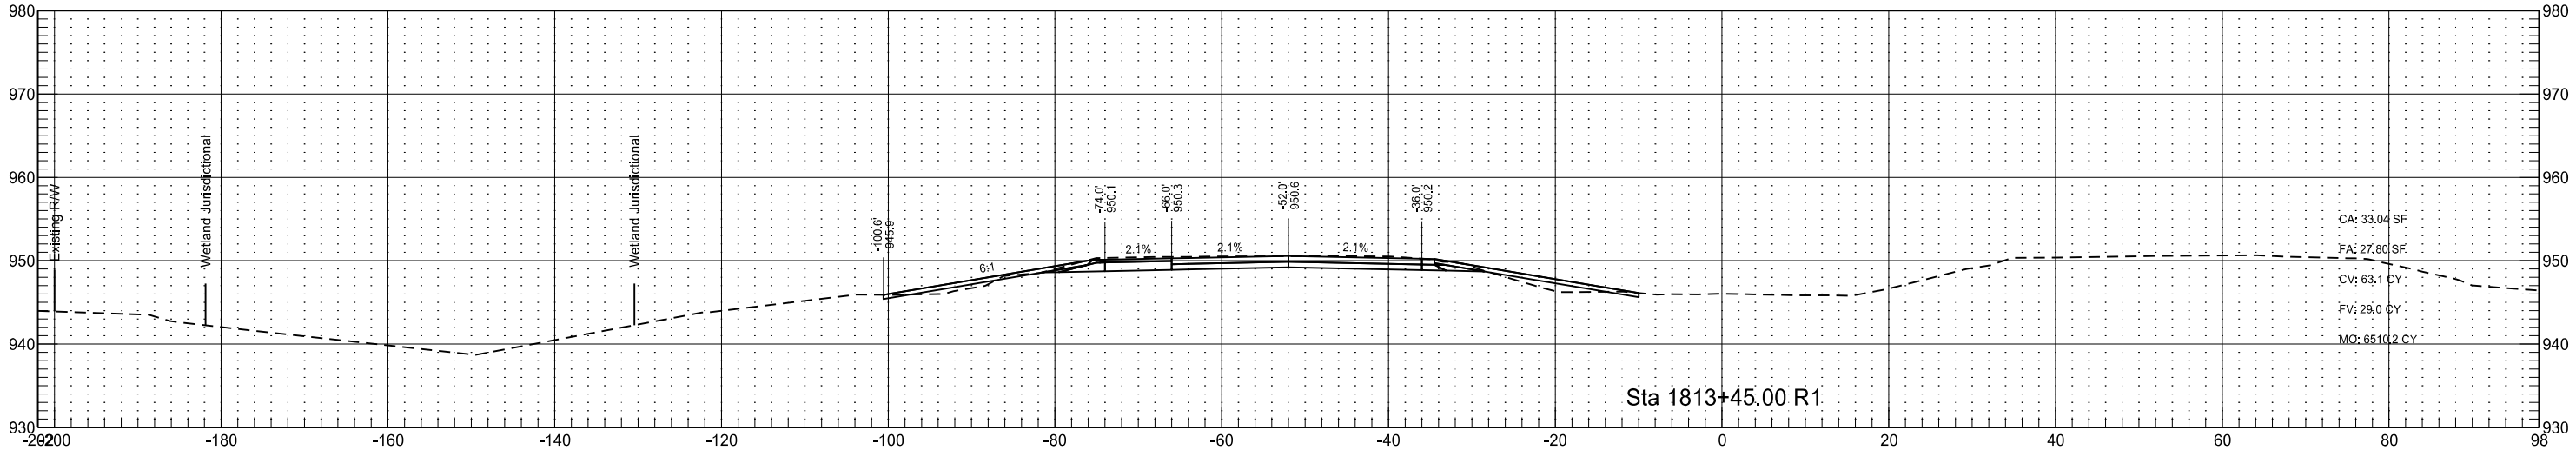

Interstate 29 - Southbound
(SCL29)

	STATE	PROJECT NO.	SECTION NO.	SHEET NO.
	ND	IM-8-029(170)033	200	21

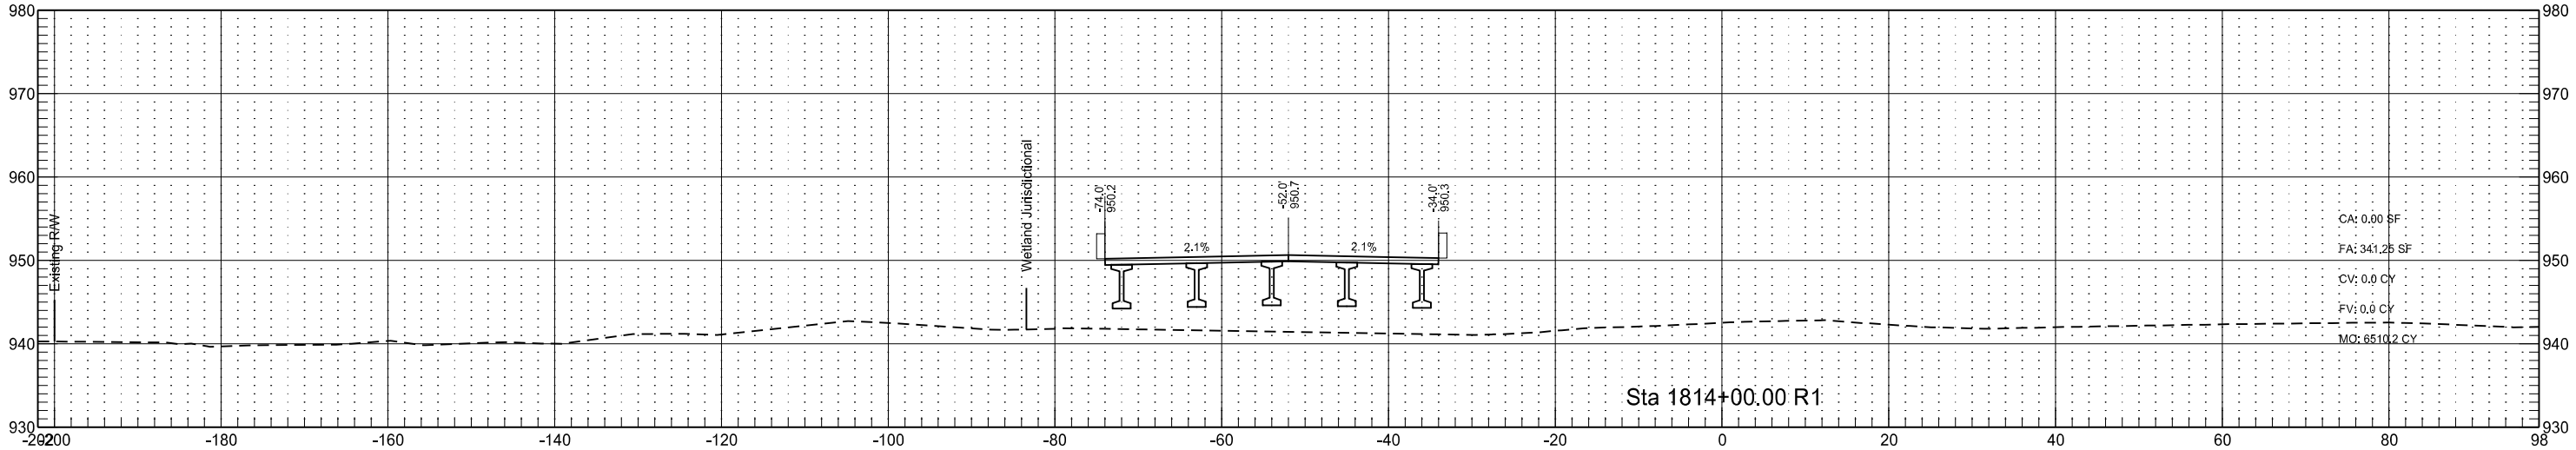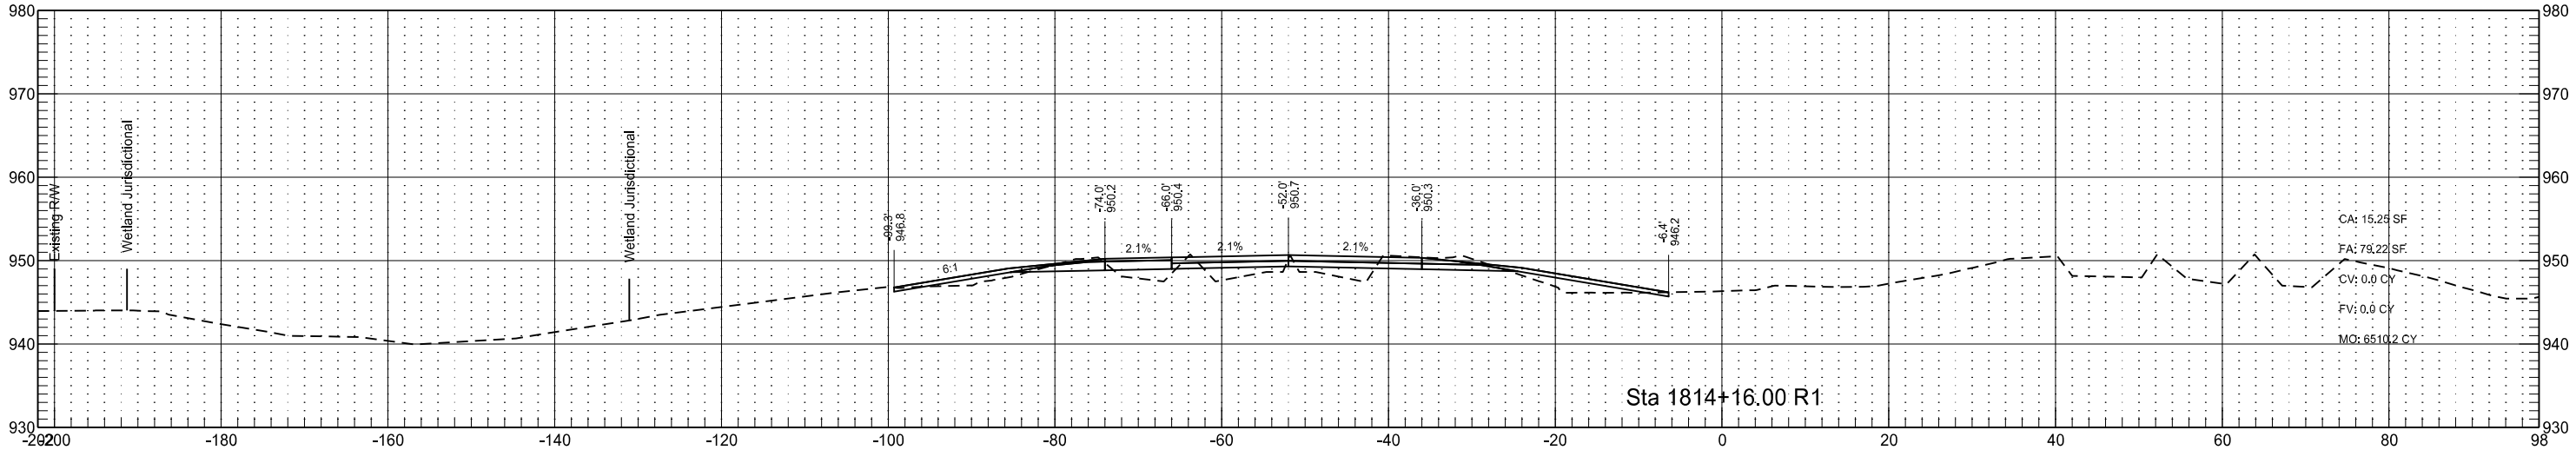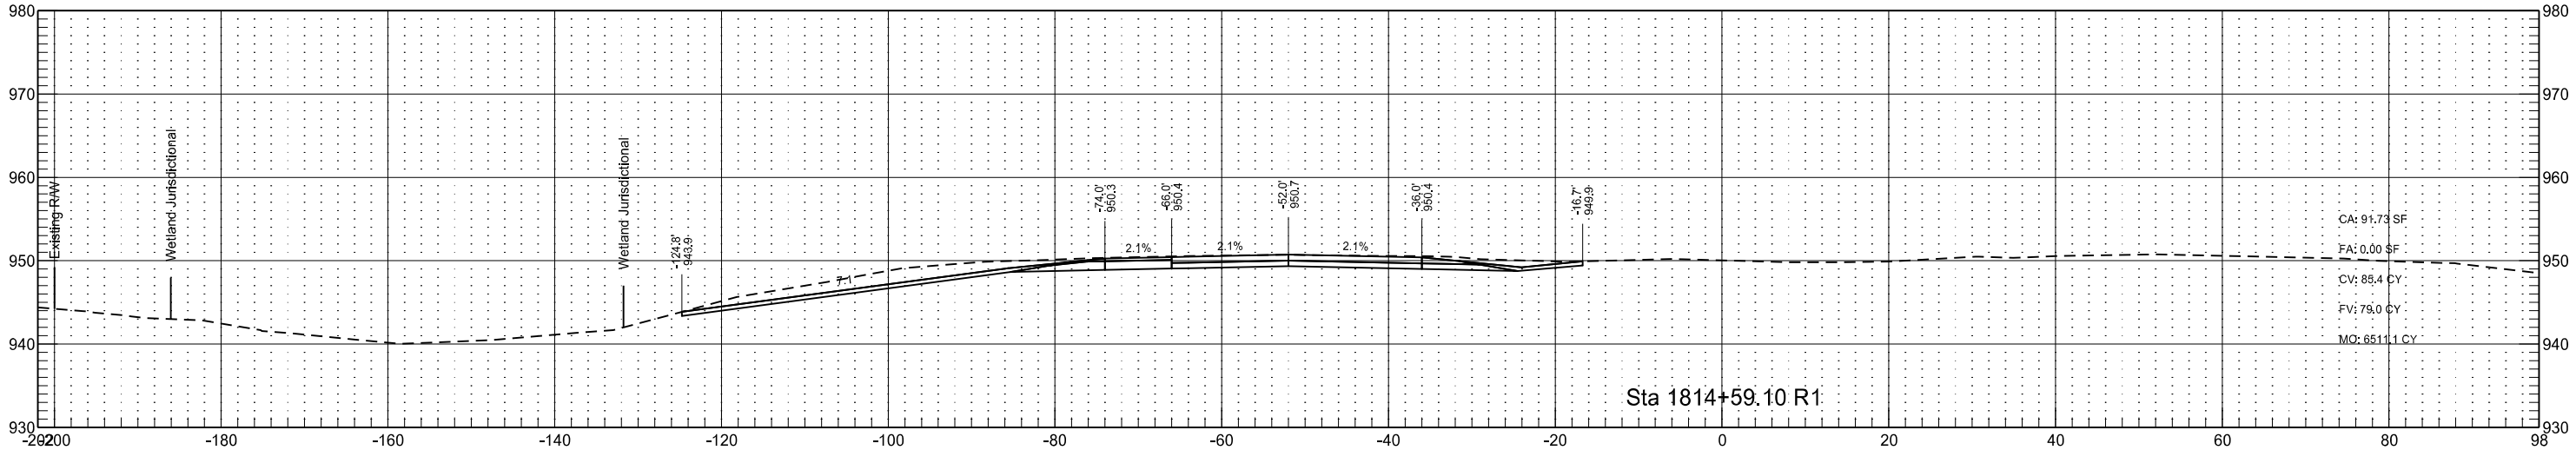

Interstate 29 - Southbound
(SCL29)

STATE

PROJECT NO.

SECTION
NO.




SHEET
NO.

ND




IM-8-029(170)033

200

22

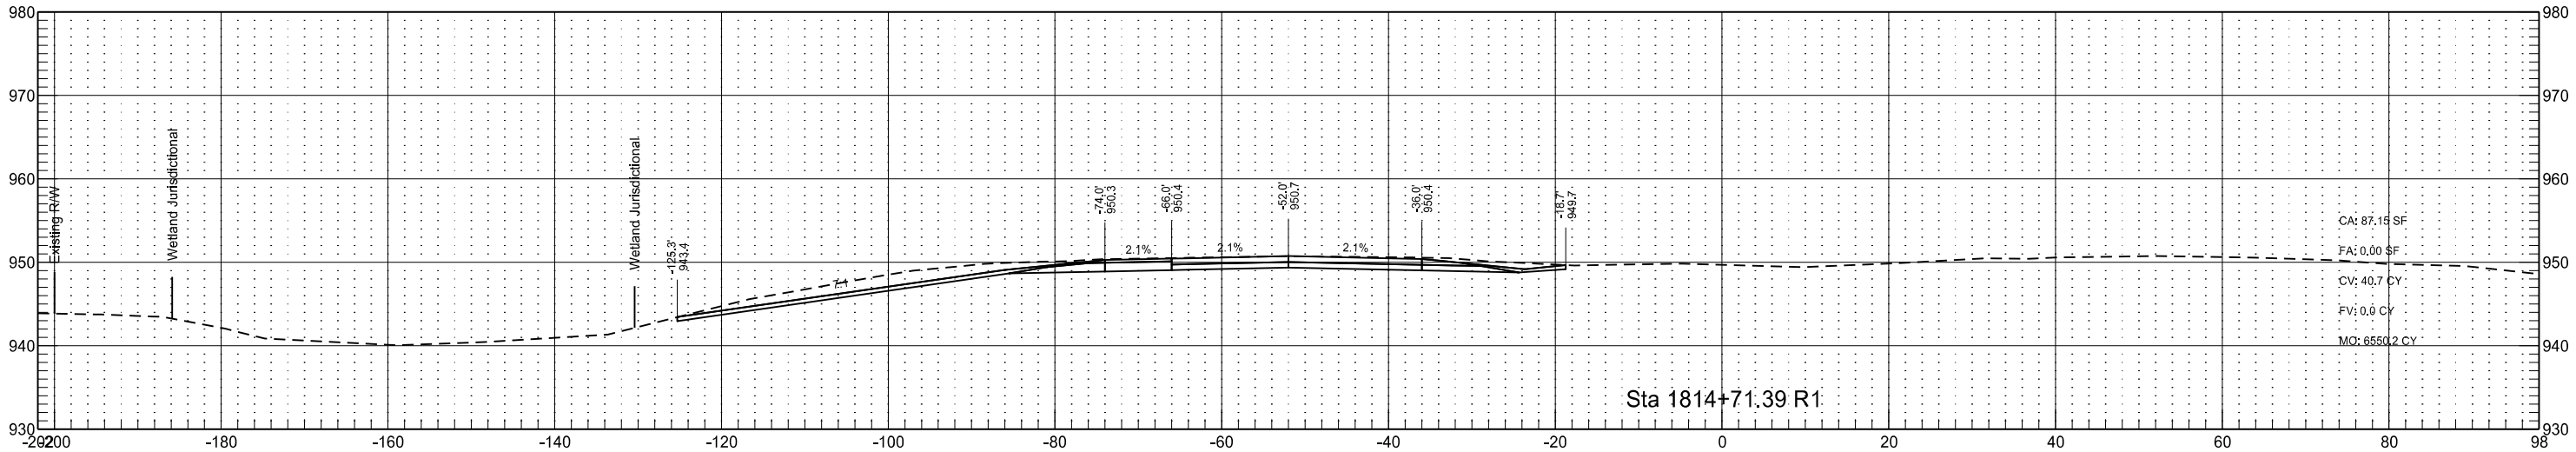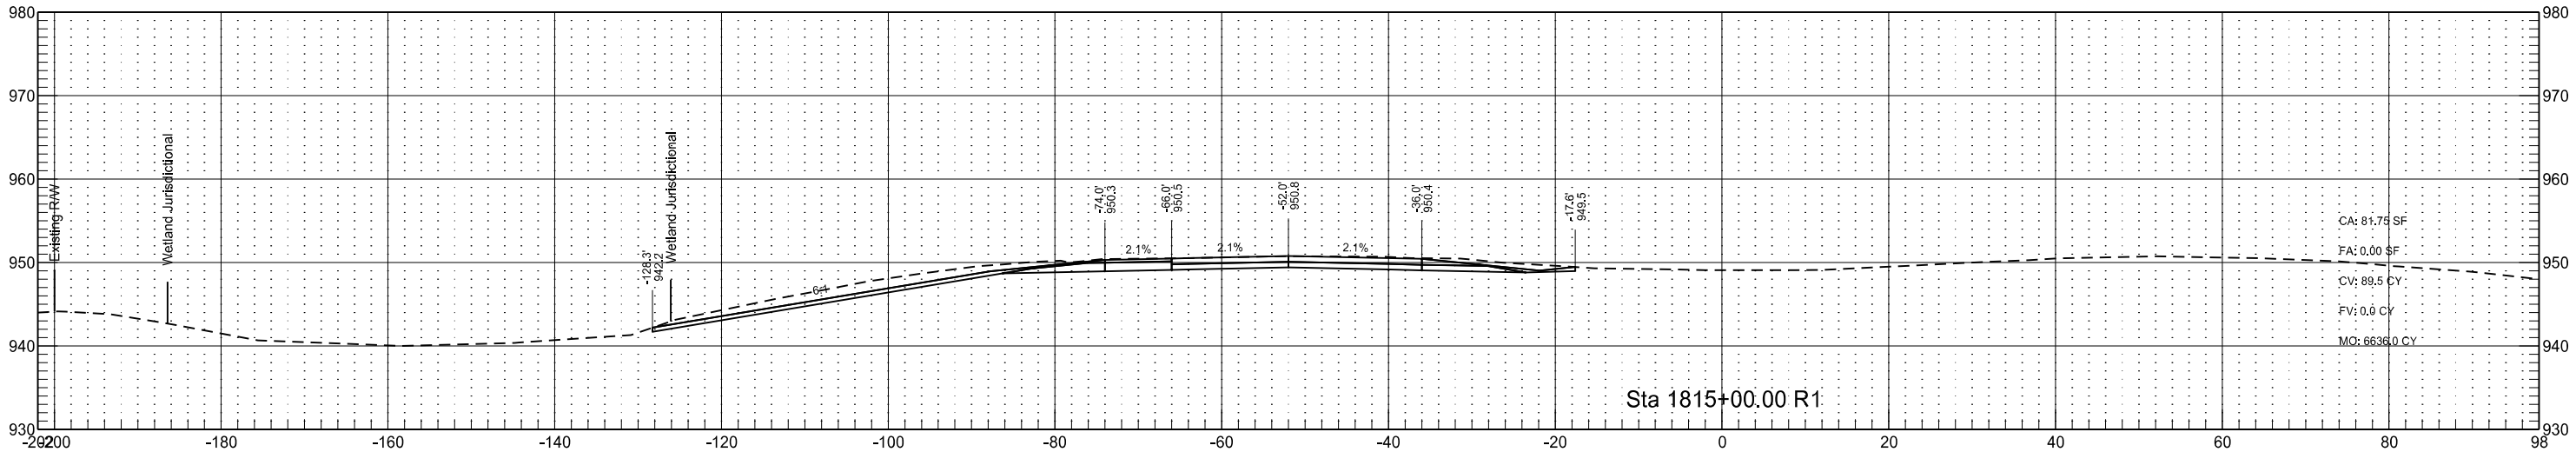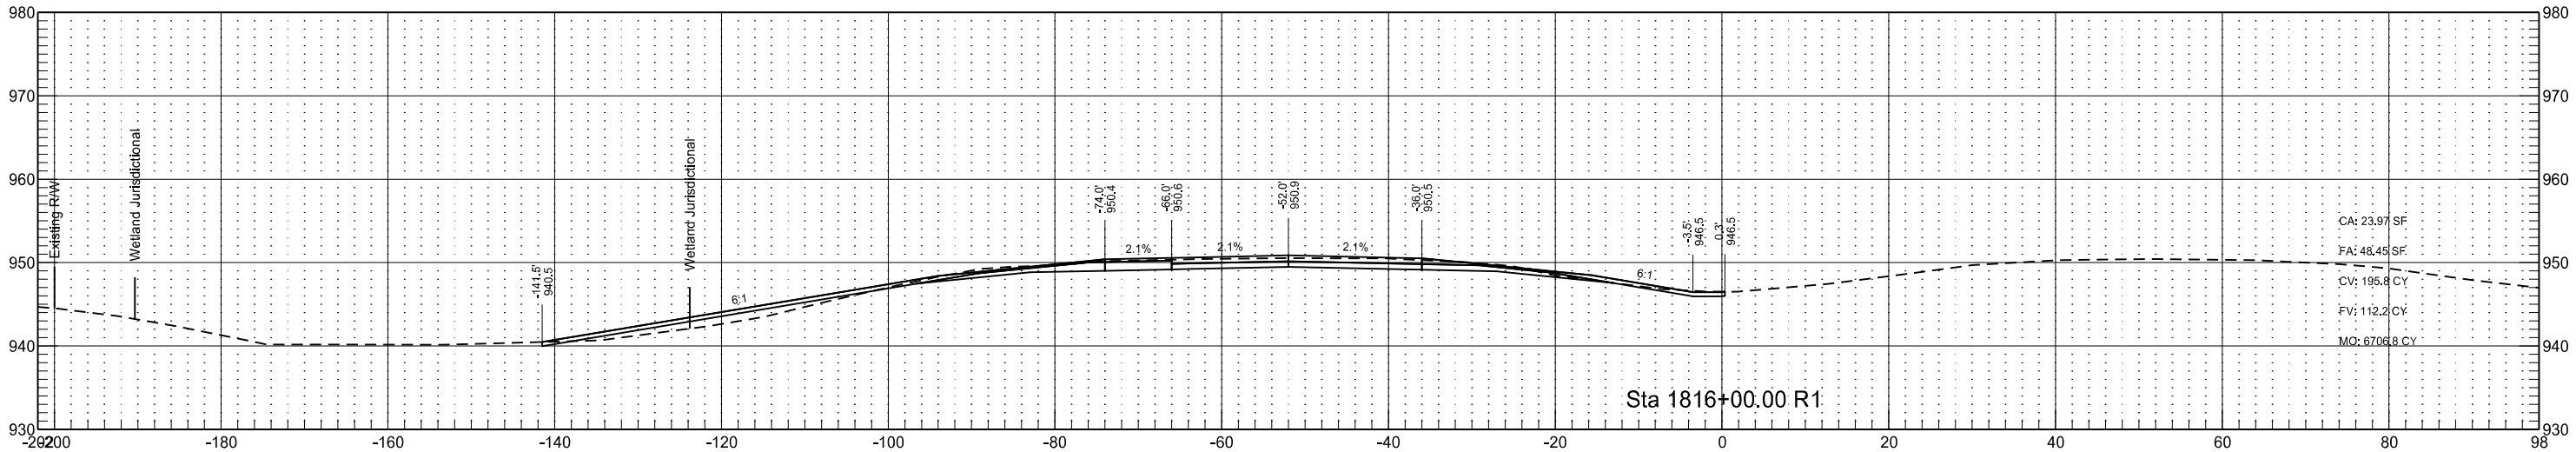

Interstate 29 - Southbound
(SCL29)

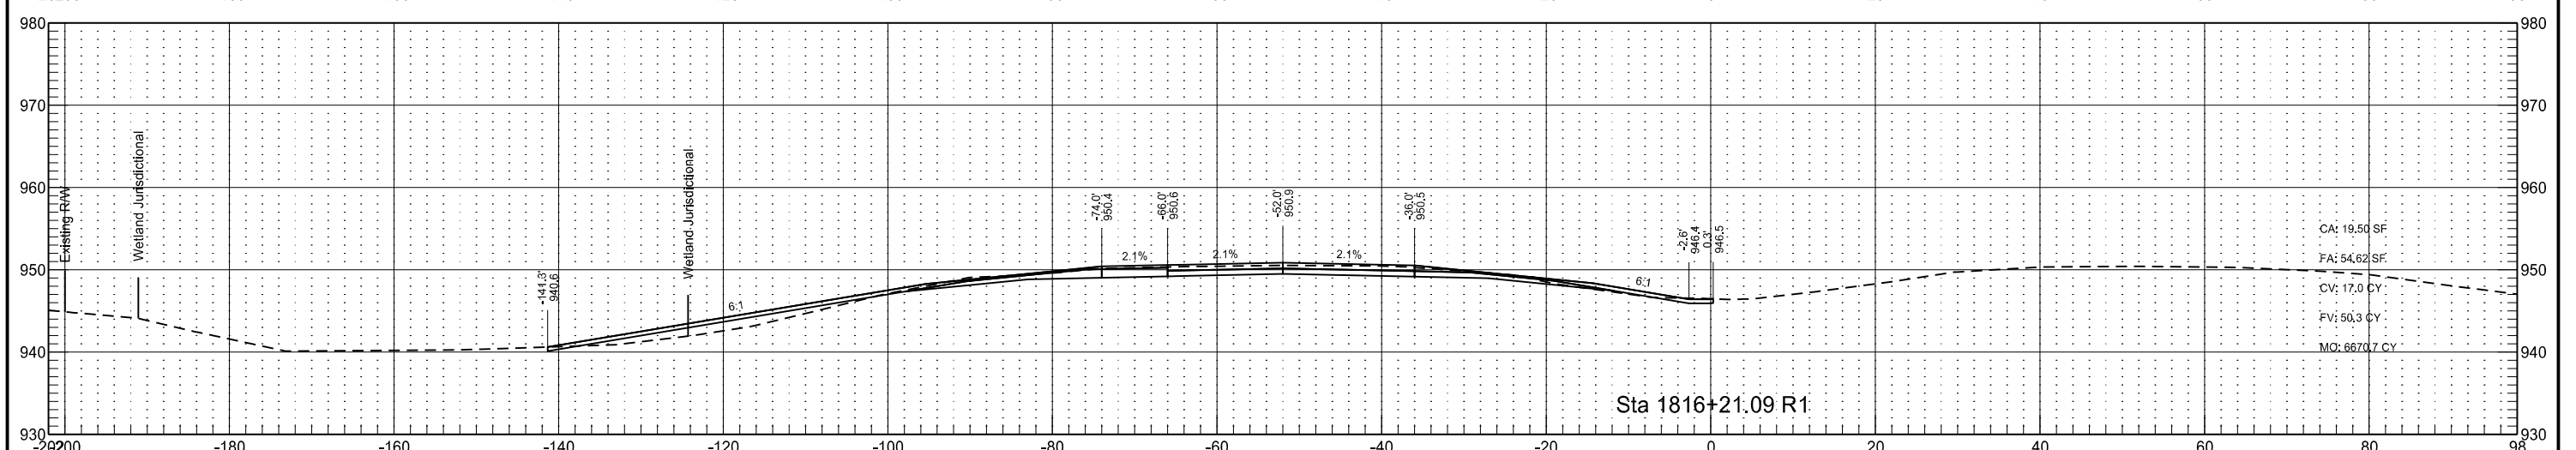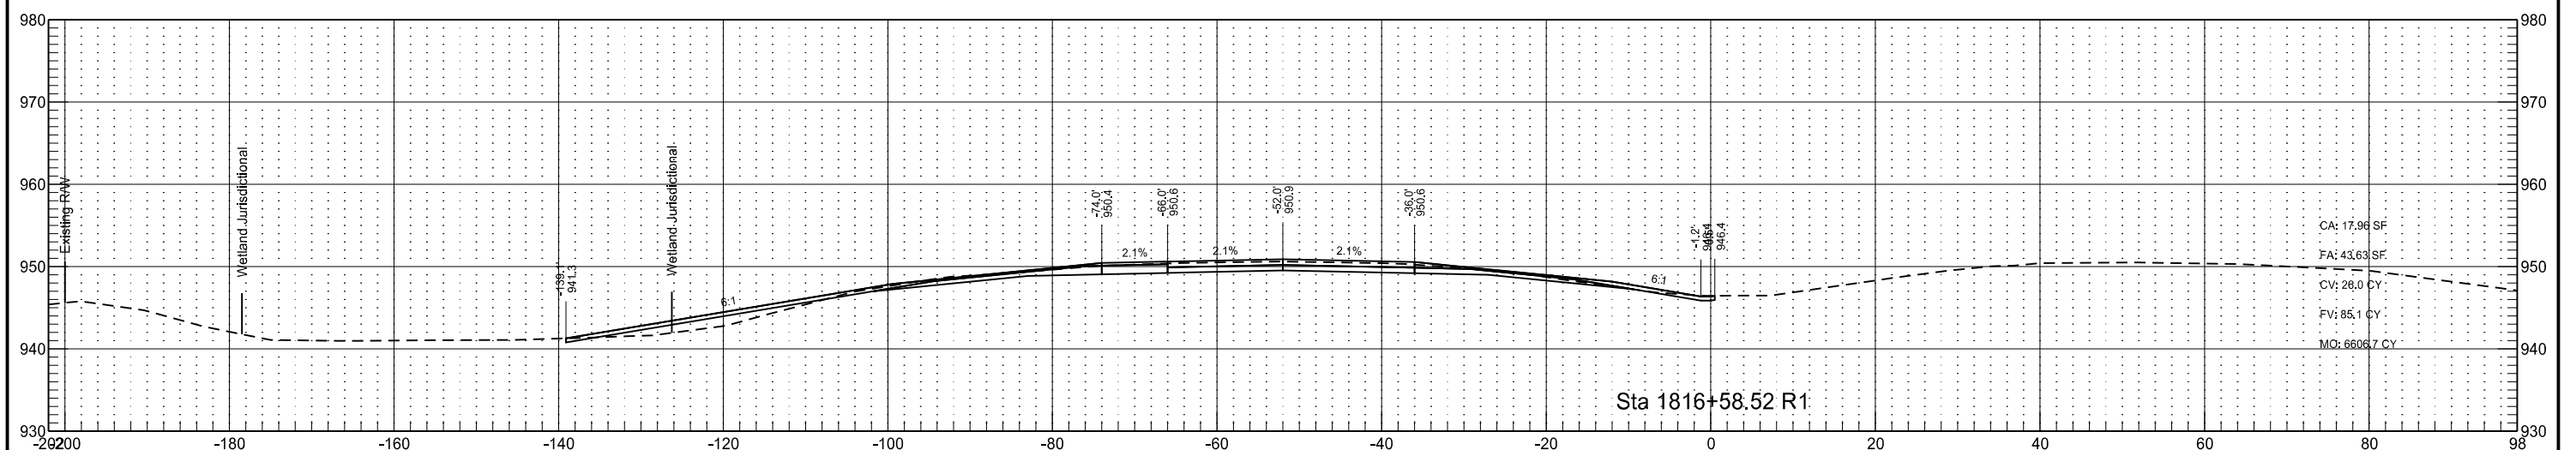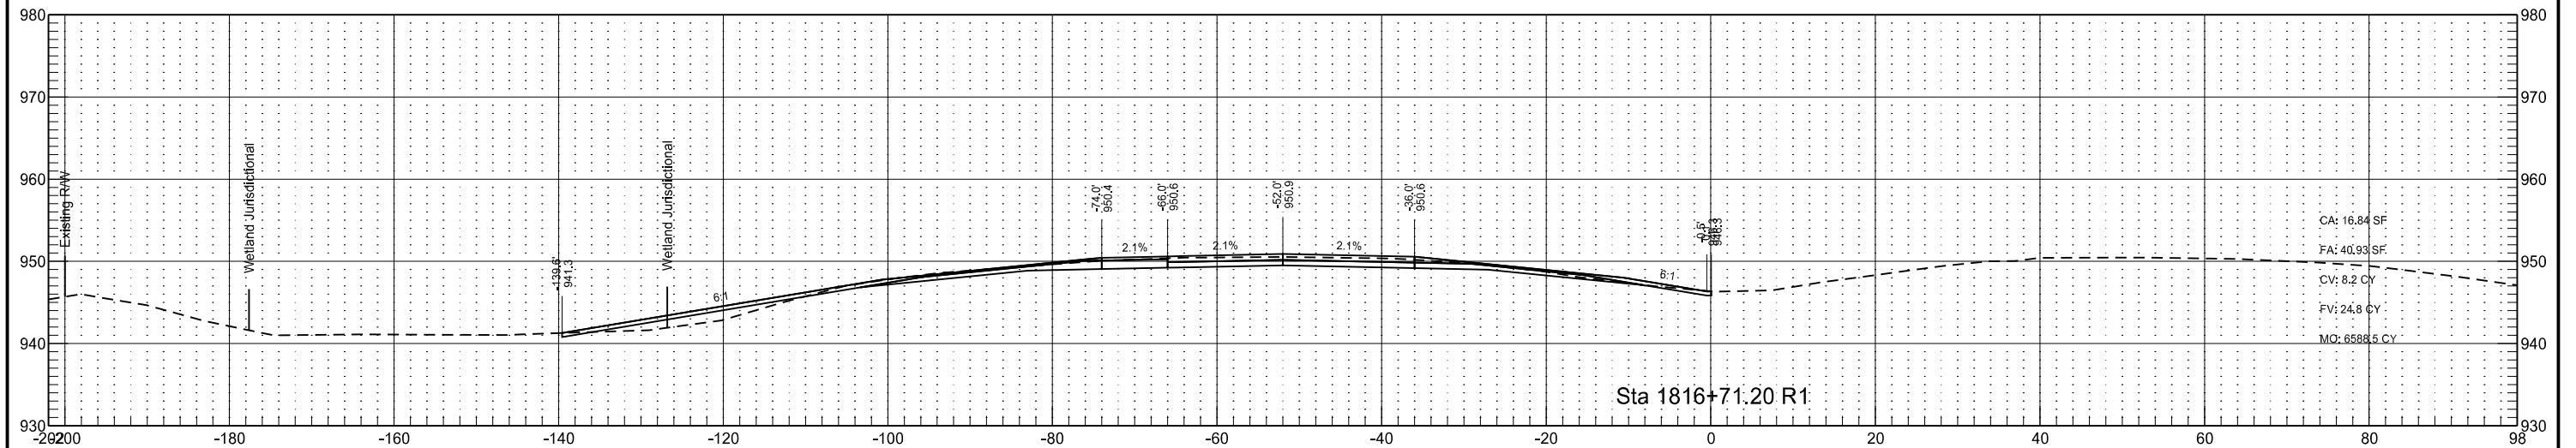

Interstate 29 - Southbound
(SCL29)

STATE

PROJECT NO.

SECTION
NO.




SHEET
NO.

ND

IM-8-029(170)033




200

24

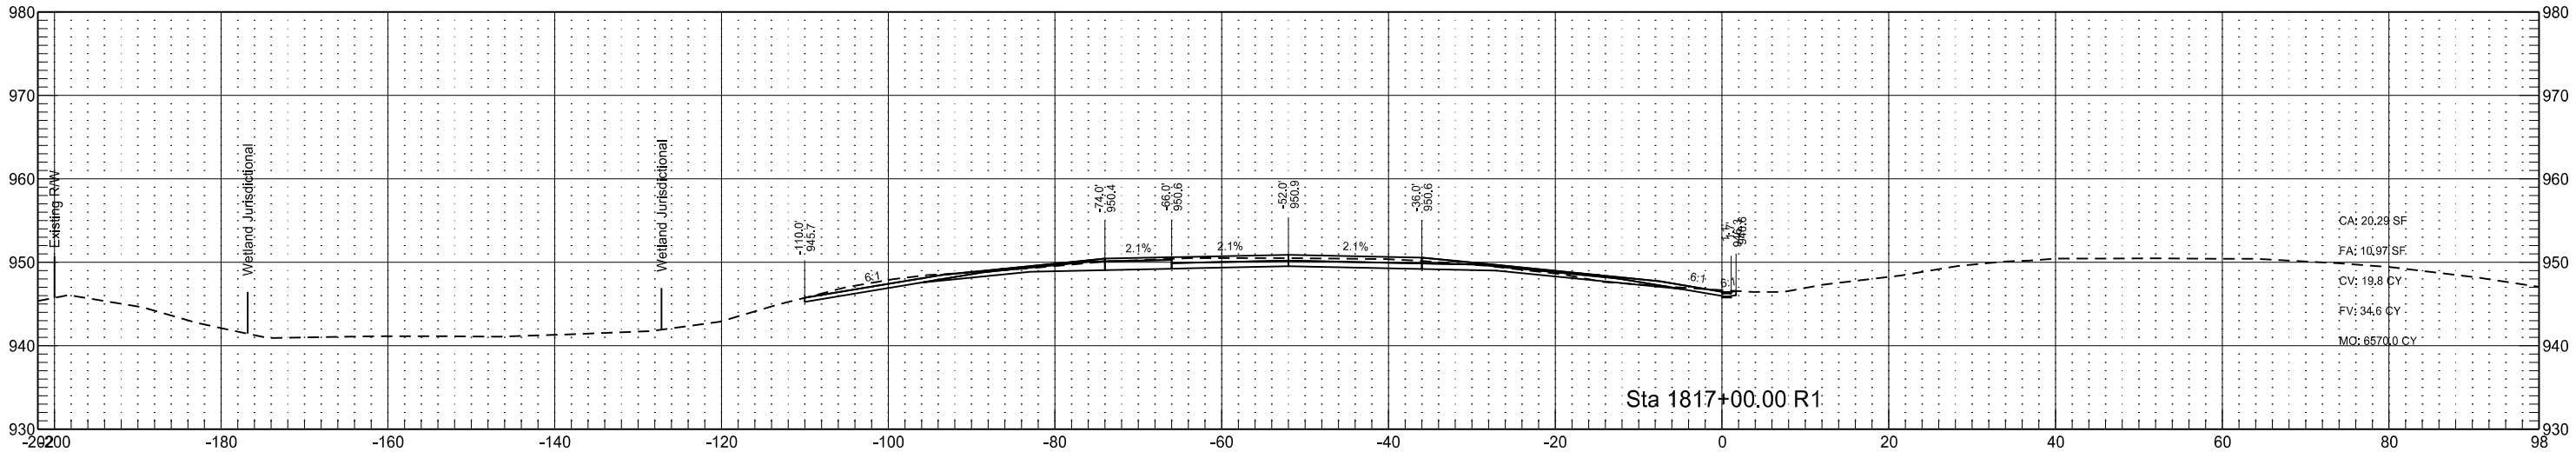
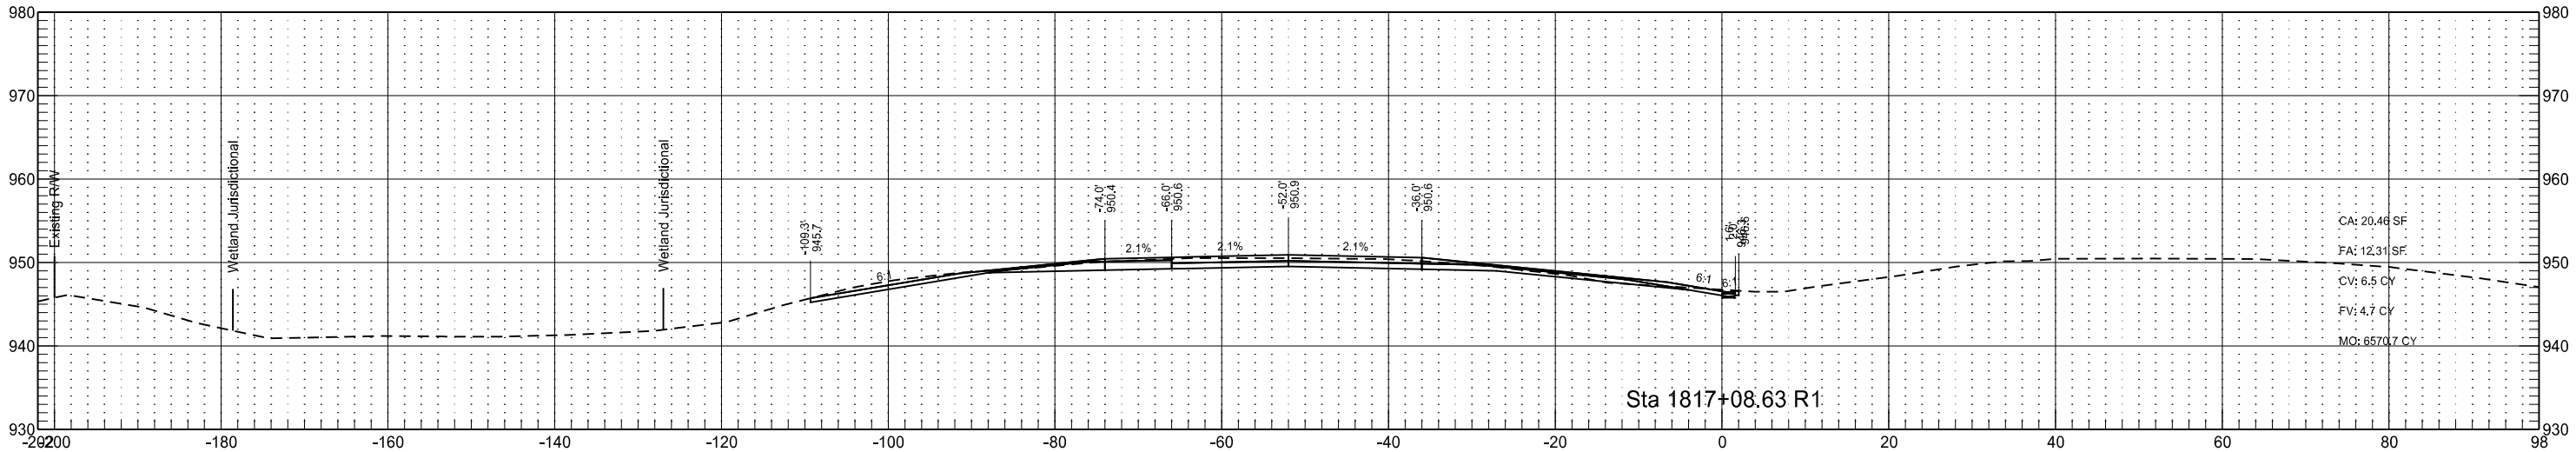
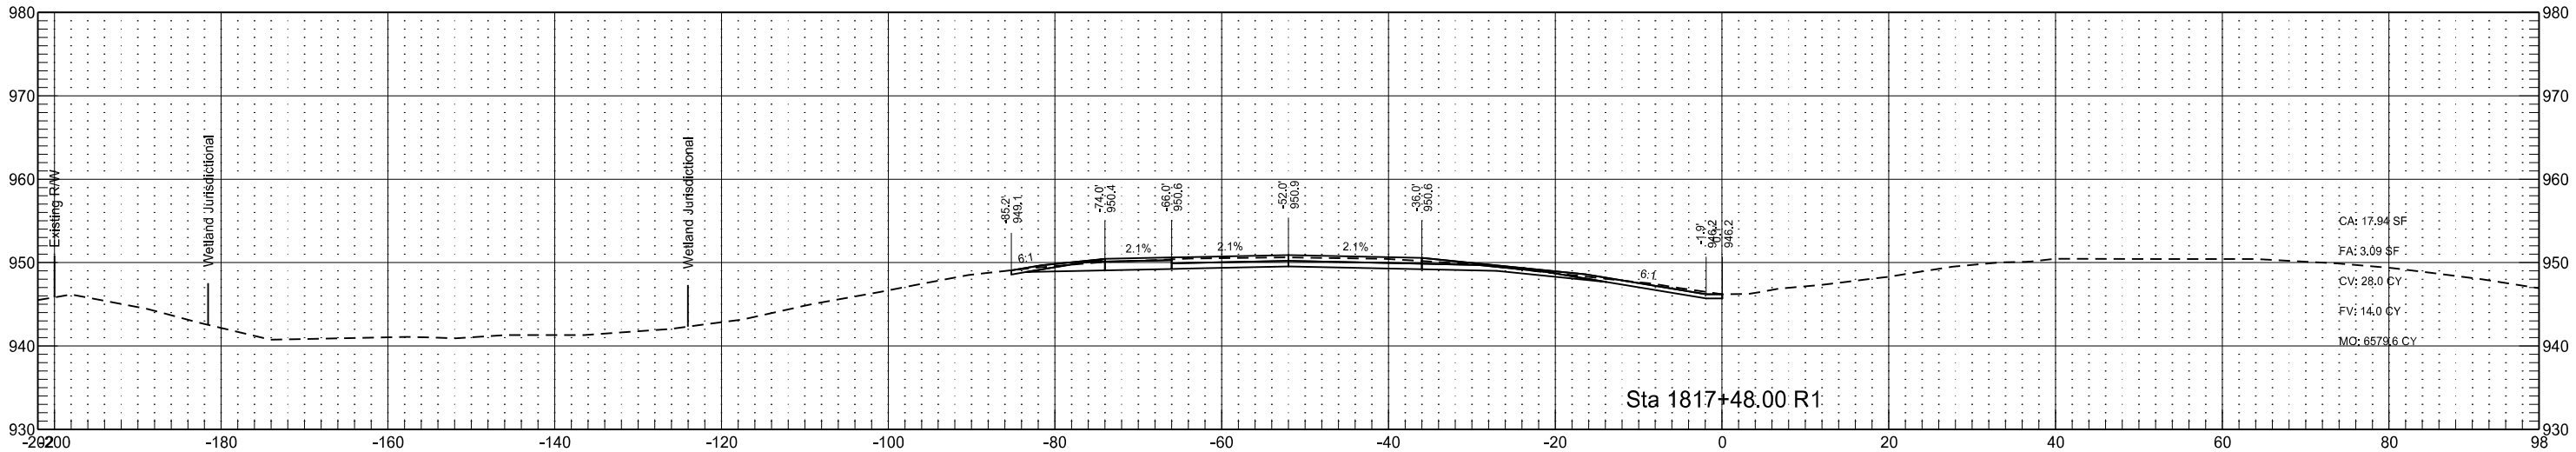


Interstate 29 - Southbound
(SCL29)

	STATE	PROJECT NO.	SECTION NO.	SHEET NO.
	ND	IM-8-029(170)033	200	25

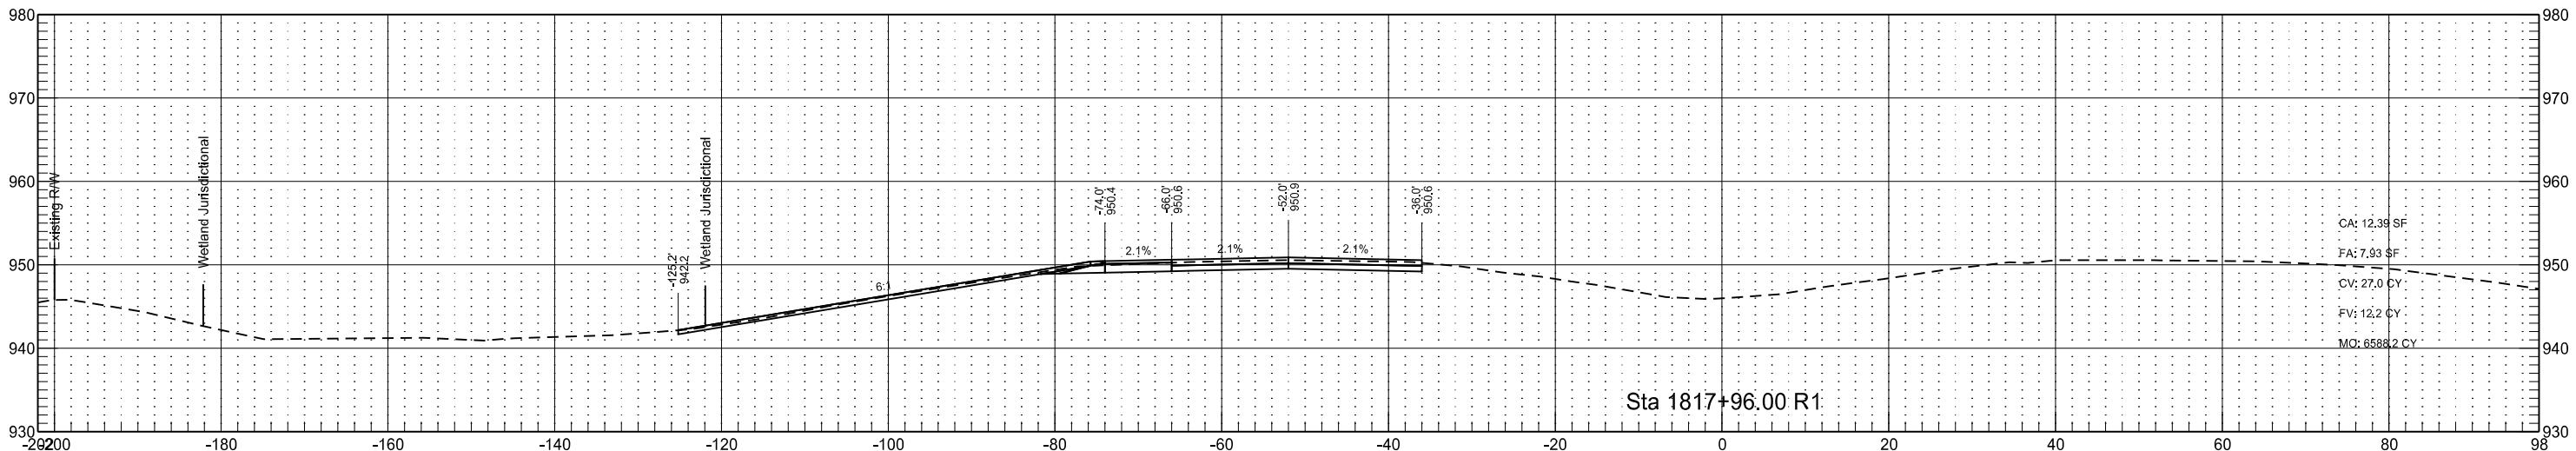
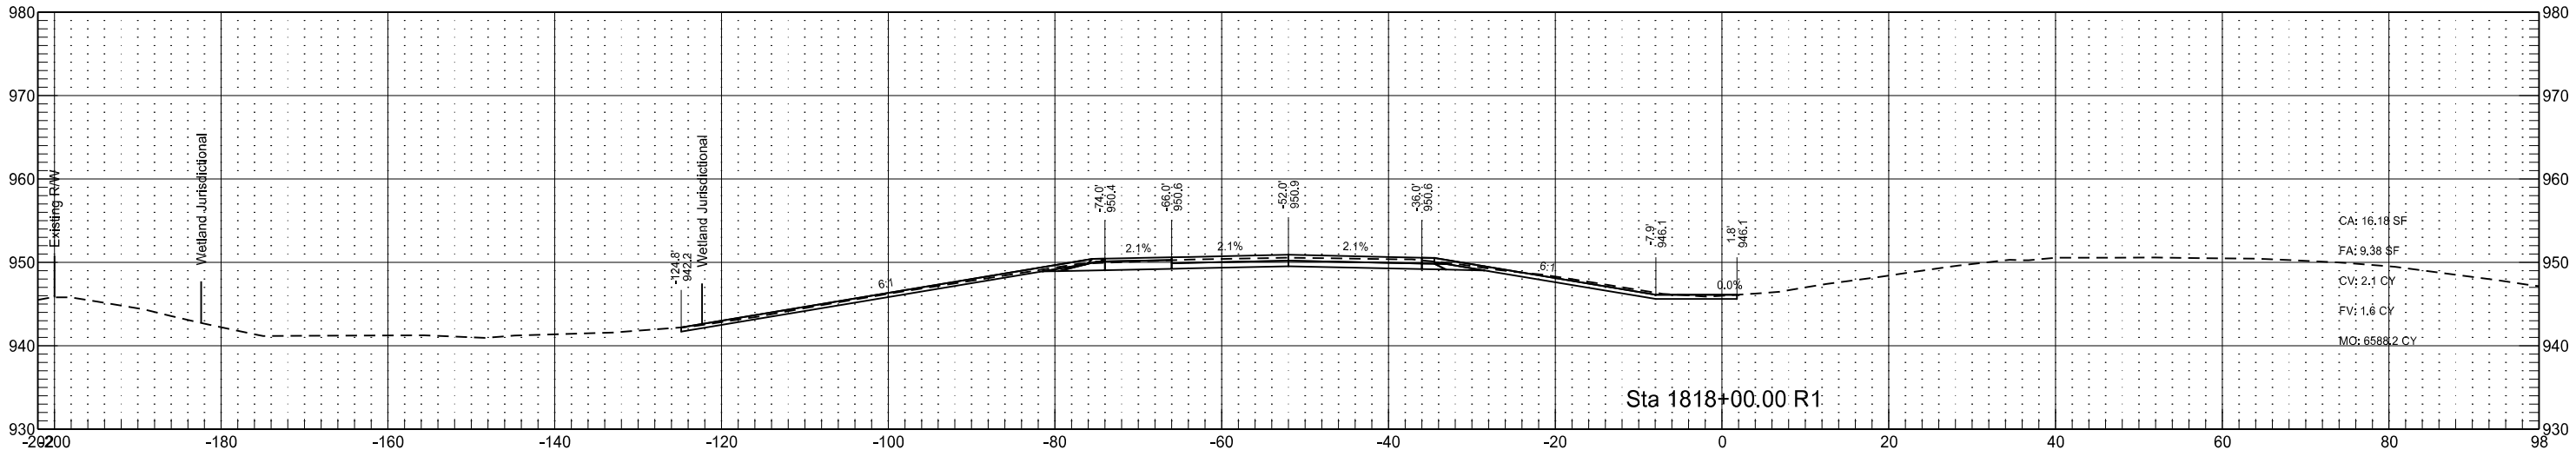
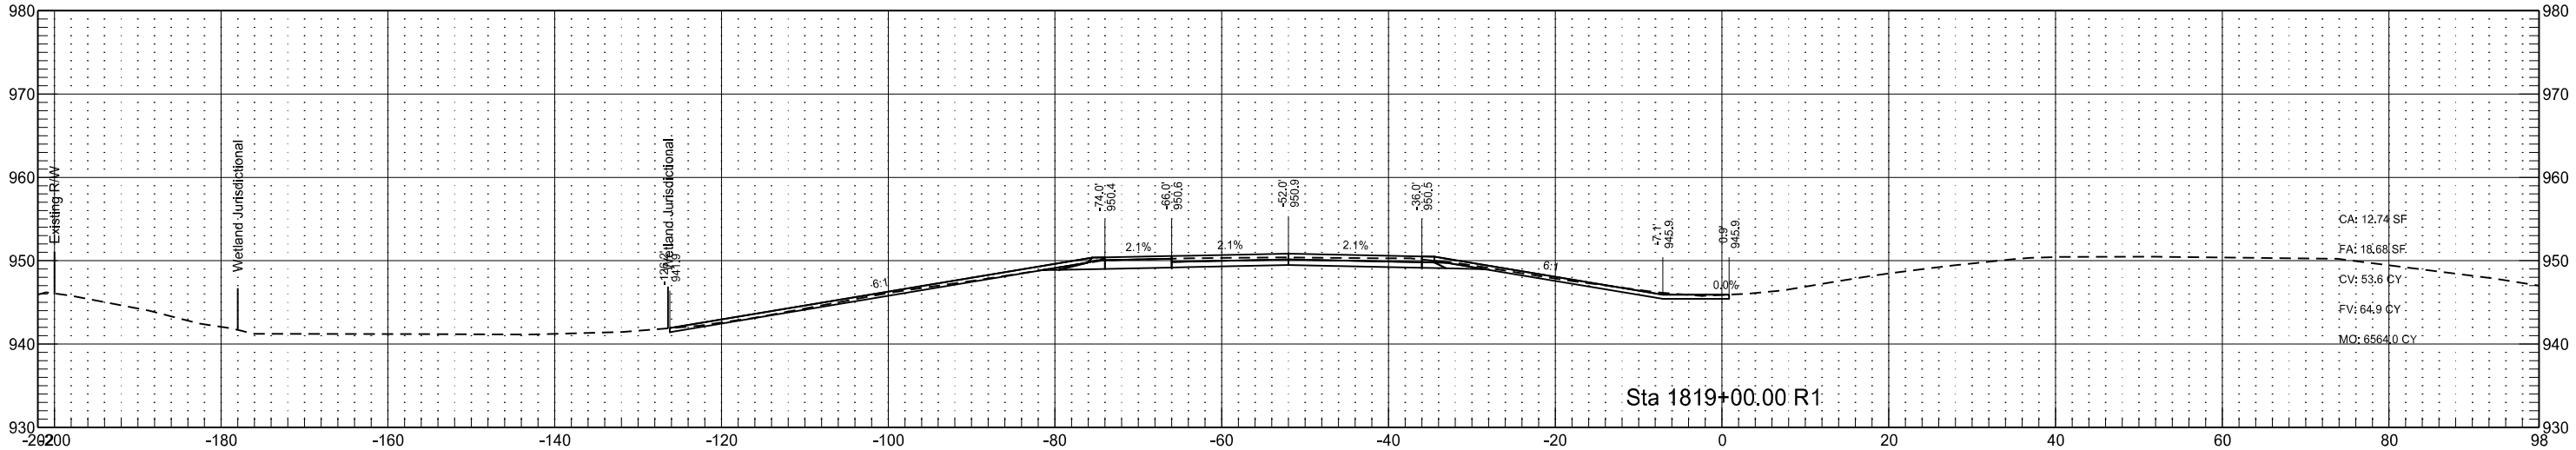


Interstate 29 - Southbound
(SCL29)

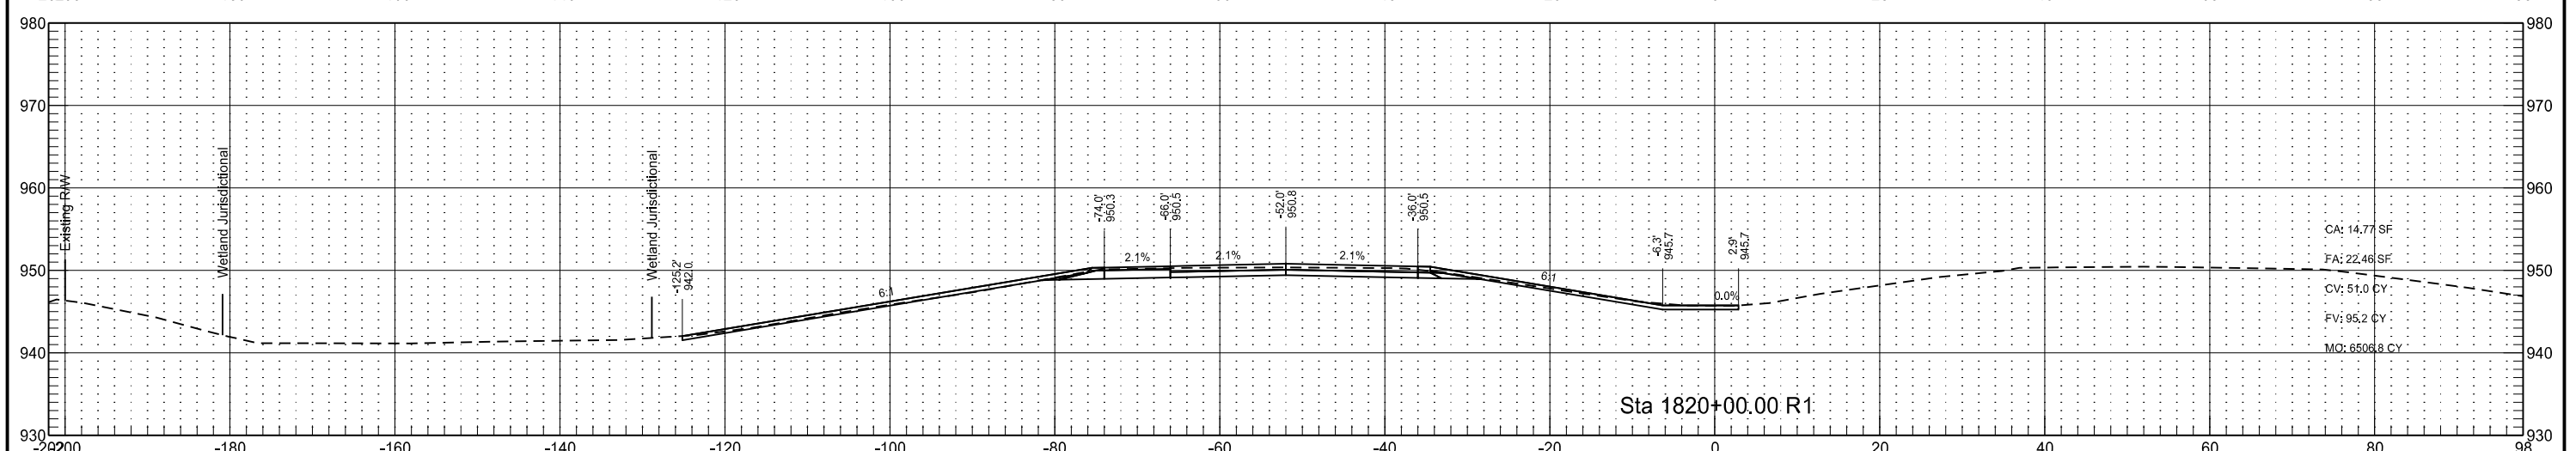
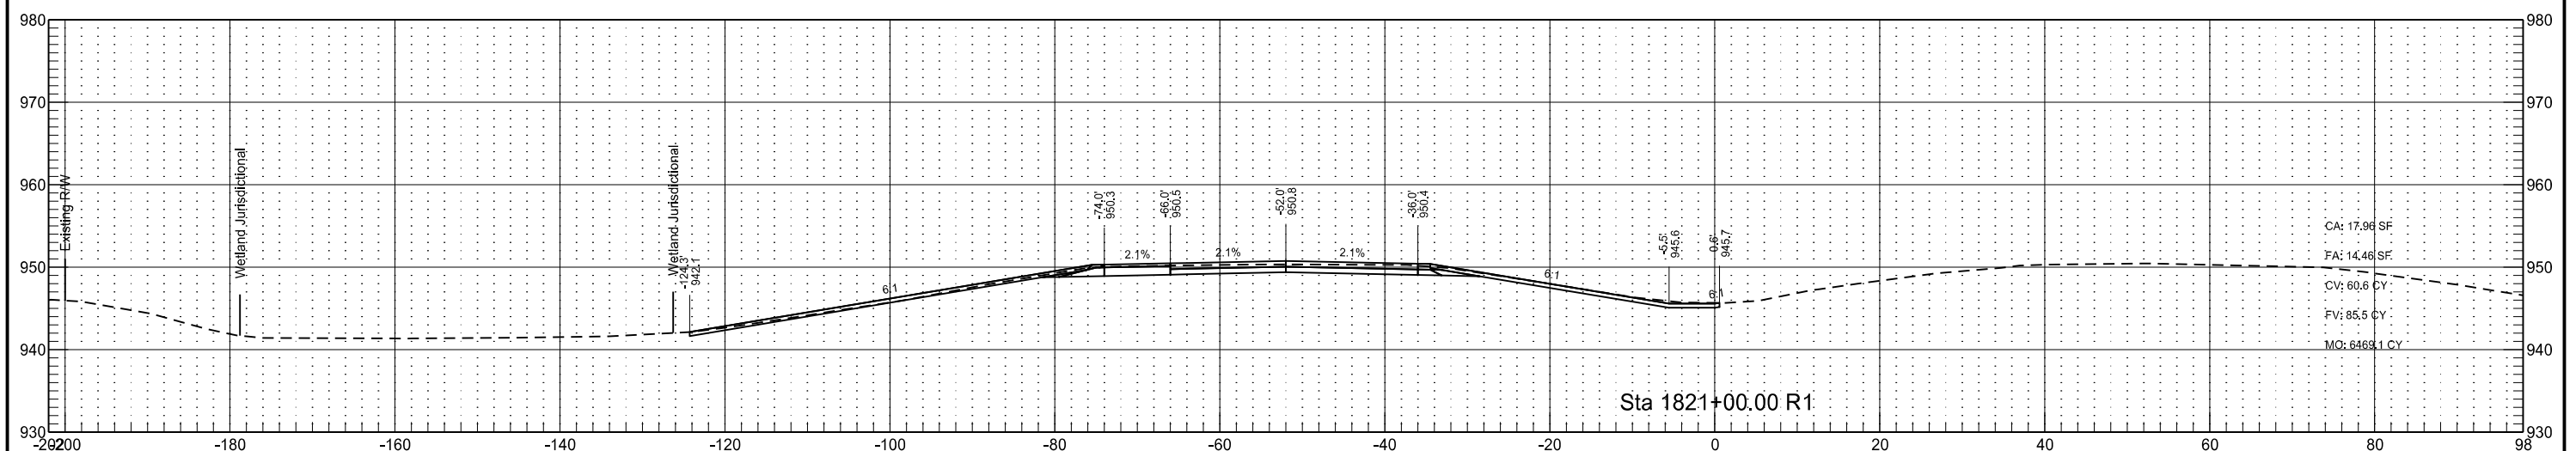
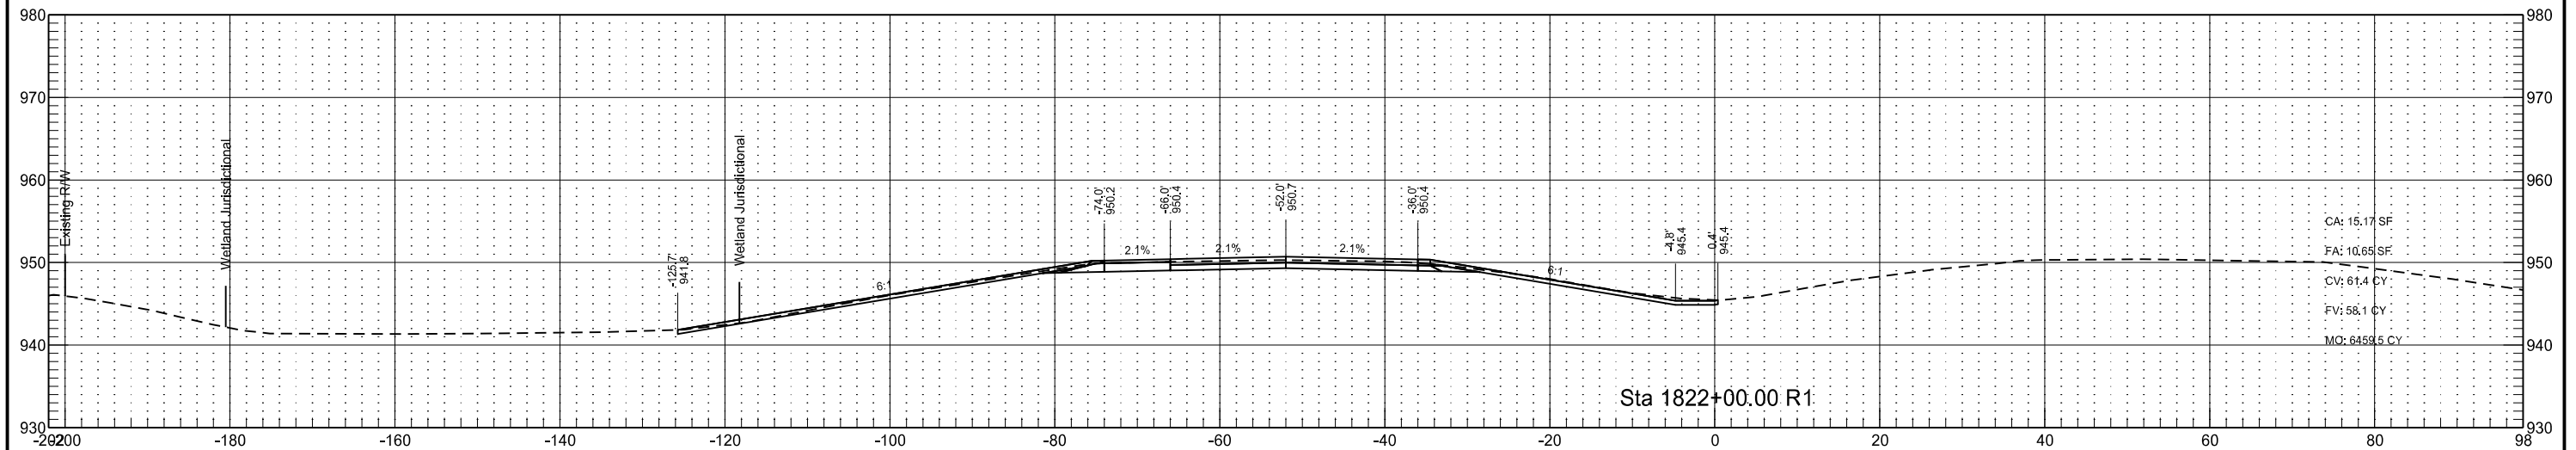


Interstate 29 - Southbound
(SCL29)

	STATE	PROJECT NO.	SECTION NO.	SHEET NO.
	ND	IM-8-029(170)033	200	27

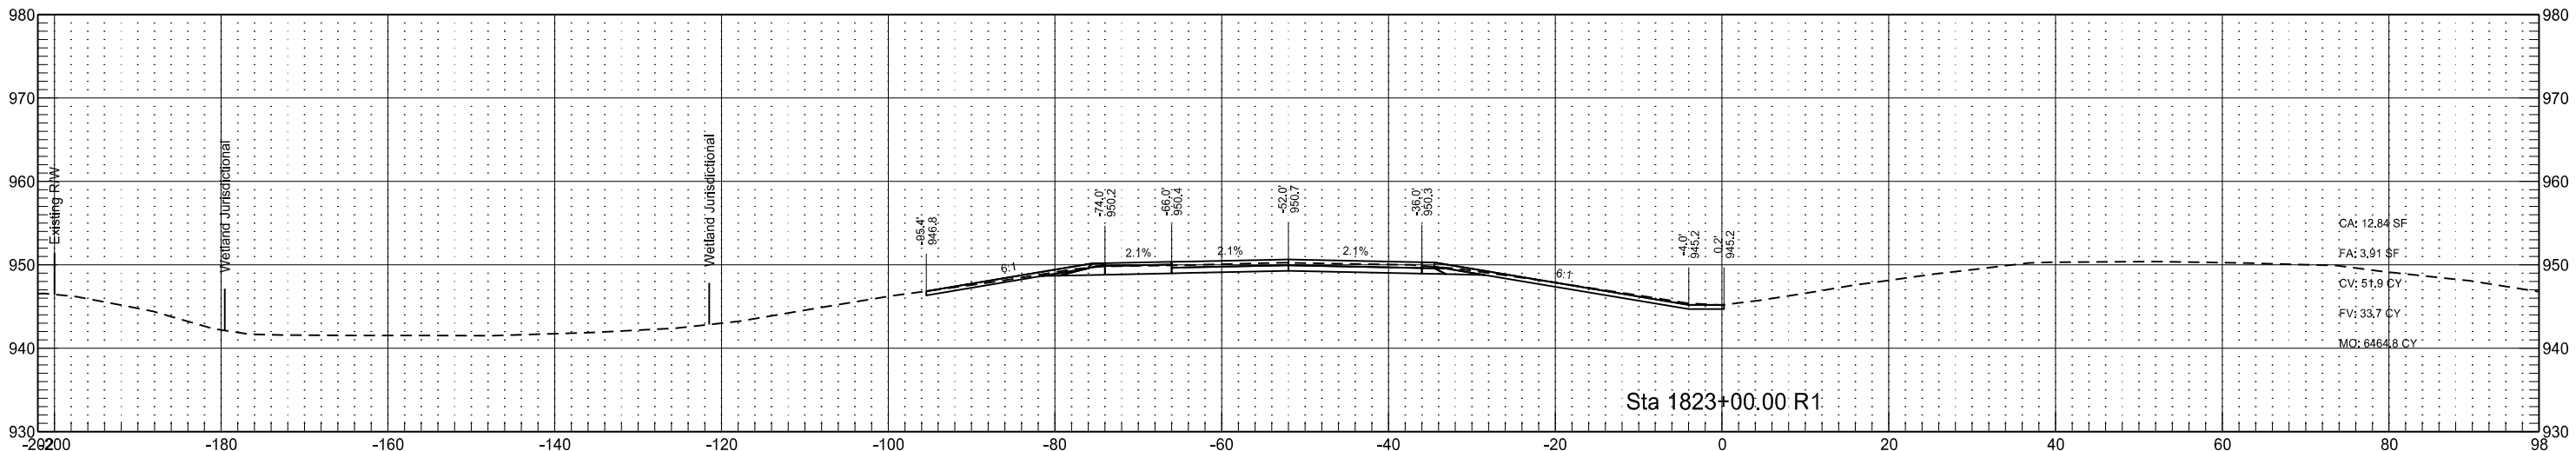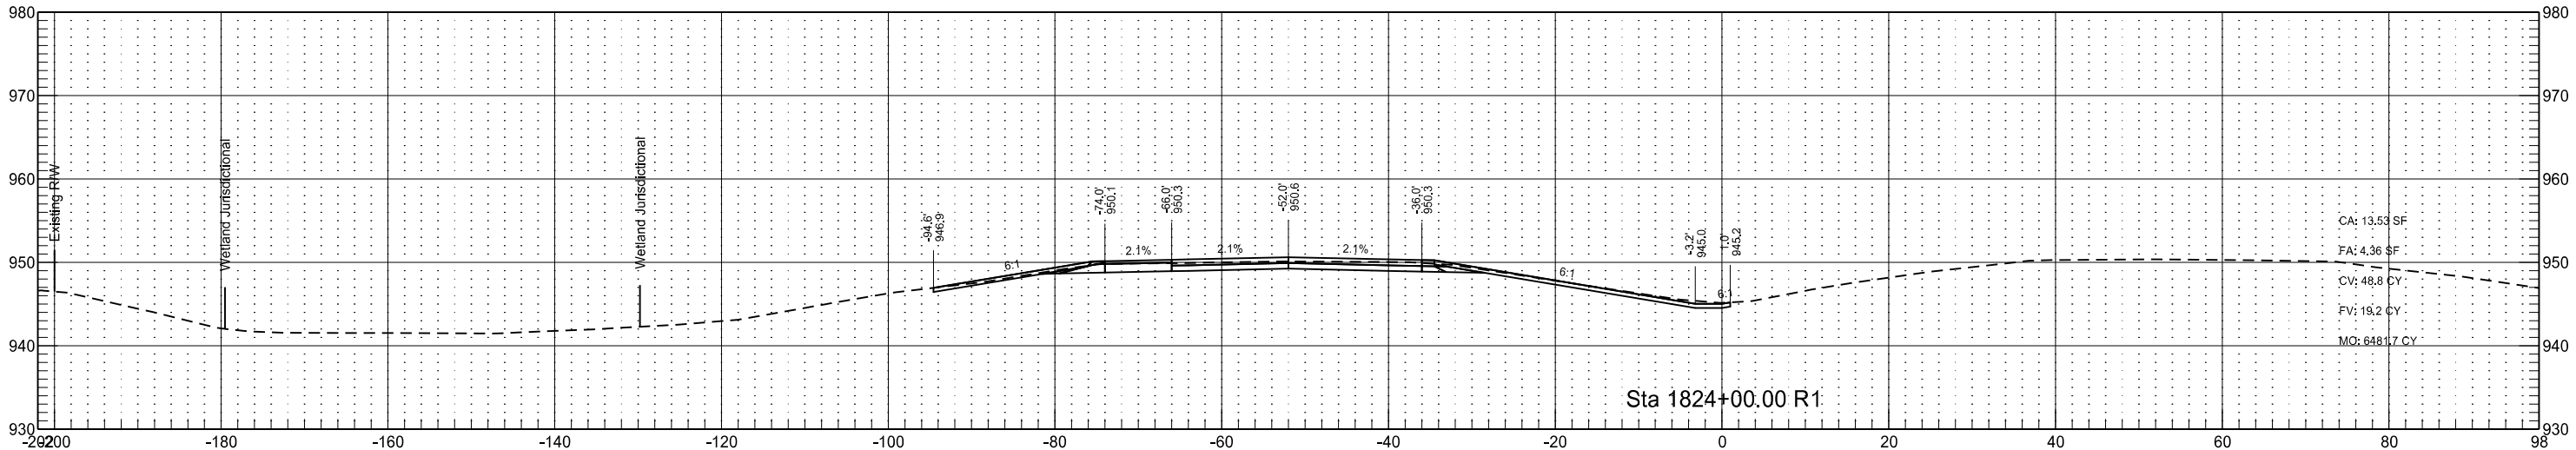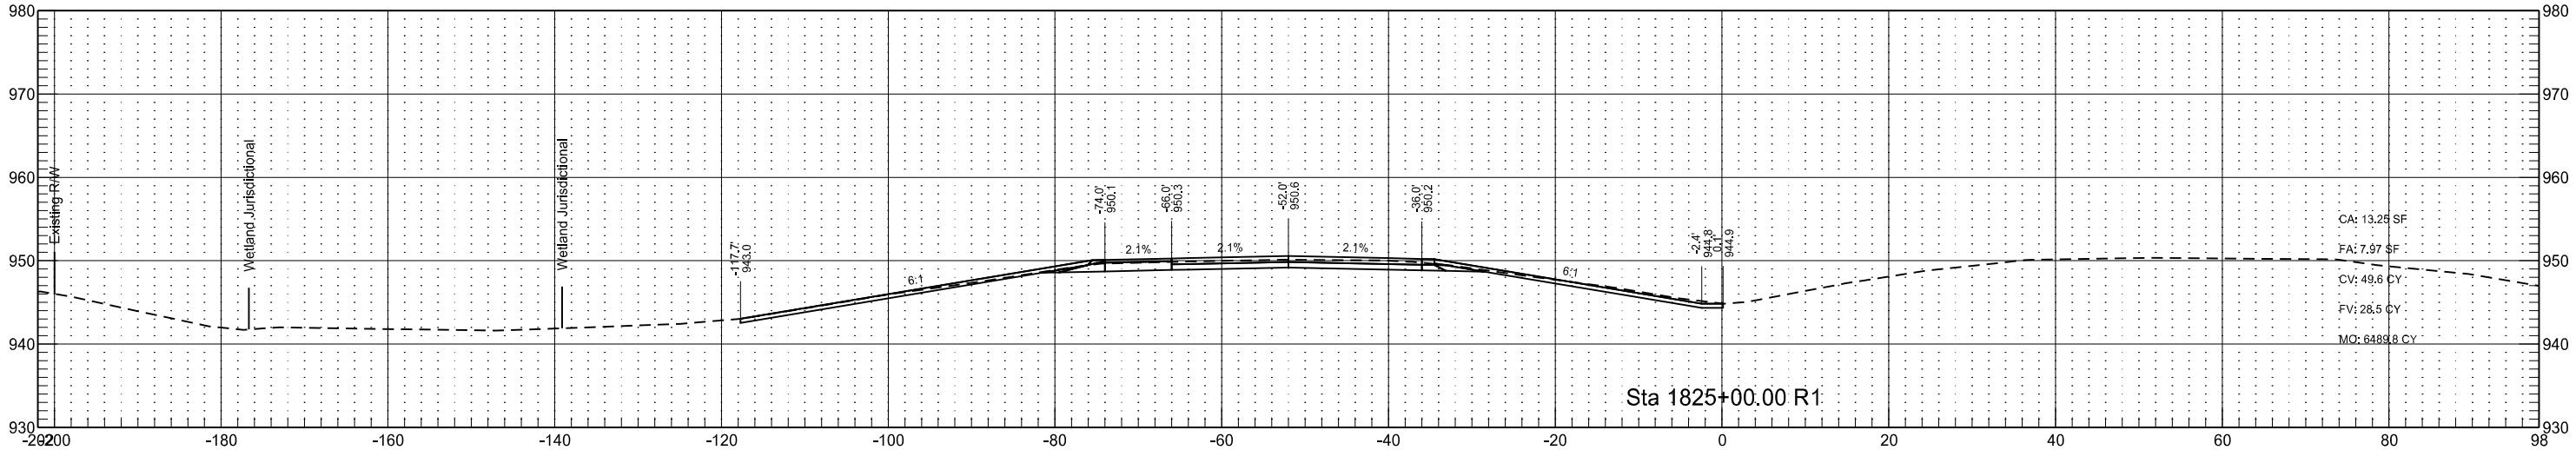

Interstate 29 - Southbound
(SCL29)

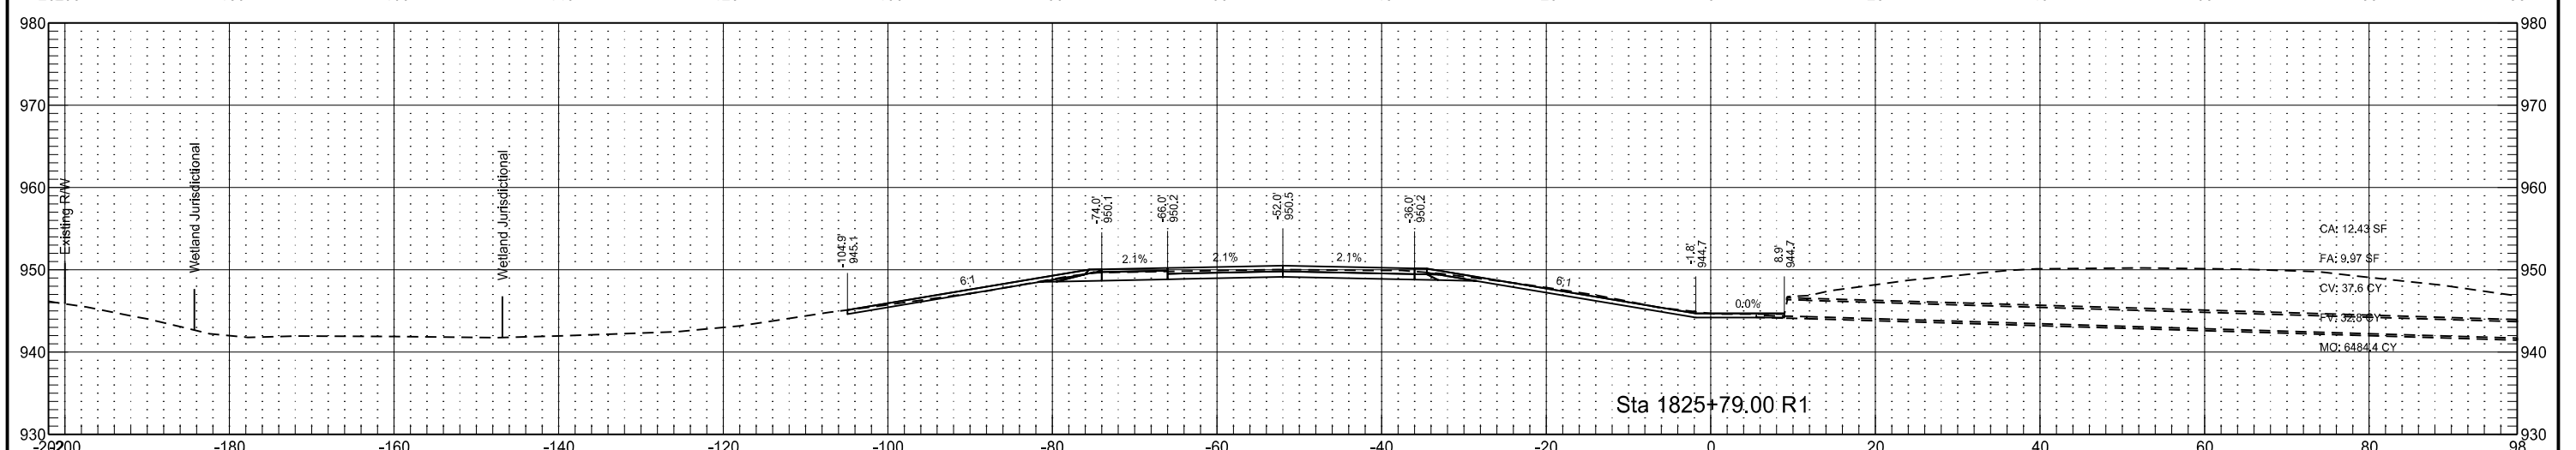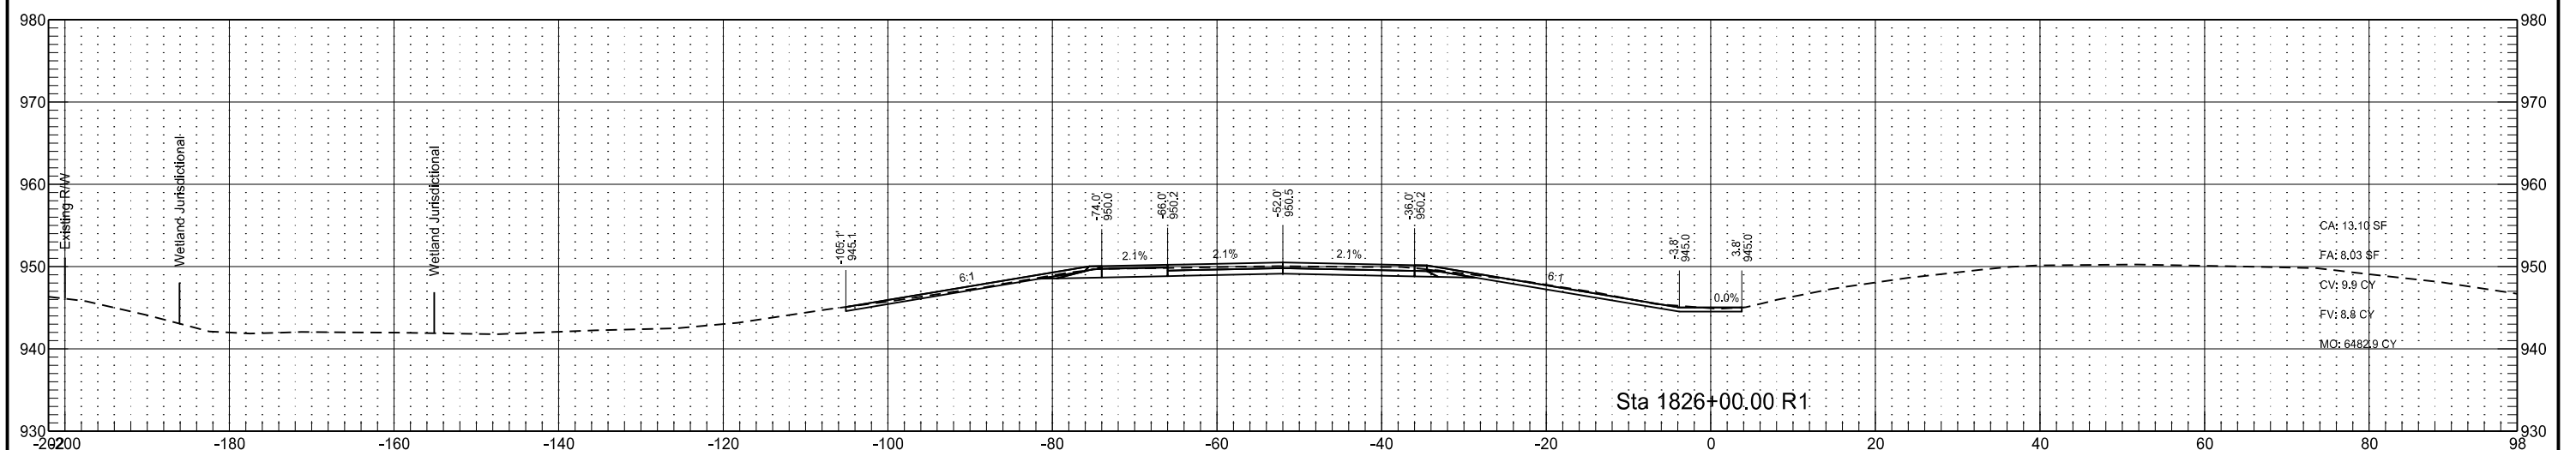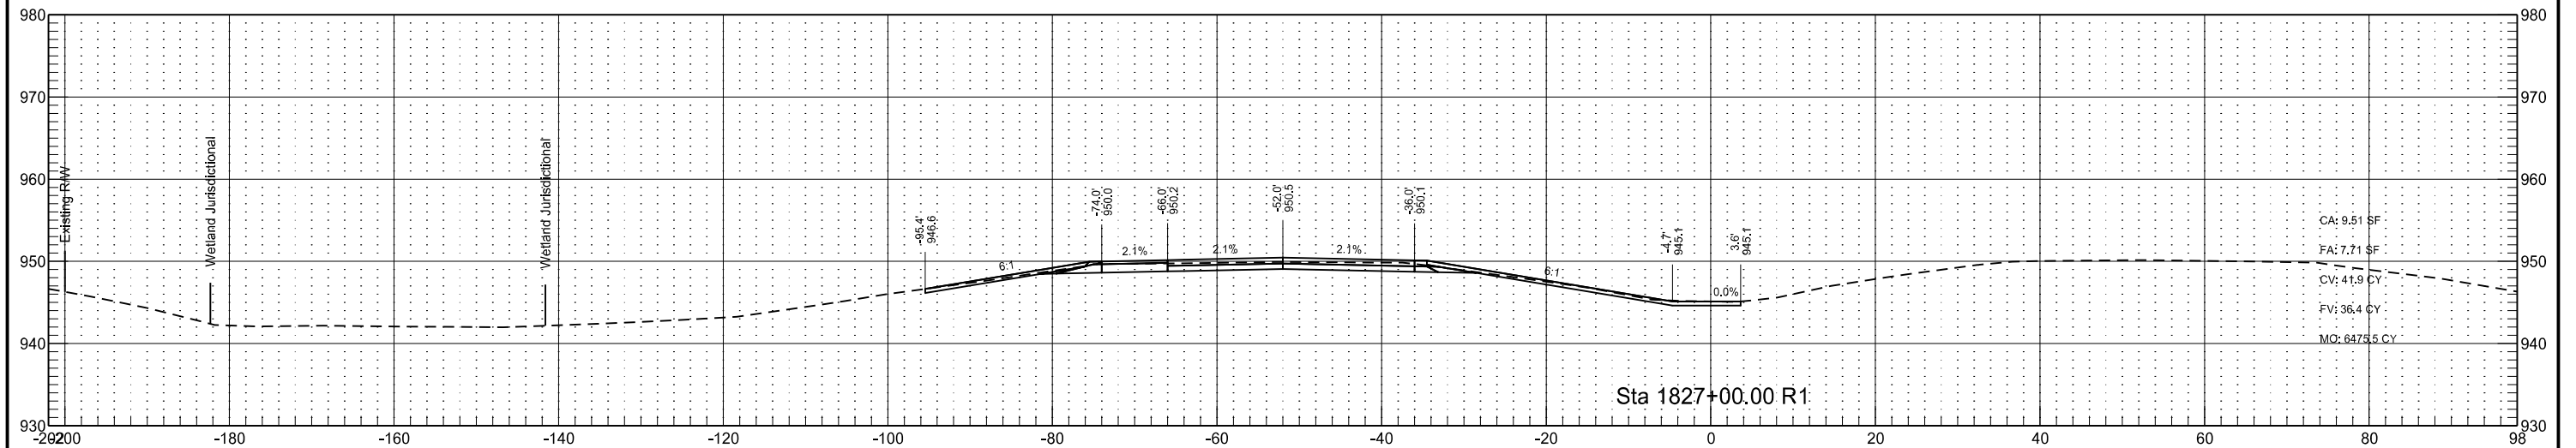

Interstate 29 - Southbound
(SCL29)

STATE

PROJECT NO.

SECTION
NO.




SHEET
NO.

ND

IM-8-029(170)033

200

29

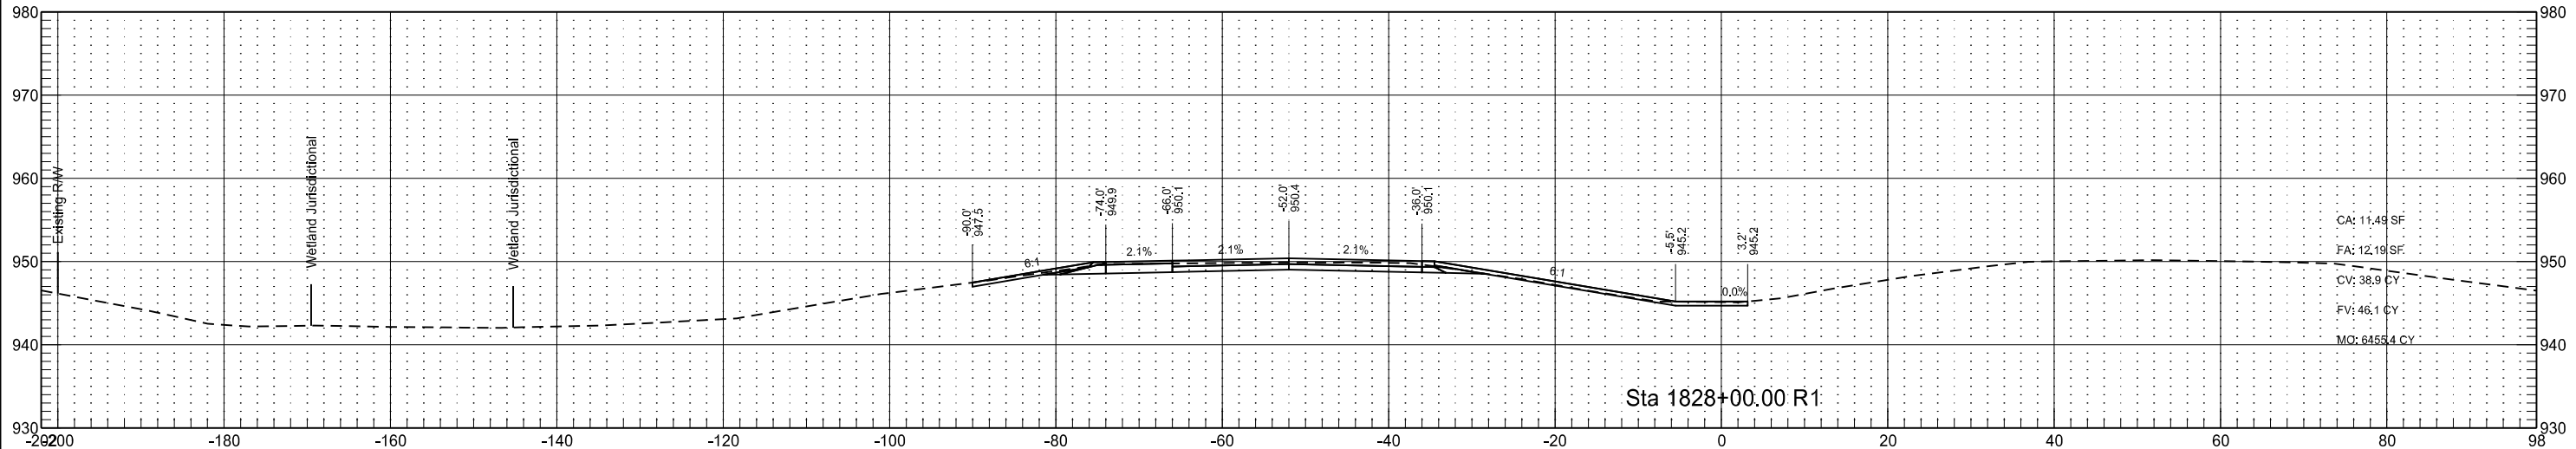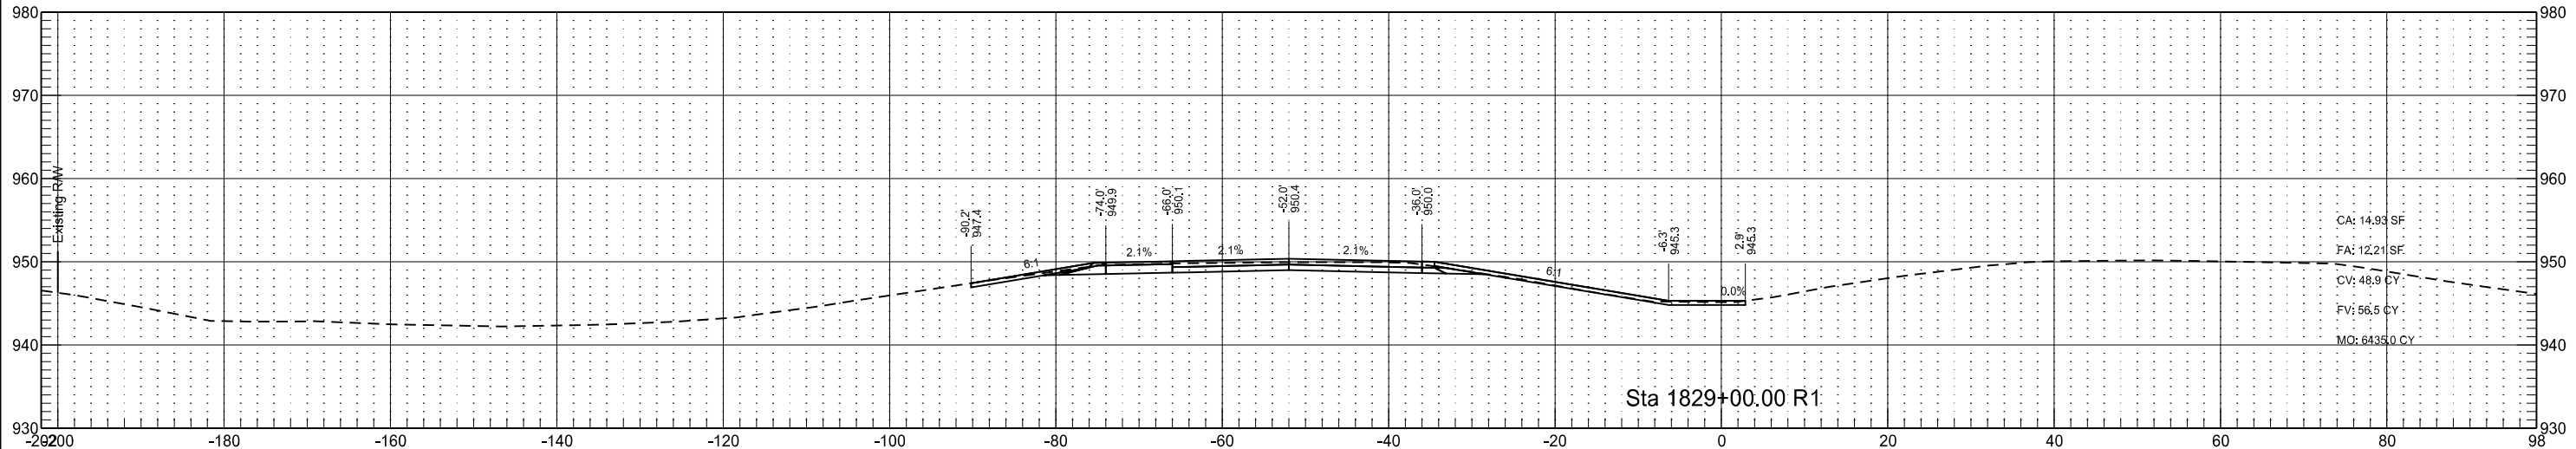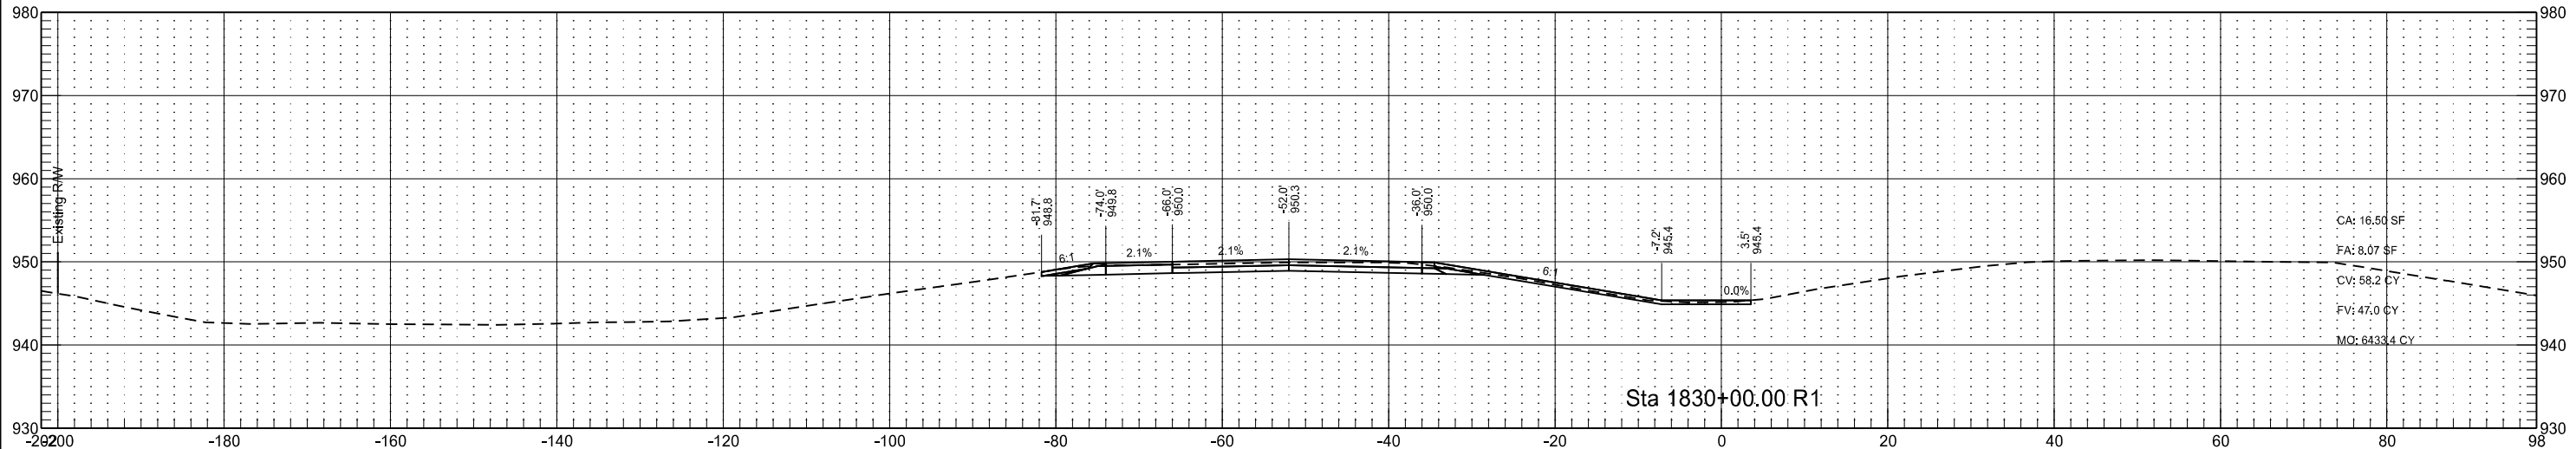

Interstate 29 - Southbound
(SCL29)

STATE

PROJECT NO.

SECTION
NO.




SHEET
NO.

ND




IM-8-029(170)033

200

30

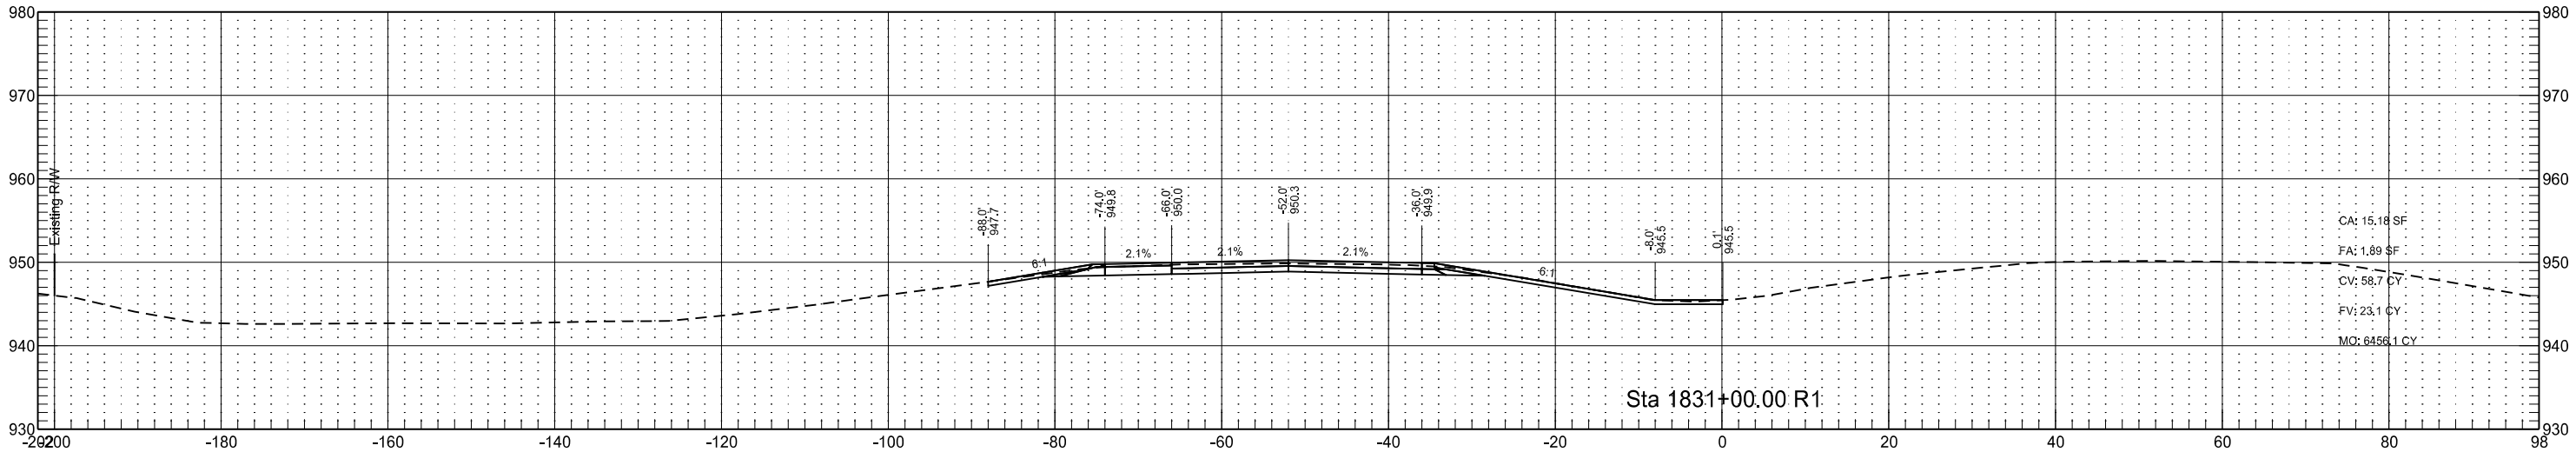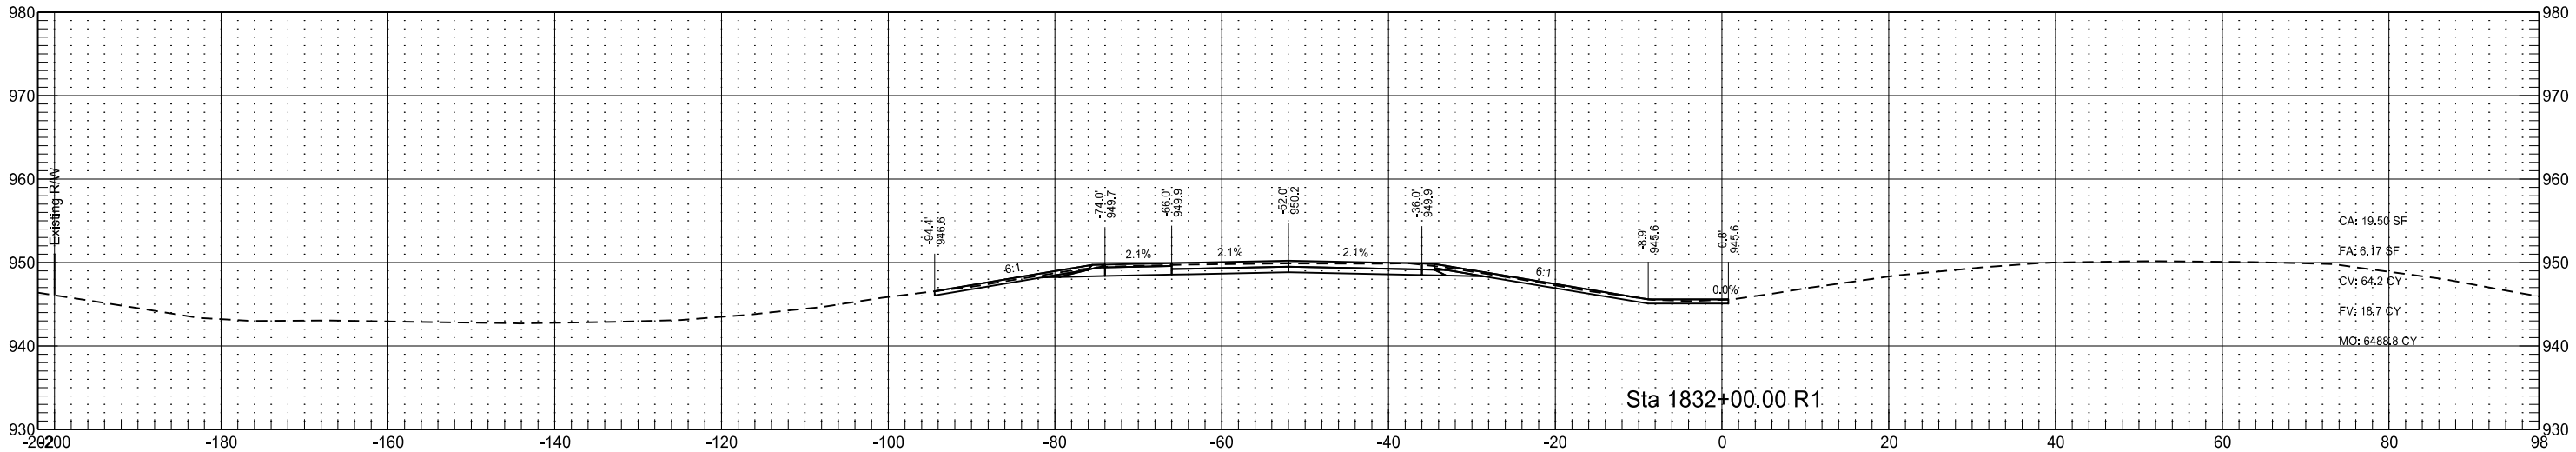
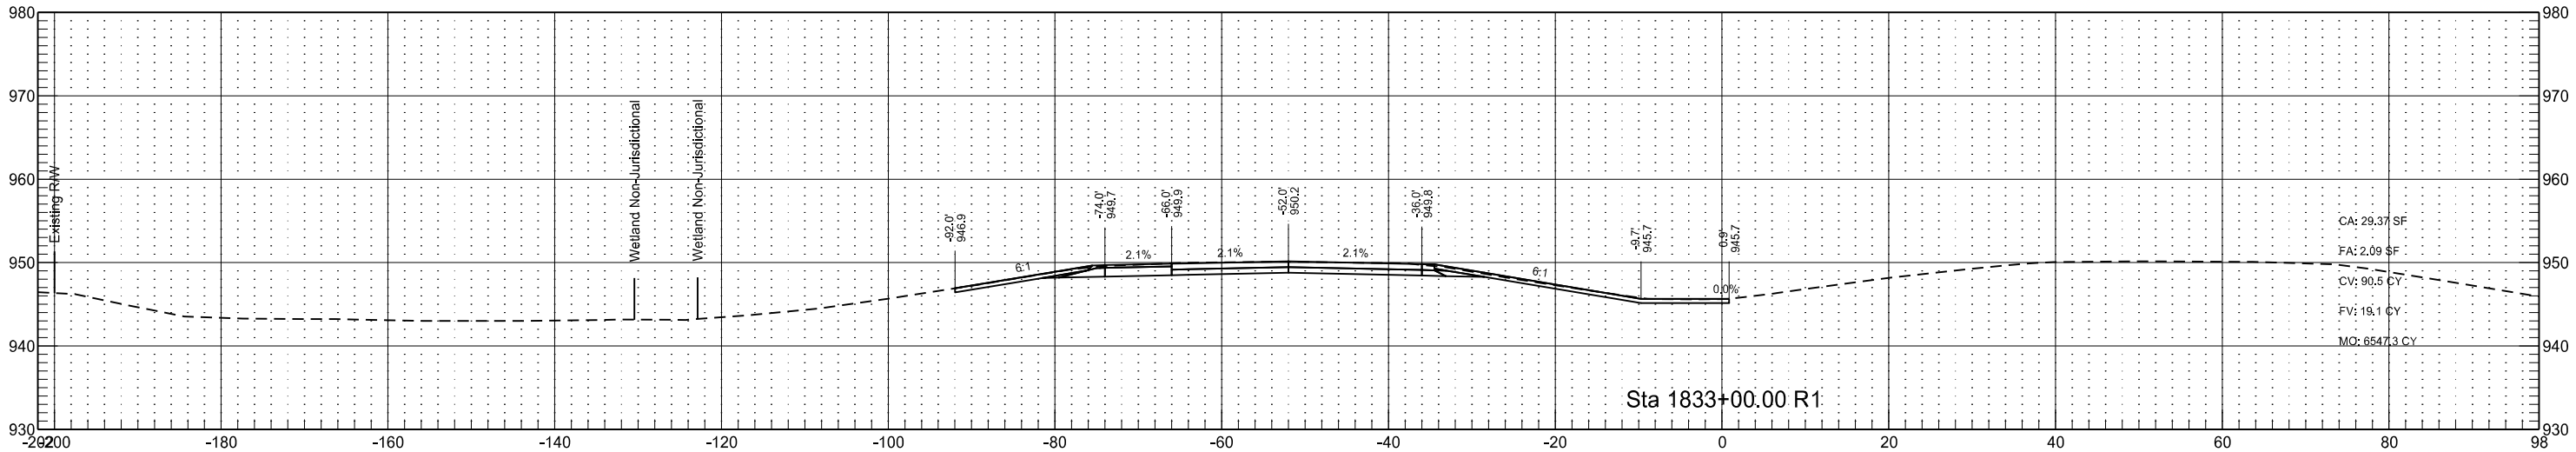


Interstate 29 - Southbound
(SCL29)

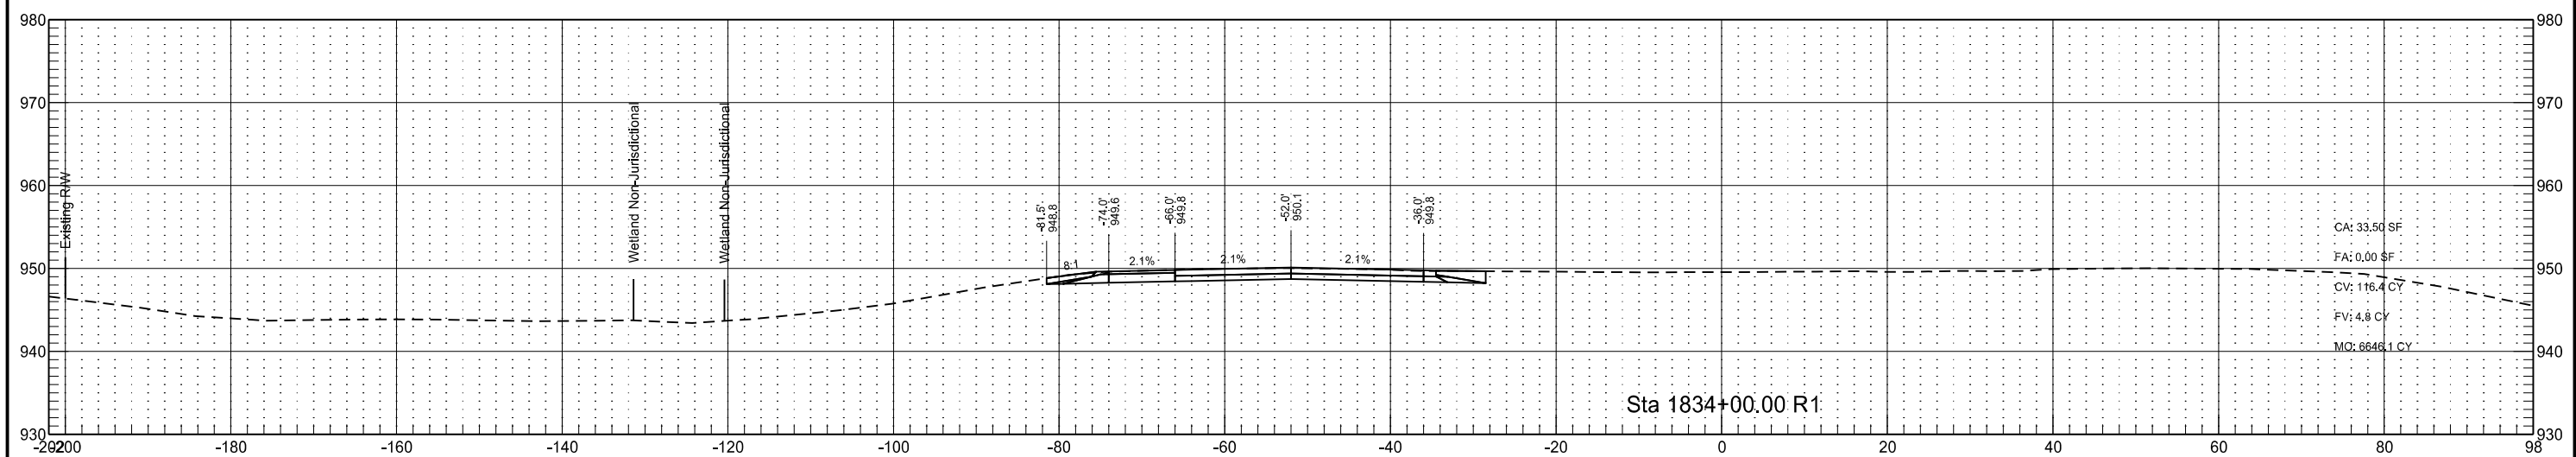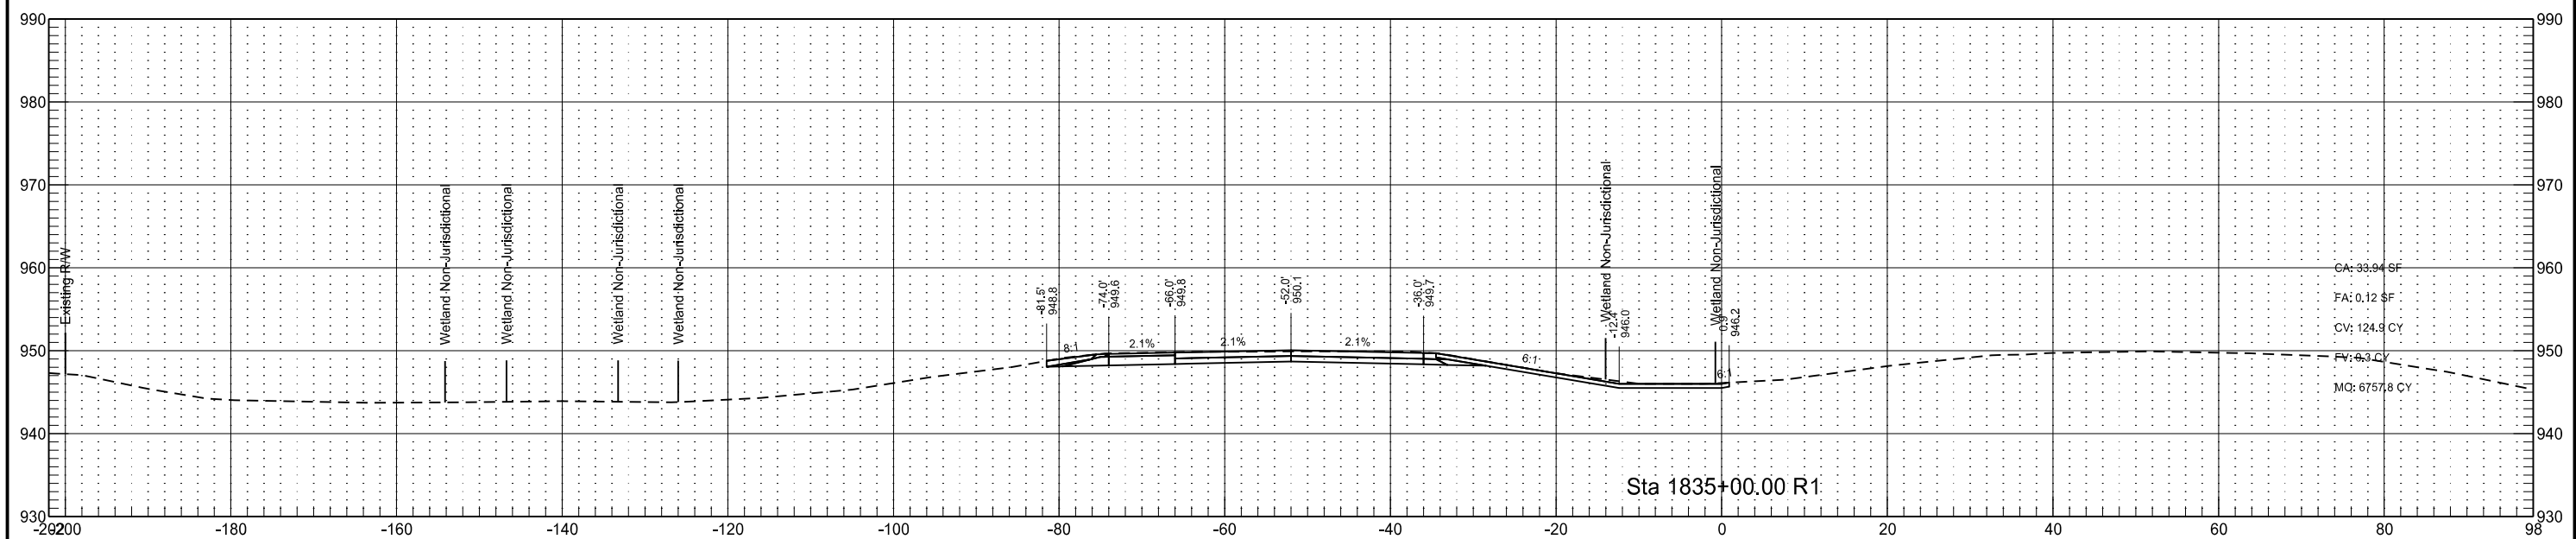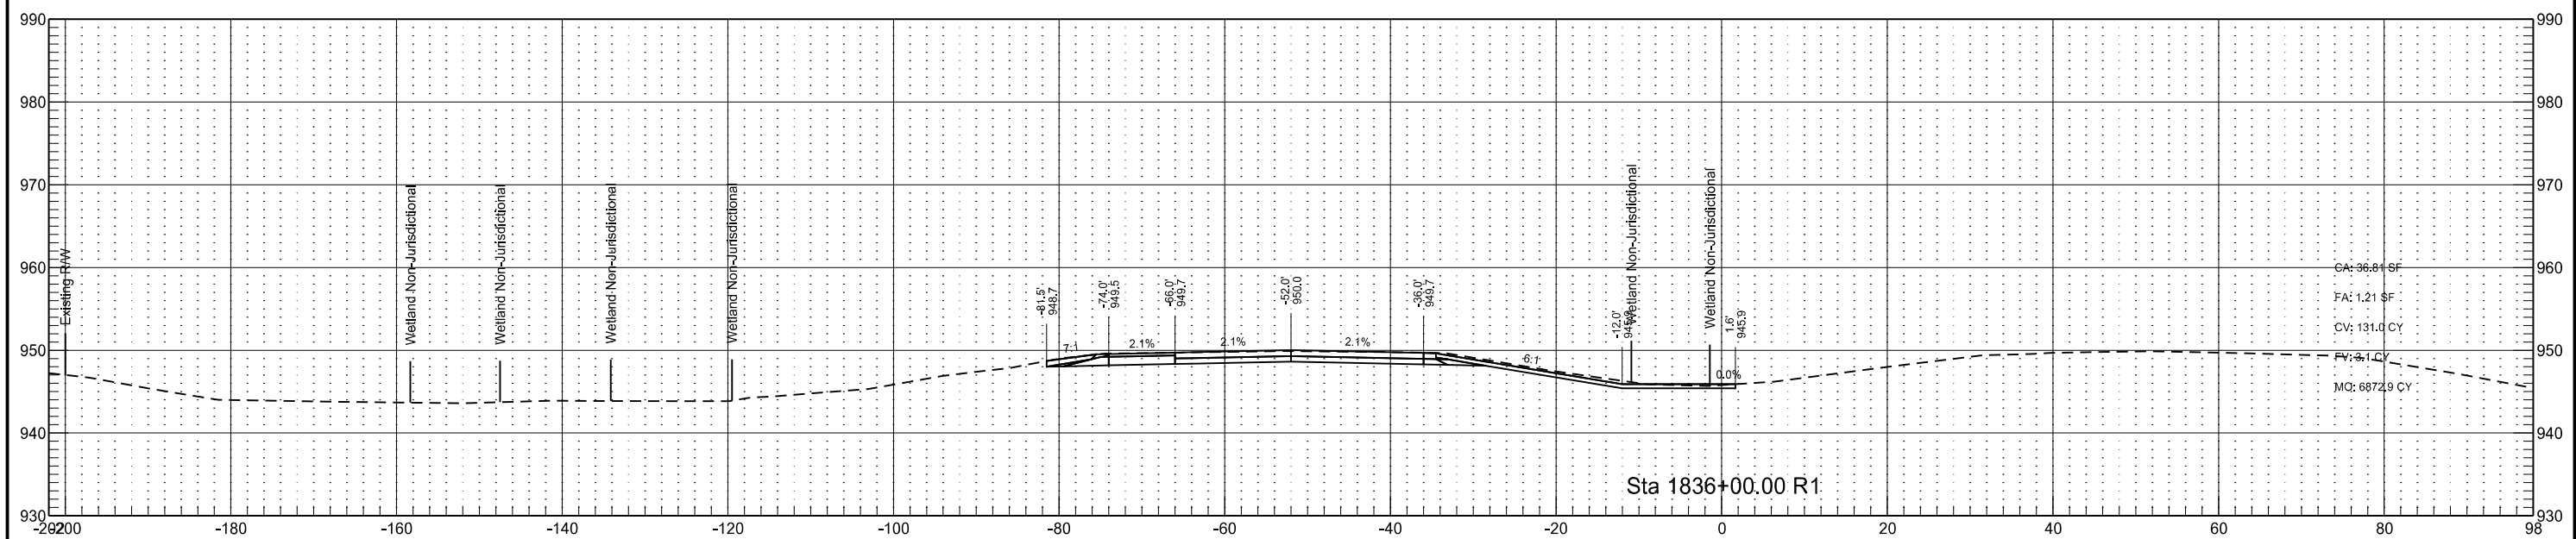



Interstate 29 - Southbound
(SCL29)

	STATE	PROJECT NO.	SECTION NO.	SHEET NO.
	ND	IM-8-029(170)033	200	32

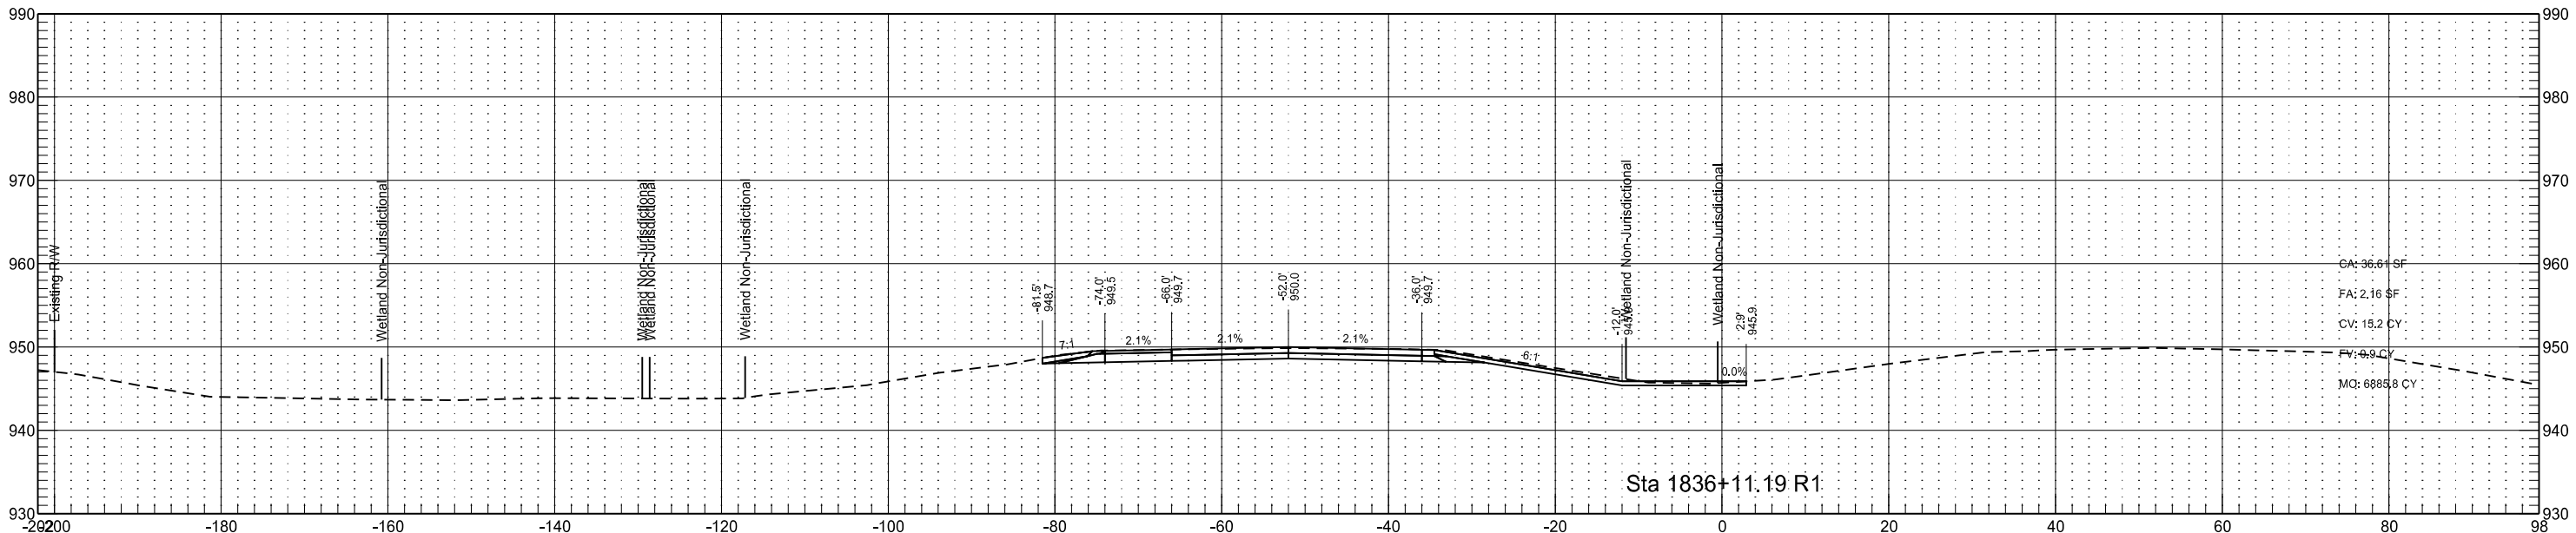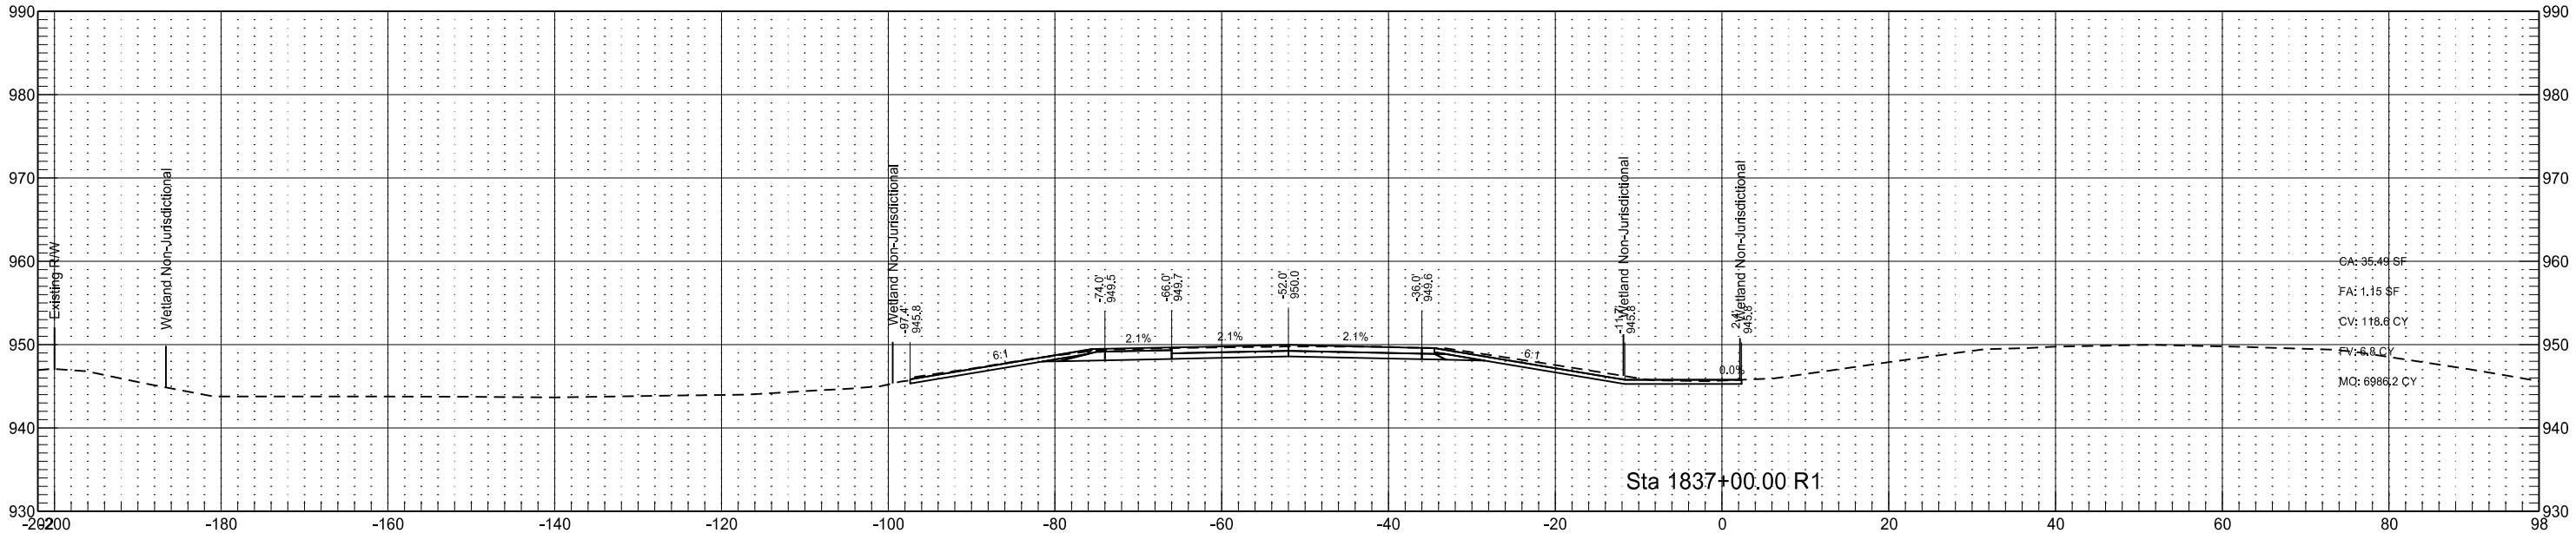



Interstate 29 - Southbound
(SCL29)

	STATE	PROJECT NO.	SECTION NO.	SHEET NO.
	ND	IM-8-029(170)033	200	33

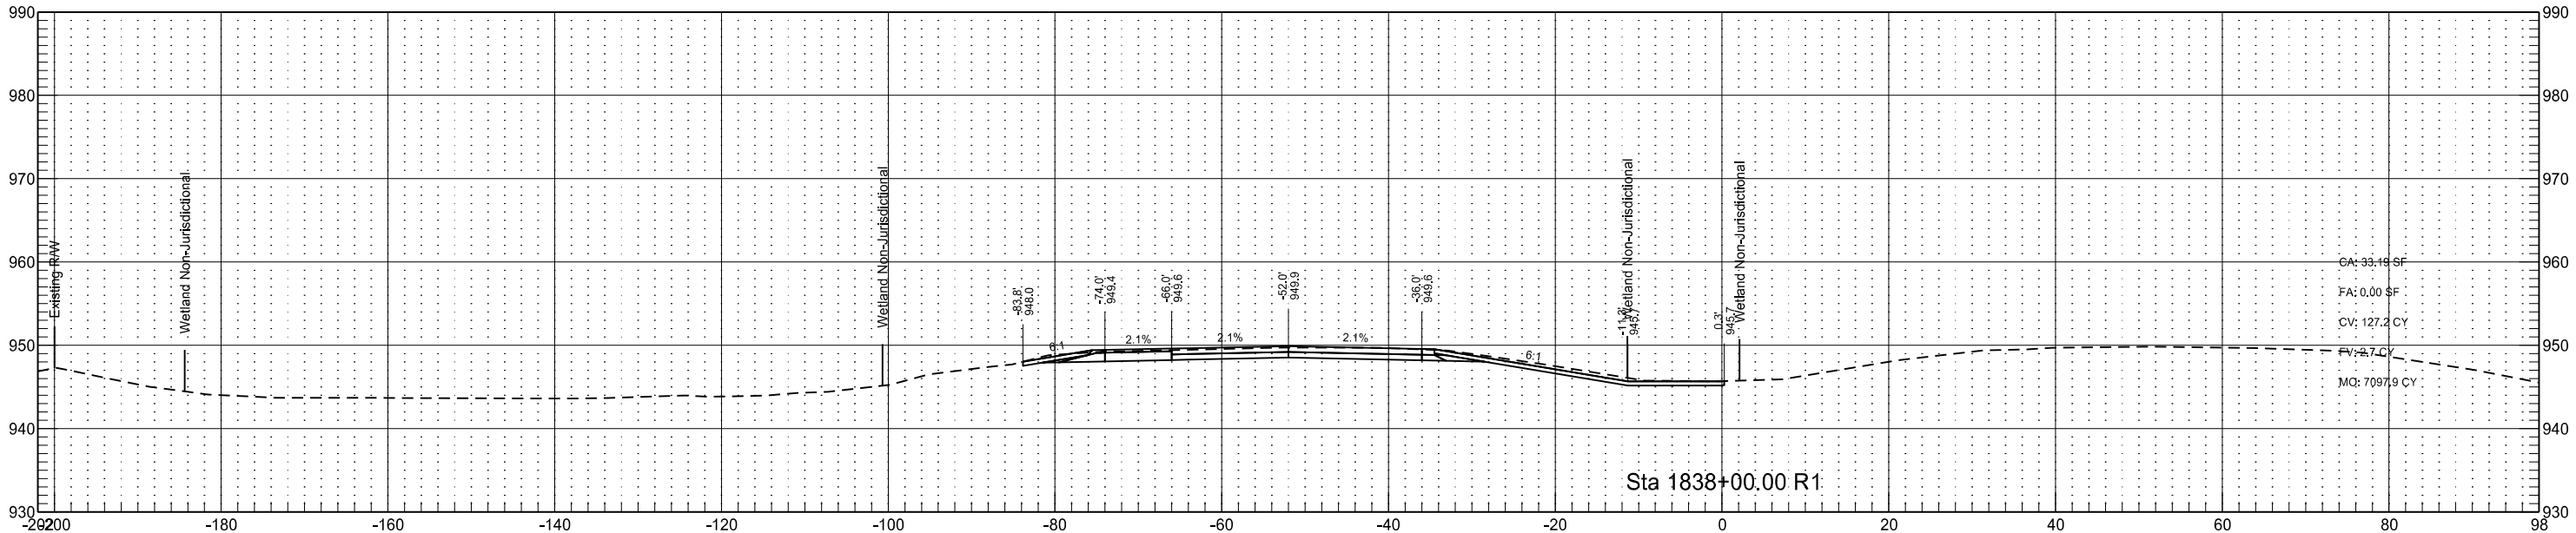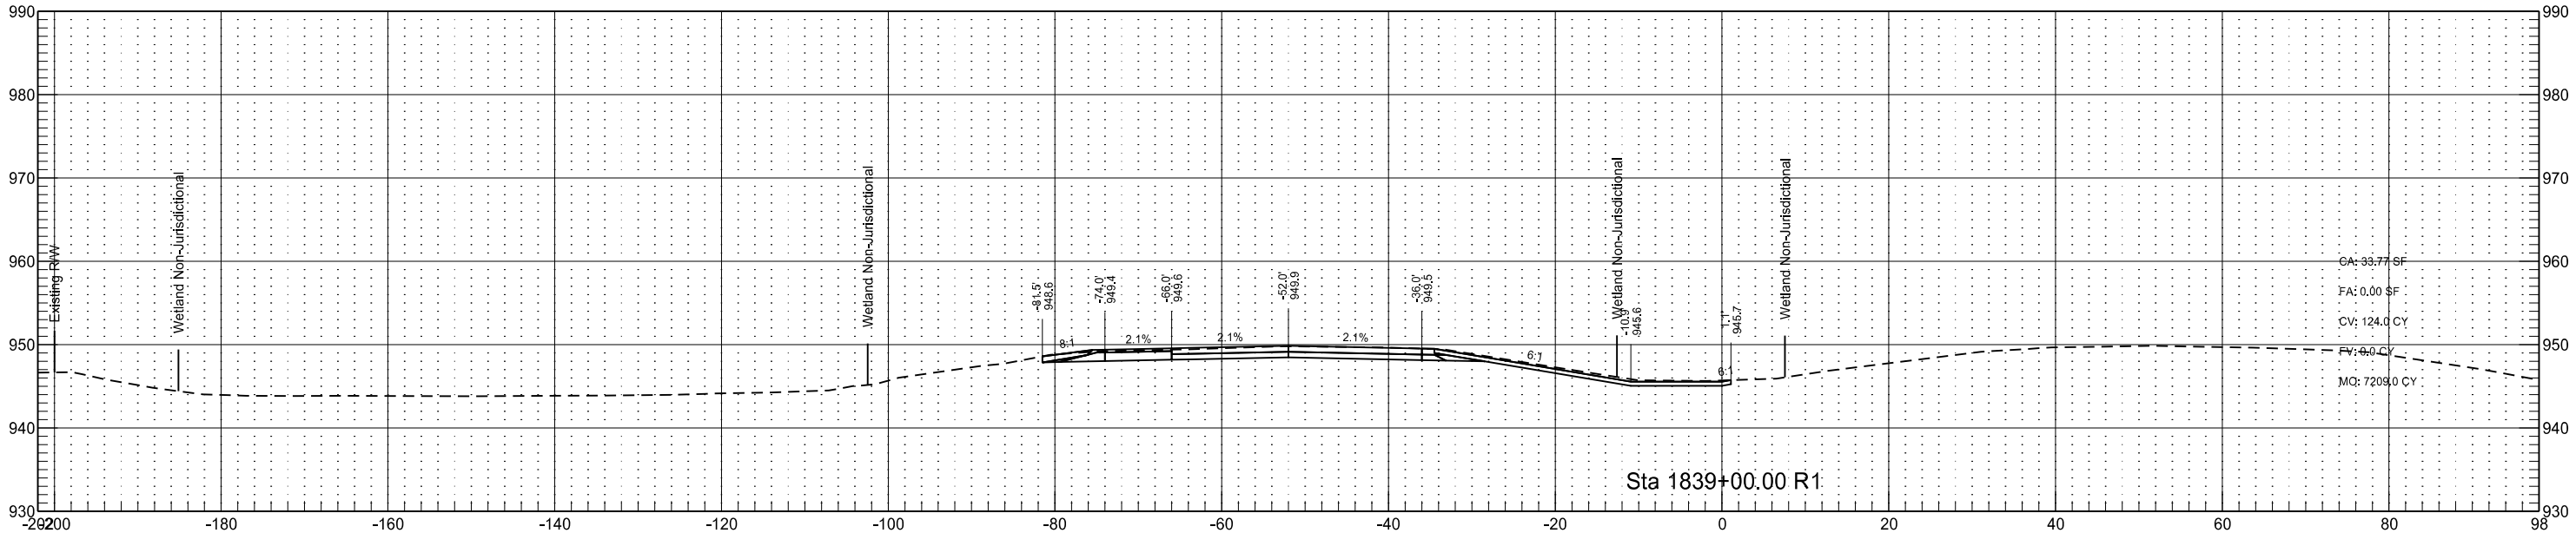



Interstate 29 - Southbound
(SCL29)

	STATE	PROJECT NO.	SECTION NO.	SHEET NO.
	ND	IM-8-029(170)033	200	34

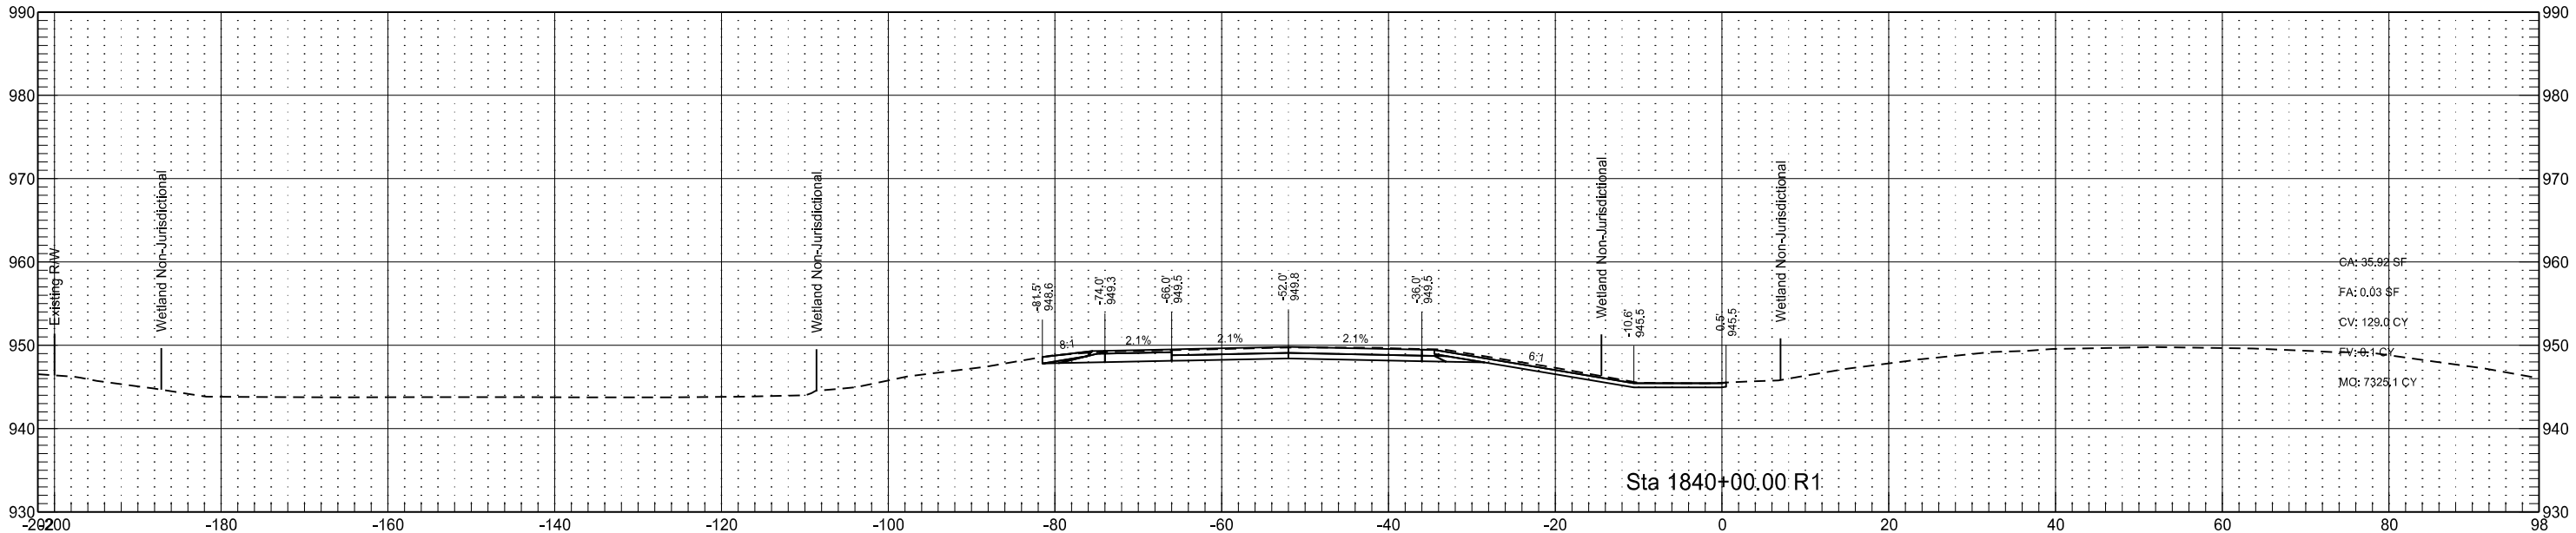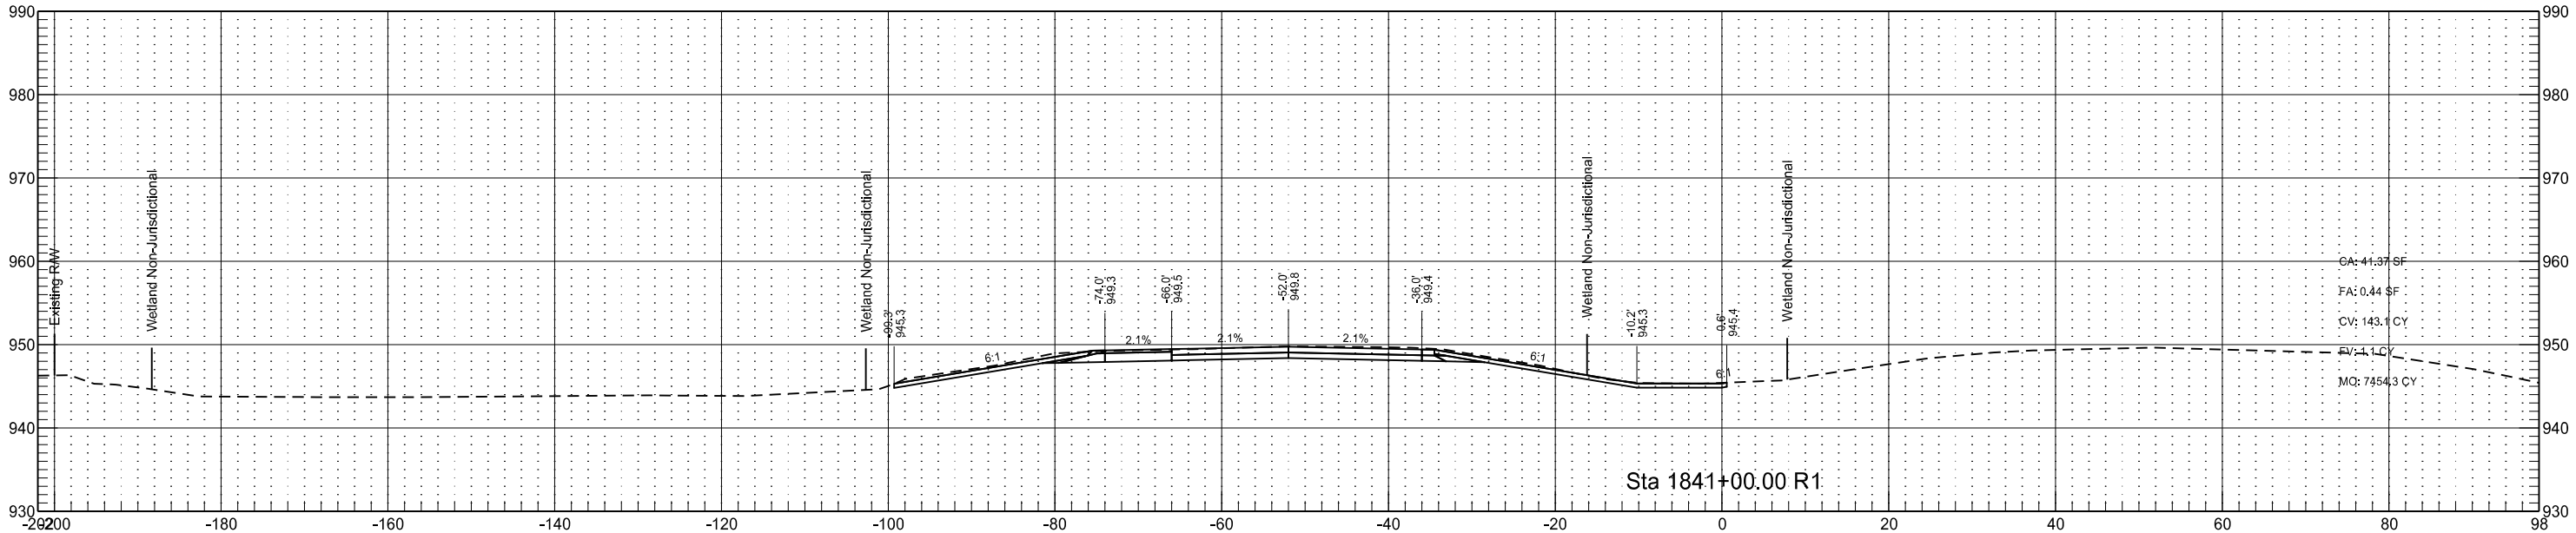



Interstate 29 - Southbound
(SCL29)

	STATE	PROJECT NO.	SECTION NO.	SHEET NO.
	ND	IM-8-029(170)033	200	35

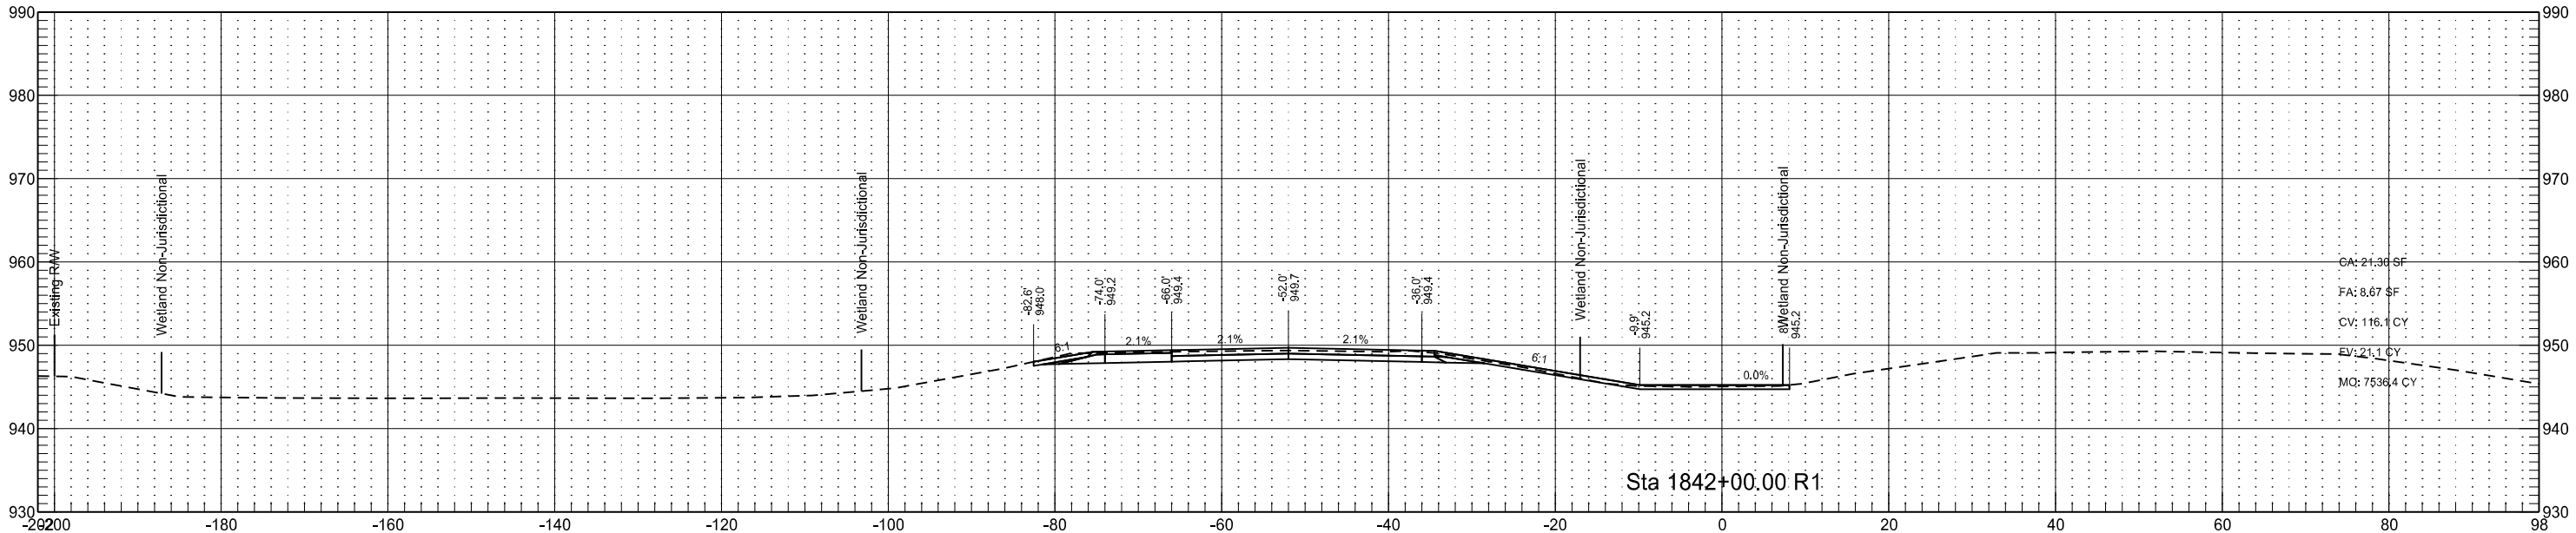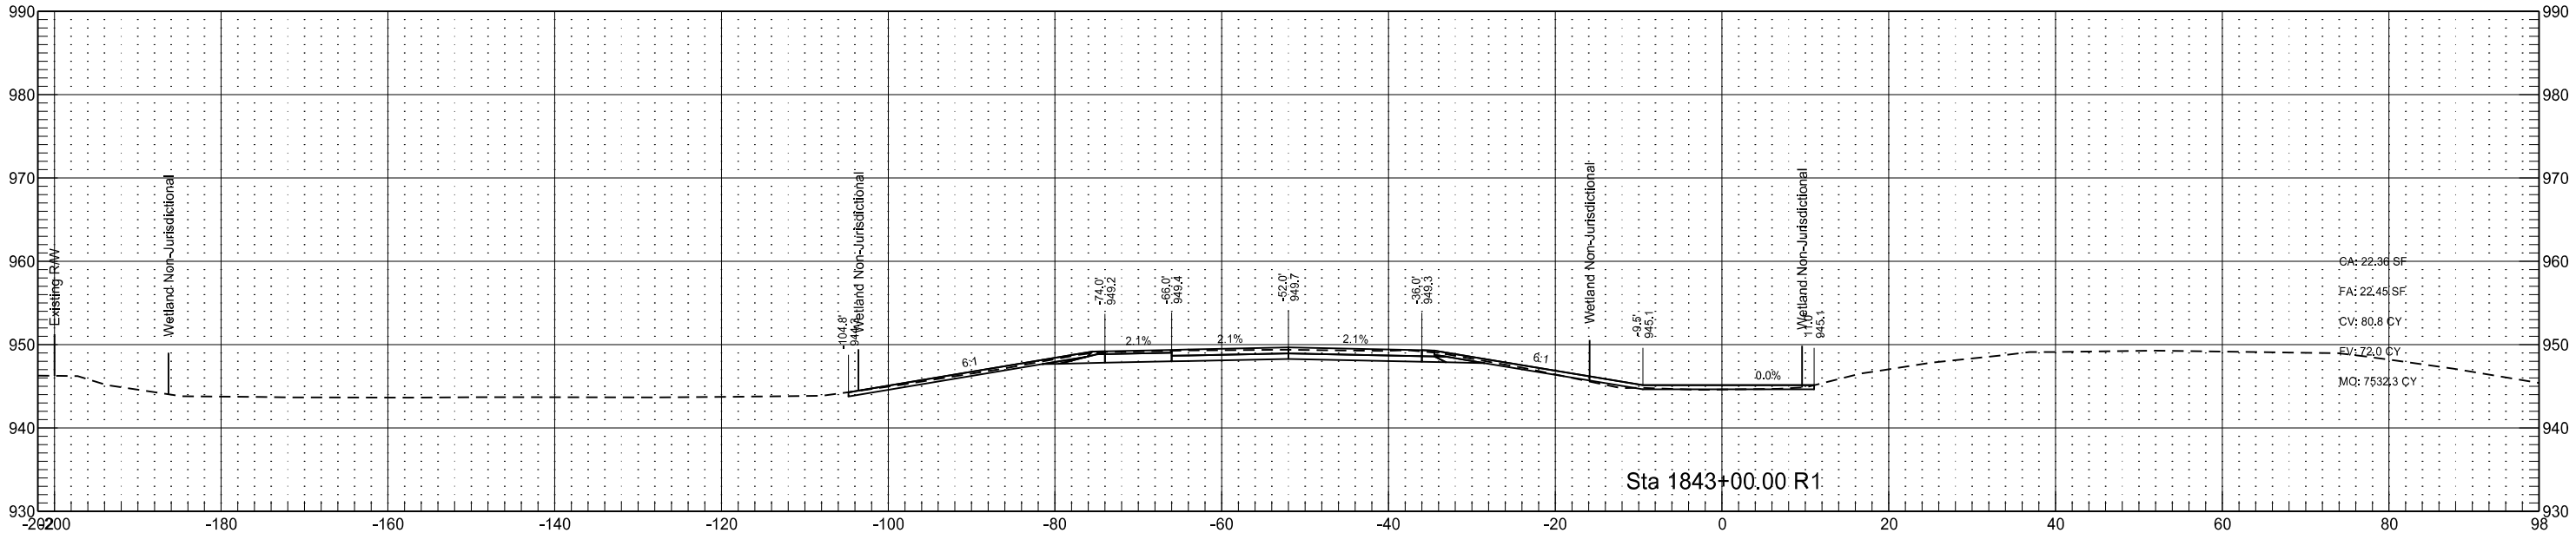



Interstate 29 - Southbound
(SCL29)

	STATE	PROJECT NO.	SECTION NO.	SHEET NO.
	ND	IM-8-029(170)033	200	36

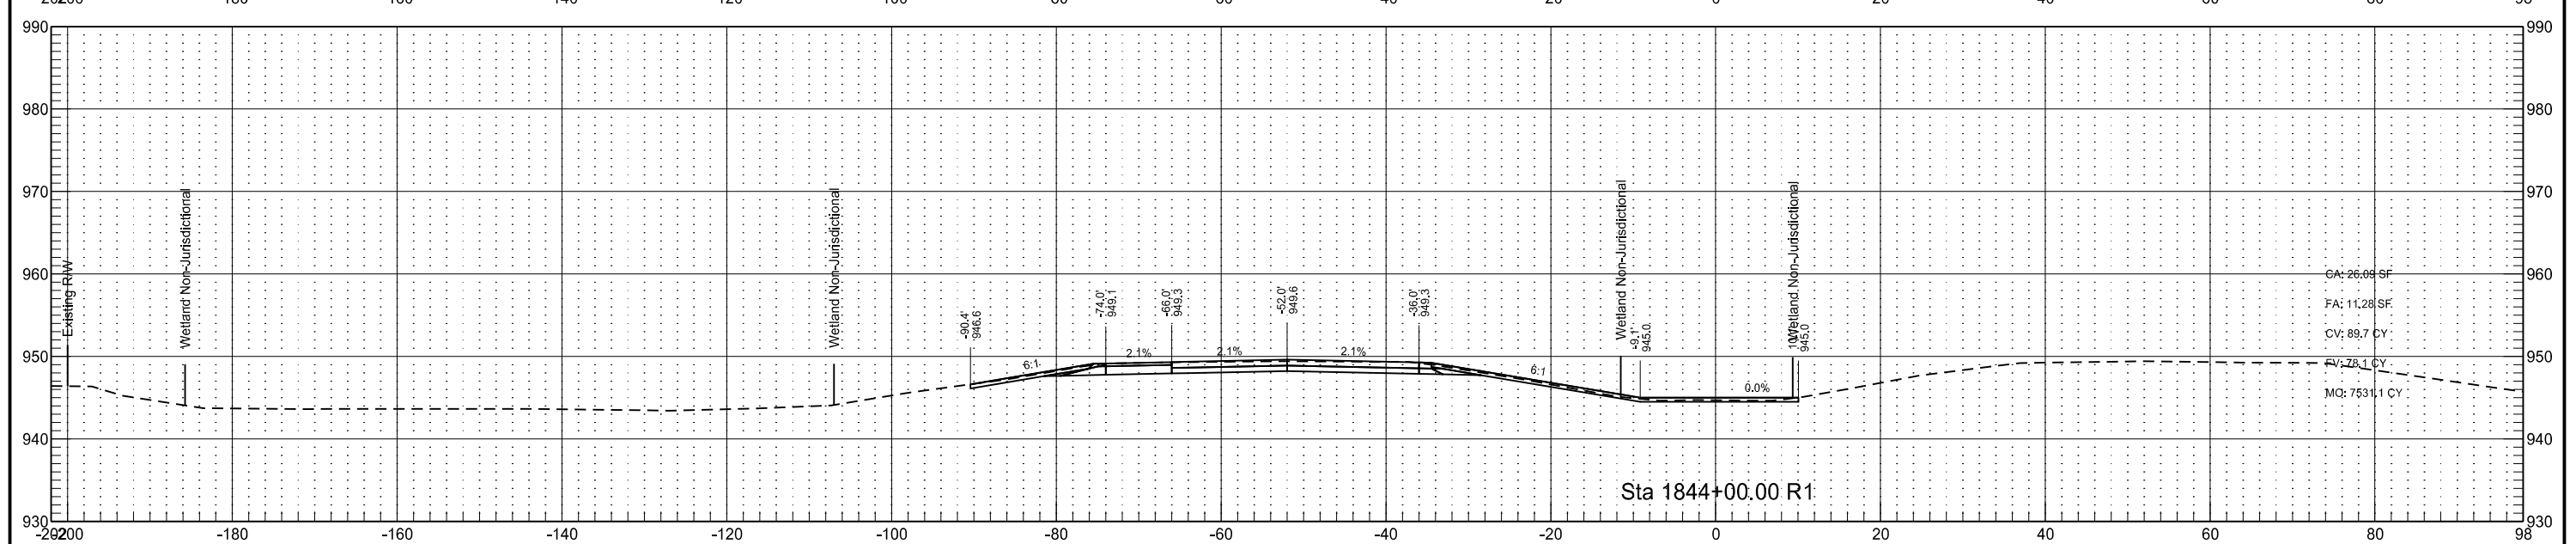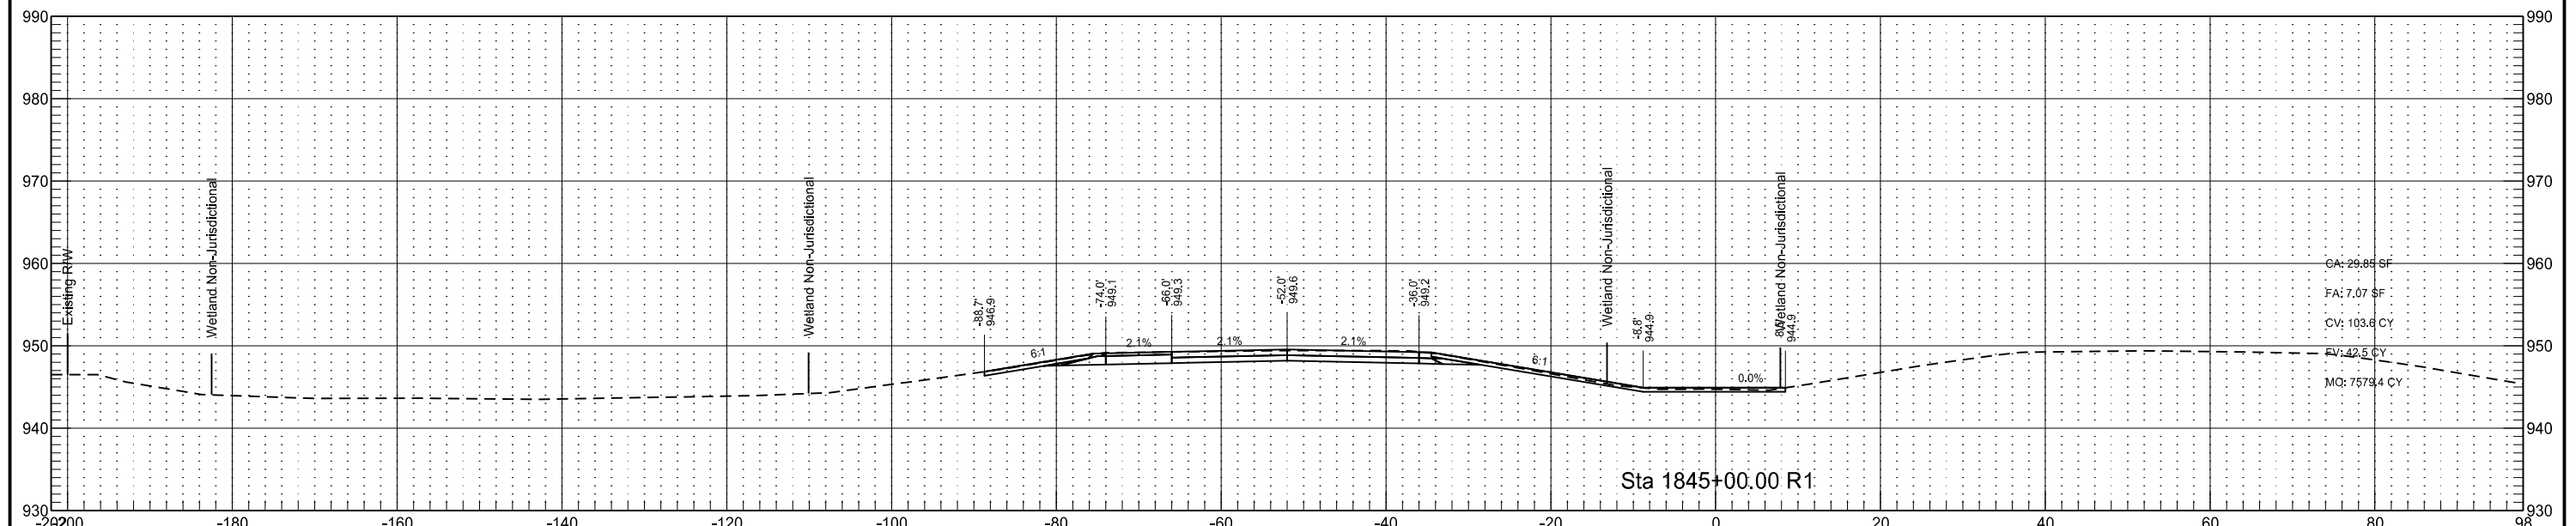



Interstate 29 - Southbound
(SCL29)

	STATE	PROJECT NO.	SECTION NO.	SHEET NO.
	ND	IM-8-029(170)033	200	37

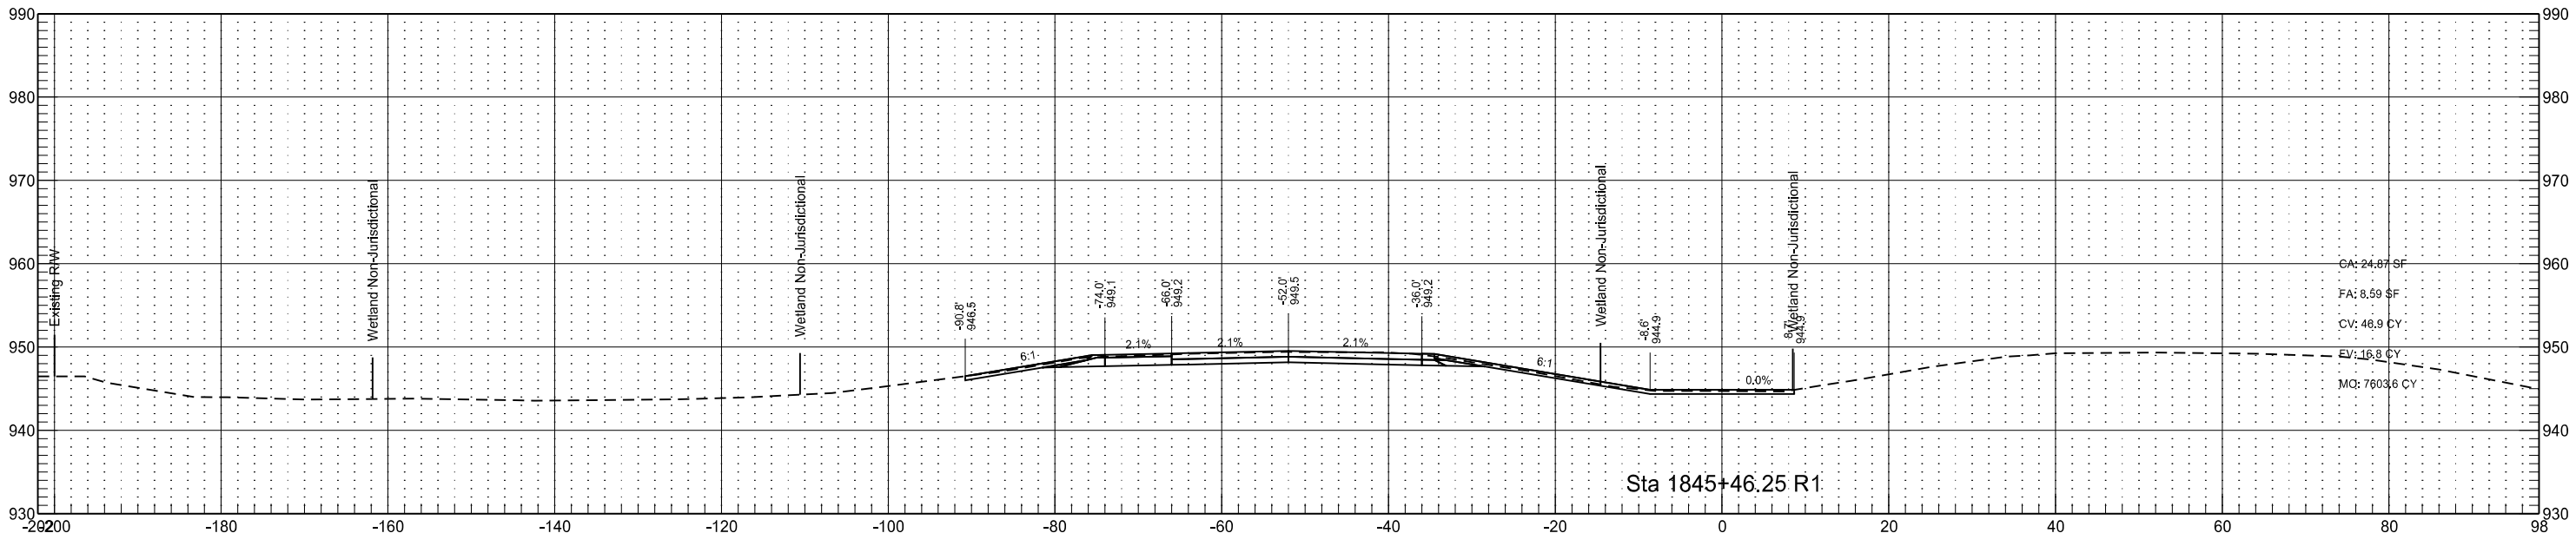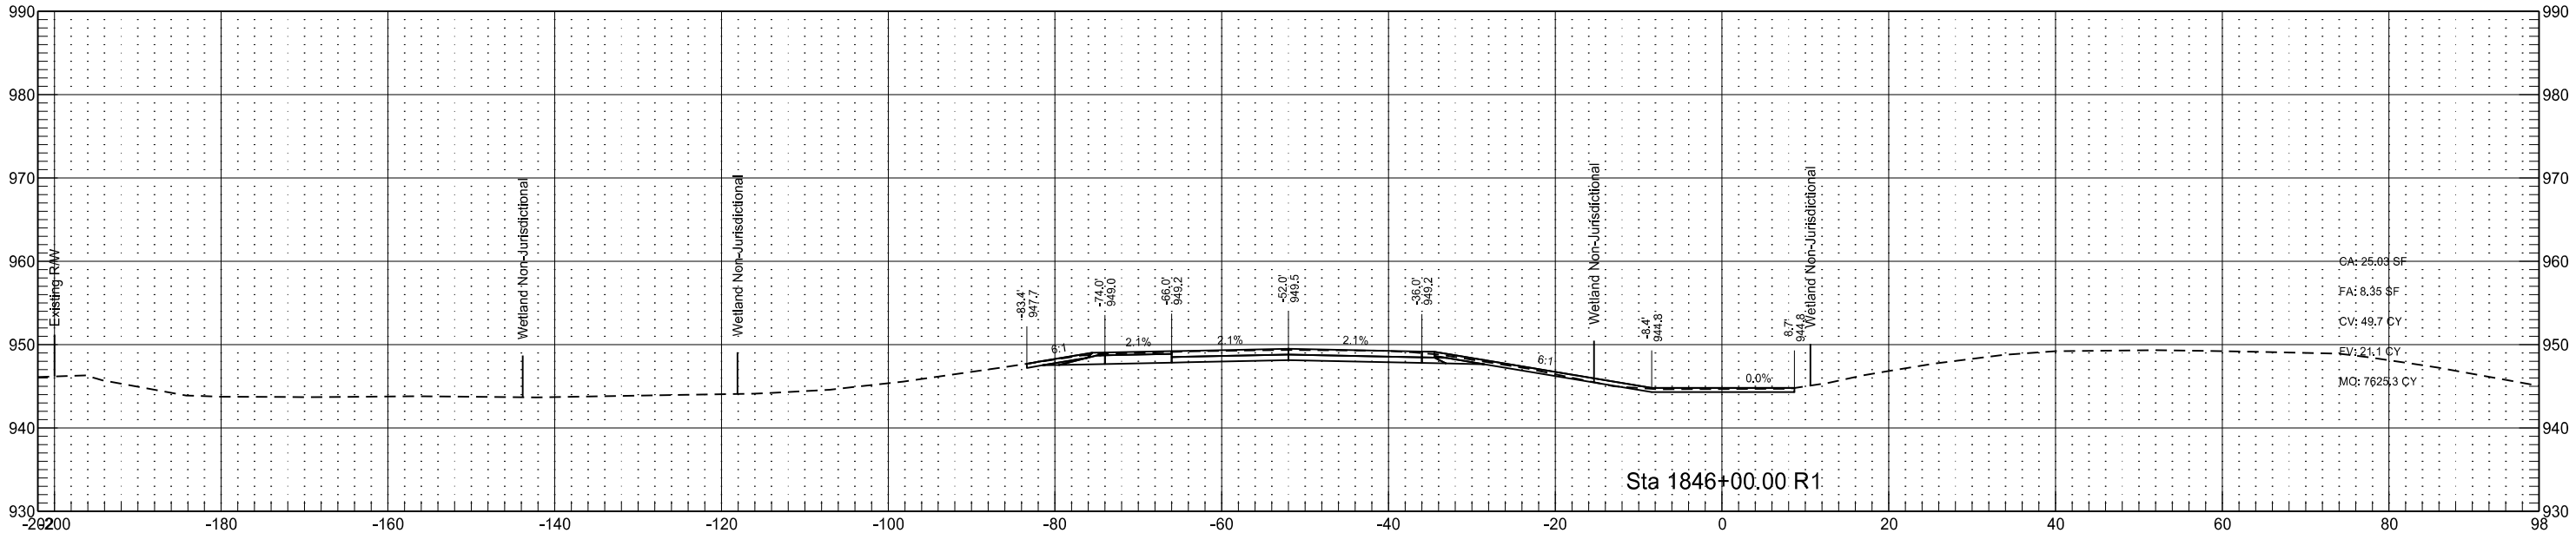



Interstate 29 - Southbound
(SCL29)

	STATE	PROJECT NO.	SECTION NO.	SHEET NO.
	ND	IM-8-029(170)033	200	38

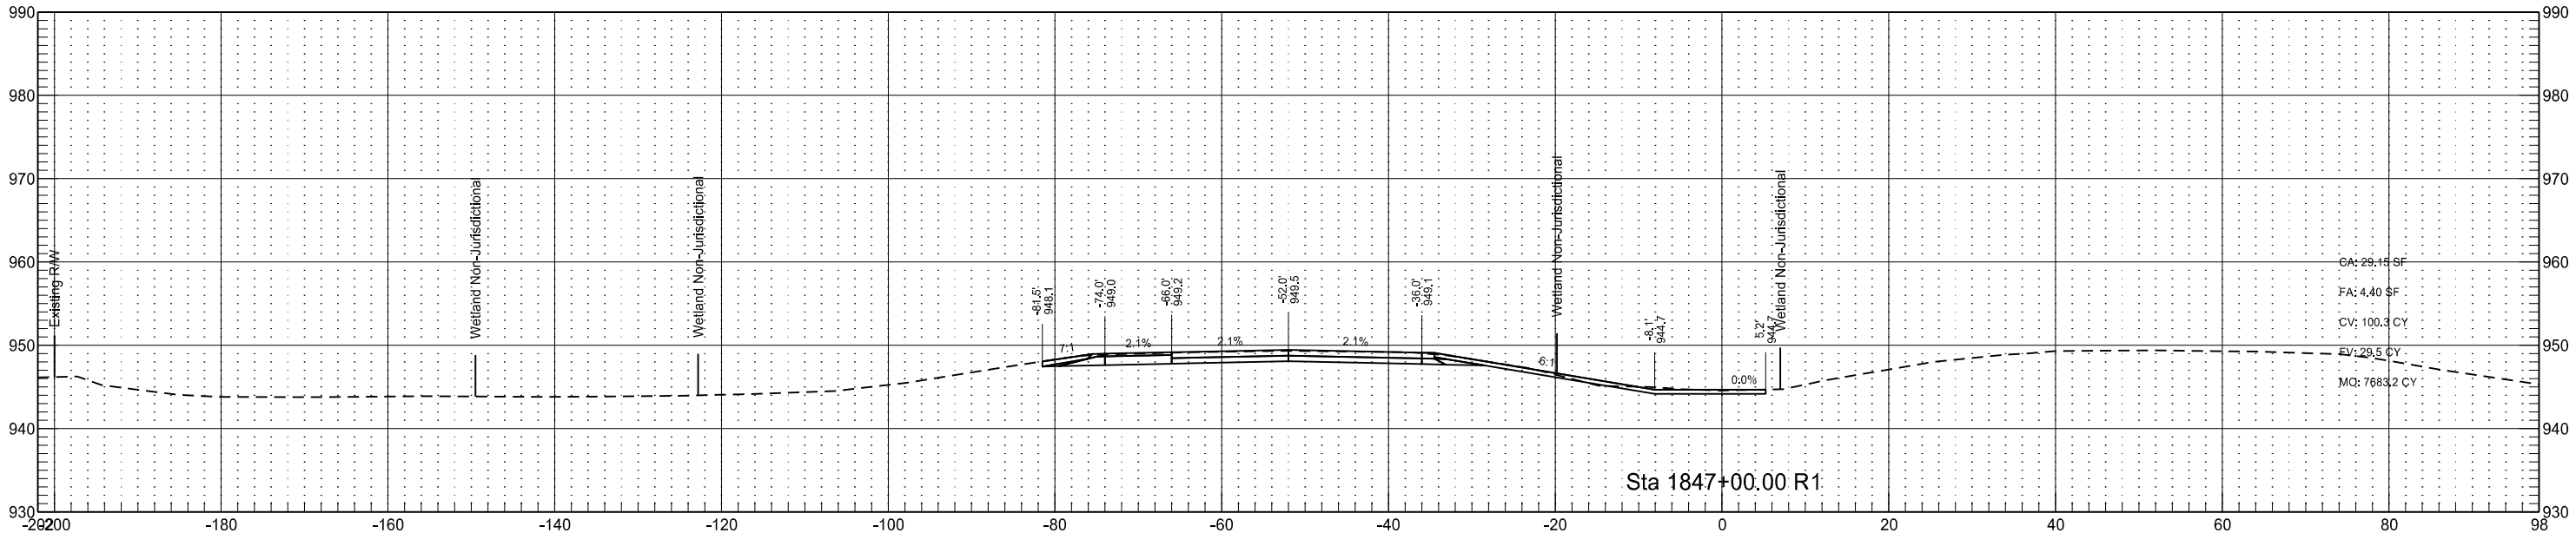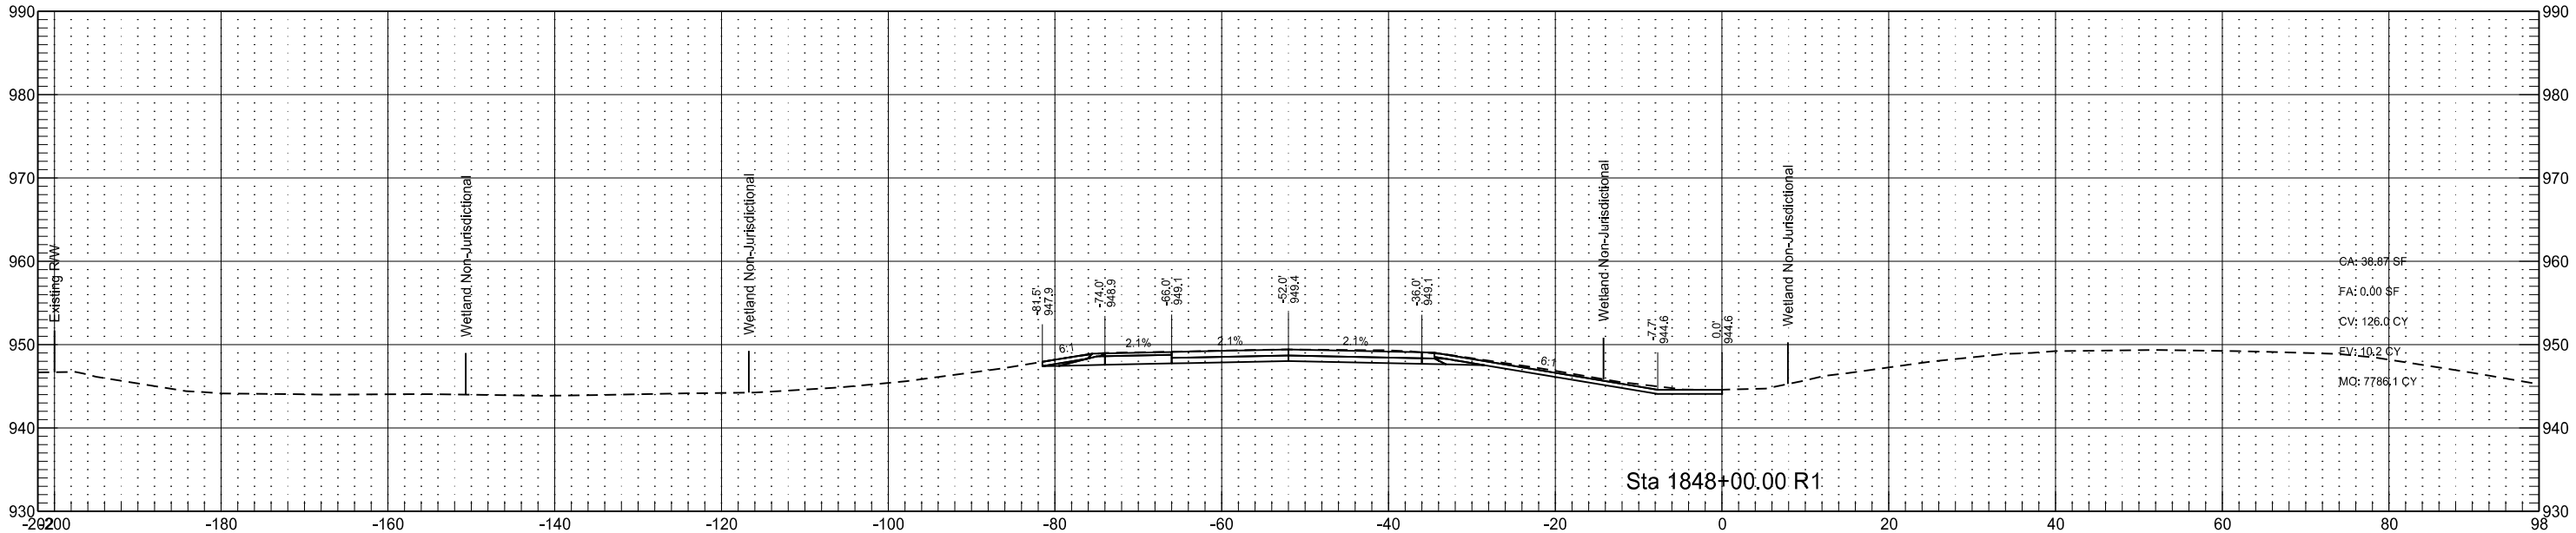



Interstate 29 - Southbound
(SCL29)

	STATE	PROJECT NO.	SECTION NO.	SHEET NO.
	ND	IM-8-029(170)033	200	39

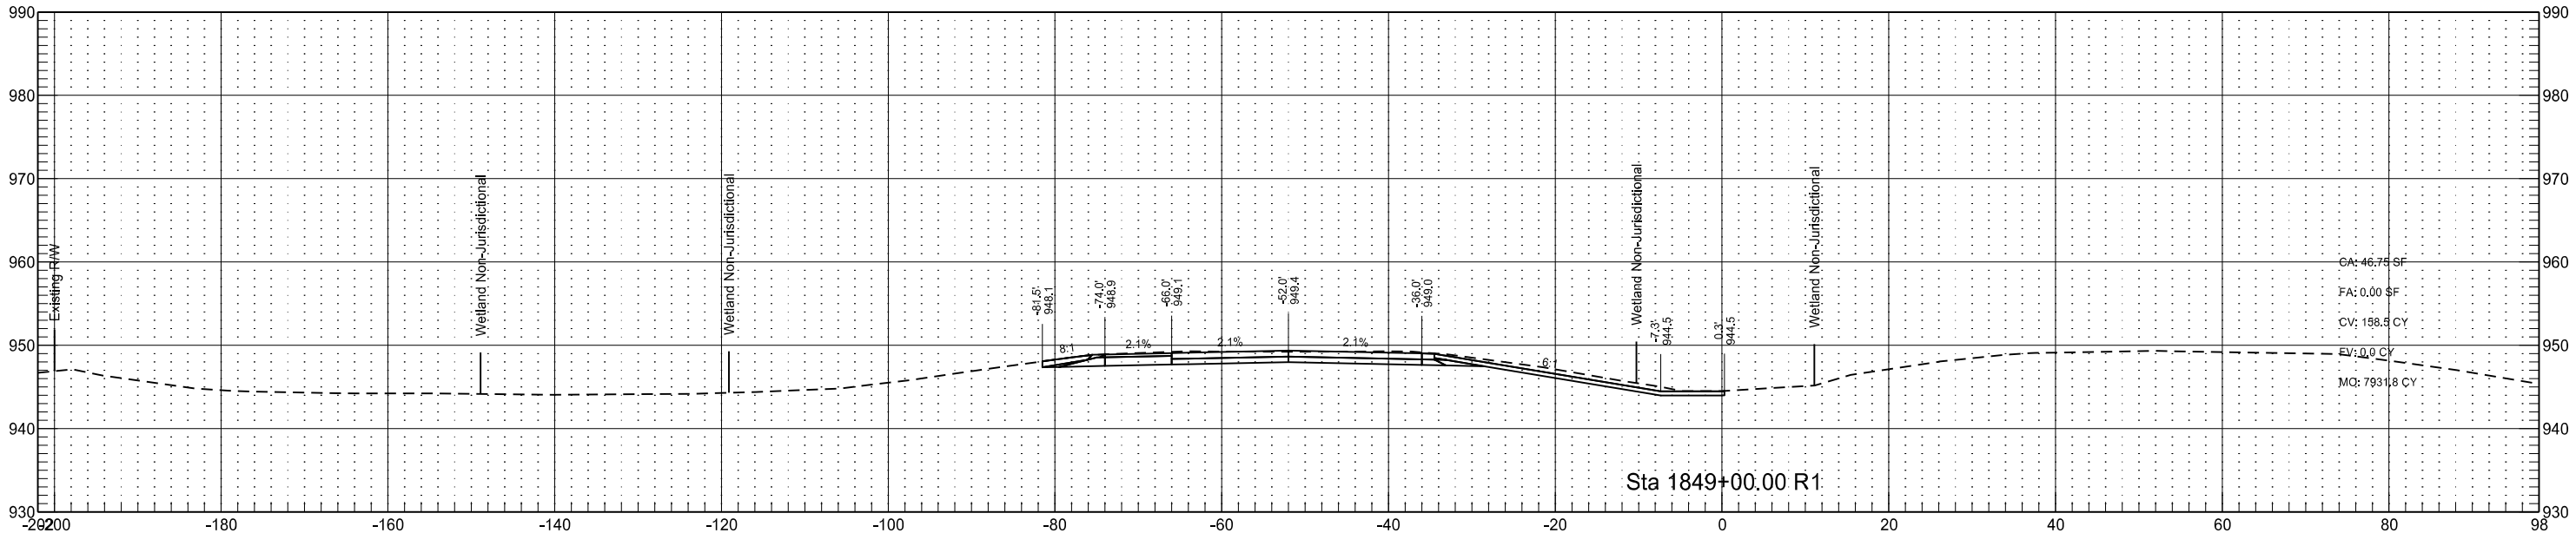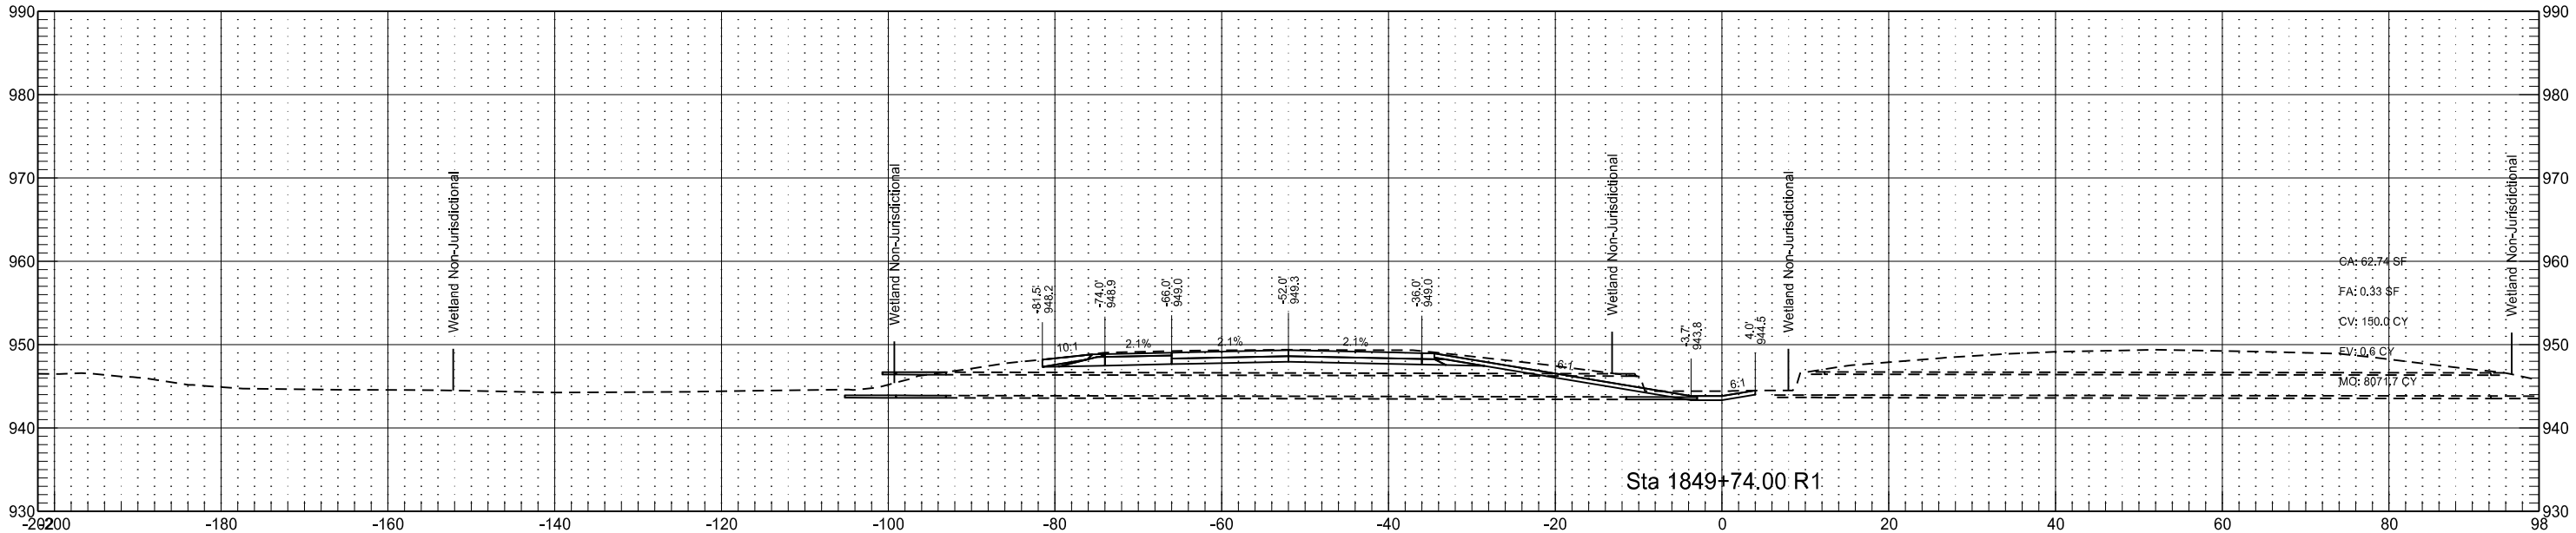



Interstate 29 - Southbound
(SCL29)

	STATE	PROJECT NO.	SECTION NO.	SHEET NO.
	ND	IM-8-029(170)033	200	40

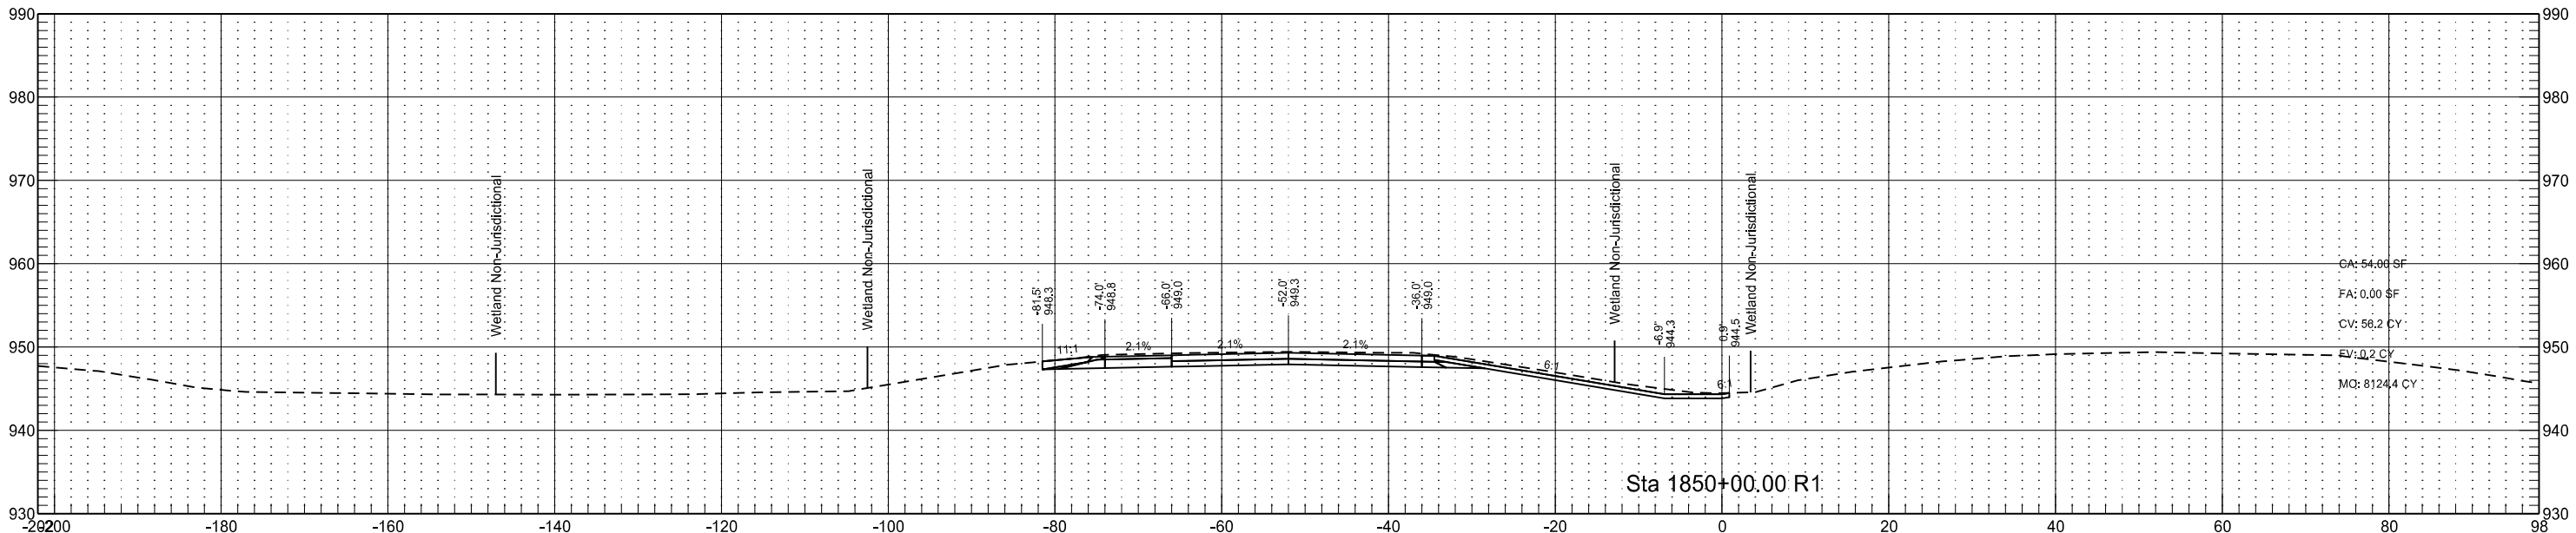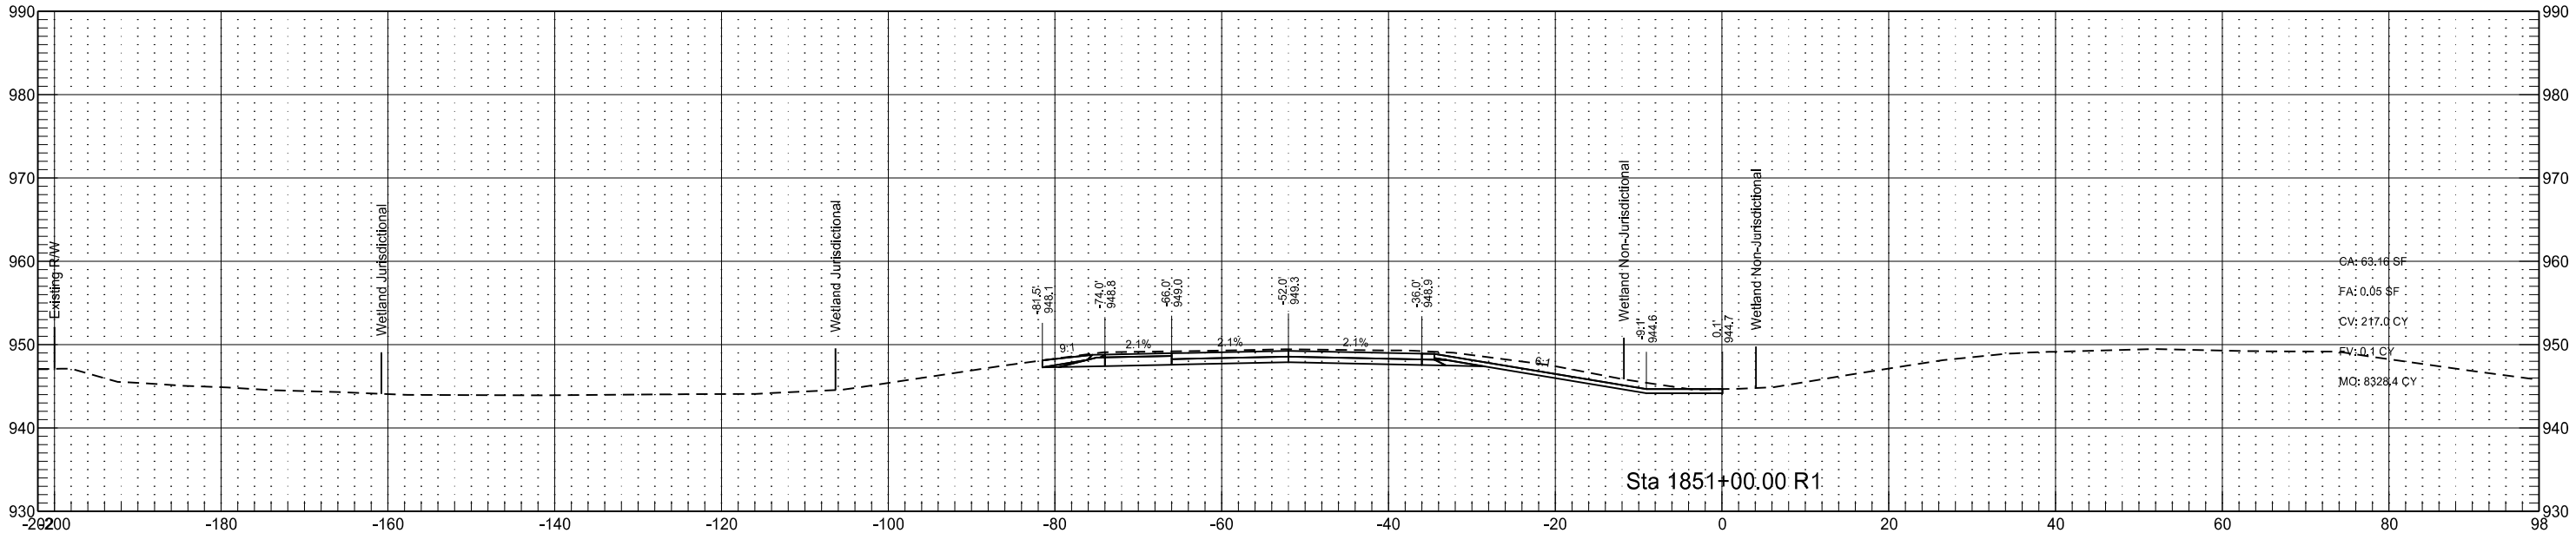



Interstate 29 - Southbound
(SCL29)

	STATE	PROJECT NO.	SECTION NO.	SHEET NO.
	ND	IM-8-029(170)033	200	41

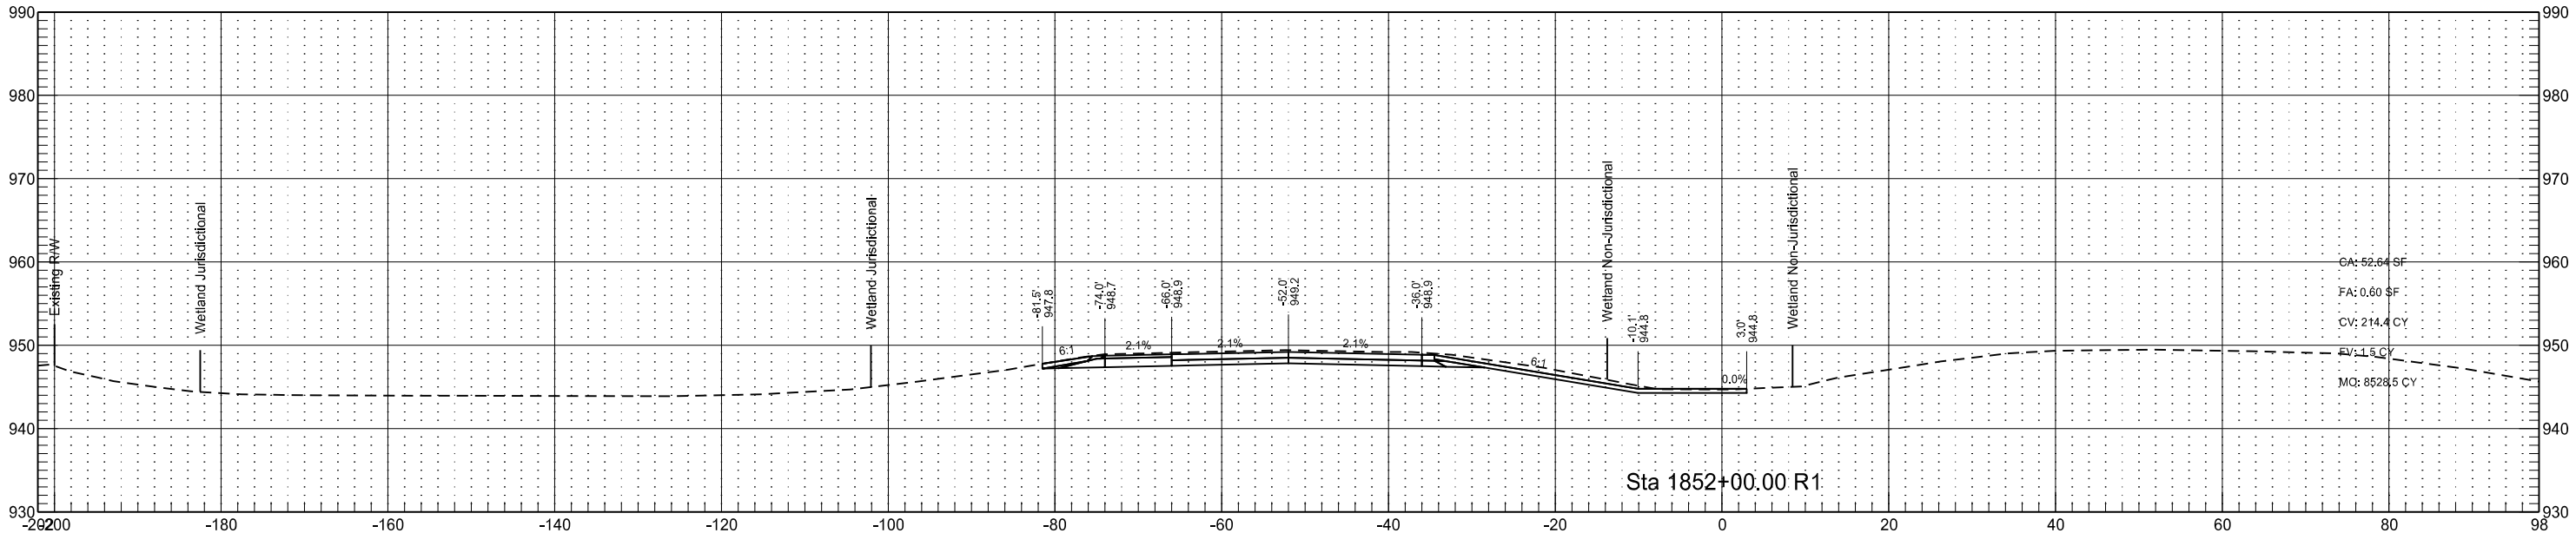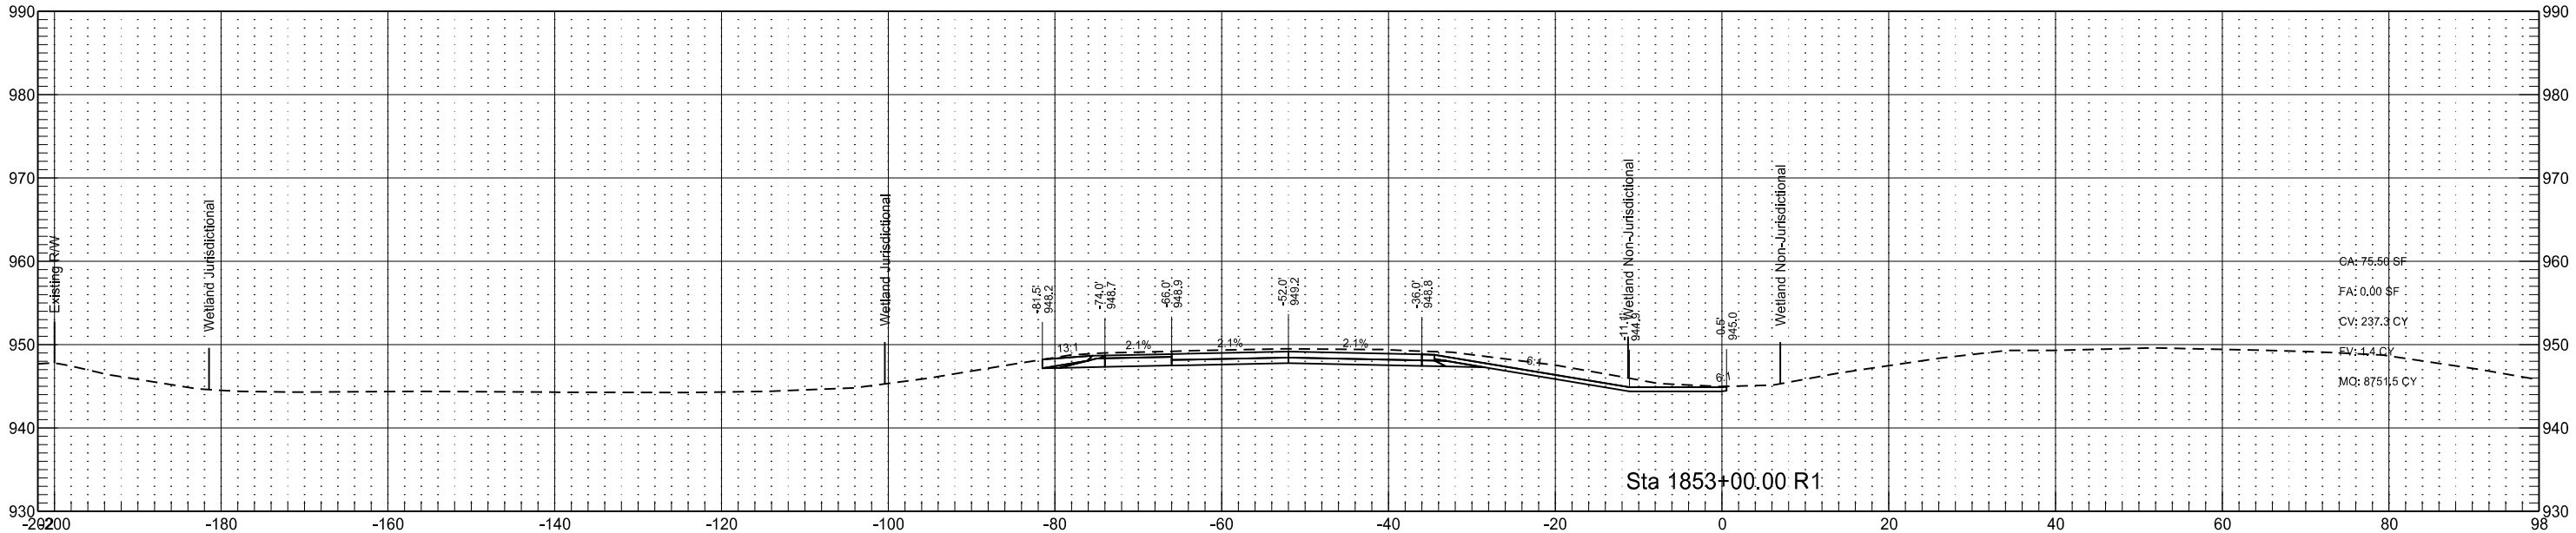



Interstate 29 - Southbound
(SCL29)

	STATE	PROJECT NO.	SECTION NO.	SHEET NO.
	ND	IM-8-029(170)033	200	42

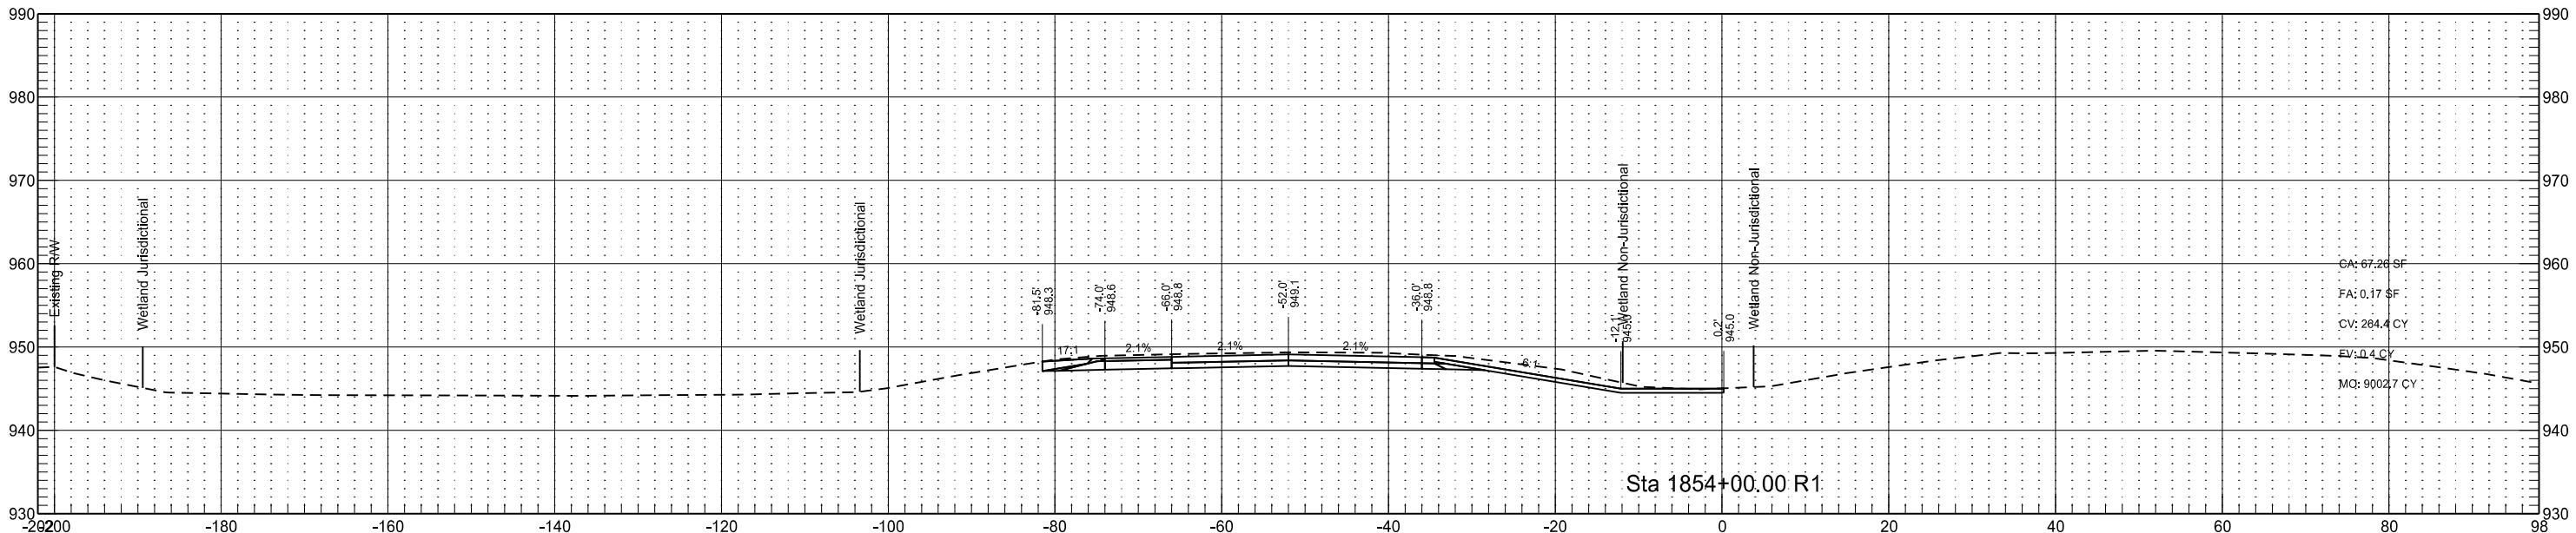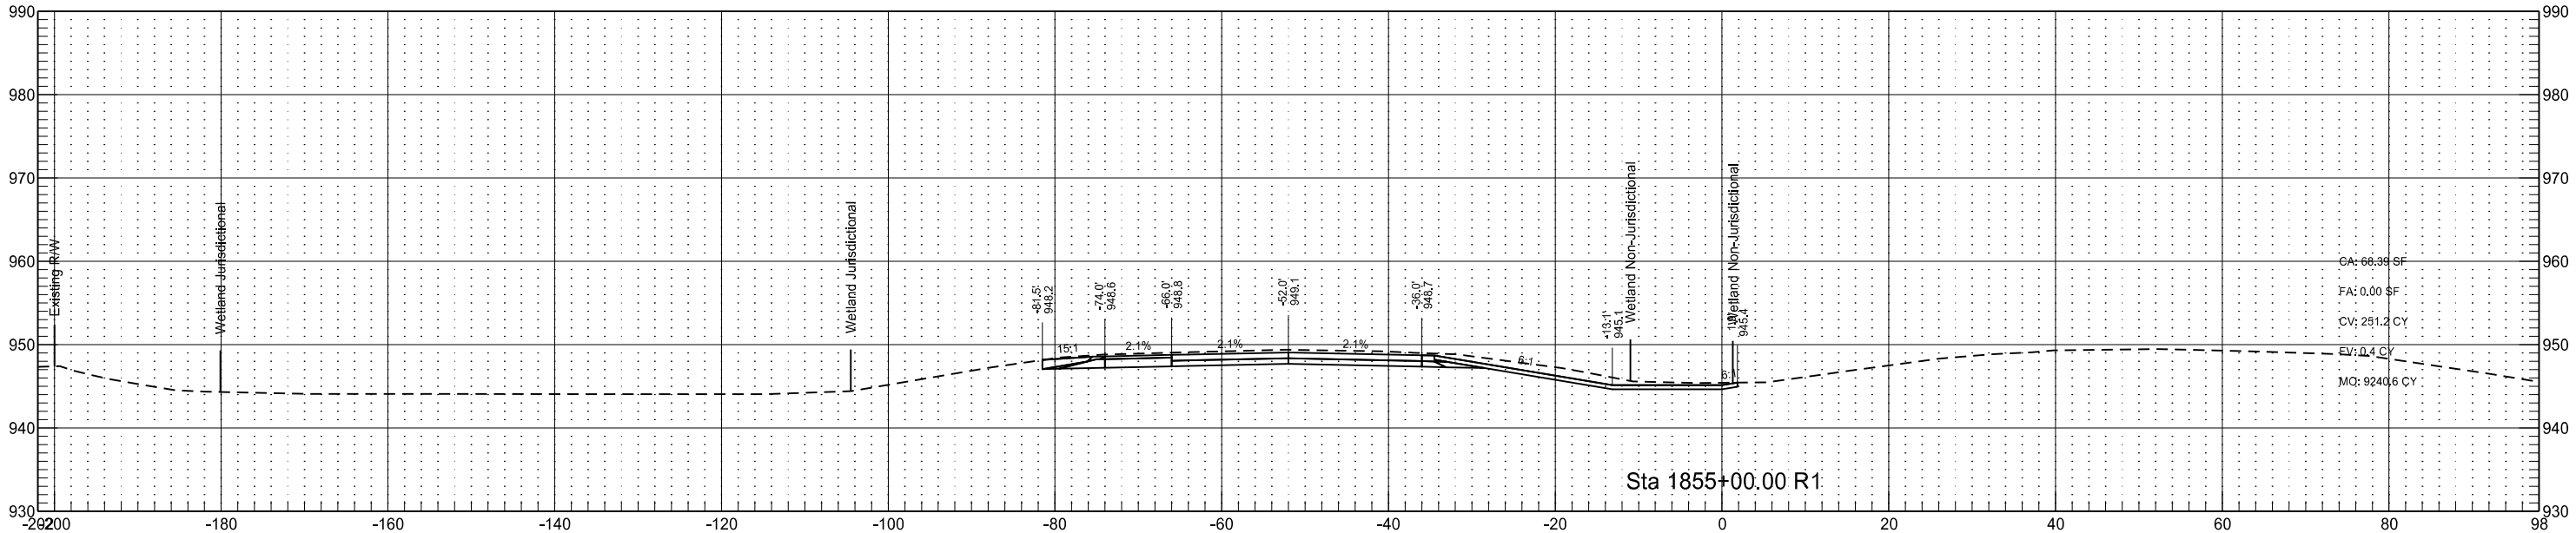

Interstate 29 - Southbound
(SCL29)

	STATE	PROJECT NO.	SECTION NO.	SHEET NO.
	ND	IM-8-029(170)033	200	43

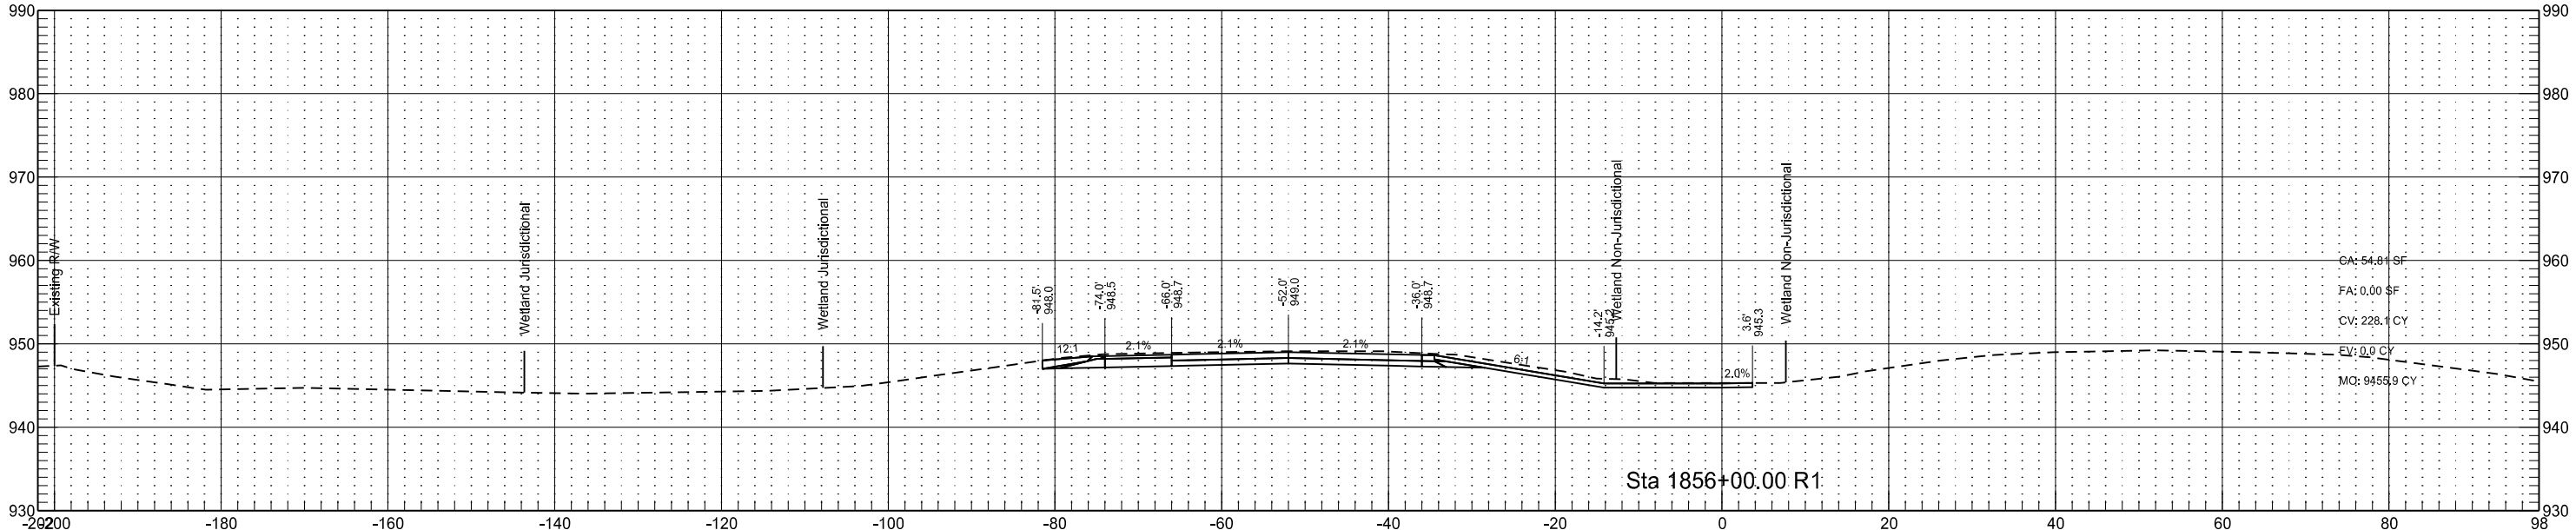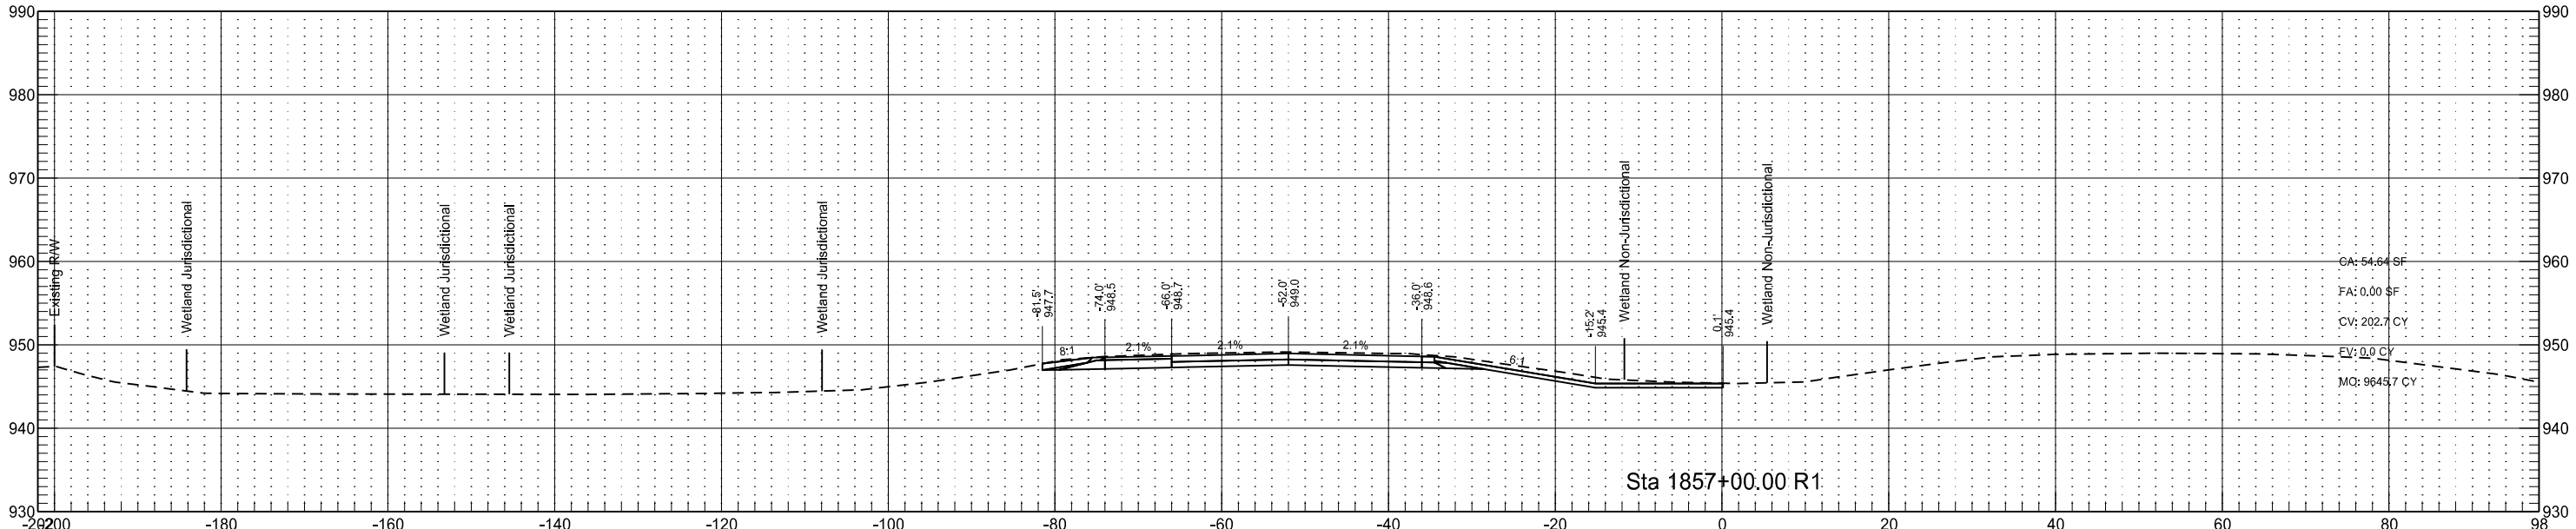

Interstate 29 - Southbound
(SCL29)

STATE

PROJECT NO.

SECTION
NO.


SHEET
NO.

ND

IM-8-029(170)033

200

44

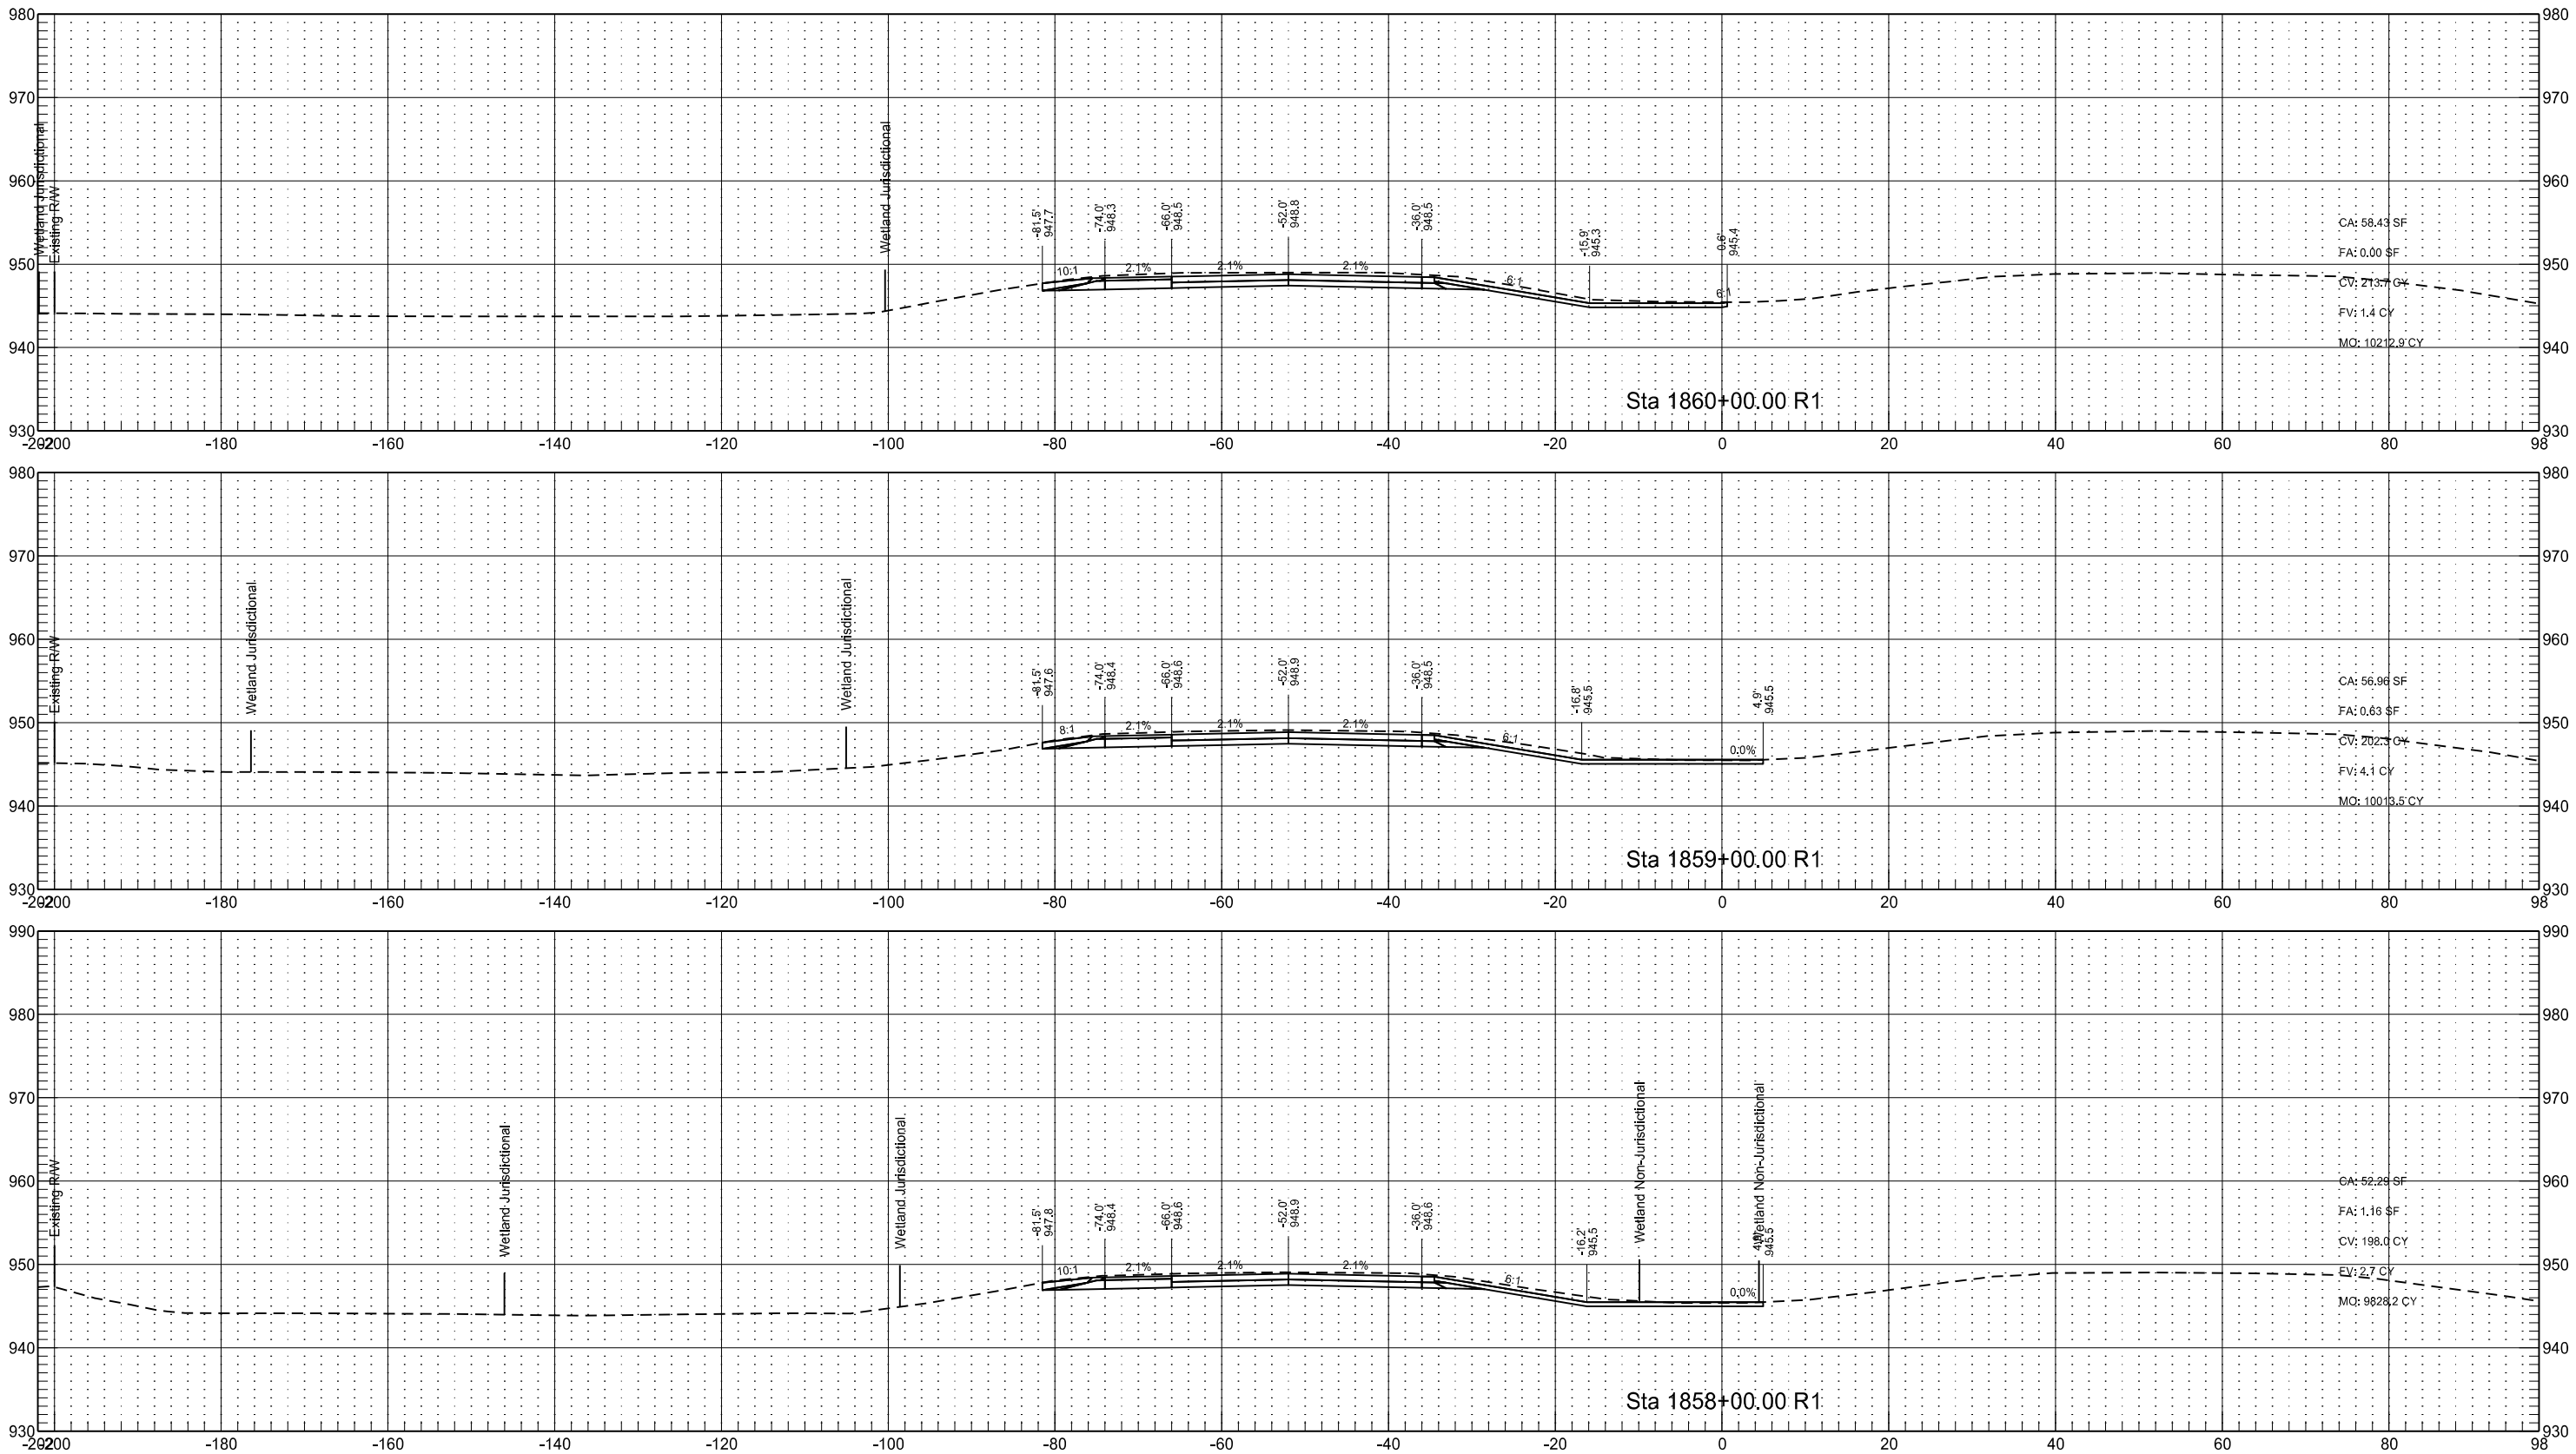

Interstate 29 - Southbound
(SCL29)

STATE

PROJECT NO.

SECTION
NO.




SHEET
NO.

ND

IM-8-029(170)033

200

45

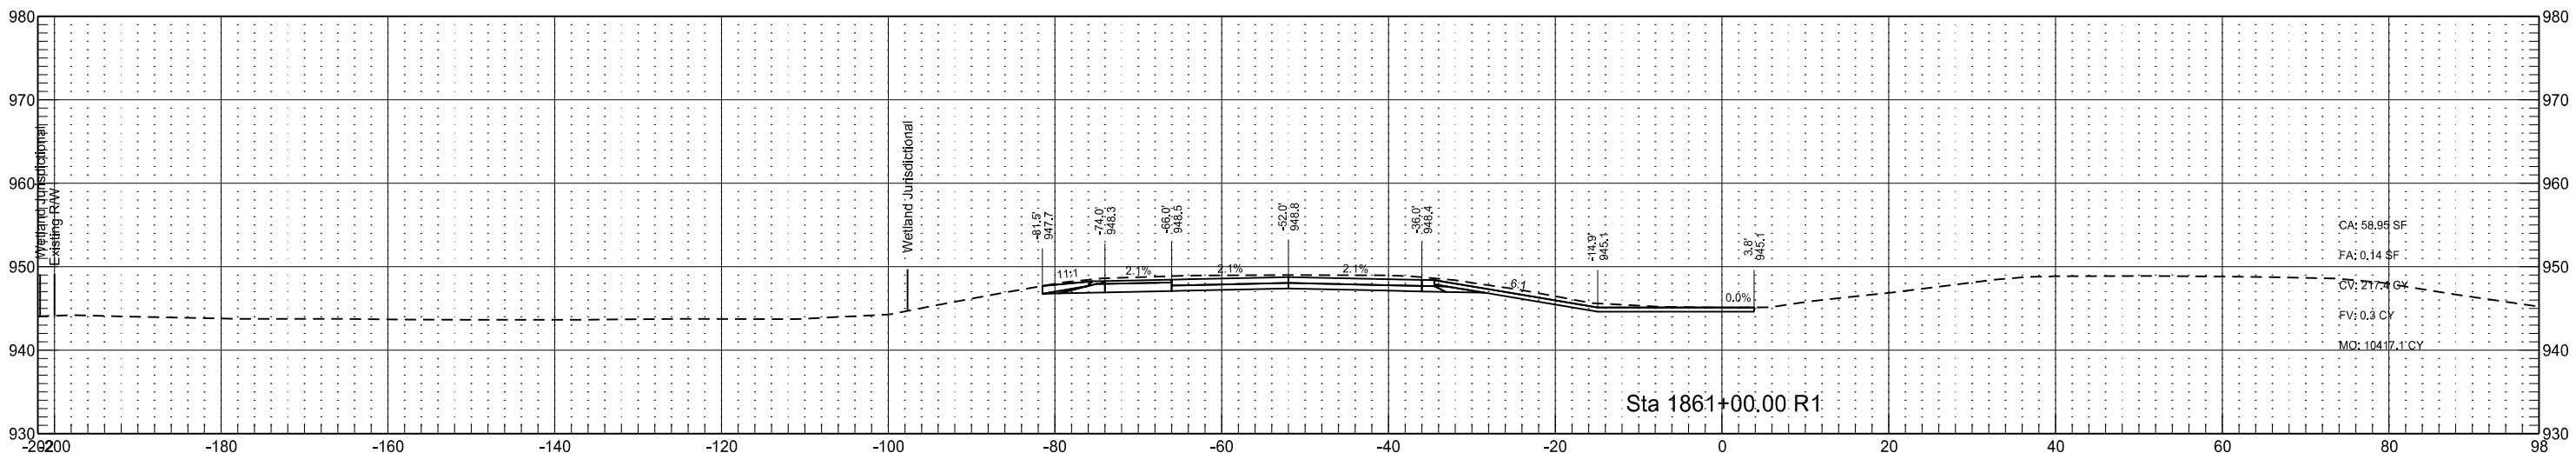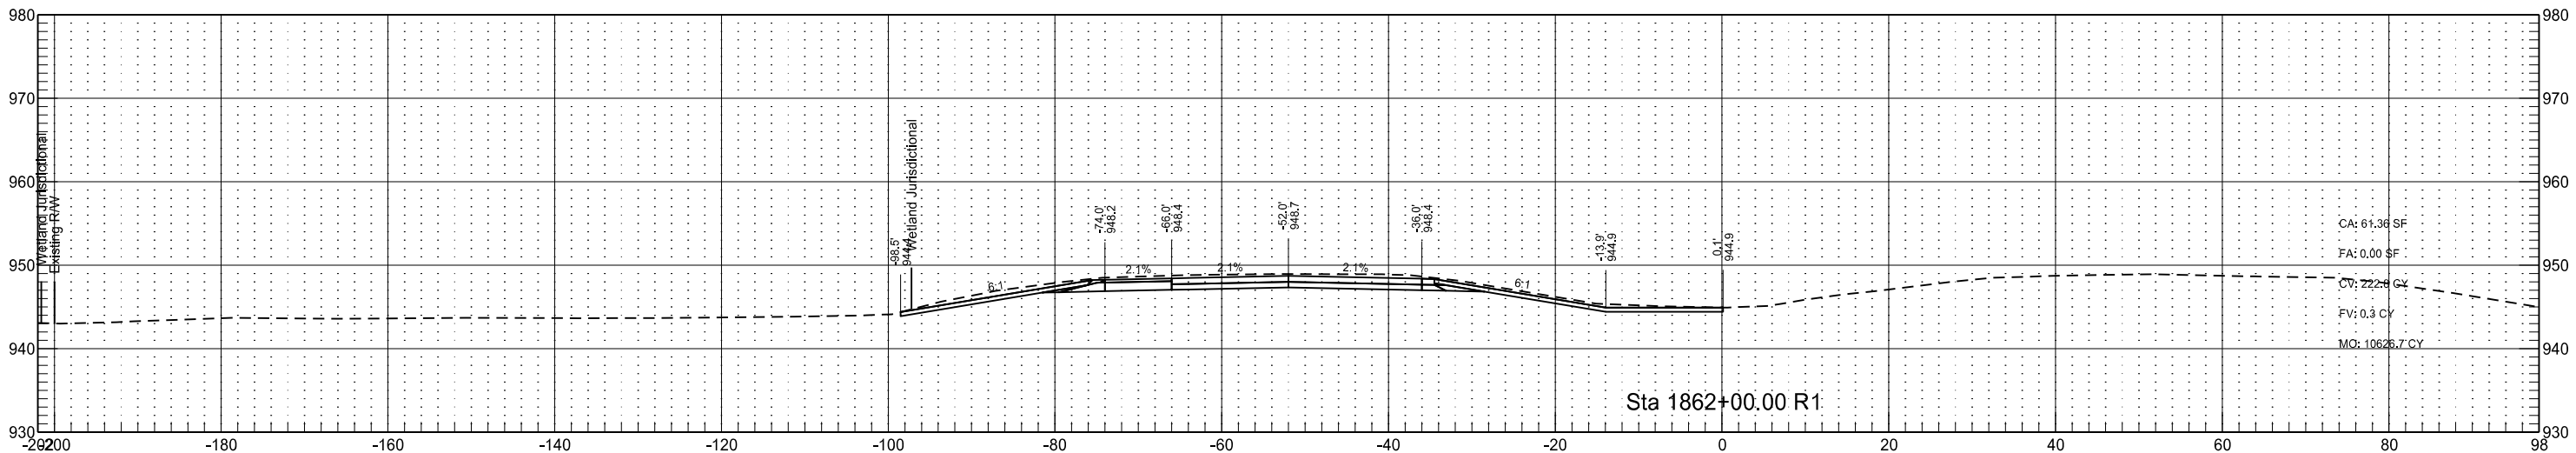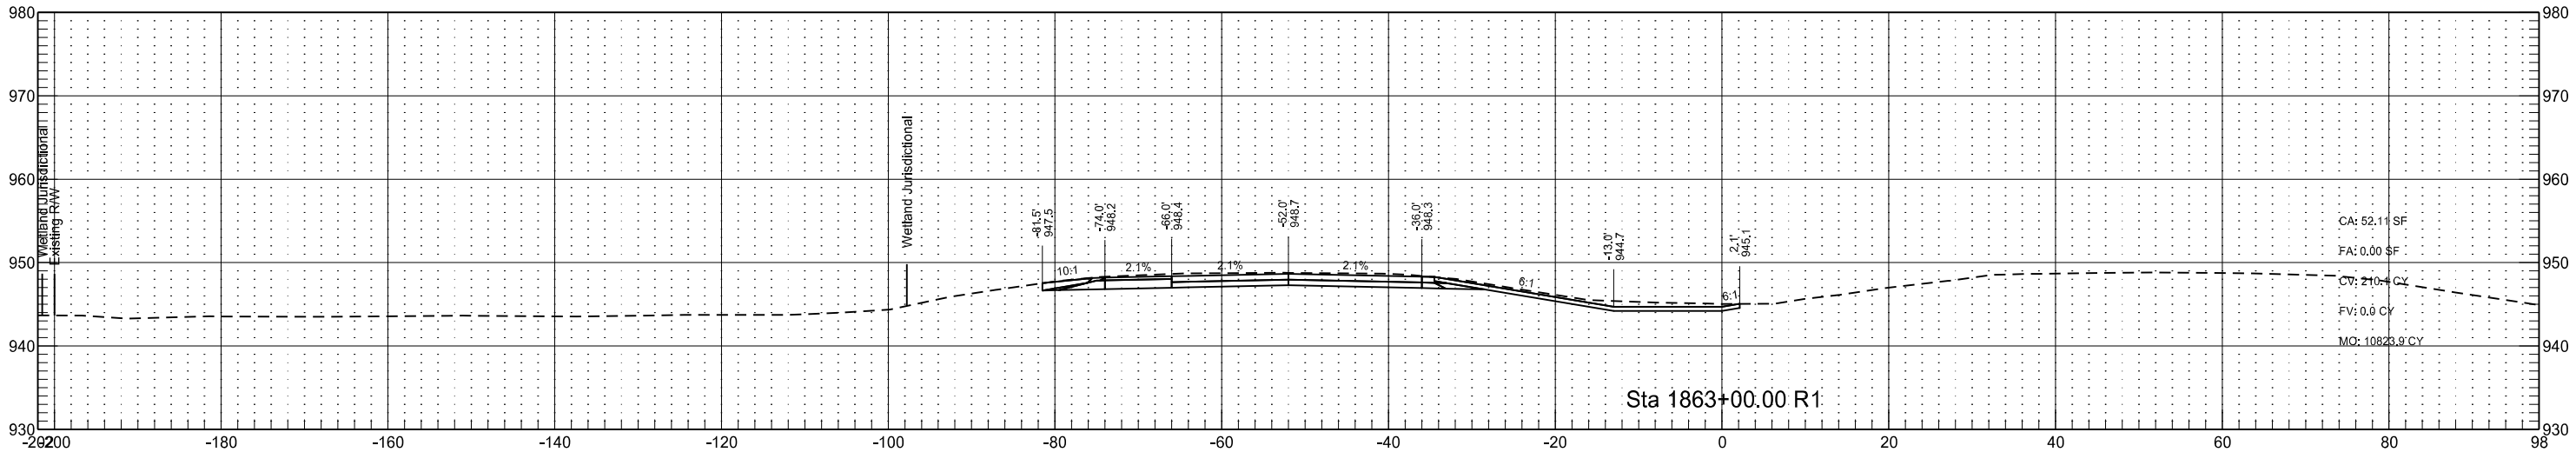

Interstate 29 - Southbound
(SCL29)

STATE

PROJECT NO.

SECTION
NO.




SHEET
NO.

ND

IM-8-029(170)033

200

46

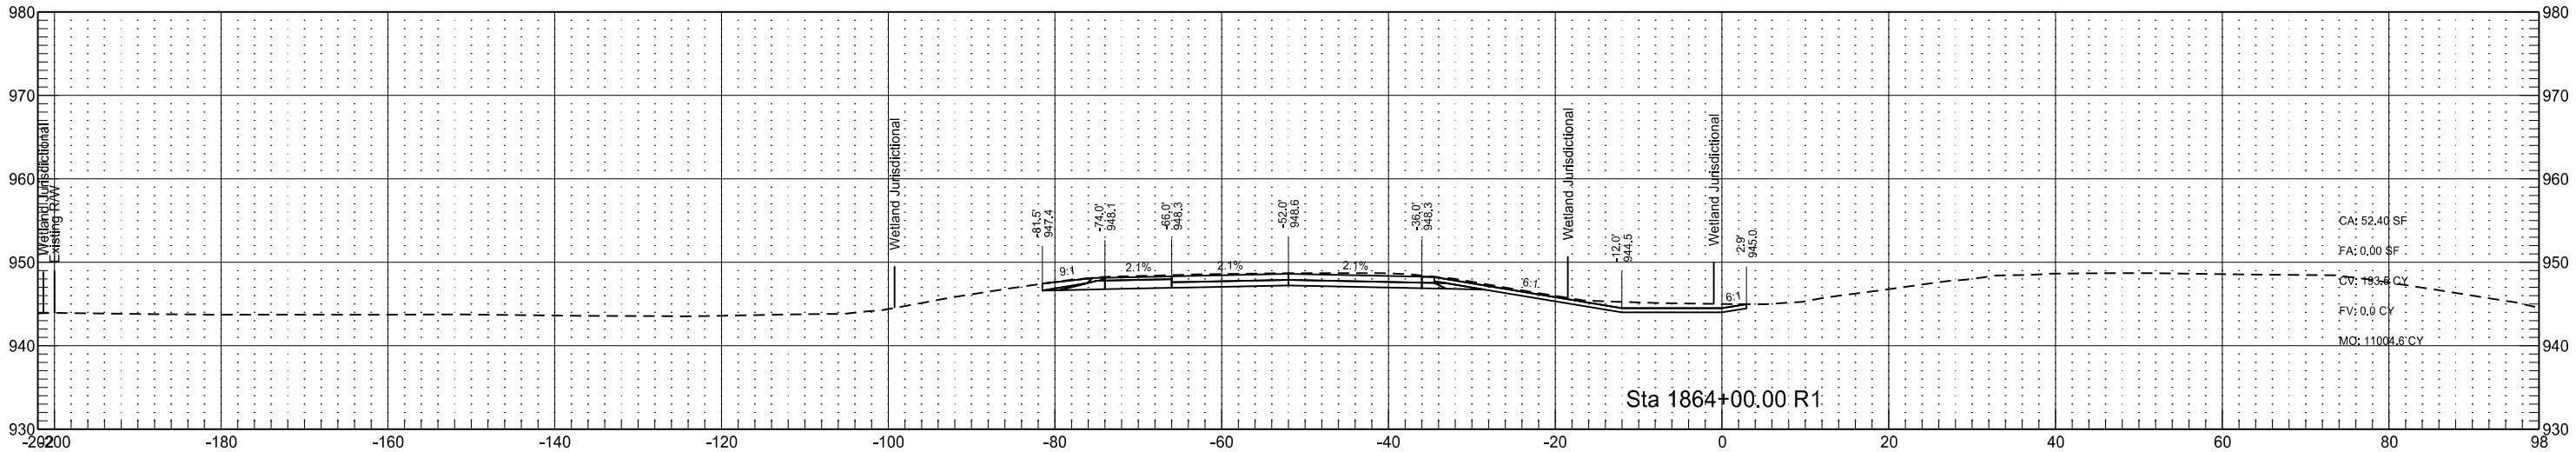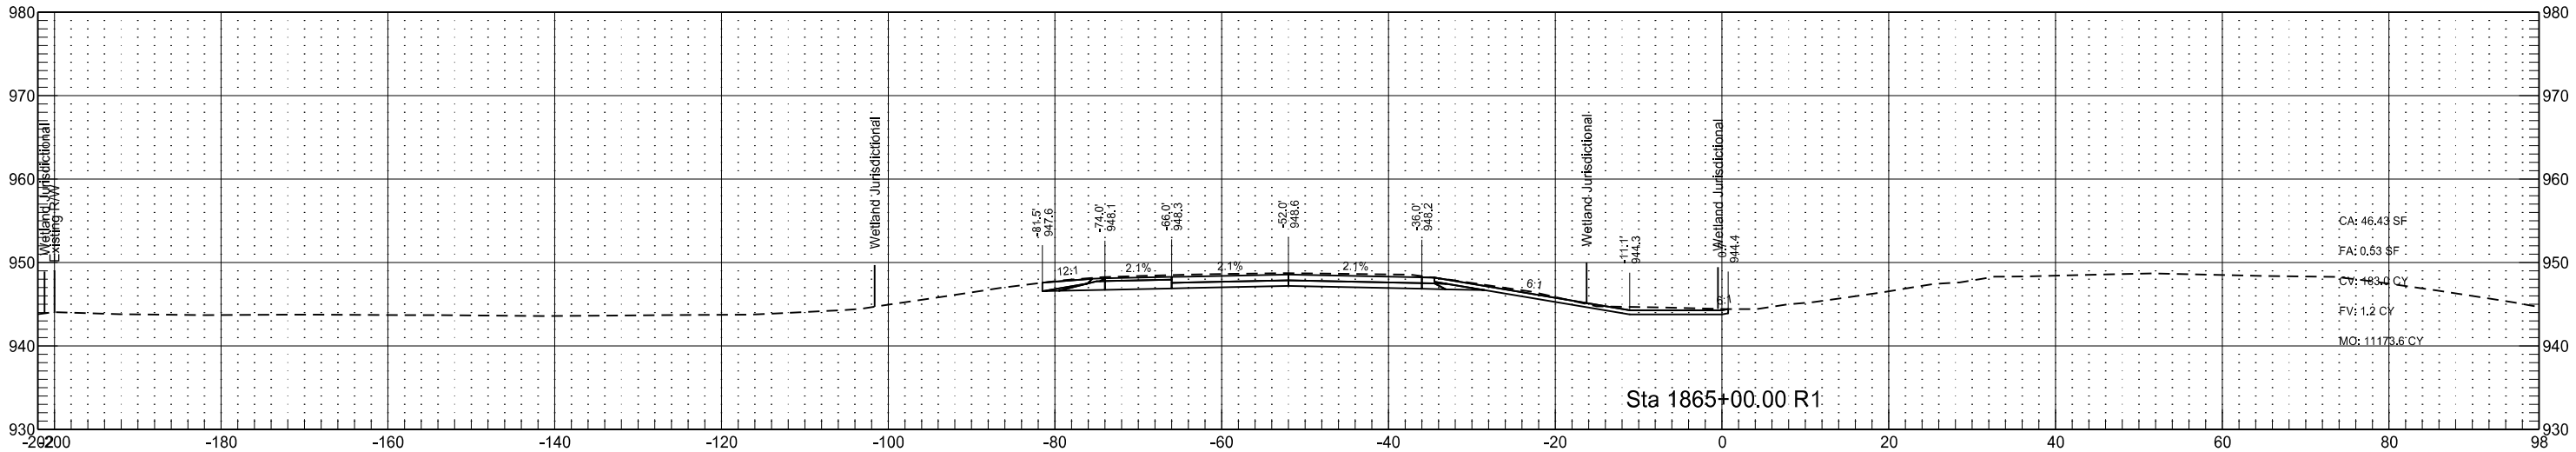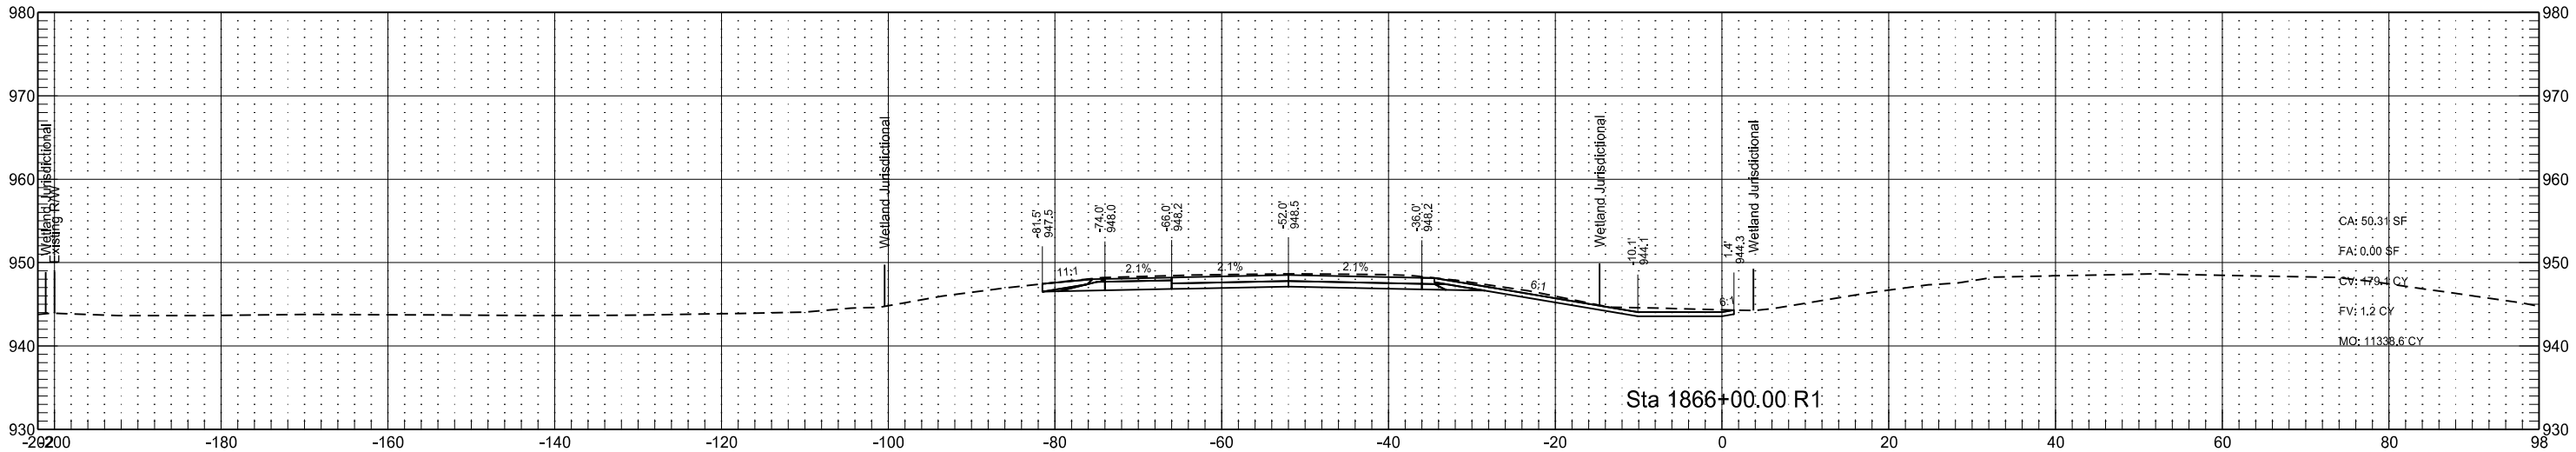

Interstate 29 - Southbound
(SCL29)

STATE

PROJECT NO.

SECTION
NO.




SHEET
NO.

ND

IM-8-029(170)033

200

47

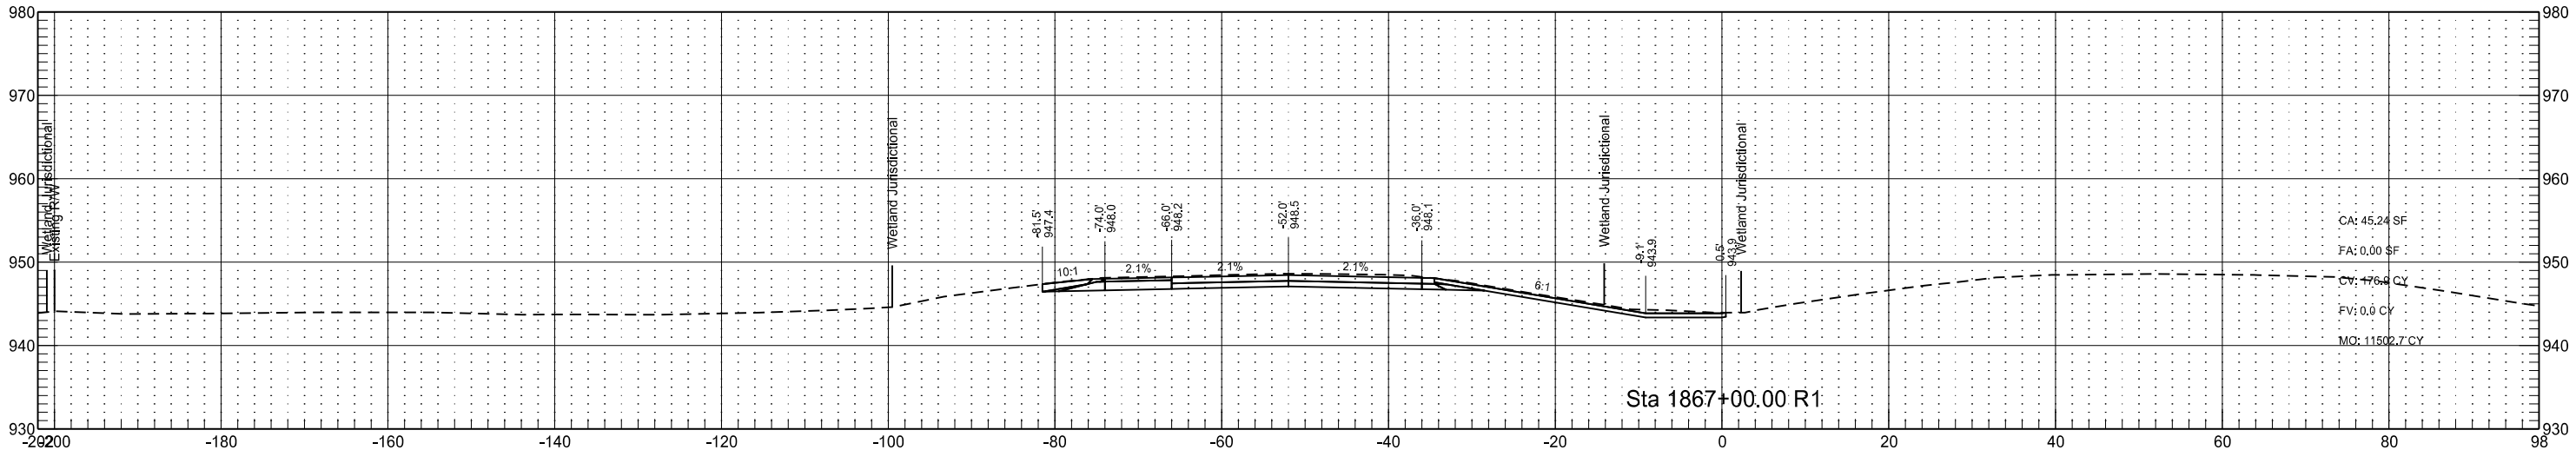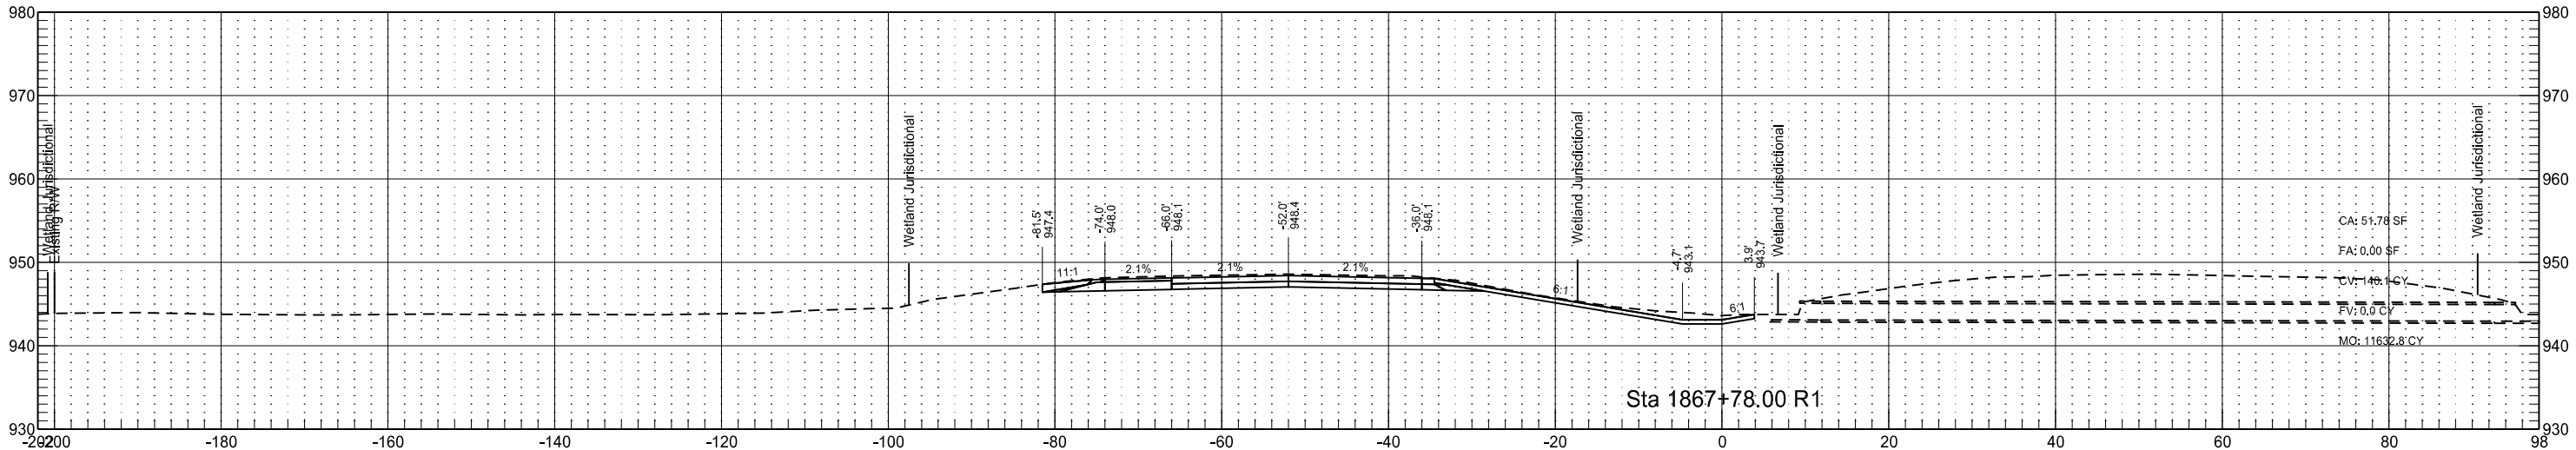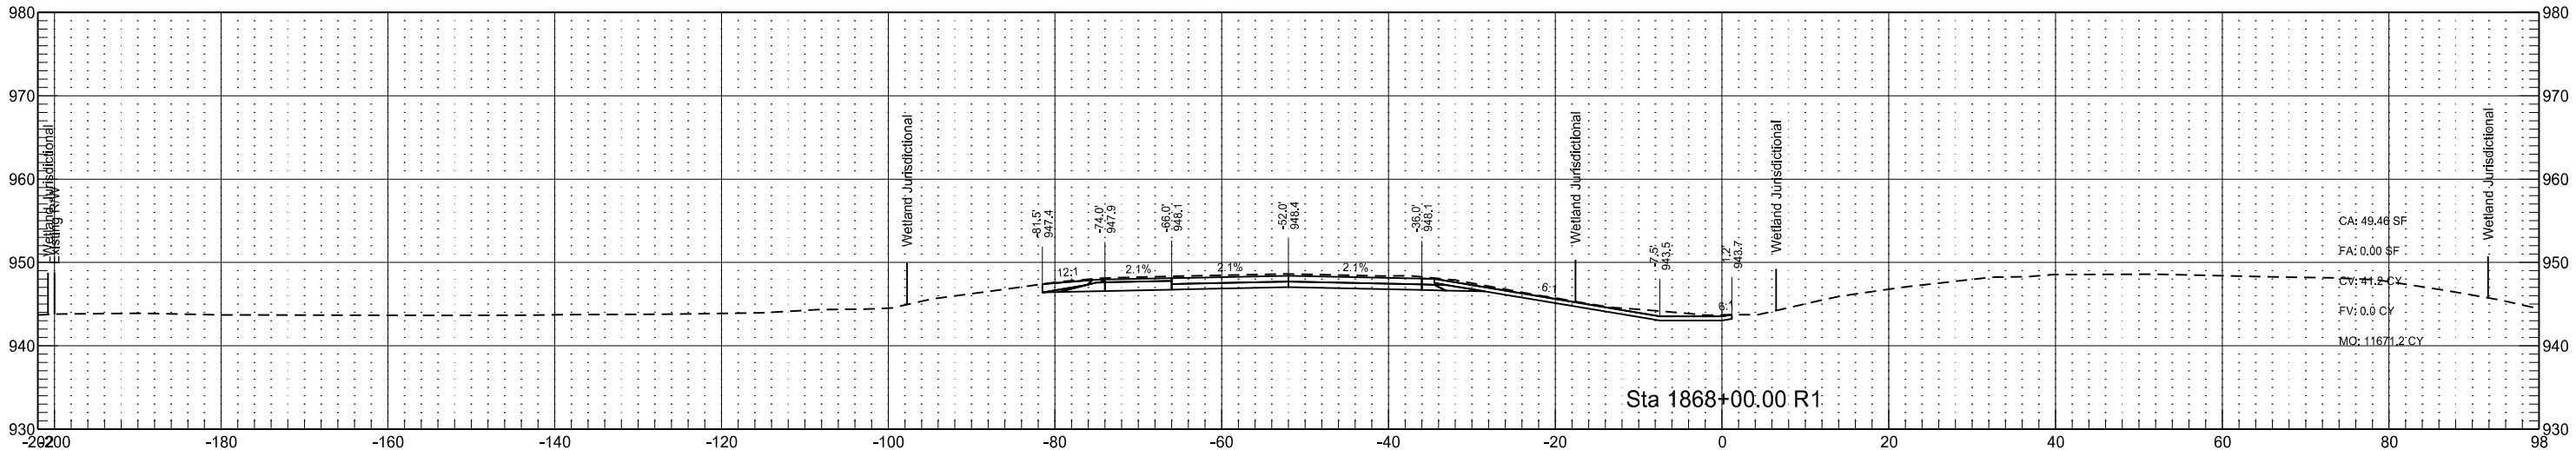

Interstate 29 - Southbound
(SCL29)

STATE

PROJECT NO.

SECTION
NO.




SHEET
NO.

ND

IM-8-029(170)033




200

48

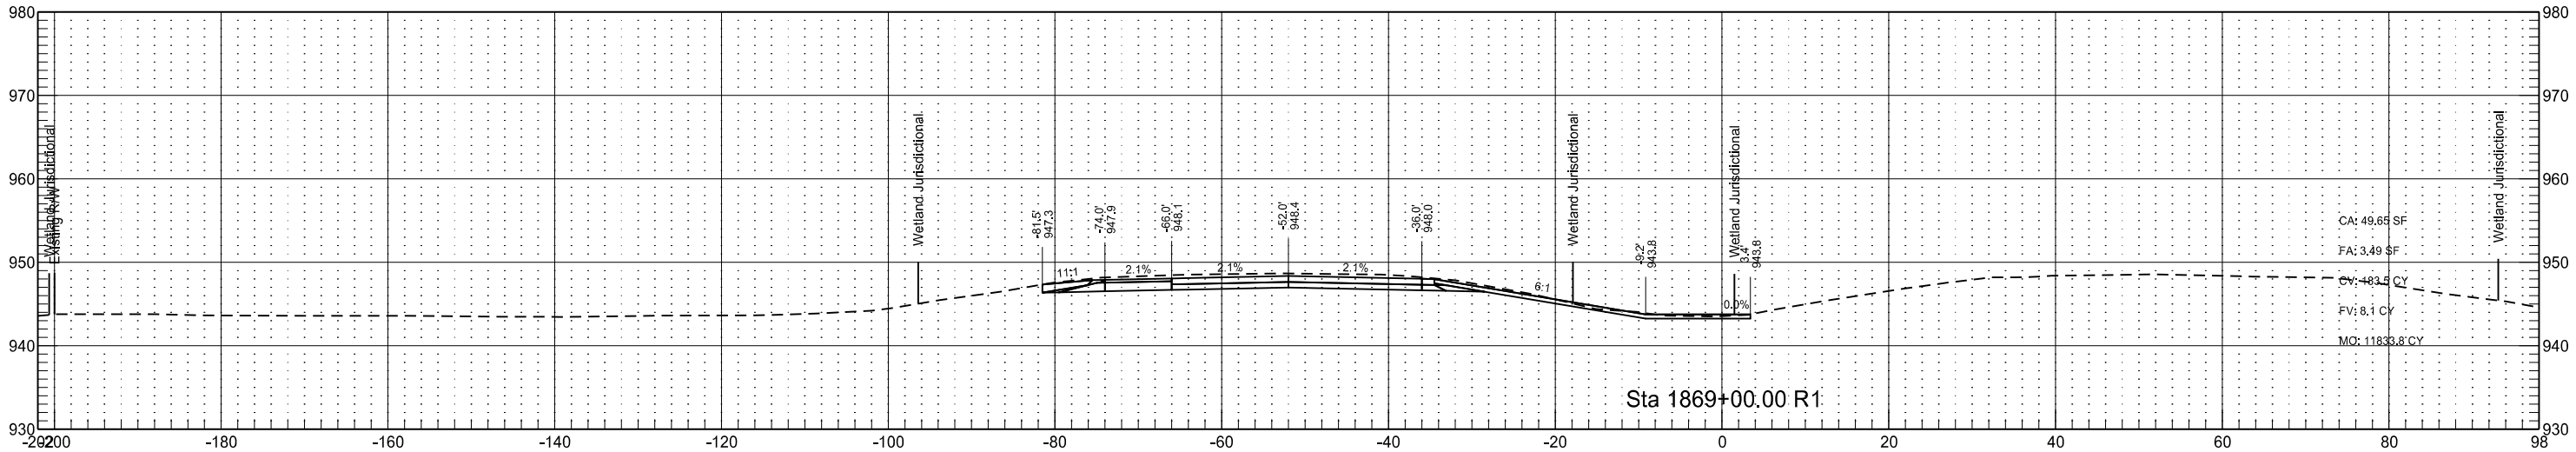
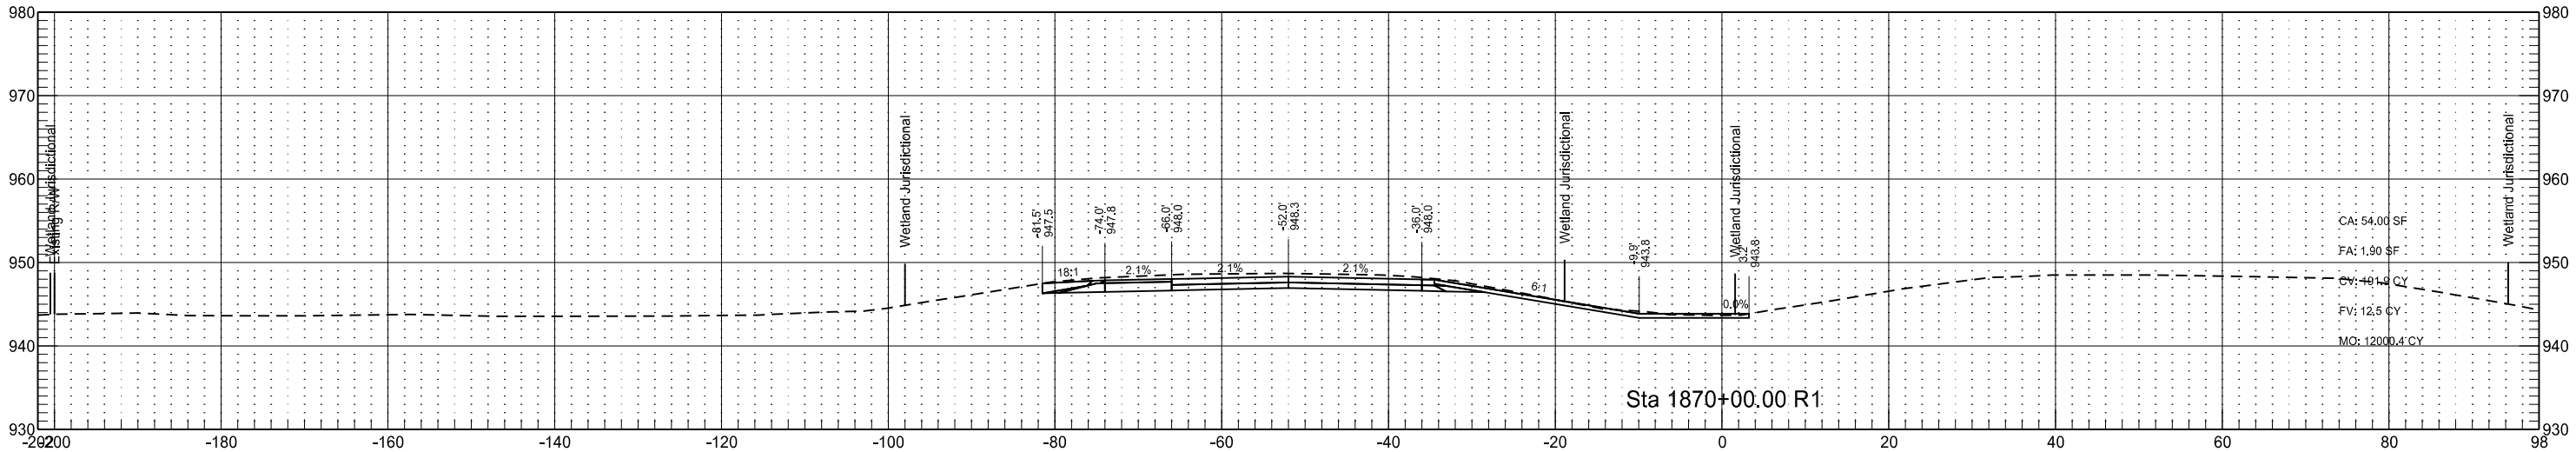
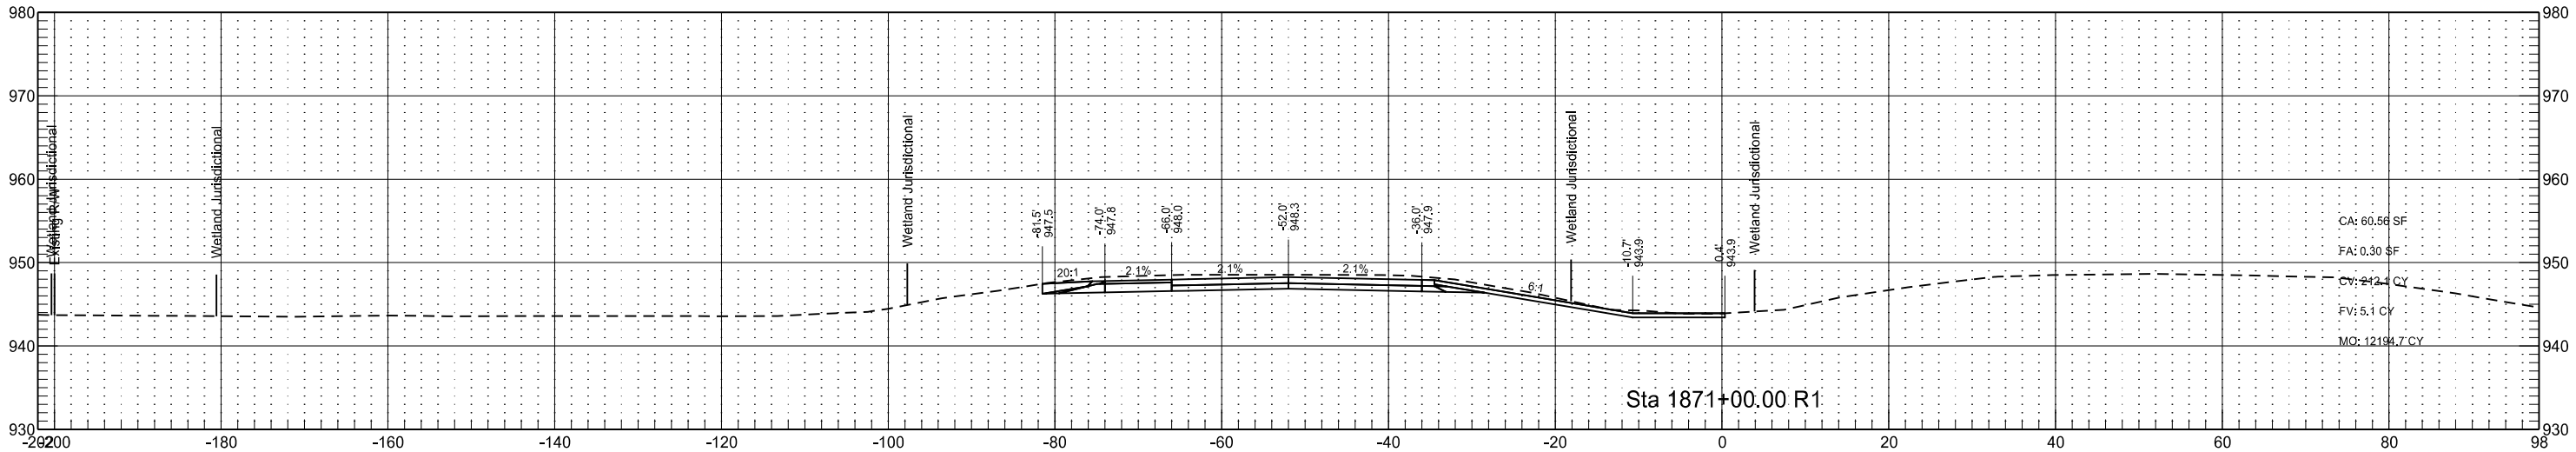


Interstate 29 - Southbound
(SCL29)

STATE	PROJECT NO.	SECTION NO.	SHEET NO.
ND	IM-8-029(170)033	200	49

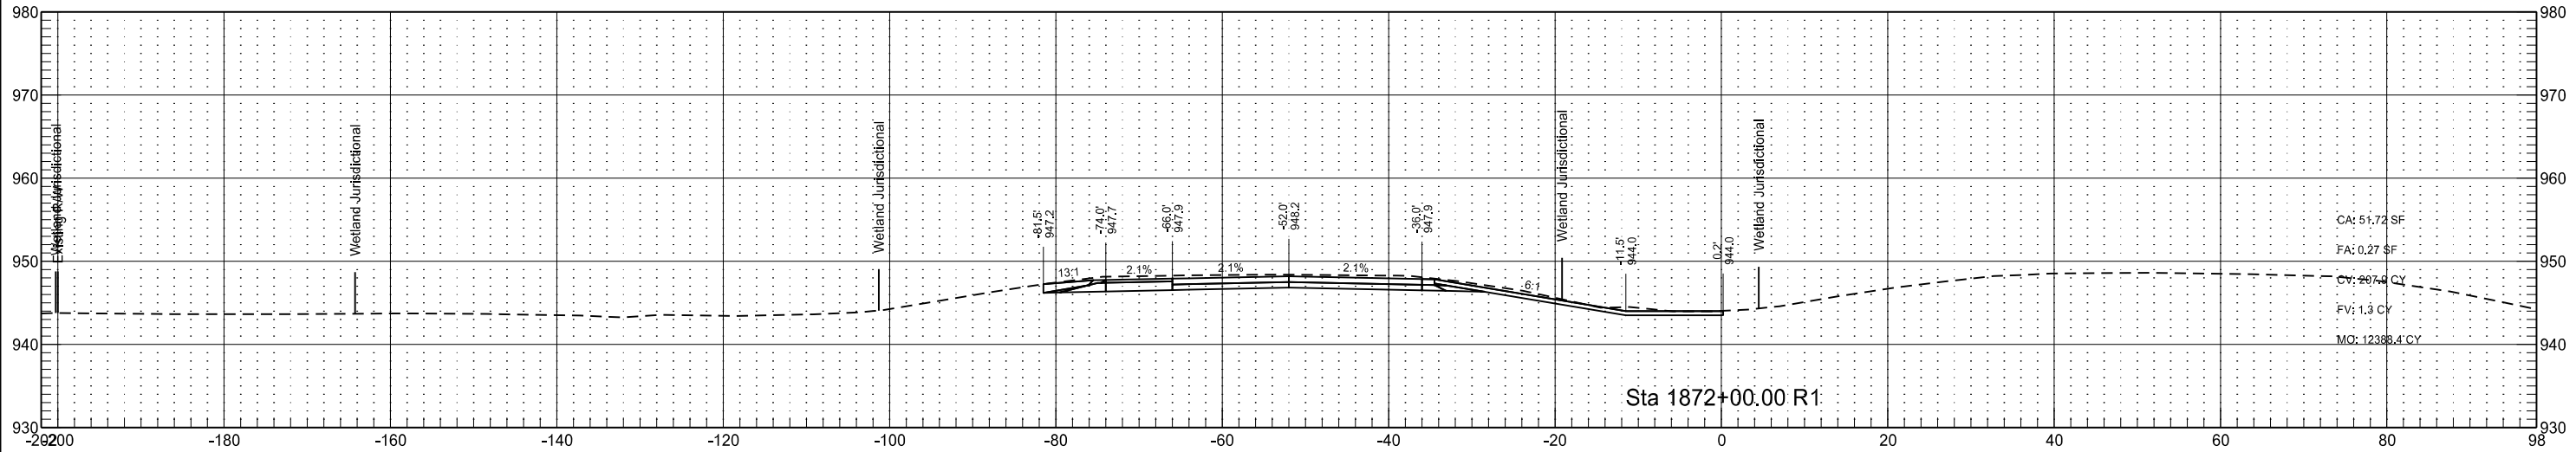
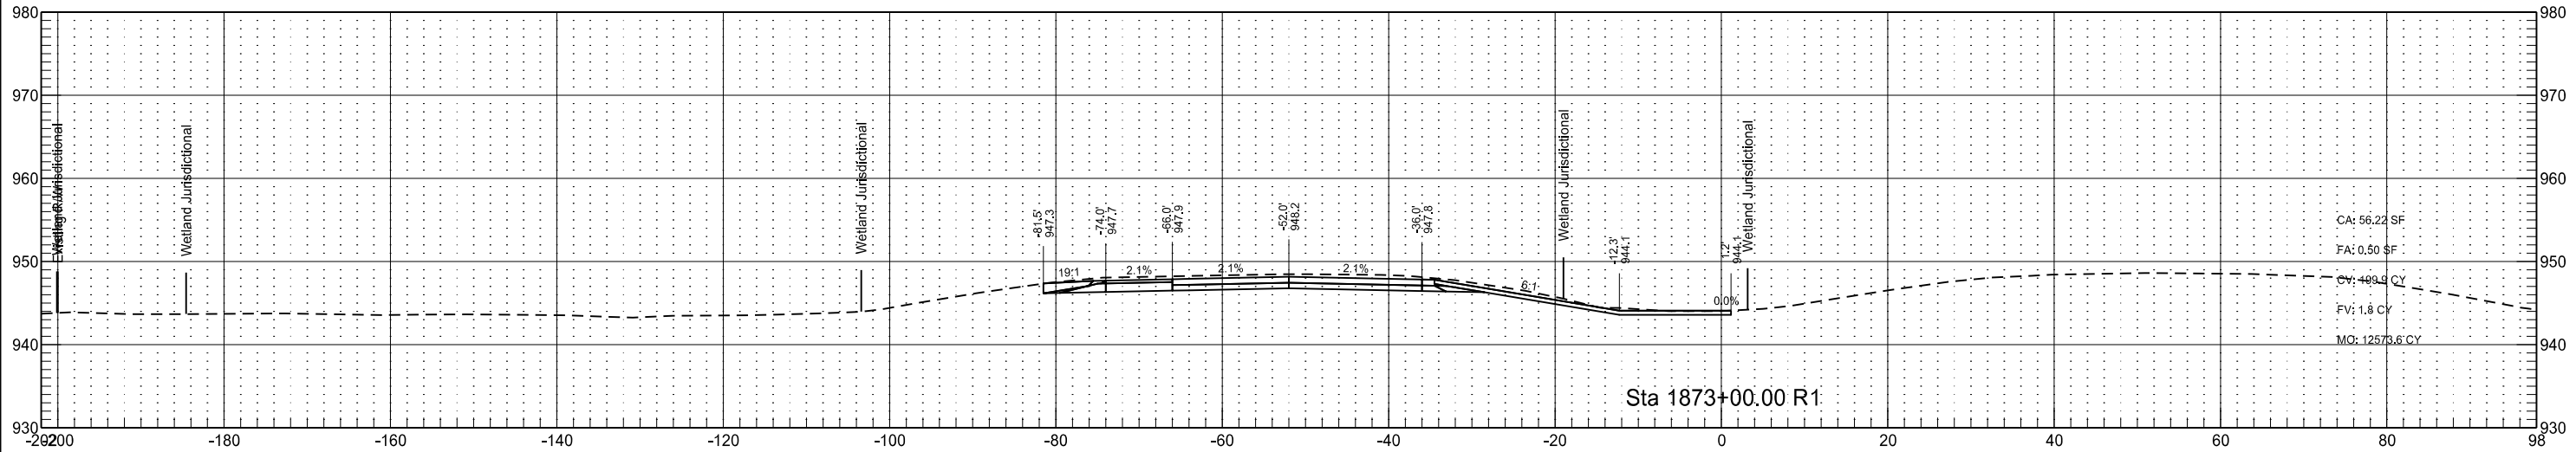
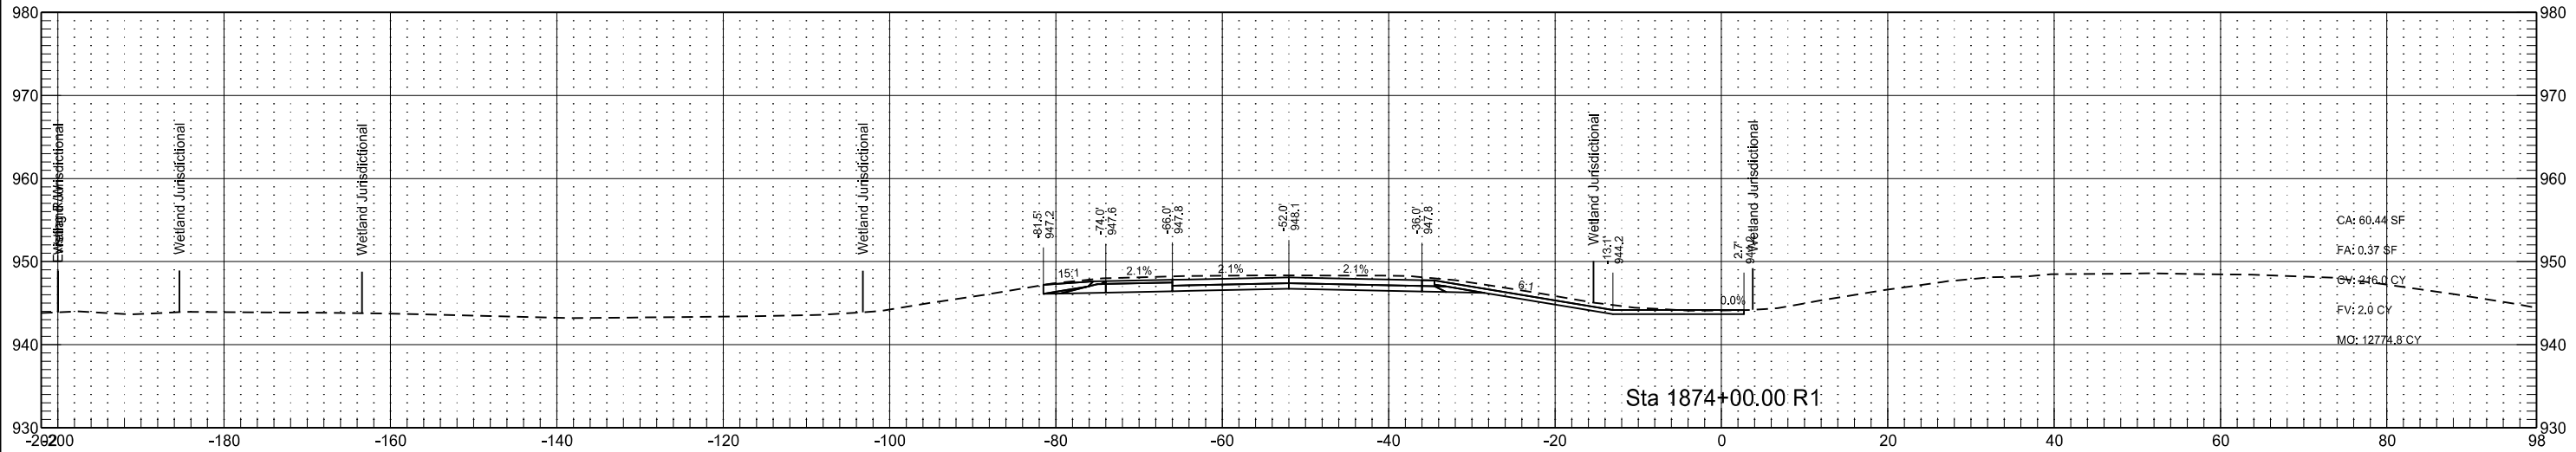


Interstate 29 - Southbound
(SCL29)

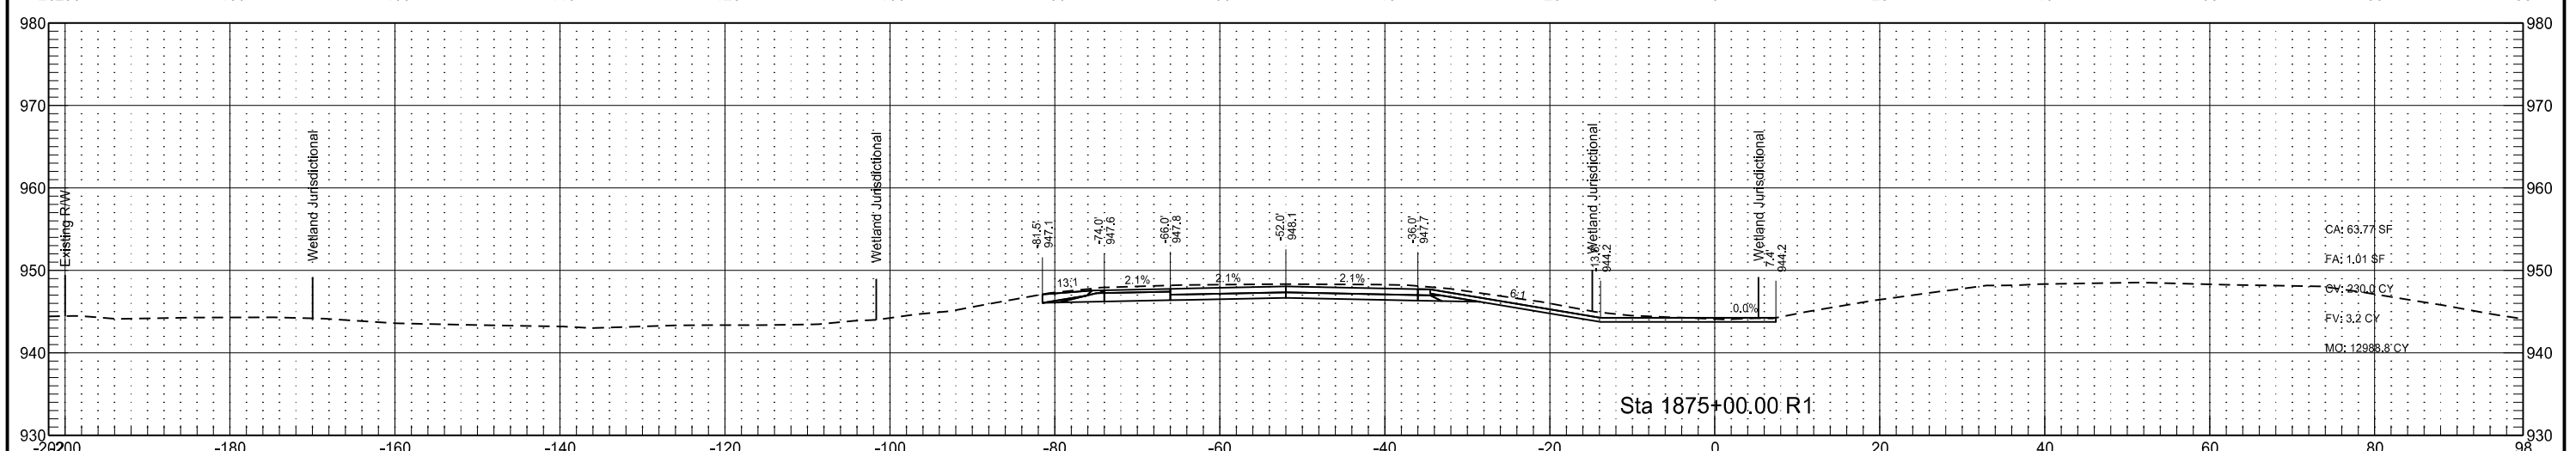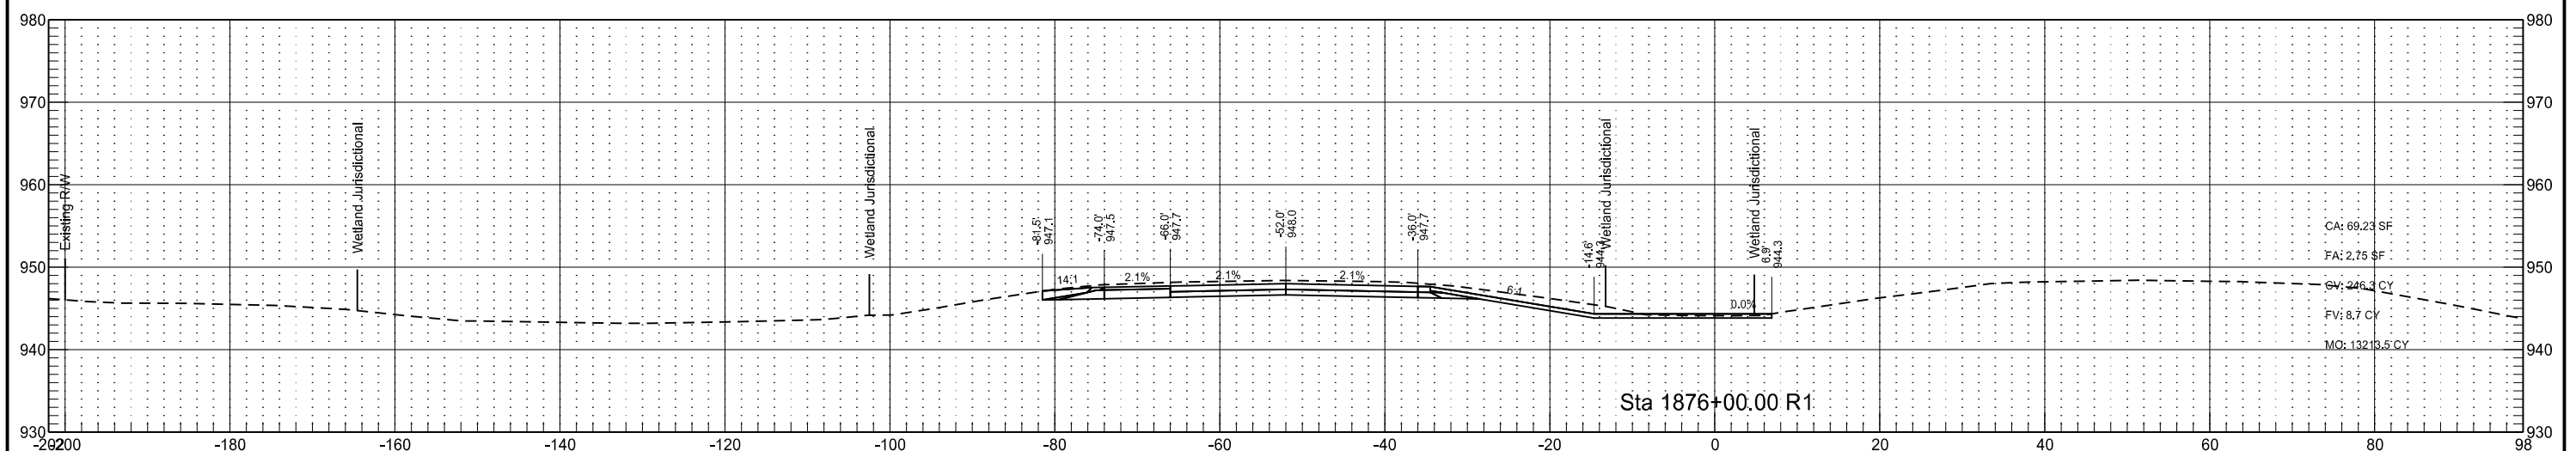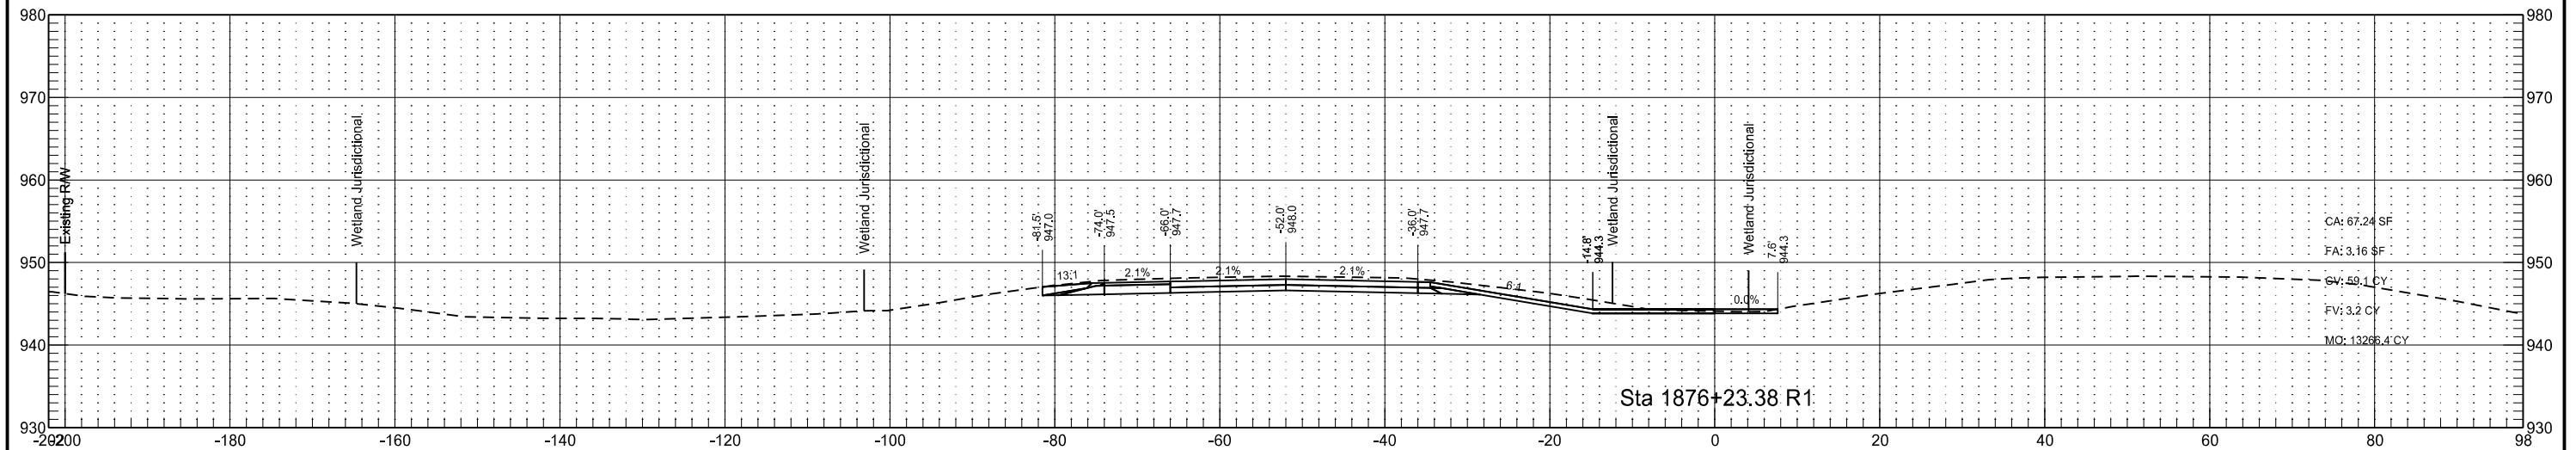




Interstate 29 - Southbound
(SCL29)

STATE	PROJECT NO.	SECTION NO.	SHEET NO.
ND	IM-8-029(170)033	200	51

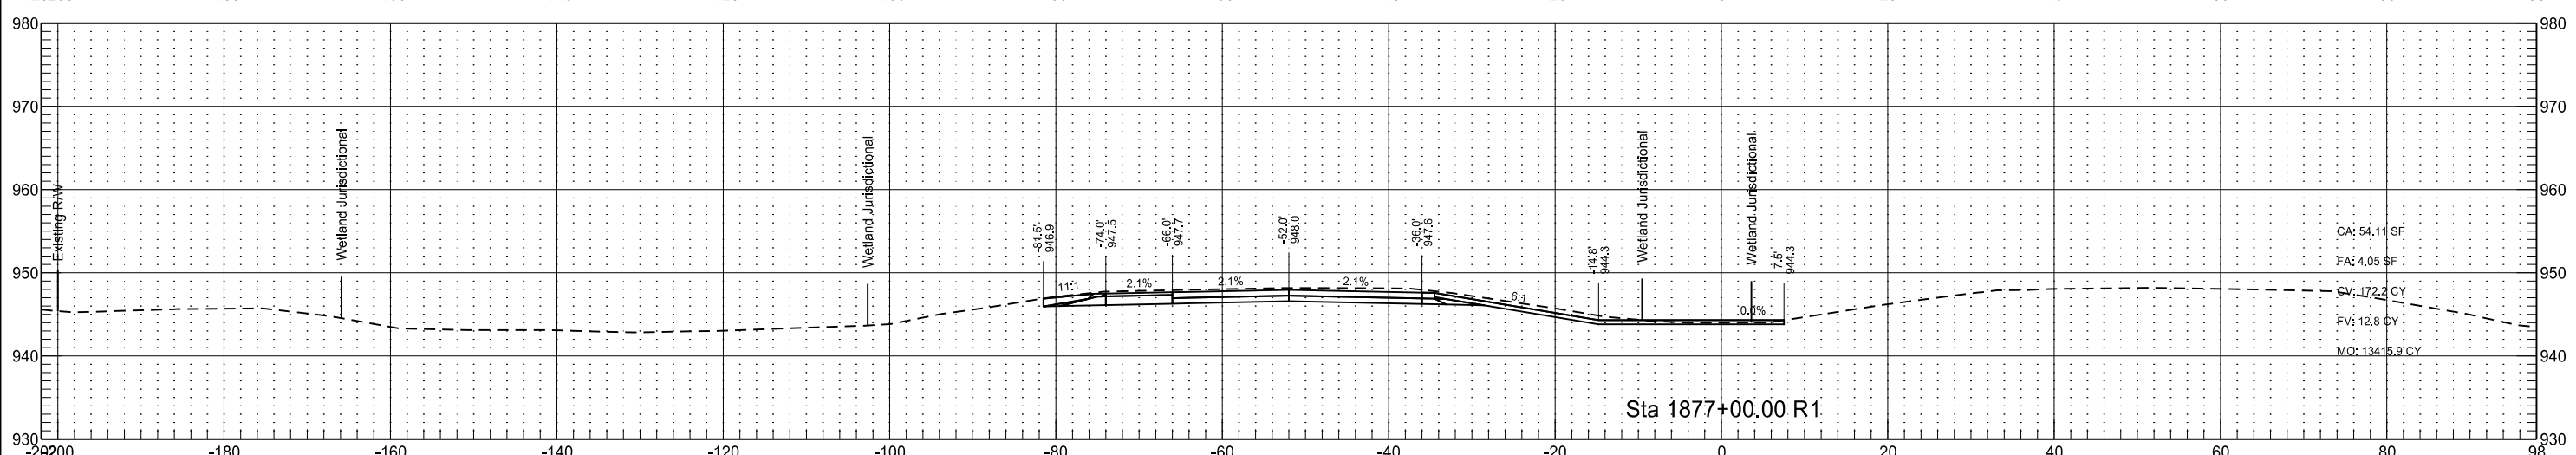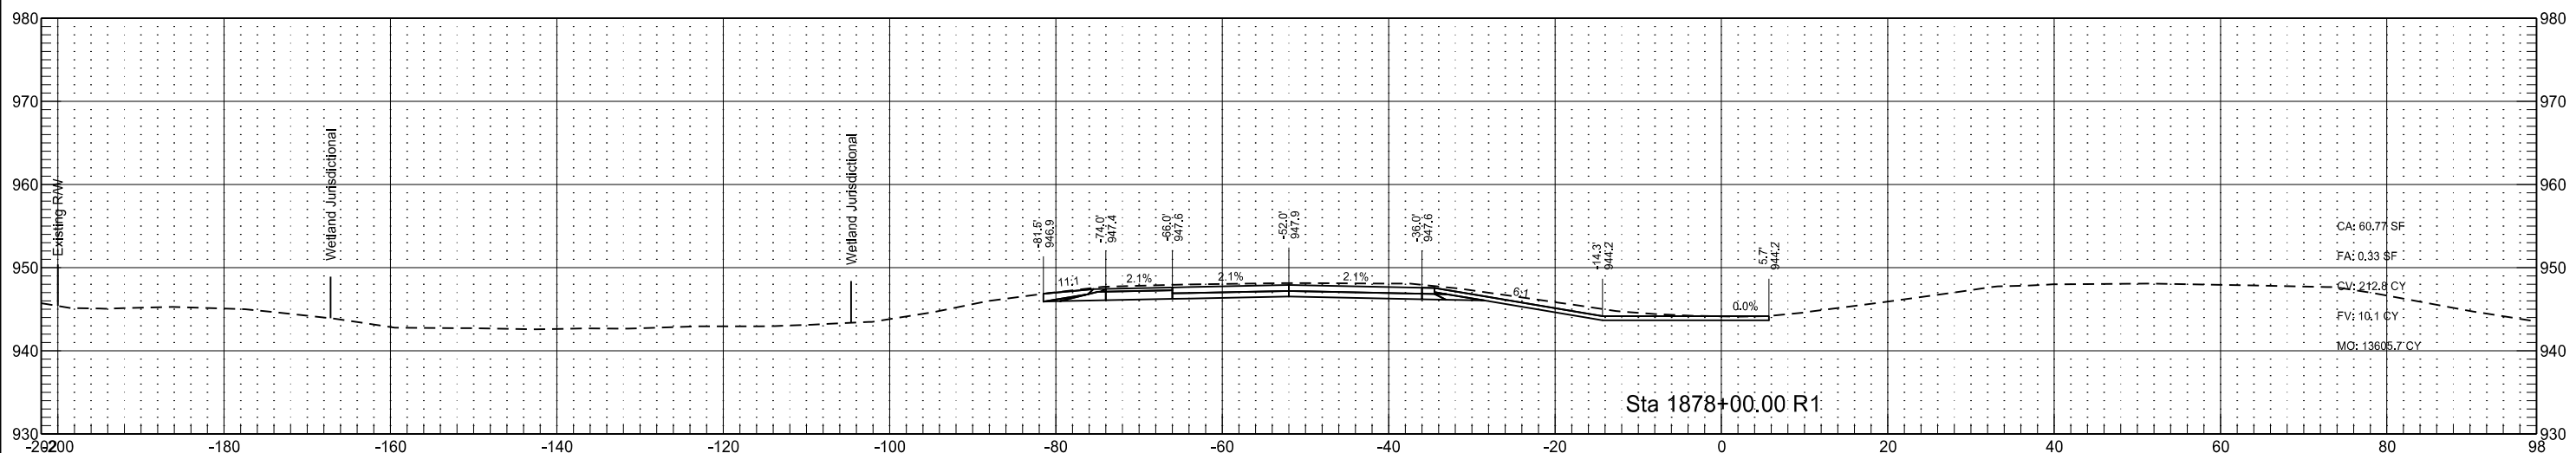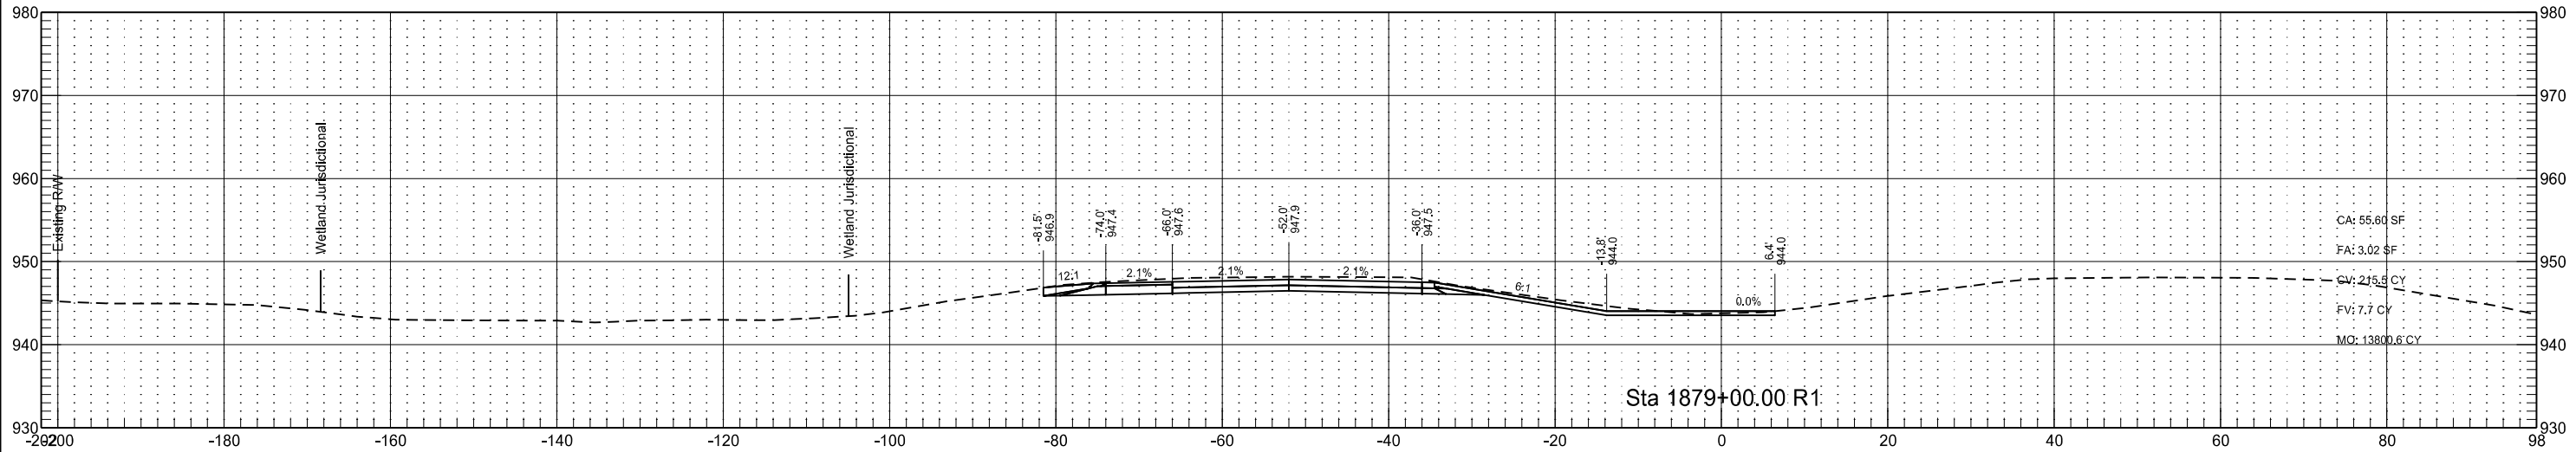




Interstate 29 - Southbound
(SCL29)

	STATE	PROJECT NO.	SECTION NO.	SHEET NO.
	ND	IM-8-029(170)033	200	52

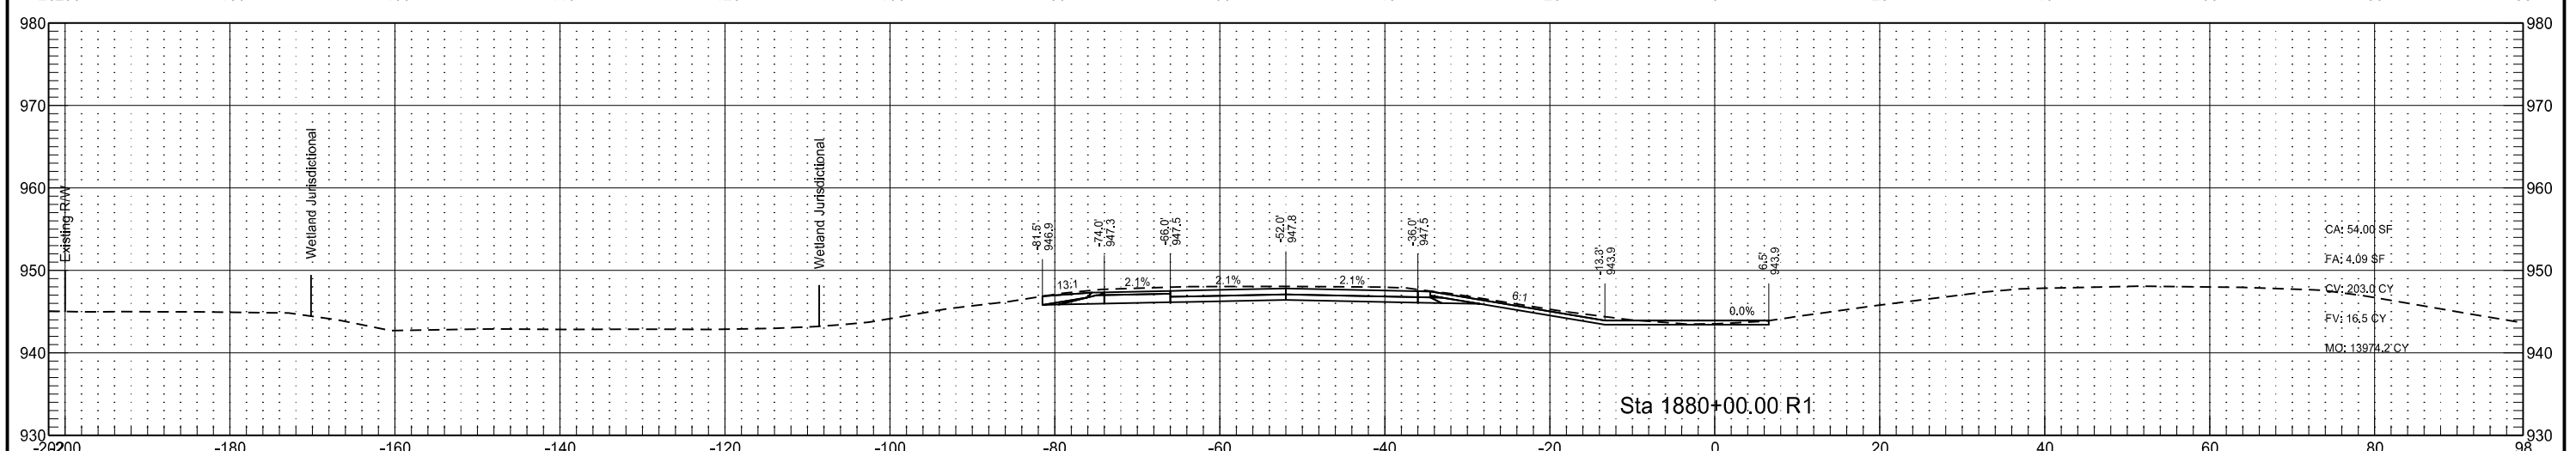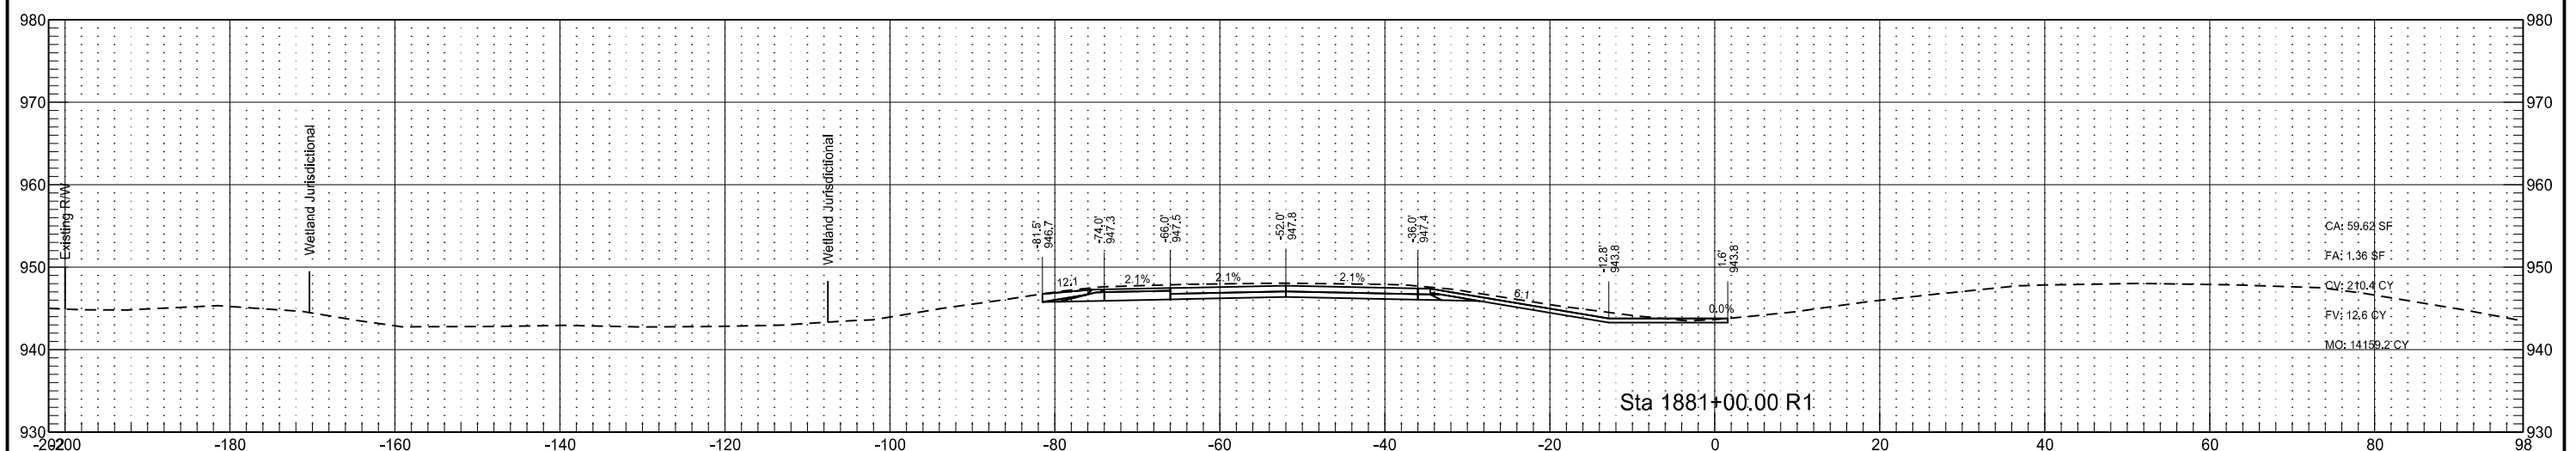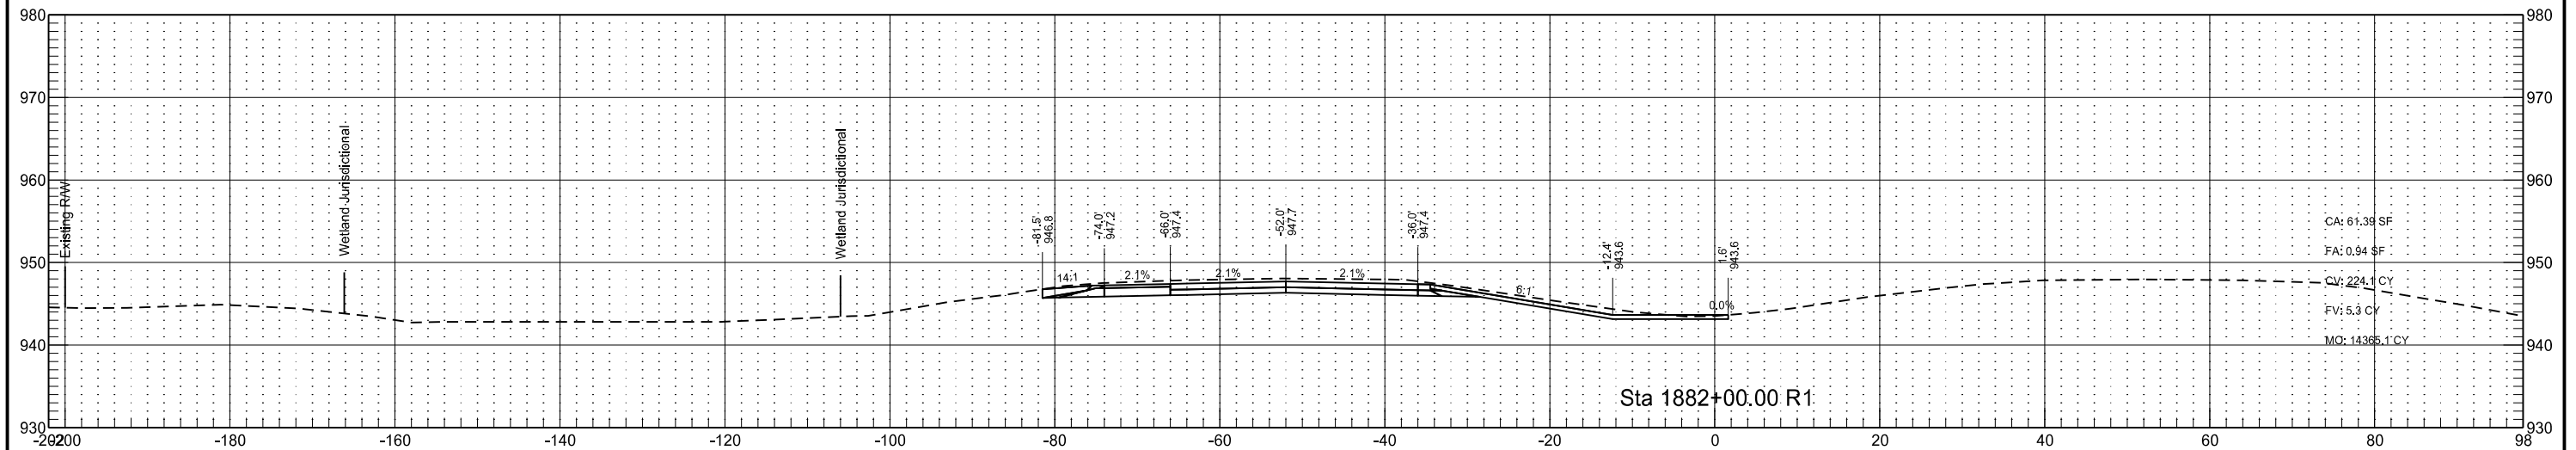

Interstate 29 - Southbound
(SCL29)

	STATE	PROJECT NO.	SECTION NO.	SHEET NO.
	ND	IM-8-029(170)033	200	53

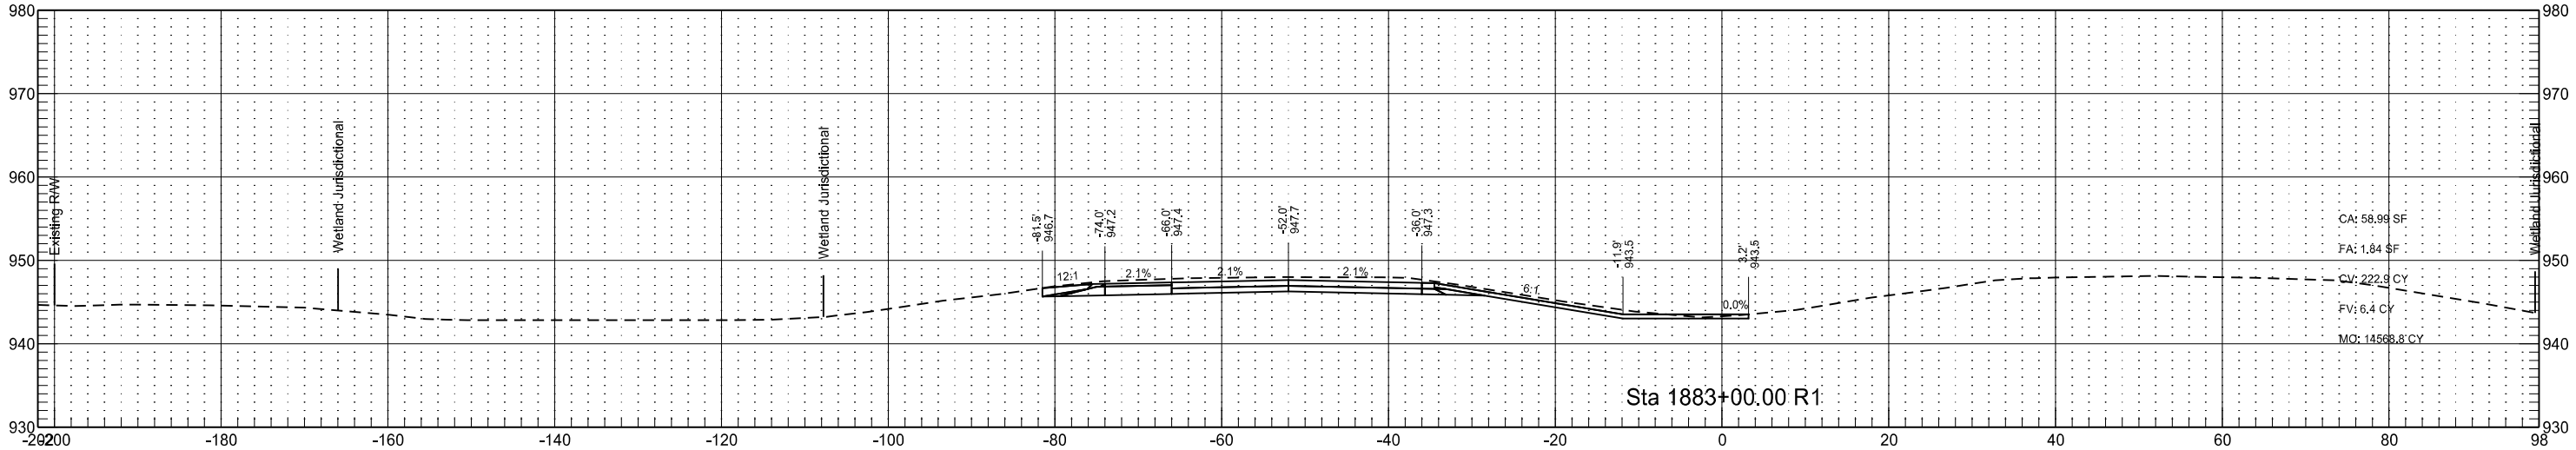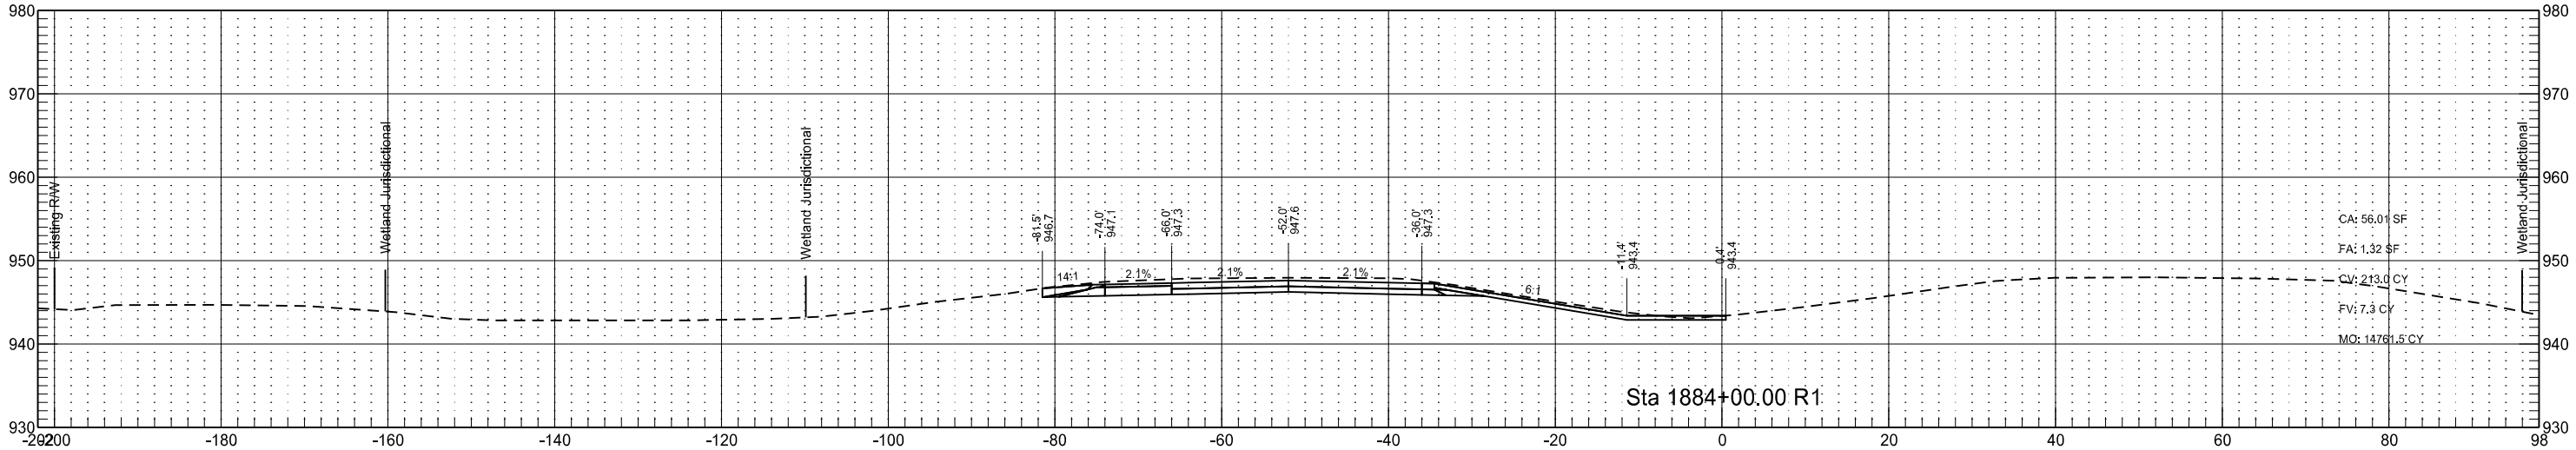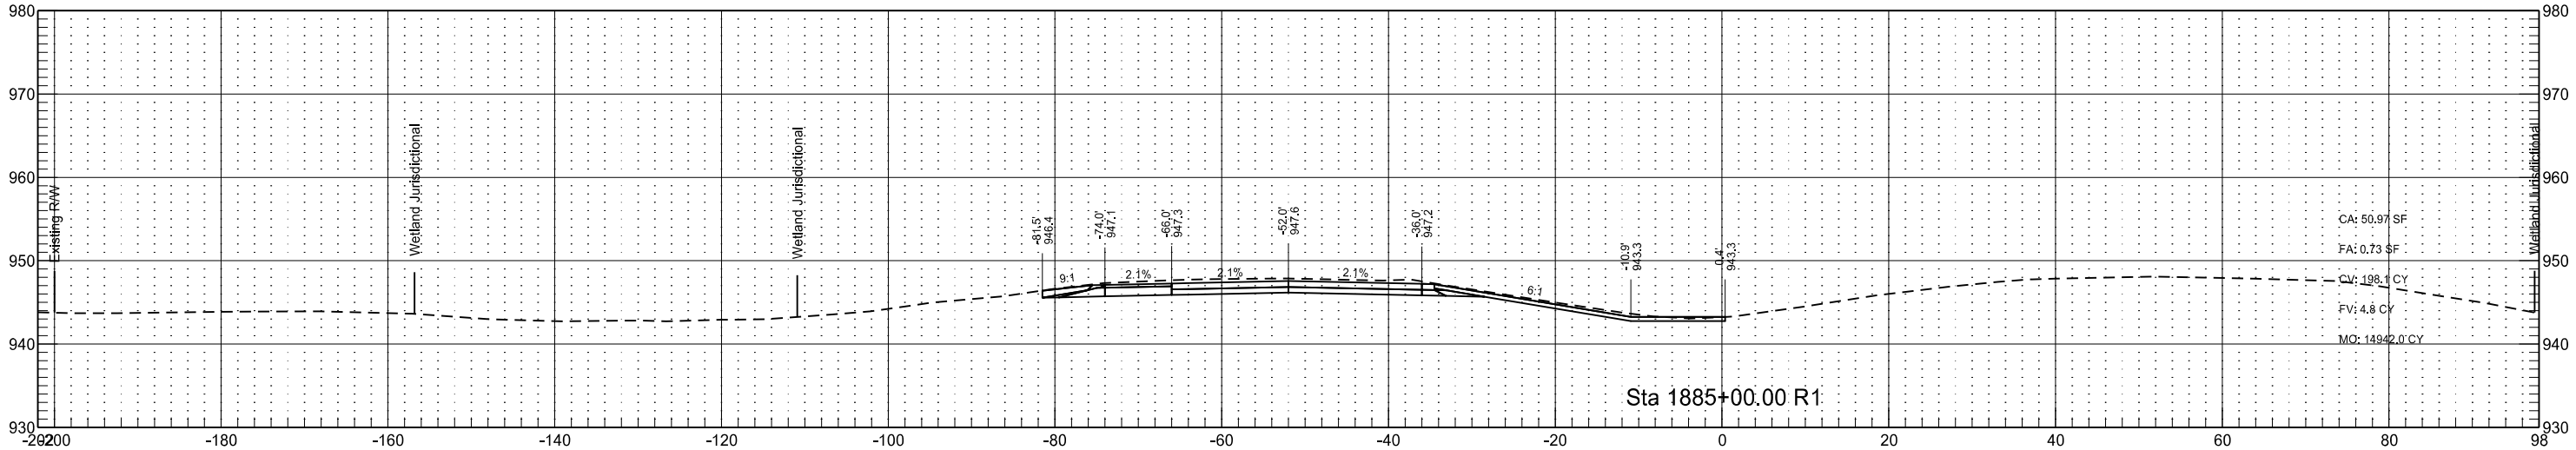

Interstate 29 - Southbound
(SCL29)

STATE

PROJECT NO.

SECTION
NO.




SHEET
NO.

ND

IM-8-029(170)033

200

54

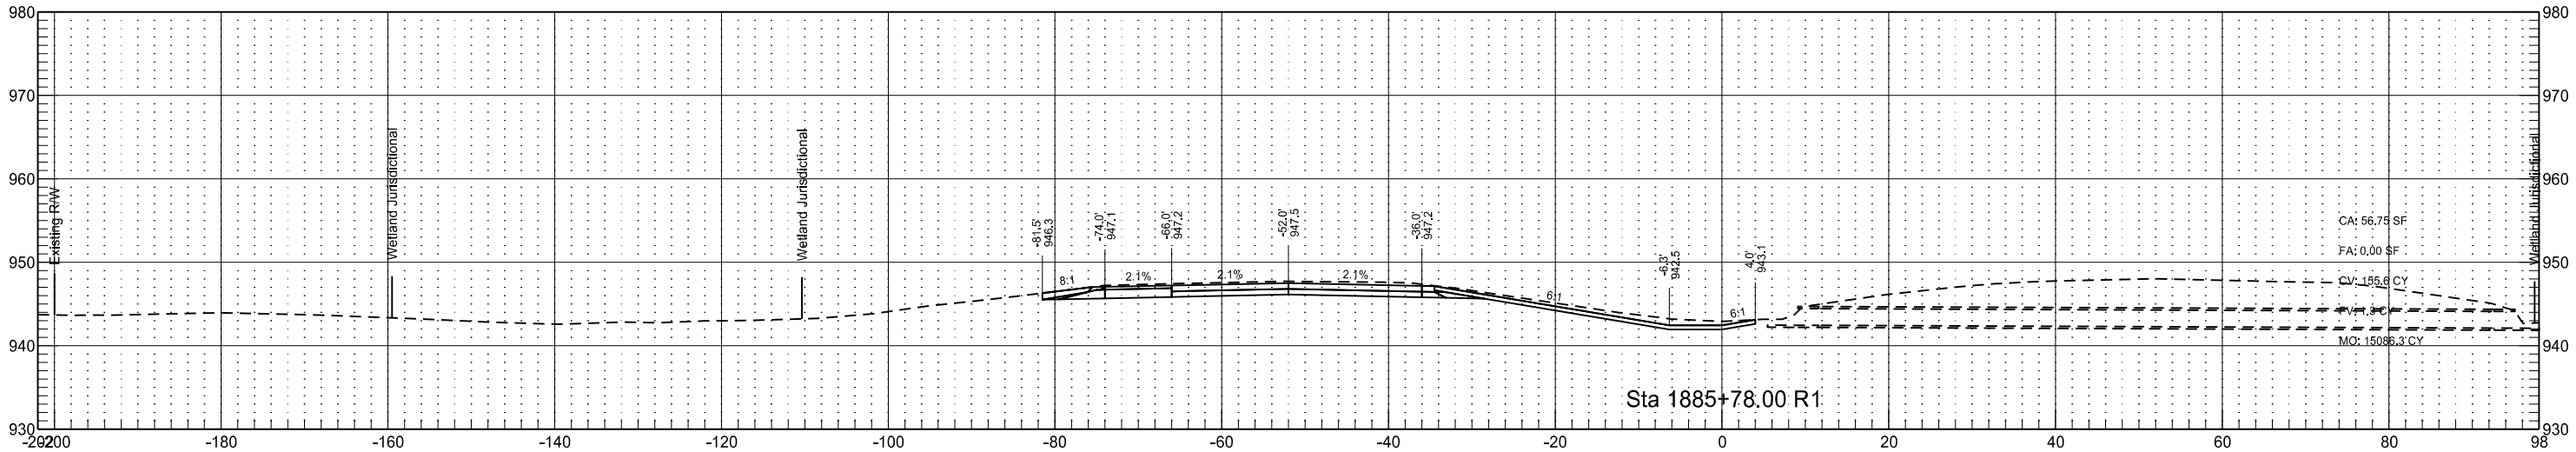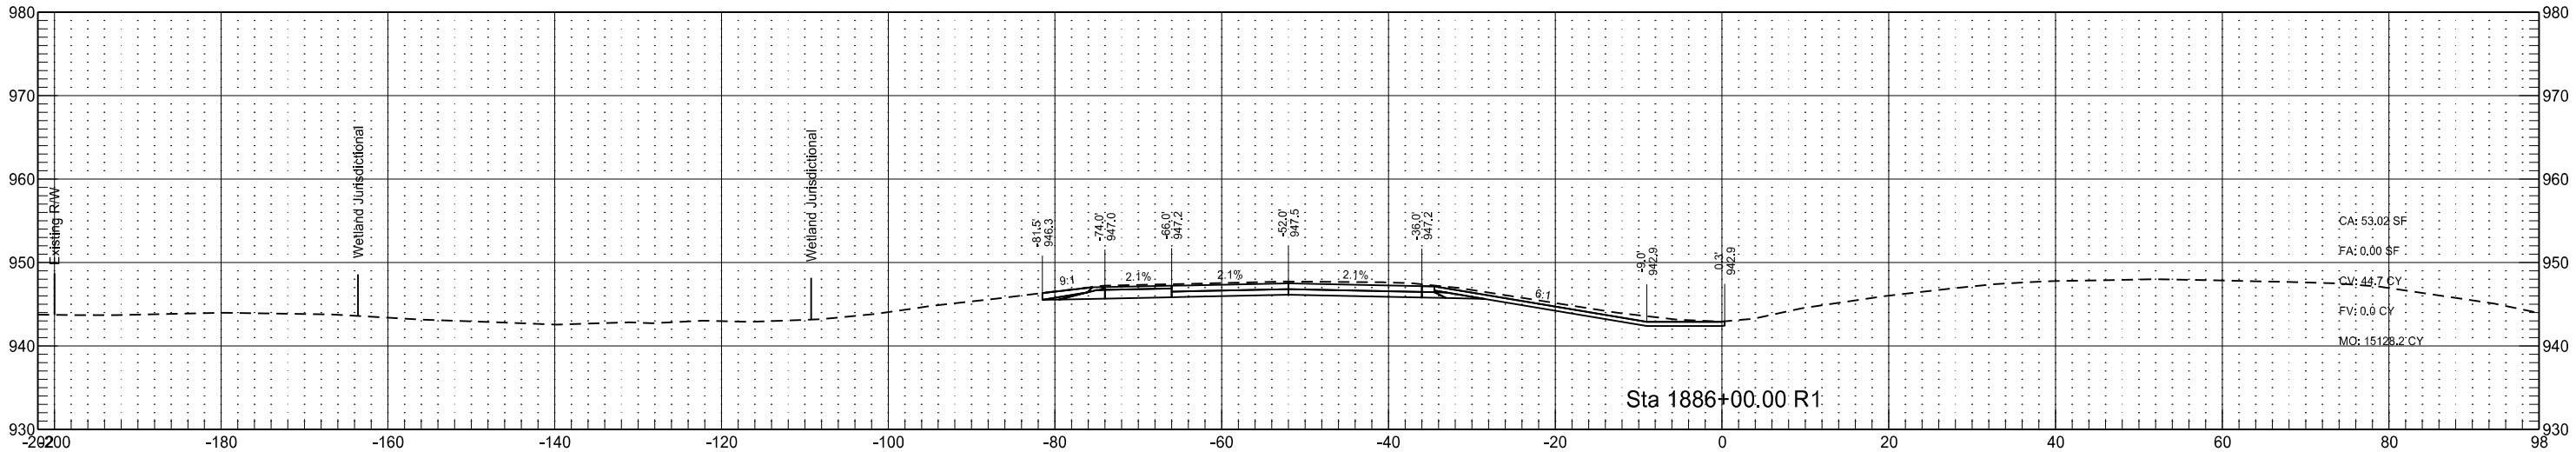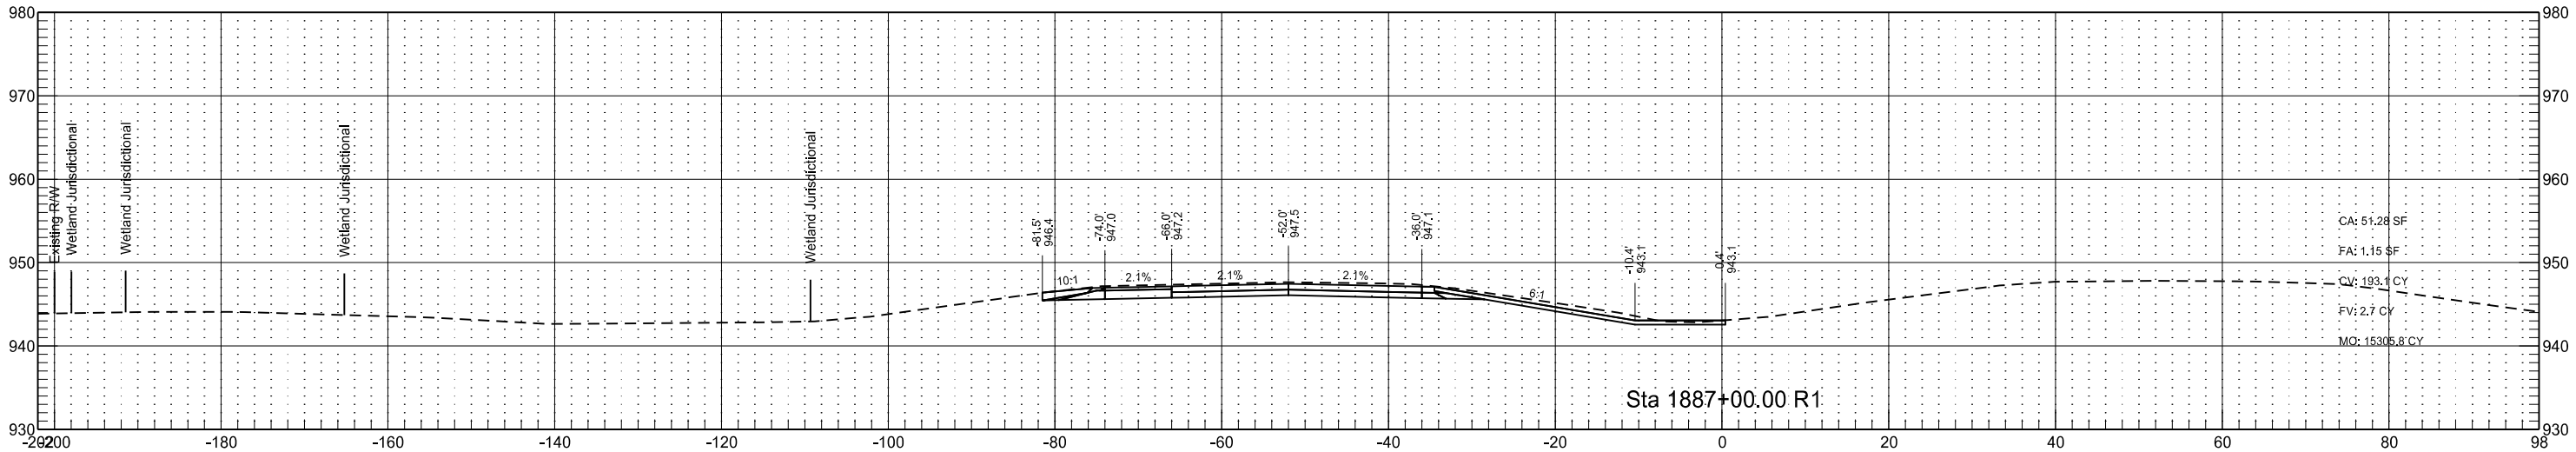

Interstate 29 - Southbound
(SCL29)

STATE

PROJECT NO.

SECTION
NO.




SHEET
NO.

ND

IM-8-029(170)033

200

55

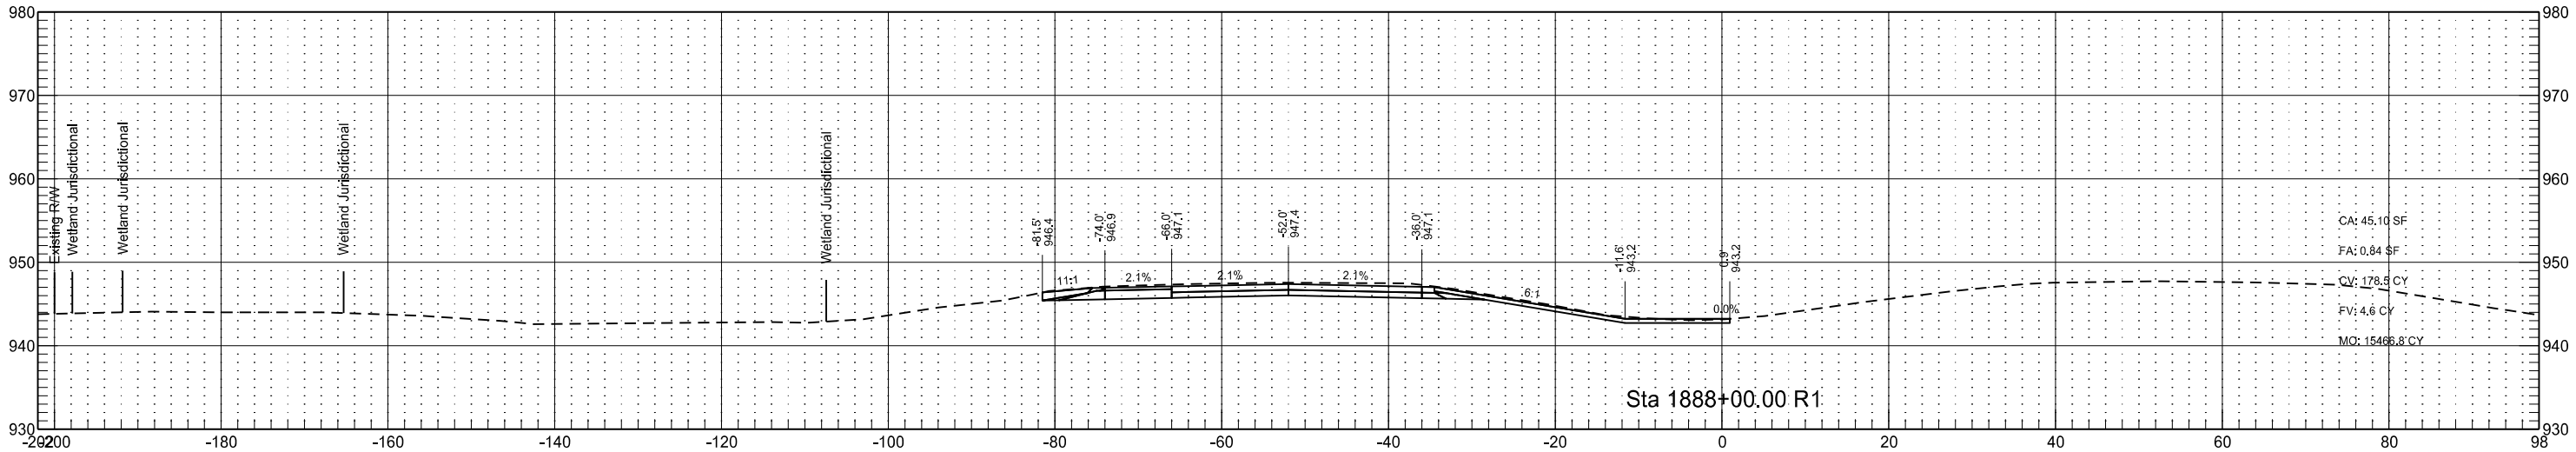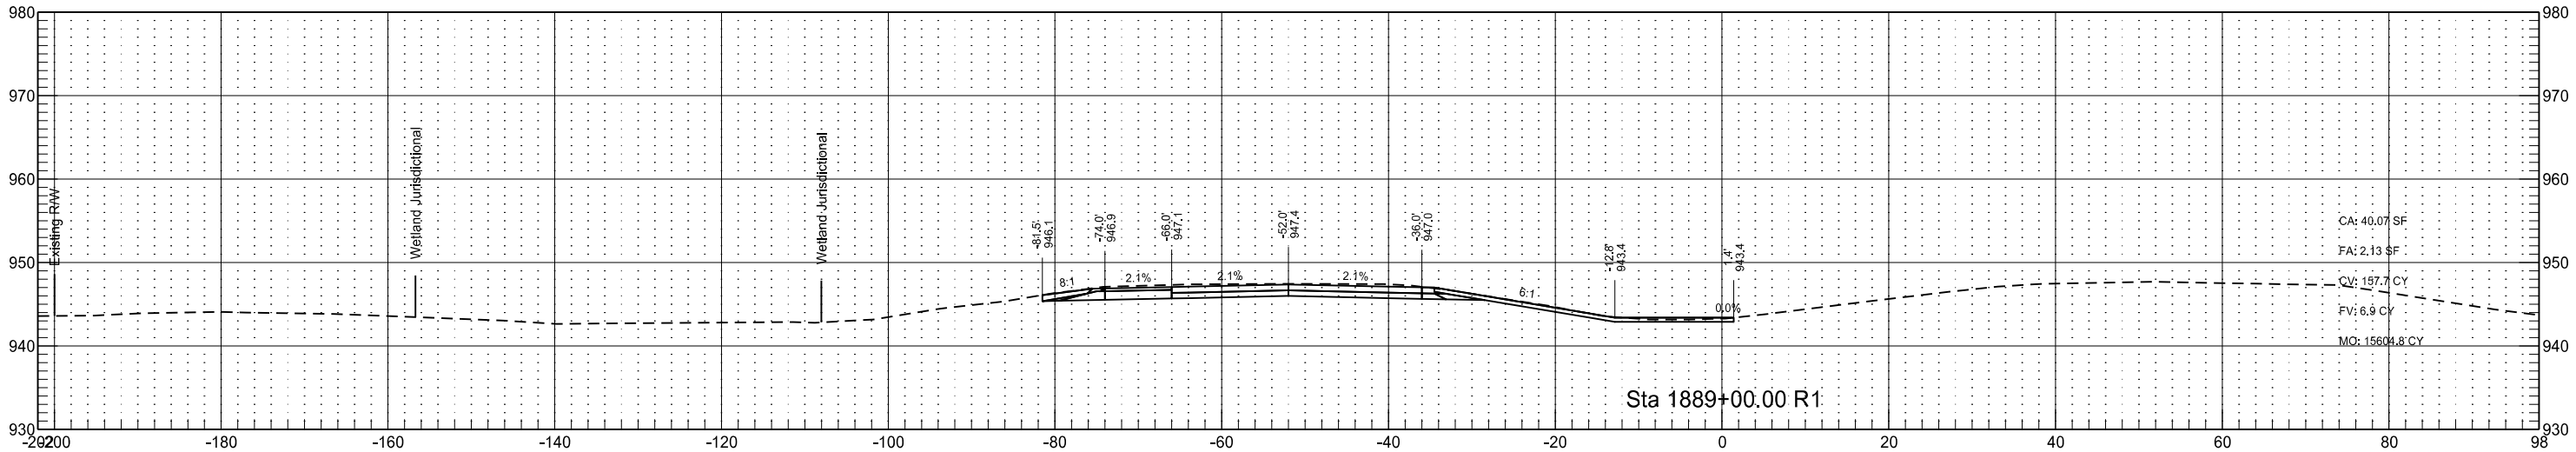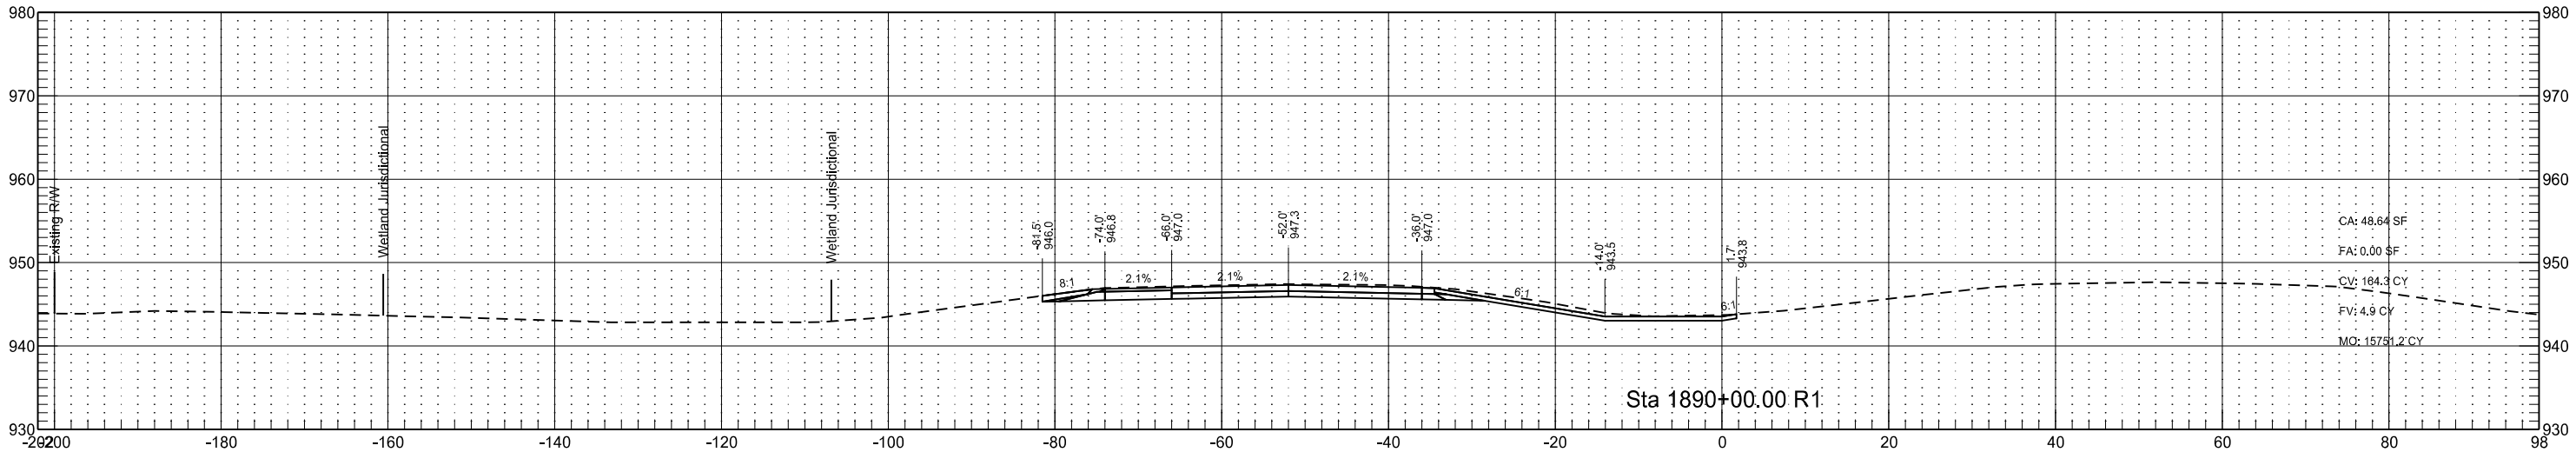

Interstate 29 - Southbound
(SCL29)

STATE

PROJECT NO.

SECTION
NO.




SHEET
NO.

ND

IM-8-029(170)033




200

56

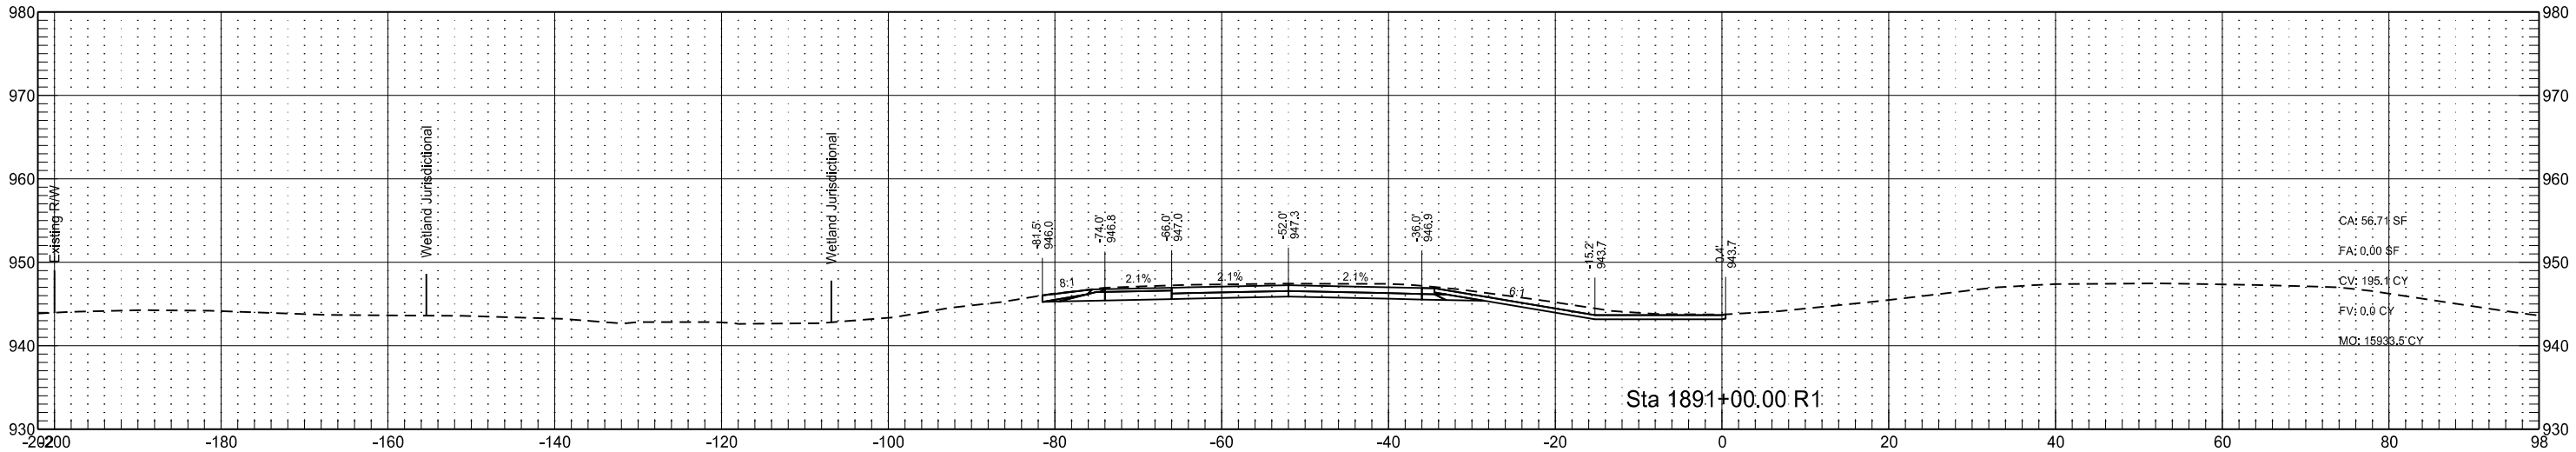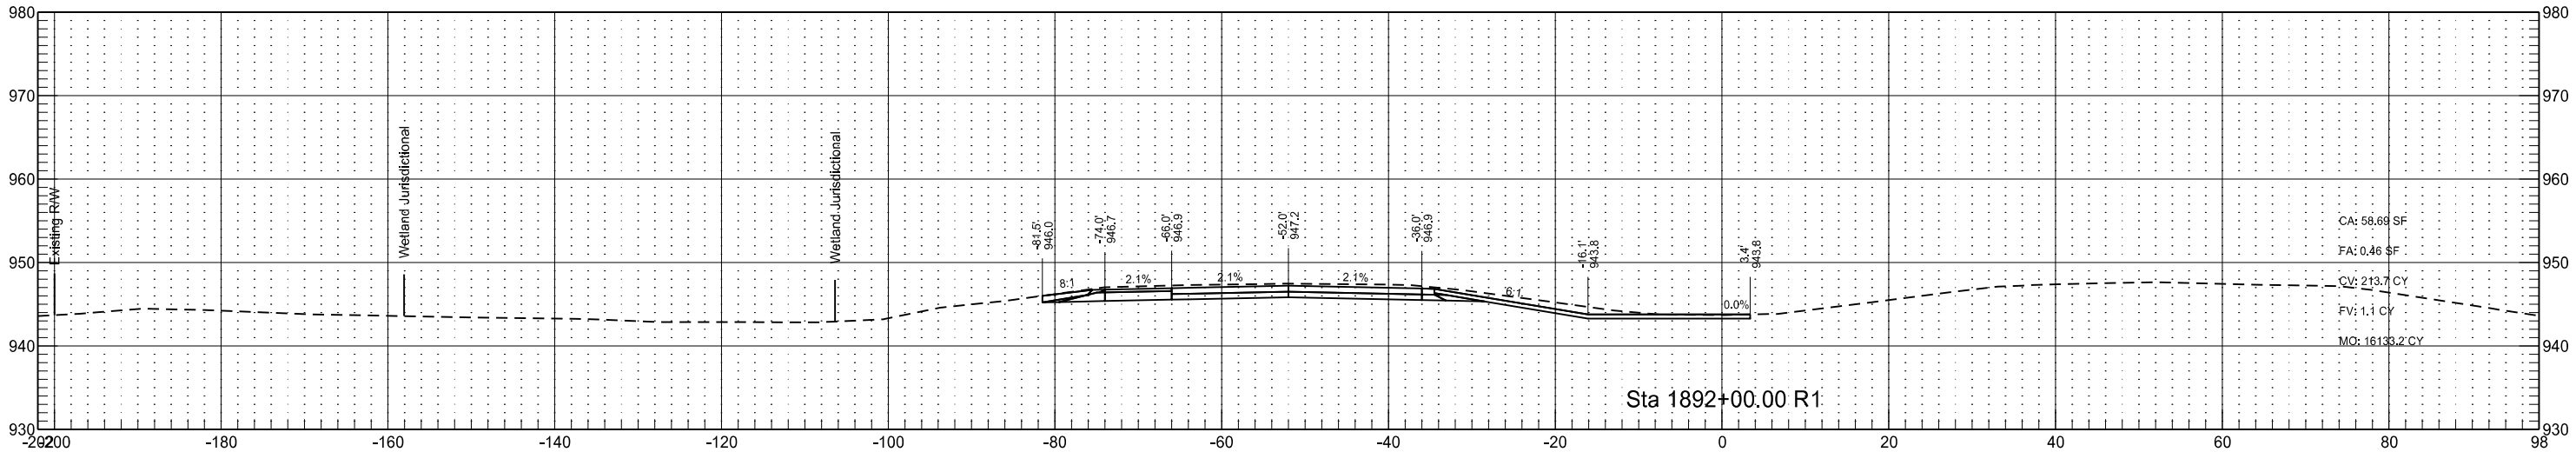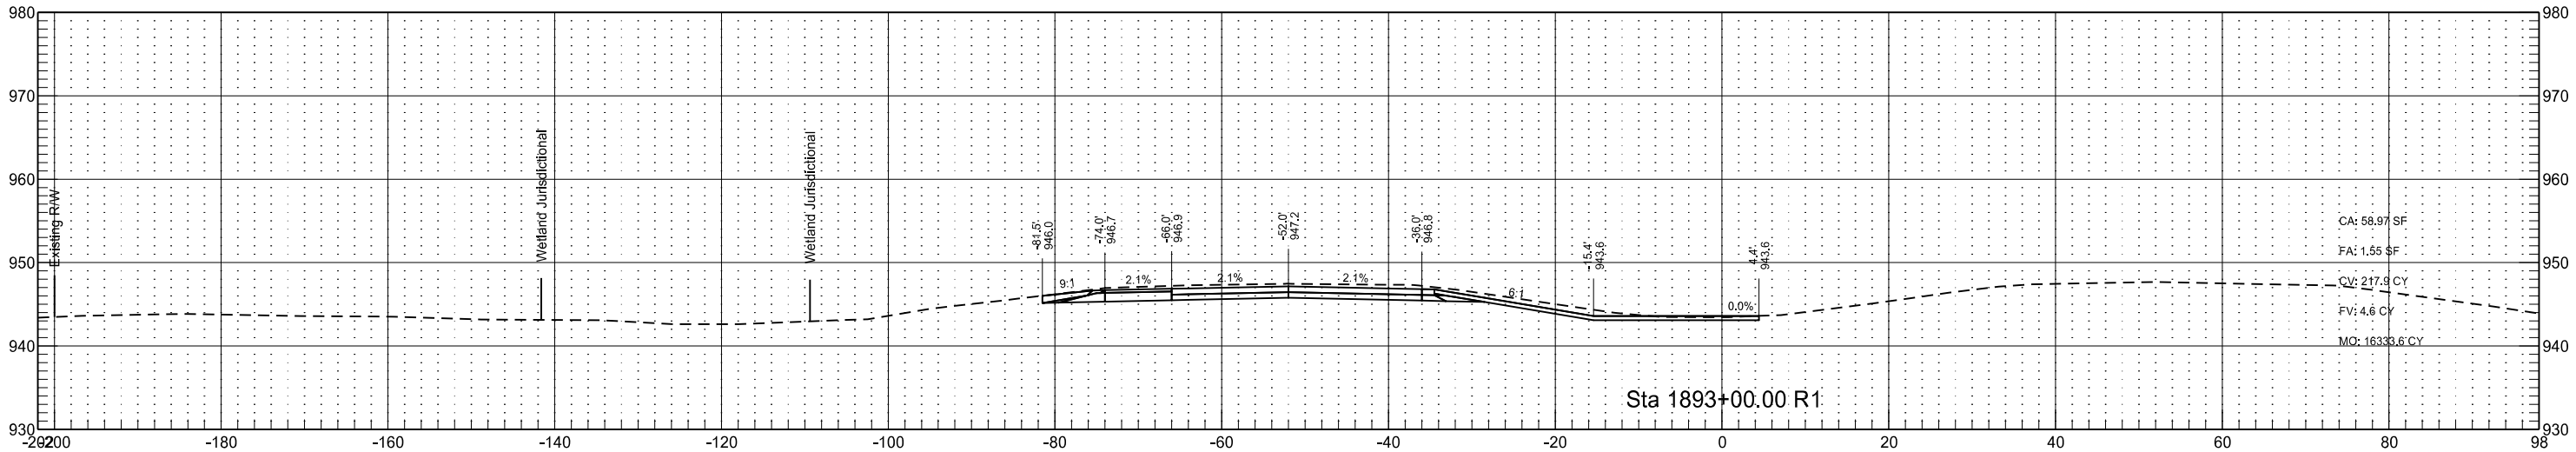

Interstate 29 - Southbound
(SCL29)

	STATE	PROJECT NO.	SECTION NO.	SHEET NO.
	ND	IM-8-029(170)033	200	57

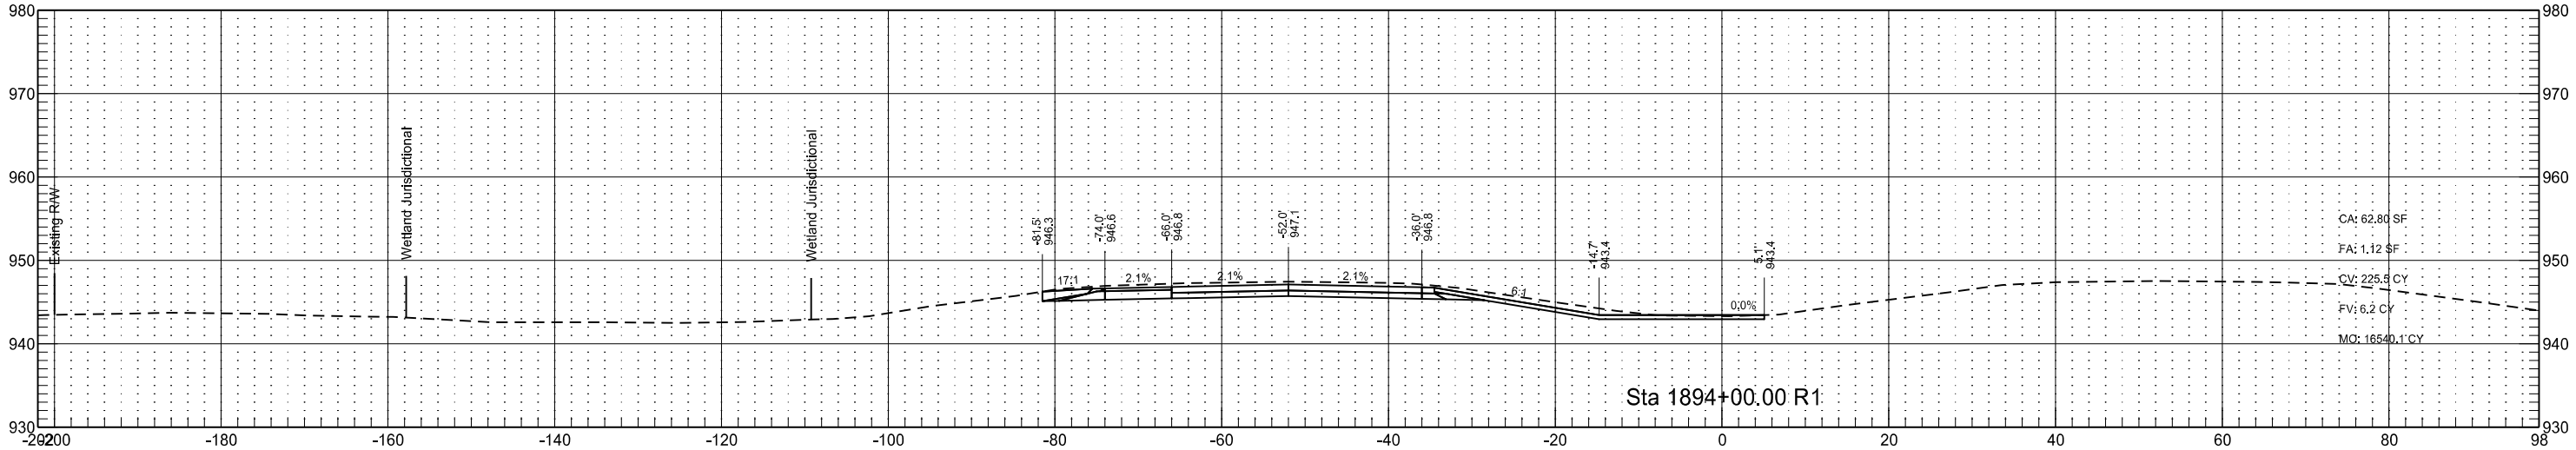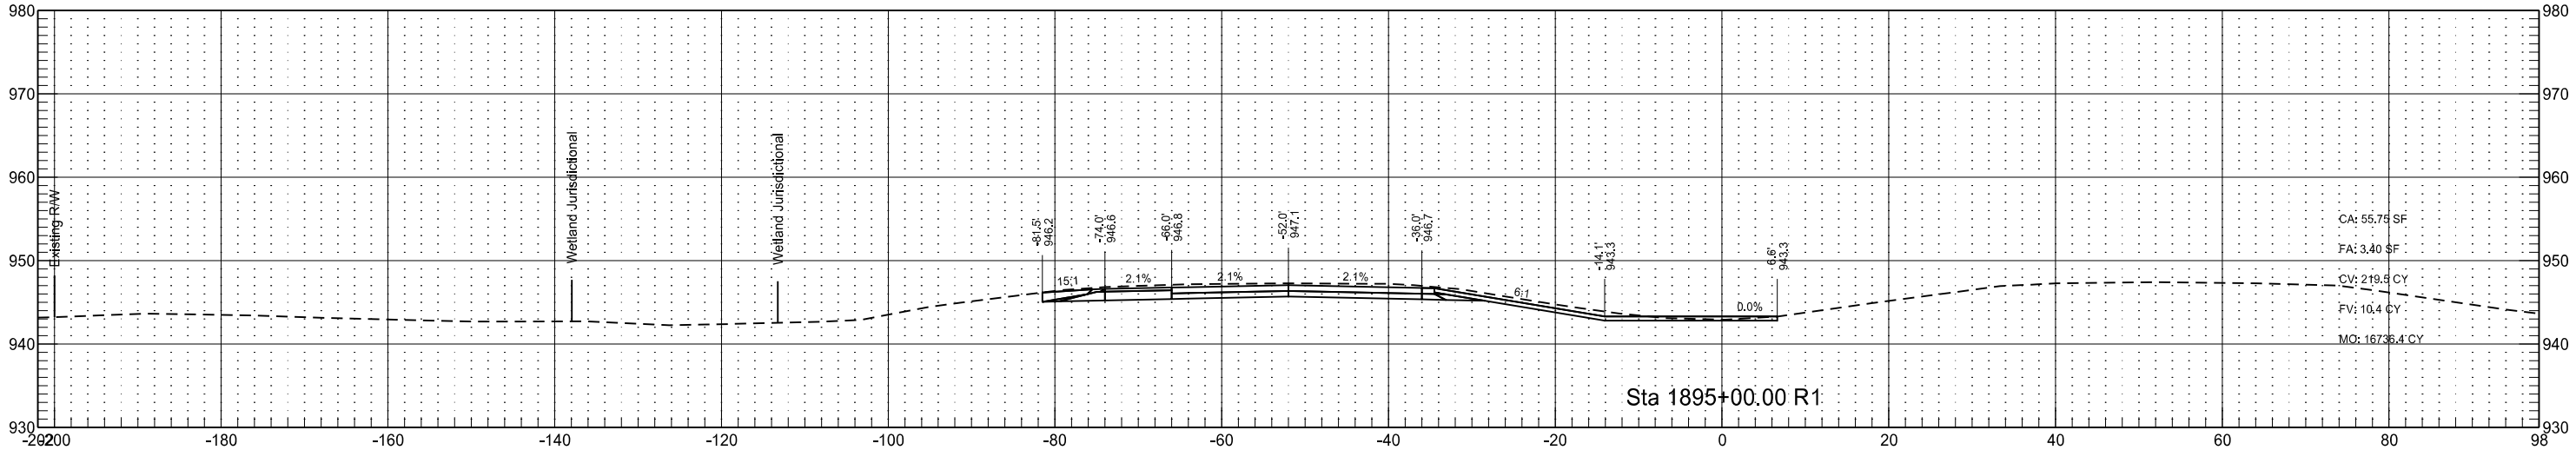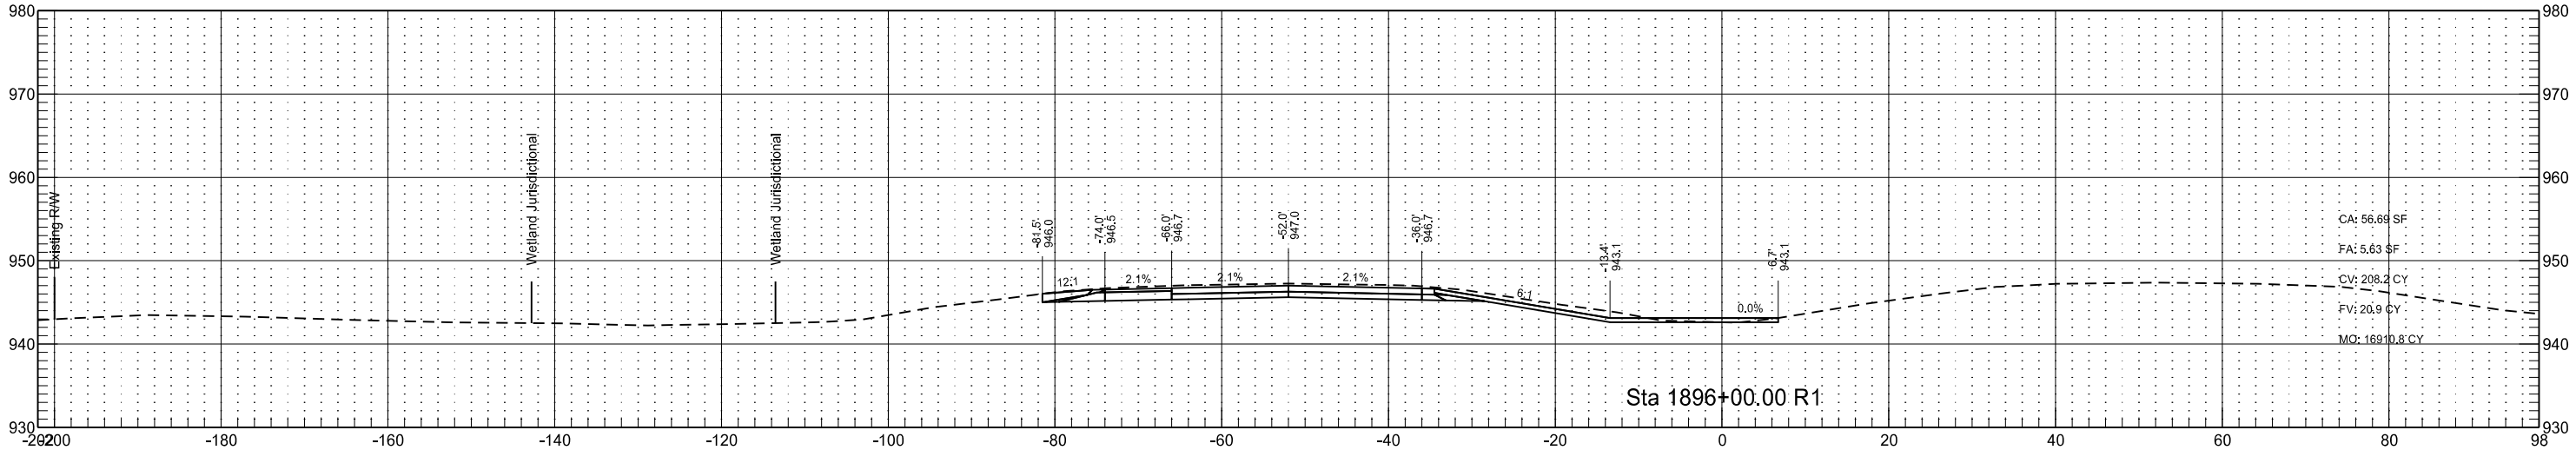

Interstate 29 - Southbound
(SCL29)

STATE

PROJECT NO.

SECTION
NO.




SHEET
NO.

ND

IM-8-029(170)033

200

58

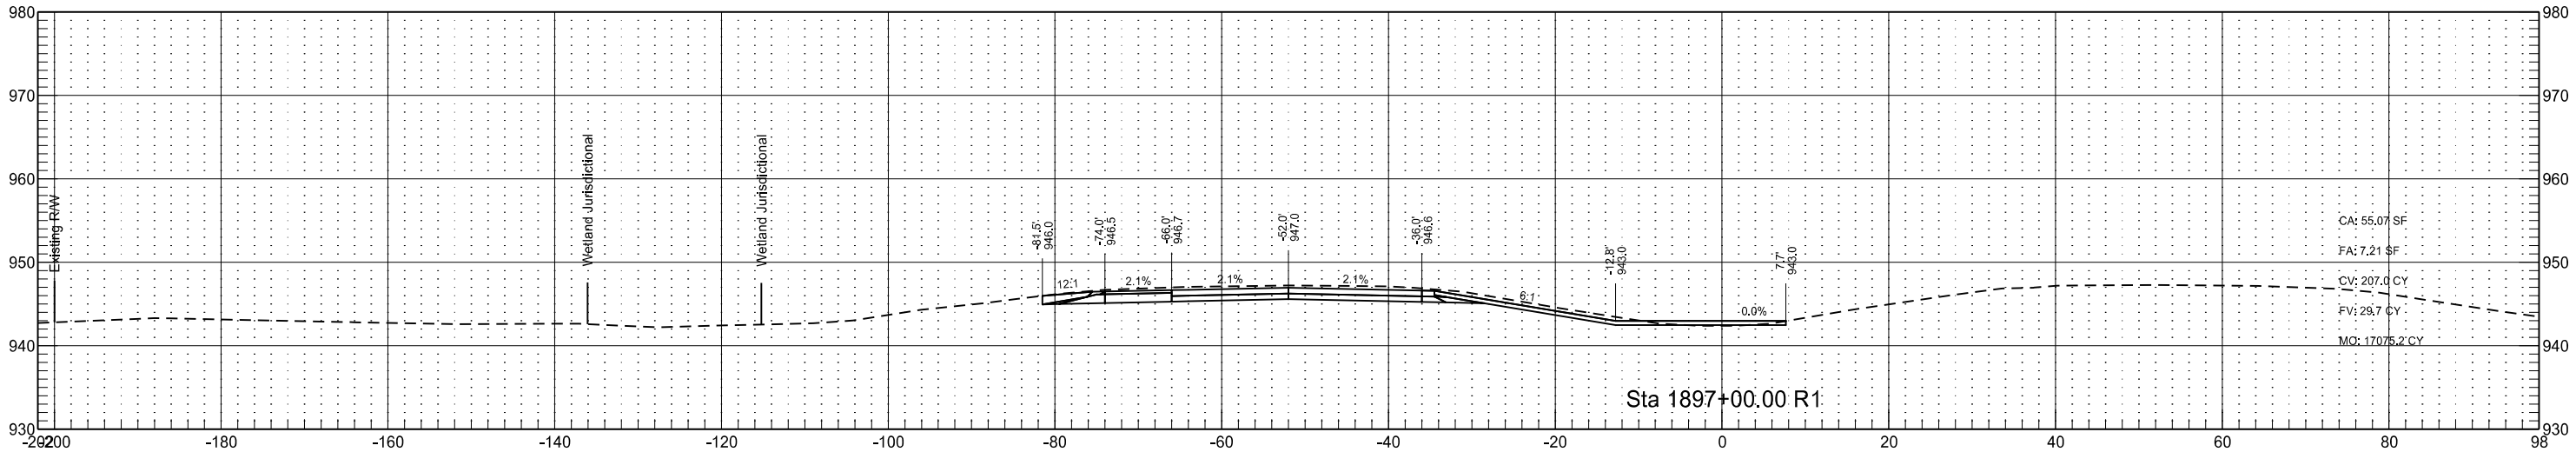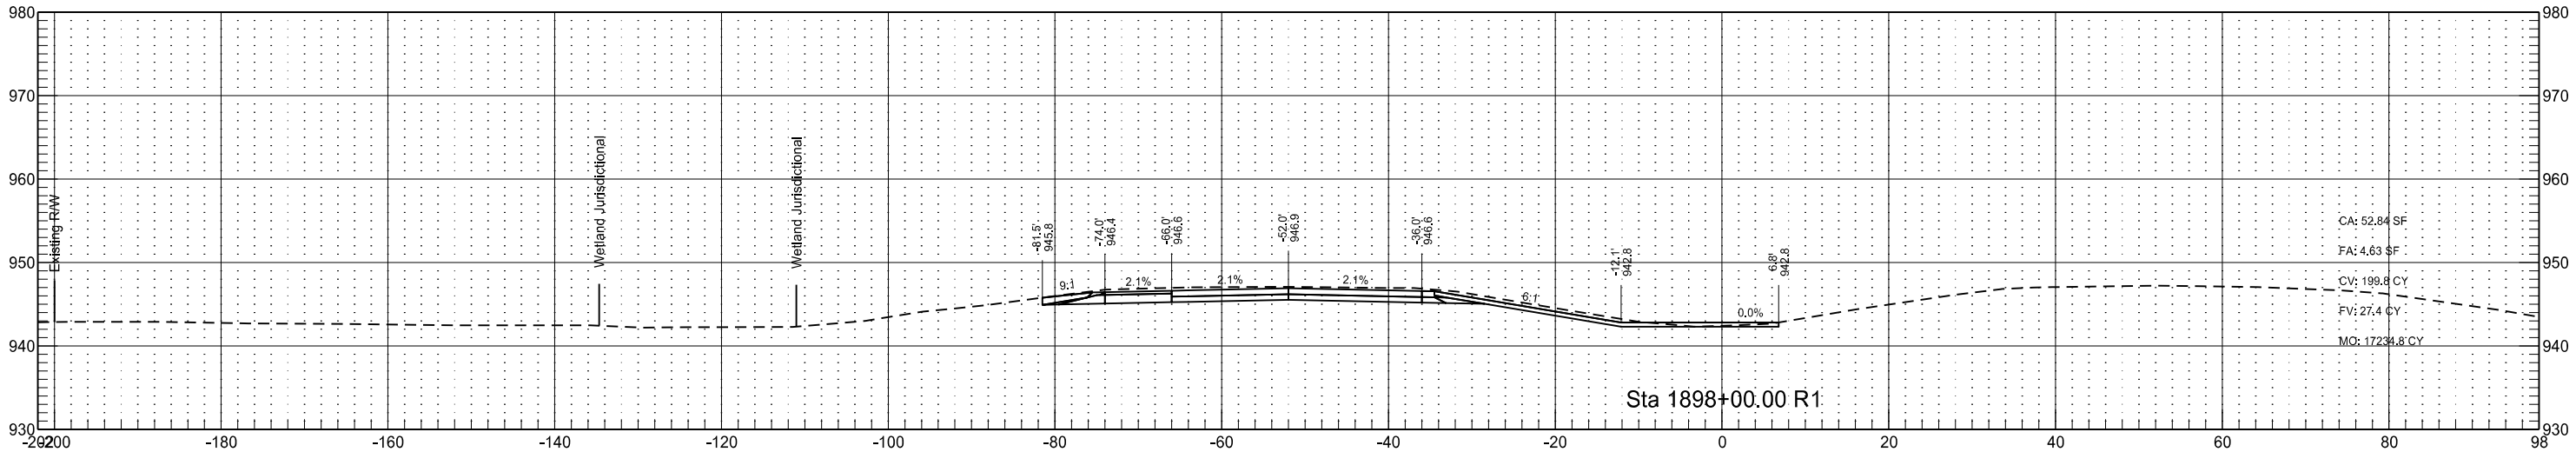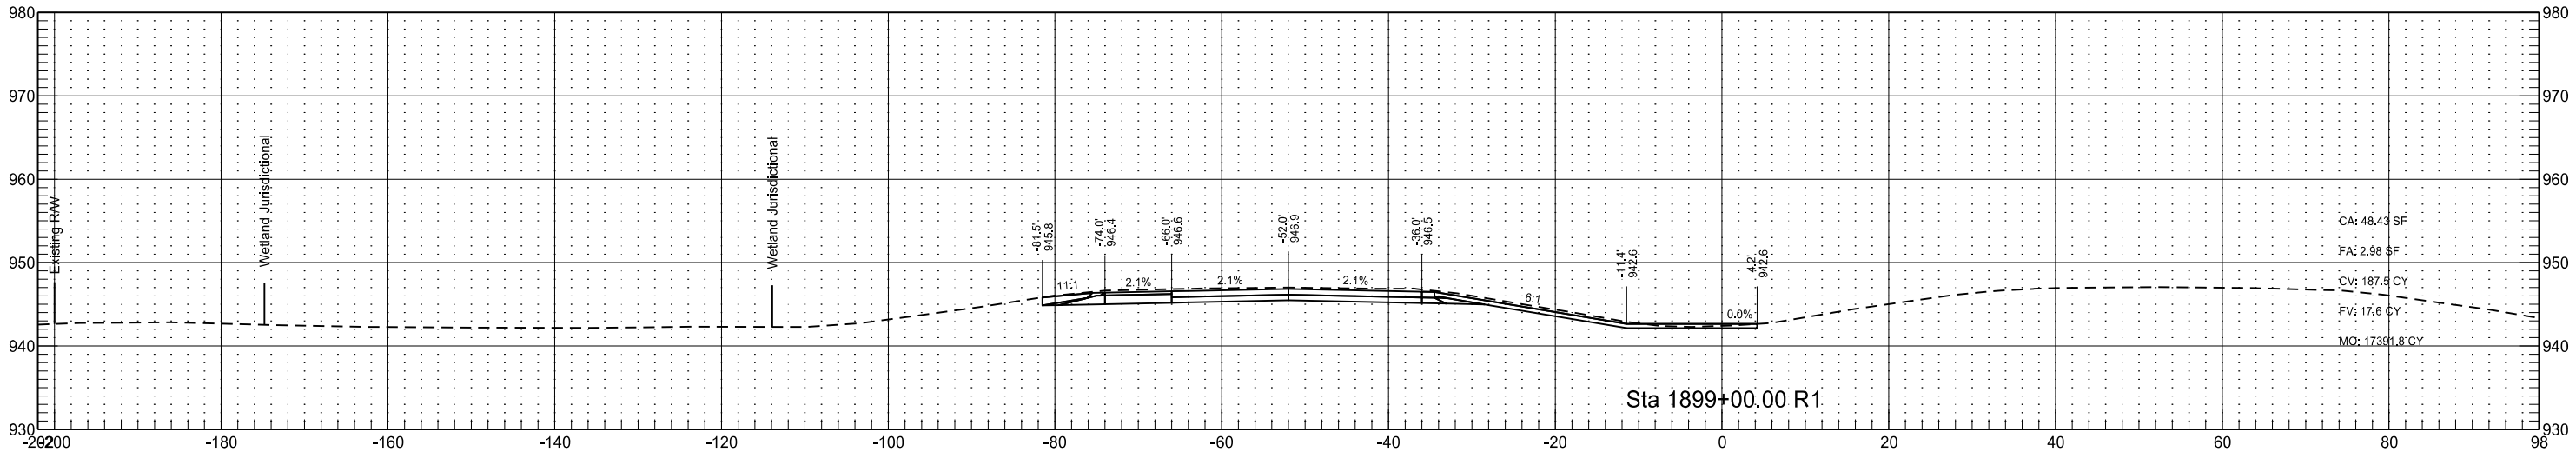

Interstate 29 - Southbound
(SCL29)

STATE

PROJECT NO.

SECTION NO.




SHEET NO.

ND

IM-8-029(170)033




200

59

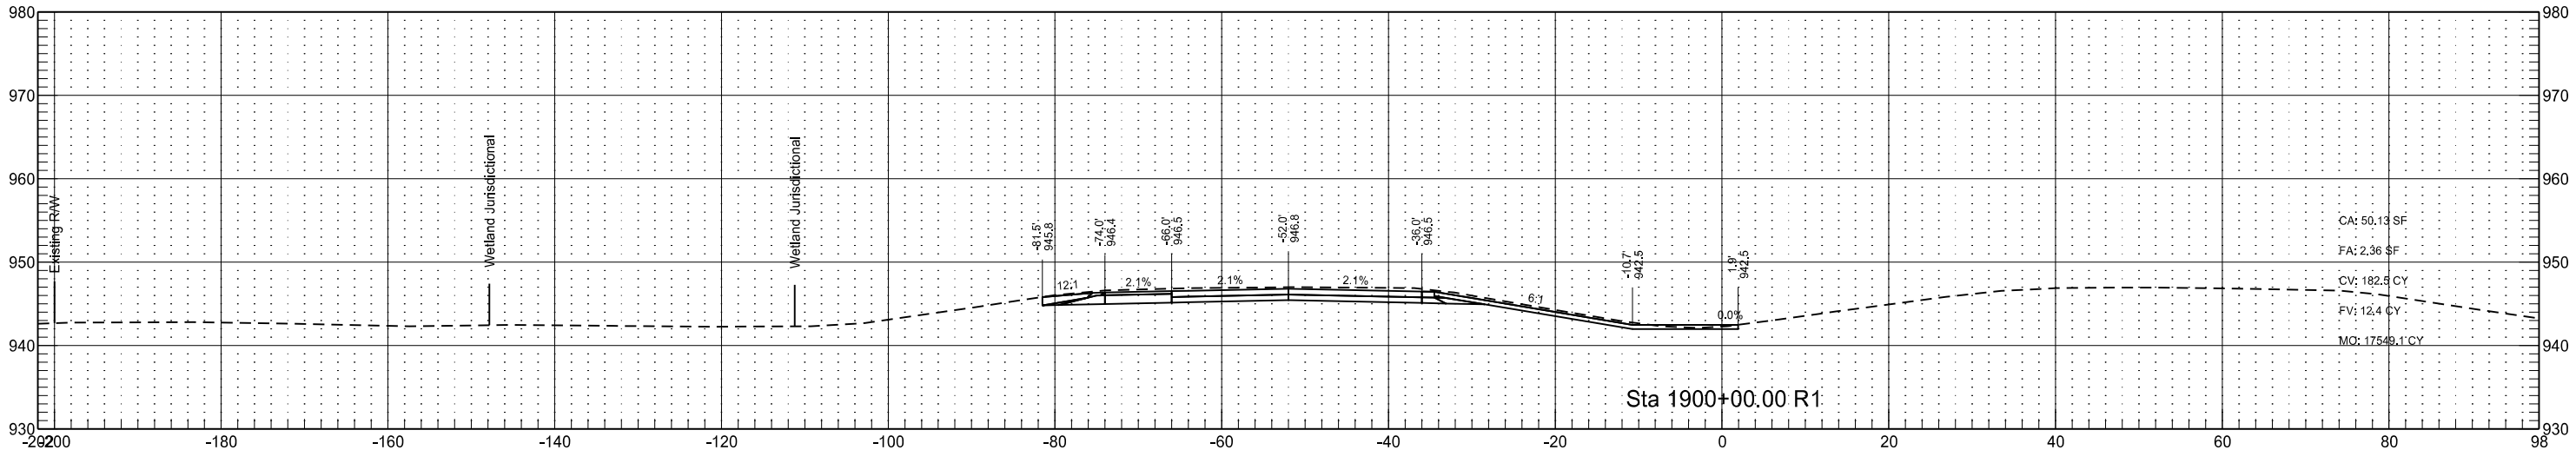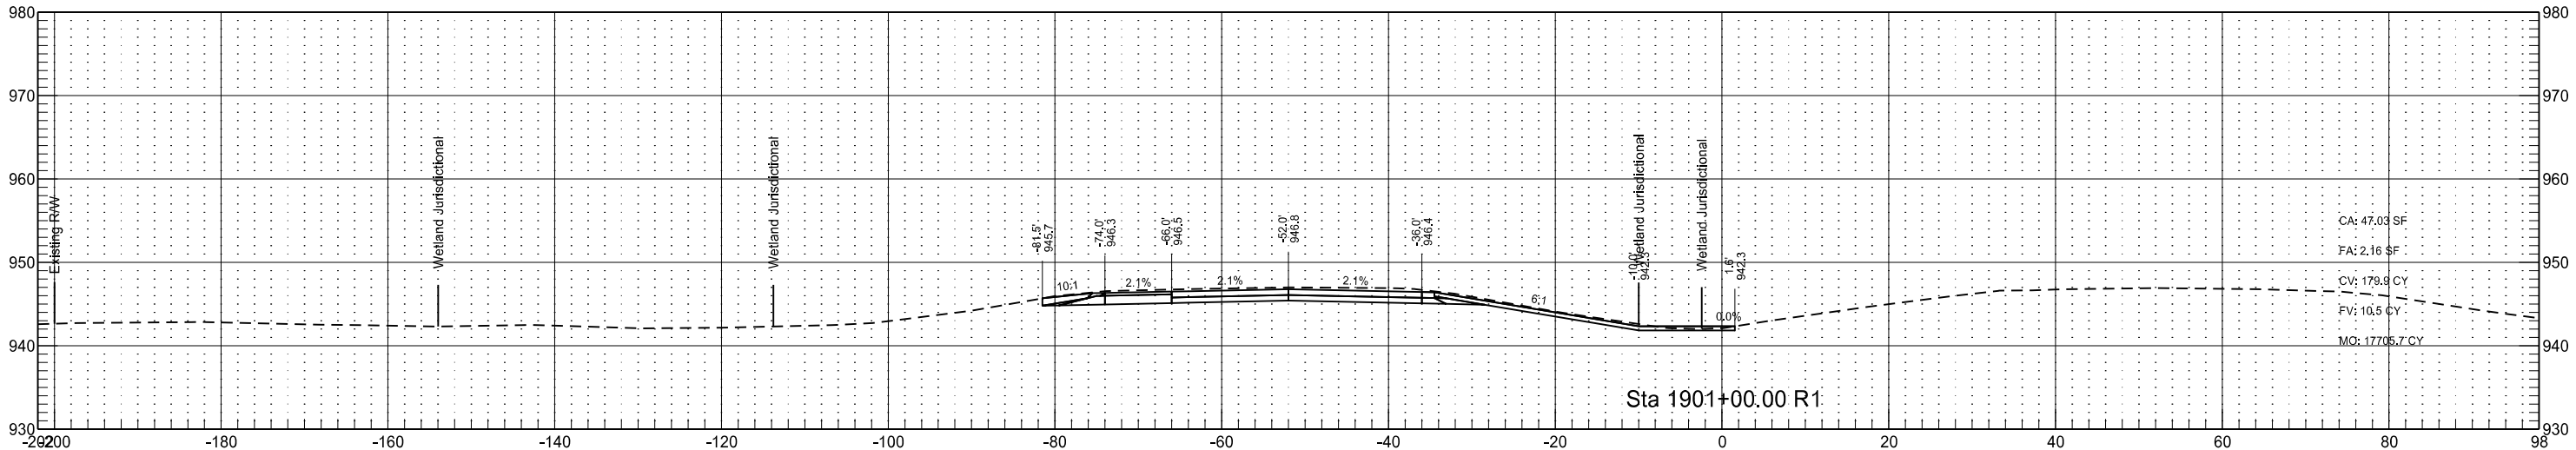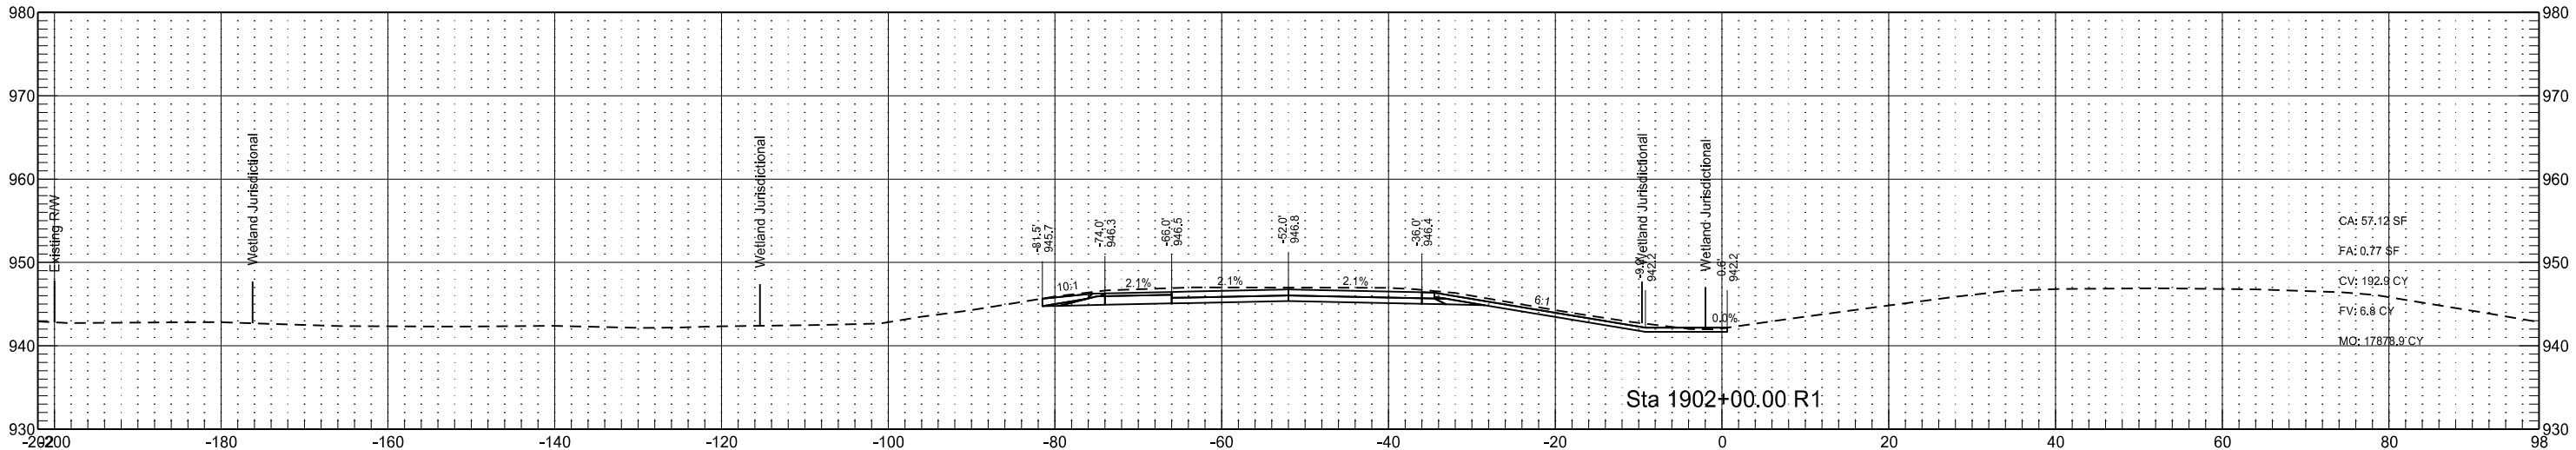

Interstate 29 - Southbound
(SCL29)

STATE	PROJECT NO.	SECTION NO.	SHEET NO.
ND	IM-8-029(170)033	200	60

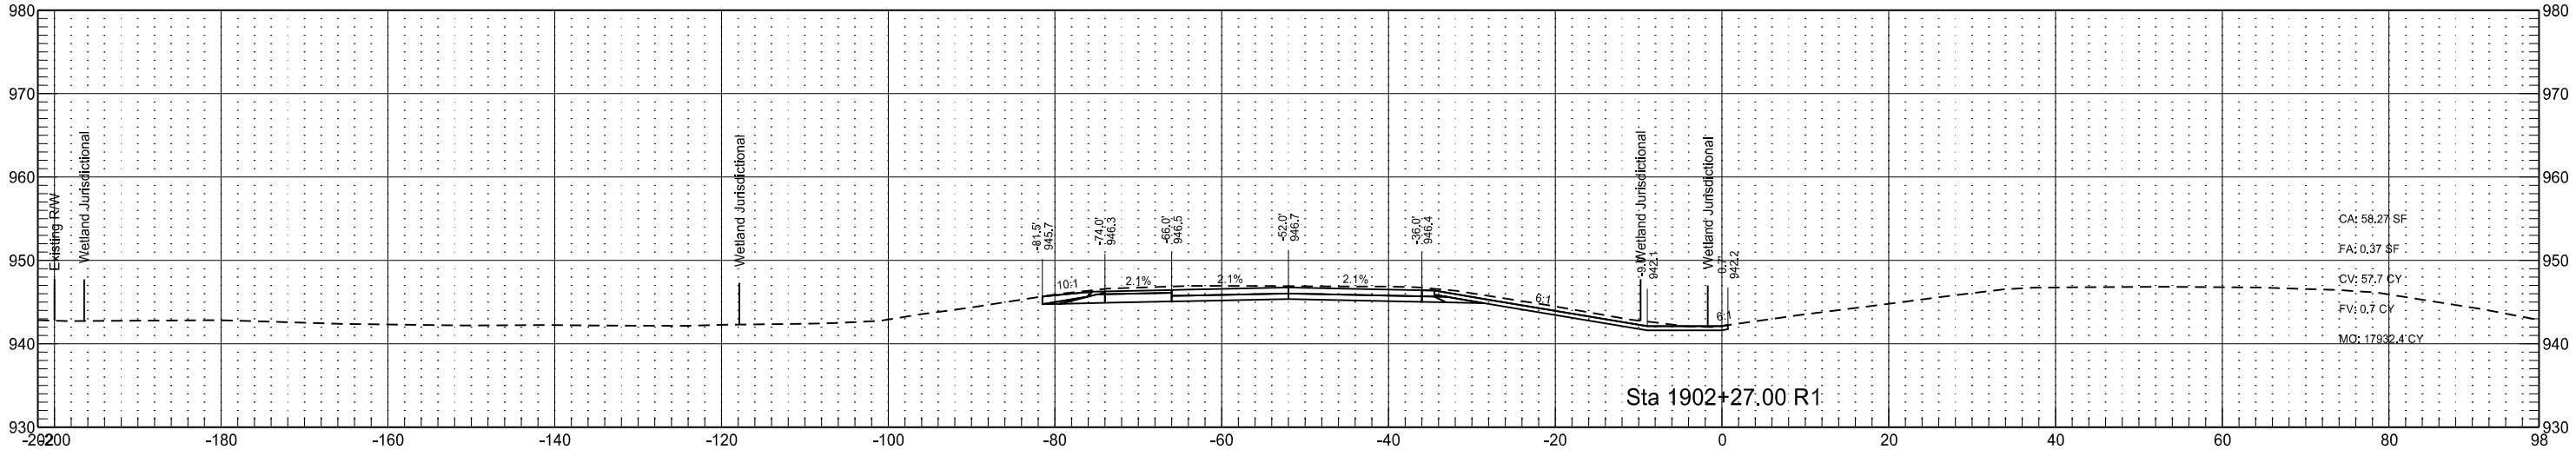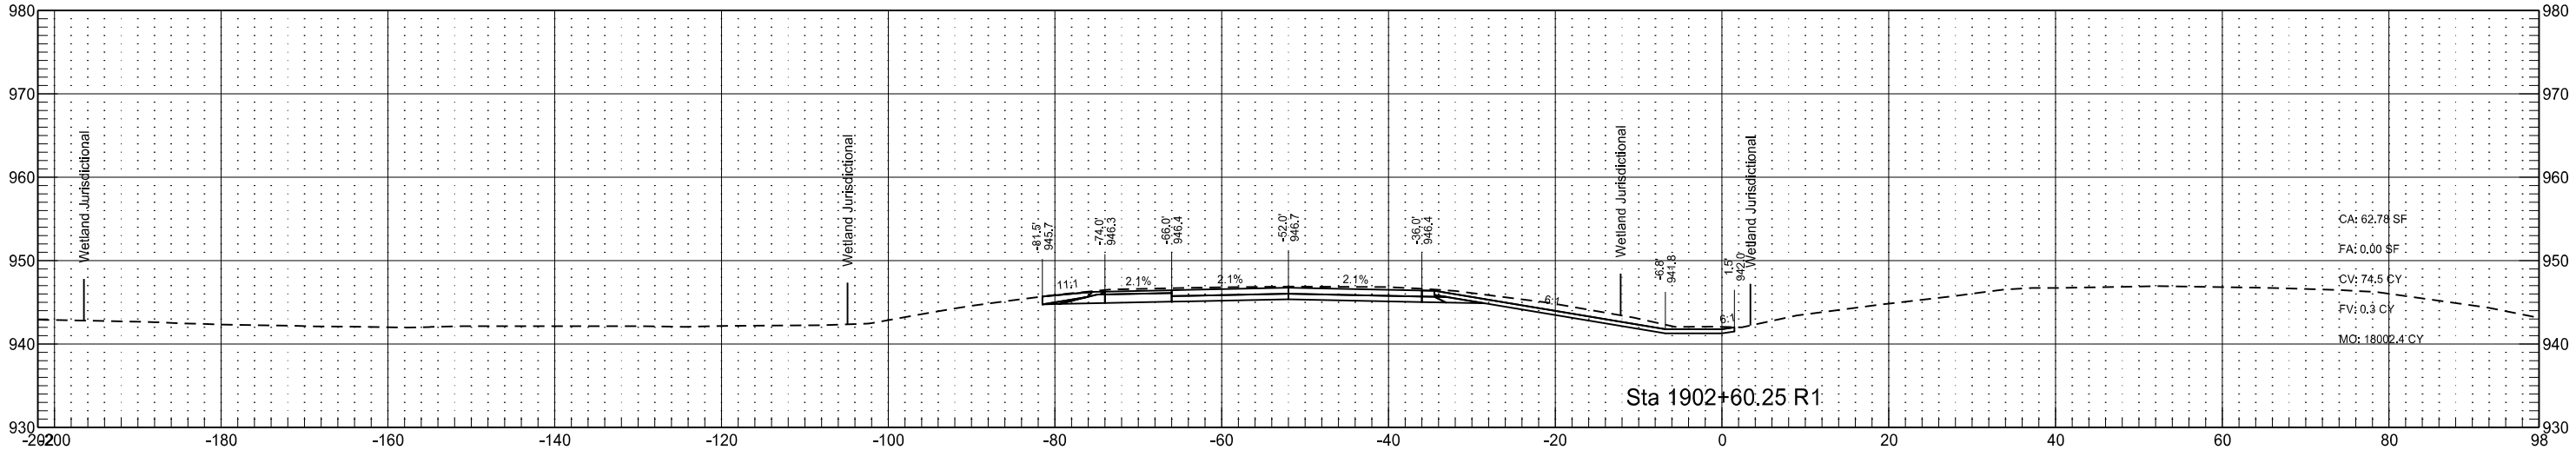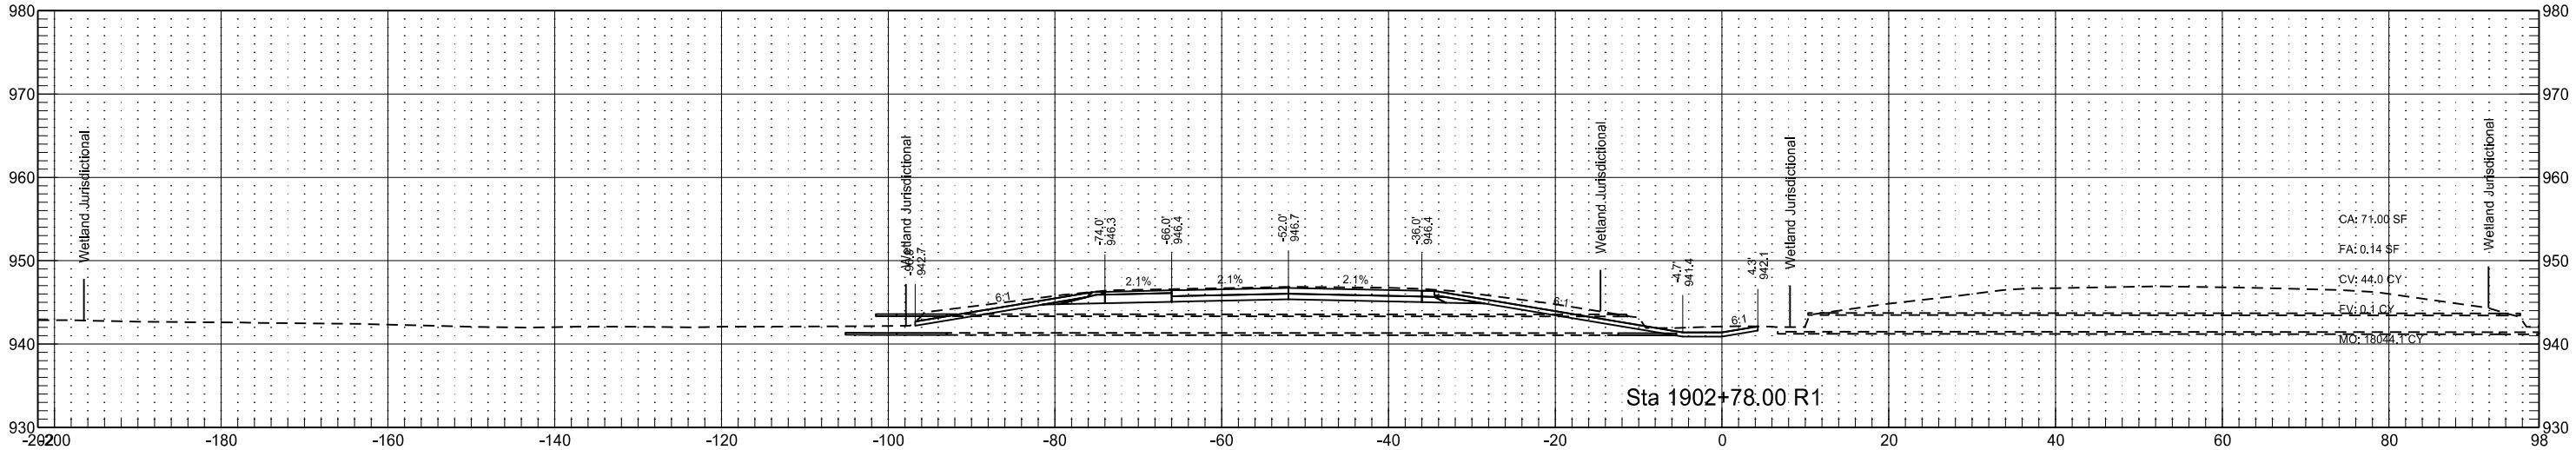

Interstate 29 - Southbound
(SCL29)

STATE

PROJECT NO.

SECTION
NO.




SHEET
NO.

ND

IM-8-029(170)033

200

61

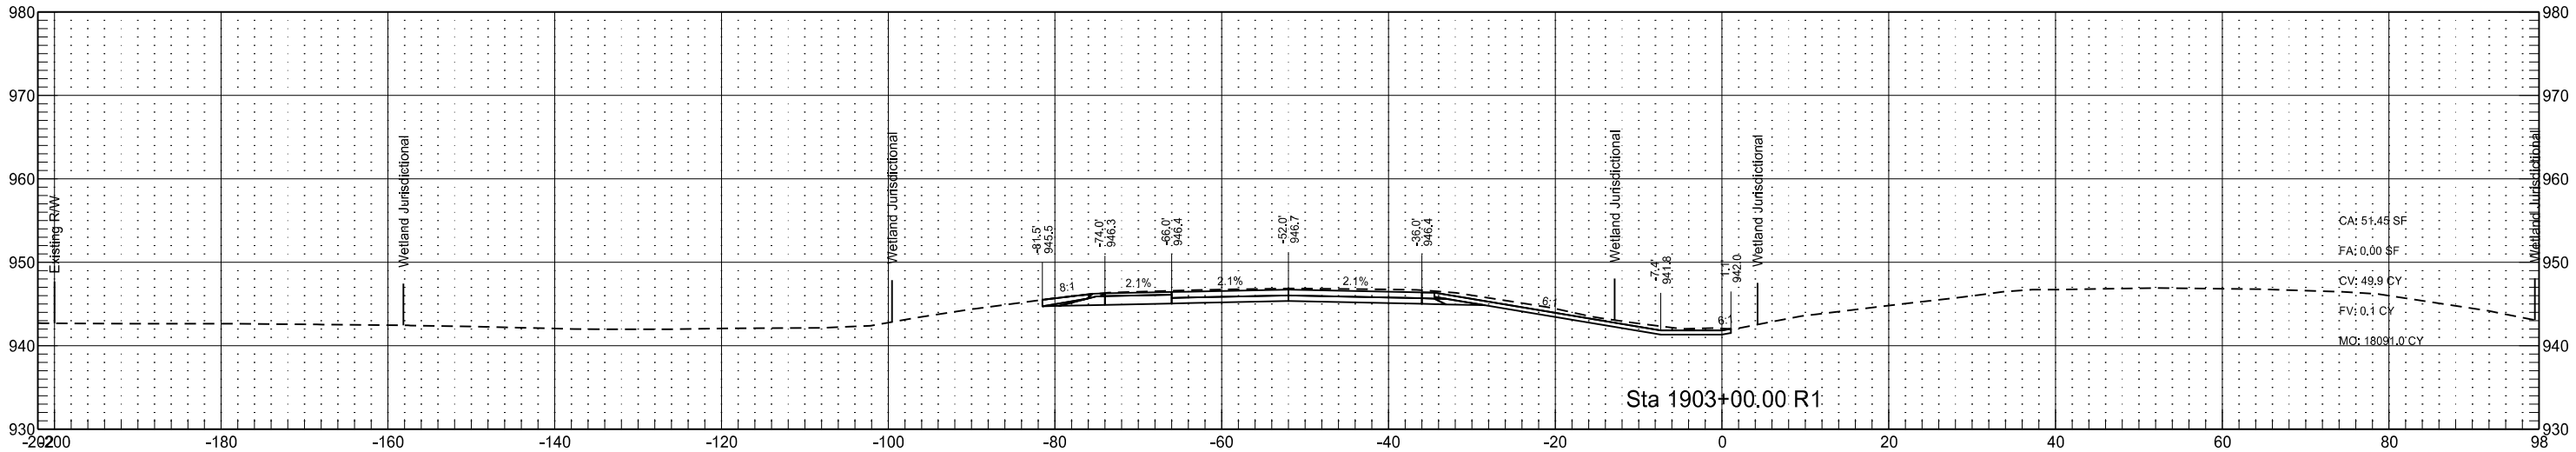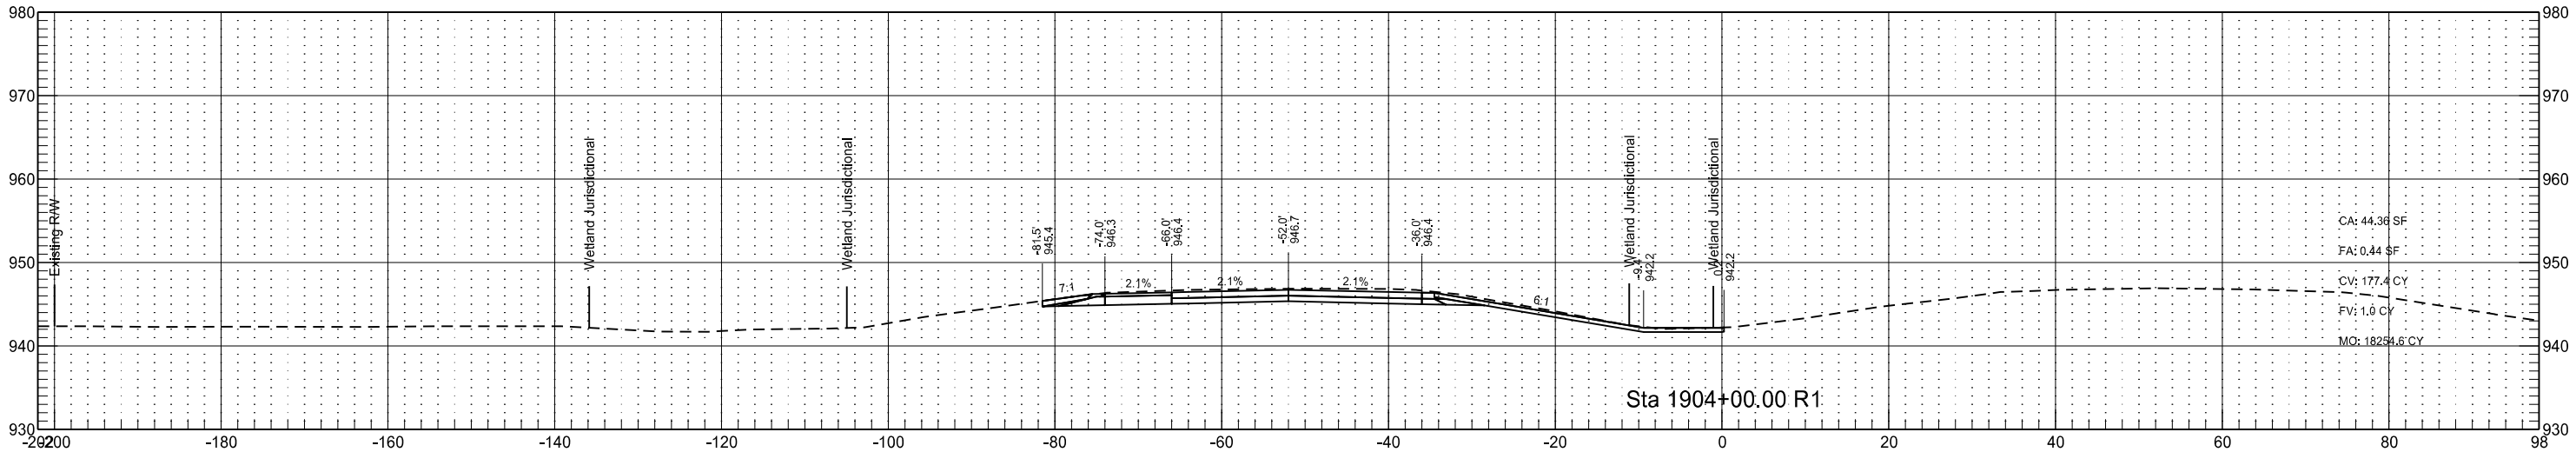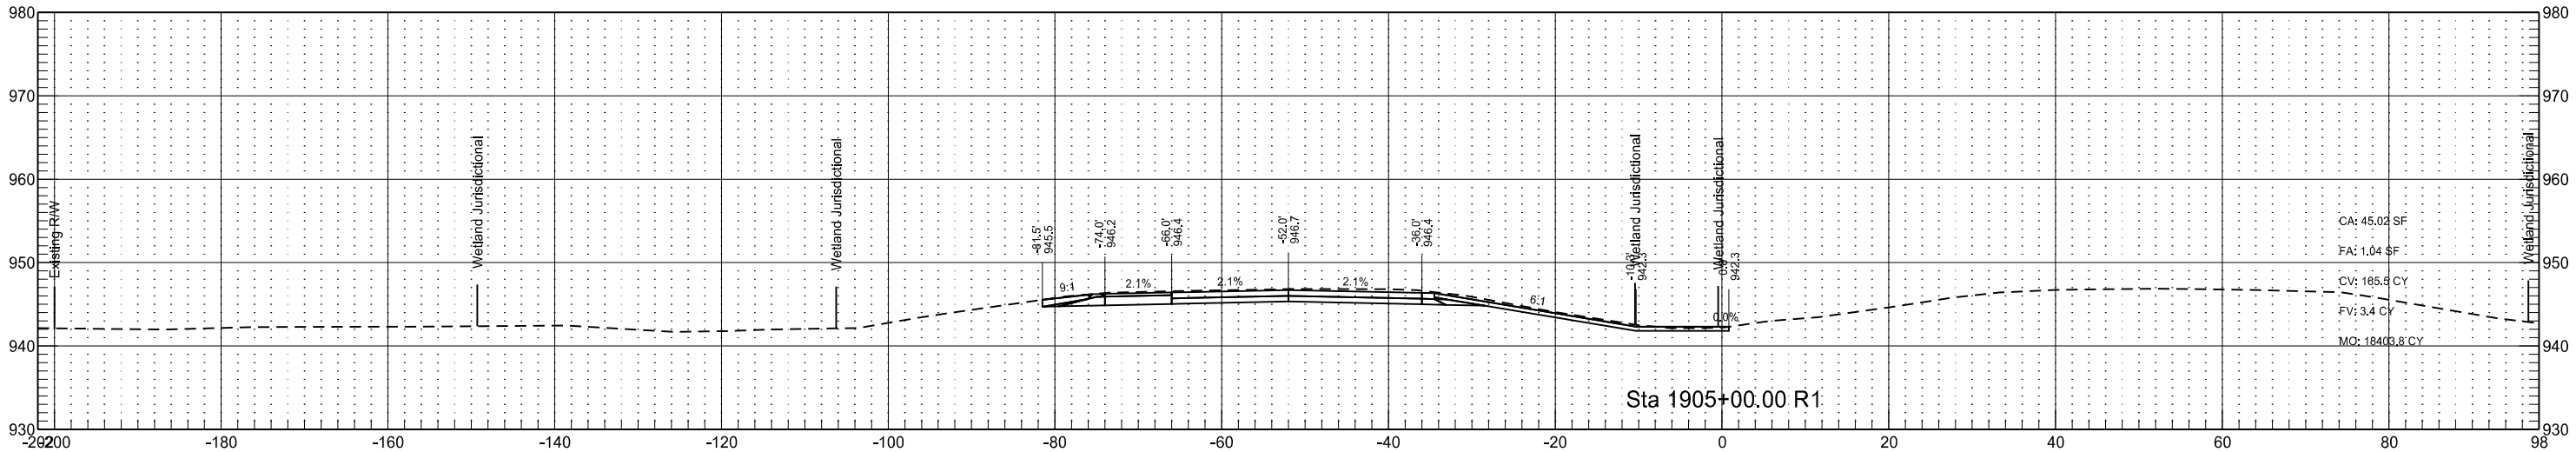

Interstate 29 - Southbound
(SCL29)

STATE

PROJECT NO.

SECTION
NO.




SHEET
NO.

ND

IM-8-029(170)033

200

62

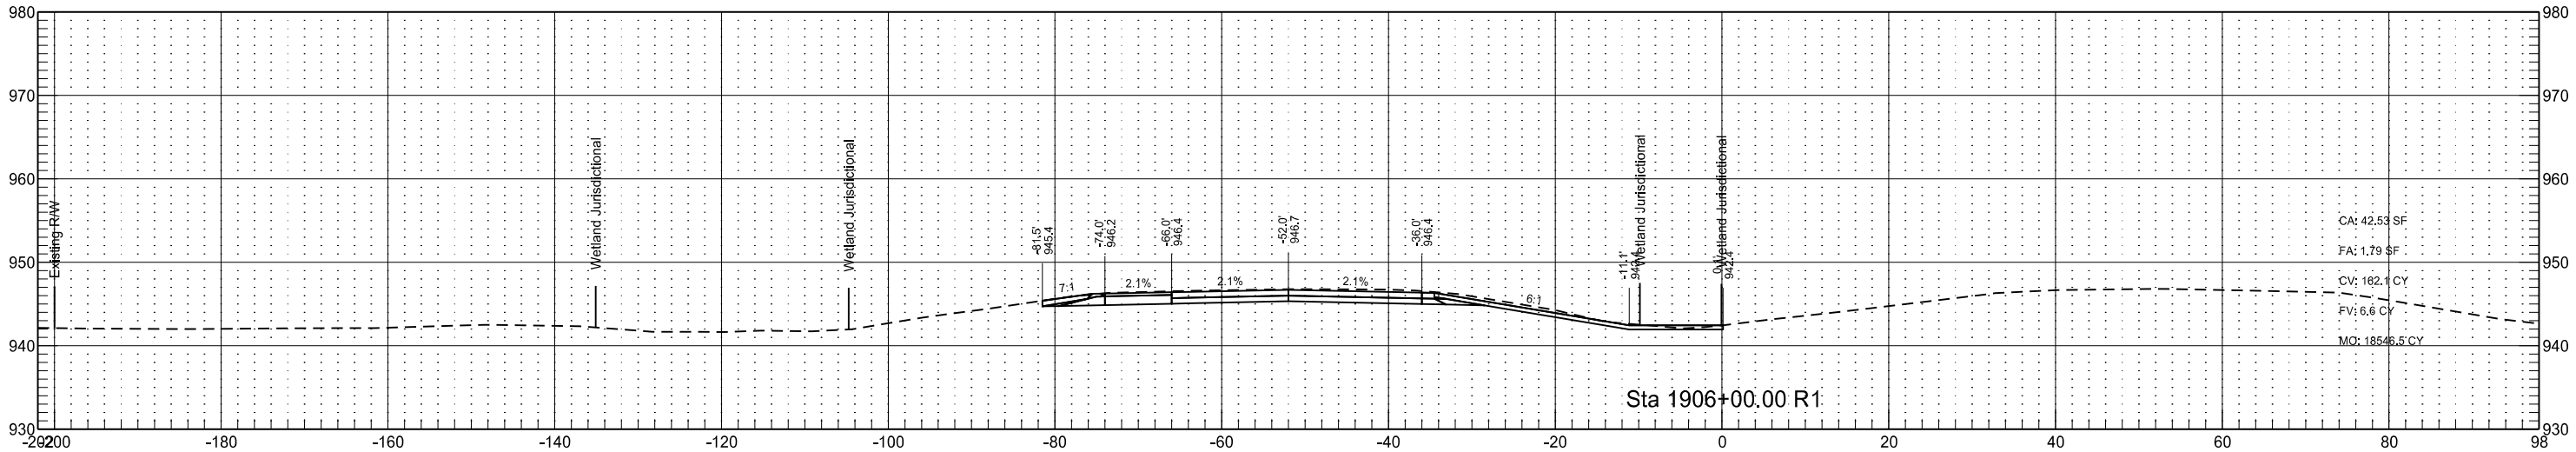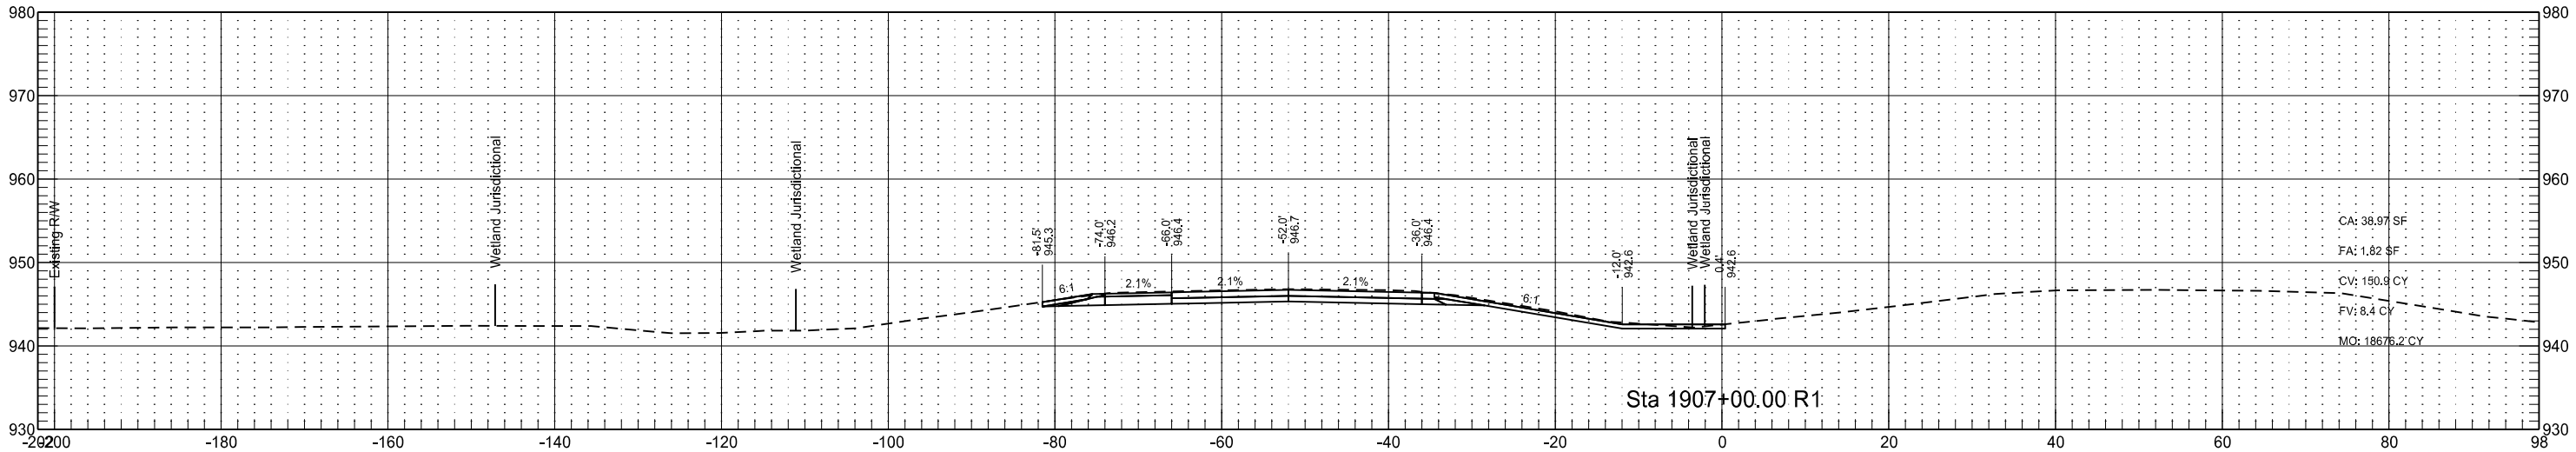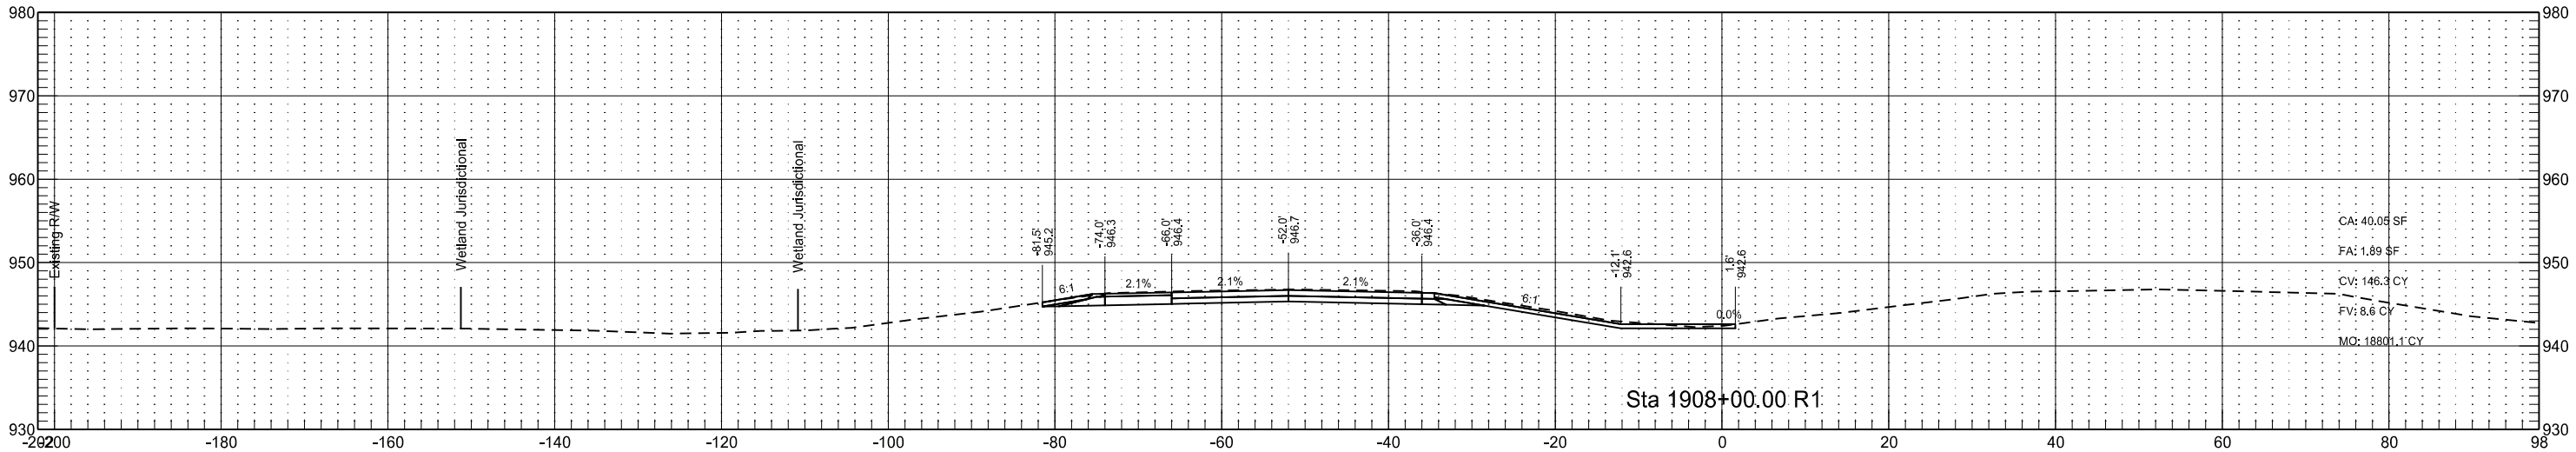

Interstate 29 - Southbound
(SCL29)

STATE

PROJECT NO.

SECTION
NO.




SHEET
NO.

ND

IM-8-029(170)033




200

63

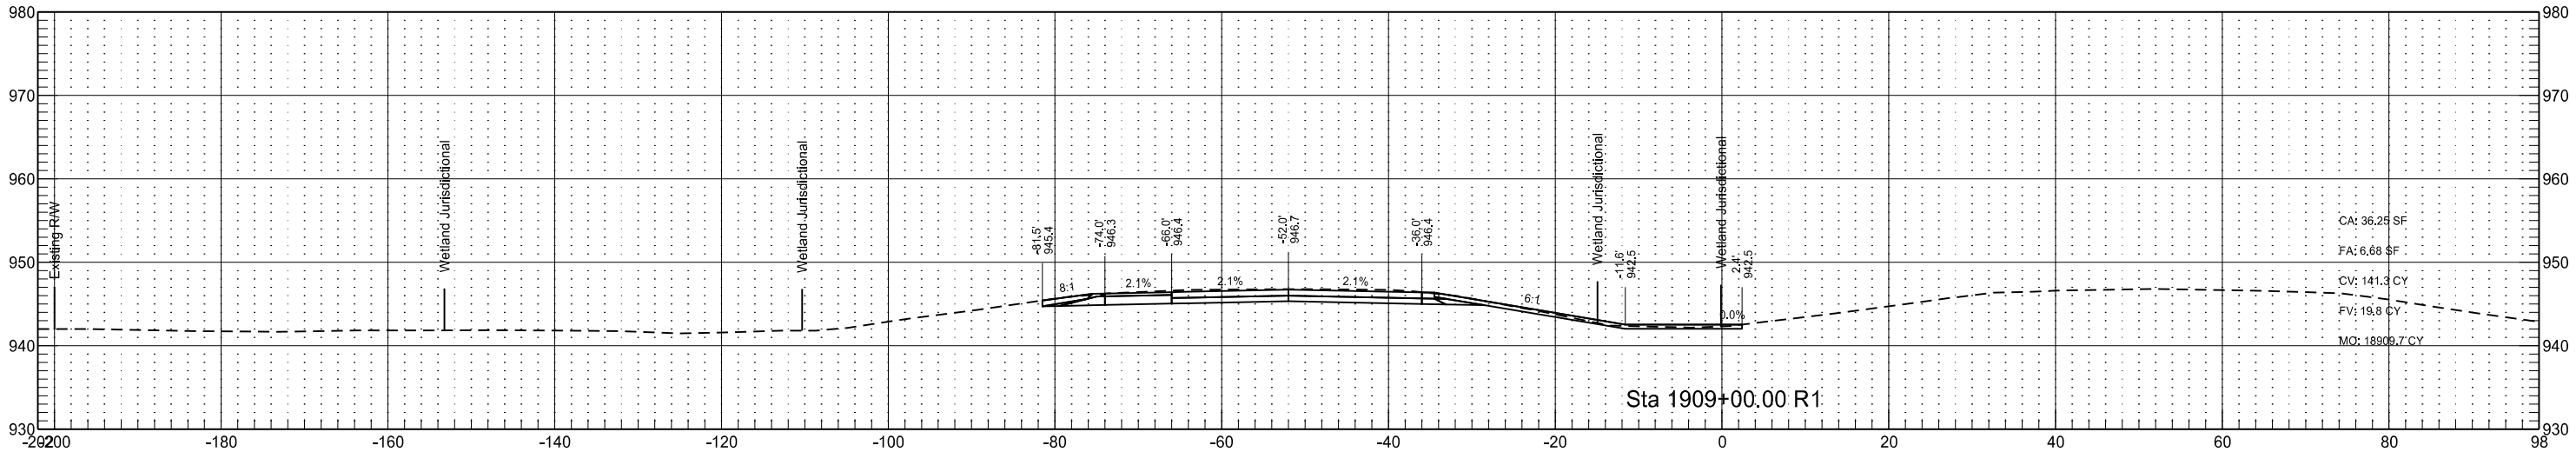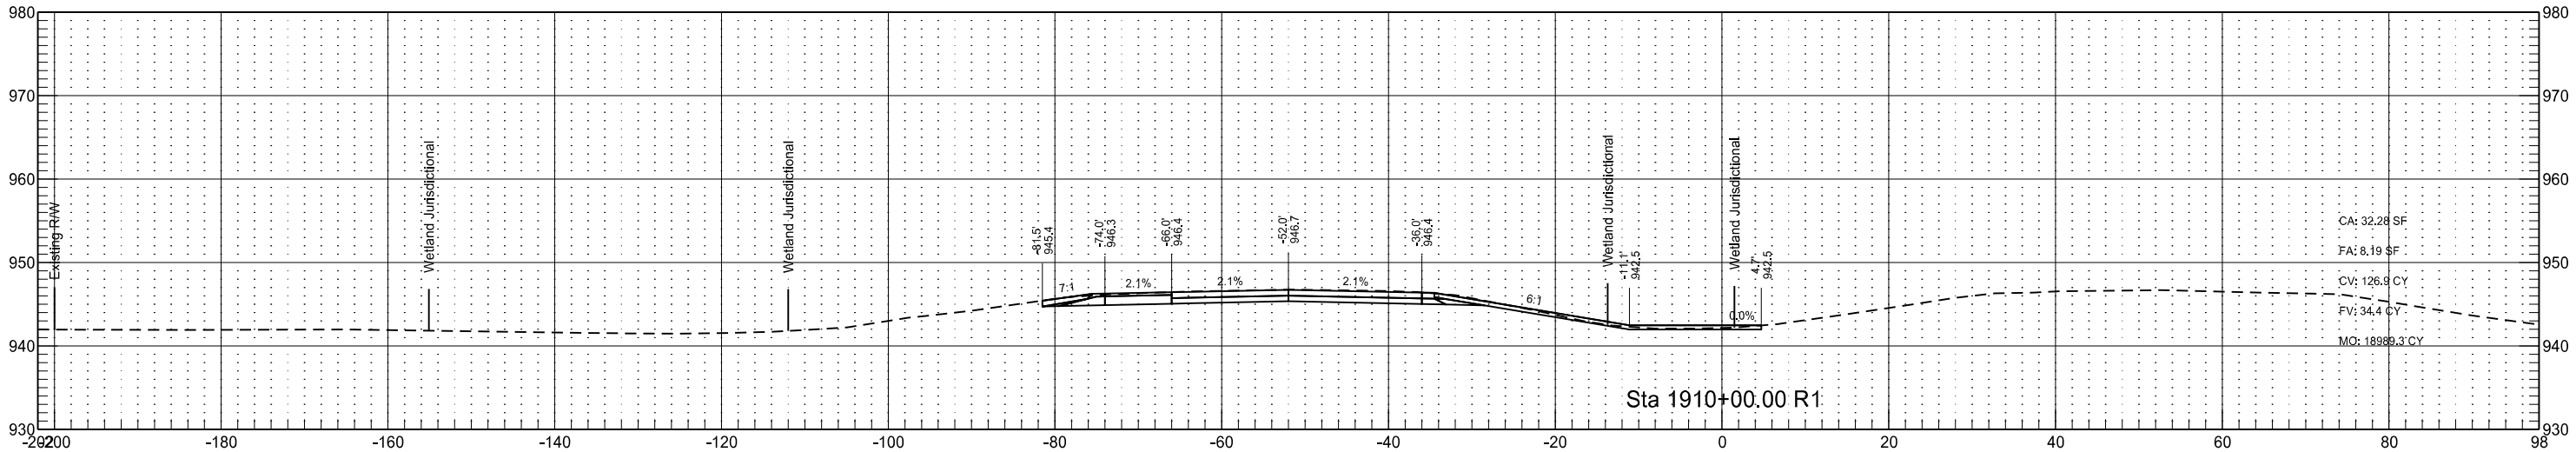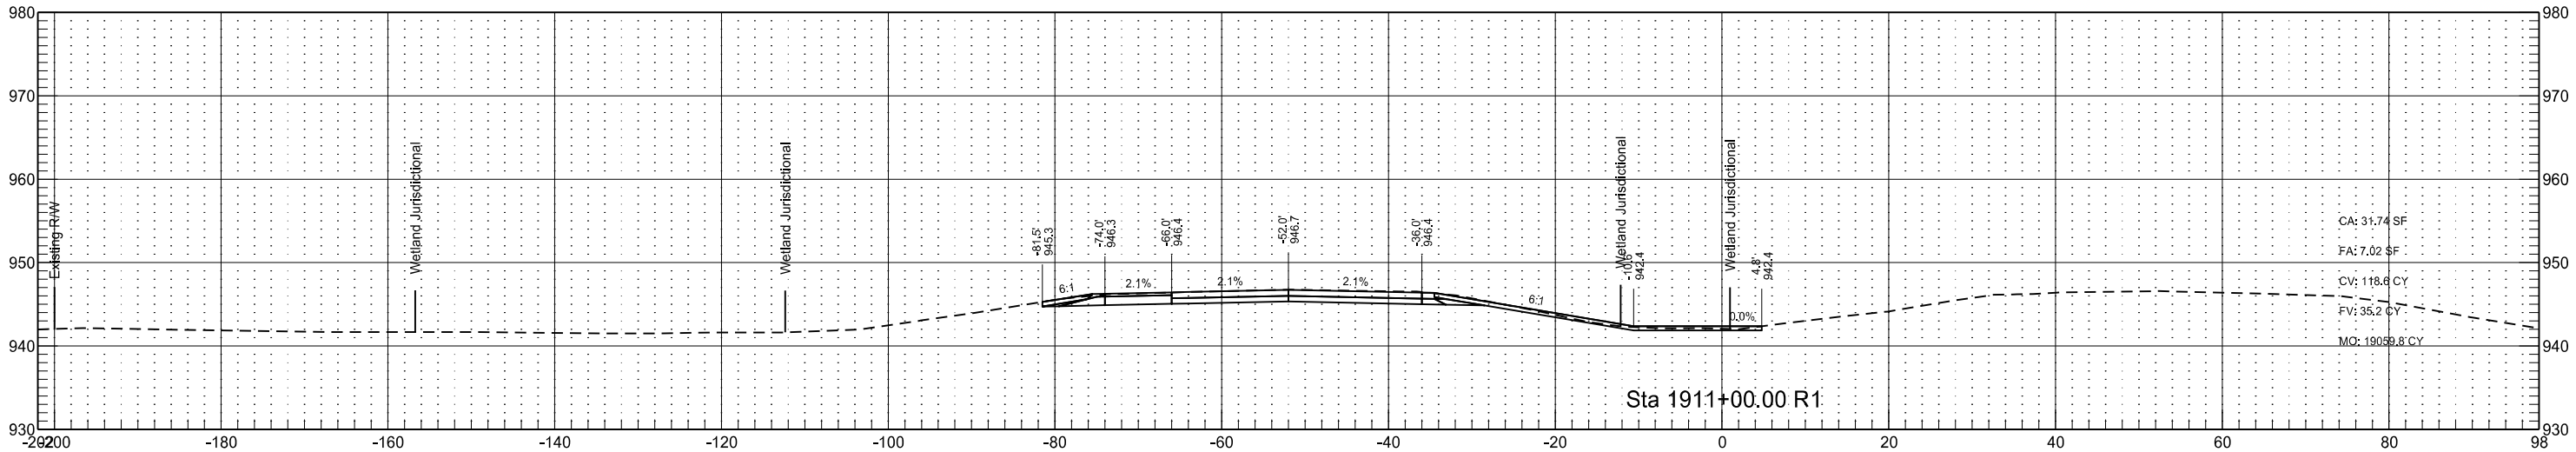

Interstate 29 - Southbound
(SCL29)

	STATE	PROJECT NO.	SECTION NO.	SHEET NO.
	ND	IM-8-029(170)033	200	64

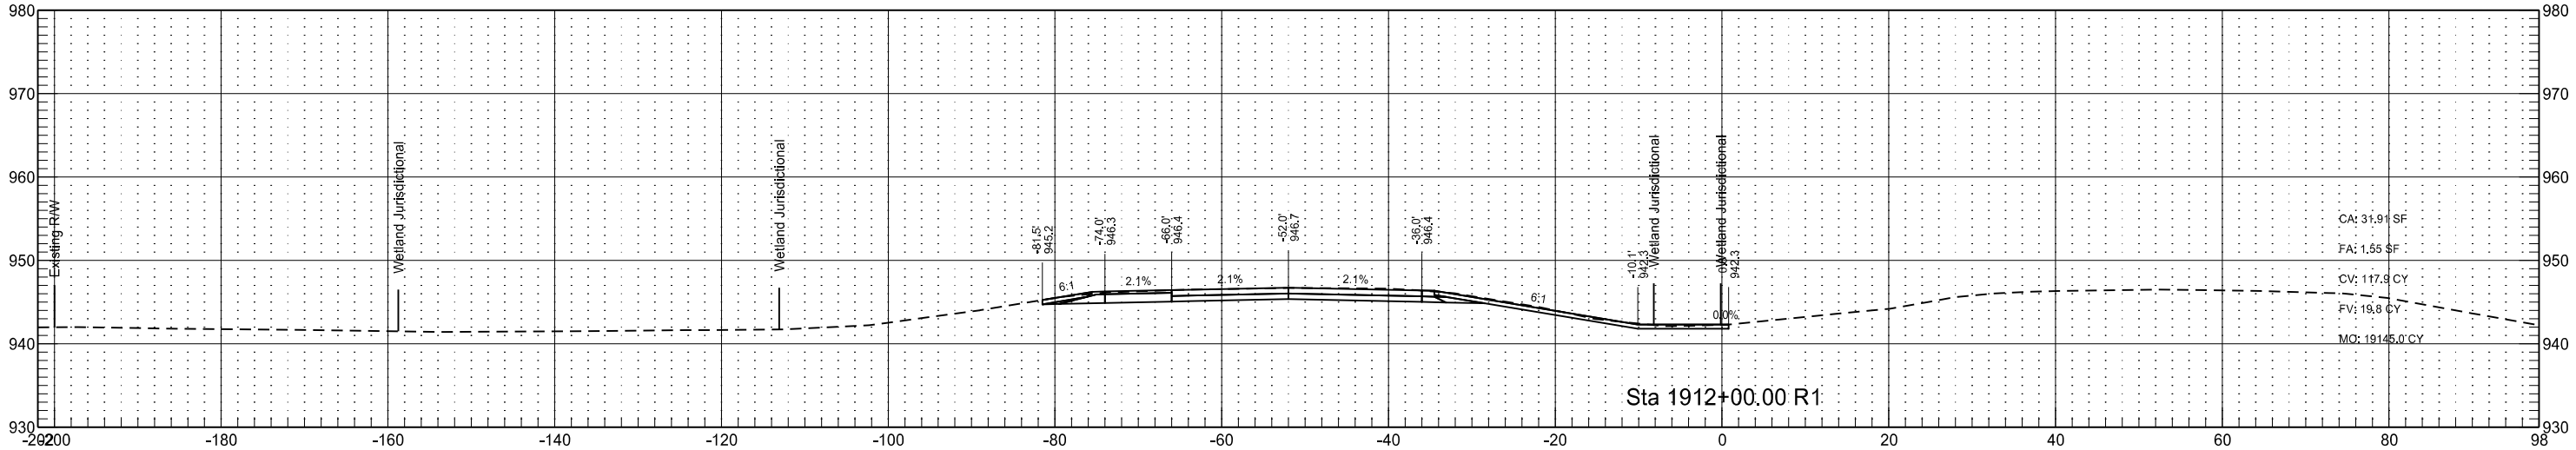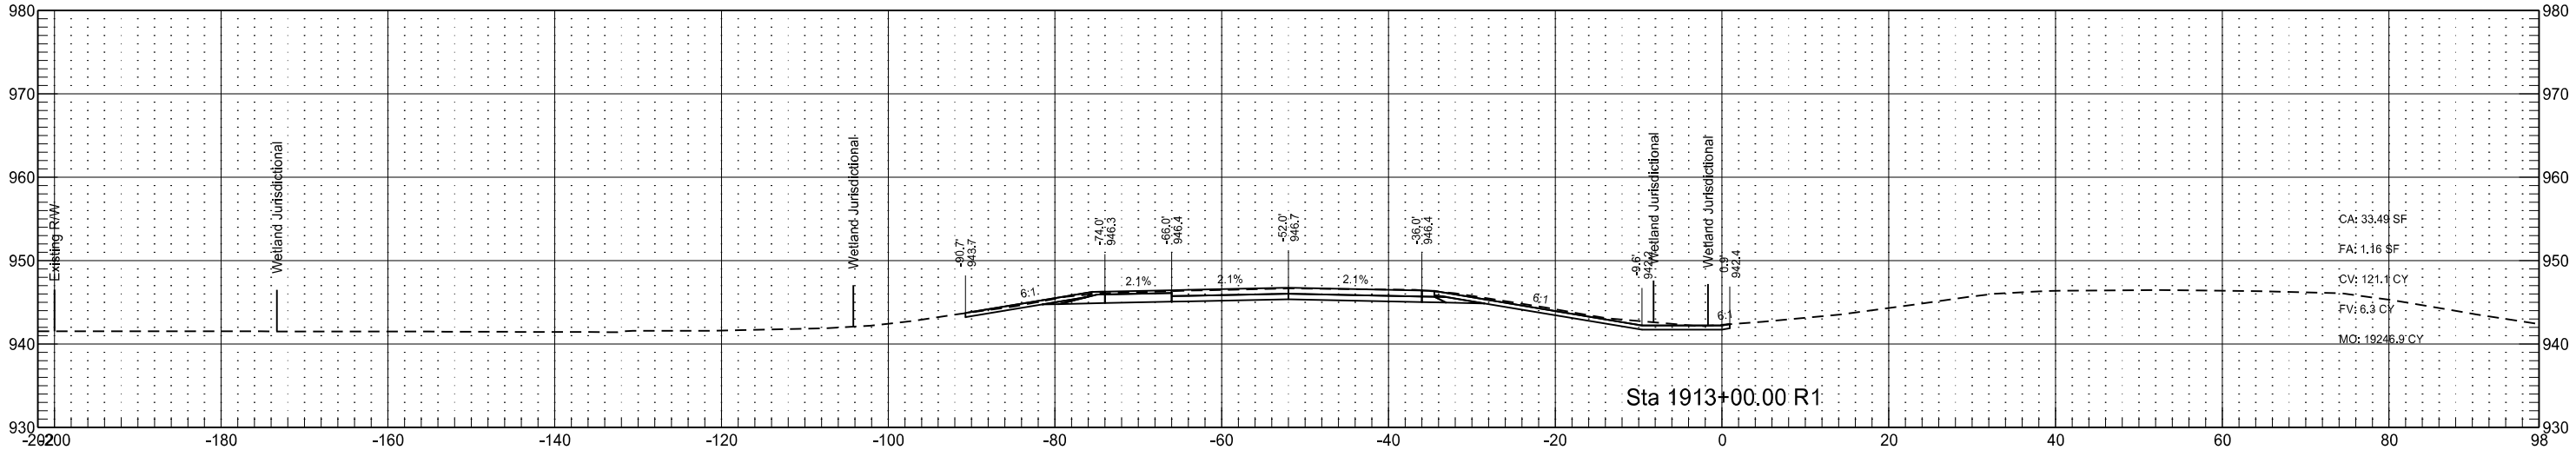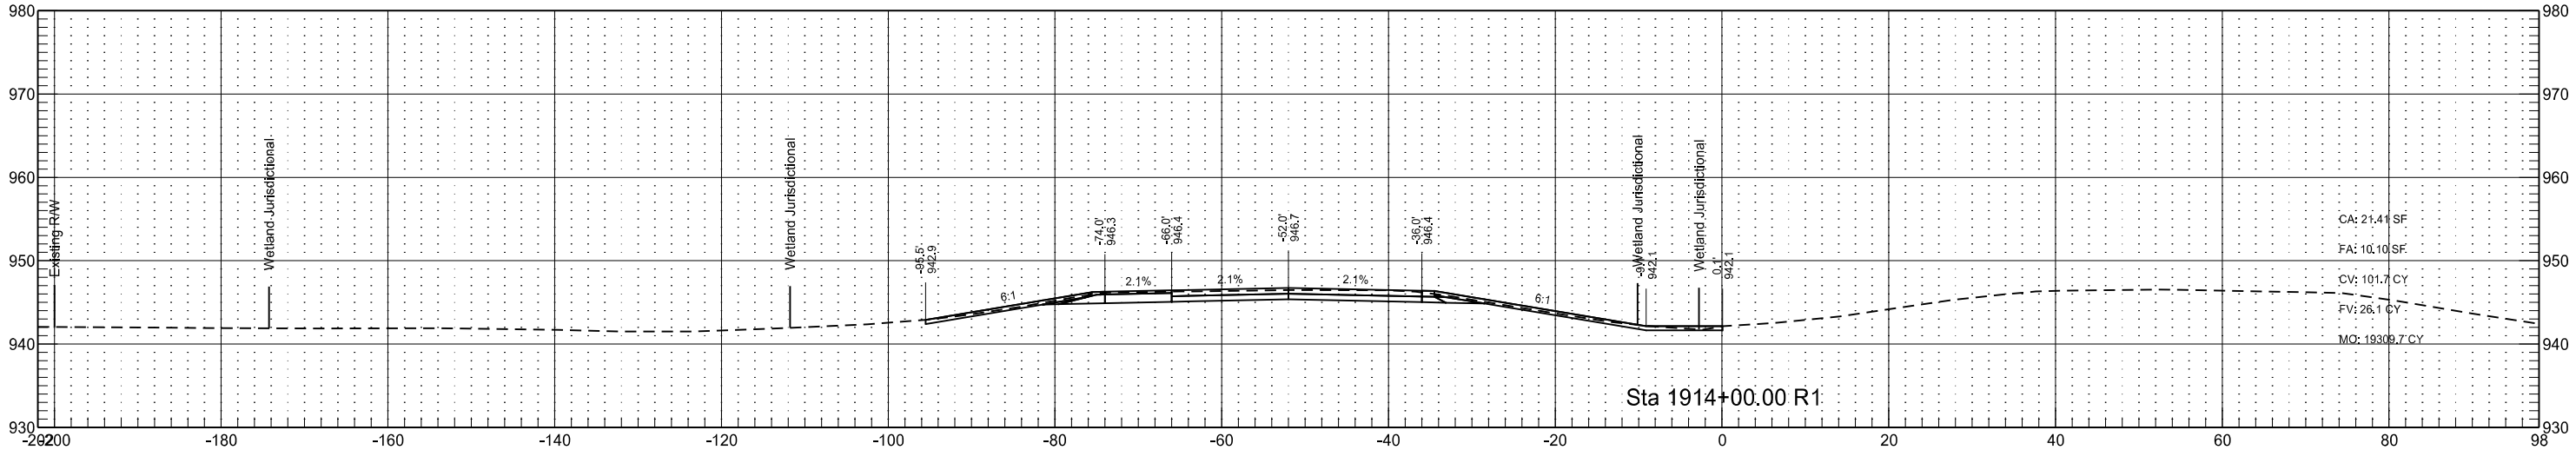

Interstate 29 - Southbound
(SCL29)

STATE

PROJECT NO.

SECTION
NO.




SHEET
NO.

ND




IM-8-029(170)033

200

65

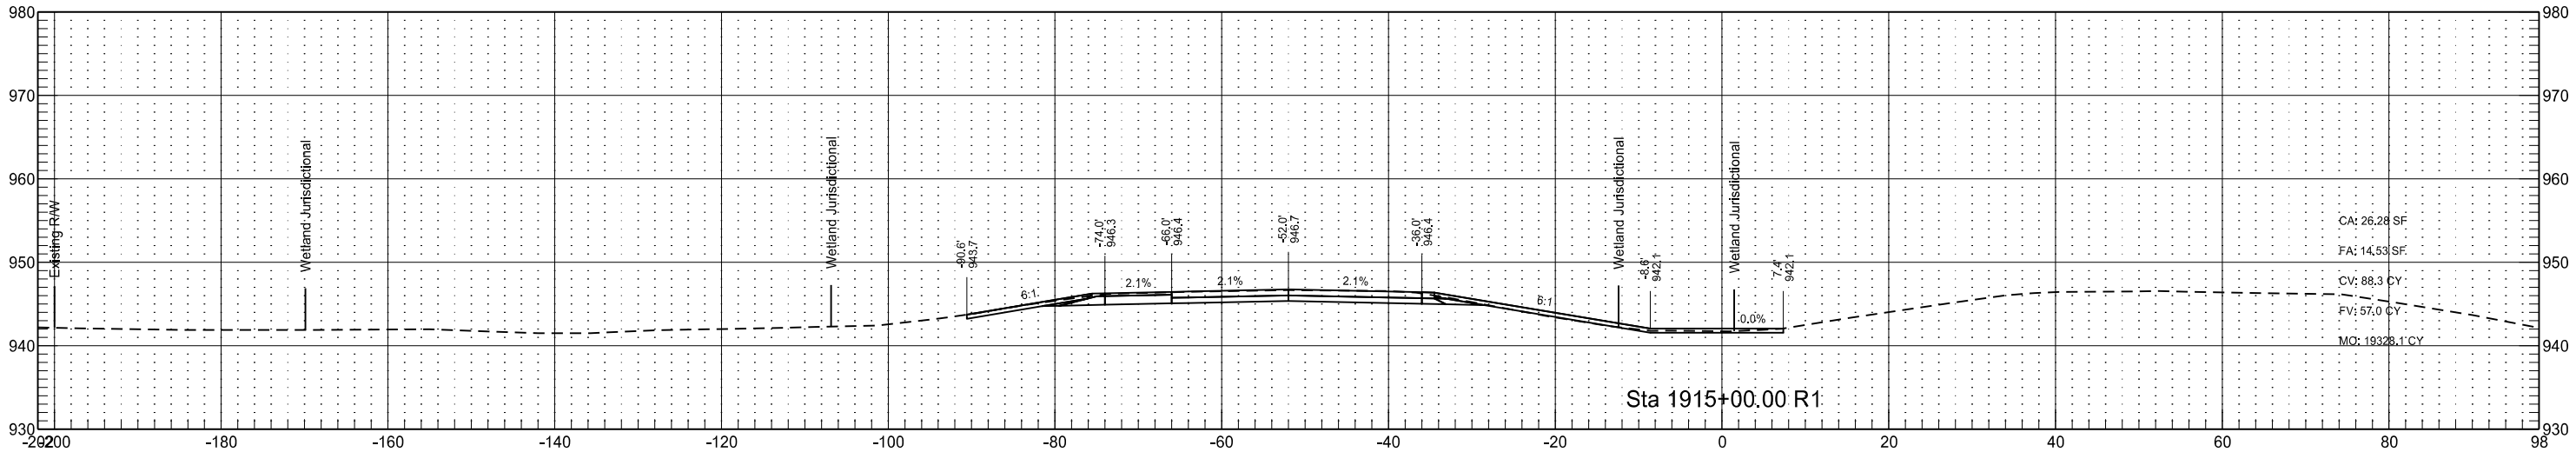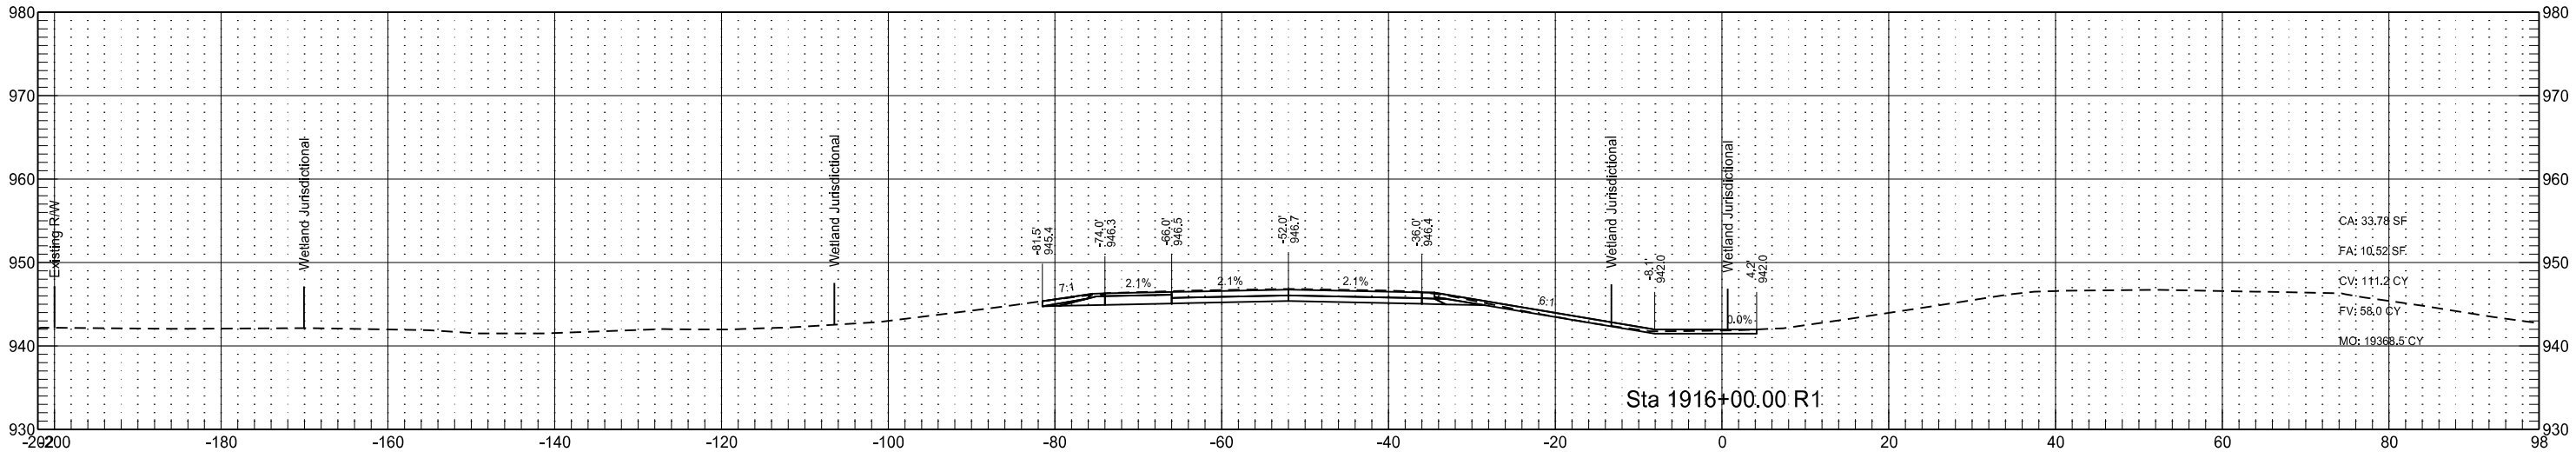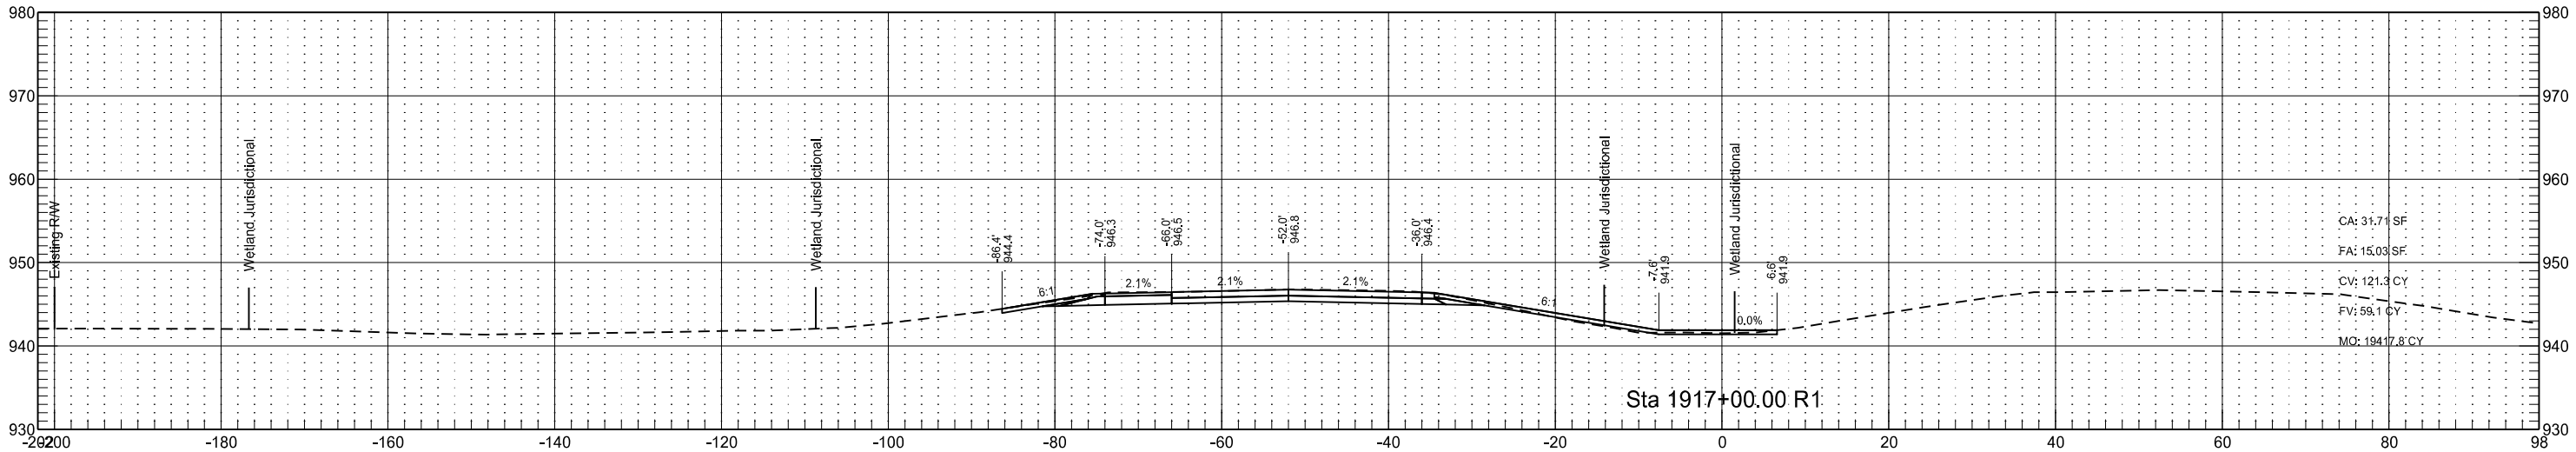

Interstate 29 - Southbound
(SCL29)

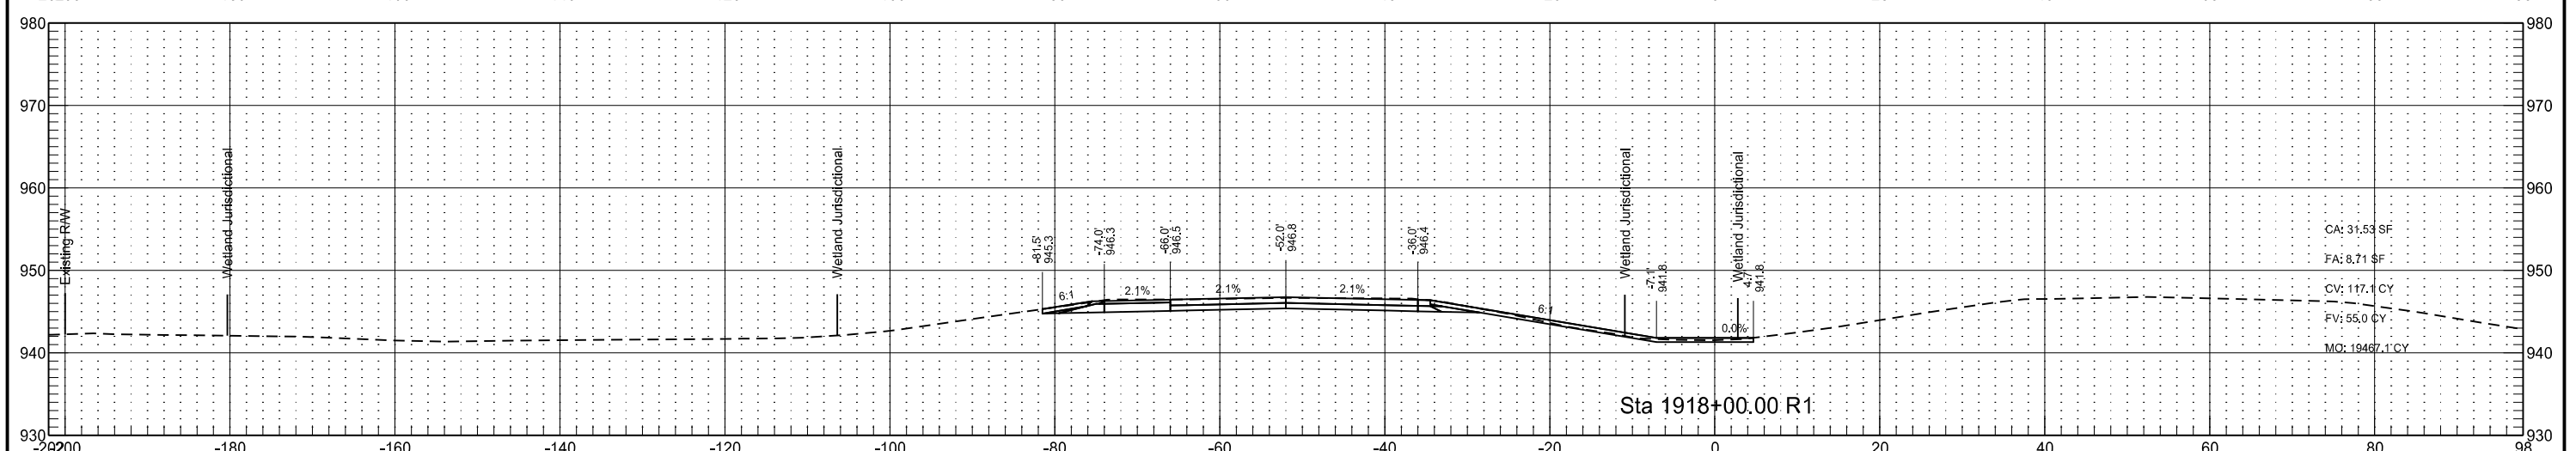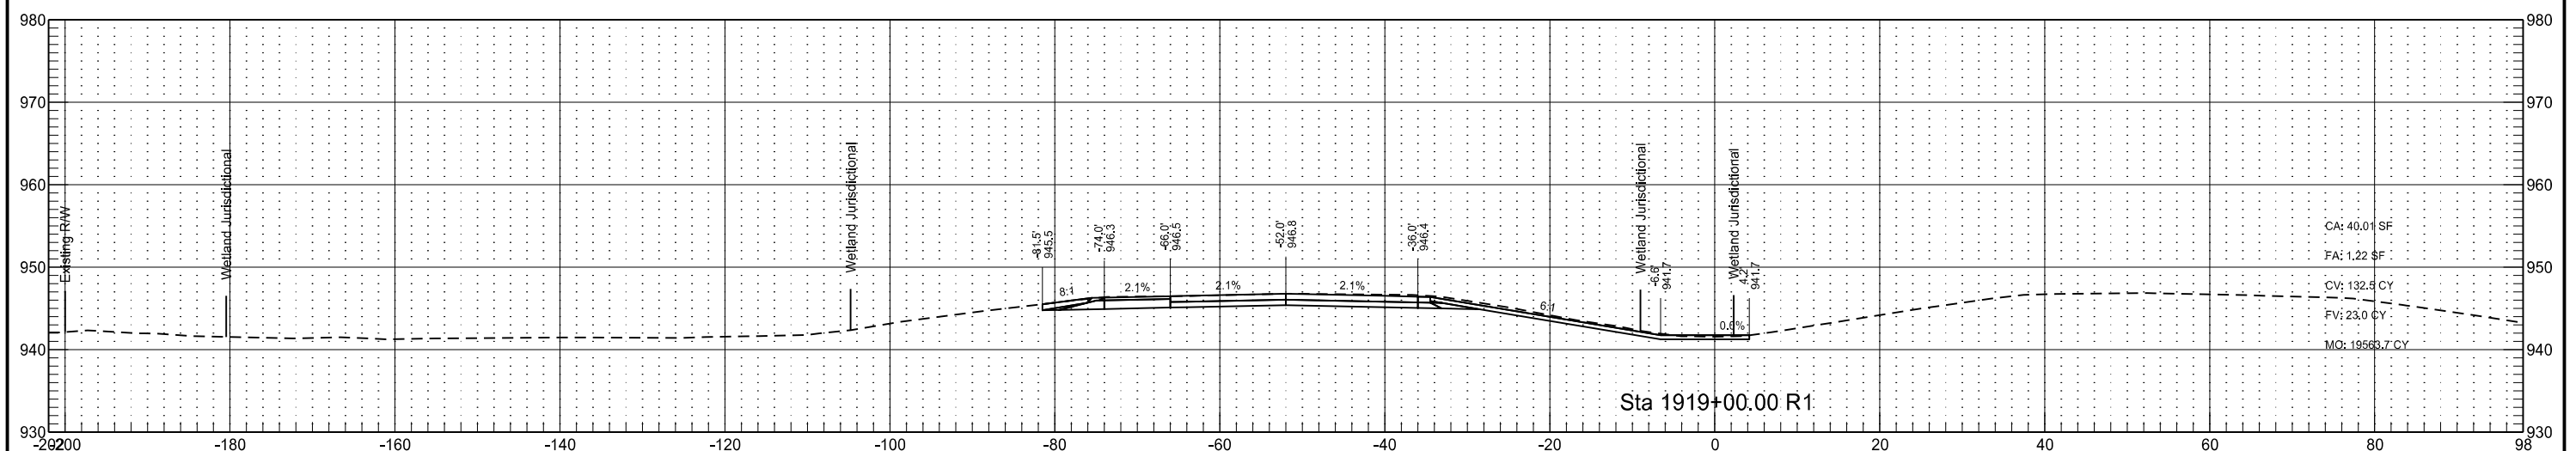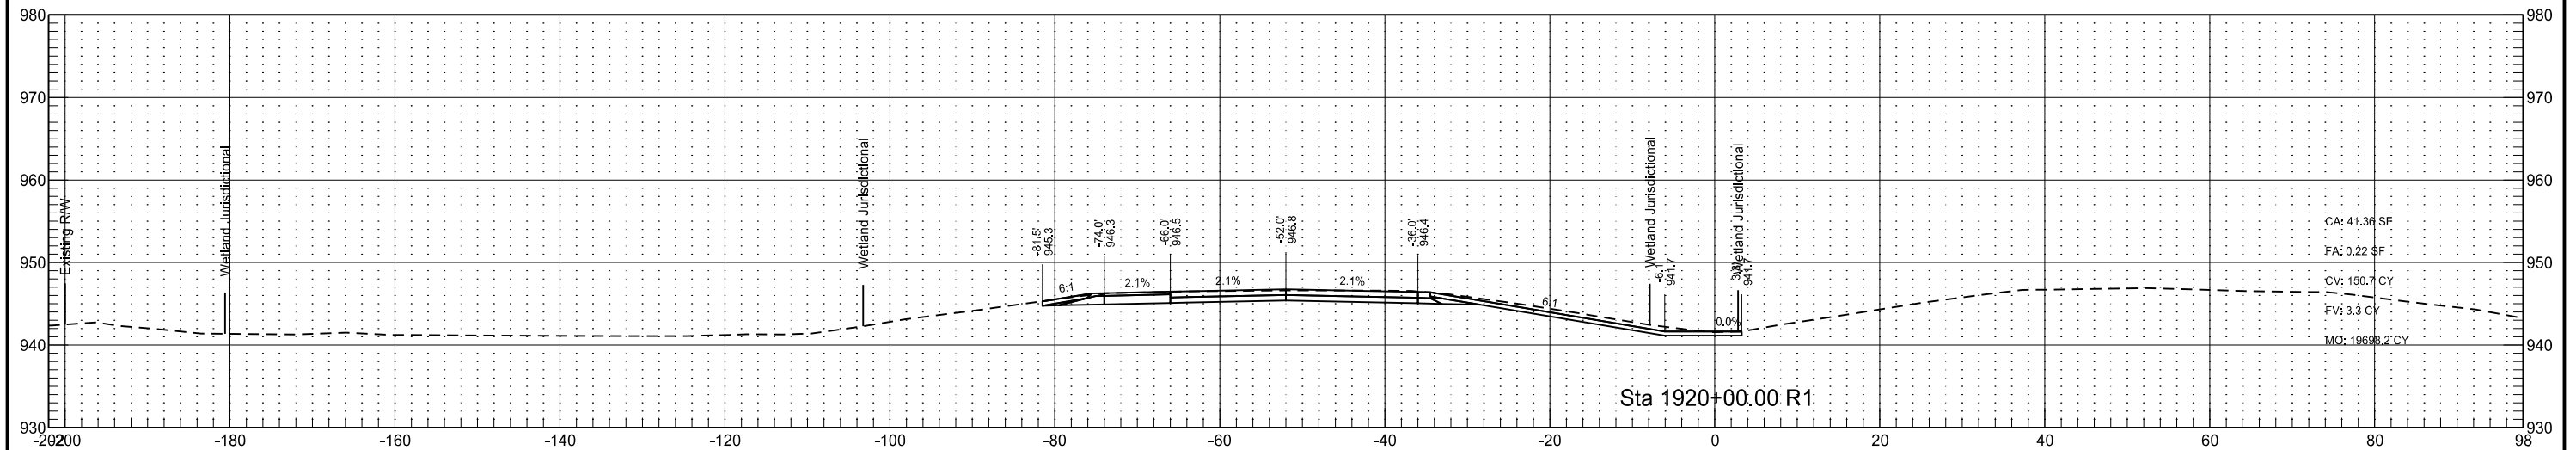

Interstate 29 - Southbound
(SCL29)

STATE

PROJECT NO.

SECTION
NO.




SHEET
NO.

ND

IM-8-029(170)033

200

67

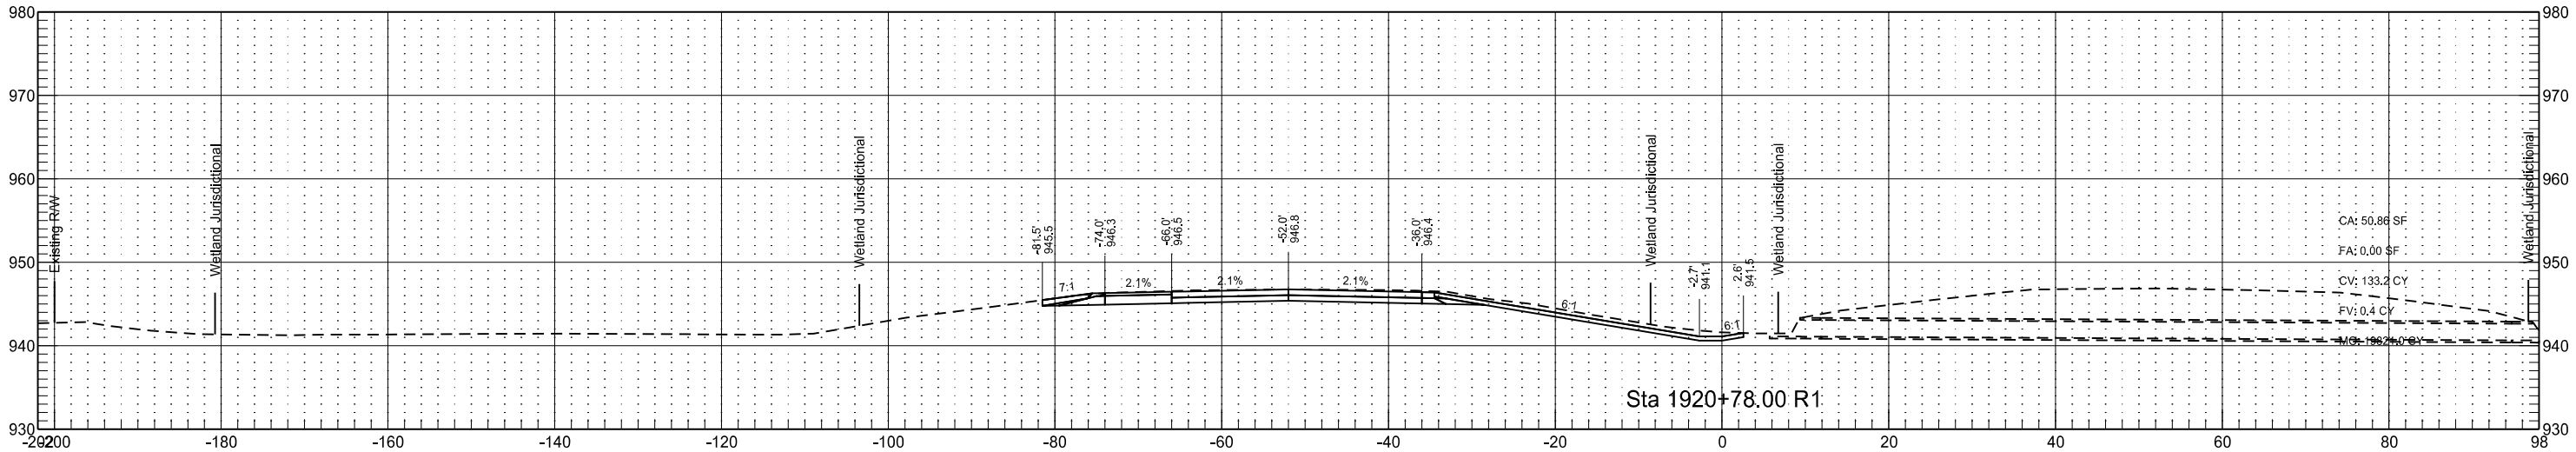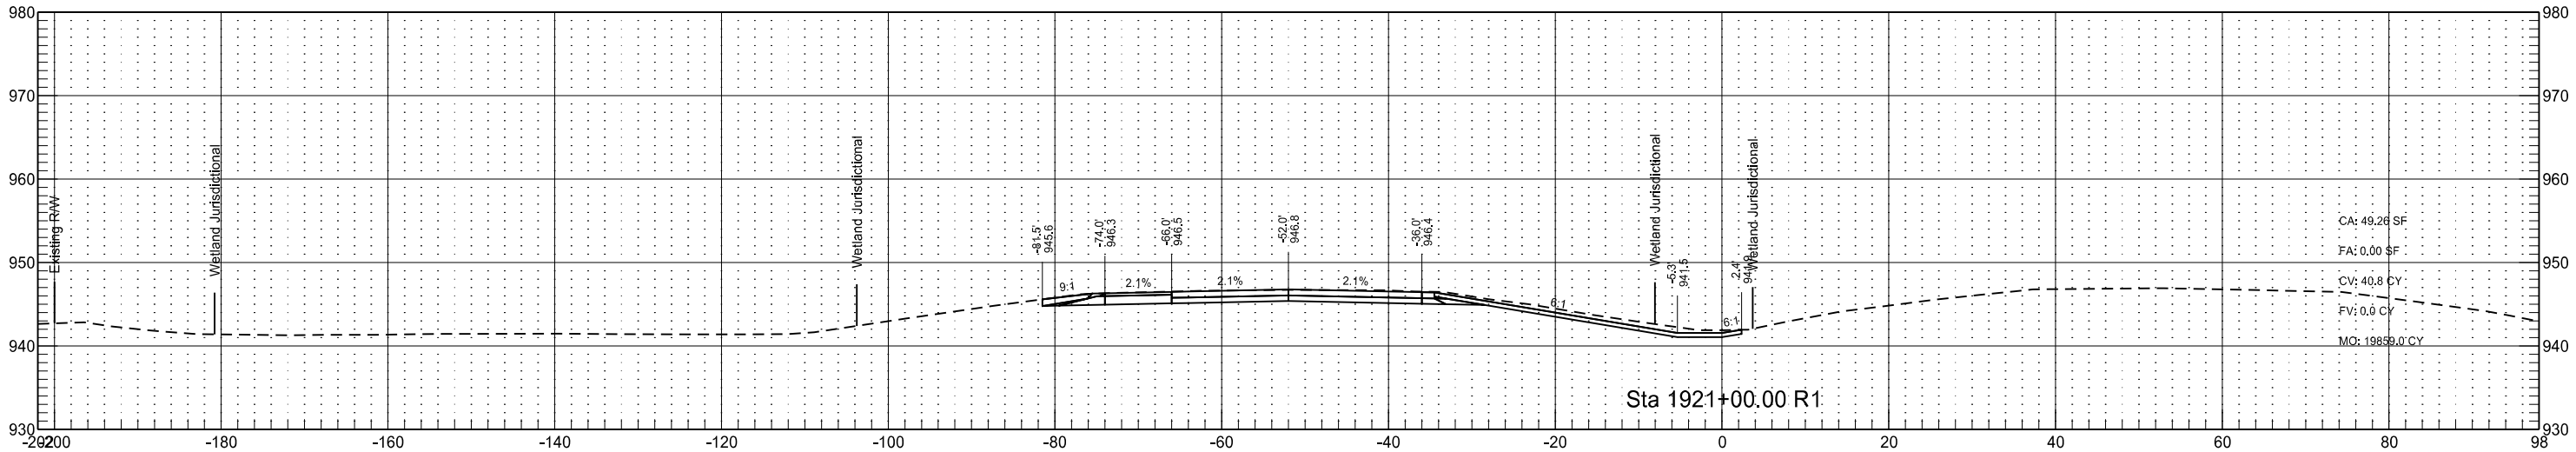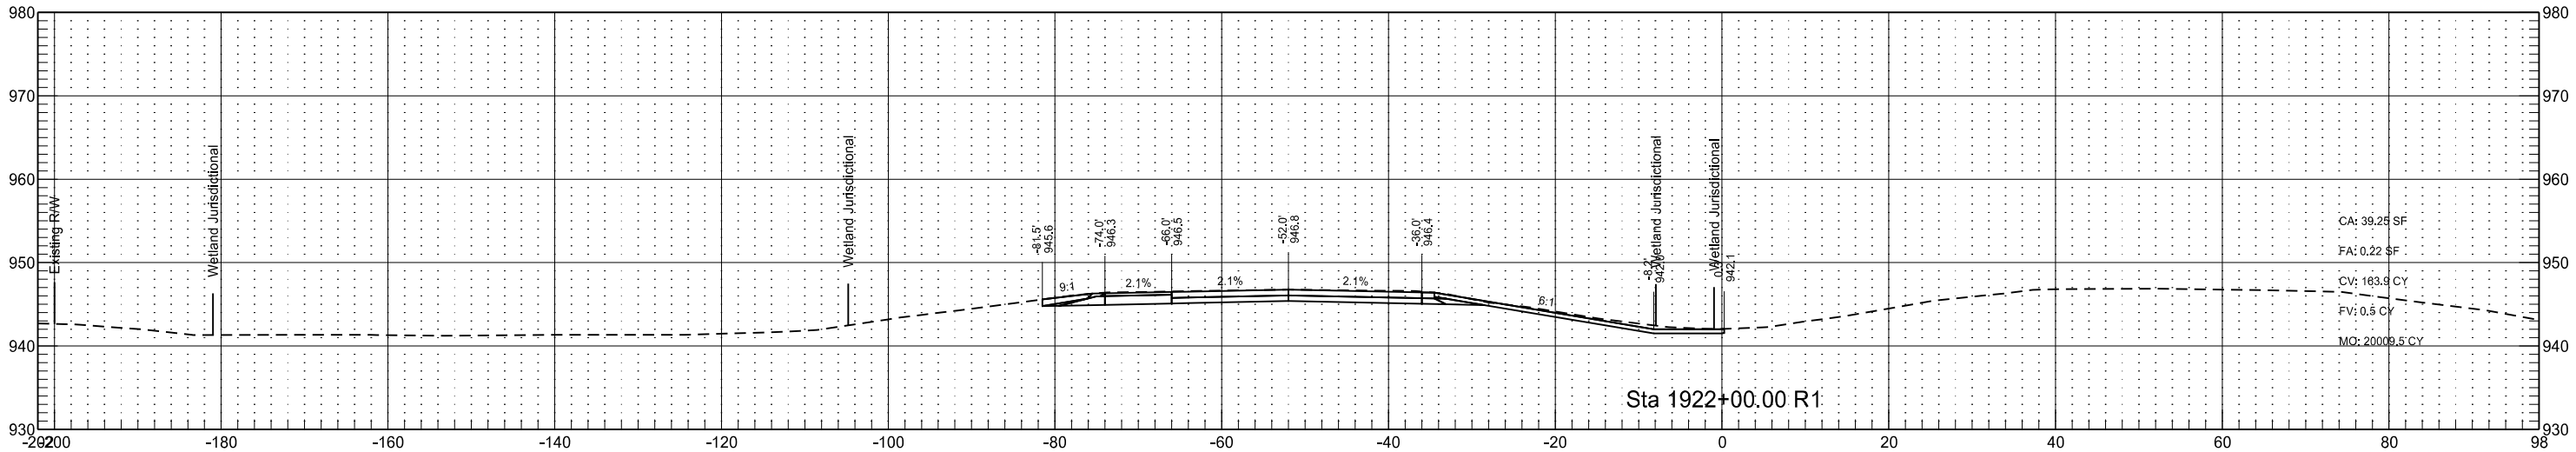

Interstate 29 - Southbound
(SCL29)

STATE

PROJECT NO.

SECTION
NO.




SHEET
NO.

ND

IM-8-029(170)033




200

68

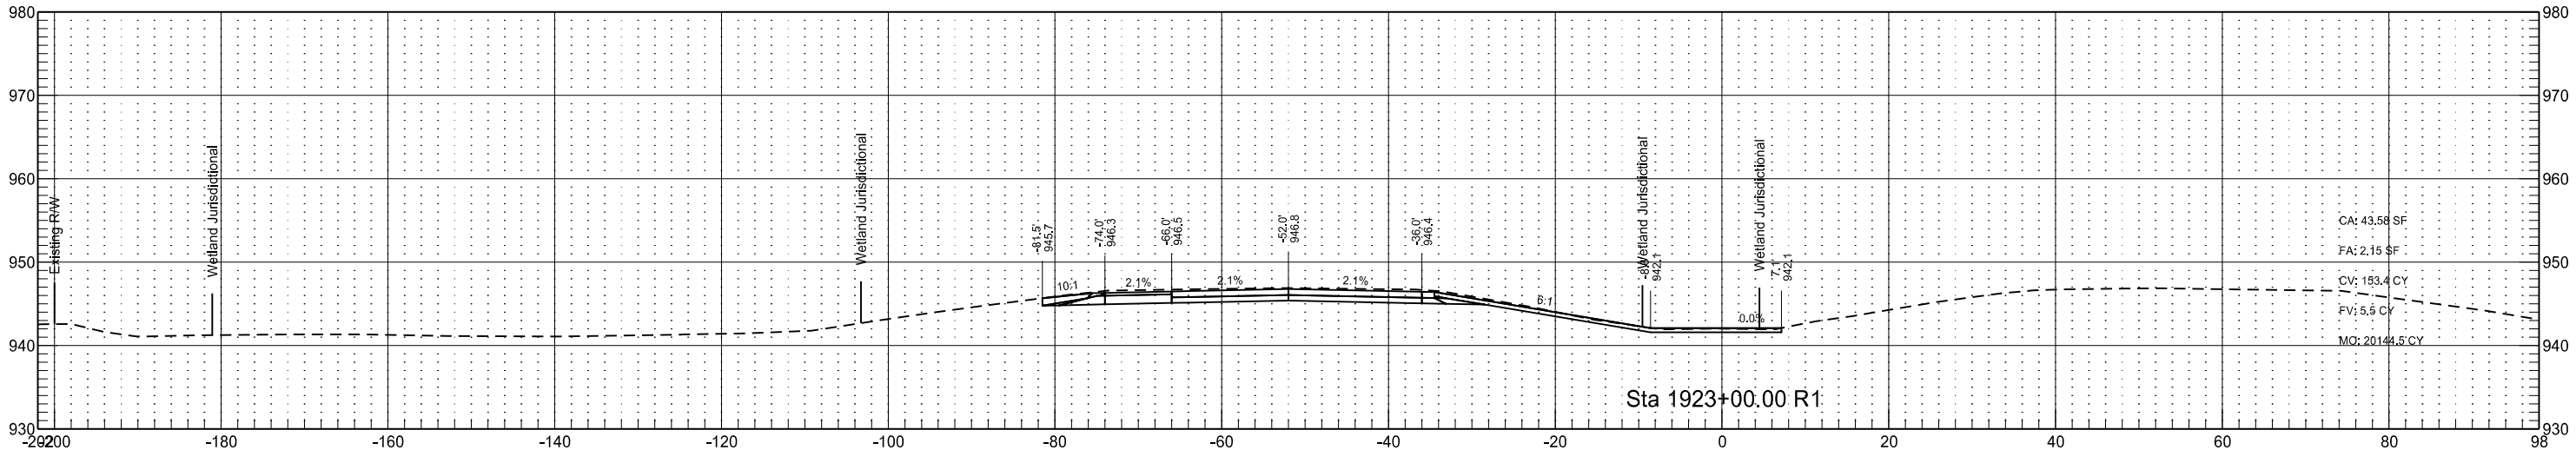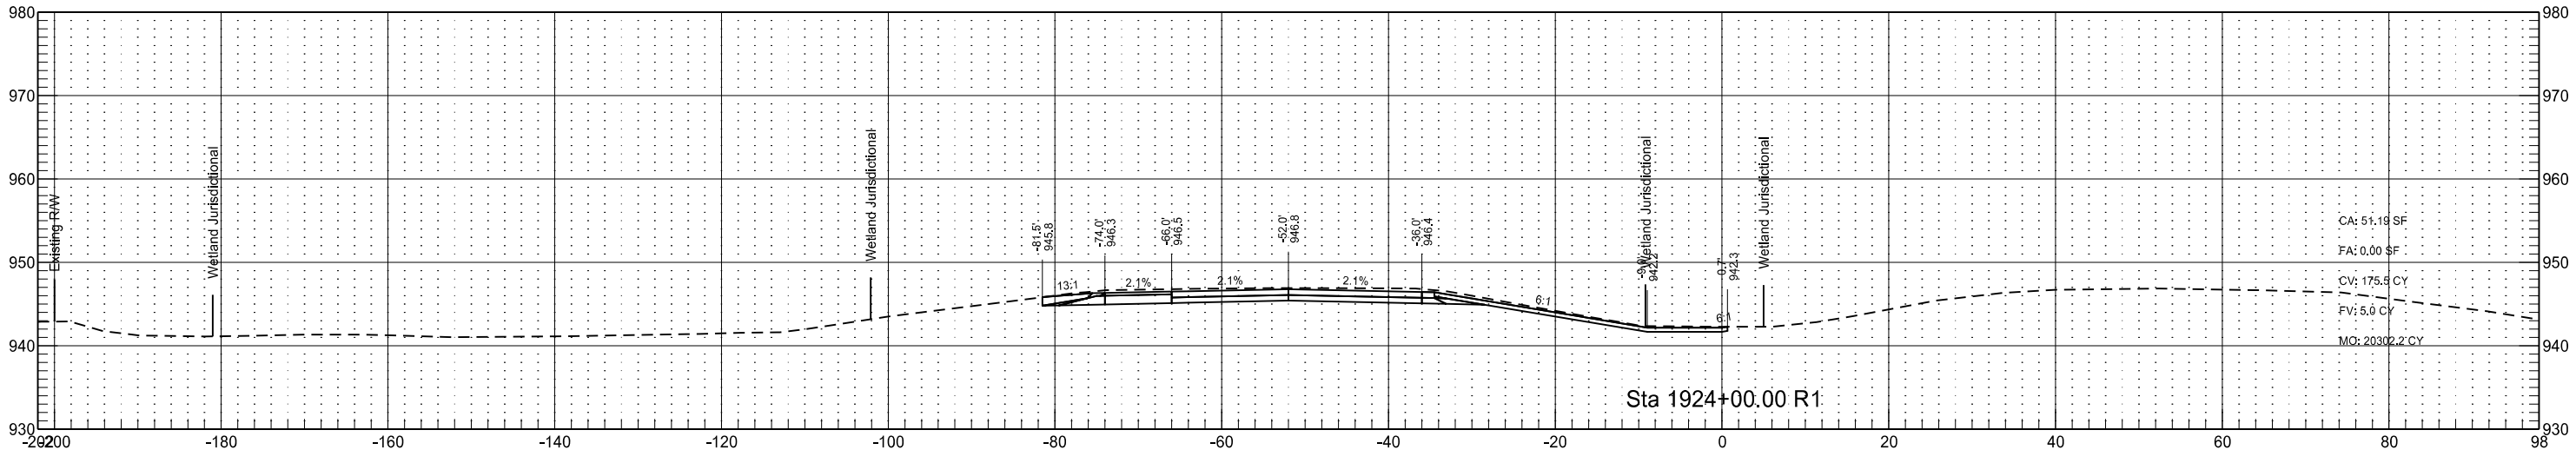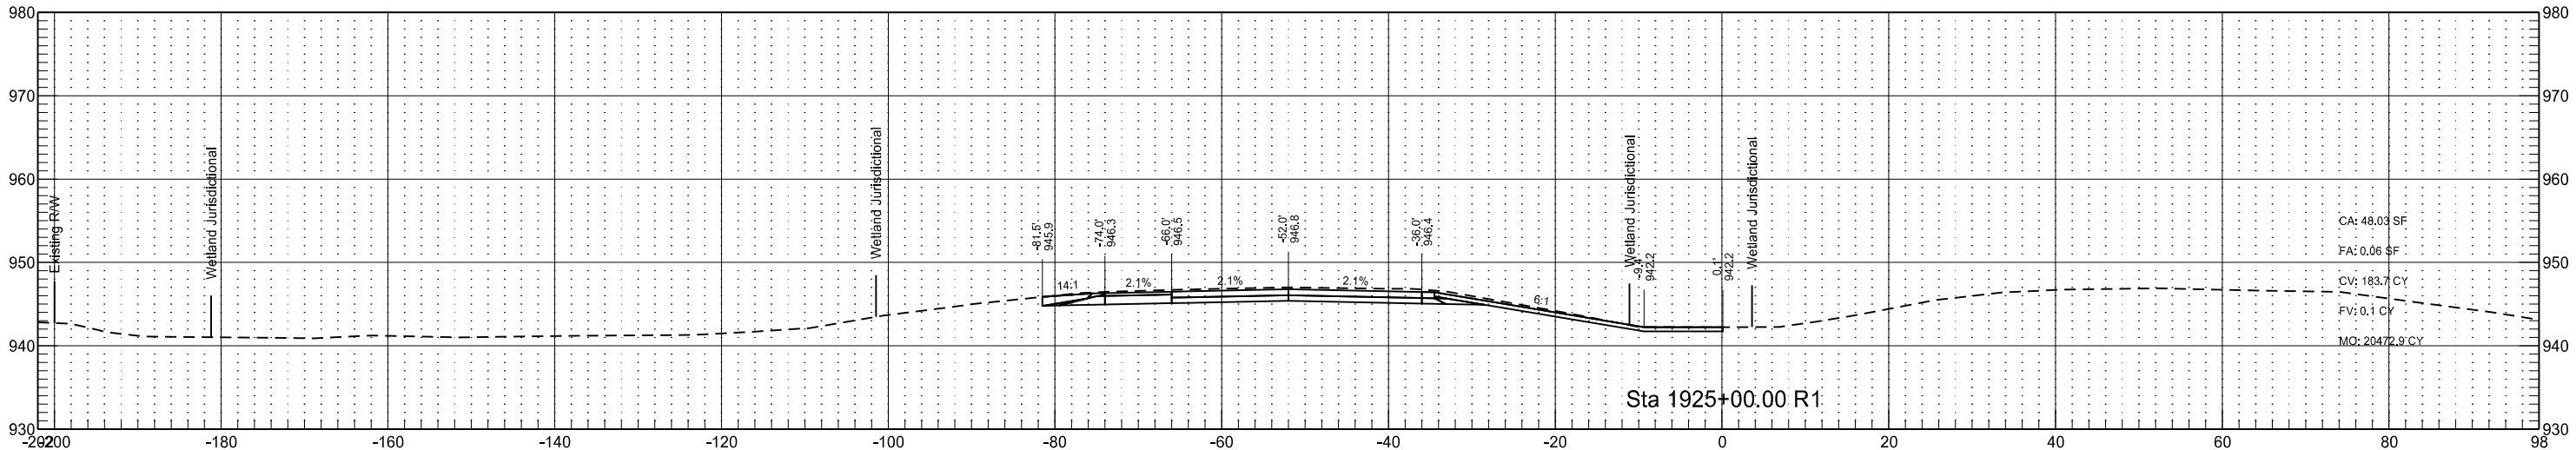

Interstate 29 - Southbound
(SCL29)

	STATE	PROJECT NO.	SECTION NO.	SHEET NO.
	ND	IM-8-029(170)033	200	69

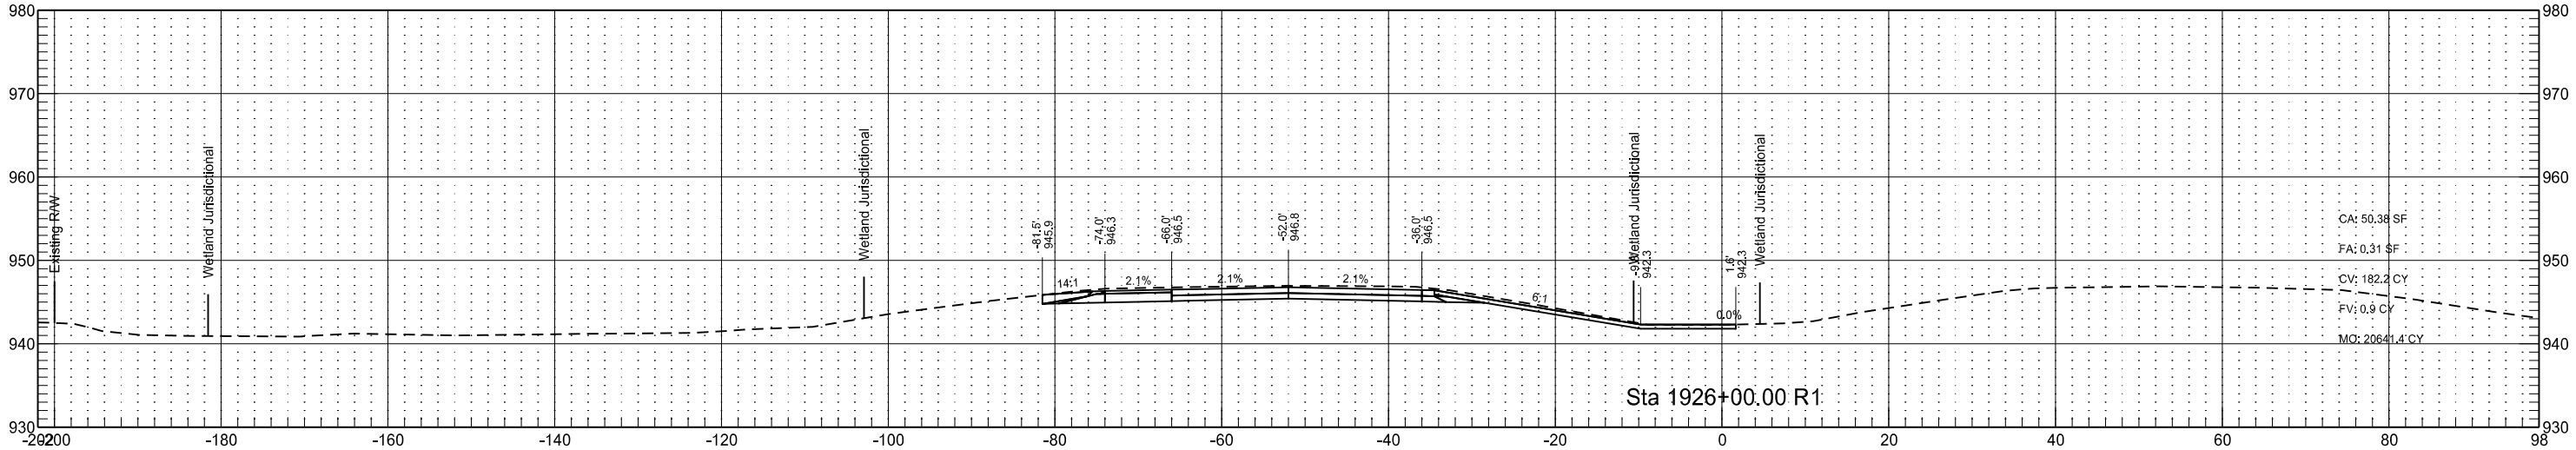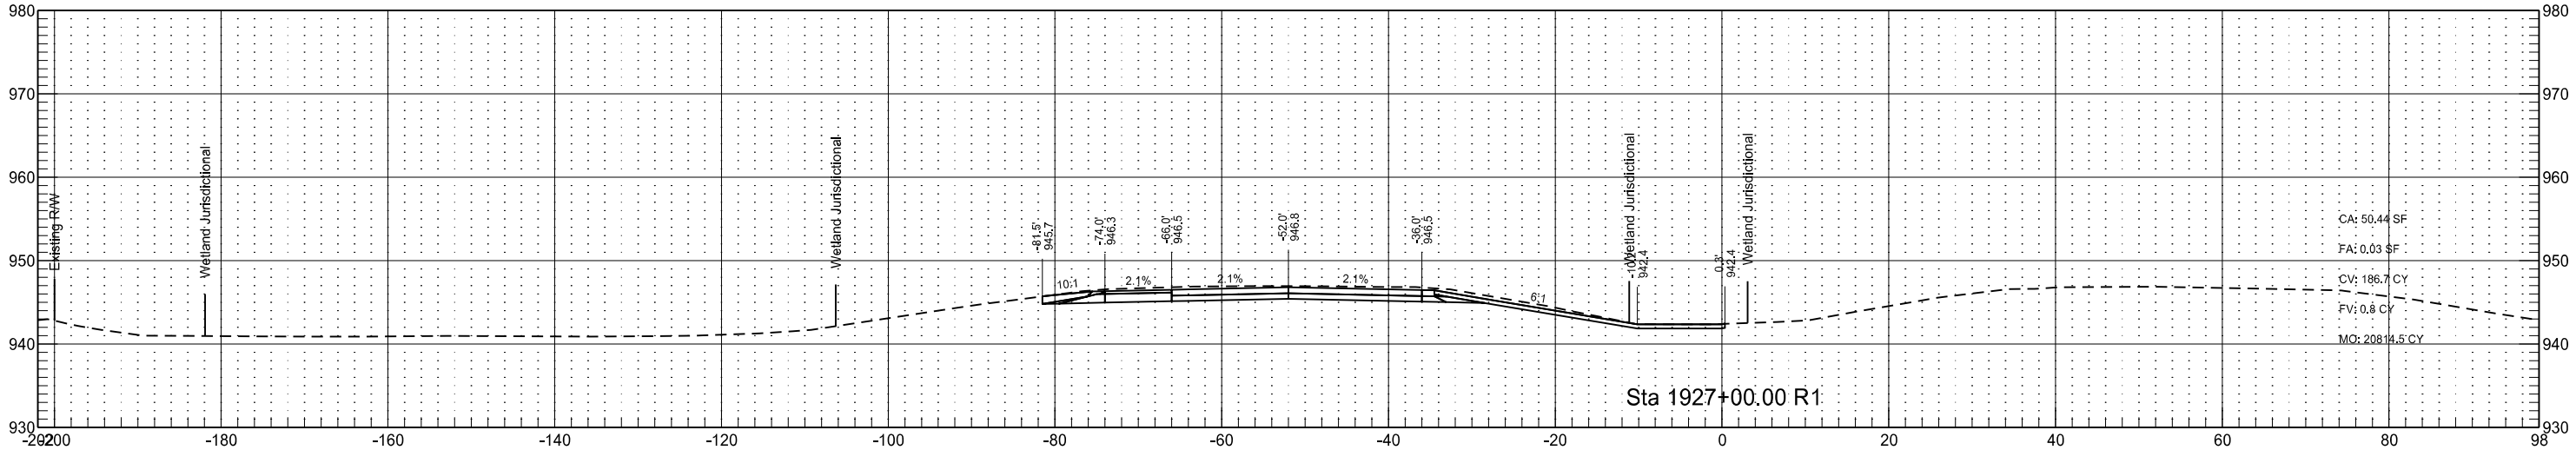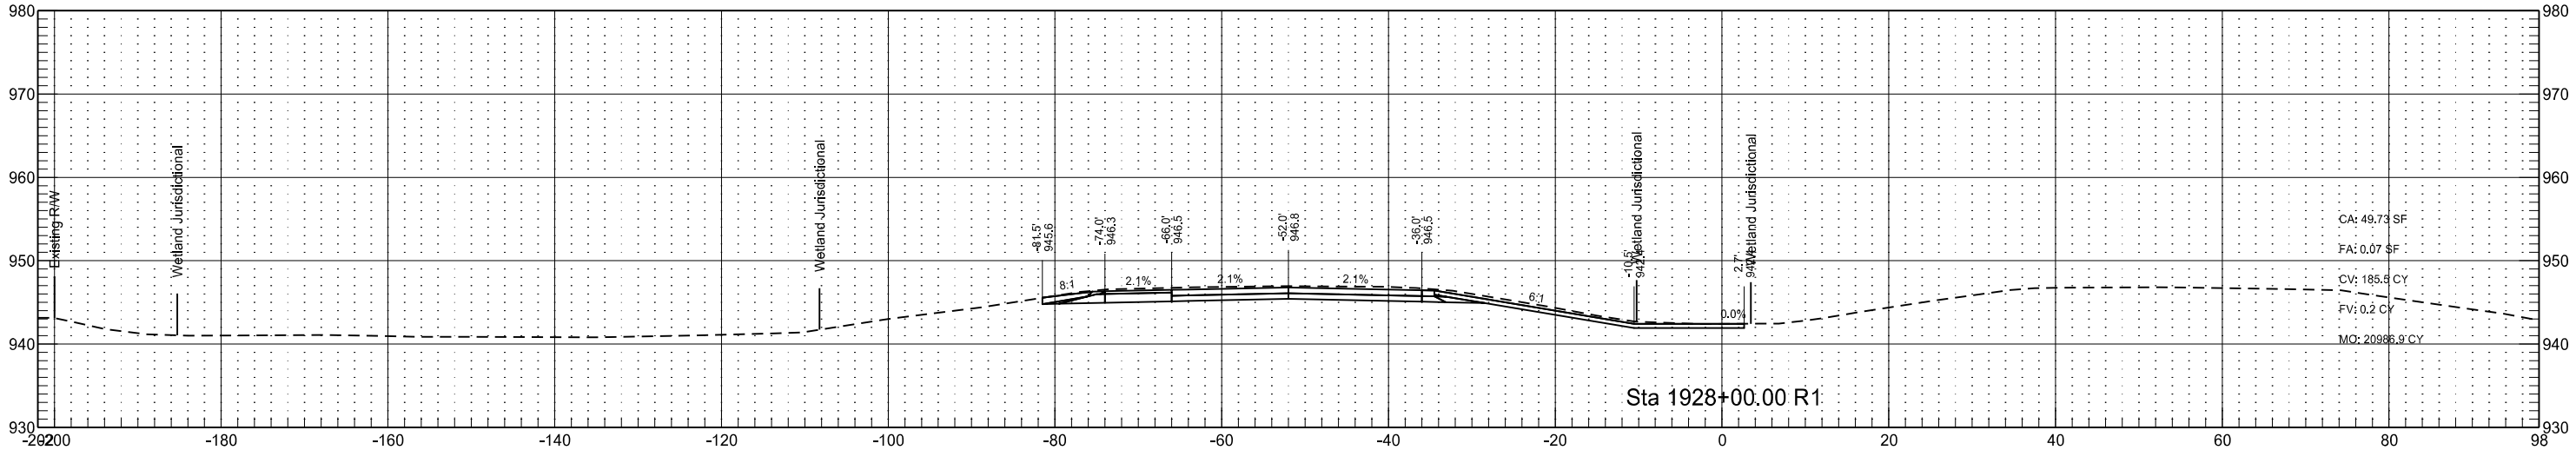

Interstate 29 - Southbound
(SCL29)

STATE

PROJECT NO.

SECTION
NO.




SHEET
NO.

ND




IM-8-029(170)033

200

70

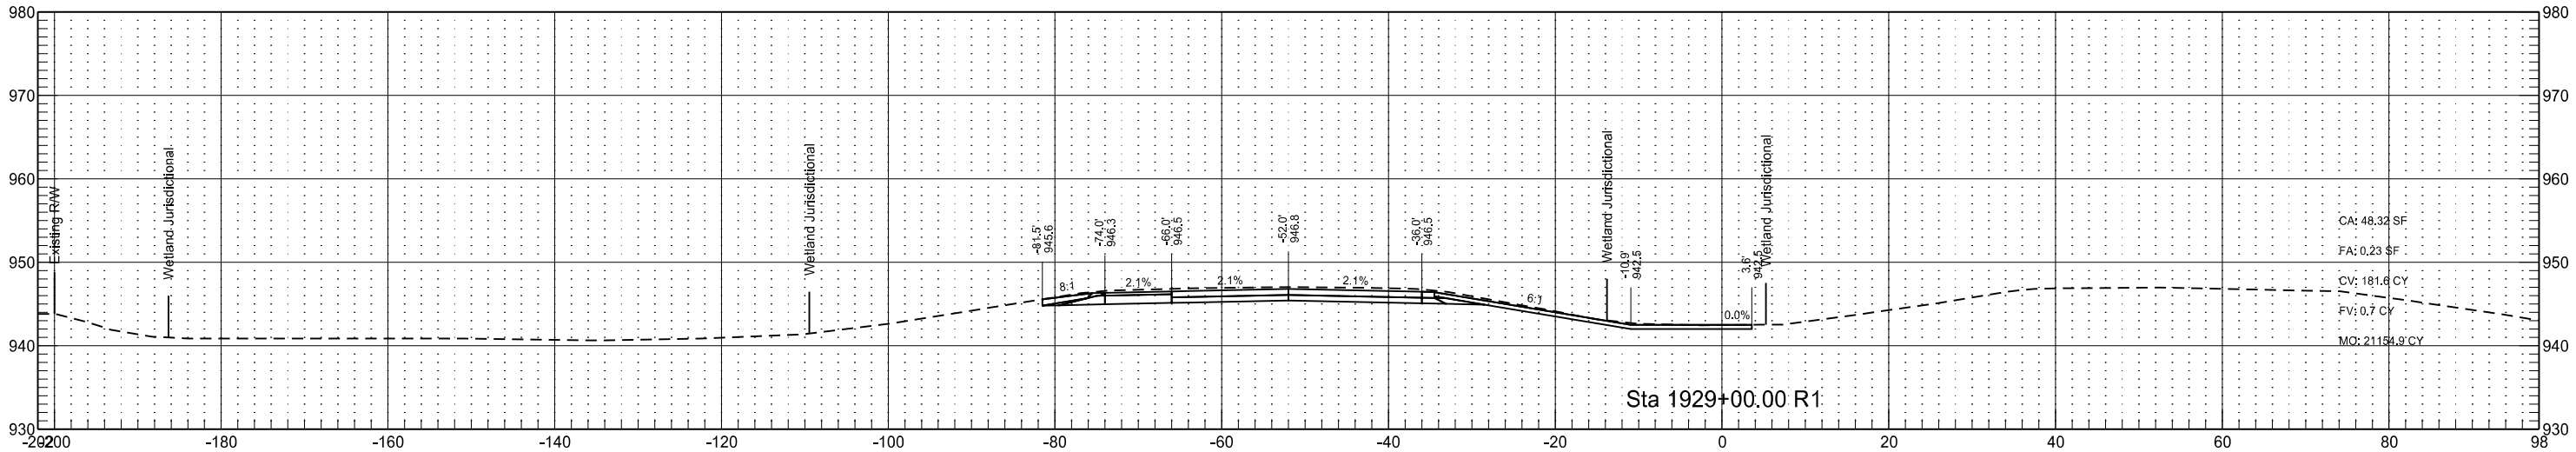
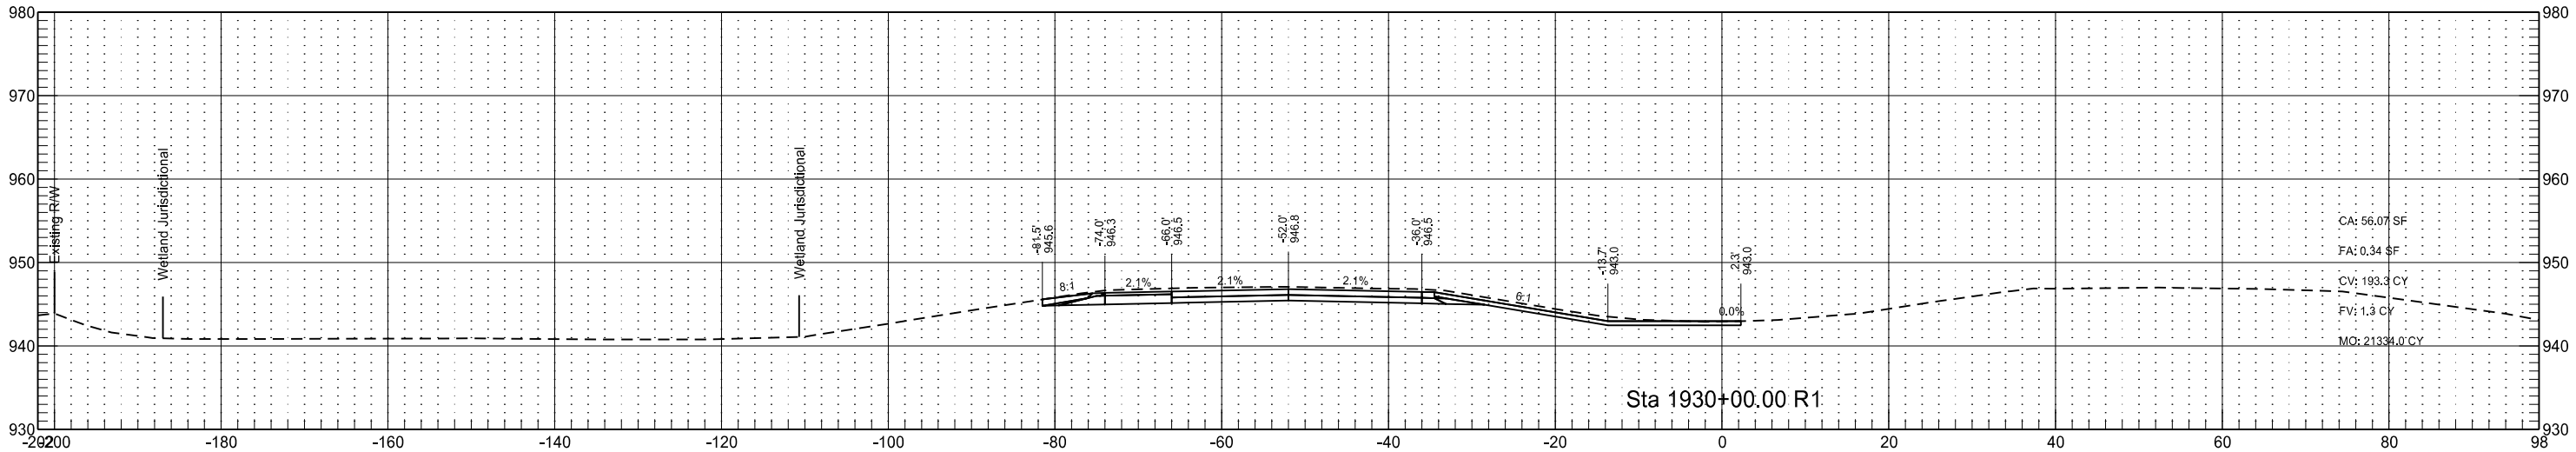
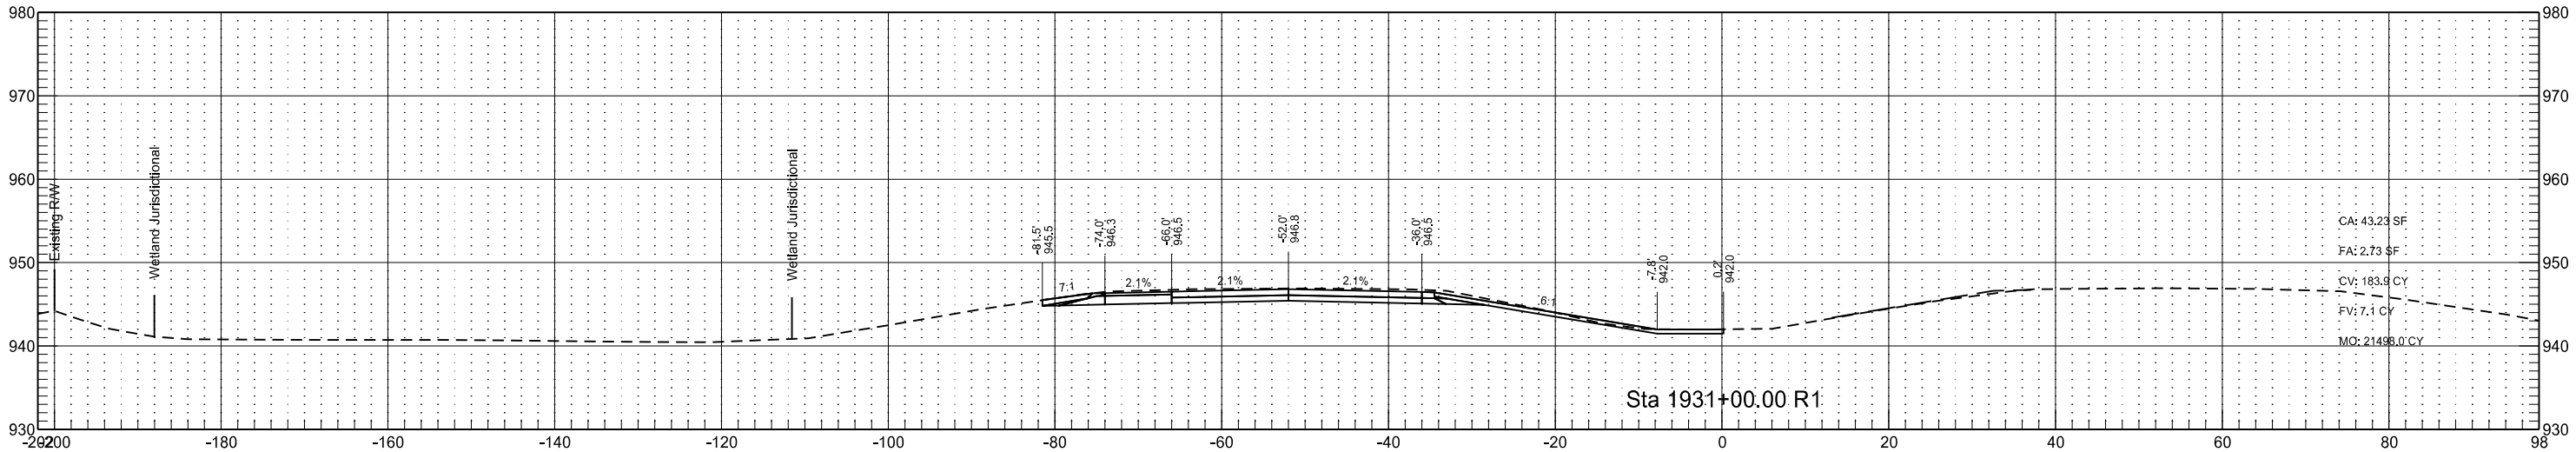


Interstate 29 - Southbound
(SCL29)

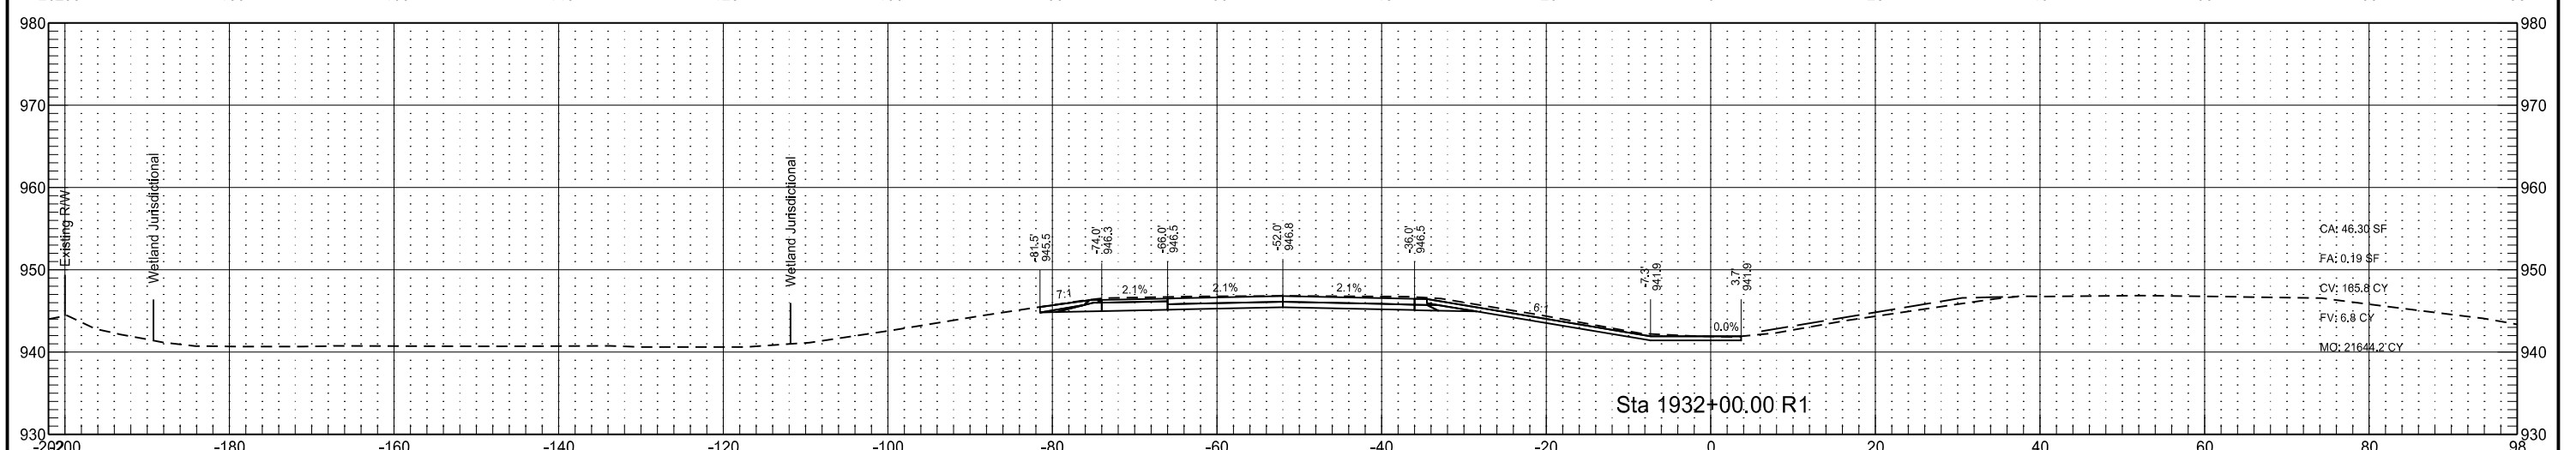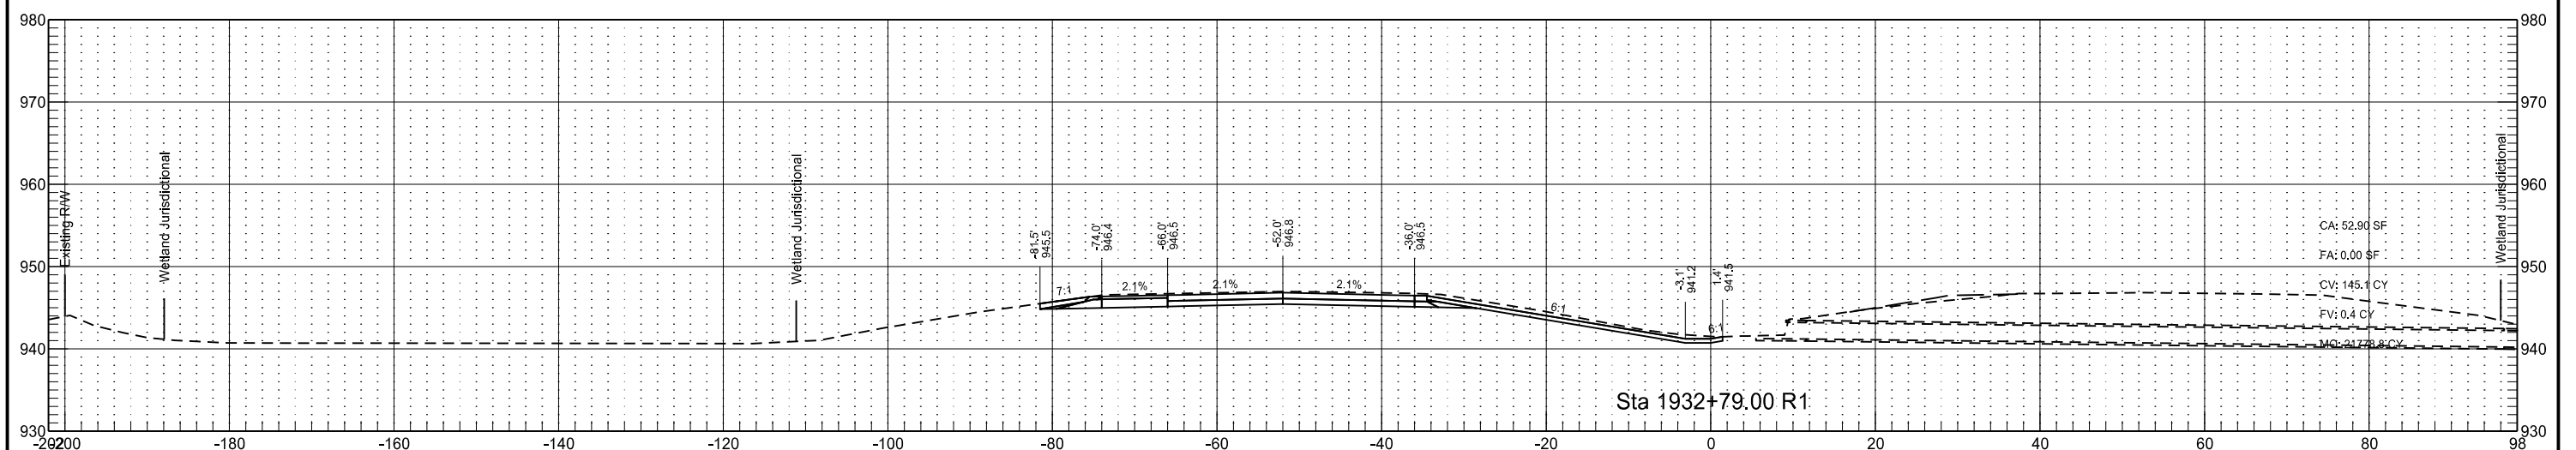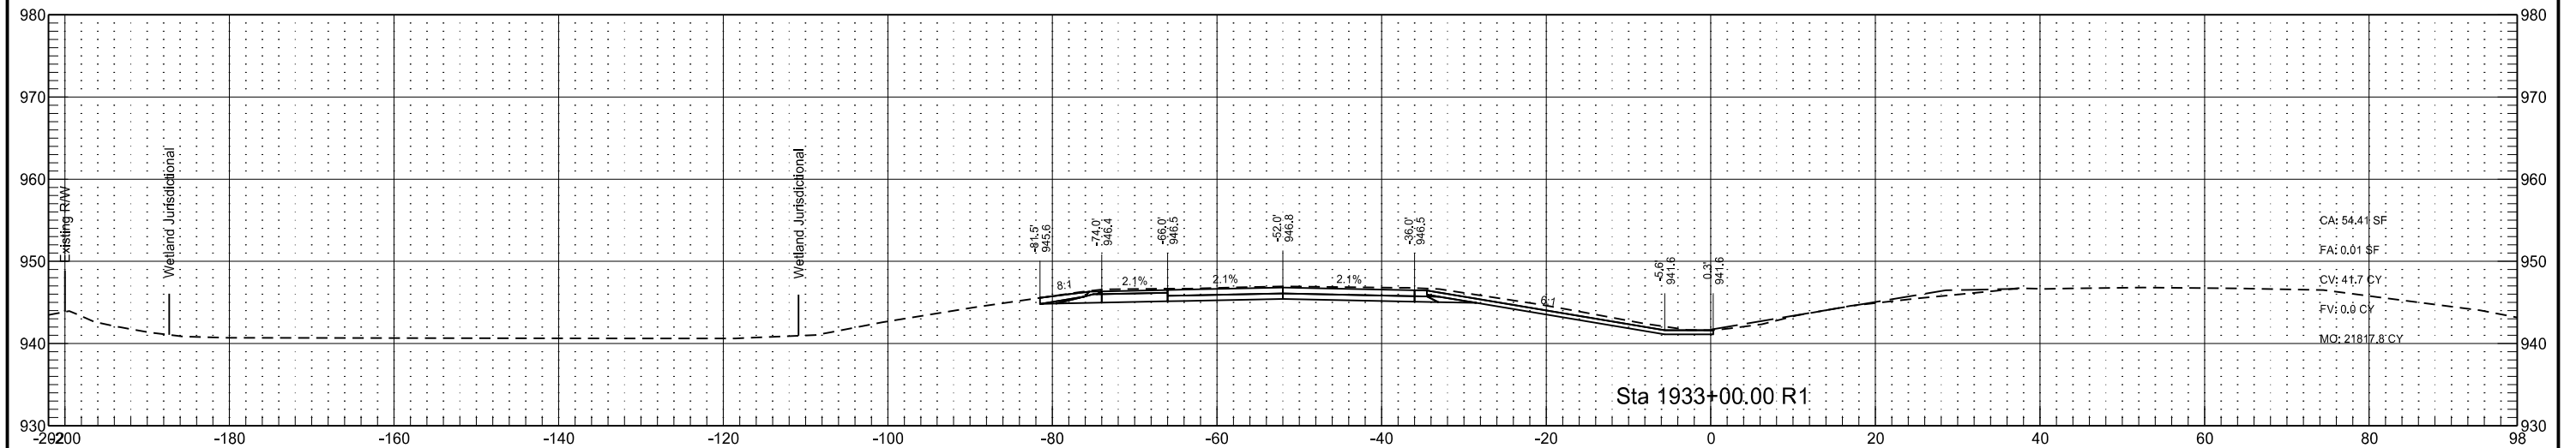




Interstate 29 - Southbound
(SCL29)

	STATE	PROJECT NO.	SECTION NO.	SHEET NO.
	ND	IM-8-029(170)033	200	72

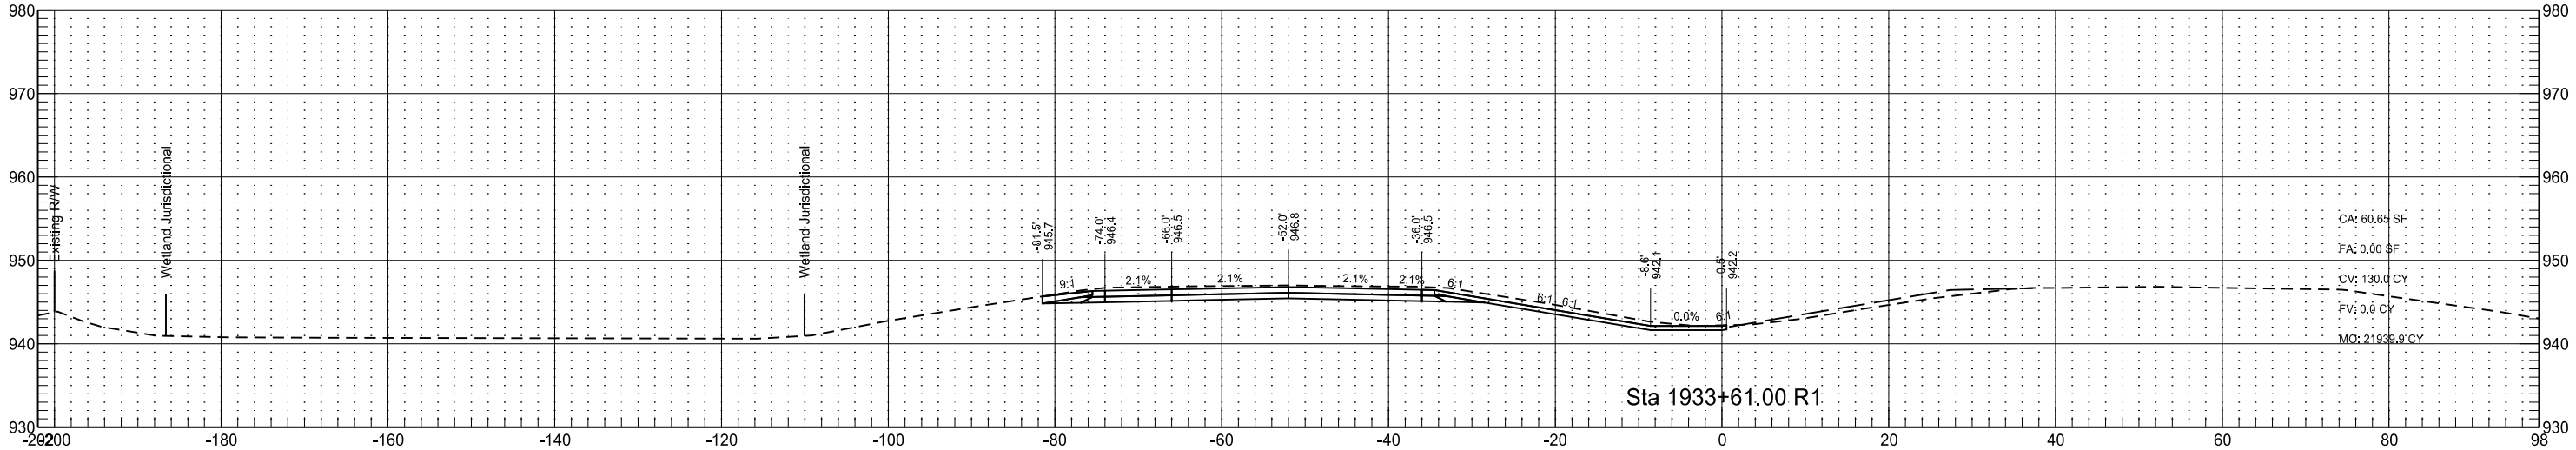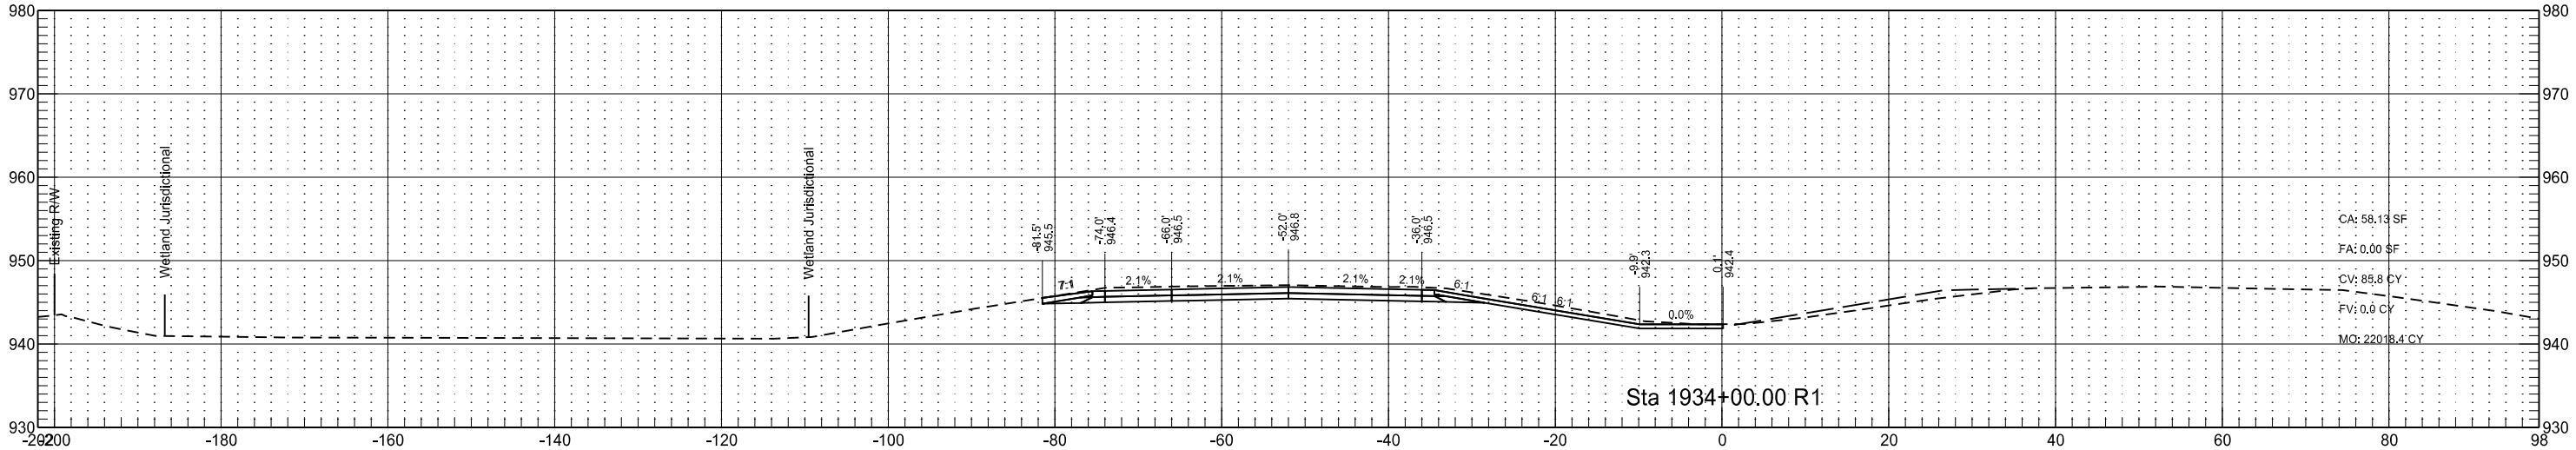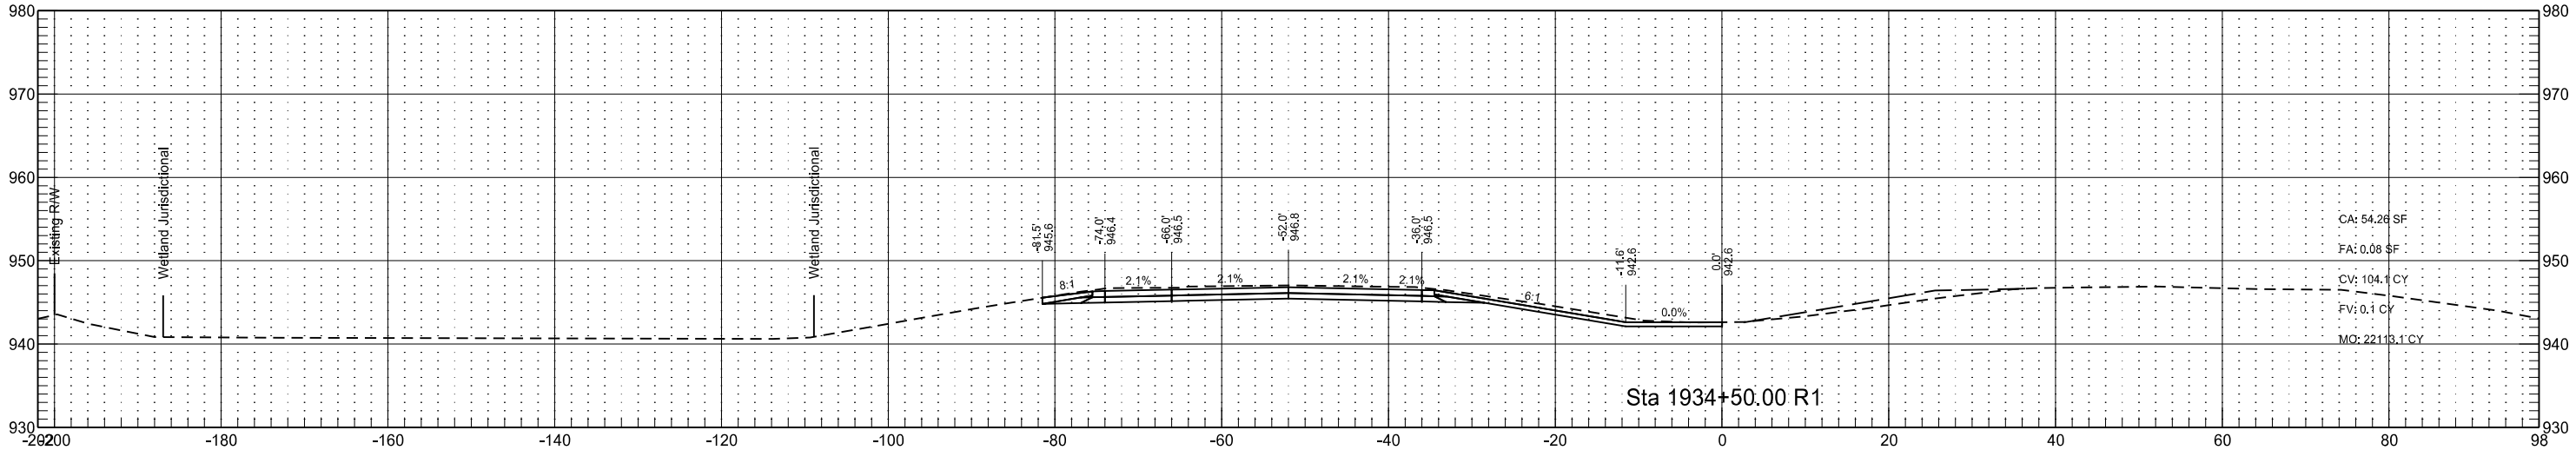




Interstate 29 - Southbound
(SCL29)

	STATE	PROJECT NO.	SECTION NO.	SHEET NO.
	ND	IM-8-029(170)033	200	73

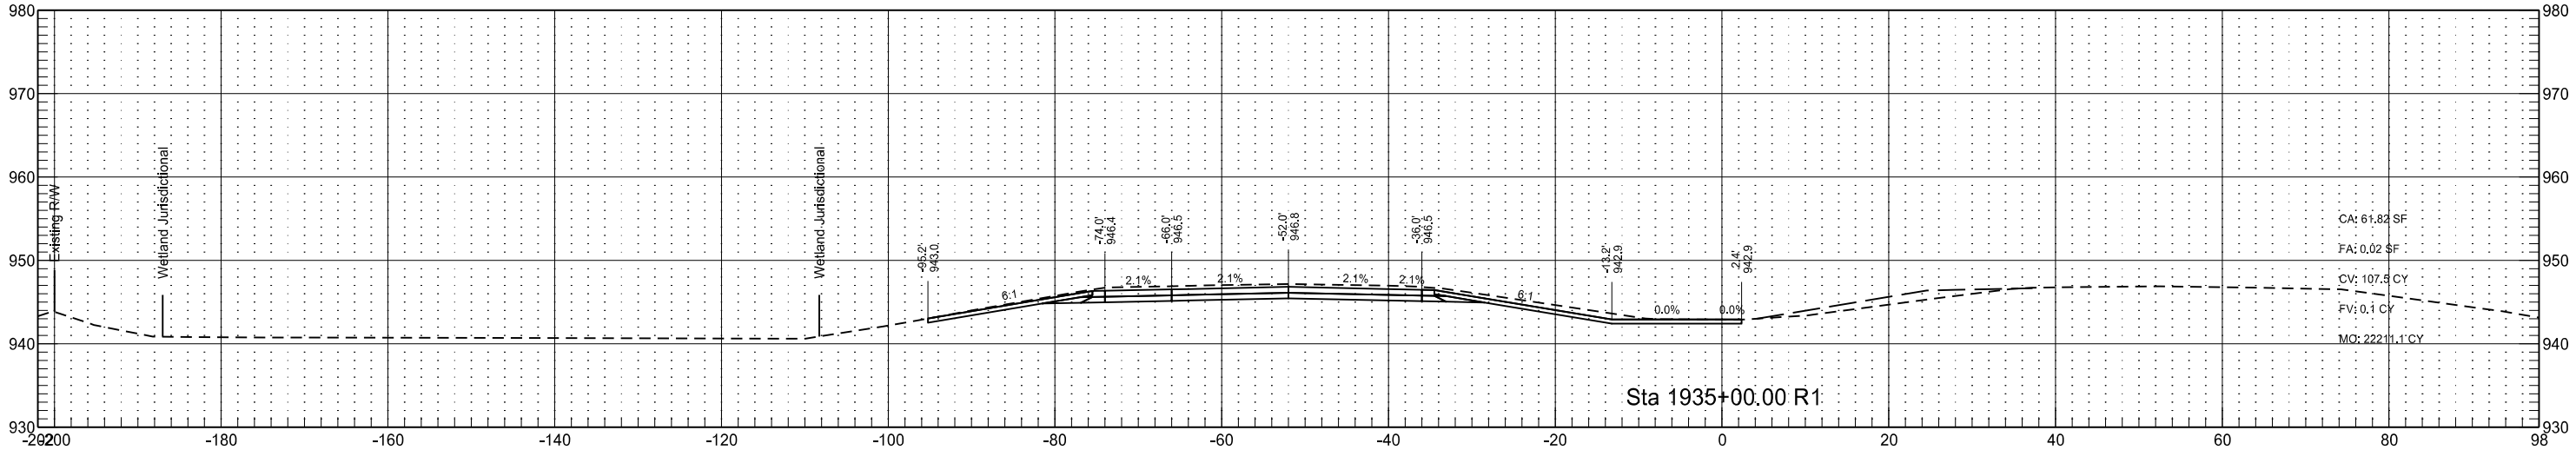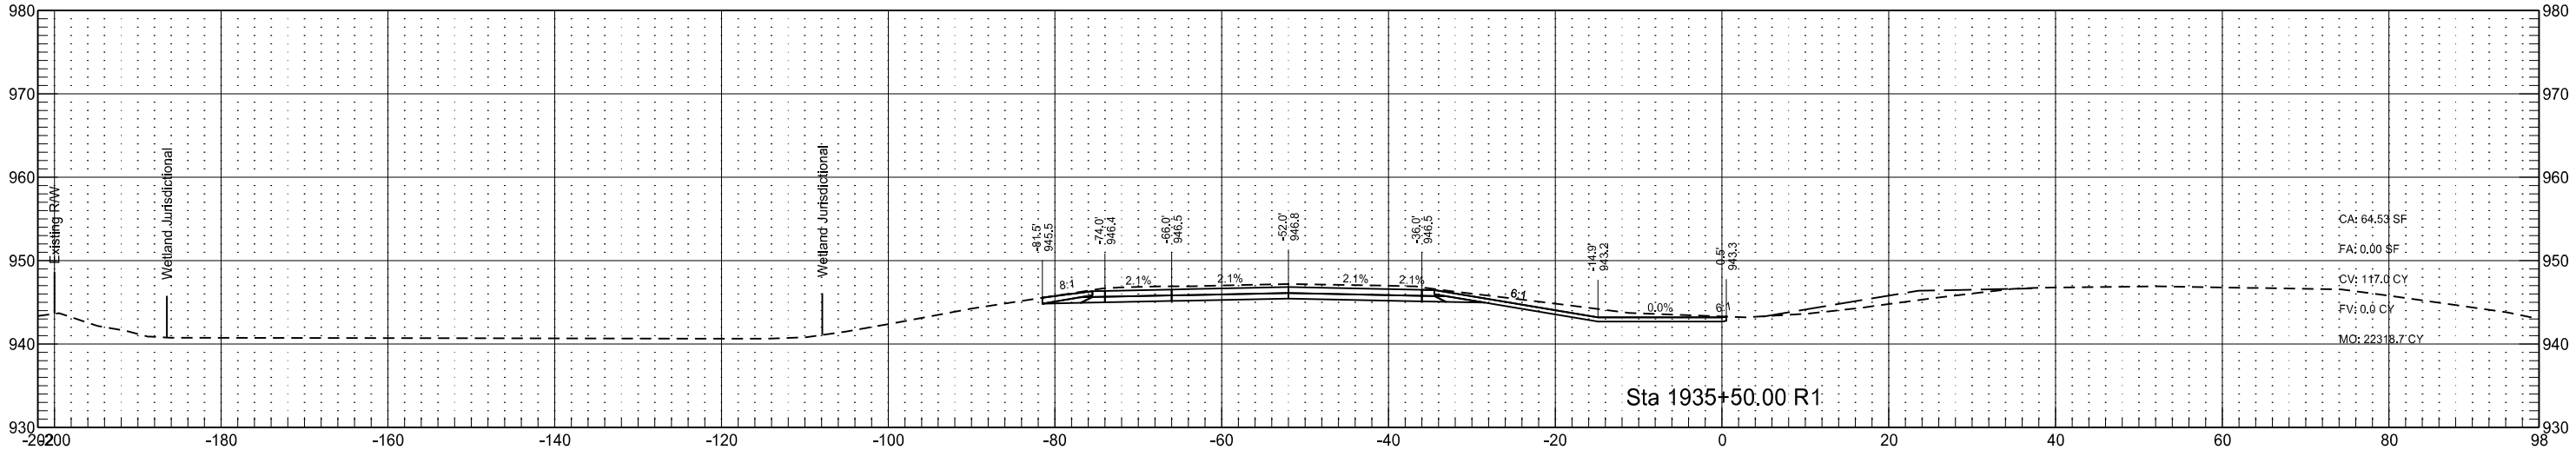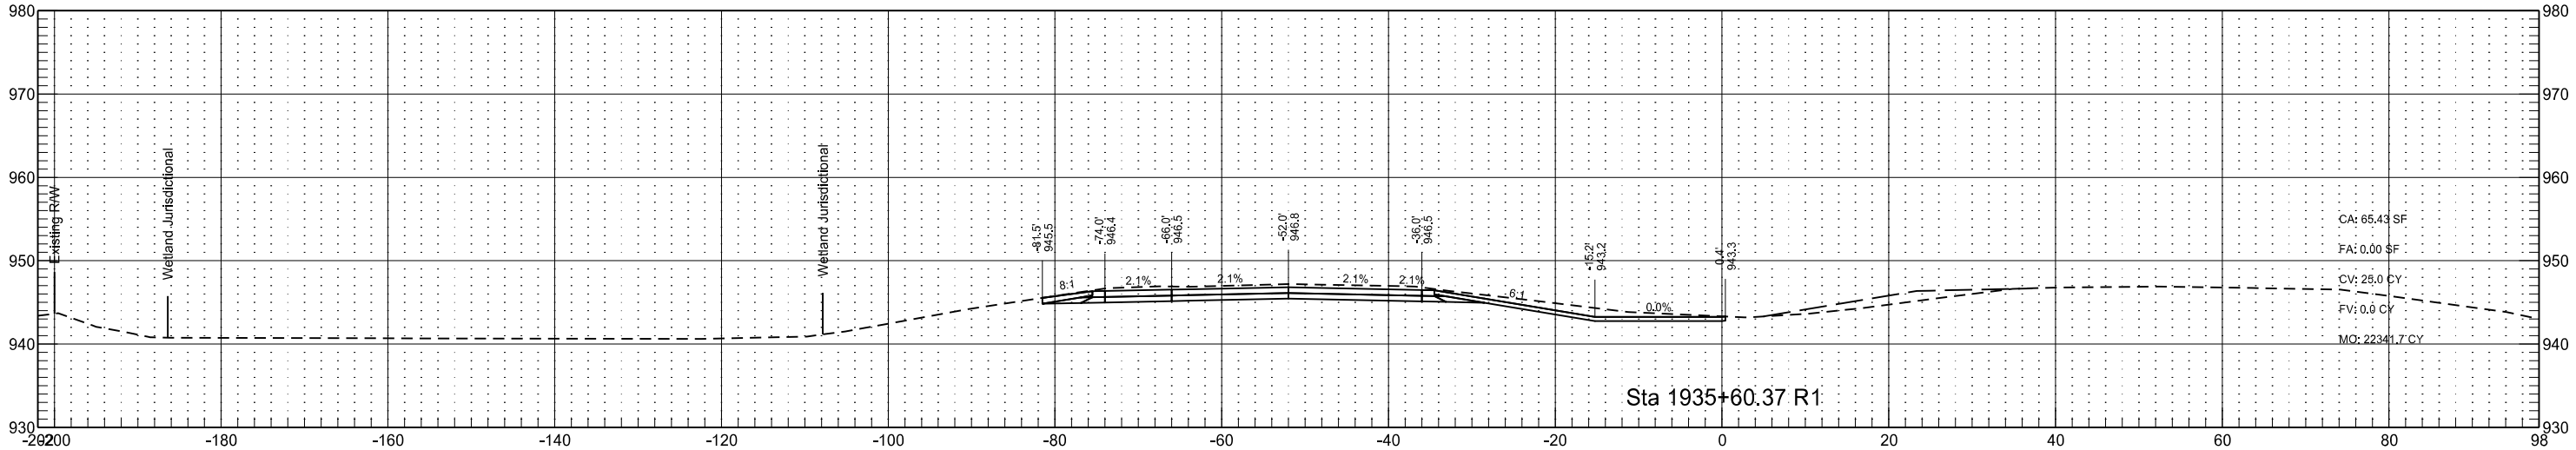

Interstate 29 - Southbound
(SCL29)

STATE	PROJECT NO.	SECTION NO.	SHEET NO.
ND	IM-8-029(170)033	200	74

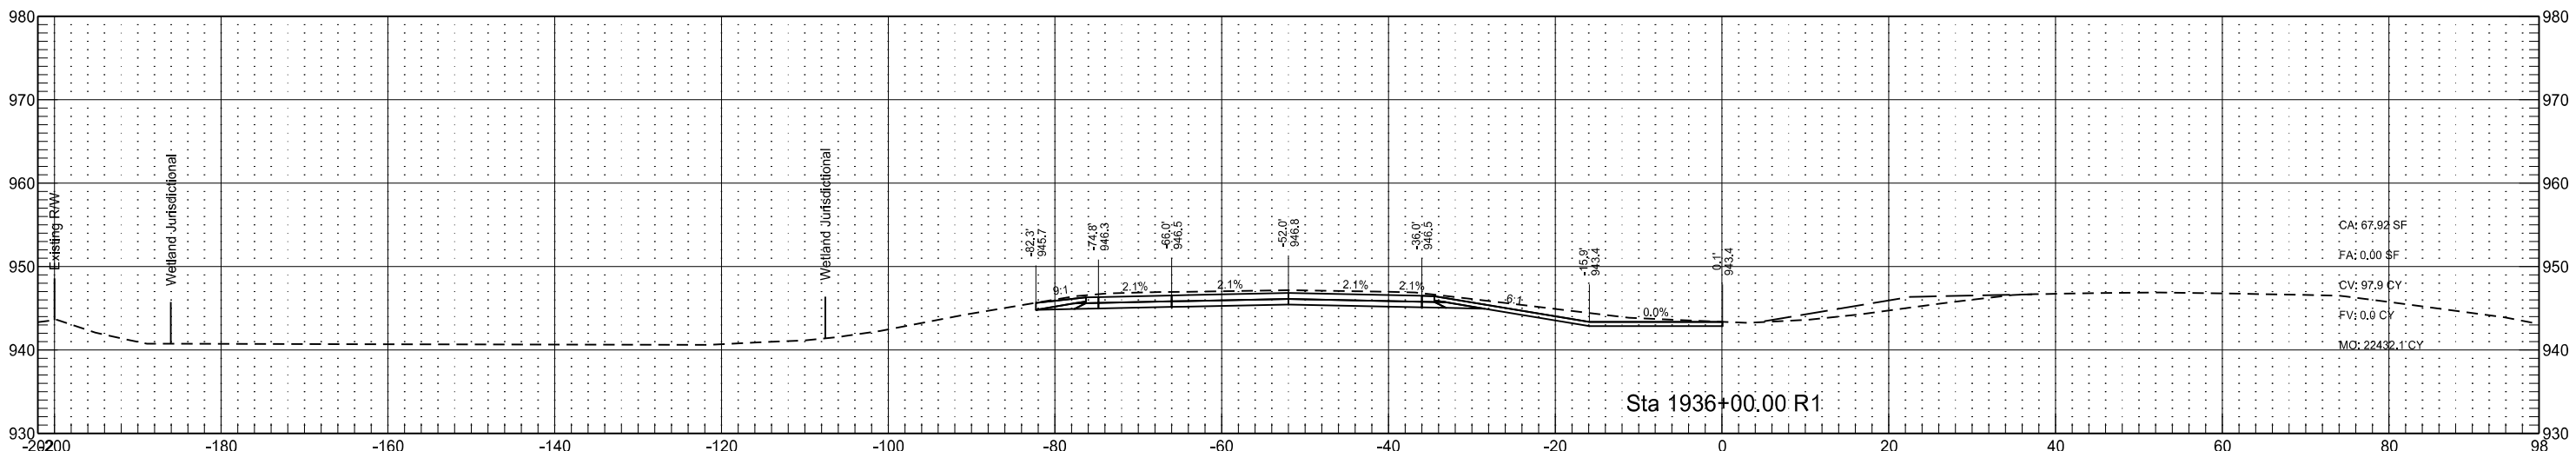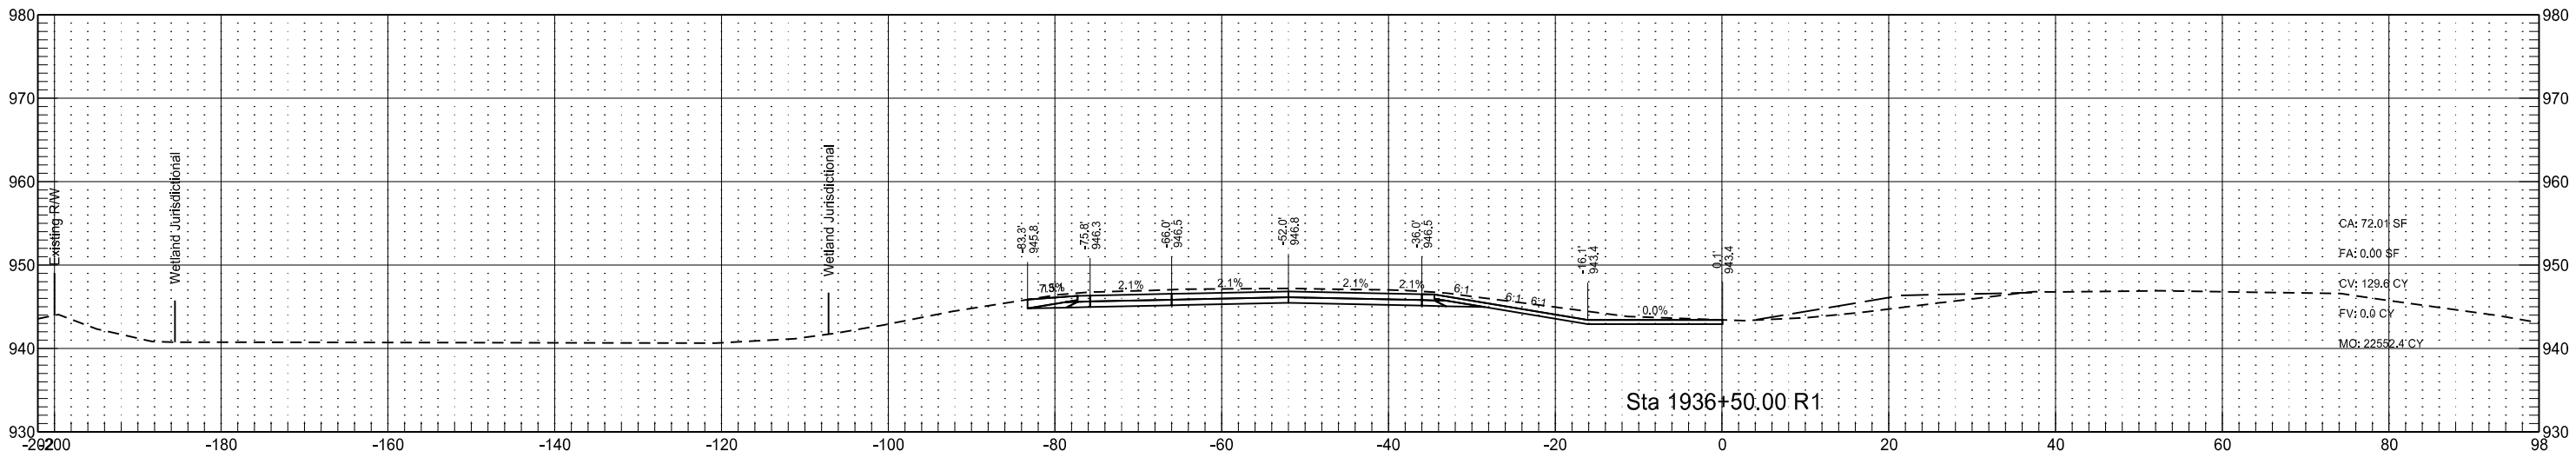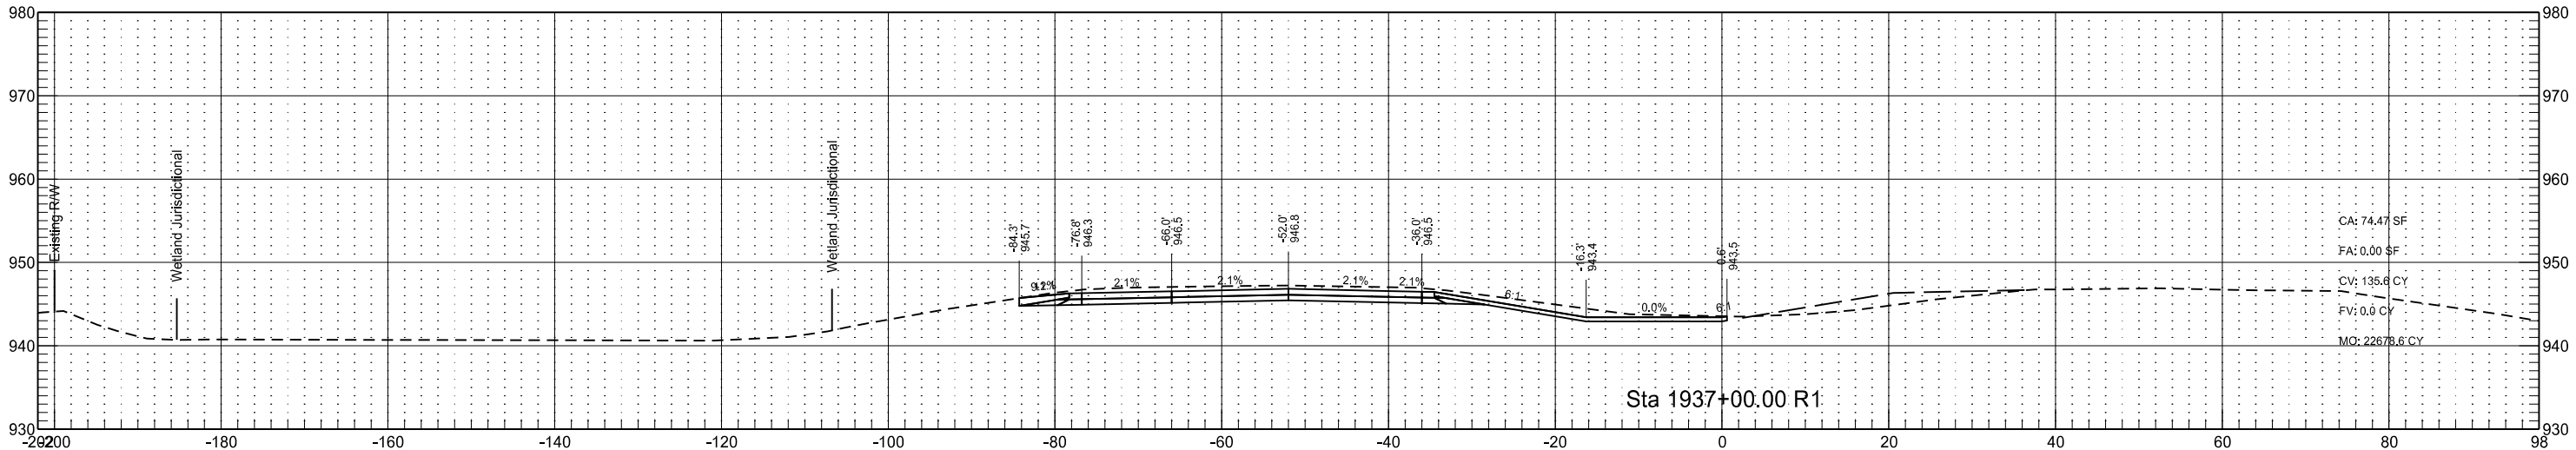

Interstate 29 - Southbound
(SCL29)

STATE

PROJECT NO.

SECTION
NO.




SHEET
NO.

ND

IM-8-029(170)033




200

75

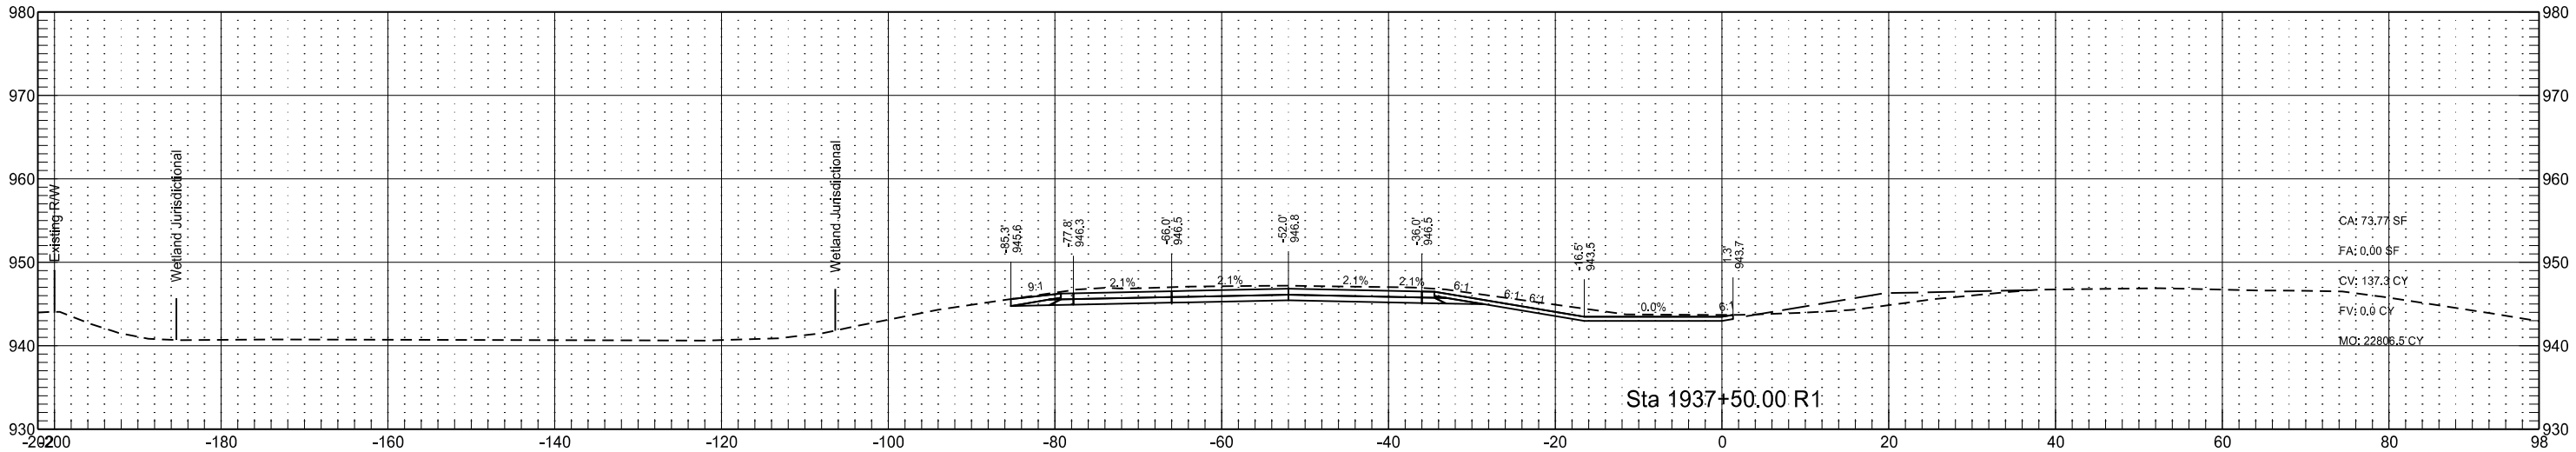
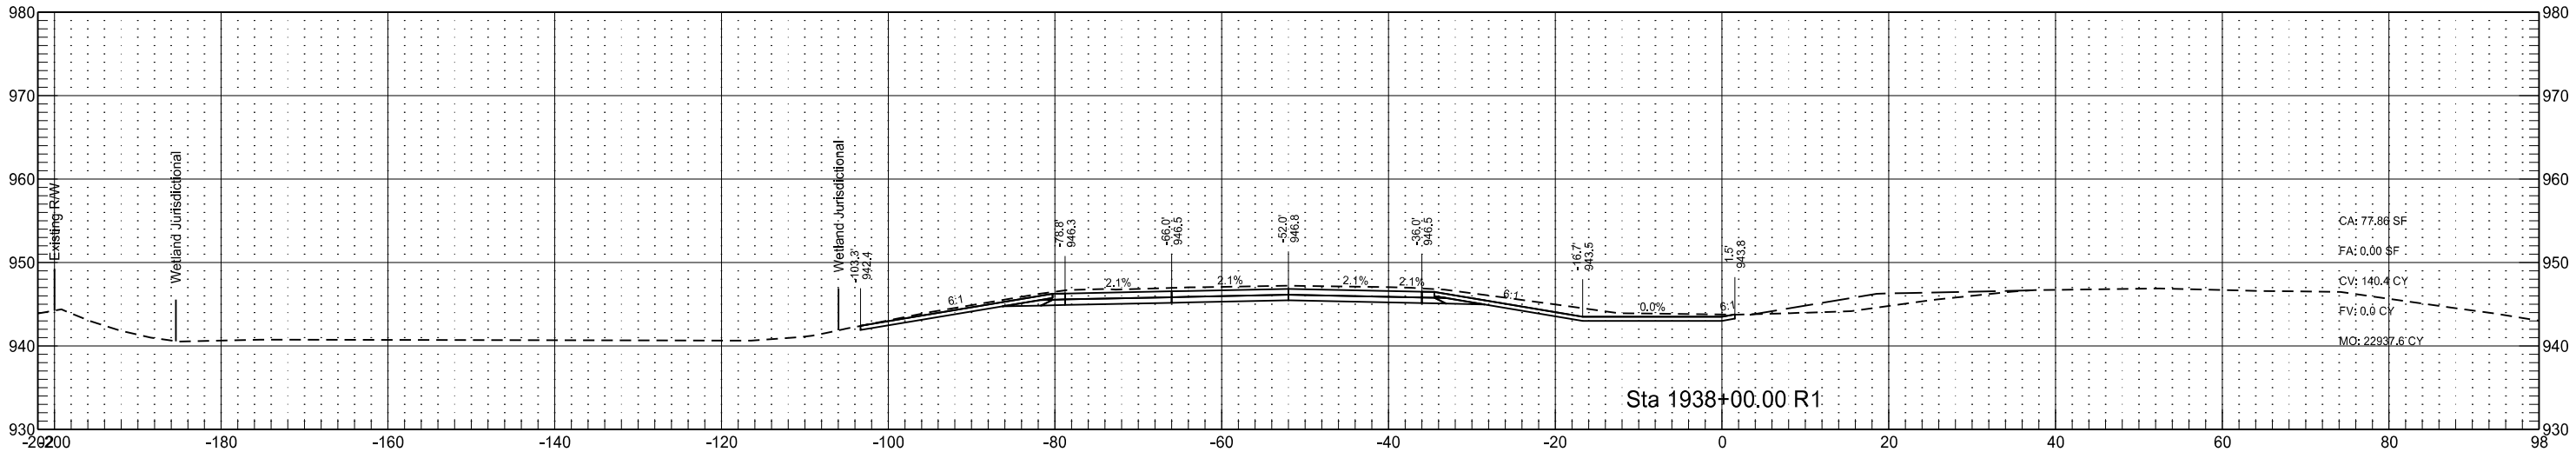
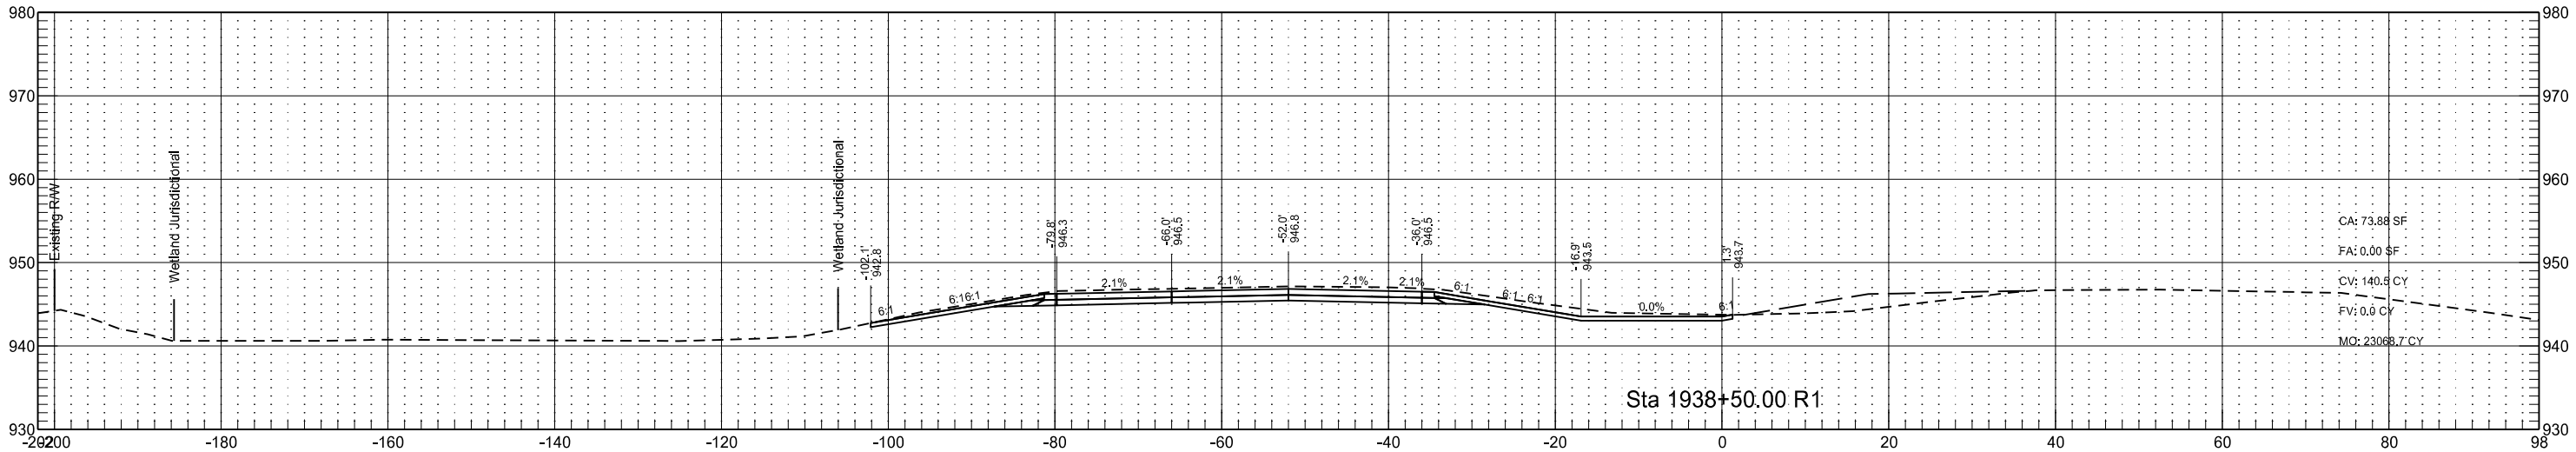


Interstate 29 - Southbound
(SCL29)

	STATE	PROJECT NO.	SECTION NO.	SHEET NO.
	ND	IM-8-029(170)033	200	76

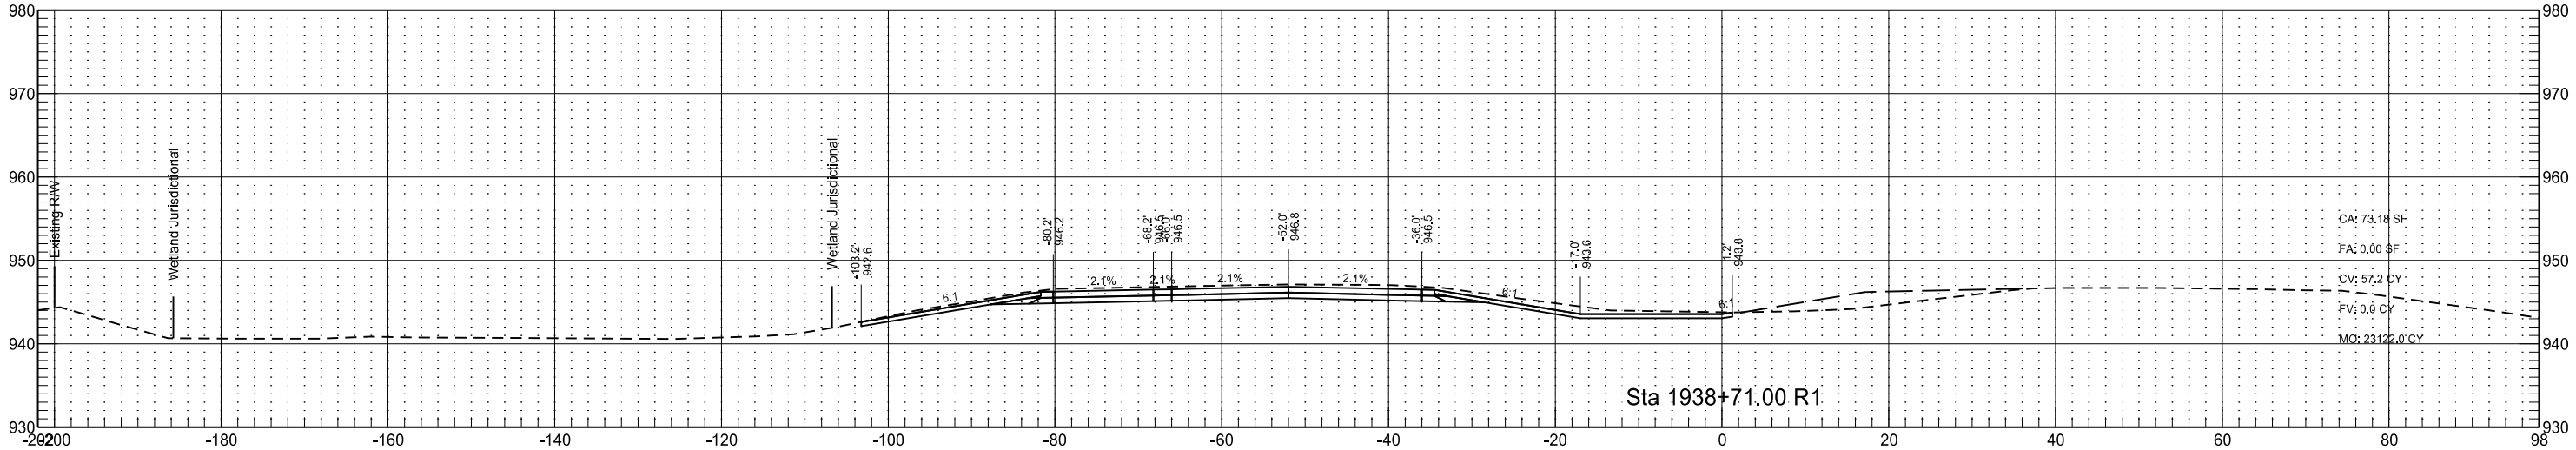
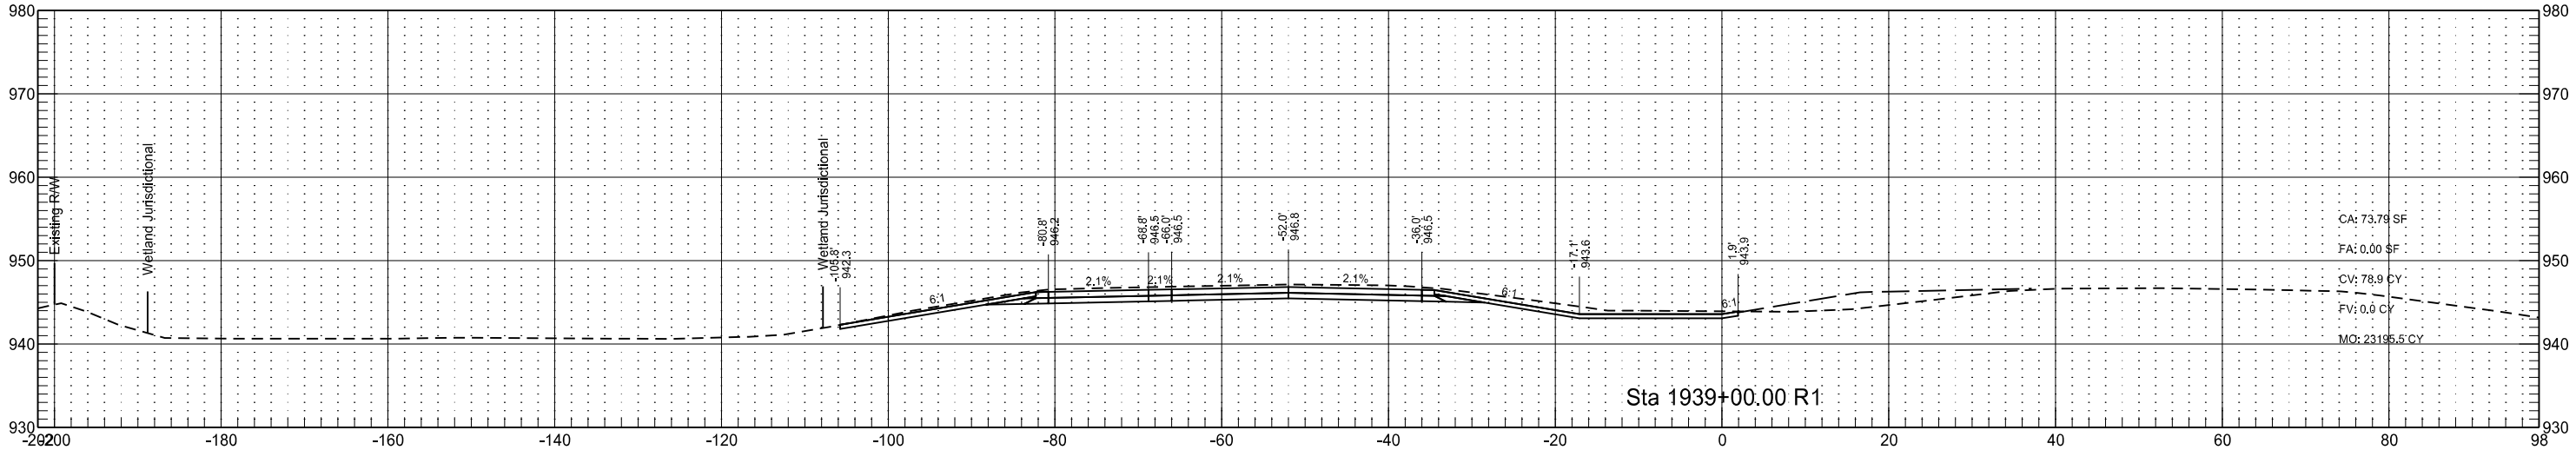
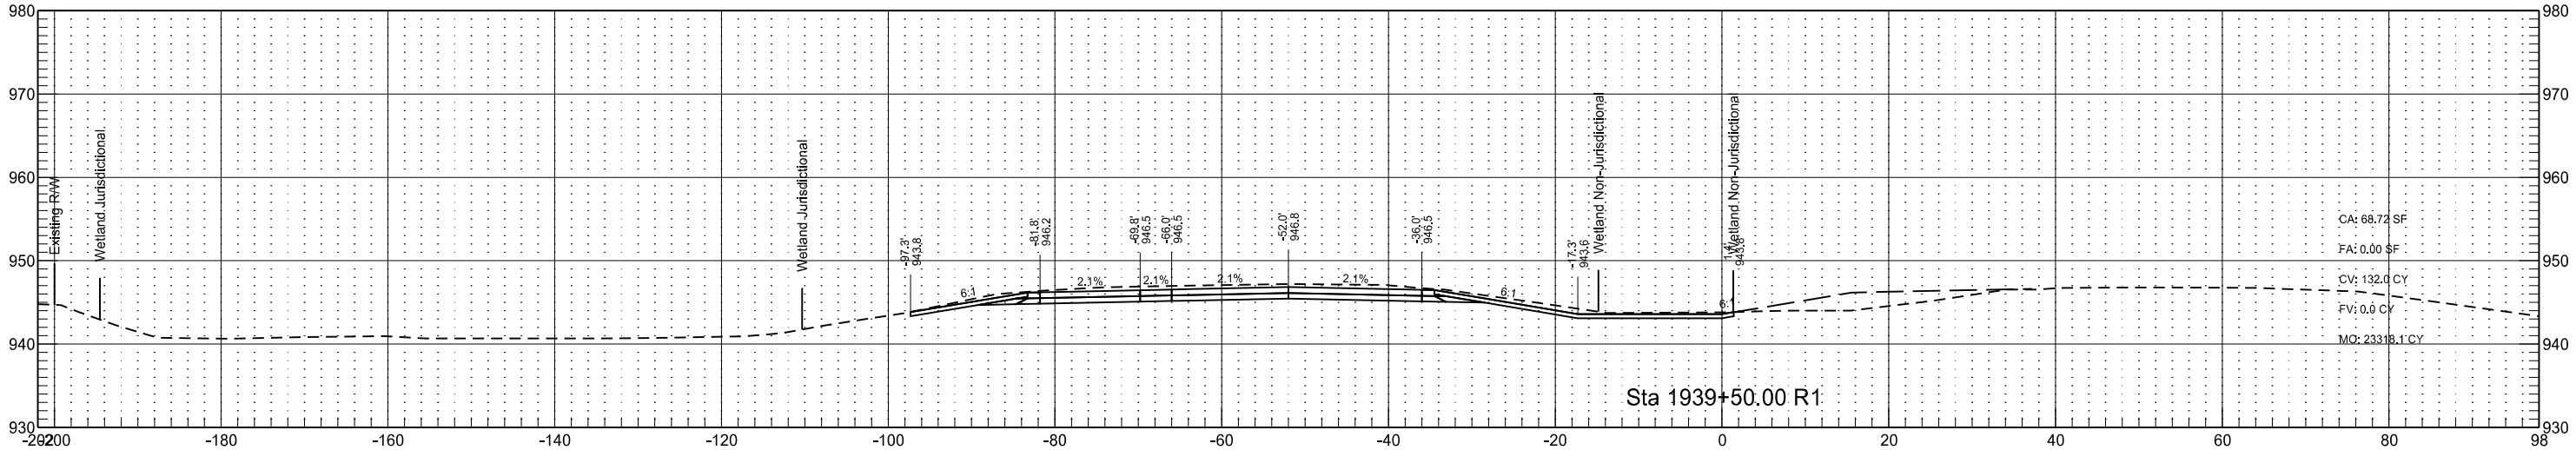


Interstate 29 - Southbound
(SCL29)

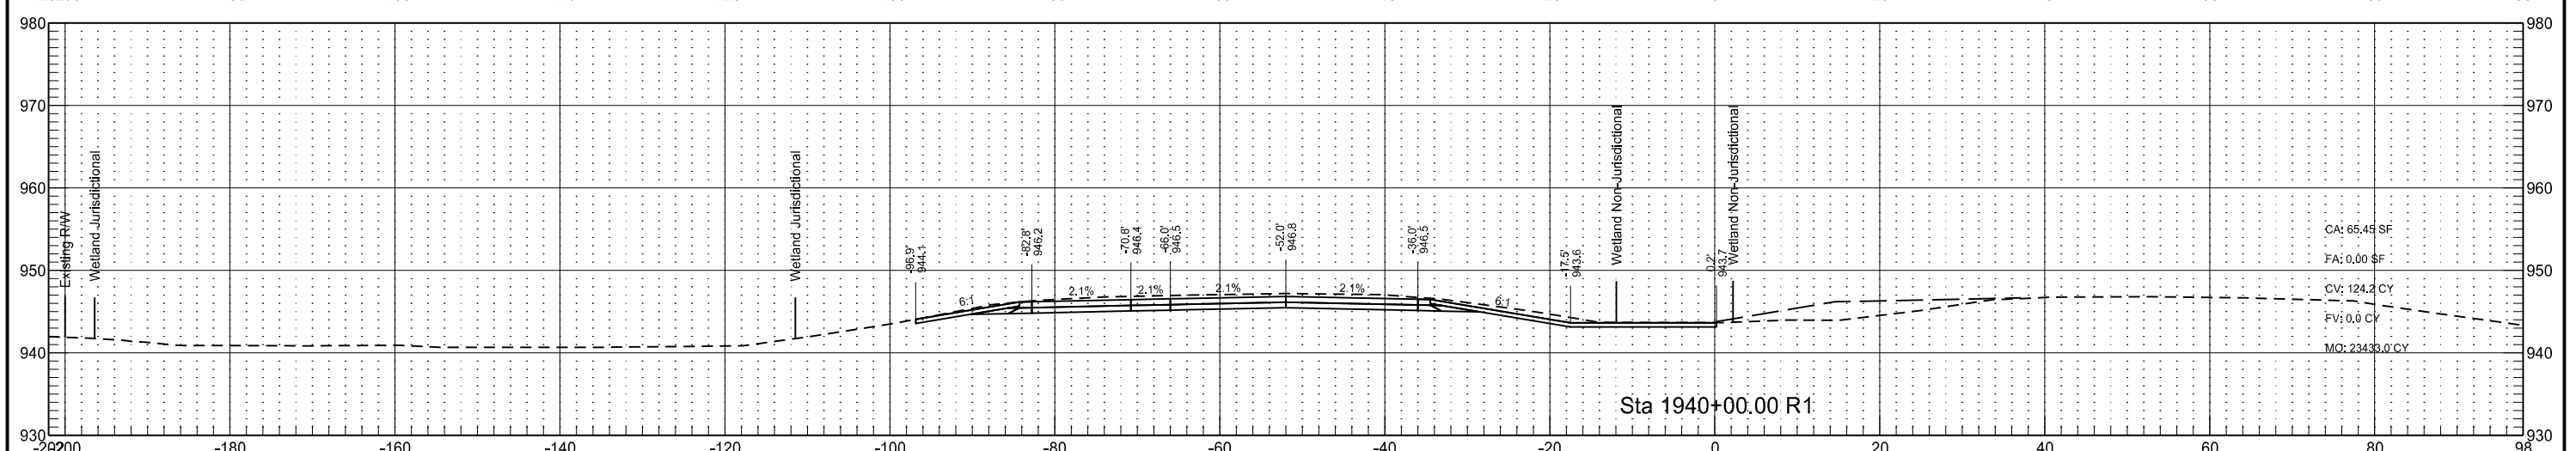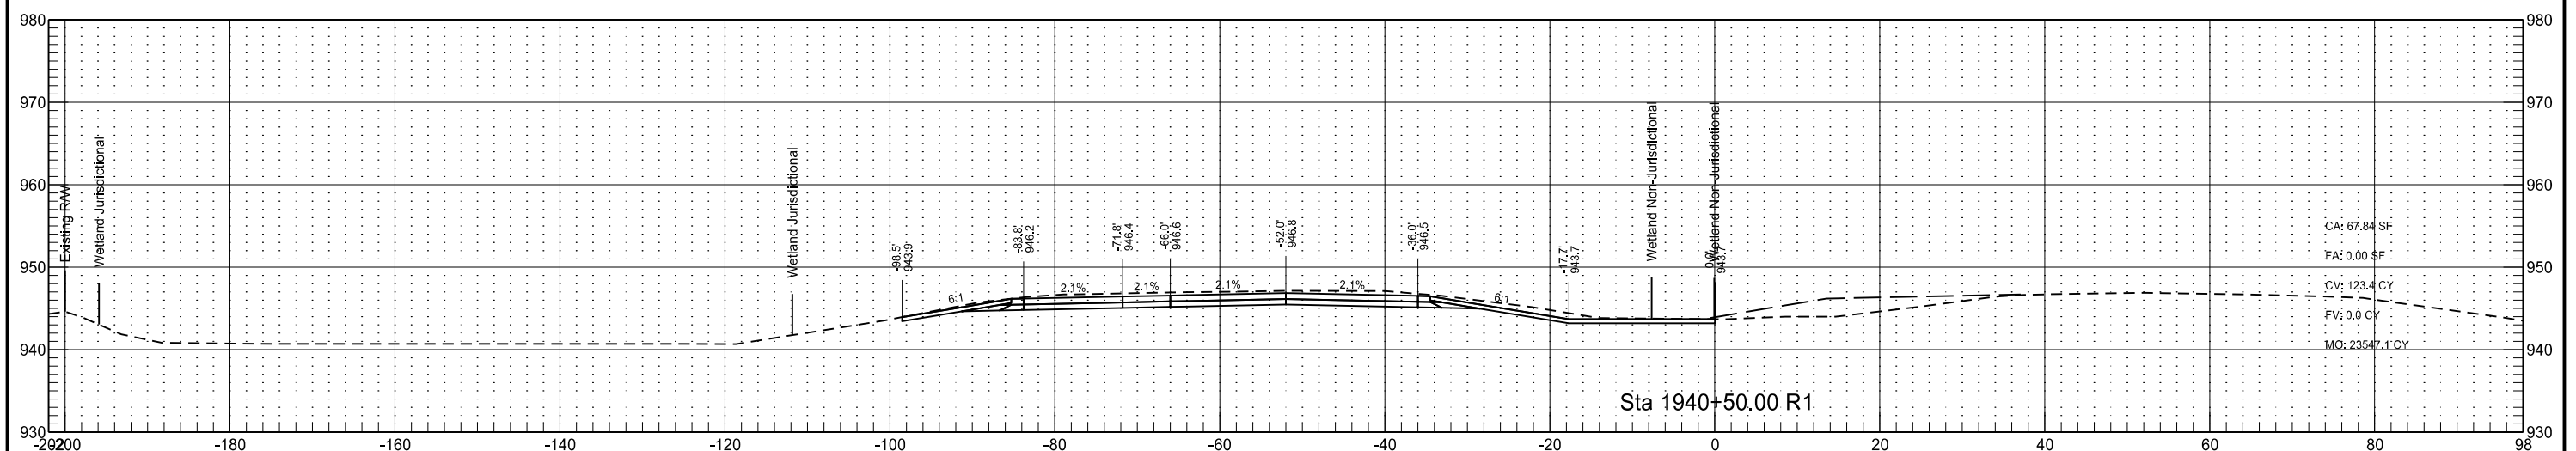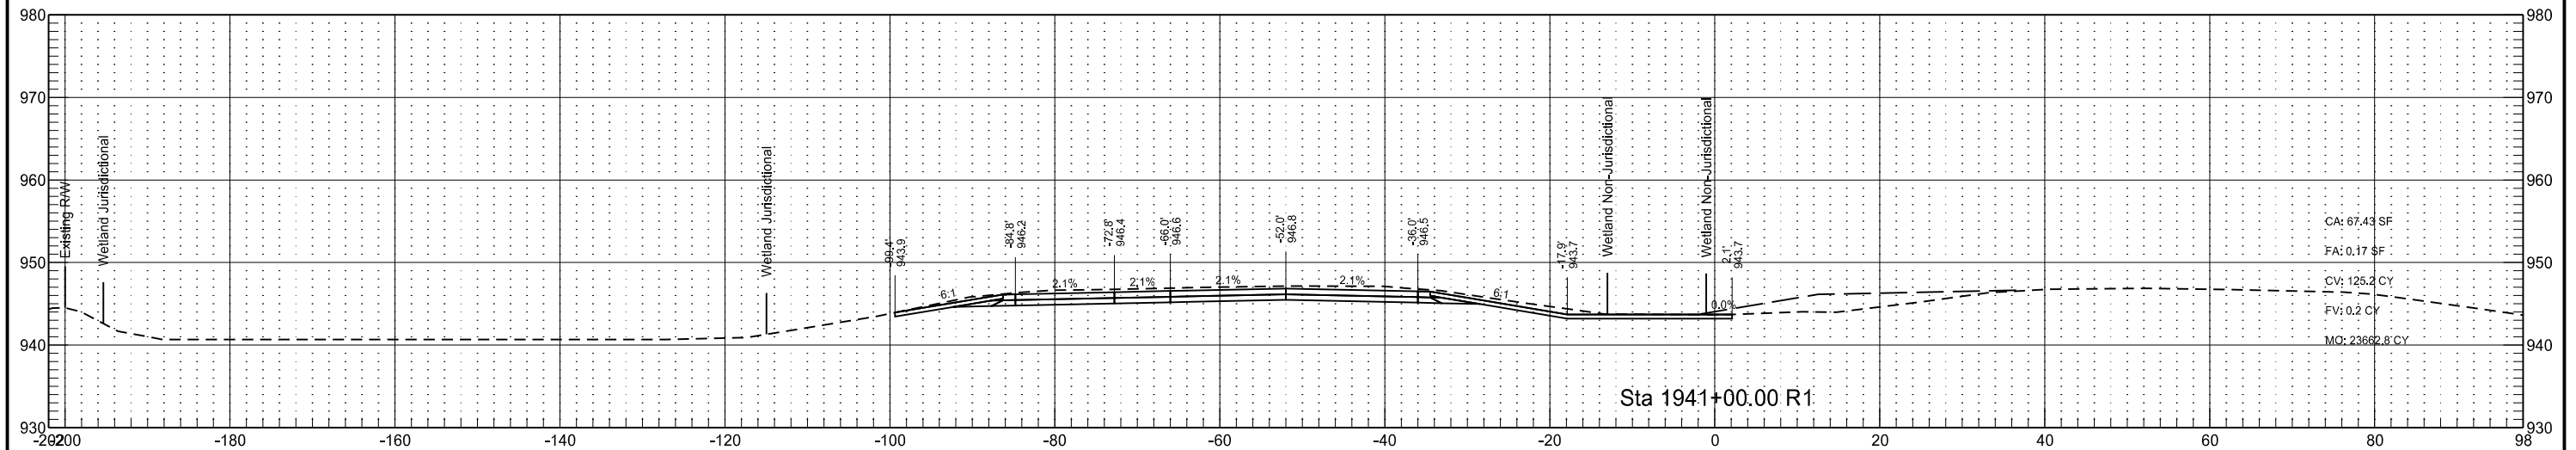

Interstate 29 - Southbound
(SCL29)

	STATE	PROJECT NO.	SECTION NO.	SHEET NO.
	ND	IM-8-029(170)033	200	78

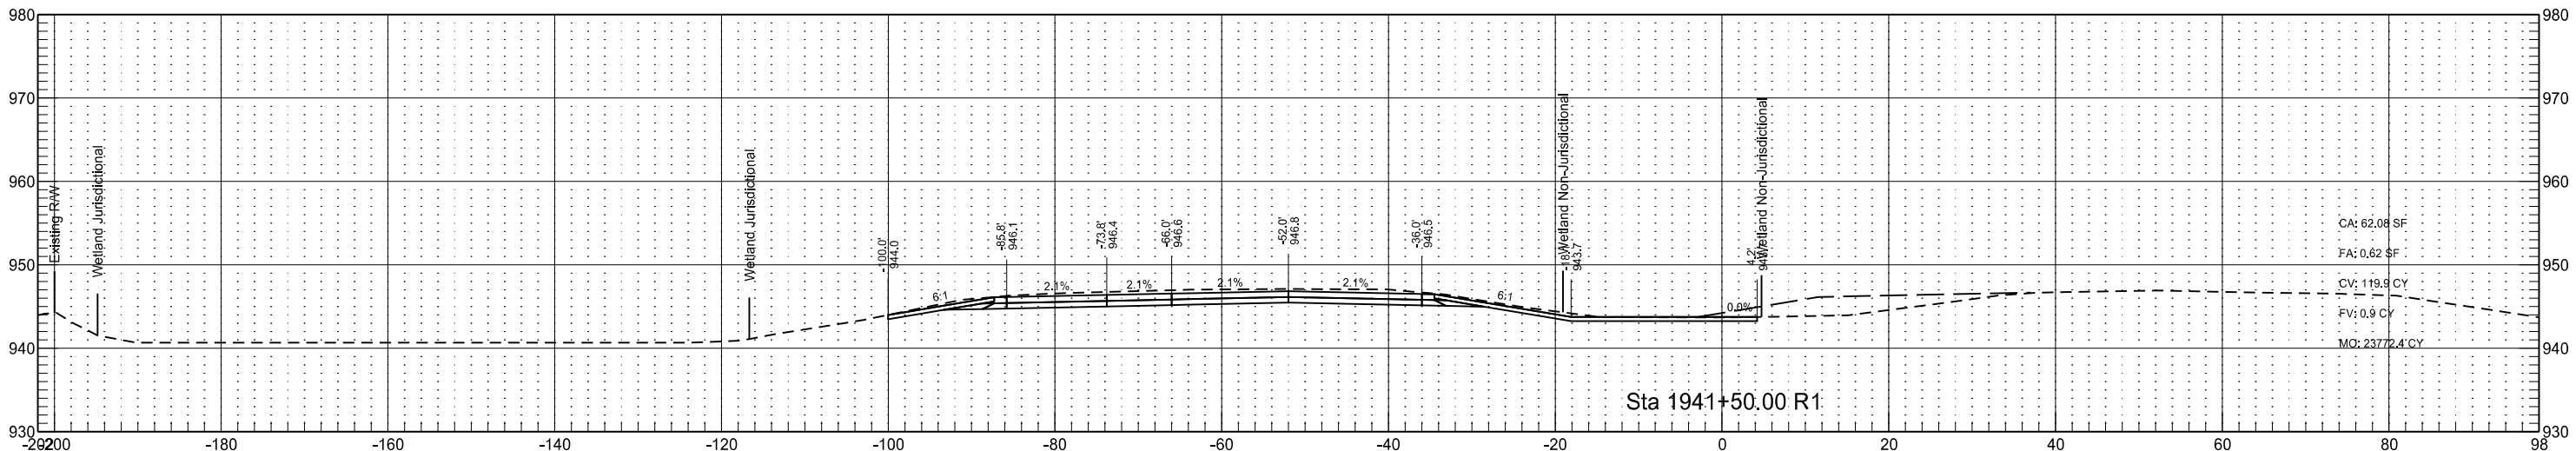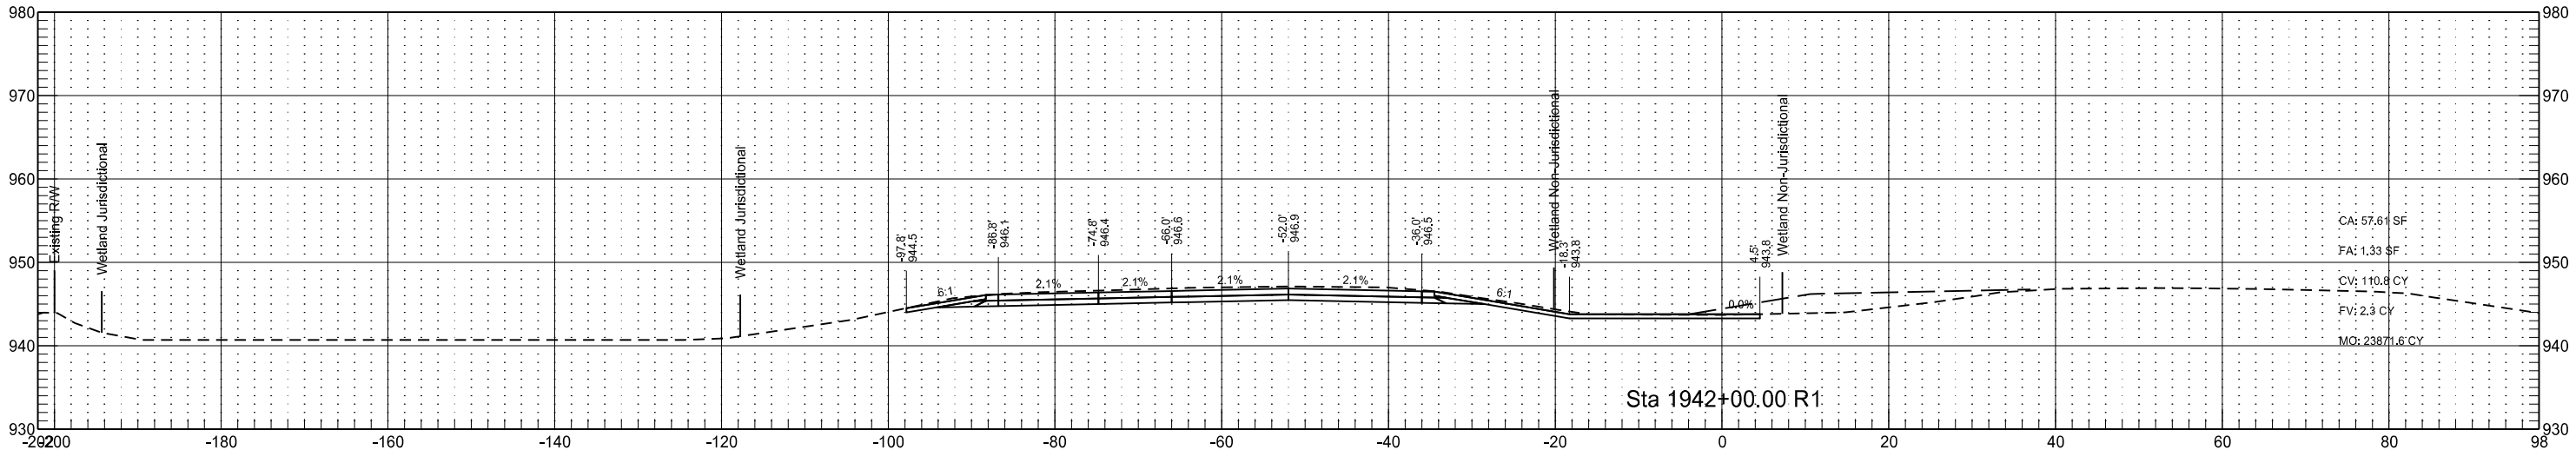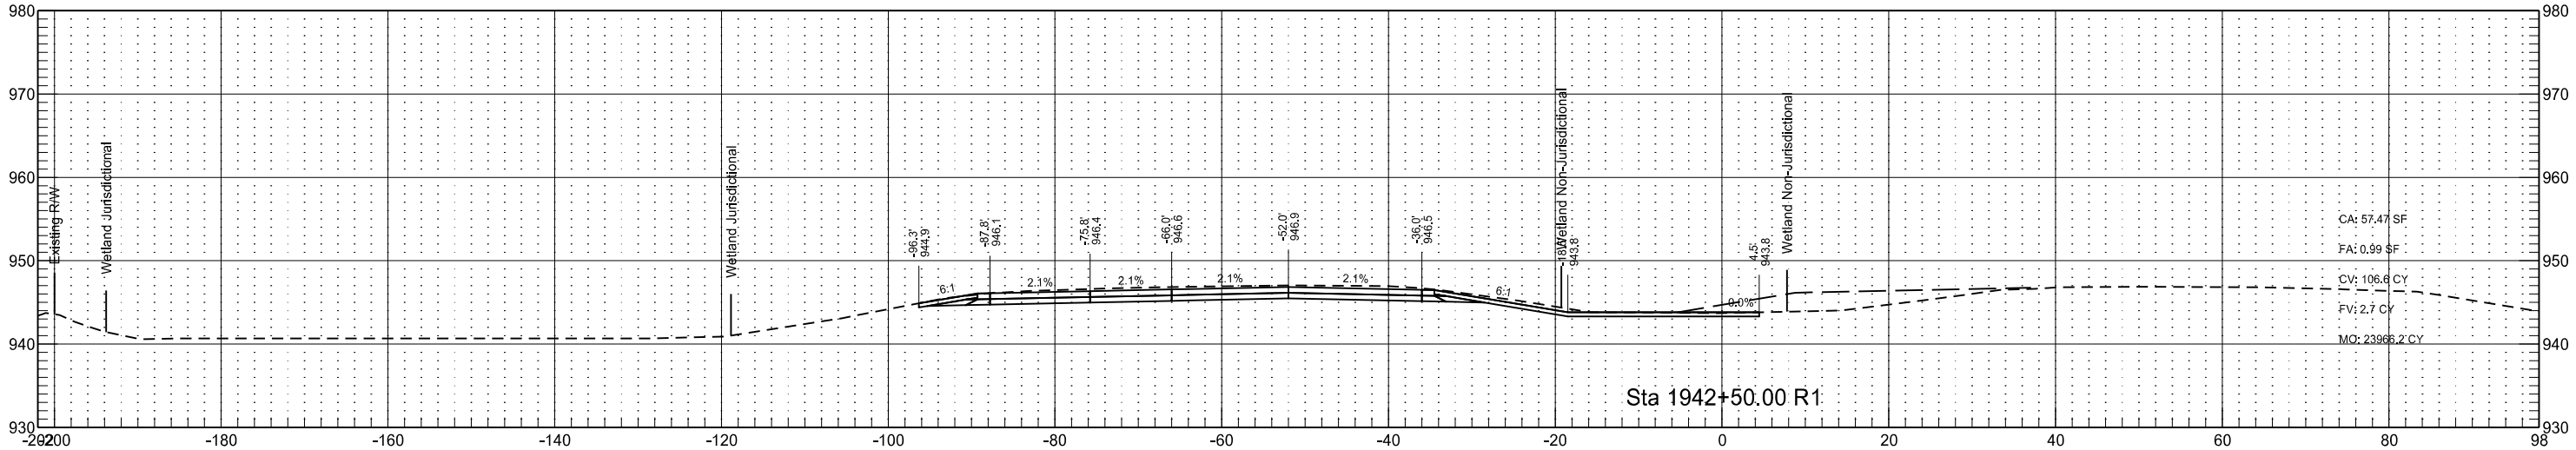

Interstate 29 - Southbound
(SCL29)

STATE

PROJECT NO.

SECTION
NO.




SHEET
NO.

ND

IM-8-029(170)033

200

79

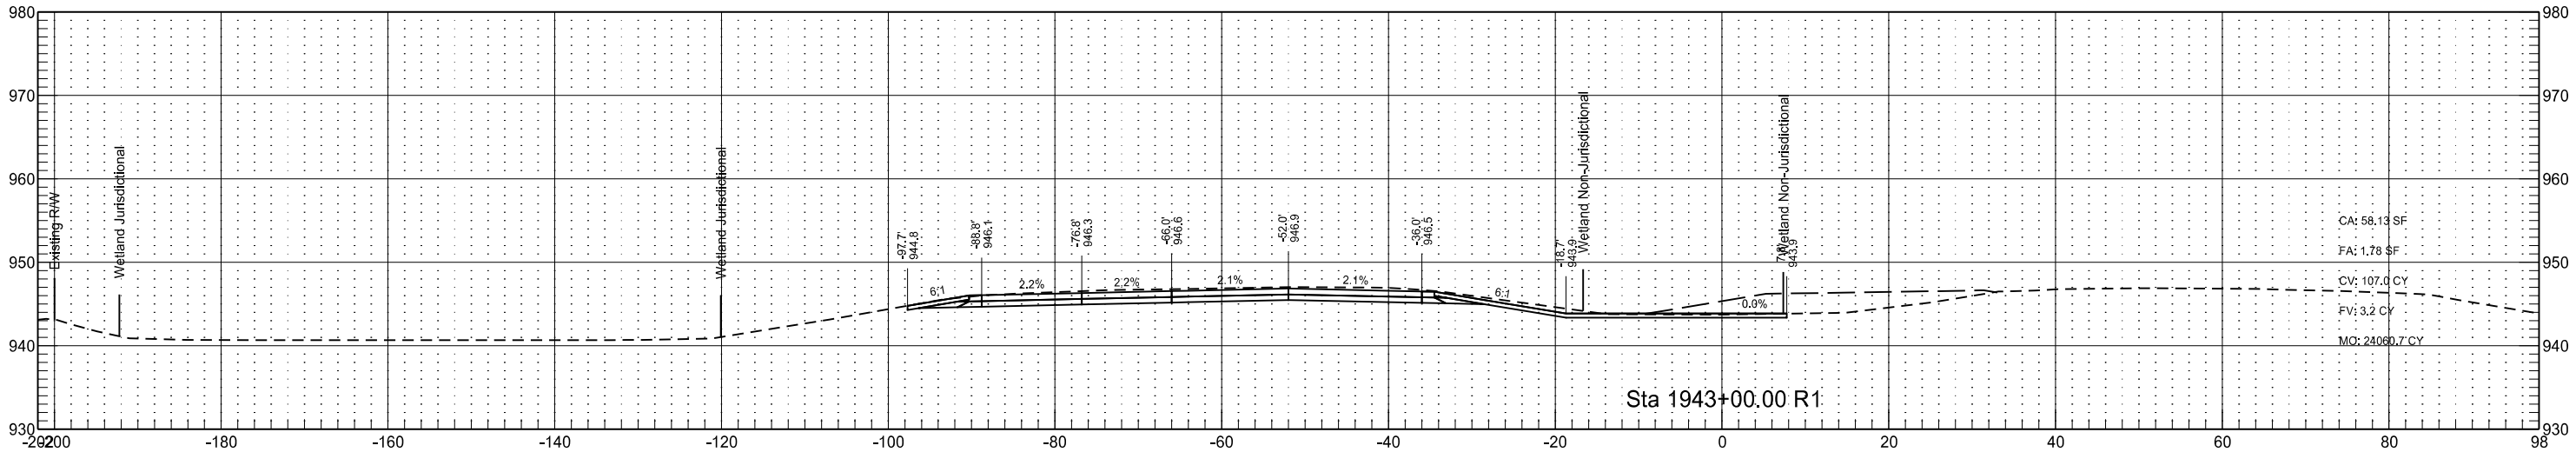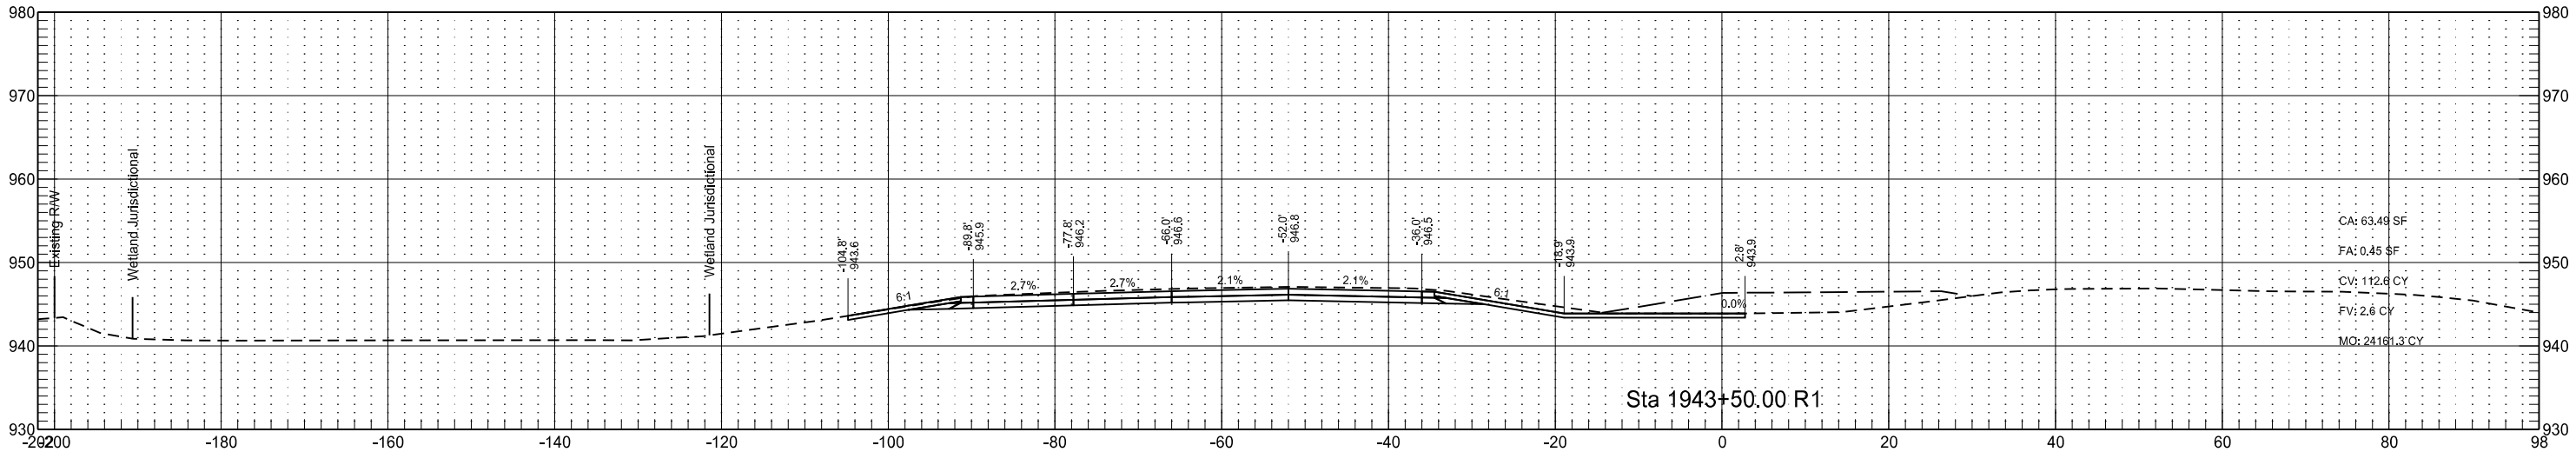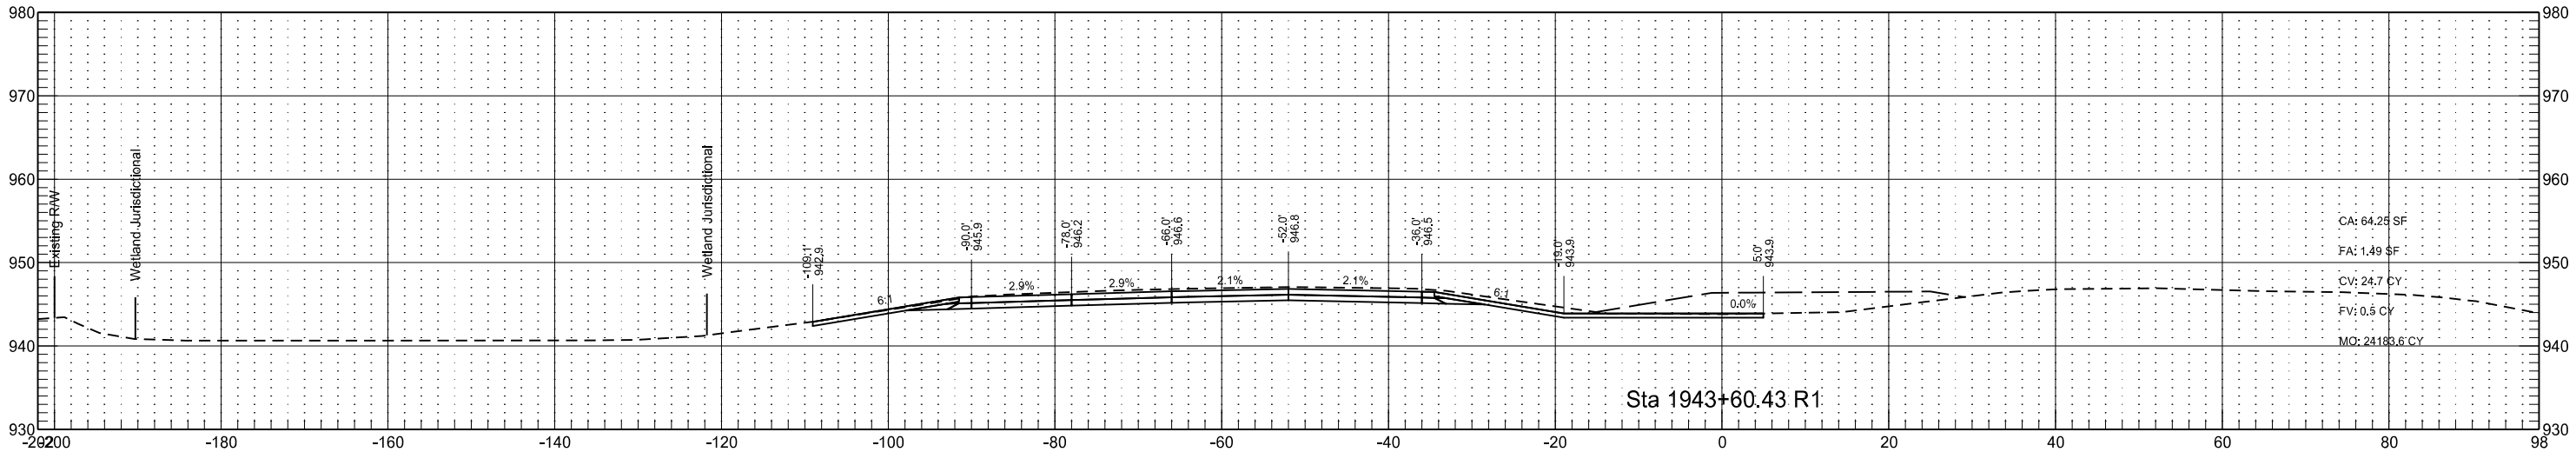

Interstate 29 - Southbound
(SCL29)

STATE

PROJECT NO.

SECTION
NO.




SHEET
NO.

ND

IM-8-029(170)033




200

80

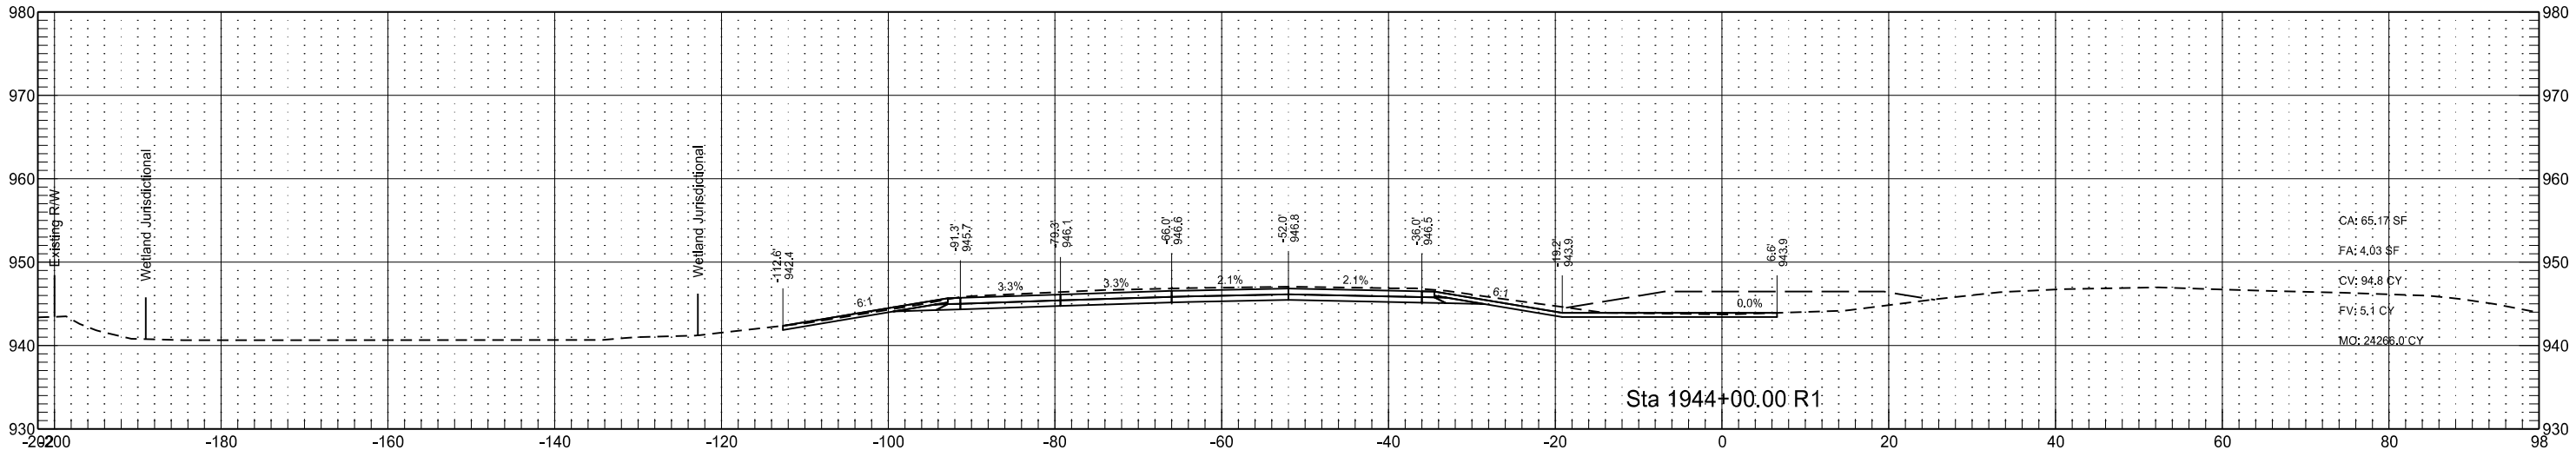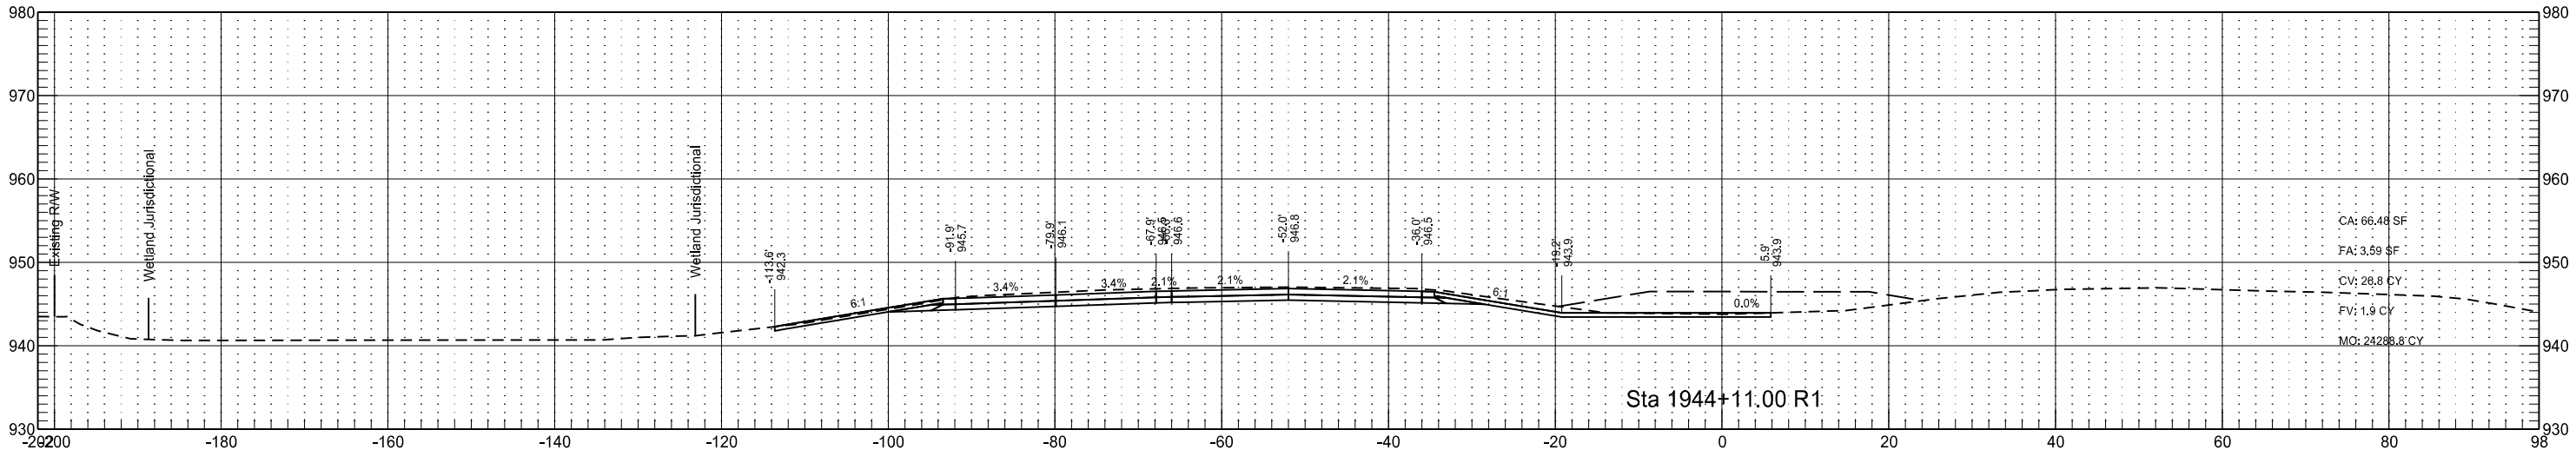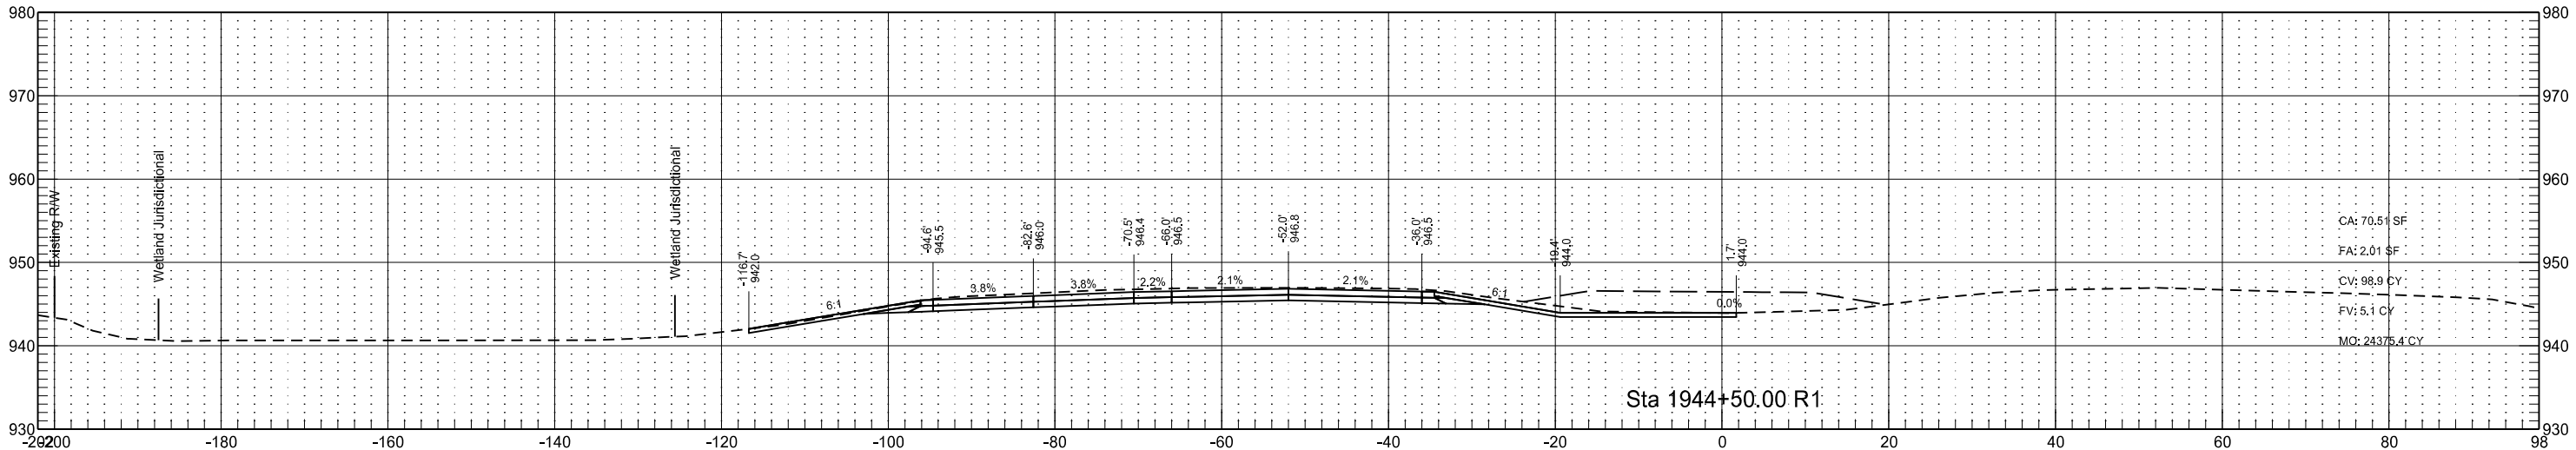




Interstate 29 - Southbound
(SCL29)

	STATE	PROJECT NO.	SECTION NO.	SHEET NO.
	ND	IM-8-029(170)033	200	81

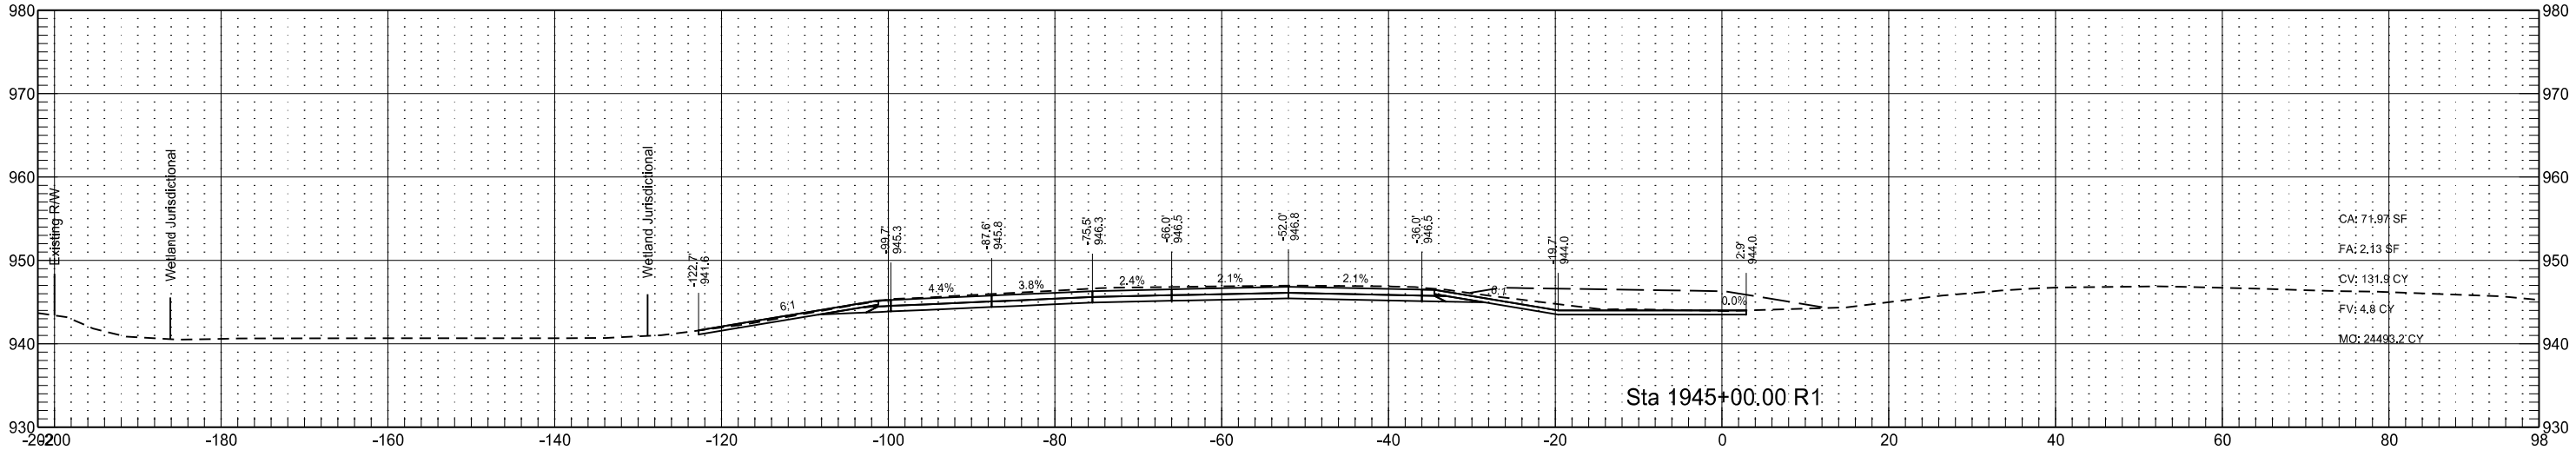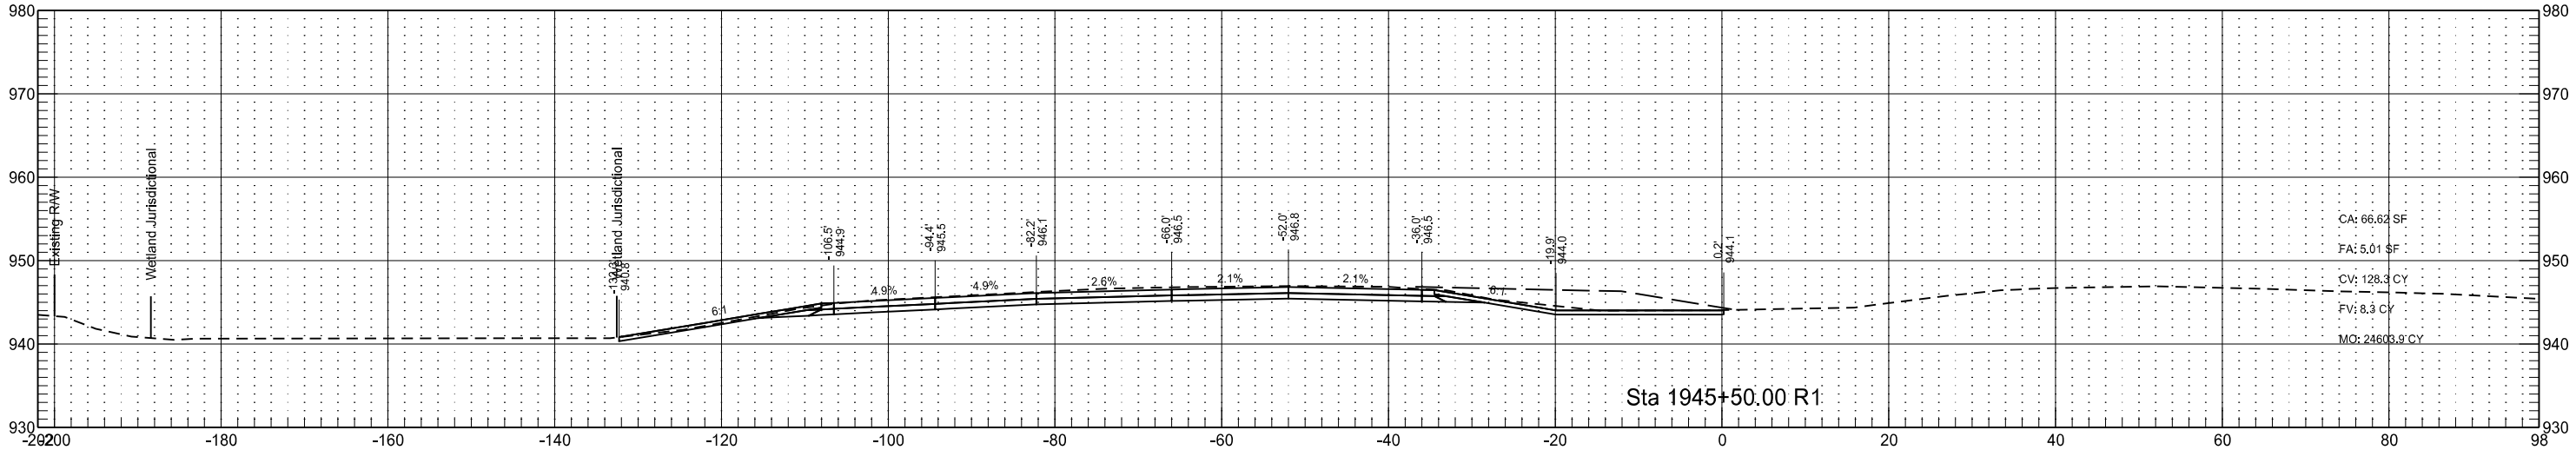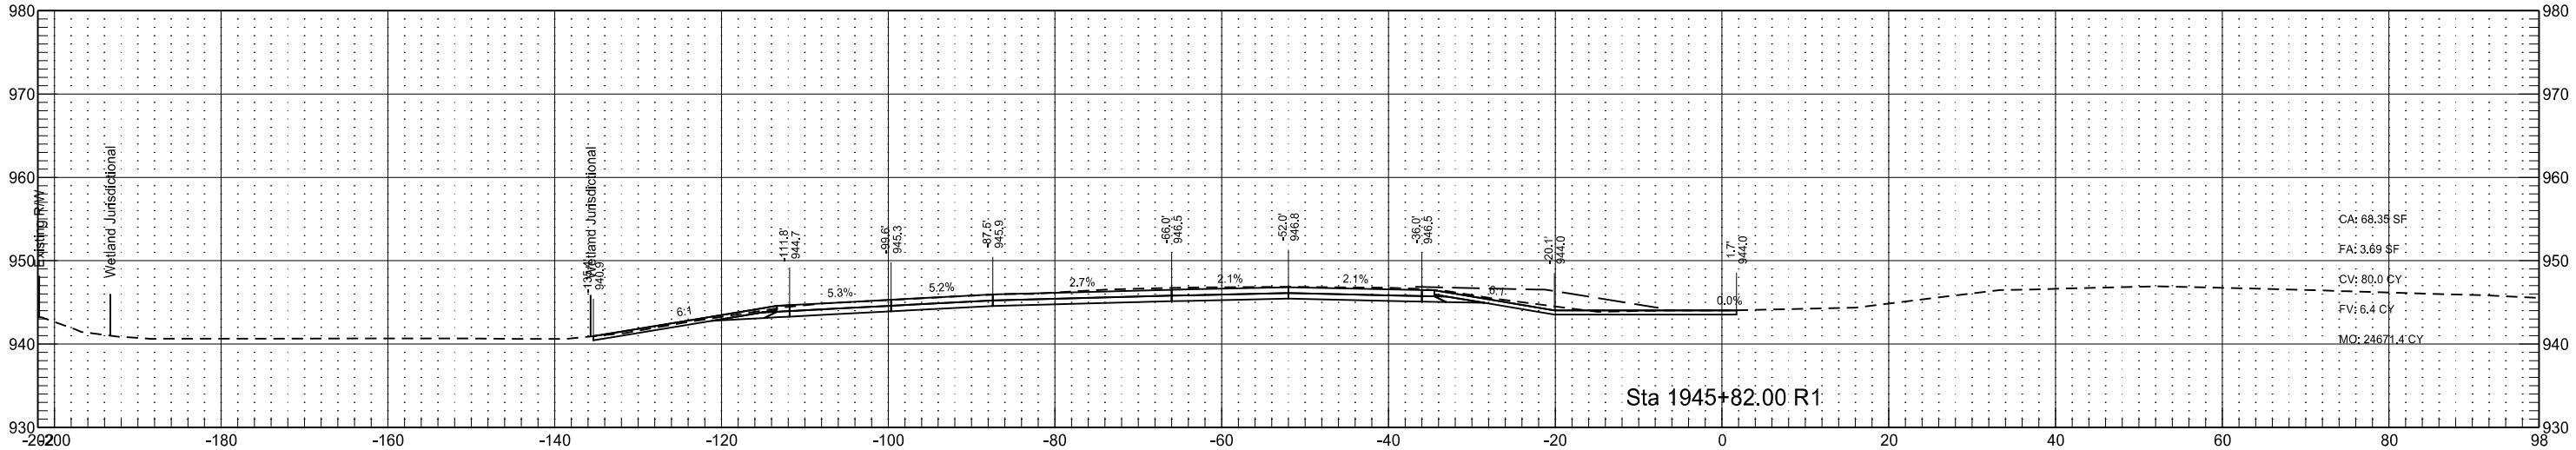




Interstate 29 - Southbound
(SCL29)

	STATE	PROJECT NO.	SECTION NO.	SHEET NO.
	ND	IM-8-029(170)033	200	82

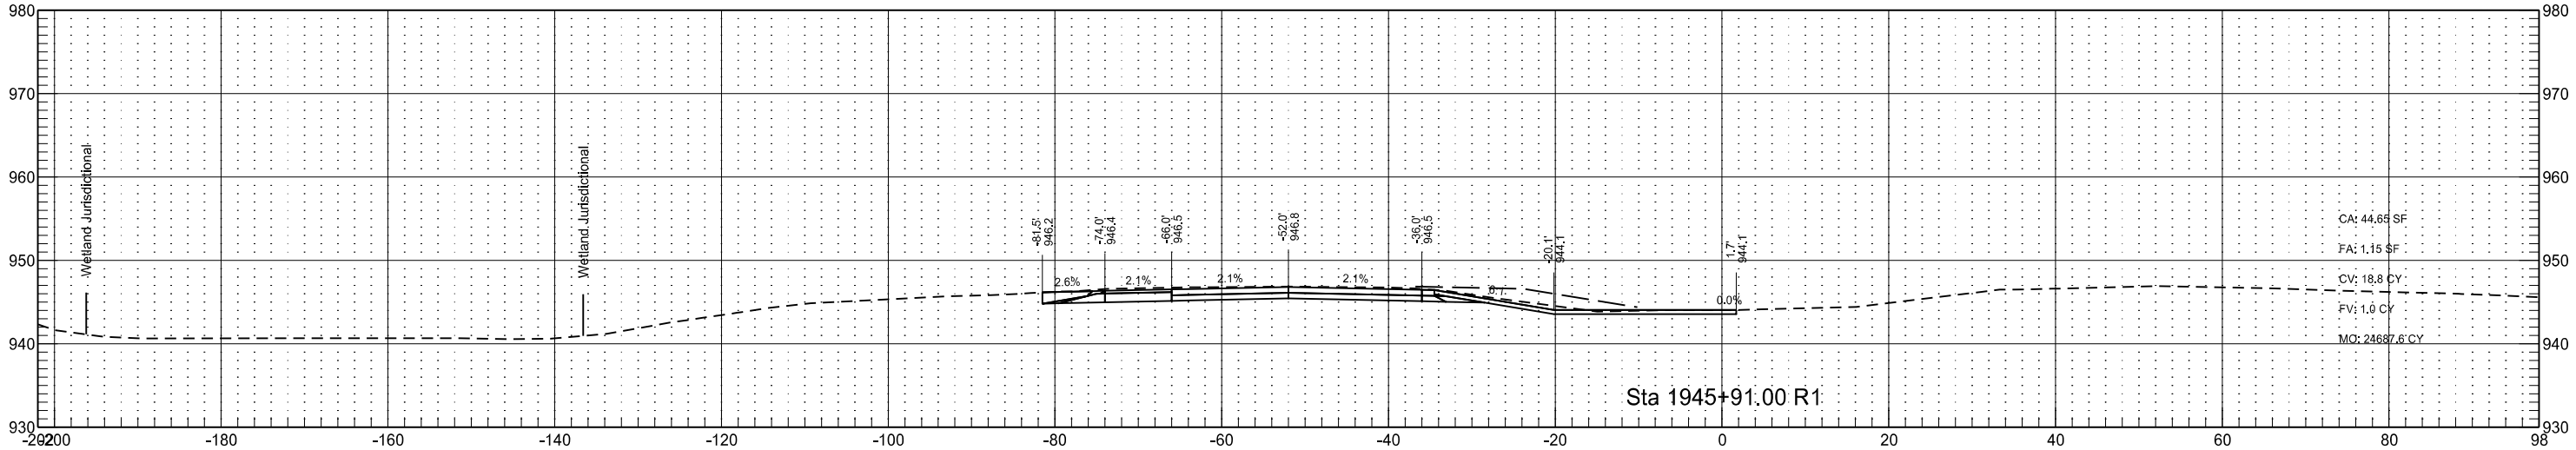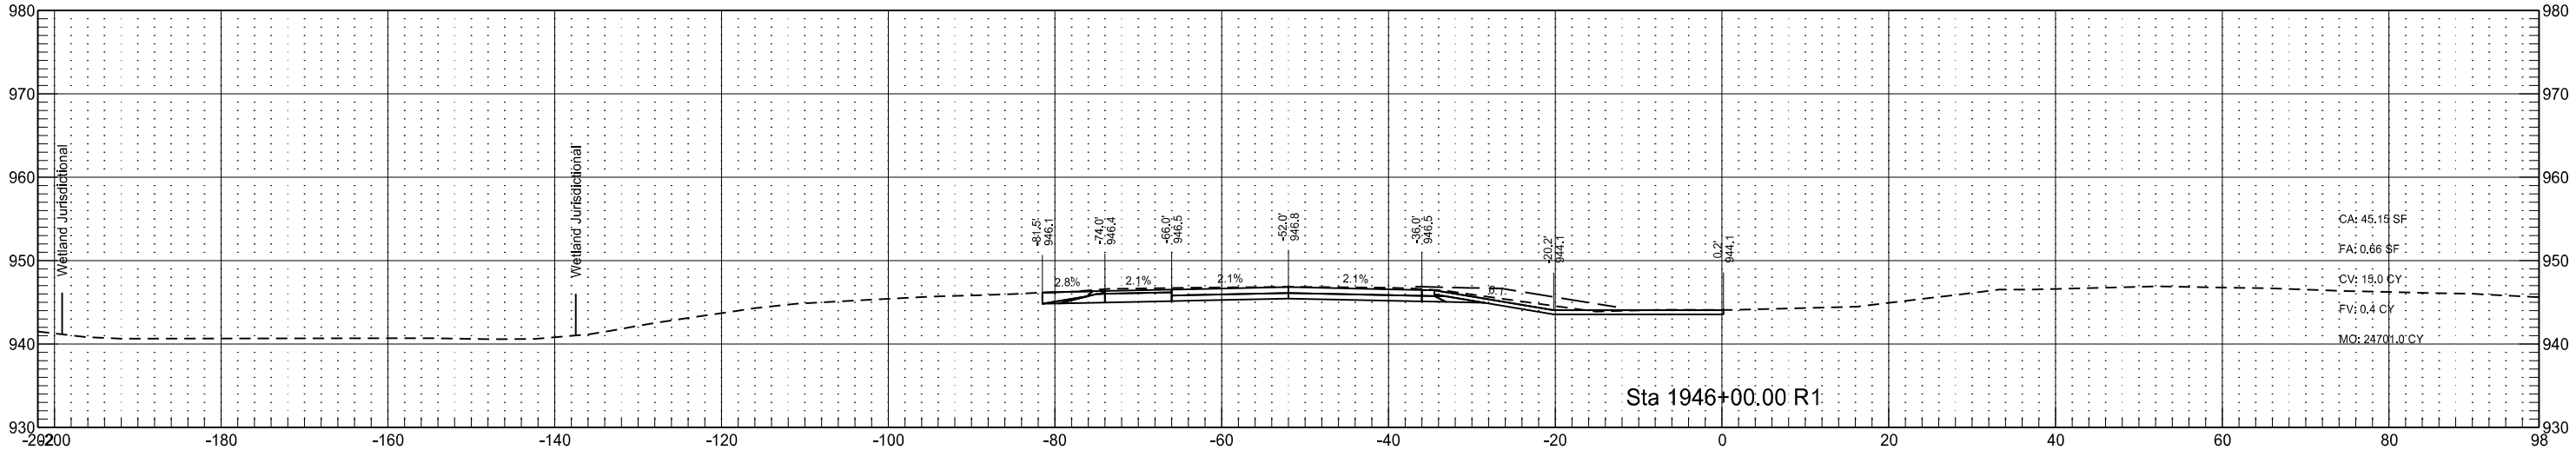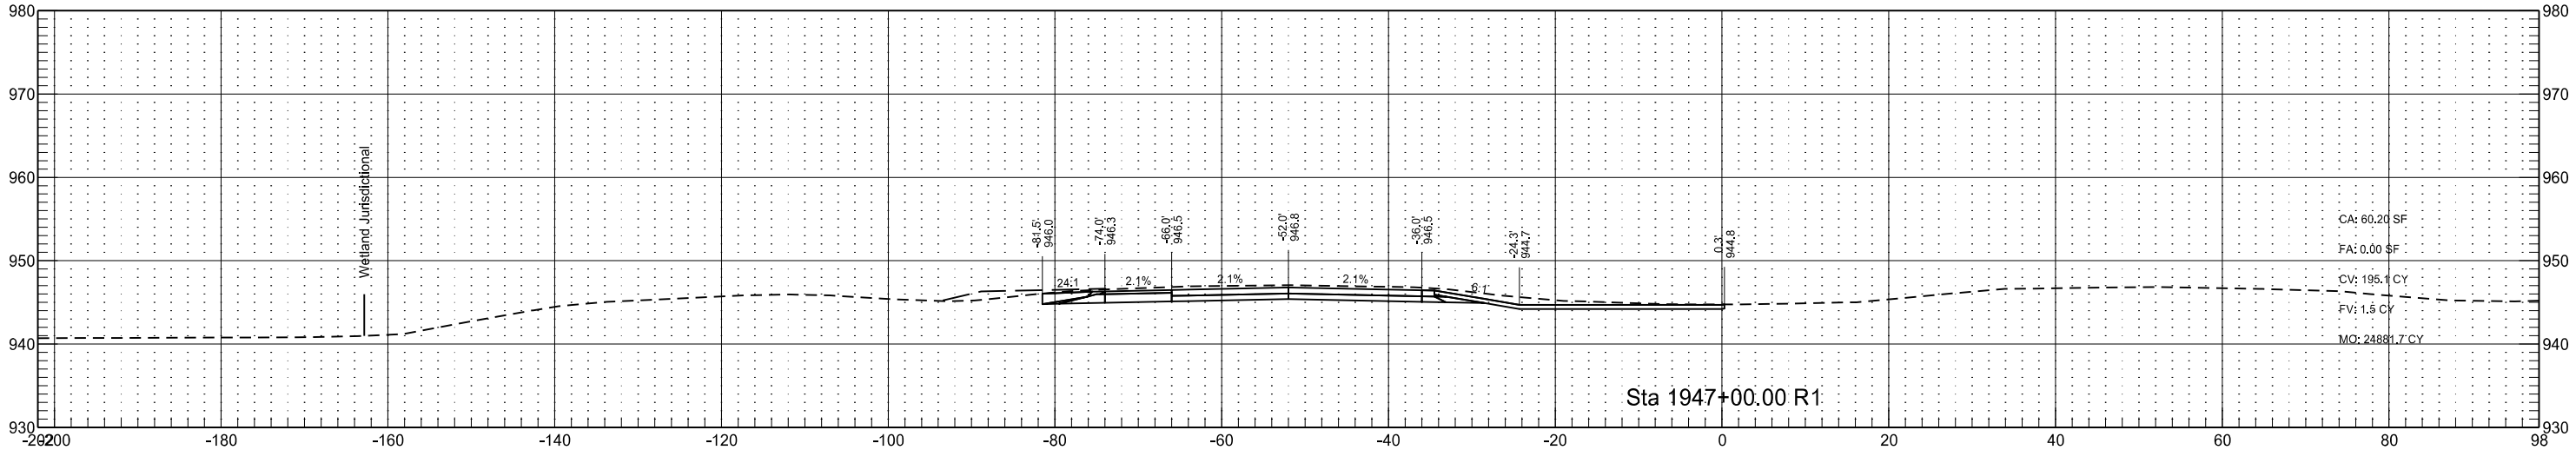




Interstate 29 - Southbound
(SCL29)

	STATE	PROJECT NO.	SECTION NO.	SHEET NO.
	ND	IM-8-029(170)033	200	83

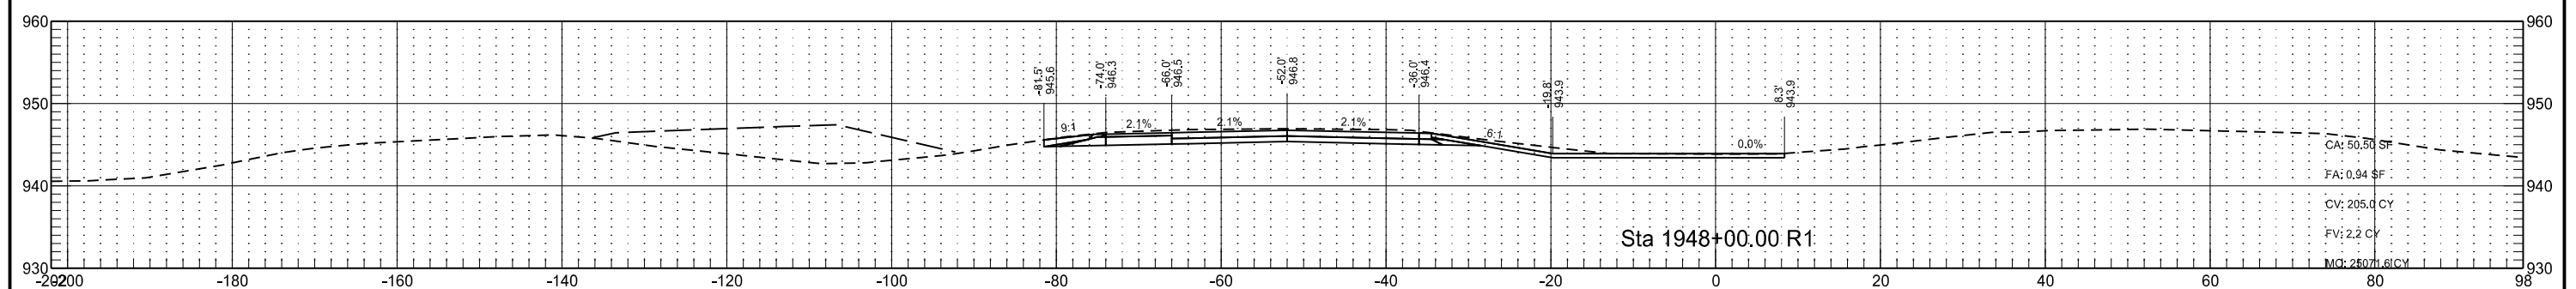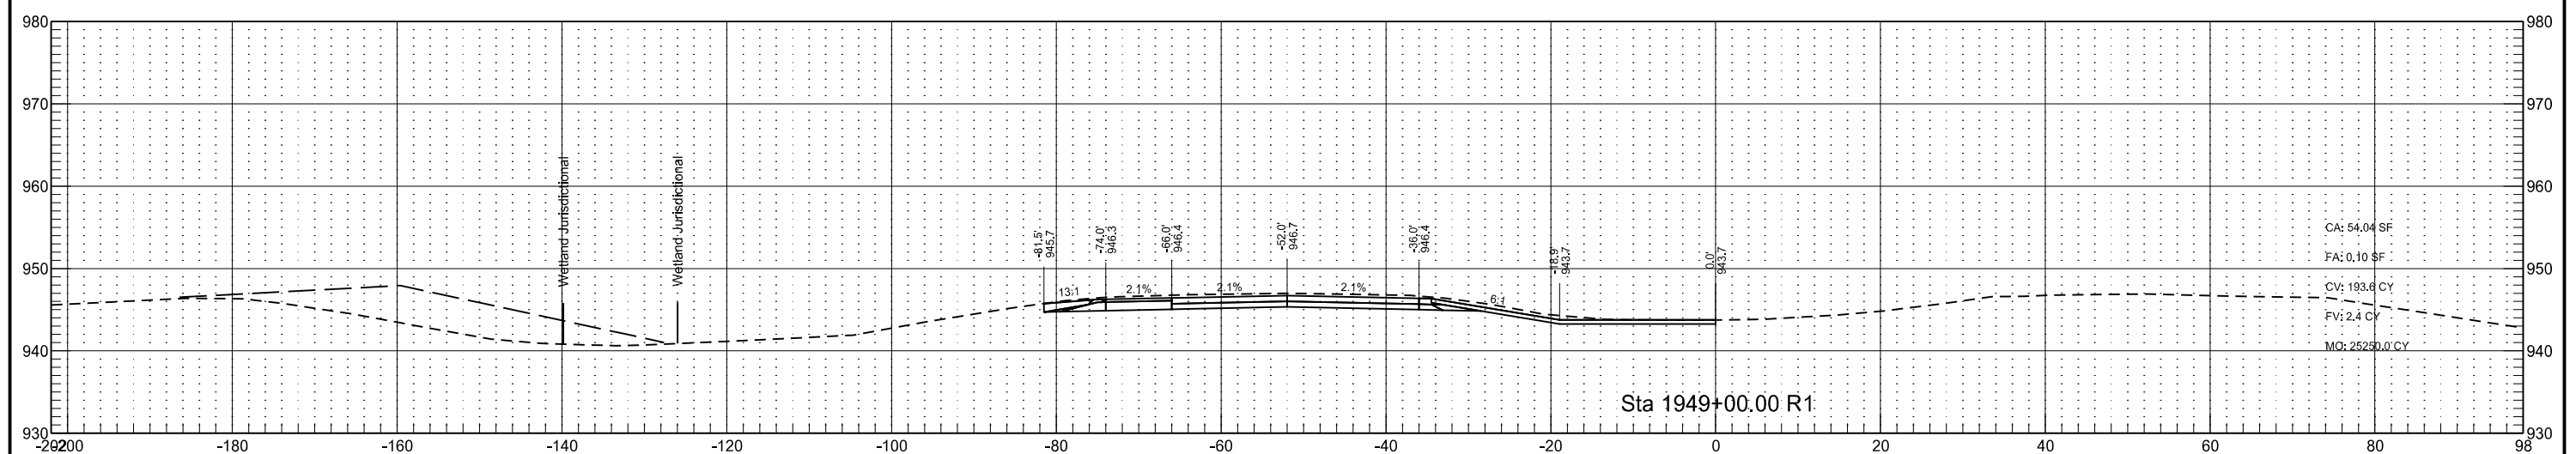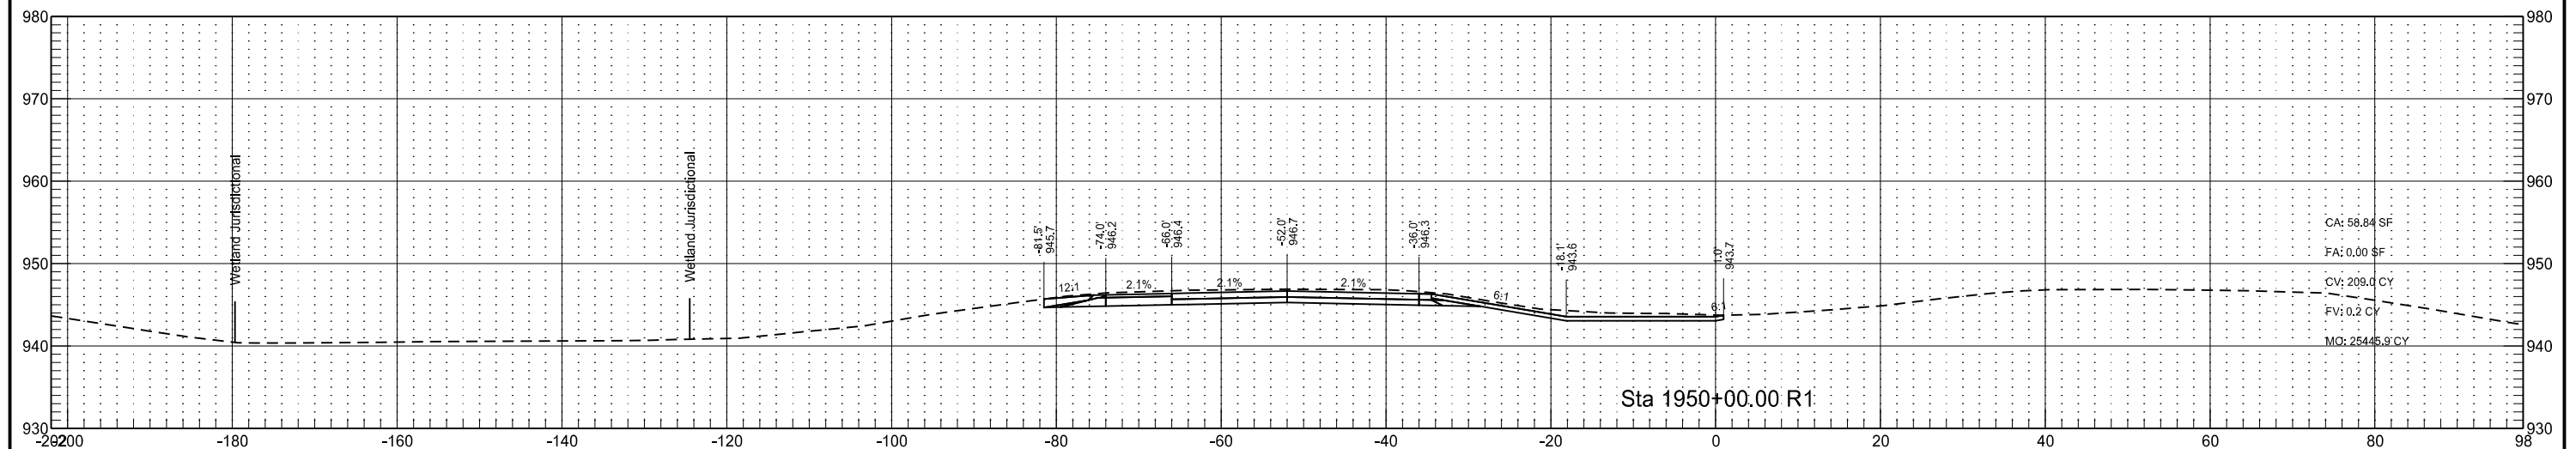




Interstate 29 - Southbound
(SCL29)

	STATE	PROJECT NO.	SECTION NO.	SHEET NO.
	ND	IM-8-029(170)033	200	84

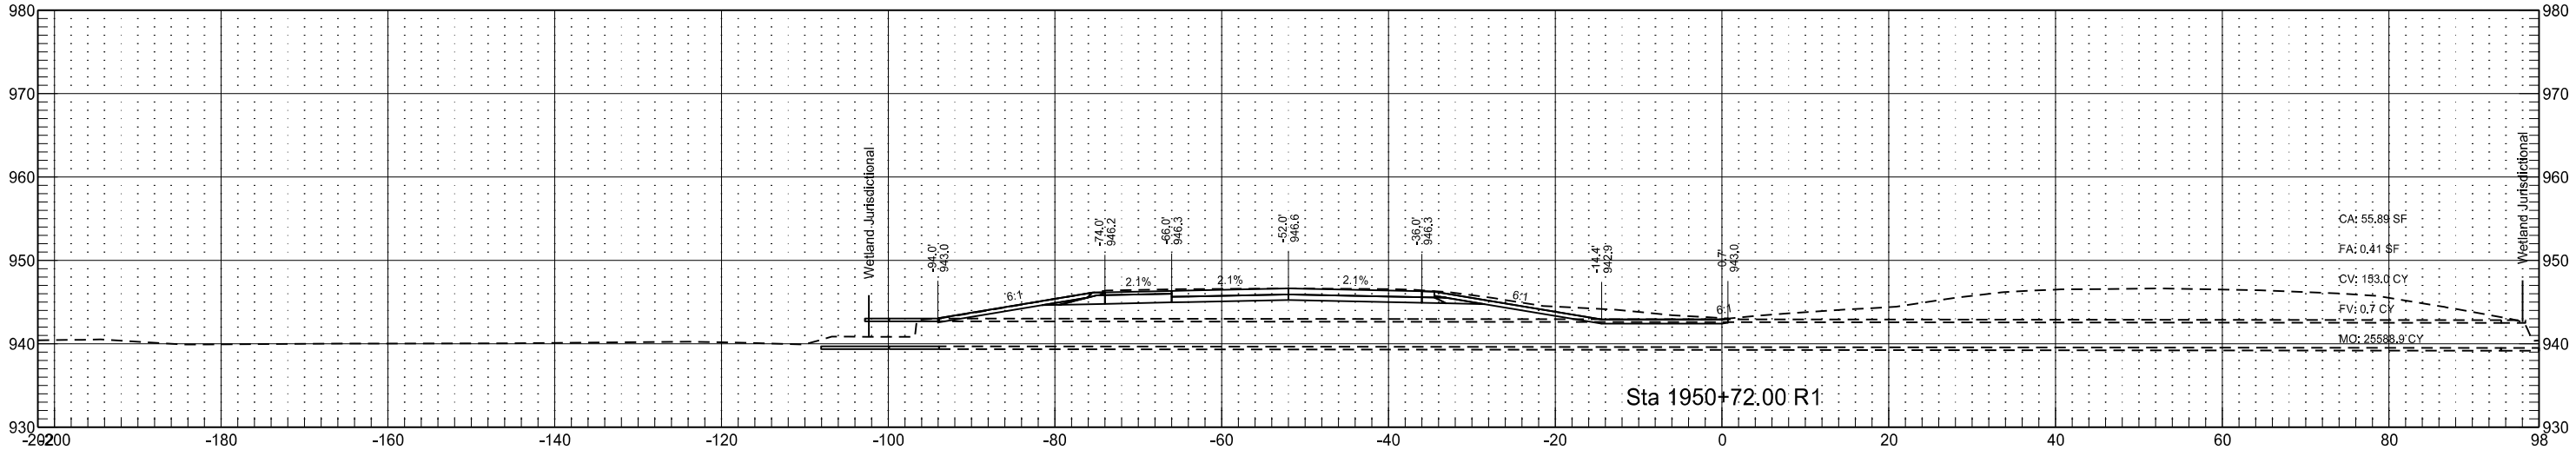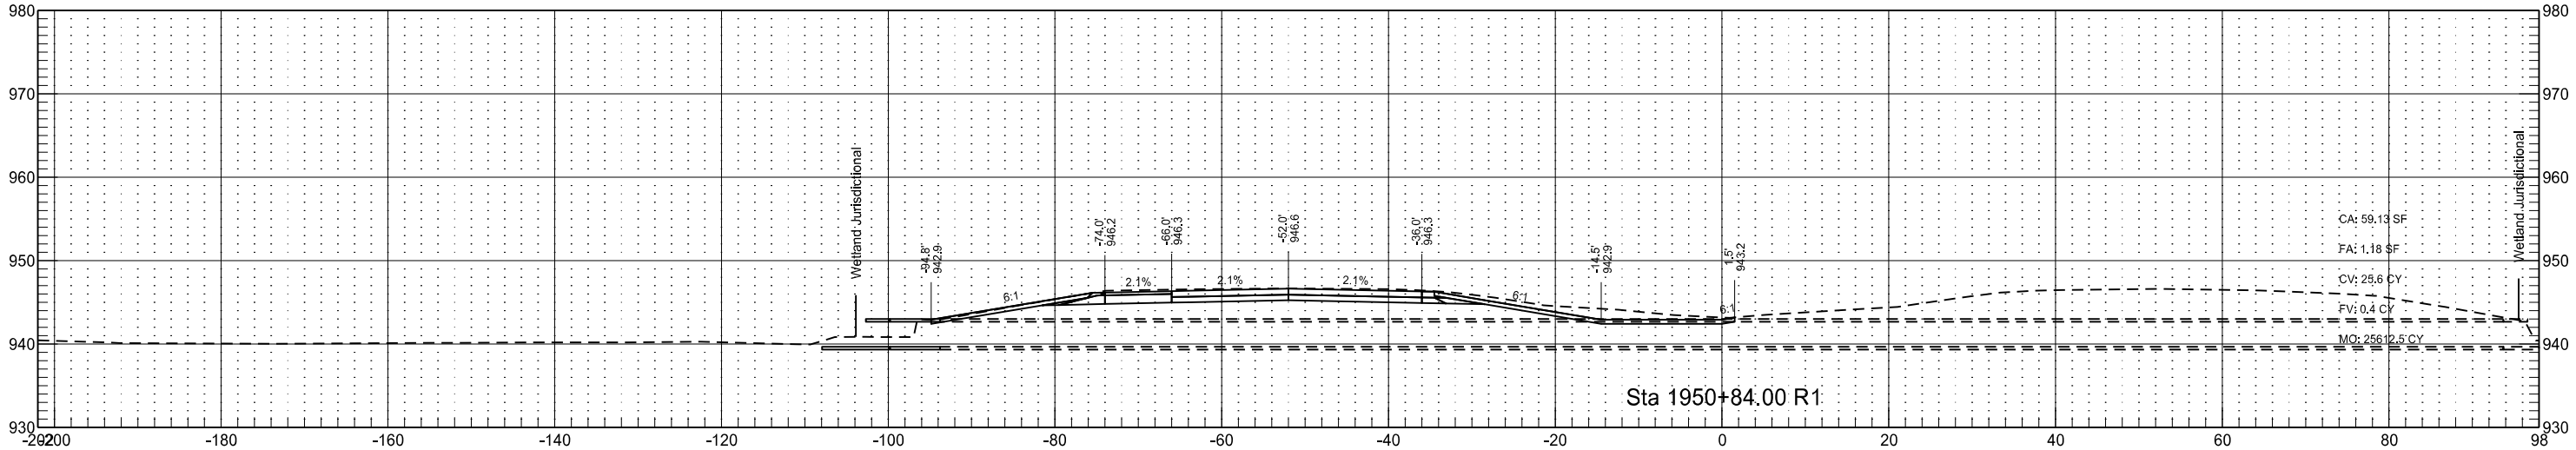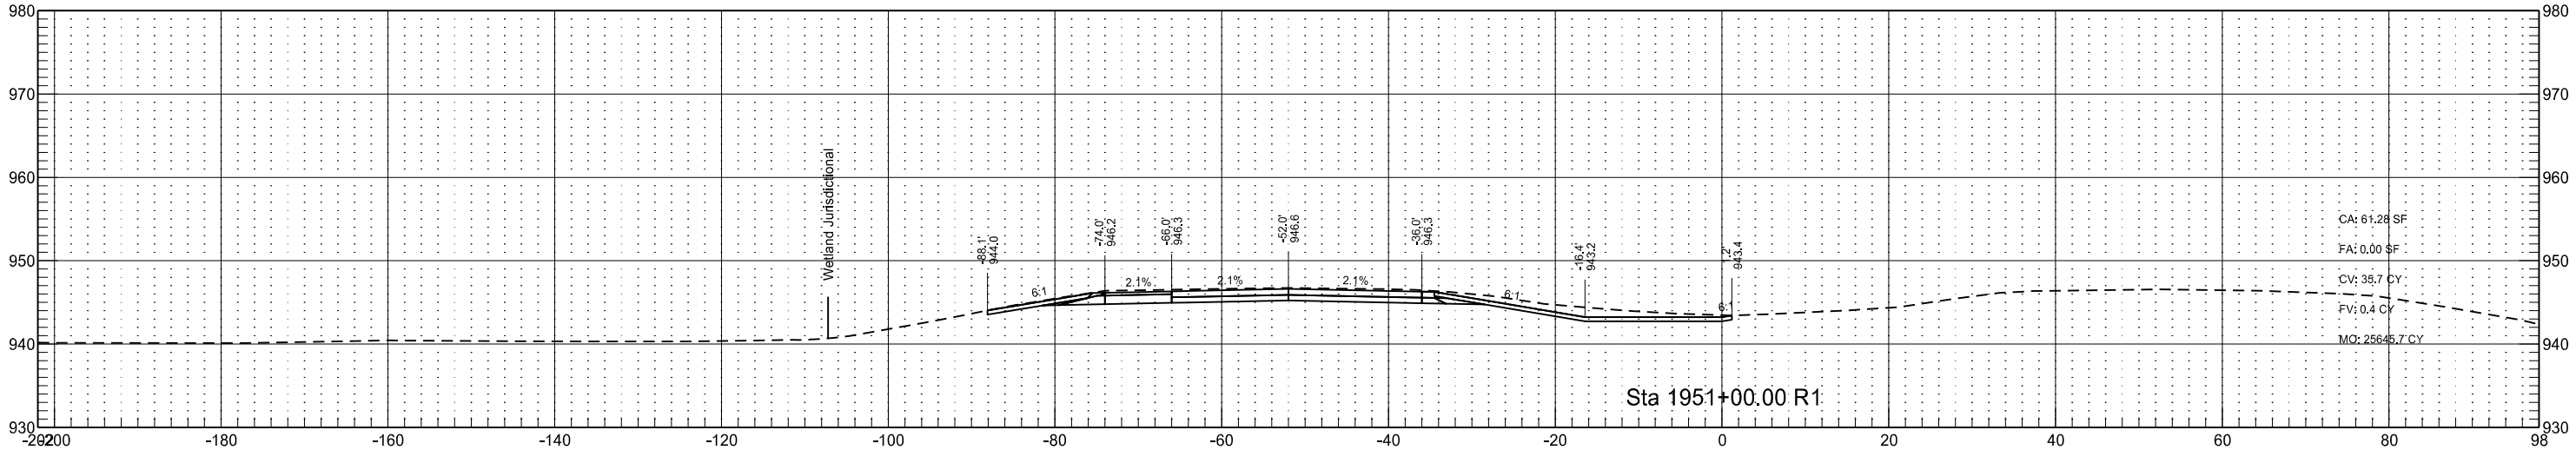

Interstate 29 - Southbound
(SCL29)

STATE	PROJECT NO.	SECTION NO.	SHEET NO.
ND	IM-8-029(170)033	200	85

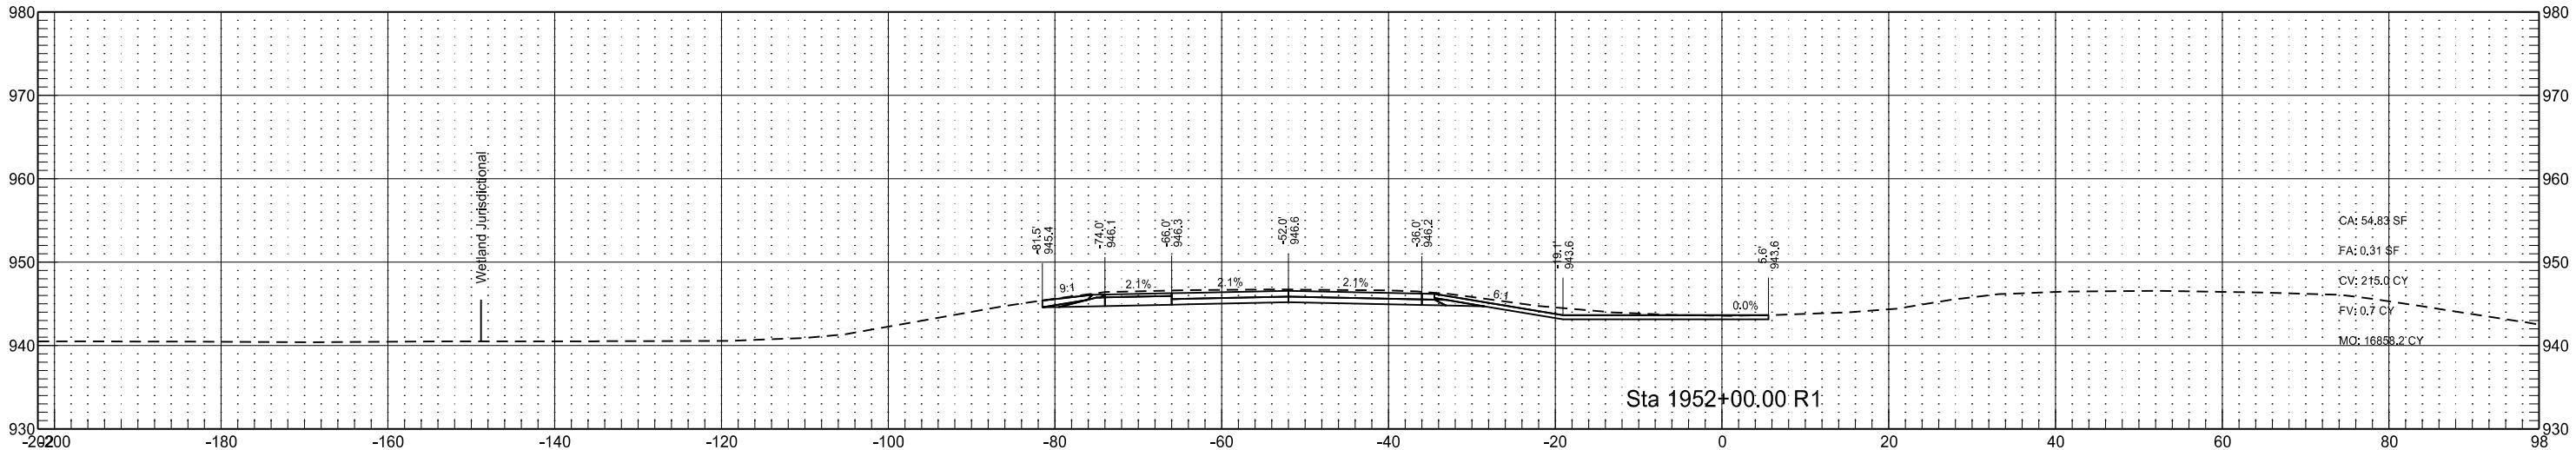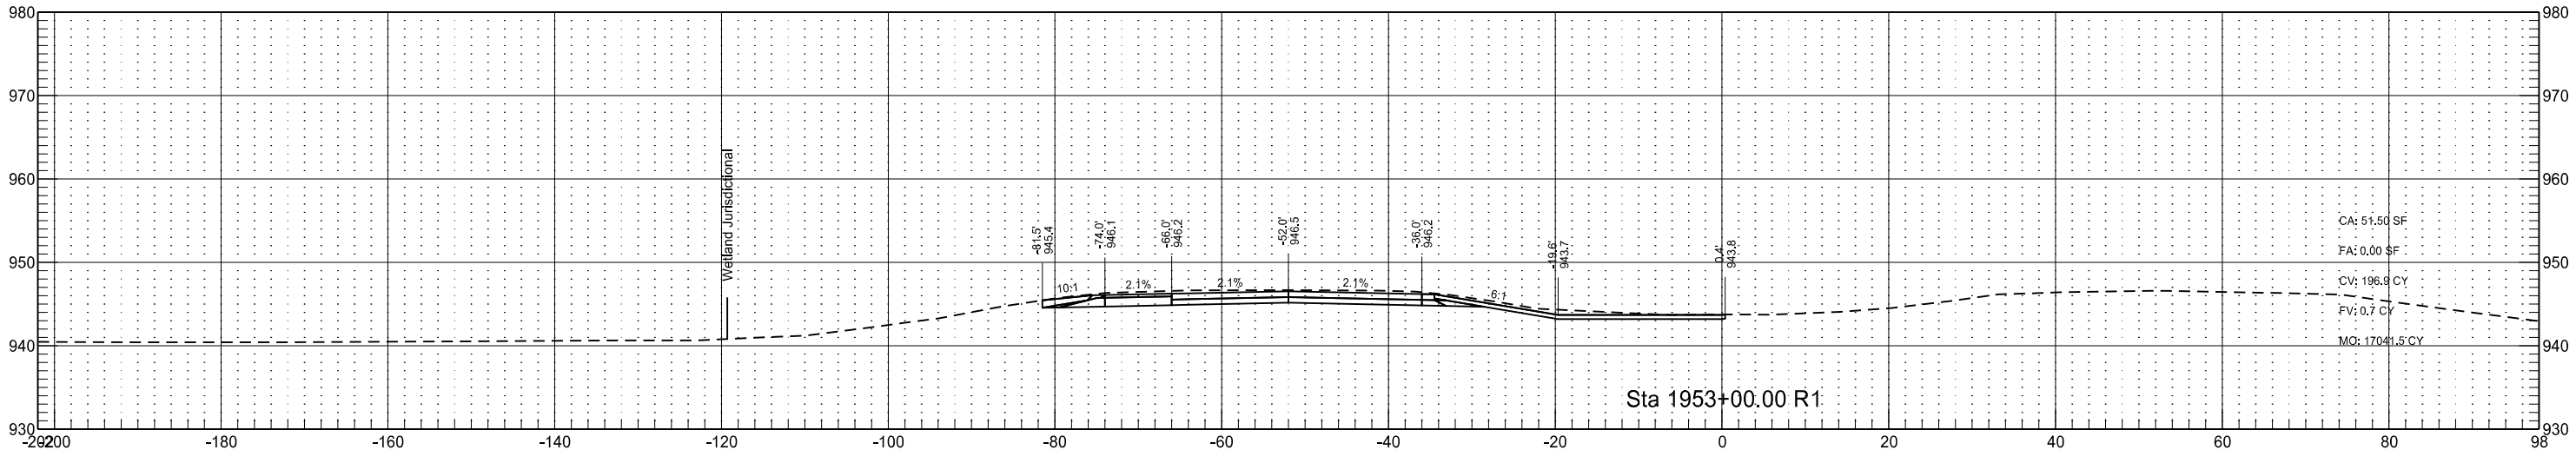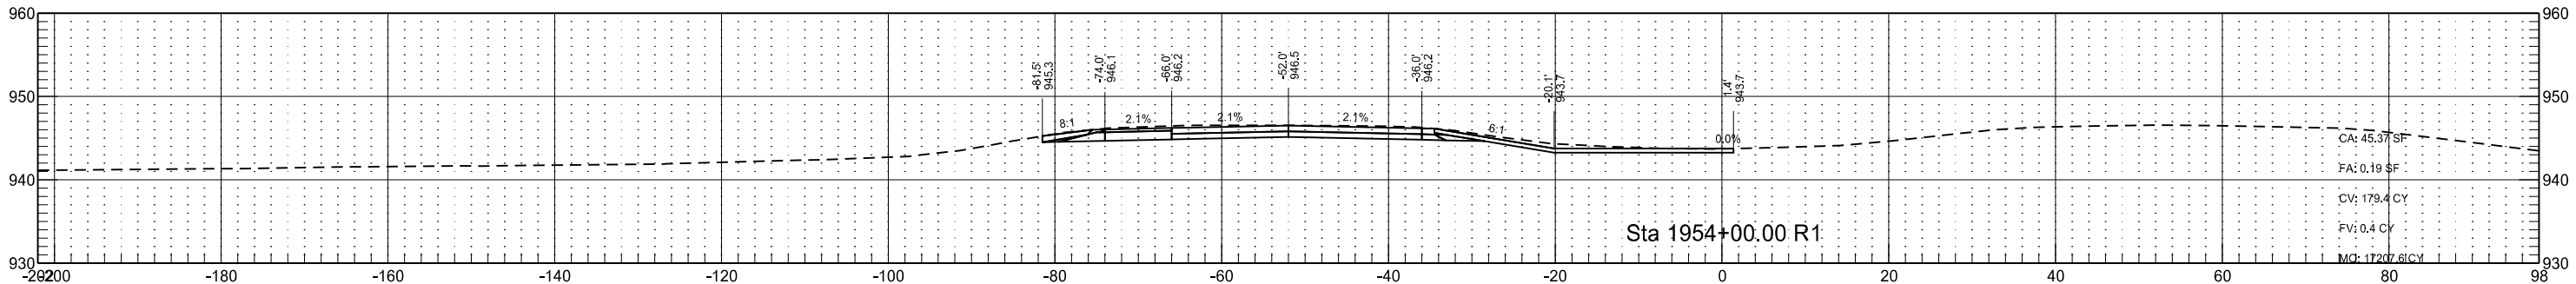

Interstate 29 - Southbound
(SCL29)

STATE

PROJECT NO.

SECTION NO.




SHEET NO.

ND

IM-8-029(170)033

200

86

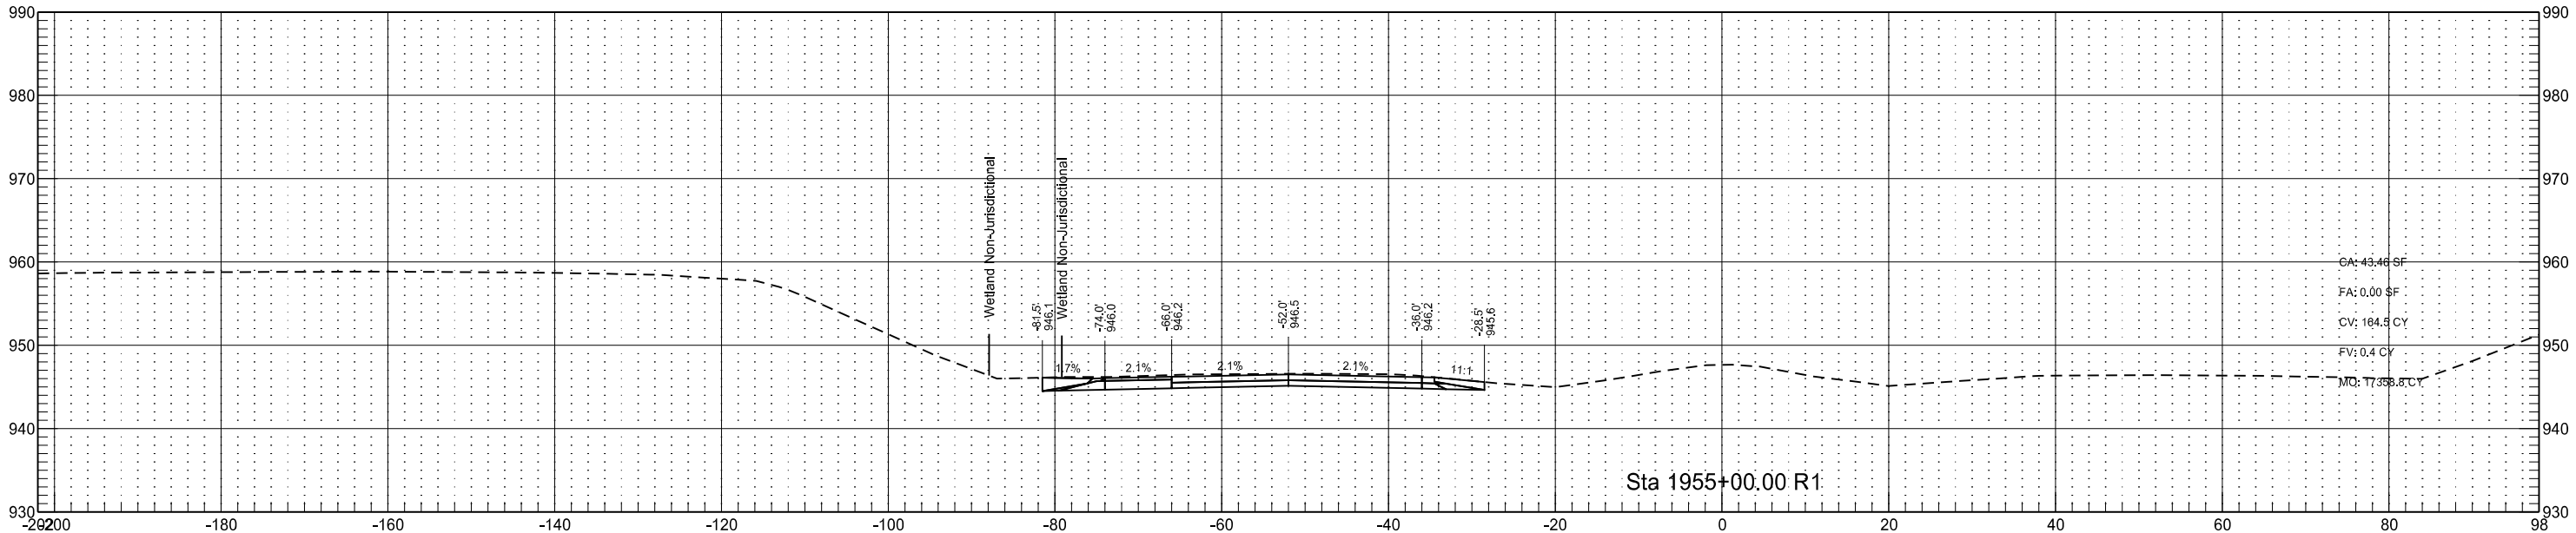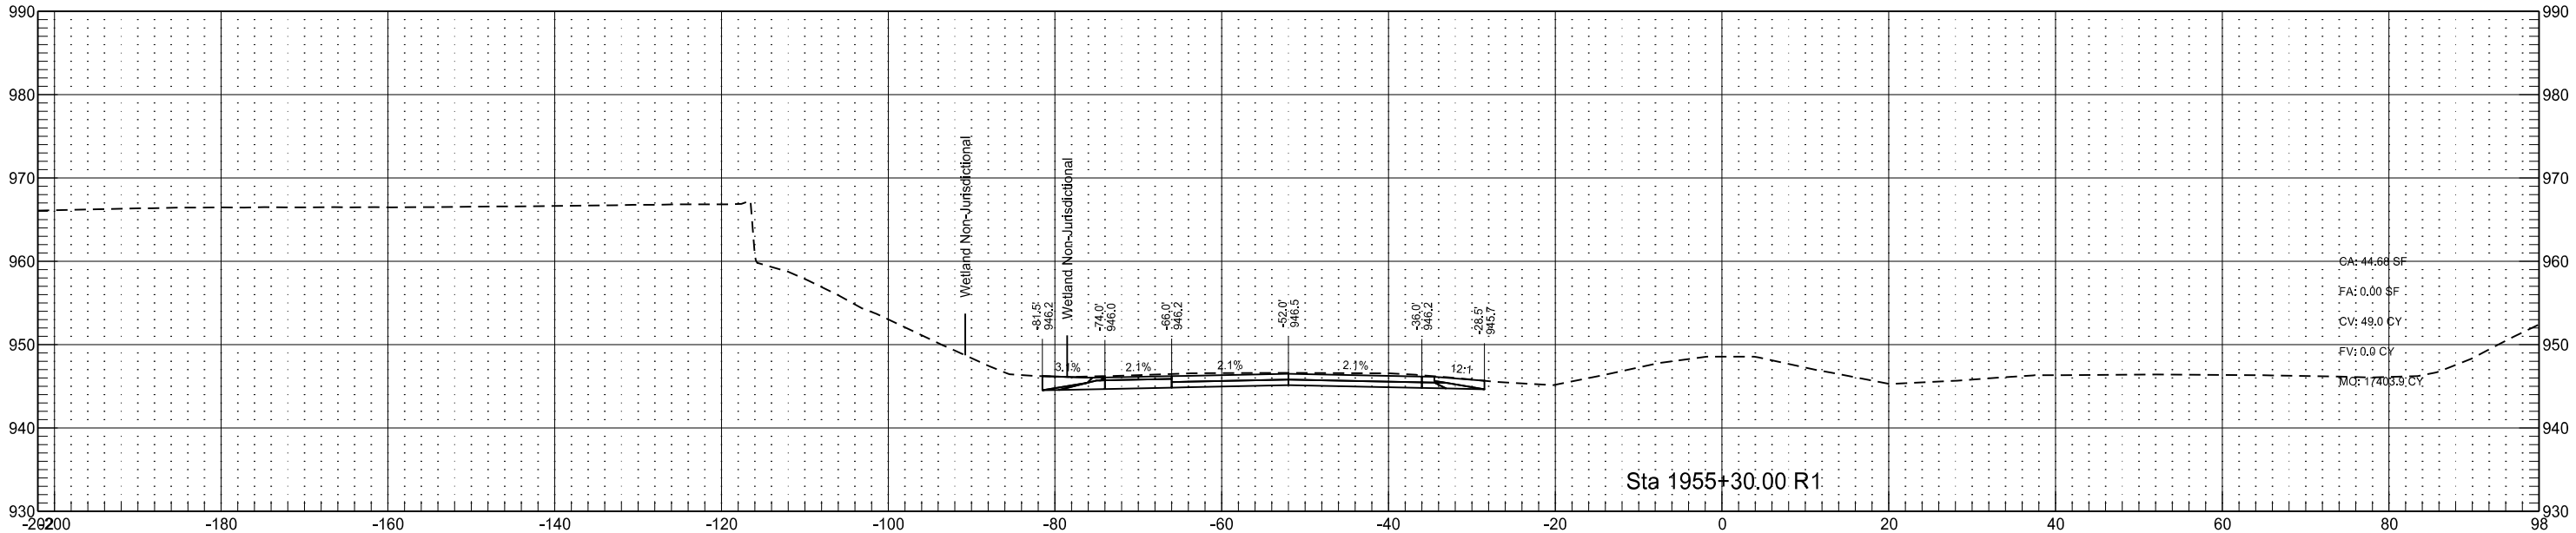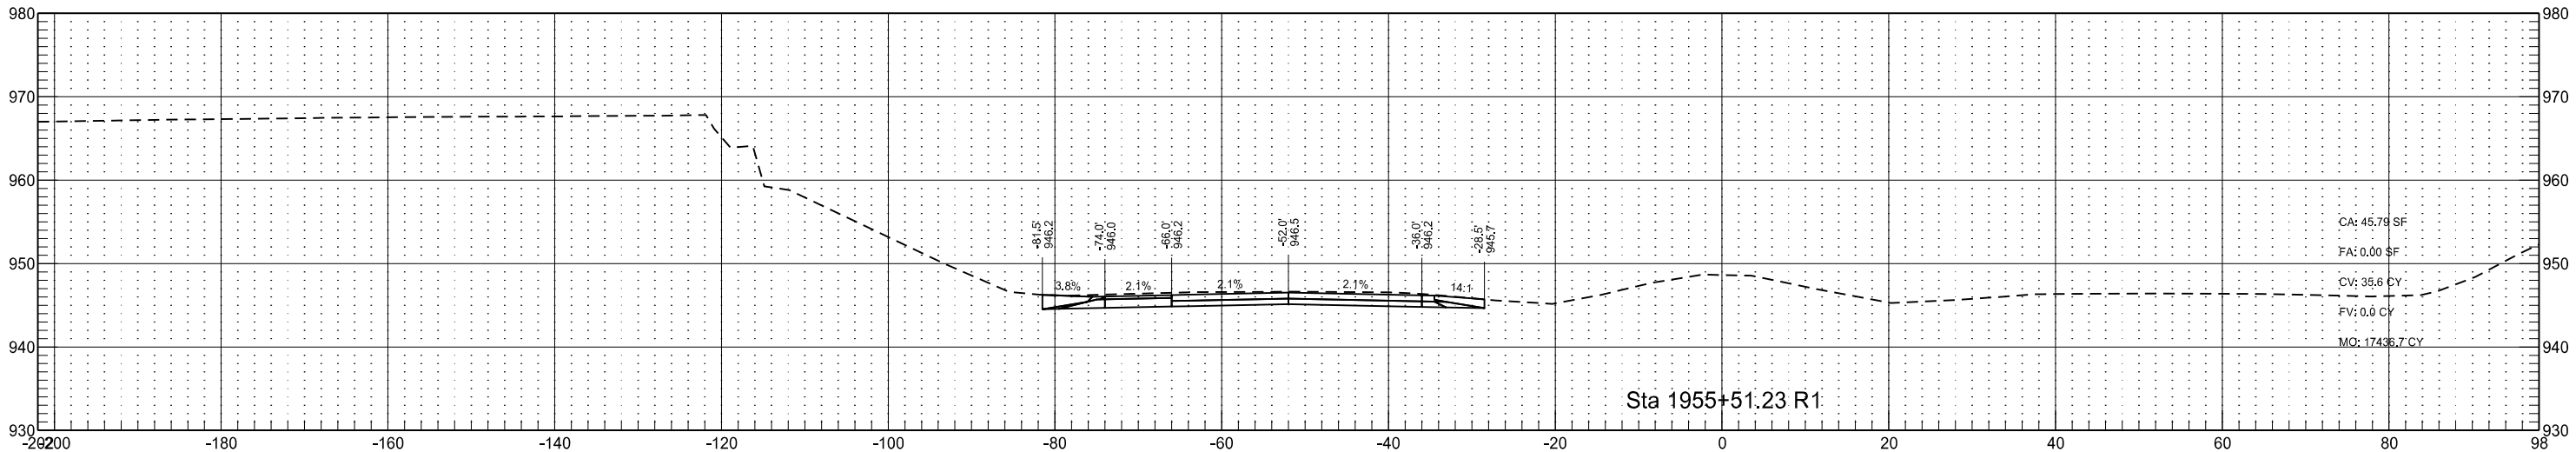

Interstate 29 - Southbound
(SCL29)

STATE

PROJECT NO.

SECTION
NO.





SHEET
NO.

ND

IM-8-029(170)033




200

87

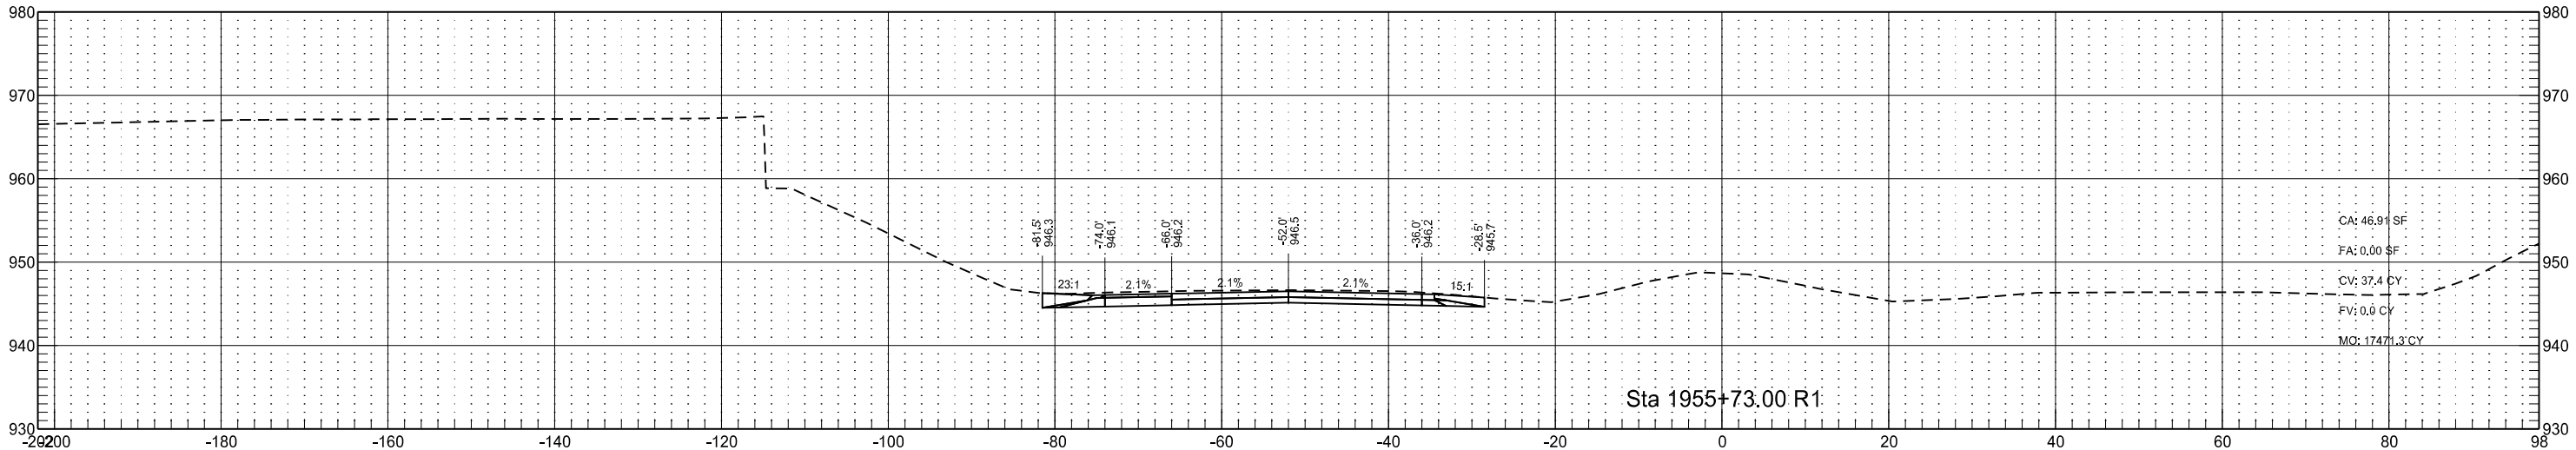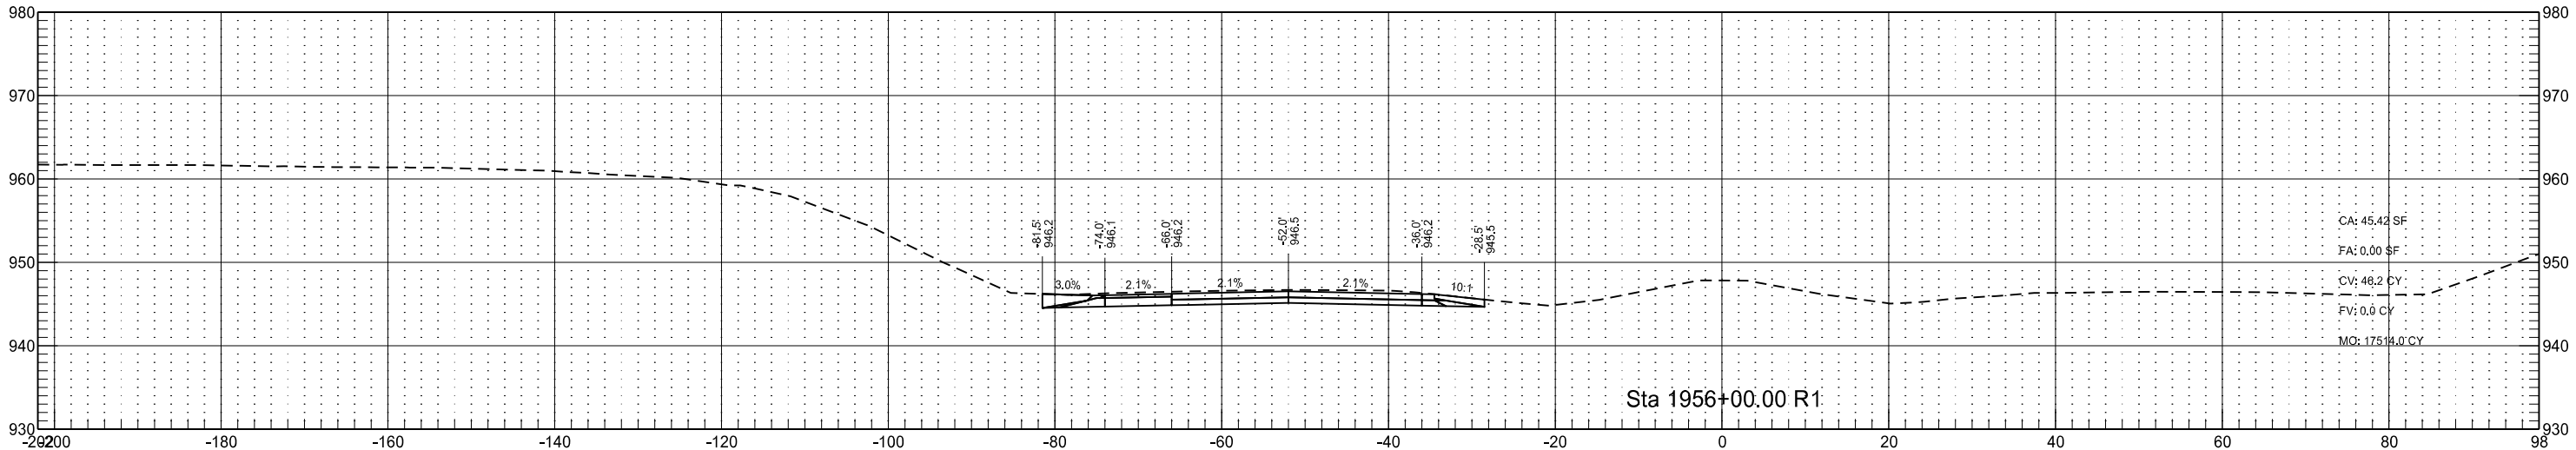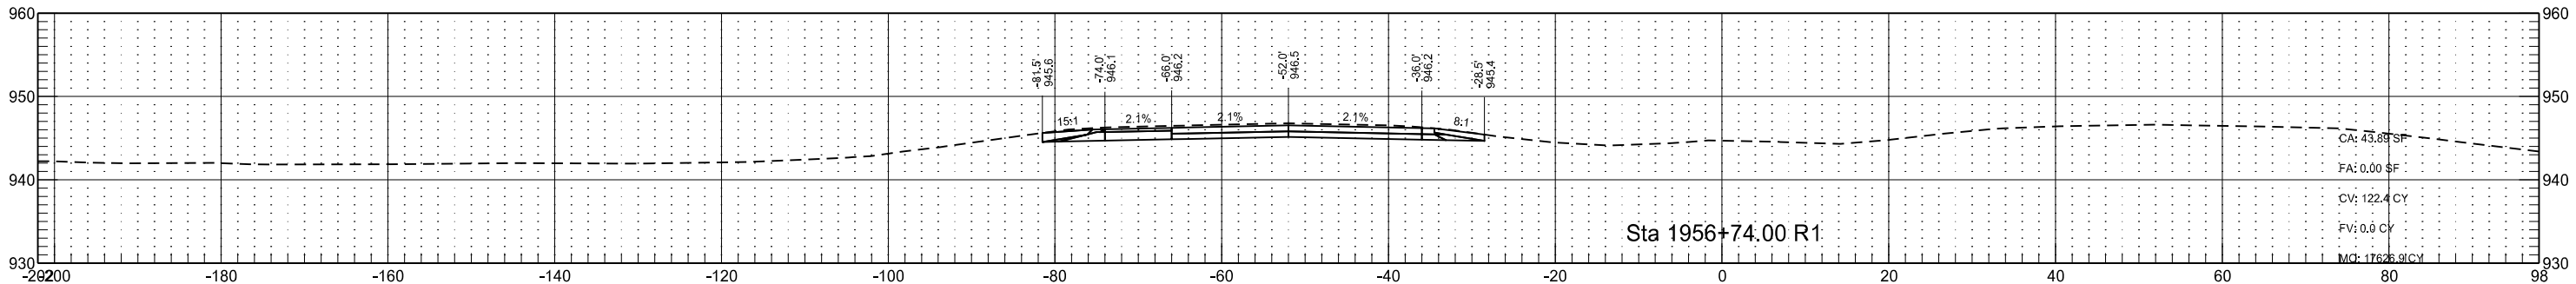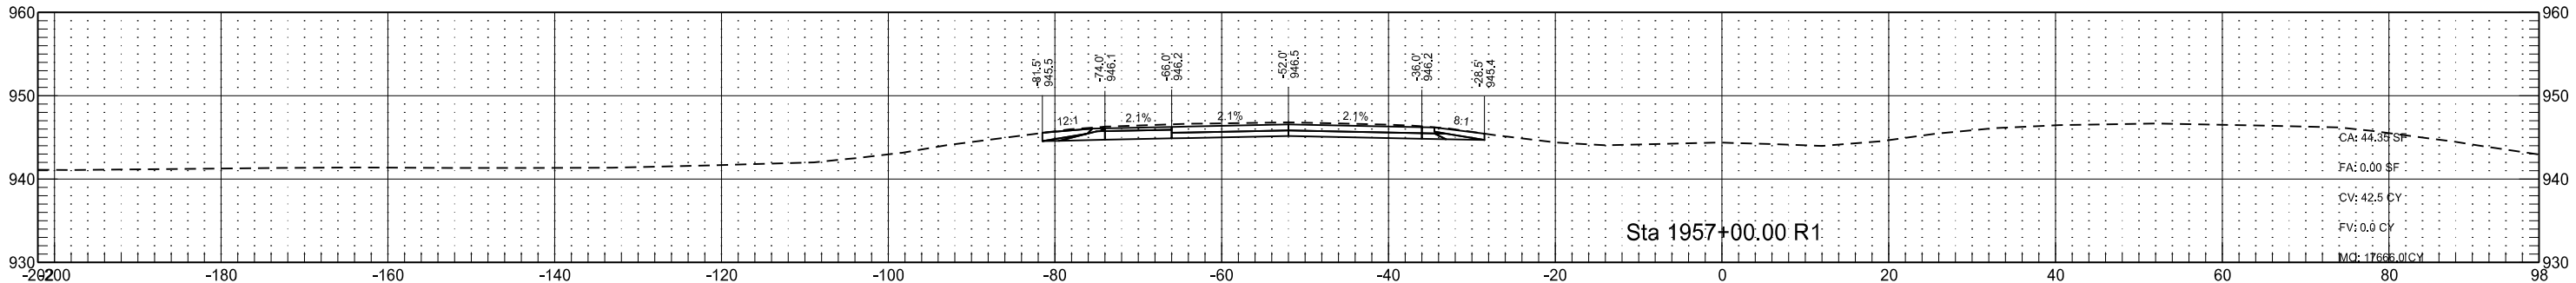

Interstate 29 - Southbound
(SCL29)

STATE	PROJECT NO.	SECTION NO.	SHEET NO.
ND	IM-8-029(170)033	200	88

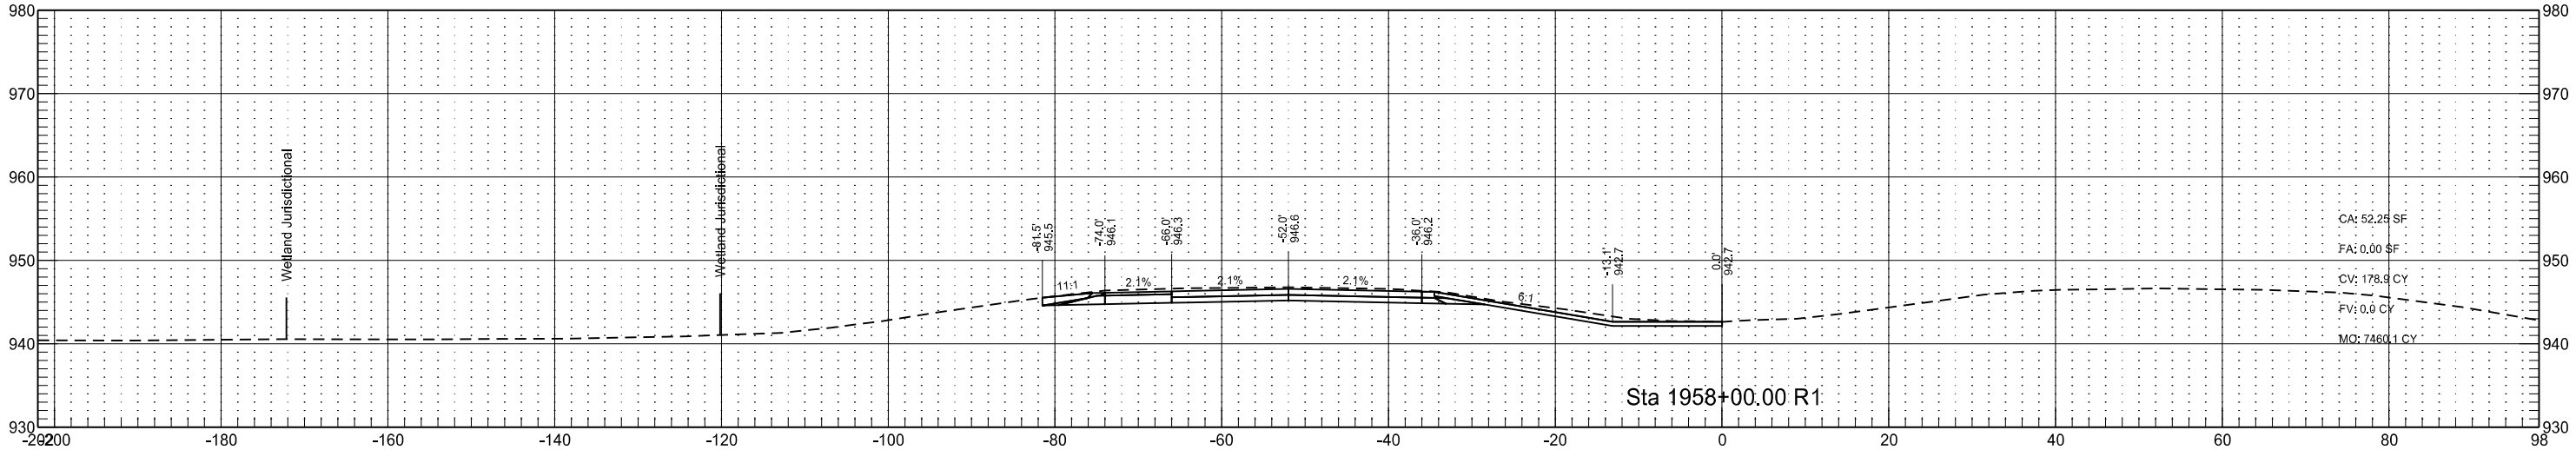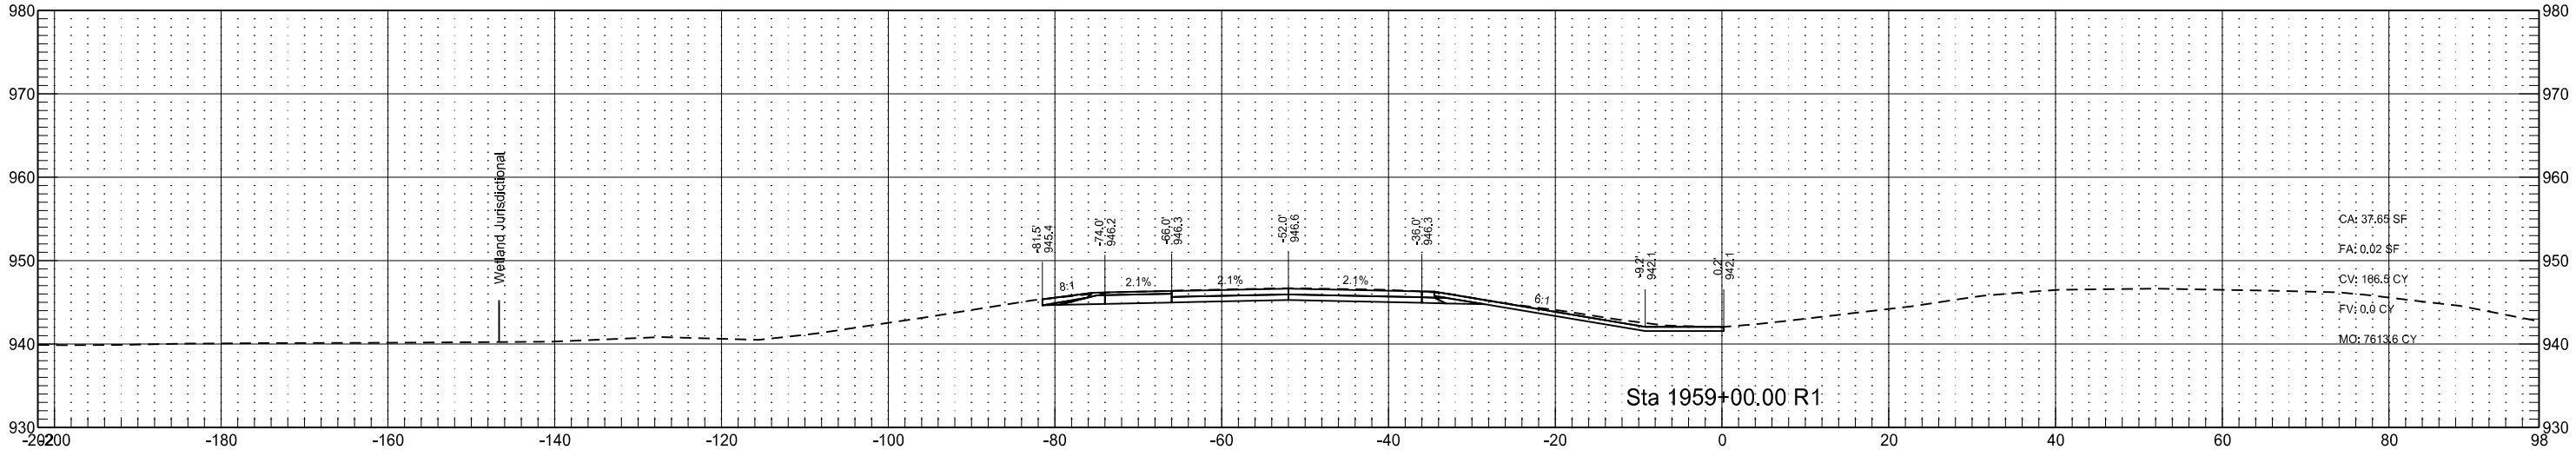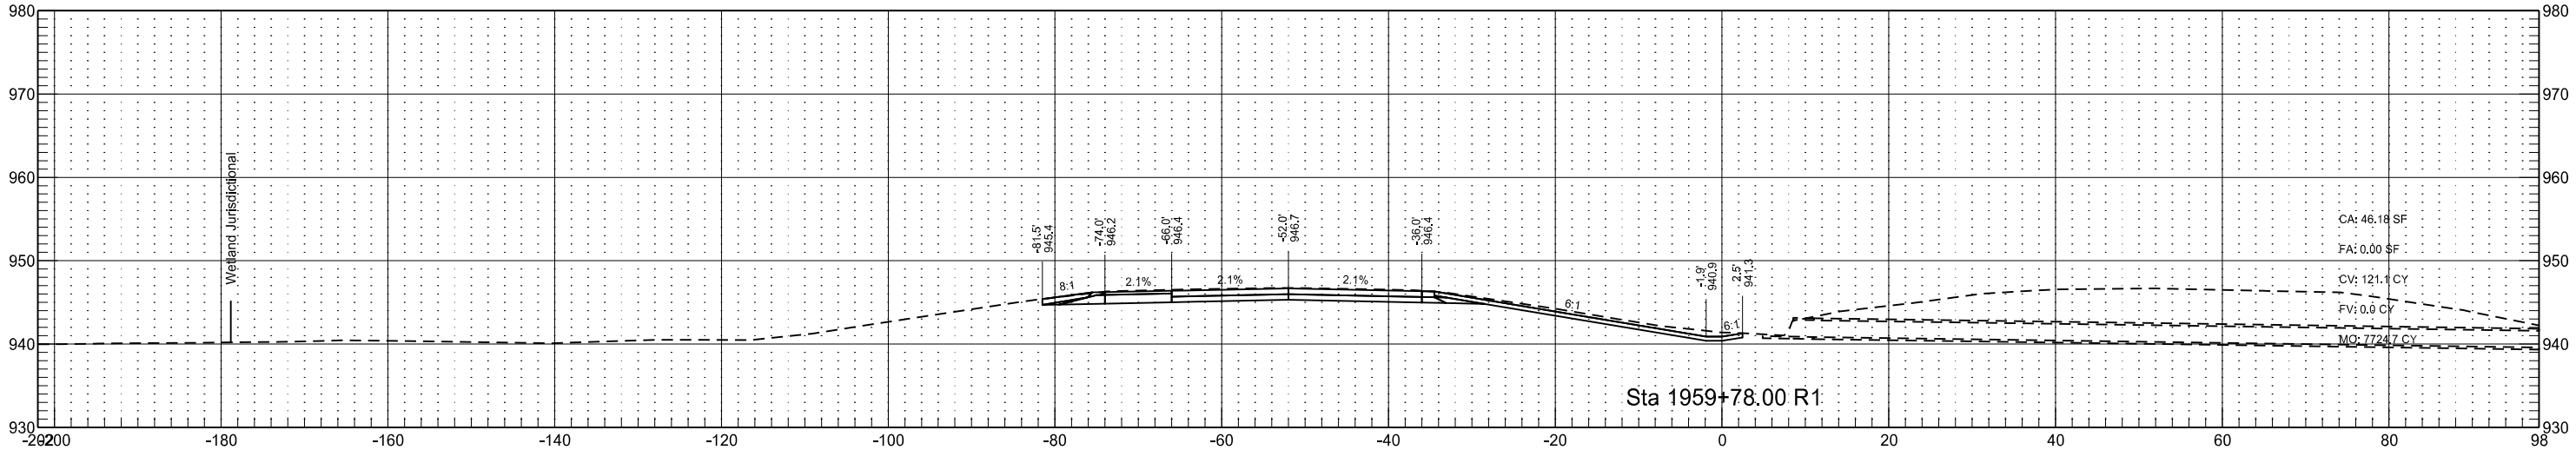

Interstate 29 - Southbound
(SCL29)

STATE

PROJECT NO.

SECTION
NO.




SHEET
NO.

ND

IM-8-029(170)033




200

89

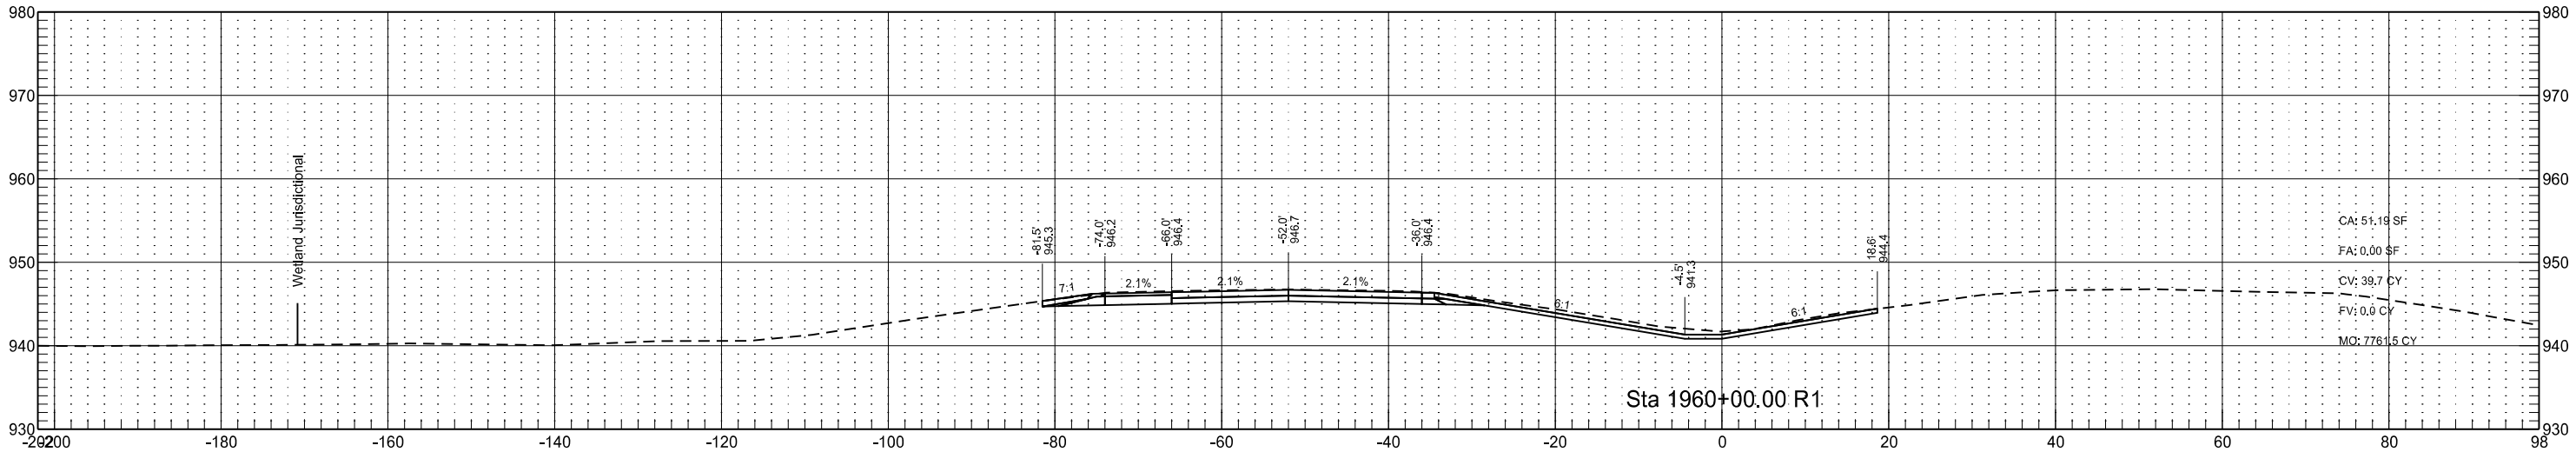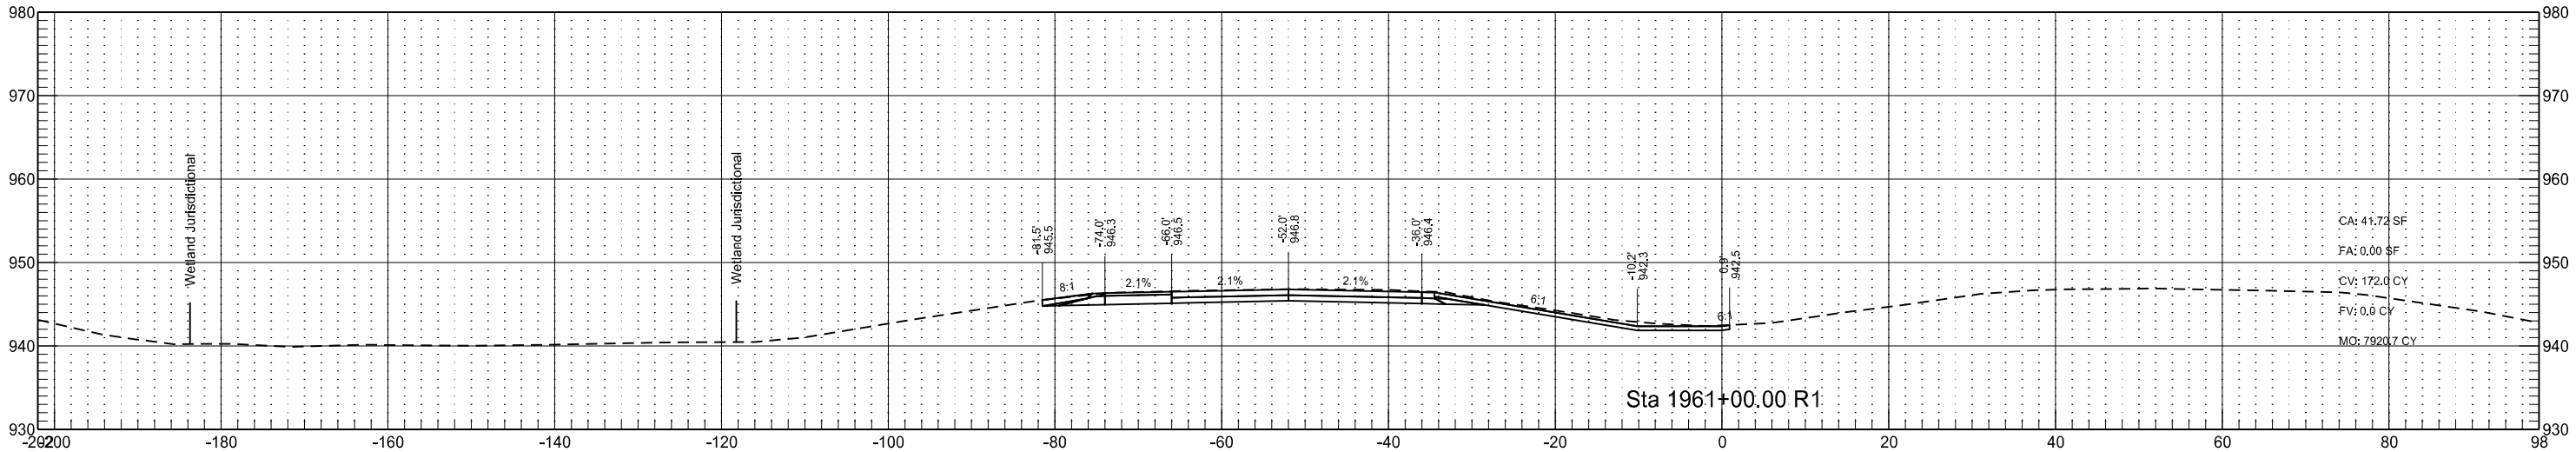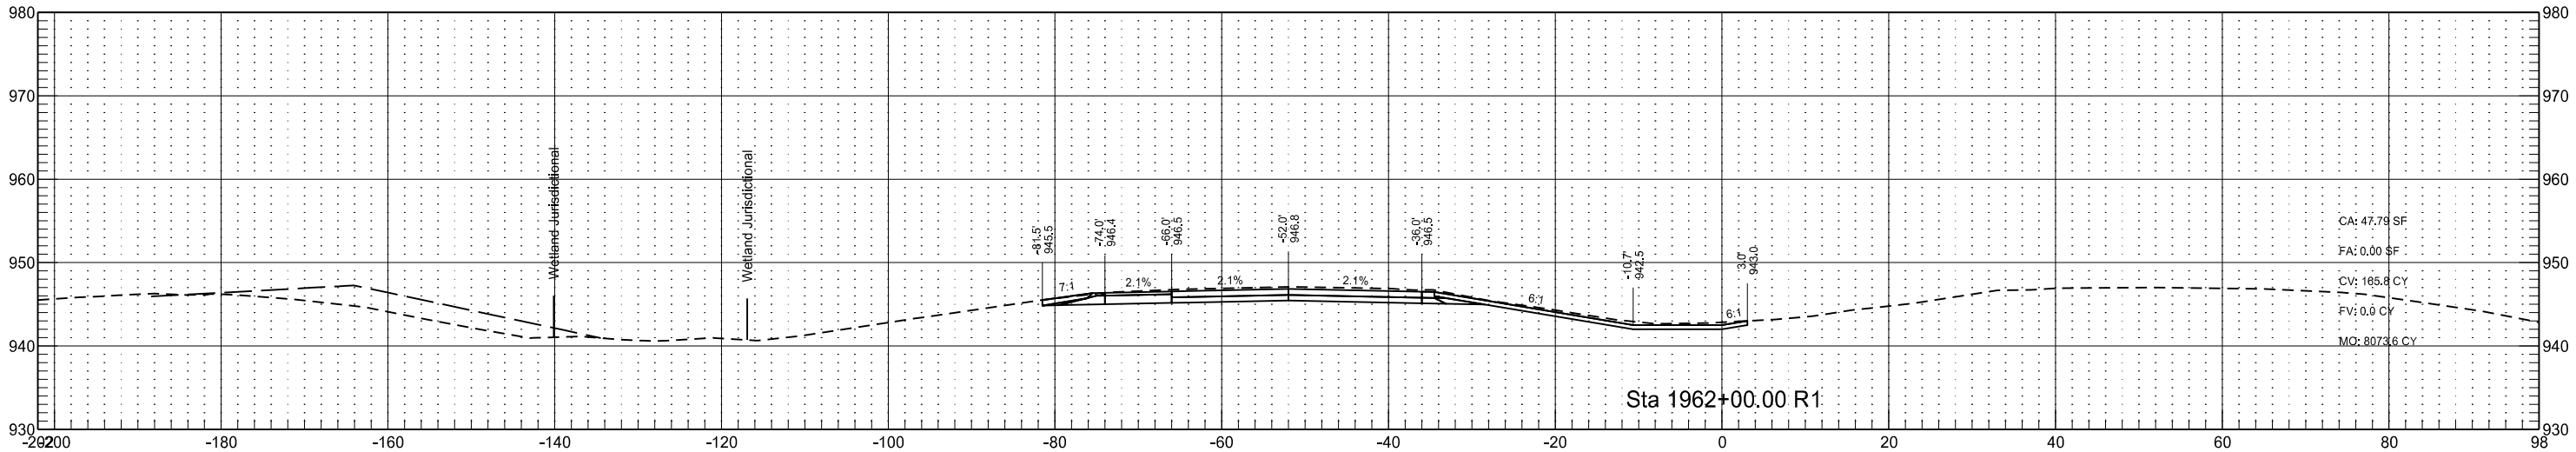




Interstate 29 - Southbound
(SCL29)

	STATE	PROJECT NO.	SECTION NO.	SHEET NO.
	ND	IM-8-029(170)033	200	90

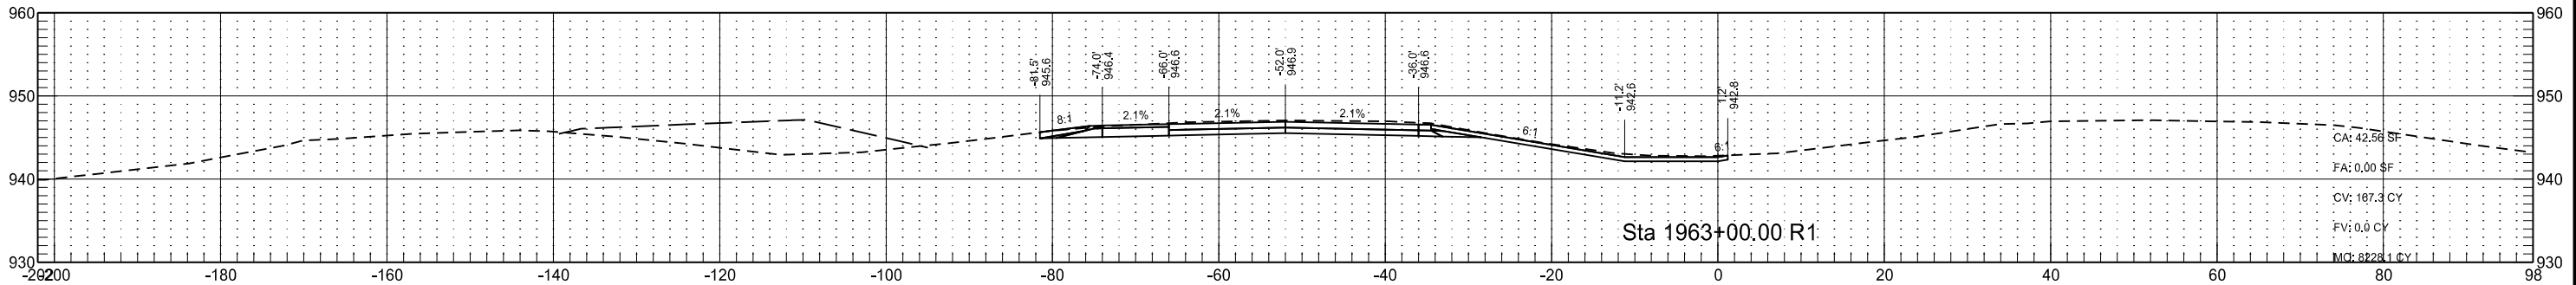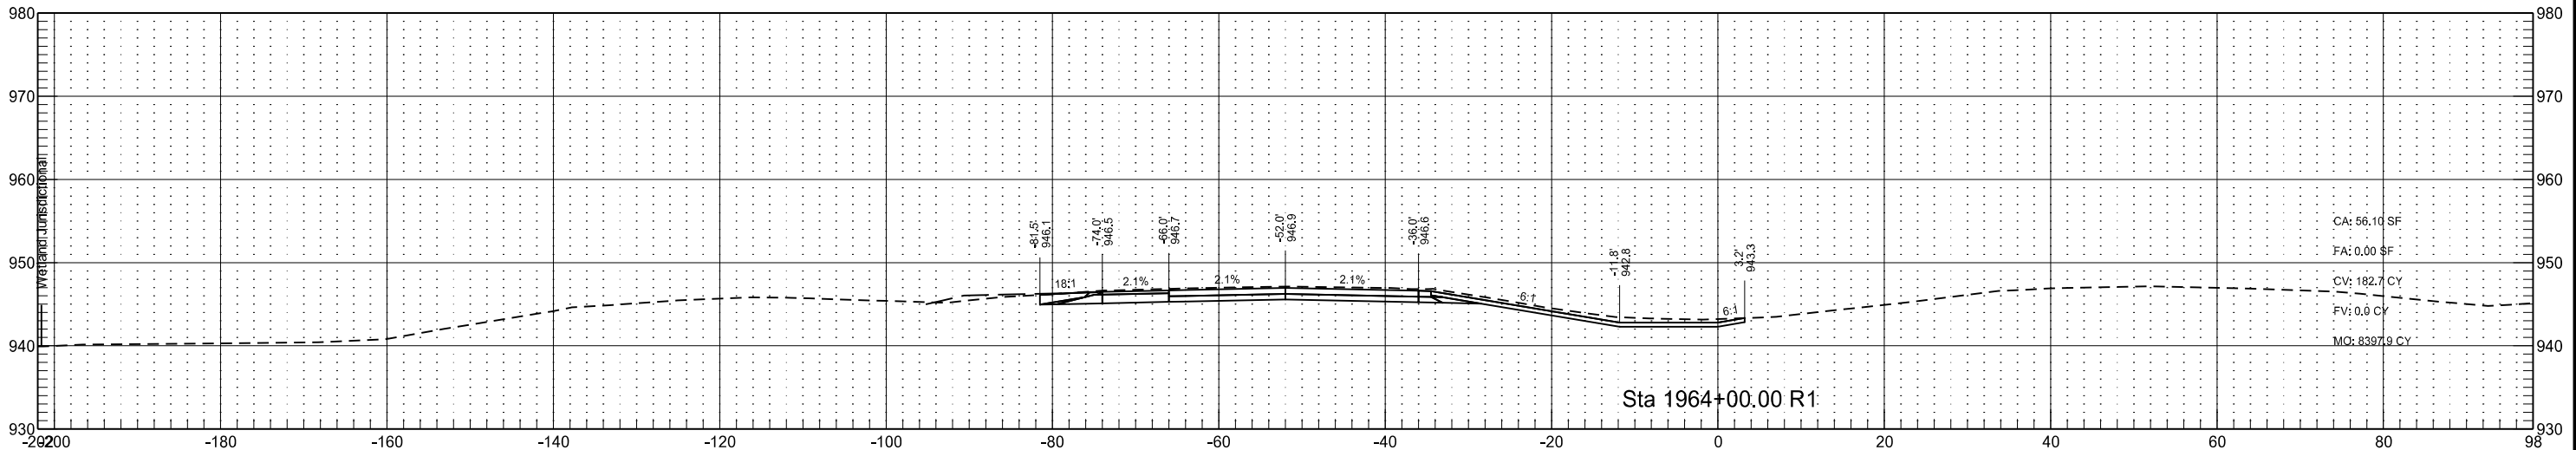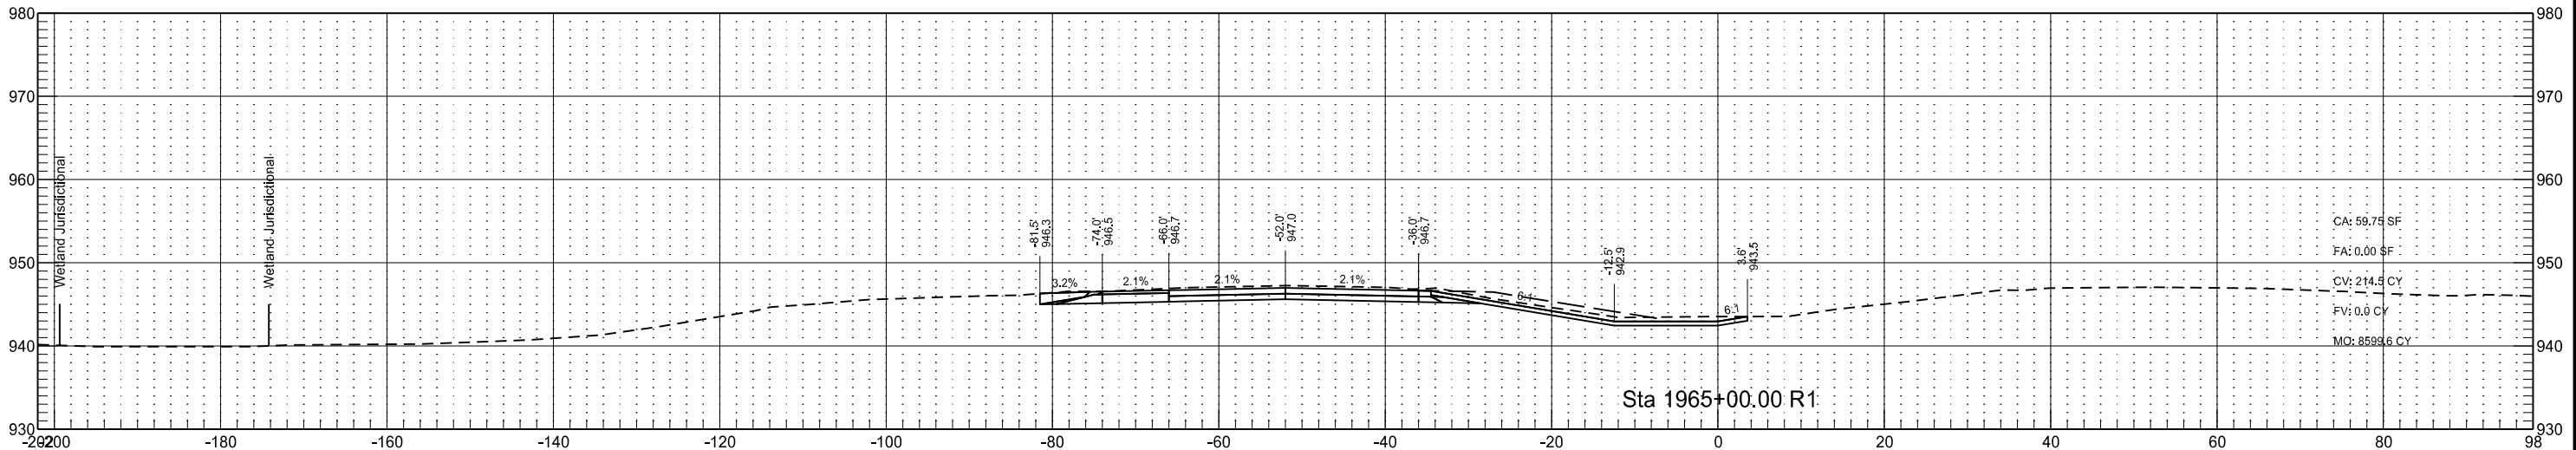




Interstate 29 - Southbound
(SCL29)

	STATE	PROJECT NO.	SECTION NO.	SHEET NO.
	ND	IM-8-029(170)033	200	91

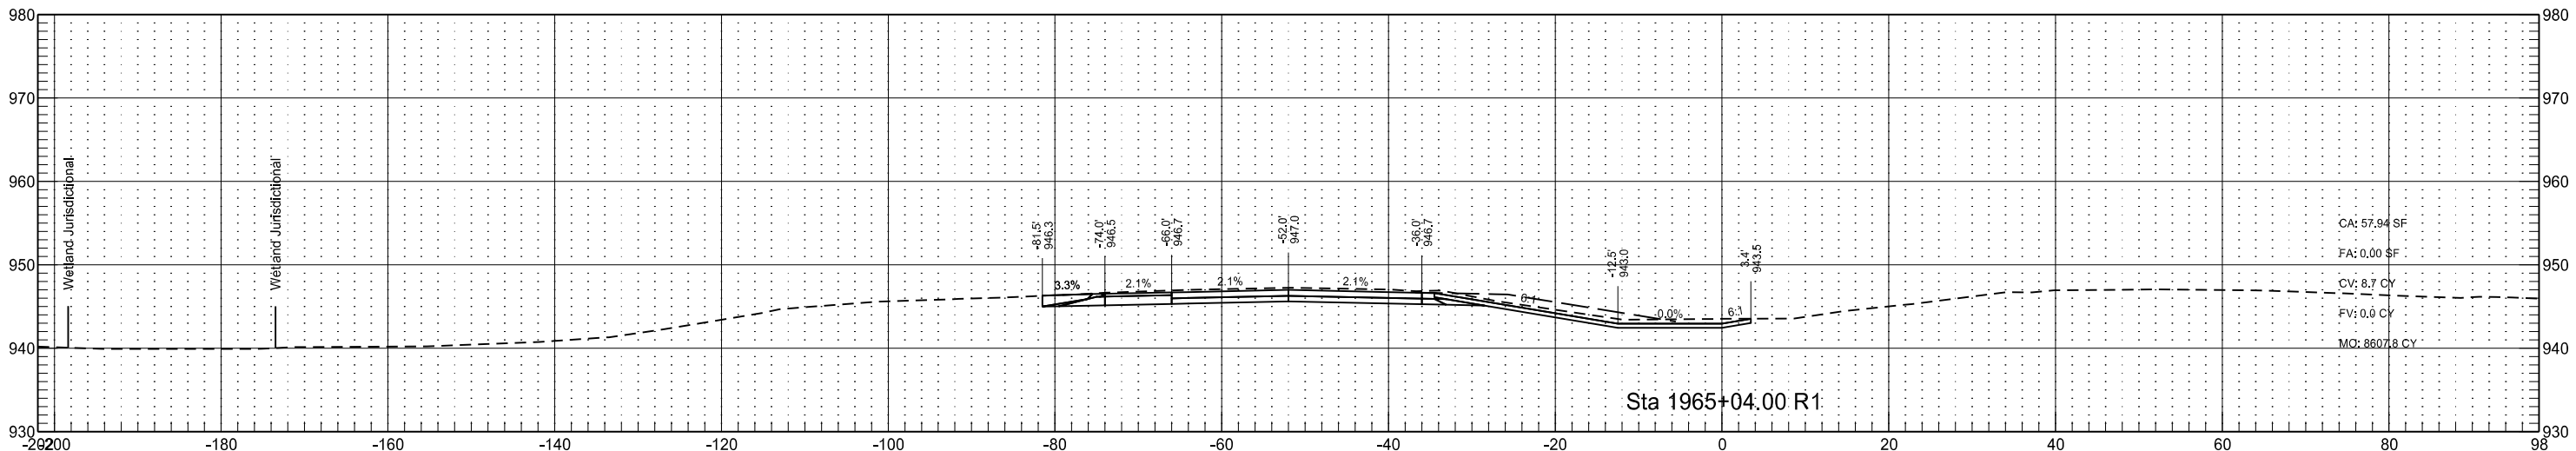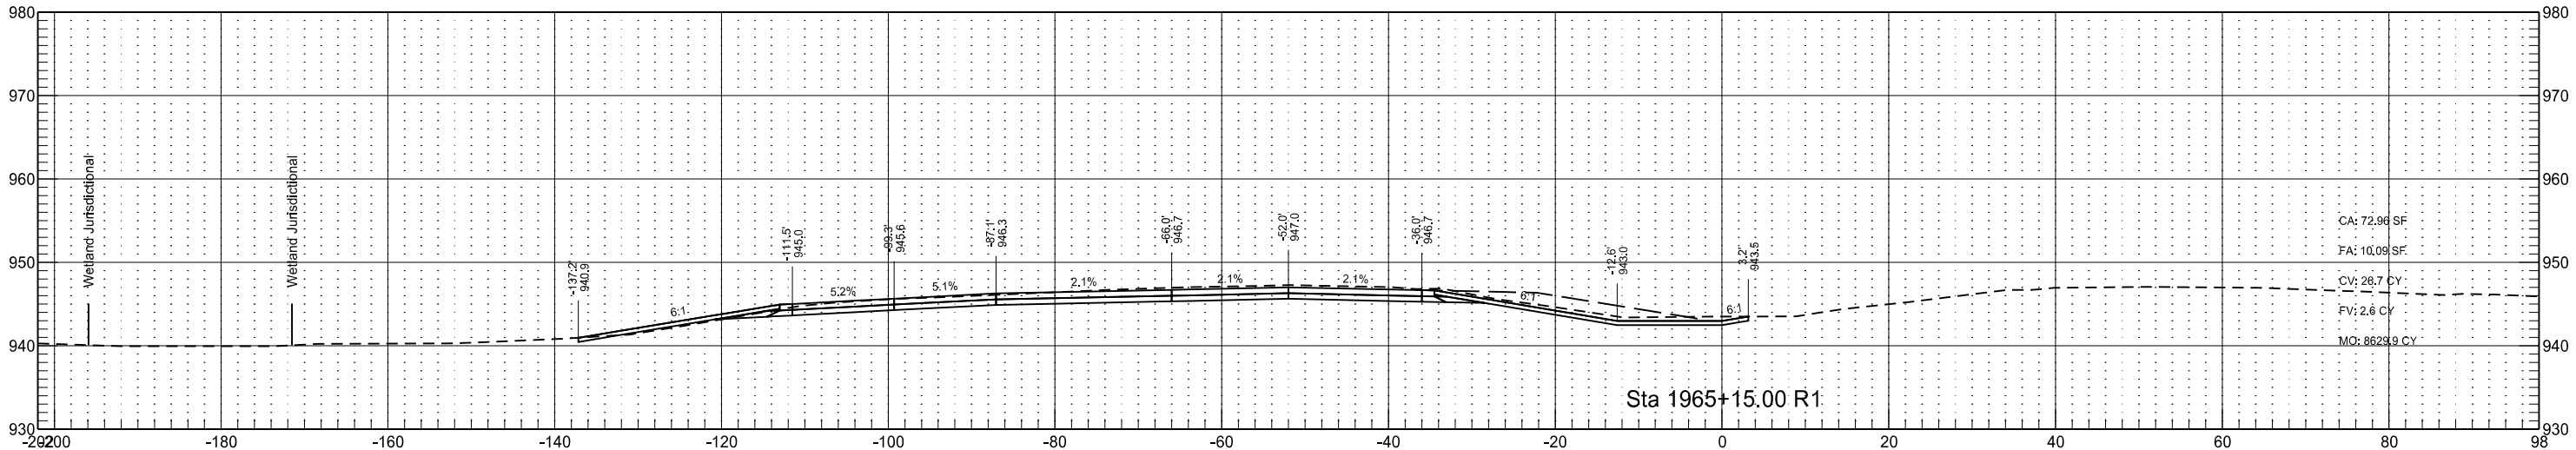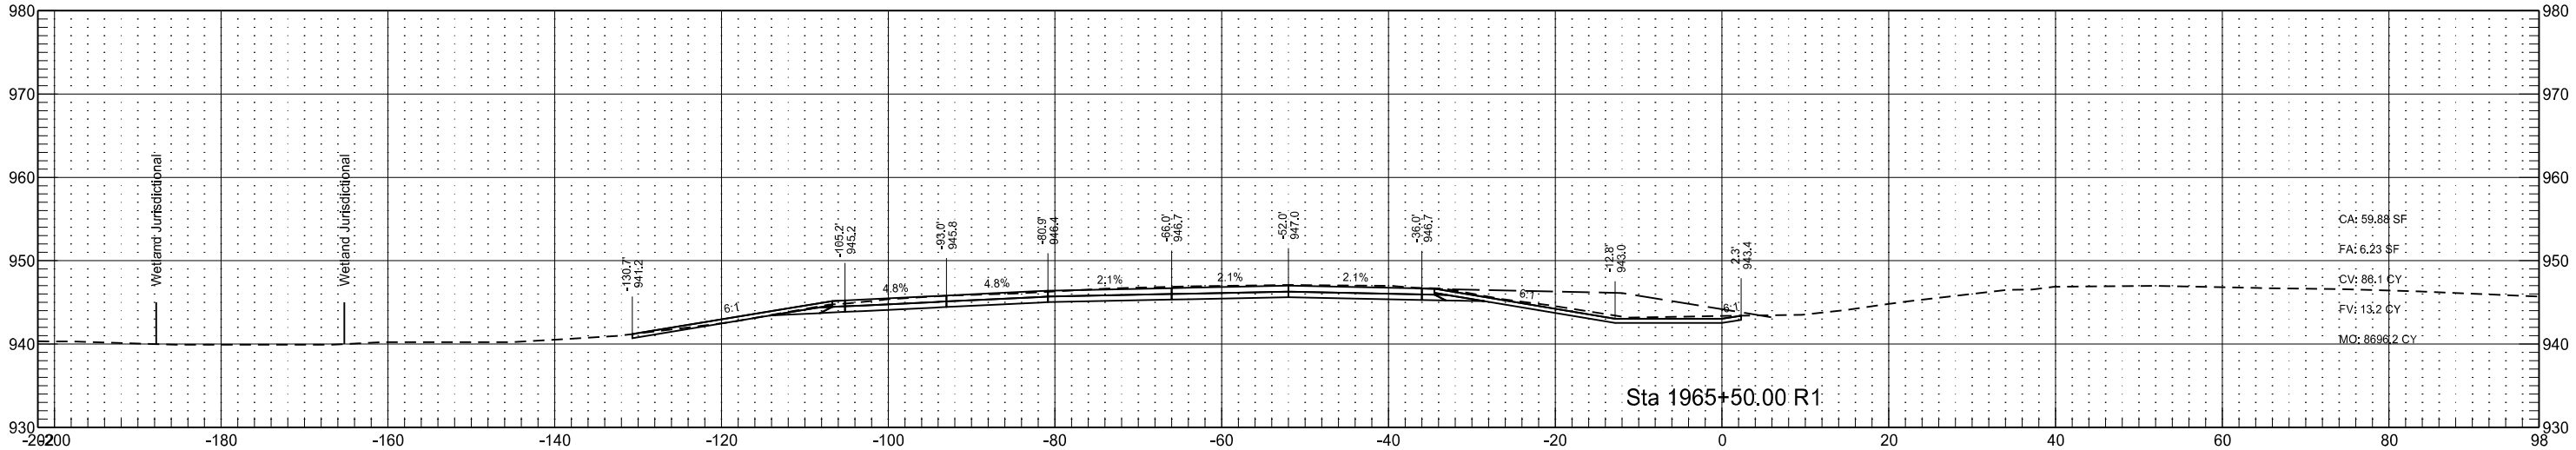




Interstate 29 - Southbound
(SCL29)

	STATE	PROJECT NO.	SECTION NO.	SHEET NO.
	ND	IM-8-029(170)033	200	93

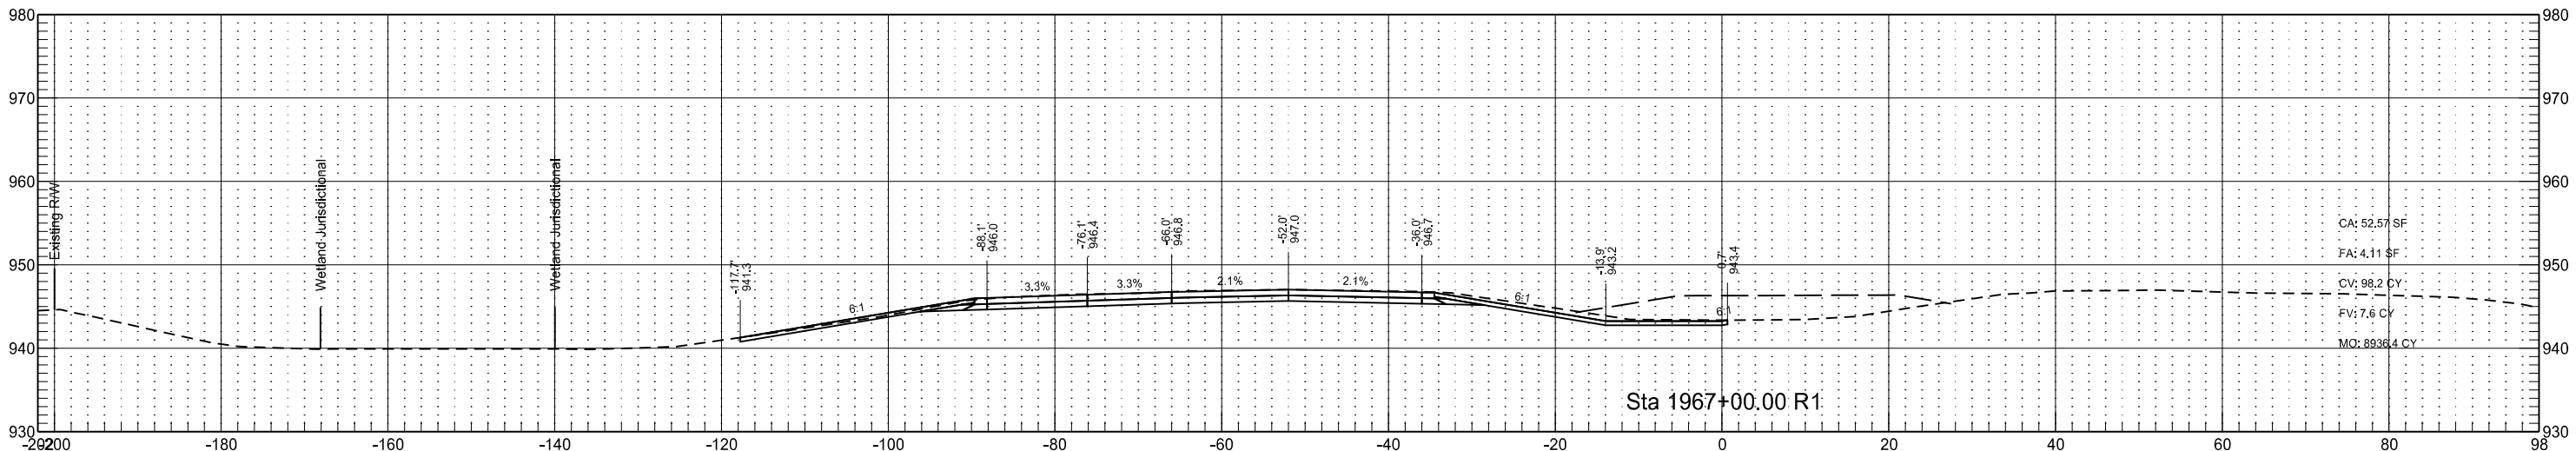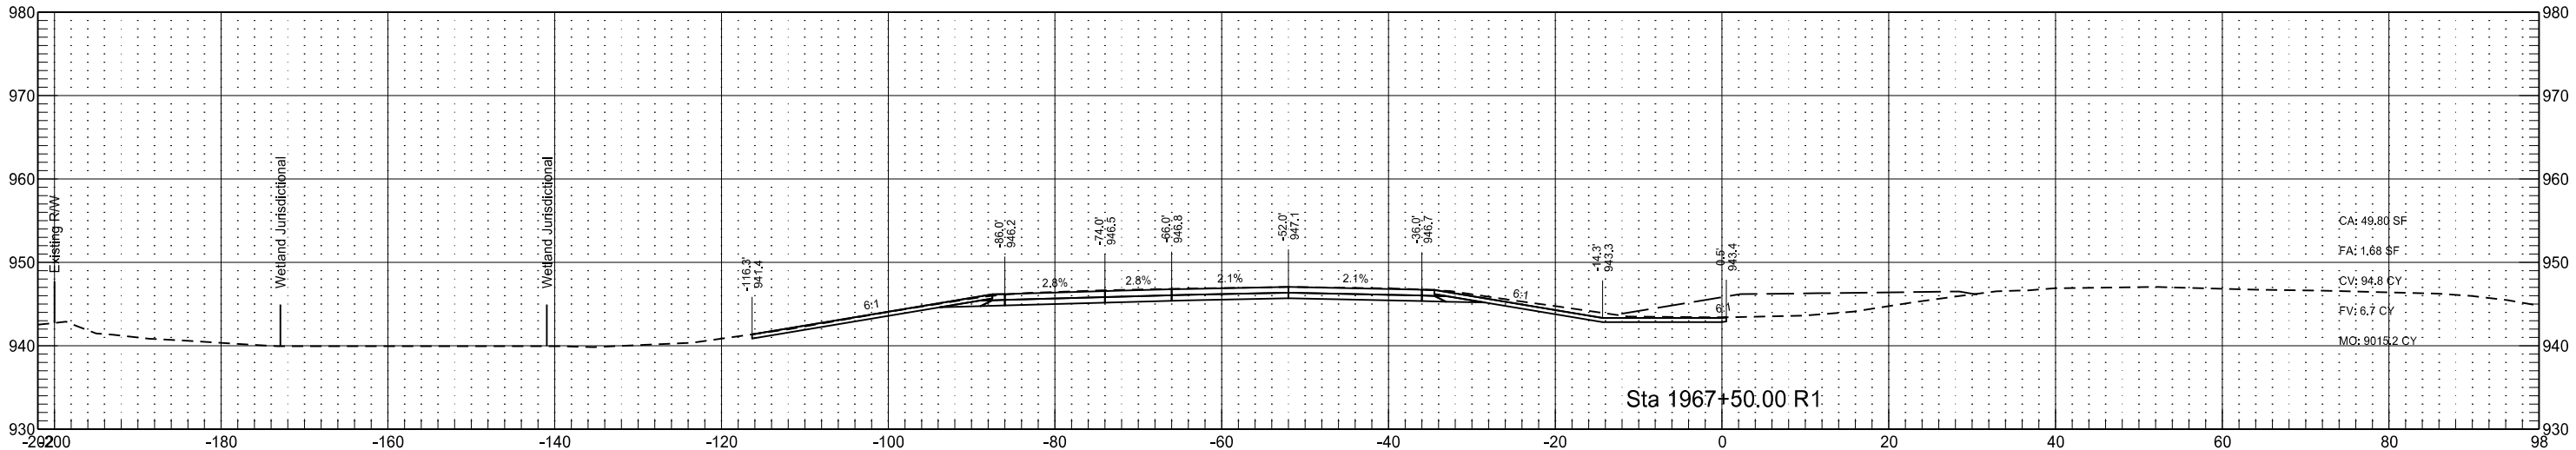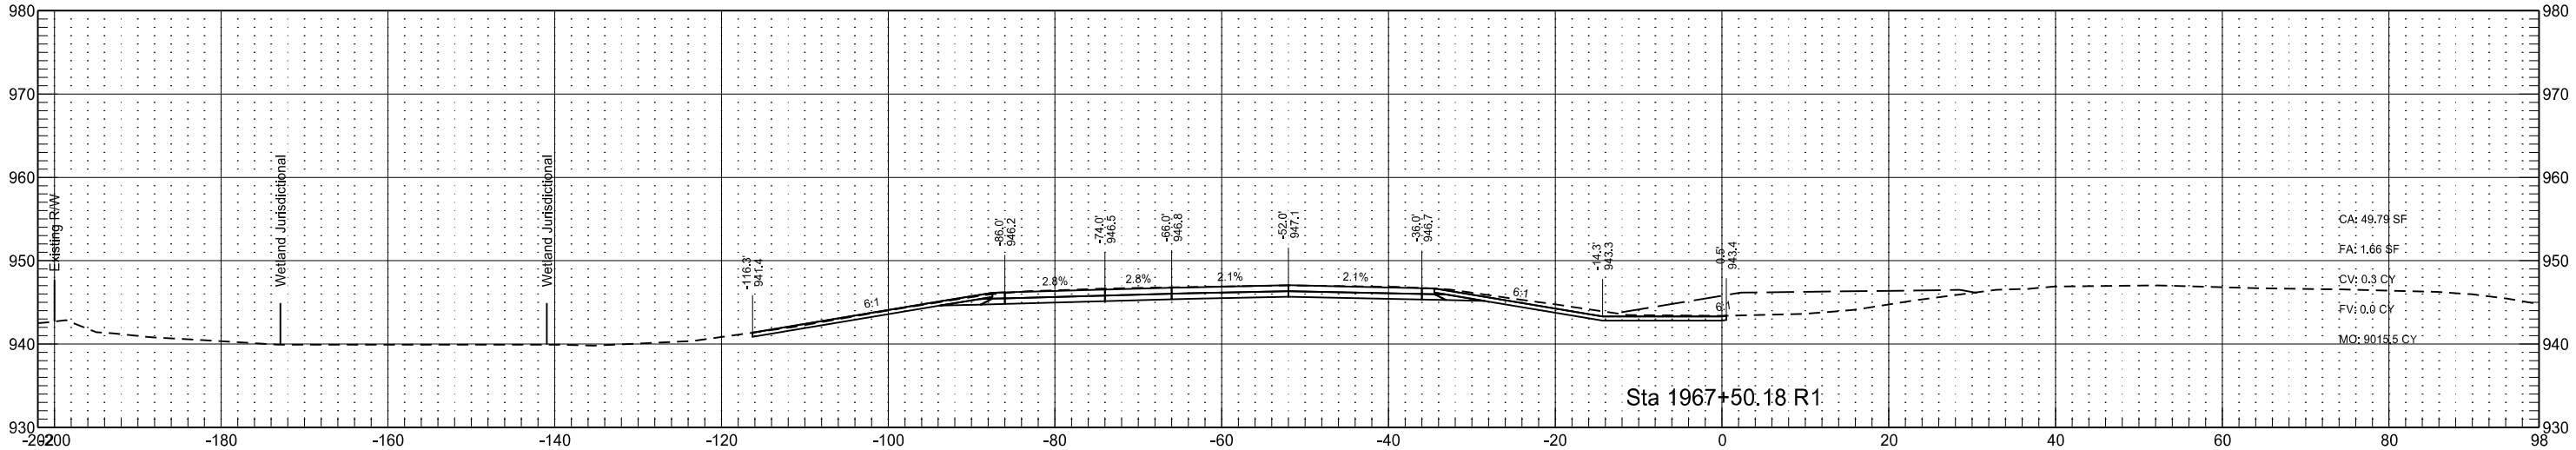




Interstate 29 - Southbound
(SCL29)

	STATE	PROJECT NO.	SECTION NO.	SHEET NO.
	ND	IM-8-029(170)033	200	94

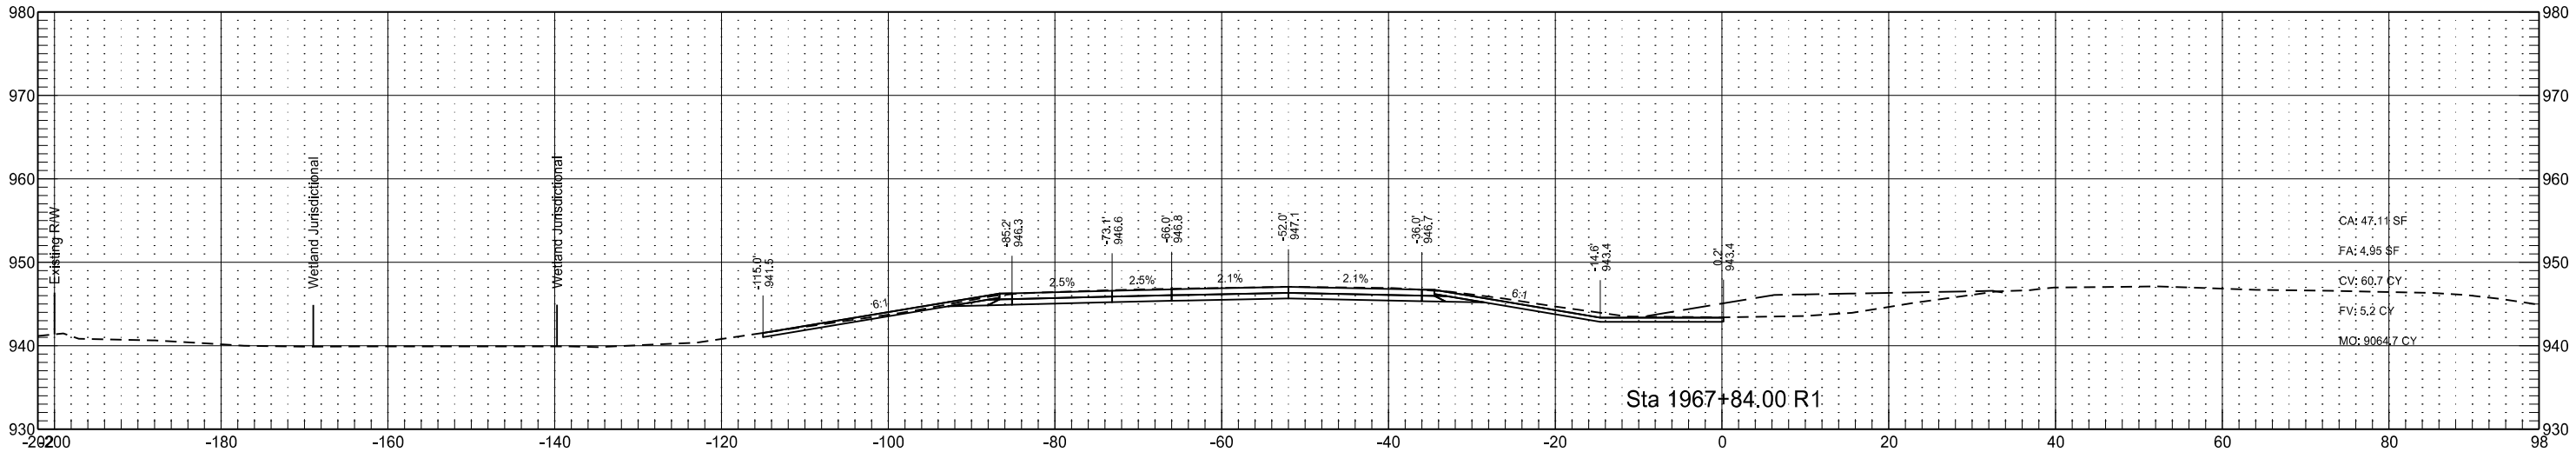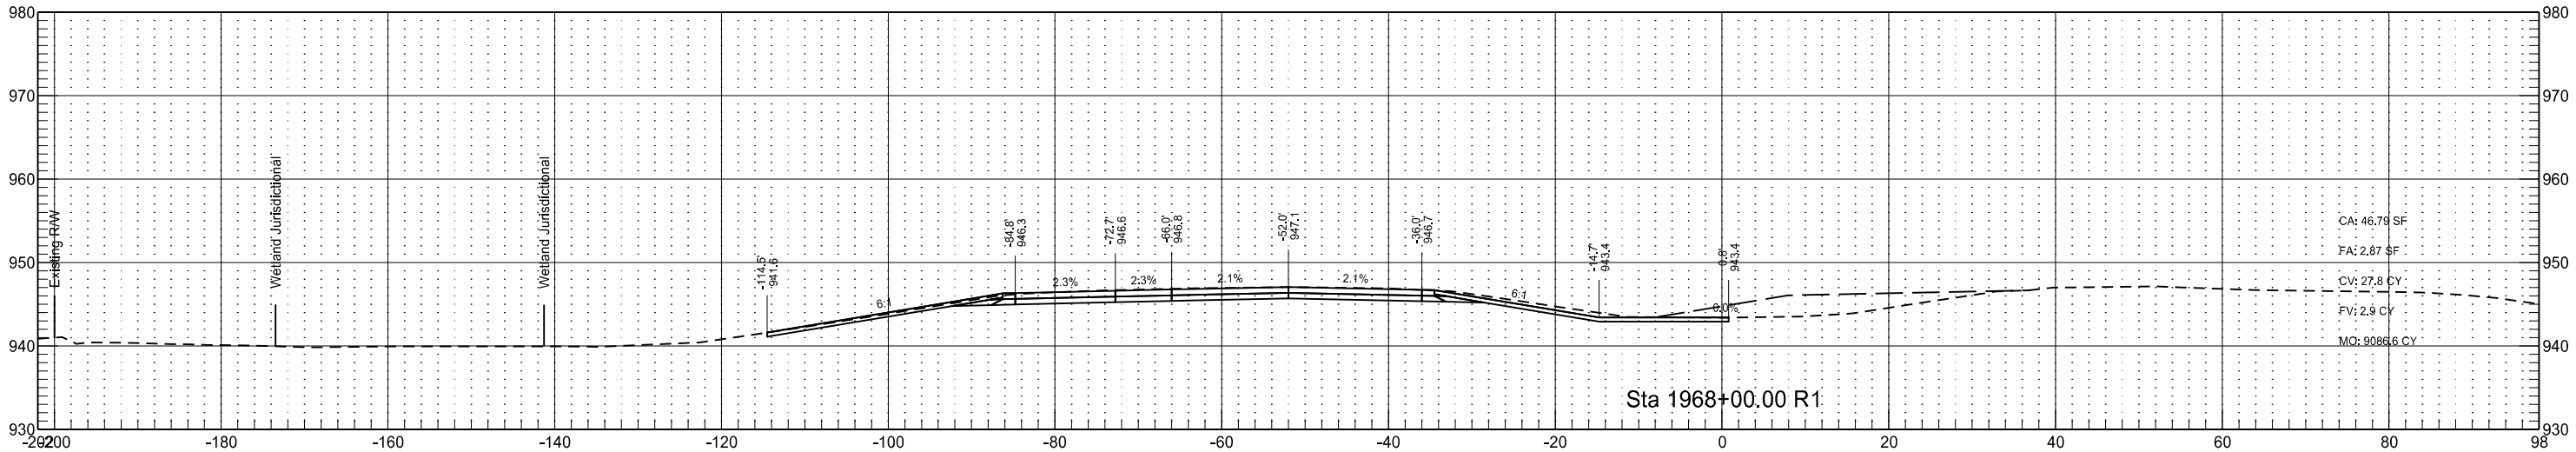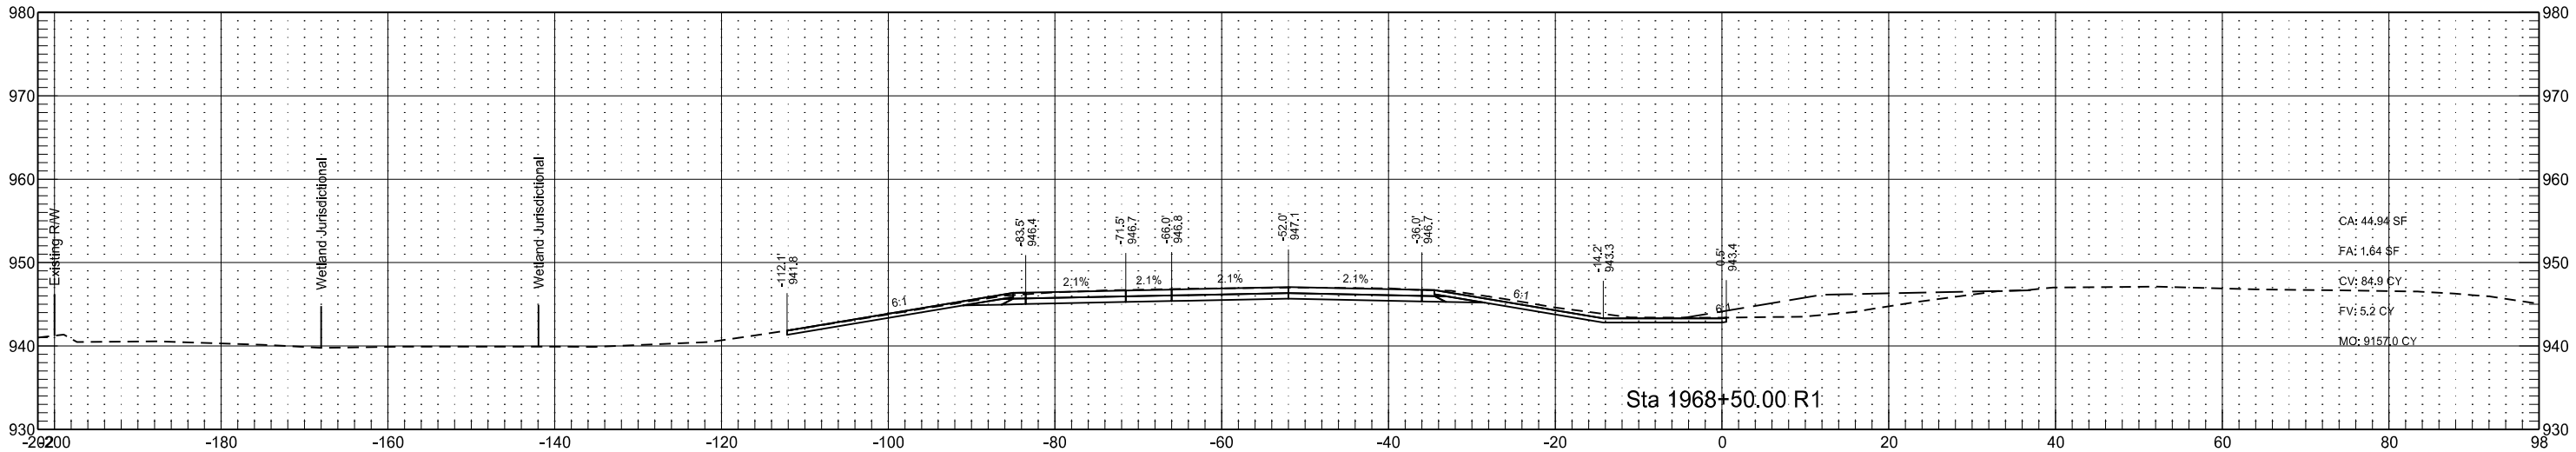

Interstate 29 - Southbound
(SCL29)

	STATE	PROJECT NO.	SECTION NO.	SHEET NO.
	ND	IM-8-029(170)033	200	95

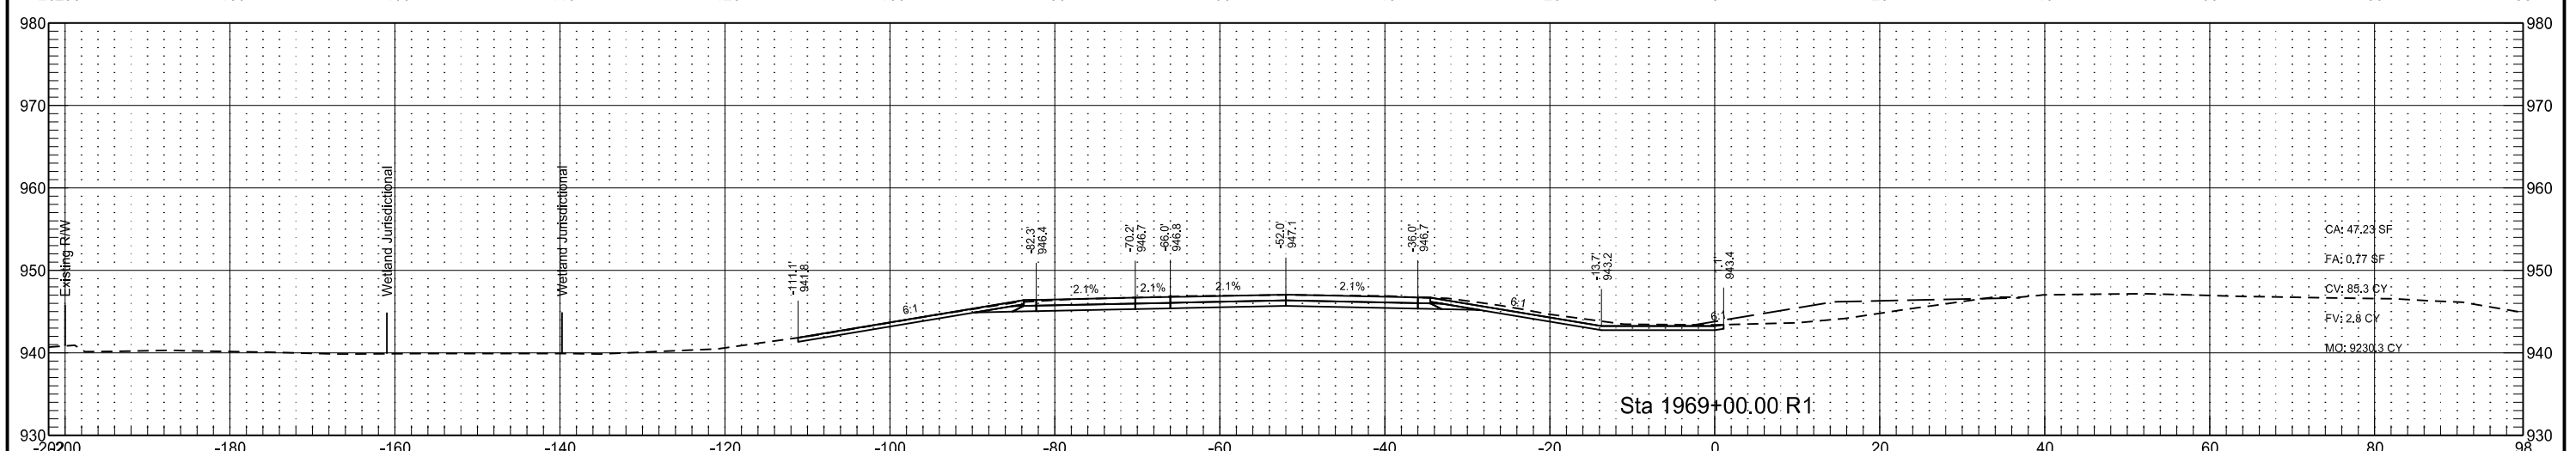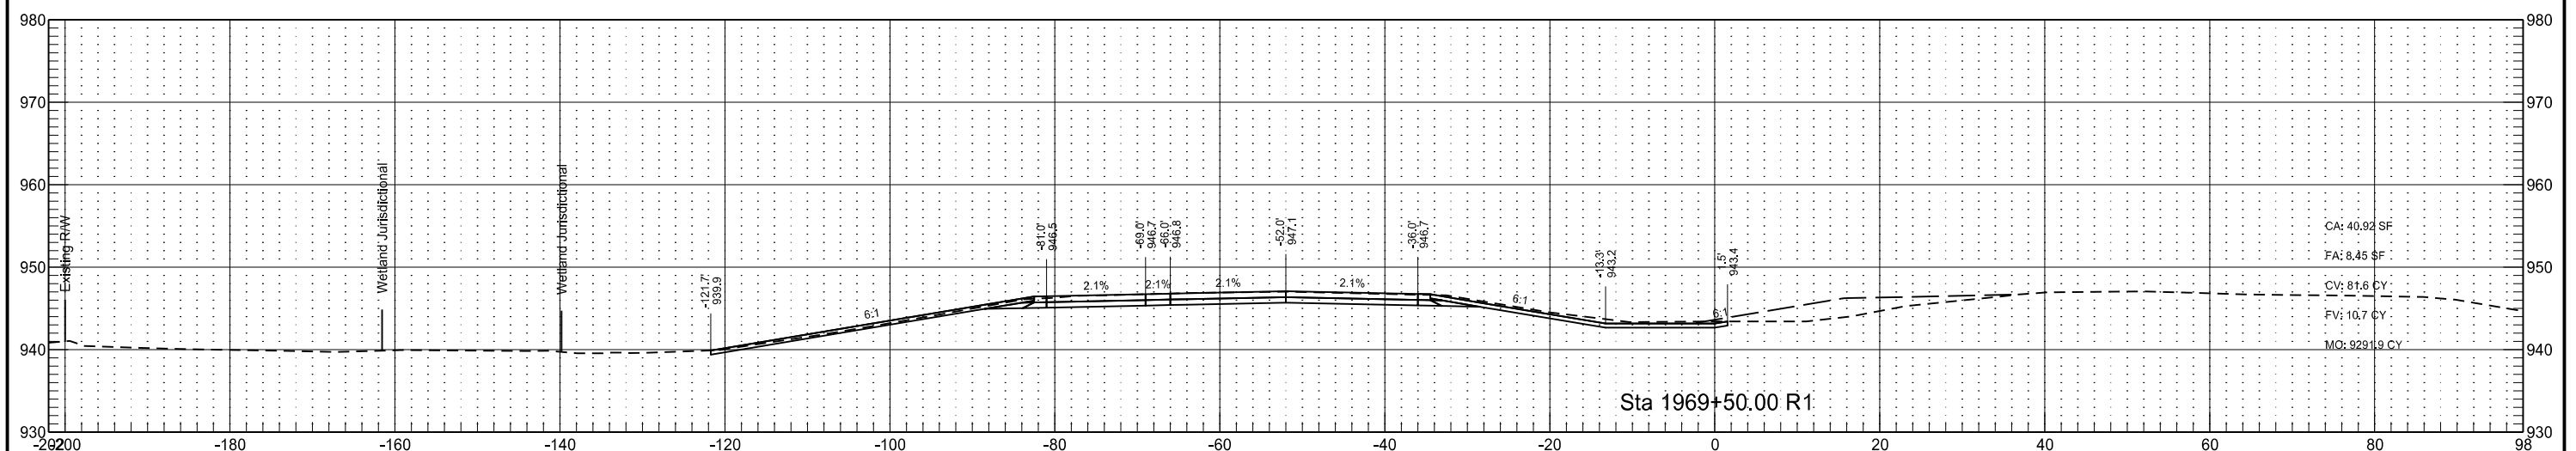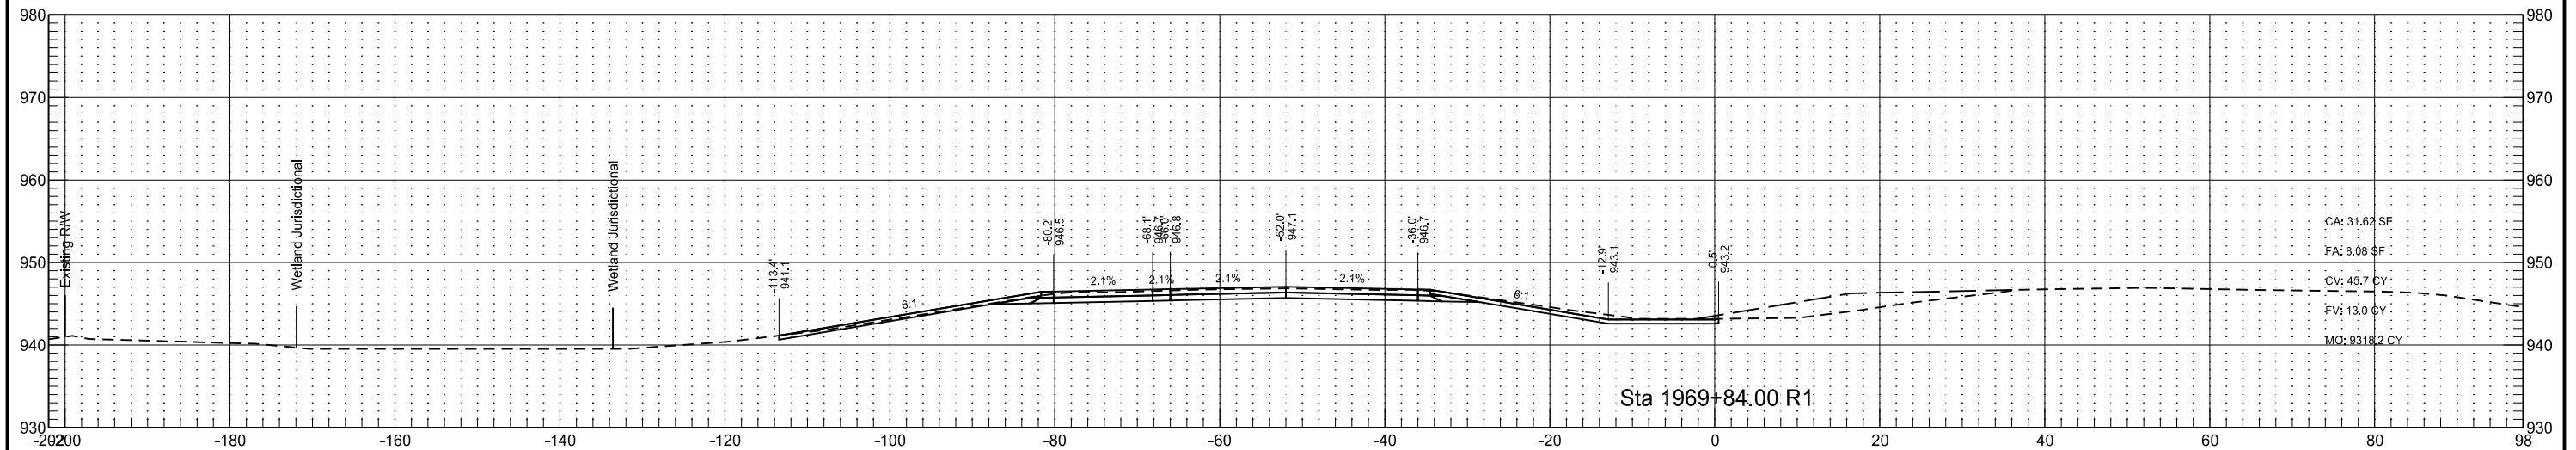

Interstate 29 - Southbound
(SCL29)

STATE

PROJECT NO.

SECTION
NO.




SHEET
NO.

ND

IM-8-029(170)033




200

96

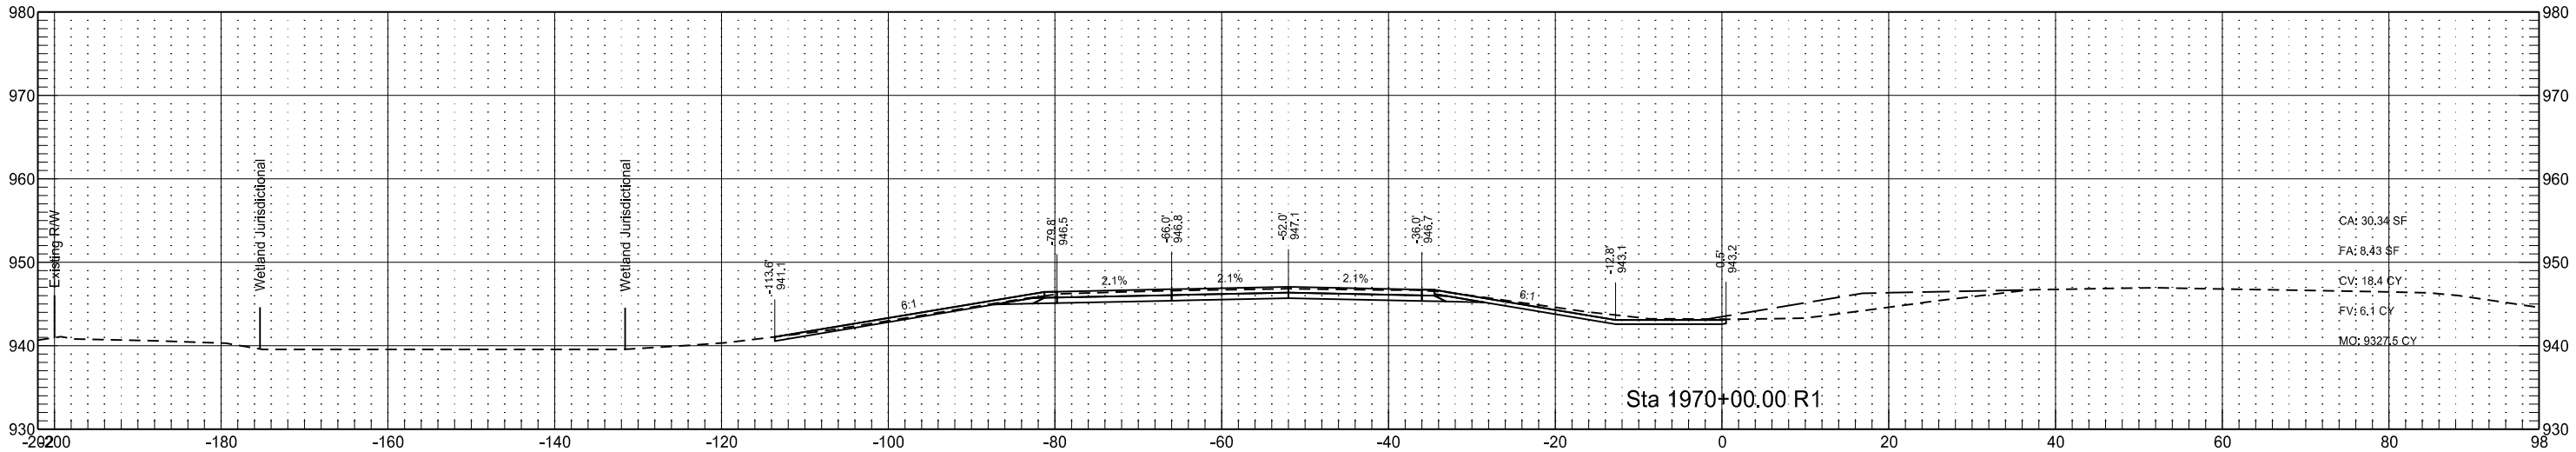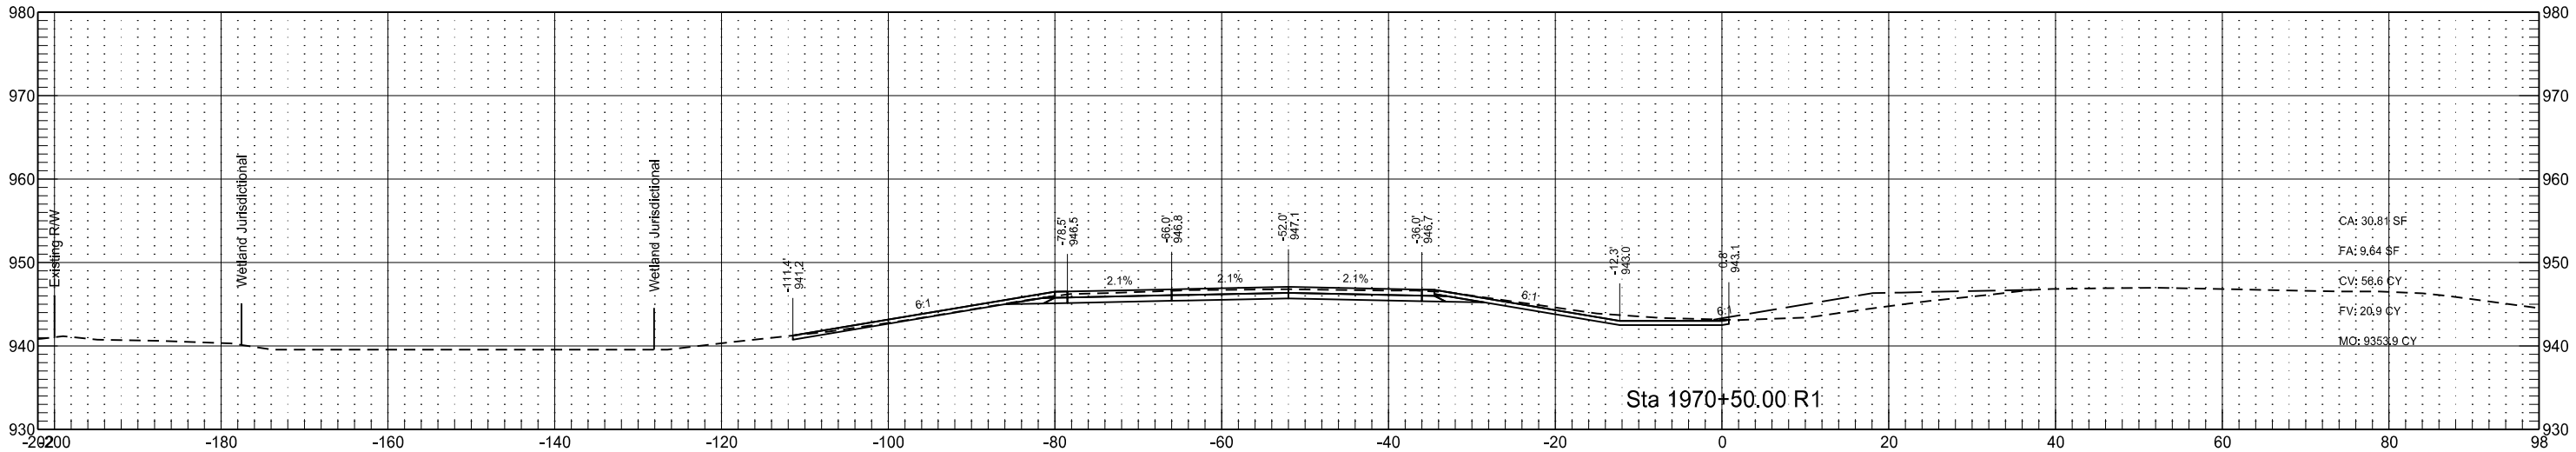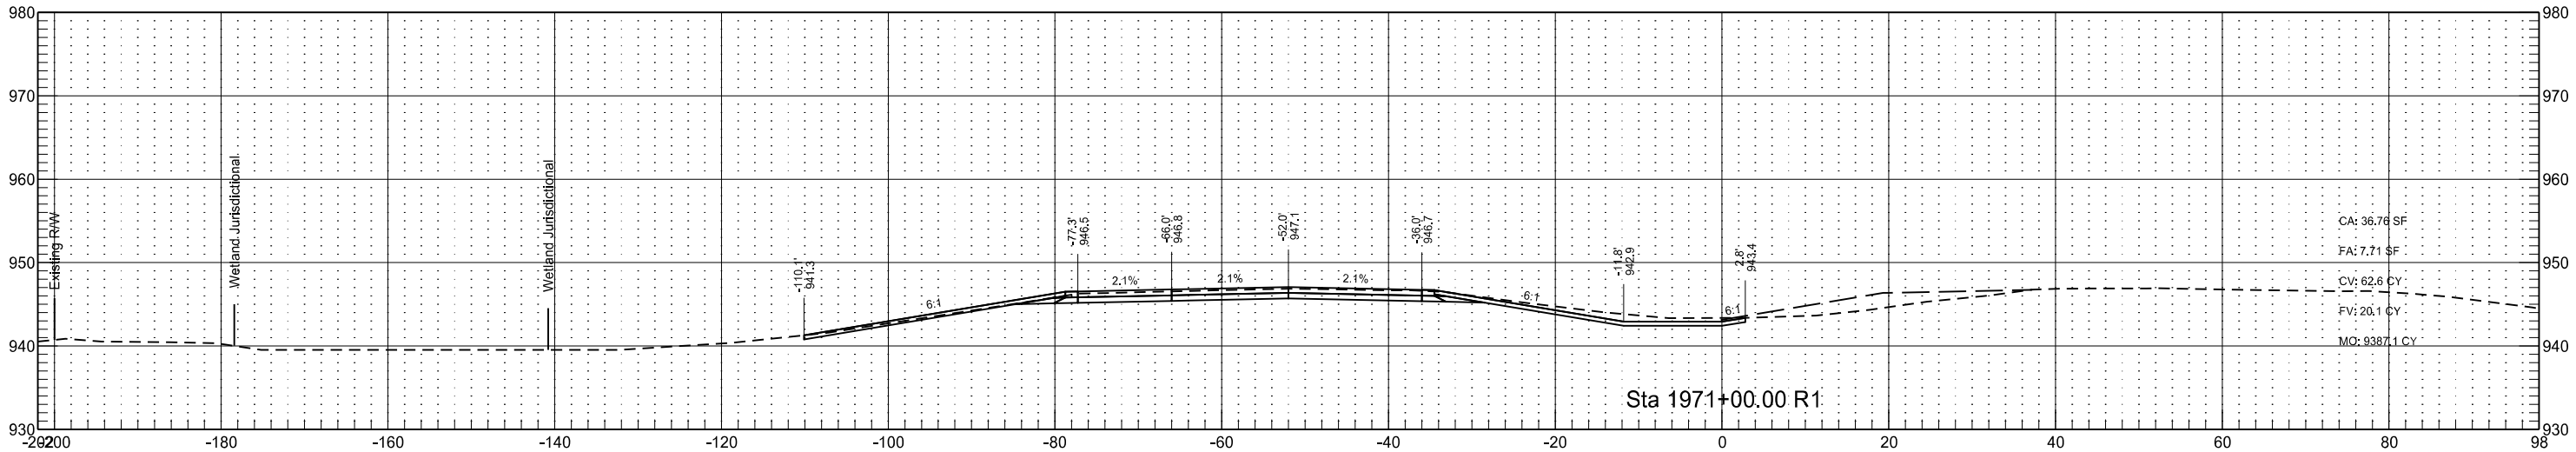




Interstate 29 - Southbound
(SCL29)

	STATE	PROJECT NO.	SECTION NO.	SHEET NO.
	ND	IM-8-029(170)033	200	97

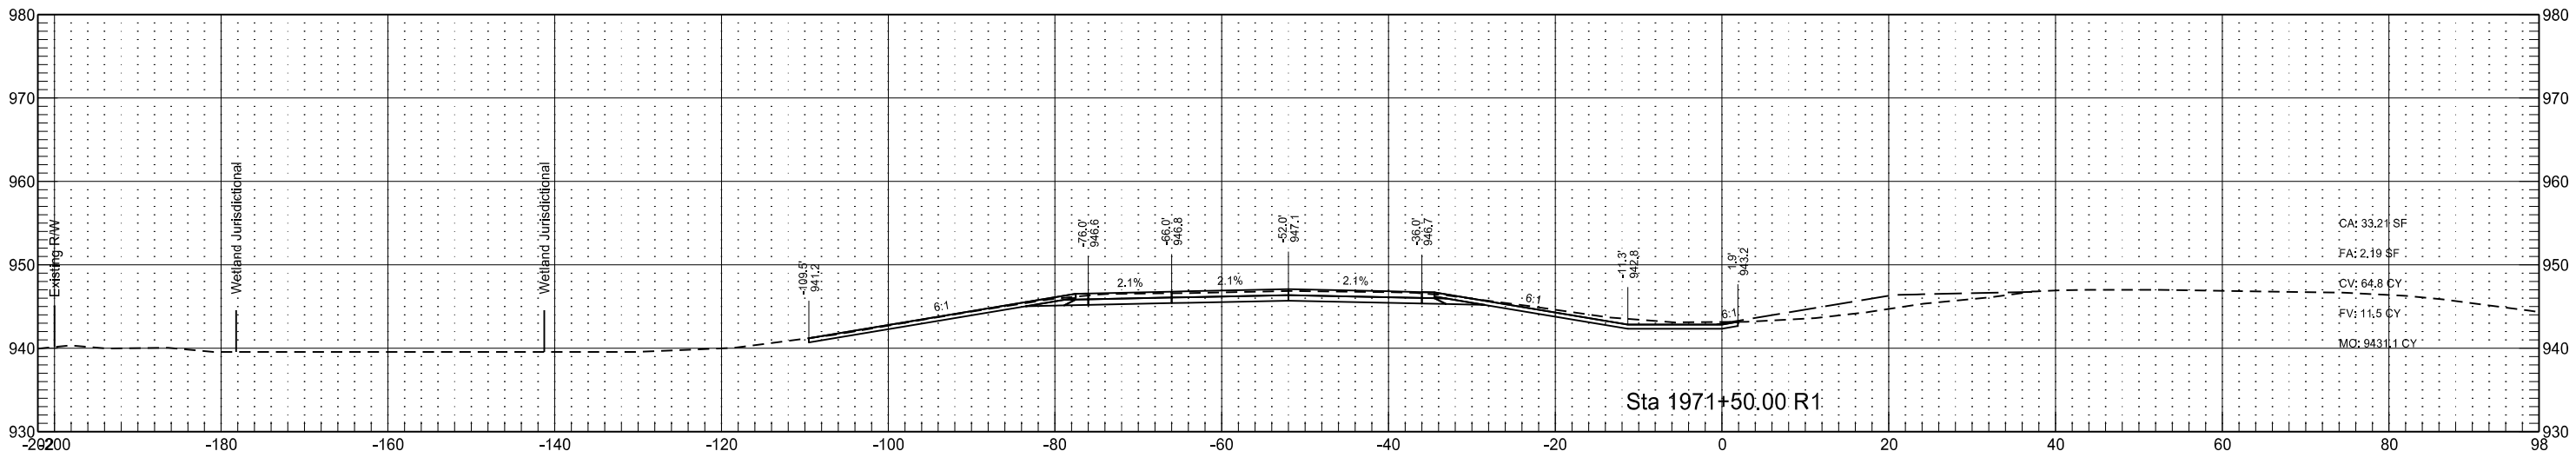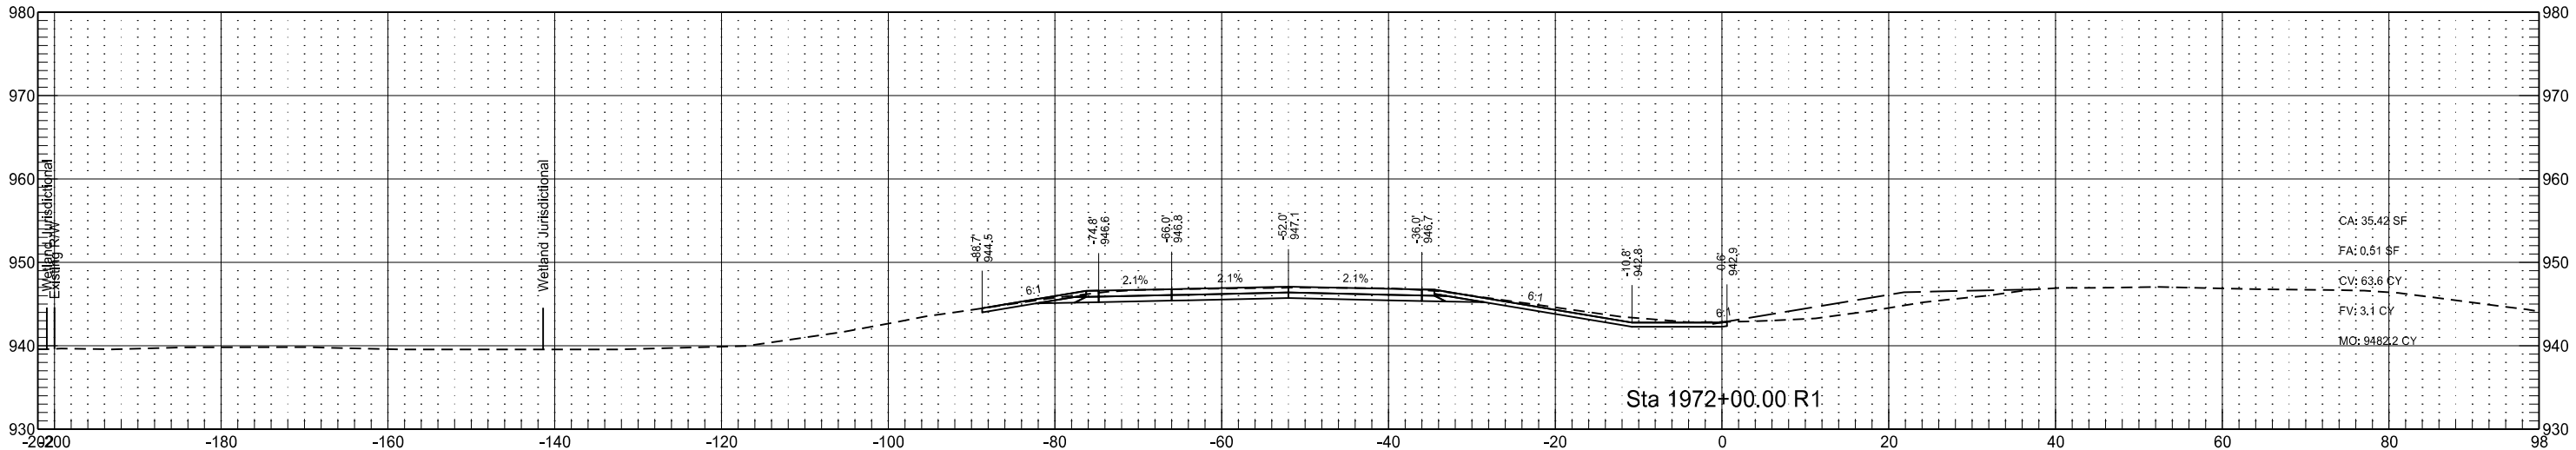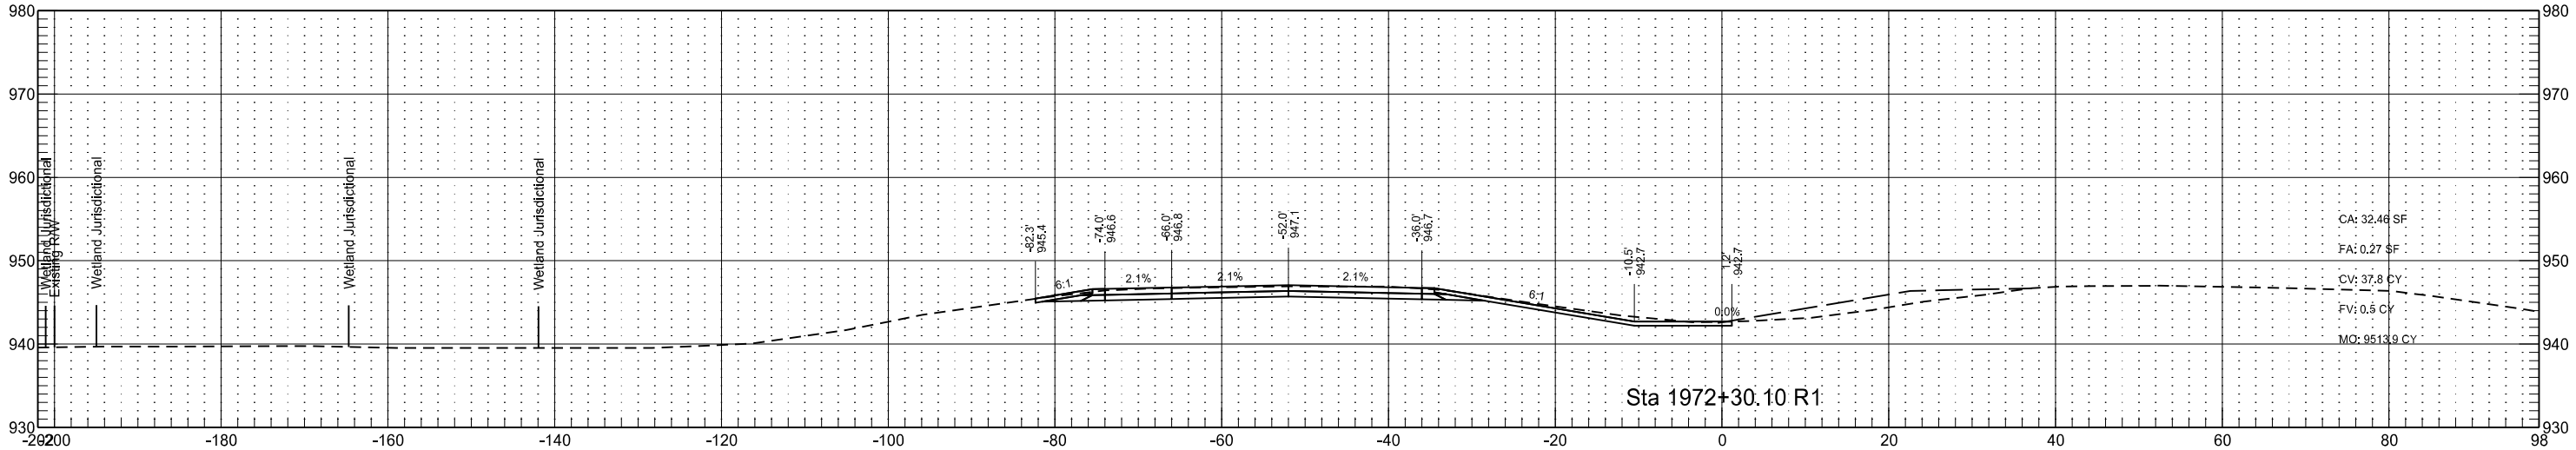




Interstate 29 - Southbound
(SCL29)

	STATE	PROJECT NO.	SECTION NO.	SHEET NO.
	ND	IM-8-029(170)033	200	98

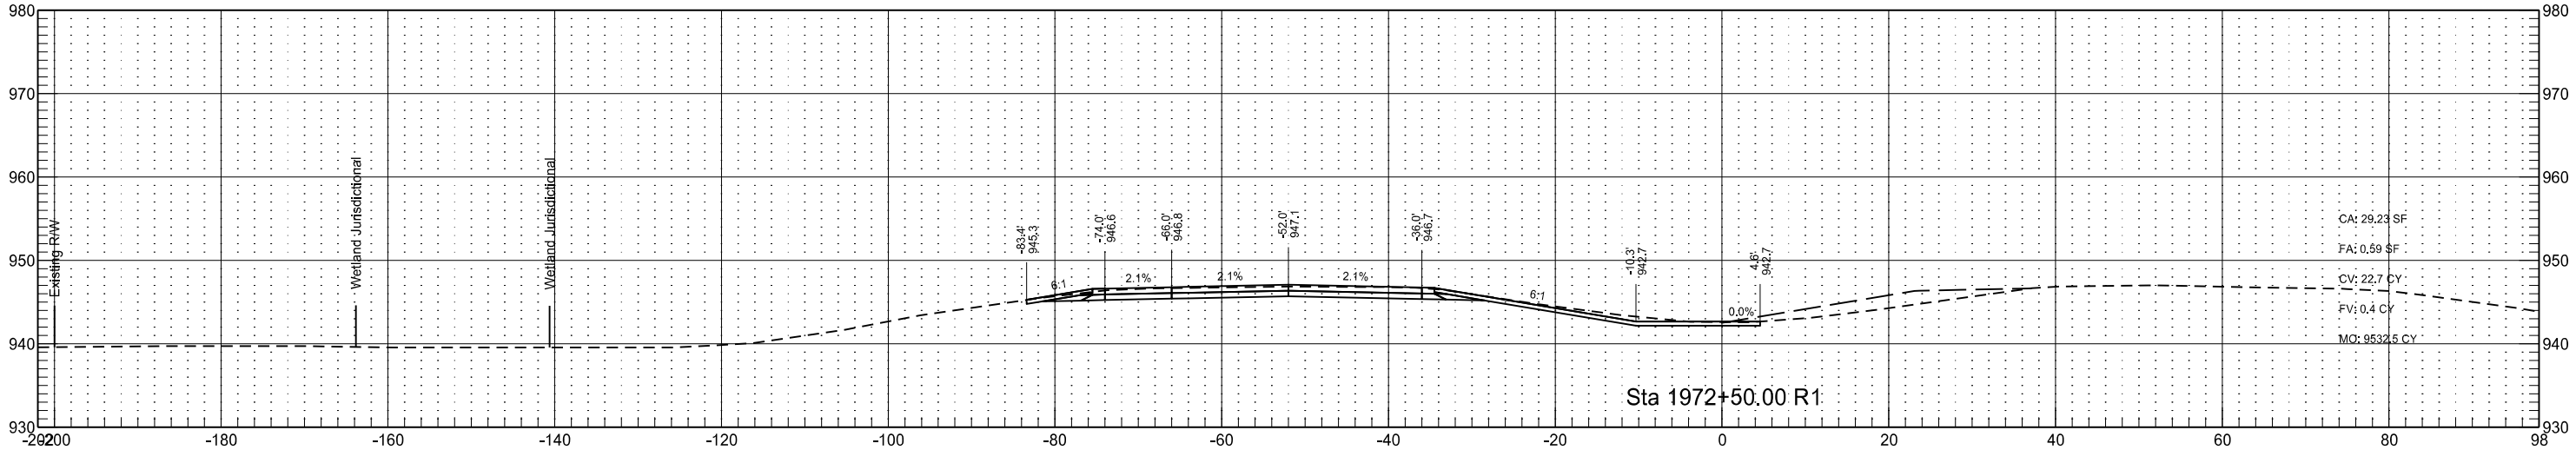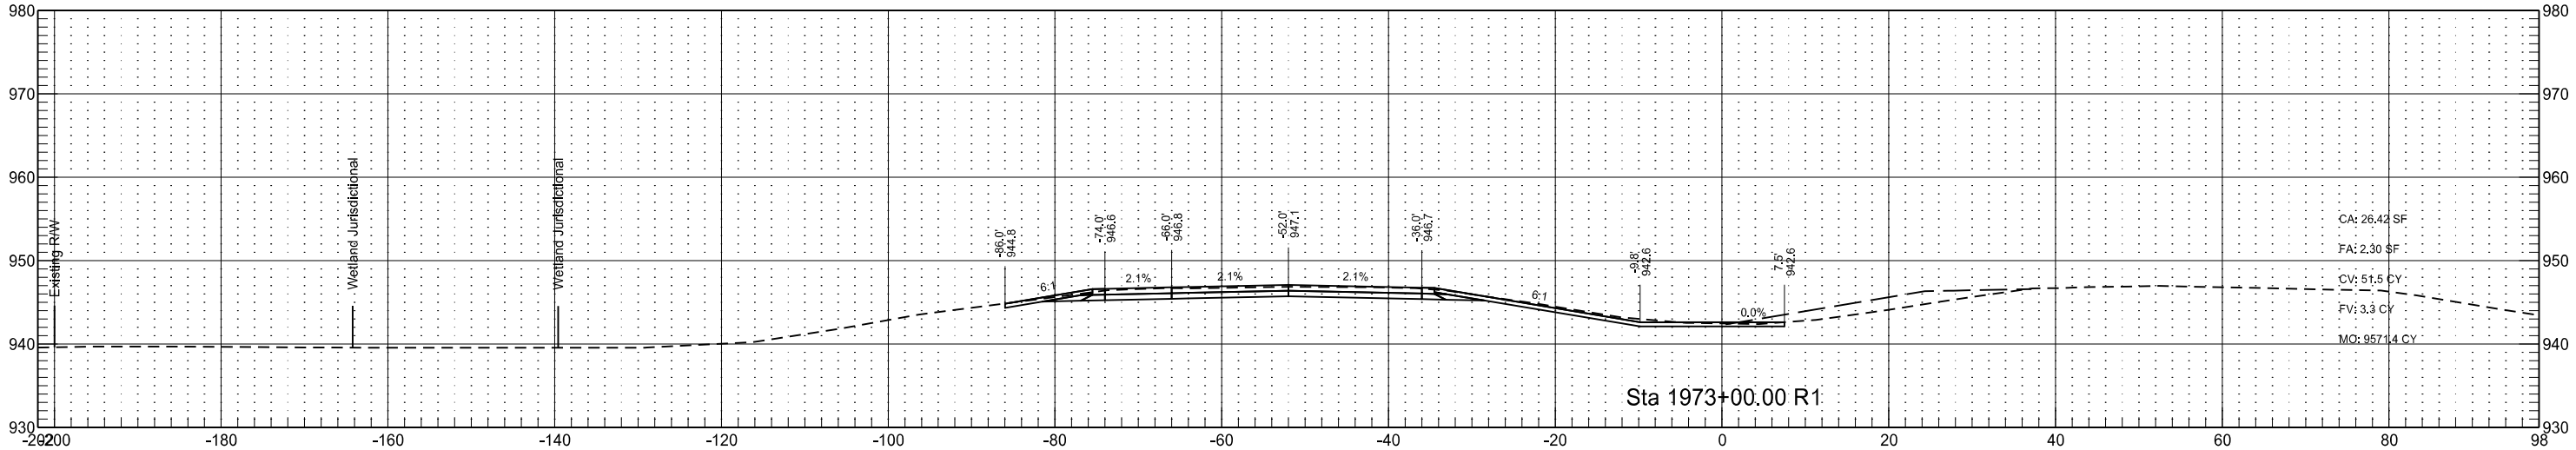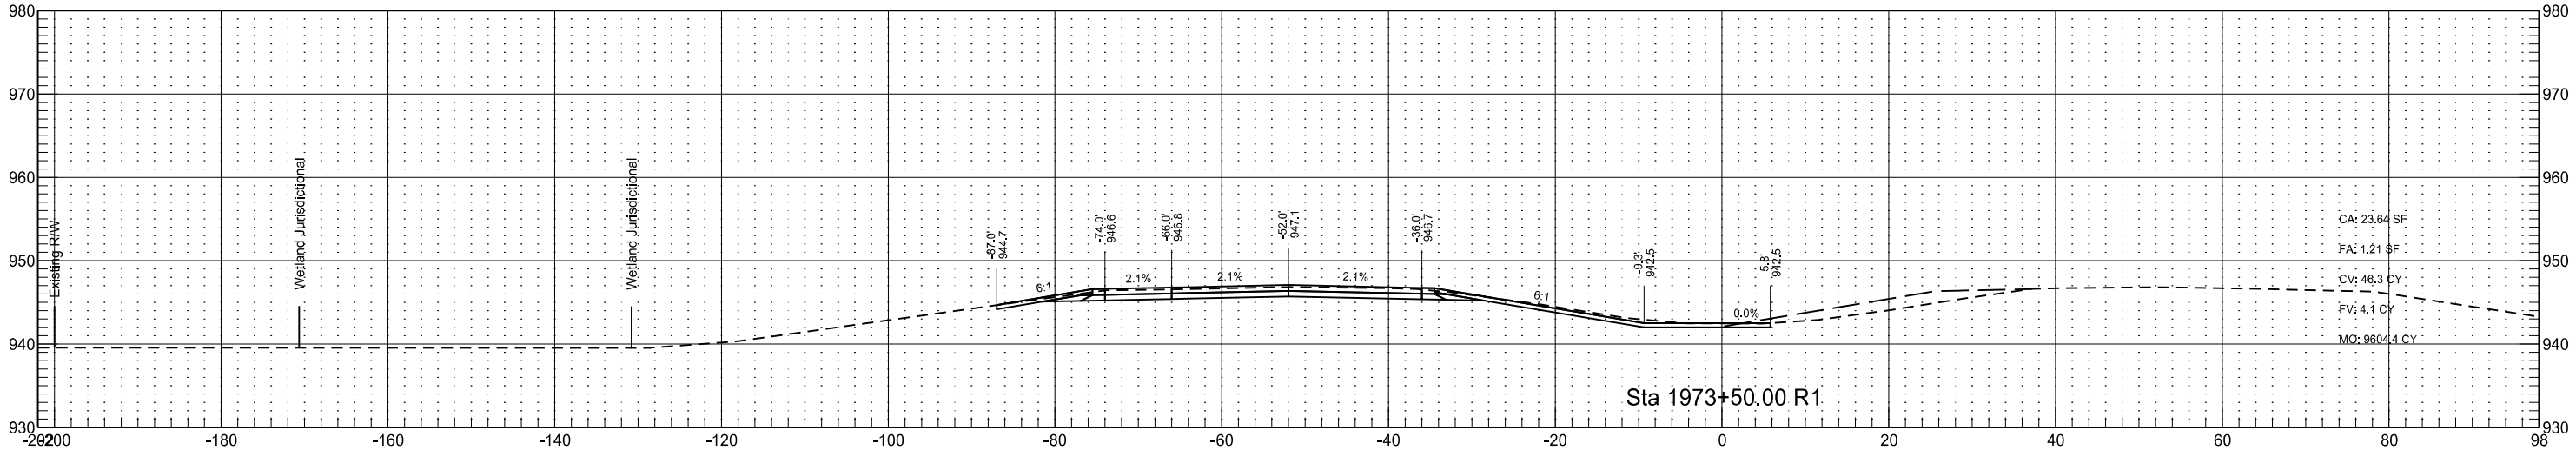




Interstate 29 - Southbound
(SCL29)

	STATE	PROJECT NO.	SECTION NO.	SHEET NO.
	ND	IM-8-029(170)033	200	99

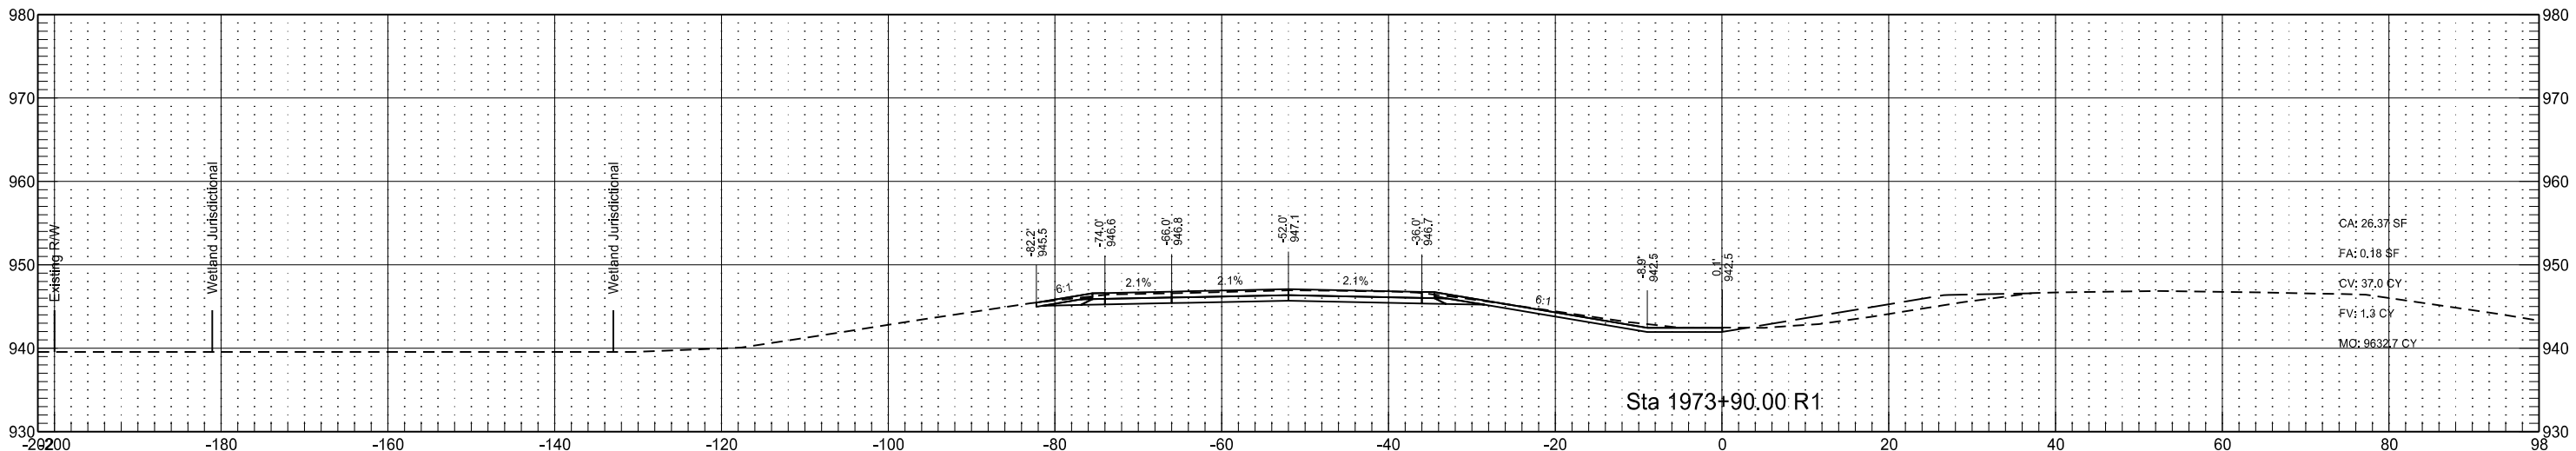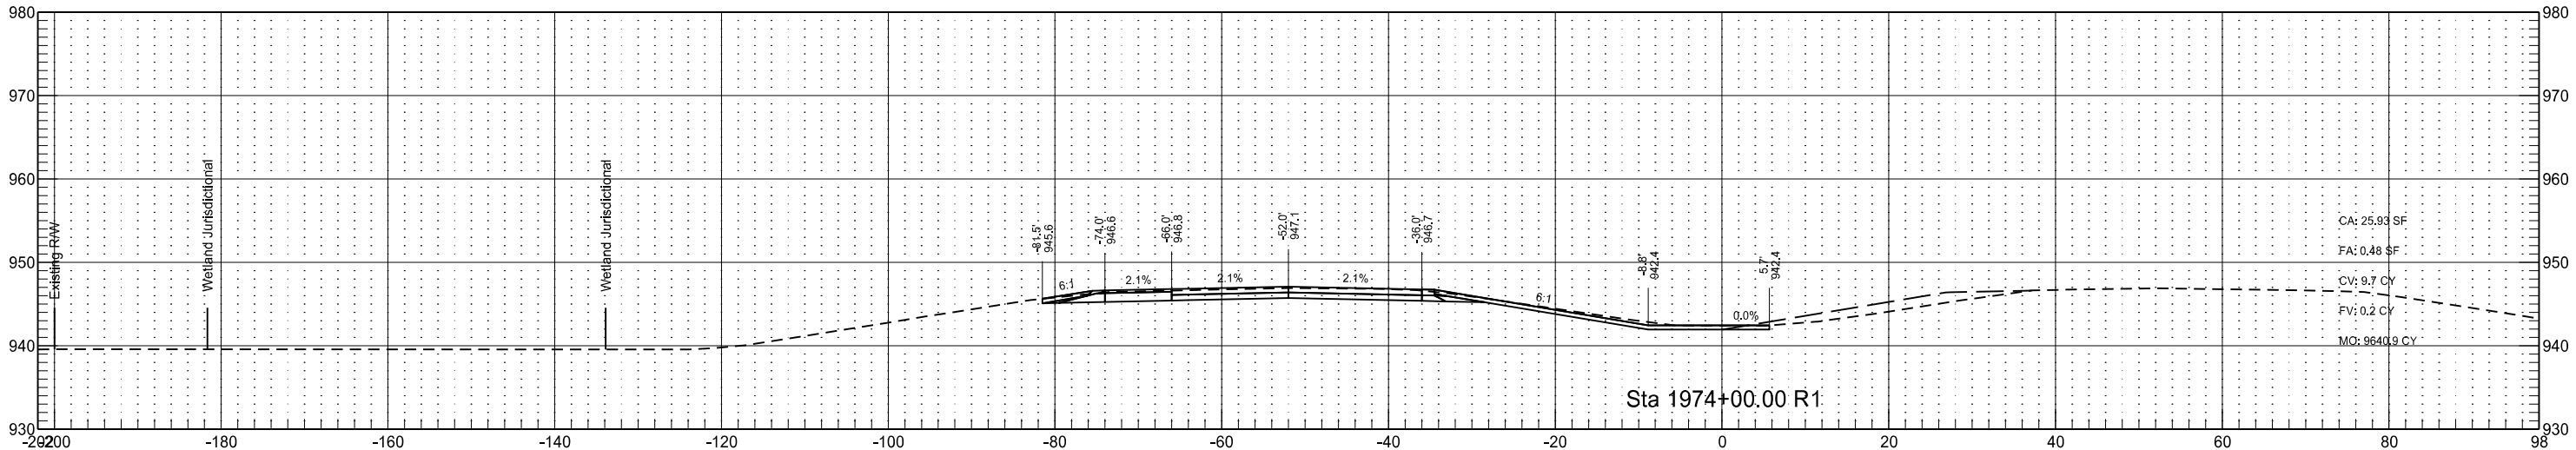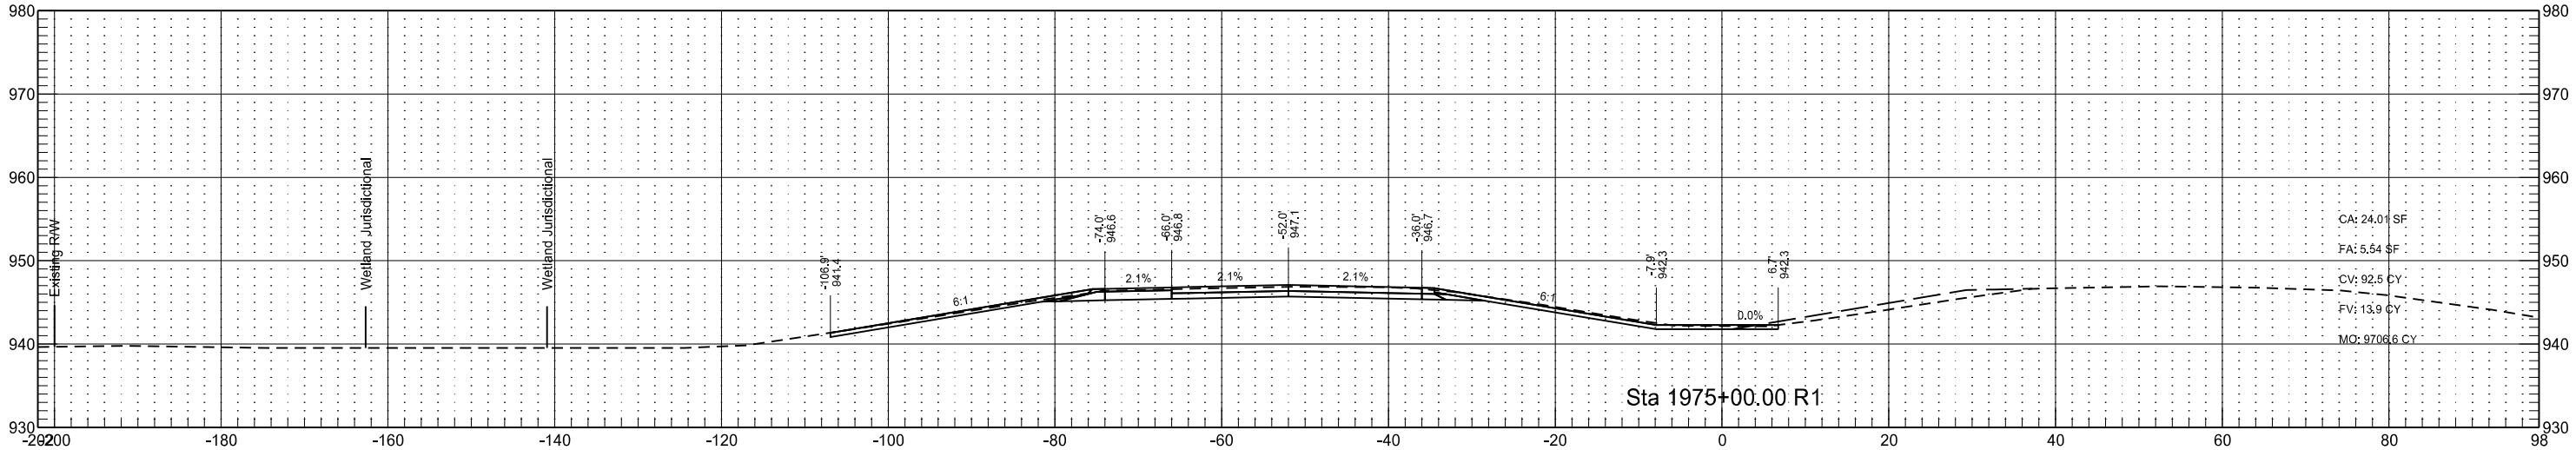




Interstate 29 - Southbound
(SCL29)

	STATE	PROJECT NO.	SECTION NO.	SHEET NO.
	ND	IM-8-029(170)033	200	100

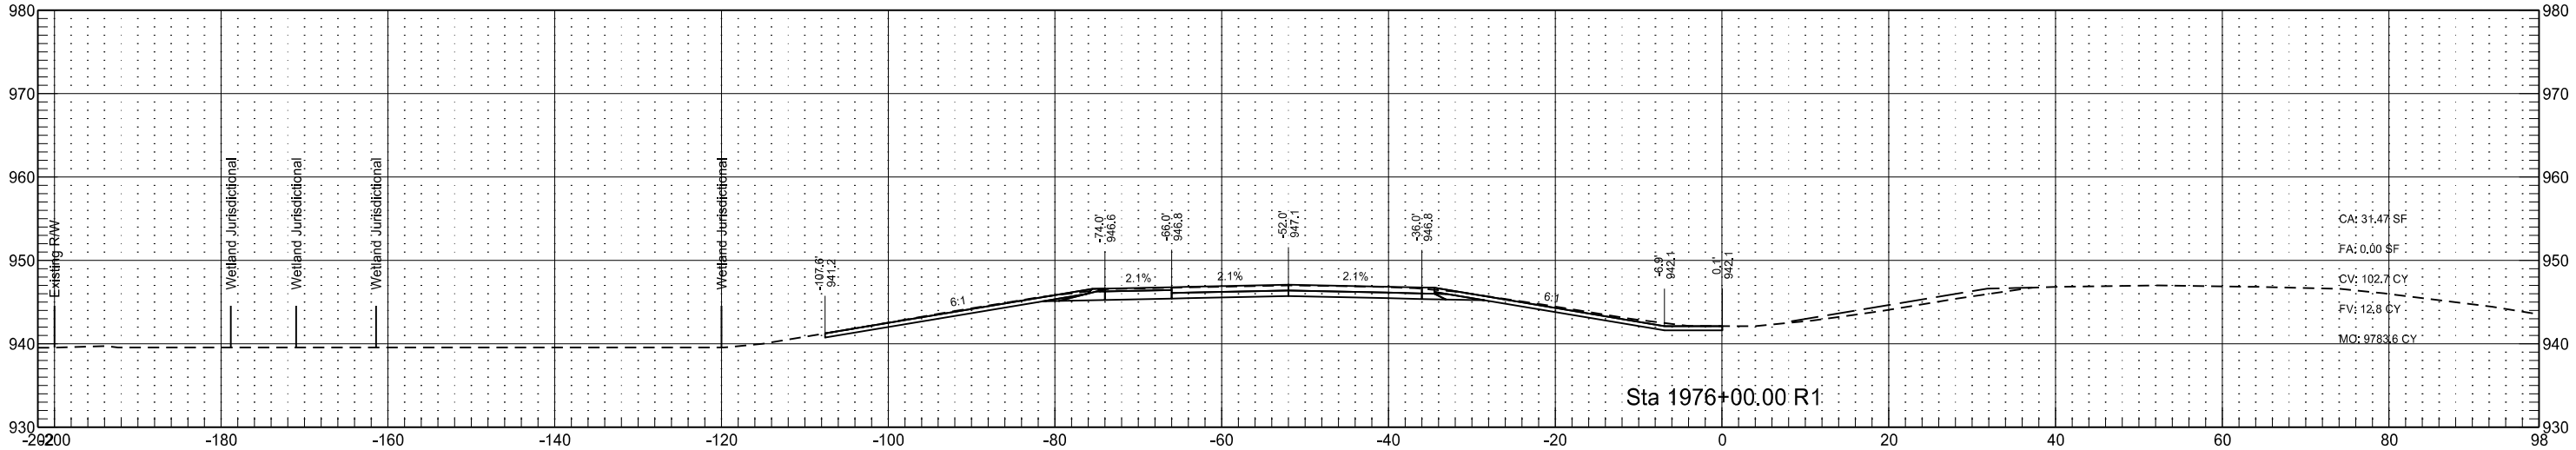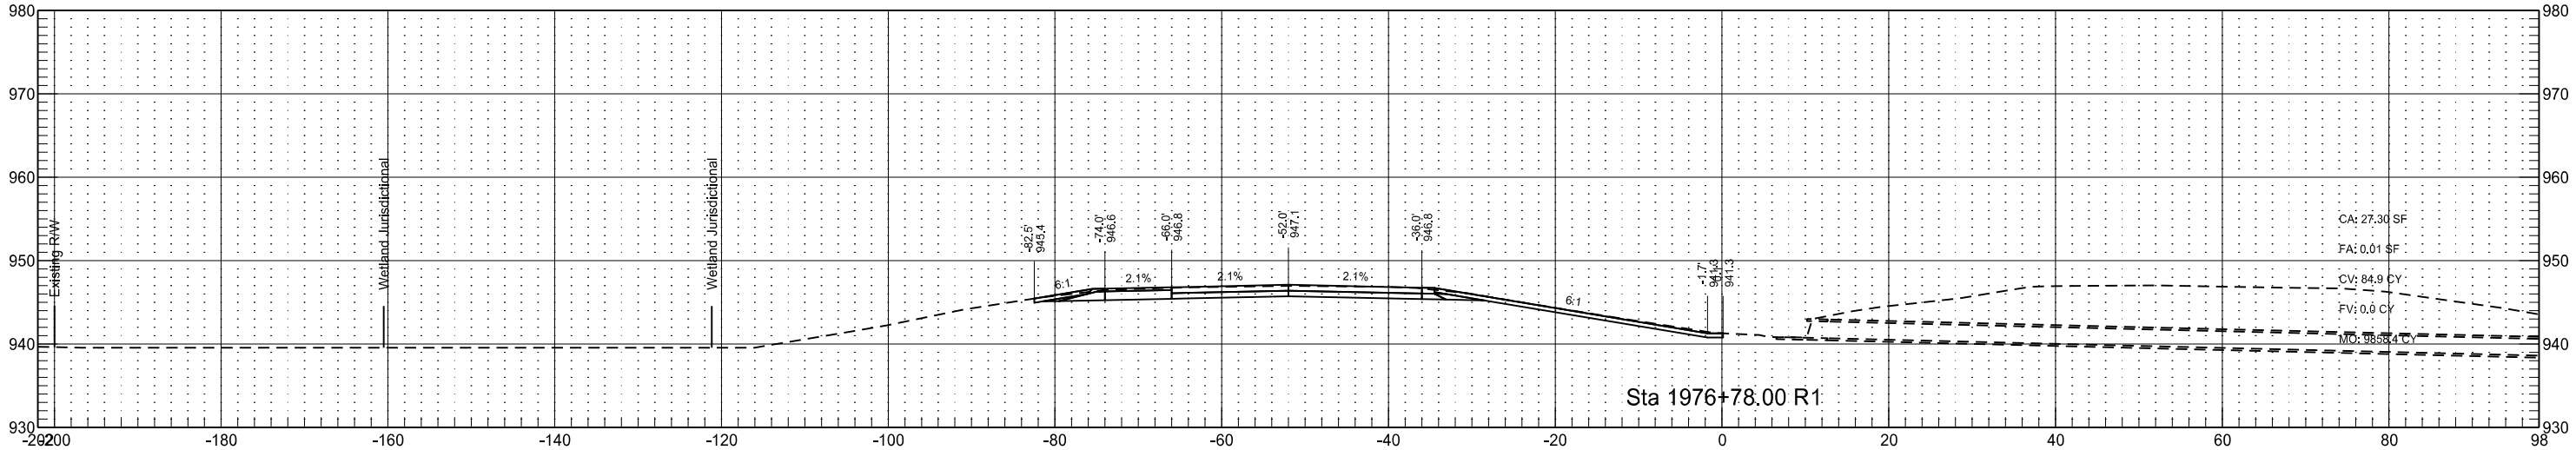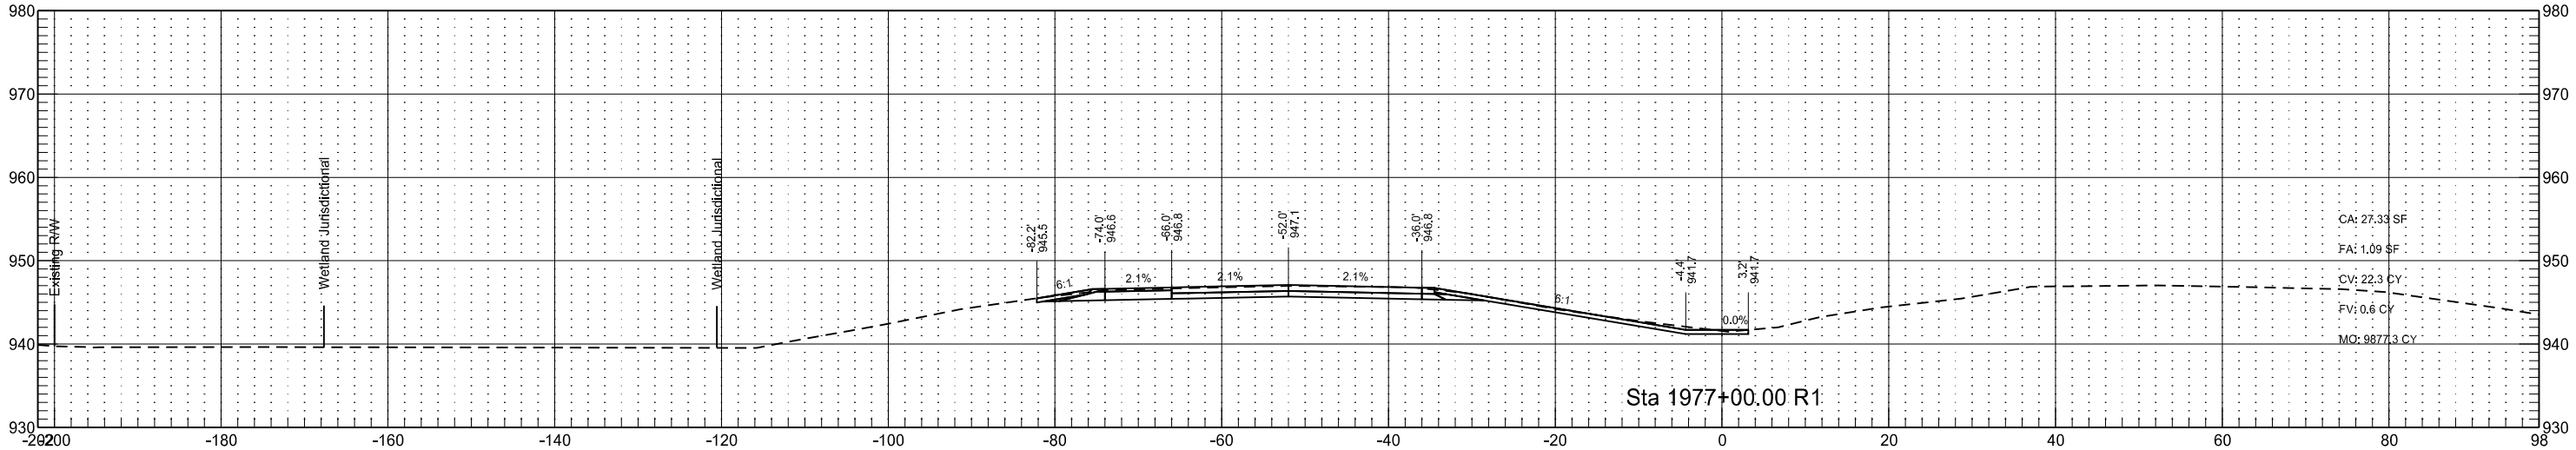




Interstate 29 - Southbound
(SCL29)

	STATE	PROJECT NO.	SECTION NO.	SHEET NO.
	ND	IM-8-029(170)033	200	101

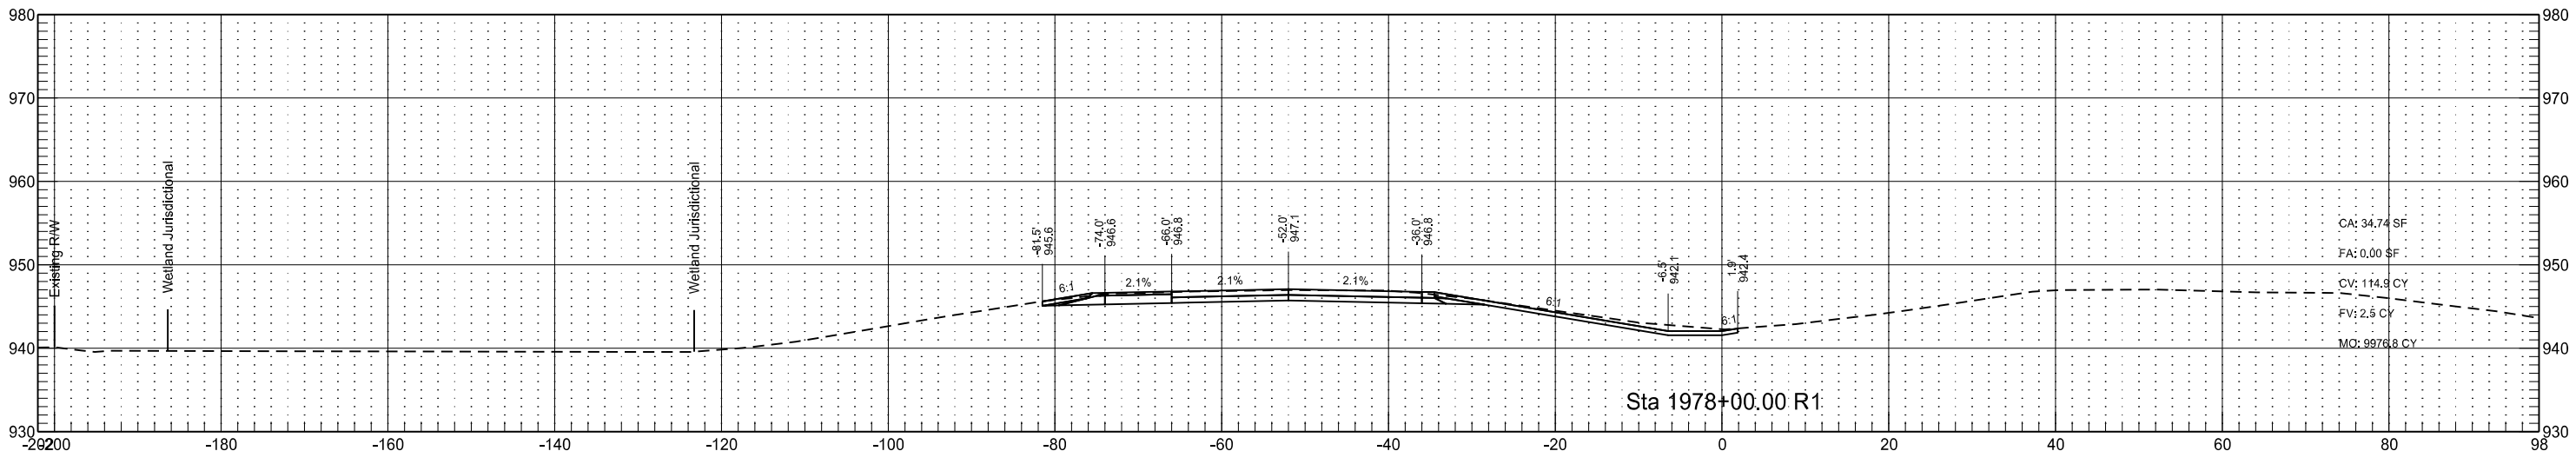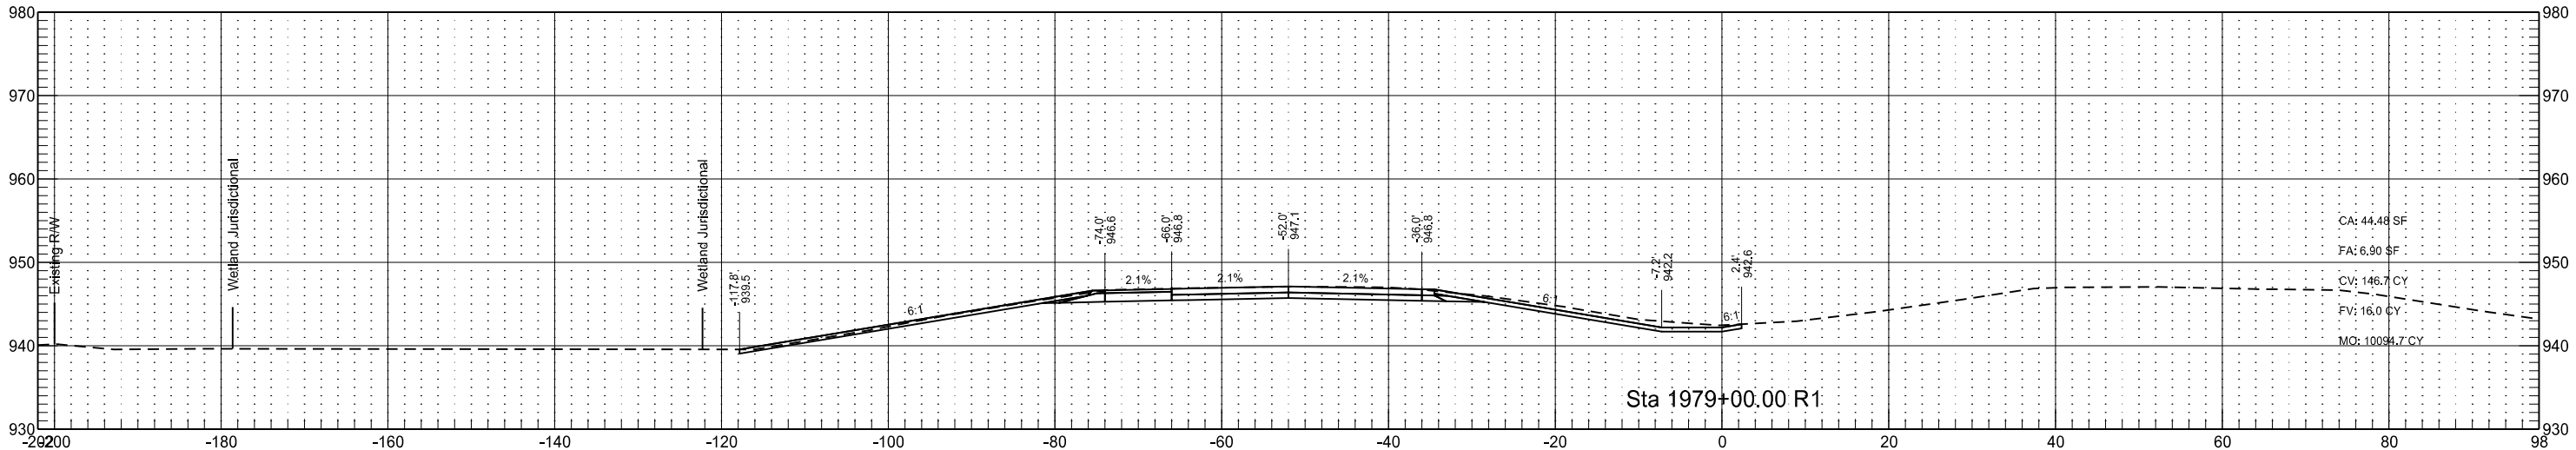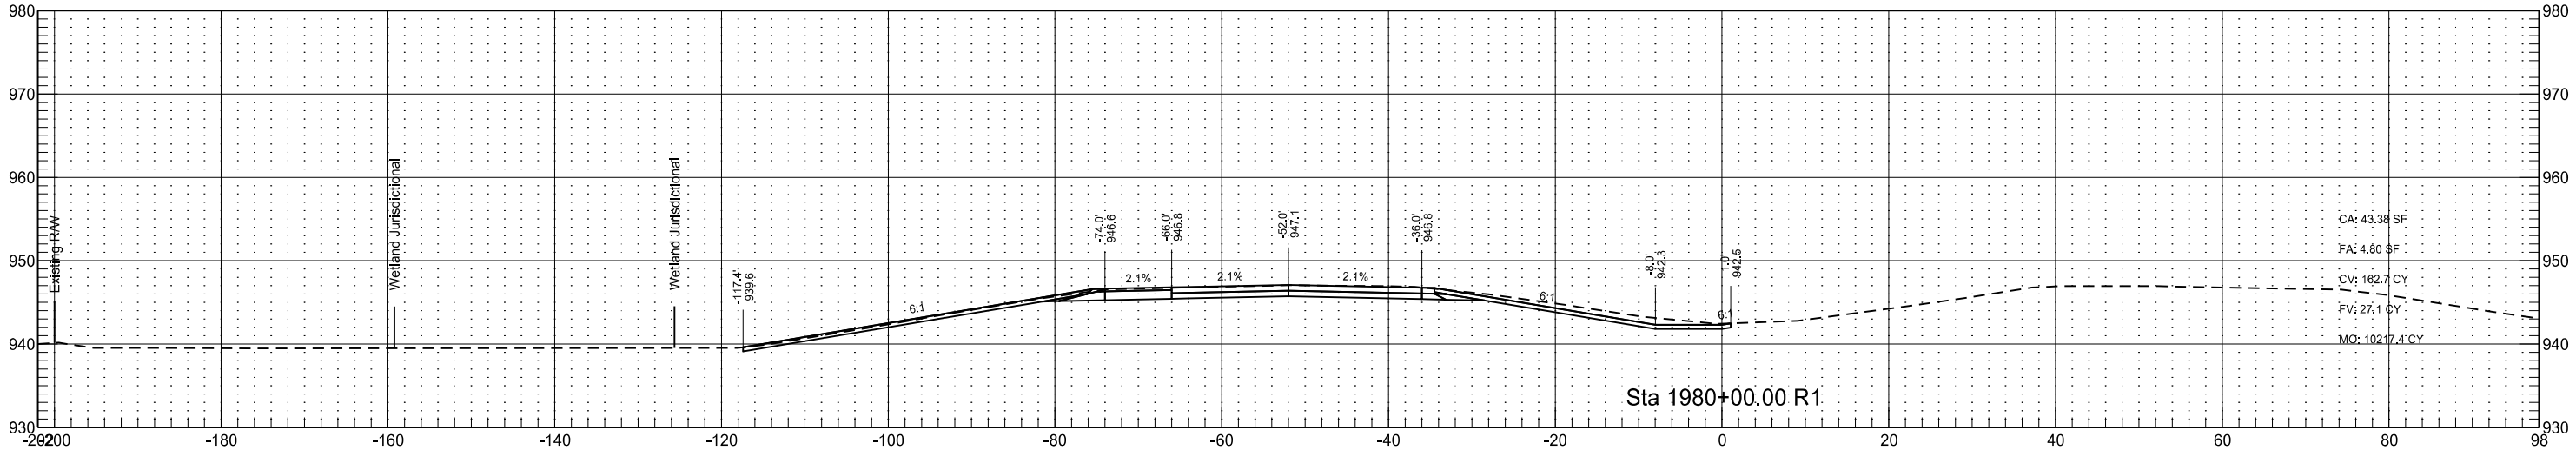




Interstate 29 - Southbound
(SCL29)

	STATE	PROJECT NO.	SECTION NO.	SHEET NO.
	ND	IM-8-029(170)033	200	102

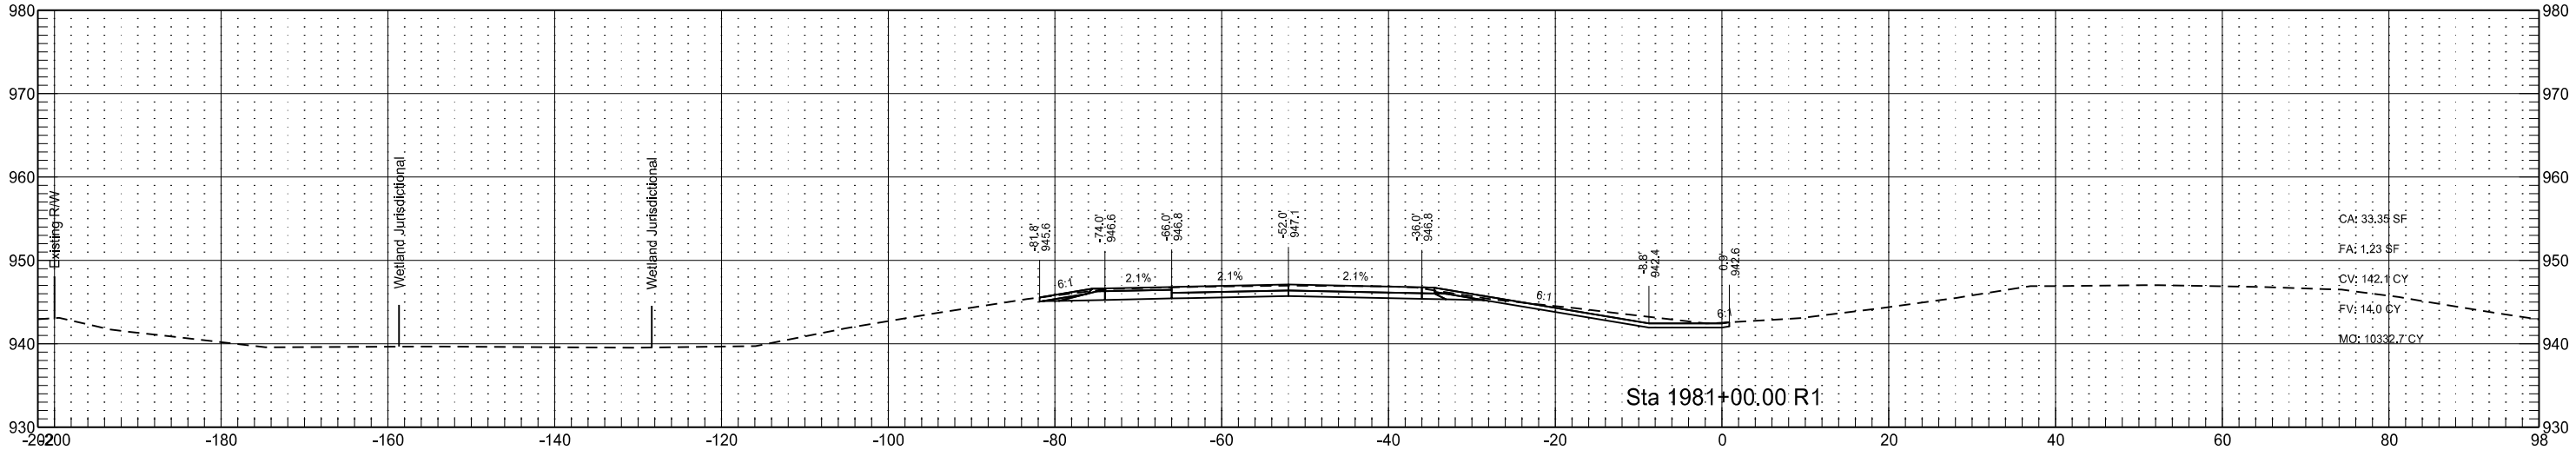
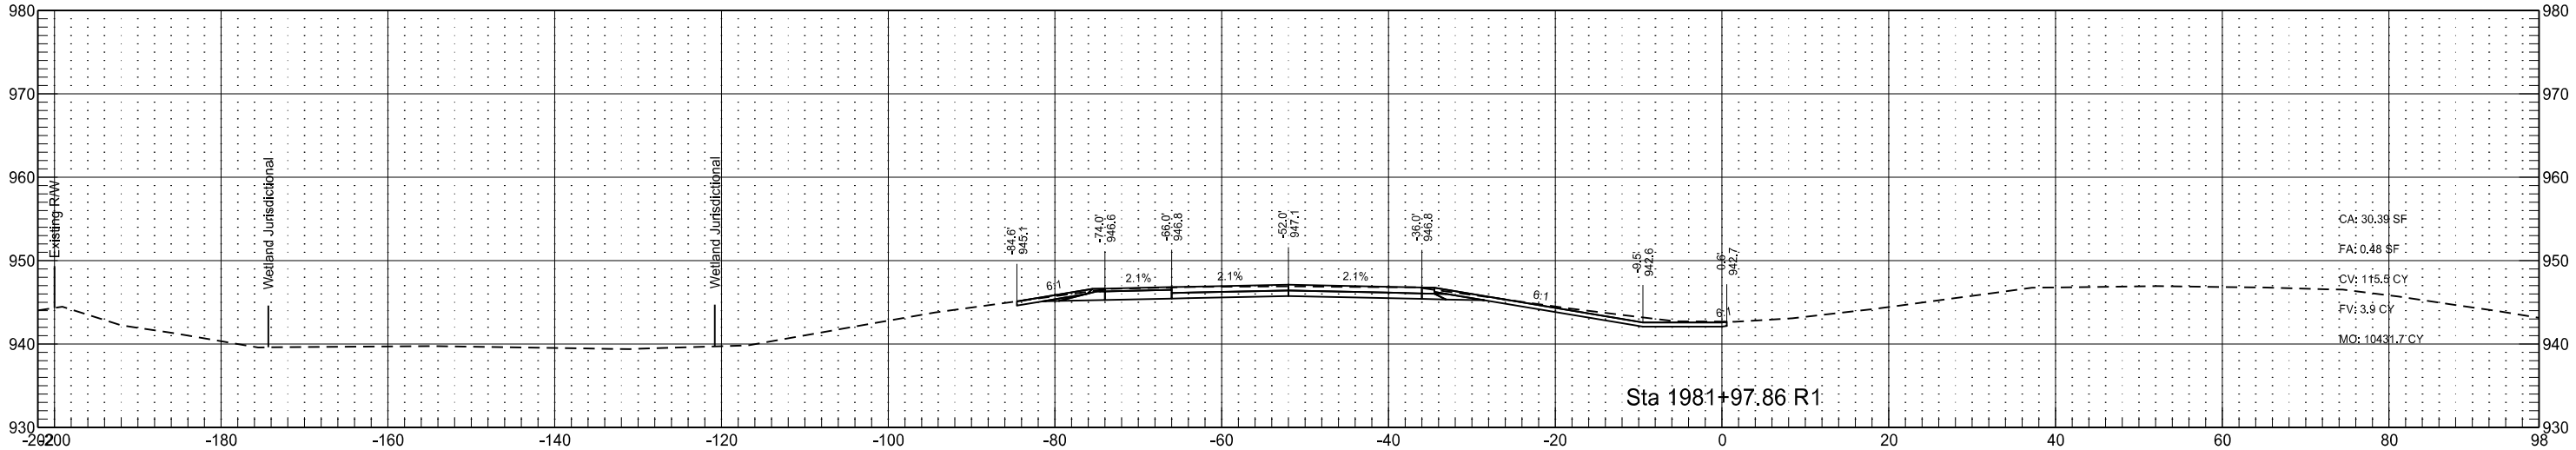
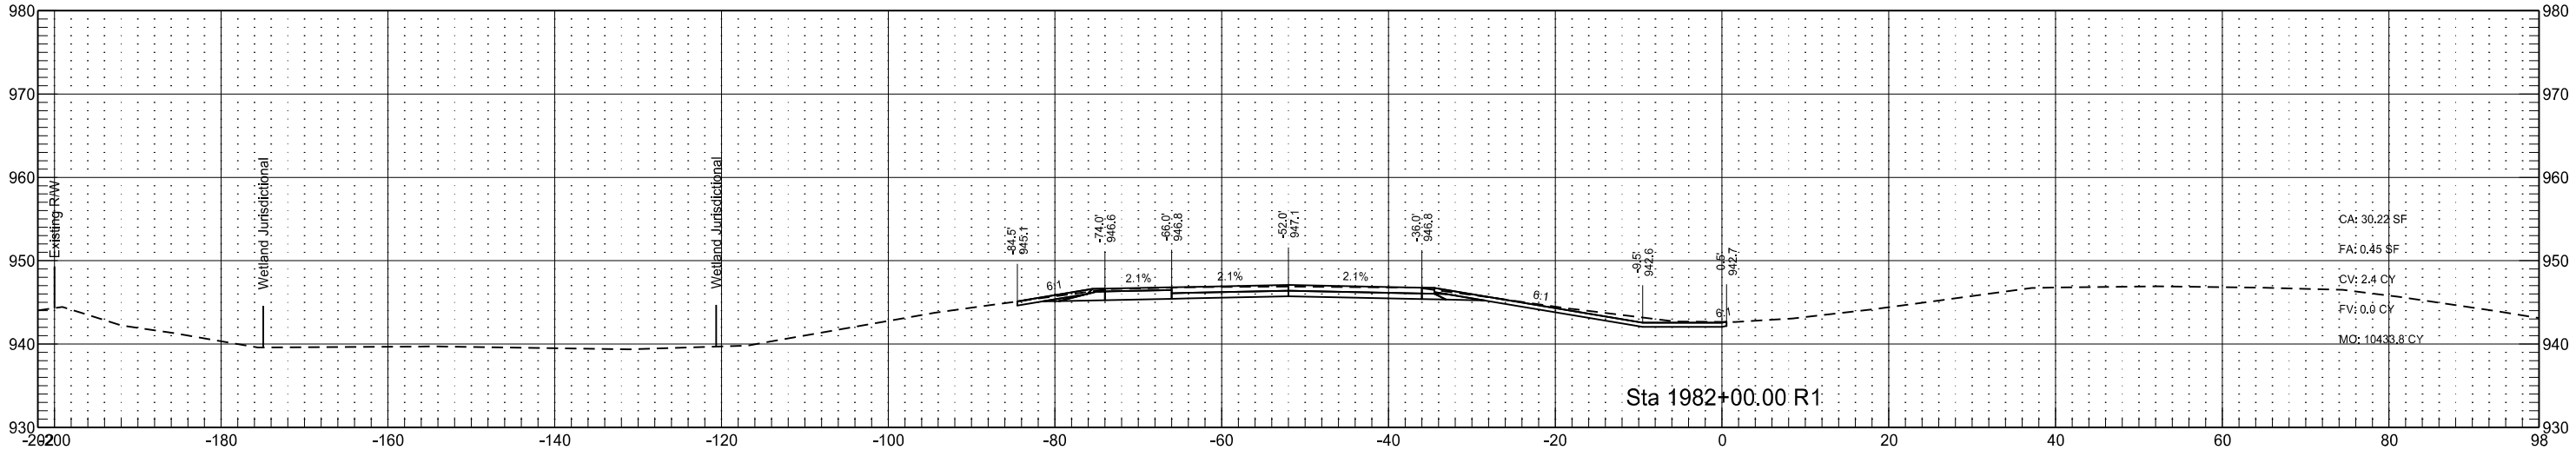


Interstate 29 - Southbound
(SCL29)

	STATE	PROJECT NO.	SECTION NO.	SHEET NO.
	ND	IM-8-029(170)033	200	103

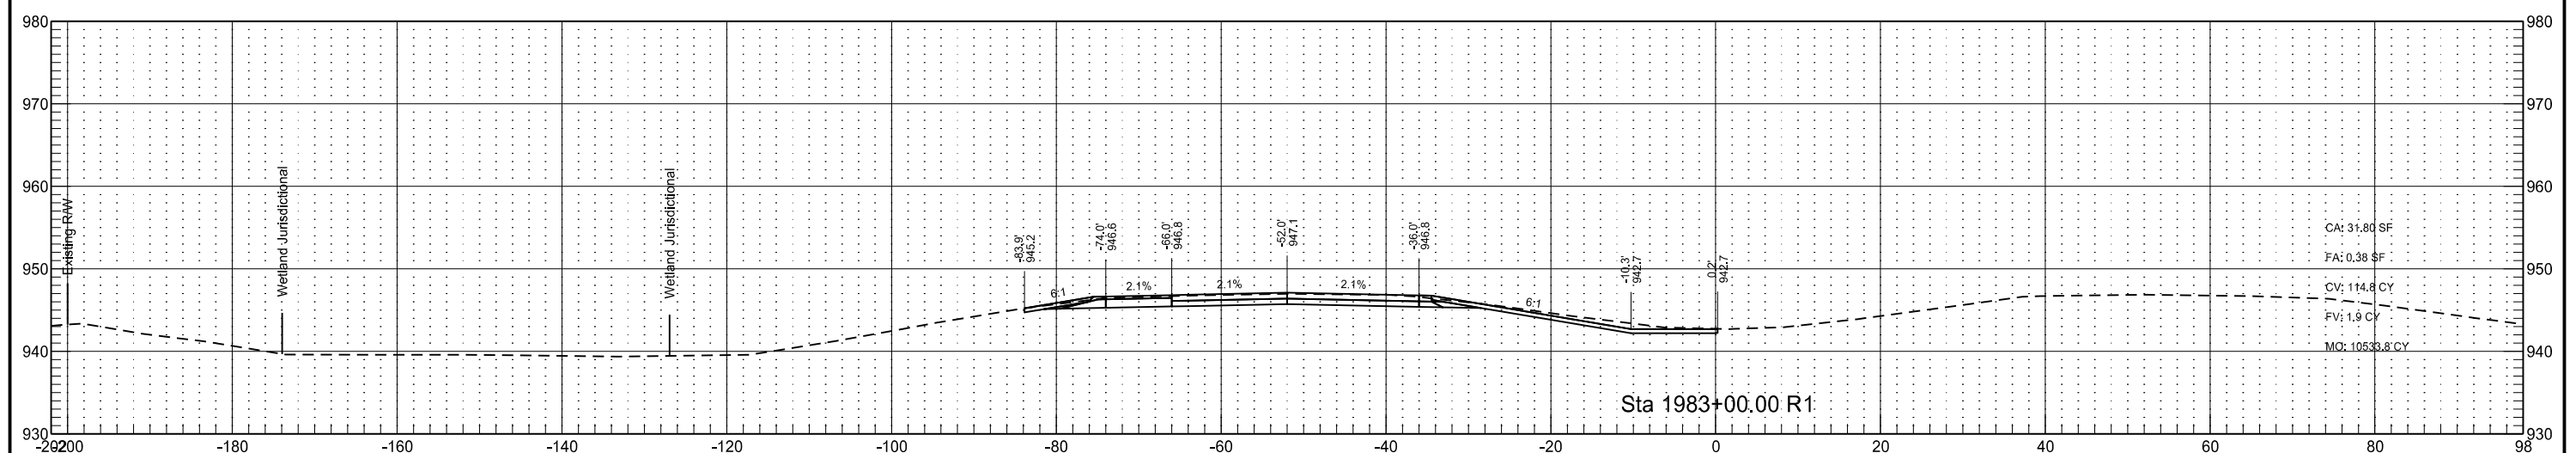
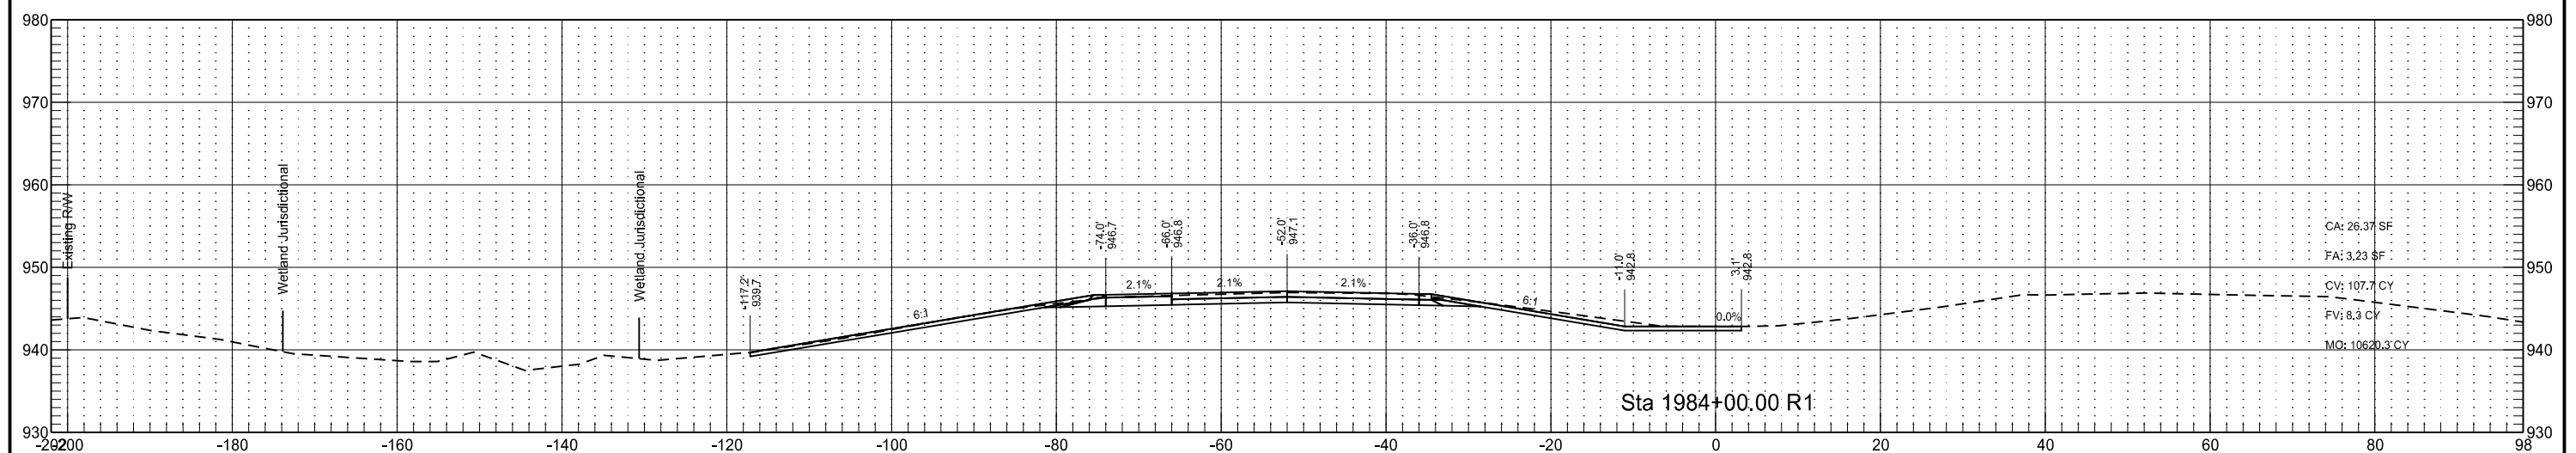
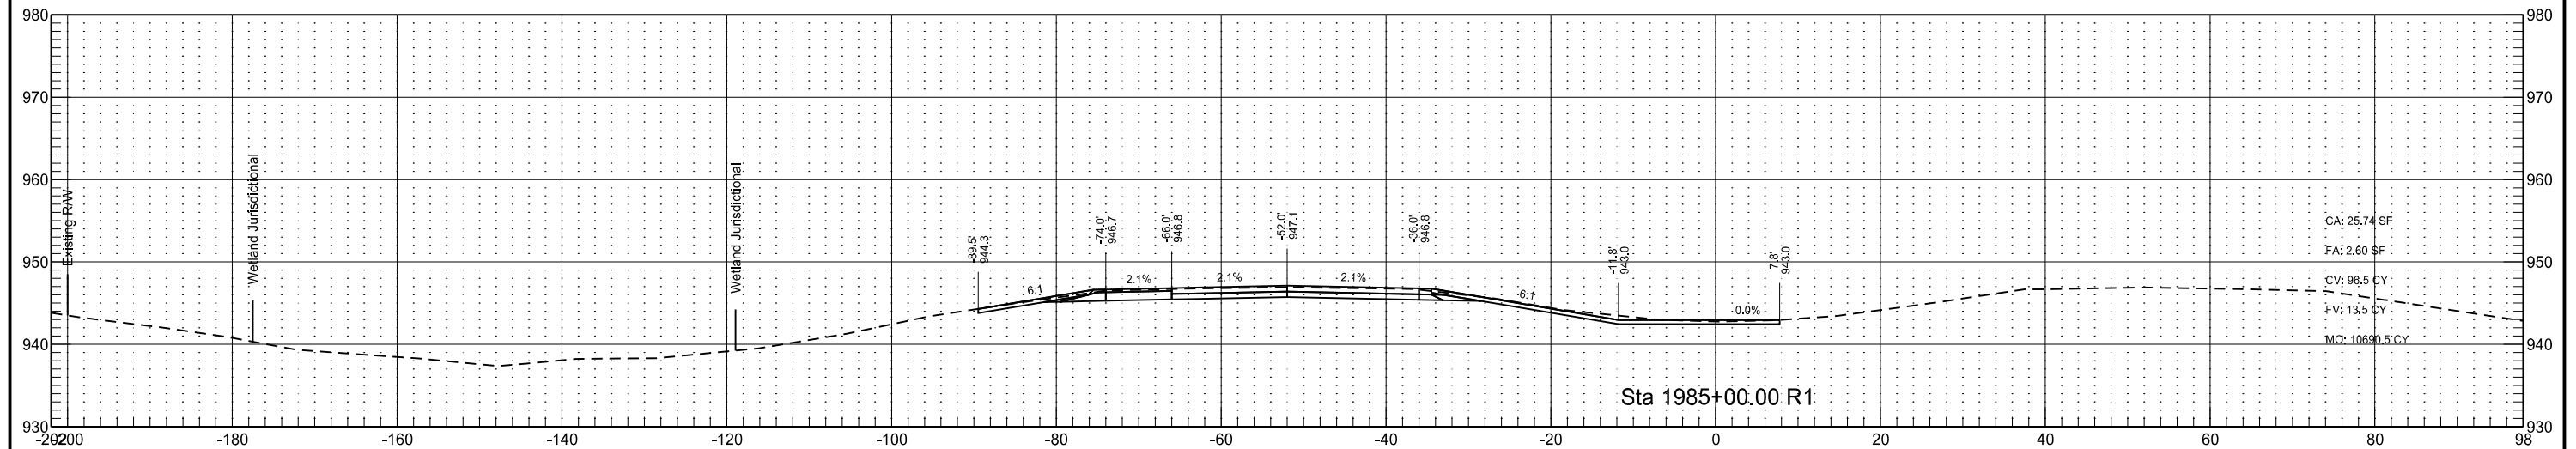


Interstate 29 - Southbound
(SCL29)

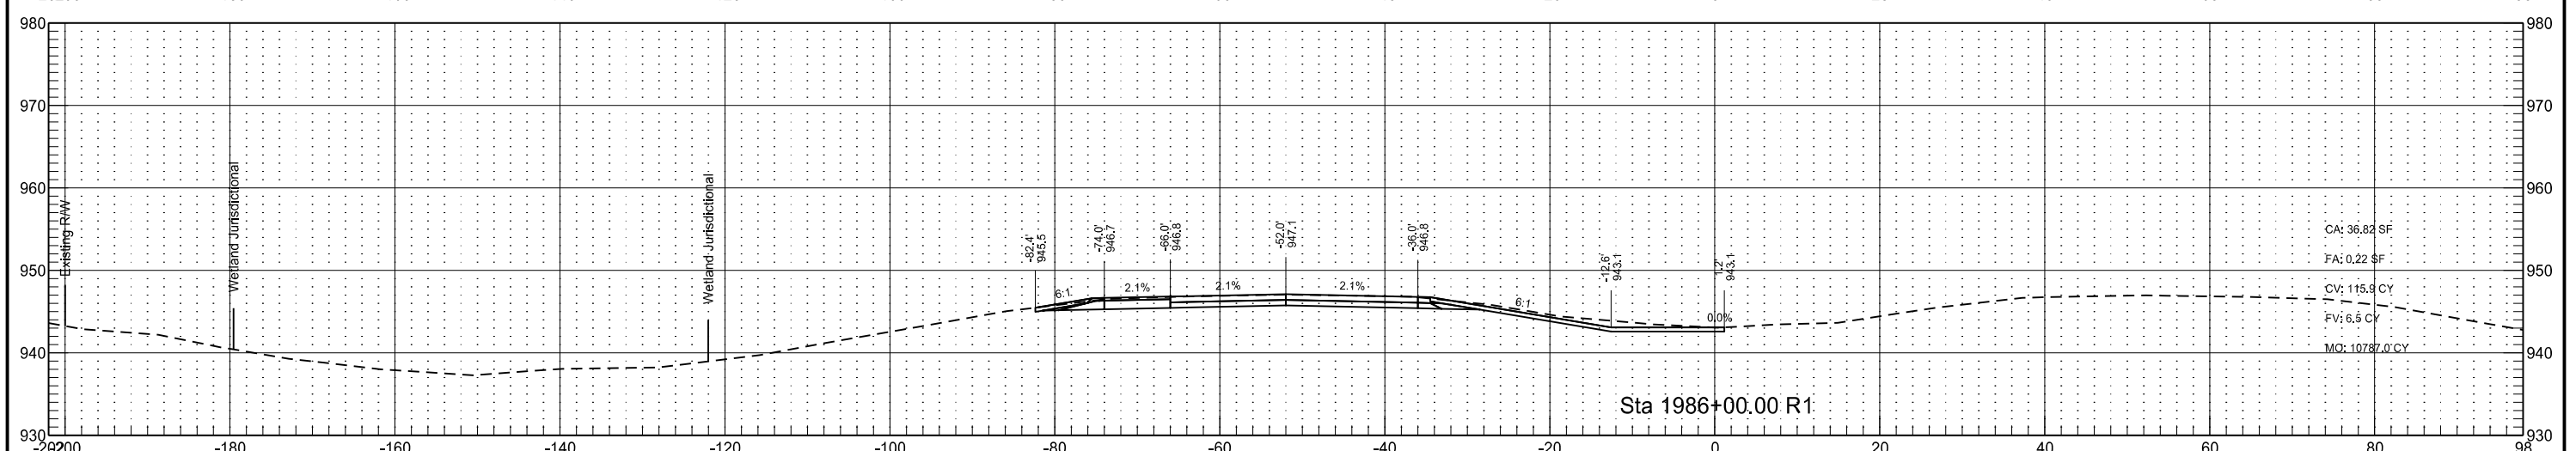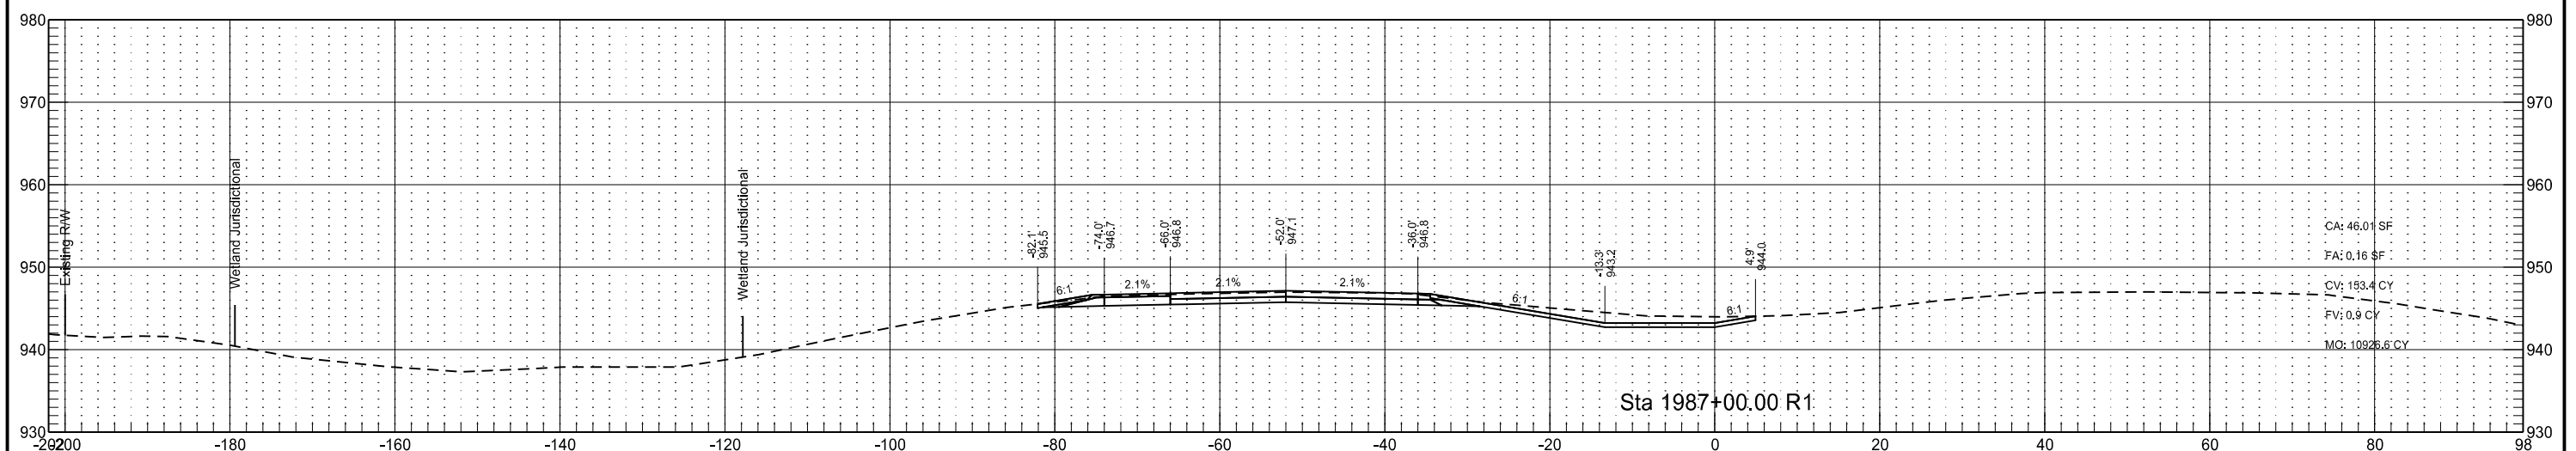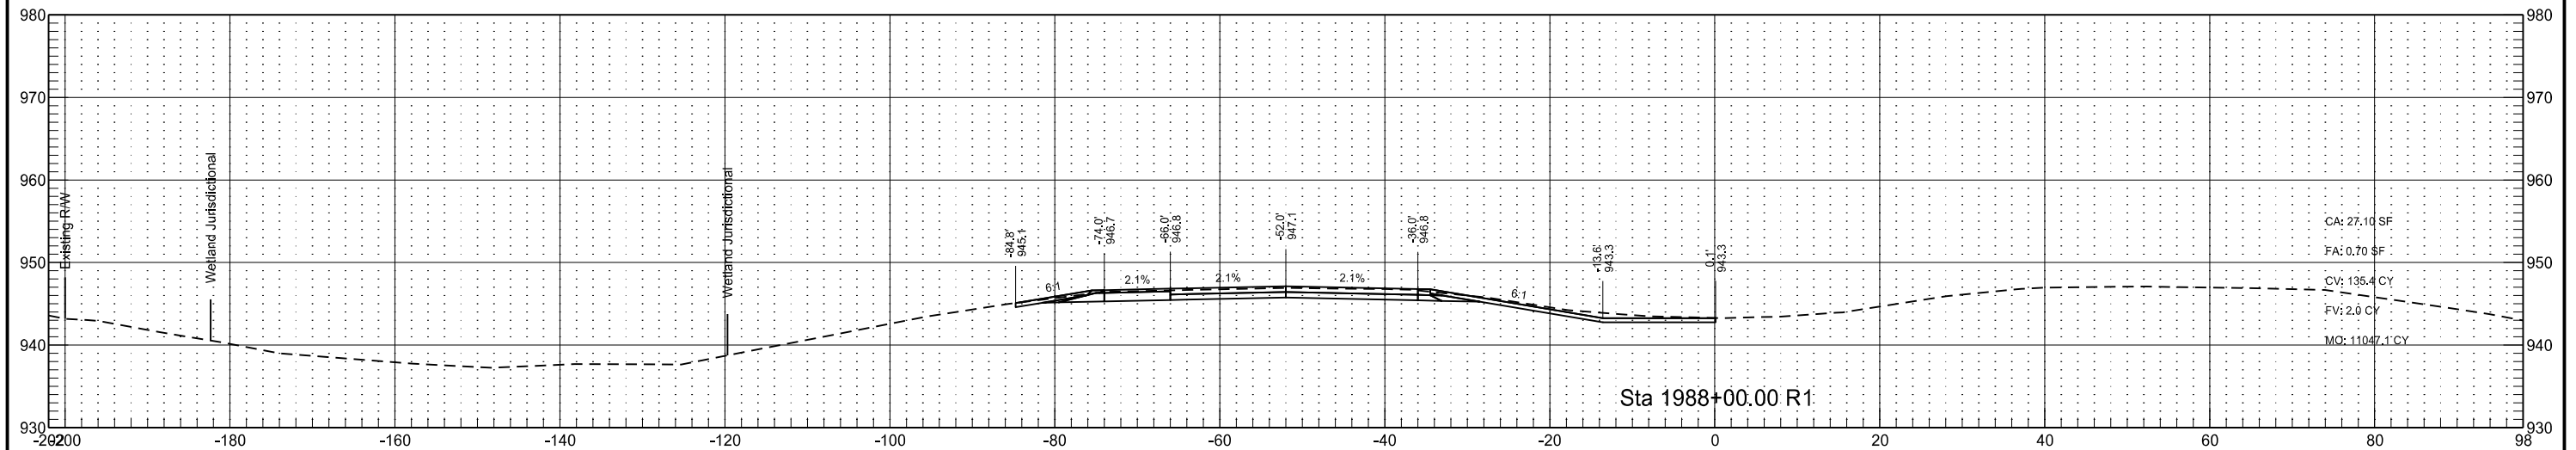




Interstate 29 - Southbound
(SCL29)

	STATE	PROJECT NO.	SECTION NO.	SHEET NO.
	ND	IM-8-029(170)033	200	105

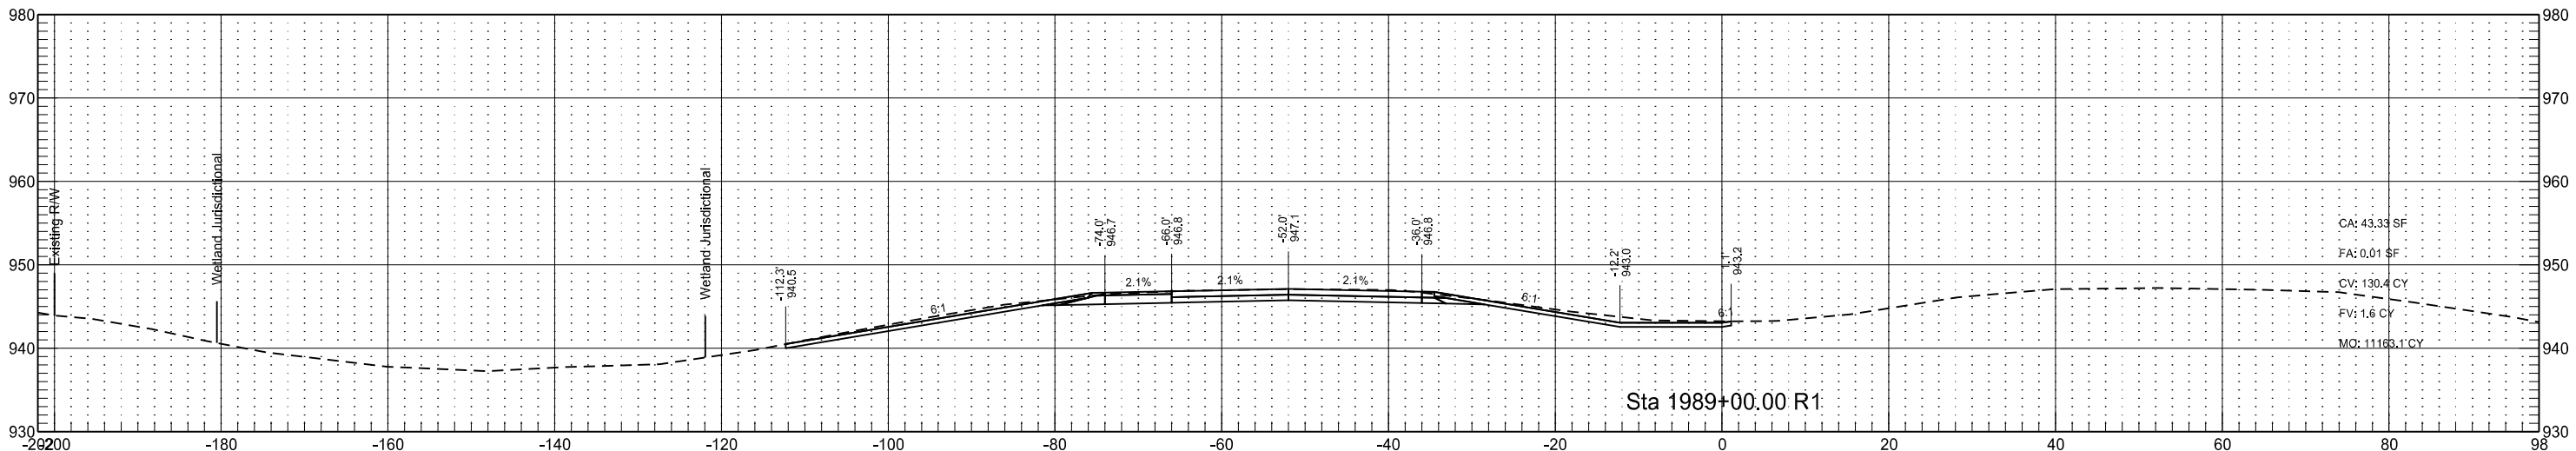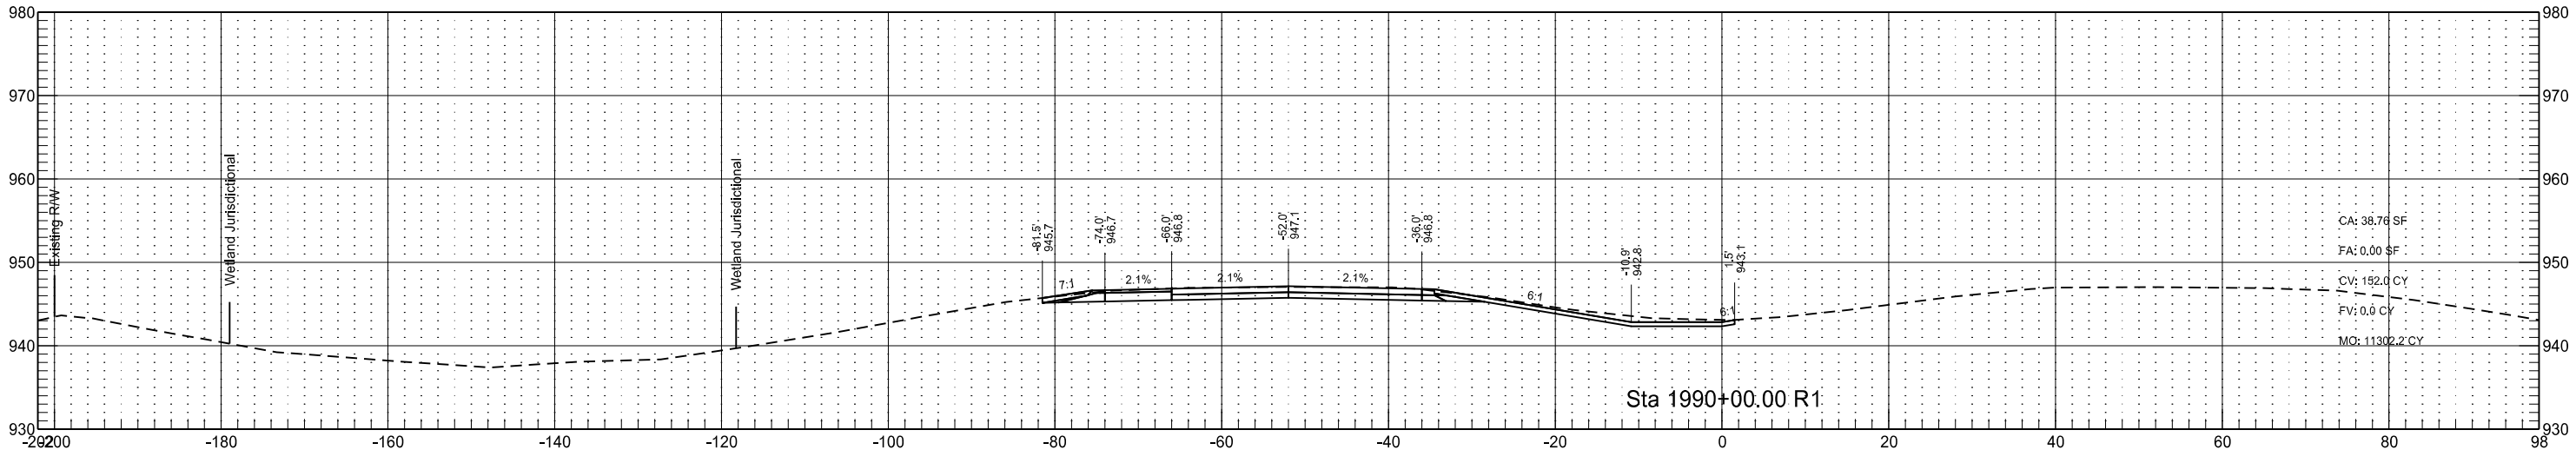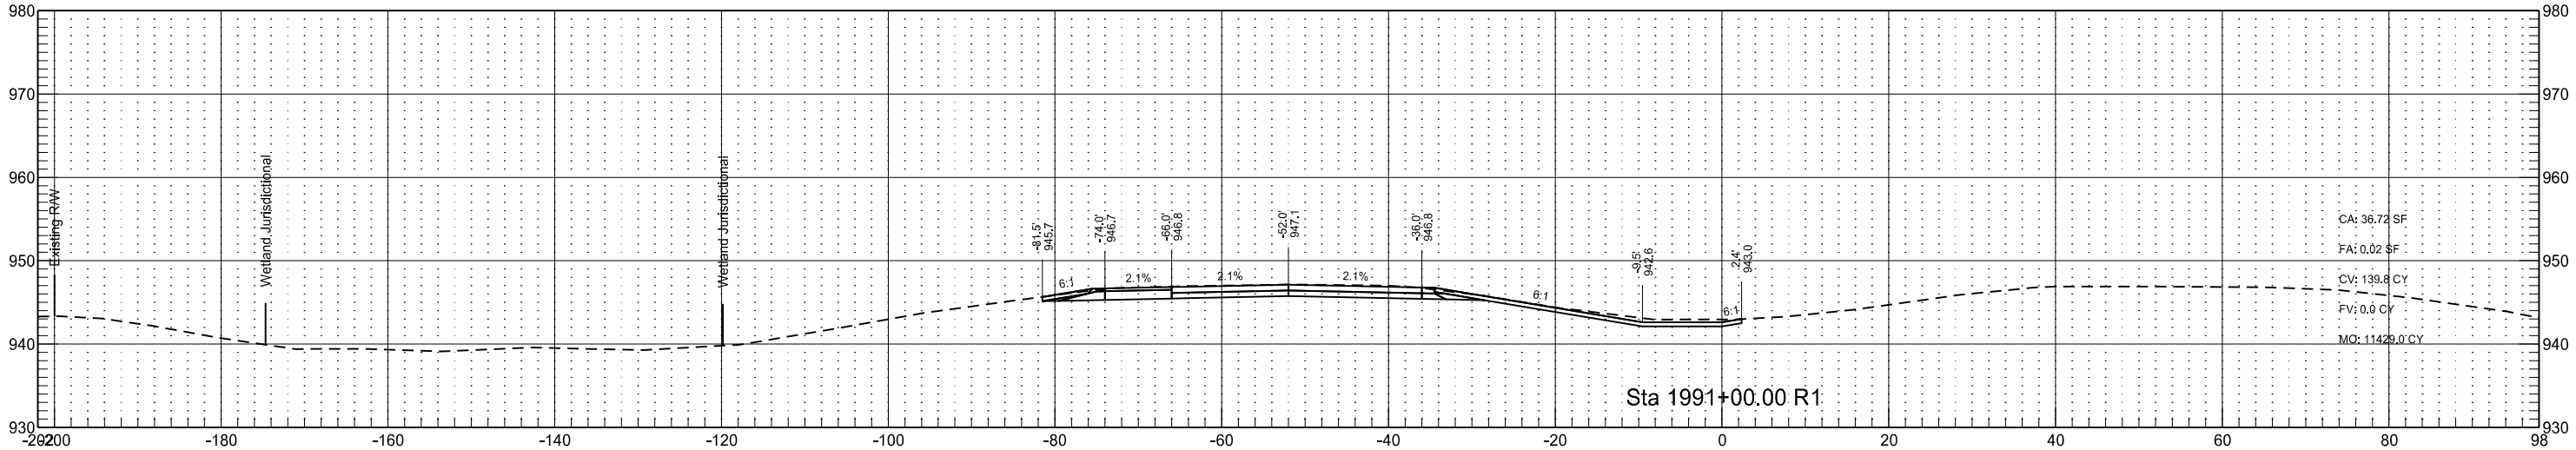

Interstate 29 - Southbound
(SCL29)

STATE	PROJECT NO.	SECTION NO.	SHEET NO.
ND	IM-8-029(170)033	200	106

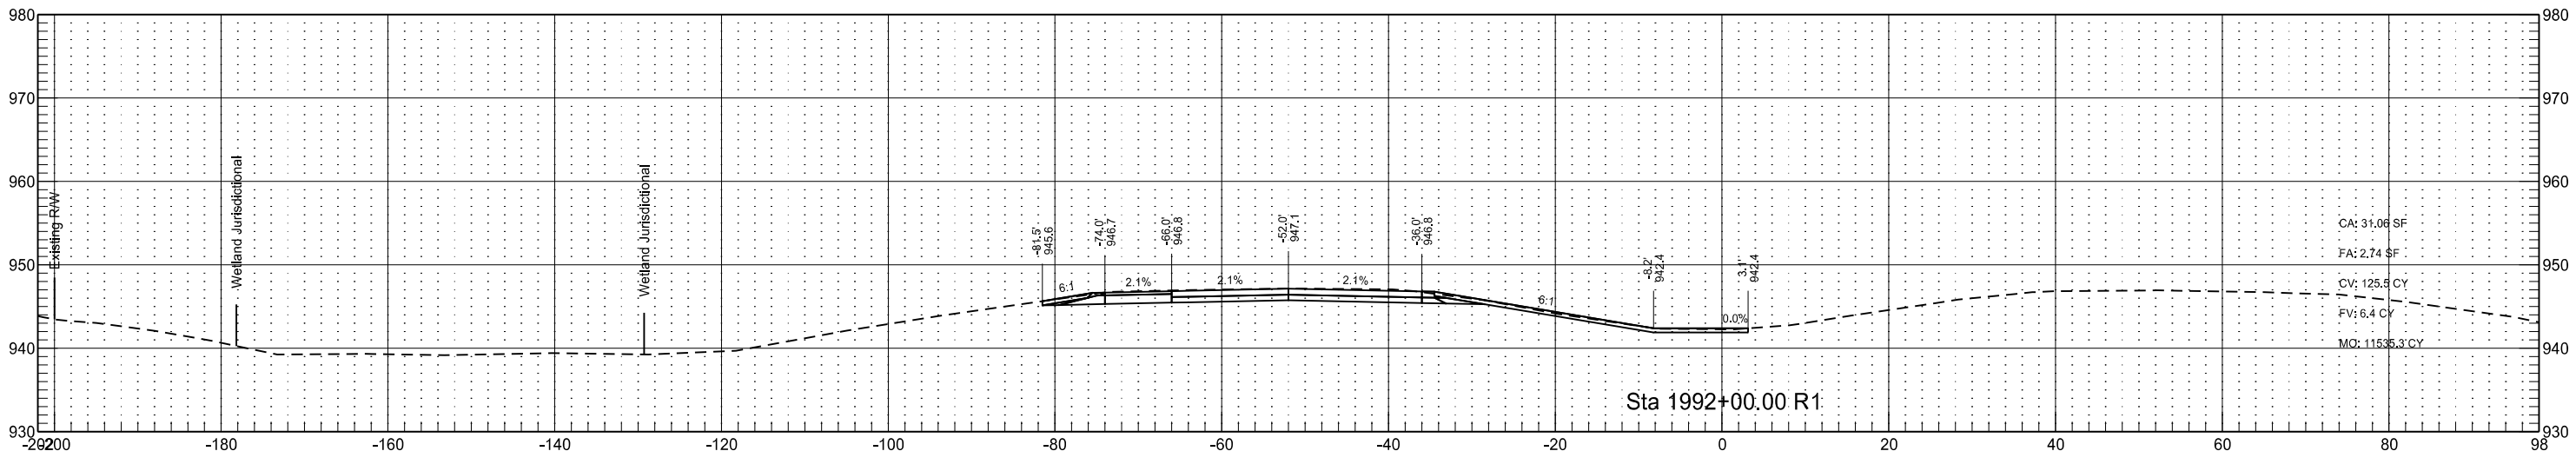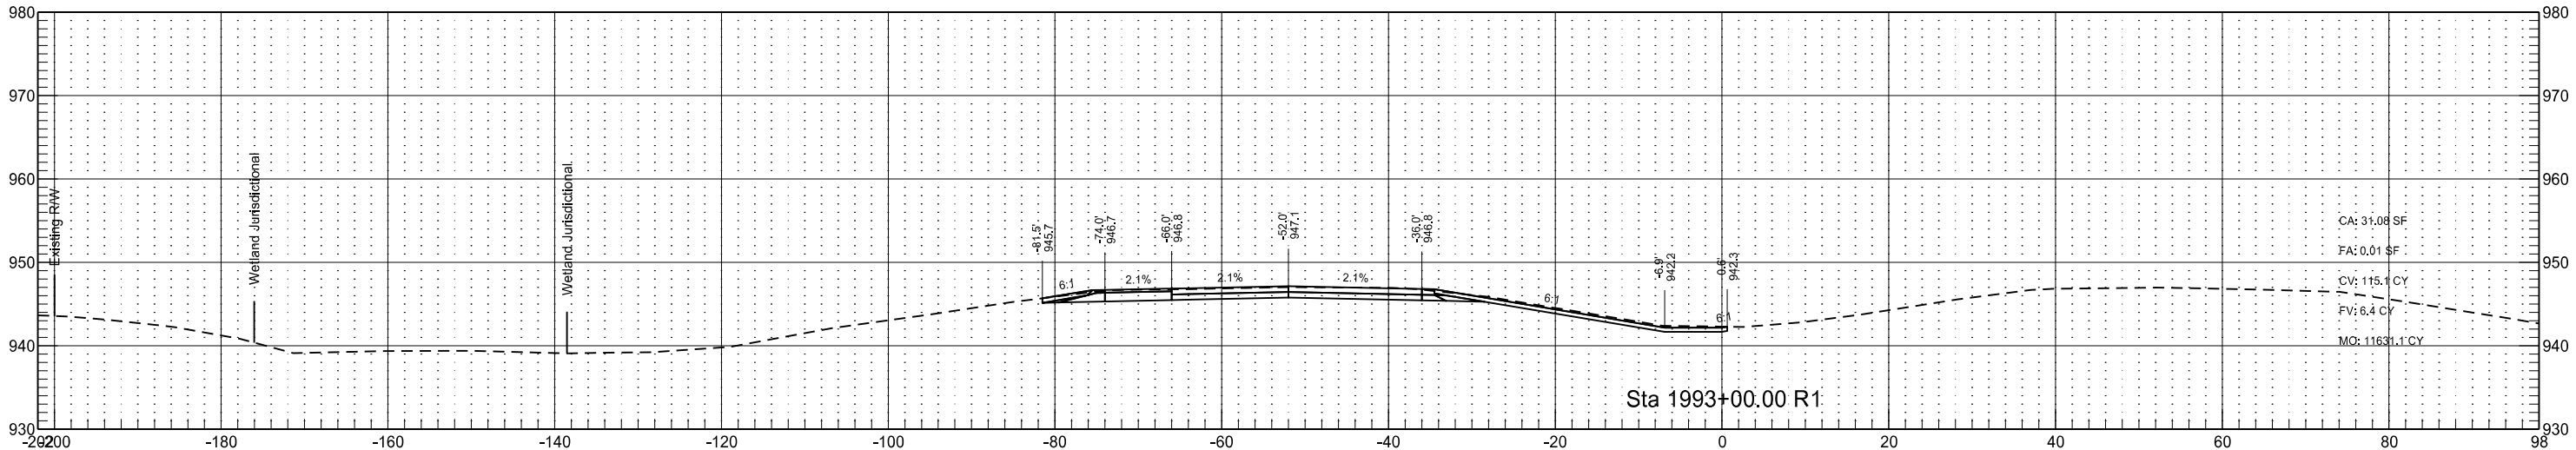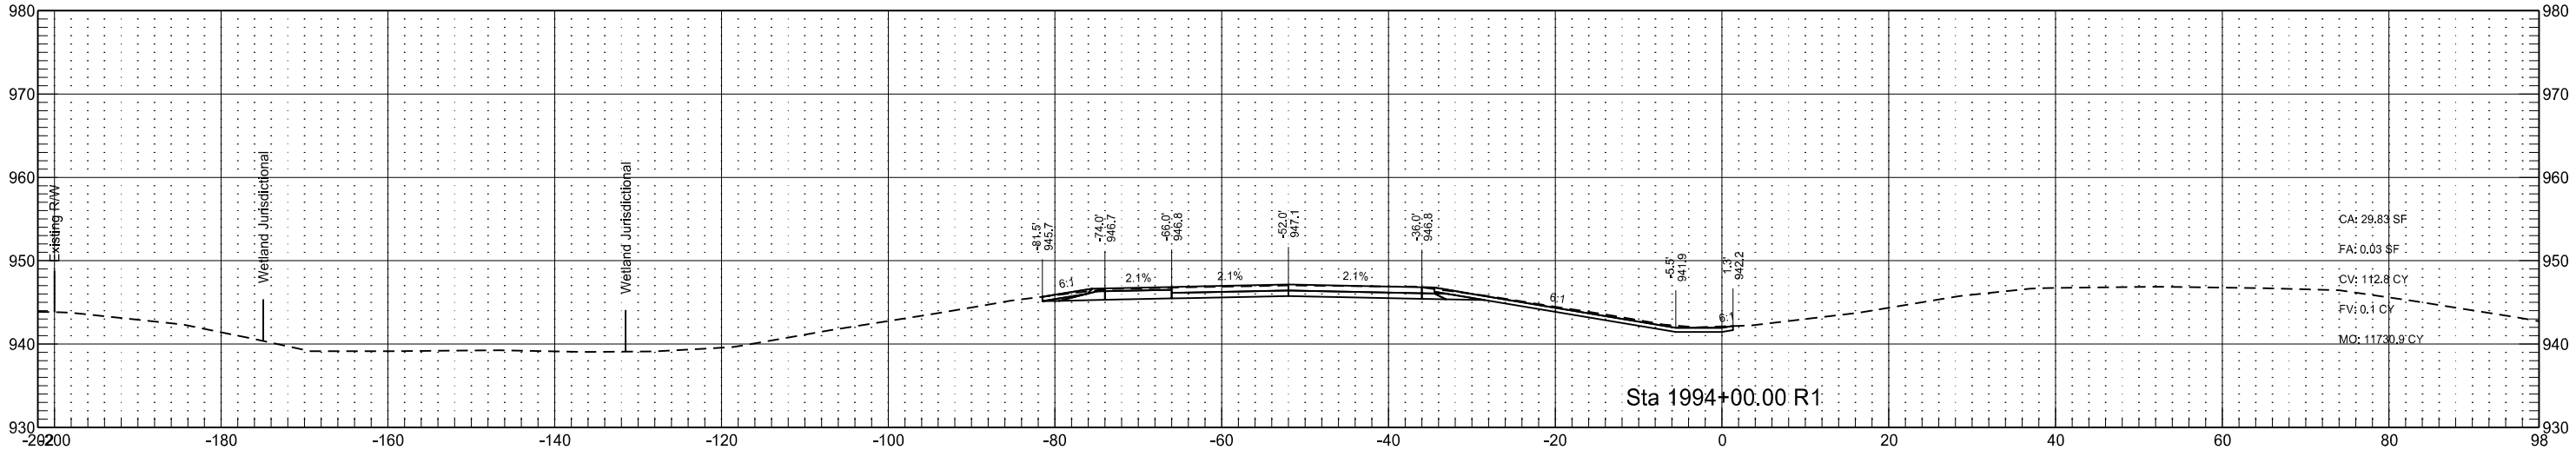

Interstate 29 - Southbound
(SCL29)

STATE

PROJECT NO.

SECTION
NO.




SHEET
NO.

ND

IM-8-029(170)033




200

107

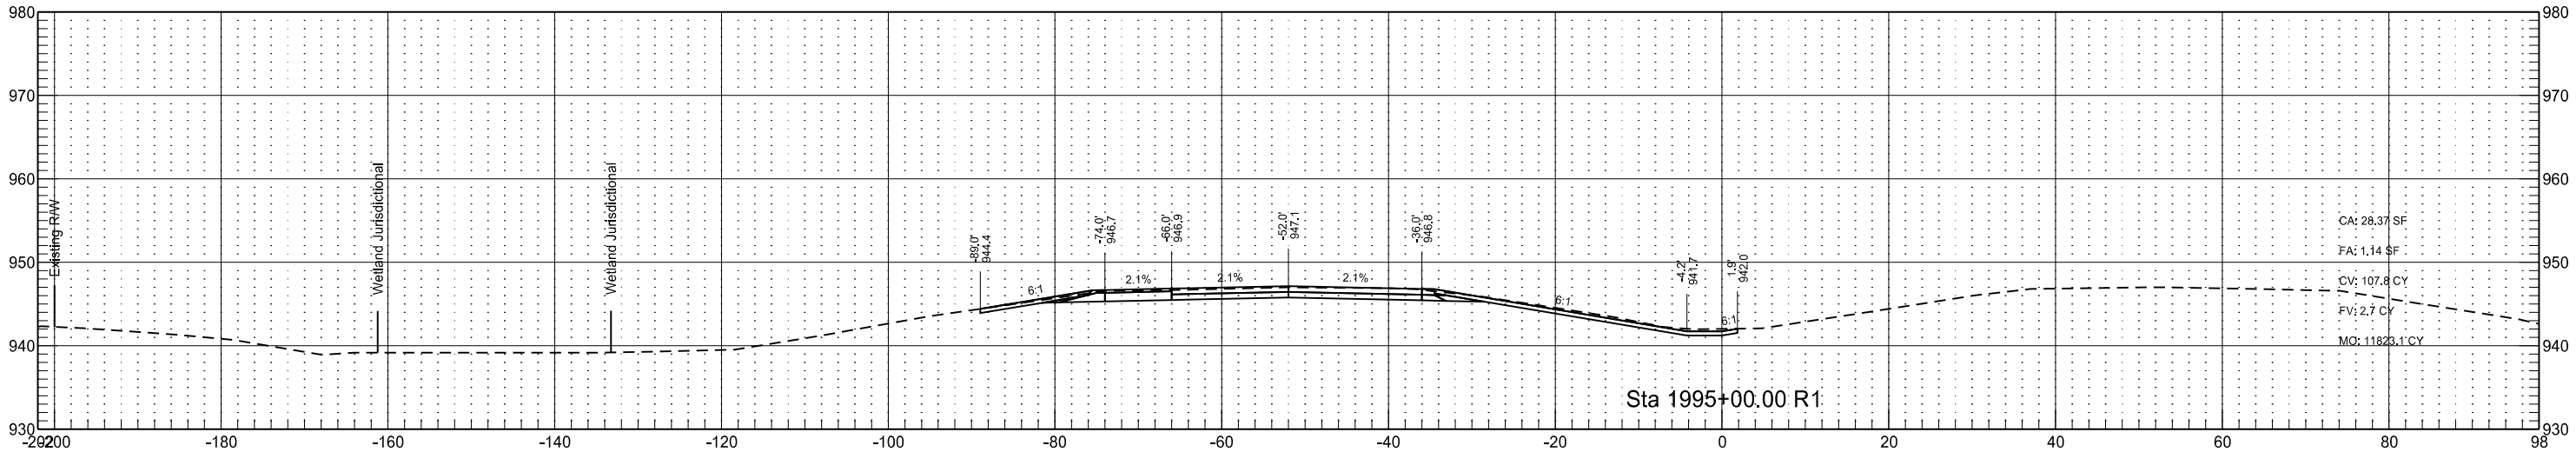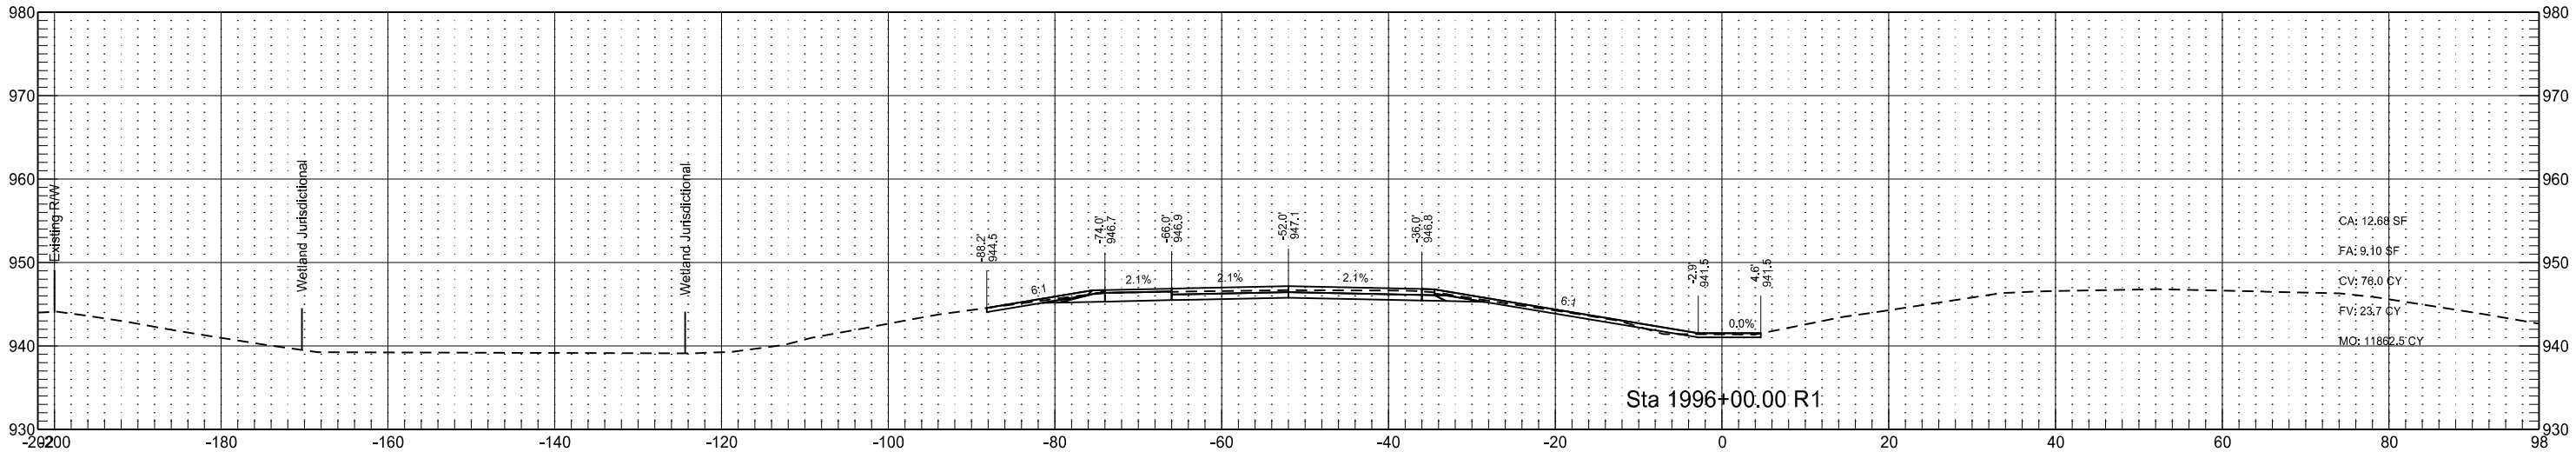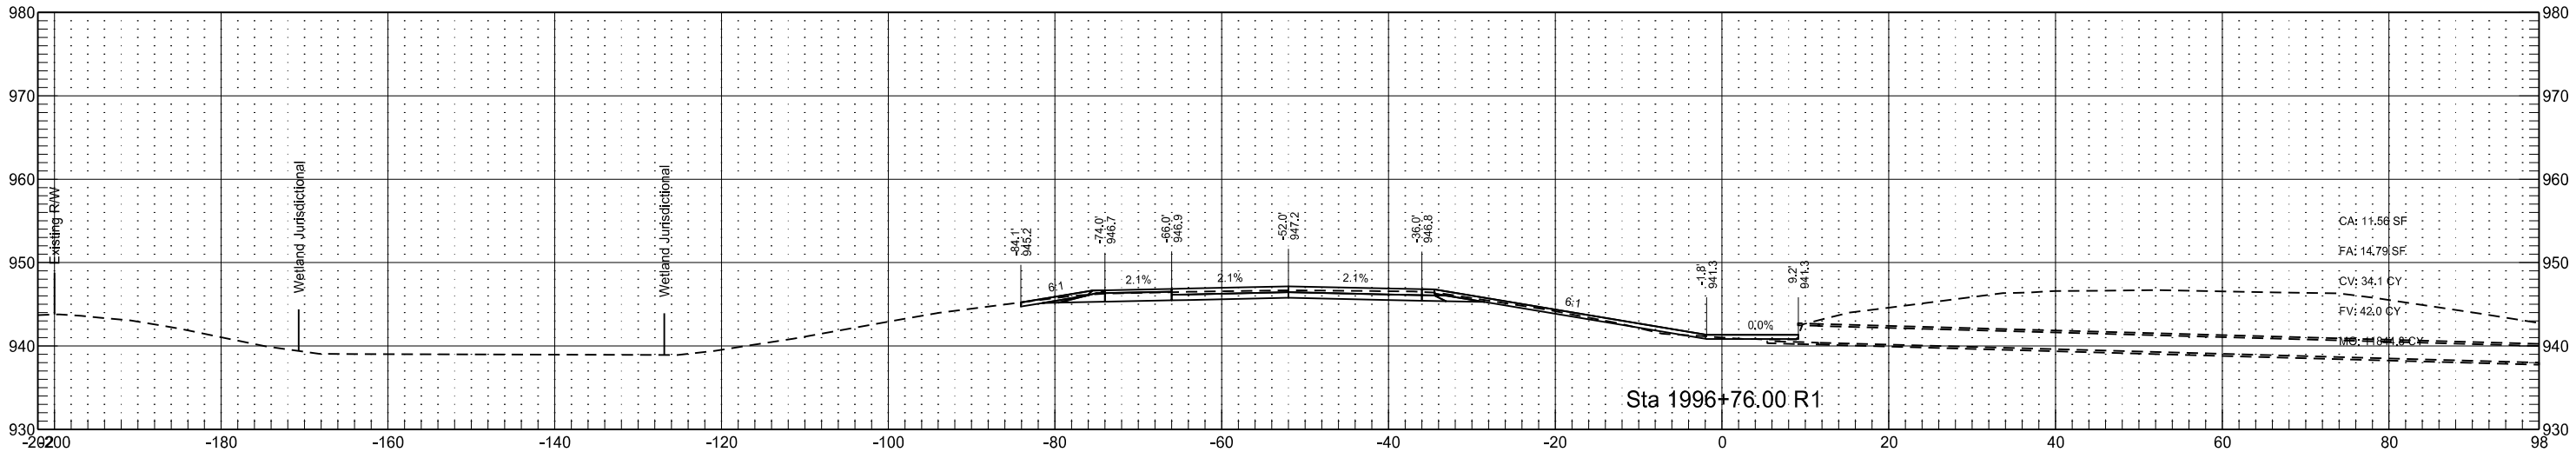




Interstate 29 - Southbound
(SCL29)

	STATE	PROJECT NO.	SECTION NO.	SHEET NO.
	ND	IM-8-029(170)033	200	108

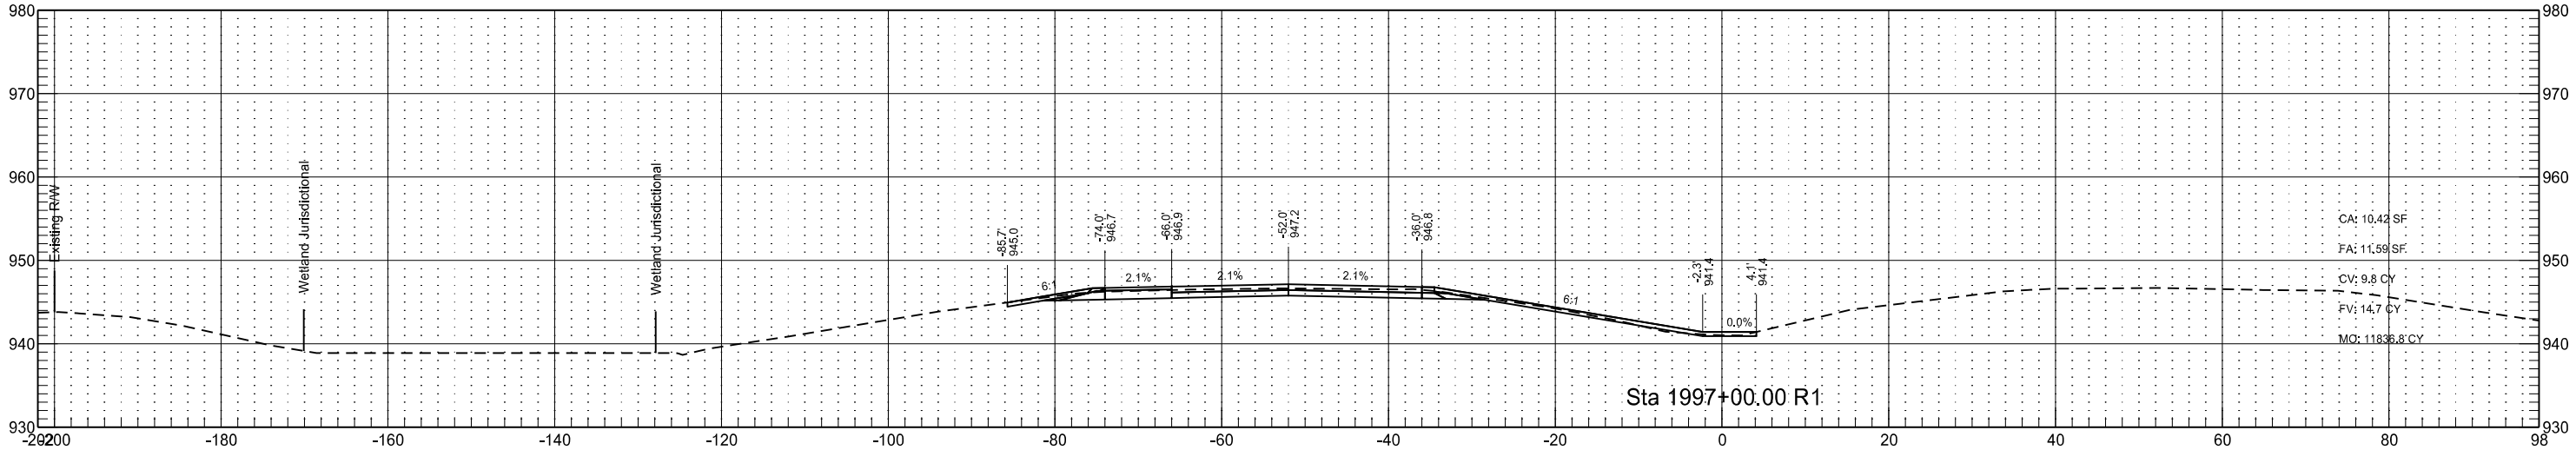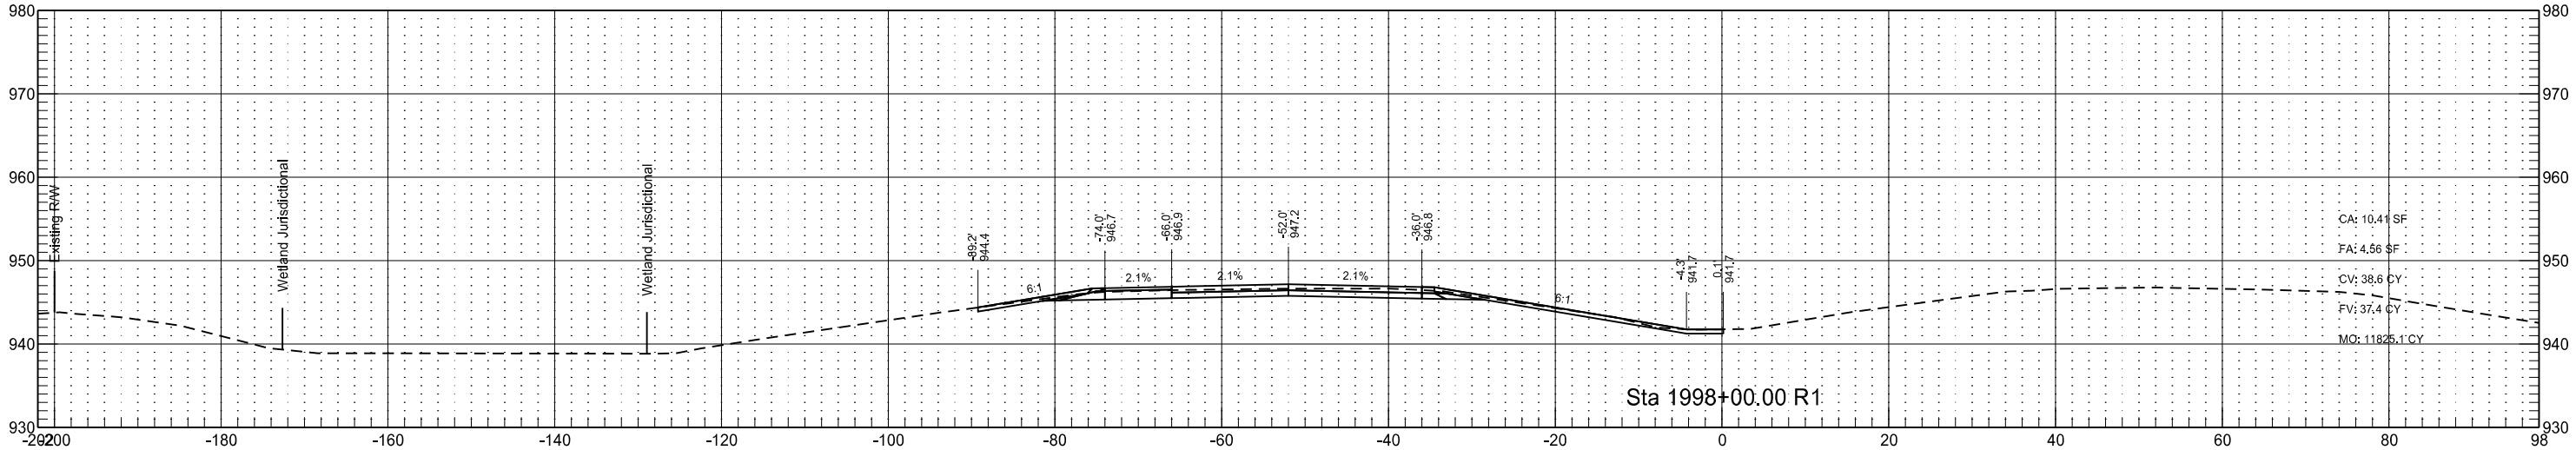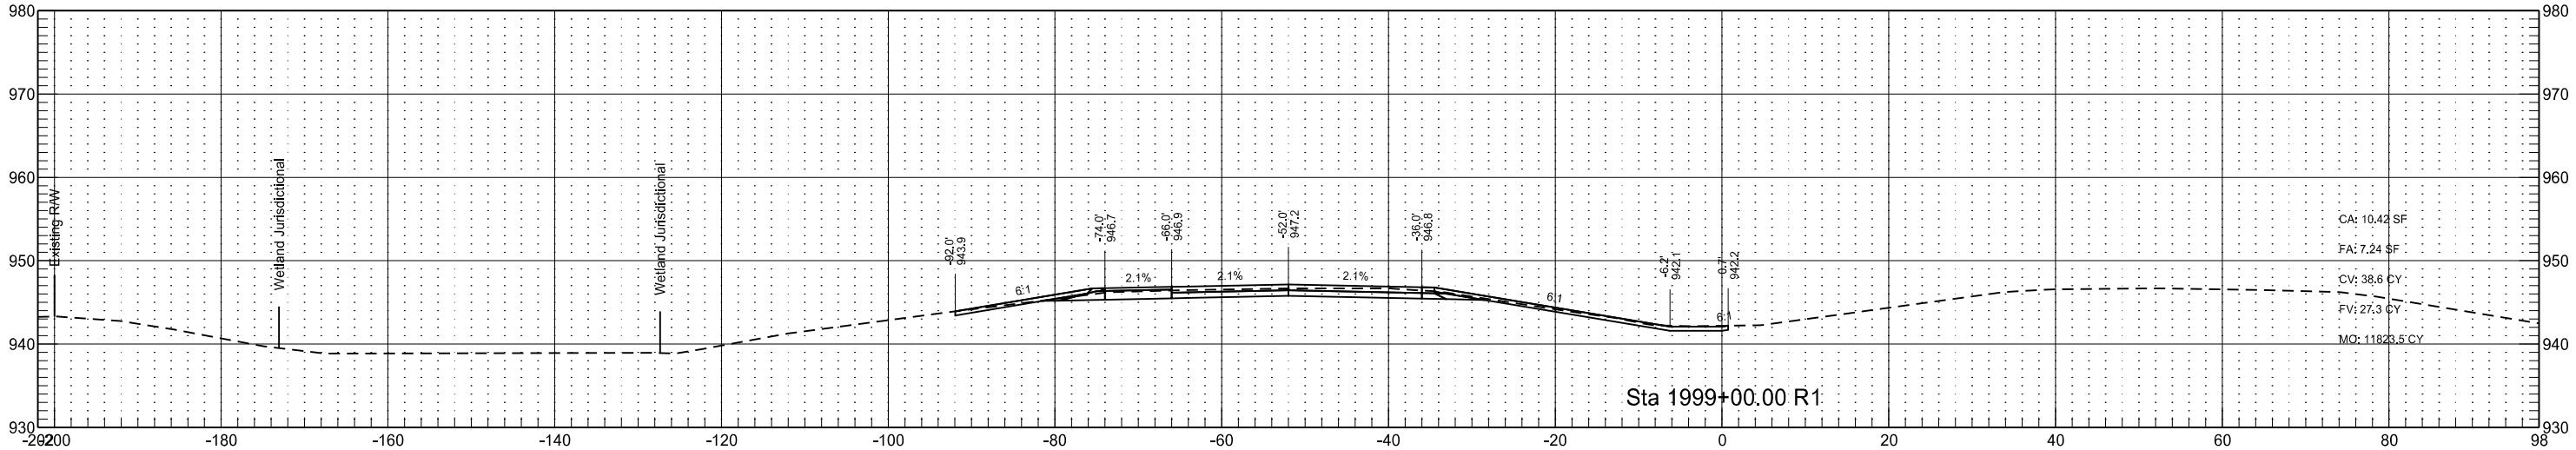

Interstate 29 - Southbound
(SCL29)

STATE	PROJECT NO.	SECTION NO.	SHEET NO.
ND	IM-8-029(170)033	200	109

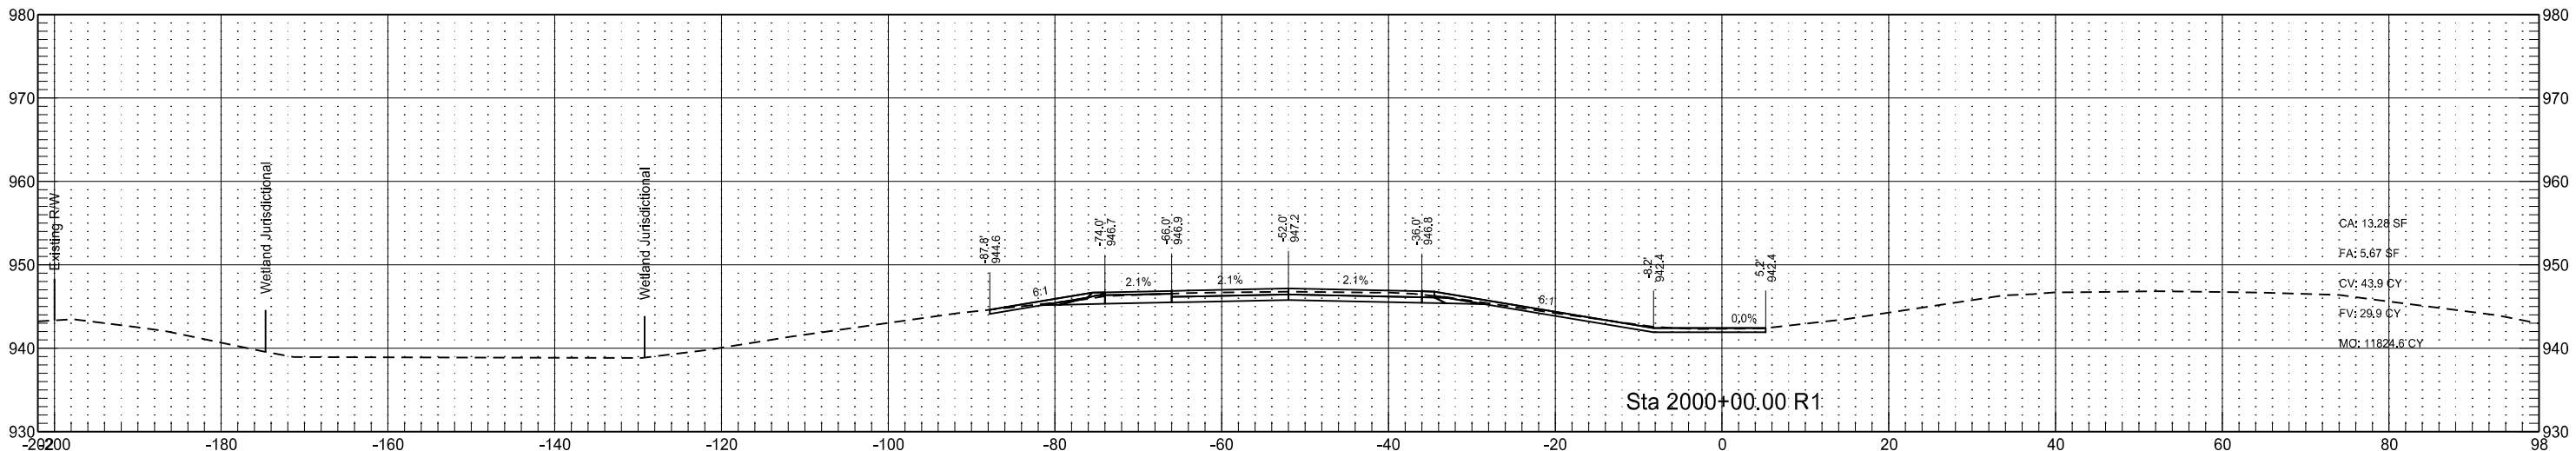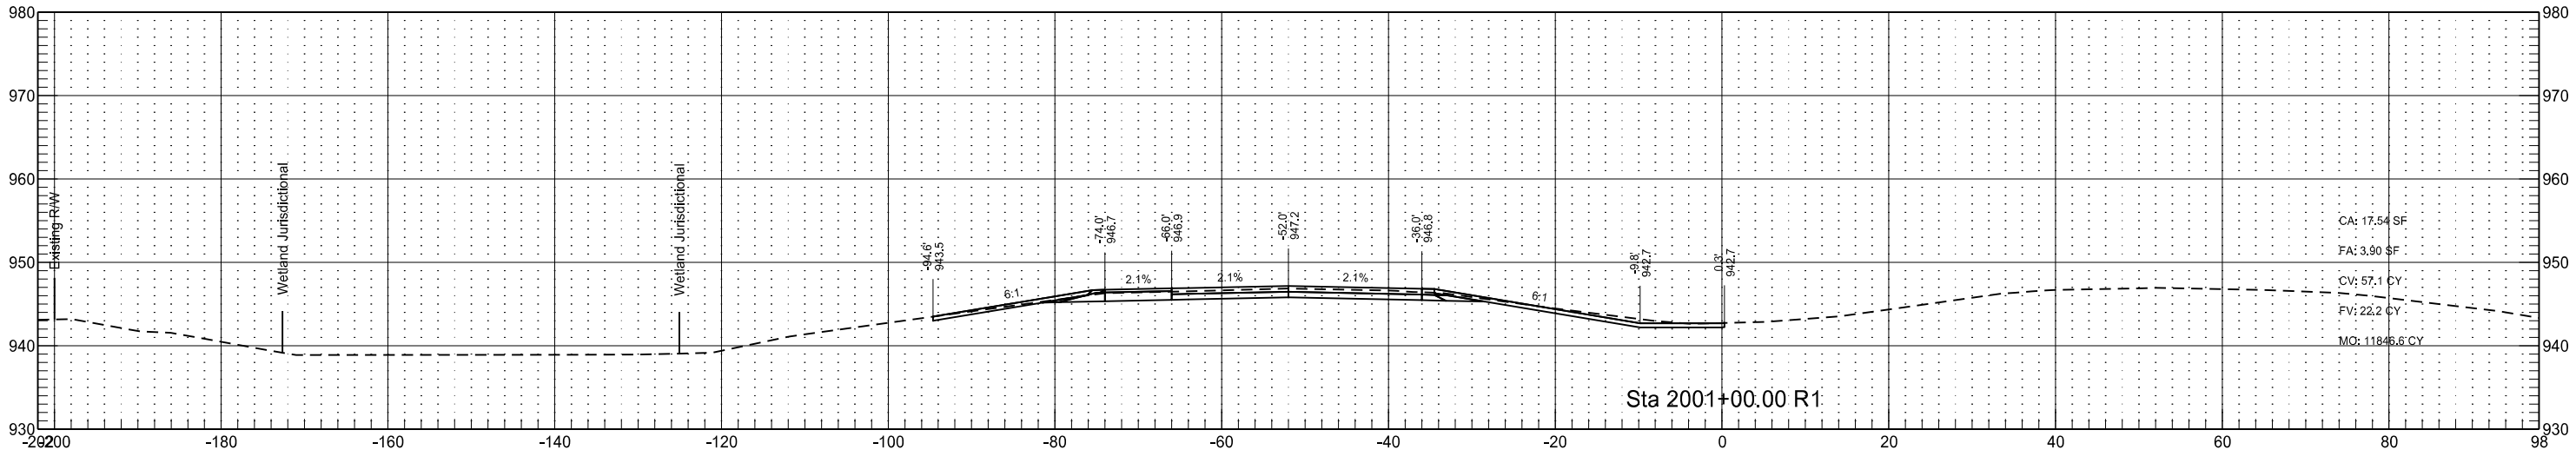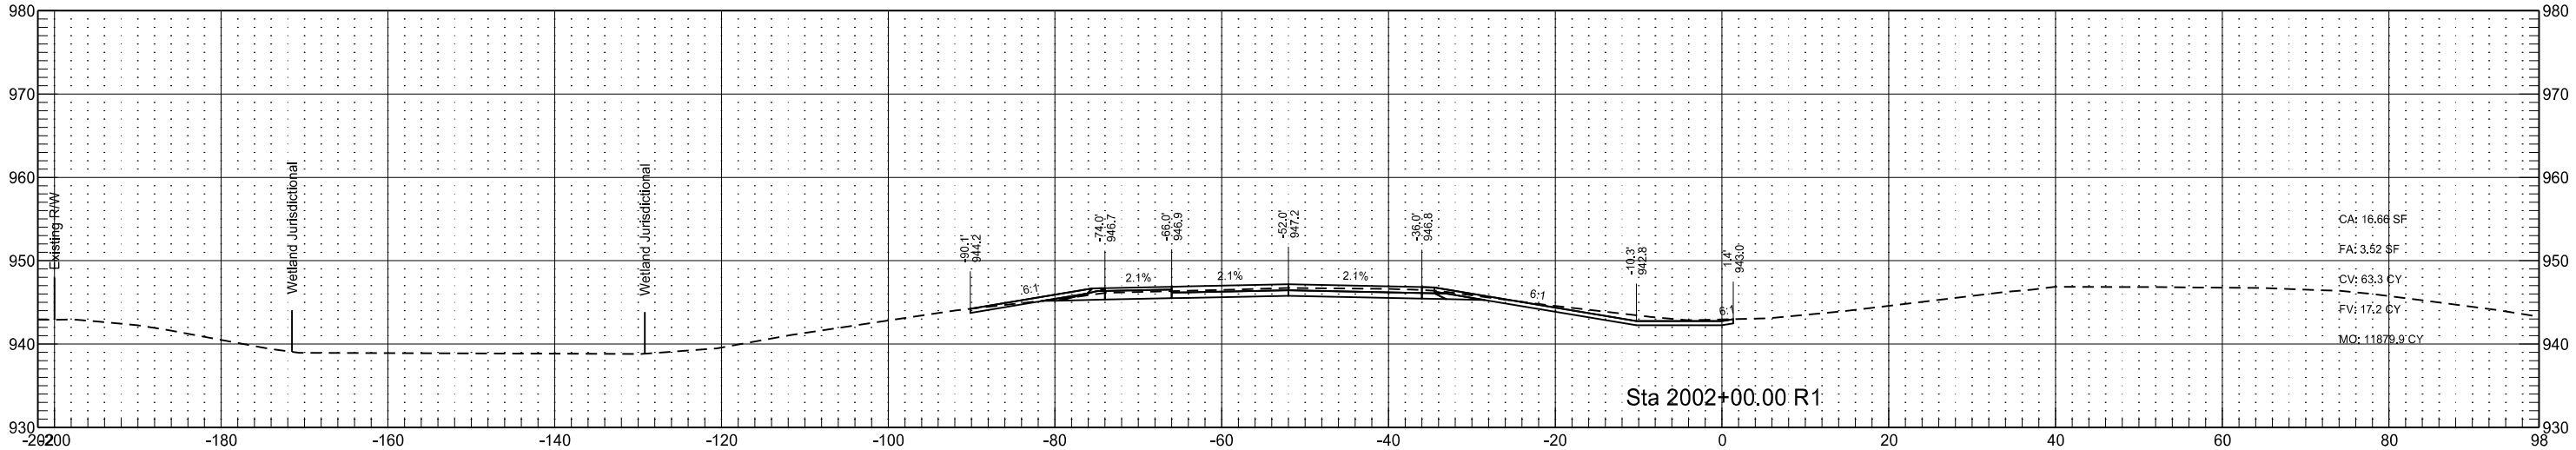

Interstate 29 - Southbound
(SCL29)

STATE

PROJECT NO.

SECTION
NO.




SHEET
NO.

ND

IM-8-029(170)033




200

110

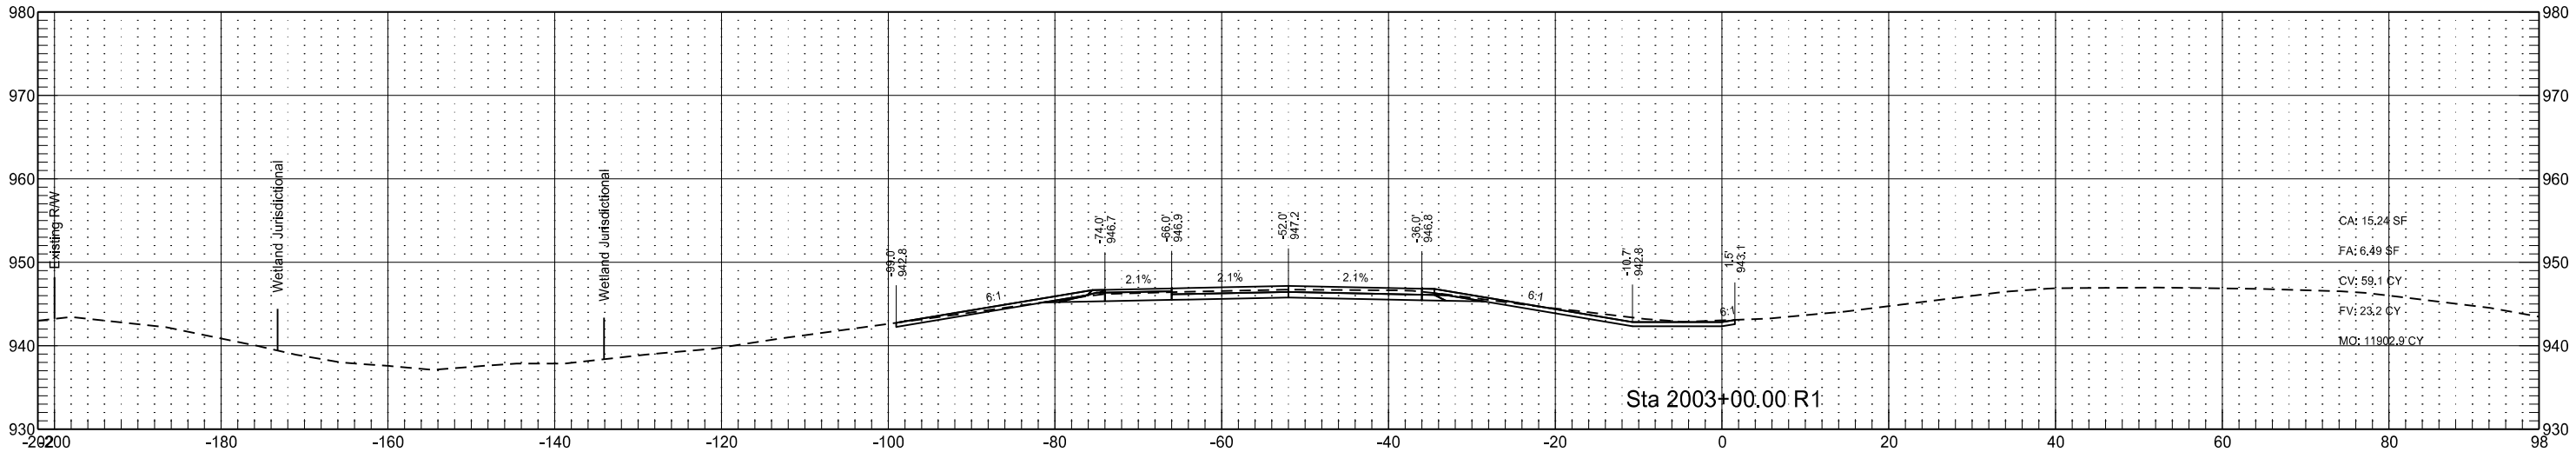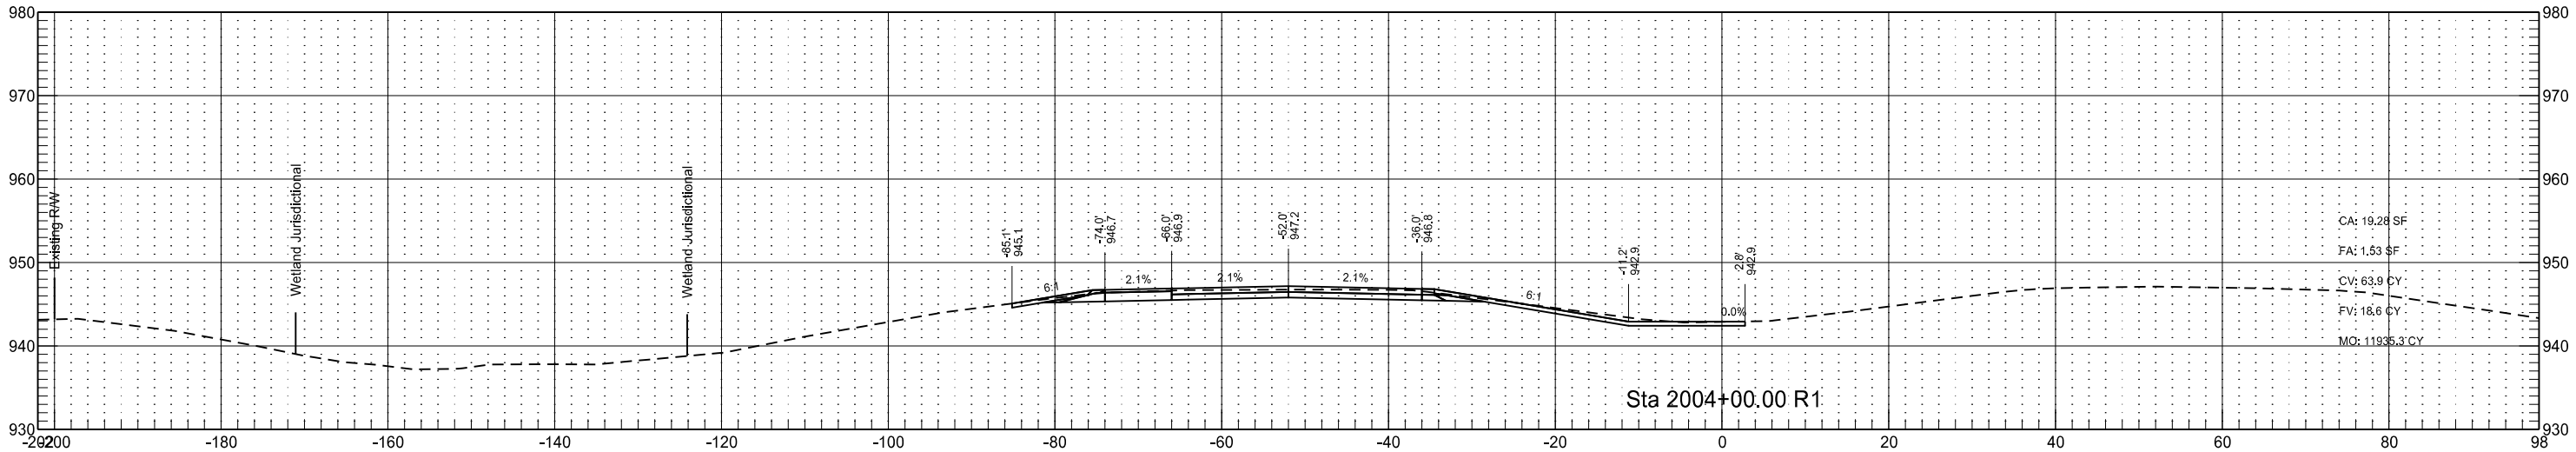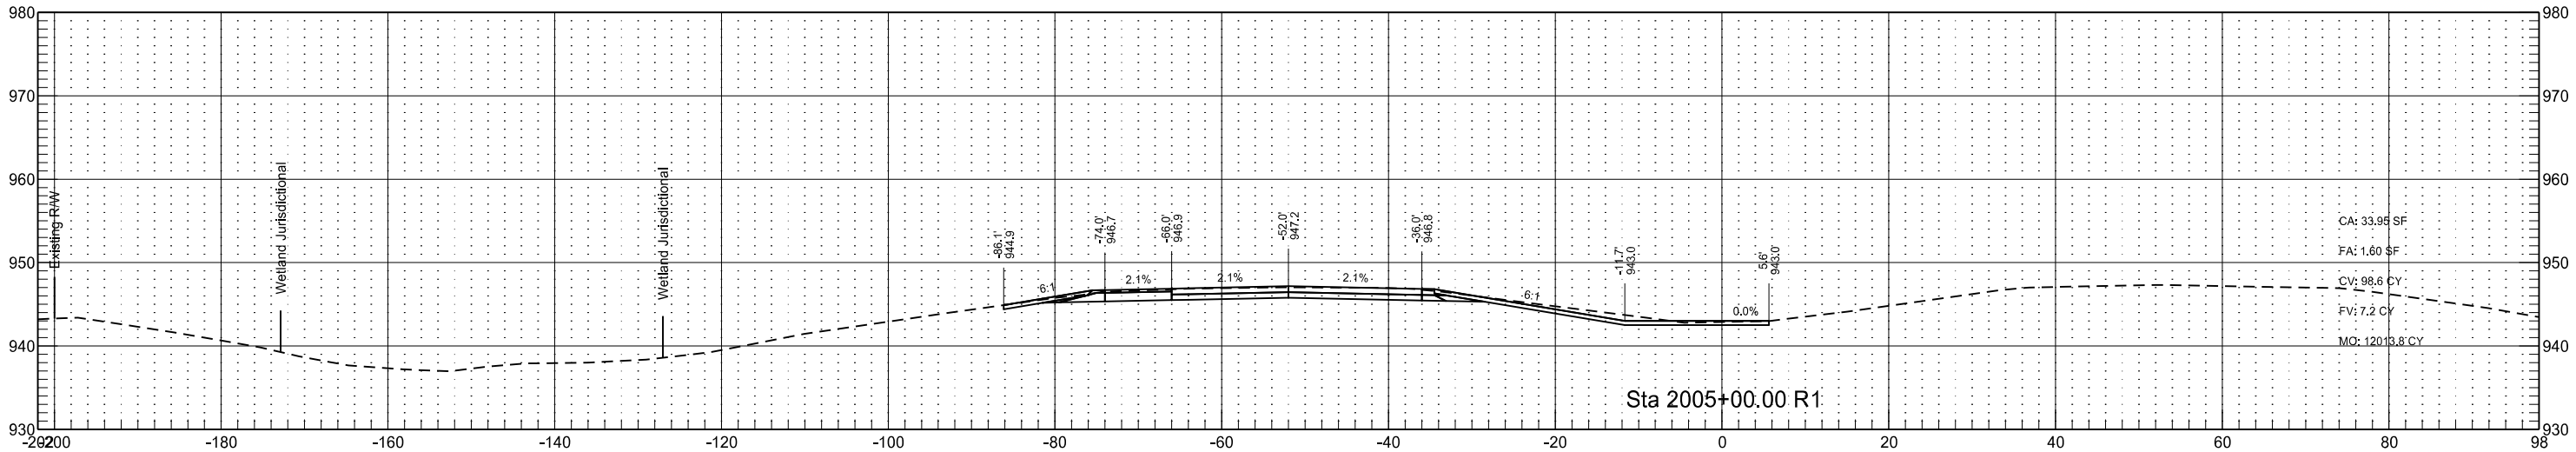





Interstate 29 - Southbound
(SCL29)

	STATE	PROJECT NO.	SECTION NO.	SHEET NO.
	ND	IM-8-029(170)033	200	111

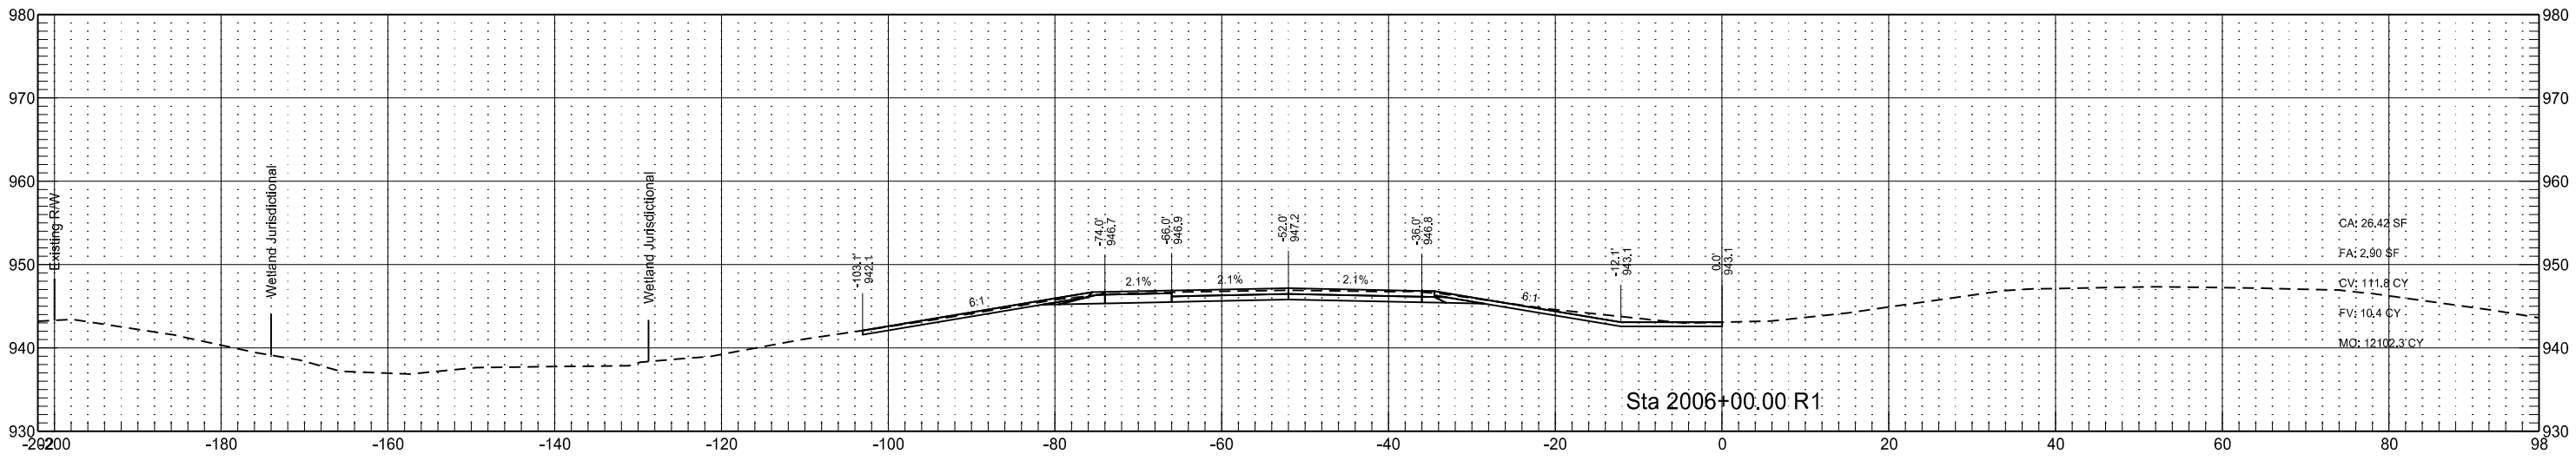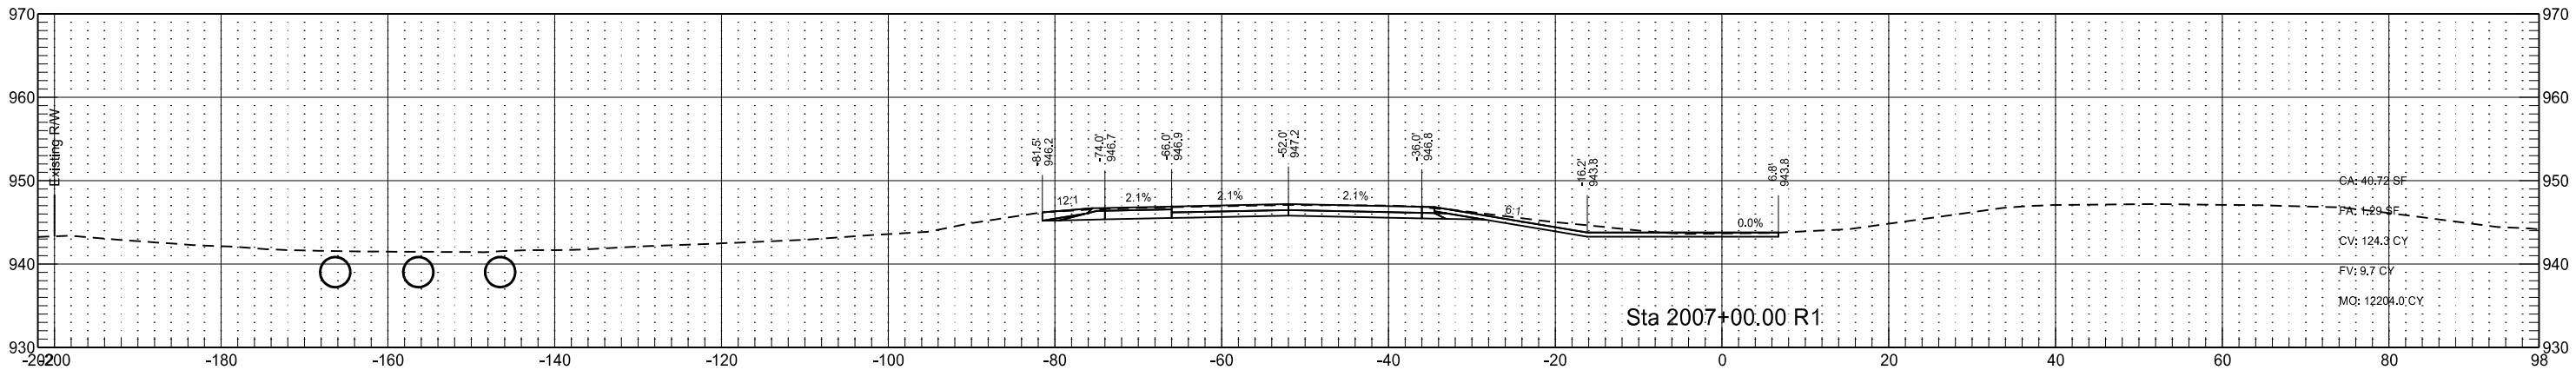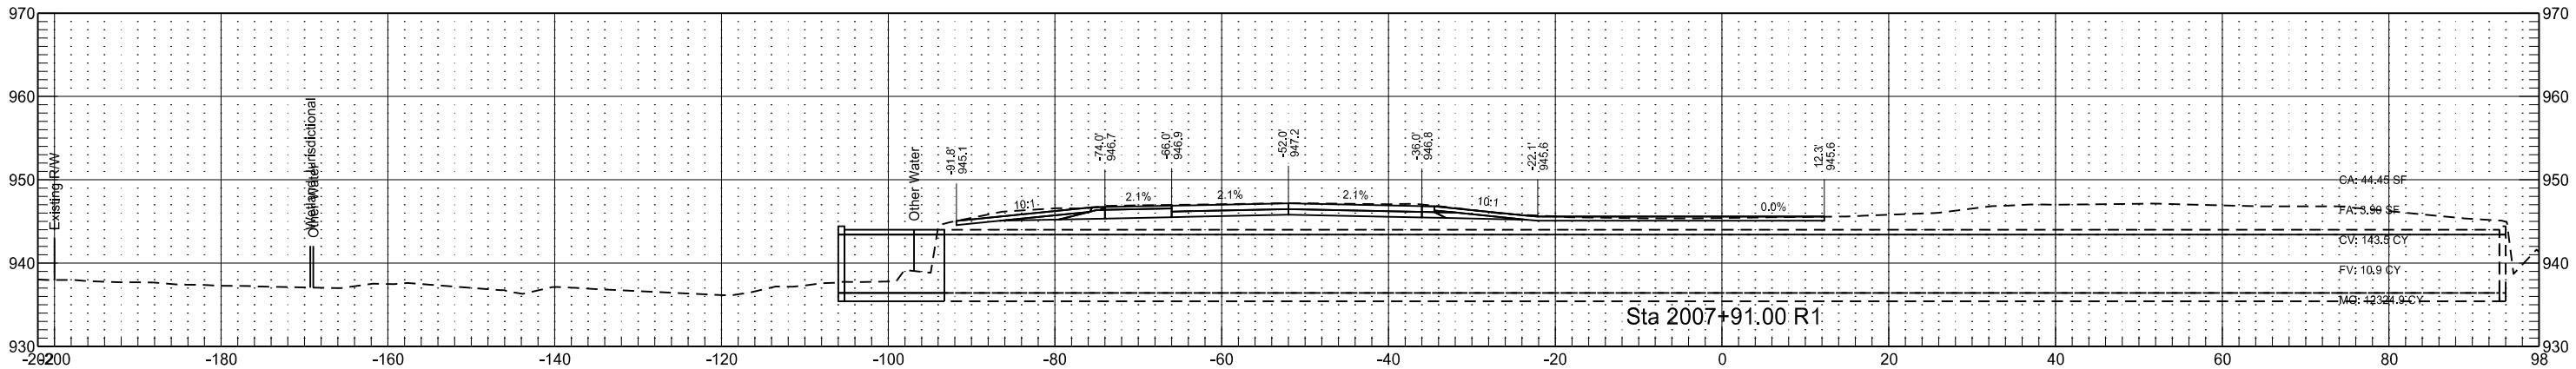

Interstate 29 - Southbound
(SCL29)

	STATE	PROJECT NO.	SECTION NO.	SHEET NO.
	ND	IM-8-029(170)033	200	112

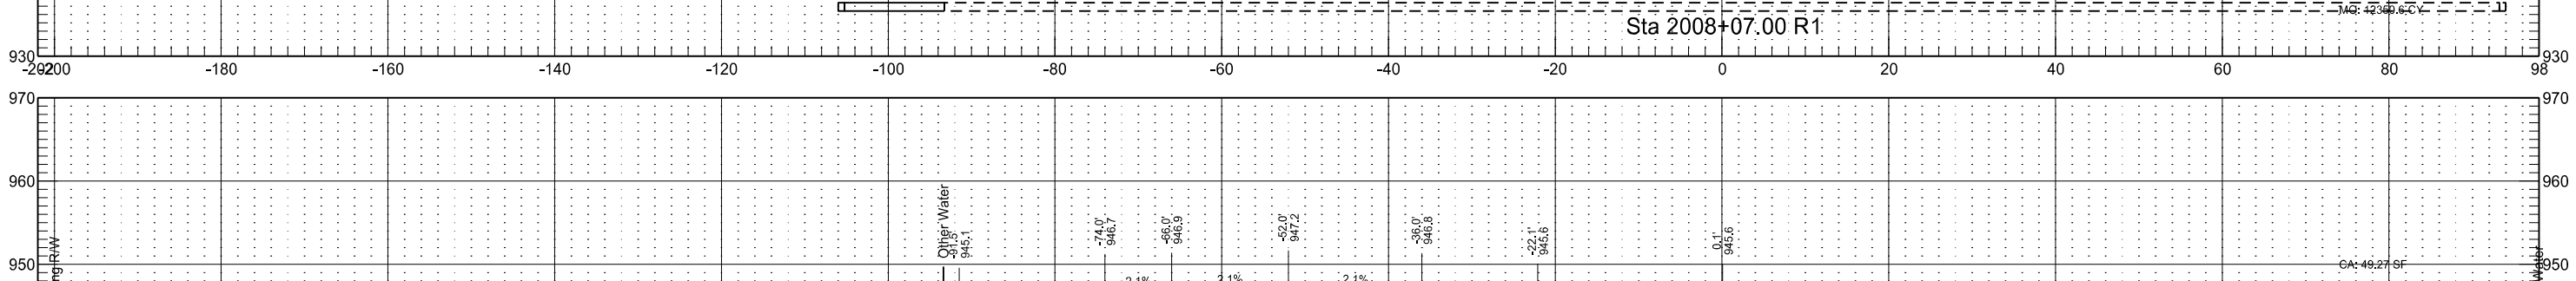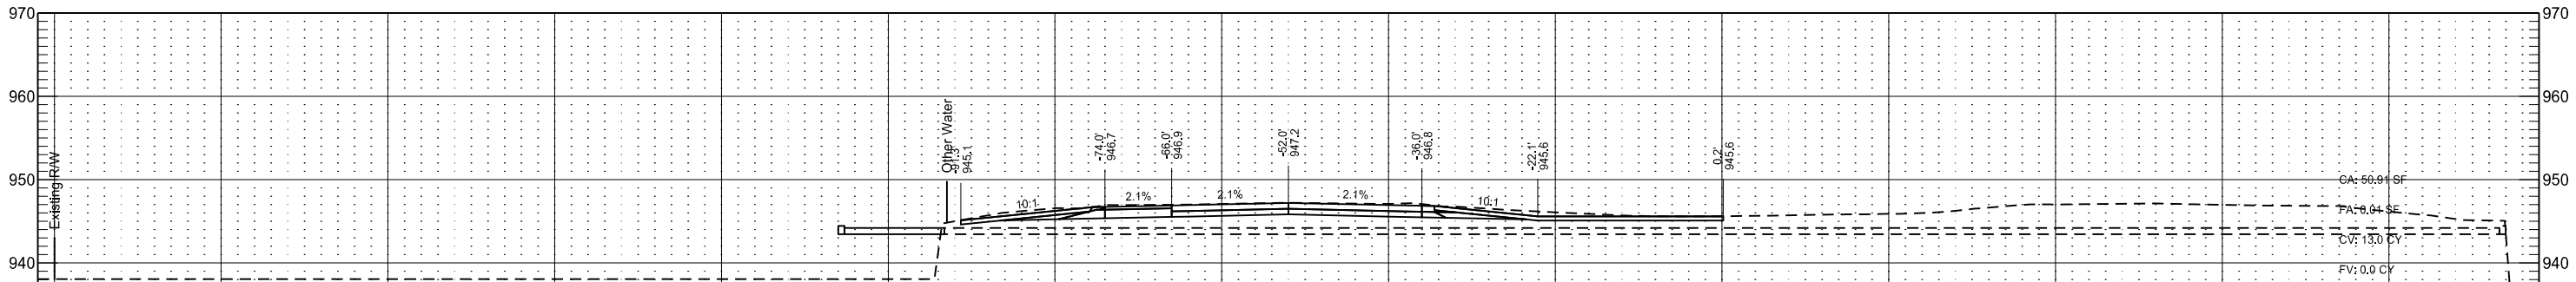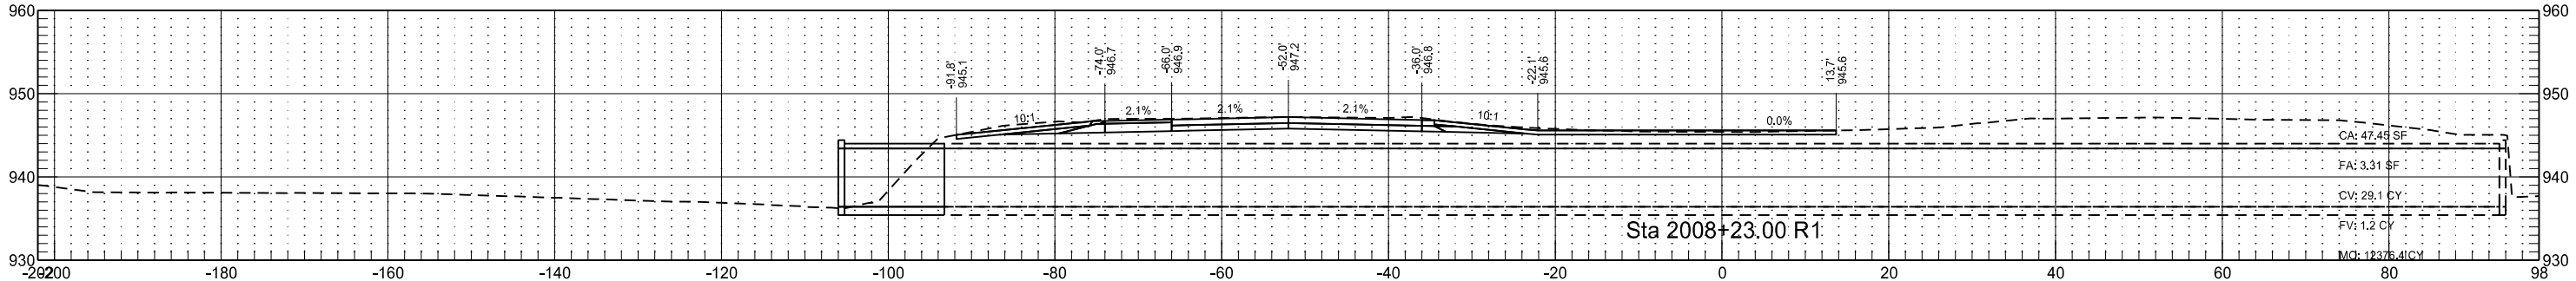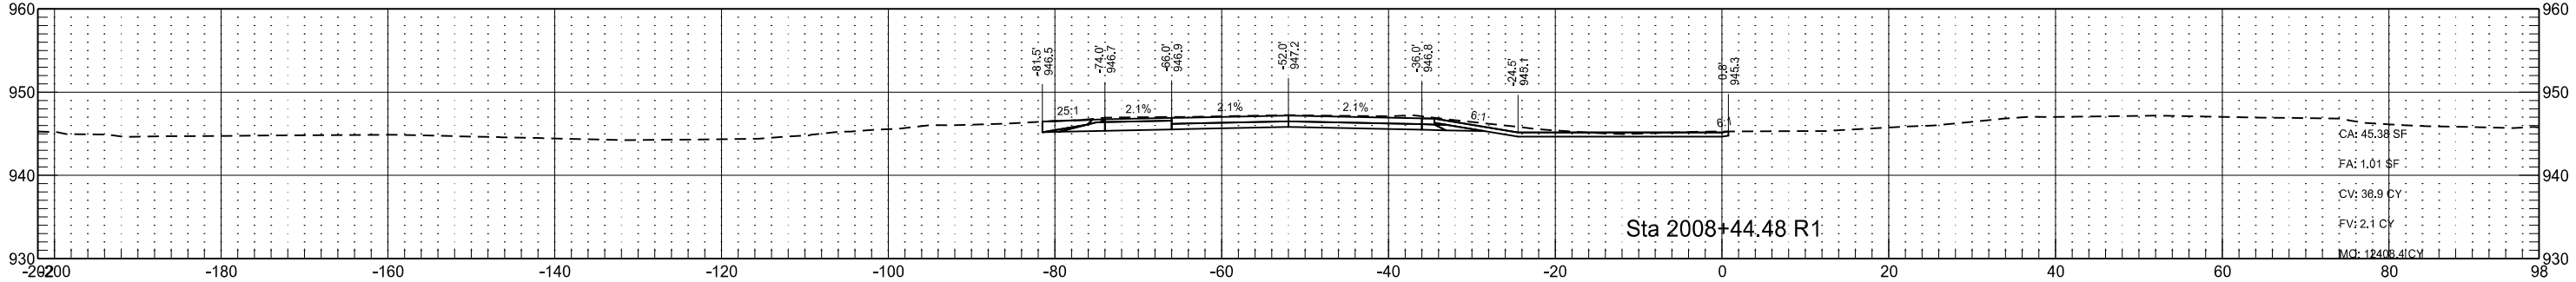

Interstate 29 - Southbound
(SCL29)

STATE

PROJECT NO.

SECTION
NO.





SHEET
NO.

ND

IM-8-029(170)033

200

113

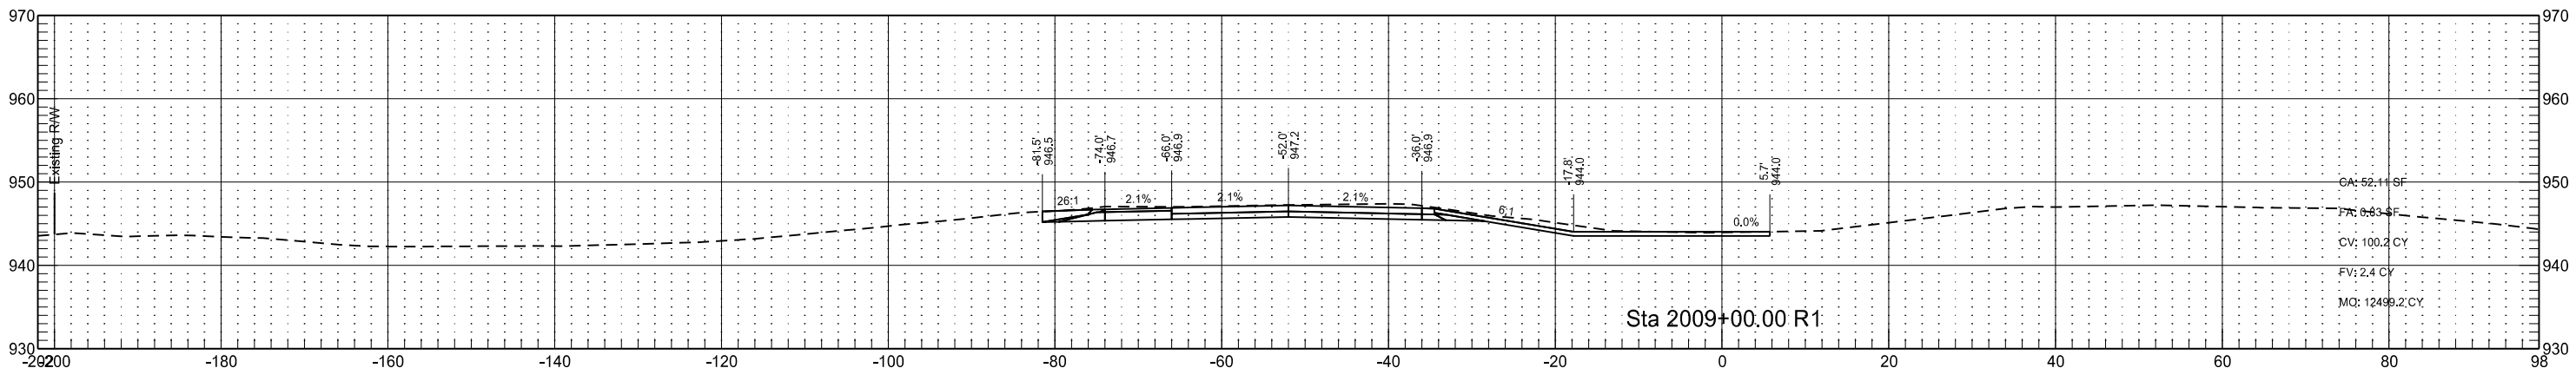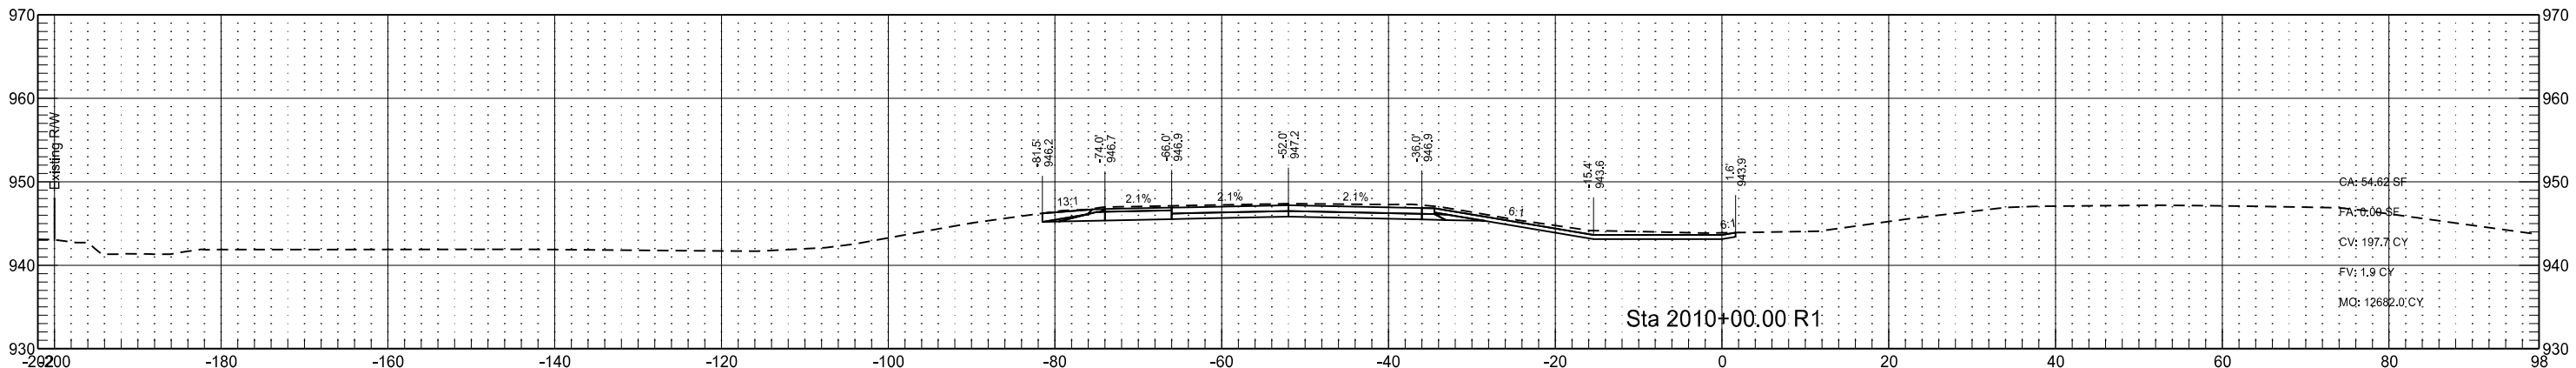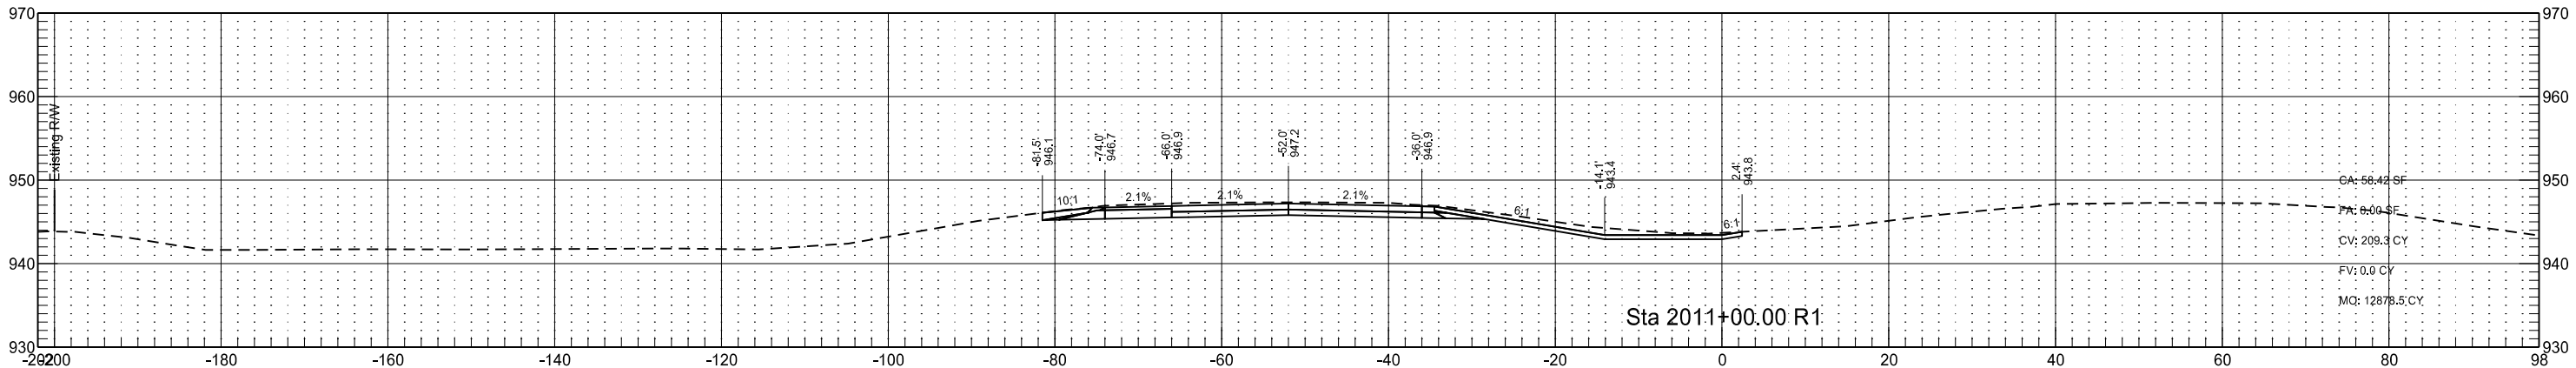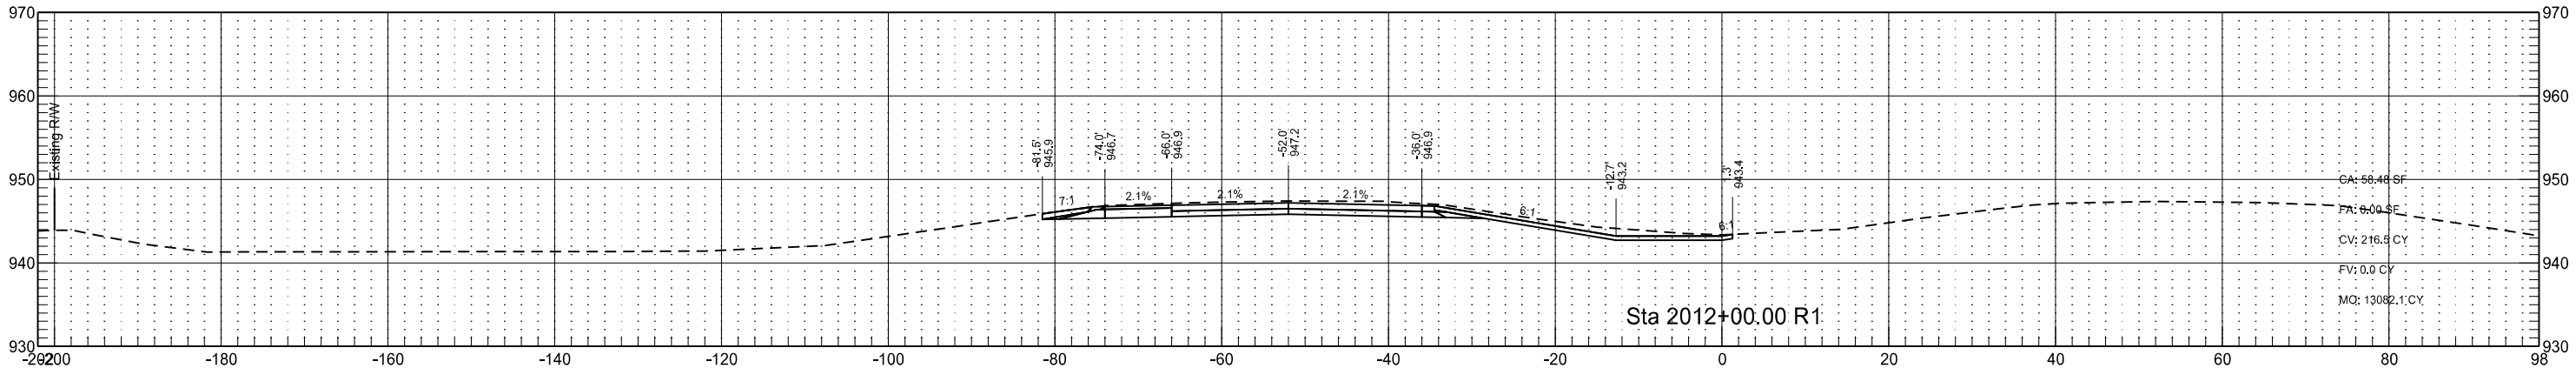

Interstate 29 - Southbound
(SCL29)

STATE

PROJECT NO.

SECTION
NO.





SHEET
NO.

ND

IM-8-029(170)033

200

114

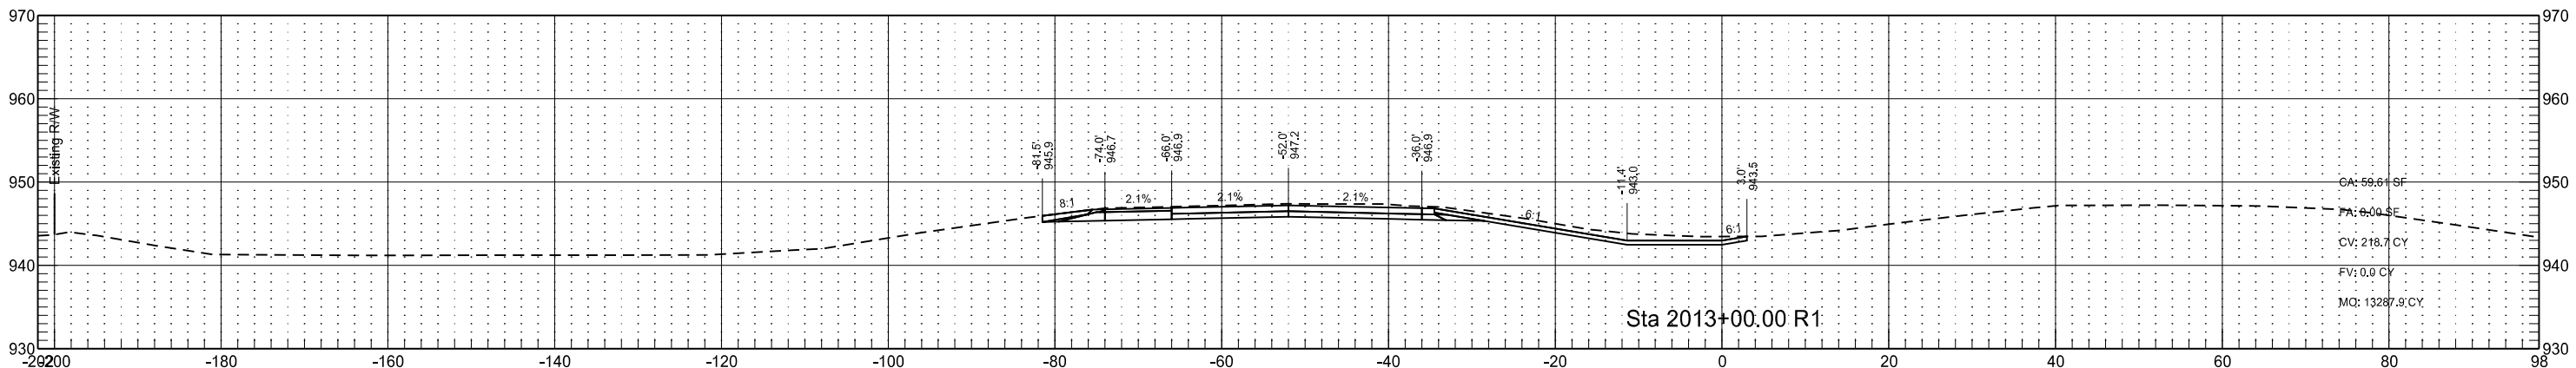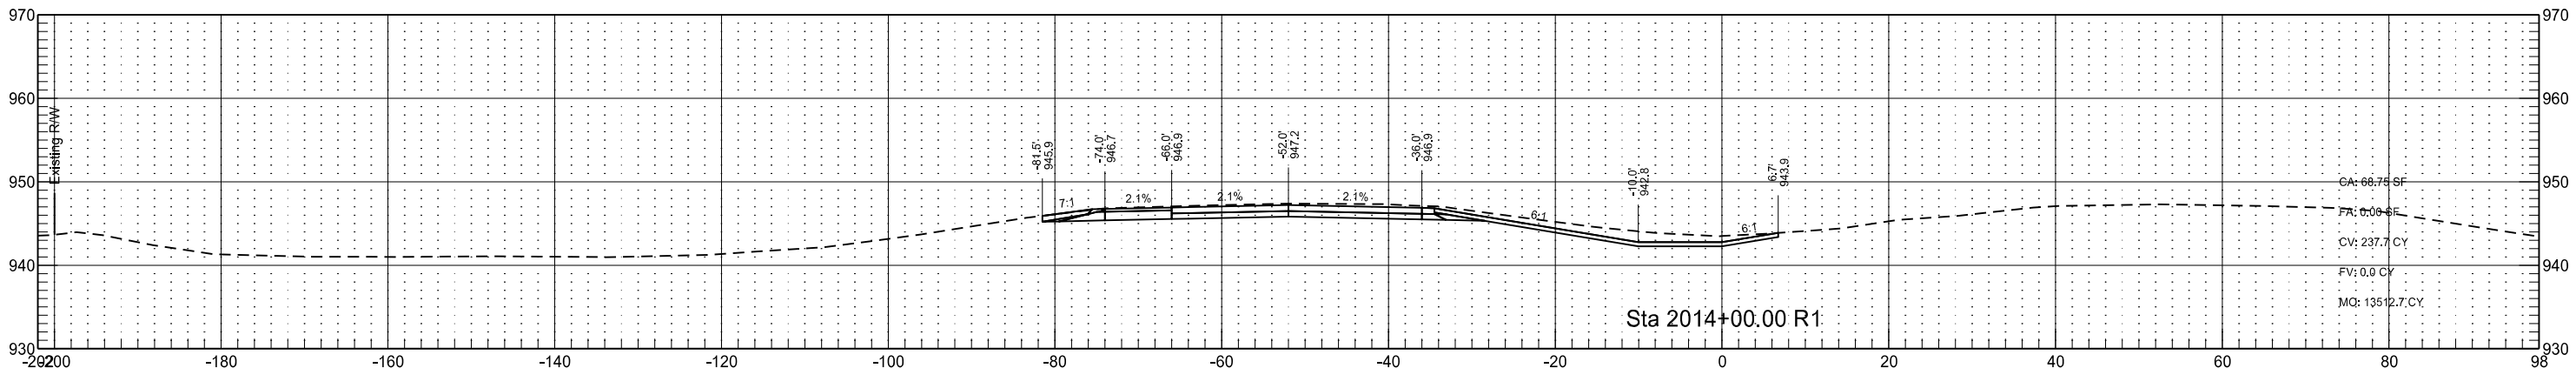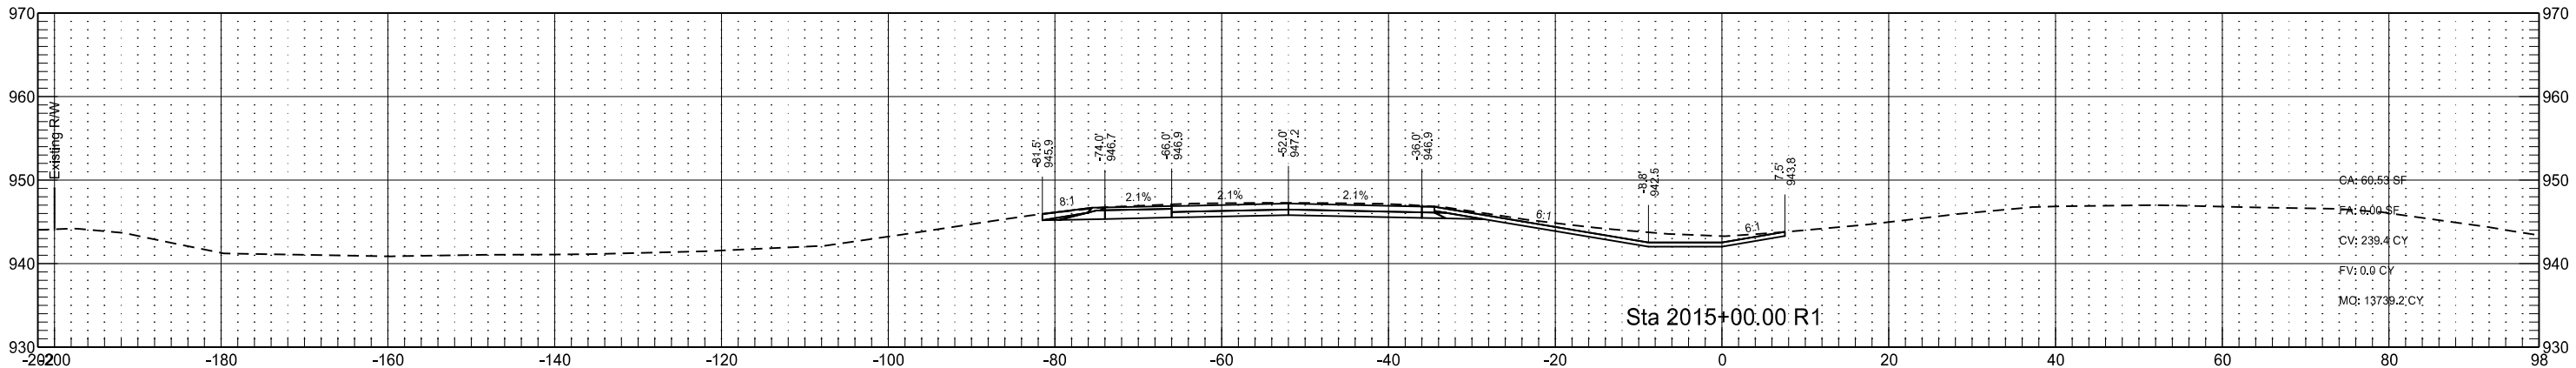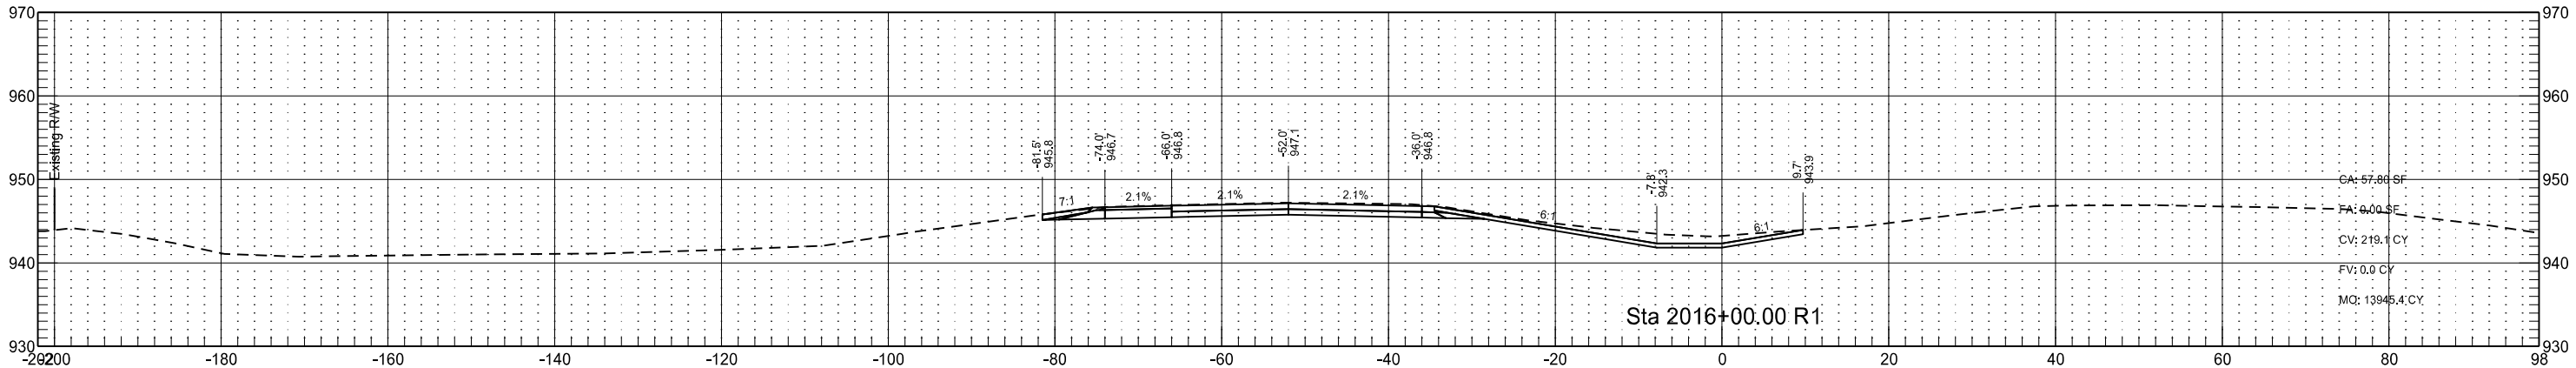

Interstate 29 - Southbound
(SCL29)

STATE

PROJECT NO.

SECTION
NO.





SHEET
NO.

ND

IM-8-029(170)033




200

115

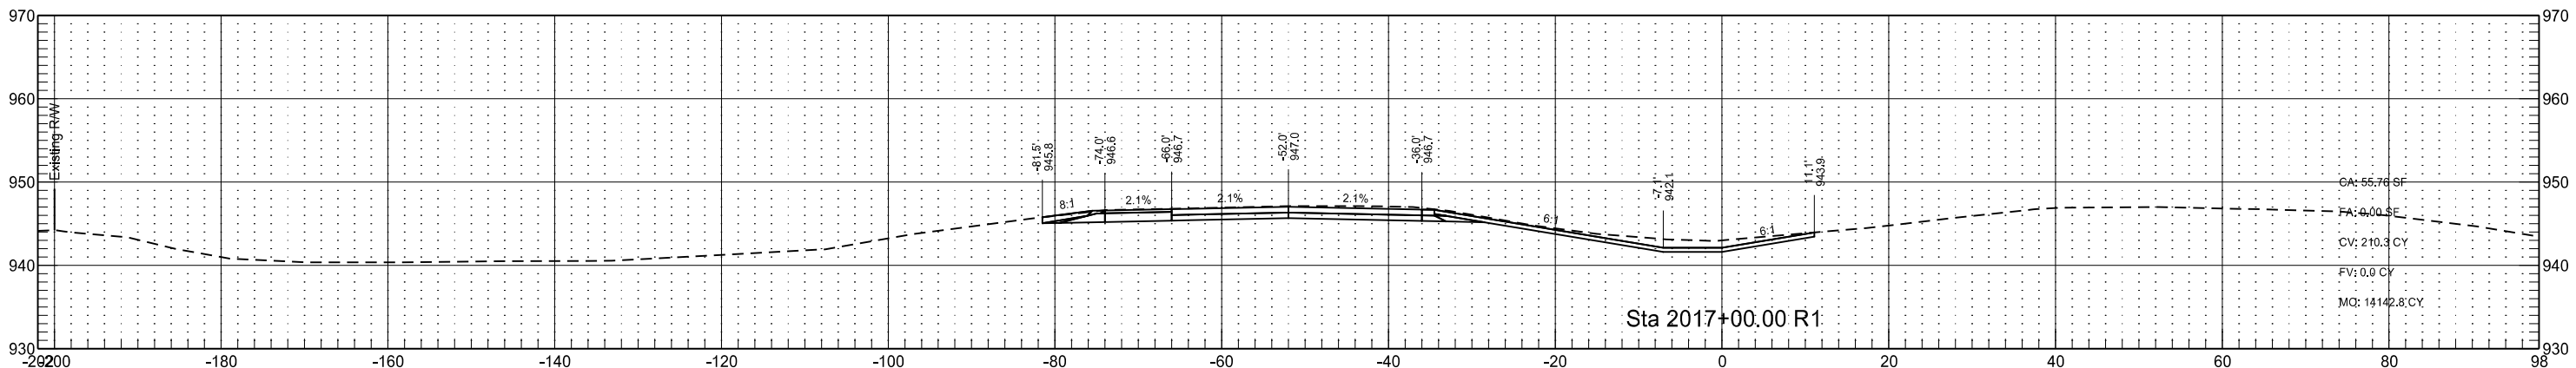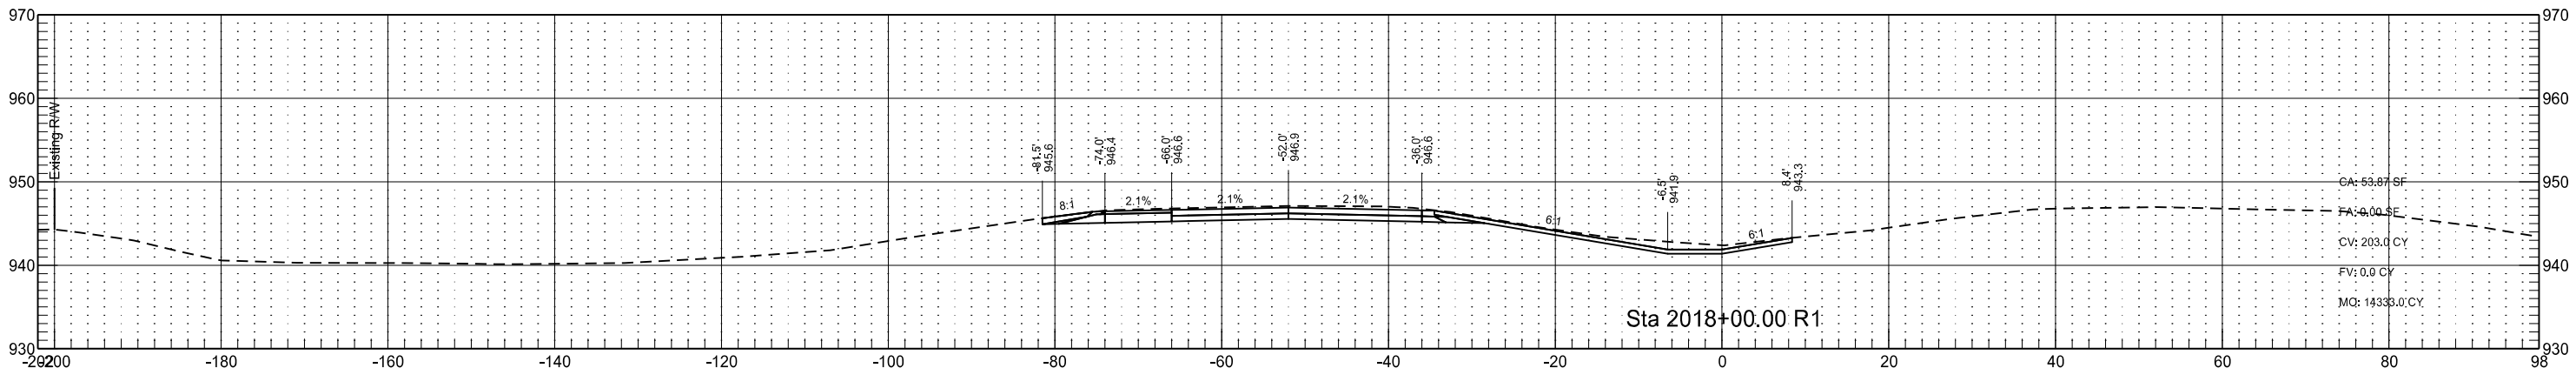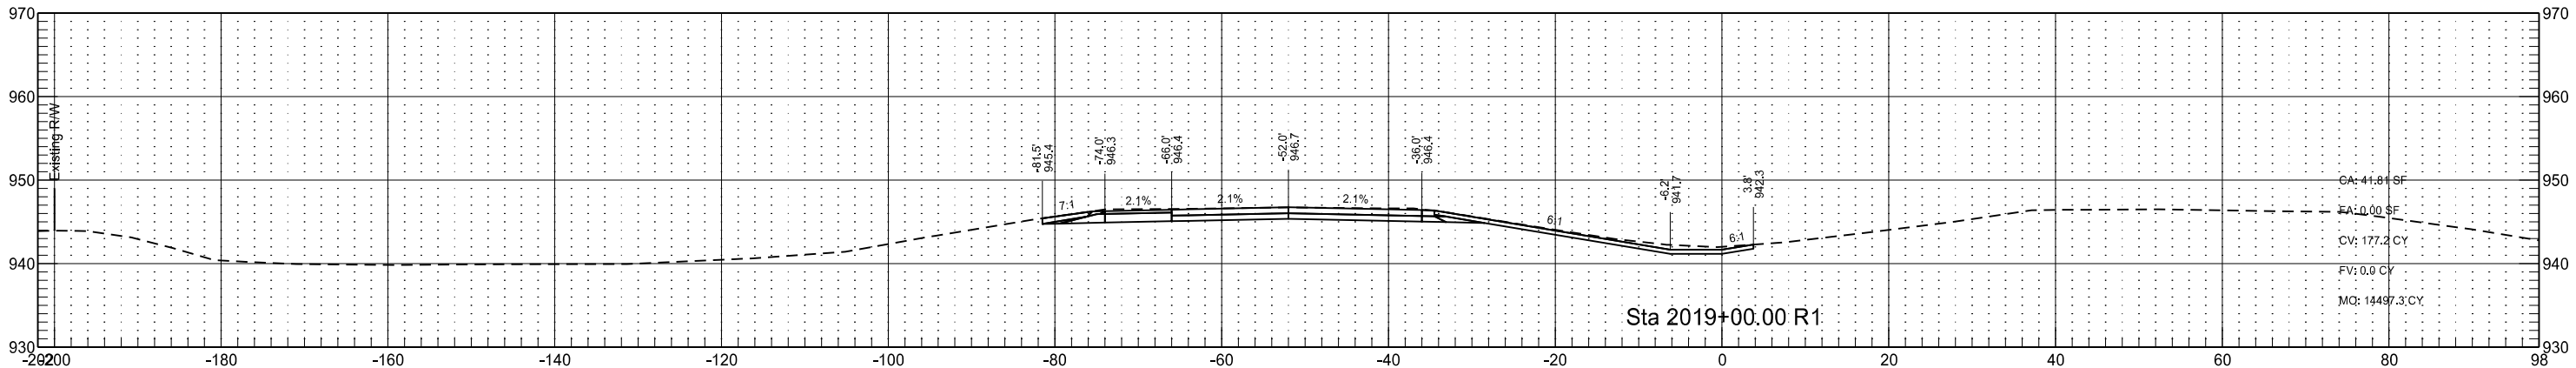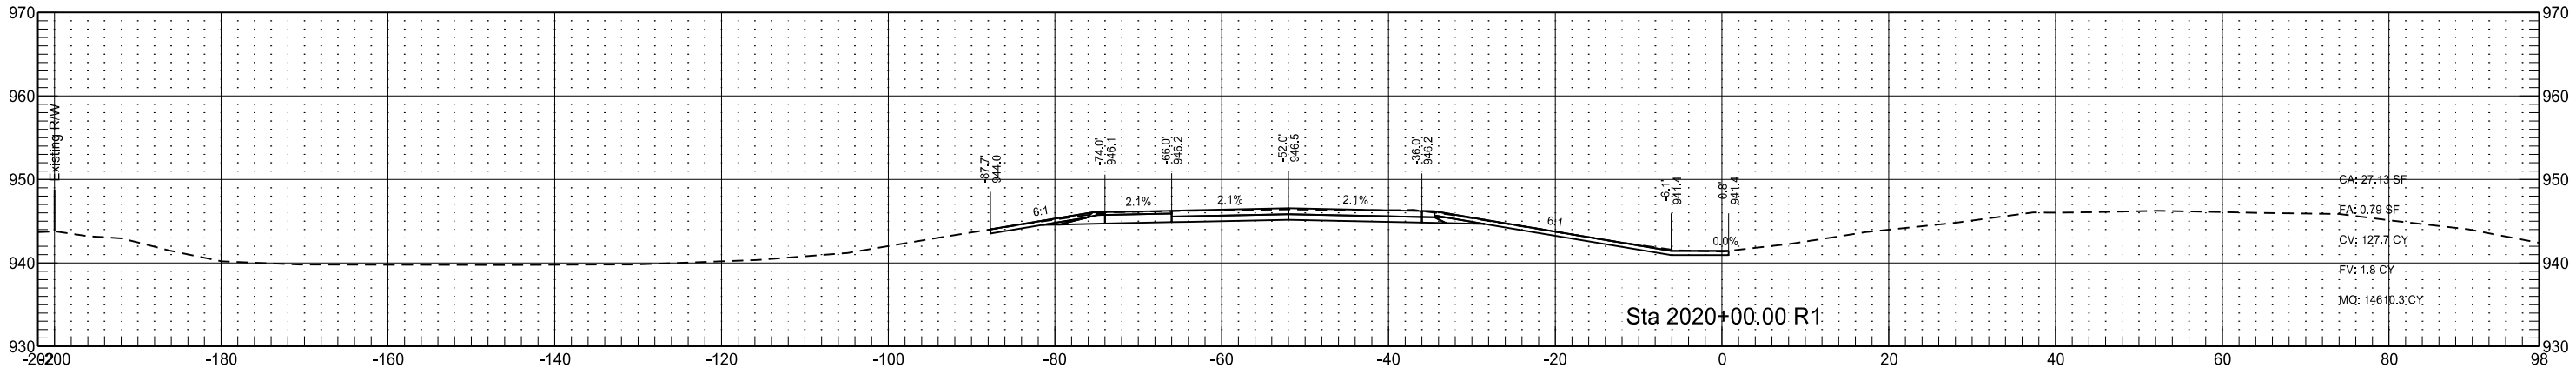




Interstate 29 - Southbound
(SCL29)

	STATE	PROJECT NO.	SECTION NO.	SHEET NO.
	ND	IM-8-029(170)033	200	116

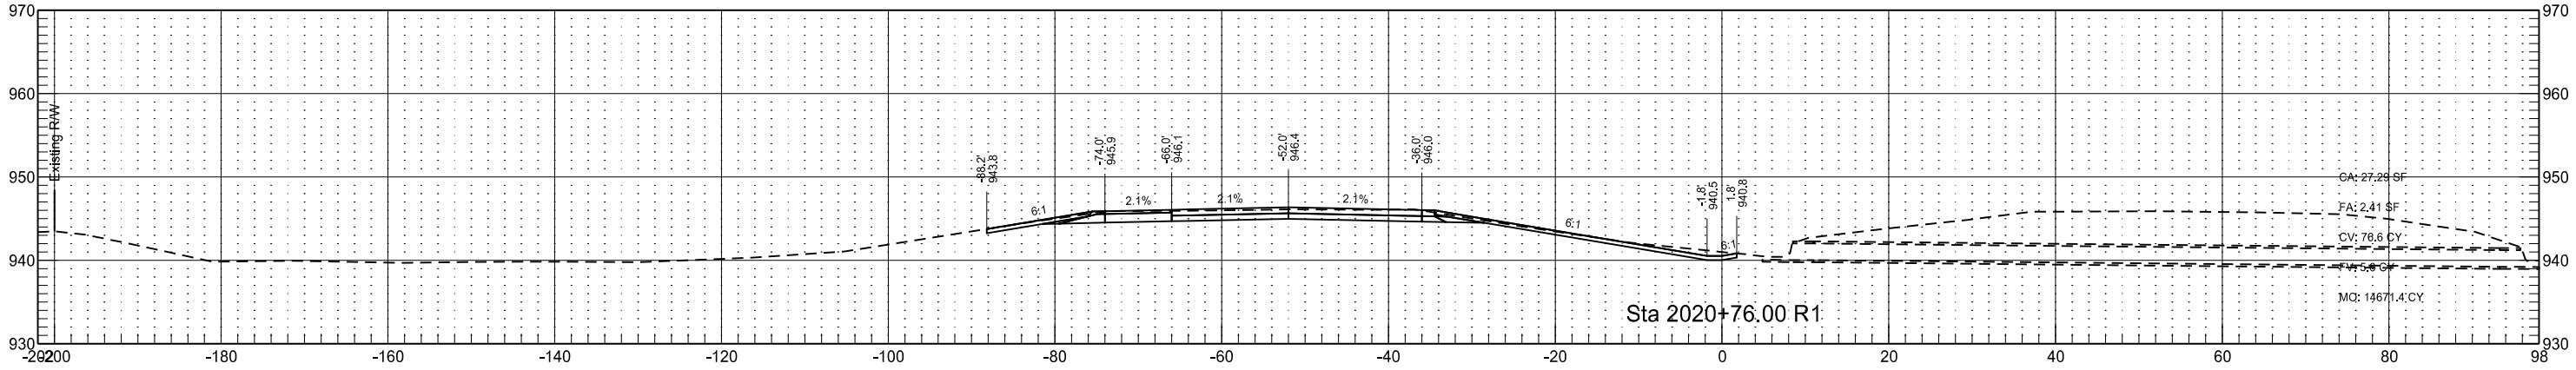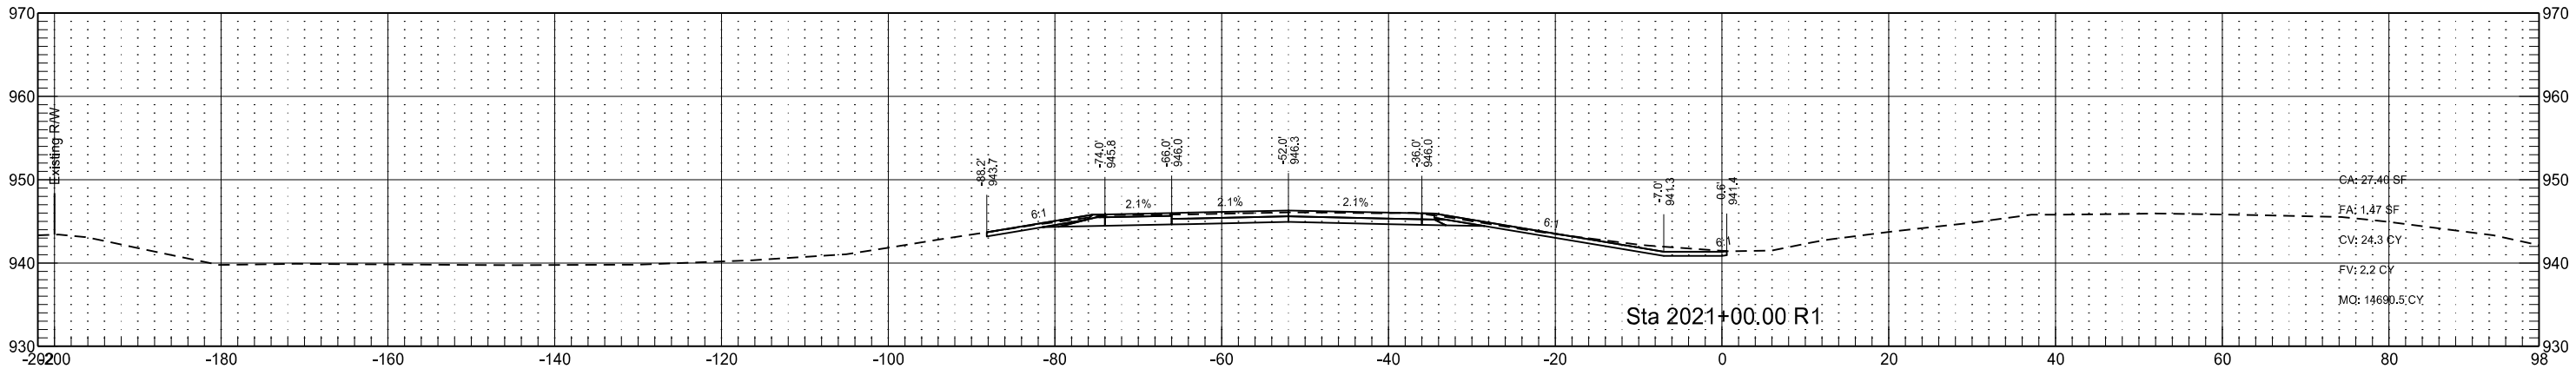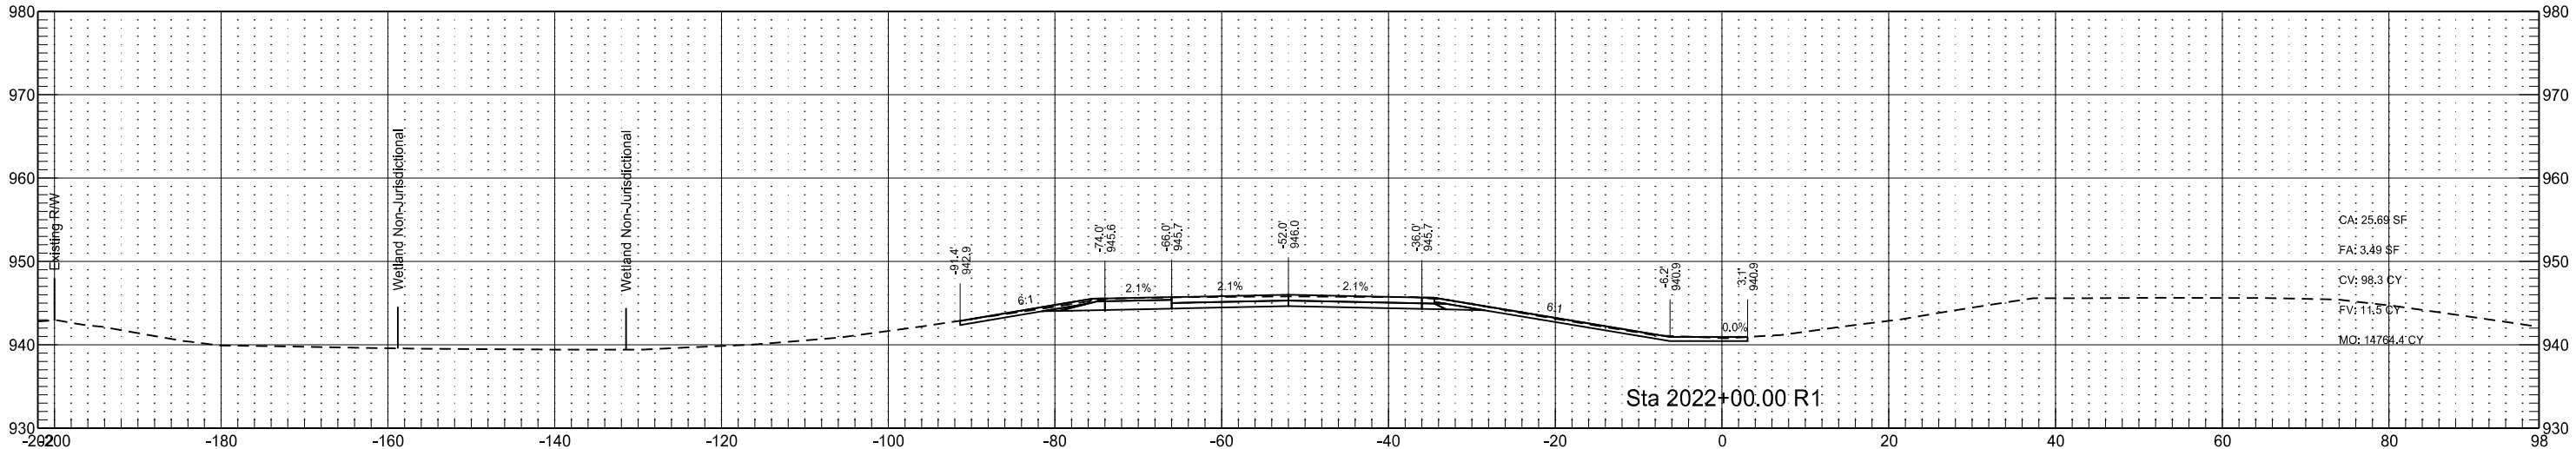




Interstate 29 - Southbound
(SCL29)

	STATE	PROJECT NO.	SECTION NO.	SHEET NO.
	ND	IM-8-029(170)033	200	117

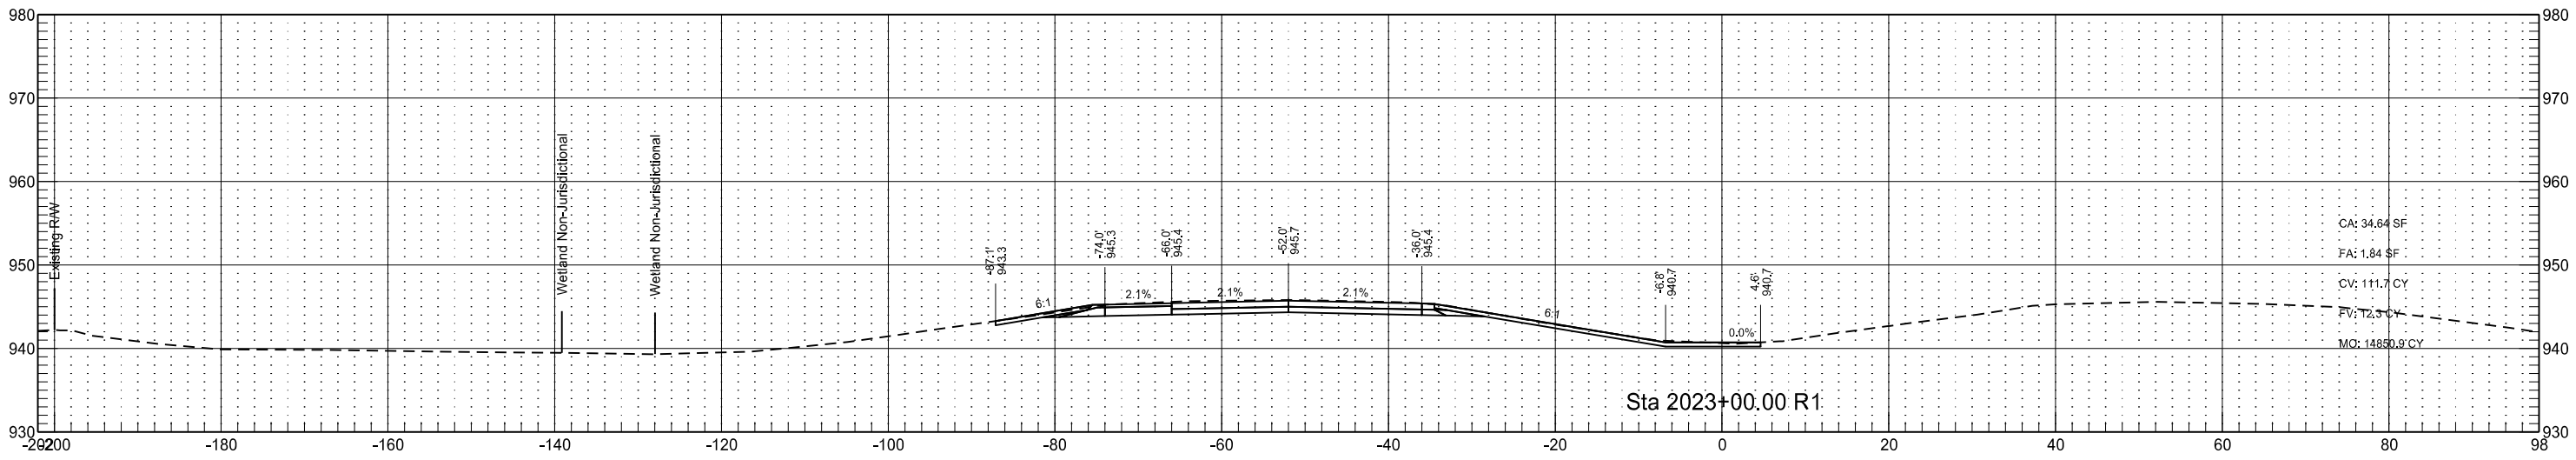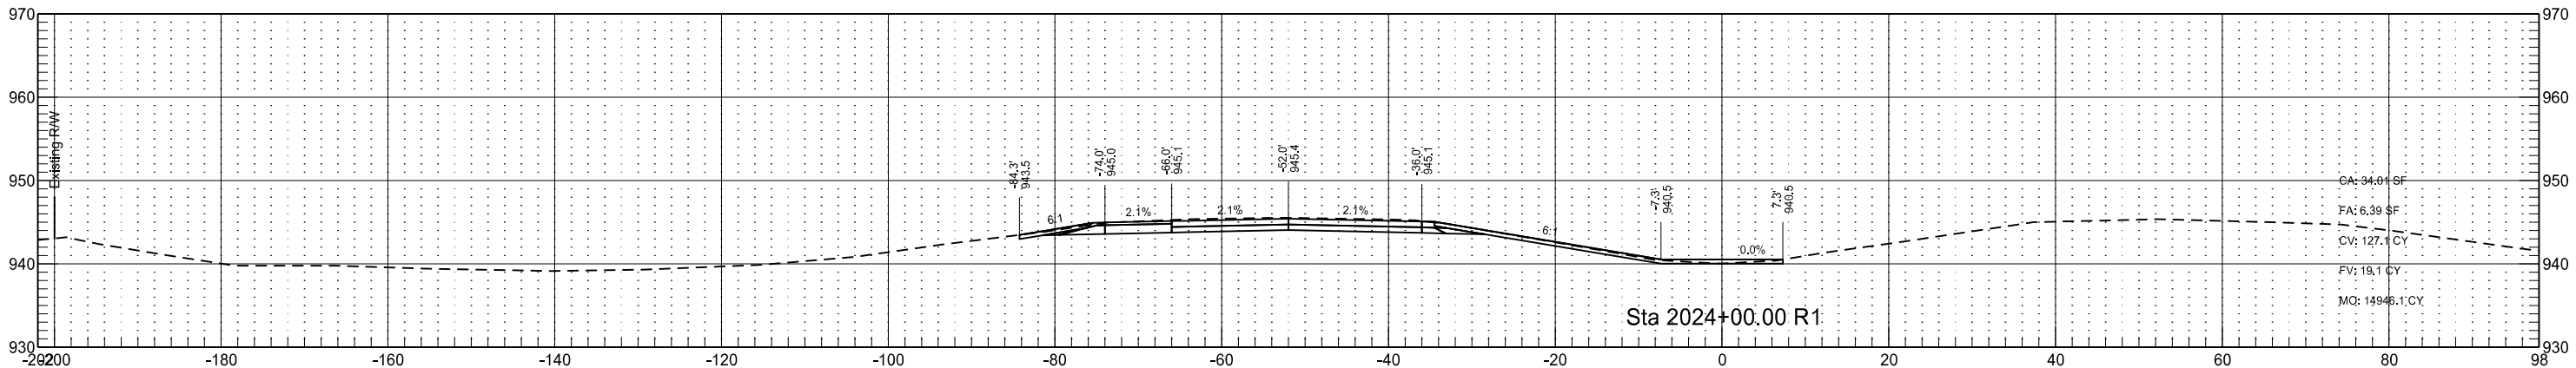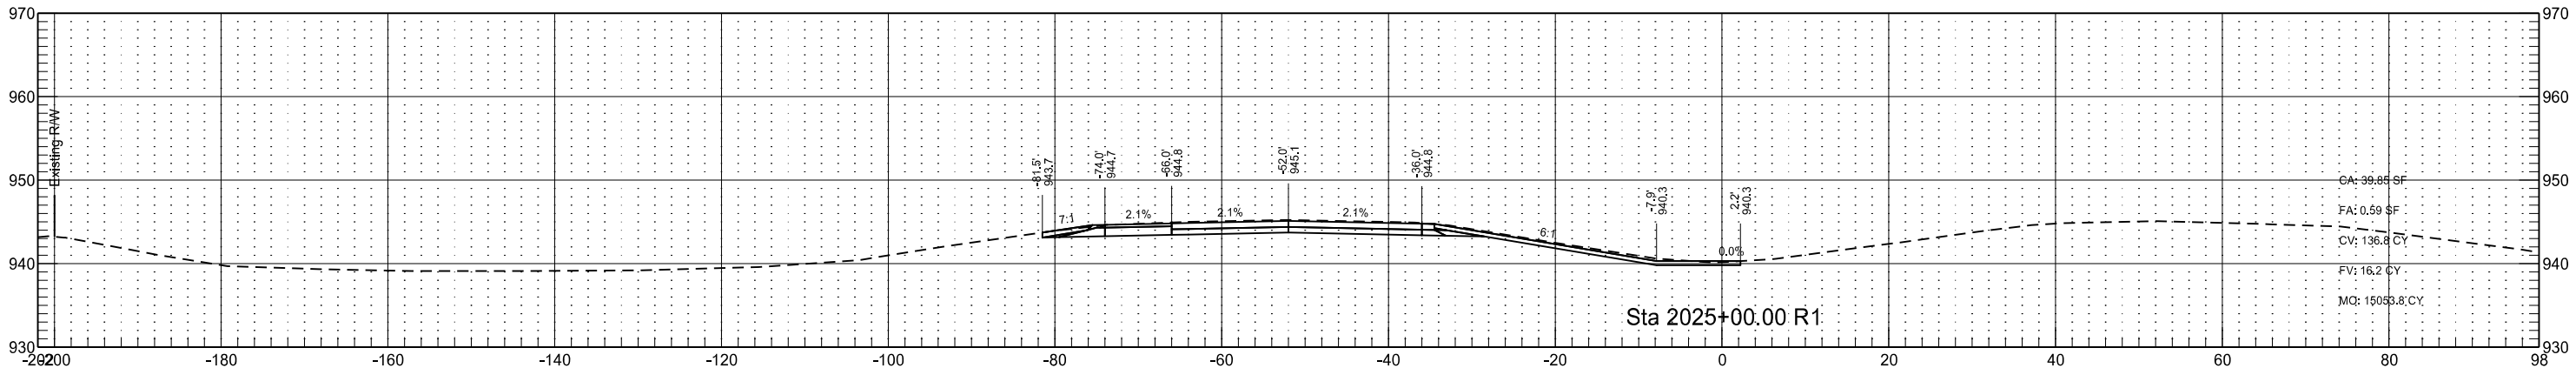

Interstate 29 - Southbound
(SCL29)

	STATE	PROJECT NO.	SECTION NO.	SHEET NO.
	ND	IM-8-029(170)033	200	118

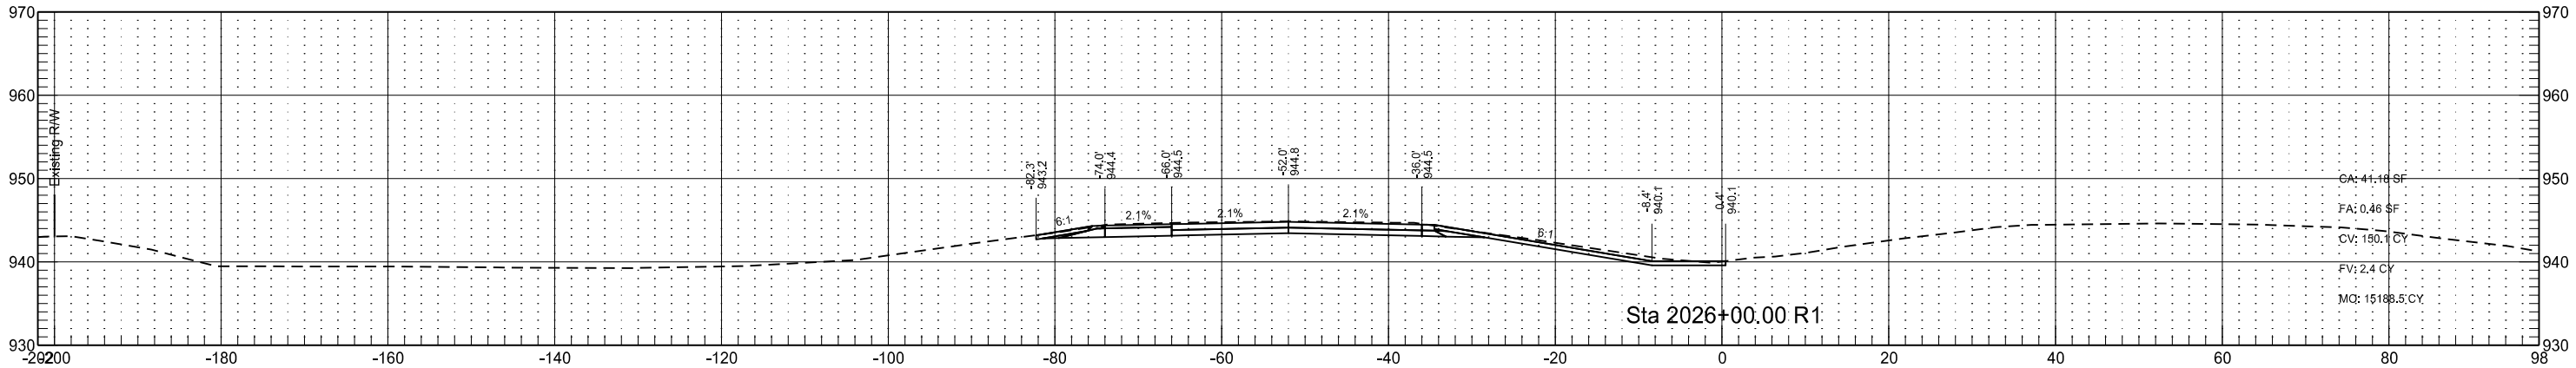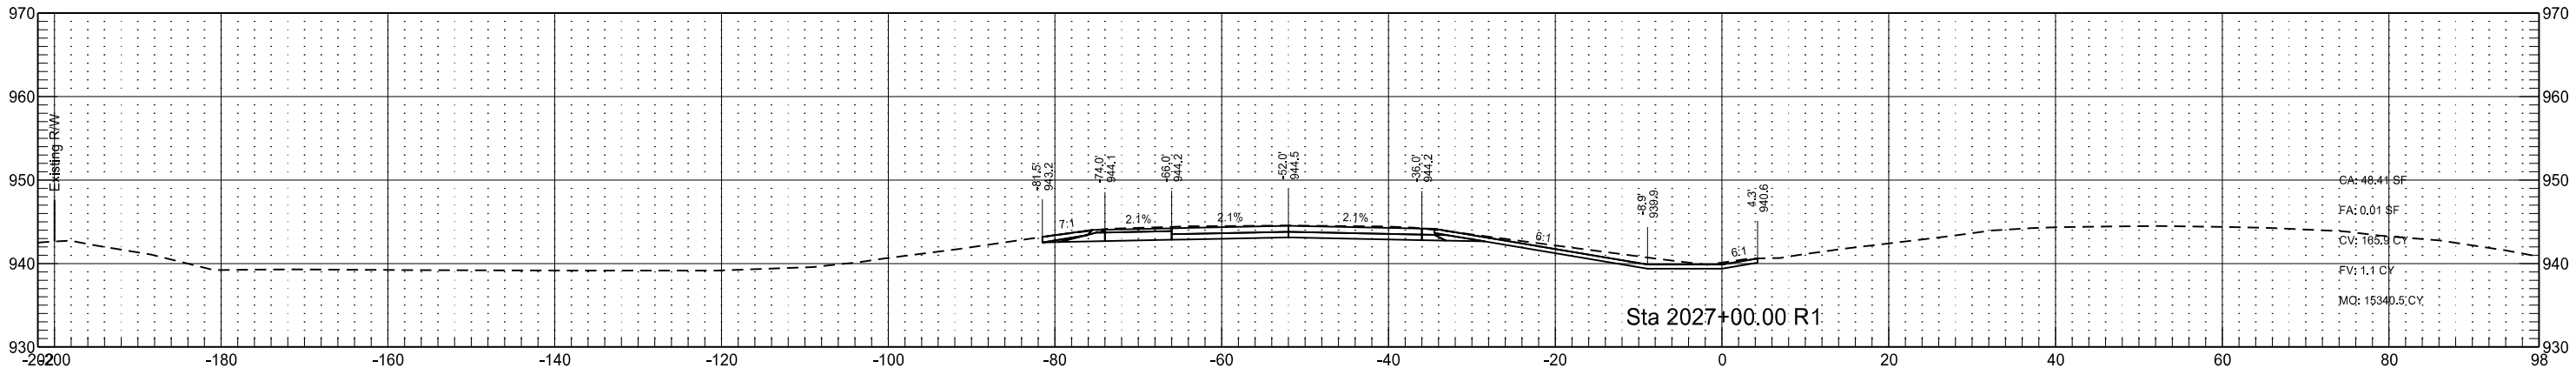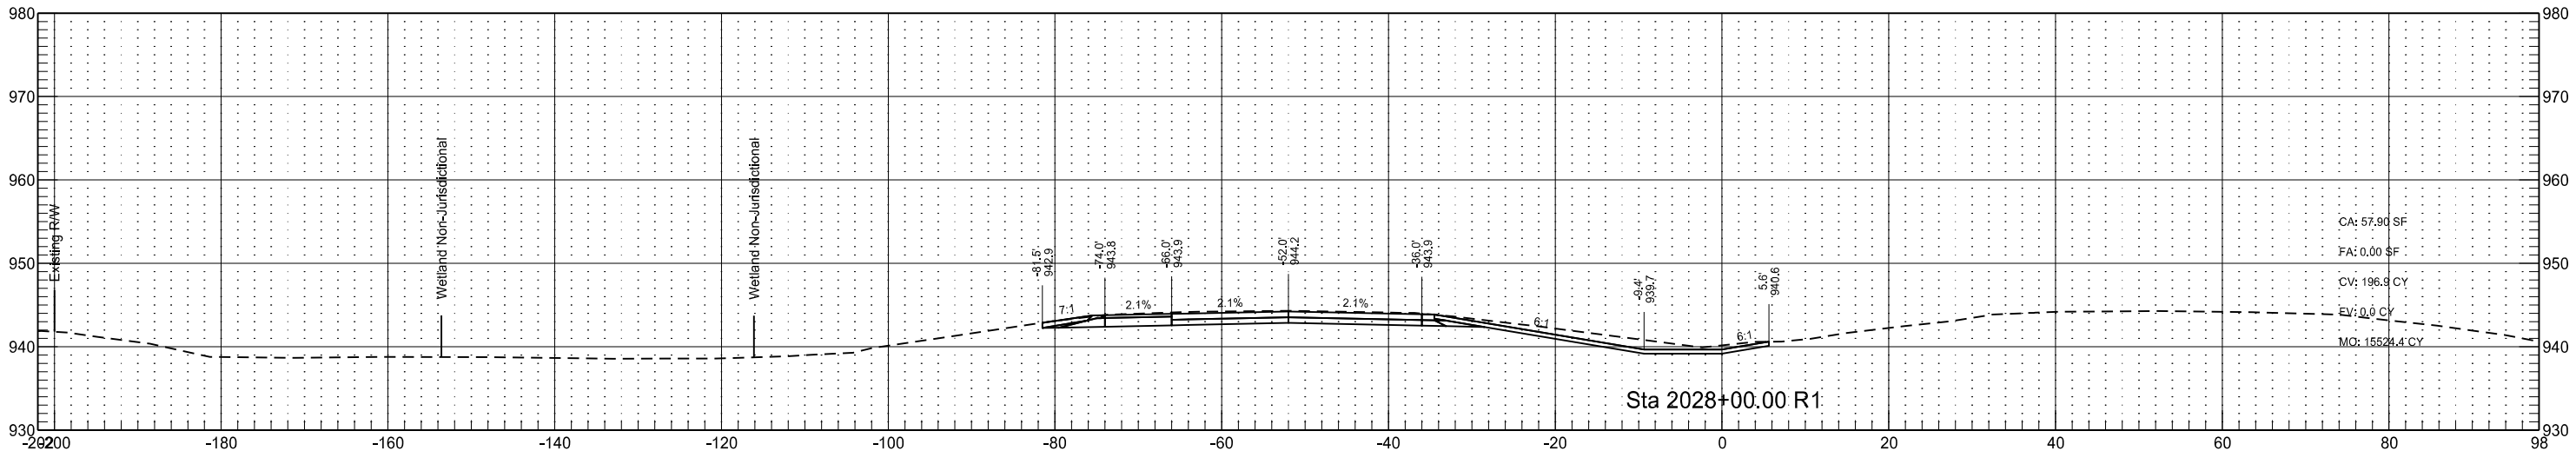




Interstate 29 - Southbound
(SCL29)

STATE
ND

PROJECT NO.
IM-8-029(170)033




SECTION NO.
200

SHEET NO.
119

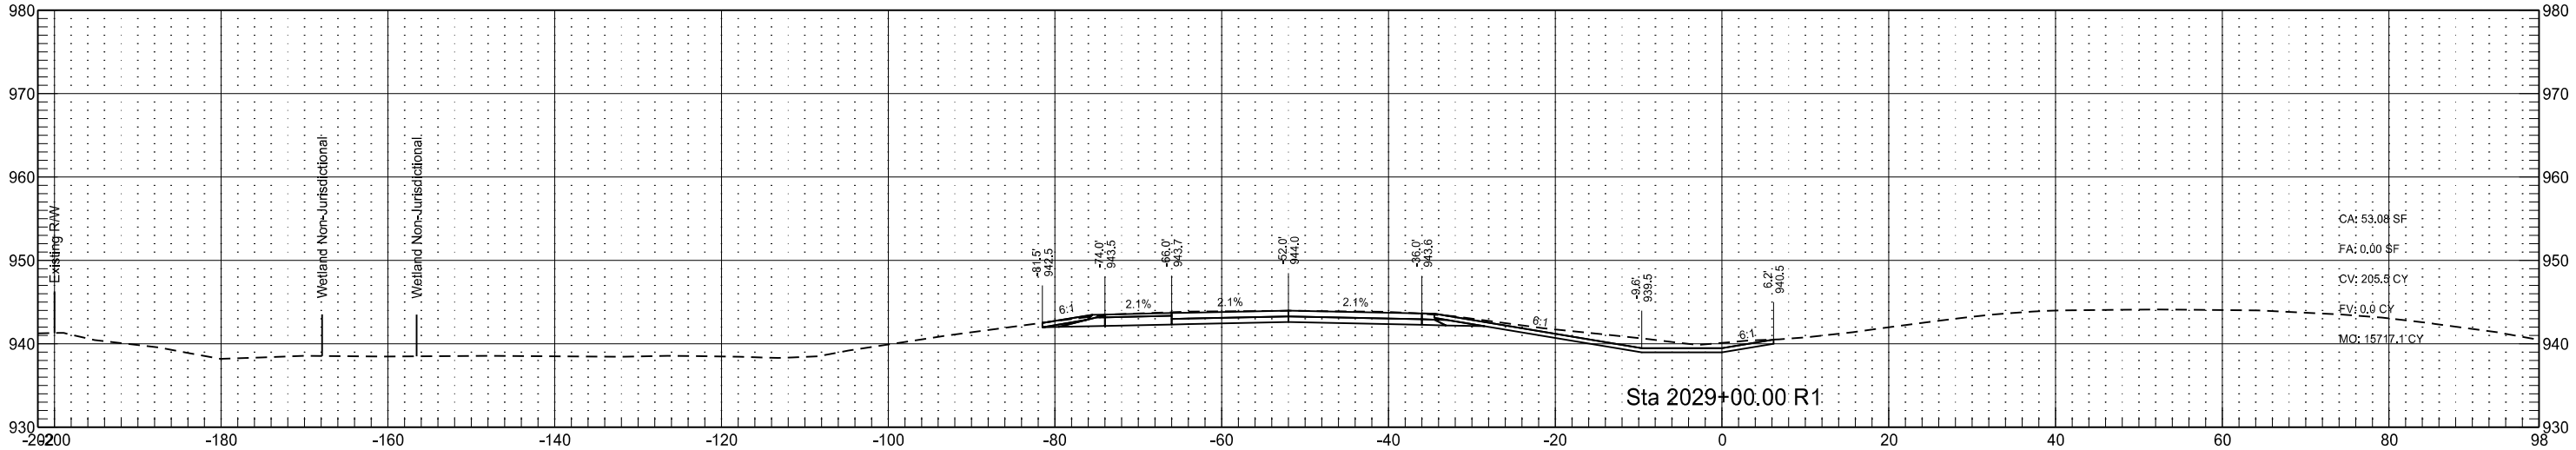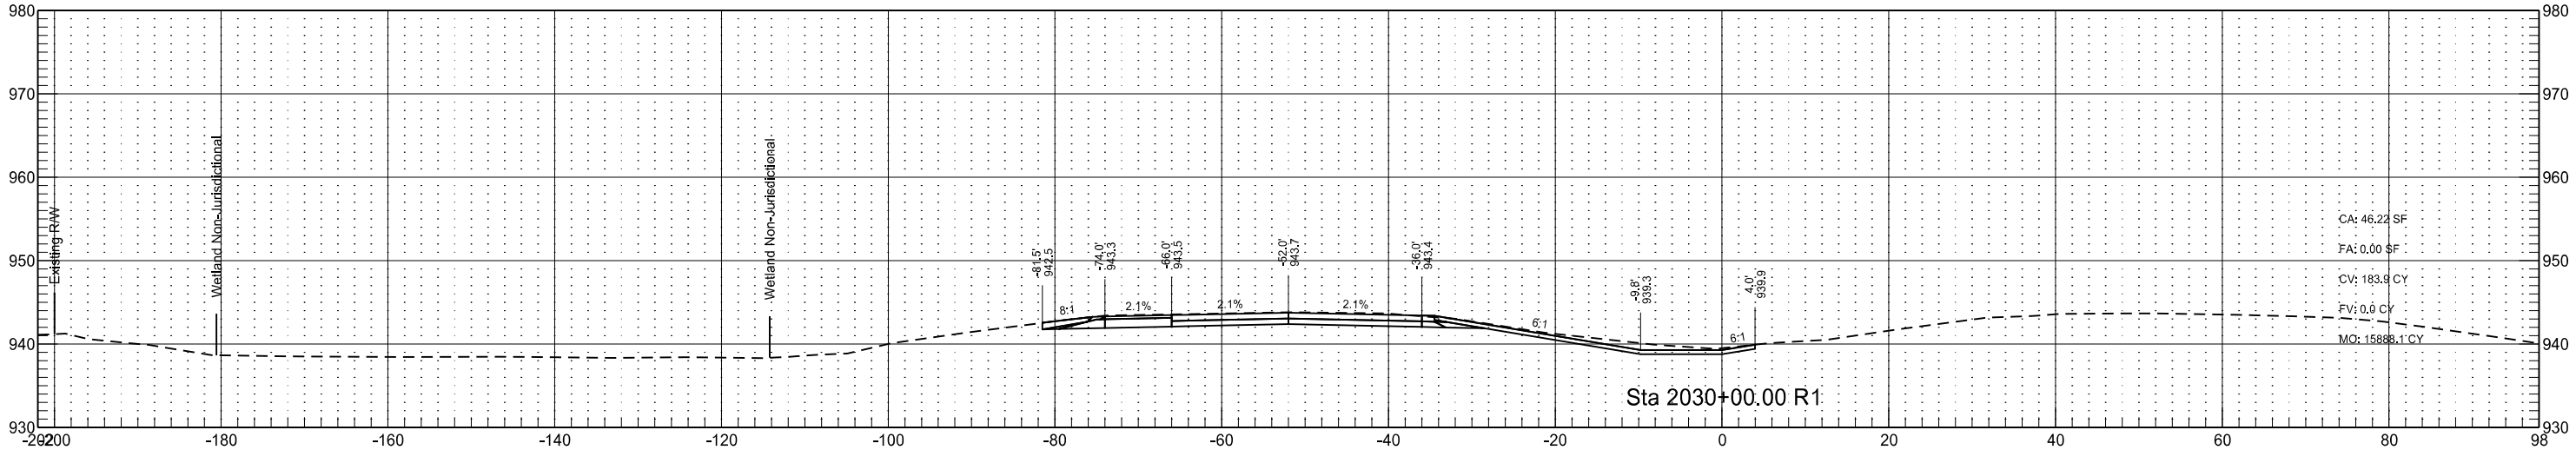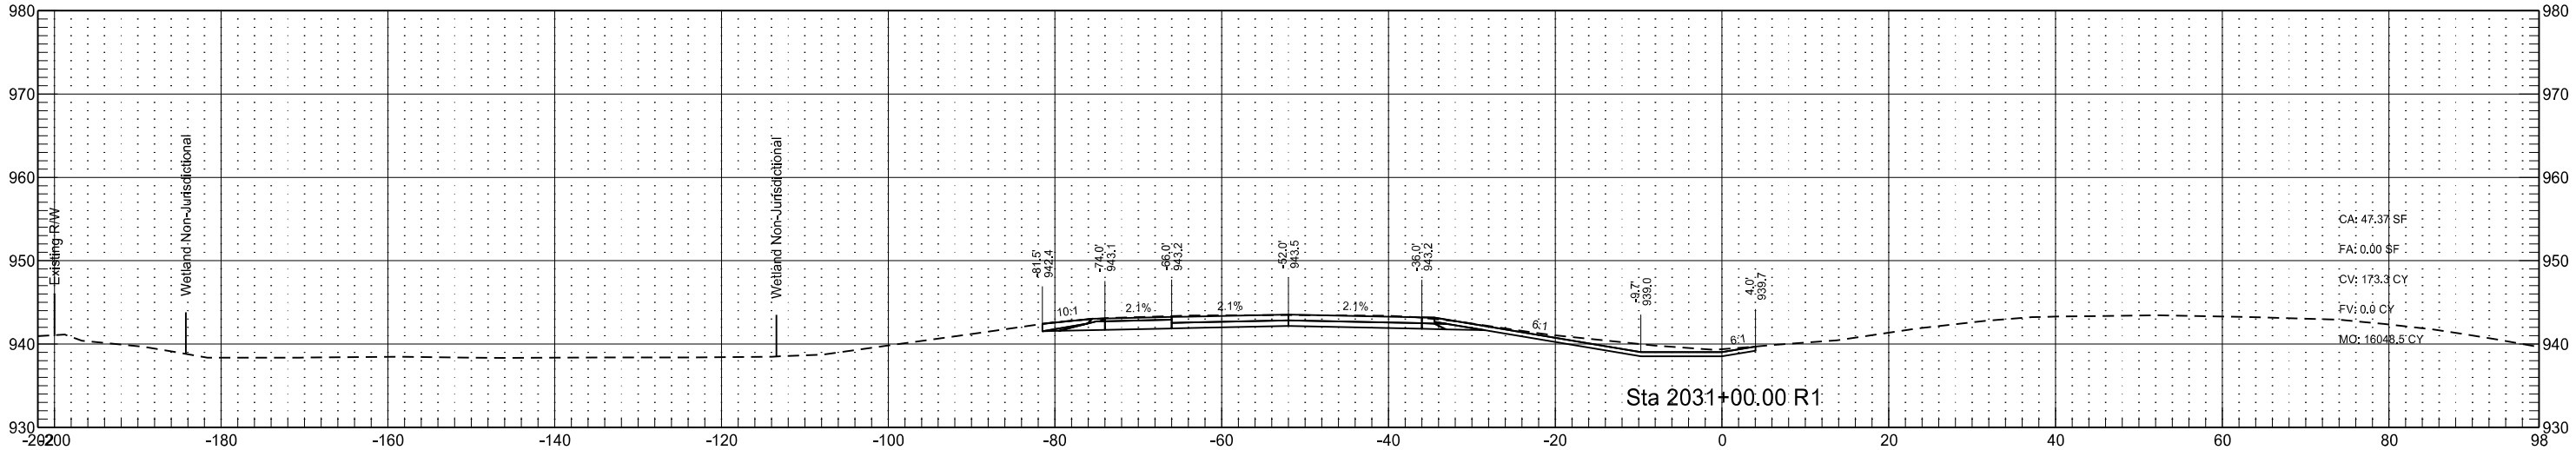




Interstate 29 - Southbound
(SCL29)

	STATE	PROJECT NO.	SECTION NO.	SHEET NO.
	ND	IM-8-029(170)033	200	120

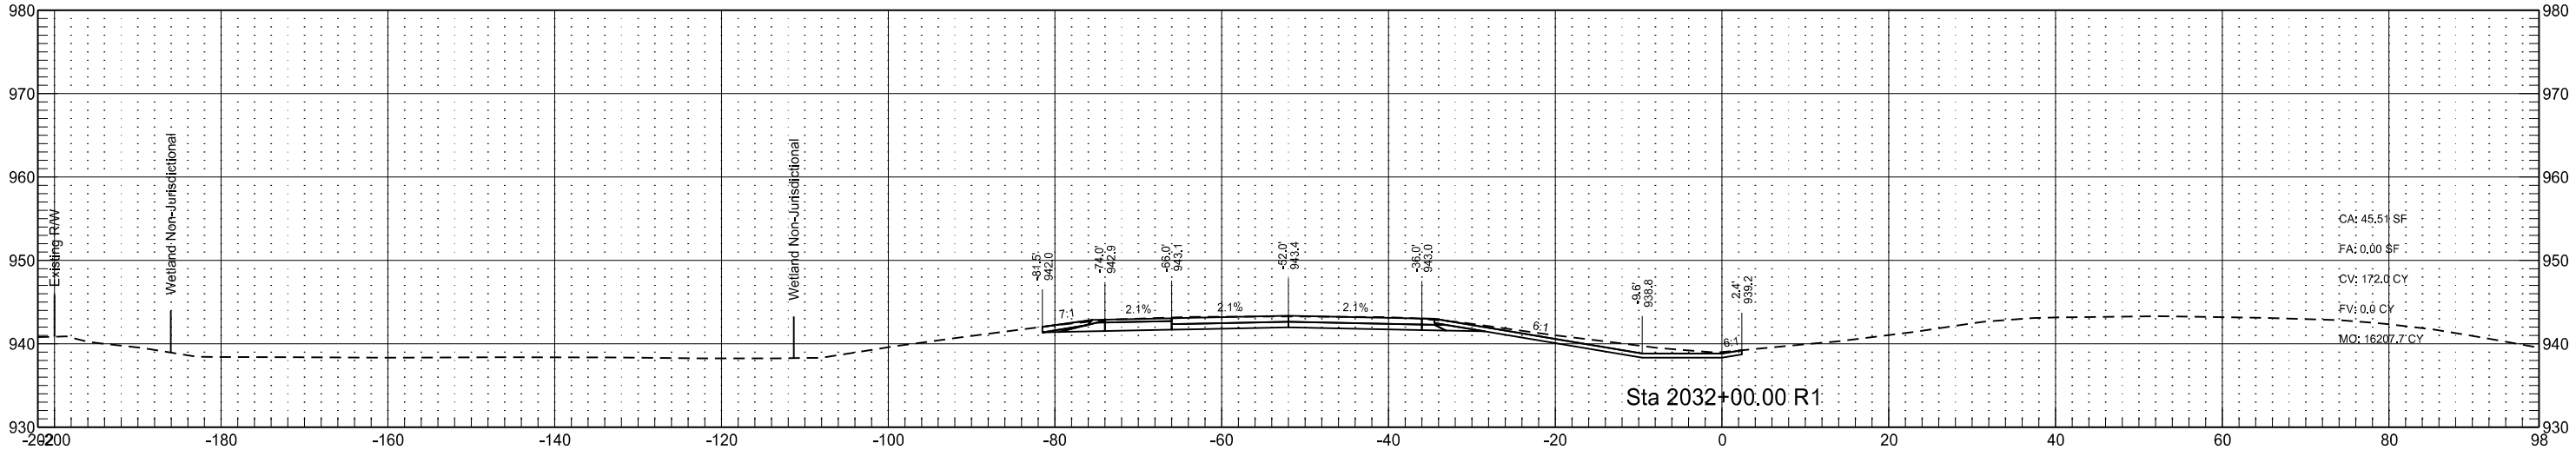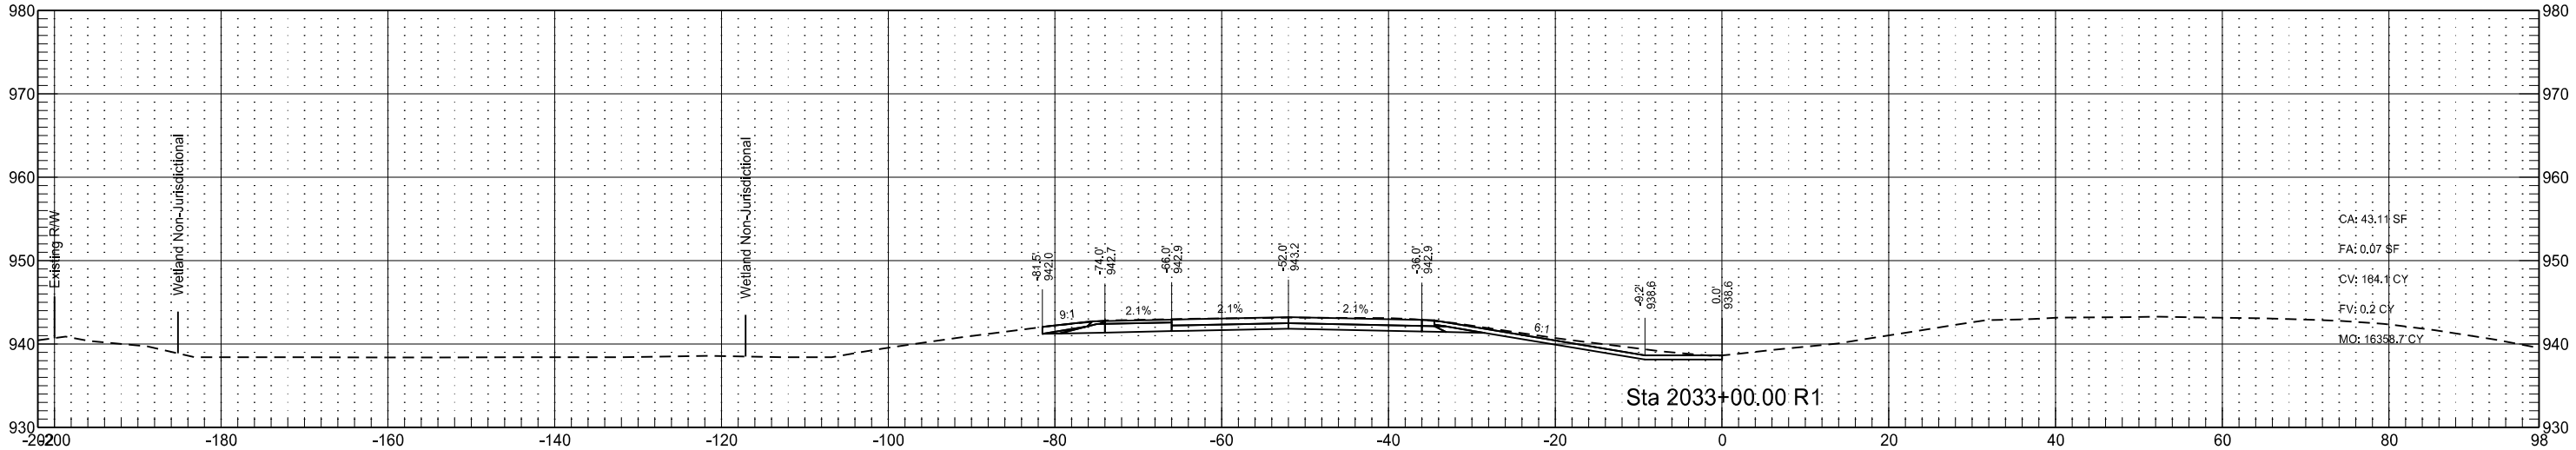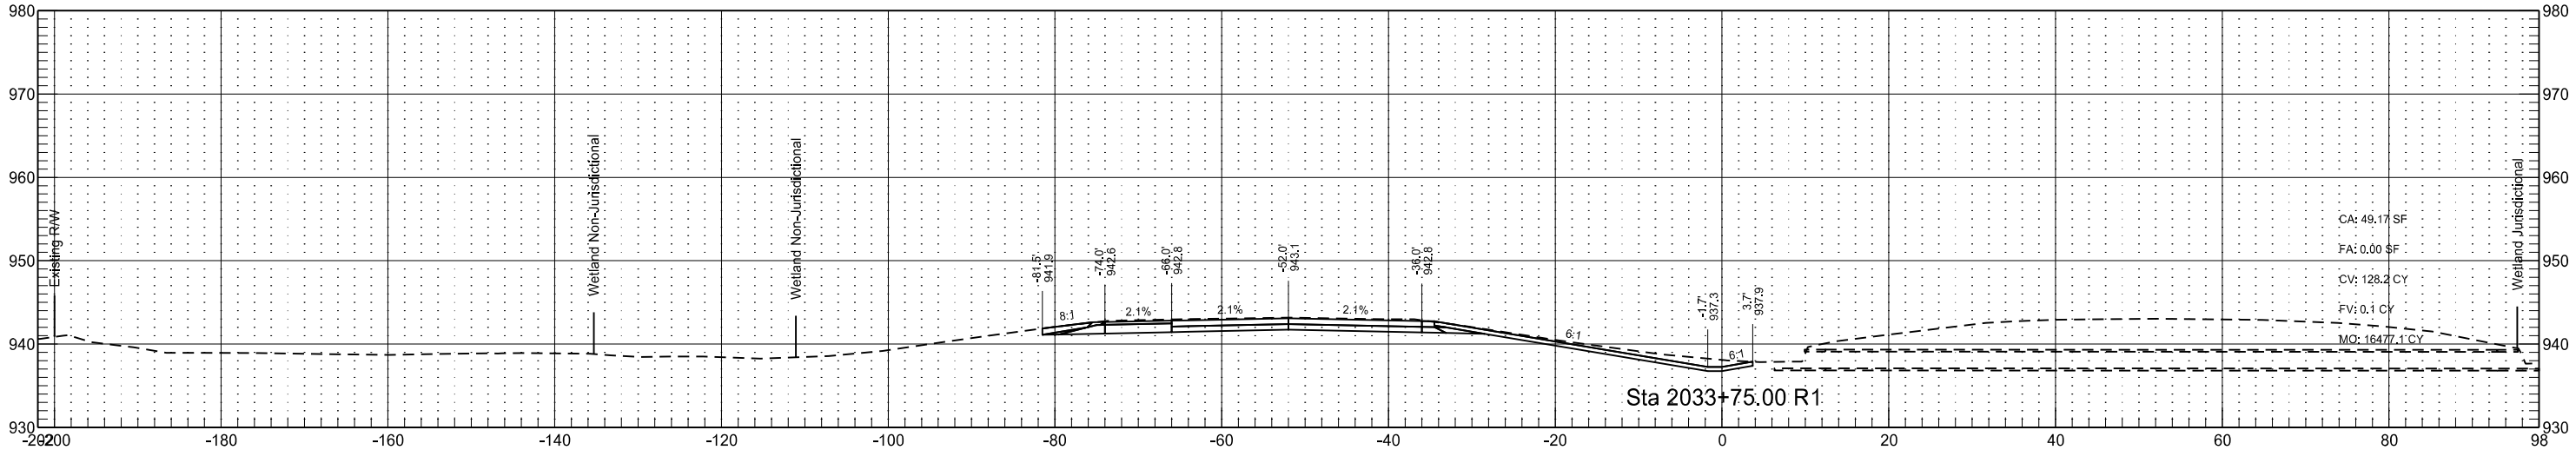




Interstate 29 - Southbound
(SCL29)

	STATE	PROJECT NO.	SECTION NO.	SHEET NO.
	ND	IM-8-029(170)033	200	121

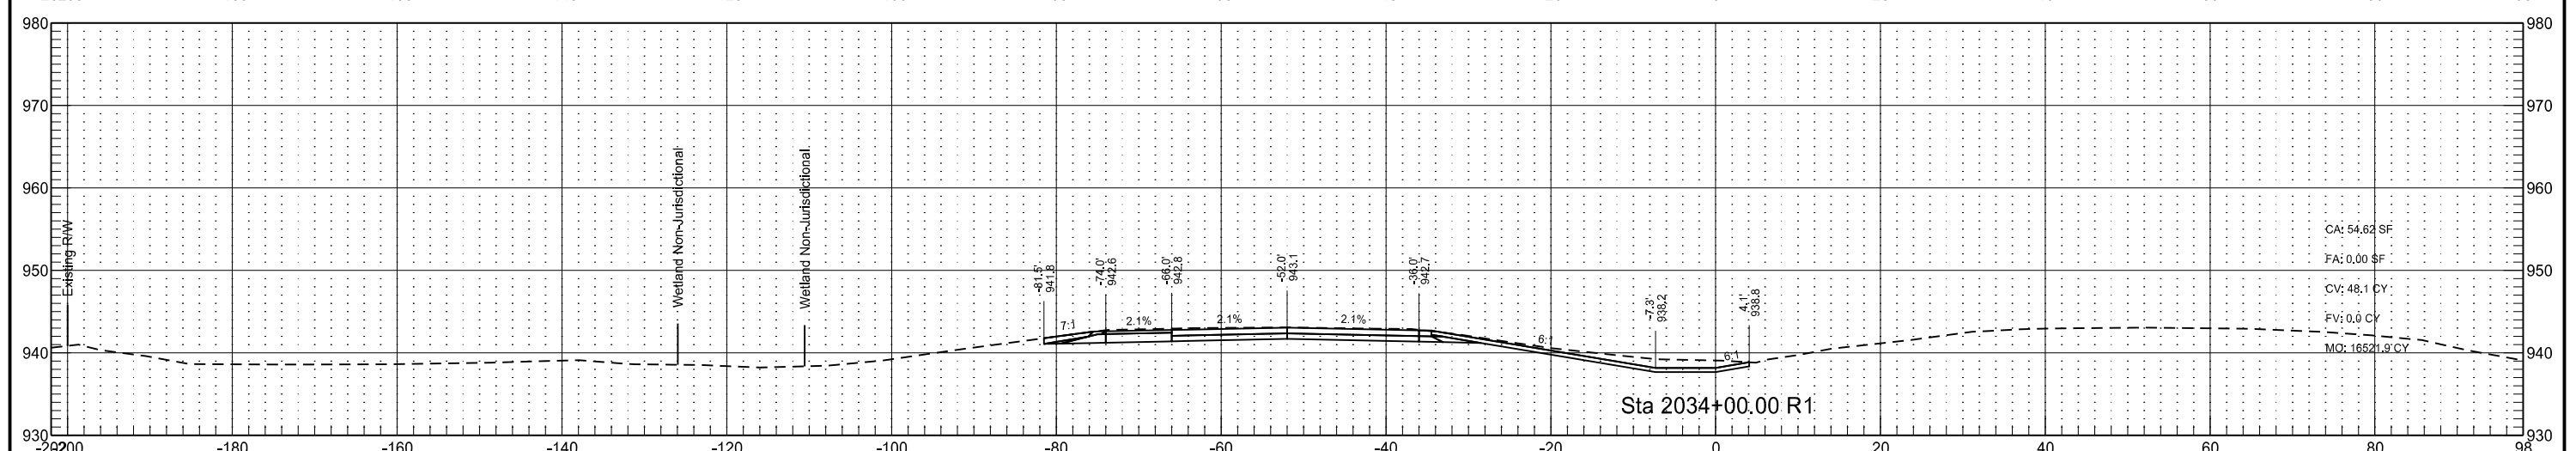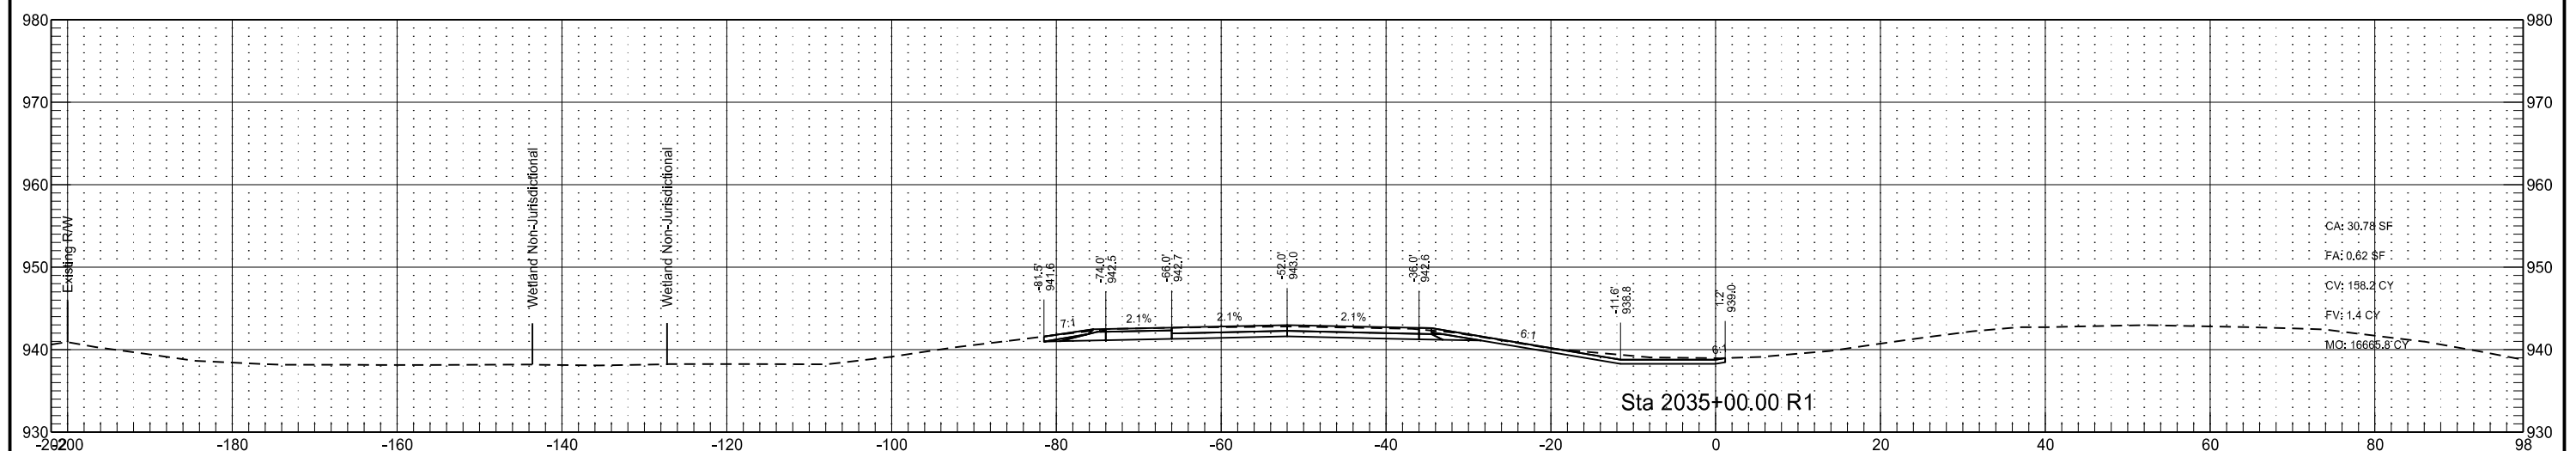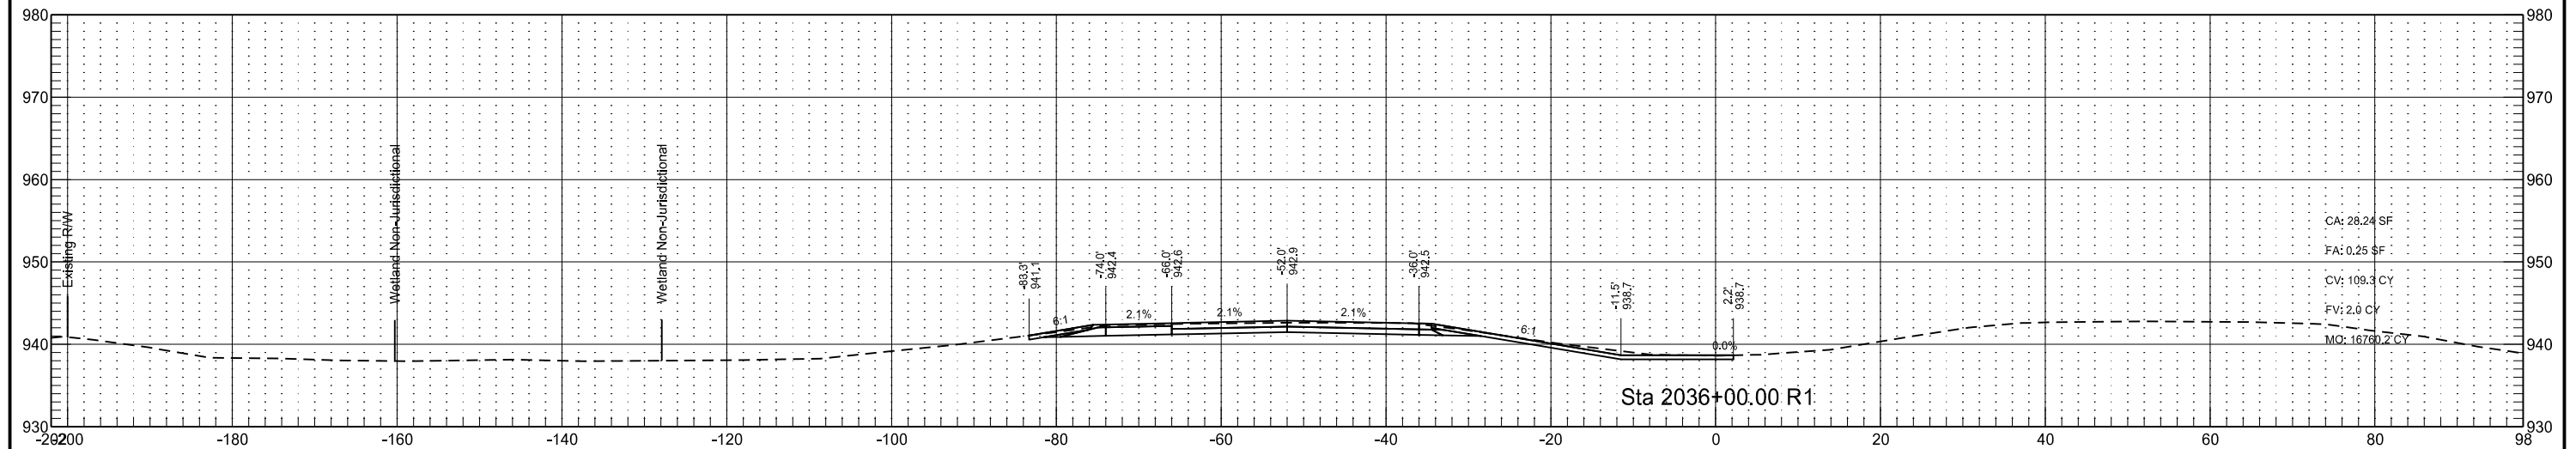


Interstate 29 - Southbound
(SCL29)

	STATE	PROJECT NO.	SECTION NO.	SHEET NO.
	ND	IM-8-029(170)033	200	122

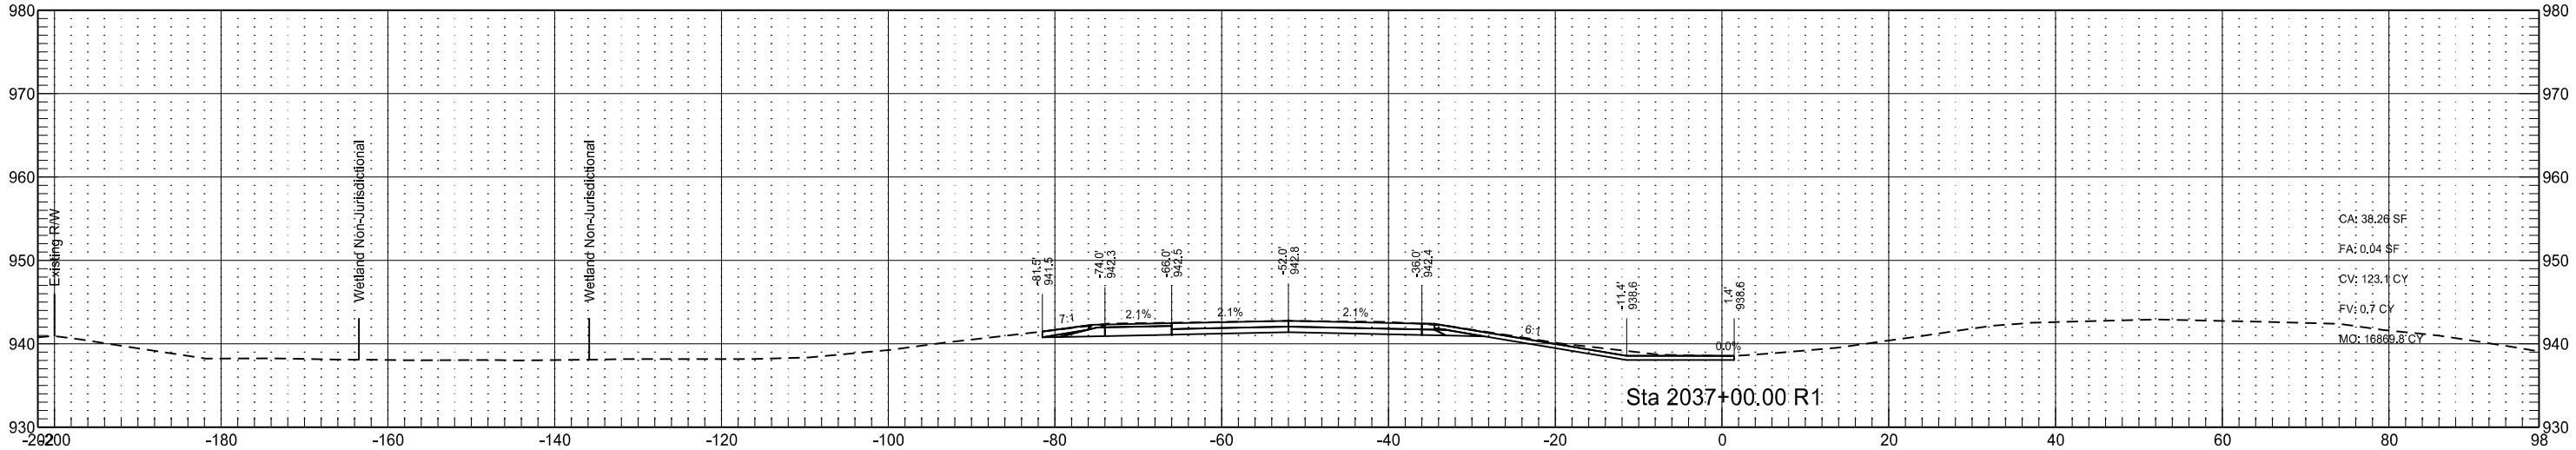
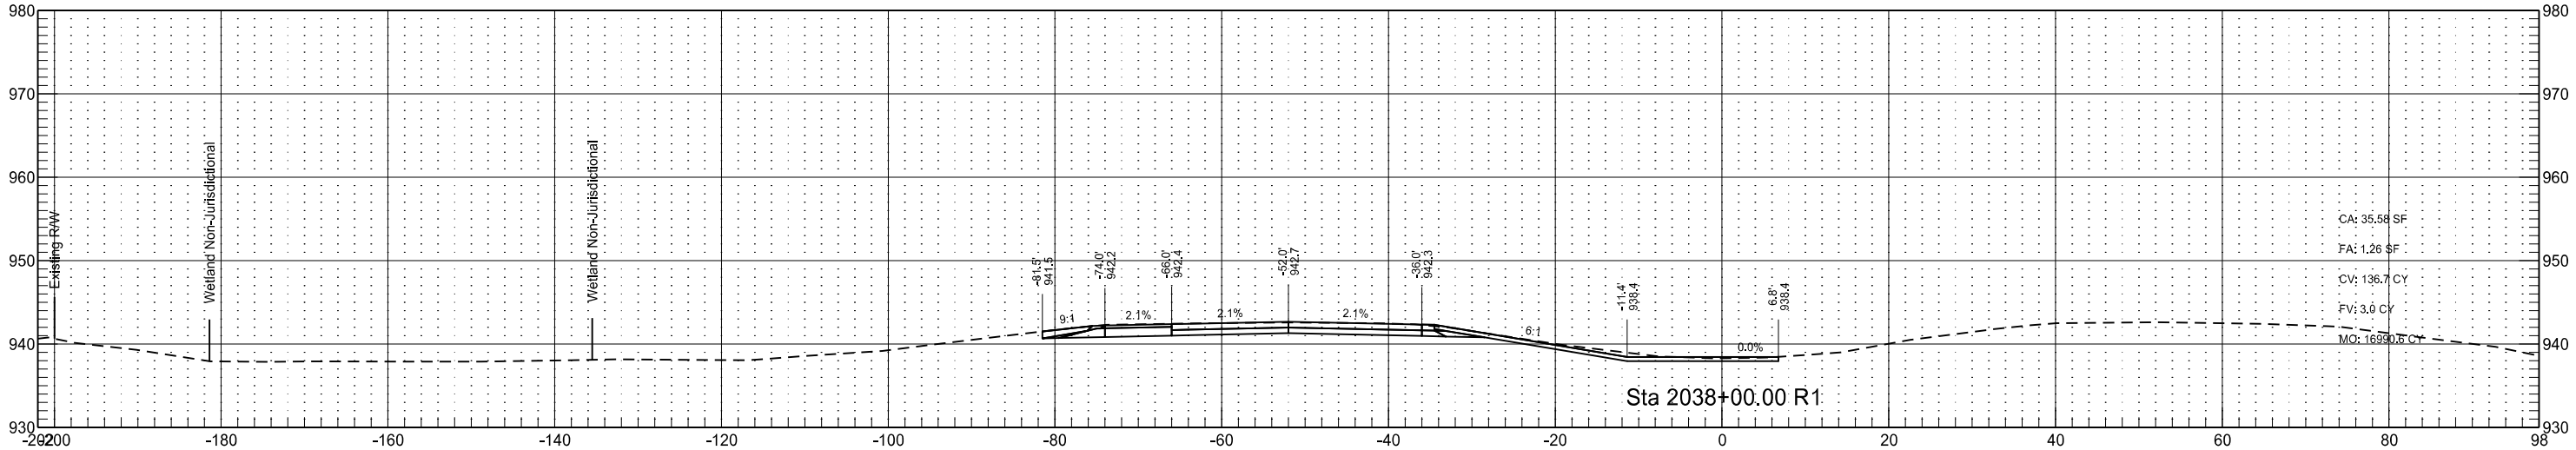
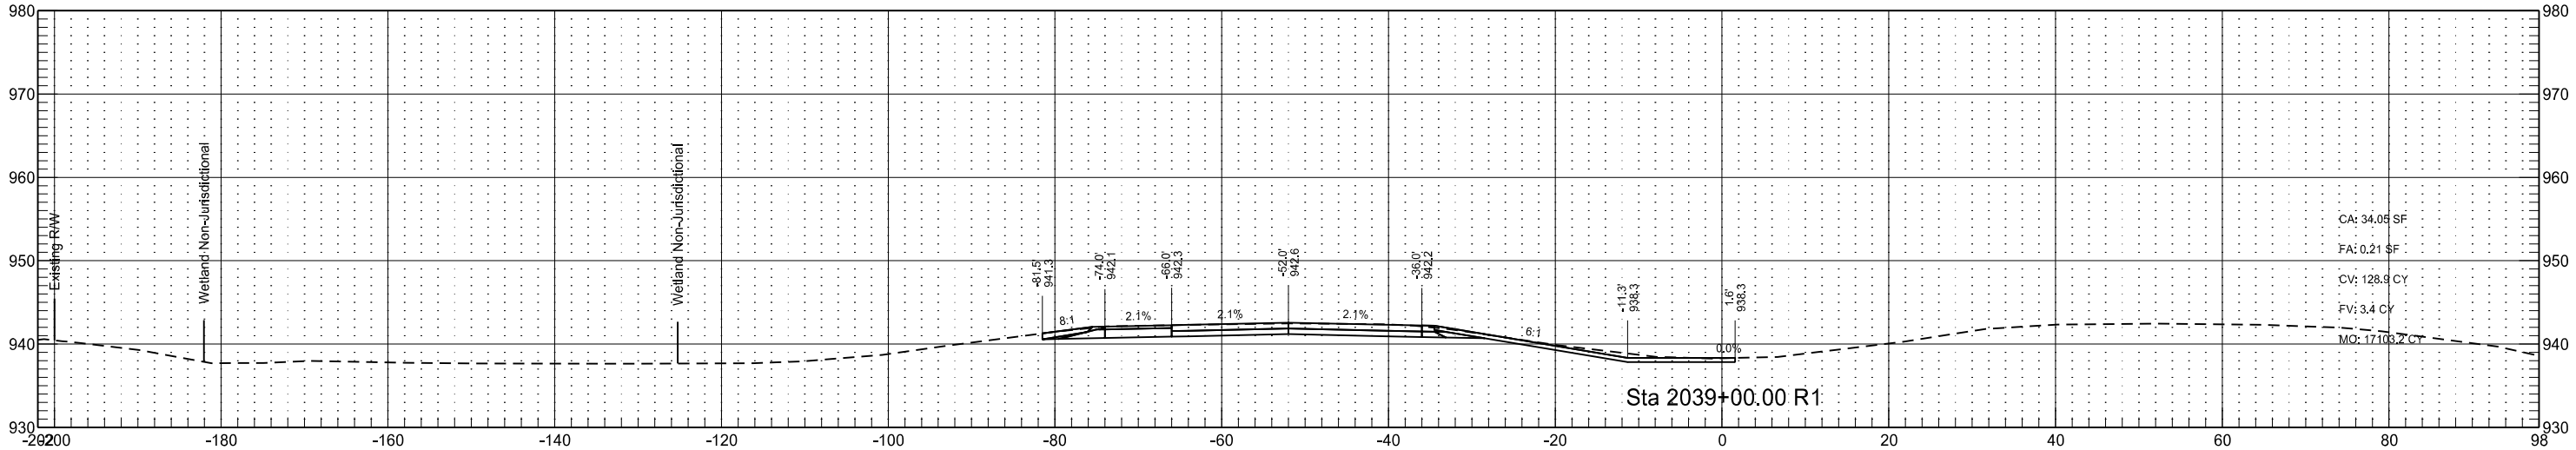


	STATE	PROJECT NO.	SECTION NO.	SHEET NO.
	ND	IM-8-029(170)033	200	123

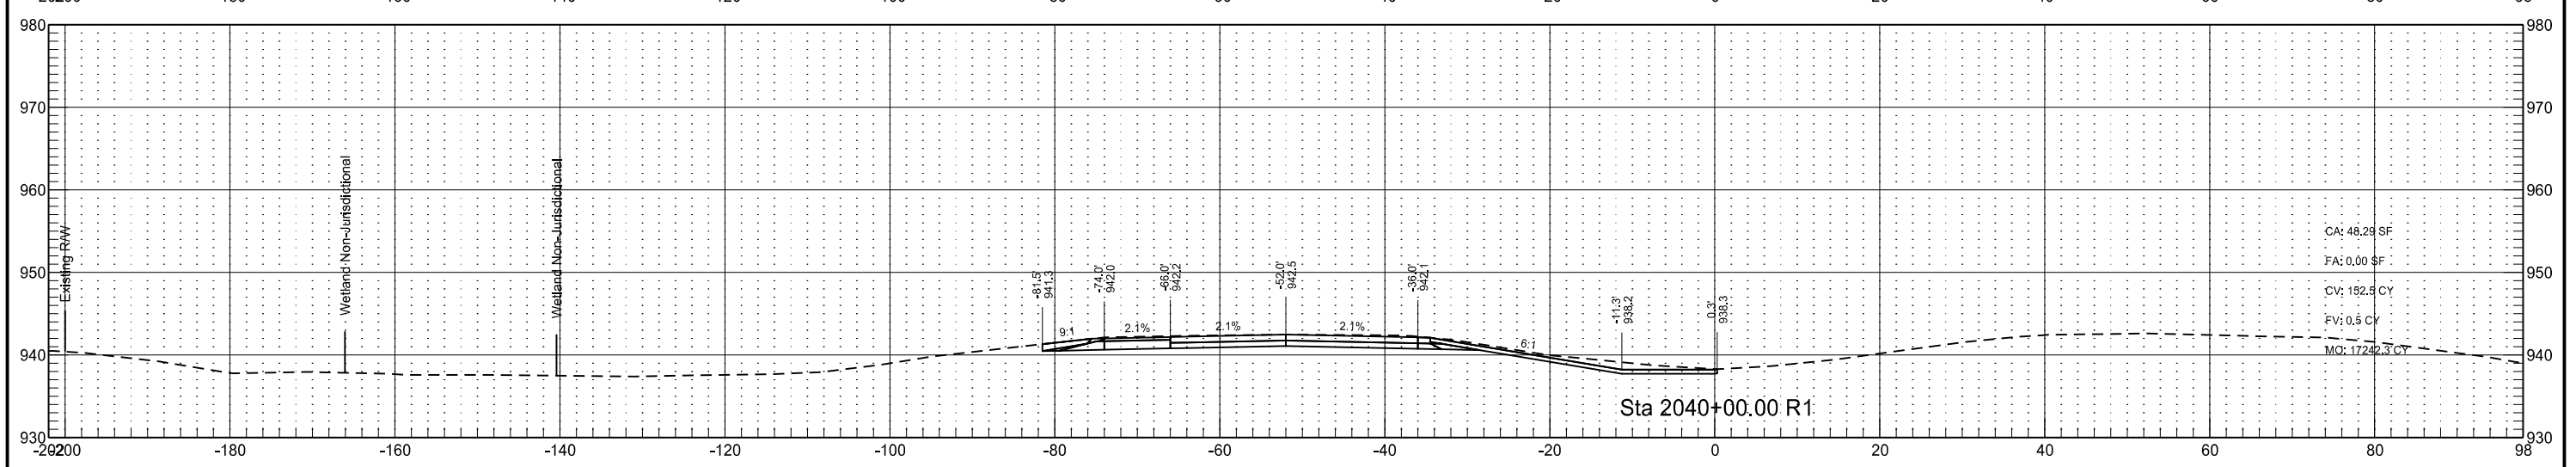

Interstate 29 - Southbound
(SCL29)

	STATE	PROJECT NO.	SECTION NO.	SHEET NO.
	ND	IM-8-029(170)033	200	124

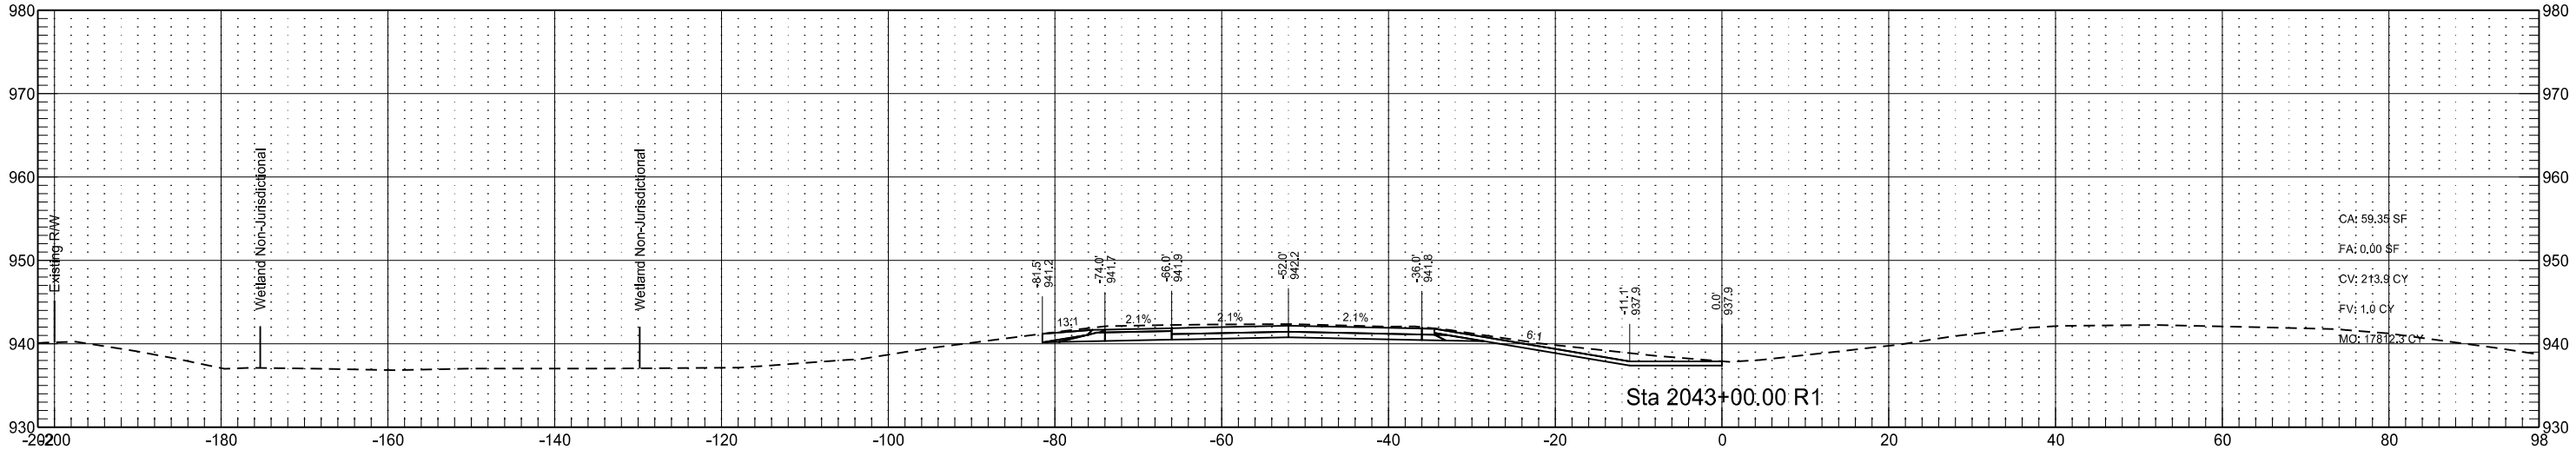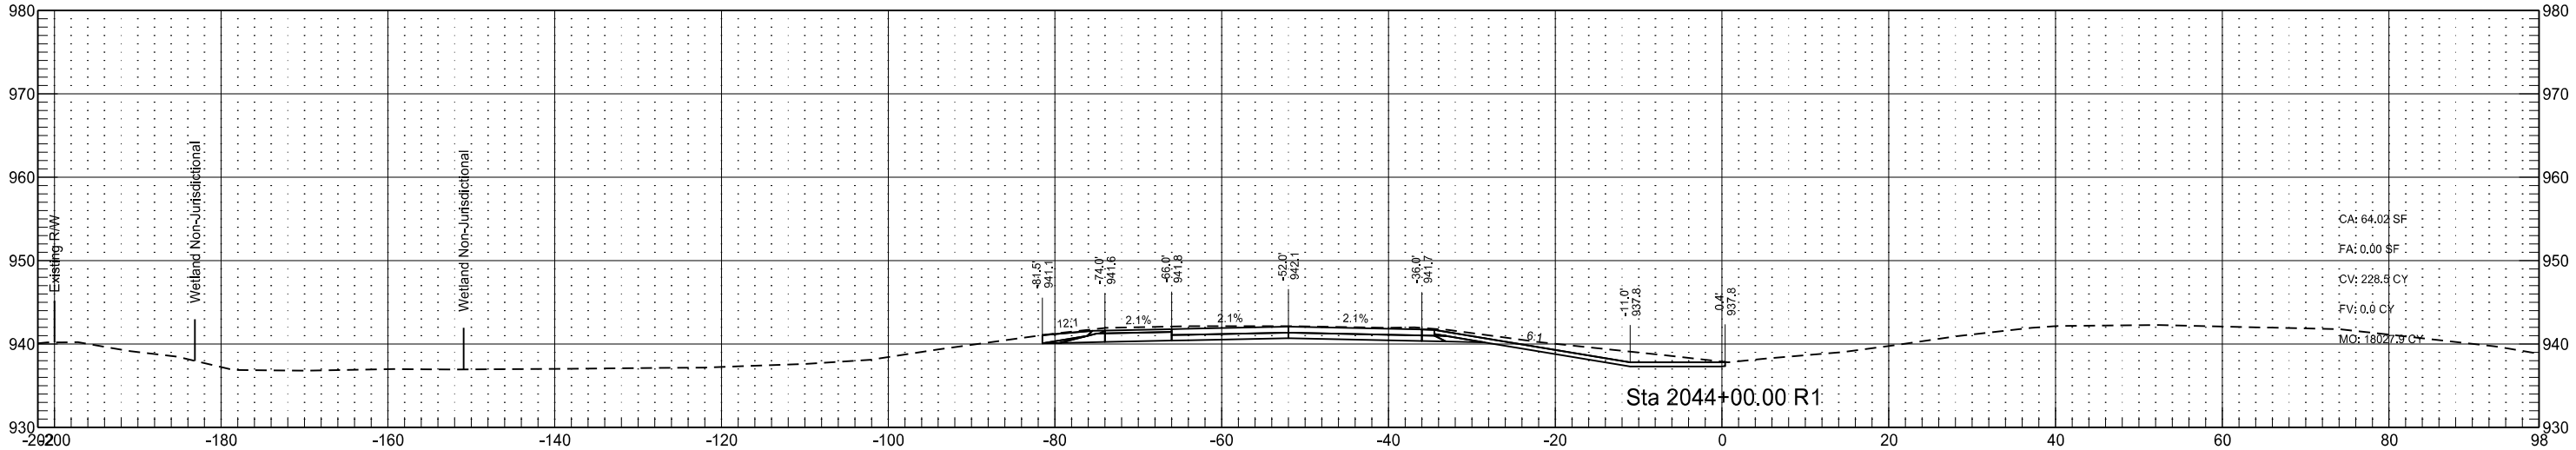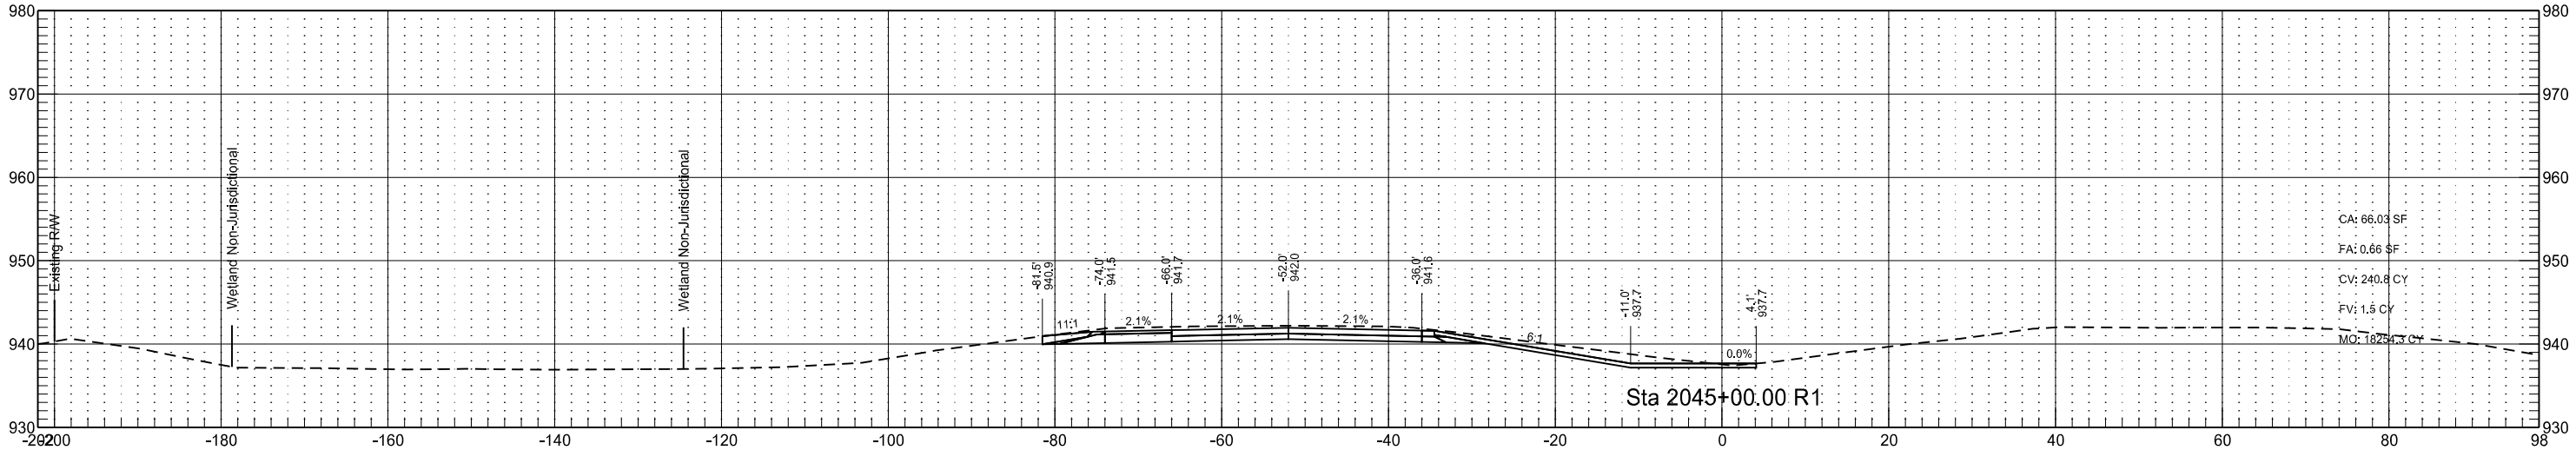


Interstate 29 - Southbound
(SCL29)

STATE
ND

PROJECT NO.
IM-8-029(170)033




SECTION NO.
200

SHEET NO.
125

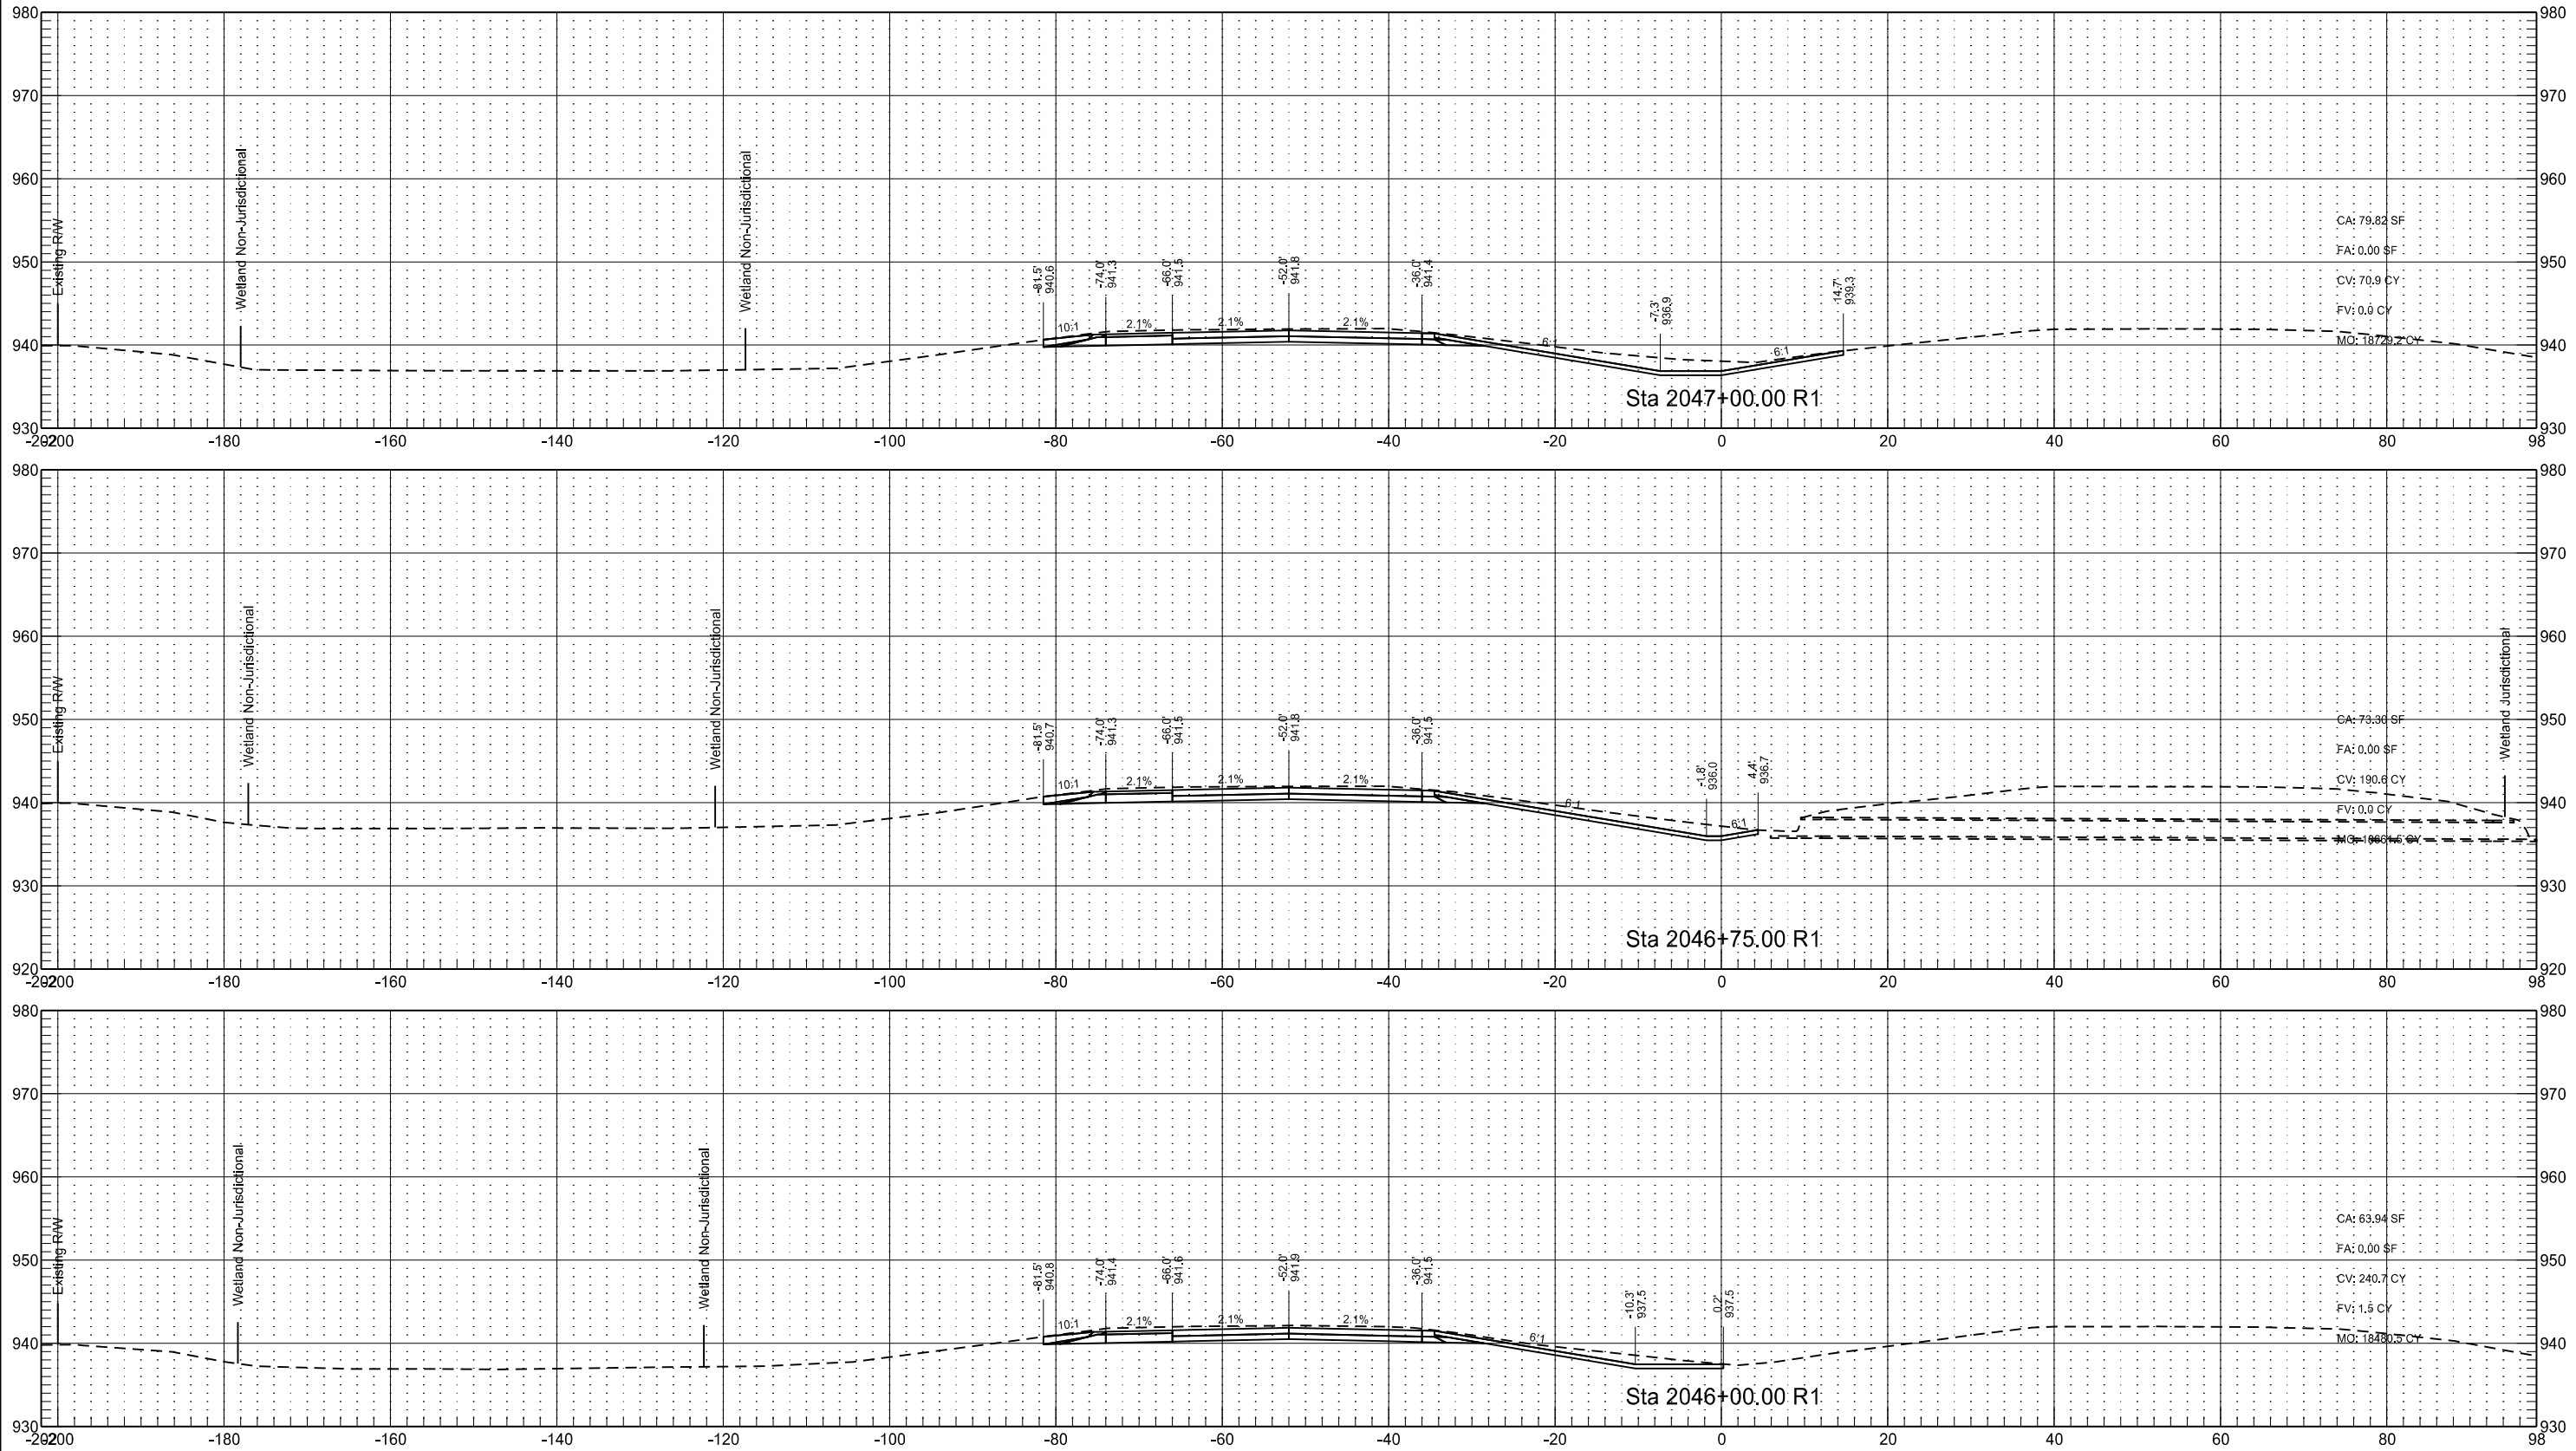

Interstate 29 - Southbound
(SCL29)

	STATE	PROJECT NO.	SECTION NO.	SHEET NO.
	ND	IM-8-029(170)033	200	126

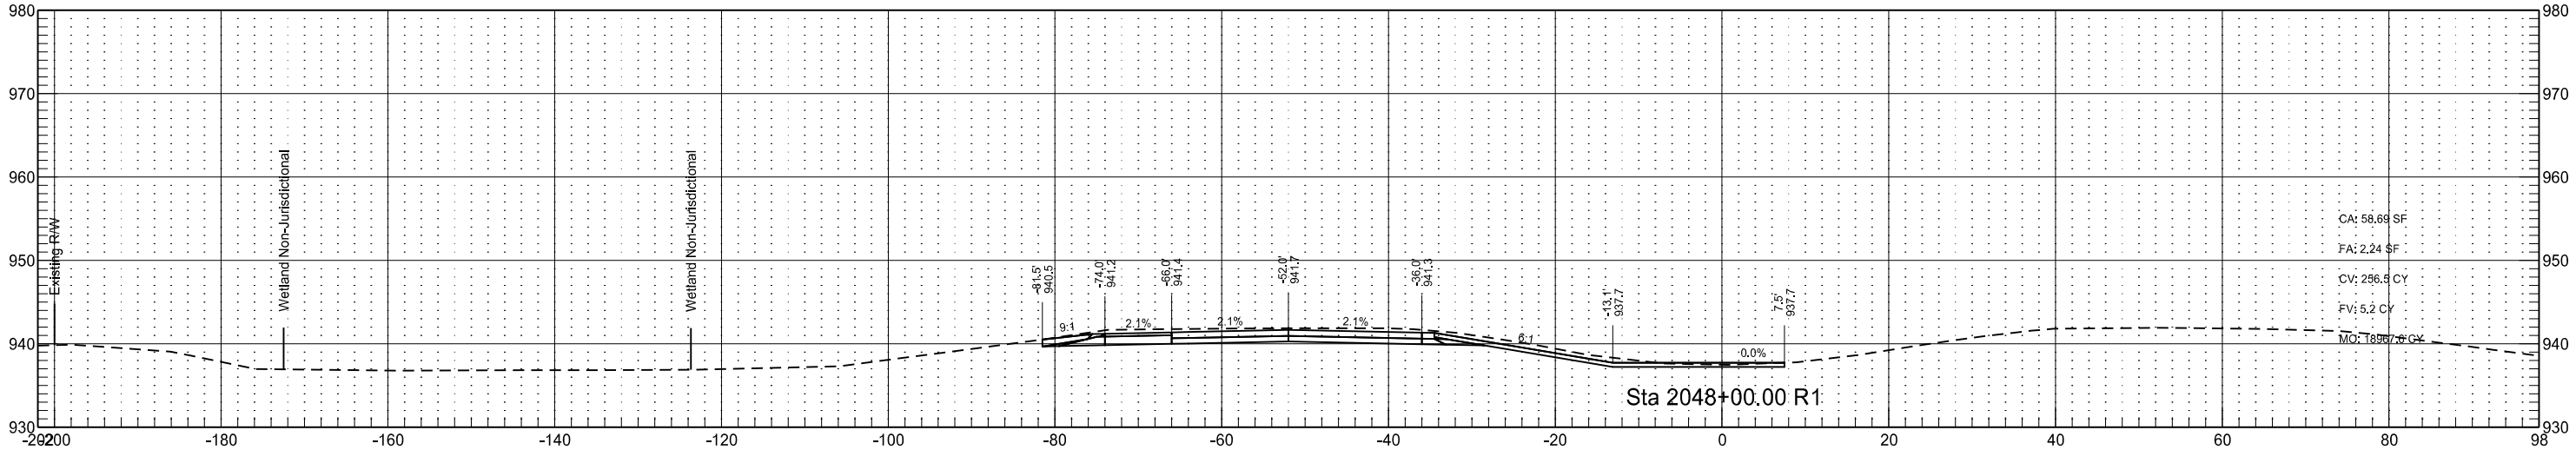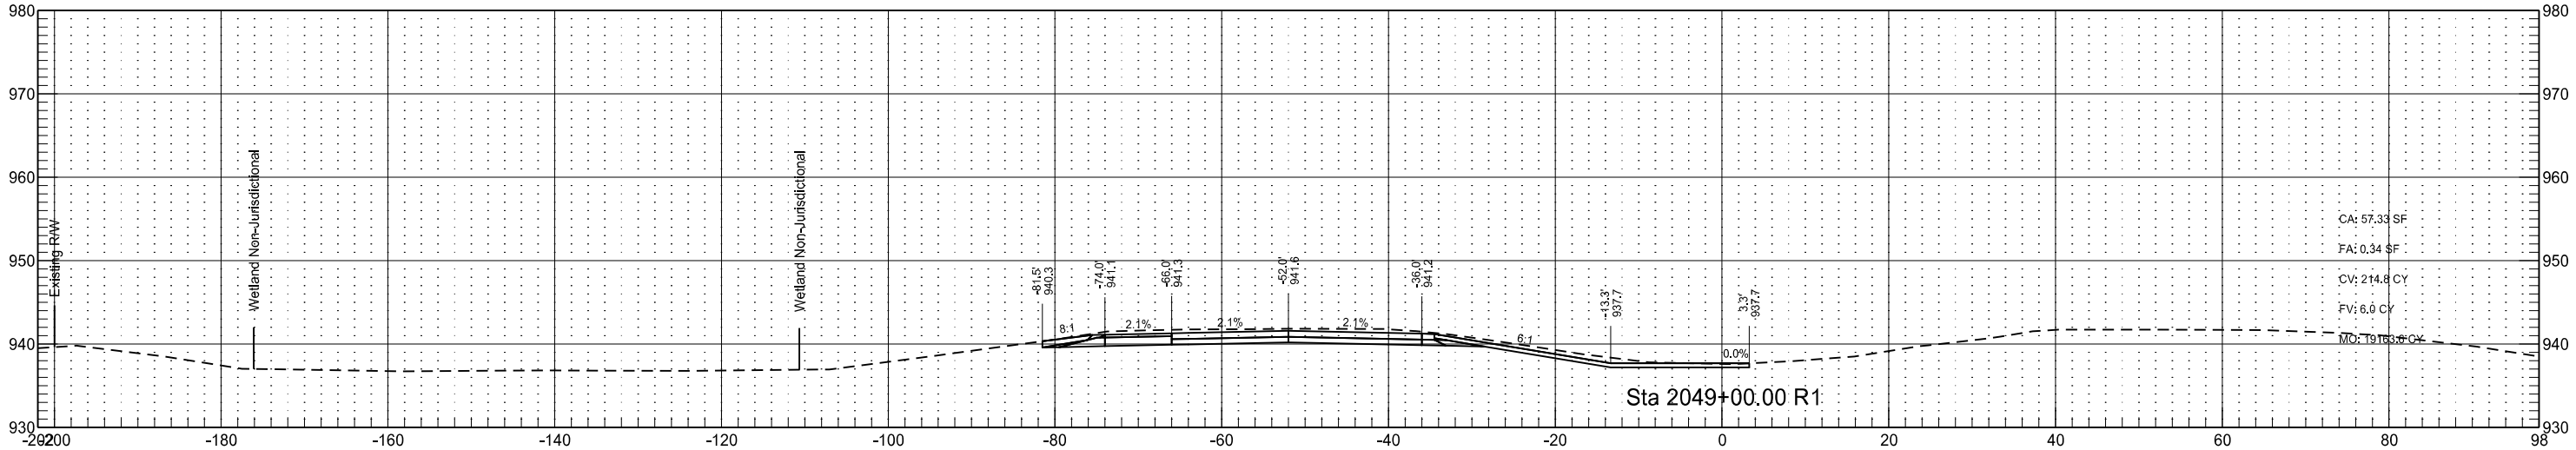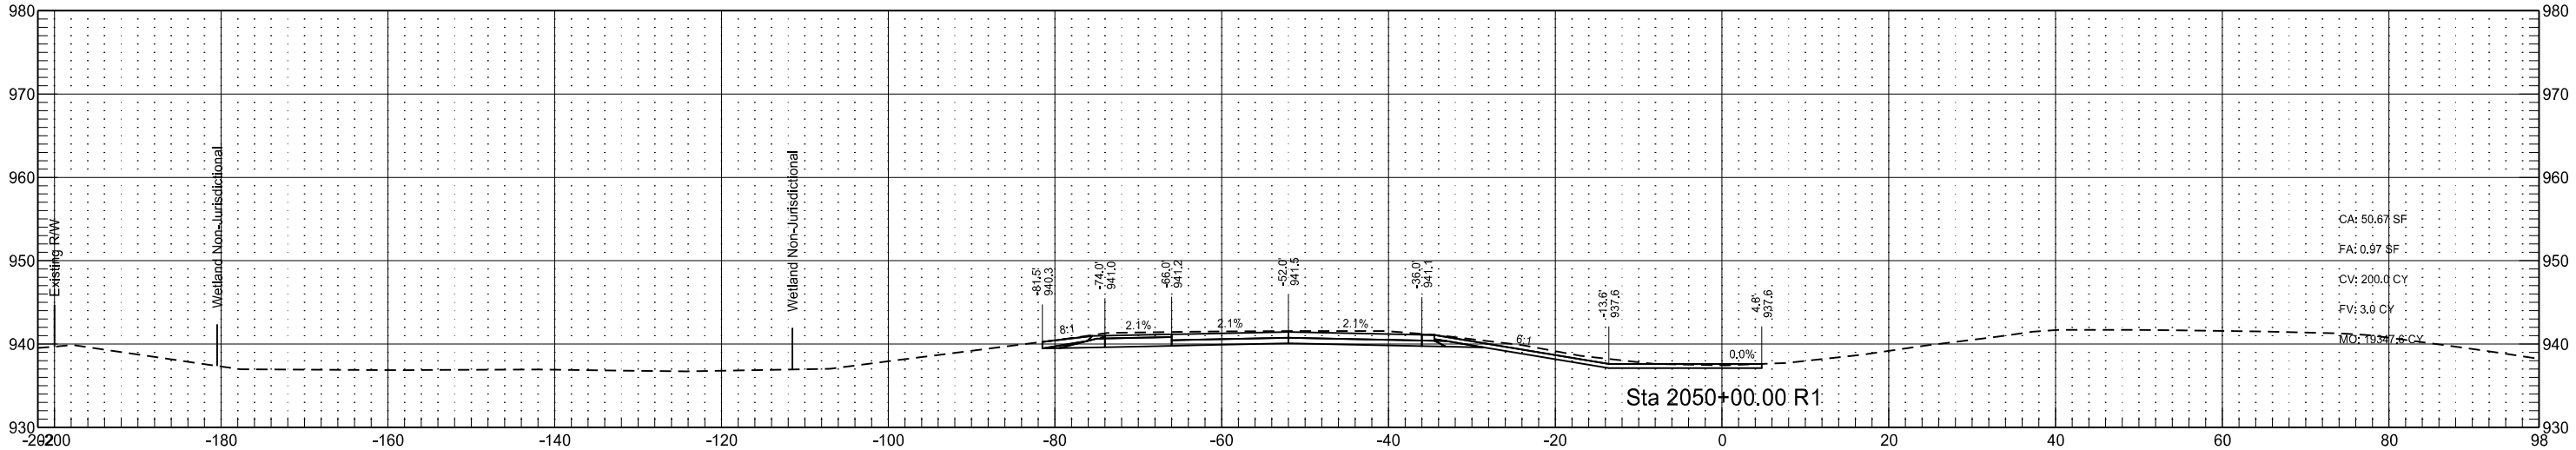

Interstate 29 - Southbound
(SCL29)

STATE

PROJECT NO.

SECTION
NO.


SHEET
NO.

ND

IM-8-029(170)033

200

127

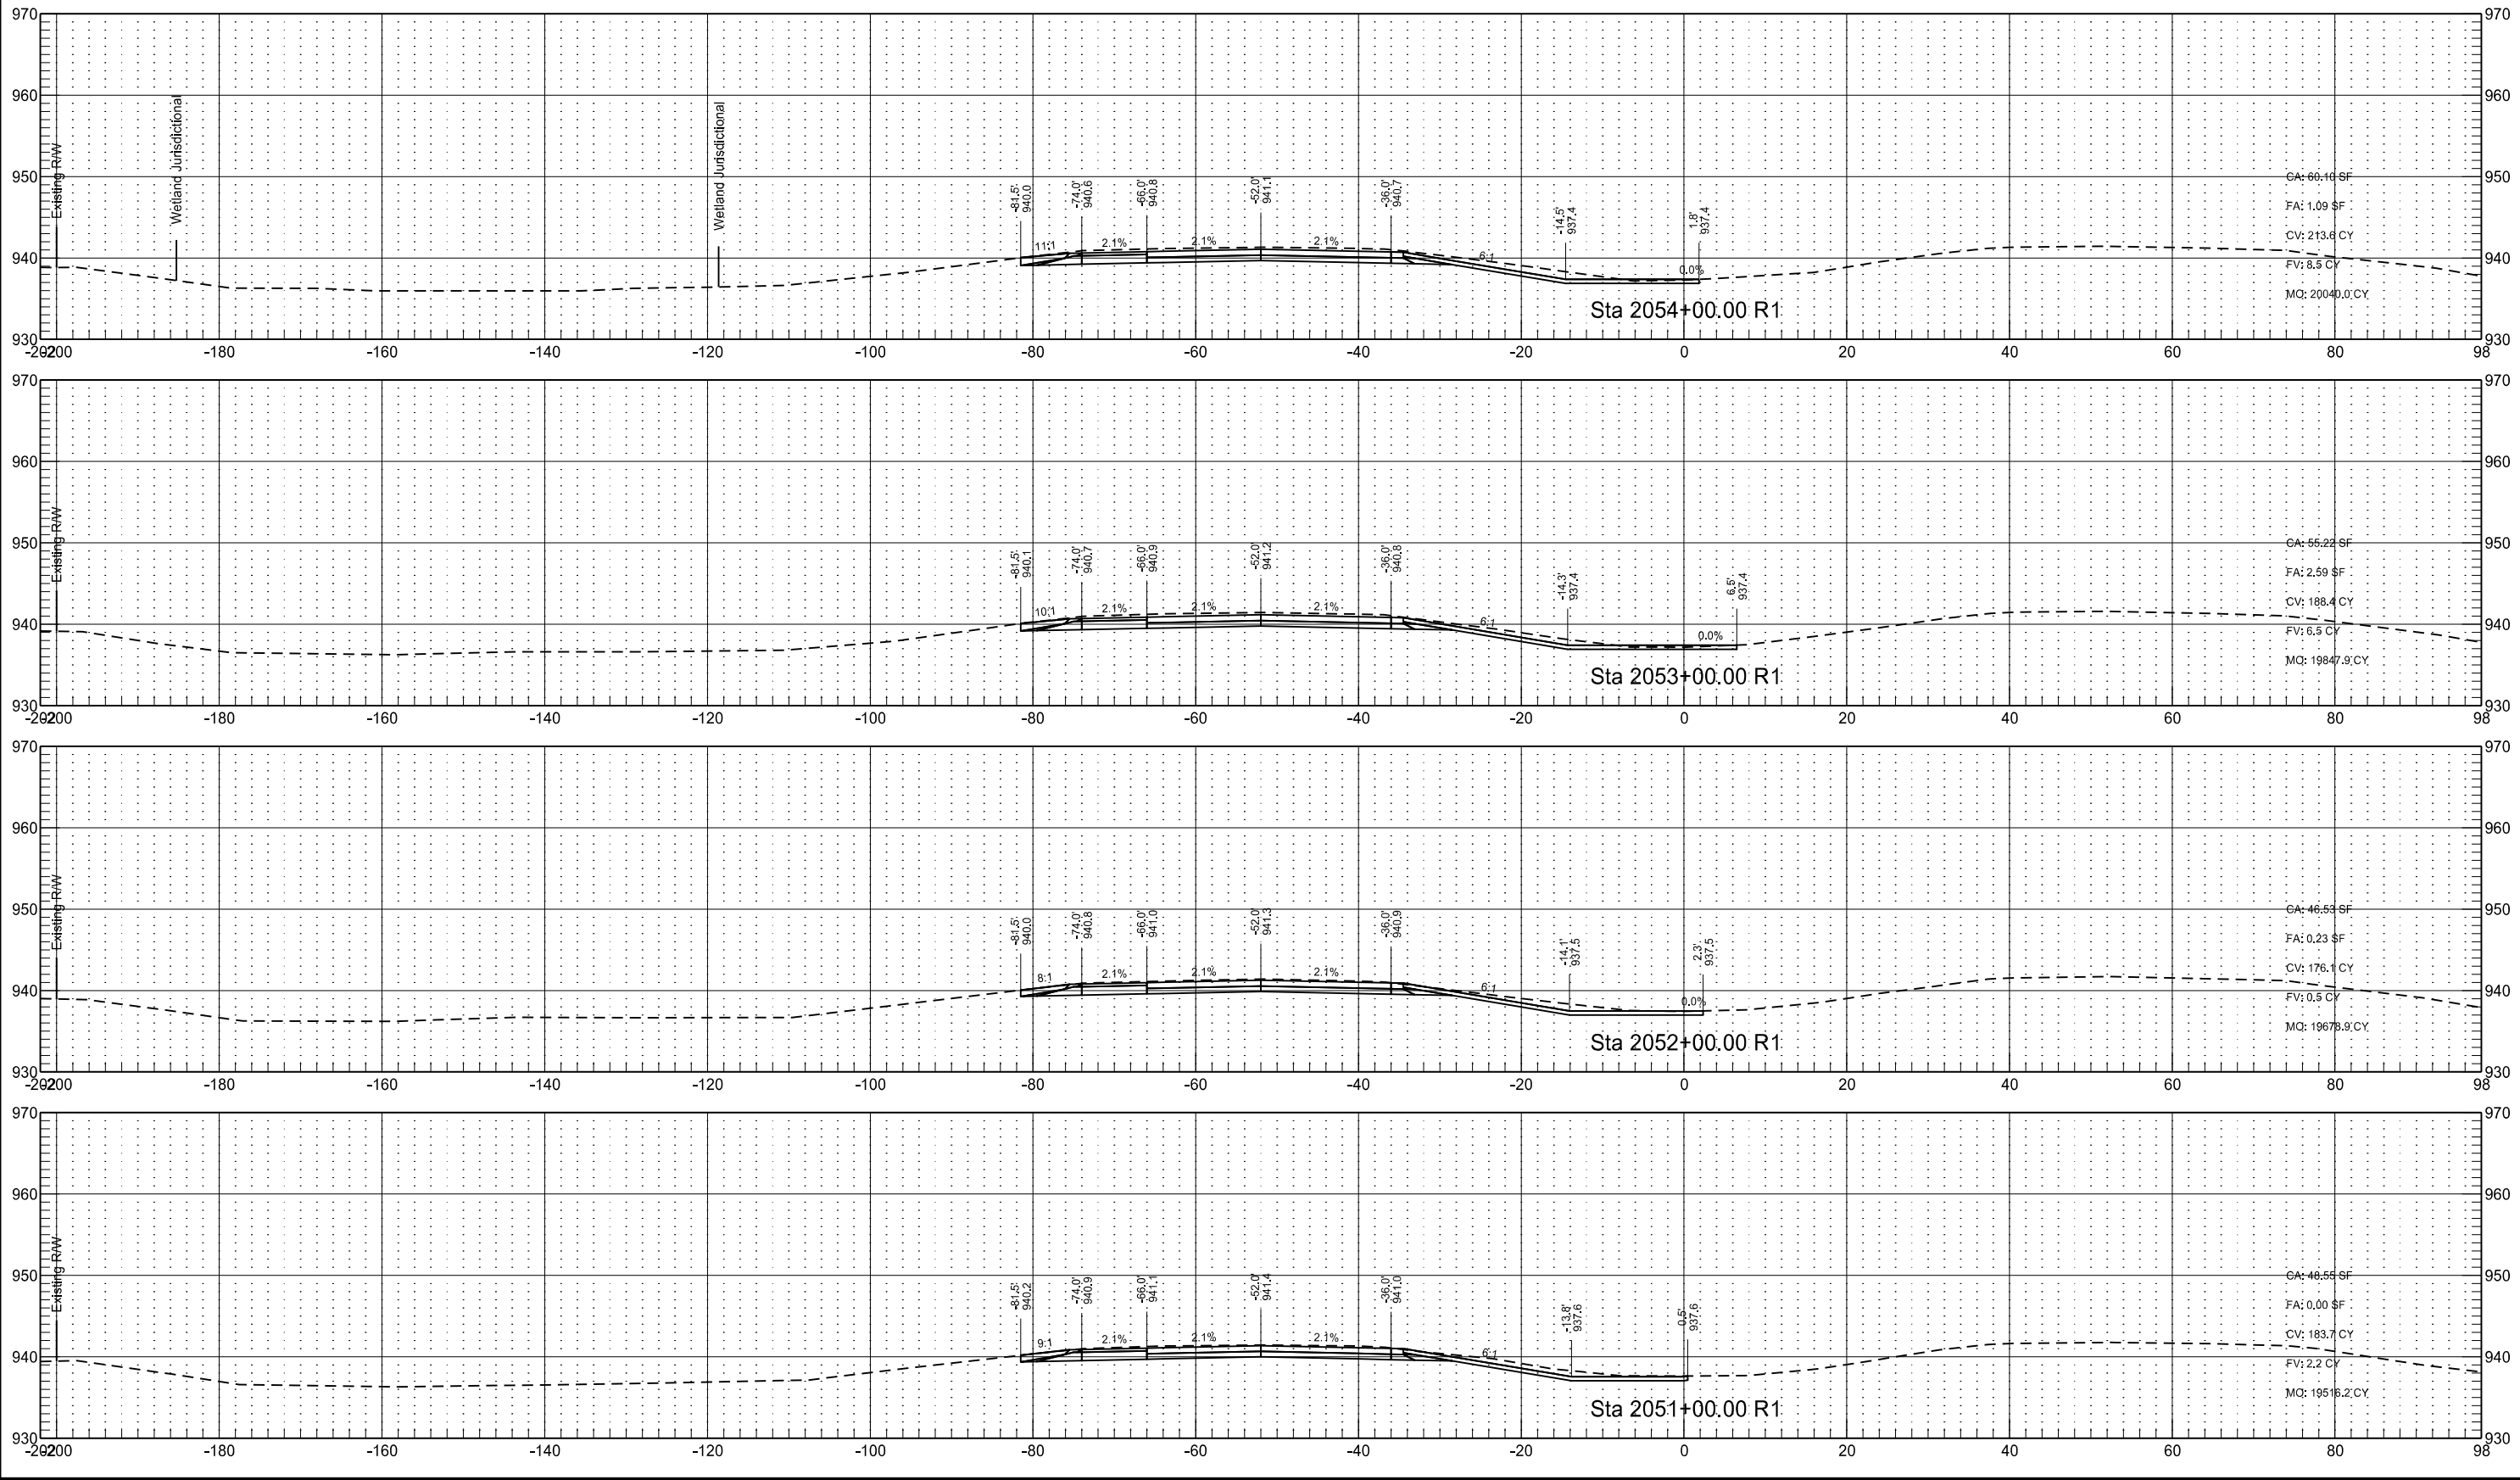


Interstate 29 - Southbound
(SCL29)

STATE
ND

PROJECT NO.
IM-8-029(170)033




SECTION NO.
200

SHEET NO.
128

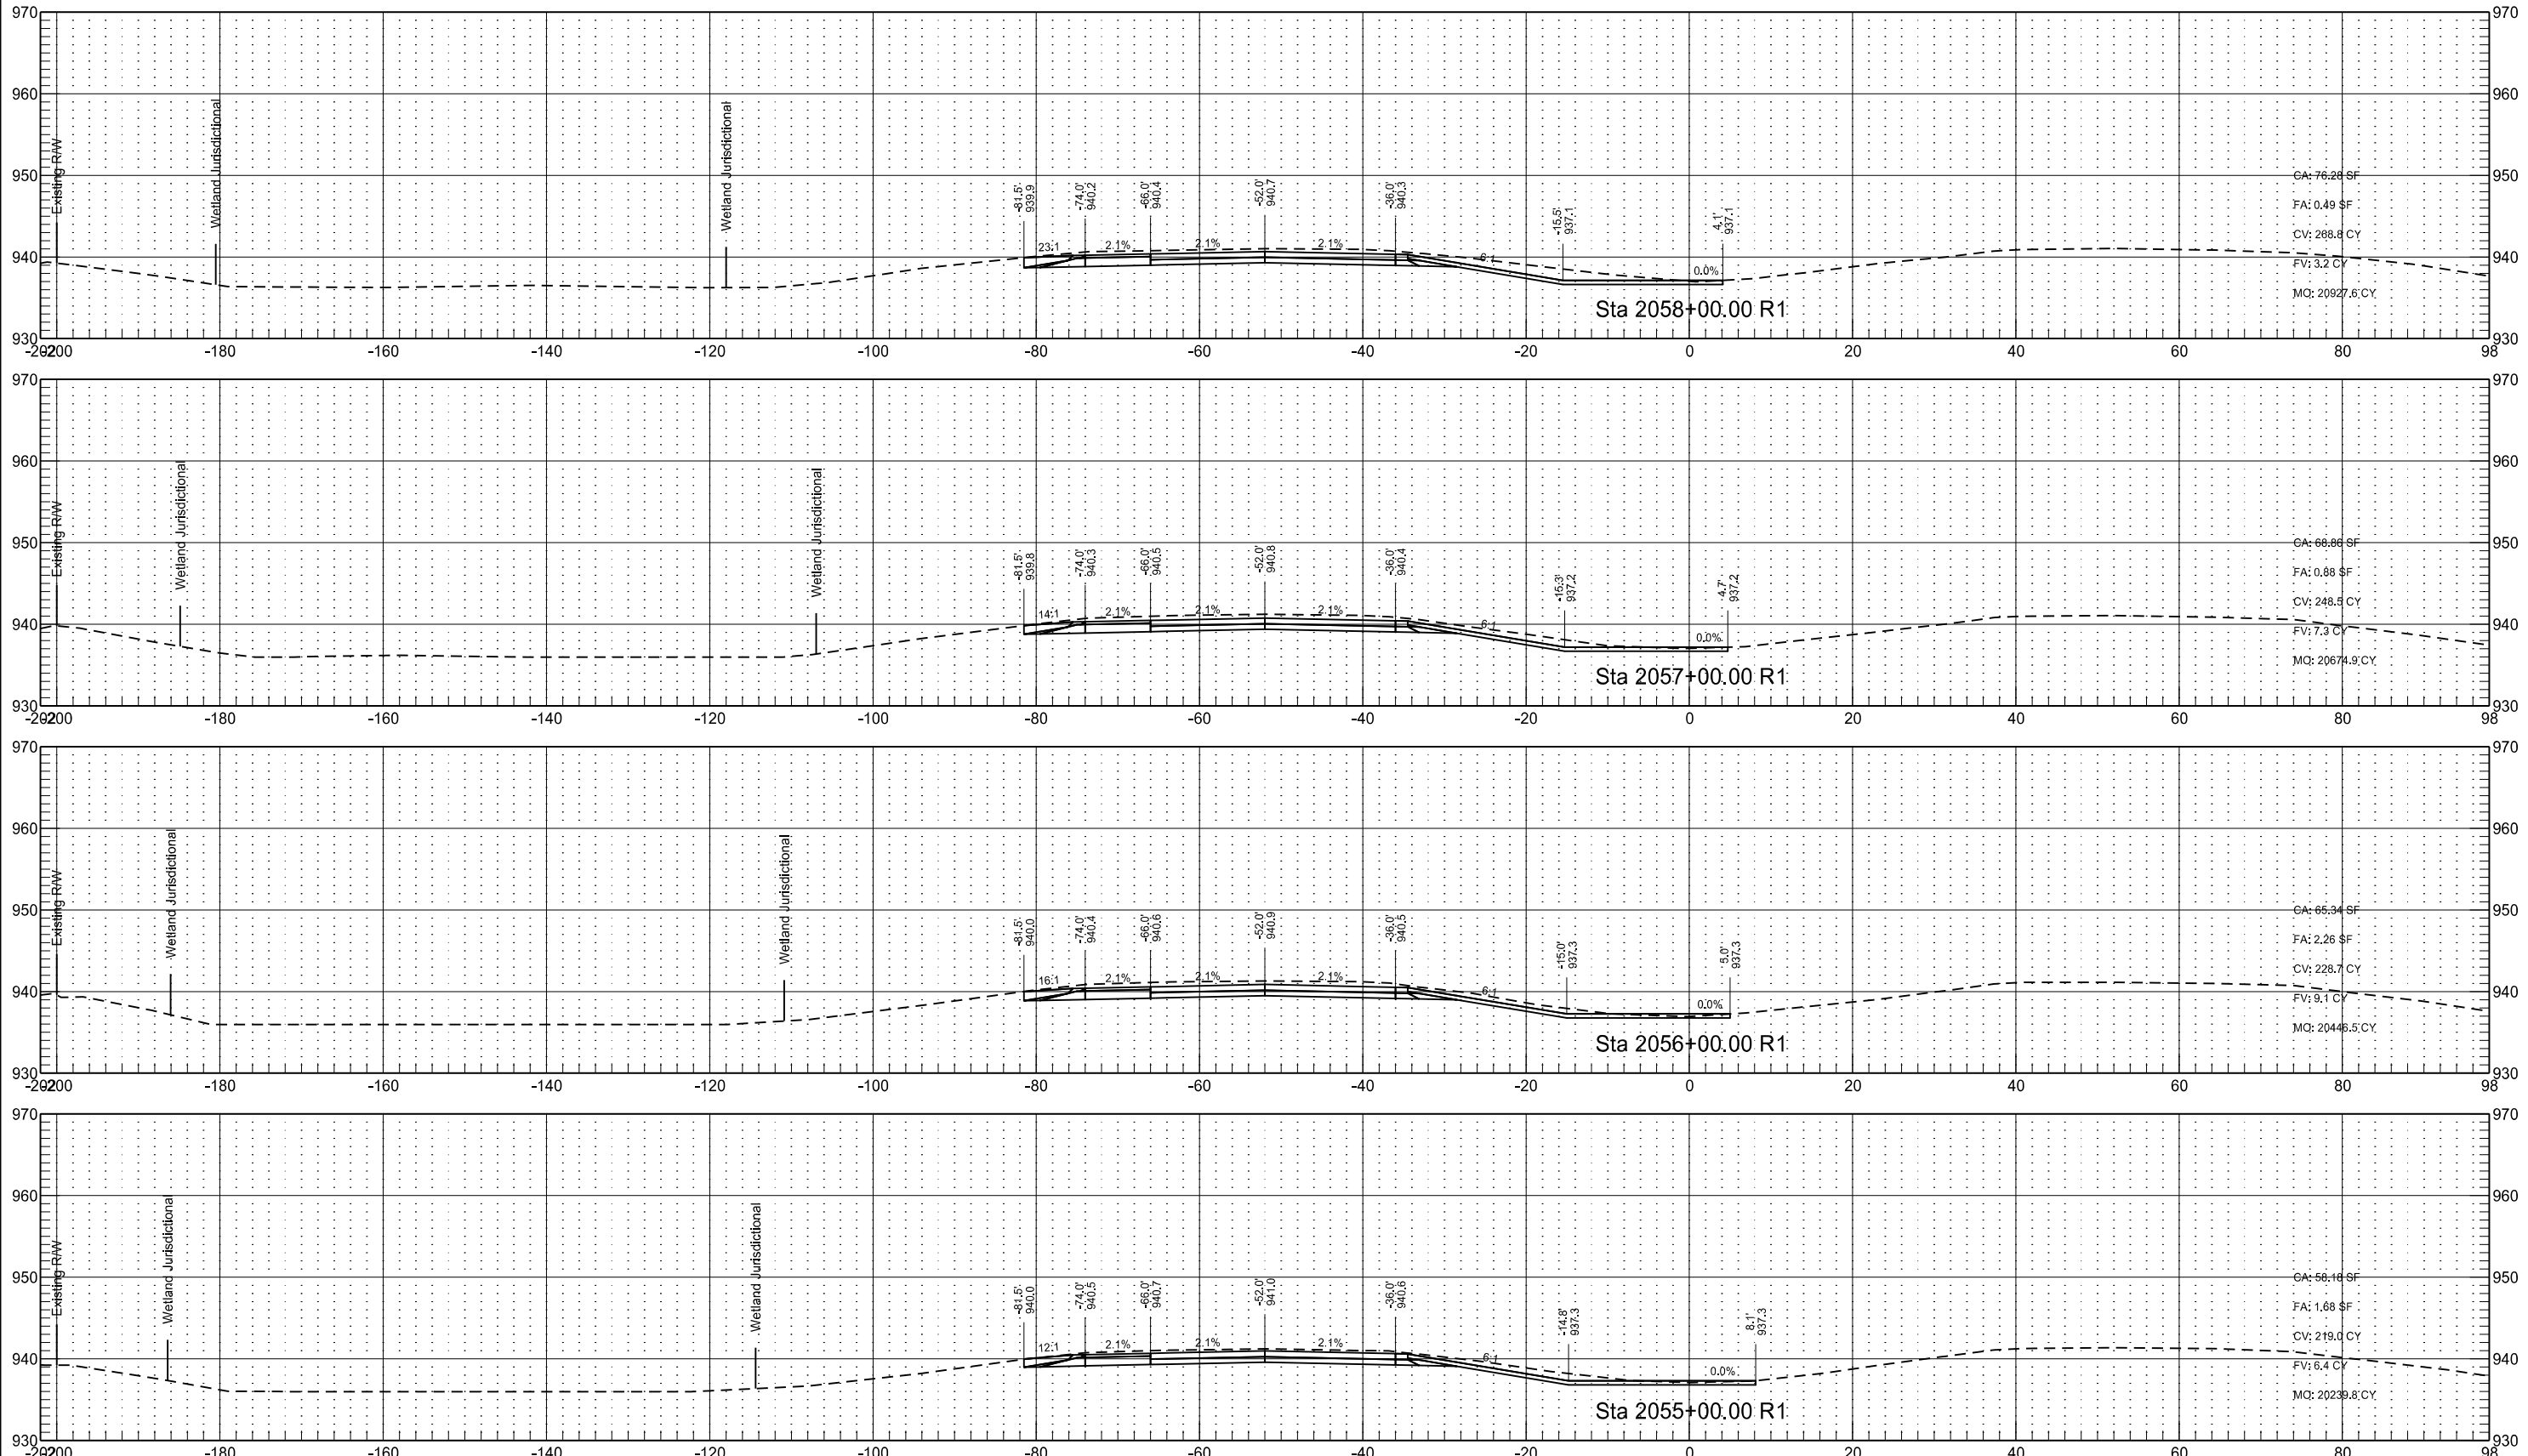




Interstate 29 - Southbound
(SCL29)

	STATE	PROJECT NO.	SECTION NO.	SHEET NO.
	ND	IM-8-029(170)033	200	129

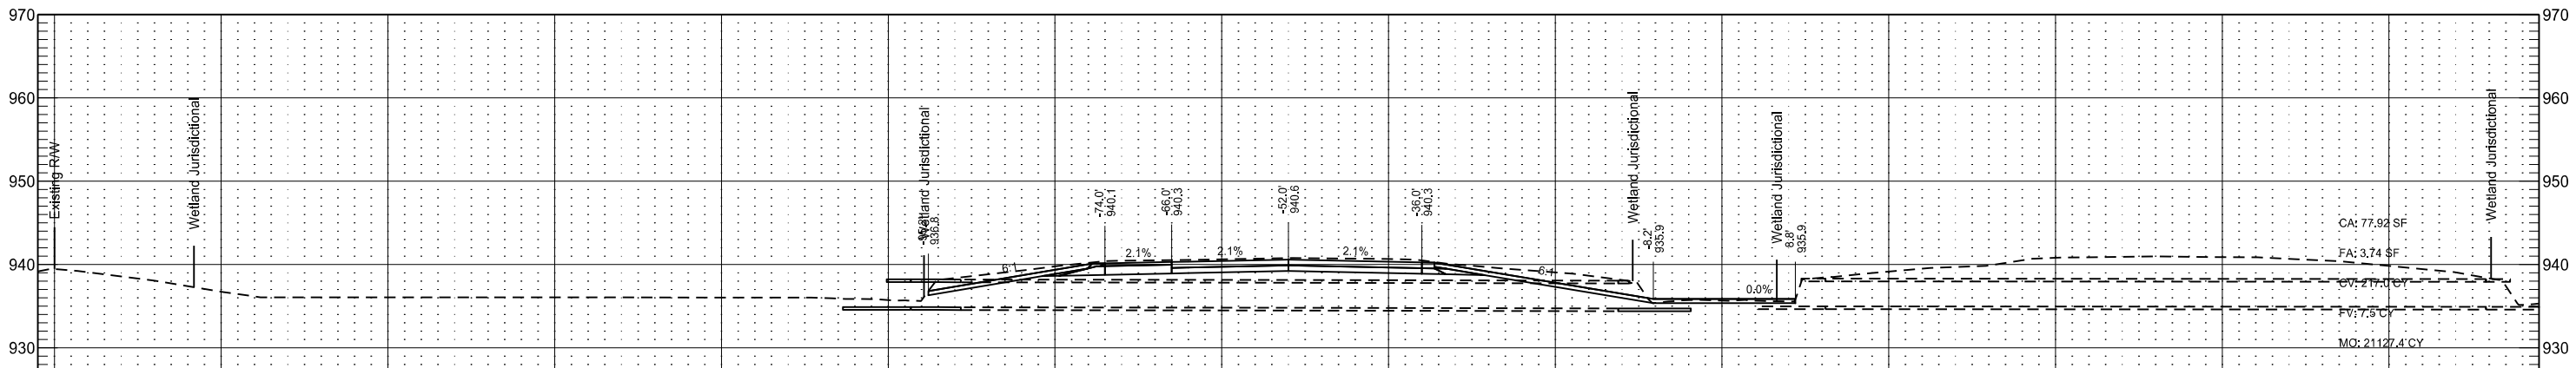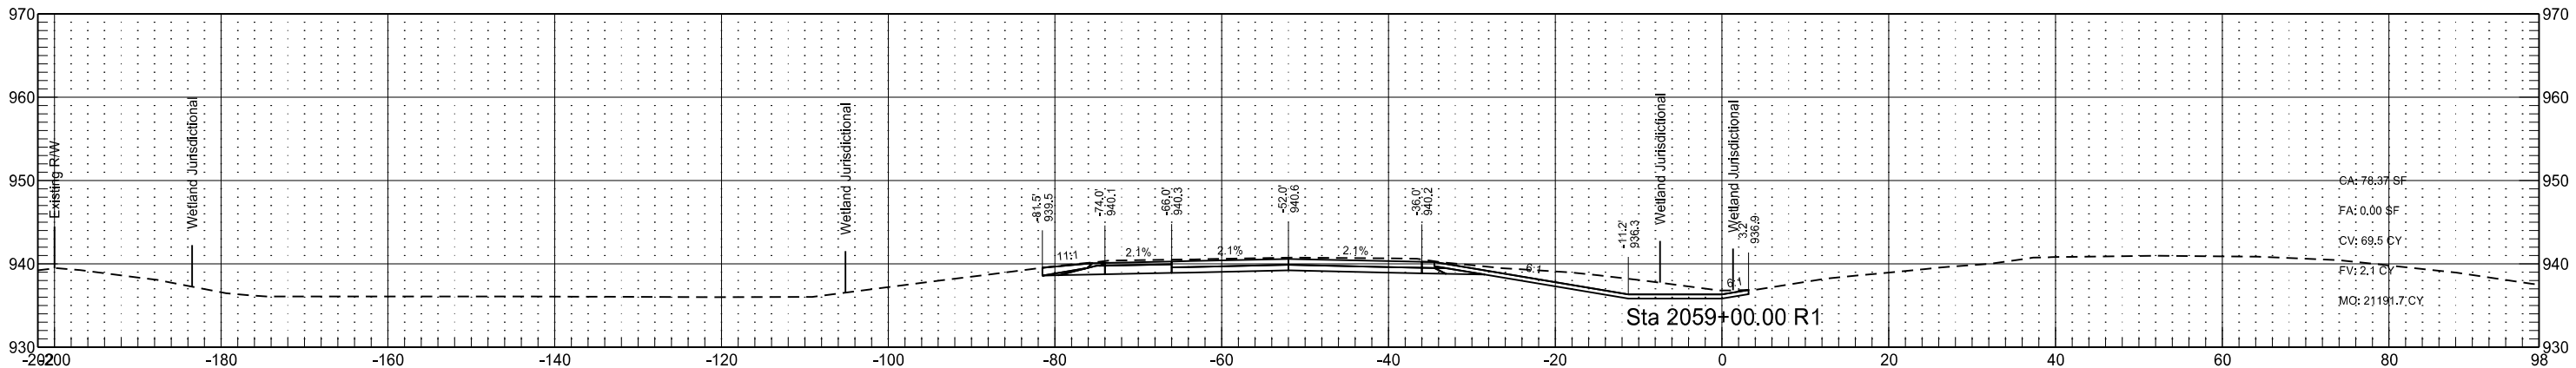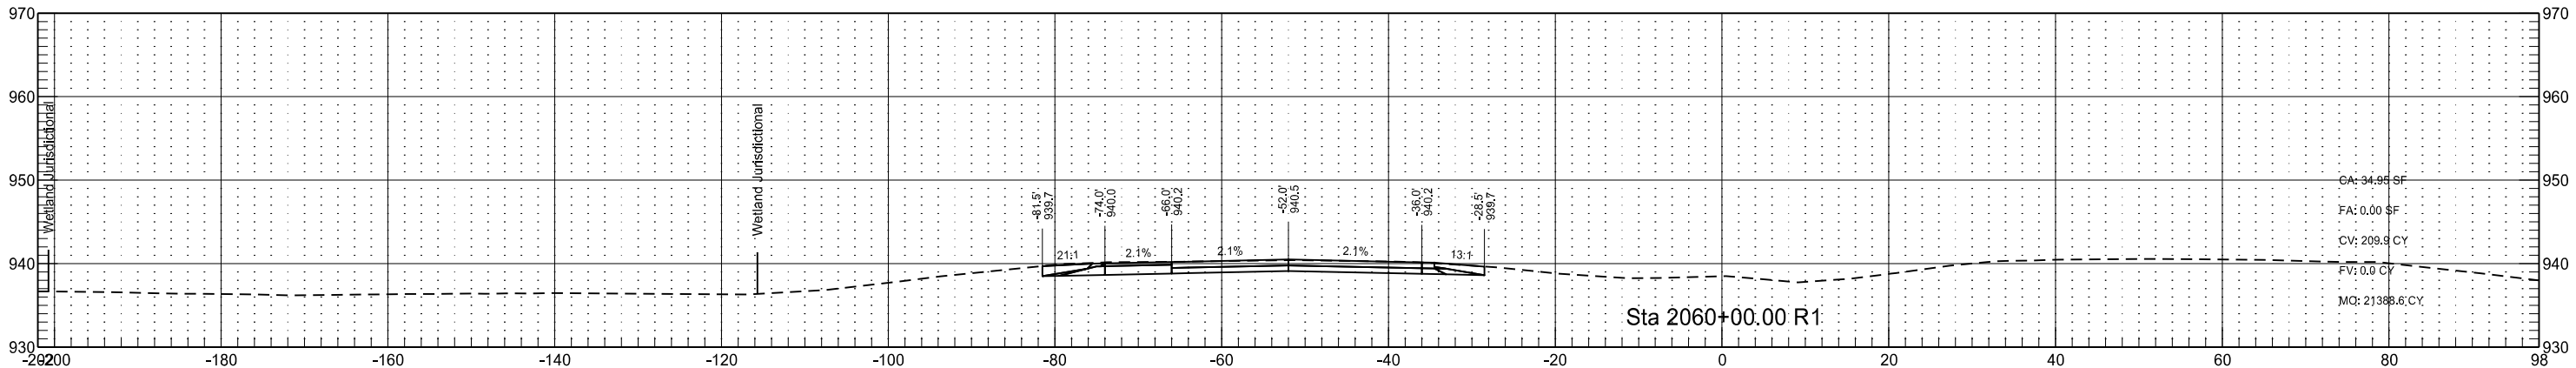




Interstate 29 - Southbound
(SCL29)

STATE	PROJECT NO.	SECTION NO.	SHEET NO.
ND	IM-8-029(170)033	200	130

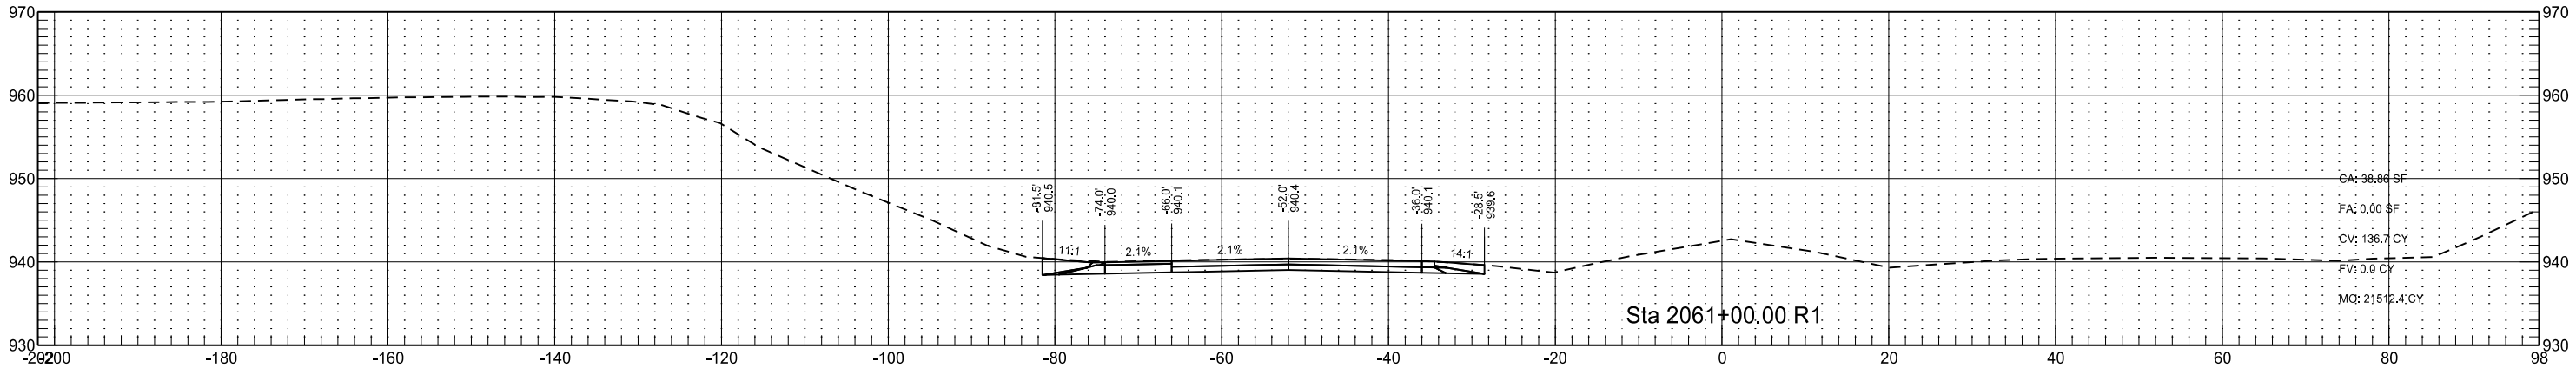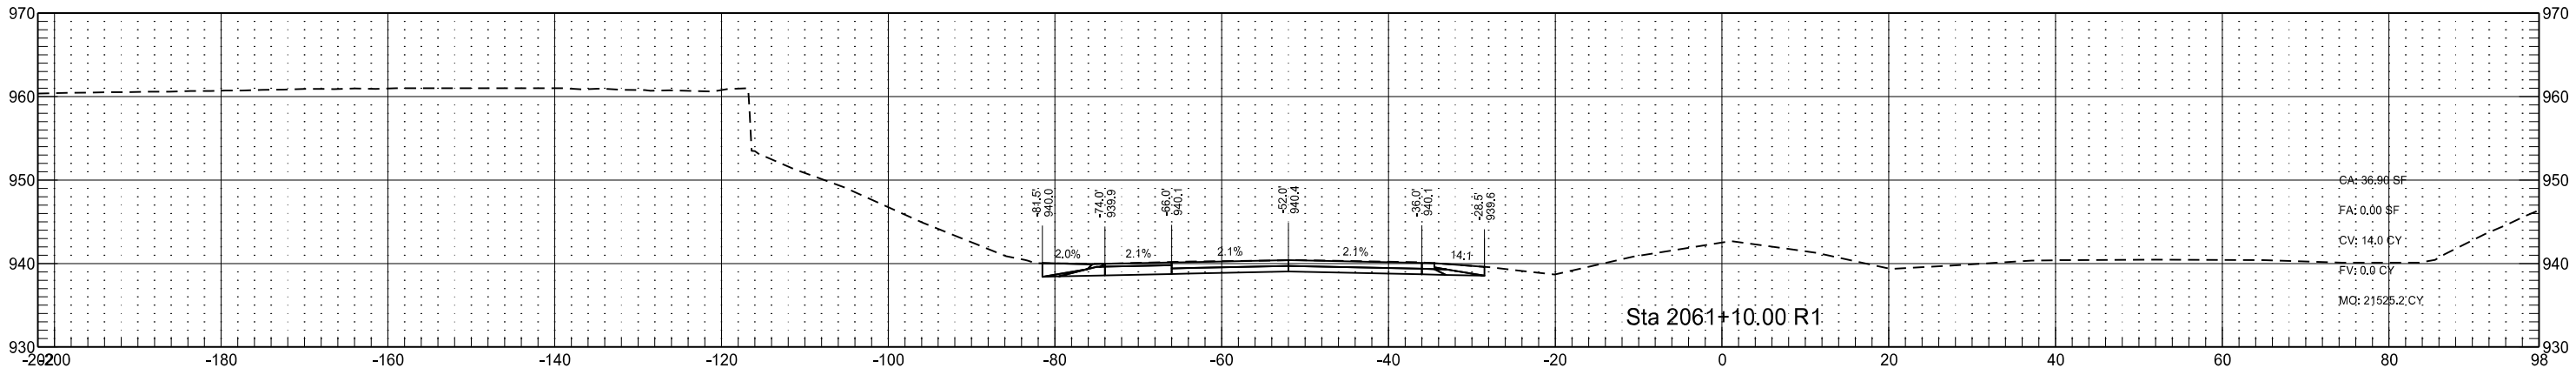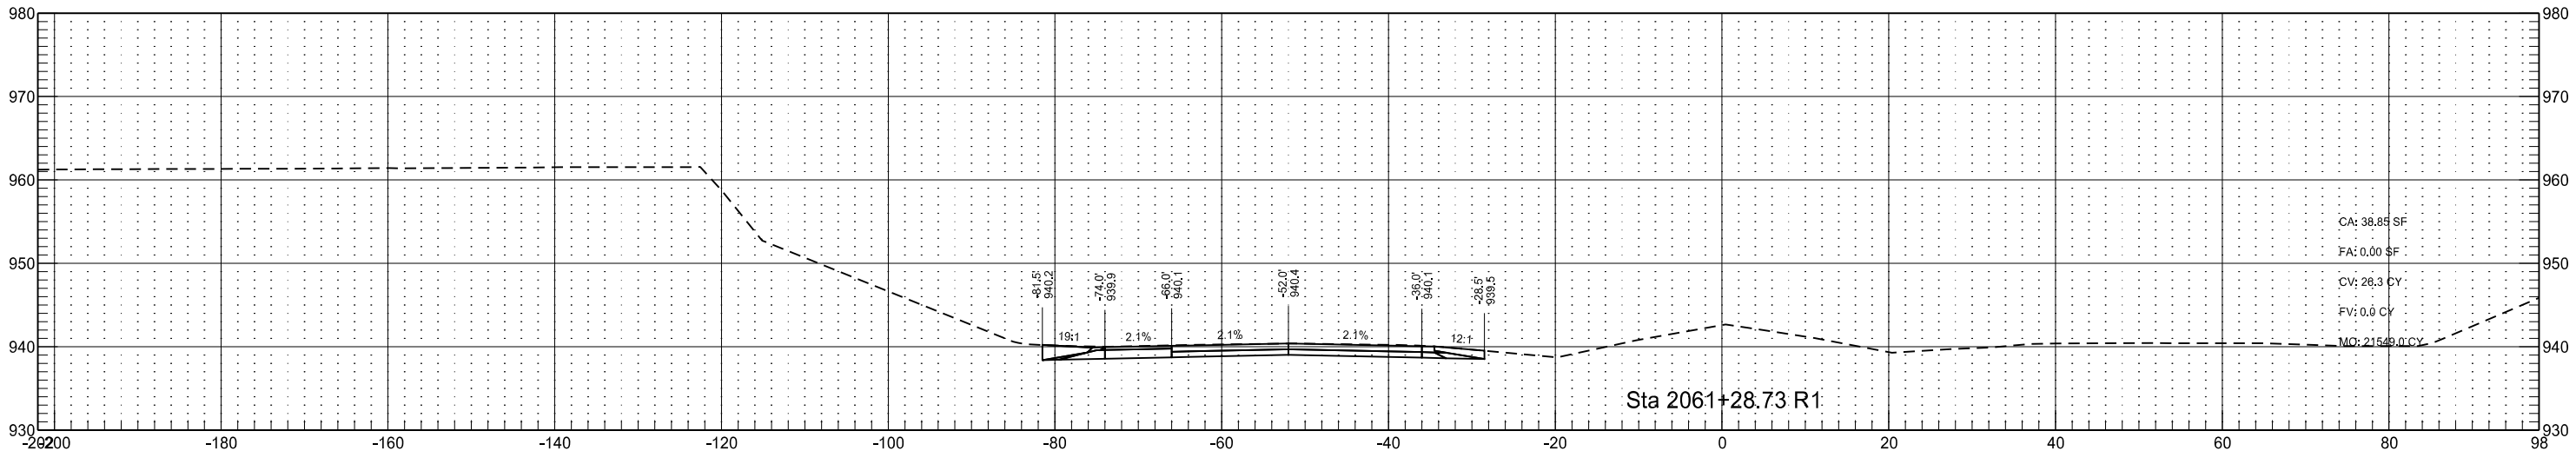

Interstate 29 - Southbound
(SCL29)

	STATE	PROJECT NO.	SECTION NO.	SHEET NO.
	ND	IM-8-029(170)033	200	131

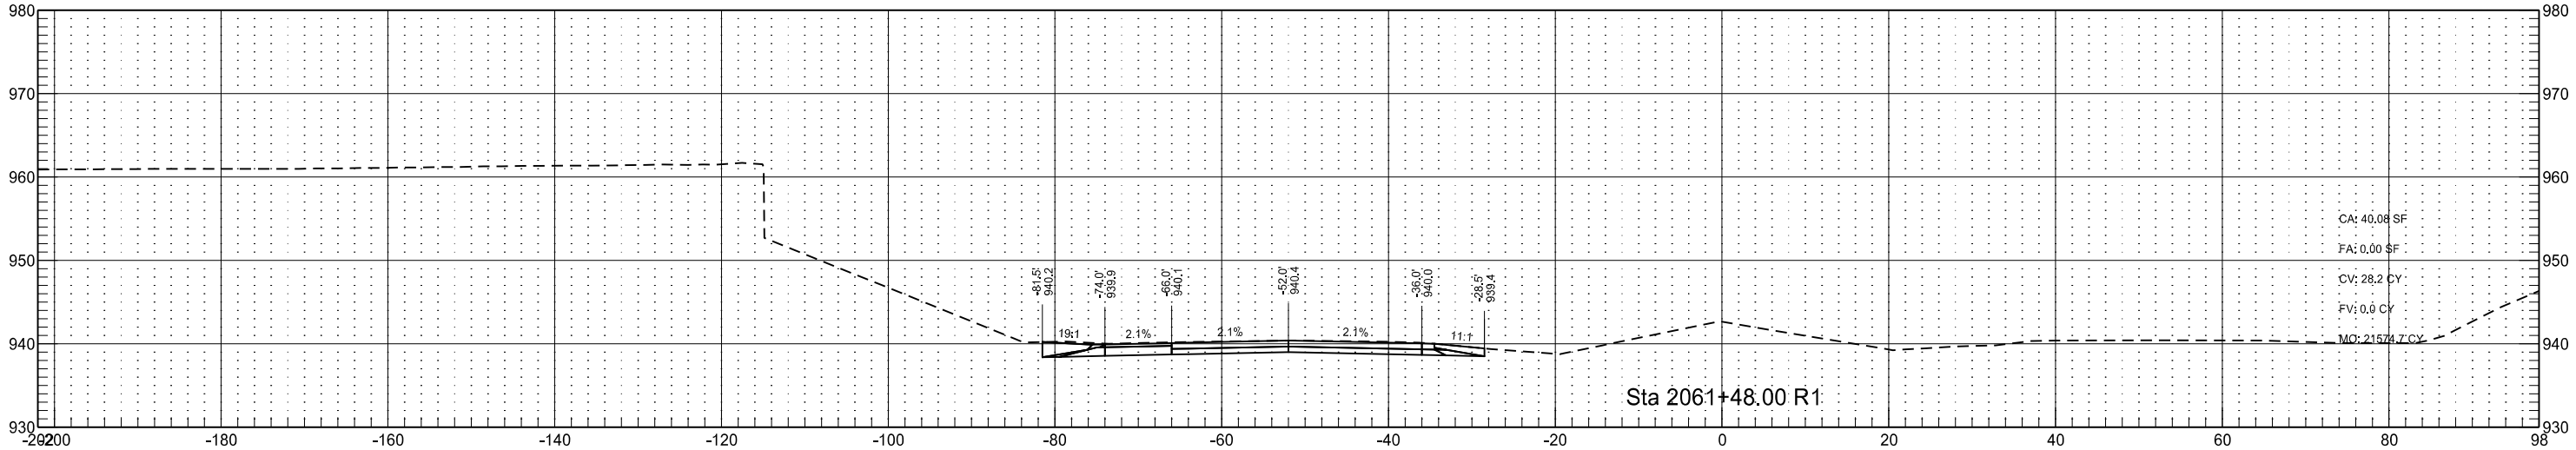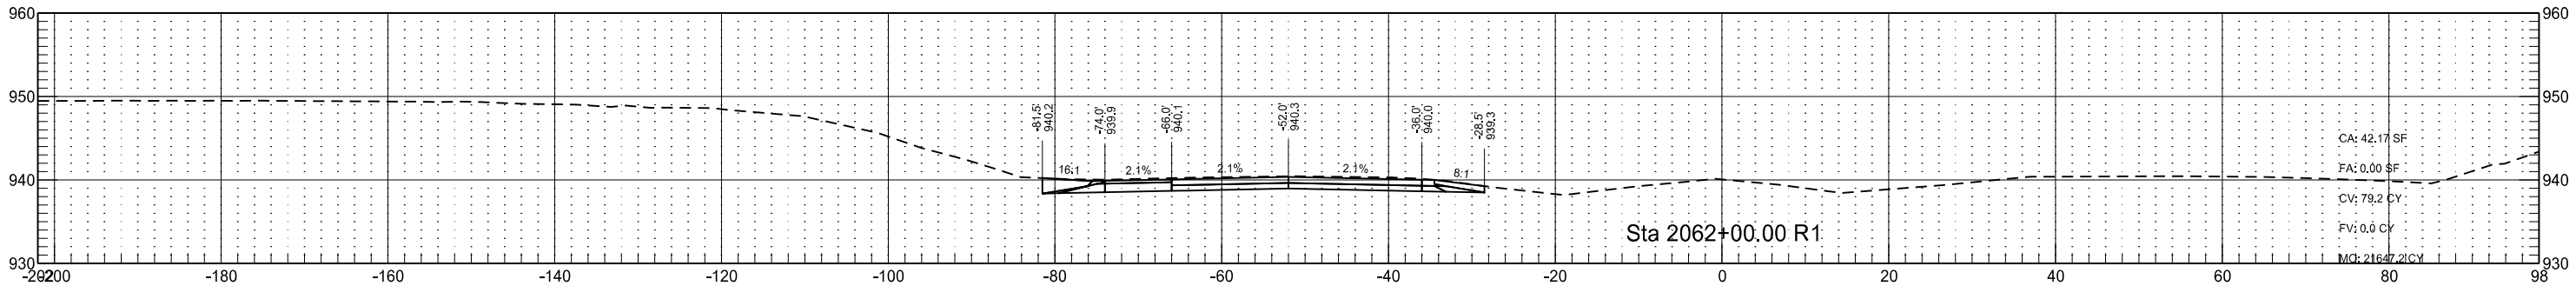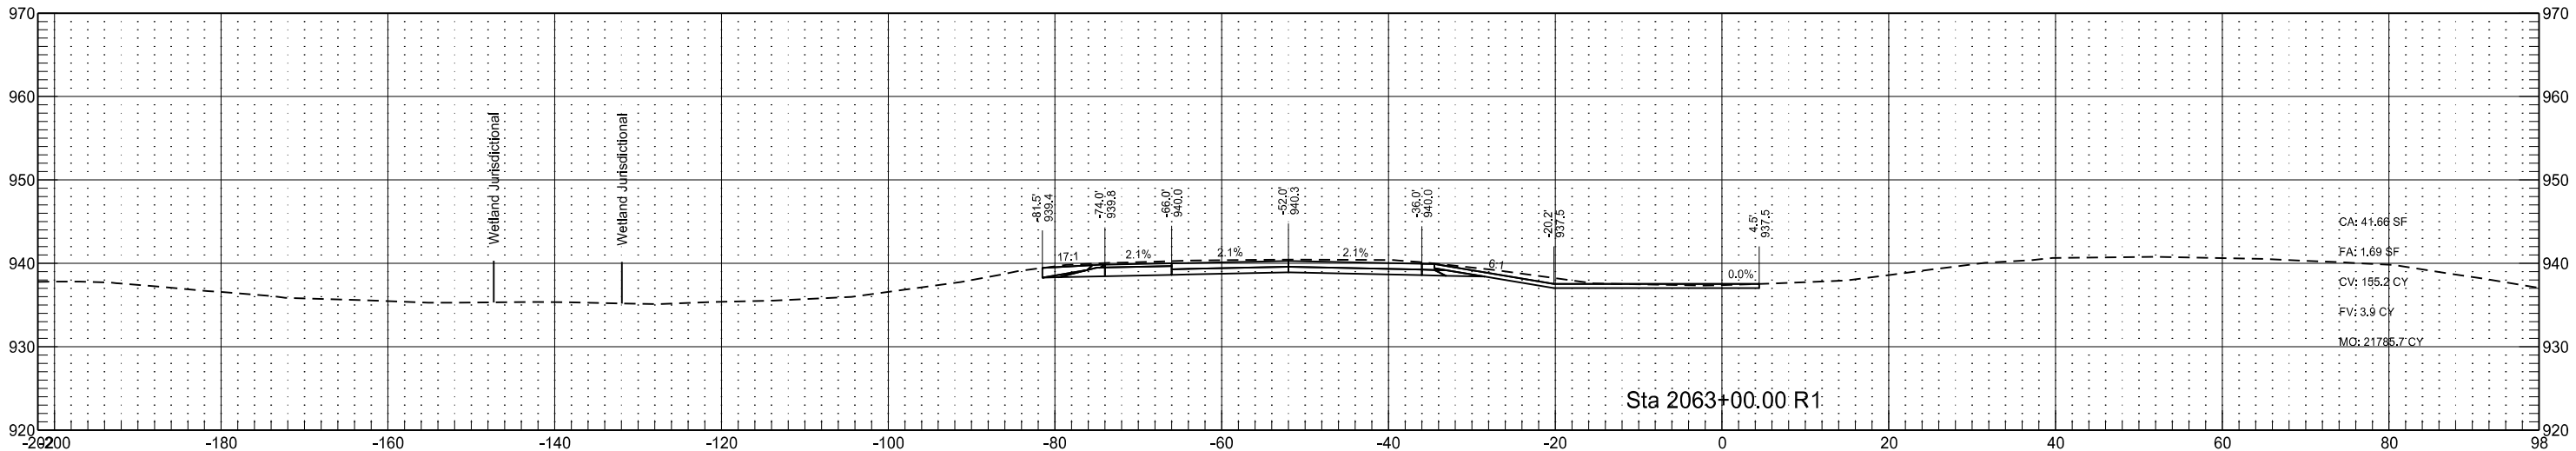

Interstate 29 - Southbound
(SCL29)

STATE

PROJECT NO.

SECTION
NO.




SHEET
NO.

ND

IM-8-029(170)033



200

132

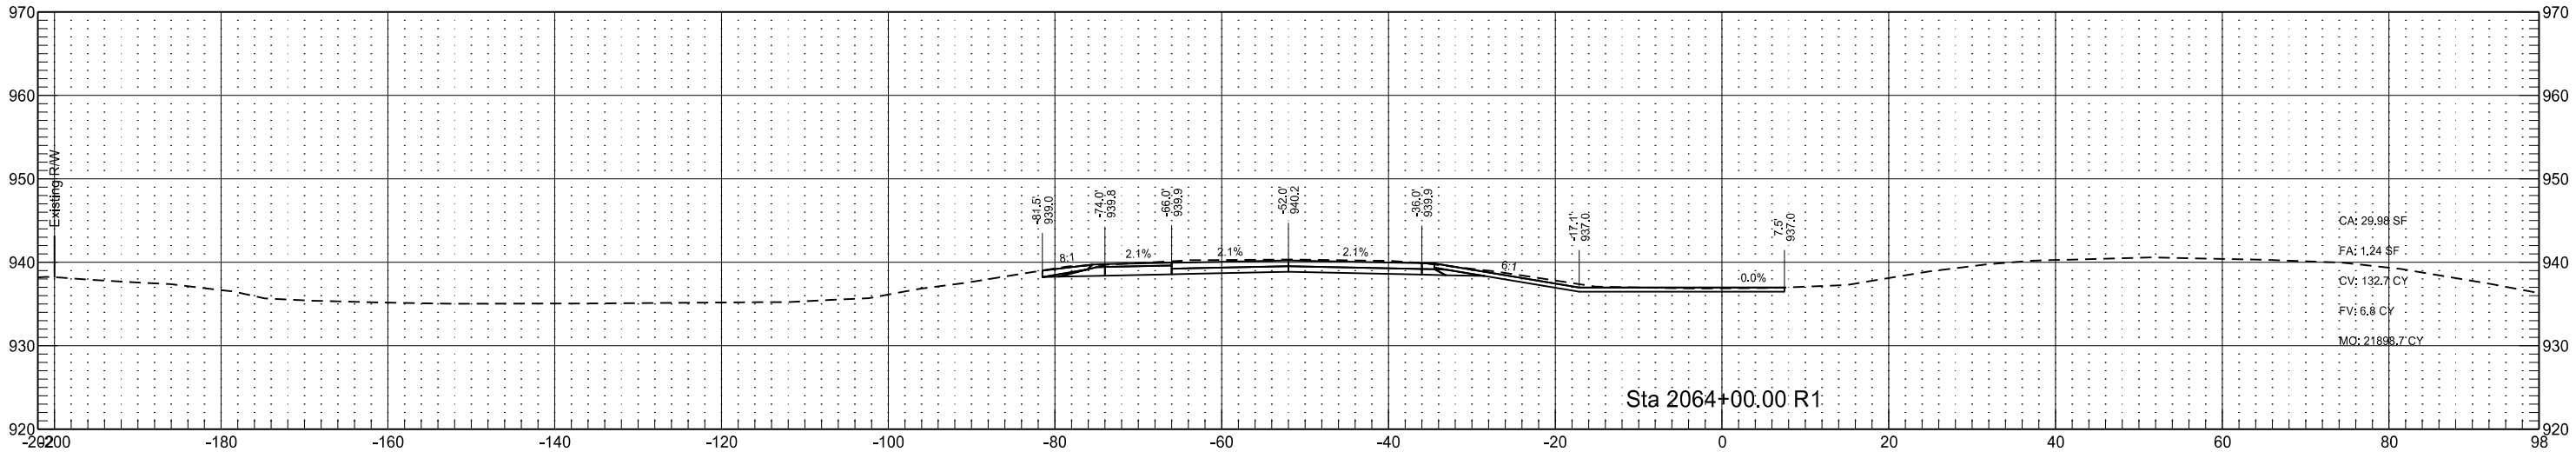
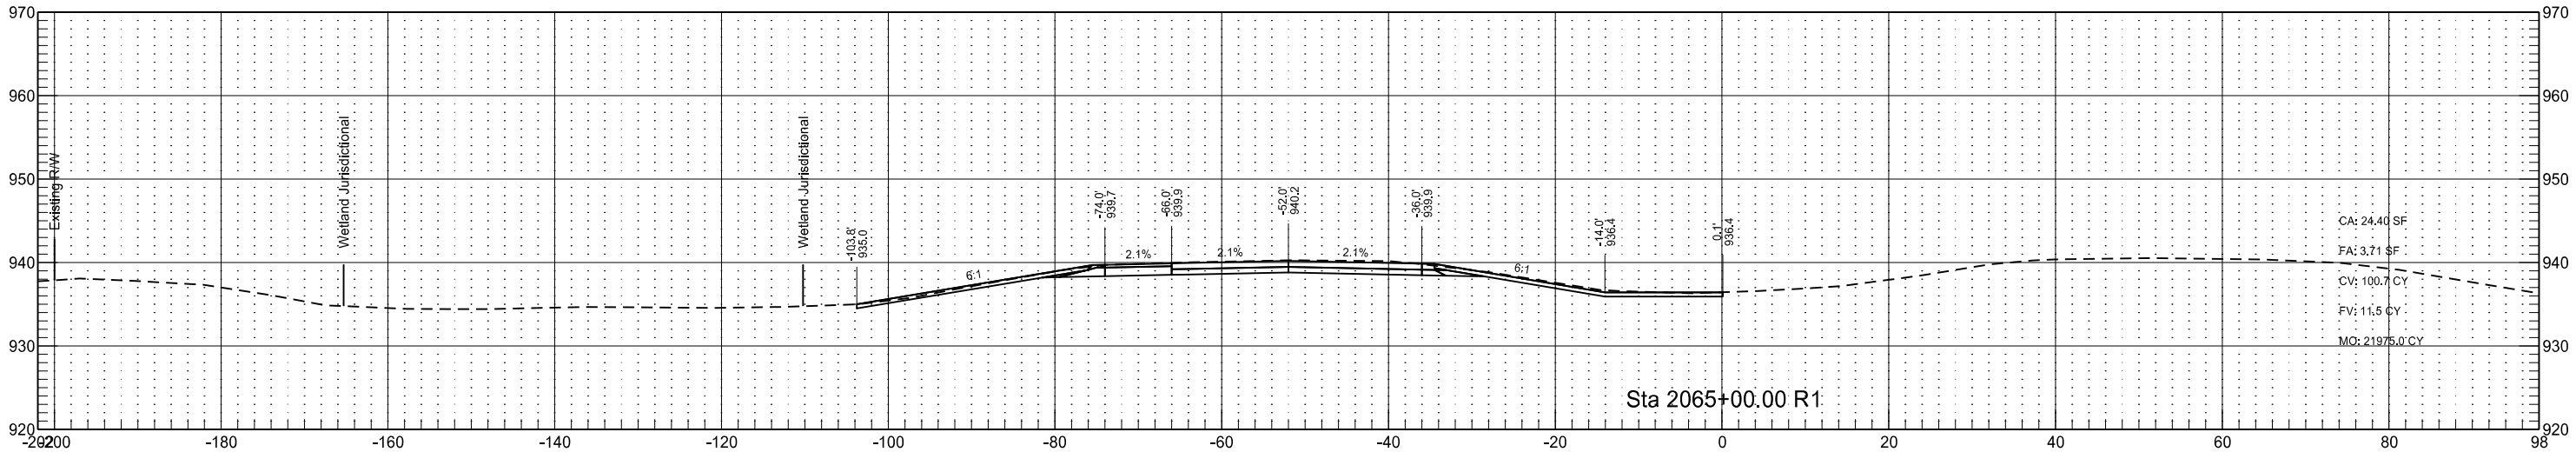
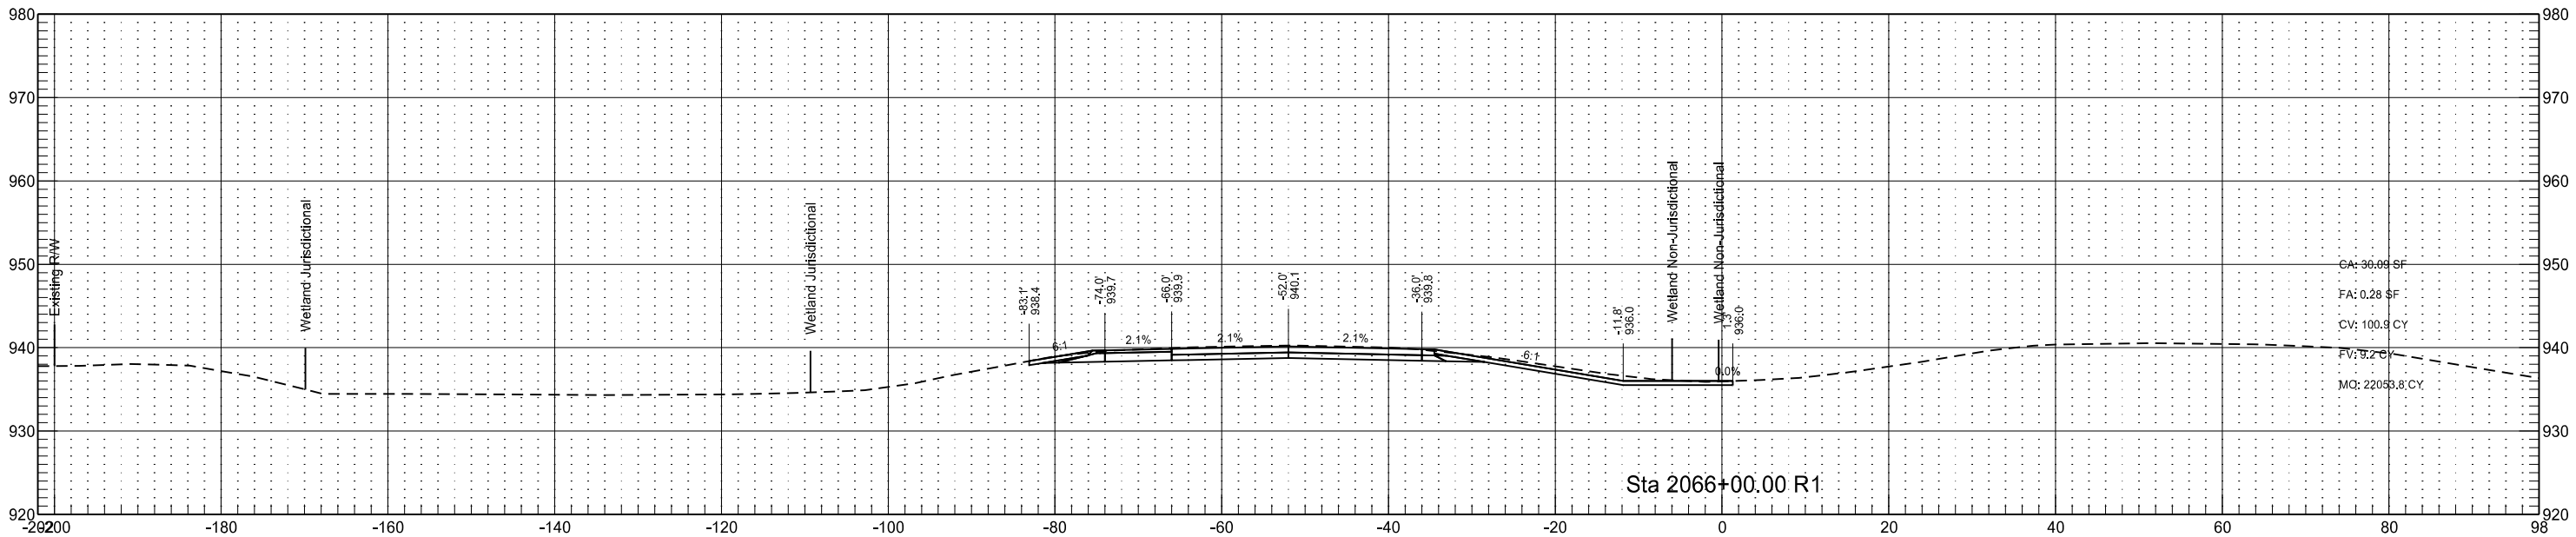


Interstate 29 - Southbound
(SCL29)

	STATE	PROJECT NO.	SECTION NO.	SHEET NO.
	ND	IM-8-029(170)033	200	133

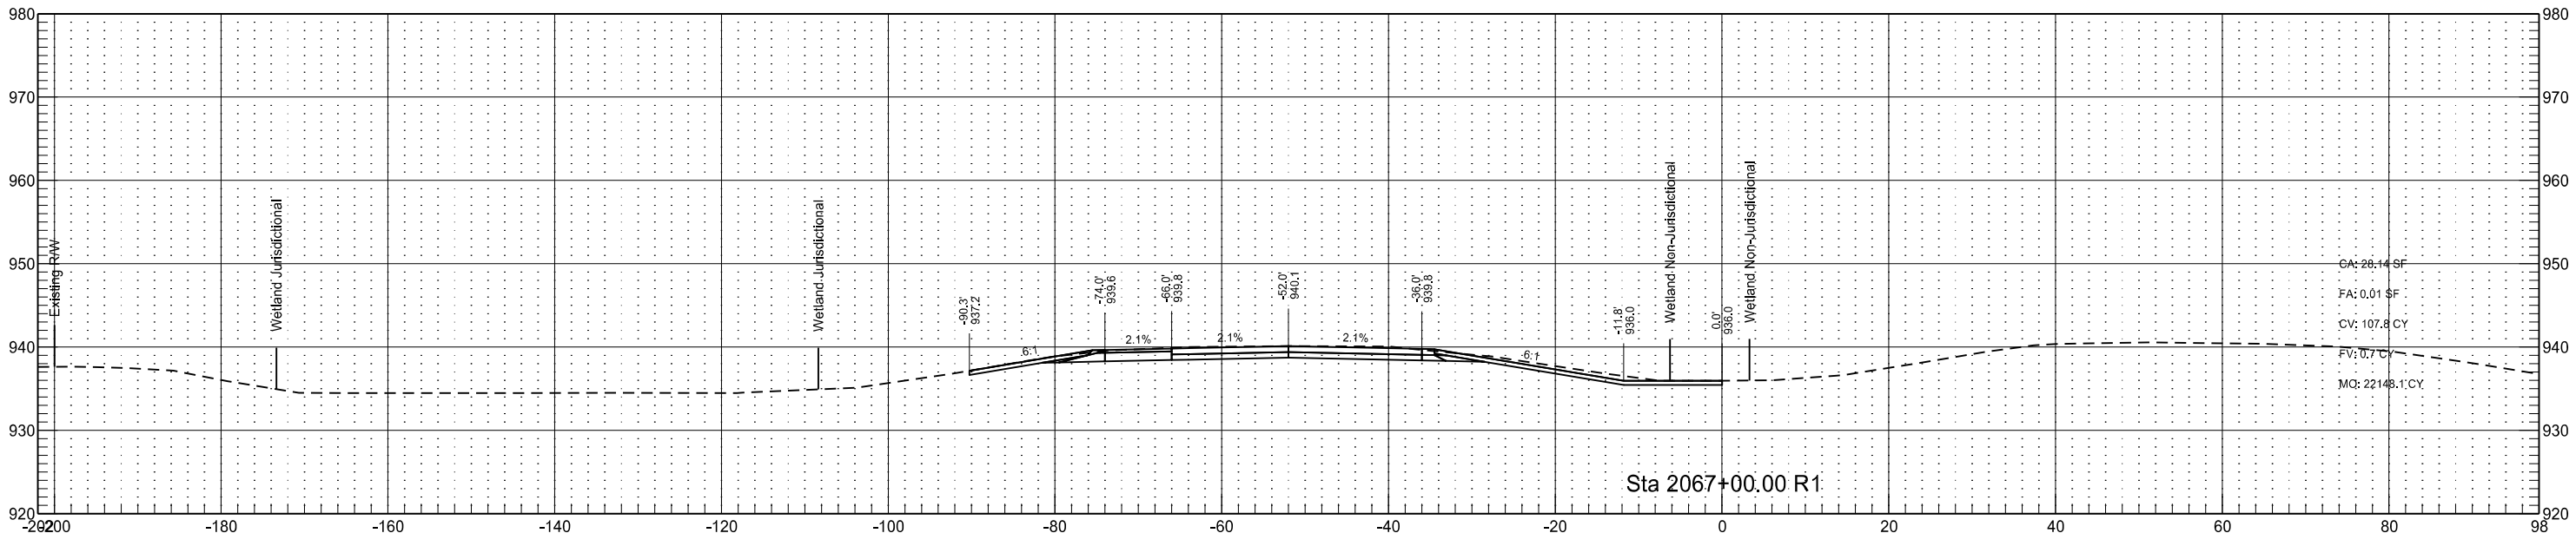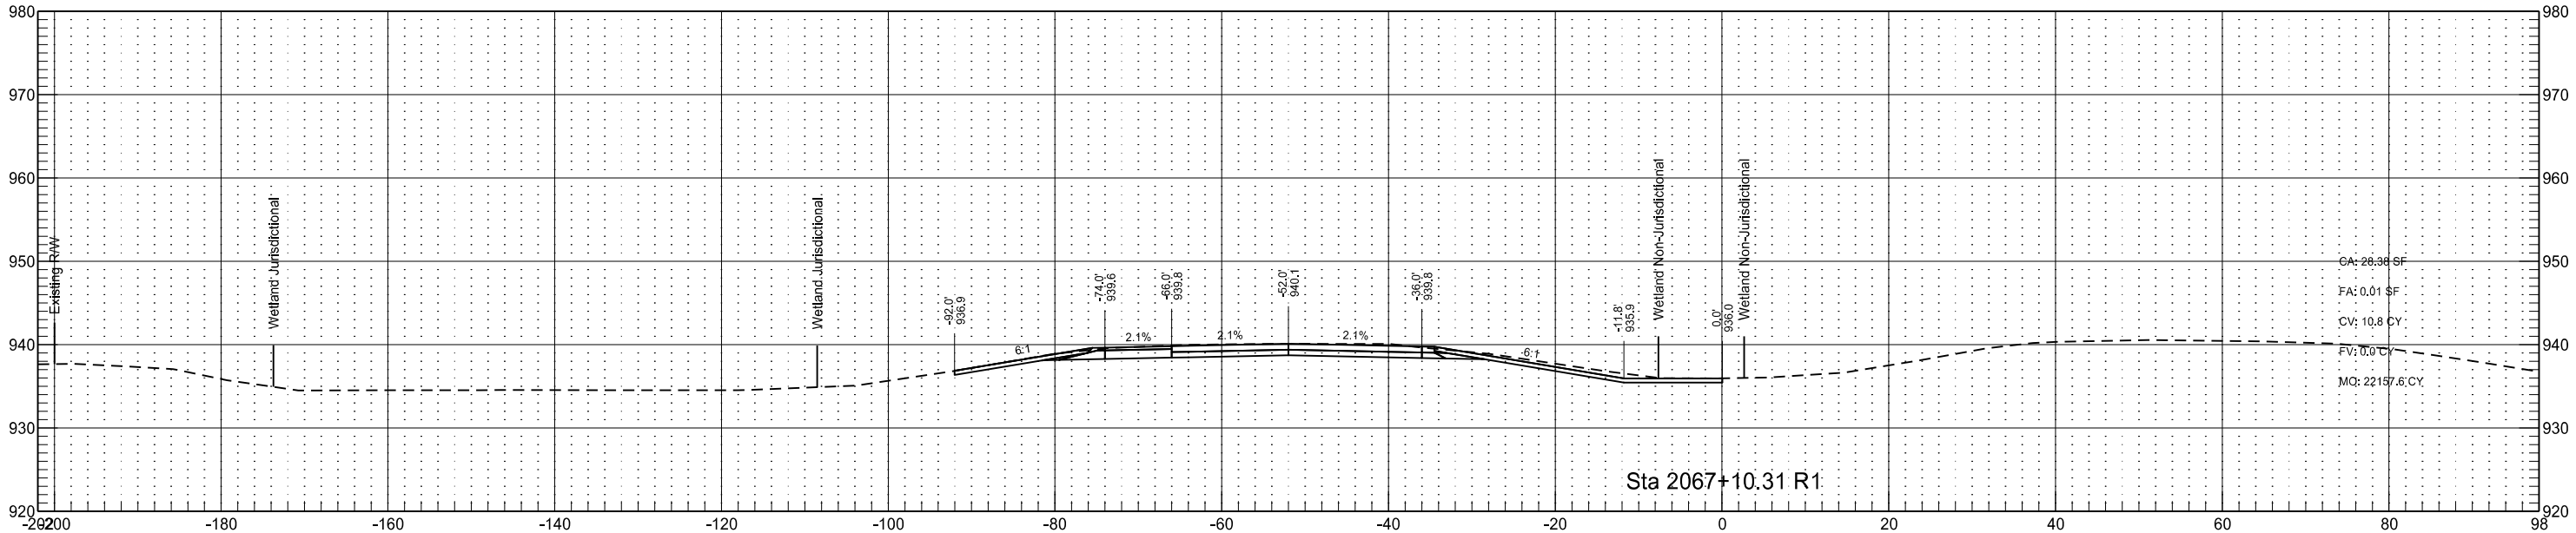

Interstate 29 - Southbound
(SCL29)

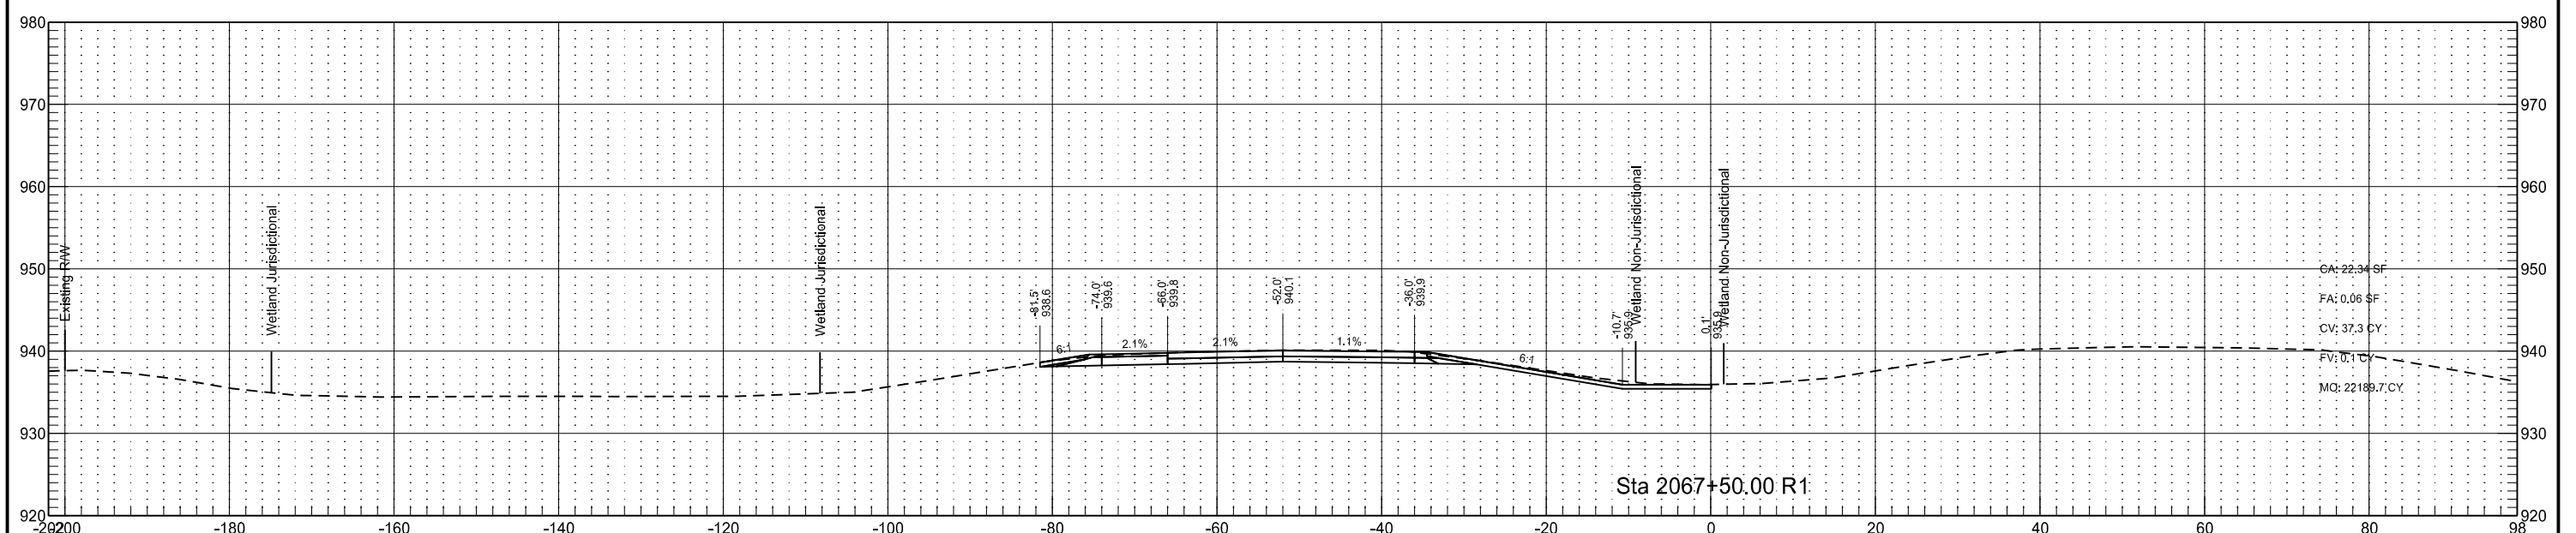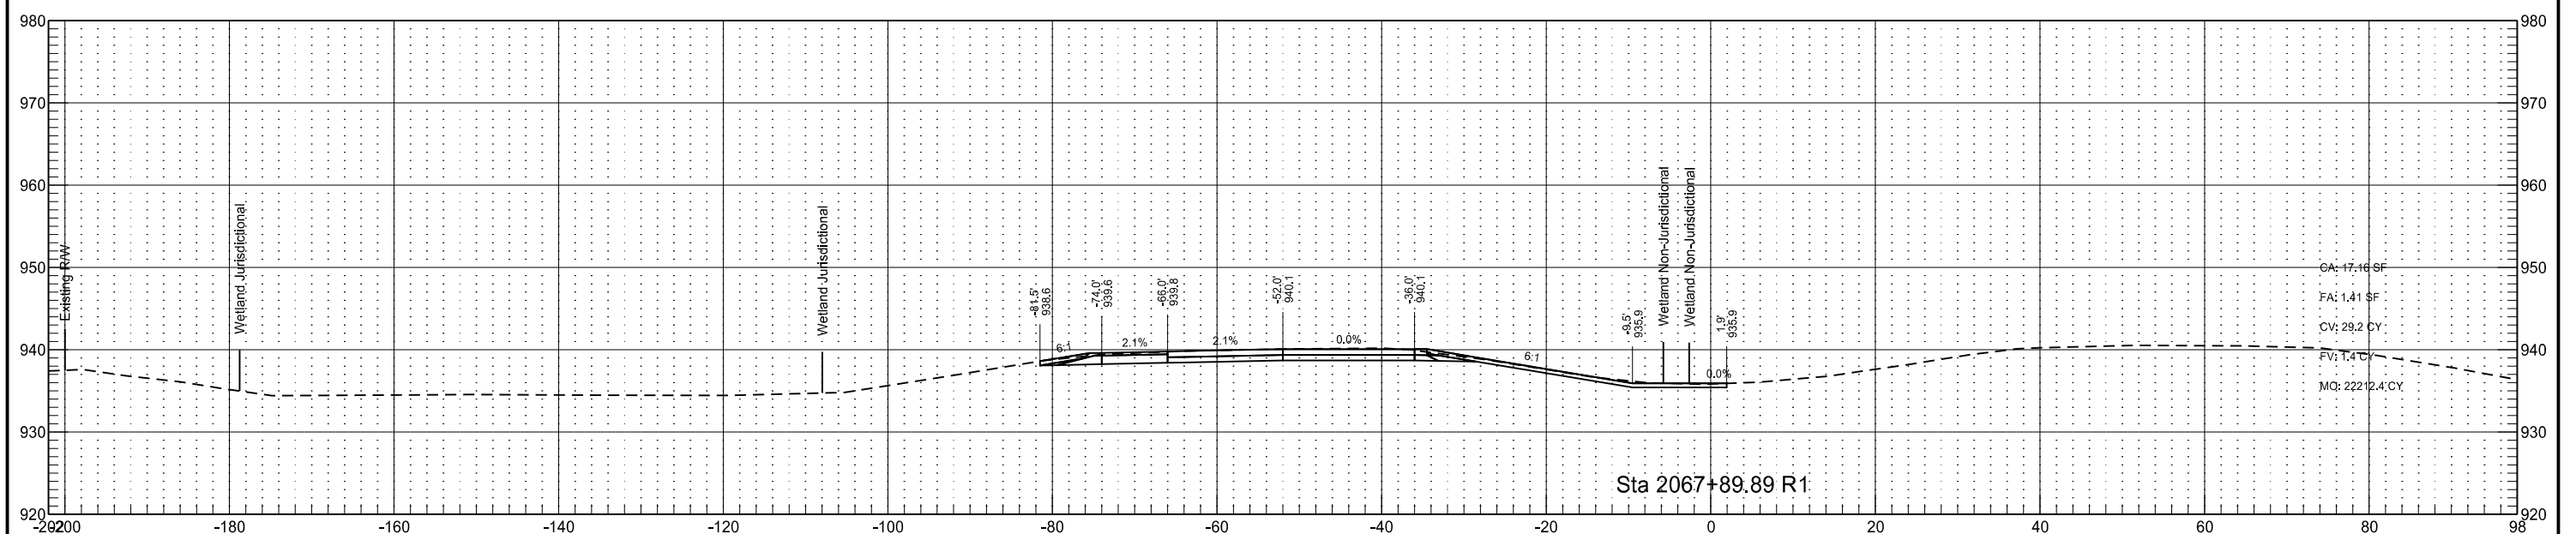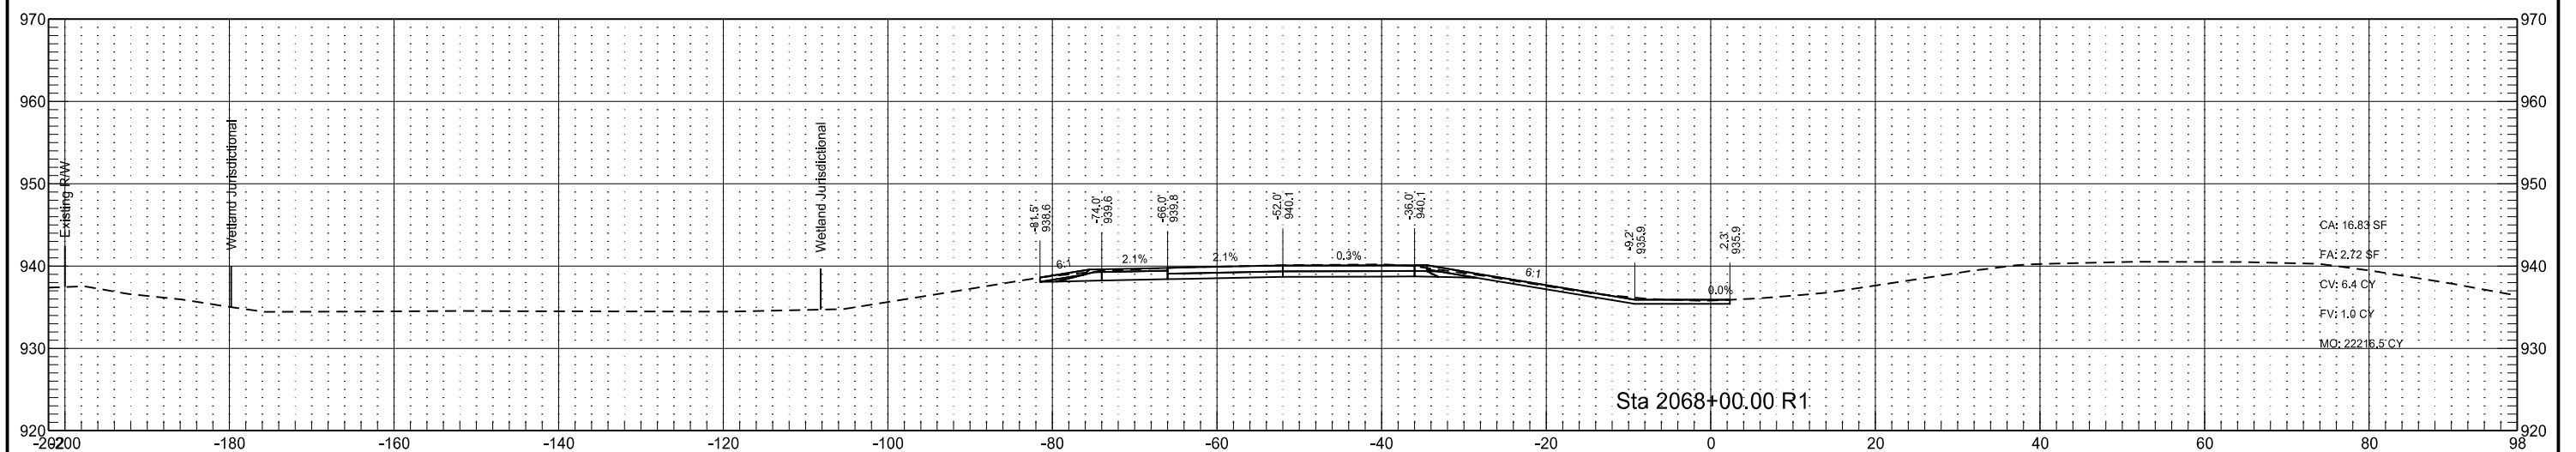

Interstate 29 - Southbound
(SCL29)

STATE

PROJECT NO.

SECTION
NO.




SHEET
NO.

ND




IM-8-029(170)033

200

135

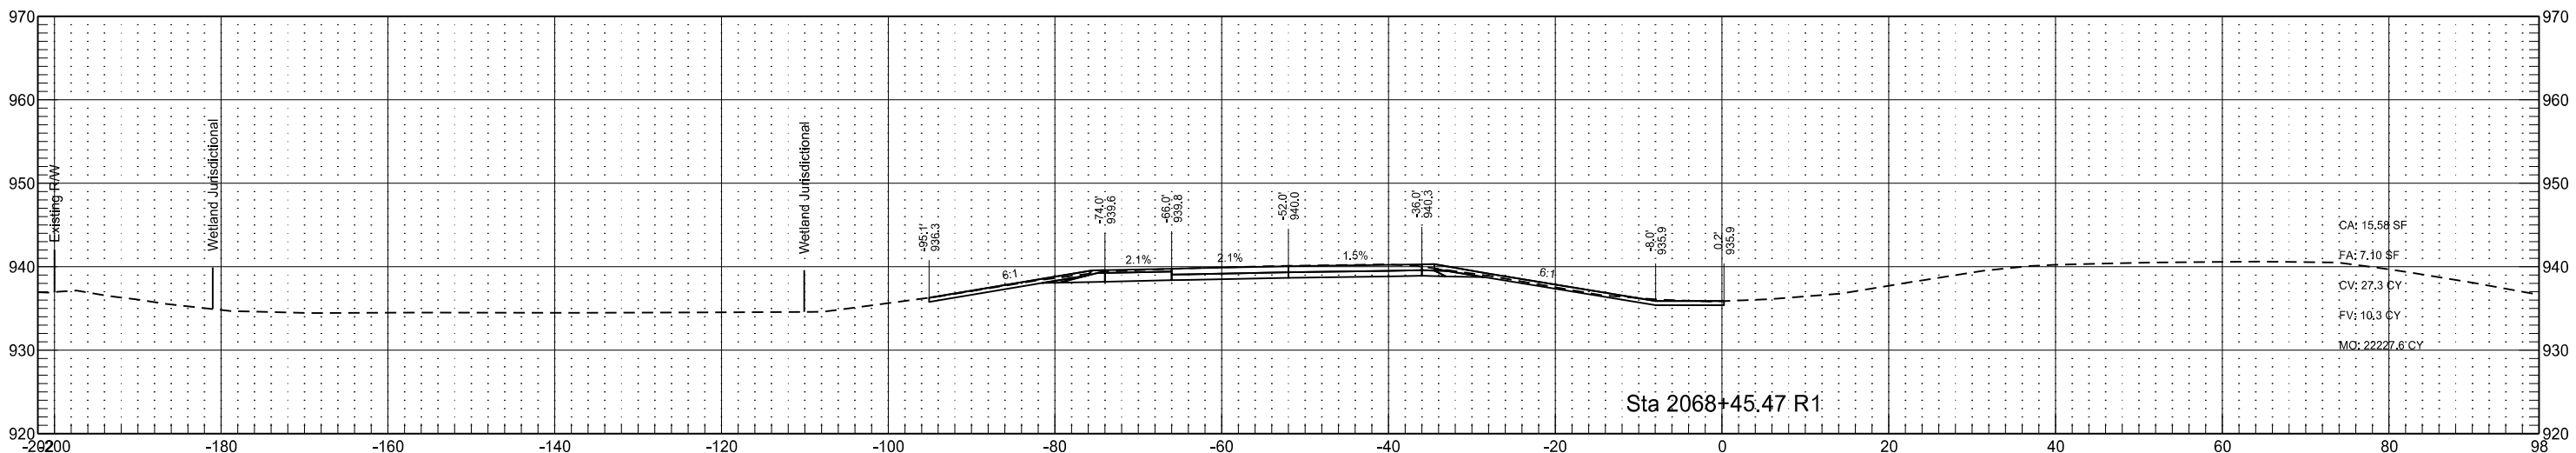
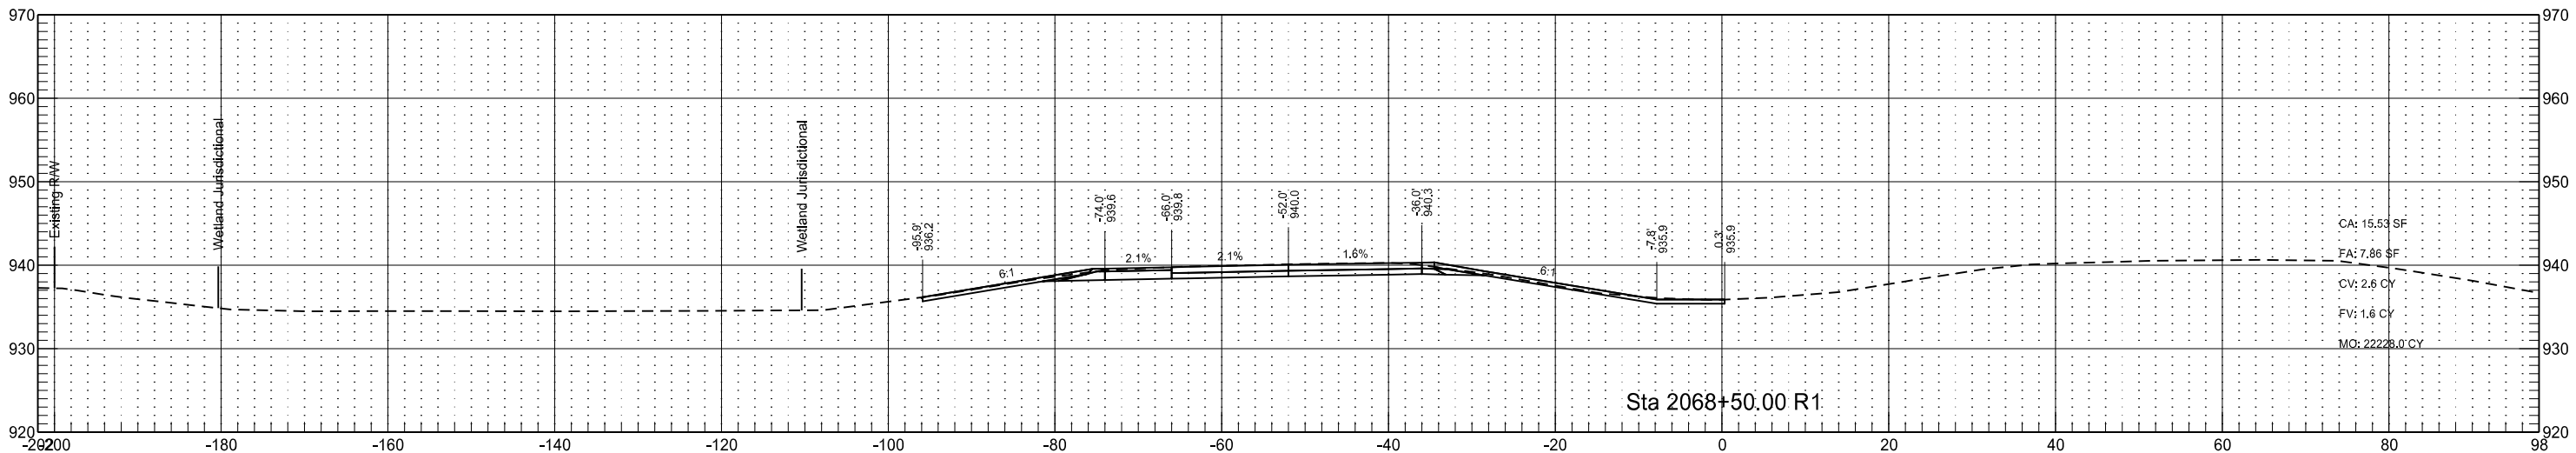
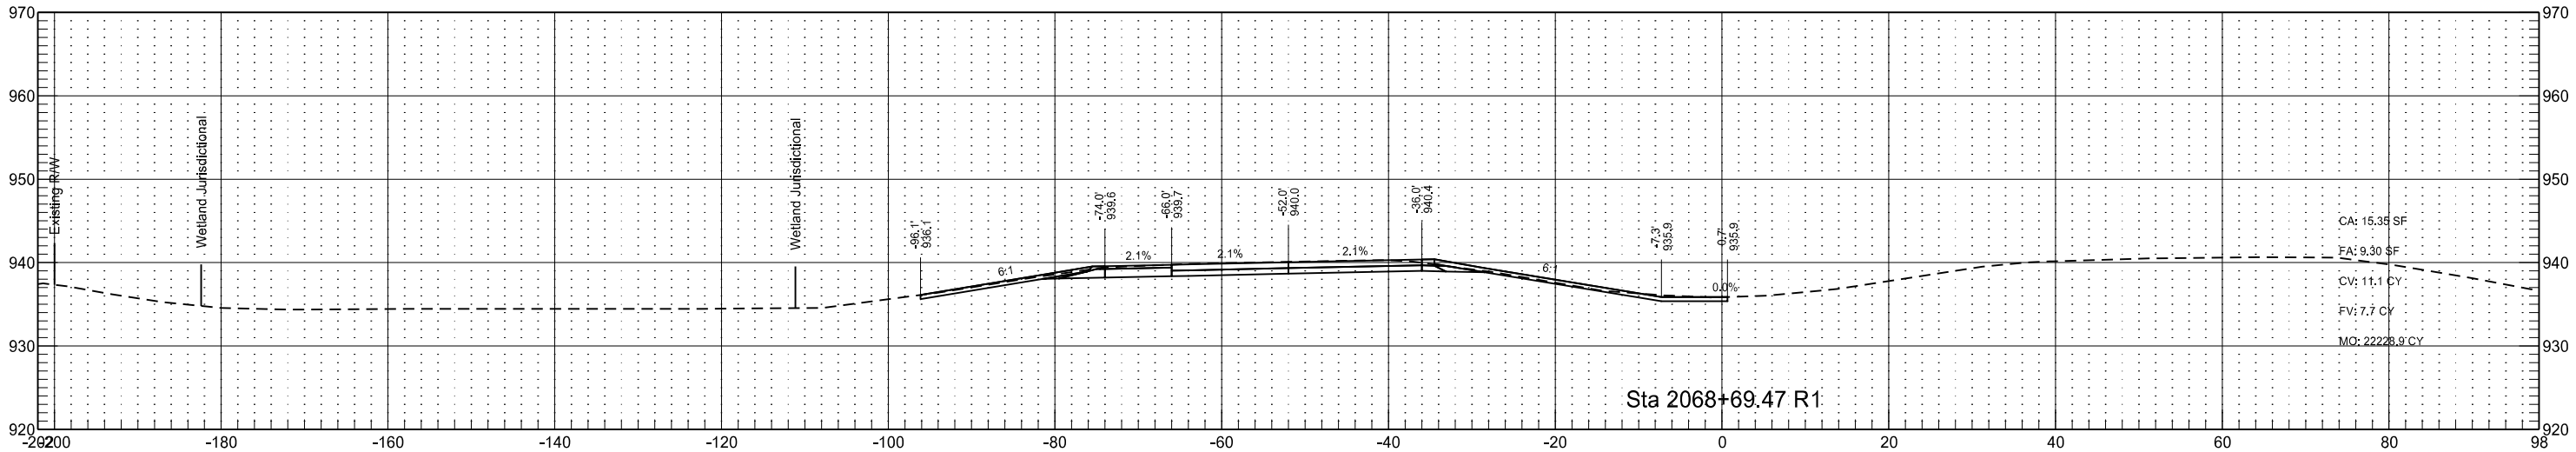


Interstate 29 - Southbound
(SCL29)

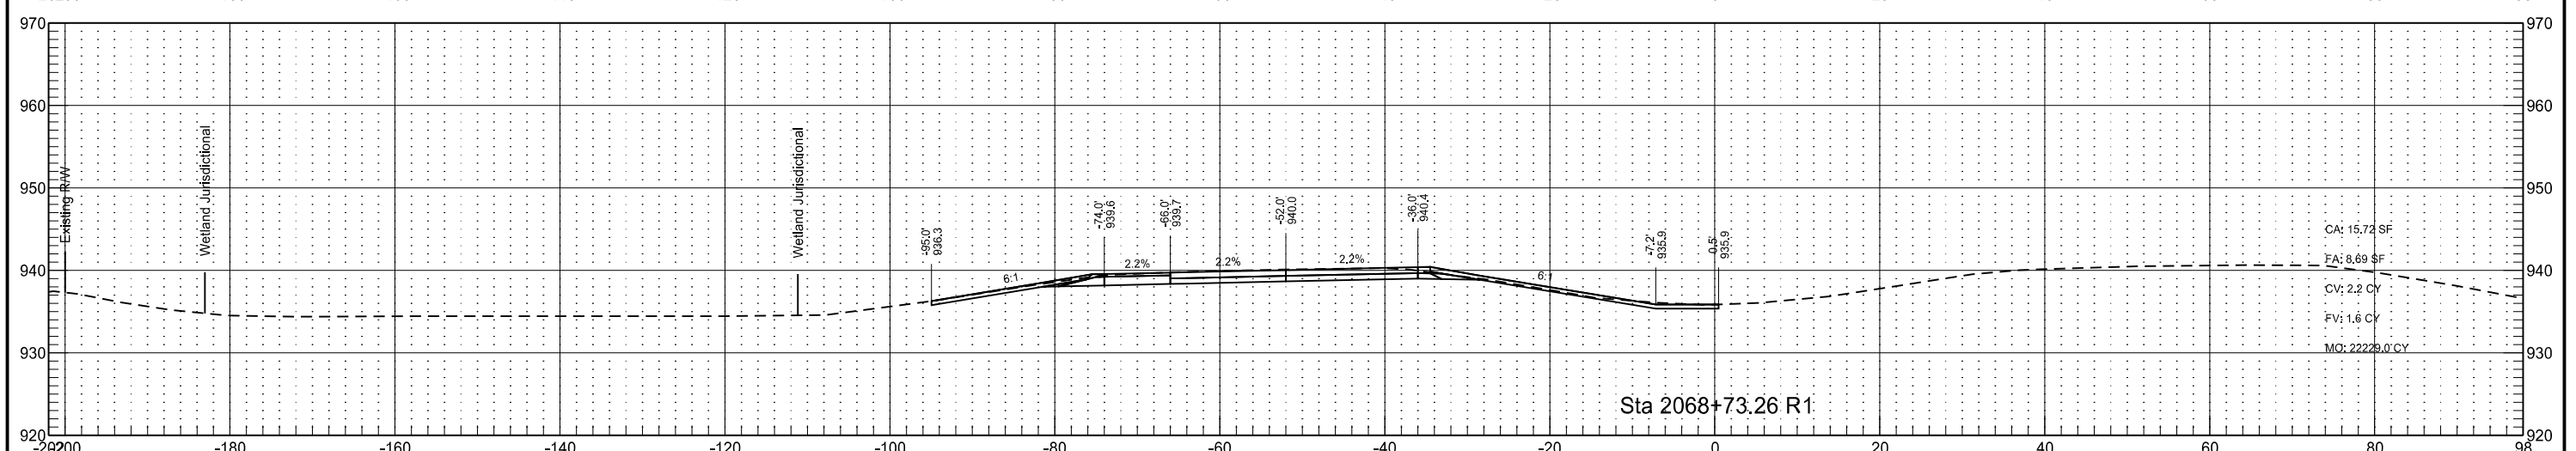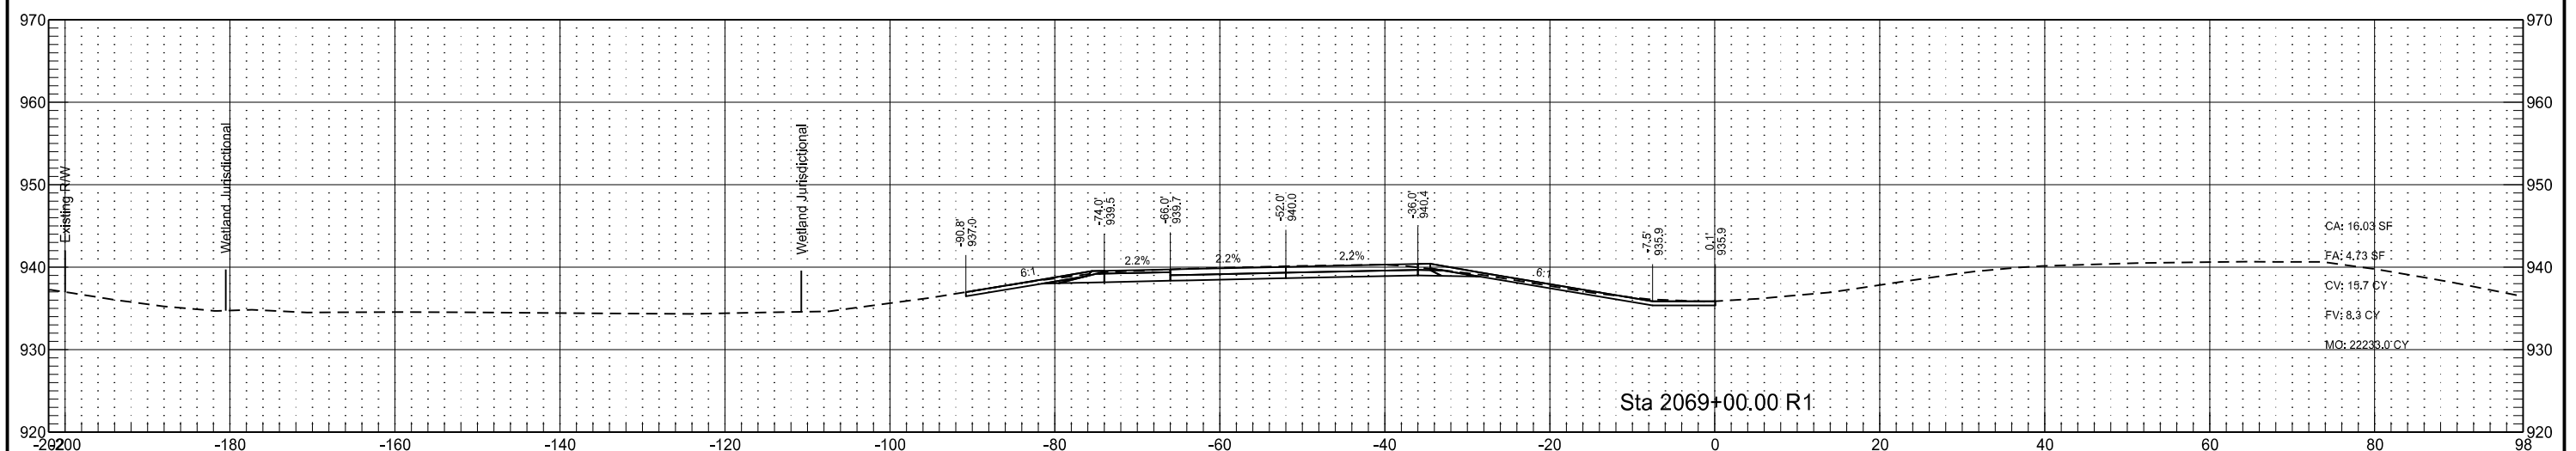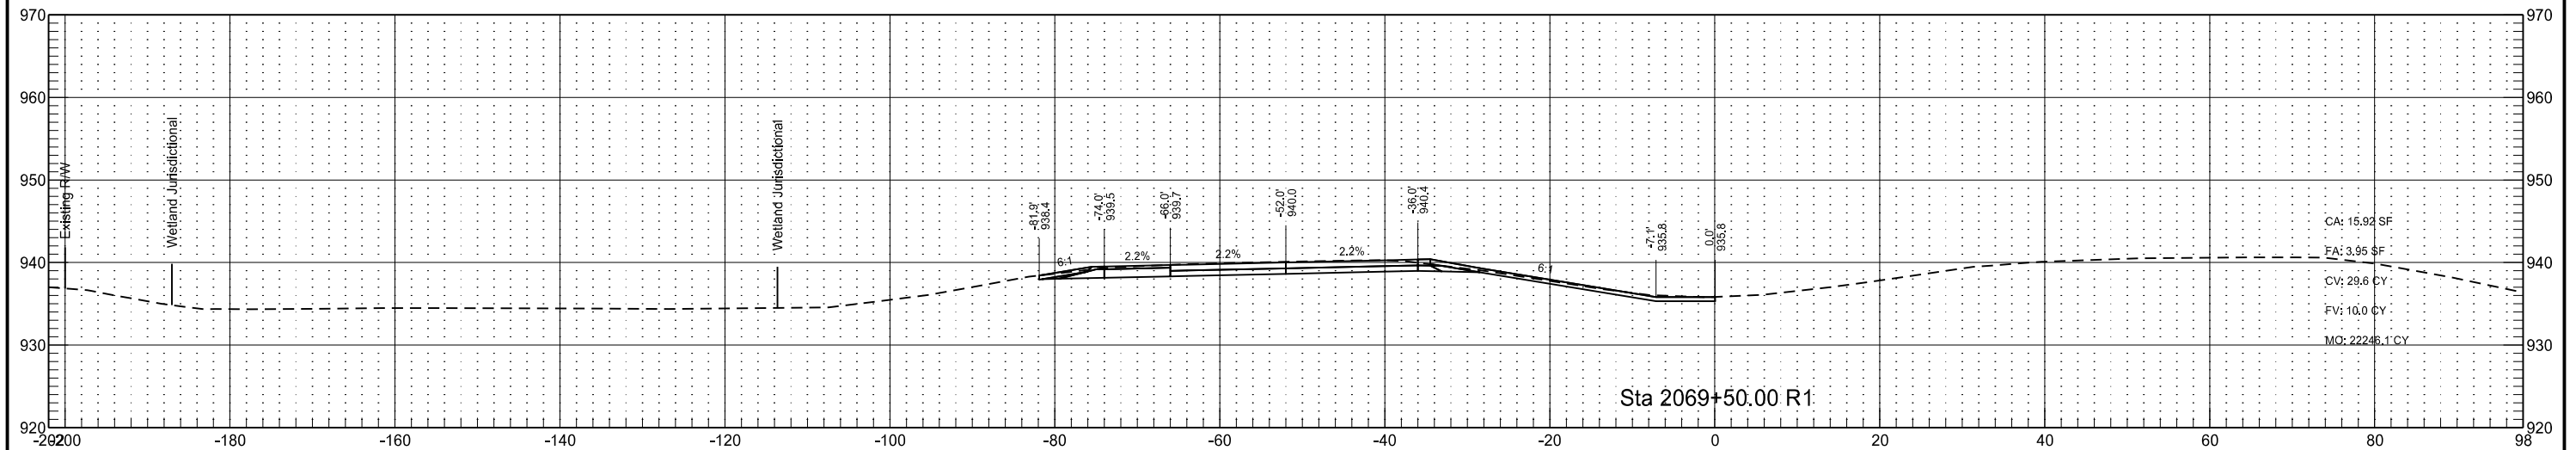

Interstate 29 - Southbound
(SCL29)

	STATE	PROJECT NO.	SECTION NO.	SHEET NO.
	ND	IM-8-029(170)033	200	137

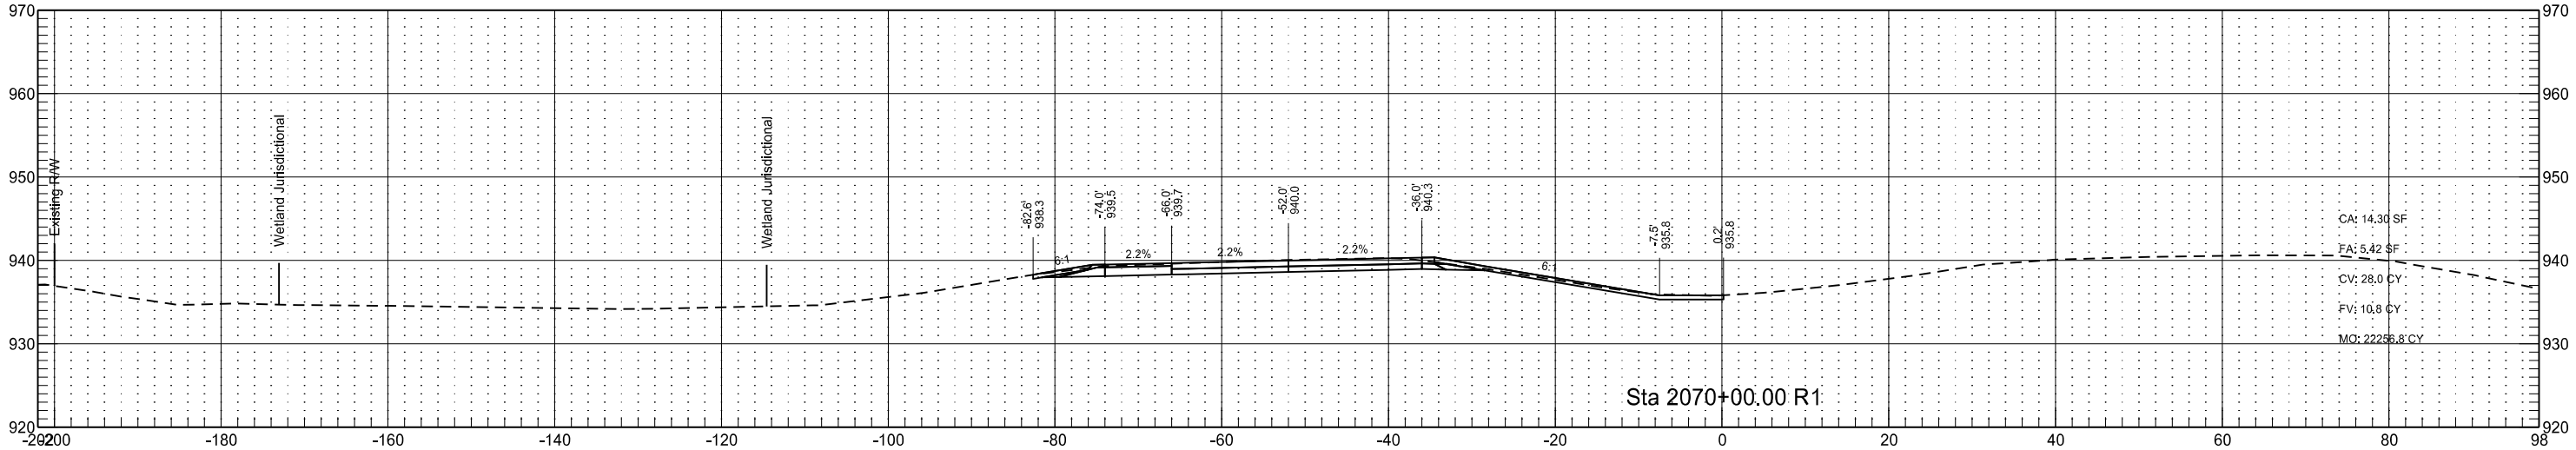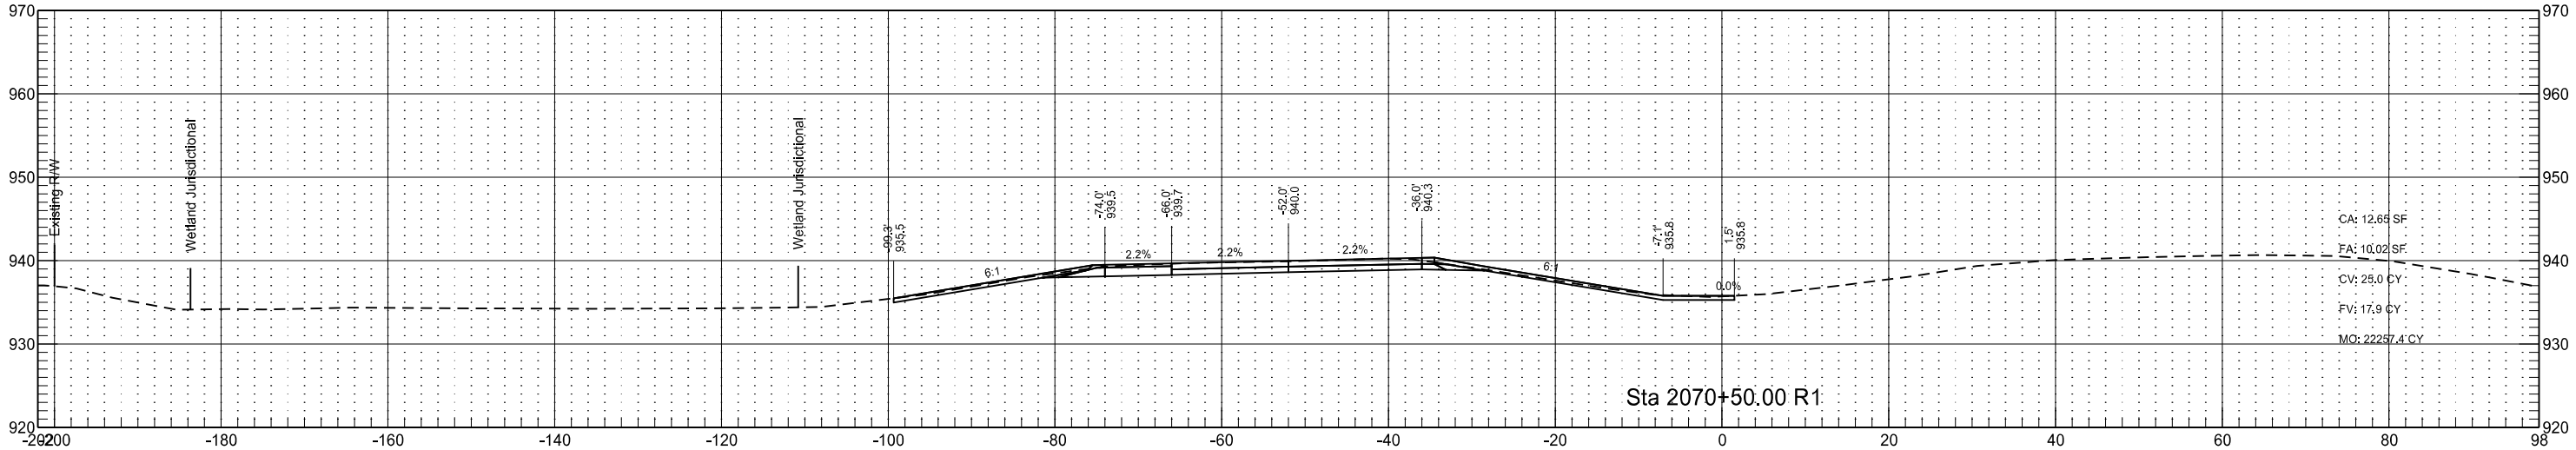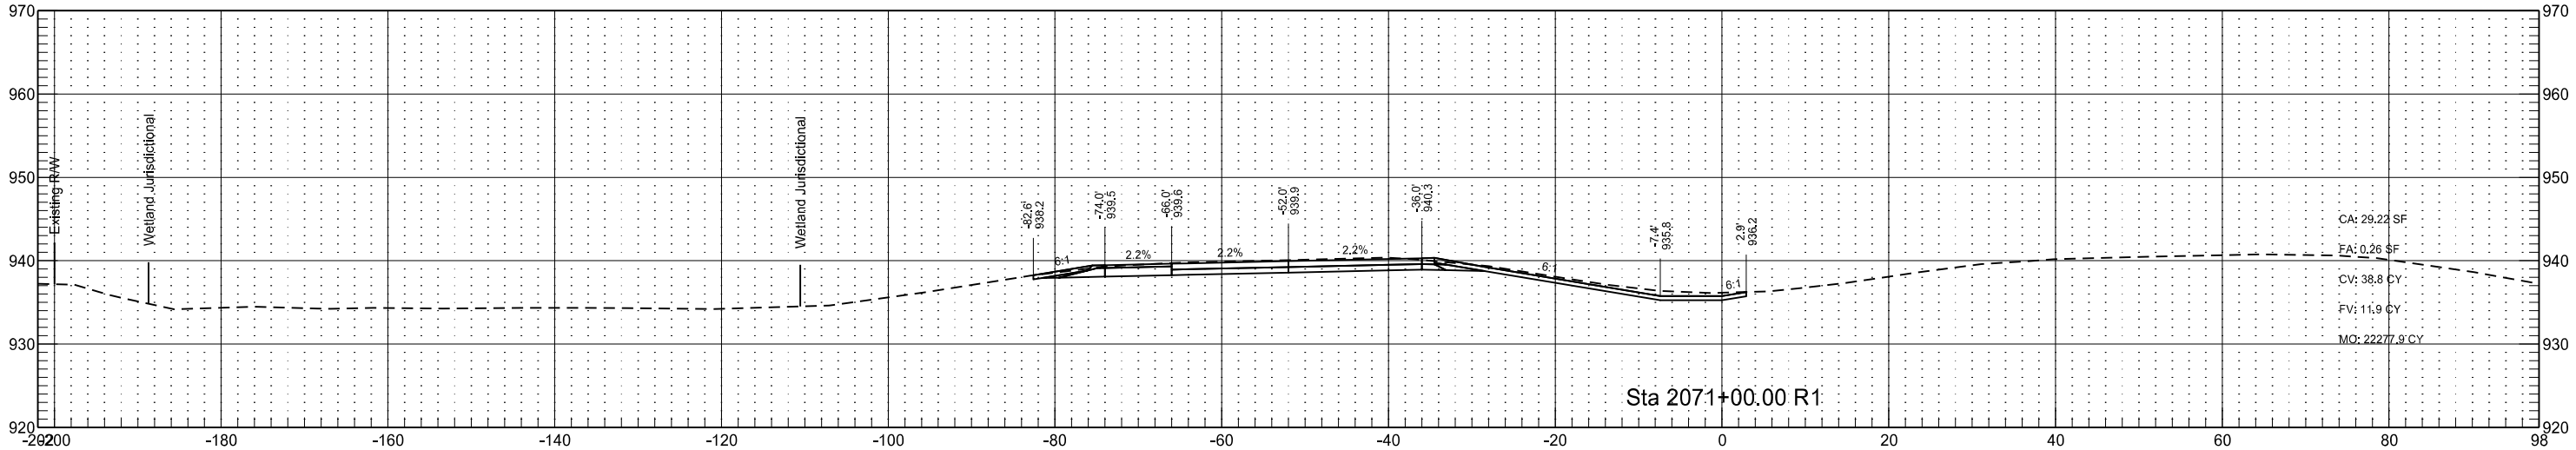

Interstate 29 - Southbound
(SCL29)

STATE

PROJECT NO.

SECTION
NO.




SHEET
NO.

ND

IM-8-029(170)033

200

138

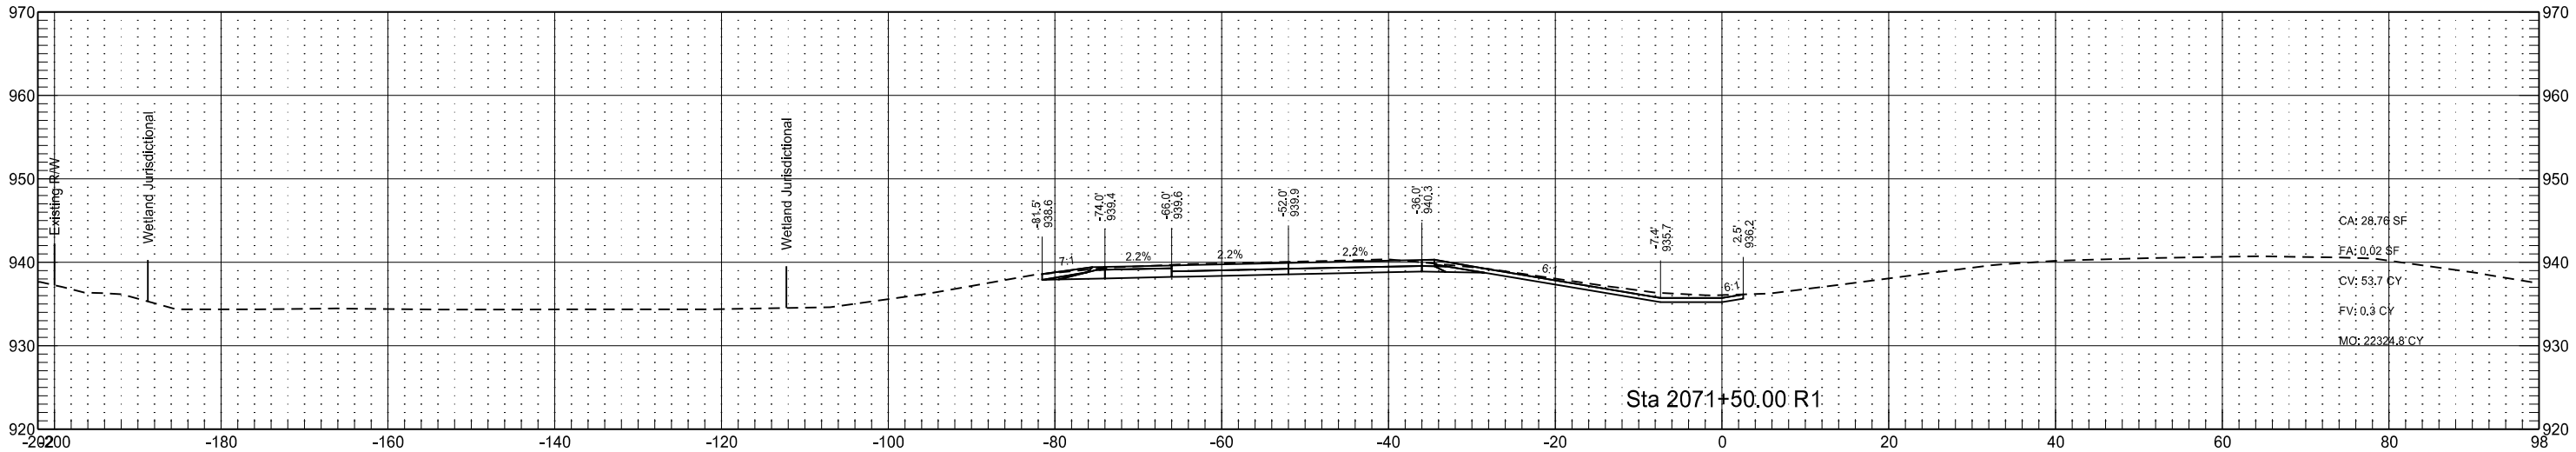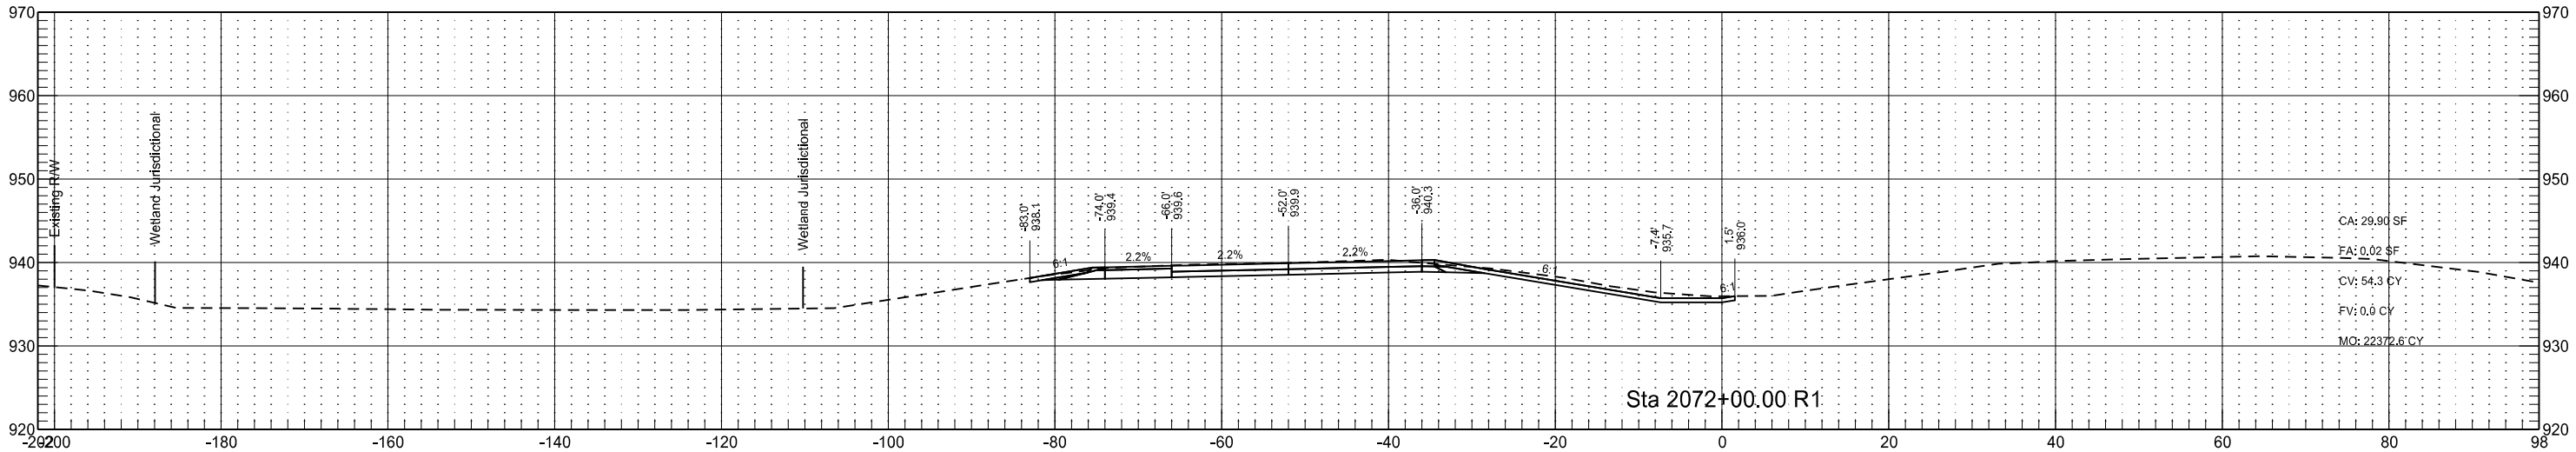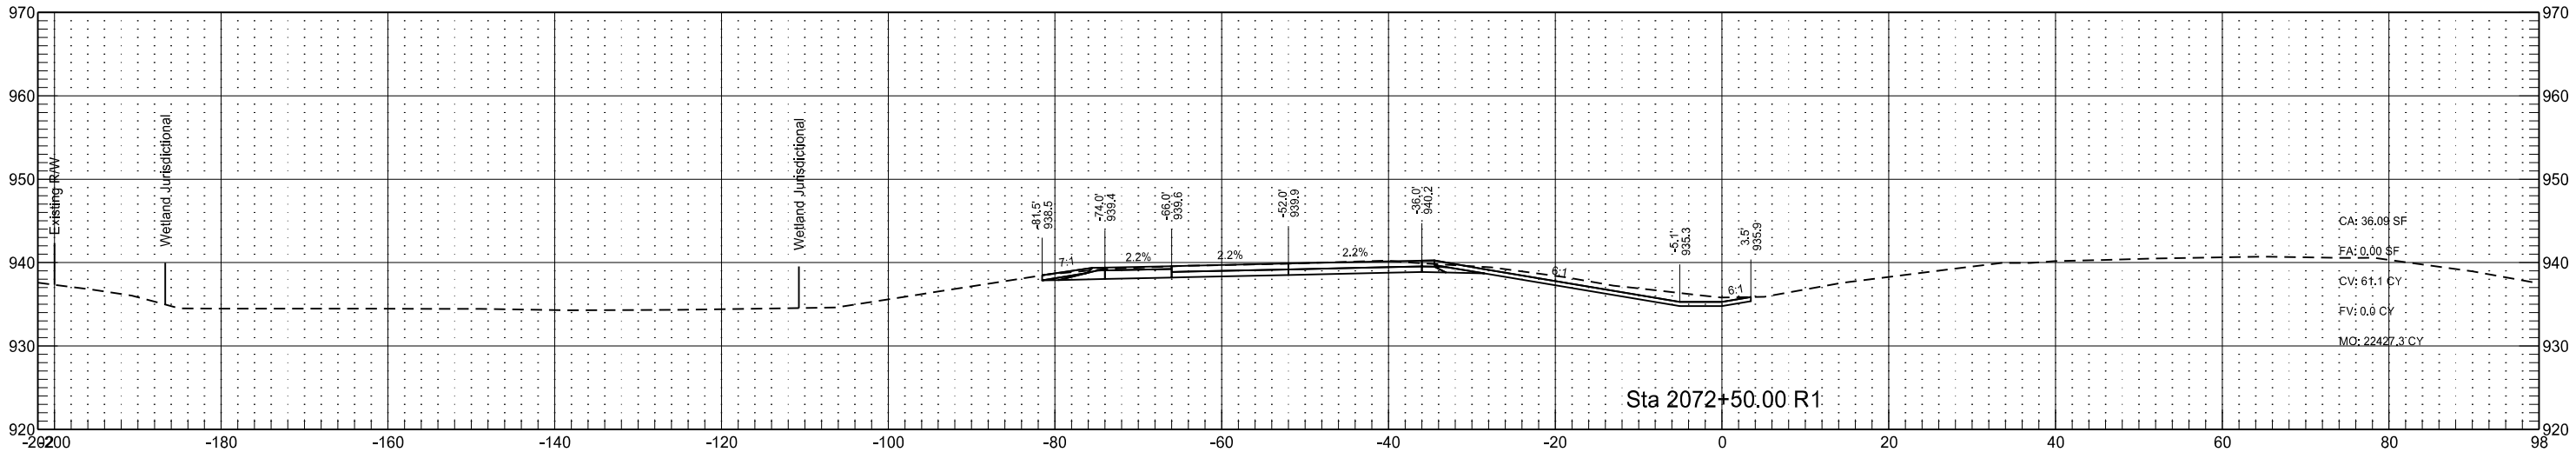

Interstate 29 - Southbound
(SCL29)

STATE

PROJECT NO.

SECTION
NO.




SHEET
NO.

ND

IM-8-029(170)033

200

139

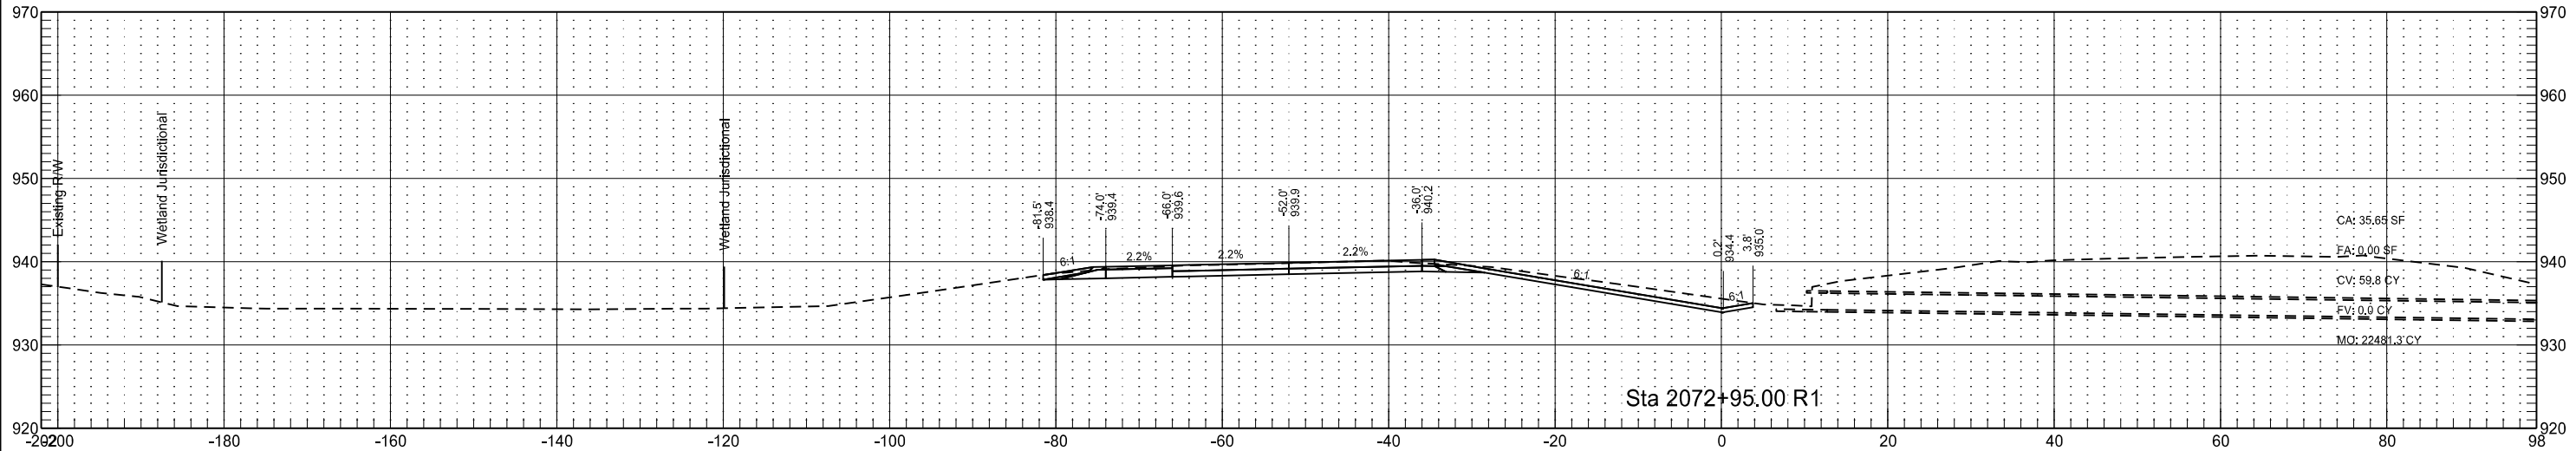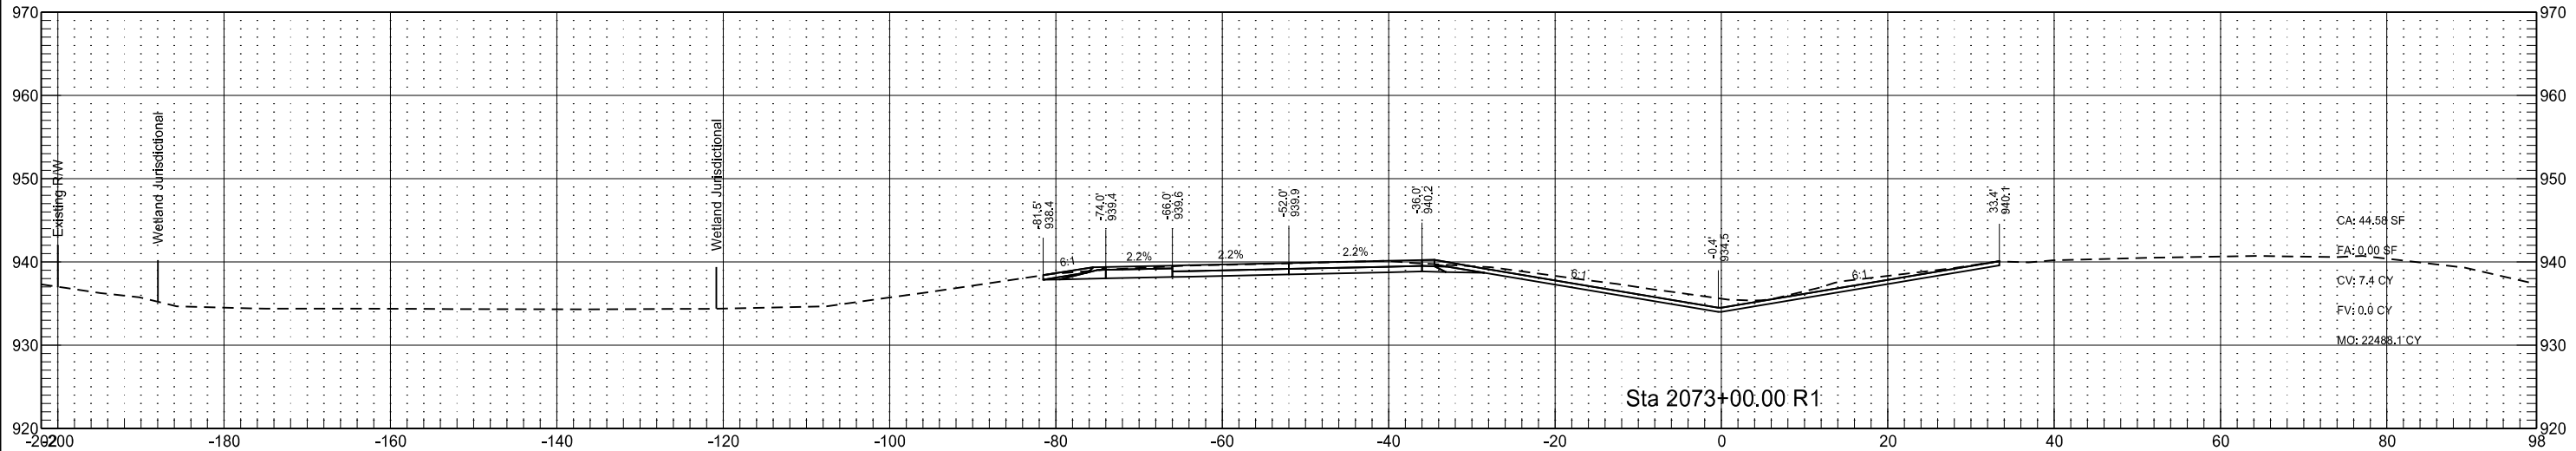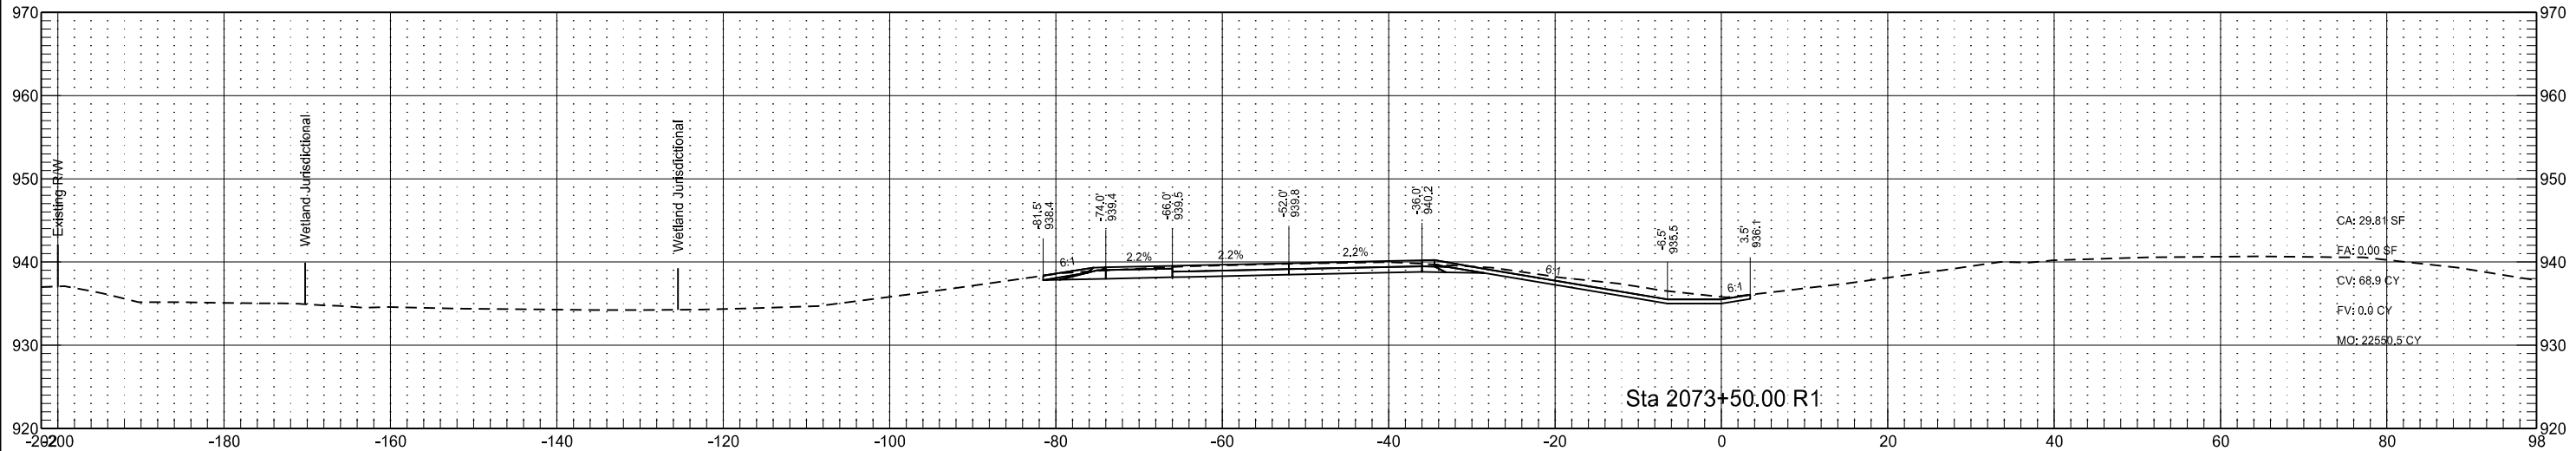

Interstate 29 - Southbound
(SCL29)

STATE

PROJECT NO.

SECTION
NO.




SHEET
NO.

ND

IM-8-029(170)033

200

140

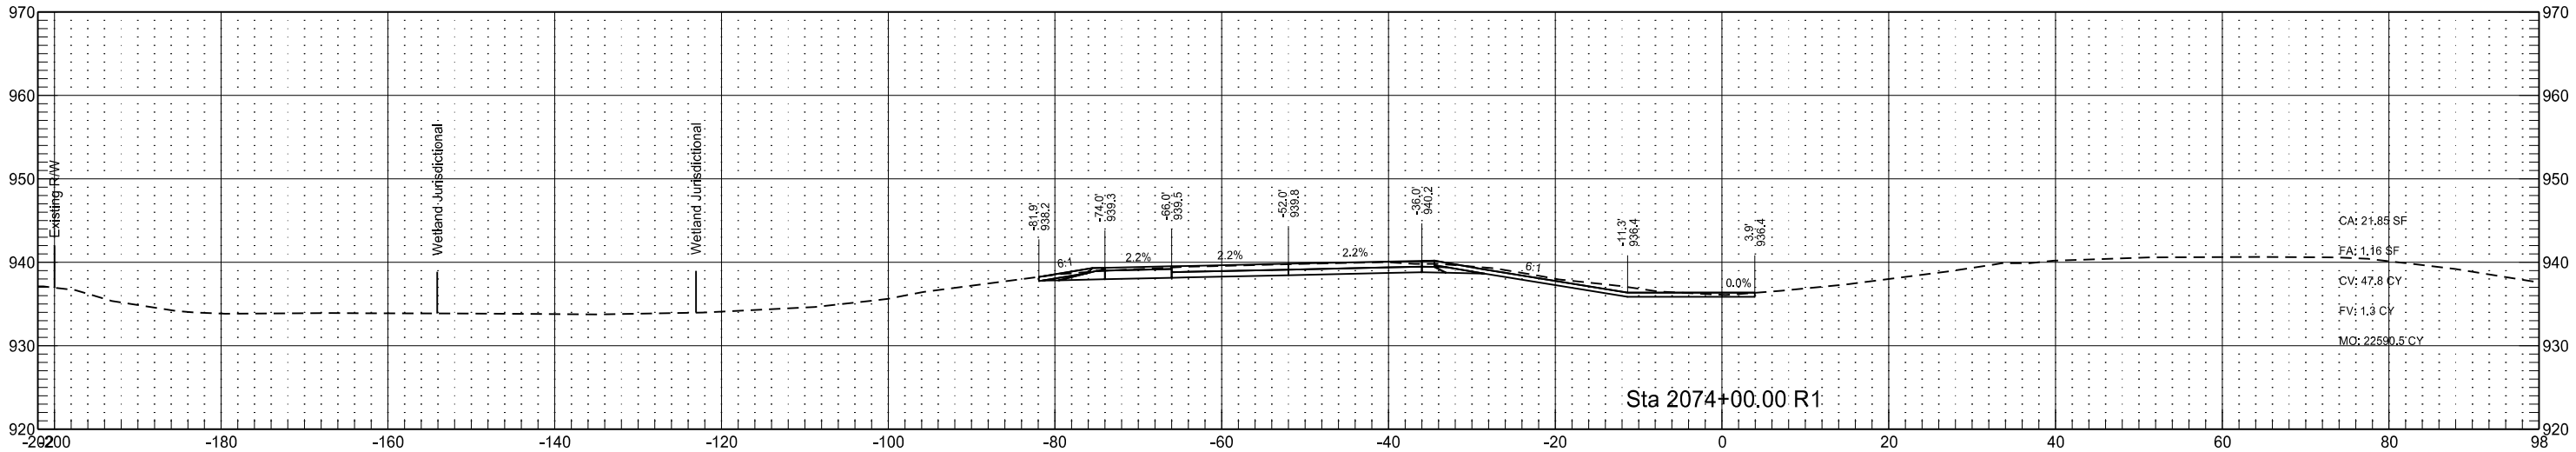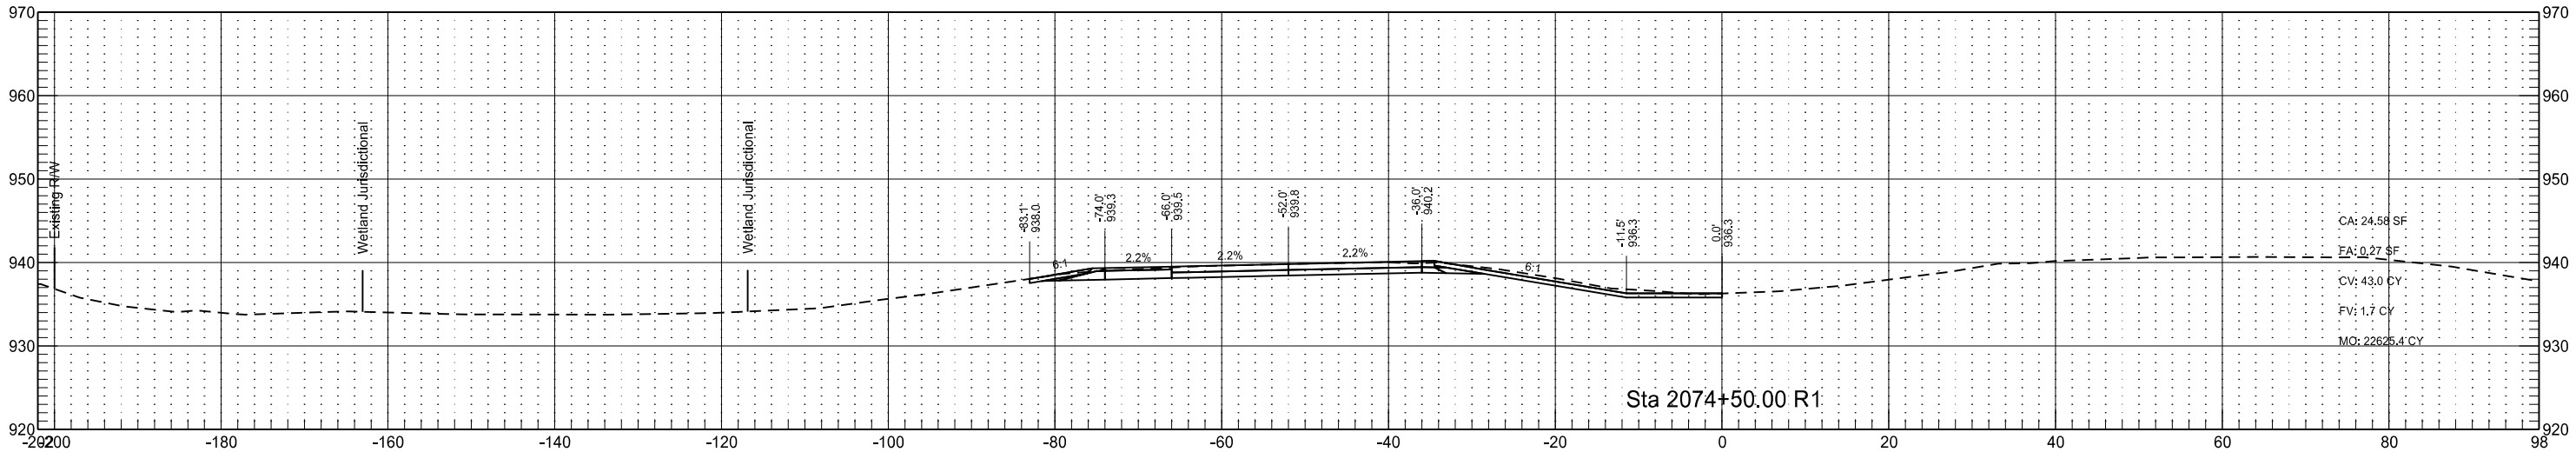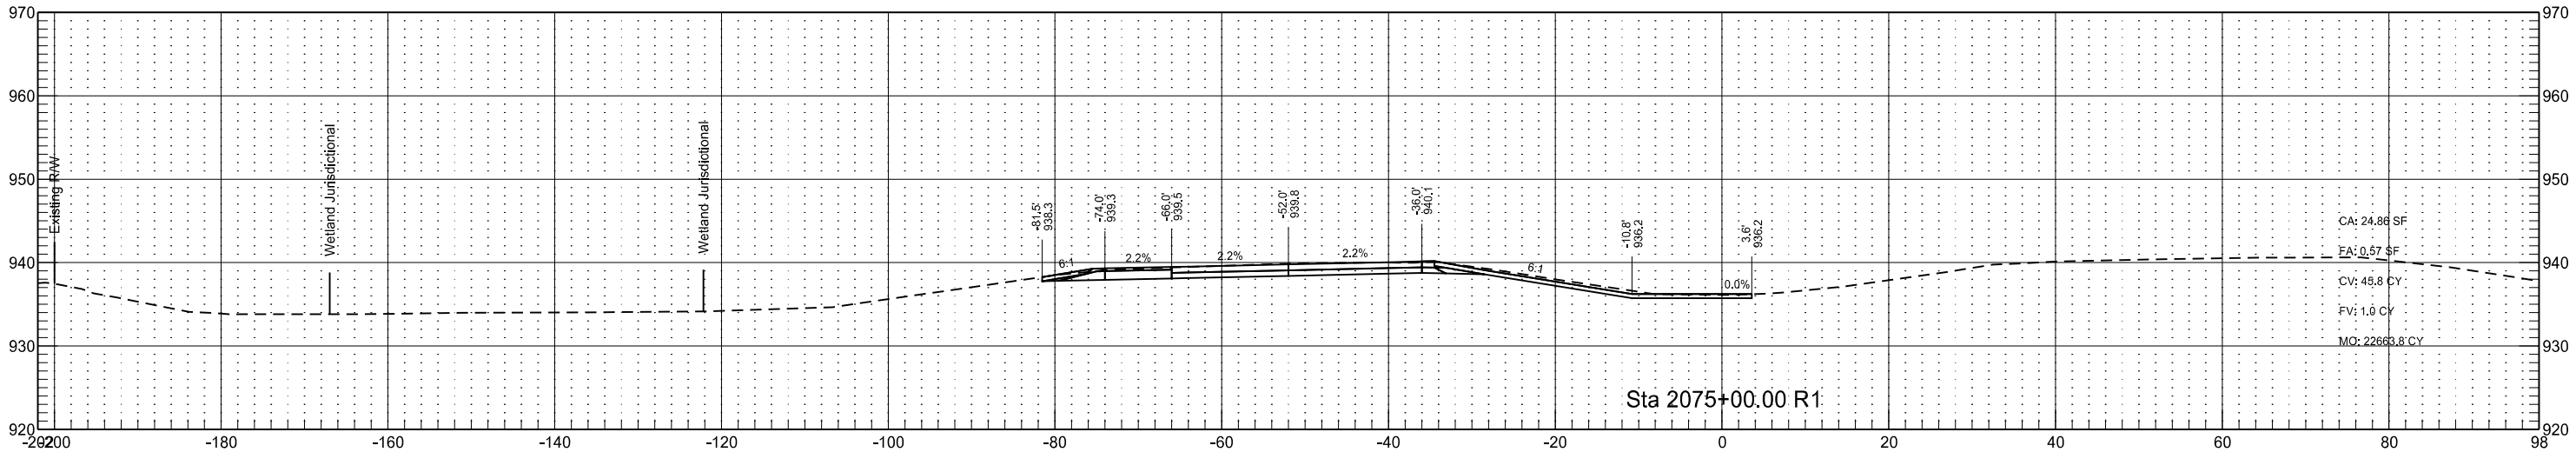

Interstate 29 - Southbound
(SCL29)

STATE

PROJECT NO.

SECTION
NO.




SHEET
NO.

ND

IM-8-029(170)033

200

141

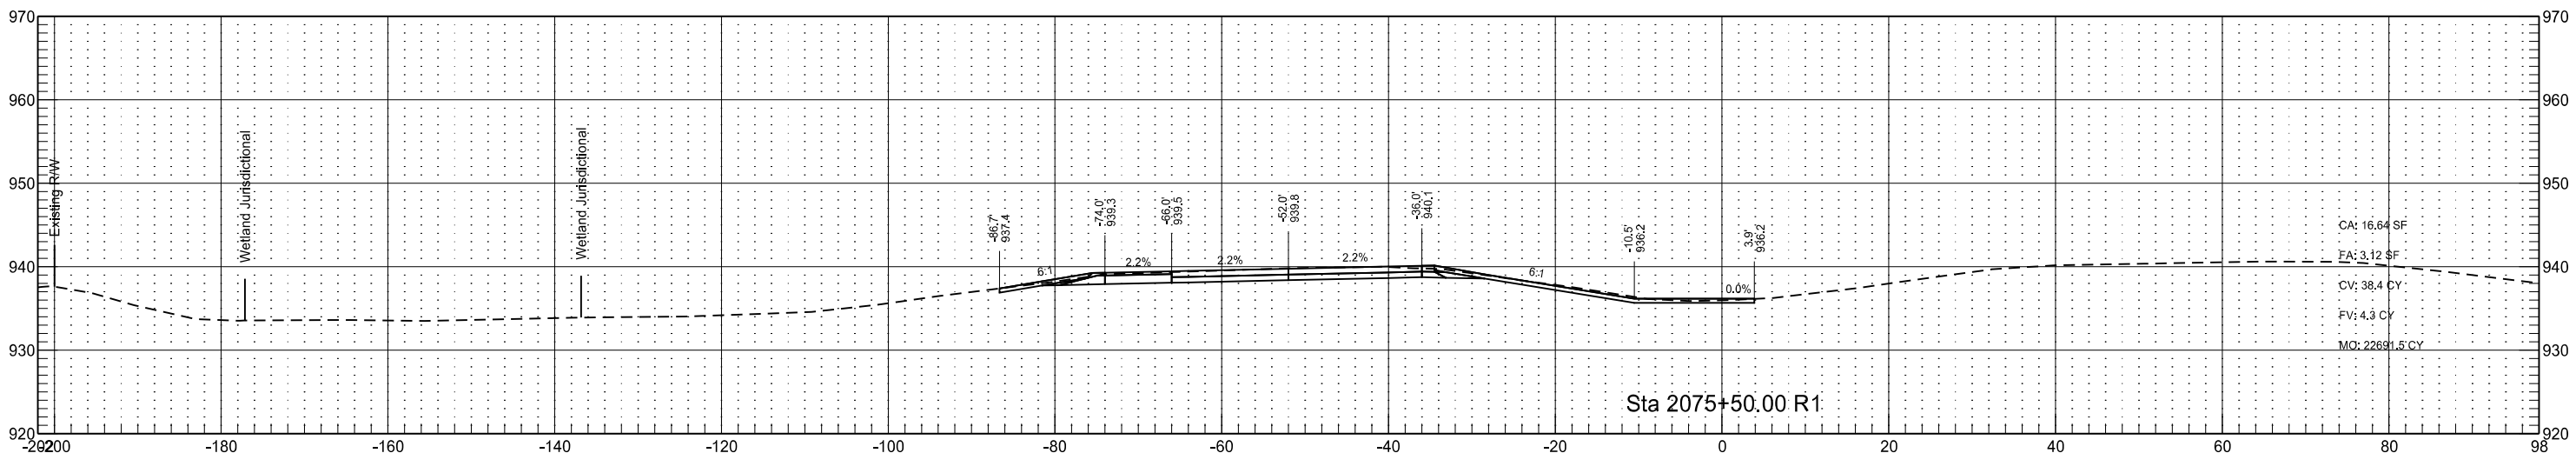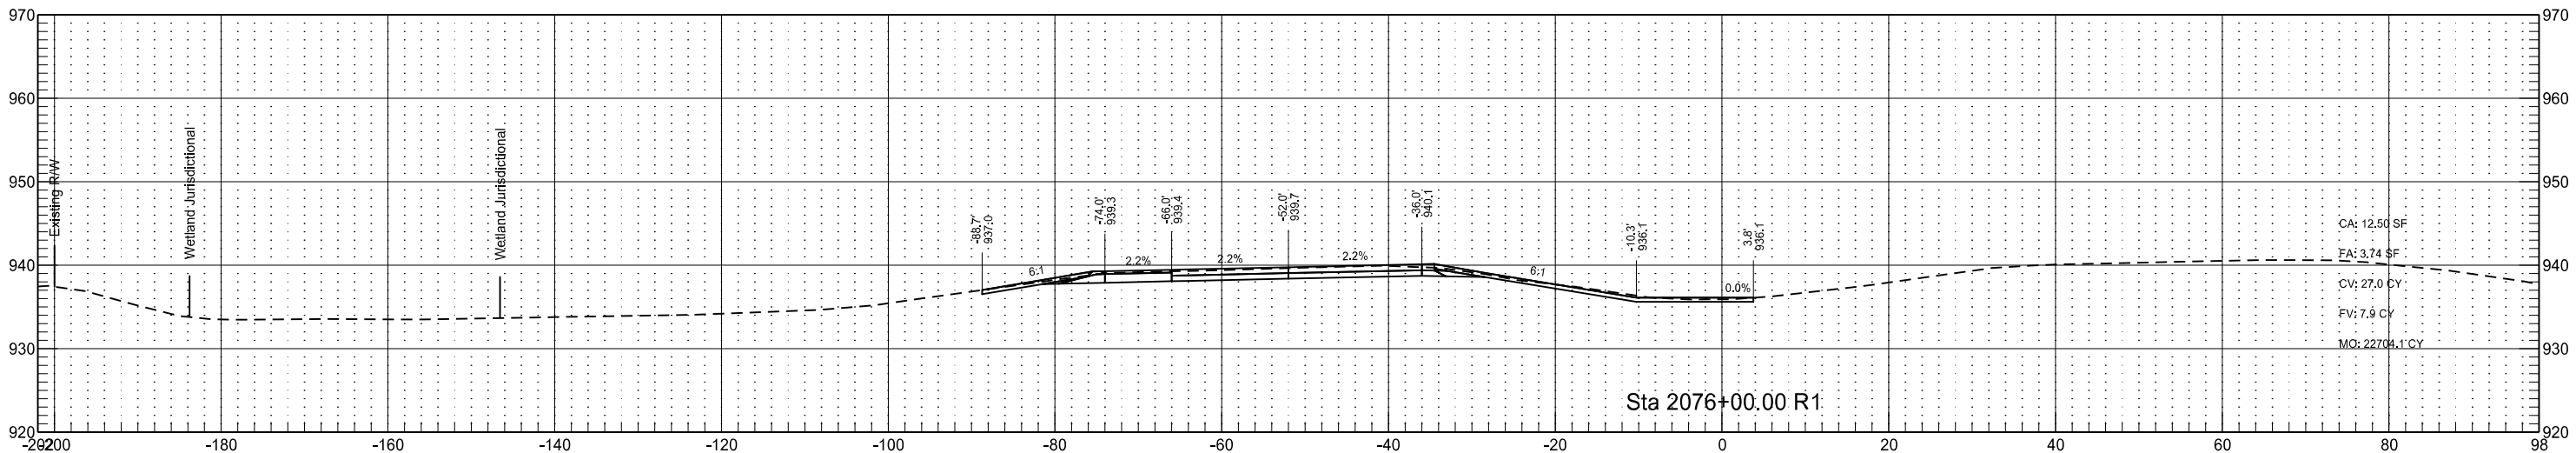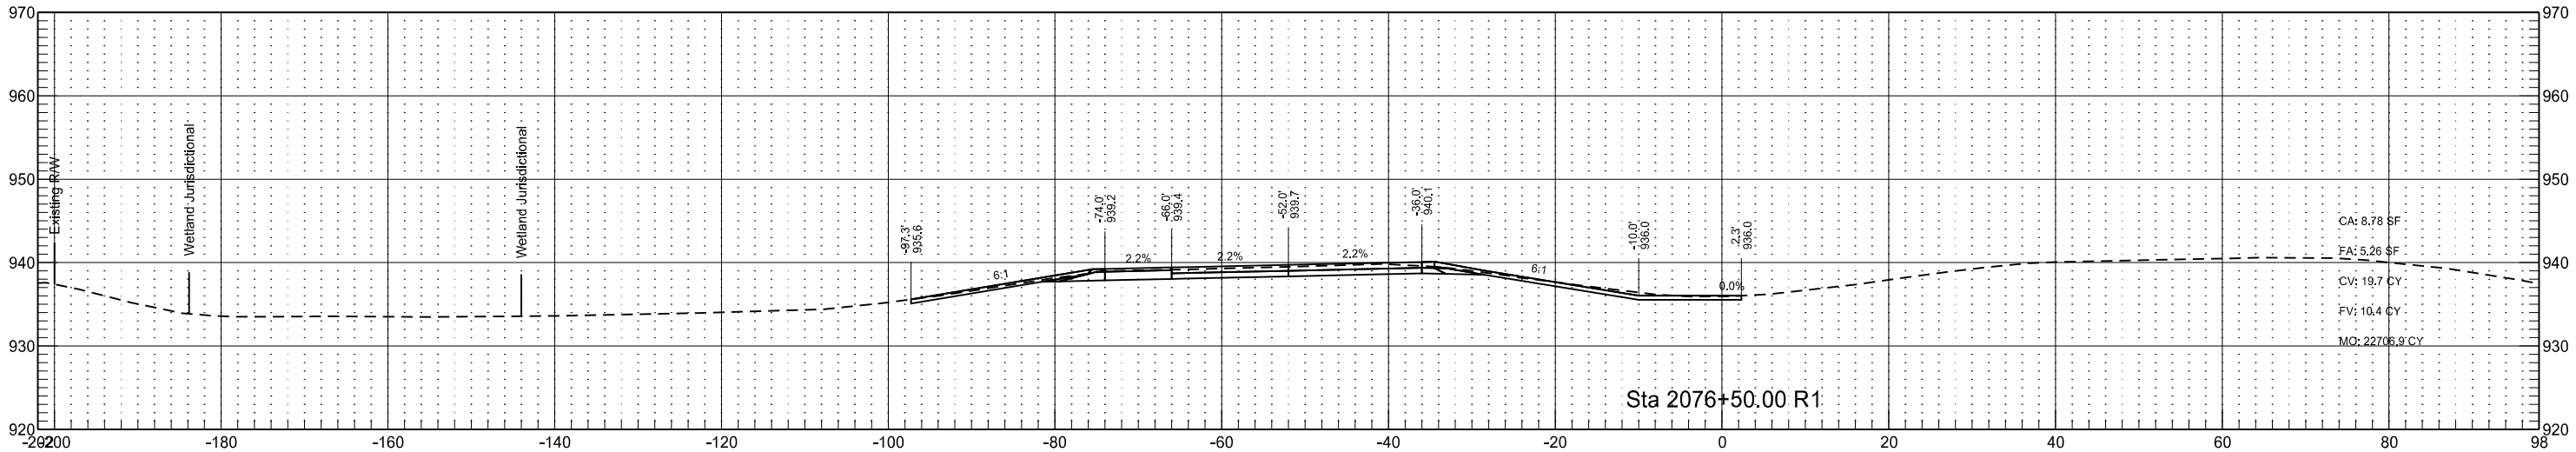

Interstate 29 - Southbound
(SCL29)

STATE

PROJECT NO.

SECTION
NO.




SHEET
NO.

ND

IM-8-029(170)033




200

142

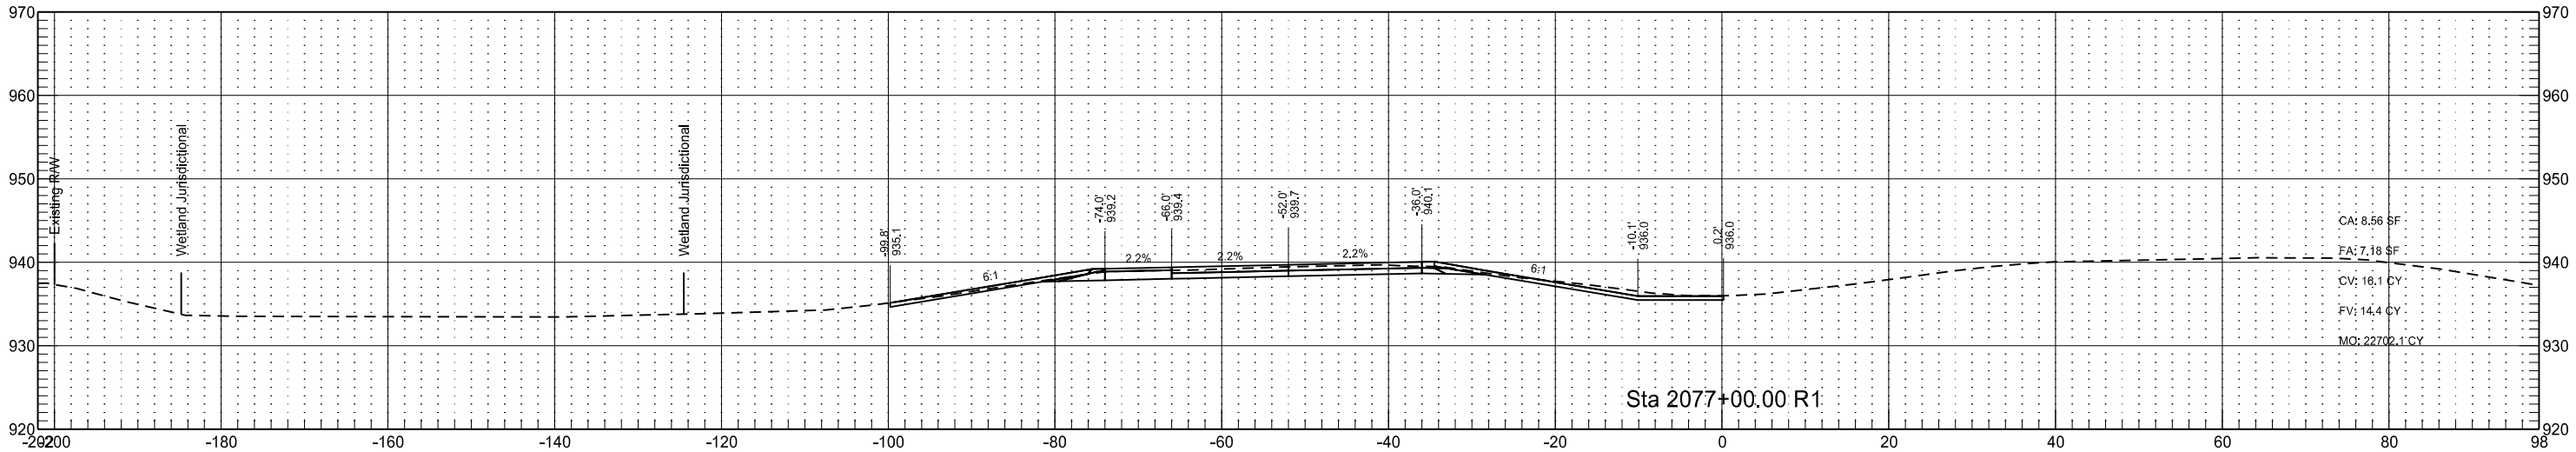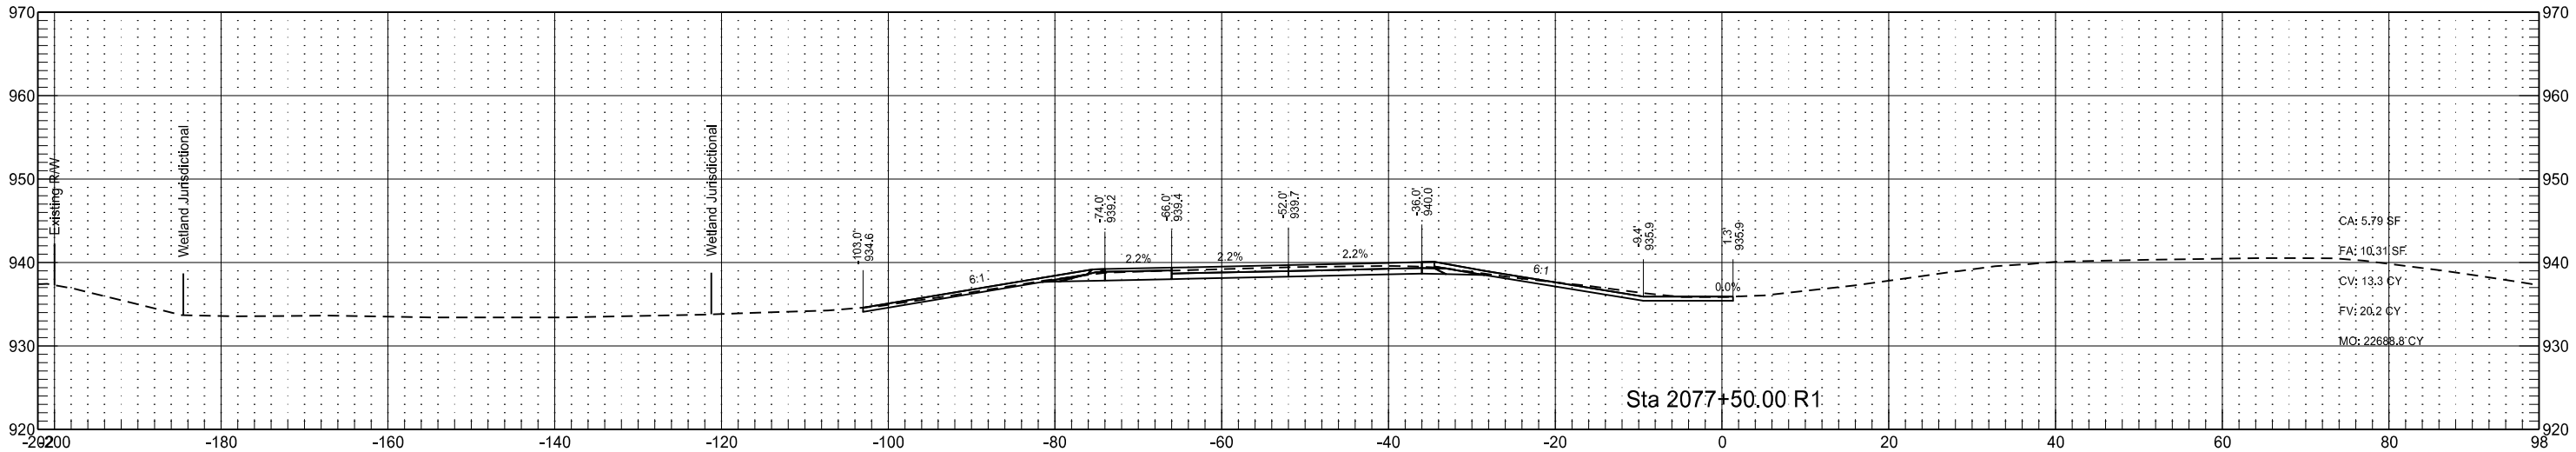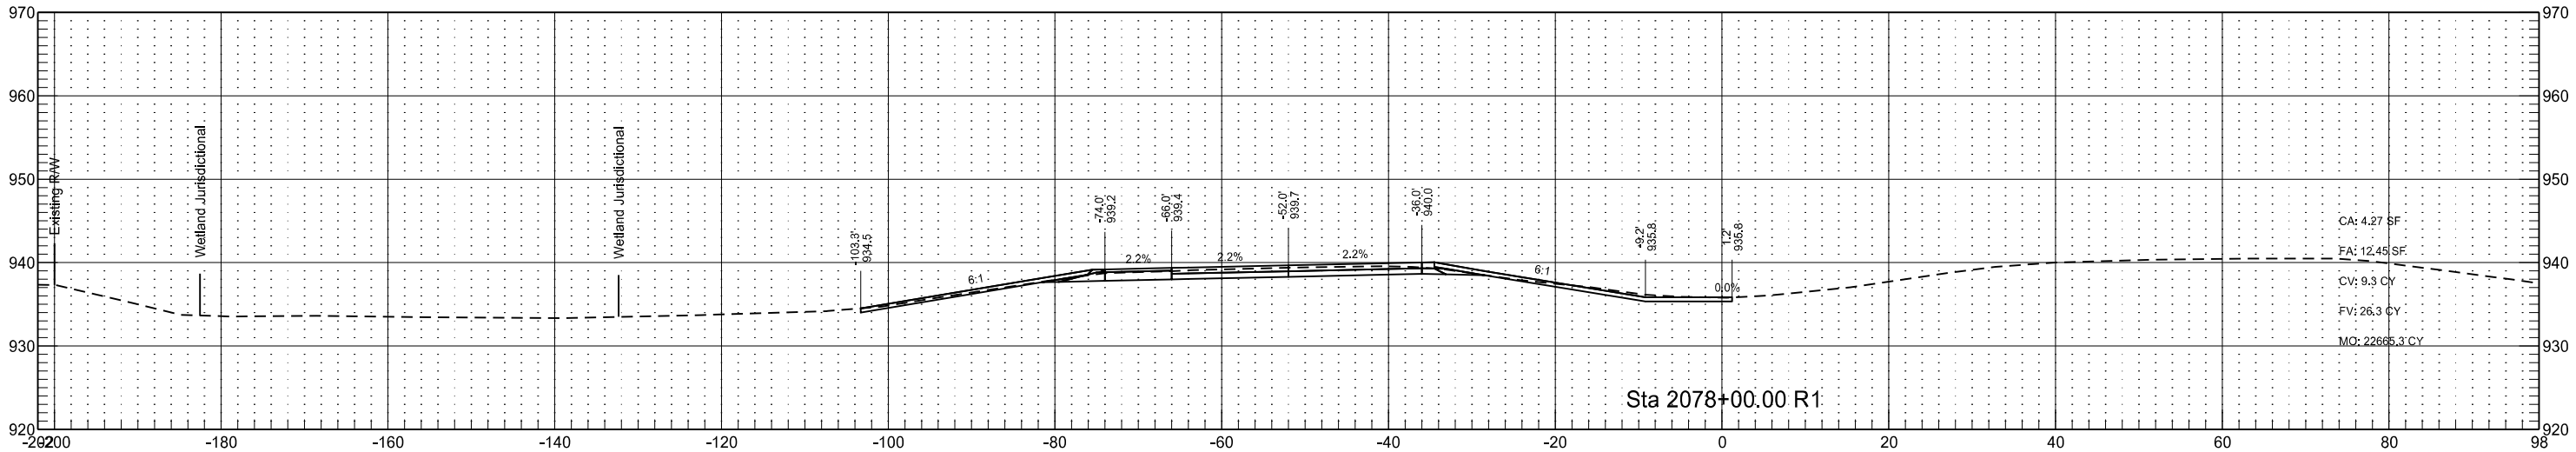




Interstate 29 - Southbound
(SCL29)

	STATE	PROJECT NO.	SECTION NO.	SHEET NO.
	ND	IM-8-029(170)033	200	143

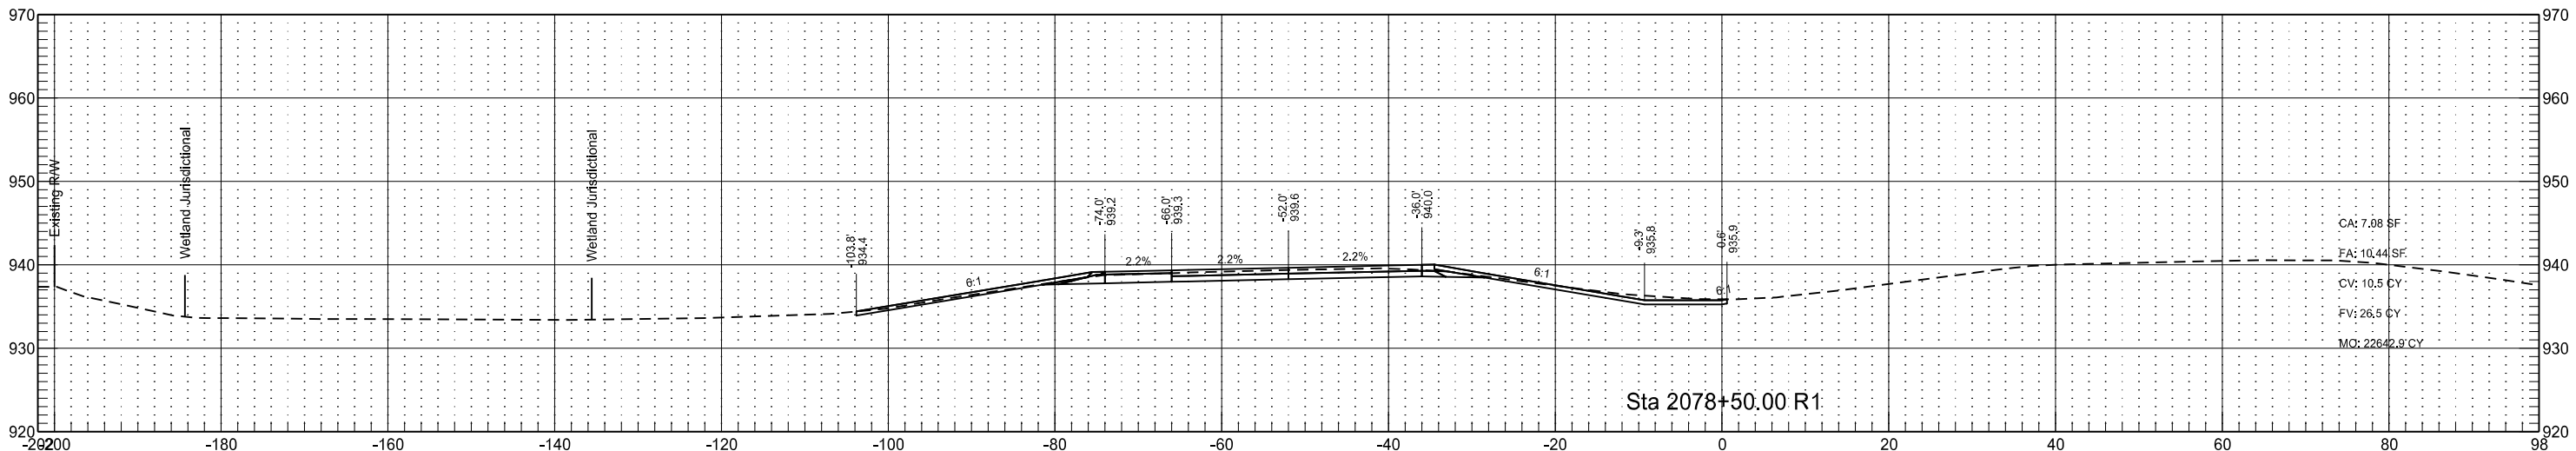
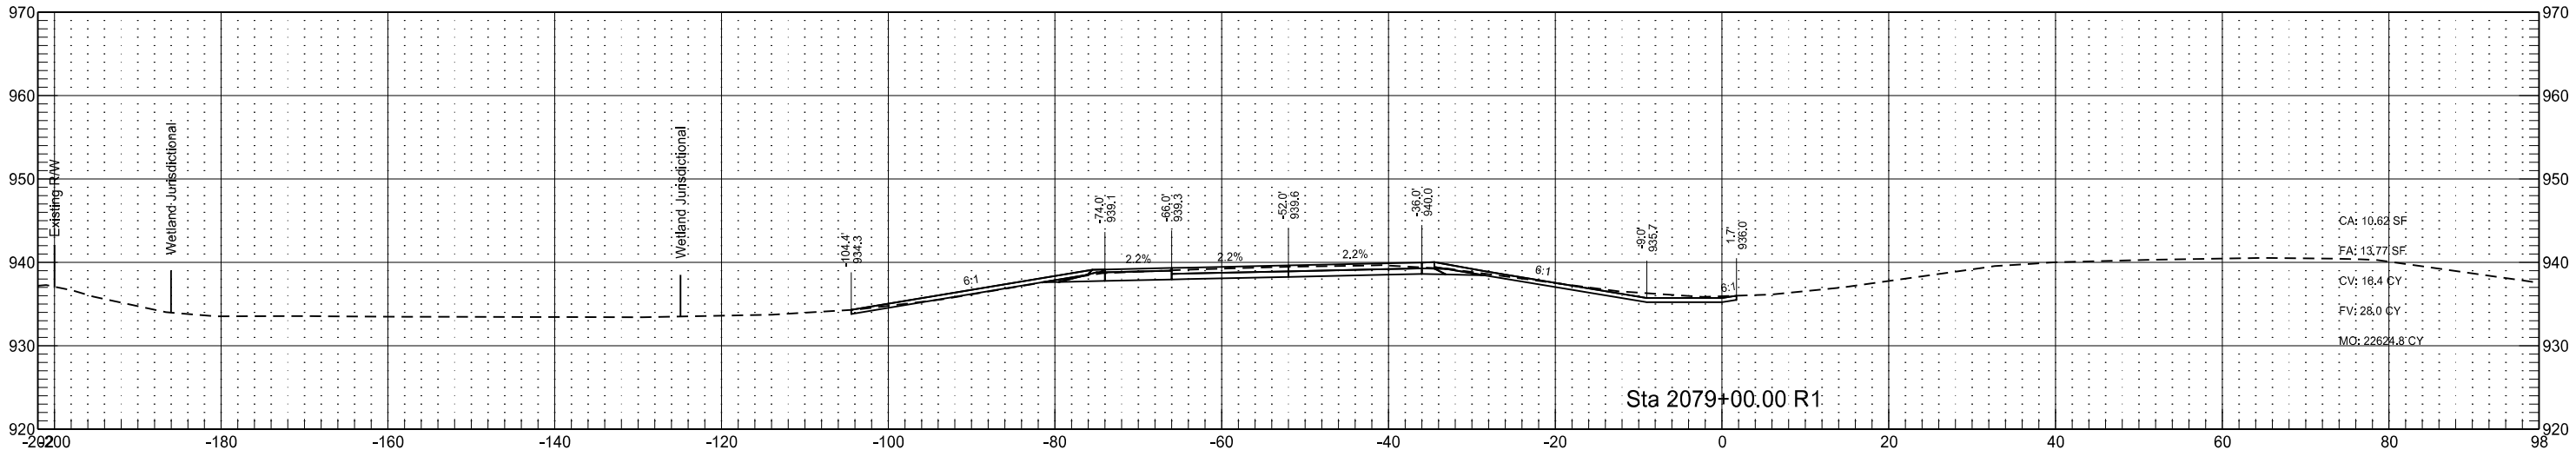
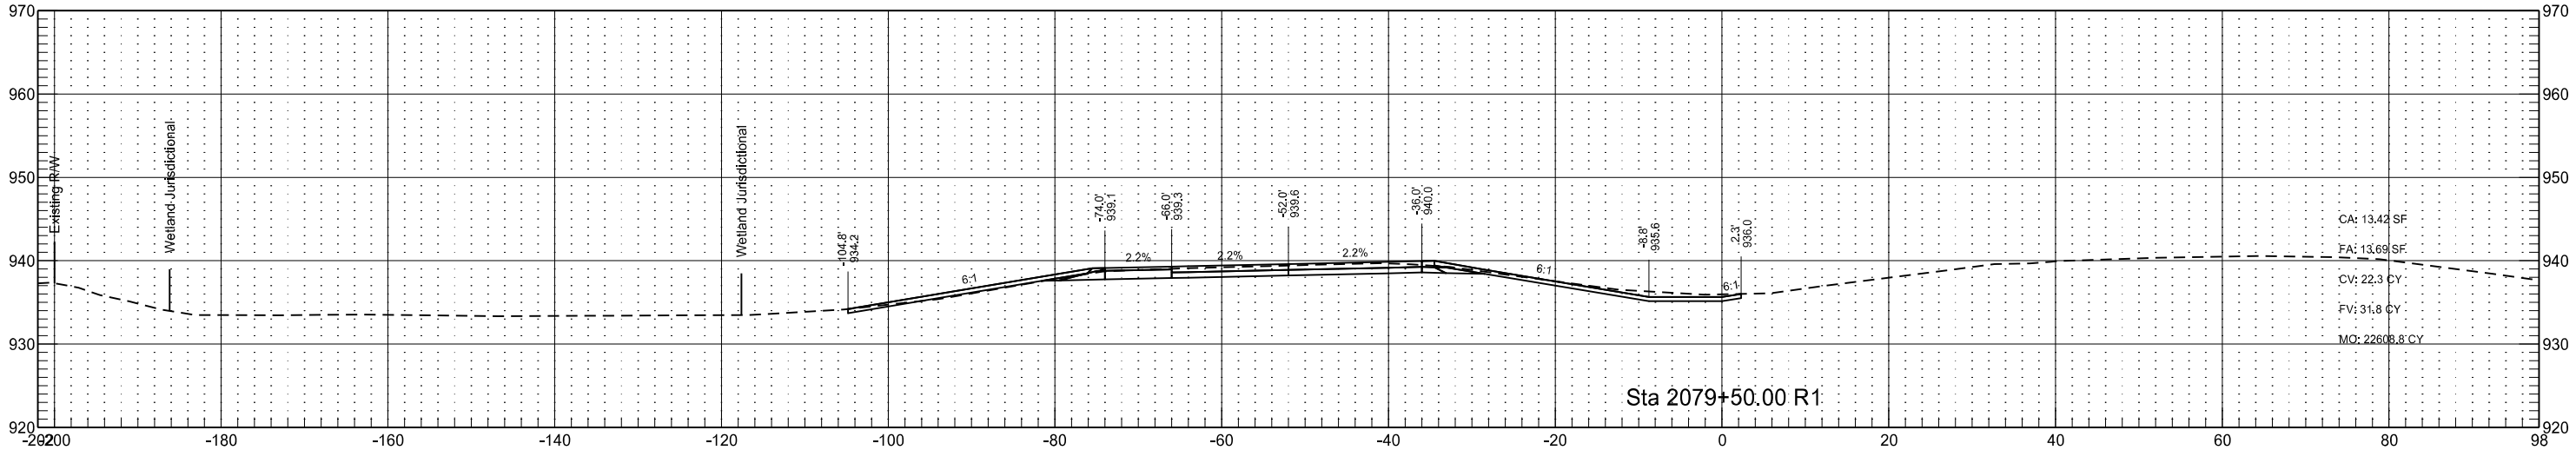


Interstate 29 - Southbound
(SCL29)

STATE	PROJECT NO.	SECTION NO.	SHEET NO.
	IM-8-029(170)033	200	144

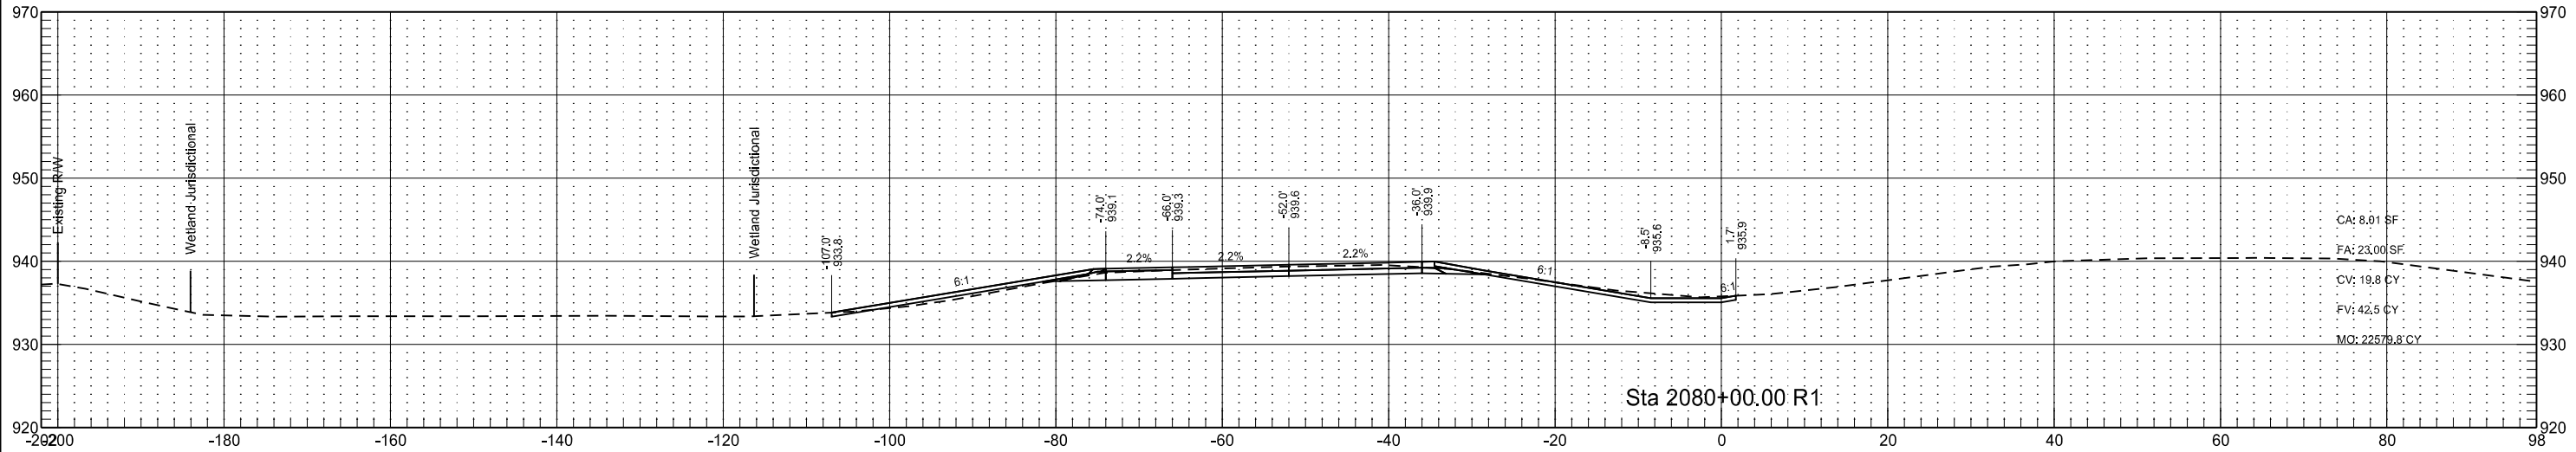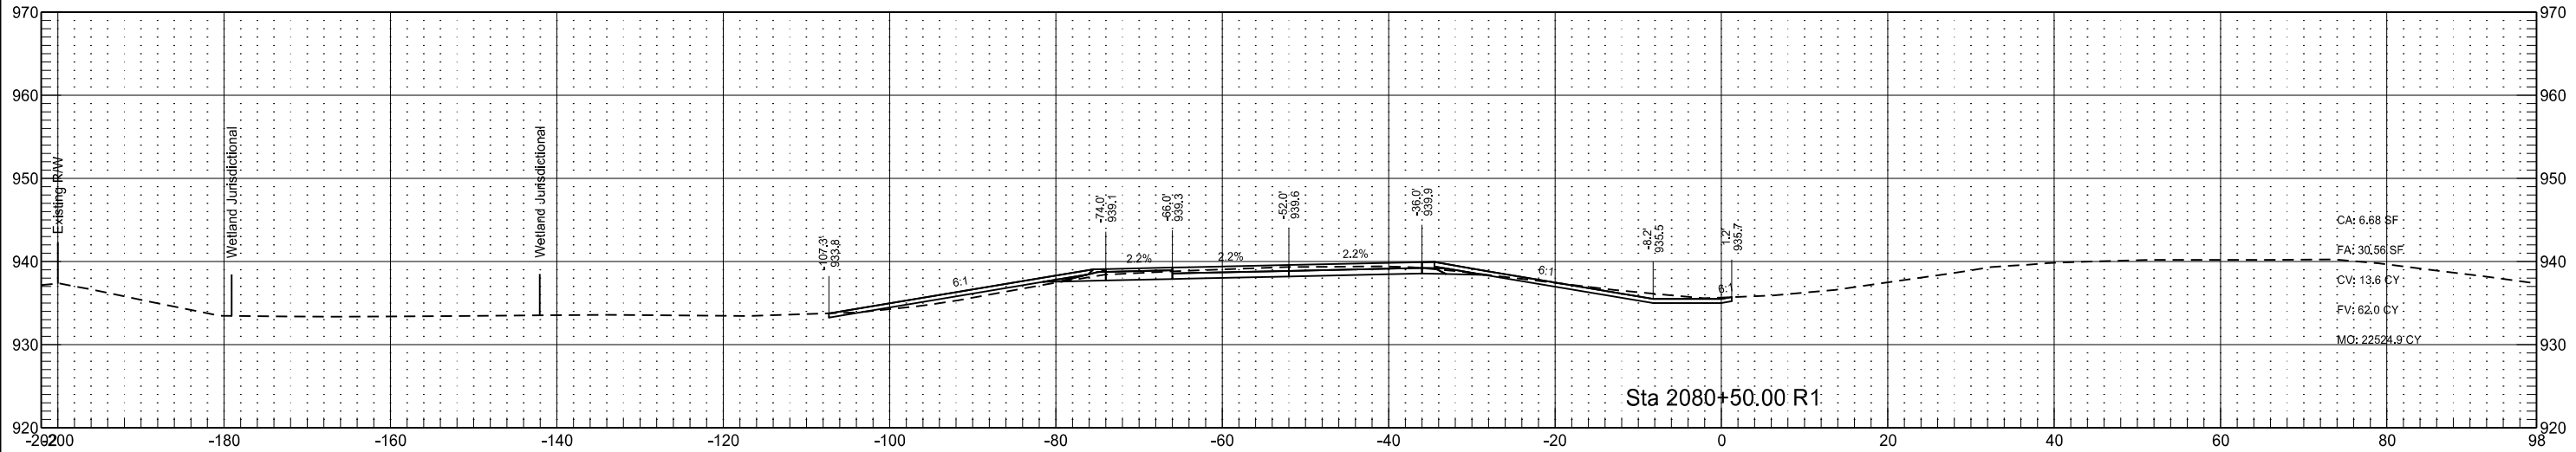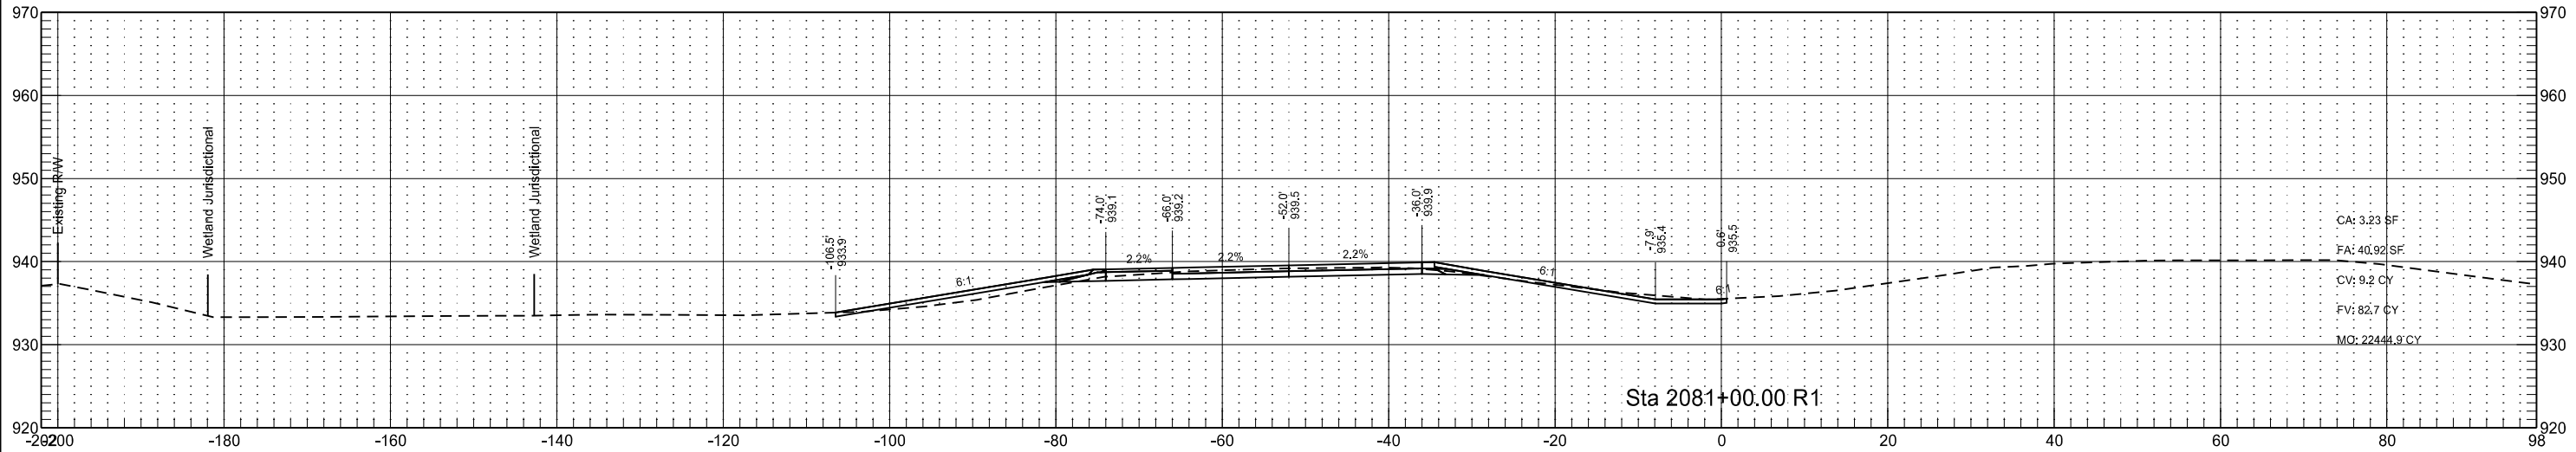

Interstate 29 - Southbound
(SCL29)

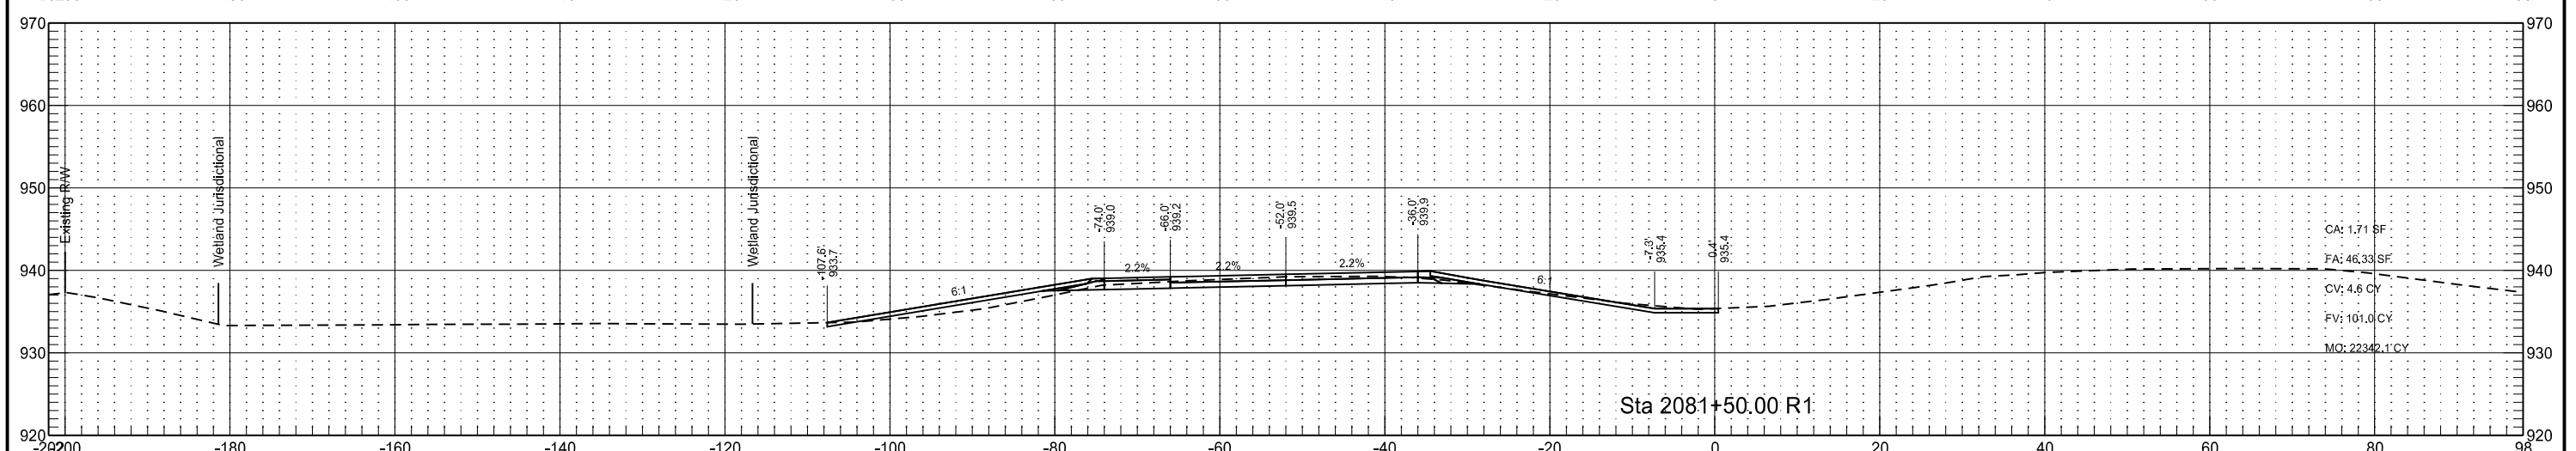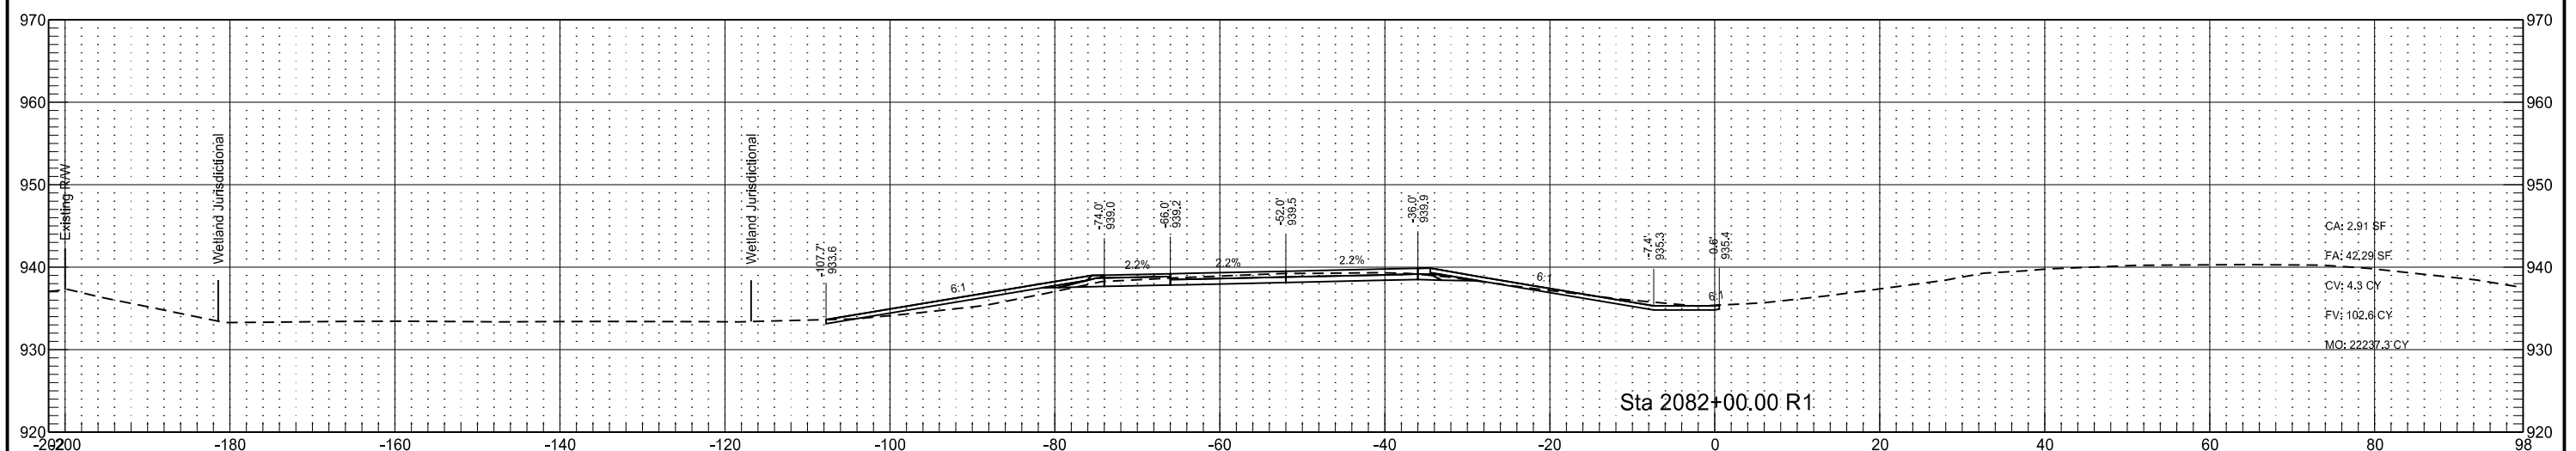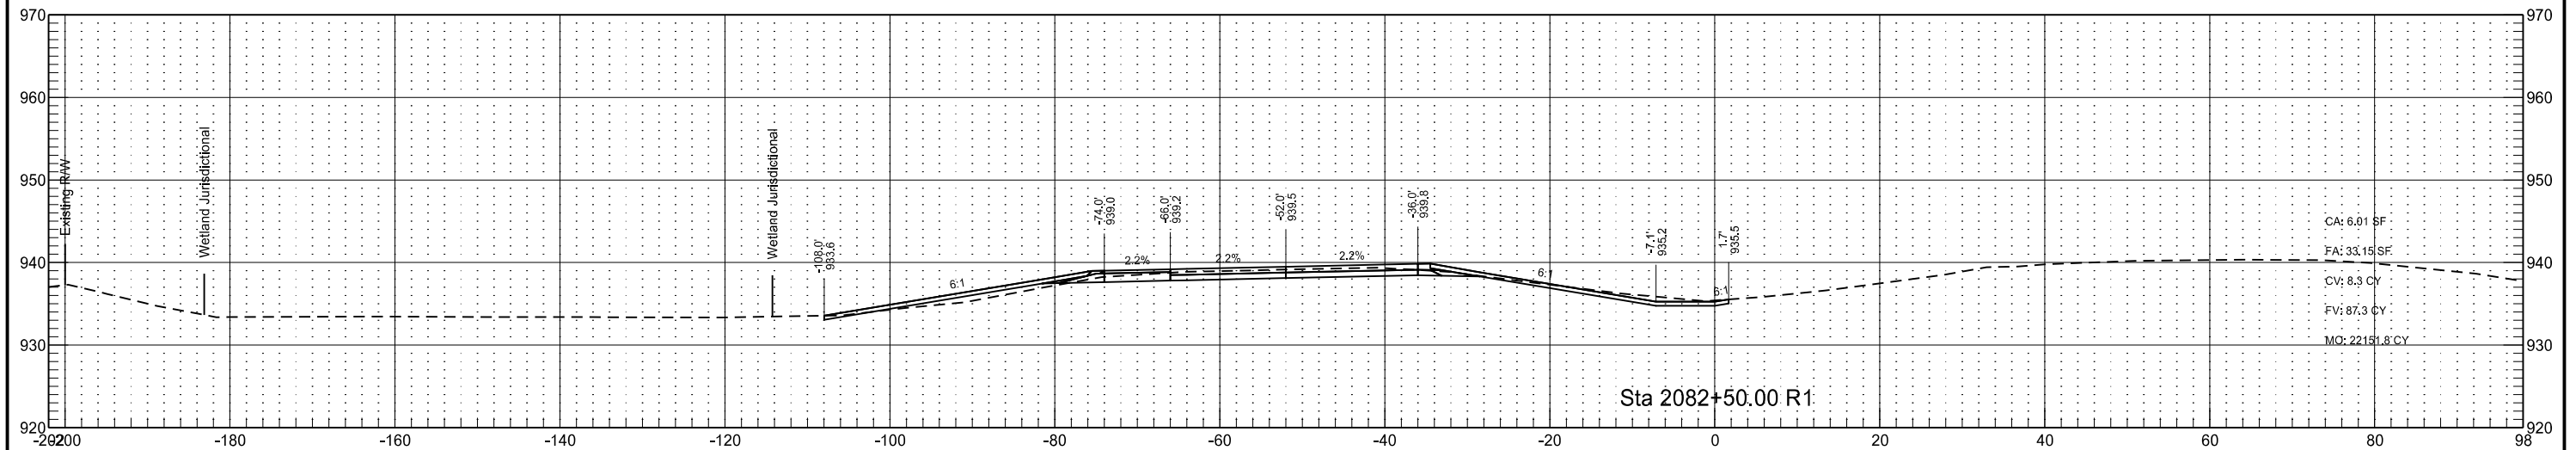

Interstate 29 - Southbound
(SCL29)

STATE

PROJECT NO.

SECTION
NO.




SHEET
NO.

ND

IM-8-029(170)033

200

146

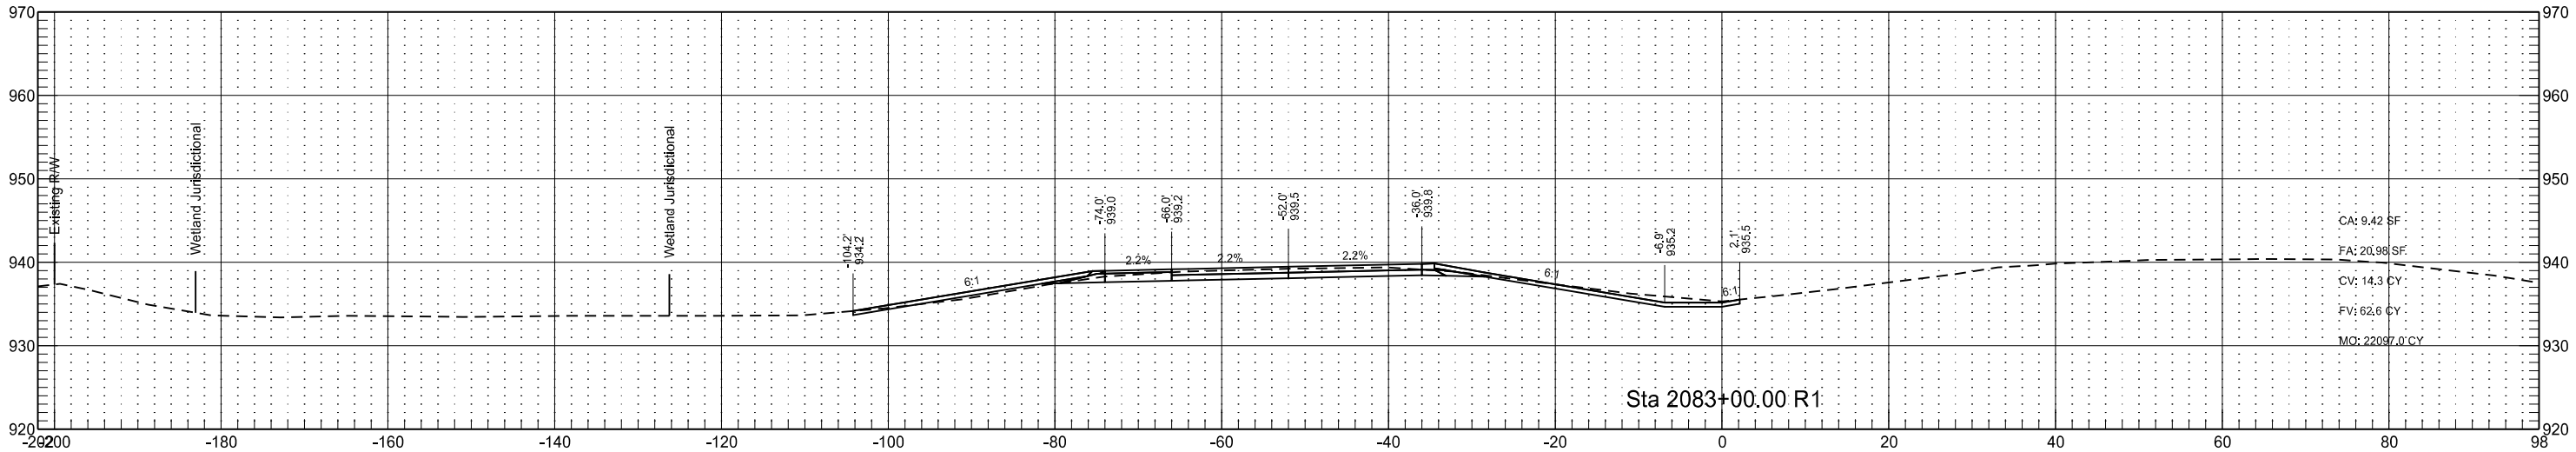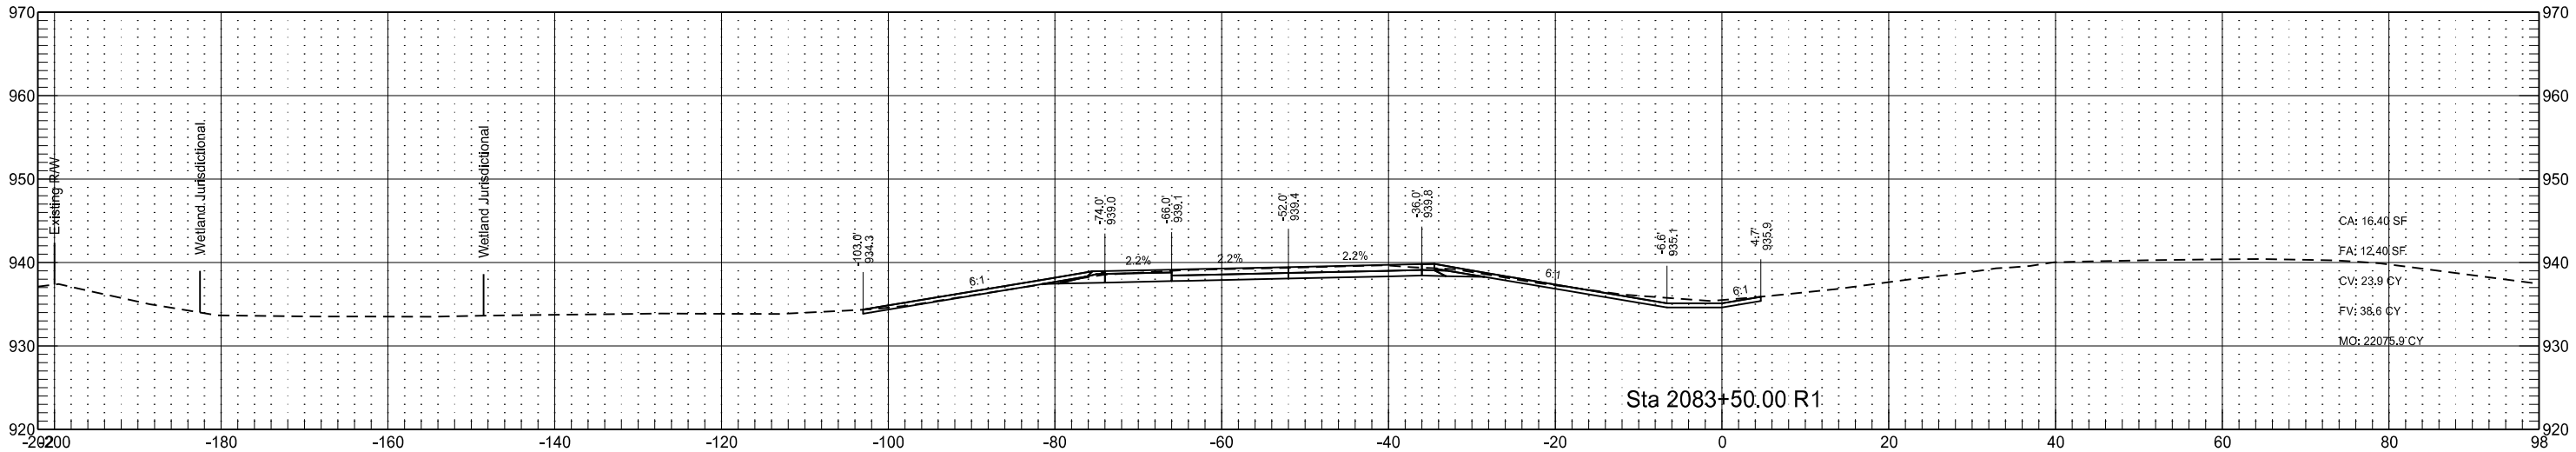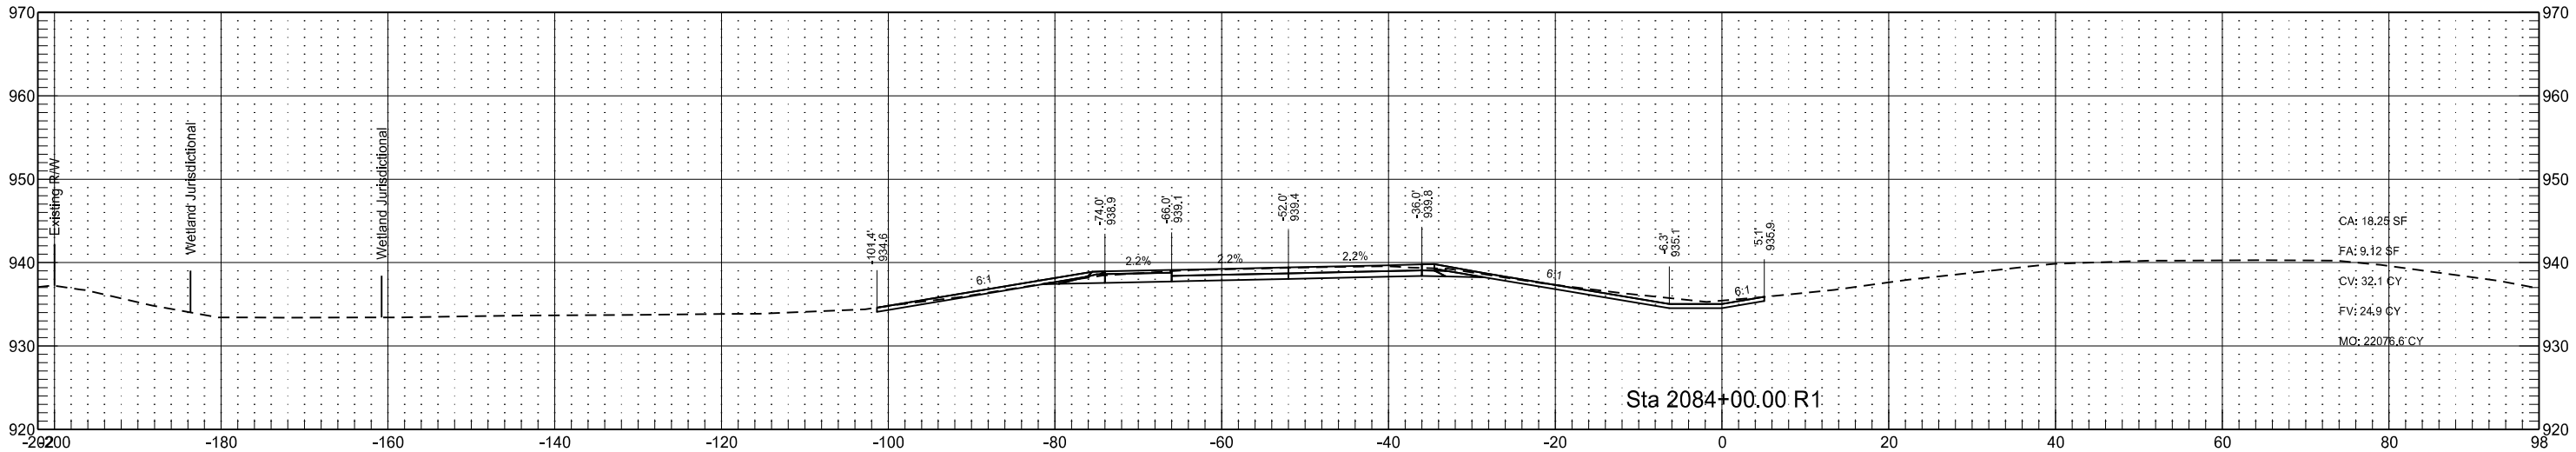

Interstate 29 - Southbound
(SCL29)

STATE

PROJECT NO.

SECTION
NO.




SHEET
NO.

ND

IM-8-029(170)033




200

147

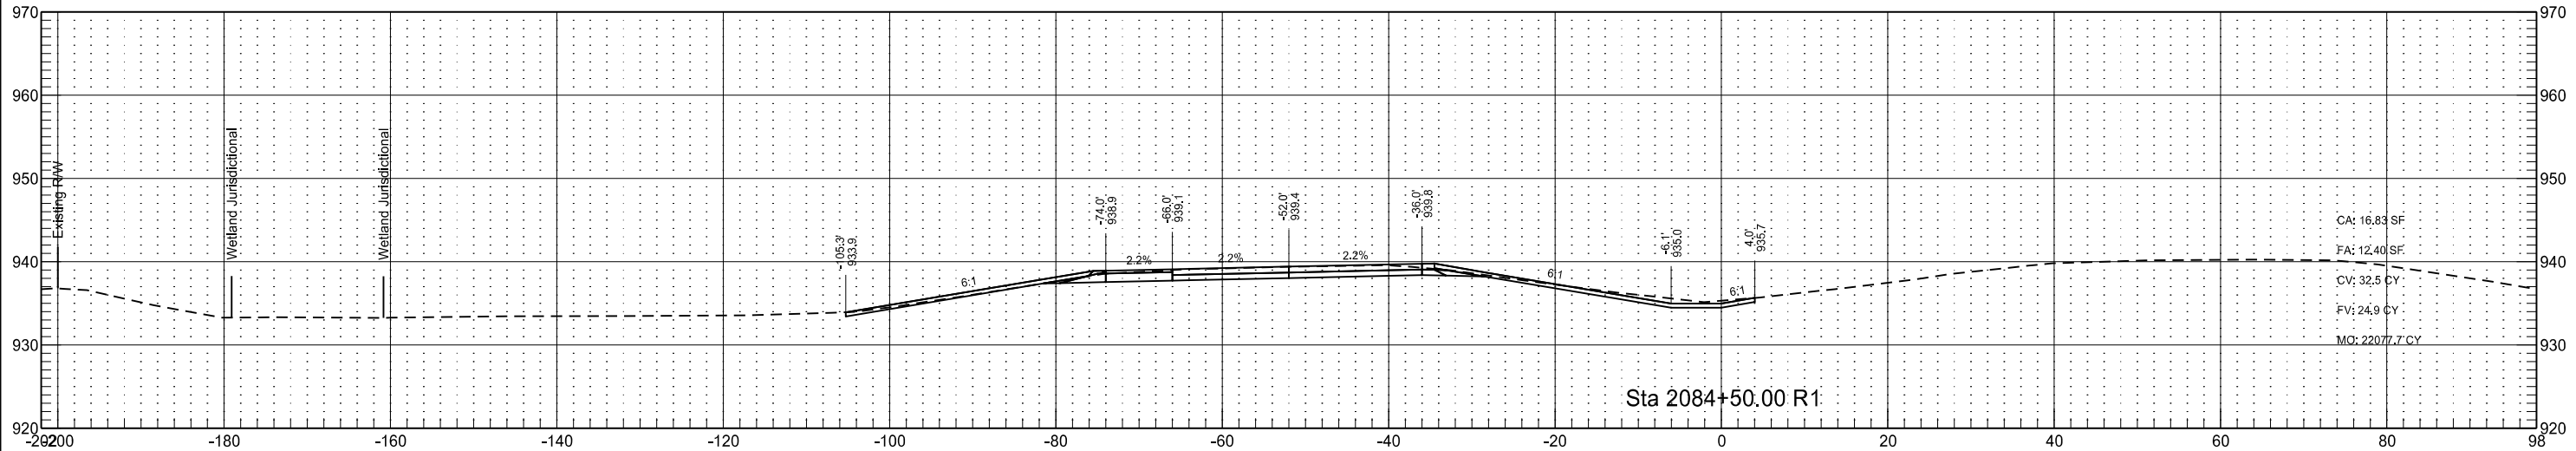
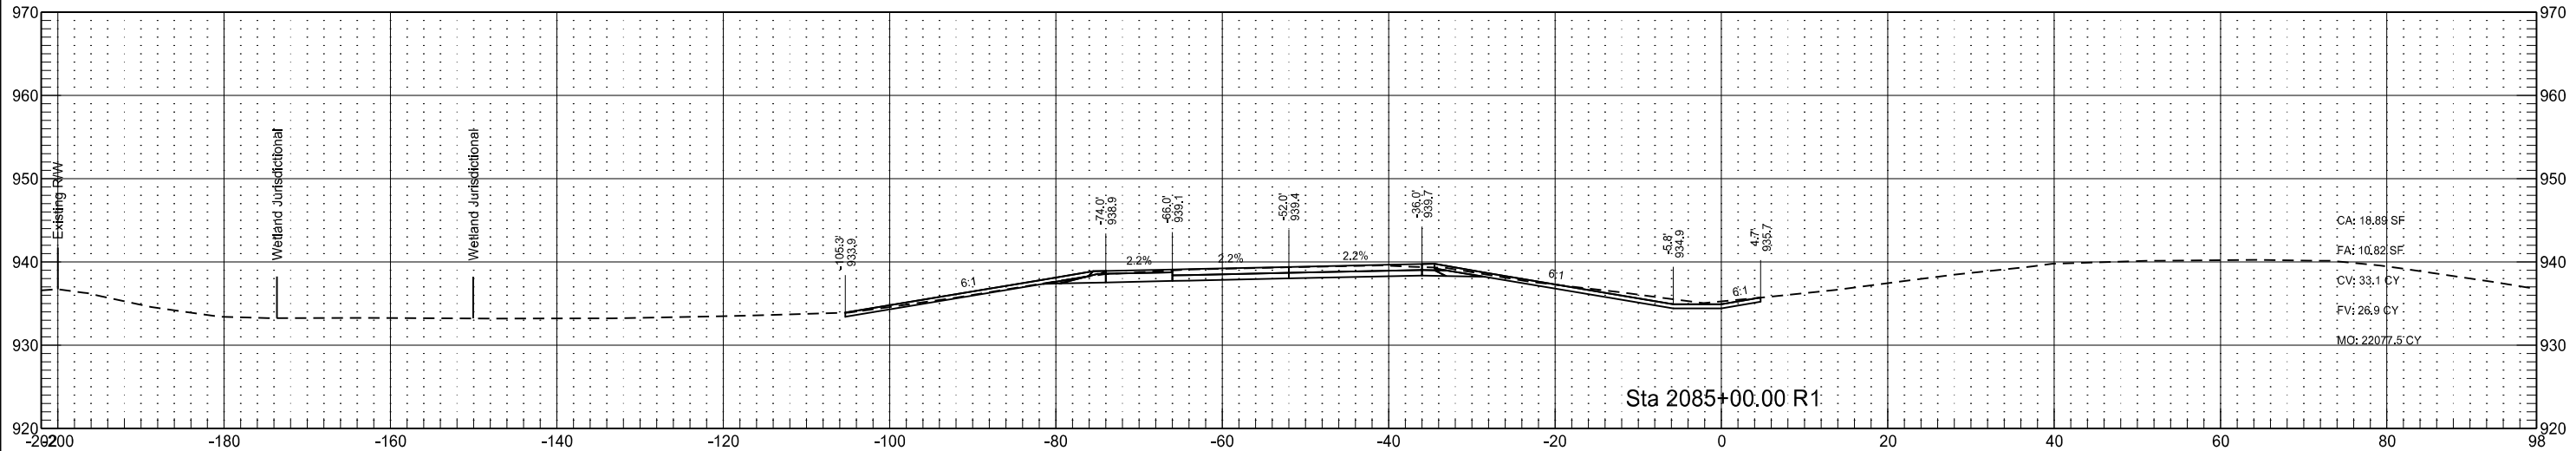
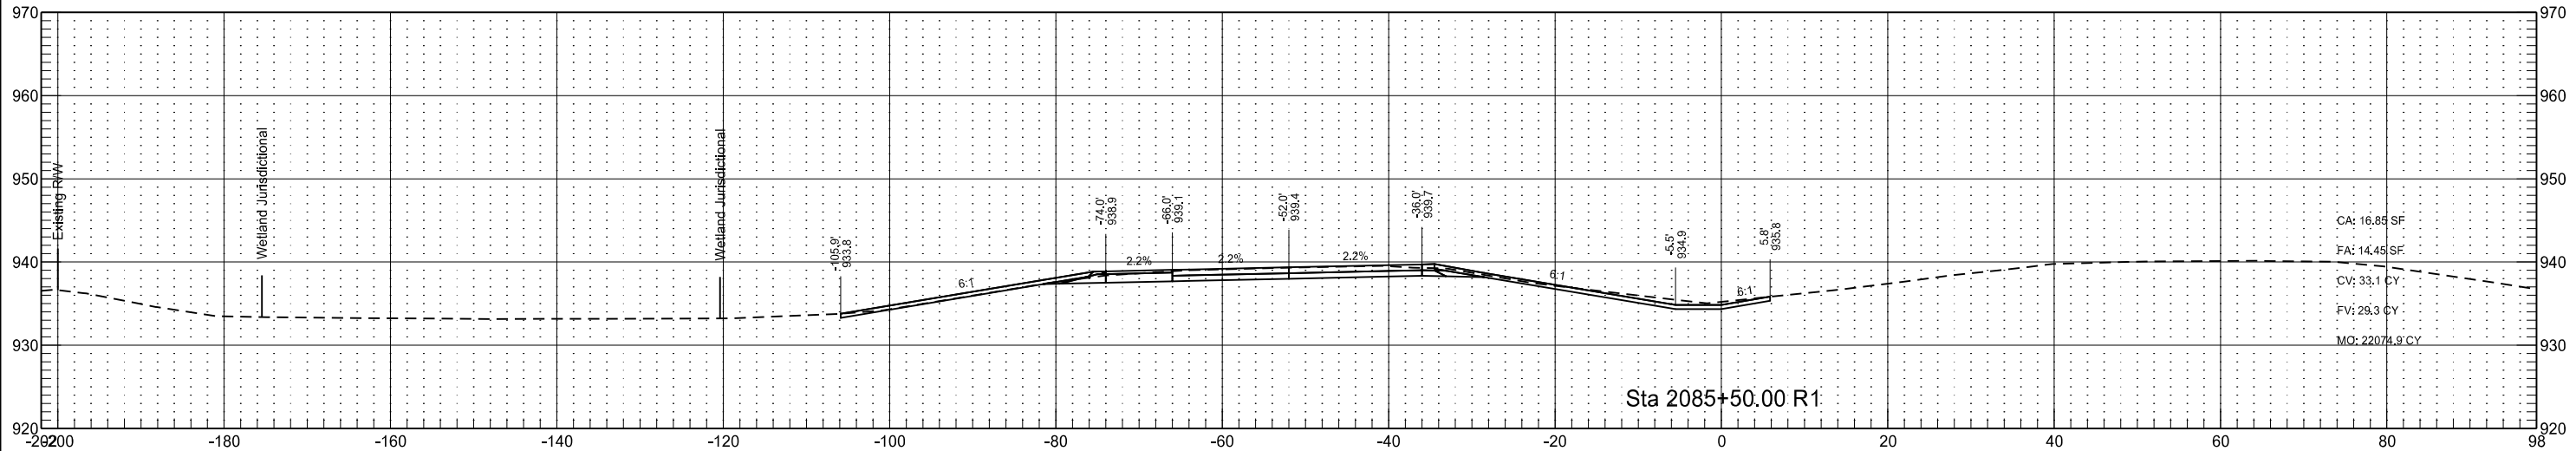


Interstate 29 - Southbound
(SCL29)




	STATE	PROJECT NO.	SECTION NO.	SHEET NO.
	ND	IM-8-029(170)033	200	148

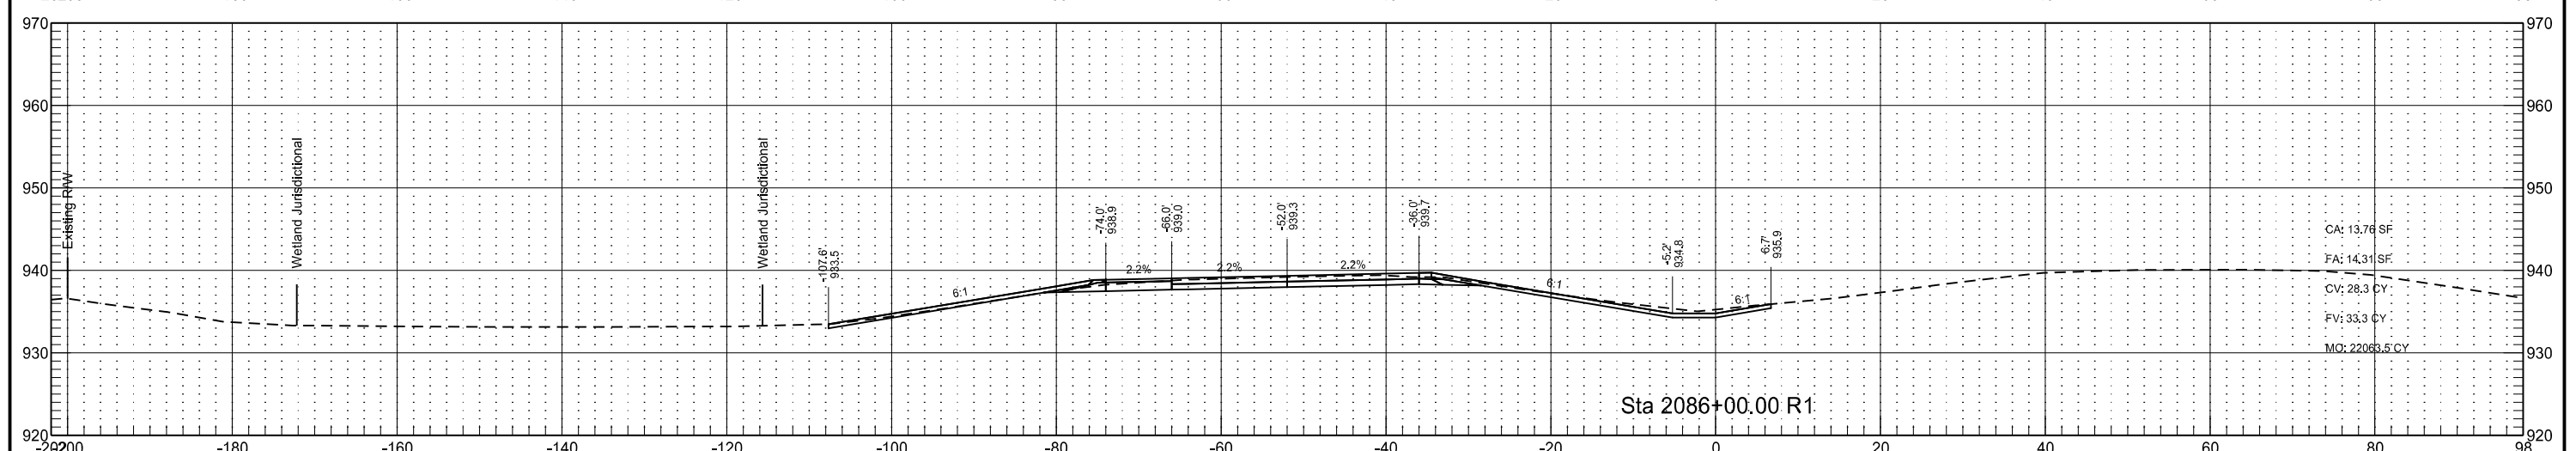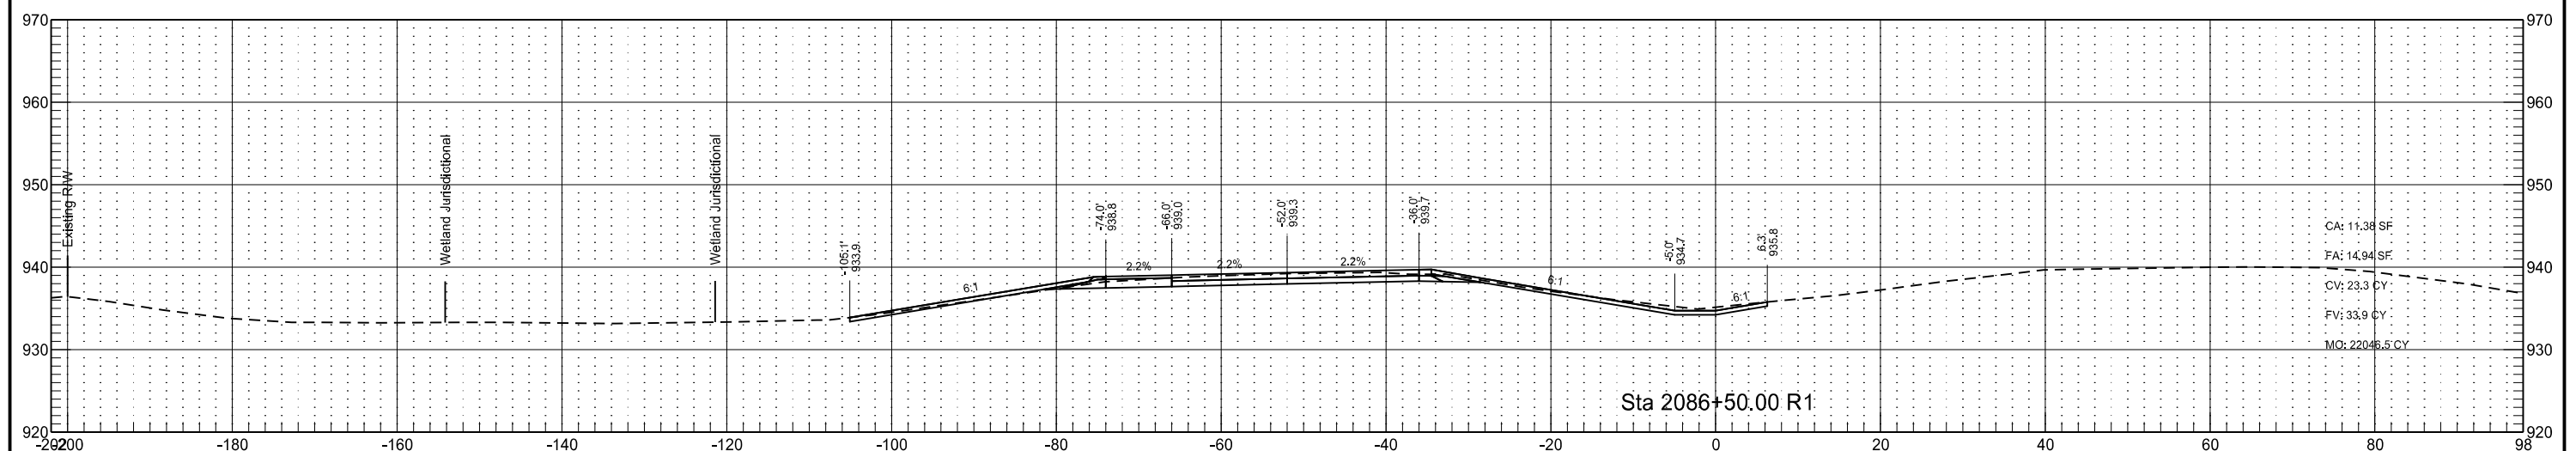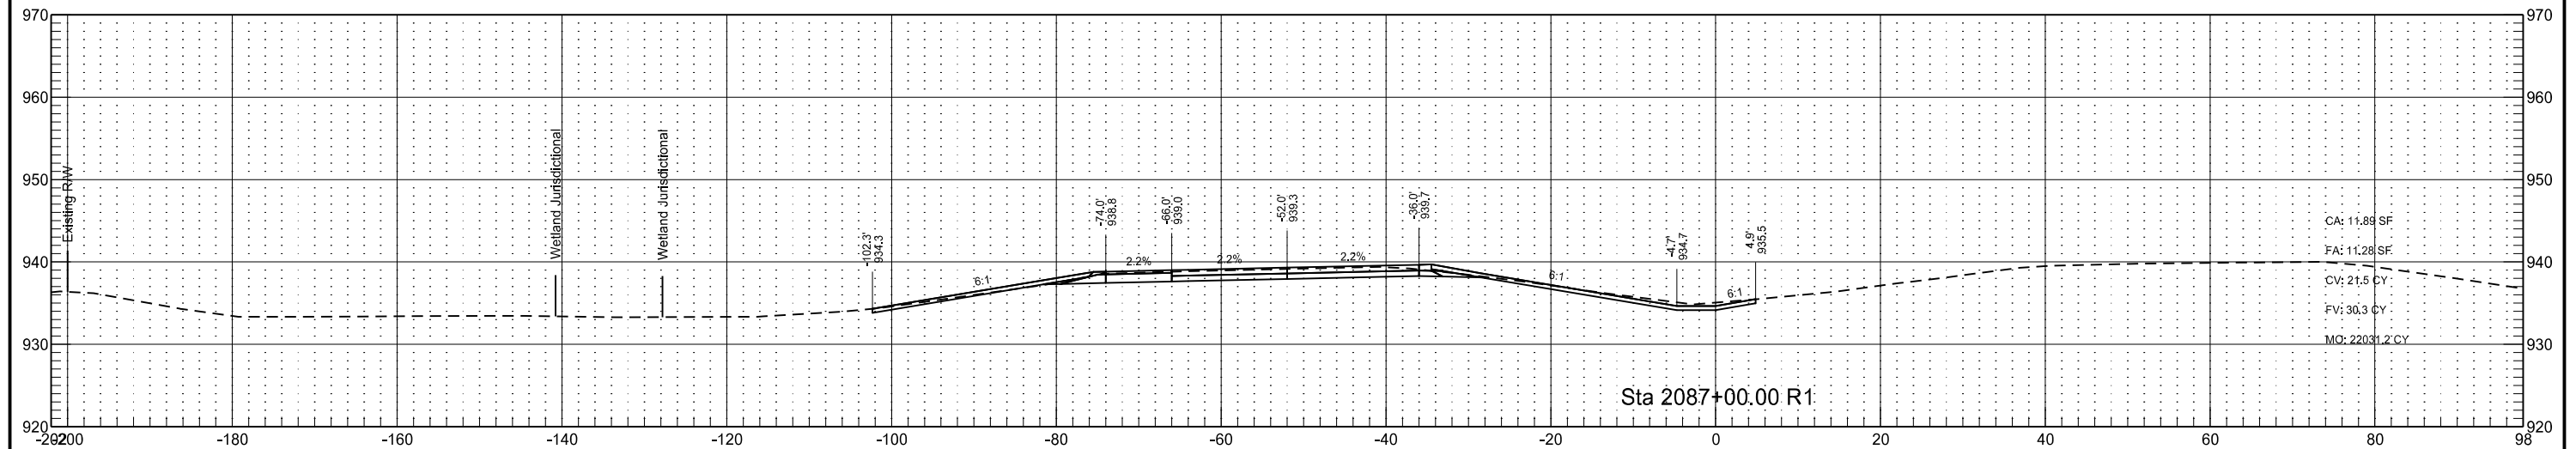

Interstate 29 - Southbound
(SCL29)

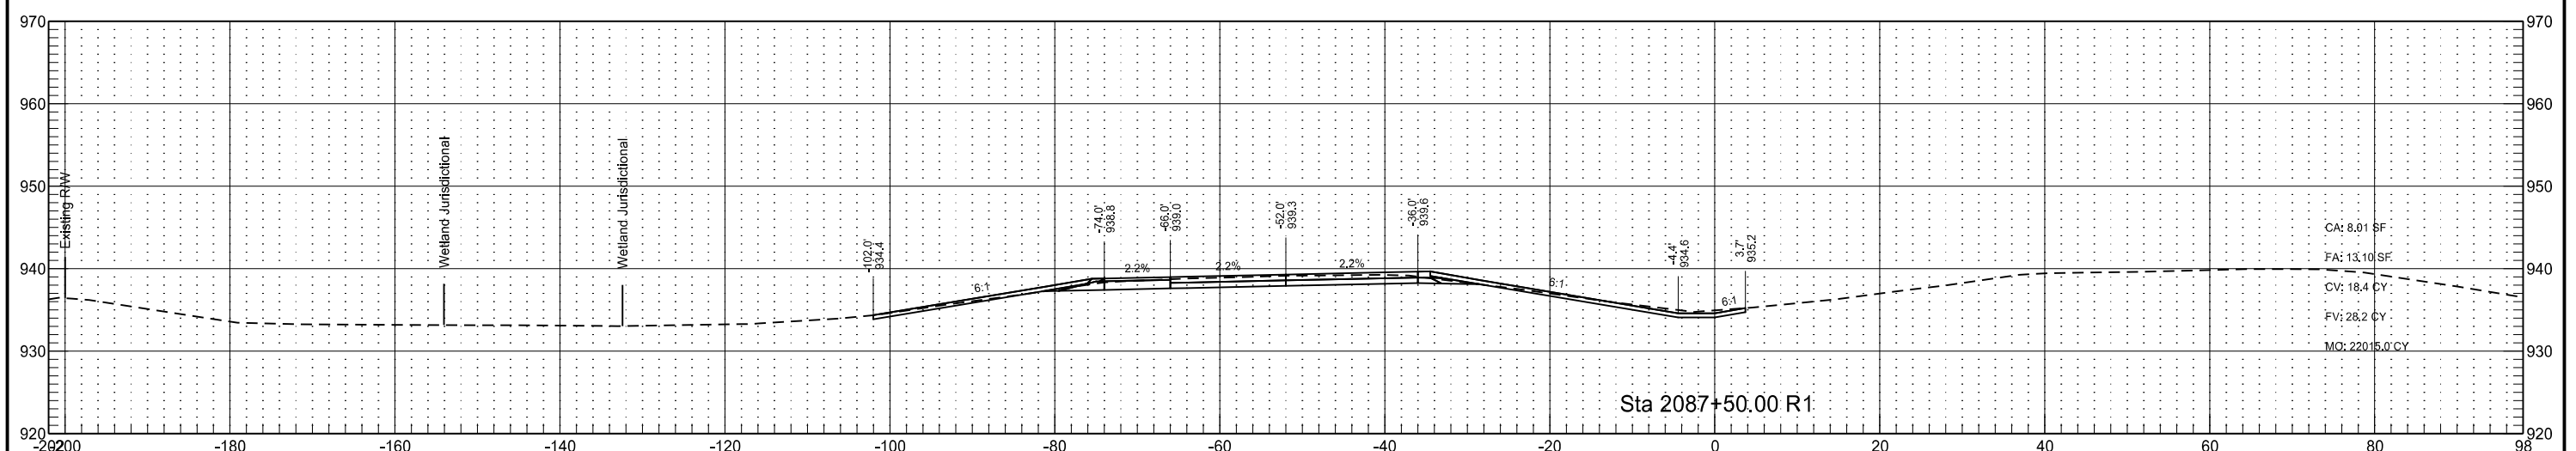
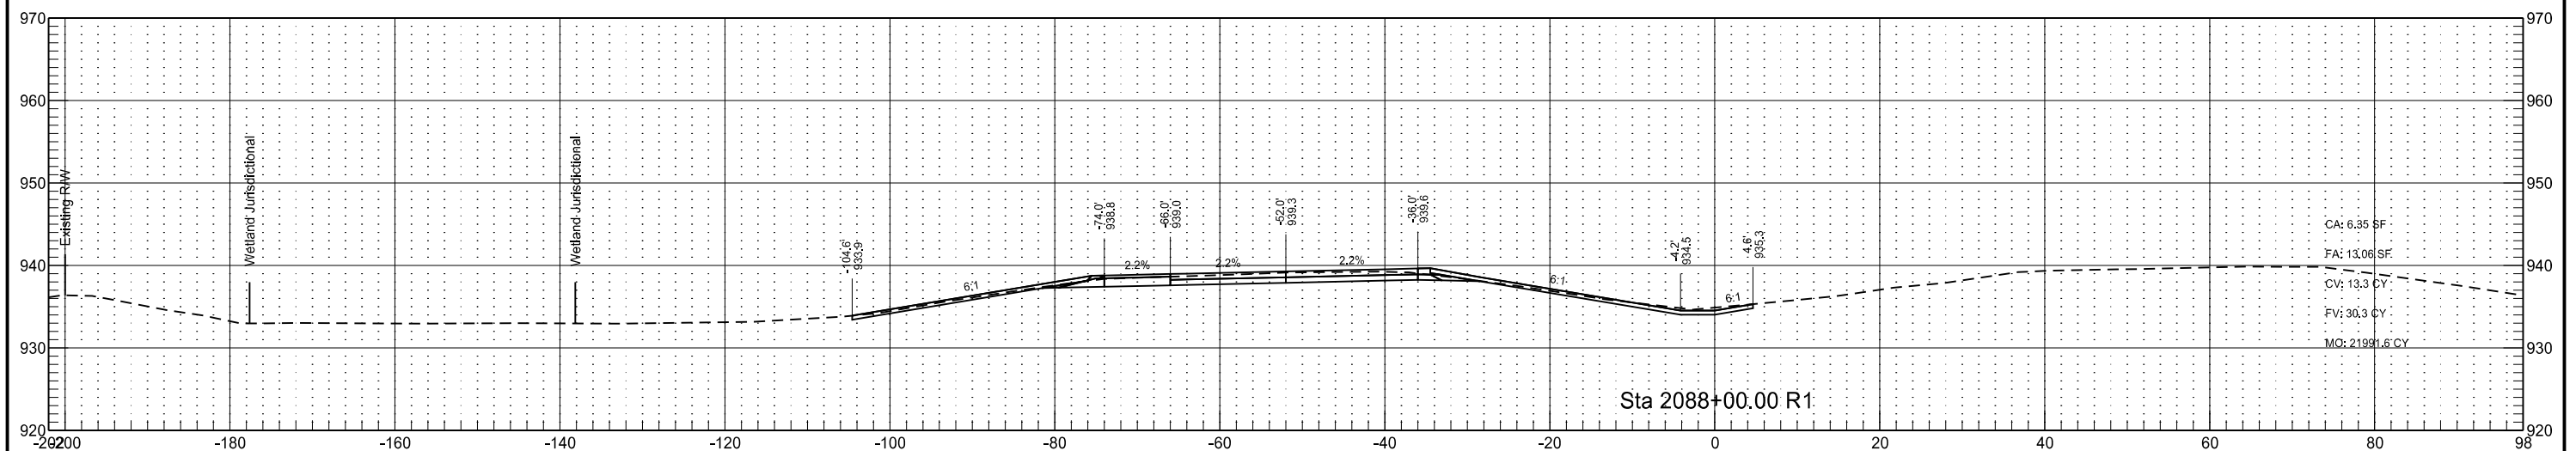
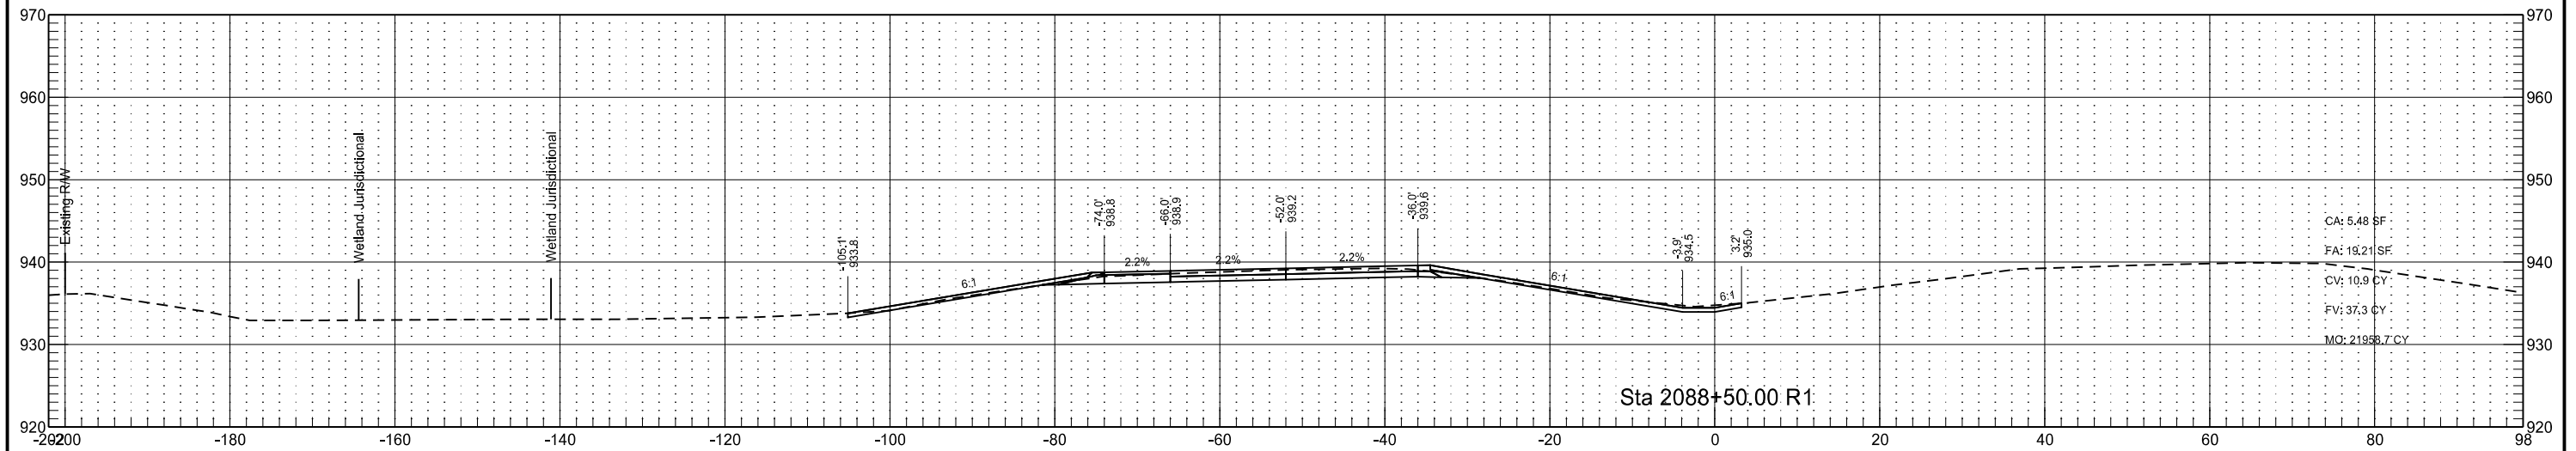


Interstate 29 - Southbound
(SCL29)

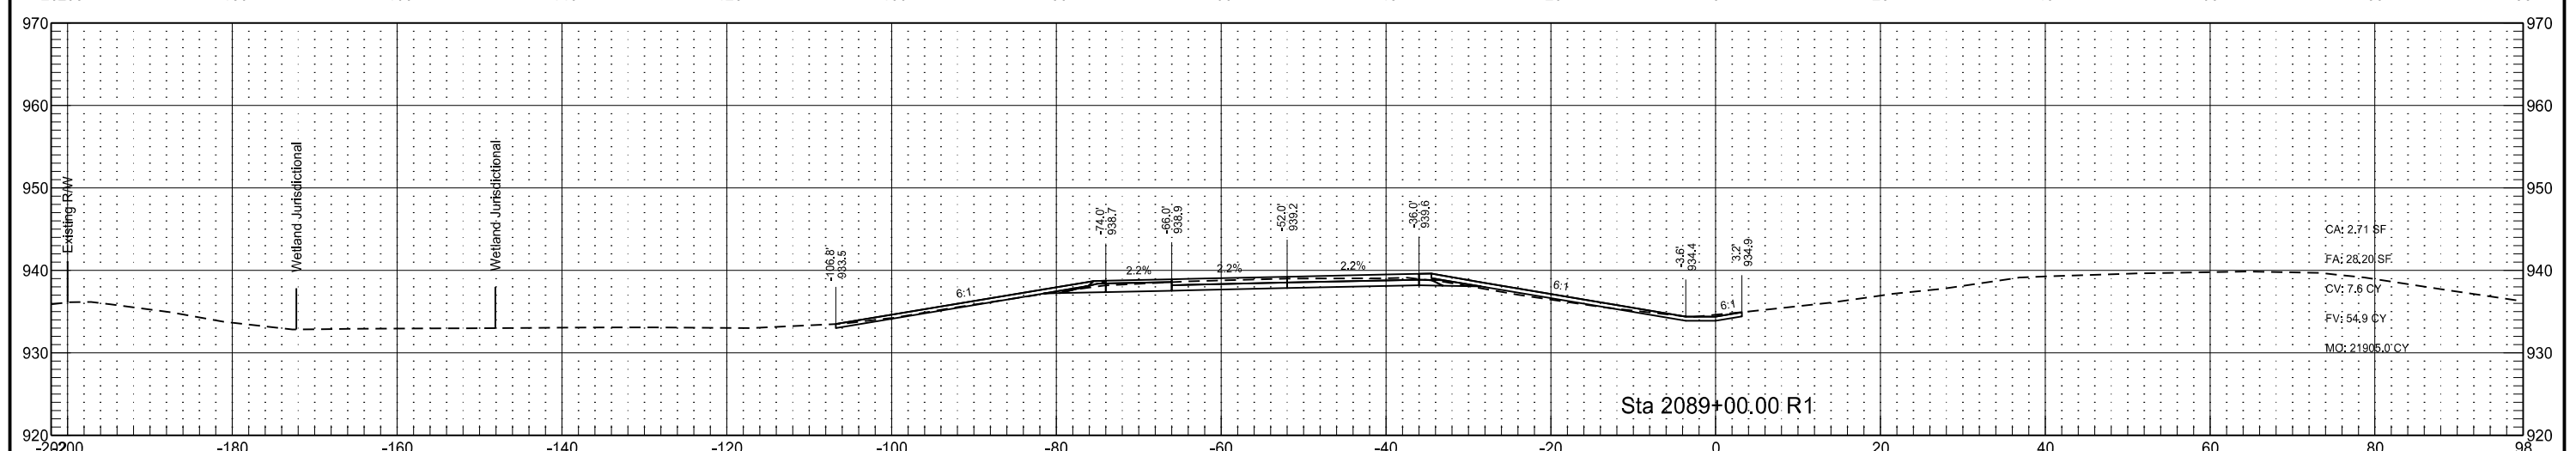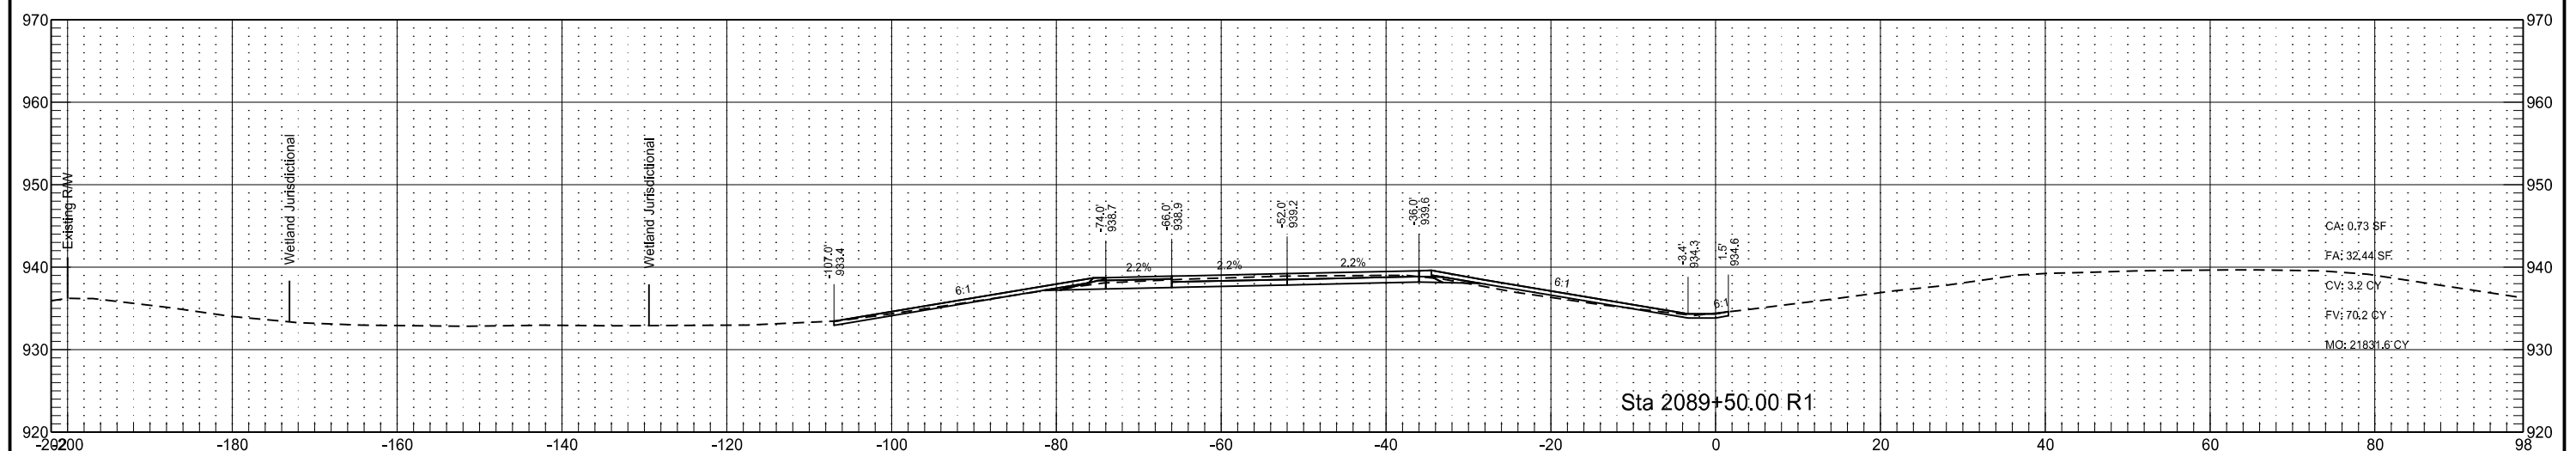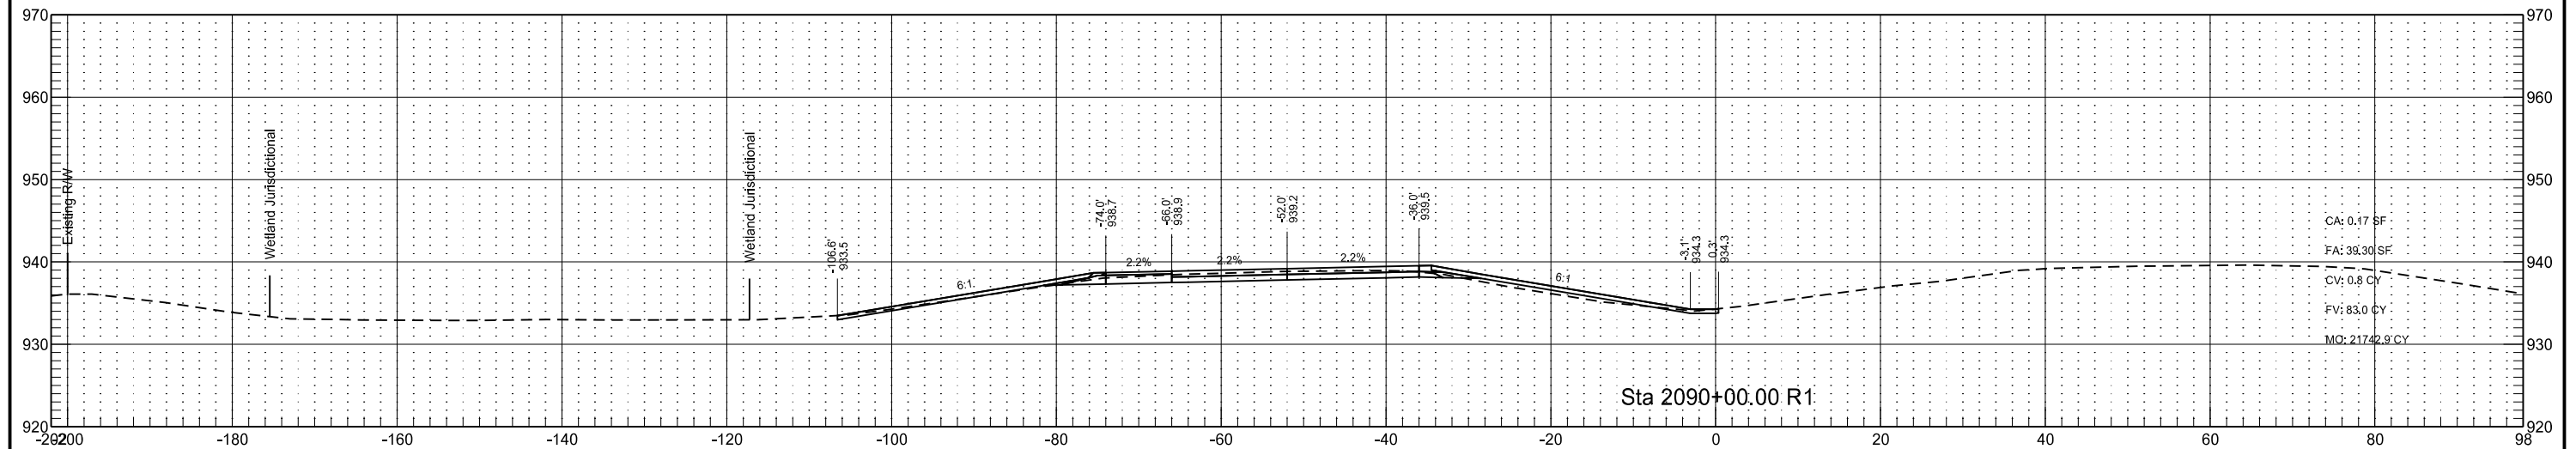

Interstate 29 - Southbound
(SCL29)

STATE	PROJECT NO.	SECTION NO.	SHEET NO.
ND	IM-8-029(170)033	200	151

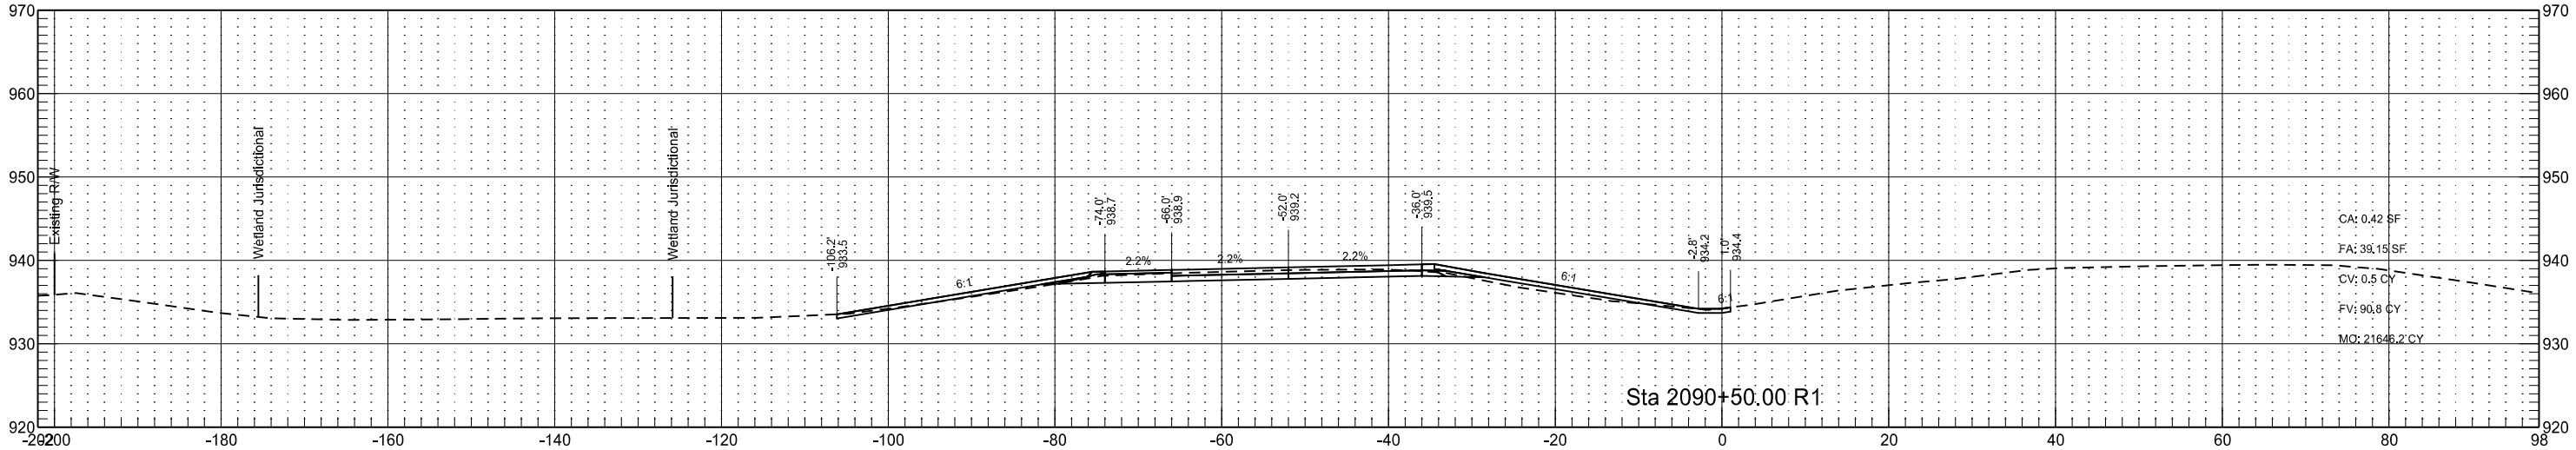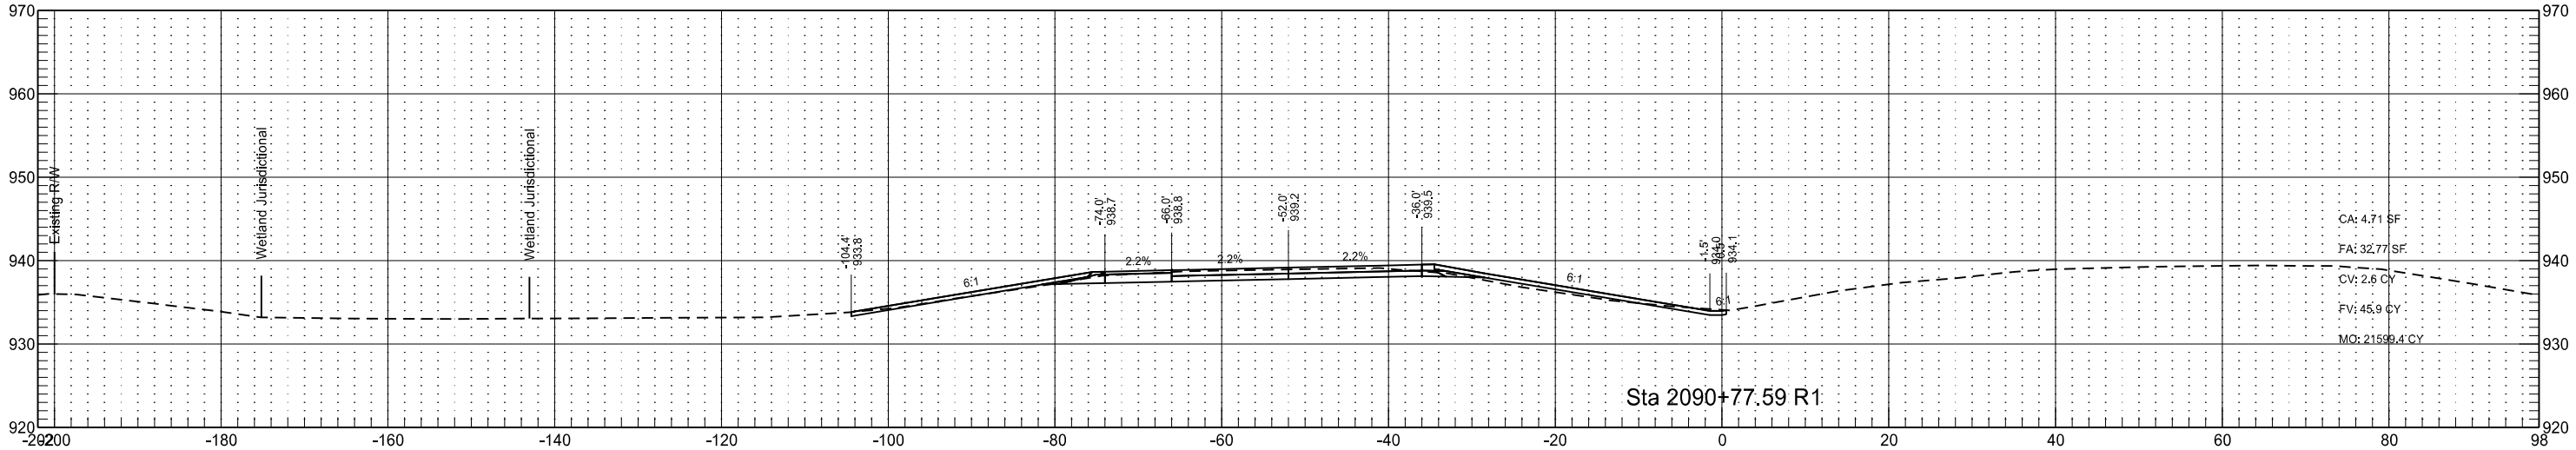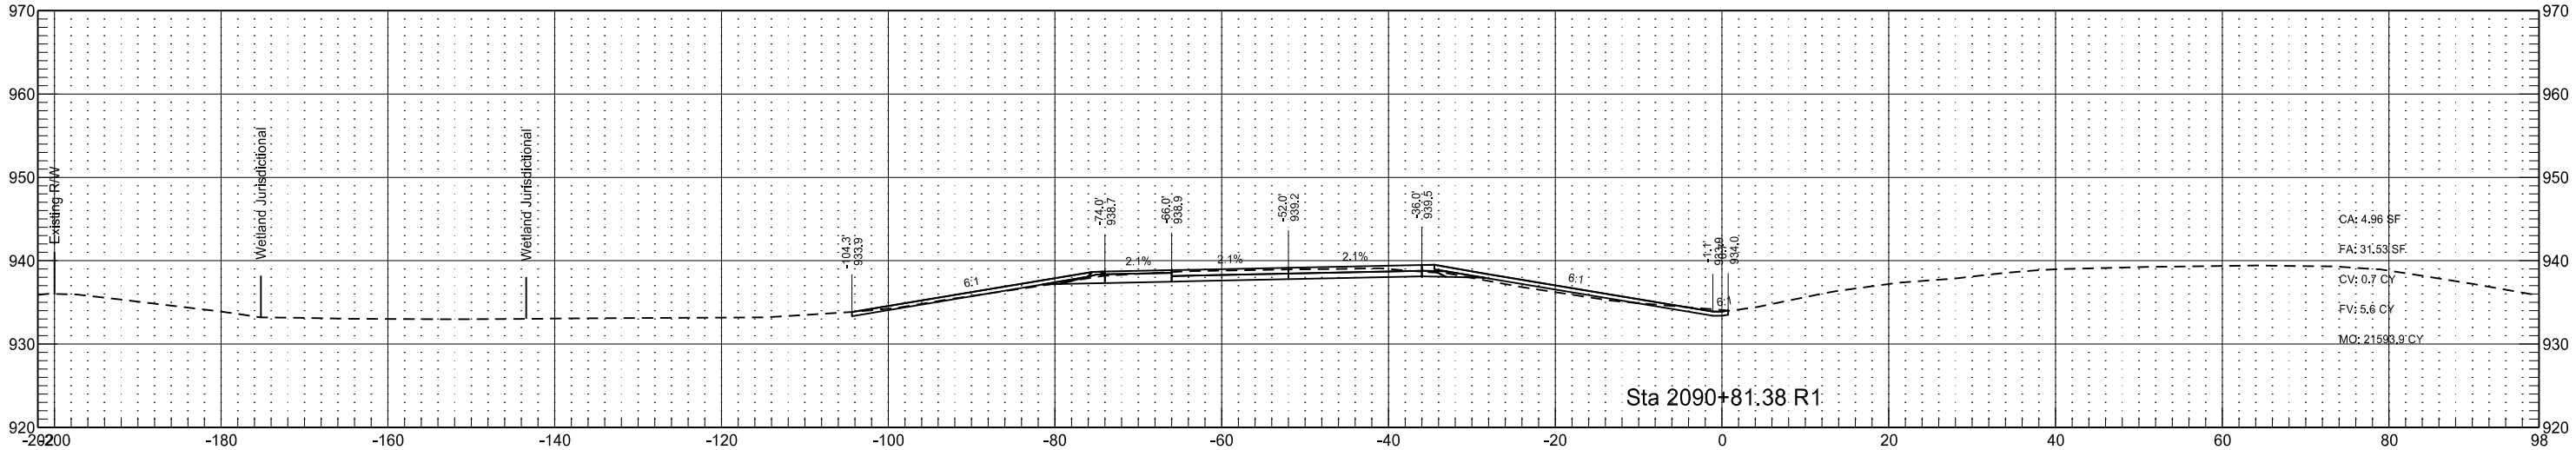

Interstate 29 - Southbound
(SCL29)

STATE

PROJECT NO.

SECTION
NO.




SHEET
NO.

ND

IM-8-029(170)033

200

152

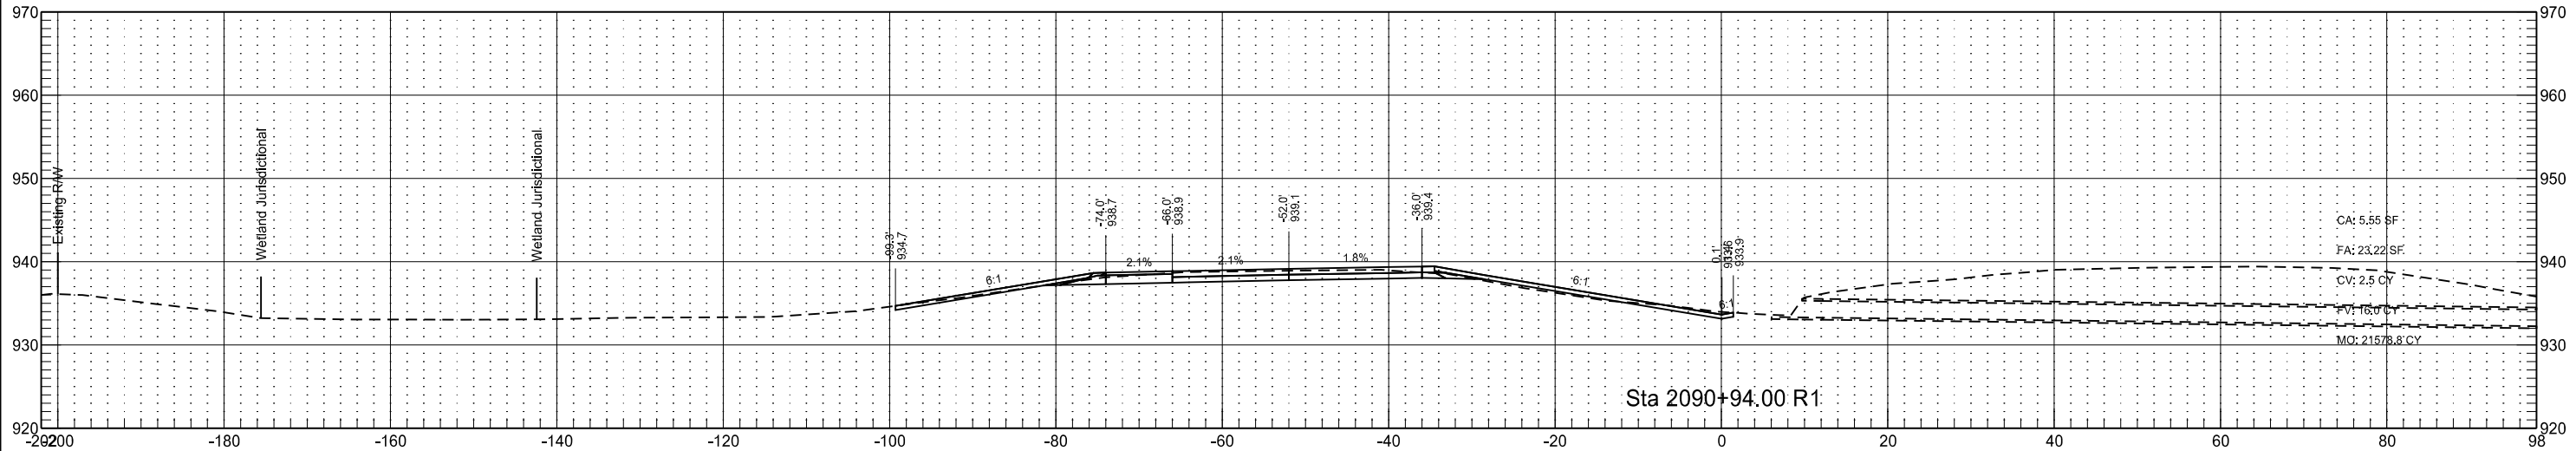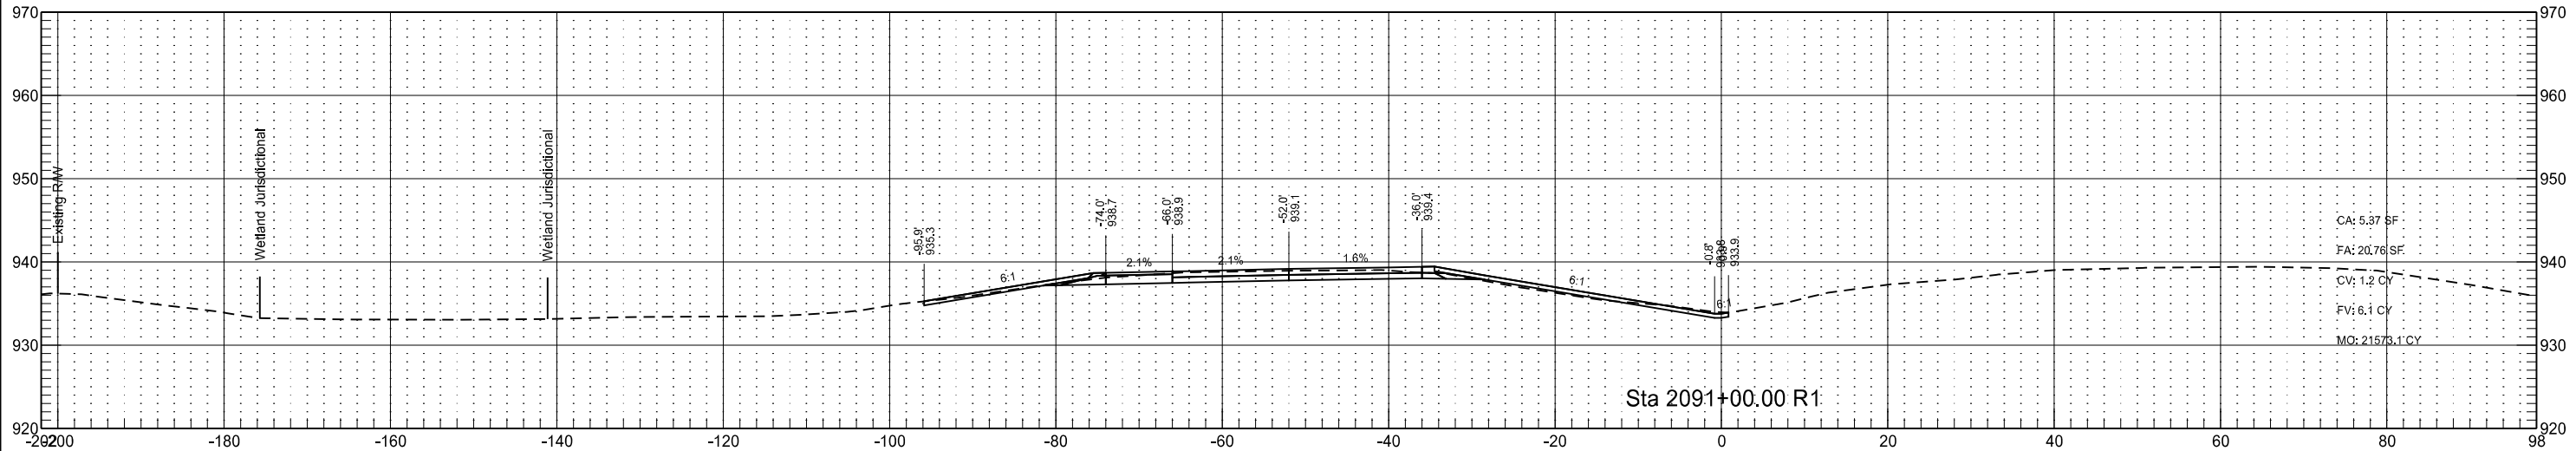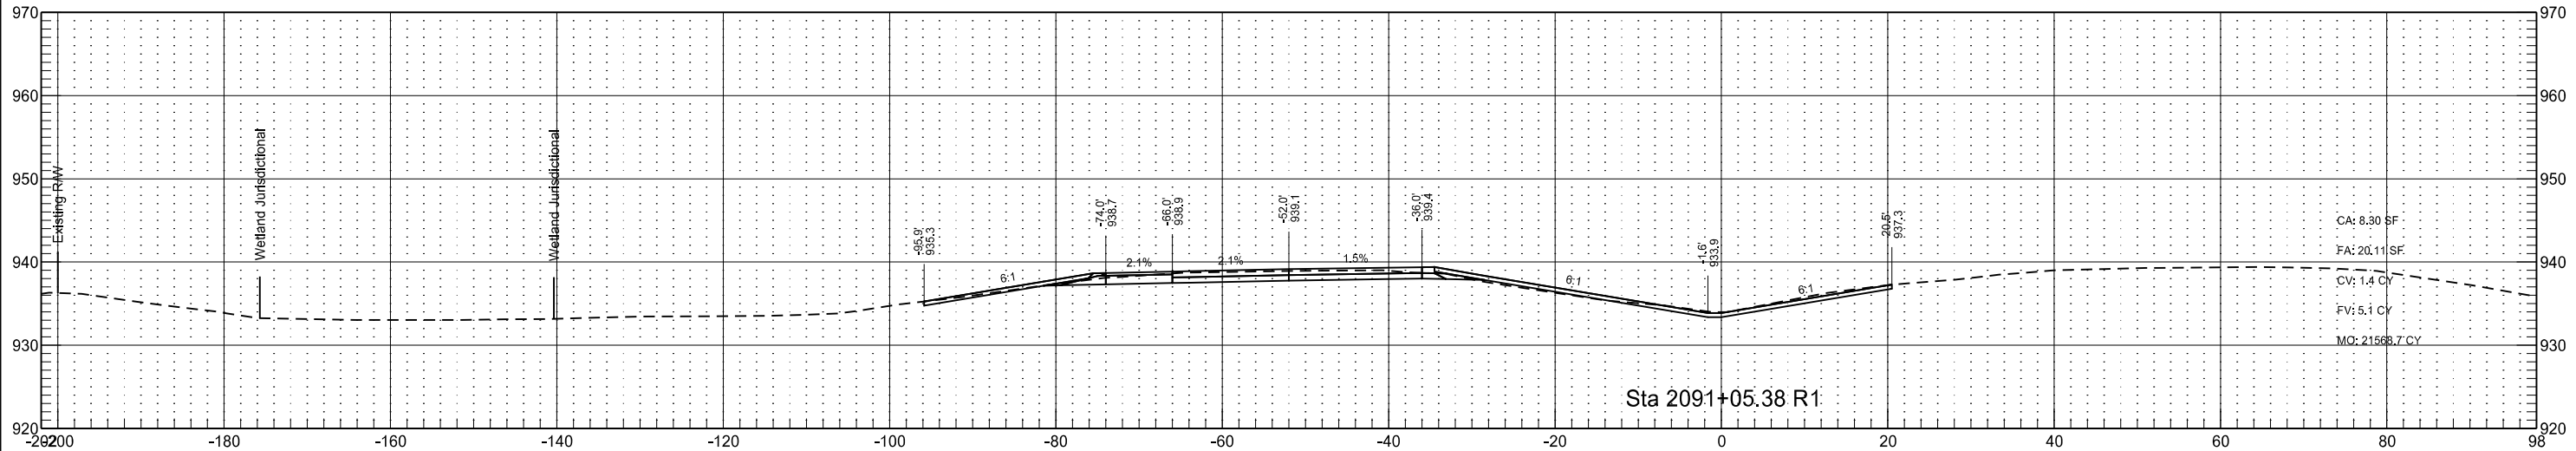

Interstate 29 - Southbound
(SCL29)

STATE

PROJECT NO.

SECTION
NO.


SHEET
NO.

ND

IM-8-029(170)033




200

153

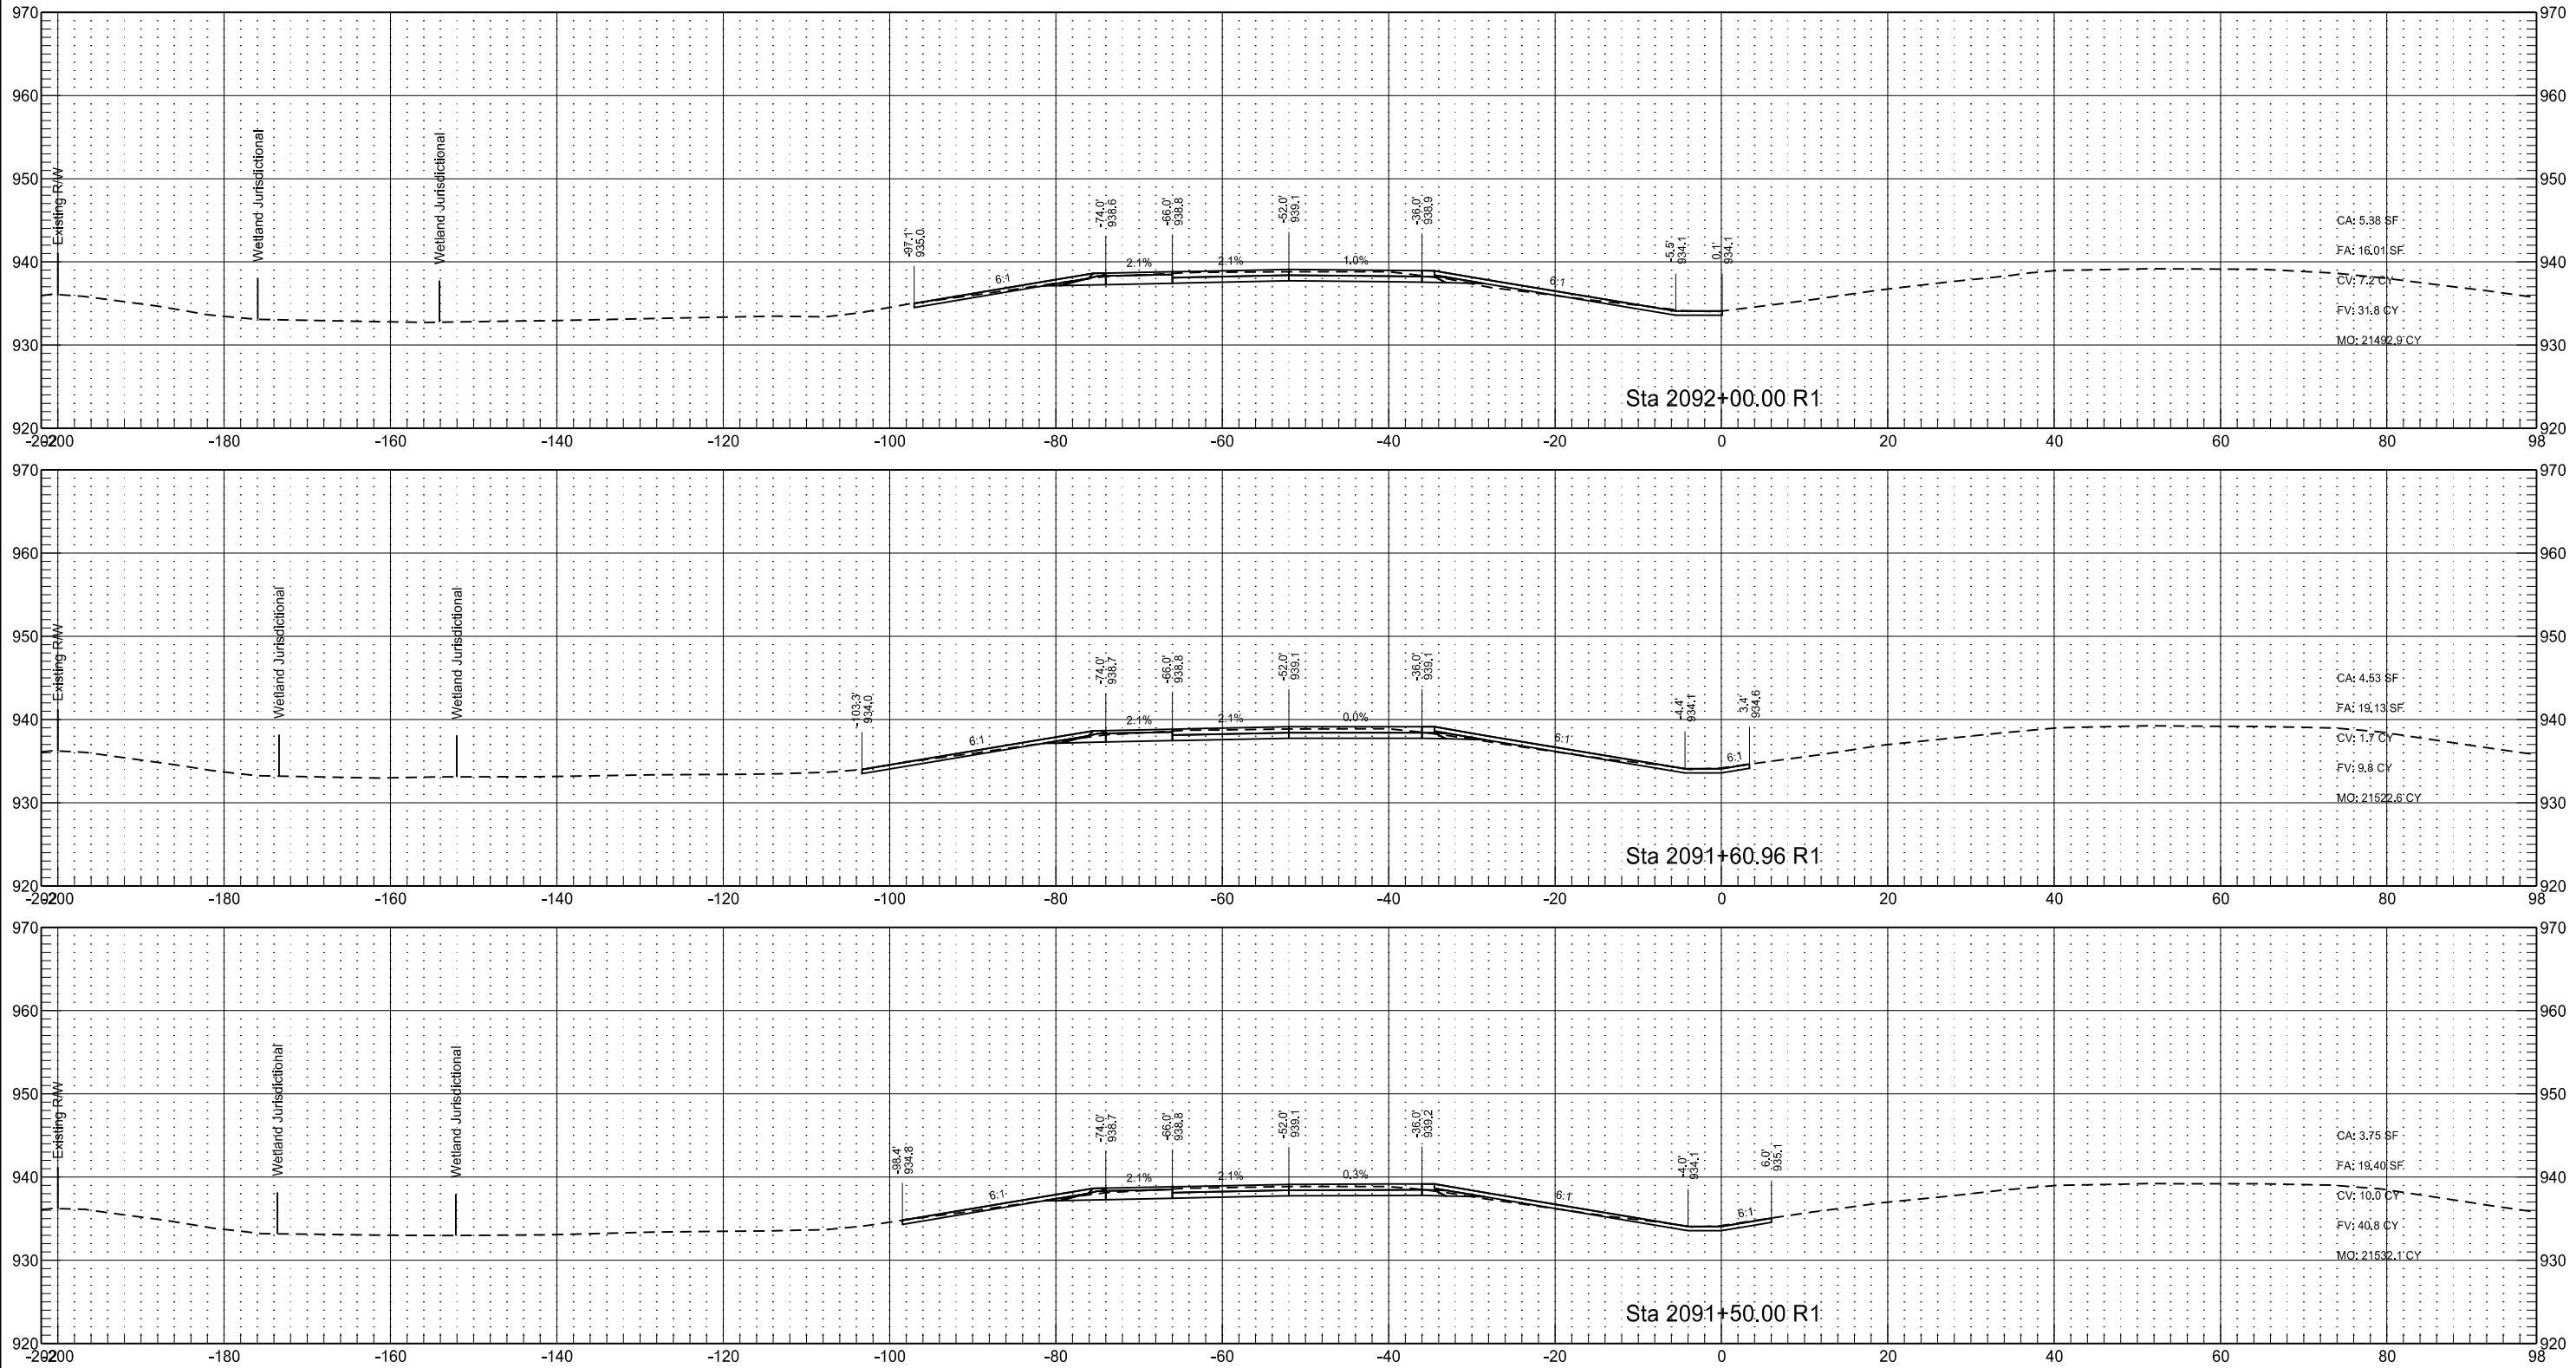




Interstate 29 - Southbound
(SCL29)

	STATE	PROJECT NO.	SECTION NO.	SHEET NO.
	ND	IM-8-029(170)033	200	154

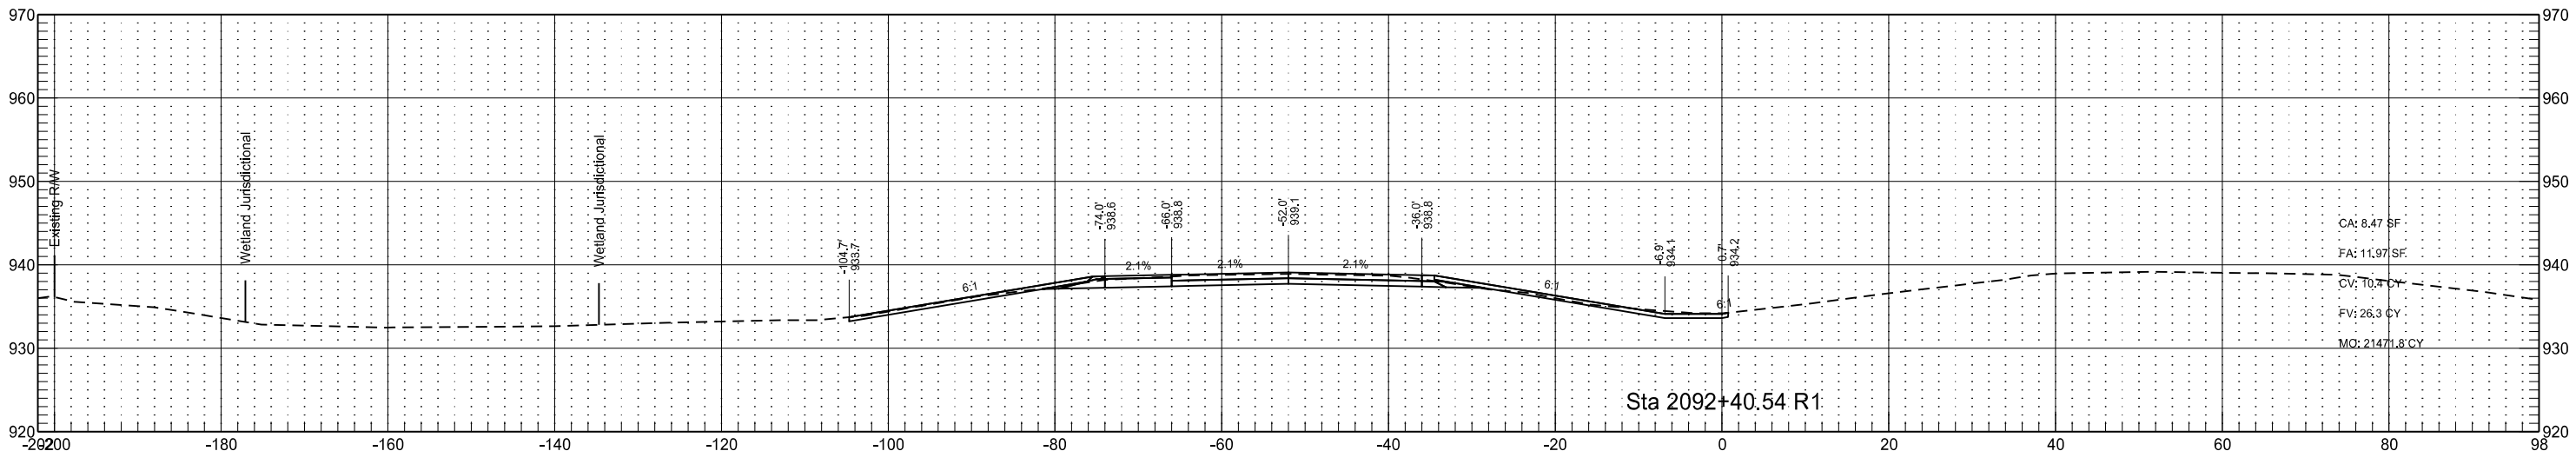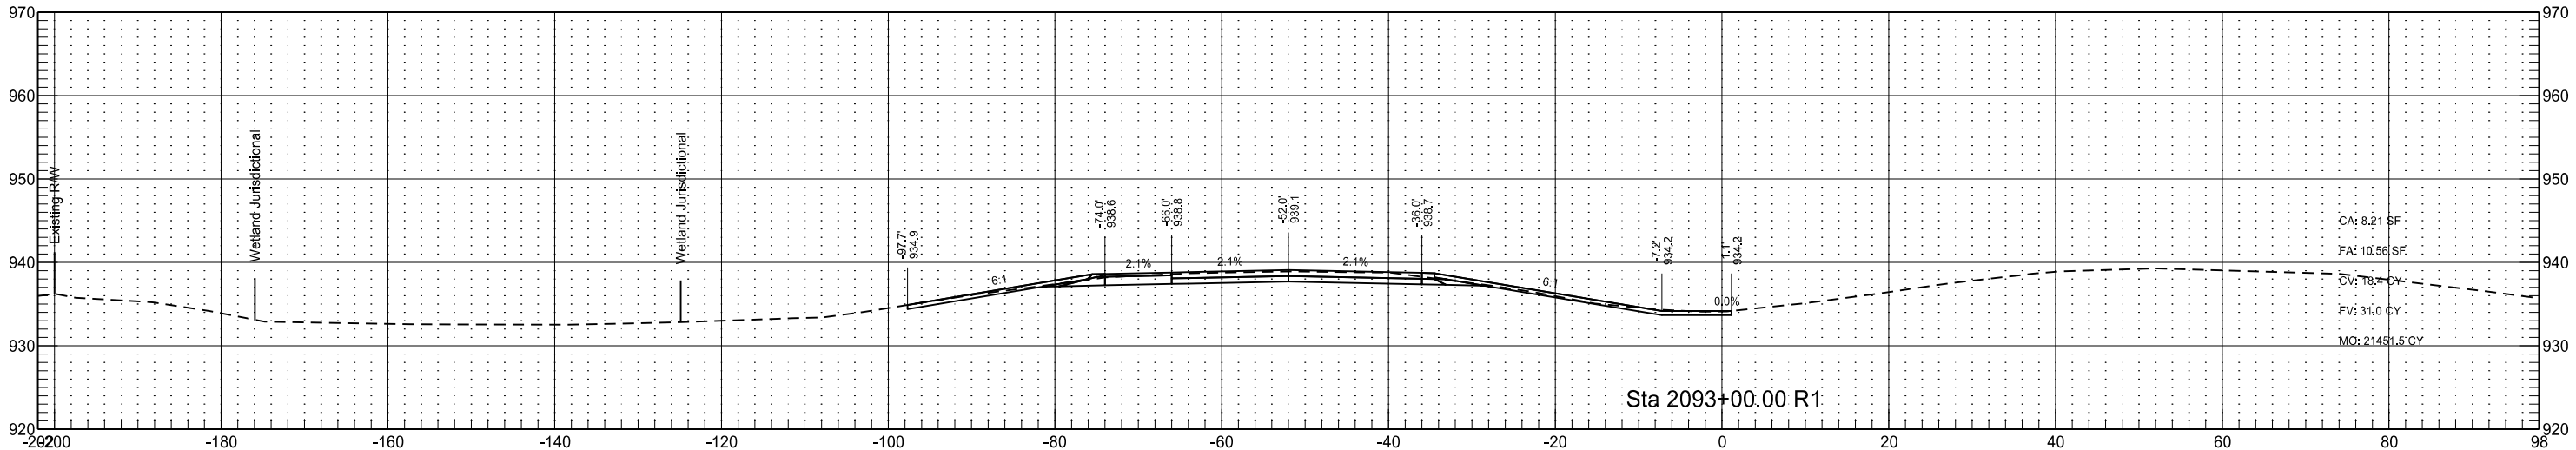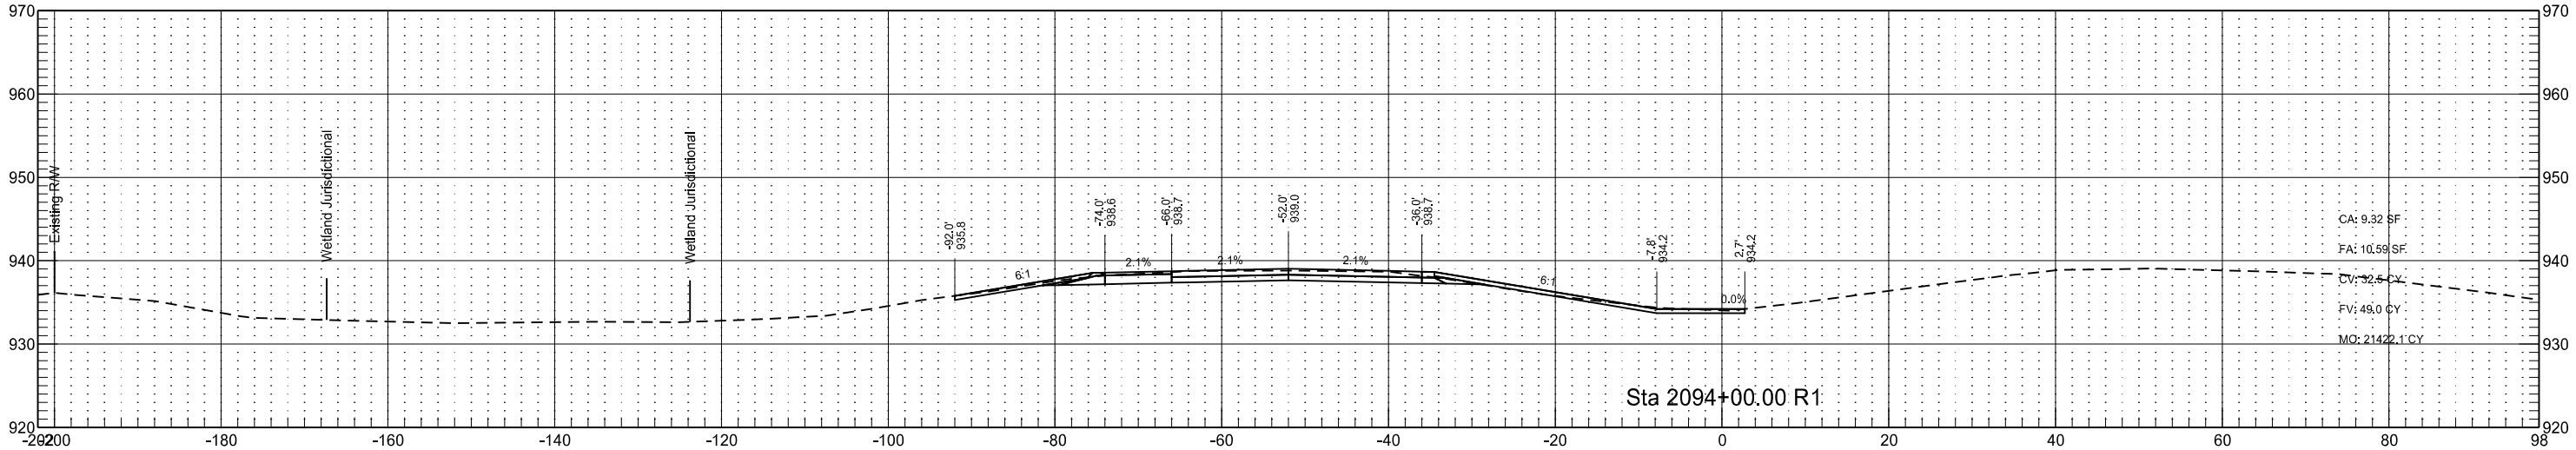

Interstate 29 - Southbound
(SCL29)

	STATE	PROJECT NO.	SECTION NO.	SHEET NO.
	ND	IM-8-029(170)033	200	155

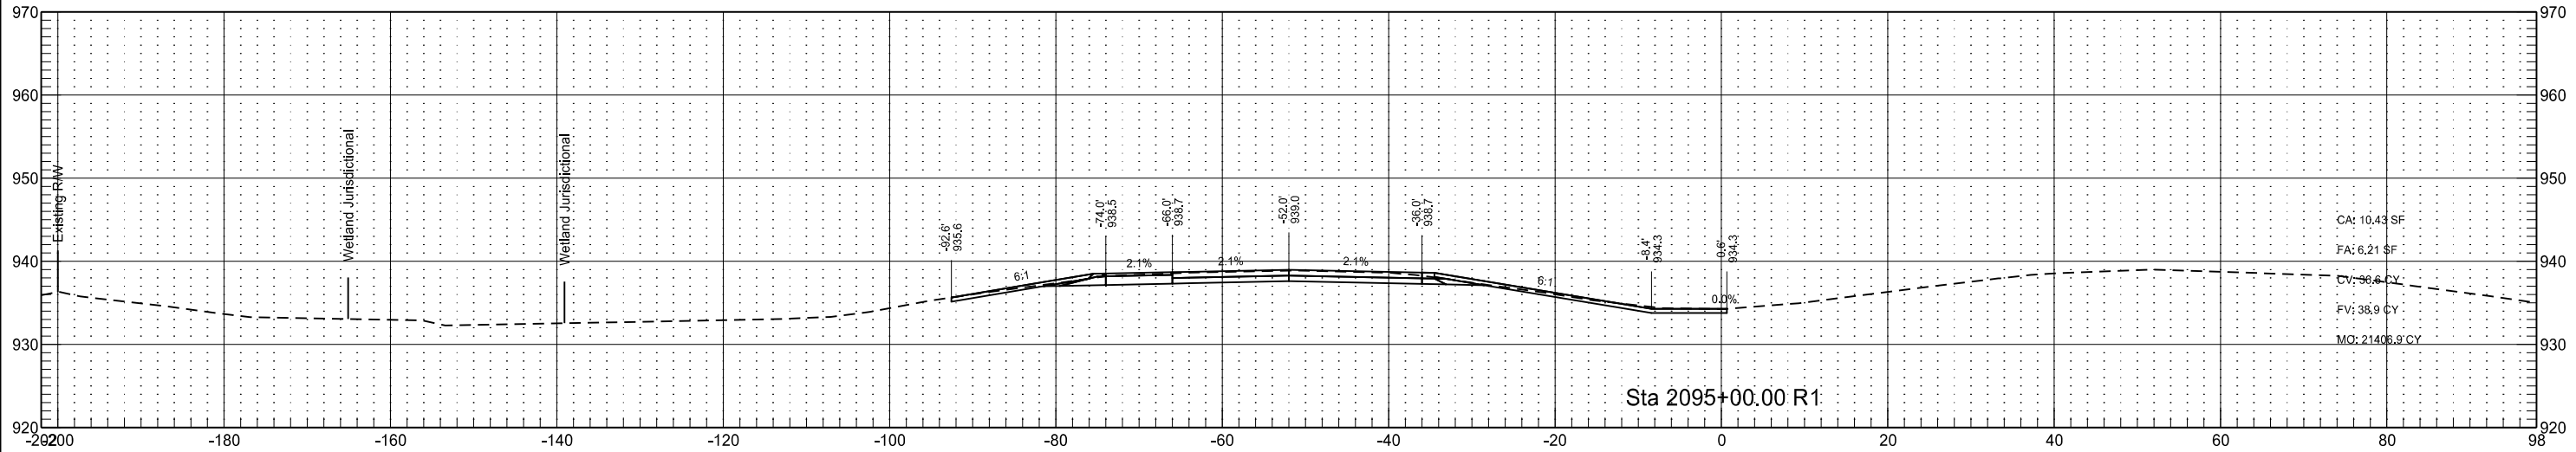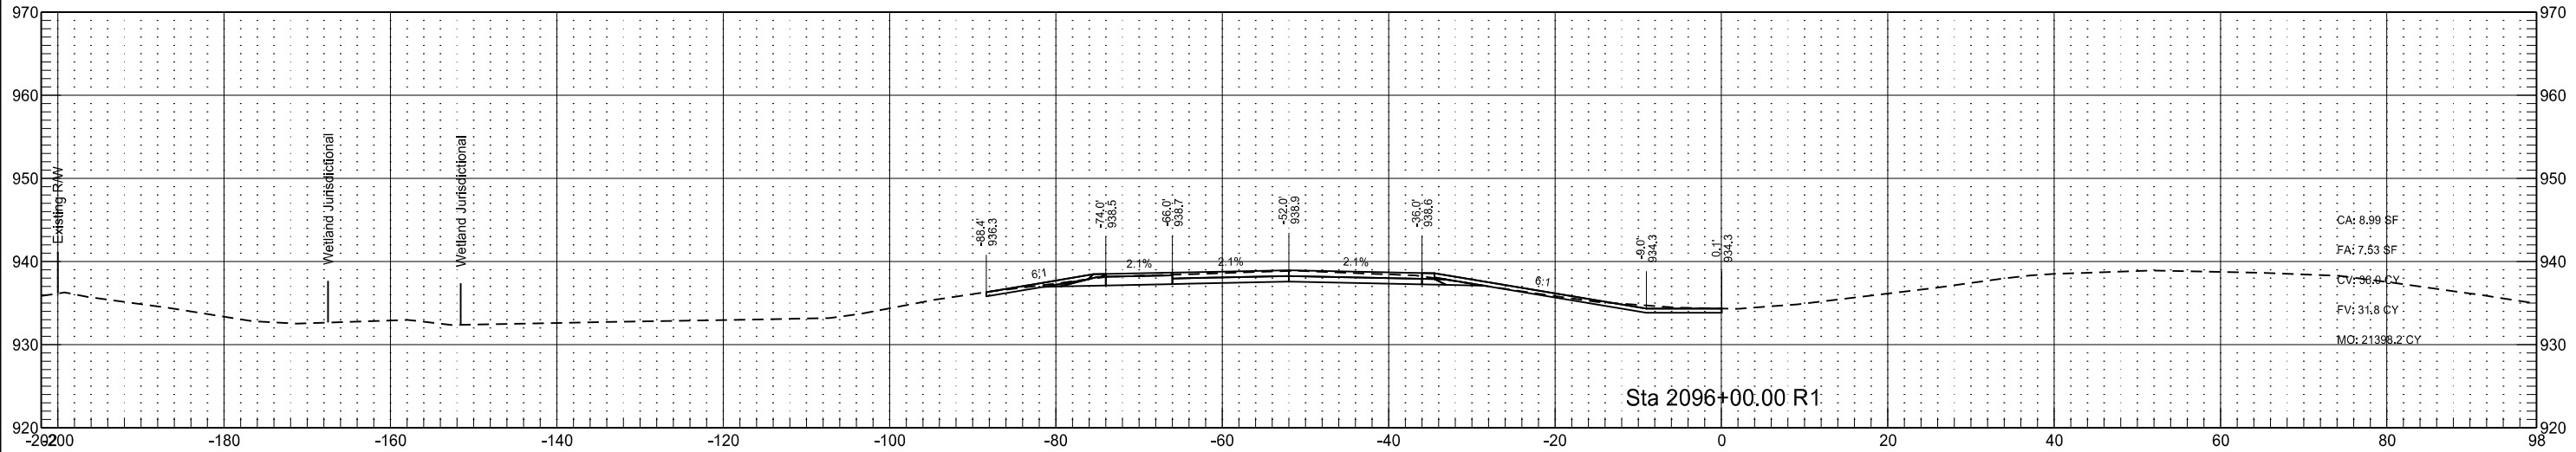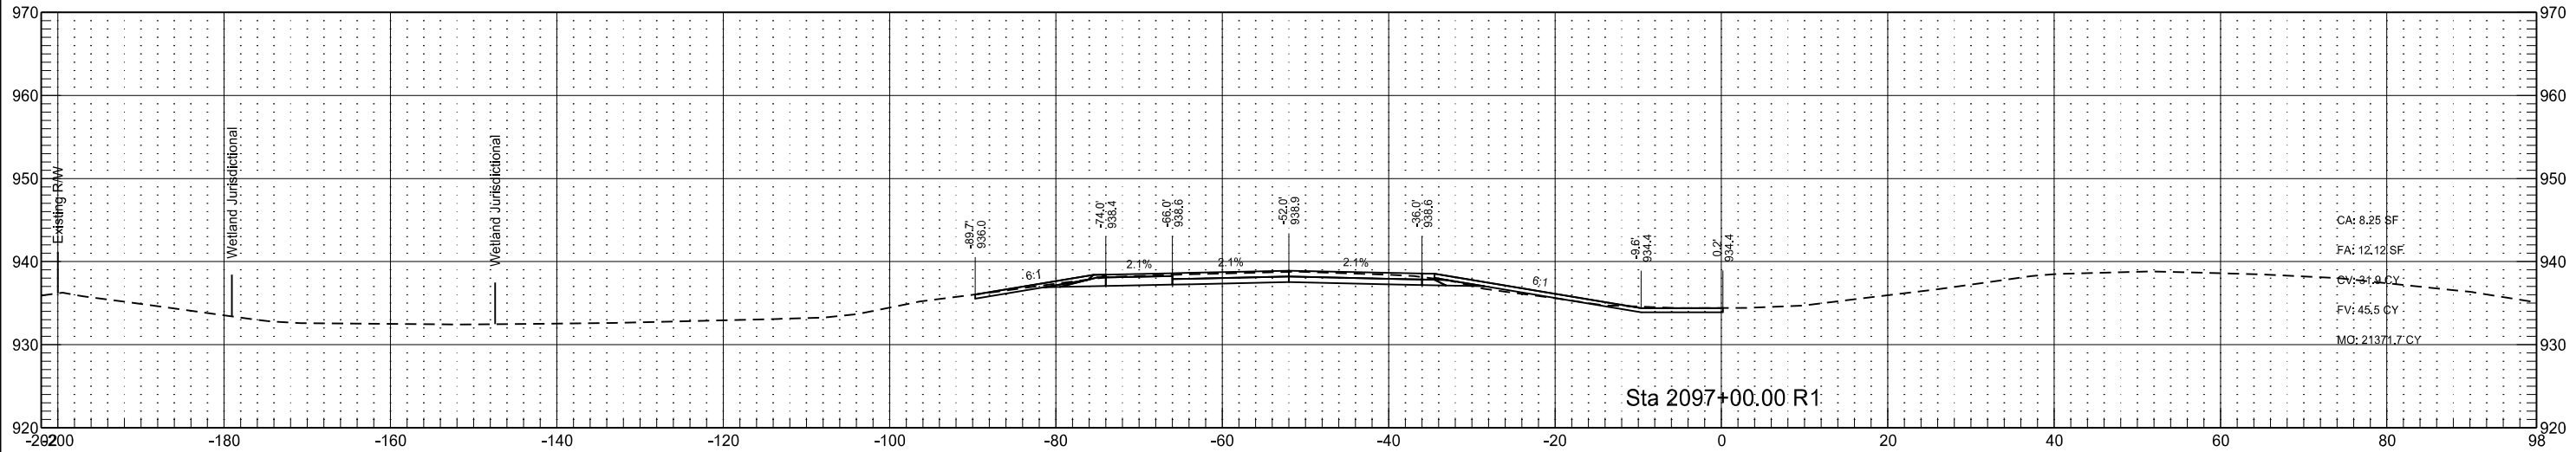

Interstate 29 - Southbound
(SCL29)

STATE

PROJECT NO.

SECTION
NO.




SHEET
NO.

ND

IM-8-029(170)033




200

156

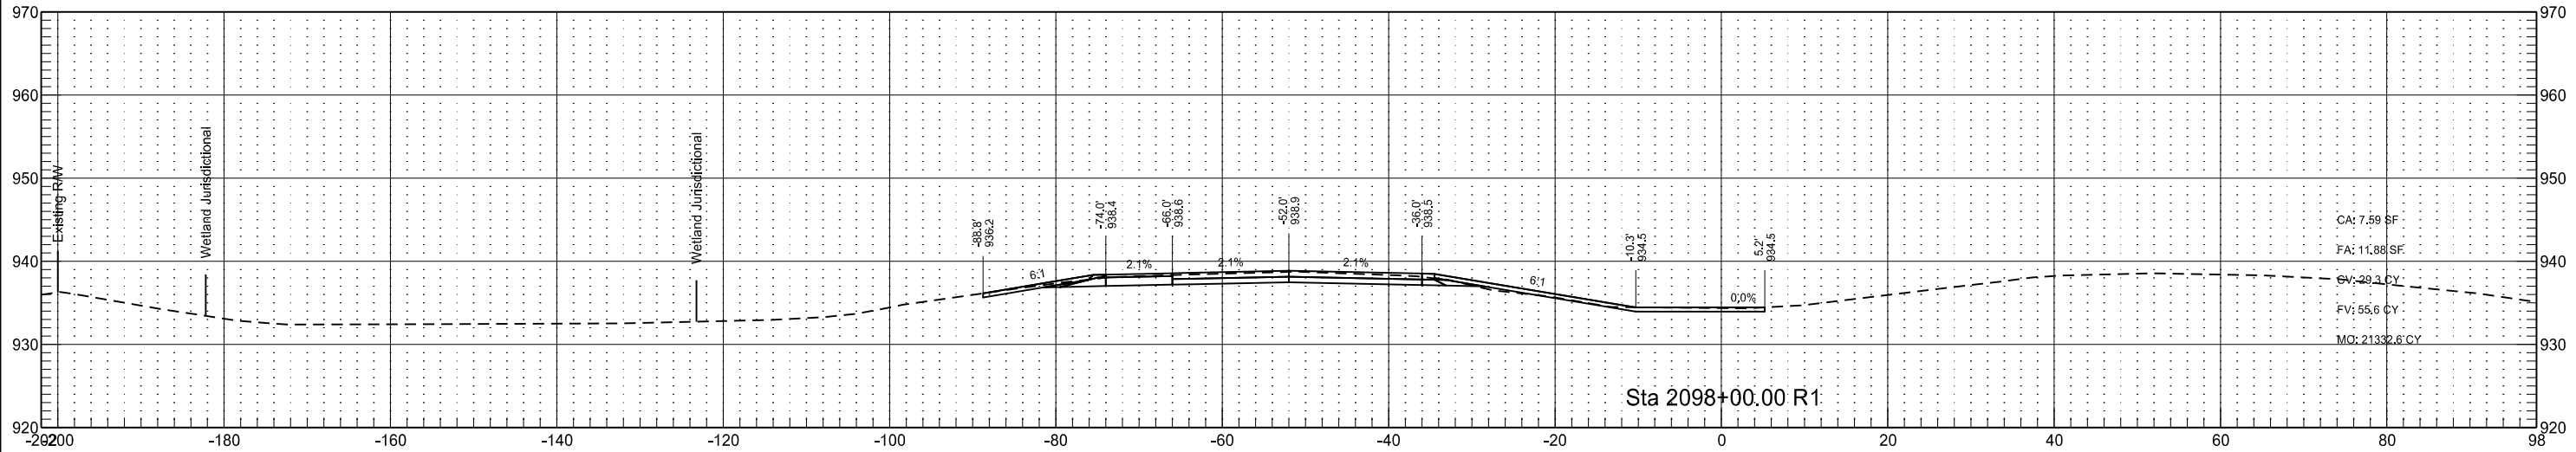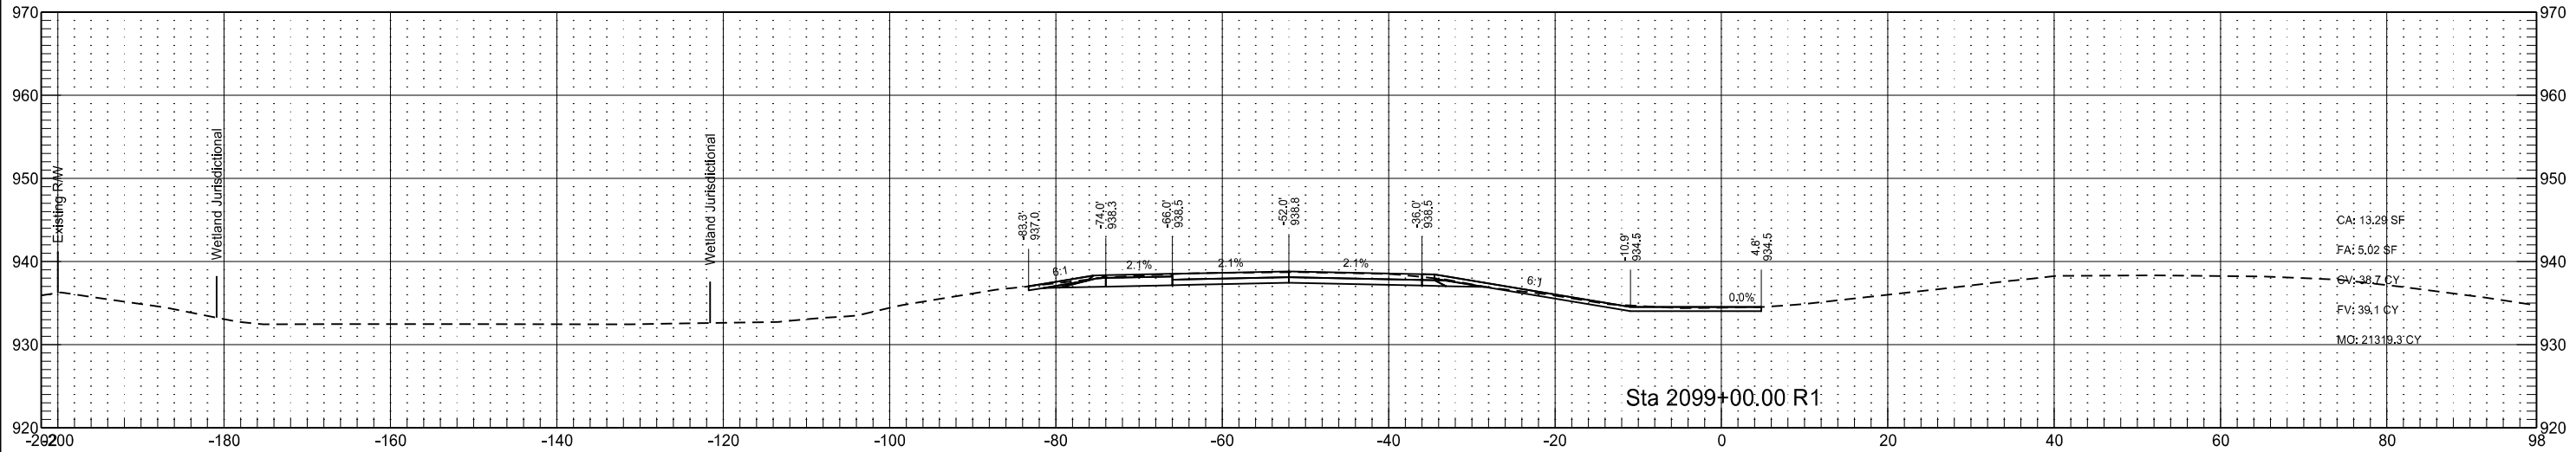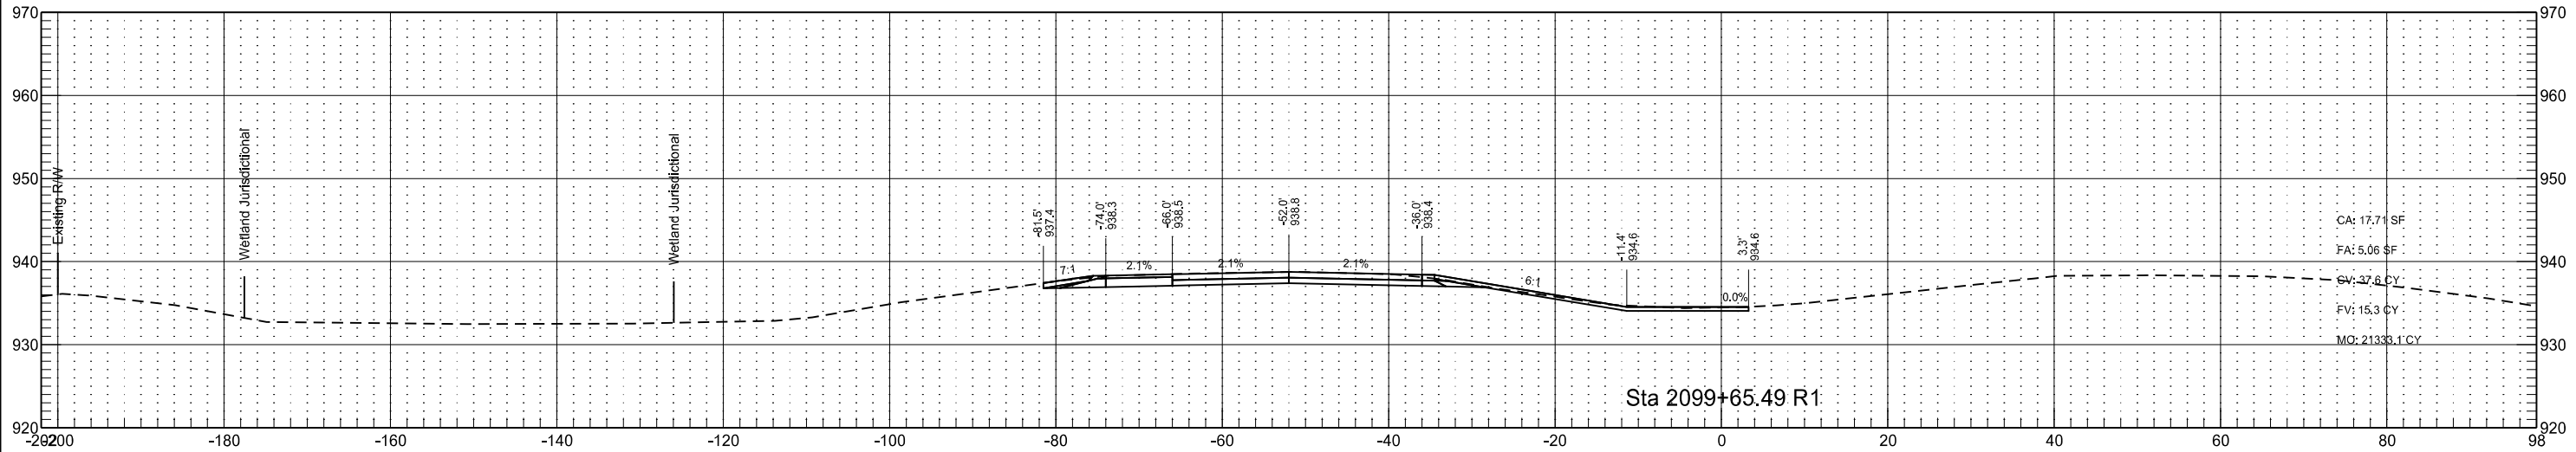

Interstate 29 - Southbound
(SCL29)

STATE	PROJECT NO.	SECTION NO.	SHEET NO.
ND	IM-8-029(170)033	200	157

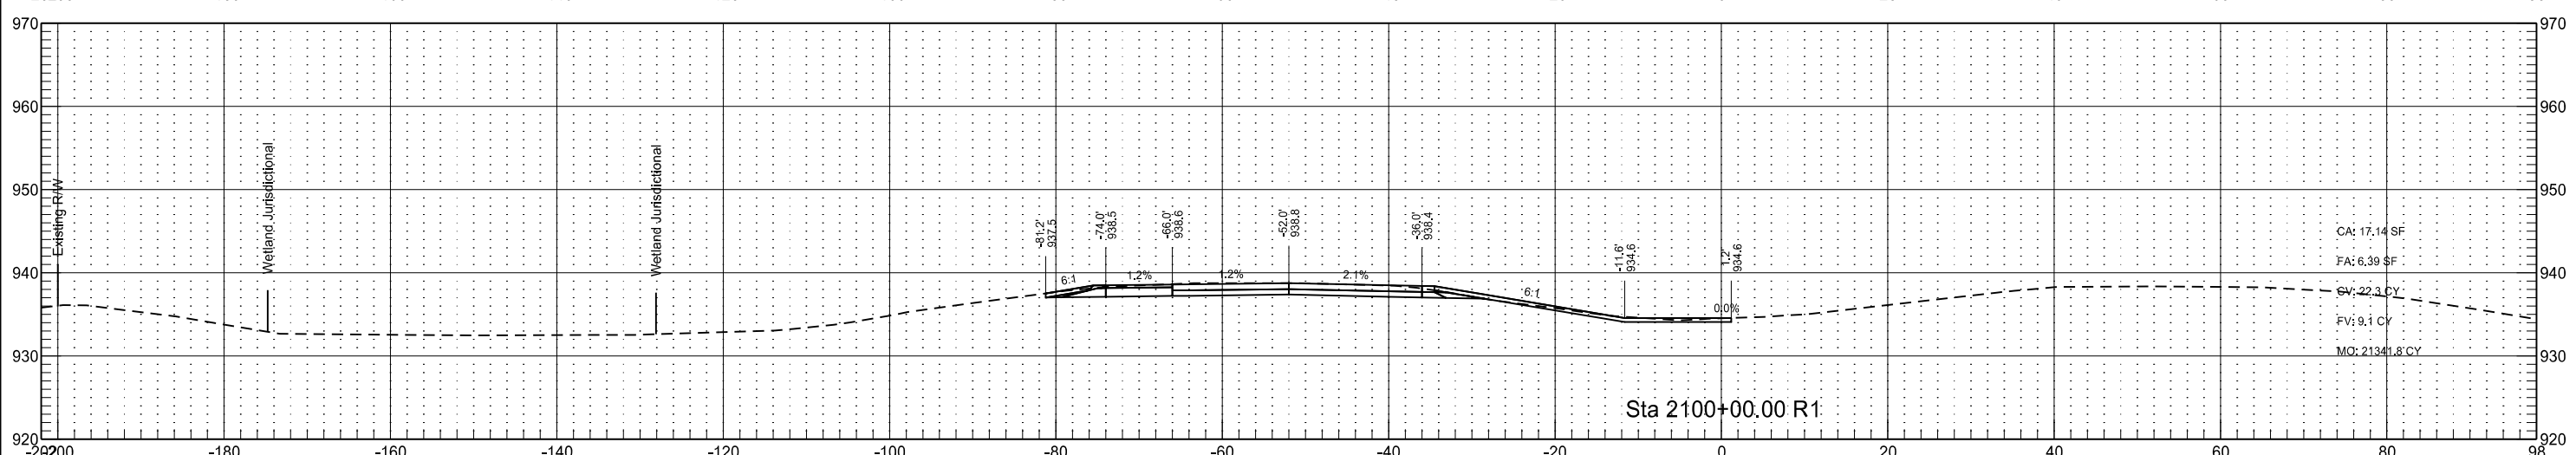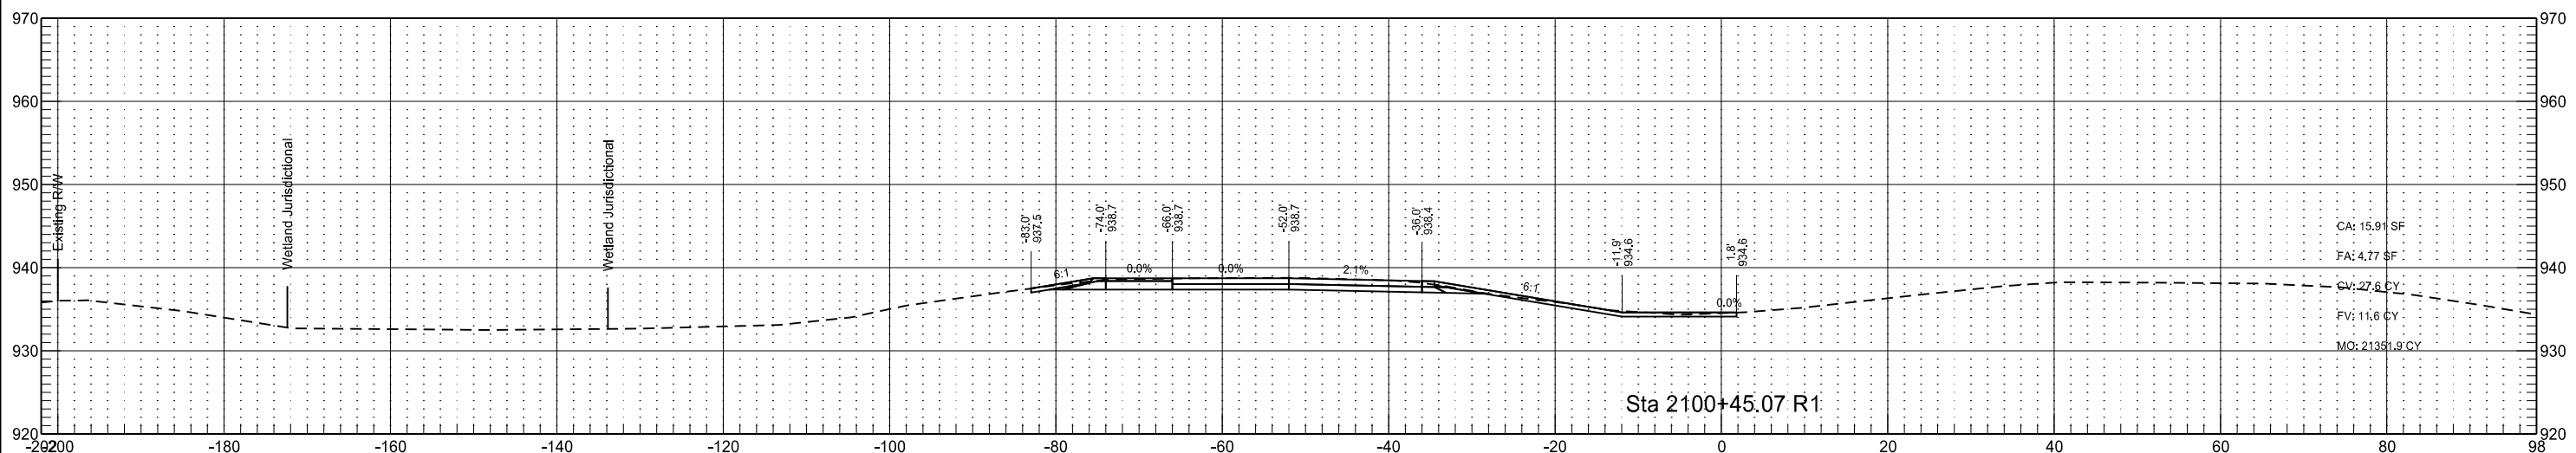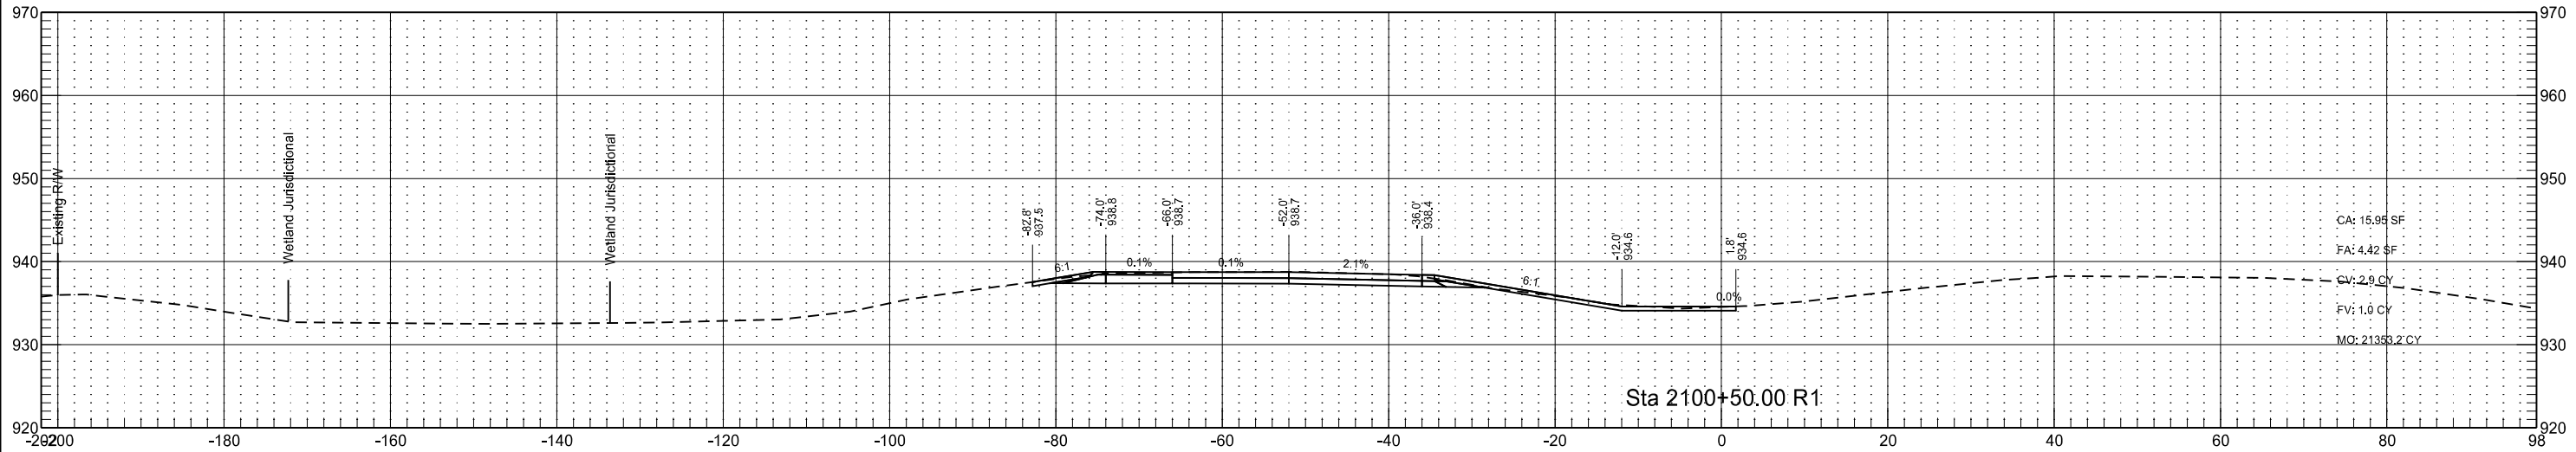

Interstate 29 - Southbound
(SCL29)

STATE
ND

PROJECT NO.
IM-8-029(170)033

SECTION NO.
200

SHEET NO.
158

