

Interstate 29 - Southbound
(SCL29)

STATE

PROJECT NO.

SECTION
NO.




SHEET
NO.

ND

IM-8-029(170)033

200

159

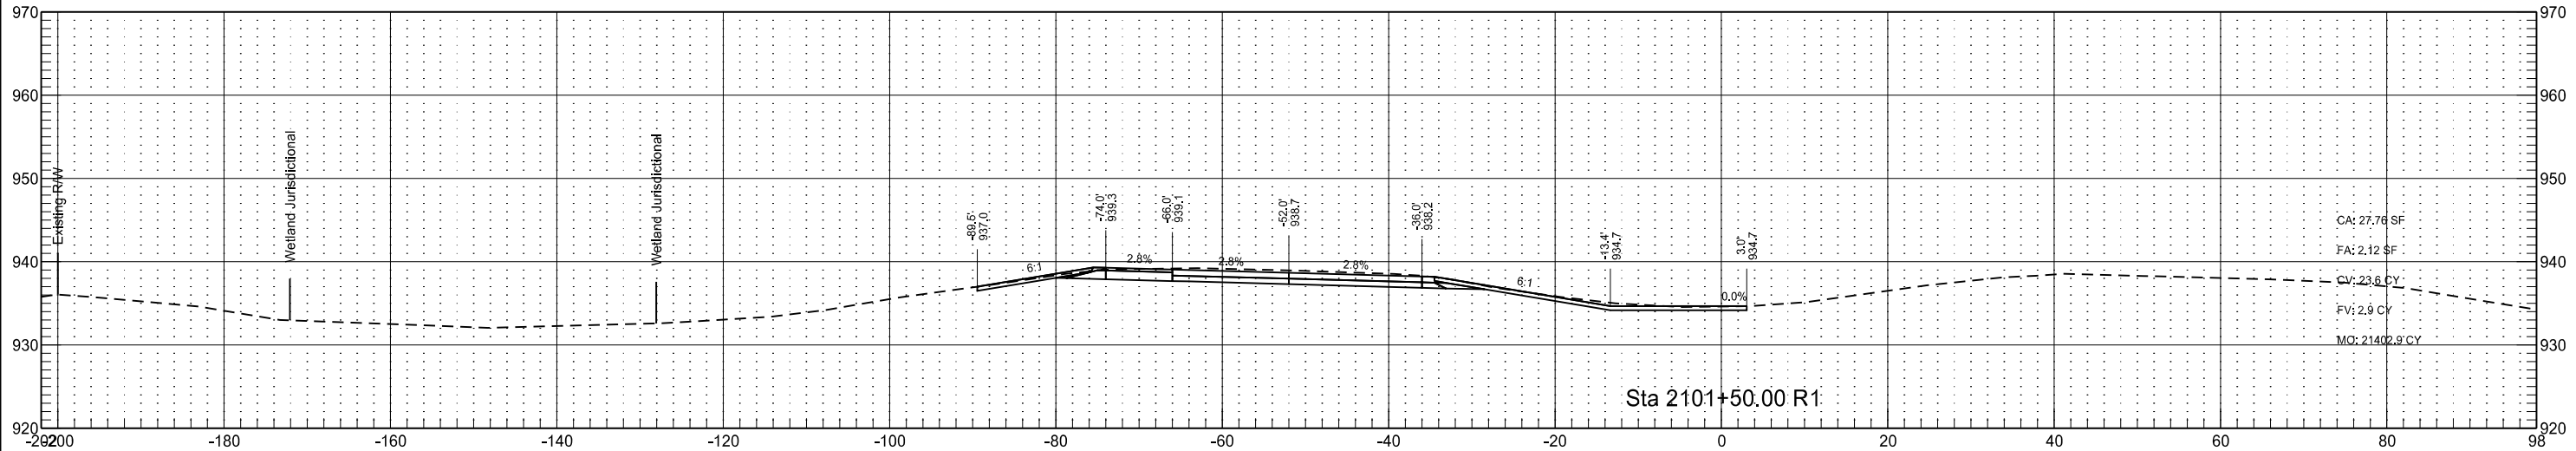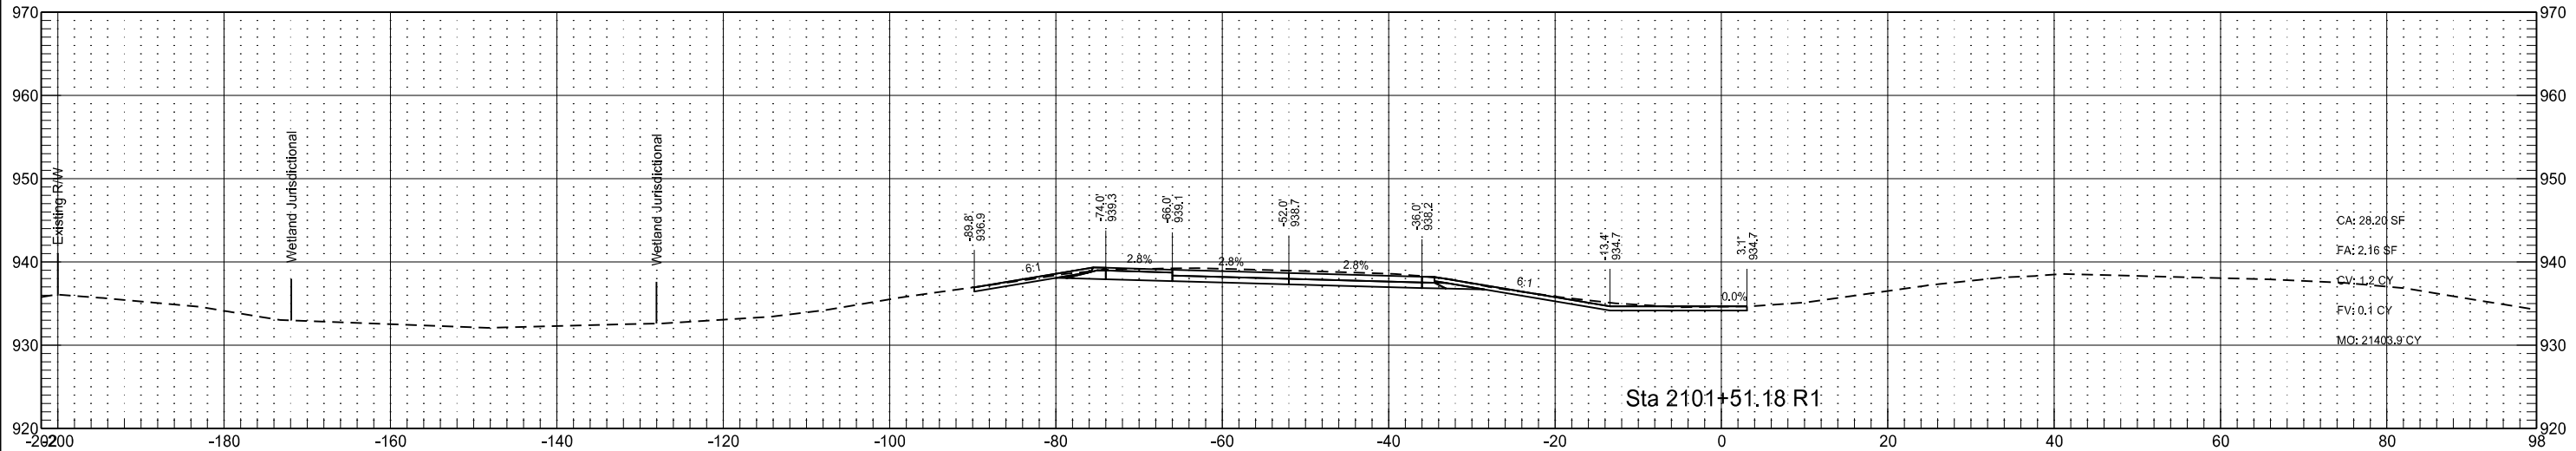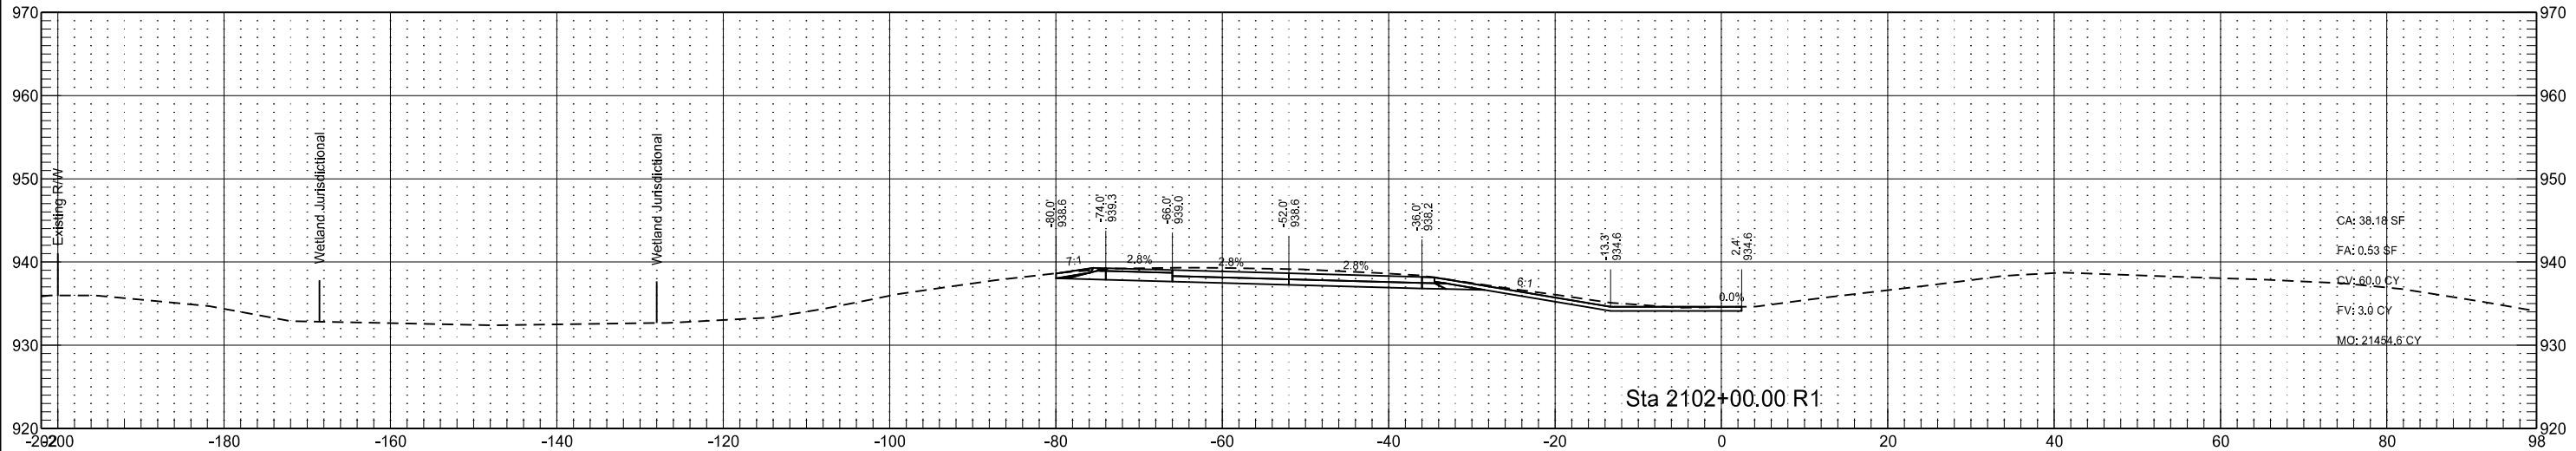

Interstate 29 - Southbound
(SCL29)

STATE

PROJECT NO.

SECTION
NO.




SHEET
NO.

ND

IM-8-029(170)033




200

160

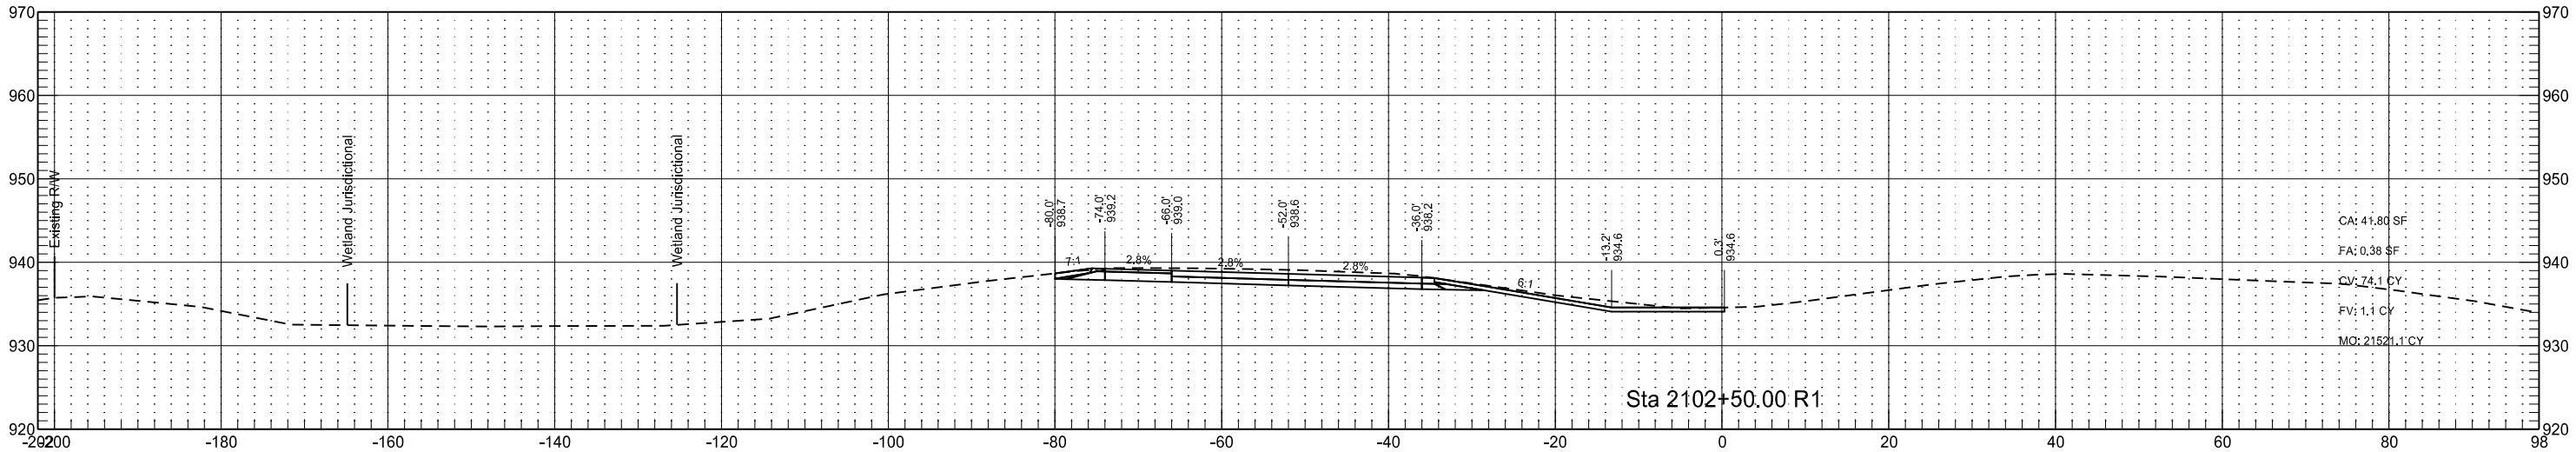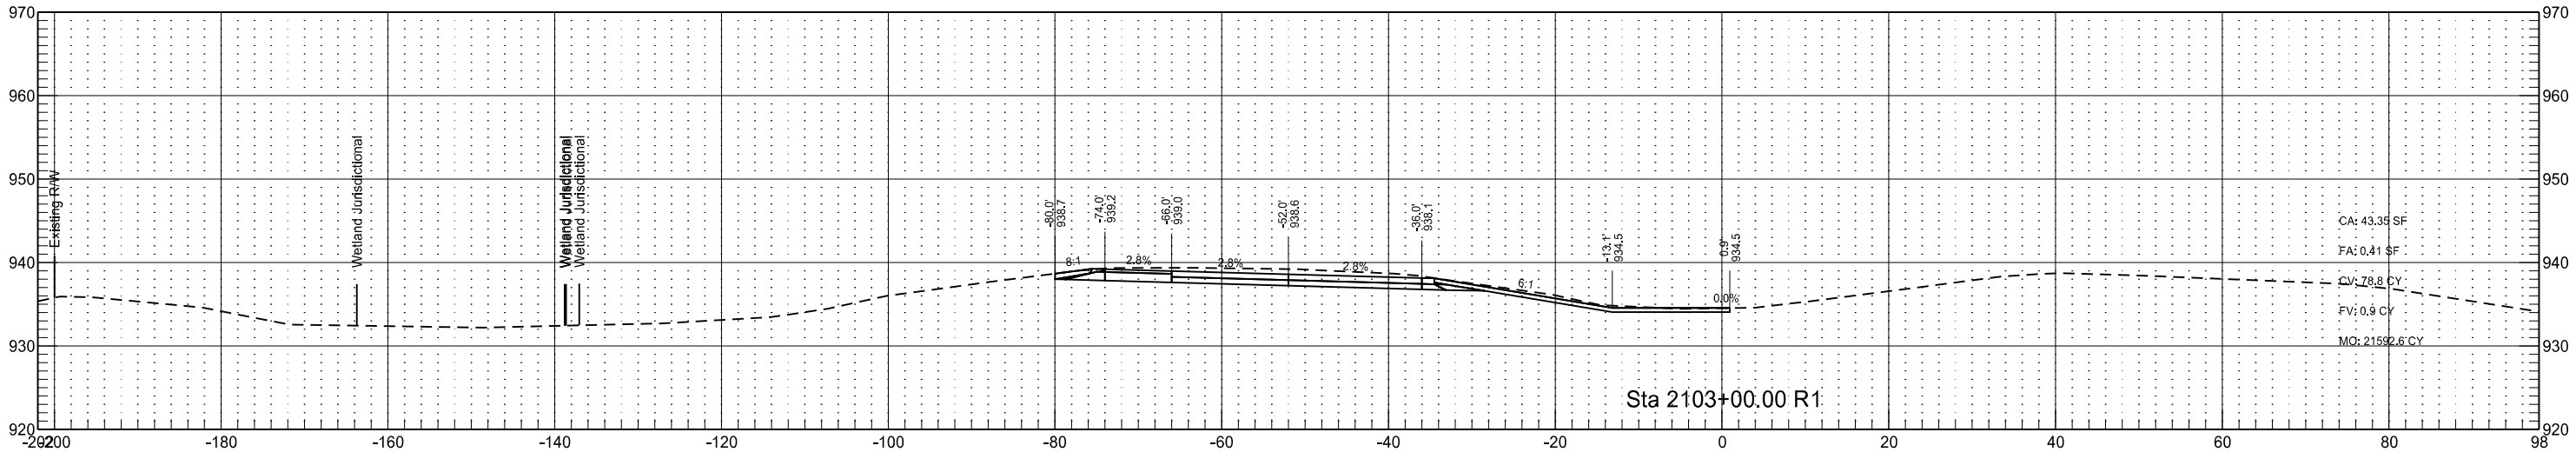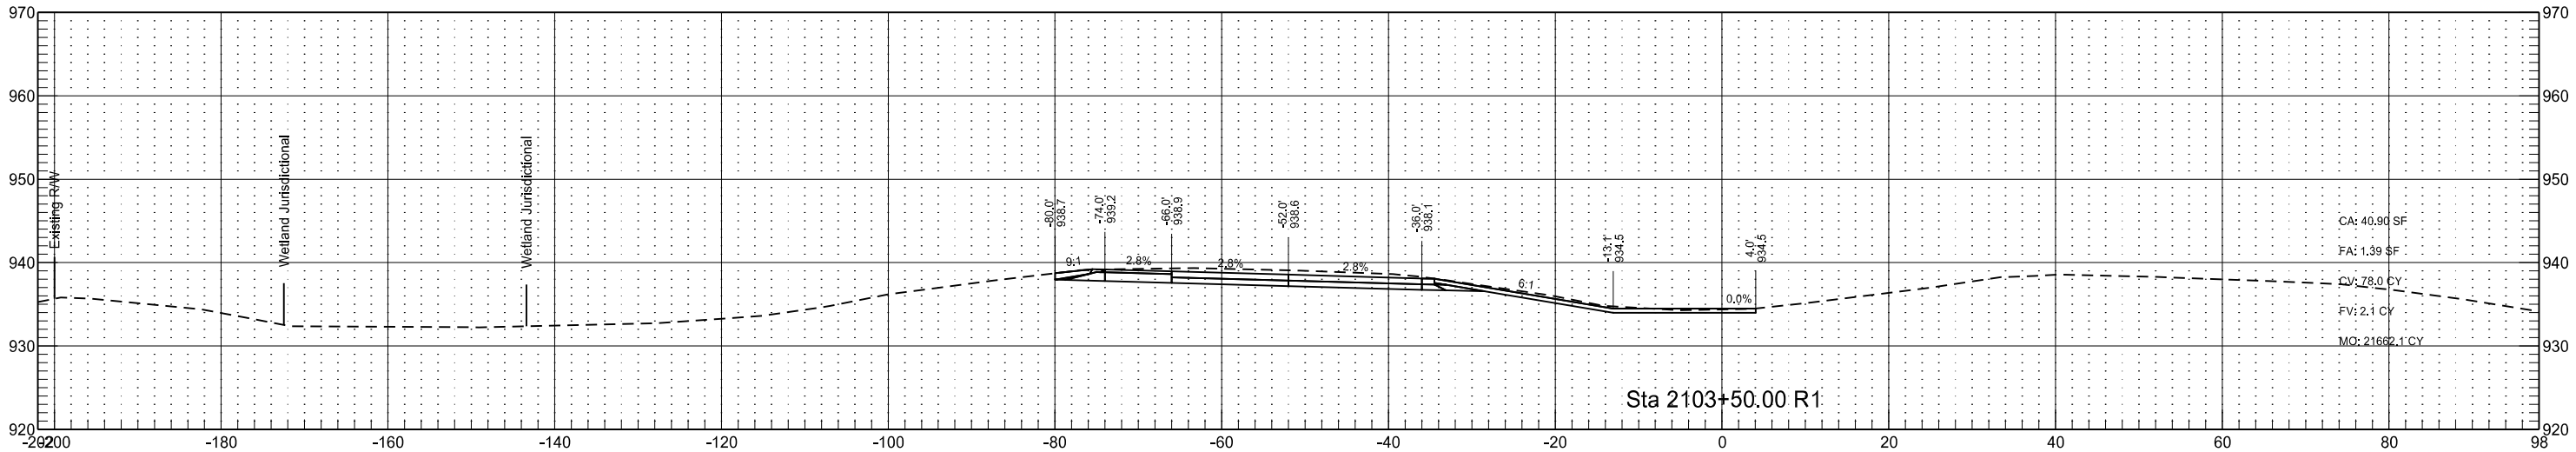




Interstate 29 - Southbound
(SCL29)

STATE	PROJECT NO.	SECTION NO.	SHEET NO.
ND	IM-8-029(170)033	200	161

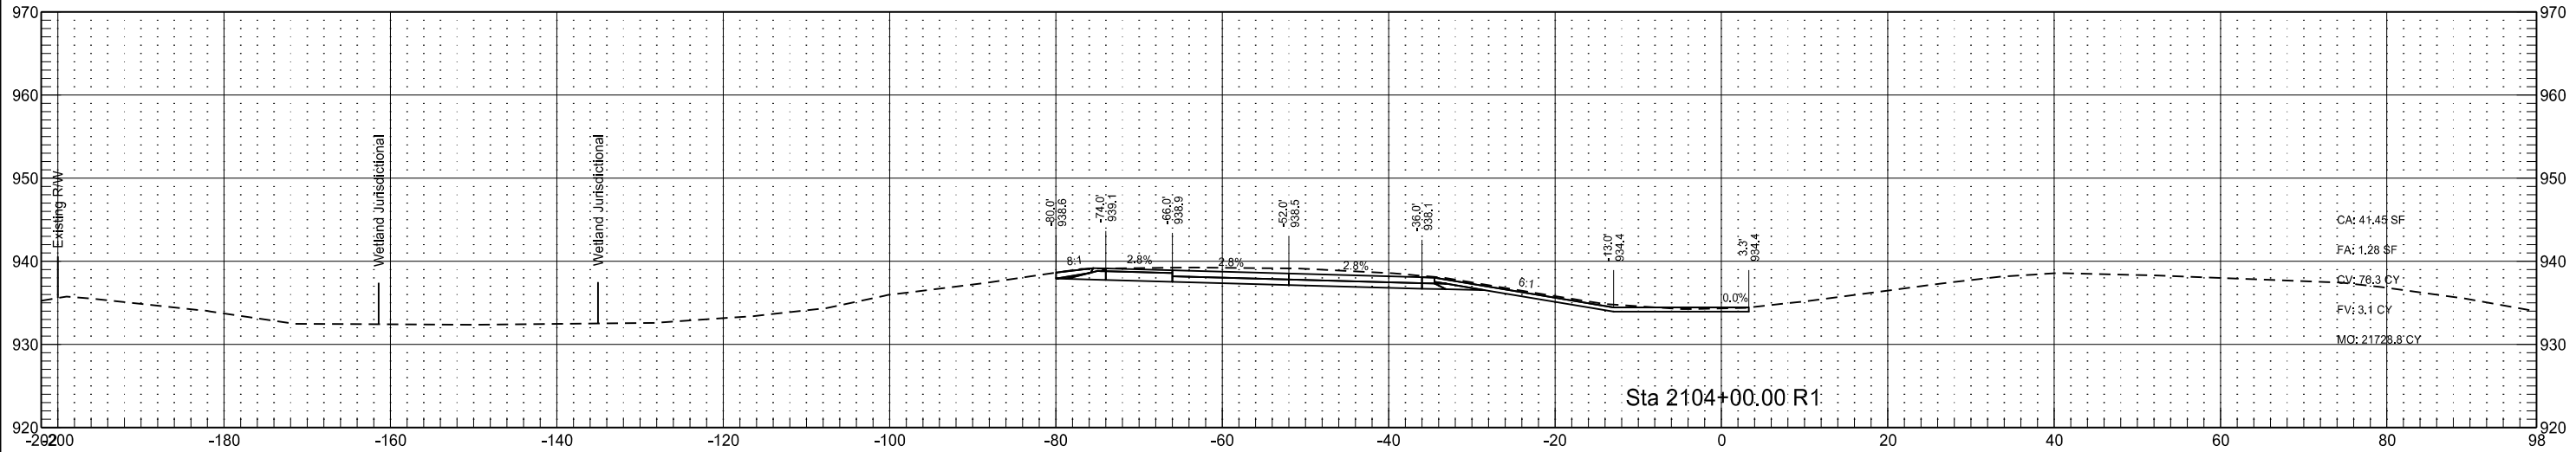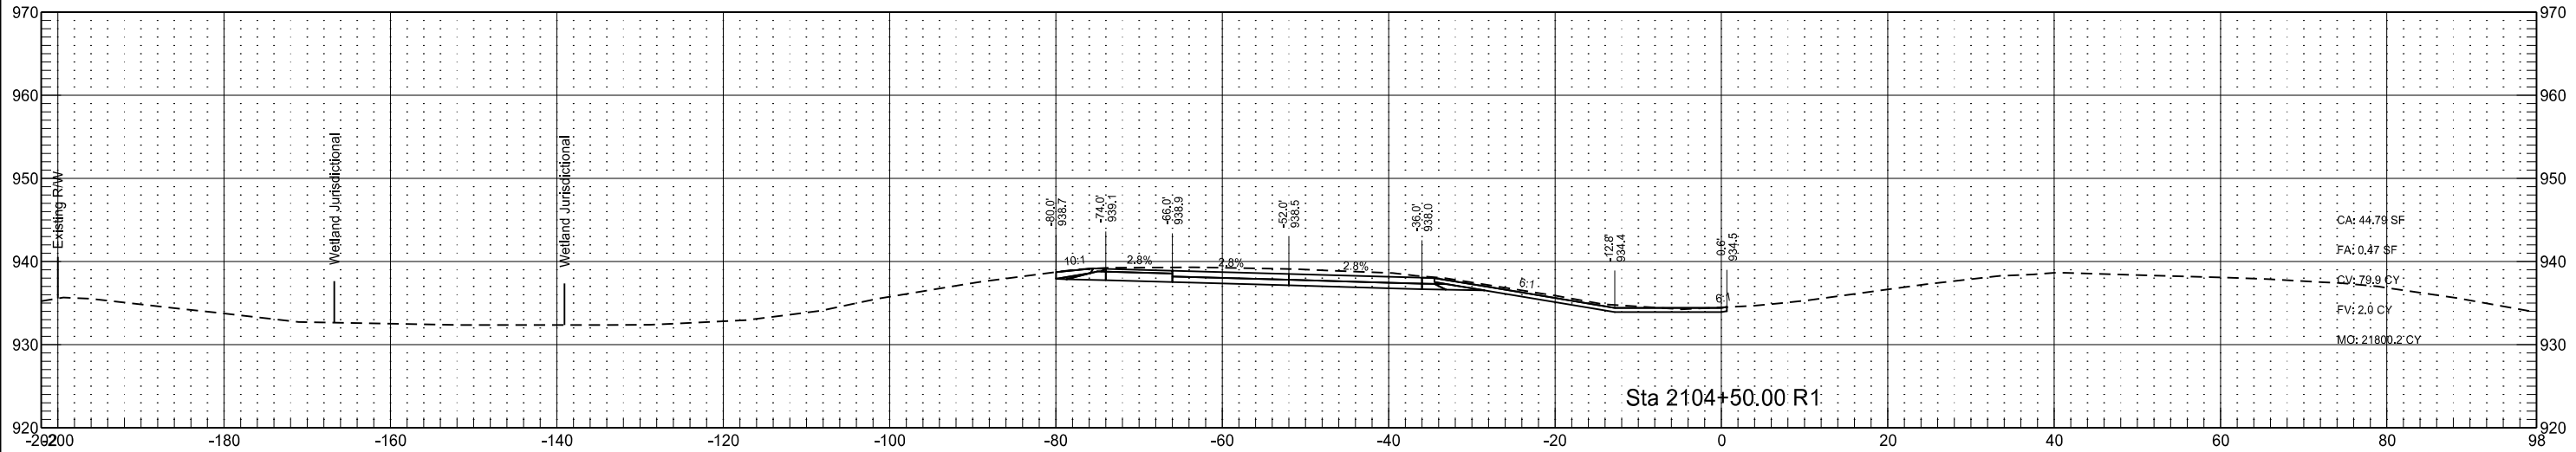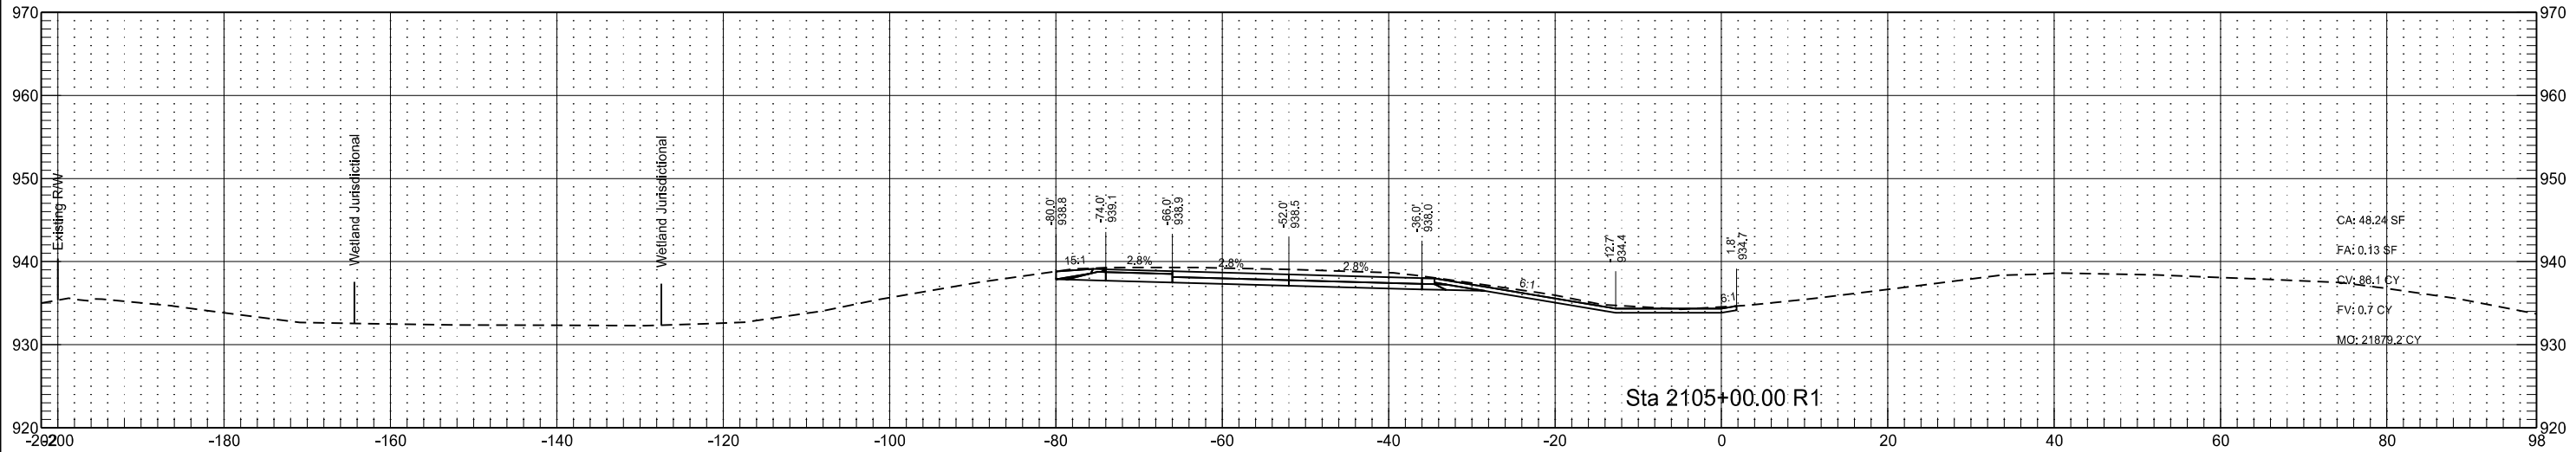

Interstate 29 - Southbound
(SCL29)

	STATE	PROJECT NO.	SECTION NO.	SHEET NO.
	ND	IM-8-029(170)033	200	162

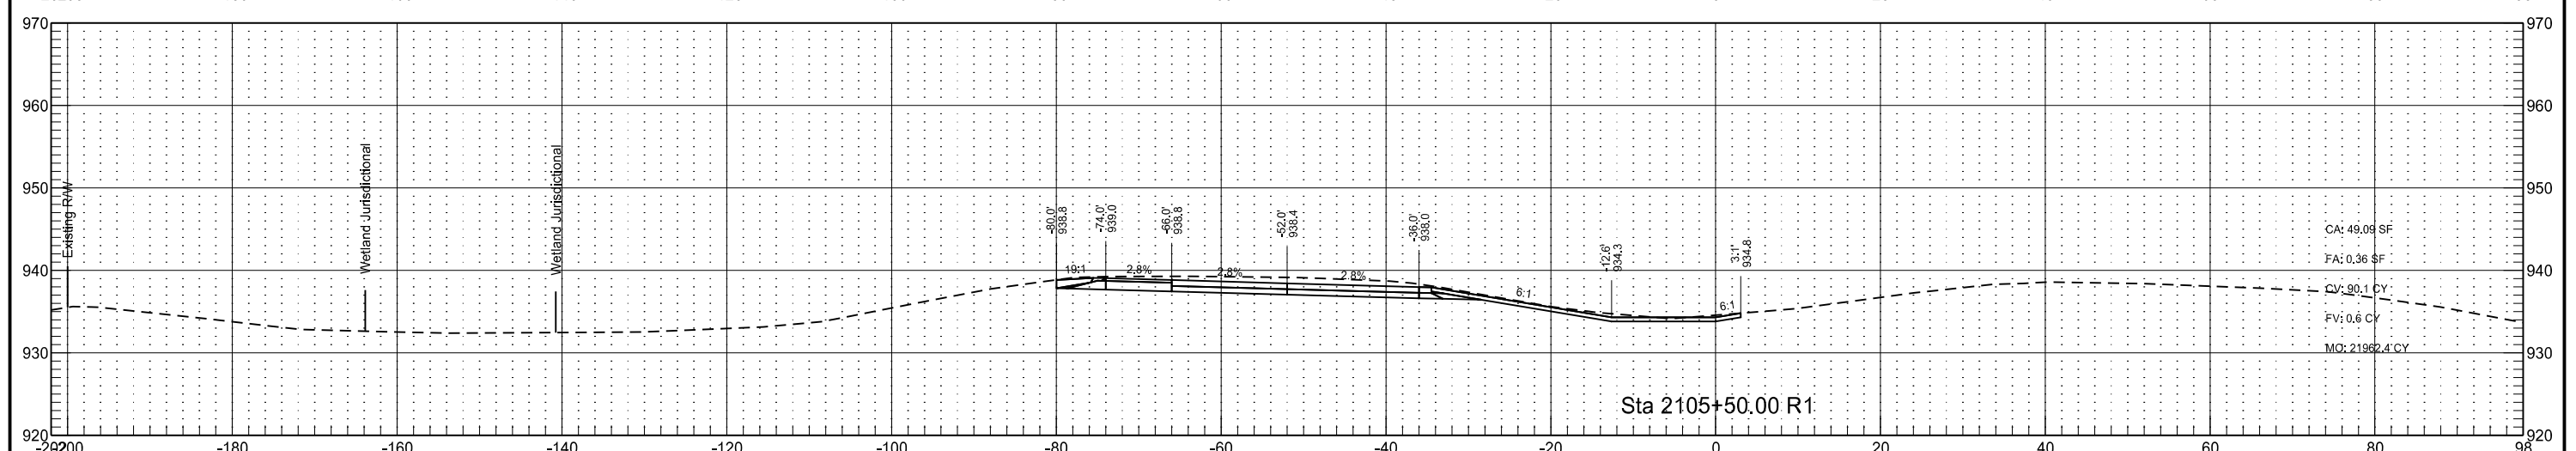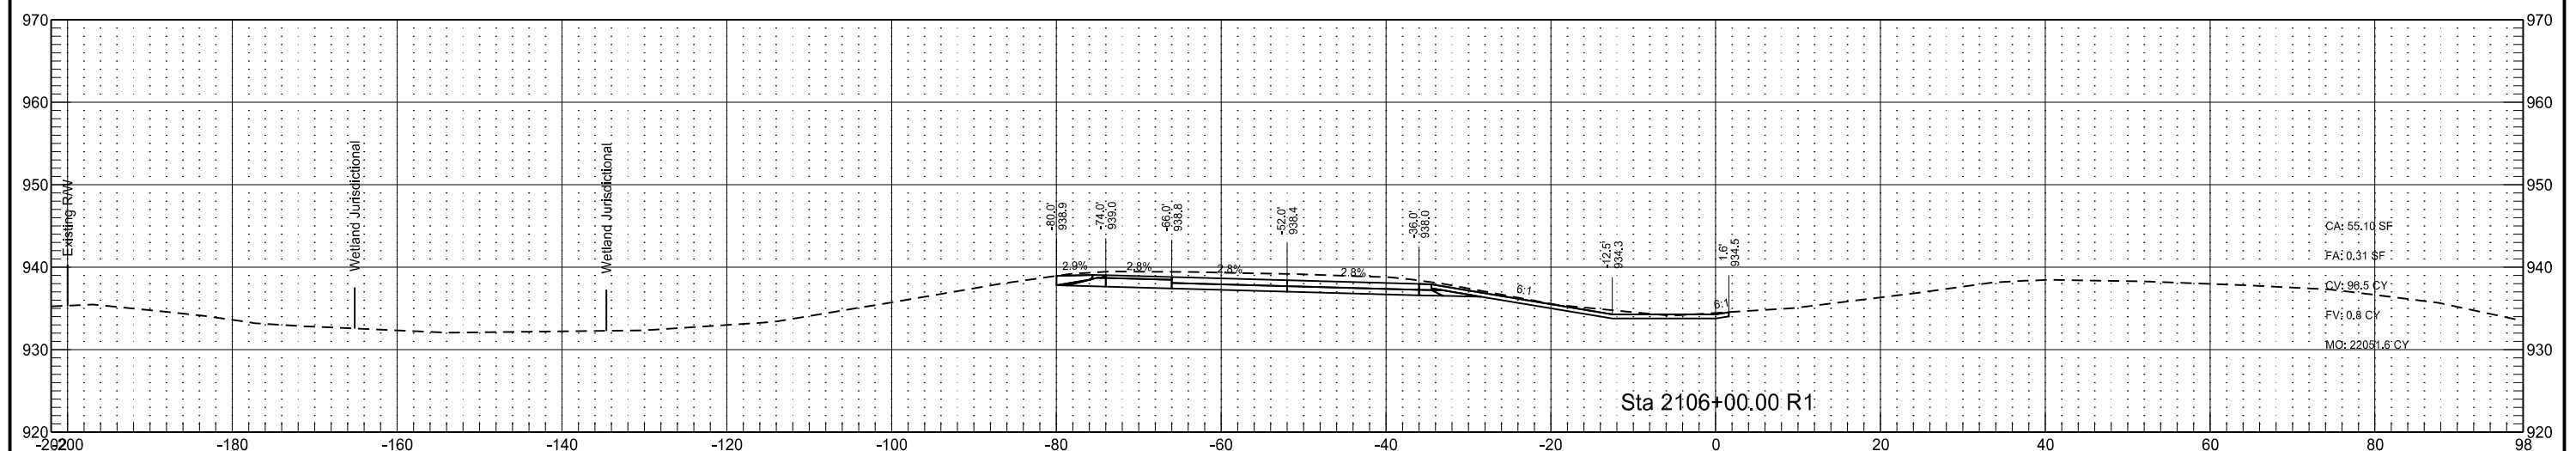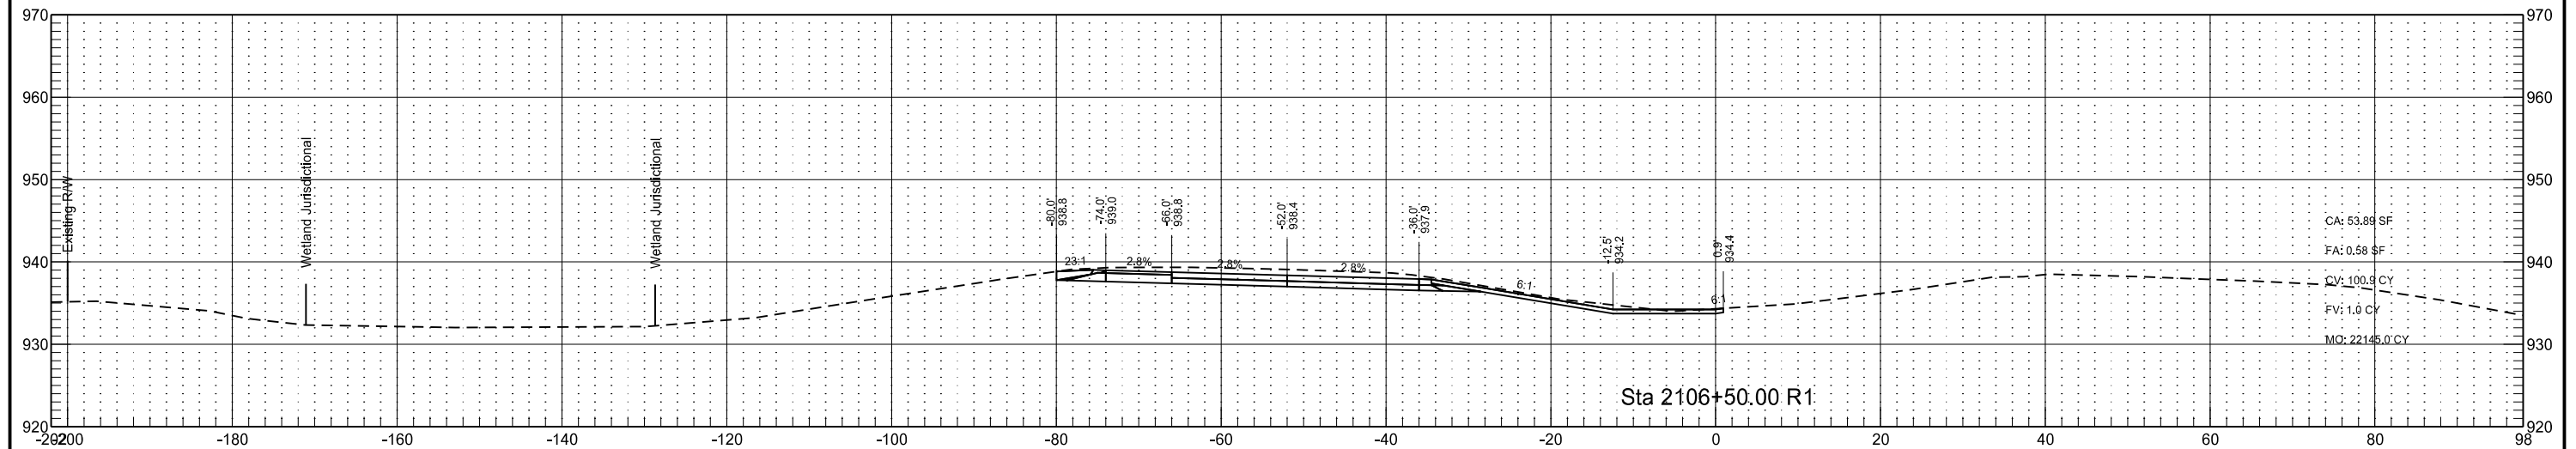

Interstate 29 - Southbound
(SCL29)

STATE

PROJECT NO.

SECTION
NO.




SHEET
NO.

ND

IM-8-029(170)033




200

163

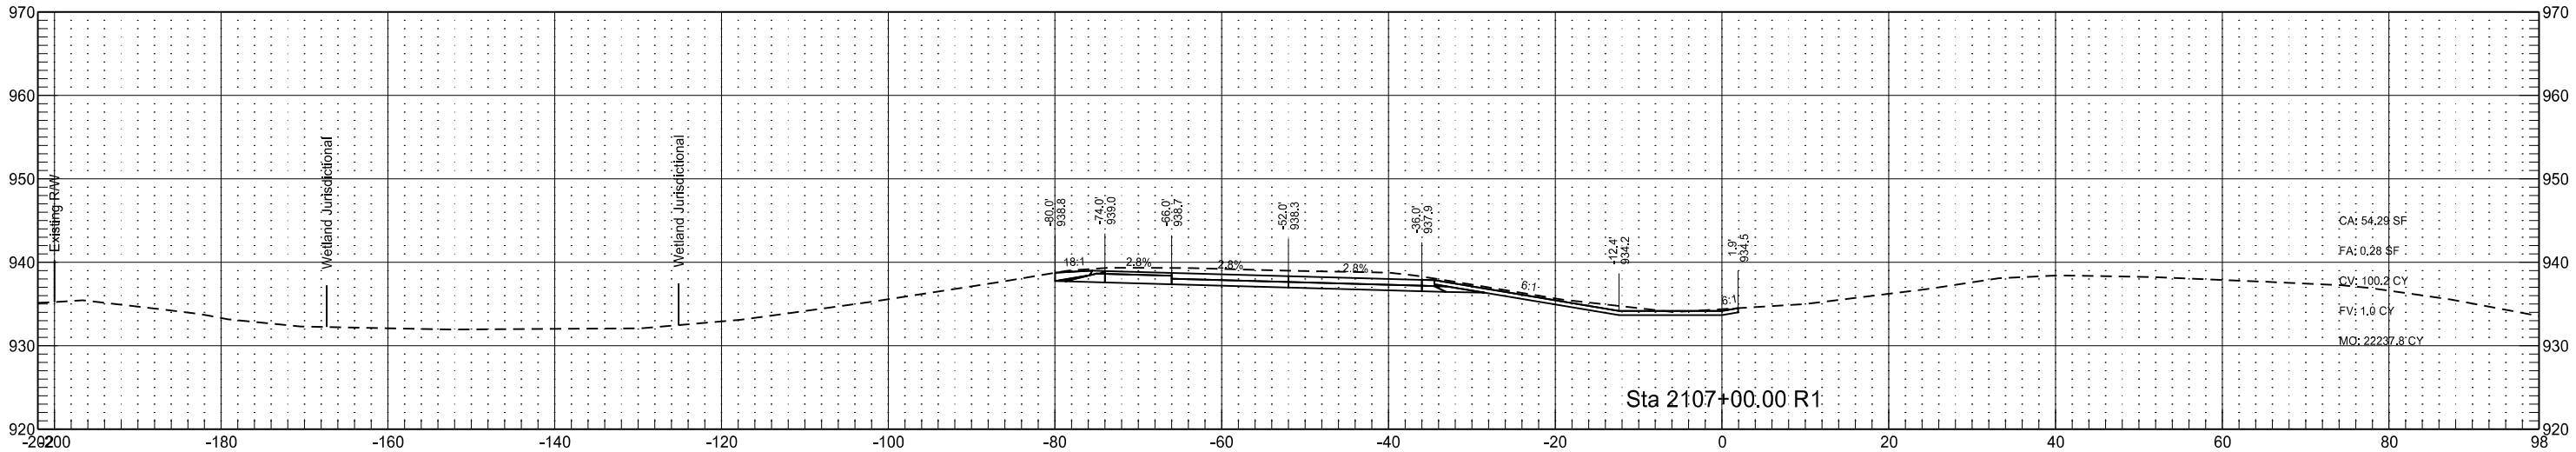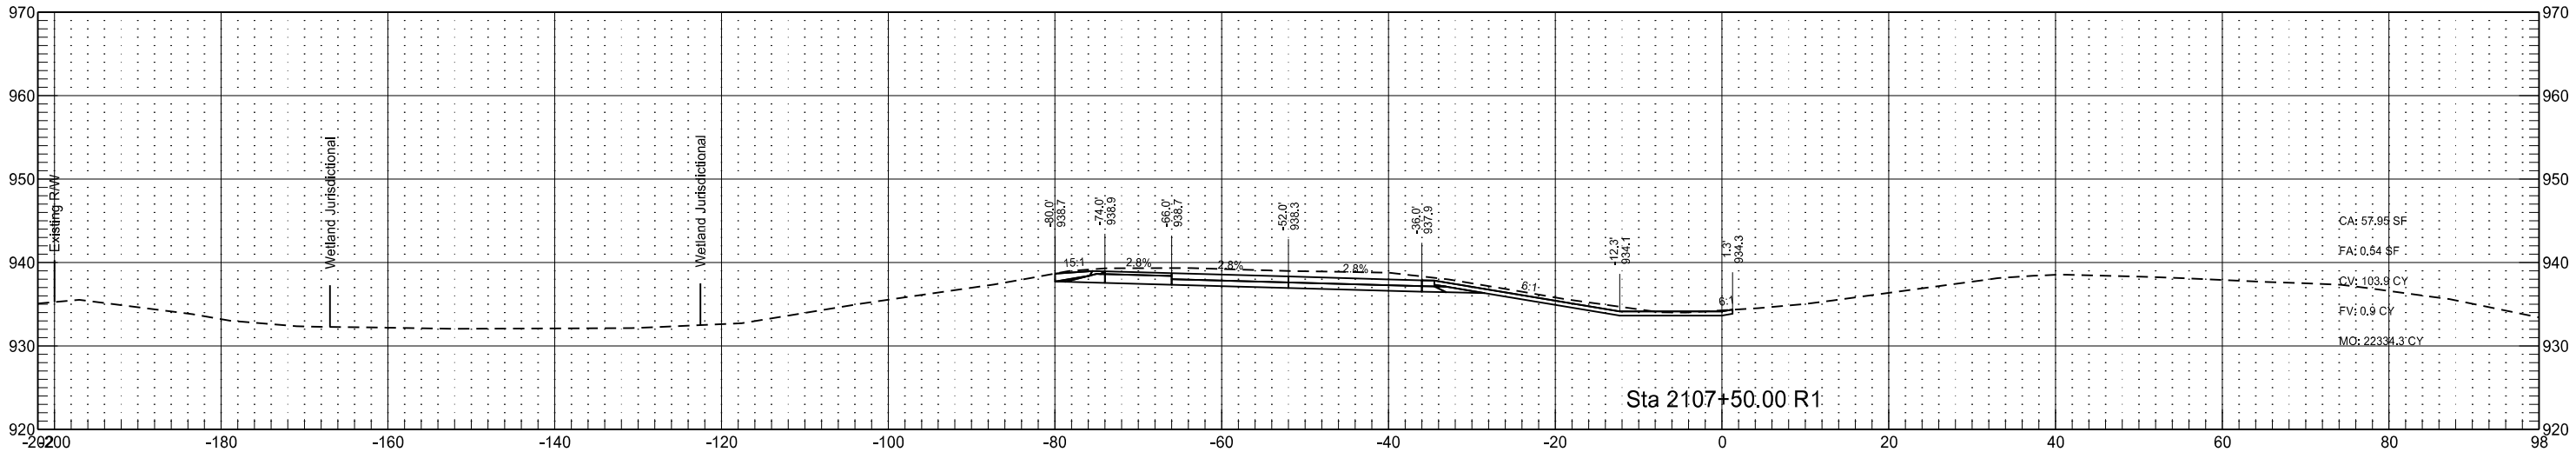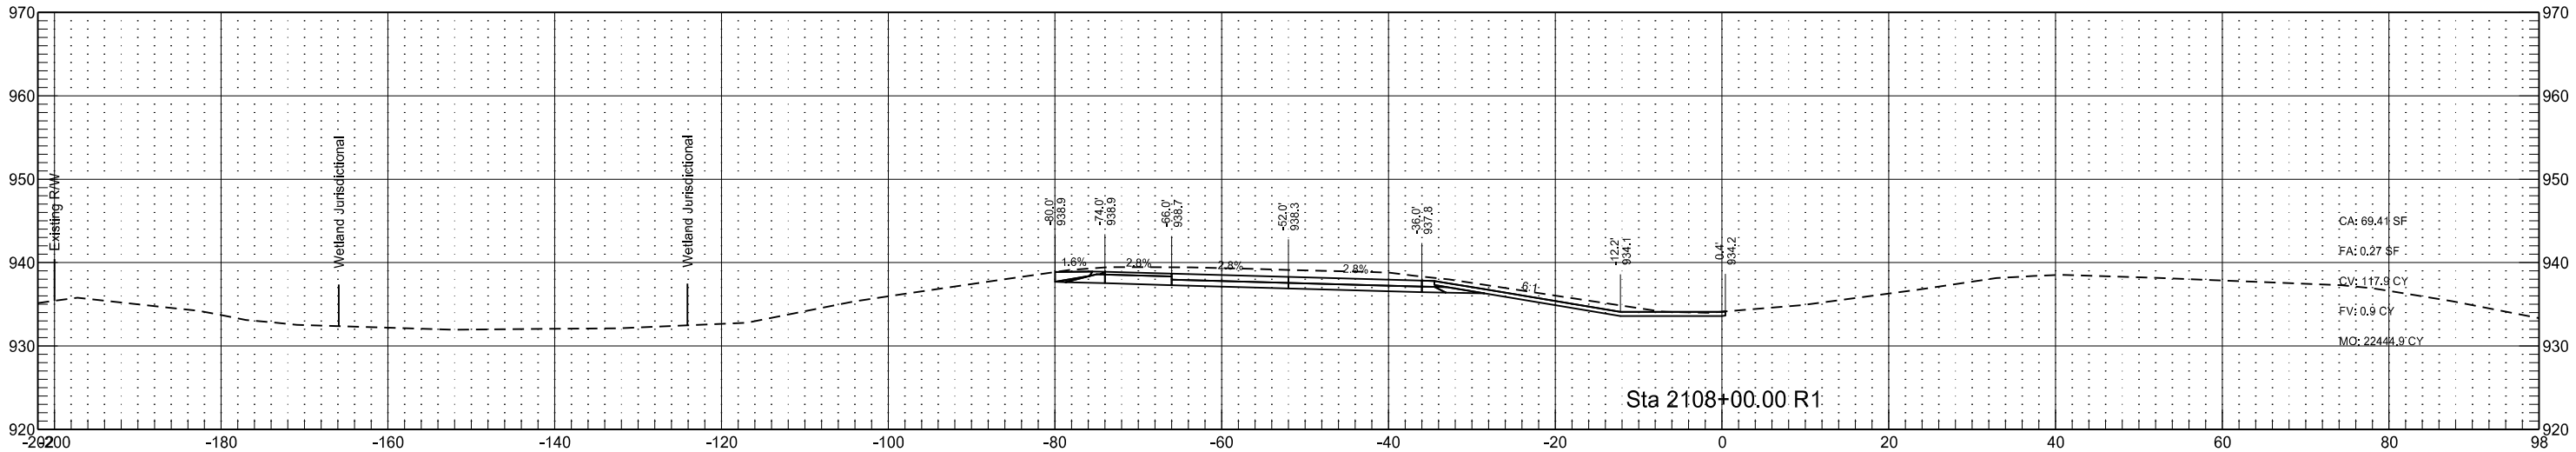

Interstate 29 - Southbound
(SCL29)

STATE	PROJECT NO.	SECTION NO.	SHEET NO.
ND	IM-8-029(170)033	200	164

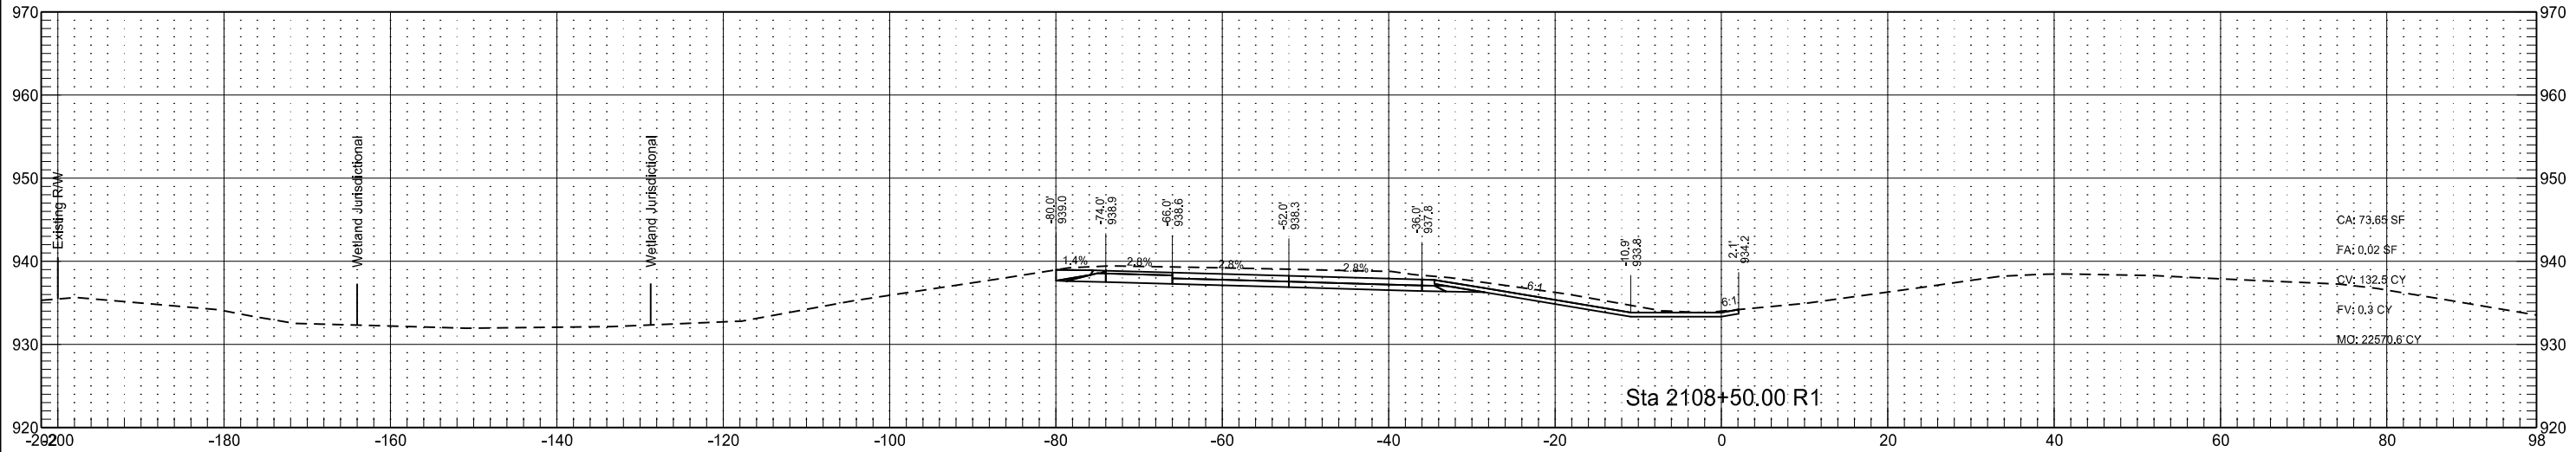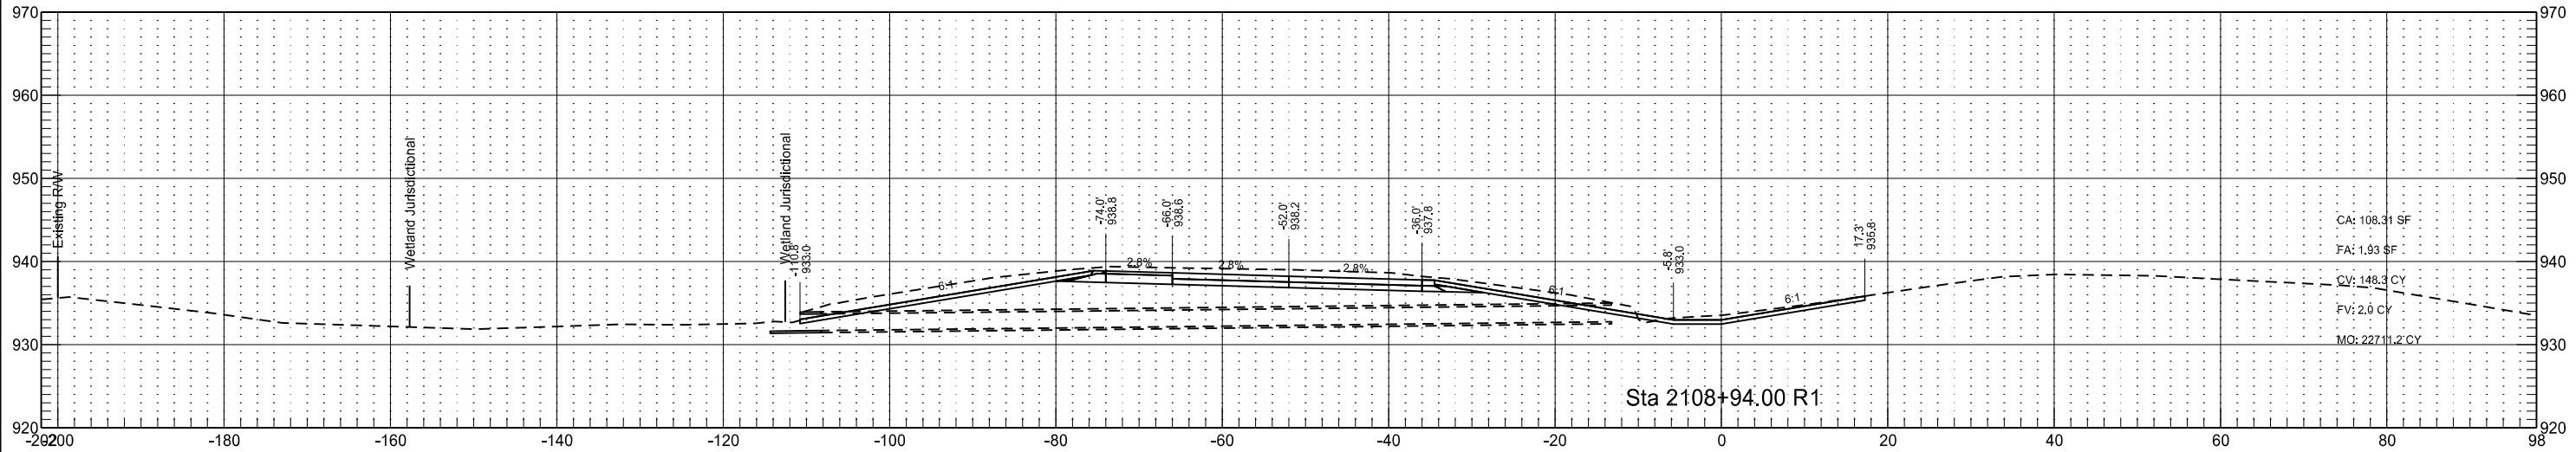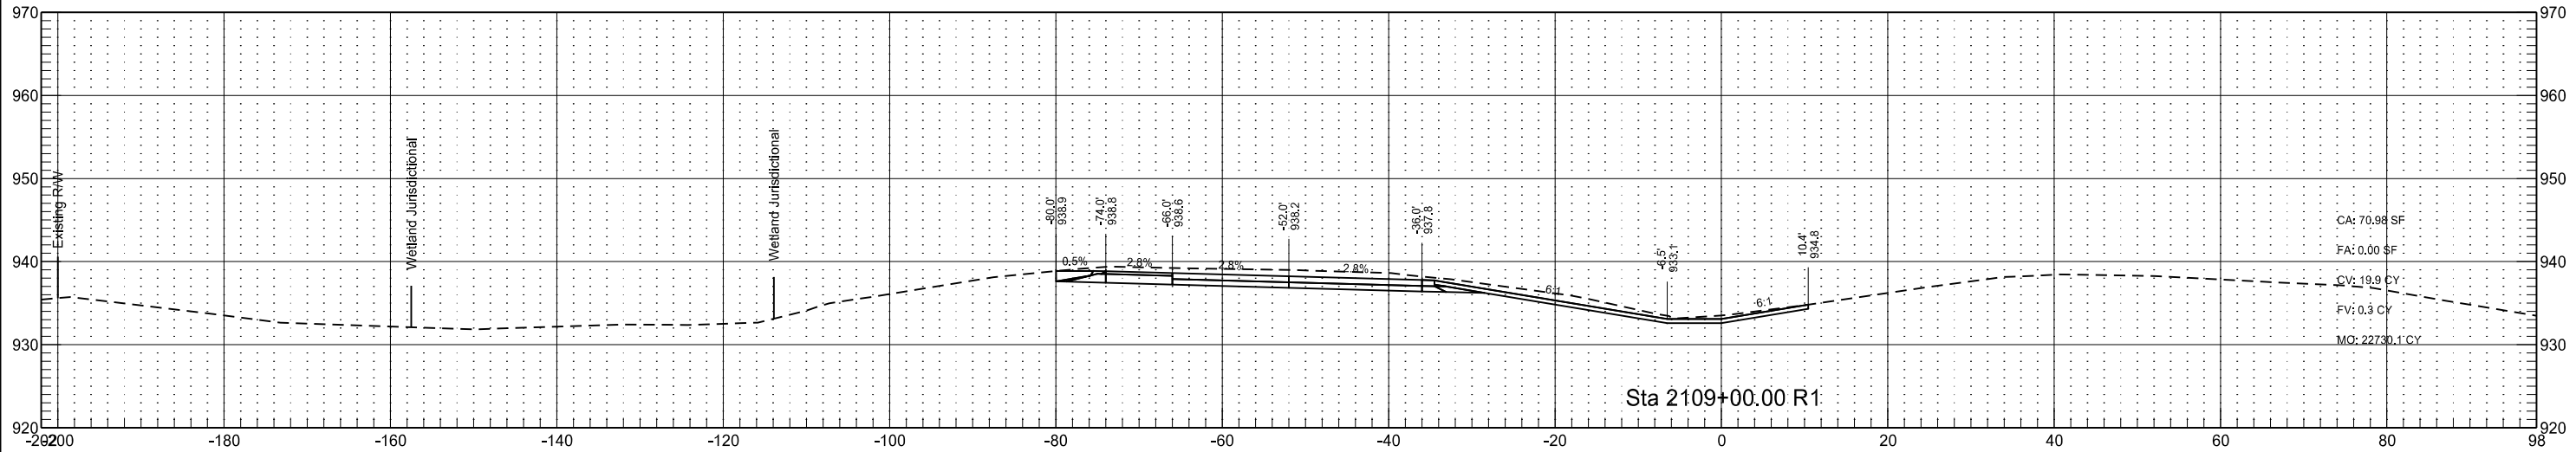

Interstate 29 - Southbound
(SCL29)

STATE

PROJECT NO.

SECTION
NO.




SHEET
NO.

ND

IM-8-029(170)033




200

165

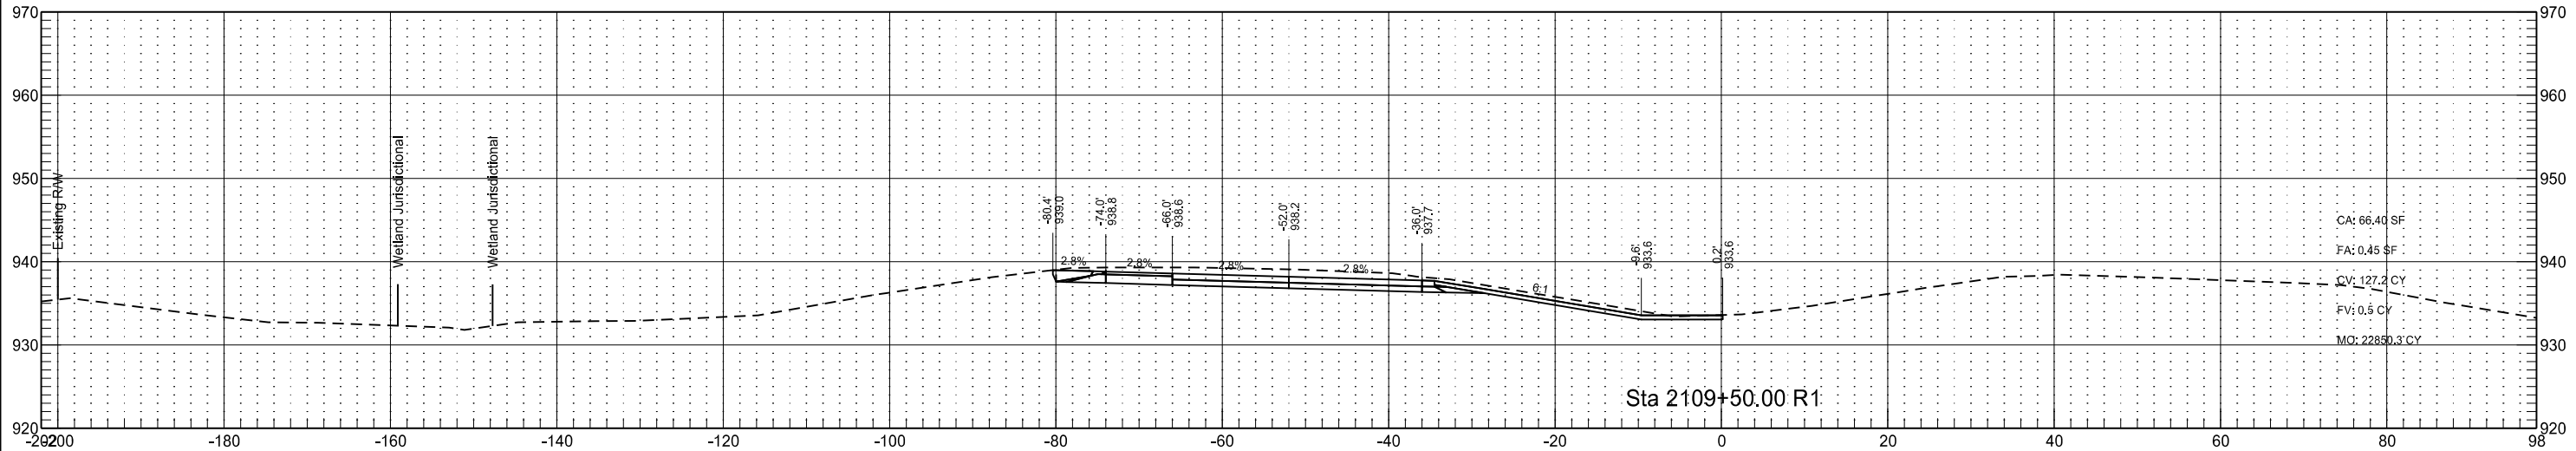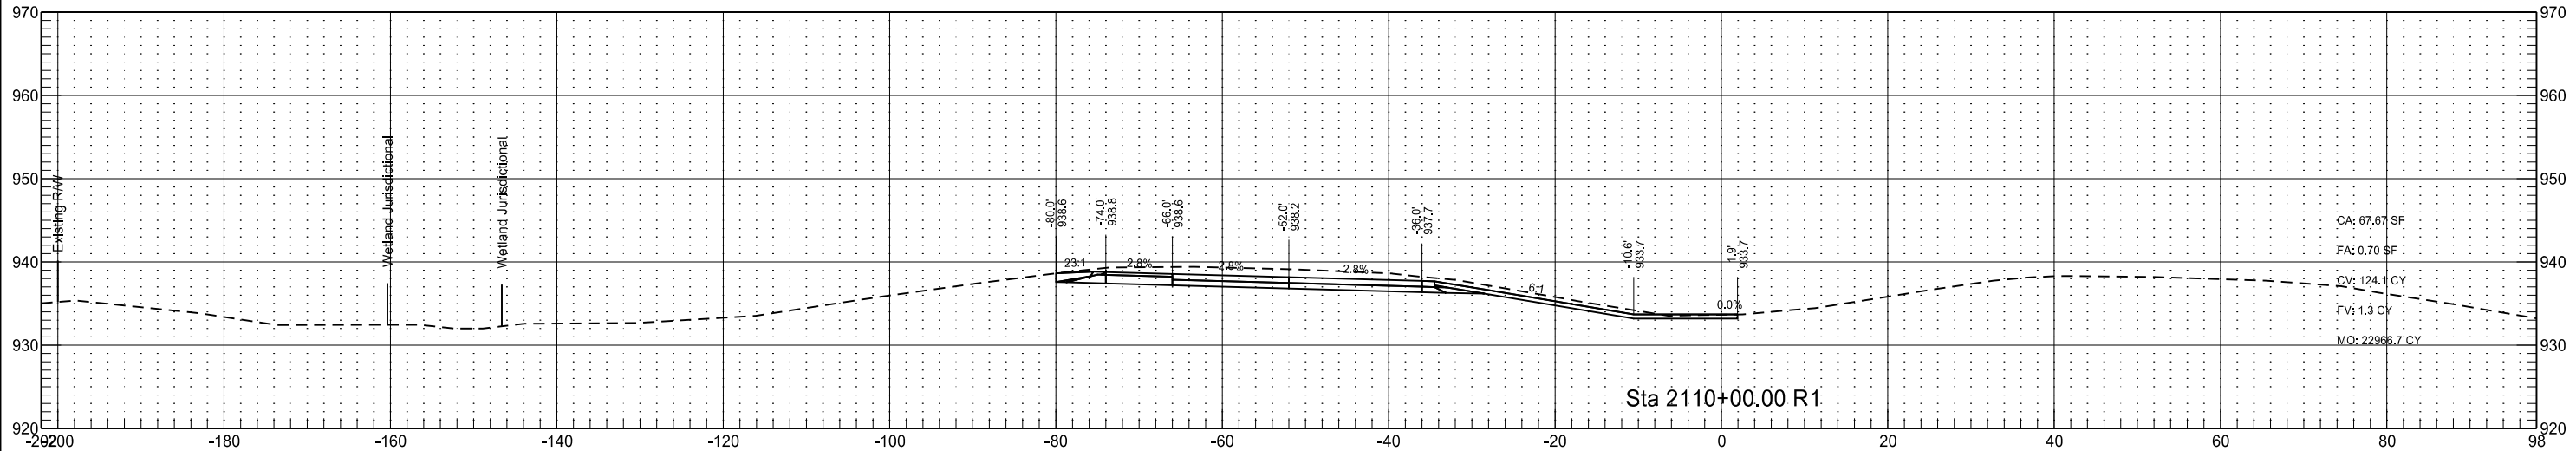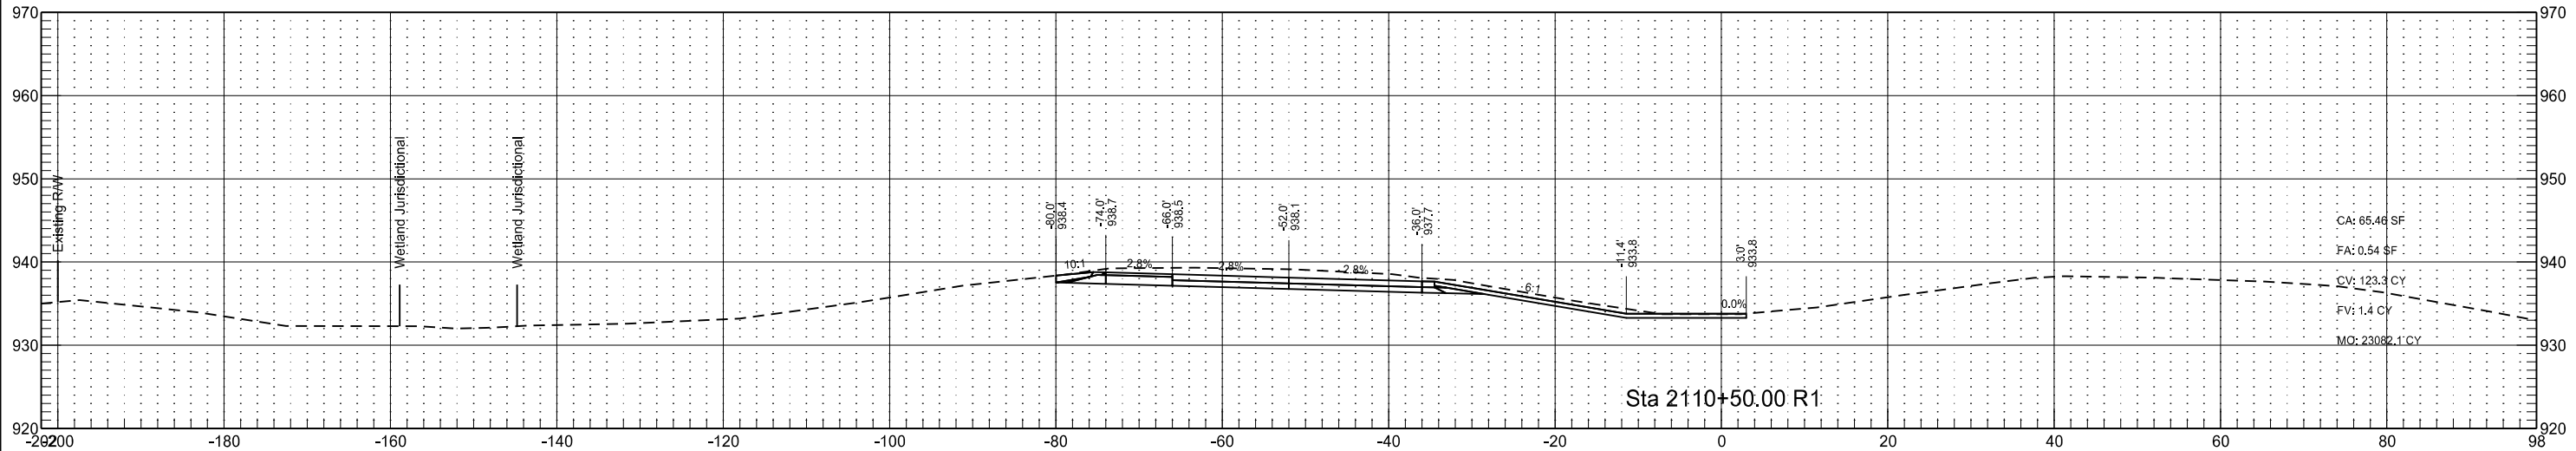




Interstate 29 - Southbound
(SCL29)

	STATE	PROJECT NO.	SECTION NO.	SHEET NO.
	ND	IM-8-029(170)033	200	166

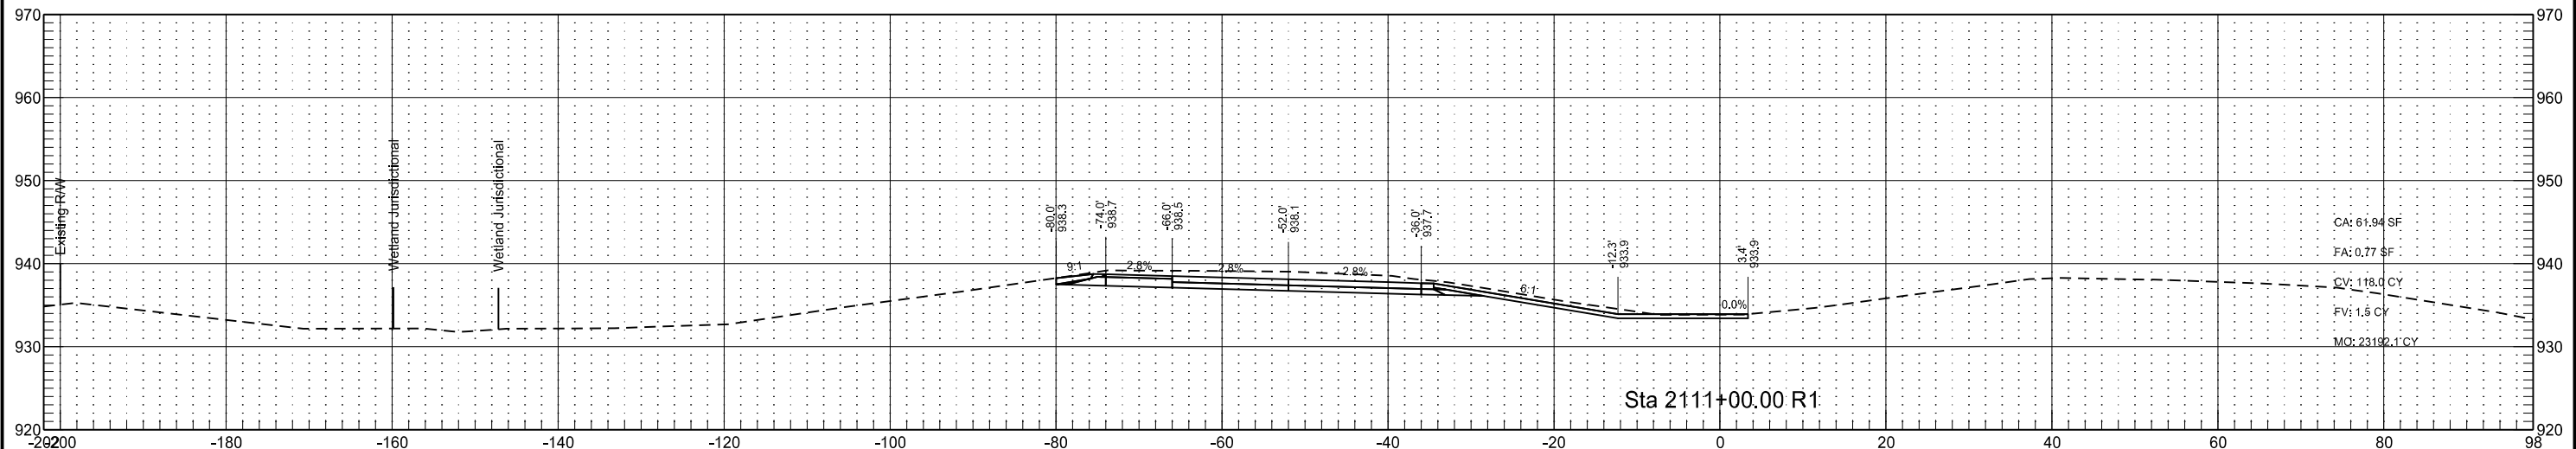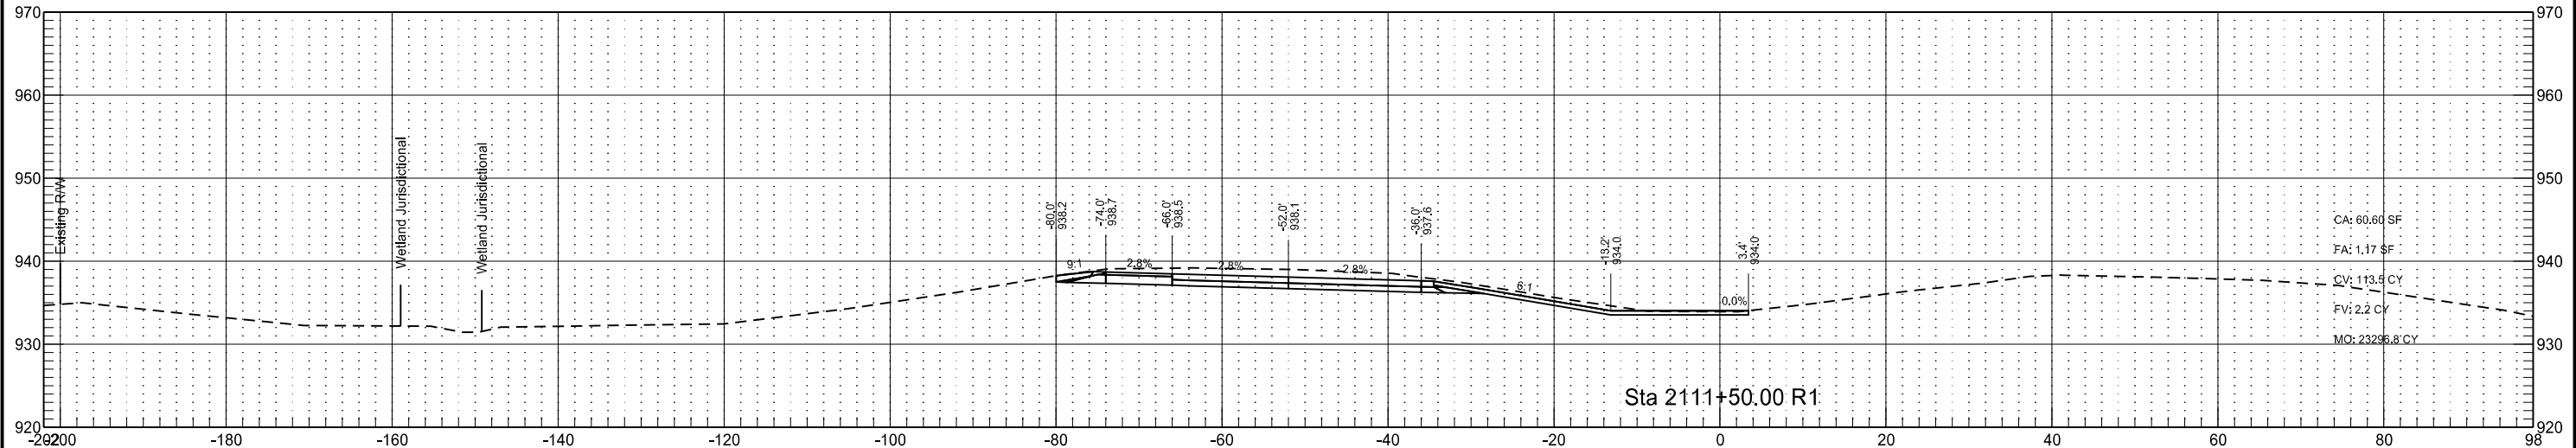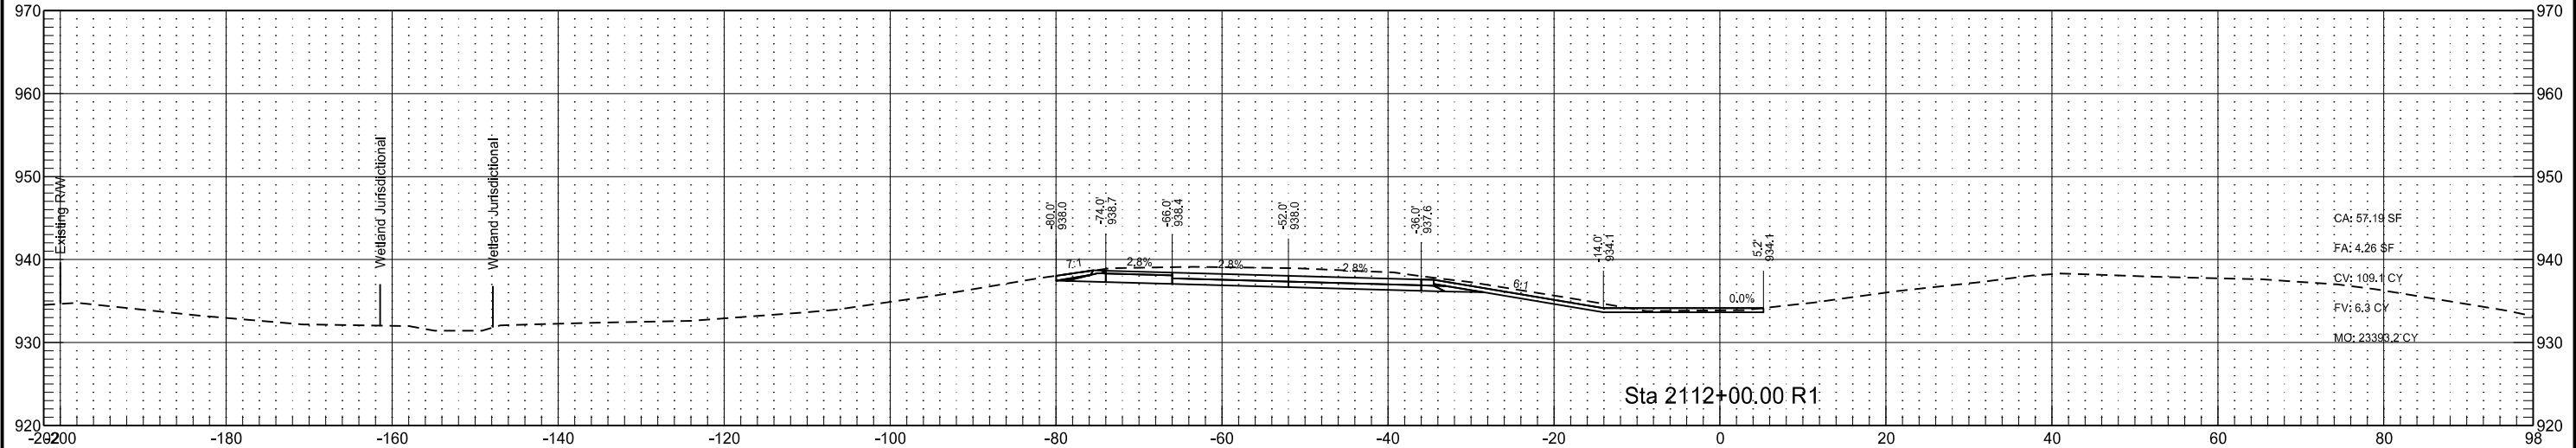

Interstate 29 - Southbound
(SCL29)

	STATE	PROJECT NO.	SECTION NO.	SHEET NO.
	ND	IM-8-029(170)033	200	167

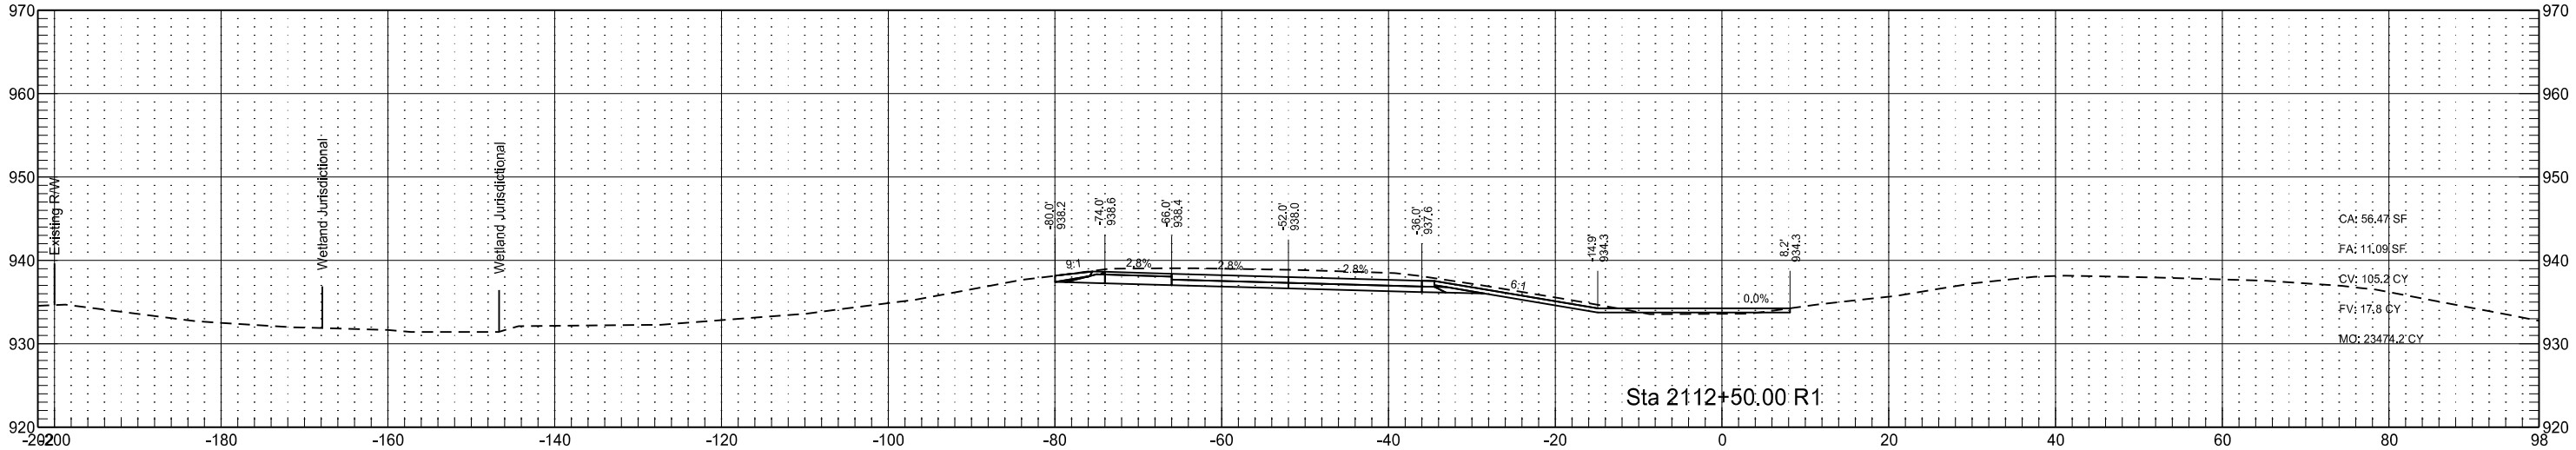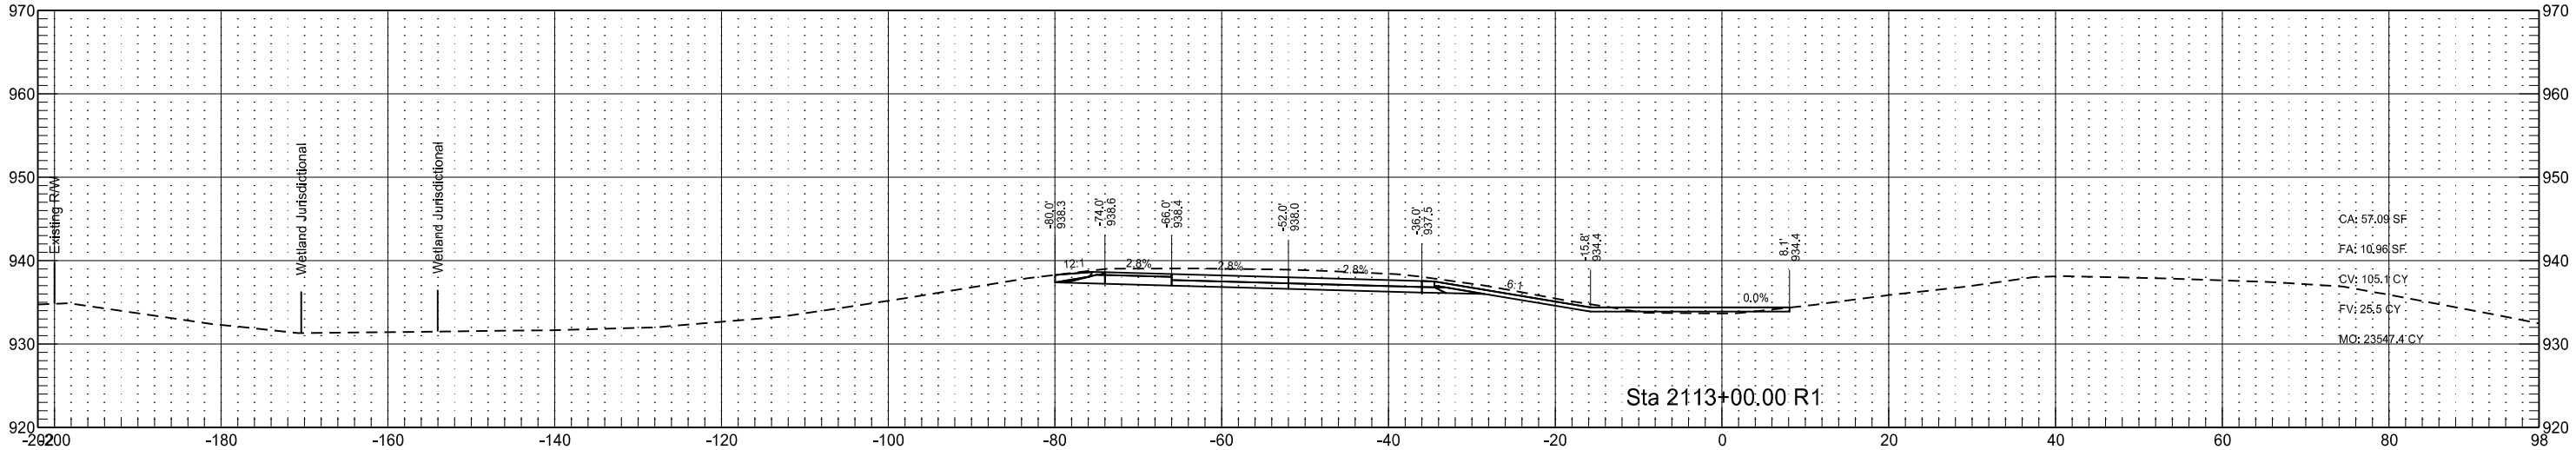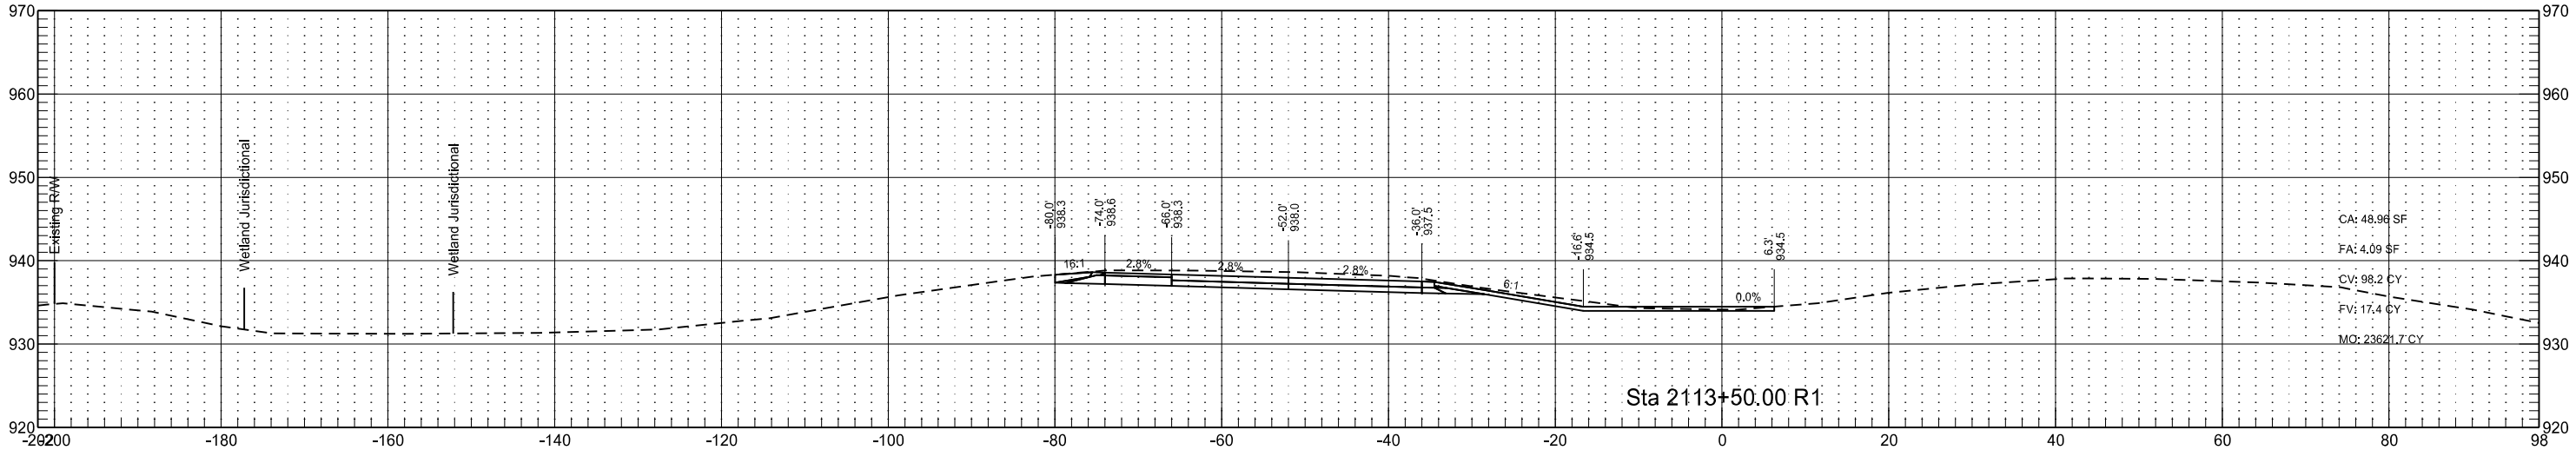

Interstate 29 - Southbound
(SCL29)

STATE

PROJECT NO.

SECTION
NO.




SHEET
NO.

ND

IM-8-029(170)033

200

168

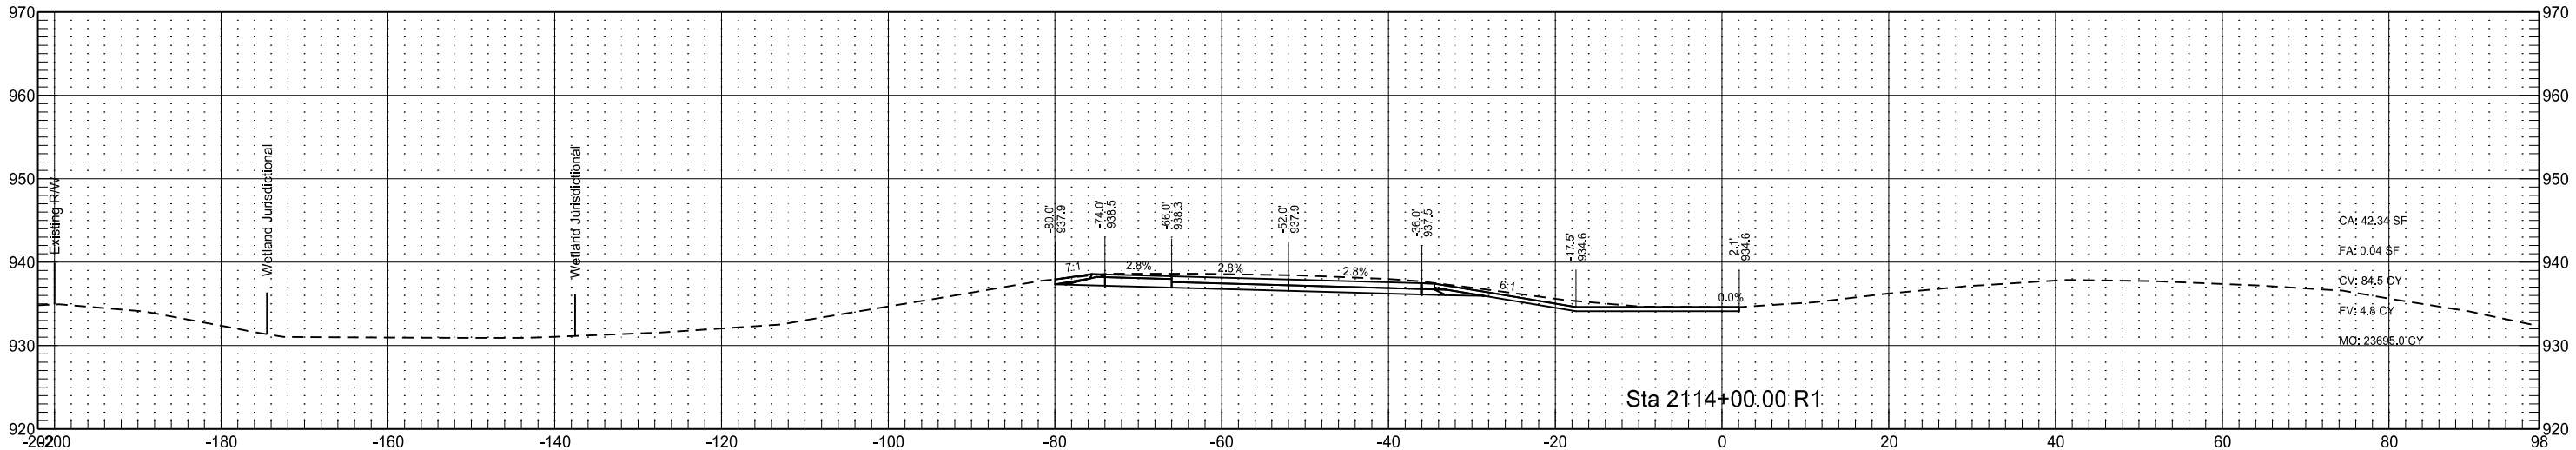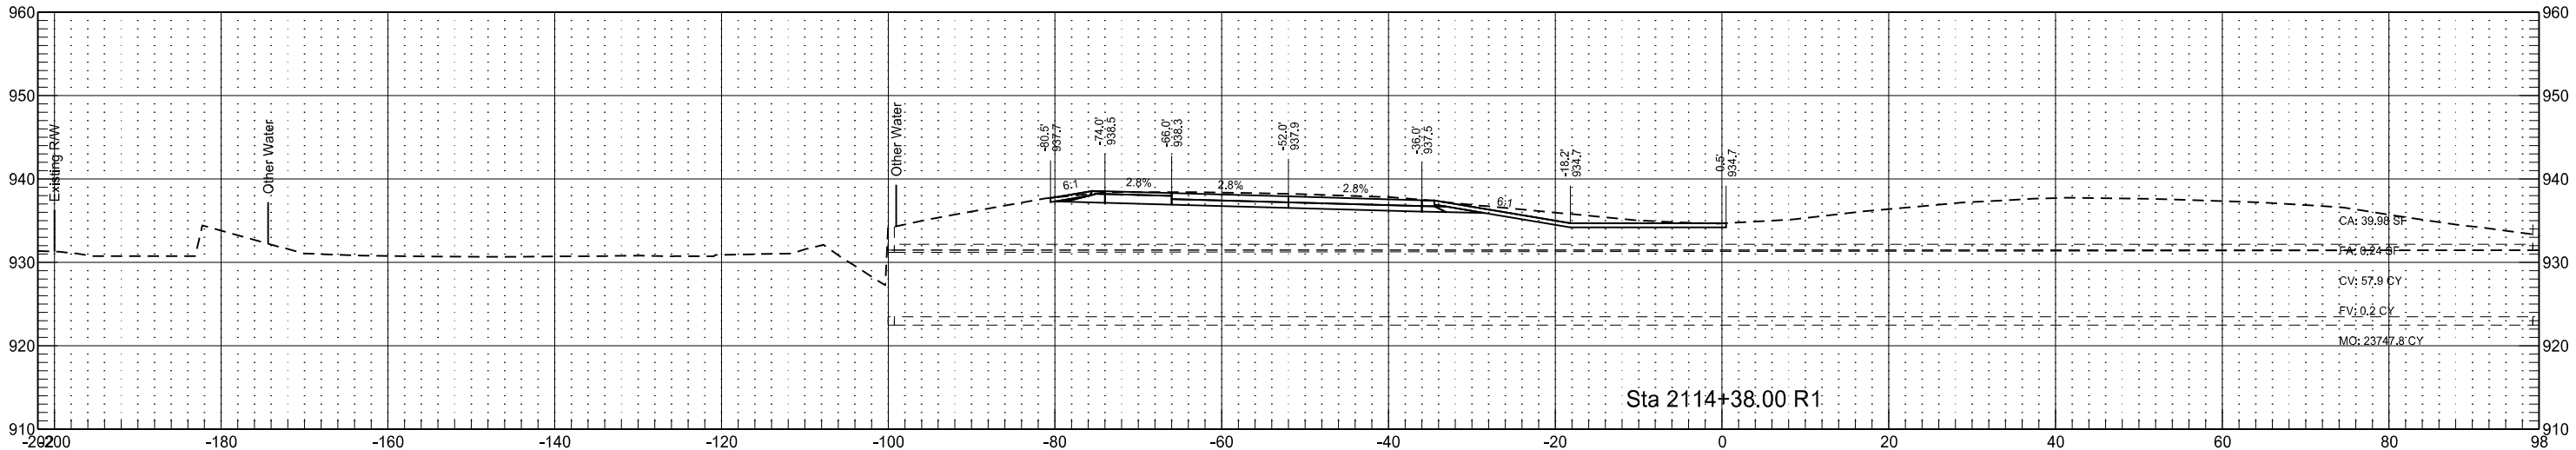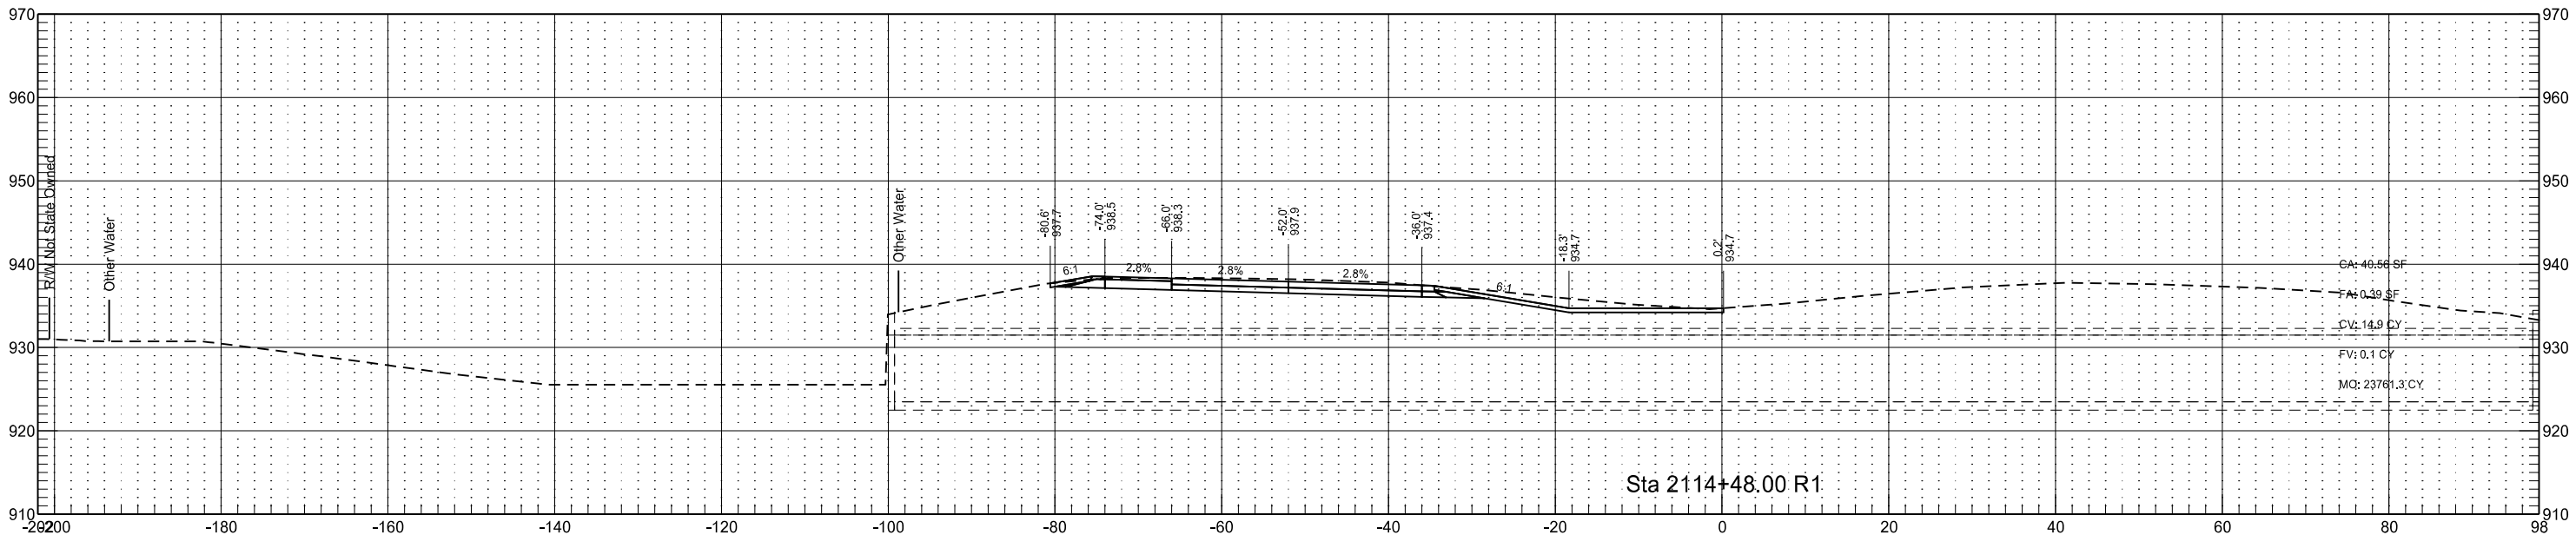

Interstate 29 - Southbound
(SCL29)

STATE

PROJECT NO.

SECTION
NO.




SHEET
NO.

ND


IM-8-029(170)033

200

169

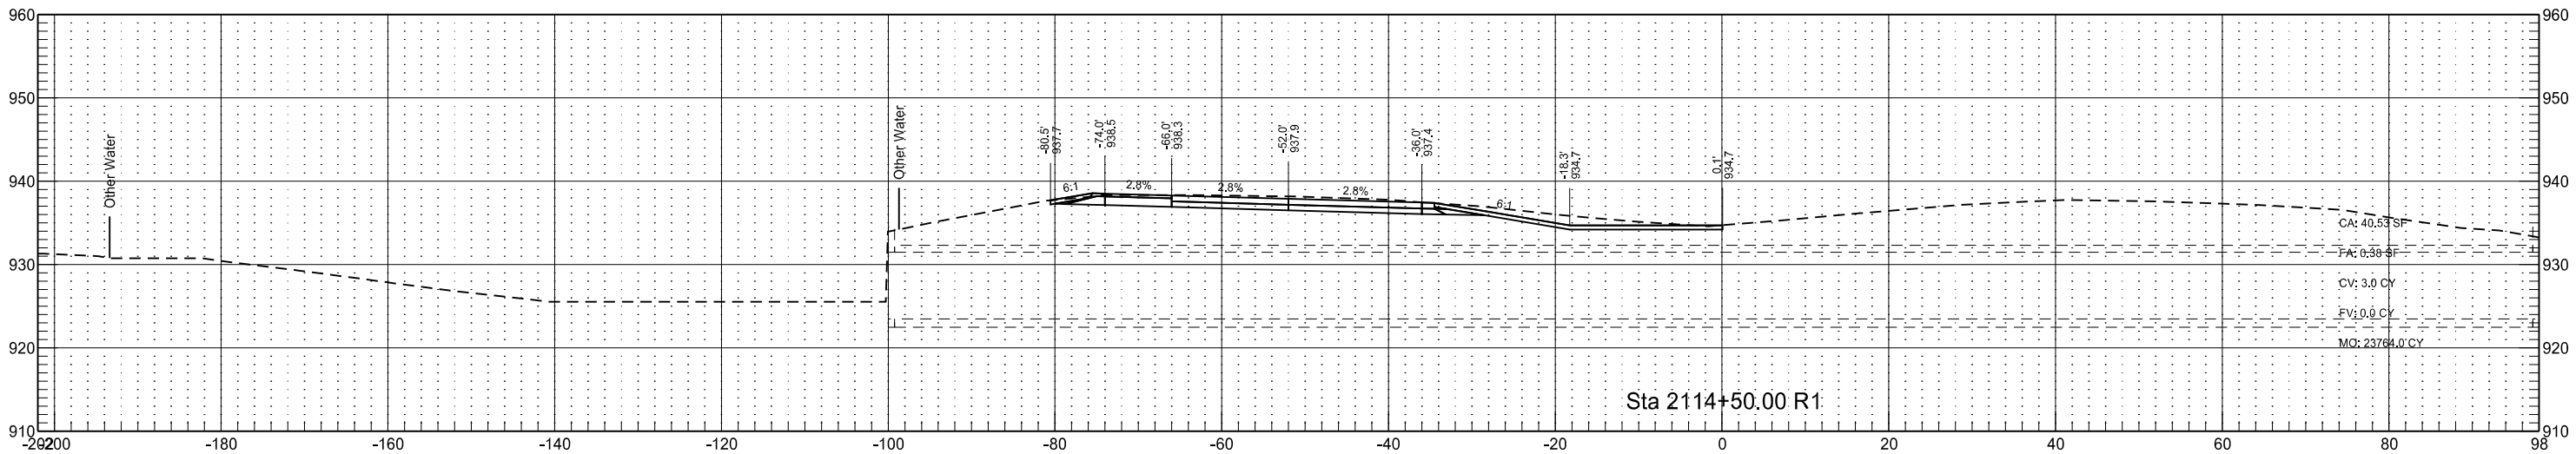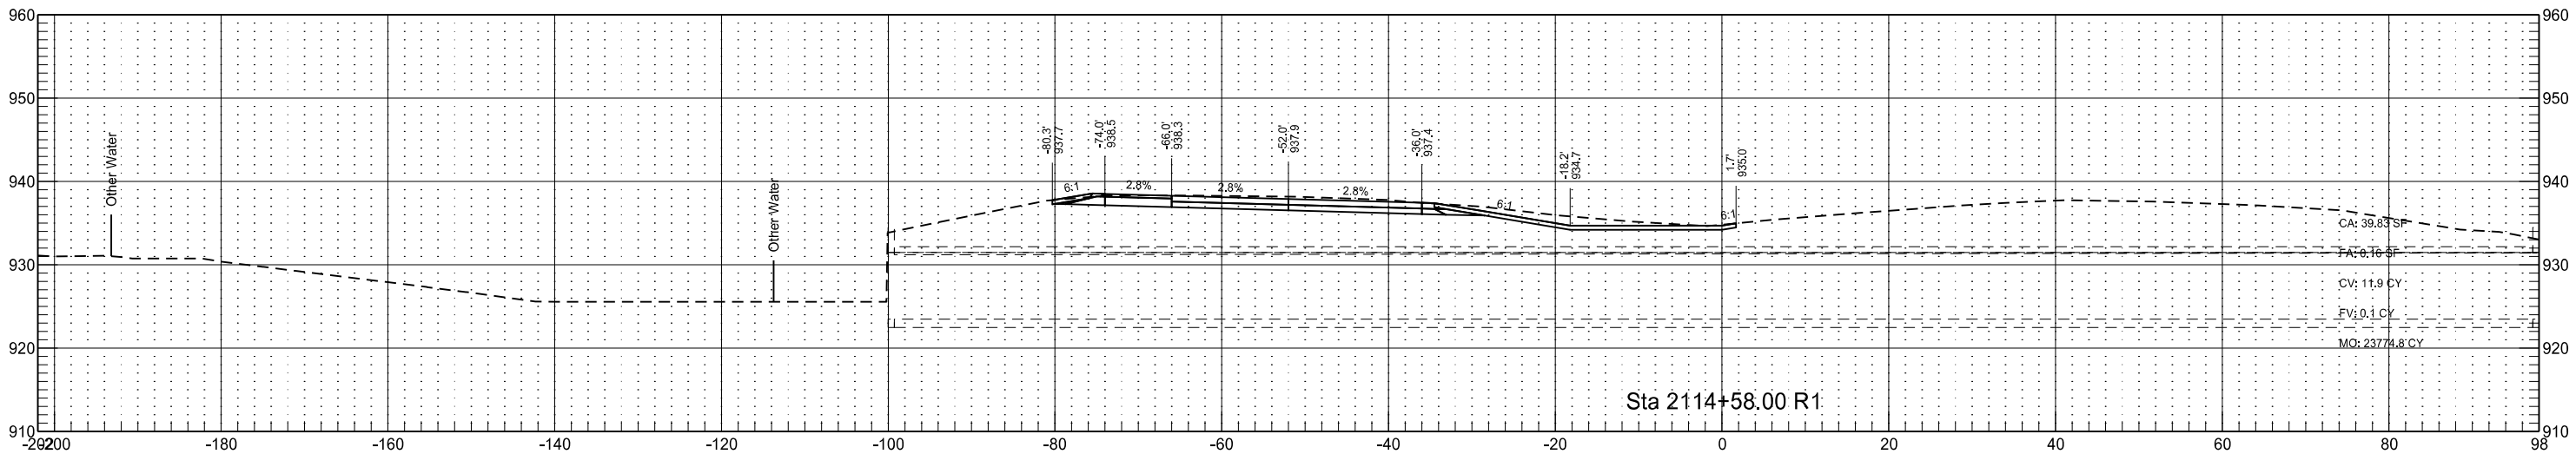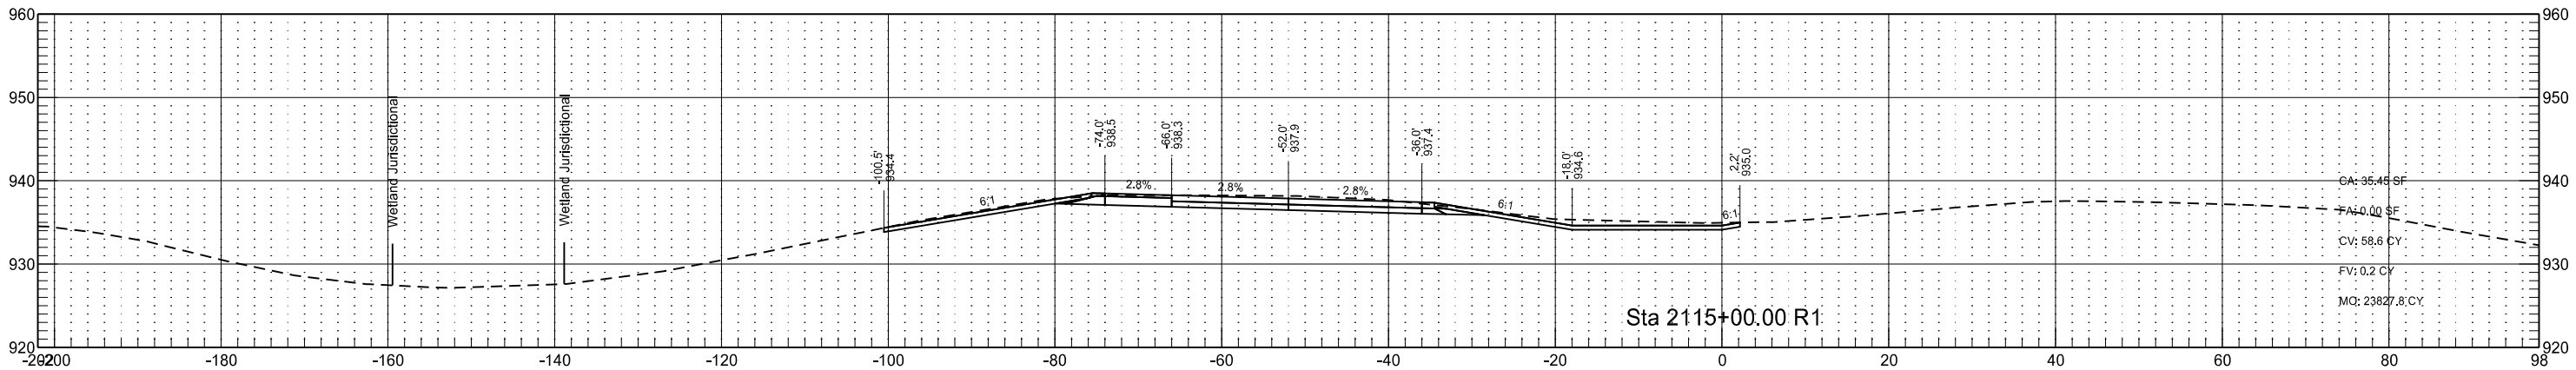

	STATE	PROJECT NO.	SECTION NO.	SHEET NO.
	ND	IM-8-029(170)033	200	170

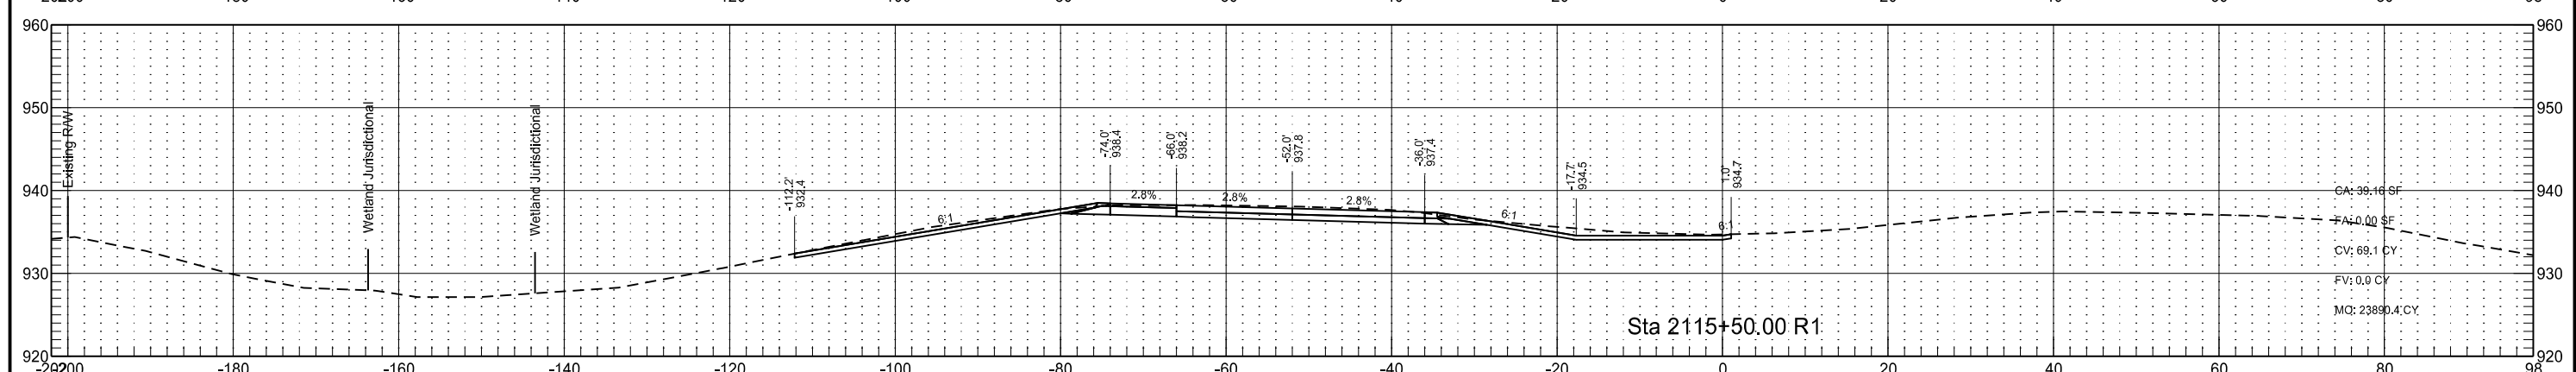





Interstate 29 - Southbound
(SCL29)

STATE
ND

PROJECT NO.
IM-8-029(170)033

SECTION NO.
200

SHEET NO.
171

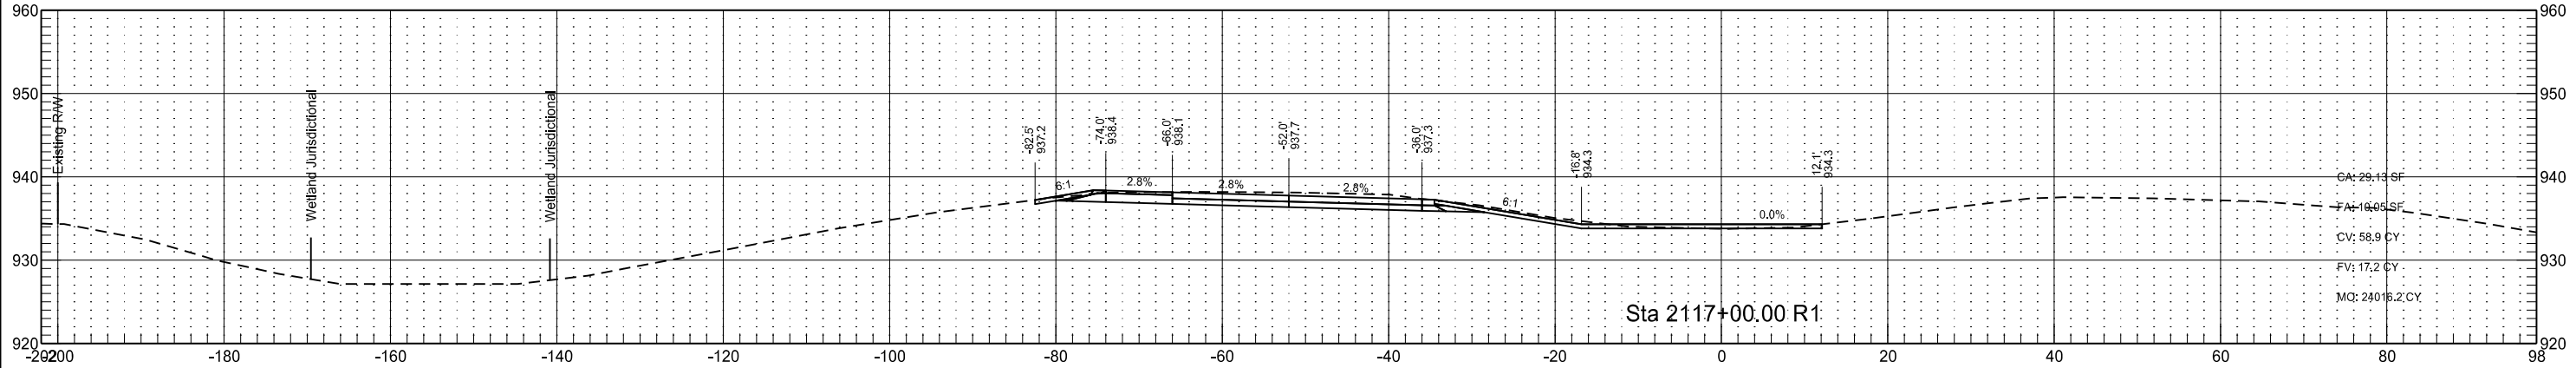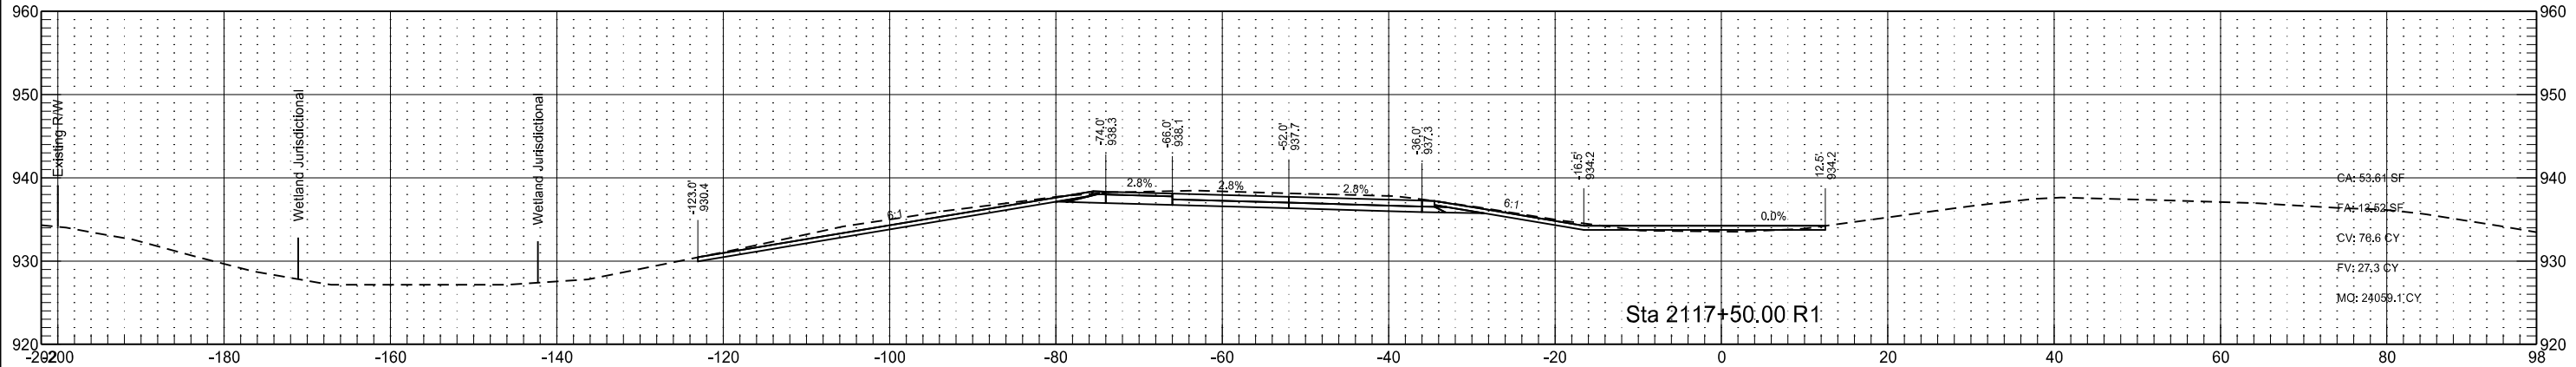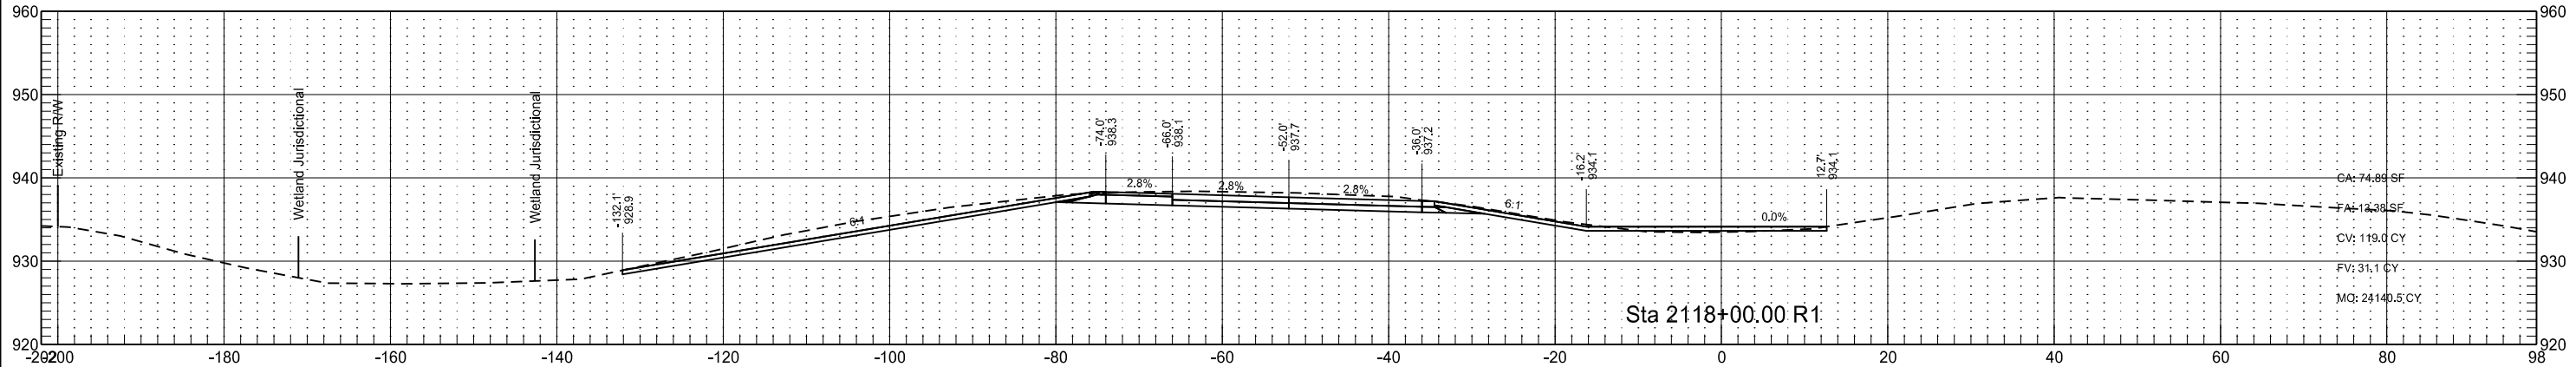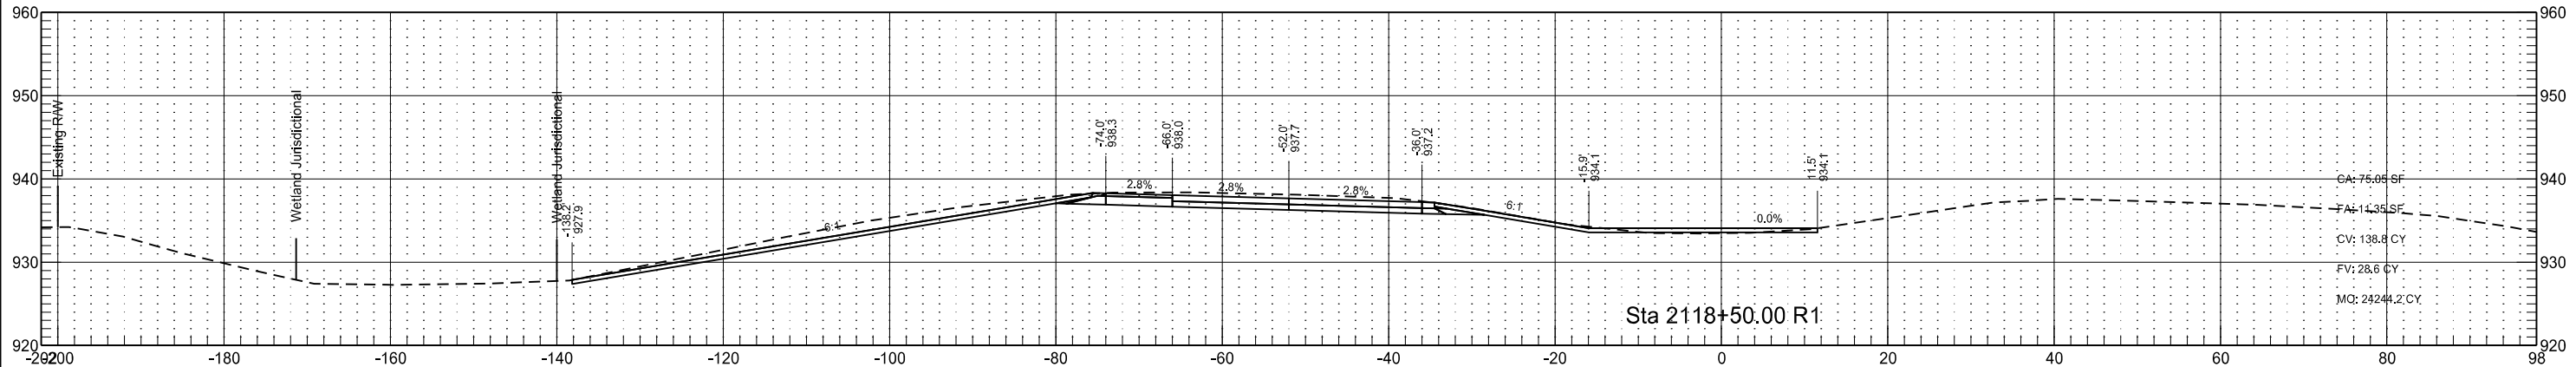

Interstate 29 - Southbound
(SCL29)

STATE

PROJECT NO.

SECTION
NO.





SHEET
NO.

ND

IM-8-029(170)033




200

172

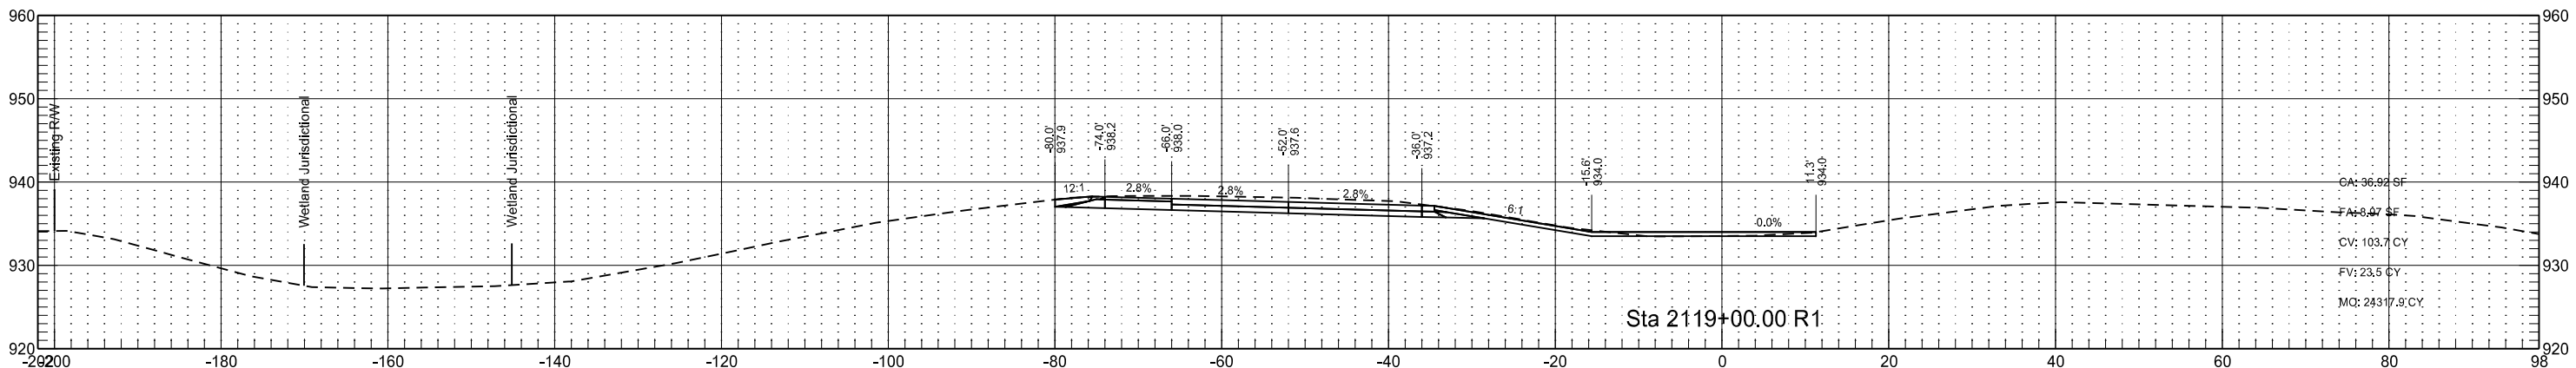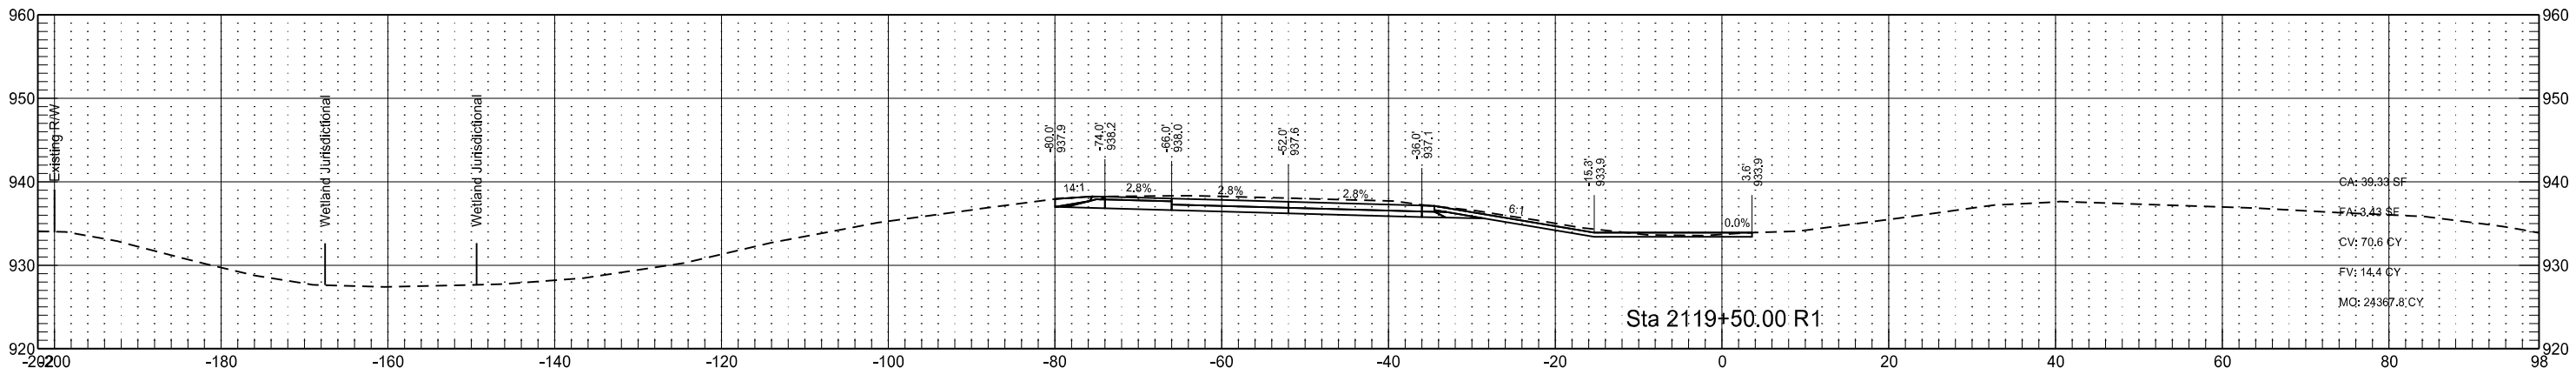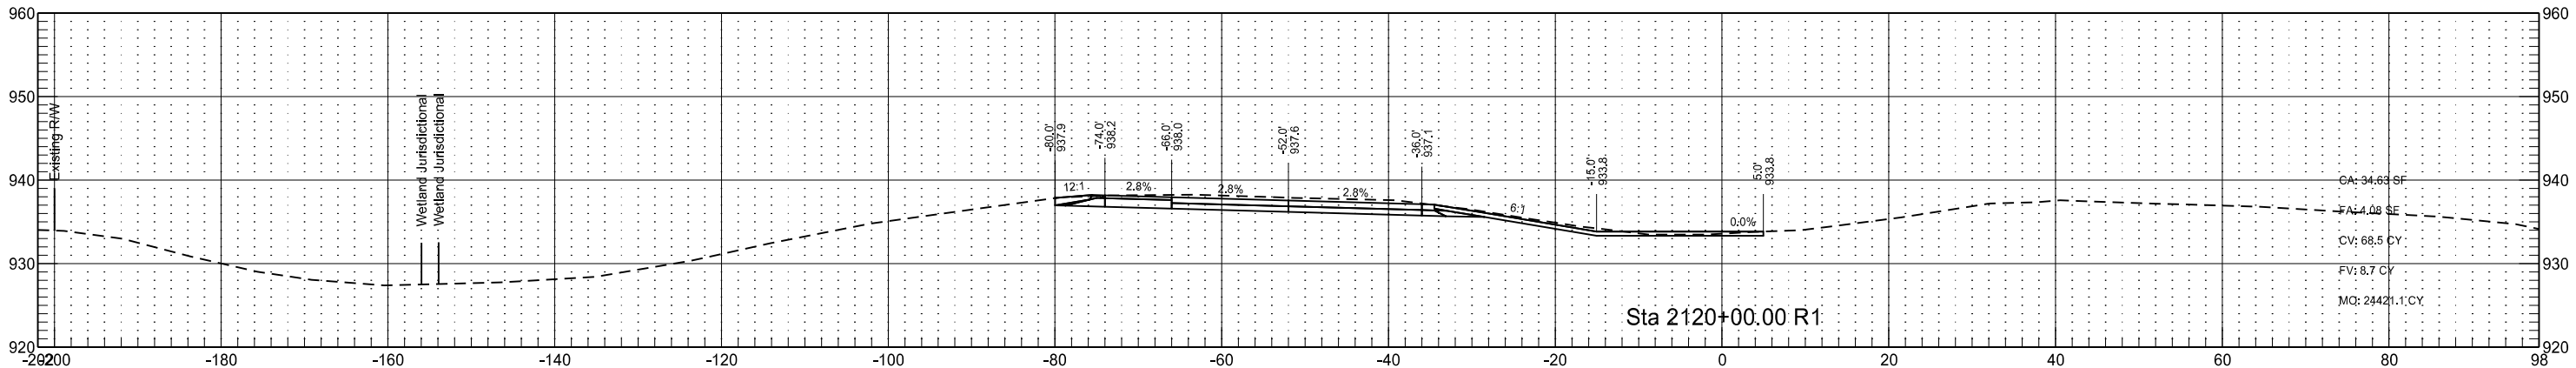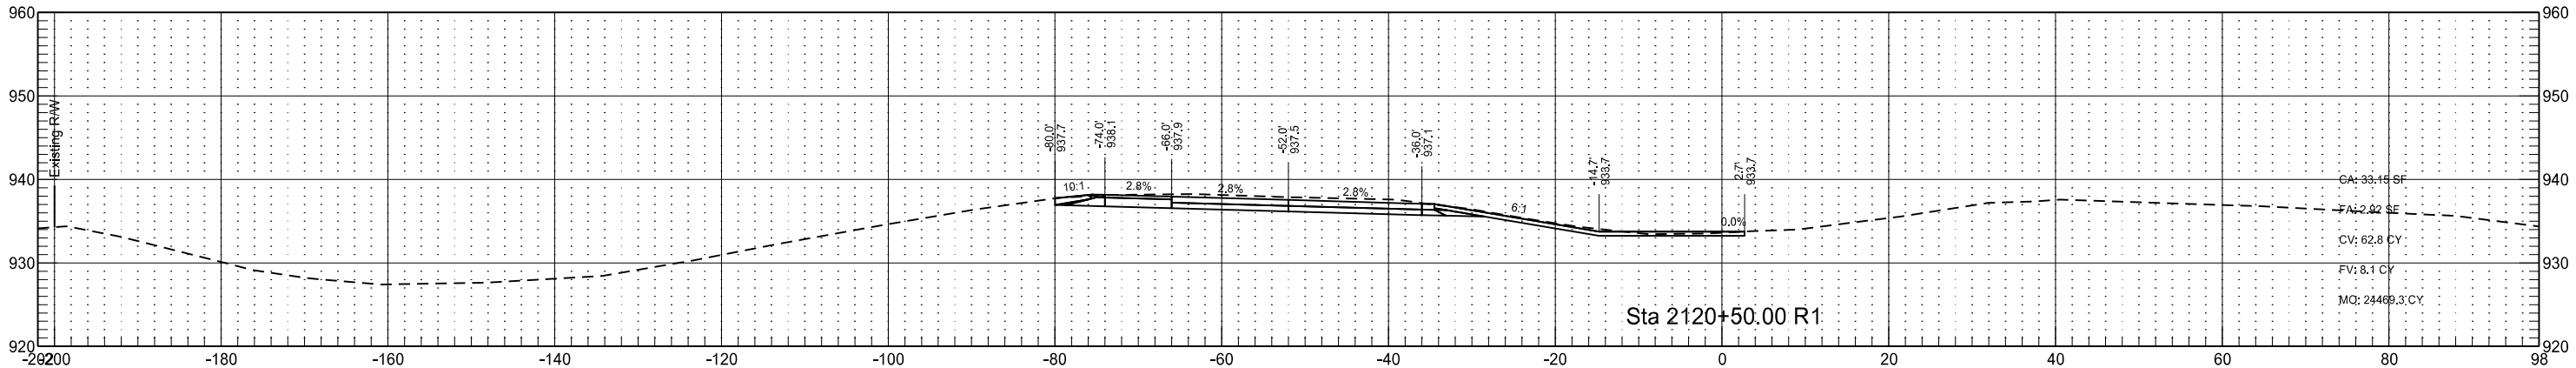




Interstate 29 - Southbound
(SCL29)

	STATE	PROJECT NO.	SECTION NO.	SHEET NO.
	ND	IM-8-029(170)033	200	173

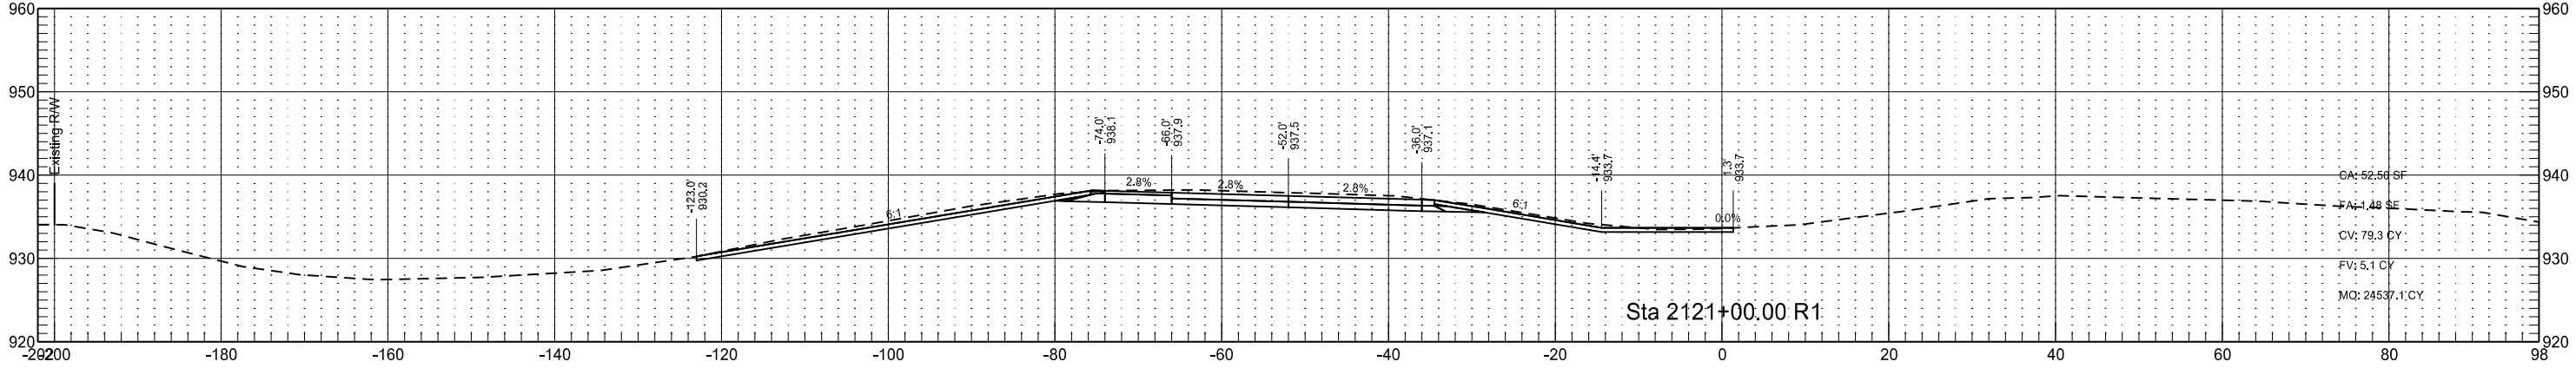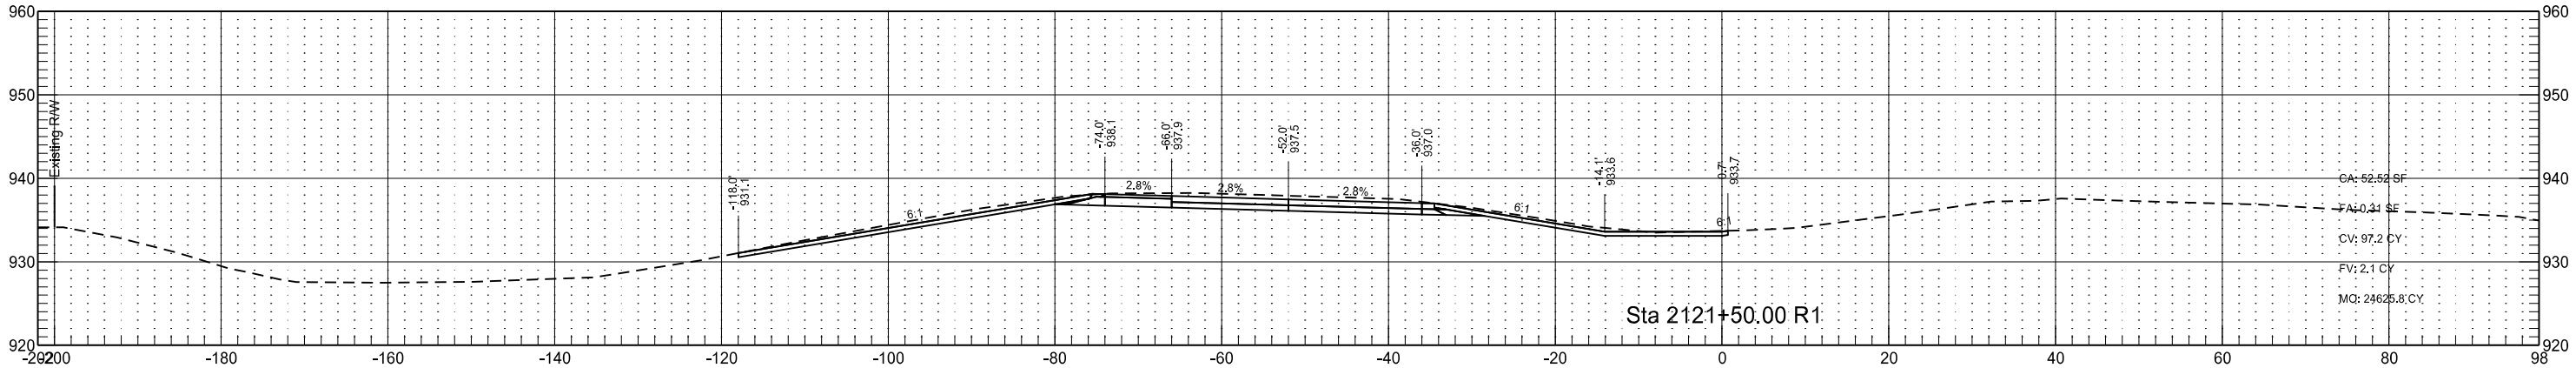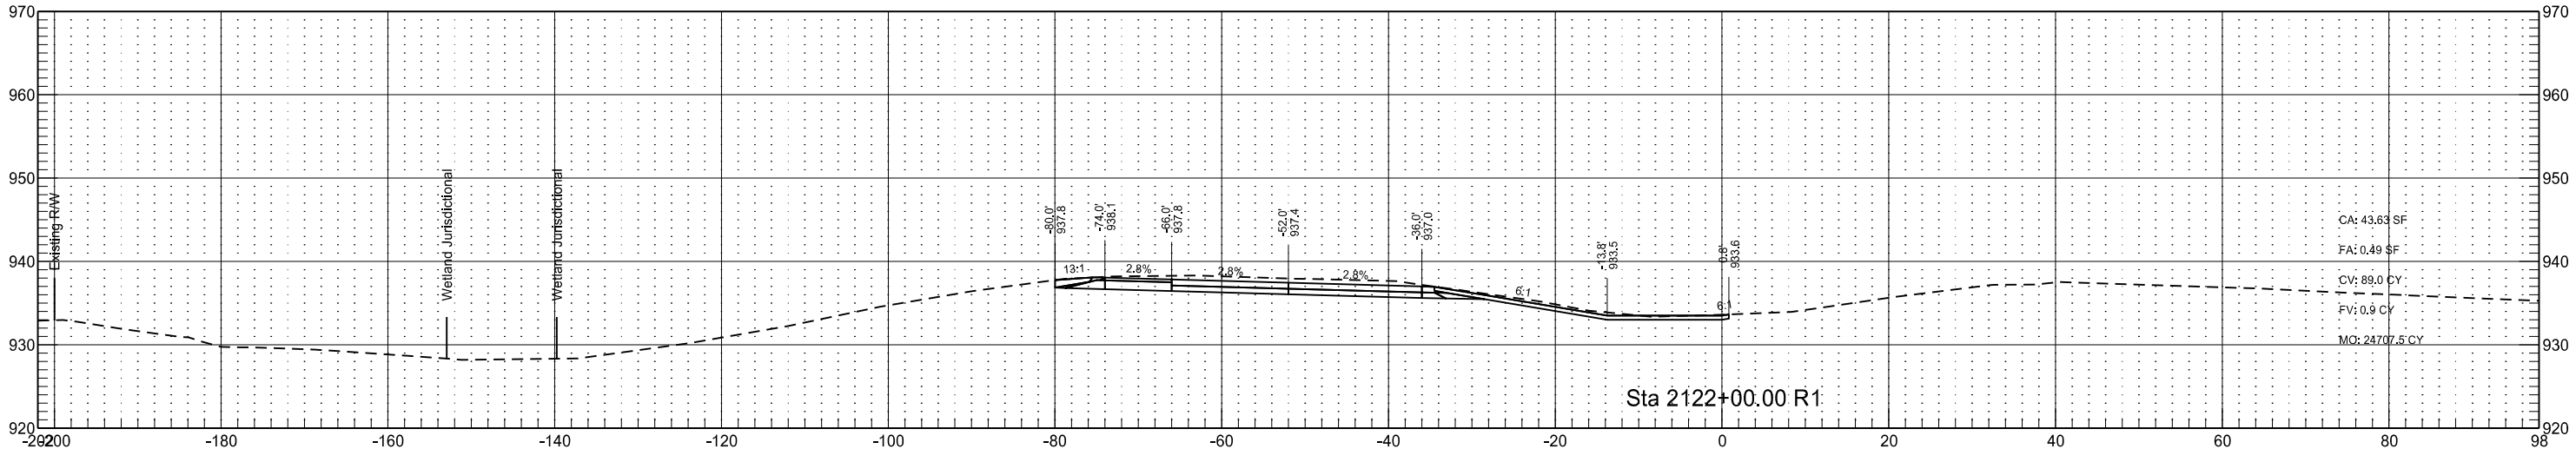

Interstate 29 - Southbound
(SCL29)

	STATE	PROJECT NO.	SECTION NO.	SHEET NO.
	ND	IM-8-029(170)033	200	174

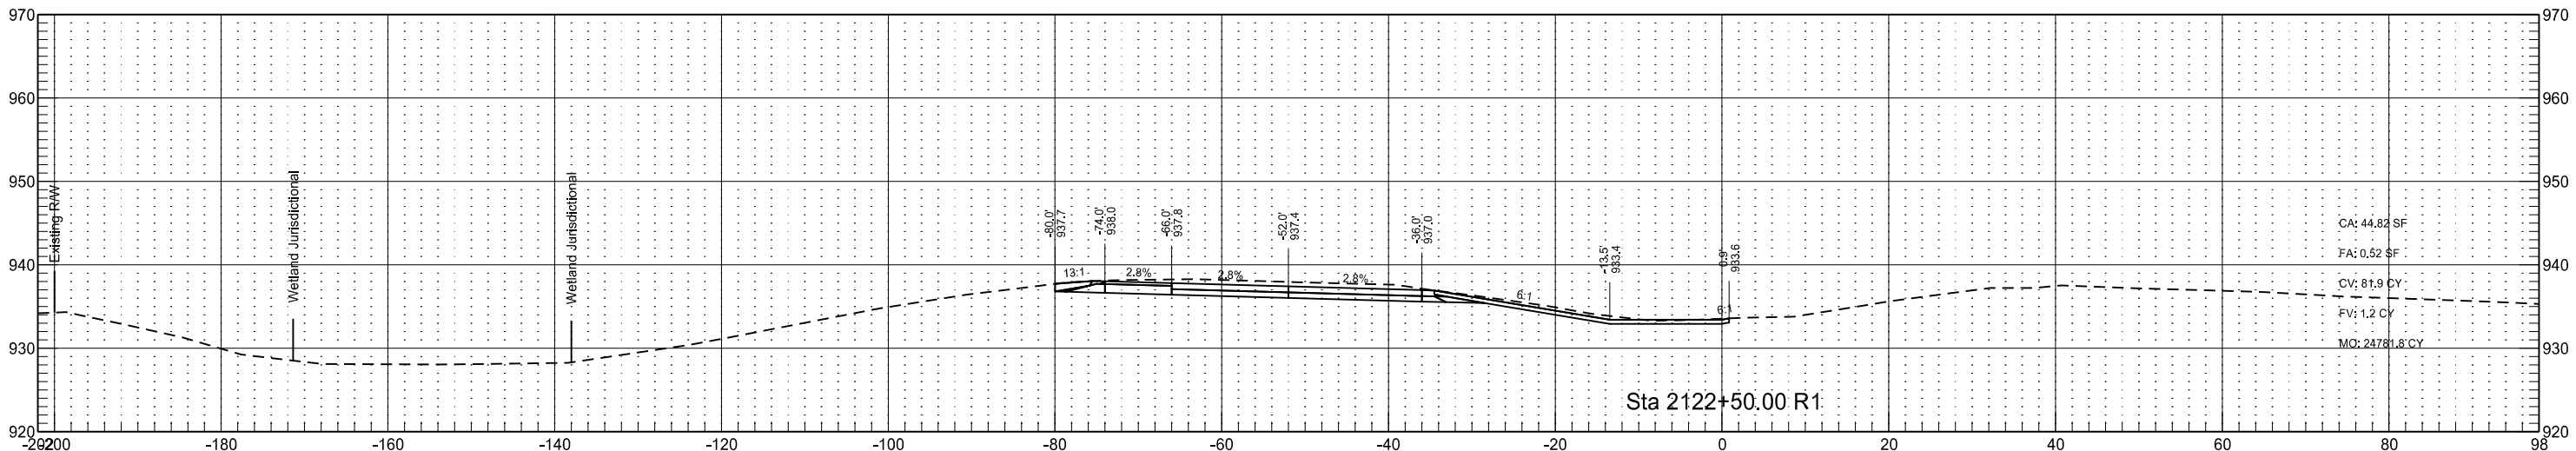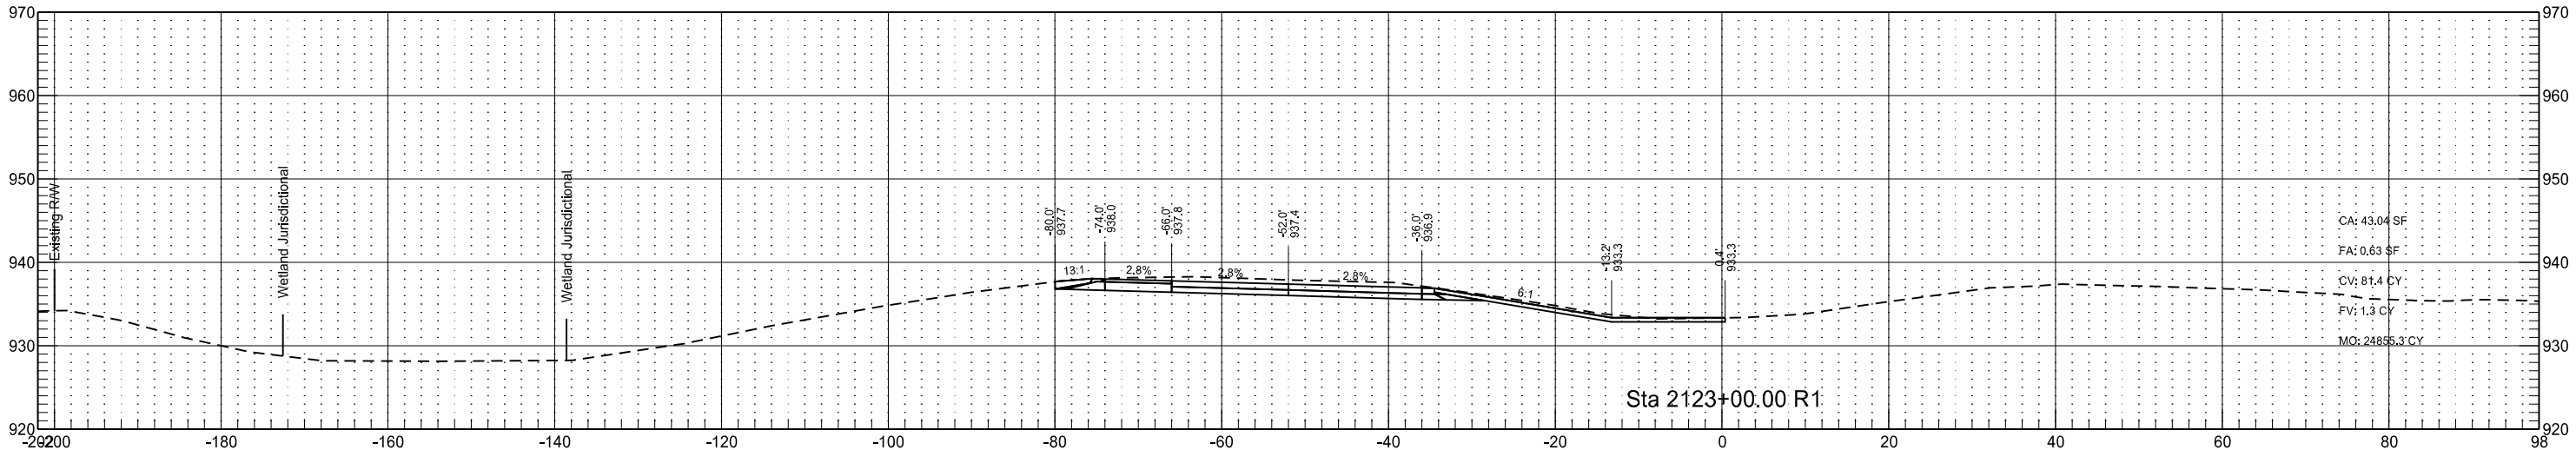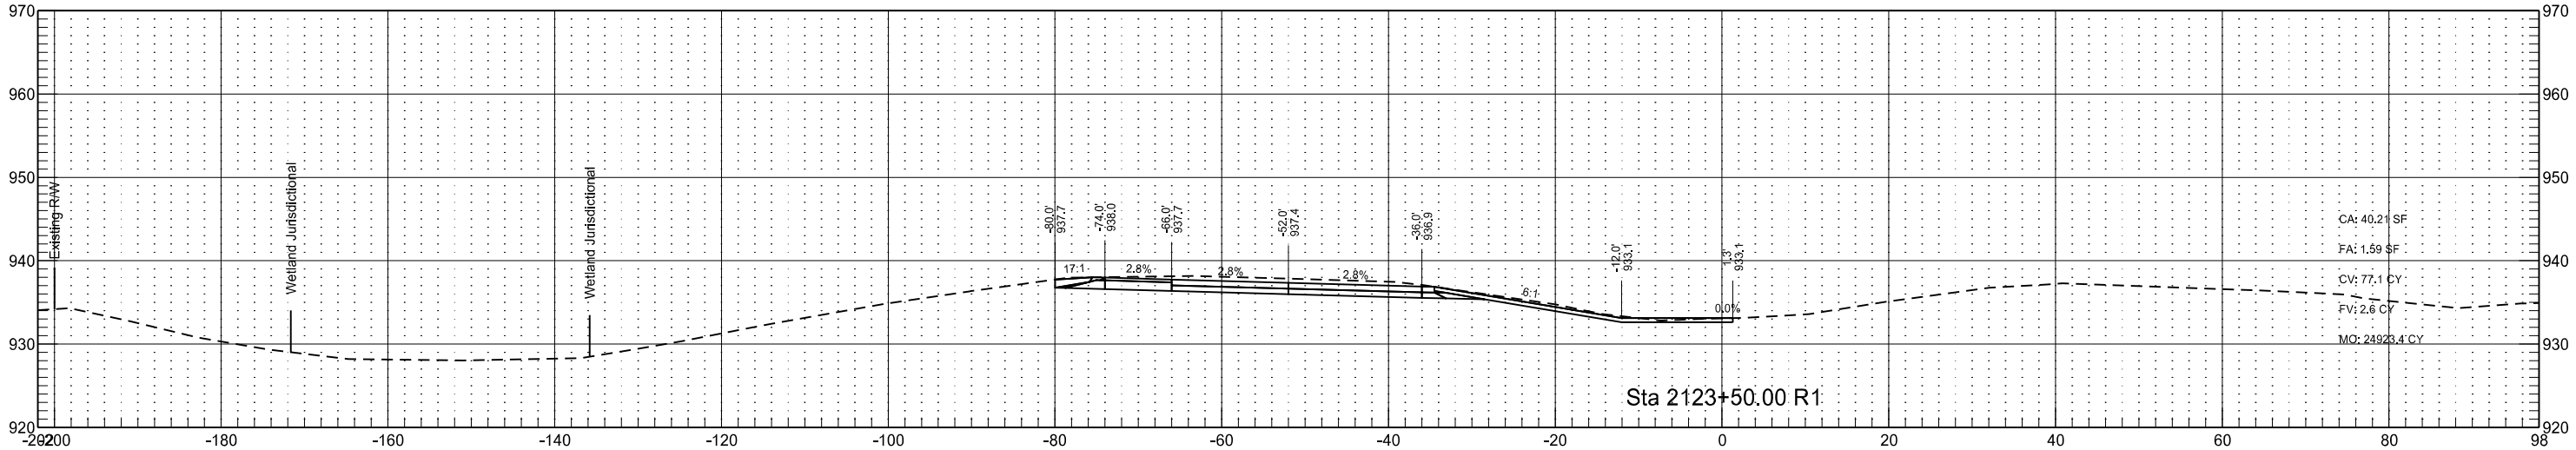

Interstate 29 - Southbound
(SCL29)

STATE

PROJECT NO.

SECTION
NO.




SHEET
NO.

ND

IM-8-029(170)033




200

175

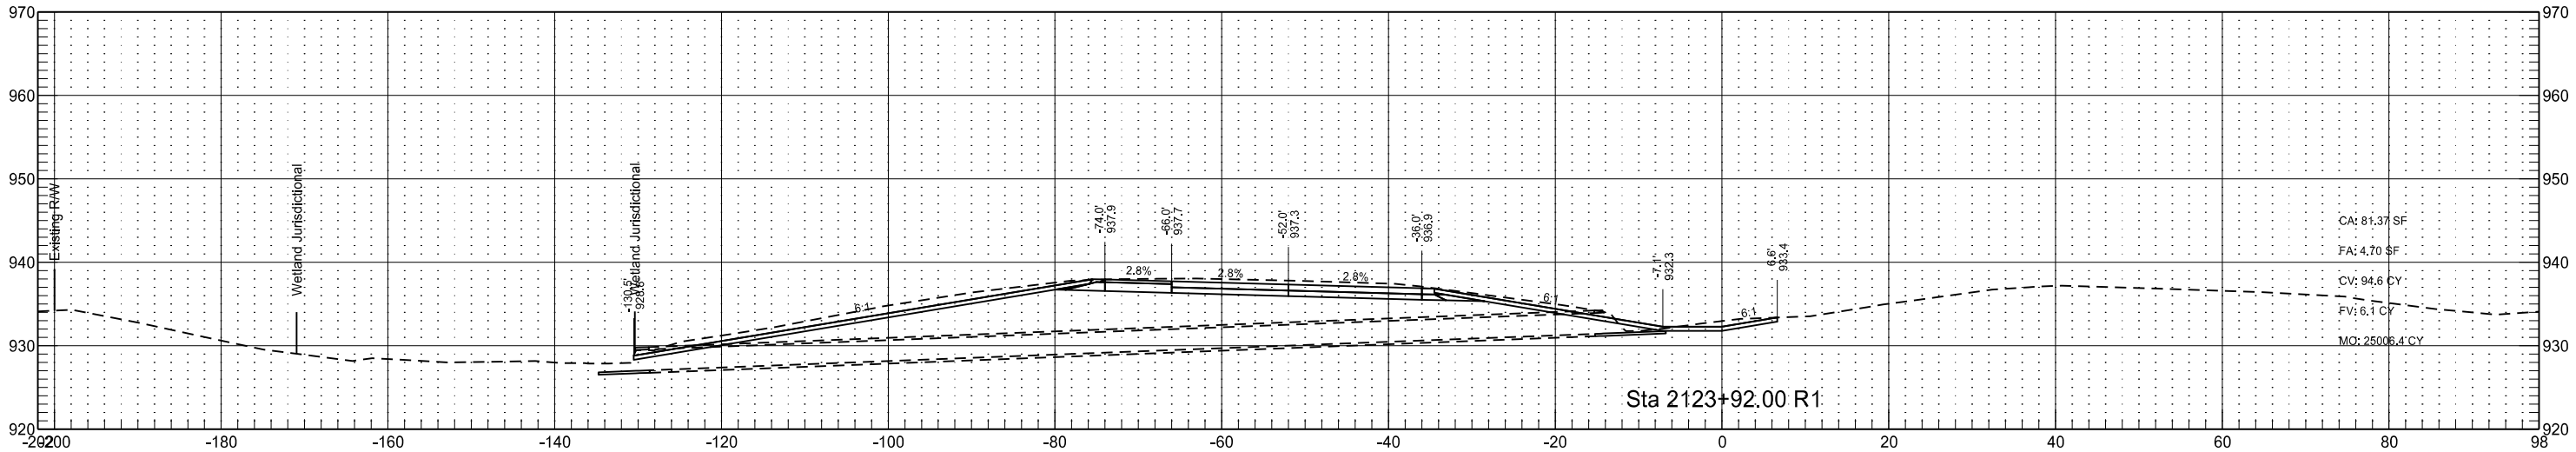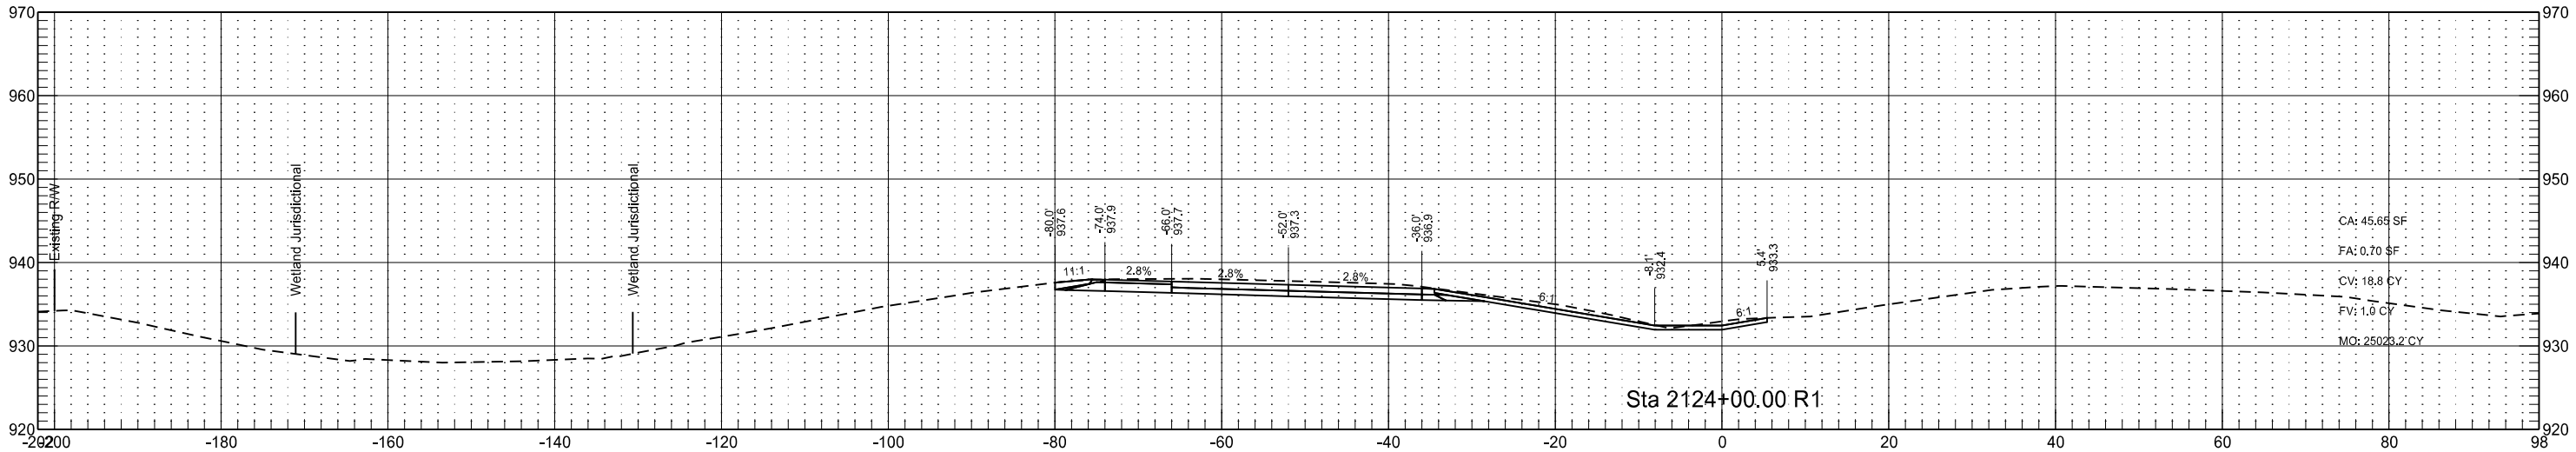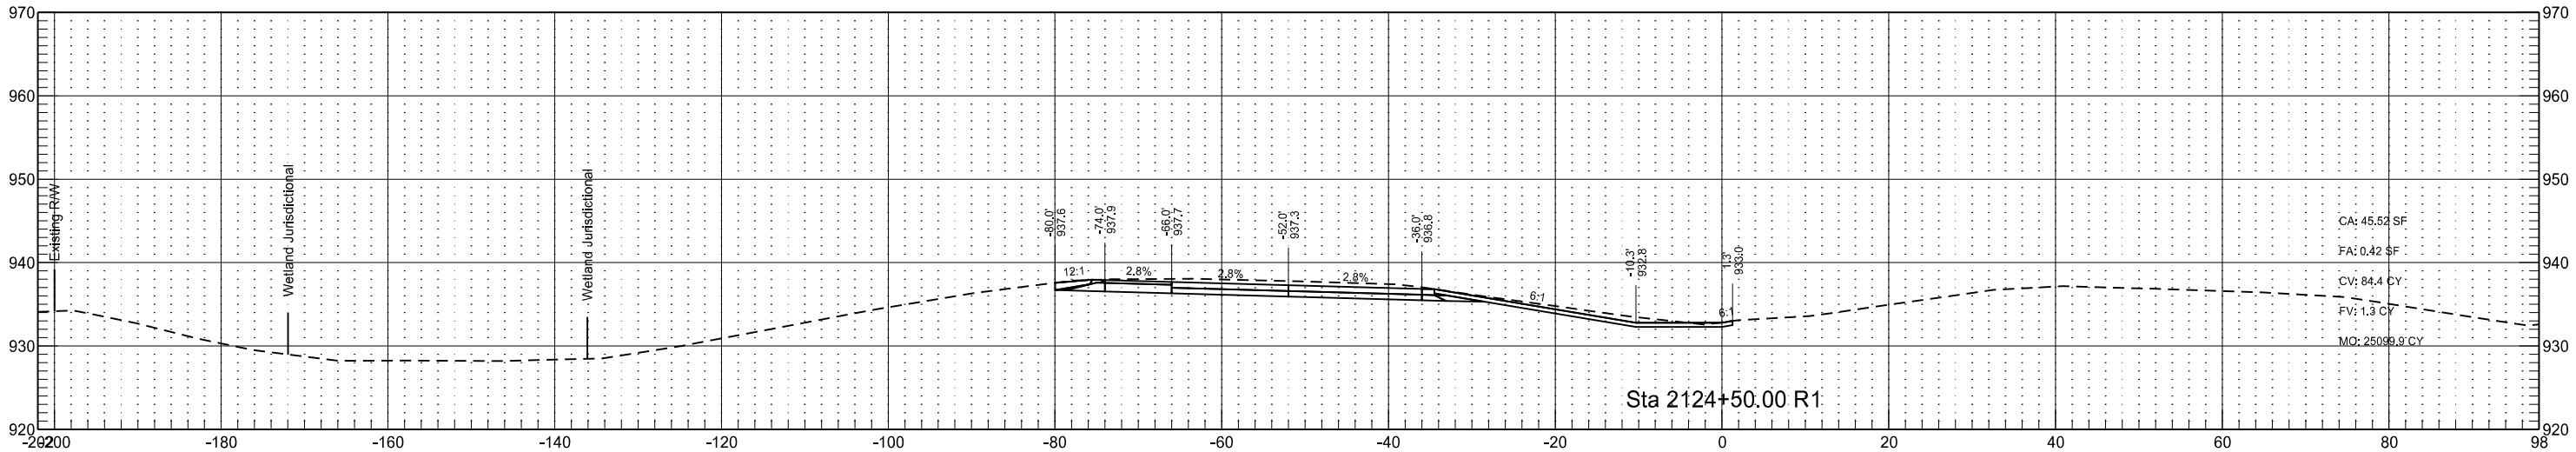




Interstate 29 - Southbound
(SCL29)

	STATE	PROJECT NO.	SECTION NO.	SHEET NO.
	ND	IM-8-029(170)033	200	176

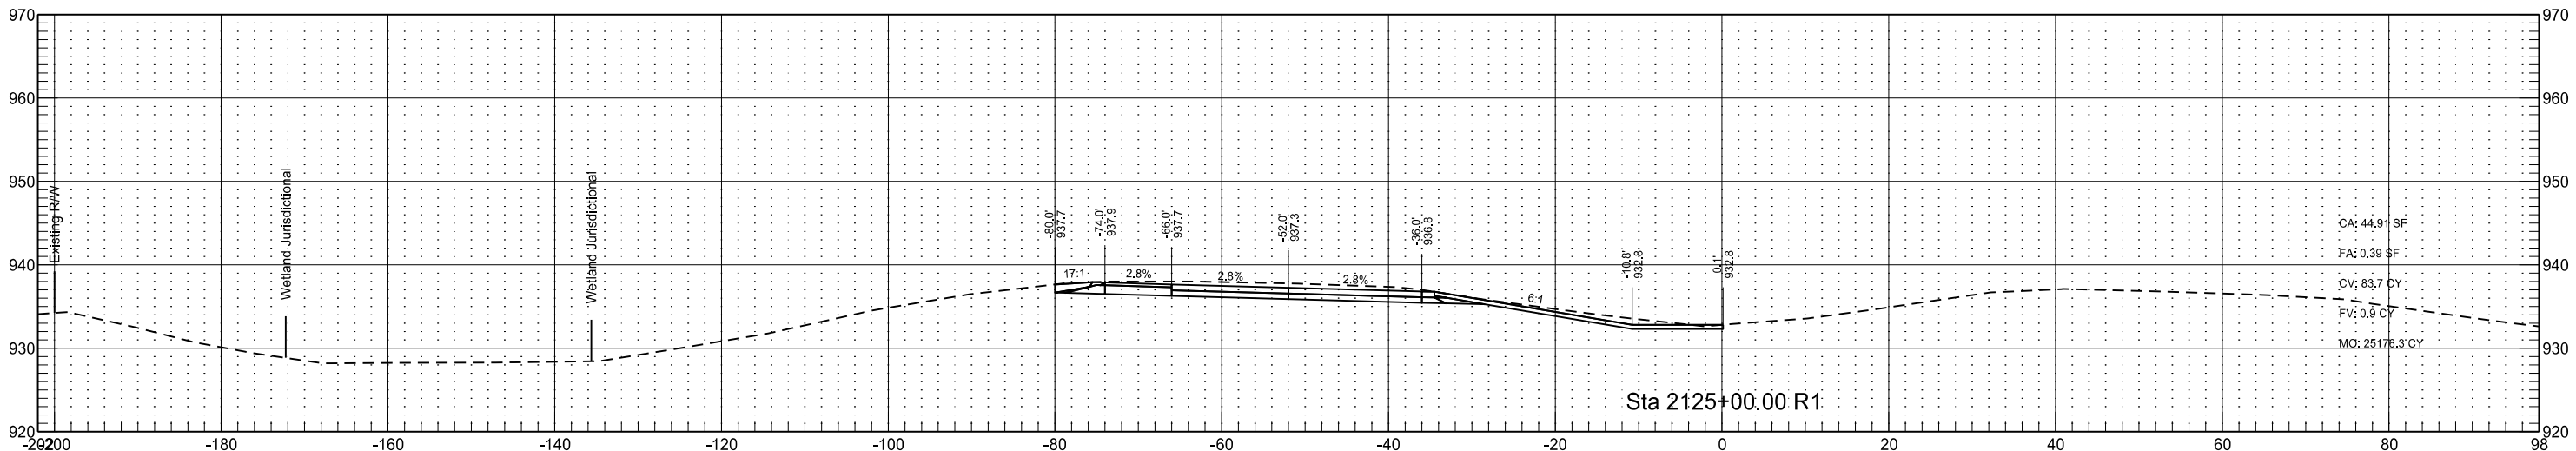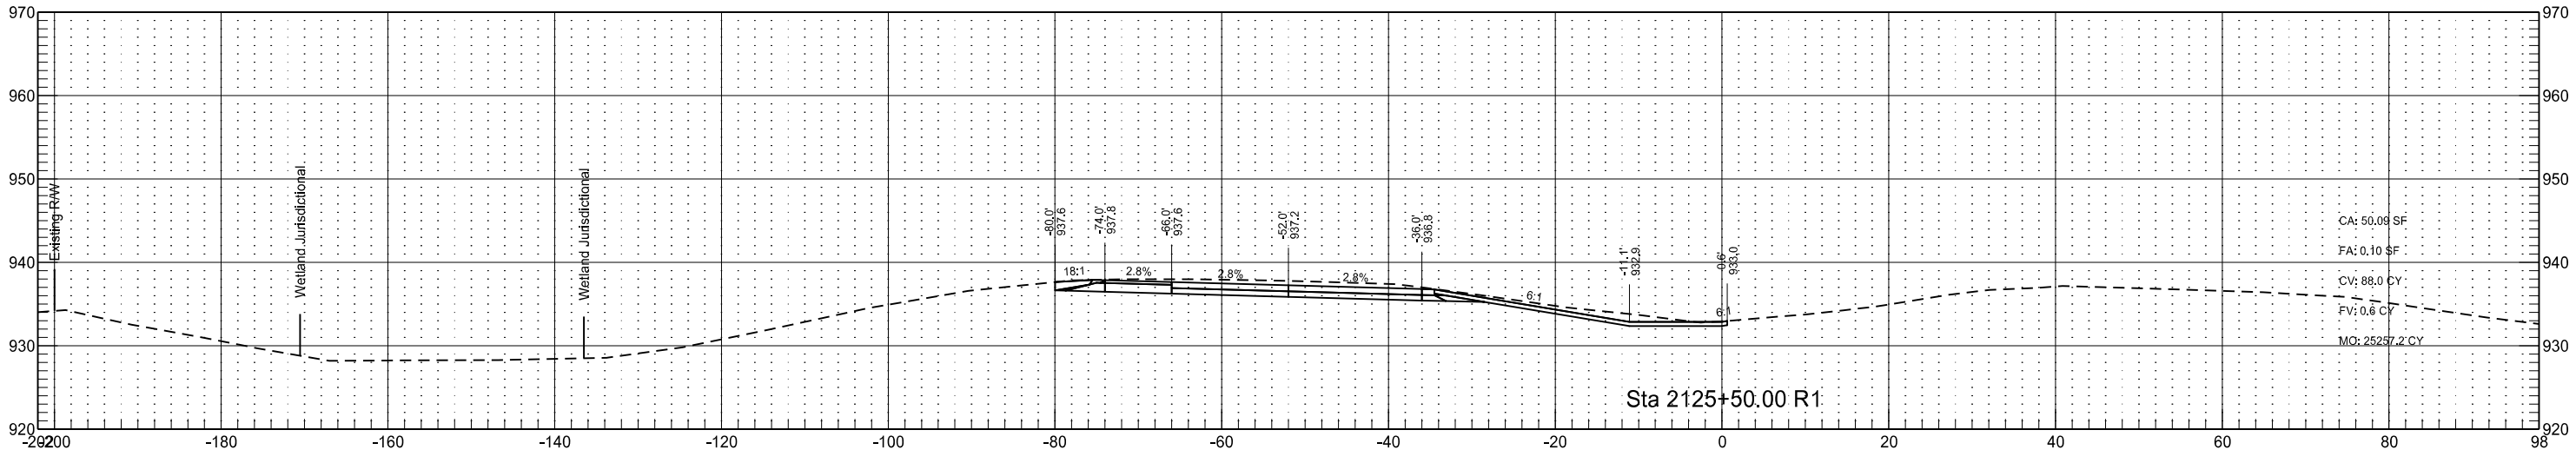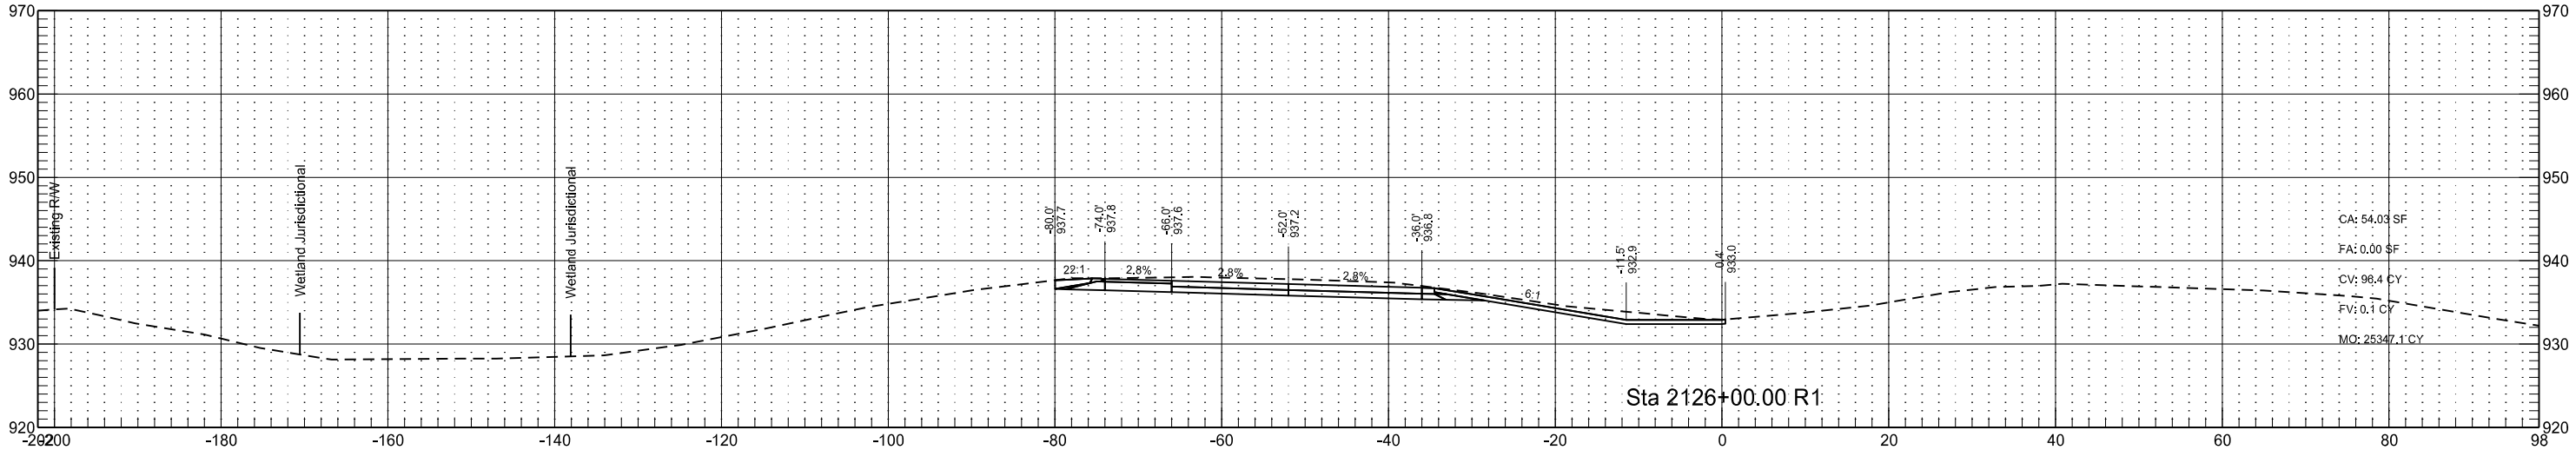




Interstate 29 - Southbound
(SCL29)

	STATE	PROJECT NO.	SECTION NO.	SHEET NO.
	ND	IM-8-029(170)033	200	177

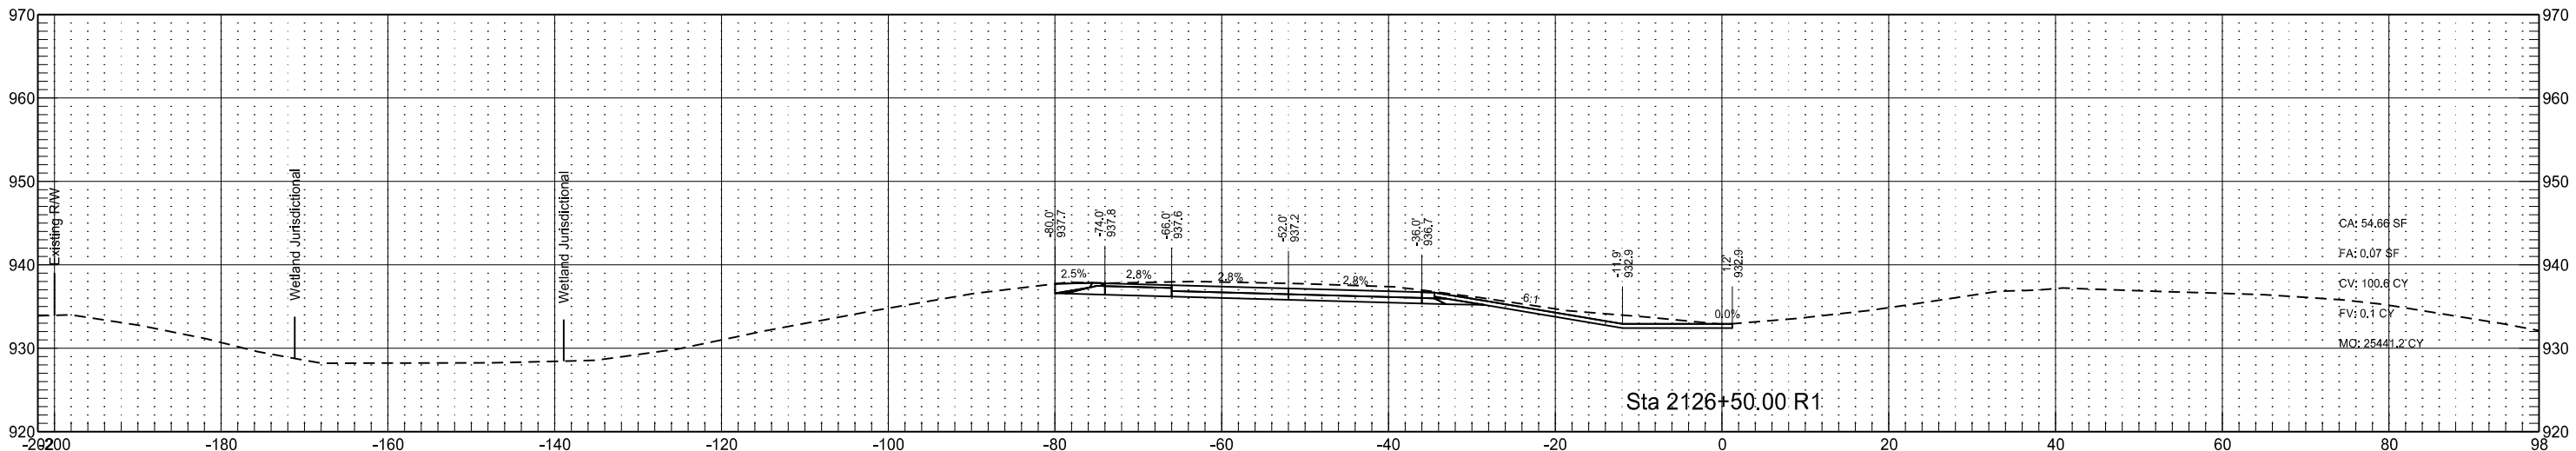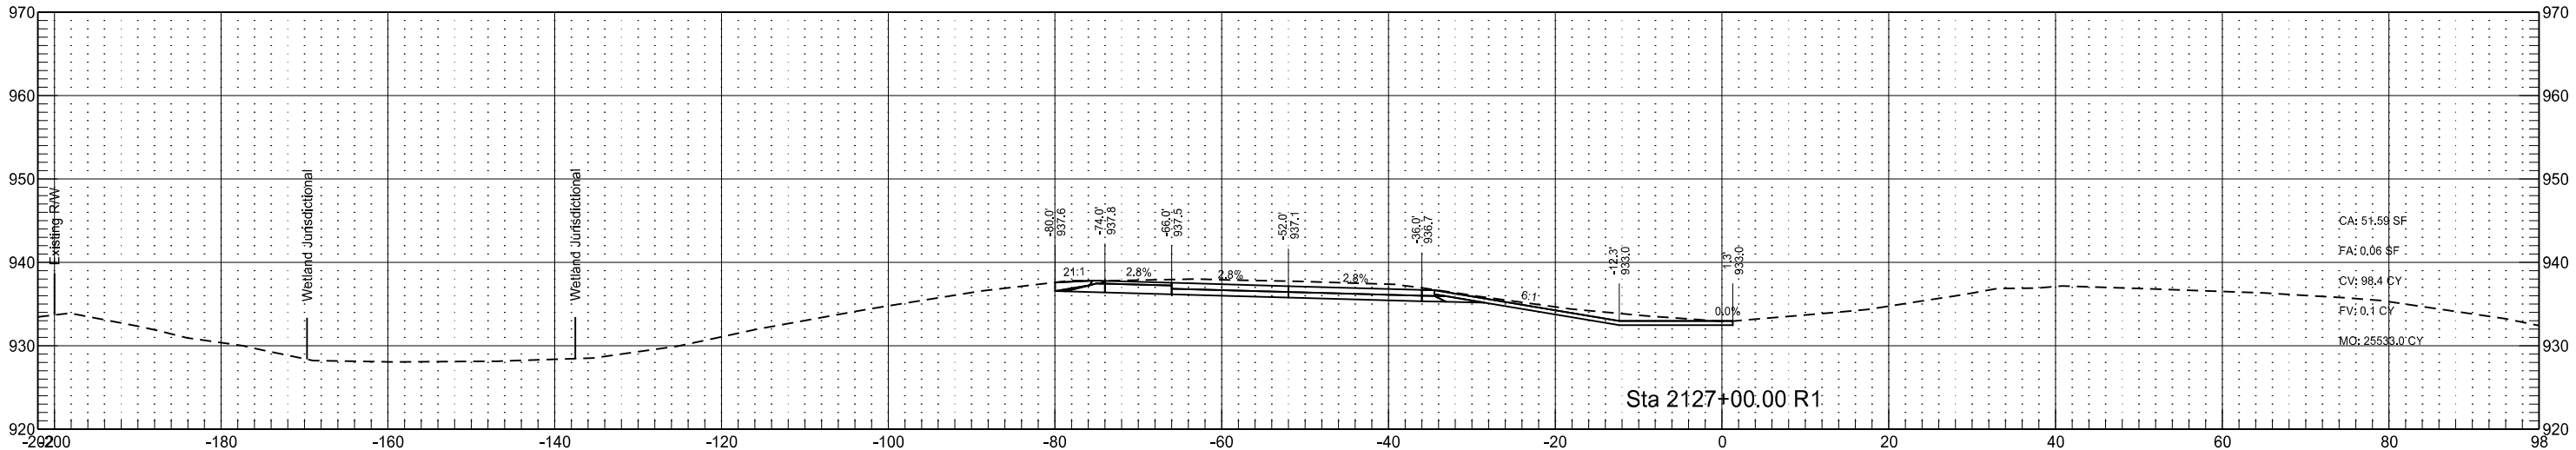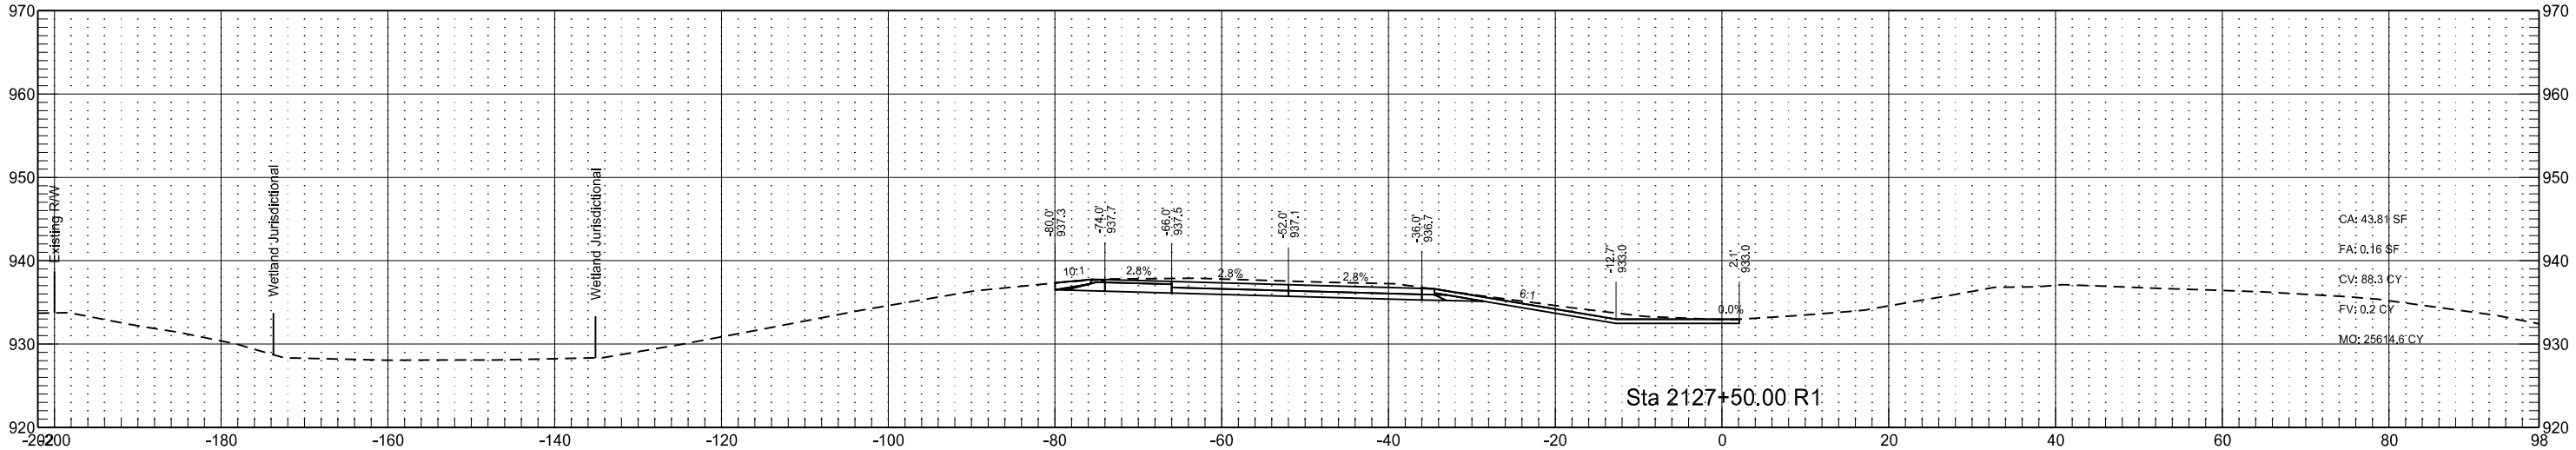




Interstate 29 - Southbound
(SCL29)

STATE	PROJECT NO.	SECTION NO.	SHEET NO.
ND	IM-8-029(170)033	200	178

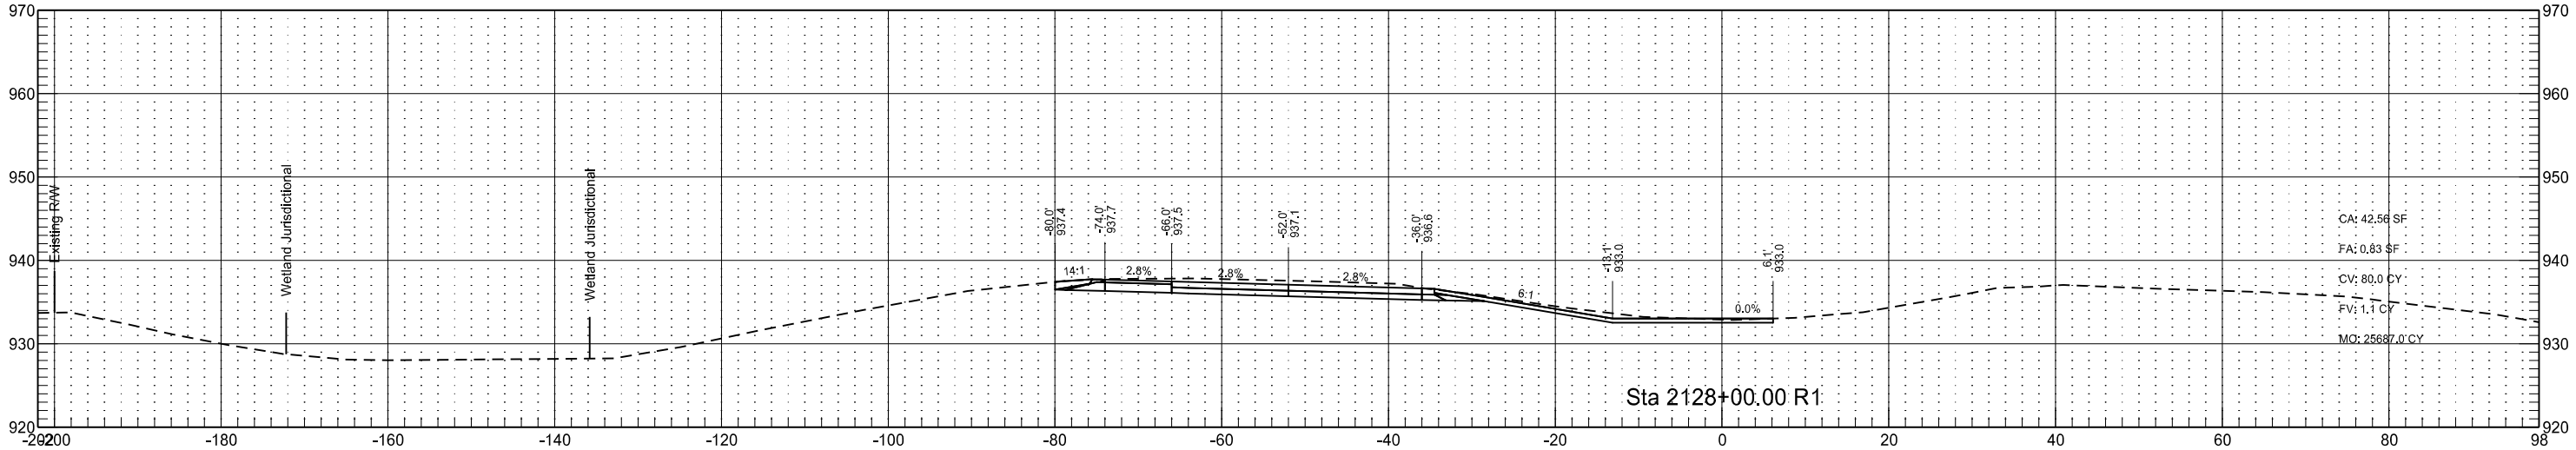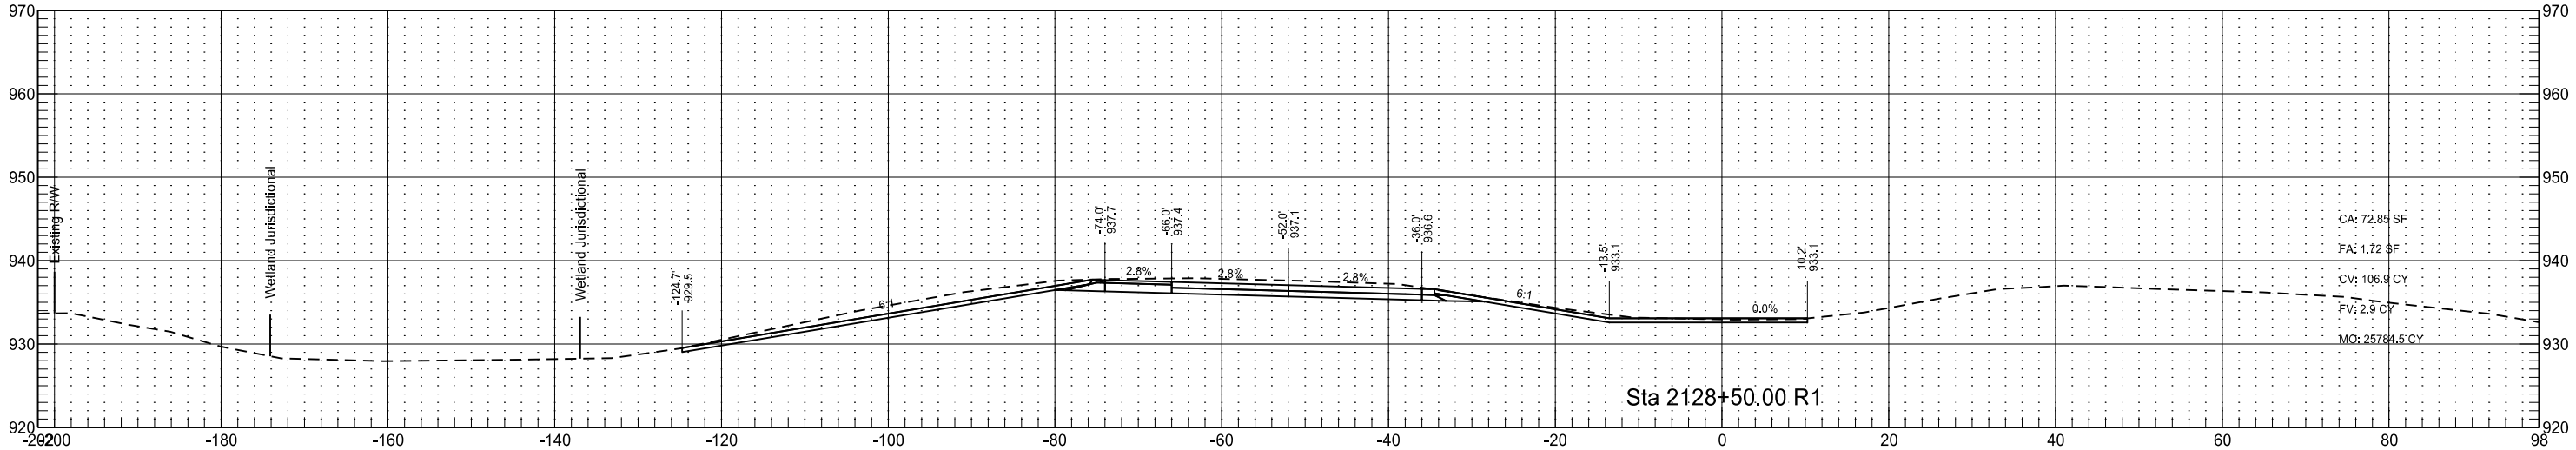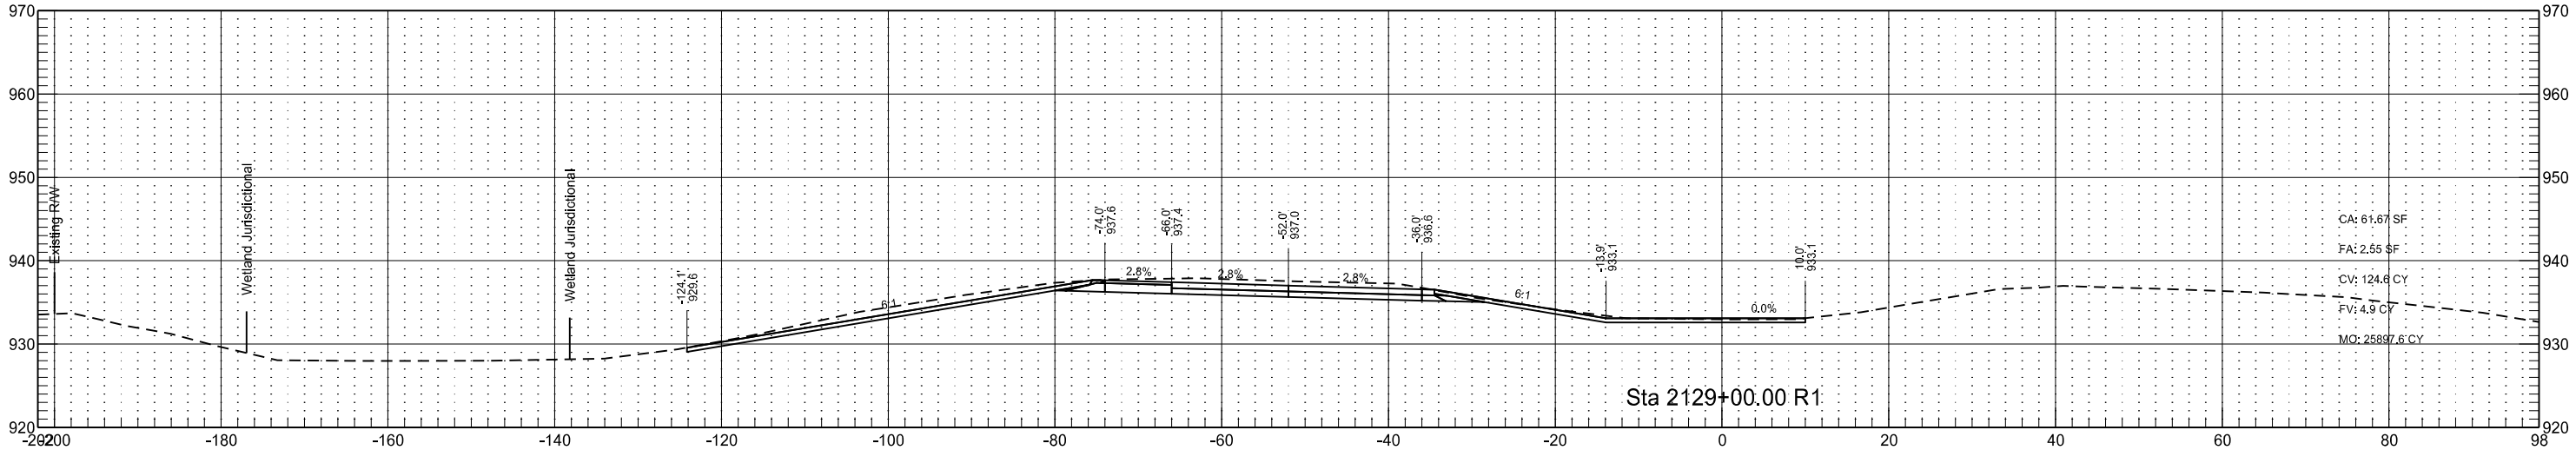

Interstate 29 - Southbound
(SCL29)

	STATE	PROJECT NO.	SECTION NO.	SHEET NO.
	ND	IM-8-029(170)033	200	179

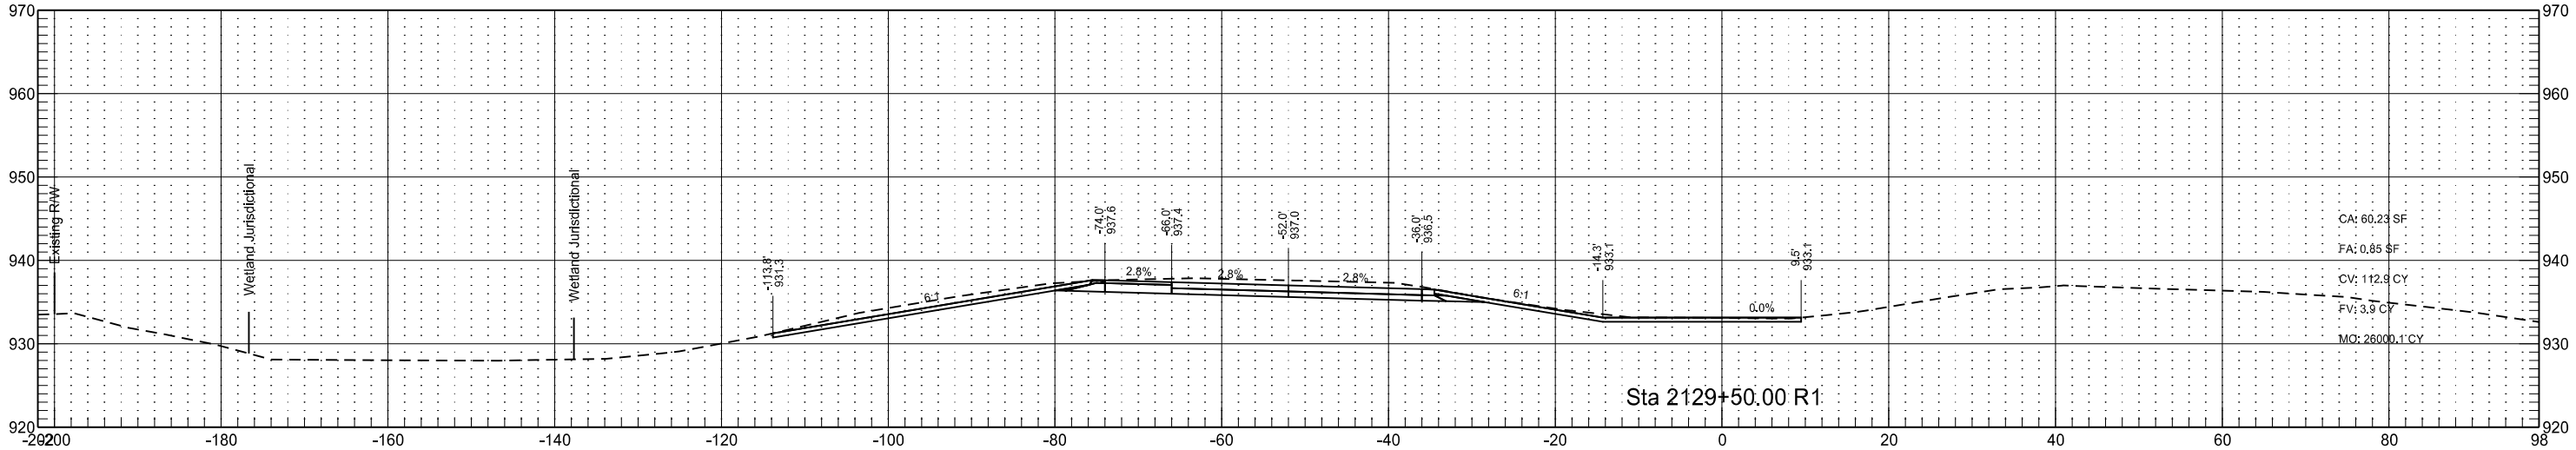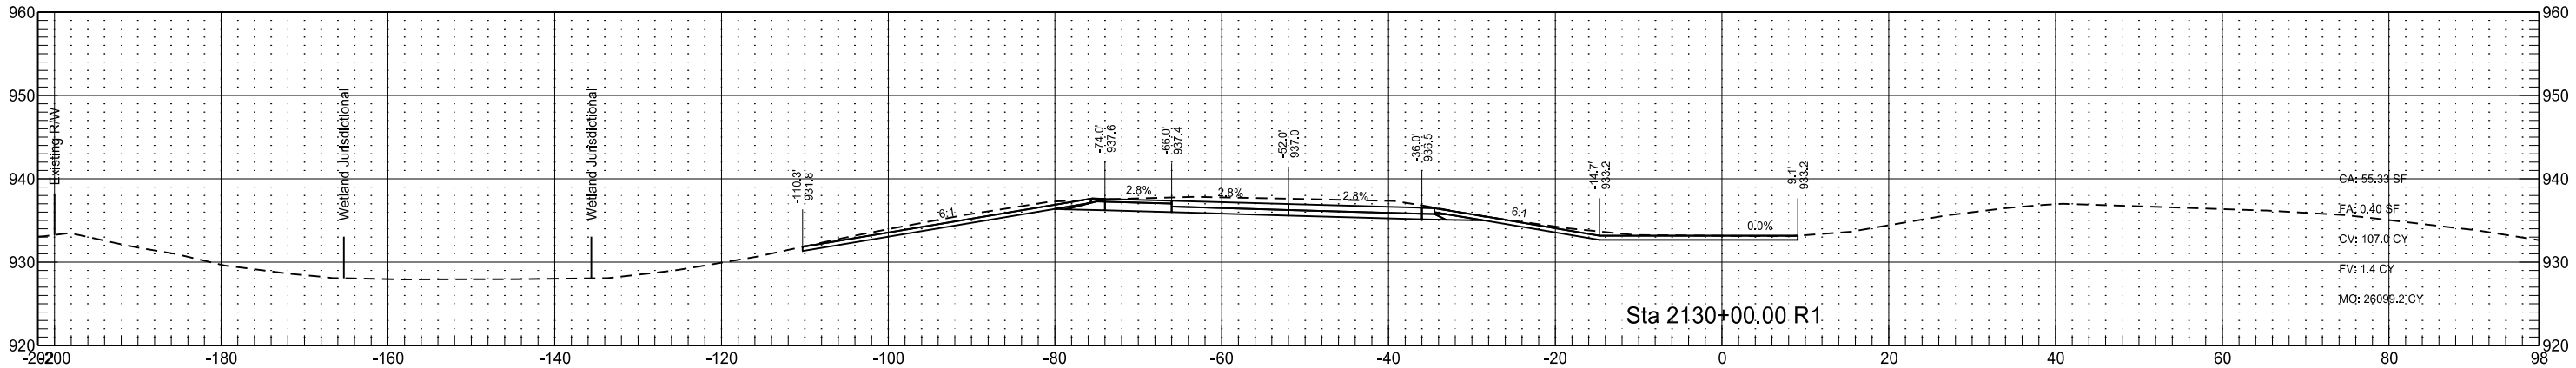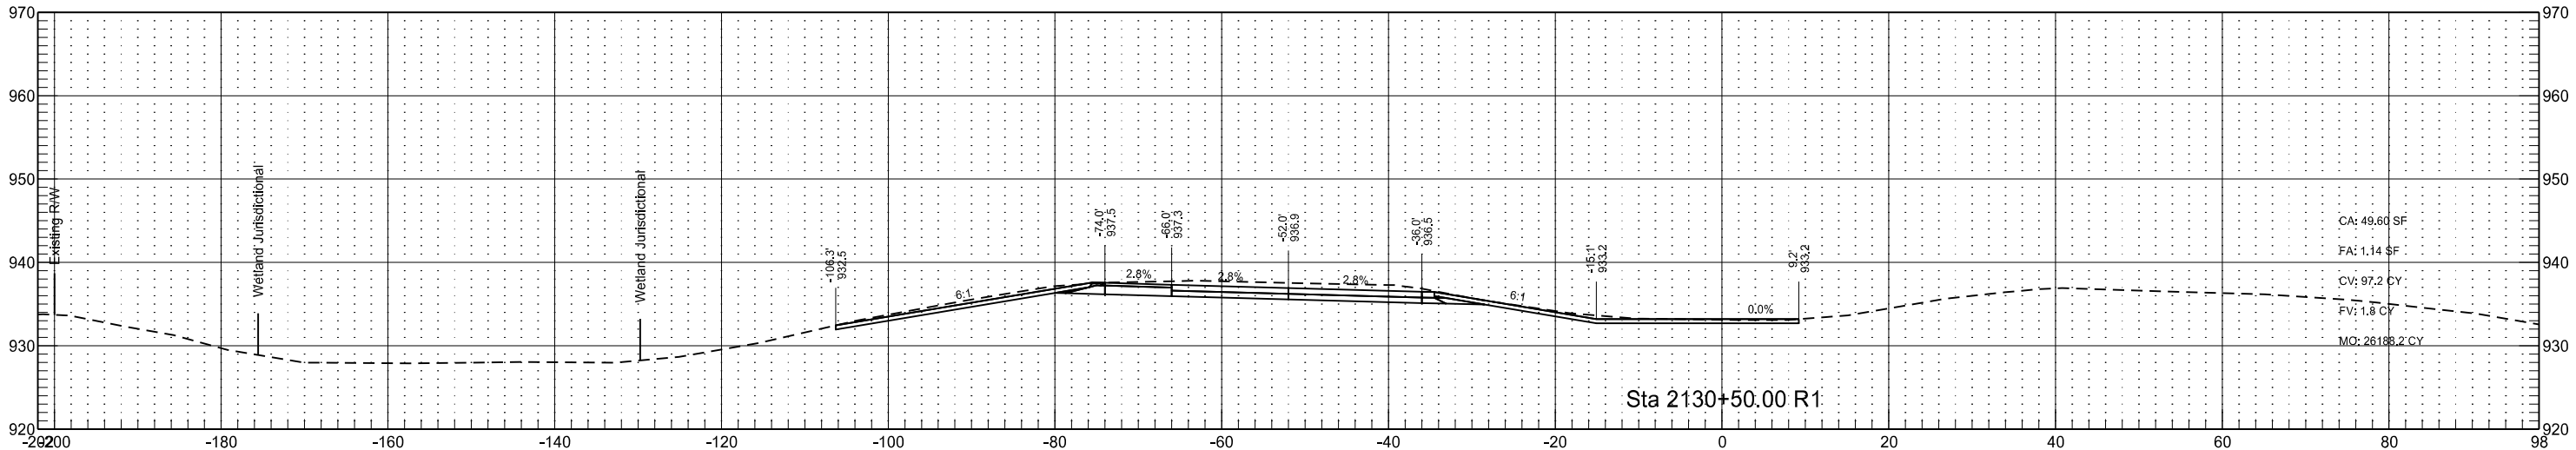

Interstate 29 - Southbound
(SCL29)

STATE

PROJECT NO.

SECTION
NO.




SHEET
NO.

ND

IM-8-029(170)033




200

181

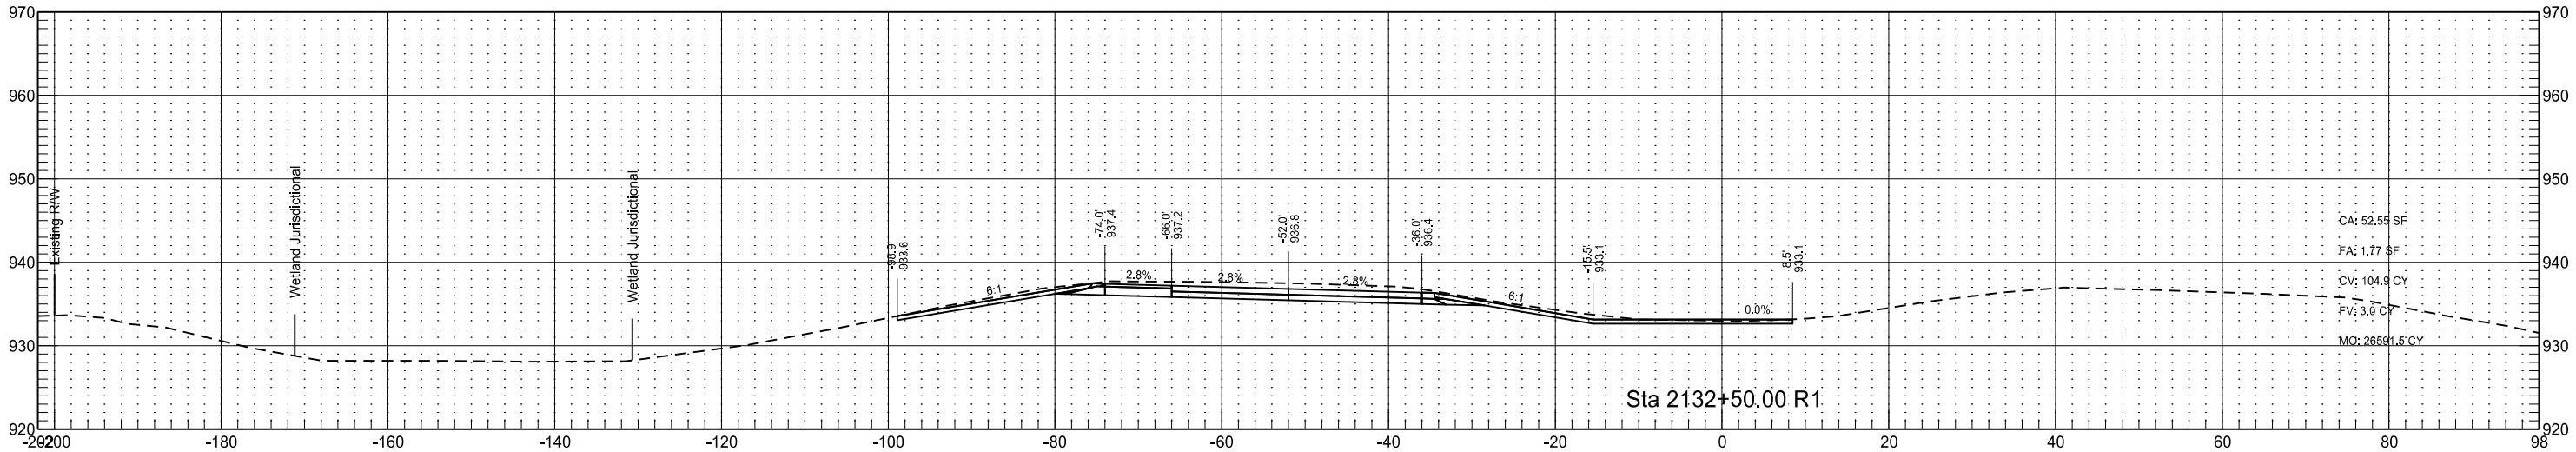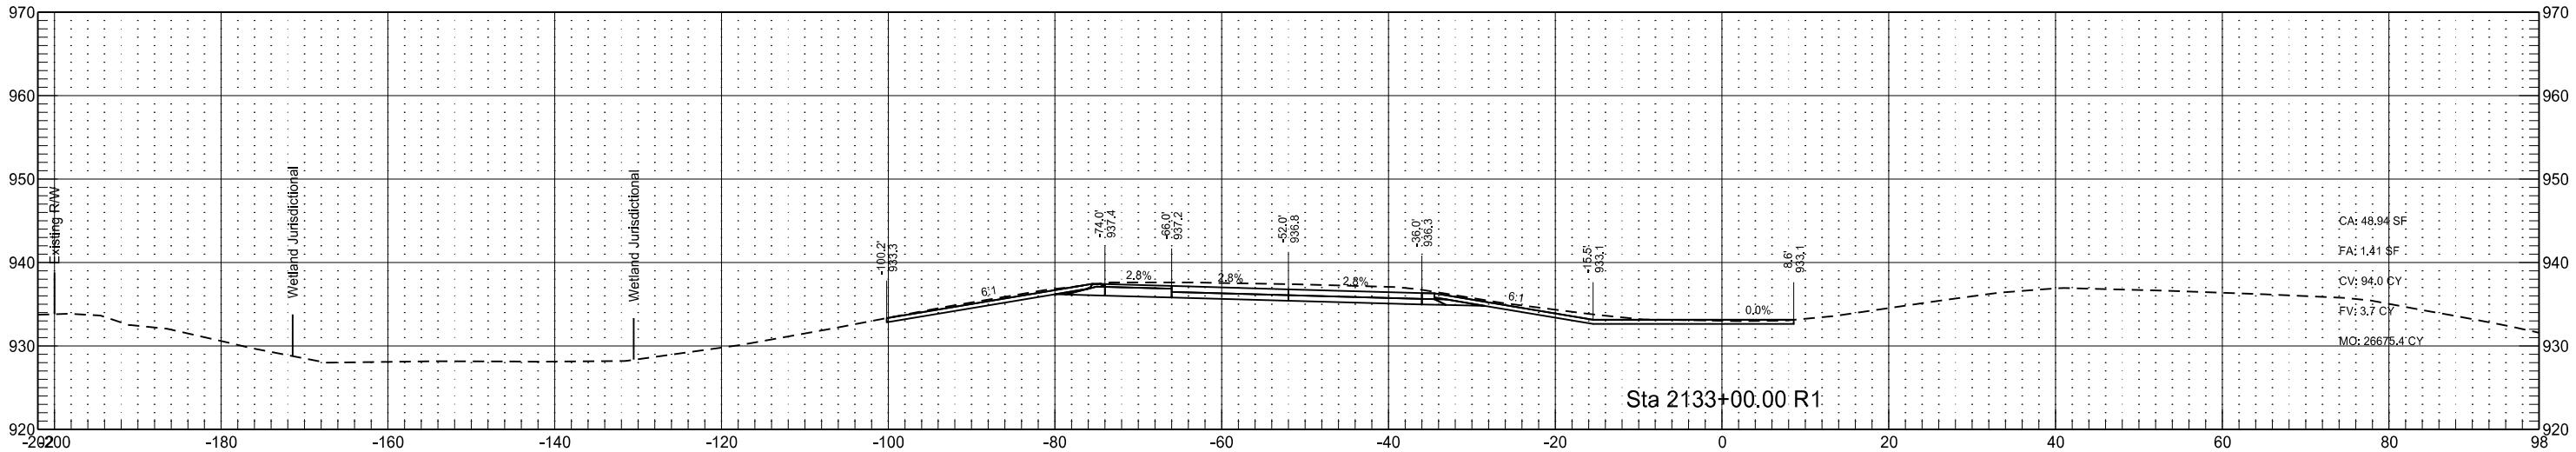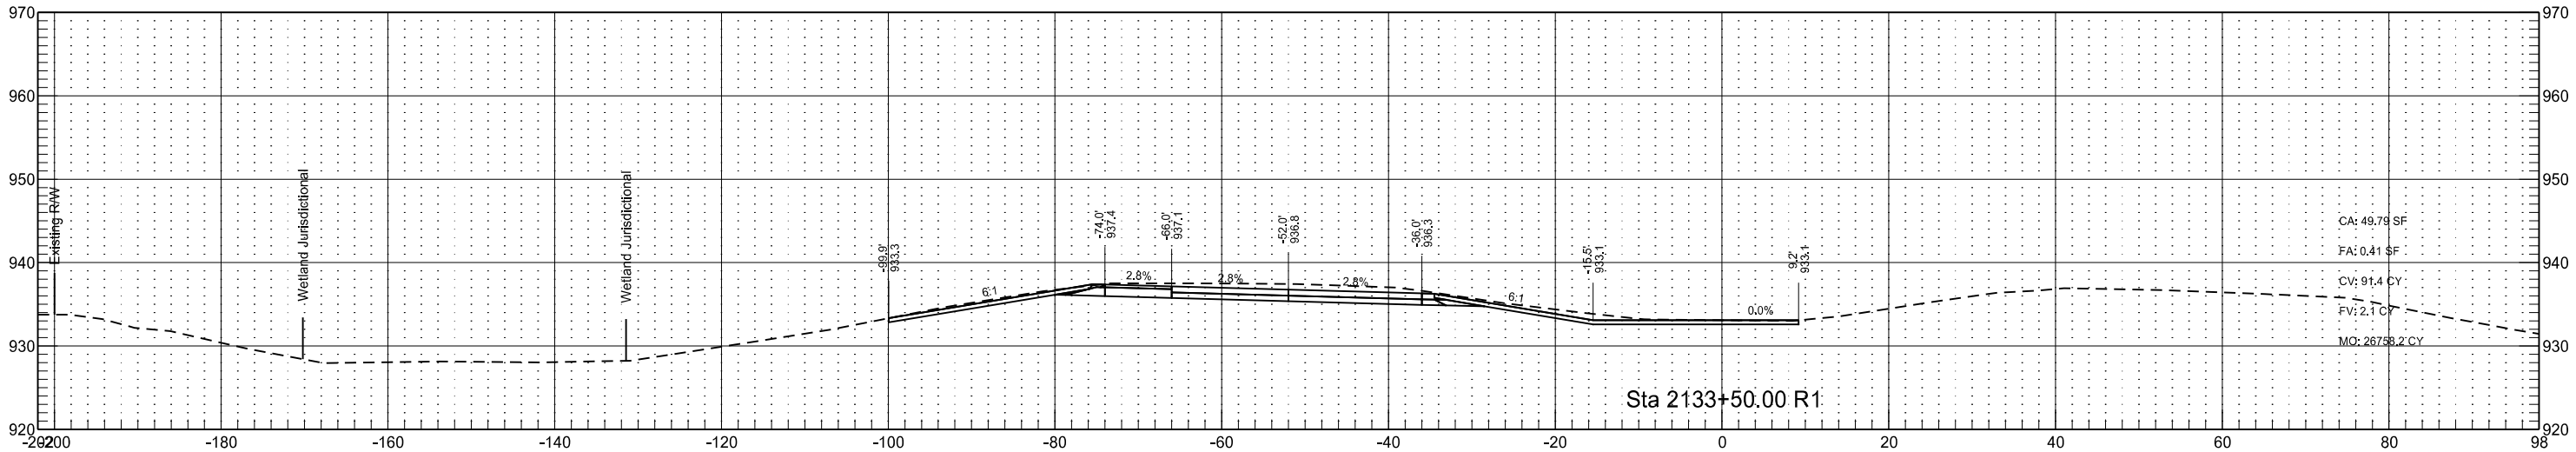

Interstate 29 - Southbound
(SCL29)

	STATE	PROJECT NO.	SECTION NO.	SHEET NO.
	ND	IM-8-029(170)033	200	182

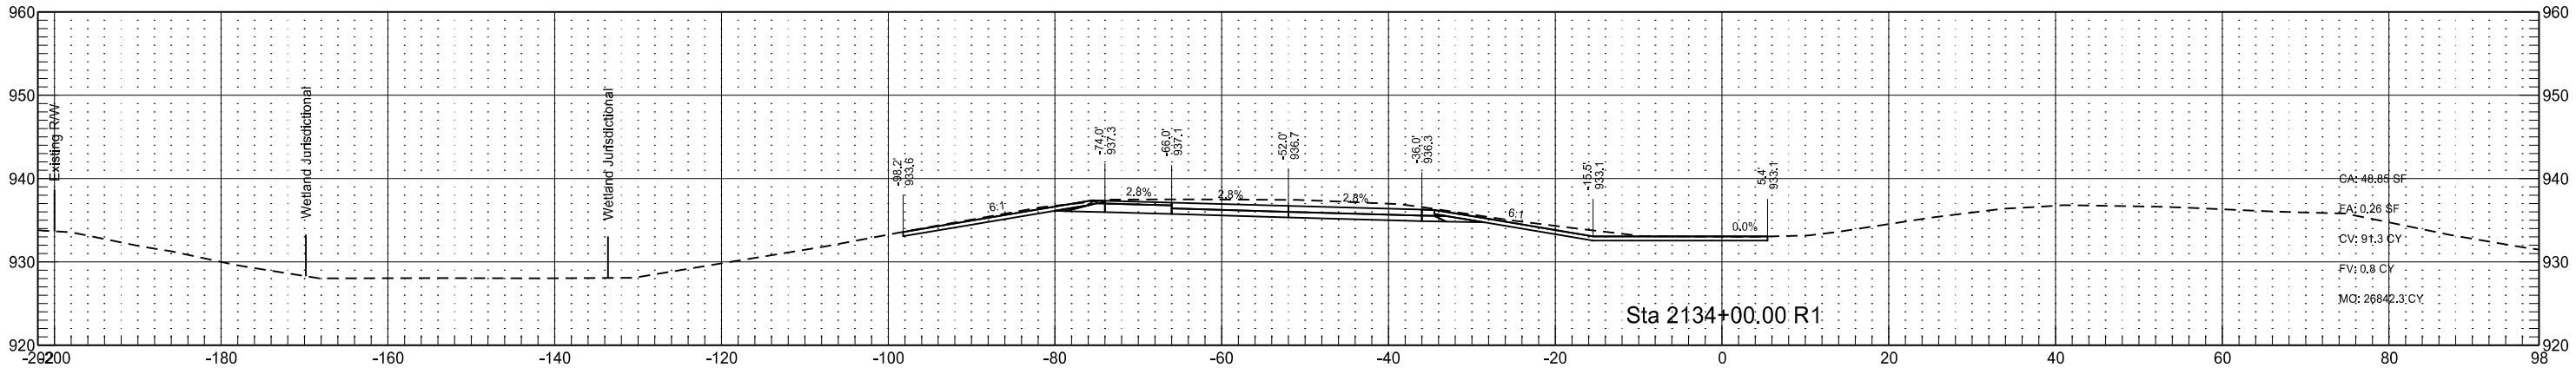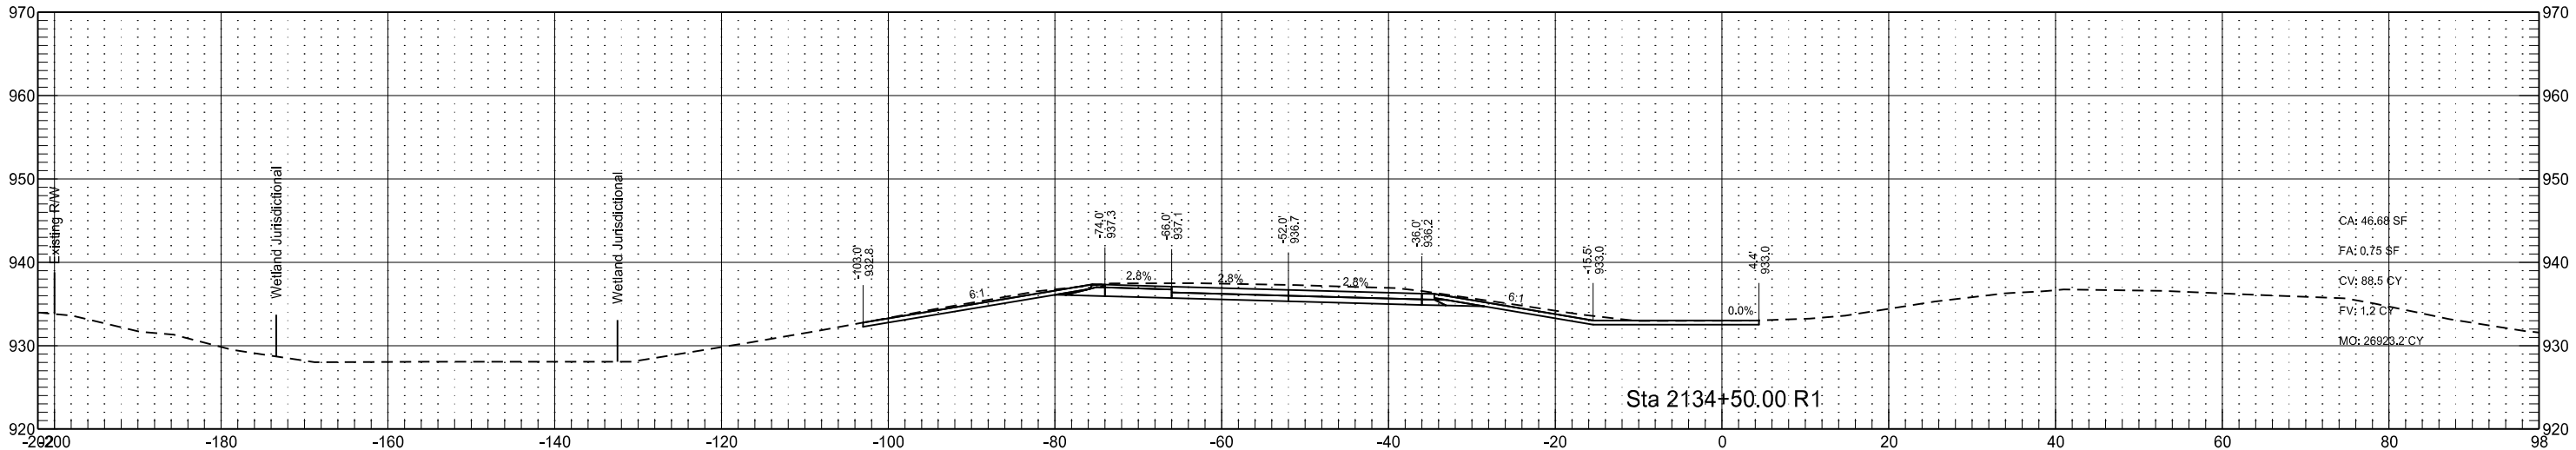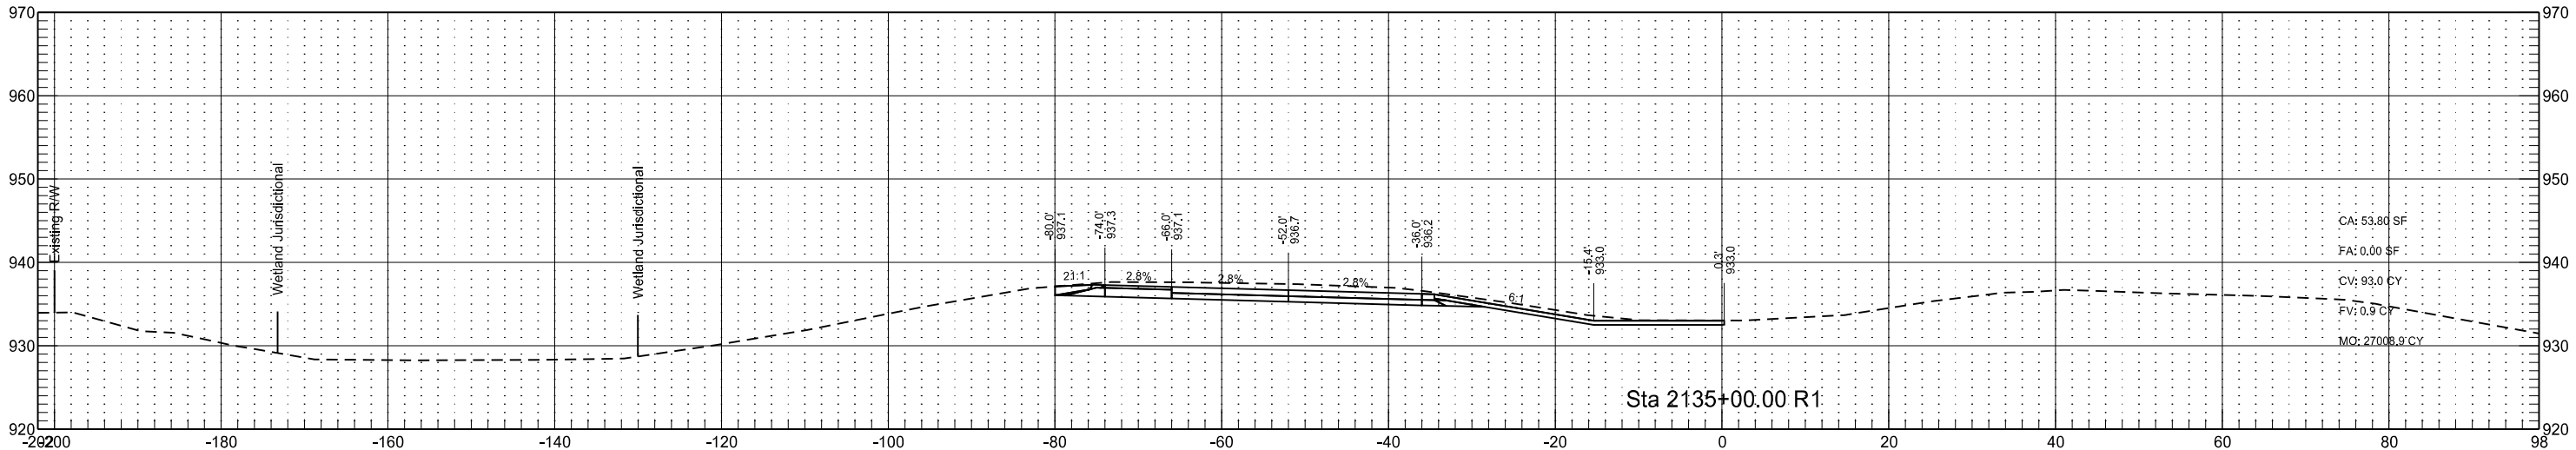

Interstate 29 - Southbound
(SCL29)

STATE

PROJECT NO.

SECTION
NO.




SHEET
NO.

ND

IM-8-029(170)033




200

183

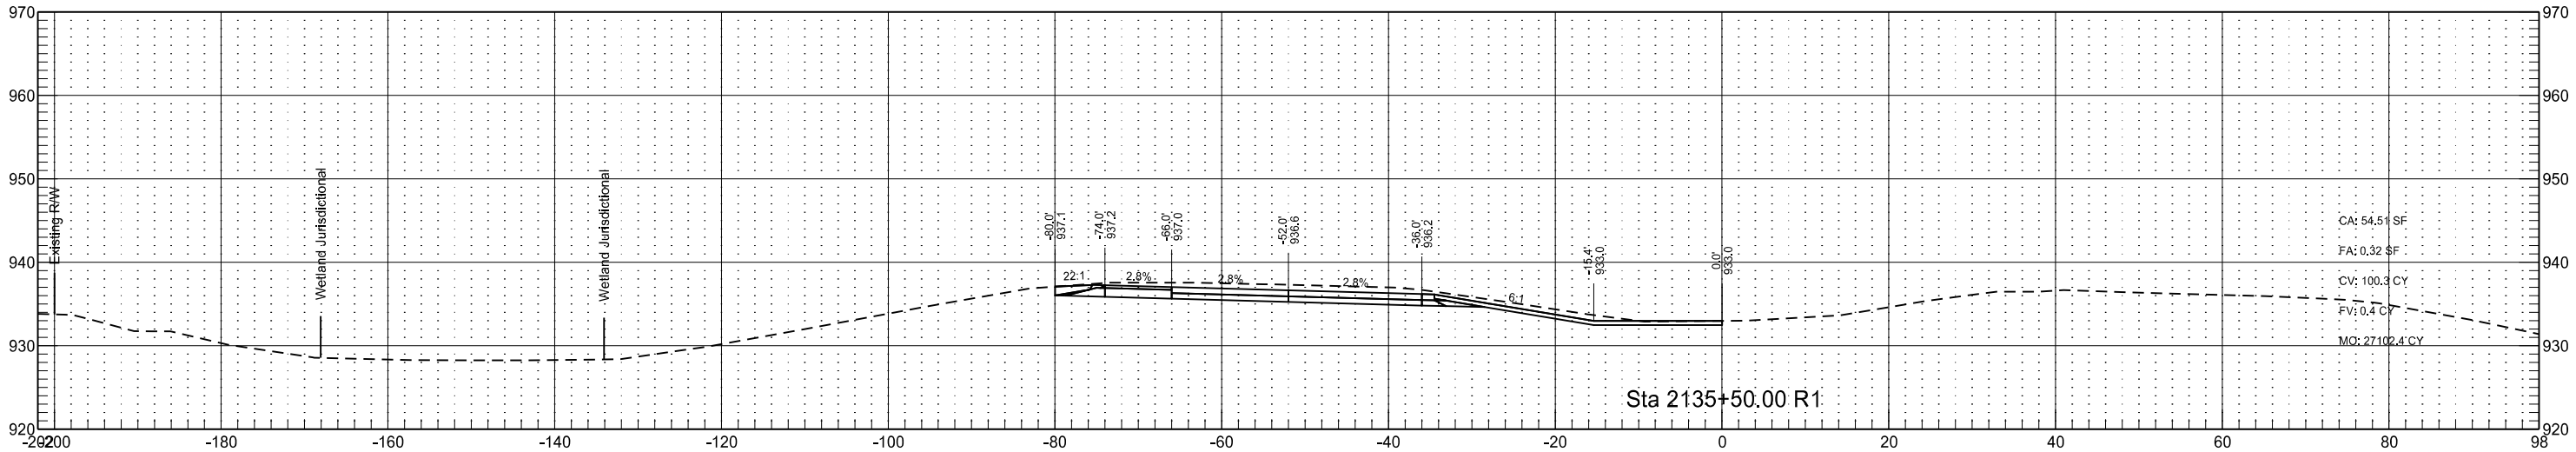
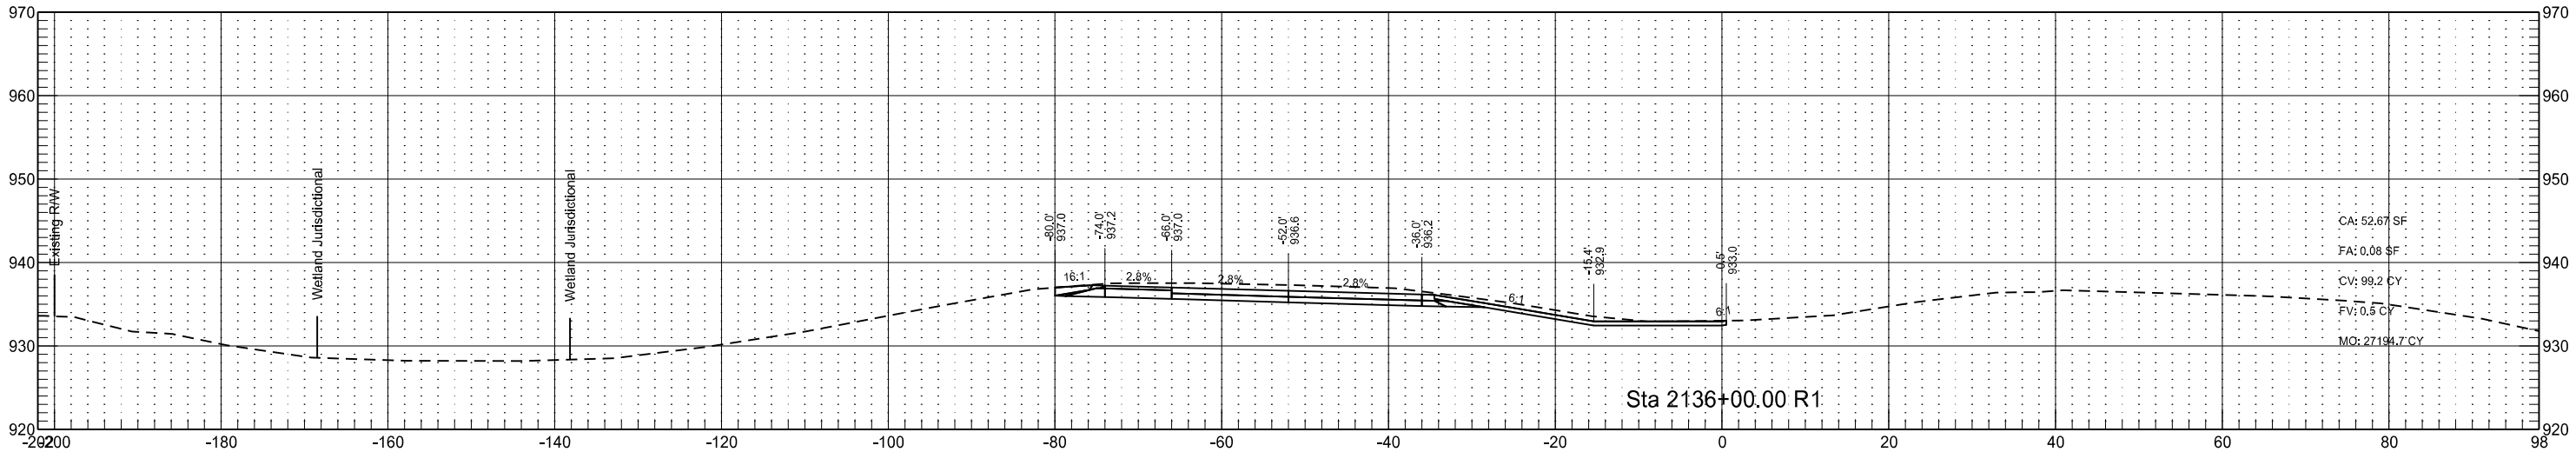
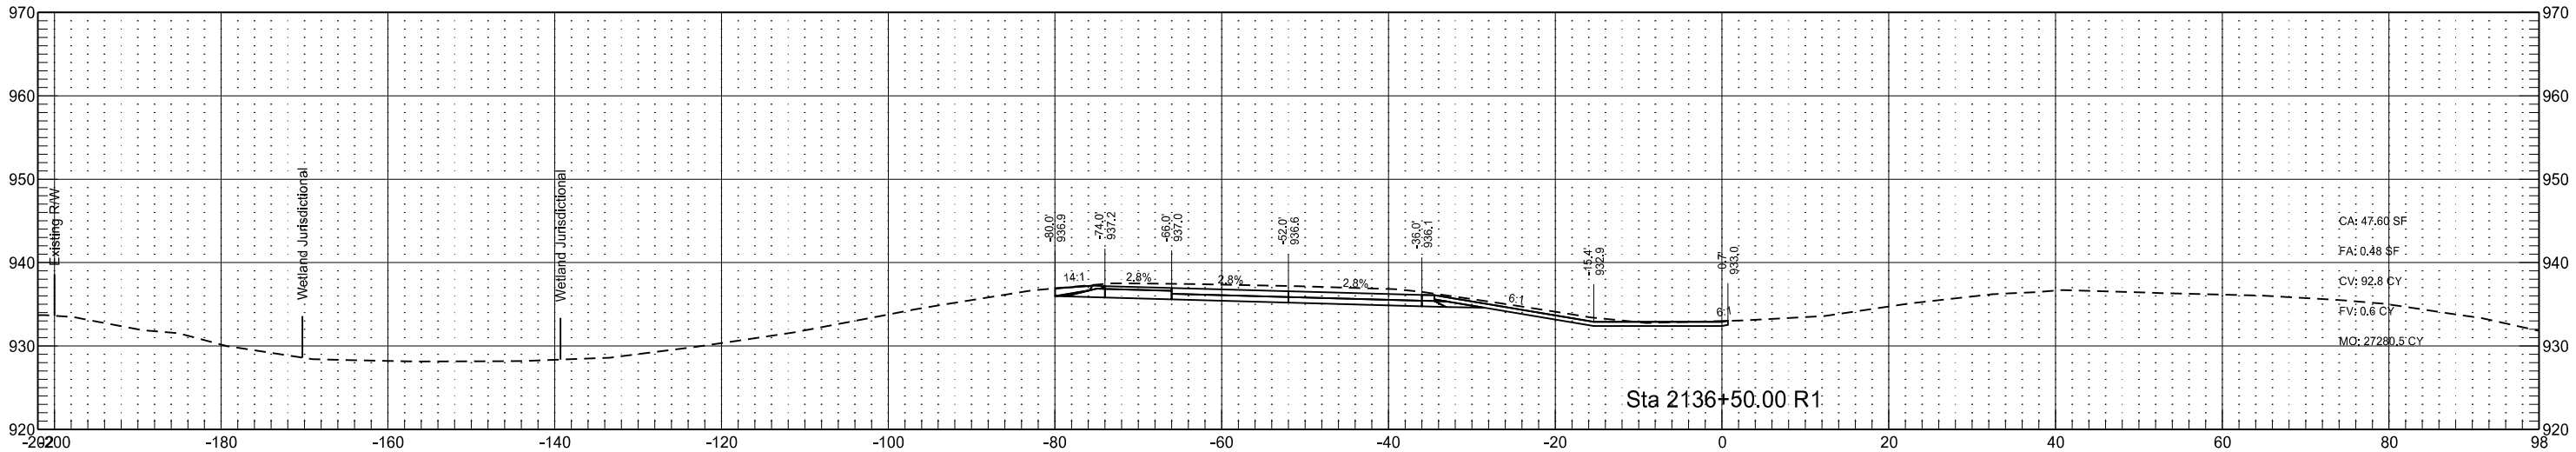


Interstate 29 - Southbound
(SCL29)

	STATE	PROJECT NO.	SECTION NO.	SHEET NO.
	ND	IM-8-029(170)033	200	184

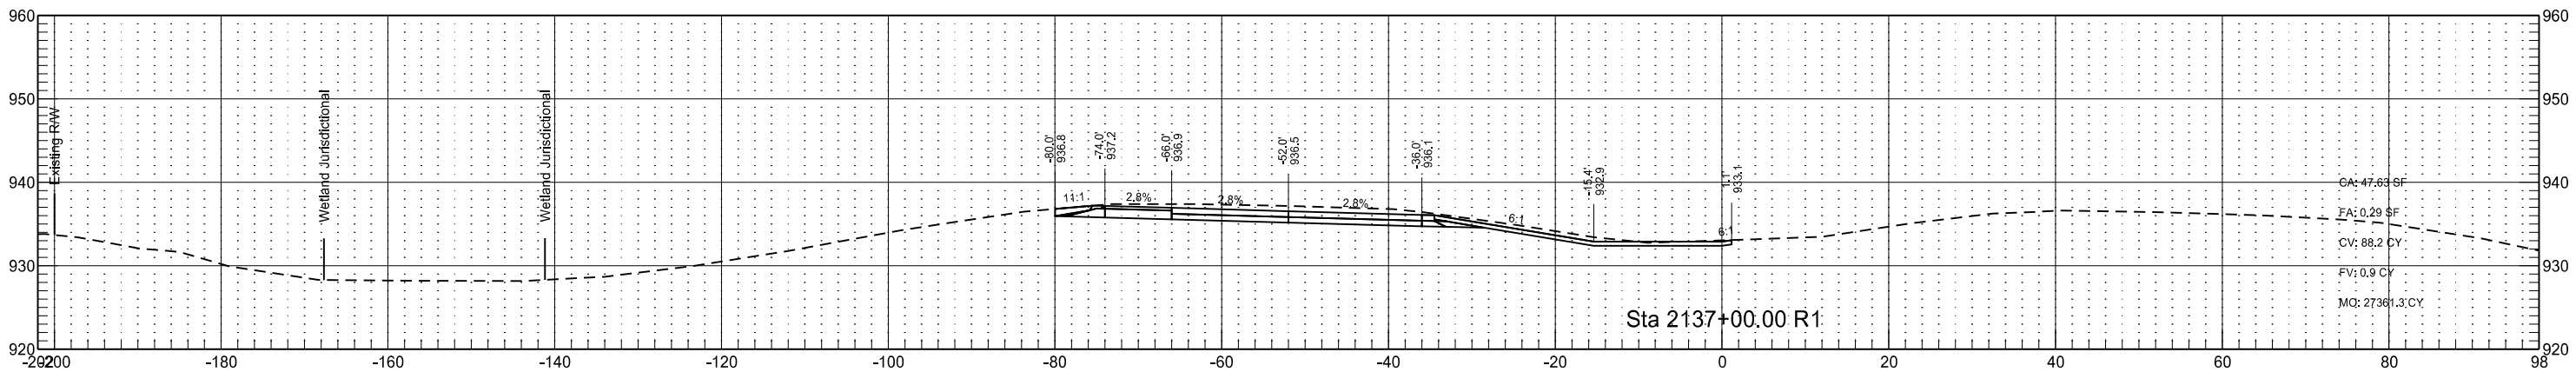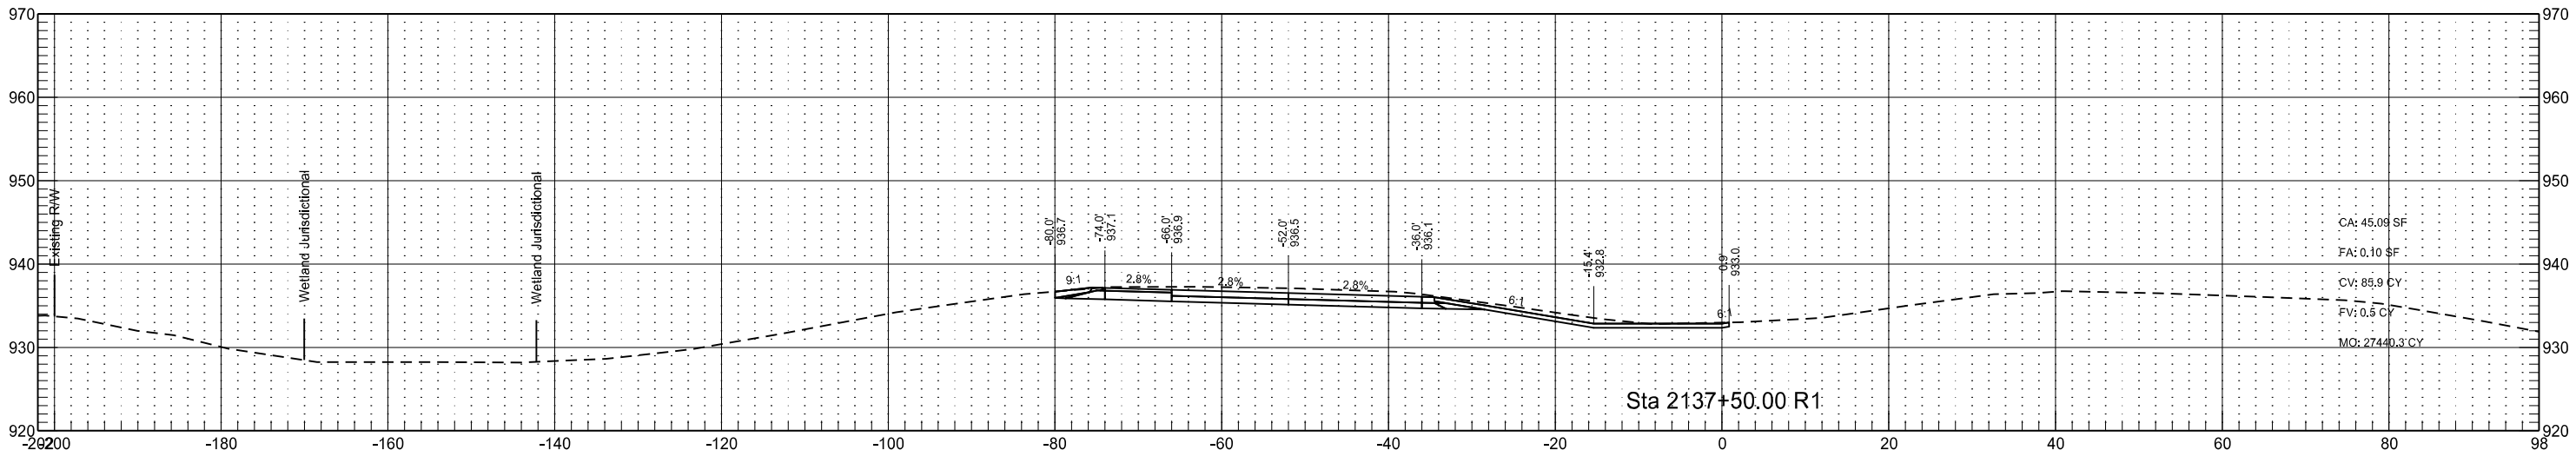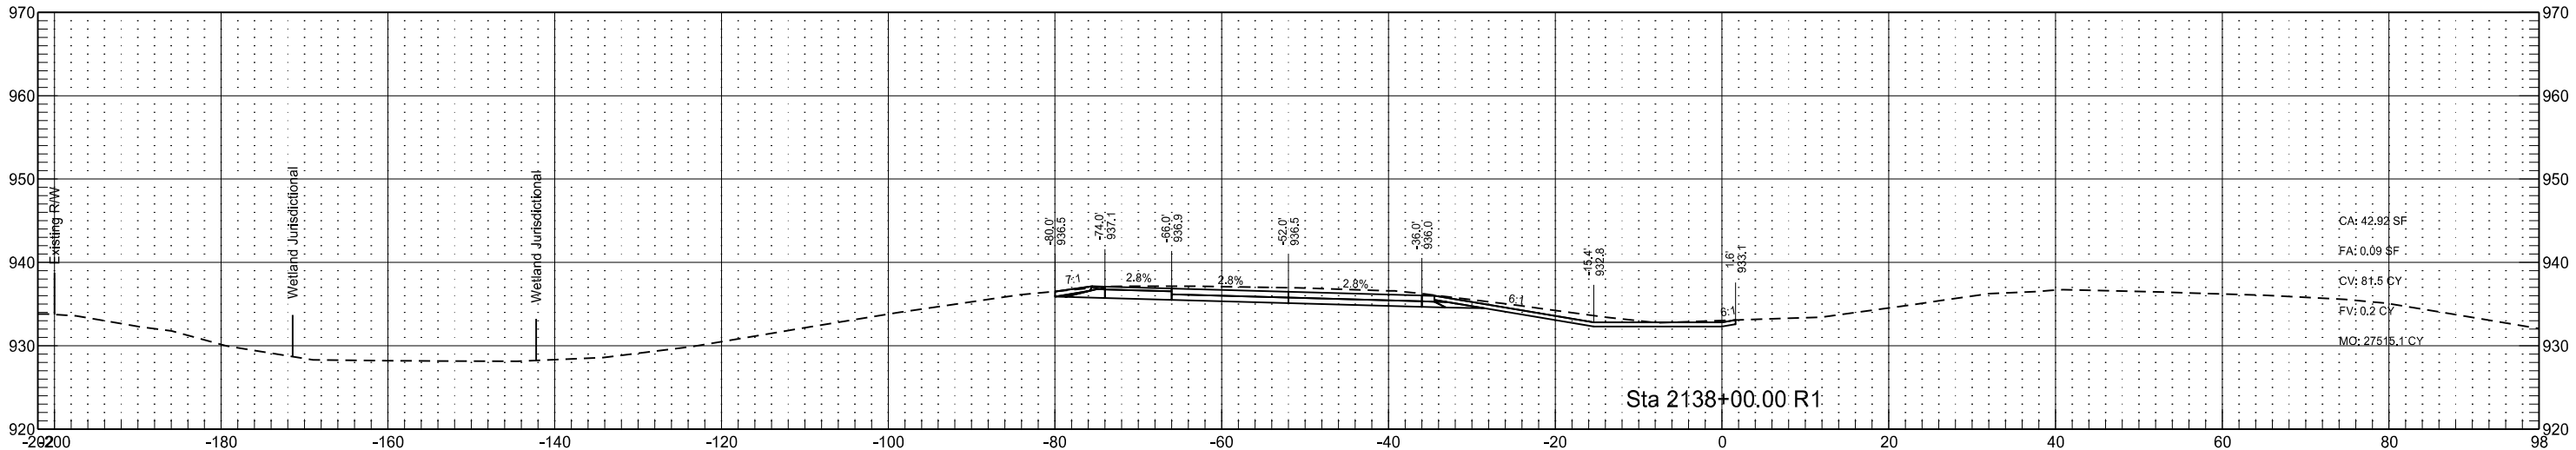

Interstate 29 - Southbound
(SCL29)

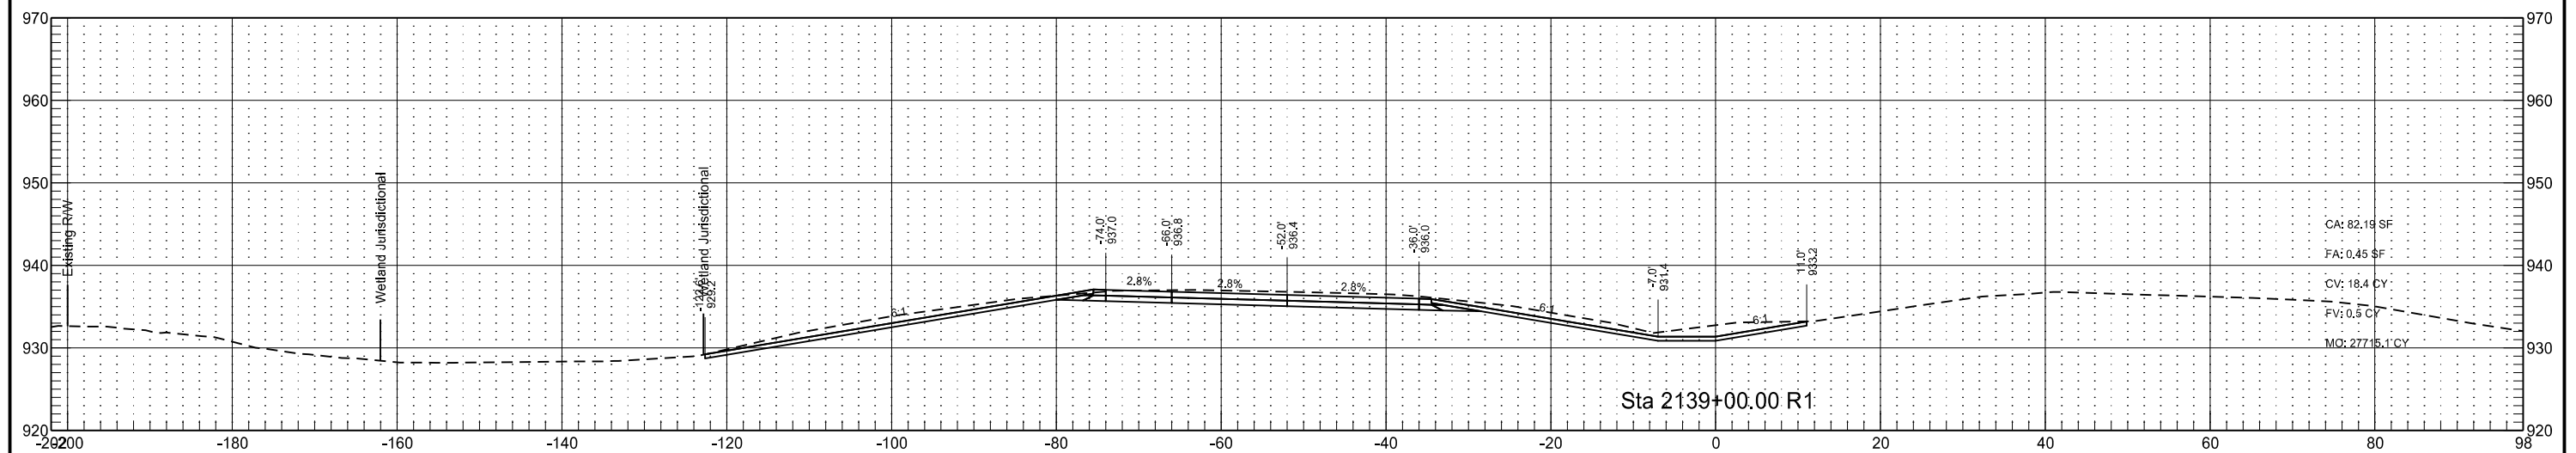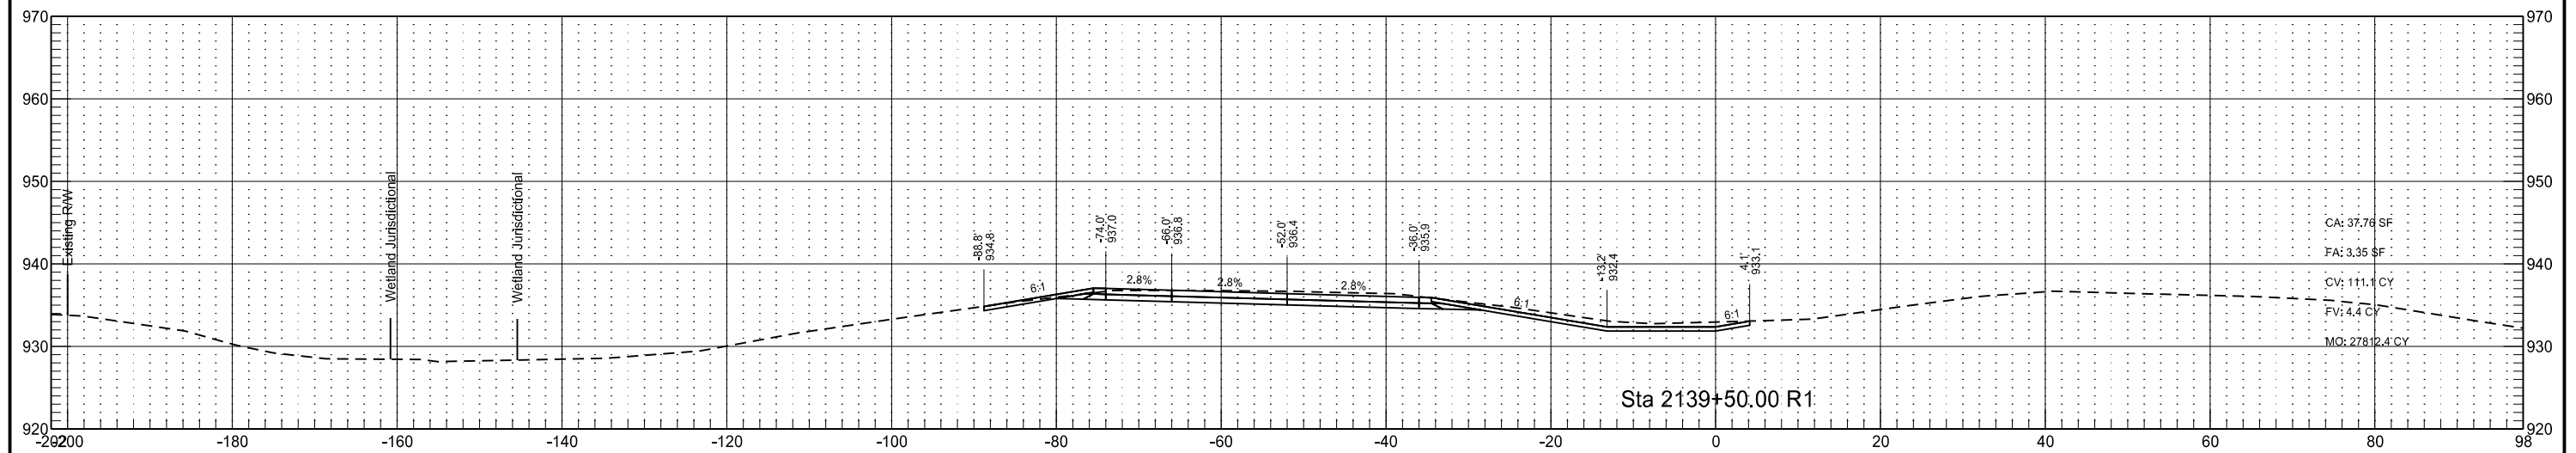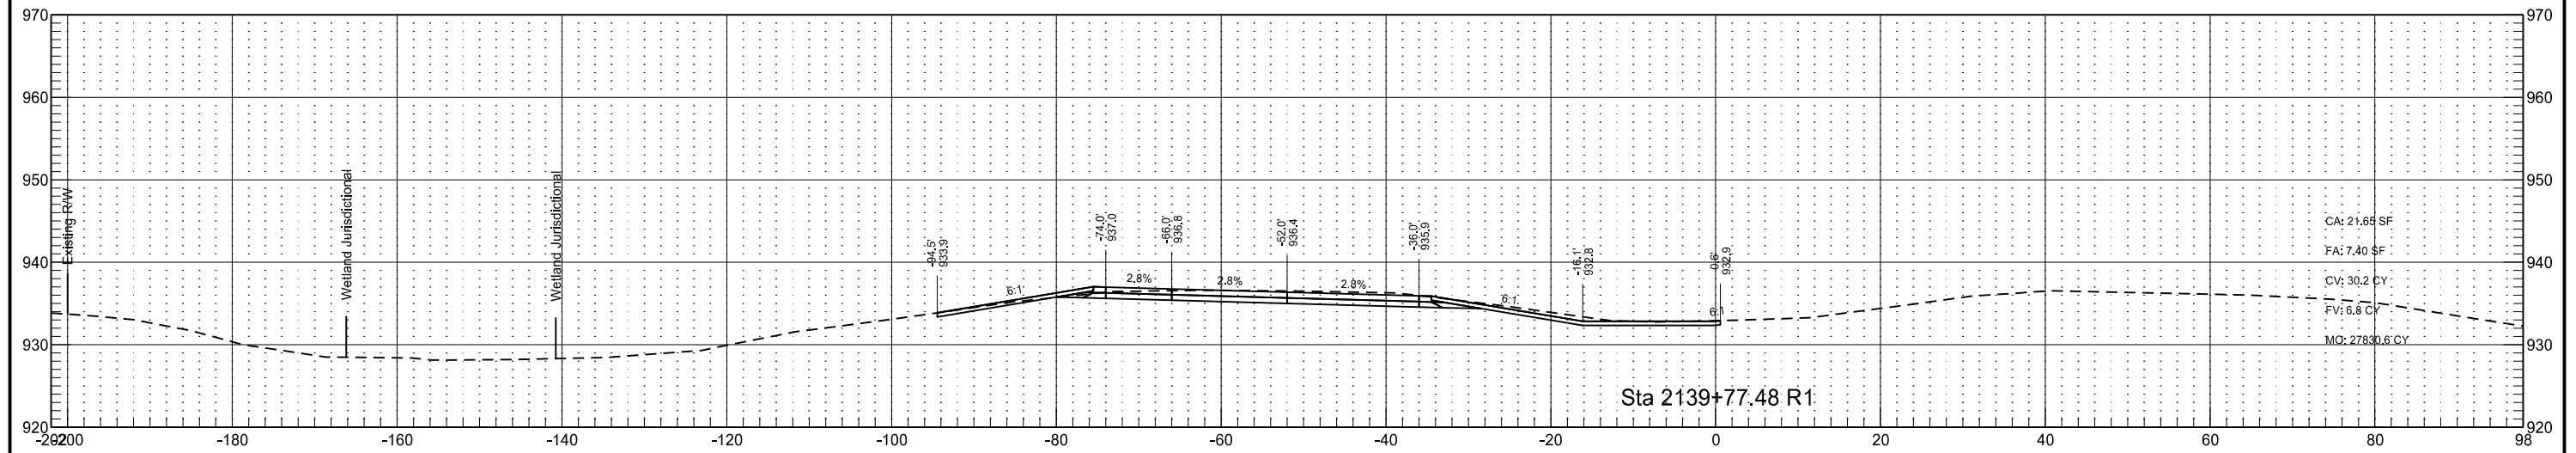

Interstate 29 - Southbound
(SCL29)

STATE

PROJECT NO.

SECTION
NO.




SHEET
NO.

ND

IM-8-029(170)033




200

187

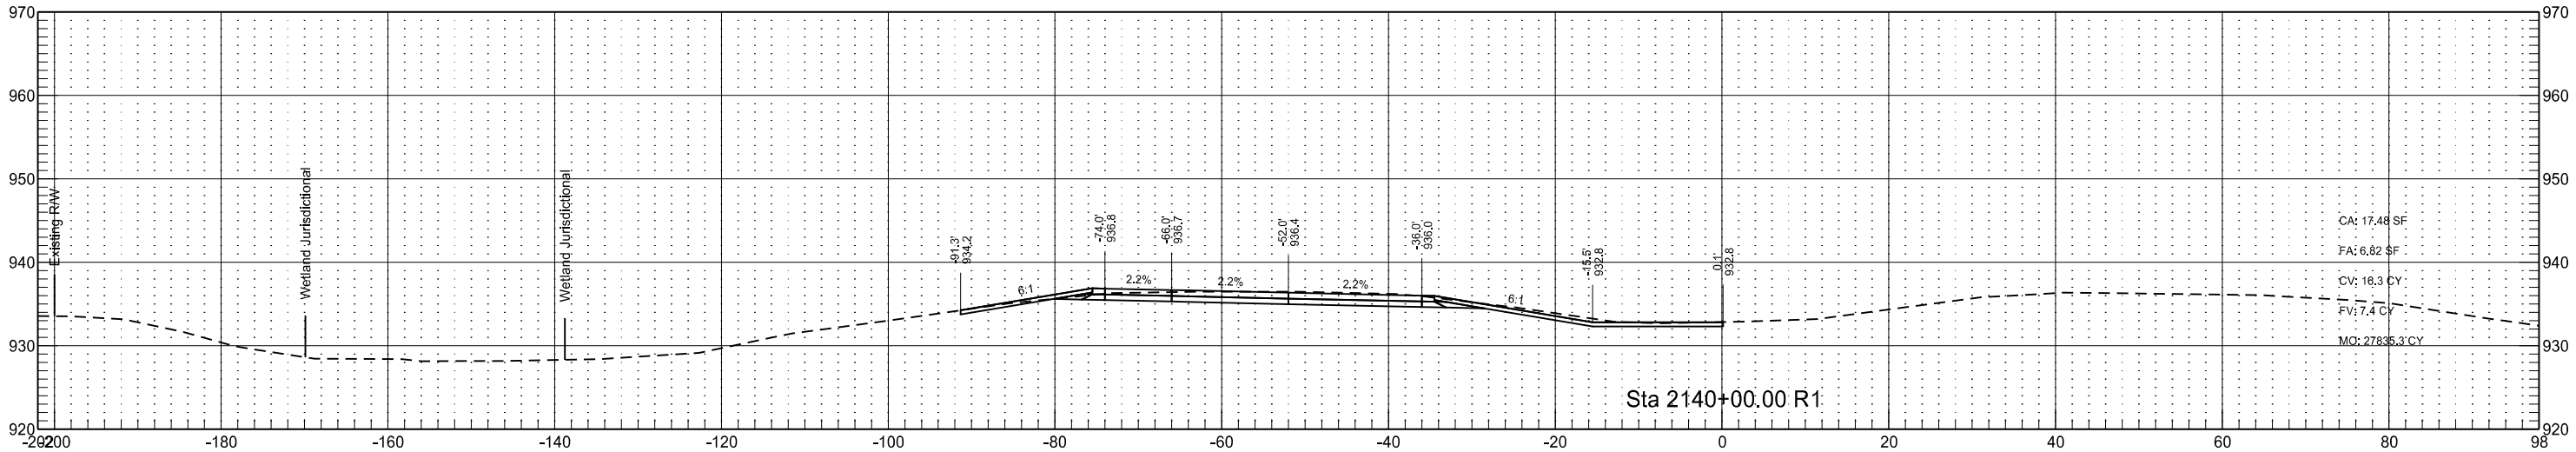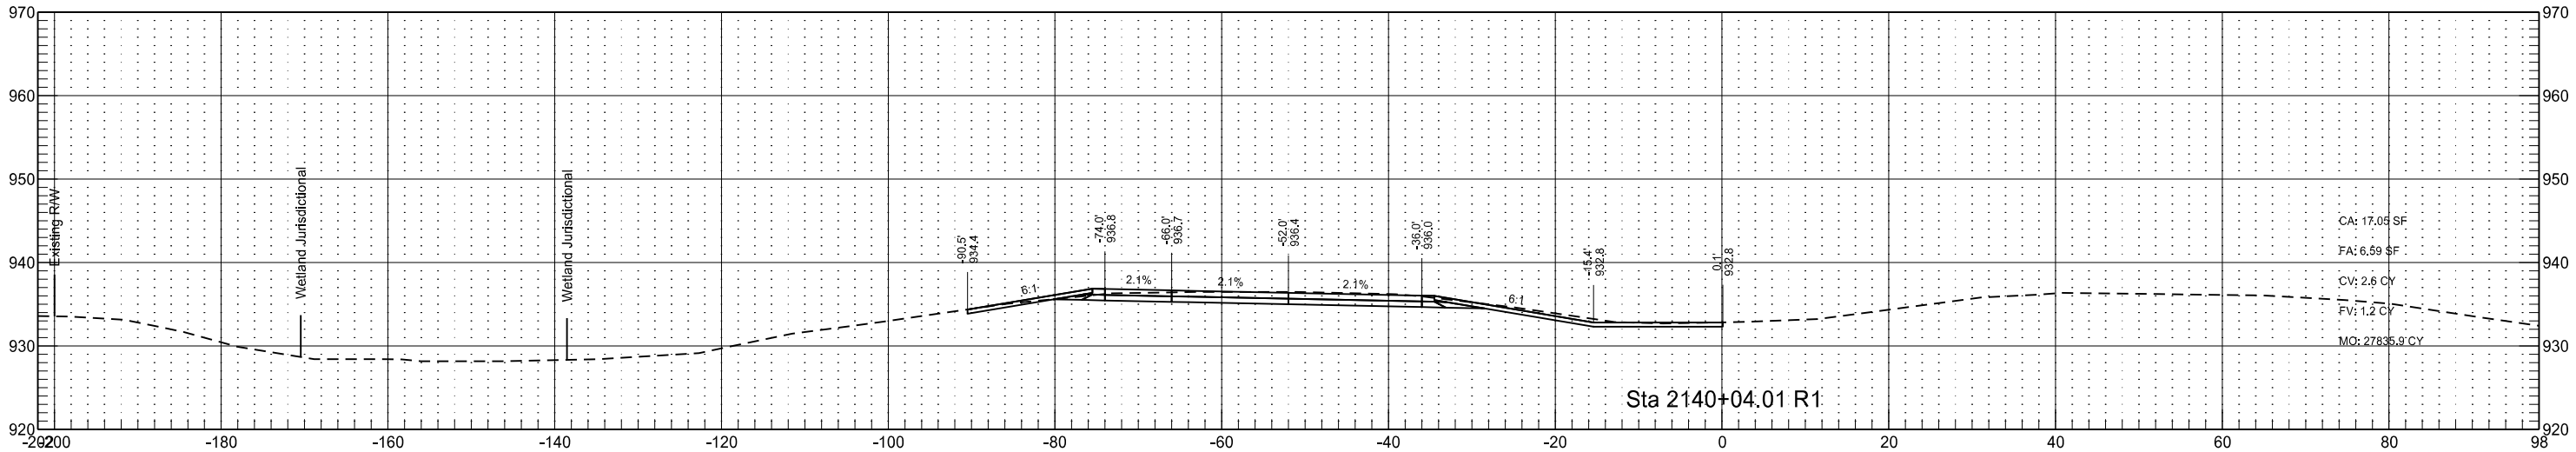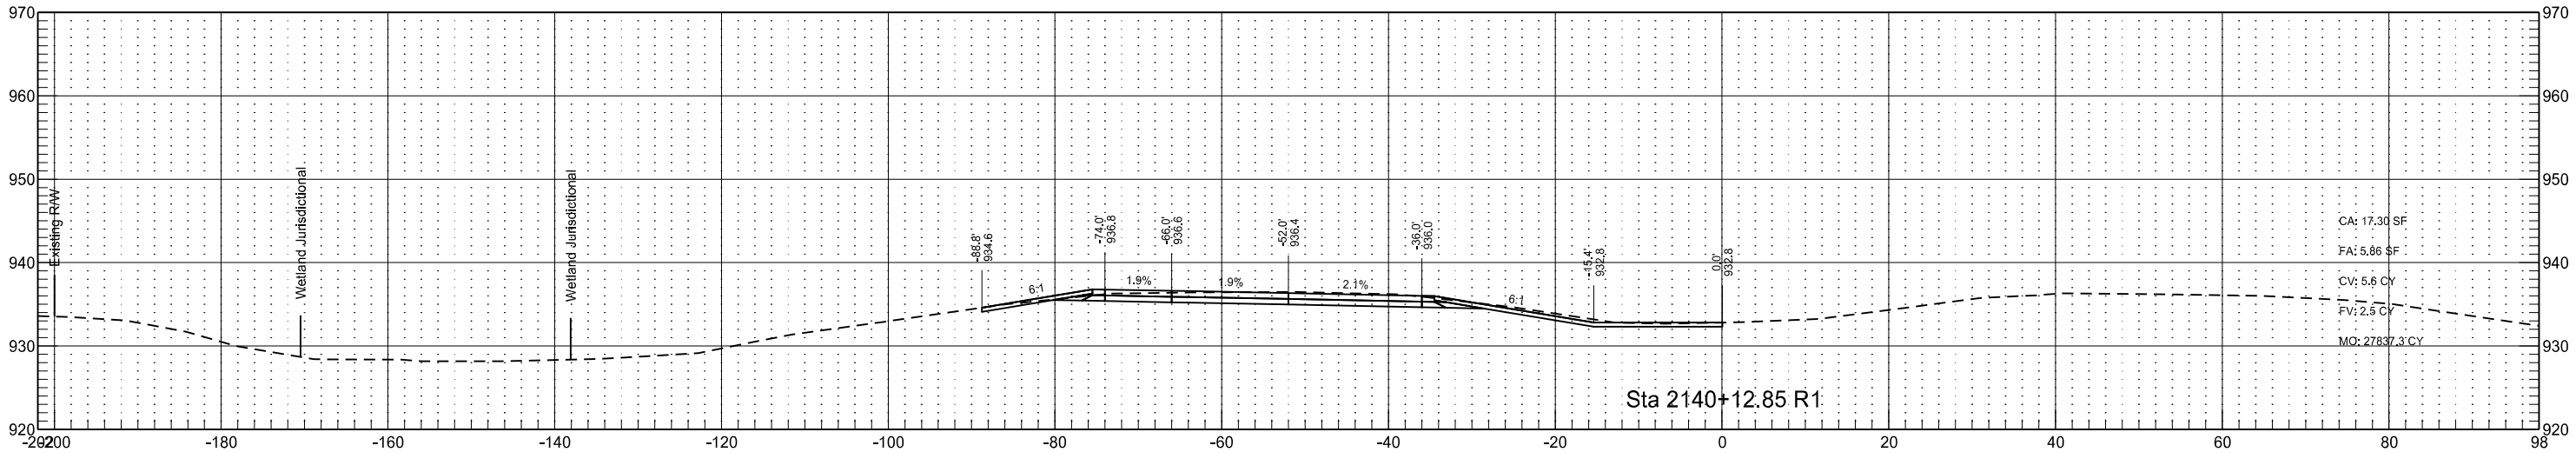




Interstate 29 - Southbound
(SCL29)

	STATE	PROJECT NO.	SECTION NO.	SHEET NO.
	ND	IM-8-029(170)033	200	188

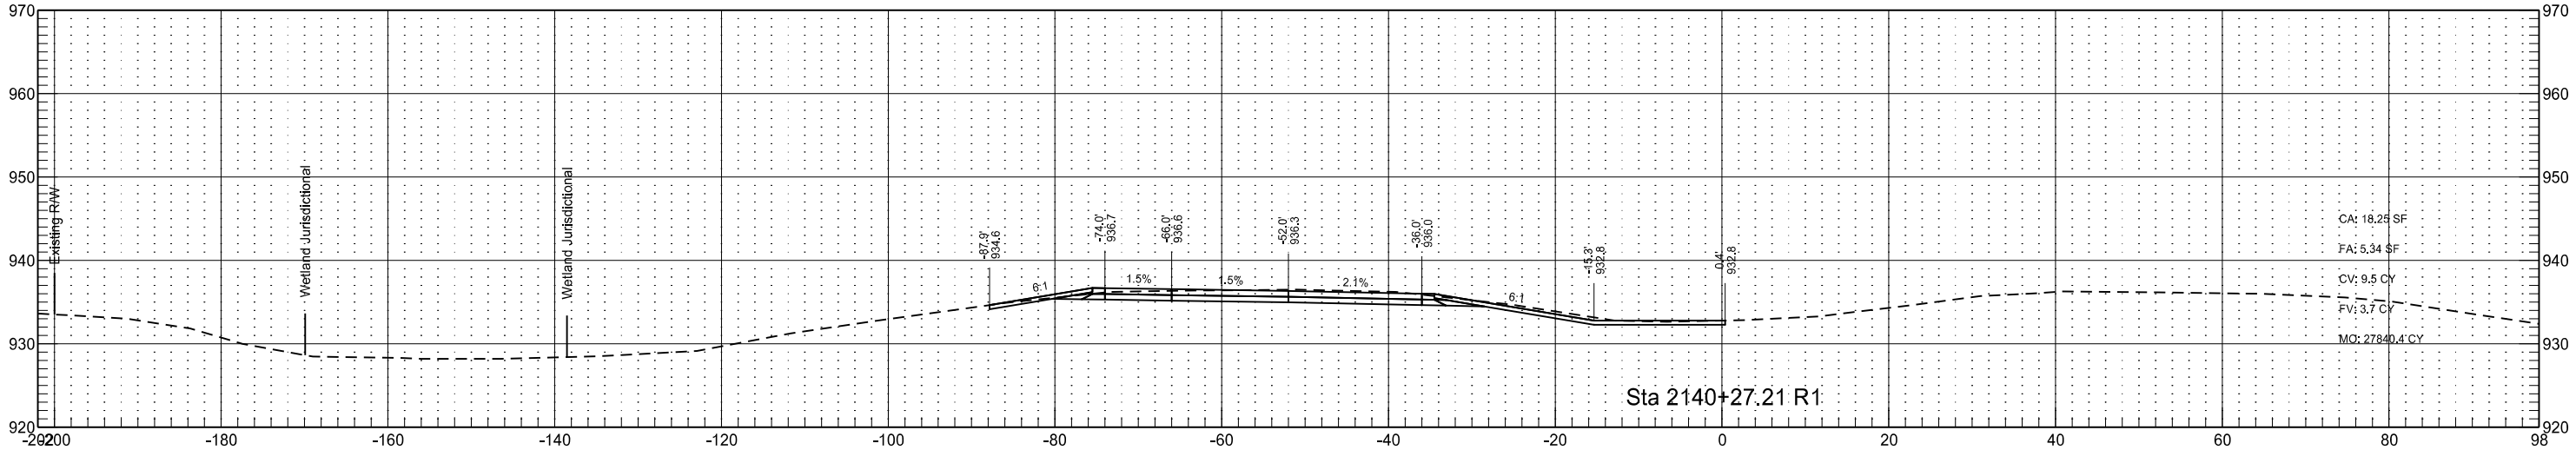
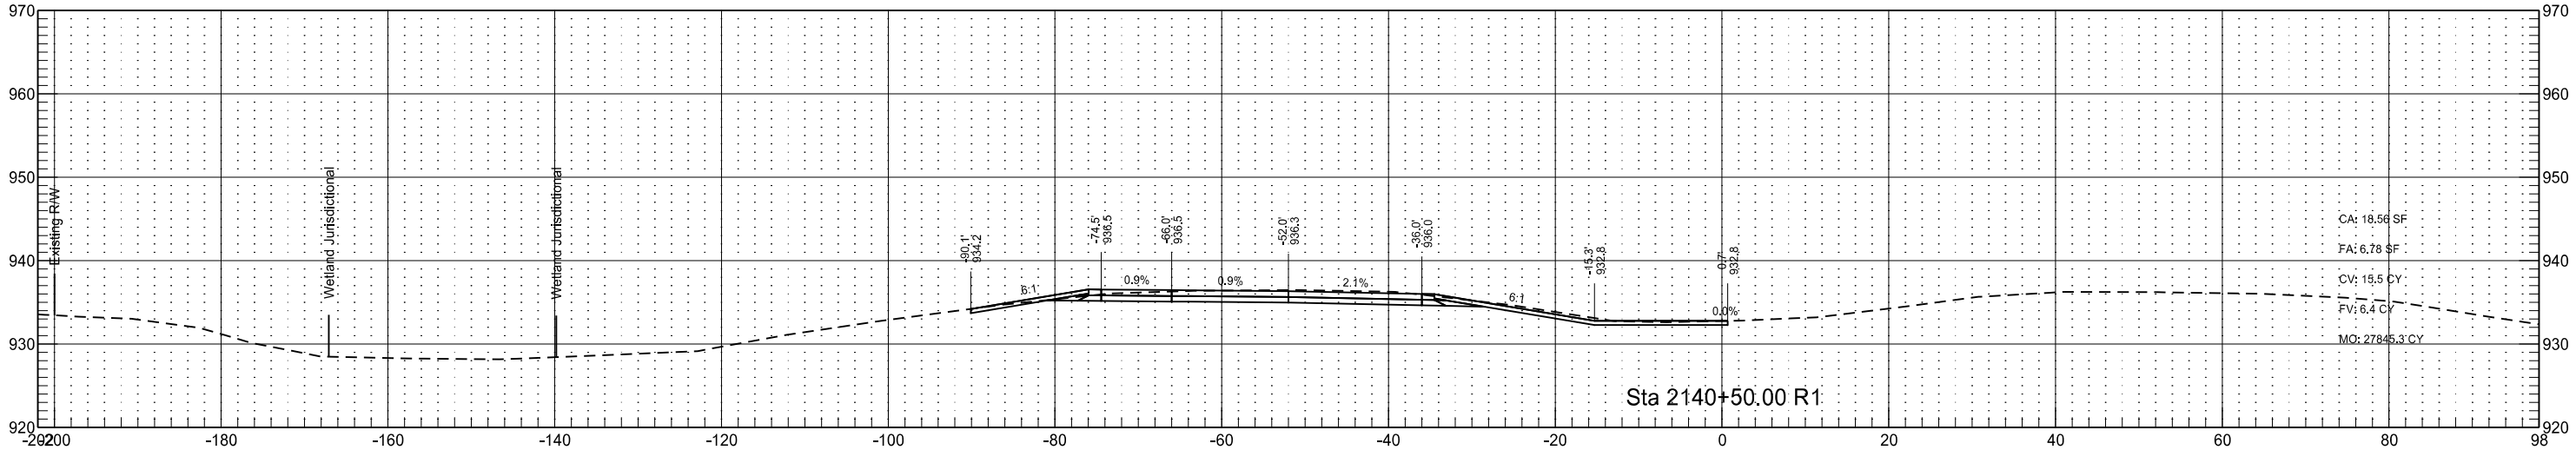
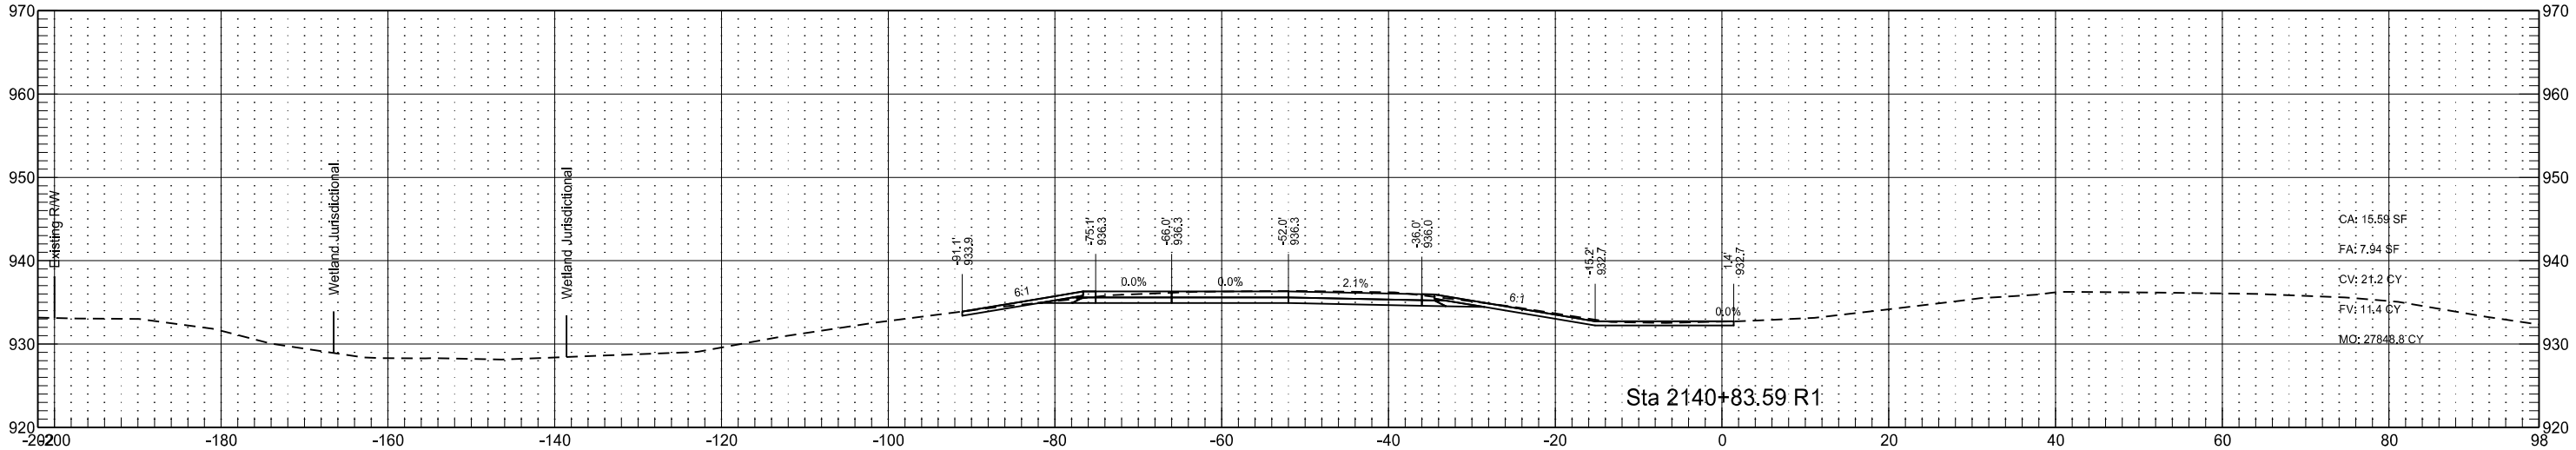


Interstate 29 - Southbound
(SCL29)

	STATE	PROJECT NO.	SECTION NO.	SHEET NO.
	ND	IM-8-029(170)033	200	189

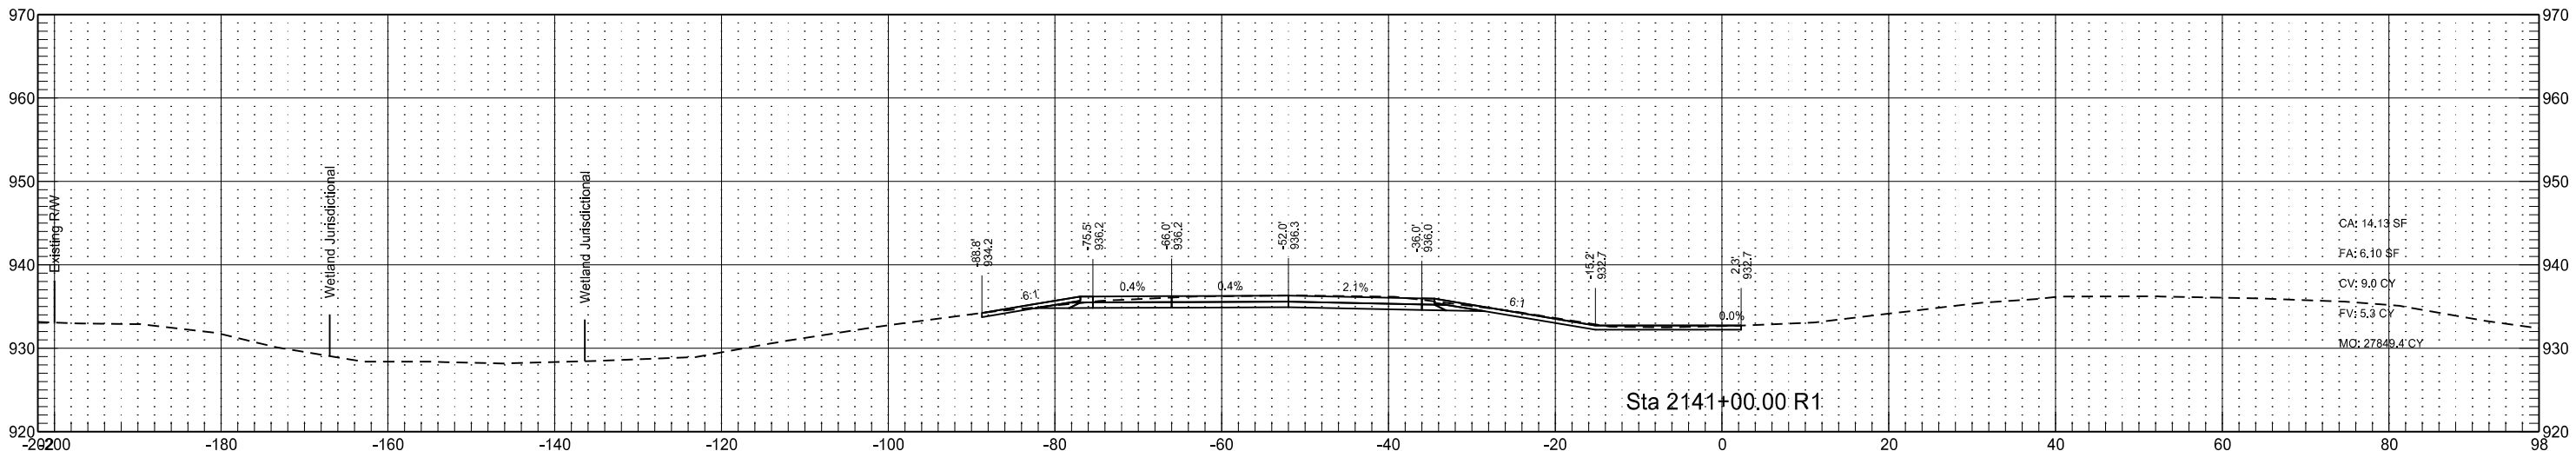
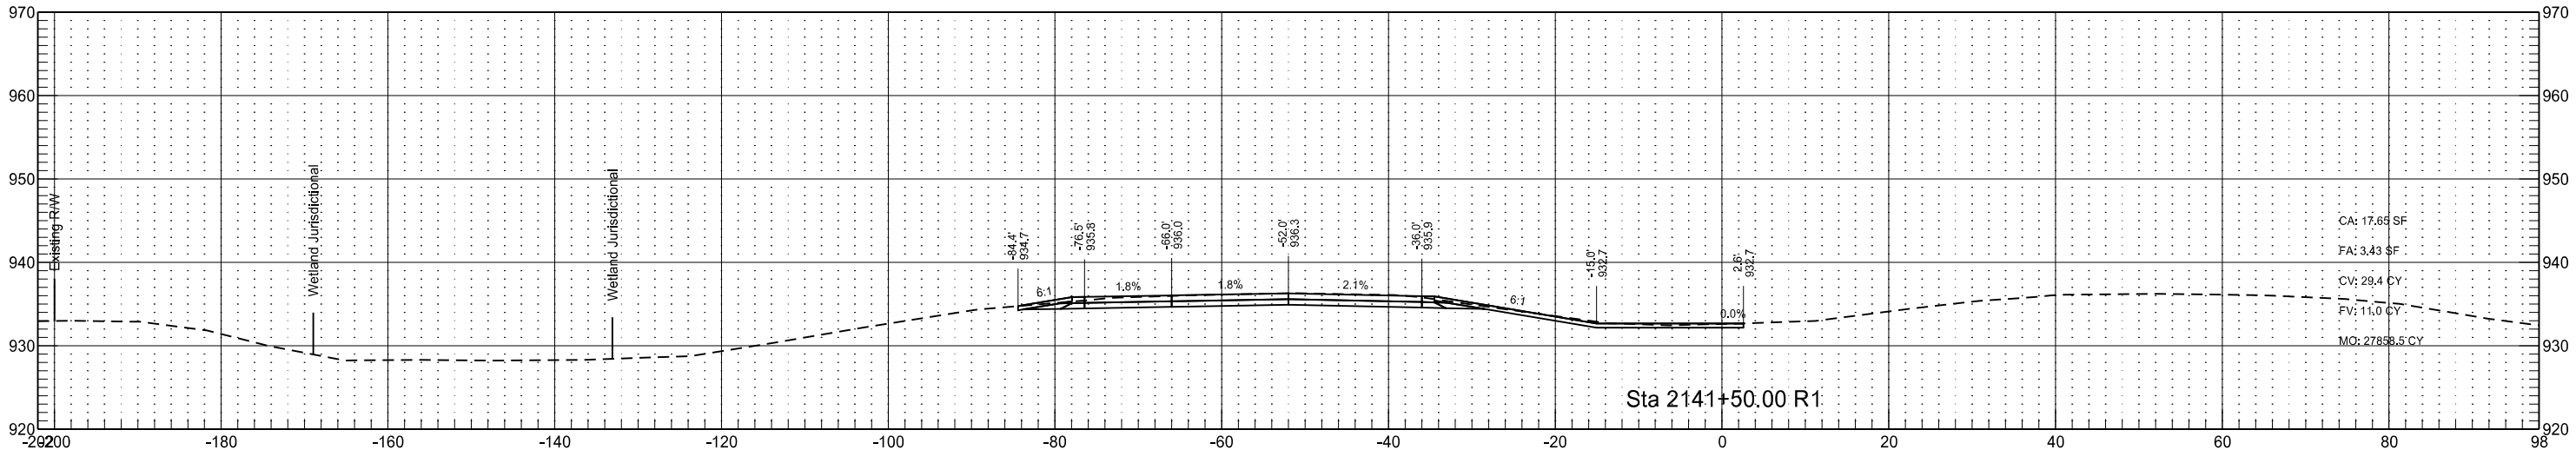
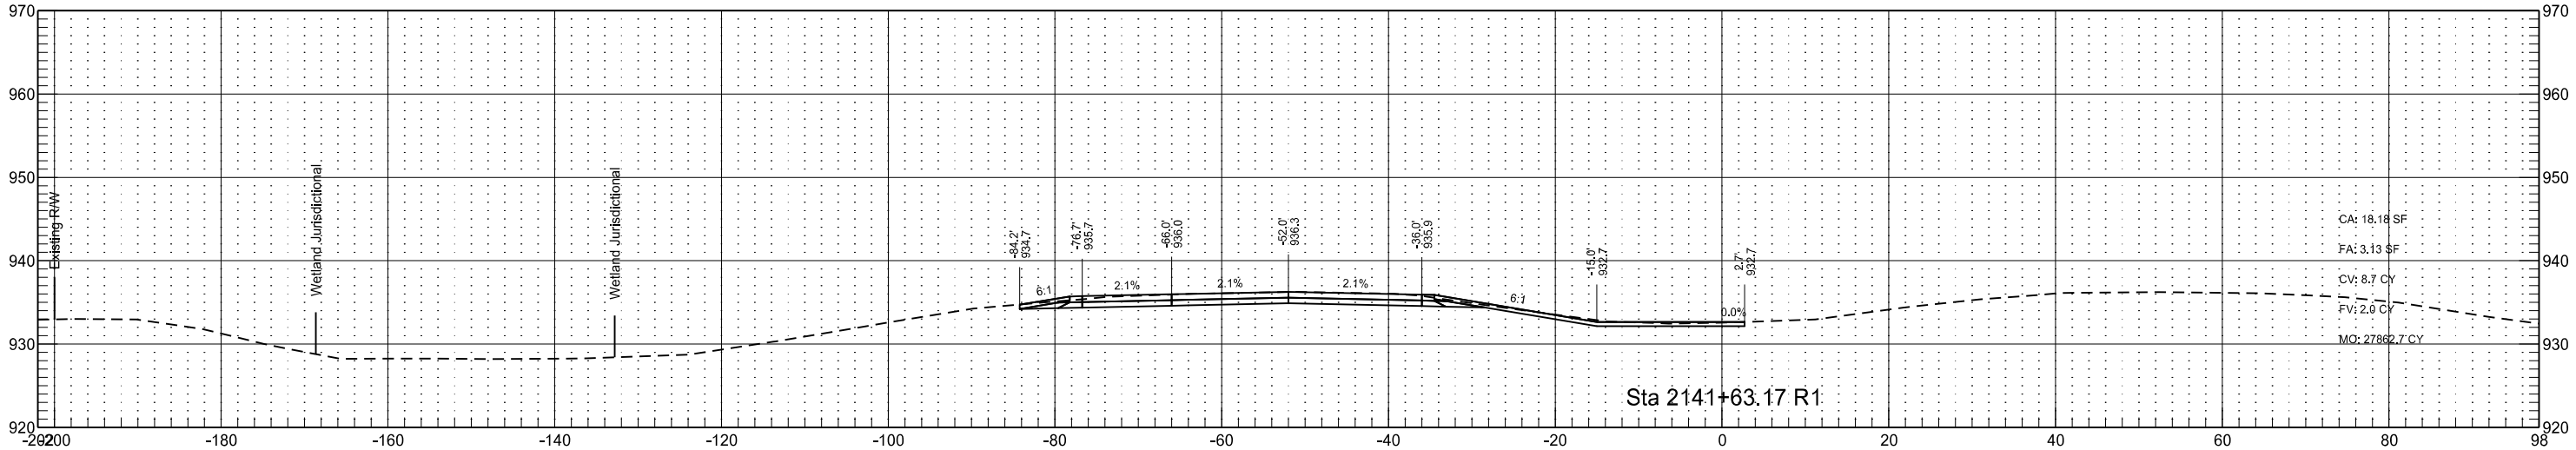


Interstate 29 - Southbound
(SCL29)

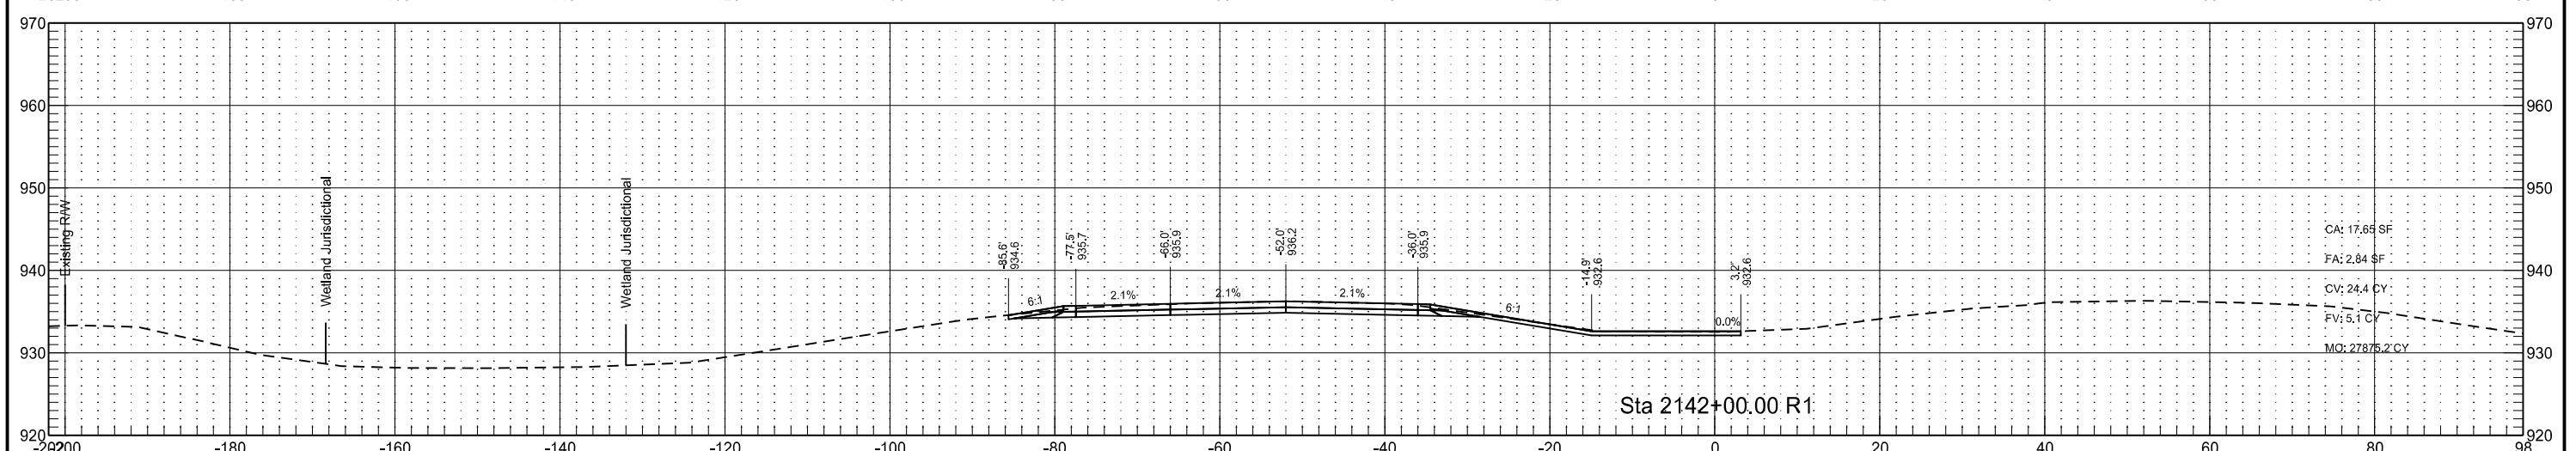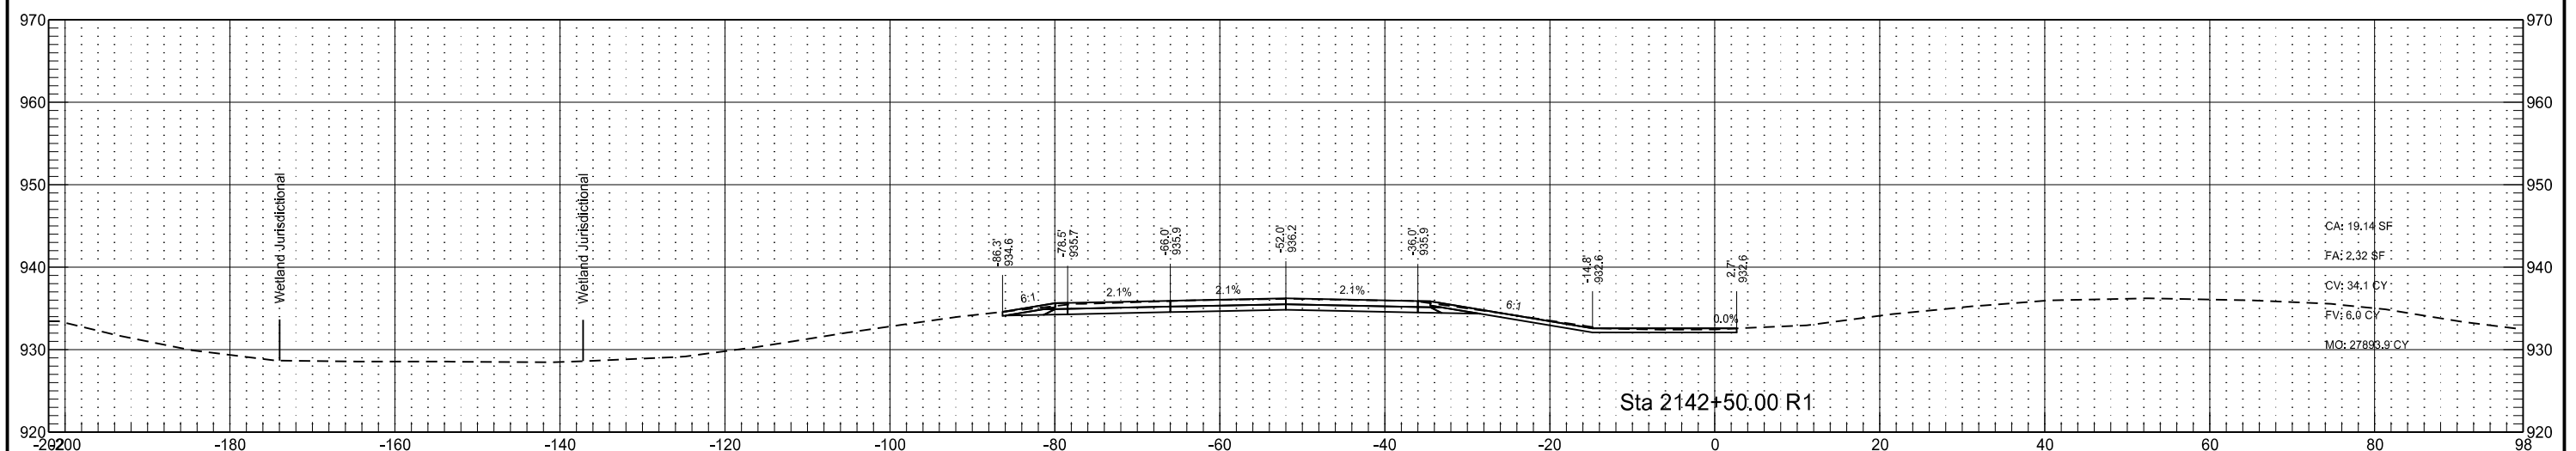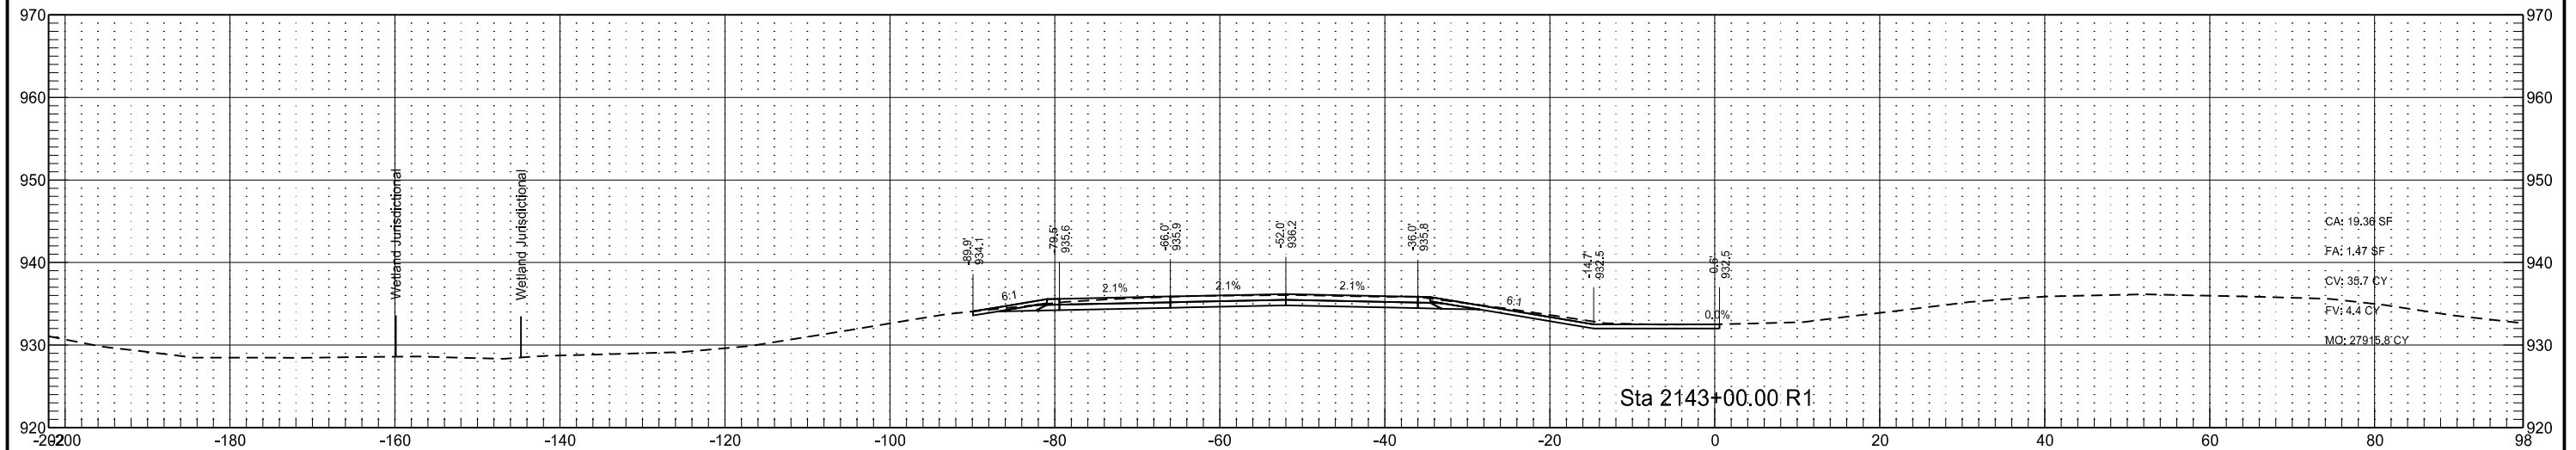




Interstate 29 - Southbound
(SCL29)

	STATE	PROJECT NO.	SECTION NO.	SHEET NO.
	ND	IM-8-029(170)033	200	191

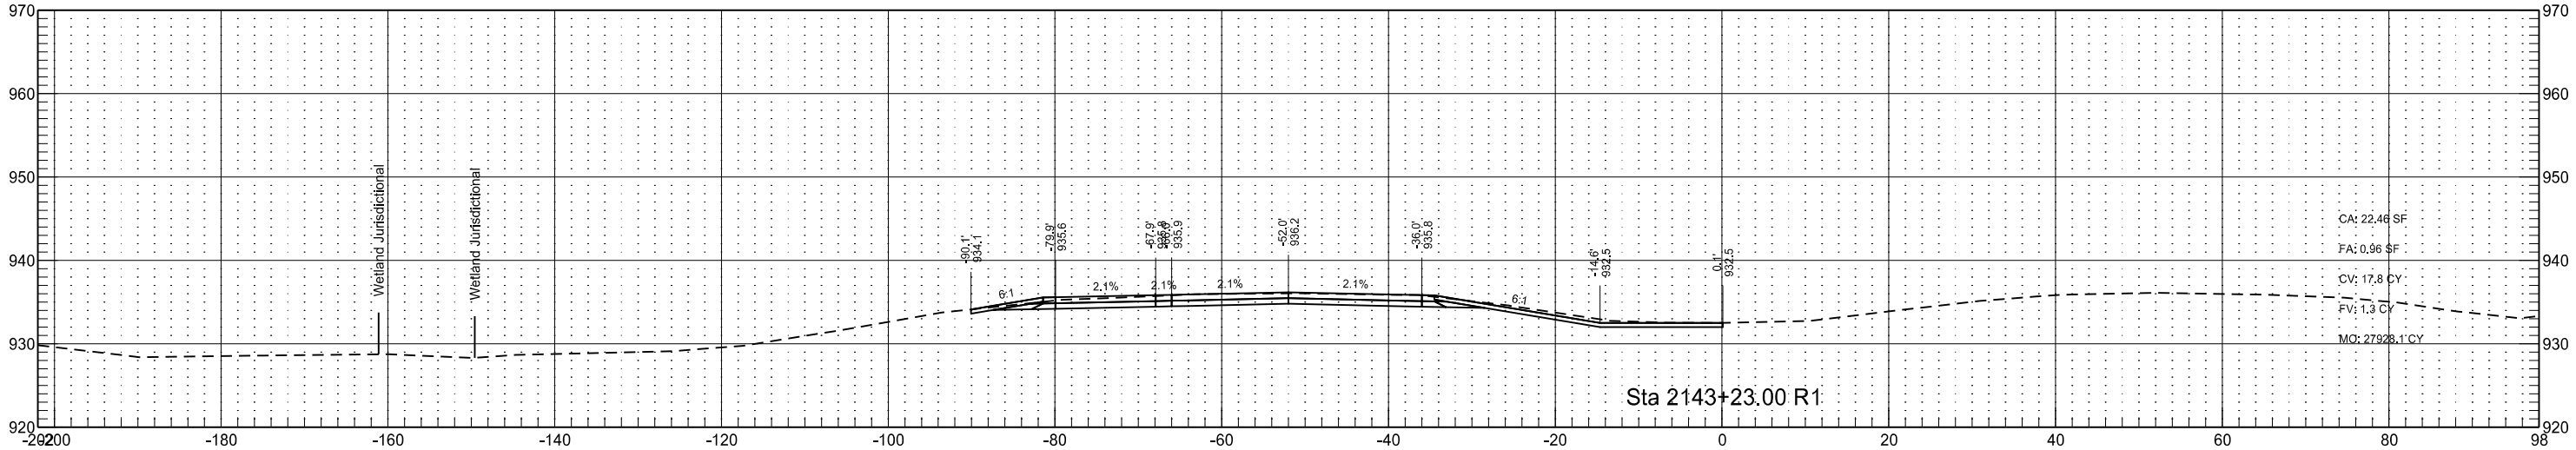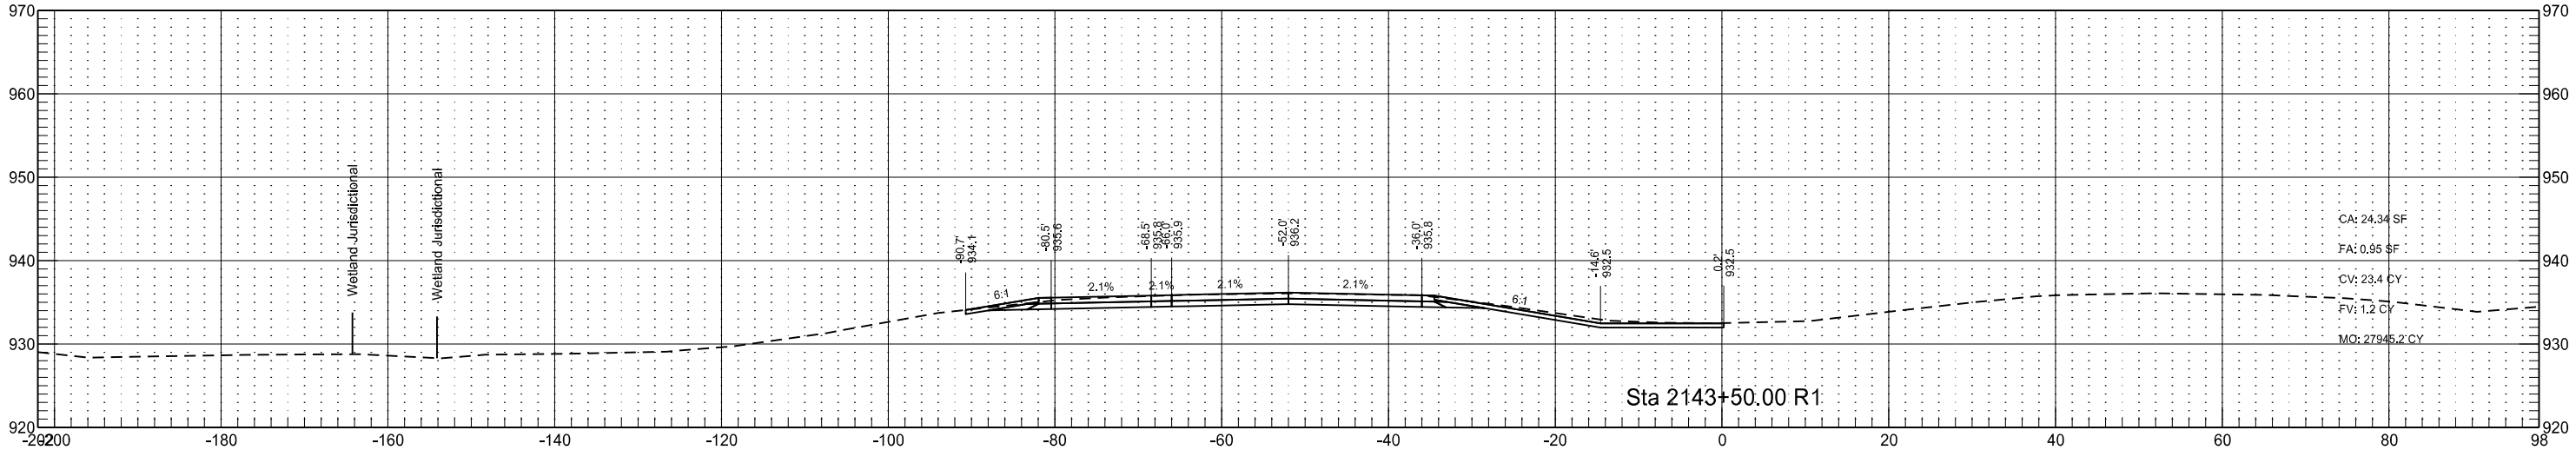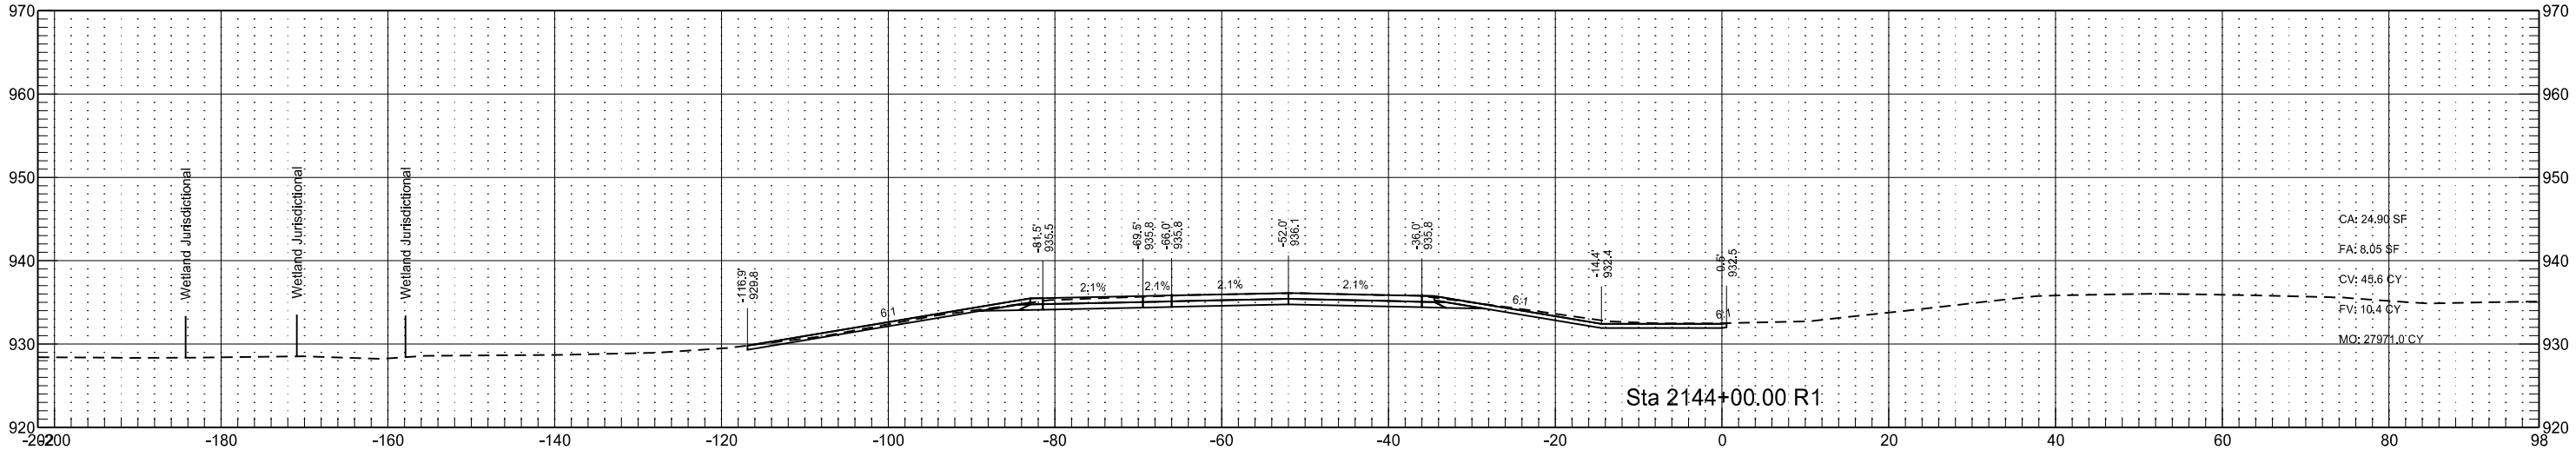




Interstate 29 - Southbound
(SCL29)

	STATE	PROJECT NO.	SECTION NO.	SHEET NO.
	ND	IM-8-029(170)033	200	192

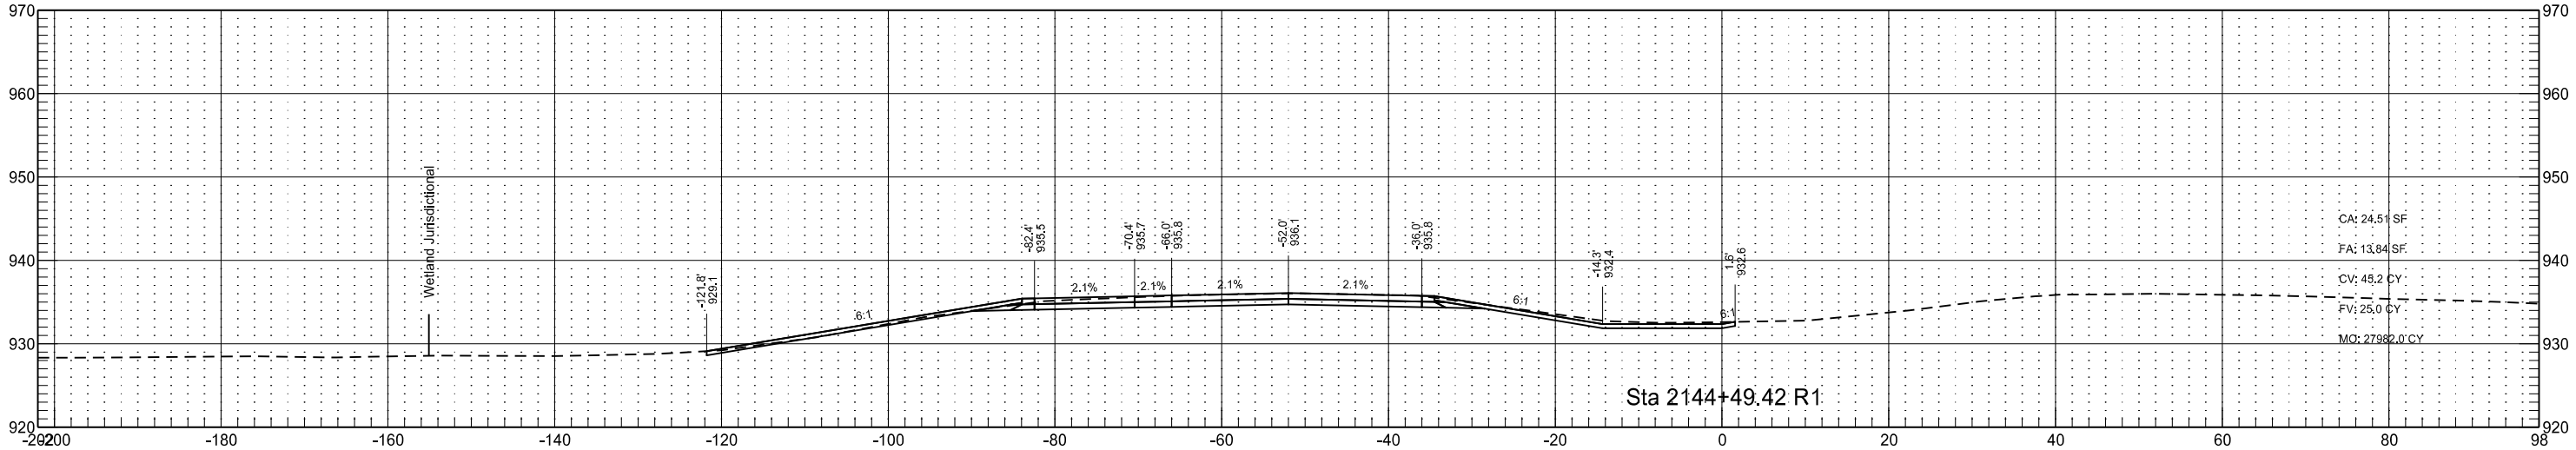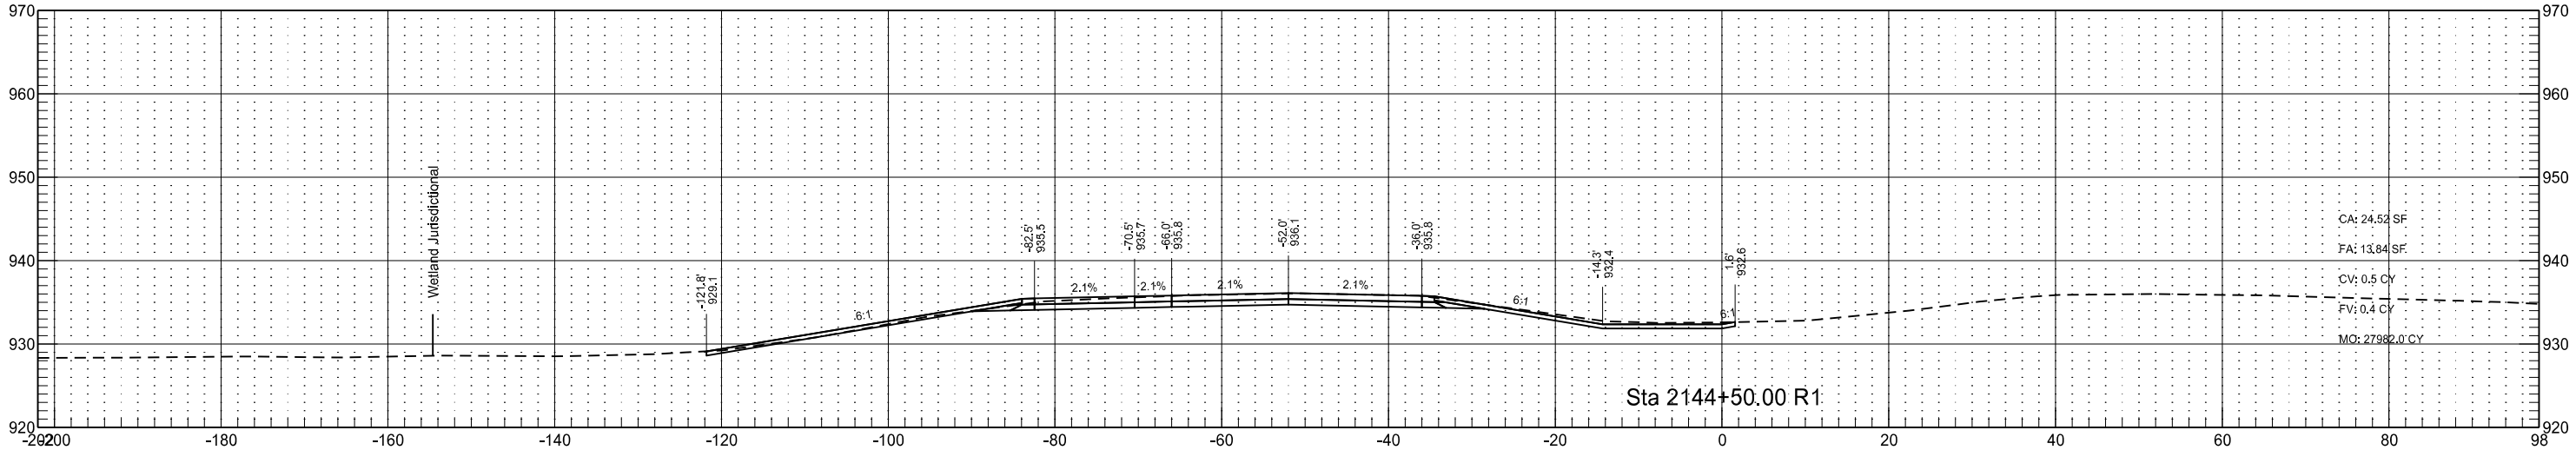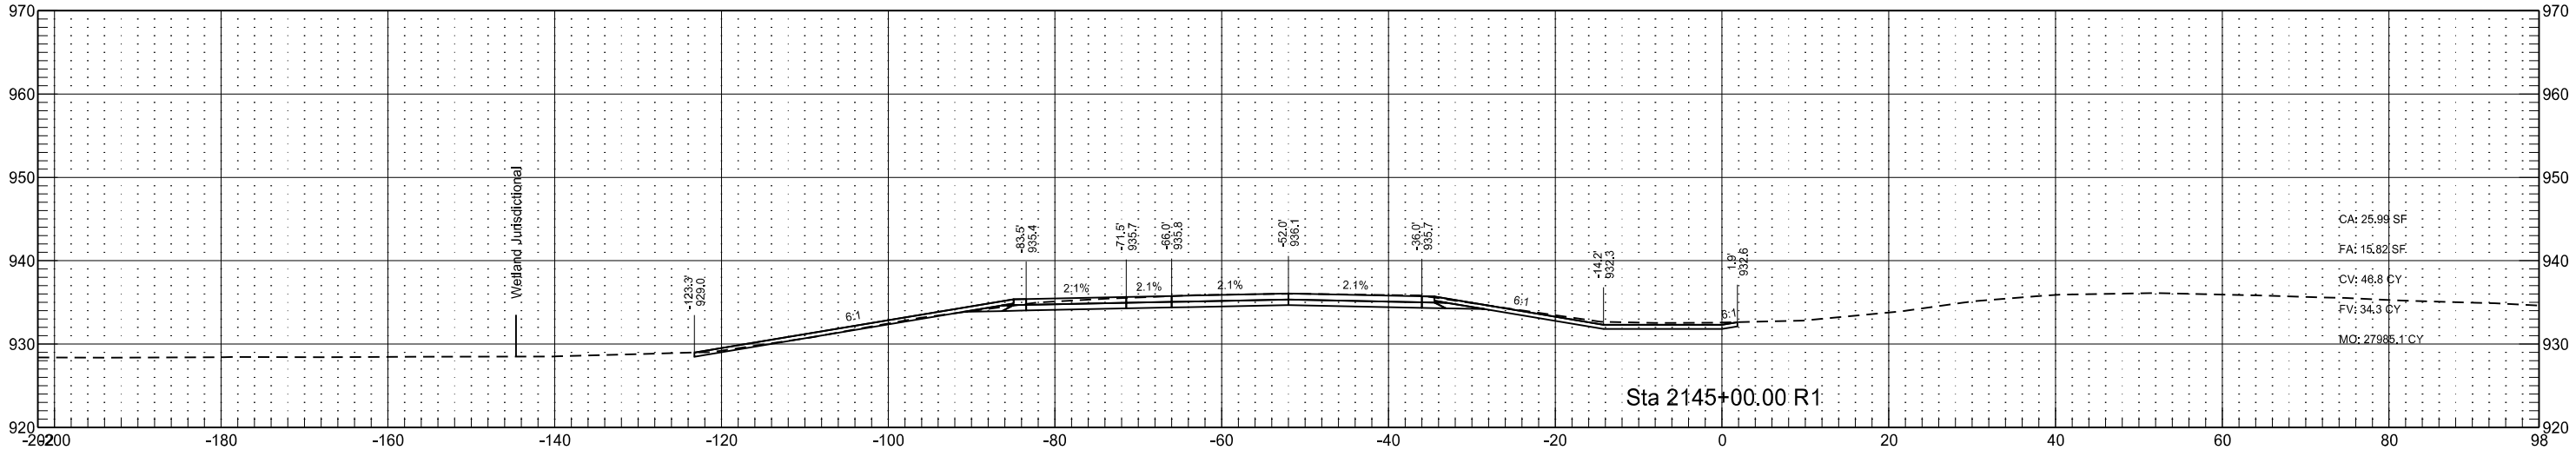





Interstate 29 - Southbound
(SCL29)

	STATE	PROJECT NO.	SECTION NO.	SHEET NO.
	ND	IM-8-029(170)033	200	193

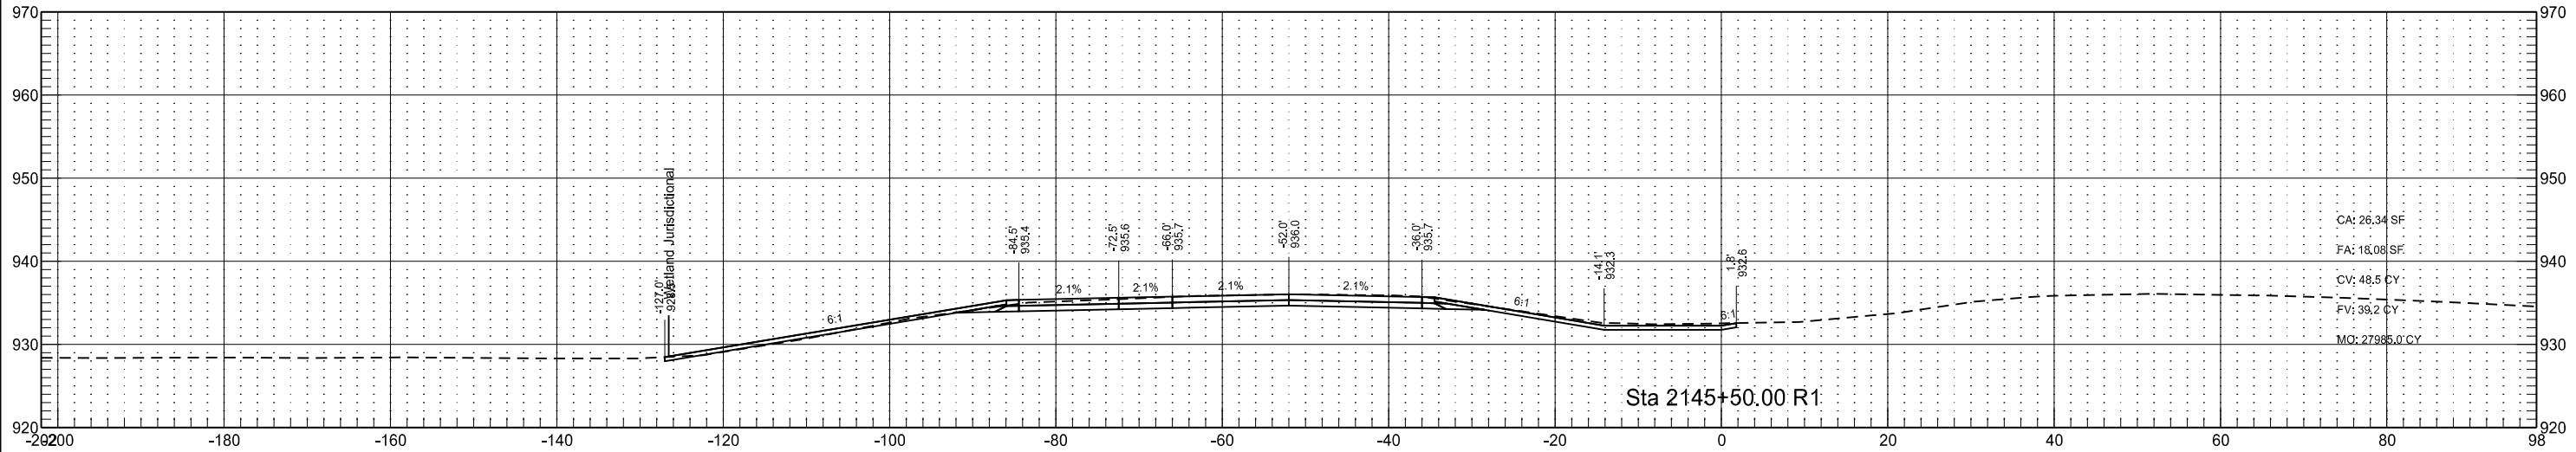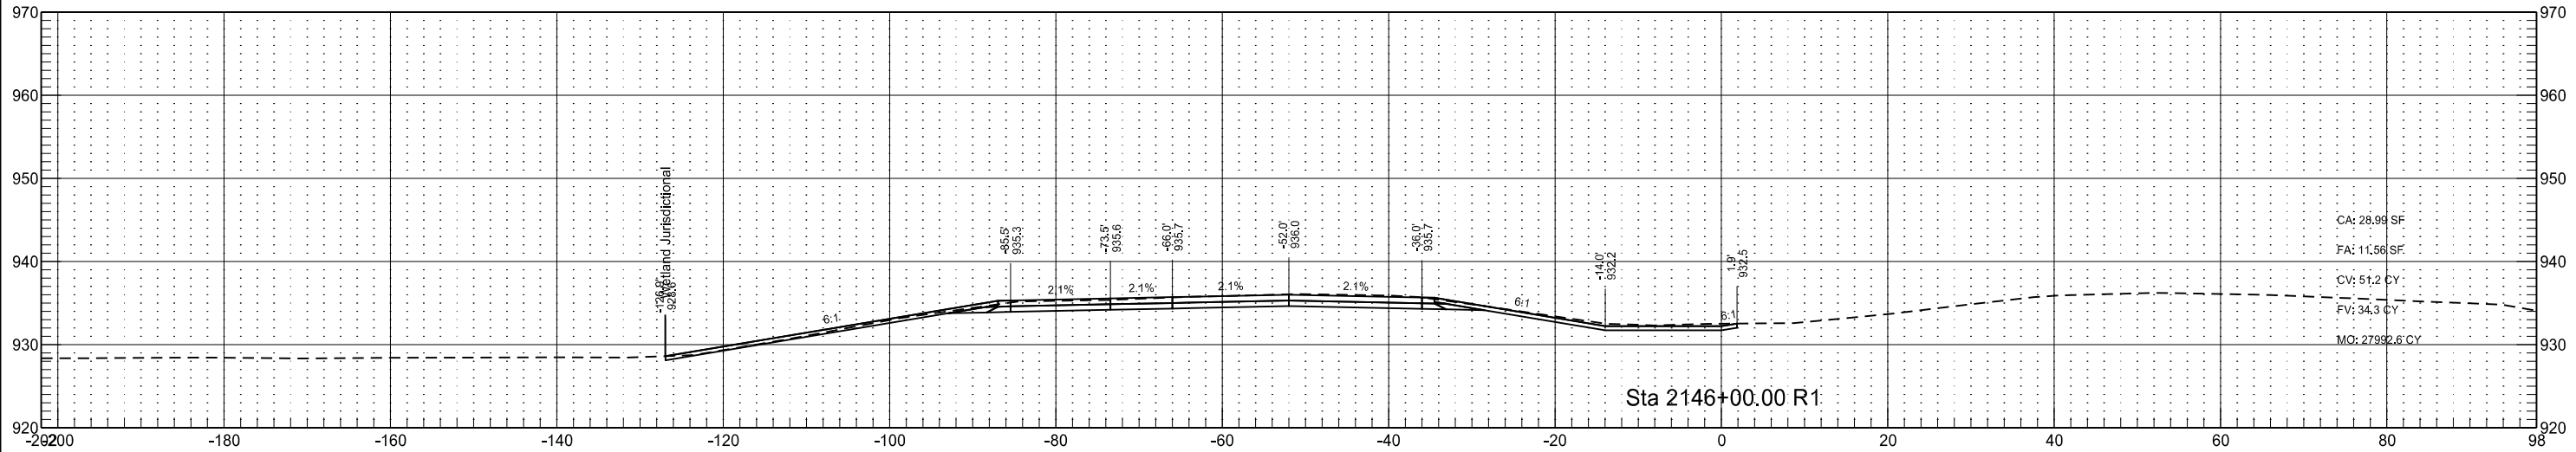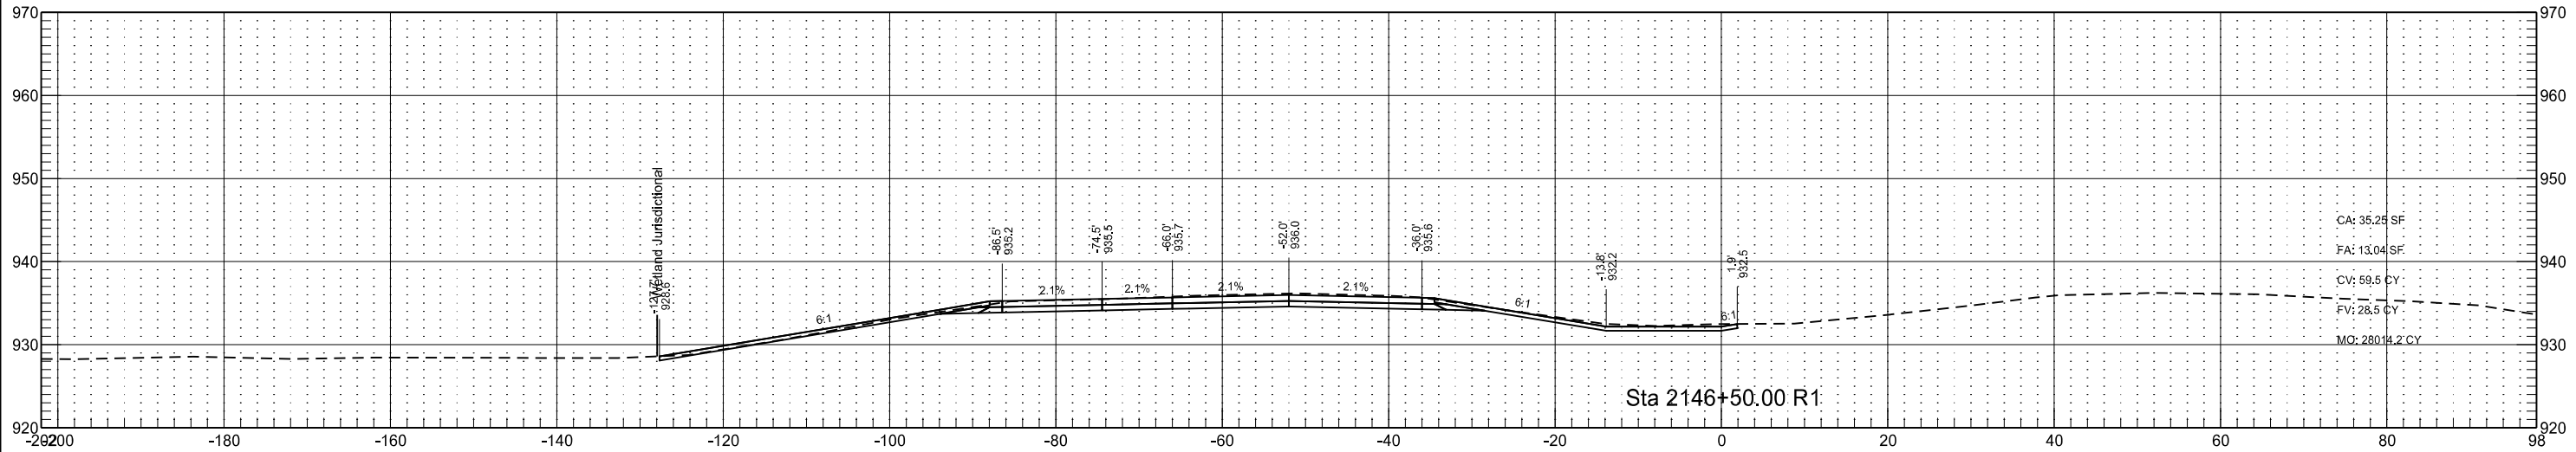




Interstate 29 - Southbound
(SCL29)

	STATE	PROJECT NO.	SECTION NO.	SHEET NO.
	ND	IM-8-029(170)033	200	194

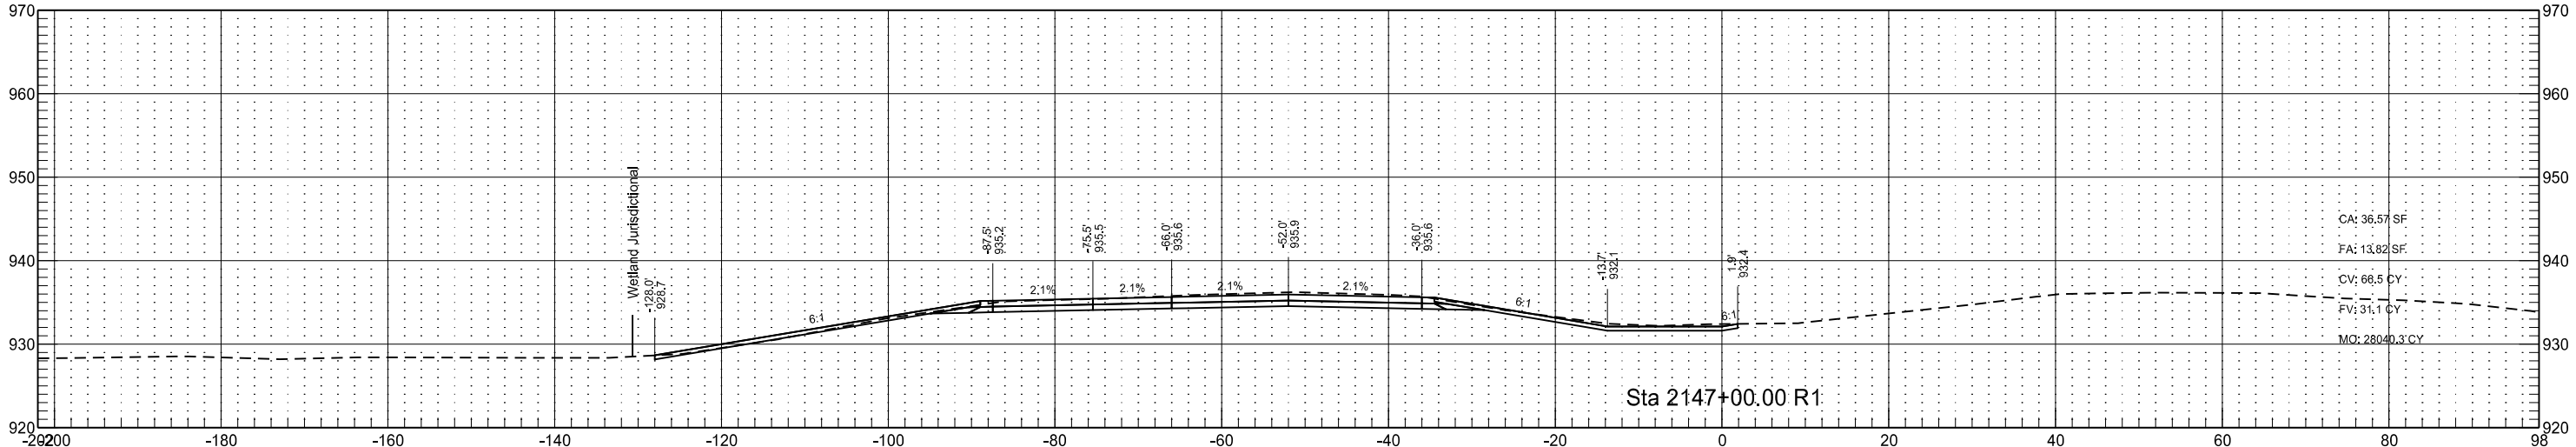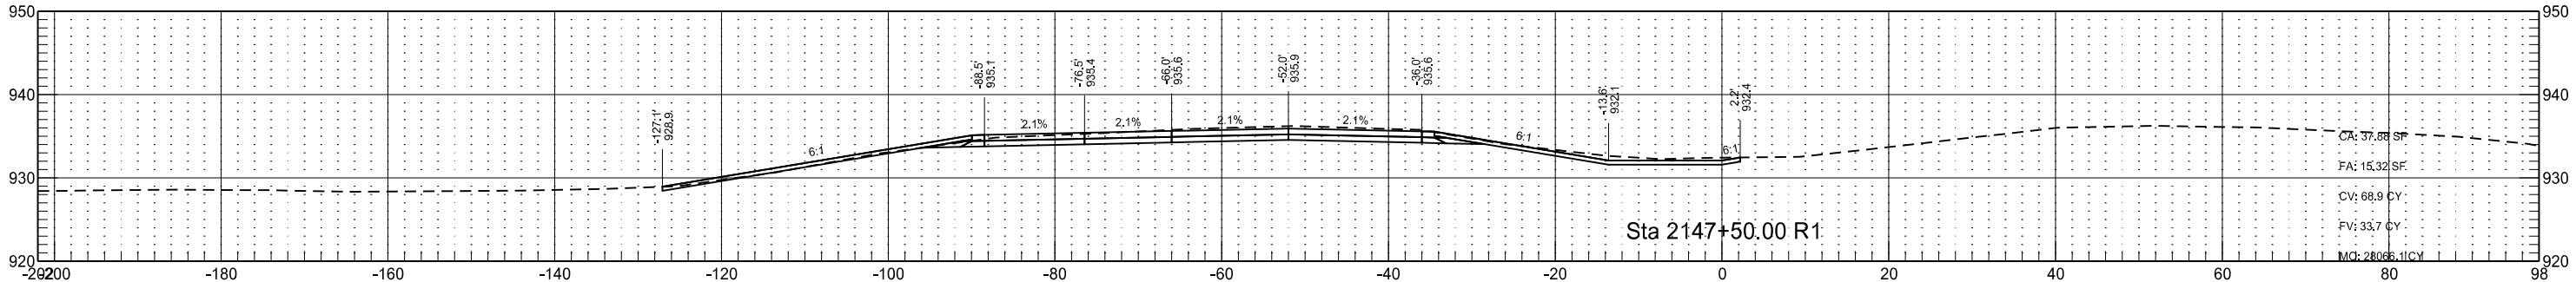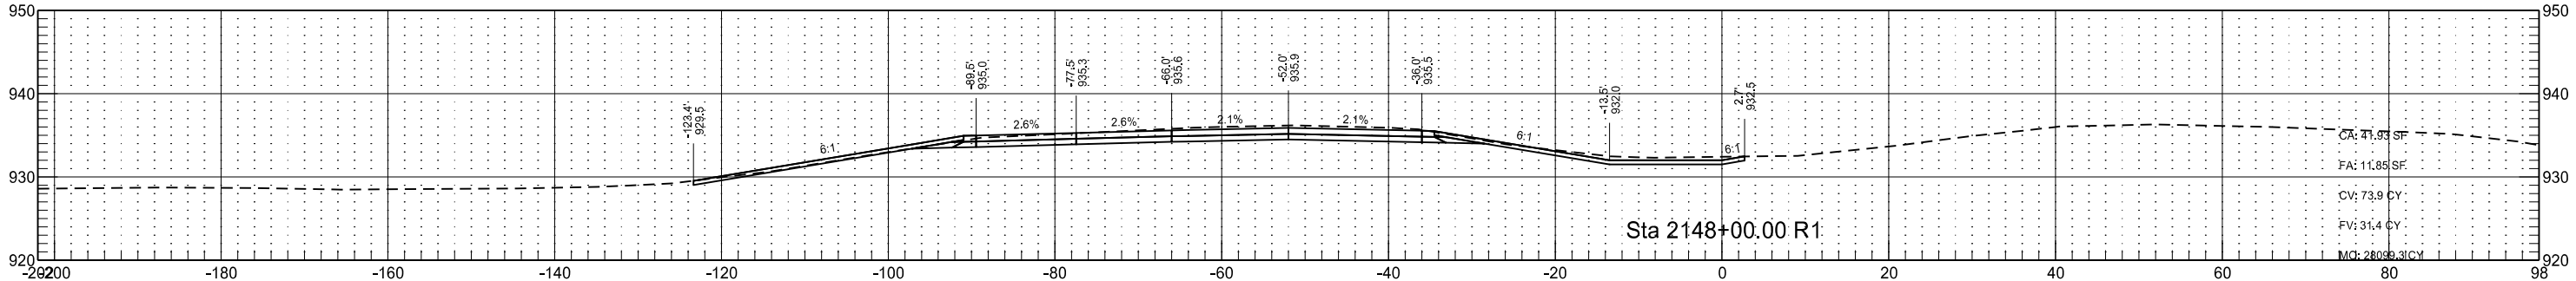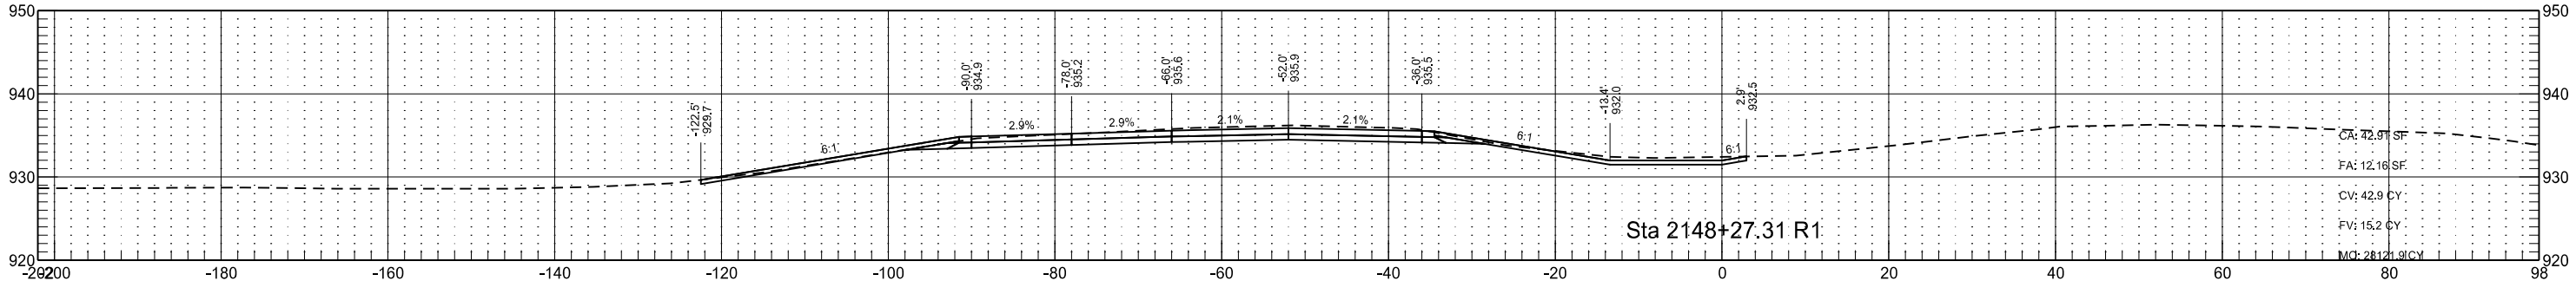




Interstate 29 - Southbound
(SCL29)

	STATE	PROJECT NO.	SECTION NO.	SHEET NO.
	ND	IM-8-029(170)033	200	195

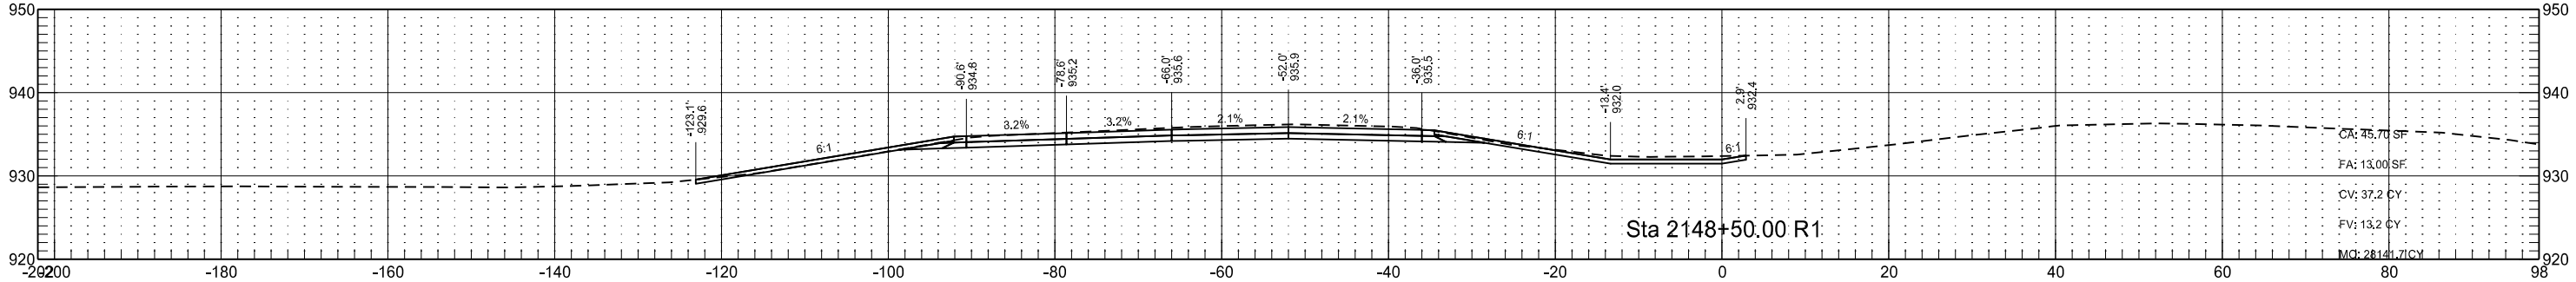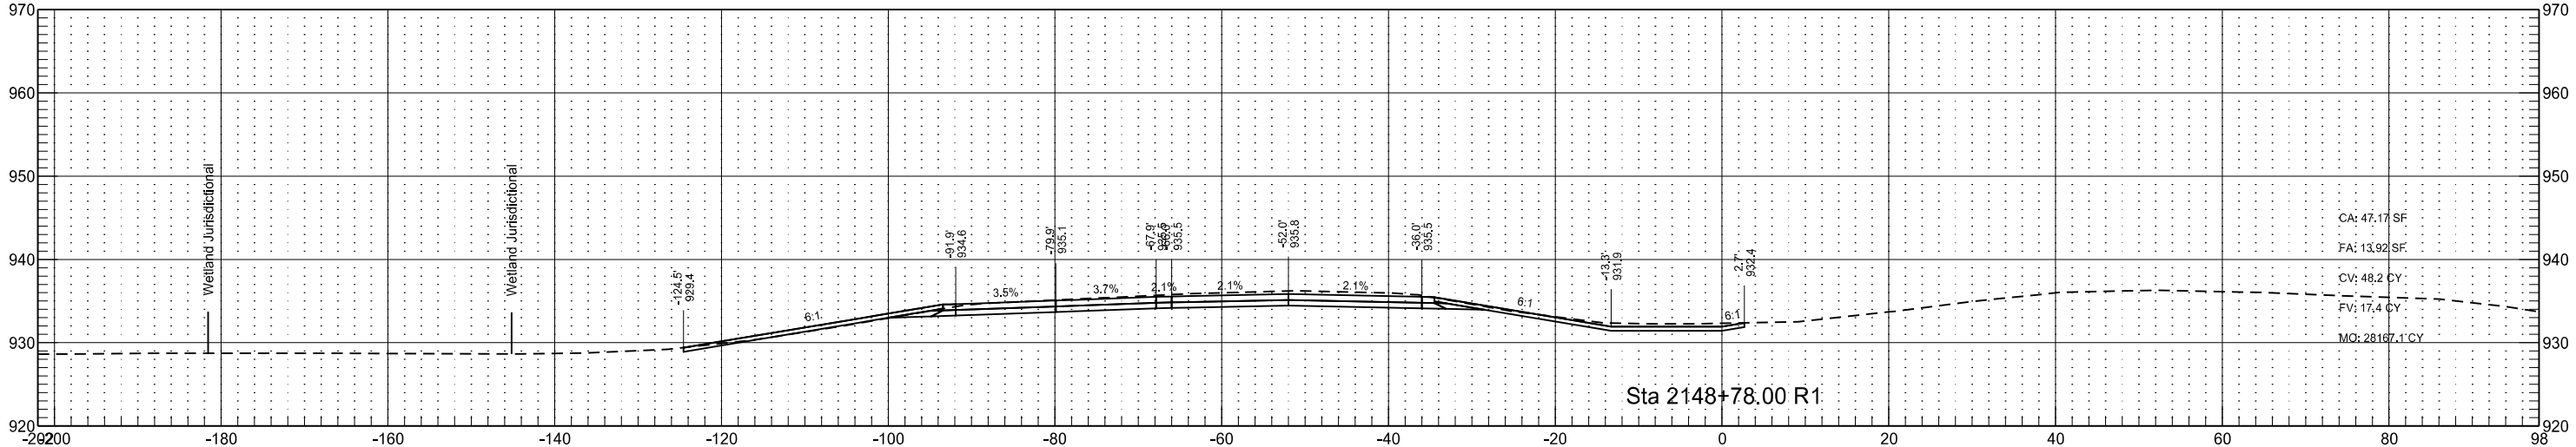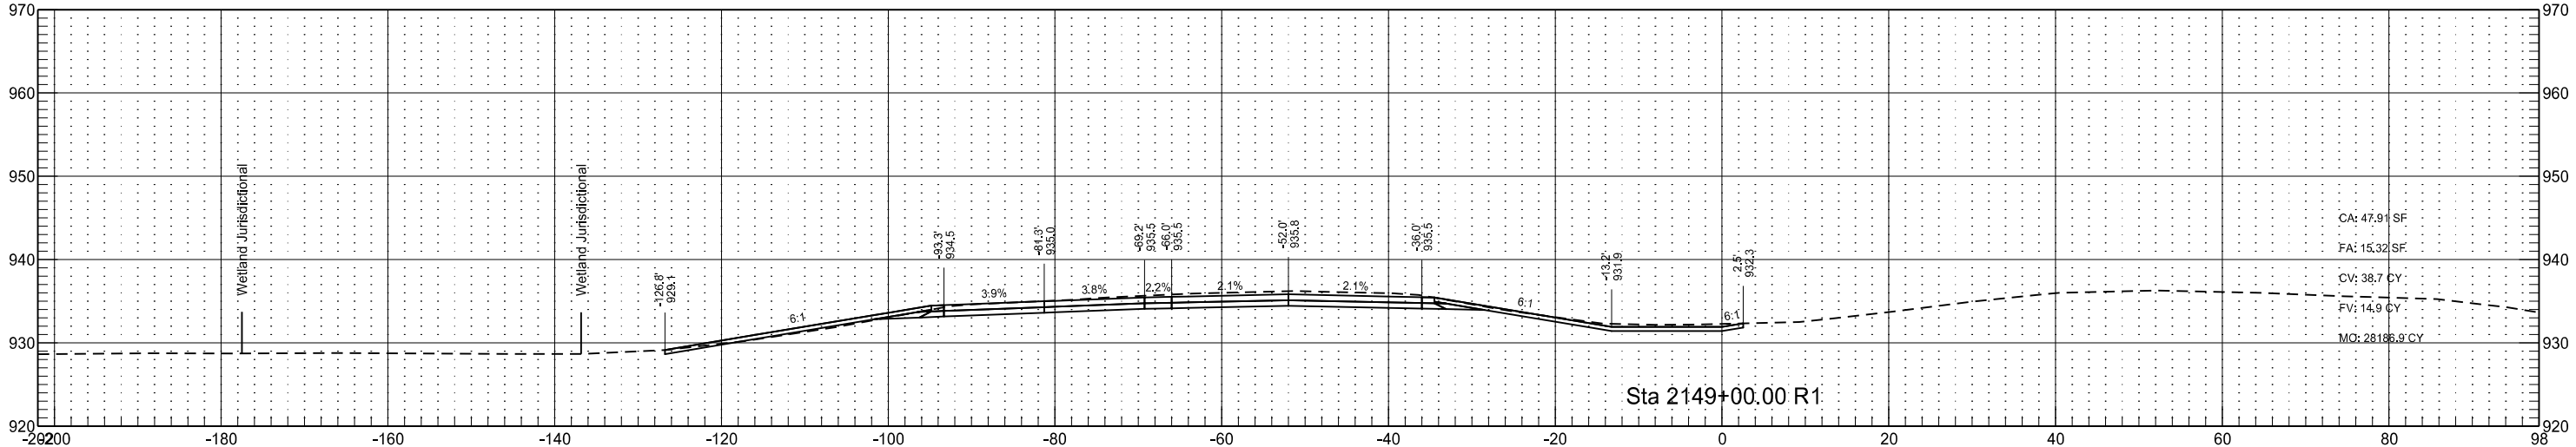

Interstate 29 - Southbound
(SCL29)

	STATE	PROJECT NO.	SECTION NO.	SHEET NO.
	ND	IM-8-029(170)033	200	196

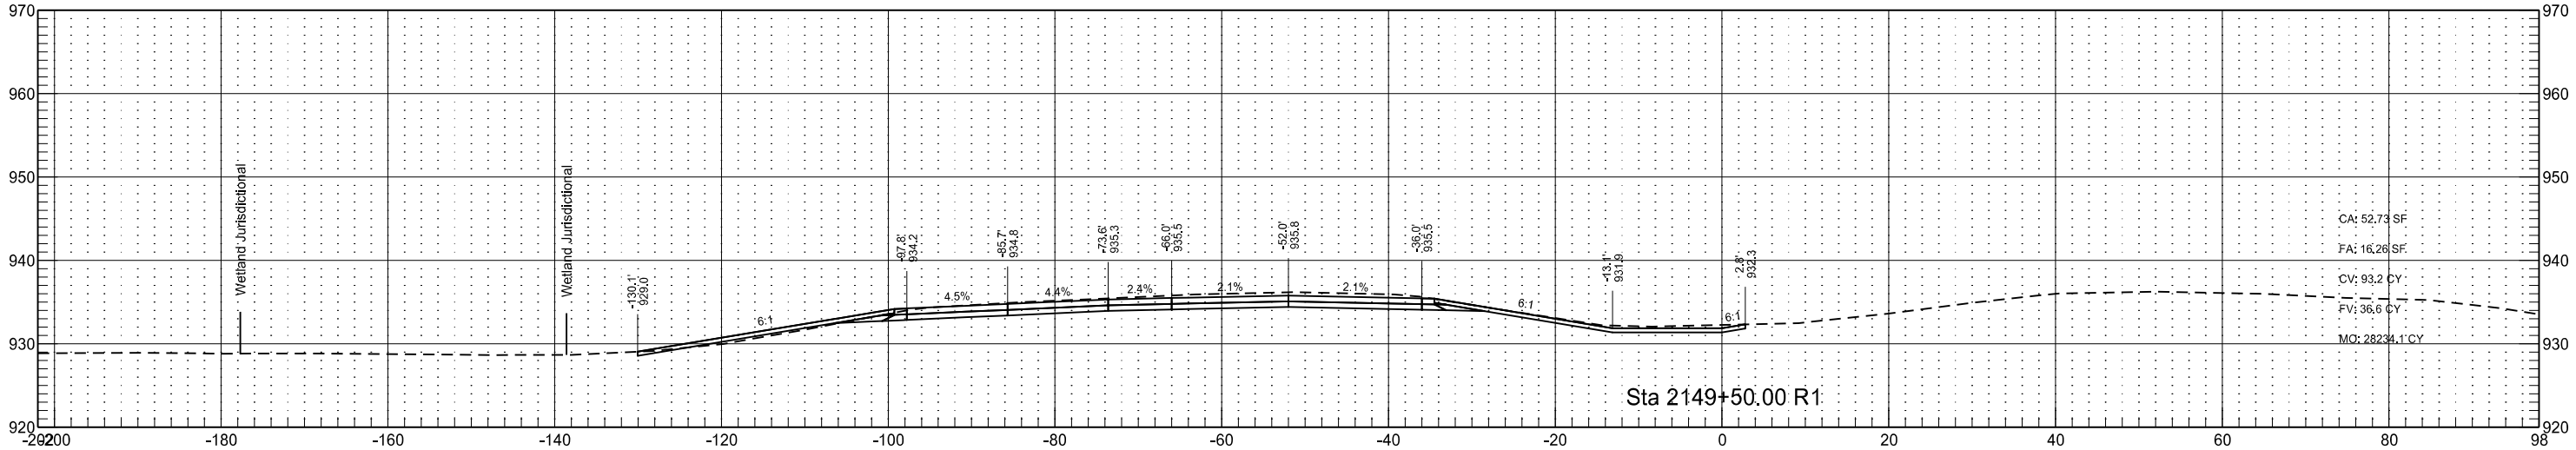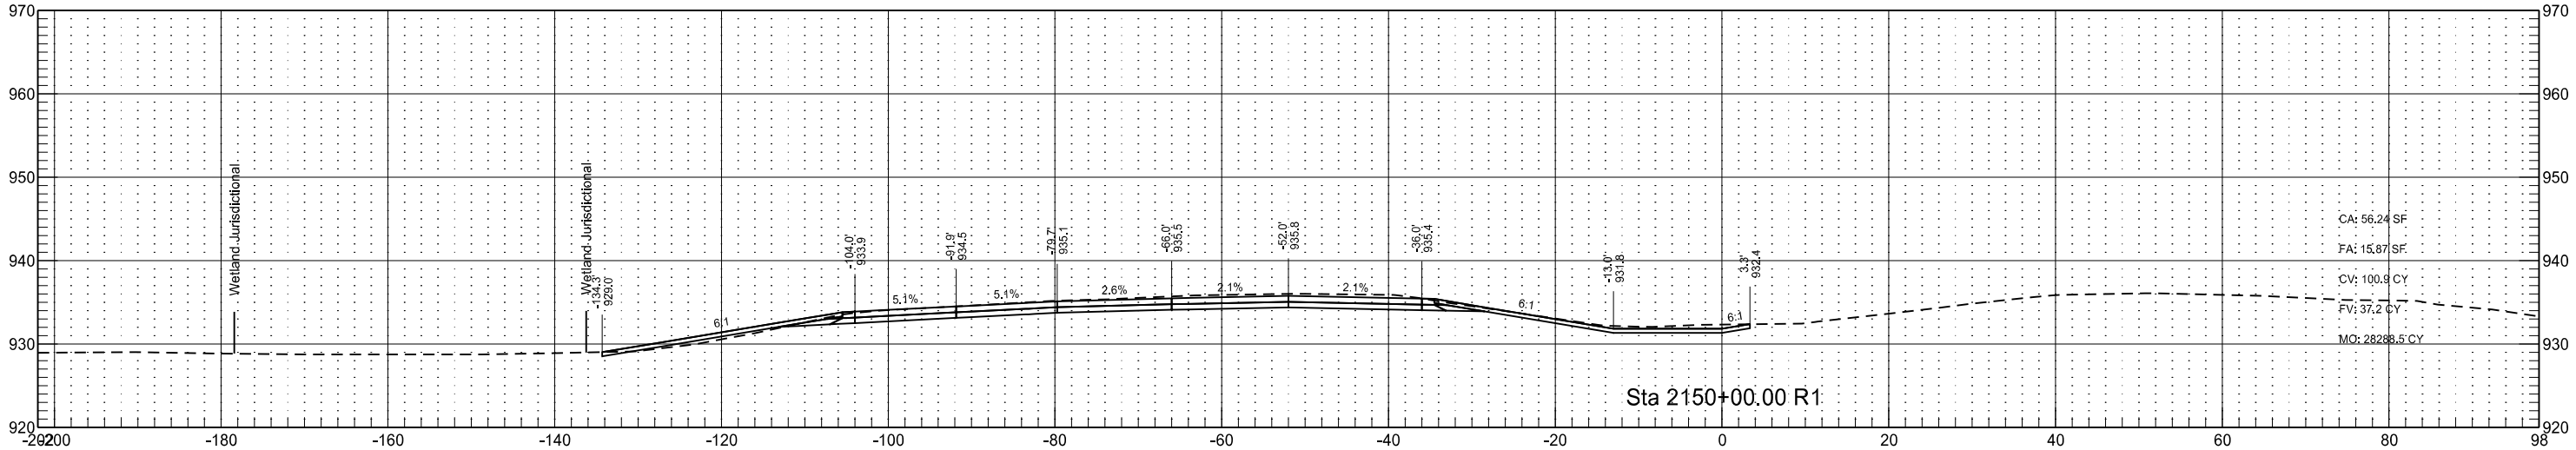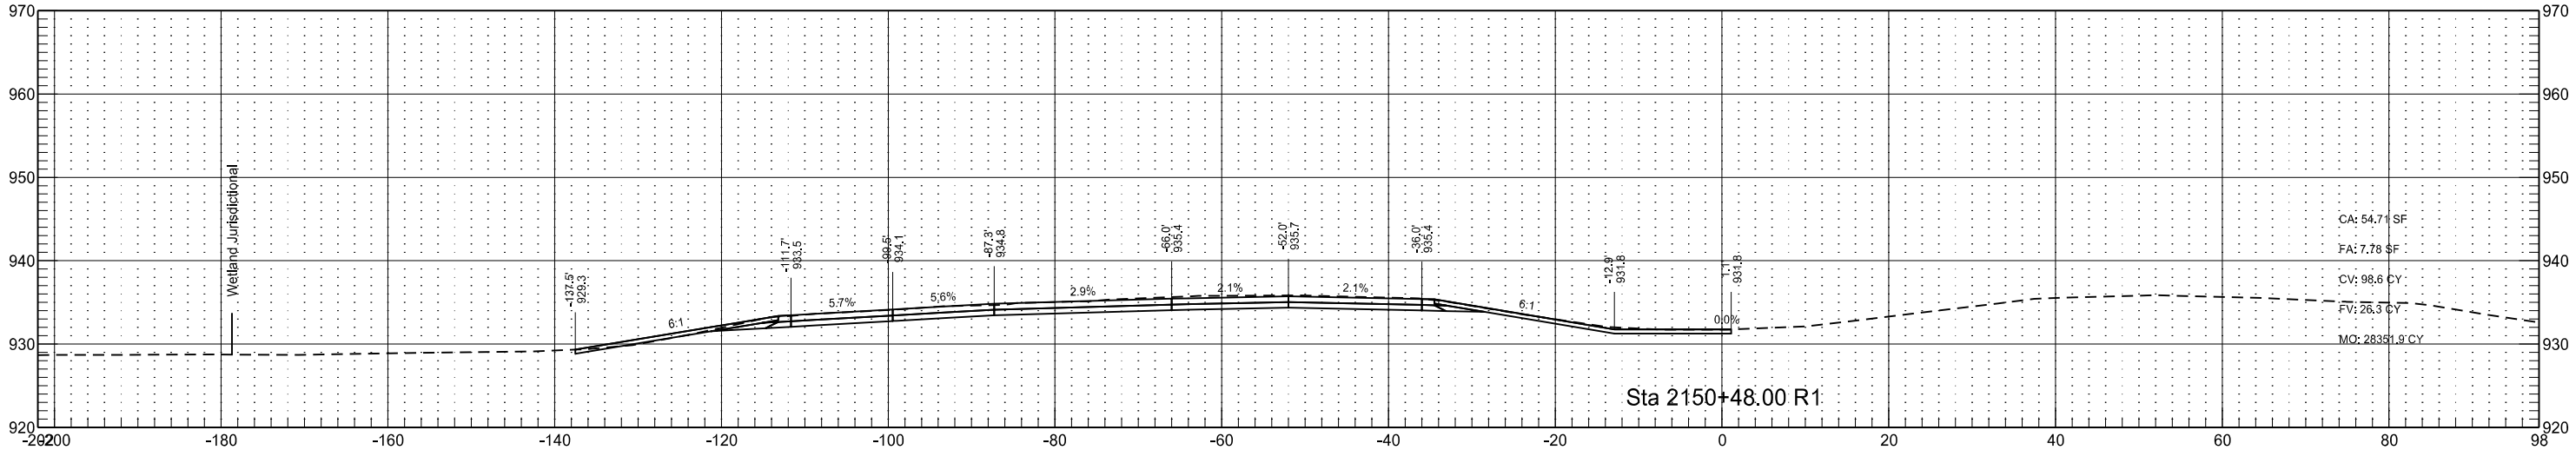

Interstate 29 - Southbound
(SCL29)

STATE

PROJECT NO.

SECTION
NO.





SHEET
NO.

ND

IM-8-029(170)033

200

197

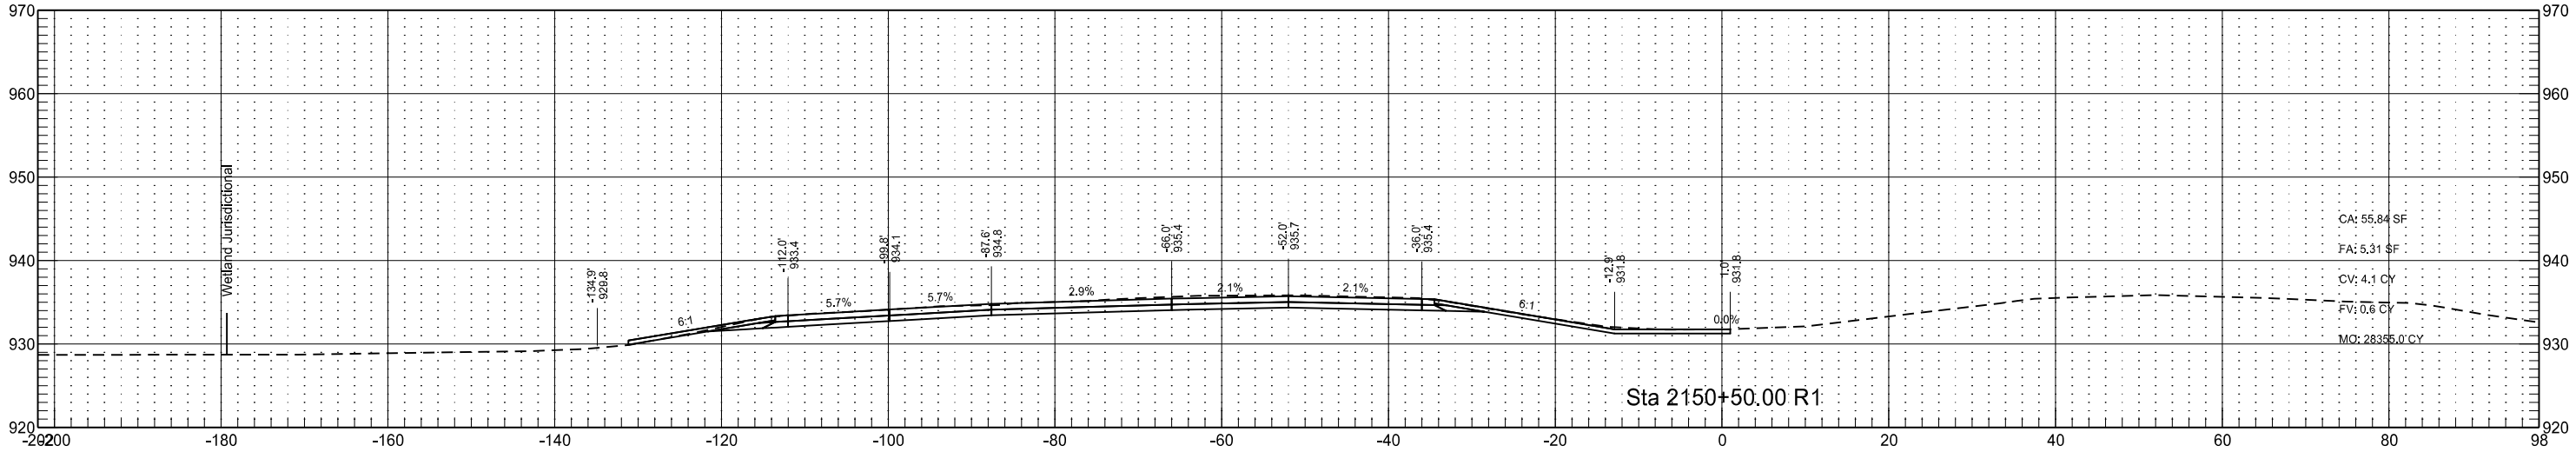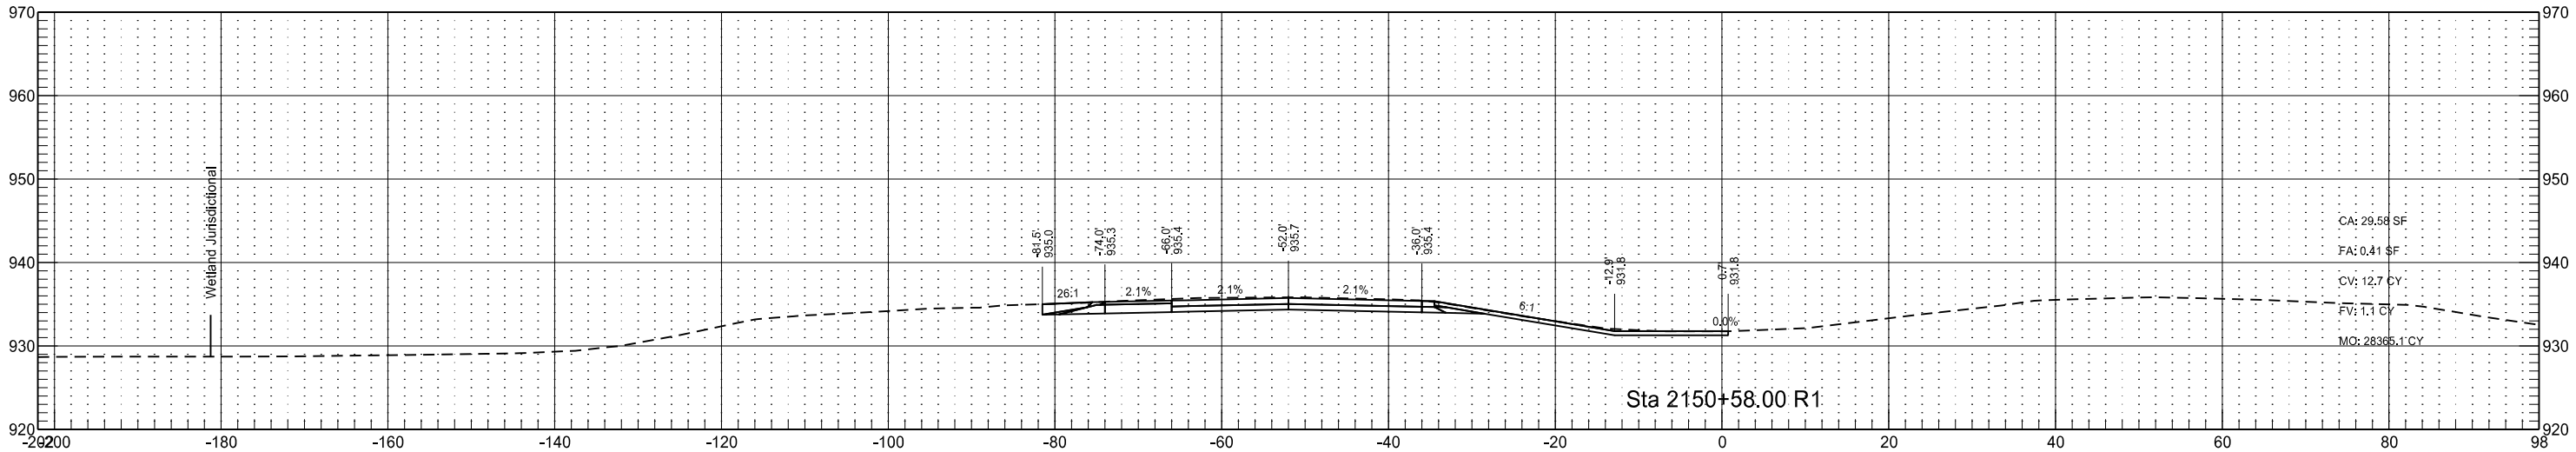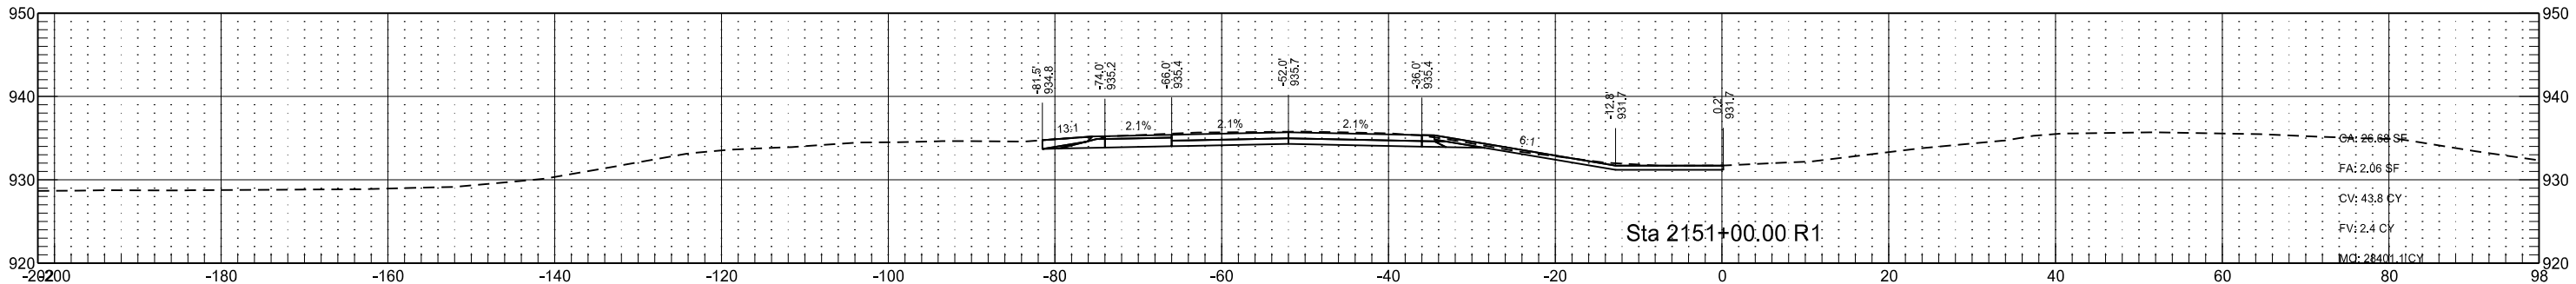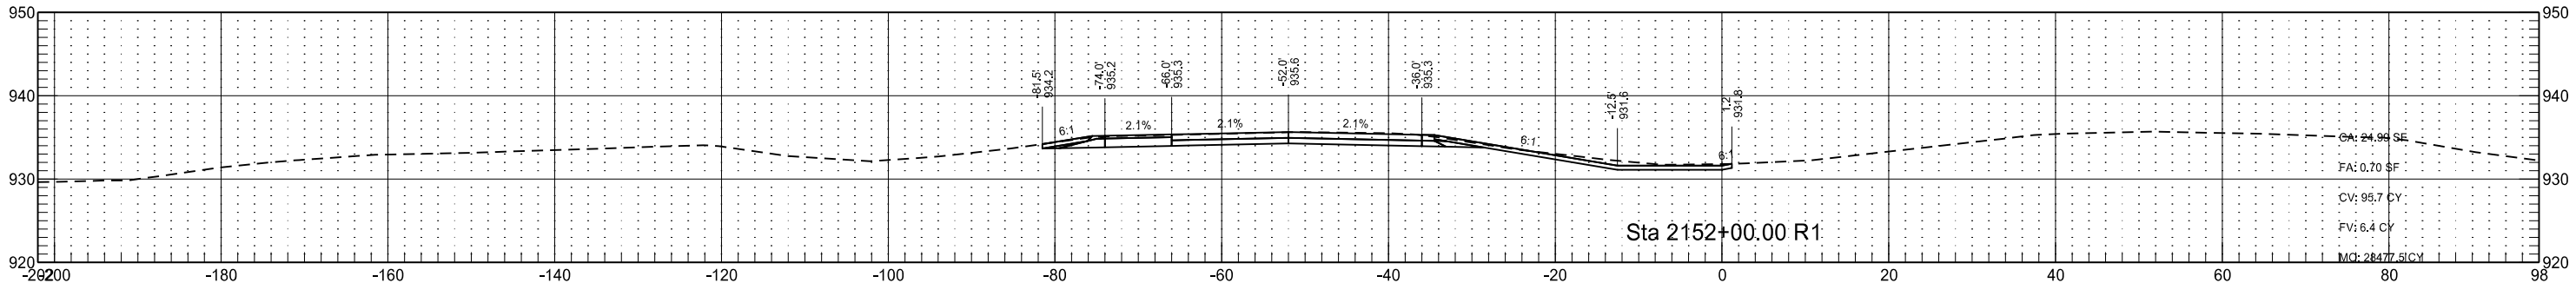

Interstate 29 - Southbound
(SCL29)

STATE

PROJECT NO.

SECTION
NO.





SHEET
NO.

ND

IM-8-029(170)033

200

198

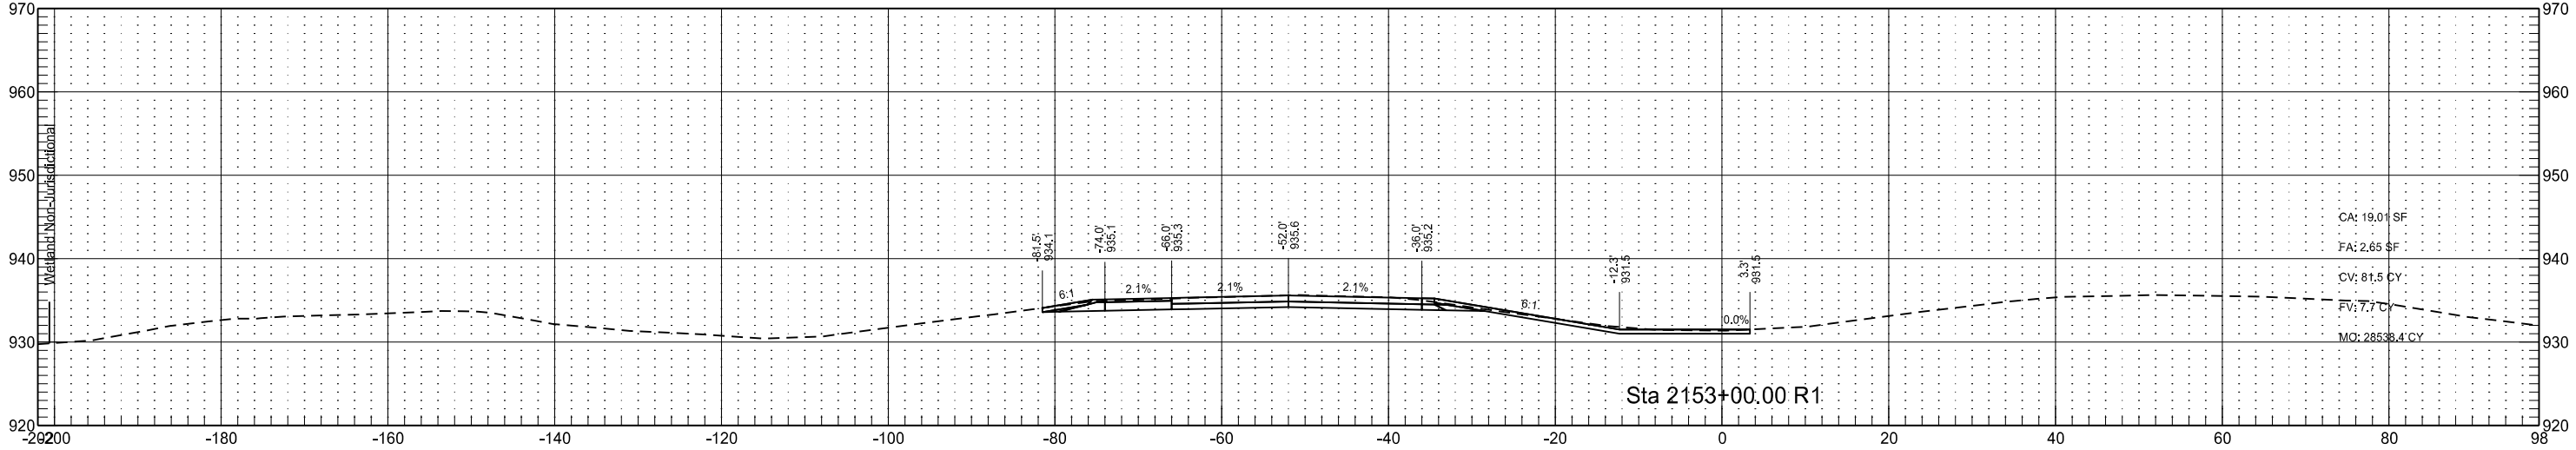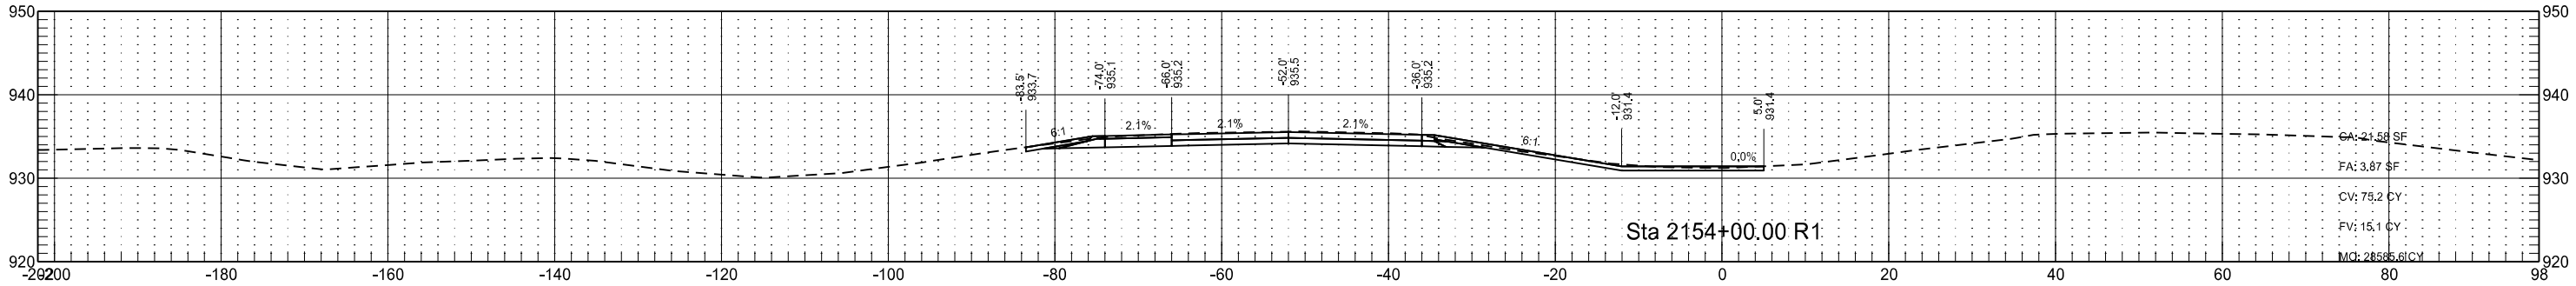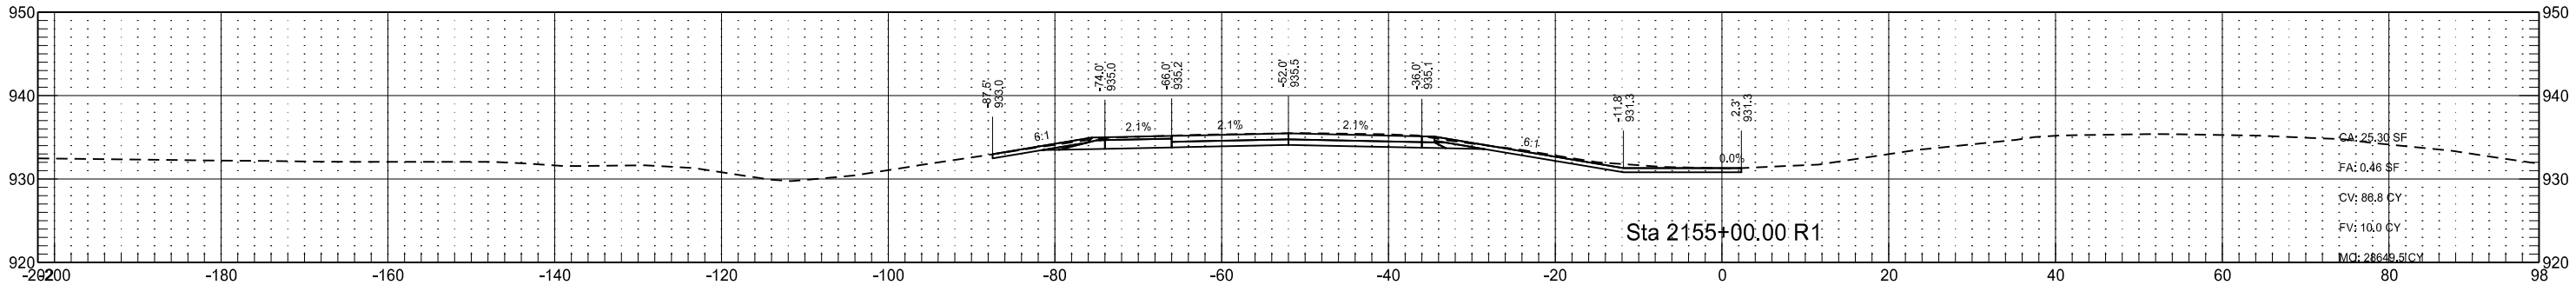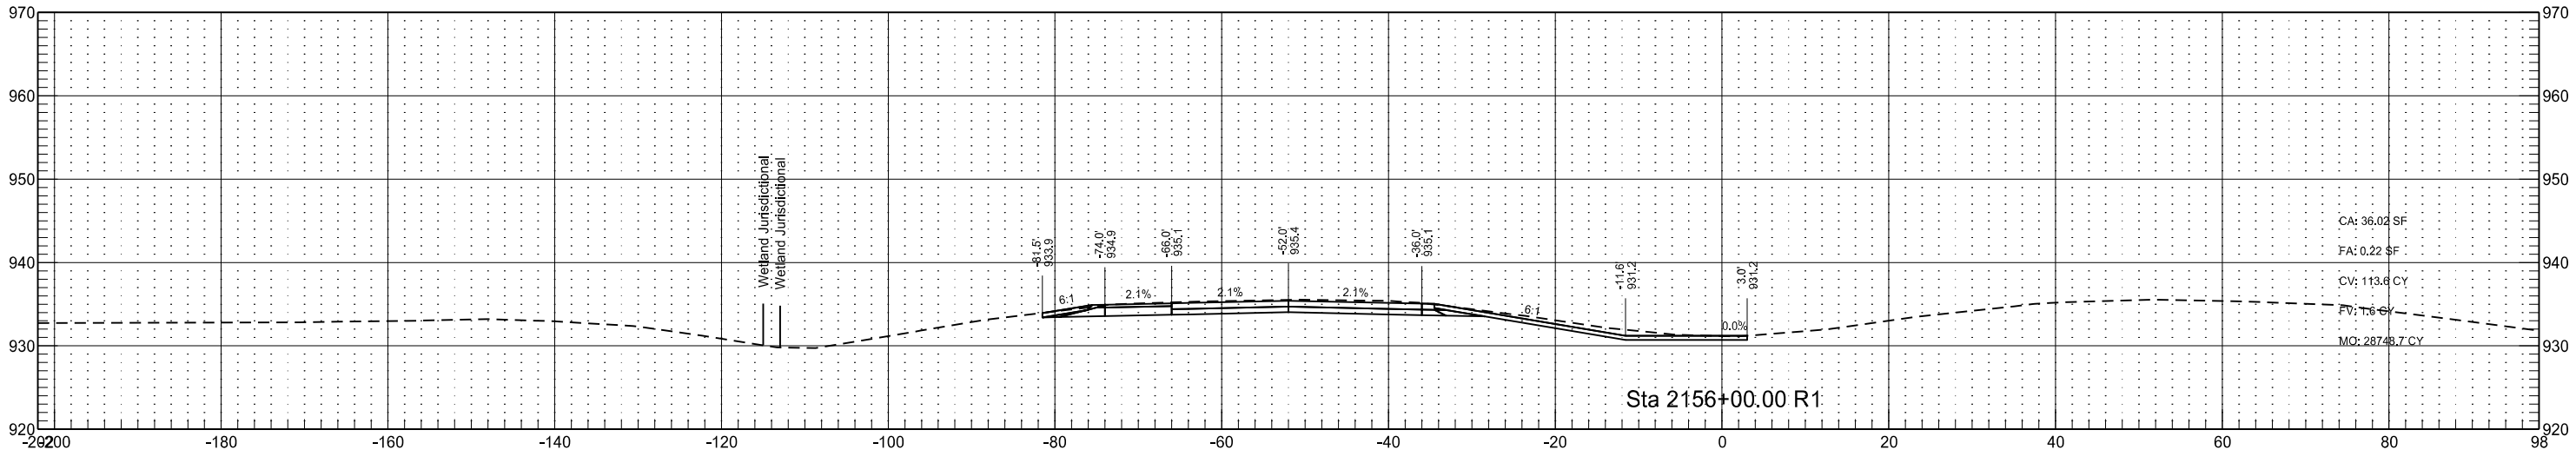

Interstate 29 - Southbound
(SCL29)

STATE

PROJECT NO.

SECTION
NO.





SHEET
NO.

ND

IM-8-029(170)033

200

199

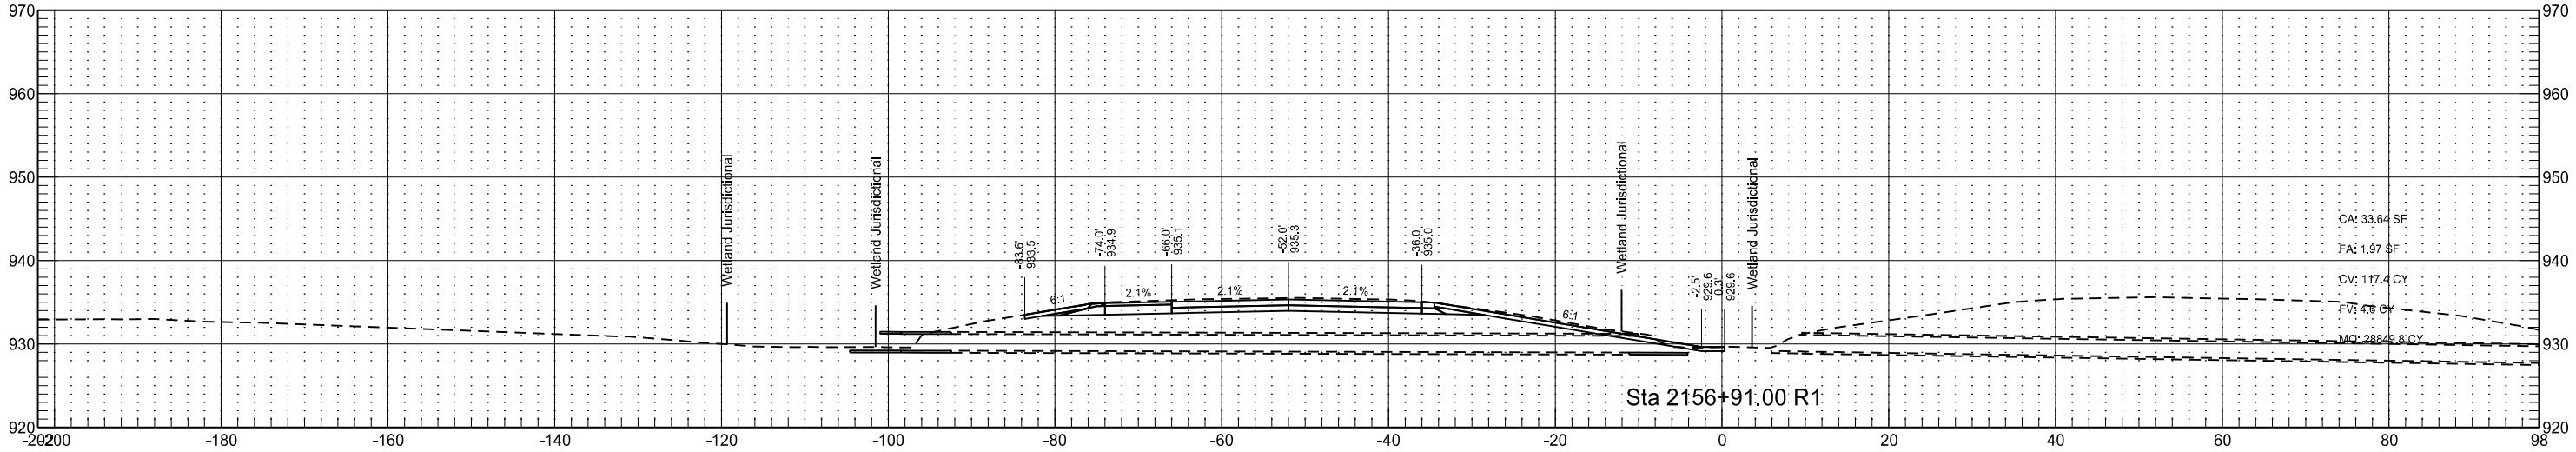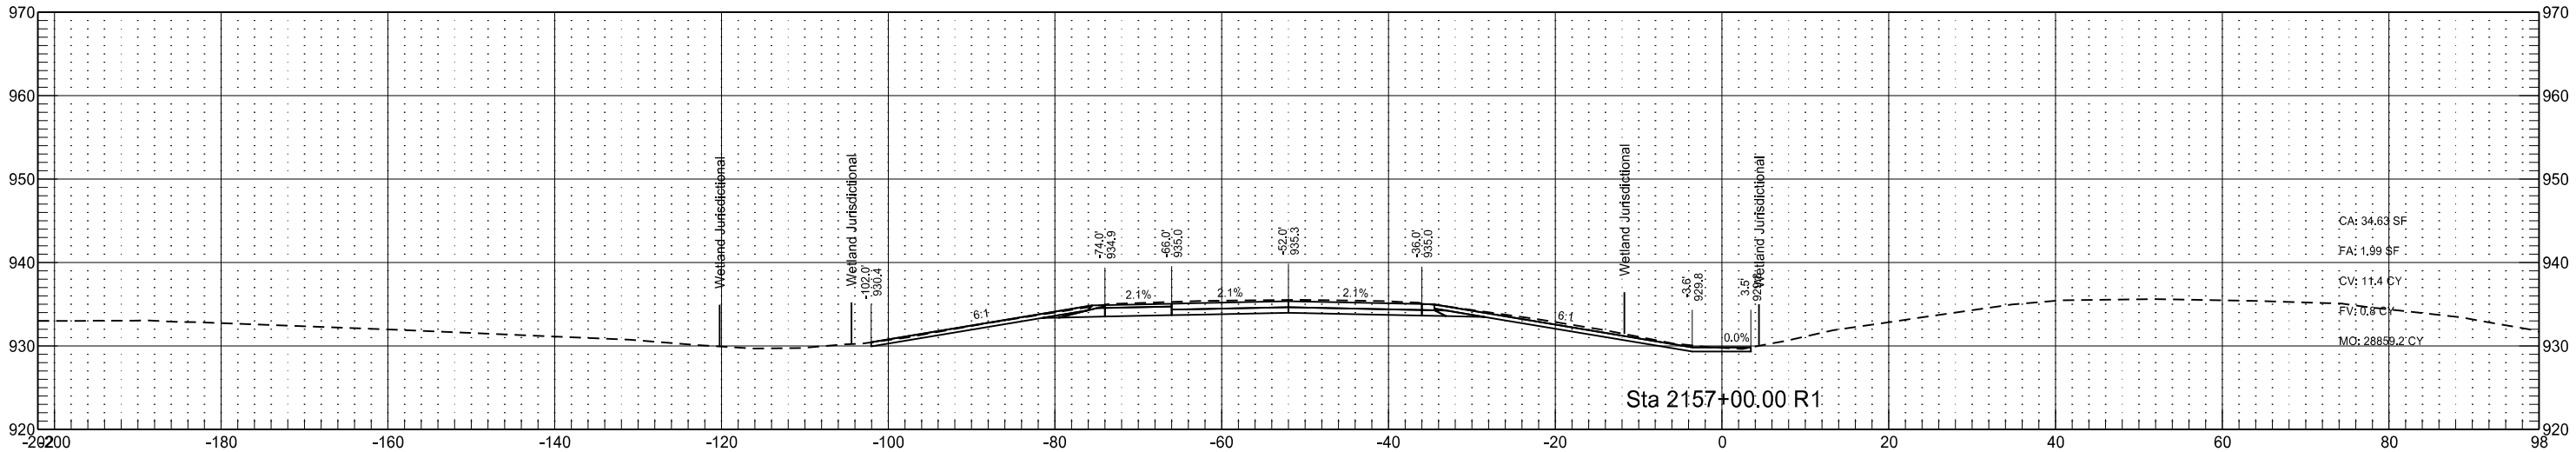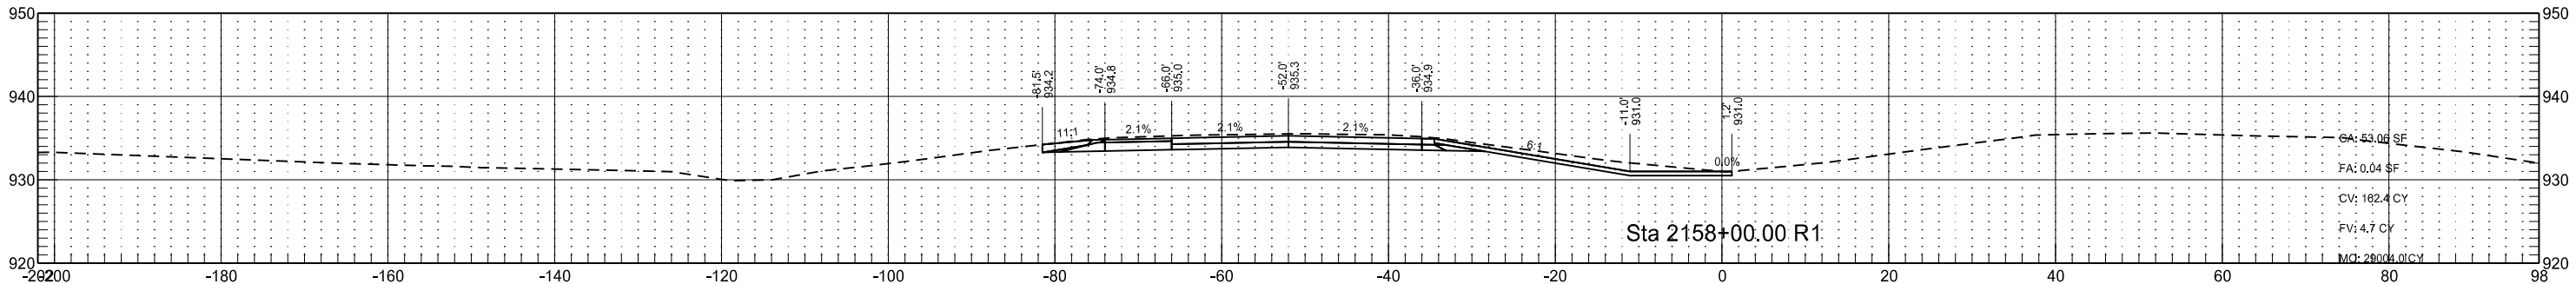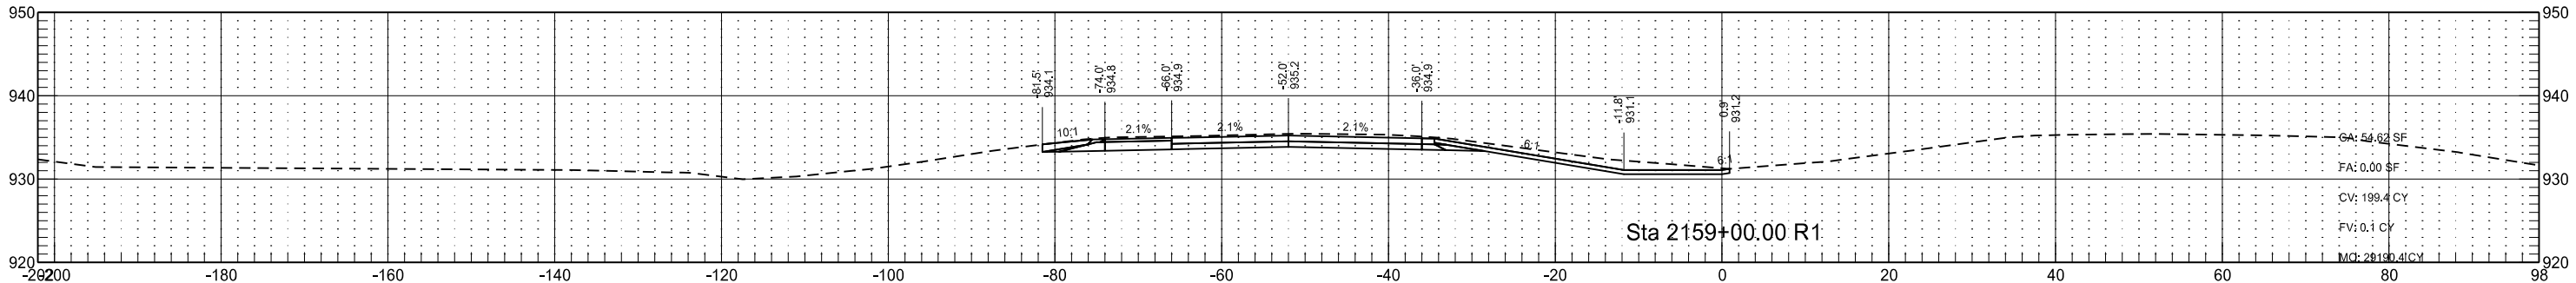

Interstate 29 - Southbound
(SCL29)

STATE

PROJECT NO.

SECTION
NO.





SHEET
NO.

ND




IM-8-029(170)033

200

200

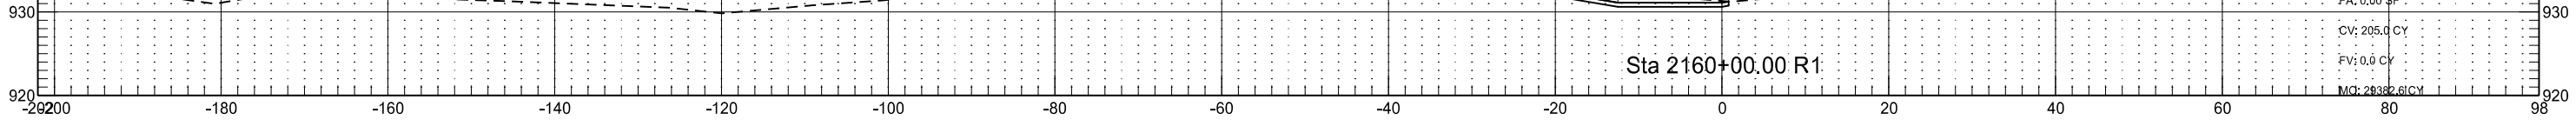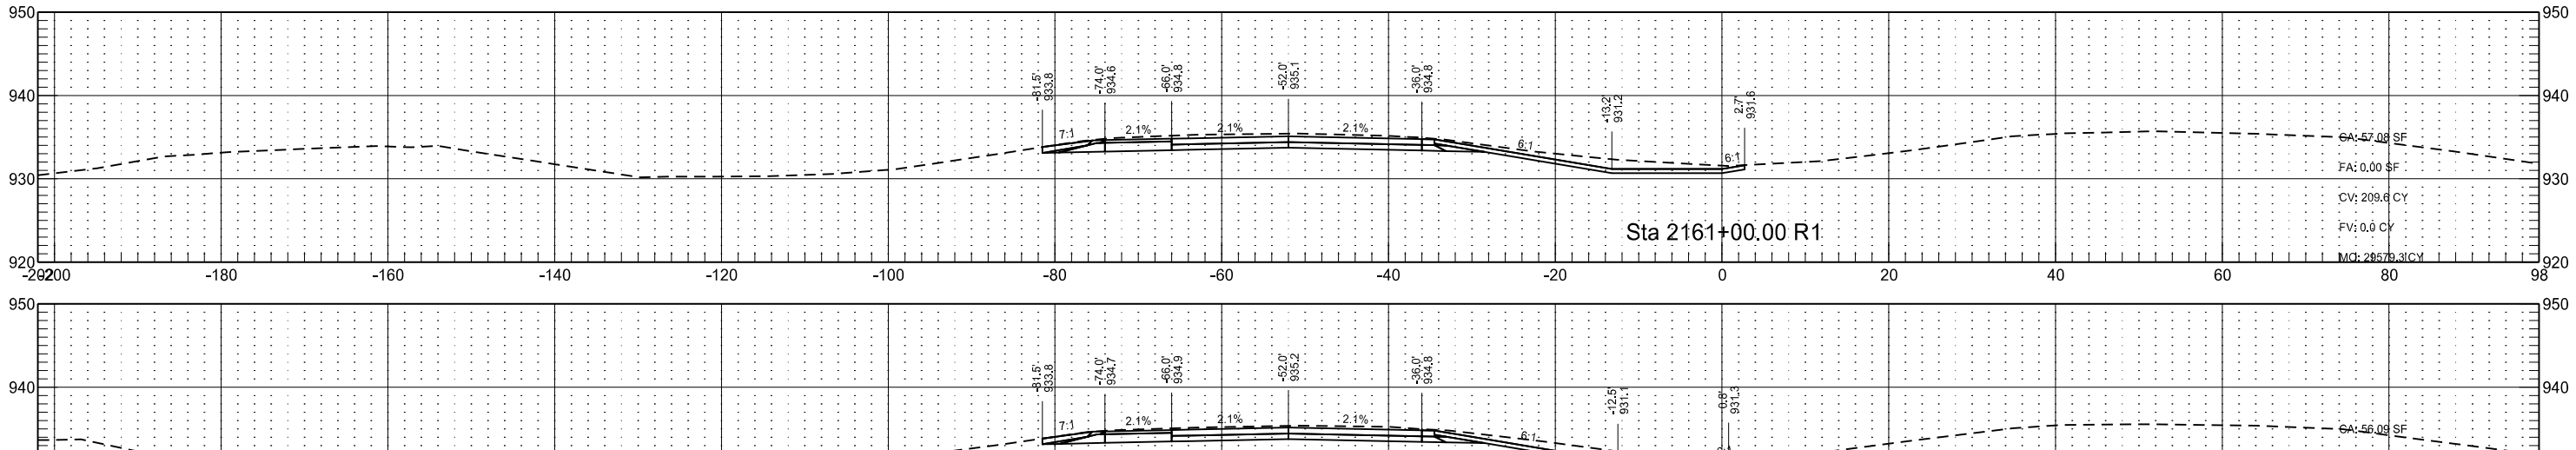
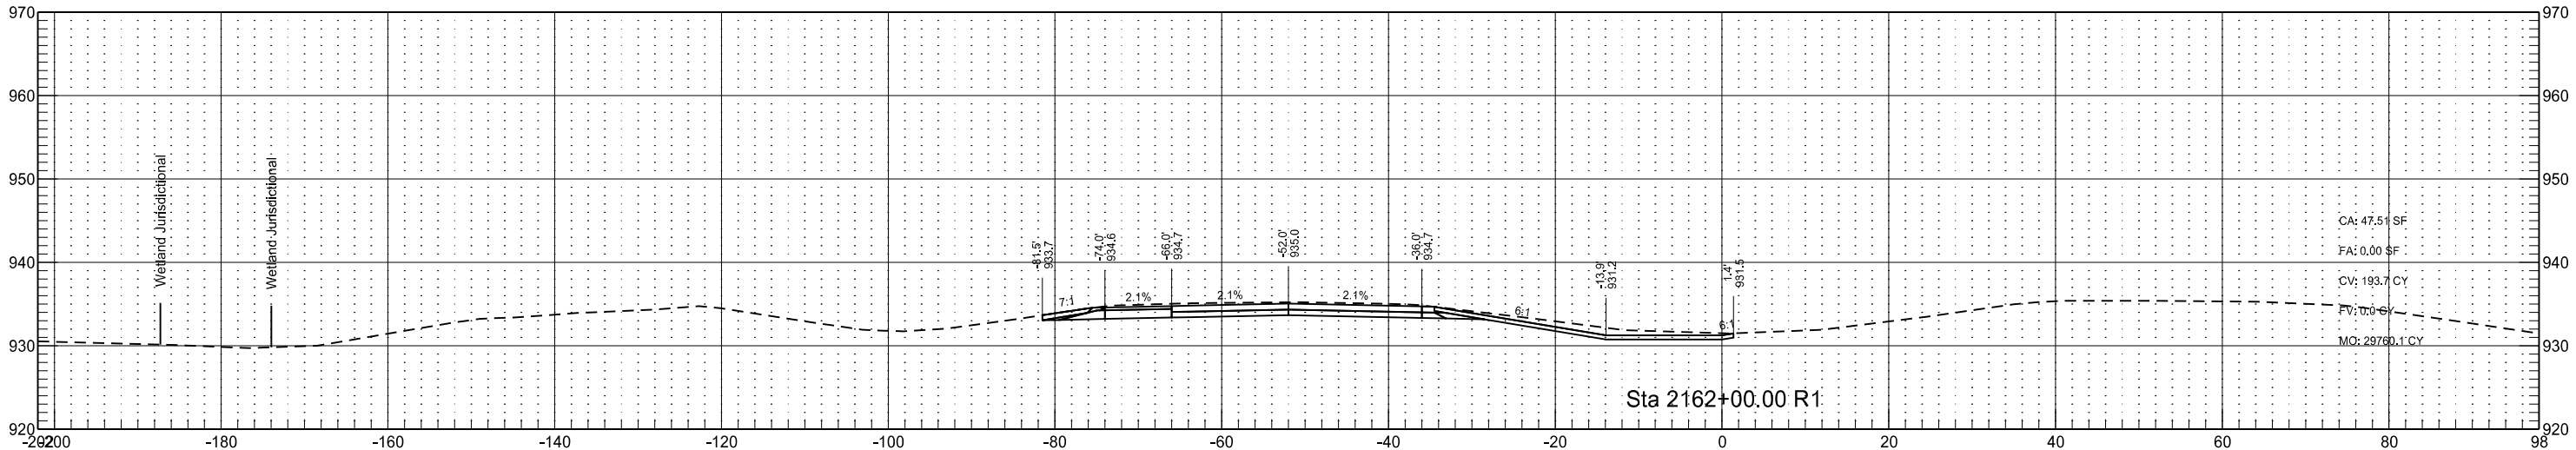
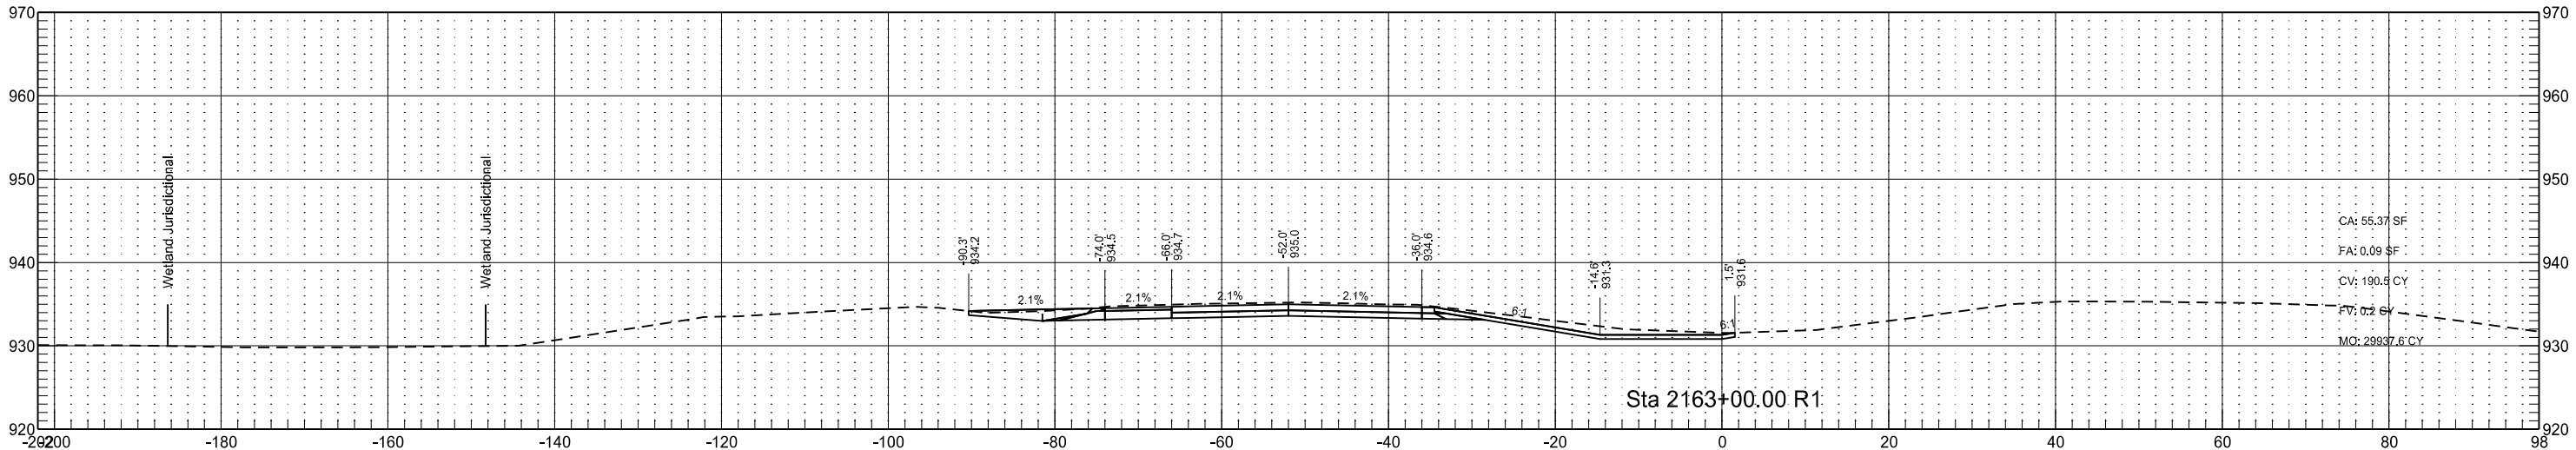


Interstate 29 - Southbound
(SCL29)

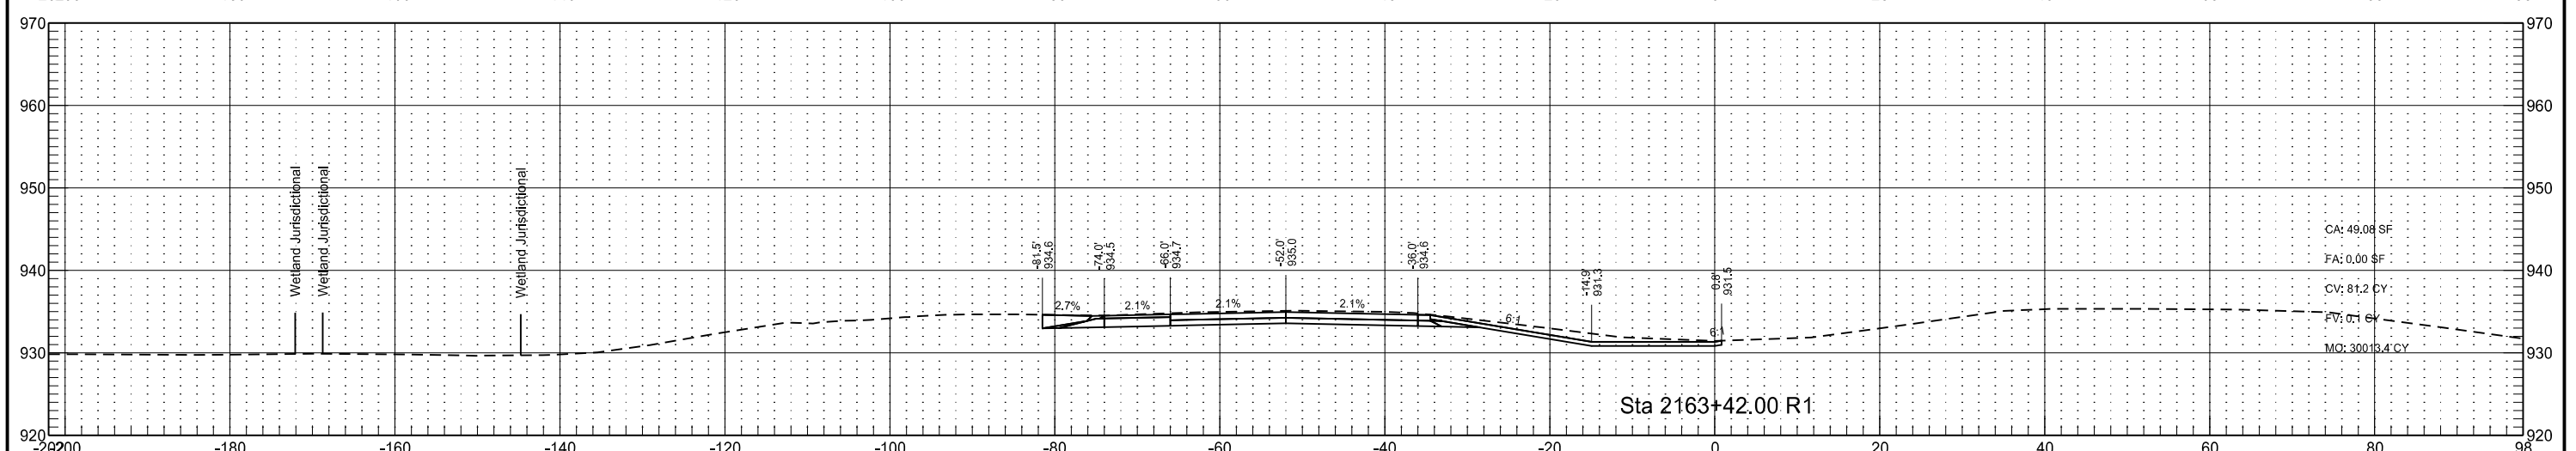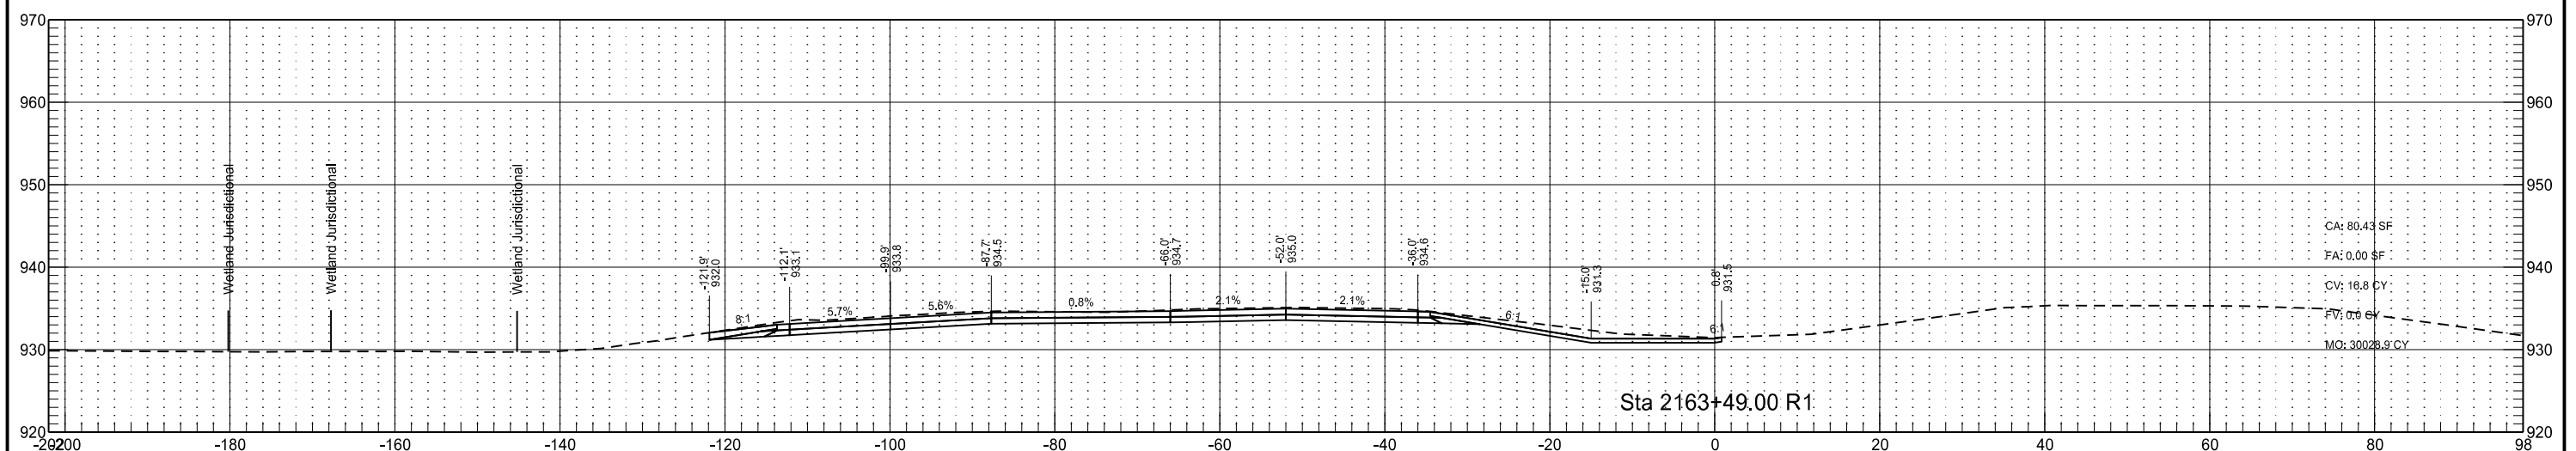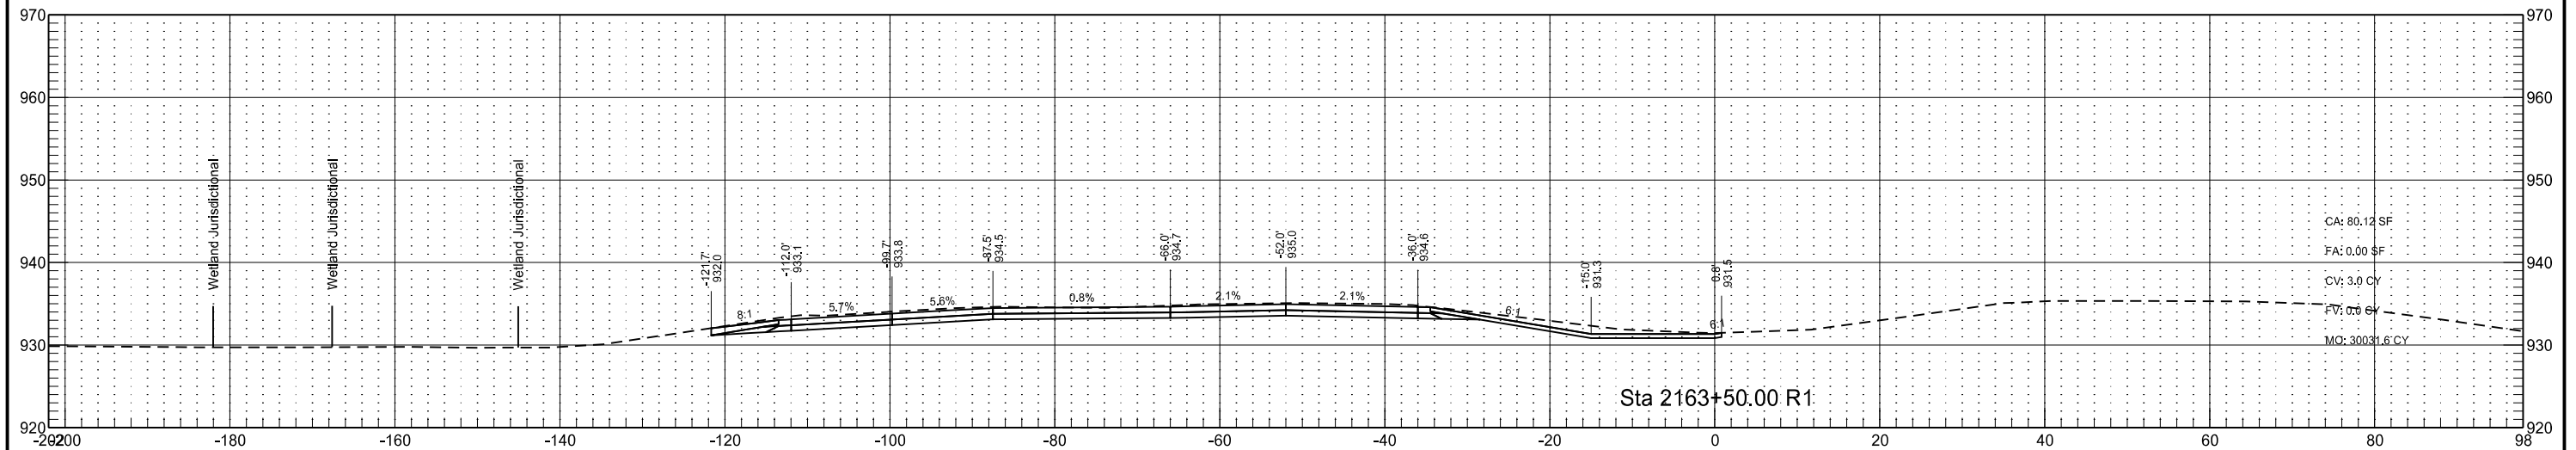

Interstate 29 - Southbound
(SCL29)

	STATE	PROJECT NO.	SECTION NO.	SHEET NO.
	ND	IM-8-029(170)033	200	202

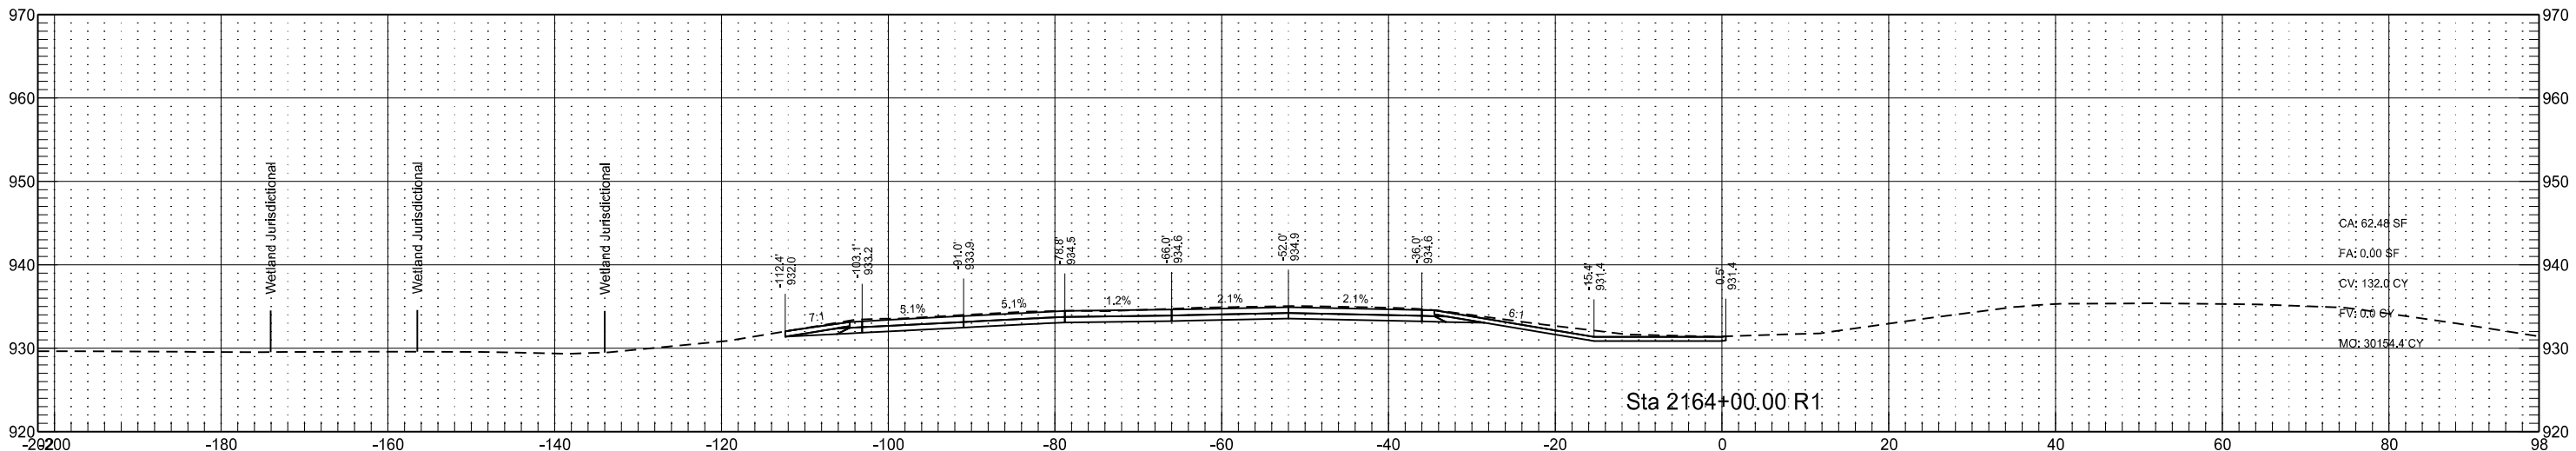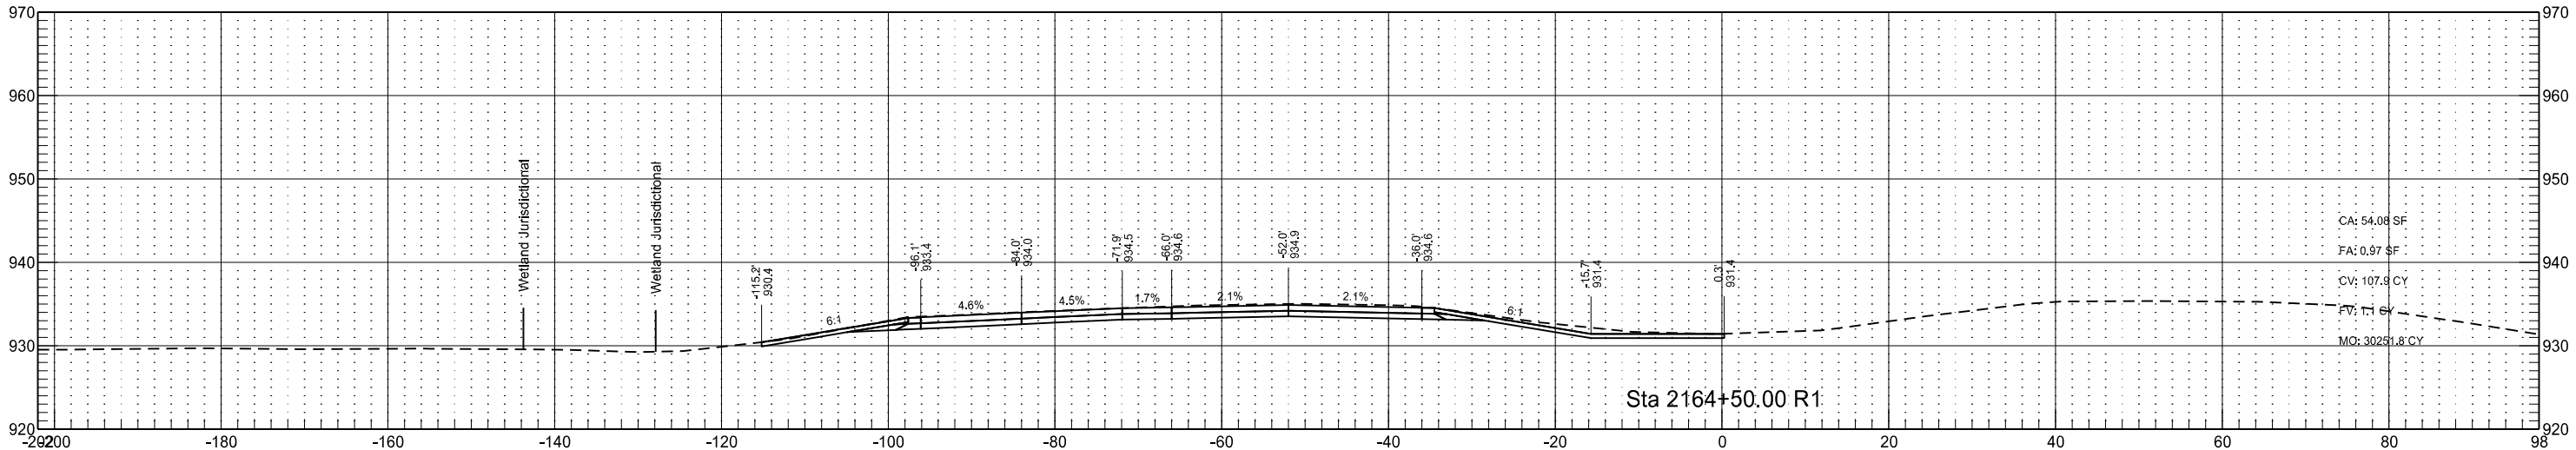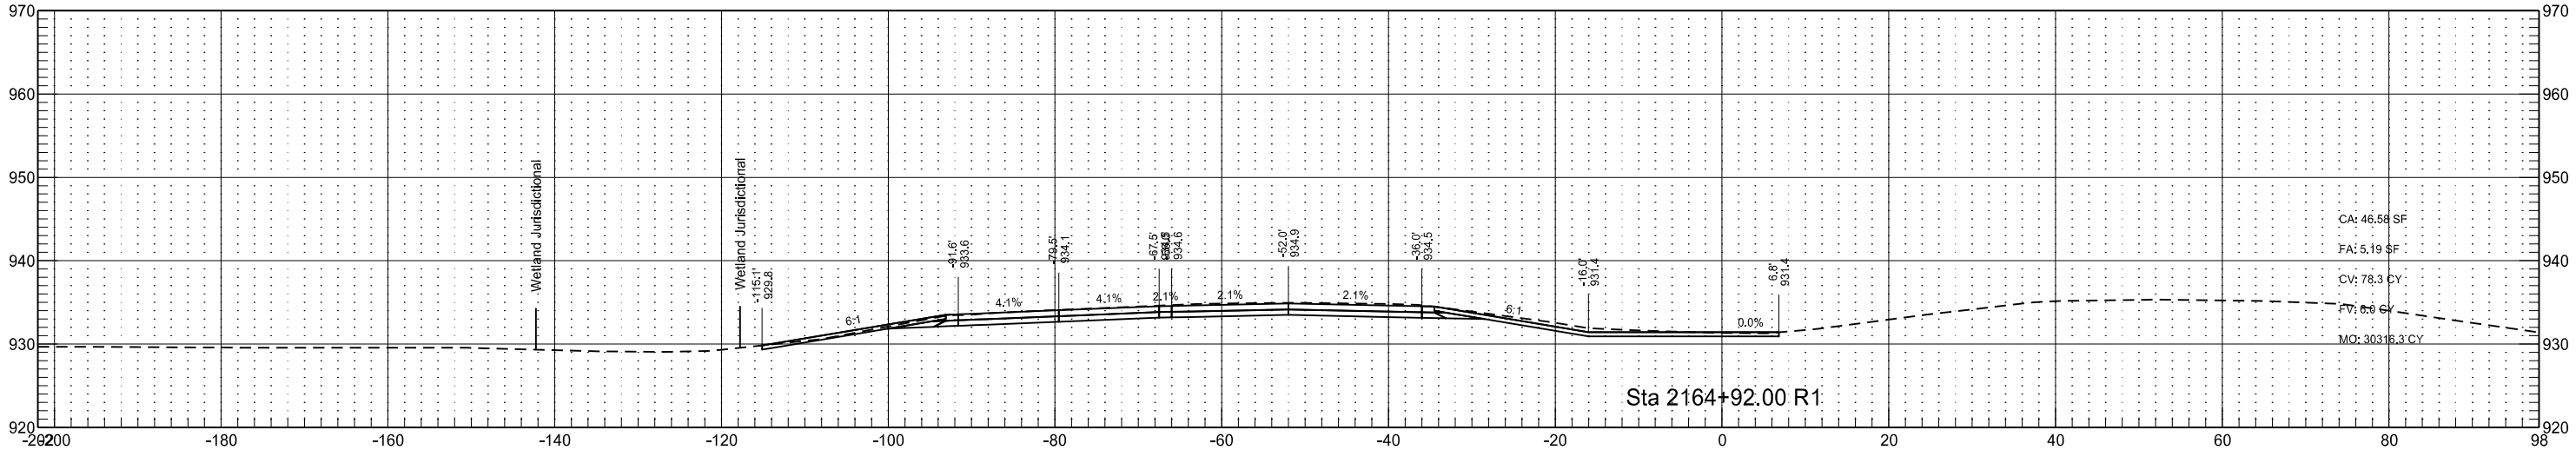

Interstate 29 - Southbound
(SCL29)

STATE

PROJECT NO.

SECTION
NO.





SHEET
NO.

ND

IM-8-029(170)033

200

203

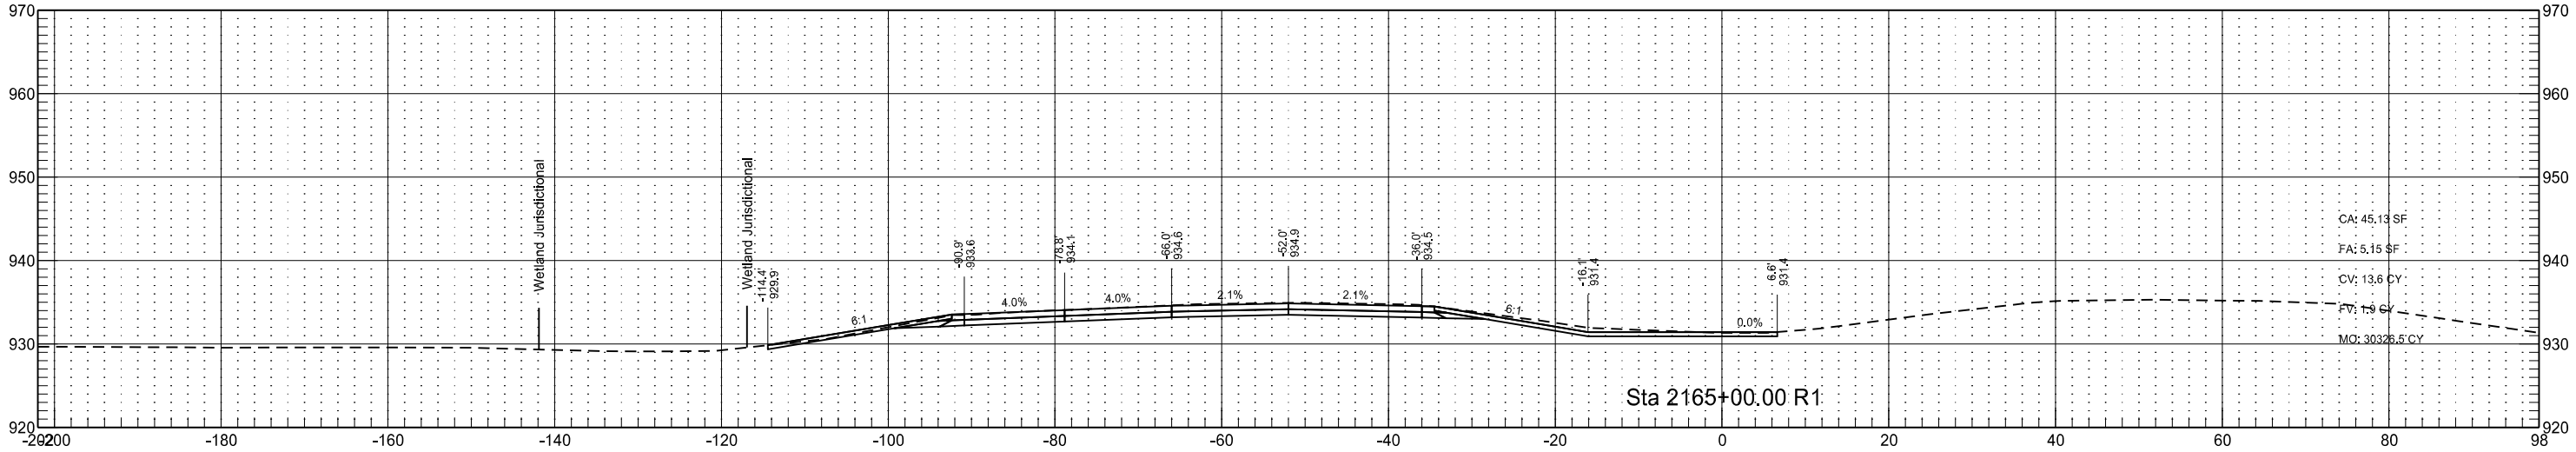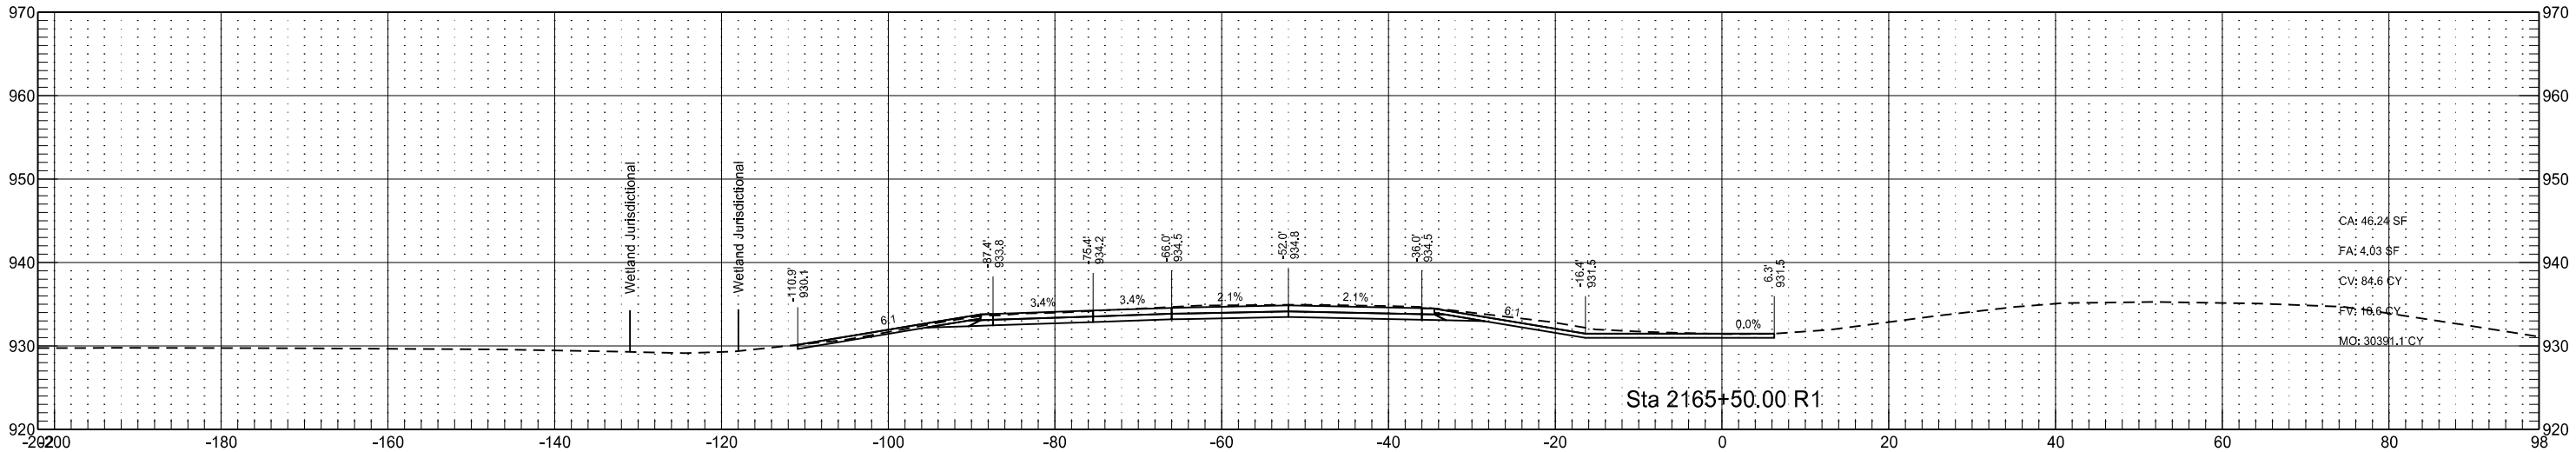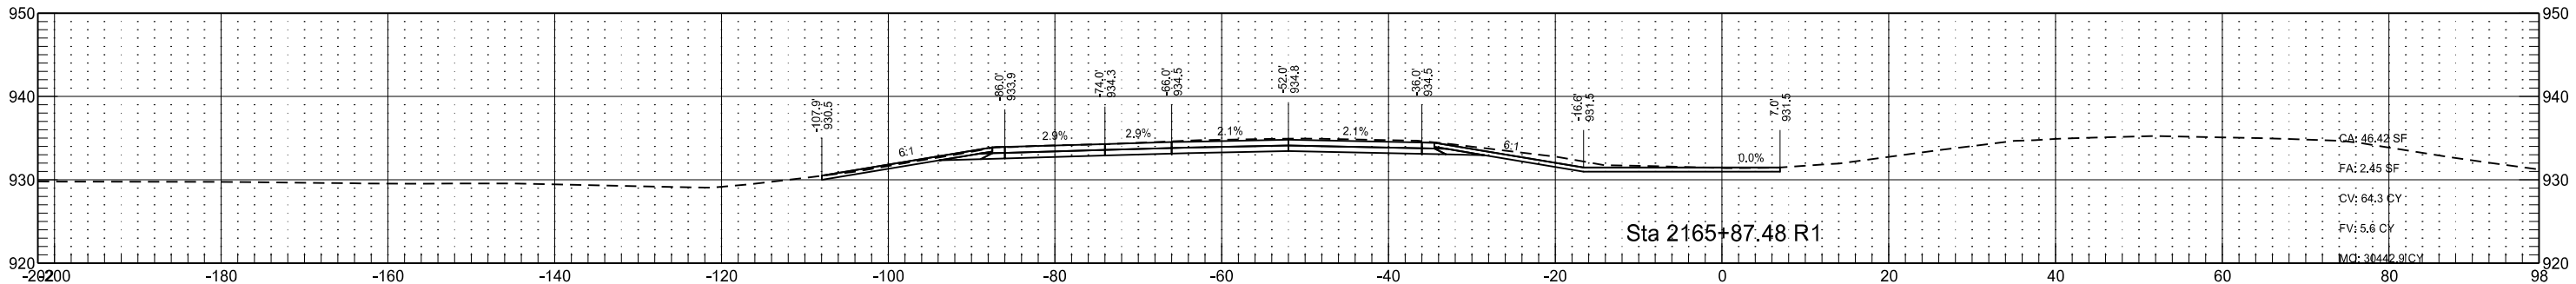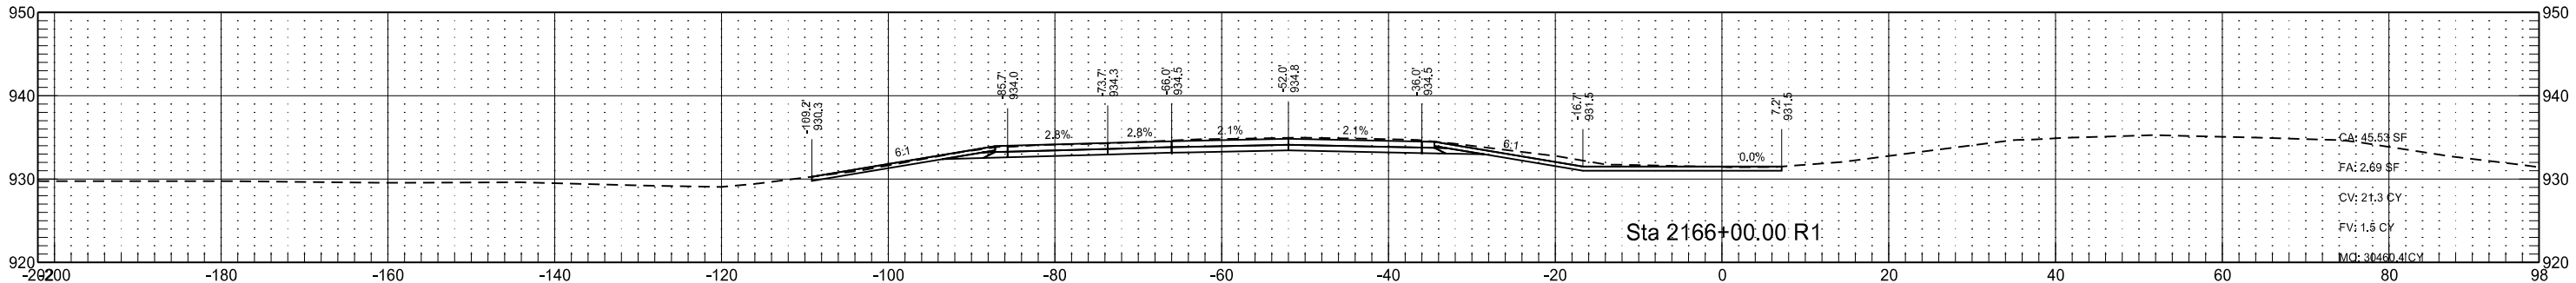

Interstate 29 - Southbound
(SCL29)

STATE

PROJECT NO.

SECTION
NO.


SHEET
NO.

ND

IM-8-029(170)033

200

204

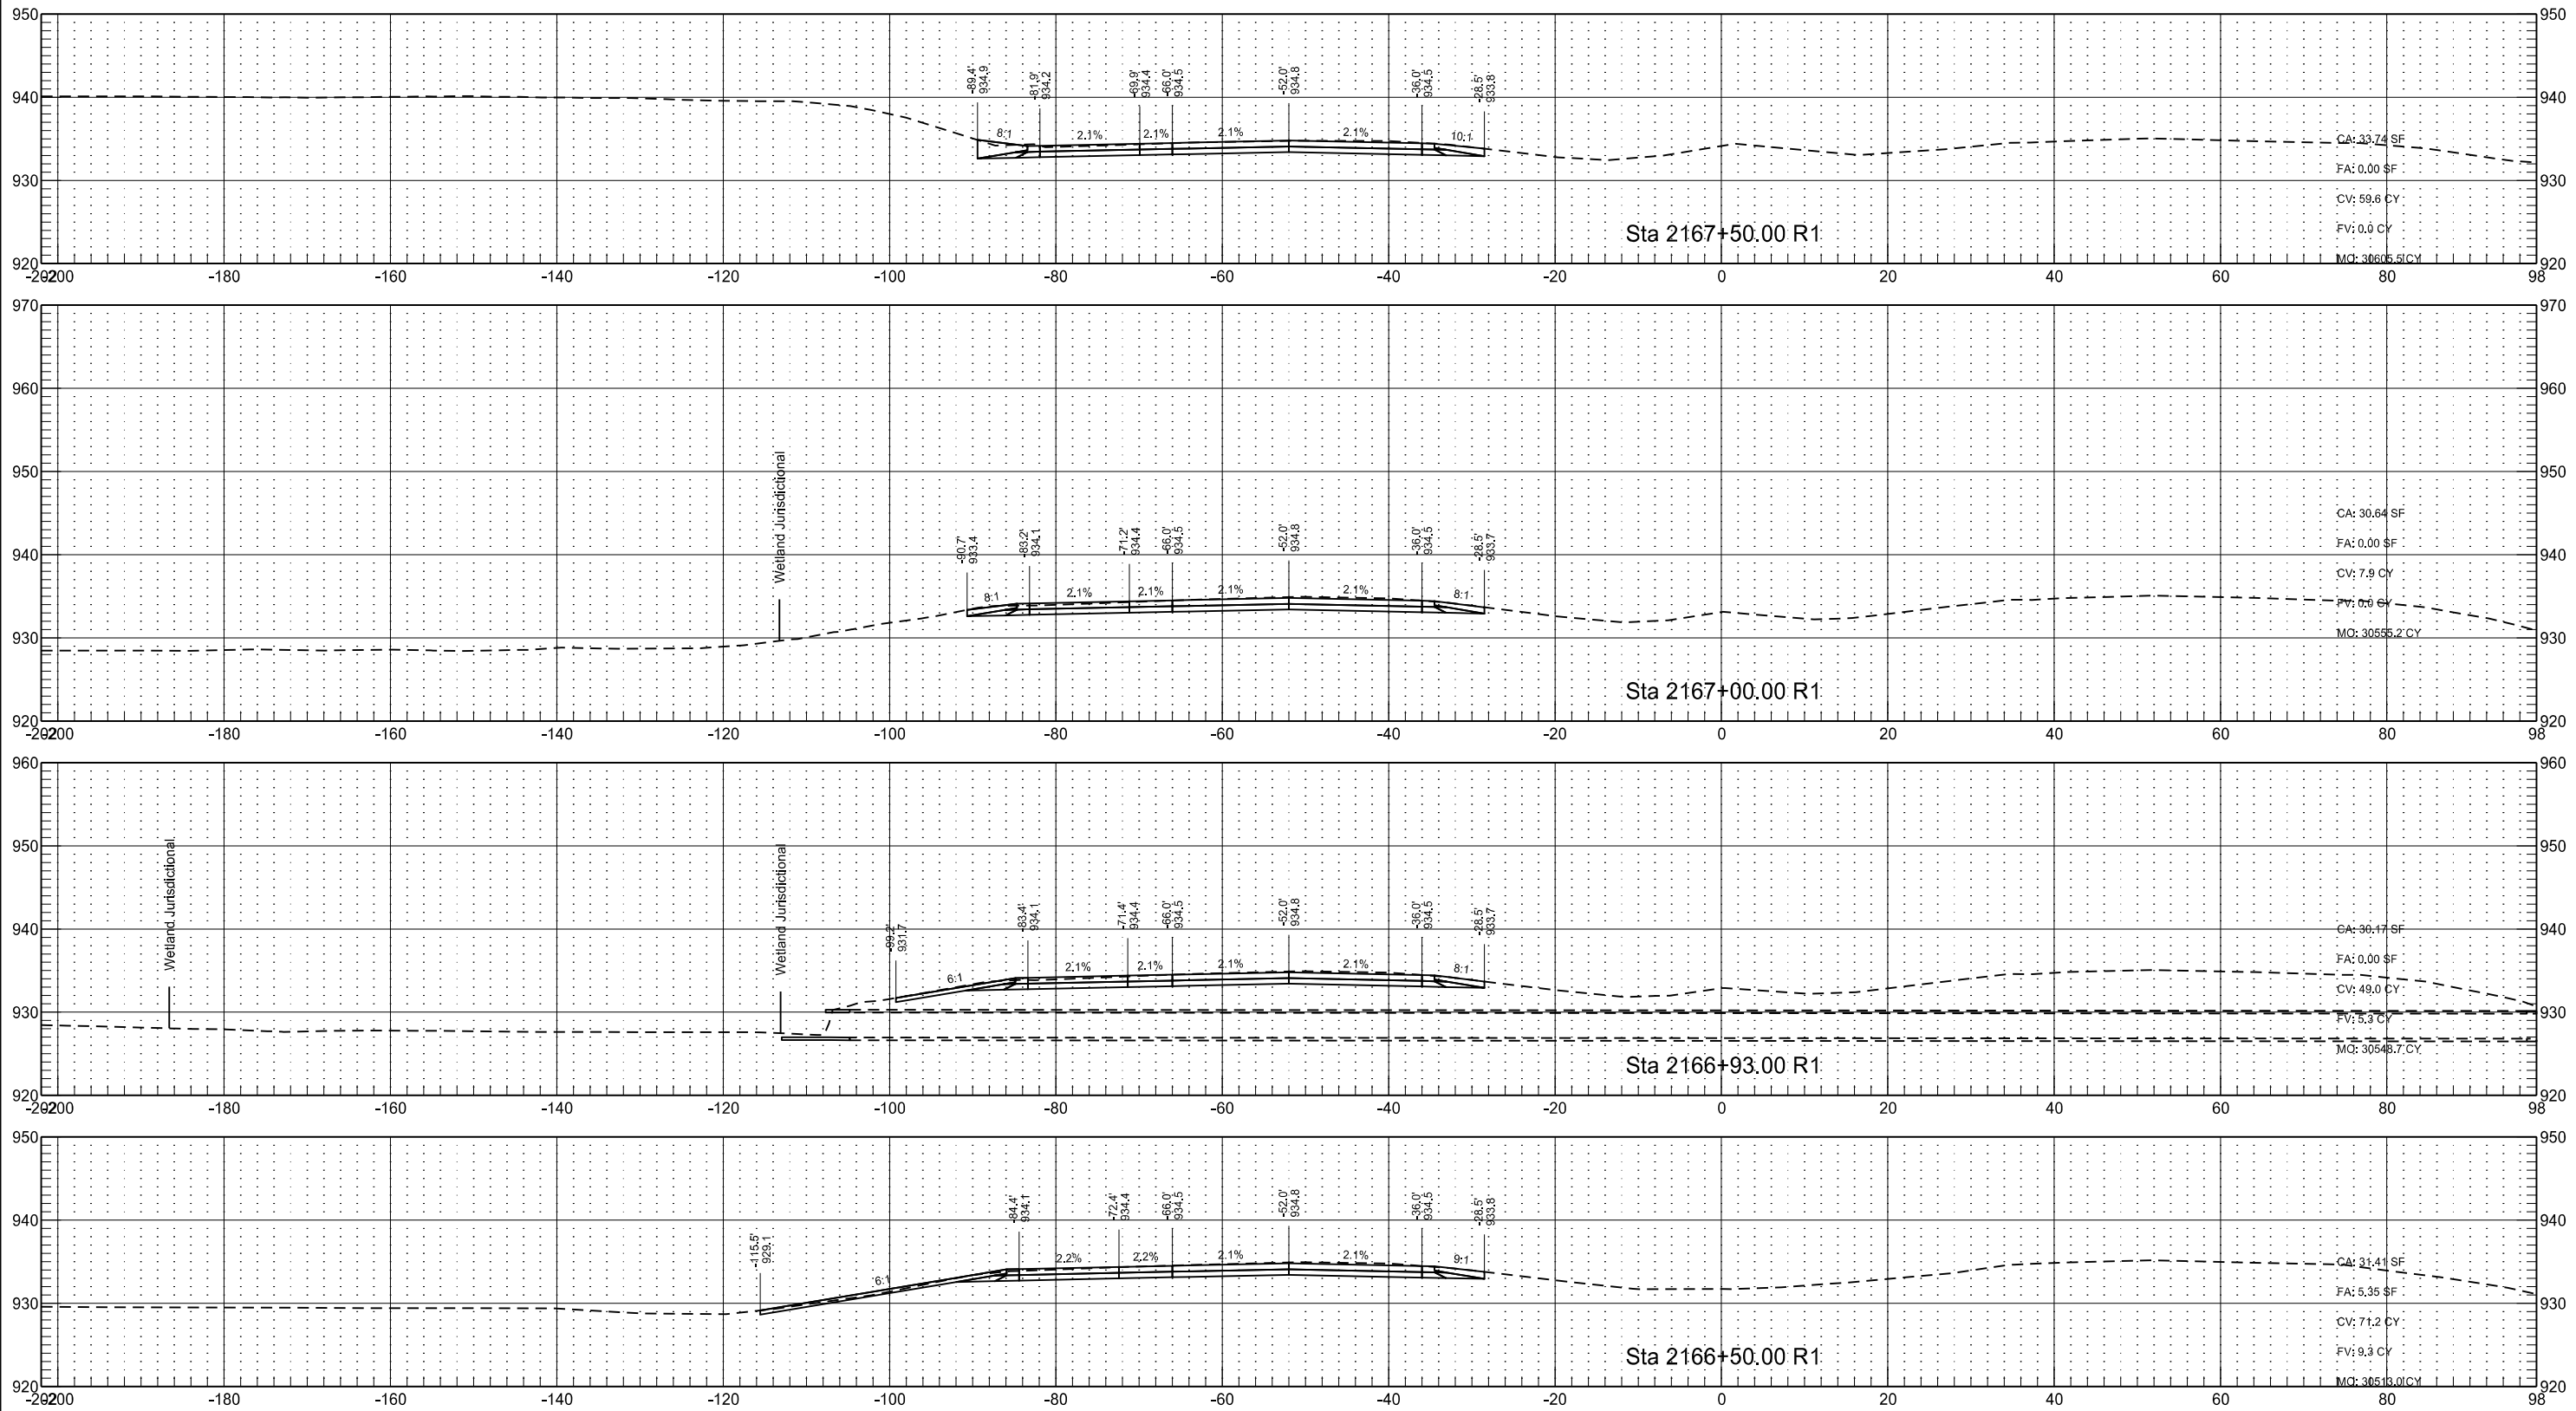

Interstate 29 - Southbound
(SCL29)

STATE

PROJECT NO.

SECTION
NO.




SHEET
NO.

ND

IM-8-029(170)033

200

205

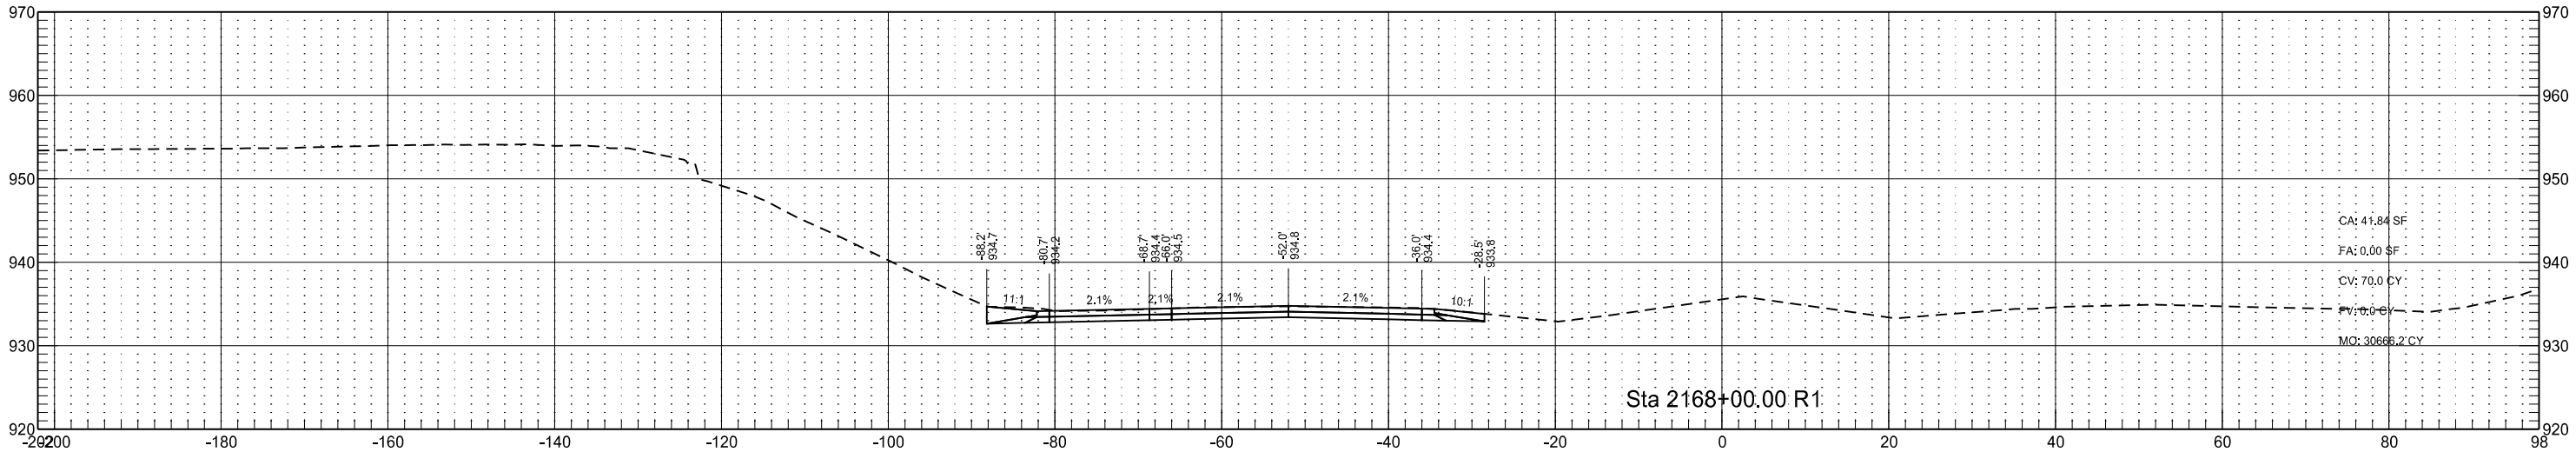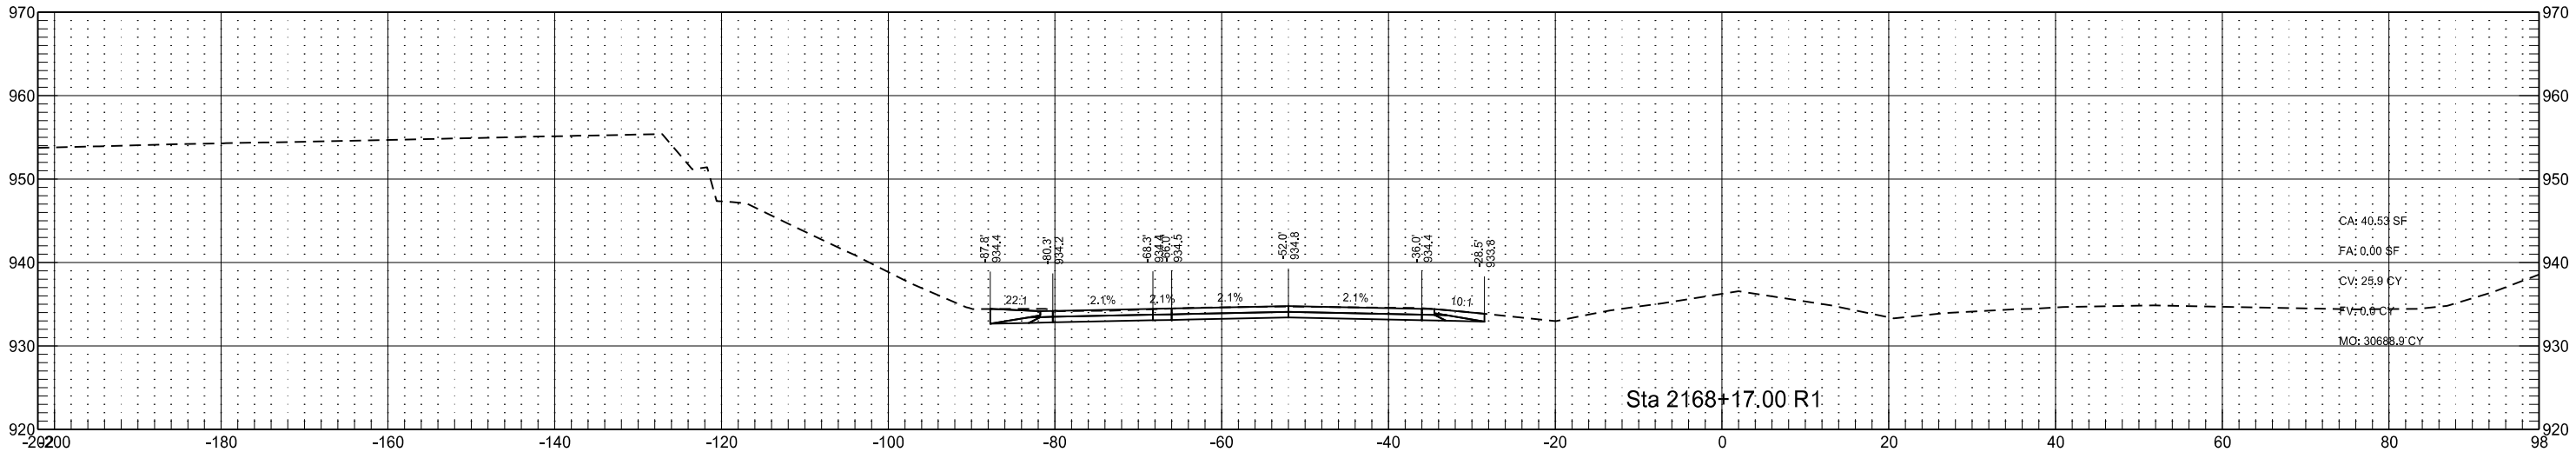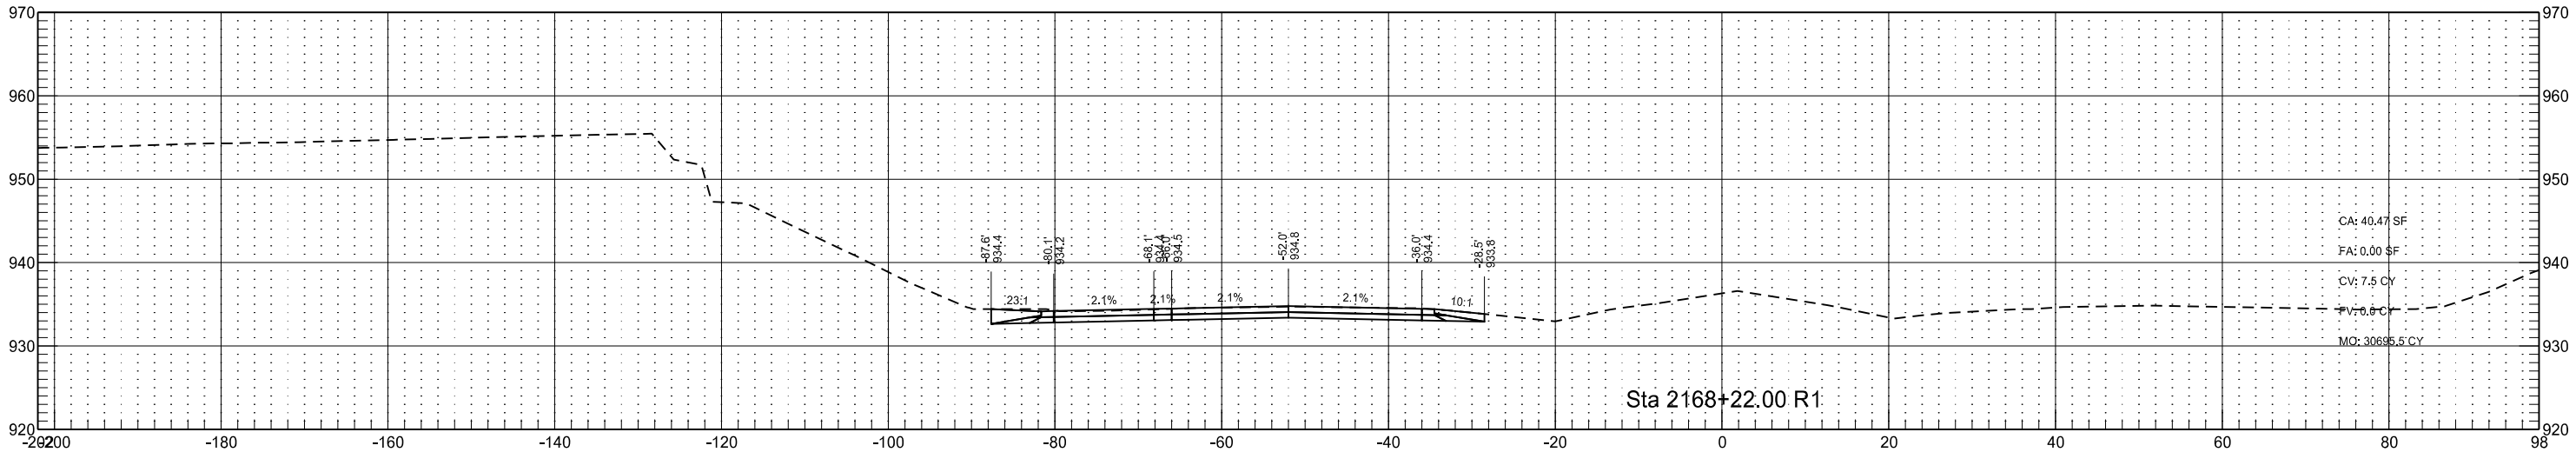

Interstate 29 - Southbound
(SCL29)

STATE

PROJECT NO.

SECTION
NO.




SHEET
NO.

ND


IM-8-029(170)033

200

206

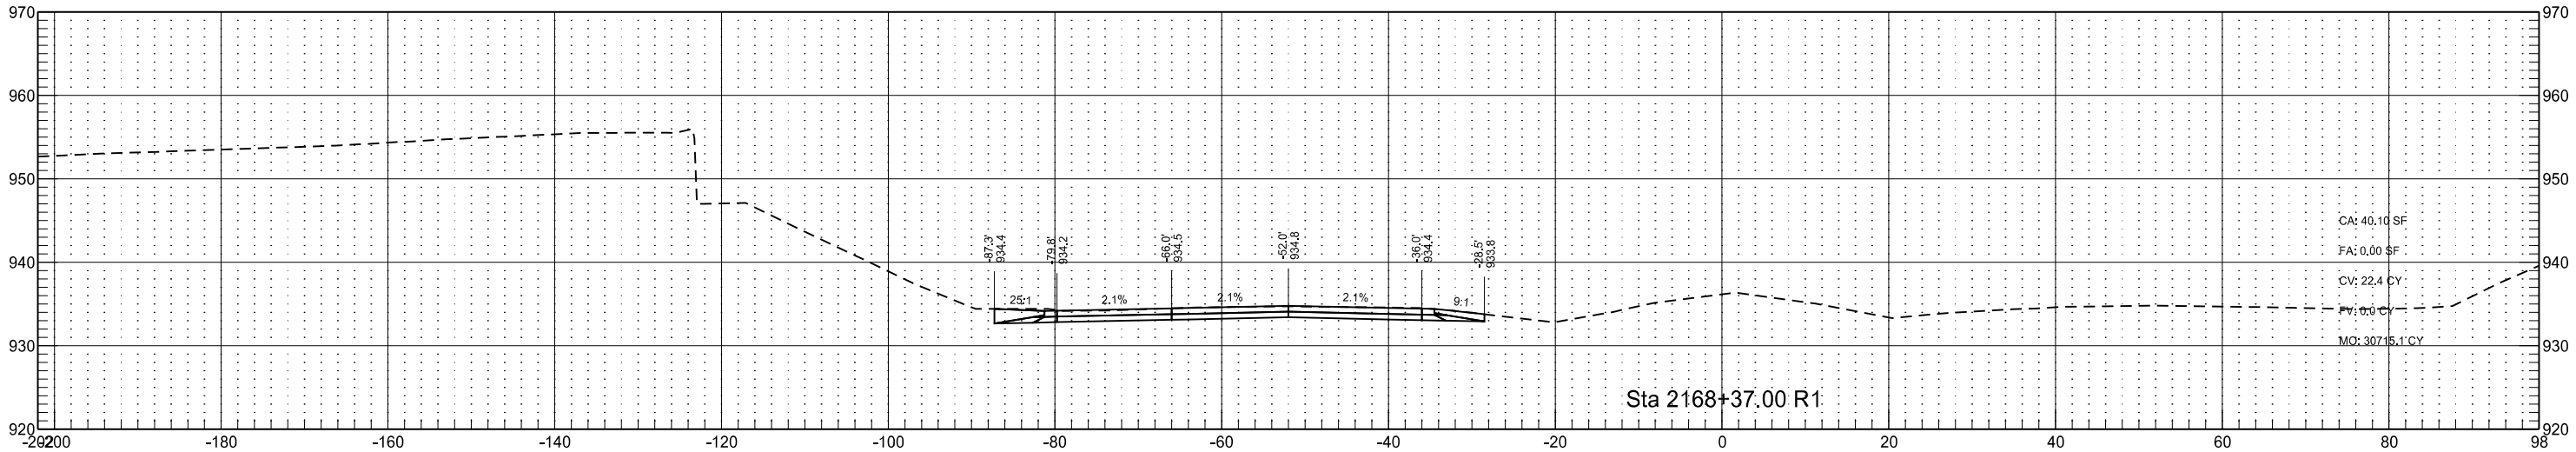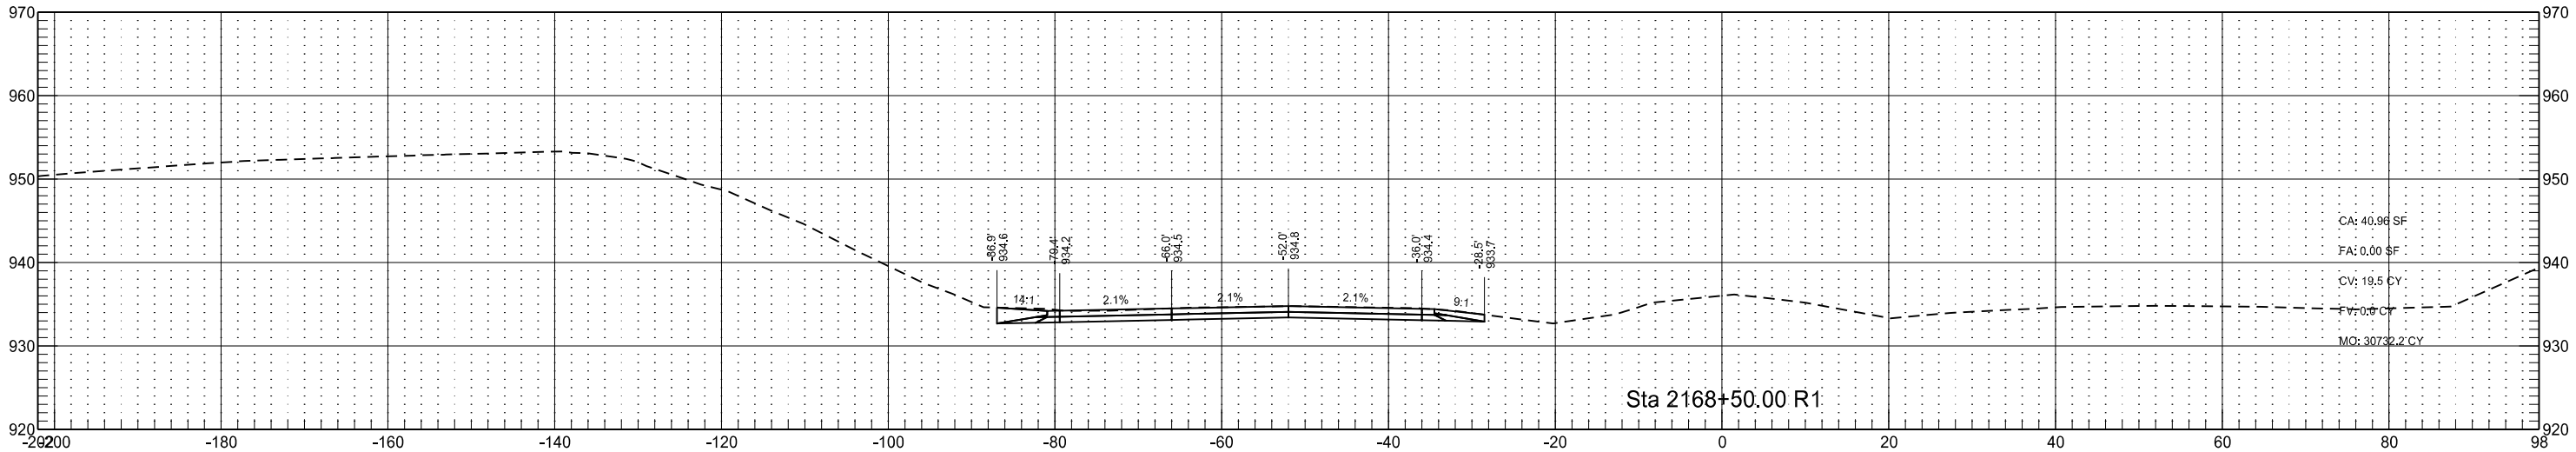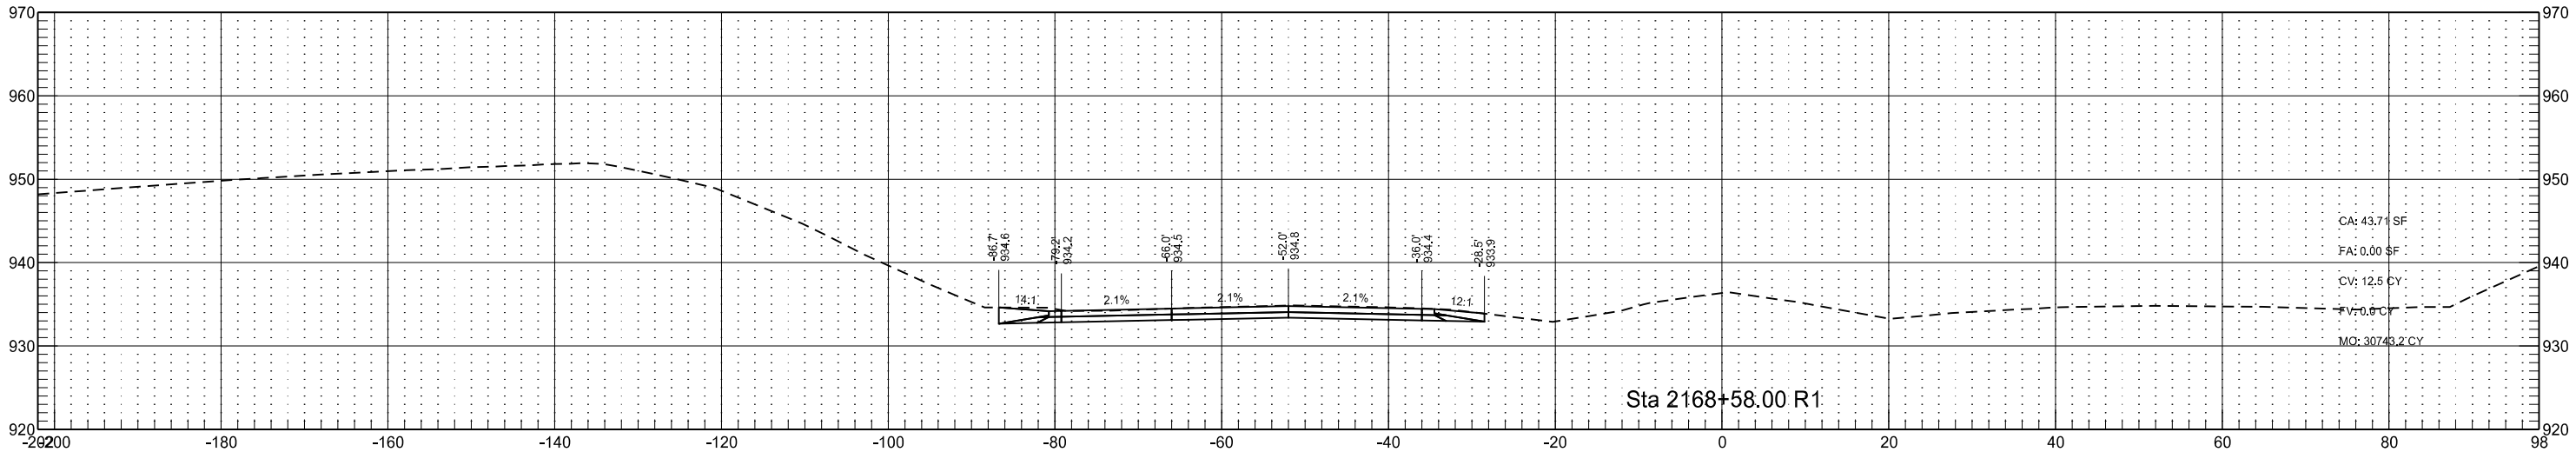

	STATE	PROJECT NO.	SECTION NO.	SHEET NO.
	ND	IM-8-029(170)033	200	207

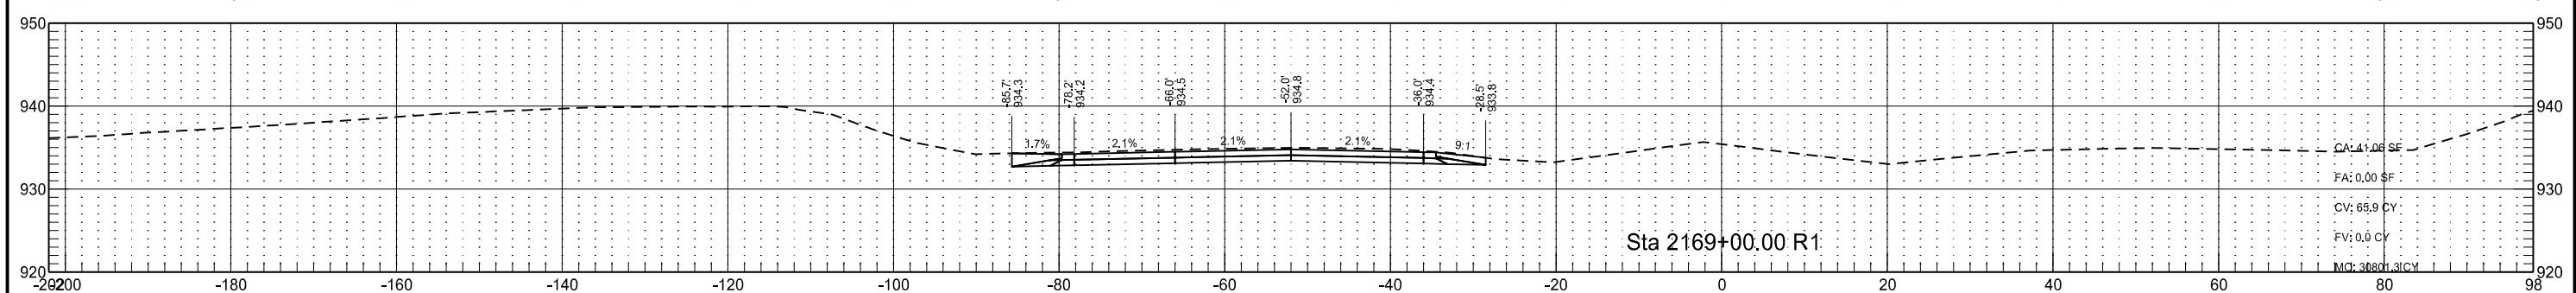

Interstate 29 - Southbound
(SCL29)

STATE

PROJECT NO.

SECTION
NO.




SHEET
NO.

ND

IM-8-029(170)033

200

208

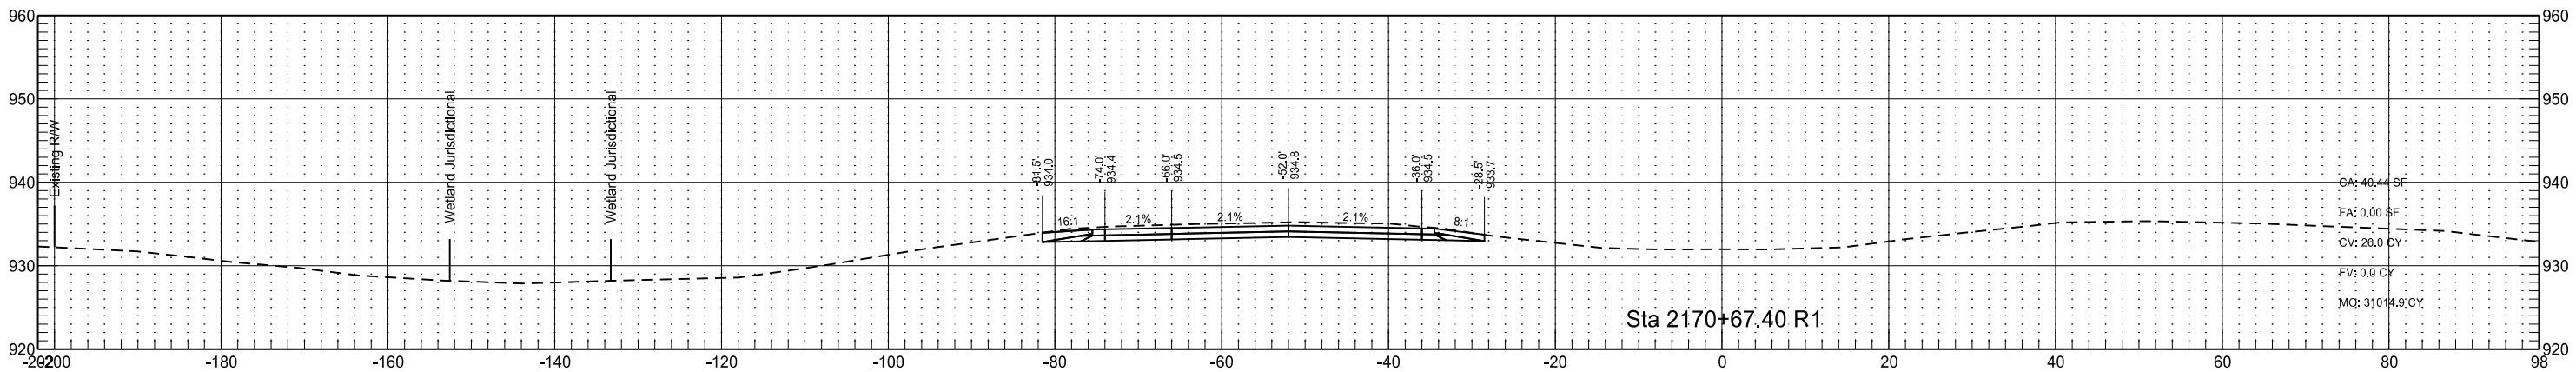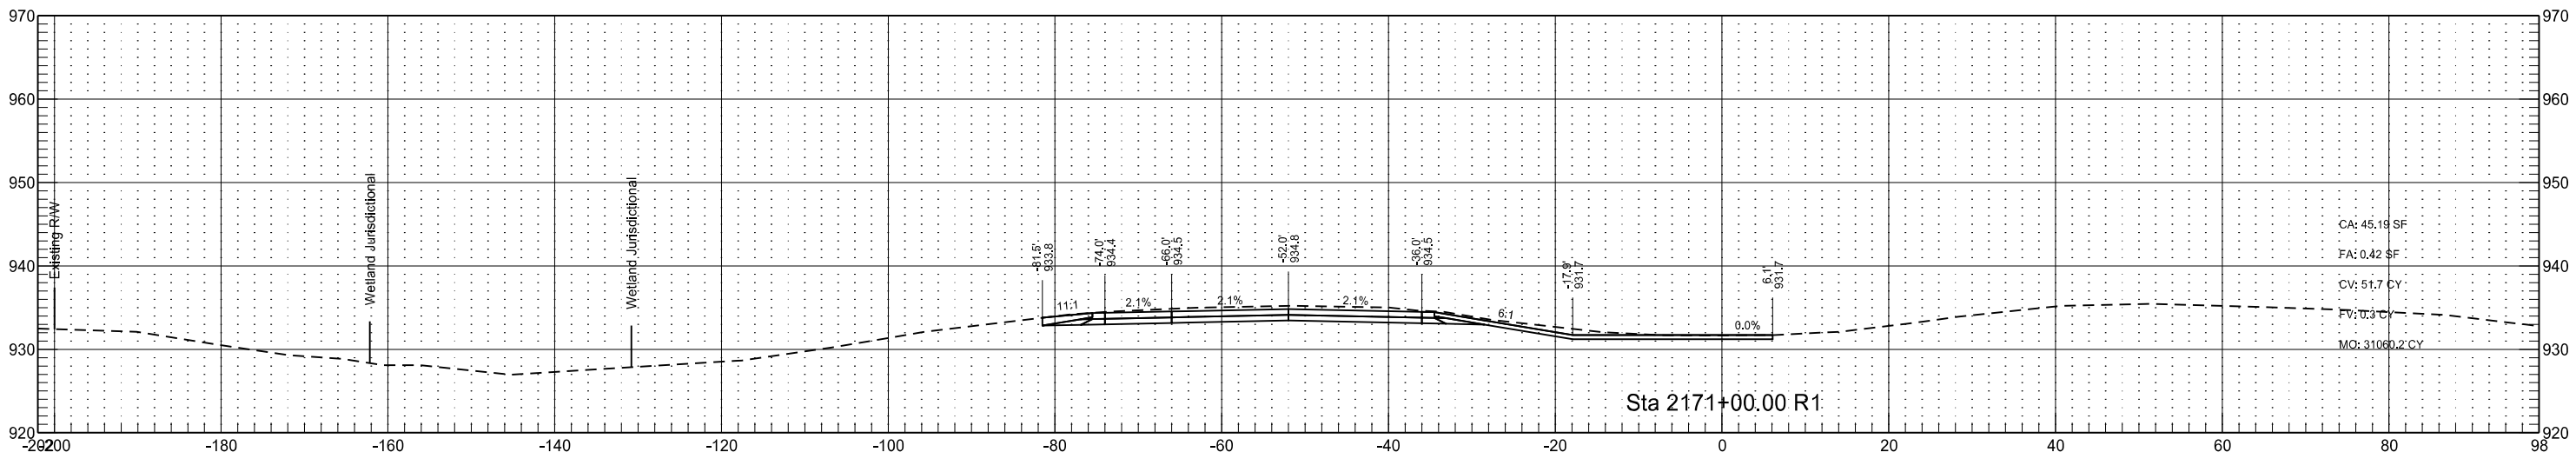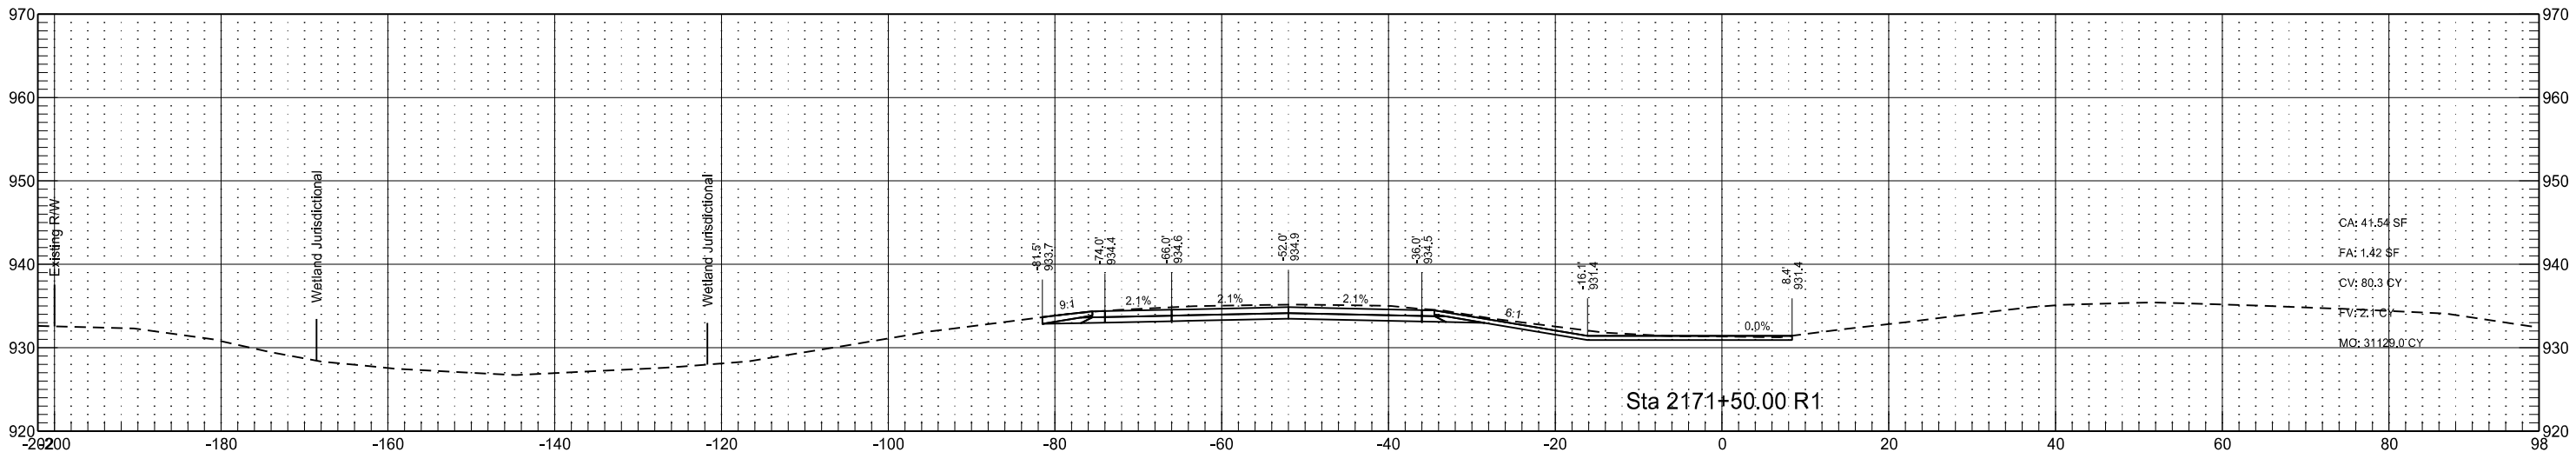

Interstate 29 - Southbound
(SCL29)

STATE

PROJECT NO.

SECTION
NO.




SHEET
NO.

ND

IM-8-029(170)033




200

209

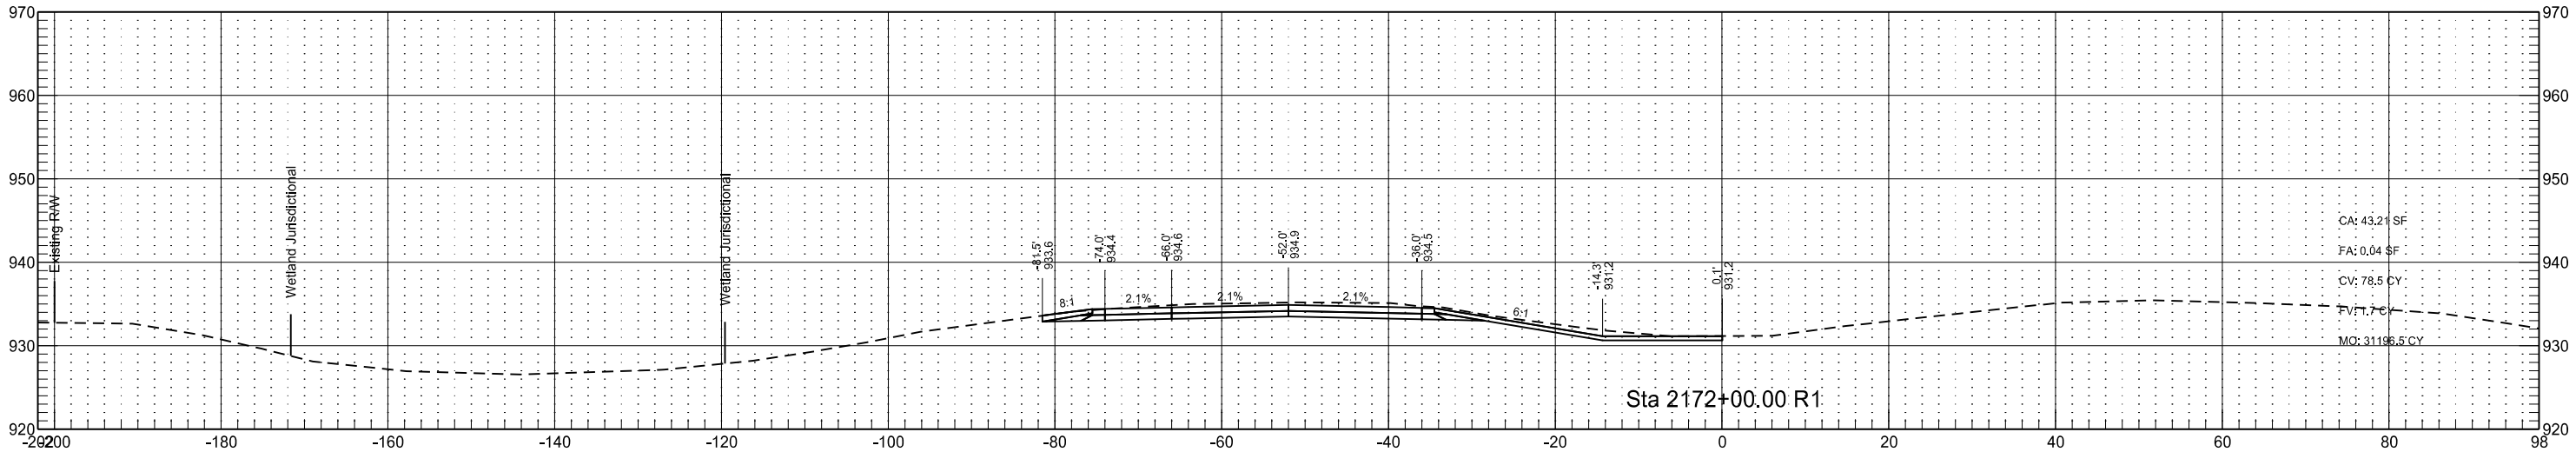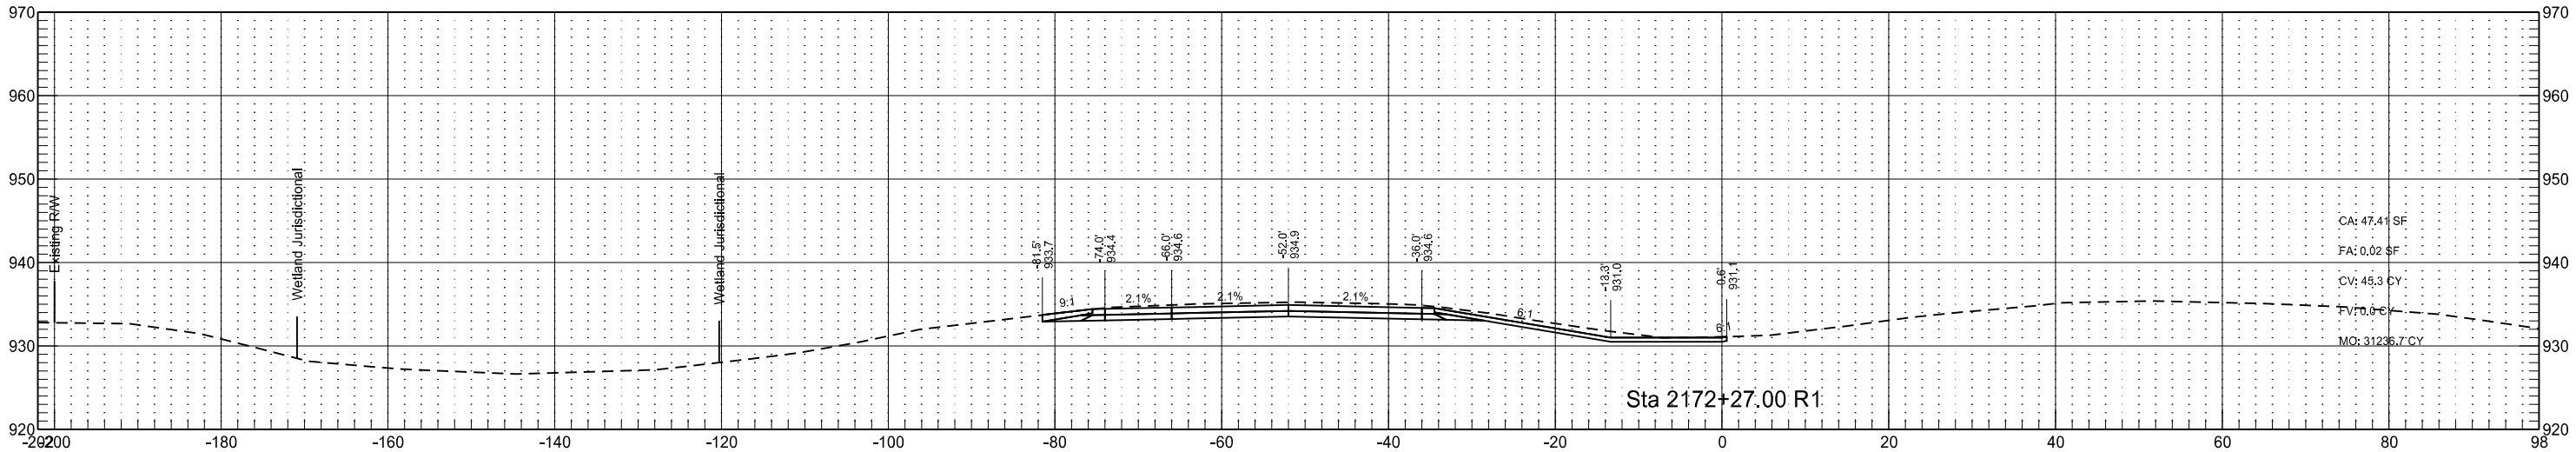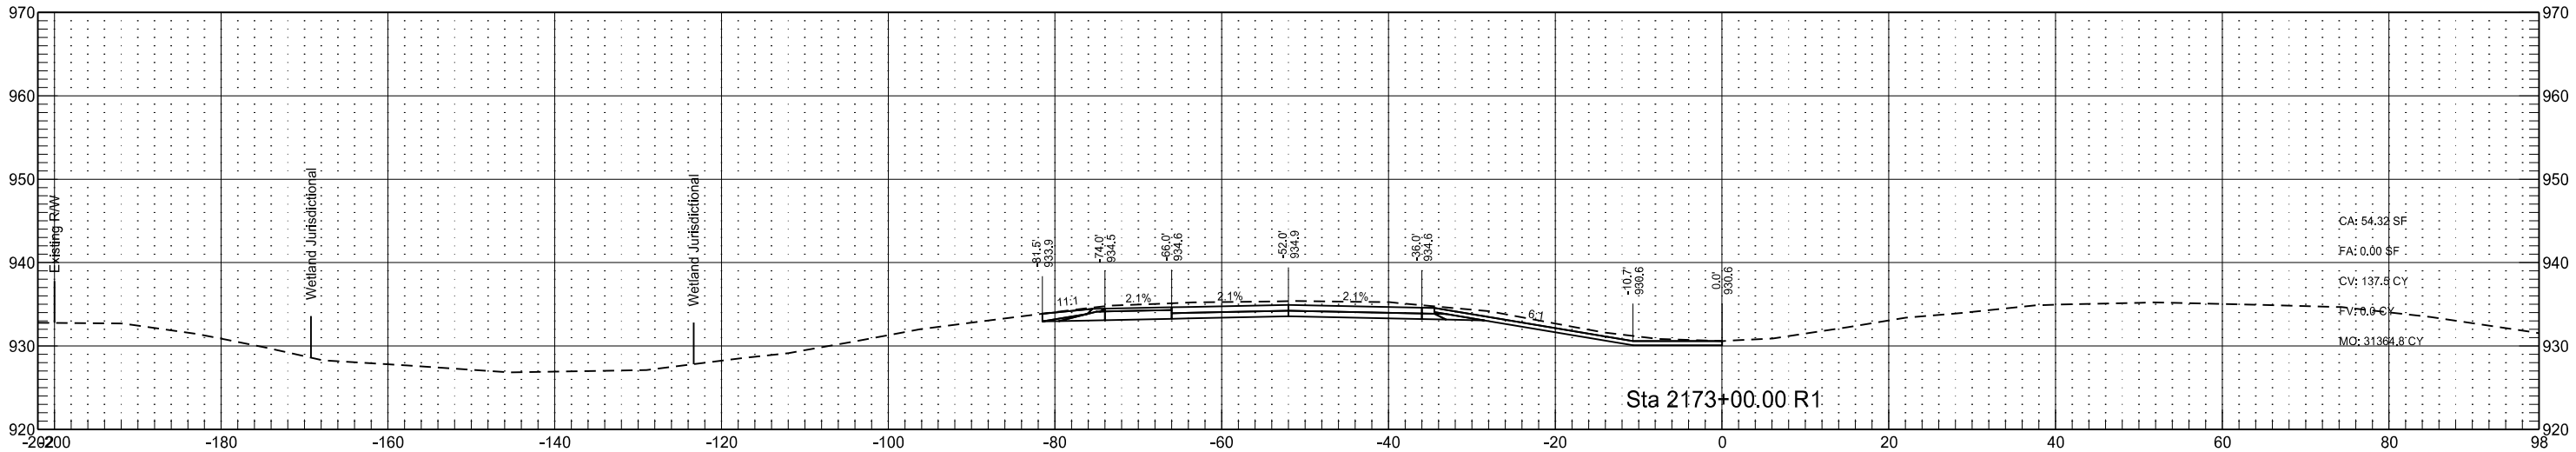

Interstate 29 - Southbound
(SCL29)

STATE	PROJECT NO.	SECTION NO.	SHEET NO.
ND	IM-8-029(170)033	200	210

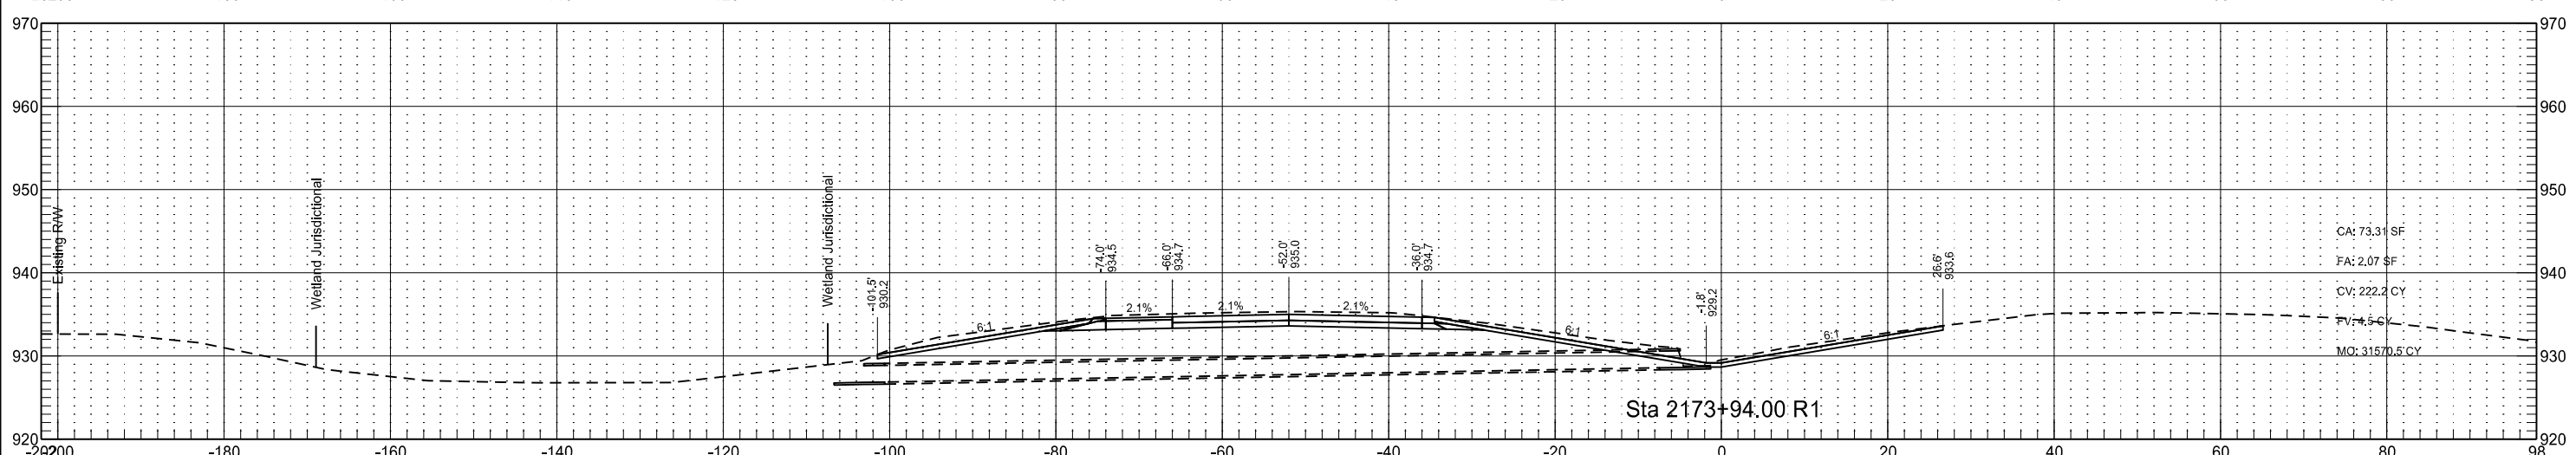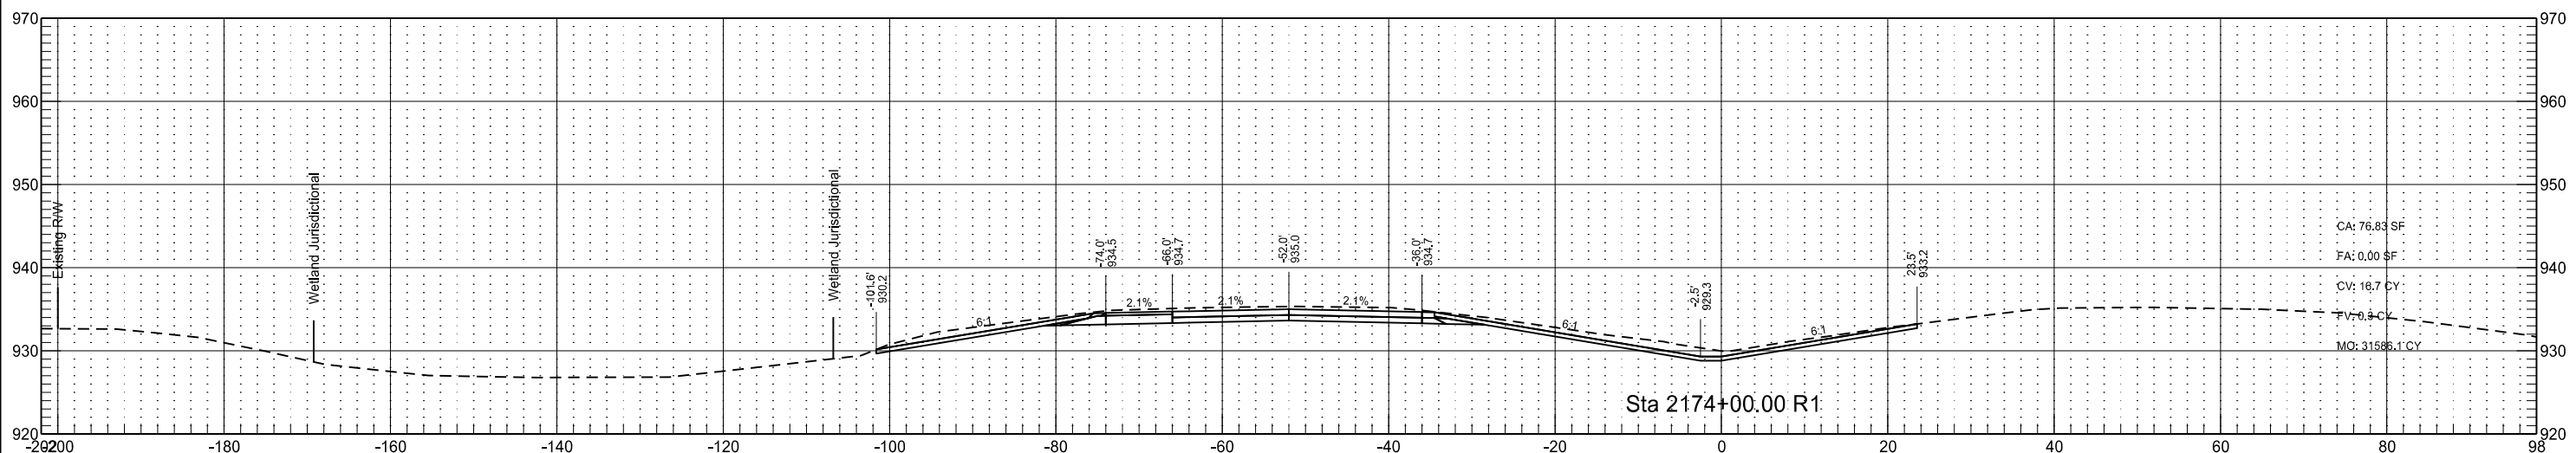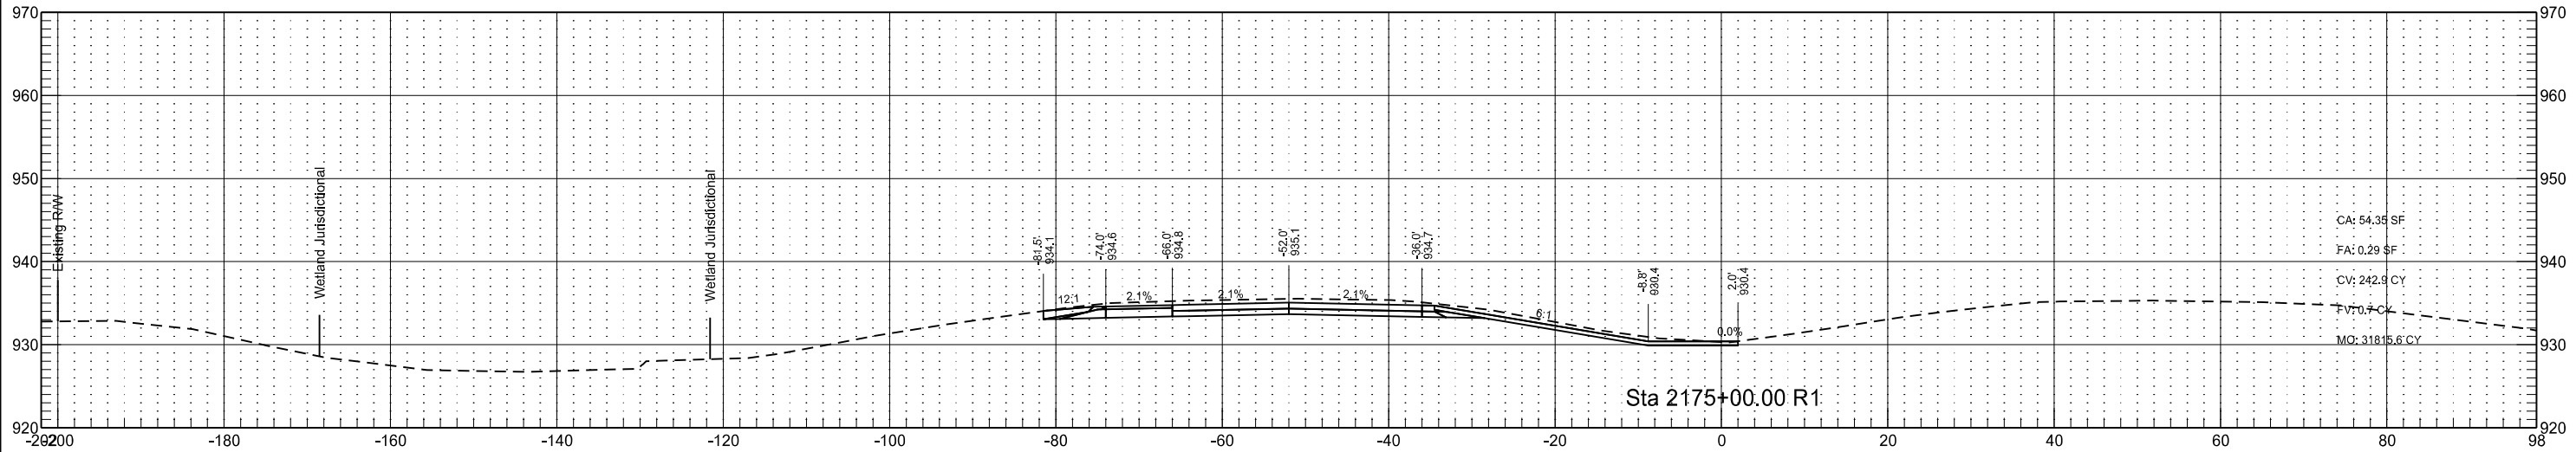

Interstate 29 - Southbound
(SCL29)

STATE

PROJECT NO.

SECTION
NO.




SHEET
NO.

ND

IM-8-029(170)033




200

211

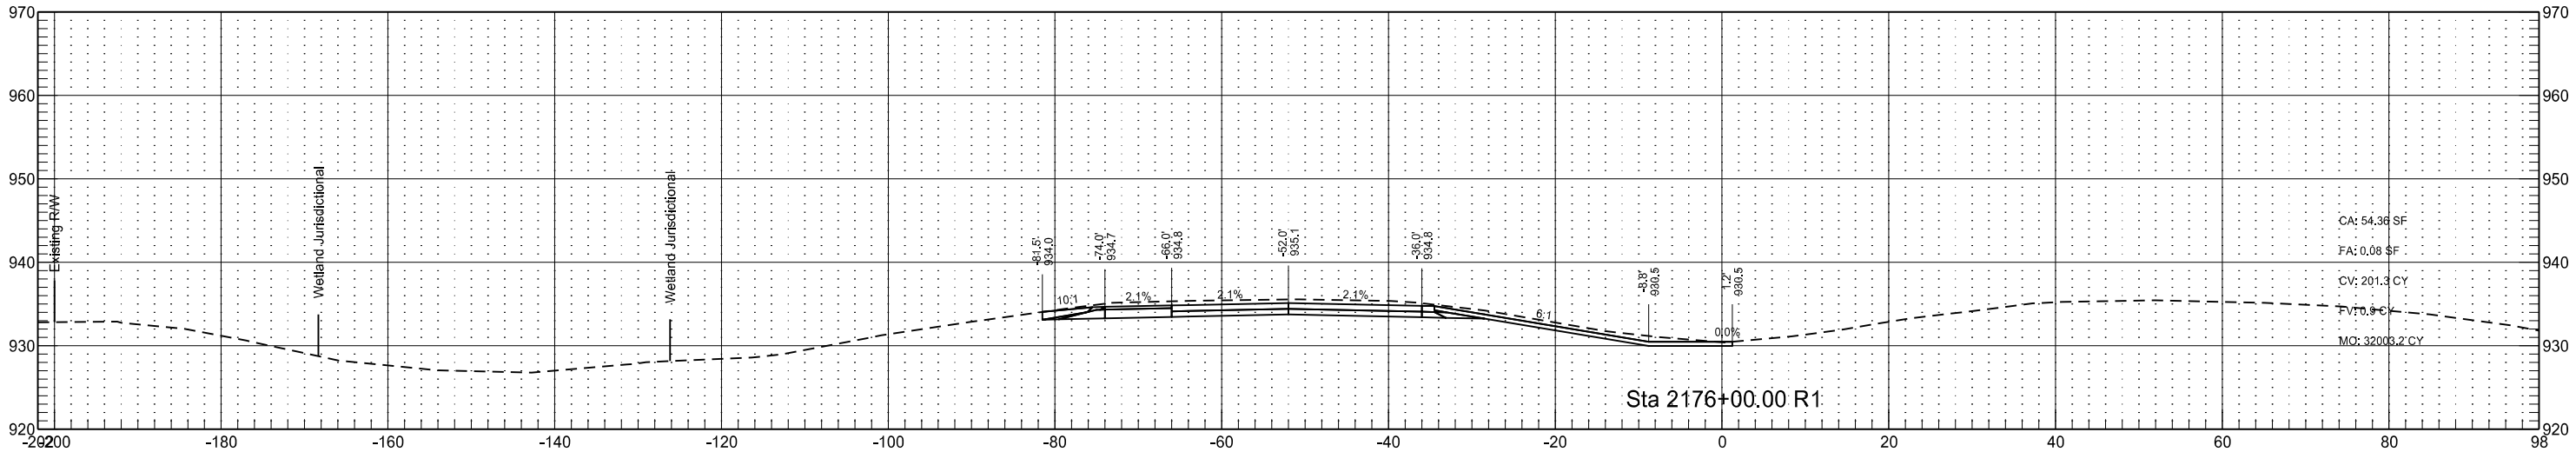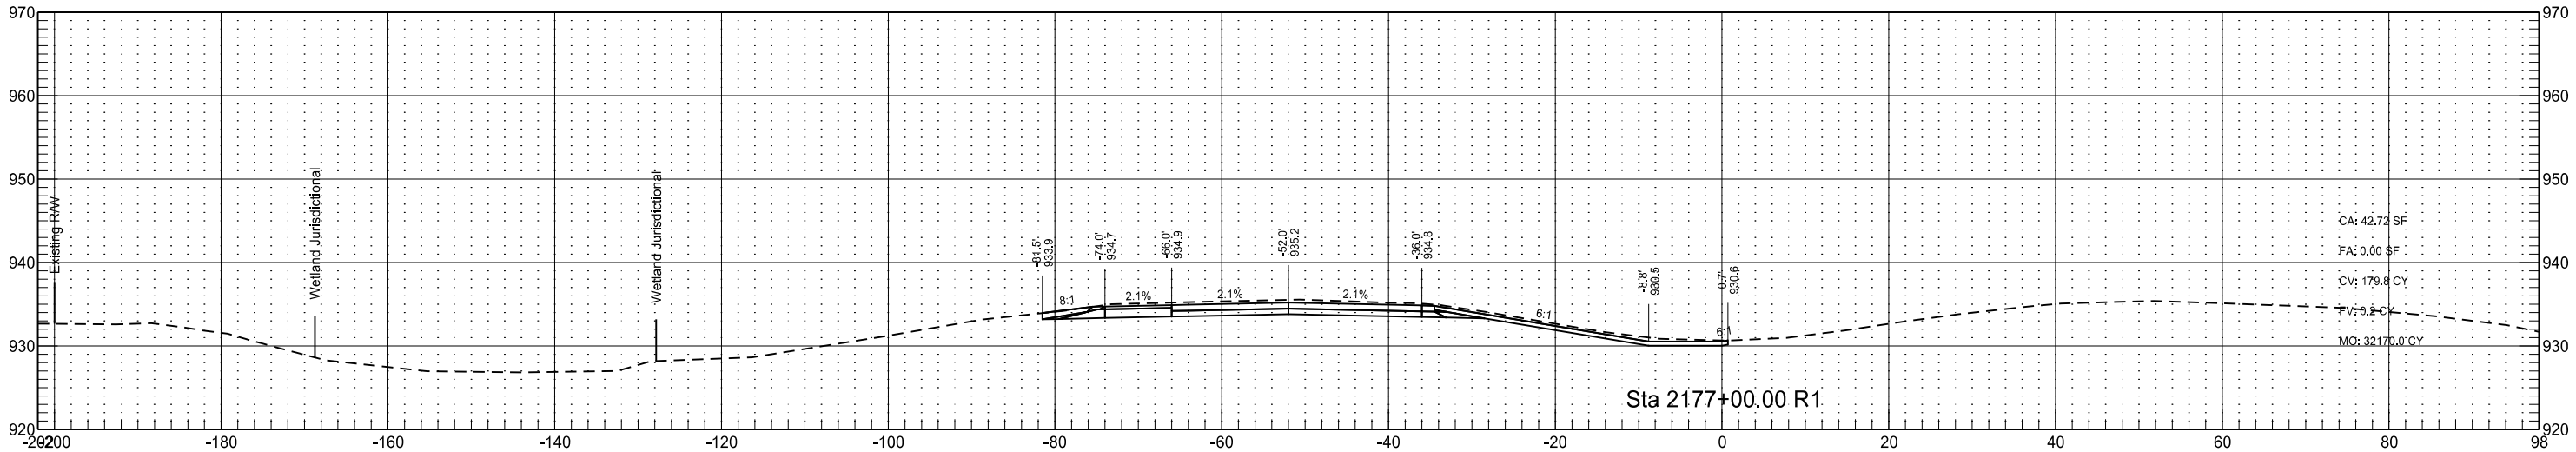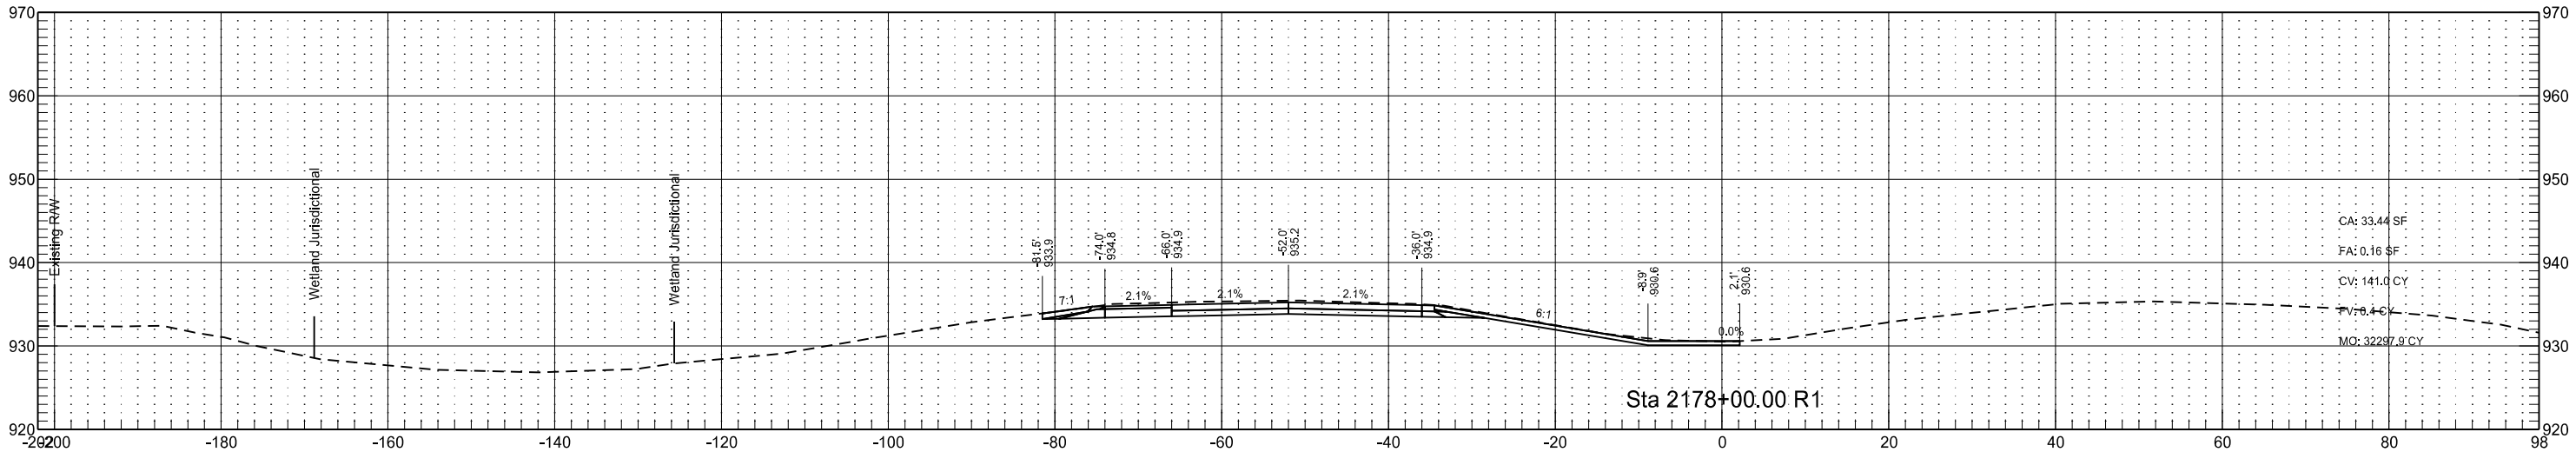




Interstate 29 - Southbound
(SCL29)

	STATE	PROJECT NO.	SECTION NO.	SHEET NO.
	ND	IM-8-029(170)033	200	212

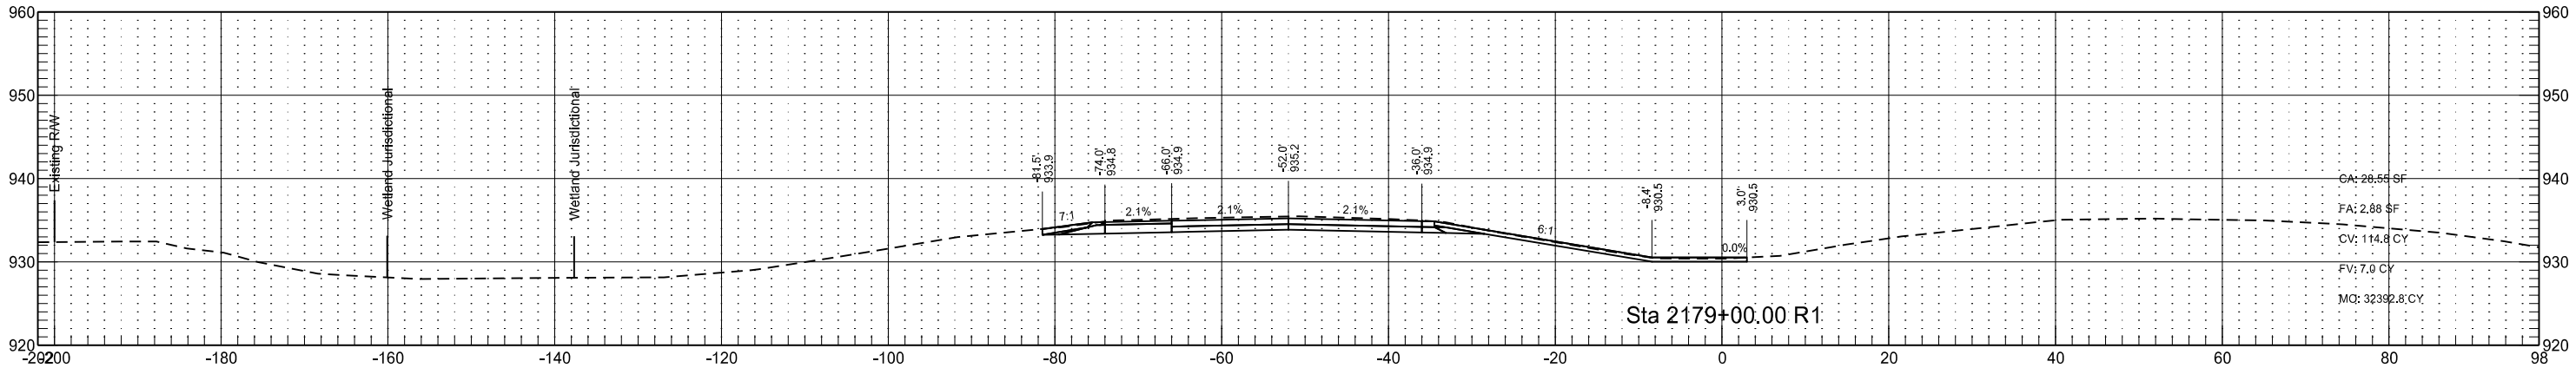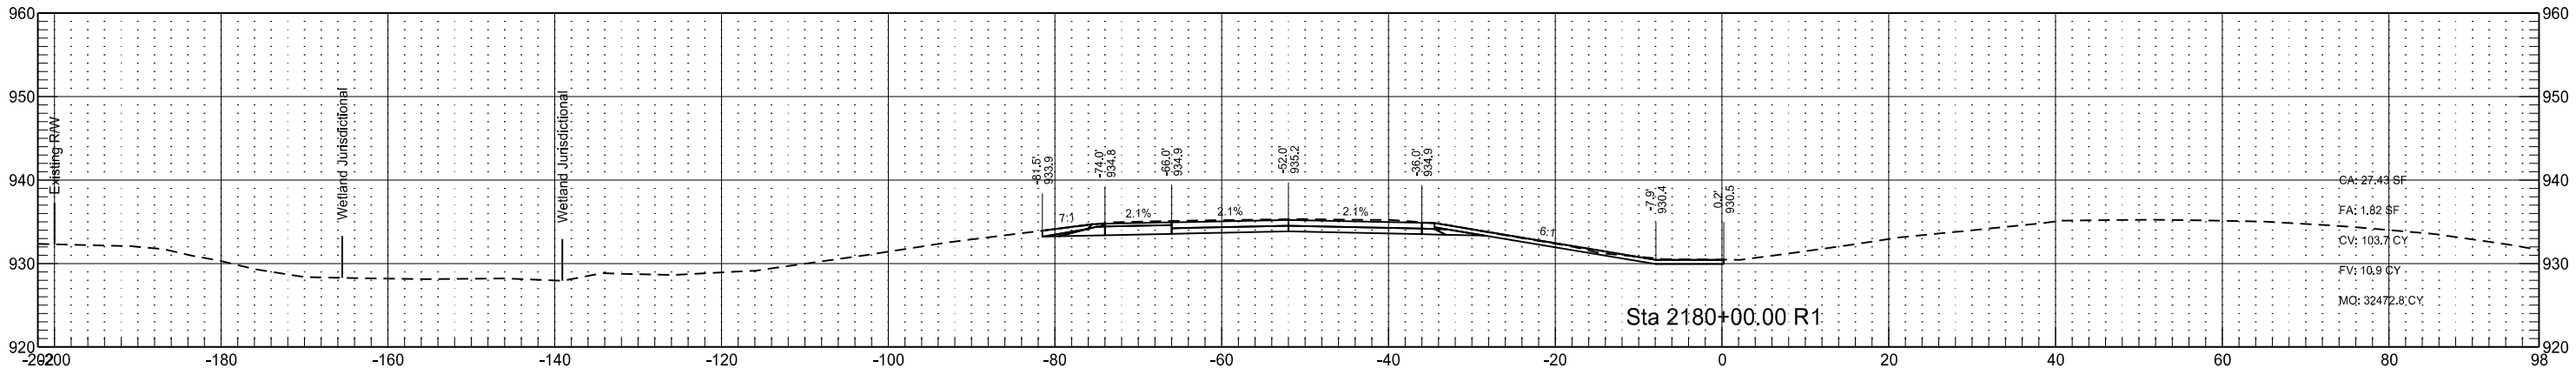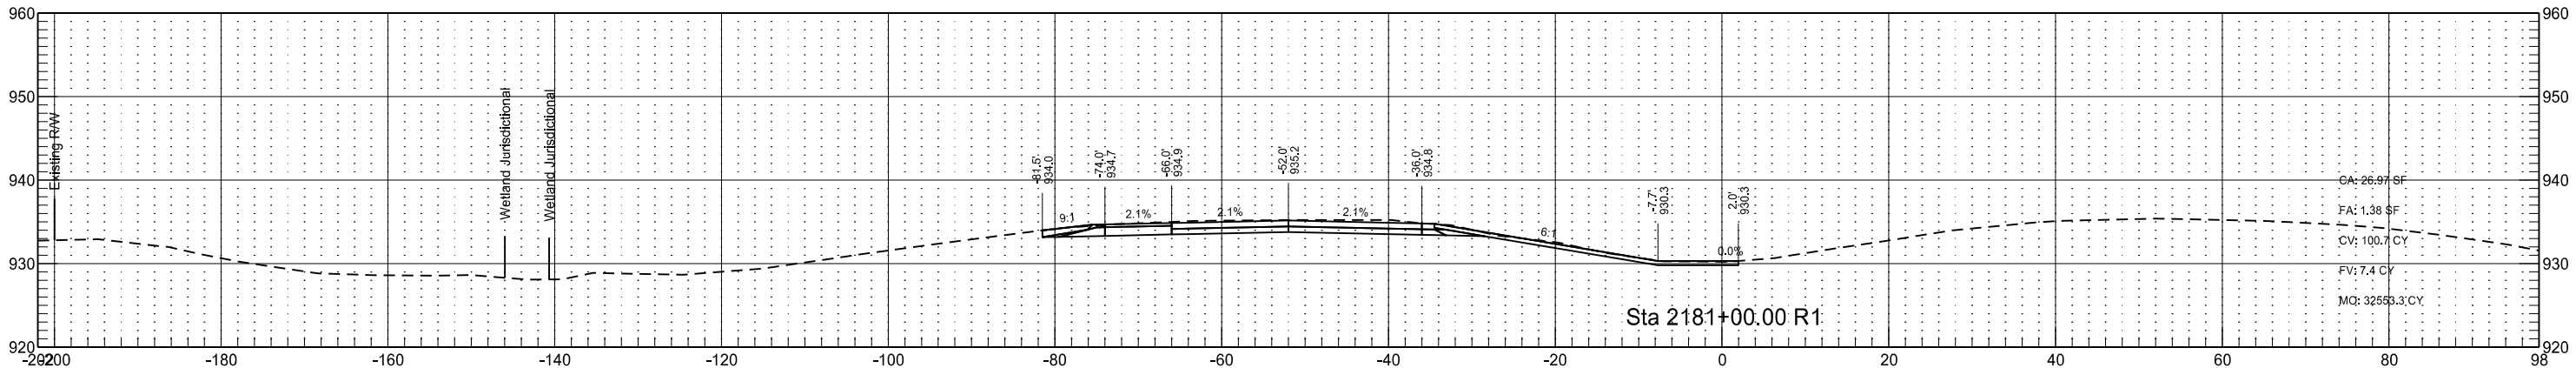

Interstate 29 - Southbound
(SCL29)

STATE	PROJECT NO.	SECTION NO.	SHEET NO.
ND	IM-8-029(170)033	200	213

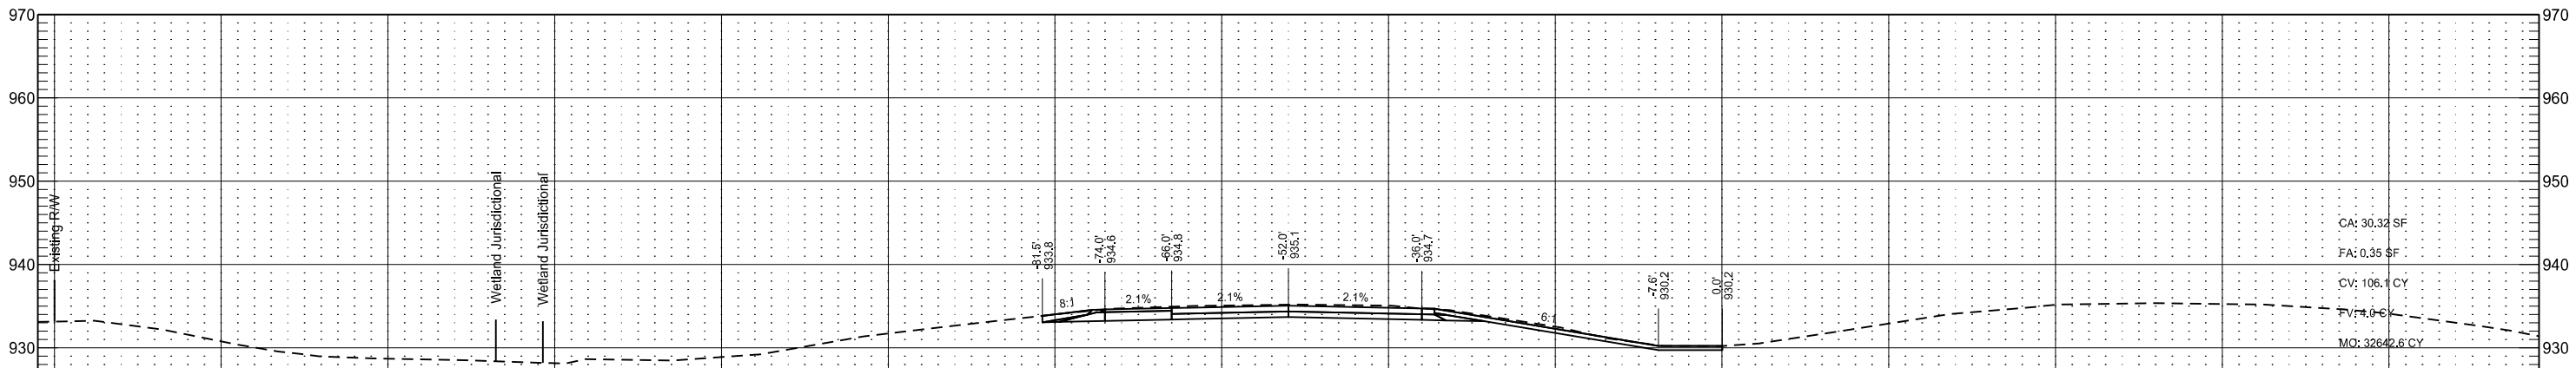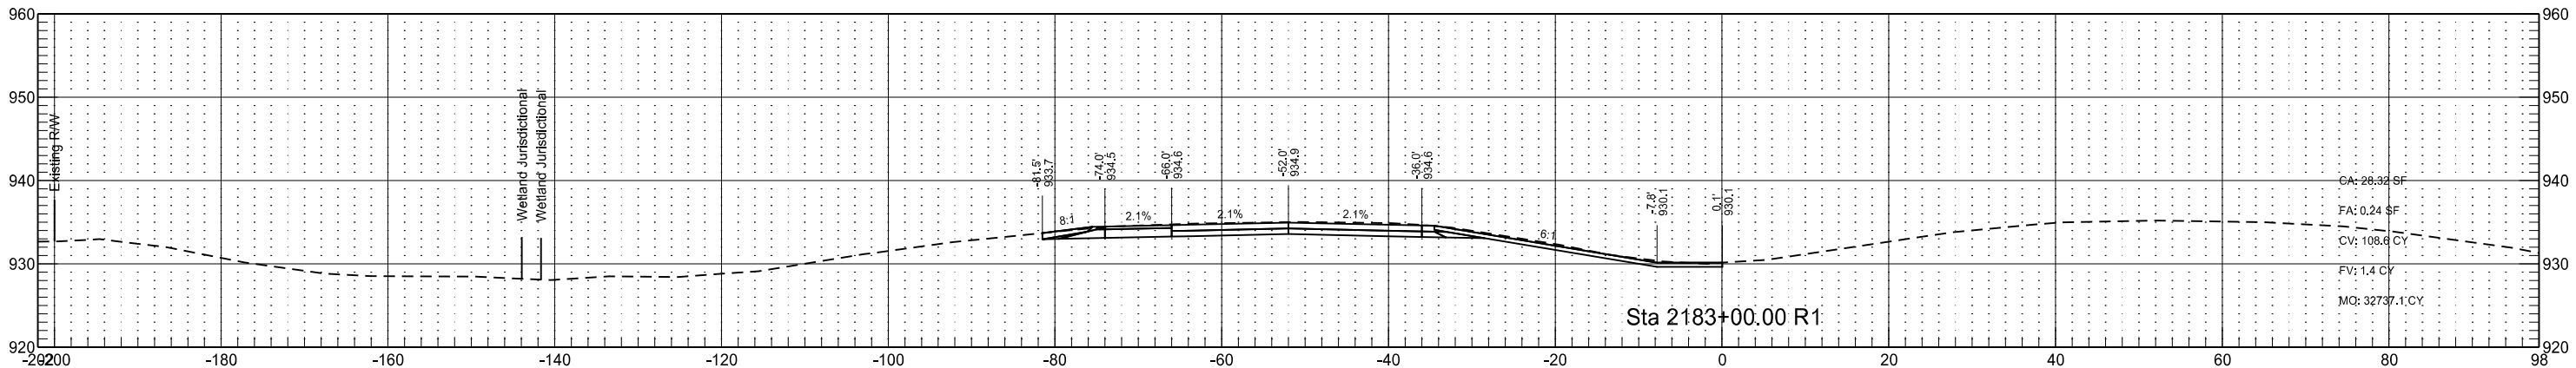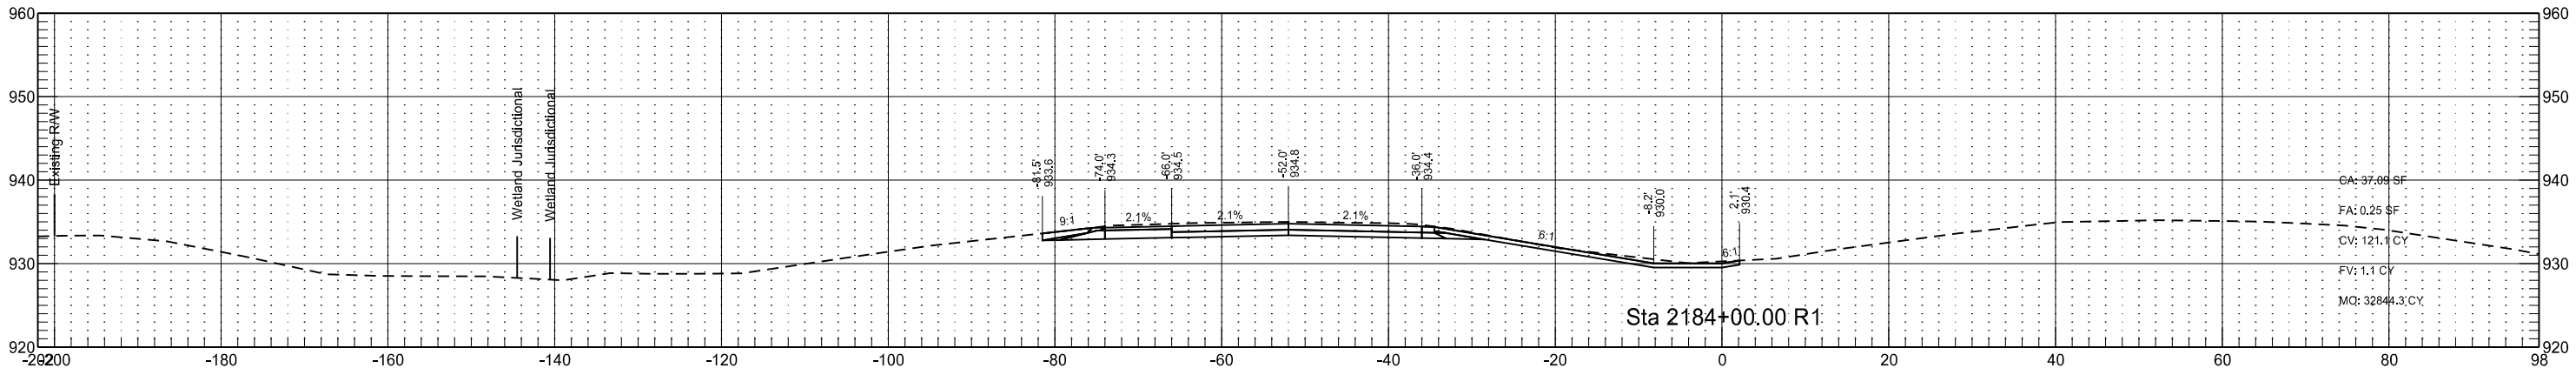

Interstate 29 - Southbound
(SCL29)

STATE

PROJECT NO.

SECTION
NO.


SHEET
NO.

ND

IM-8-029(170)033




200

214

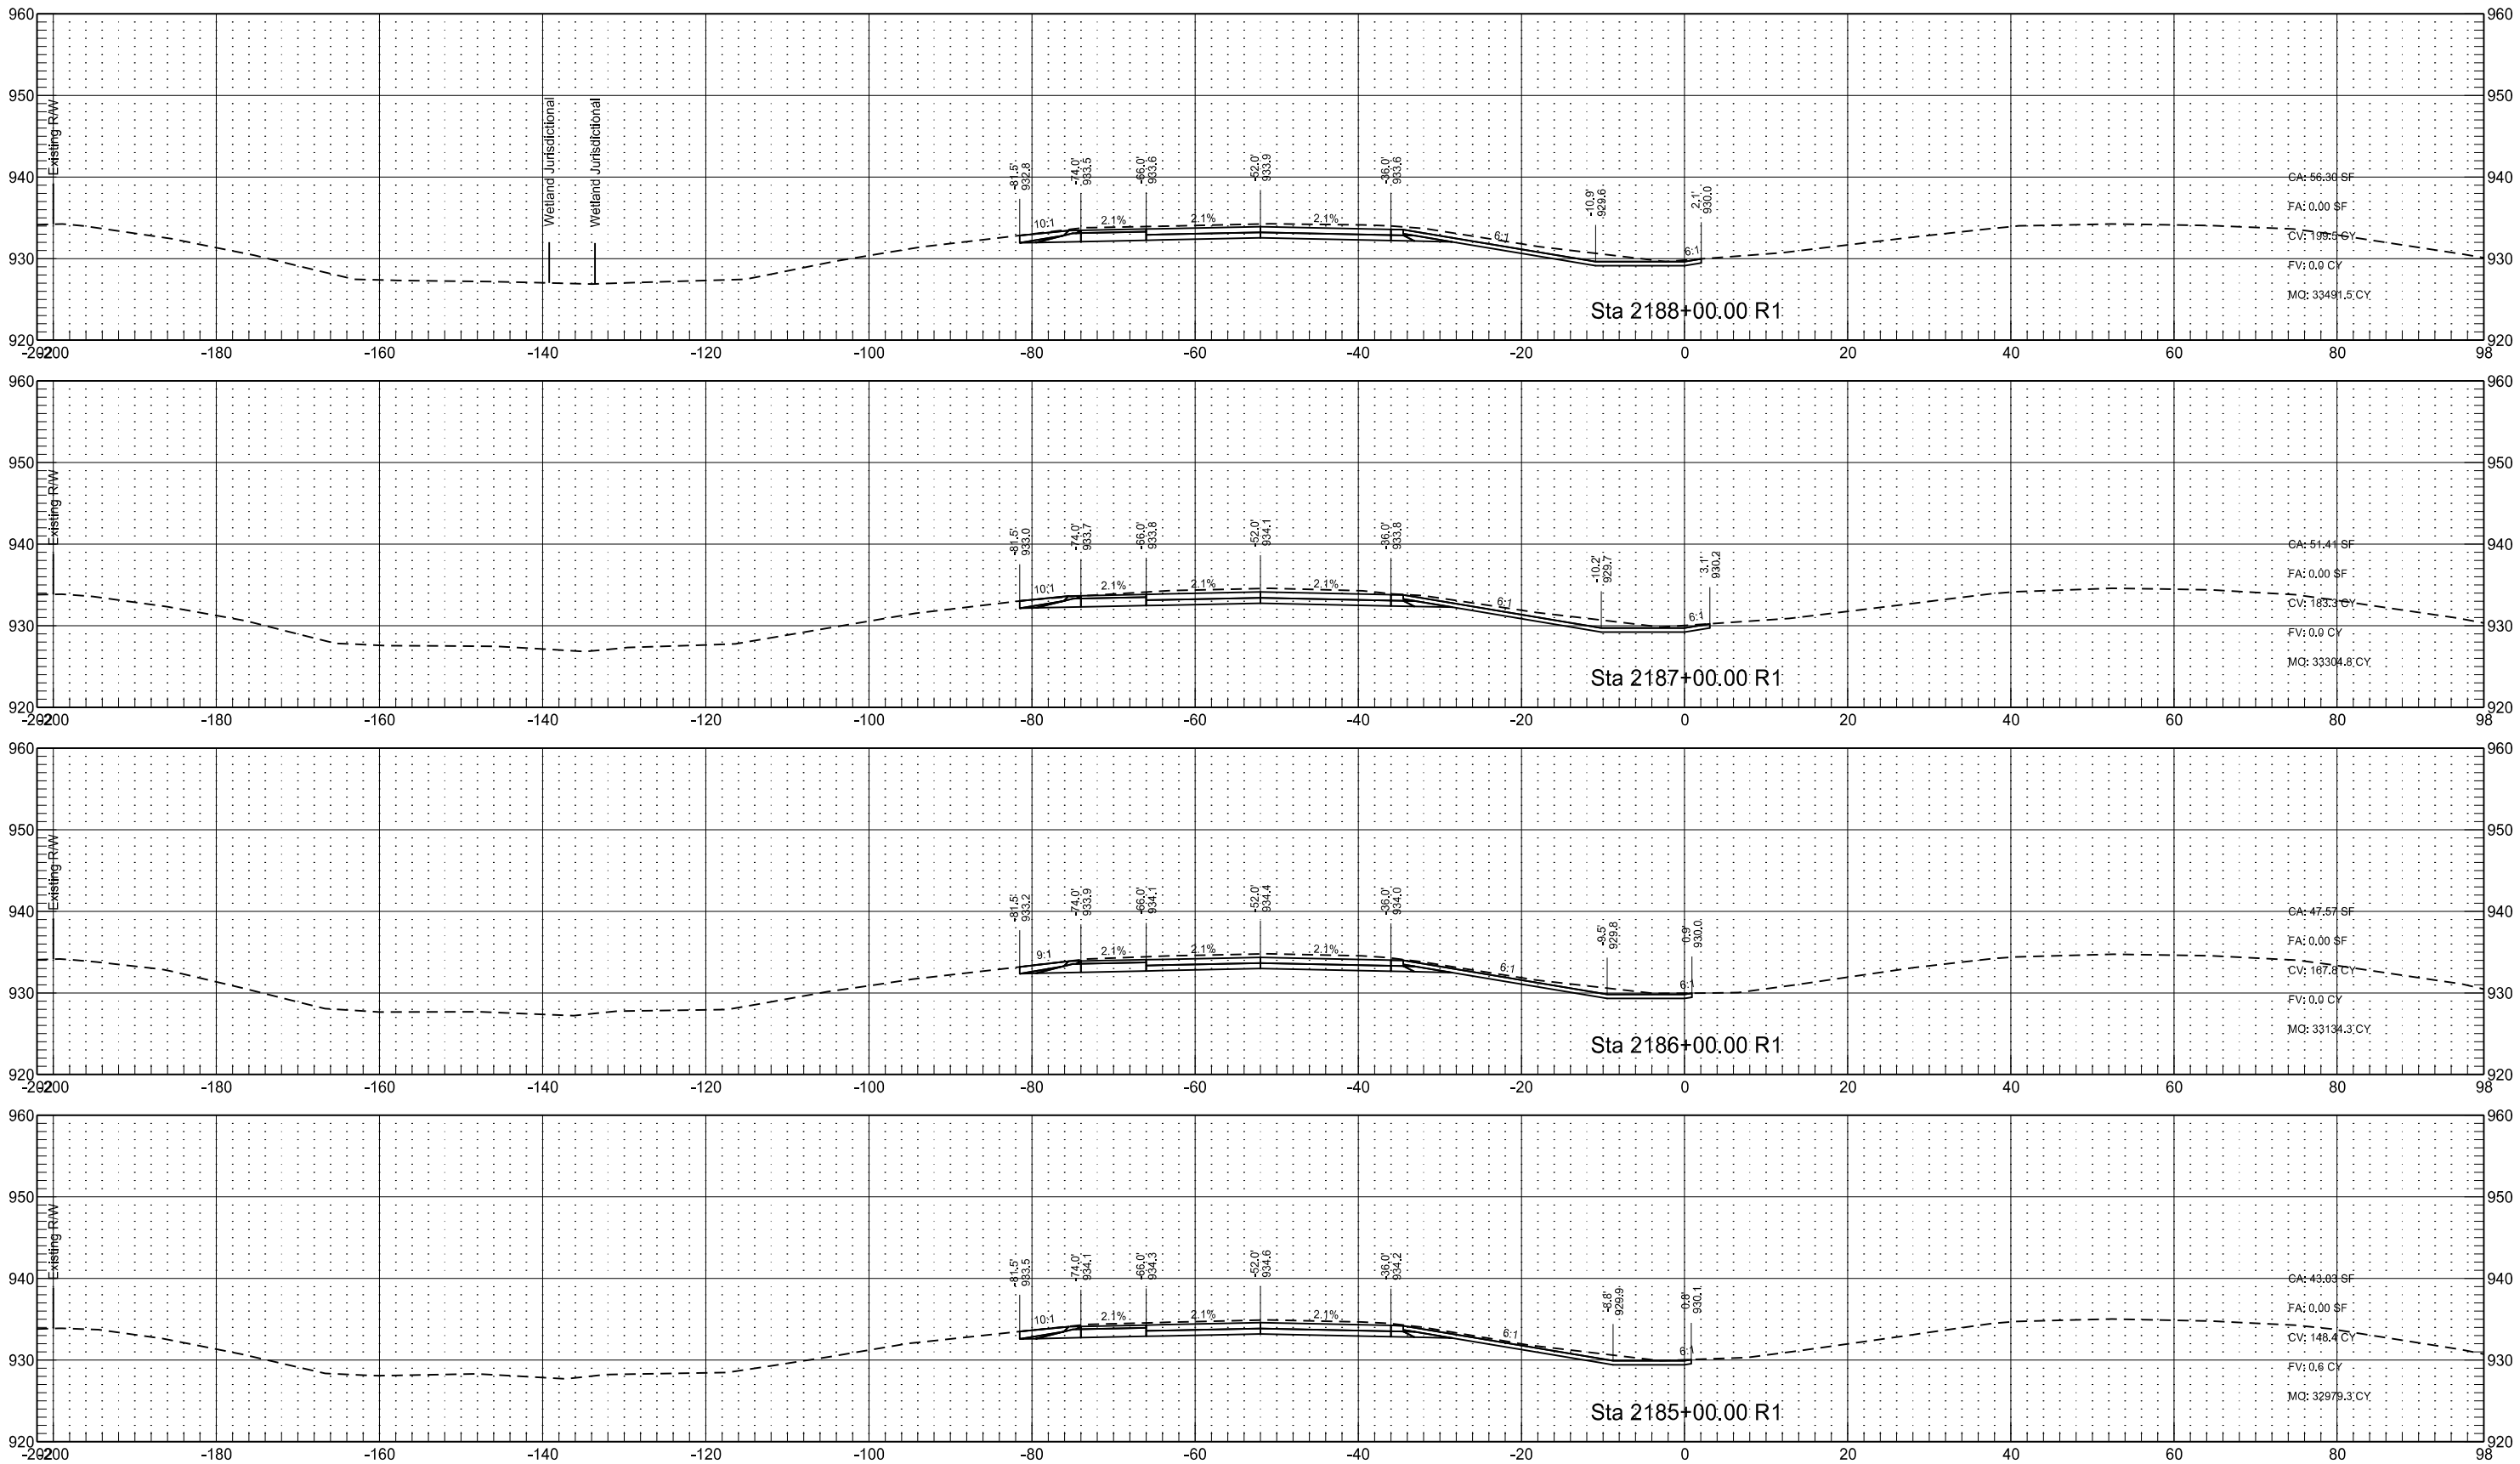

Interstate 29 - Southbound
(SCL29)

	STATE	PROJECT NO.	SECTION NO.	SHEET NO.
	ND	IM-8-029(170)033	200	215

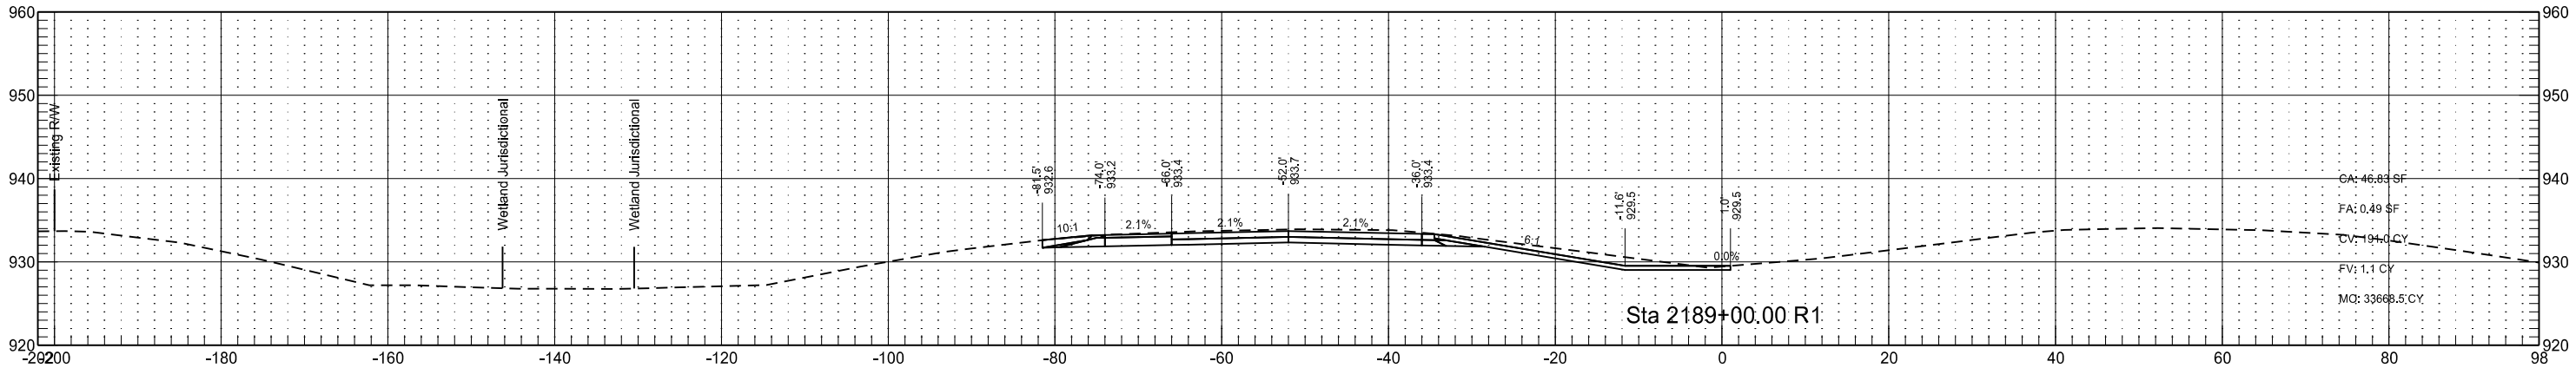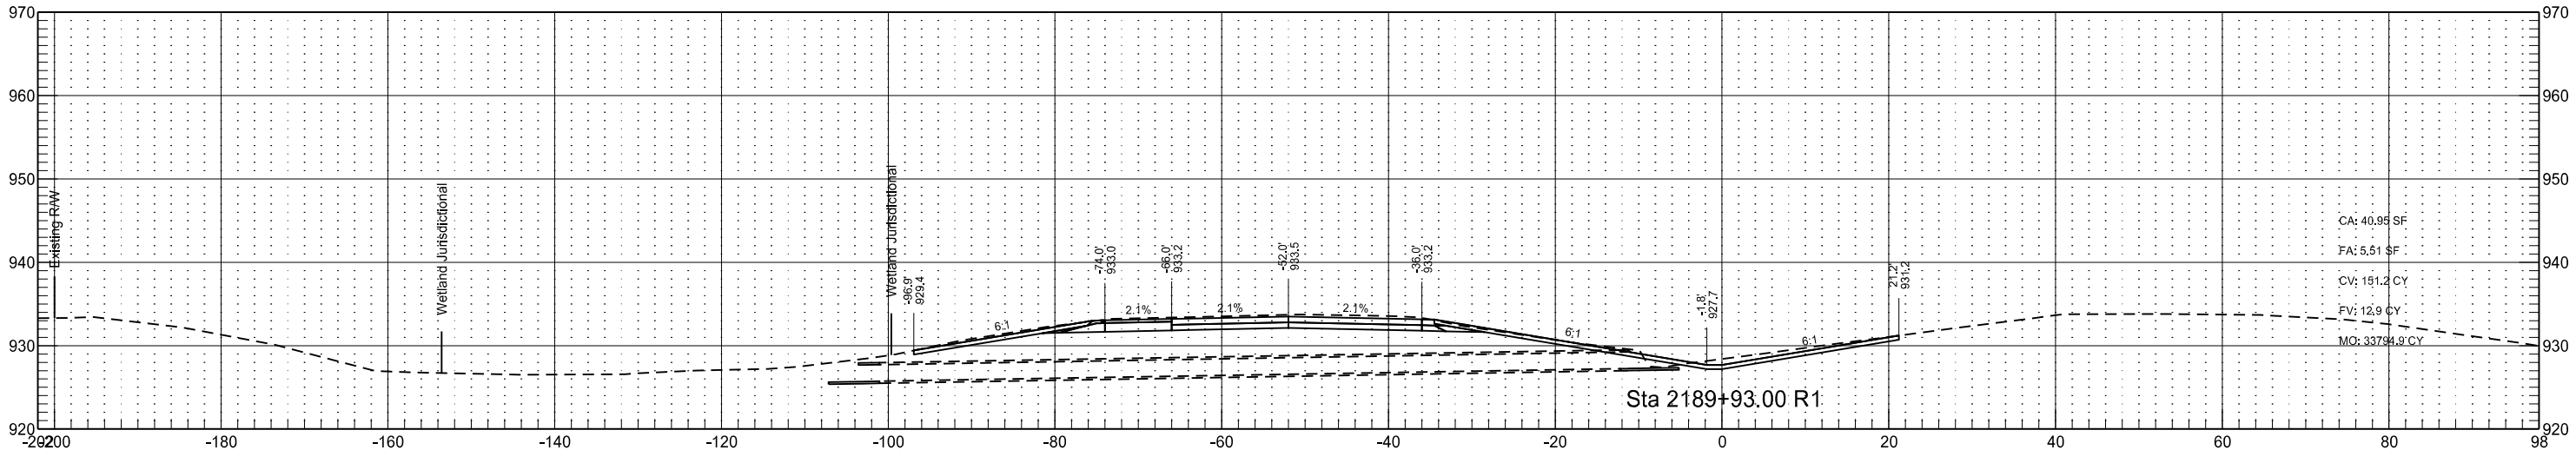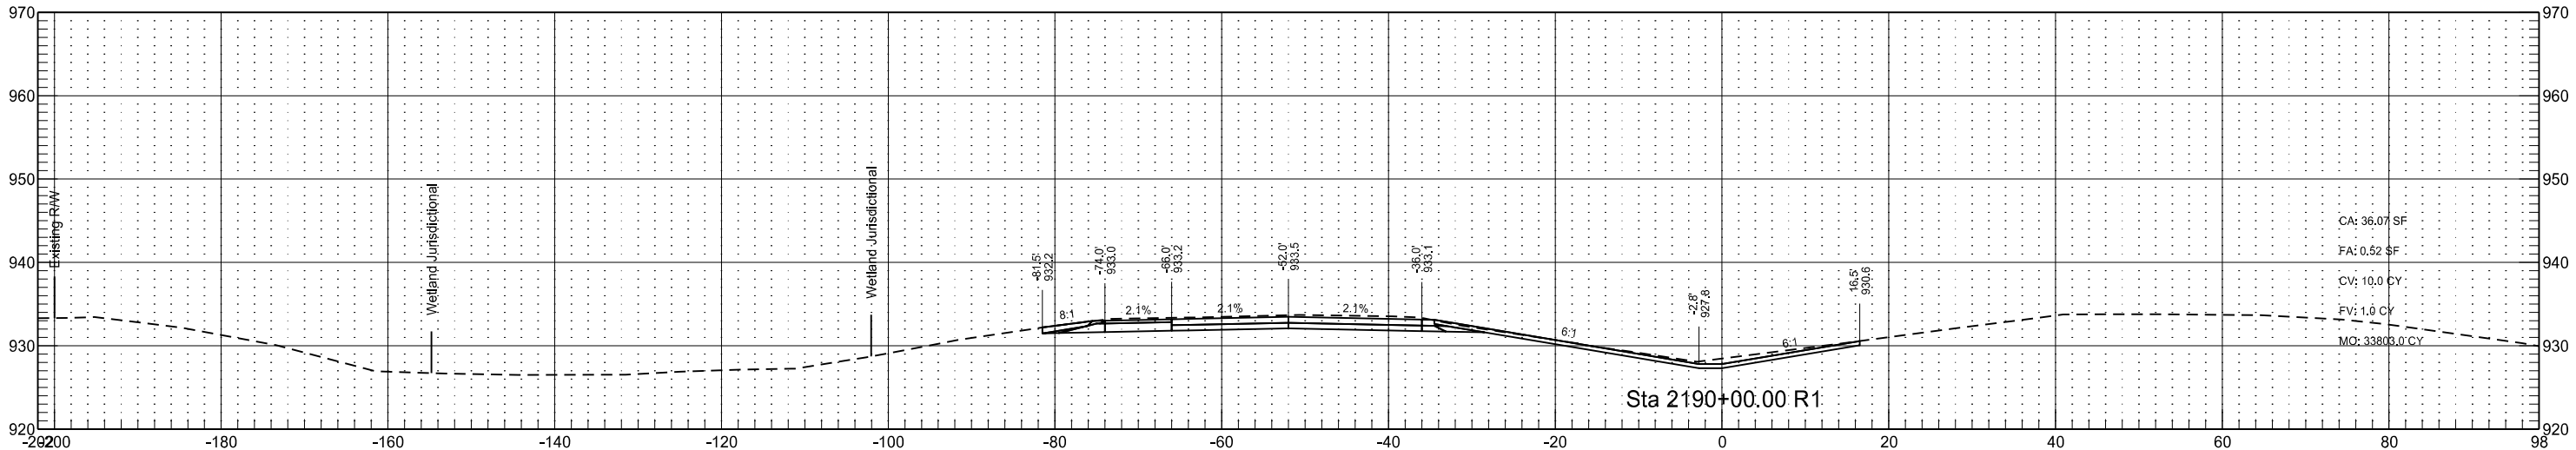

Interstate 29 - Southbound
(SCL29)

STATE

PROJECT NO.

SECTION
NO.





SHEET
NO.

ND

IM-8-029(170)033




200

216

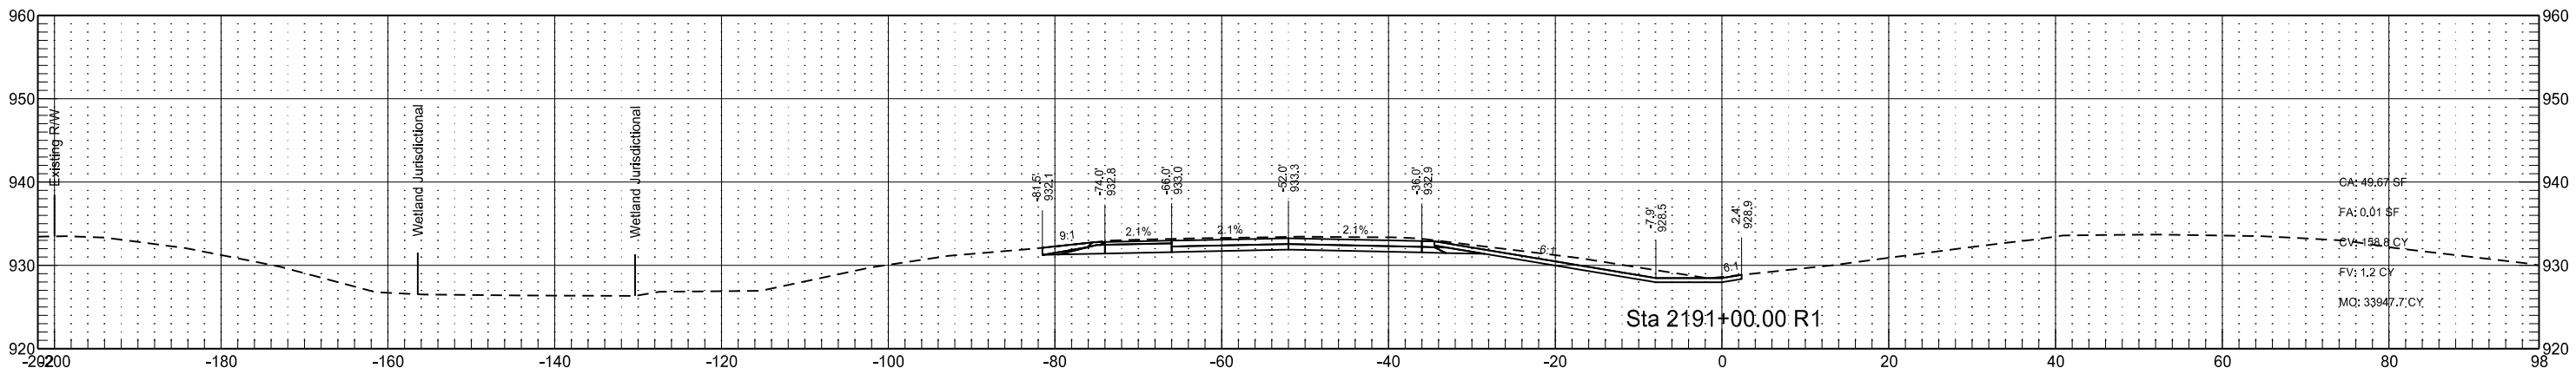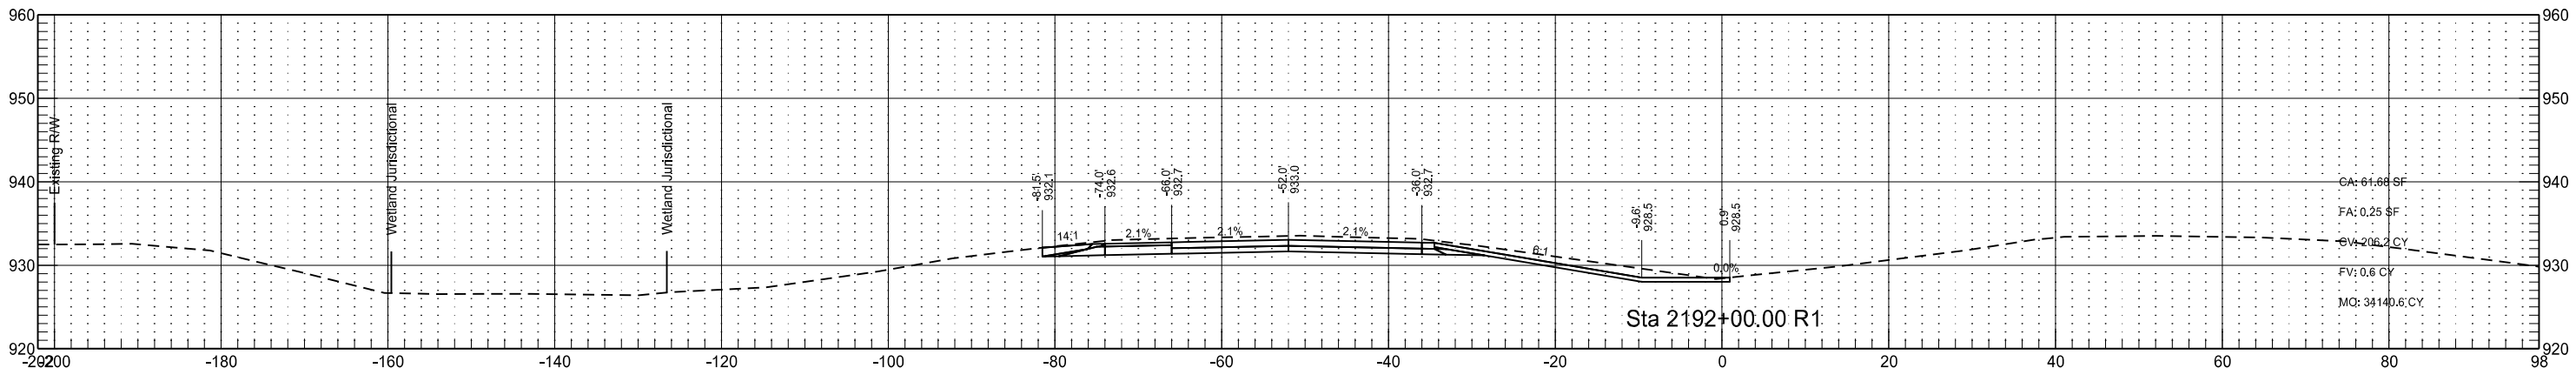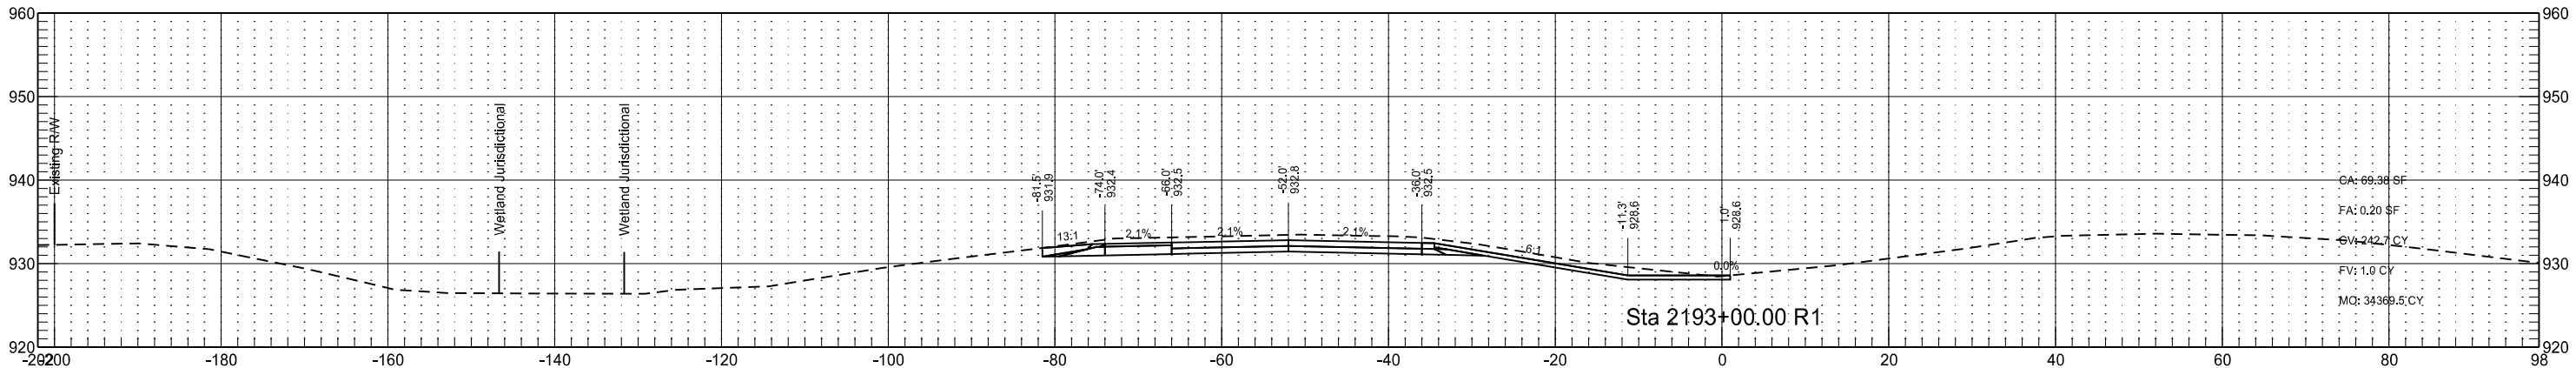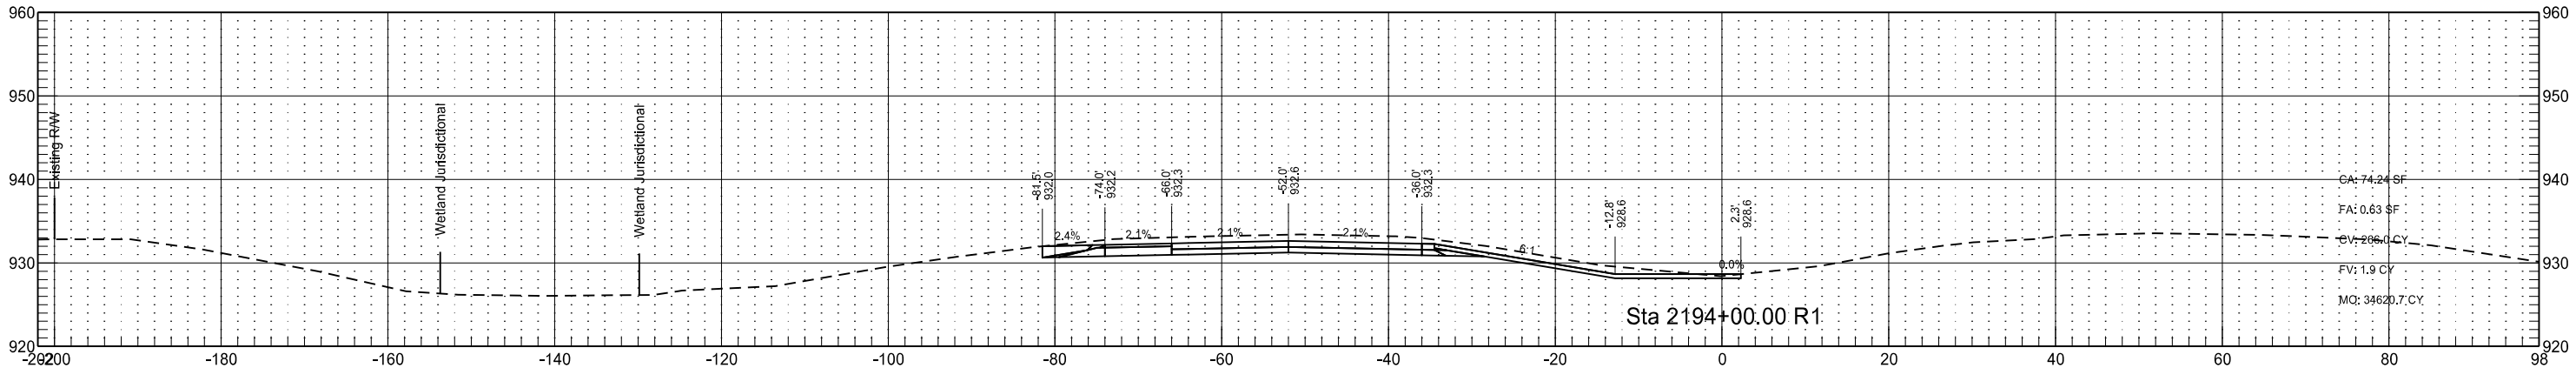




Interstate 29 - Southbound
(SCL29)

	STATE	PROJECT NO.	SECTION NO.	SHEET NO.
	ND	IM-8-029(170)033	200	217

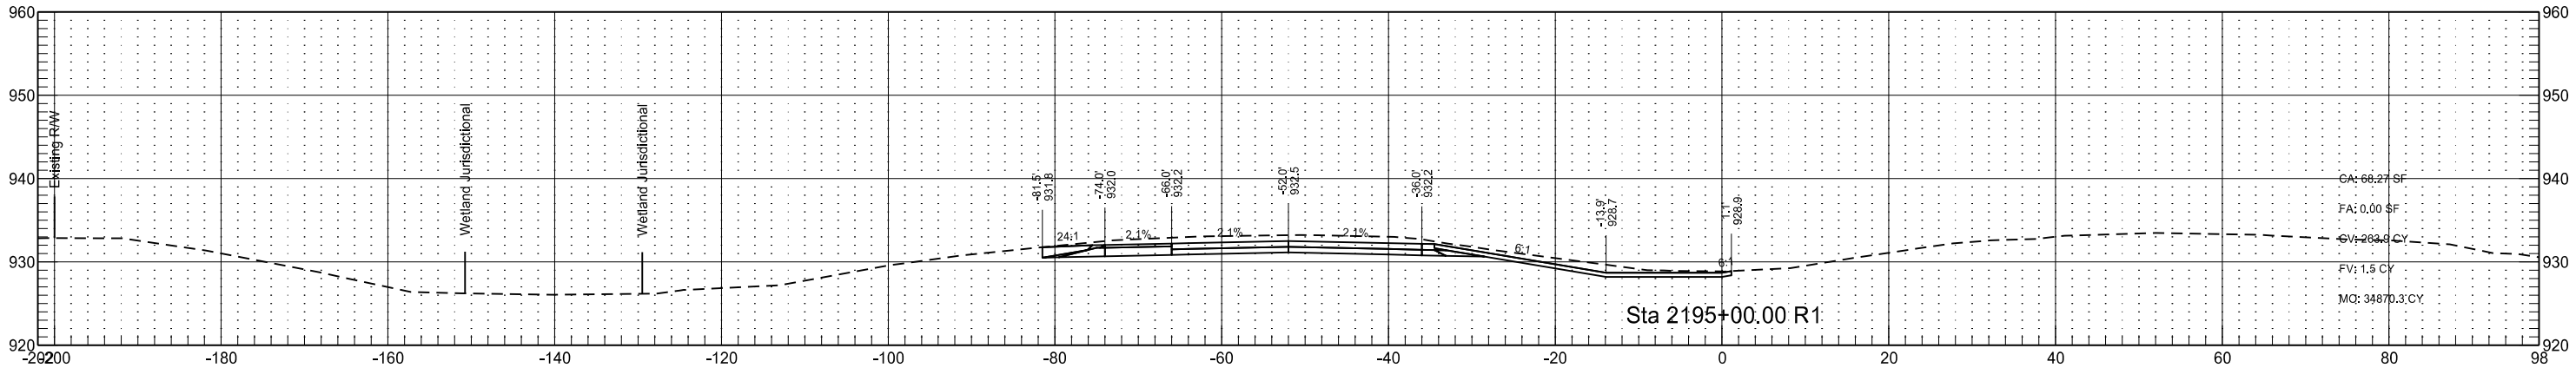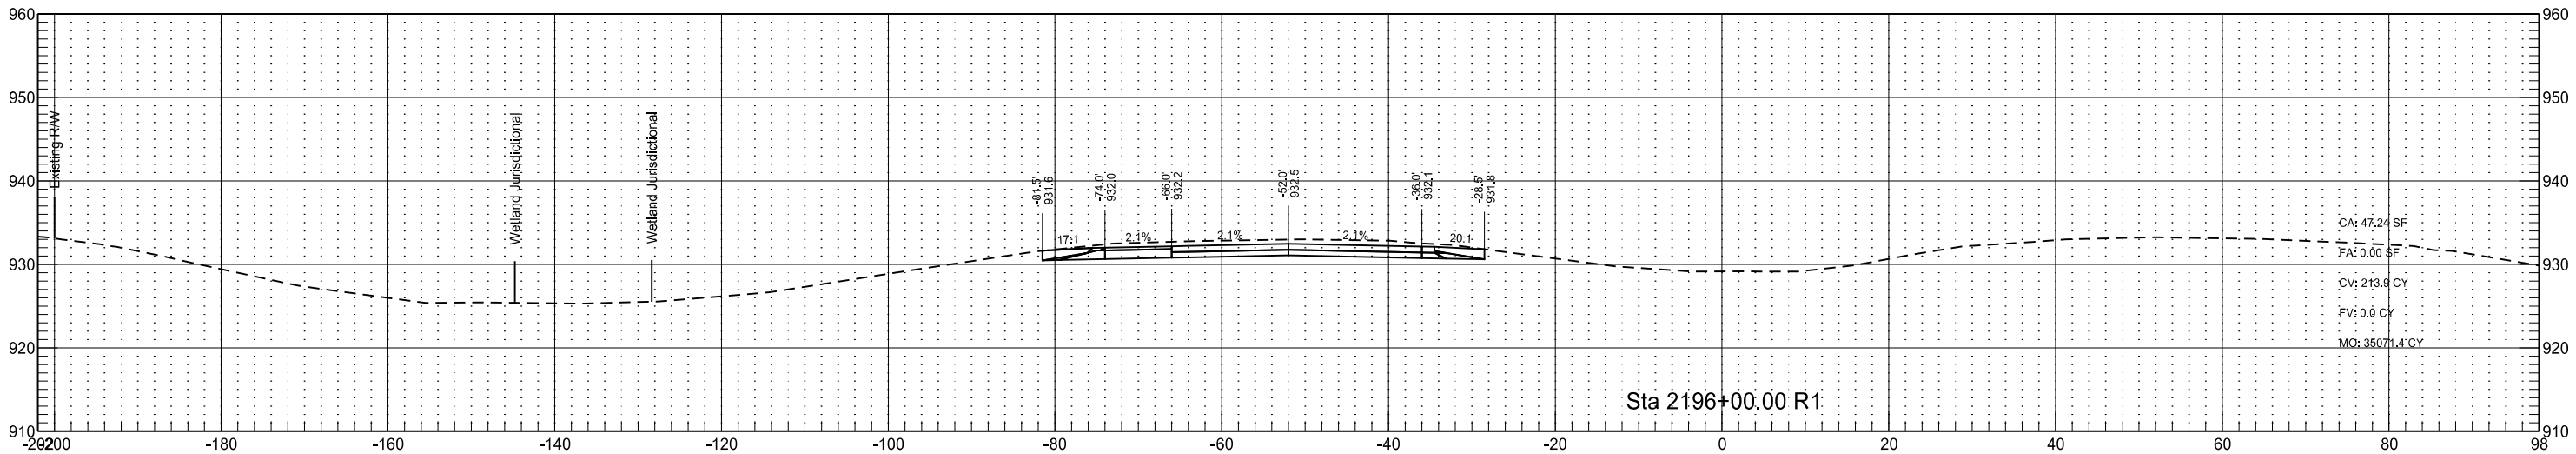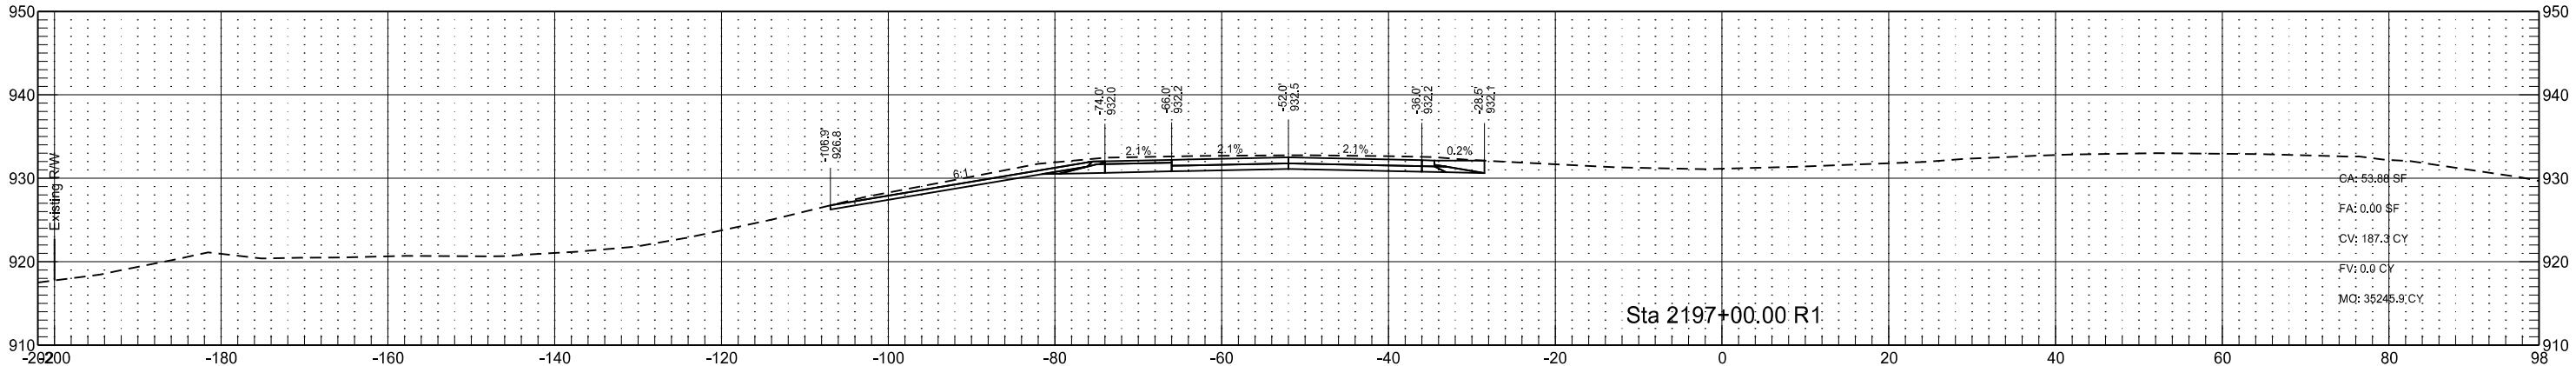

Interstate 29 - Southbound
(SCL29)

	STATE	PROJECT NO.	SECTION NO.	SHEET NO.
	ND	IM-8-029(170)033	200	218

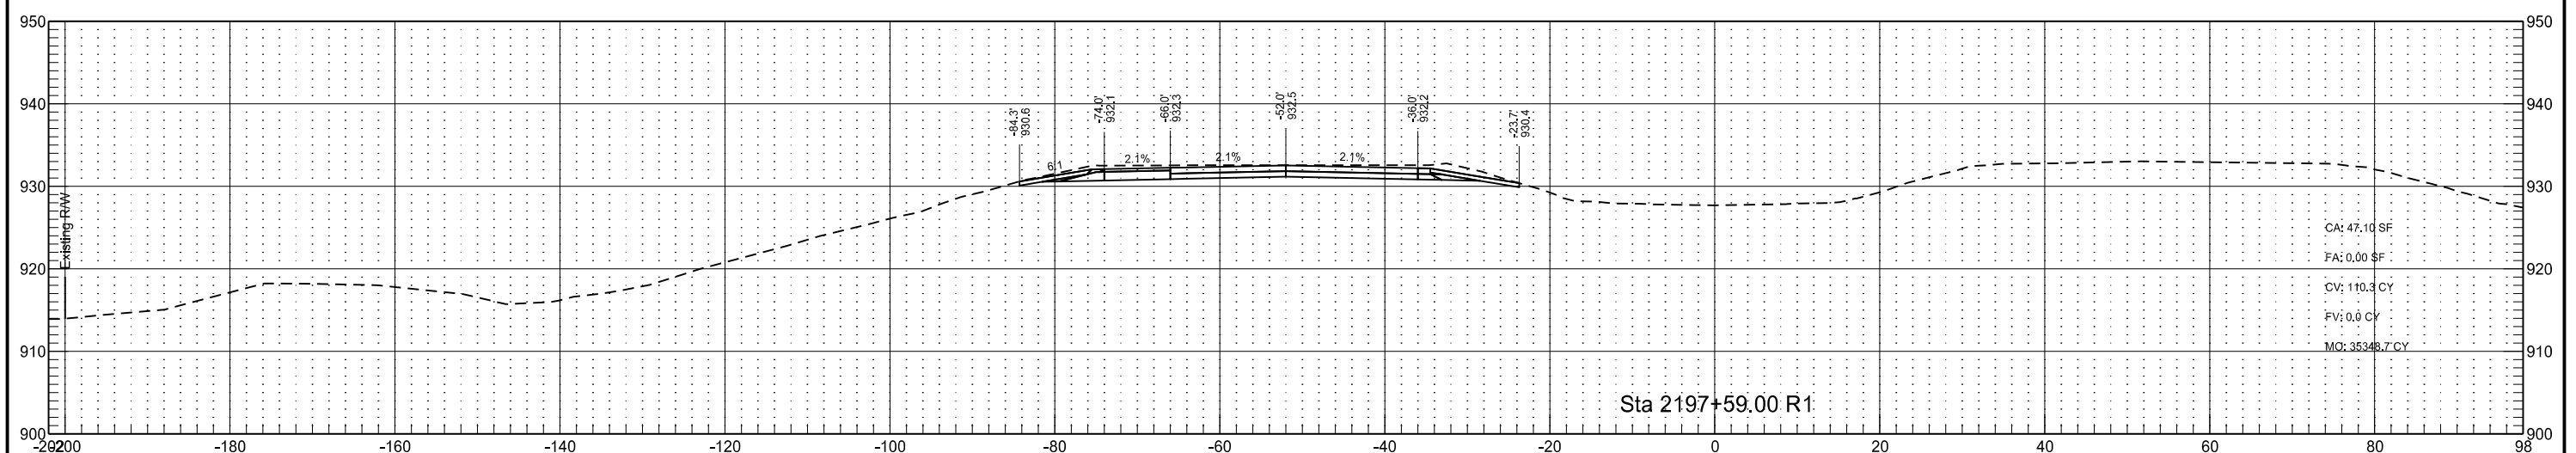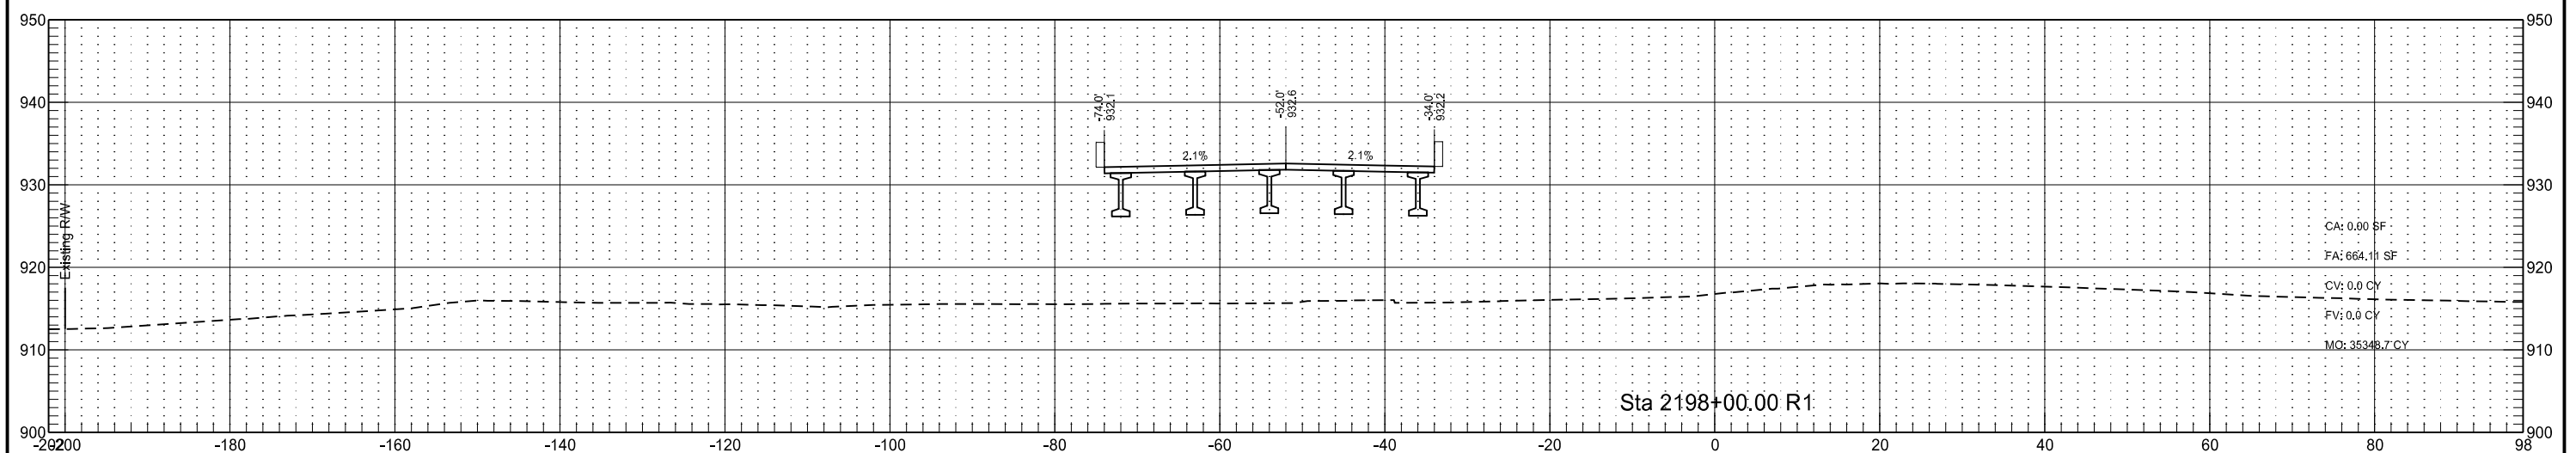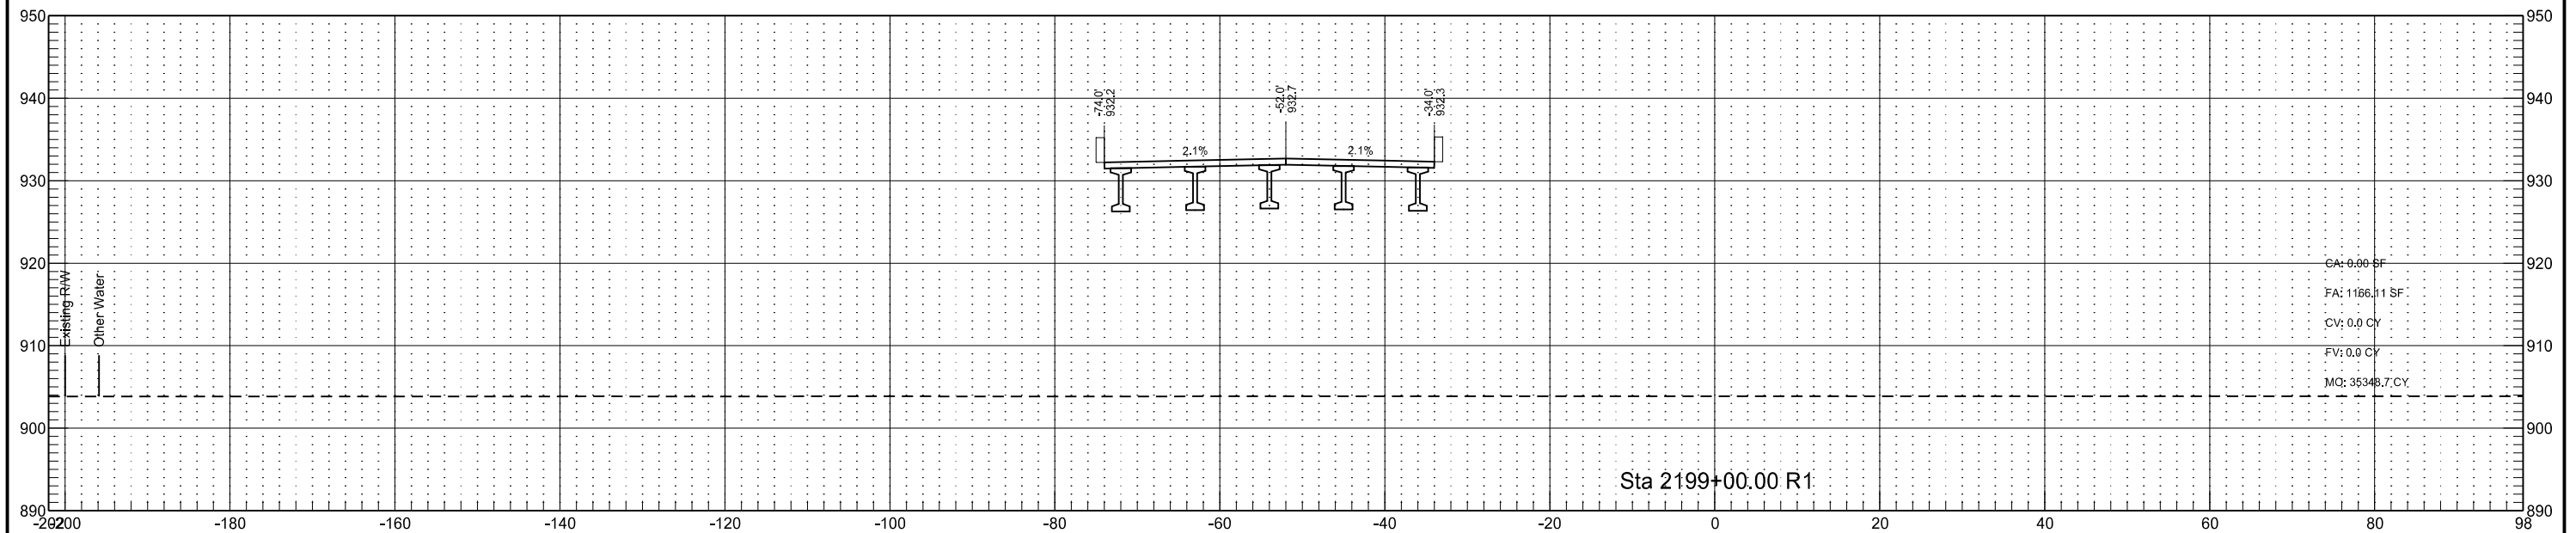

Interstate 29 - Southbound
(SCL29)

STATE

PROJECT NO.

SECTION
NO.


SHEET
NO.

ND

IM-8-029(170)033

200

219

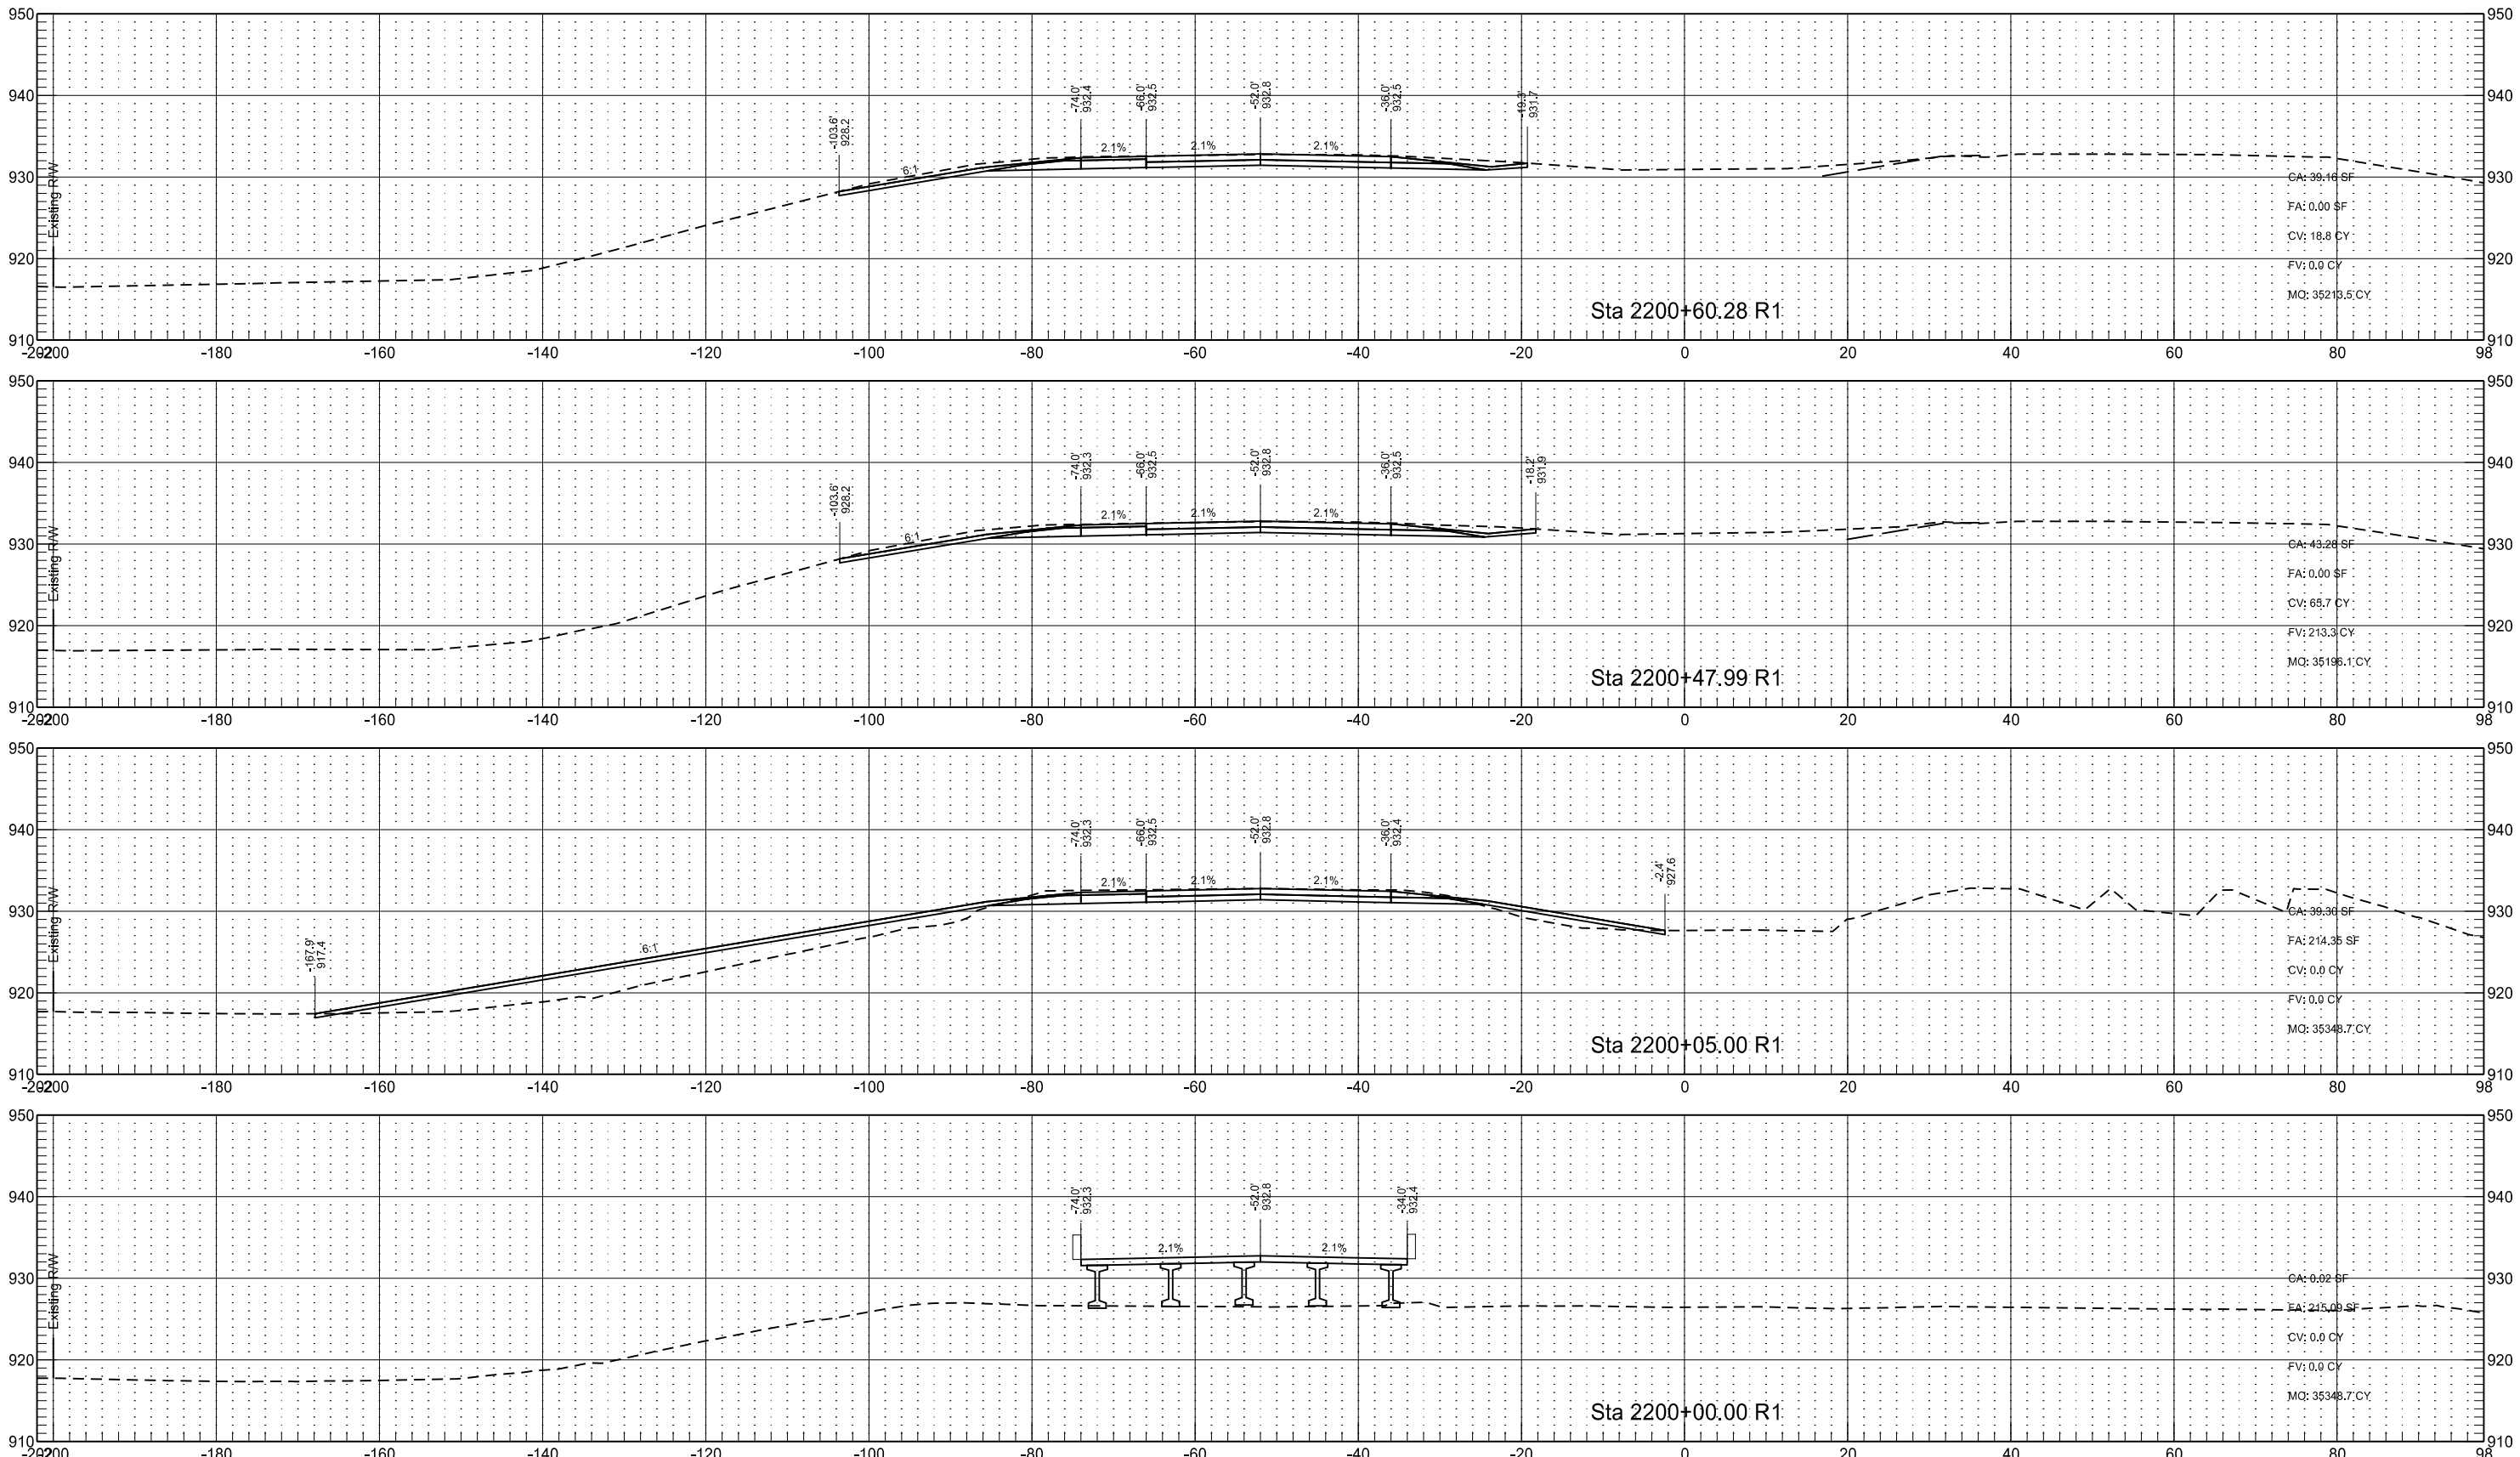

Interstate 29 - Southbound
(SCL29)

STATE

PROJECT NO.

SECTION
NO.





SHEET
NO.

ND

IM-8-029(170)033

200

220

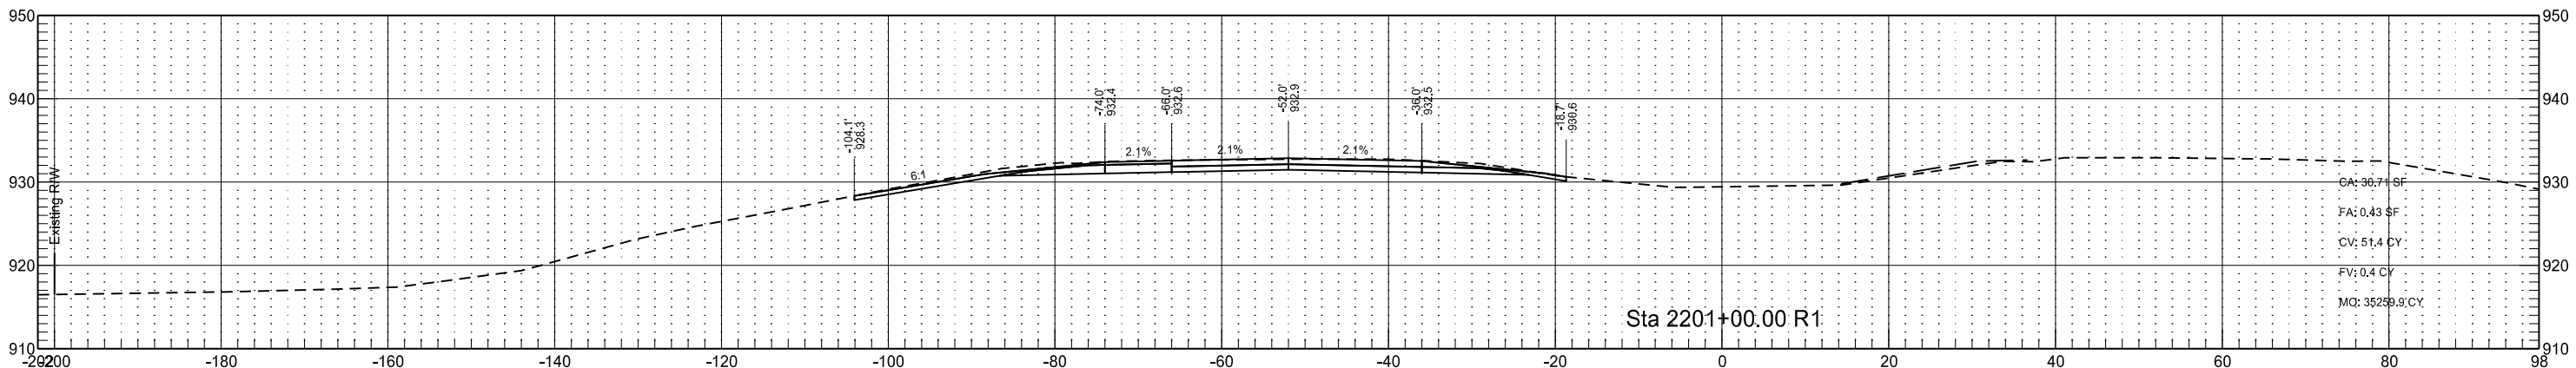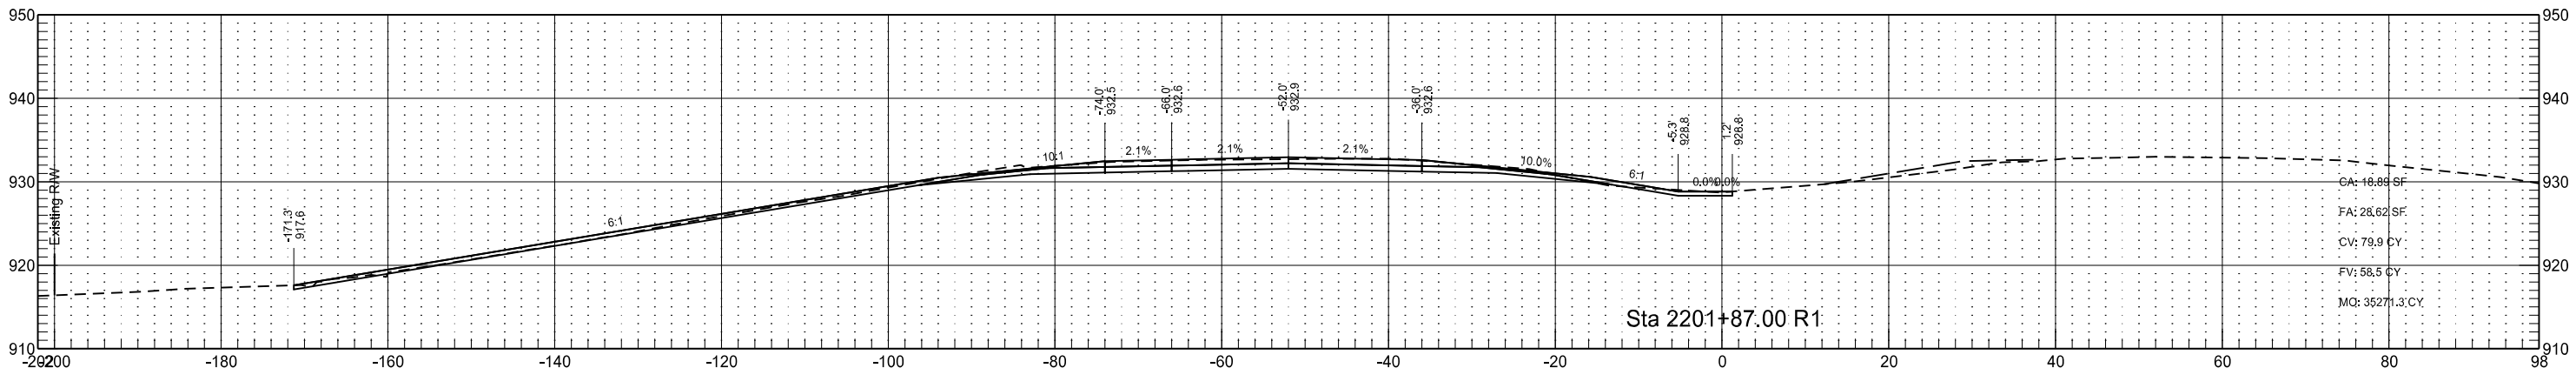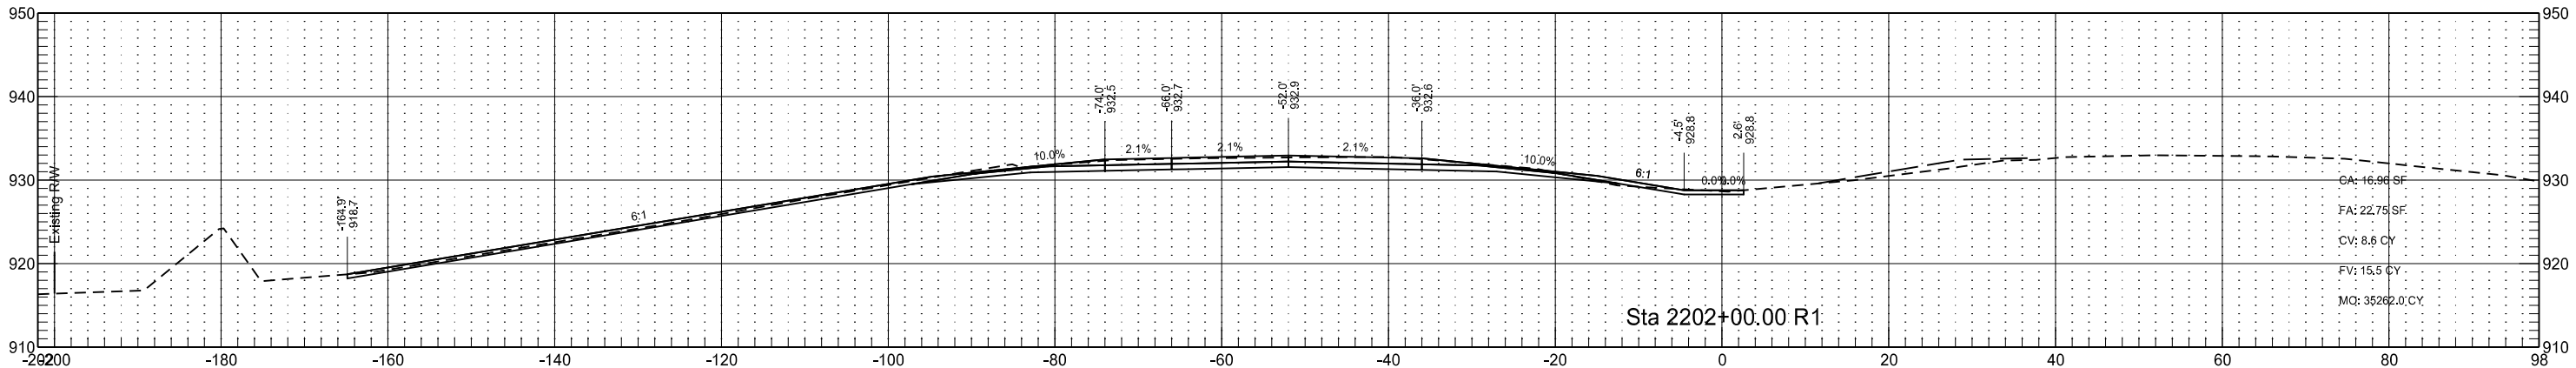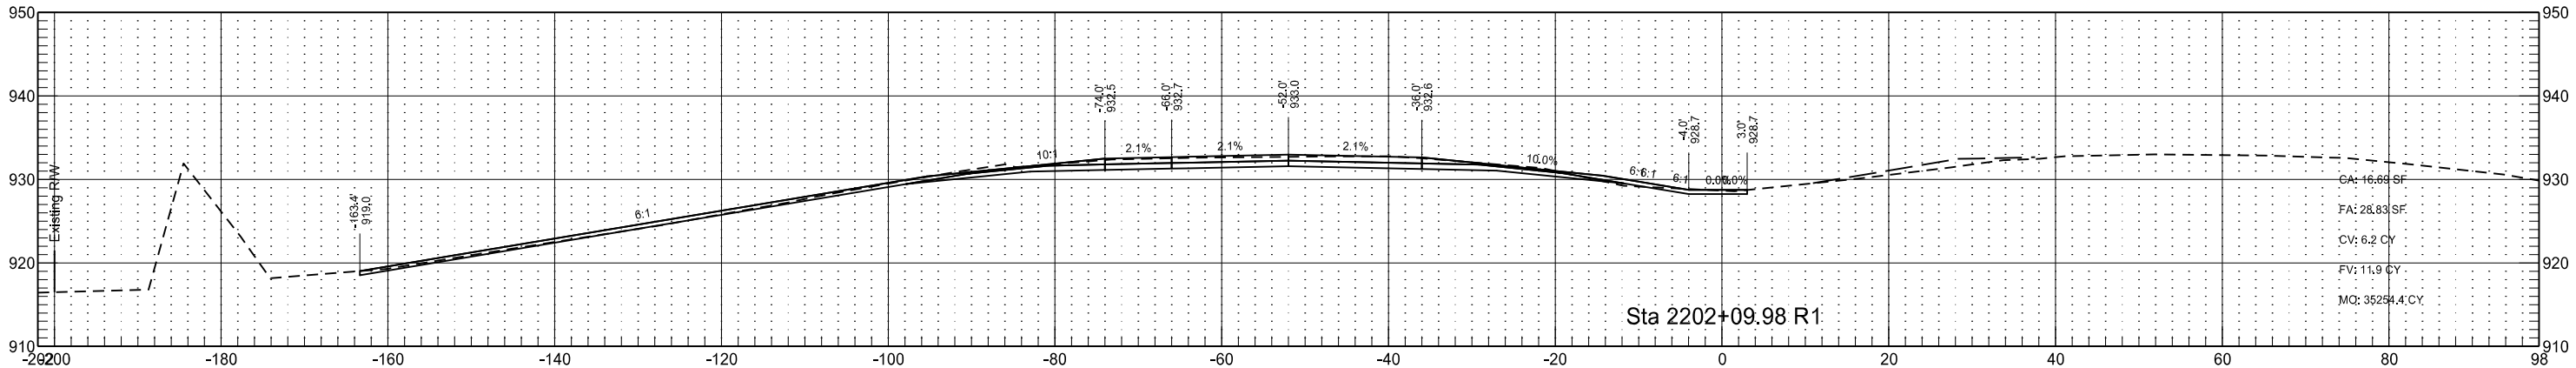

Interstate 29 - Southbound
(SCL29)

STATE

PROJECT NO.

SECTION
NO.


SHEET
NO.

ND

IM-8-029(170)033

200

221

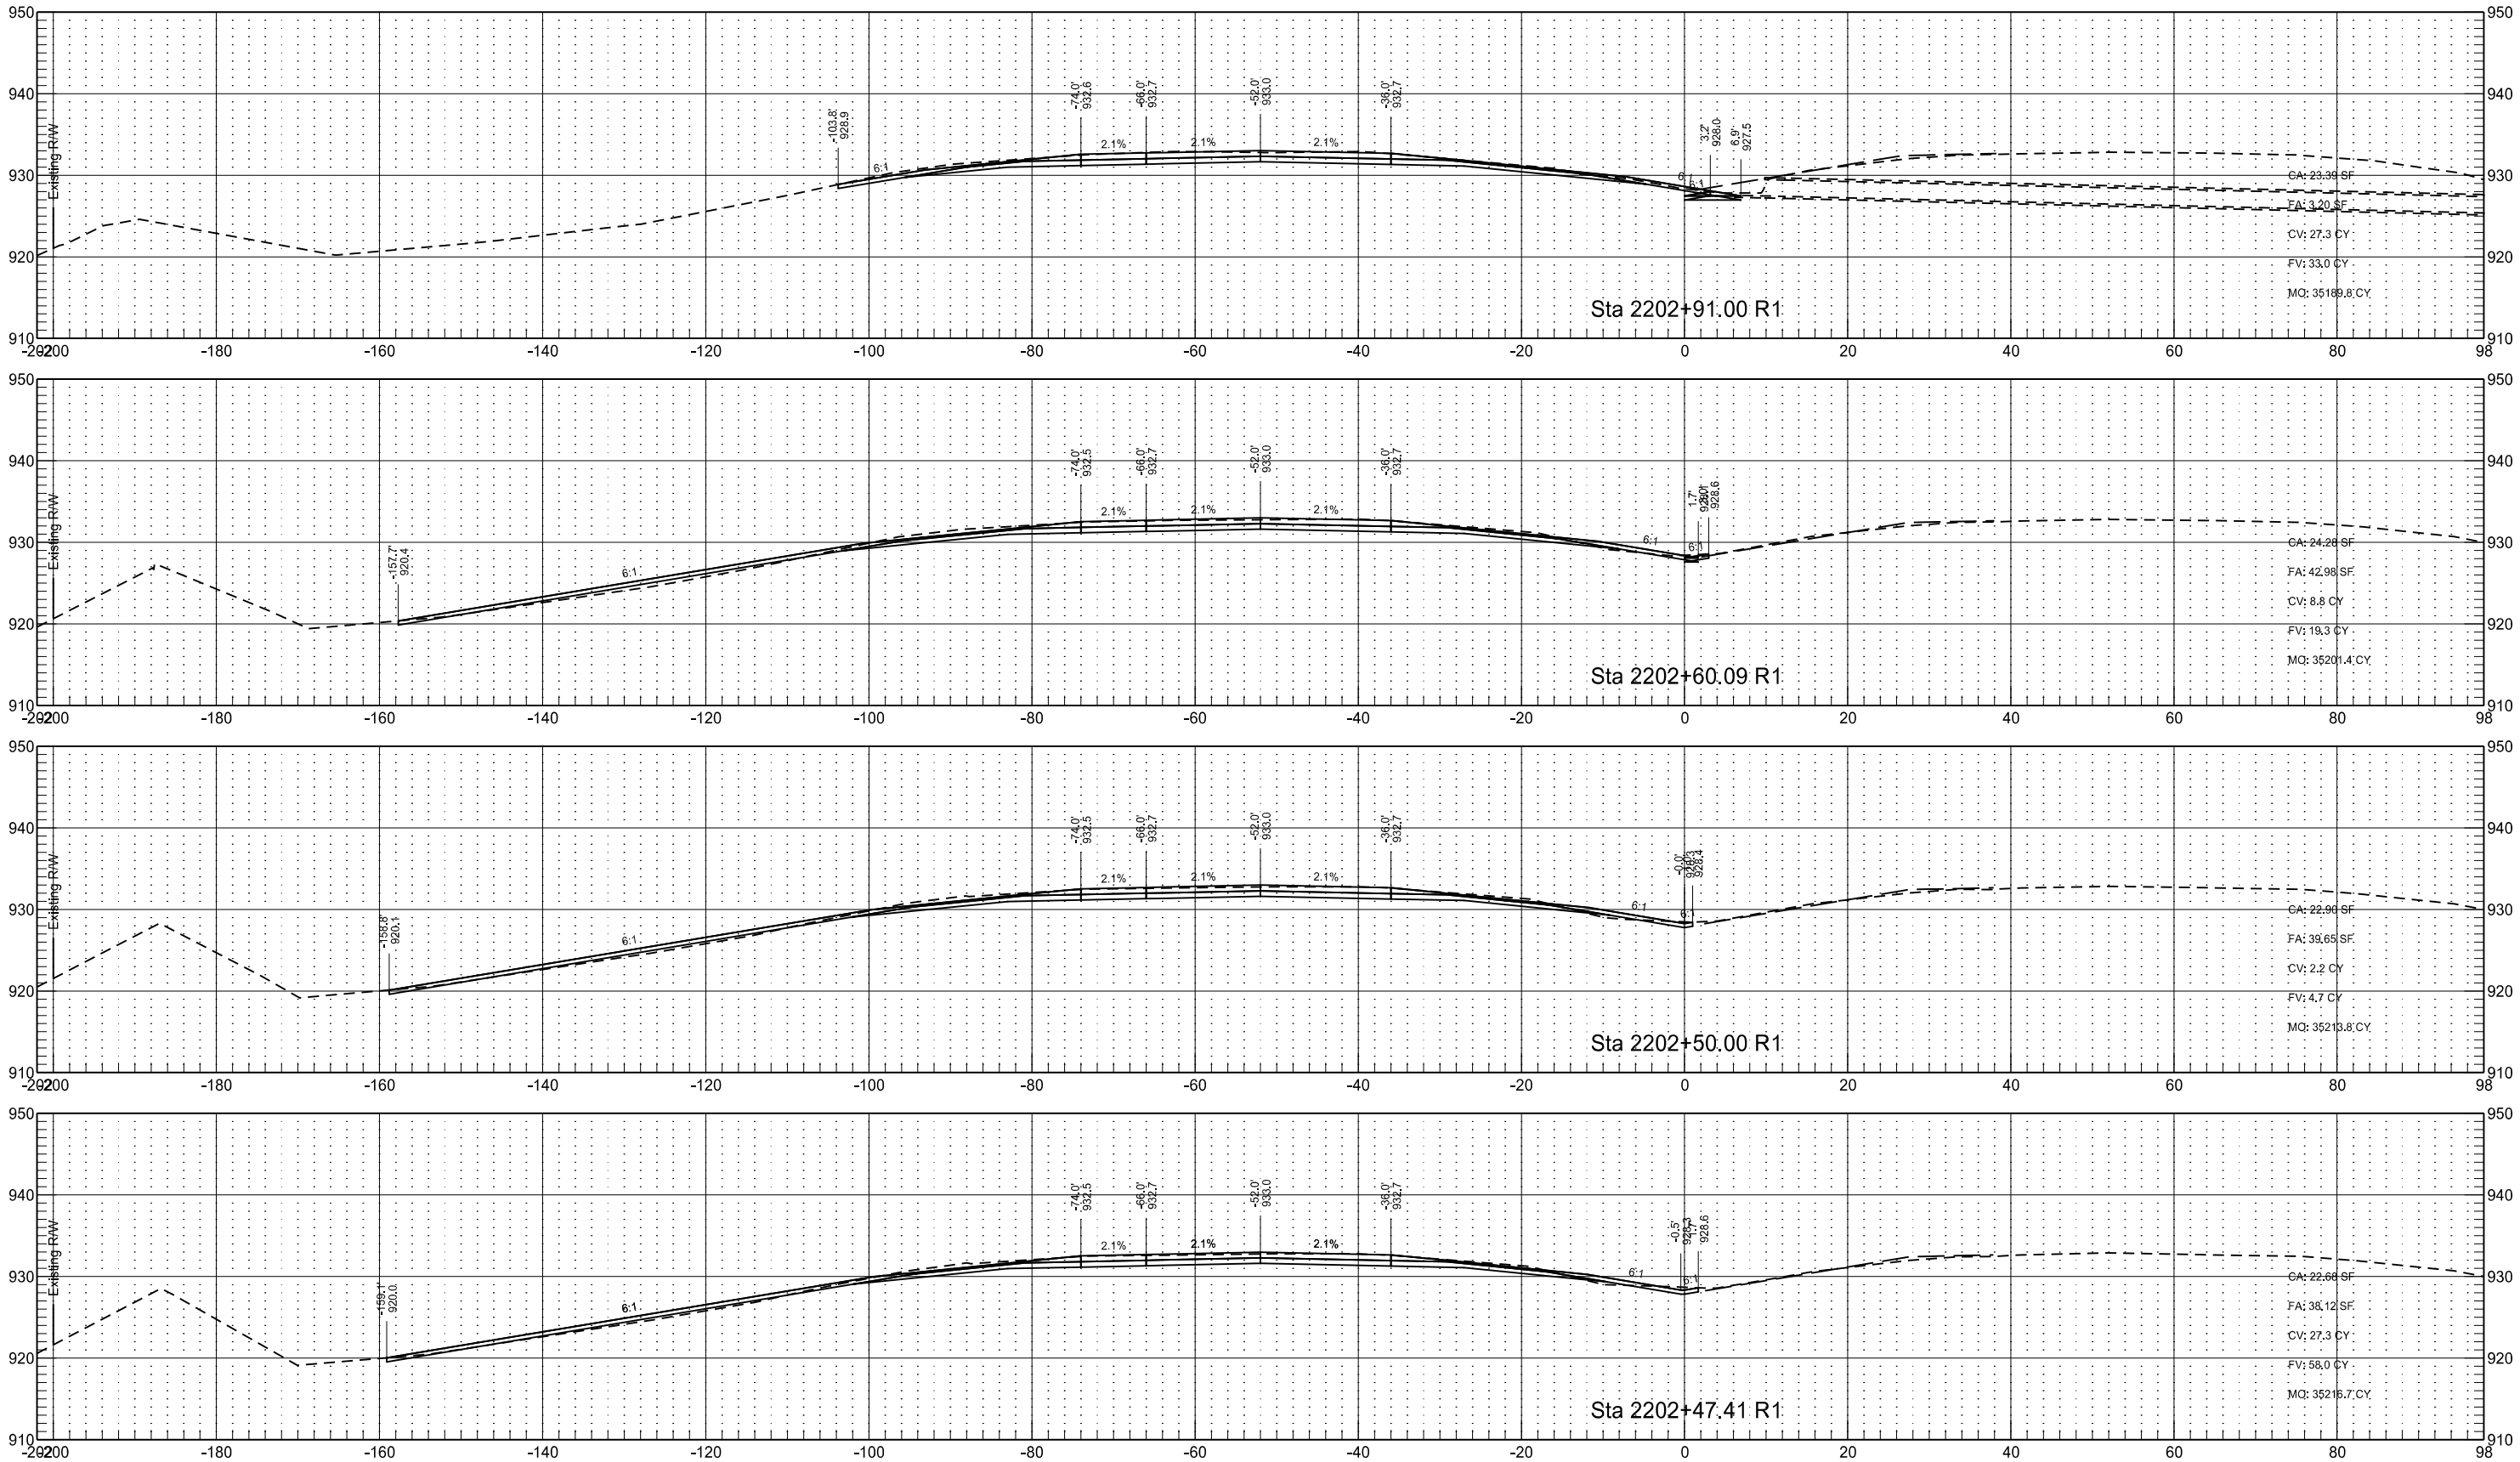

Interstate 29 - Southbound
(SCL29)

STATE

PROJECT NO.

SECTION
NO.


SHEET
NO.

ND

IM-8-029(170)033

200

222

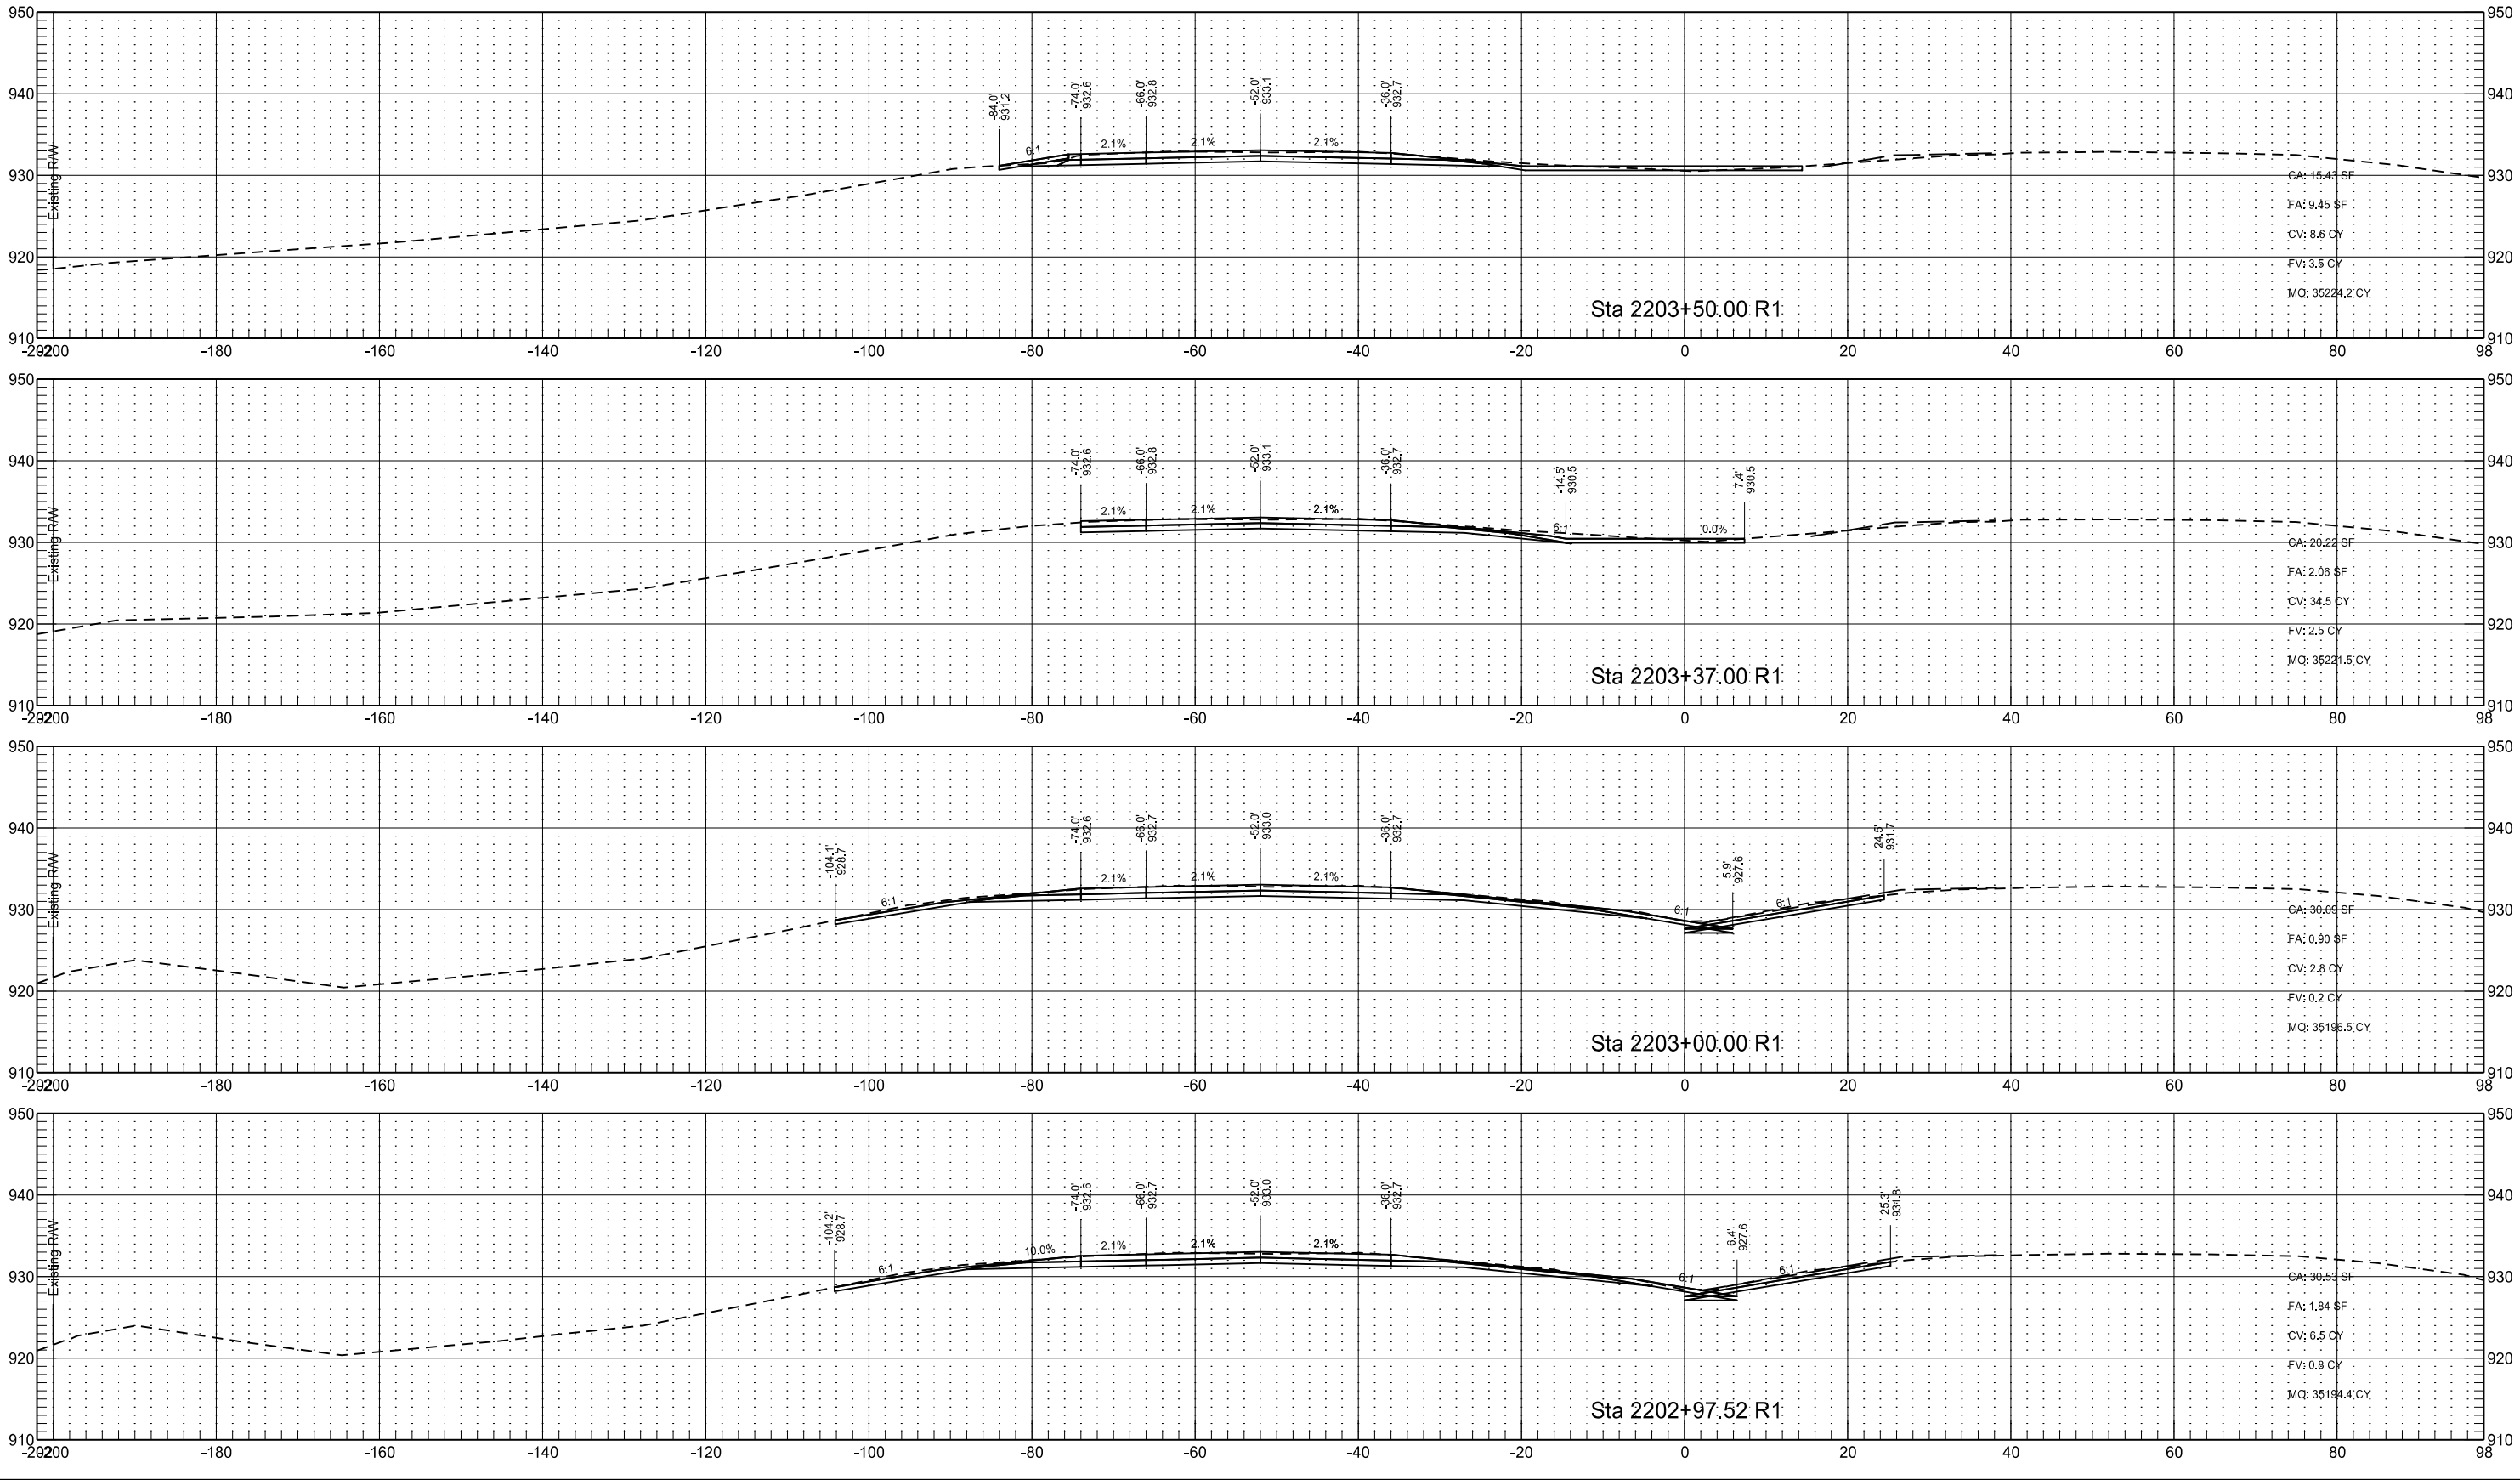

Interstate 29 - Southbound
(SCL29)

STATE

PROJECT NO.

SECTION
NO.


SHEET
NO.

ND

IM-8-029(170)033

200

223

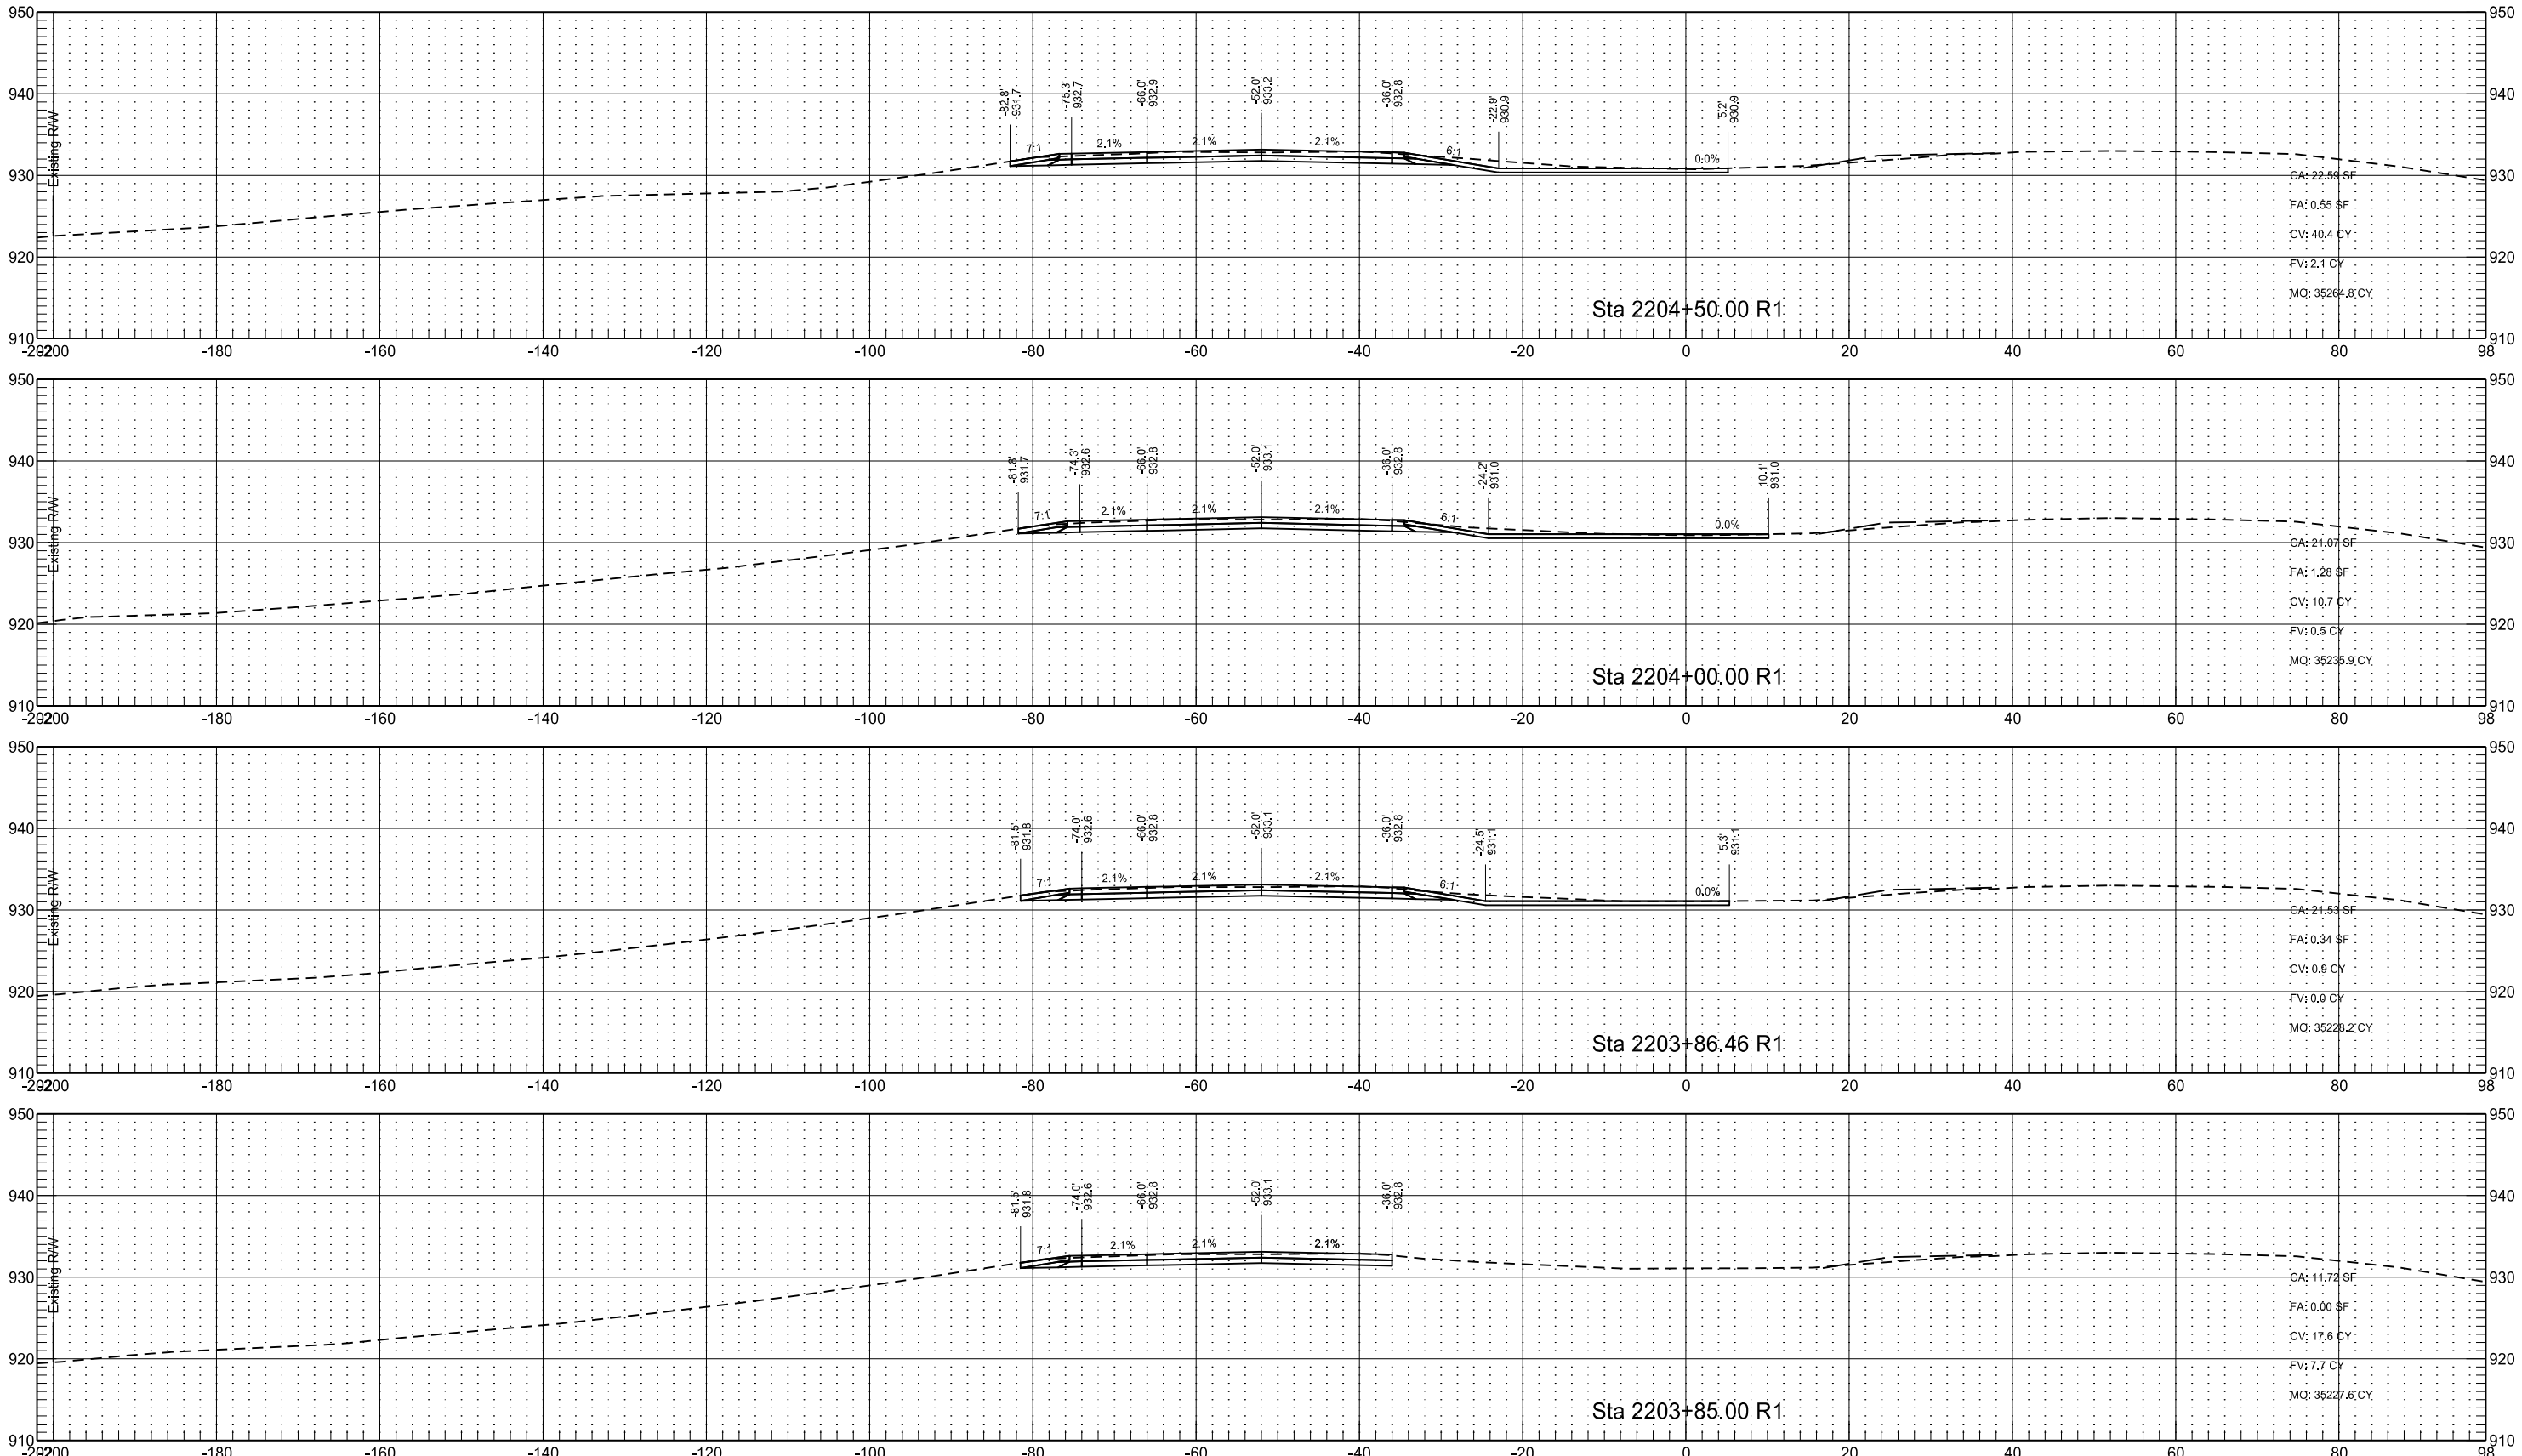

Interstate 29 - Southbound
(SCL29)

STATE

PROJECT NO.

SECTION
NO.





SHEET
NO.

ND

IM-8-029(170)033

200

224

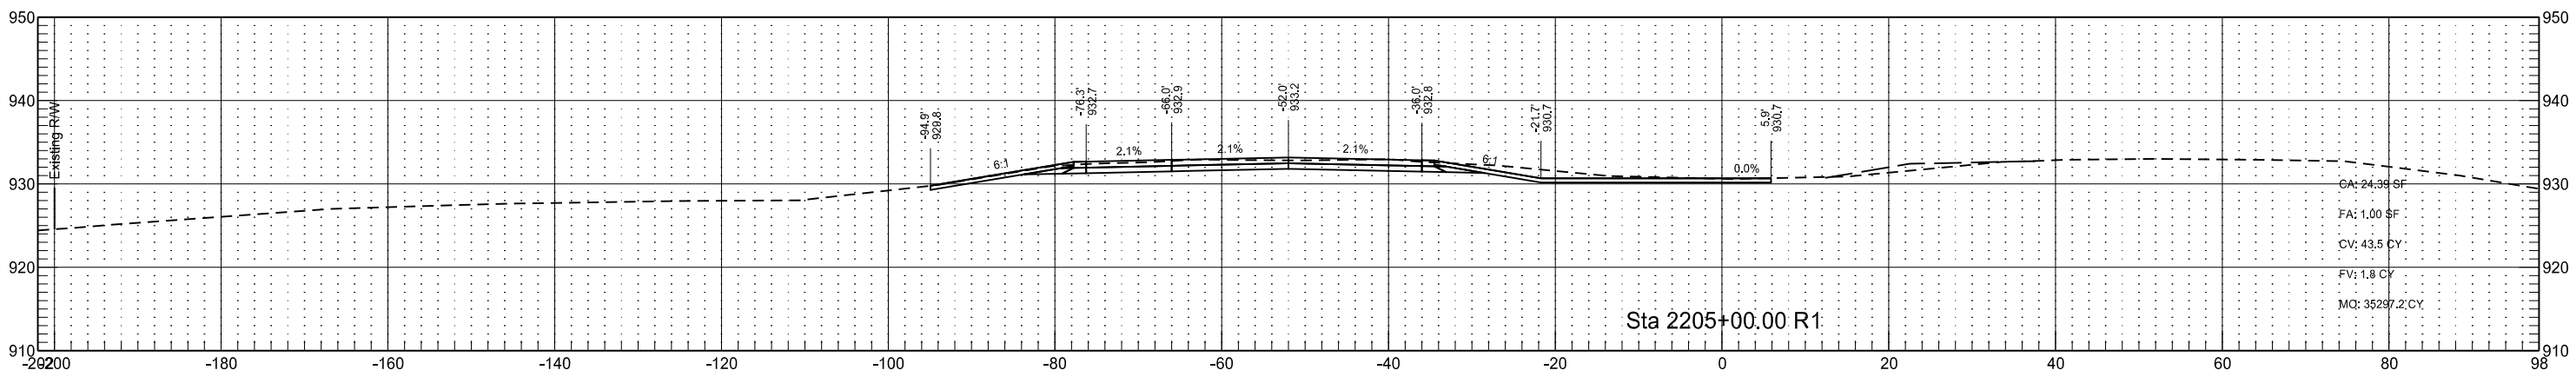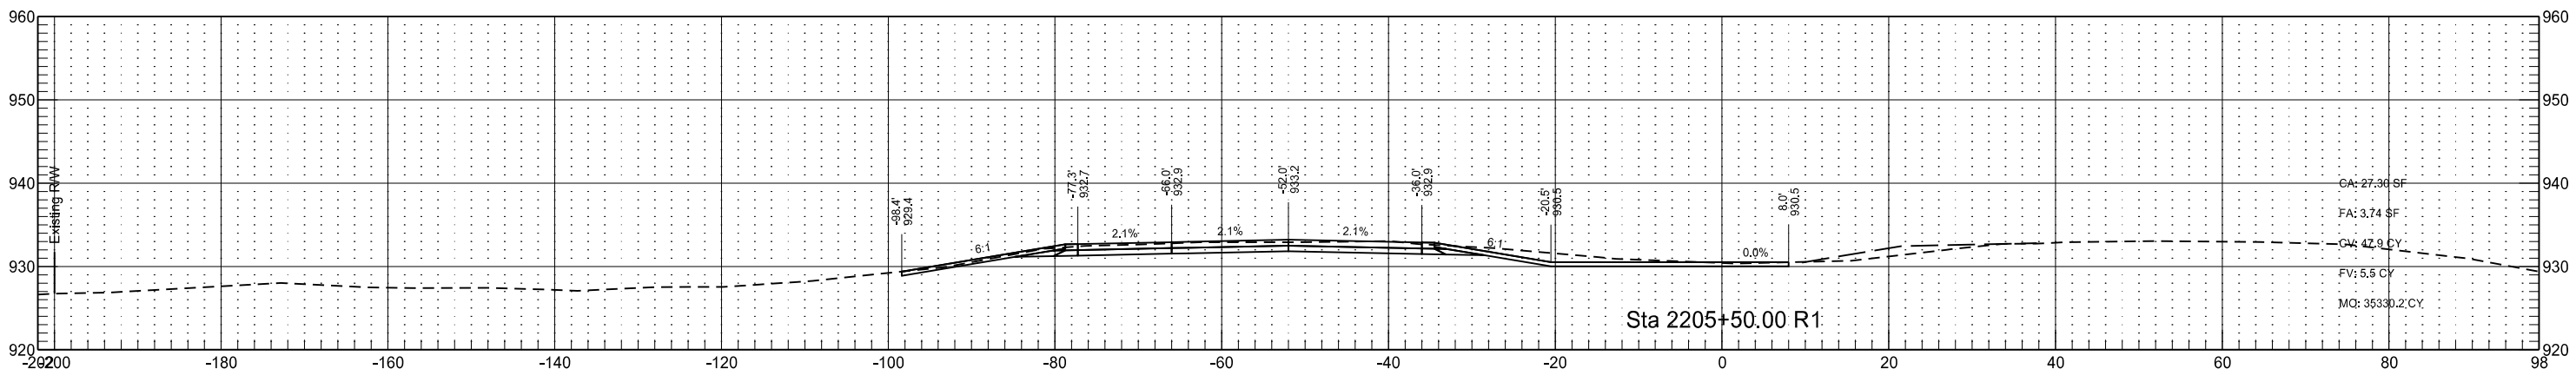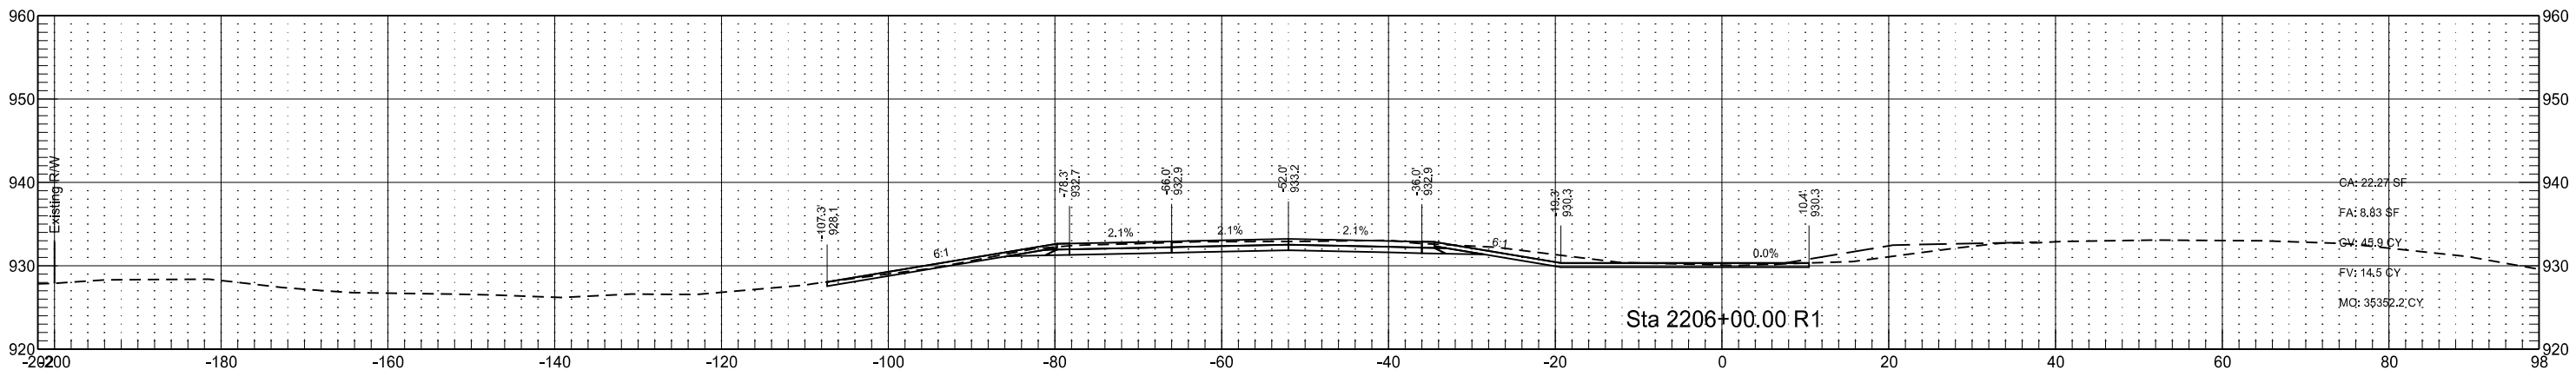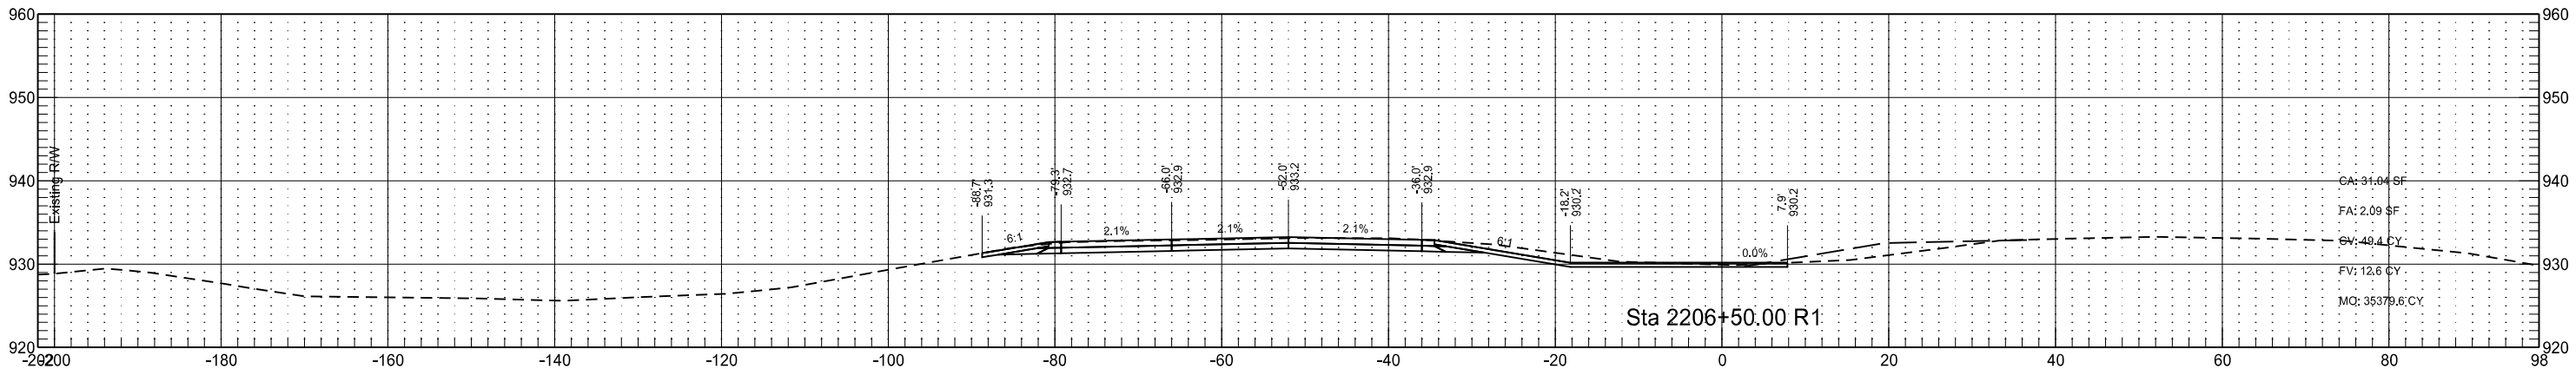

Interstate 29 - Southbound
(SCL29)

STATE

PROJECT NO.

SECTION
NO.




SHEET
NO.

ND

IM-8-029(170)033

200

225

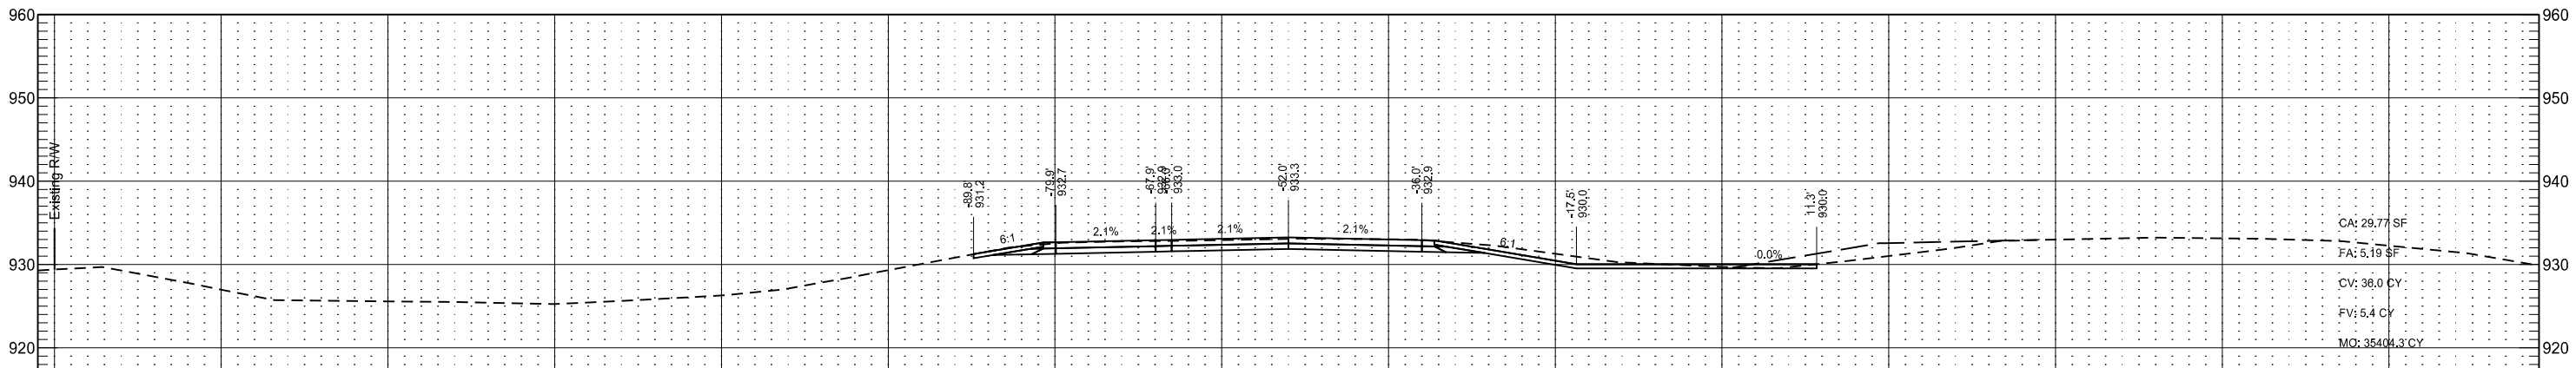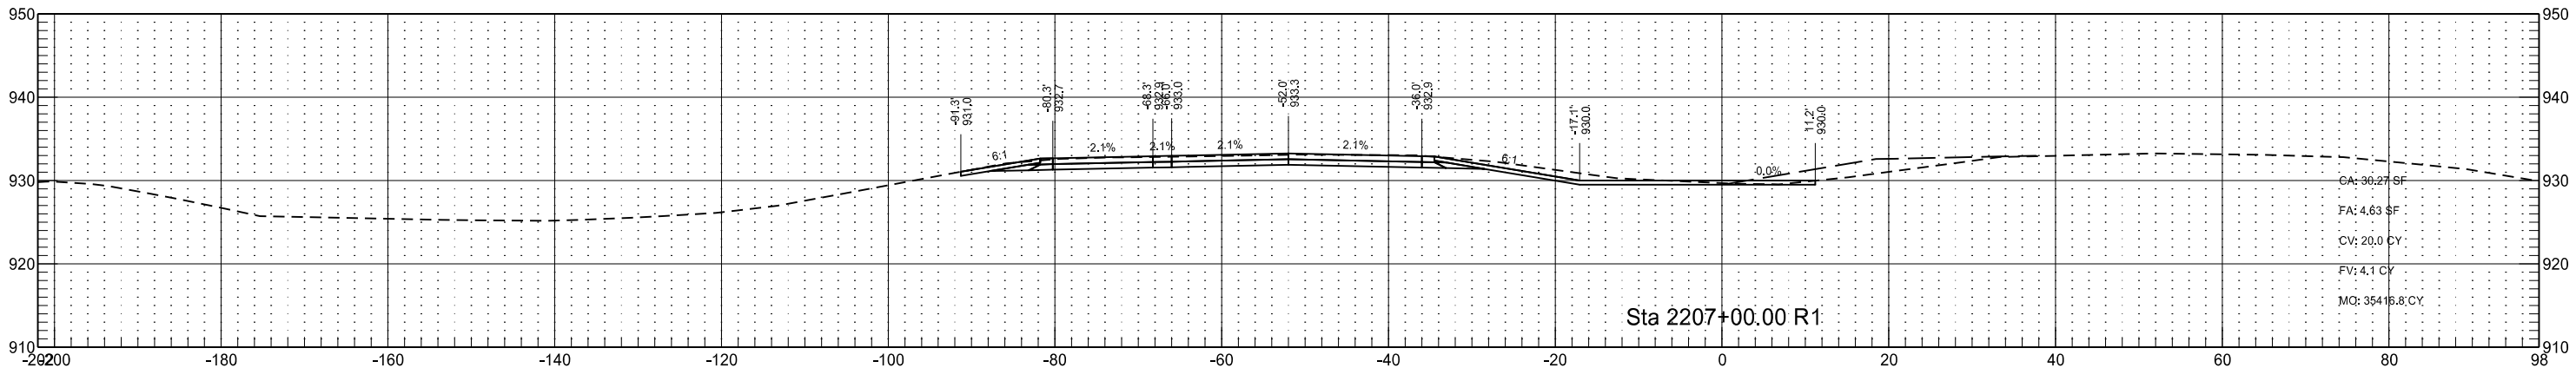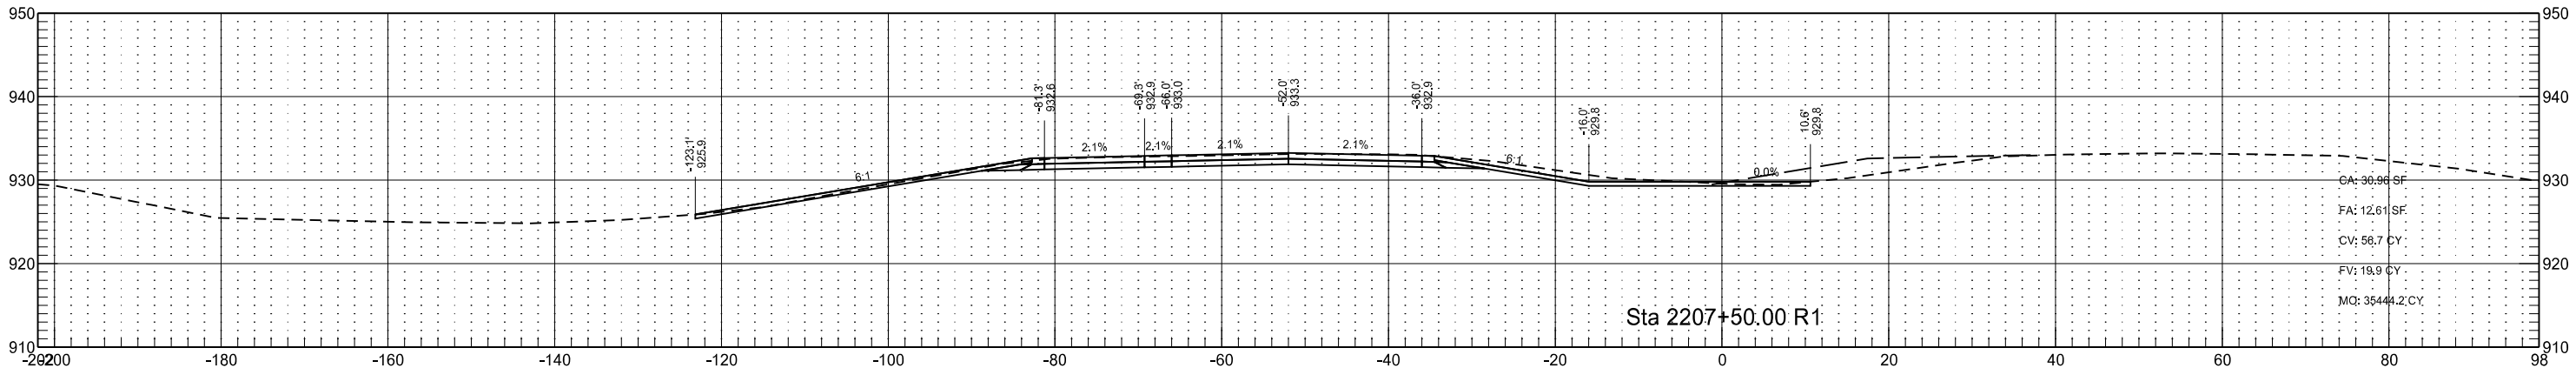

Interstate 29 - Southbound
(SCL29)

STATE

PROJECT NO.

SECTION
NO.





SHEET
NO.

ND




IM-8-029(170)033

200

226

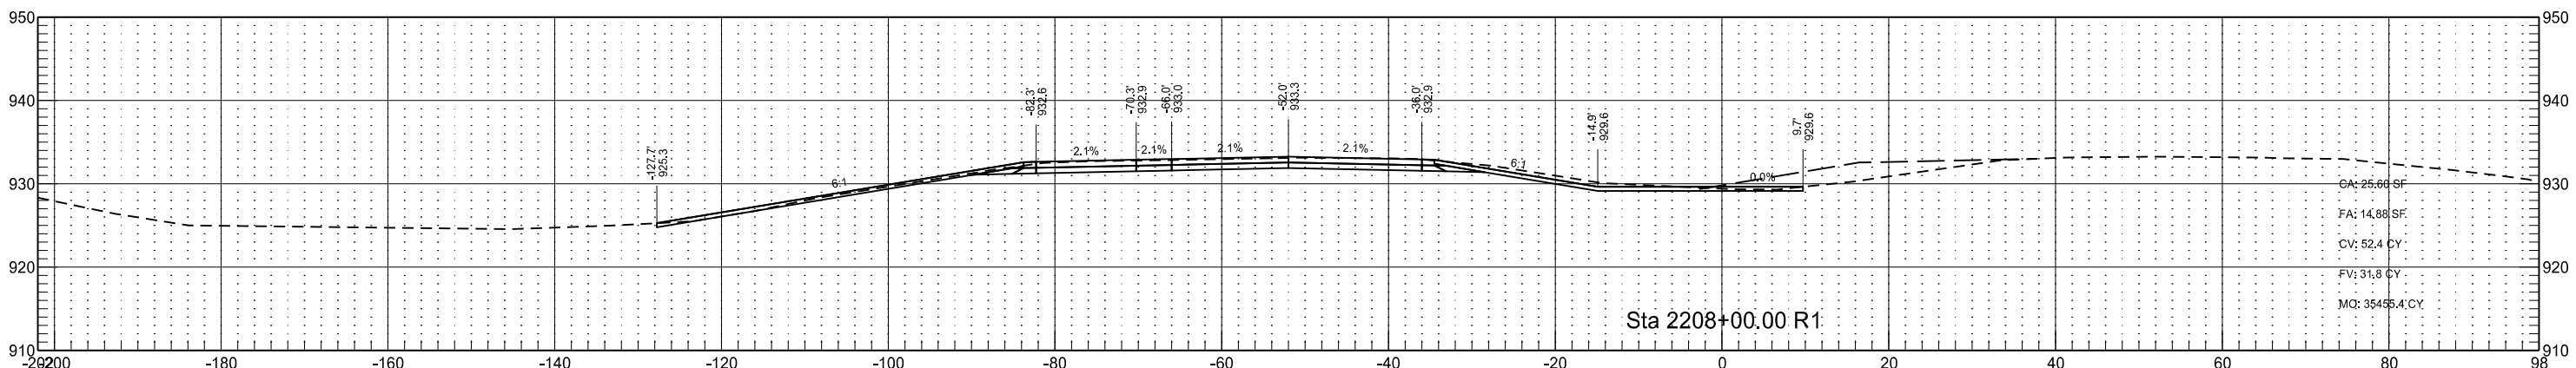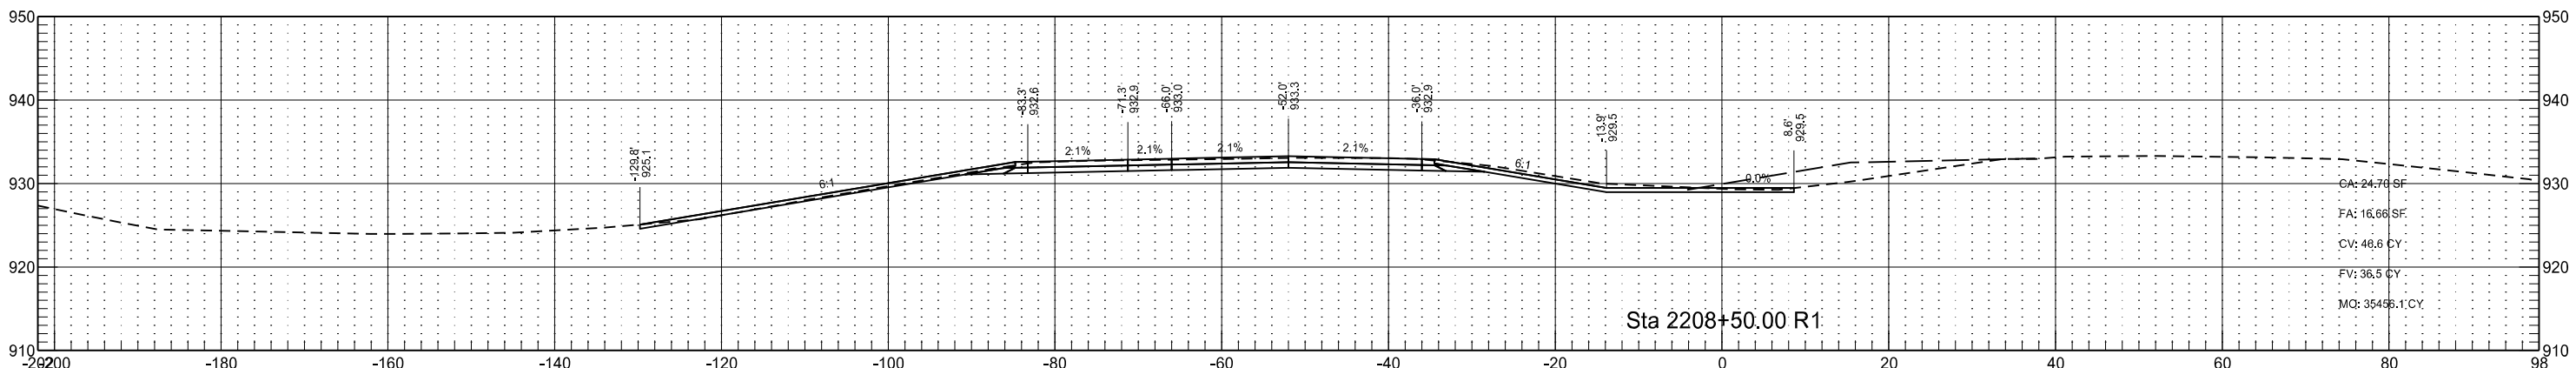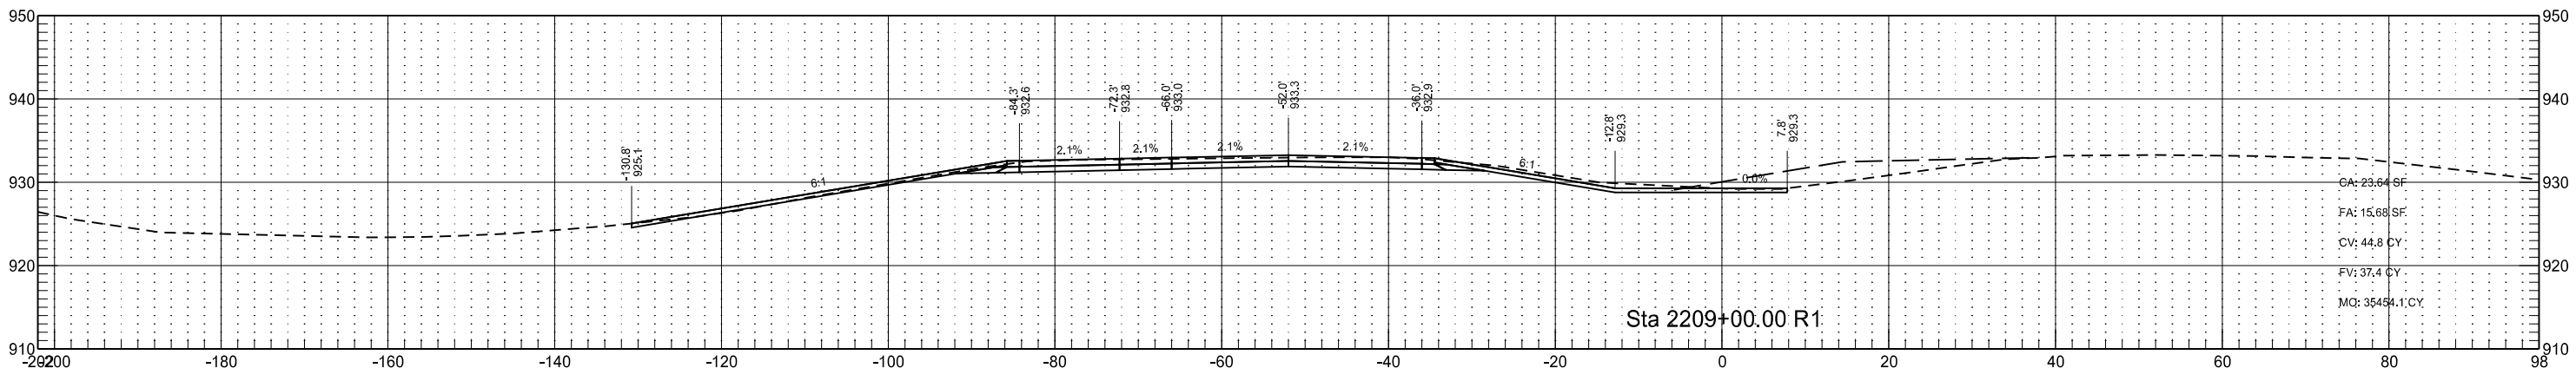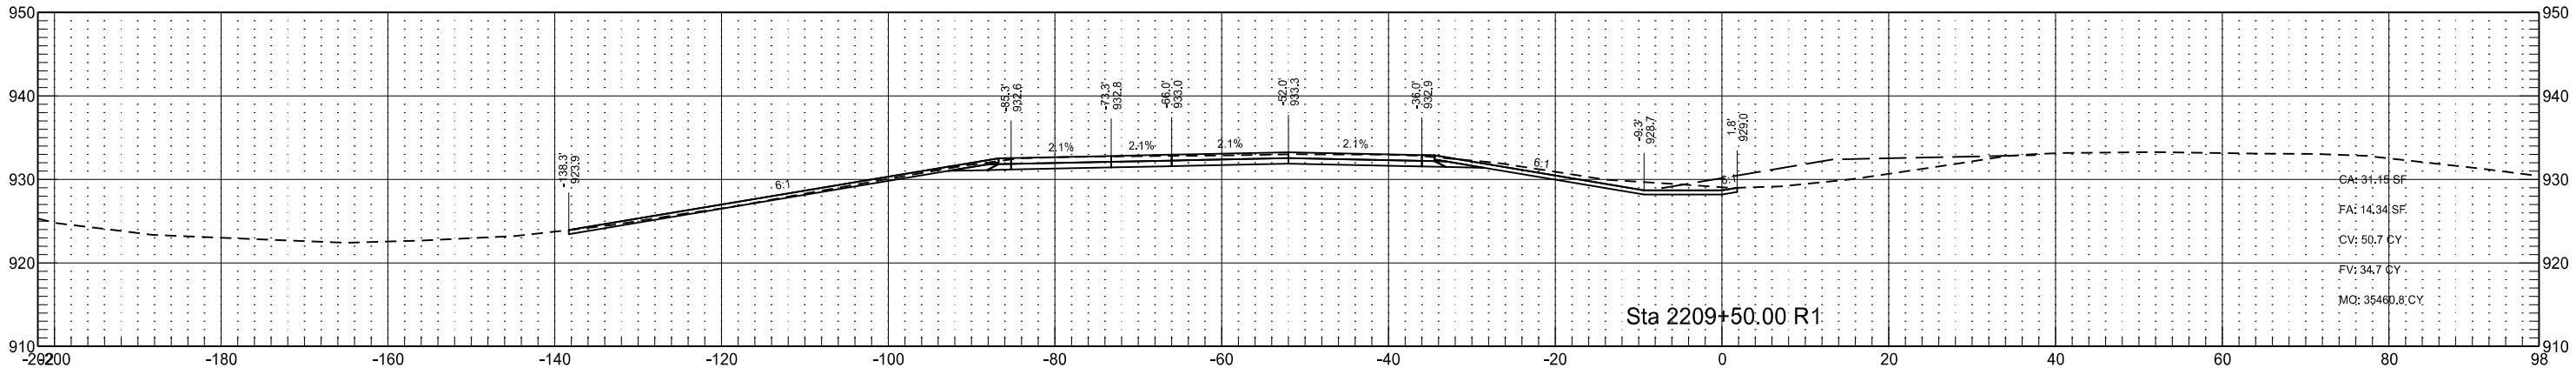

Interstate 29 - Southbound
(SCL29)

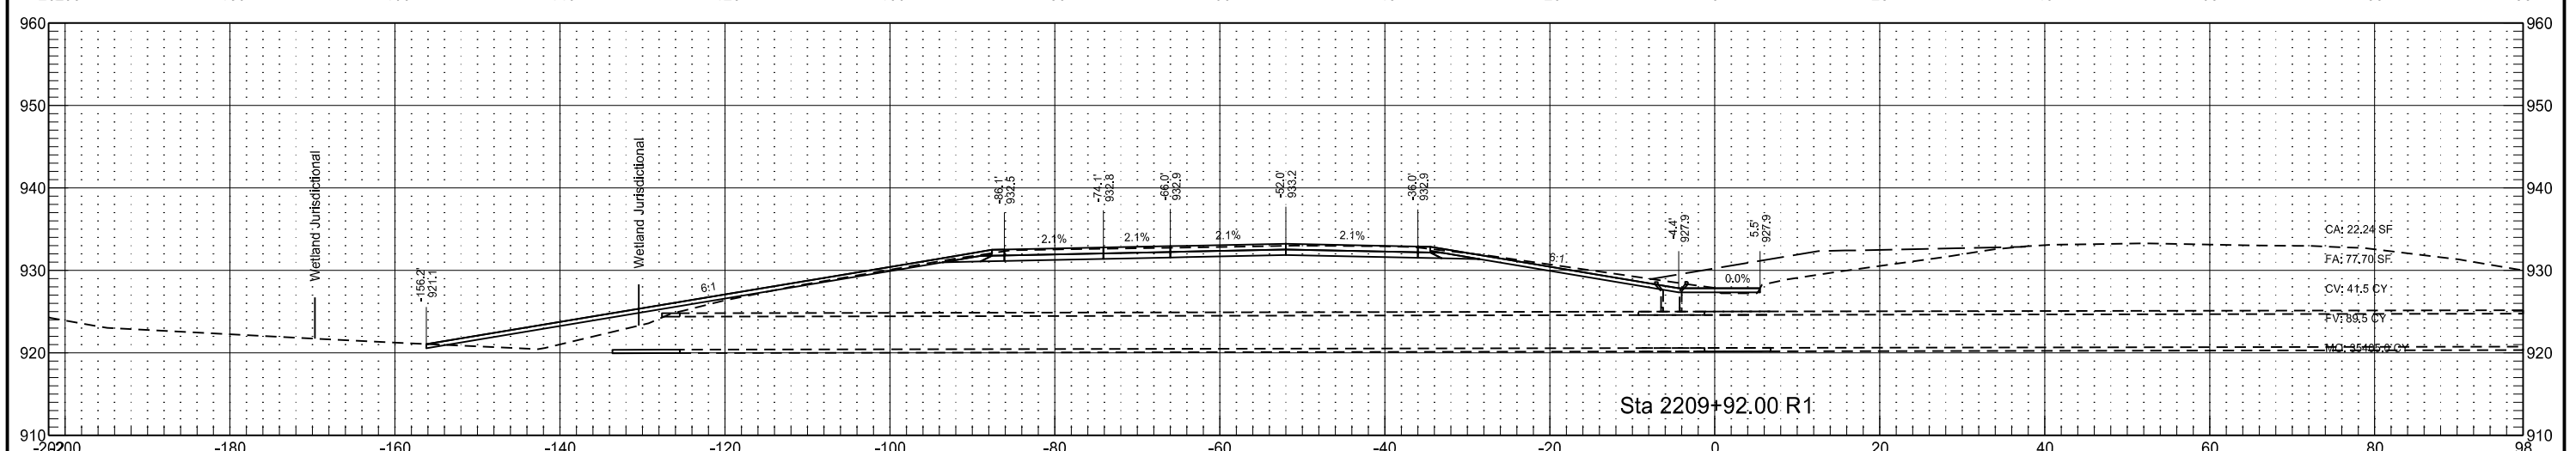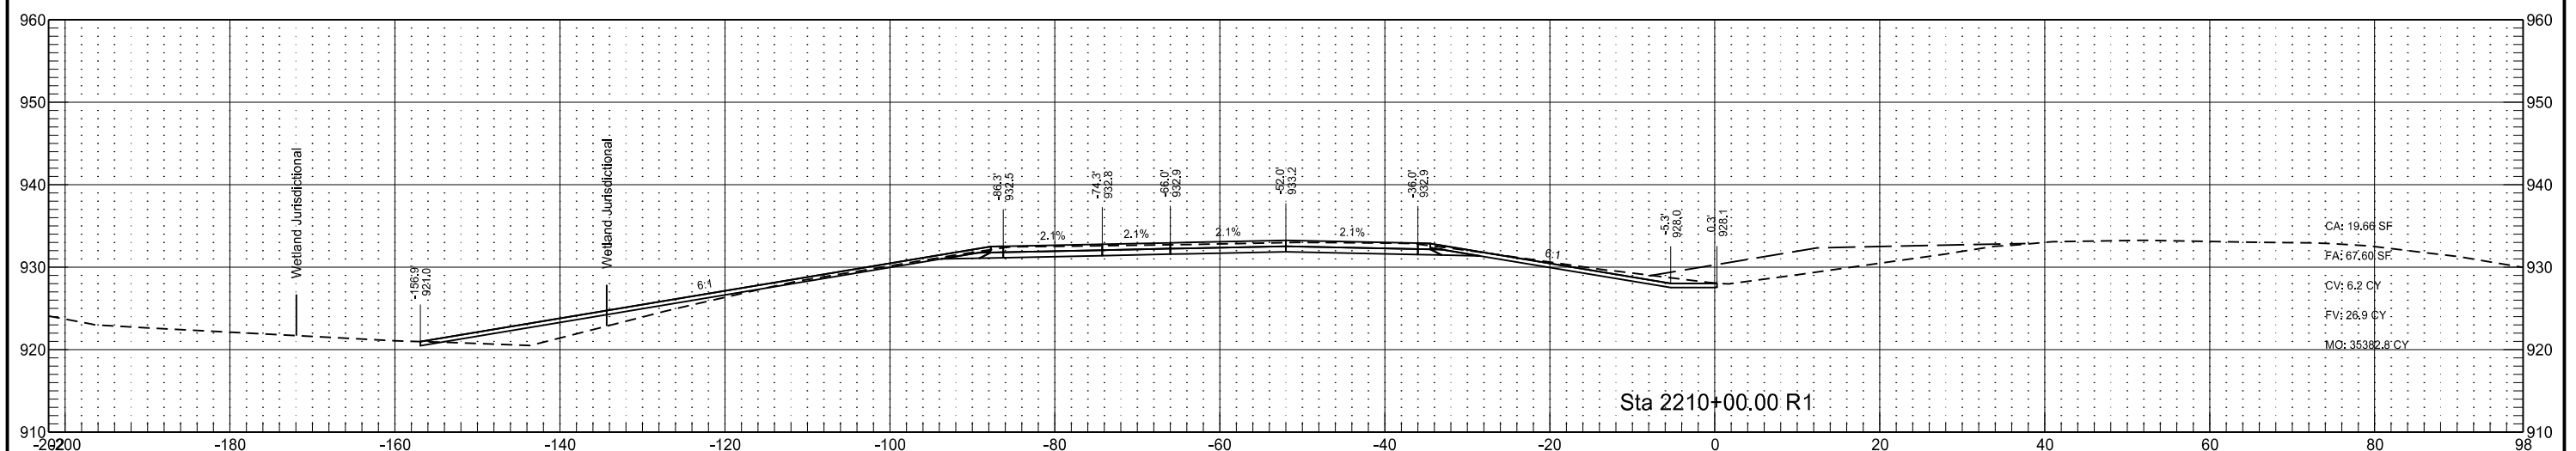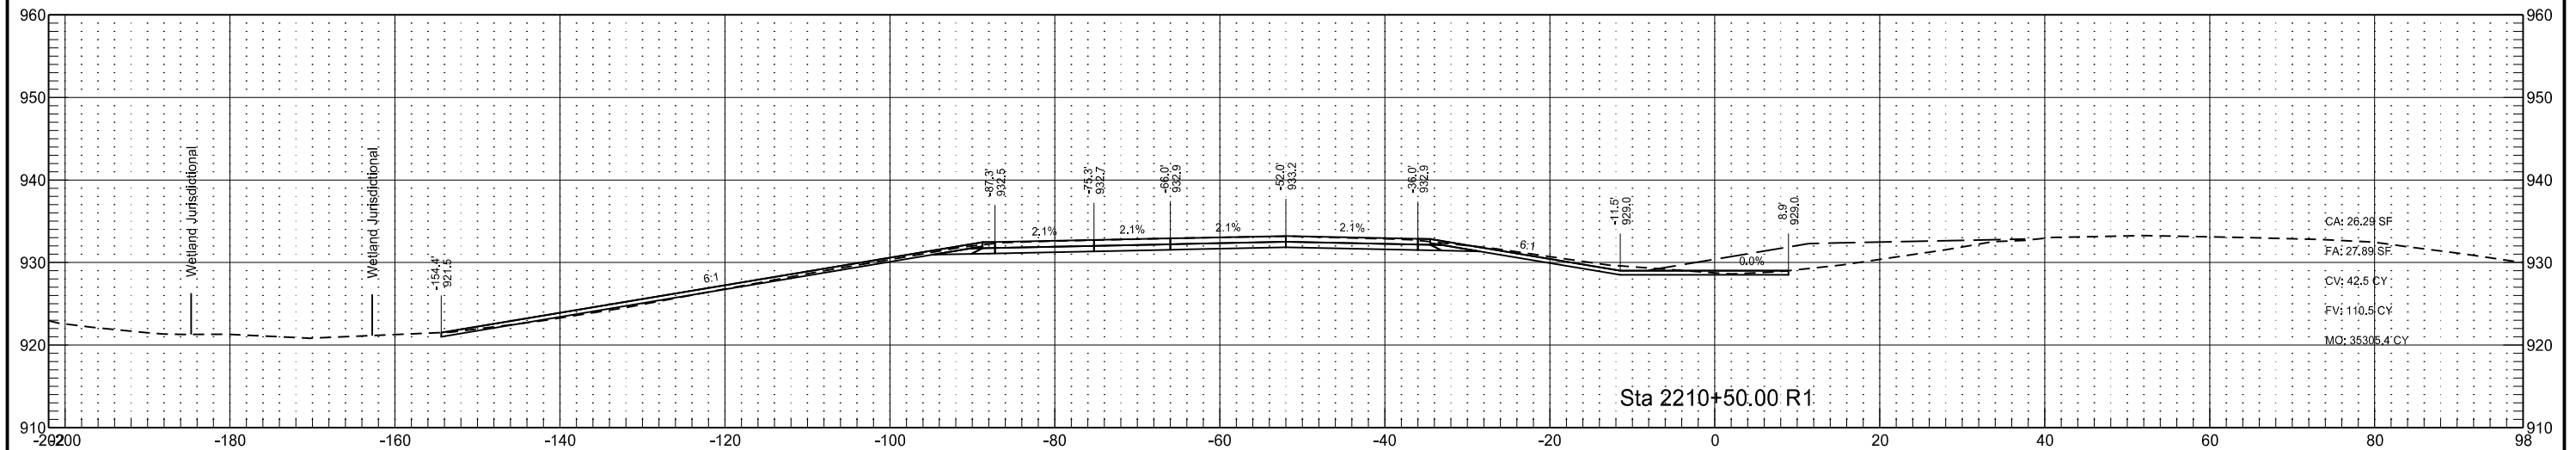

Interstate 29 - Southbound
(SCL29)

STATE

PROJECT NO.

SECTION
NO.




SHEET
NO.

ND

IM-8-029(170)033

200

228

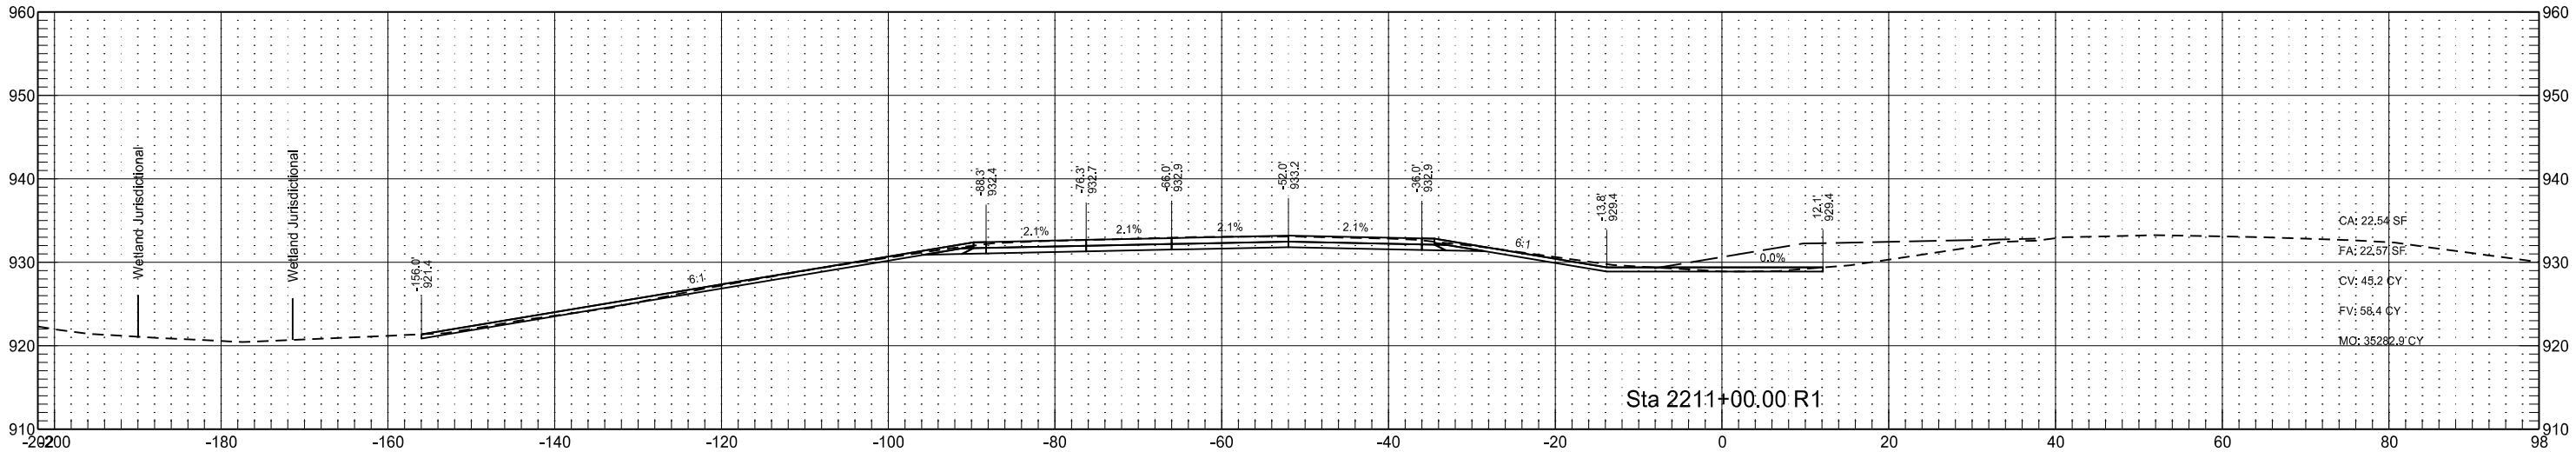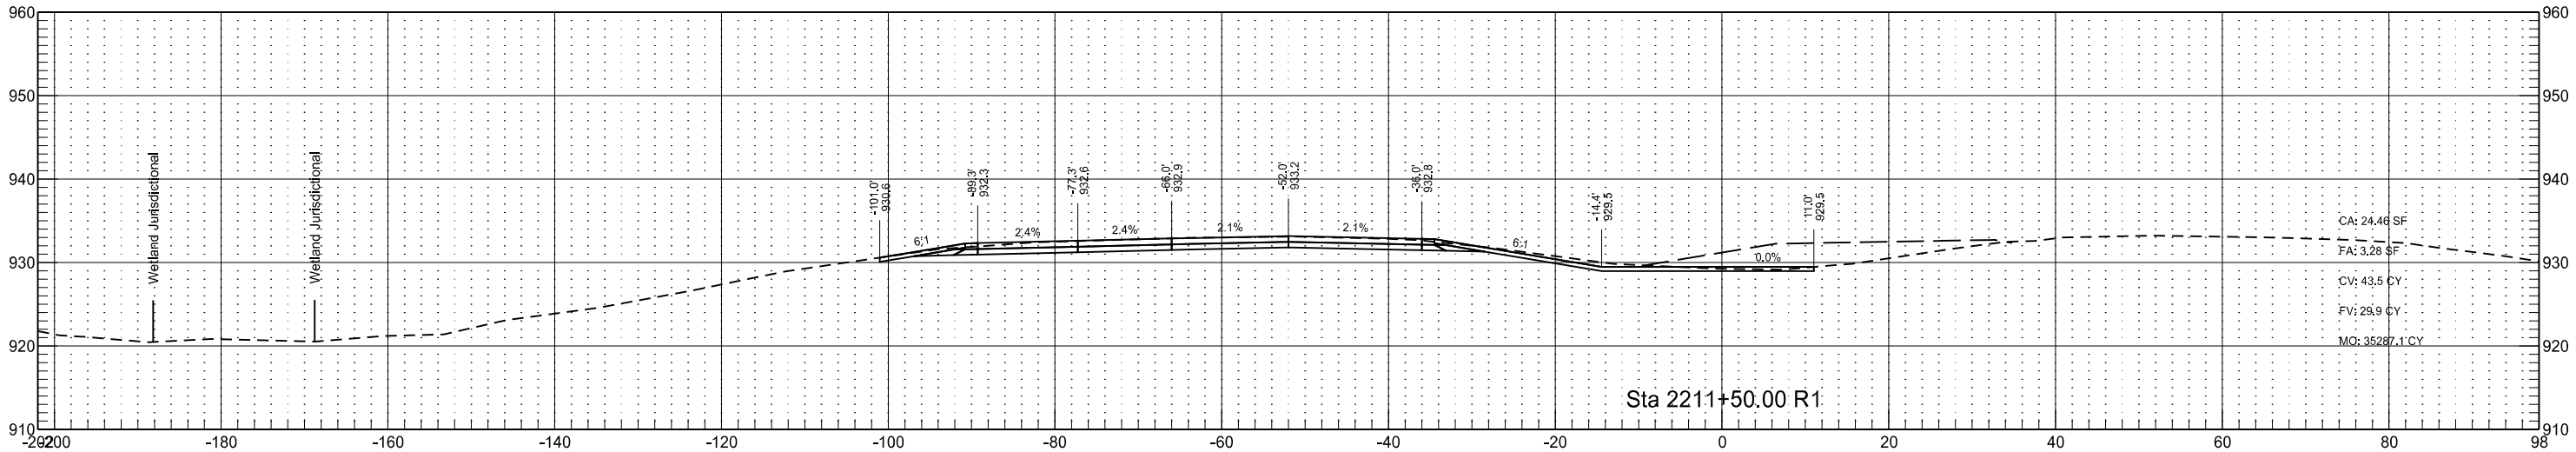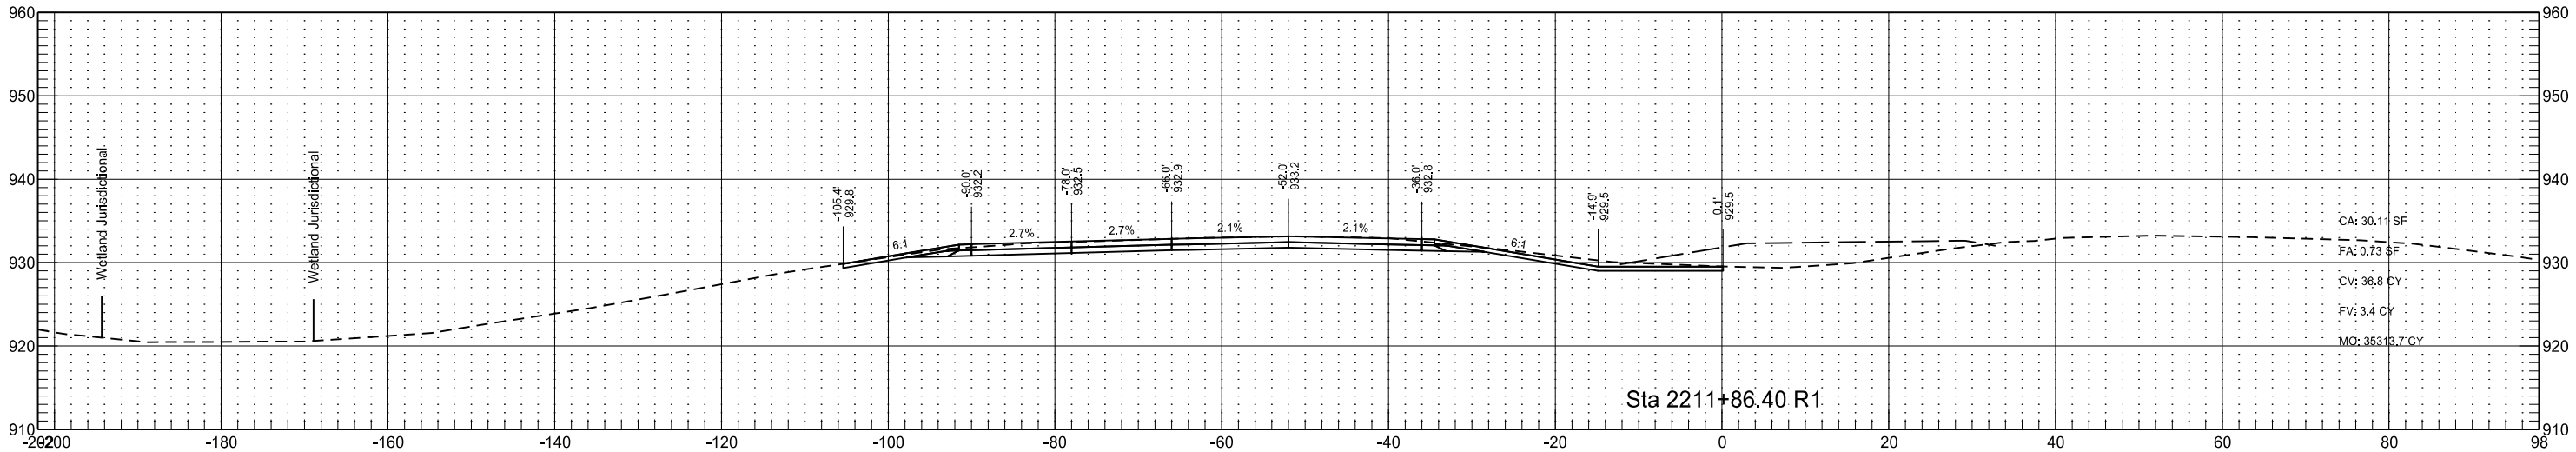

Interstate 29 - Southbound
(SCL29)

STATE

PROJECT NO.

SECTION
NO.




SHEET
NO.

ND

IM-8-029(170)033




200

229

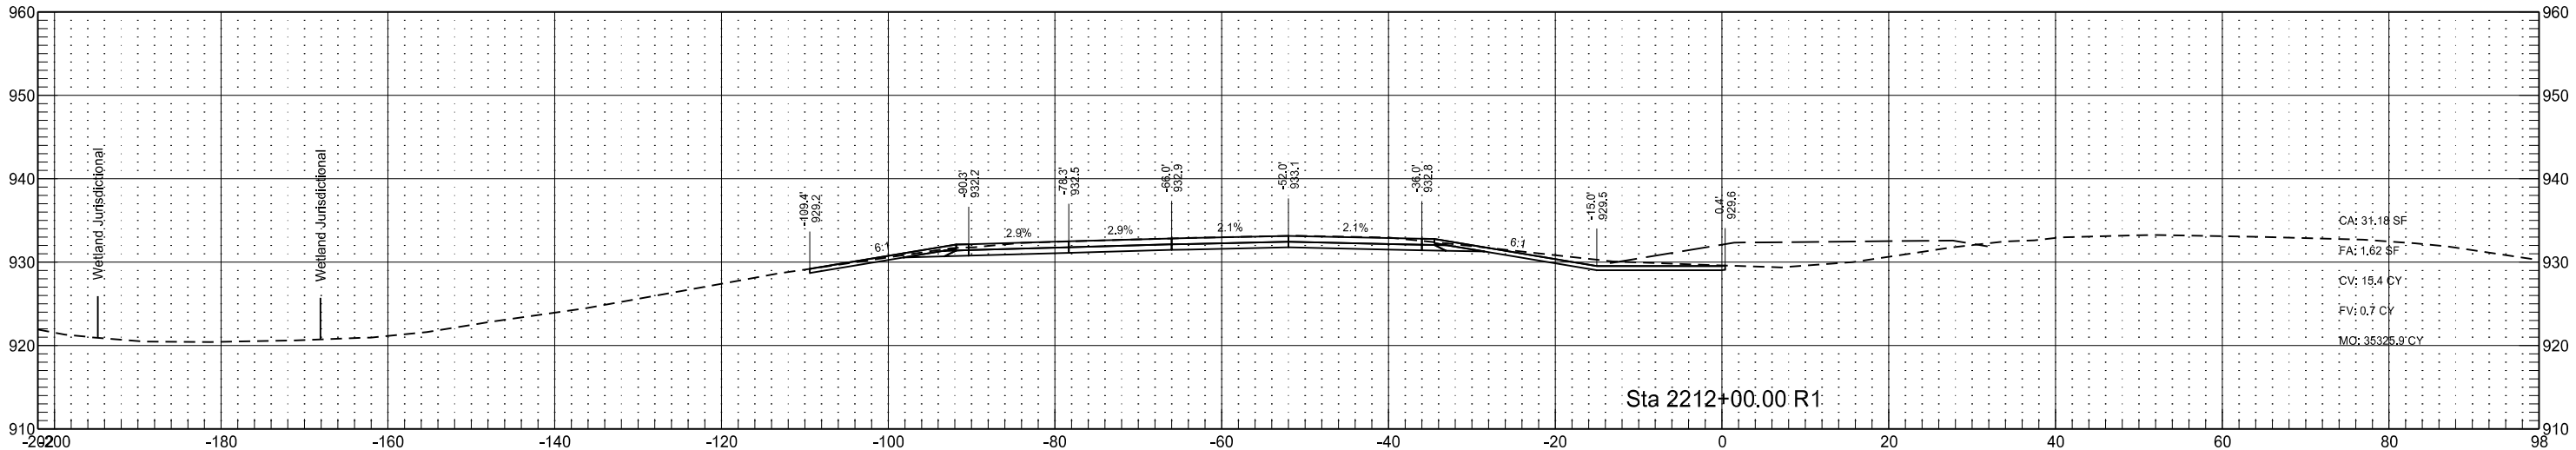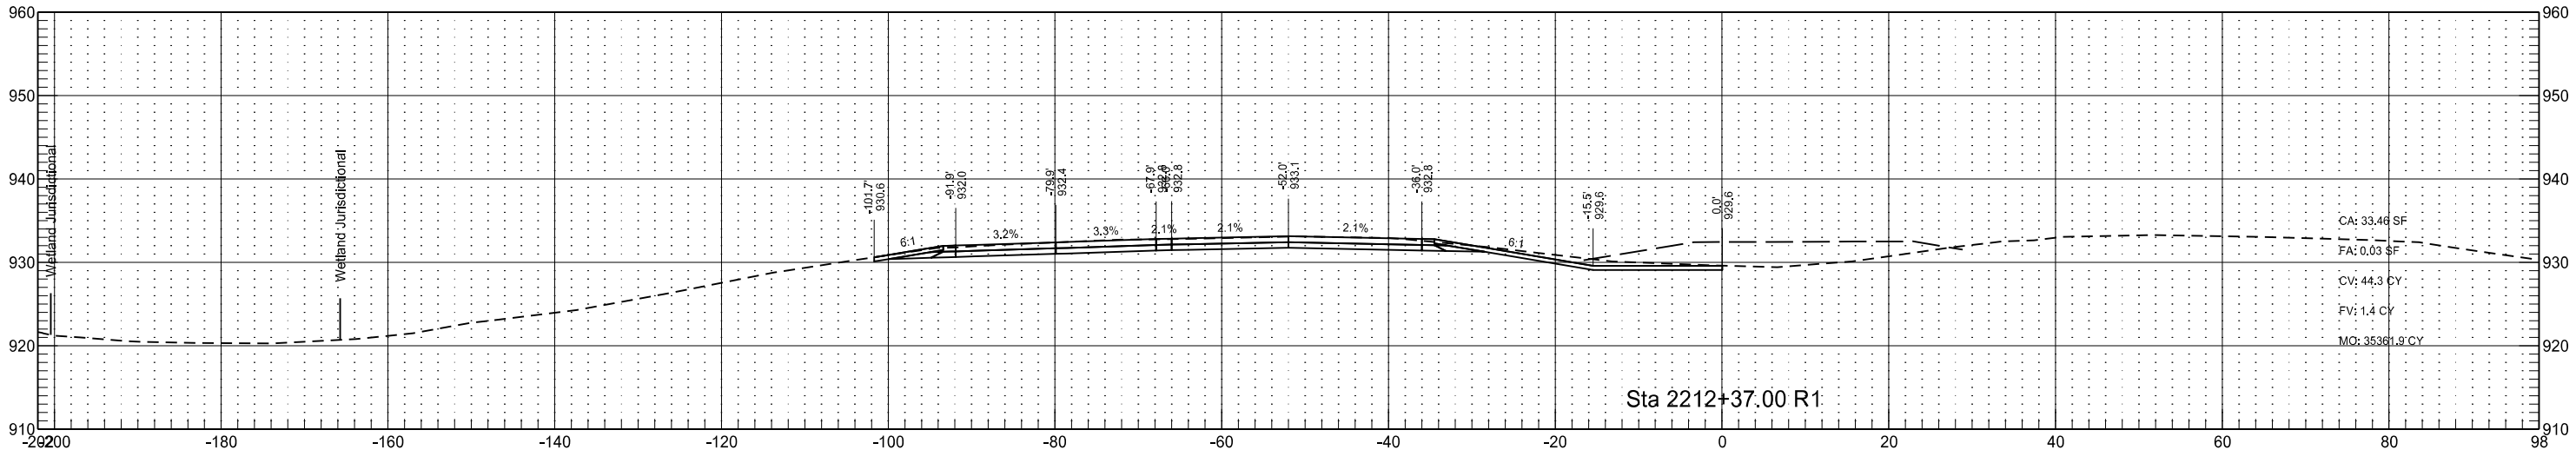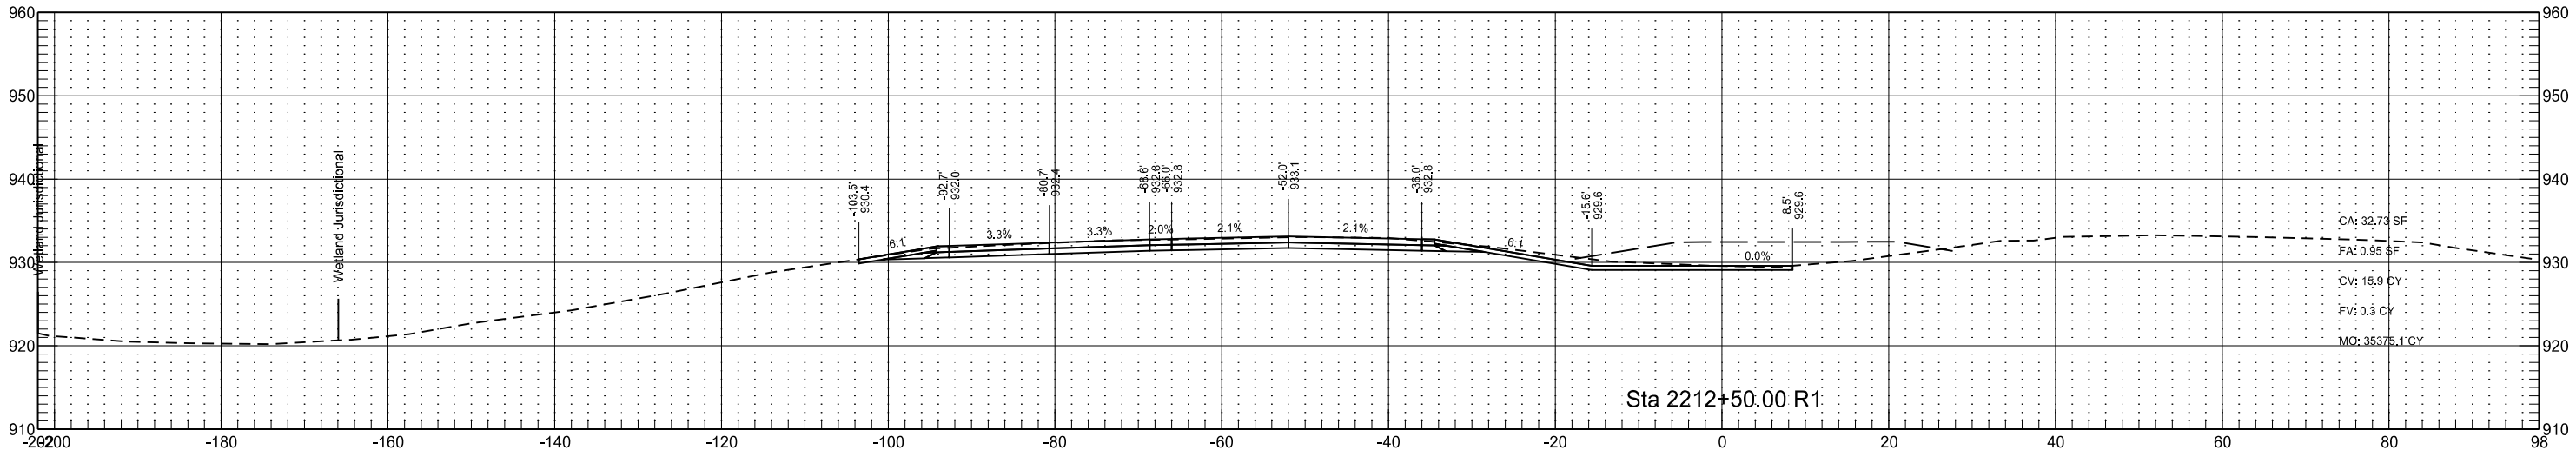




Interstate 29 - Southbound
(SCL29)

	STATE	PROJECT NO.	SECTION NO.	SHEET NO.
	ND	IM-8-029(170)033	200	230

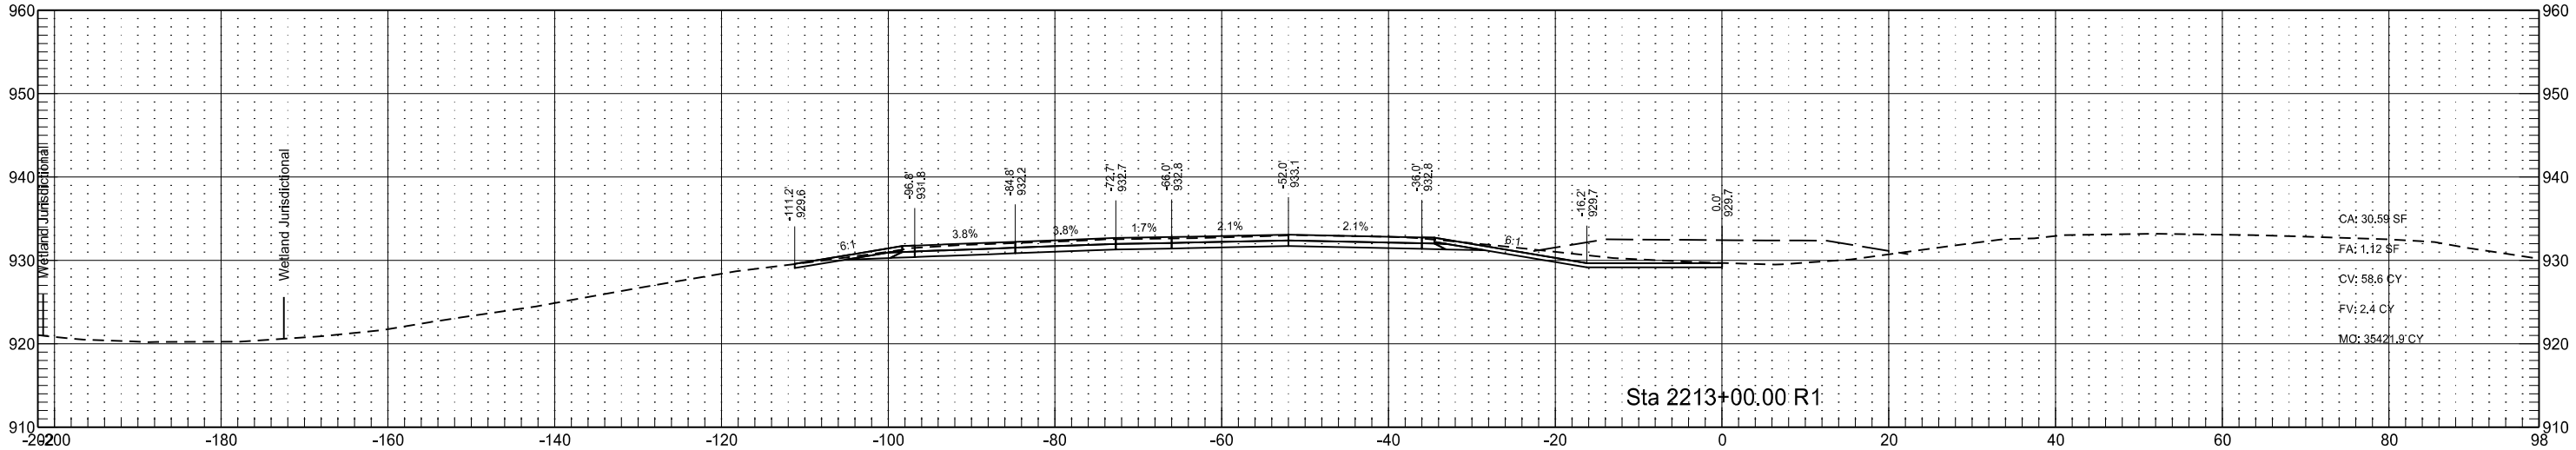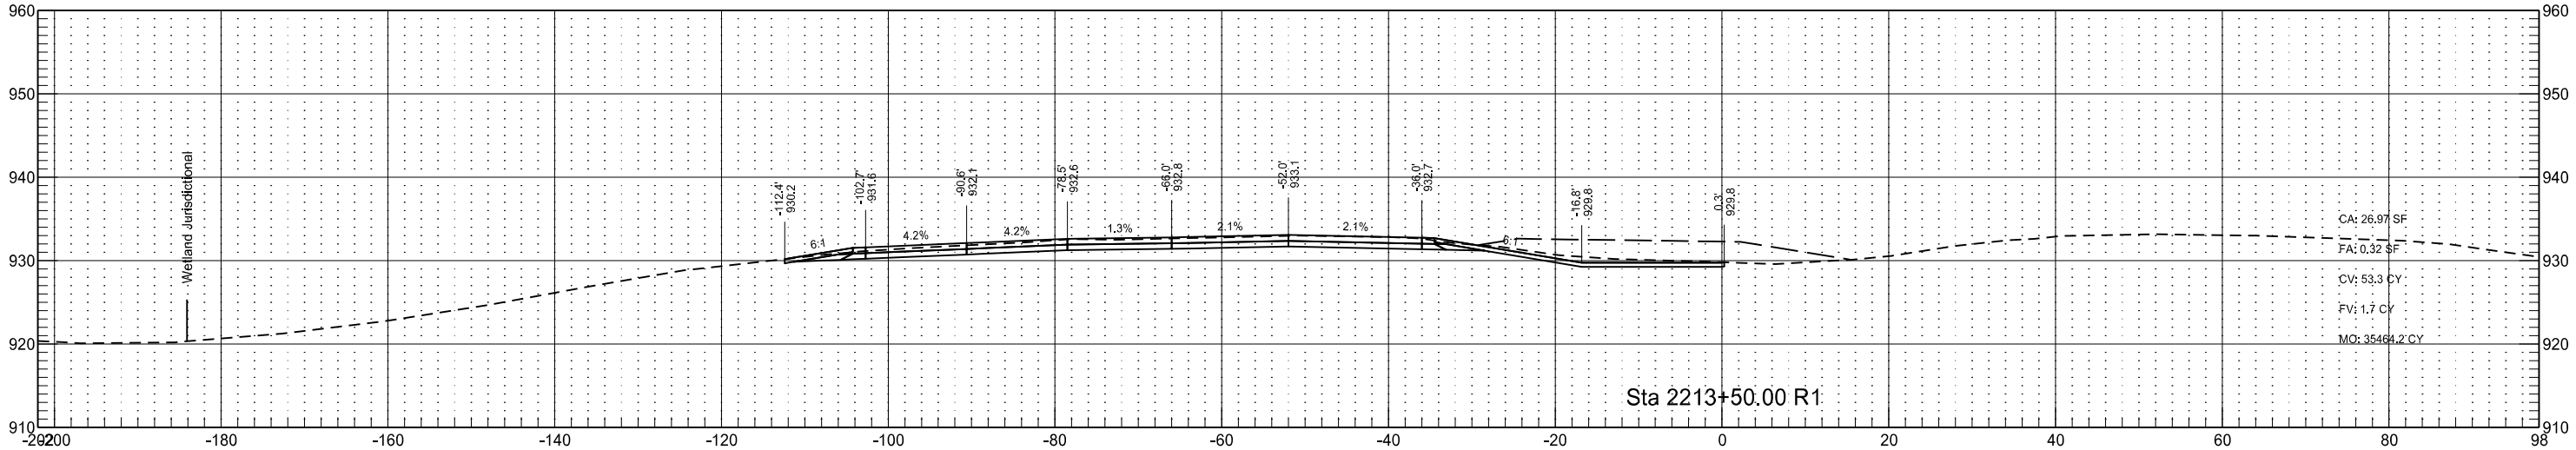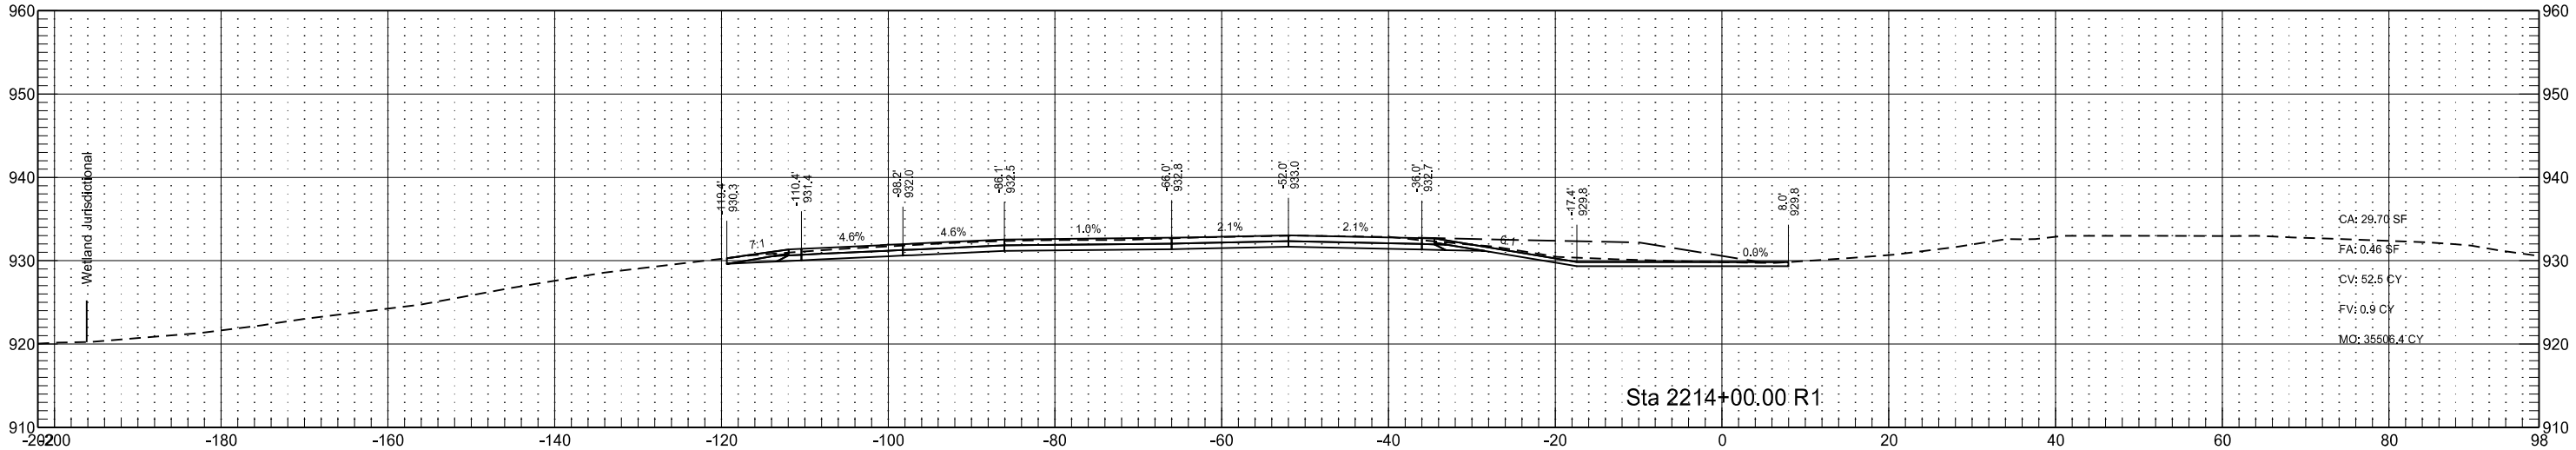

Interstate 29 - Southbound
(SCL29)

	STATE	PROJECT NO.	SECTION NO.	SHEET NO.
	ND	IM-8-029(170)033	200	231

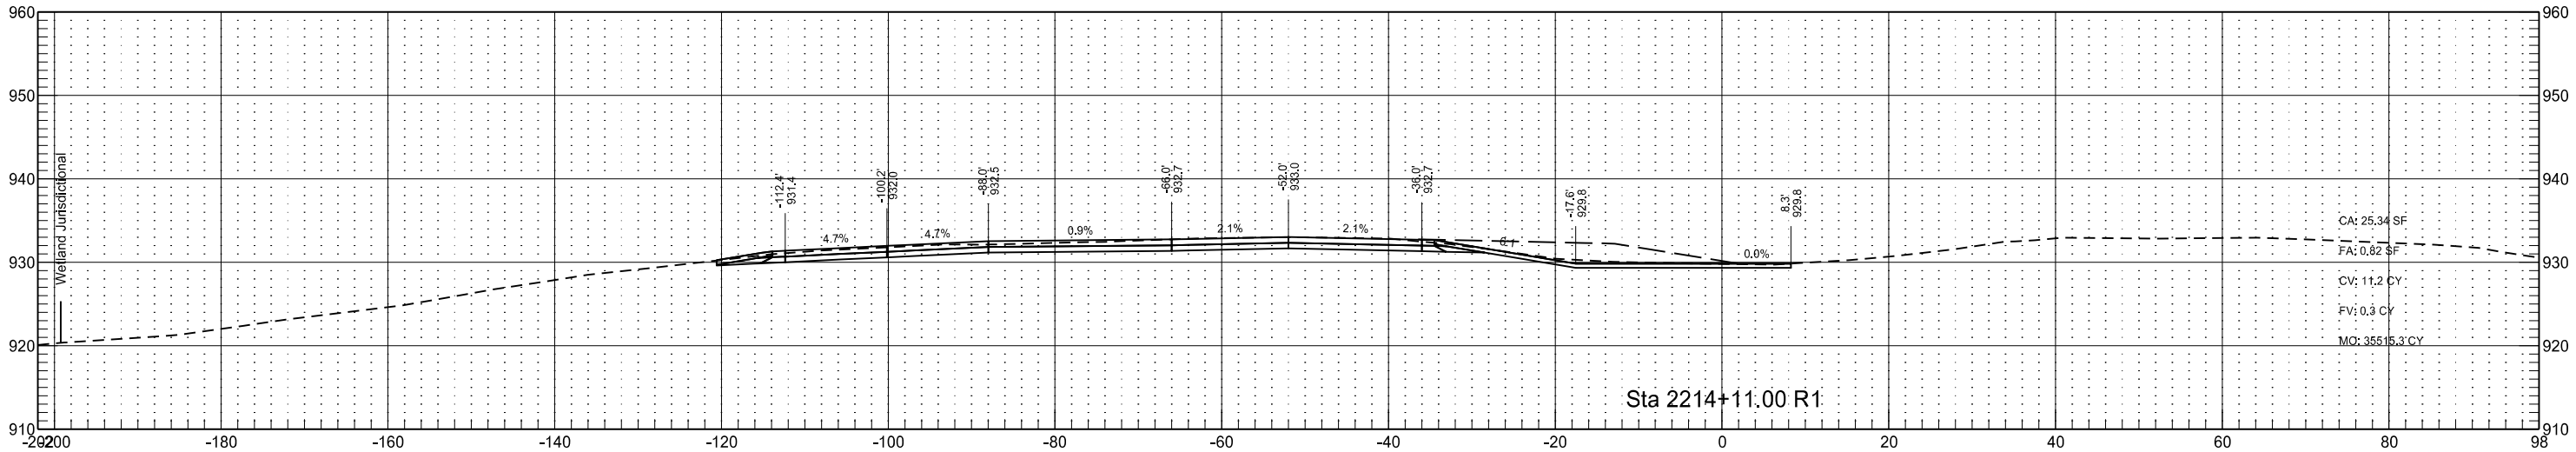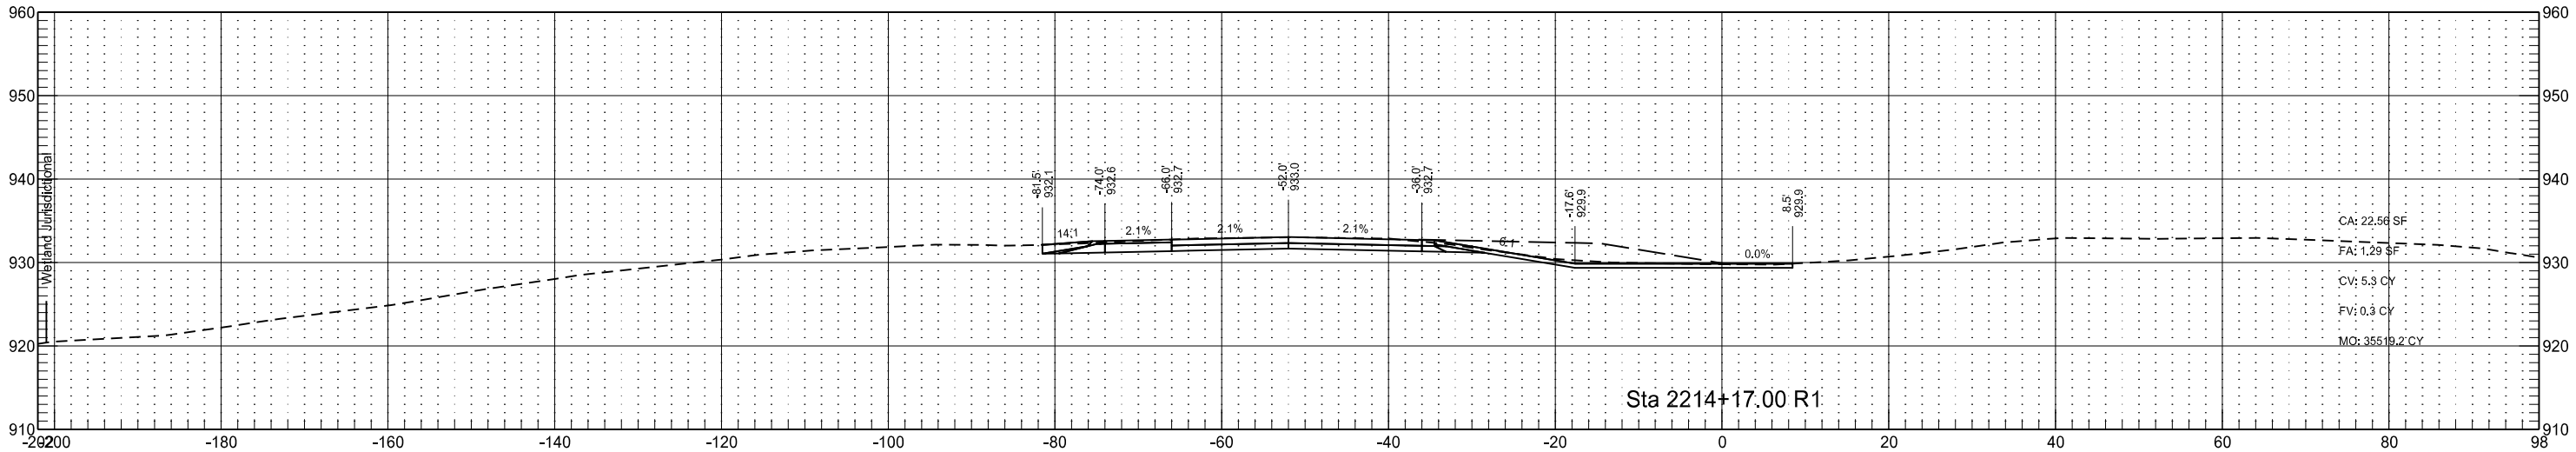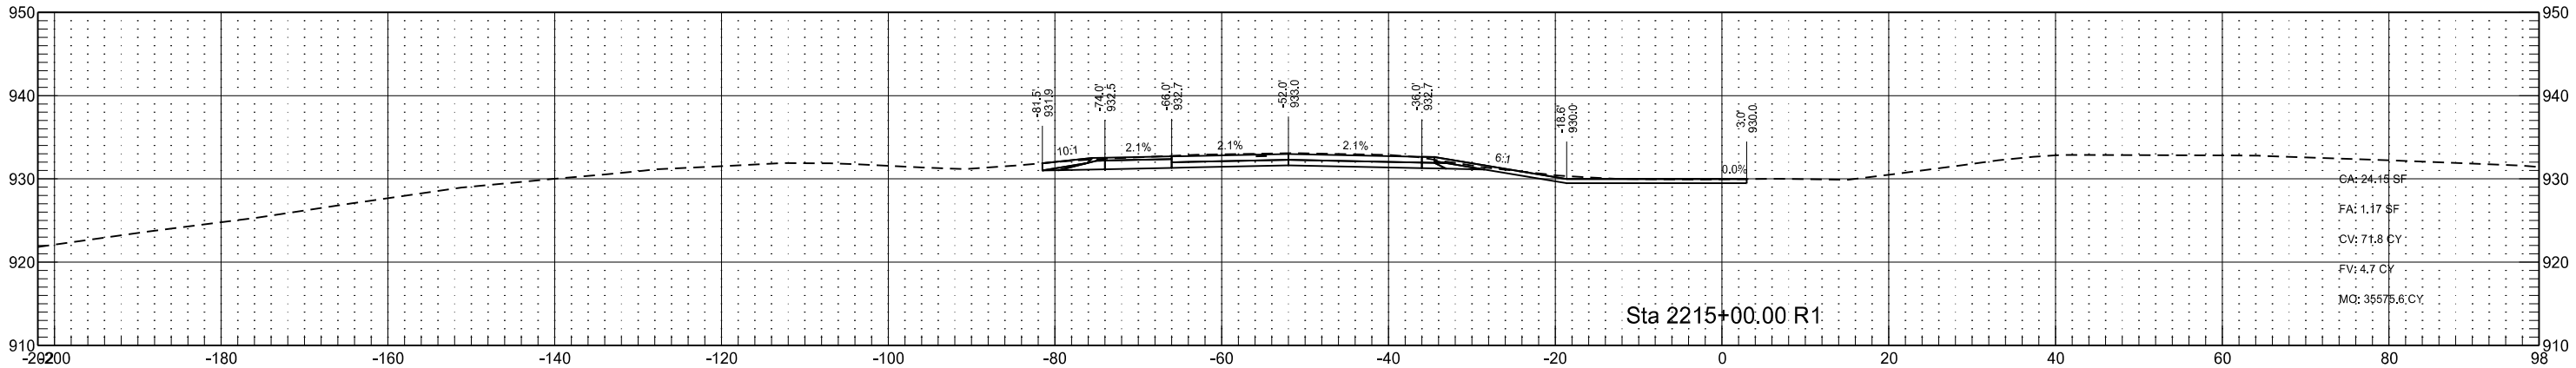

Interstate 29 - Southbound
(SCL29)

STATE

PROJECT NO.

SECTION
NO.





SHEET
NO.

ND

IM-8-029(170)033

200

232

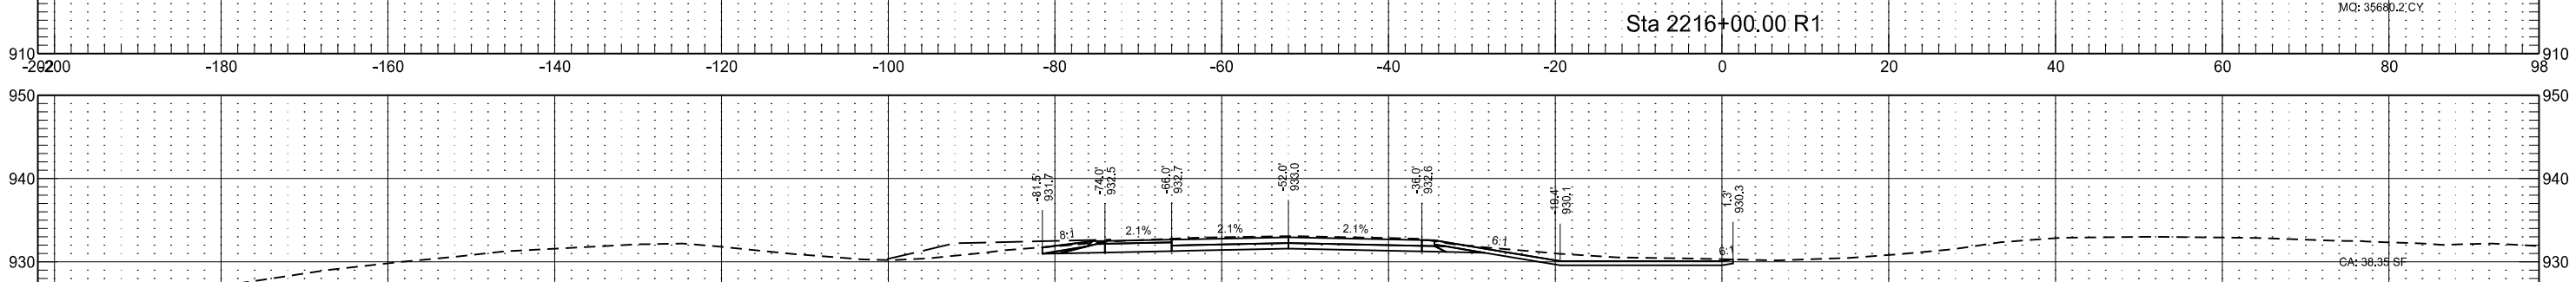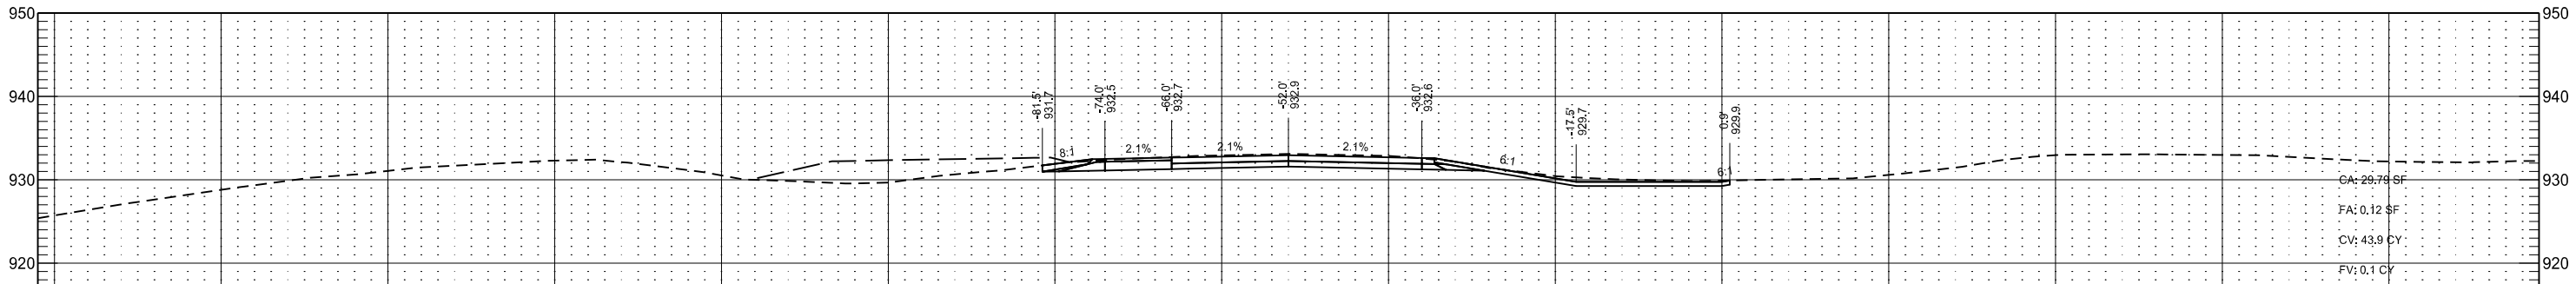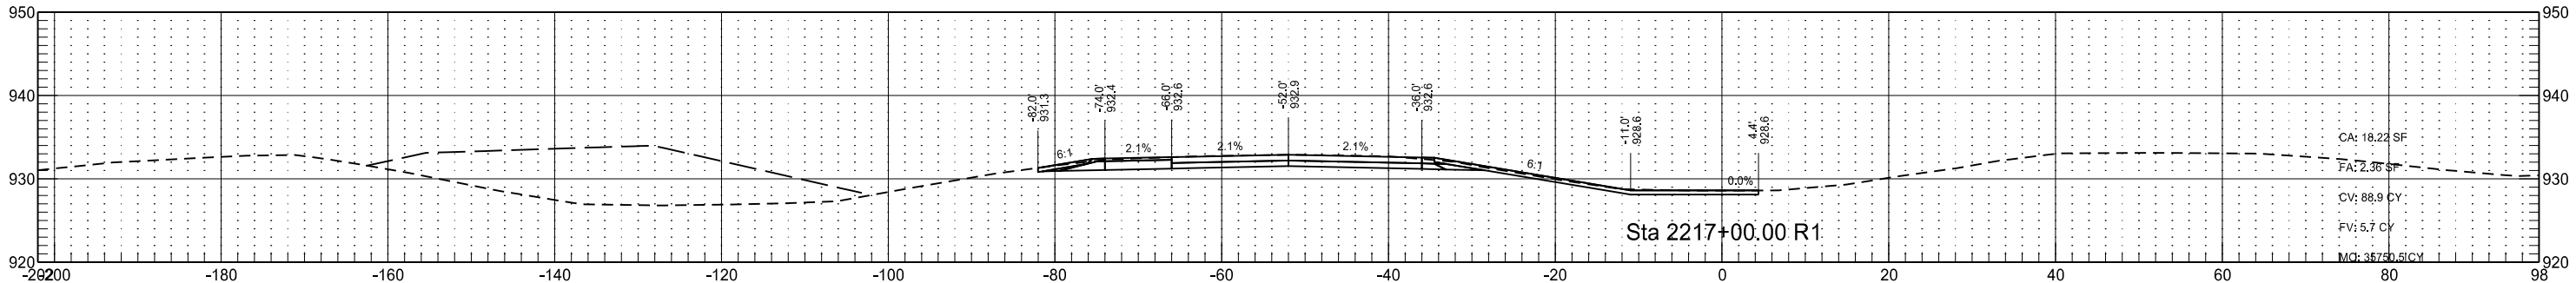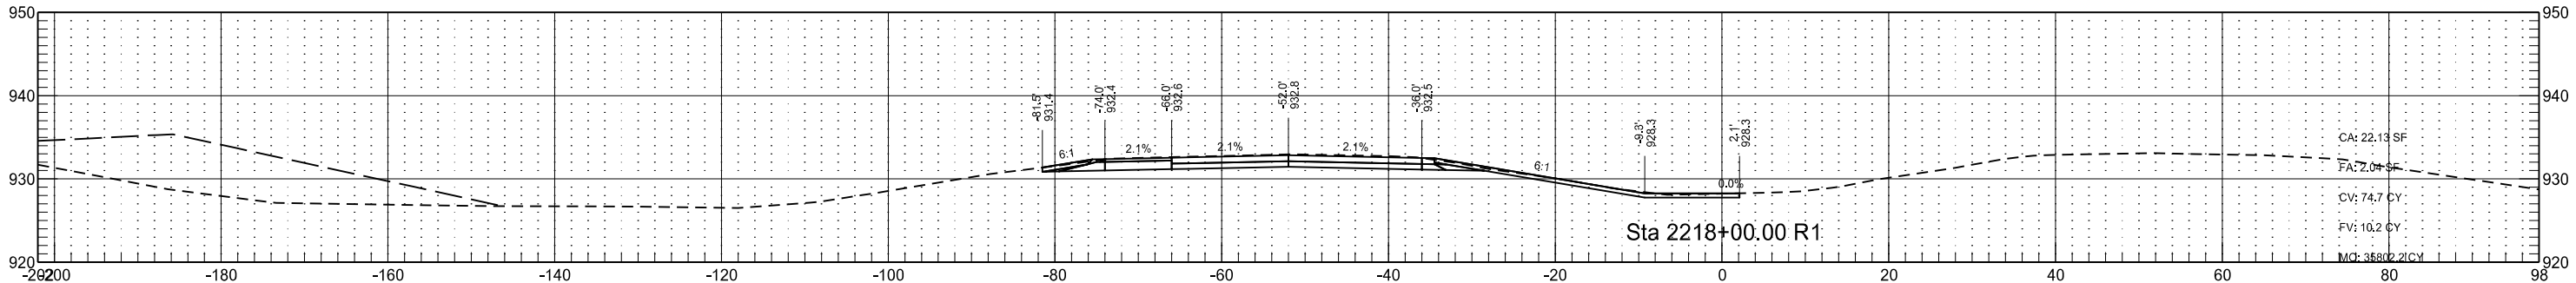

Interstate 29 - Southbound
(SCL29)

STATE

PROJECT NO.

SECTION
NO.






SHEET
NO.

ND

IM-8-029(170)033




200

233

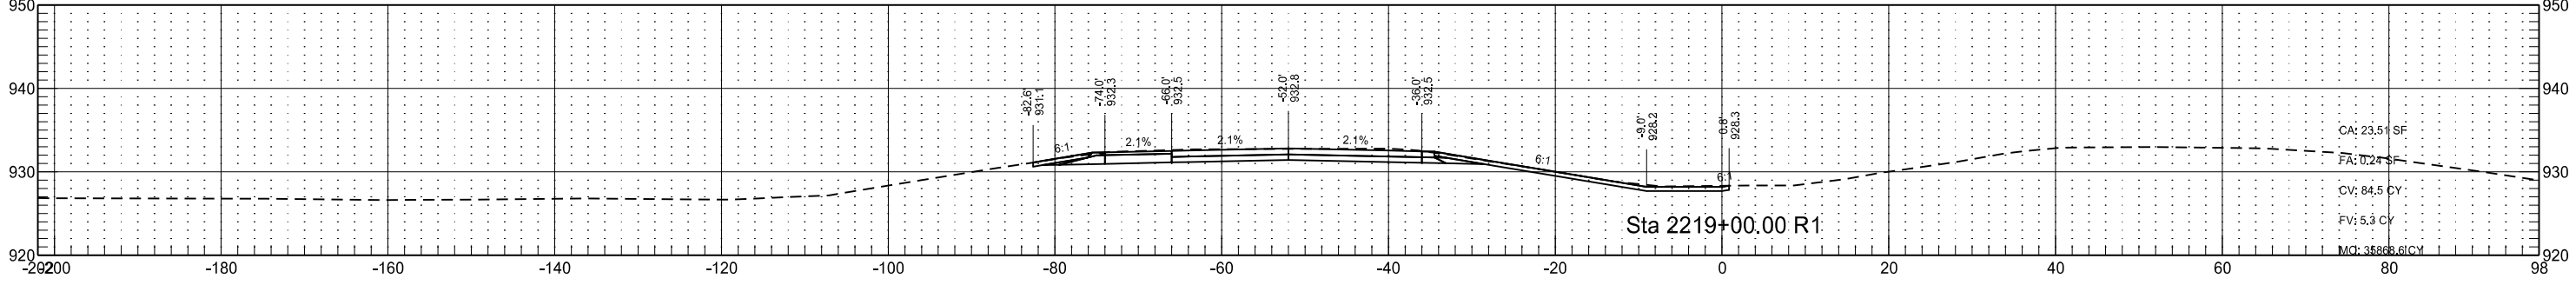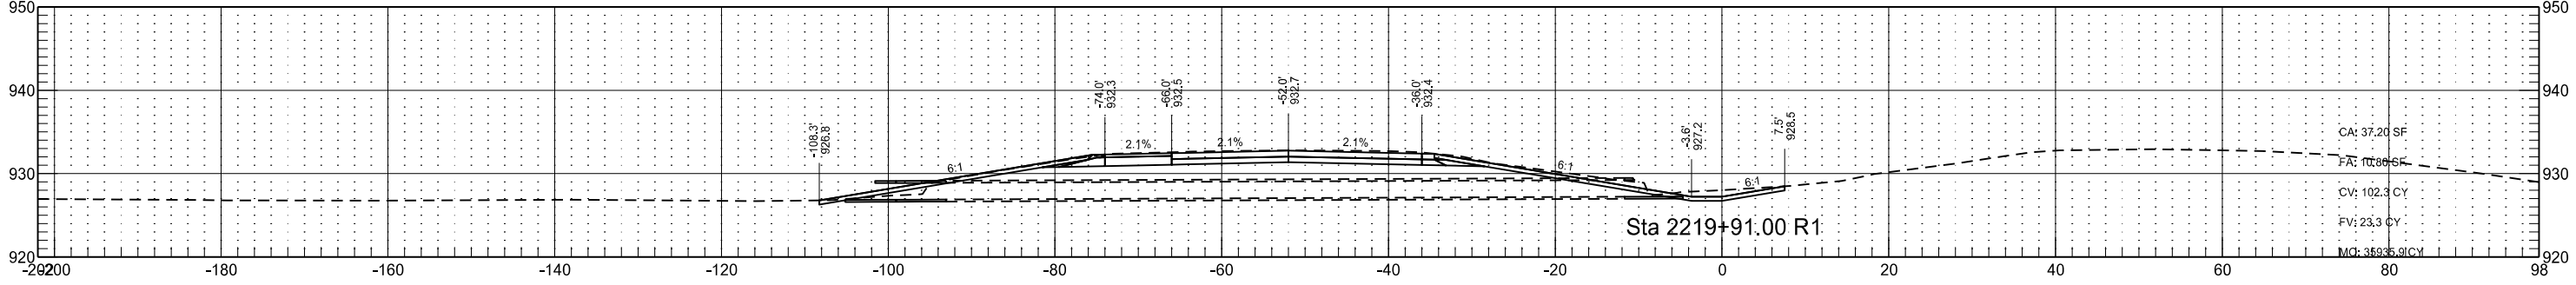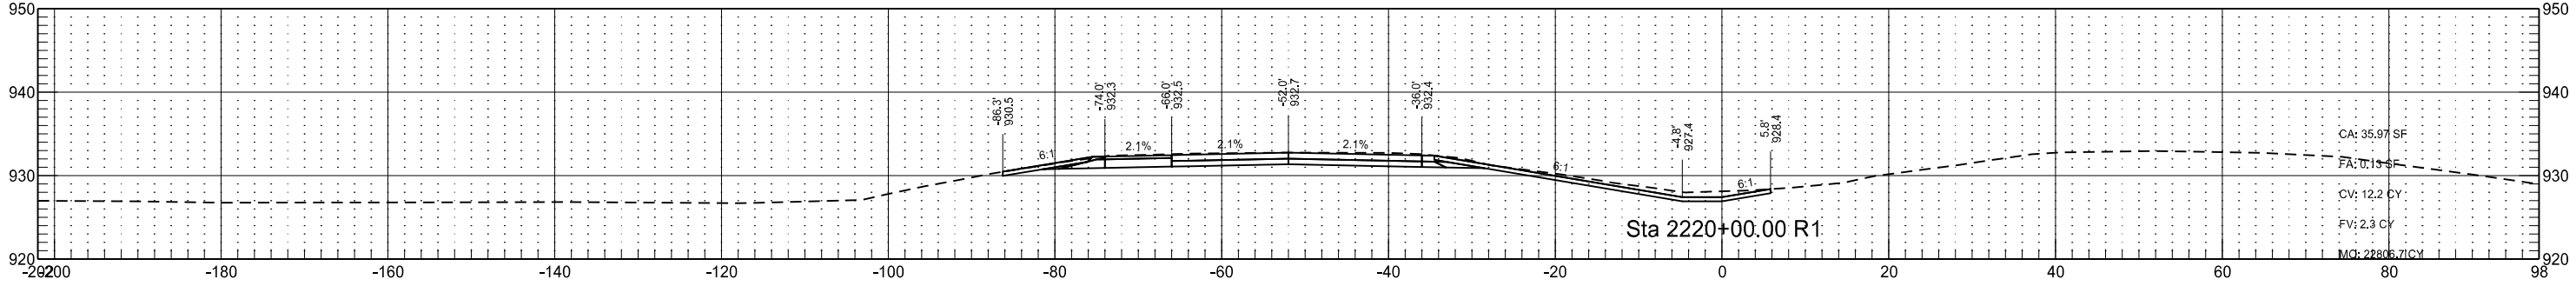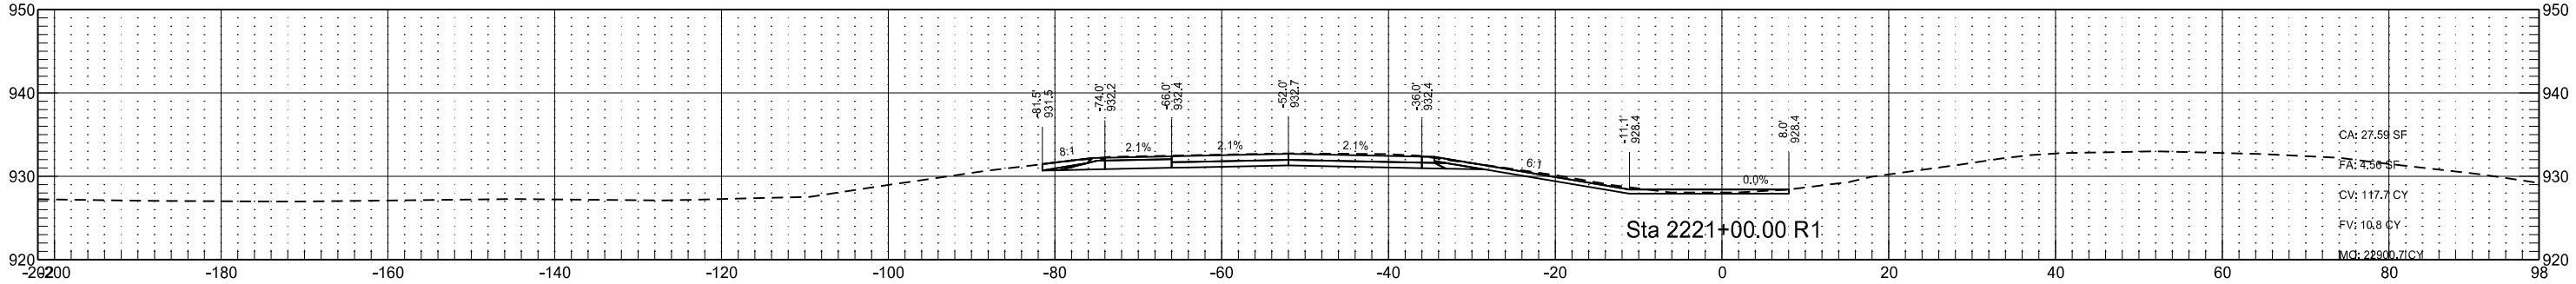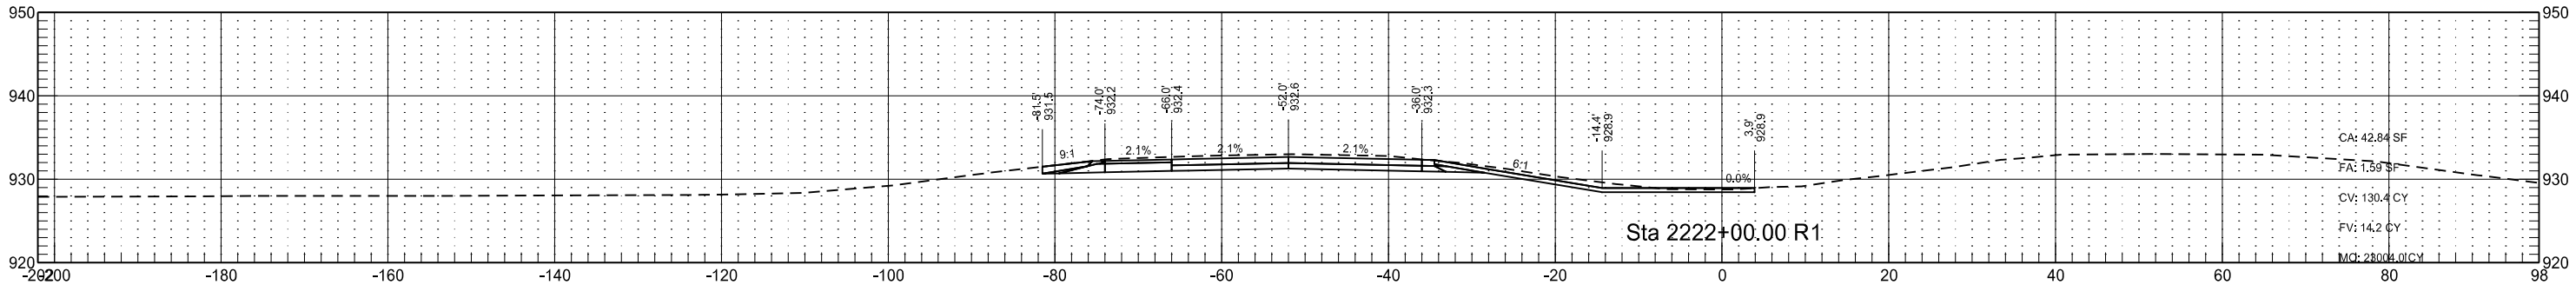

Interstate 29 - Southbound
(SCL29)

	STATE	PROJECT NO.	SECTION NO.	SHEET NO.
	ND	IM-8-029(170)033	200	234

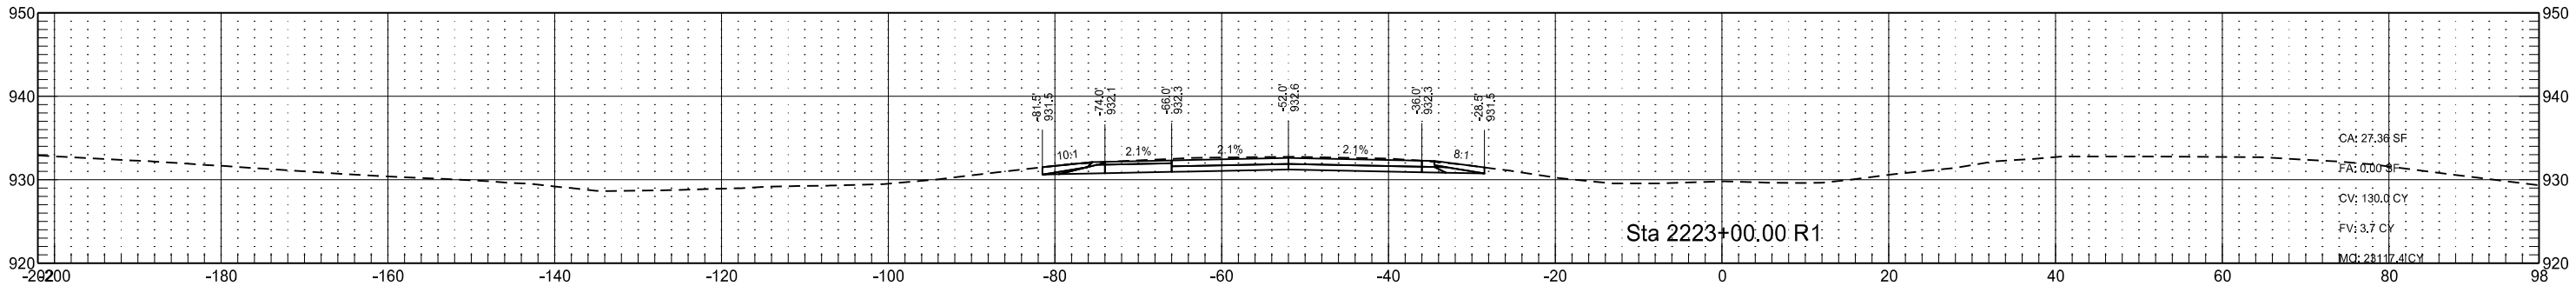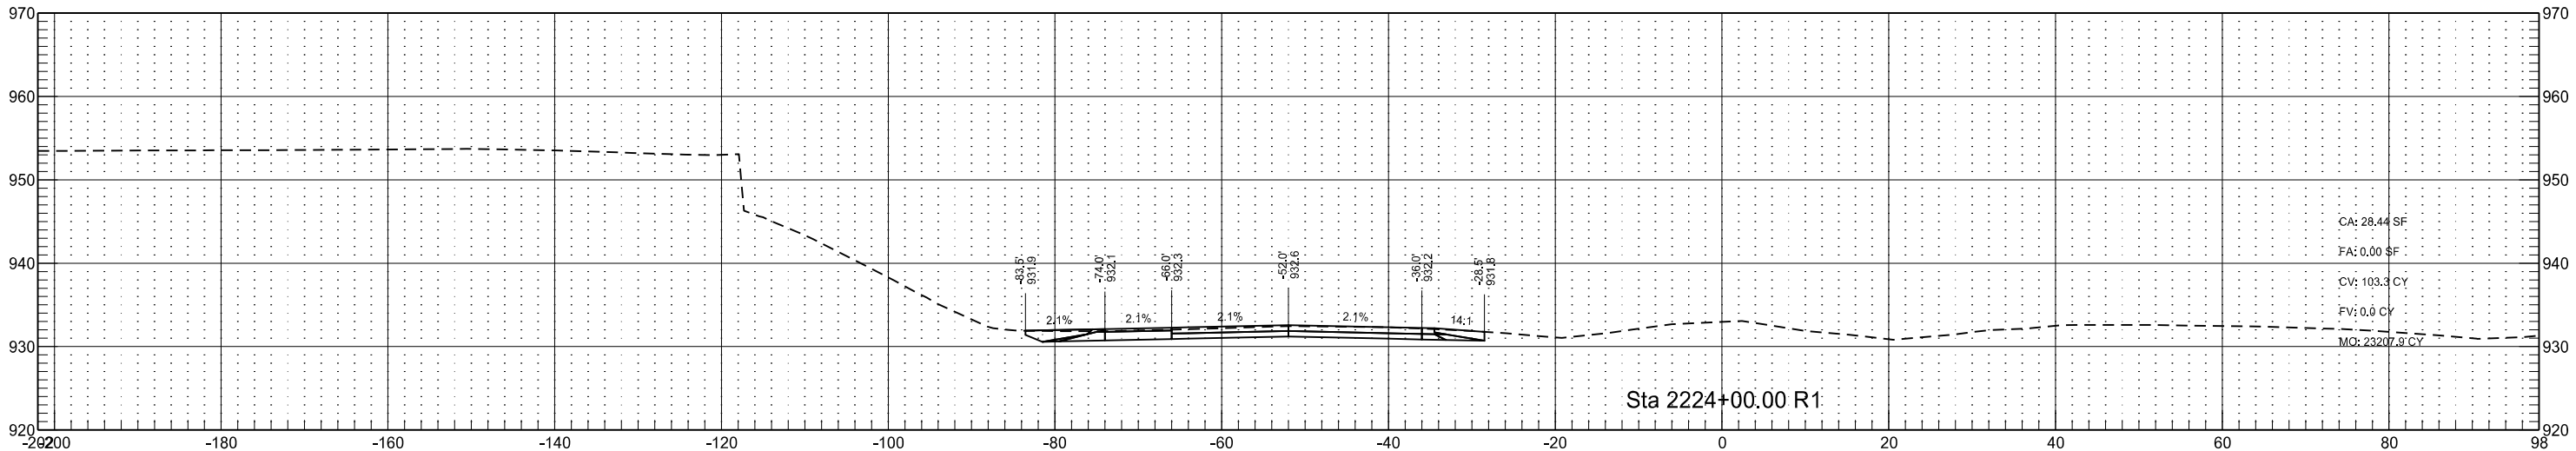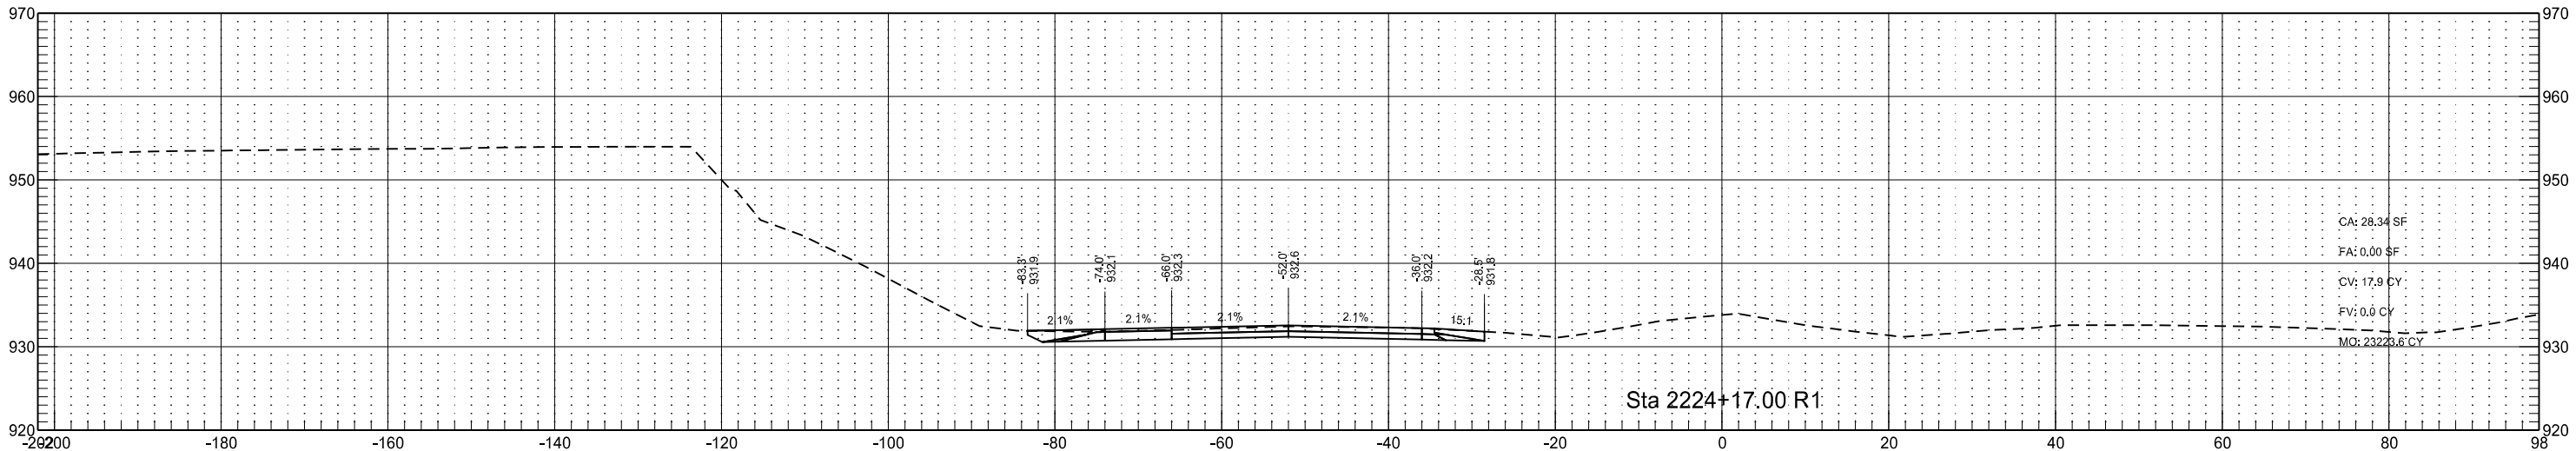

Interstate 29 - Southbound
(SCL29)

STATE

PROJECT NO.

SECTION
NO.





SHEET
NO.

ND

IM-8-029(170)033


200

235

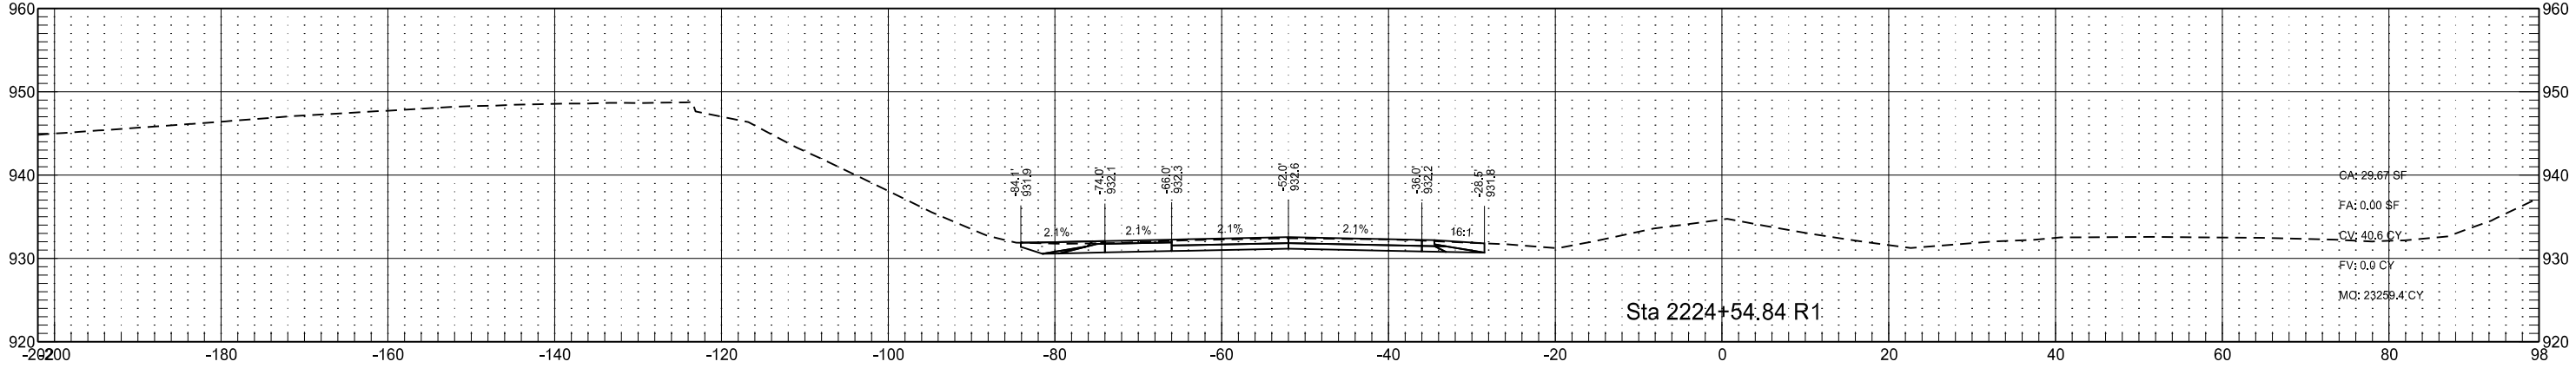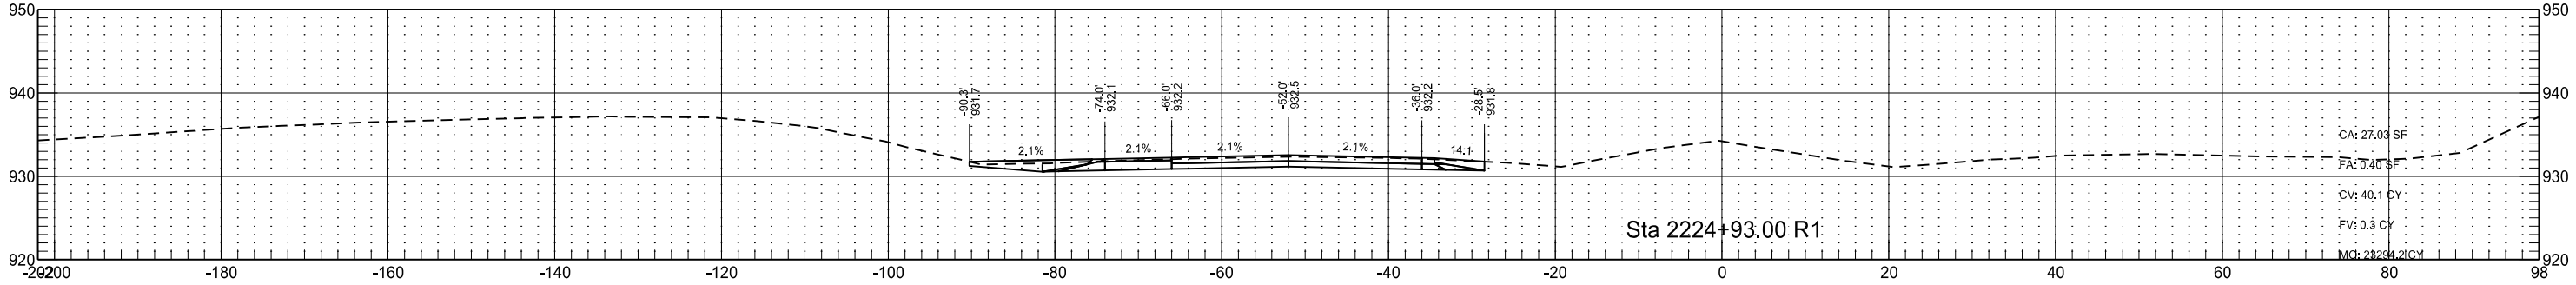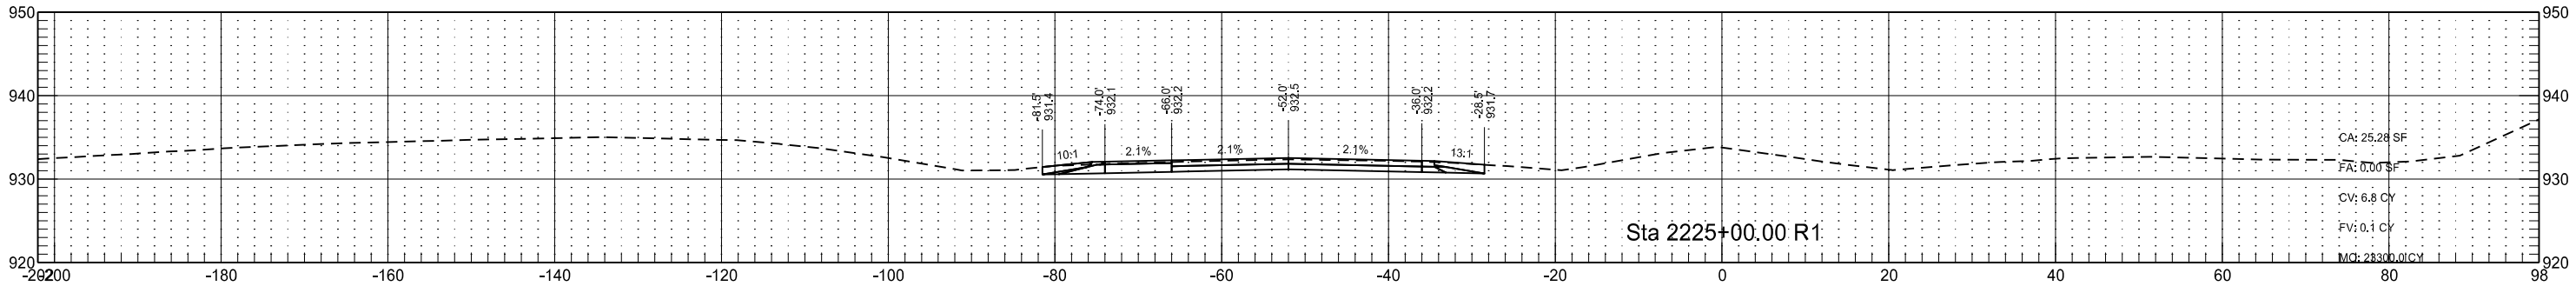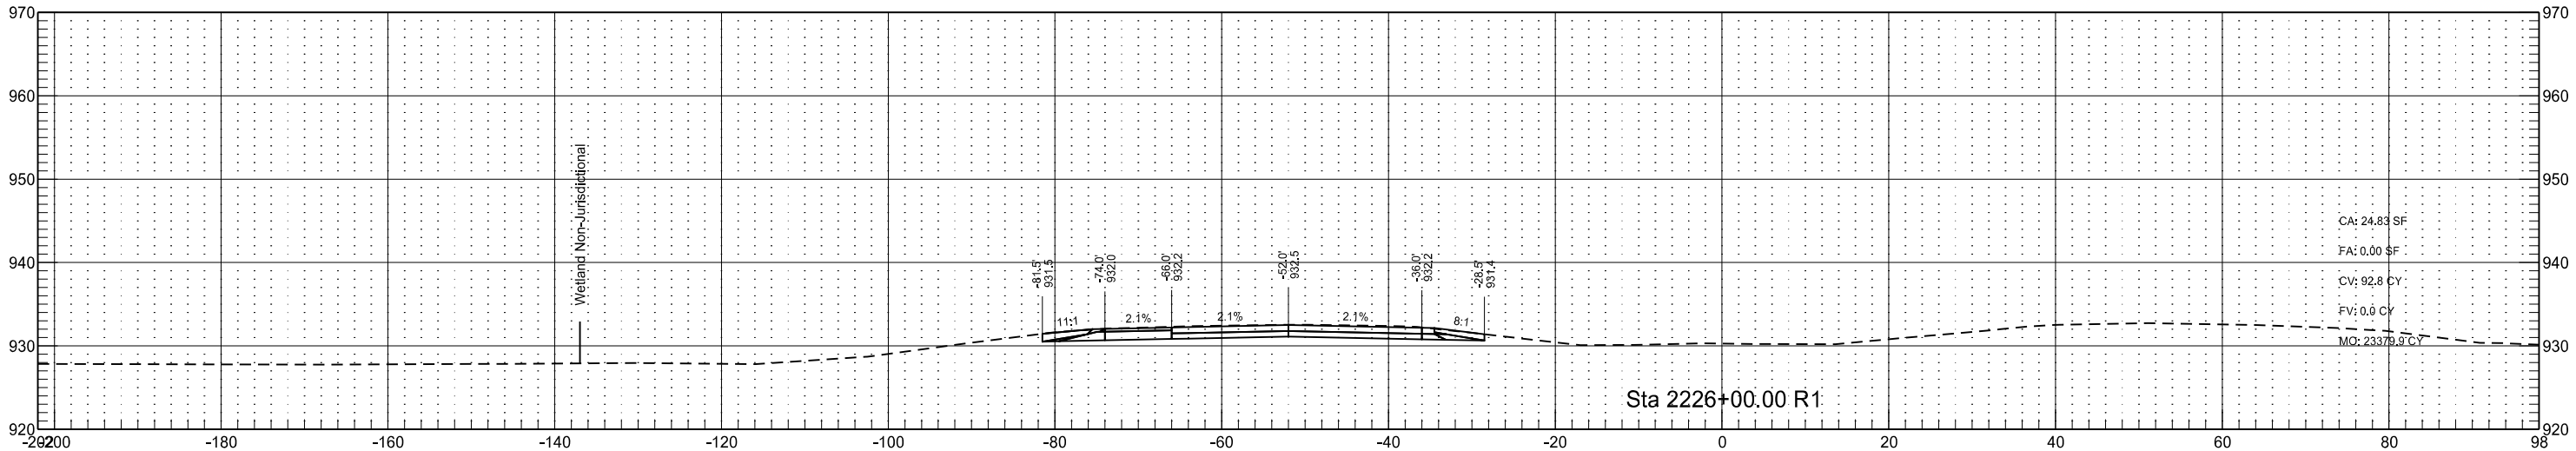




Interstate 29 - Southbound
(SCL29)

STATE	PROJECT NO.	SECTION NO.	SHEET NO.
ND	IM-8-029(170)033	200	236

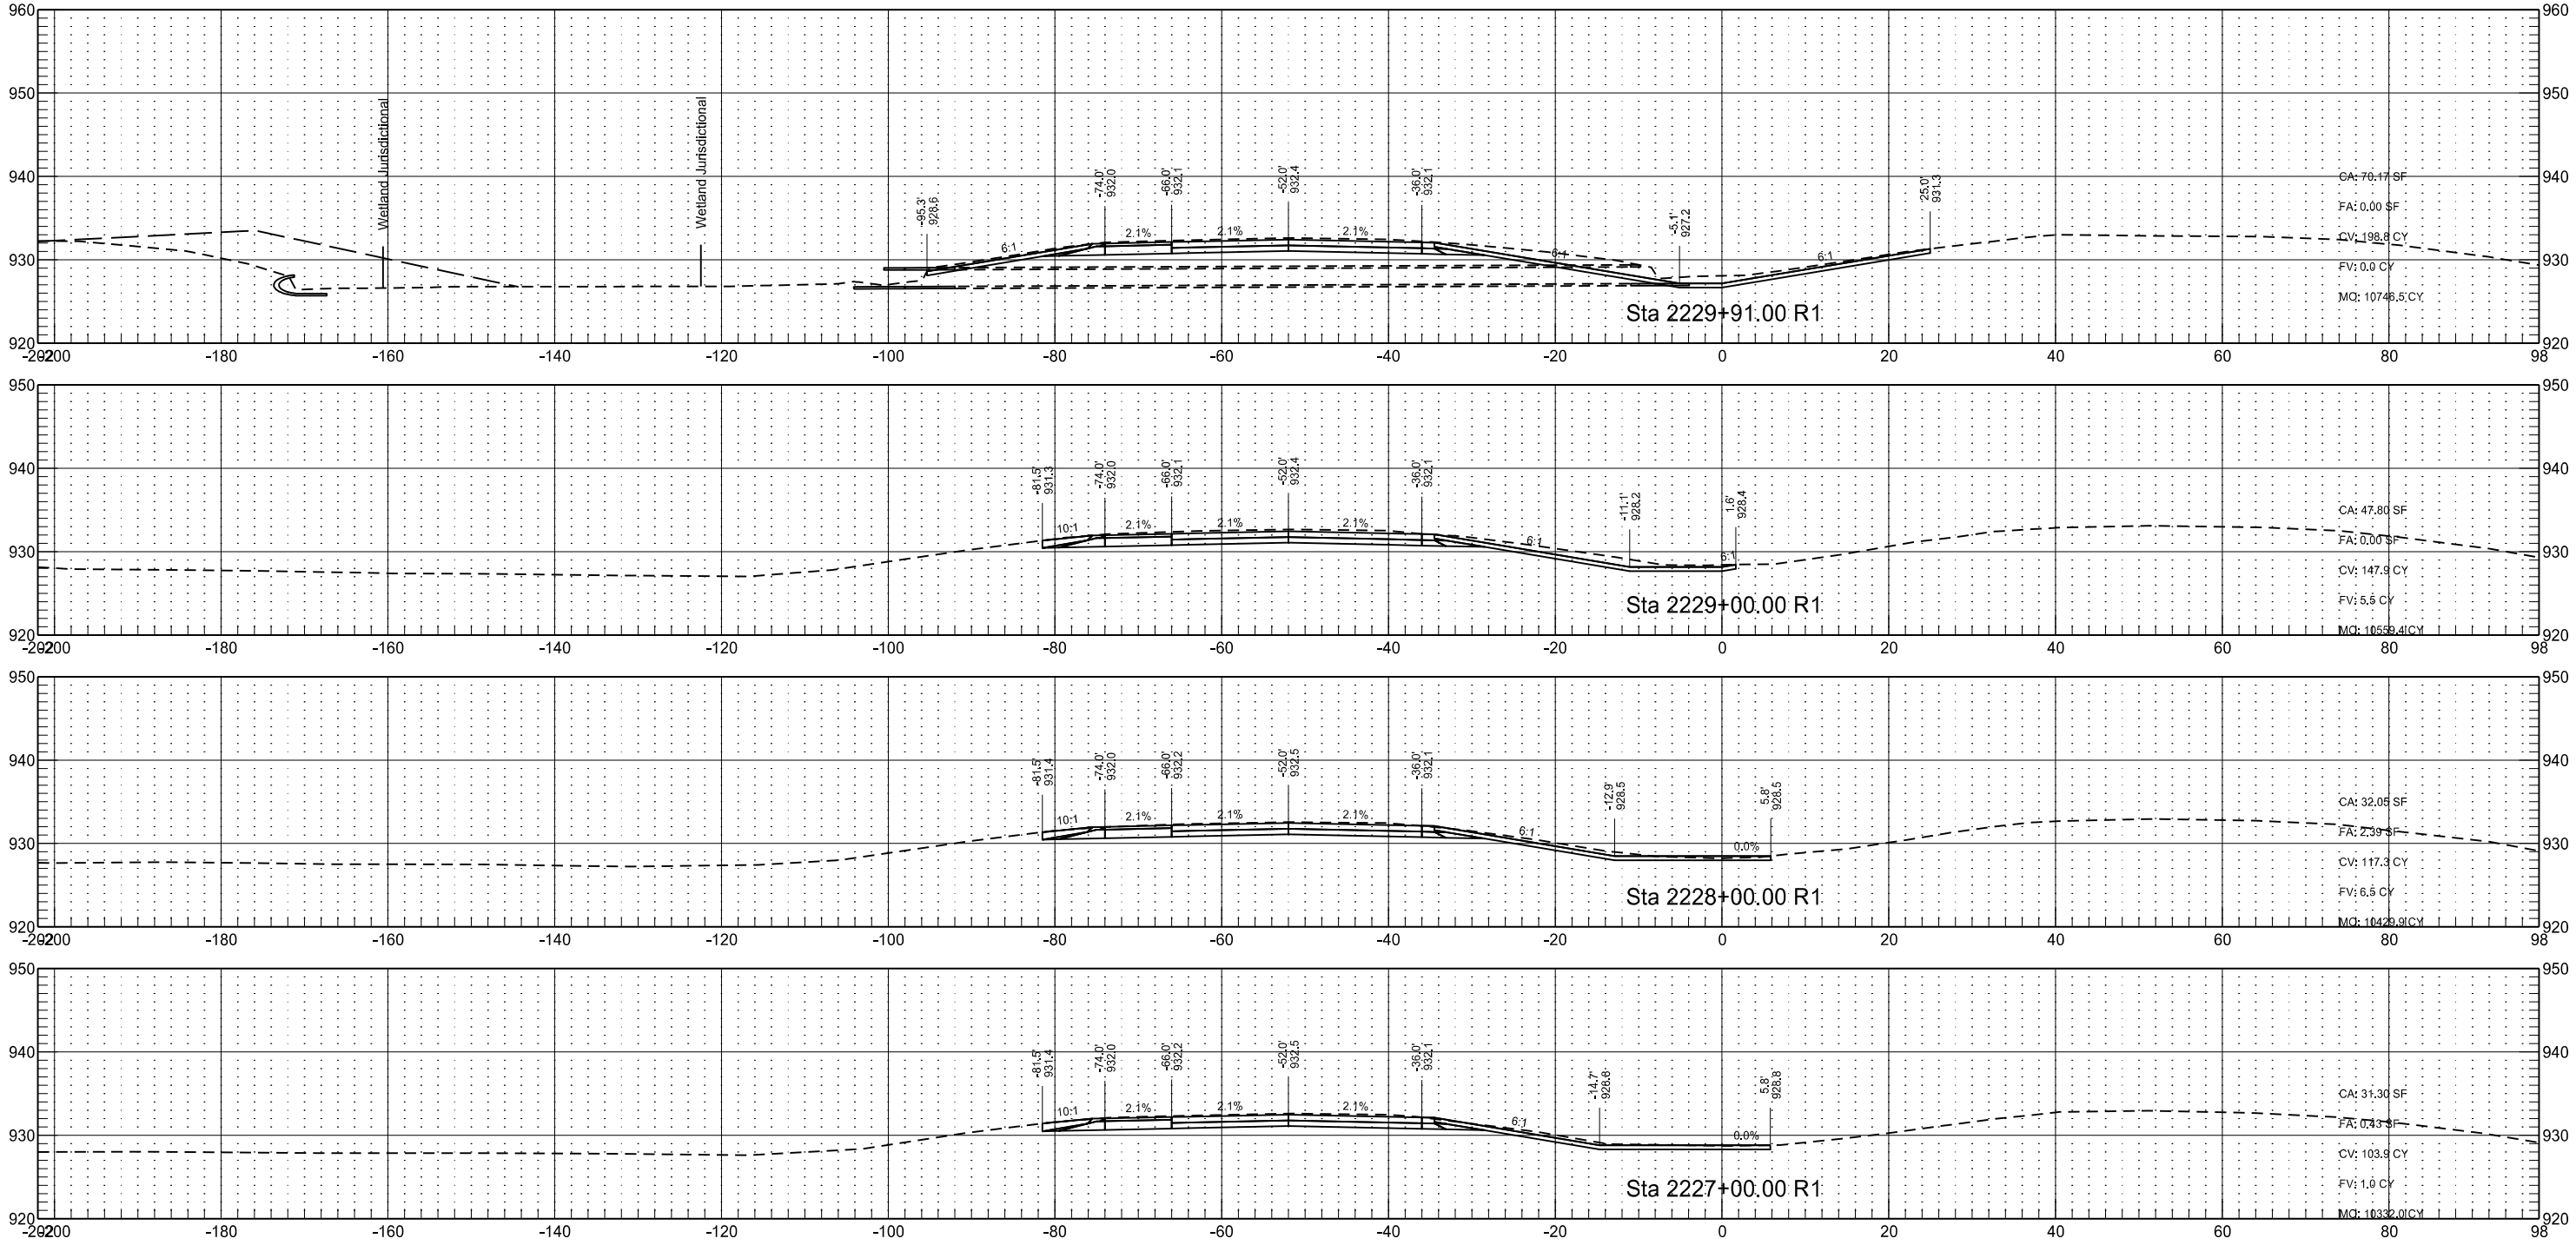

Interstate 29 - Southbound
(SCL29)

	STATE	PROJECT NO.	SECTION NO.	SHEET NO.
	ND	IM-8-029(170)033	200	237

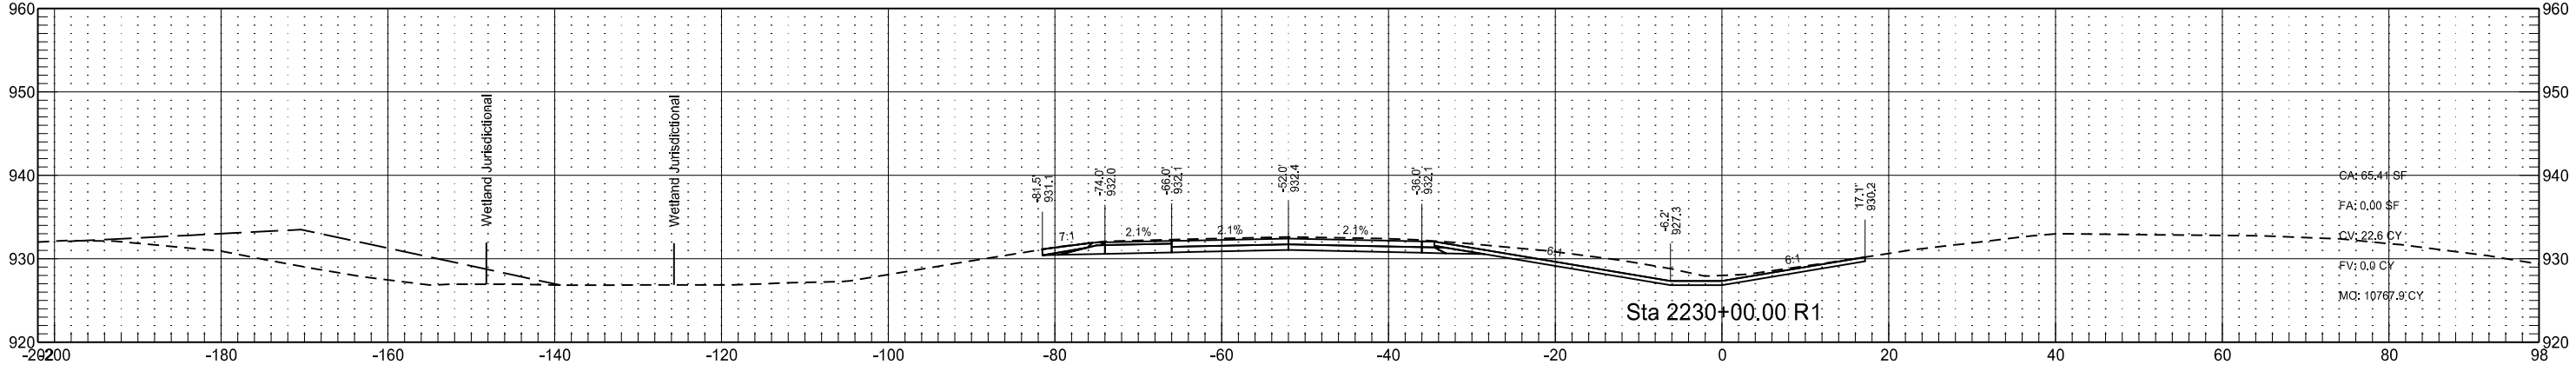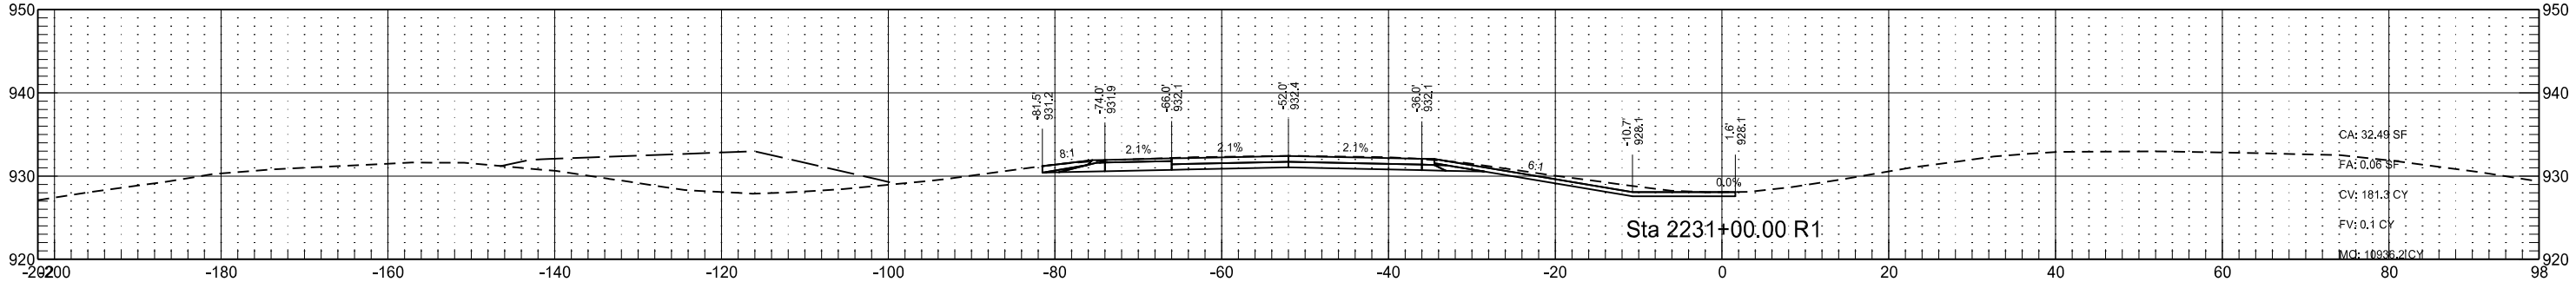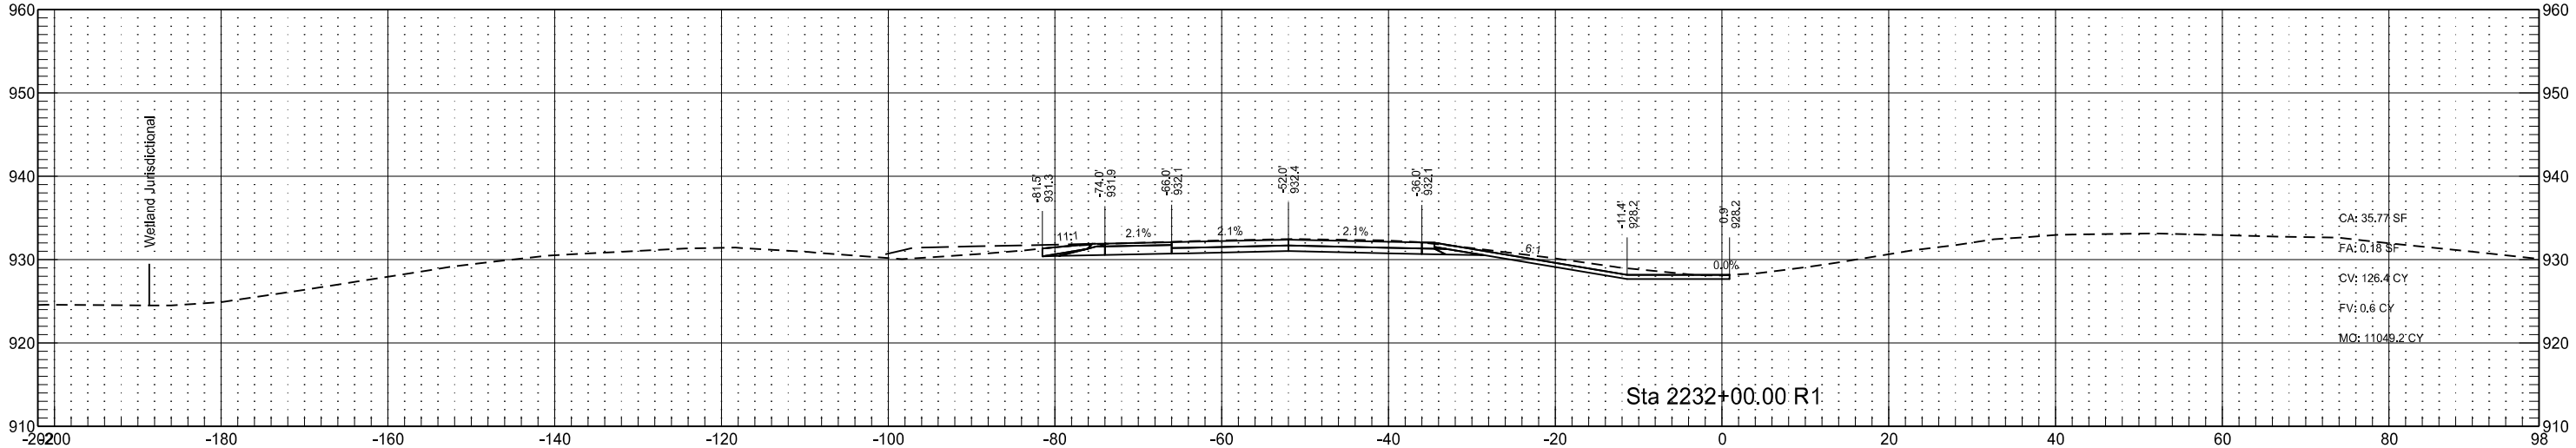

Interstate 29 - Southbound
(SCL29)

STATE

PROJECT NO.

SECTION
NO.




SHEET
NO.

ND




IM-8-029(170)033

200

238

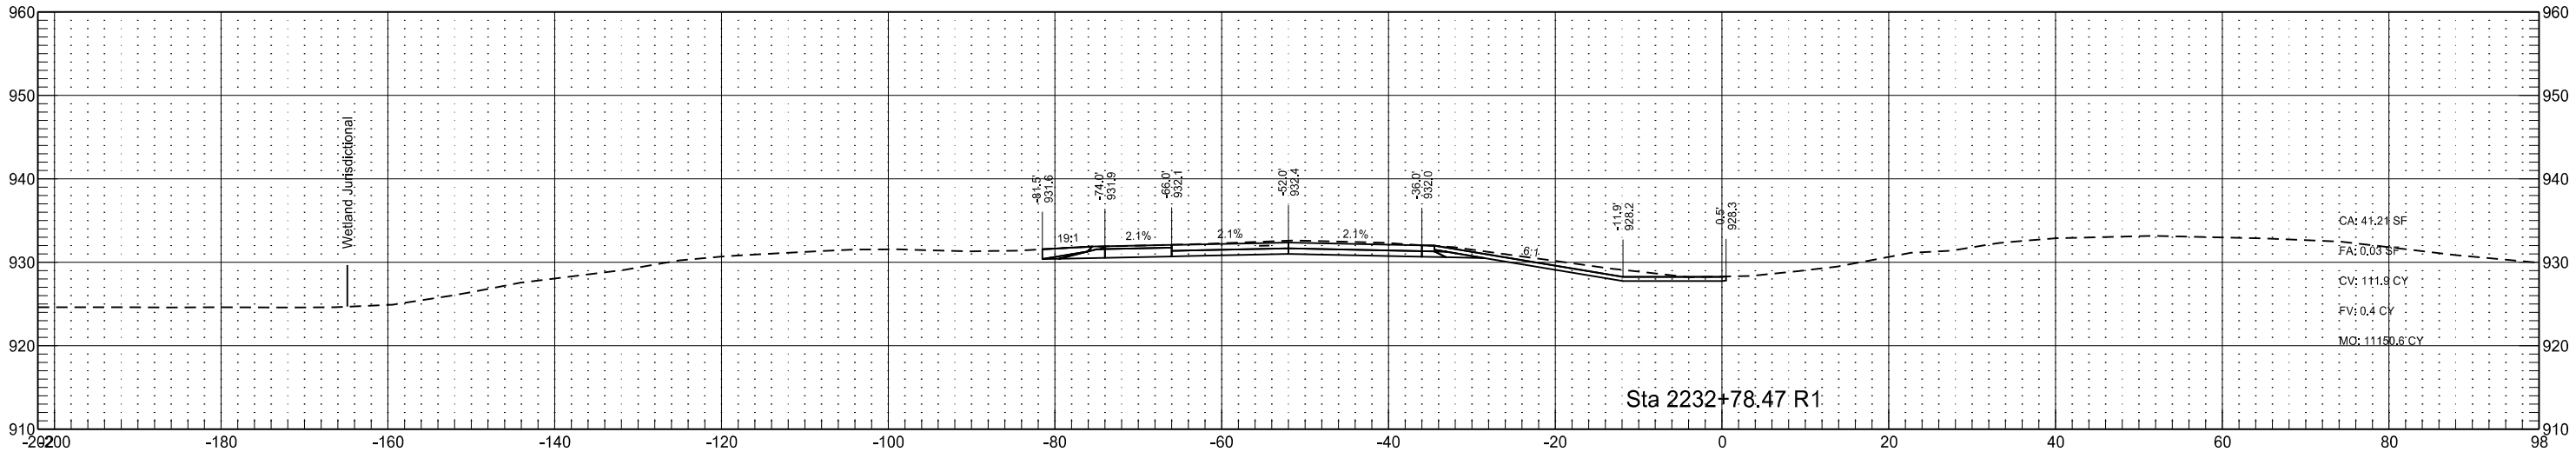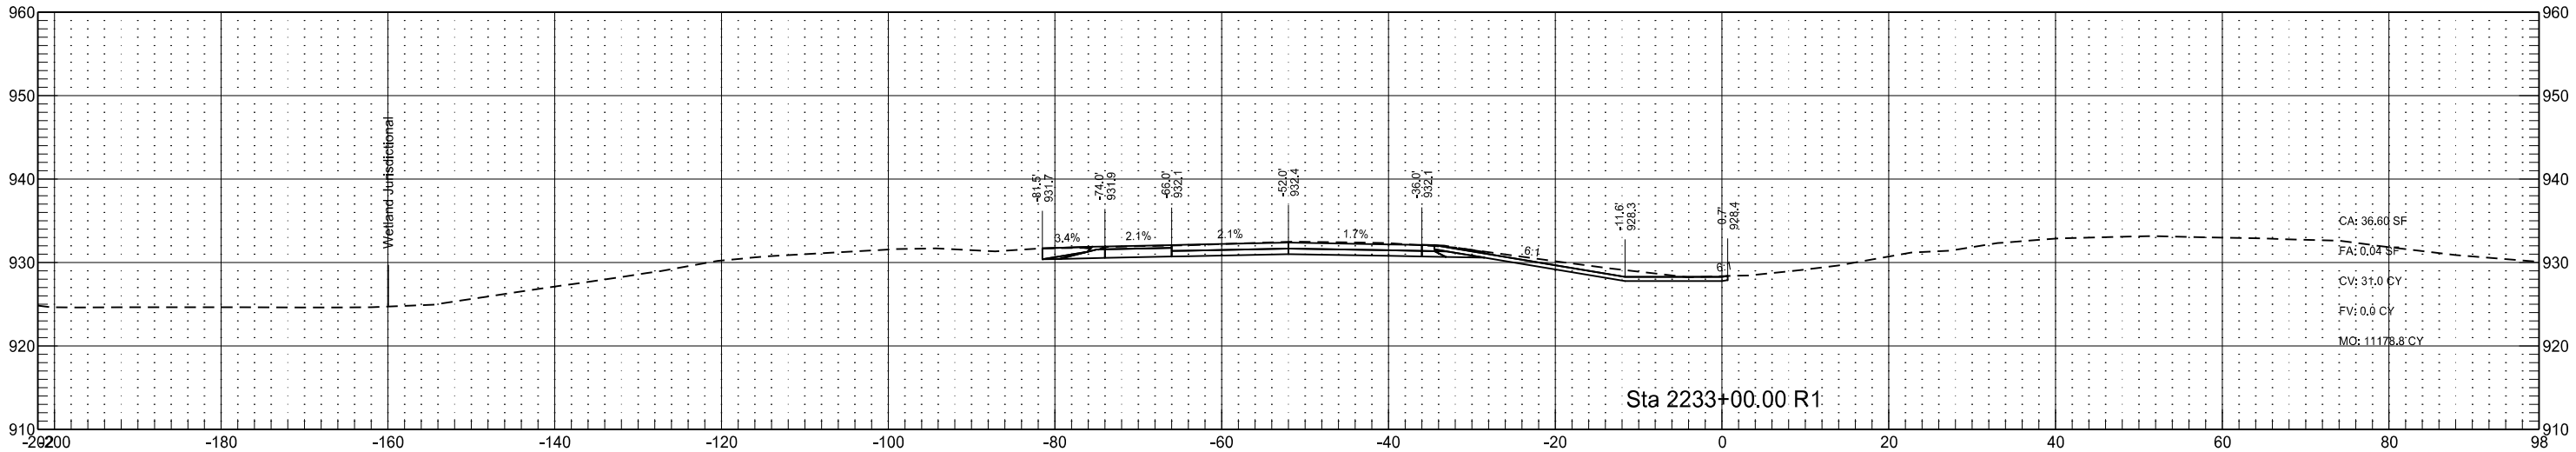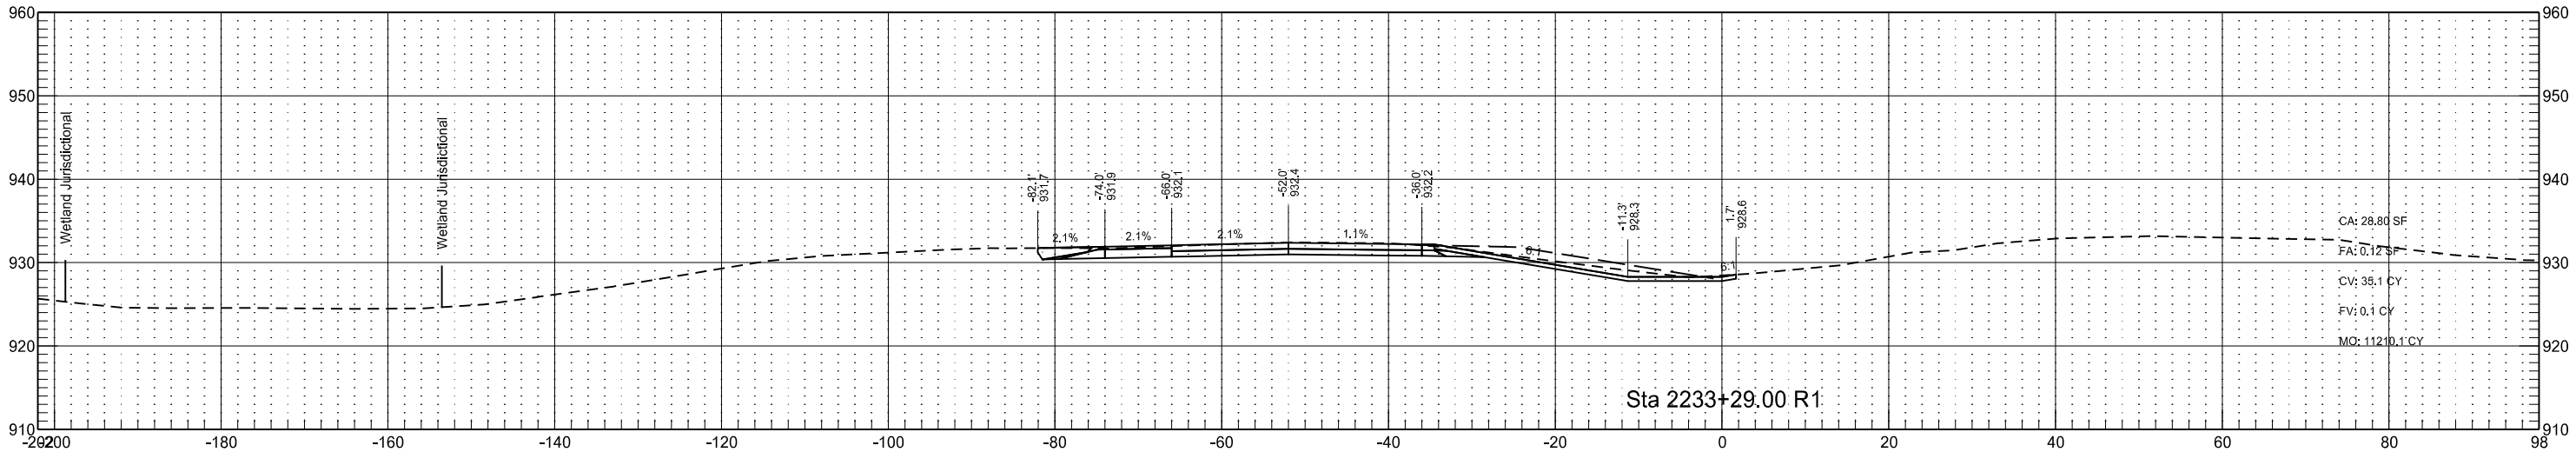

Interstate 29 - Southbound
(SCL29)

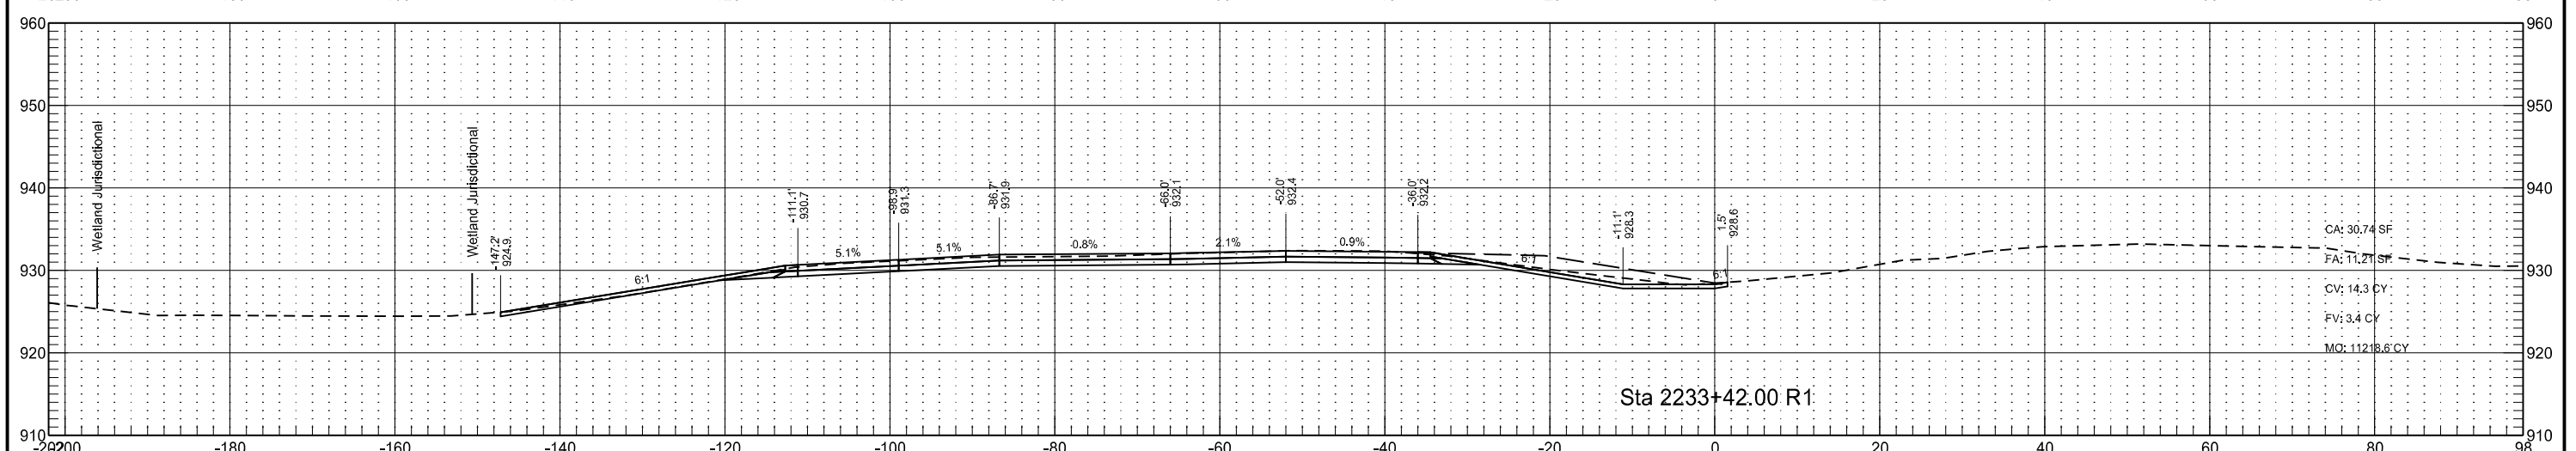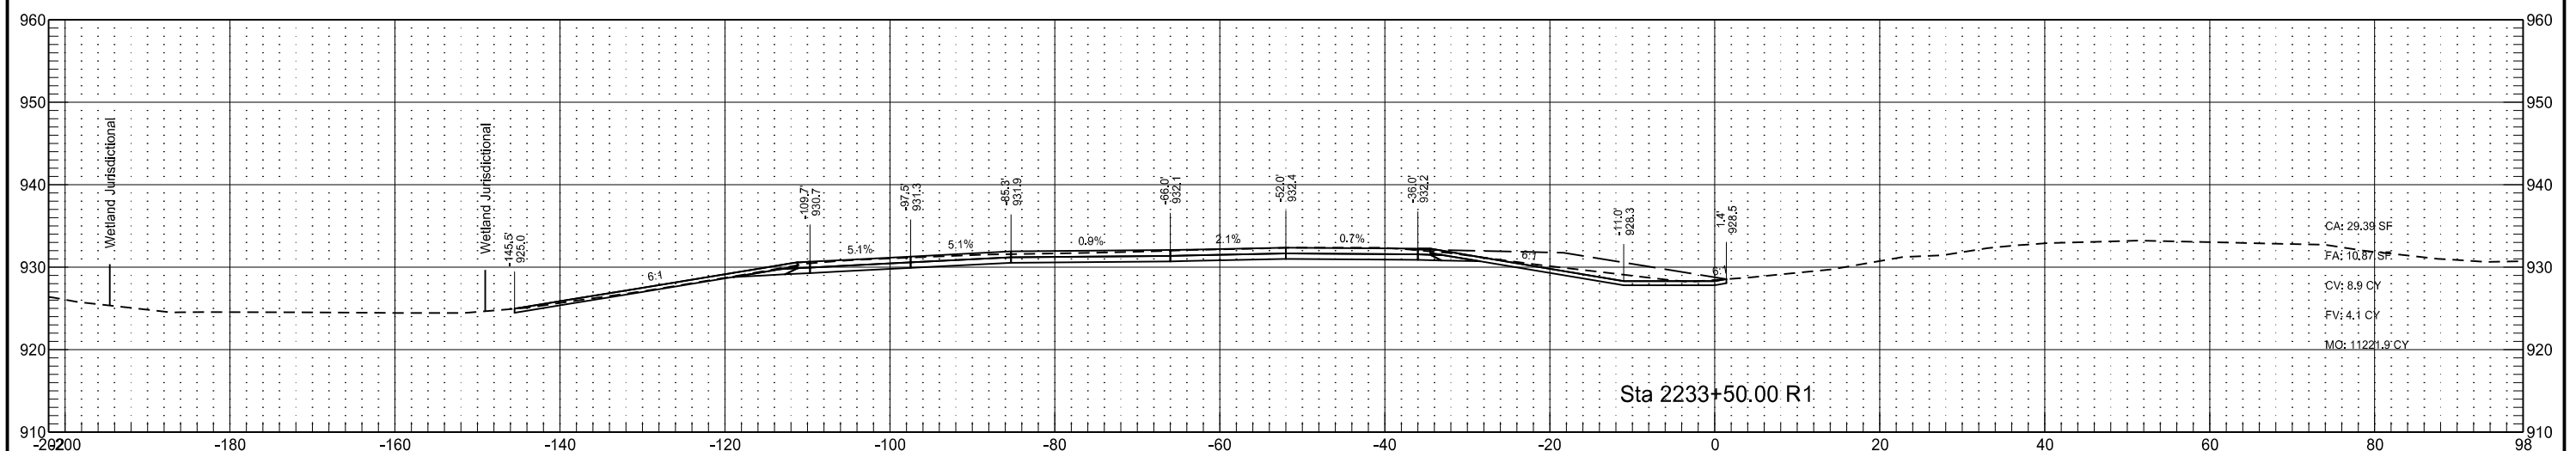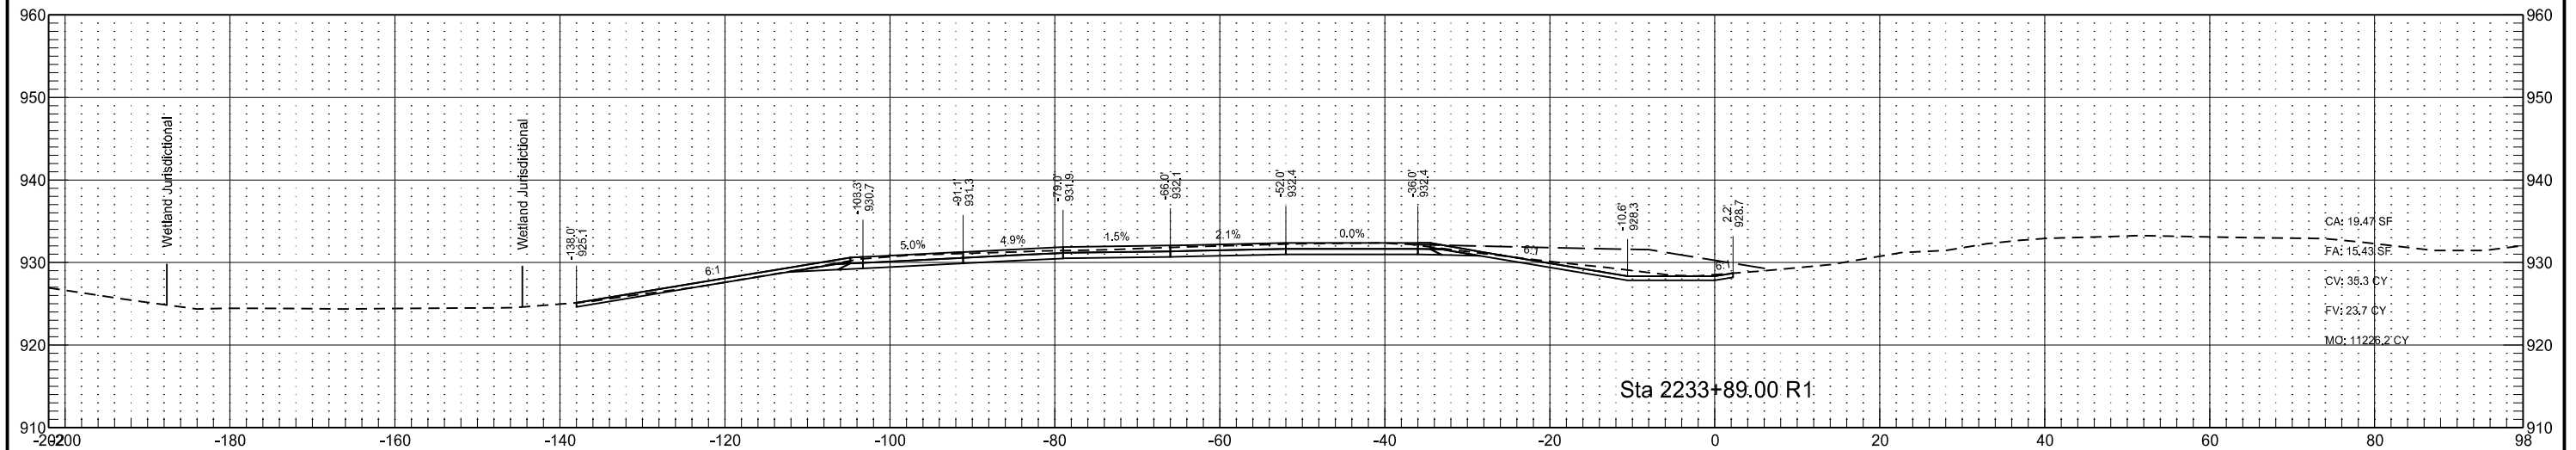

Interstate 29 - Southbound
(SCL29)

STATE

PROJECT NO.

SECTION
NO.




SHEET
NO.

ND

IM-8-029(170)033

200

240

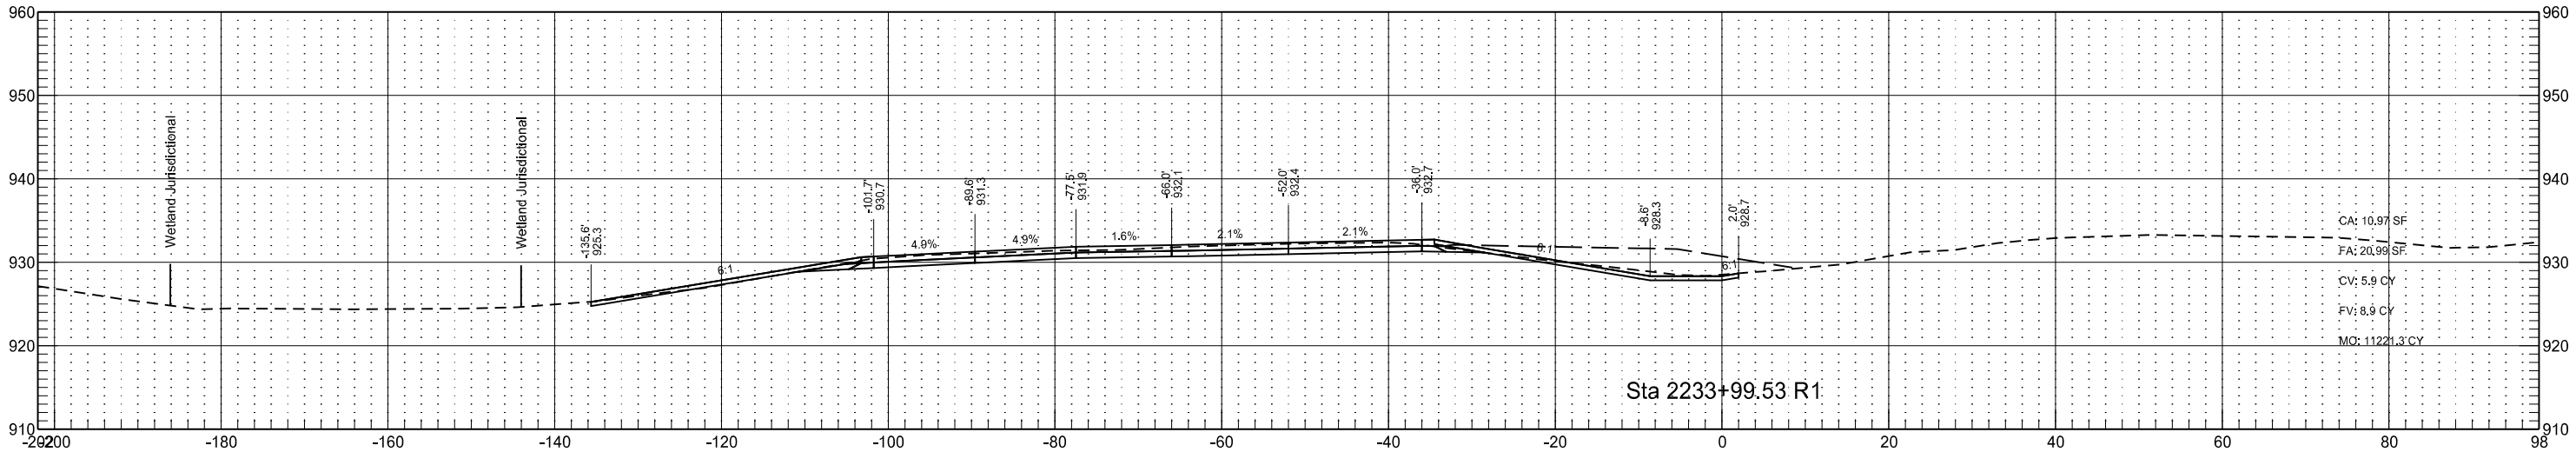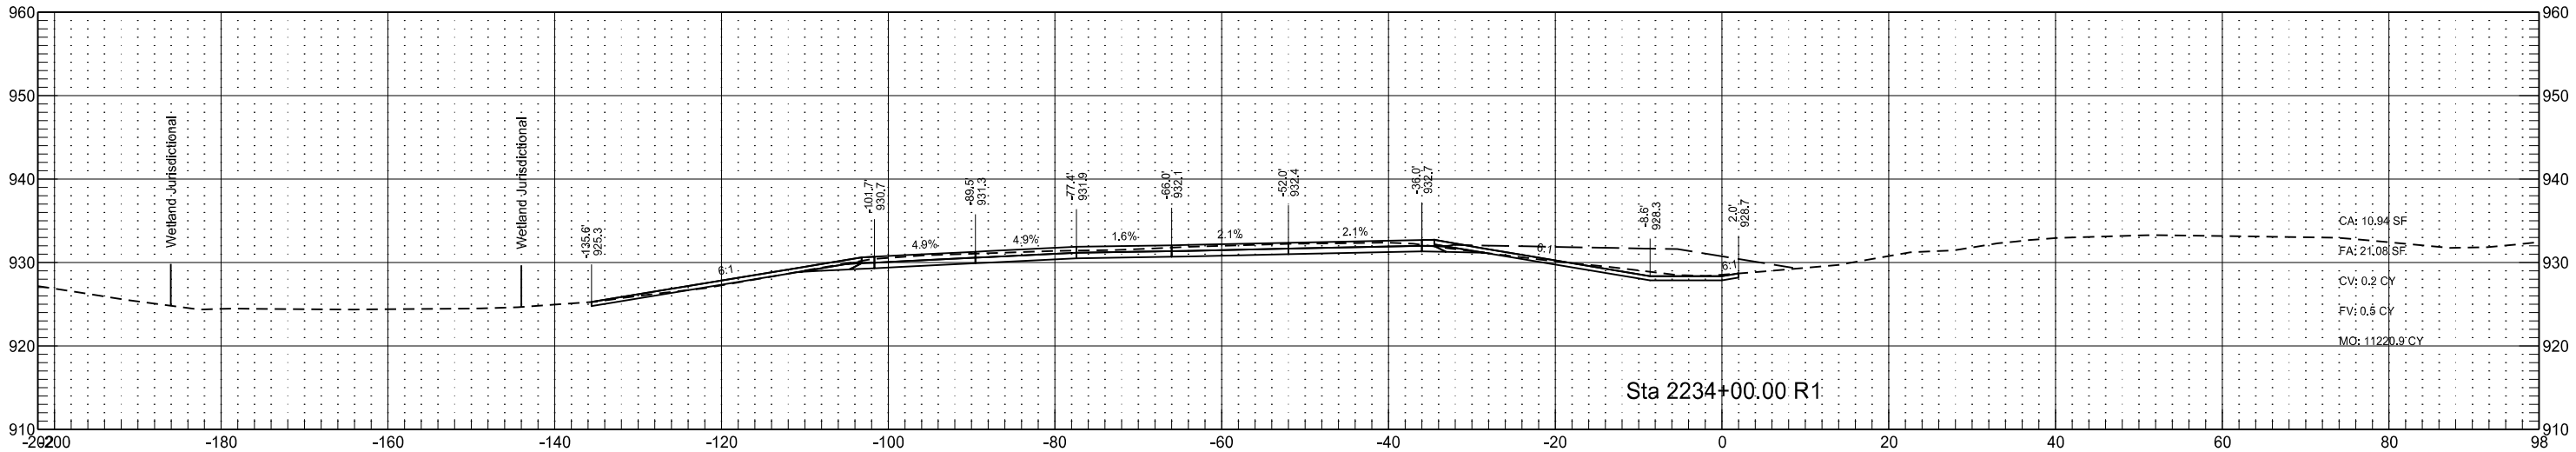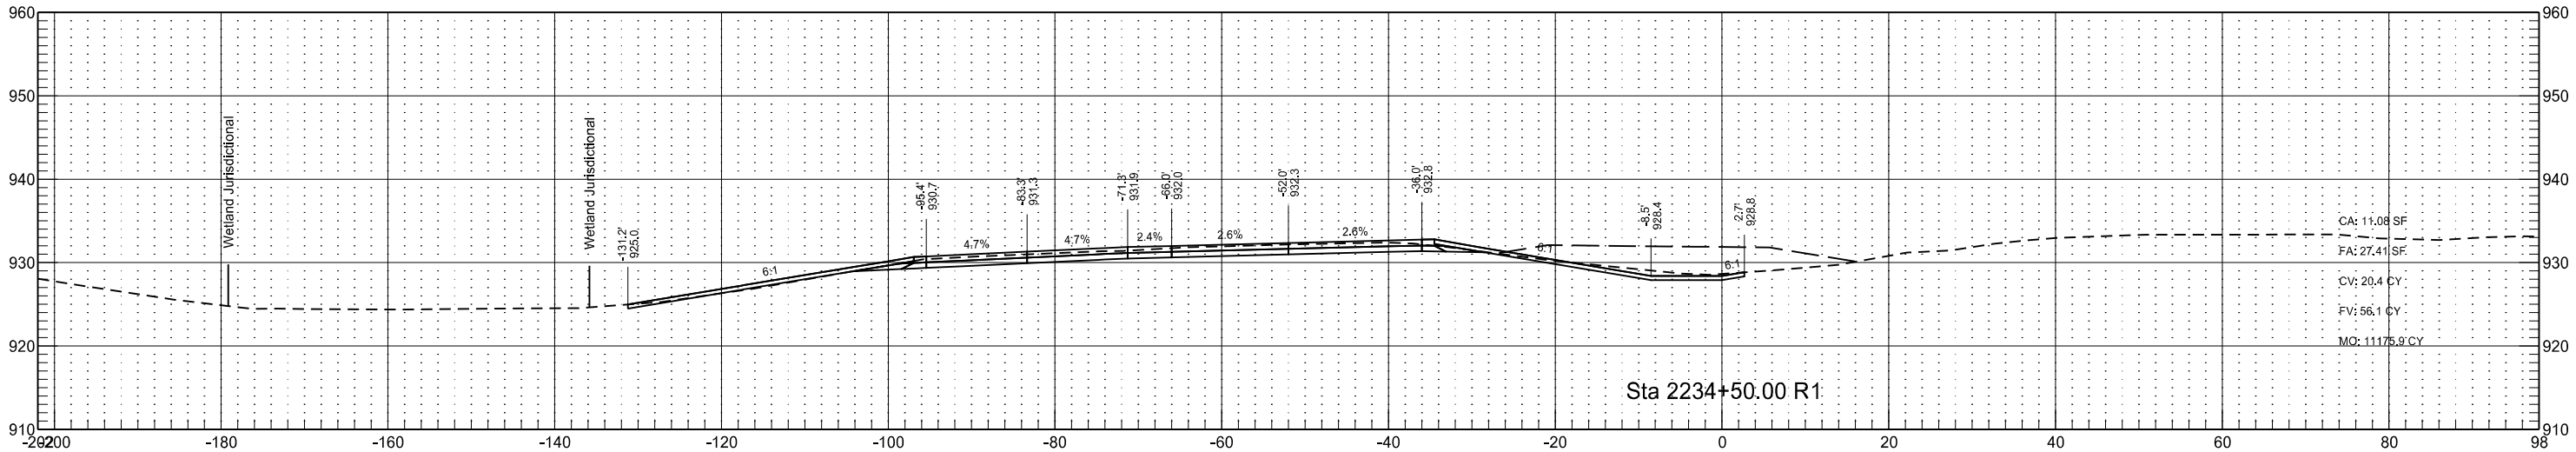

Interstate 29 - Southbound
(SCL29)

STATE

PROJECT NO.

SECTION
NO.




SHEET
NO.

ND




IM-8-029(170)033

200

241

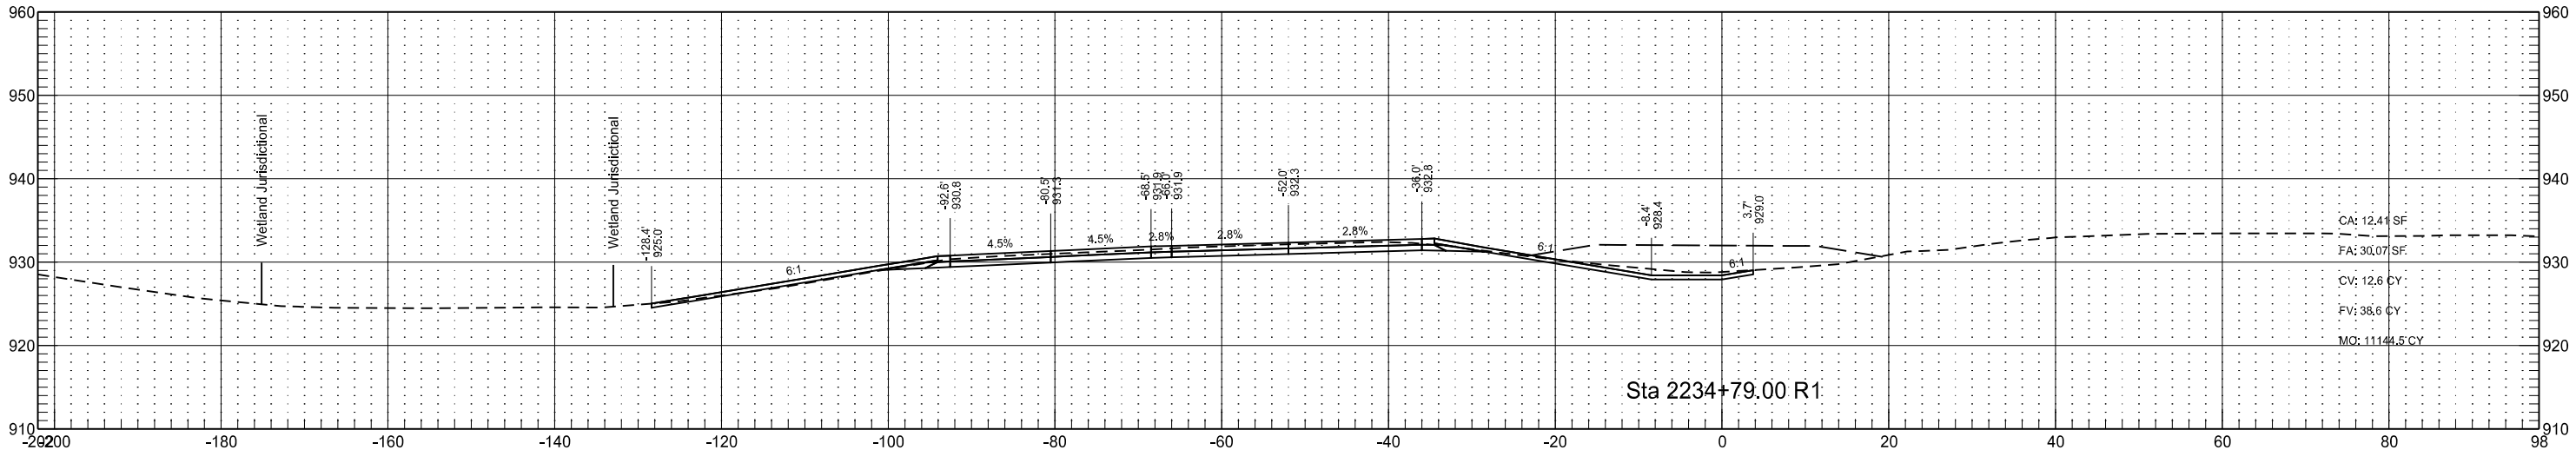
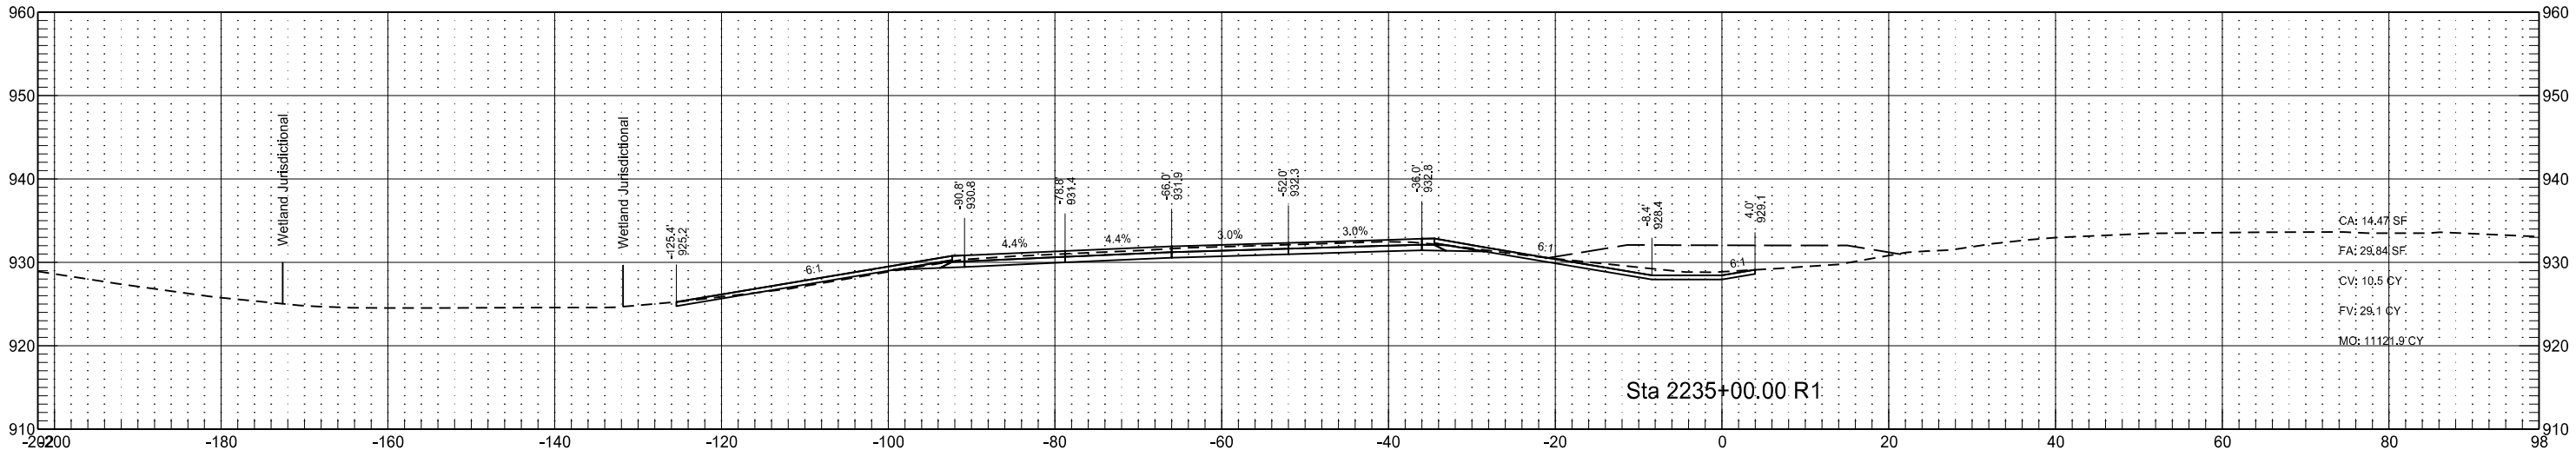
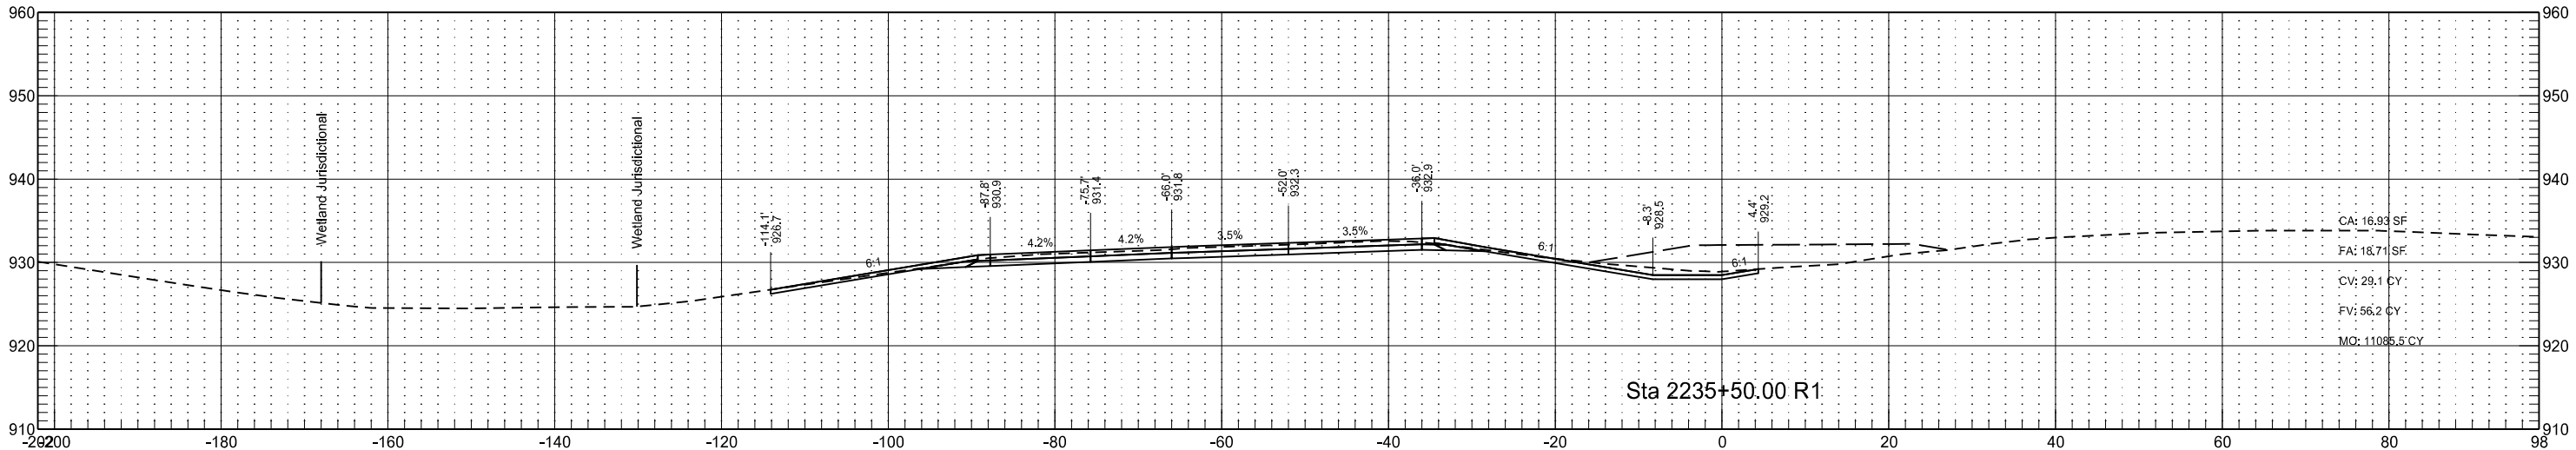


Interstate 29 - Southbound
(SCL29)

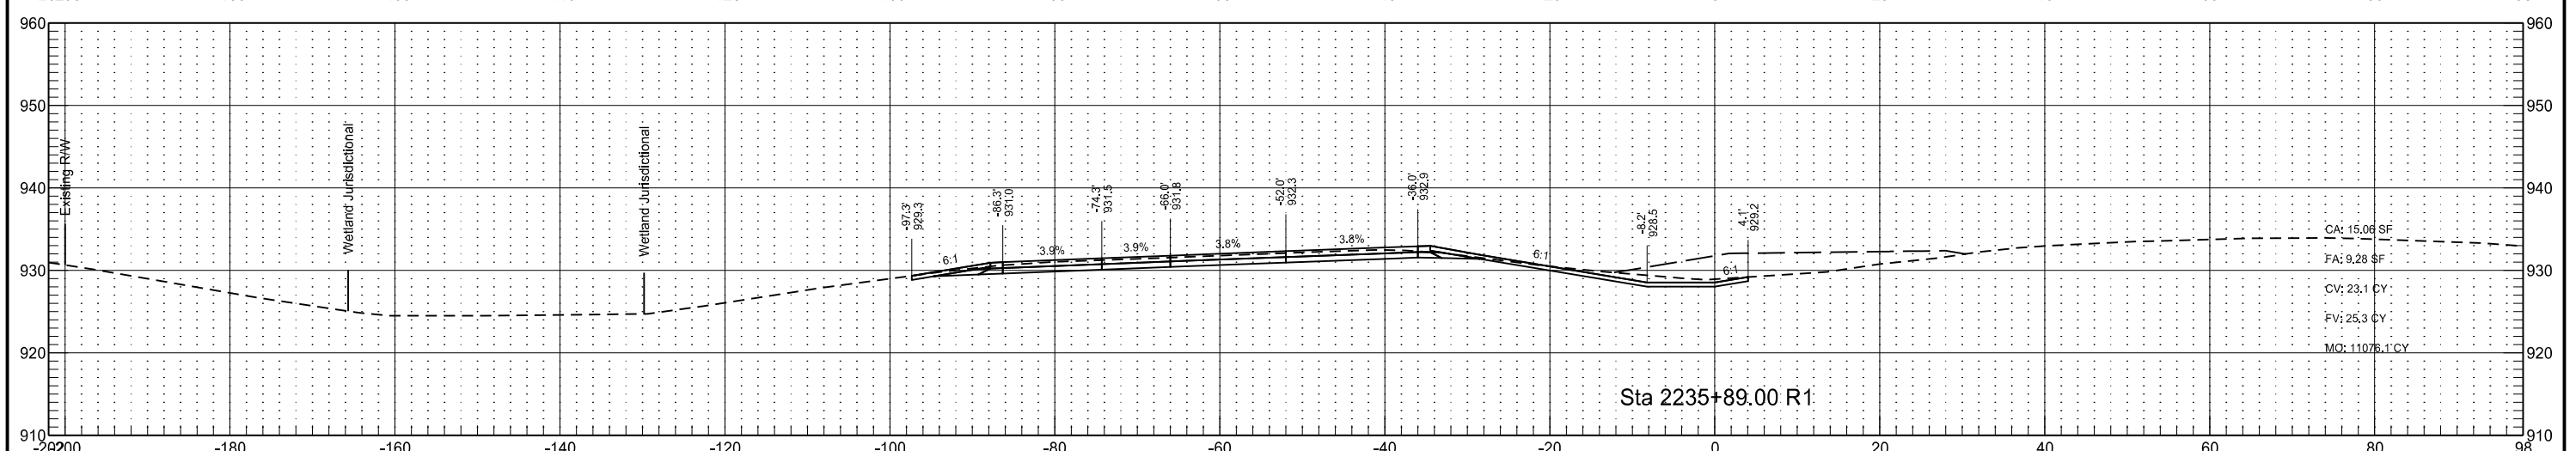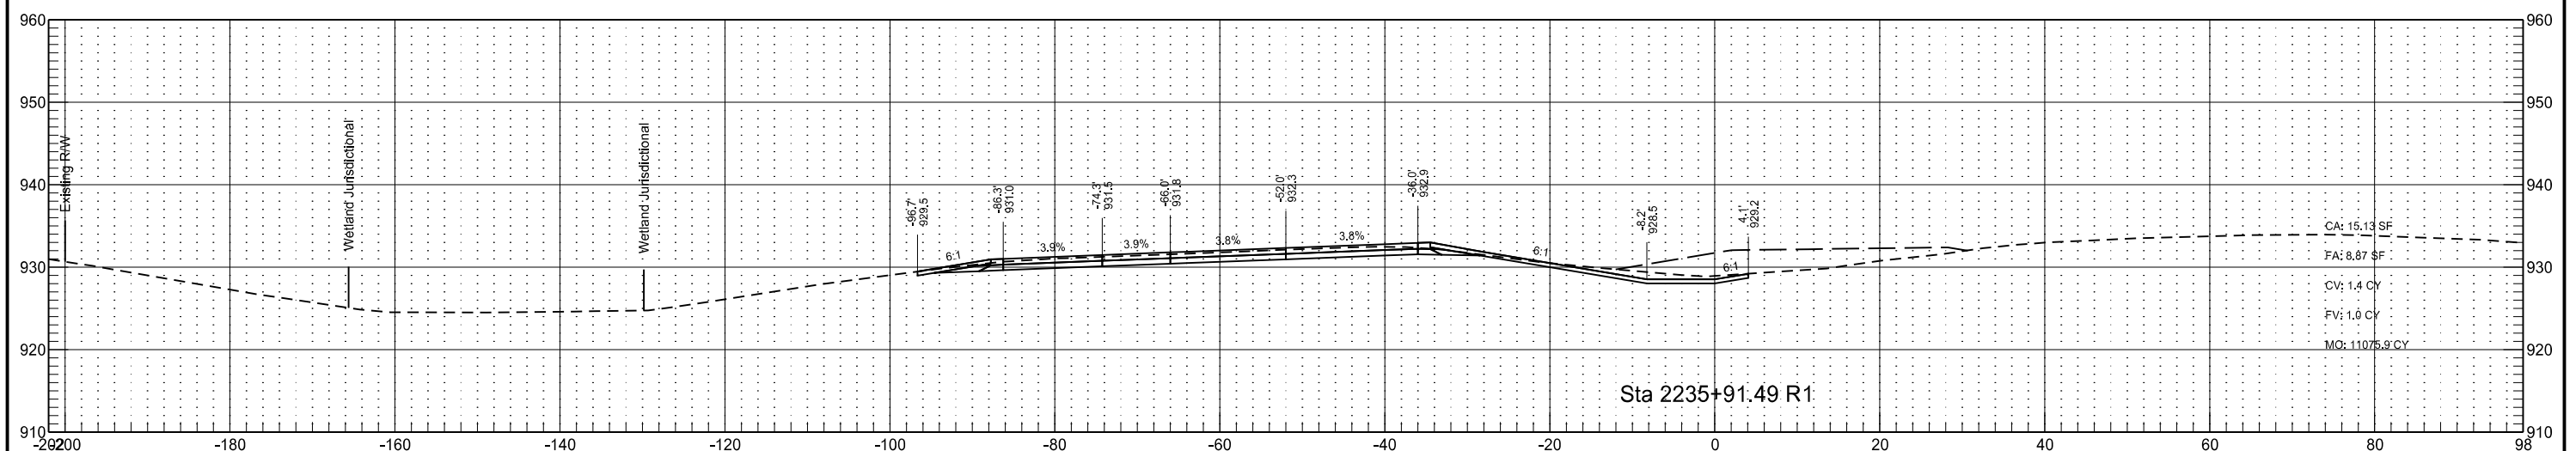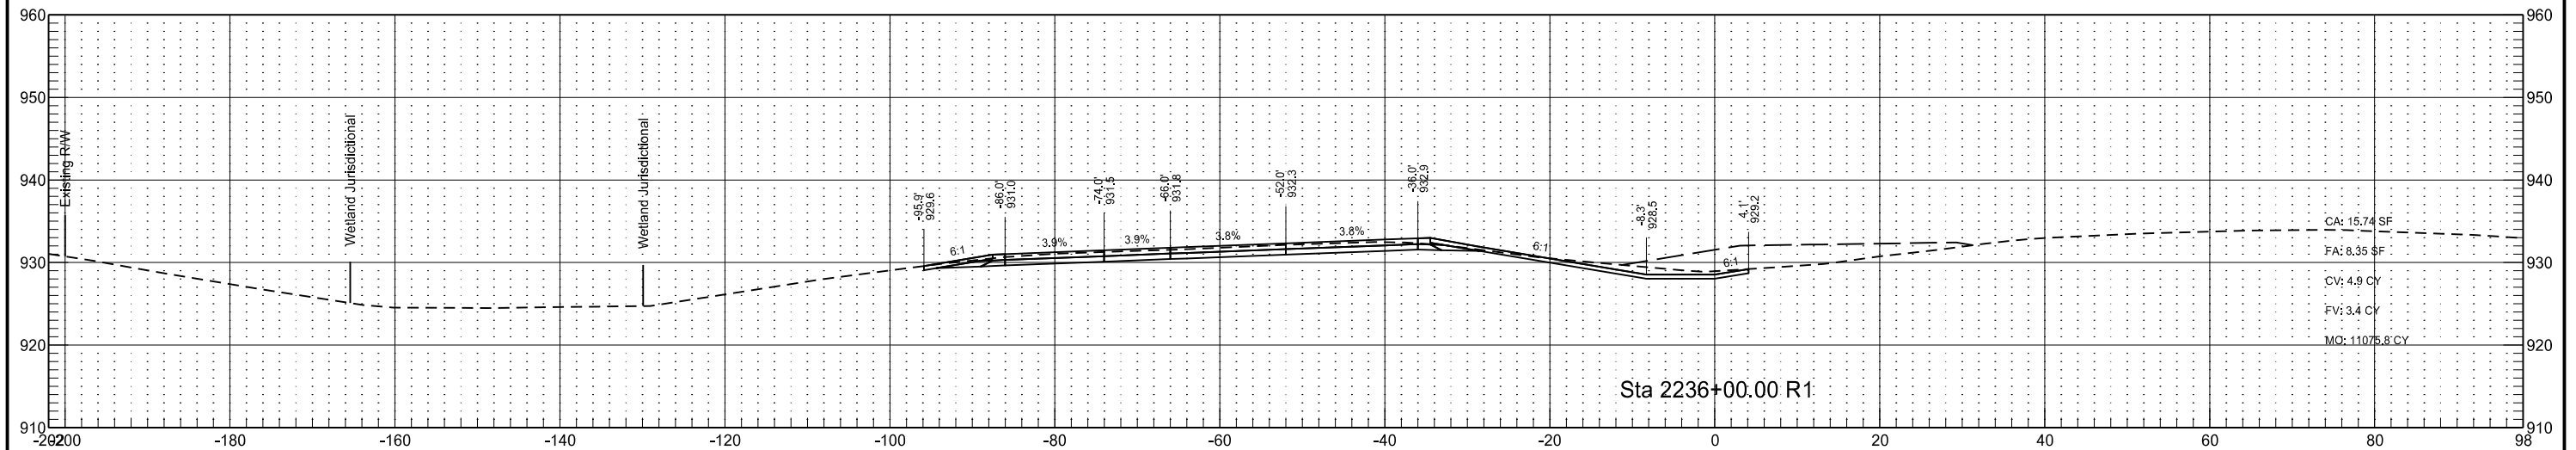




Interstate 29 - Southbound
(SCL29)

	STATE	PROJECT NO.	SECTION NO.	SHEET NO.
	ND	IM-8-029(170)033	200	243

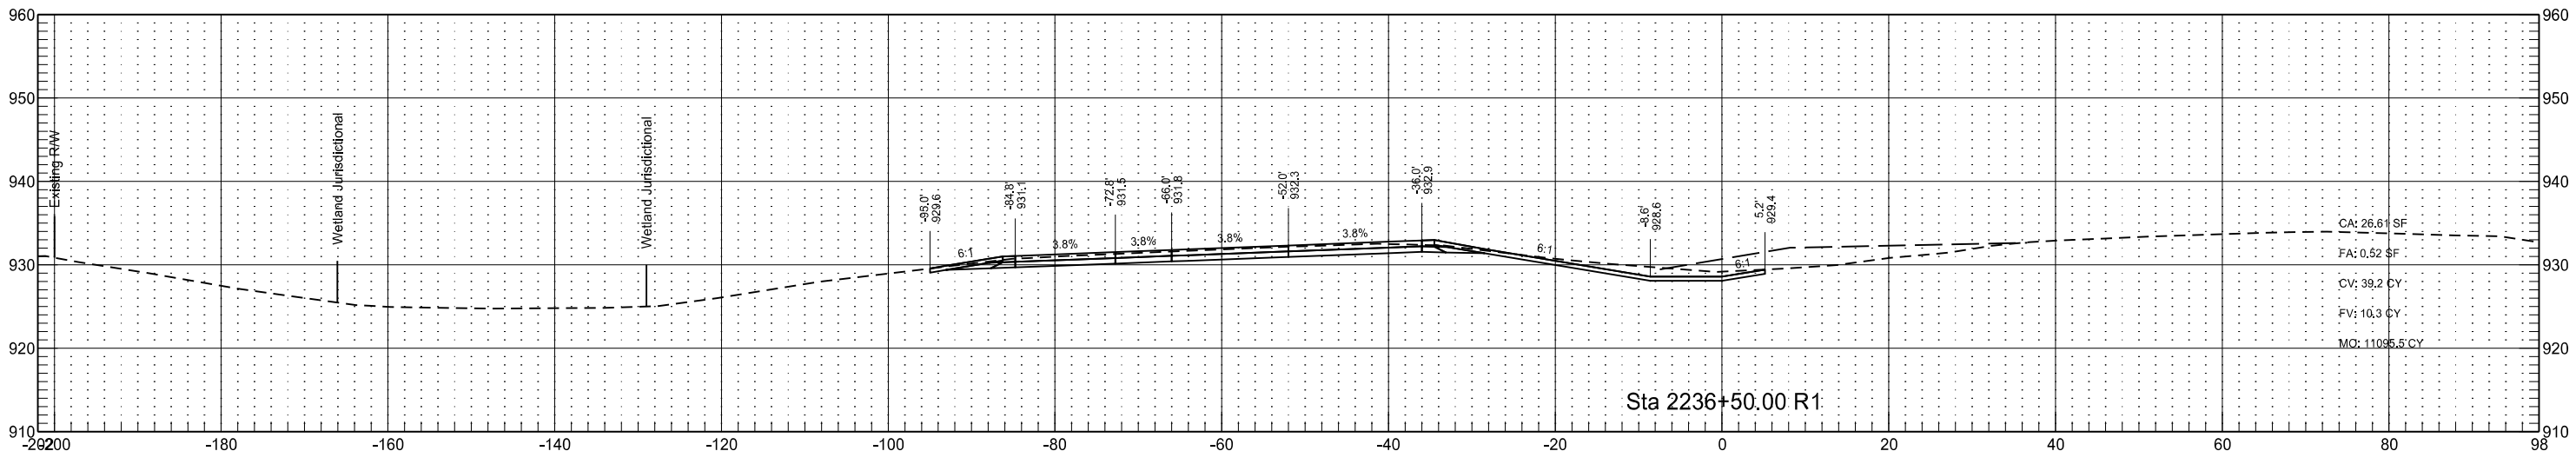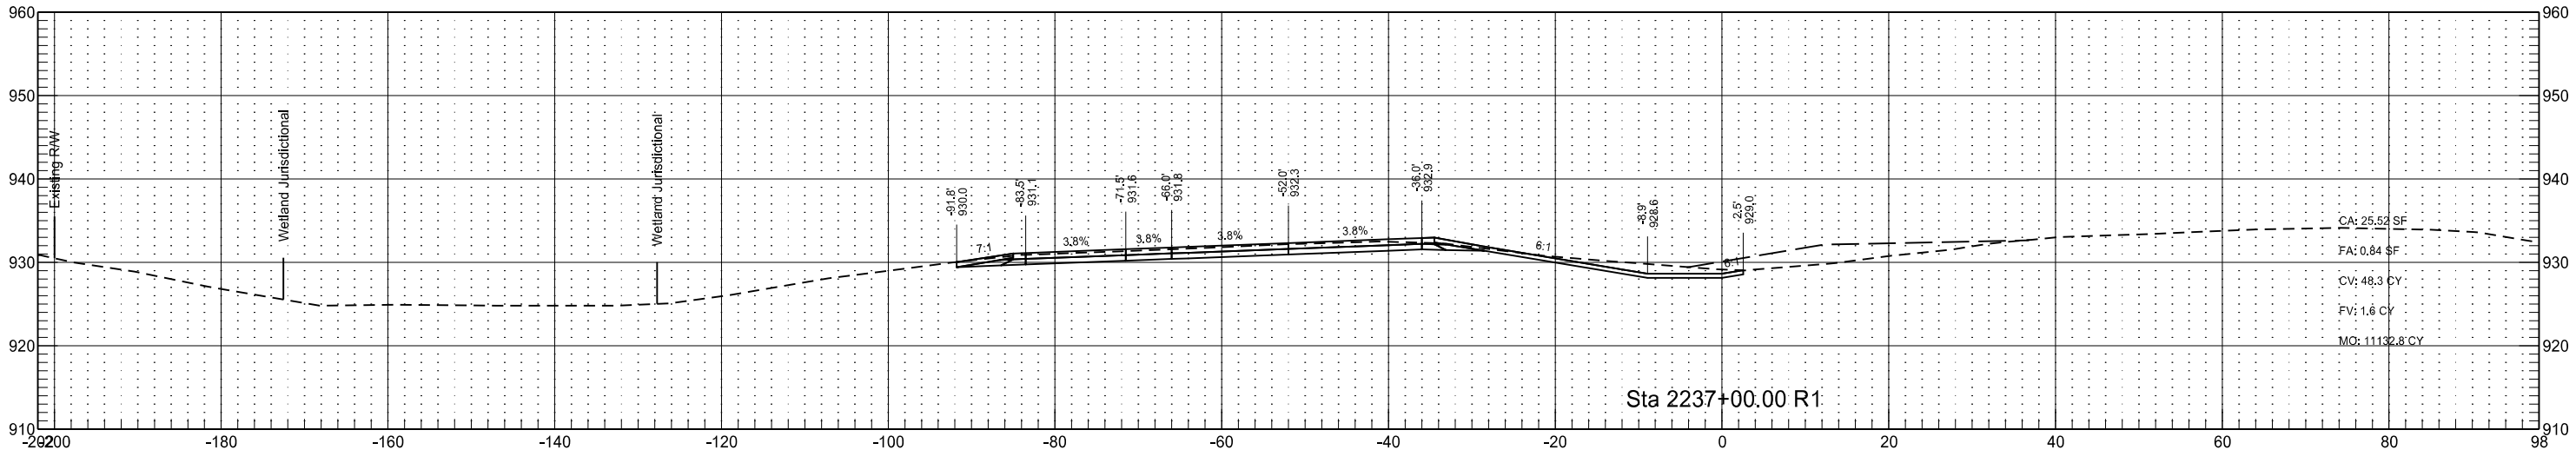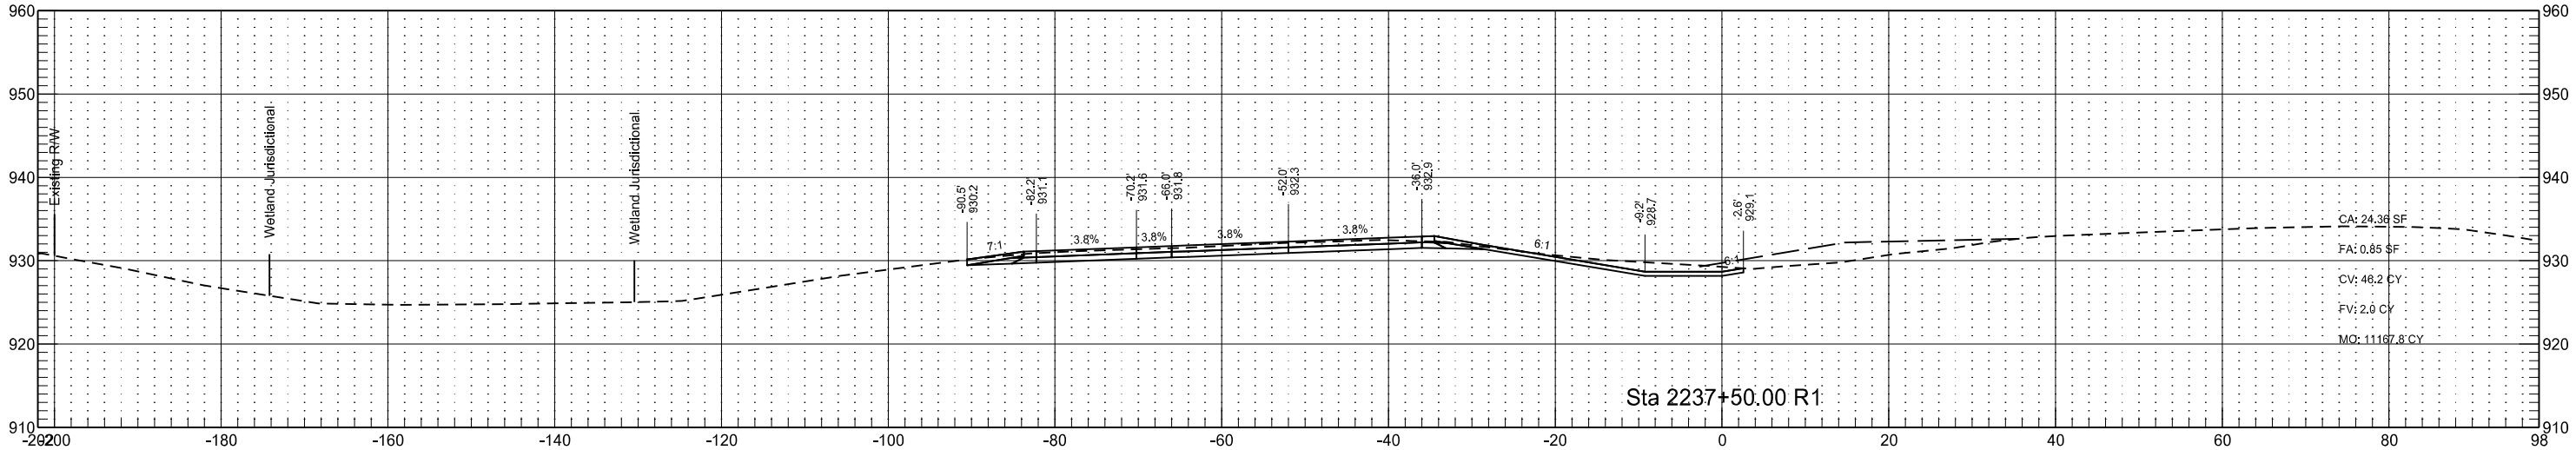



Interstate 29 - Southbound
(SCL29)

STATE	PROJECT NO.	SECTION NO.	SHEET NO.
ND	IM-8-029(170)033	200	244

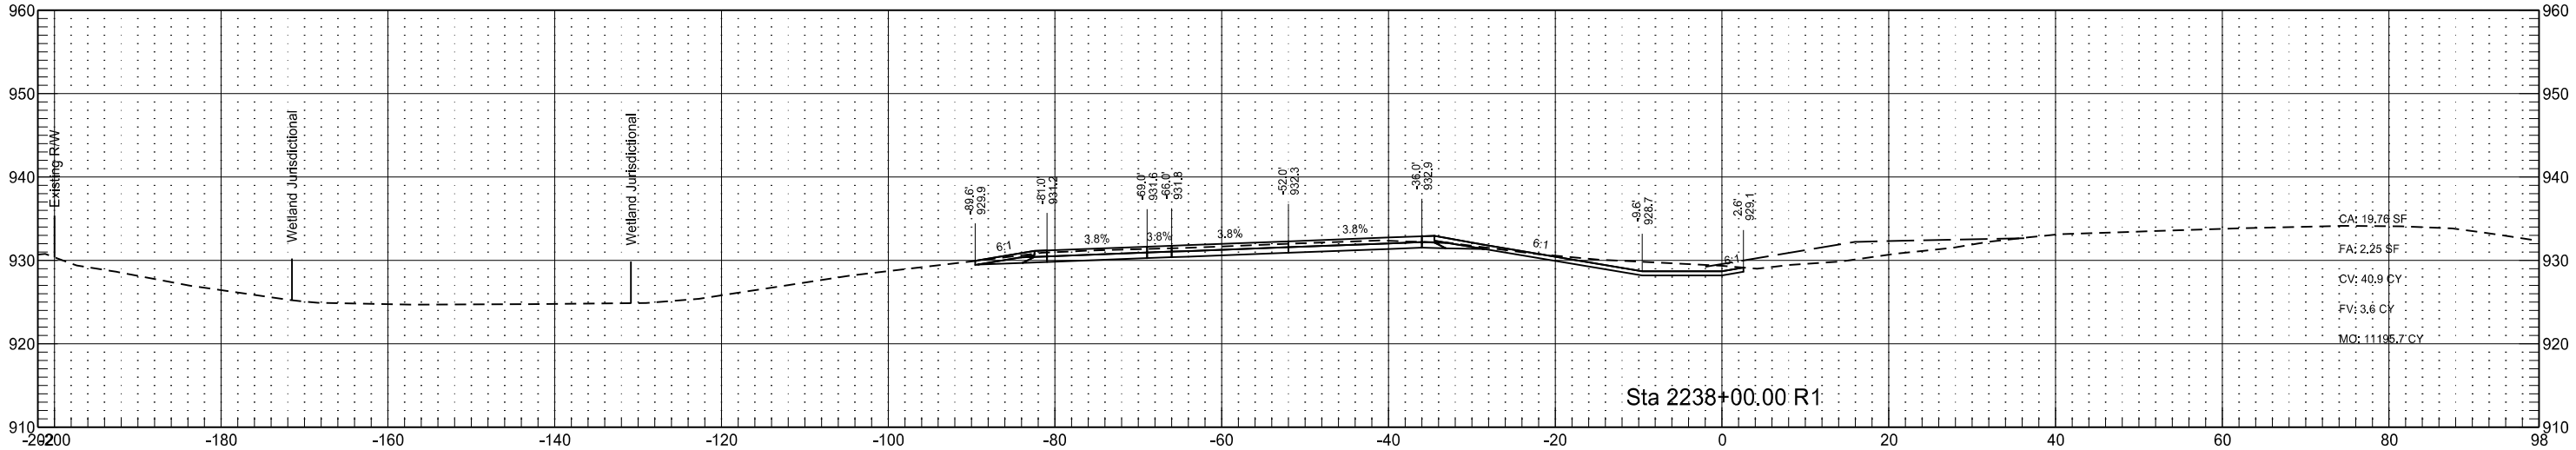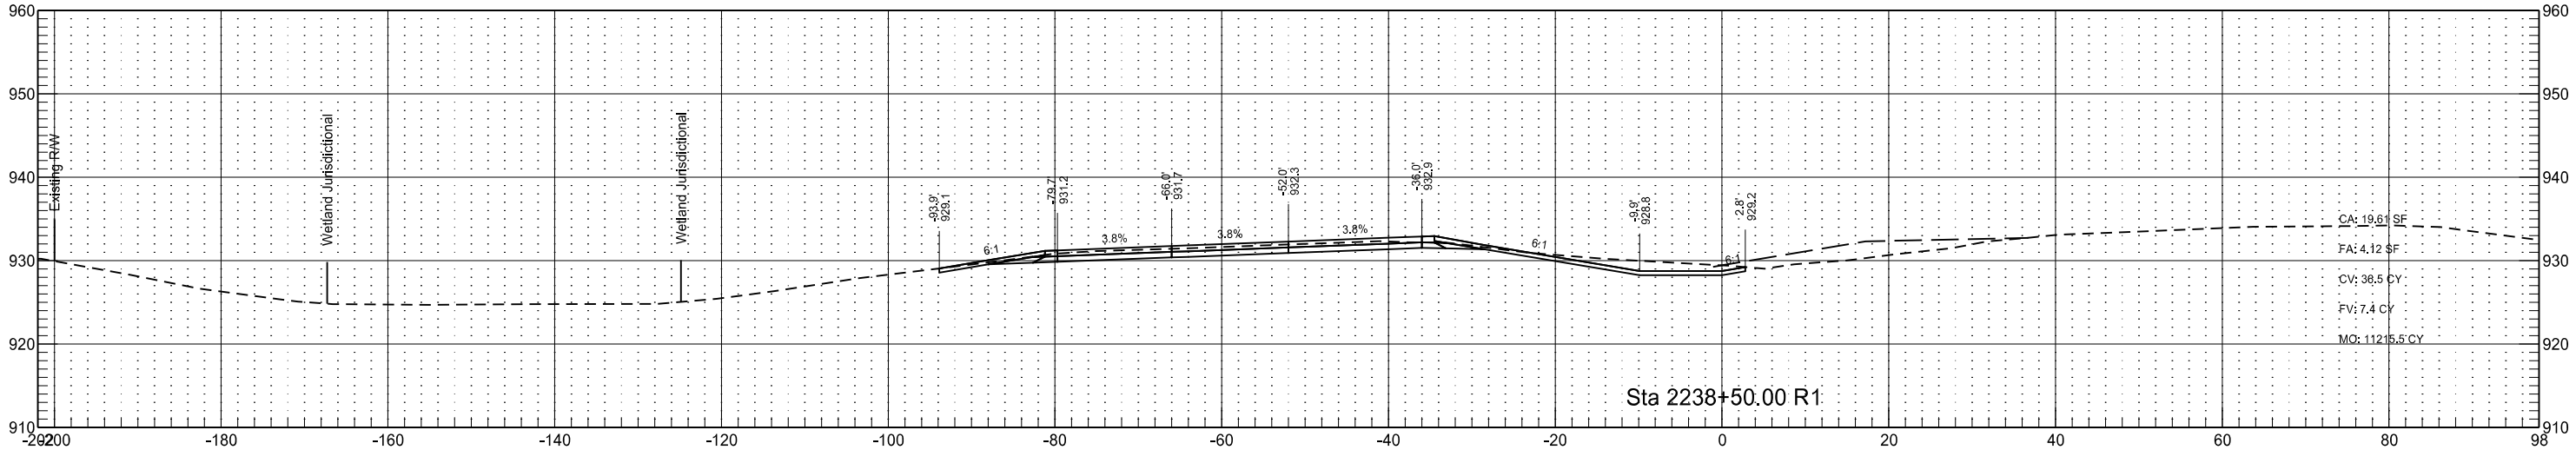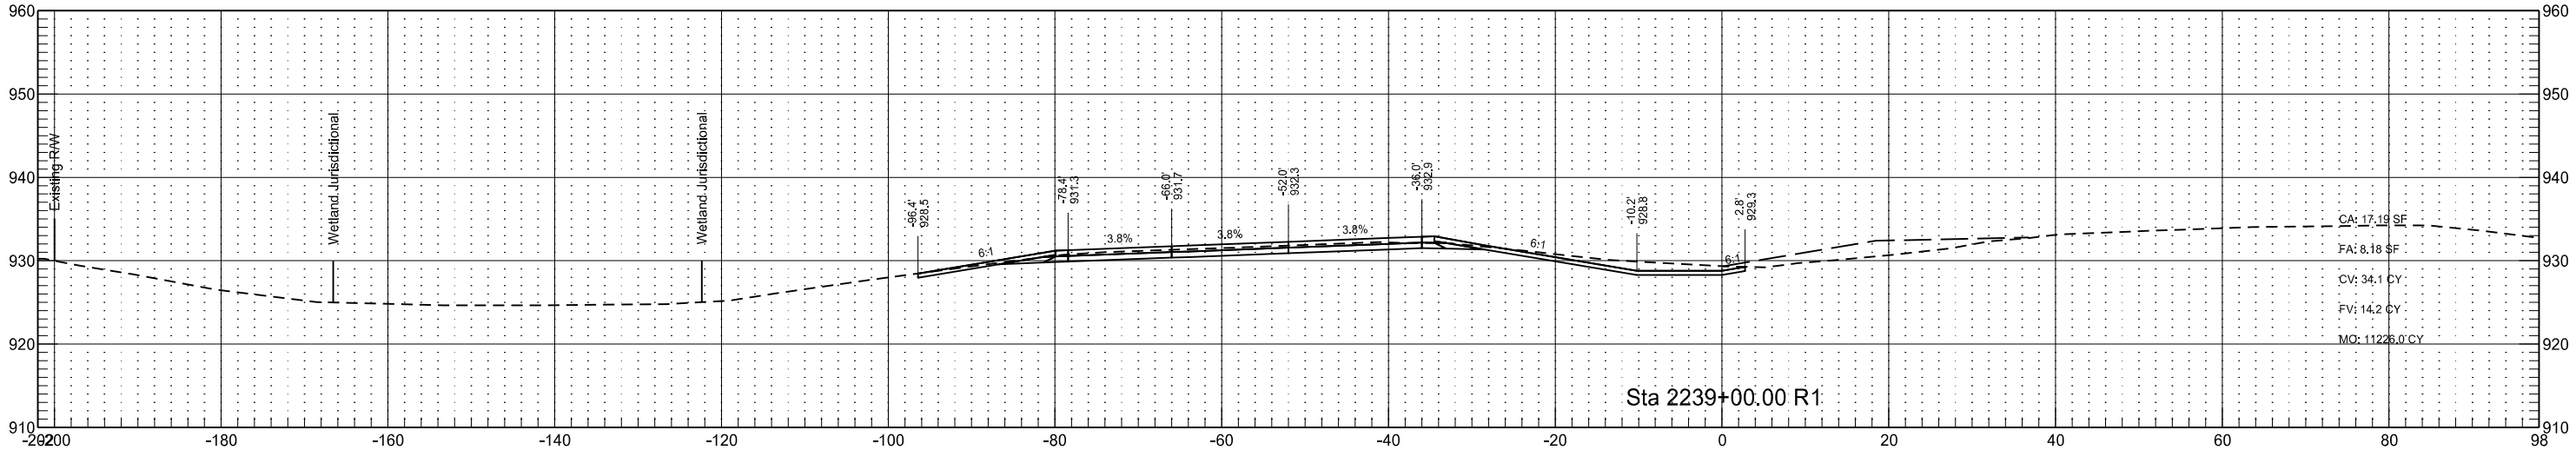



Interstate 29 - Southbound
(SCL29)

	STATE	PROJECT NO.	SECTION NO.	SHEET NO.
	ND	IM-8-029(170)033	200	245

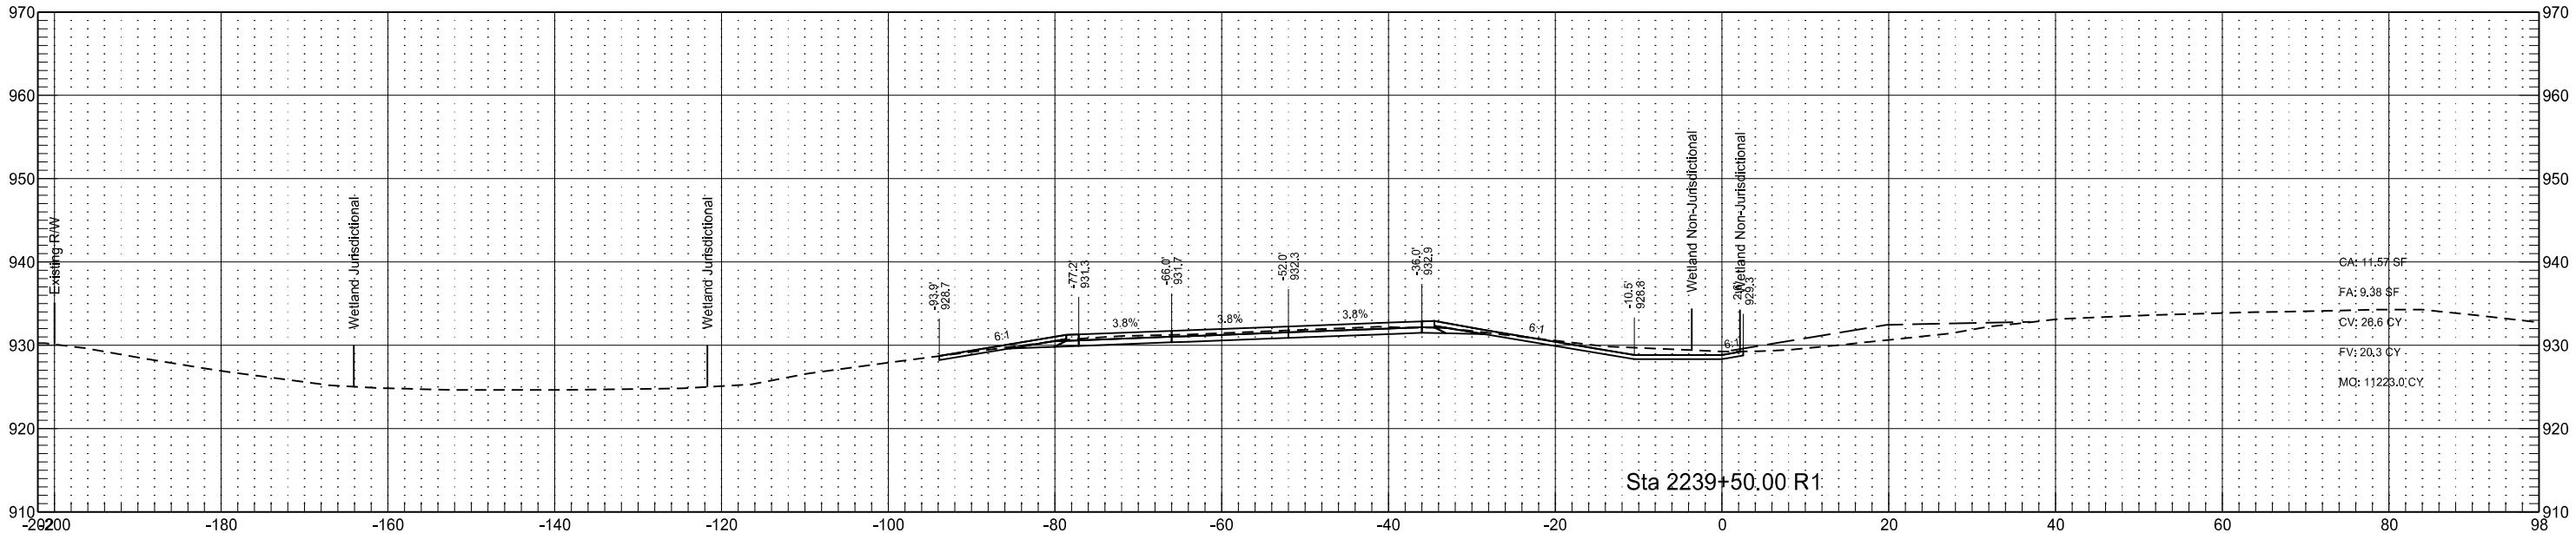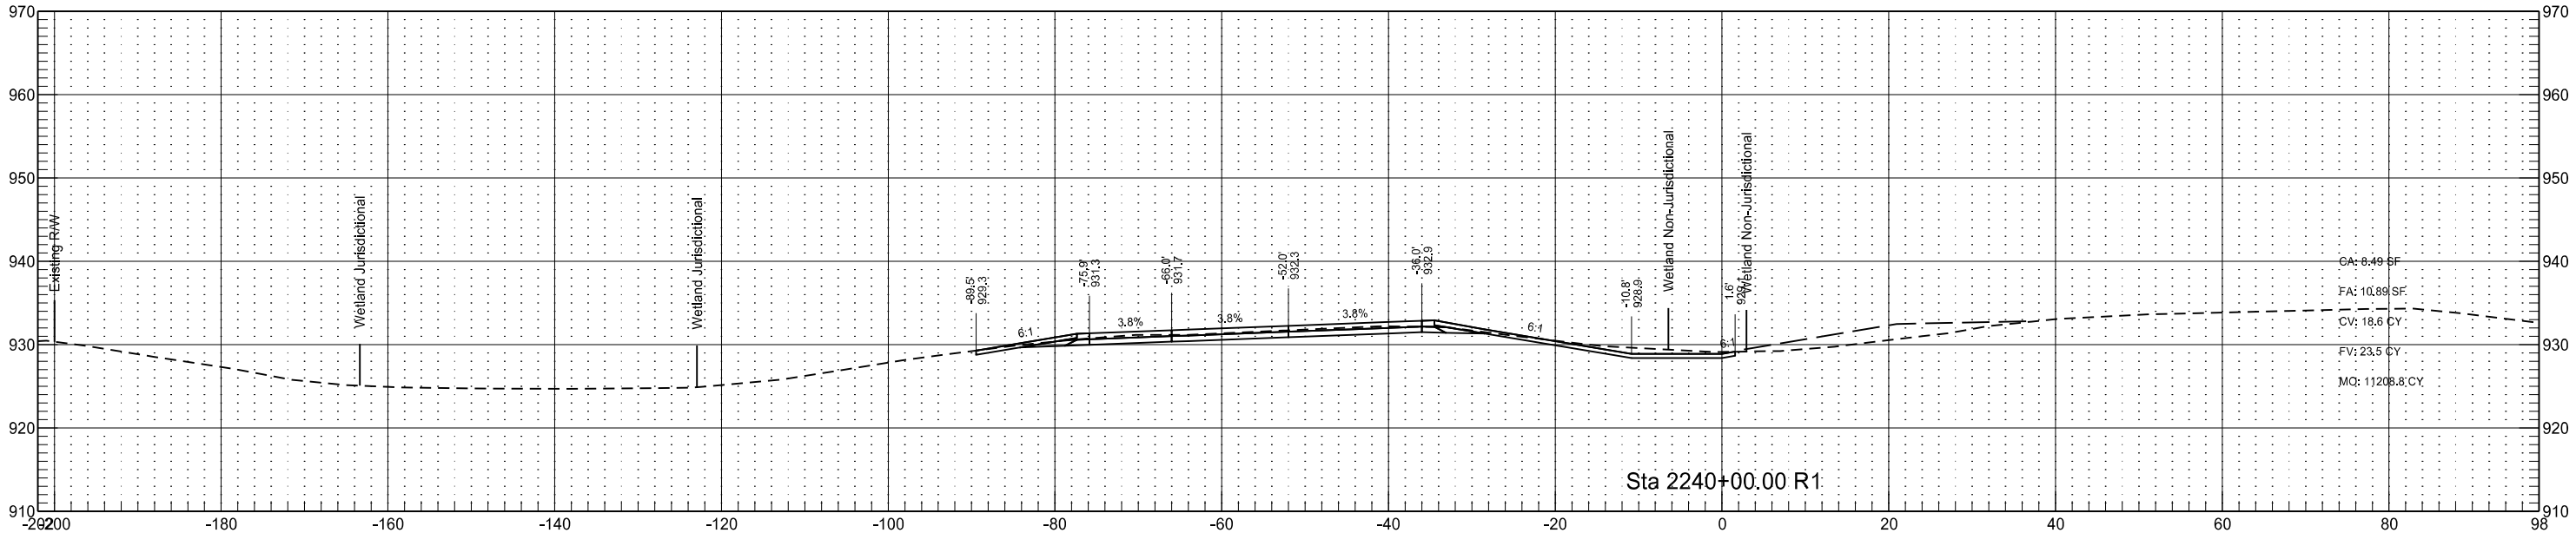



Interstate 29 - Southbound
(SCL29)

	STATE	PROJECT NO.	SECTION NO.	SHEET NO.
	ND	IM-8-029(170)033	200	246

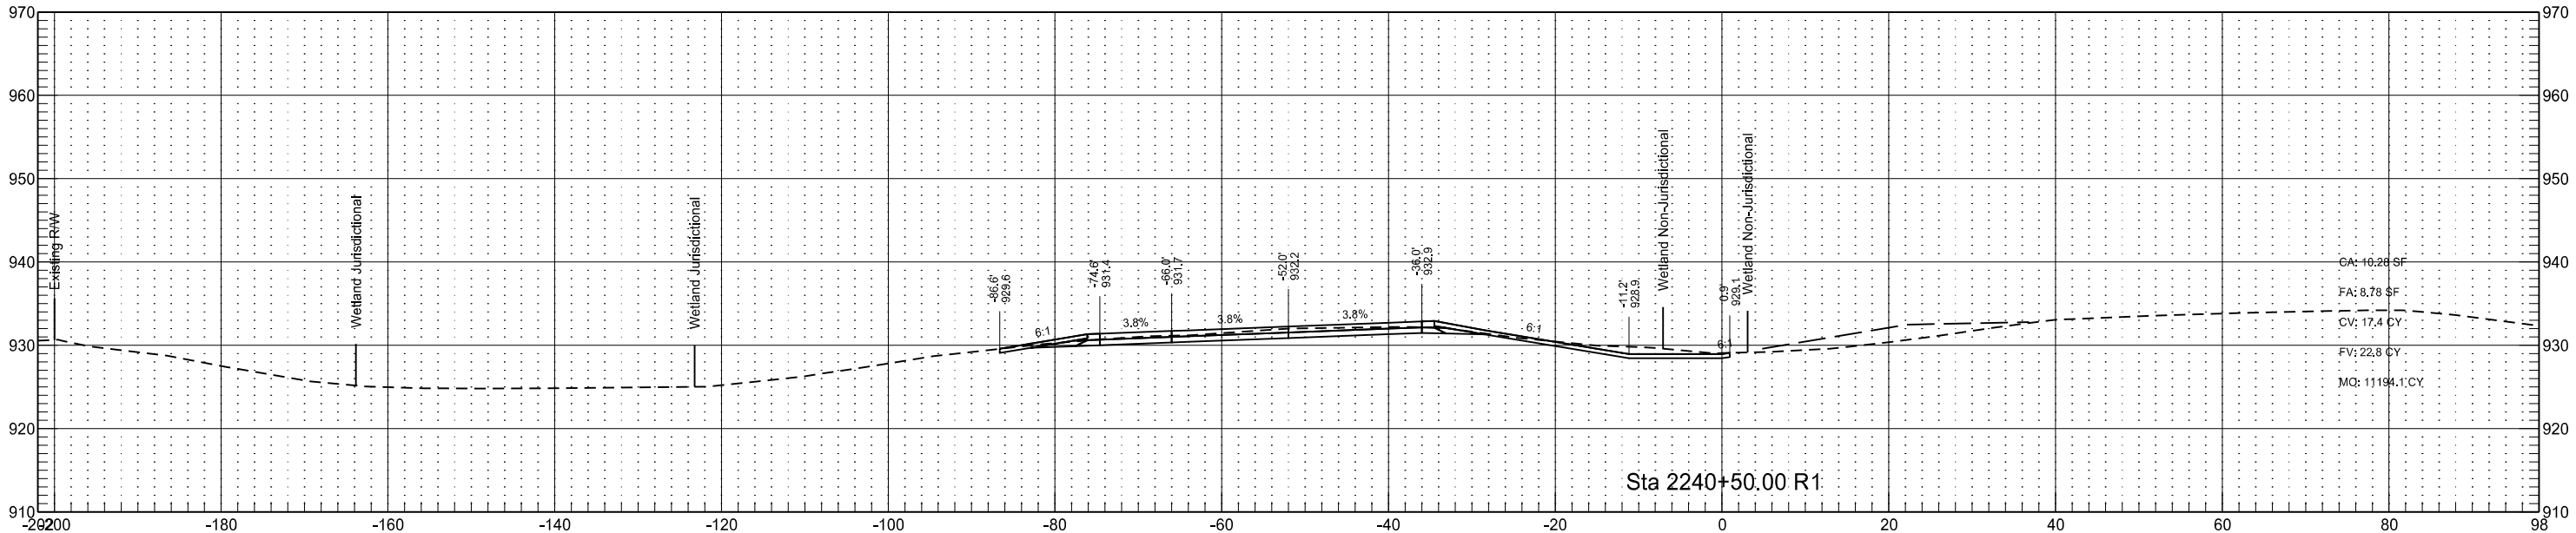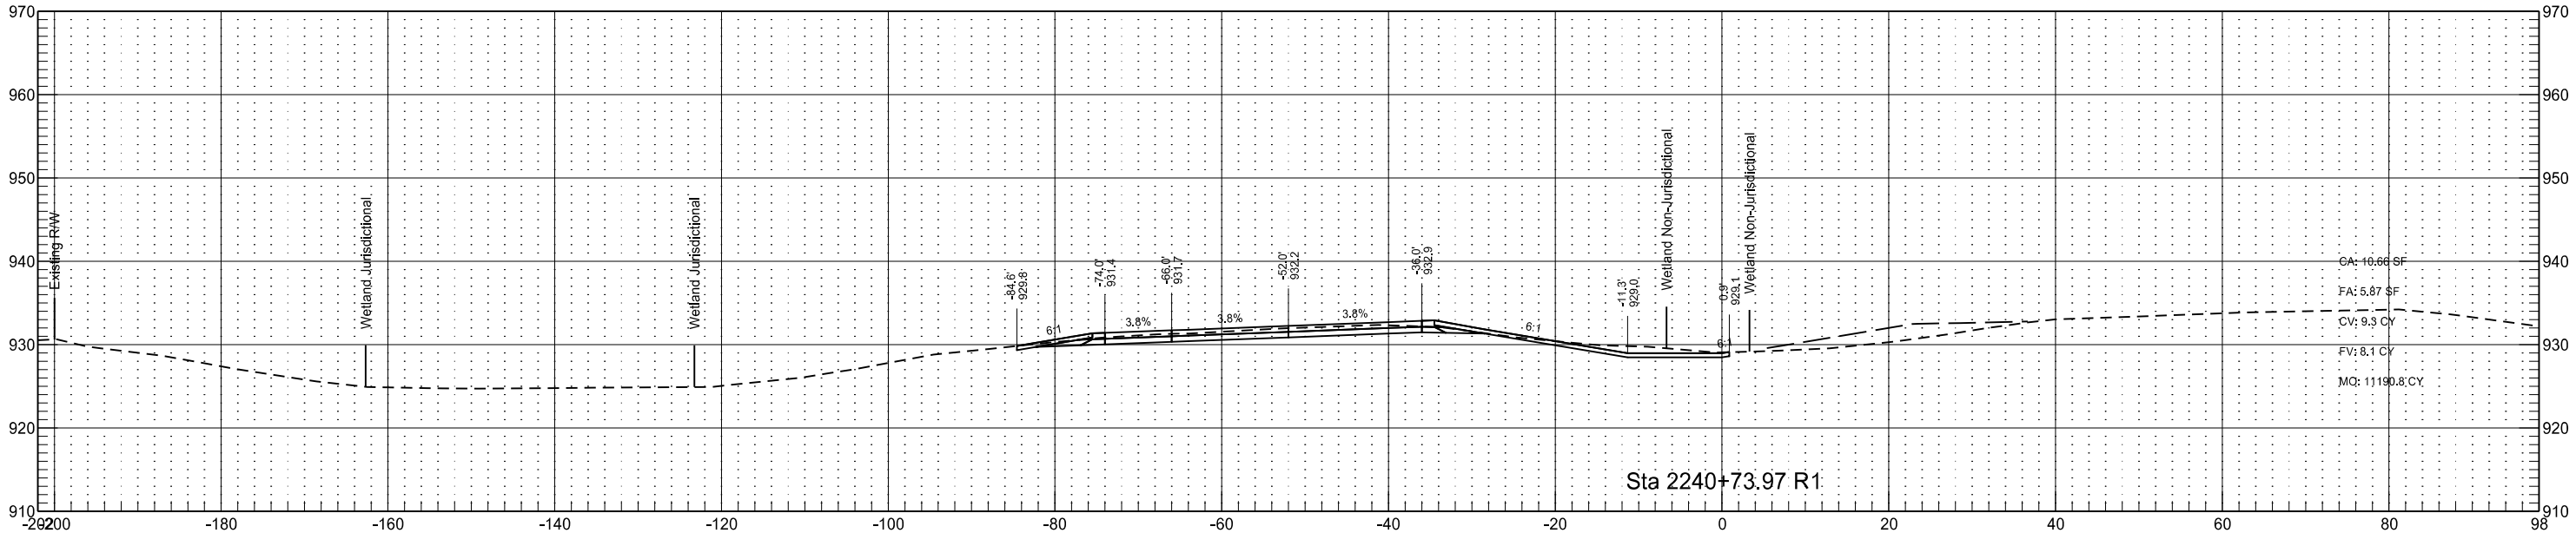



Interstate 29 - Southbound
(SCL29)

	STATE	PROJECT NO.	SECTION NO.	SHEET NO.
	ND	IM-8-029(170)033	200	247

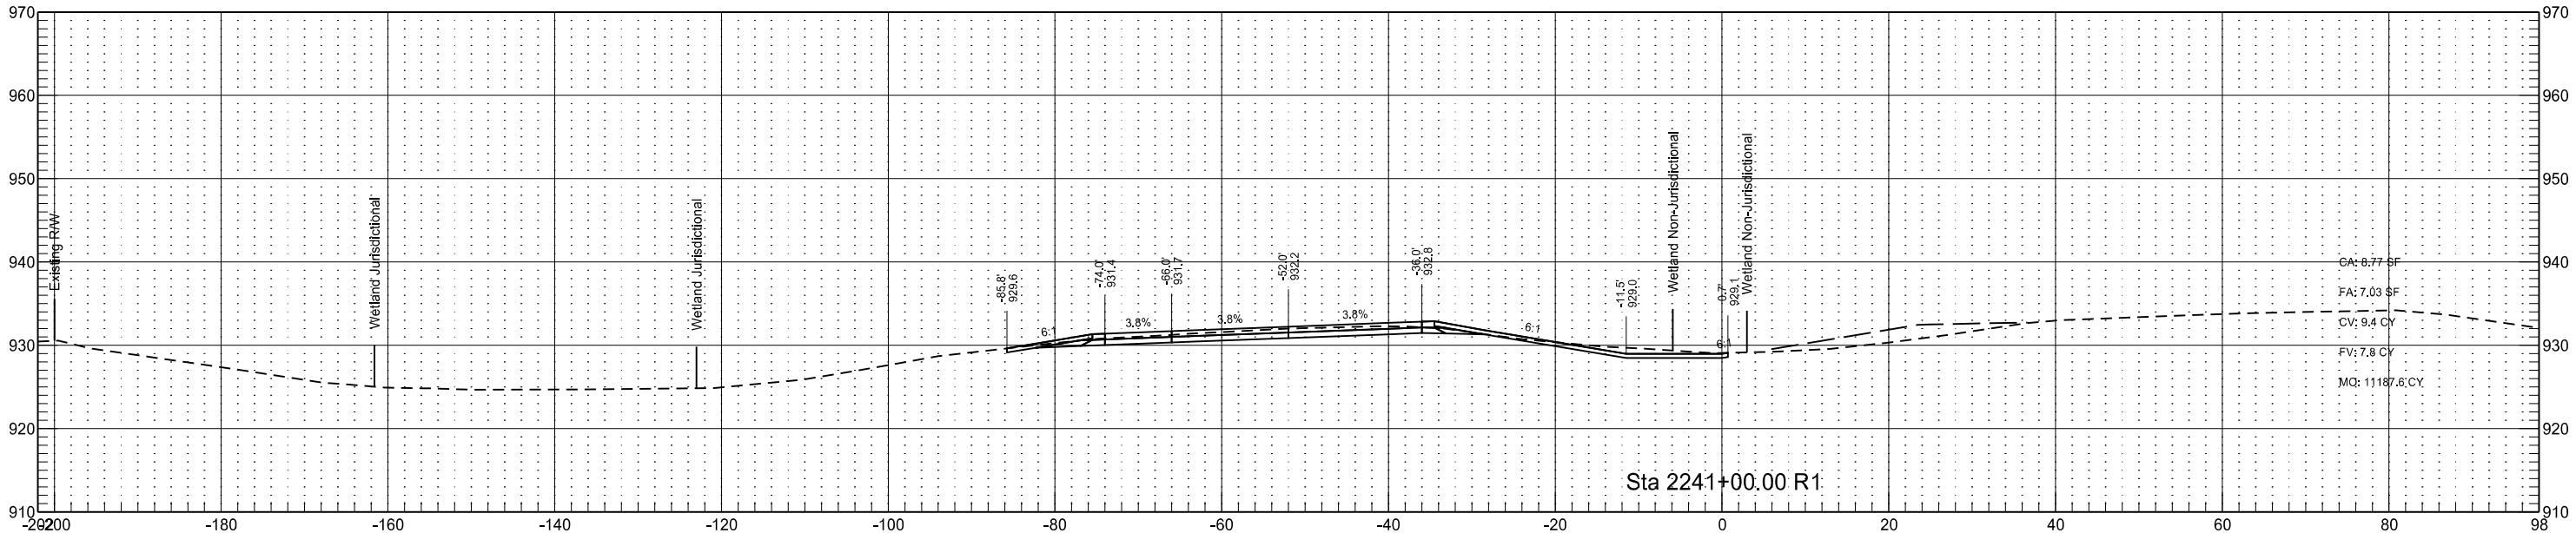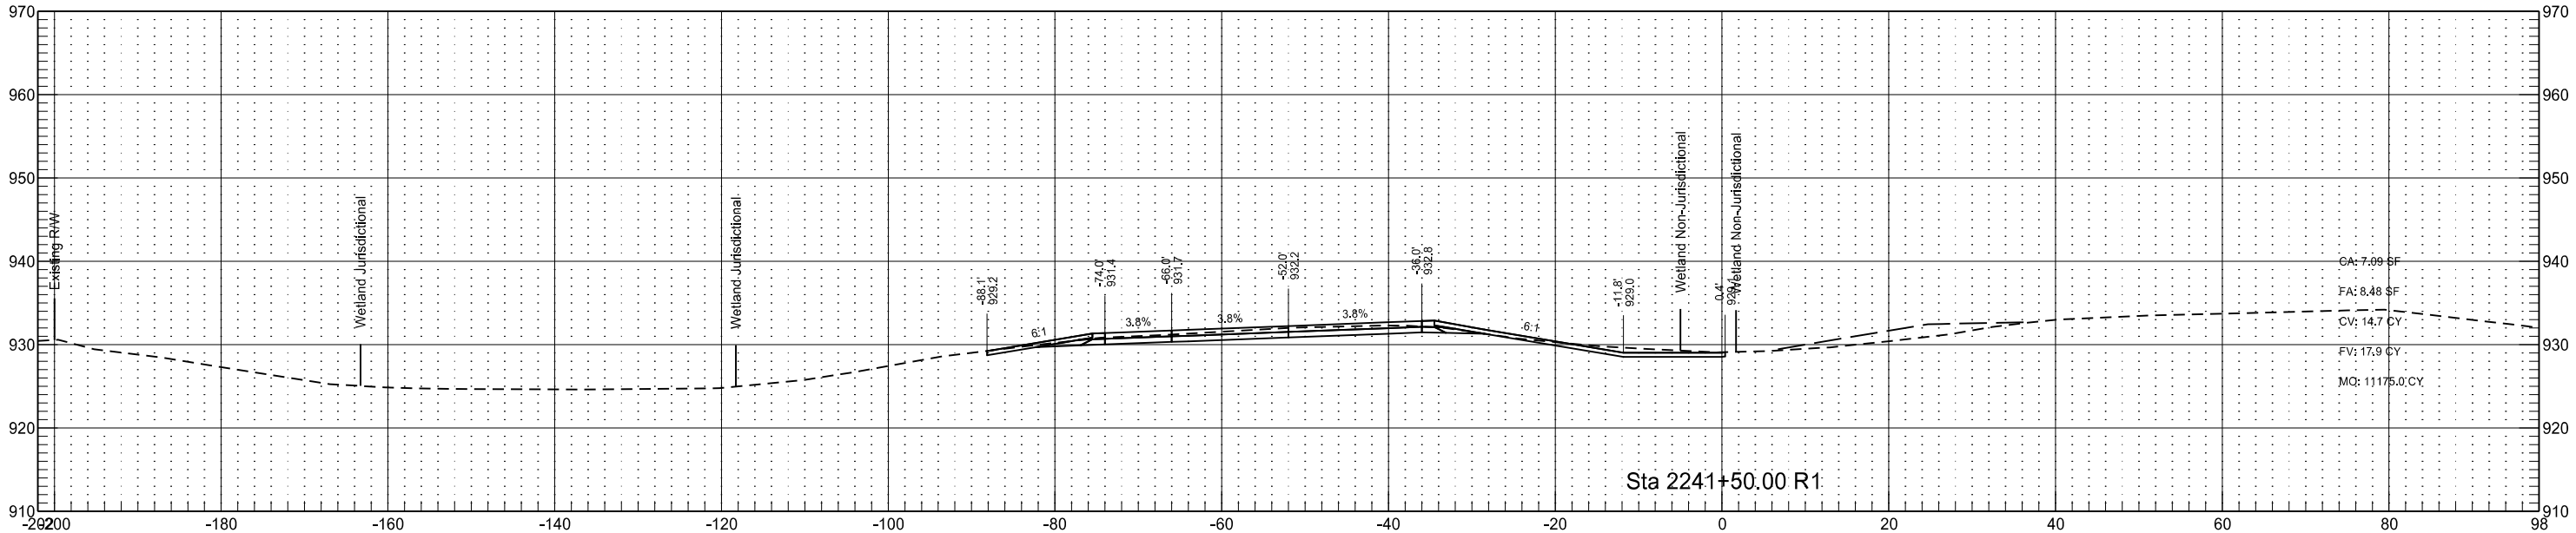



Interstate 29 - Southbound
(SCL29)

	STATE	PROJECT NO.	SECTION NO.	SHEET NO.
	ND	IM-8-029(170)033	200	248

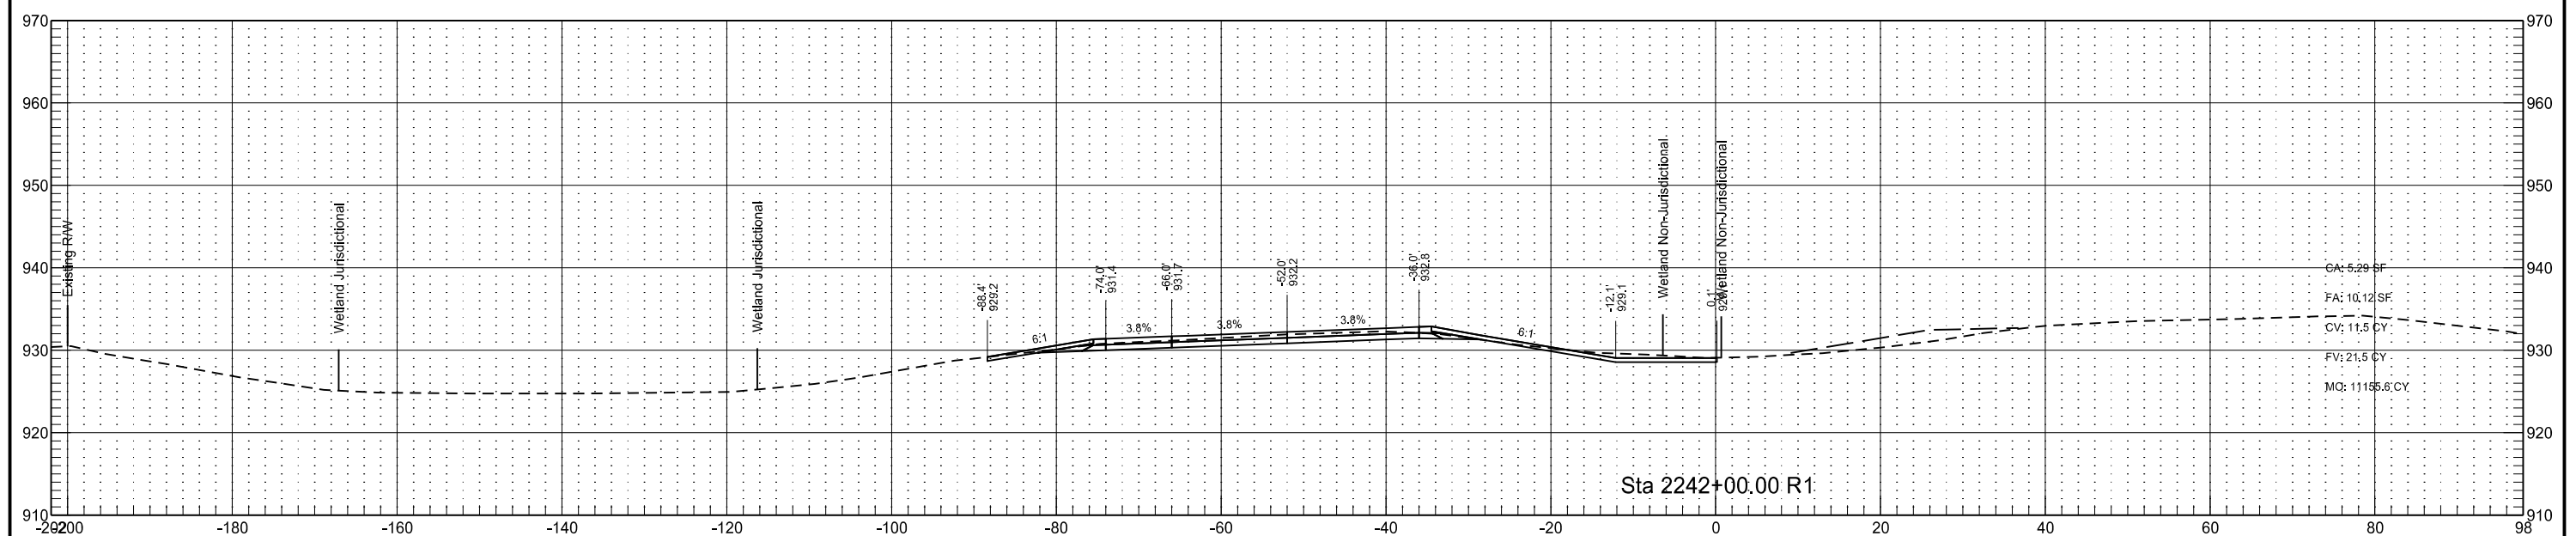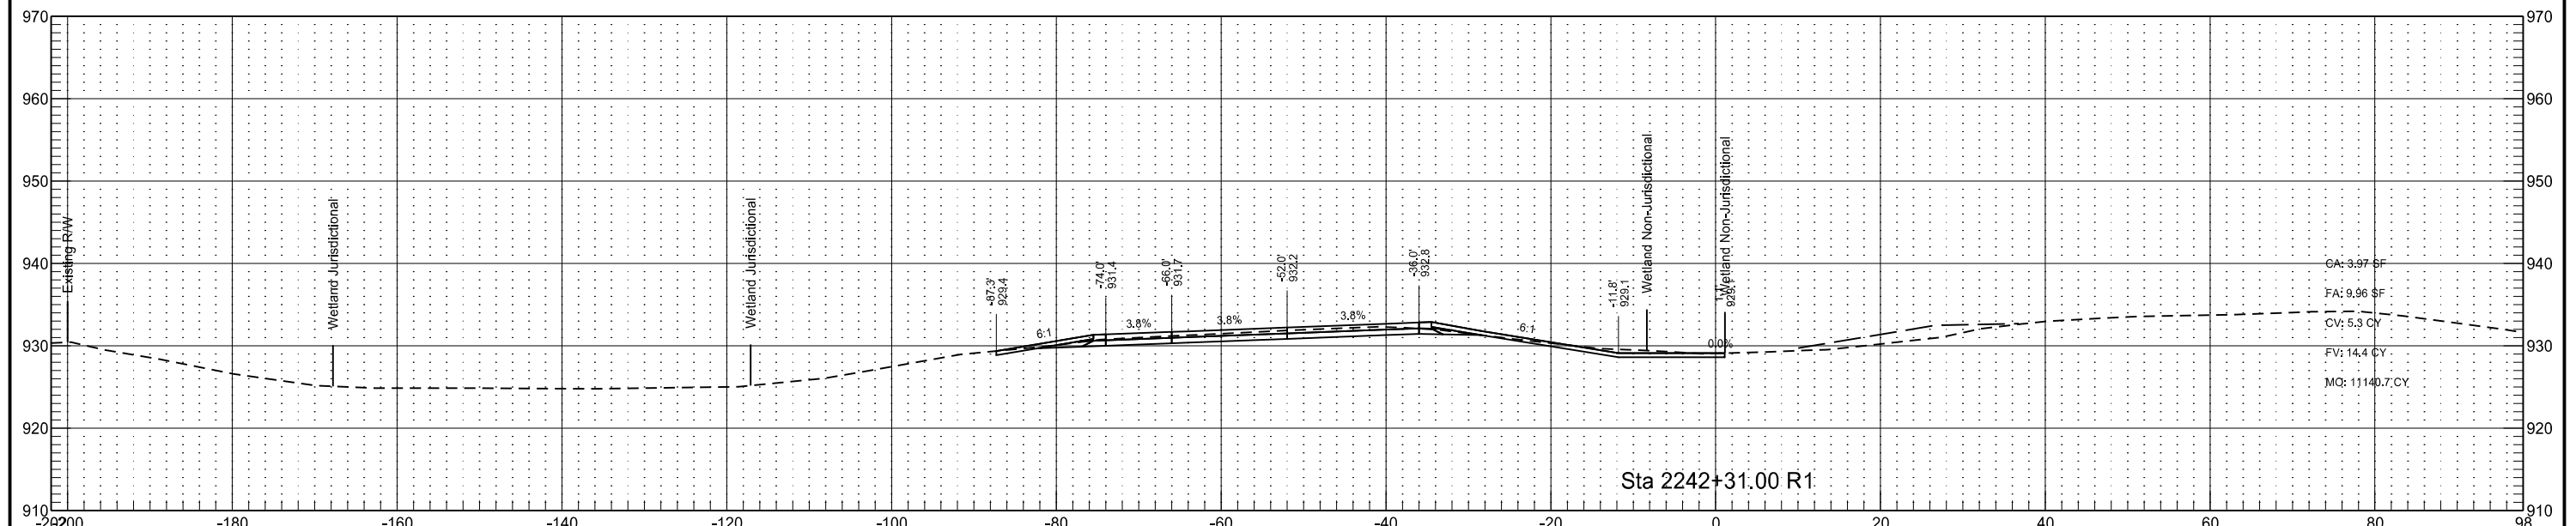



Interstate 29 - Southbound
(SCL29)

	STATE	PROJECT NO.	SECTION NO.	SHEET NO.
	ND	IM-8-029(170)033	200	249

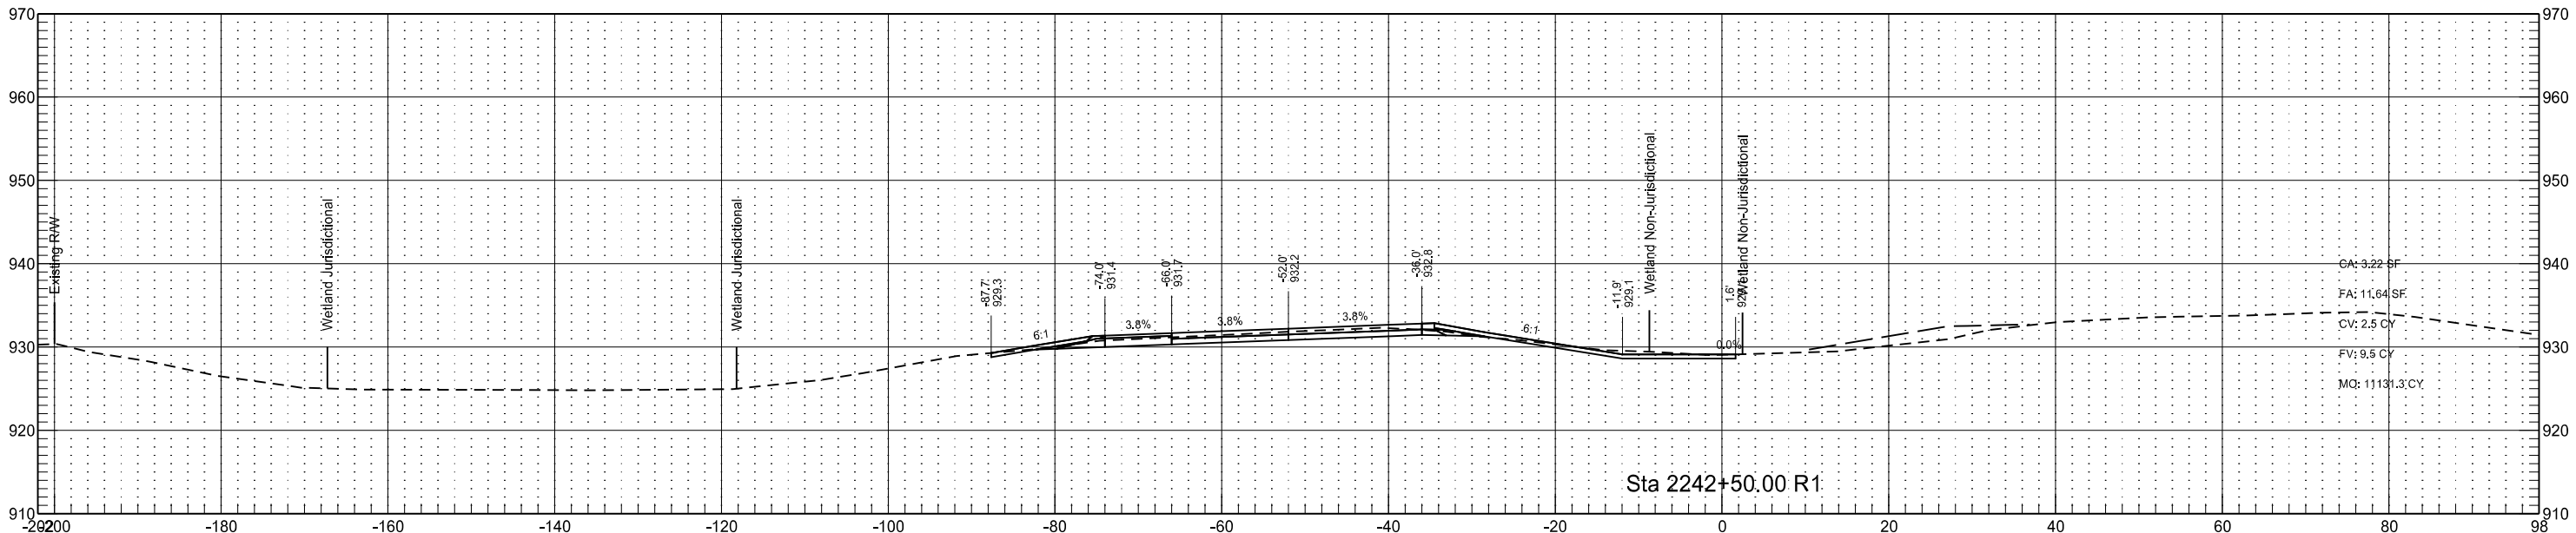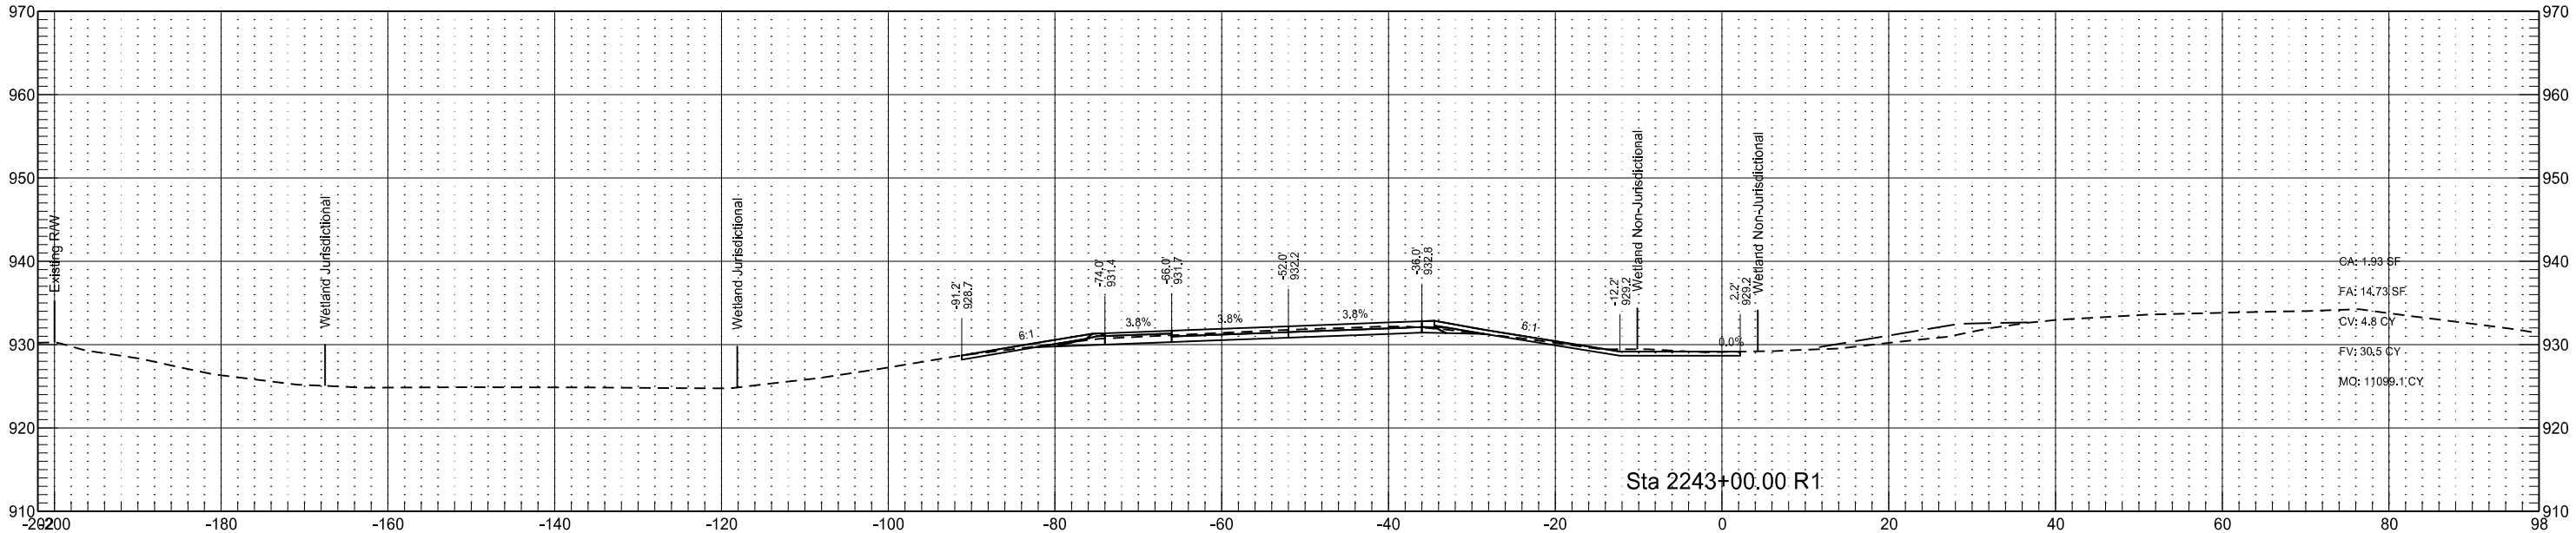


Interstate 29 - Southbound
(SCL29)

	STATE	PROJECT NO.	SECTION NO.	SHEET NO.
	ND	IM-8-029(170)033	200	250

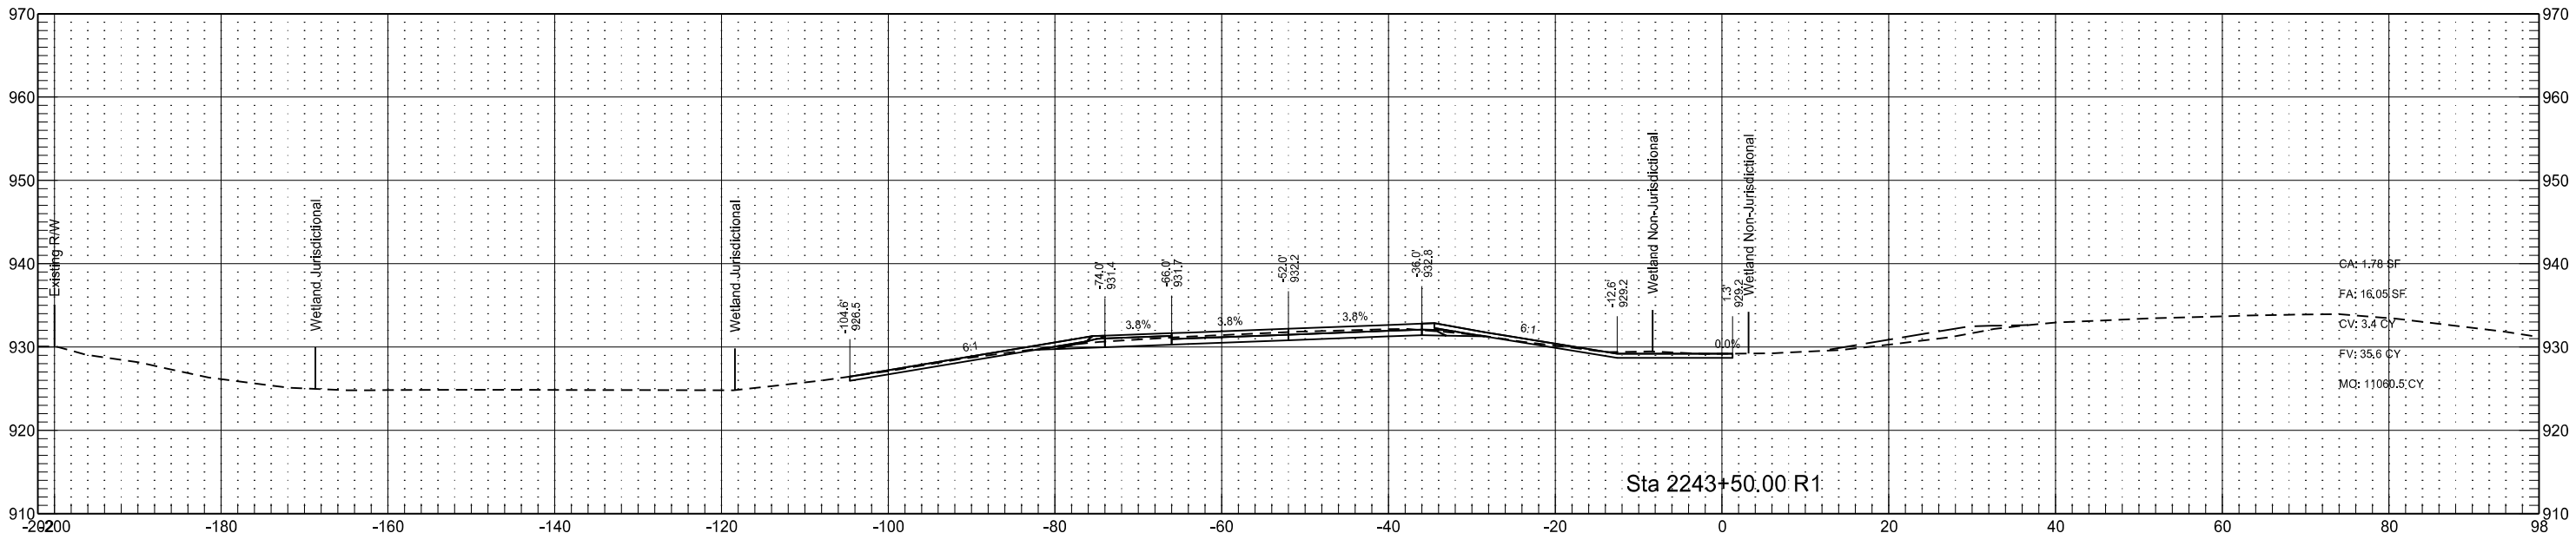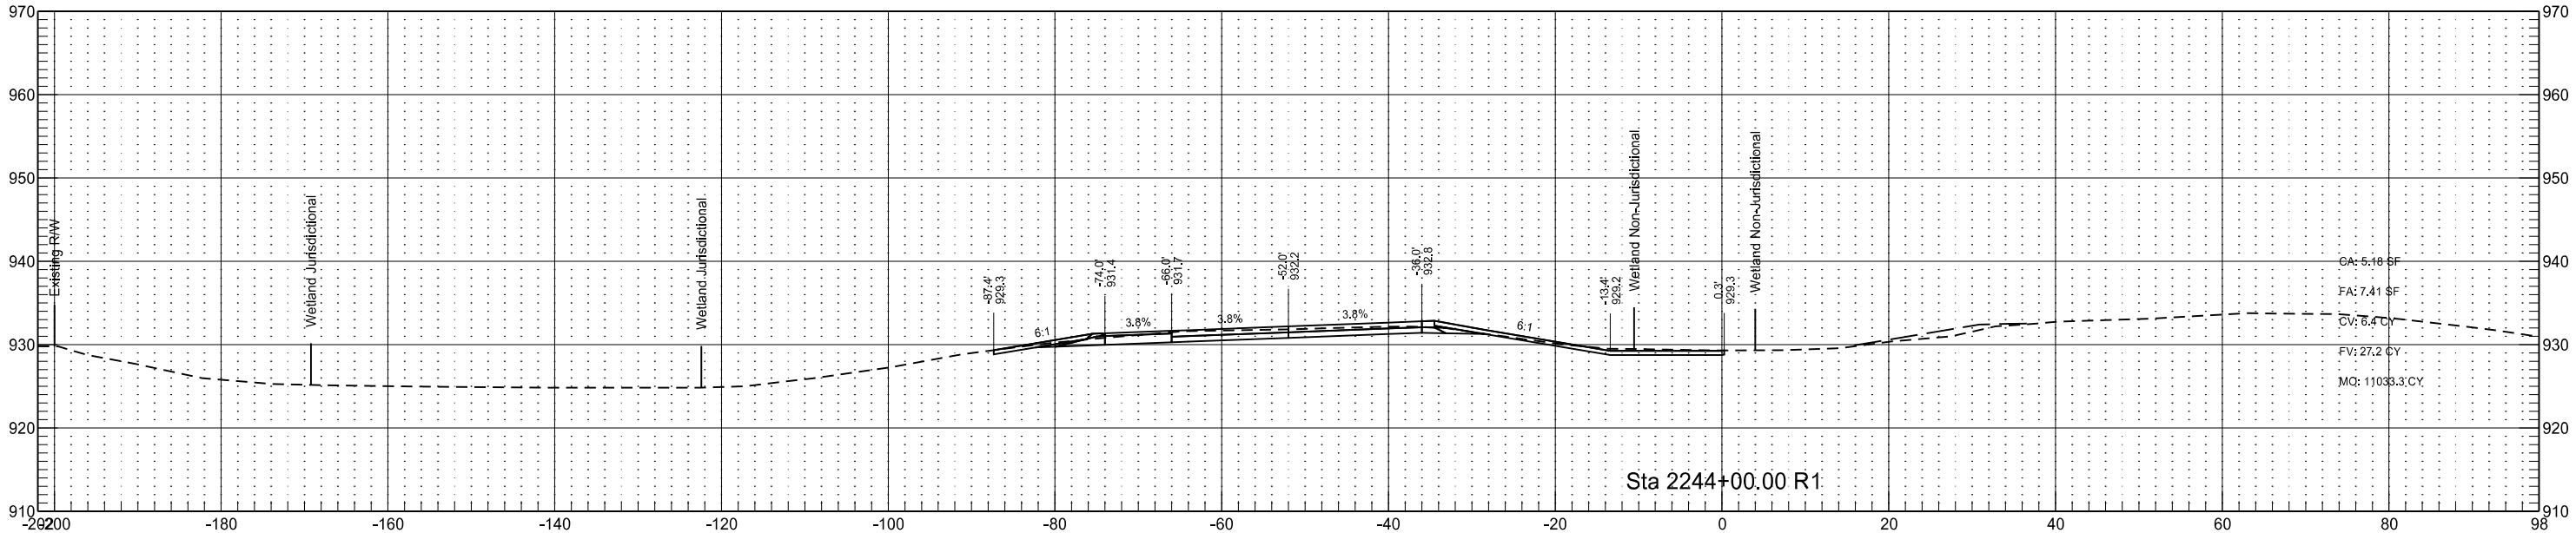

	STATE	PROJECT NO.	SECTION NO.	SHEET NO.
	ND	IM-8-029(170)033	200	251

 

Interstate 29 - Southbound
(SCL29)

STATE

PROJECT NO.

SECTION
NO.




SHEET
NO.

ND

IM-8-029(170)033




200

252

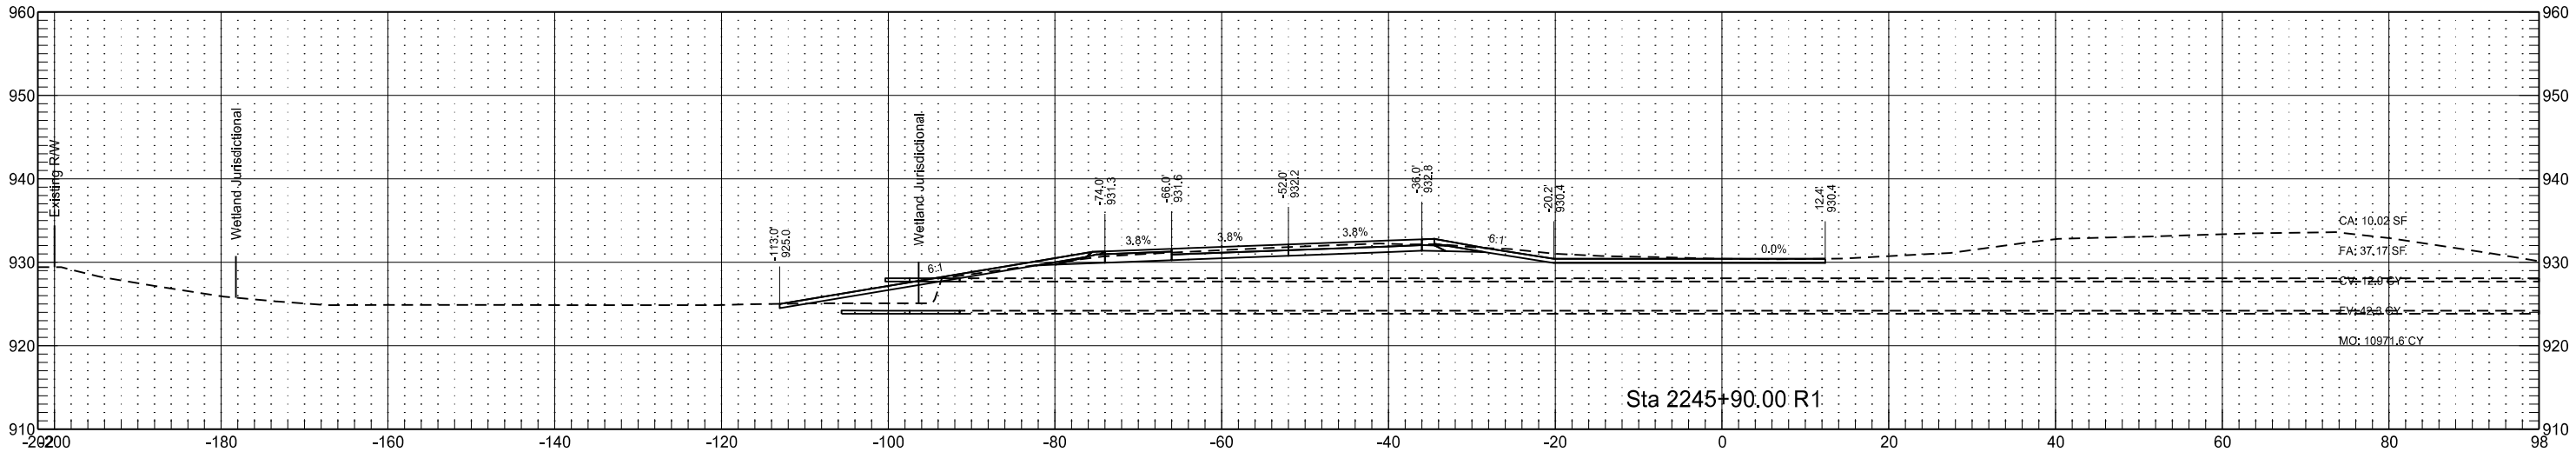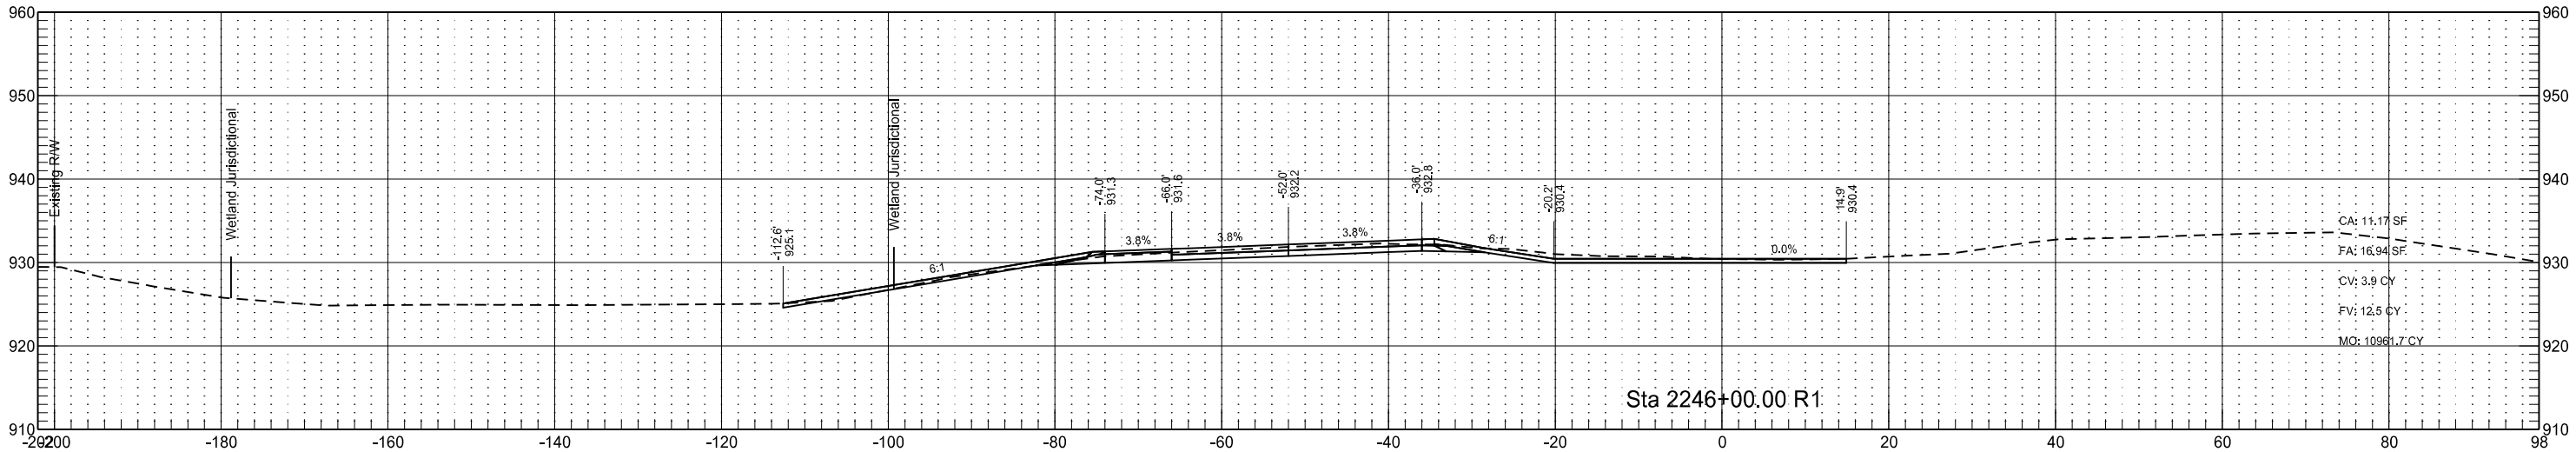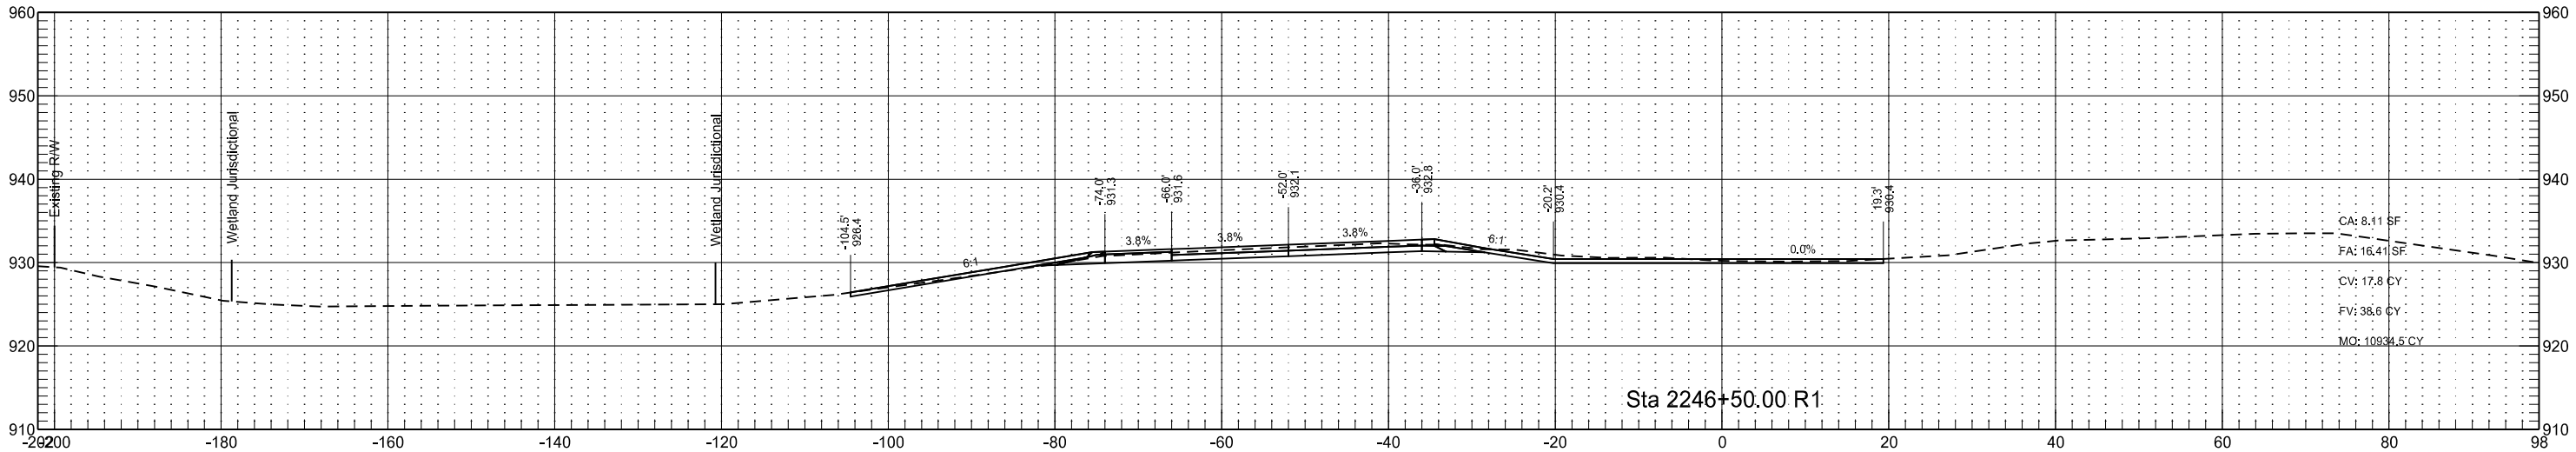




Interstate 29 - Southbound
(SCL29)

	STATE	PROJECT NO.	SECTION NO.	SHEET NO.
	ND	IM-8-029(170)033	200	253

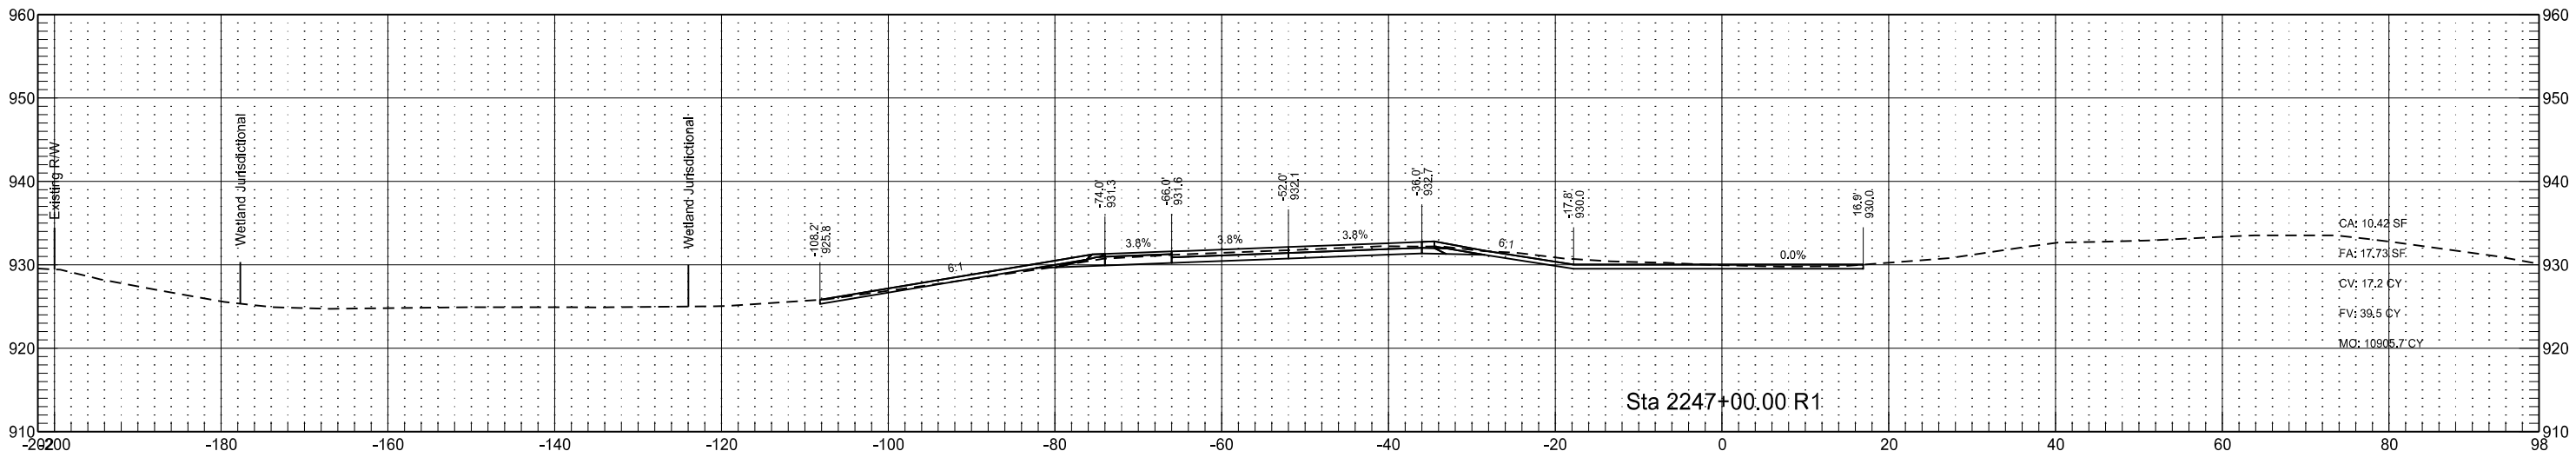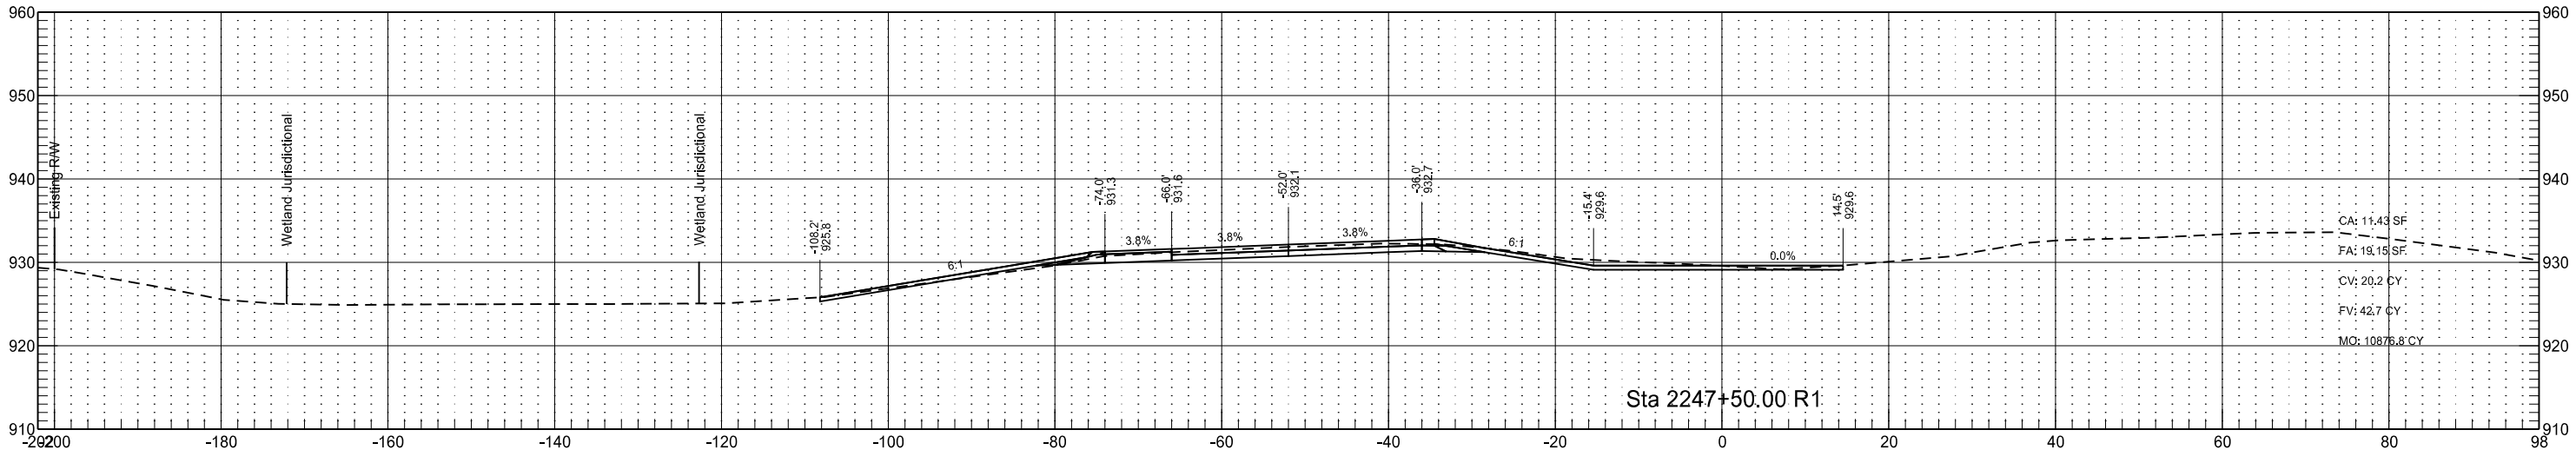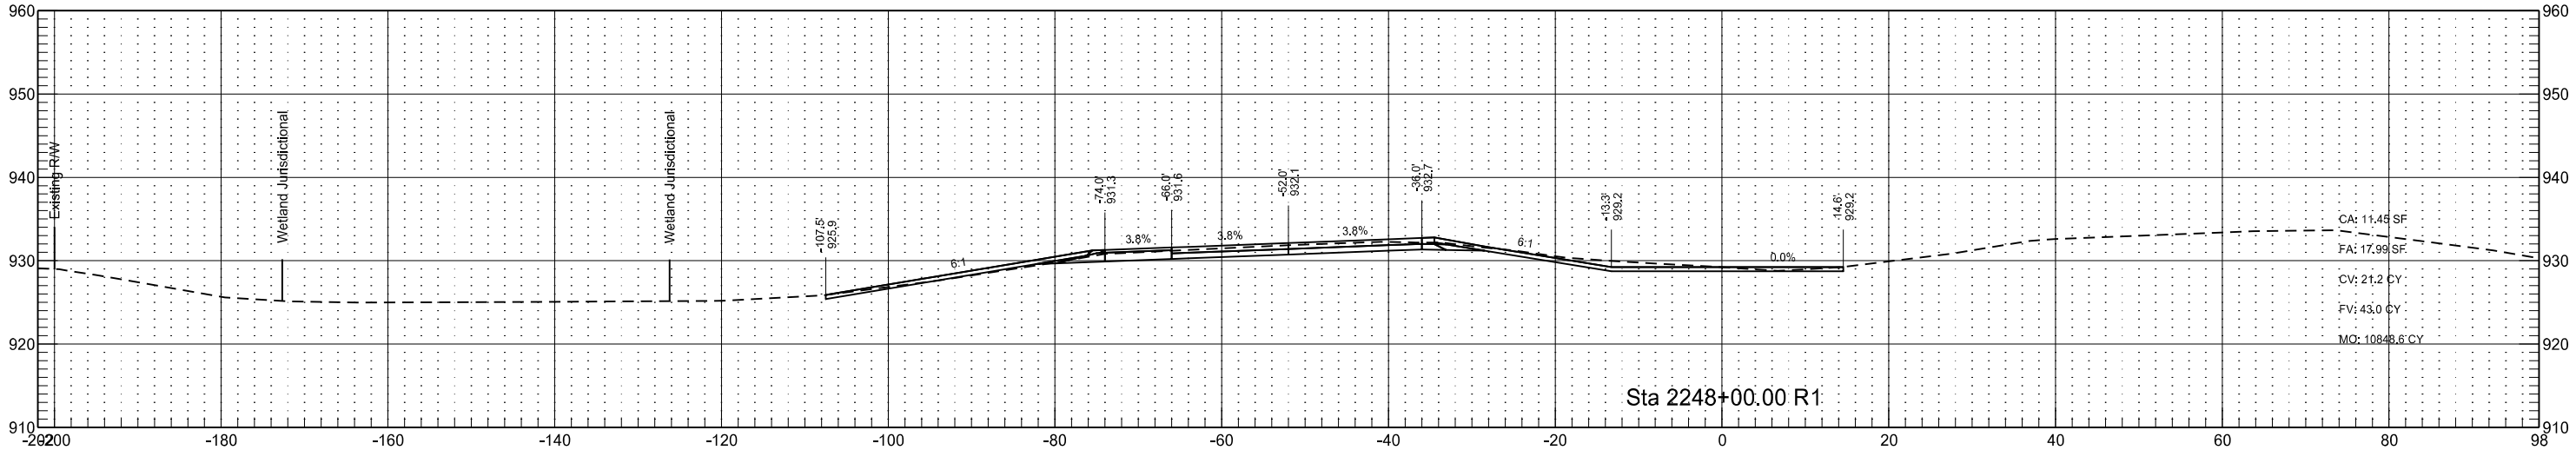

Interstate 29 - Southbound
(SCL29)

	STATE	PROJECT NO.	SECTION NO.	SHEET NO.
	ND	IM-8-029(170)033	200	254

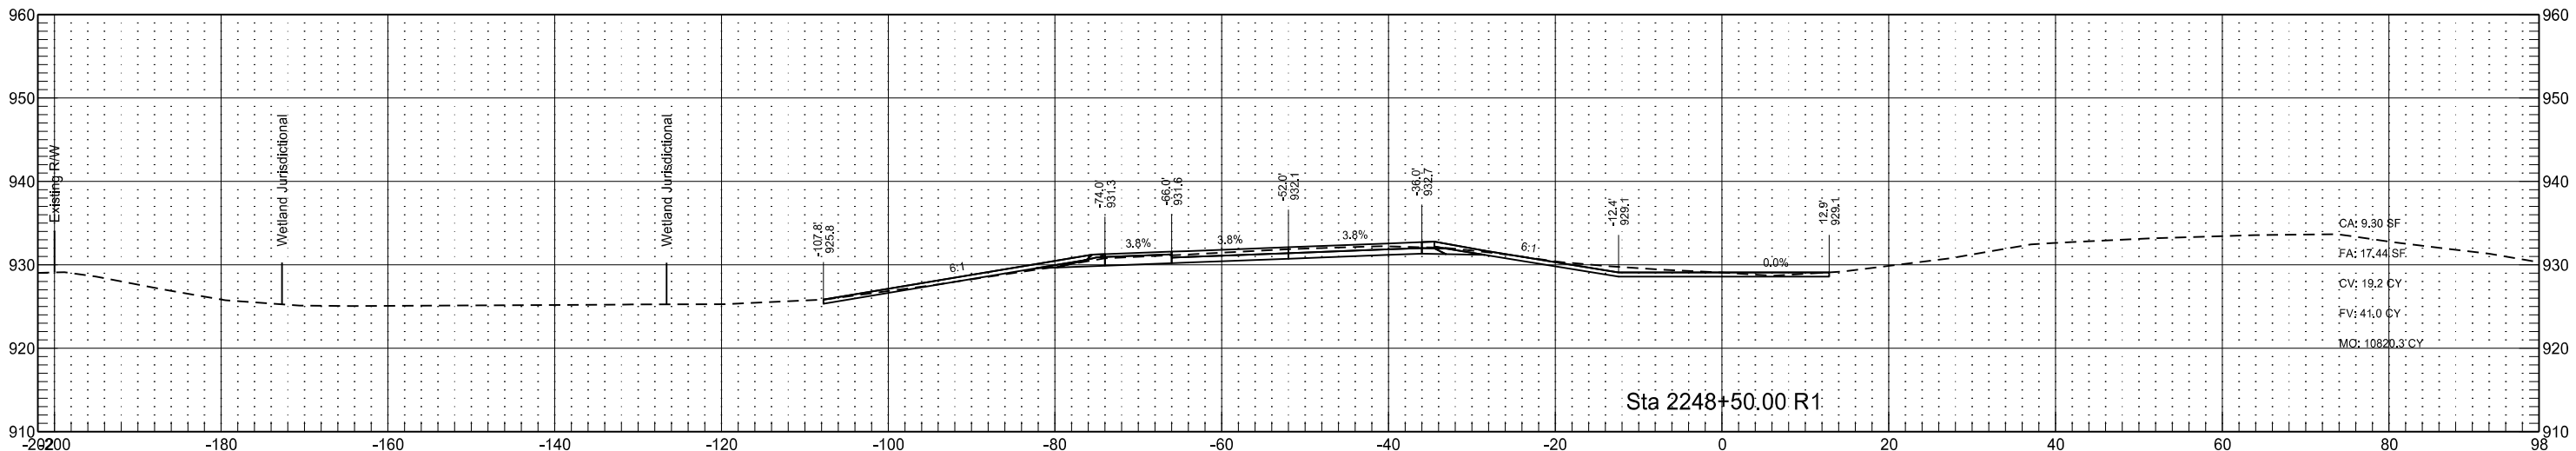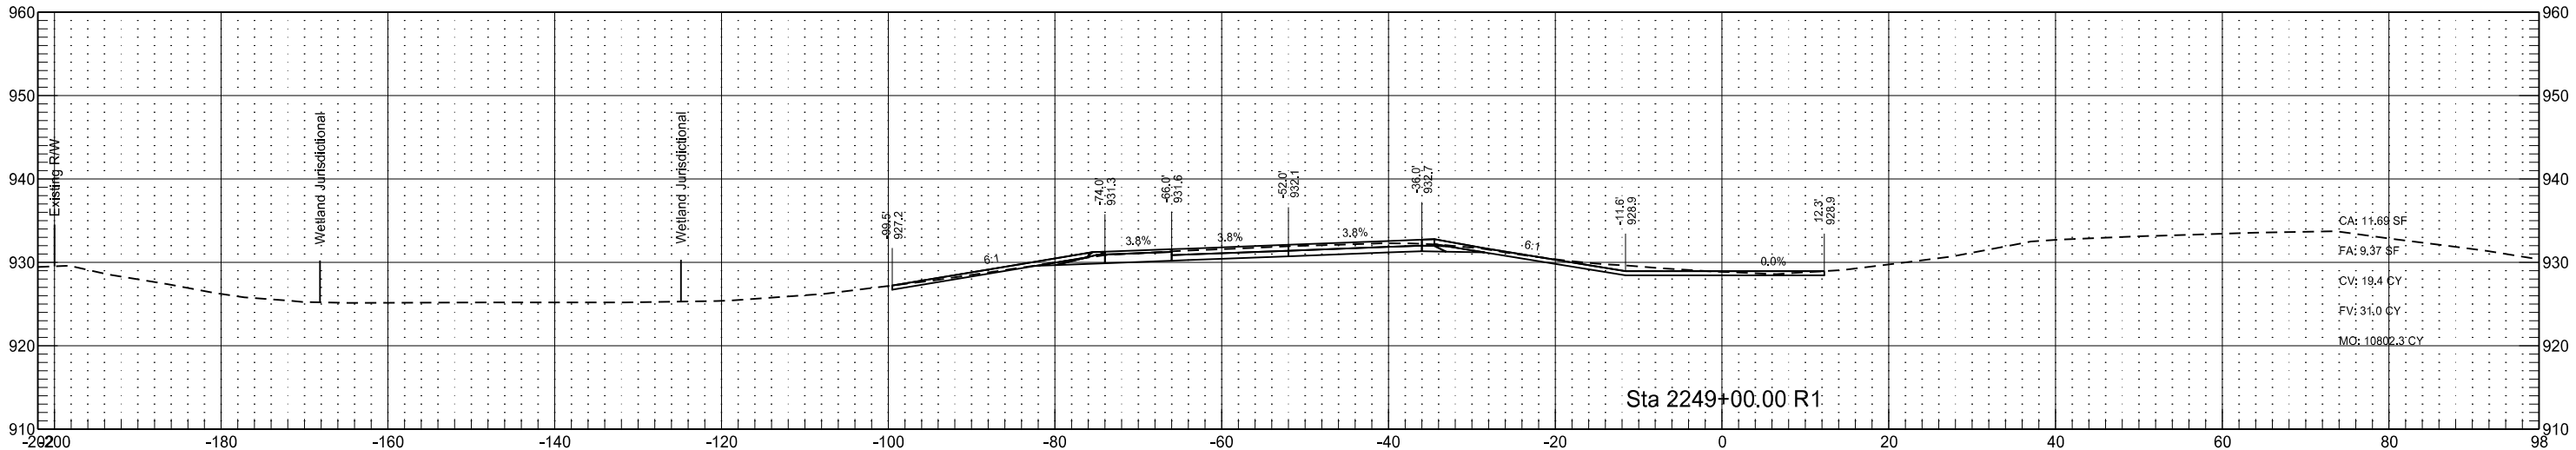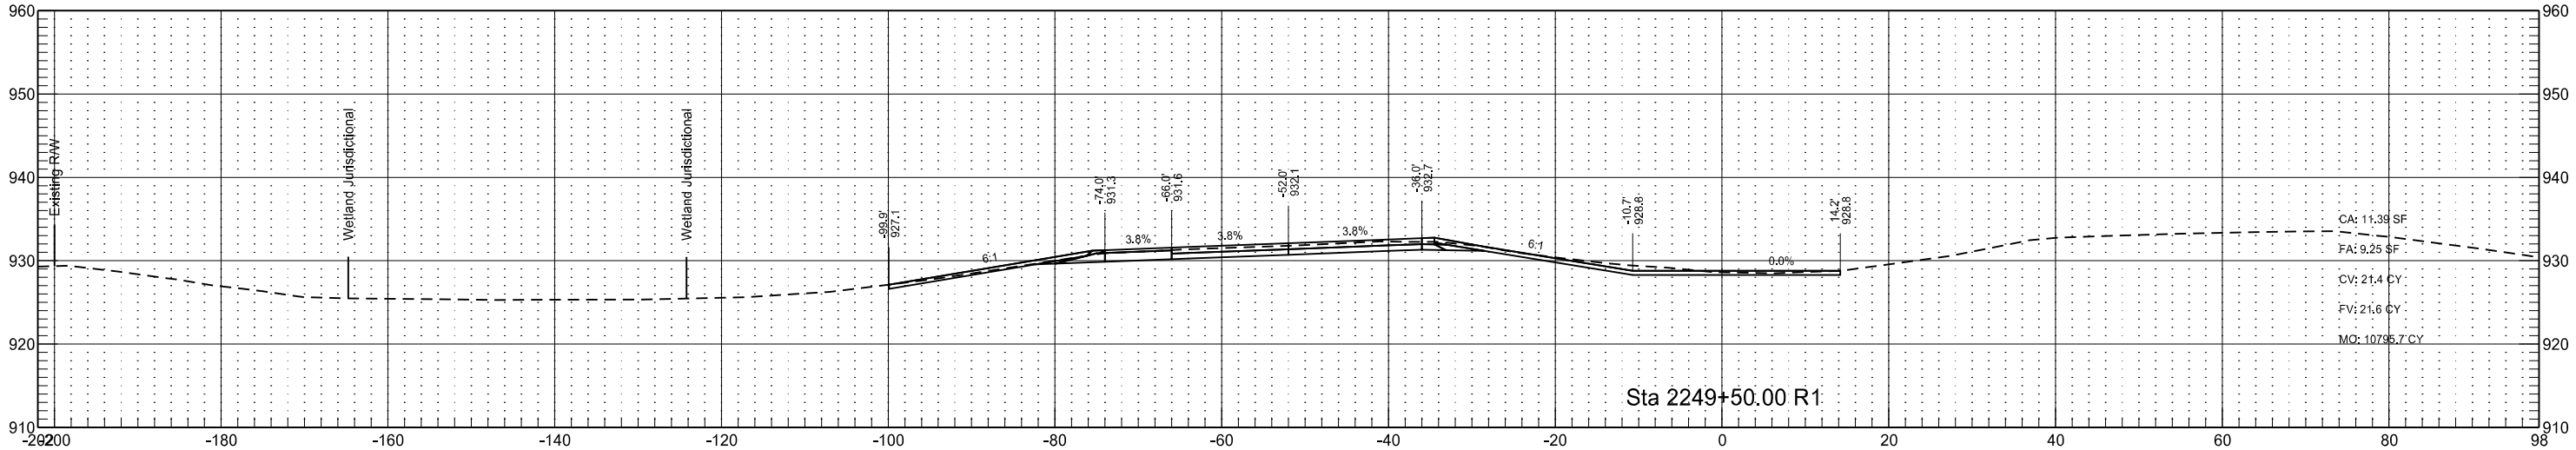

Interstate 29 - Southbound
(SCL29)

STATE

PROJECT NO.

SECTION
NO.




SHEET
NO.

ND


IM-8-029(170)033

200

255

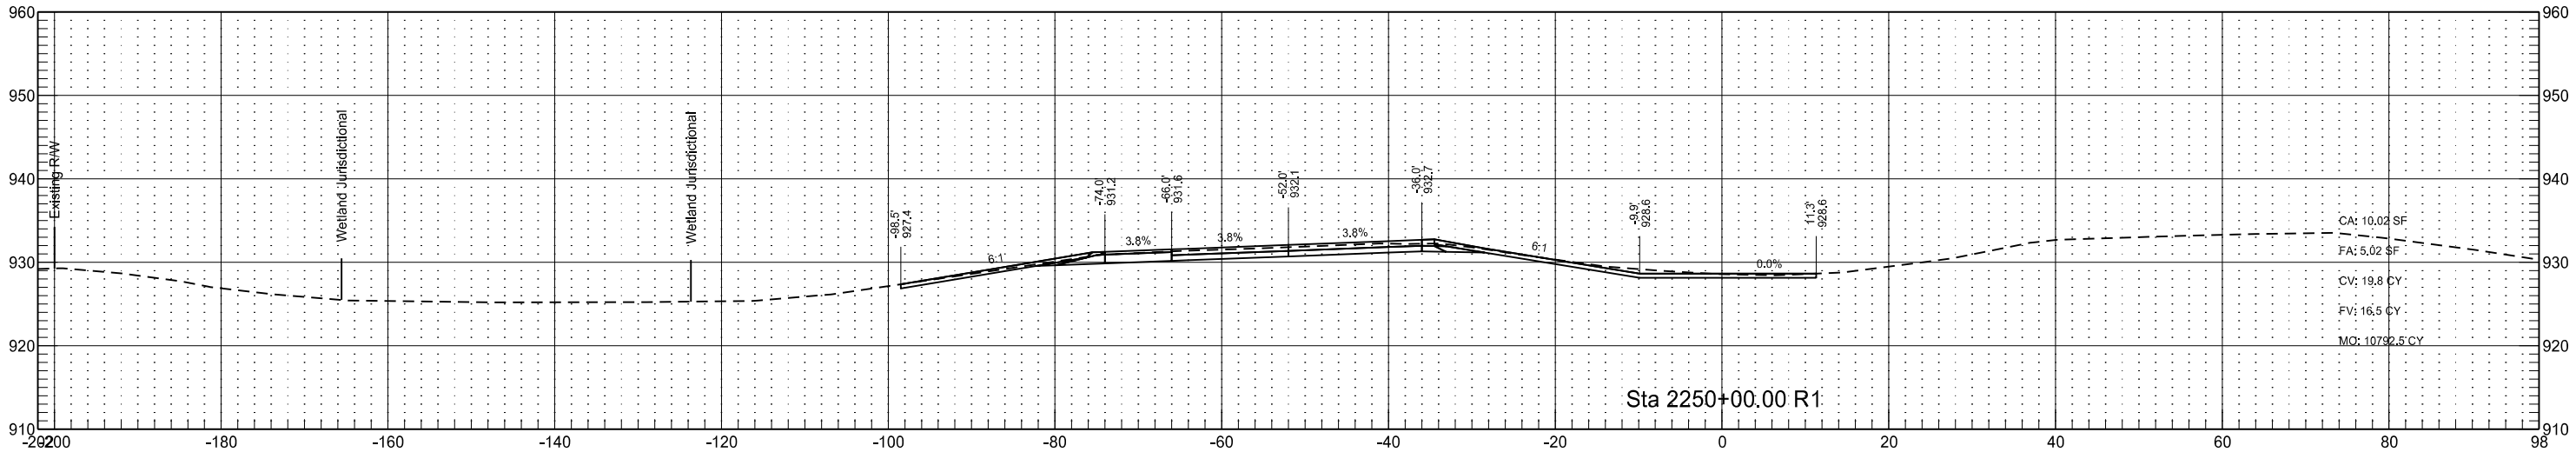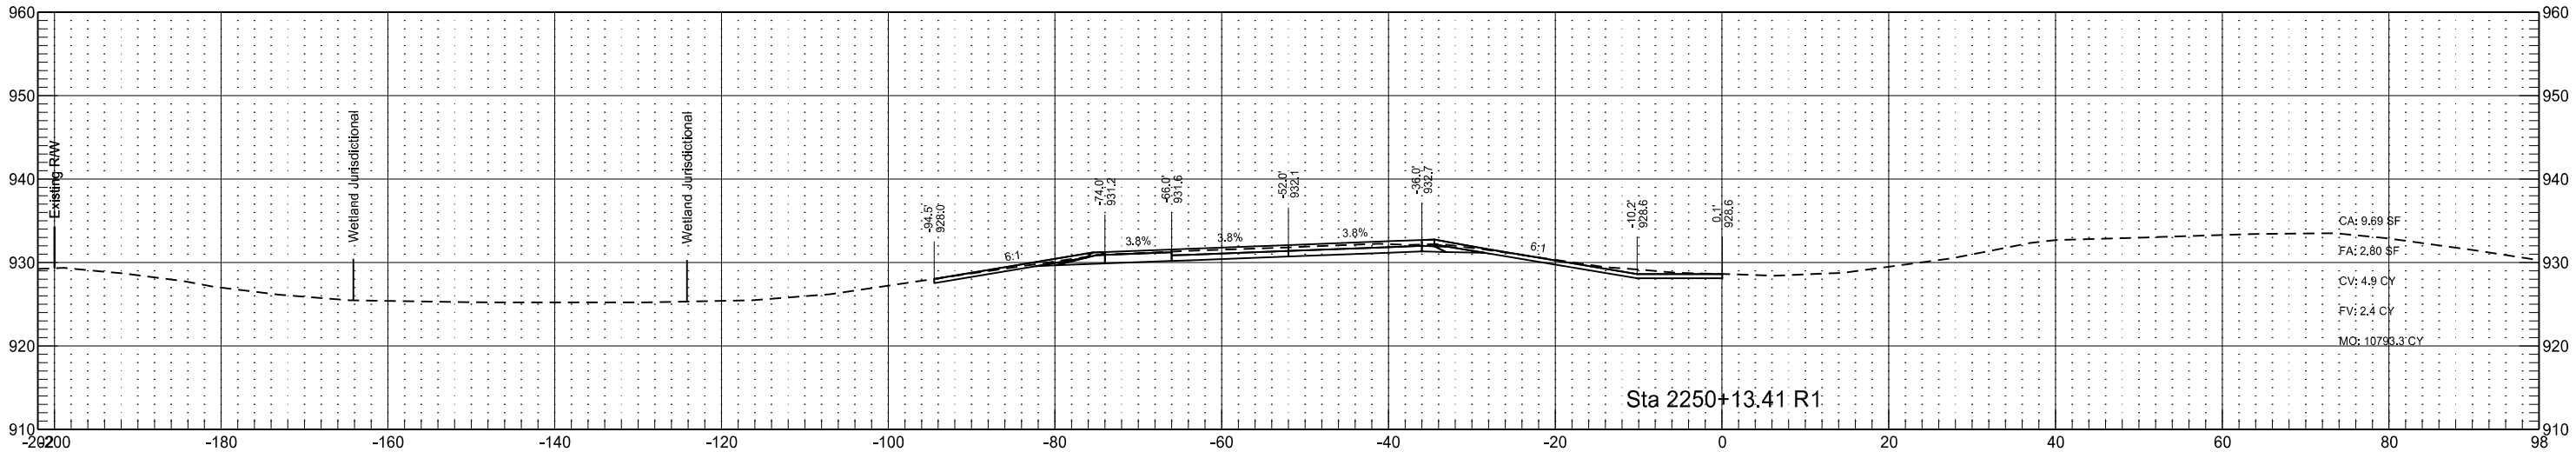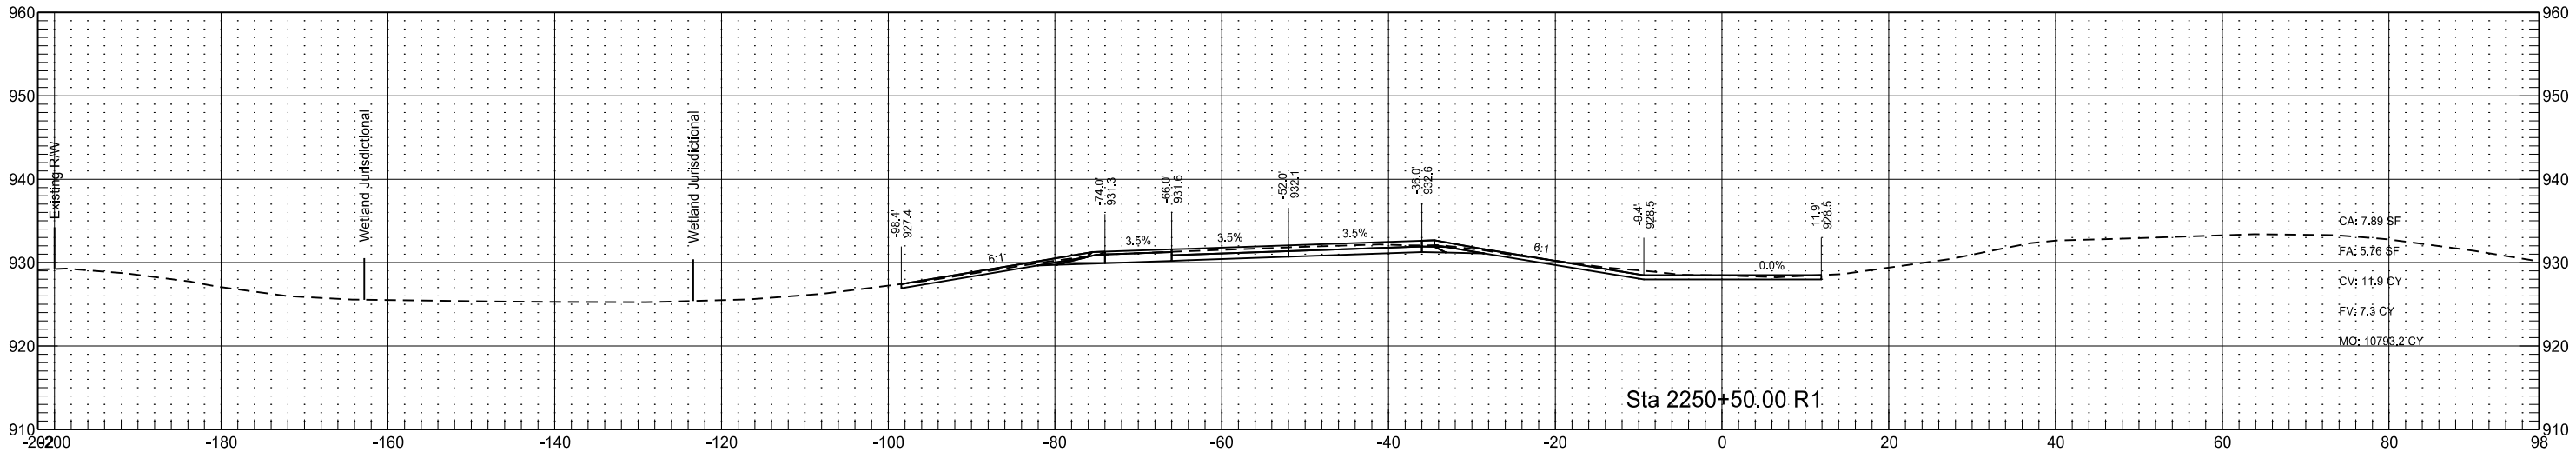

	STATE	PROJECT NO.	SECTION NO.	SHEET NO.
	ND	IM-8-029(170)033	200	256

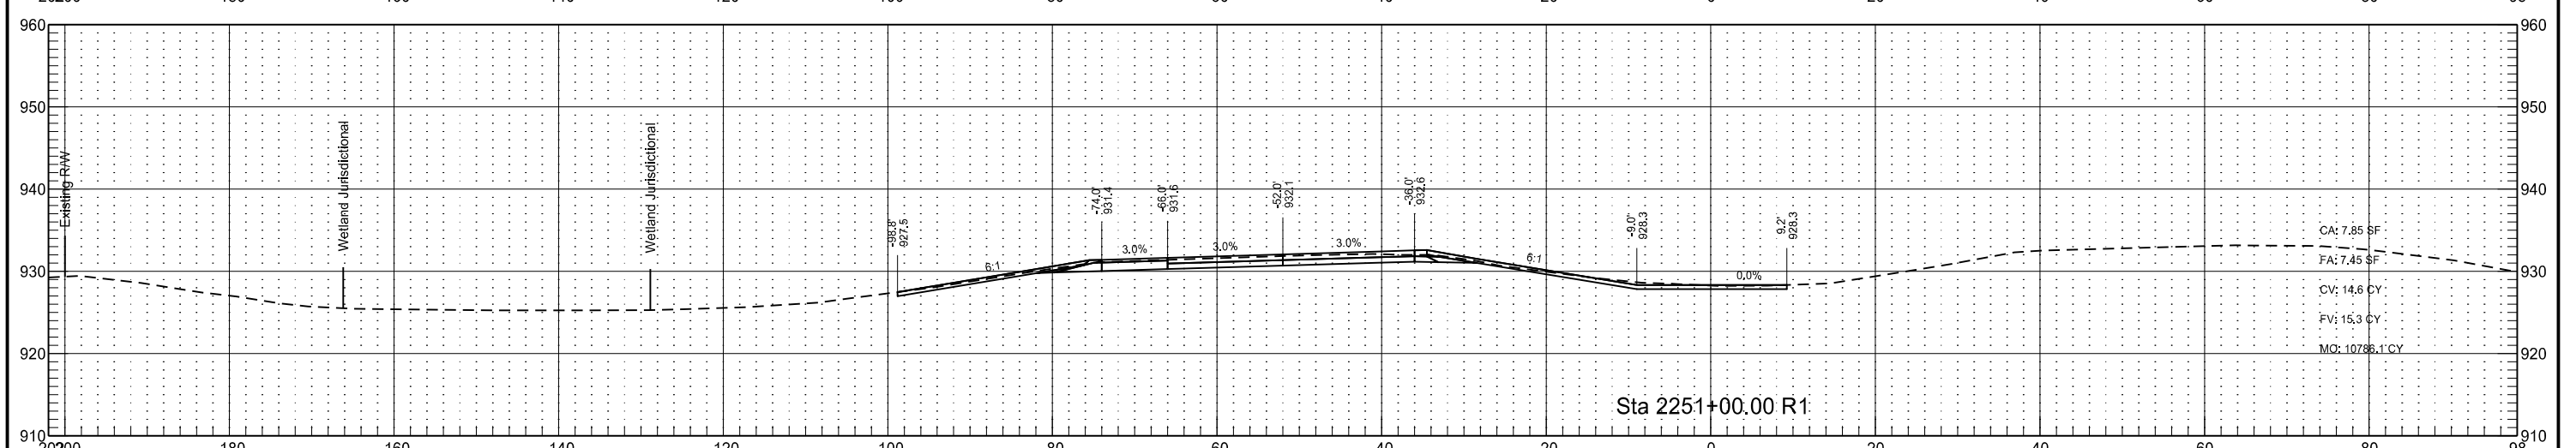

Interstate 29 - Southbound
(SCL29)

STATE

PROJECT NO.

SECTION
NO.


SHEET
NO.

ND

IM-8-029(170)033




200

257

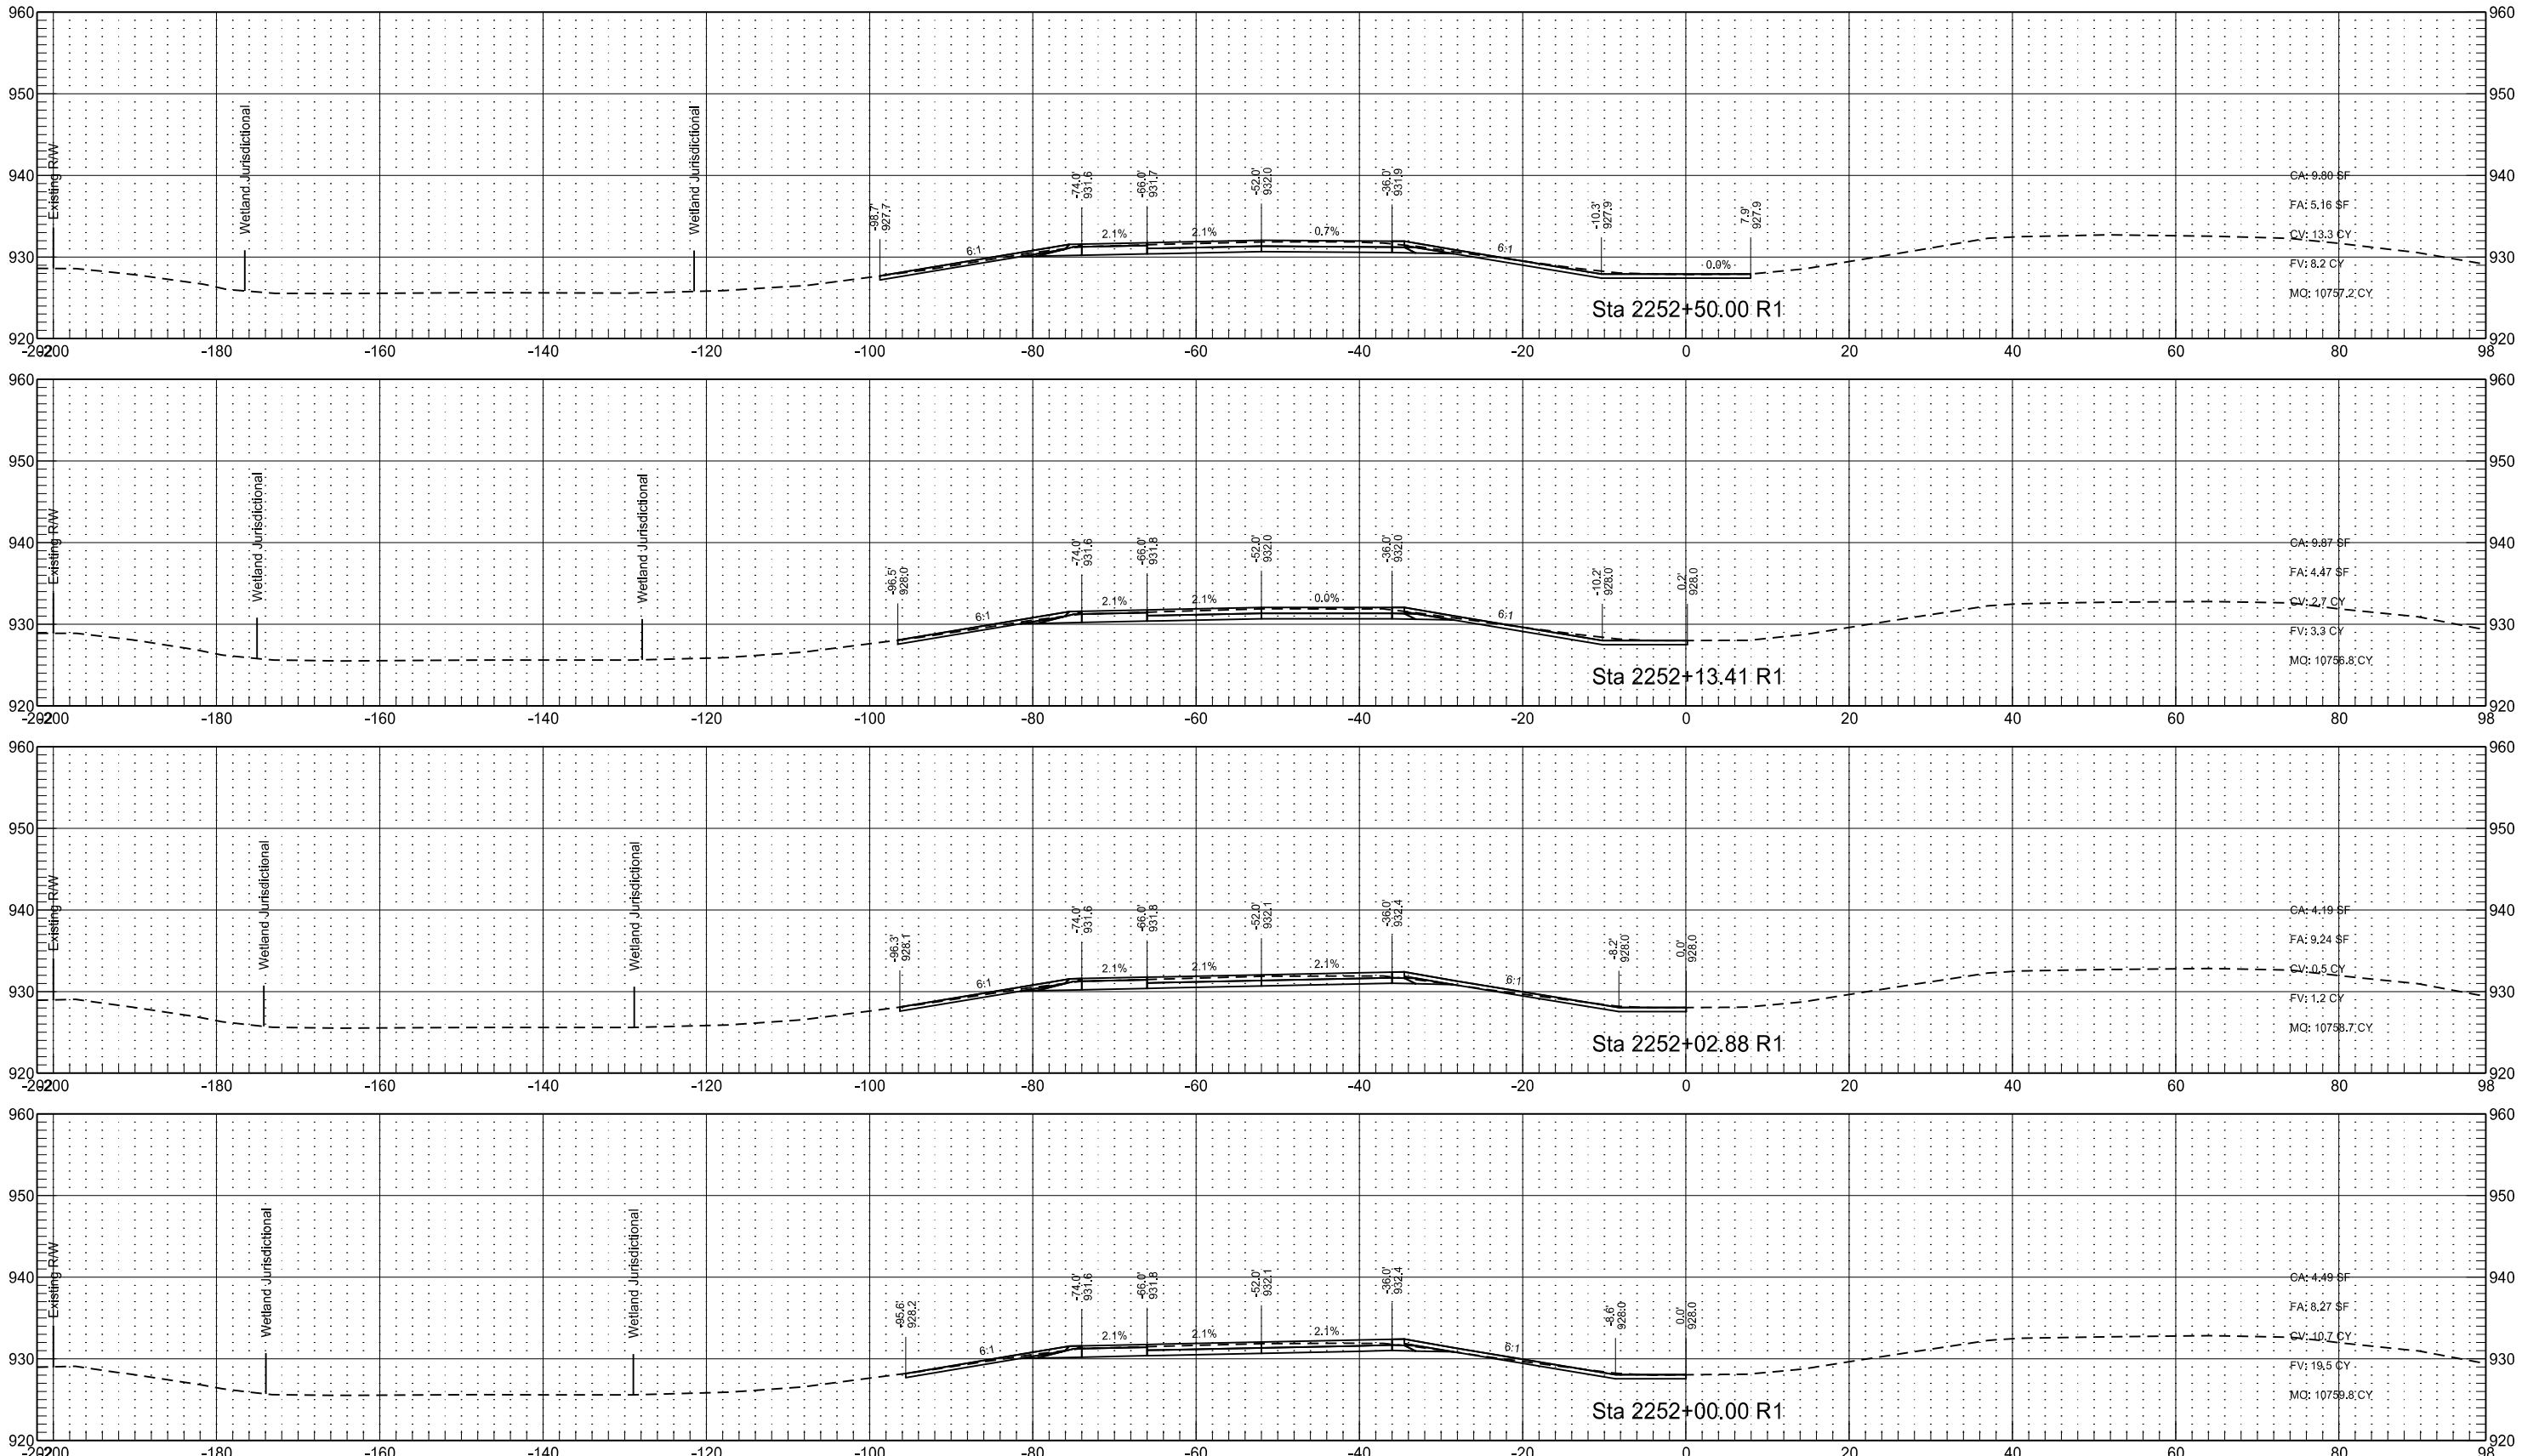




Interstate 29 - Southbound
(SCL29)

STATE	PROJECT NO.	SECTION NO.	SHEET NO.
ND	IM-8-029(170)033	200	258

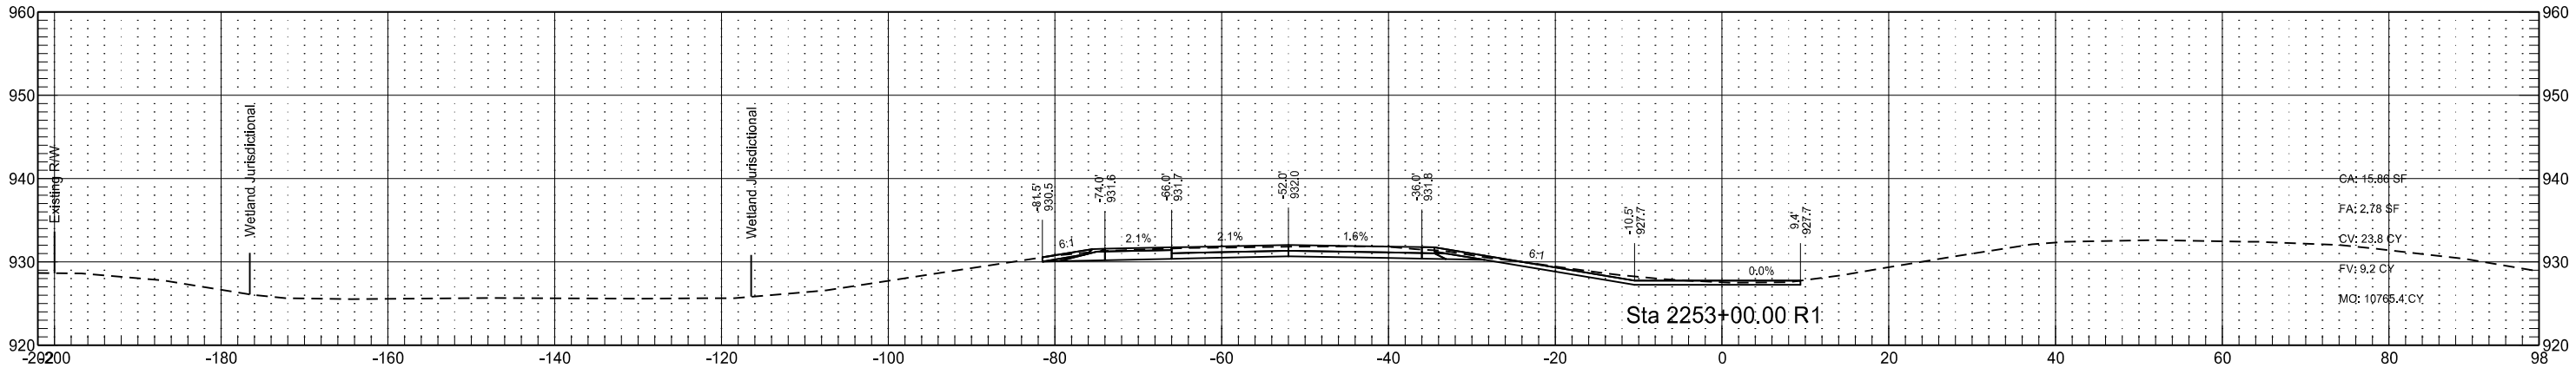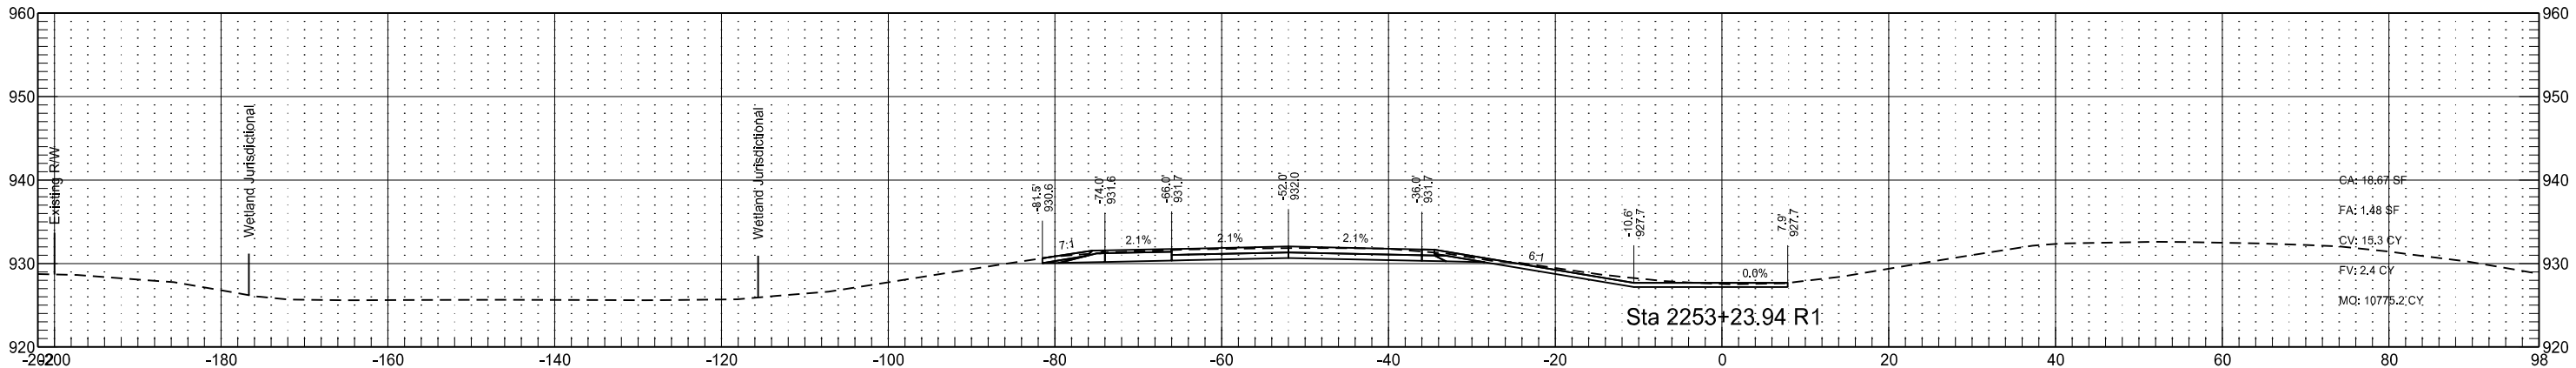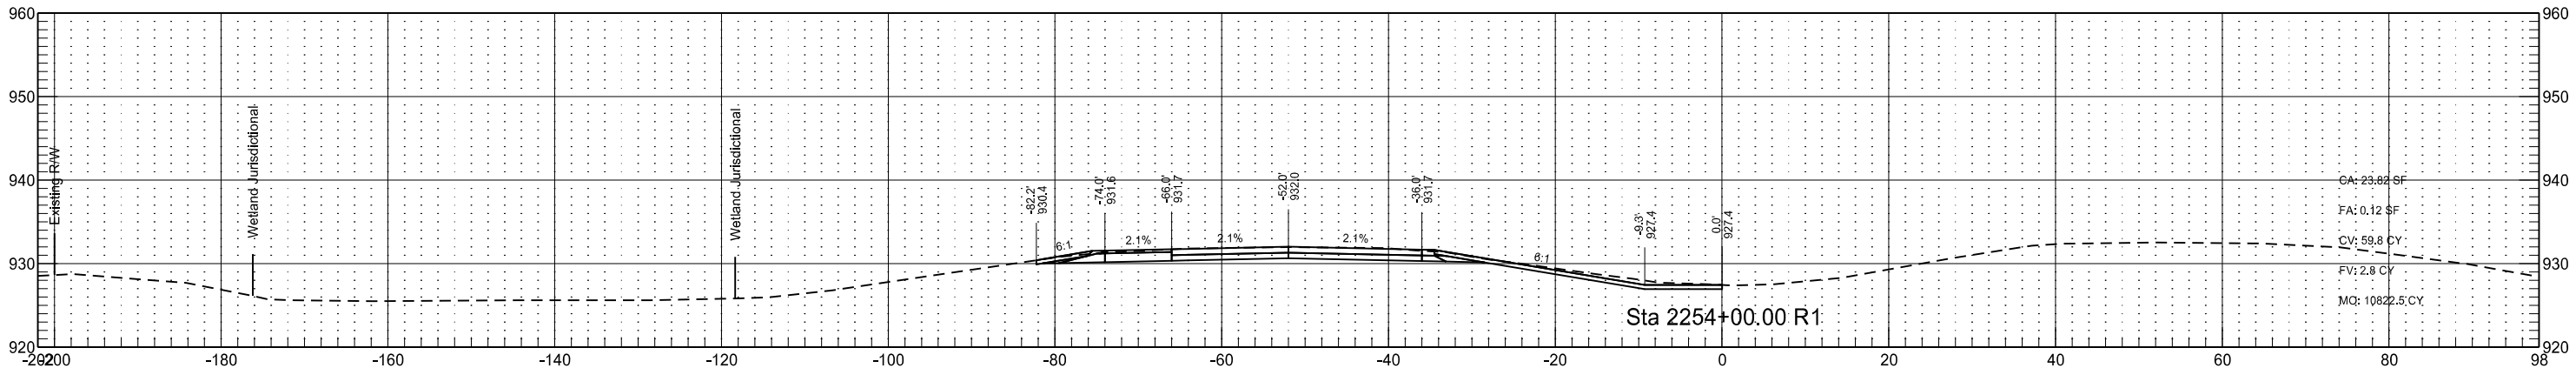

Interstate 29 - Southbound
(SCL29)

	STATE	PROJECT NO.	SECTION NO.	SHEET NO.
	ND	IM-8-029(170)033	200	260

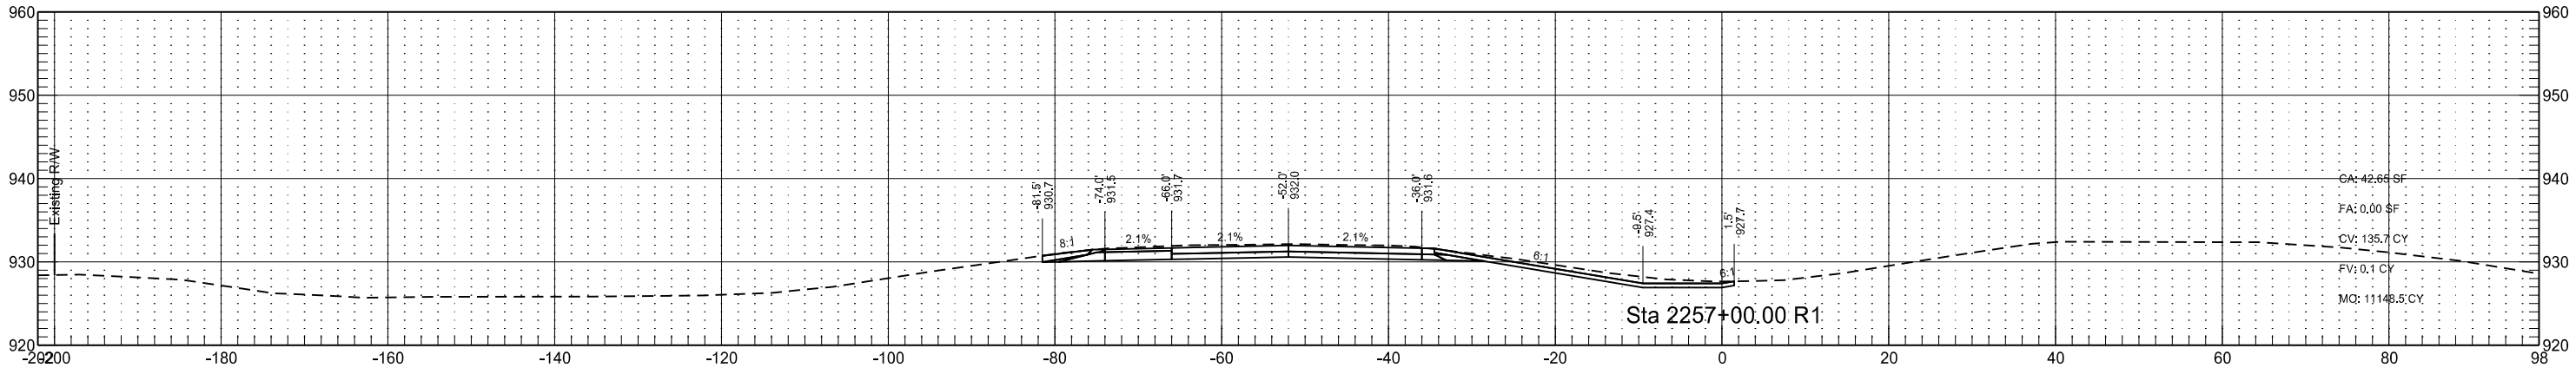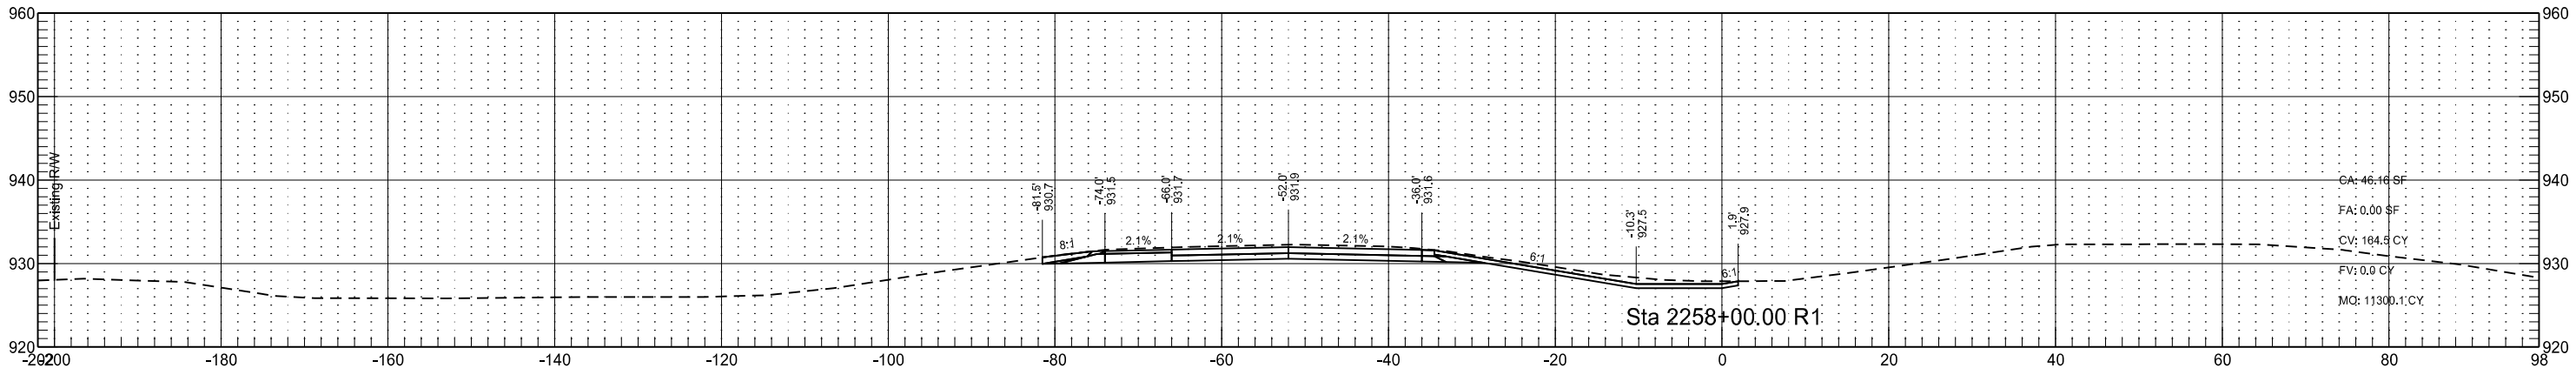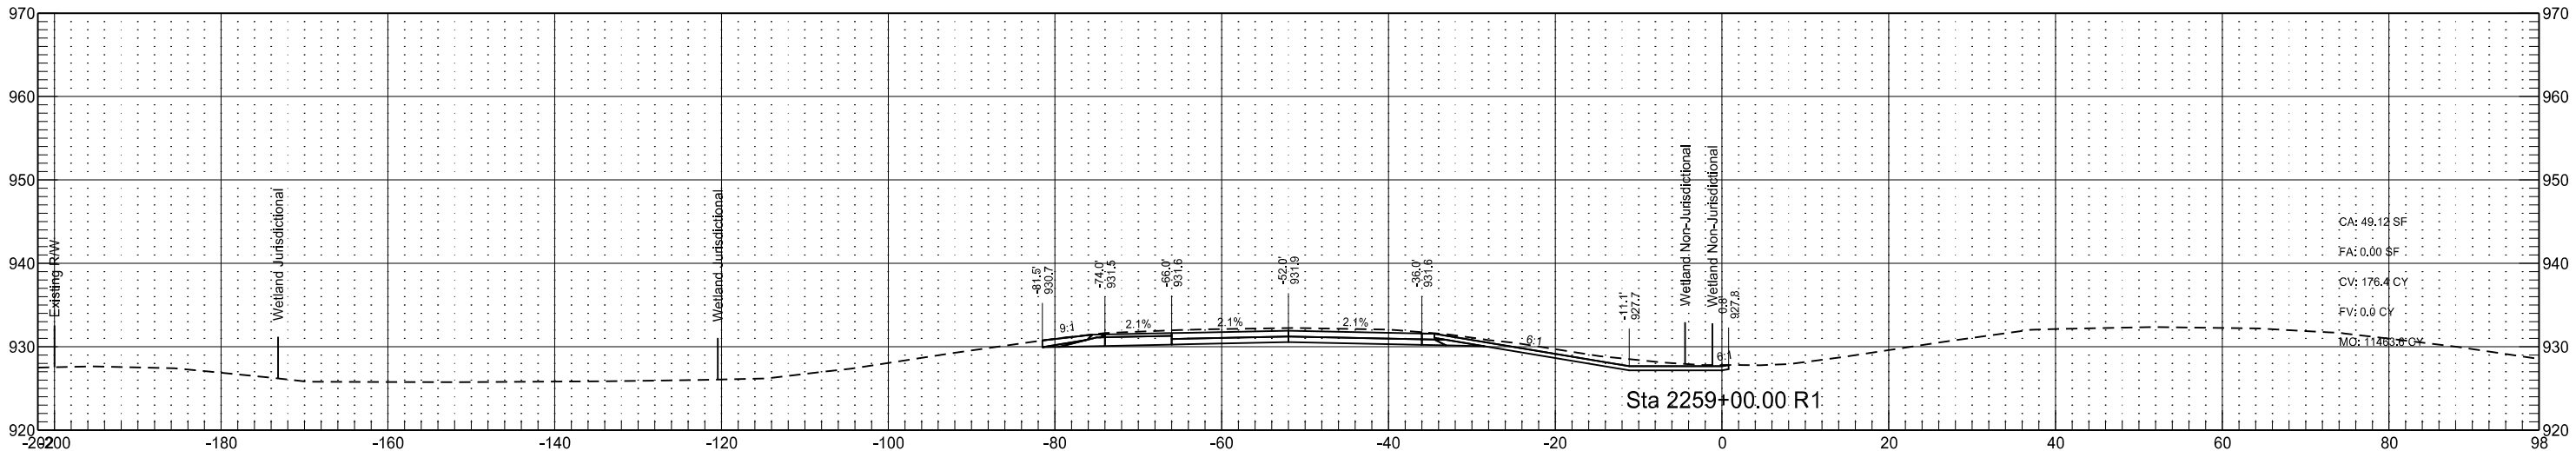

Interstate 29 - Southbound
(SCL29)

STATE

PROJECT NO.

SECTION
NO.


SHEET
NO.

ND

IM-8-029(170)033

200

261

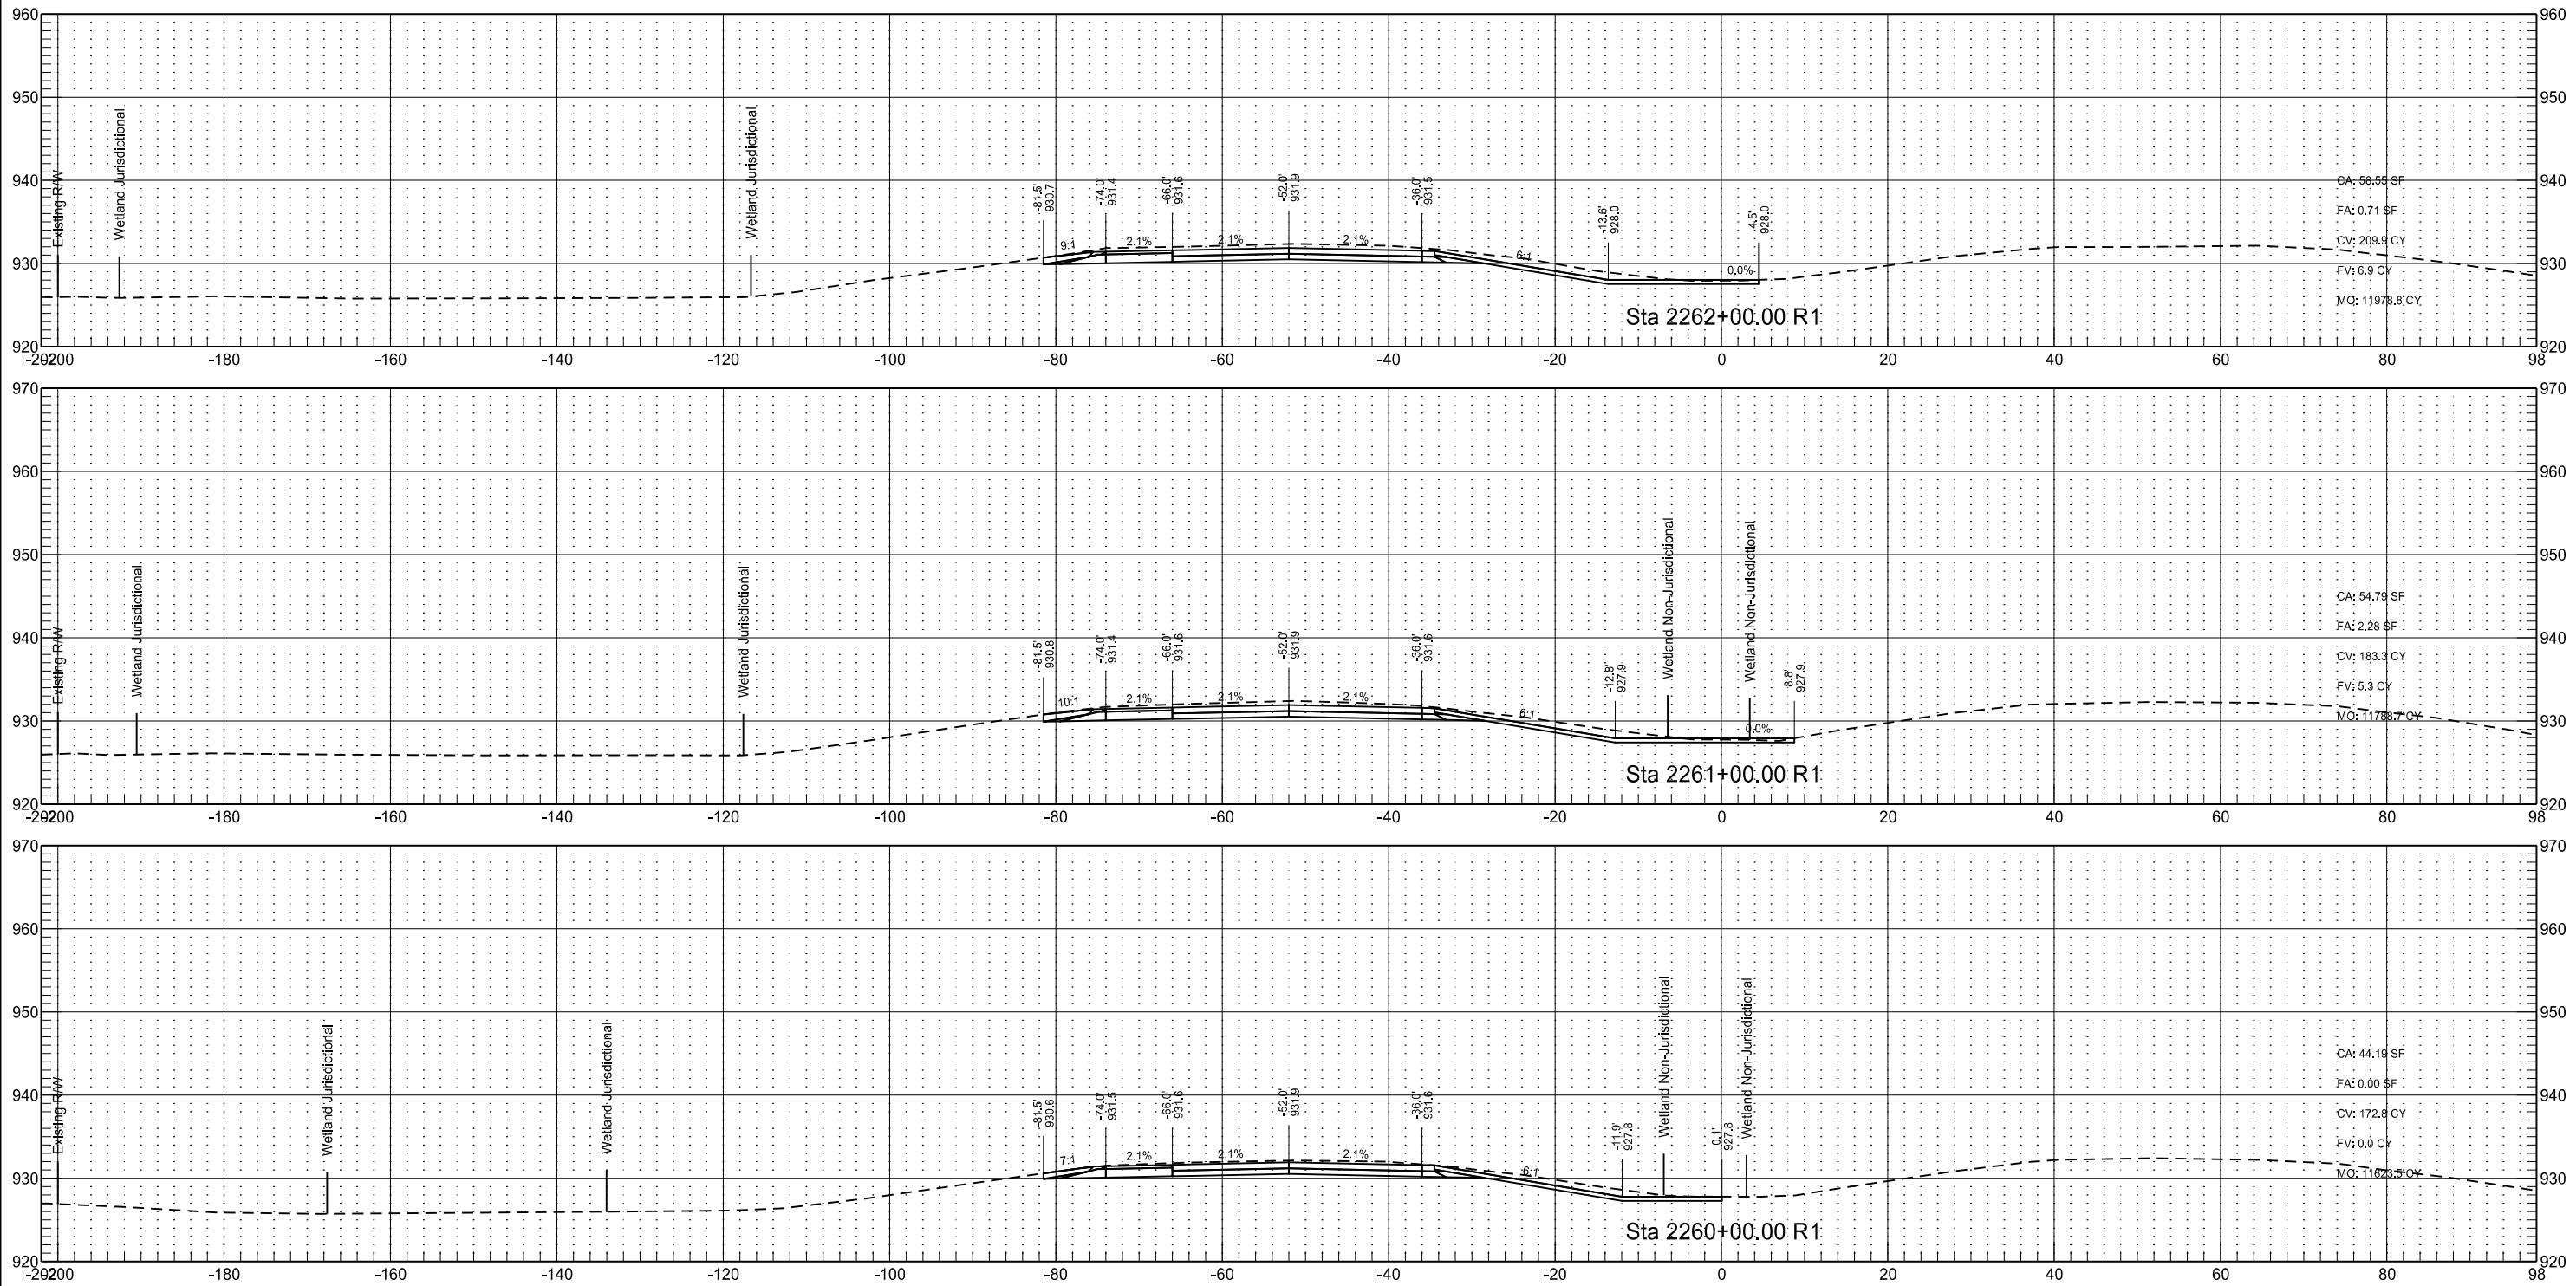

Interstate 29 - Southbound
(SCL29)

STATE

PROJECT NO.

SECTION
NO.


SHEET
NO.

ND

IM-8-029(170)033

200

262

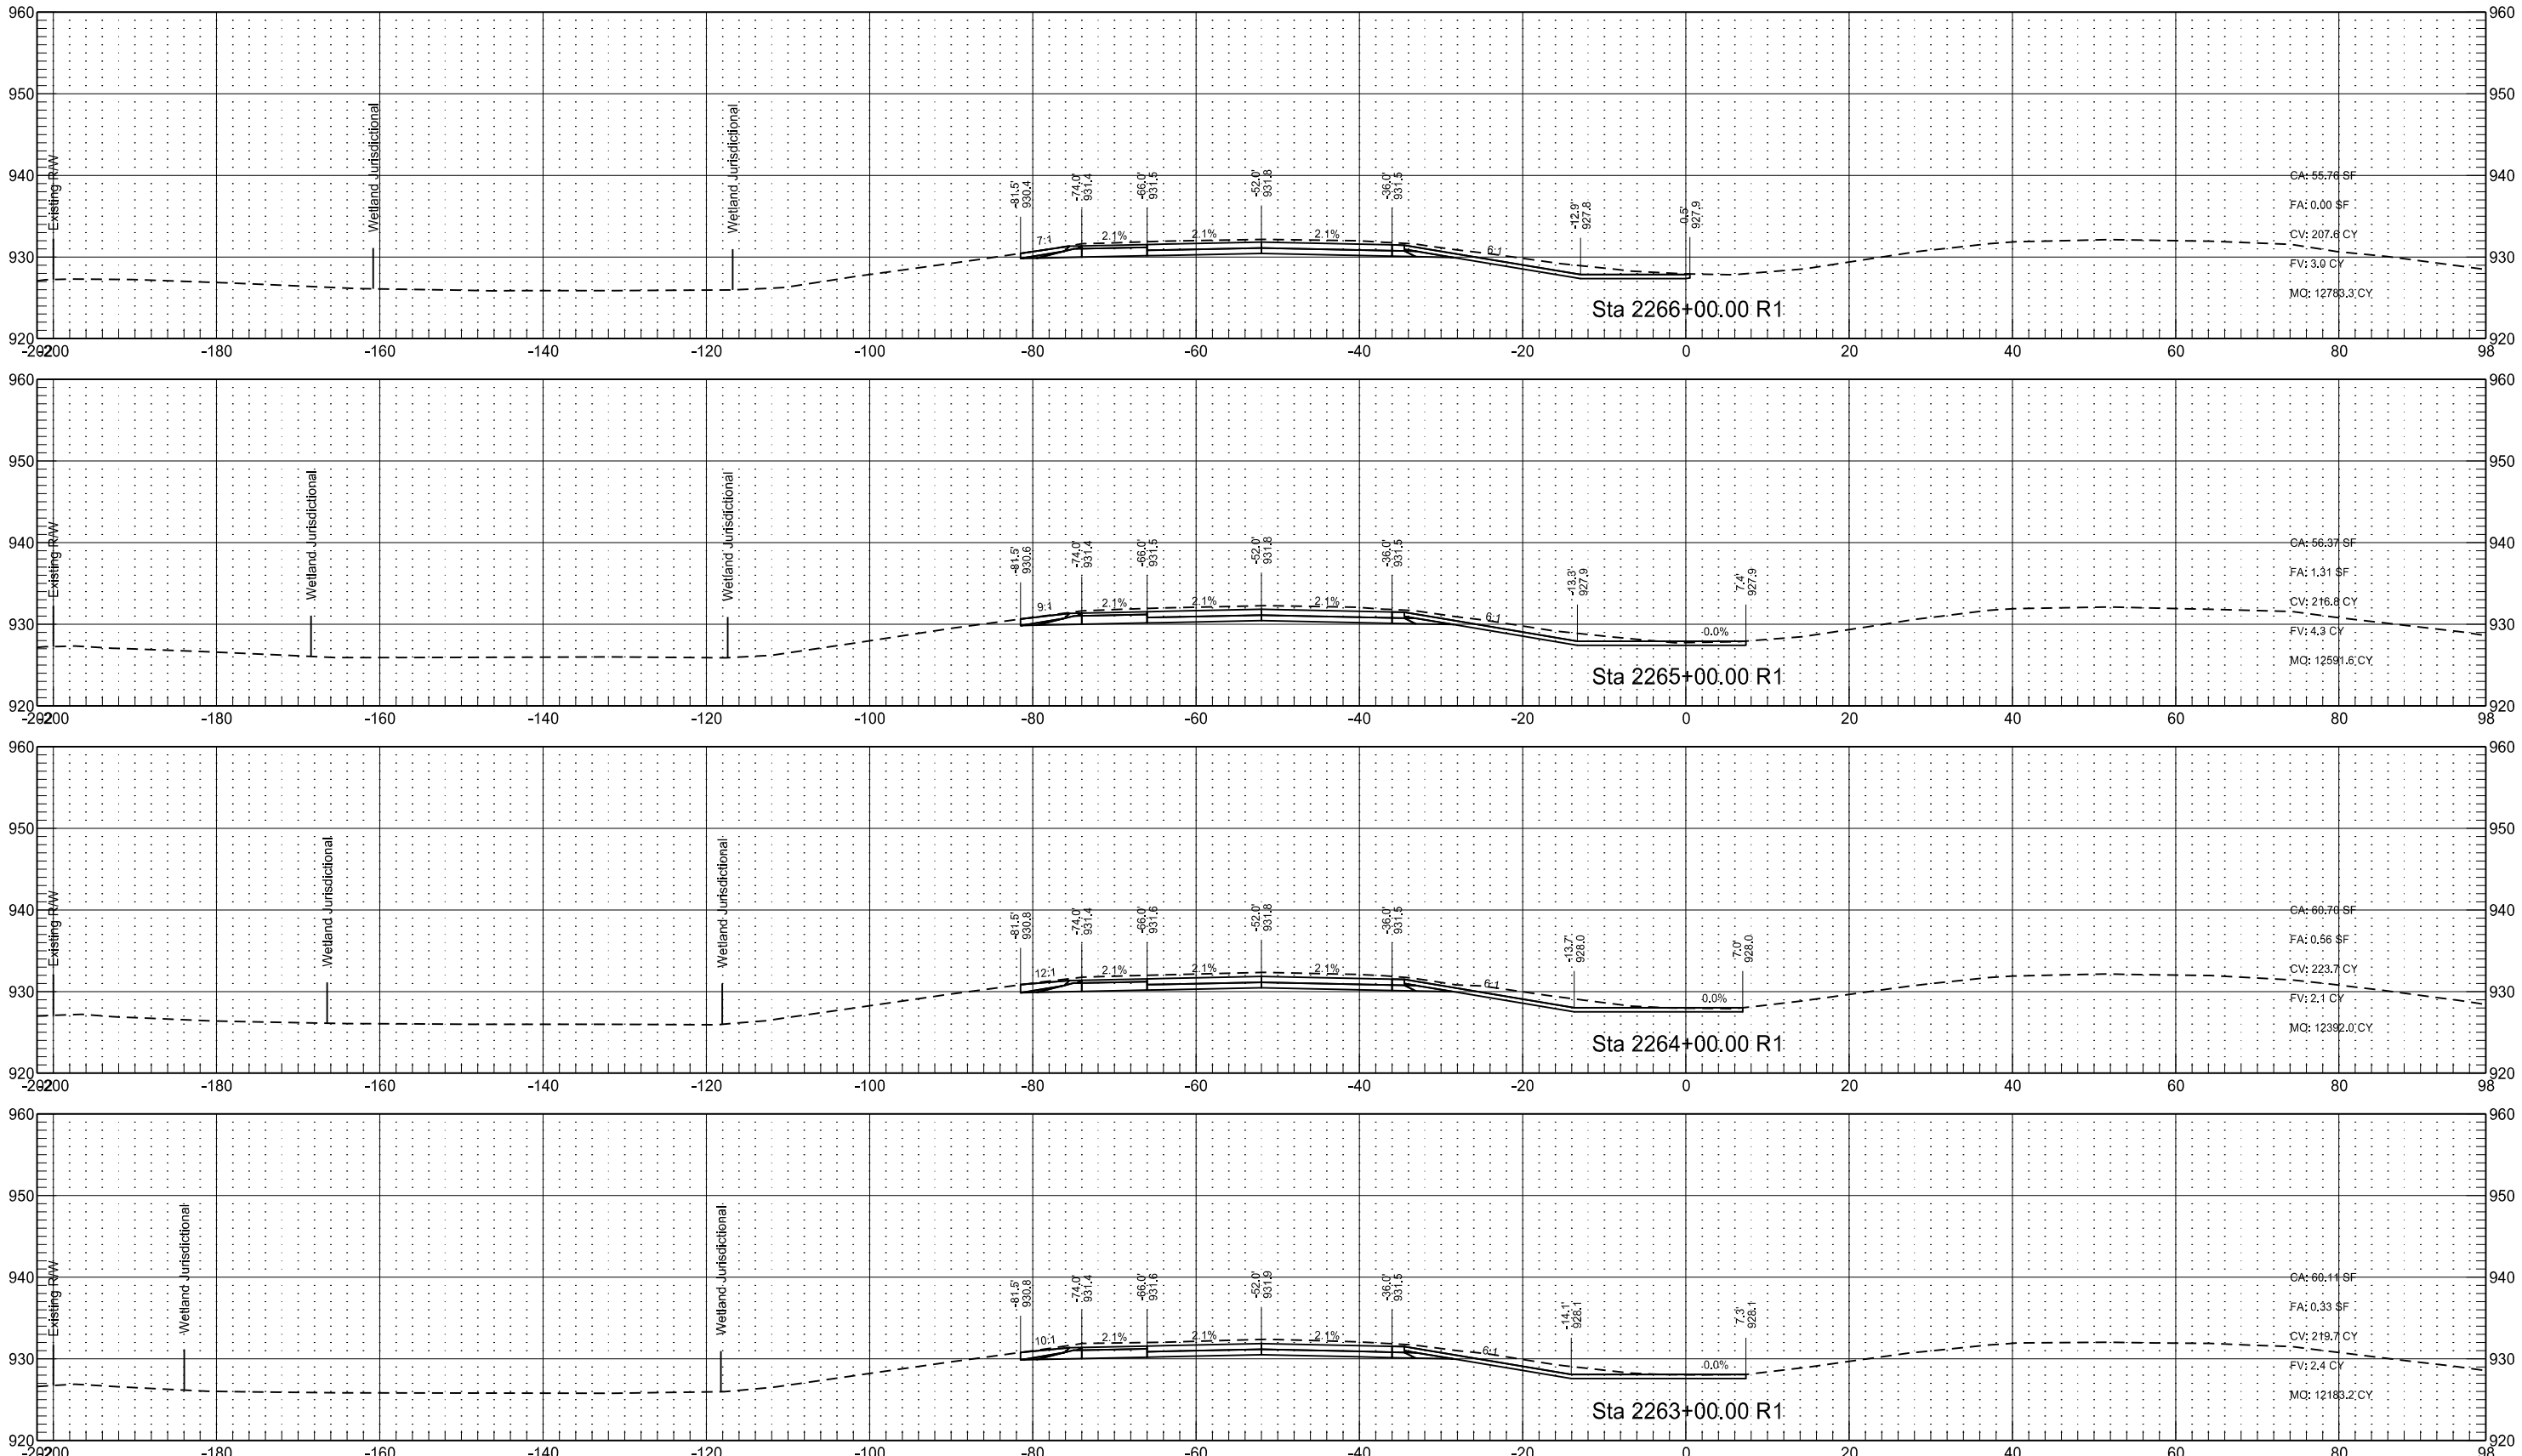

Interstate 29 - Southbound
(SCL29)

STATE

PROJECT NO.

SECTION
NO.


SHEET
NO.

ND

IM-8-029(170)033

200

263

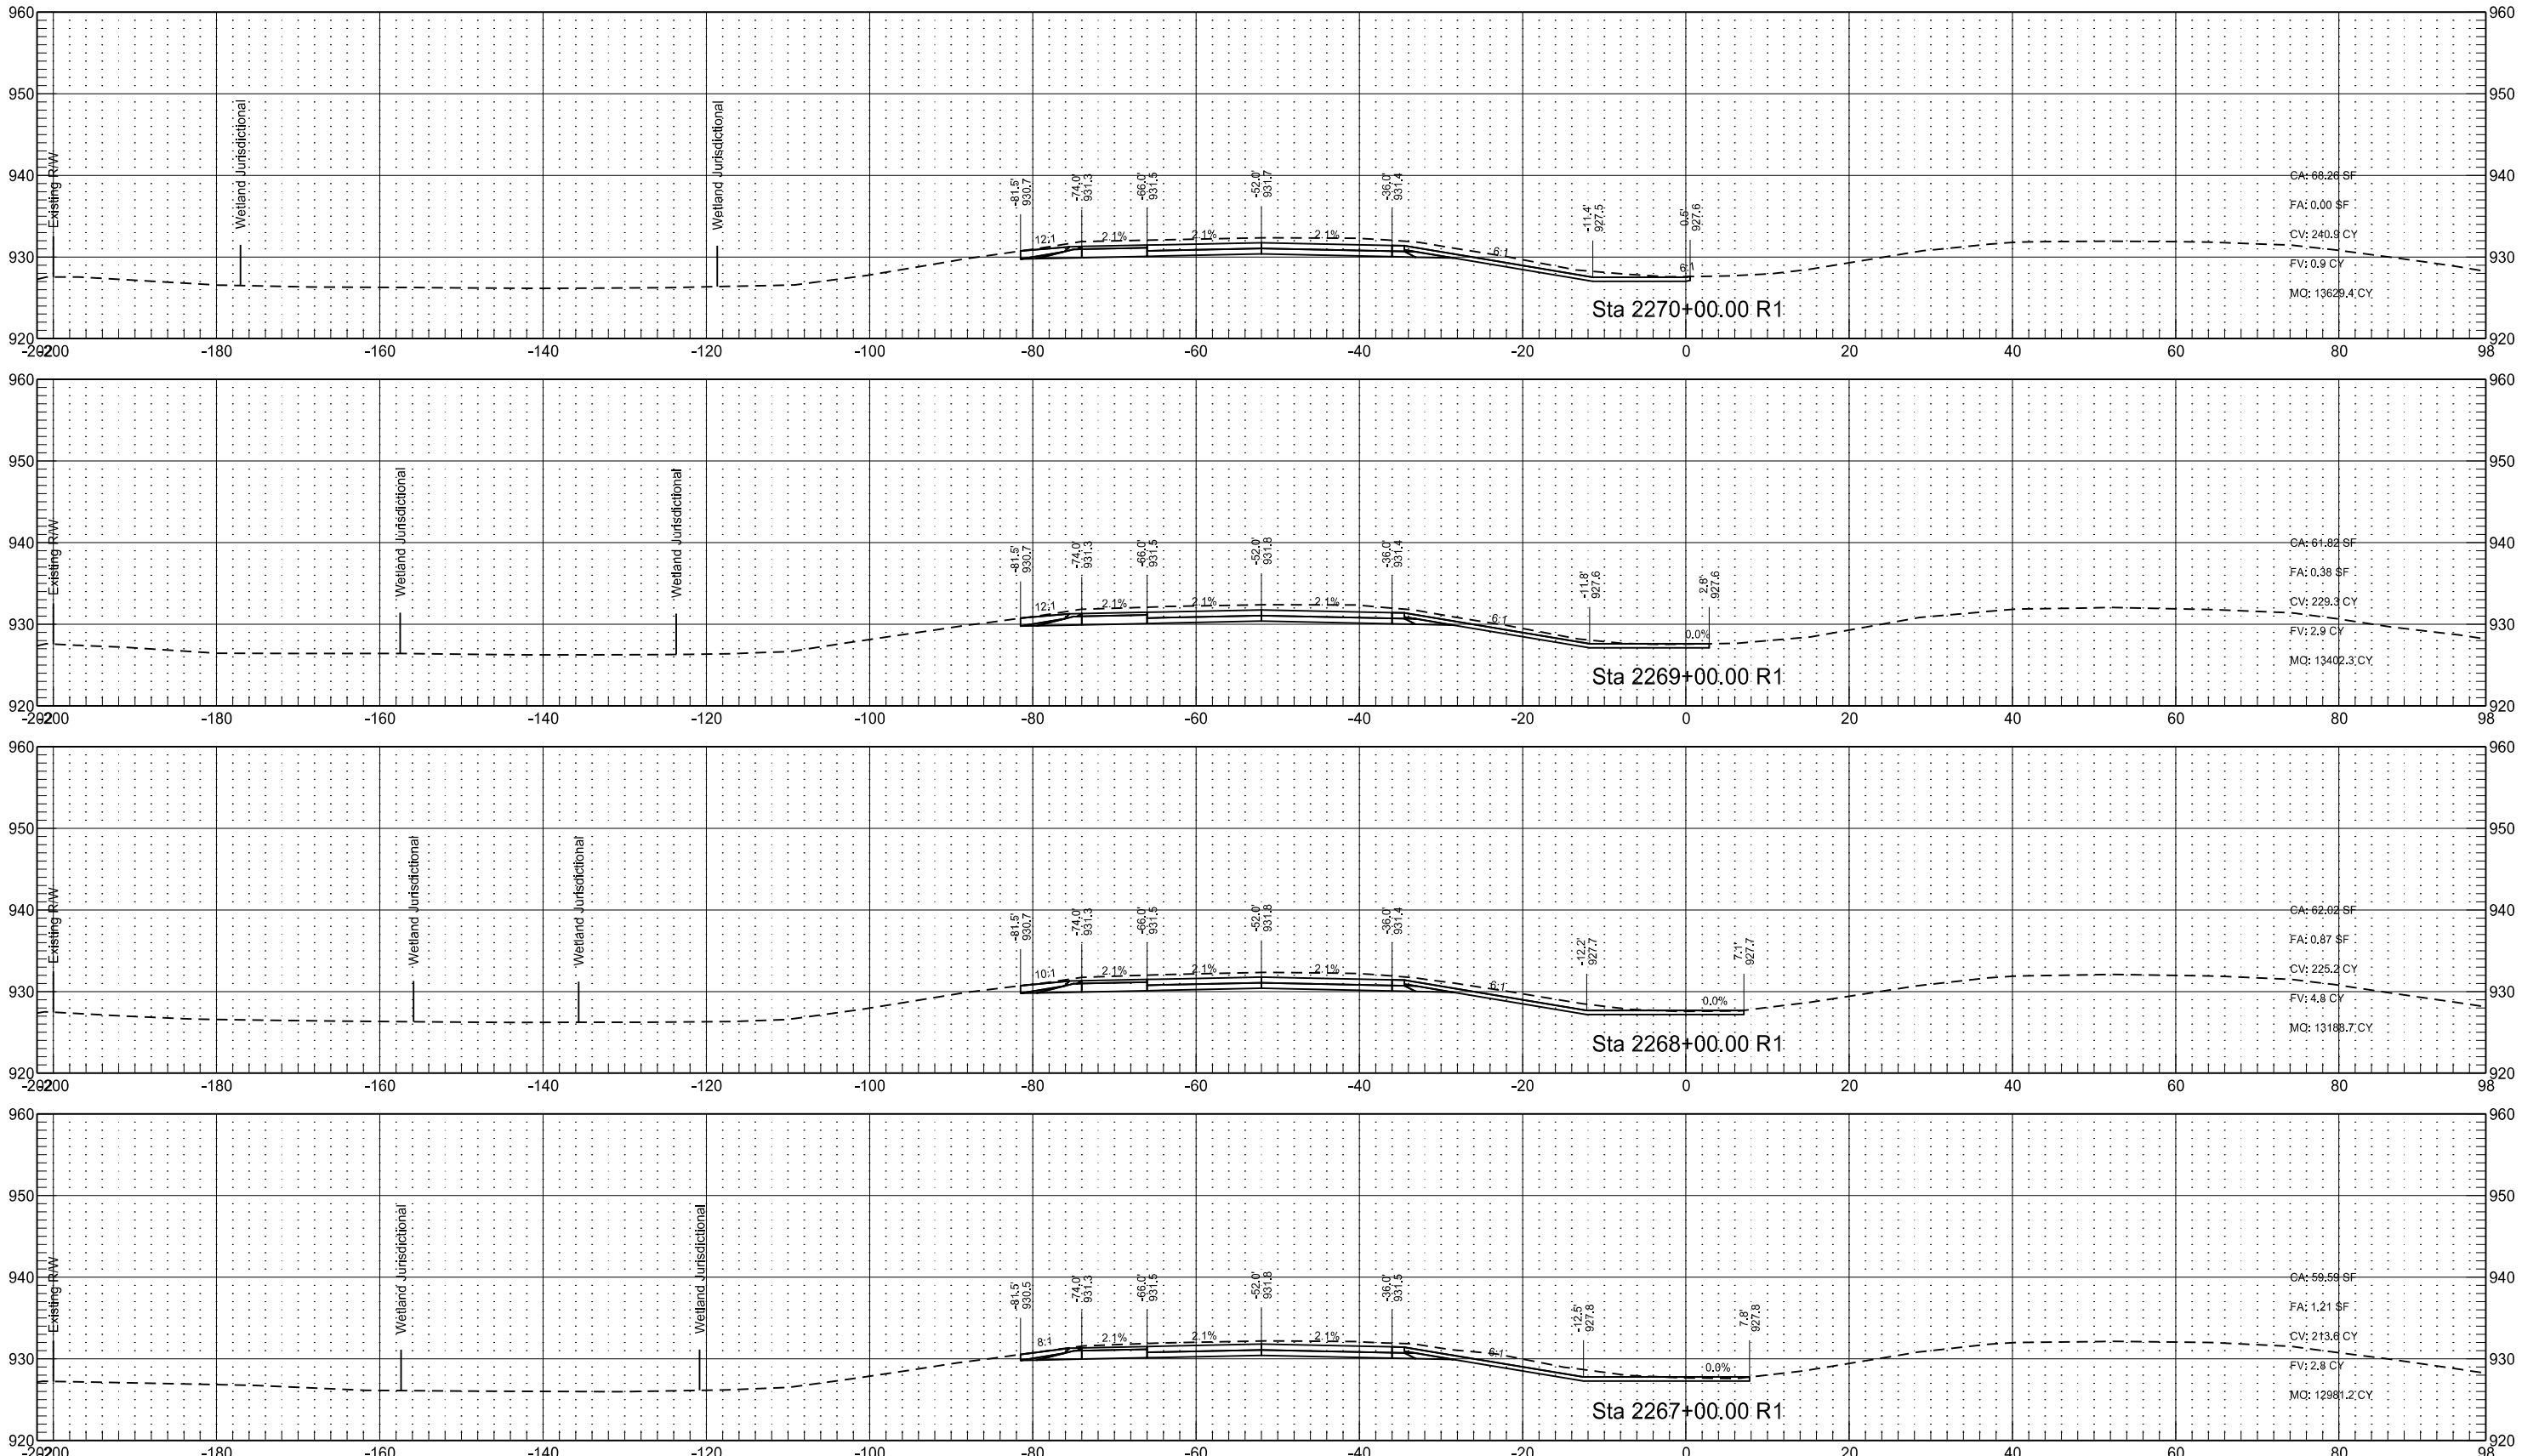

Interstate 29 - Southbound
(SCL29)

STATE

PROJECT NO.

SECTION
NO.





SHEET
NO.

ND

IM-8-029(170)033

200

264

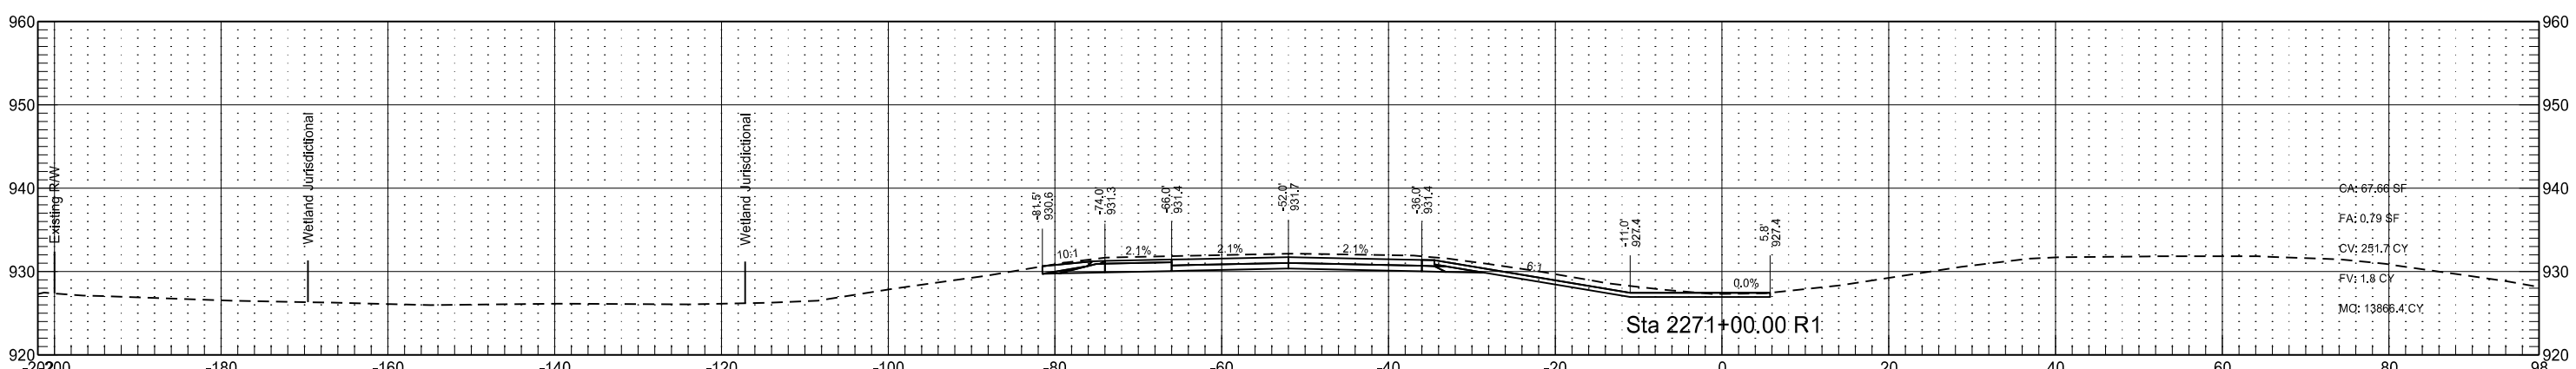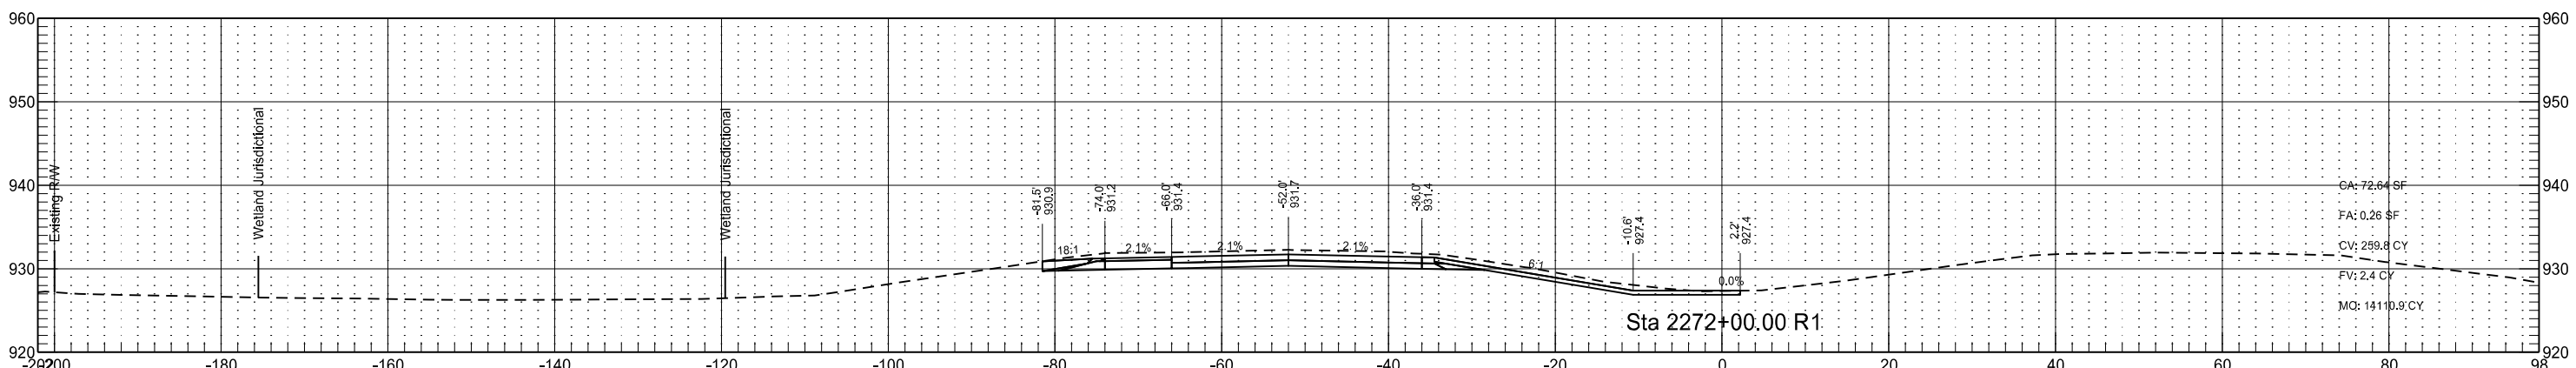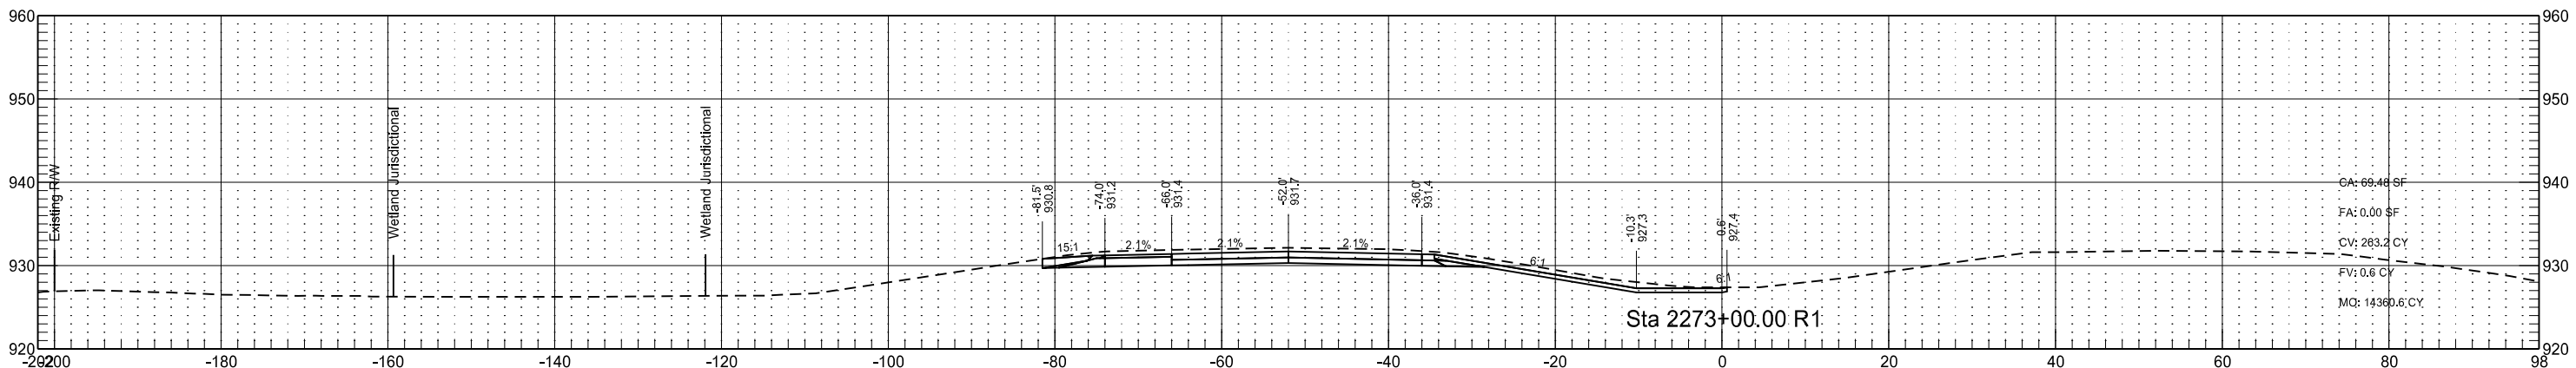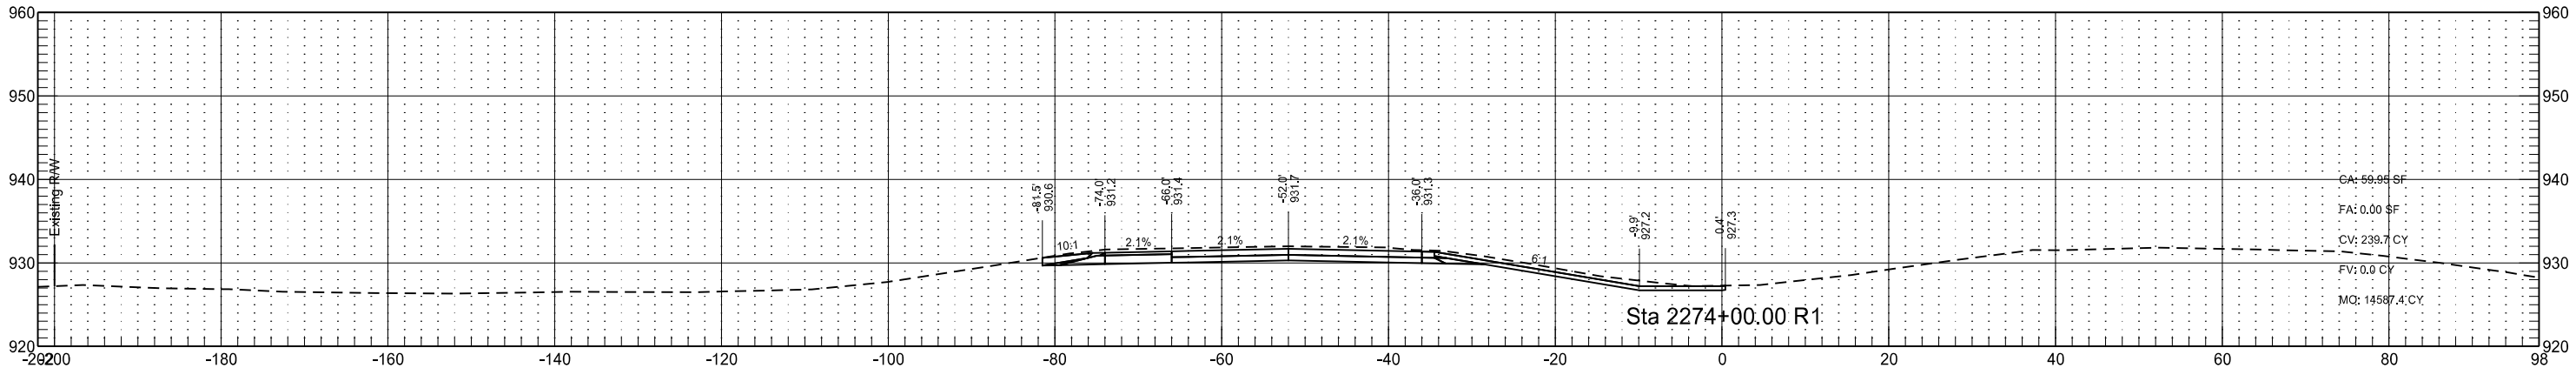

Interstate 29 - Southbound
(SCL29)

STATE

PROJECT NO.

SECTION
NO.


SHEET
NO.

ND

IM-8-029(170)033

200

265

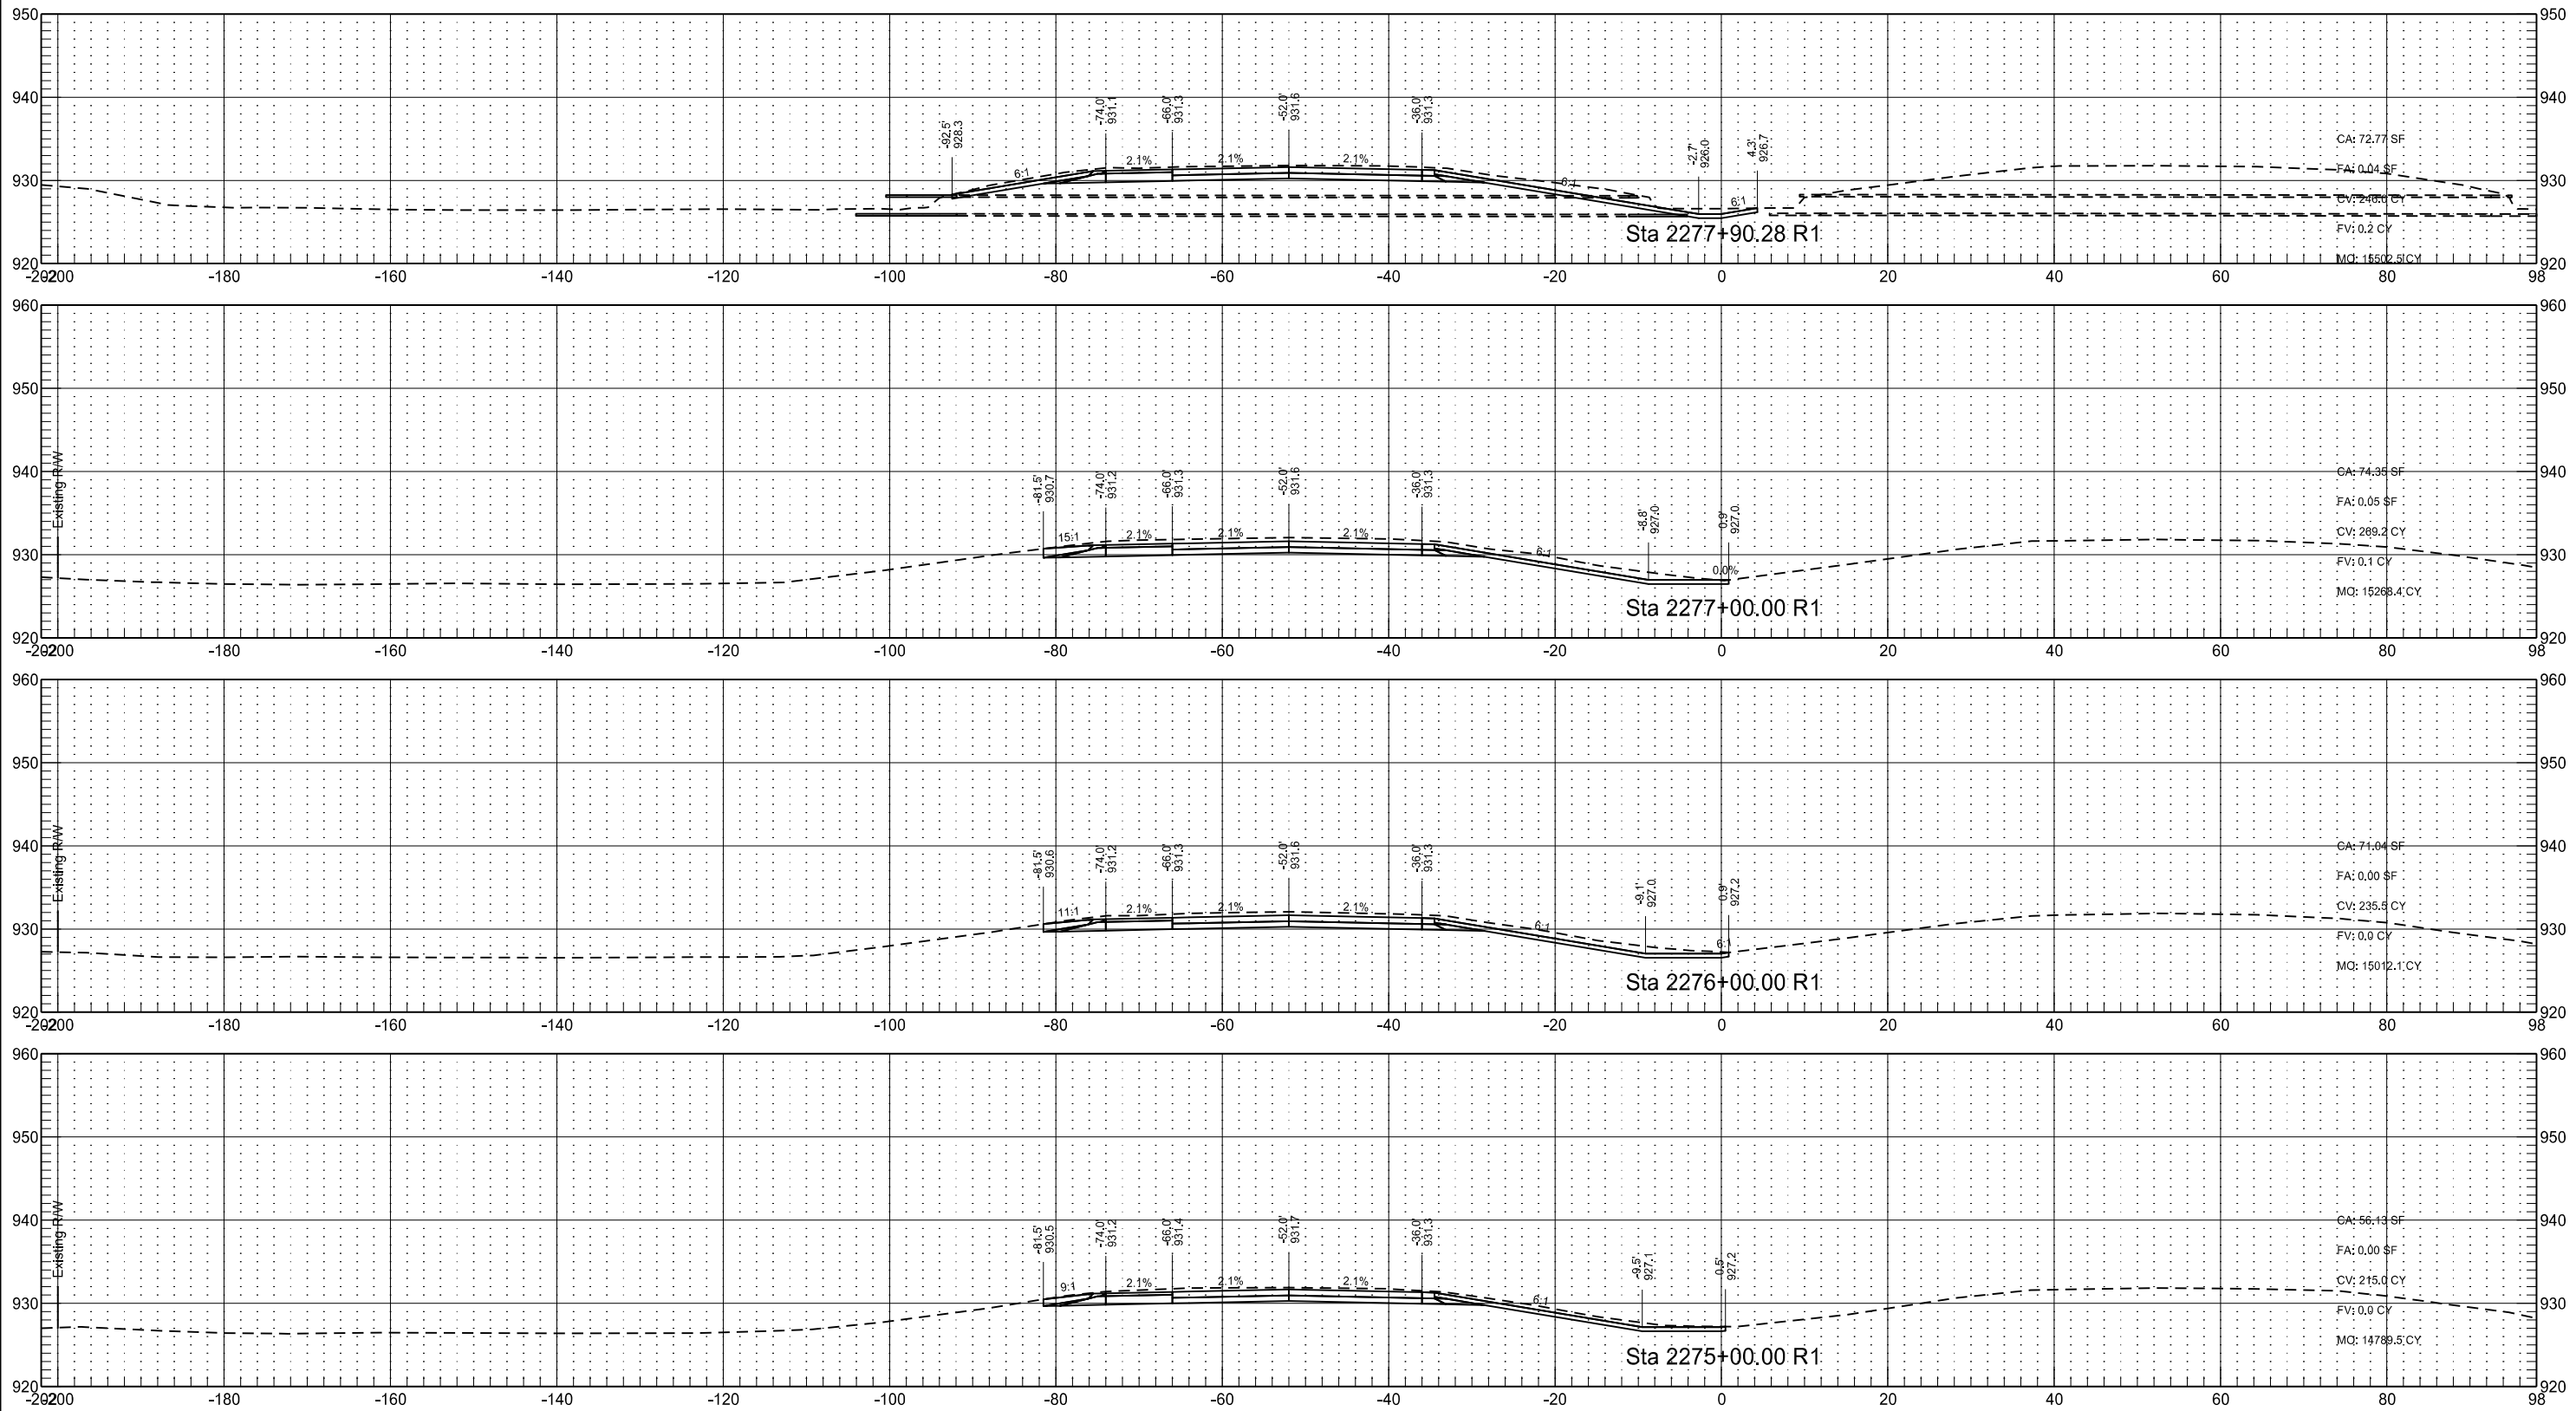

Interstate 29 - Southbound
(SCL29)

STATE

PROJECT NO.

SECTION NO.





SHEET NO.

ND

IM-8-029(170)033




200

266

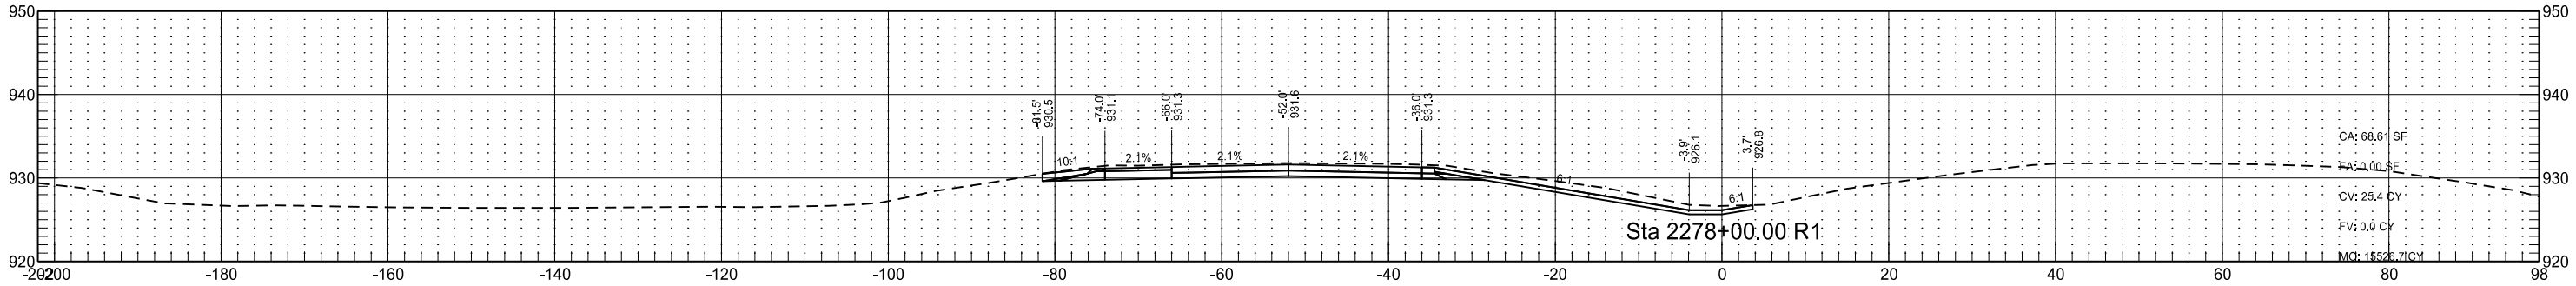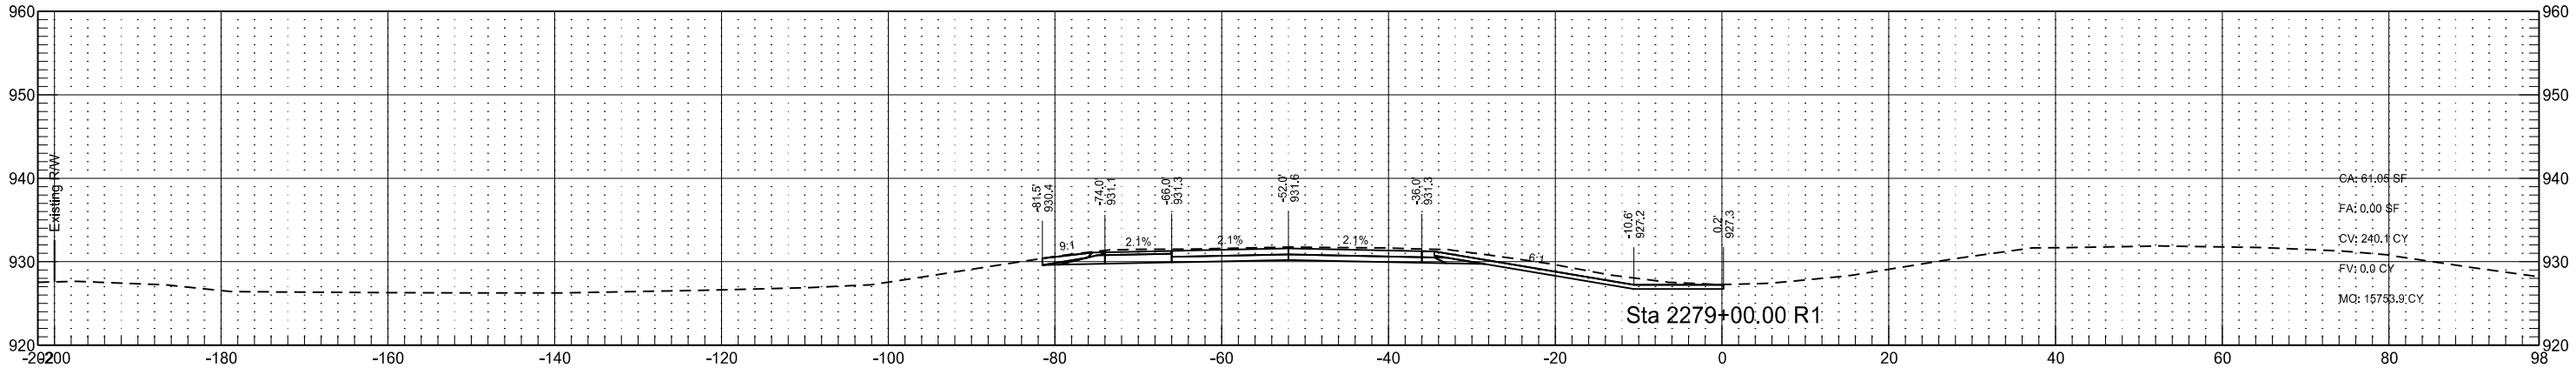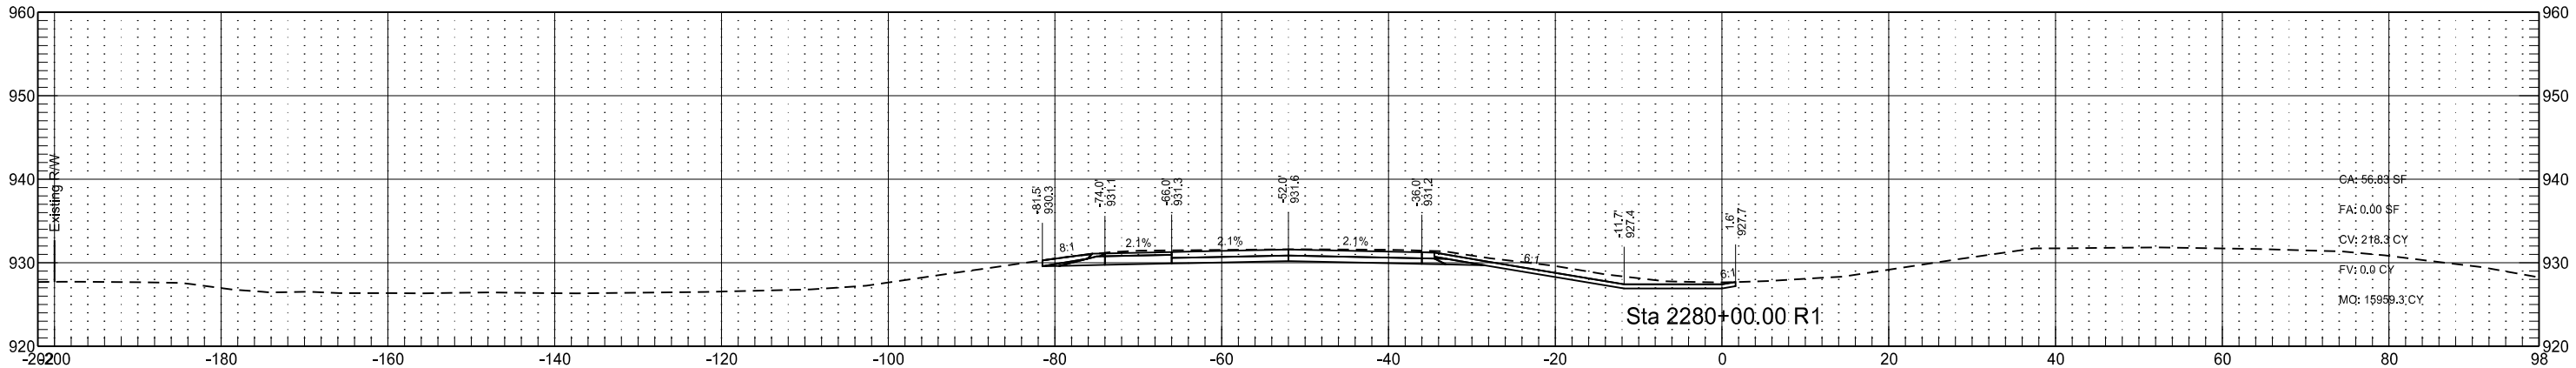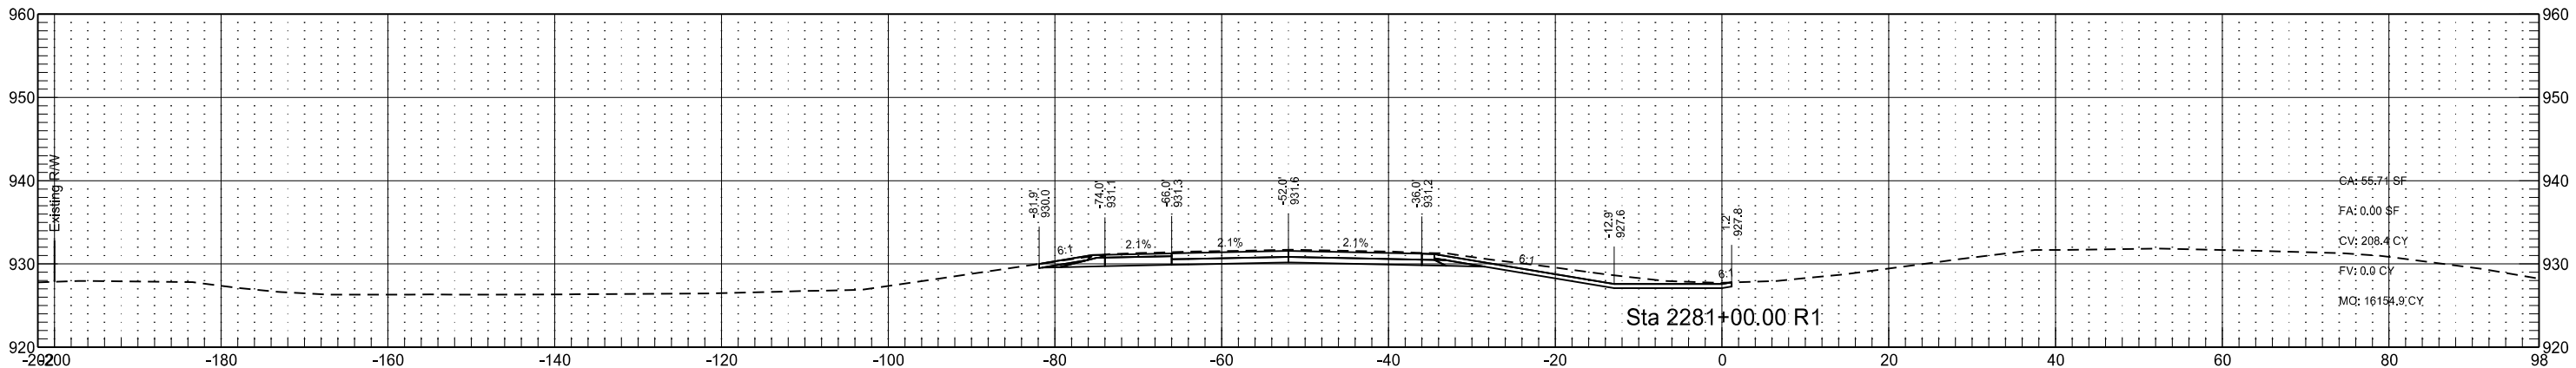




Interstate 29 - Southbound
(SCL29)

	STATE	PROJECT NO.	SECTION NO.	SHEET NO.
	ND	IM-8-029(170)033	200	267

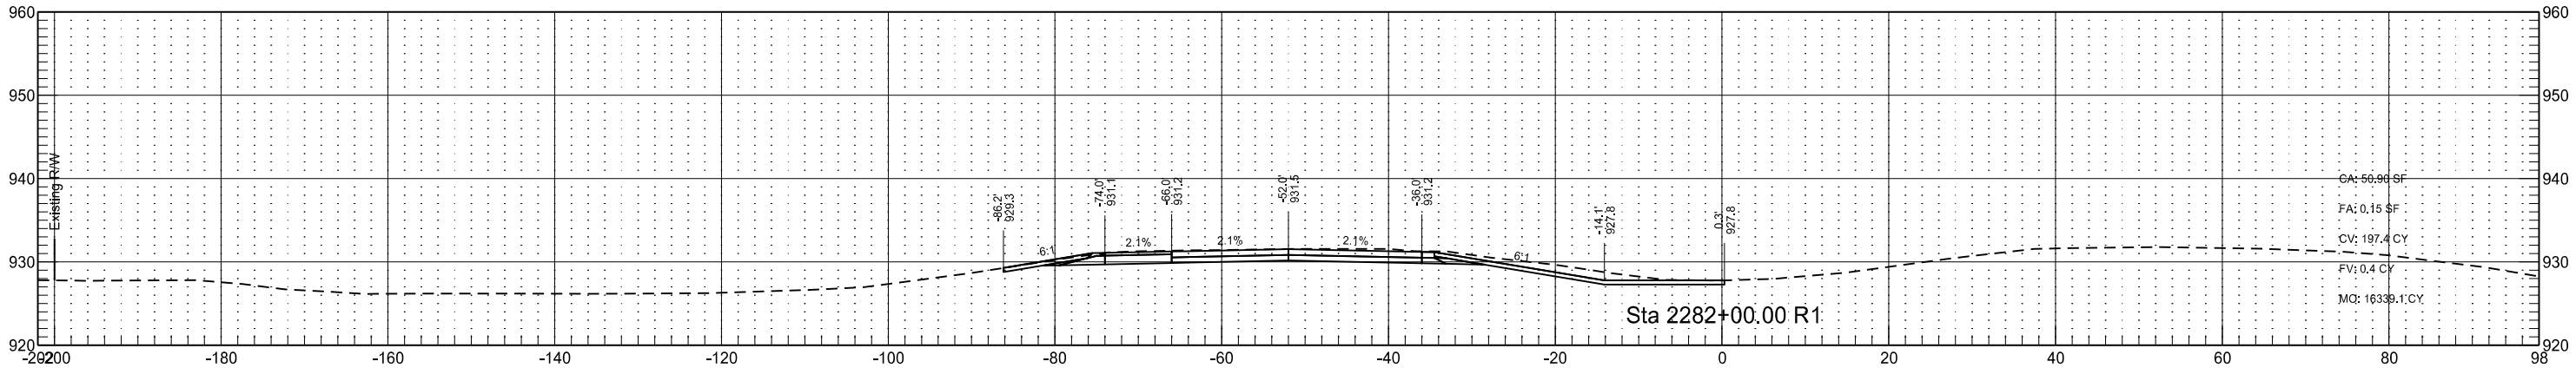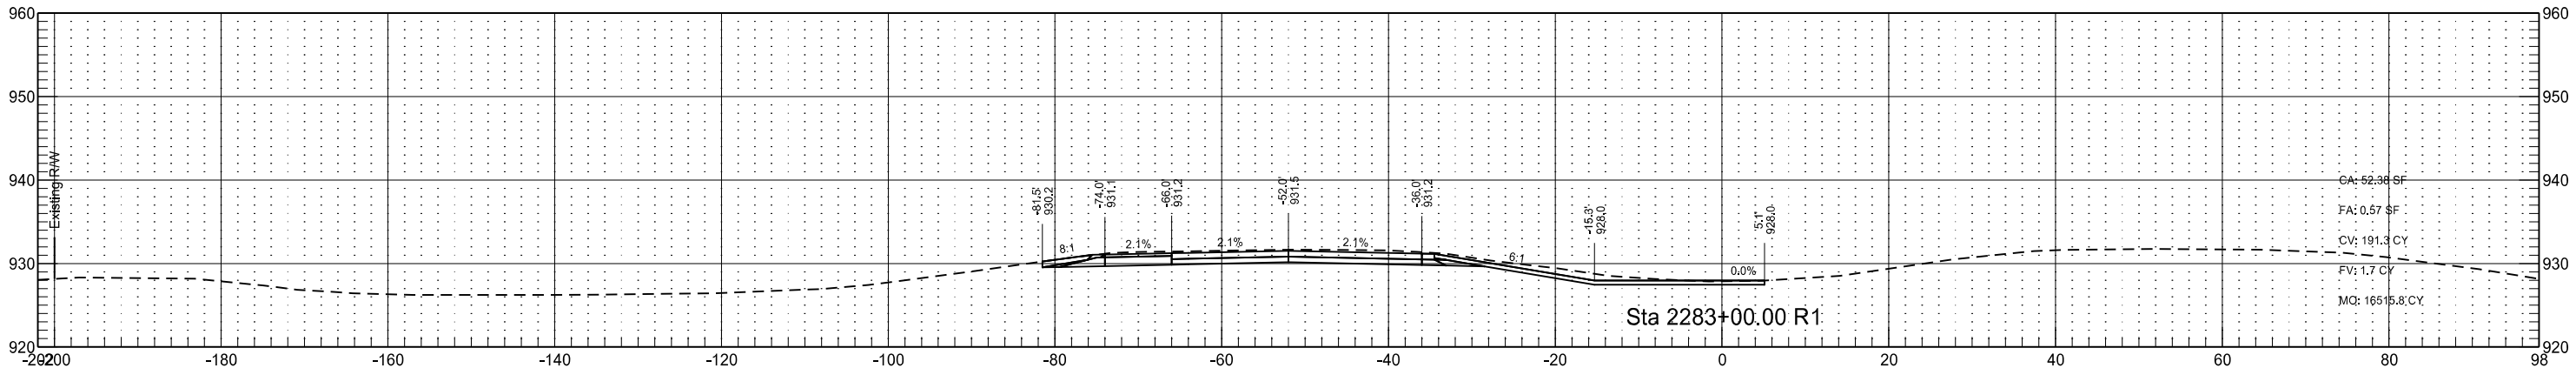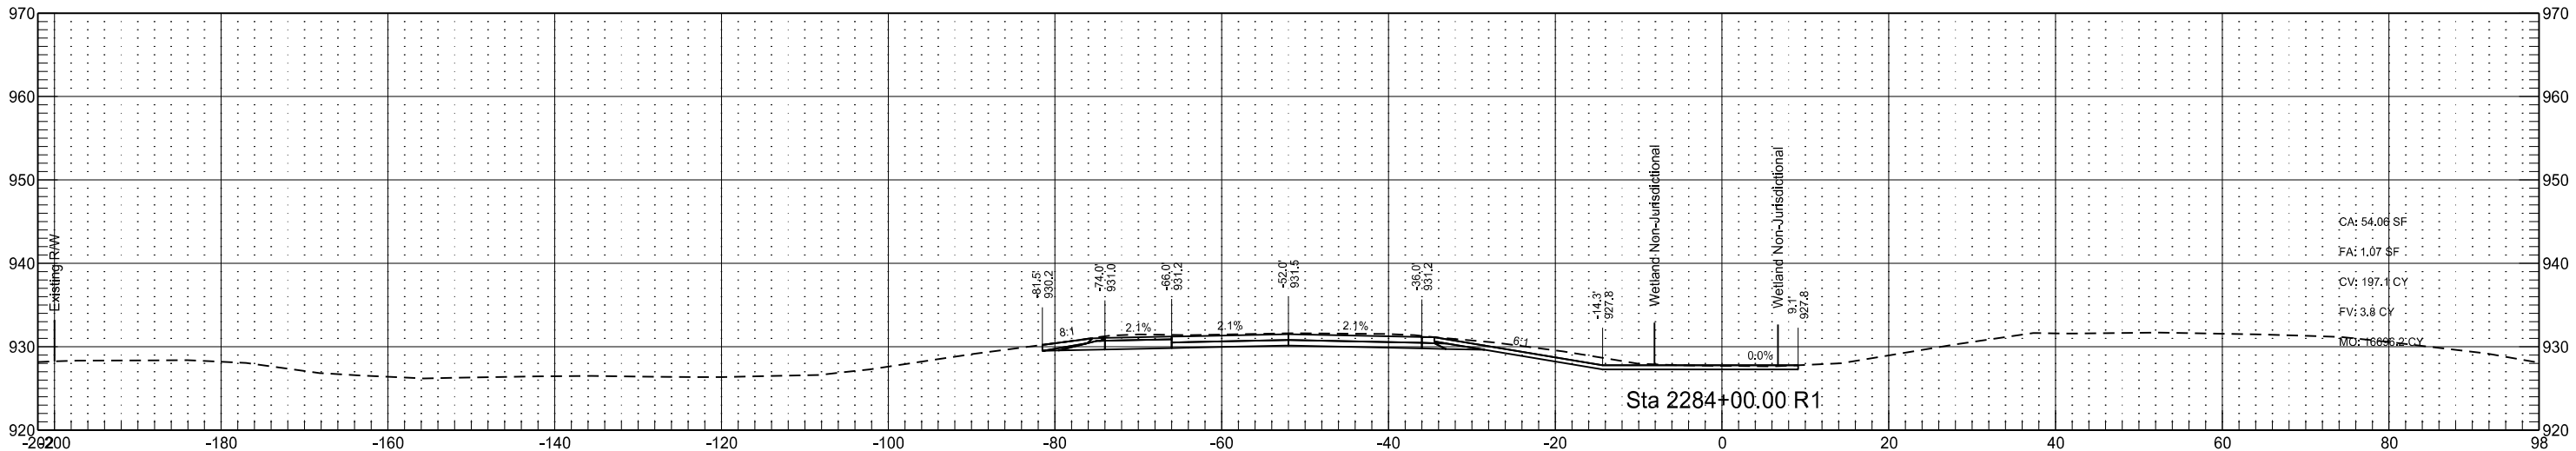




Interstate 29 - Southbound
(SCL29)

STATE	PROJECT NO.	SECTION NO.	SHEET NO.
ND	IM-8-029(170)033	200	268

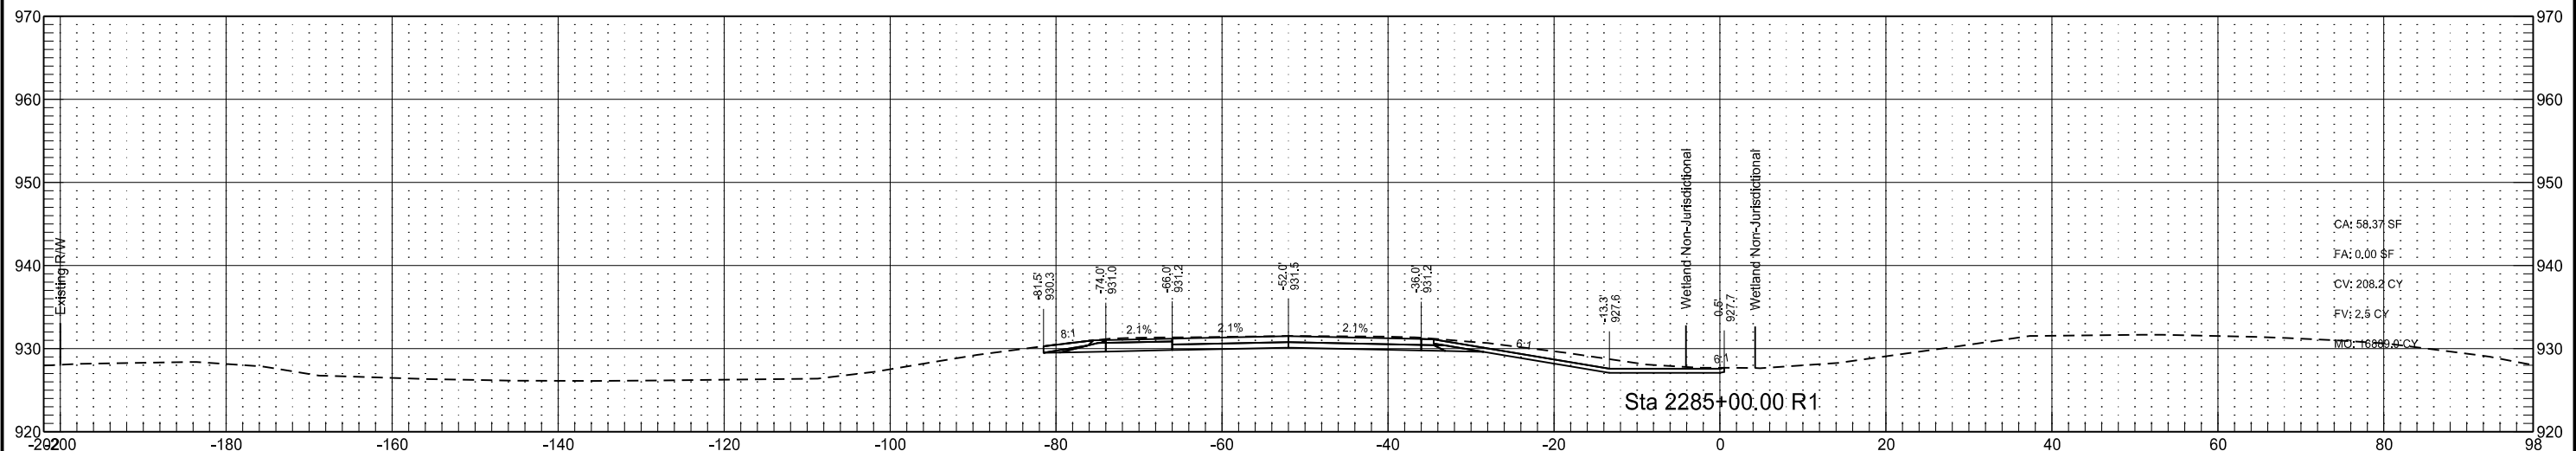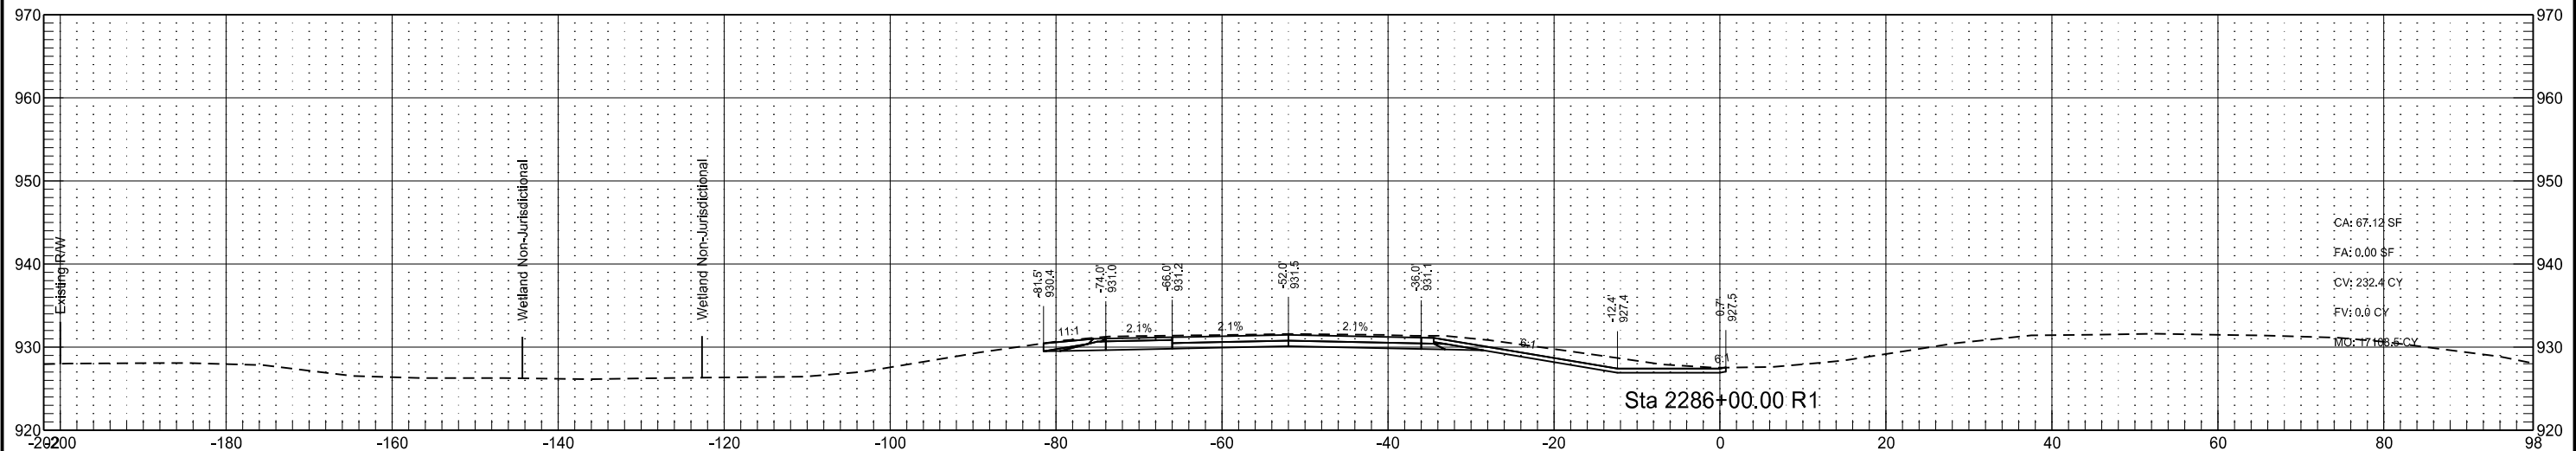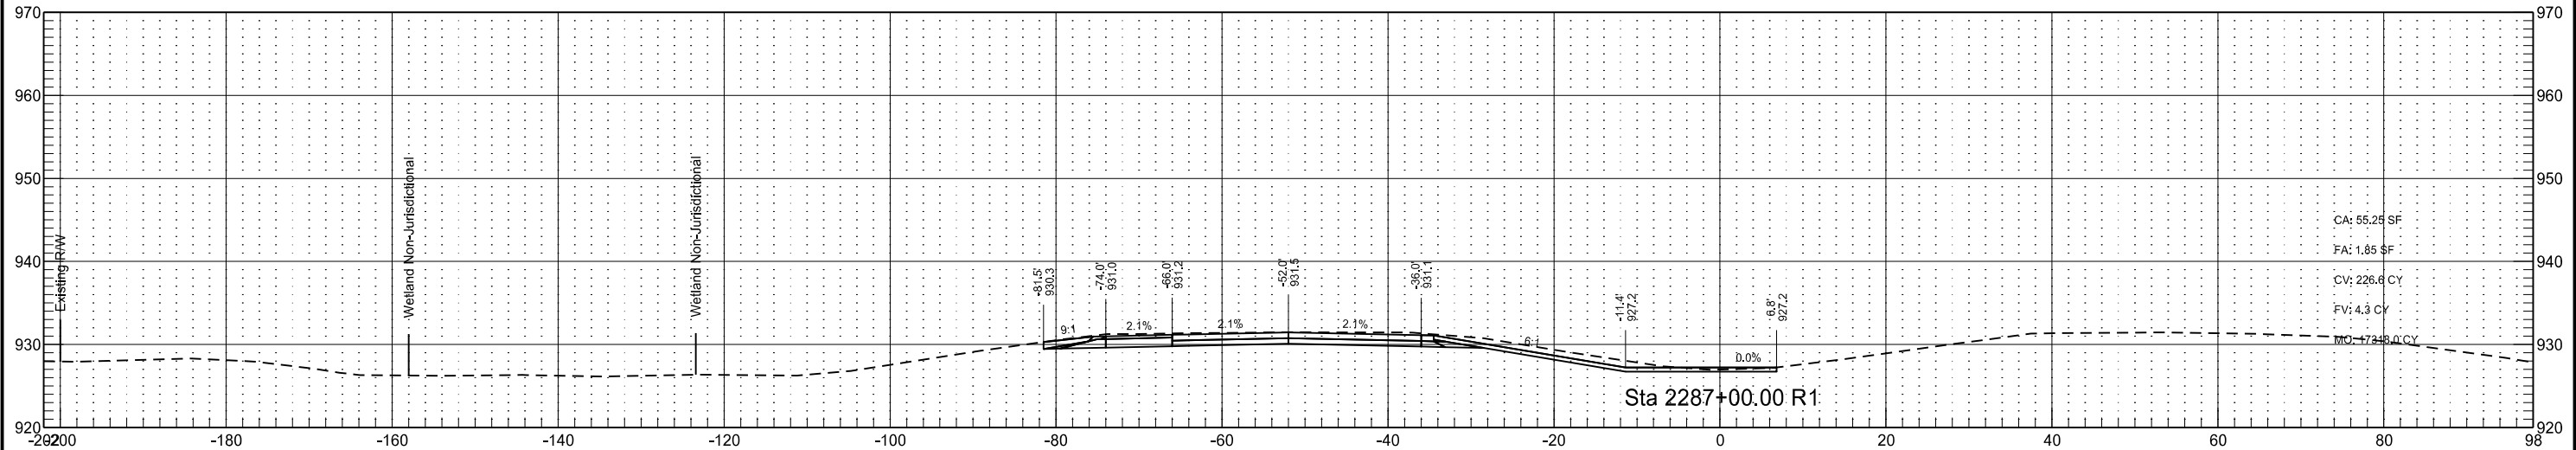




Interstate 29 - Southbound
(SCL29)


STATE	PROJECT NO.	SECTION NO.	SHEET NO.
ND	IM-8-029(170)033	200	269

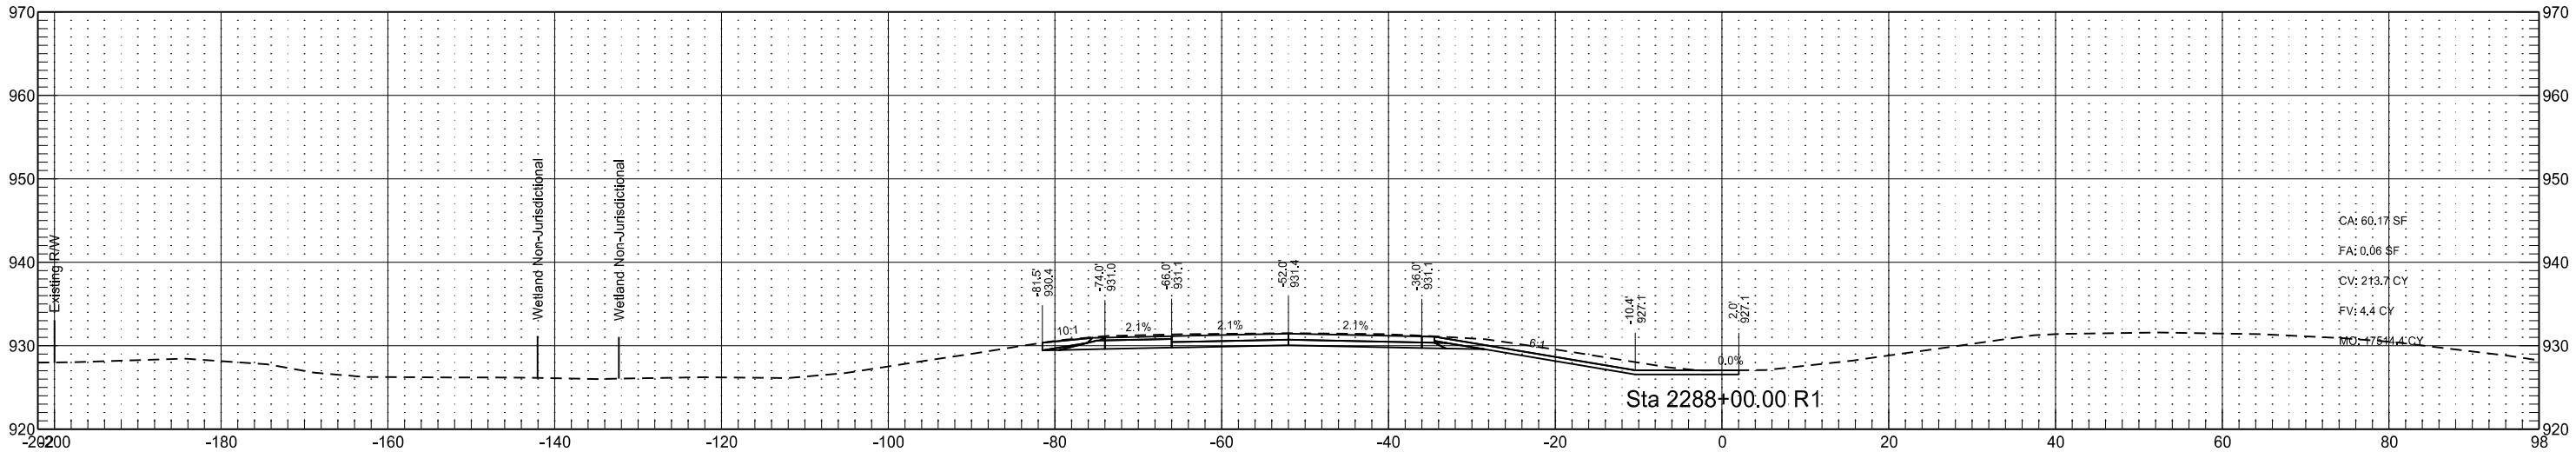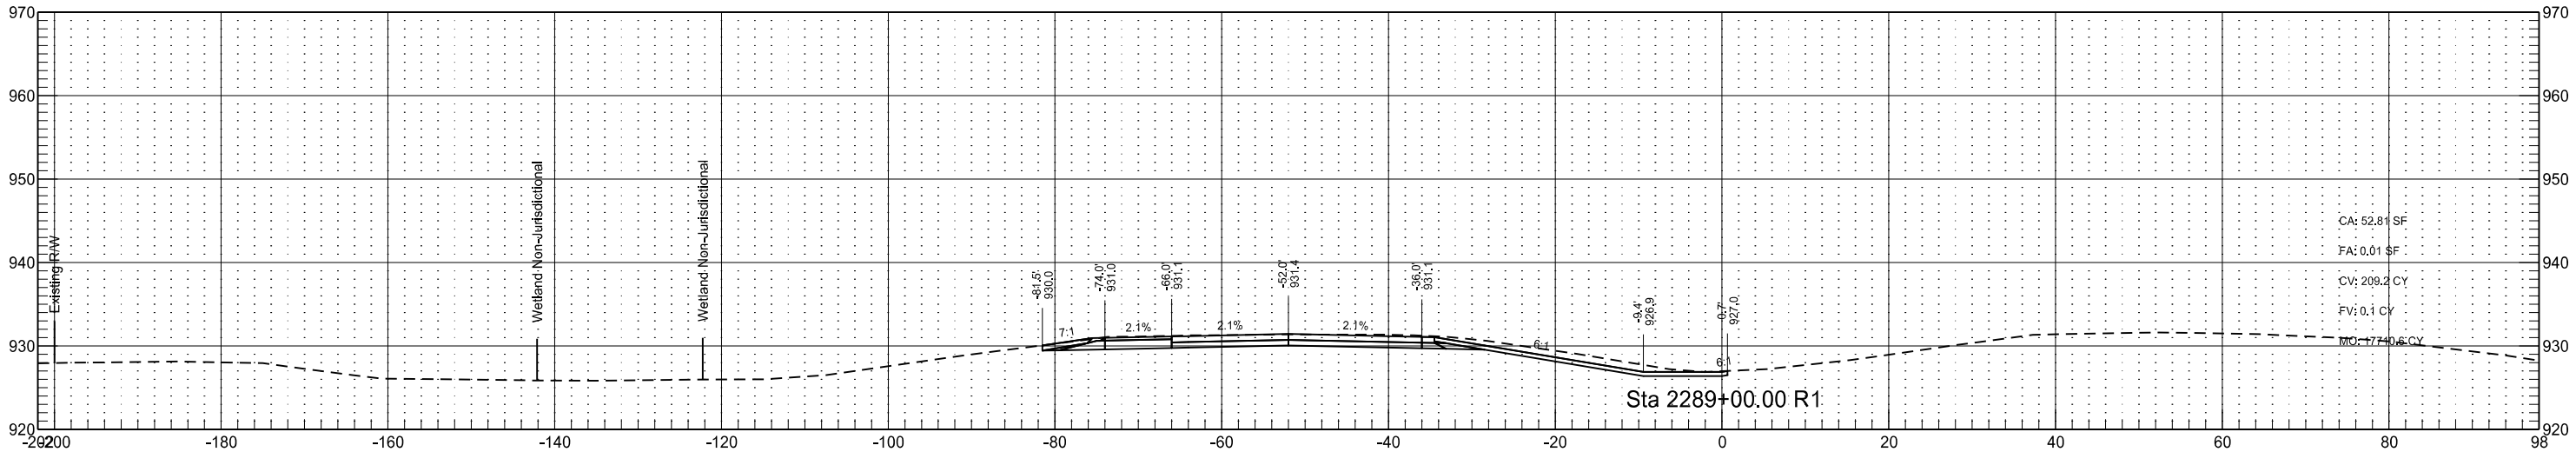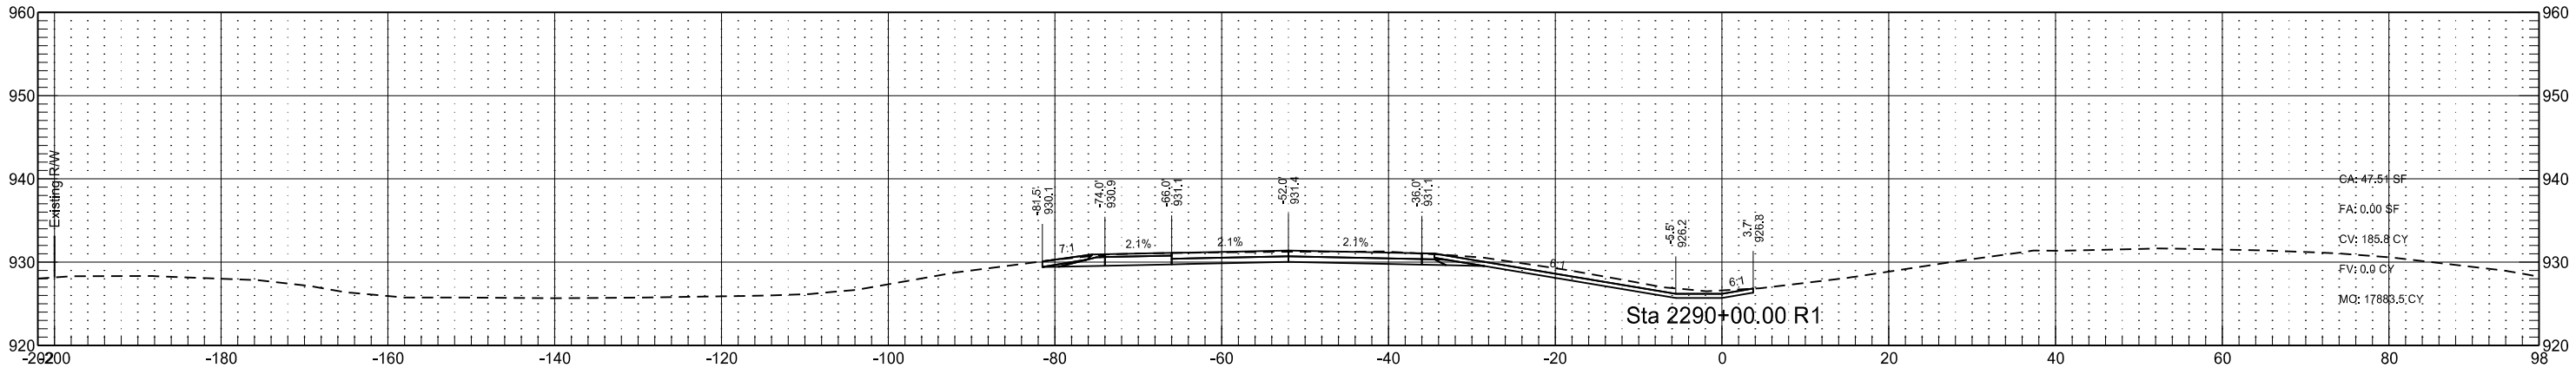

Interstate 29 - Southbound
(SCL29)




STATE	PROJECT NO.	SECTION NO.	SHEET NO.
ND	IM-8-029(170)033	200	270

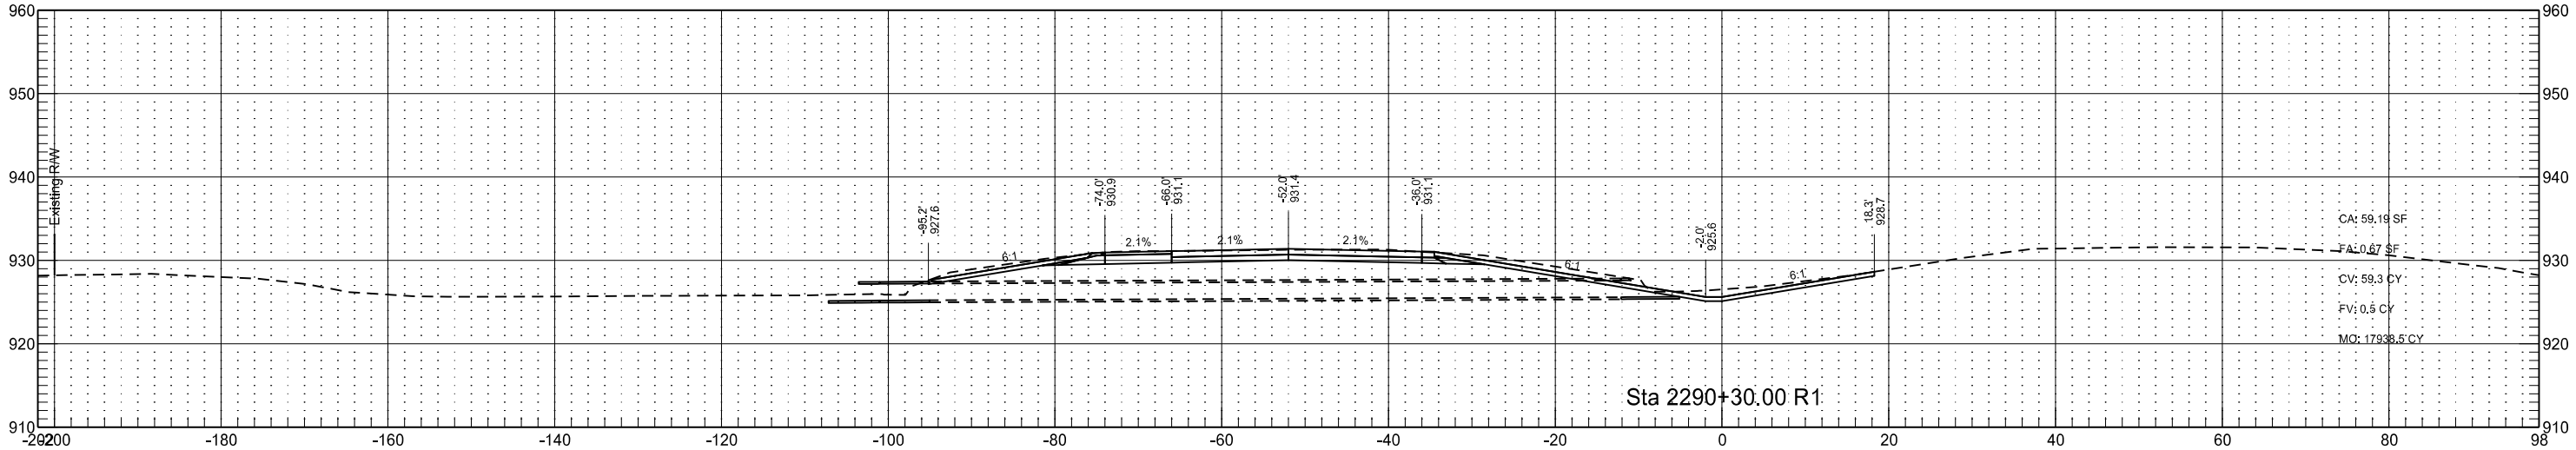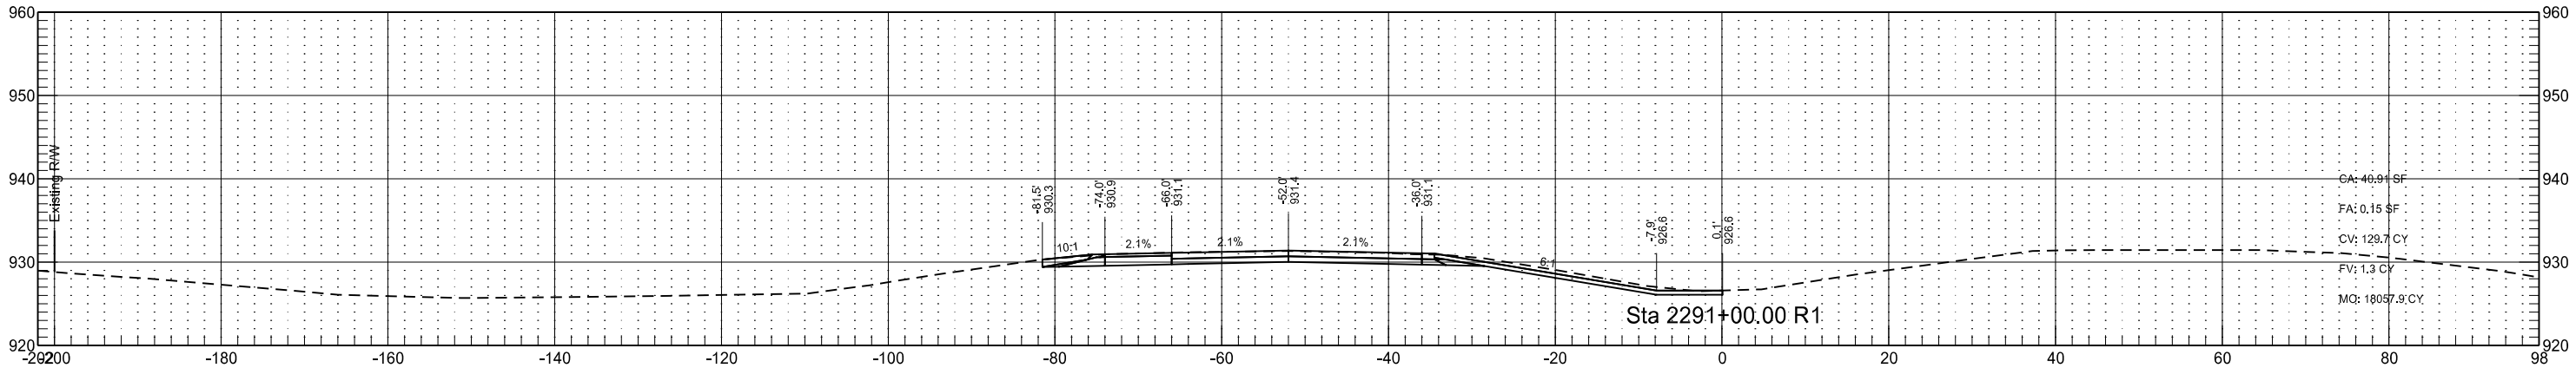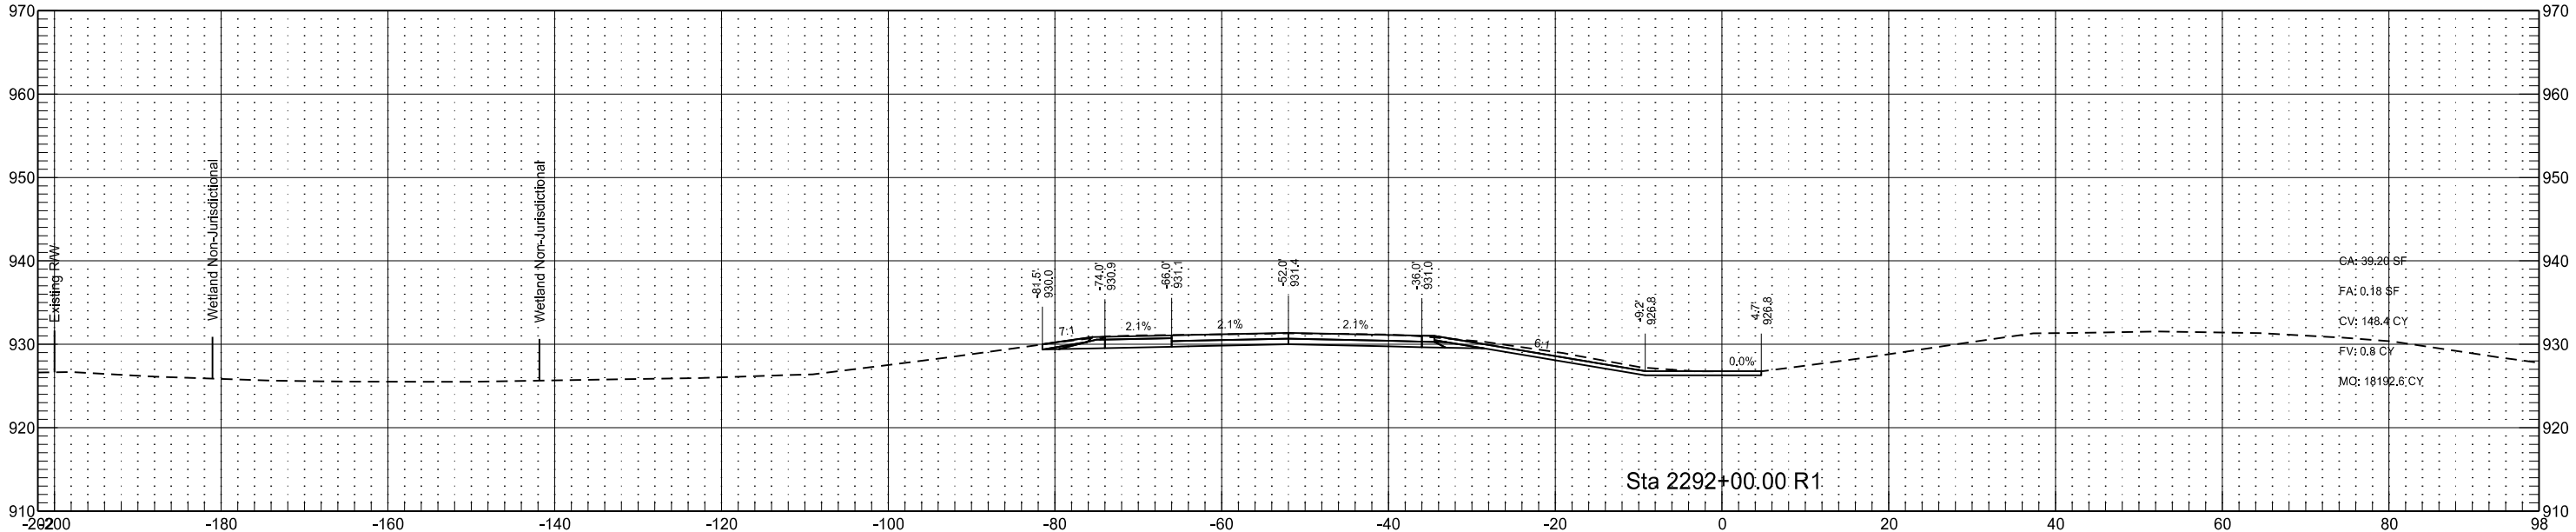

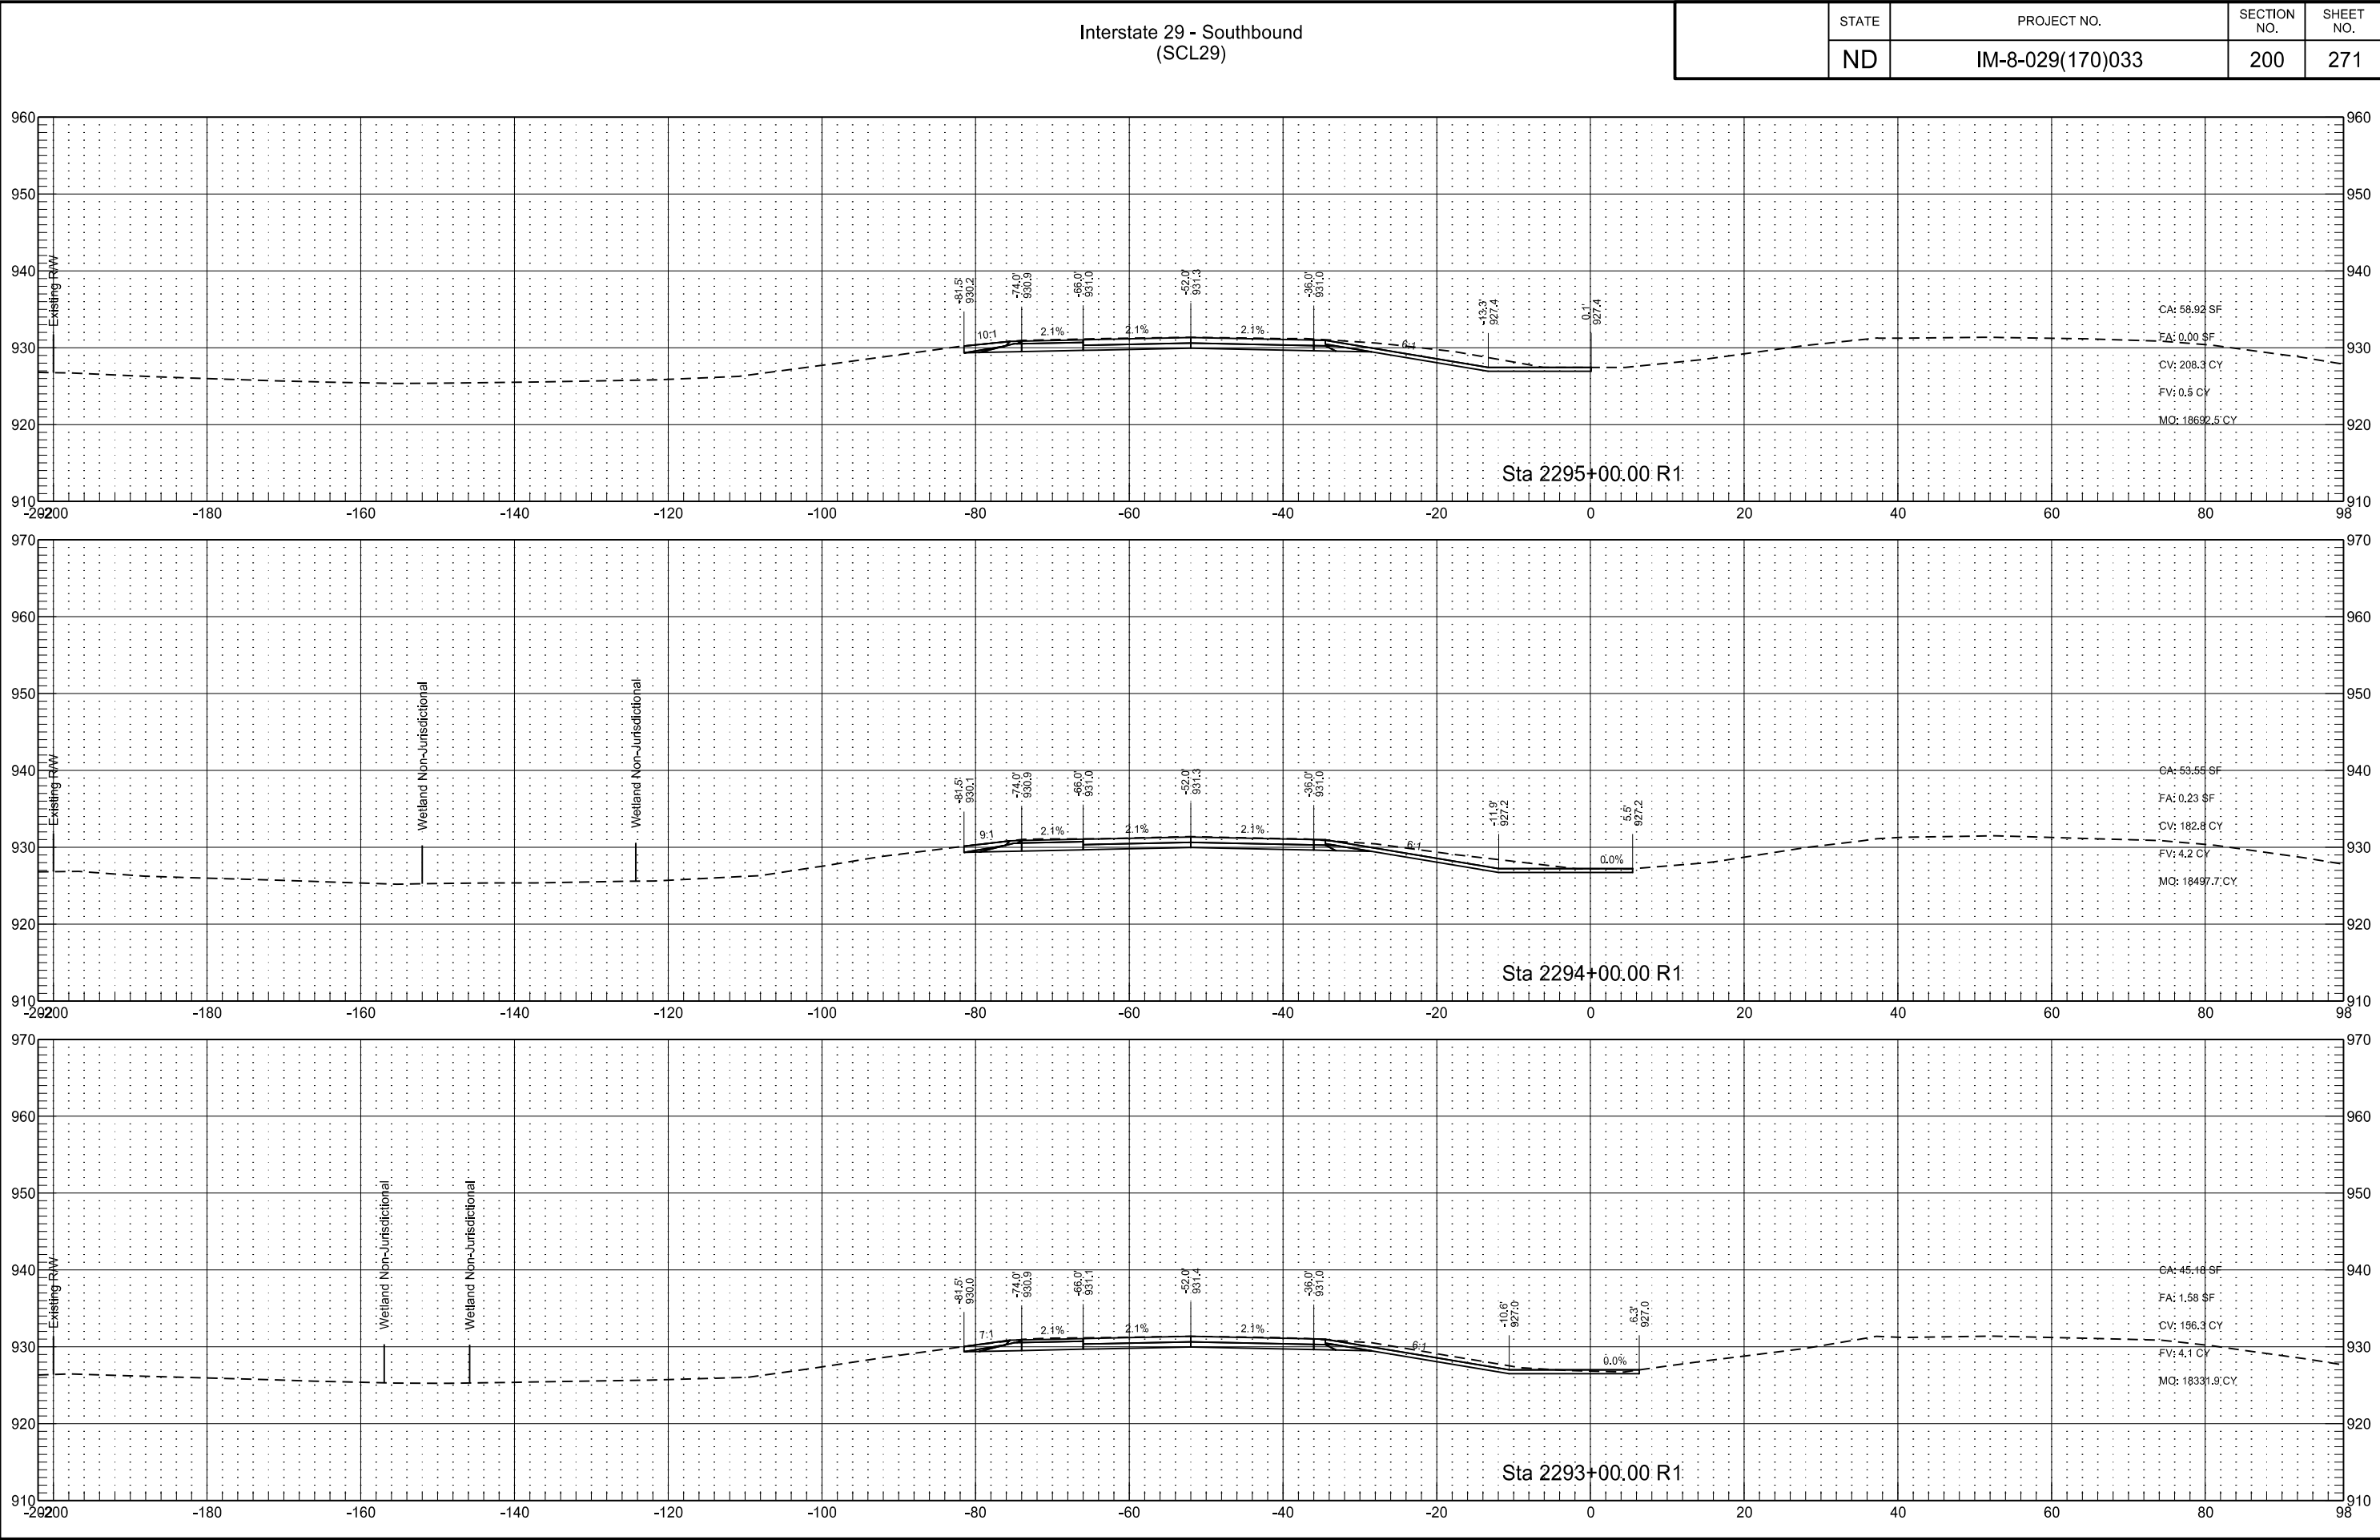

Interstate 29 - Southbound
(SCL29)

	STATE	PROJECT NO.	SECTION NO.	SHEET NO.
	ND	IM-8-029(170)033	200	272

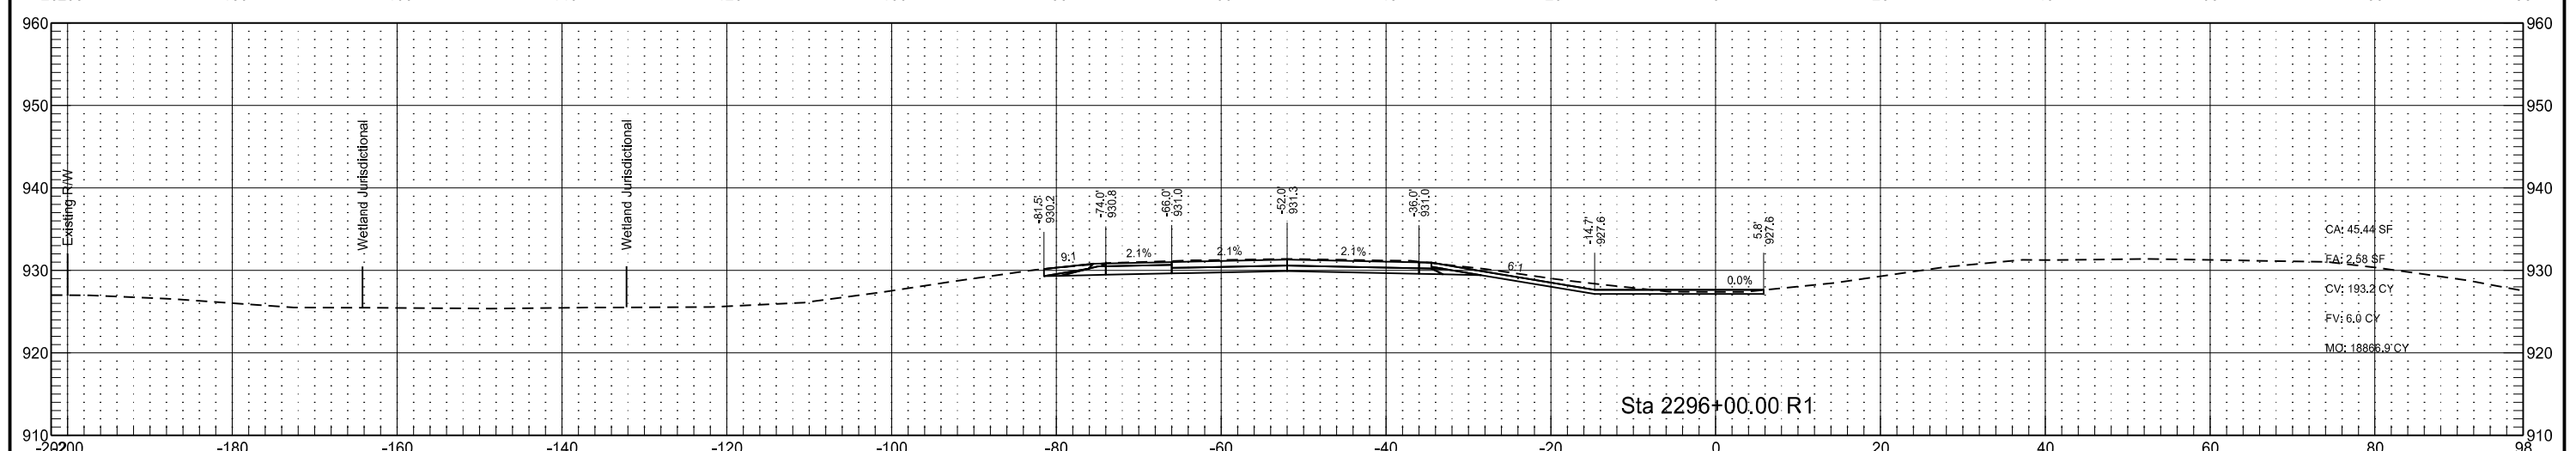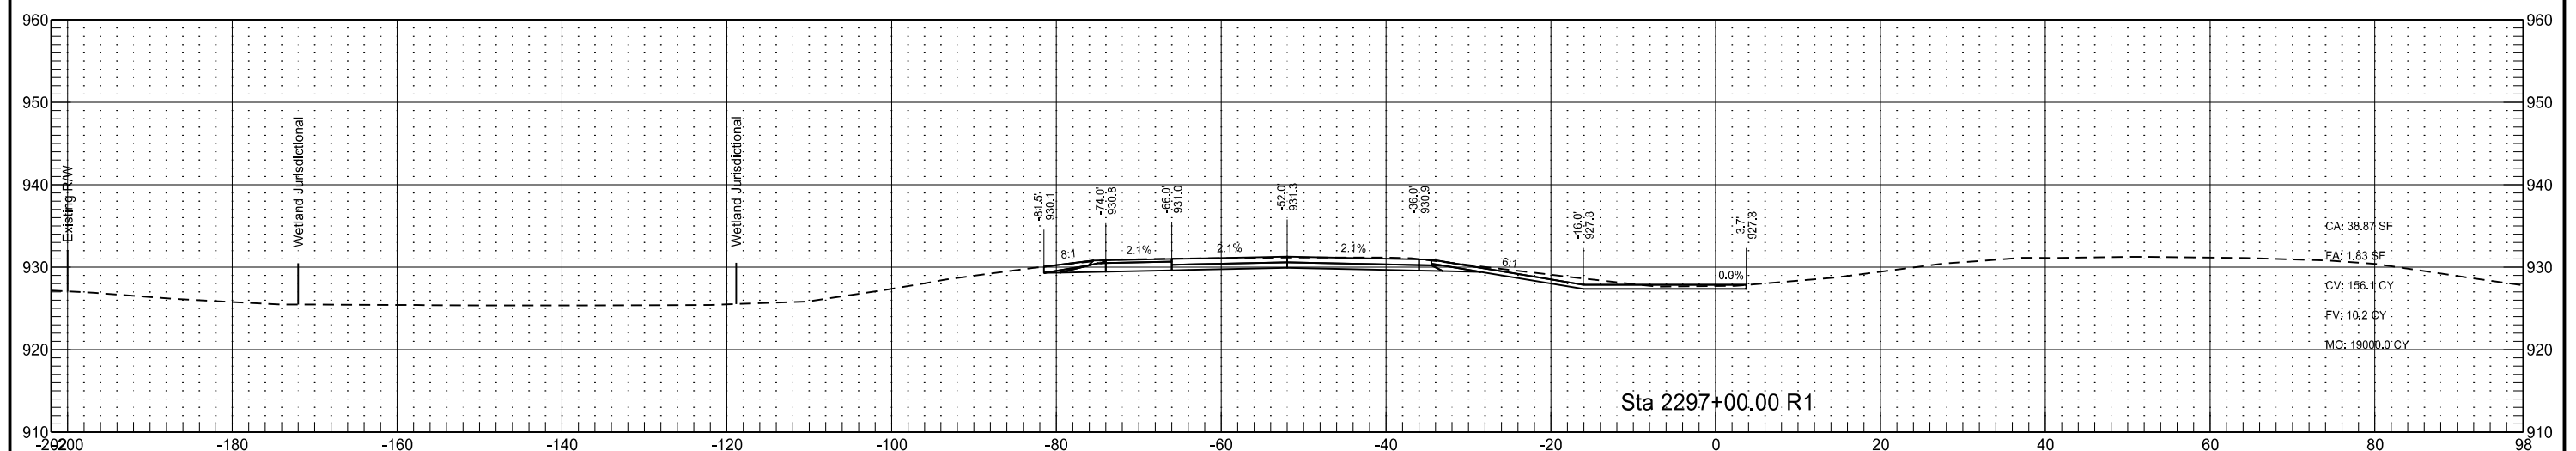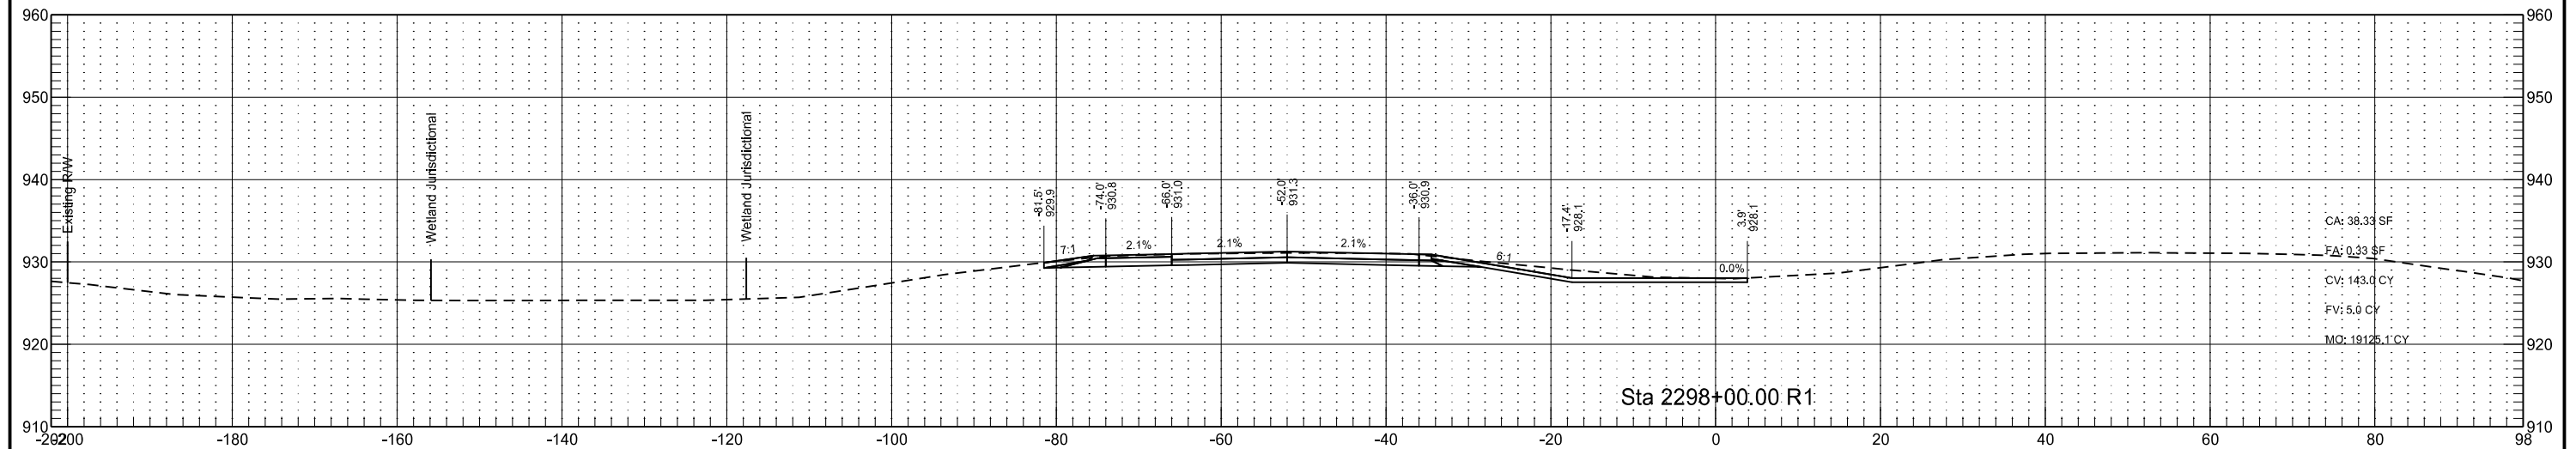

Interstate 29 - Southbound
(SCL29)

STATE

PROJECT NO.

SECTION NO.




SHEET NO.

ND

IM-8-029(170)033




200

273

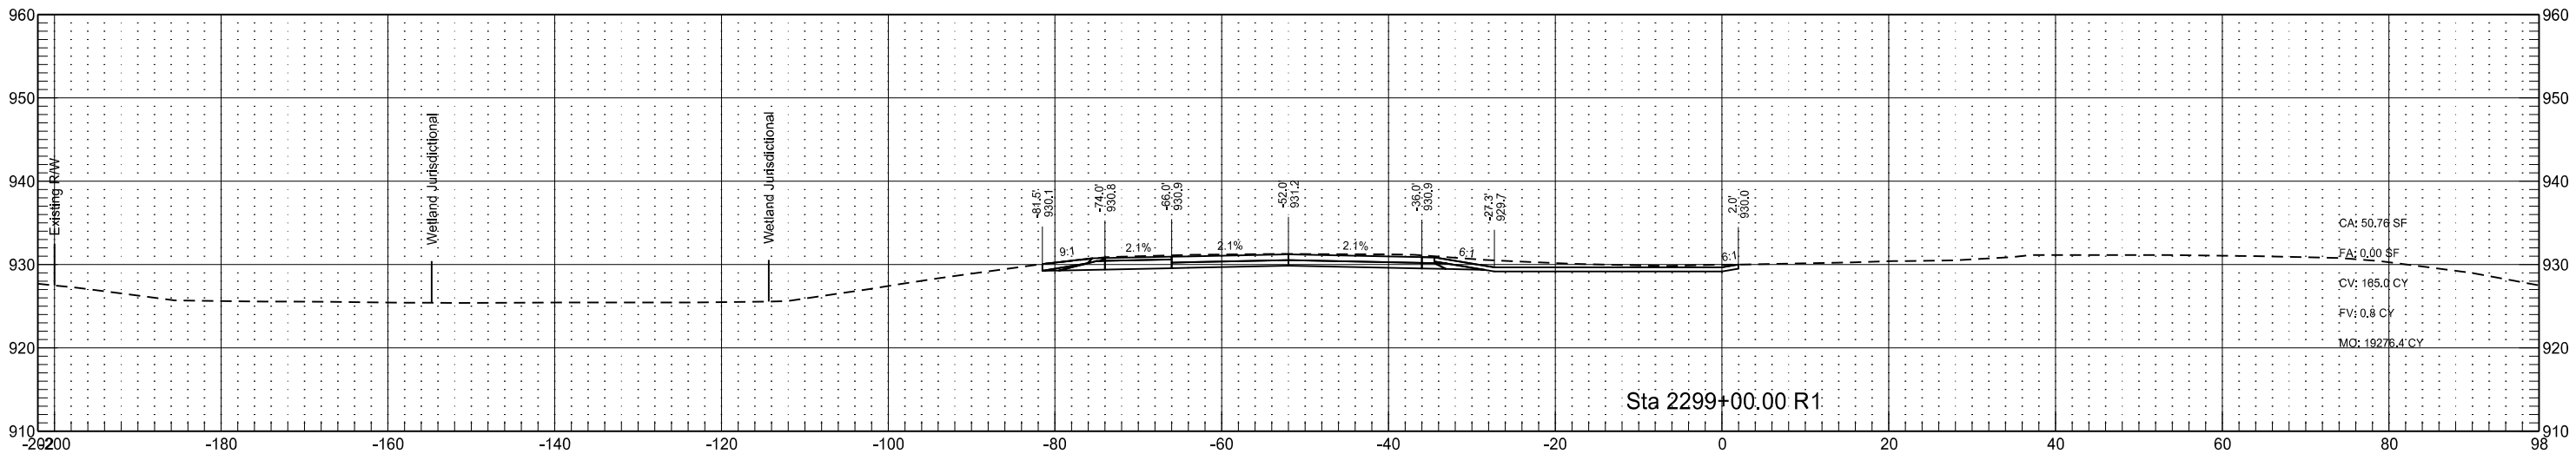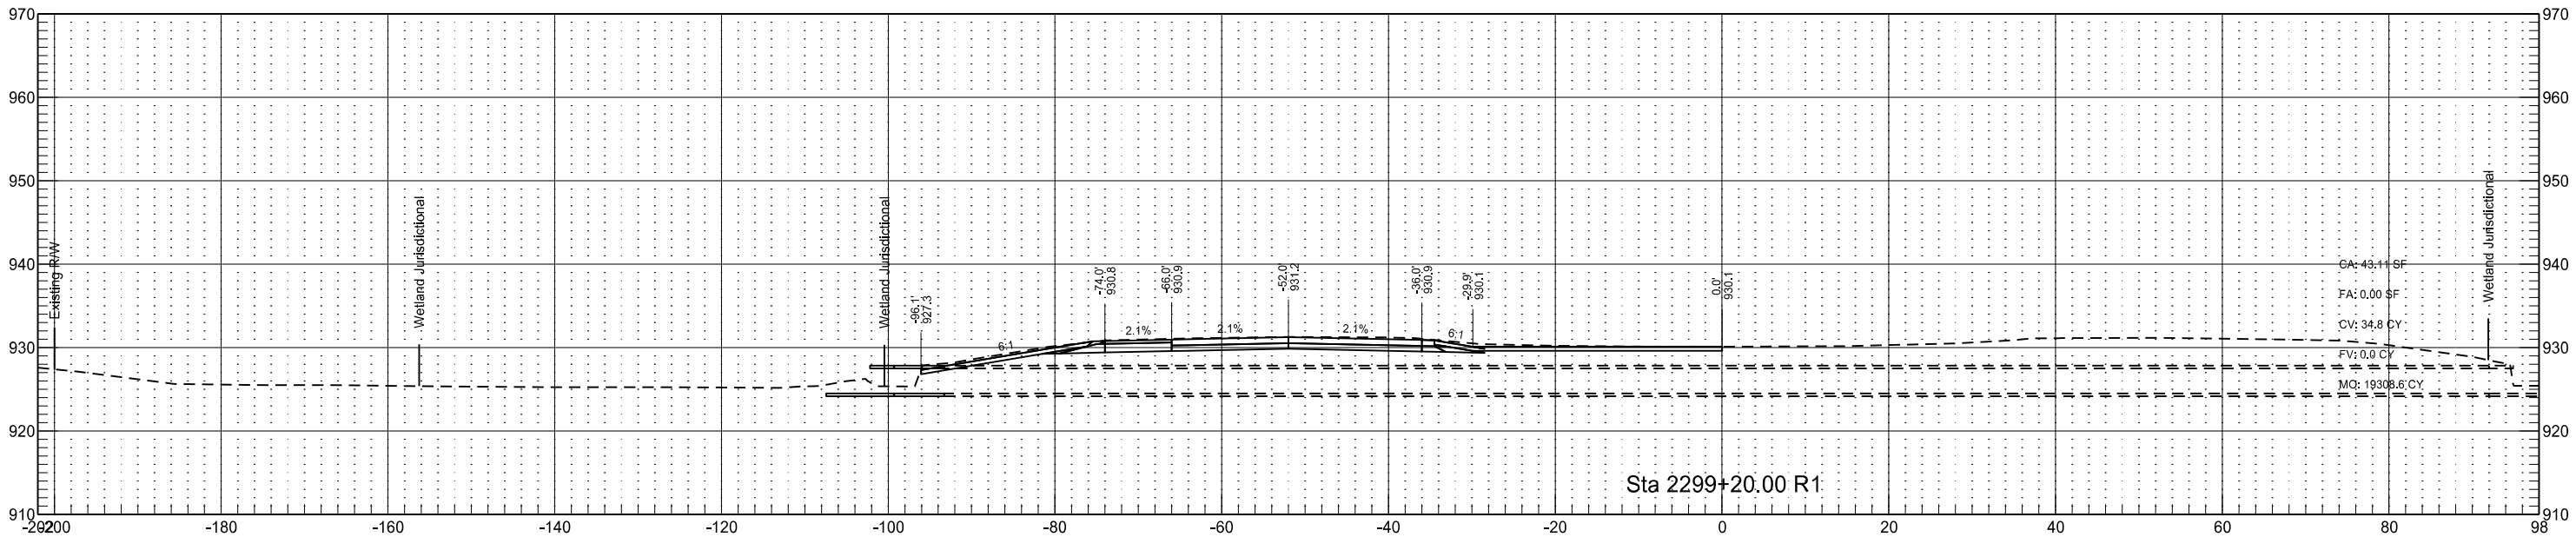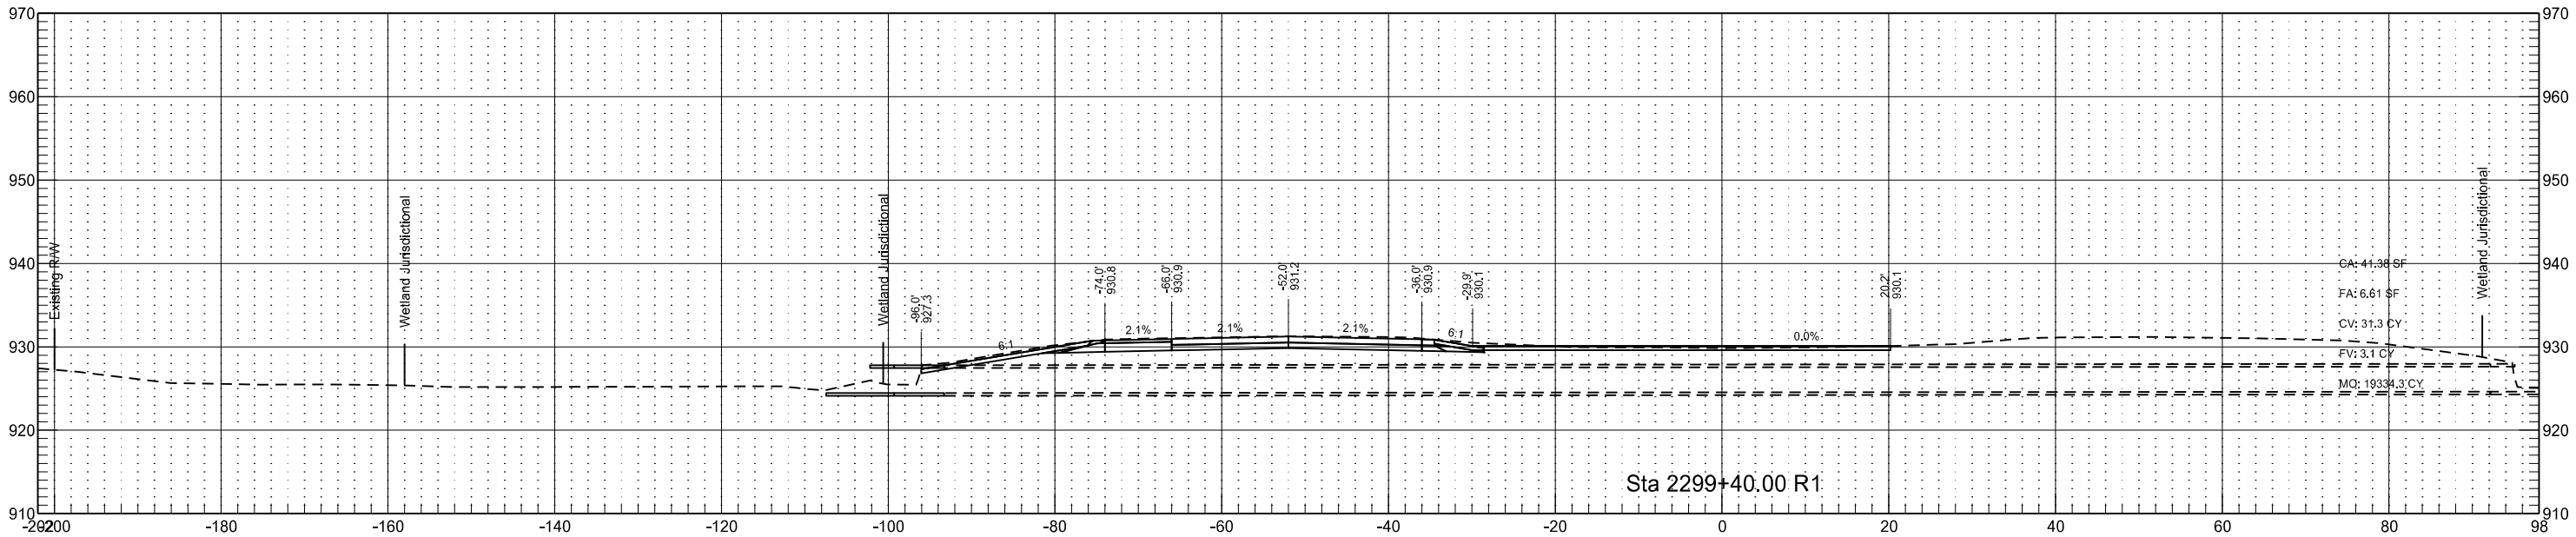




Interstate 29 - Southbound
(SCL29)

	STATE	PROJECT NO.	SECTION NO.	SHEET NO.
	ND	IM-8-029(170)033	200	274

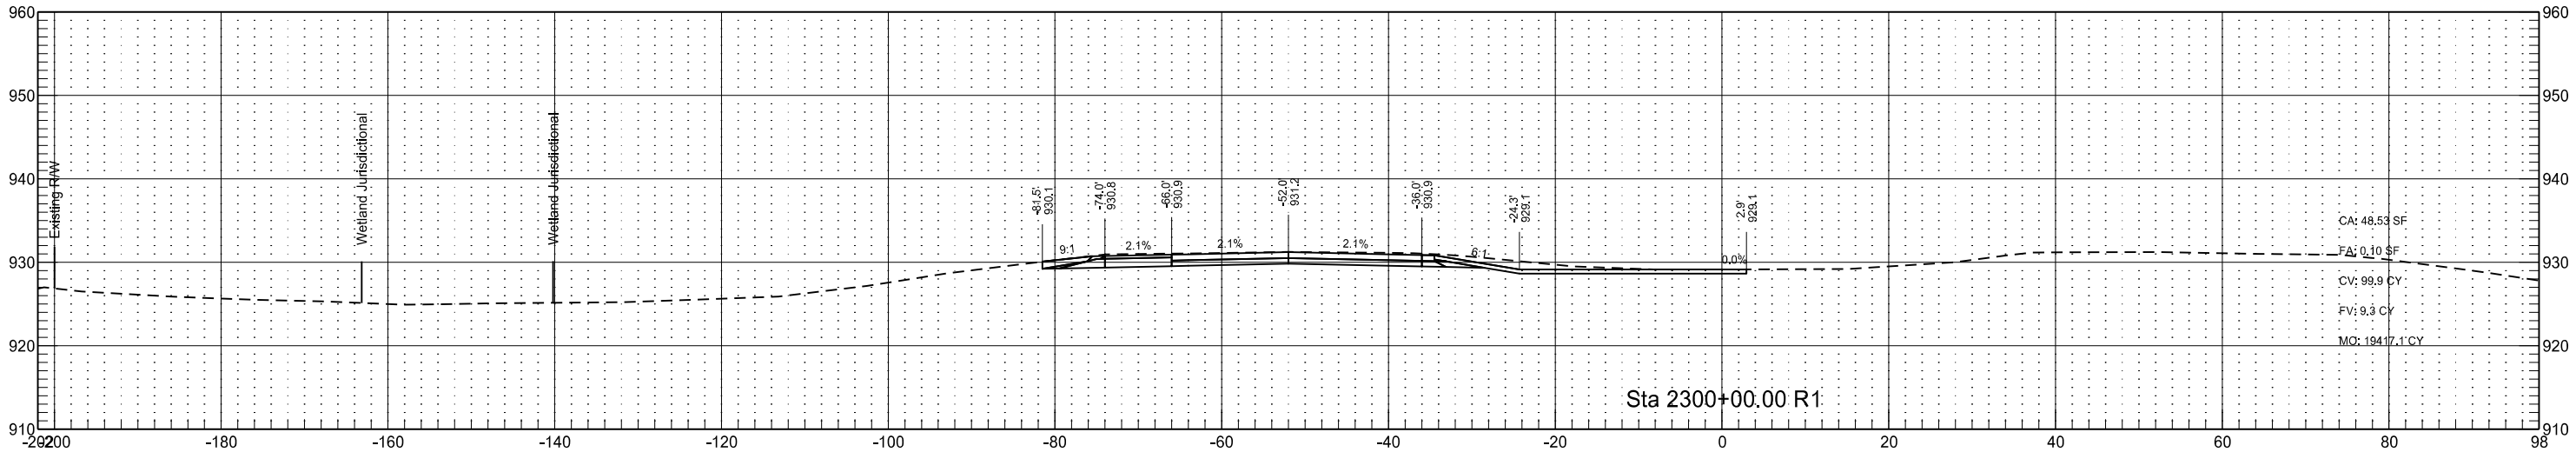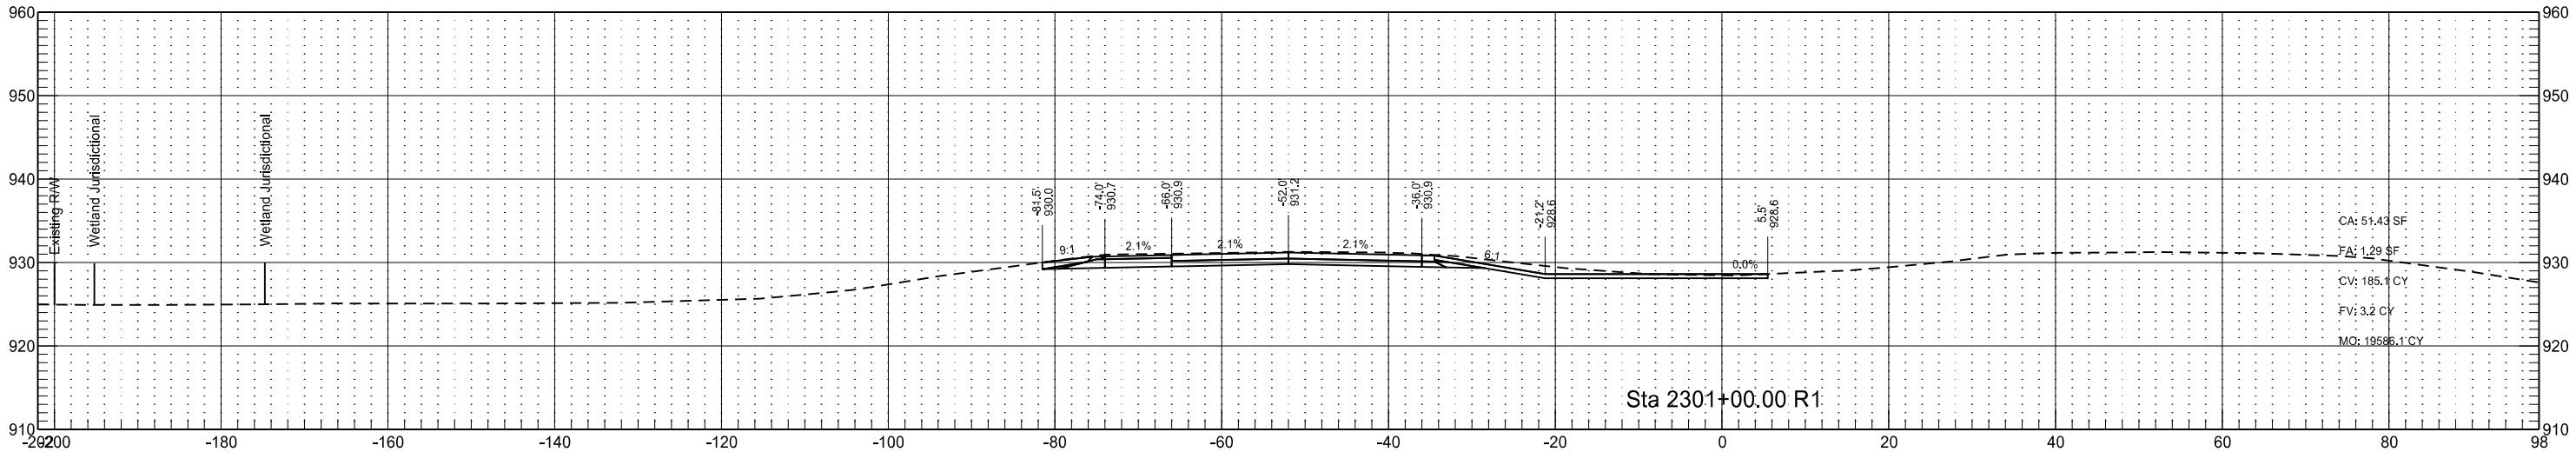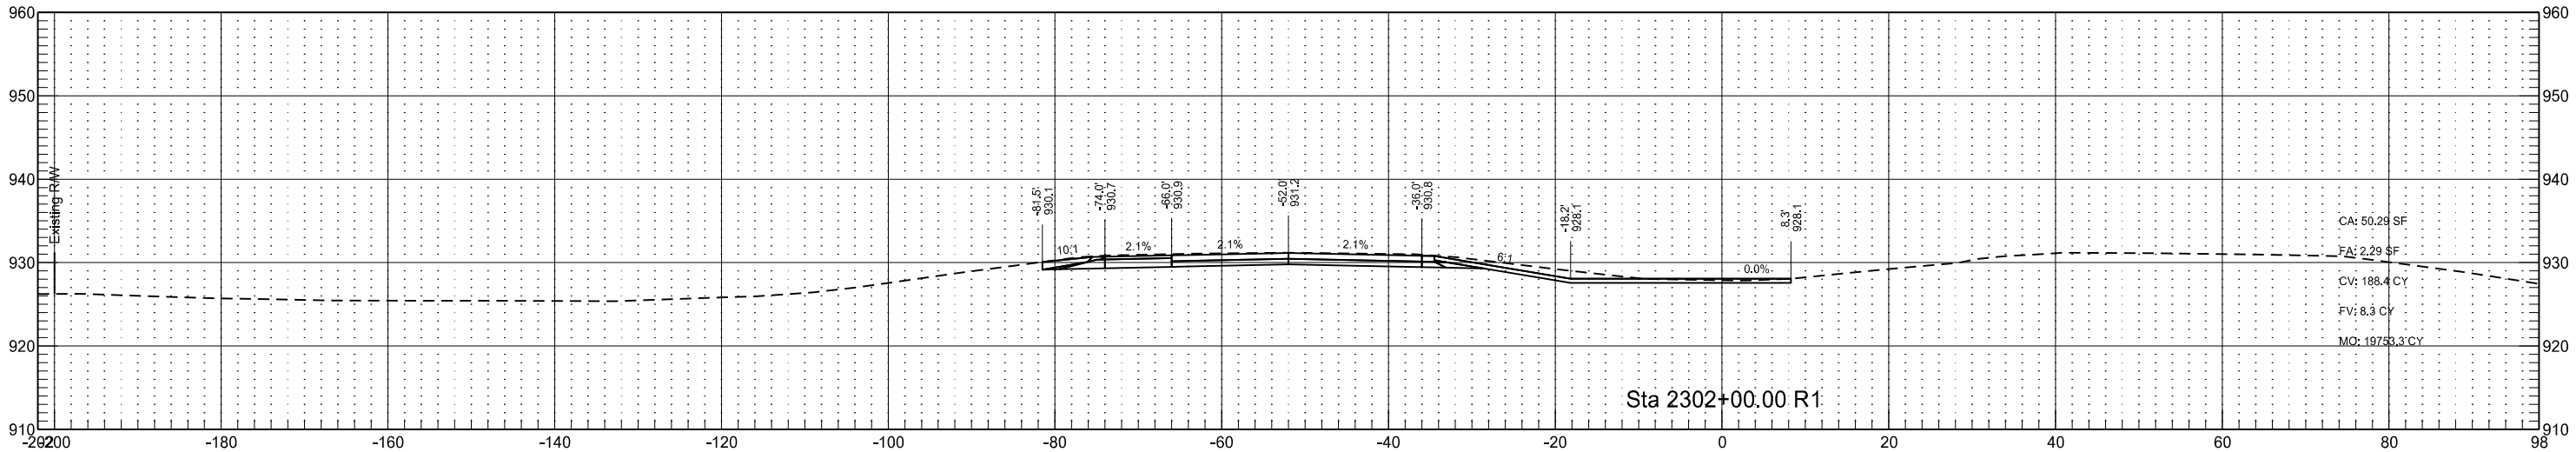



Interstate 29 - Southbound
(SCL29)

	STATE	PROJECT NO.	SECTION NO.	SHEET NO.
	ND	IM-8-029(170)033	200	275

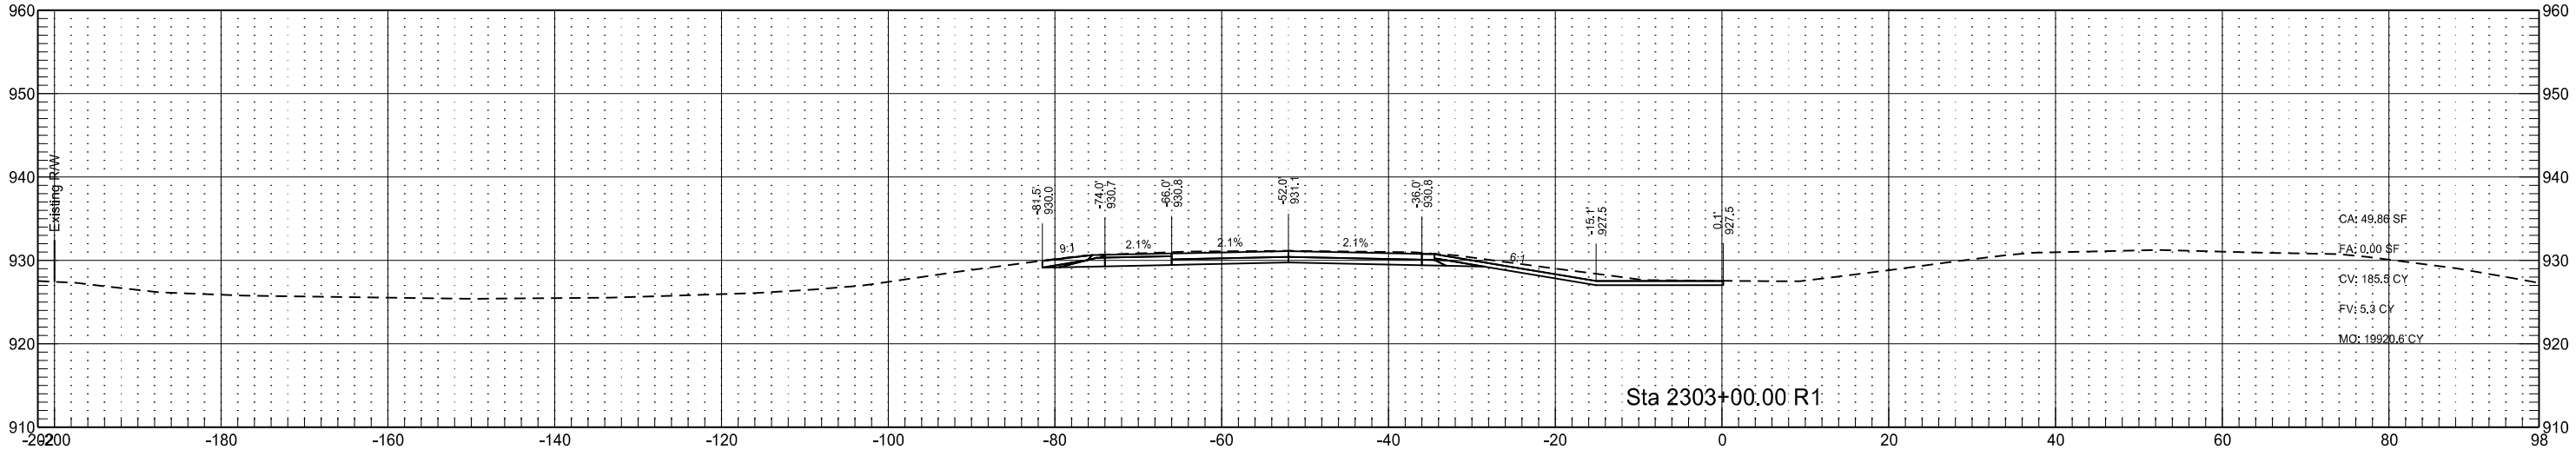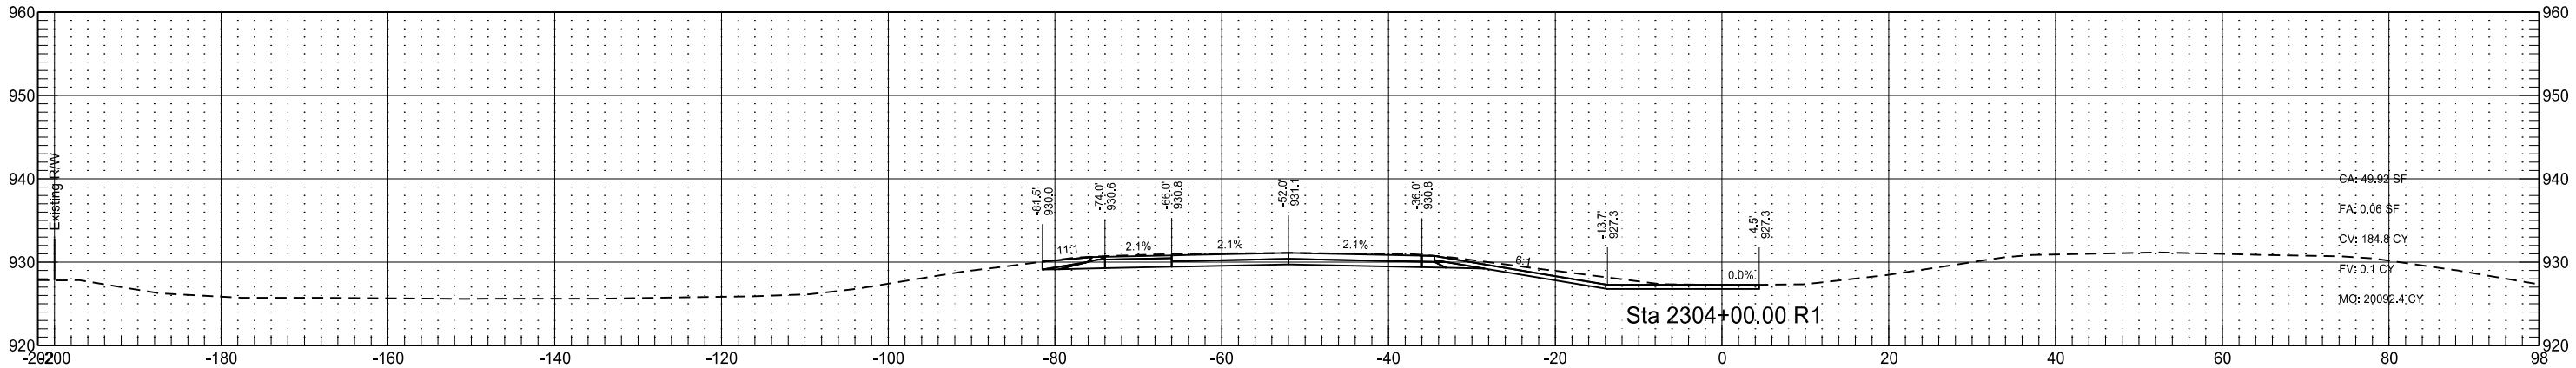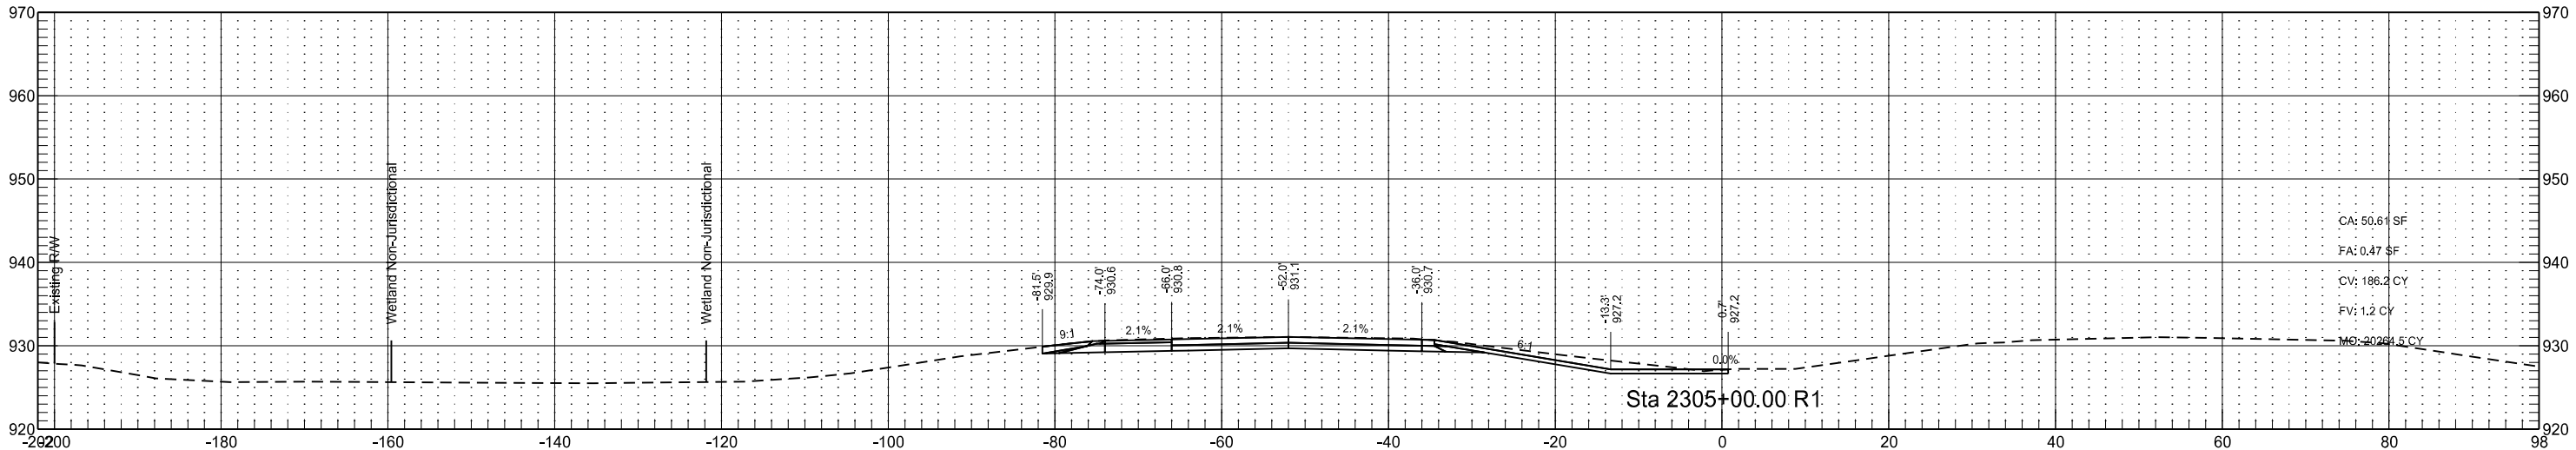

Interstate 29 - Southbound
(SCL29)

	STATE	PROJECT NO.	SECTION NO.	SHEET NO.
	ND	IM-8-029(170)033	200	276

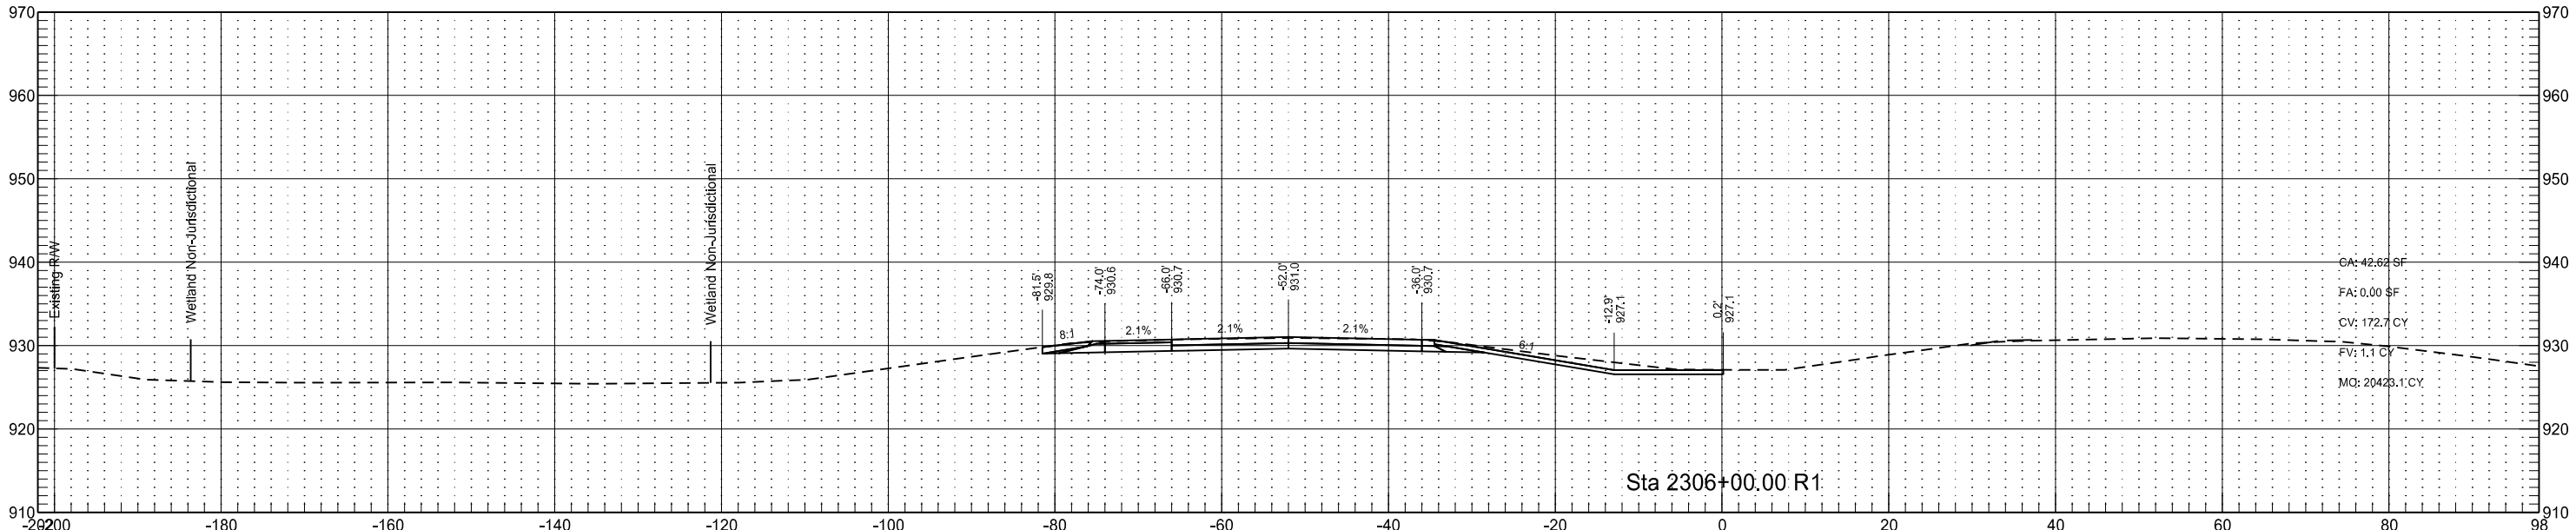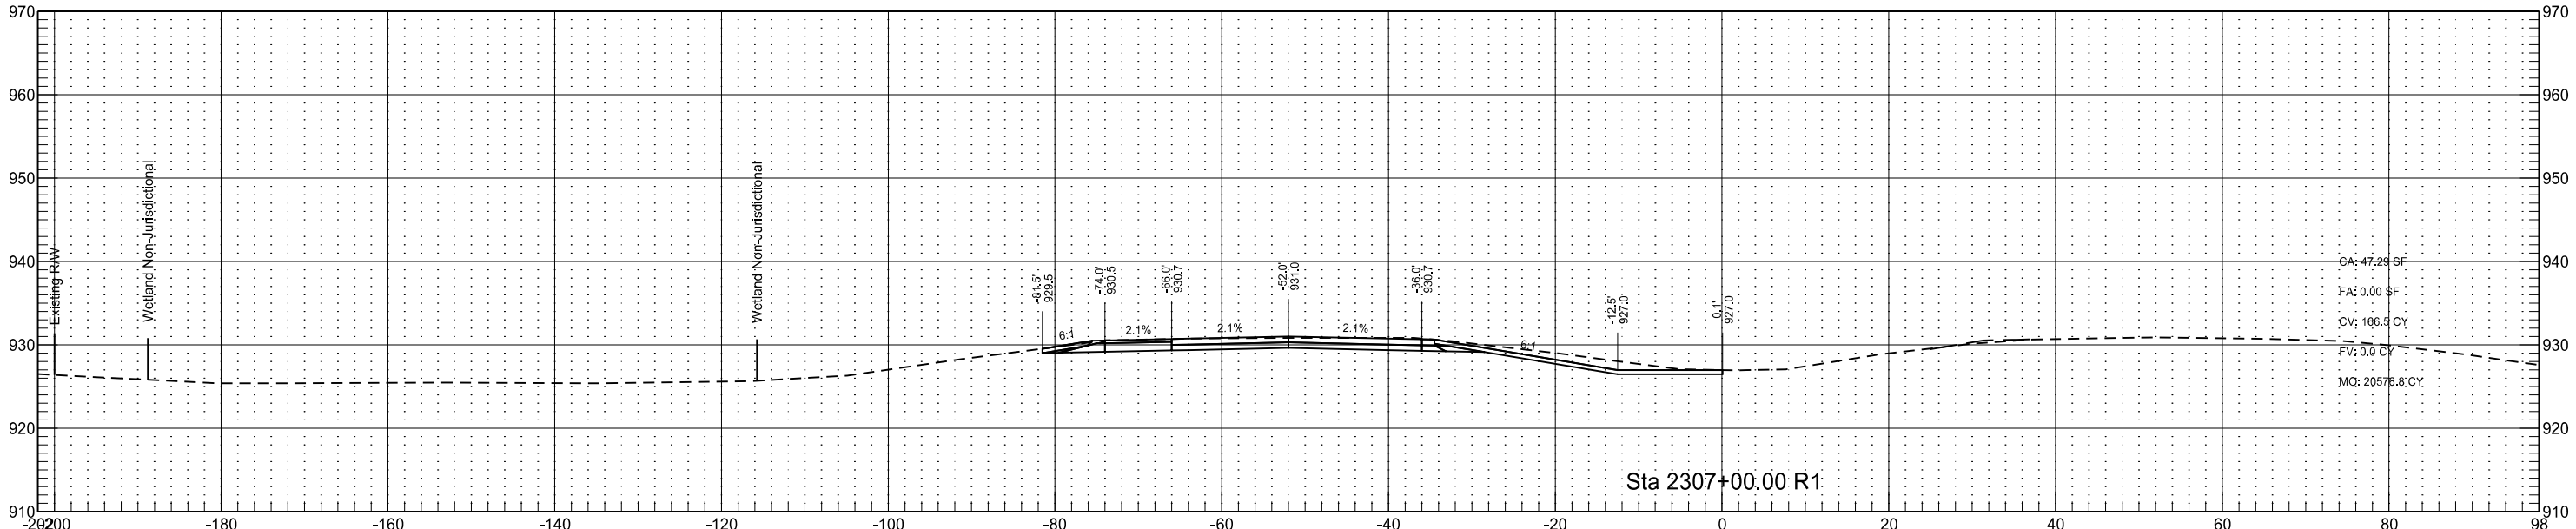

Interstate 29 - Southbound
(SCL29)

STATE

PROJECT NO.

SECTION
NO.




SHEET
NO.

ND

IM-8-029(170)033




200

277

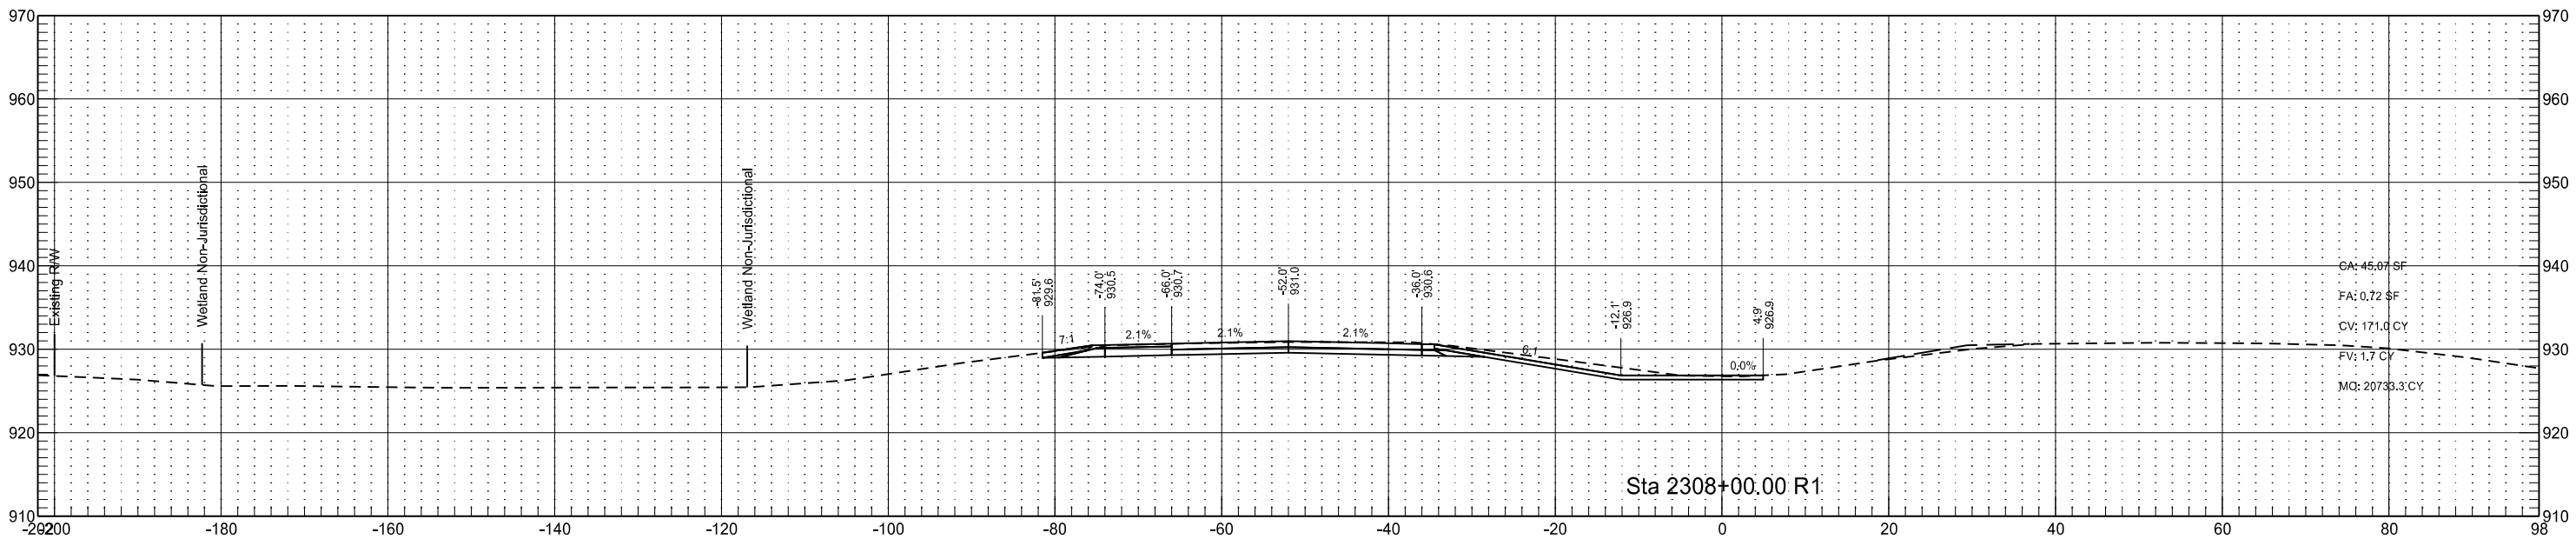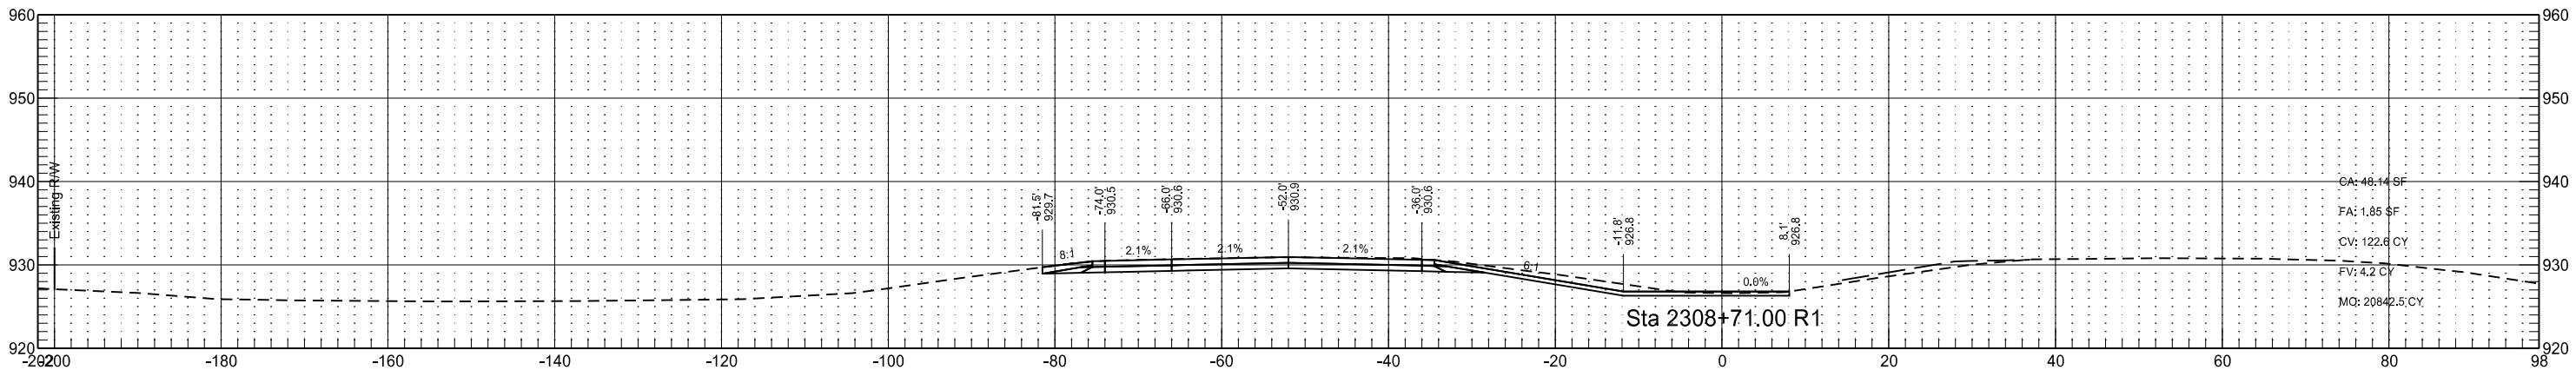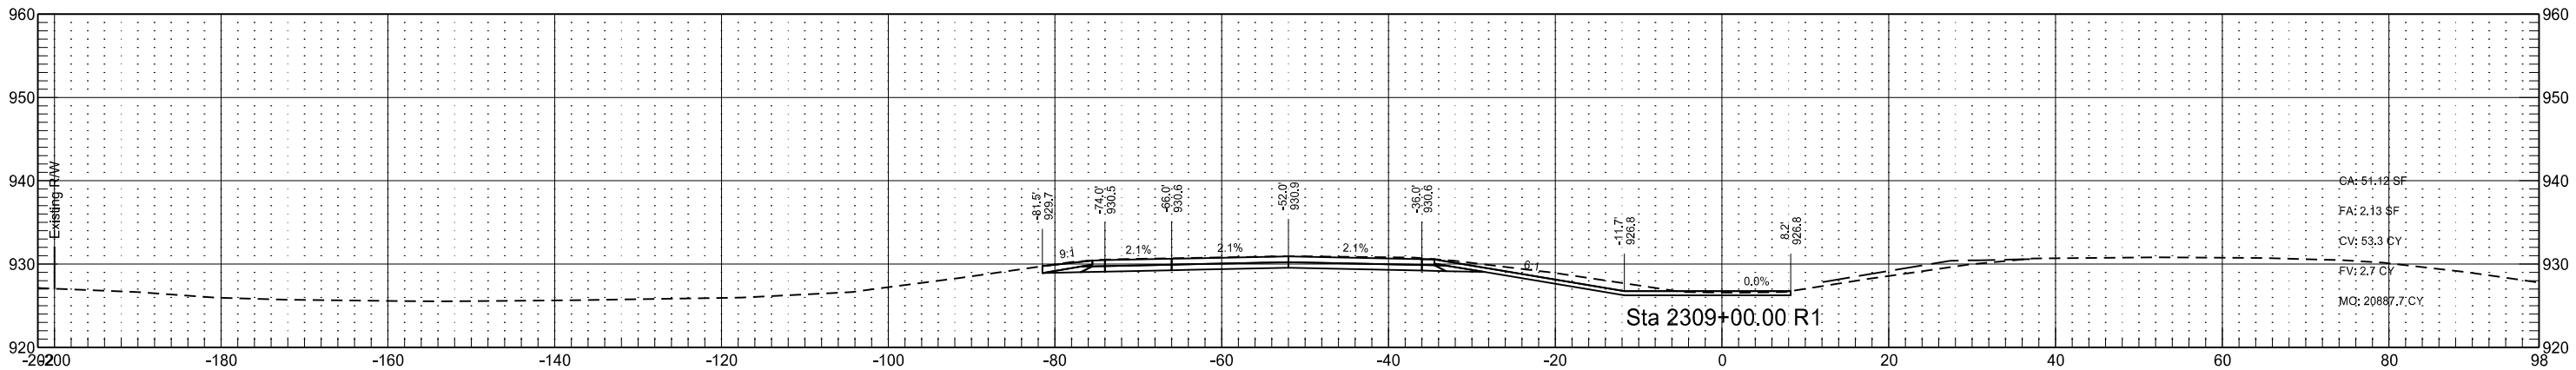

Interstate 29 - Southbound
(SCL29)

	STATE	PROJECT NO.	SECTION NO.	SHEET NO.
	ND	IM-8-029(170)033	200	278

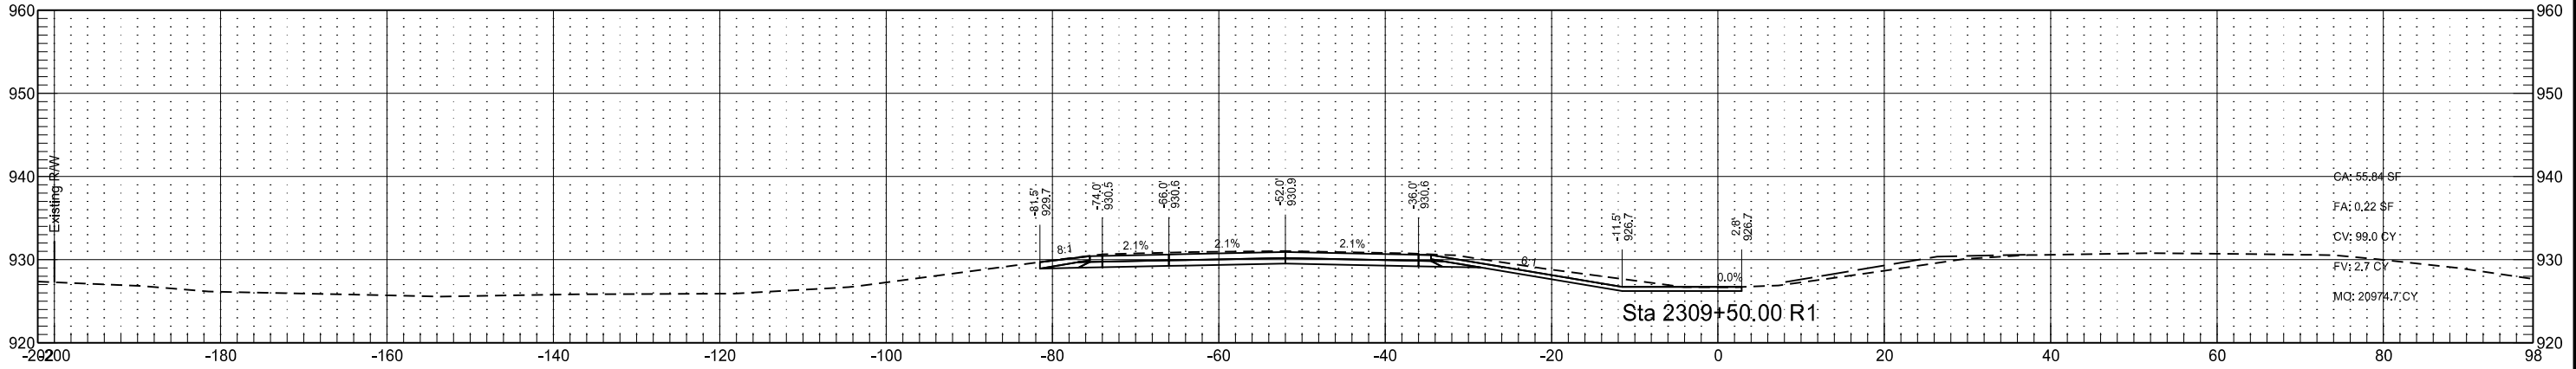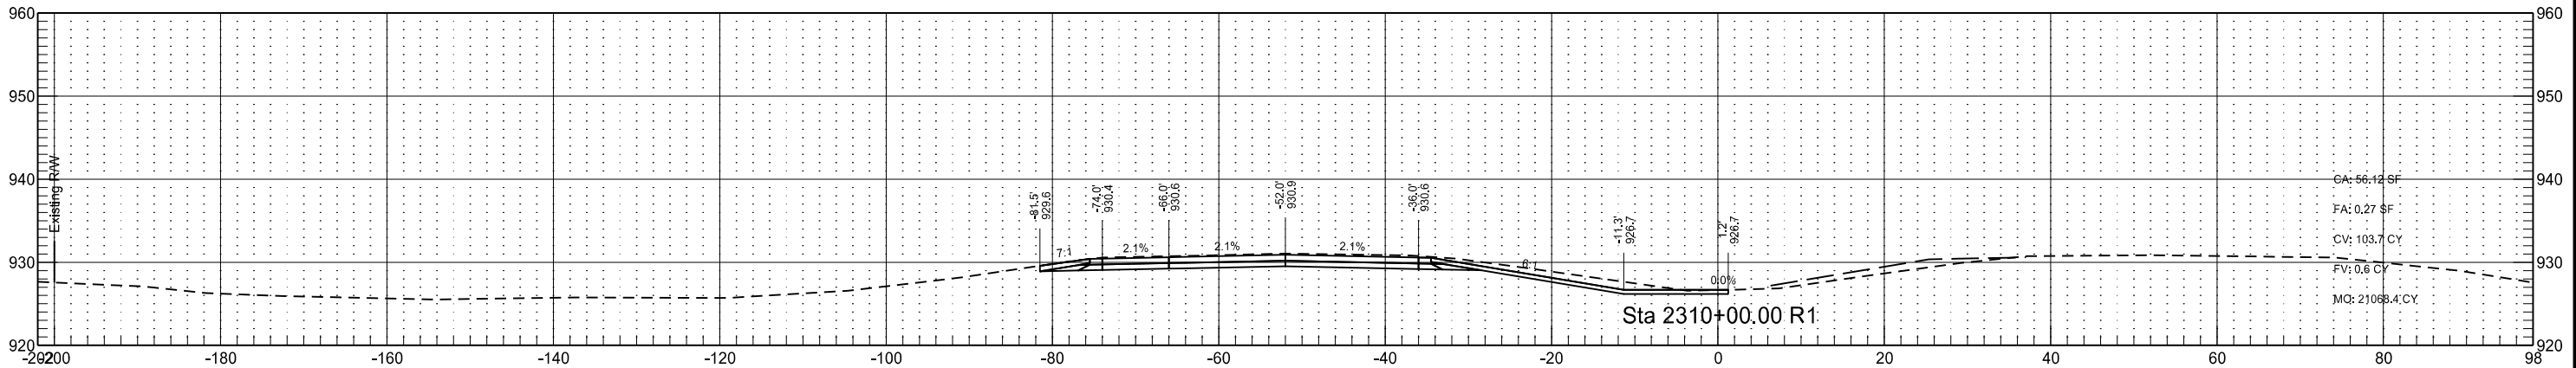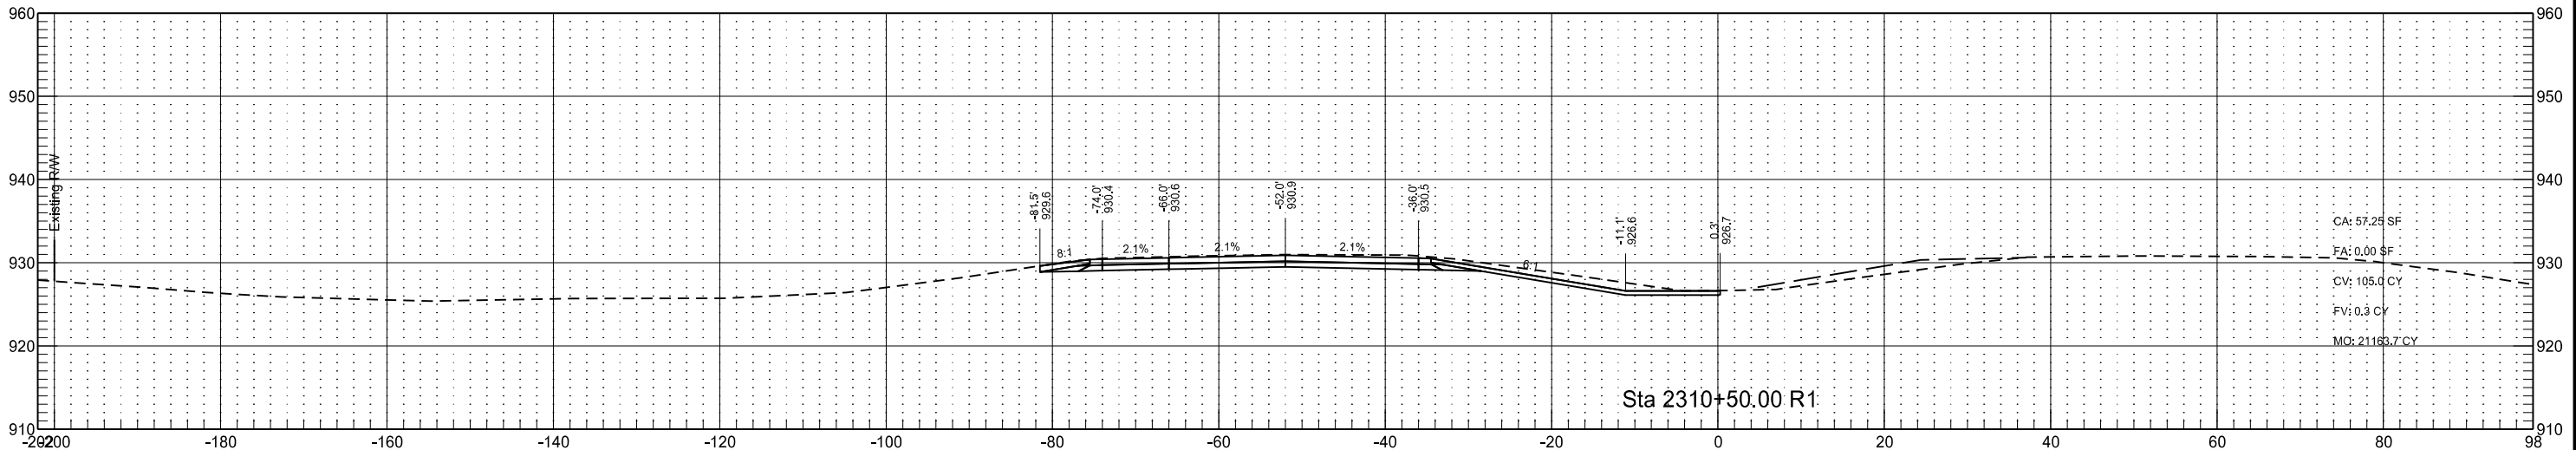

Interstate 29 - Southbound
(SCL29)

STATE

PROJECT NO.

SECTION
NO.




SHEET
NO.

ND

IM-8-029(170)033




200

279

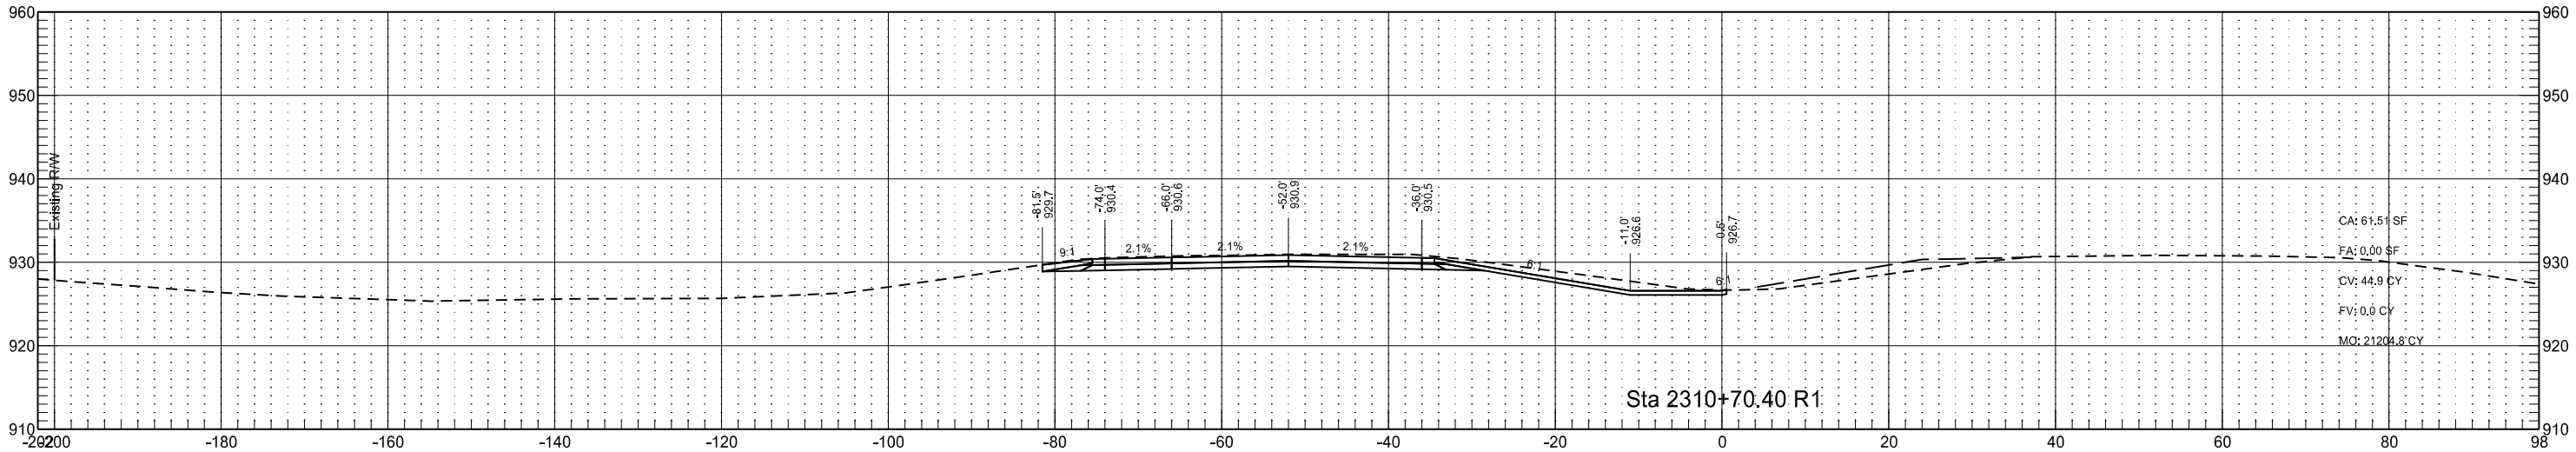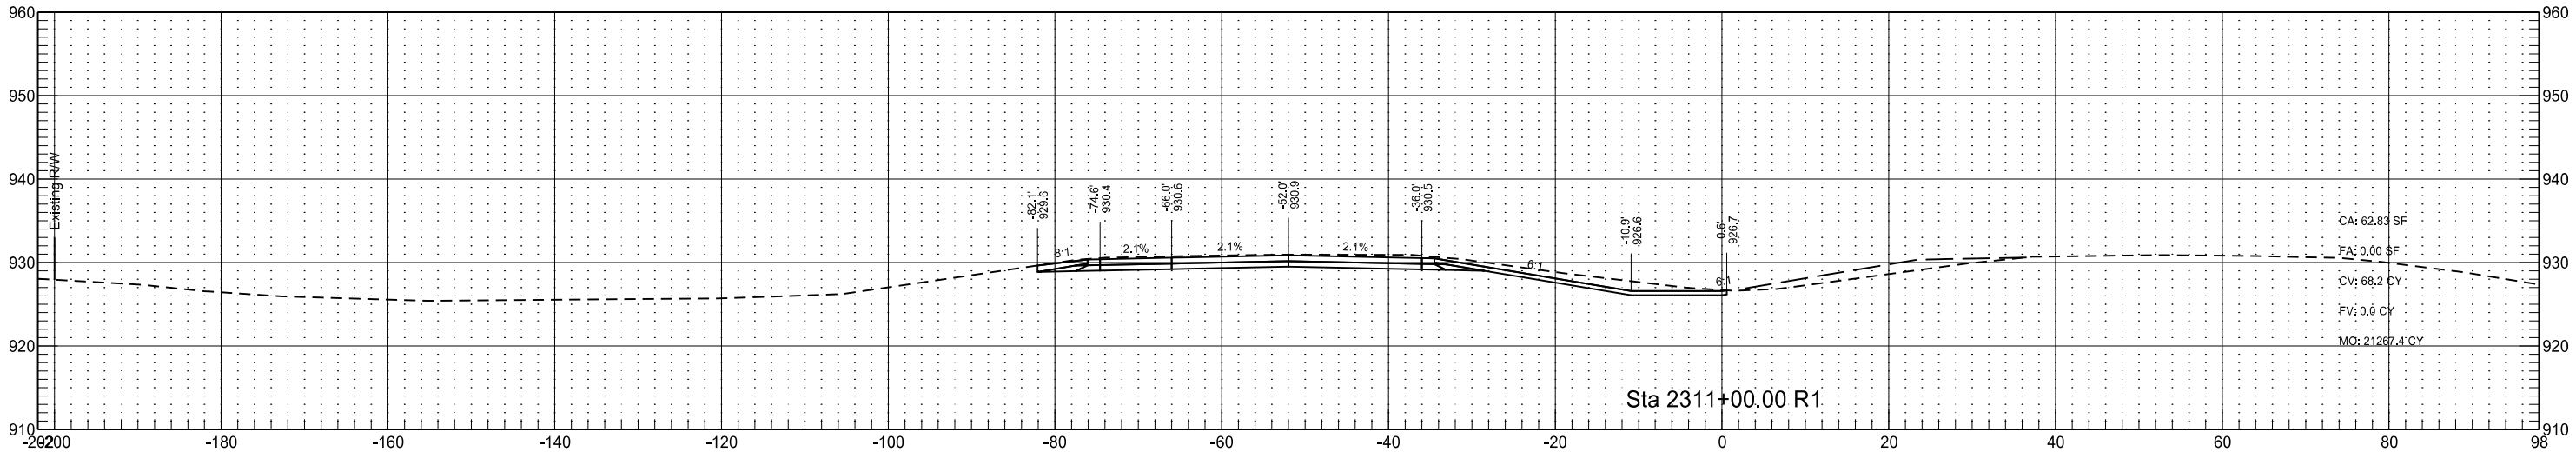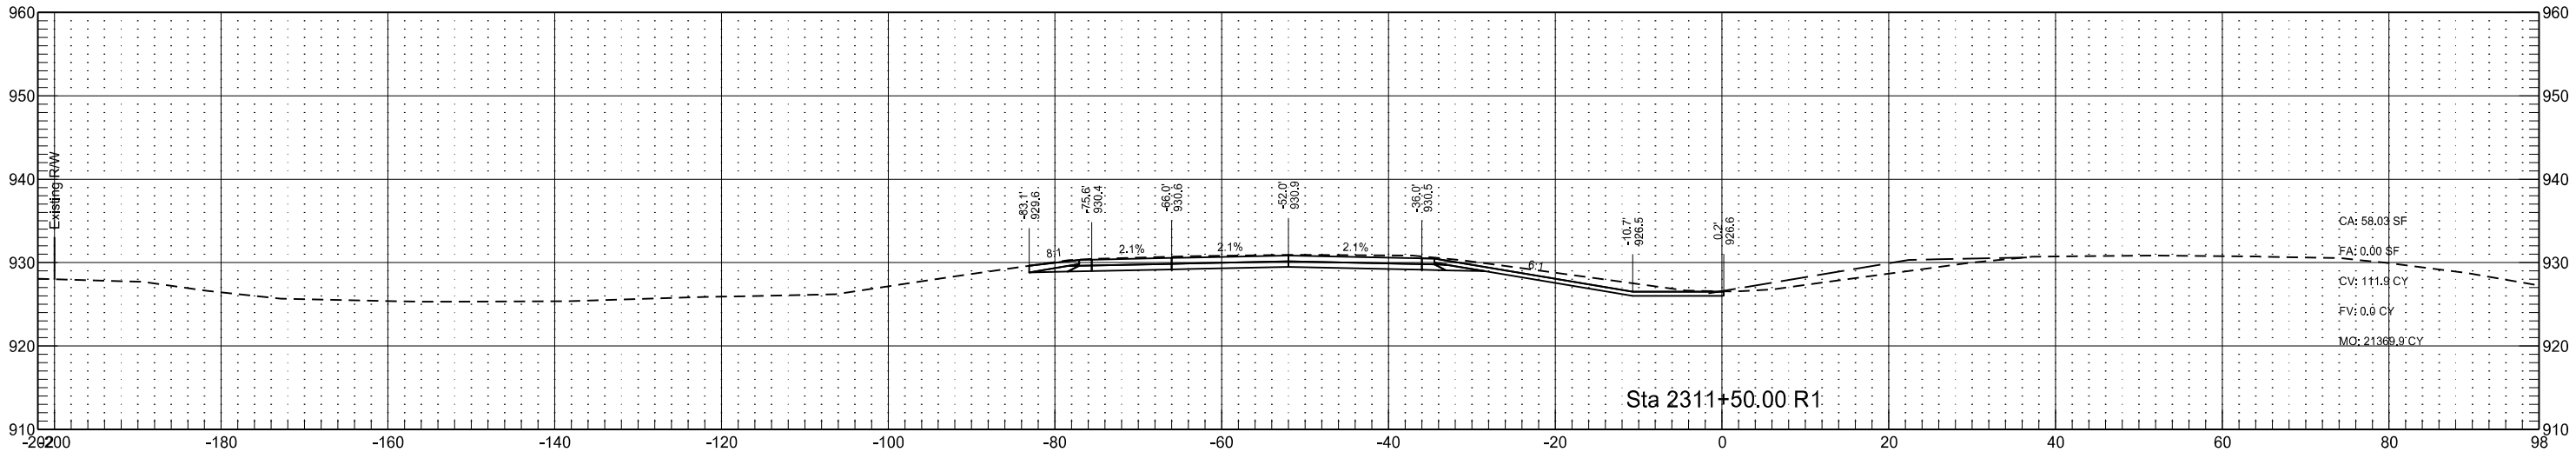

Interstate 29 - Southbound
(SCL29)

	STATE	PROJECT NO.	SECTION NO.	SHEET NO.
	ND	IM-8-029(170)033	200	280

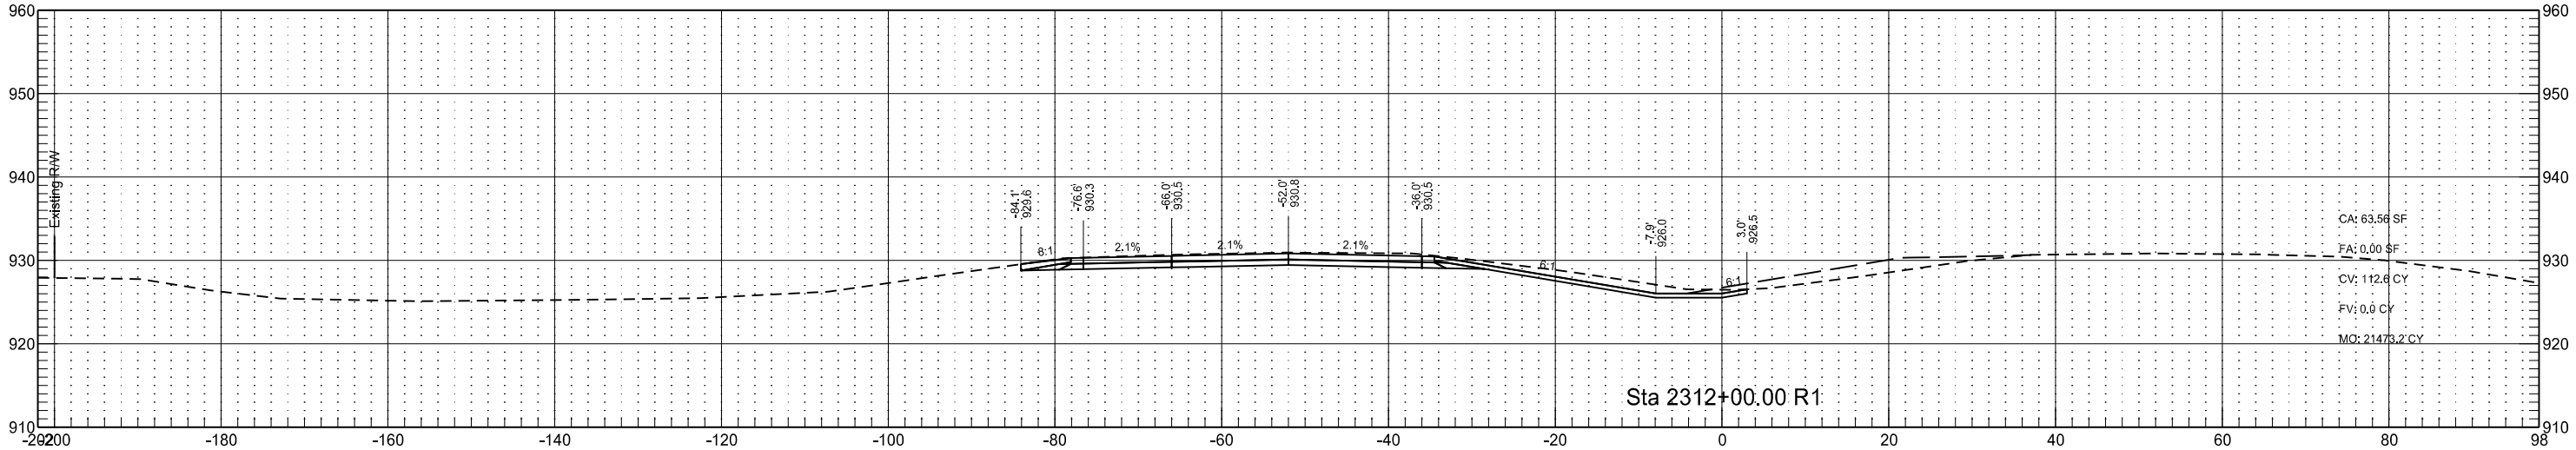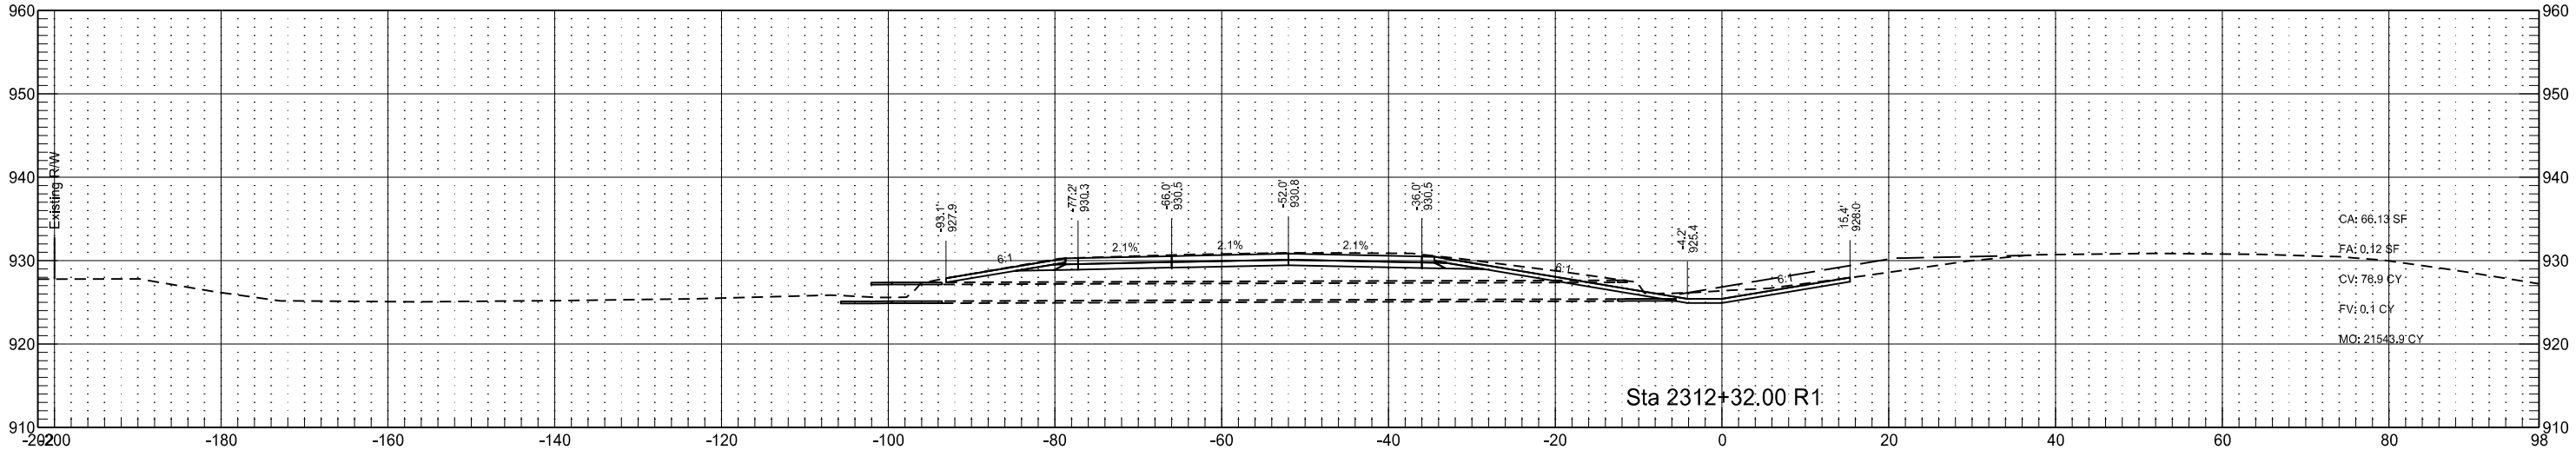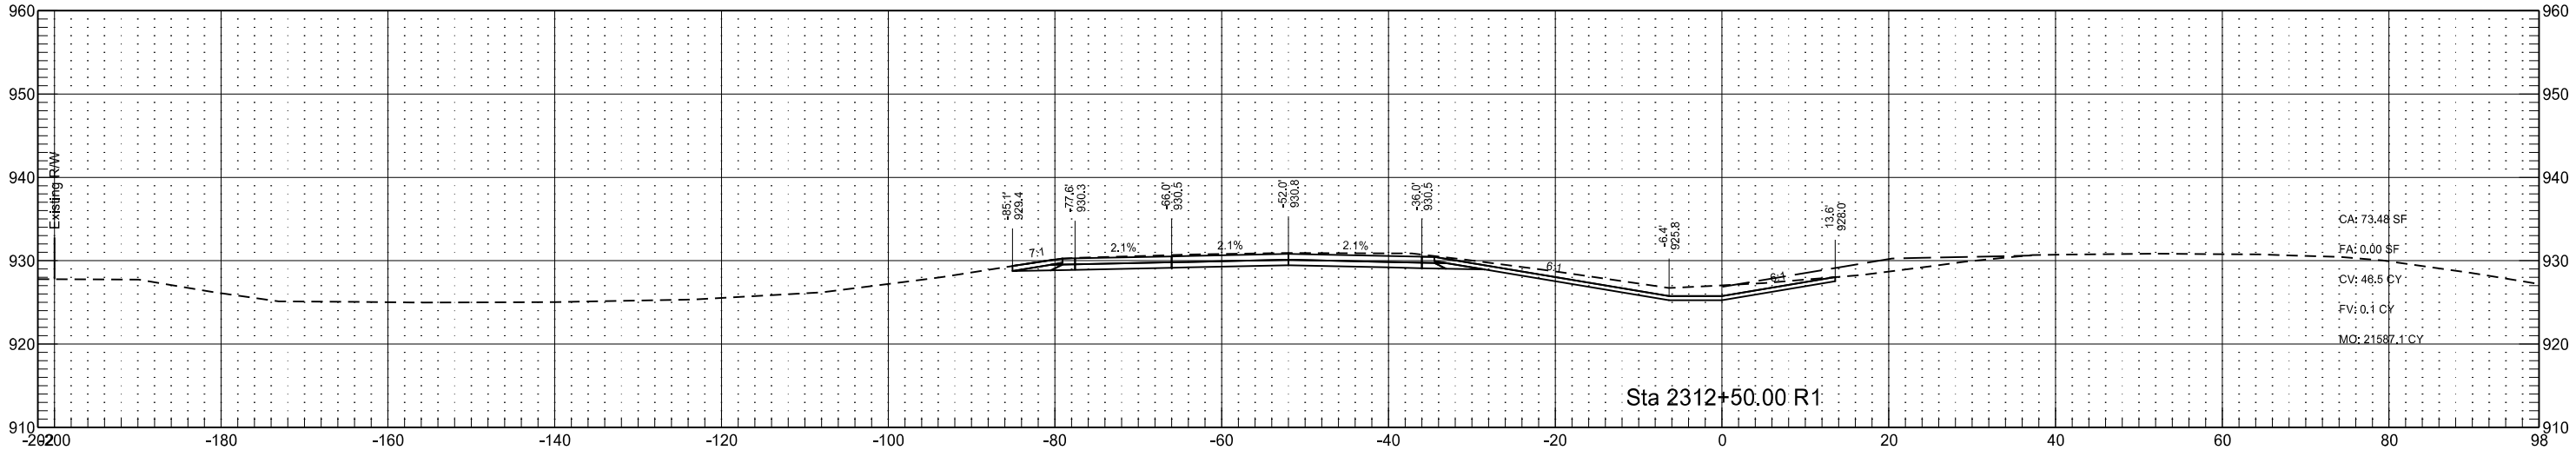

Interstate 29 - Southbound
(SCL29)

STATE

PROJECT NO.

SECTION
NO.




SHEET
NO.

ND

IM-8-029(170)033

200

281

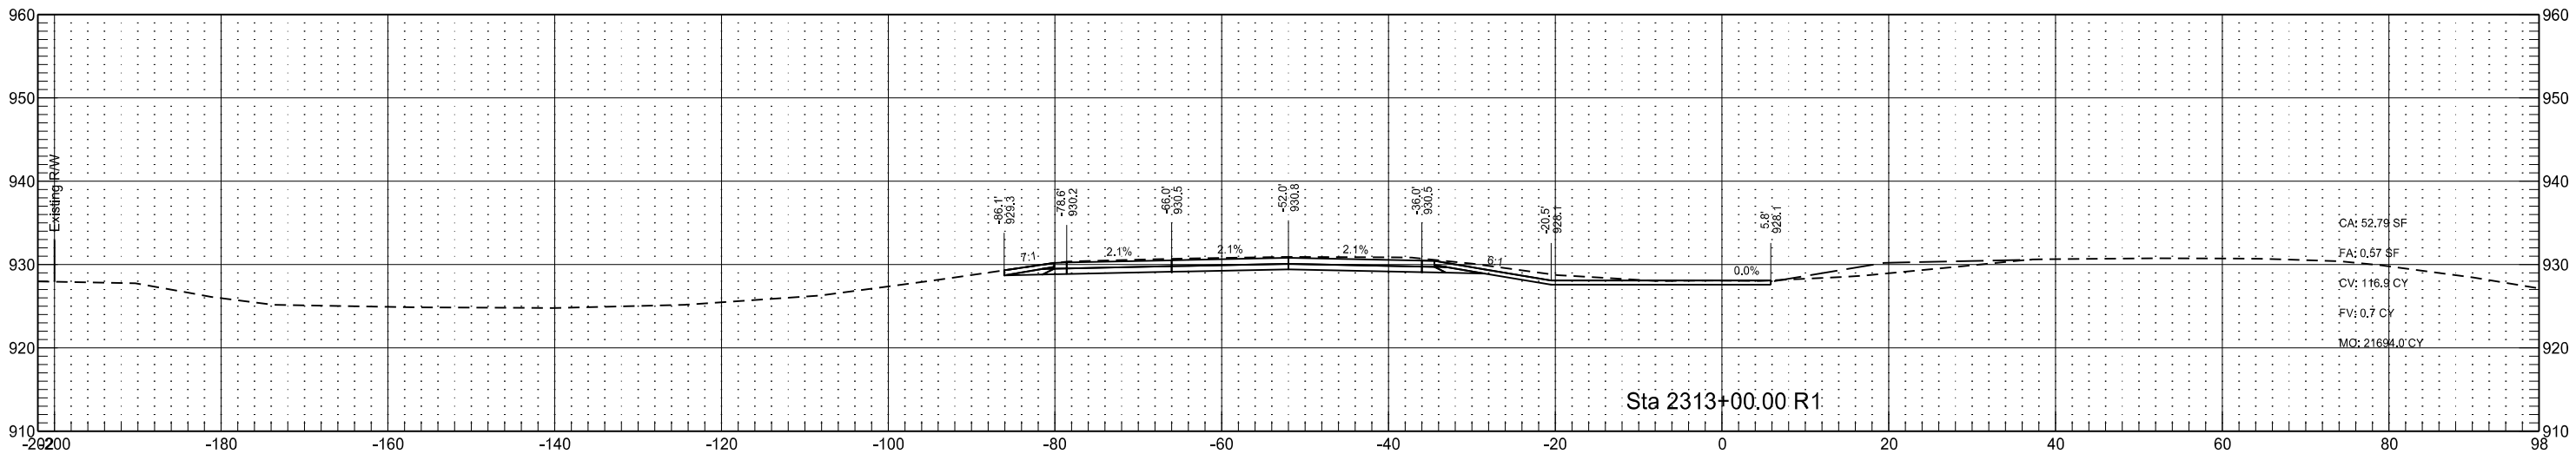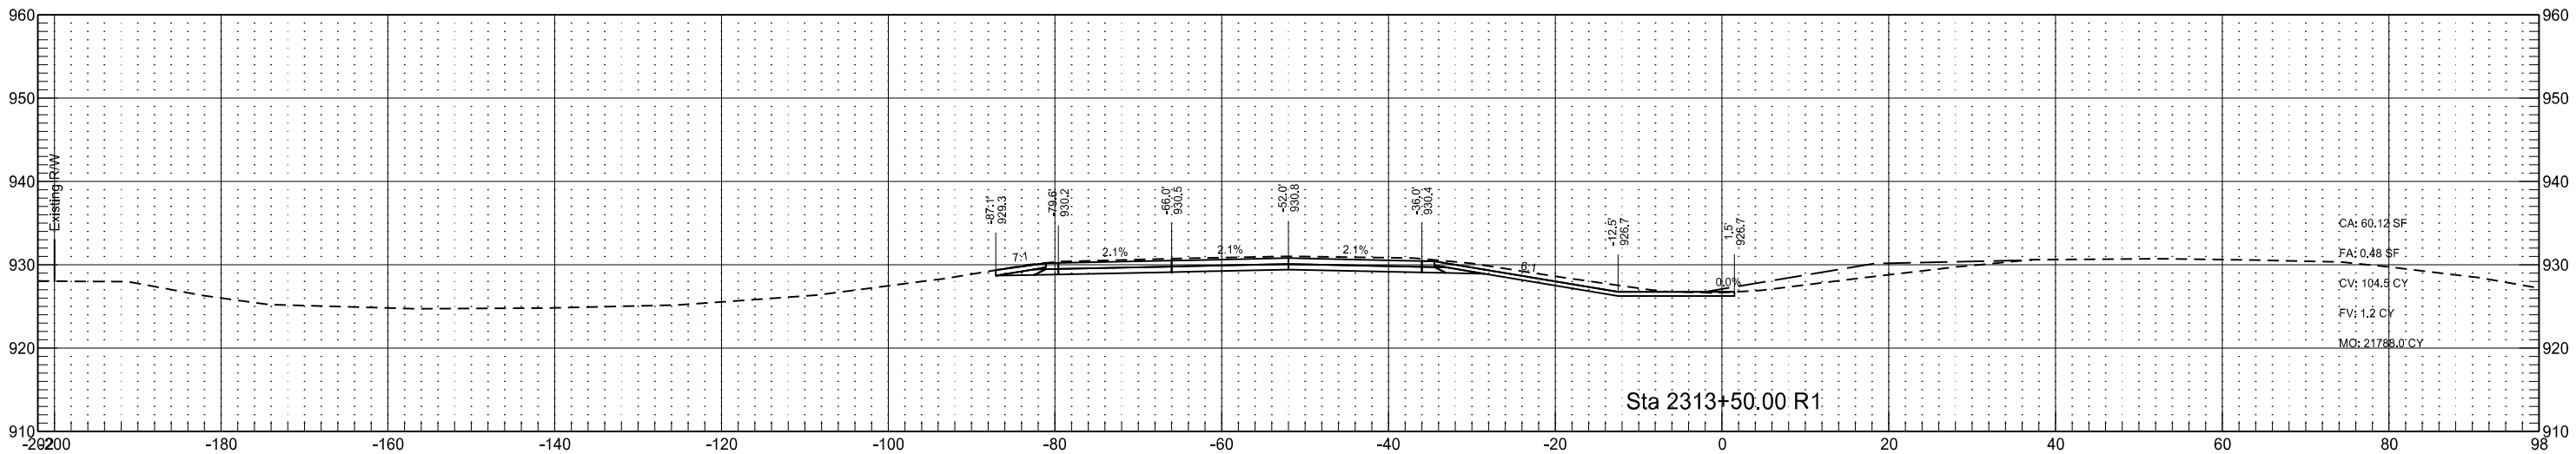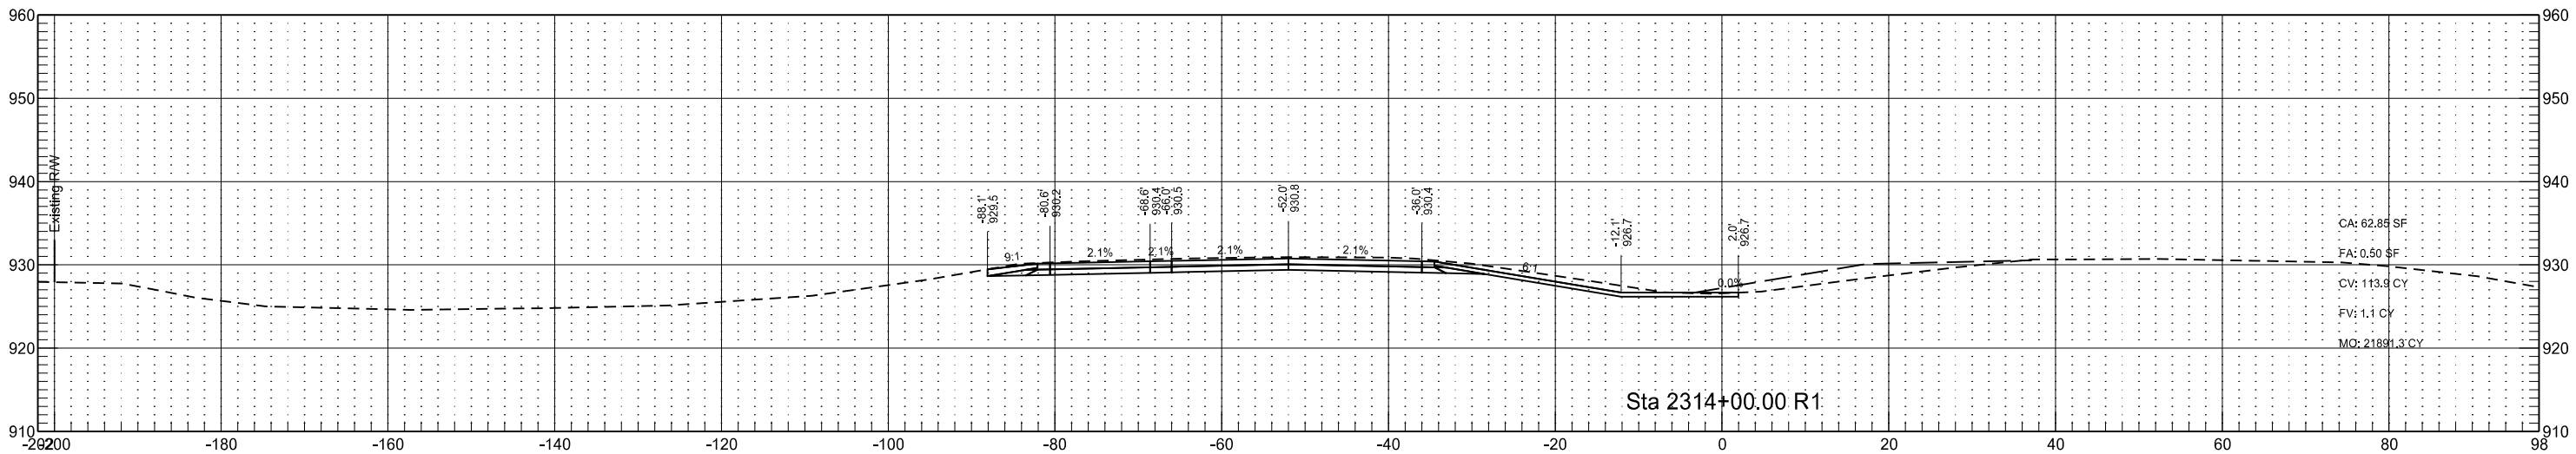

Interstate 29 - Southbound
(SCL29)

STATE

PROJECT NO.

SECTION
NO.




SHEET
NO.

ND

IM-8-029(170)033




200

282

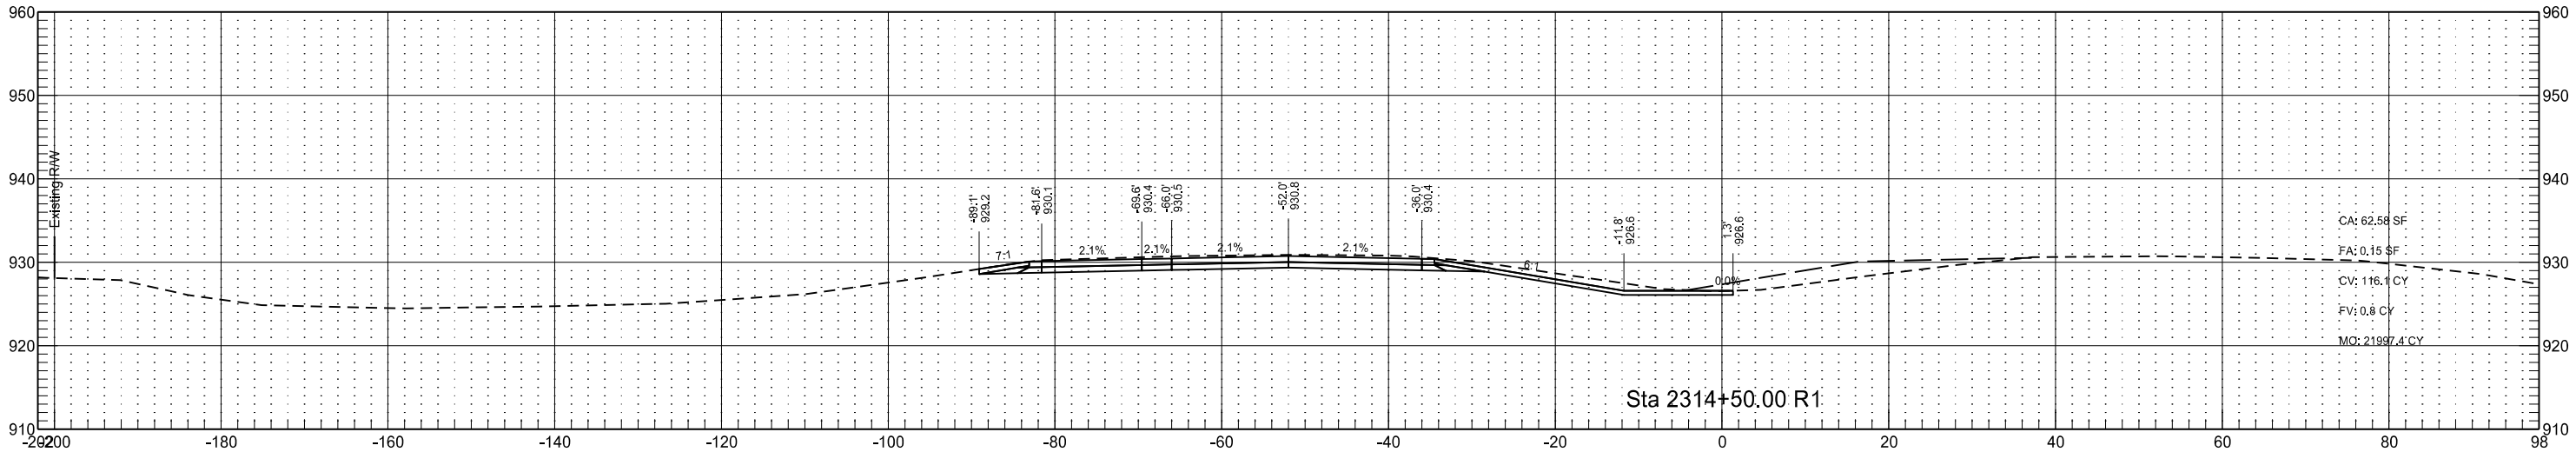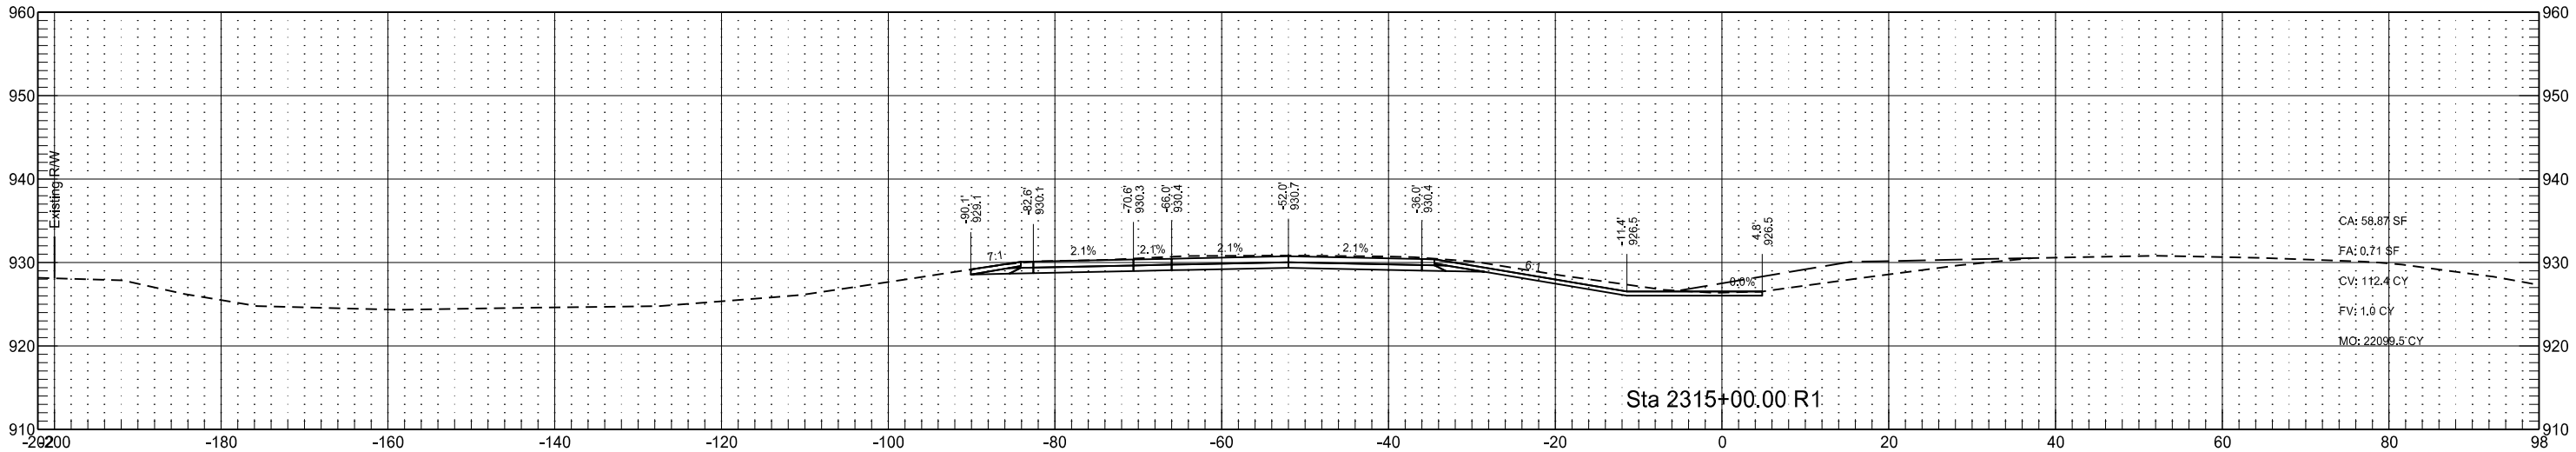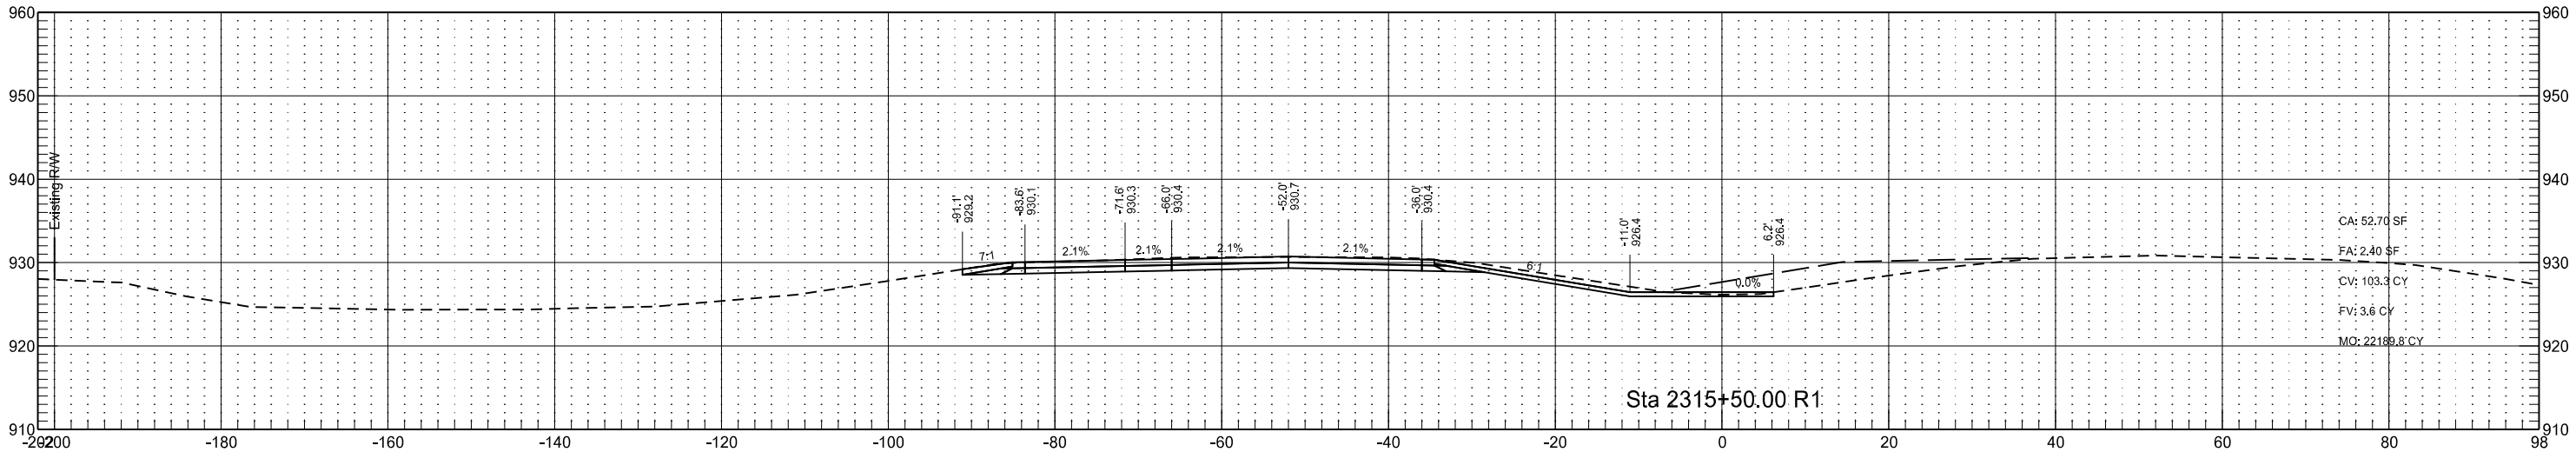

Interstate 29 - Southbound
(SCL29)

	STATE	PROJECT NO.	SECTION NO.	SHEET NO.
	ND	IM-8-029(170)033	200	283

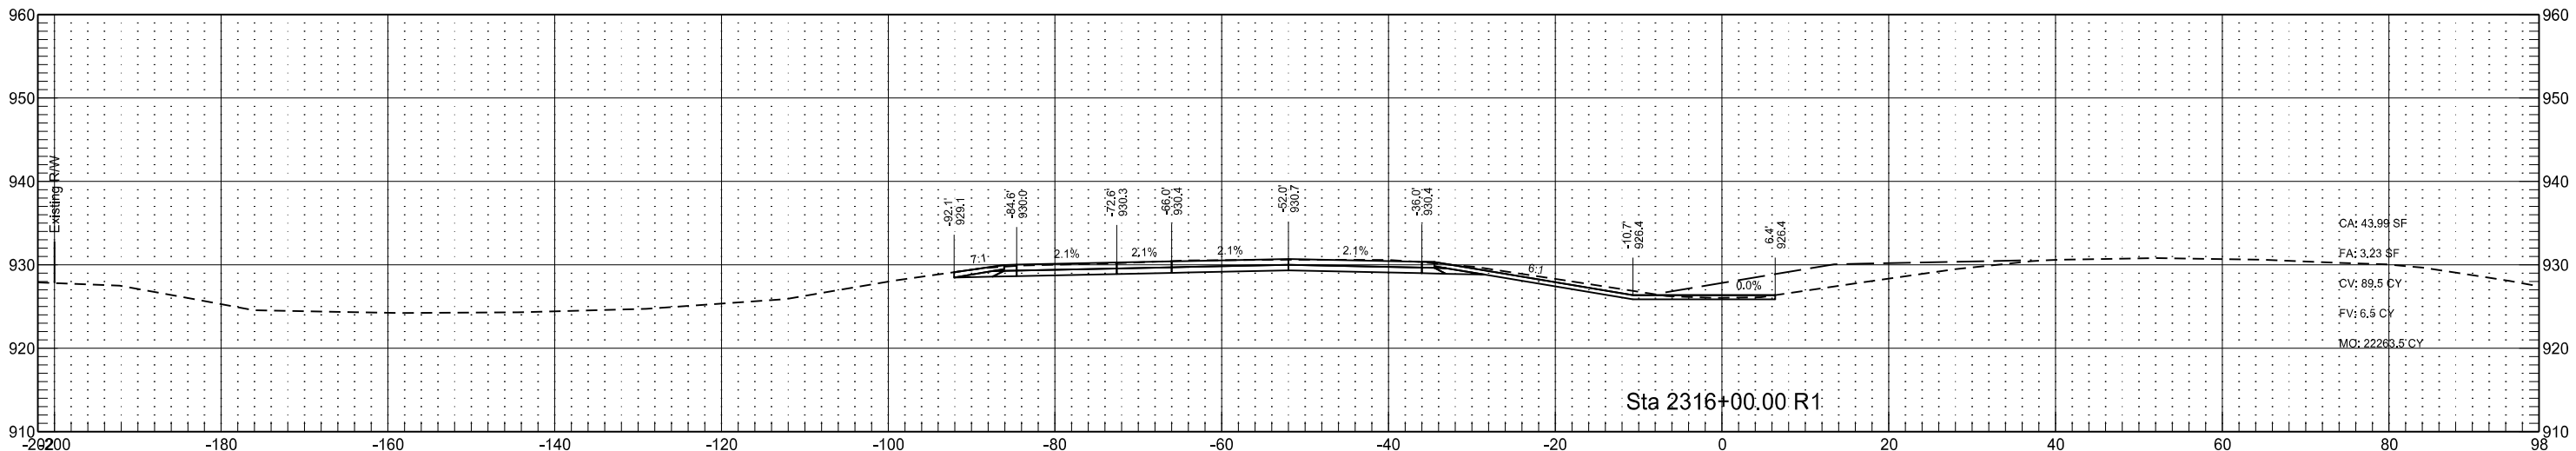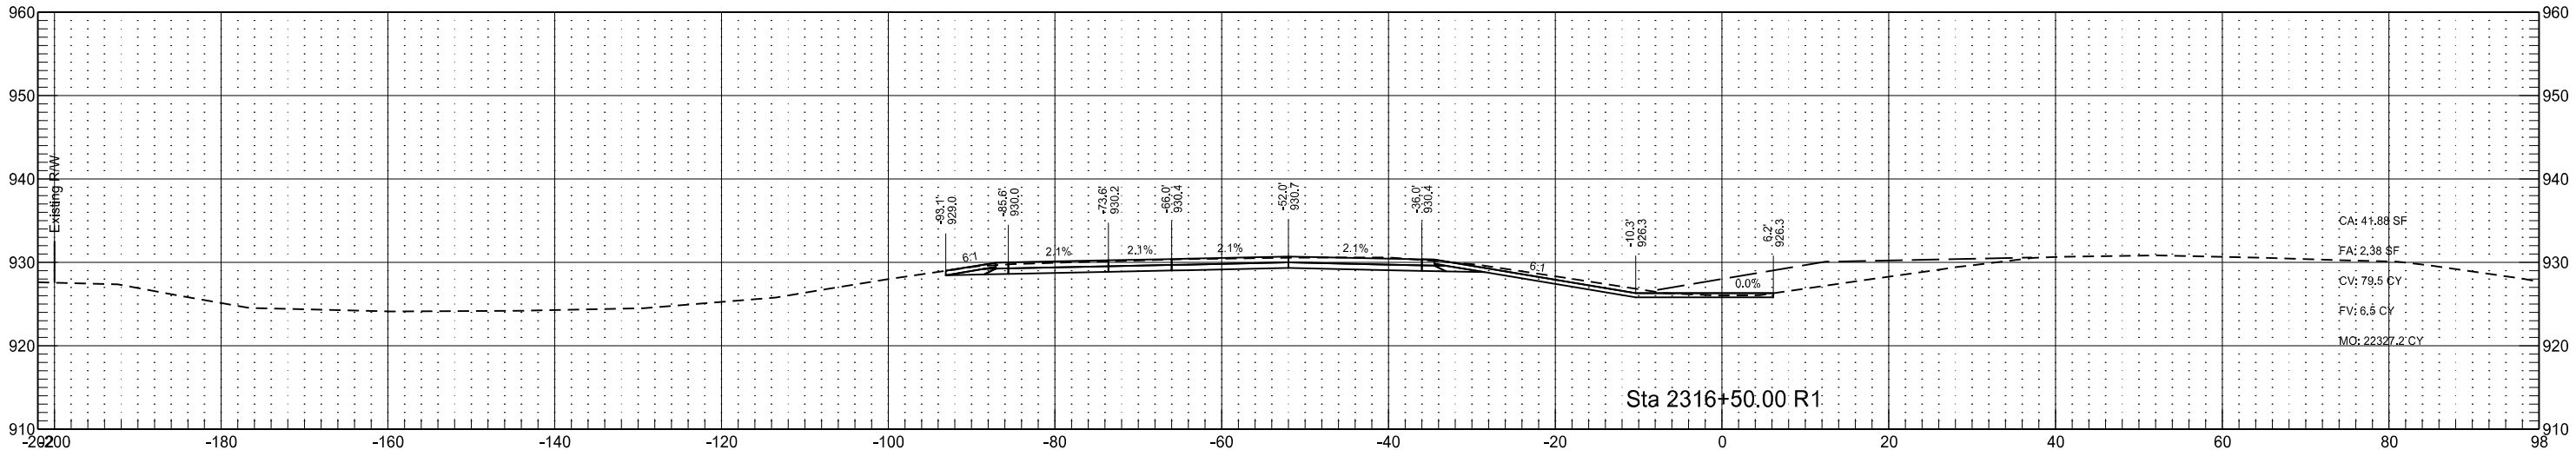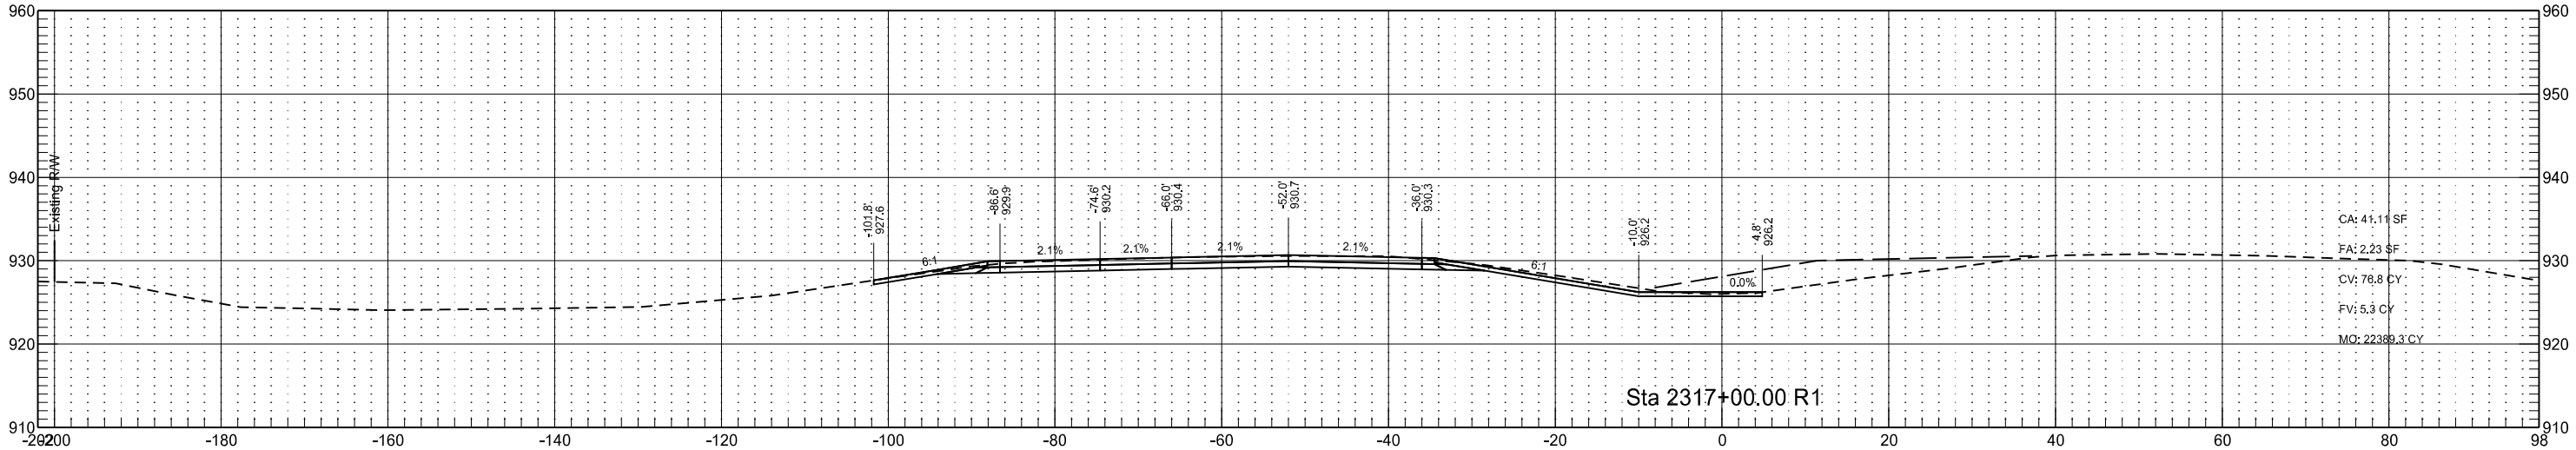

Interstate 29 - Southbound
(SCL29)

STATE

PROJECT NO.

SECTION
NO.




SHEET
NO.

ND

IM-8-029(170)033

200

284

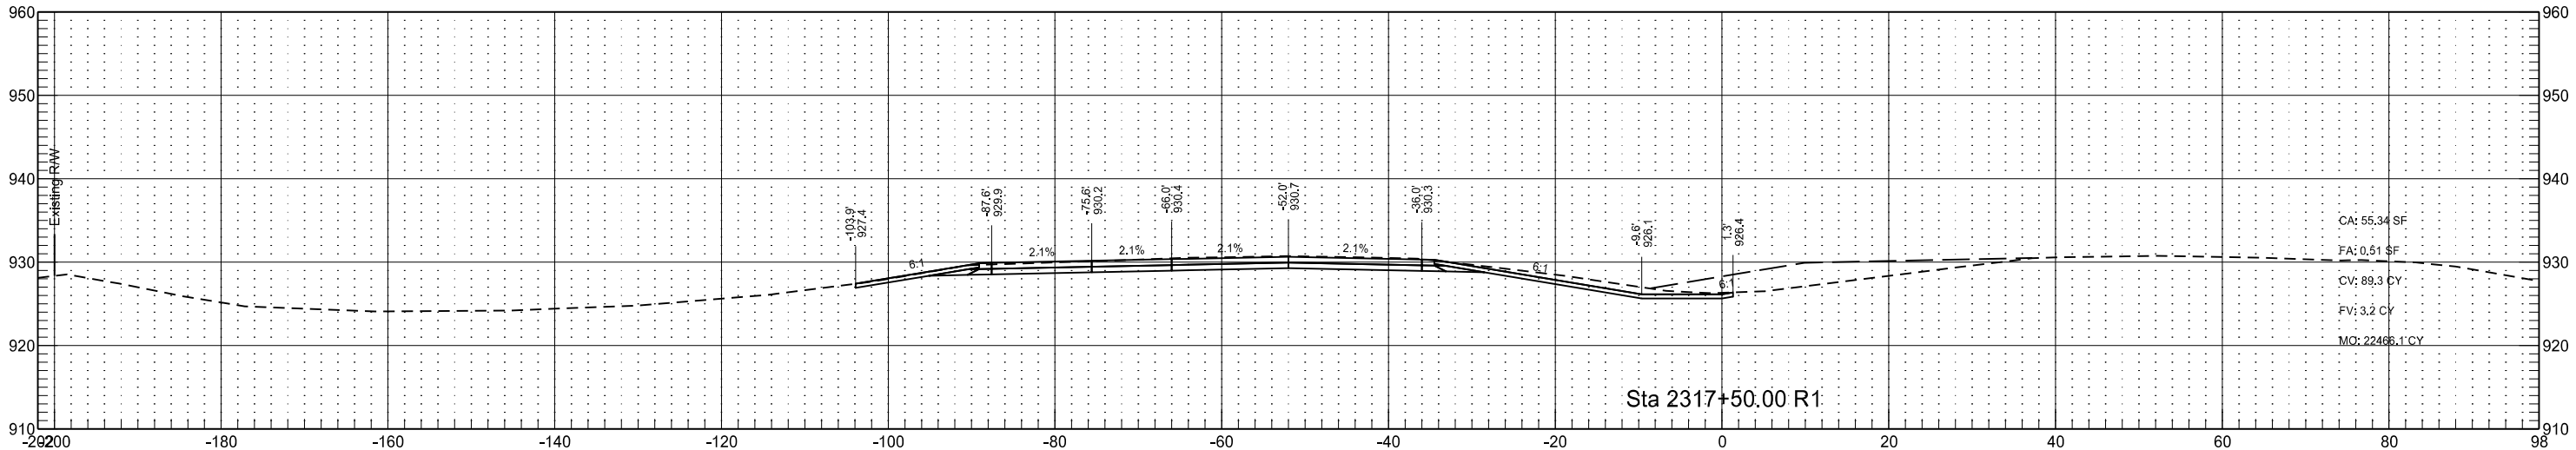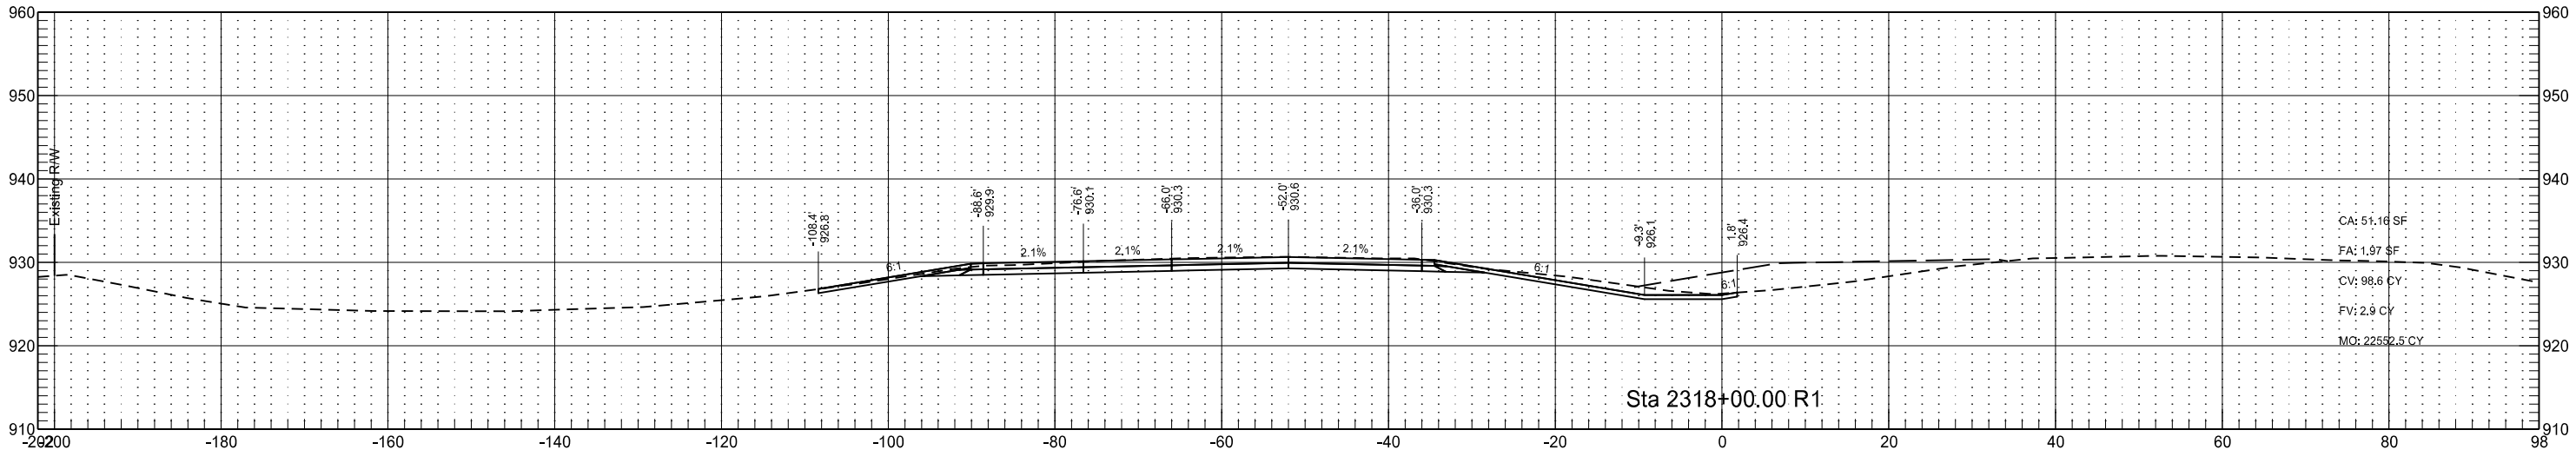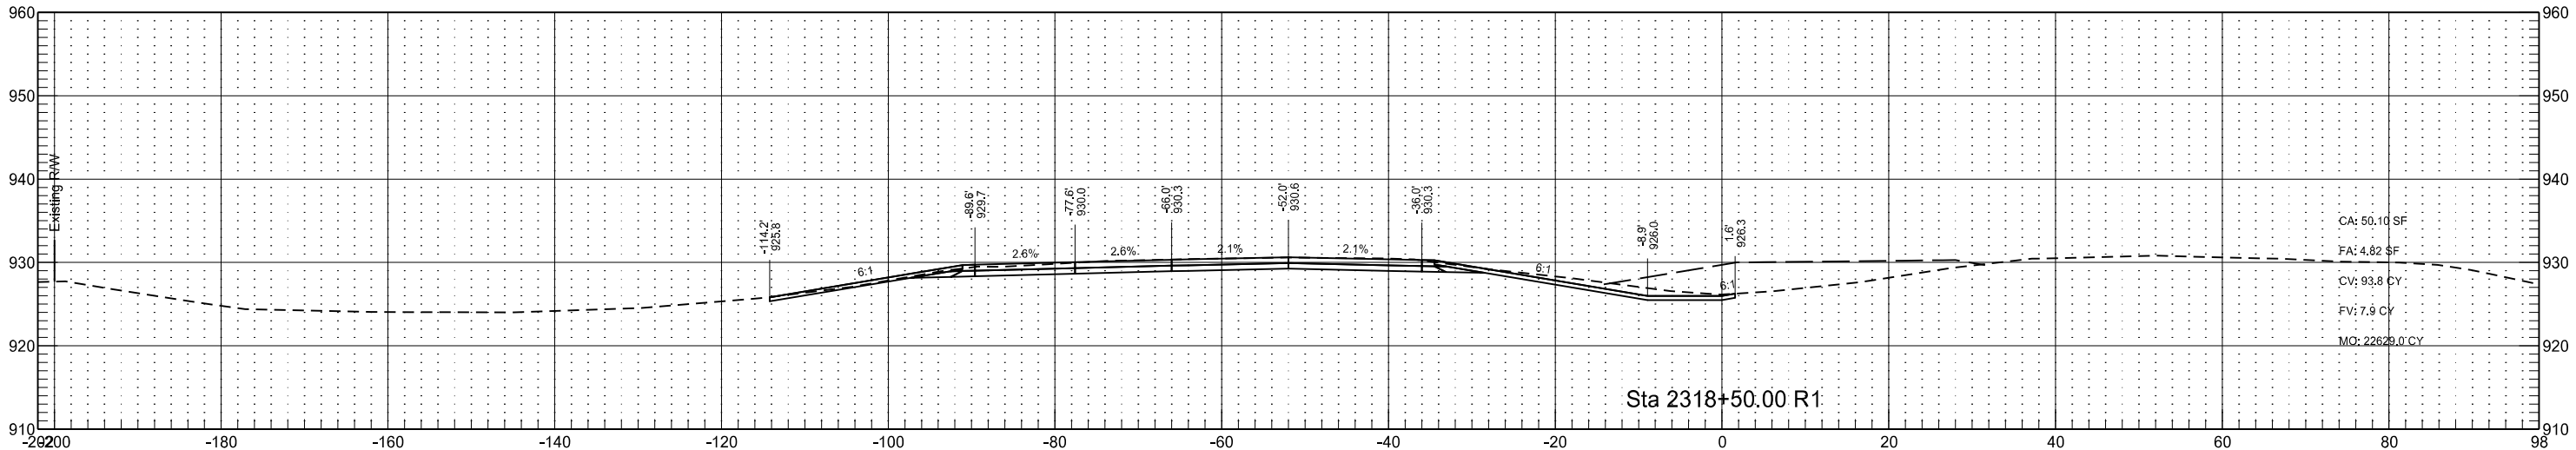

Interstate 29 - Southbound
(SCL29)

STATE

PROJECT NO.

SECTION
NO.




SHEET
NO.

ND

IM-8-029(170)033

200

285

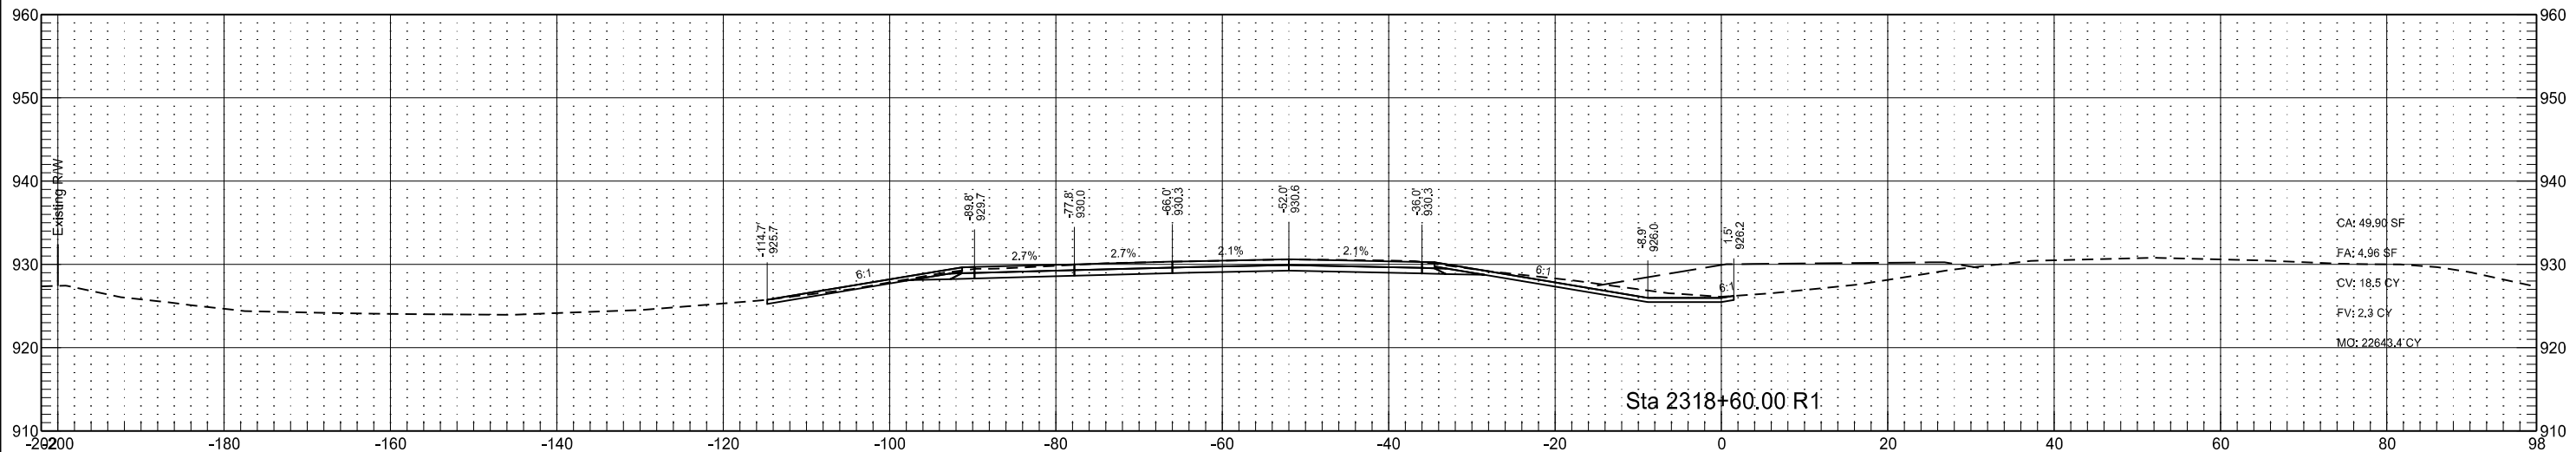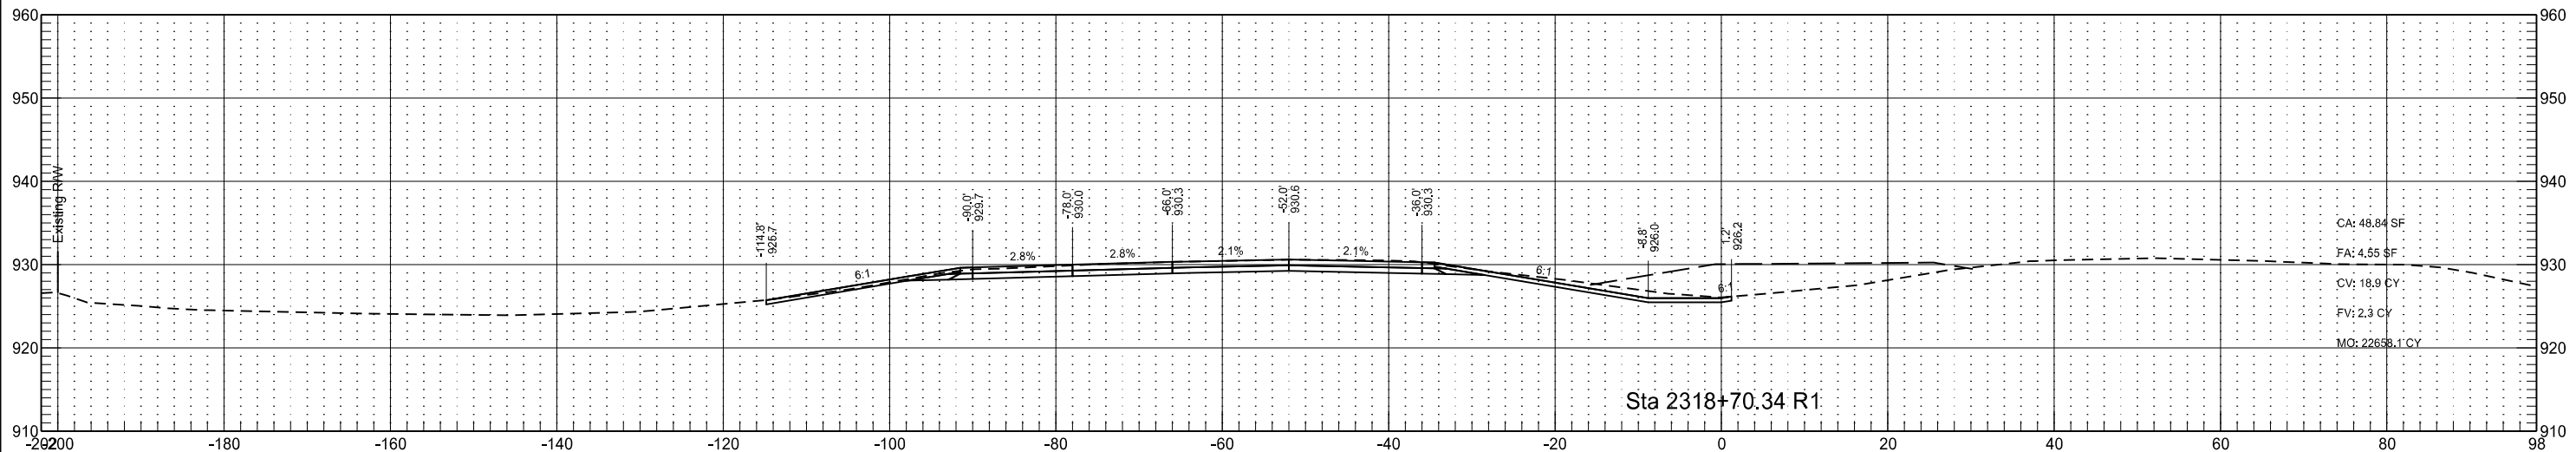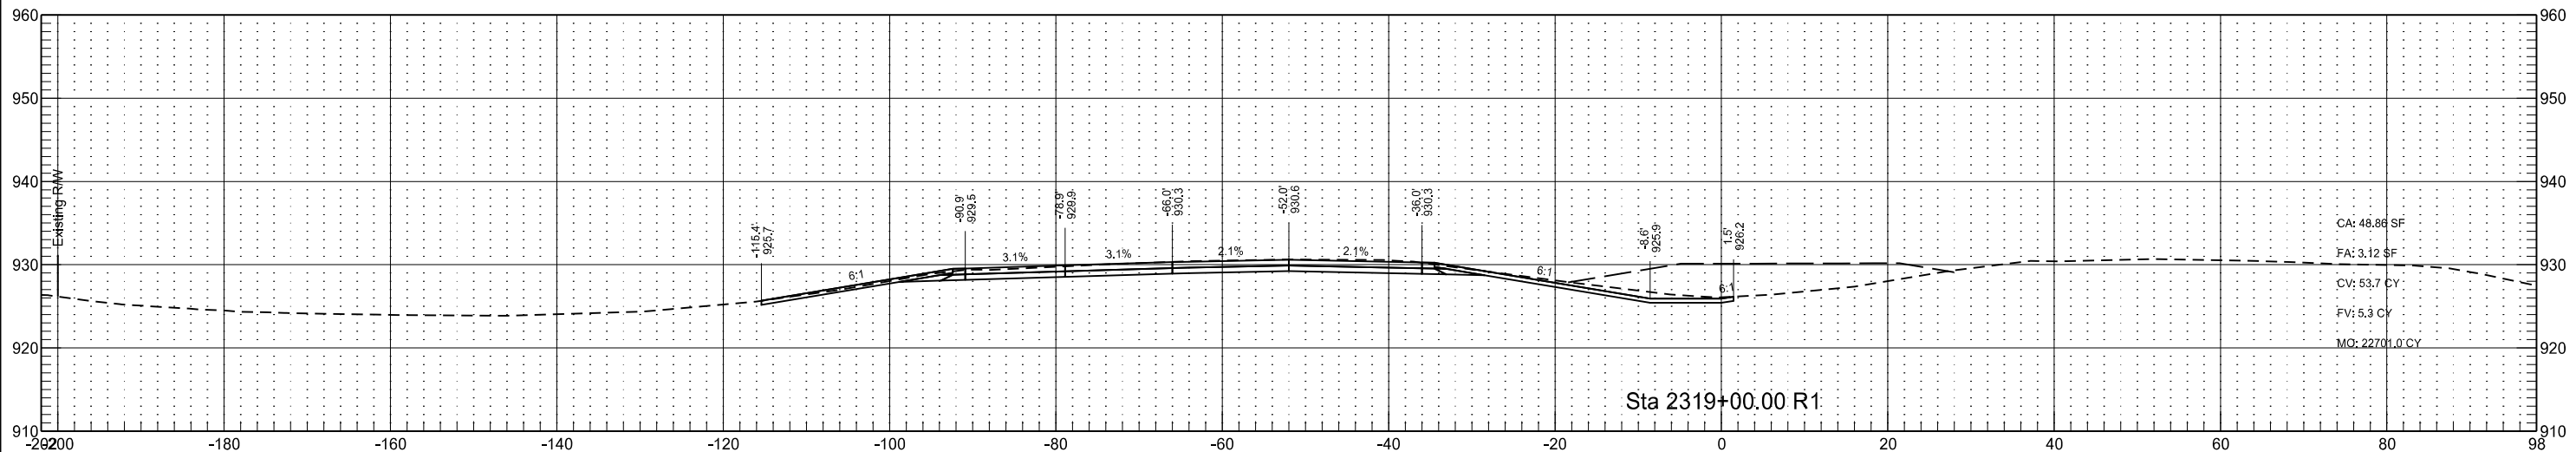

Interstate 29 - Southbound
(SCL29)

STATE

PROJECT NO.

SECTION
NO.





SHEET
NO.

ND

IM-8-029(170)033

200

286

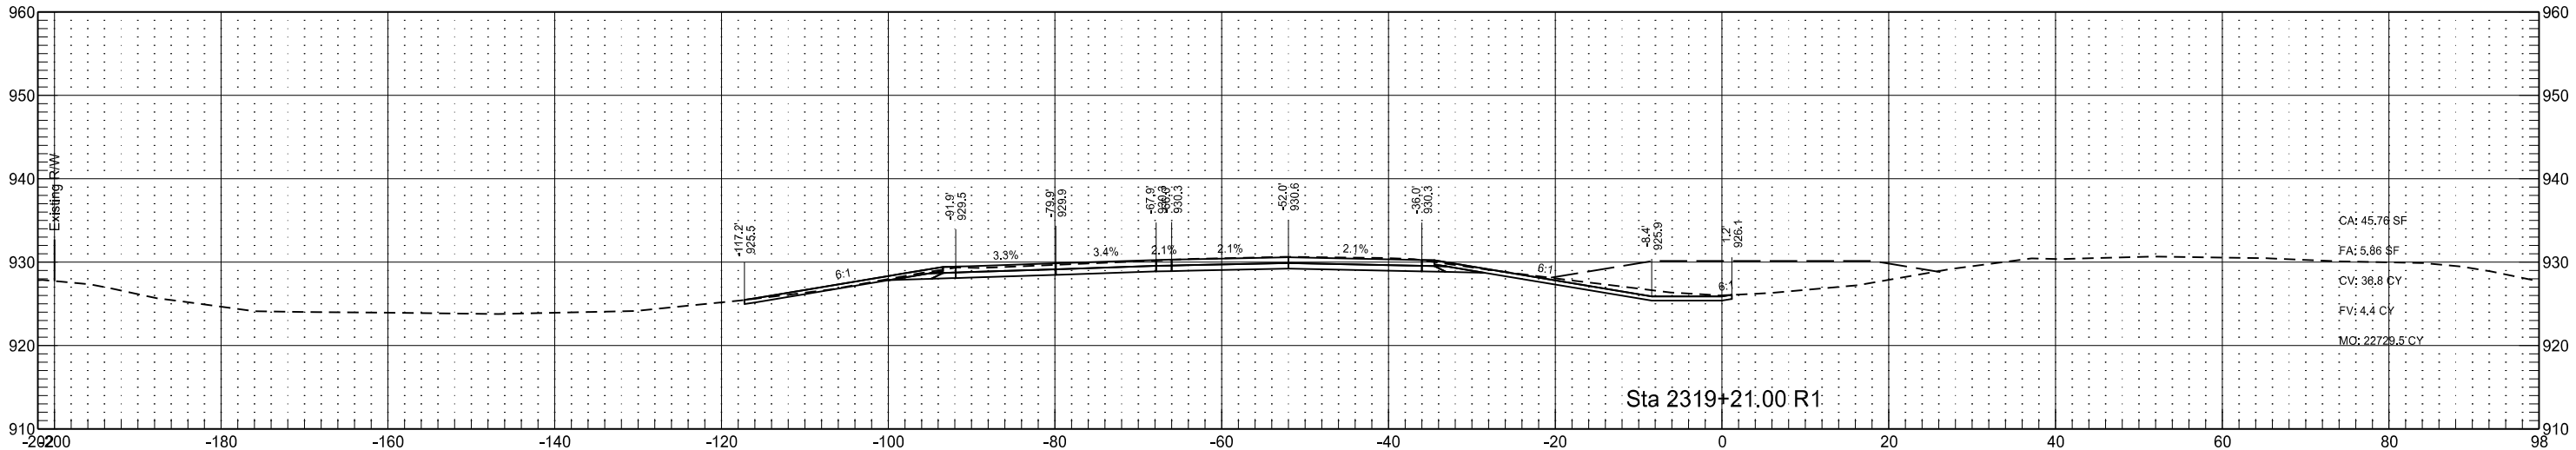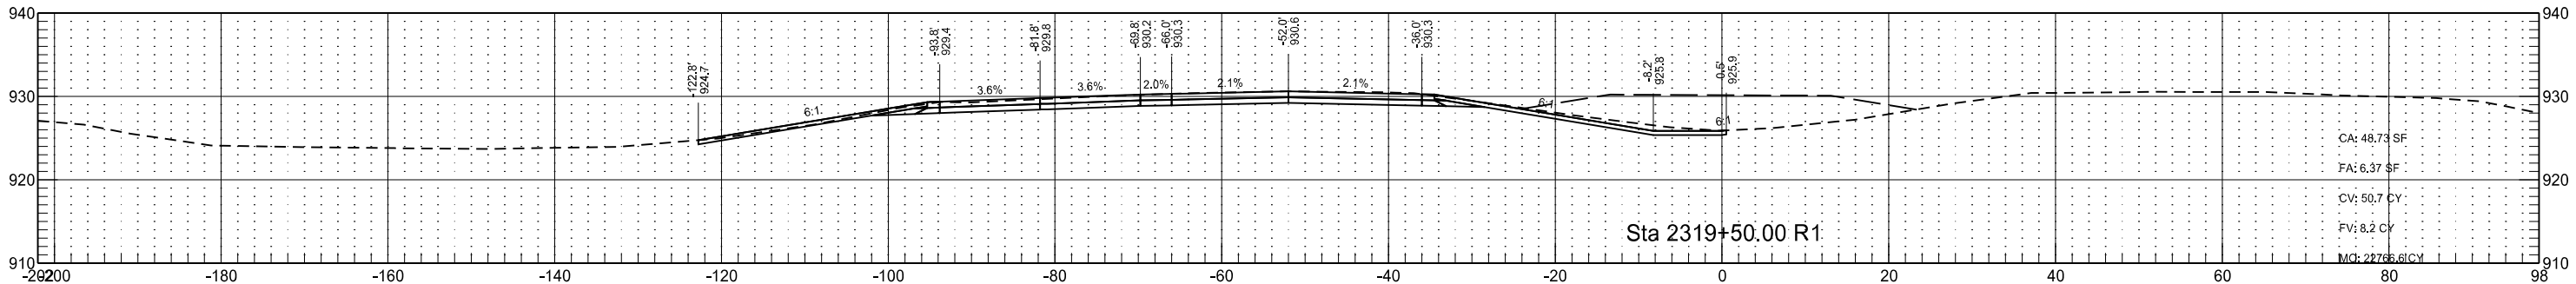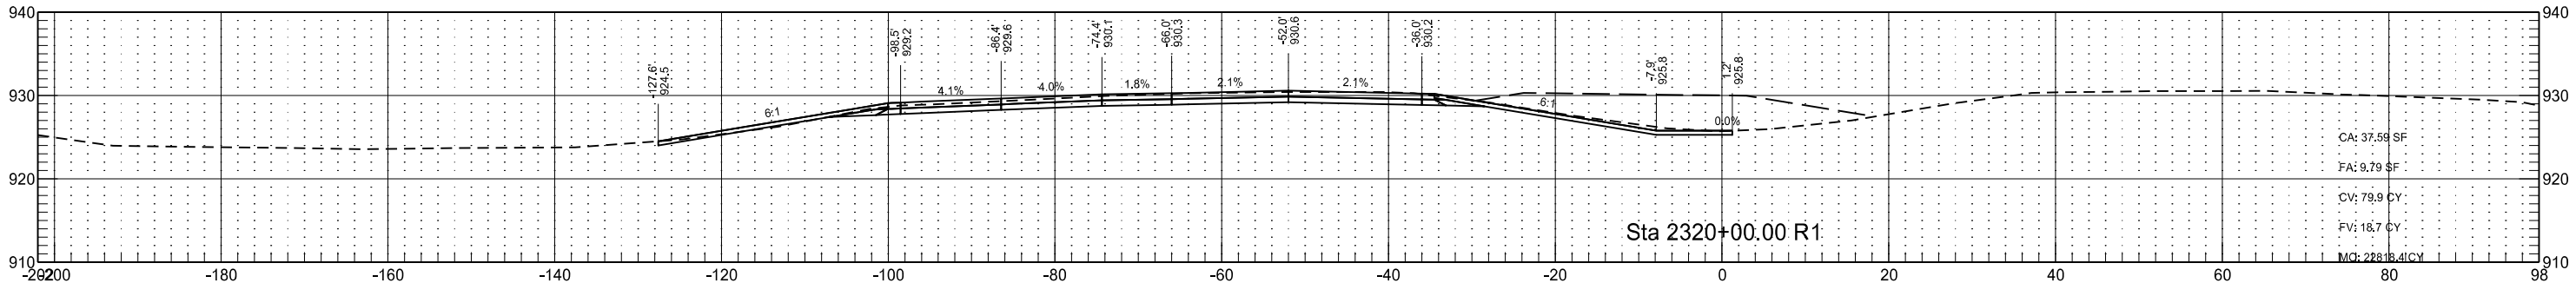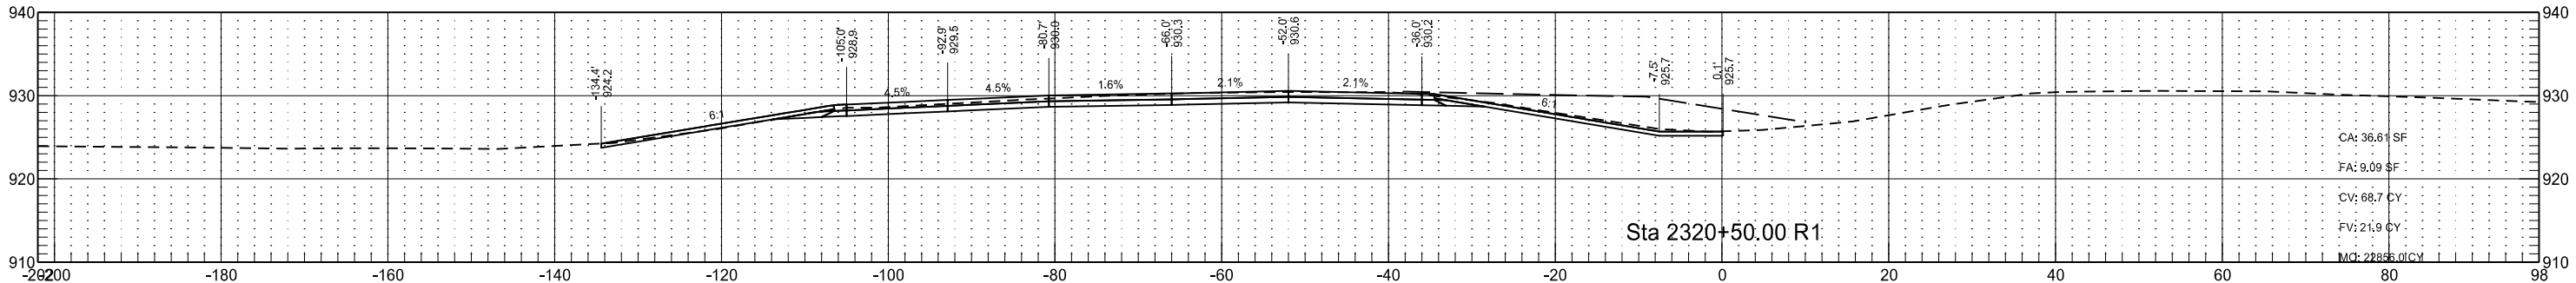

Interstate 29 - Southbound
(SCL29)

STATE

PROJECT NO.

SECTION
NO.


SHEET
NO.

ND

IM-8-029(170)033




200

287

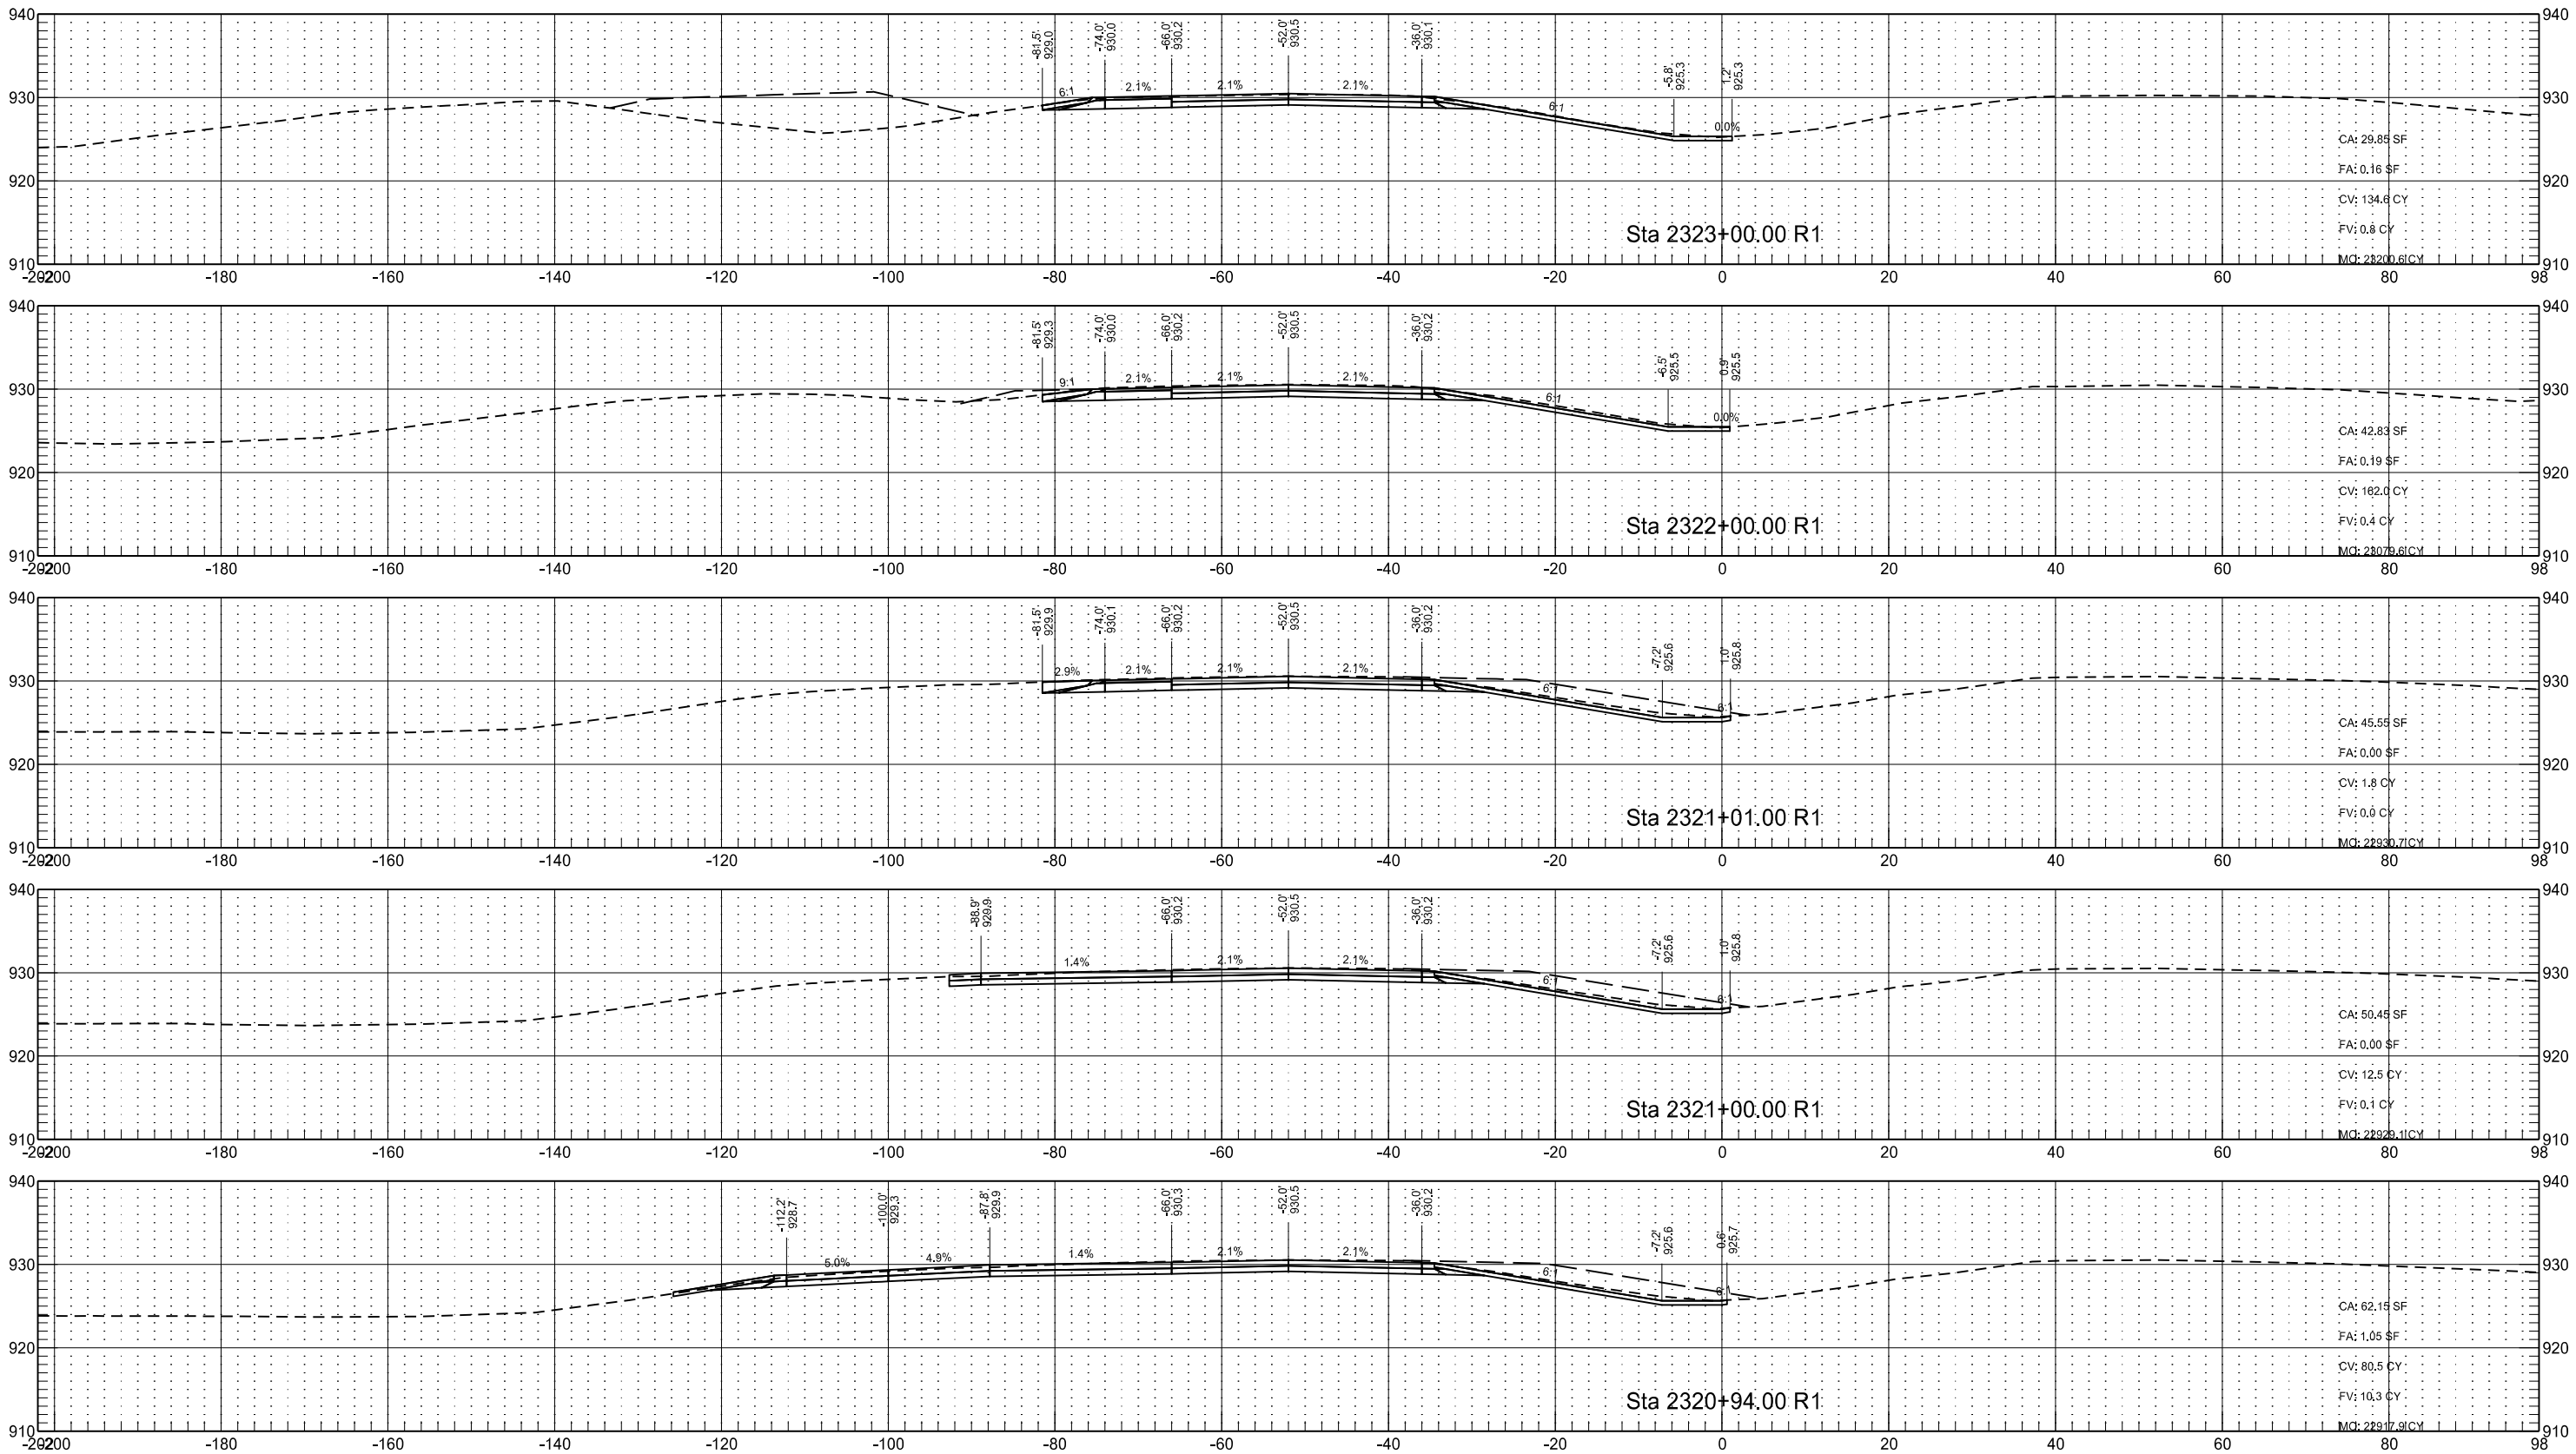

Interstate 29 - Southbound
(SCL29)

	STATE	PROJECT NO.	SECTION NO.	SHEET NO.
	ND	IM-8-029(170)033	200	288

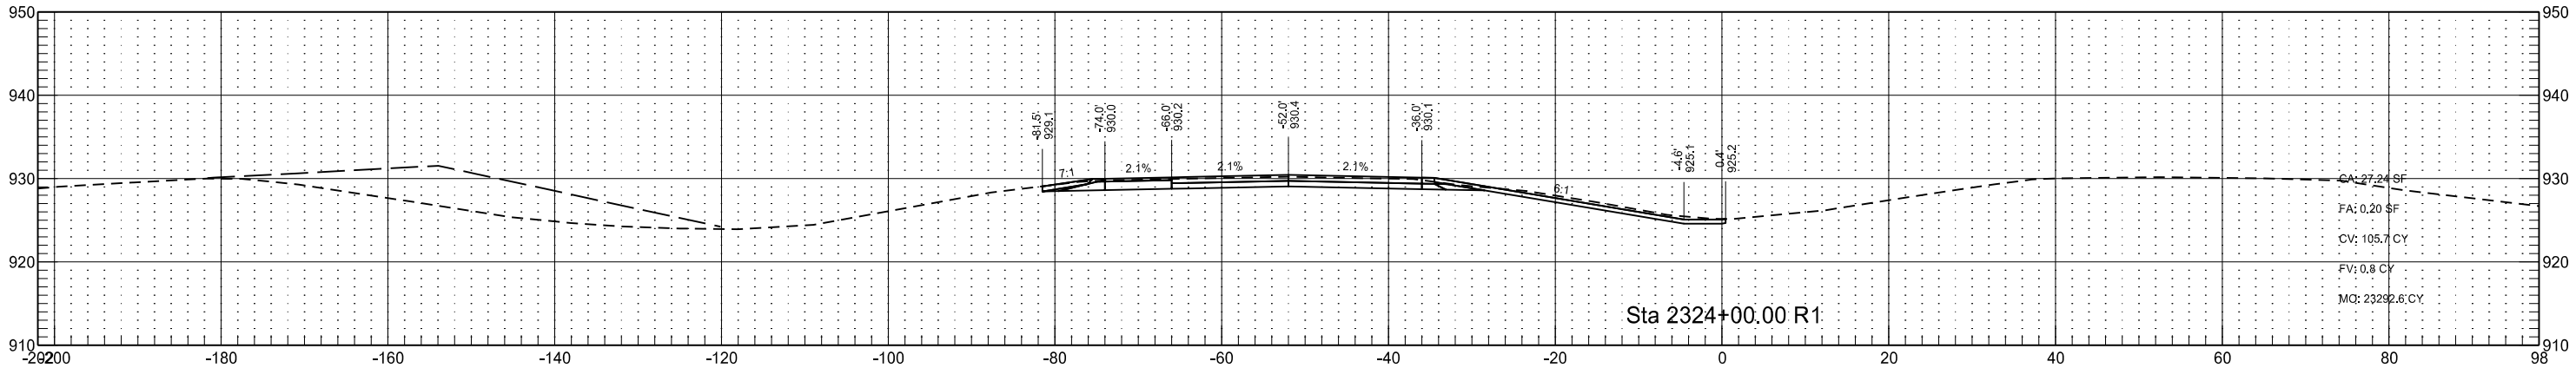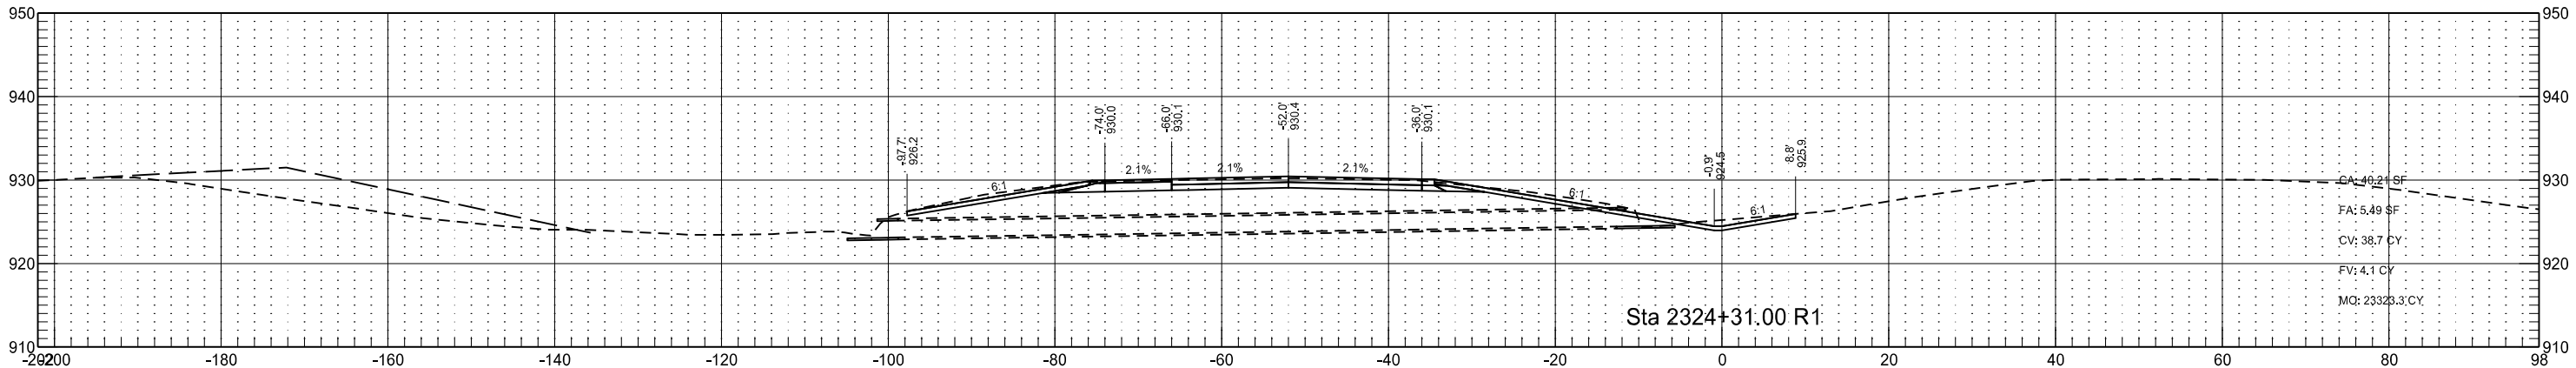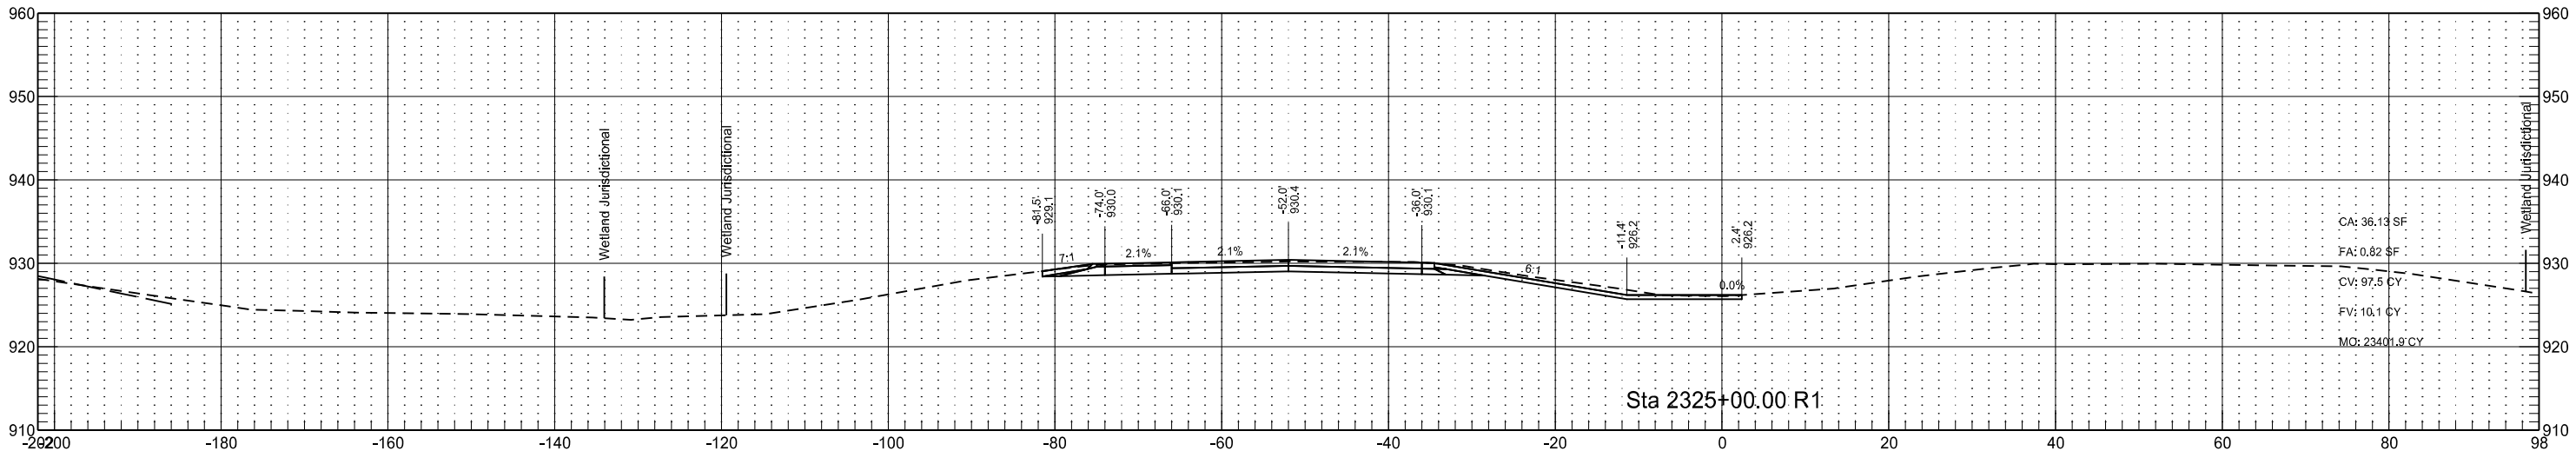

Interstate 29 - Southbound
(SCL29)

	STATE	PROJECT NO.	SECTION NO.	SHEET NO.
	ND	IM-8-029(170)033	200	289

