STATE	PROJECT NO.	SECTION NO.	SHEET NO.
ND	SS-8-018(088)064	40	1

SPEC	CODE	BID ITEM	UNIT	QUANTITY
201	0352	REMOVAL OF TREE & BRUSH		
		Sta 452+09.2 to Sta 454+20.5	LSUM	1

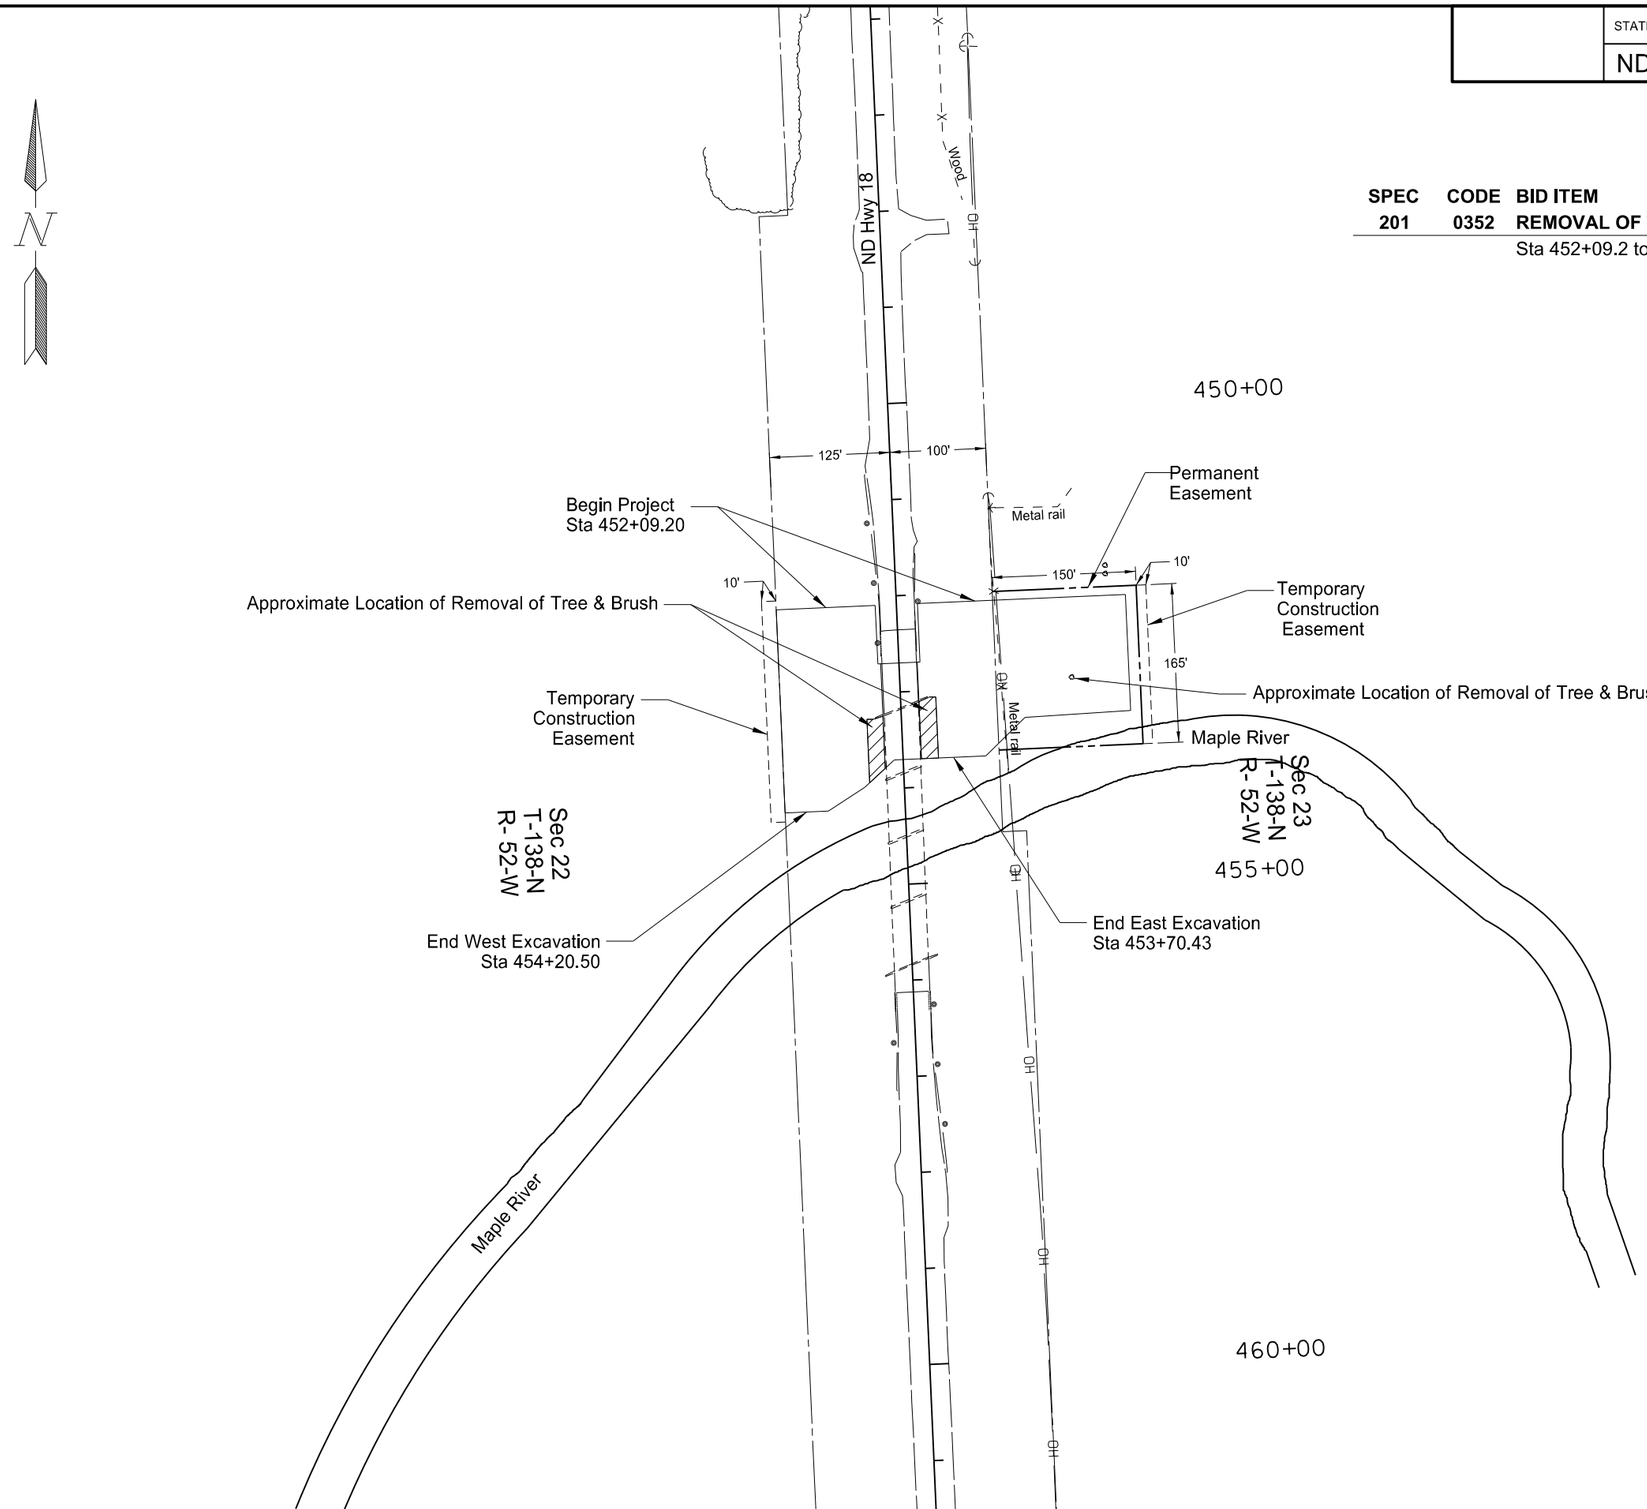

REGISTERED PROFESSIONAL ENGINEER
Aaron Derman
Derman, Aaron J.
PE-27165
05/30/18
NORTH DAKOTA

Removals

ND Highway 18 Slide Repair

9 Miles North of Jct ND 46