STATE	PROJECT NO.	SECTION NO.	SHEET NO.
ND	SS-8-018(088)064	200	1

West Excavation

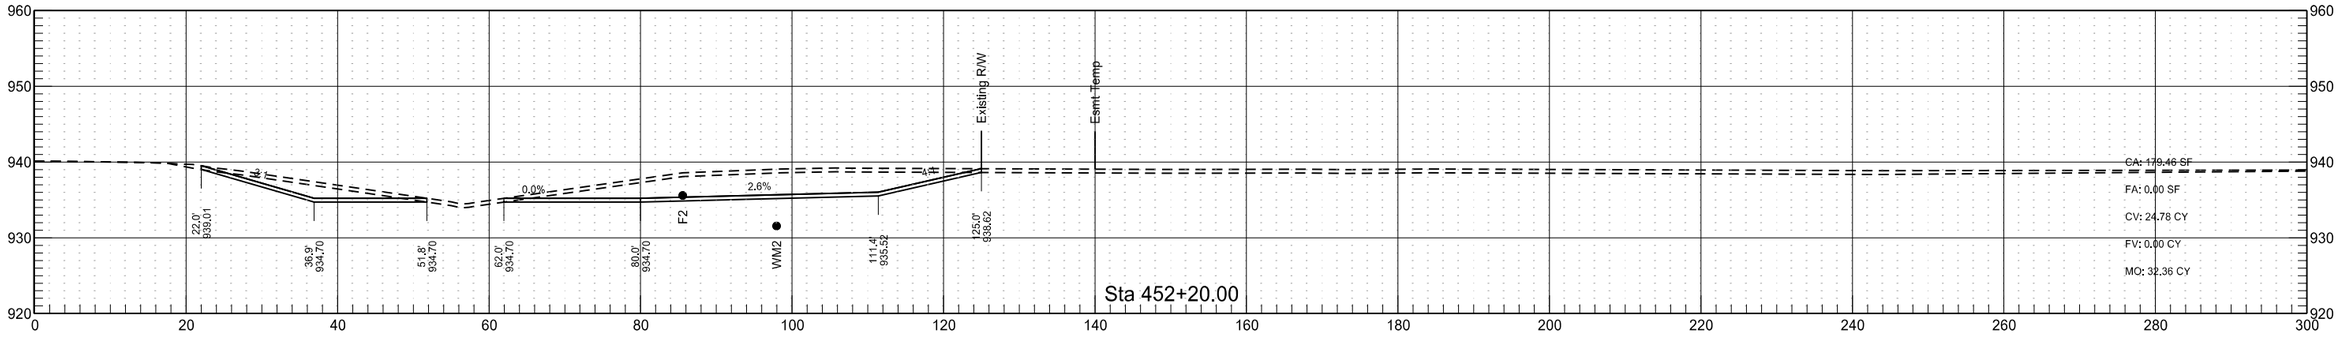

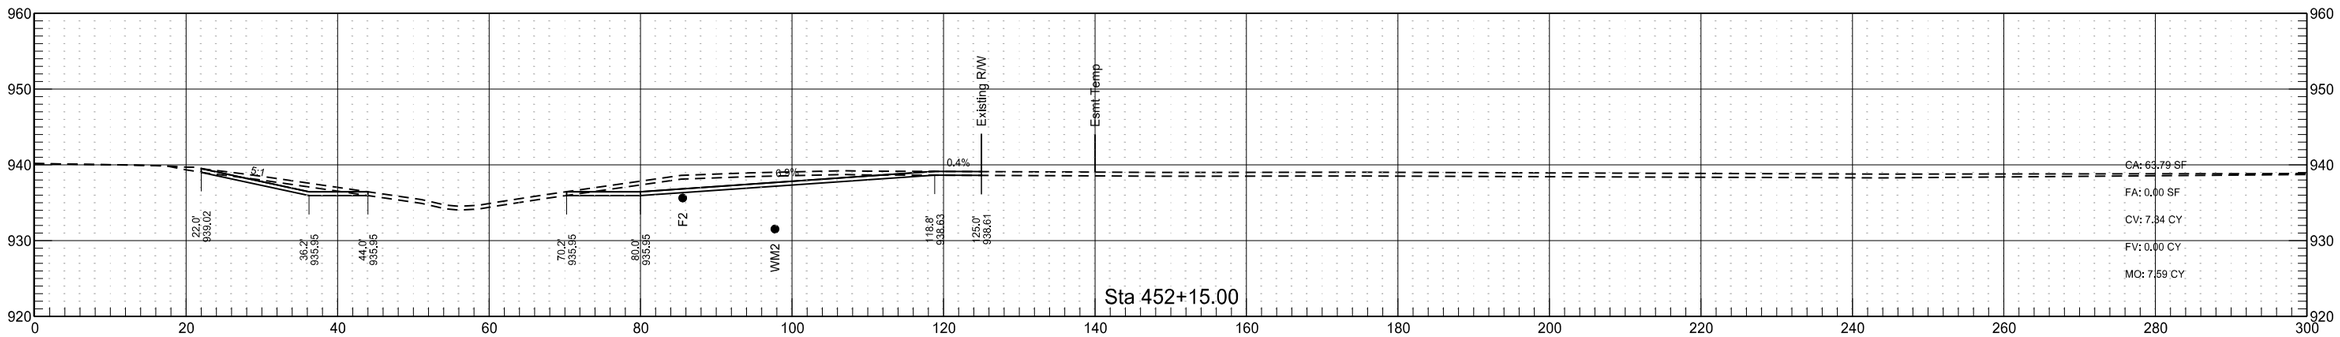

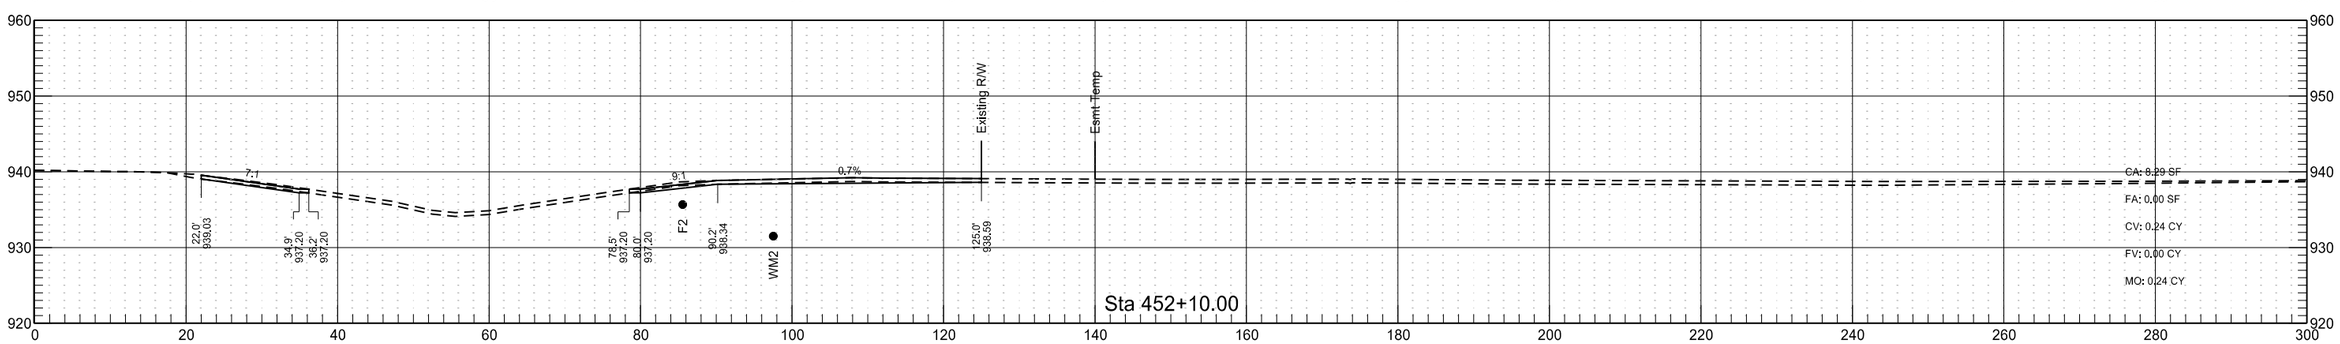

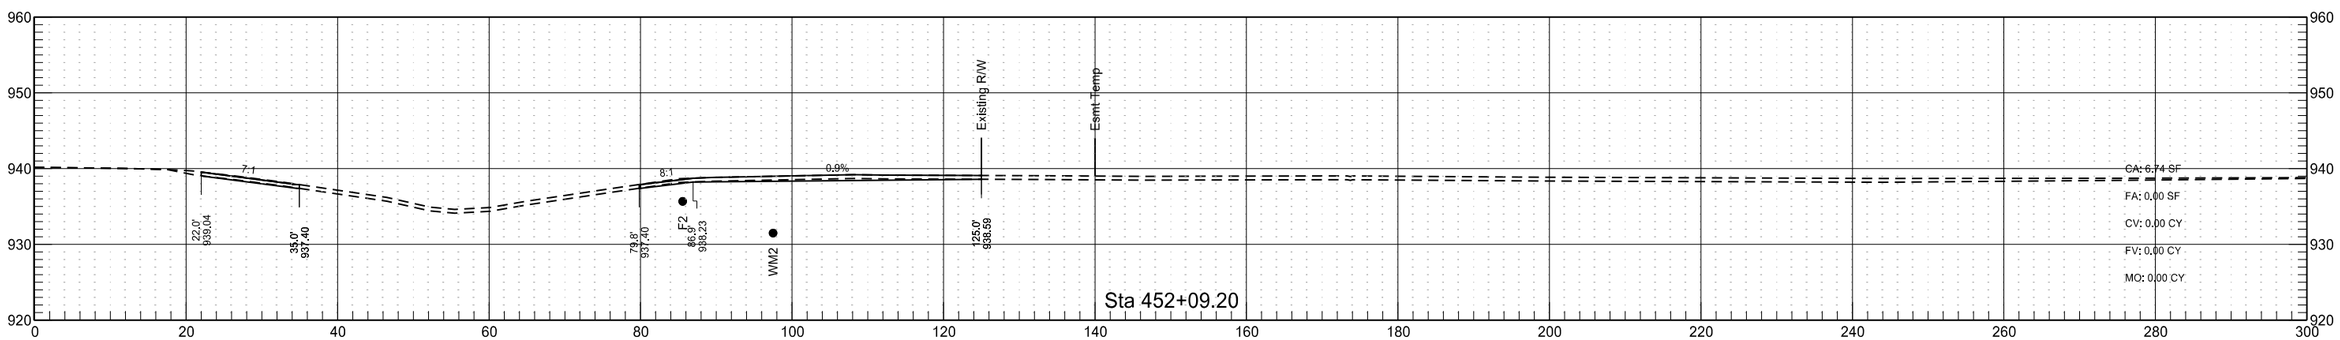

STATE	PROJECT NO.	SECTION NO.	SHEET NO.
ND	SS-8-018(088)064	200	2

West Excavation

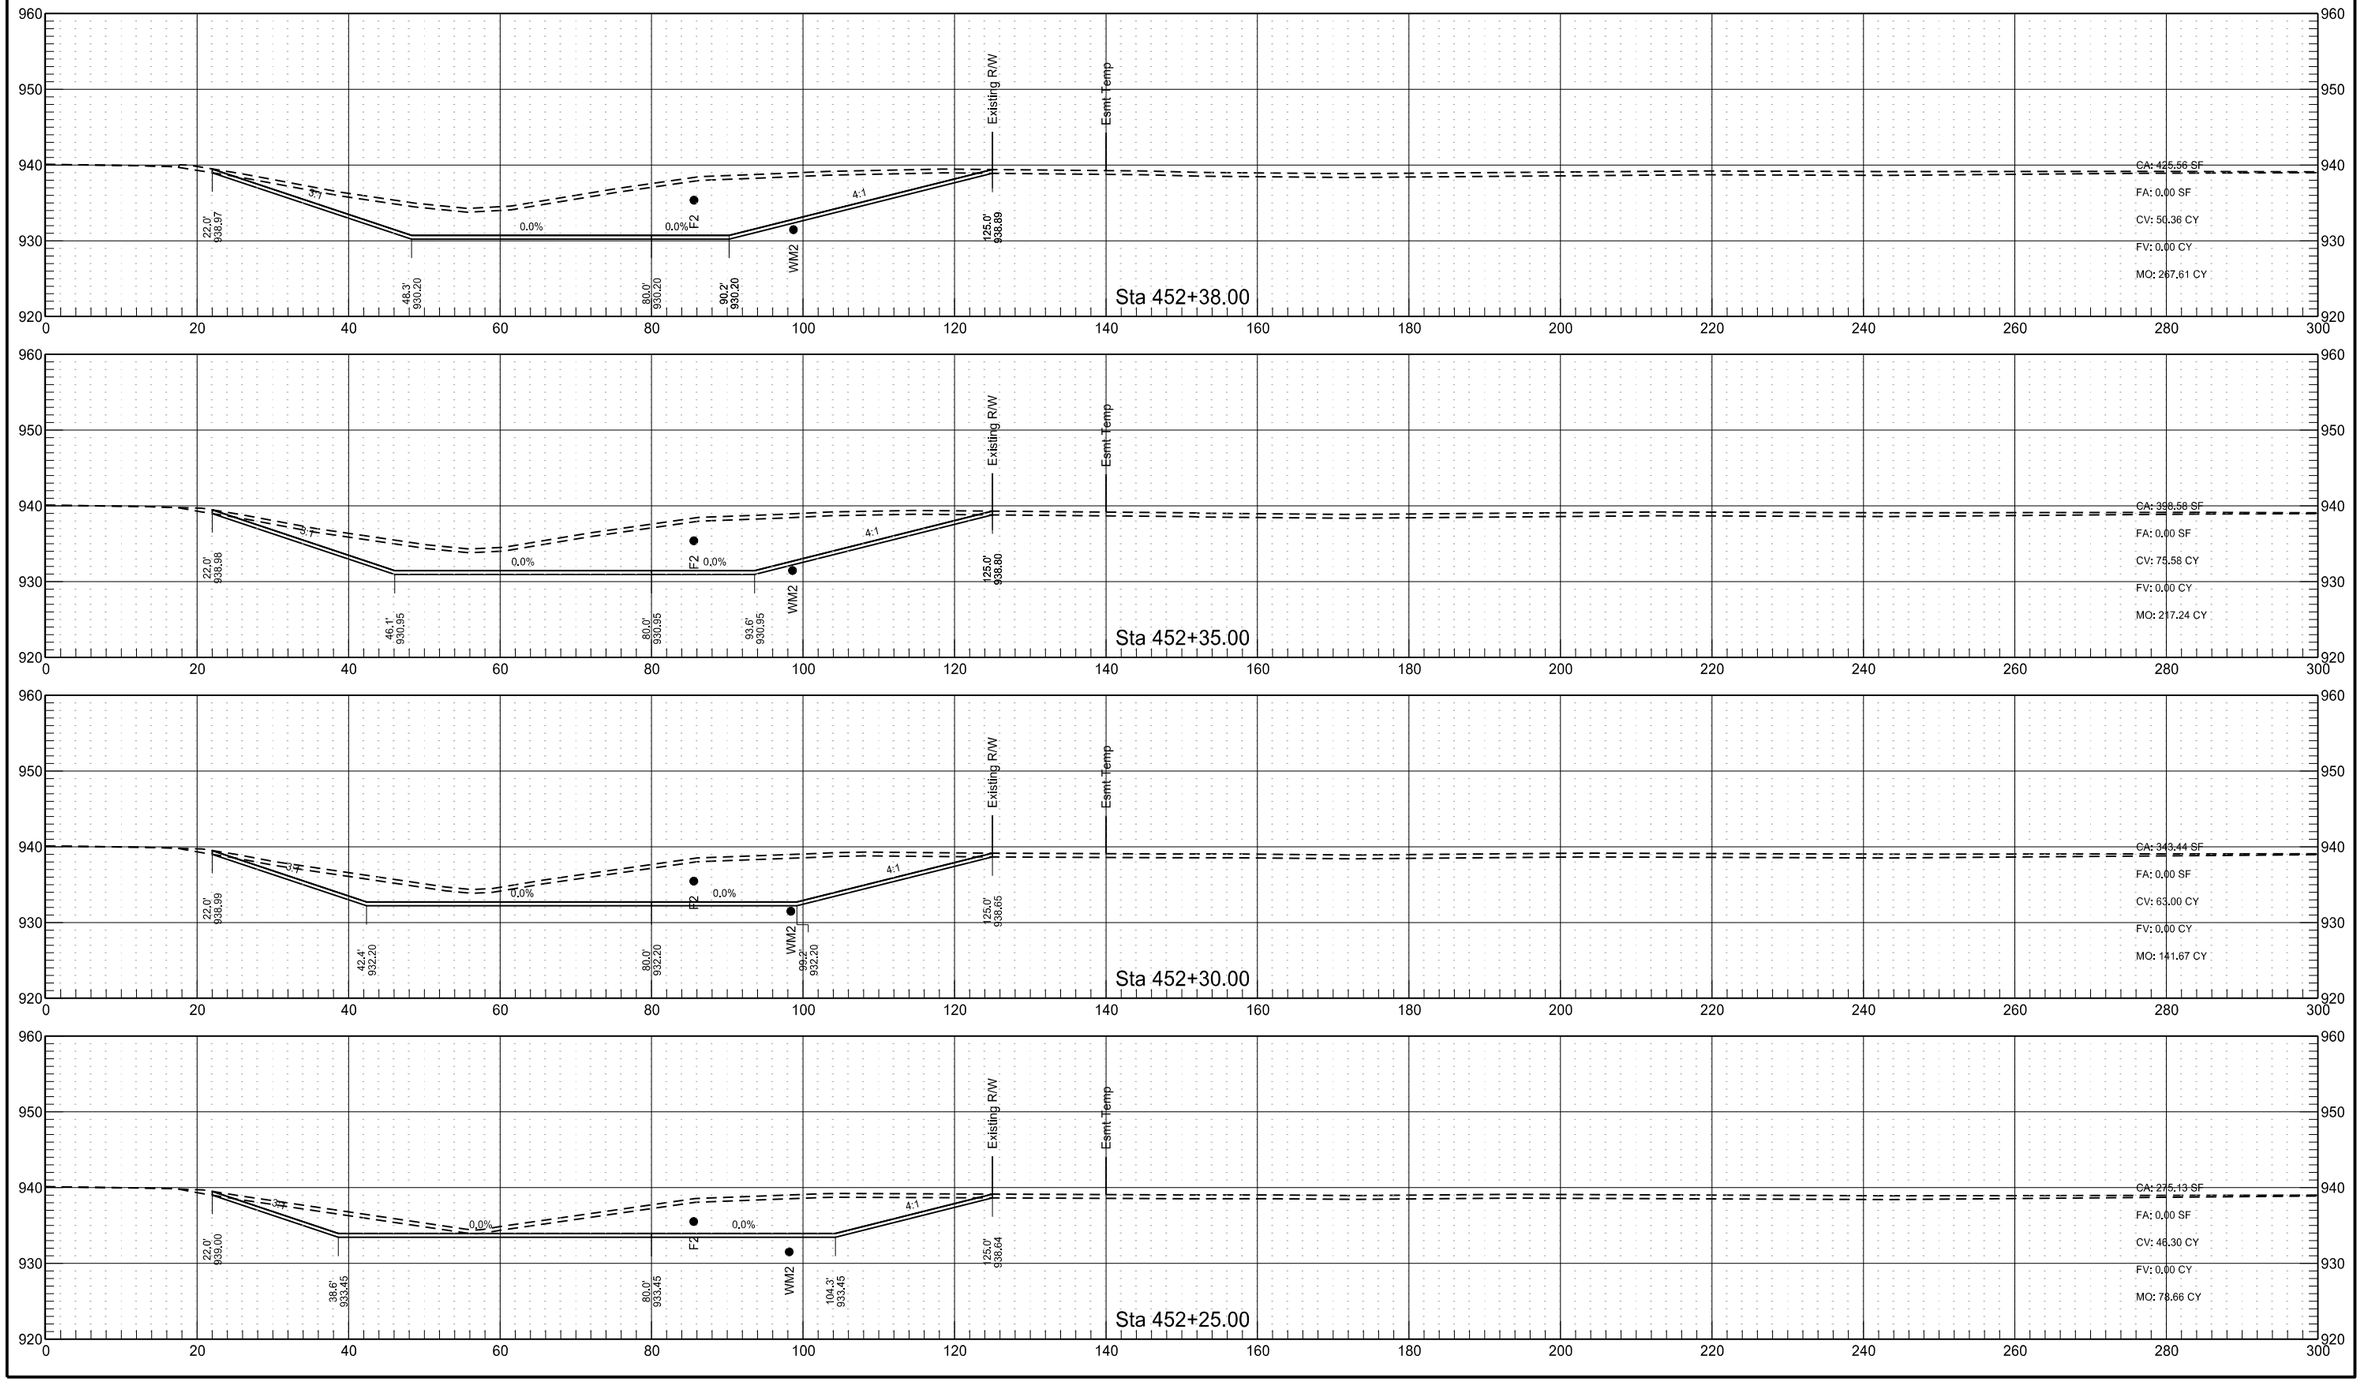

STATE	PROJECT NO.	SECTION NO.	SHEET NO.
ND	SS-8-018(088)064	200	3

West Excavation

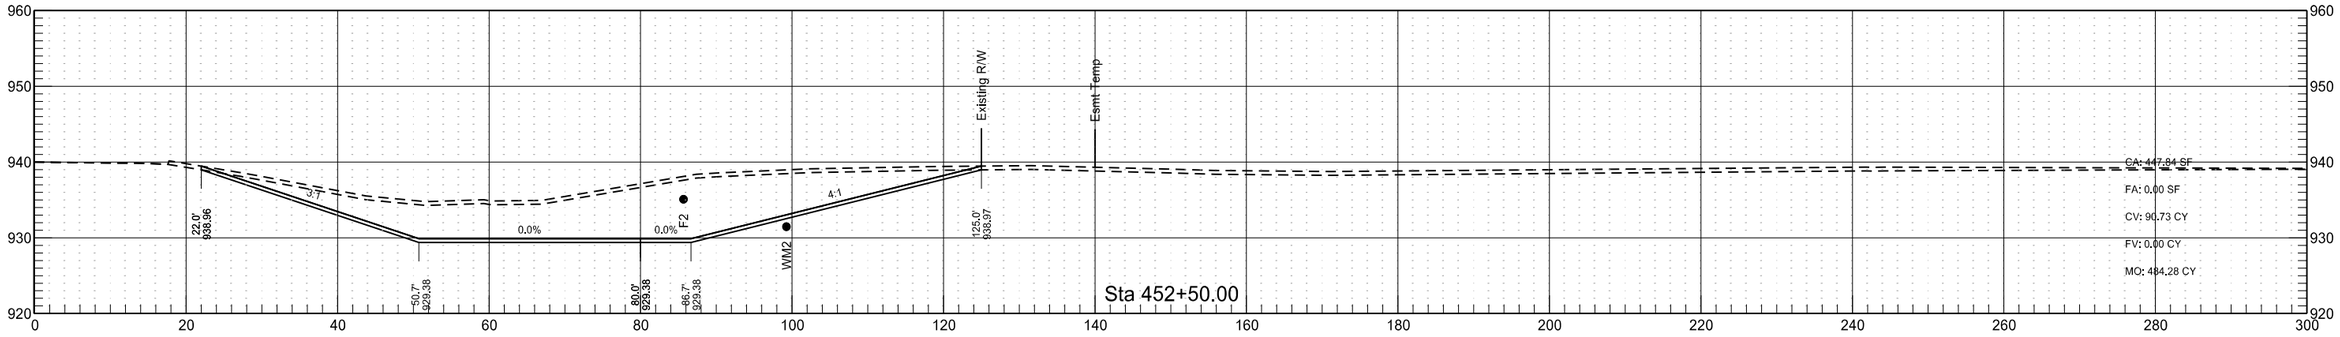

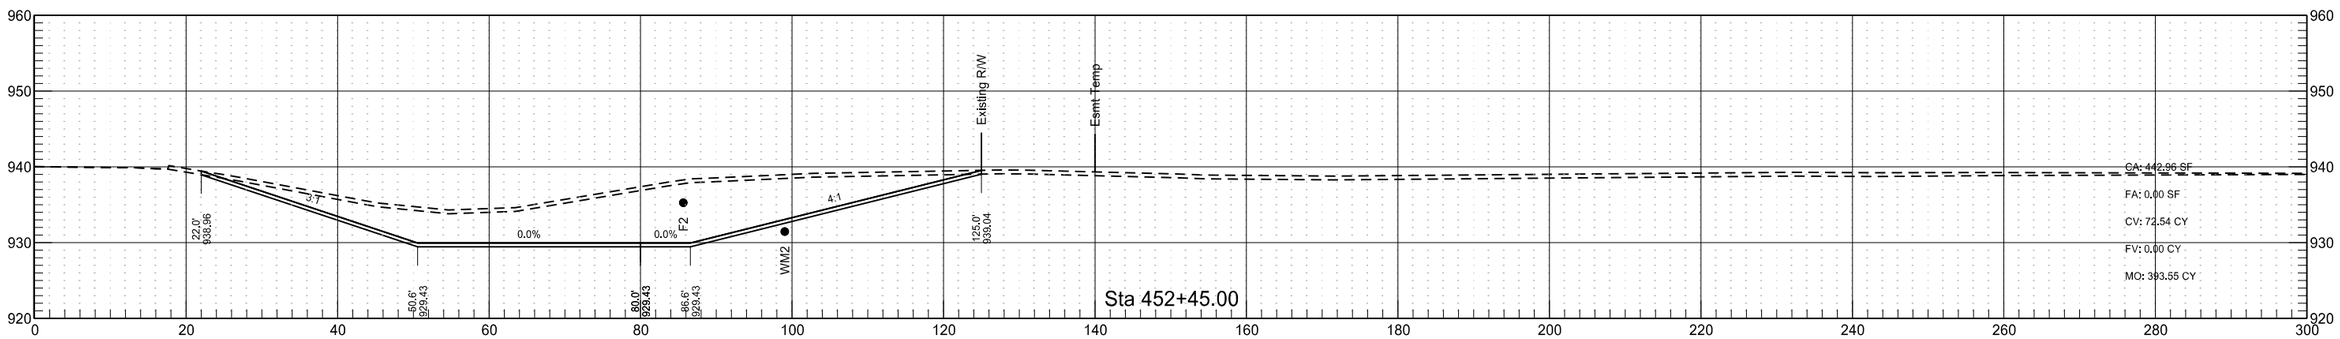

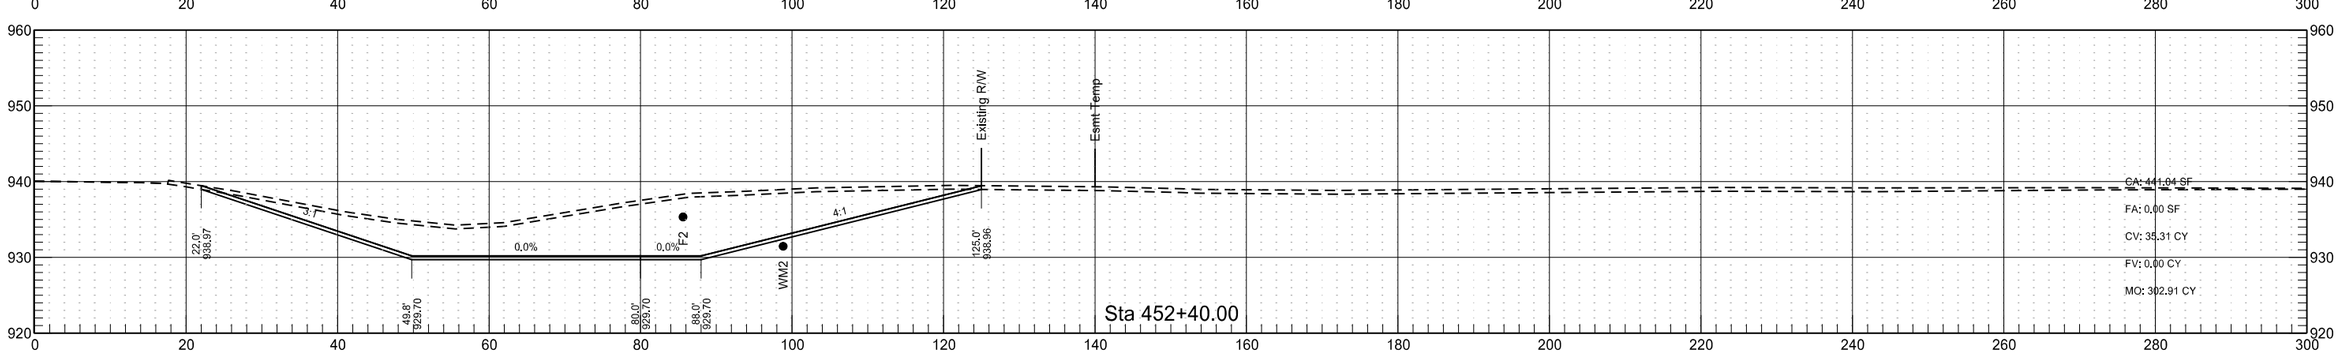

STATE	PROJECT NO.	SECTION NO.	SHEET NO.
ND	SS-8-018(088)064	200	4

West Excavation

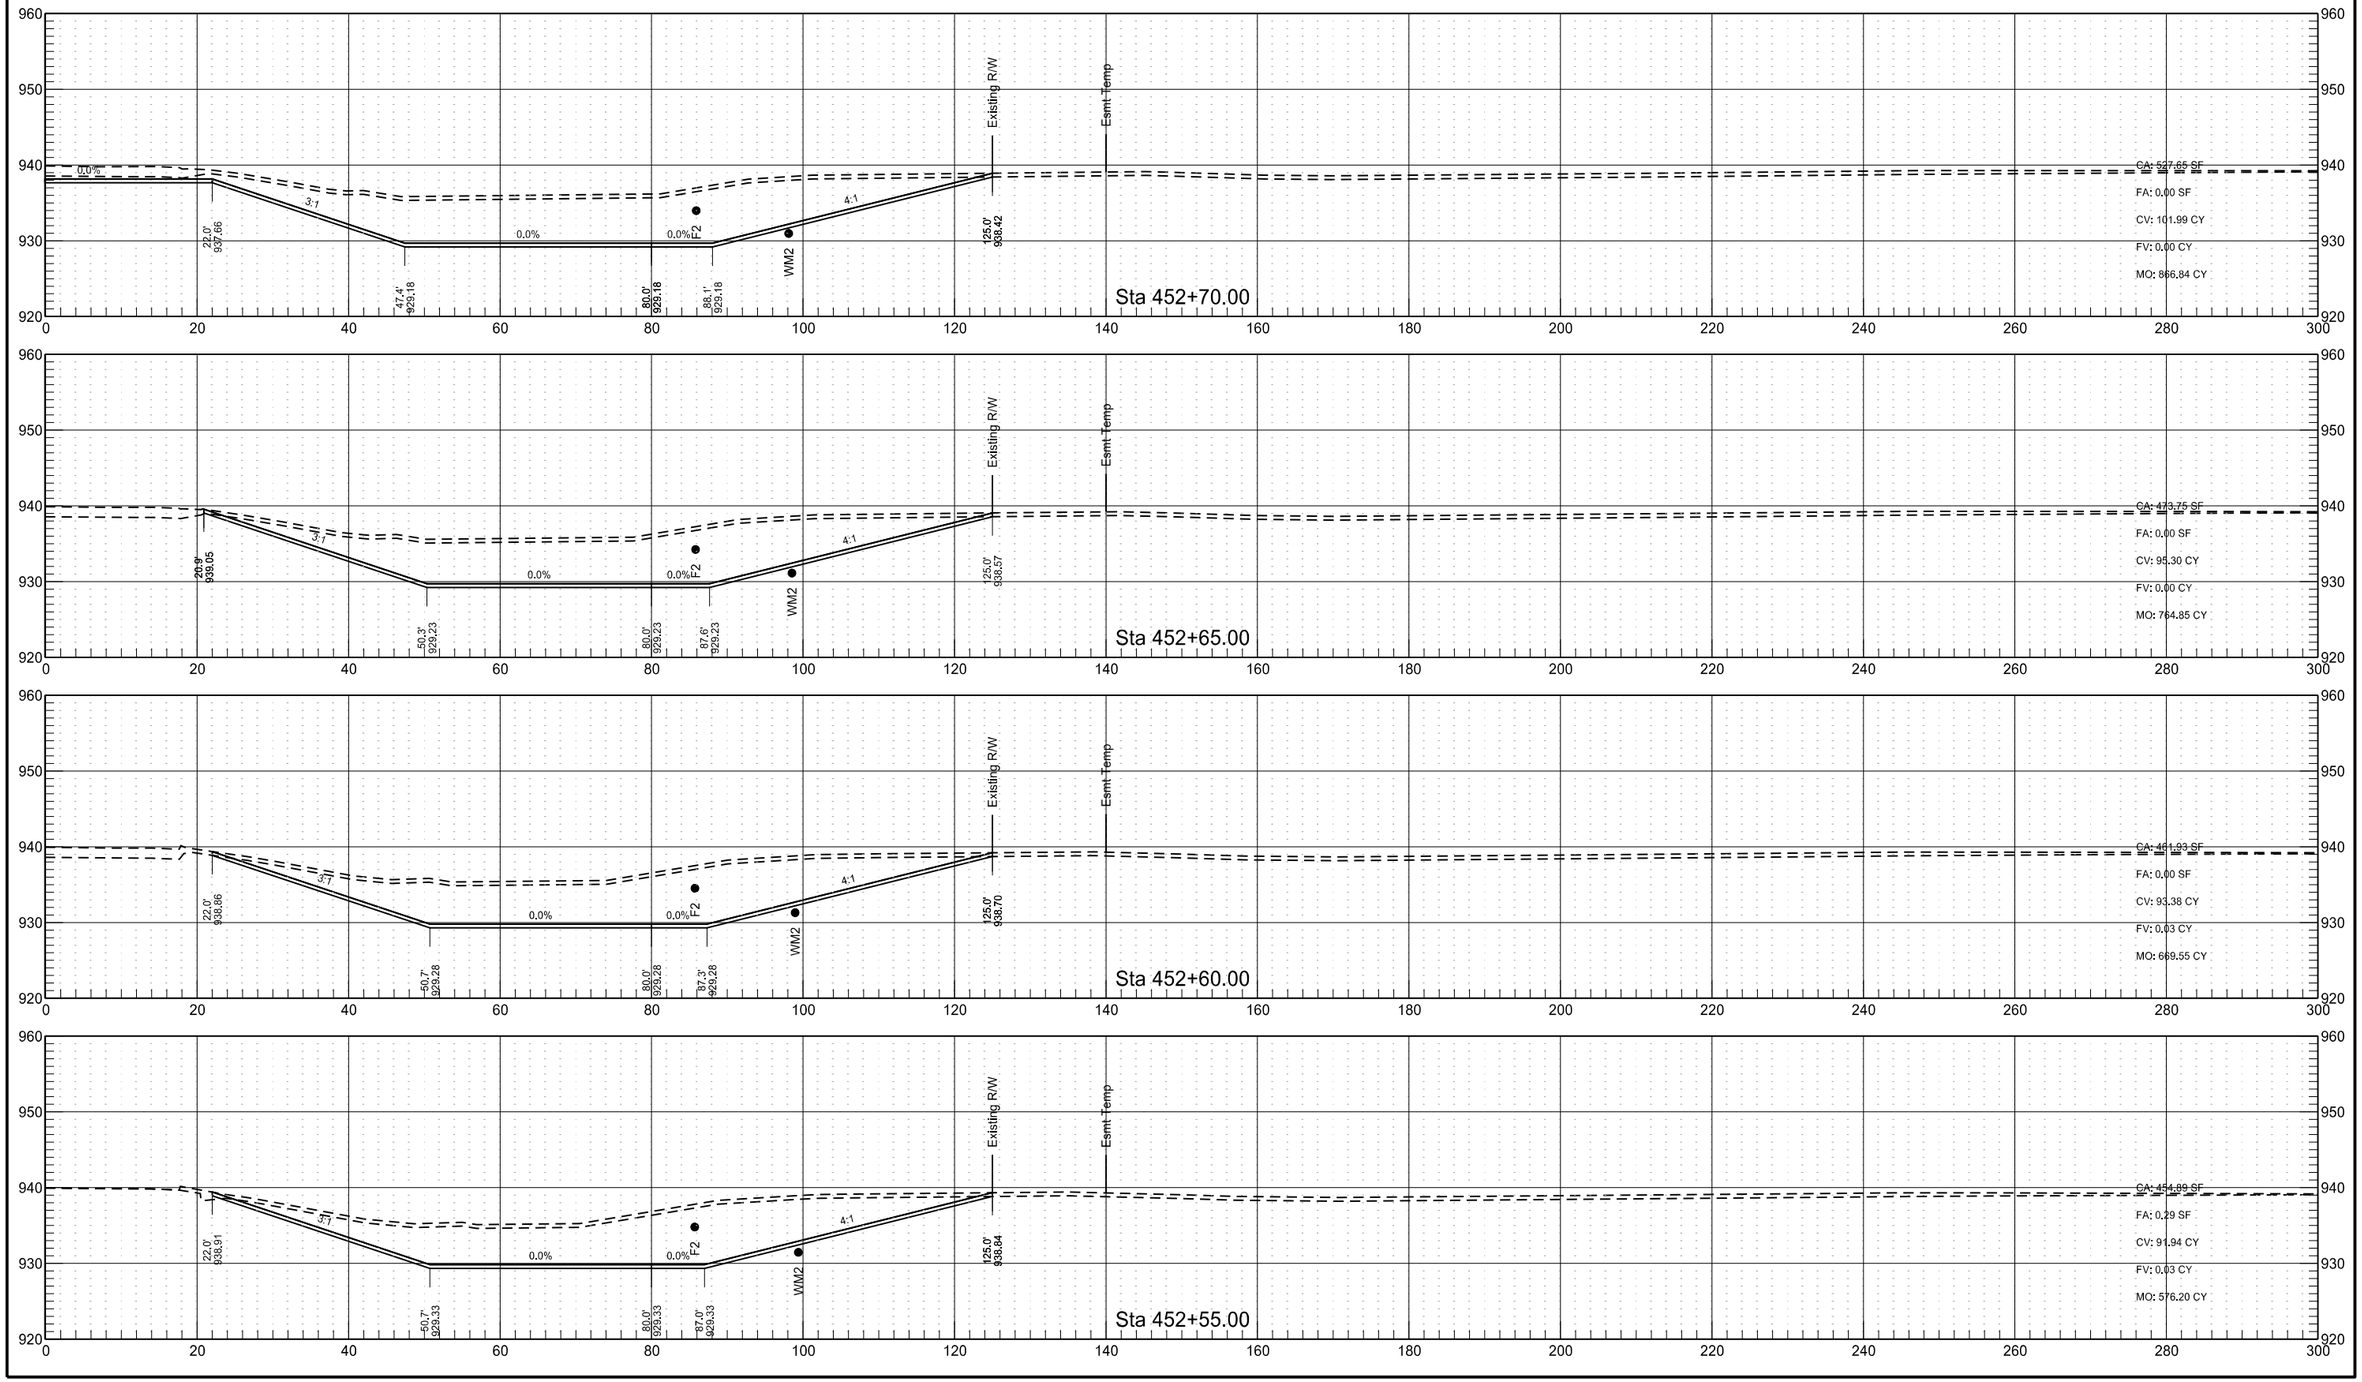

STATE	PROJECT NO.	SECTION NO.	SHEET NO.
ND	SS-8-018(088)064	200	5

West Excavation

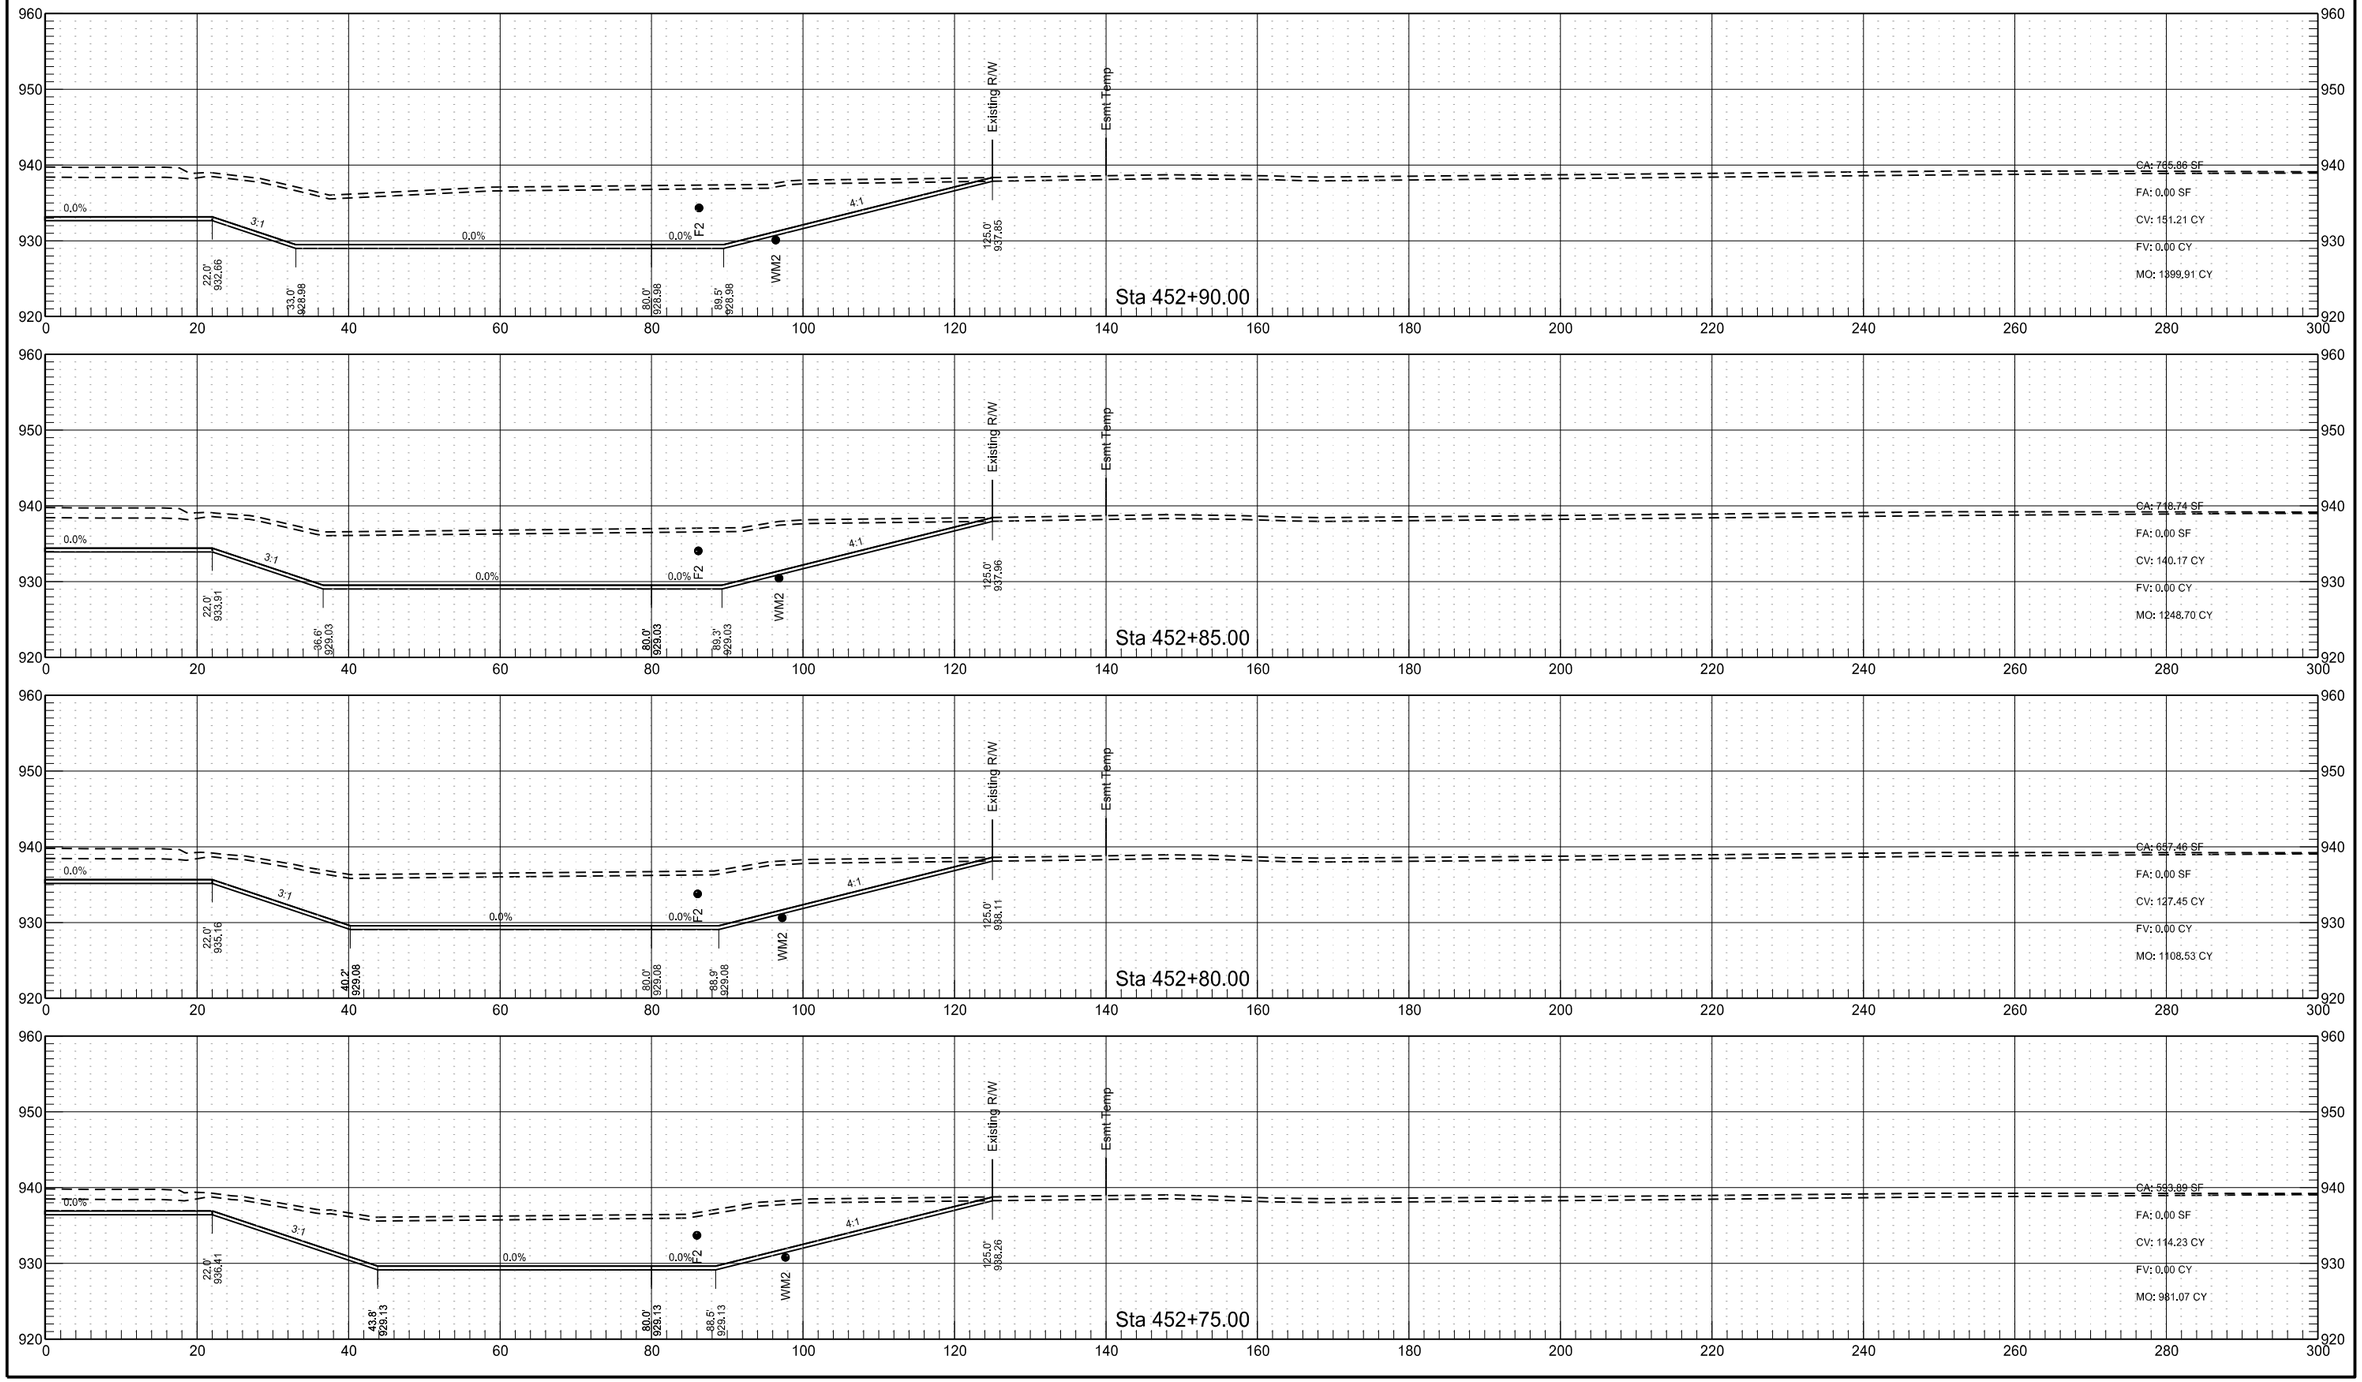

STATE	PROJECT NO.	SECTION NO.	SHEET NO.
ND	SS-8-018(088)064	200	6

West Excavation

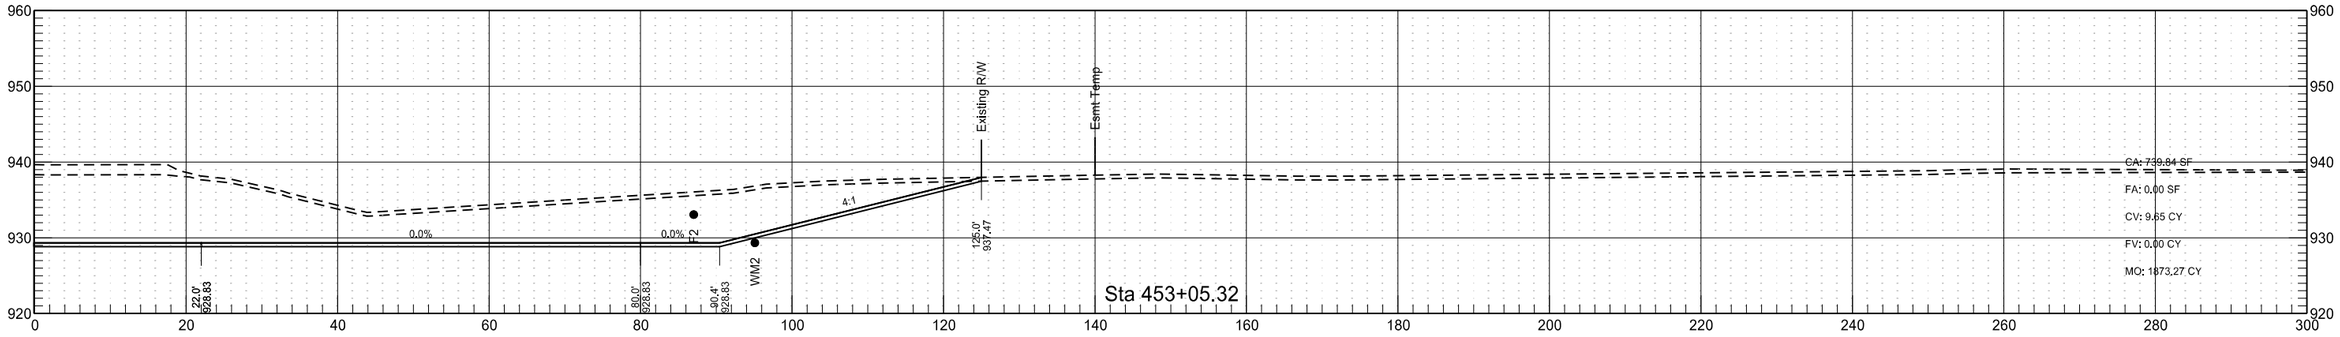

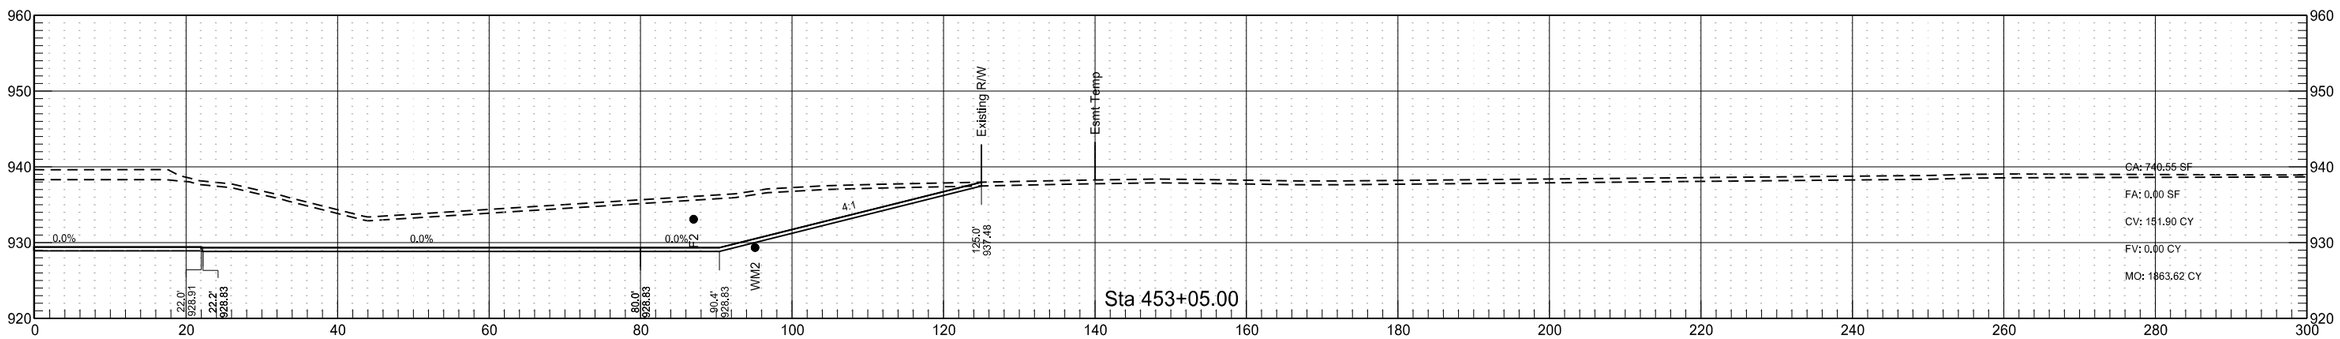

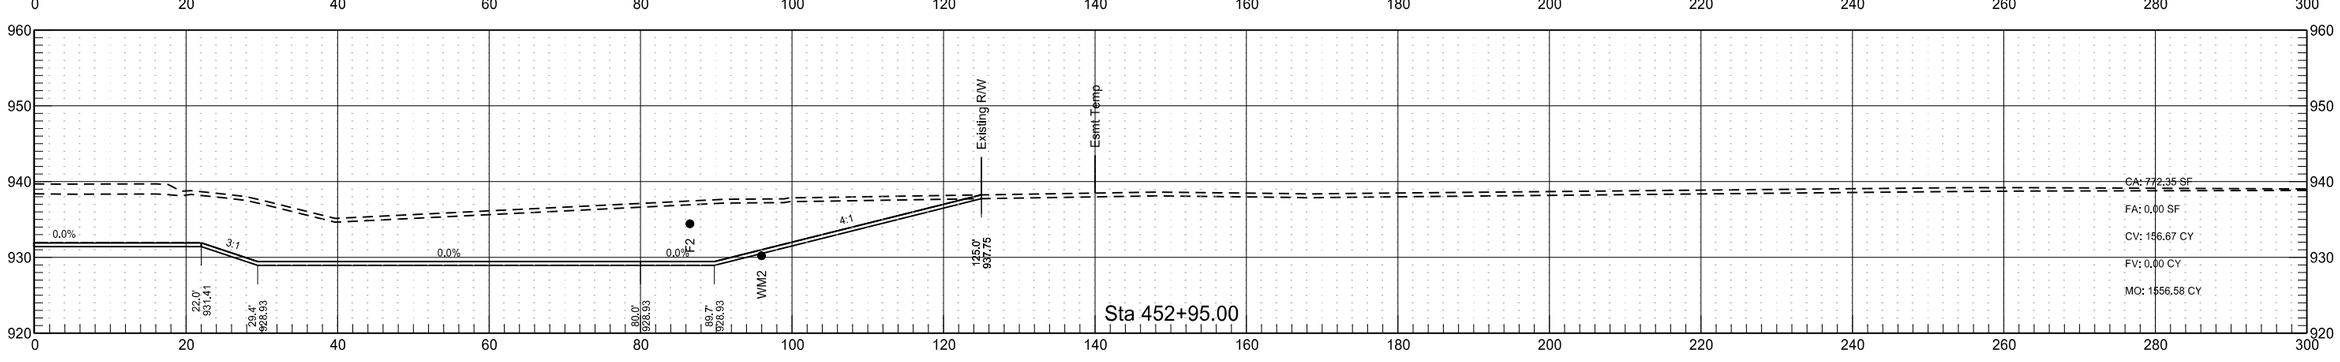

STATE	PROJECT NO.	SECTION NO.	SHEET NO.
ND	SS-8-018(088)064	200	7

West Excavation

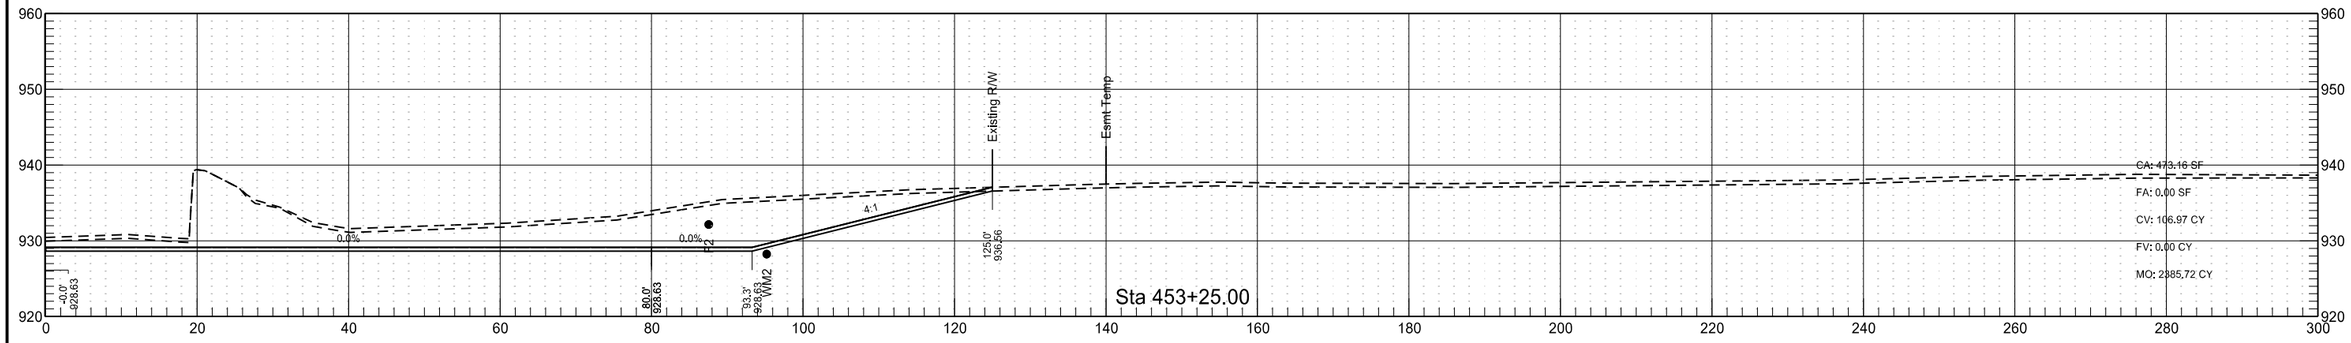

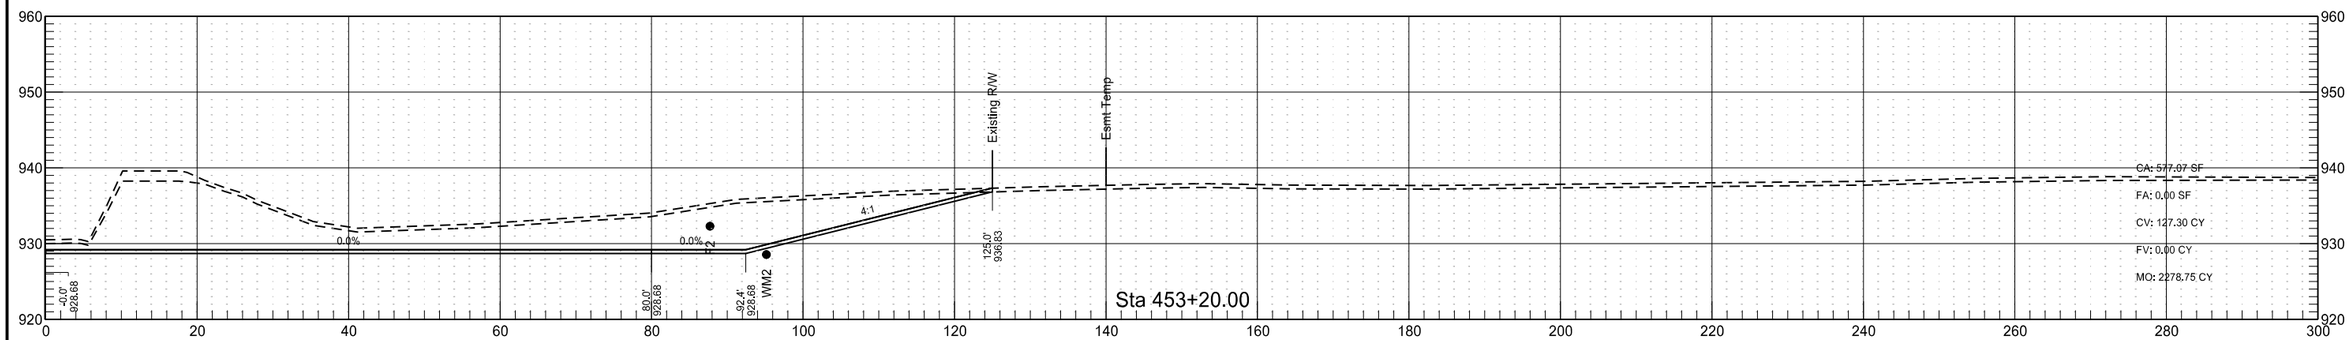

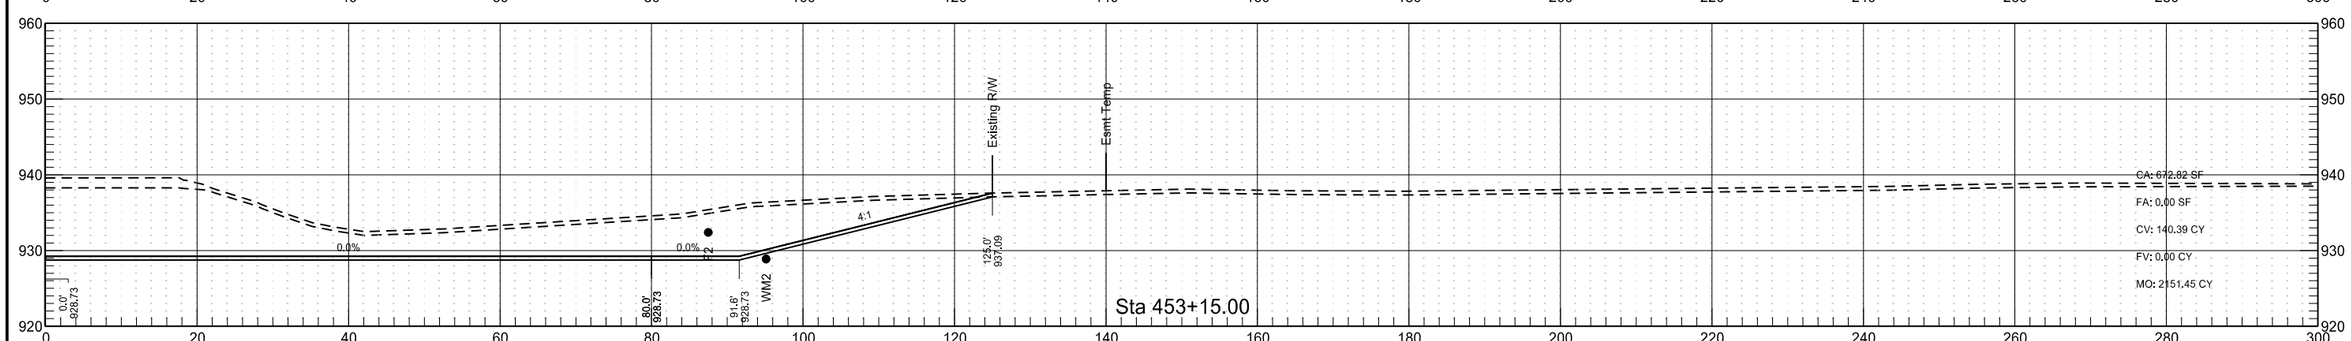

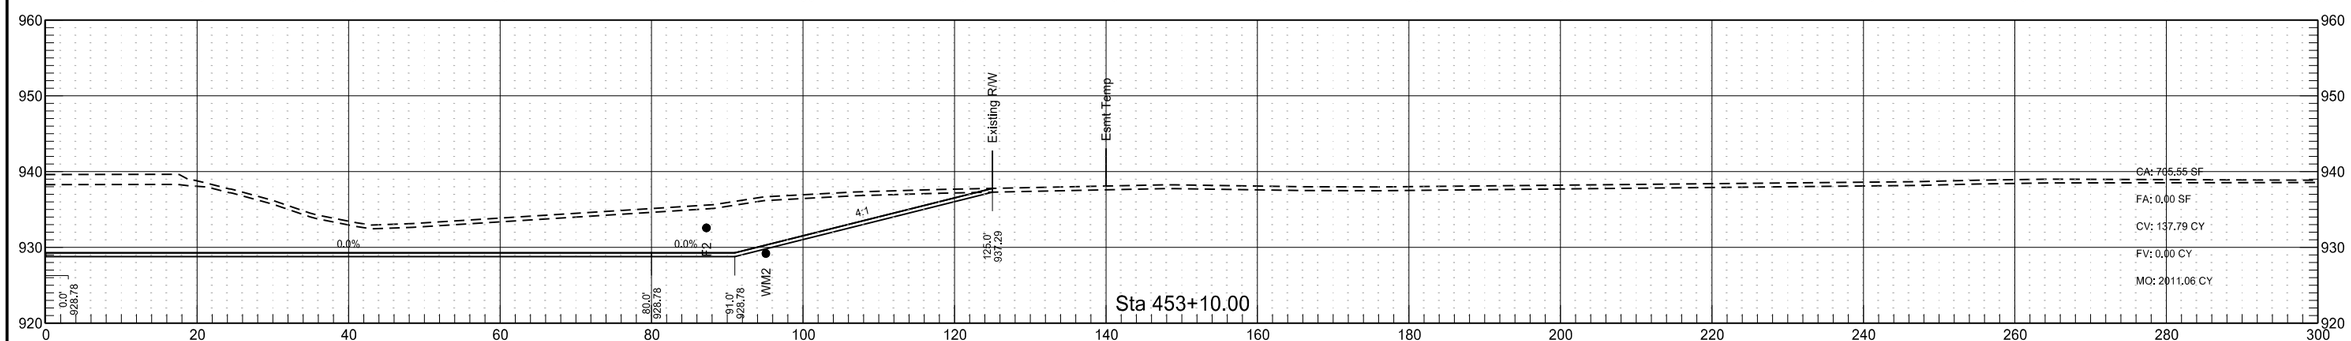

STATE	PROJECT NO.	SECTION NO.	SHEET NO.
ND	SS-8-018(088)064	200	8

West Excavation

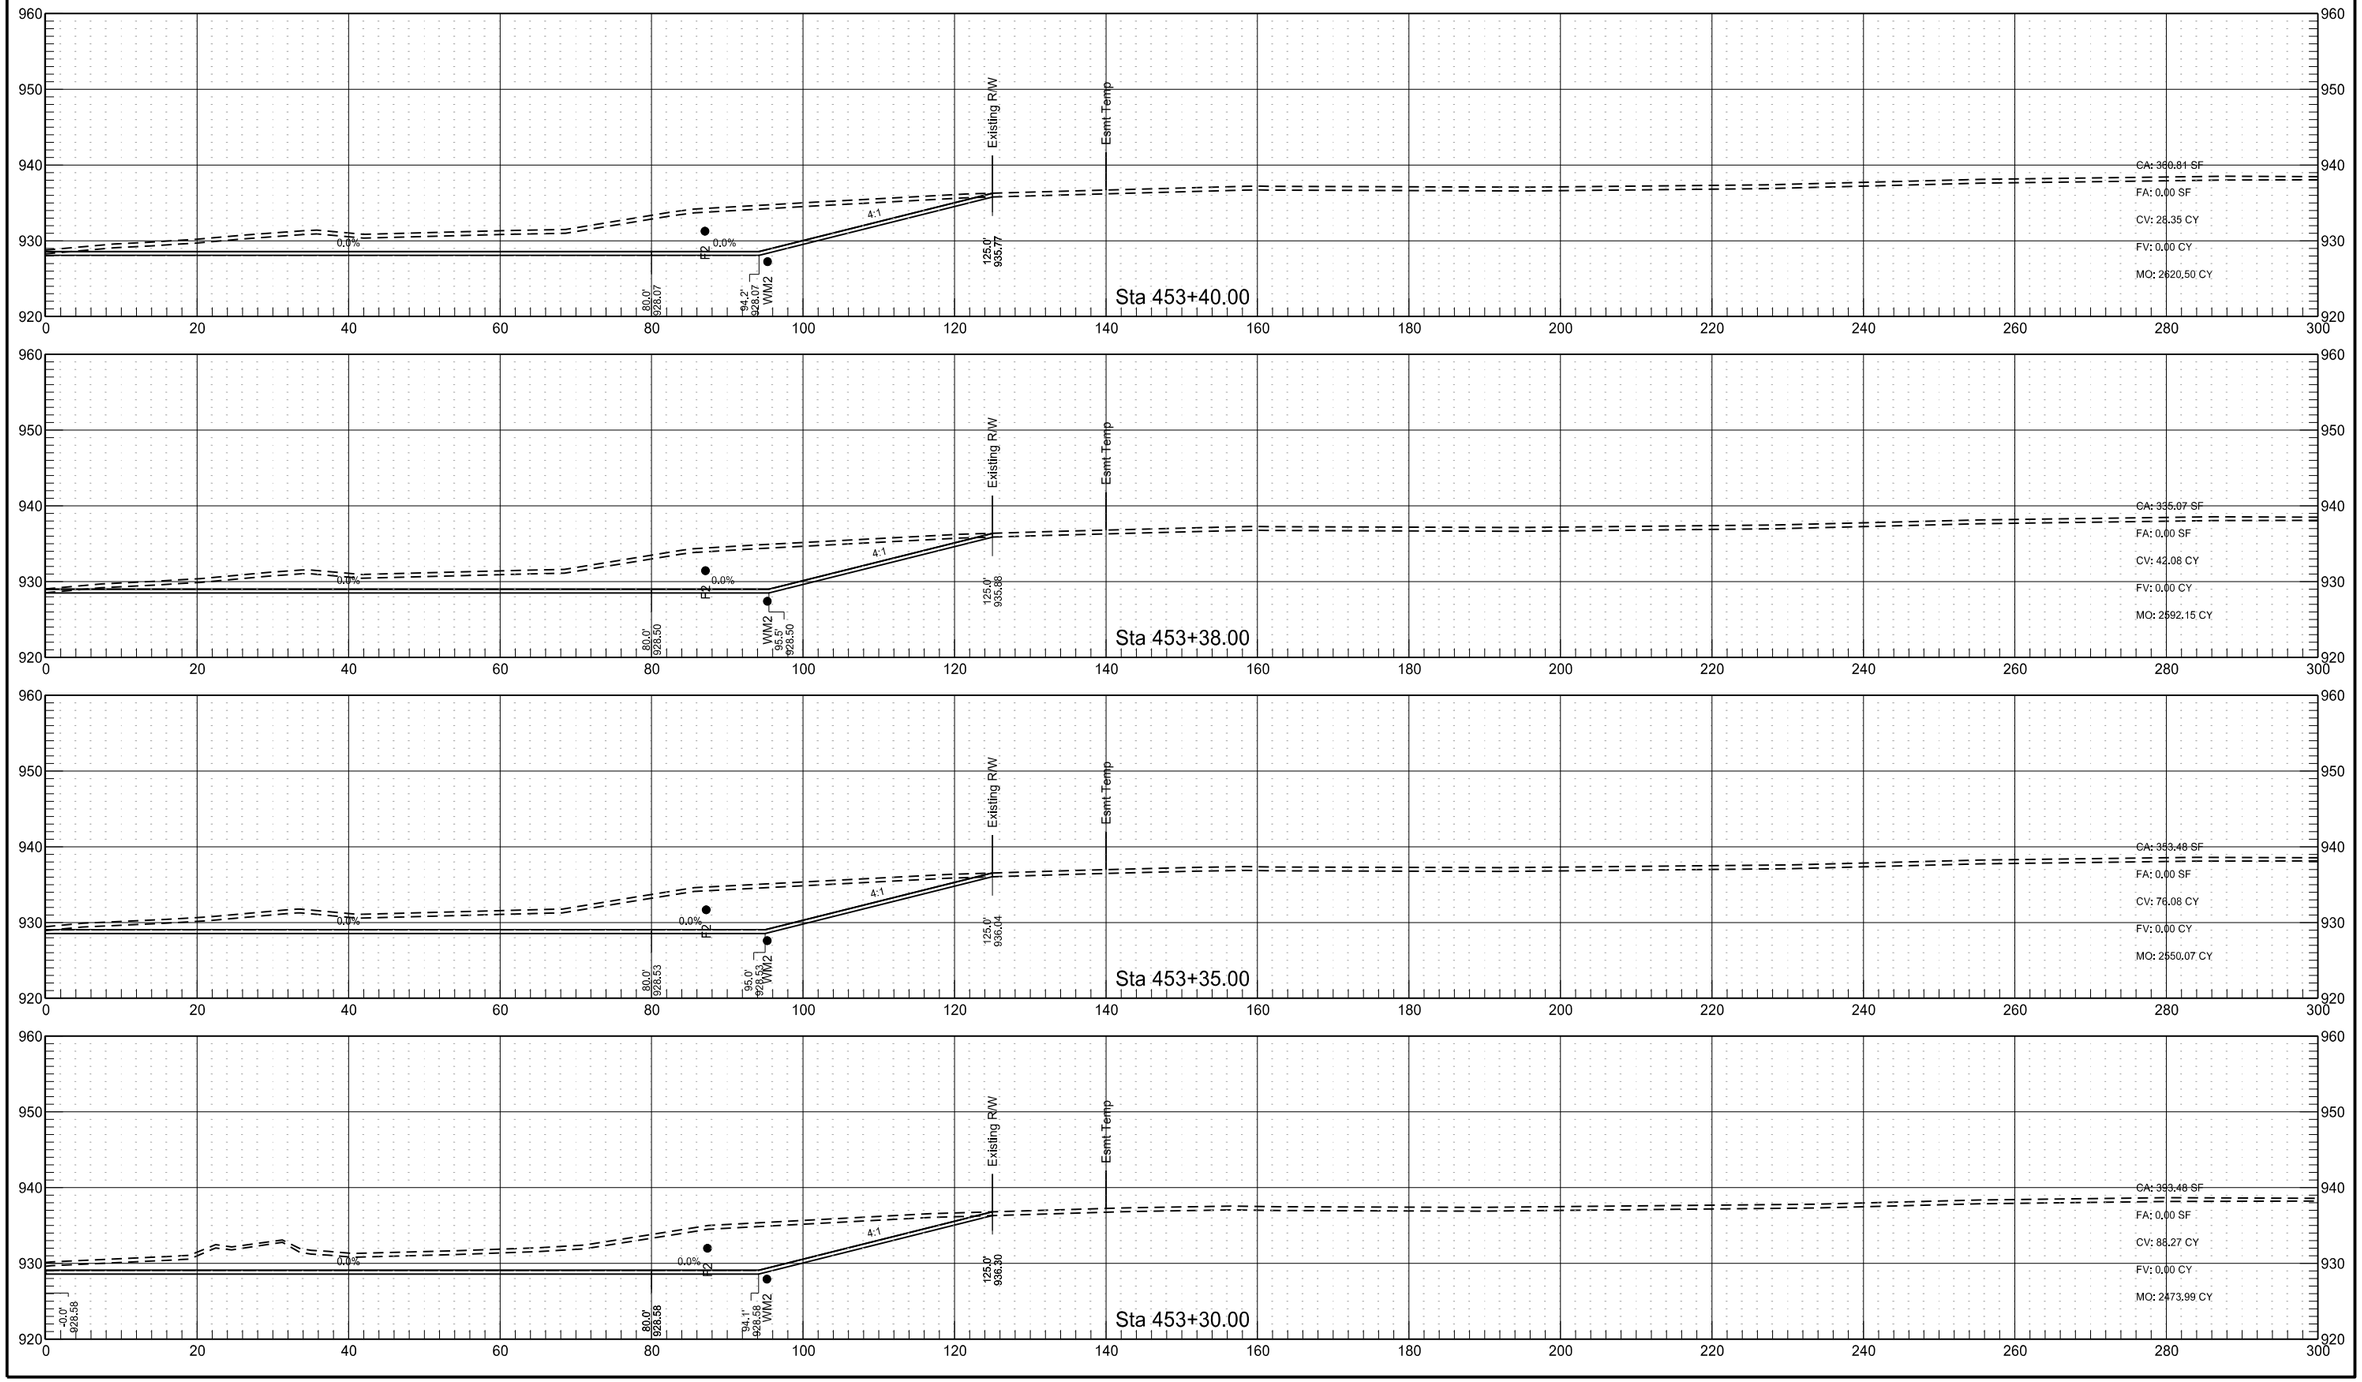

STATE	PROJECT NO.	SECTION NO.	SHEET NO.
ND	SS-8-018(088)064	200	9

West Excavation

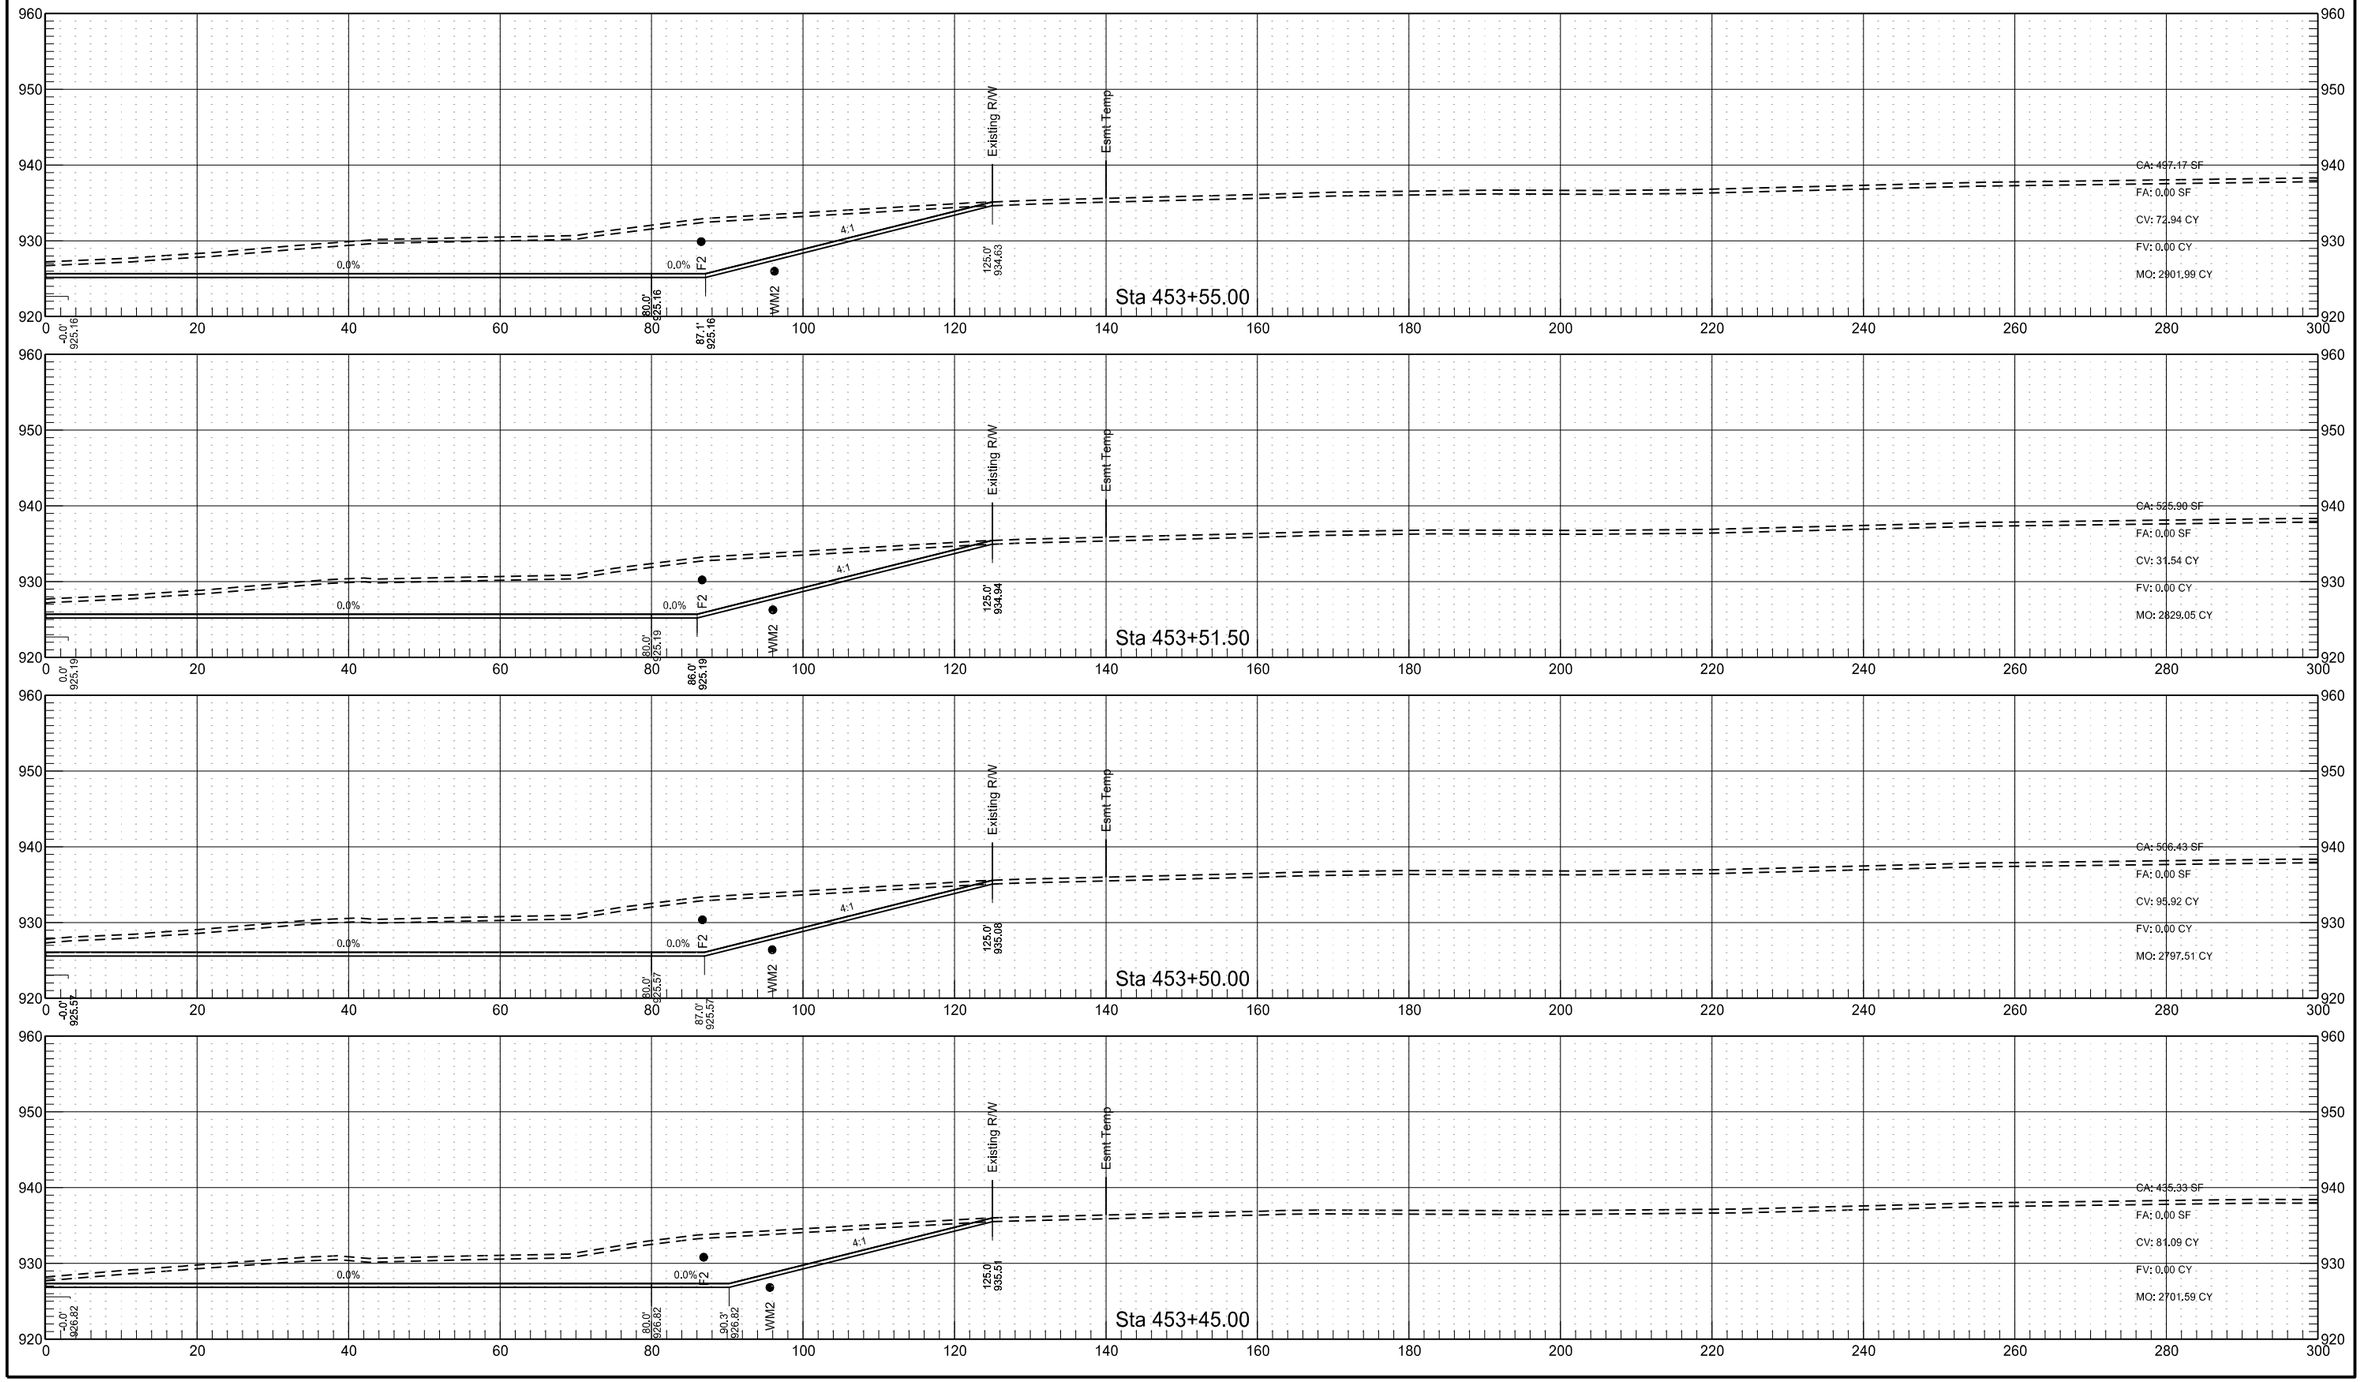

STATE	PROJECT NO.	SECTION NO.	SHEET NO.
ND	SS-8-018(088)064	200	10

West Excavation

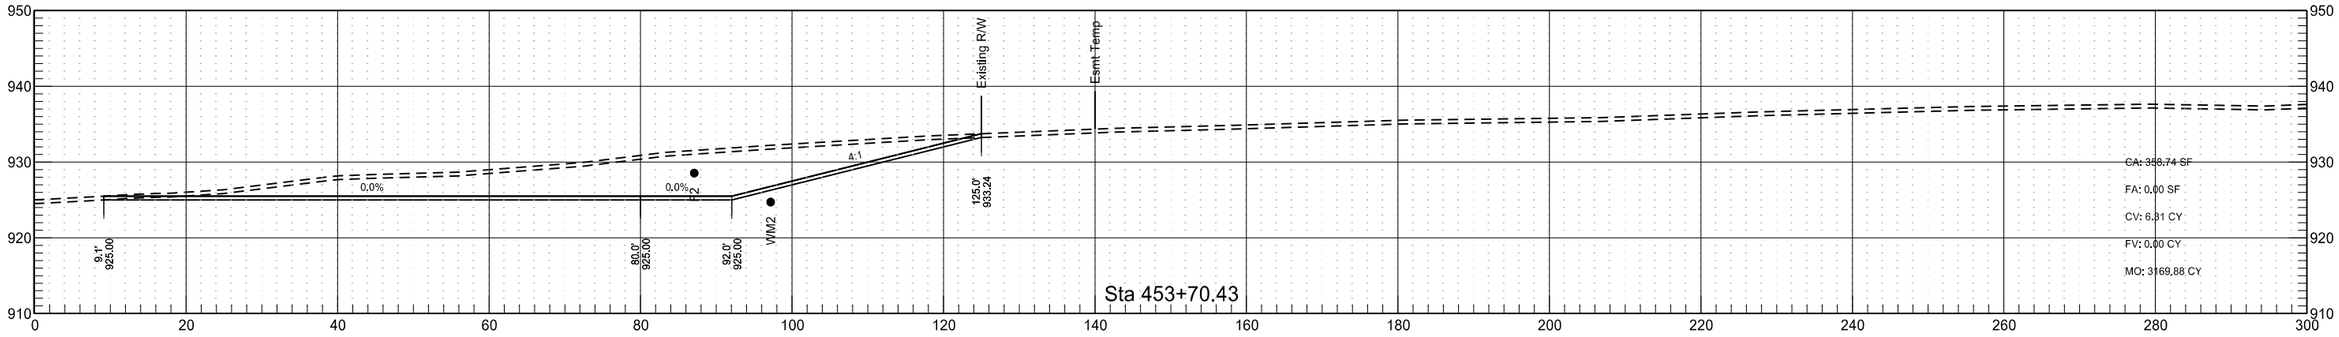

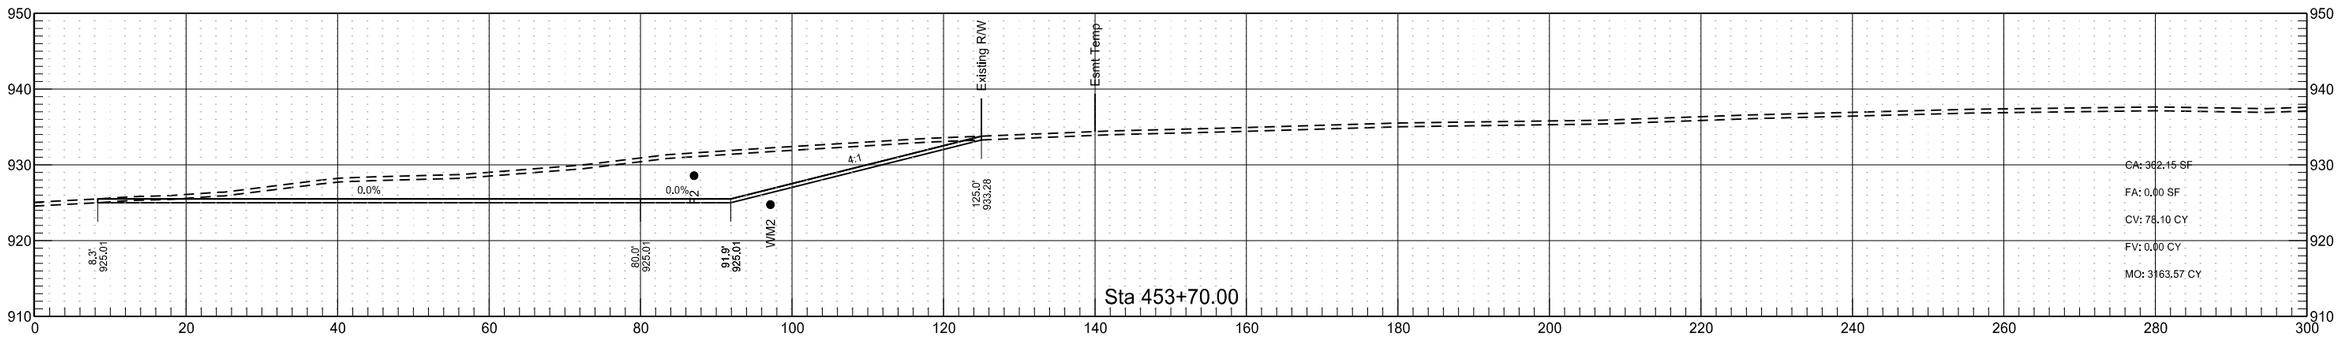

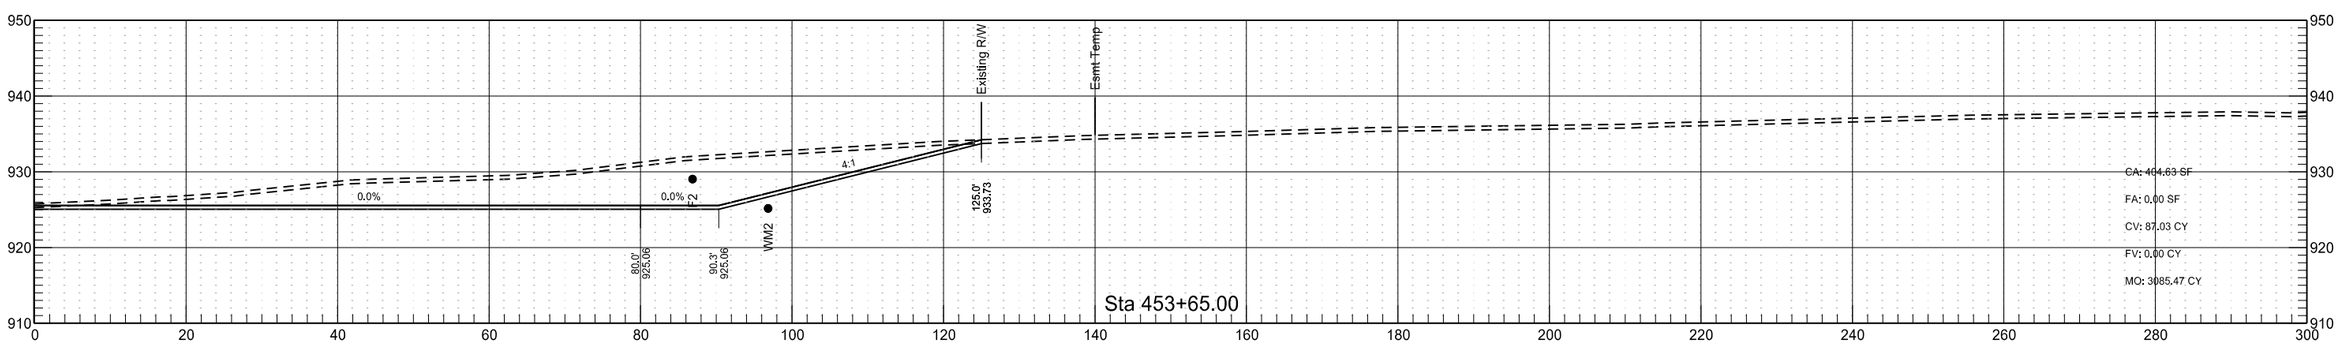

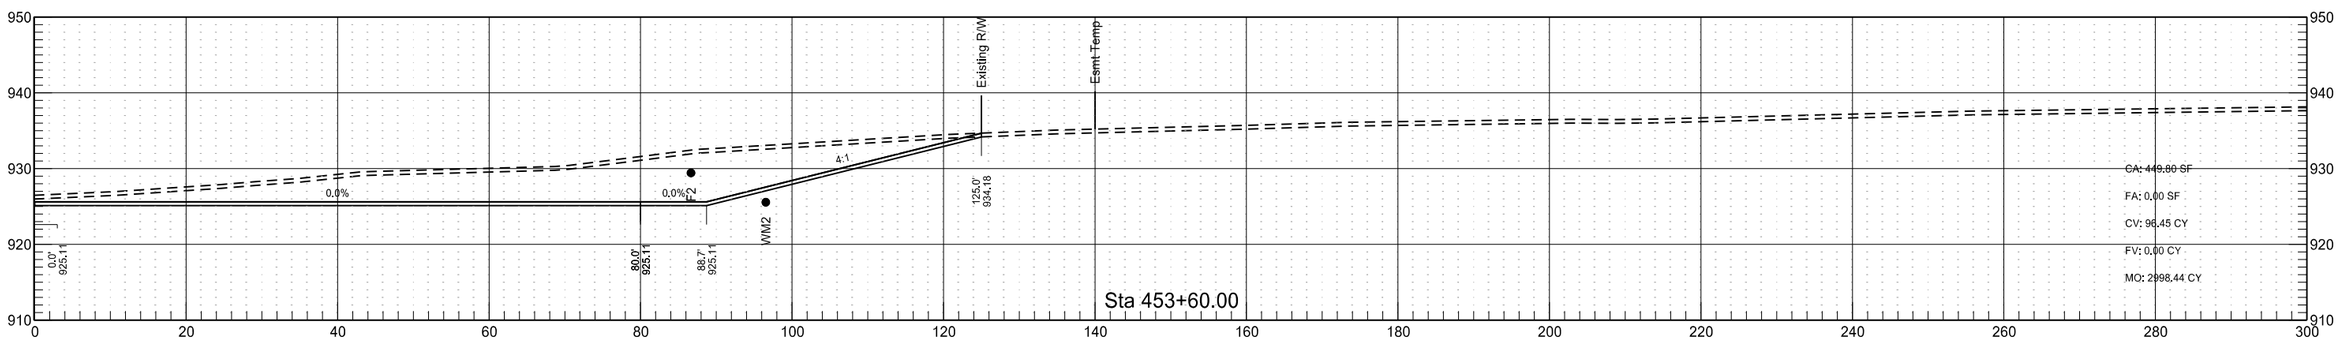

STATE	PROJECT NO.	SECTION NO.	SHEET NO.
ND	SS-8-018(088)064	200	11

West Excavation

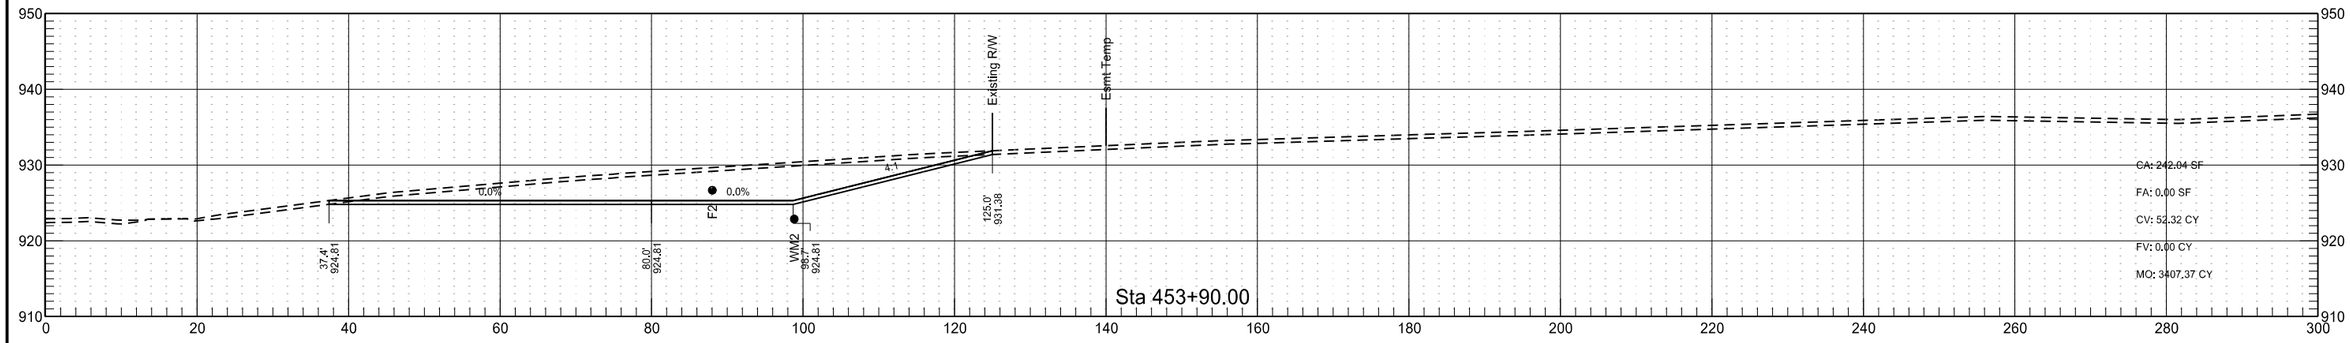

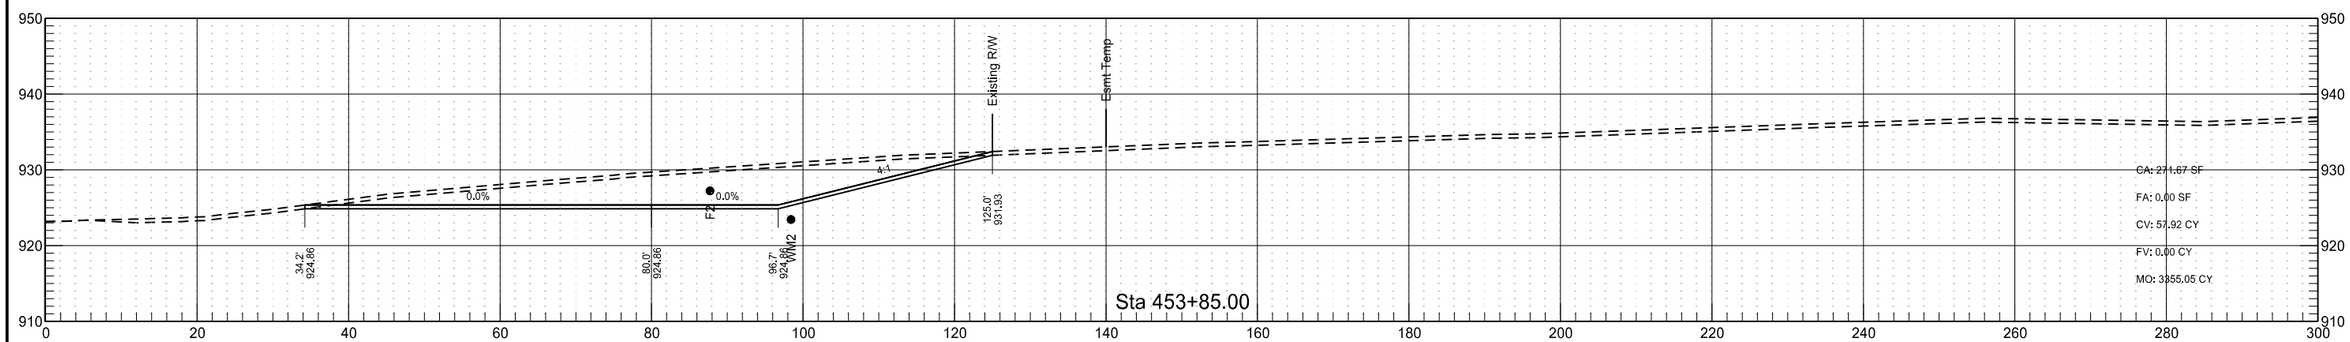

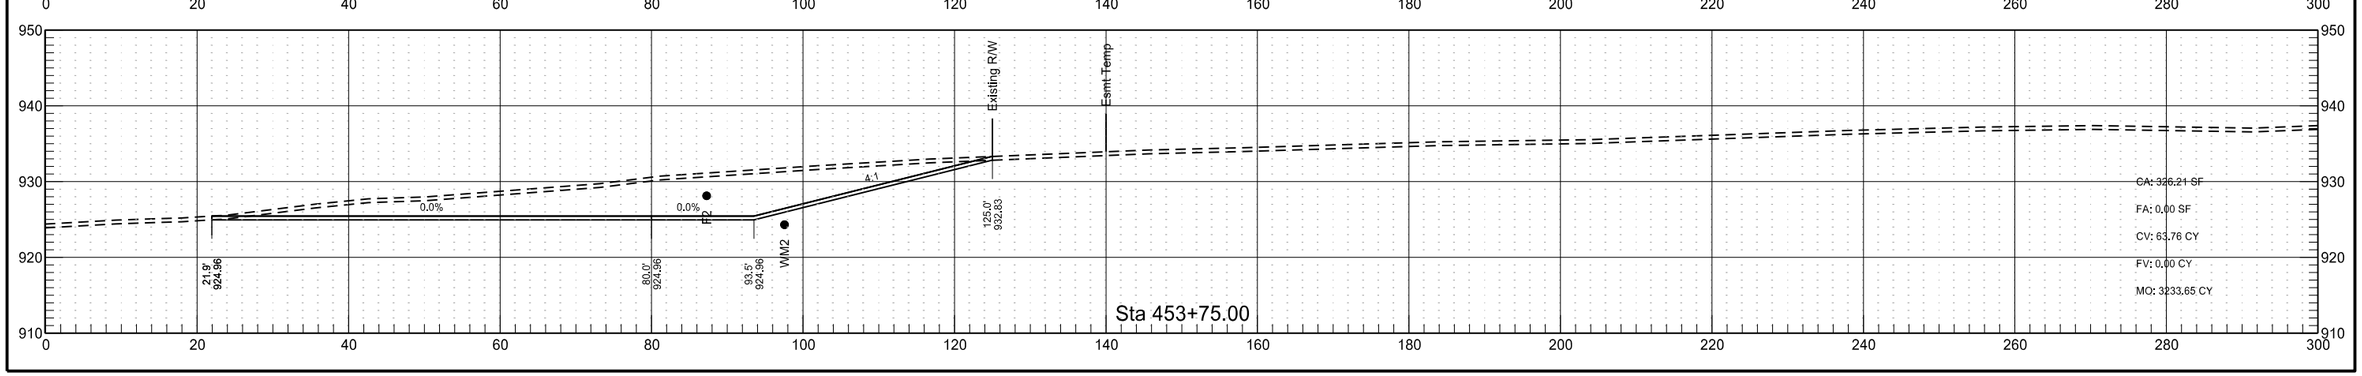

STATE	PROJECT NO.	SECTION NO.	SHEET NO.
ND	SS-8-018(088)064	200	12

West Excavation

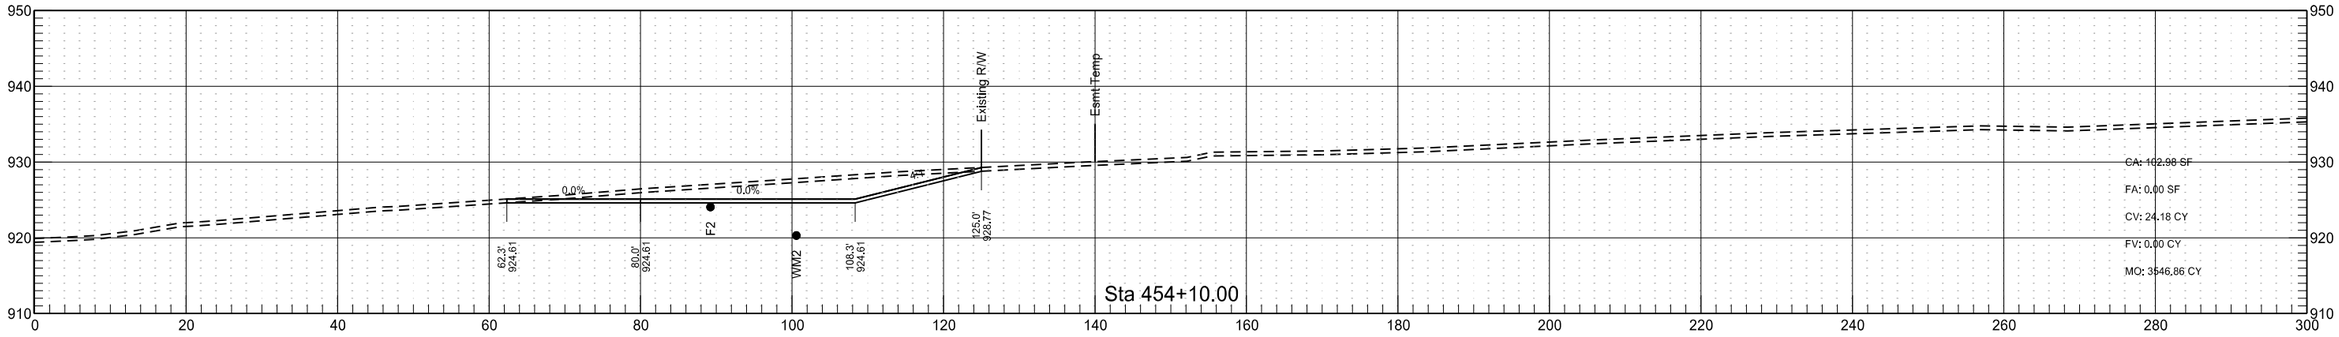

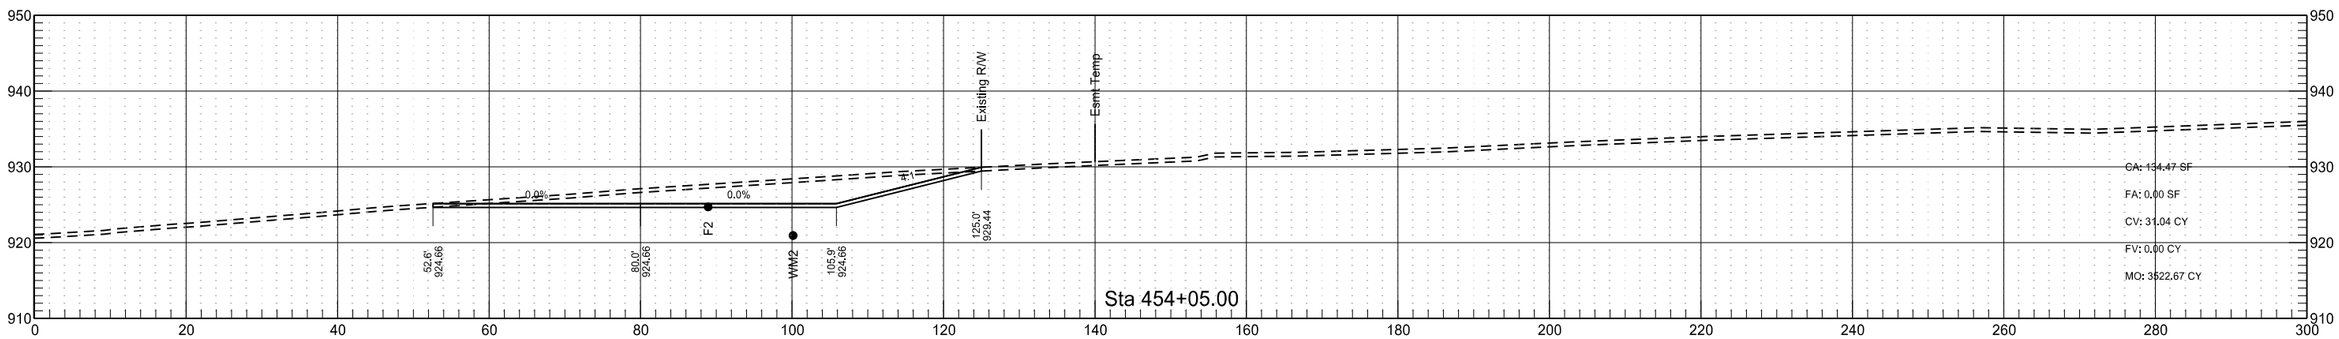

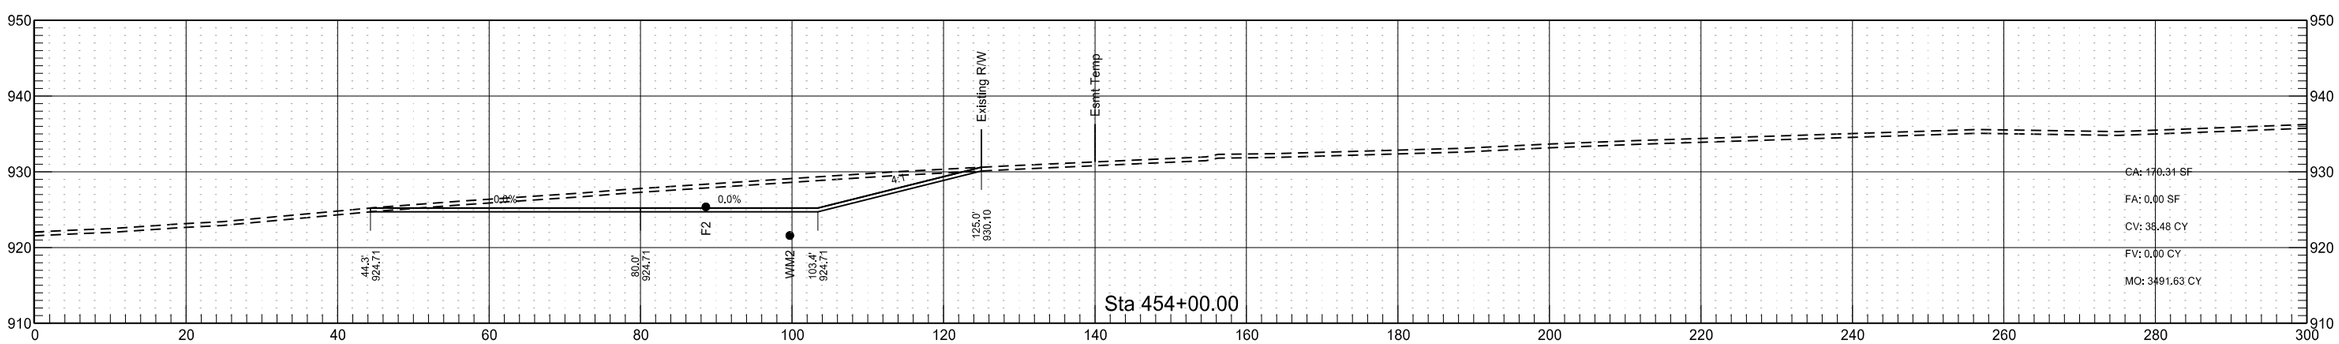

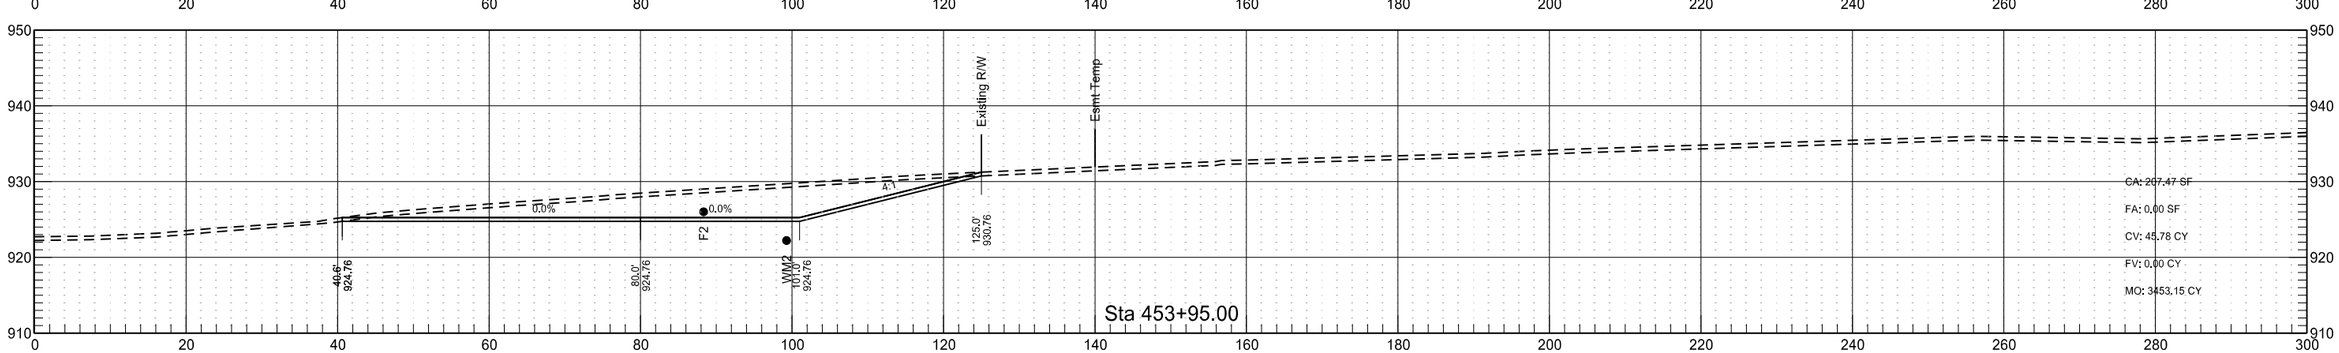

STATE	PROJECT NO.	SECTION NO.	SHEET NO.
ND	SS-8-018(088)064	200	13

West Excavation

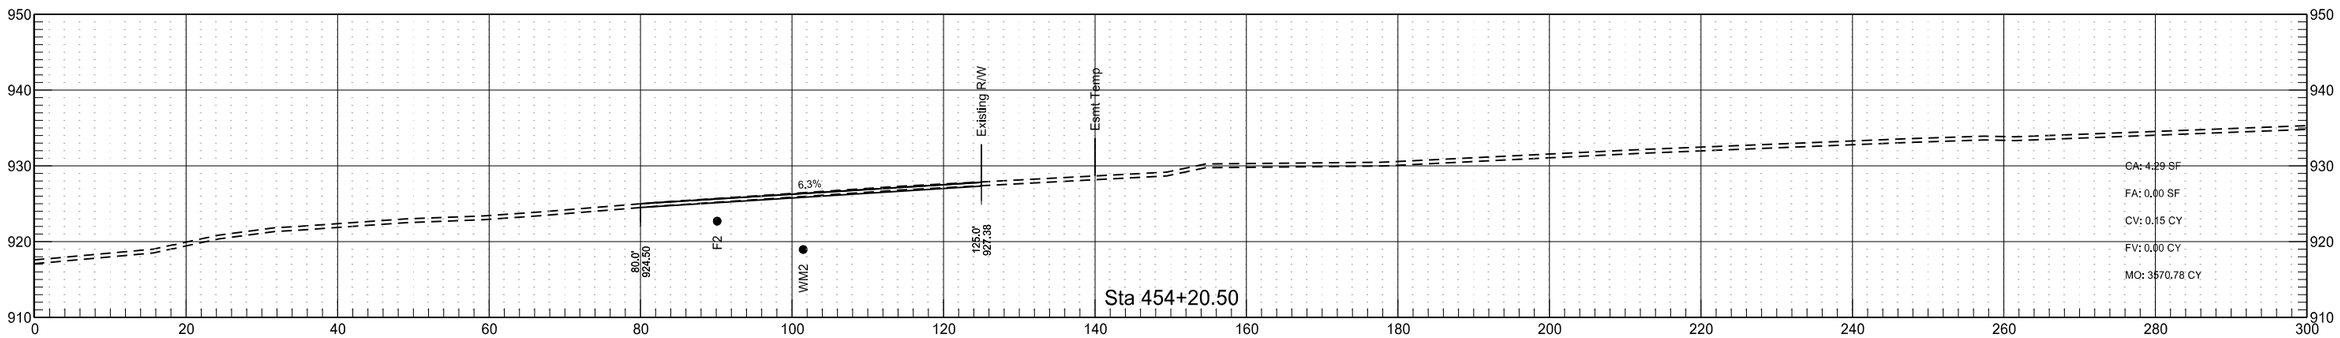

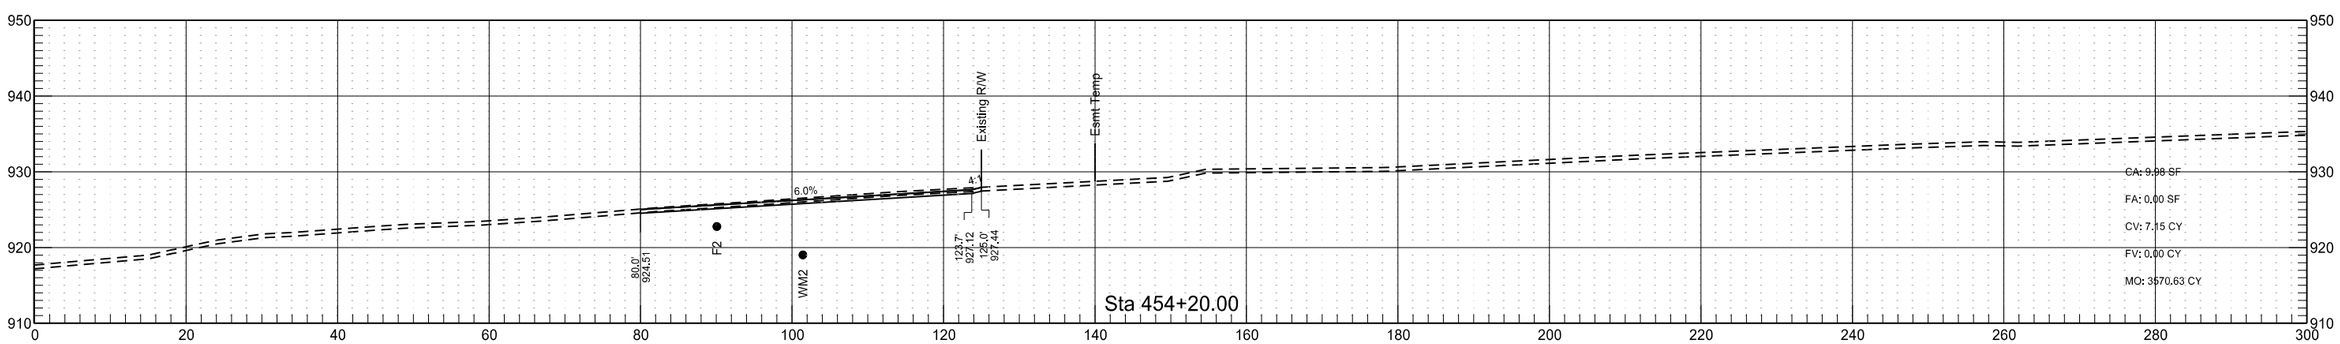

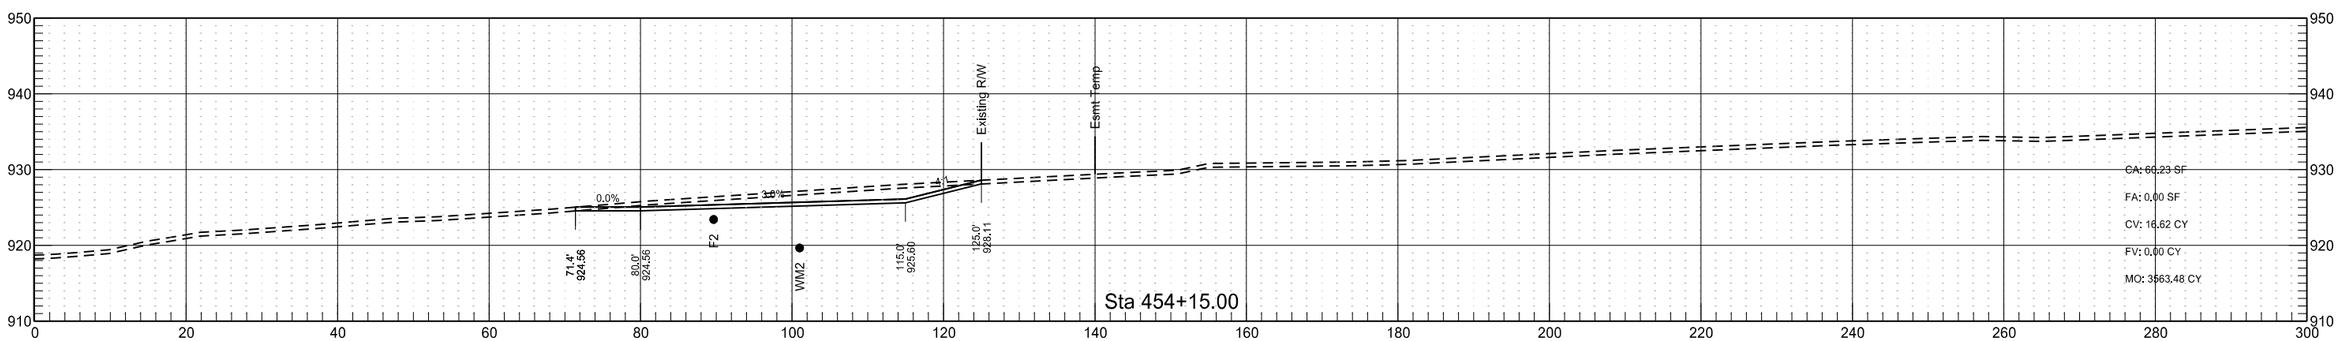

STATE	PROJECT NO.	SECTION NO.	SHEET NO.
ND	SS-8-018(088)064	200	14

East Excavation

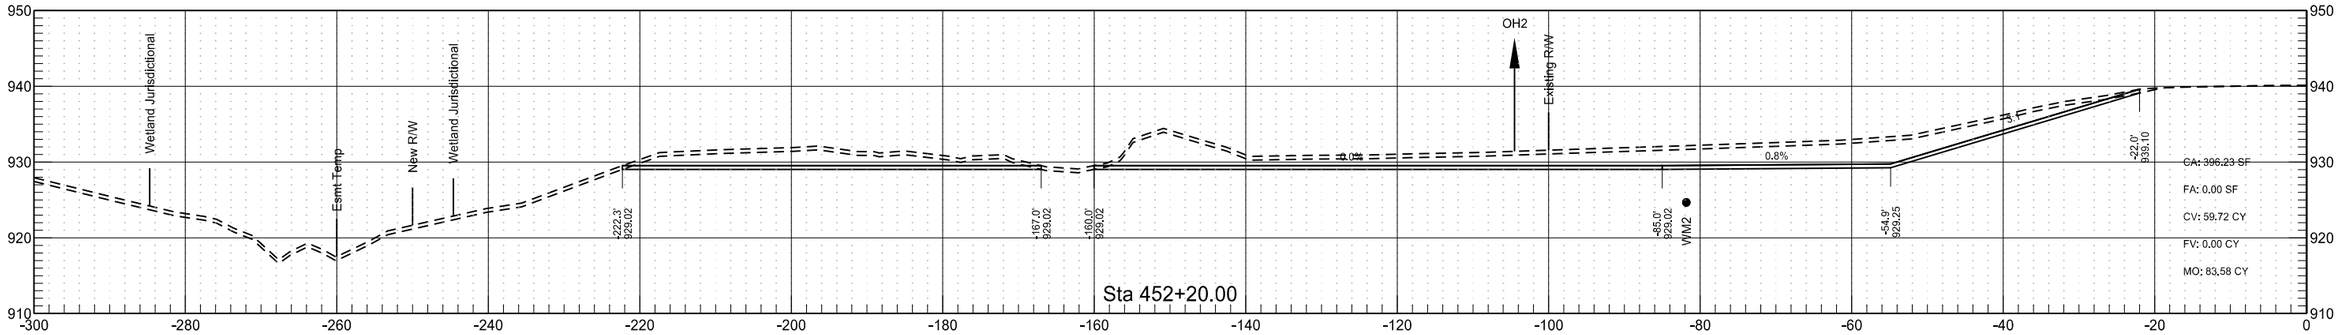

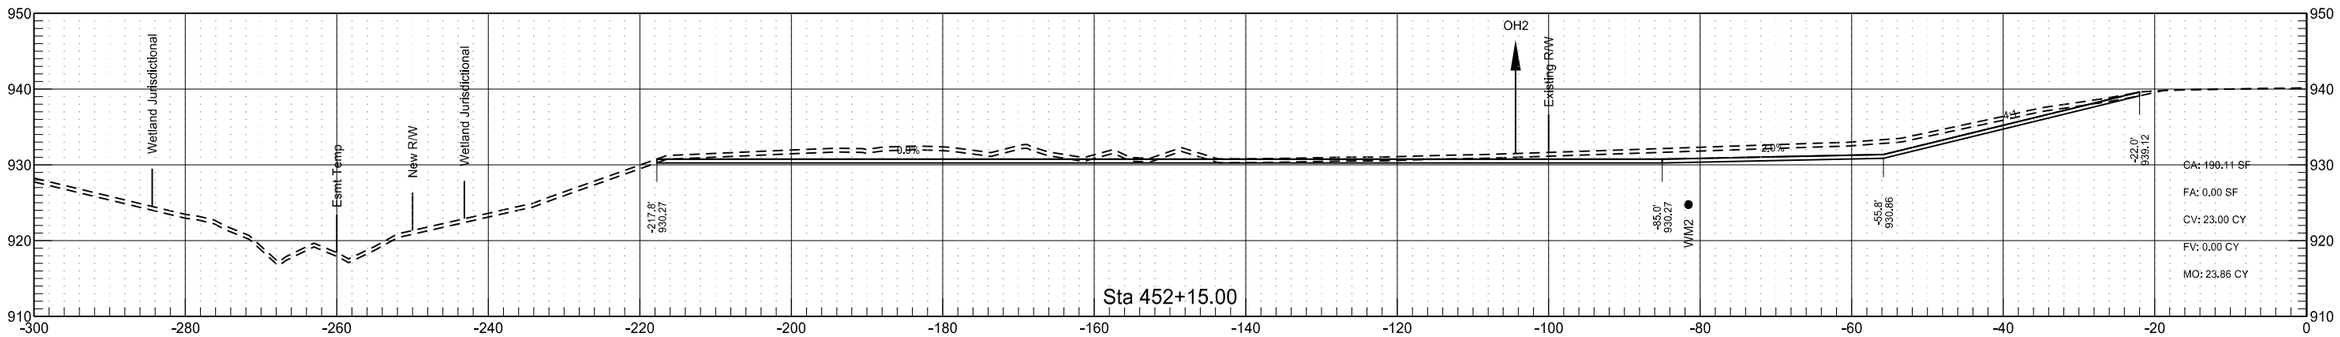

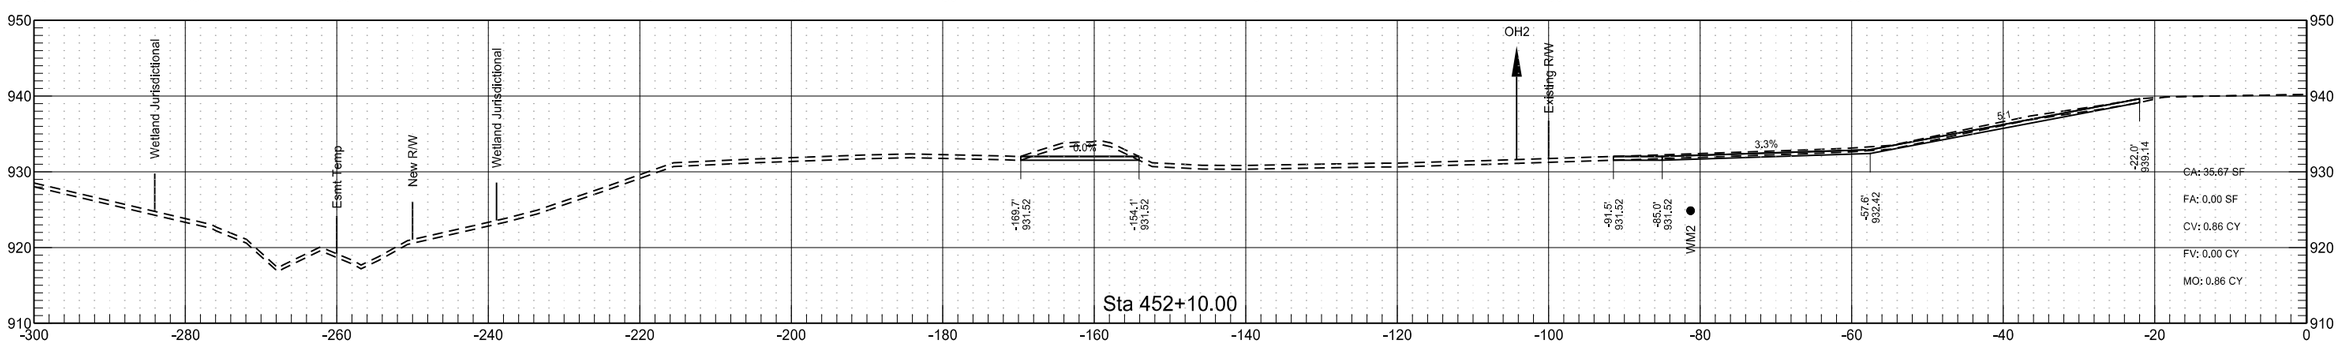

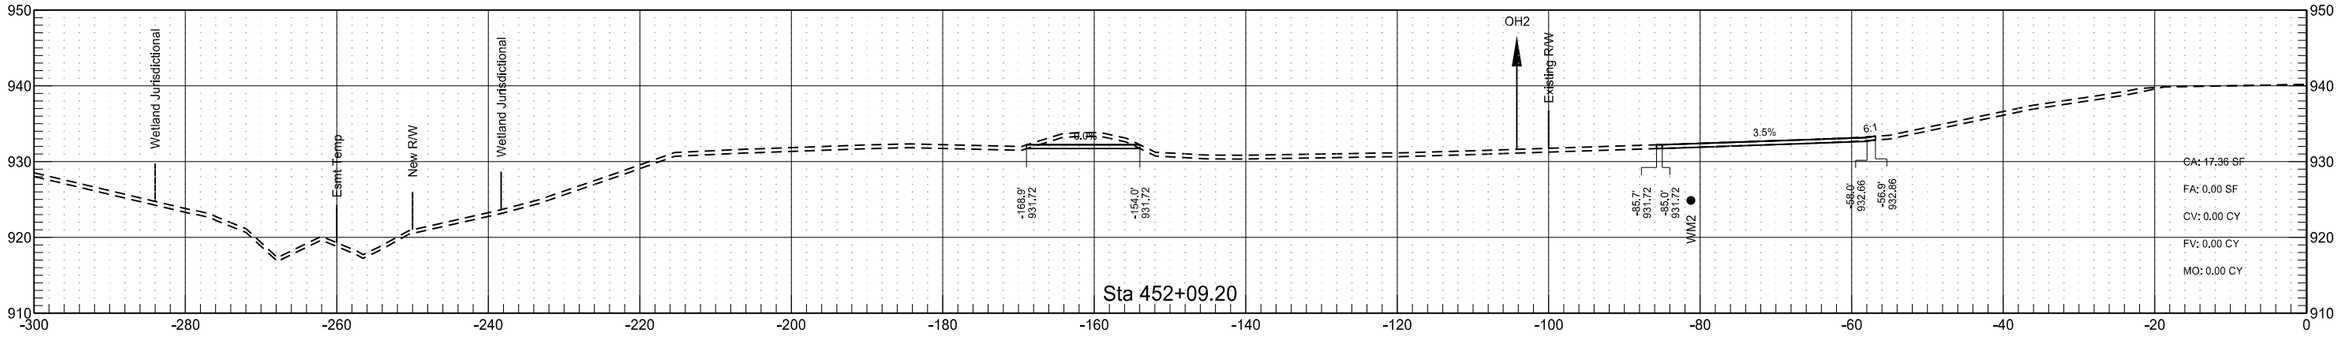

STATE	PROJECT NO.	SECTION NO.	SHEET NO.
ND	SS-8-018(088)064	200	15

East Excavation

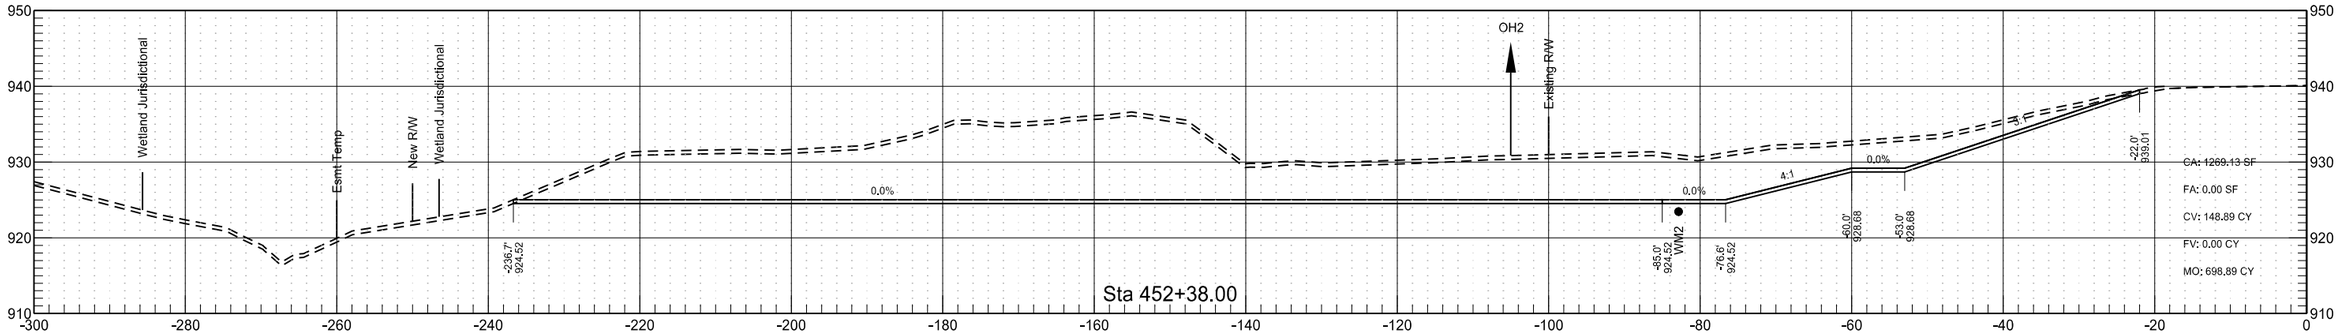

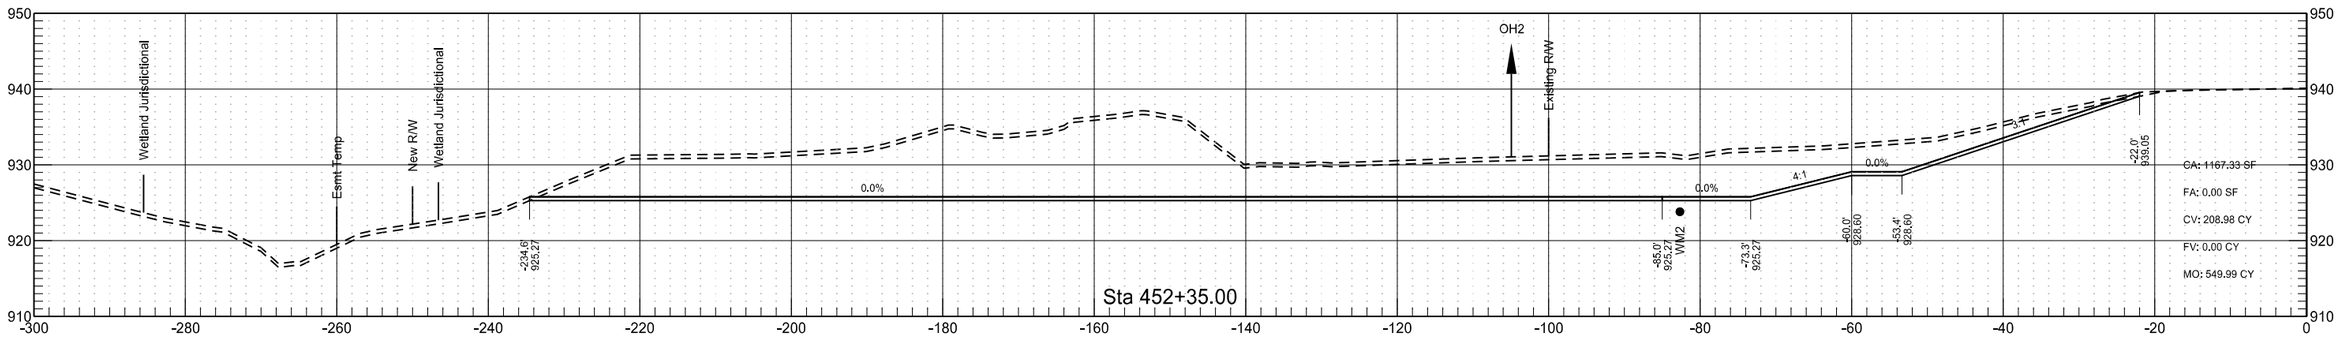

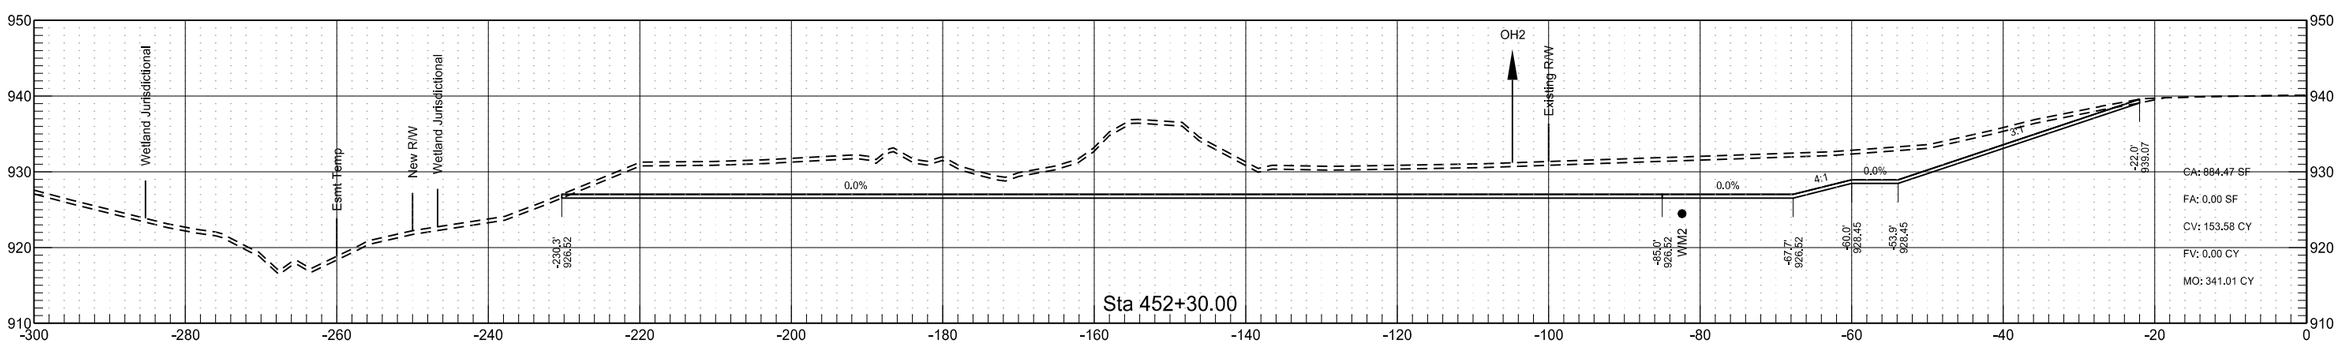

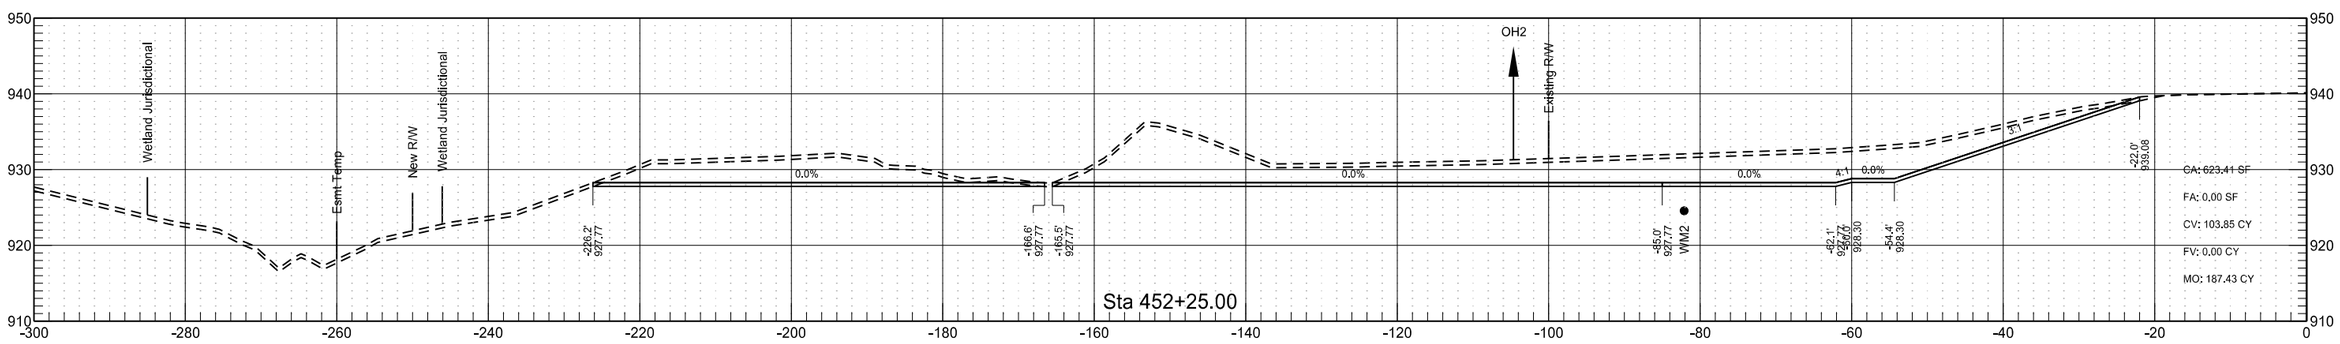

STATE	PROJECT NO.	SECTION NO.	SHEET NO.
ND	SS-8-018(088)064	200	16

East Excavation

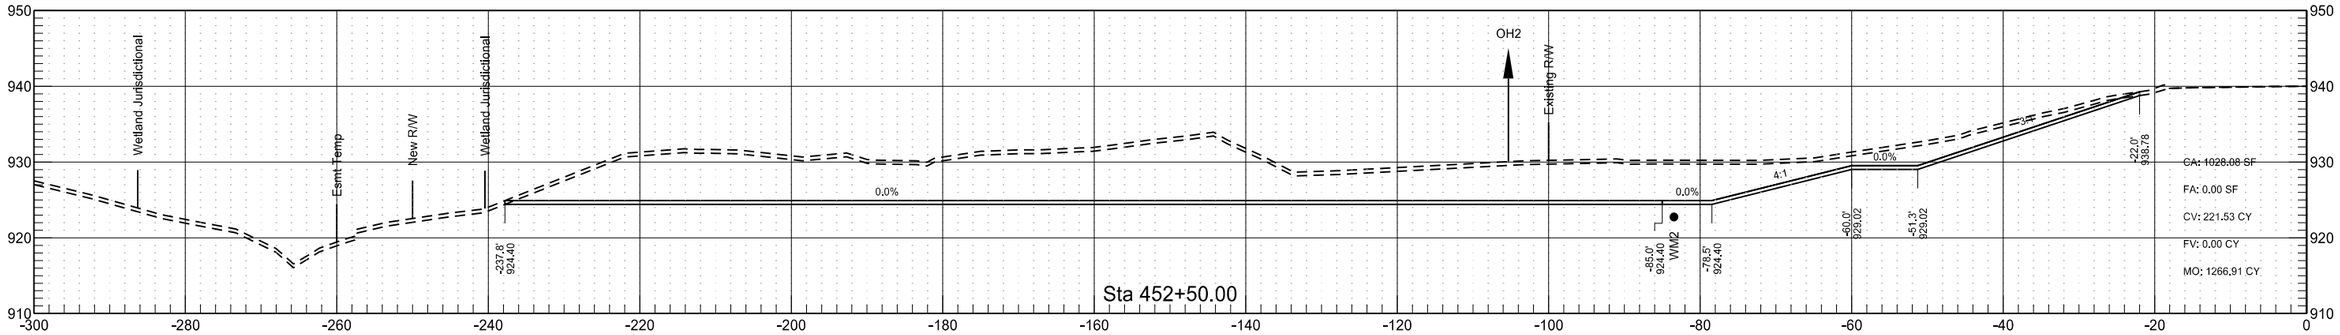

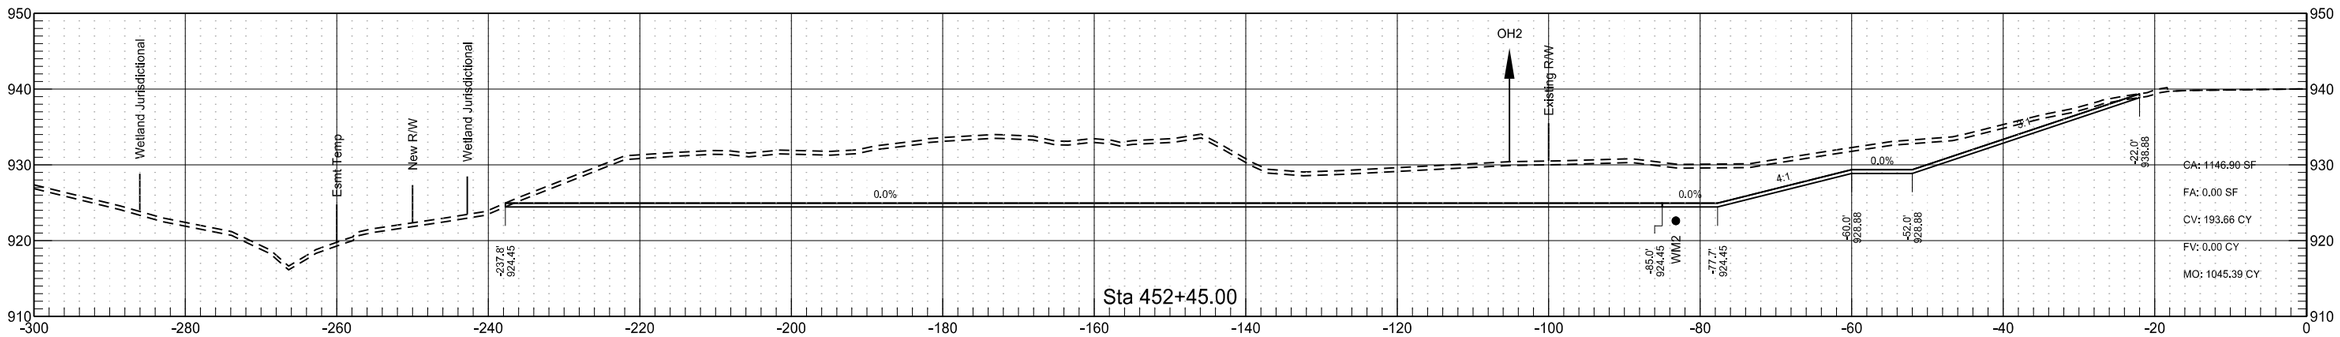

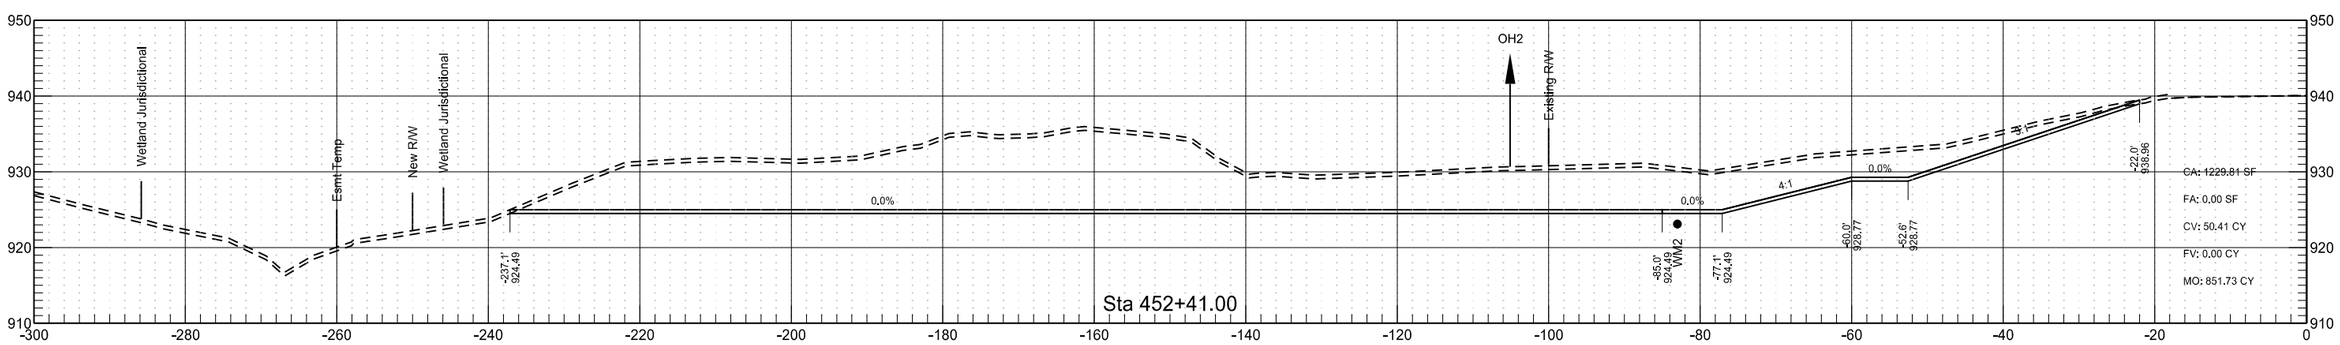

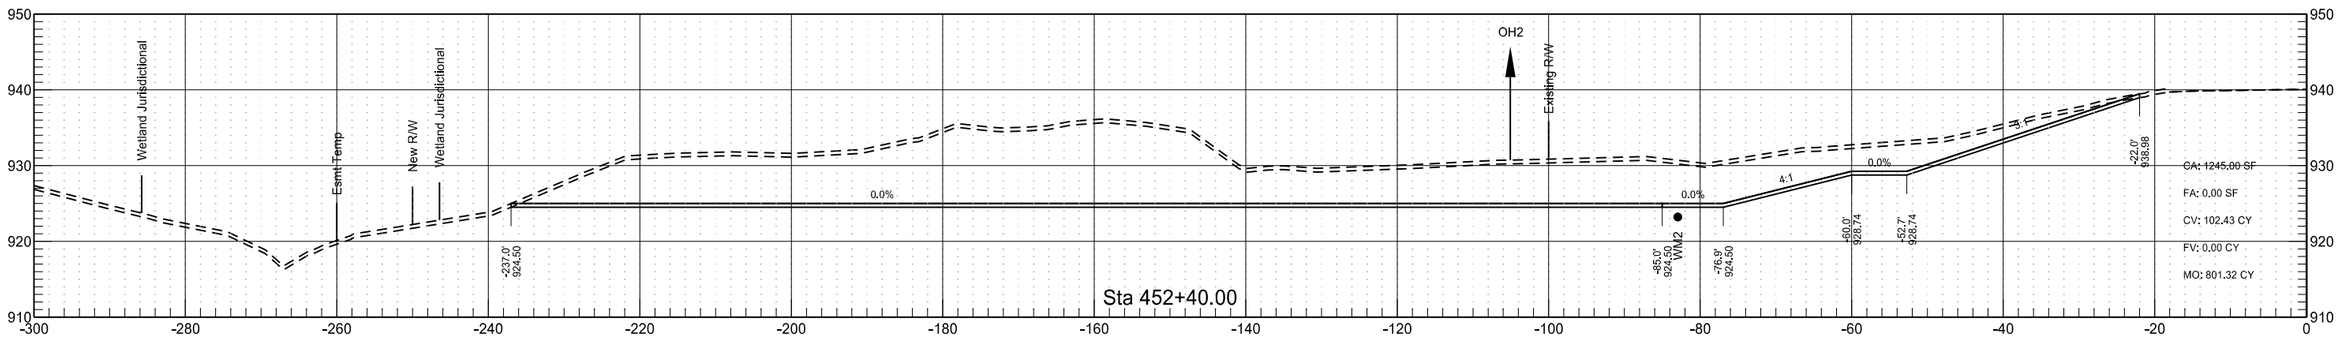

STATE	PROJECT NO.	SECTION NO.	SHEET NO.
ND	SS-8-018(088)064	200	17

East Excavation

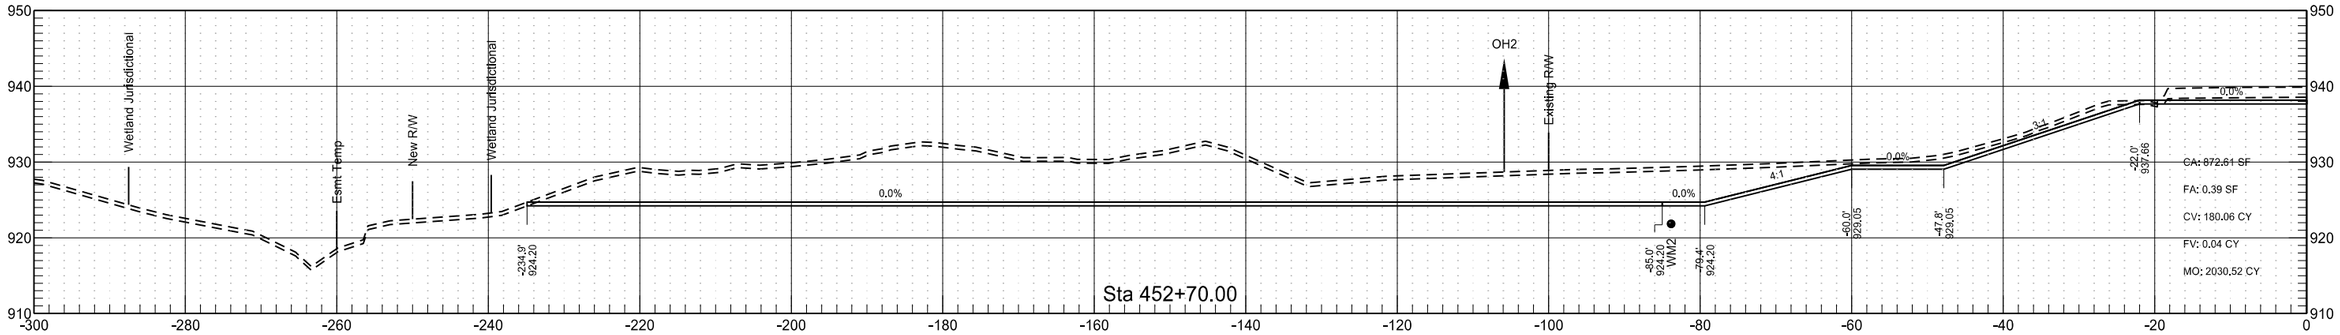

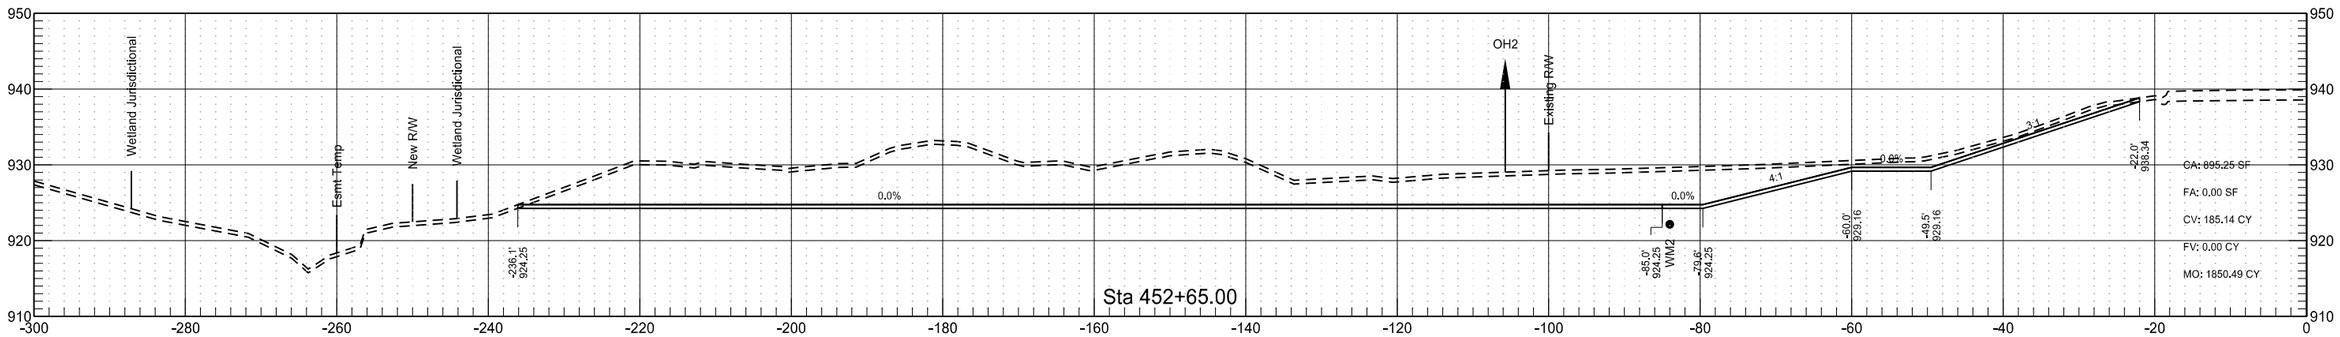

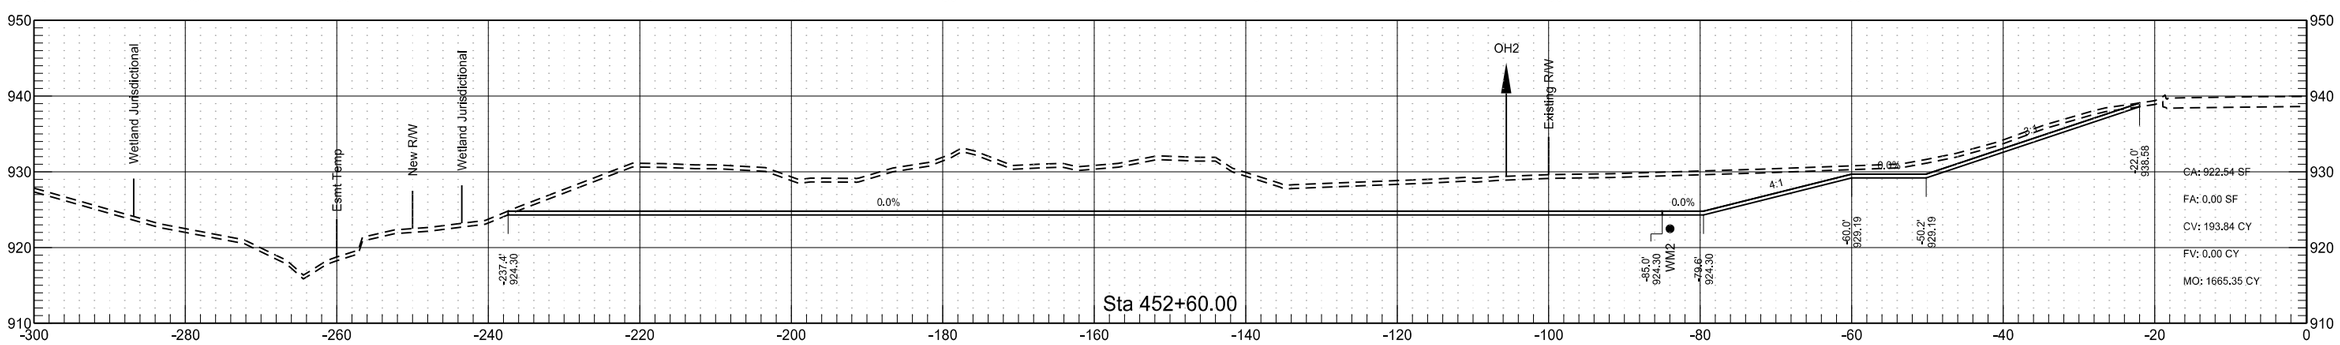

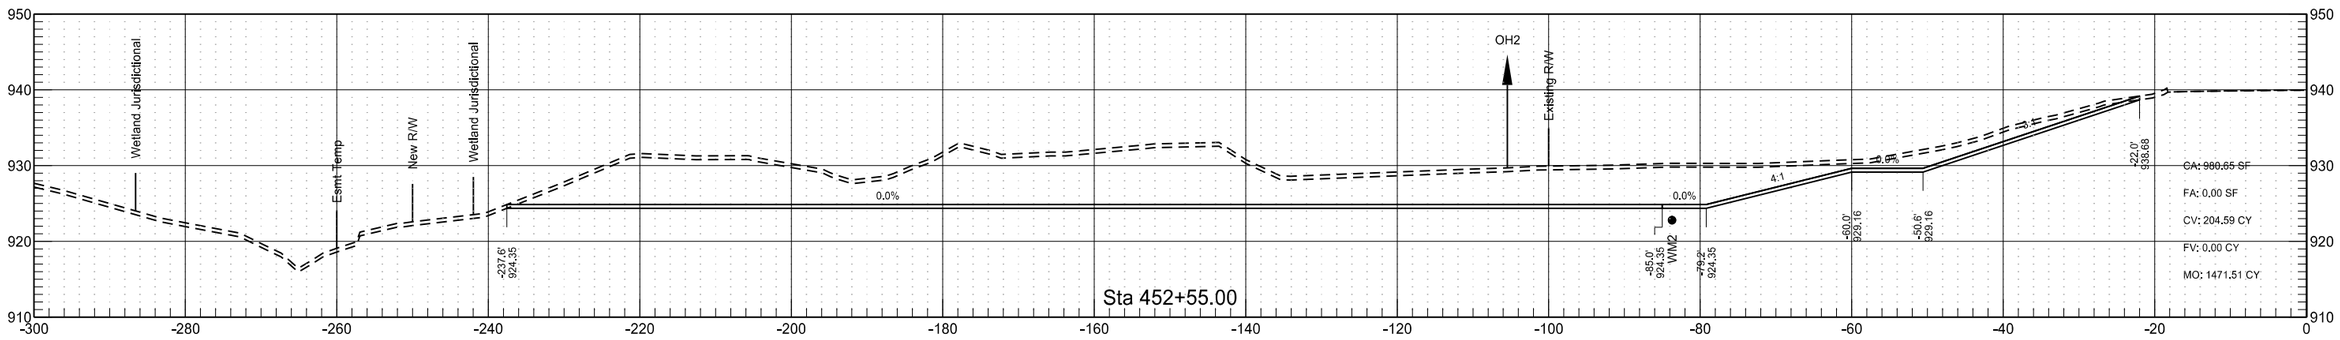

STATE	PROJECT NO.	SECTION NO.	SHEET NO.
ND	SS-8-018(088)064	200	18

East Excavation

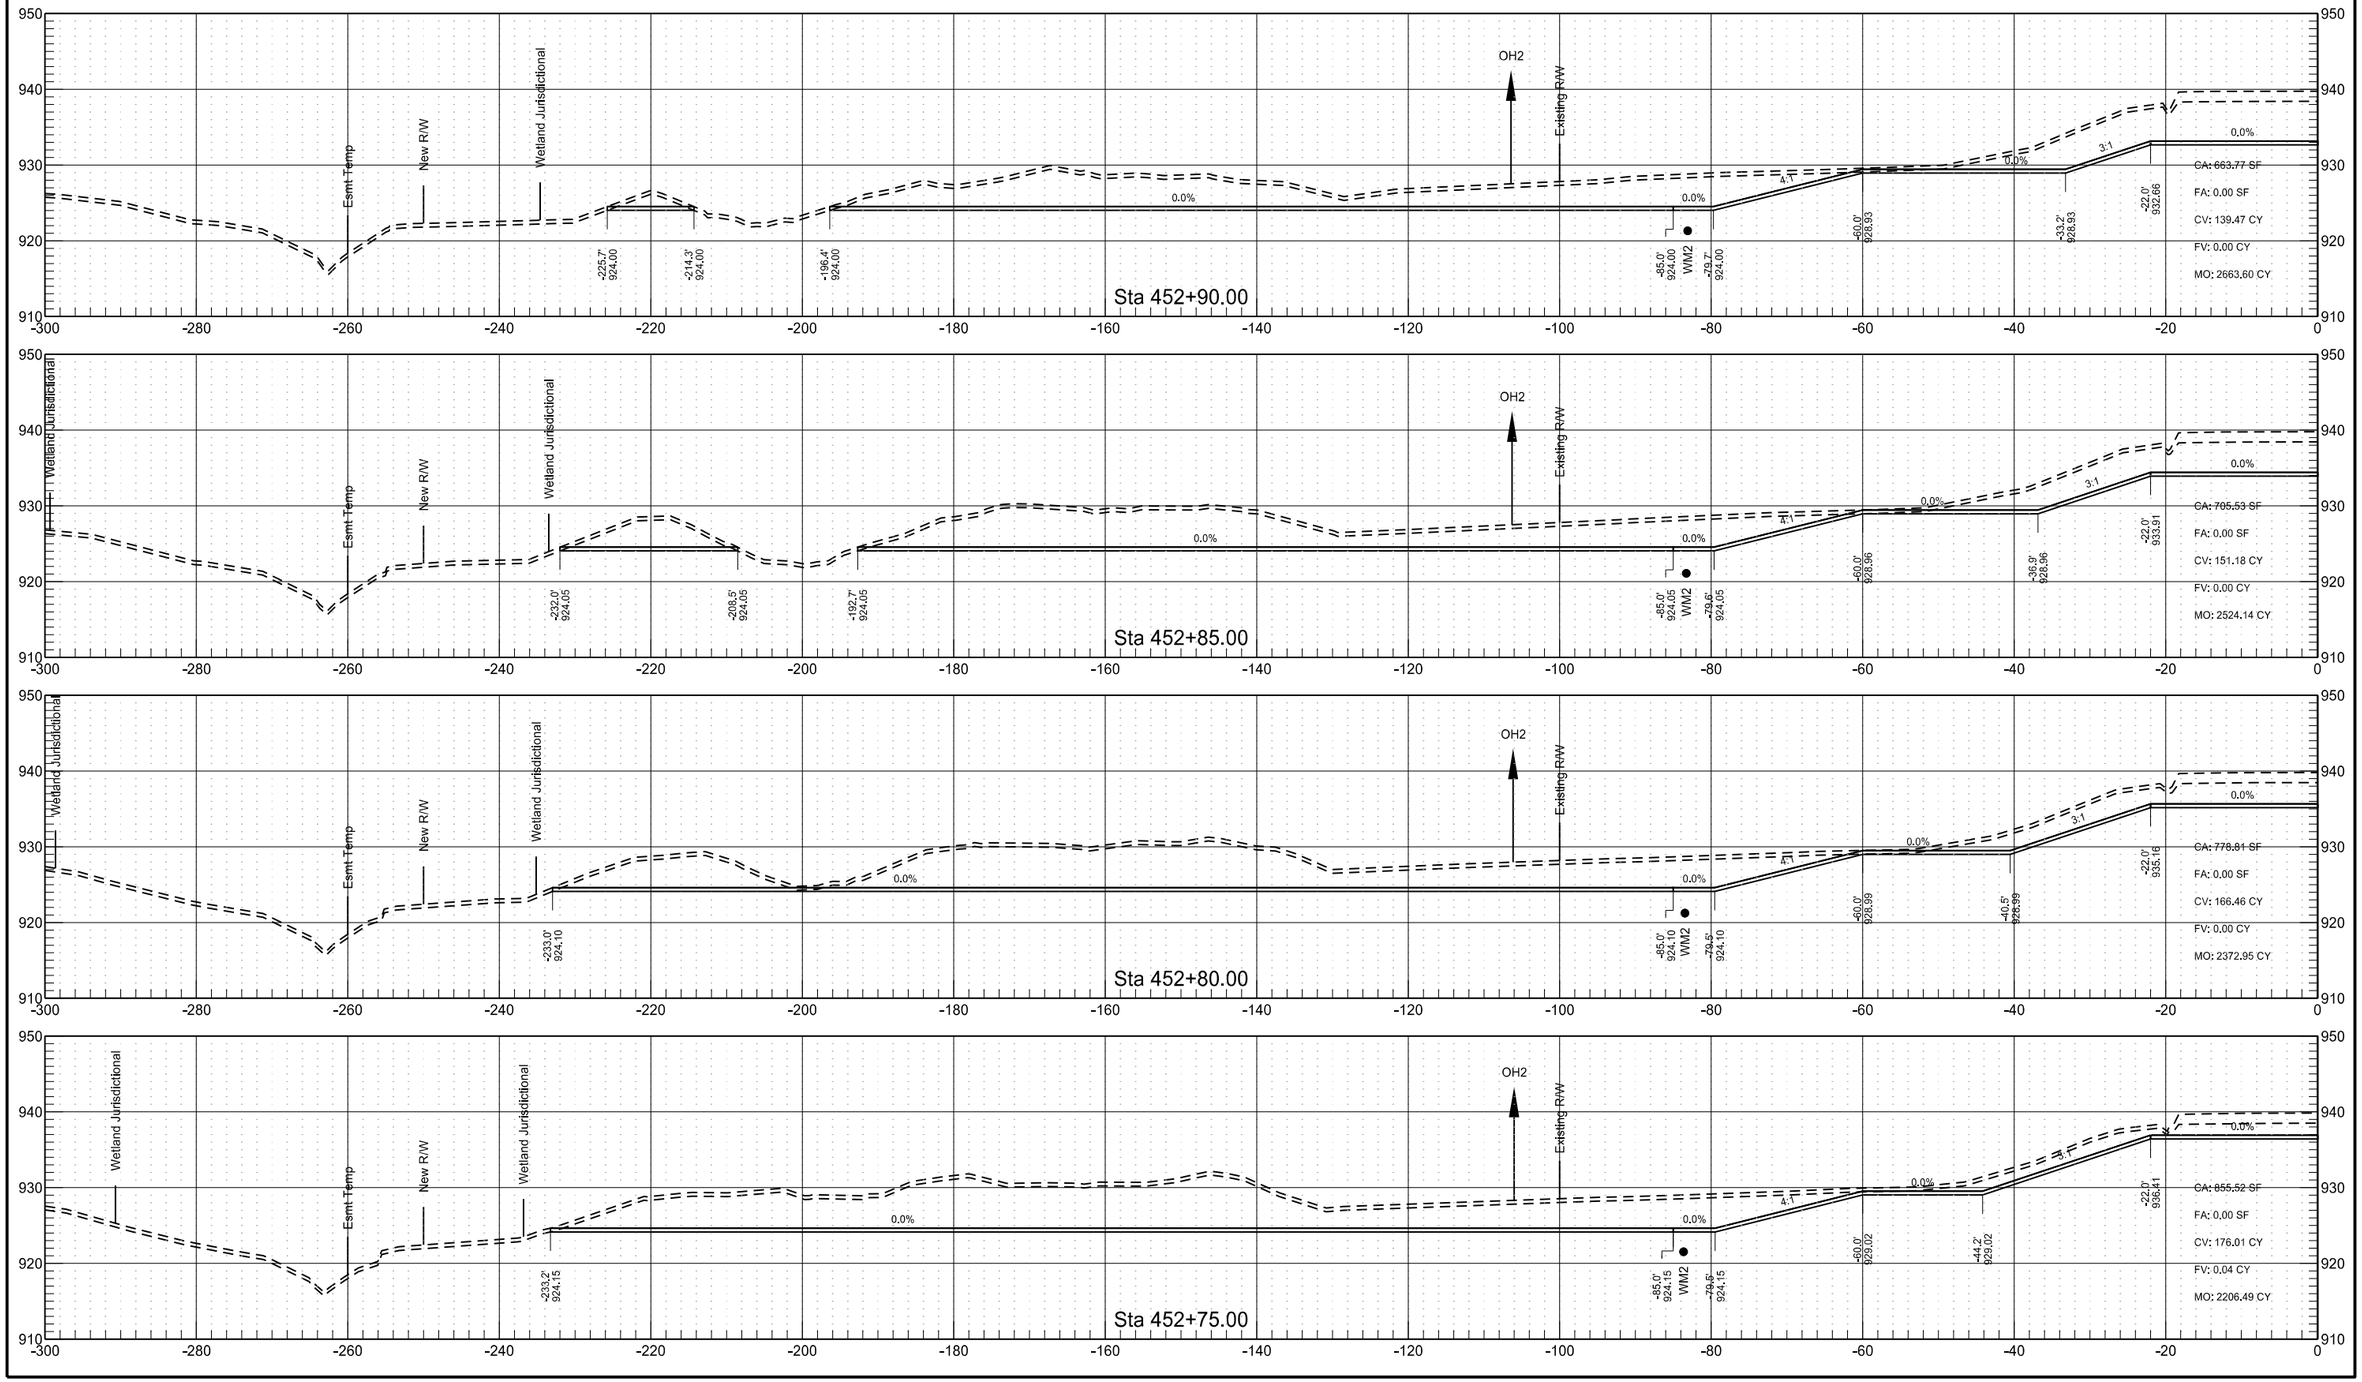

STATE	PROJECT NO.	SECTION NO.	SHEET NO.
ND	SS-8-018(088)064	200	19

East Excavation

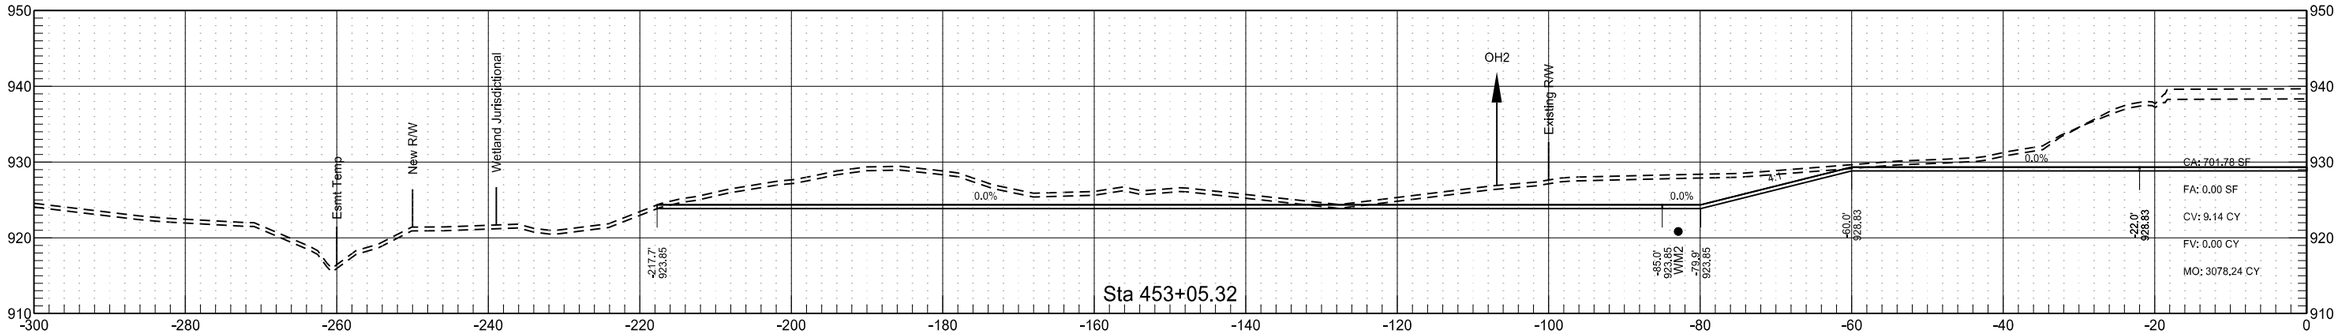

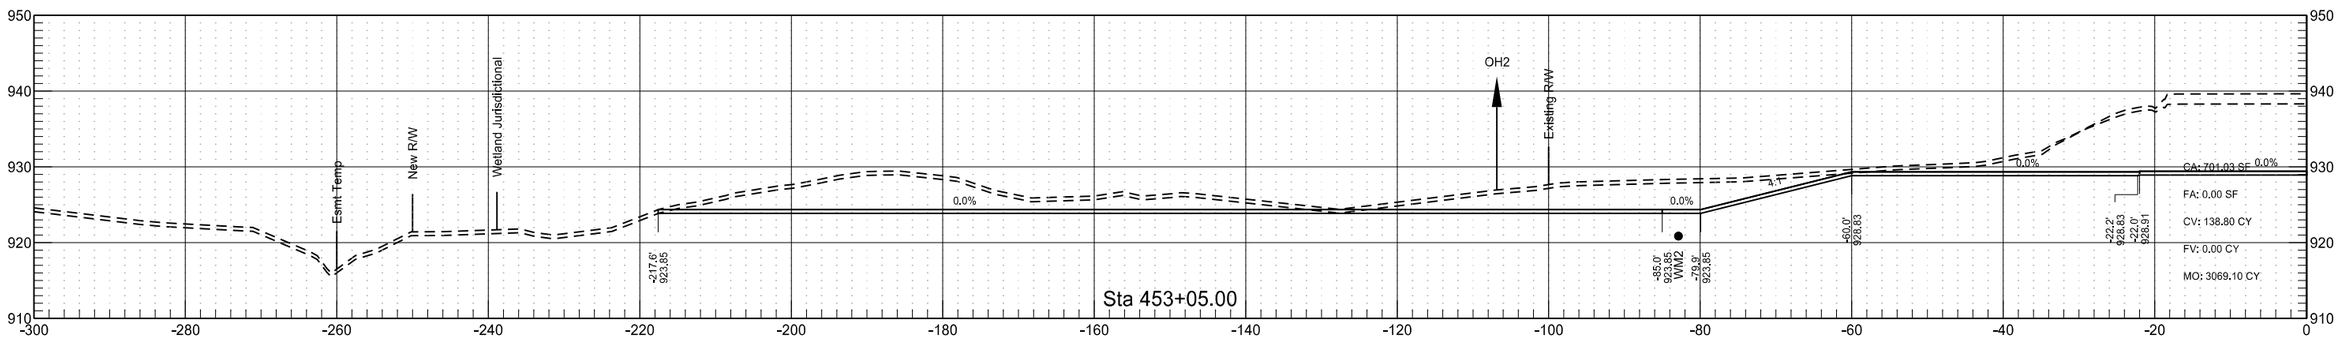

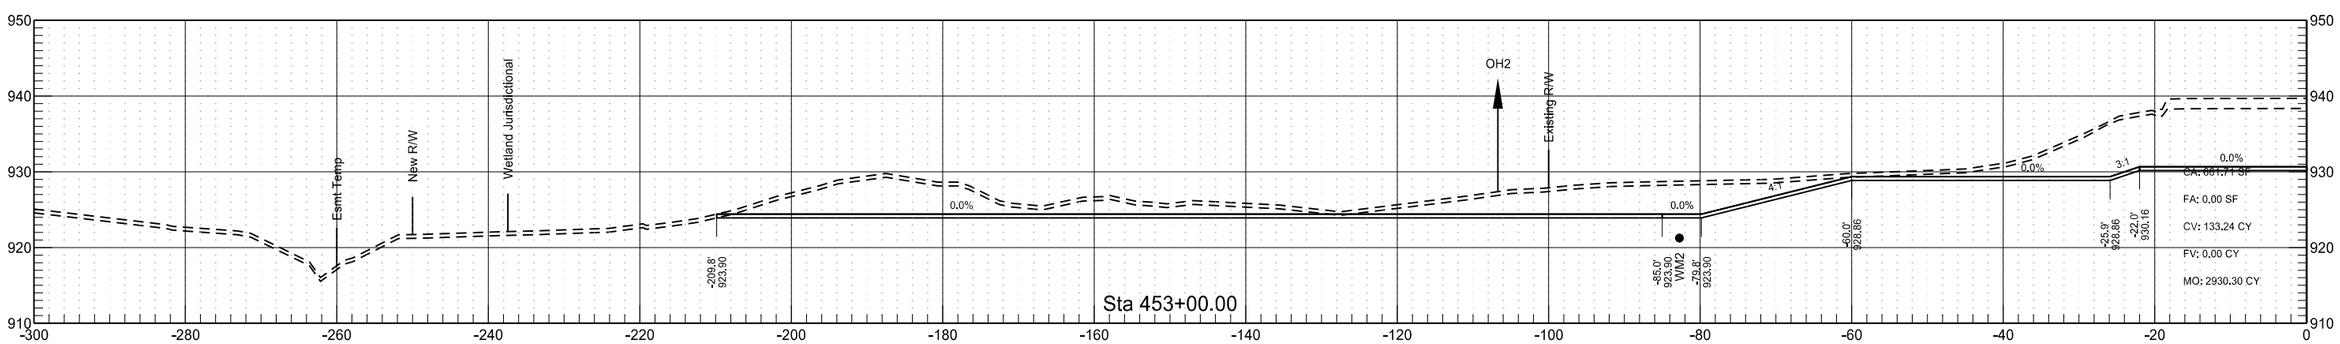

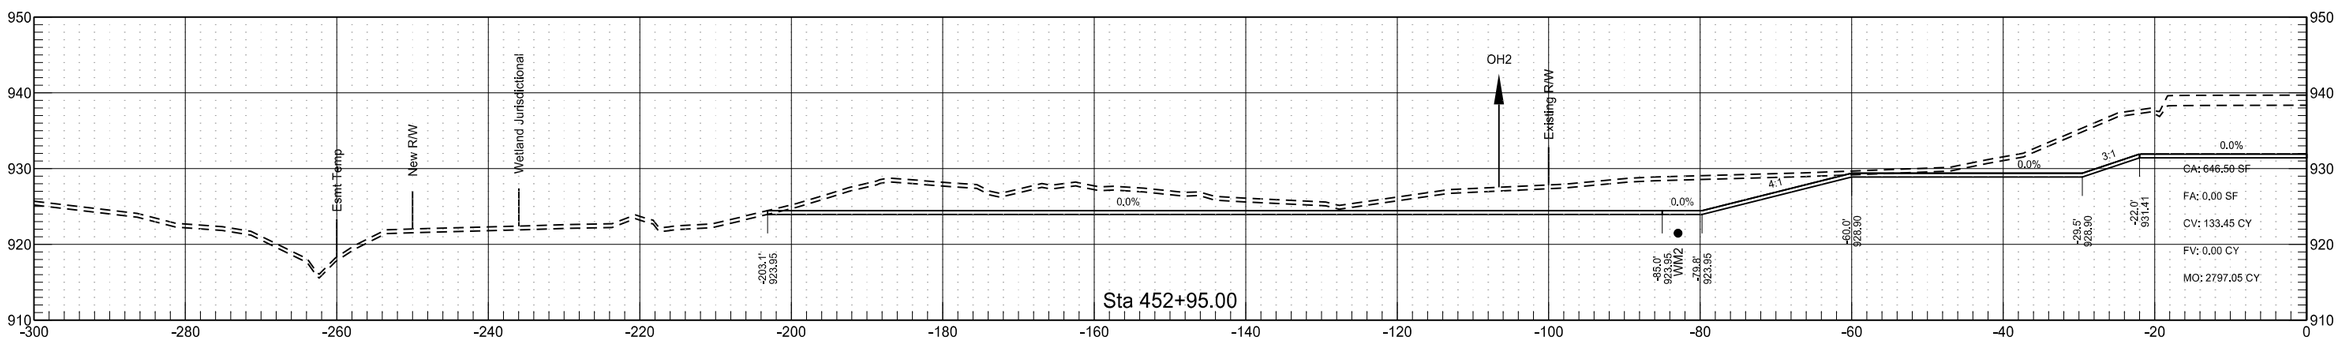

STATE	PROJECT NO.	SECTION NO.	SHEET NO.
ND	SS-8-018(088)064	200	20

East Excavation

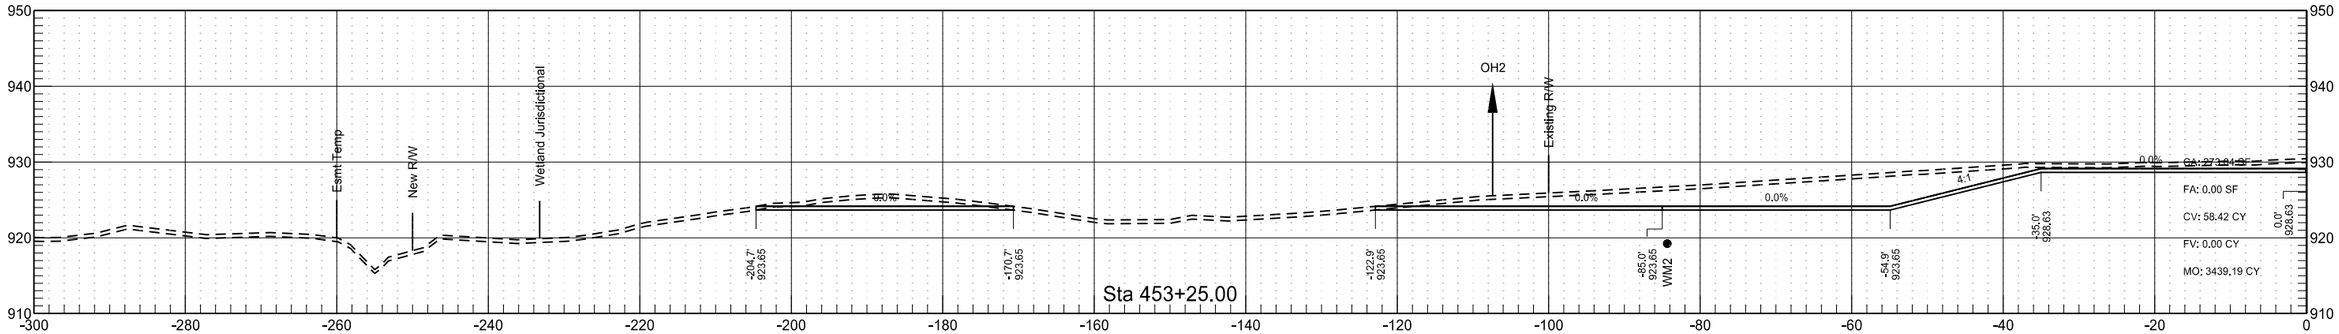

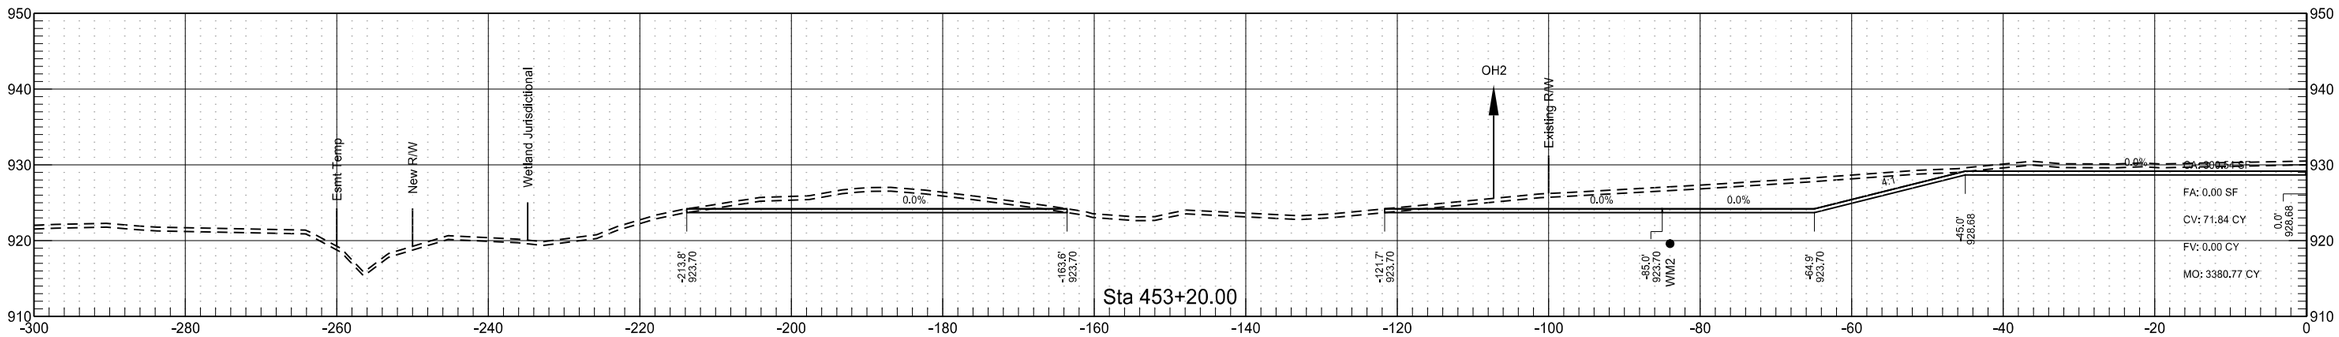

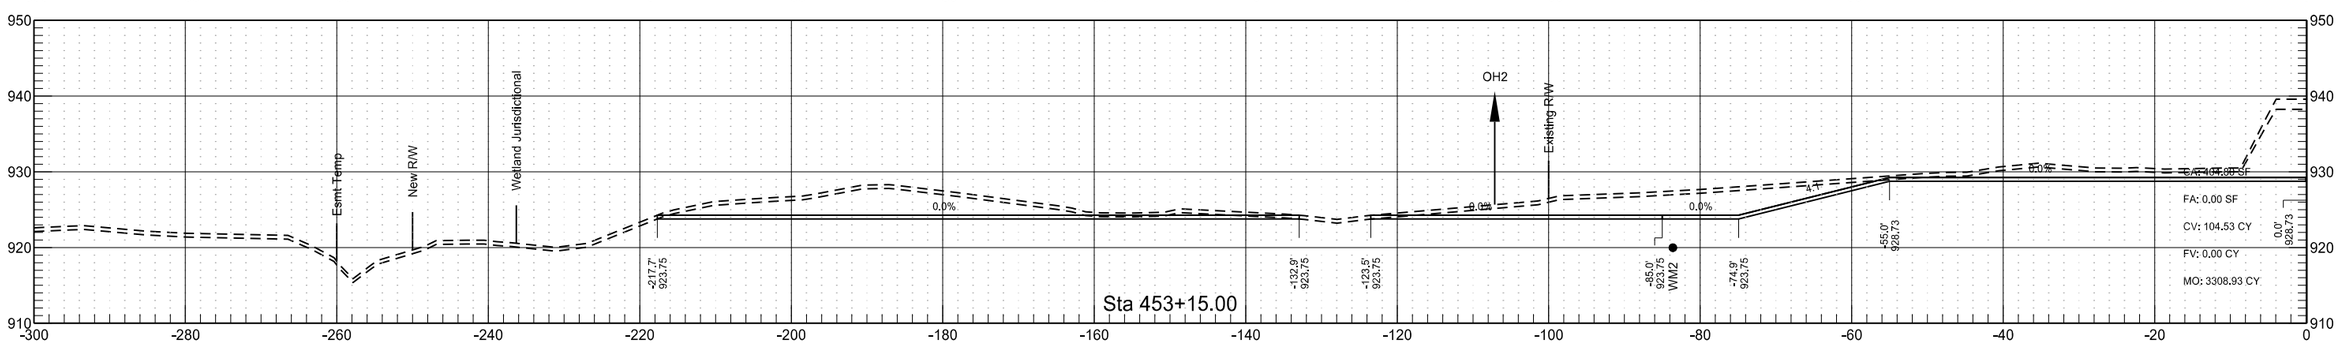

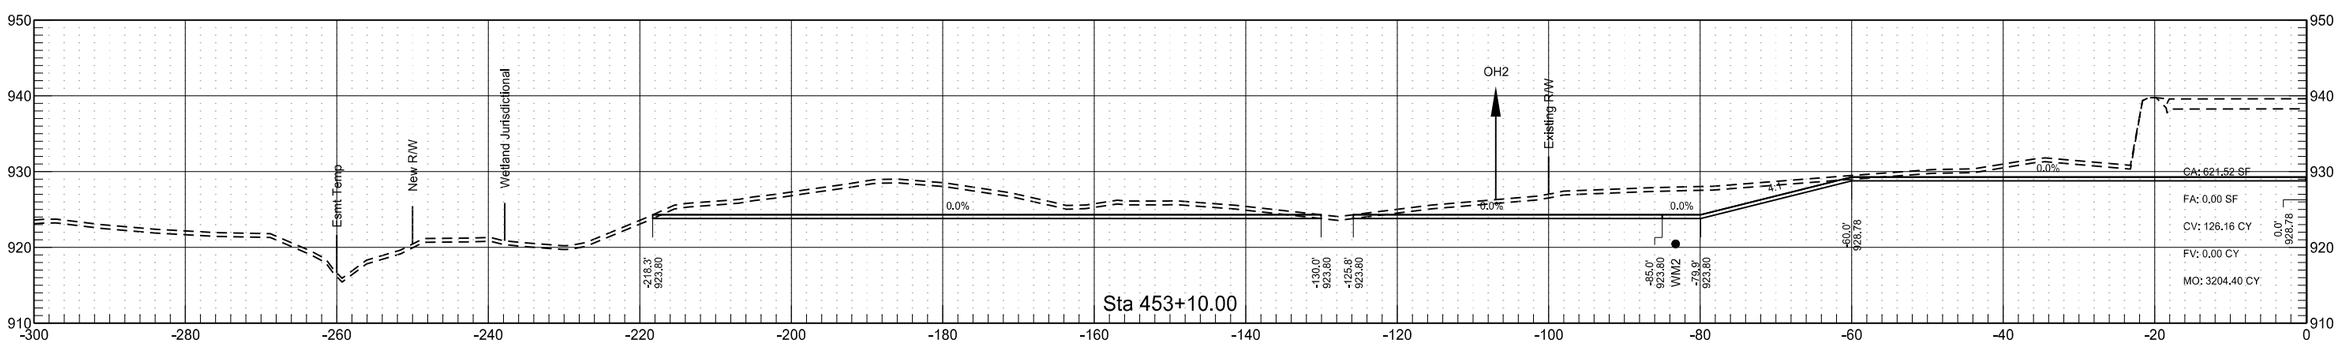

STATE	PROJECT NO.	SECTION NO.	SHEET NO.
ND	SS-8-018(088)064	200	21

East Excavation

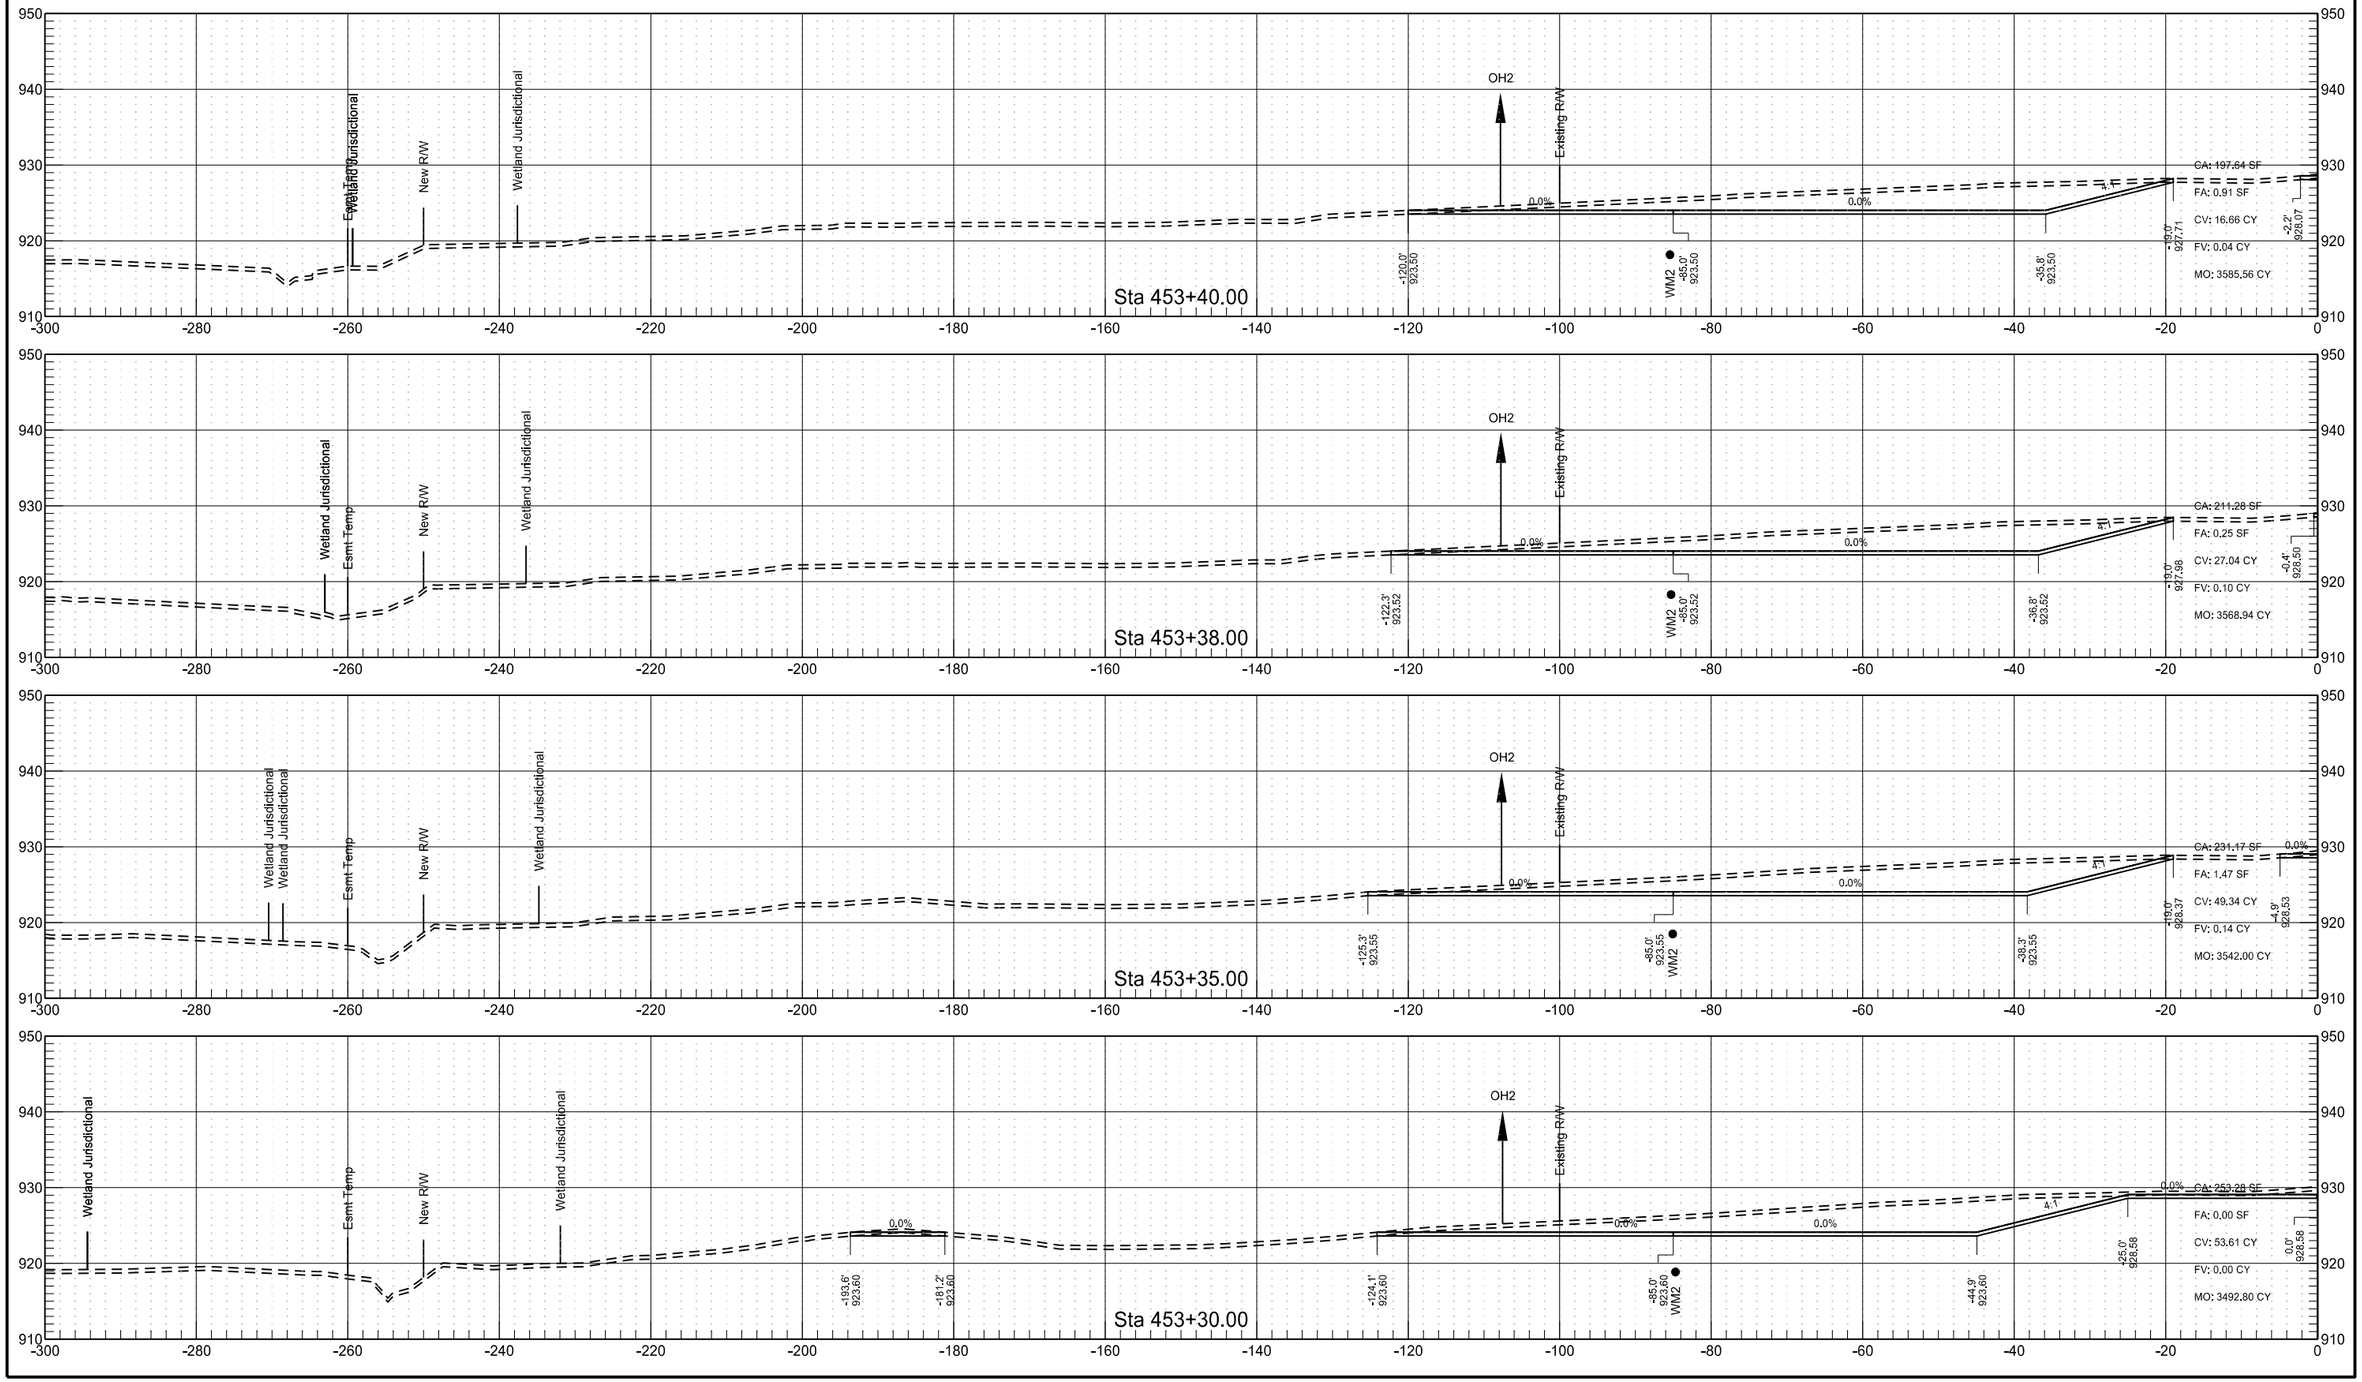

STATE	PROJECT NO.	SECTION NO.	SHEET NO.
ND	SS-8-018(088)064	200	22

East Excavation

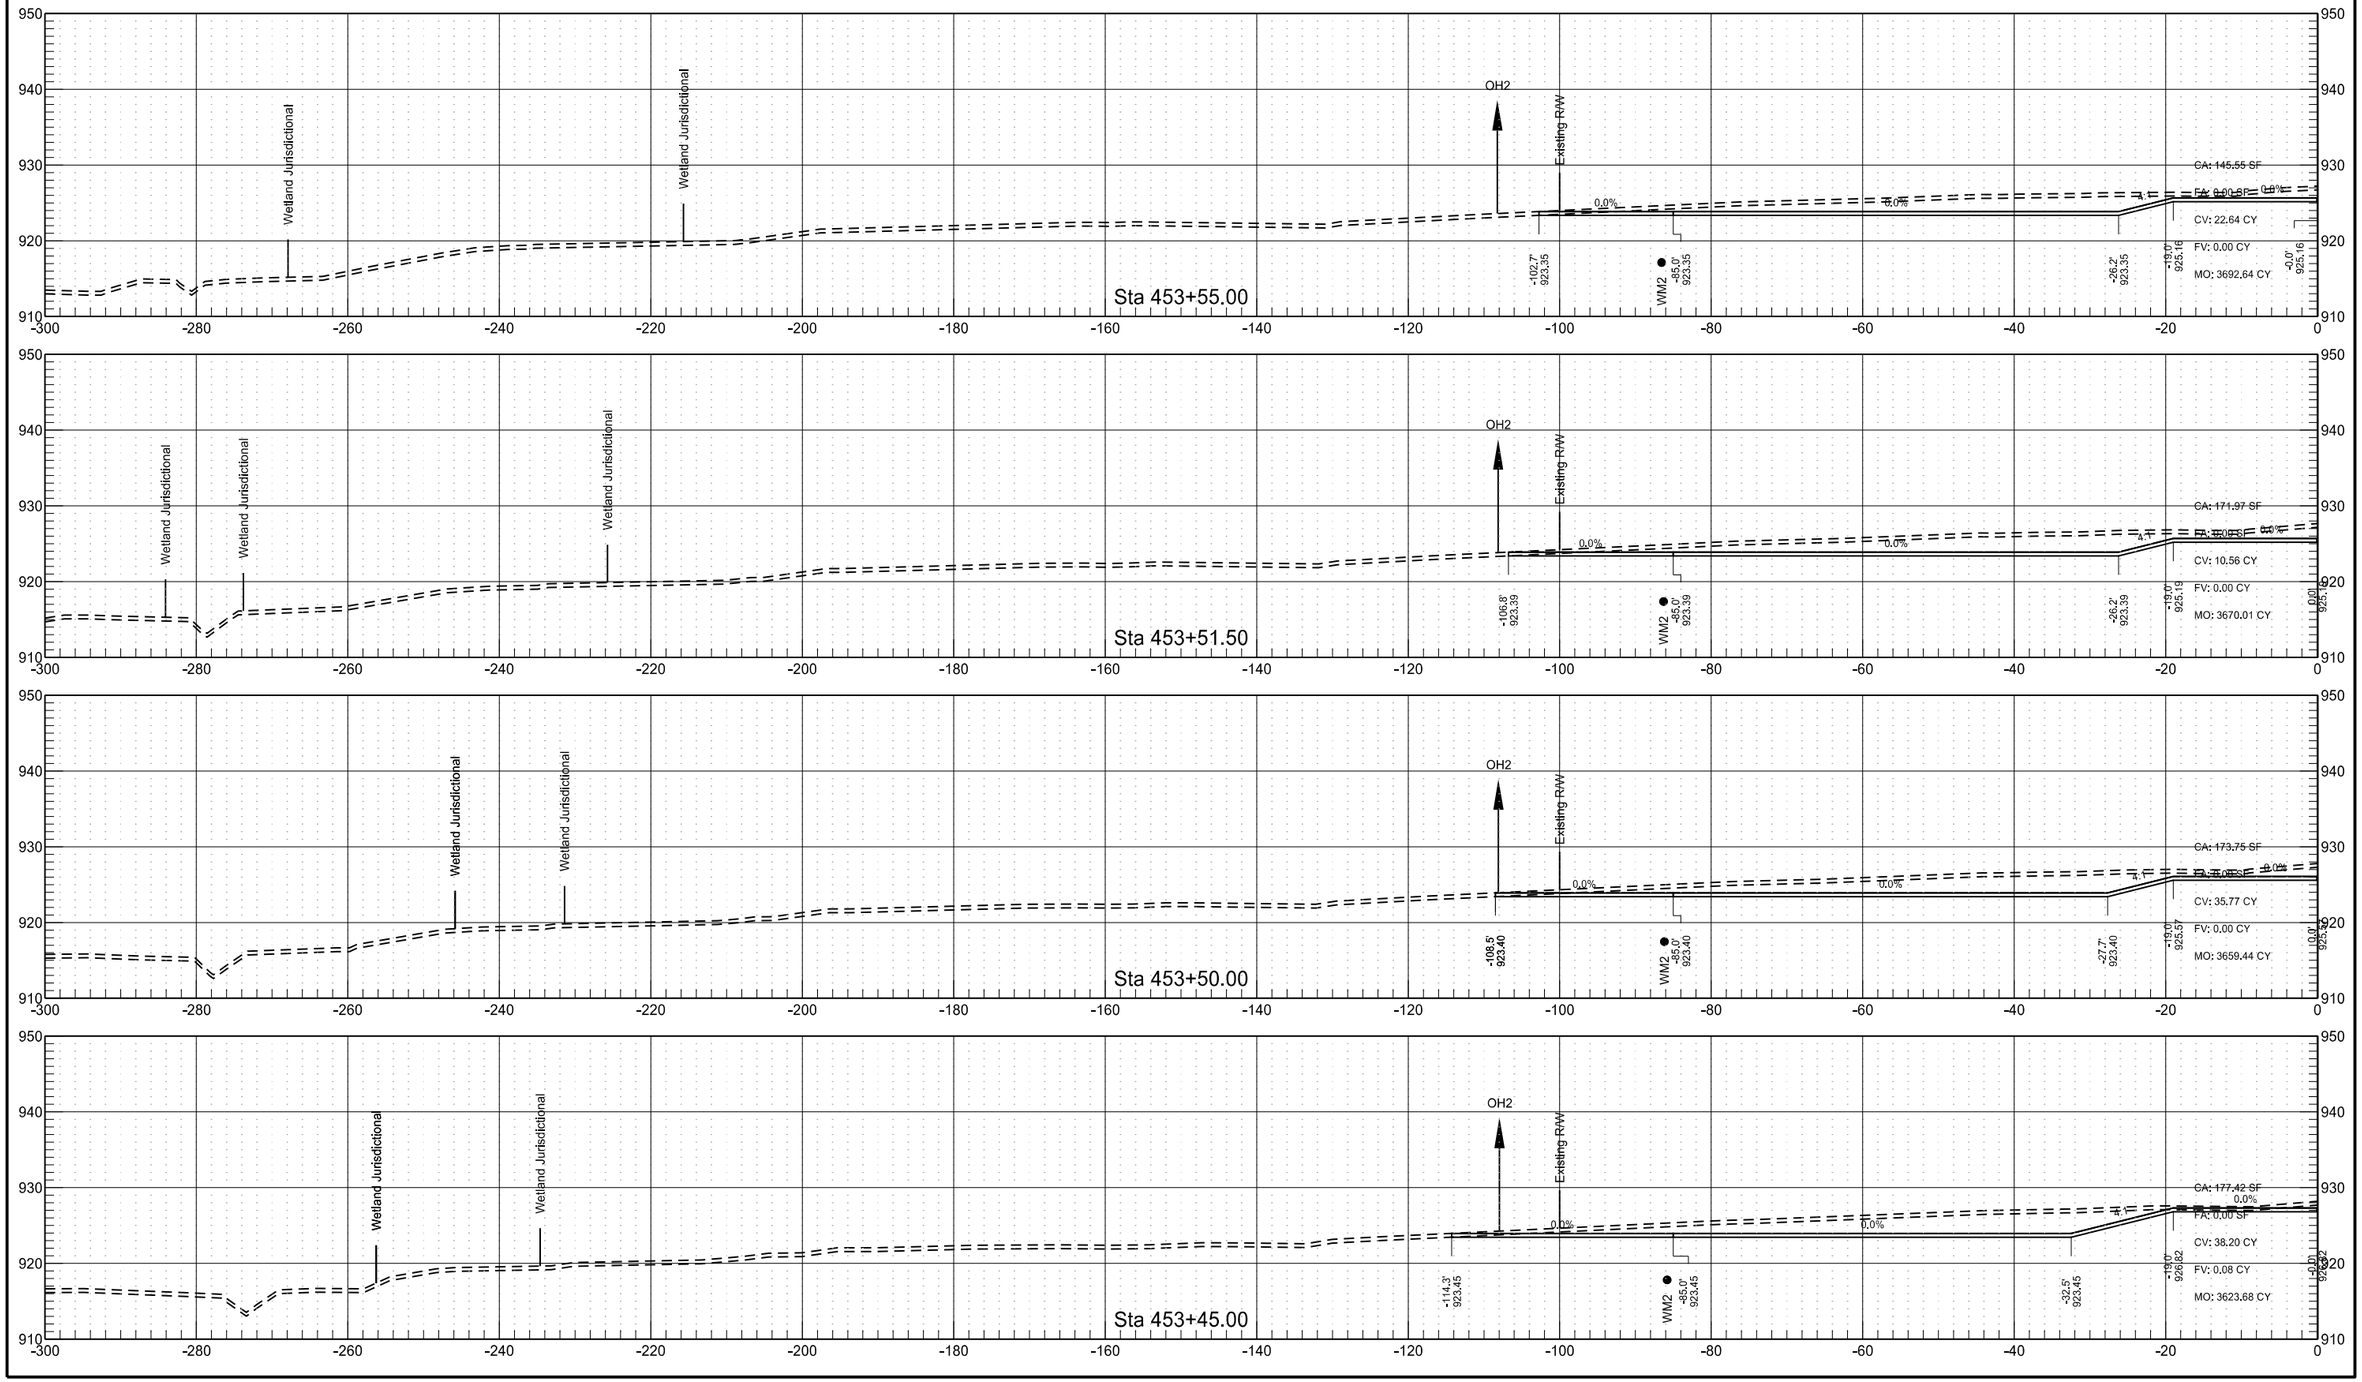

STATE	PROJECT NO.	SECTION NO.	SHEET NO.
ND	SS-8-018(088)064	200	23
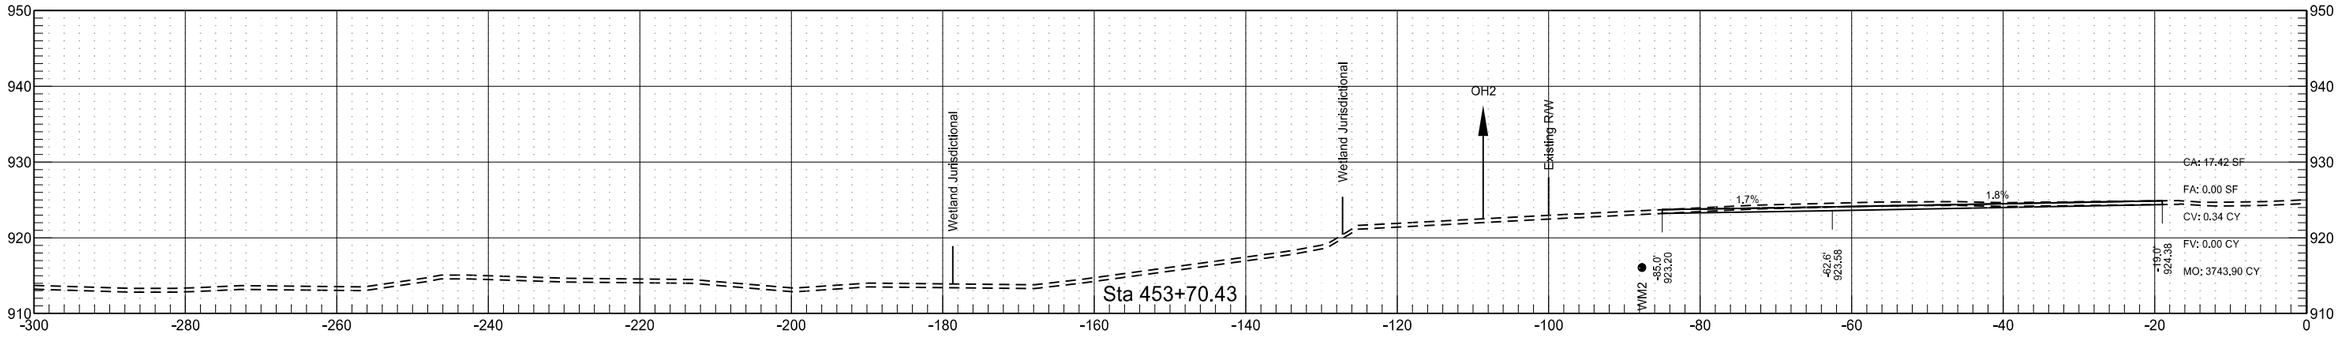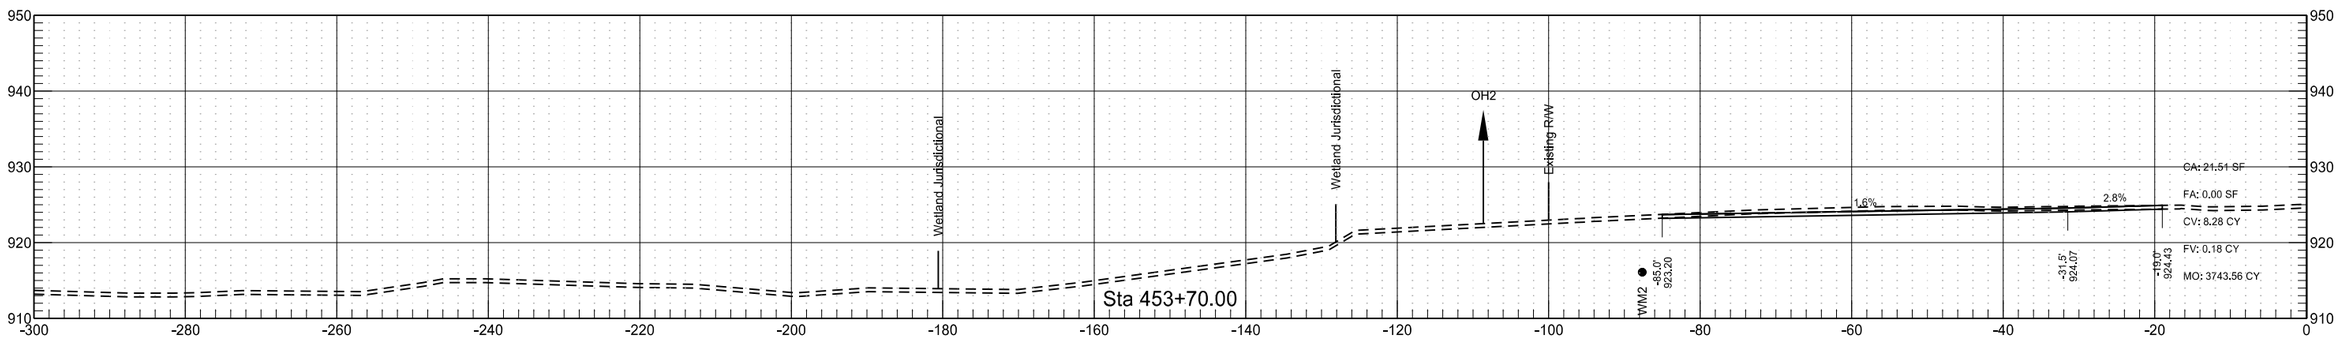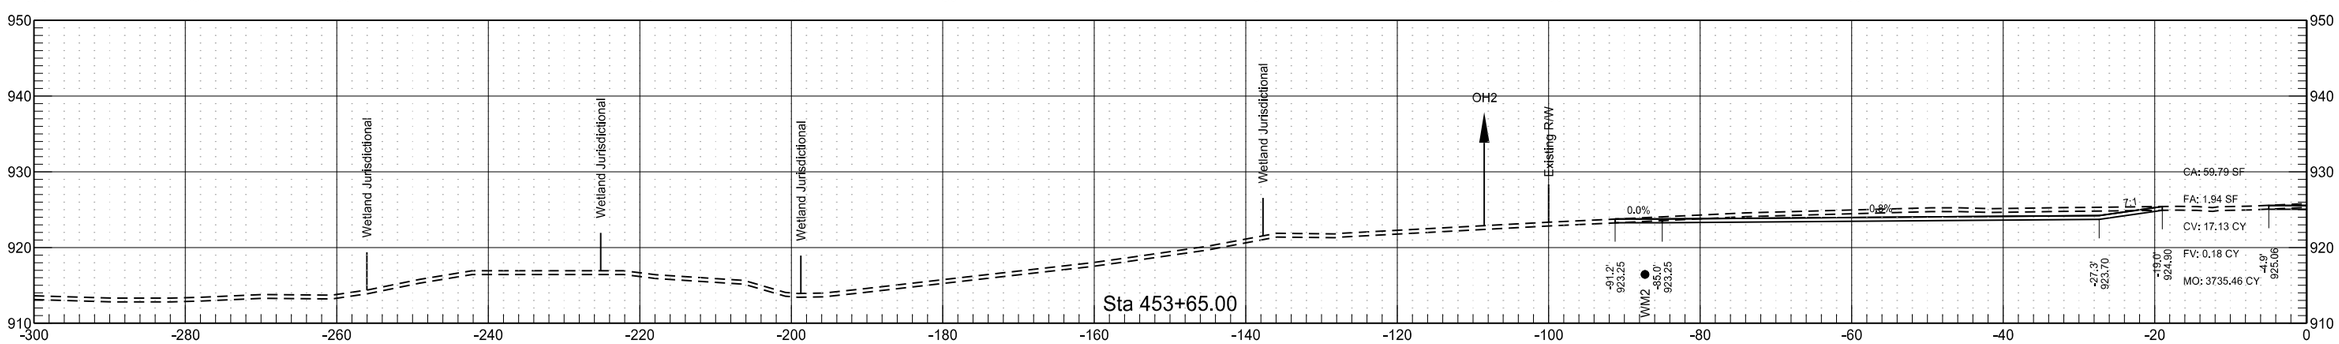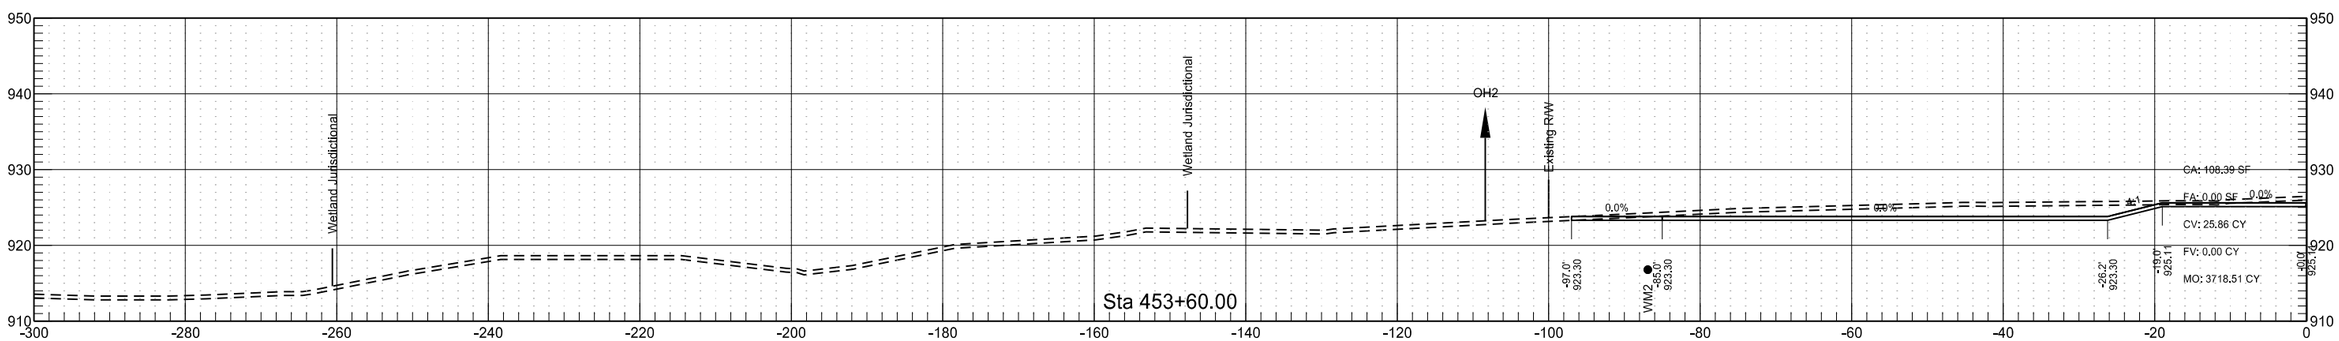
East Excavation