STATE	PROJECT NO.	SECTION NO.	SHEET NO.
ND	SS-8-018(088)064	4	1

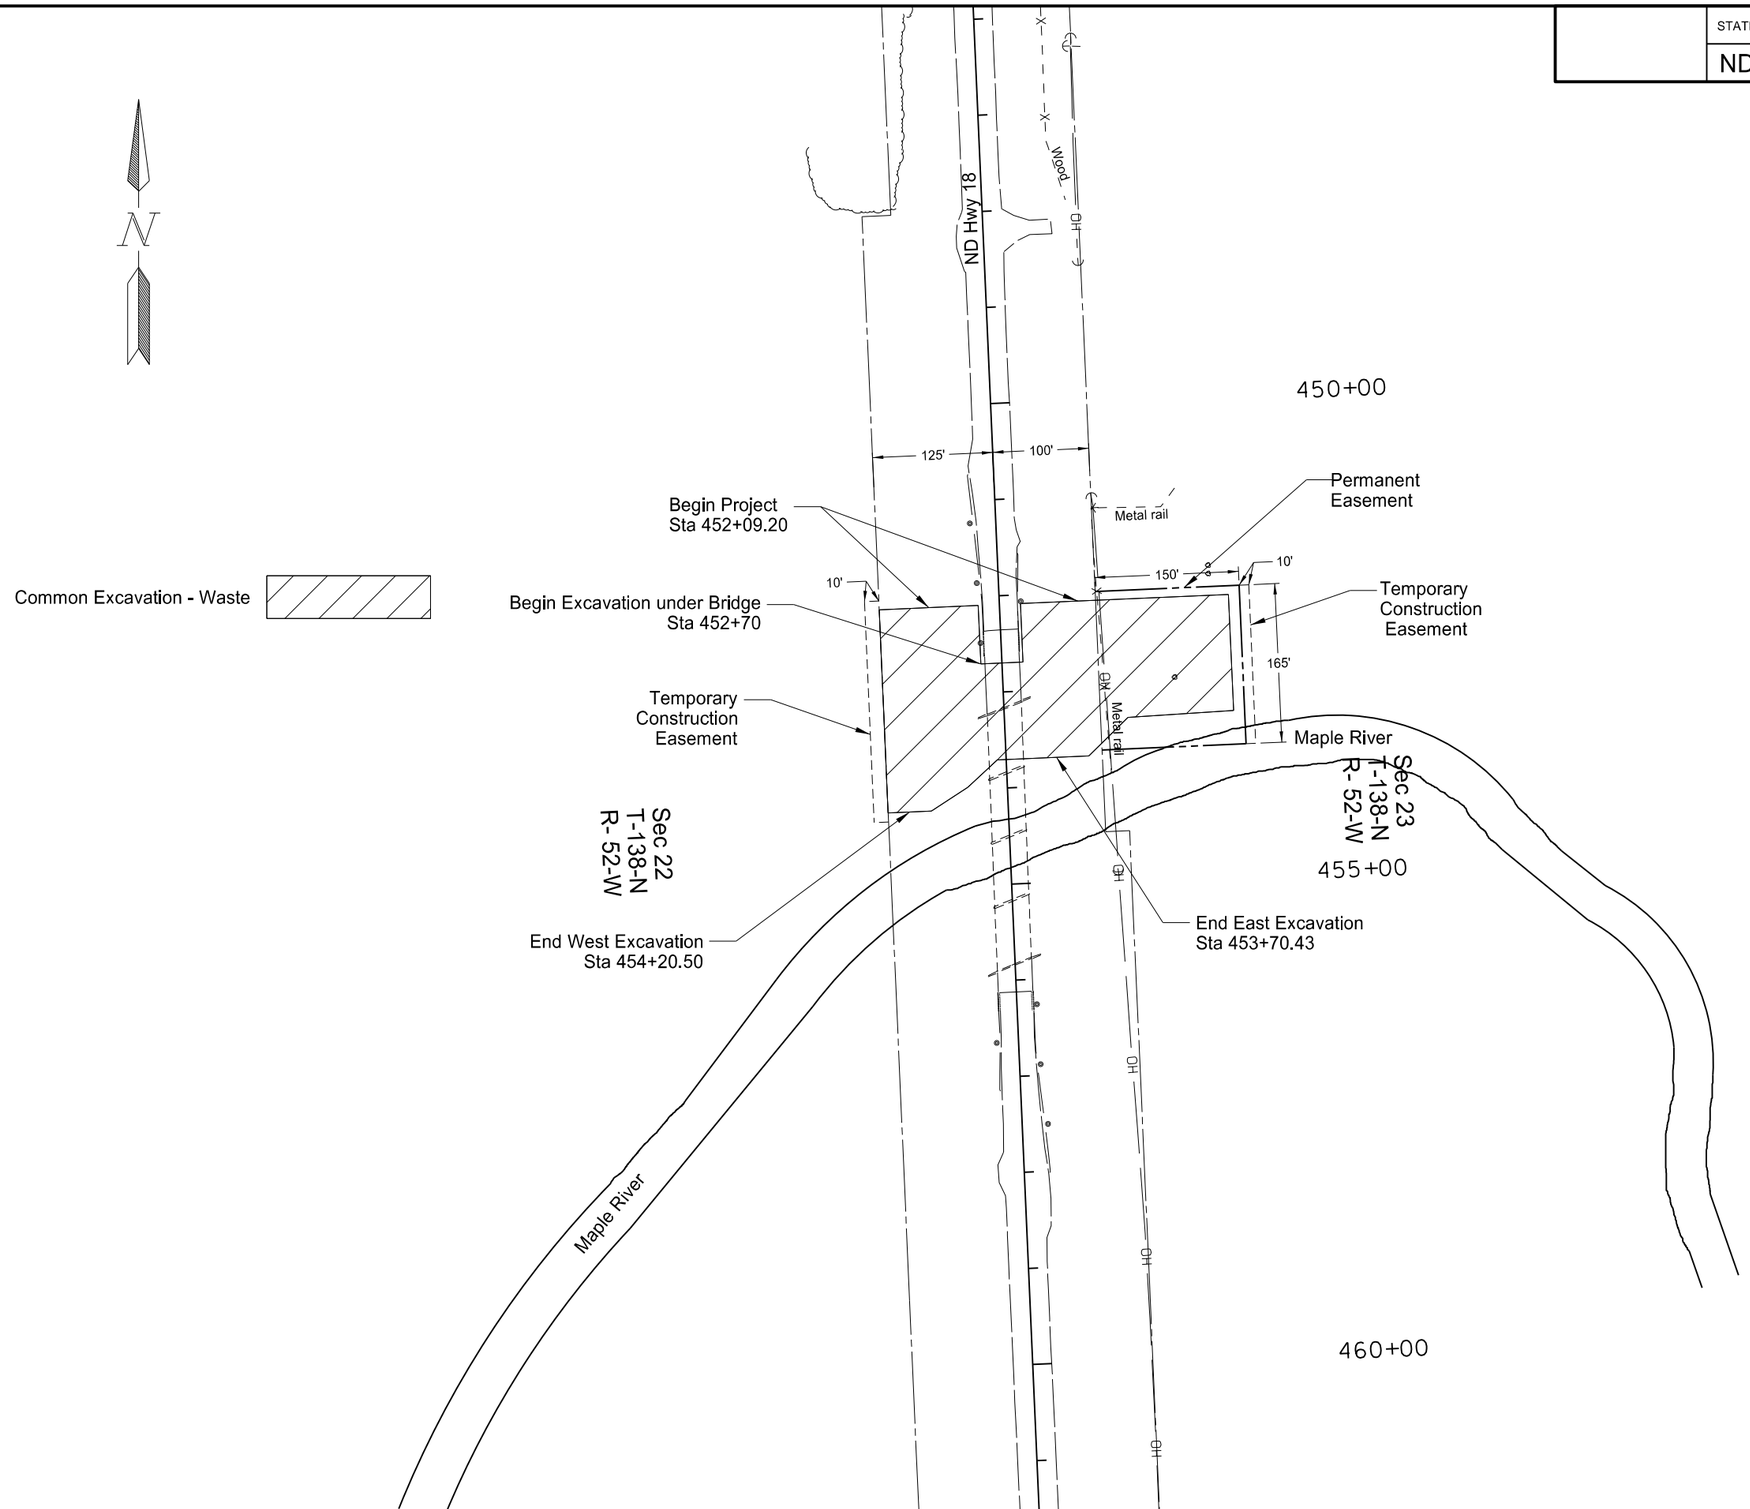

REGISTERED PROFESSIONAL ENGINEER
Aaron Derman
Derman, Aaron J.
PE-27165
05/30/18
NORTH DAKOTA

Scope of Work

ND Highway 18 Slide Repair

9 Miles North of Jct ND 46