	STATE	PROJECT NO.	SECTION NO.	SHEET NO.
	ND	SU-8-984(164)	200	1

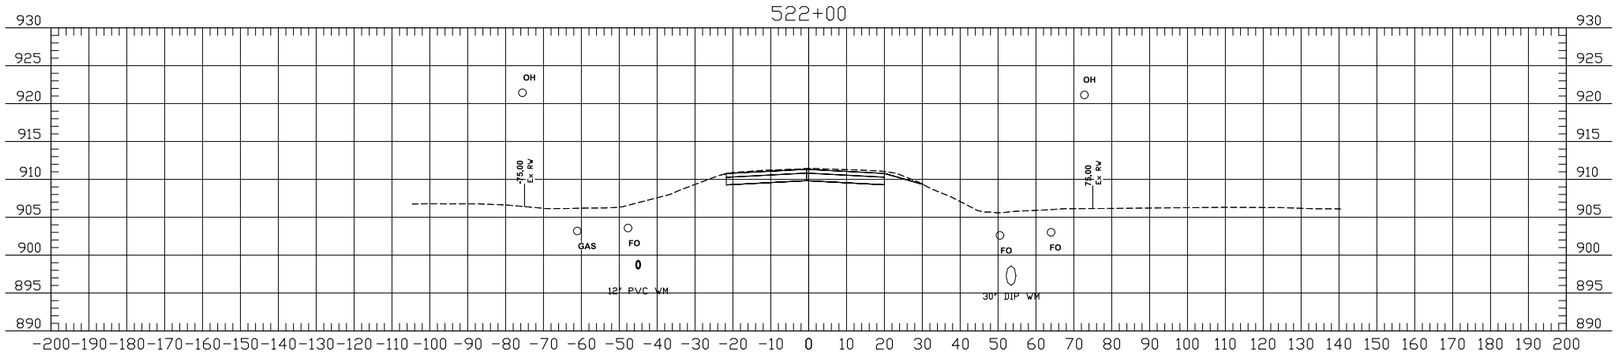

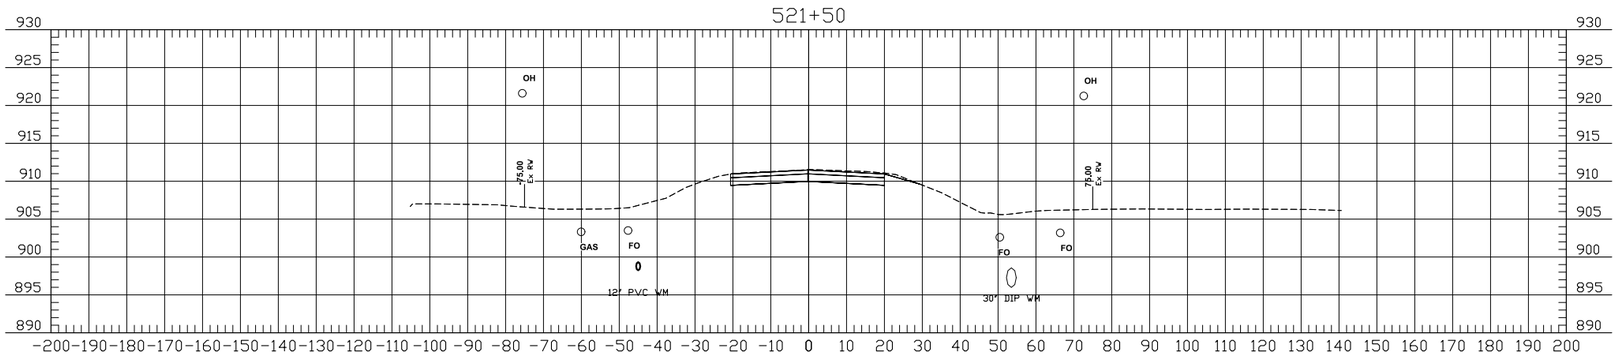

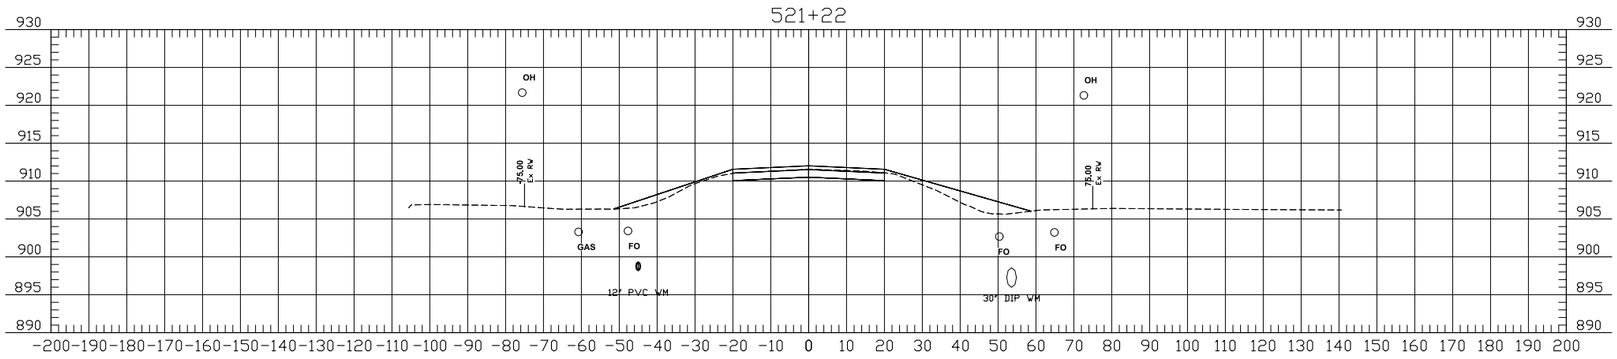

THE CITY OF Fargo
FAR MORE

Proj. No. 6059-0145
Houston Engineering Inc.
Ph: 701.237.5065

ALL ELEVATIONS ARE BASED ON THE U.S.G.S. VERTICAL DATUM OF 1988. (UNLESS NOTED OTHERWISE)

Cross Sections

52nd Ave S - West of 63rd St S to 45th St S

08/15/18 06:41:11AM H:\Fargo\JBN\6000\6059\18_6059_145 - 52nd Ave. Design\CAD\Plans\200-X Sections 1-14.dwg

	STATE	PROJECT NO.	SECTION NO.	SHEET NO.
	ND	SU-8-984(164)	200	2

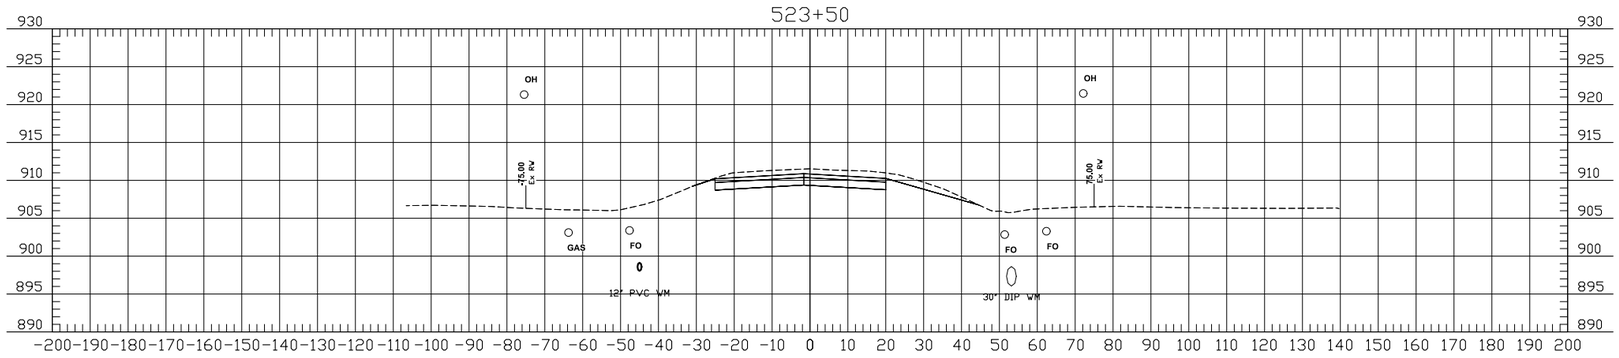

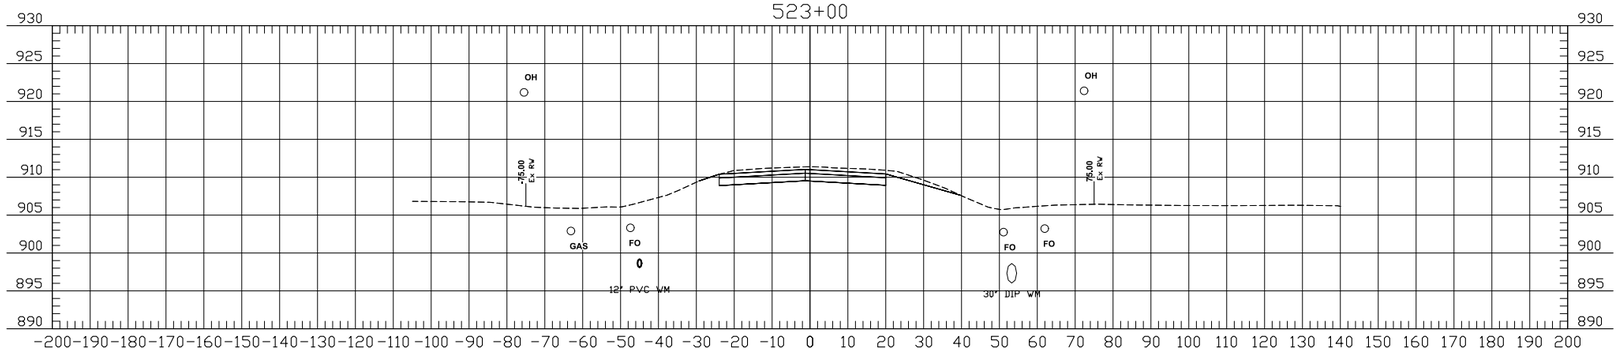

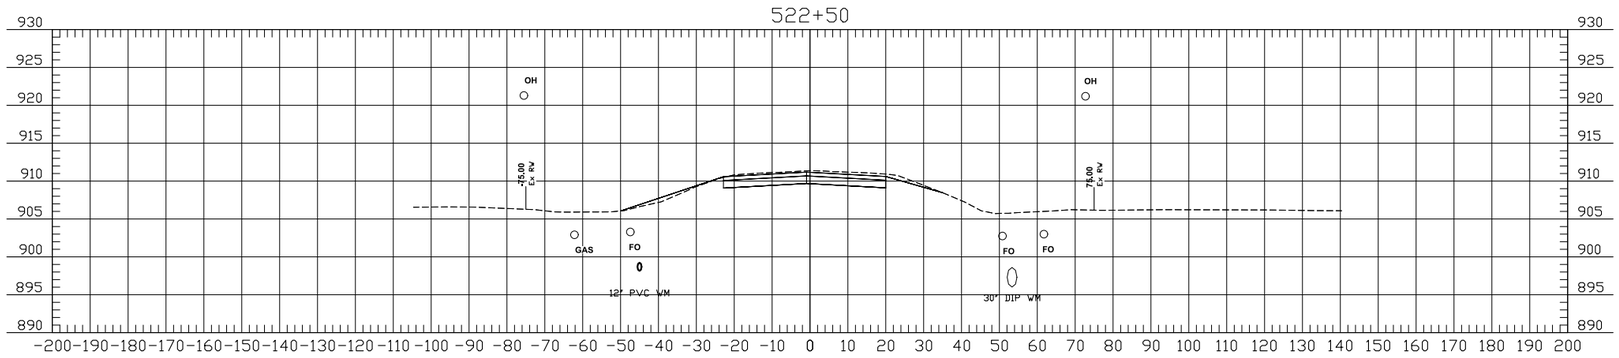

THE CITY OF Fargo FAR MORE

Proj. No. 6059-0145
Houston Engineering Inc.
Ph: 701.237.5065

ALL ELEVATIONS ARE BASED ON THE U.S.G.S. VERTICAL DATUM OF 1988. (UNLESS NOTED OTHERWISE)

Cross Sections

52nd Ave S - West of 63rd St S to 45th St S

08/15/18 06:41:38AM H:\Fargo\JBN\6000\6059\18_6059_145 - 52nd Ave. Design\CAD\Plans\200-X Sections 1-14.dwg

	STATE	PROJECT NO.	SECTION NO.	SHEET NO.
	ND	SU-8-984(164)	200	3

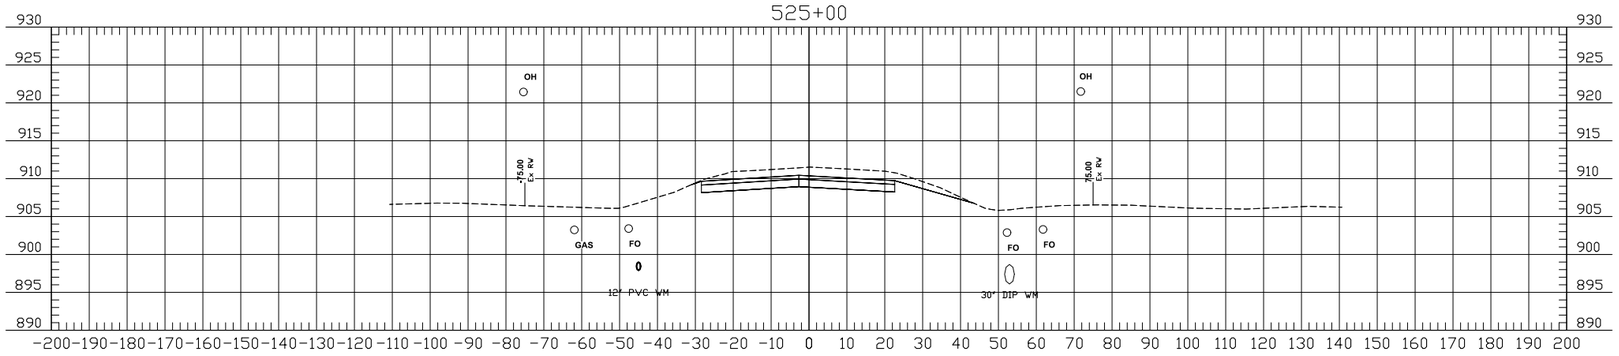

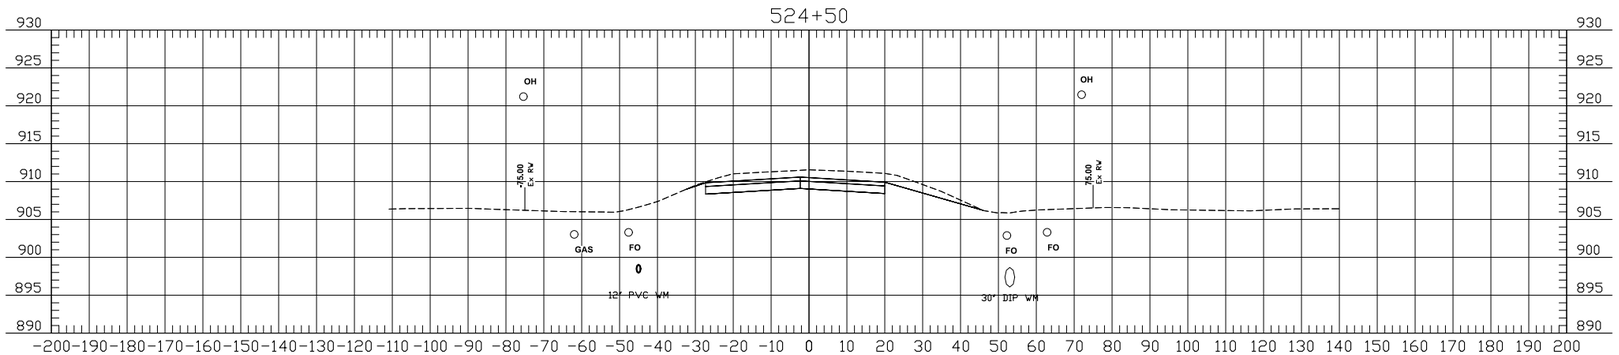

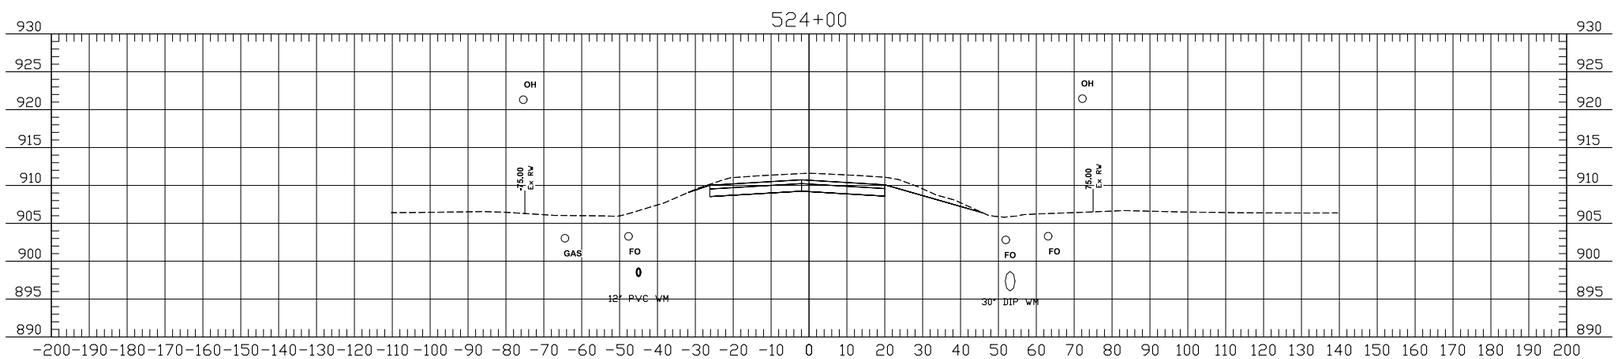

THE CITY OF Fargo
FAR MORE

Proj. No. 6059-0145
Houston
Engineering Inc.
Ph: 701.237.5065

ALL ELEVATIONS ARE BASED ON THE U.S.G.S. VERTICAL DATUM OF 1988. (UNLESS NOTED OTHERWISE)

Cross Sections

52nd Ave S - West of 63rd St S to 45th St S

08/15/18 06:42:05AM H:\Fargo\JBN\6000\6059\18_6059_145 - 52nd Ave. Design\CAD\Plans\200-X Sections 1-14.dwg

	STATE	PROJECT NO.	SECTION NO.	SHEET NO.
	ND	SU-8-984(164)	200	4

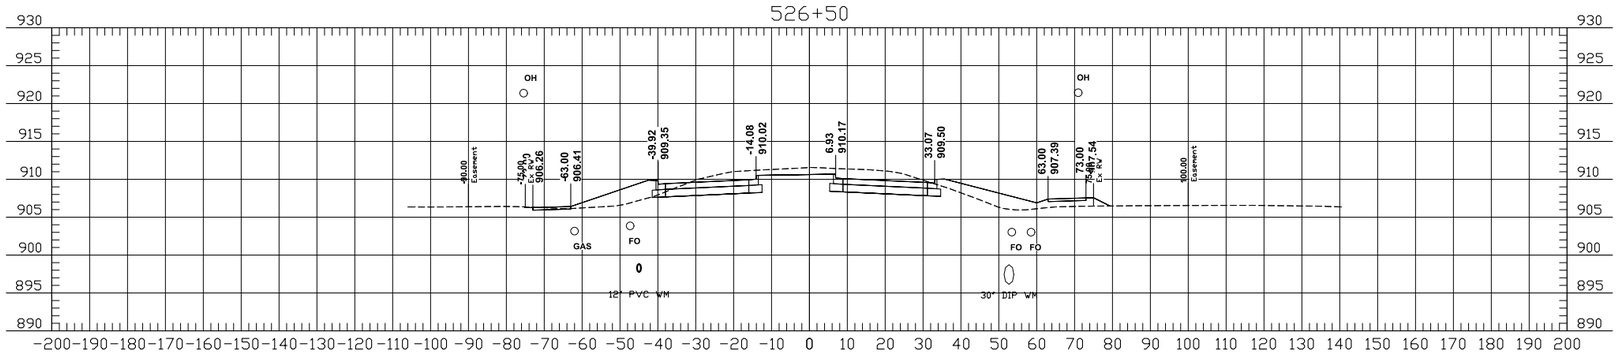

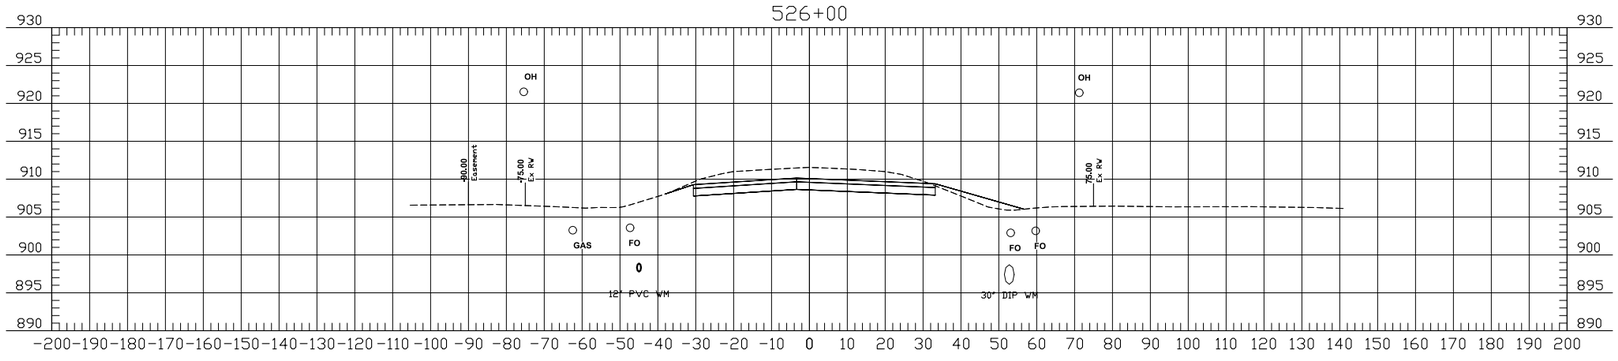

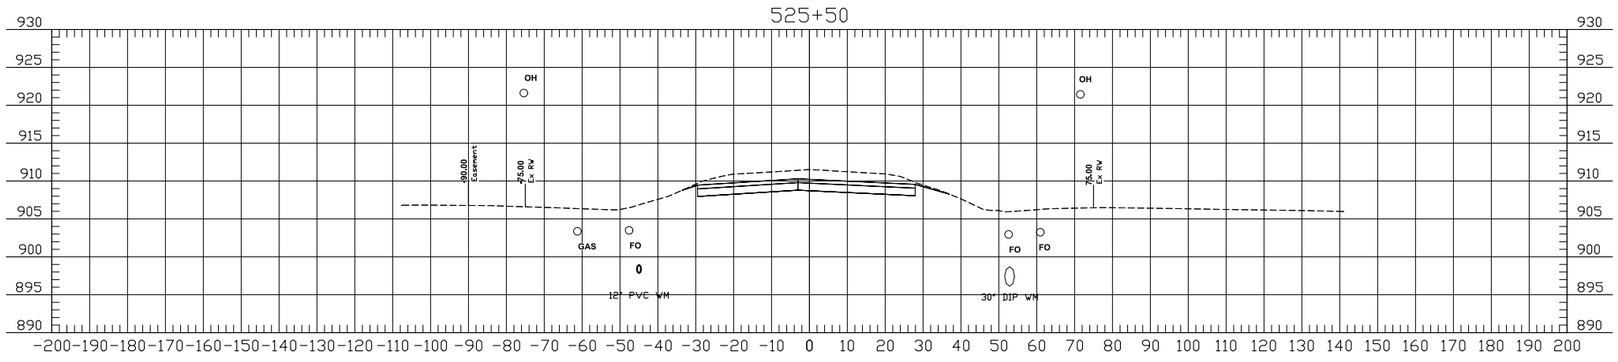

THE CITY OF Fargo FAR MORE

Proj. No. 6059-0145
Houston Engineering Inc.
Ph: 701.237.5065

ALL ELEVATIONS ARE BASED ON THE U.S.G.S. VERTICAL DATUM OF 1988. (UNLESS NOTED OTHERWISE)

Cross Sections

52nd Ave S - West of 63rd St S to 45th St S

08/15/18 06:42:35AM H:\Fargo\JBN\6000\6059\18_6059_145 - 52nd Ave. Design\CAD\Plans\200-X Sections 1-14.dwg

	STATE	PROJECT NO.	SECTION NO.	SHEET NO.
	ND	SU-8-984(164)	200	5

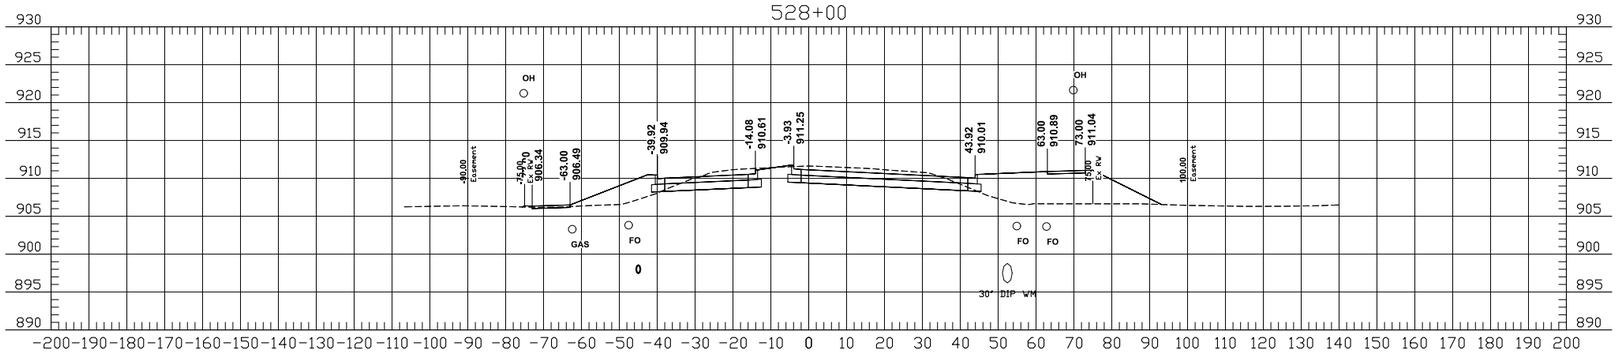

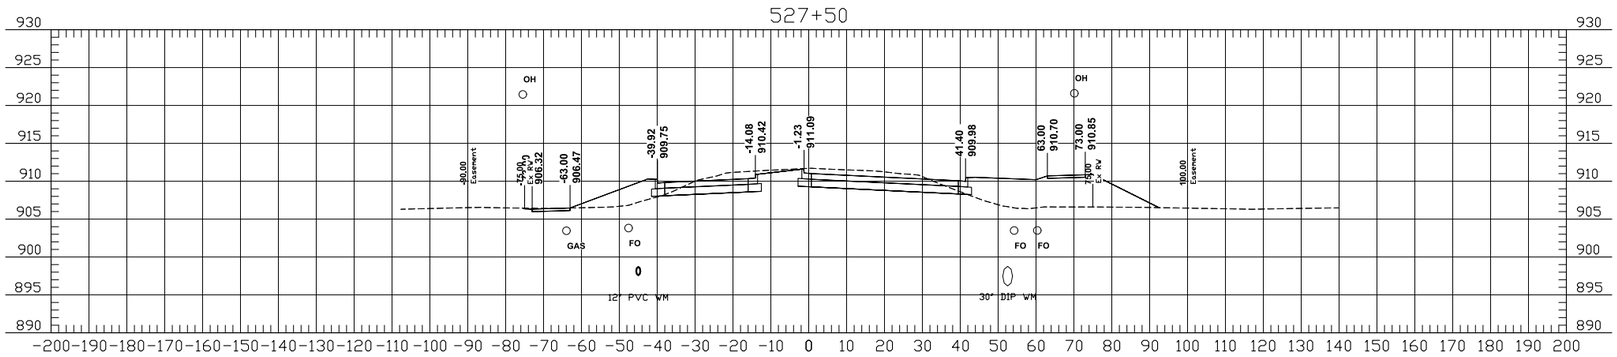

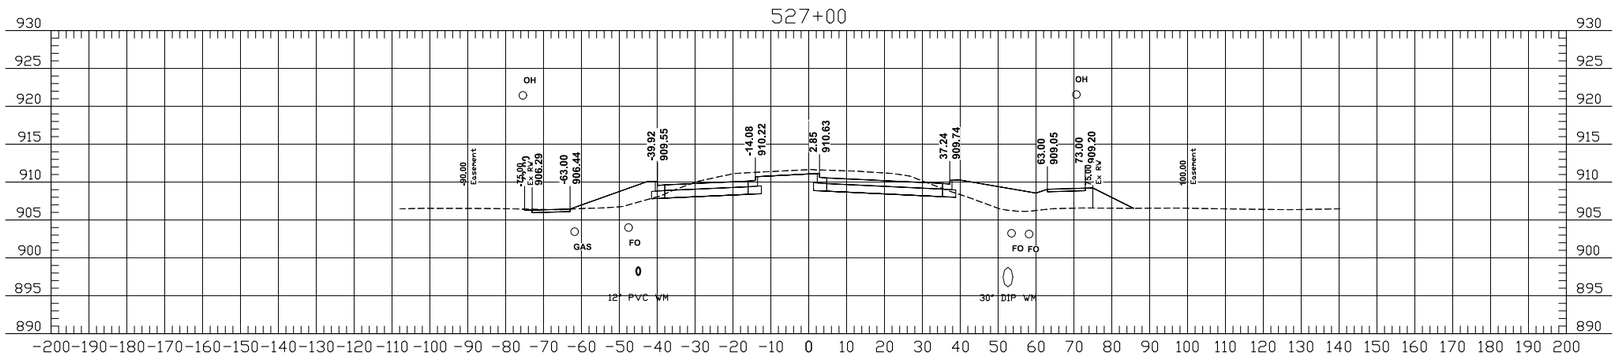

THE CITY OF Fargo
FAR MORE

Proj. No. 6059-0145
Houston Engineering Inc.
Ph: 701.237.5065

ALL ELEVATIONS ARE BASED ON THE U.S.G.S. VERTICAL DATUM OF 1988. (UNLESS NOTED OTHERWISE)

Cross Sections

52nd Ave S - West of 63rd St S to 45th St S

08/15/18 06:43:04AM H:\Fargo\JBN\6000\6059\18_6059_145 - 52nd Ave. Design\CAD\Plans\200-X Sections 1-14.dwg

	STATE	PROJECT NO.	SECTION NO.	SHEET NO.
	ND	SU-8-984(164)	200	6

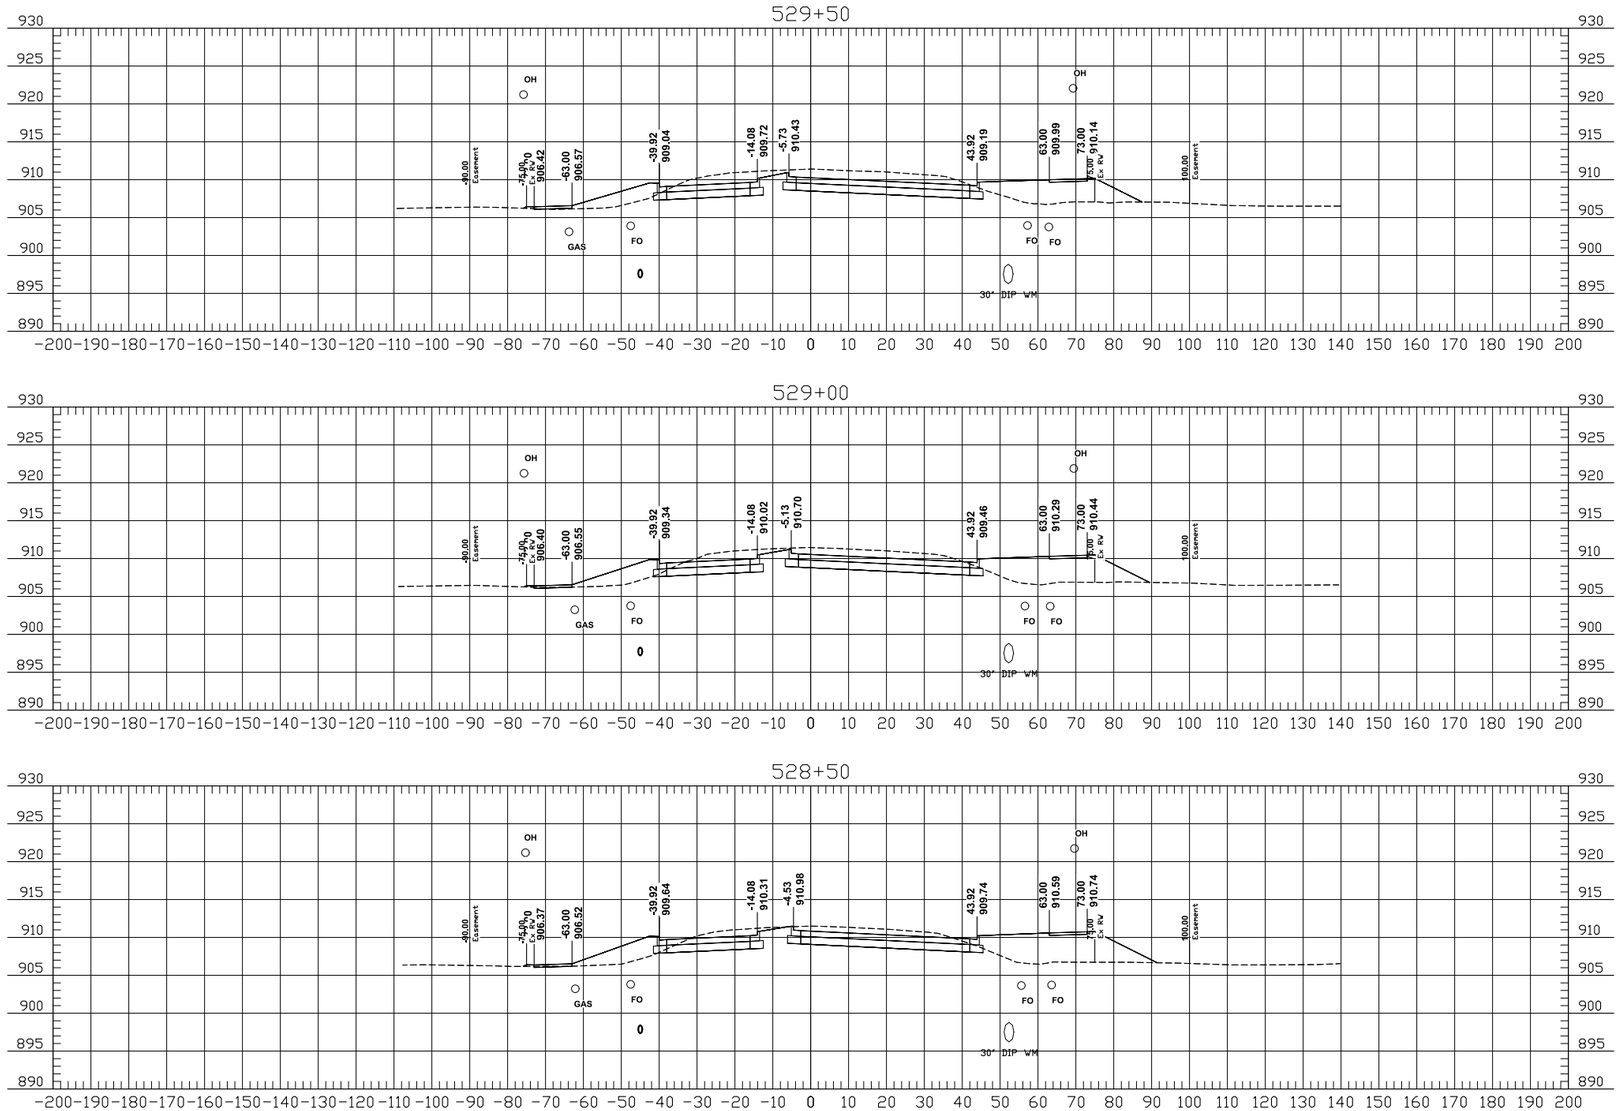

08/15/18 06:43:29AM H:\Fargo\JBN\6000\6059\18_6059_145 - 52nd Ave. Design\CAD\Plans\200-X Sections 1-14.dwg

THE CITY OF Fargo FAR MORE

Proj. No. 6059-0145
Houston Engineering Inc.
Ph: 701.237.5065

ALL ELEVATIONS ARE BASED ON THE U.S.G.S. VERTICAL DATUM OF 1988. (UNLESS NOTED OTHERWISE)

Cross Sections

52nd Ave S - West of 63rd St S to 45th St S

	STATE	PROJECT NO.	SECTION NO.	SHEET NO.
	ND	SU-8-984(164)	200	7

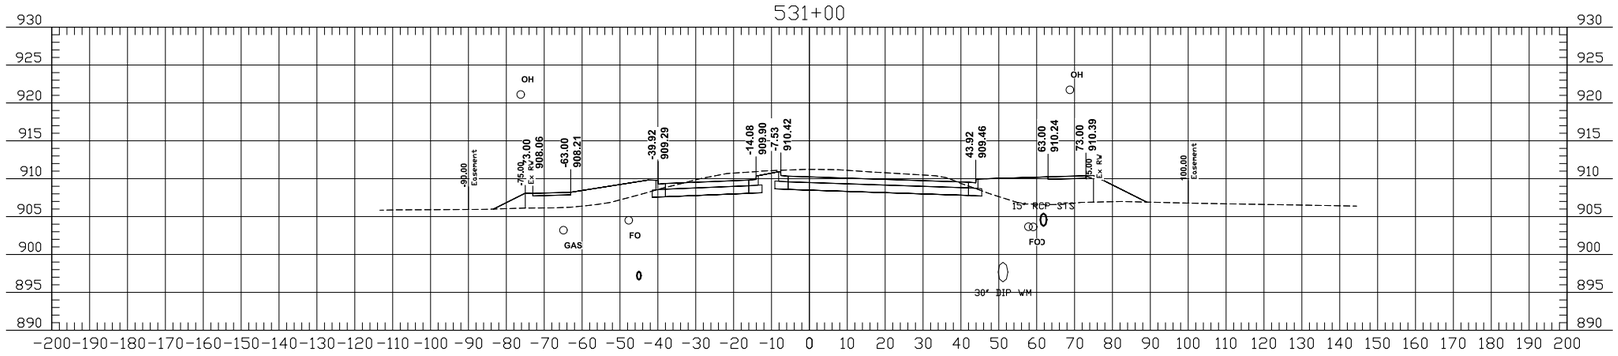

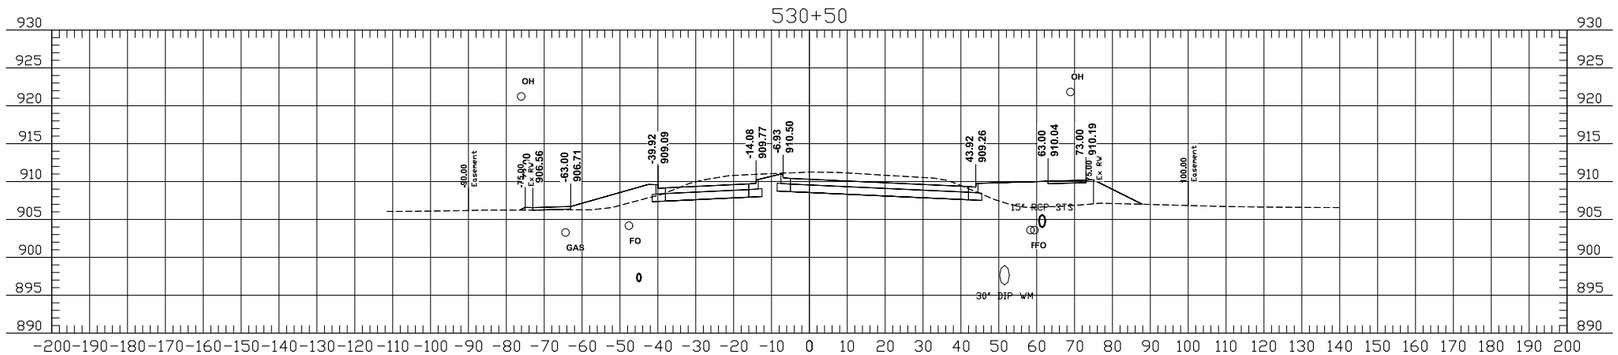

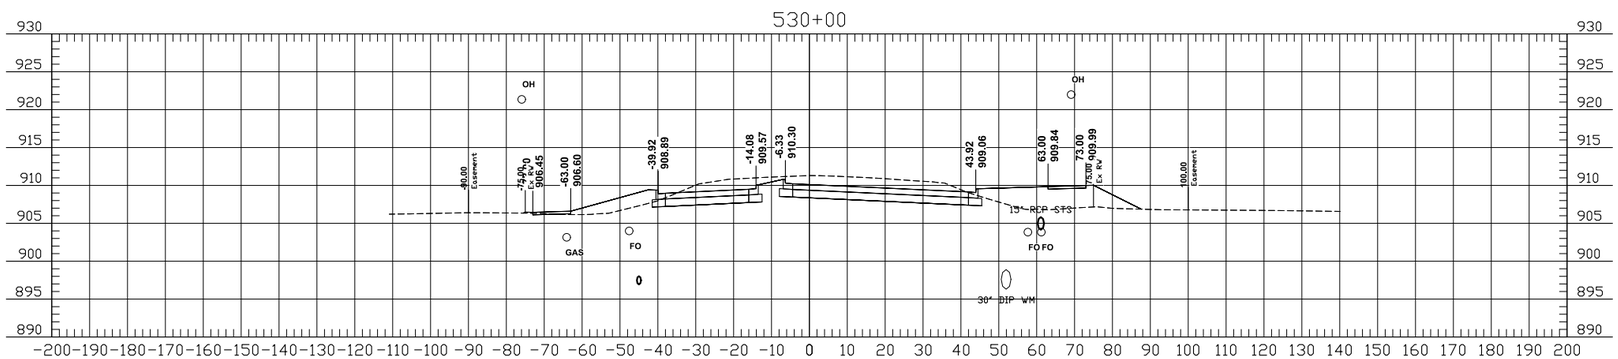

THE CITY OF Fargo FAR MORE

Proj. No. 6059-0145
Houston Engineering Inc.
Ph: 701.237.5065

ALL ELEVATIONS ARE BASED ON THE U.S.G.S. VERTICAL DATUM OF 1988. (UNLESS NOTED OTHERWISE)

Cross Sections

52nd Ave S - West of 63rd St S to 45th St S

08/15/18 06:43:58AM H:\Fargo\JBN\6000\6059\18_6059_145 - 52nd Ave. Design\CAD\Plans\200-X Sections 1-14.dwg

	STATE	PROJECT NO.	SECTION NO.	SHEET NO.
	ND	SU-8-984(164)	200	8

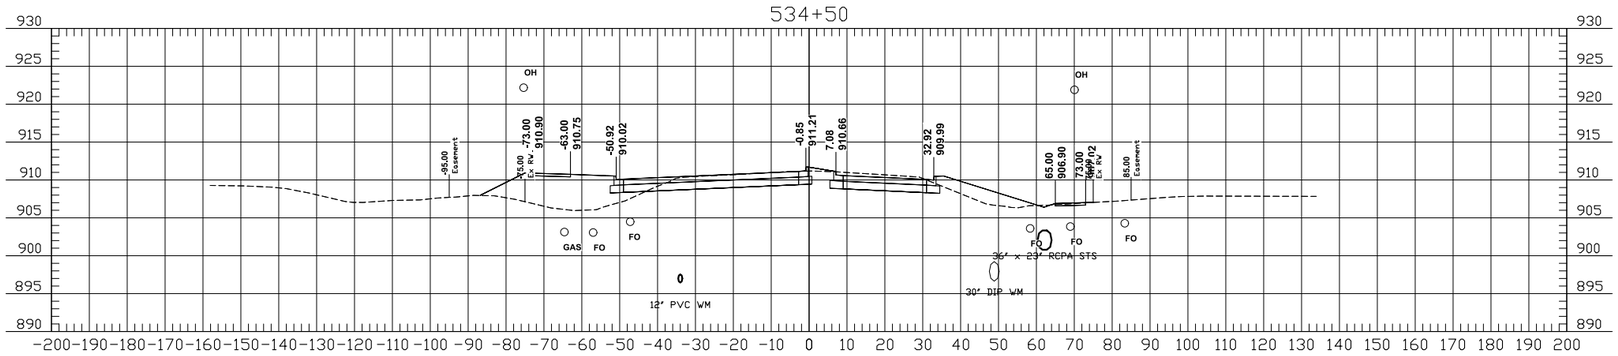

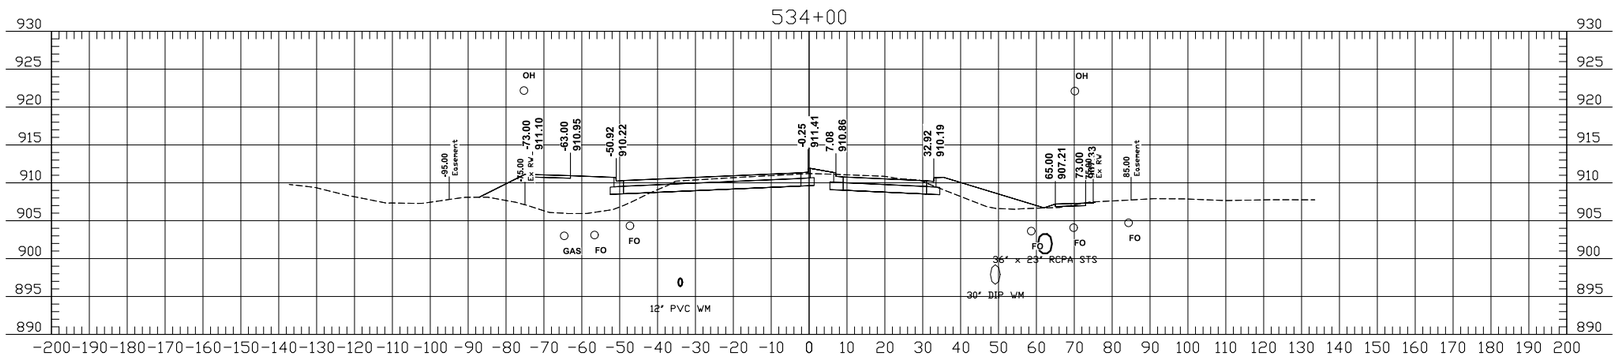

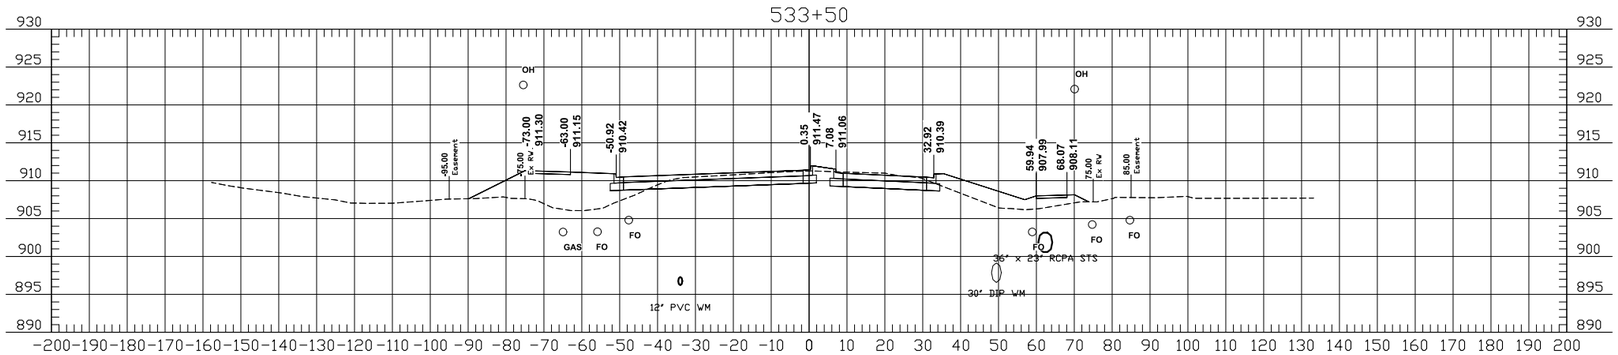

THE CITY OF Fargo FAR MORE

Proj. No. 6059-0145
Houston Engineering Inc.
Ph: 701.237.5065

ALL ELEVATIONS ARE BASED ON THE U.S.G.S. VERTICAL DATUM OF 1988. (UNLESS NOTED OTHERWISE)

Cross Sections

52nd Ave S - West of 63rd St S to 45th St S

08/15/18 06:44:28AM H:\Fargo\JBN\6000\6059\18_6059_145 - 52nd Ave. Design\CAD\Plans\200-X Sections 1-14.dwg

	STATE	PROJECT NO.	SECTION NO.	SHEET NO.
	ND	SU-8-984(164)	200	9

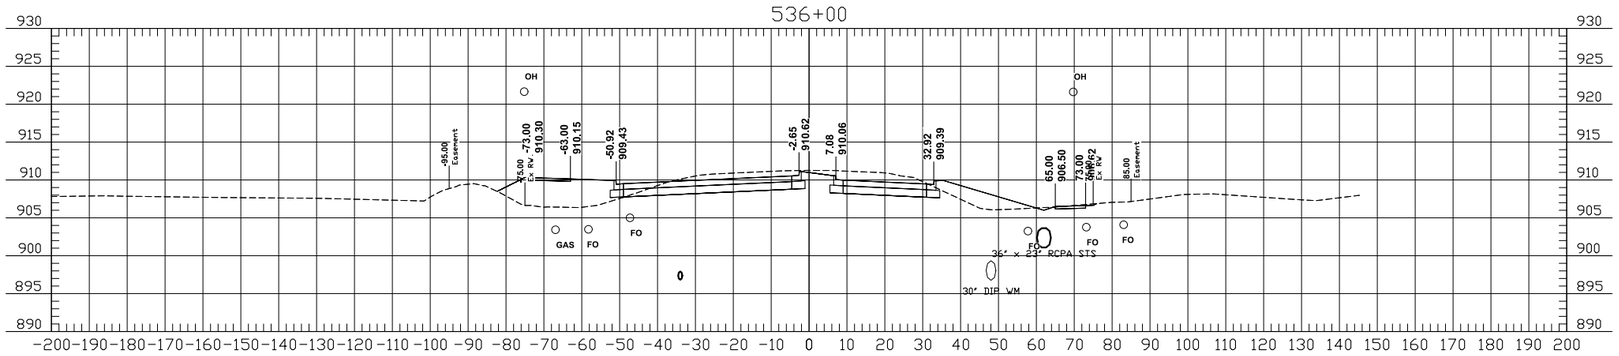

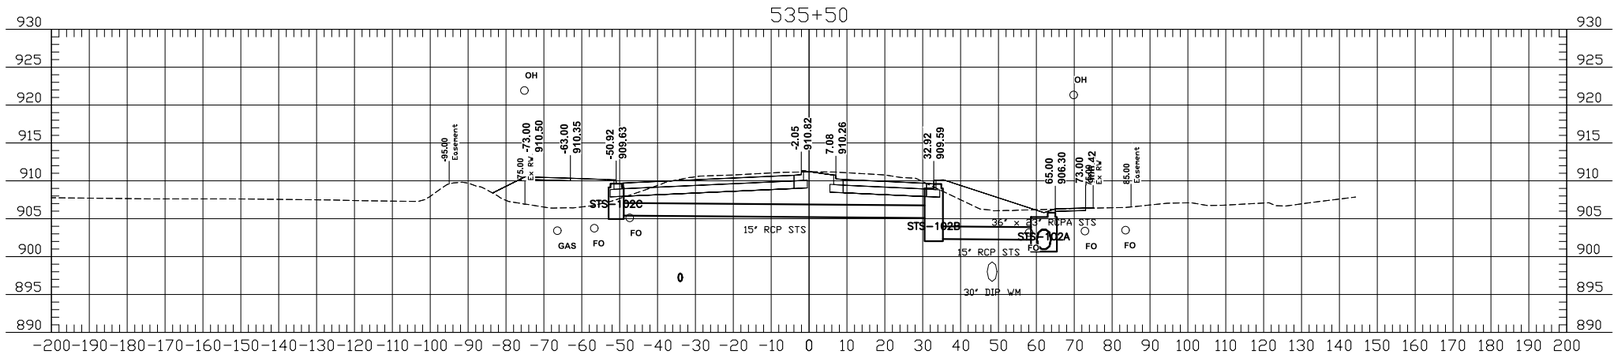

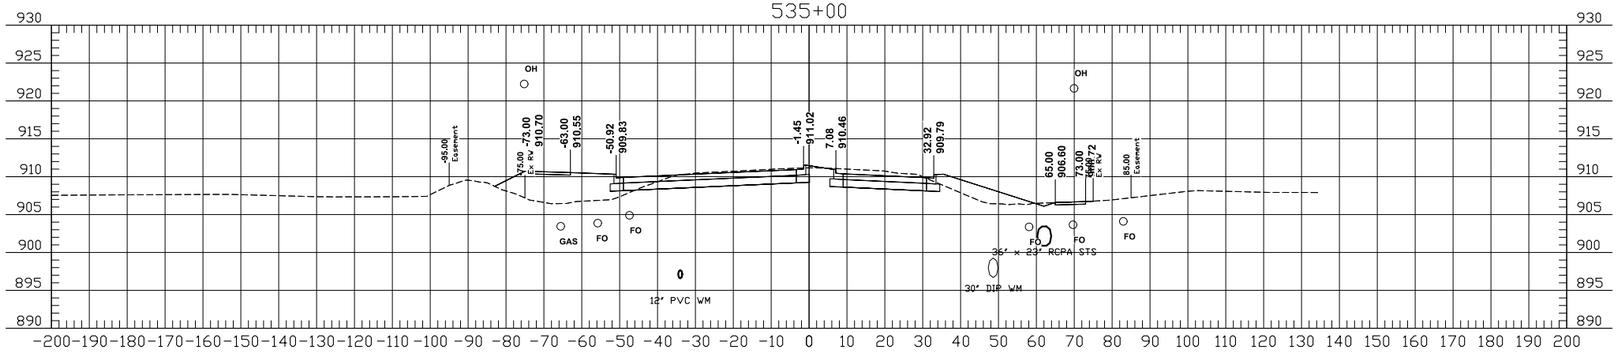

08/15/18 06:44:59AM H:\Fargo\JBN\6000\6059\18_6059_145 - 52nd Ave. Design\CAD\Plans\200-X Sections 1-14.dwg

THE CITY OF Fargo
FAR MORE

Proj. No. 6059-0145
Houston Engineering Inc.
Ph: 701.237.5065

ALL ELEVATIONS ARE BASED ON THE U.S.G.S. VERTICAL DATUM OF 1988. (UNLESS NOTED OTHERWISE)

Cross Sections

52nd Ave S - West of 63rd St S to 45th St S

	STATE	PROJECT NO.	SECTION NO.	SHEET NO.
	ND	SU-8-984(164)	200	10

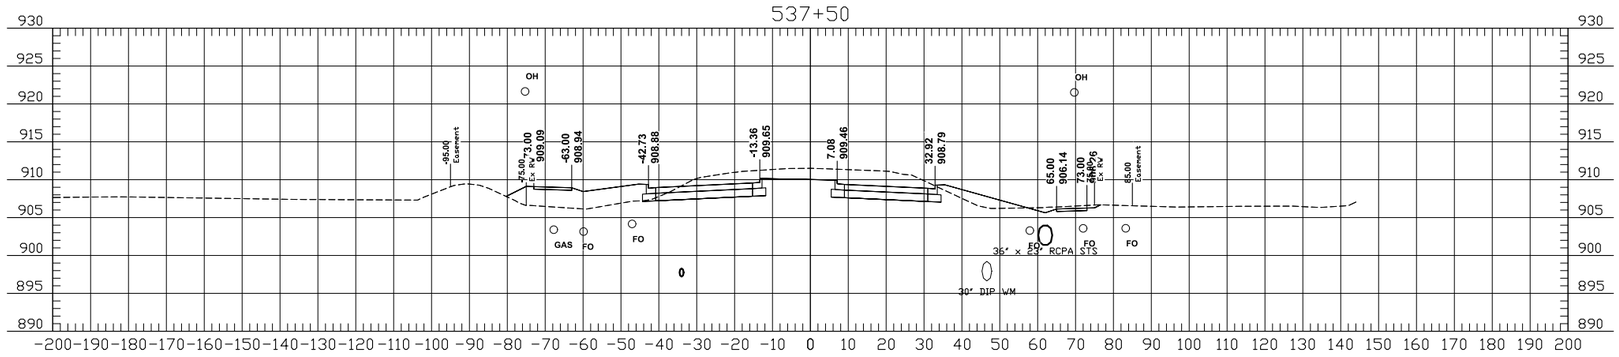

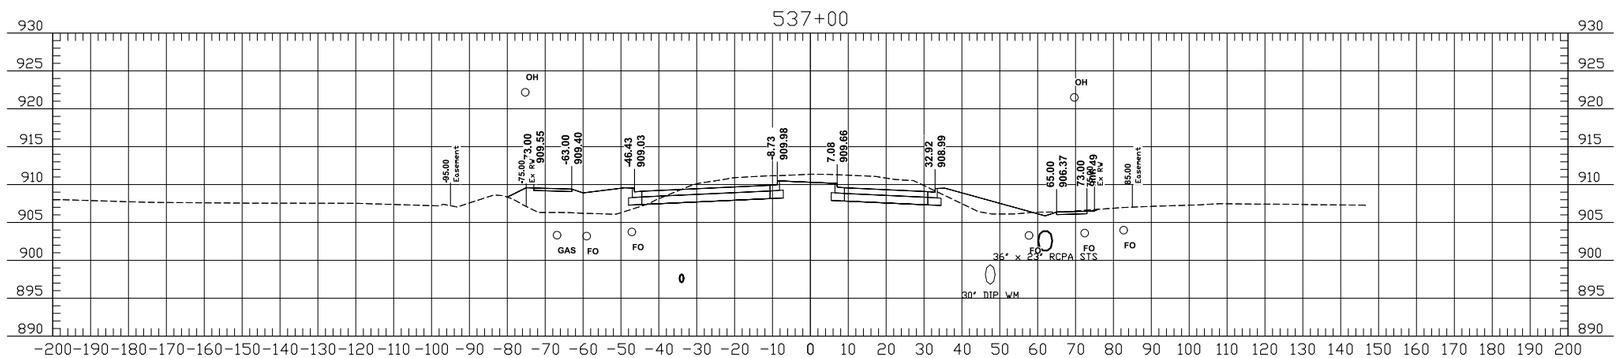

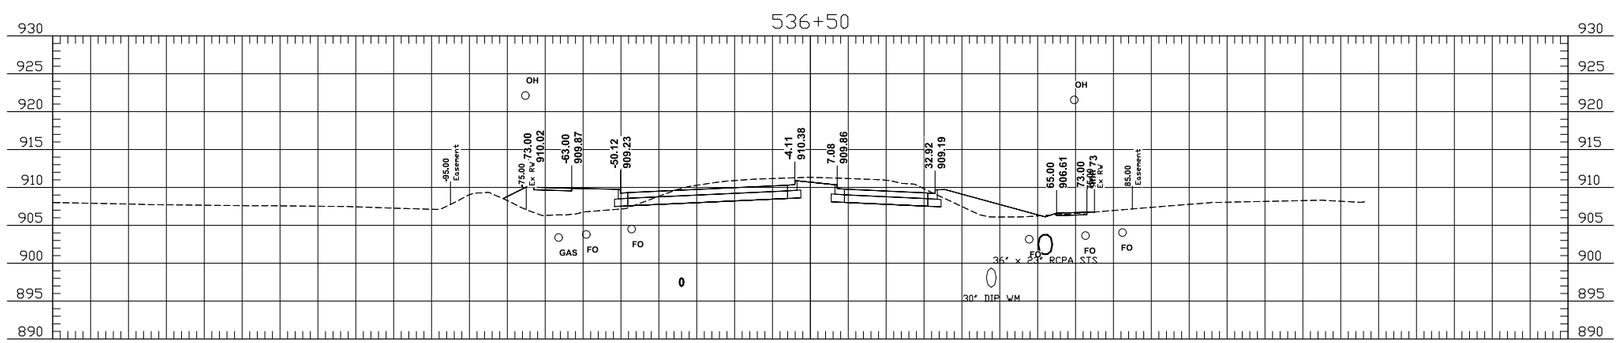

THE CITY OF Fargo
FAR MORE

Proj. No. 6059-0145
Houston Engineering Inc.
Ph: 701.237.5065

ALL ELEVATIONS ARE BASED ON THE U.S.G.S. VERTICAL DATUM OF 1988. (UNLESS NOTED OTHERWISE)

Cross Sections

52nd Ave S - West of 63rd St S to 45th St S

08/15/18 06:45:29AM H:\Fargo\JBN\6000\6059\18_6059_145 - 52nd Ave. Design\CAD\Plans\200-X Sections 1-14.dwg

	STATE	PROJECT NO.	SECTION NO.	SHEET NO.
	ND	SU-8-984(164)	200	11

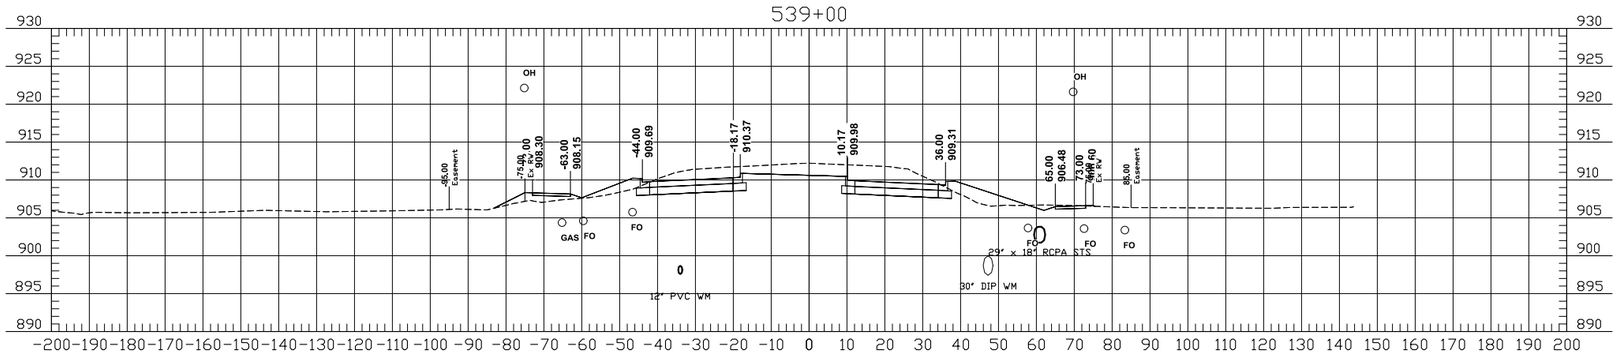

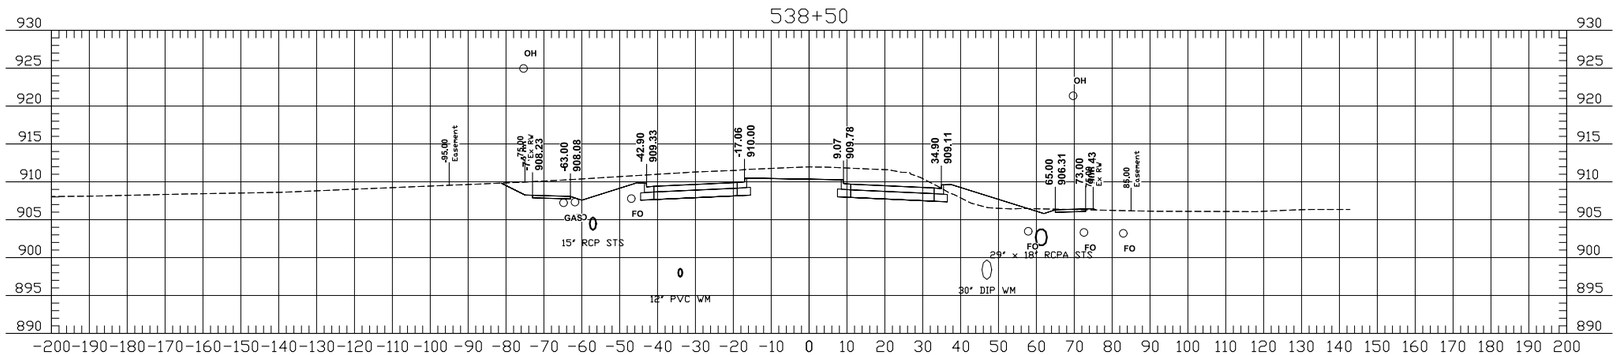

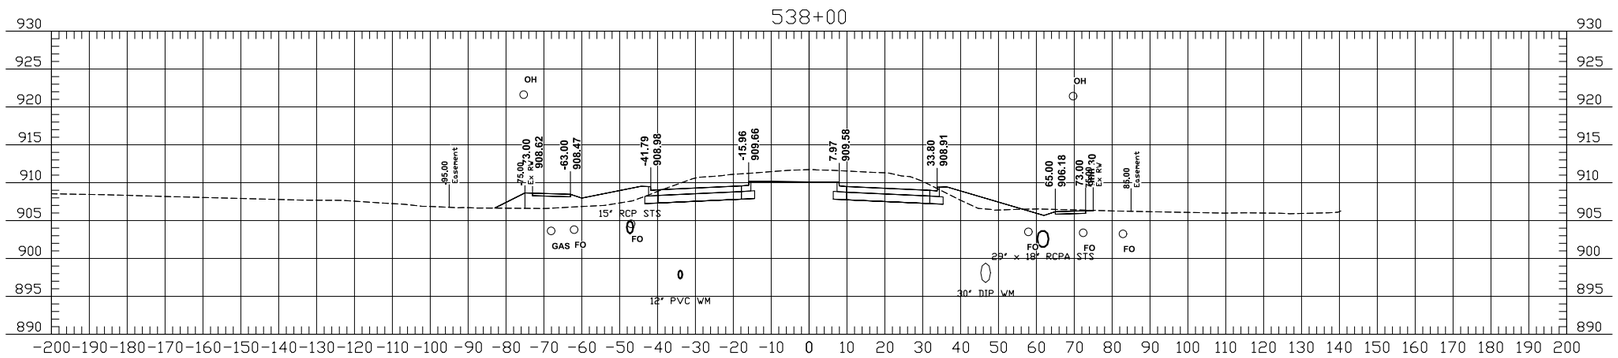

THE CITY OF Fargo
FAR MORE

Proj. No. 6059-0145
Houston Engineering Inc.
Ph: 701.237.5065

ALL ELEVATIONS ARE BASED ON THE U.S.G.S. VERTICAL DATUM OF 1988. (UNLESS NOTED OTHERWISE)

Cross Sections

52nd Ave S - West of 63rd St S to 45th St S

08/15/18 06:46:00AM H:\Fargo\JBN\6000\6059\18_6059_145 - 52nd Ave. Design\CAD\Plans\200-X Sections 1-14.dwg

	STATE	PROJECT NO.	SECTION NO.	SHEET NO.
	ND	SU-8-984(164)	200	12

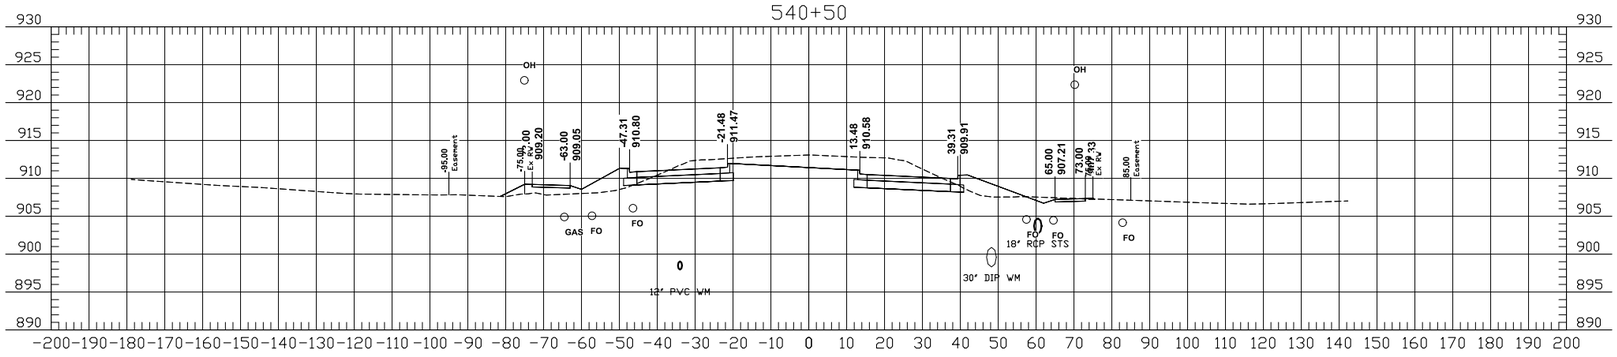

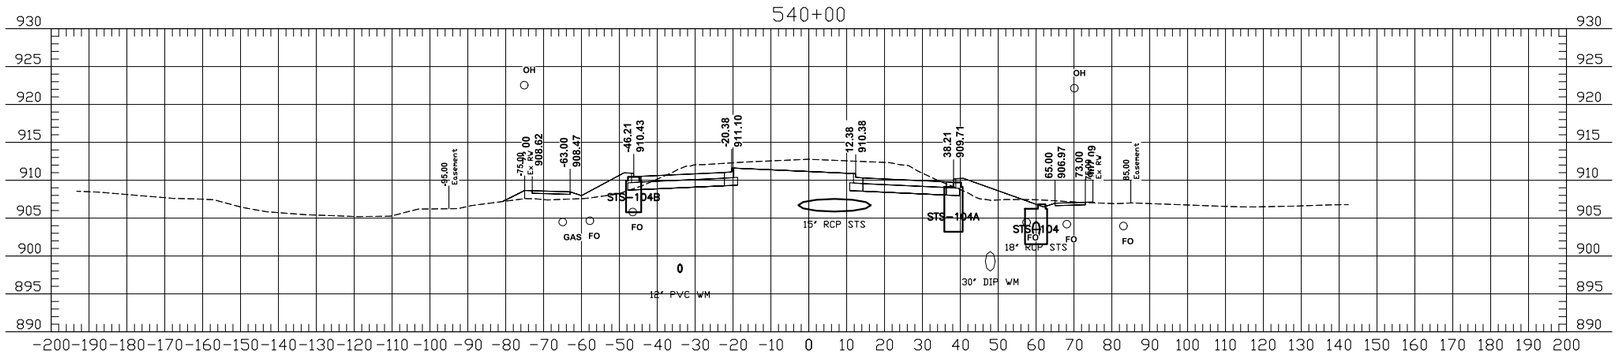

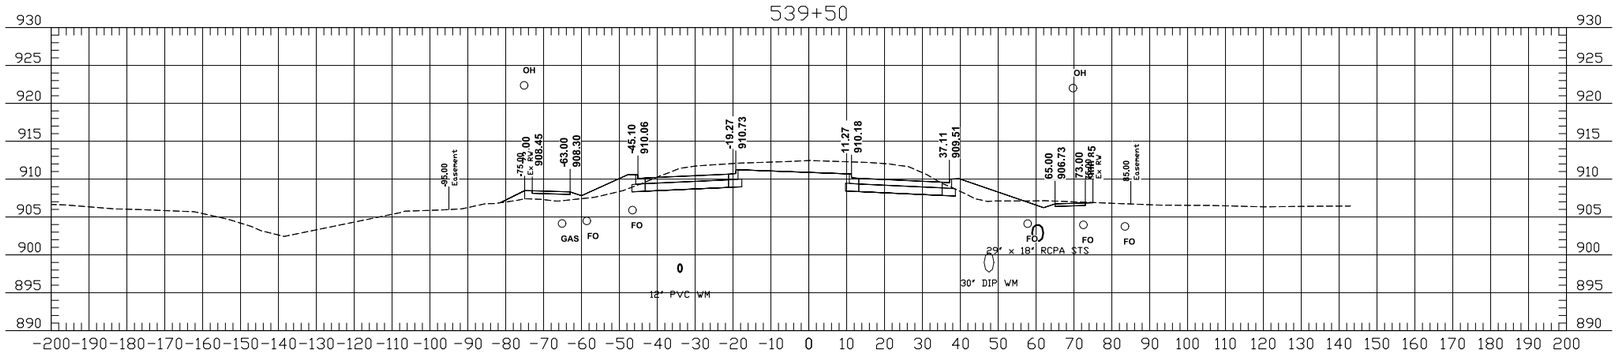

THE CITY OF Fargo FAR MORE

Proj. No. 6059-0145
Houston Engineering Inc.
Ph: 701.237.5065

ALL ELEVATIONS ARE BASED ON THE U.S.G.S. VERTICAL DATUM OF 1988. (UNLESS NOTED OTHERWISE)

Cross Sections

52nd Ave S - West of 63rd St S to 45th St S

08/15/18 06:46:28AM H:\Fargo\JBN\6000\6059\18_6059_145 - 52nd Ave. Design\CAD\Plans\200-X Sections 1-14.dwg

	STATE	PROJECT NO.	SECTION NO.	SHEET NO.
	ND	SU-8-984(164)	200	13

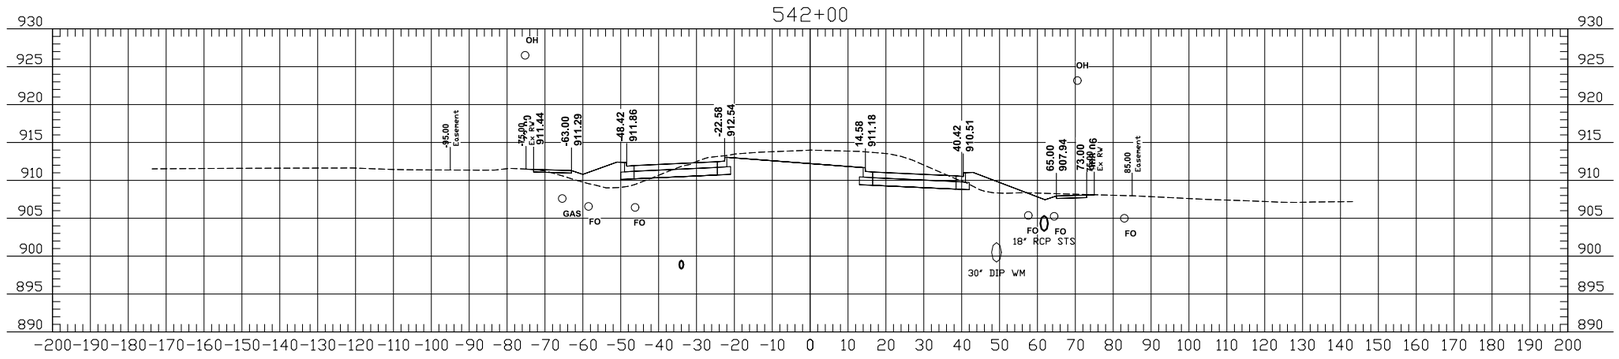

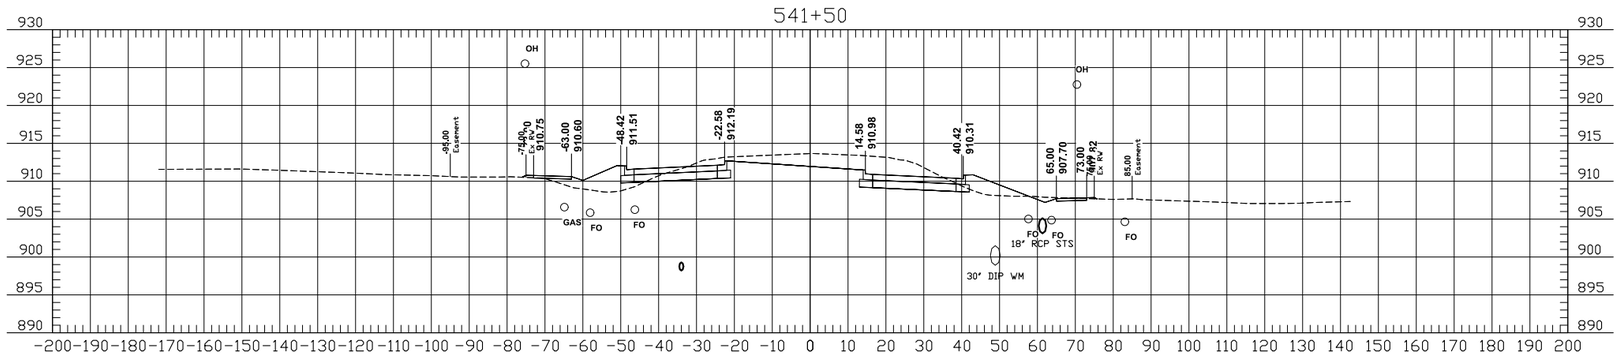

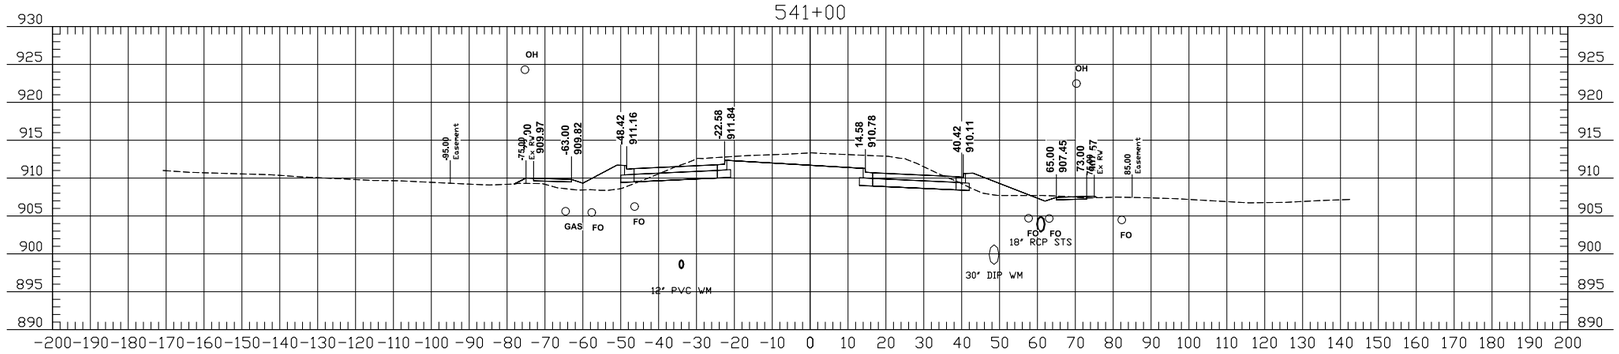

THE CITY OF Fargo
FAR MORE

Proj. No. 6059-0145
Houston Engineering Inc.
Ph: 701.237.5065

ALL ELEVATIONS ARE BASED ON THE U.S.G.S. VERTICAL DATUM OF 1988. (UNLESS NOTED OTHERWISE)

Cross Sections

52nd Ave S - West of 63rd St S to 45th St S

08/15/18 06:47:00AM H:\Fargo\JBN\6000\6059\18_6059_145 - 52nd Ave. Design\CAD\Plans\200-X Sections 1-14.dwg

	STATE	PROJECT NO.	SECTION NO.	SHEET NO.
	ND	SU-8-984(164)	200	14

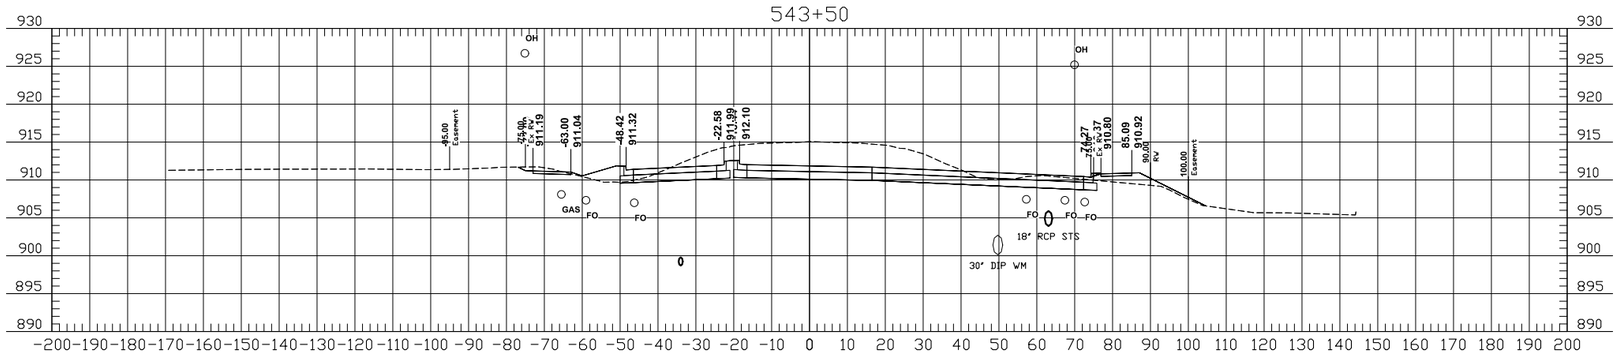

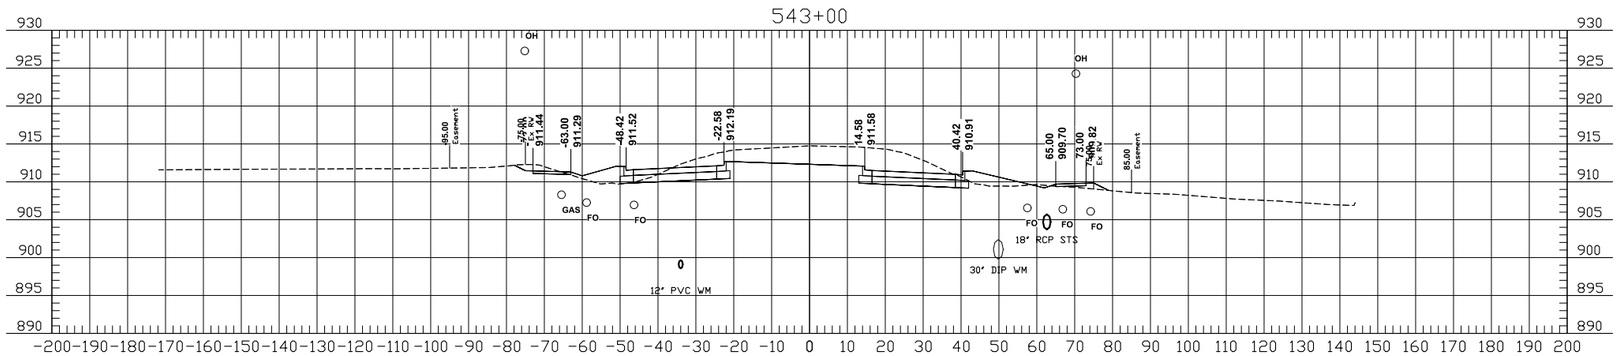

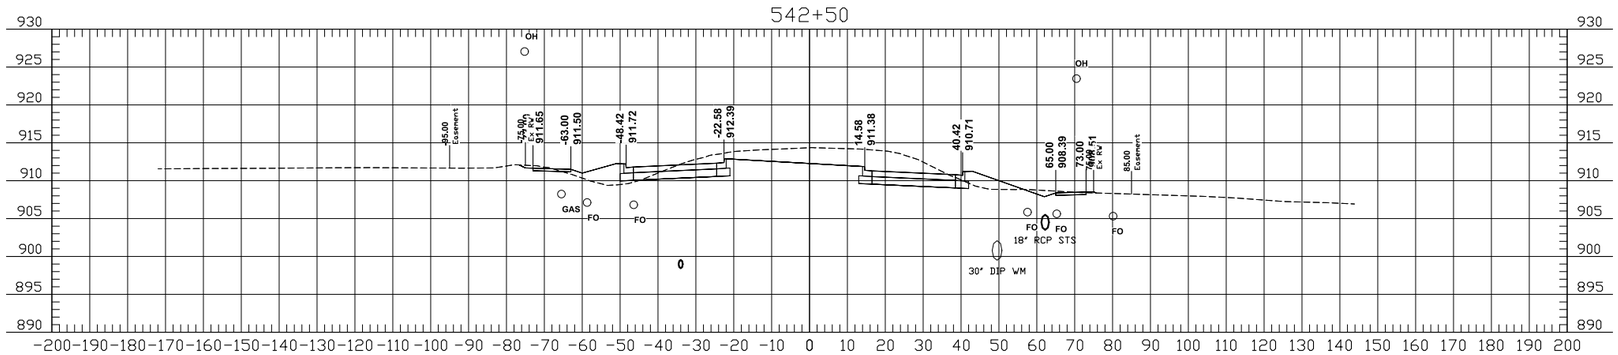

THE CITY OF Fargo FAR MORE

Proj. No. 6059-0145
Houston Engineering Inc.
Ph: 701.237.5065

ALL ELEVATIONS ARE BASED ON THE U.S.G.S. VERTICAL DATUM OF 1988. (UNLESS NOTED OTHERWISE)

Cross Sections

52nd Ave S - West of 63rd St S to 45th St S

08/15/18 06:47:27AM H:\Fargo\JBN\6000\6059\18_6059_145 - 52nd Ave. Design\CAD\Plans\200-X Sections 1-14.dwg

	STATE	PROJECT NO.	SECTION NO.	SHEET NO.
	ND	SU-8-984(164)	200	15

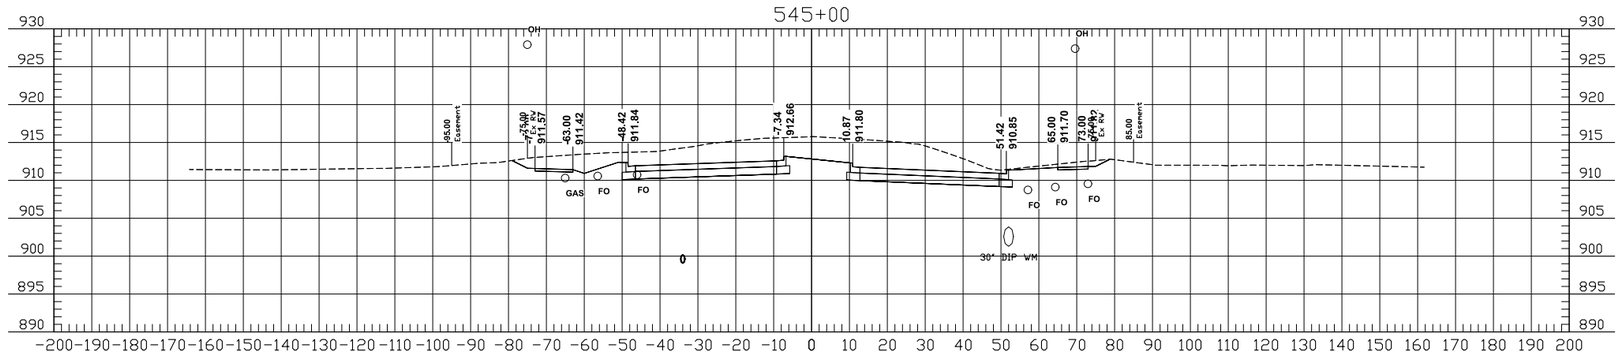

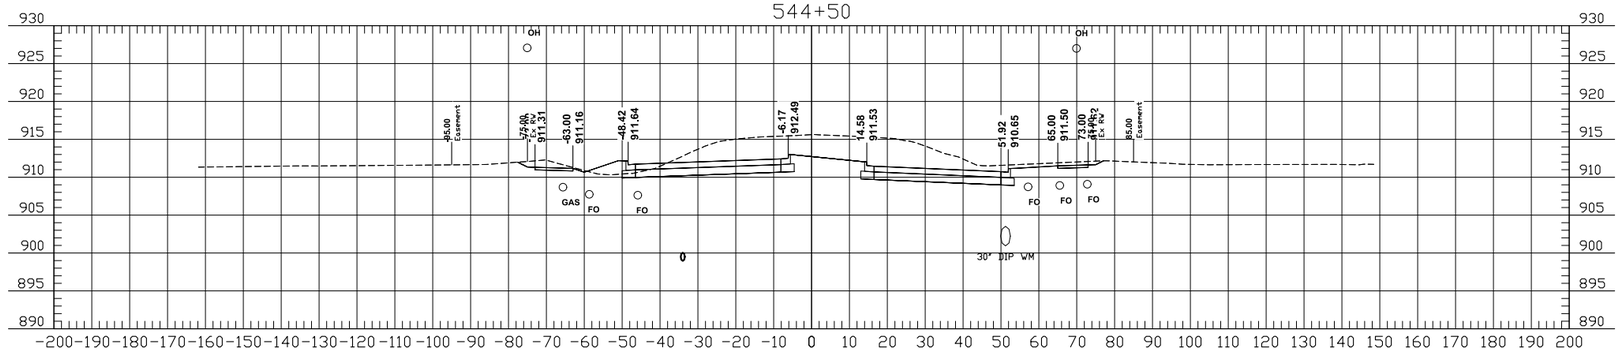

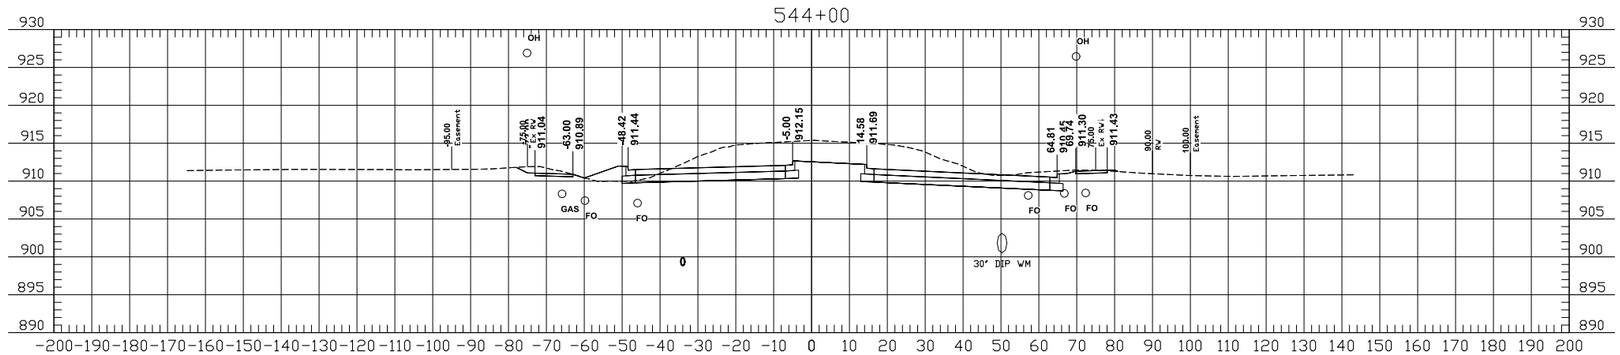

THE CITY OF Fargo FAR MORE

Proj. No. 6059-0145
Houston Engineering Inc.
Ph: 701.237.5065

ALL ELEVATIONS ARE BASED ON THE U.S.G.S. VERTICAL DATUM OF 1988. (UNLESS NOTED OTHERWISE)

Cross Sections

52nd Ave S - West of 63rd St S to 45th St S

08/15/18 06:49:26AM H:\Fargo\JBN\6000\6059\18_6059_145 - 52nd Ave. Design\CAD\Plans\200-X Sections 15-29.dwg

	STATE	PROJECT NO.	SECTION NO.	SHEET NO.
	ND	SU-8-984(164)	200	16

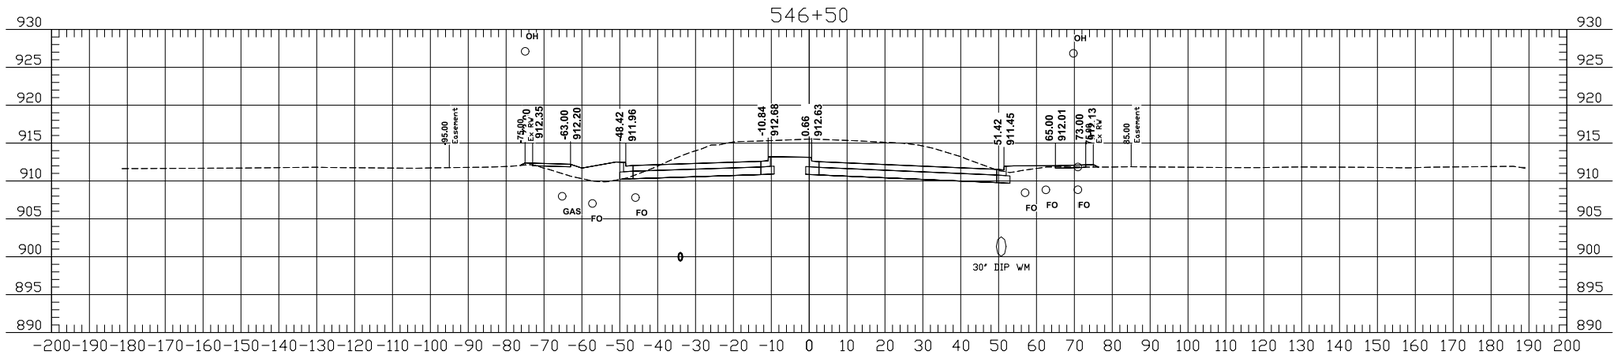

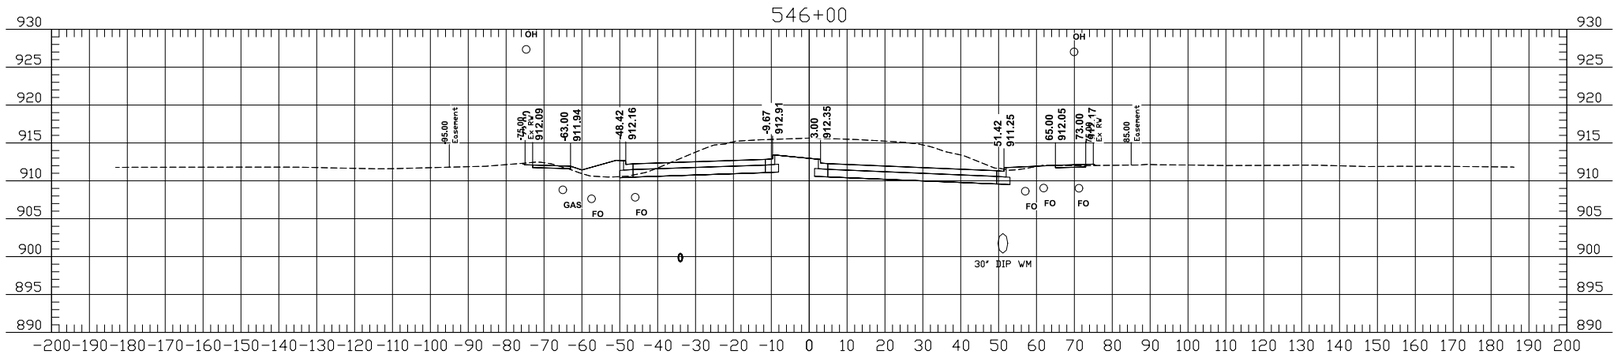

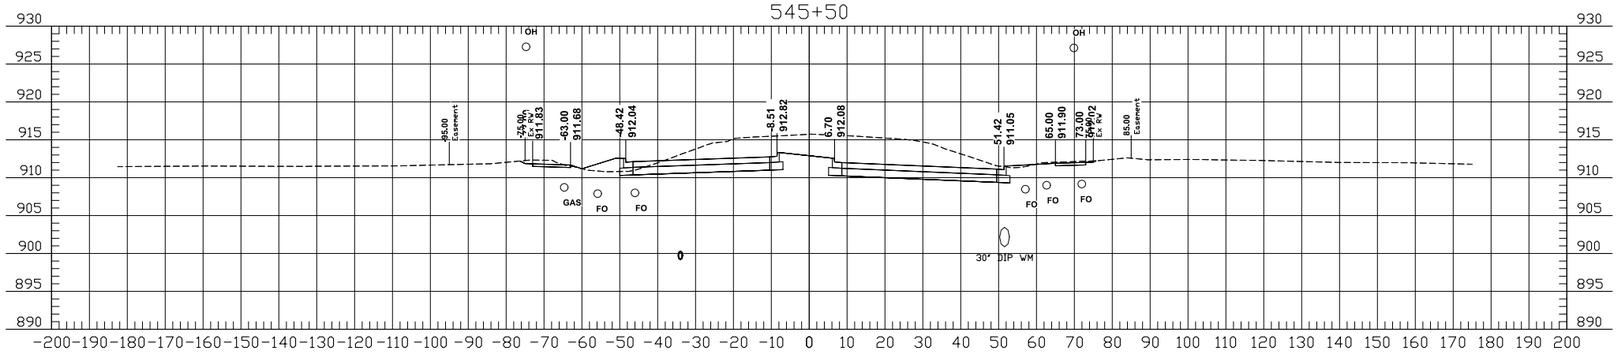

THE CITY OF Fargo FAR MORE

Proj. No. 6059-0145
Houston Engineering Inc.
Ph: 701.237.5065

ALL ELEVATIONS ARE BASED ON THE U.S.G.S. VERTICAL DATUM OF 1988. (UNLESS NOTED OTHERWISE)

Cross Sections

52nd Ave S - West of 63rd St S to 45th St S

08/15/18 06:49:58AM H:\Fargo\JBN\6000\6059\18_6059_145 - 52nd Ave. Design\CAD\Plans\200-X Sections 15-29.dwg

	STATE	PROJECT NO.	SECTION NO.	SHEET NO.
	ND	SU-8-984(164)	200	17

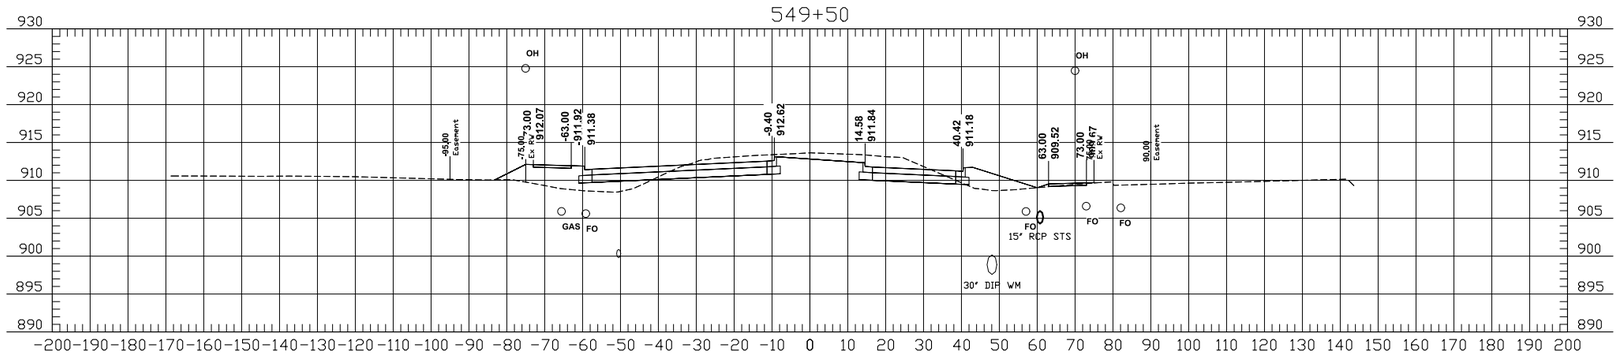

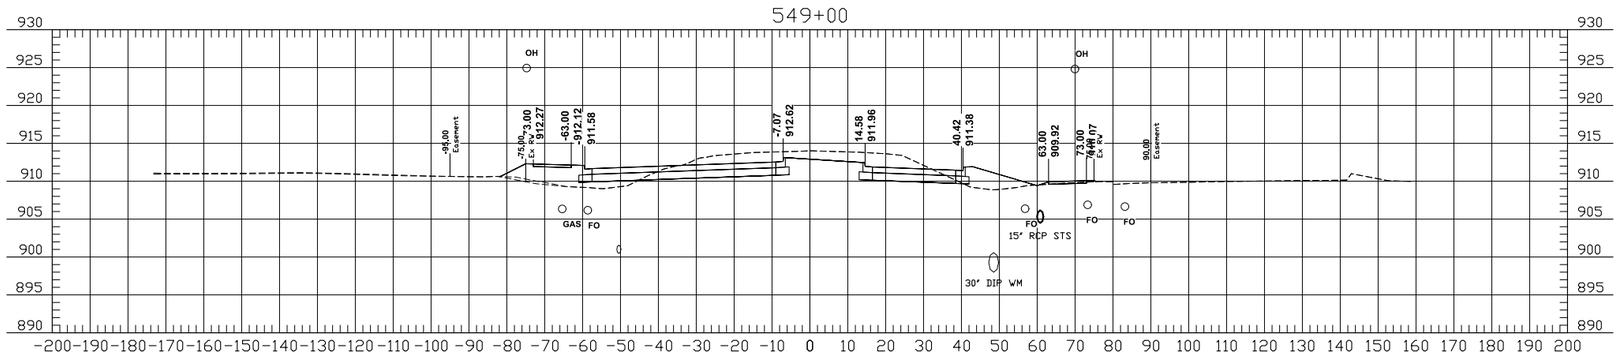

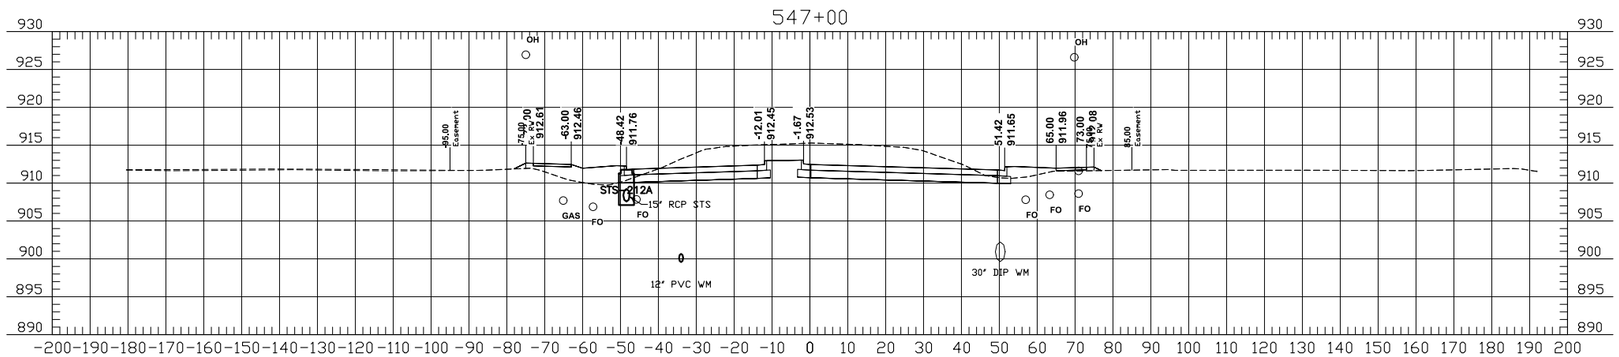

THE CITY OF Fargo FAR MORE

Proj. No. 6059-0145
Houston Engineering Inc.
Ph: 701.237.5065

ALL ELEVATIONS ARE BASED ON THE U.S.G.S. VERTICAL DATUM OF 1988. (UNLESS NOTED OTHERWISE)

Cross Sections

52nd Ave S - West of 63rd St S to 45th St S

08/15/18 06:50:28AM H:\Fargo\JBN\6000\6059\18_6059_145 - 52nd Ave. Design\CAD\Plans\200-X Sections 15-29.dwg

	STATE	PROJECT NO.	SECTION NO.	SHEET NO.
	ND	SU-8-984(164)	200	18

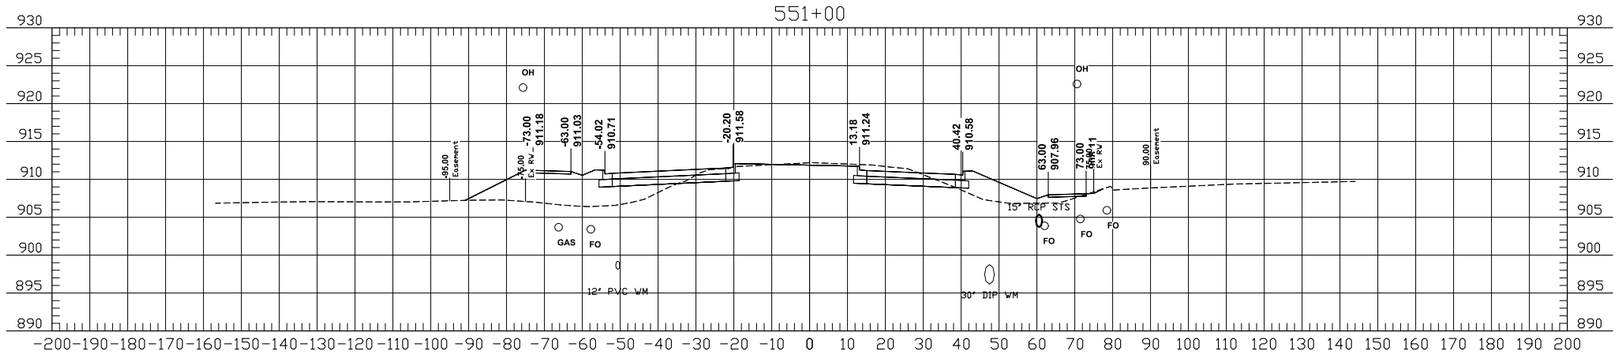

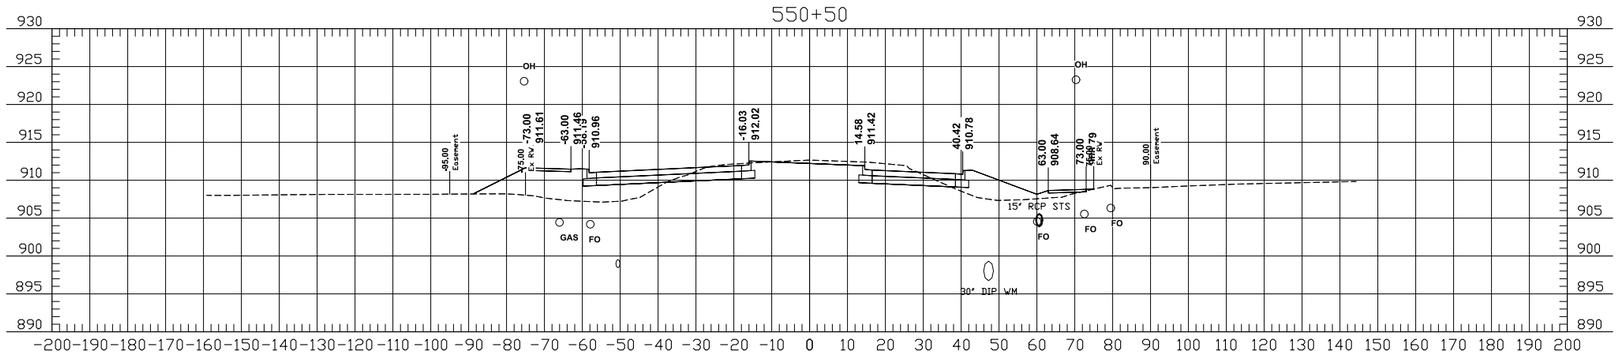

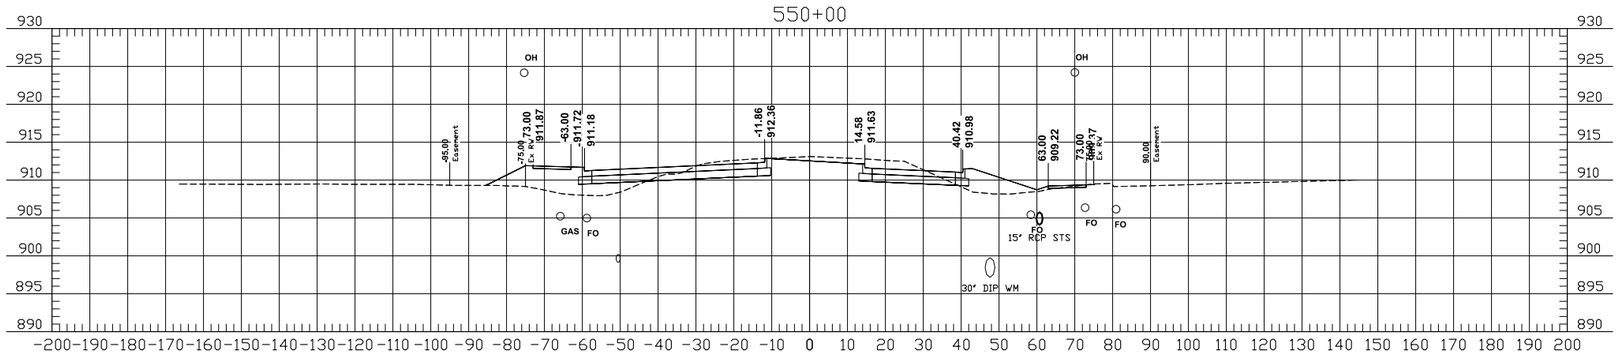

THE CITY OF Fargo FAR MORE

Proj. No. 6059-0145
Houston Engineering Inc.
Ph: 701.237.5065

ALL ELEVATIONS ARE BASED ON THE U.S.G.S. VERTICAL DATUM OF 1988. (UNLESS NOTED OTHERWISE)

Cross Sections

52nd Ave S - West of 63rd St S to 45th St S

08/15/18 06:50:58AM H:\Fargo\JBN\6000\6059\18_6059_145 - 52nd Ave. Design\CAD\Plans\200-X Sections 15-29.dwg

	STATE	PROJECT NO.	SECTION NO.	SHEET NO.
	ND	SU-8-984(164)	200	19

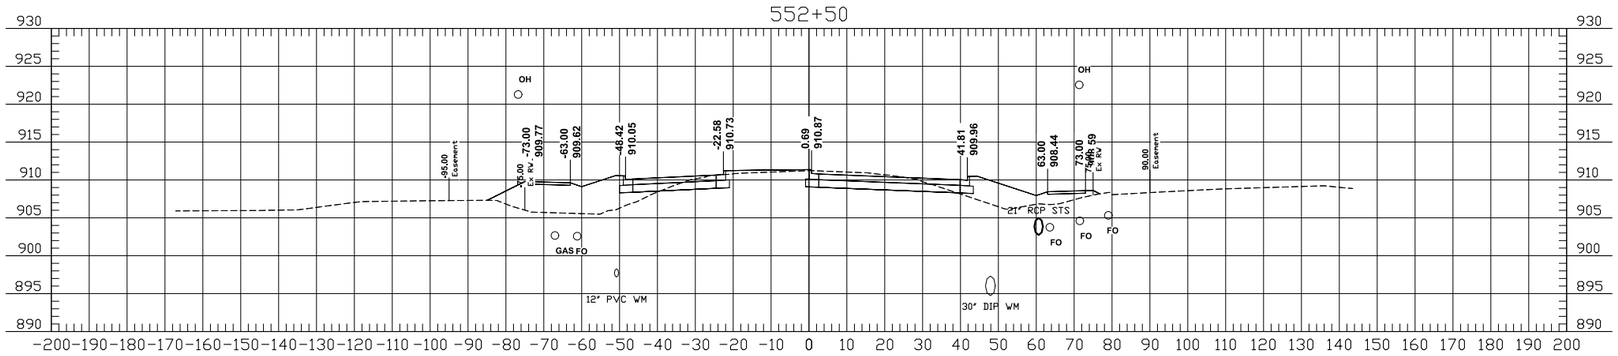

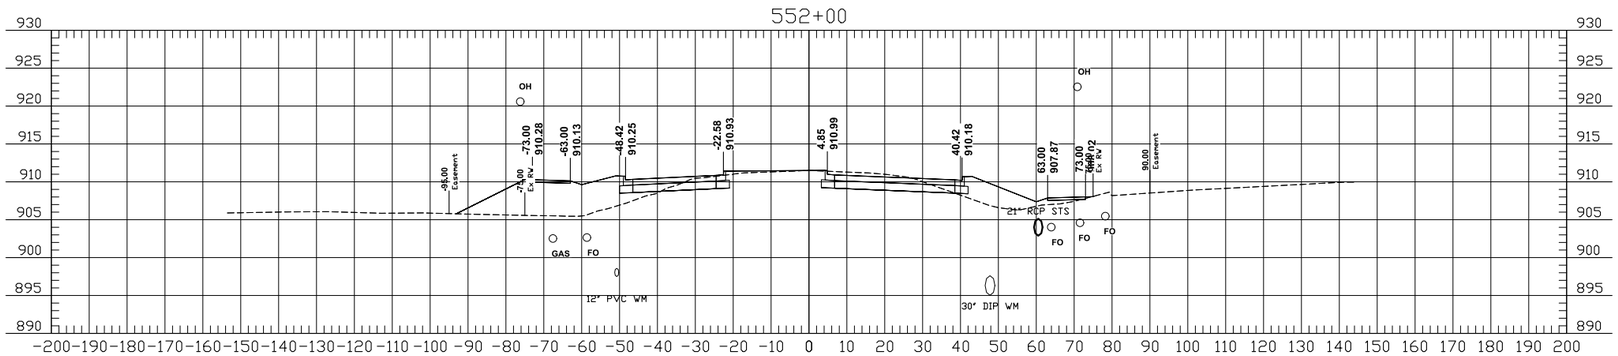

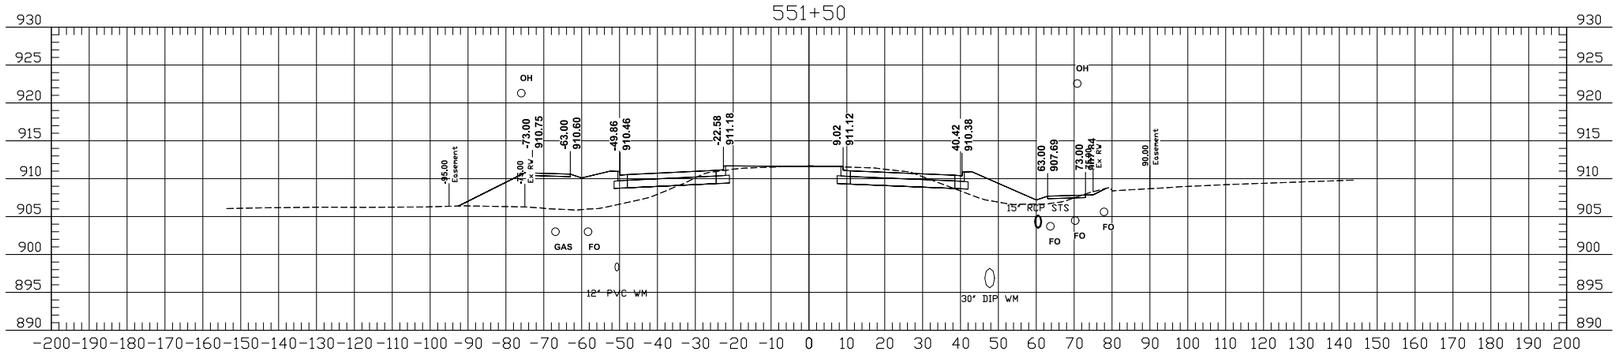

THE CITY OF Fargo
FAR MORE

Proj. No. 6059-0145
Houston Engineering Inc.
Ph: 701.237.5065

ALL ELEVATIONS ARE BASED ON THE U.S.G.S. VERTICAL DATUM OF 1988. (UNLESS NOTED OTHERWISE)

Cross Sections

52nd Ave S - West of 63rd St S to 45th St S

08/15/18 06:51:30AM H:\Fargo\JBN\6000\6059\18_6059_145 - 52nd Ave. Design\CAD\Plans\200-X Sections 15-29.dwg

	STATE	PROJECT NO.	SECTION NO.	SHEET NO.
	ND	SU-8-984(164)	200	20

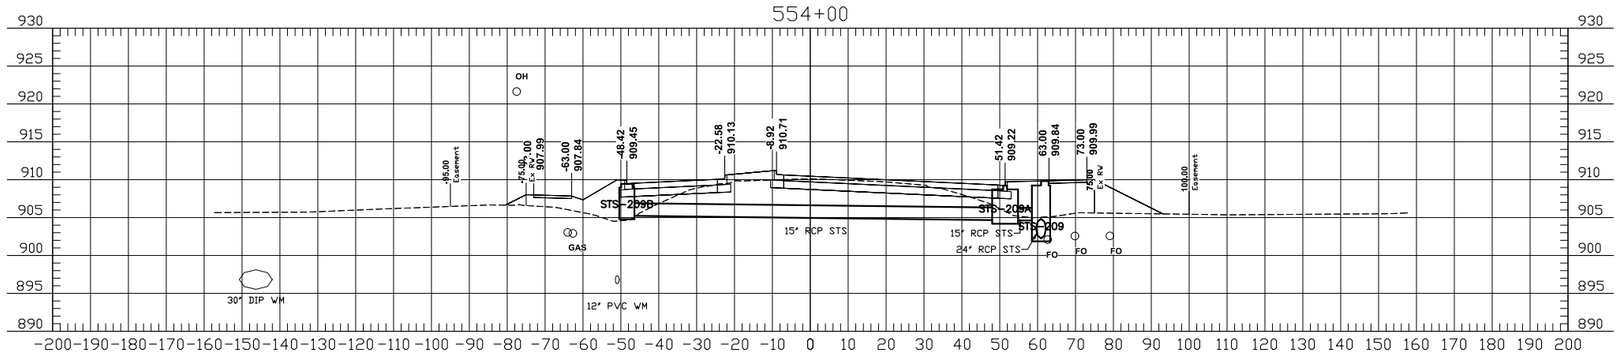

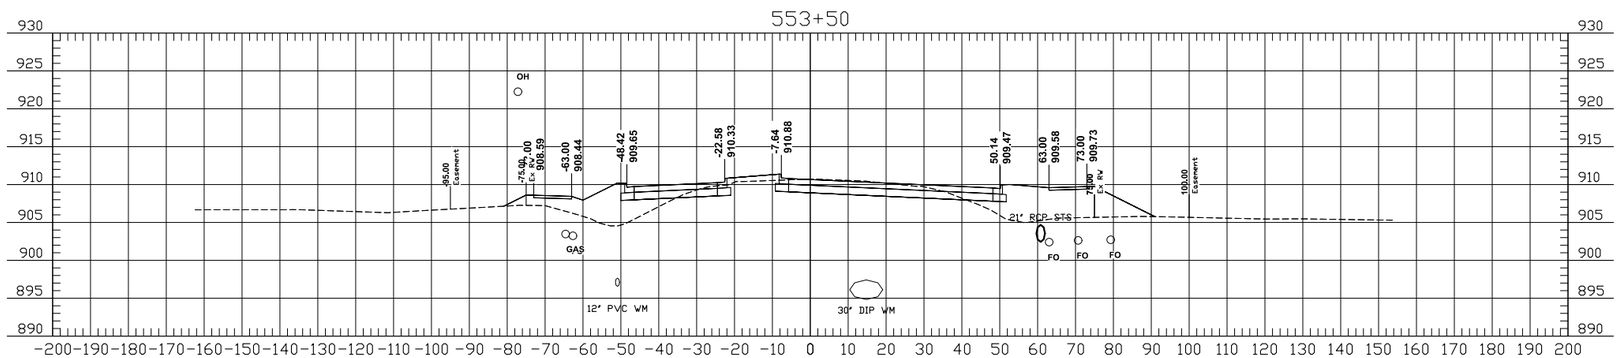

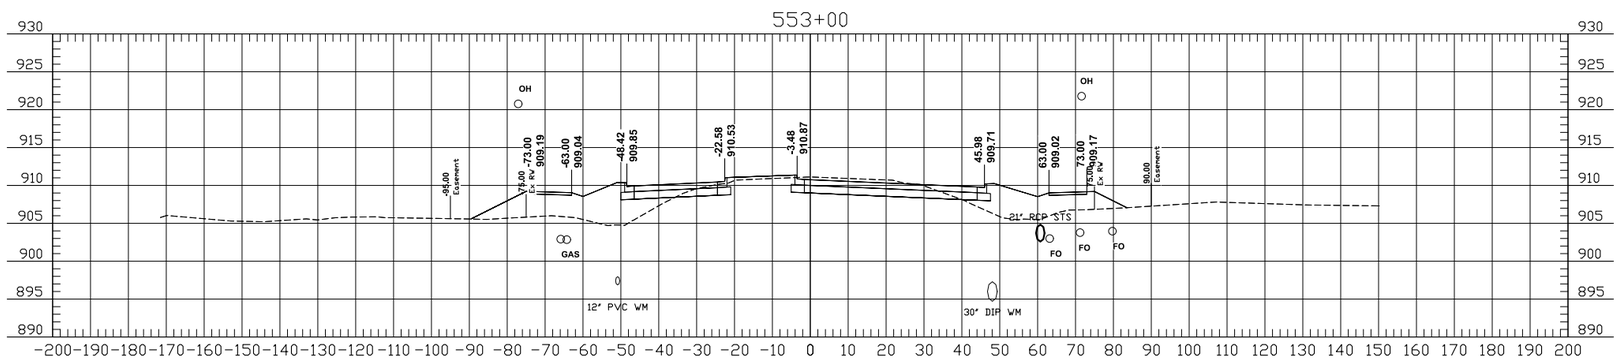

THE CITY OF Fargo FAR MORE

Proj. No. 6059-0145
Houston Engineering Inc.
Ph: 701.237.5065

ALL ELEVATIONS ARE BASED ON THE U.S.G.S. VERTICAL DATUM OF 1988. (UNLESS NOTED OTHERWISE)

Cross Sections

52nd Ave S - West of 63rd St S to 45th St S

08/15/18 06:51:59AM H:\Fargo\JBN\6000\6059\18_6059_145 - 52nd Ave. Design\CAD\Plans\200-X Sections 15-29.dwg

	STATE	PROJECT NO.	SECTION NO.	SHEET NO.
	ND	SU-8-984(164)	200	21

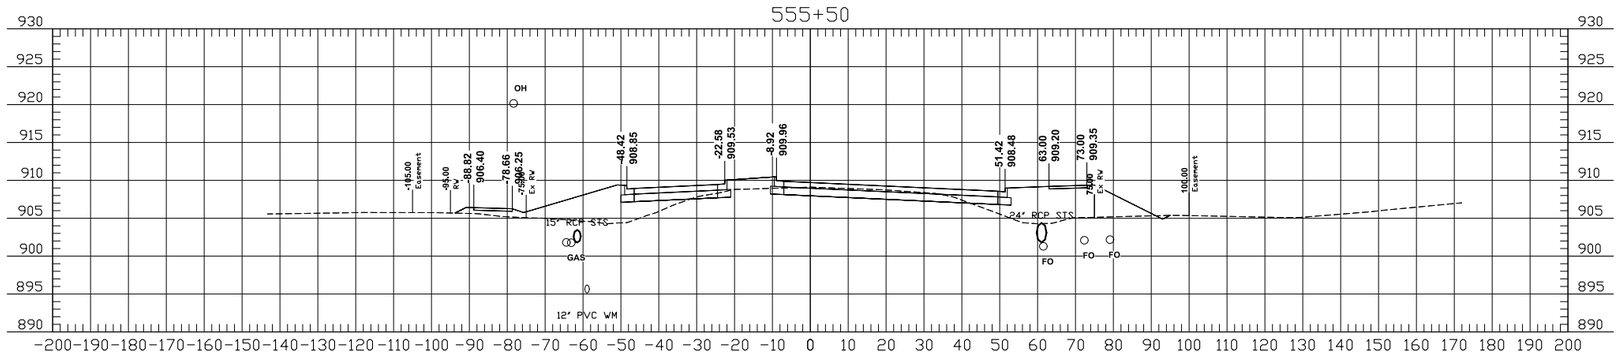

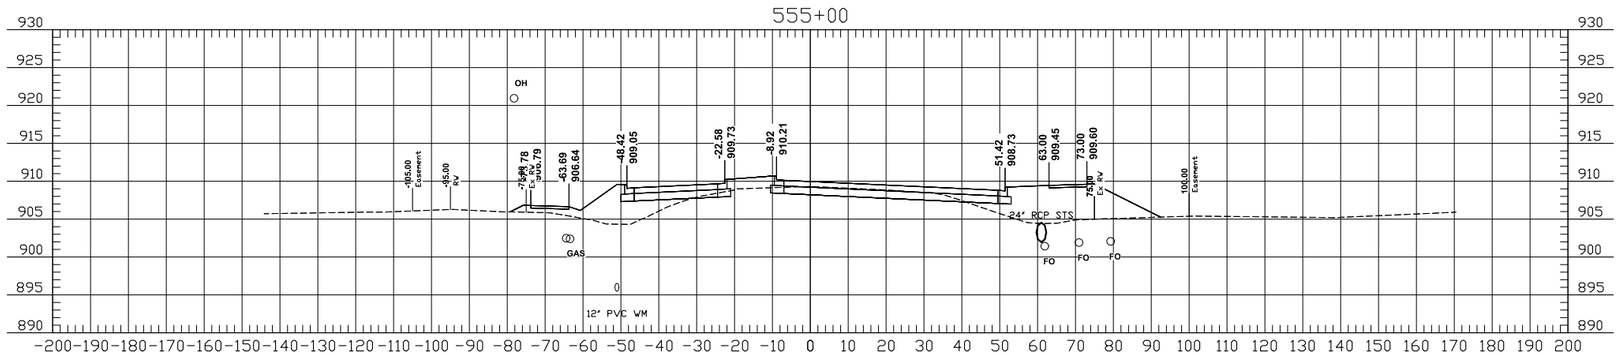

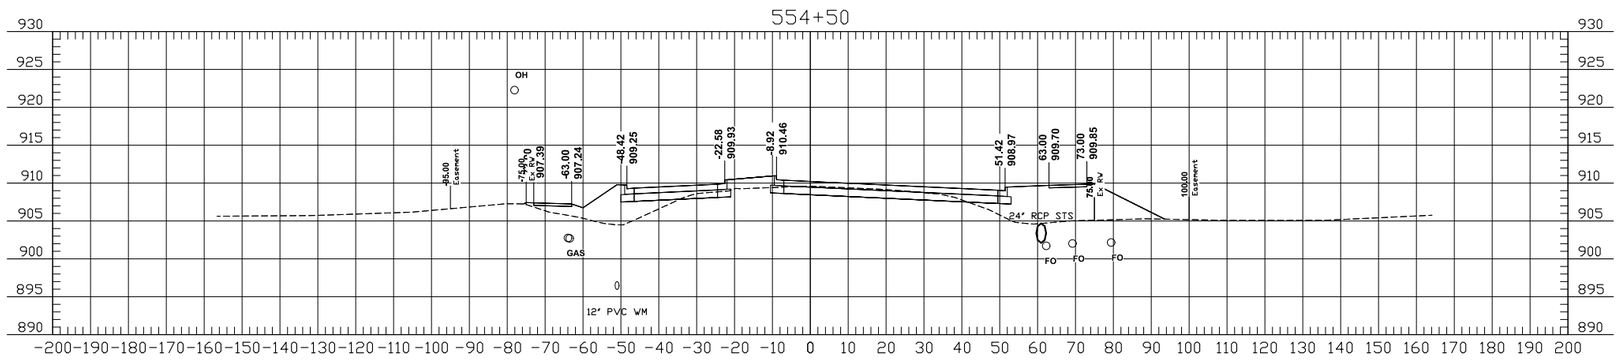

THE CITY OF Fargo FAR MORE

Proj. No. 6059-0145
Houston Engineering Inc.
Ph: 701.237.5065

ALL ELEVATIONS ARE BASED ON THE U.S.G.S. VERTICAL DATUM OF 1988. (UNLESS NOTED OTHERWISE)

Cross Sections

52nd Ave S - West of 63rd St S to 45th St S

08/15/18 06:52:29AM H:\Fargo\JBN\6000\6059\18_6059_145 - 52nd Ave. Design\CAD\Plans\200-X Sections 15-29.dwg

	STATE	PROJECT NO.	SECTION NO.	SHEET NO.
	ND	SU-8-984(164)	200	22

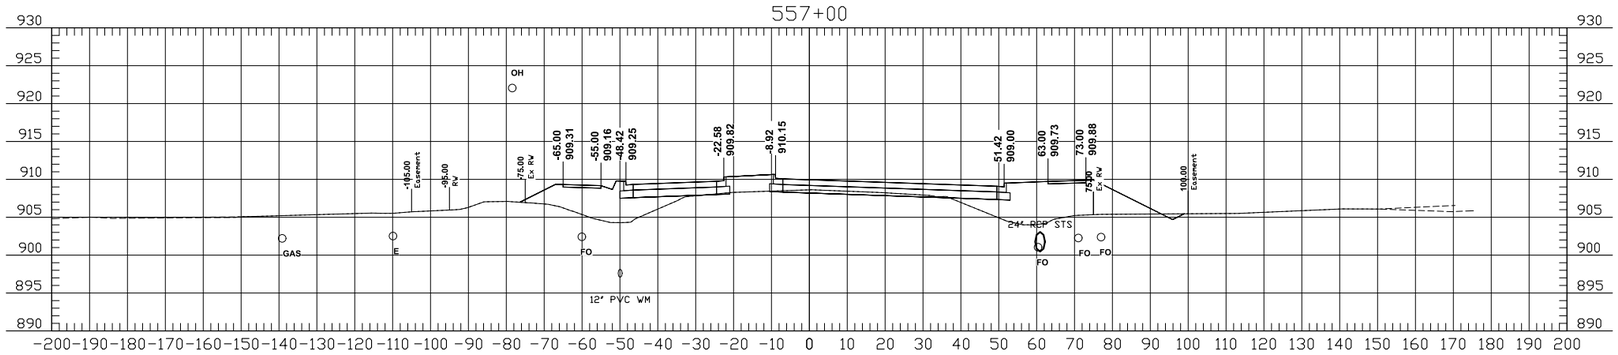

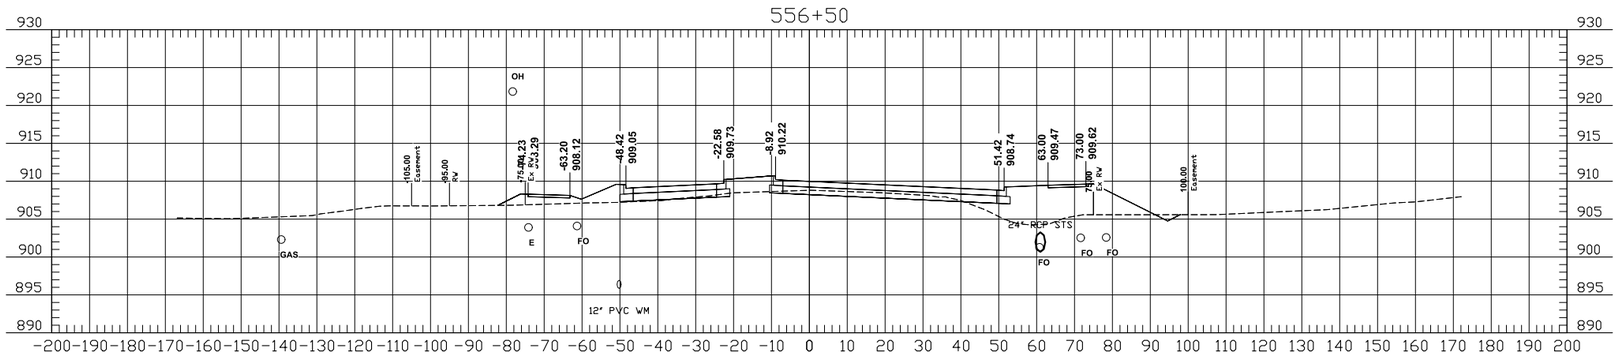

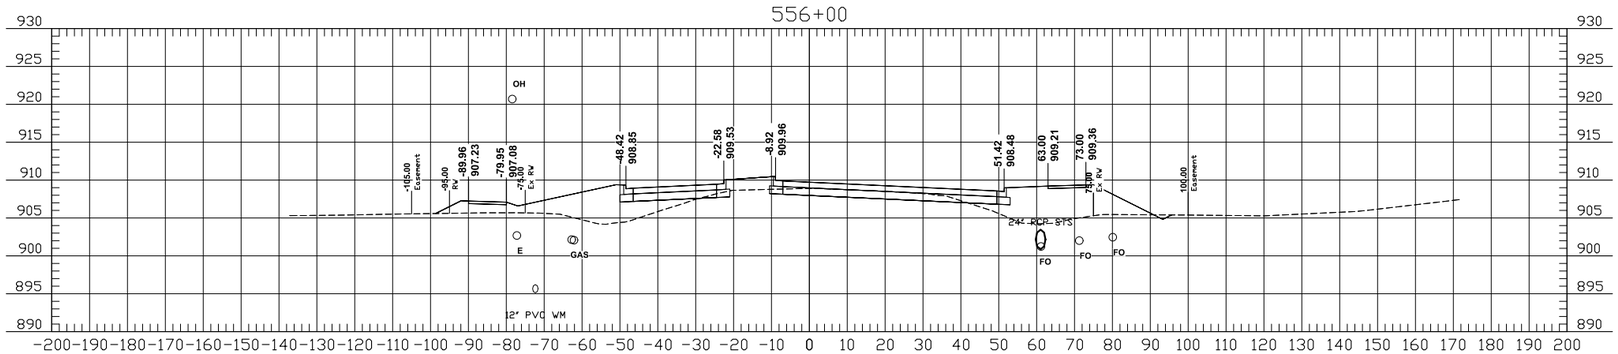

THE CITY OF Fargo FAR MORE

Proj. No. 6059-0145
Houston Engineering Inc.
Ph: 701.237.5065

ALL ELEVATIONS ARE BASED ON THE U.S.G.S. VERTICAL DATUM OF 1988. (UNLESS NOTED OTHERWISE)

Cross Sections

52nd Ave S - West of 63rd St S to 45th St S

08/15/18 06:52:58AM H:\Fargo\JBN\6000\6059\18_6059_145 - 52nd Ave. Design\CAD\Plans\200-X Sections 15-29.dwg

	STATE	PROJECT NO.	SECTION NO.	SHEET NO.
	ND	SU-8-984(164)	200	23

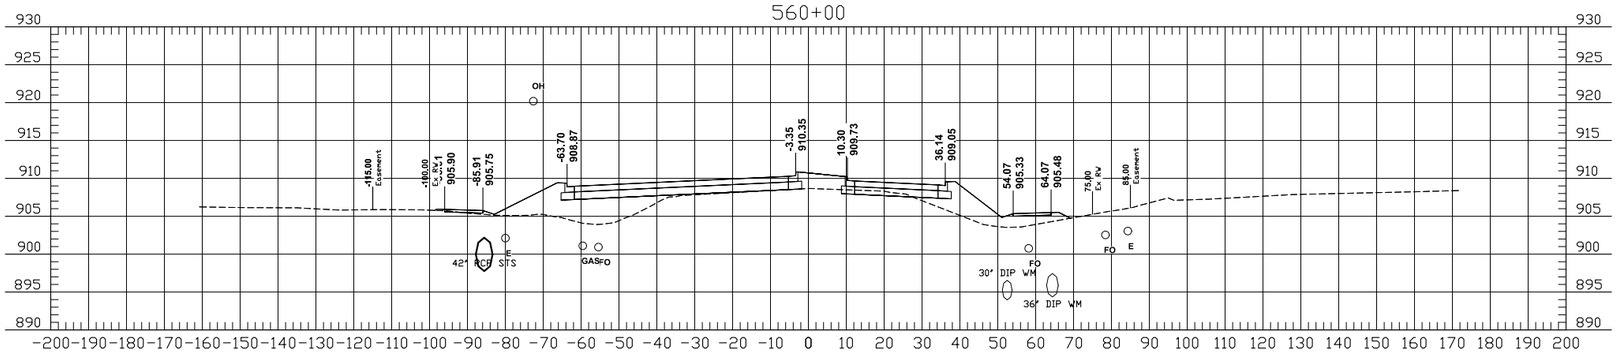

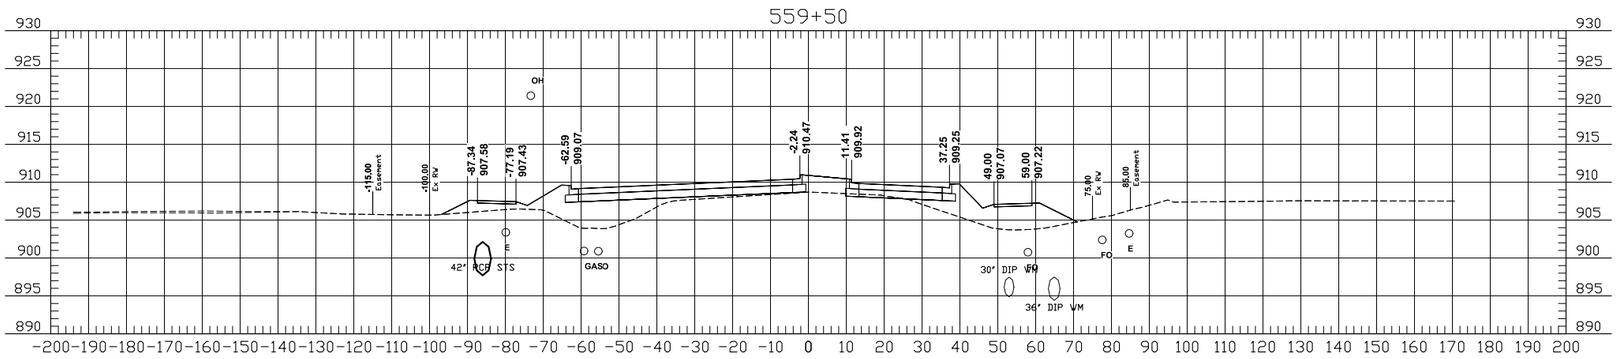

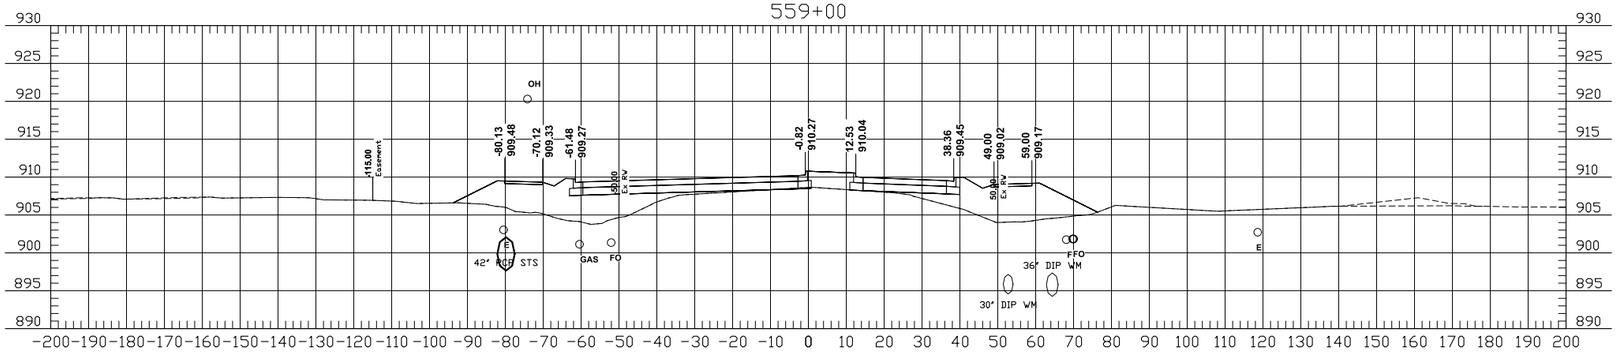

THE CITY OF Fargo
FAR MORE

Proj. No. 6059-0145
Houston Engineering Inc.
Ph: 701.237.5065

ALL ELEVATIONS ARE BASED ON THE U.S.G.S. VERTICAL DATUM OF 1988. (UNLESS NOTED OTHERWISE)

Cross Sections

52nd Ave S - West of 63rd St S to 45th St S

08/15/18 06:53:29AM H:\Fargo\JBN\6000\6059\18_6059_145 - 52nd Ave. Design\CAD\Plans\200-X Sections 15-29.dwg

	STATE	PROJECT NO.	SECTION NO.	SHEET NO.
	ND	SU-8-984(164)	200	24

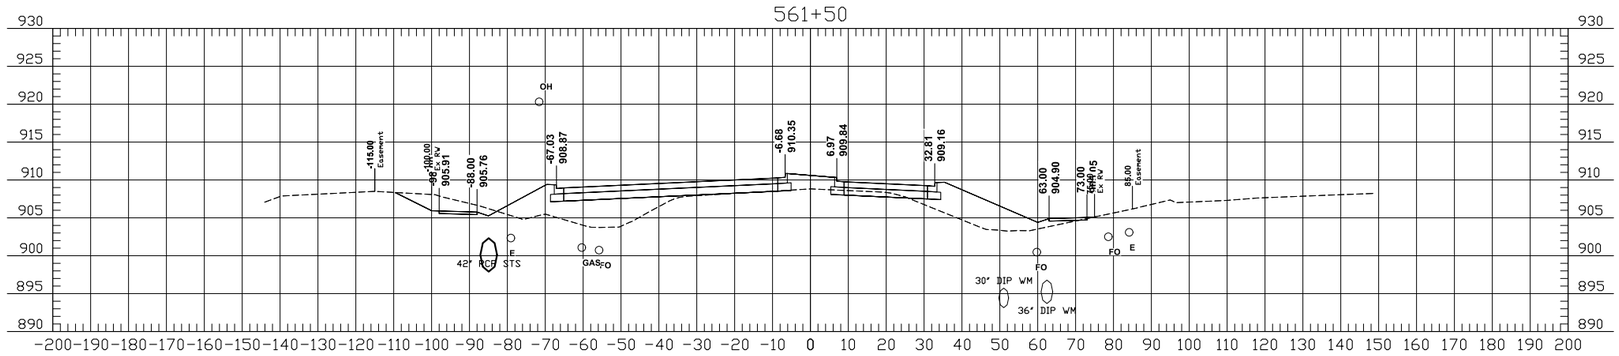

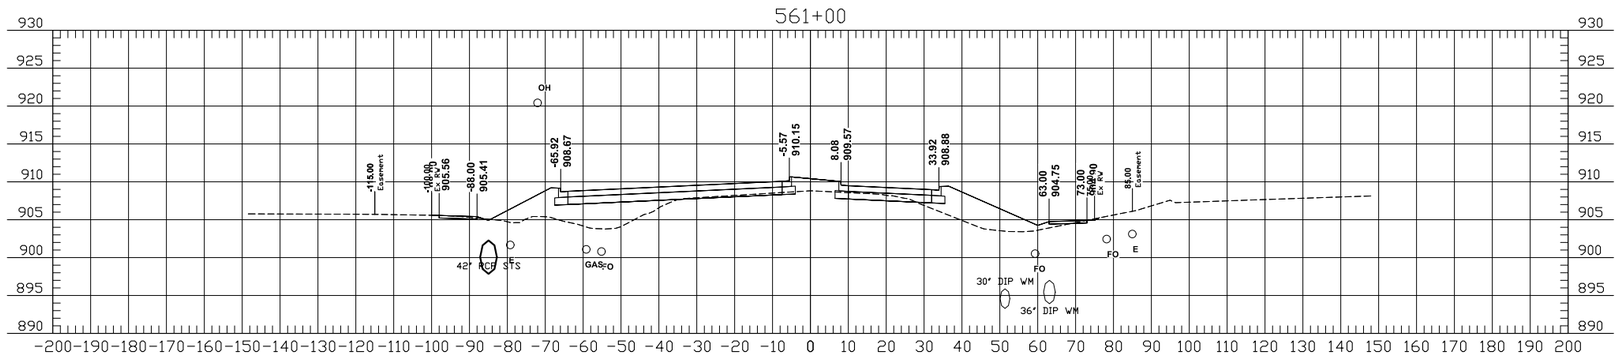

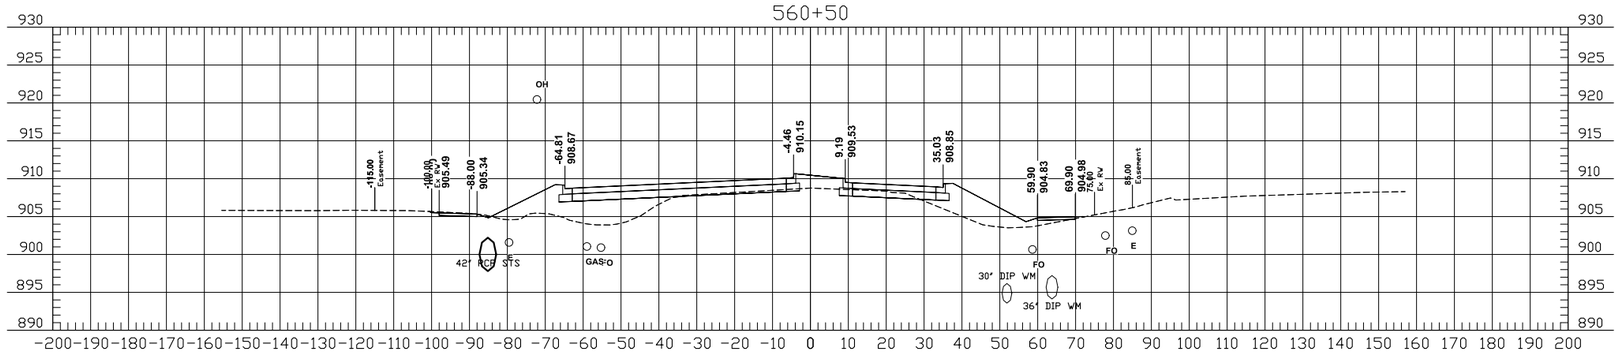

THE CITY OF Fargo
FAR MORE

Proj. No. 6059-0145
Houston
Engineering Inc.
Ph: 701.237.5065

ALL ELEVATIONS ARE BASED ON THE U.S.G.S. VERTICAL DATUM OF 1988. (UNLESS NOTED OTHERWISE)

Cross Sections

52nd Ave S - West of 63rd St S to 45th St S

08/15/18 06:54:00AM H:\Fargo\JBN\6000\6059\18_6059_145 - 52nd Ave. Design\CAD\Plans\200-X Sections 15-29.dwg

	STATE	PROJECT NO.	SECTION NO.	SHEET NO.
	ND	SU-8-984(164)	200	25

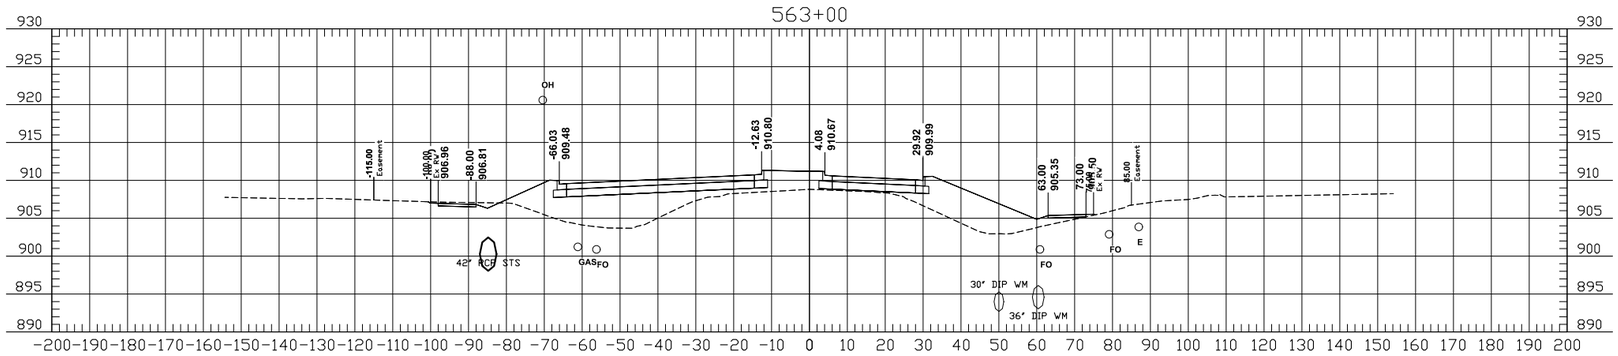

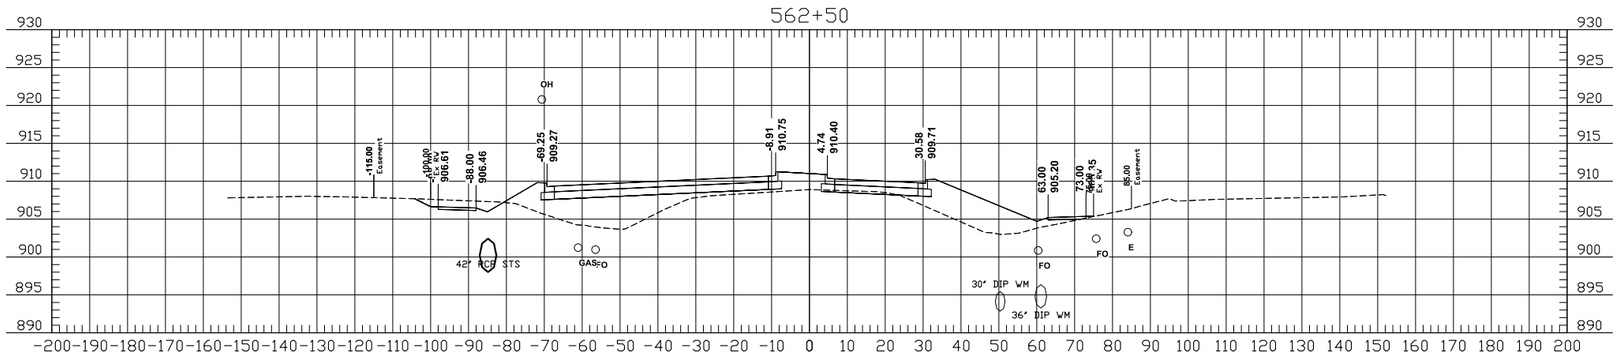

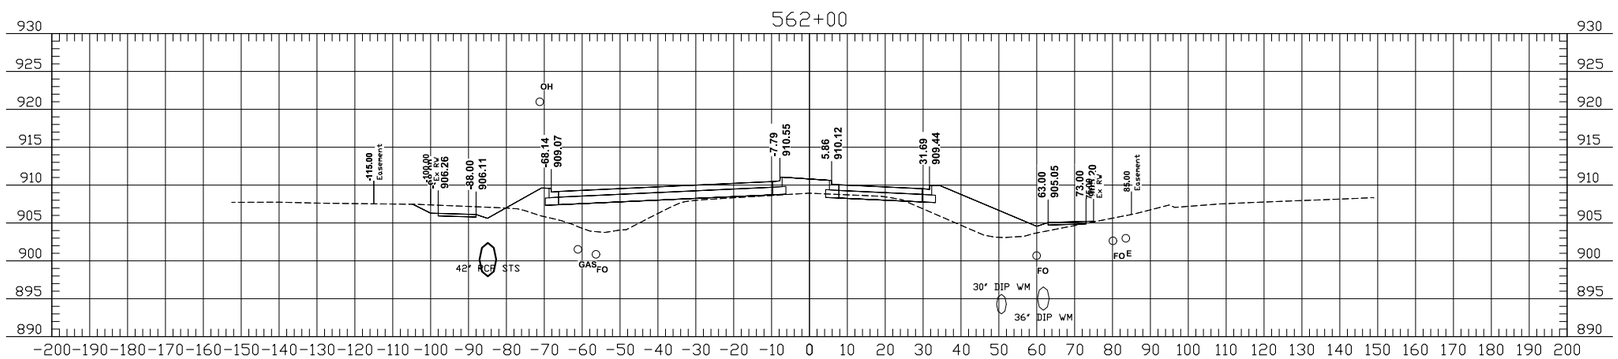

THE CITY OF Fargo FAR MORE

Proj. No. 6059-0145
Houston Engineering Inc.
Ph: 701.237.5065

ALL ELEVATIONS ARE BASED ON THE U.S.G.S. VERTICAL DATUM OF 1988. (UNLESS NOTED OTHERWISE)

Cross Sections

52nd Ave S - West of 63rd St S to 45th St S

08/15/18 06:54:23AM H:\Fargo\JBN\6000\6059\18_6059_145 - 52nd Ave. Design\CAD\Plans\200-X Sections 15-29.dwg

	STATE	PROJECT NO.	SECTION NO.	SHEET NO.
	ND	SU-8-984(164)	200	26

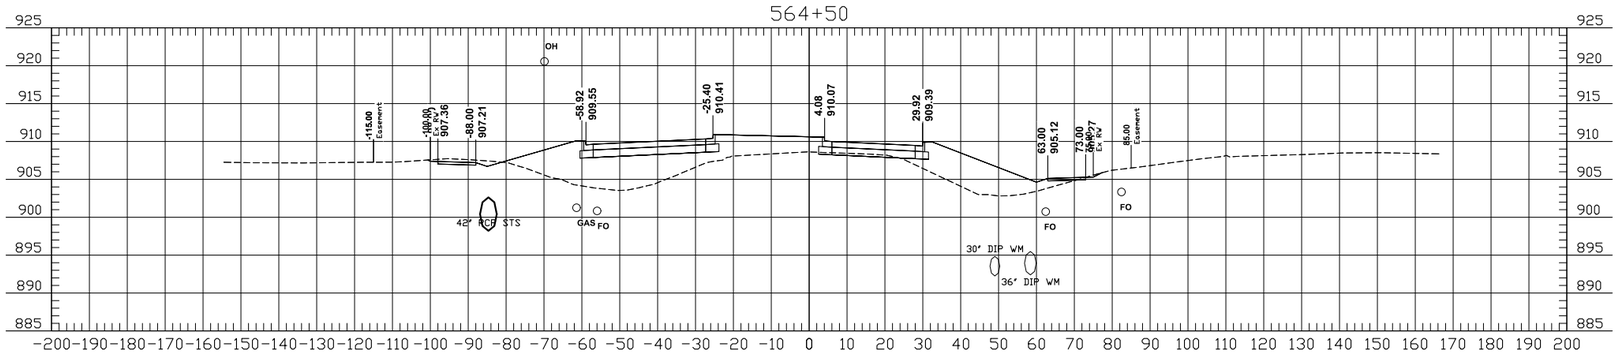

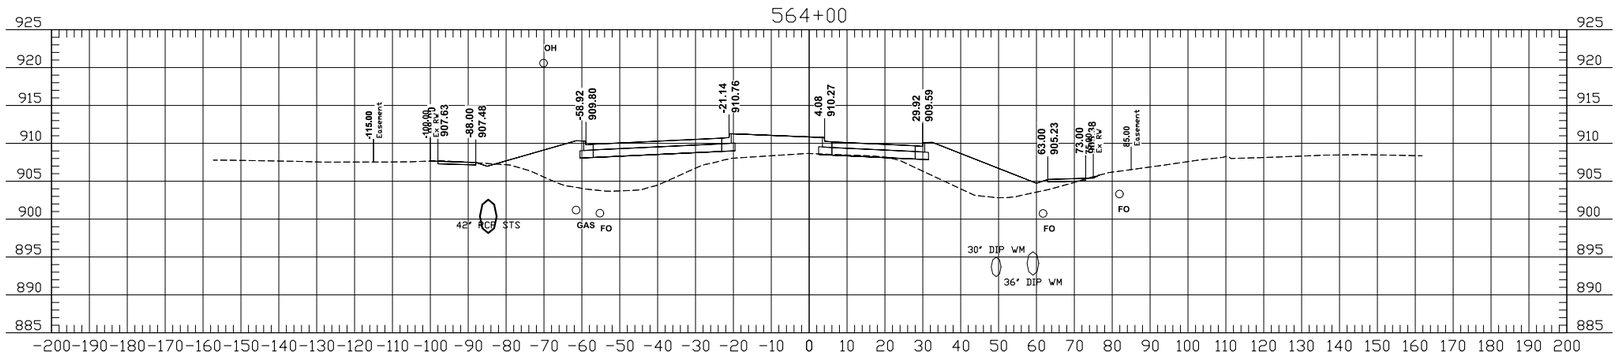

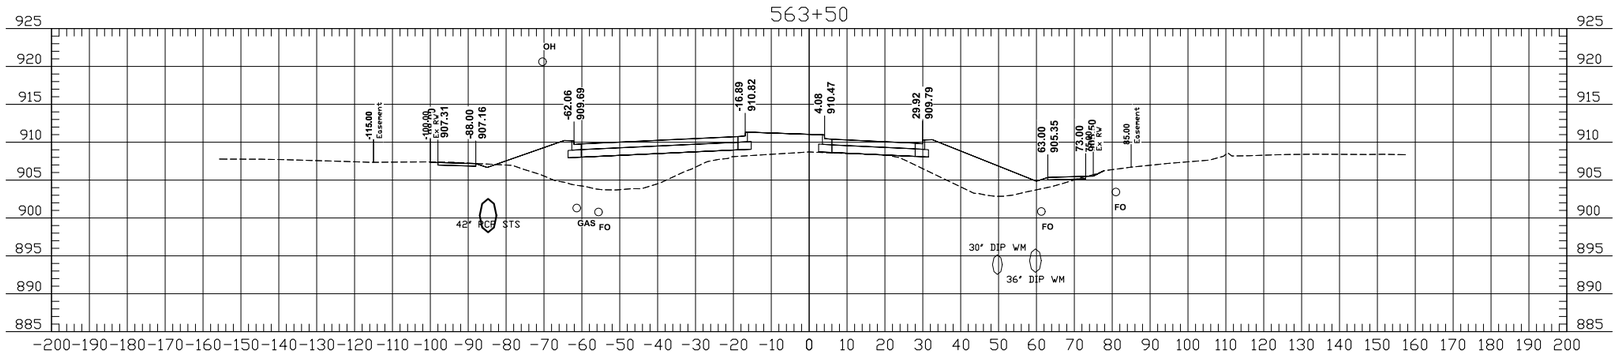

THE CITY OF Fargo
FAR MORE

Proj. No. 6059-0145
Houston Engineering Inc.
Ph: 701.237.5065

ALL ELEVATIONS ARE BASED ON THE U.S.G.S. VERTICAL DATUM OF 1988. (UNLESS NOTED OTHERWISE)

Cross Sections

52nd Ave S - West of 63rd St S to 45th St S

08/15/18 06:54:48AM H:\Fargo\JBN\6000\6059\18_6059_145 - 52nd Ave. Design\CAD\Plans\200-X Sections 15-29.dwg

	STATE	PROJECT NO.	SECTION NO.	SHEET NO.
	ND	SU-8-984(164)	200	27

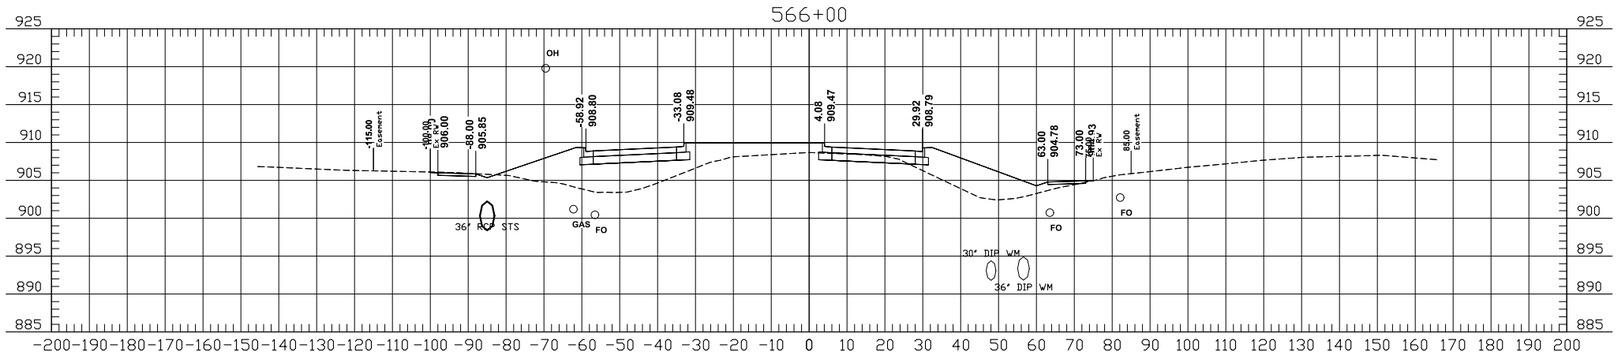

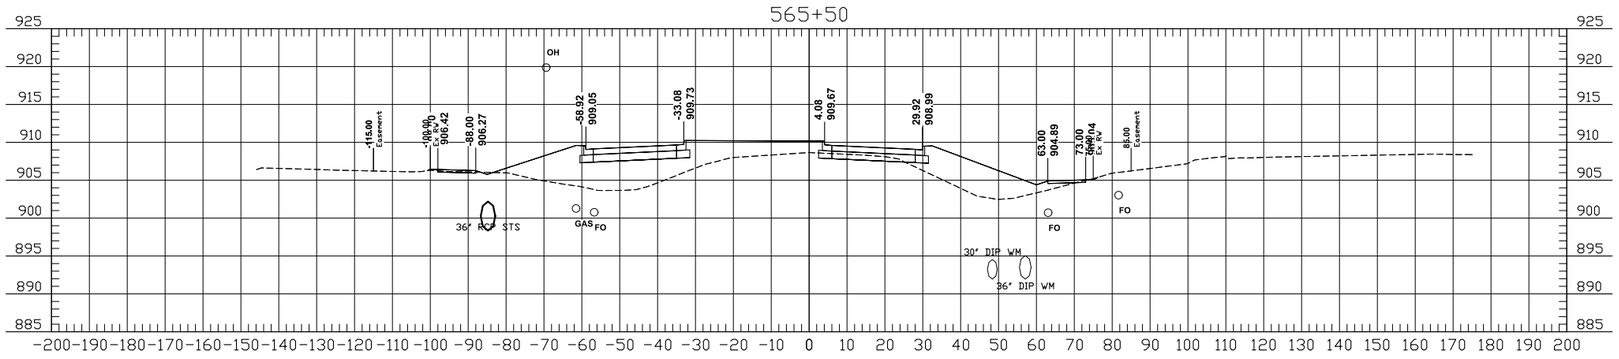

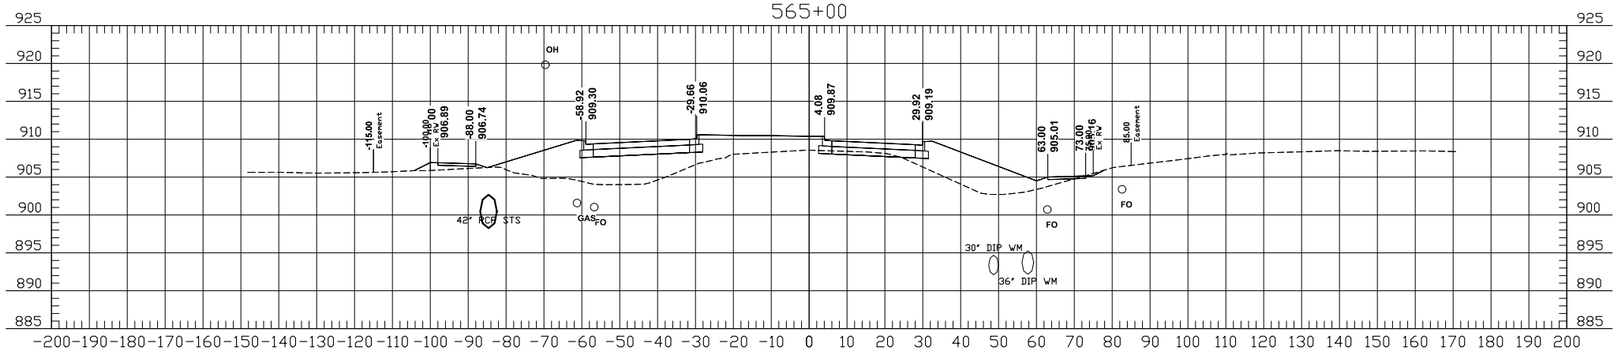

THE CITY OF Fargo
FAR MORE

Proj. No. 6059-0145
Houston Engineering Inc.
Ph: 701.237.5065

ALL ELEVATIONS ARE BASED ON THE U.S.G.S. VERTICAL DATUM OF 1988. (UNLESS NOTED OTHERWISE)

Cross Sections

52nd Ave S - West of 63rd St S to 45th St S

08/15/18 06:55:13AM H:\Fargo\JBN\6000\6059\18_6059_145 - 52nd Ave. Design\CAD\Plans\200-X Sections 15-29.dwg

	STATE	PROJECT NO.	SECTION NO.	SHEET NO.
	ND	SU-8-984(164)	200	28

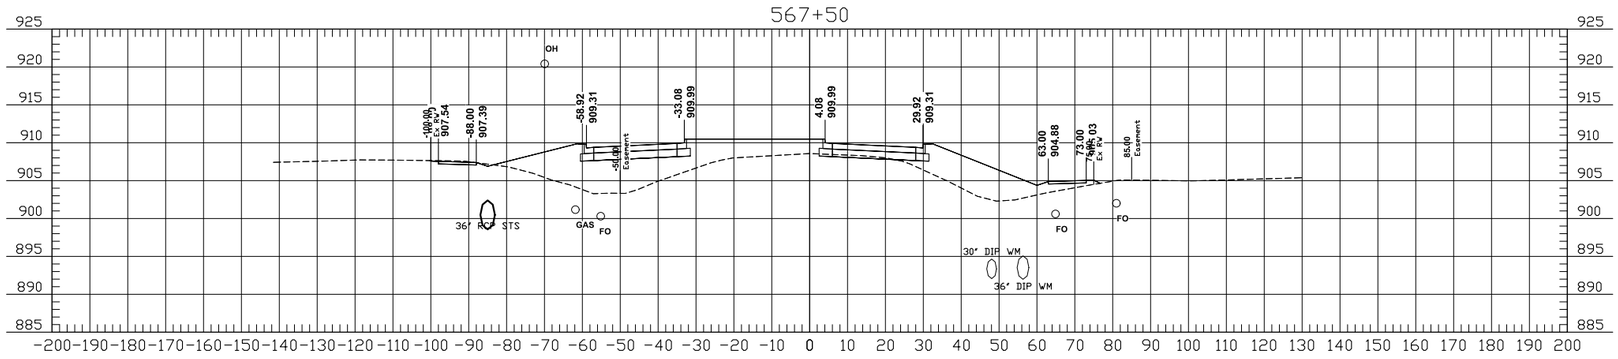

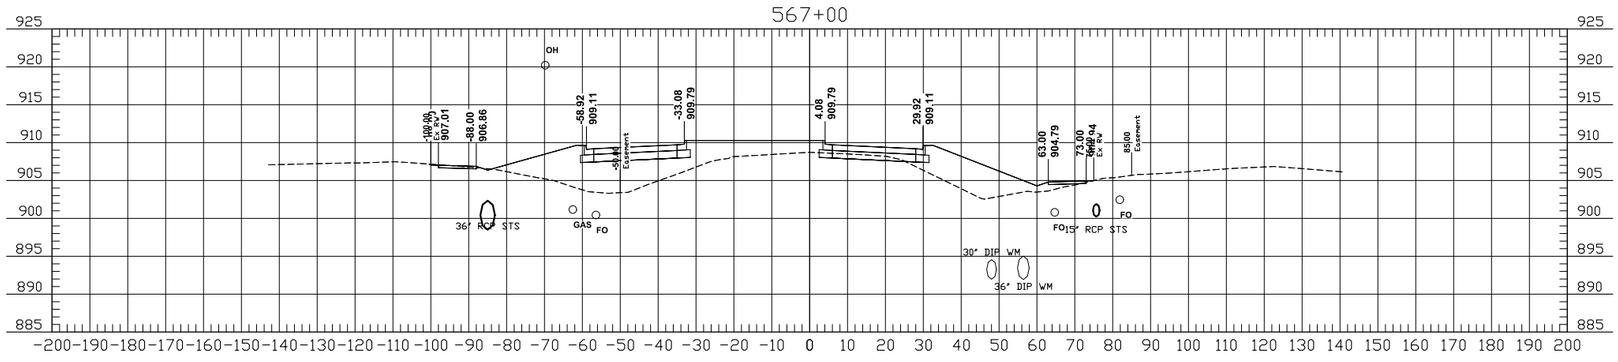

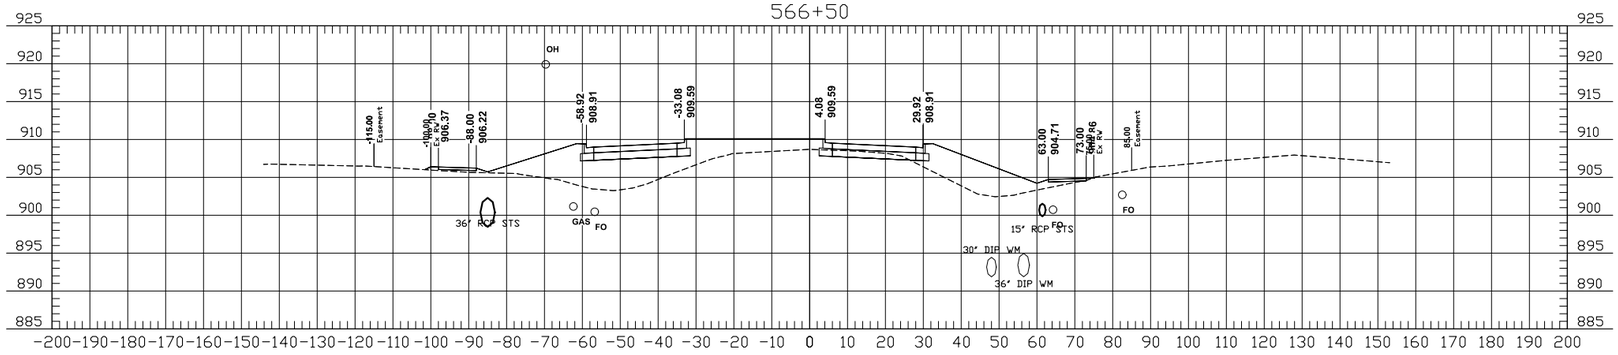

THE CITY OF Fargo
FAR MORE

Proj. No. 6059-0145
Houston Engineering Inc.
Ph: 701.237.5065

ALL ELEVATIONS ARE BASED ON THE U.S.G.S. VERTICAL DATUM OF 1988. (UNLESS NOTED OTHERWISE)

Cross Sections

52nd Ave S - West of 63rd St S to 45th St S

08/15/18 06:55:38AM H:\Fargo\JBN\6000\6059\18_6059_145 - 52nd Ave. Design\CAD\Plans\200-X Sections 15-29.dwg

	STATE	PROJECT NO.	SECTION NO.	SHEET NO.
	ND	SU-8-984(164)	200	29

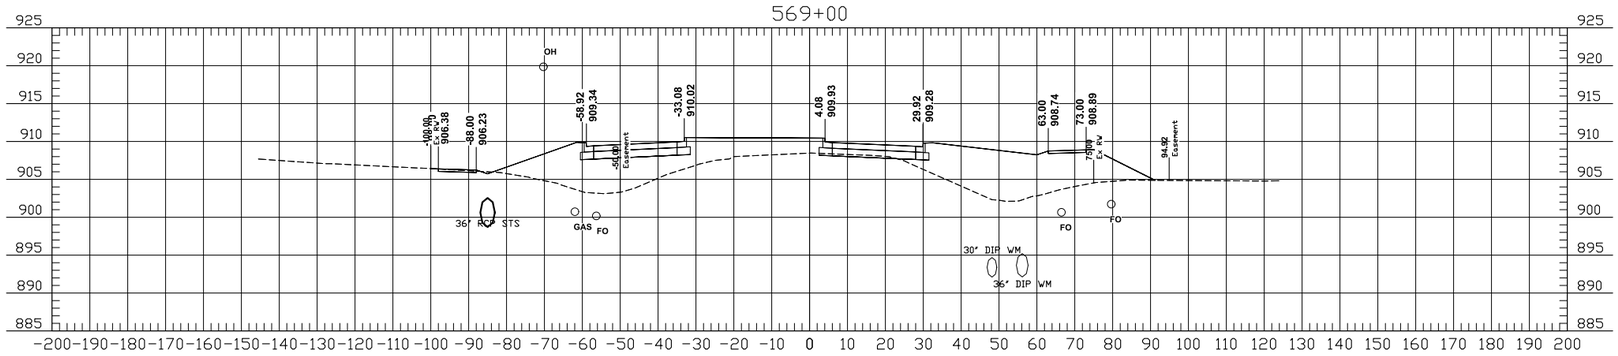

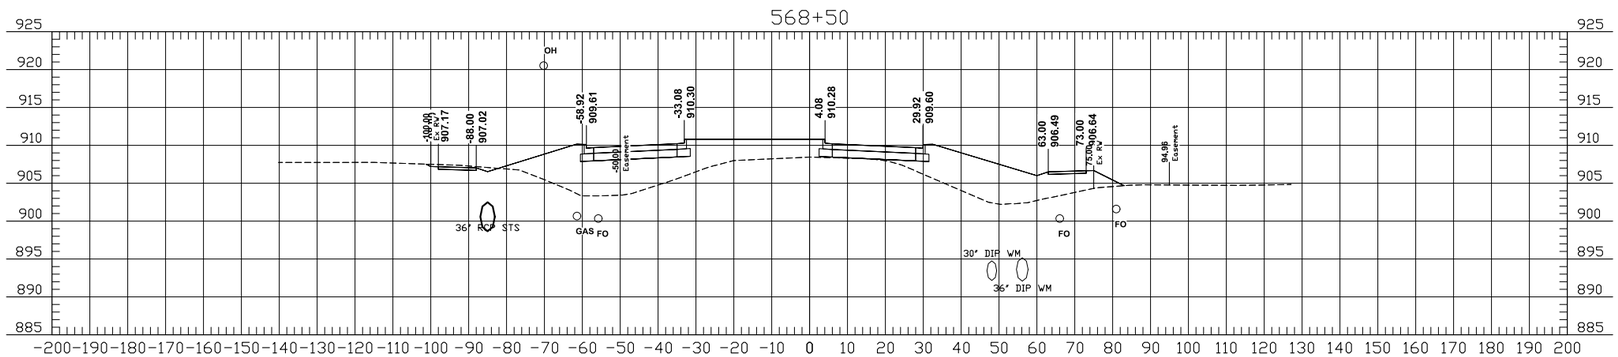

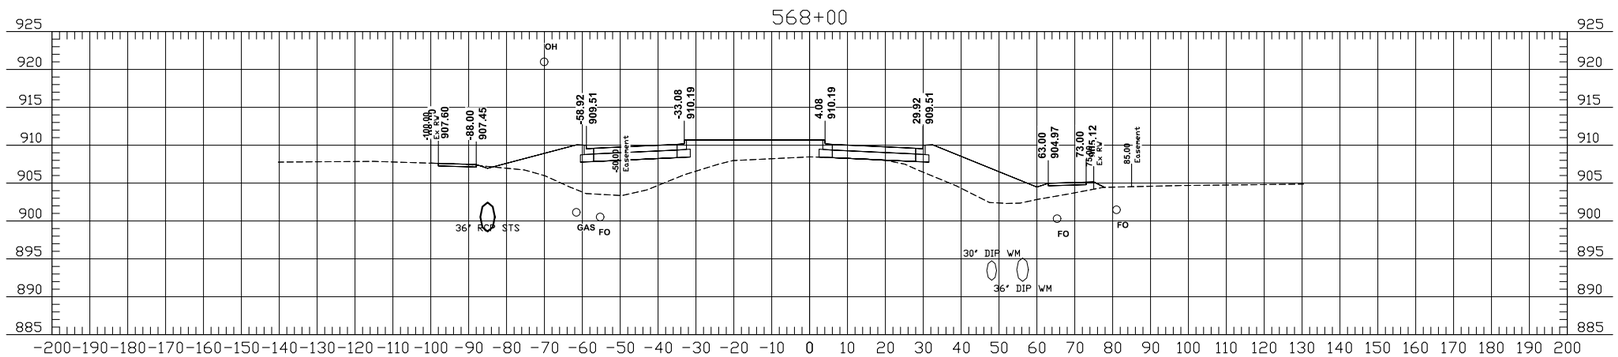

THE CITY OF Fargo FAR MORE

Proj. No. 6059-0145
Houston Engineering Inc.
Ph: 701.237.5065

ALL ELEVATIONS ARE BASED ON THE U.S.G.S. VERTICAL DATUM OF 1988. (UNLESS NOTED OTHERWISE)

Cross Sections

52nd Ave S - West of 63rd St S to 45th St S

08/15/18 06:56:02AM H:\Fargo\JBN\6000\6059\18_6059_145 - 52nd Ave. Design\CAD\Plans\200-X Sections 15-29.dwg

	STATE	PROJECT NO.	SECTION NO.	SHEET NO.
	ND	SU-8-984(164)	200	30

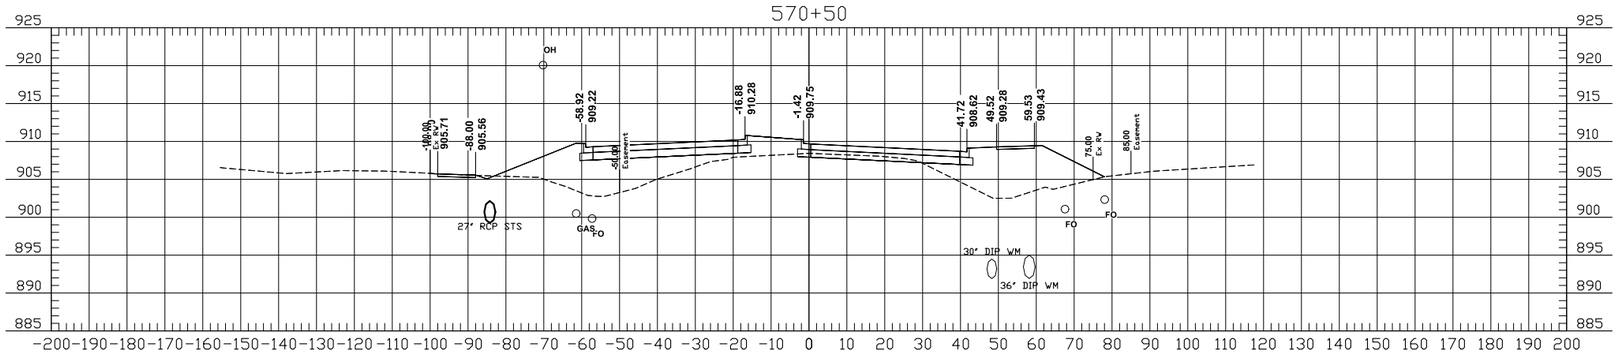

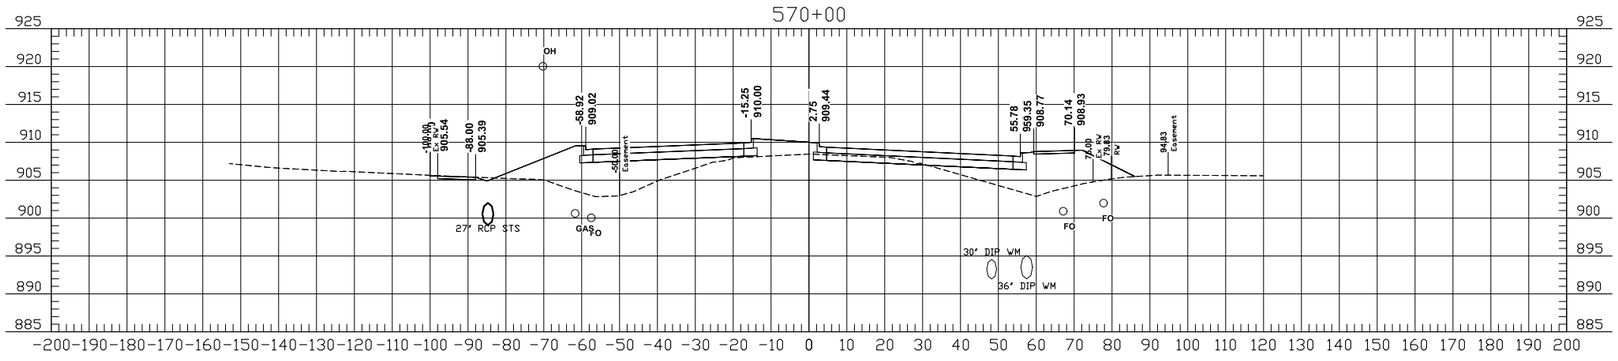

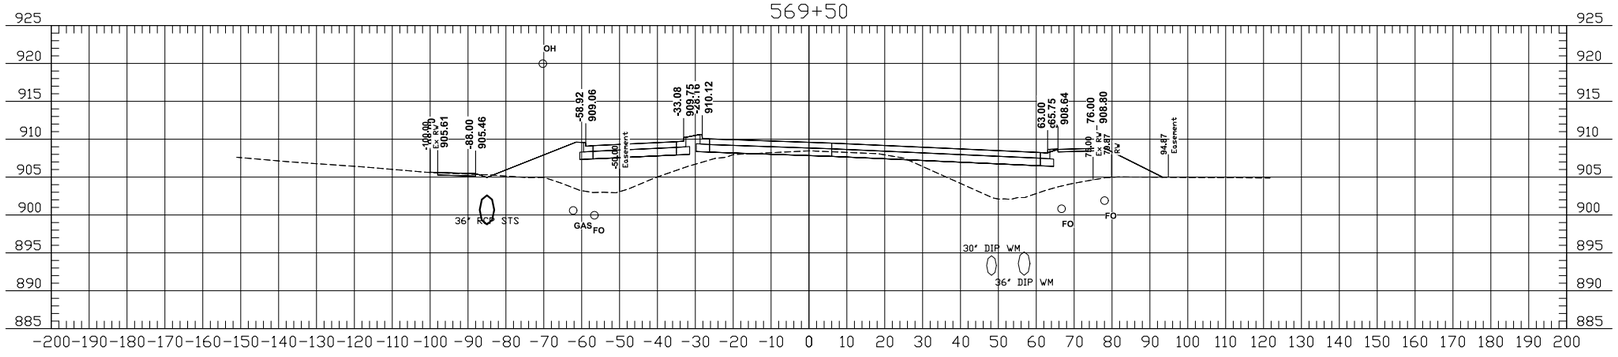

08/15/18 06:57:55AM H:\Fargo\JBN\6000\6059\18_6059_145 - 52nd Ave. Design\CAD\Plans\200-X Sections 30-42.dwg

THE CITY OF Fargo FAR MORE

Proj. No. 6059-0145
Houston Engineering Inc.
Ph: 701.237.5065

ALL ELEVATIONS ARE BASED ON THE U.S.G.S. VERTICAL DATUM OF 1988. (UNLESS NOTED OTHERWISE)

Cross Sections

52nd Ave S - West of 63rd St S to 45th St S

	STATE	PROJECT NO.	SECTION NO.	SHEET NO.
	ND	SU-8-984(164)	200	31

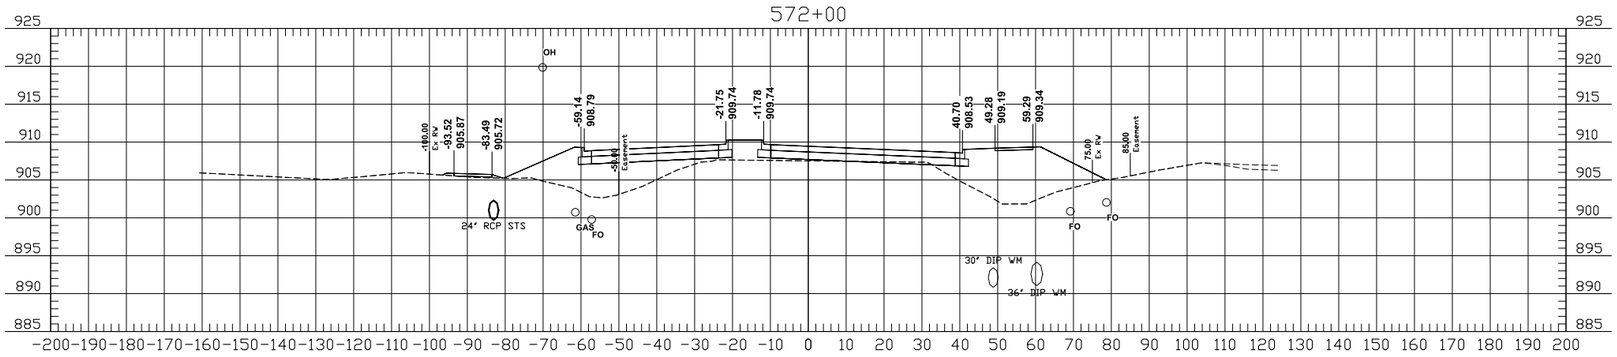

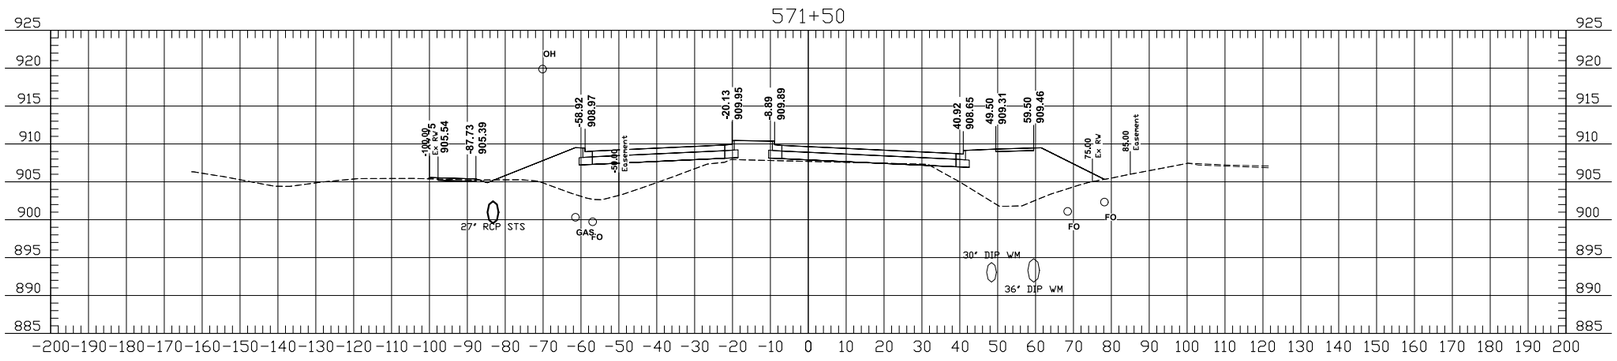

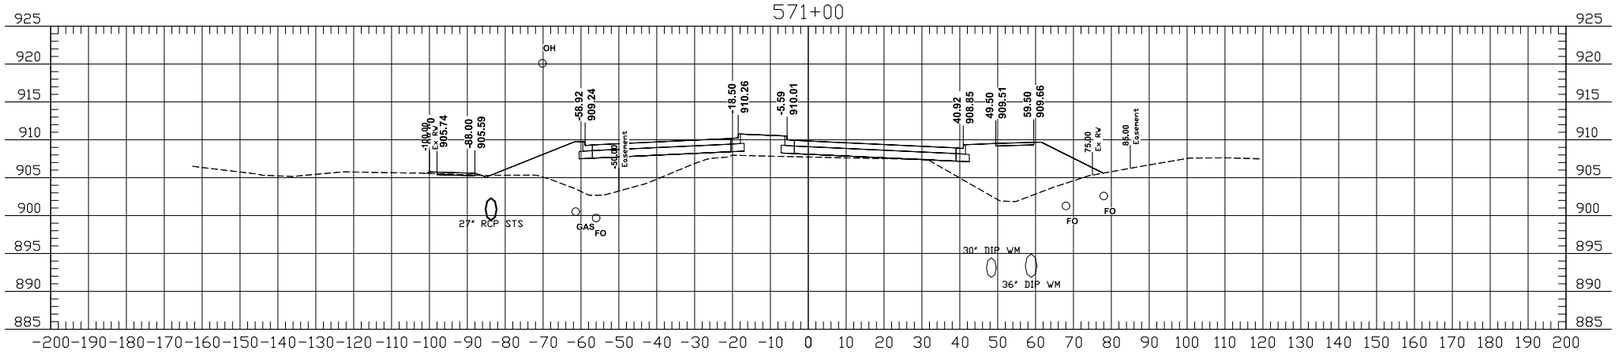

THE CITY OF Fargo
FAR MORE

Proj. No. 6059-0145
Houston
Engineering Inc.
Ph: 701.237.5065

ALL ELEVATIONS ARE BASED ON THE U.S.G.S. VERTICAL DATUM OF 1988. (UNLESS NOTED OTHERWISE)

Cross Sections

52nd Ave S - West of 63rd St S to 45th St S

08/15/18 06:58:19AM H:\Fargo\JBN\6000\6059\18_6059_145 - 52nd Ave. Design\CAD\Plans\200-X Sections 30-42.dwg

	STATE	PROJECT NO.	SECTION NO.	SHEET NO.
	ND	SU-8-984(164)	200	32

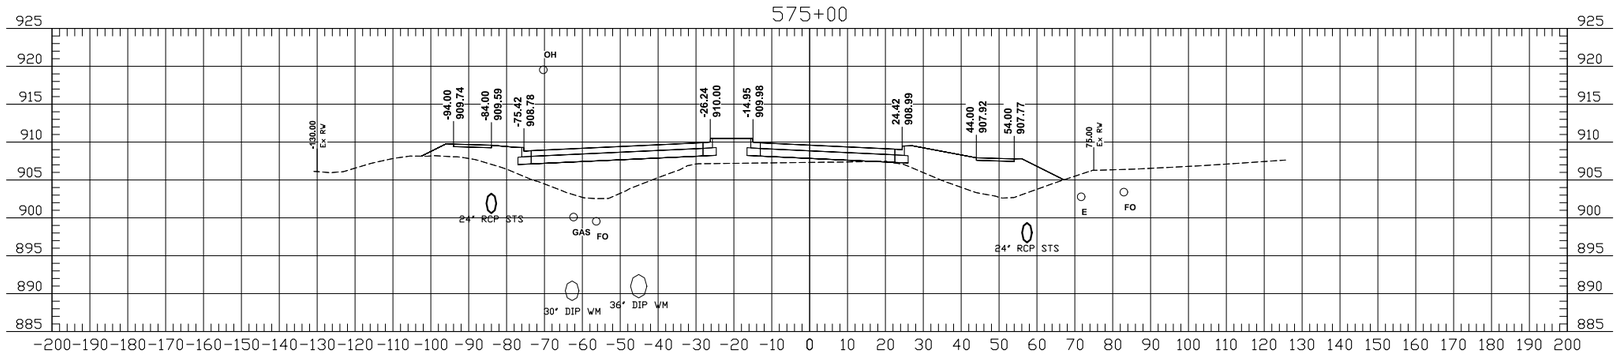

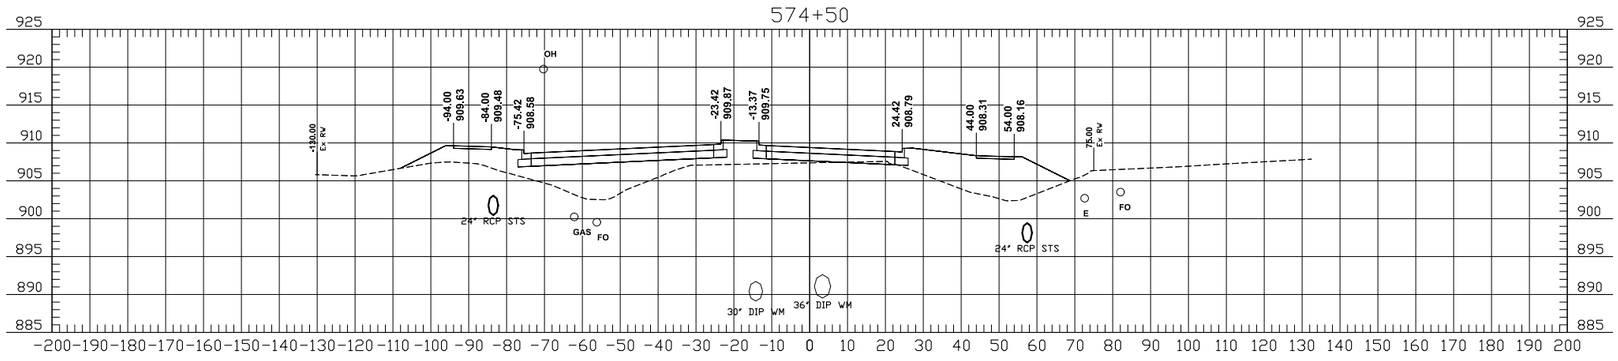

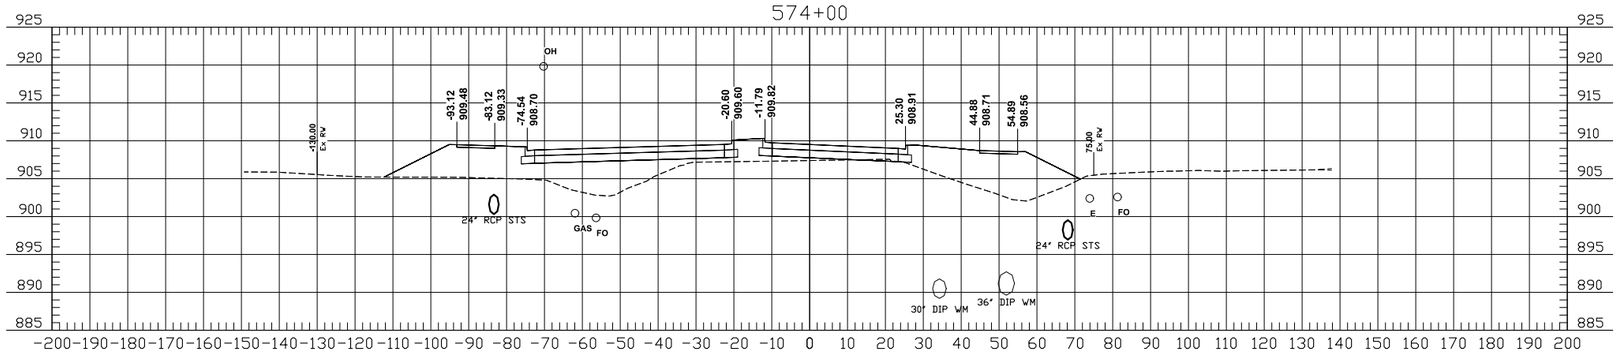

THE CITY OF Fargo
FAR MORE

Proj. No. 6059-0145
Houston Engineering Inc.
Ph: 701.237.5065

ALL ELEVATIONS ARE BASED ON THE U.S.G.S. VERTICAL DATUM OF 1988. (UNLESS NOTED OTHERWISE)

Cross Sections

52nd Ave S - West of 63rd St S to 45th St S

08/15/18 06:58:47AM H:\Fargo\JBN\6000\6059\18_6059_145 - 52nd Ave. Design\CAD\Plans\200-X Sections 30-42.dwg

	STATE	PROJECT NO.	SECTION NO.	SHEET NO.
	ND	SU-8-984(164)	200	33

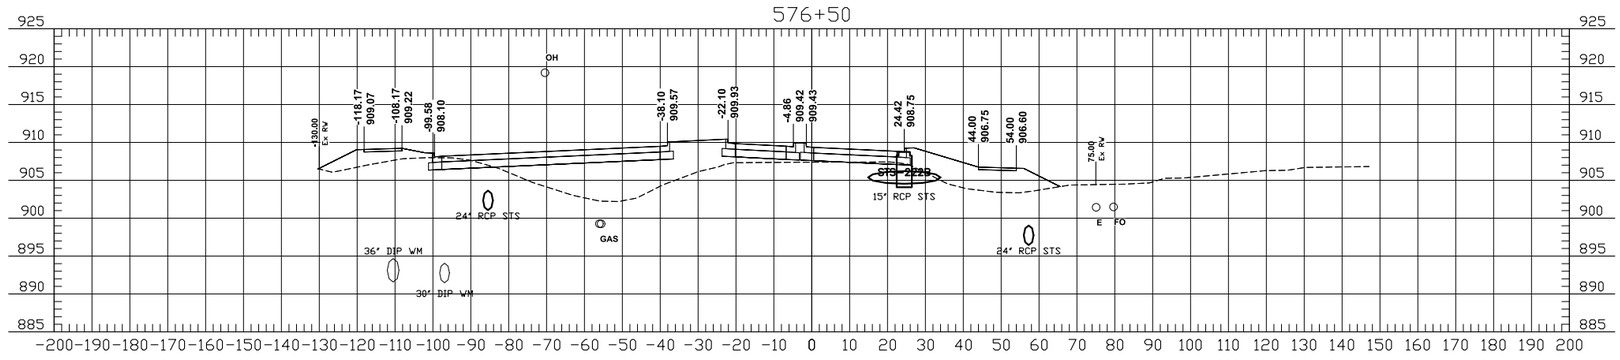

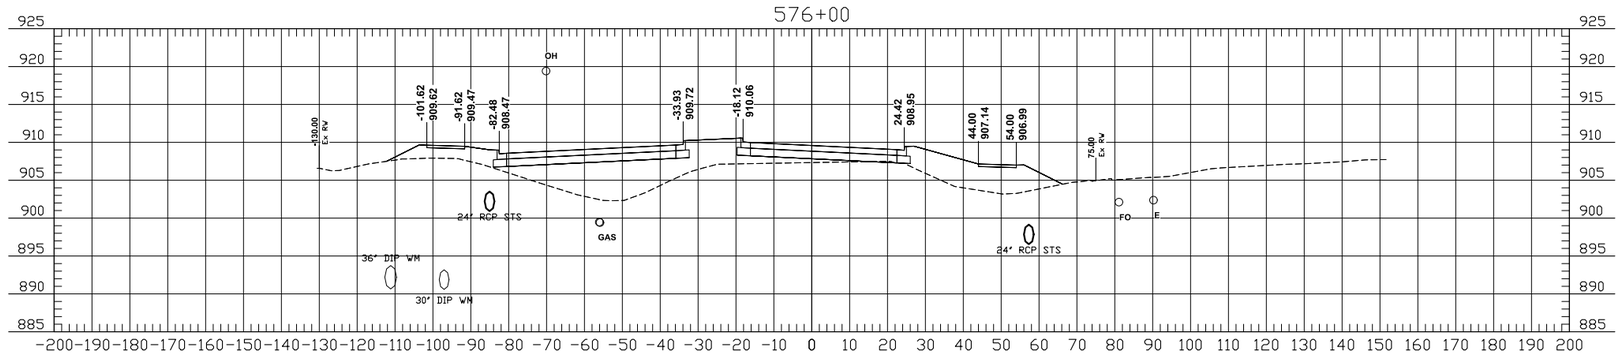

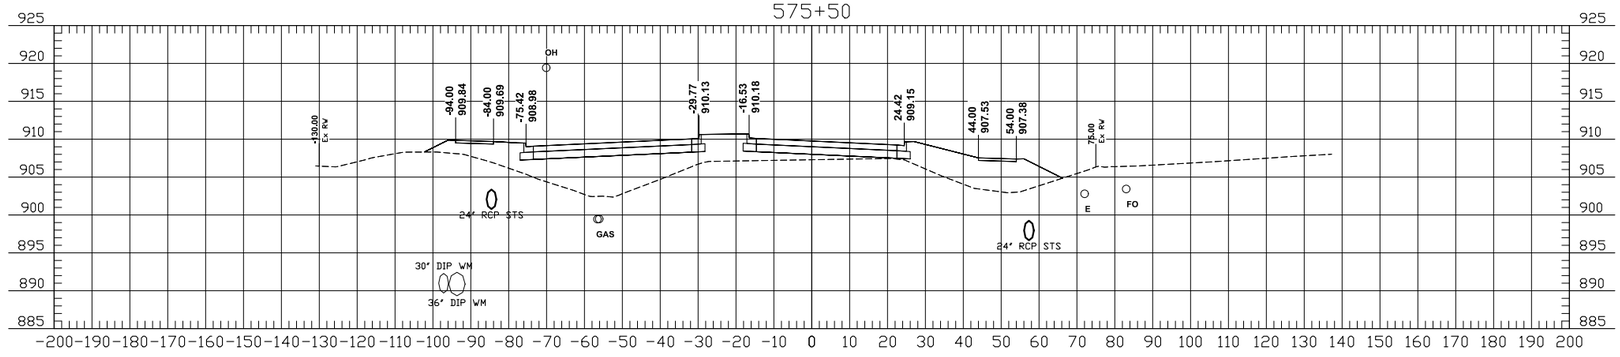

THE CITY OF Fargo FAR MORE

Proj. No. 6059-0145
Houston Engineering Inc.
Ph: 701.237.5065

ALL ELEVATIONS ARE BASED ON THE U.S.G.S. VERTICAL DATUM OF 1988. (UNLESS NOTED OTHERWISE)

Cross Sections

52nd Ave S - West of 63rd St S to 45th St S

08/15/18 06:59:16AM H:\Fargo\JBN\6000\6059\18_6059_145 - 52nd Ave. Design\CAD\Plans\200-X Sections 30-42.dwg

	STATE	PROJECT NO.	SECTION NO.	SHEET NO.
	ND	SU-8-984(164)	200	34

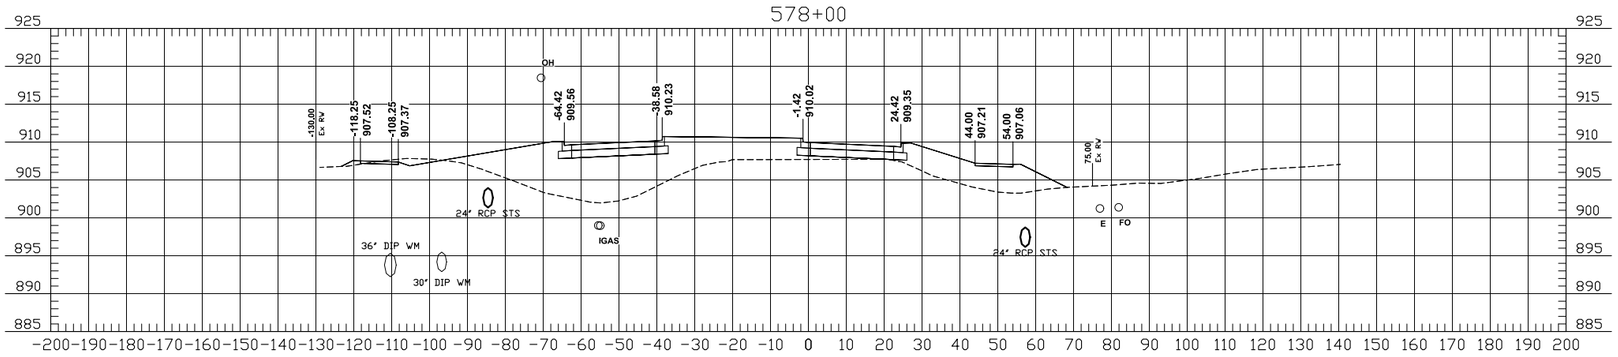

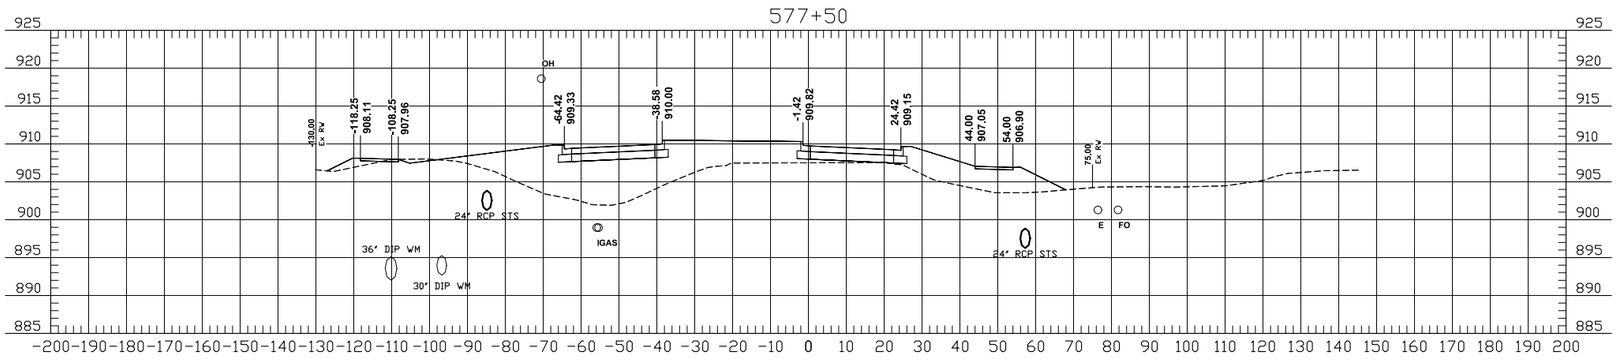

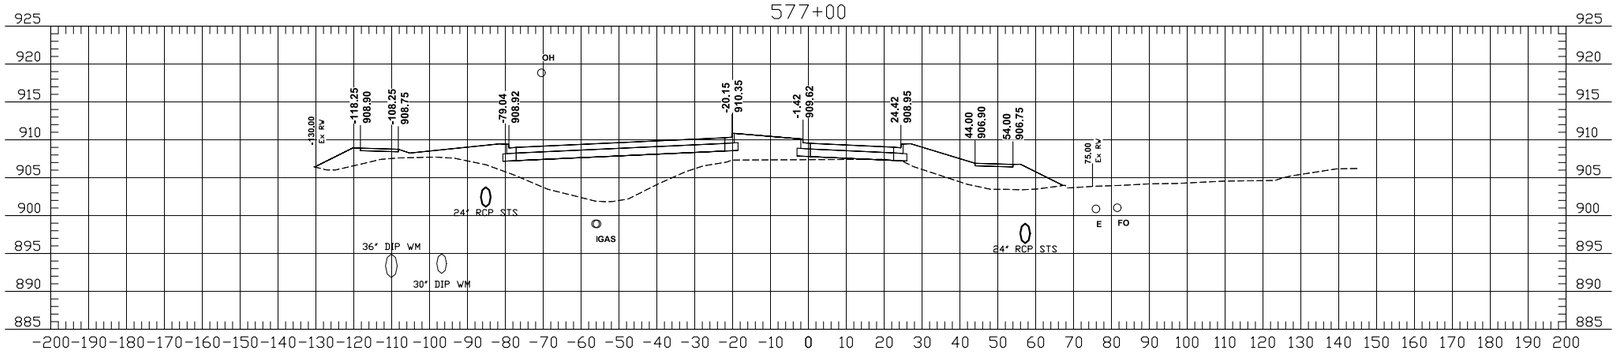

THE CITY OF Fargo FAR MORE

Proj. No. 6059-0145
Houston Engineering Inc.
Ph: 701.237.5065

ALL ELEVATIONS ARE BASED ON THE U.S.G.S. VERTICAL DATUM OF 1988. (UNLESS NOTED OTHERWISE)

Cross Sections

52nd Ave S - West of 63rd St S to 45th St S

08/15/18 06:59:46AM H:\Fargo\JBN\6000\6059\18_6059_145 - 52nd Ave. Design\CAD\Plans\200-X Sections 30-42.dwg

	STATE	PROJECT NO.	SECTION NO.	SHEET NO.
	ND	SU-8-984(164)	200	35

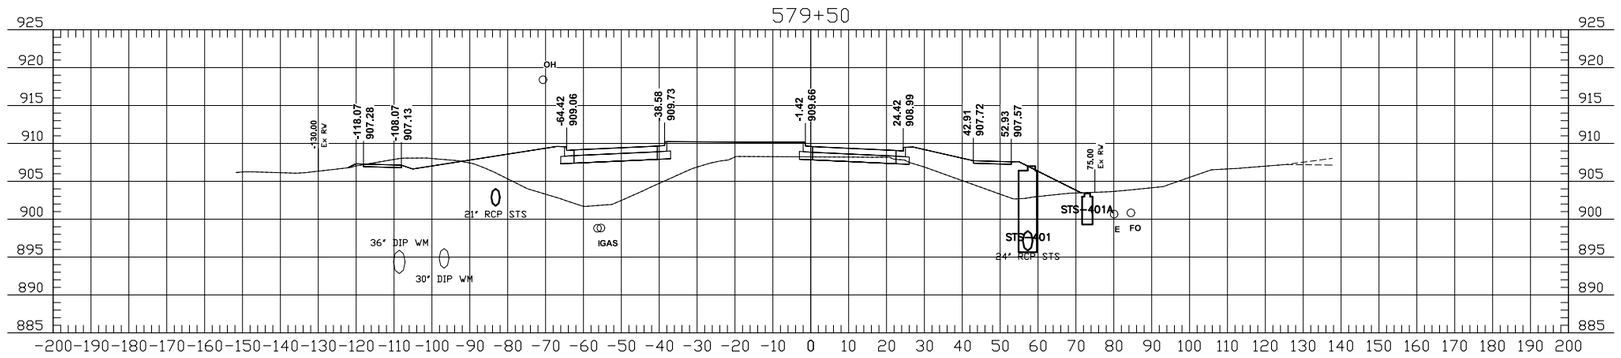

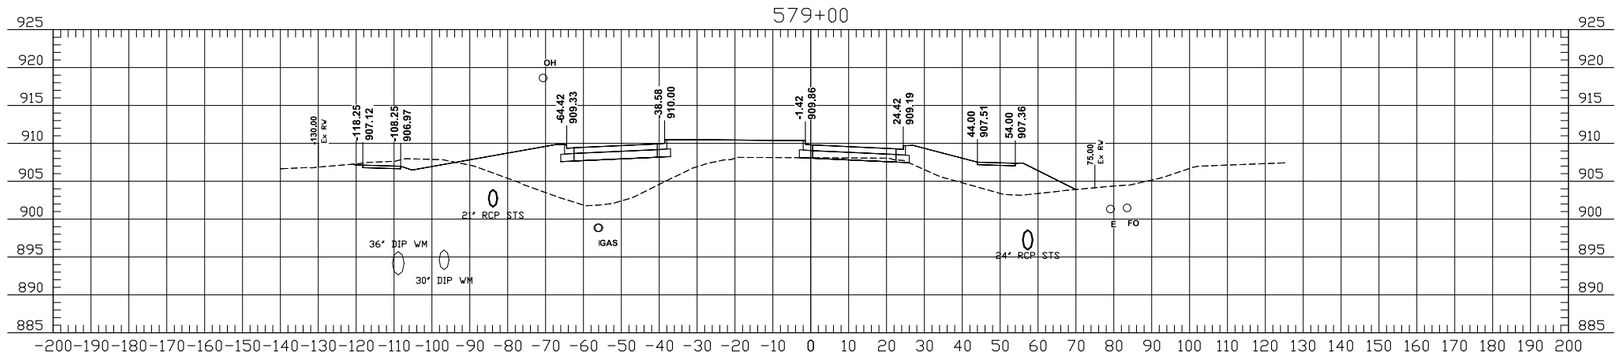

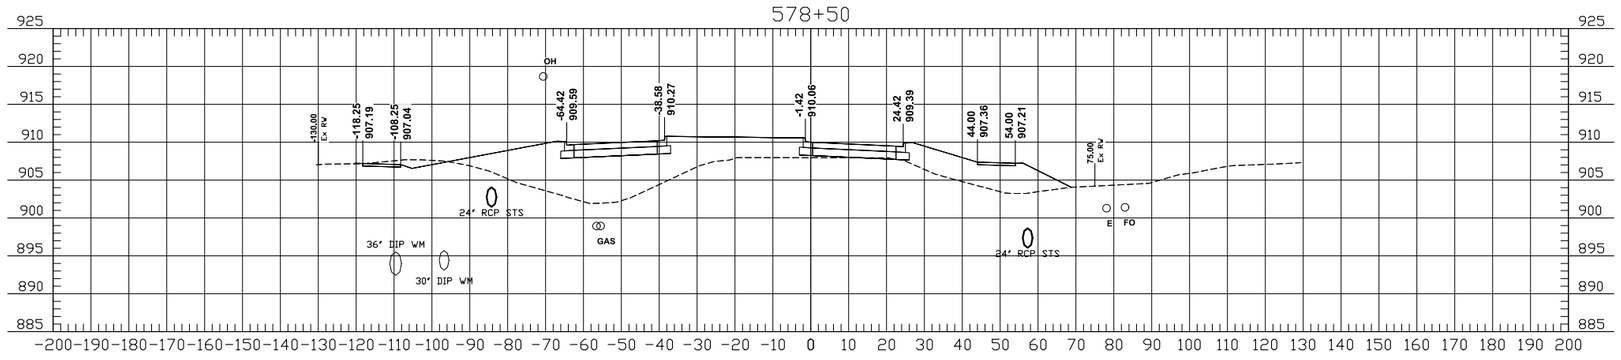

THE CITY OF Fargo FAR MORE

Proj. No. 6059-0145
Houston Engineering Inc.
Ph: 701.237.5065

ALL ELEVATIONS ARE BASED ON THE U.S.G.S. VERTICAL DATUM OF 1988. (UNLESS NOTED OTHERWISE)

Cross Sections

52nd Ave S - West of 63rd St S to 45th St S

08/15/18 07:00:15AM H:\Fargo\JBN\6000\6059\18_6059_145 - 52nd Ave. Design\CAD\Plans\200-X Sections 30-42.dwg

	STATE	PROJECT NO.	SECTION NO.	SHEET NO.
	ND	SU-8-984(164)	200	36

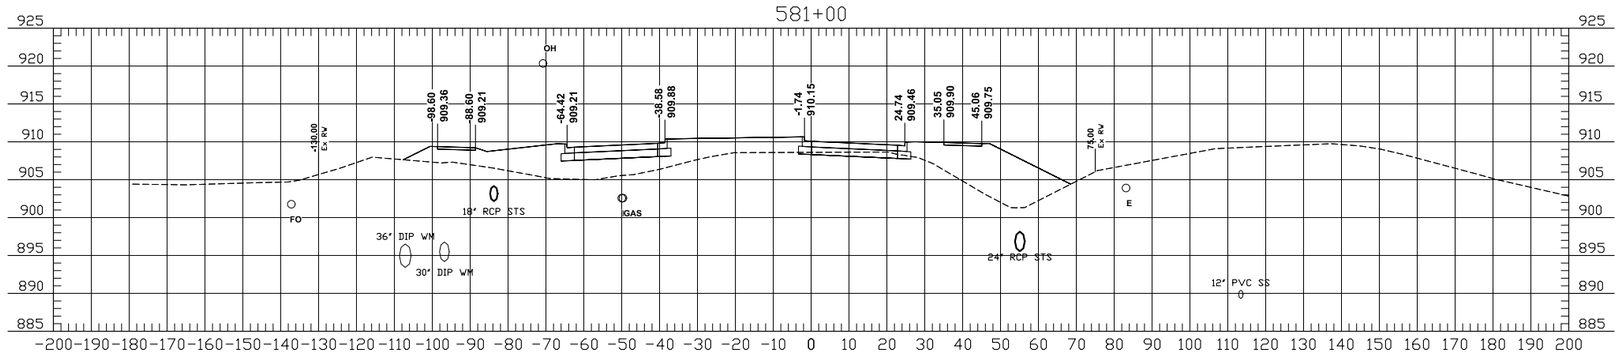

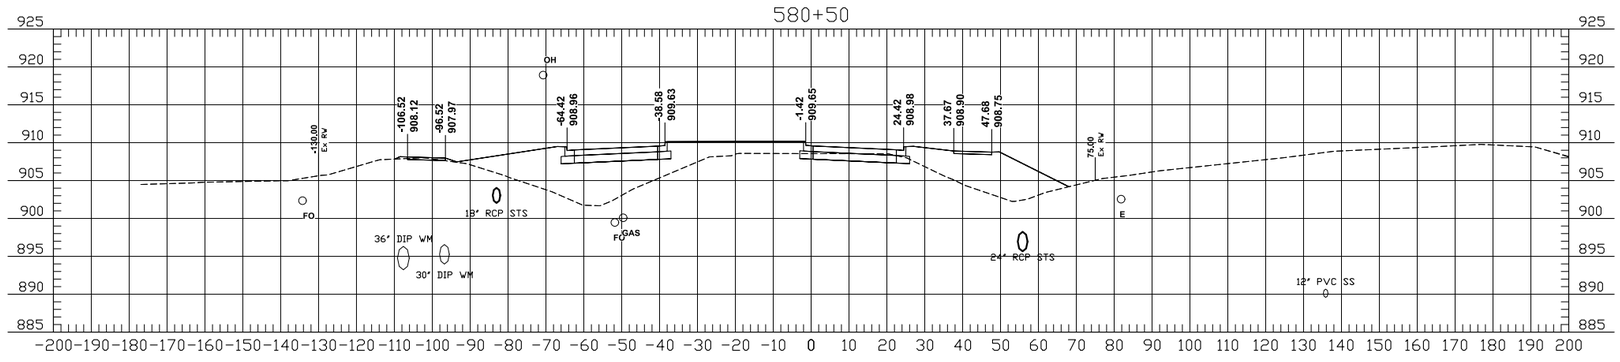

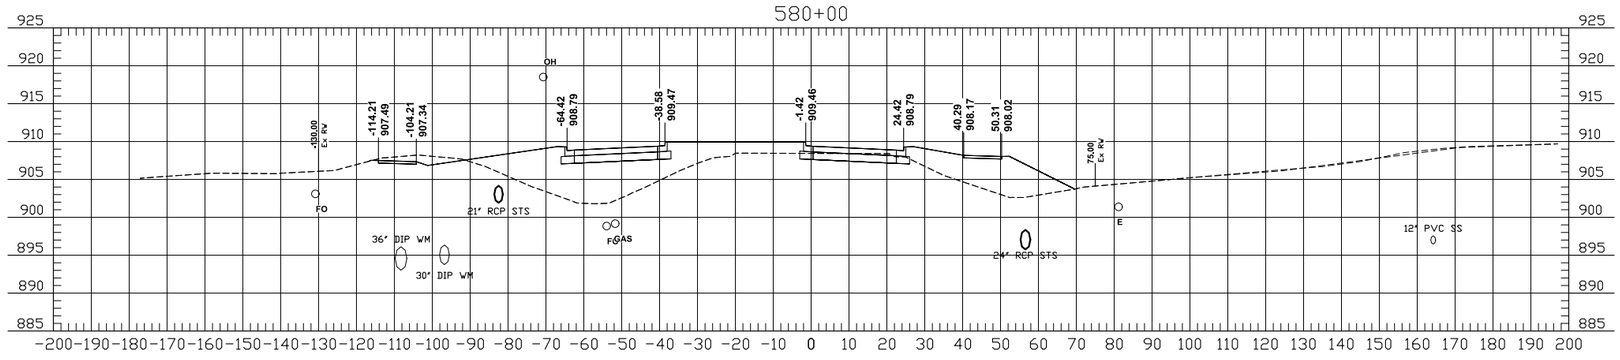

THE CITY OF Fargo FAR MORE

Proj. No. 6059-0145
Houston Engineering Inc.
Ph: 701.237.5065

ALL ELEVATIONS ARE BASED ON THE U.S.G.S. VERTICAL DATUM OF 1988. (UNLESS NOTED OTHERWISE)

Cross Sections

52nd Ave S - West of 63rd St S to 45th St S

08/15/18 07:00:40AM H:\Fargo\JBN\6000\6059\18_6059_145 - 52nd Ave. Design\CAD\Plans\200-X Sections 30-42.dwg

	STATE	PROJECT NO.	SECTION NO.	SHEET NO.
	ND	SU-8-984(164)	200	37

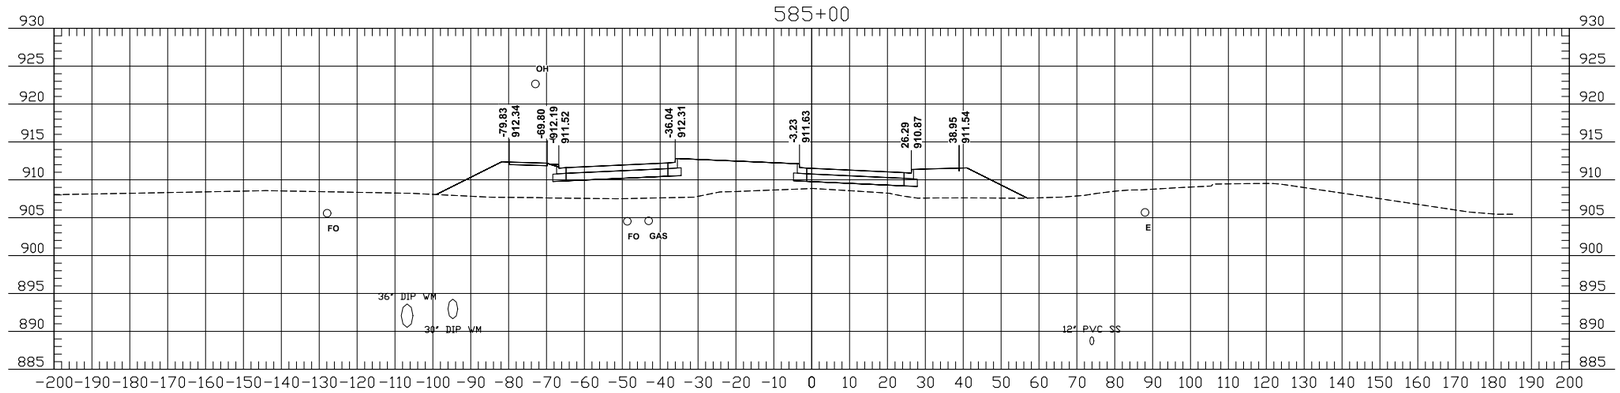

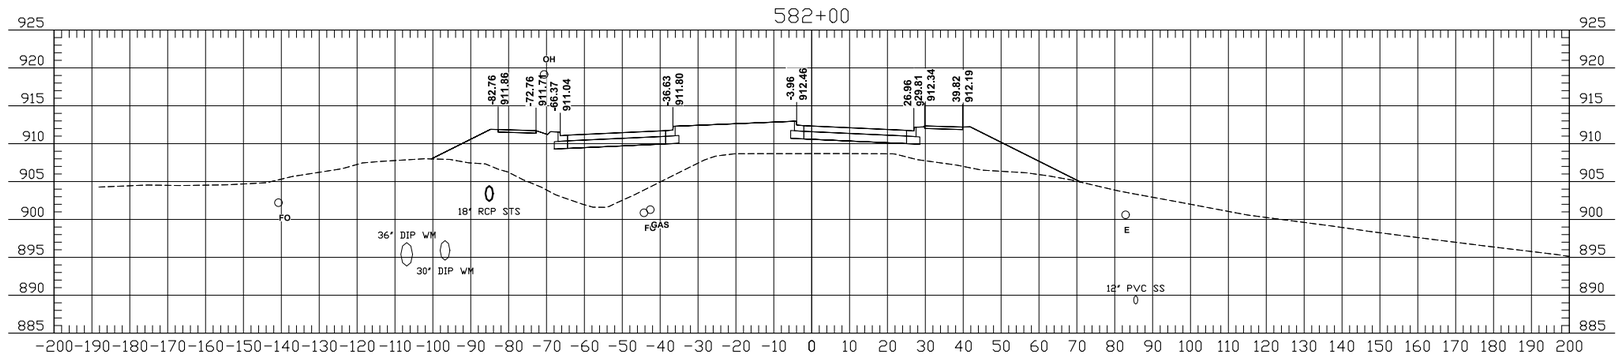

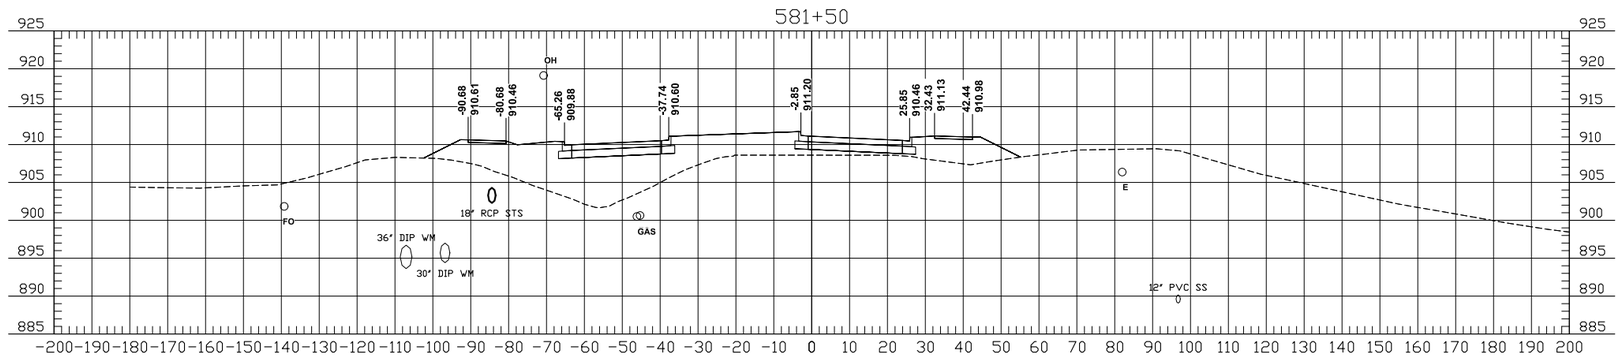

THE CITY OF Fargo FAR MORE

Proj. No. 6059-0145
Houston Engineering Inc.
Ph: 701.237.5065

ALL ELEVATIONS ARE BASED ON THE U.S.G.S. VERTICAL DATUM OF 1988. (UNLESS NOTED OTHERWISE)

Cross Sections

52nd Ave S - West of 63rd St S to 45th St S

08/15/18 07:01:04AM H:\Fargo\JBN\6000\6059\18_6059_145 - 52nd Ave. Design\CAD\Plans\200-X Sections 30-42.dwg

	STATE	PROJECT NO.	SECTION NO.	SHEET NO.
	ND	SU-8-984(164)	200	38

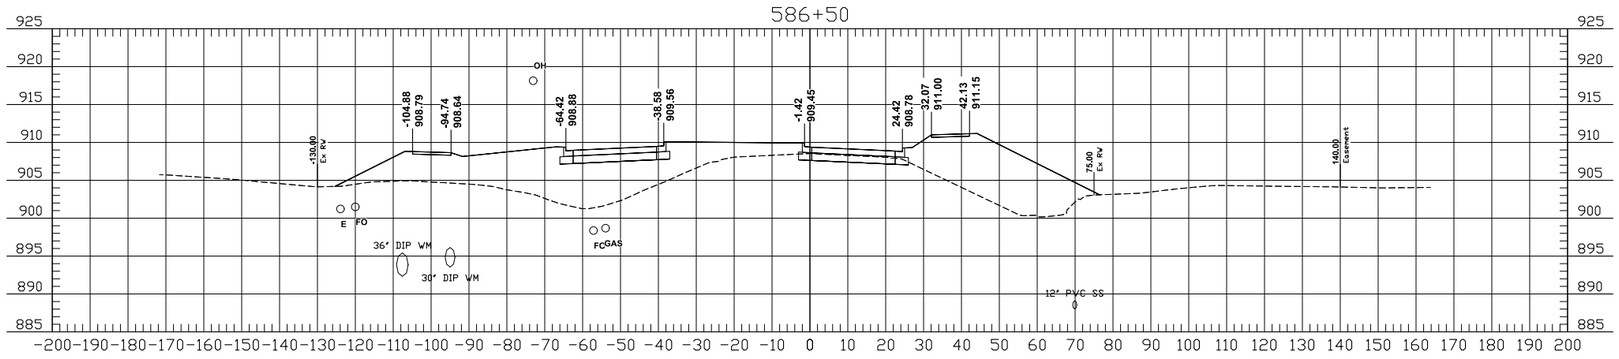

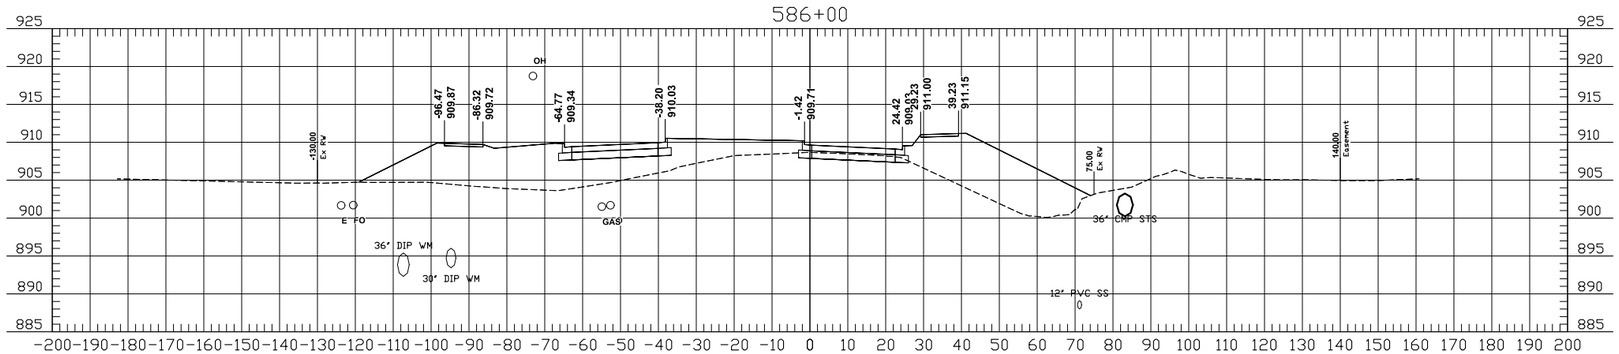

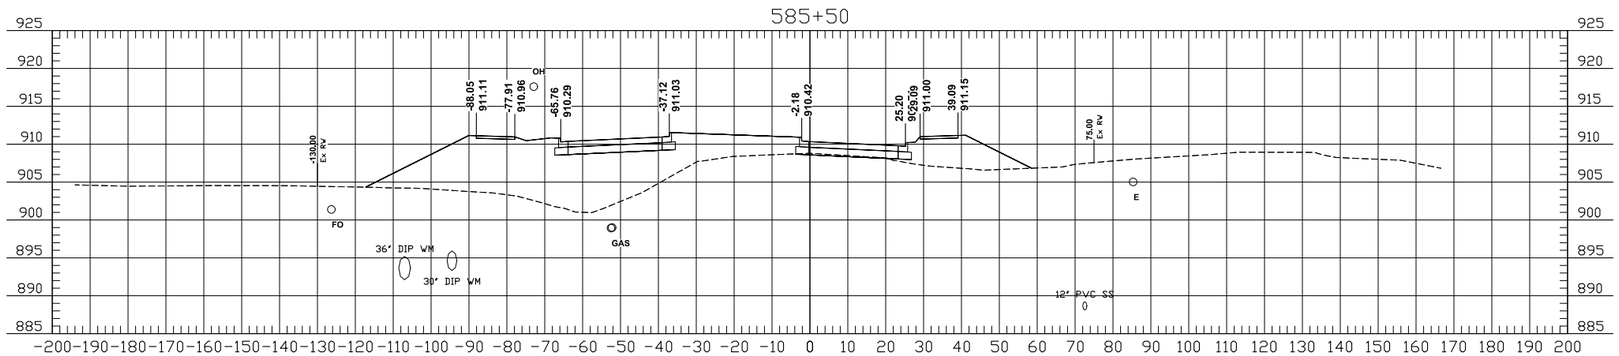

08/15/18 07:01:31AM H:\Fargo\JBN\6000\6059\18_6059_145 - 52nd Ave. Design\CAD\Plans\200-X Sections 30-42.dwg

THE CITY OF Fargo FAR MORE

Proj. No. 6059-0145
Houston Engineering Inc.
Ph: 701.237.5065

ALL ELEVATIONS ARE BASED ON THE U.S.G.S. VERTICAL DATUM OF 1988. (UNLESS NOTED OTHERWISE)

Cross Sections

52nd Ave S - West of 63rd St S to 45th St S

	STATE	PROJECT NO.	SECTION NO.	SHEET NO.
	ND	SU-8-984(164)	200	39

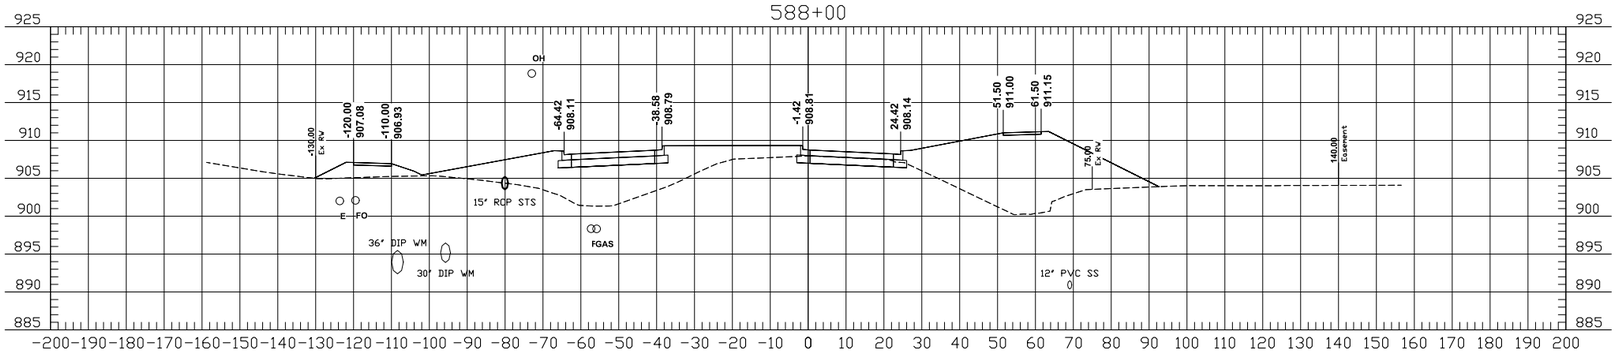

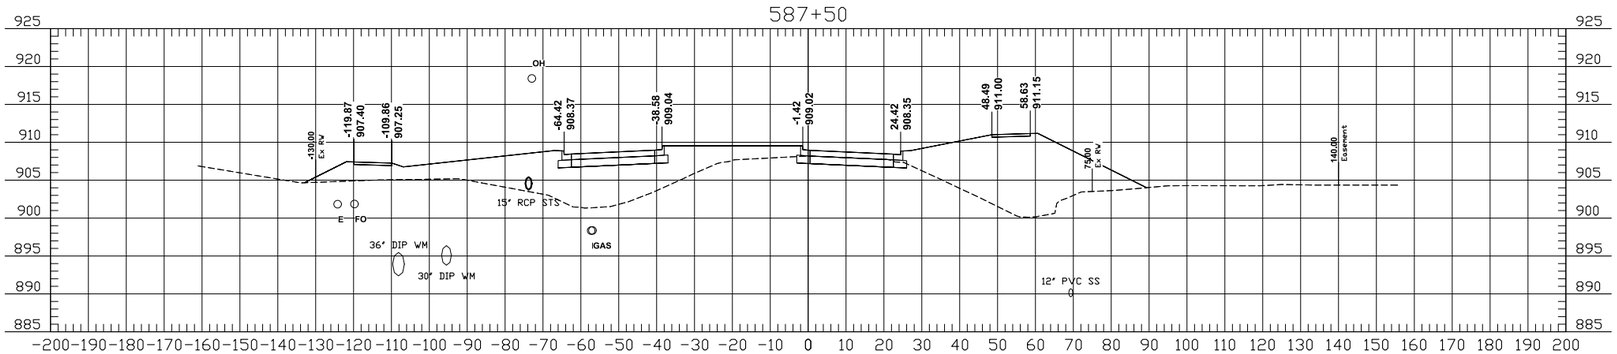

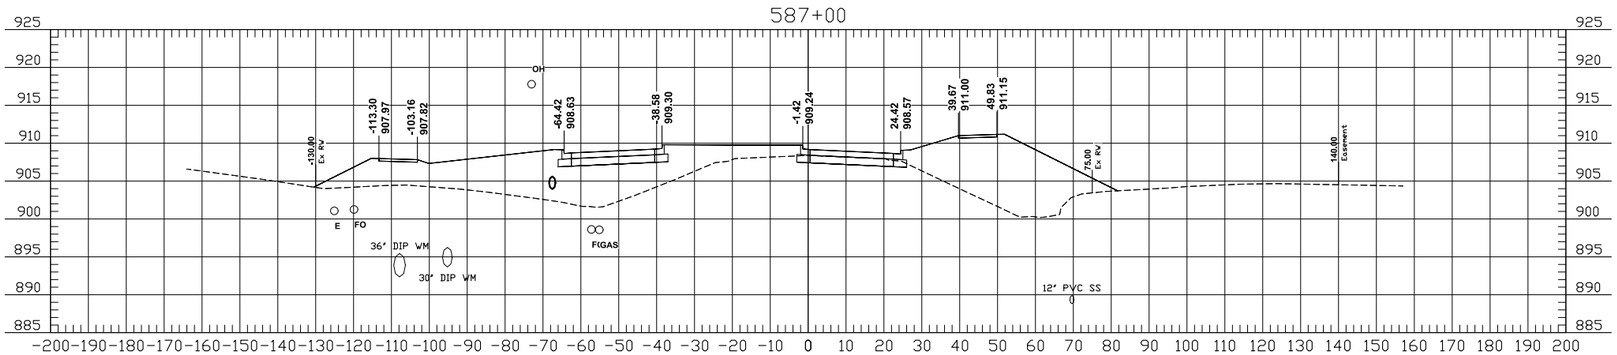

THE CITY OF Fargo FAR MORE

Proj. No. 6059-0145
Houston Engineering Inc.
Ph: 701.237.5065

ALL ELEVATIONS ARE BASED ON THE U.S.G.S. VERTICAL DATUM OF 1988. (UNLESS NOTED OTHERWISE)

Cross Sections

52nd Ave S - West of 63rd St S to 45th St S

08/15/18 07:01:56AM H:\Fargo\JBN\6000\6059\18_6059_145 - 52nd Ave. Design\CAD\Plans\200-X Sections 30-42.dwg

	STATE	PROJECT NO.	SECTION NO.	SHEET NO.
	ND	SU-8-984(164)	200	40

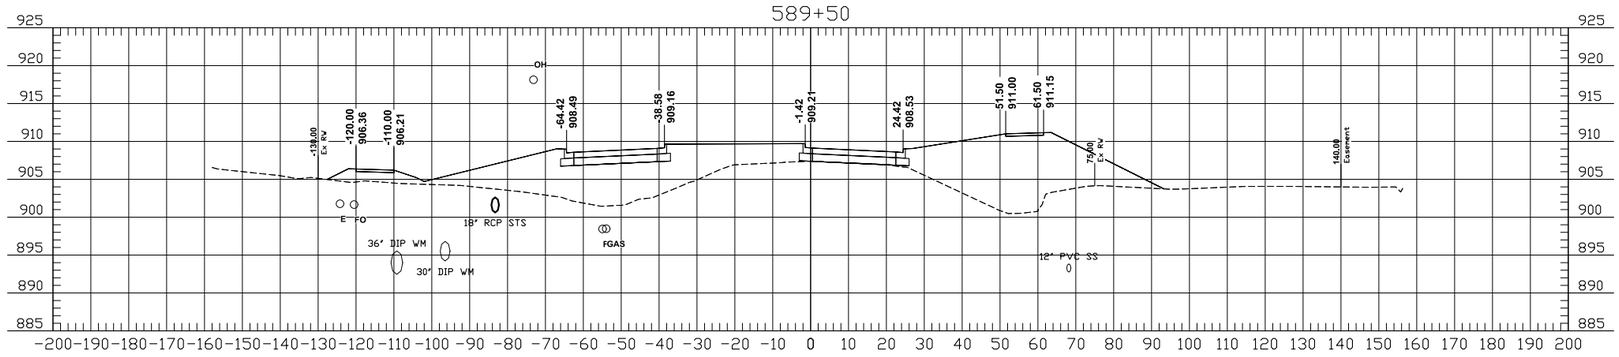

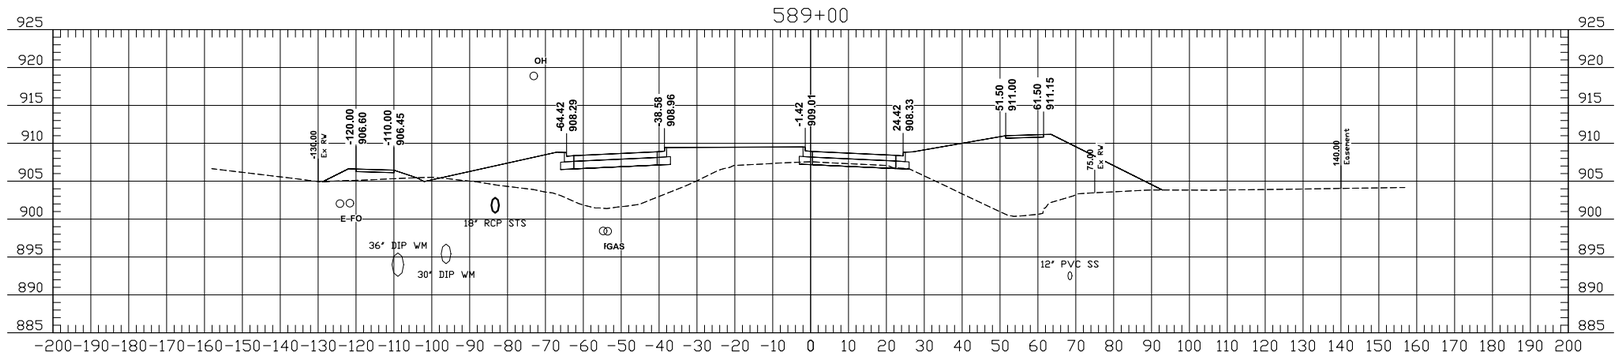

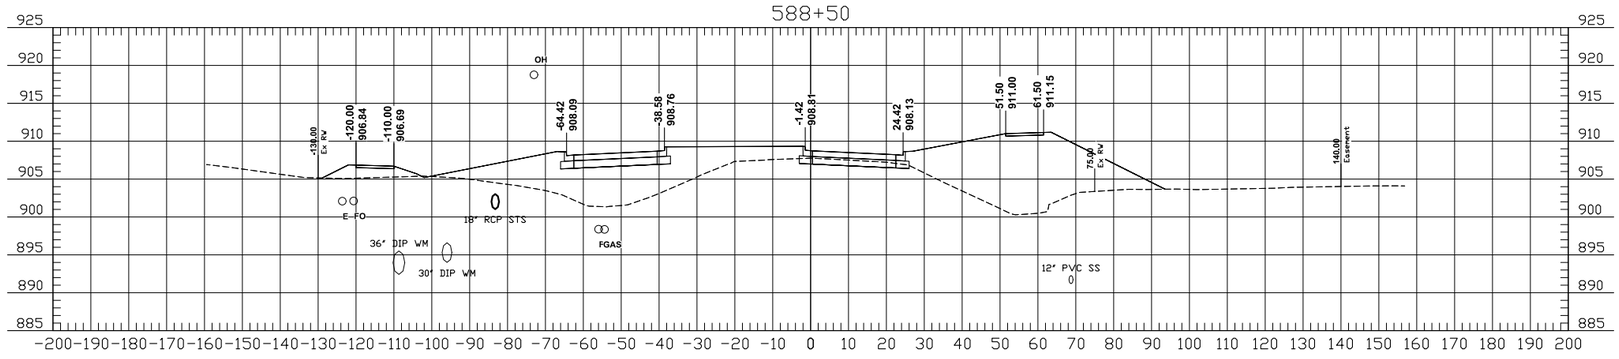

THE CITY OF Fargo FAR MORE

Proj. No. 6059-0145
Houston Engineering Inc.
Ph: 701.237.5065

ALL ELEVATIONS ARE BASED ON THE U.S.G.S. VERTICAL DATUM OF 1988. (UNLESS NOTED OTHERWISE)

Cross Sections

52nd Ave S - West of 63rd St S to 45th St S

08/15/18 07:02:25AM H:\Fargo\JBN\6000\6059\18_6059_145 - 52nd Ave. Design\CAD\Plans\200-X Sections 30-42.dwg

	STATE	PROJECT NO.	SECTION NO.	SHEET NO.
	ND	SU-8-984(164)	200	41

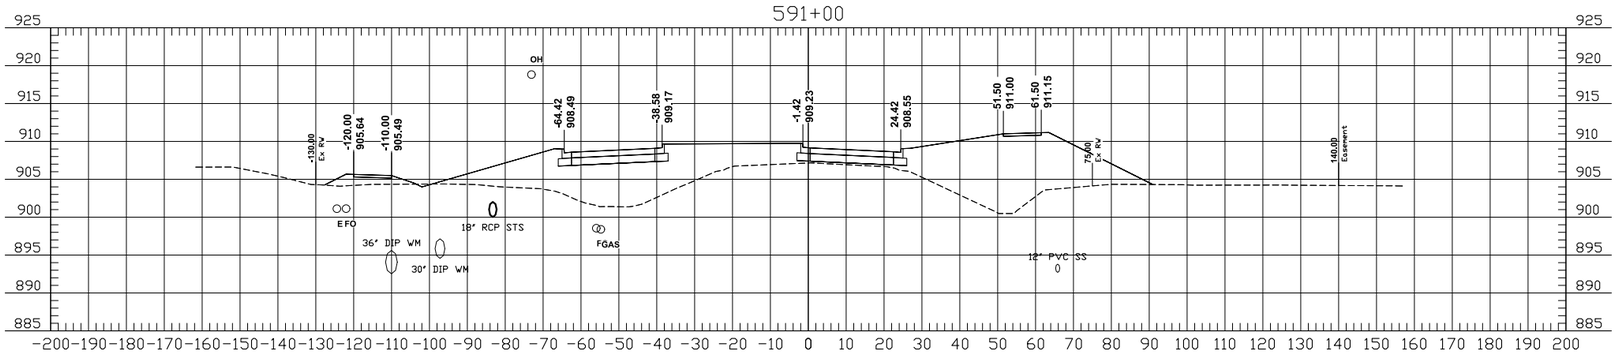

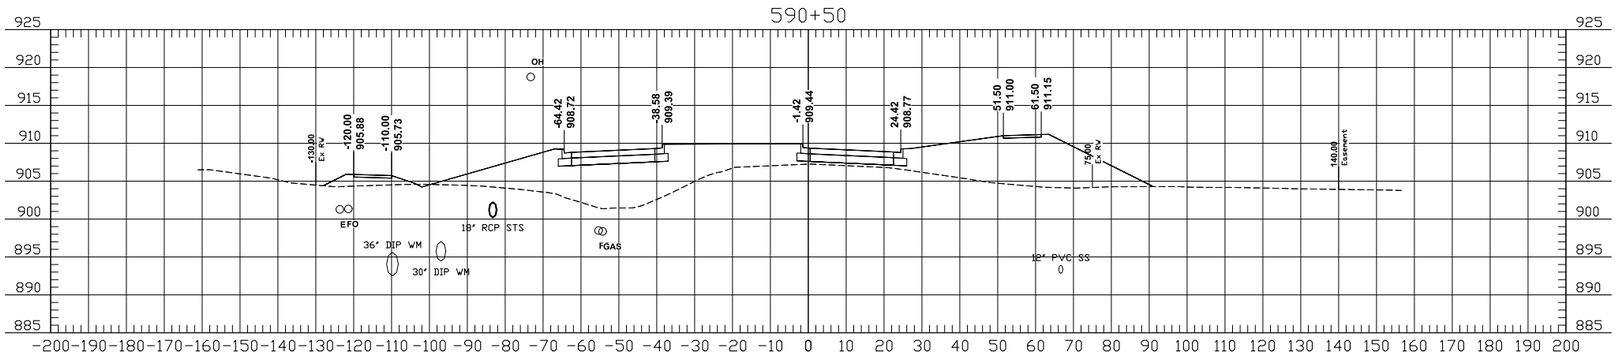

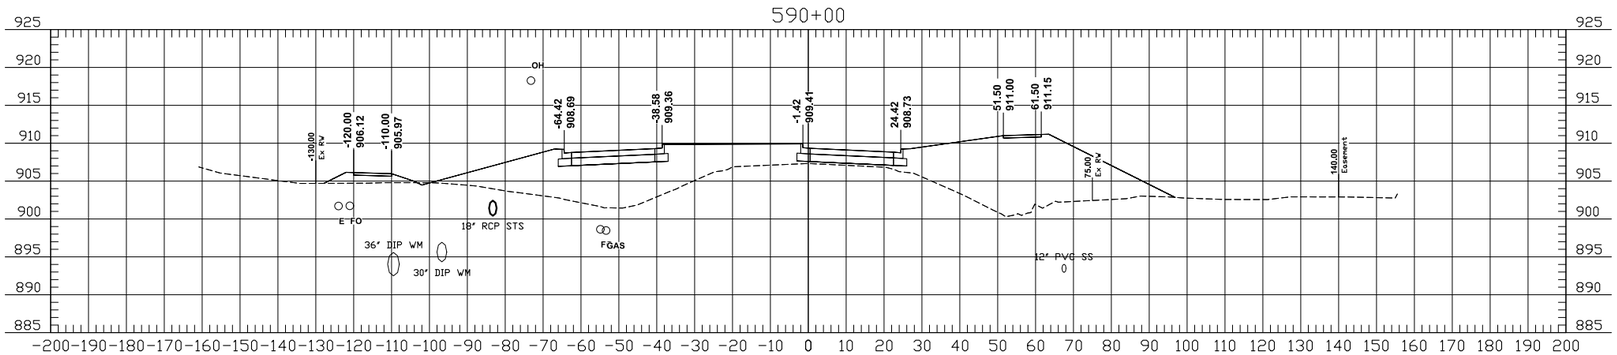

THE CITY OF Fargo
FAR MORE

Proj. No. 6059-0145
Houston Engineering Inc.
Ph: 701.237.5065

ALL ELEVATIONS ARE BASED ON THE U.S.G.S. VERTICAL DATUM OF 1988. (UNLESS NOTED OTHERWISE)

Cross Sections

52nd Ave S - West of 63rd St S to 45th St S

08/15/18 07:02:57AM H:\Fargo\JBN\6000\6059\18_6059_145 - 52nd Ave. Design\CAD\Plans\200-X Sections 30-42.dwg

	STATE	PROJECT NO.	SECTION NO.	SHEET NO.
	ND	SU-8-984(164)	200	42

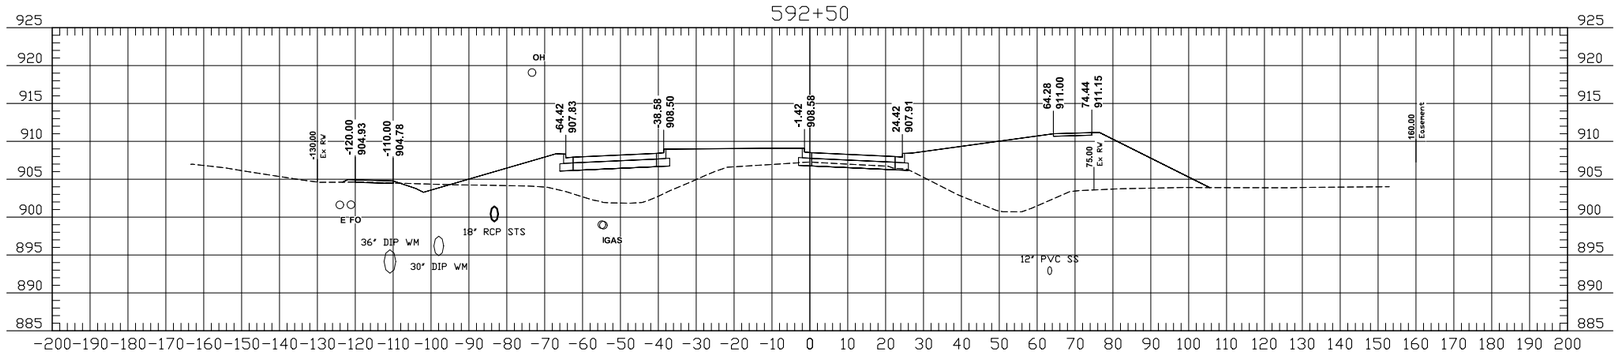

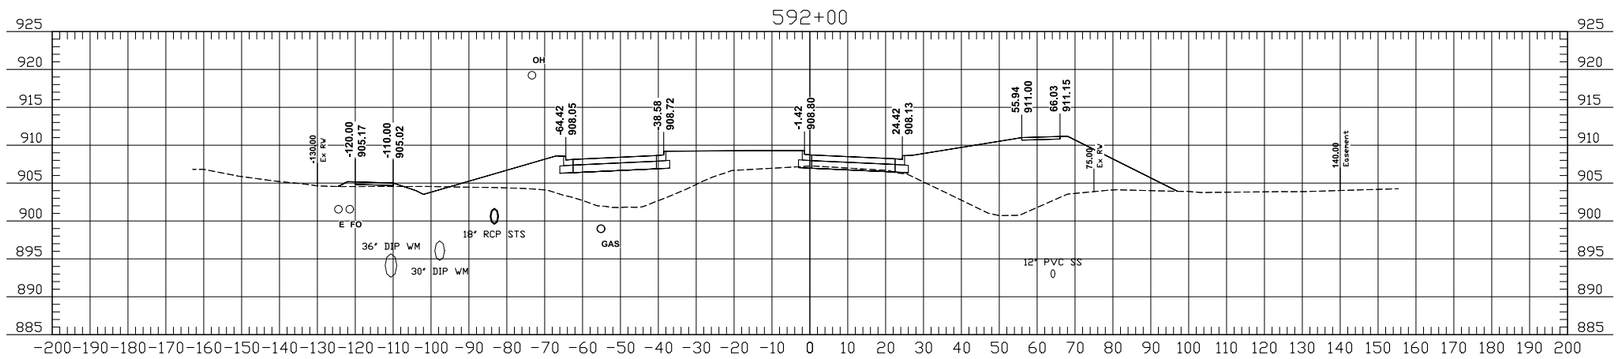

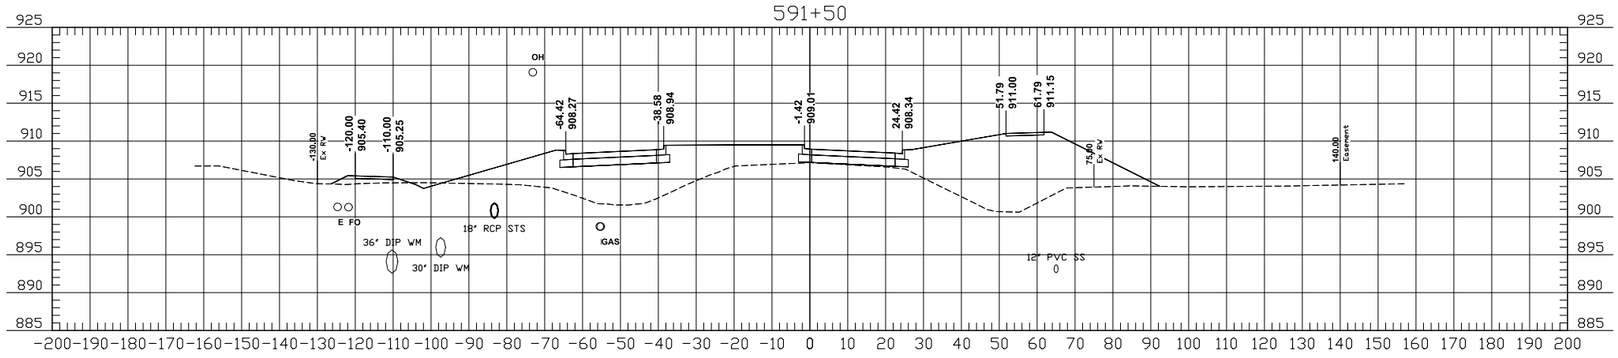

THE CITY OF Fargo FAR MORE

Proj. No. 6059-0145
Houston Engineering Inc.
Ph: 701.237.5065

ALL ELEVATIONS ARE BASED ON THE U.S.G.S. VERTICAL DATUM OF 1988. (UNLESS NOTED OTHERWISE)

Cross Sections

52nd Ave S - West of 63rd St S to 45th St S

08/15/18 07:04:50AM H:\Fargo\JBN\6000\6059\18_6059_145 - 52nd Ave. Design\CAD\Plans\200-X Sections 43-53.dwg

	STATE	PROJECT NO.	SECTION NO.	SHEET NO.
	ND	SU-8-984(164)	200	43

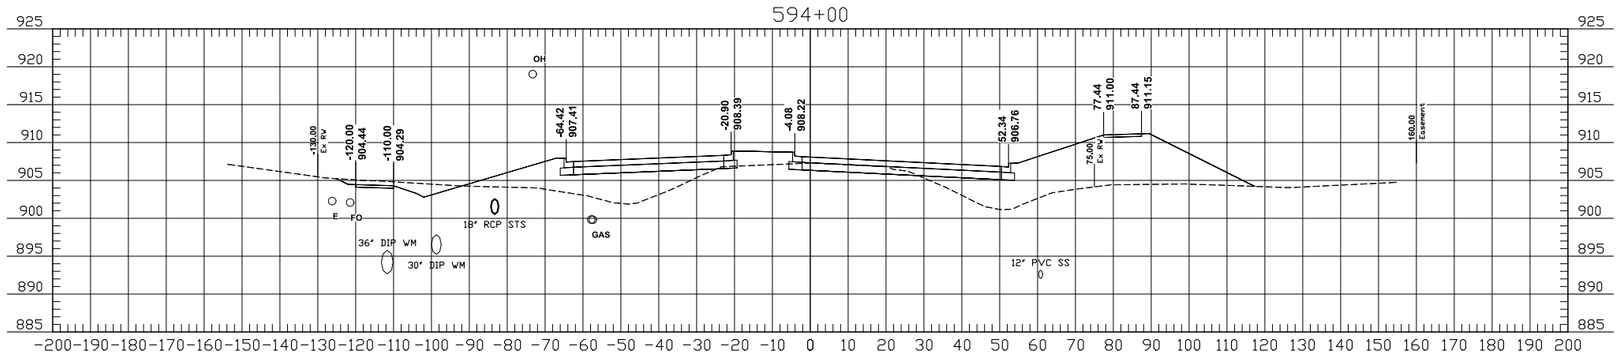

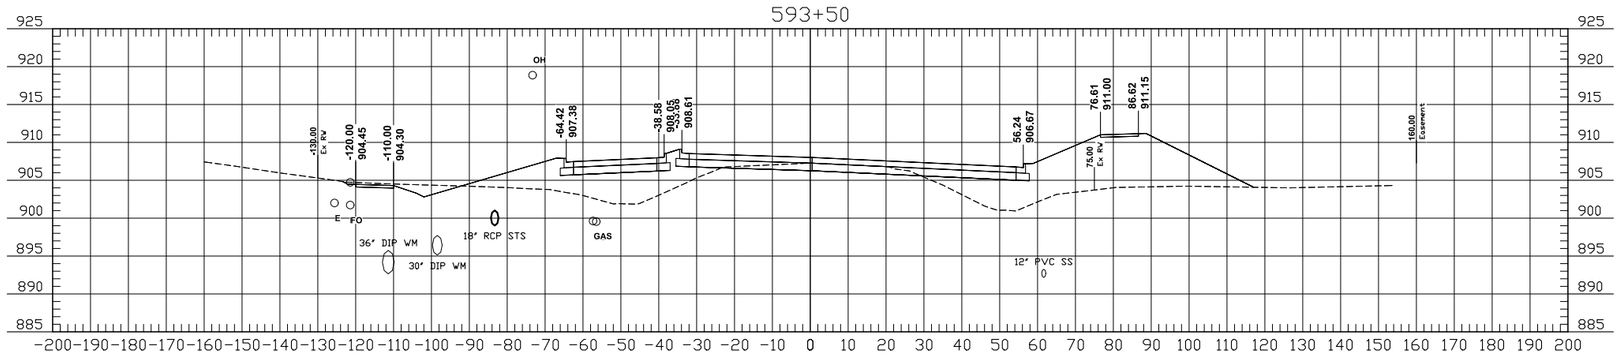

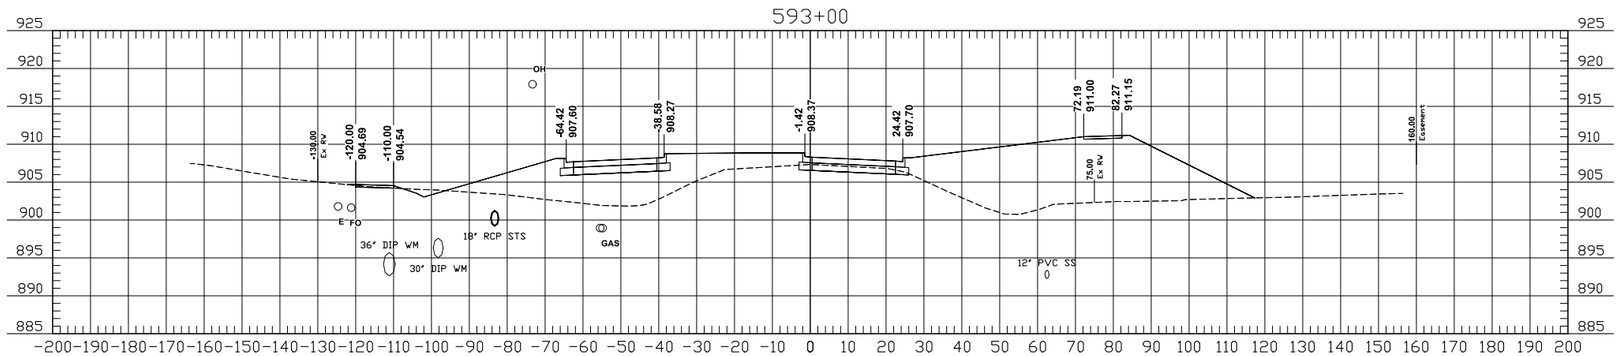

THE CITY OF Fargo FAR MORE

Proj. No. 6059-0145
Houston Engineering Inc.
Ph: 701.237.5065

ALL ELEVATIONS ARE BASED ON THE U.S.G.S. VERTICAL DATUM OF 1988. (UNLESS NOTED OTHERWISE)

Cross Sections

52nd Ave S - West of 63rd St S to 45th St S

08/15/18 07:05:17AM H:\Fargo\JBN\6000\6059\18_6059_145 - 52nd Ave. Design\CAD\Plans\200-X Sections 43-53.dwg

	STATE	PROJECT NO.	SECTION NO.	SHEET NO.
	ND	SU-8-984(164)	200	44

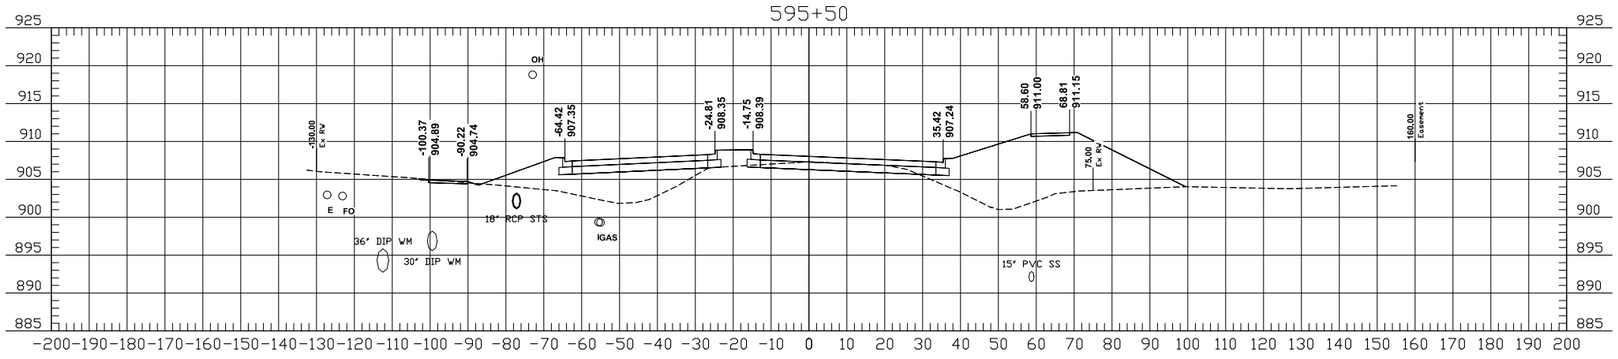

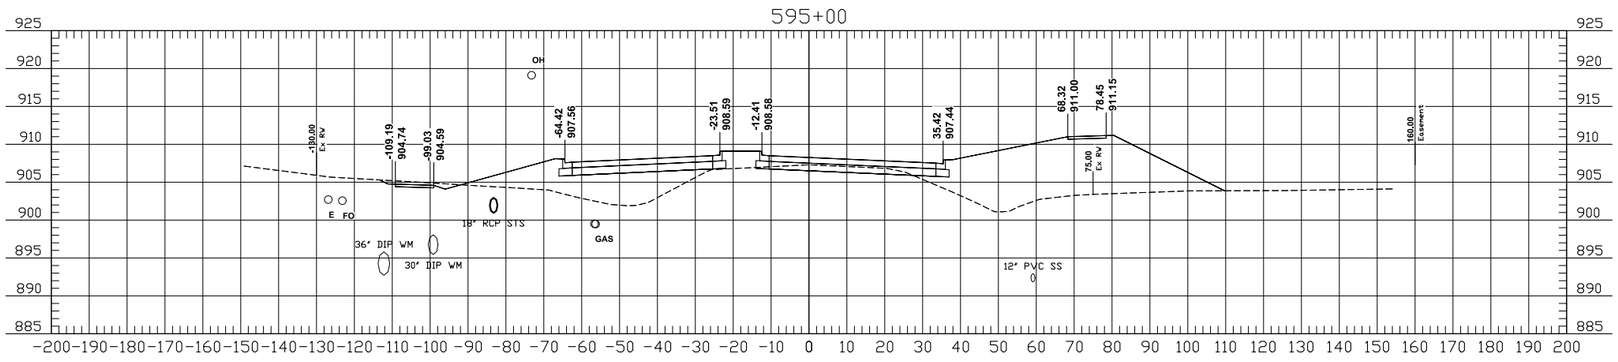

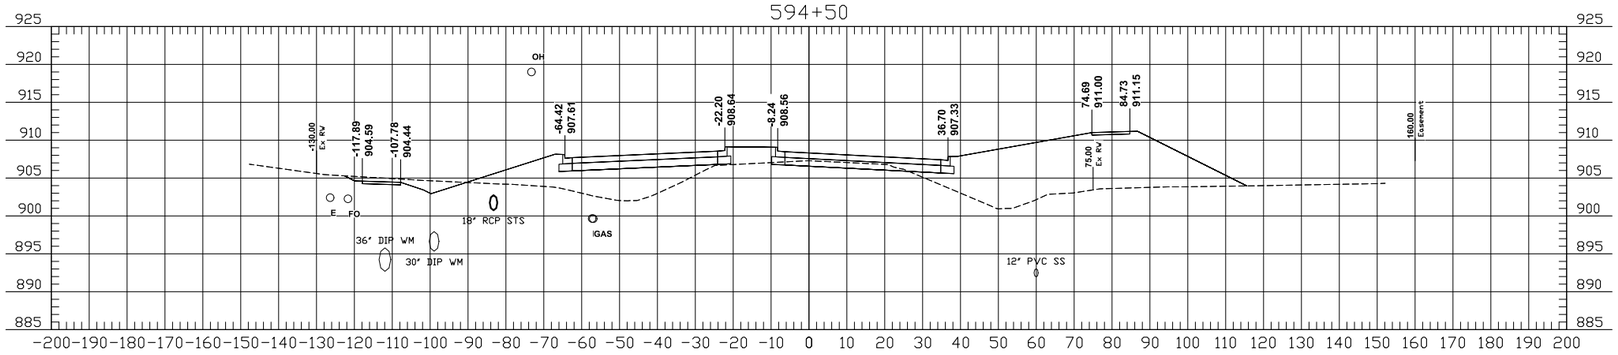

THE CITY OF Fargo
FAR MORE

Proj. No. 6059-0145
Houston Engineering Inc.
Ph: 701.237.5065

ALL ELEVATIONS ARE BASED ON THE U.S.G.S. VERTICAL DATUM OF 1988. (UNLESS NOTED OTHERWISE)

Cross Sections

52nd Ave S - West of 63rd St S to 45th St S

08/15/18 07:05:44AM H:\Fargo\JBN\6000\6059\18_6059_145 - 52nd Ave. Design\CAD\Plans\200-X Sections 43-53.dwg

	STATE	PROJECT NO.	SECTION NO.	SHEET NO.
	ND	SU-8-984(164)	200	45

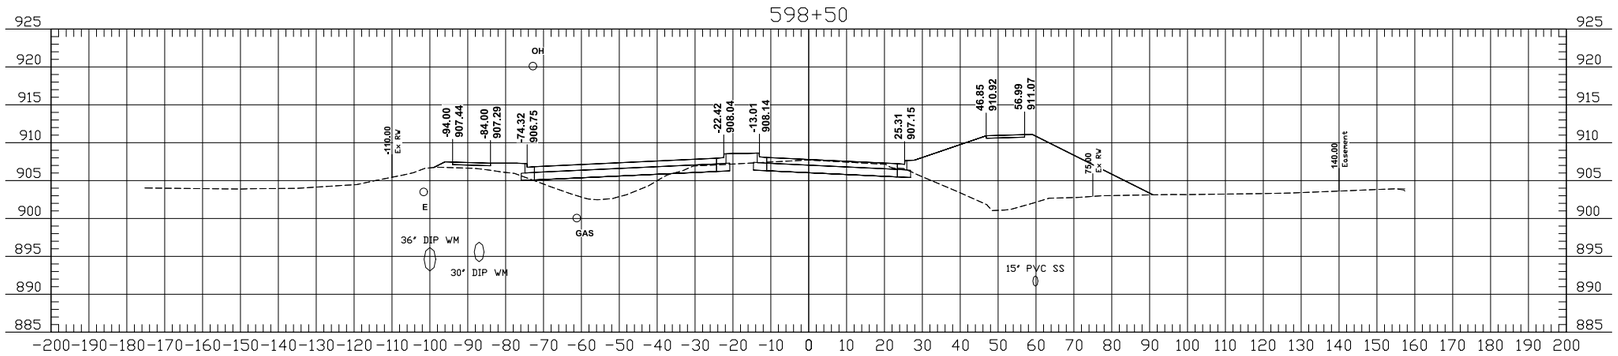

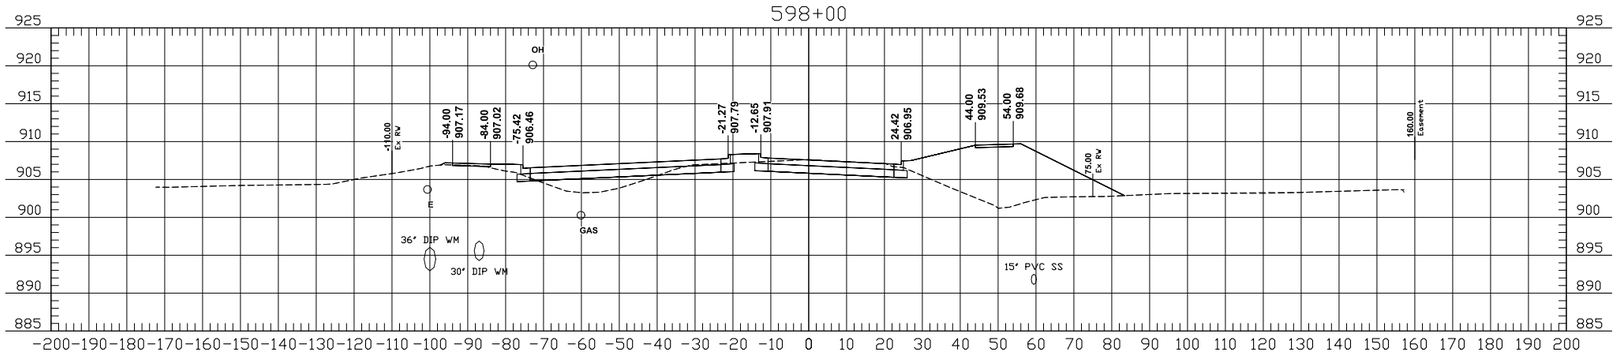

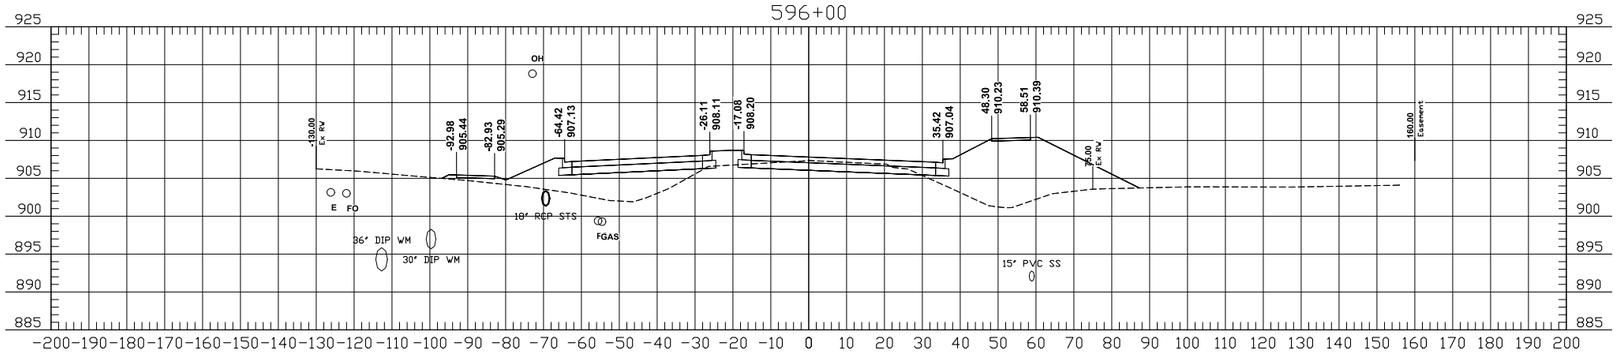

THE CITY OF Fargo
FAR MORE

Proj. No. 6059-0145
Houston Engineering Inc.
Ph: 701.237.5065

ALL ELEVATIONS ARE BASED ON THE U.S.G.S. VERTICAL DATUM OF 1988. (UNLESS NOTED OTHERWISE)

Cross Sections

52nd Ave S - West of 63rd St S to 45th St S

08/15/18 07:06:08AM H:\Fargo\JBN\6000\6059\18_6059_145 - 52nd Ave. Design\CAD\Plans\200-X Sections 43-53.dwg

	STATE	PROJECT NO.	SECTION NO.	SHEET NO.
	ND	SU-8-984(164)	200	46

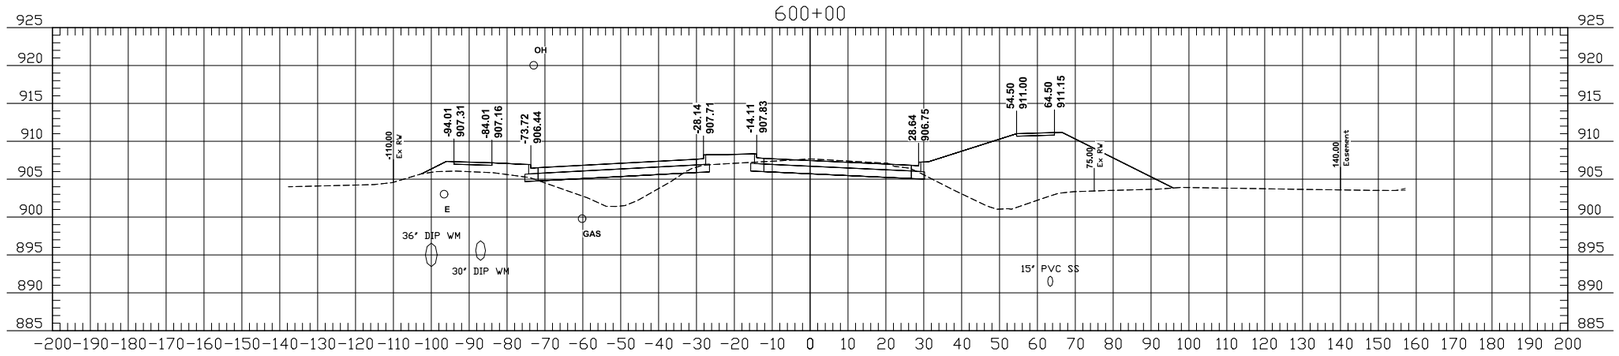

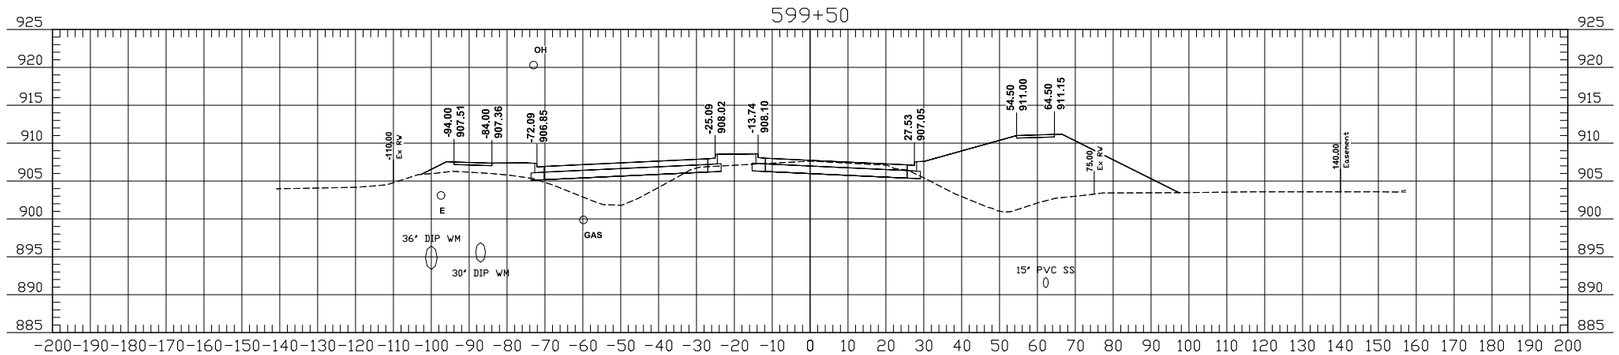

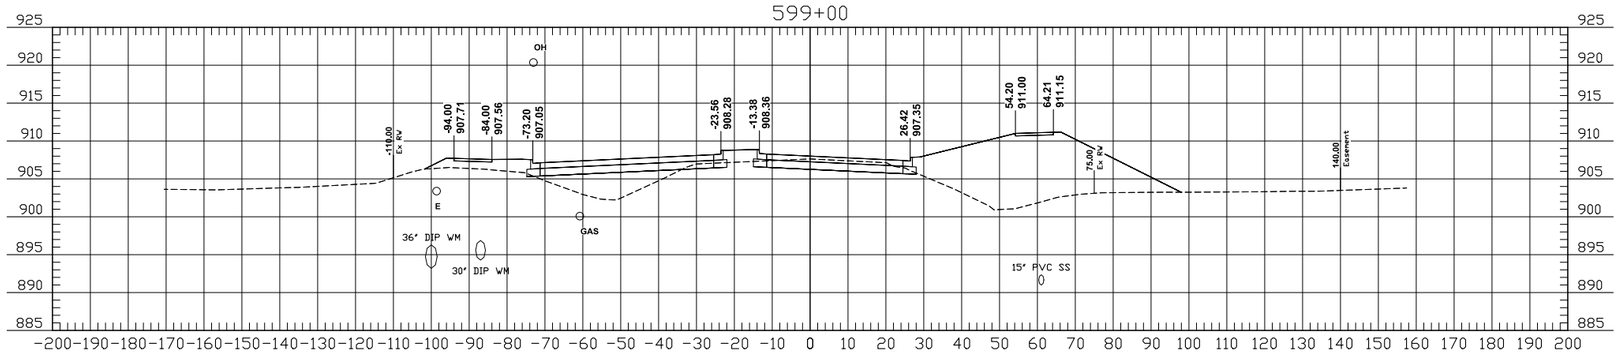

THE CITY OF Fargo FAR MORE

Proj. No. 6059-0145
Houston Engineering Inc.
Ph: 701.237.5065

ALL ELEVATIONS ARE BASED ON THE U.S.G.S. VERTICAL DATUM OF 1988. (UNLESS NOTED OTHERWISE)

Cross Sections

52nd Ave S - West of 63rd St S to 45th St S

08/15/18 07:06:37AM H:\Fargo\JBN\6000\6059\18_6059_145 - 52nd Ave. Design\CAD\Plans\200-X Sections 43-53.dwg

	STATE	PROJECT NO.	SECTION NO.	SHEET NO.
	ND	SU-8-984(164)	200	47

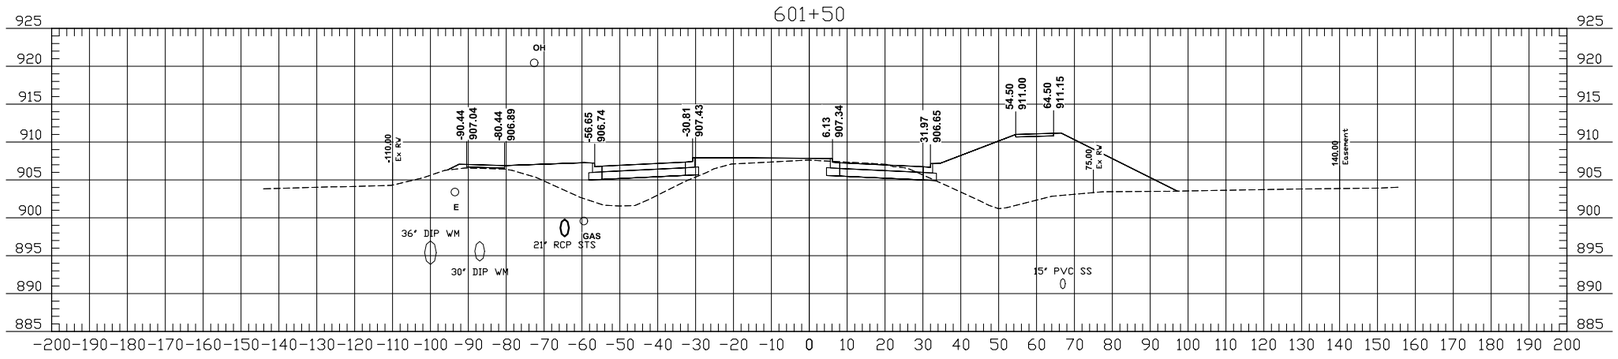

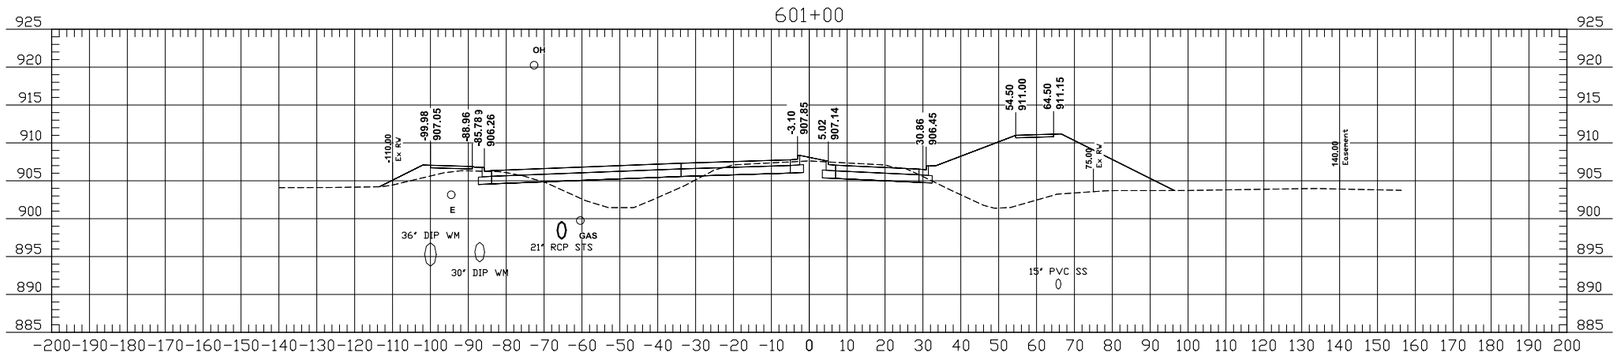

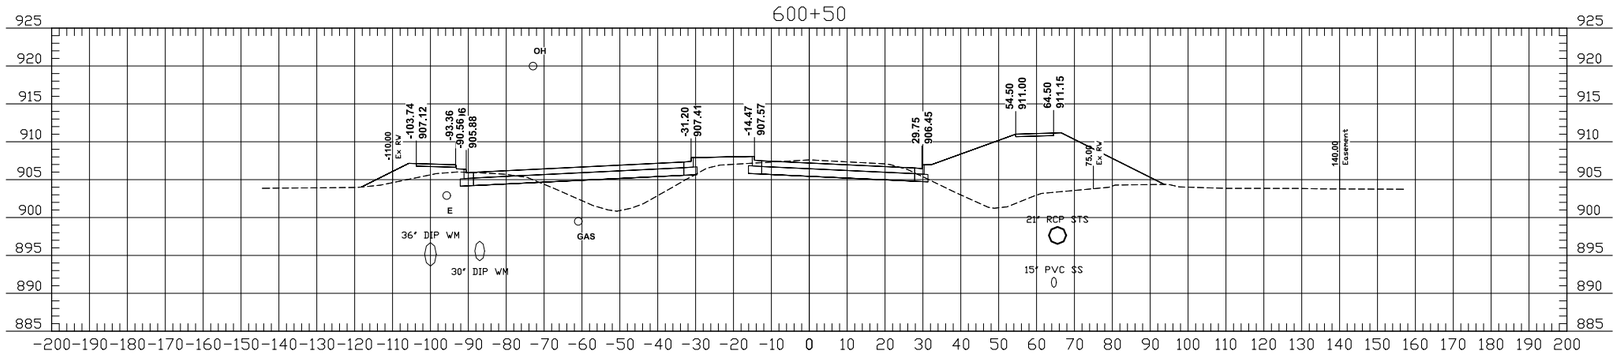

THE CITY OF Fargo
FAR MORE

Proj. No. 6059-0145
Houston Engineering Inc.
Ph: 701.237.5065

ALL ELEVATIONS ARE BASED ON THE U.S.G.S. VERTICAL DATUM OF 1988. (UNLESS NOTED OTHERWISE)

Cross Sections

52nd Ave S - West of 63rd St S to 45th St S

08/15/18 07:07:05AM H:\Fargo\JBN\6000\6059\18_6059_145 - 52nd Ave. Design\CAD\Plans\200-X Sections 43-53.dwg

	STATE	PROJECT NO.	SECTION NO.	SHEET NO.
	ND	SU-8-984(164)	200	48

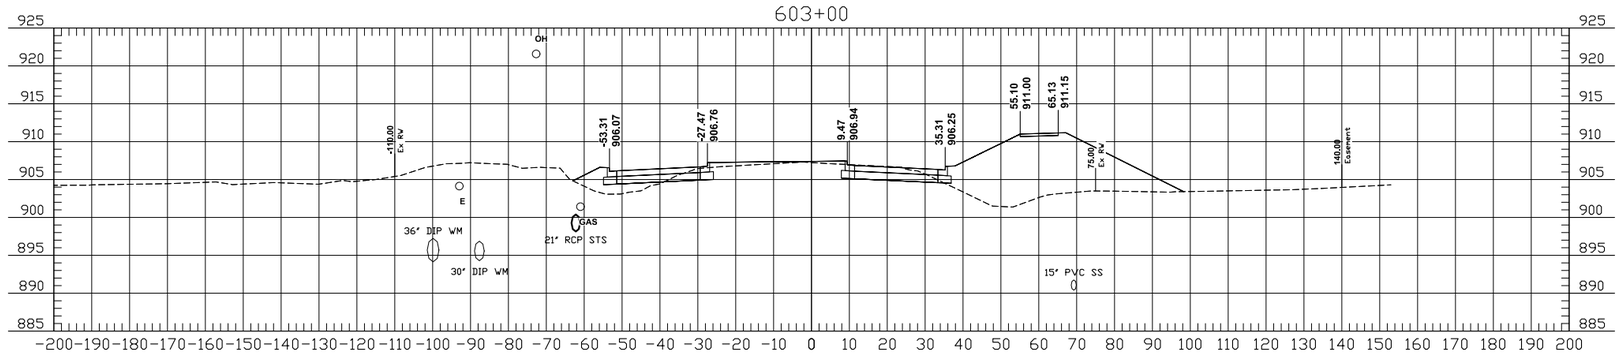

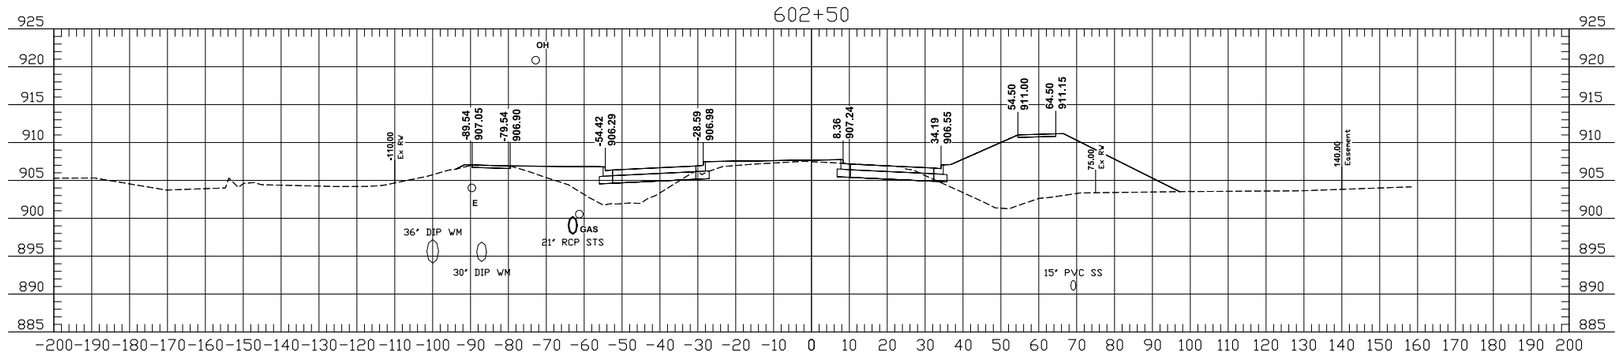

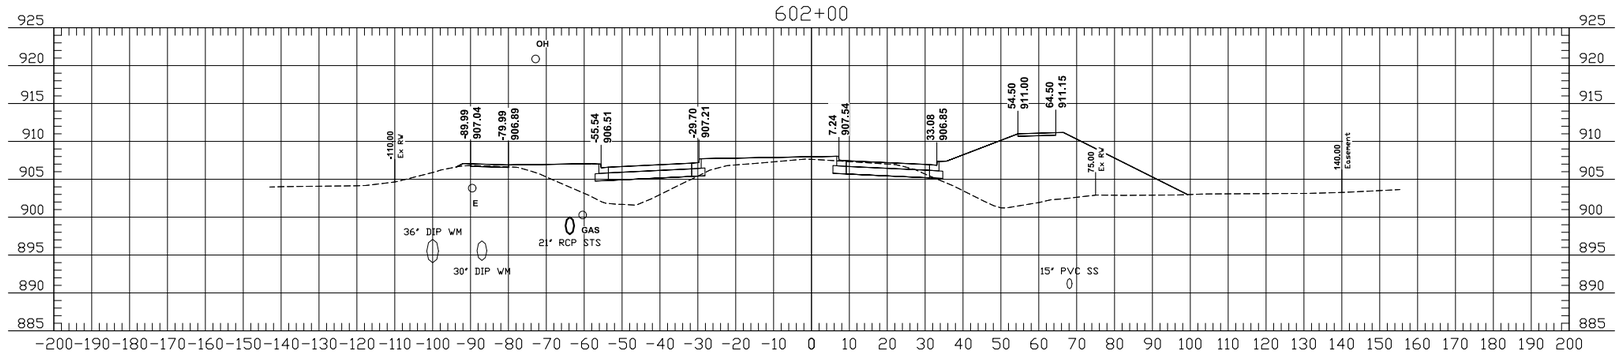

THE CITY OF Fargo
FAR MORE

Proj. No. 6059-0145
Houston
Engineering Inc.
Ph: 701.237.5065

ALL ELEVATIONS ARE BASED ON THE U.S.G.S. VERTICAL DATUM OF 1988. (UNLESS NOTED OTHERWISE)

Cross Sections

52nd Ave S - West of 63rd St S to 45th St S

08/15/18 07:07:32AM H:\Fargo\JBN\6000\6059\18_6059_145 - 52nd Ave. Design\CAD\Plans\200-X Sections 43-53.dwg

	STATE	PROJECT NO.	SECTION NO.	SHEET NO.
	ND	SU-8-984(164)	200	49

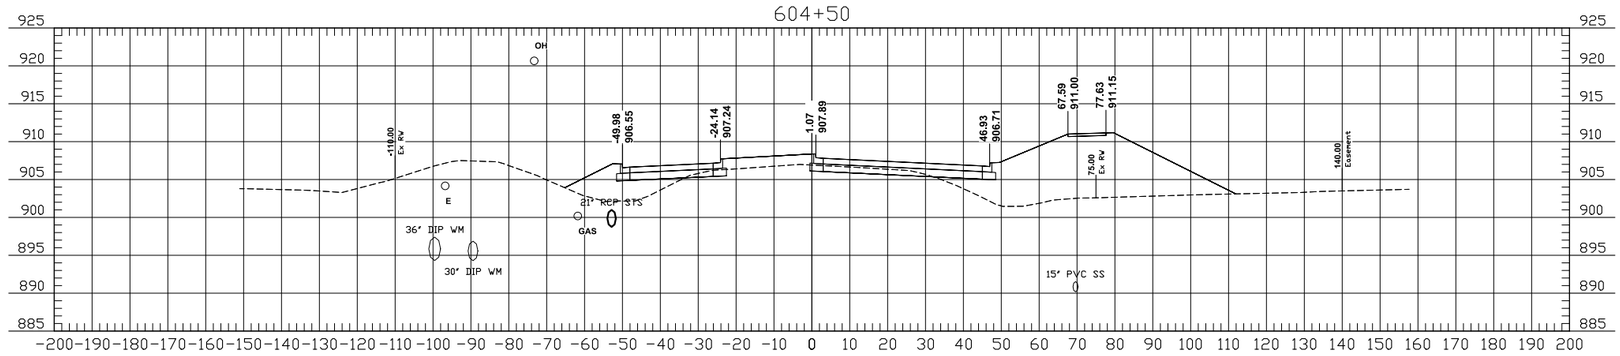

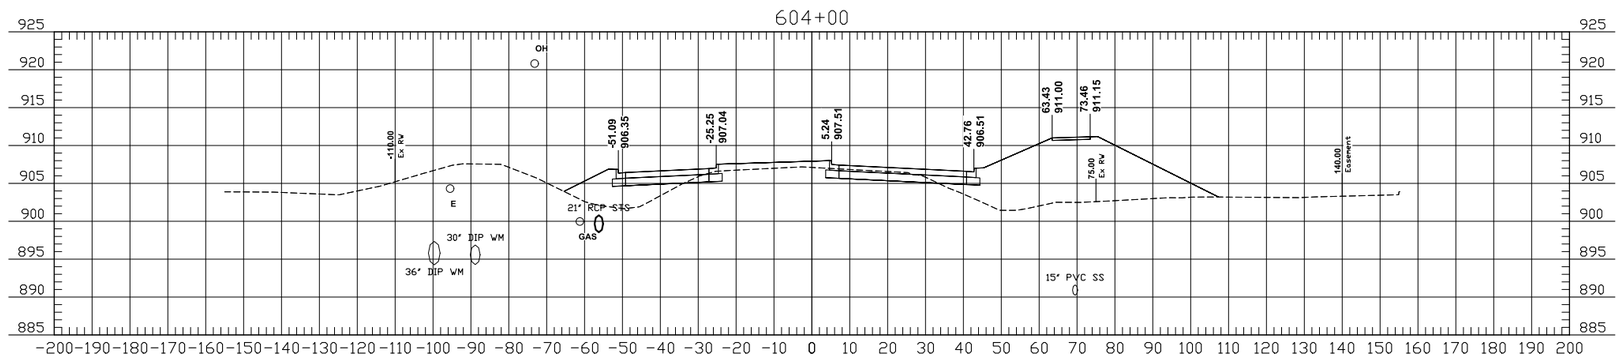

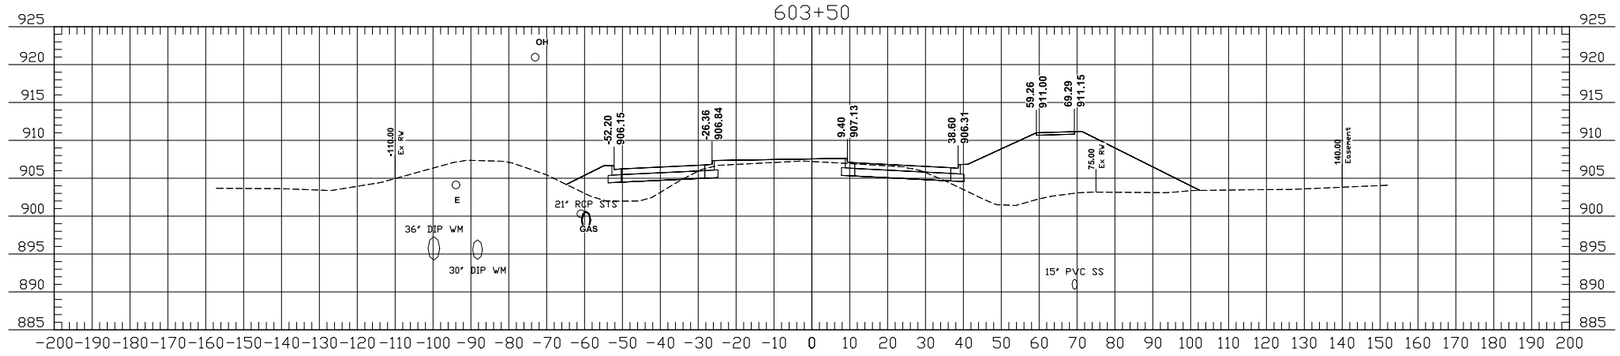

THE CITY OF Fargo FAR MORE

Proj. No. 6059-0145
Houston Engineering Inc.
Ph: 701.237.5065

ALL ELEVATIONS ARE BASED ON THE U.S.G.S. VERTICAL DATUM OF 1988. (UNLESS NOTED OTHERWISE)

Cross Sections

52nd Ave S - West of 63rd St S to 45th St S

08/15/18 07:07:59AM H:\Fargo\JBN\6000\6059\18_6059_145 - 52nd Ave. Design\CAD\Plans\200-X Sections 43-53.dwg

	STATE	PROJECT NO.	SECTION NO.	SHEET NO.
	ND	SU-8-984(164)	200	50

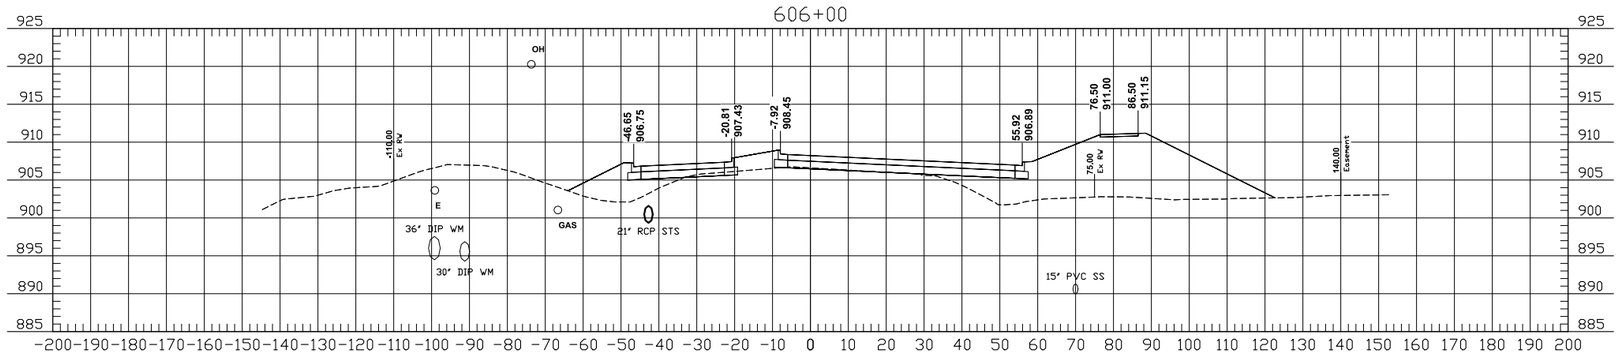

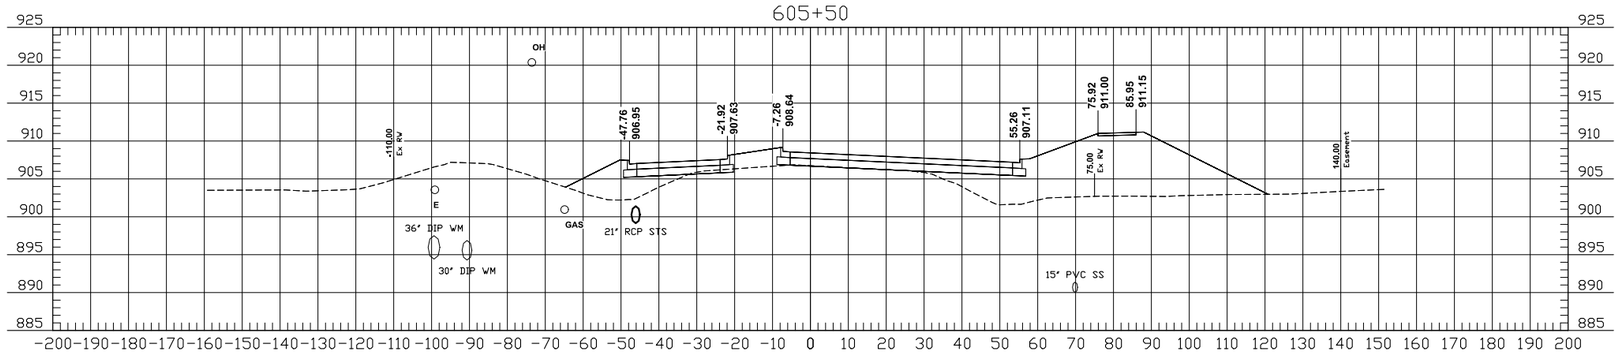

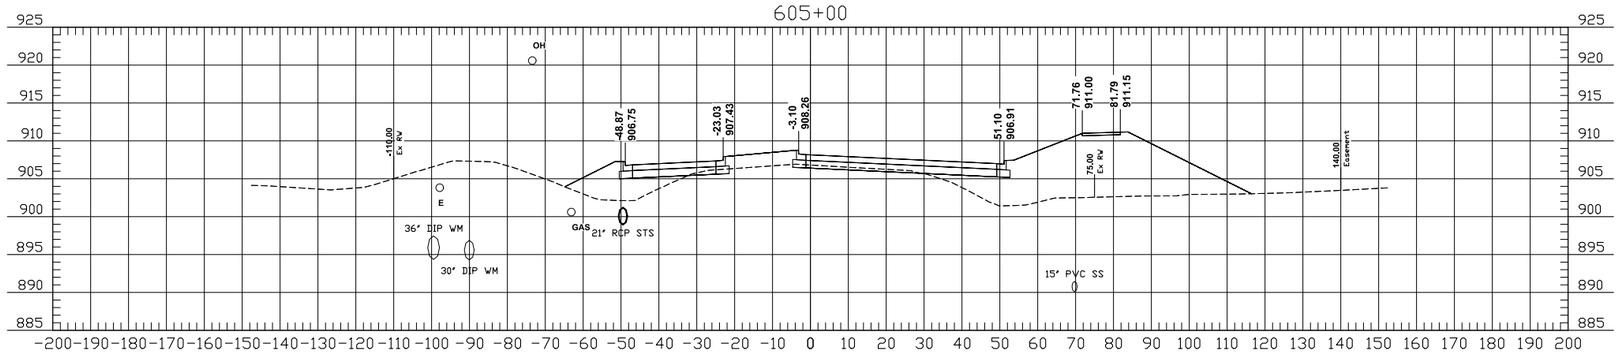

THE CITY OF Fargo FAR MORE

Proj. No. 6059-0145
Houston Engineering Inc.
Ph: 701.237.5065

ALL ELEVATIONS ARE BASED ON THE U.S.G.S. VERTICAL DATUM OF 1988. (UNLESS NOTED OTHERWISE)

Cross Sections

52nd Ave S - West of 63rd St S to 45th St S

08/15/18 07:08:25AM H:\Fargo\JBN\6000\6059\18_6059_145 - 52nd Ave. Design\CAD\Plans\200-X Sections 43-53.dwg

	STATE	PROJECT NO.	SECTION NO.	SHEET NO.
	ND	SU-8-984(164)	200	51

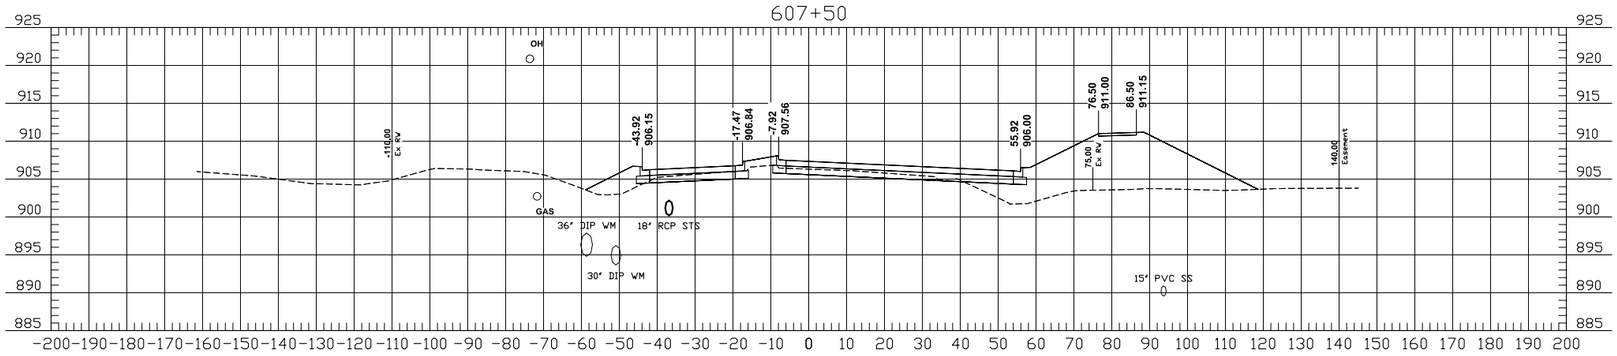

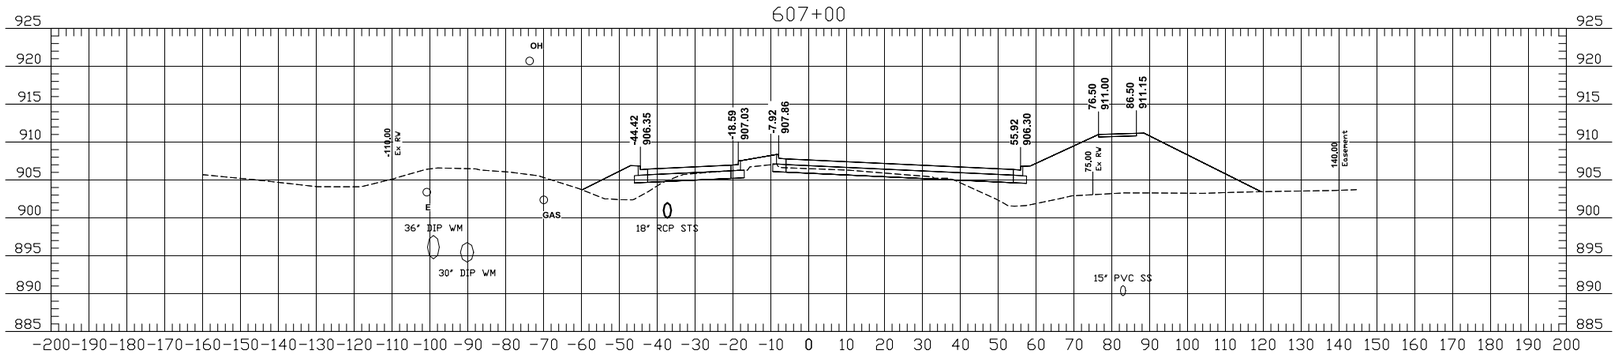

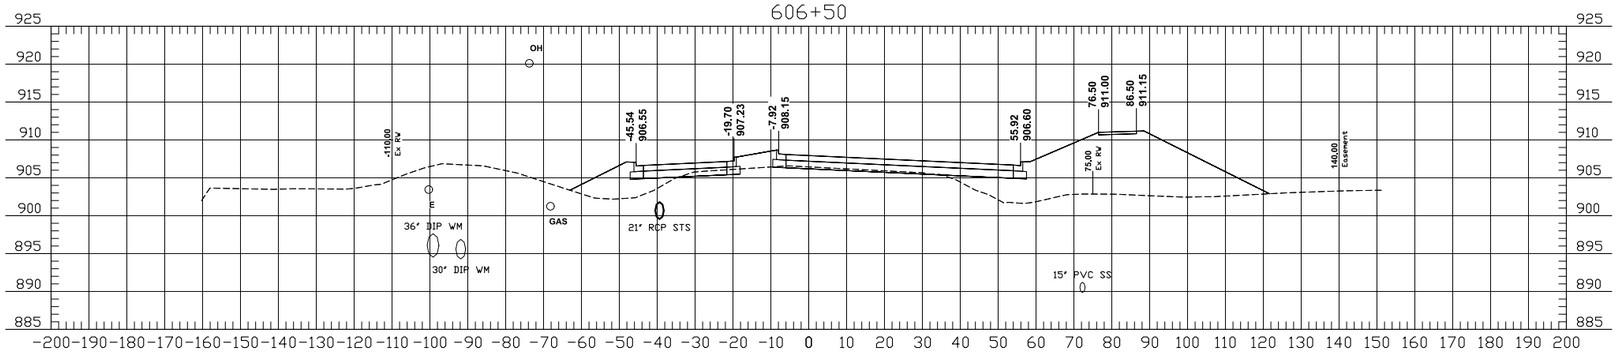

THE CITY OF Fargo FAR MORE

Proj. No. 6059-0145
Houston Engineering Inc.
Ph: 701.237.5065

ALL ELEVATIONS ARE BASED ON THE U.S.G.S. VERTICAL DATUM OF 1988. (UNLESS NOTED OTHERWISE)

Cross Sections

52nd Ave S - West of 63rd St S to 45th St S

08/15/18 07:08:53AM H:\Fargo\JBN\6000\6059\18_6059_145 - 52nd Ave. Design\CAD\Plans\200-X Sections 43-53.dwg

	STATE	PROJECT NO.	SECTION NO.	SHEET NO.
	ND	SU-8-984(164)	200	52

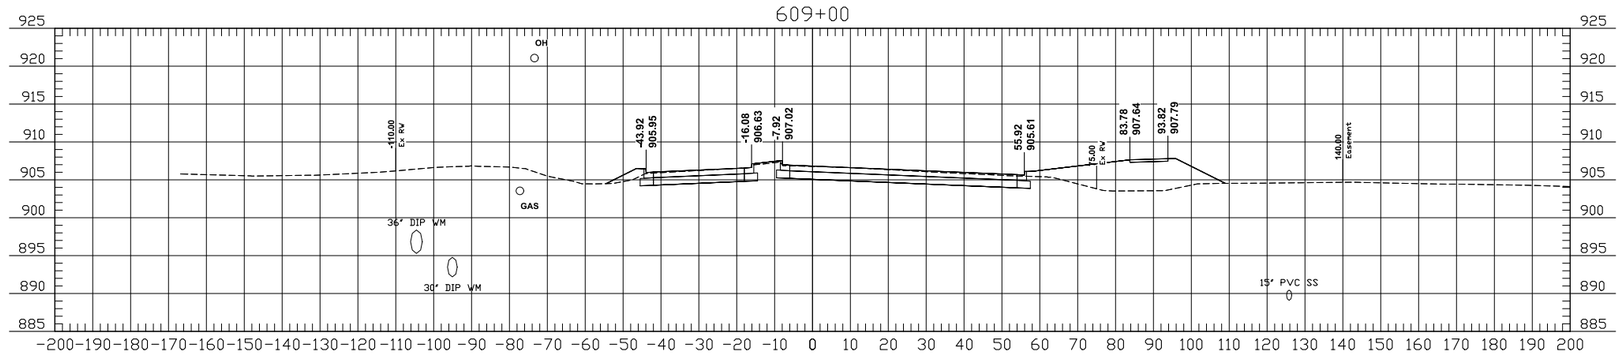

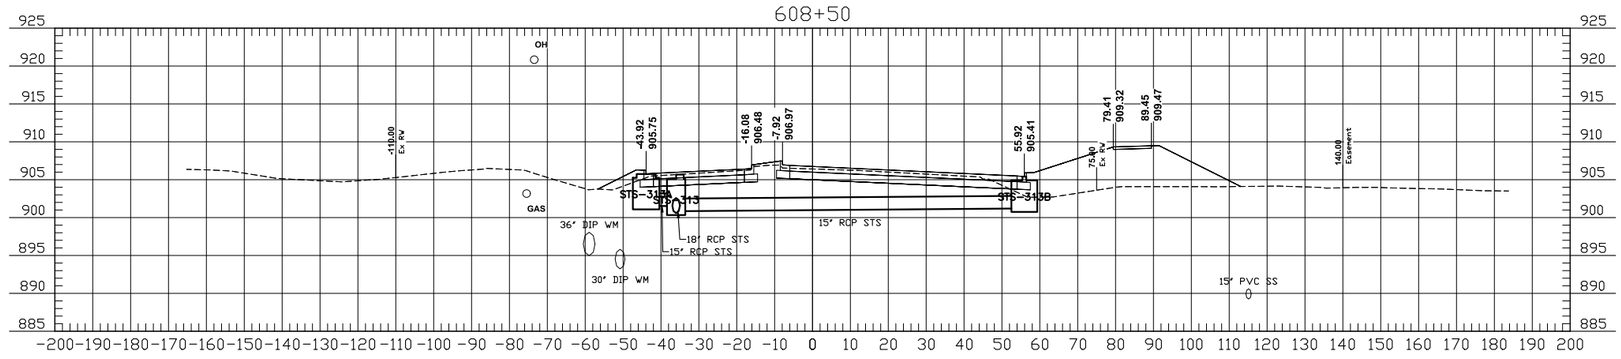

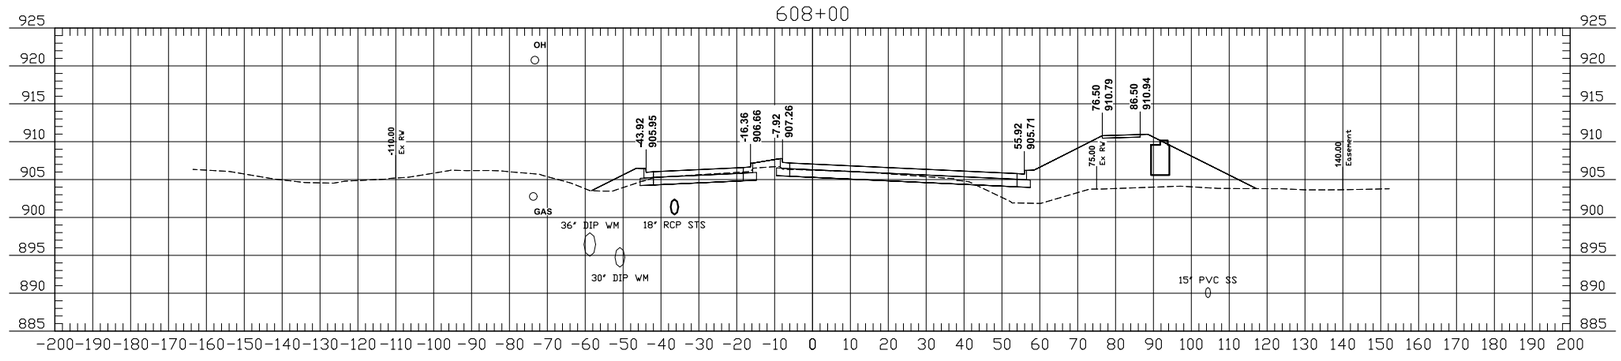

THE CITY OF Fargo FAR MORE

Proj. No. 6059-0145
Houston Engineering Inc.
Ph: 701.237.5065

ALL ELEVATIONS ARE BASED ON THE U.S.G.S. VERTICAL DATUM OF 1988. (UNLESS NOTED OTHERWISE)

Cross Sections

52nd Ave S - West of 63rd St S to 45th St S

08/15/18 07:09:25AM H:\Fargo\JBN\6000\6059\18_6059_145 - 52nd Ave. Design\CAD\Plans\200-X Sections 43-53.dwg

	STATE	PROJECT NO.	SECTION NO.	SHEET NO.
	ND	SU-8-984(164)	200	53

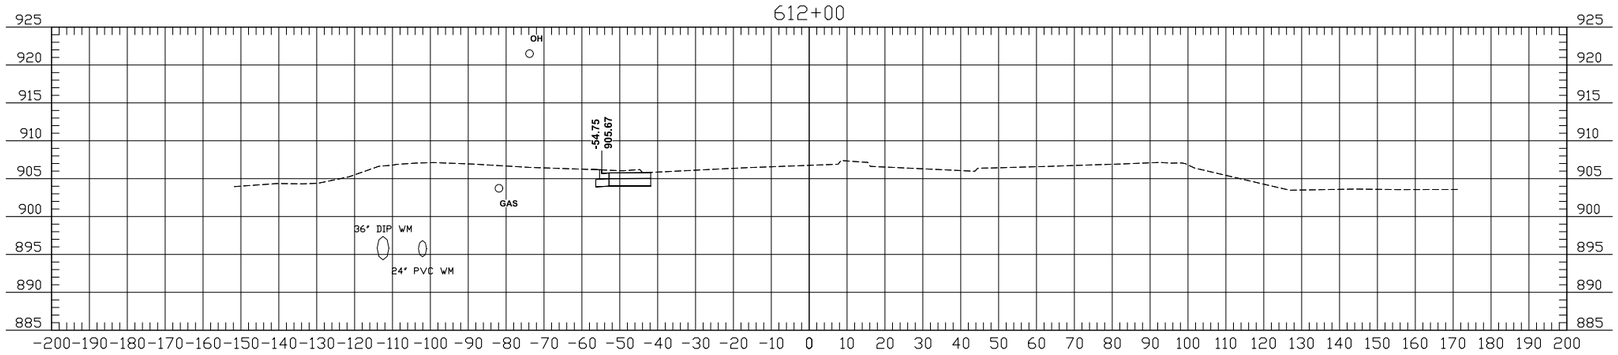

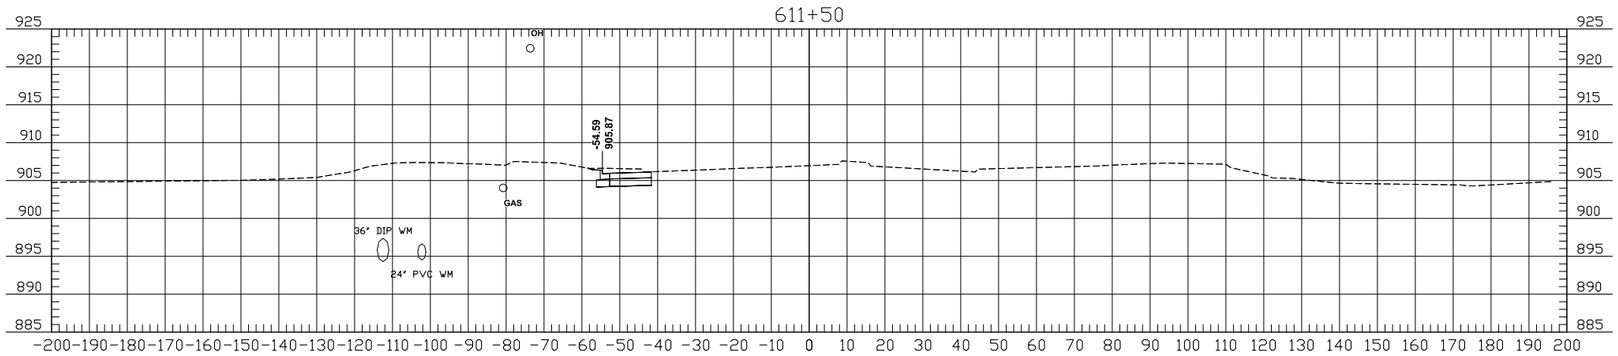

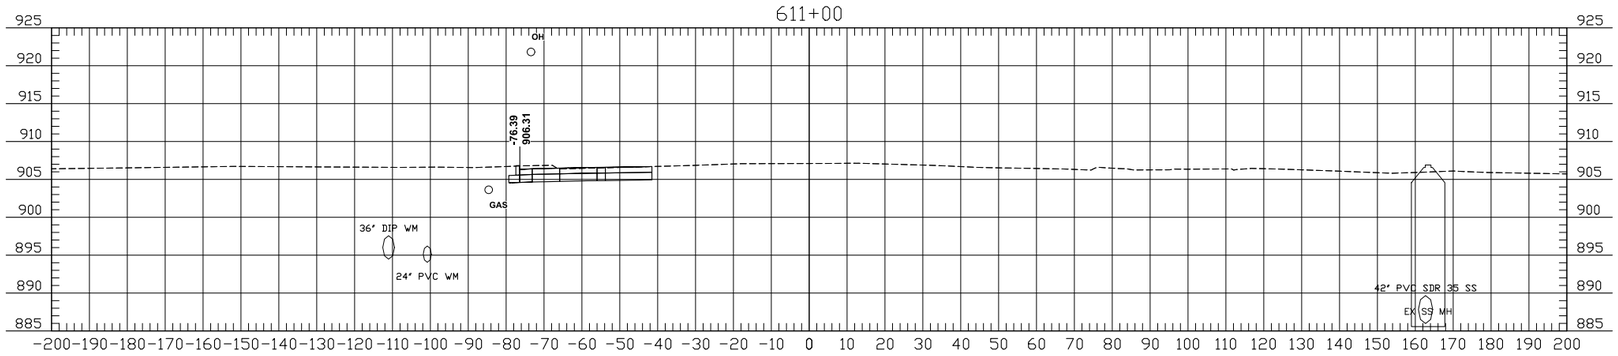

THE CITY OF Fargo
FAR MORE

Proj. No. 6059-0145
Houston Engineering Inc.
Ph: 701.237.5065

ALL ELEVATIONS ARE BASED ON THE U.S.G.S. VERTICAL DATUM OF 1988. (UNLESS NOTED OTHERWISE)

Cross Sections

52nd Ave S - West of 63rd St S to 45th St S

08/15/18 07:09:54AM H:\Fargo\JBN\6000\6059\18_6059_145 - 52nd Ave. Design\CAD\Plans\200-X Sections 43-53.dwg

	STATE	PROJECT NO.	SECTION NO.	SHEET NO.
	ND	SU-8-984(164)	200	54

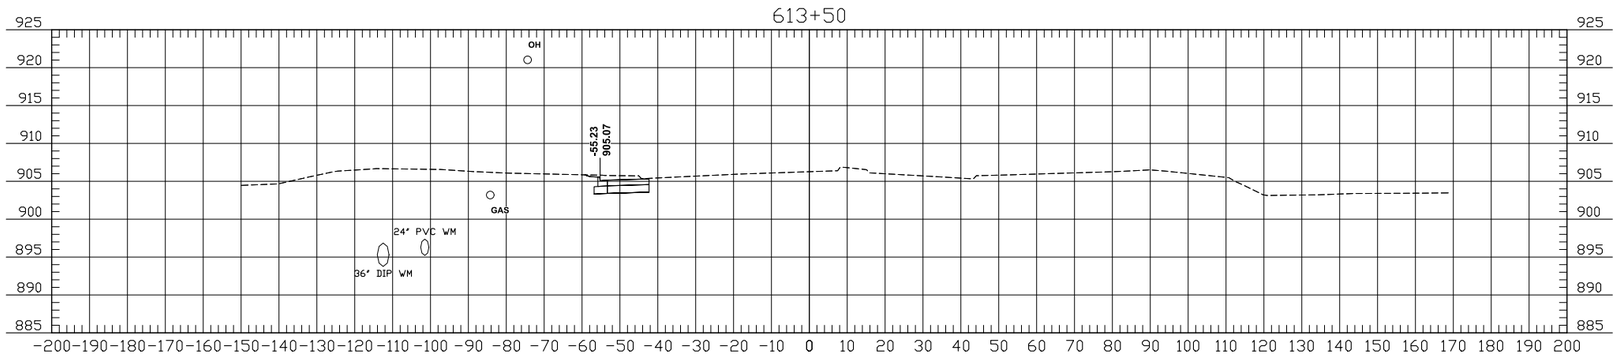

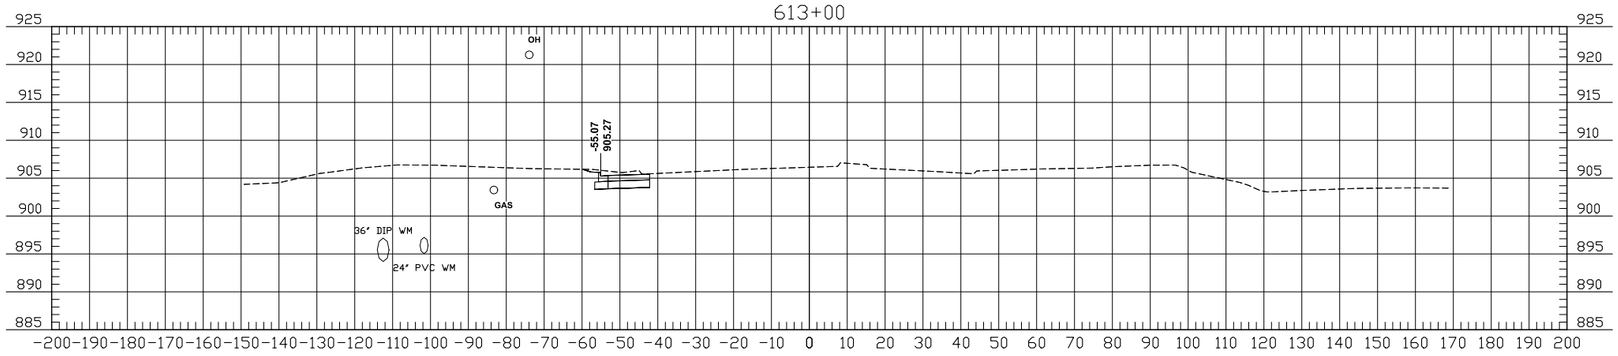

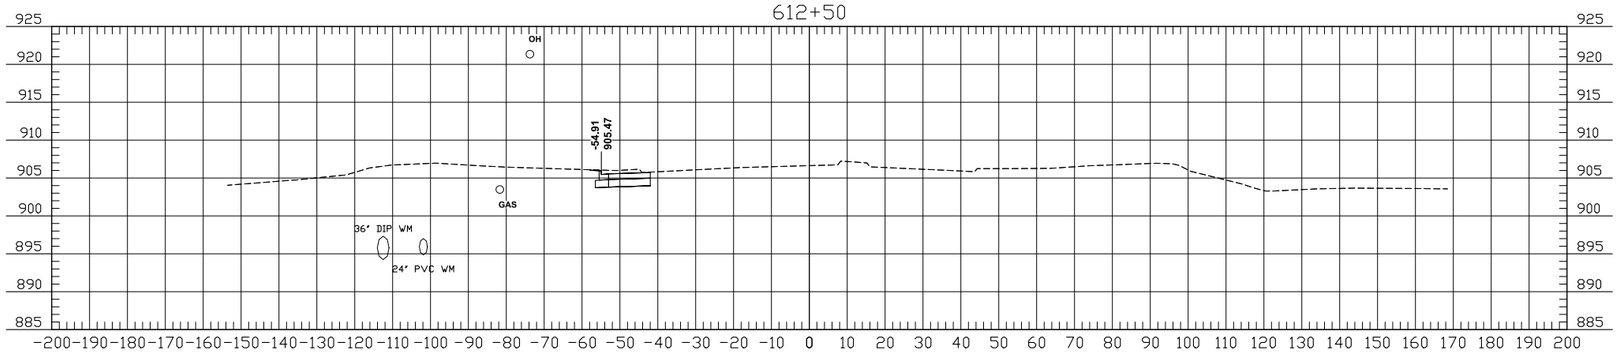

THE CITY OF Fargo
FAR MORE

Proj. No. 6059-0145
Houston Engineering Inc.
Ph: 701.237.5065

ALL ELEVATIONS ARE BASED ON THE U.S.G.S. VERTICAL DATUM OF 1988. (UNLESS NOTED OTHERWISE)

Cross Sections

52nd Ave S - West of 63rd St S to 45th St S

08/15/18 07:10:21AM H:\Fargo\JBN\6000\6059\18_6059_145 - 52nd Ave. Design\CAD\Plans\200-X Sections 43-53.dwg