Sheyenne Street

	STATE	PROJECT NO.	SECTION NO.	SHEET NO.
	ND	SU-8-992(040)041	200	1

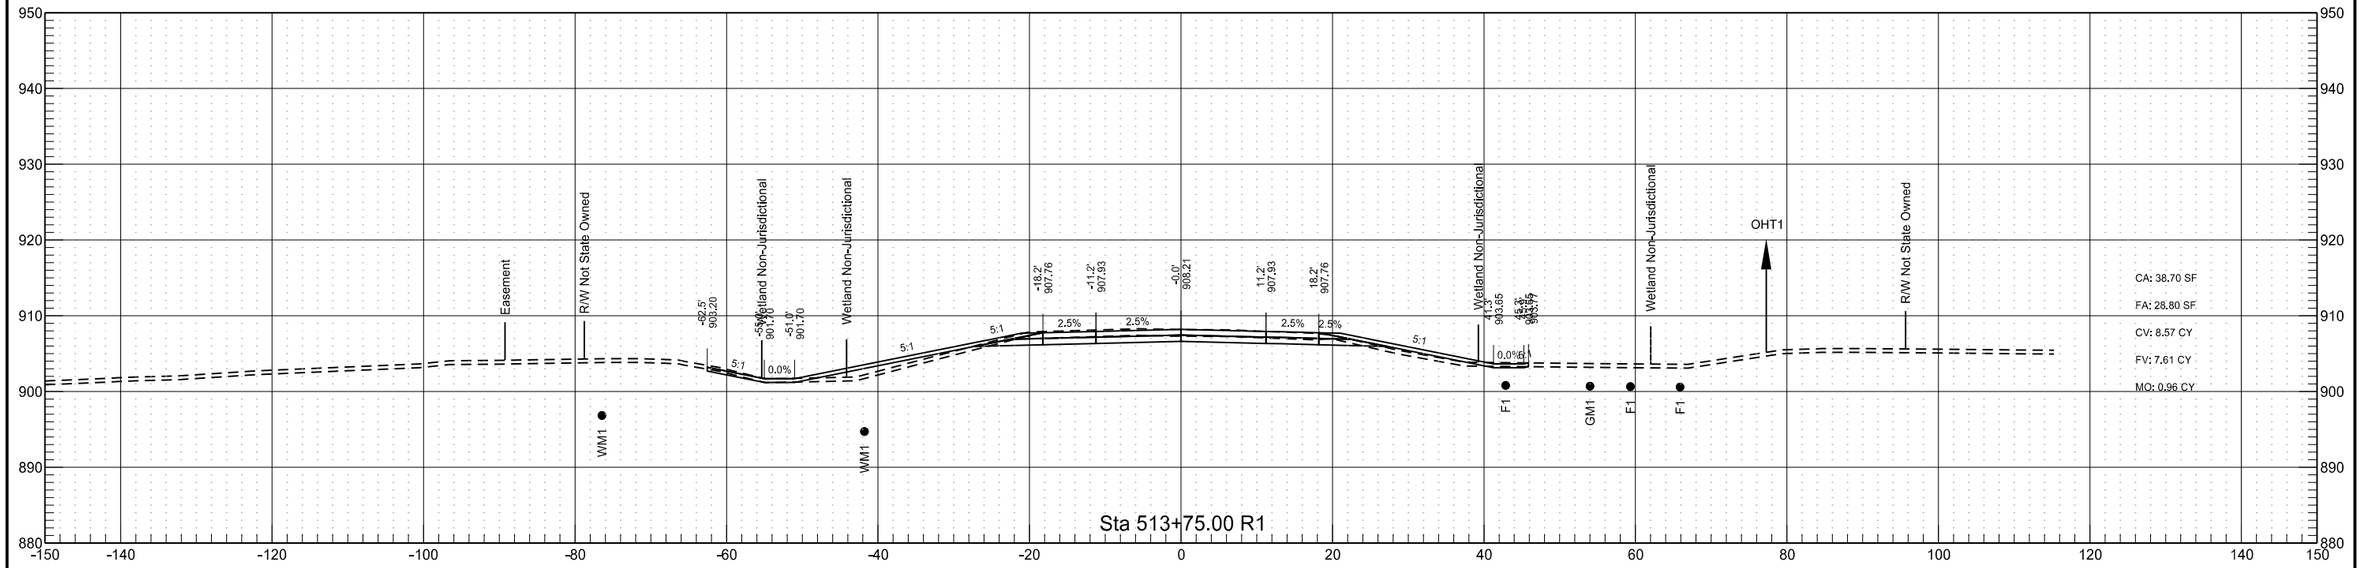

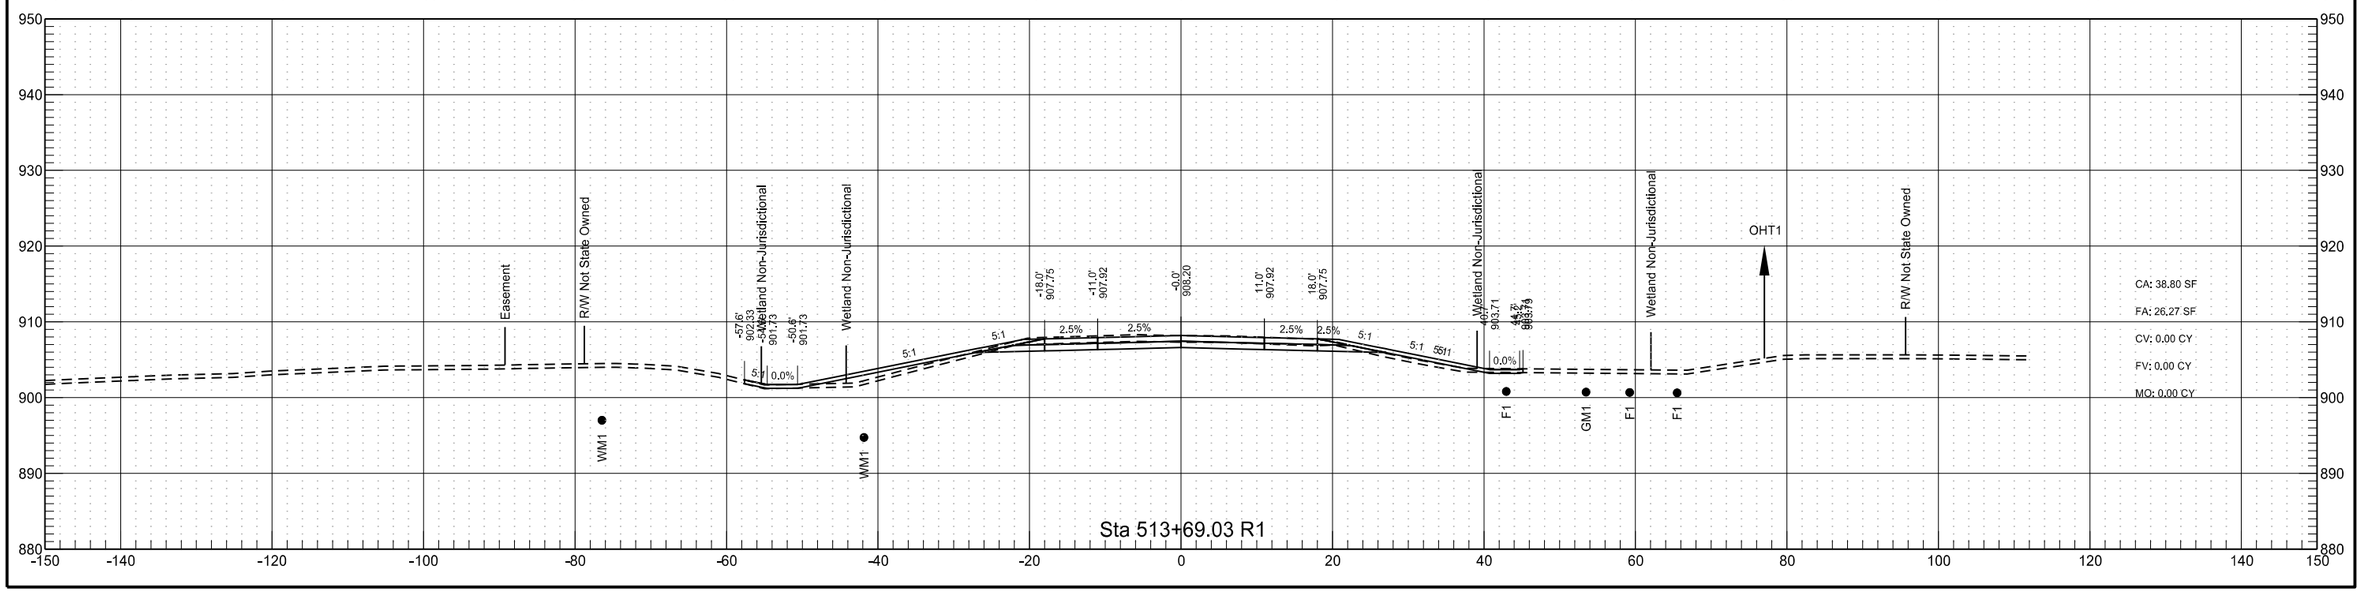

Sheyenne Street

	STATE	PROJECT NO.	SECTION NO.	SHEET NO.
	ND	SU-8-992(040)041	200	2

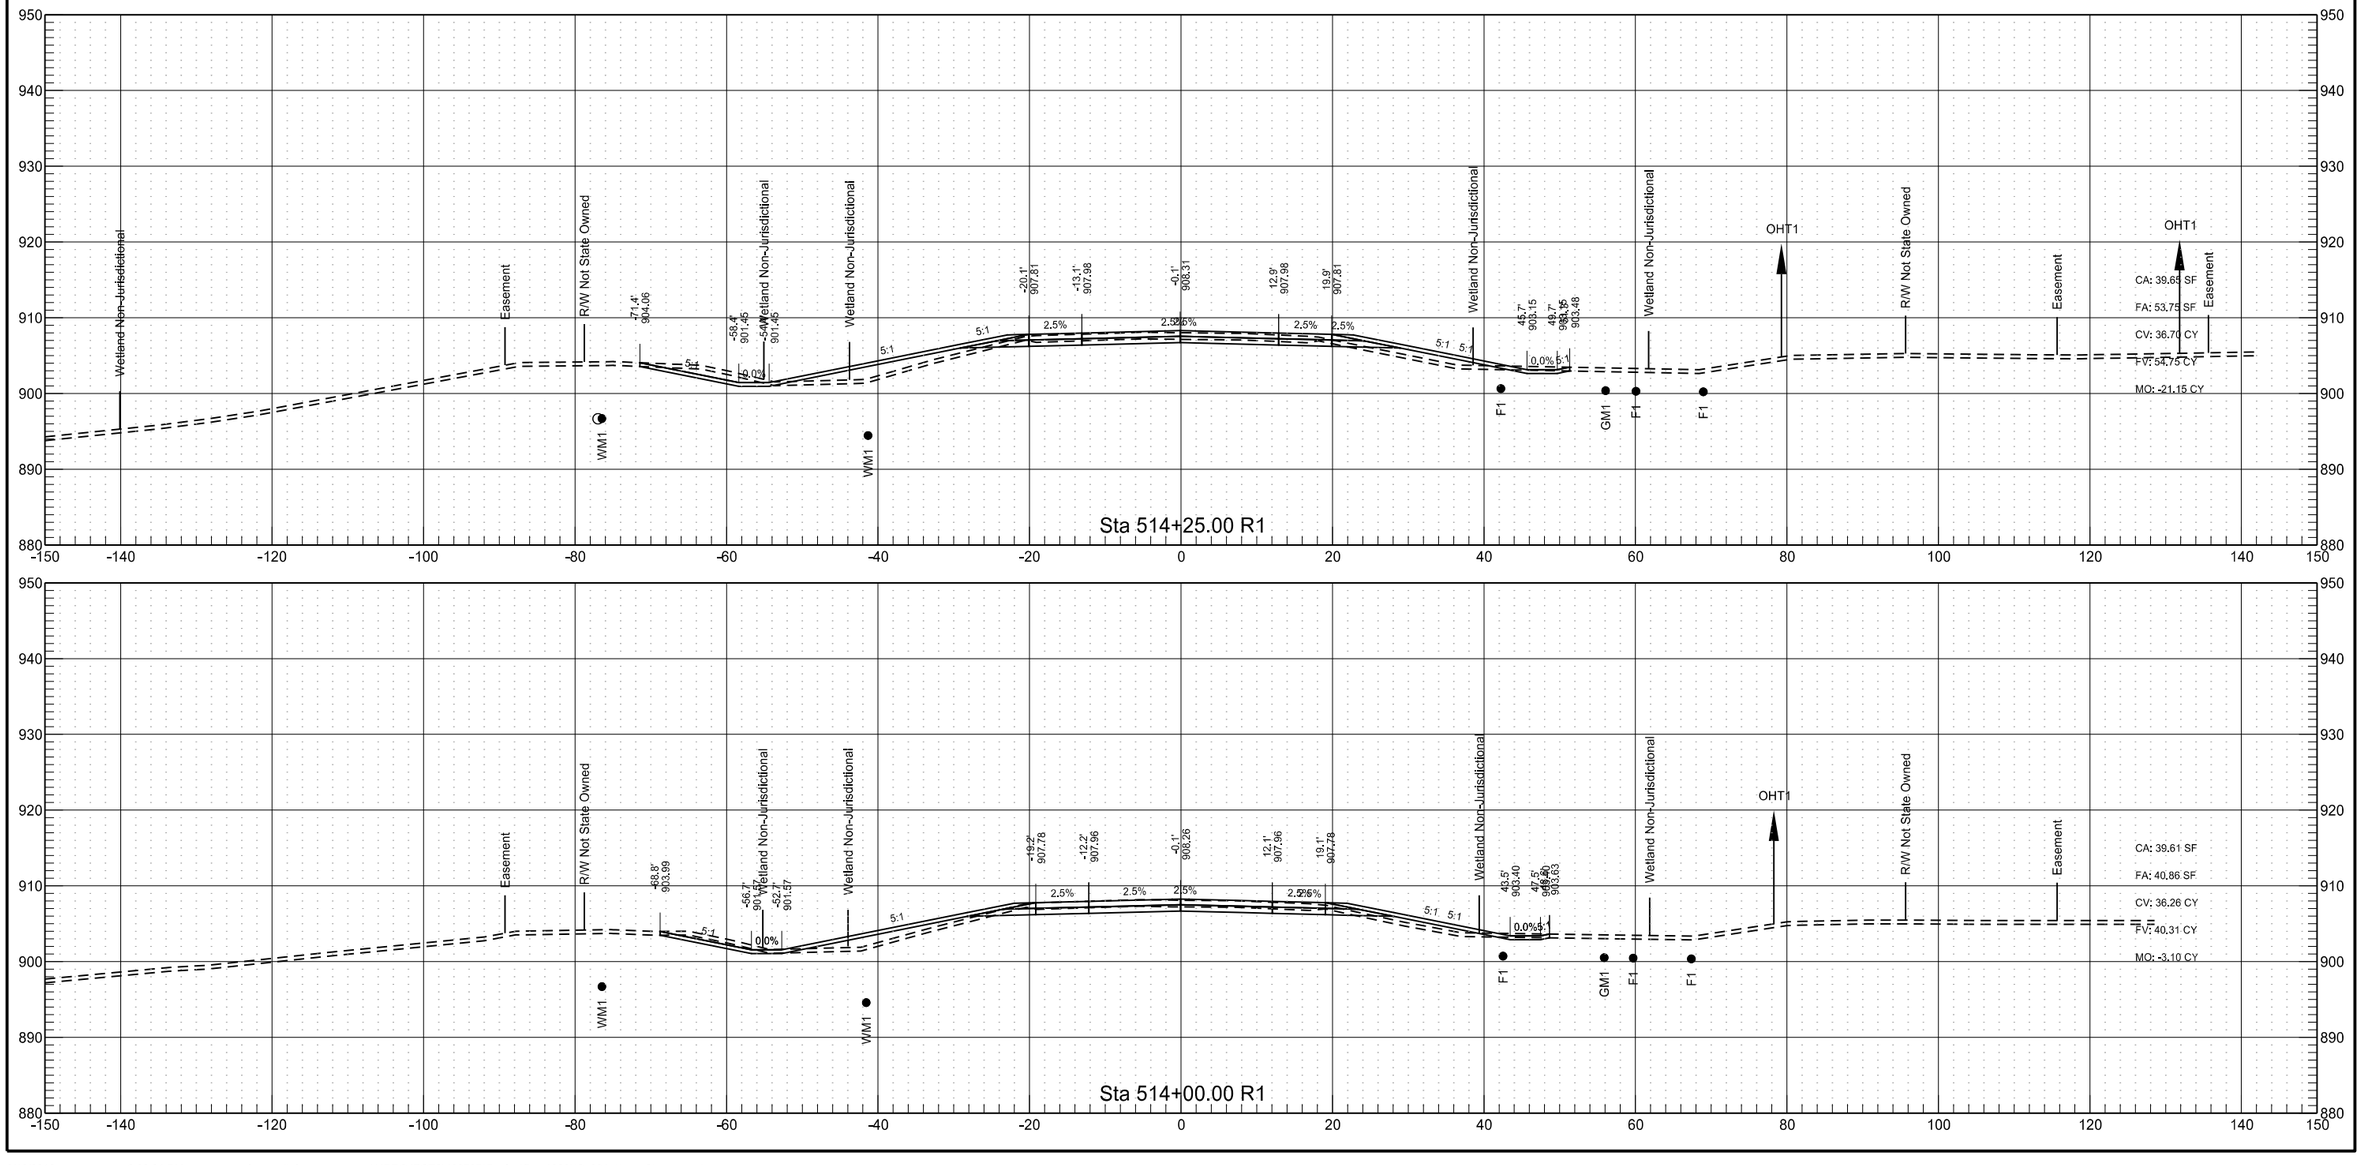

Sheyenne Street

	STATE	PROJECT NO.	SECTION NO.	SHEET NO.
	ND	SU-8-992(040)041	200	3

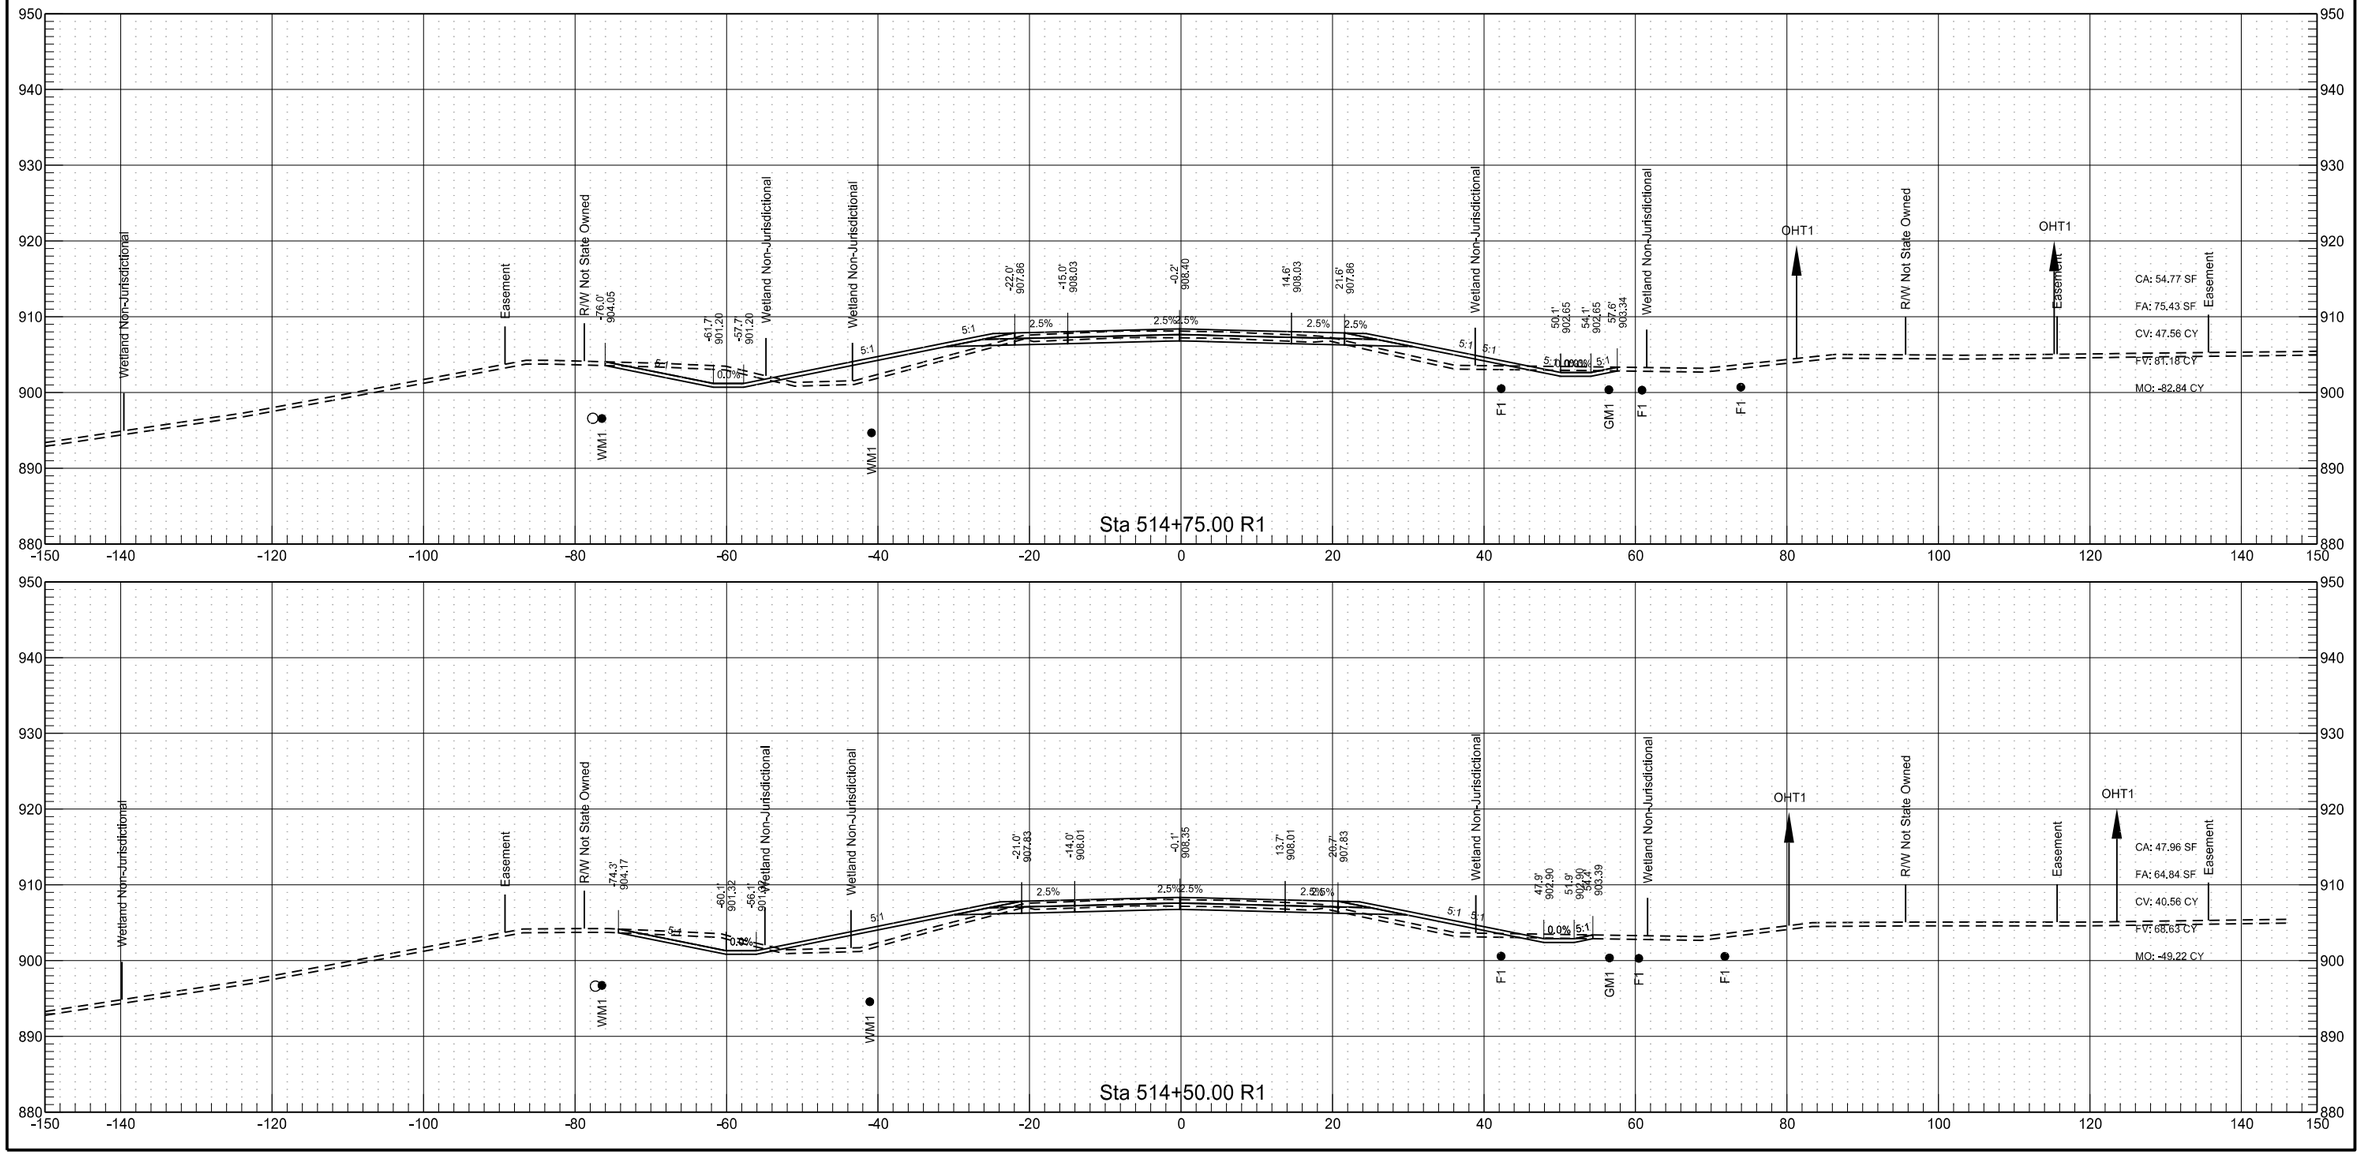

Sheyenne Street

	STATE	PROJECT NO.	SECTION NO.	SHEET NO.
	ND	SU-8-992(040)041	200	4

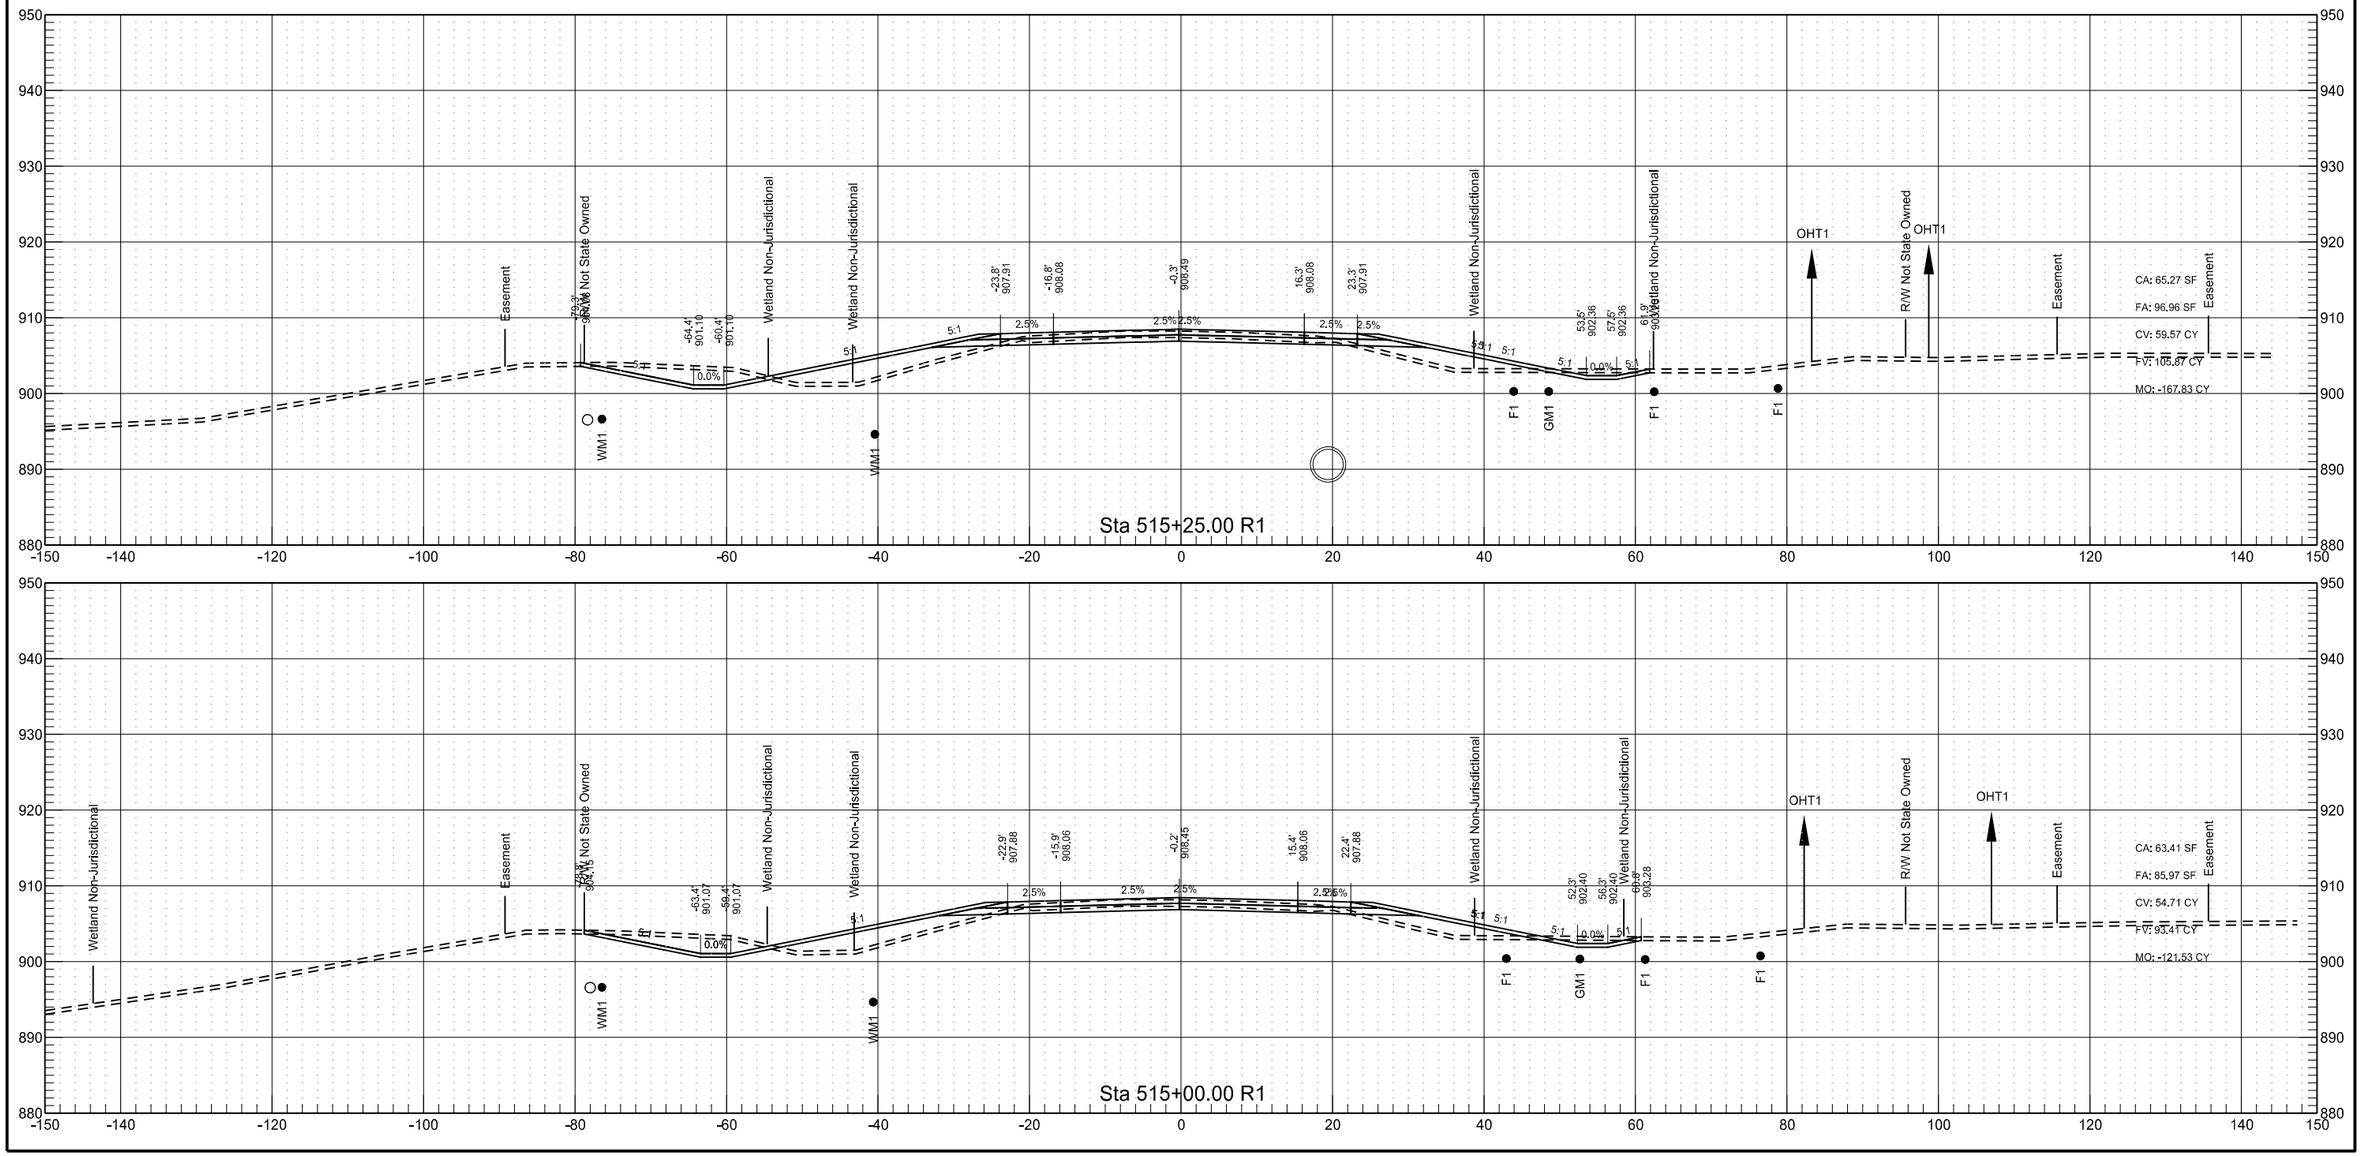

Sheyenne Street

	STATE	PROJECT NO.	SECTION NO.	SHEET NO.
	ND	SU-8-992(040)041	200	5

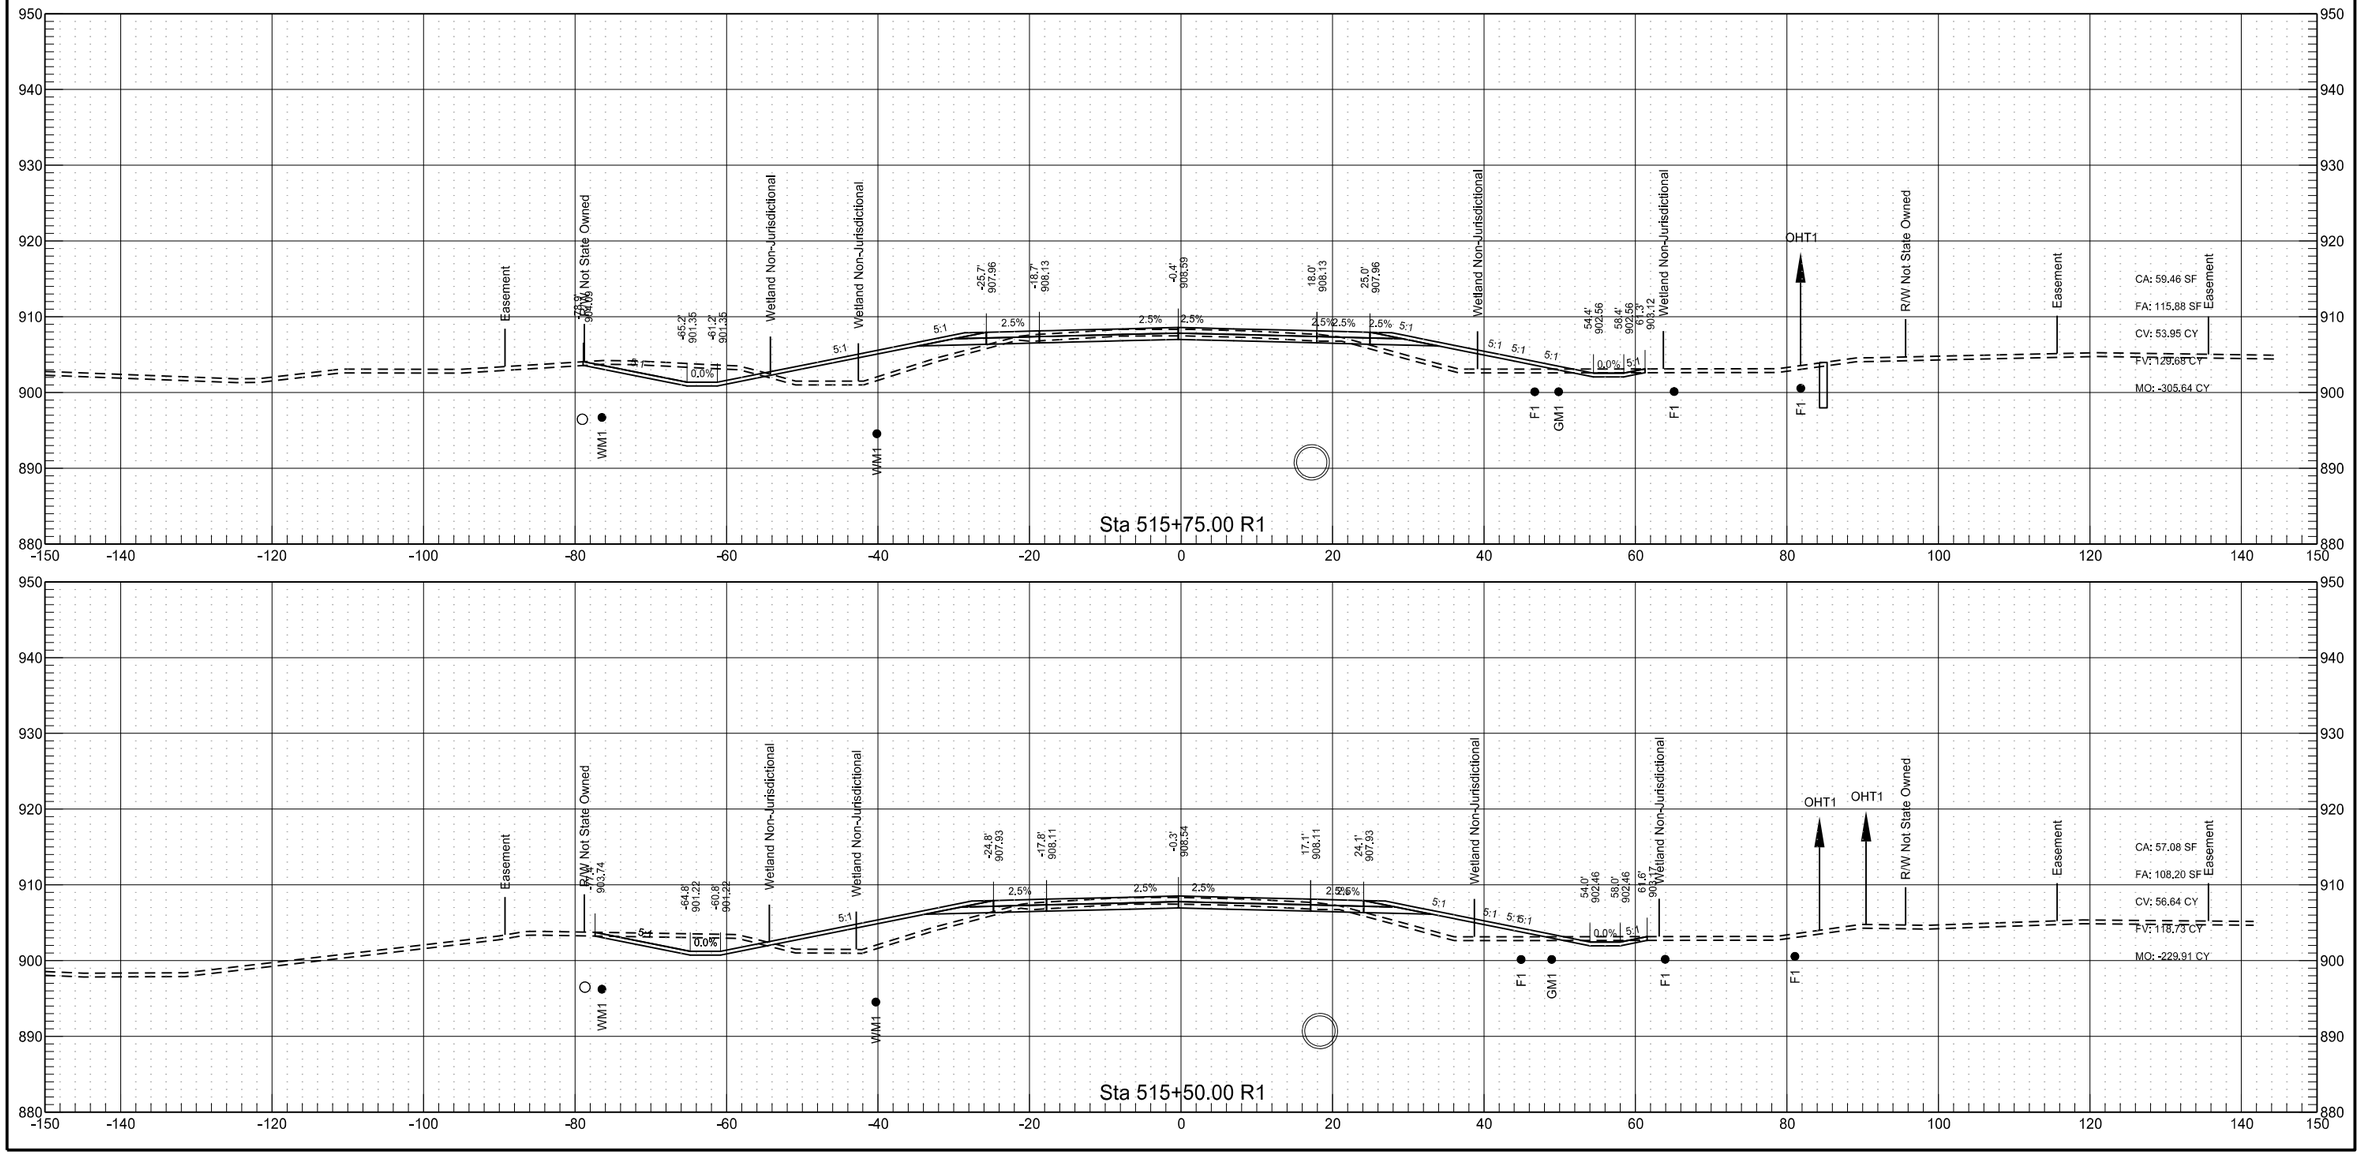

Sheyenne Street

	STATE	PROJECT NO.	SECTION NO.	SHEET NO.
	ND	SU-8-992(040)041	200	6

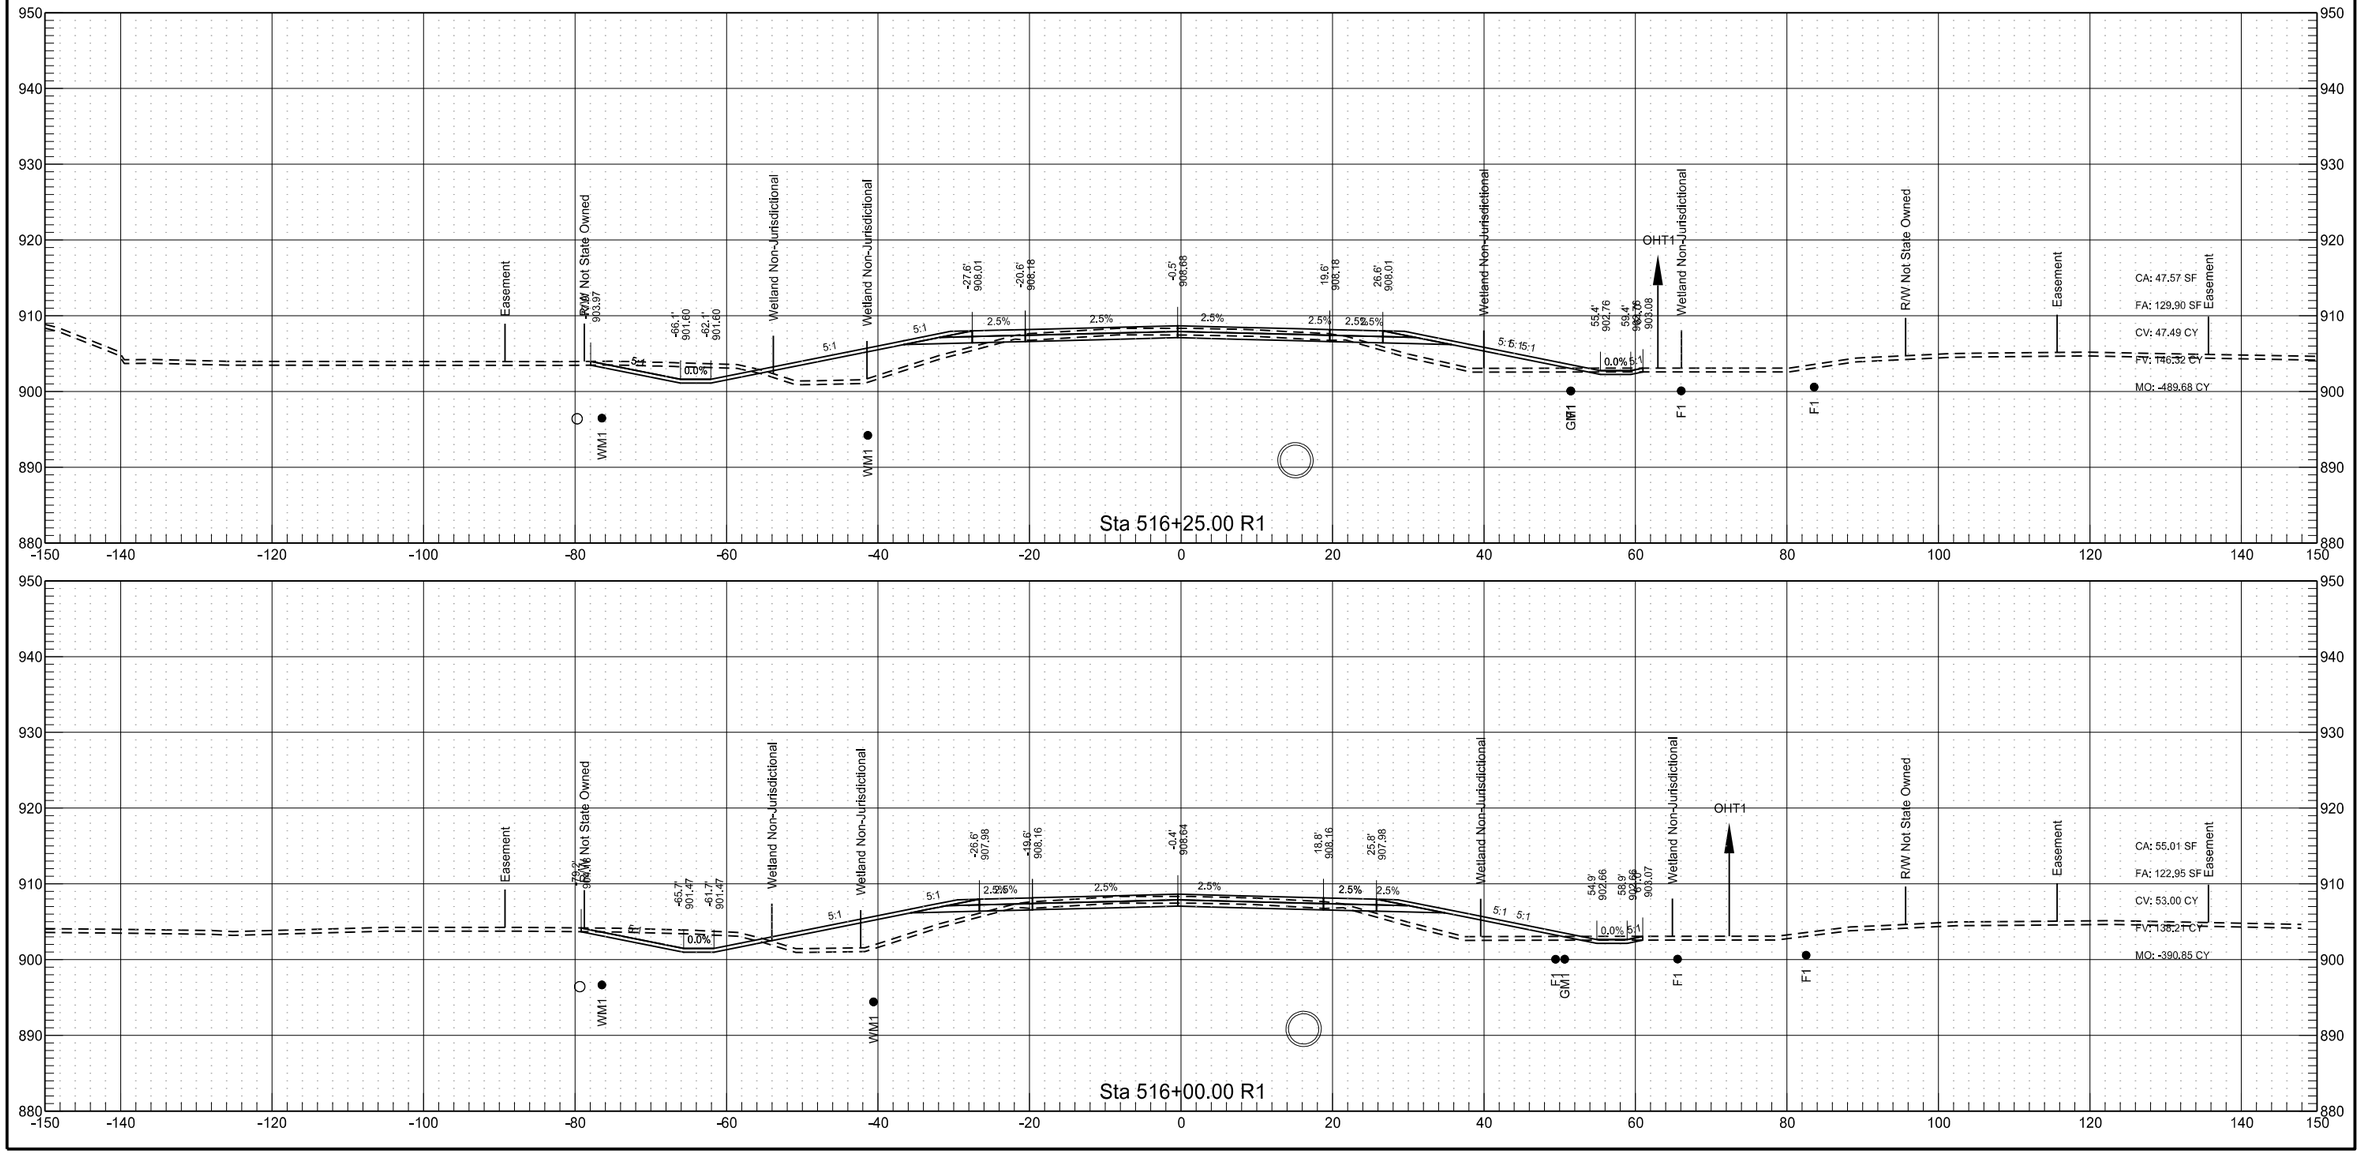

Sheyenne Street

	STATE	PROJECT NO.	SECTION NO.	SHEET NO.
	ND	SU-8-992(040)041	200	7

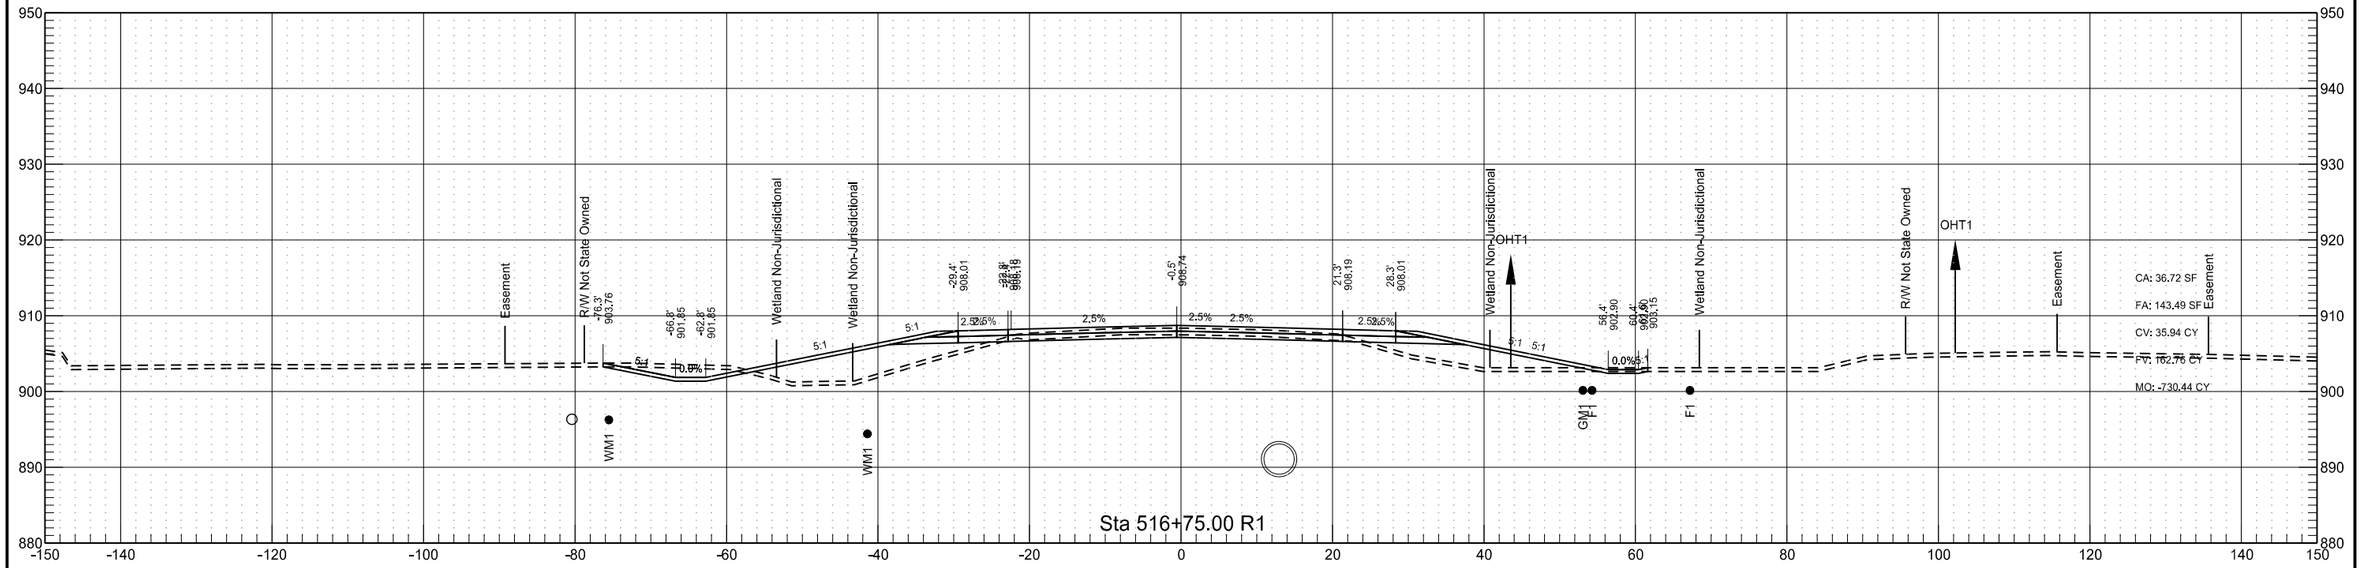

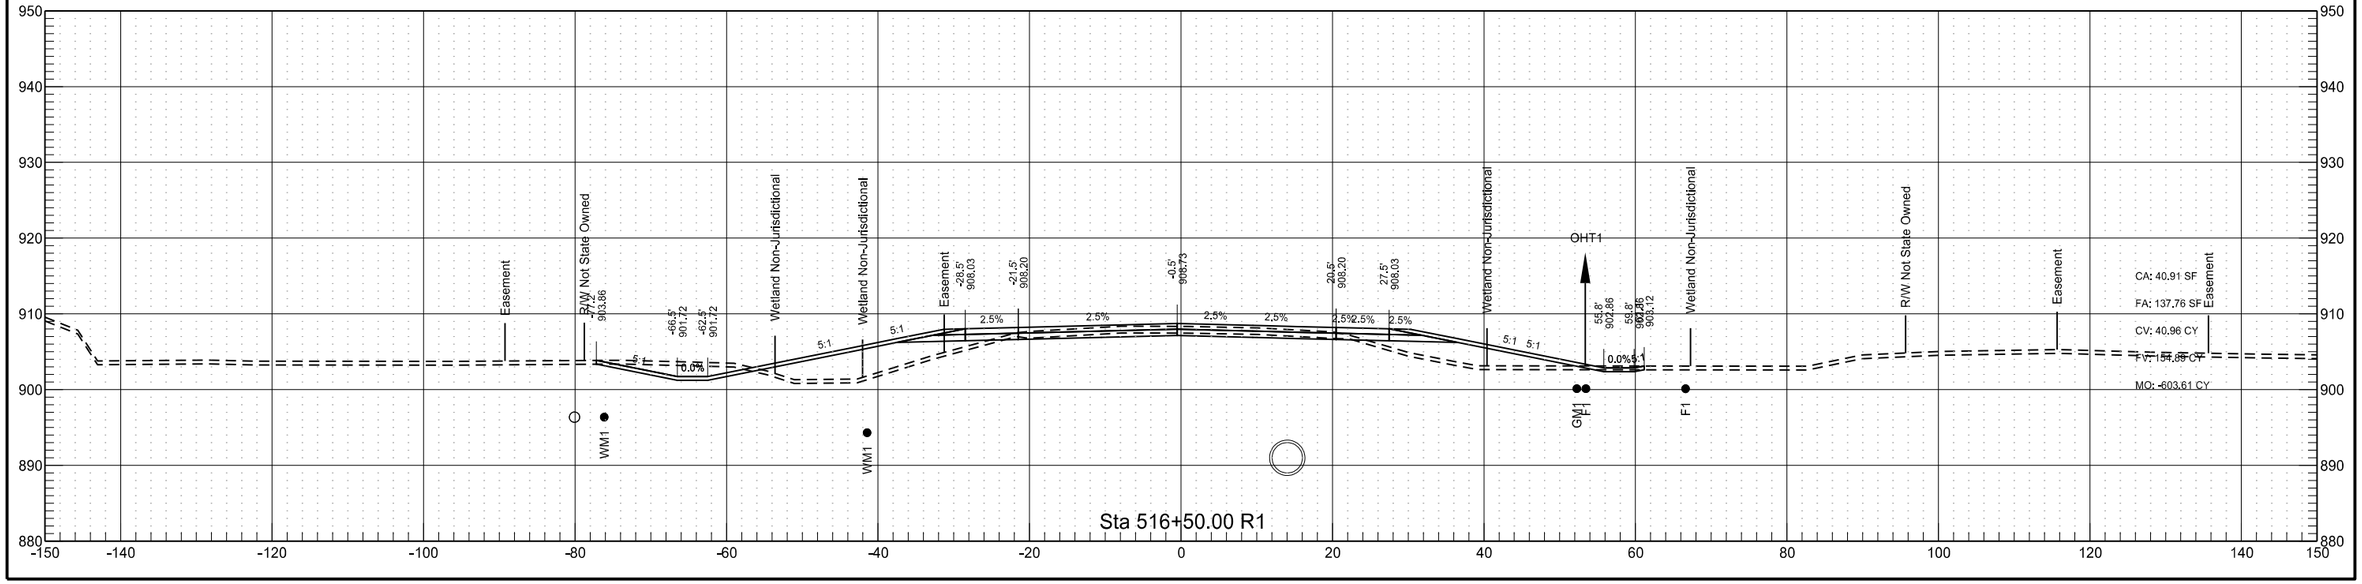

Sheyenne Street

	STATE	PROJECT NO.	SECTION NO.	SHEET NO.
	ND	SU-8-992(040)041	200	8

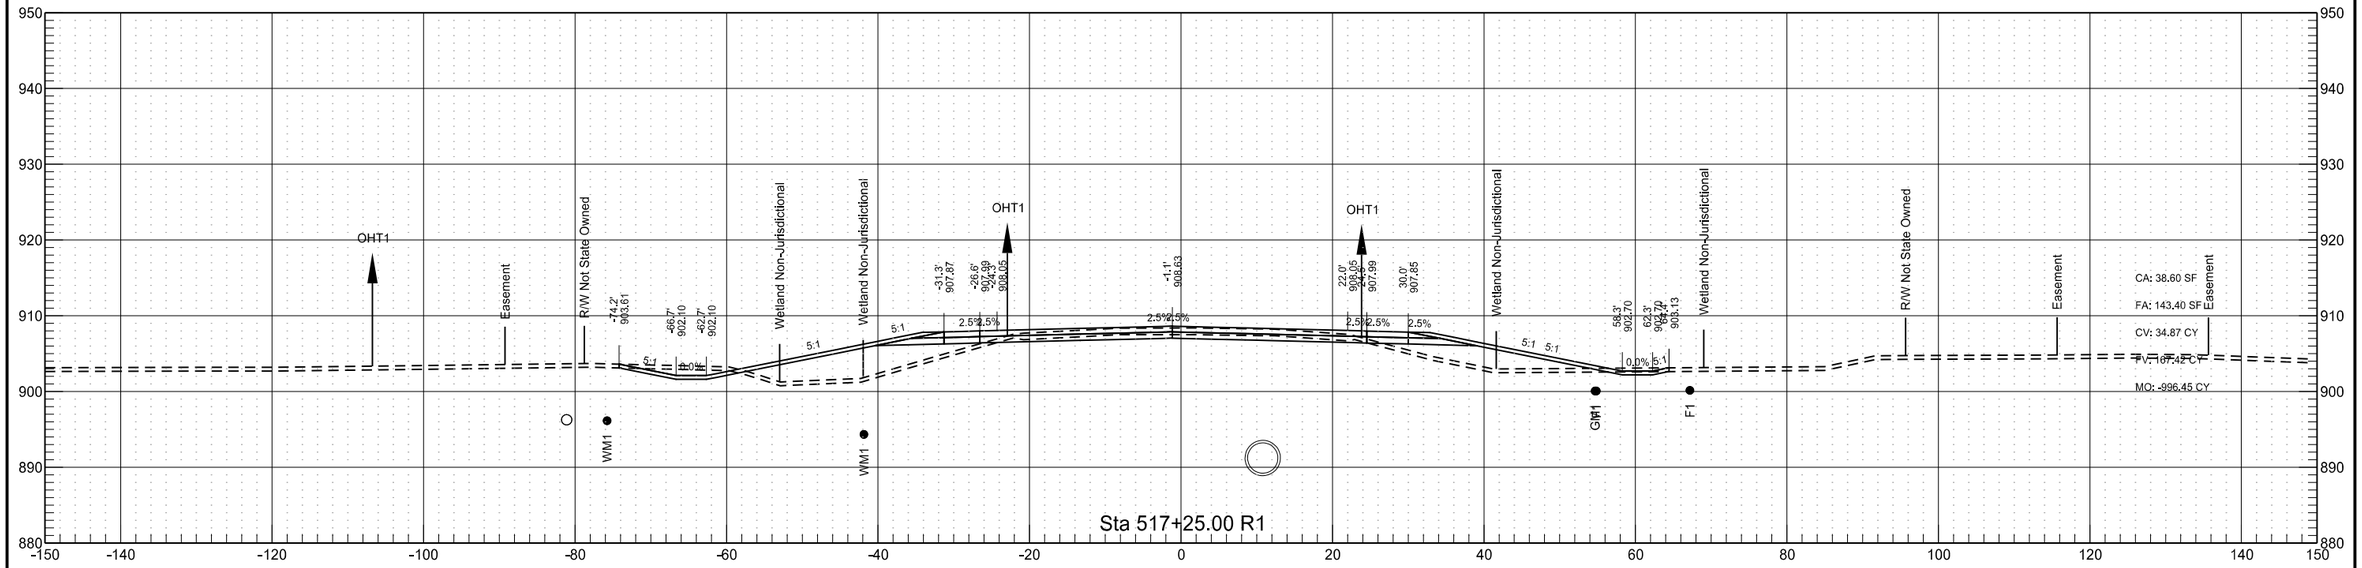

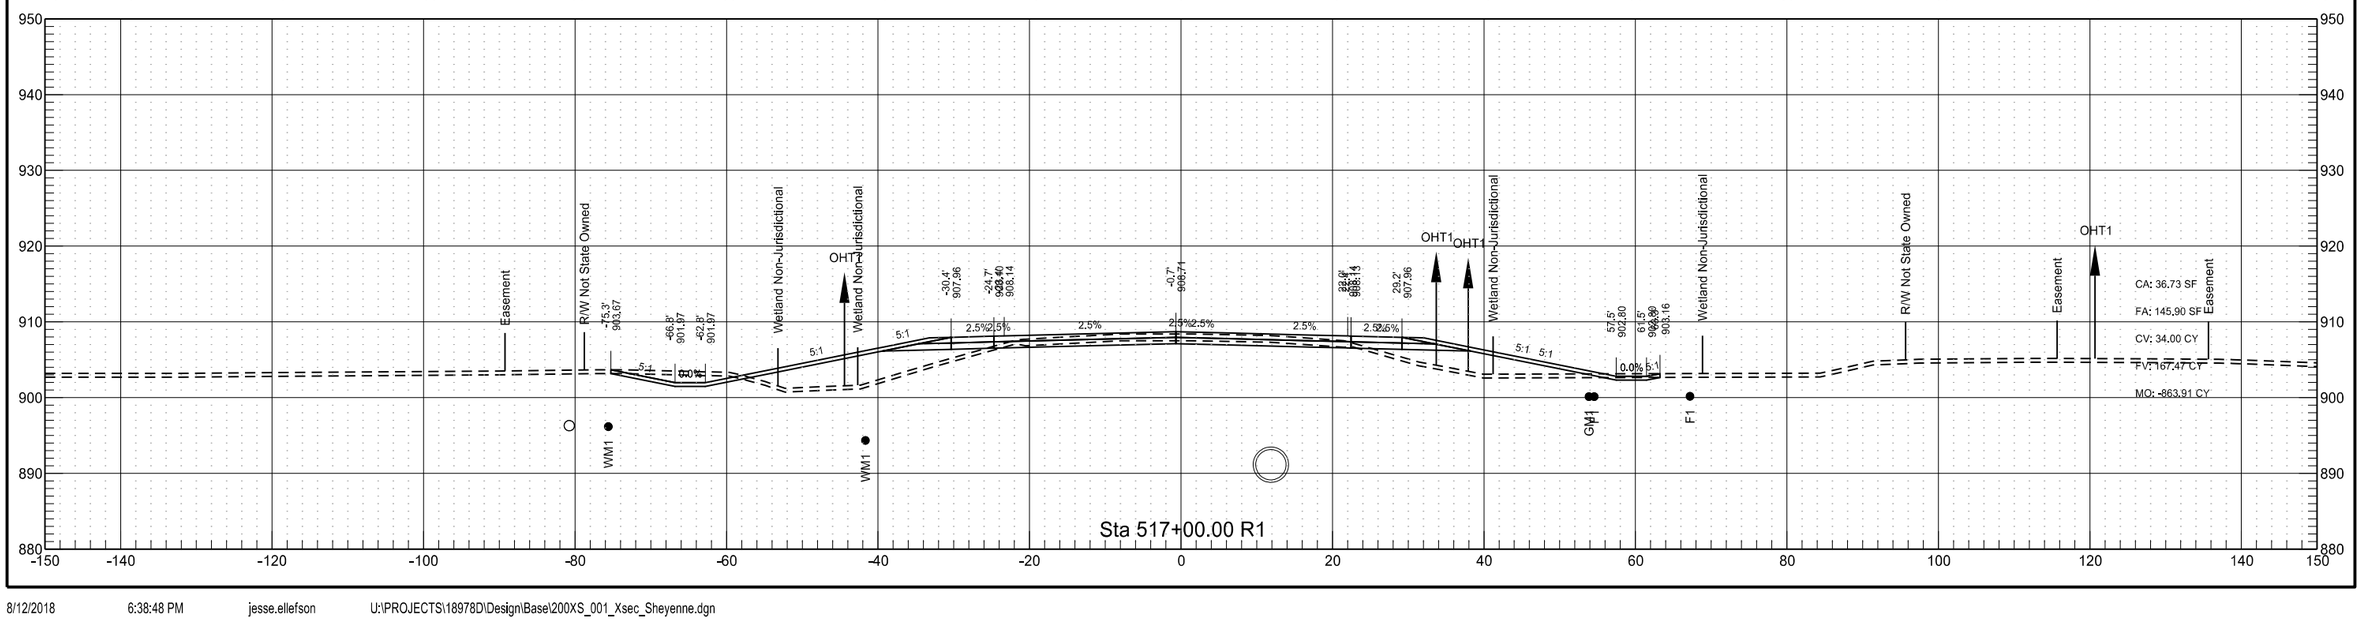

8/12/2018 6:38:48 PM jesse.ellefson U:\PROJECTS\18978D\Design\Base\200XS_001_Xsec_Sheyenne.dgn

Sheyenne Street

	STATE	PROJECT NO.	SECTION NO.	SHEET NO.
	ND	SU-8-992(040)041	200	9

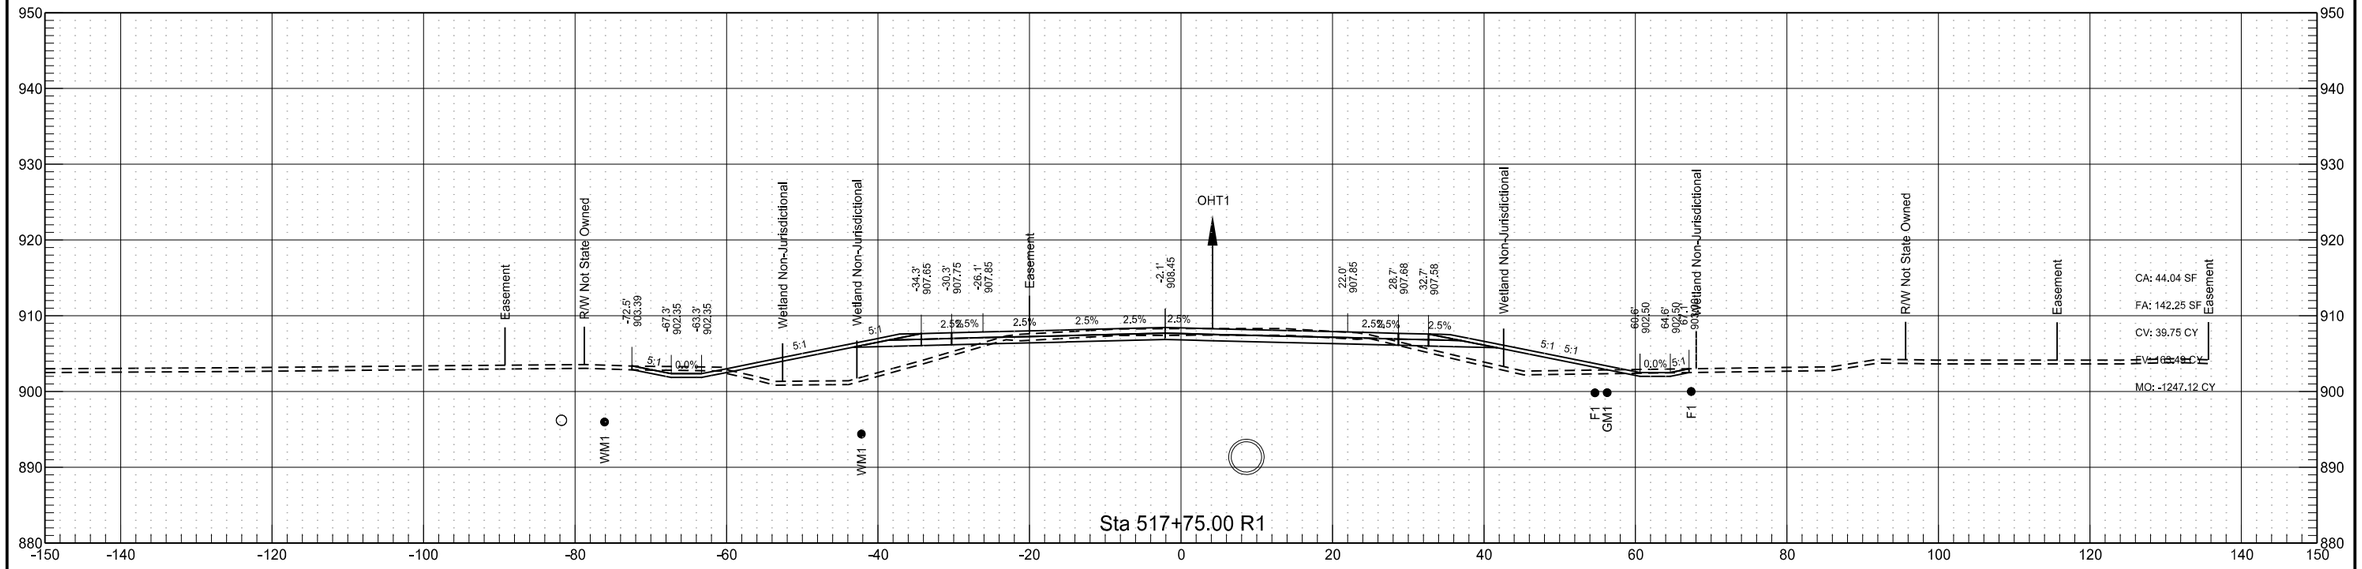

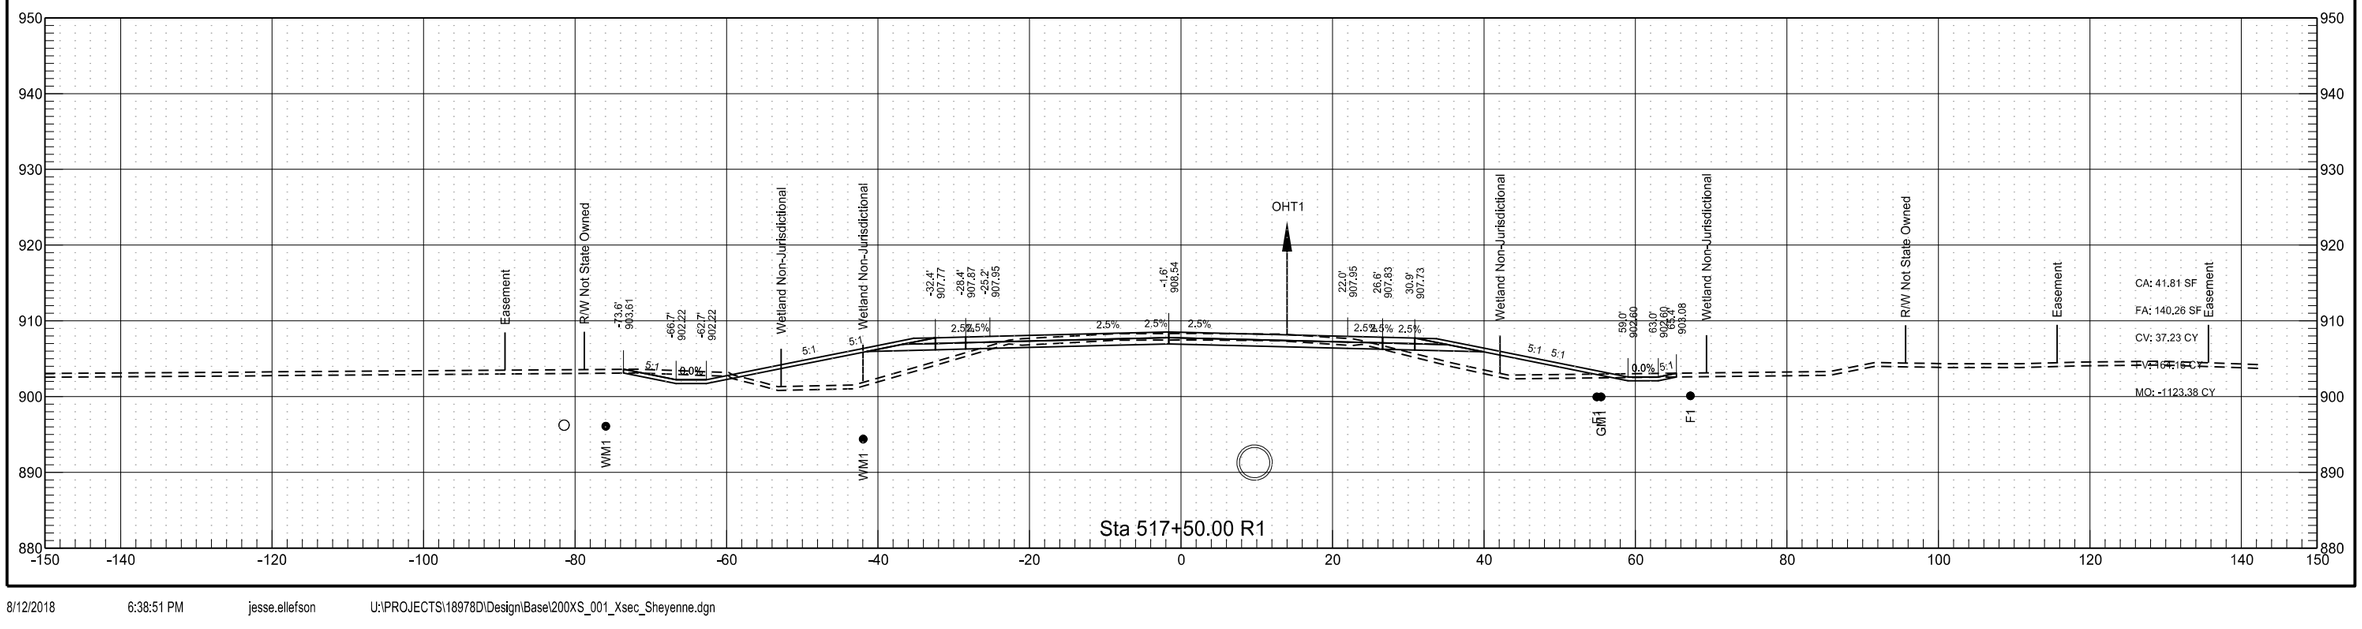

Sheyenne Street

	STATE	PROJECT NO.	SECTION NO.	SHEET NO.
	ND	SU-8-992(040)041	200	10

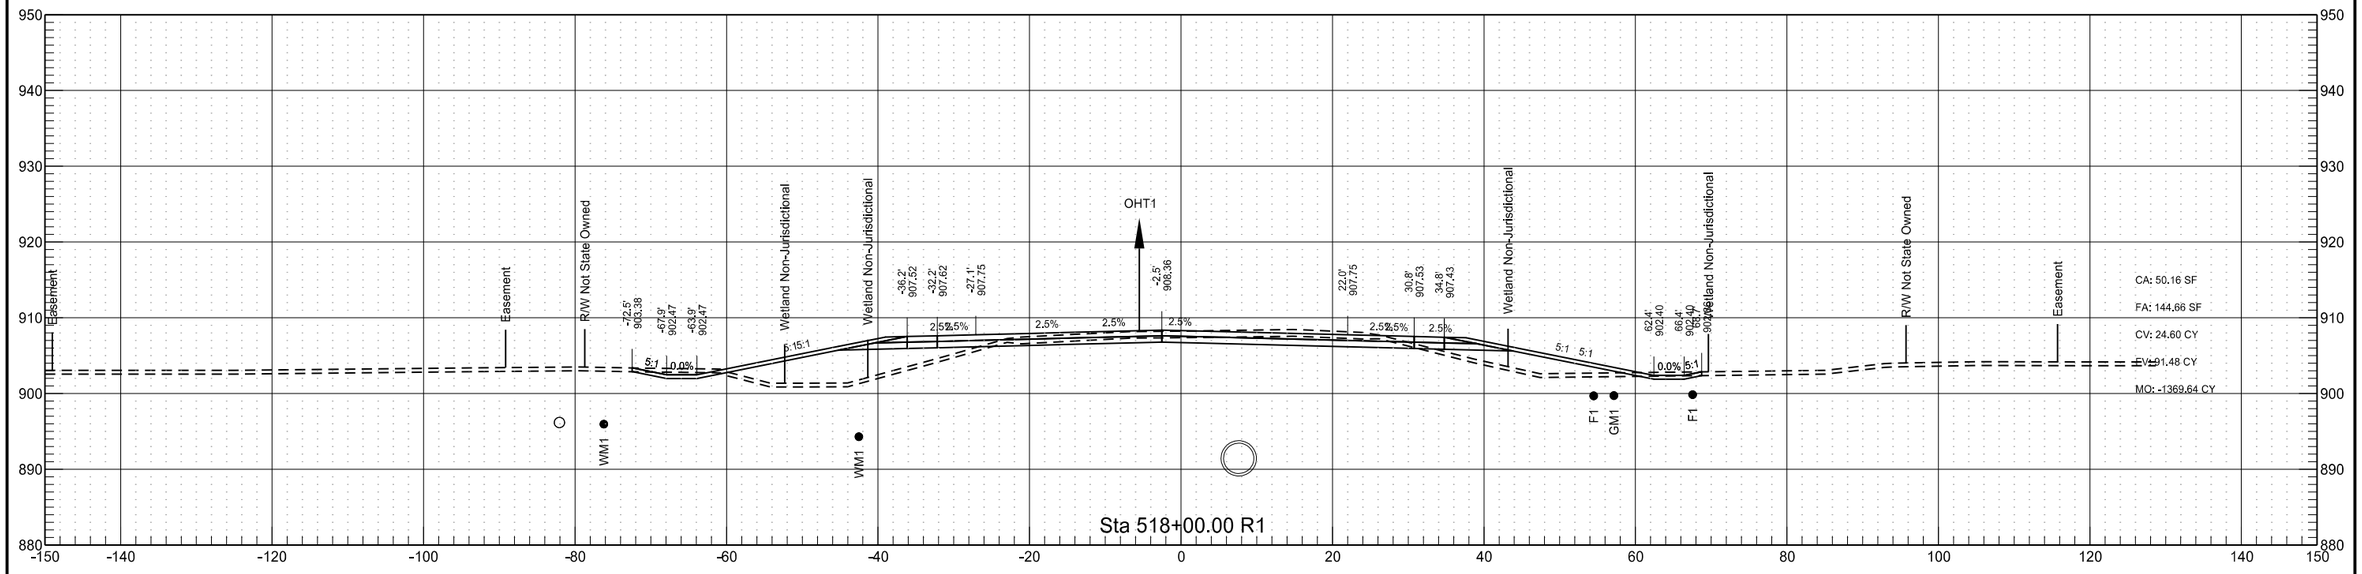

Sheyenne Street

	STATE	PROJECT NO.	SECTION NO.	SHEET NO.
	ND	SU-8-992(040)041	200	11

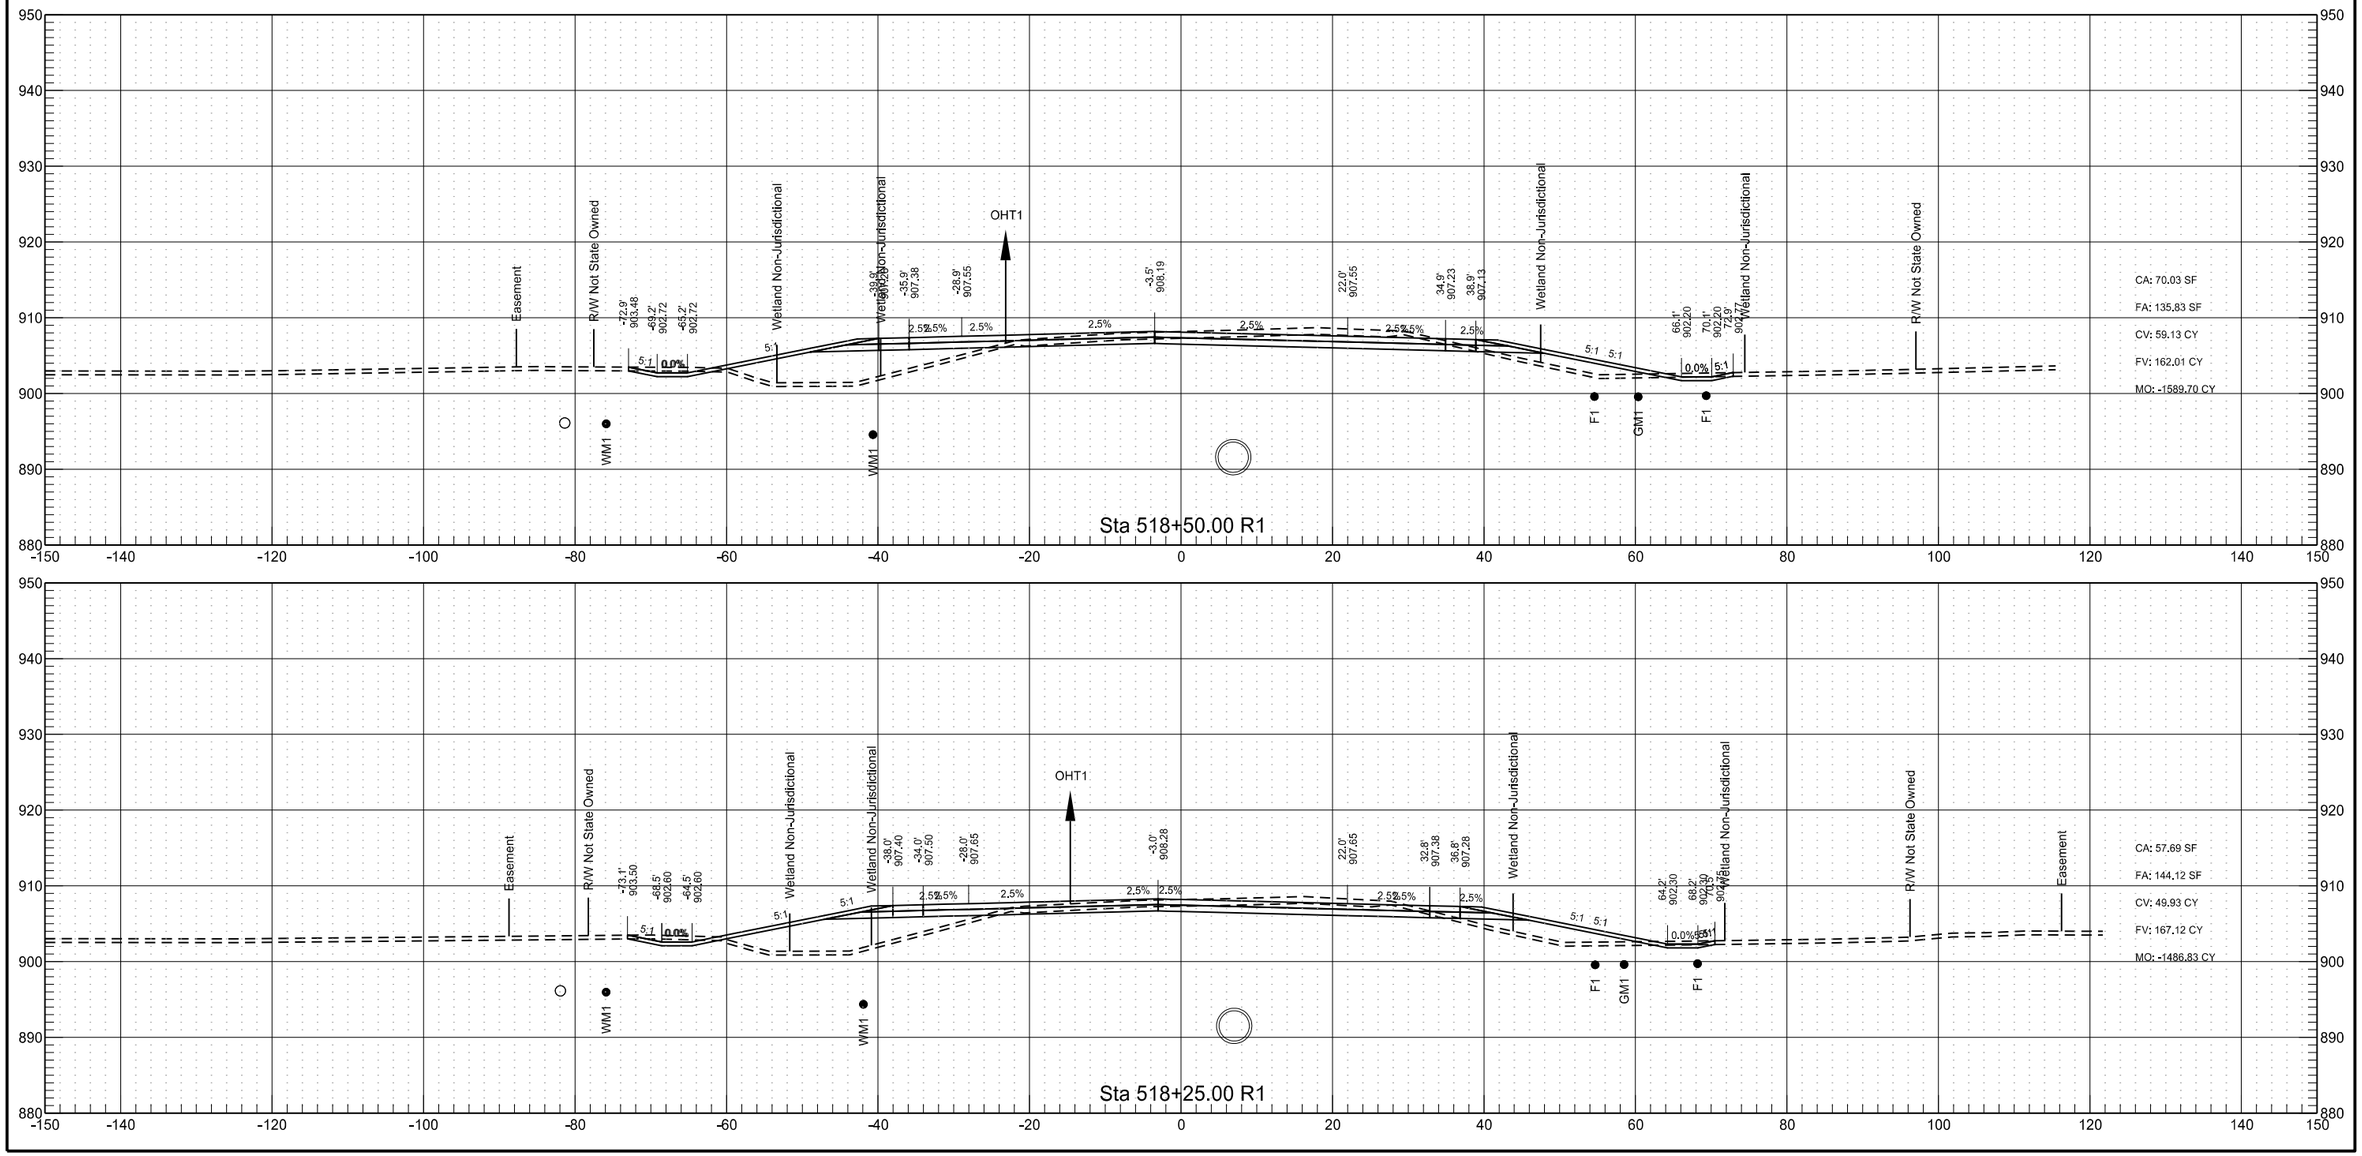

Sheyenne Street

	STATE	PROJECT NO.	SECTION NO.	SHEET NO.
	ND	SU-8-992(040)041	200	12

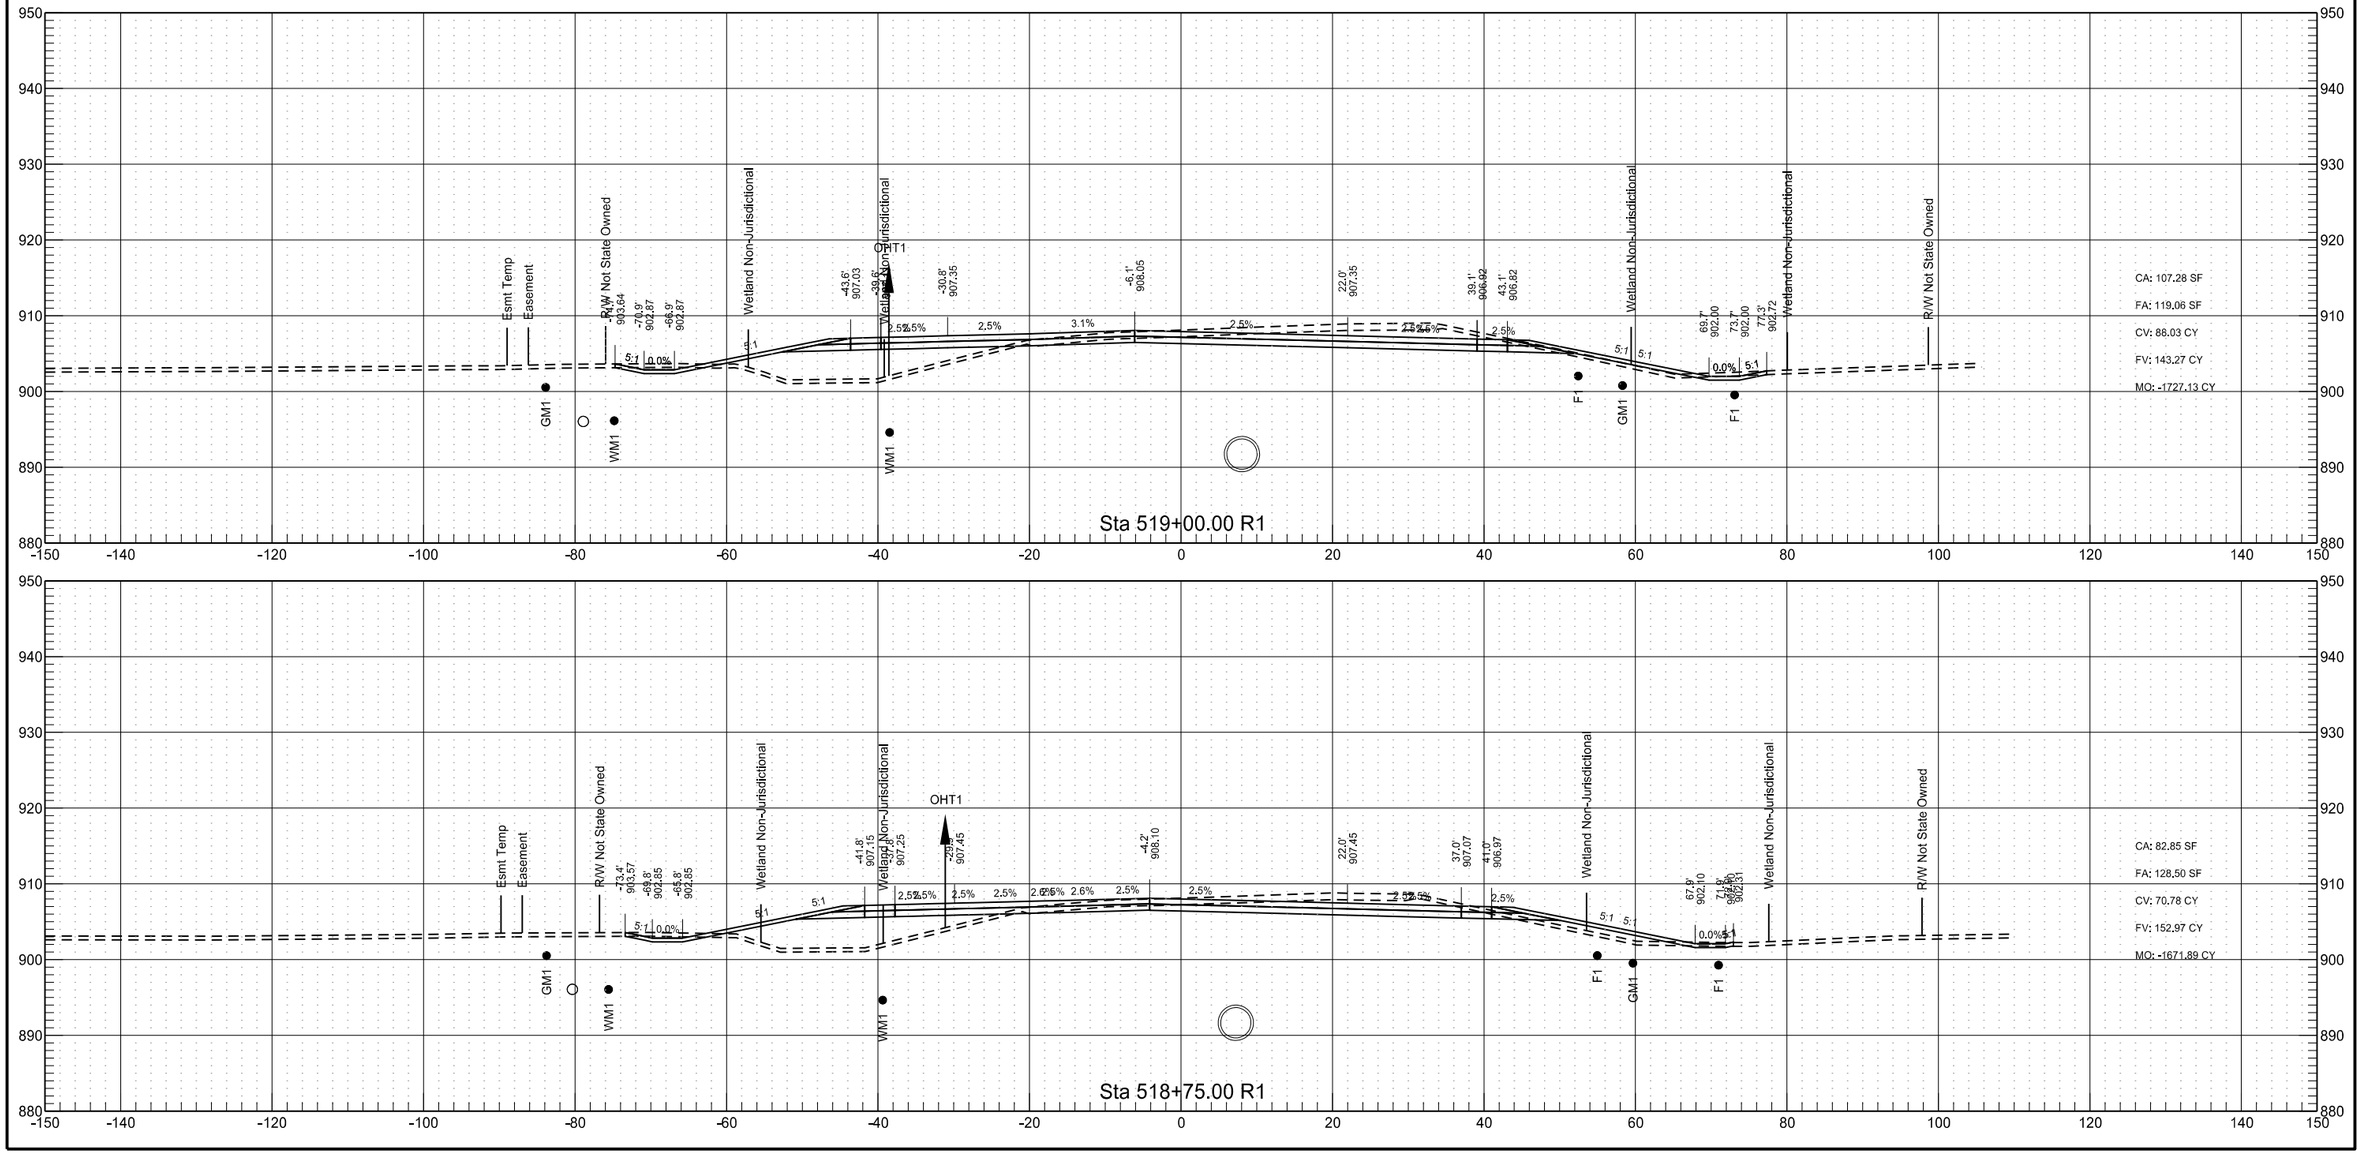

Sheyenne Street

	STATE	PROJECT NO.	SECTION NO.	SHEET NO.
	ND	SU-8-992(040)041	200	13

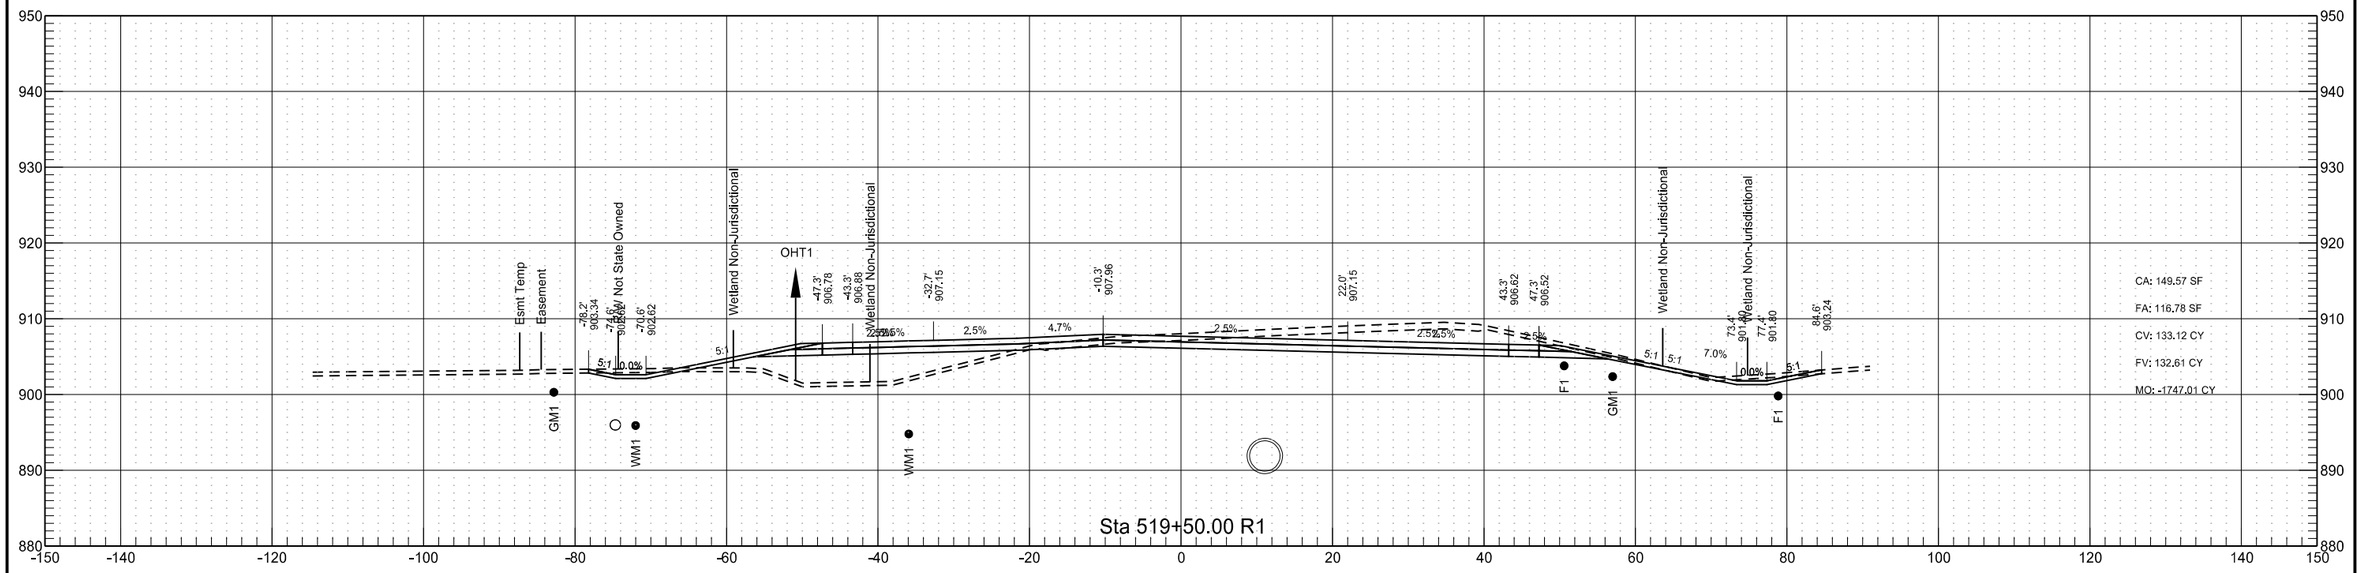

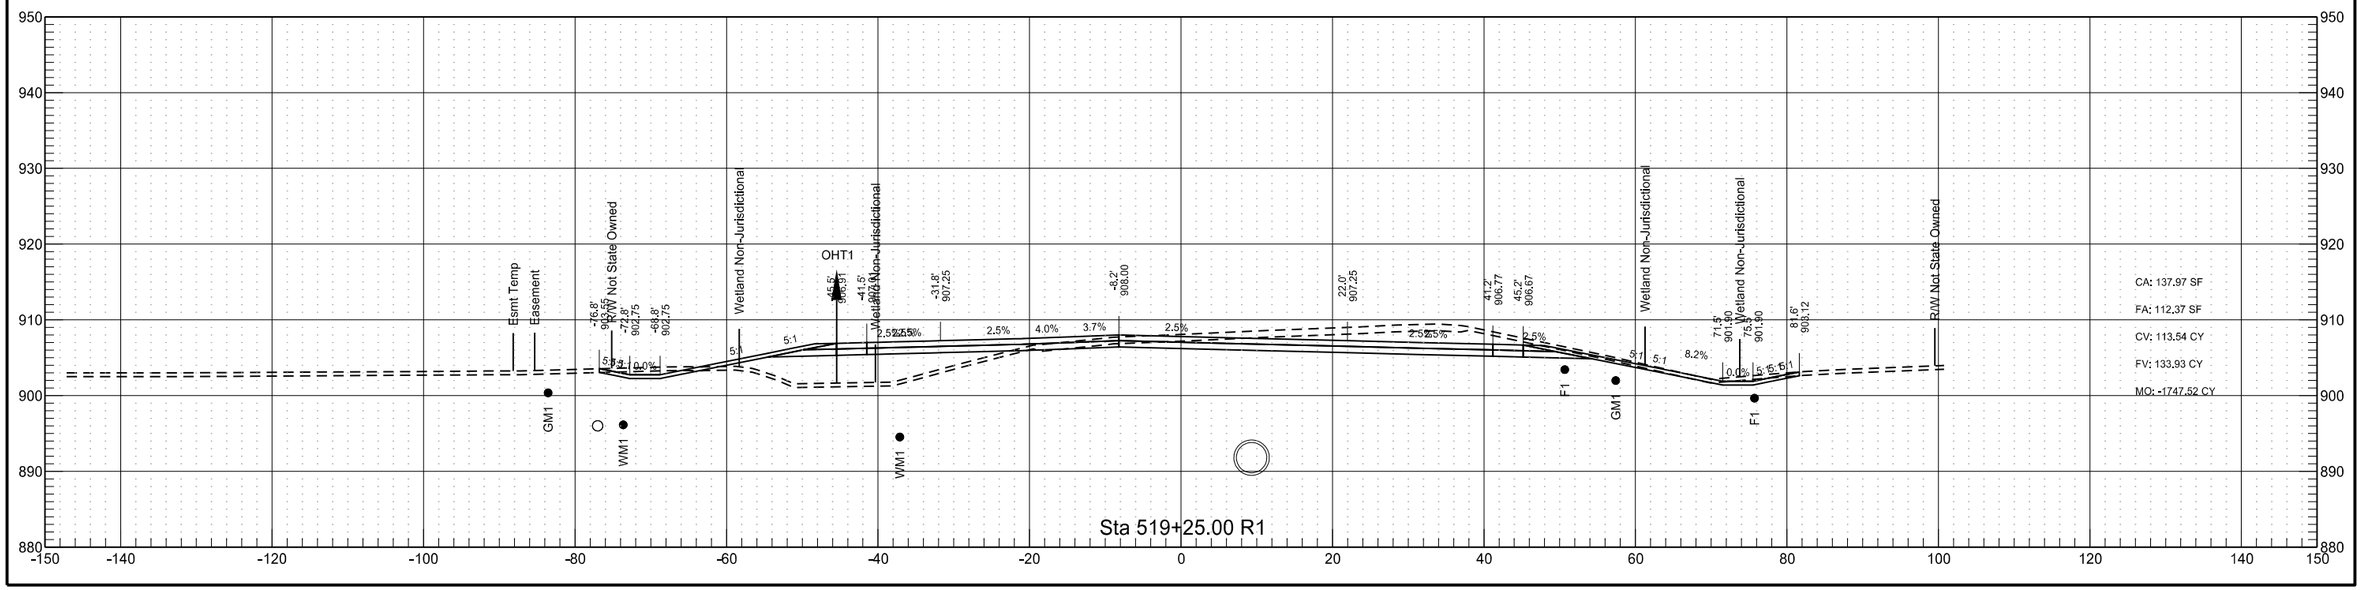

Sheyenne Street

	STATE	PROJECT NO.	SECTION NO.	SHEET NO.
	ND	SU-8-992(040)041	200	14

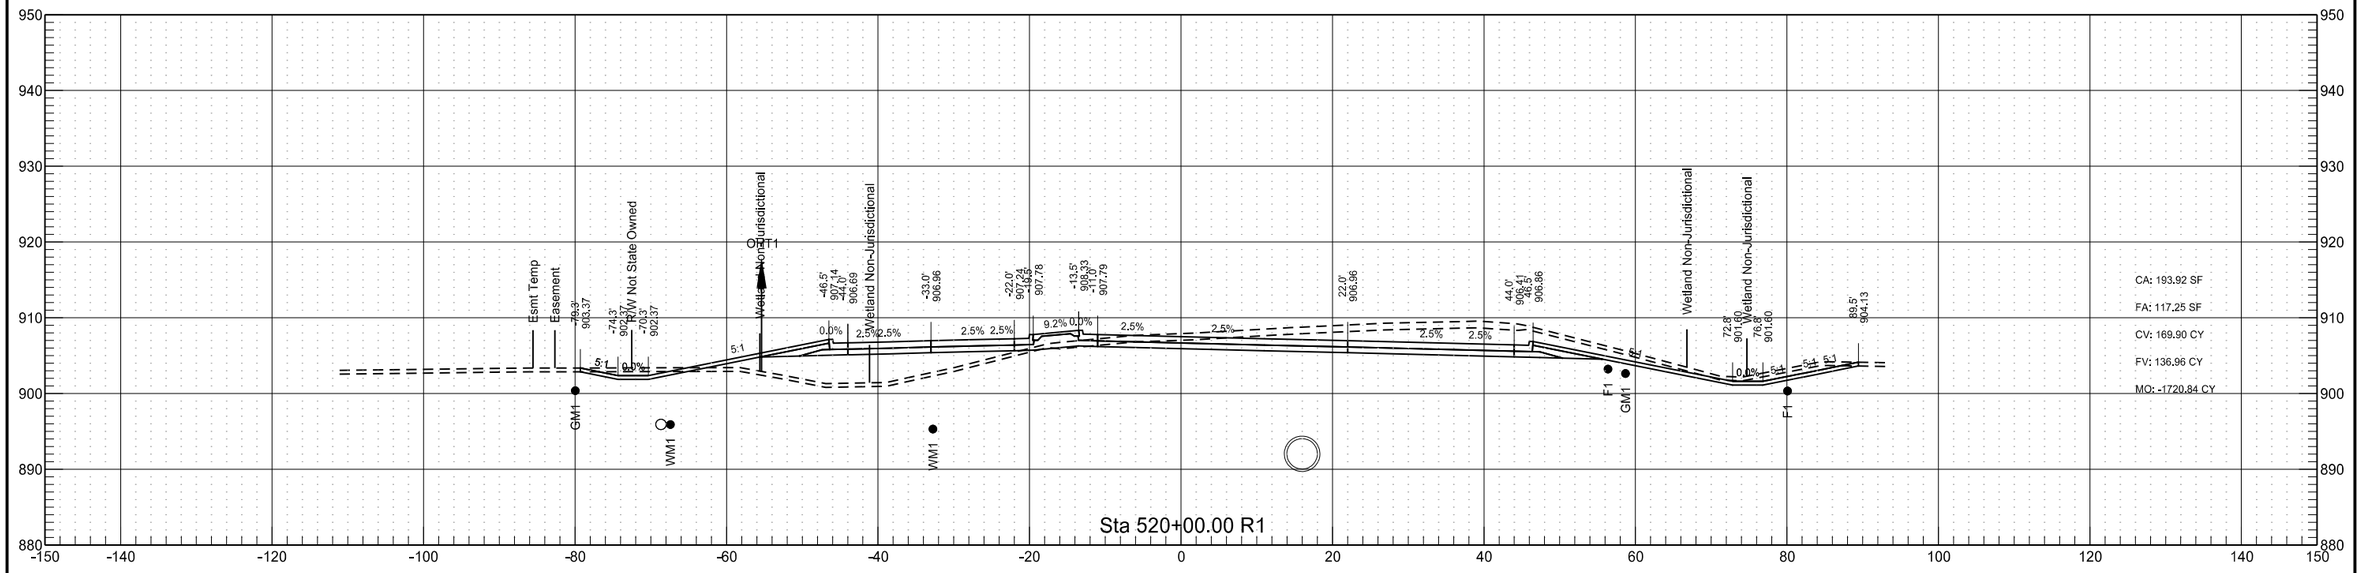

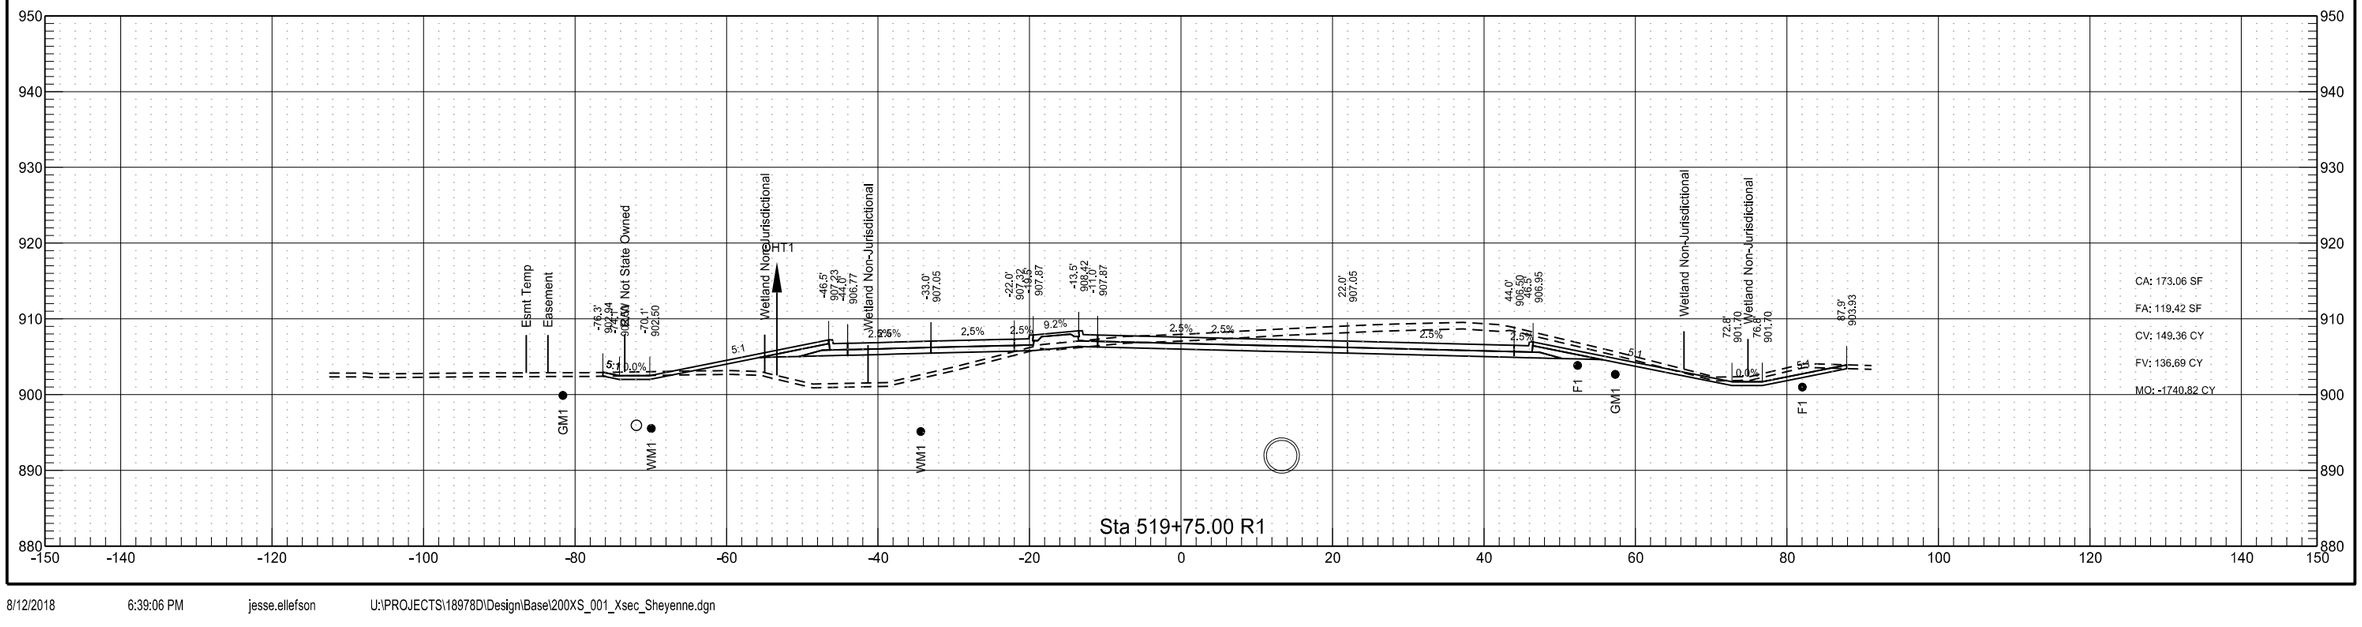

8/12/2018 6:39:06 PM jesse.ellefson U:\PROJECTS\18978D\Design\Base\200XS_001_Xsec_Sheyenne.dgn

Sheyenne Street

	STATE	PROJECT NO.	SECTION NO.	SHEET NO.
	ND	SU-8-992(040)041	200	15

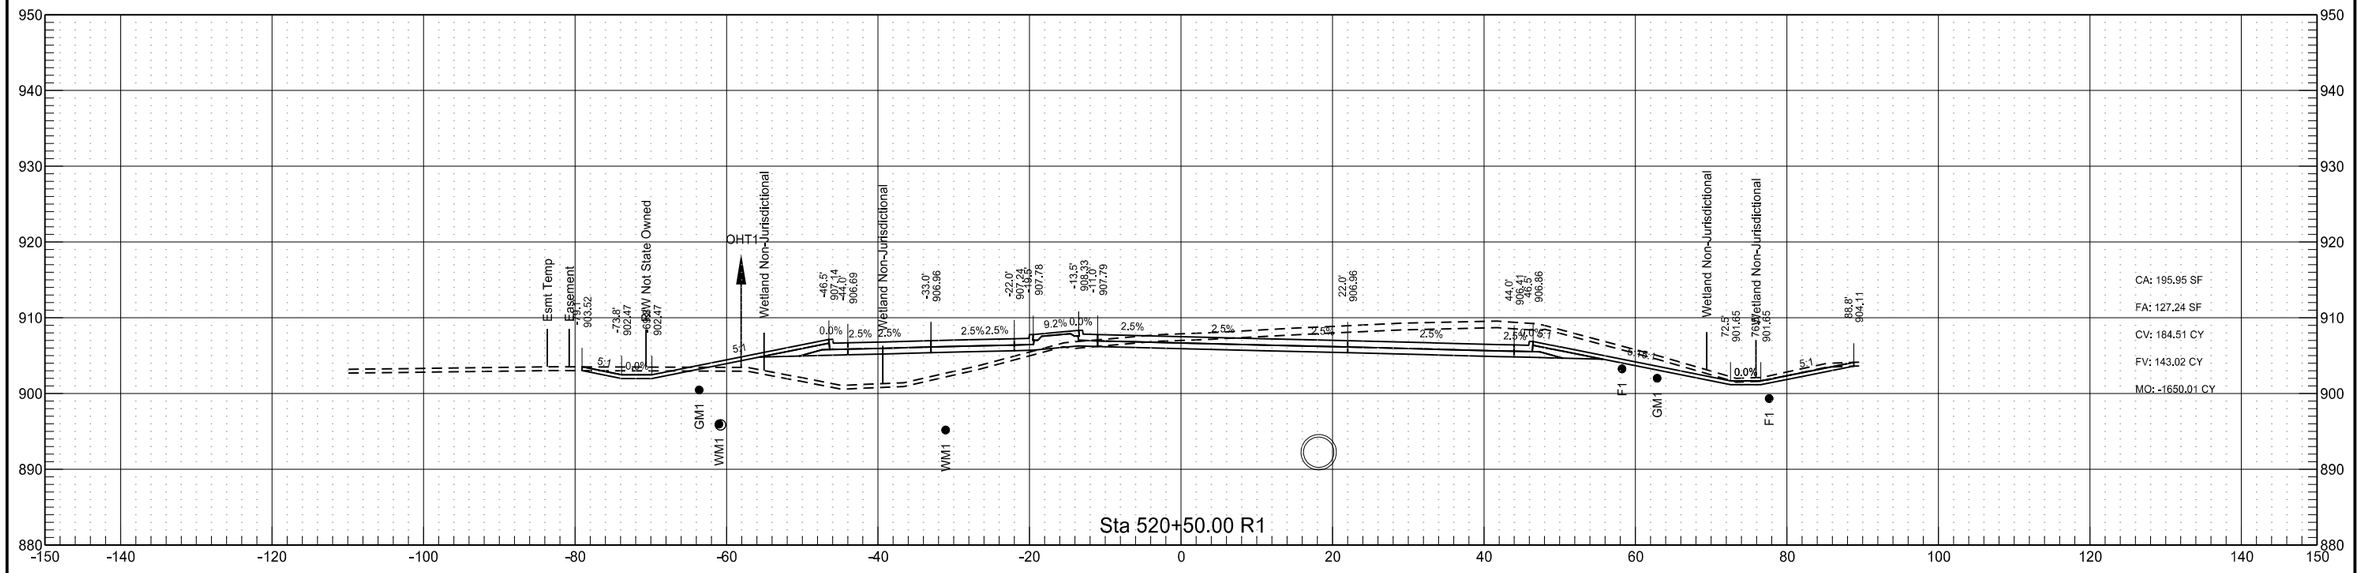

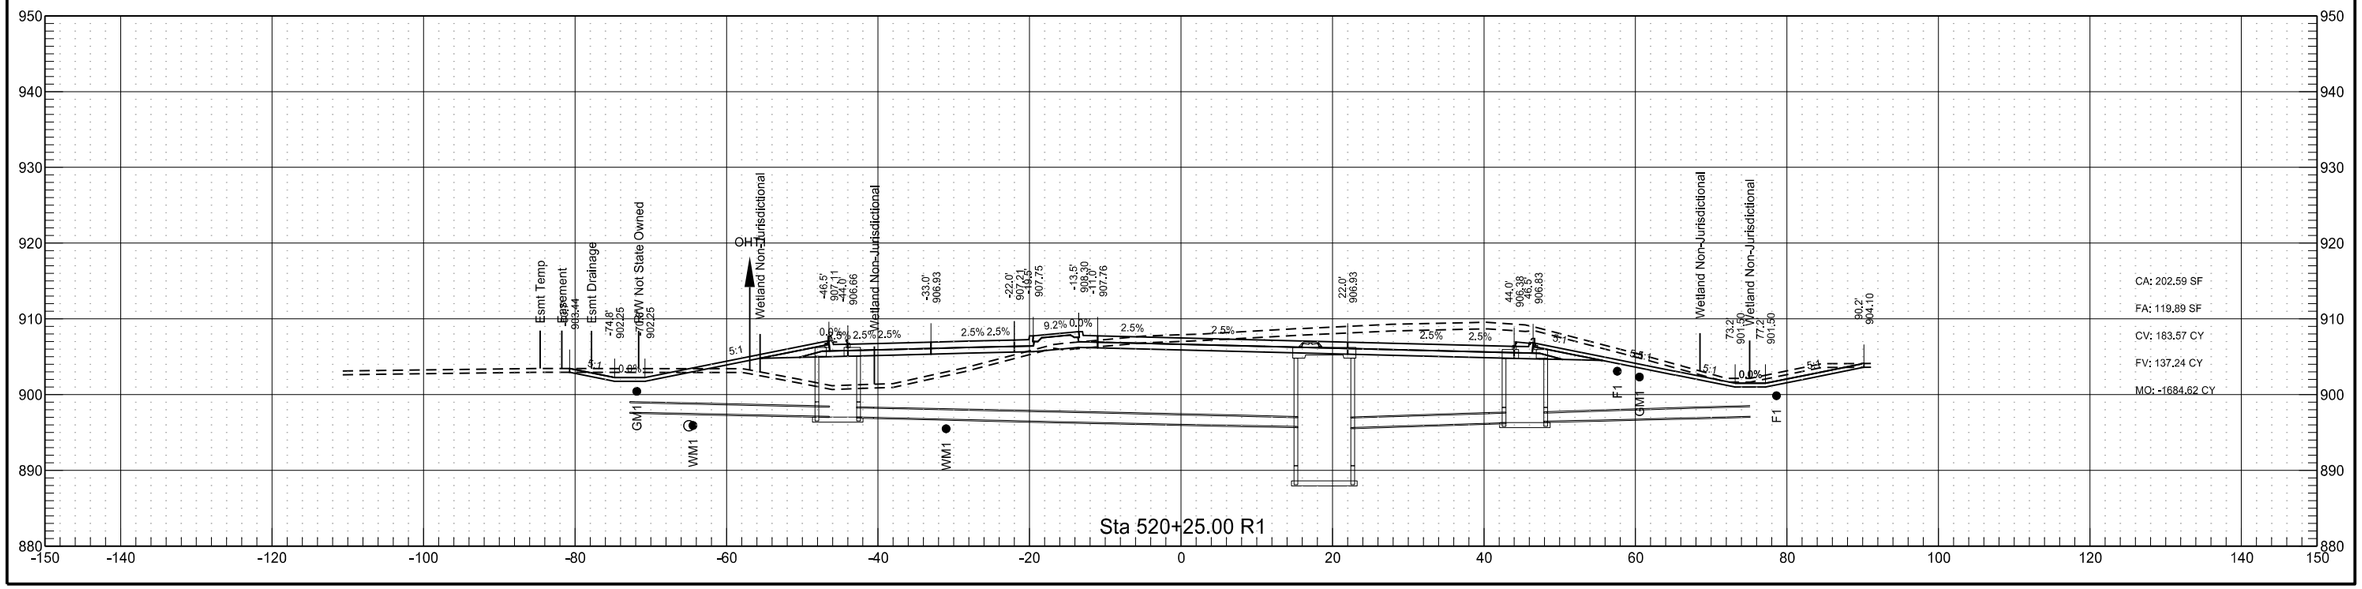

Sheyenne Street

	STATE	PROJECT NO.	SECTION NO.	SHEET NO.
	ND	SU-8-992(040)041	200	16

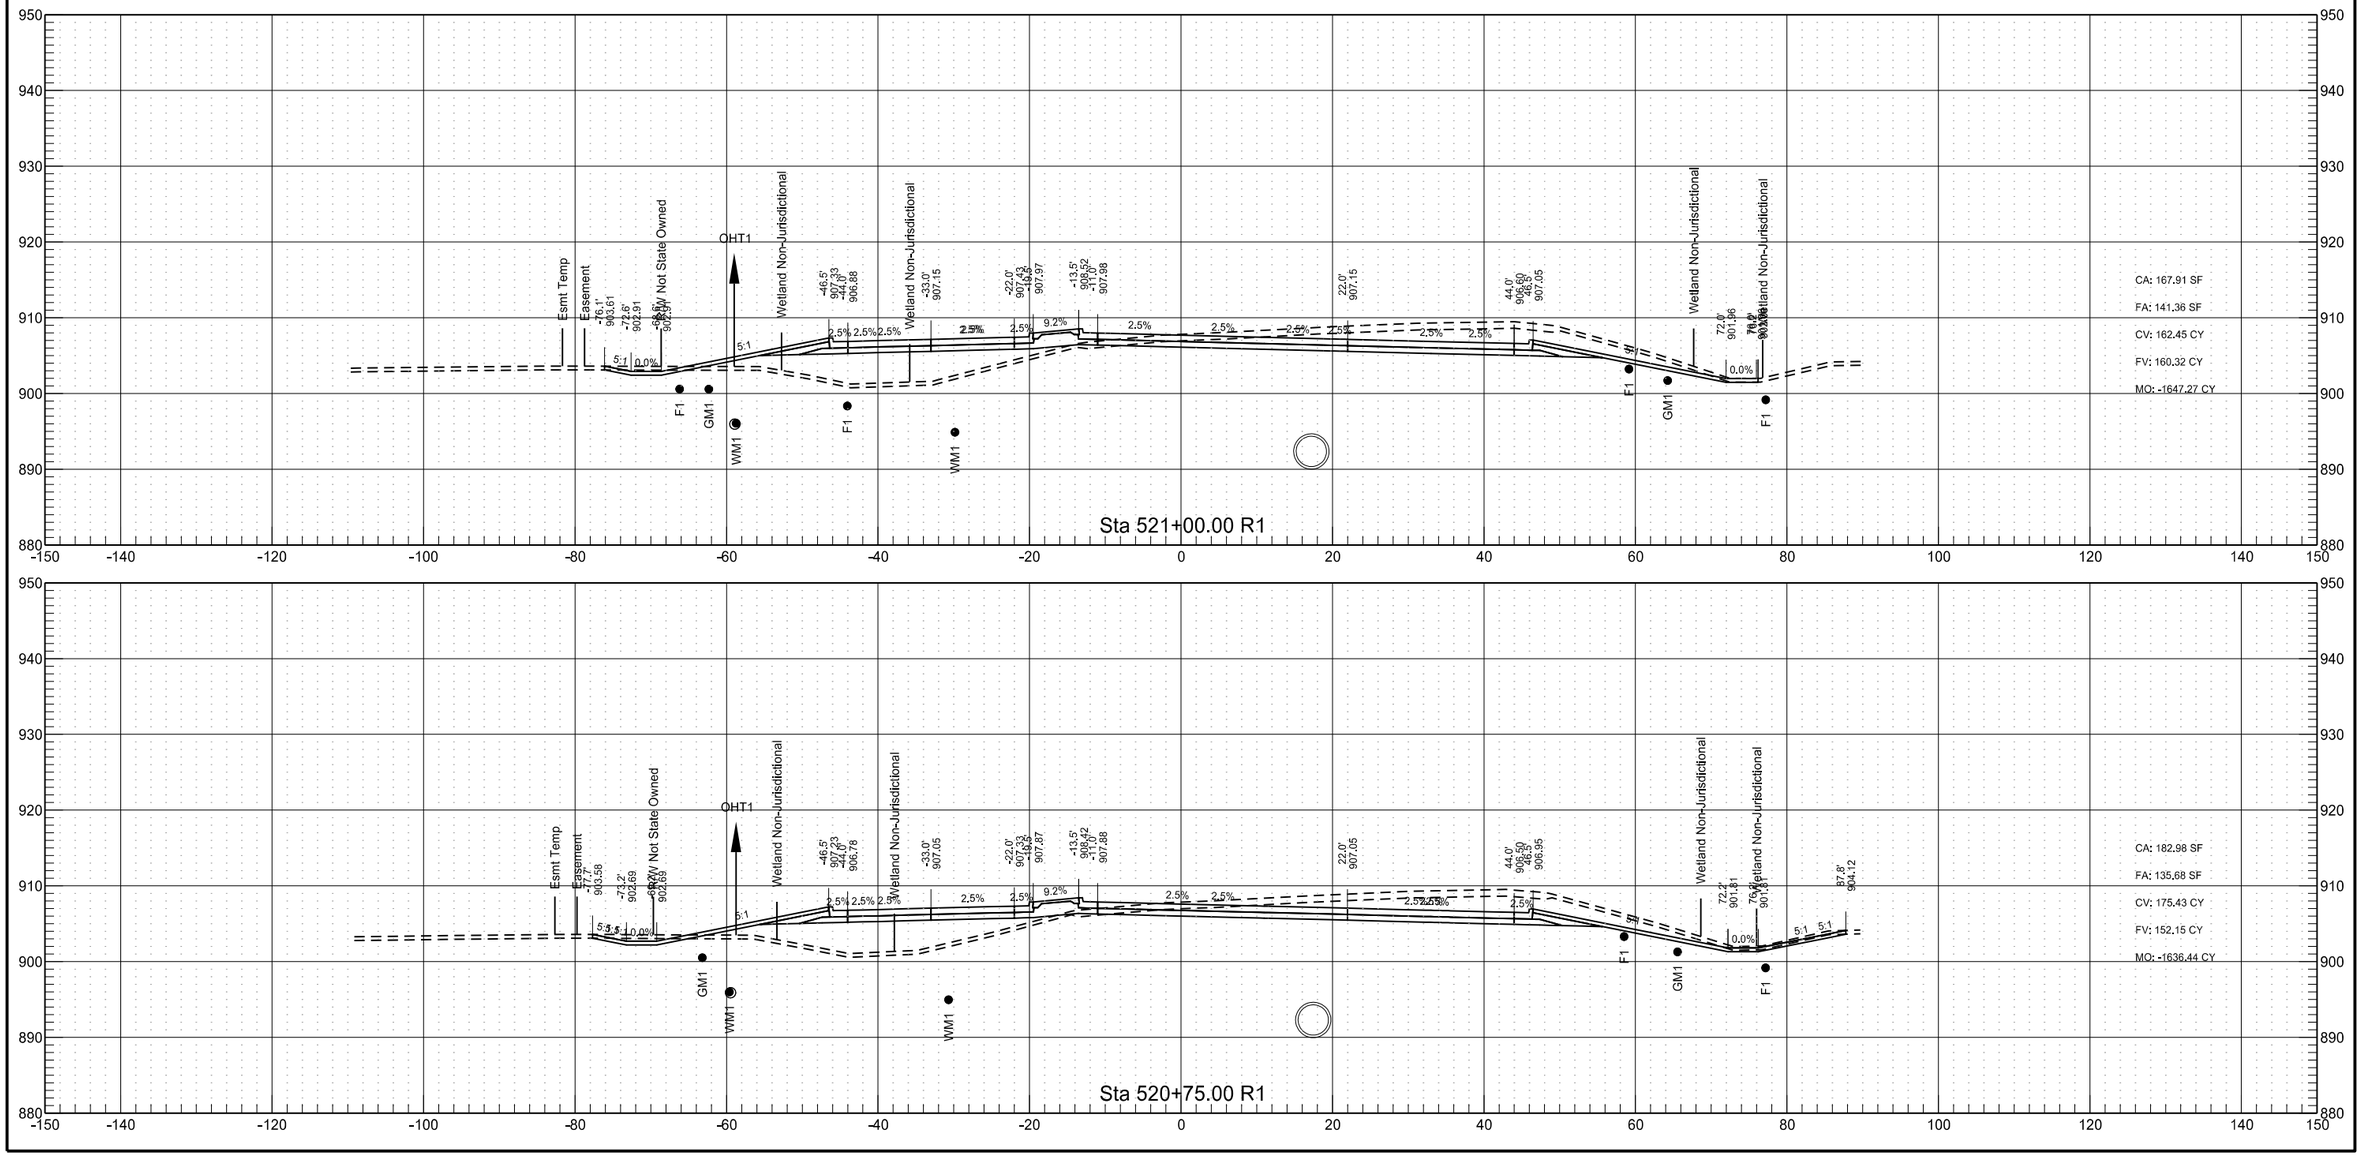

Sheyenne Street

	STATE	PROJECT NO.	SECTION NO.	SHEET NO.
	ND	SU-8-992(040)041	200	17

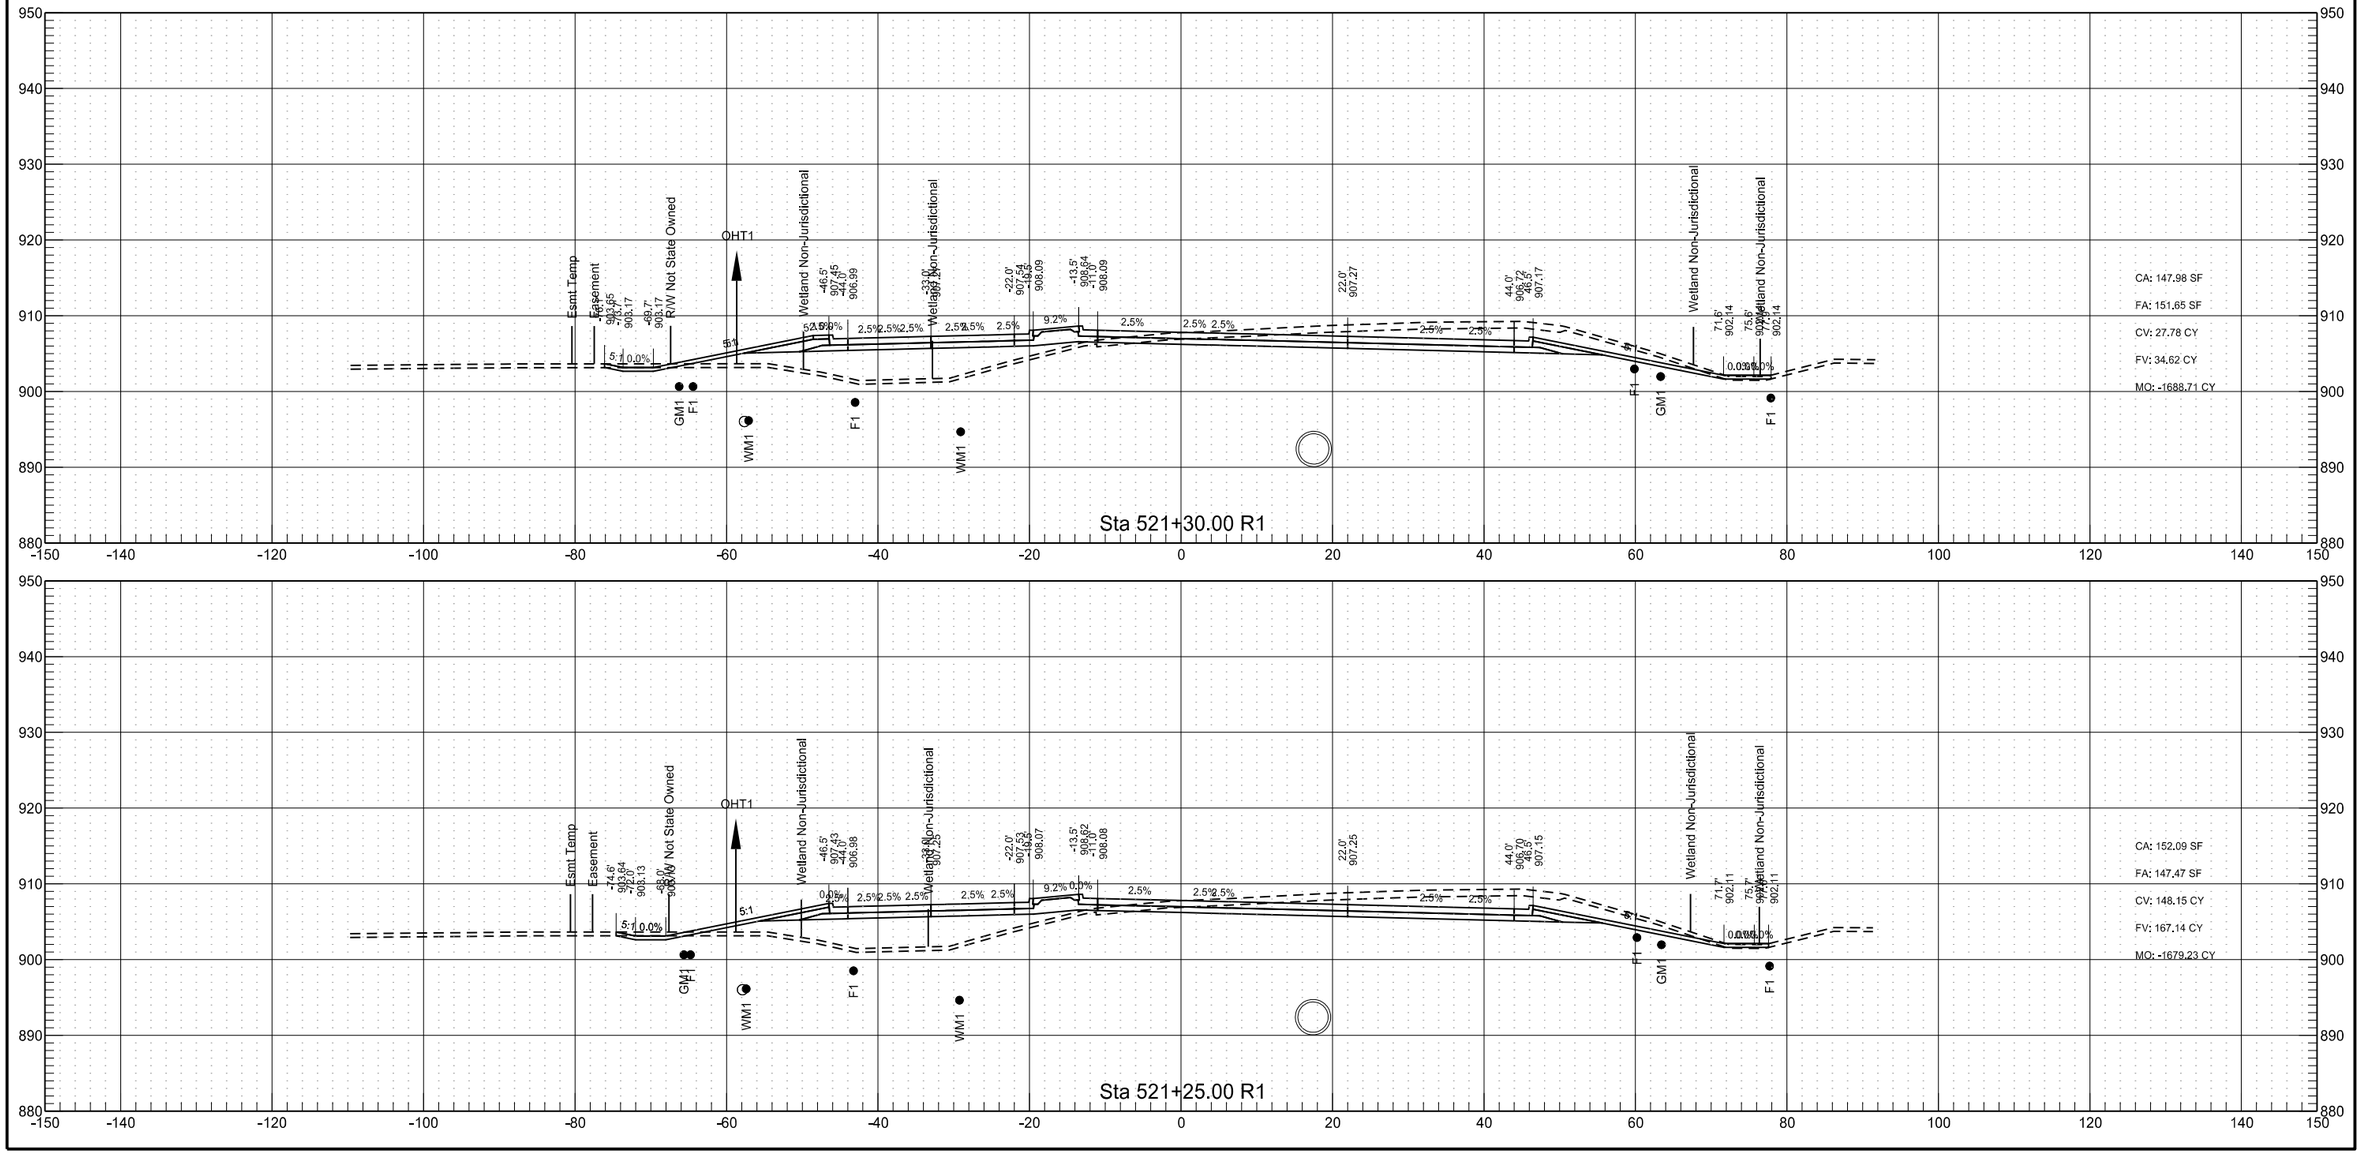

Sheyenne Street

	STATE	PROJECT NO.	SECTION NO.	SHEET NO.
	ND	SU-8-992(040)041	200	18

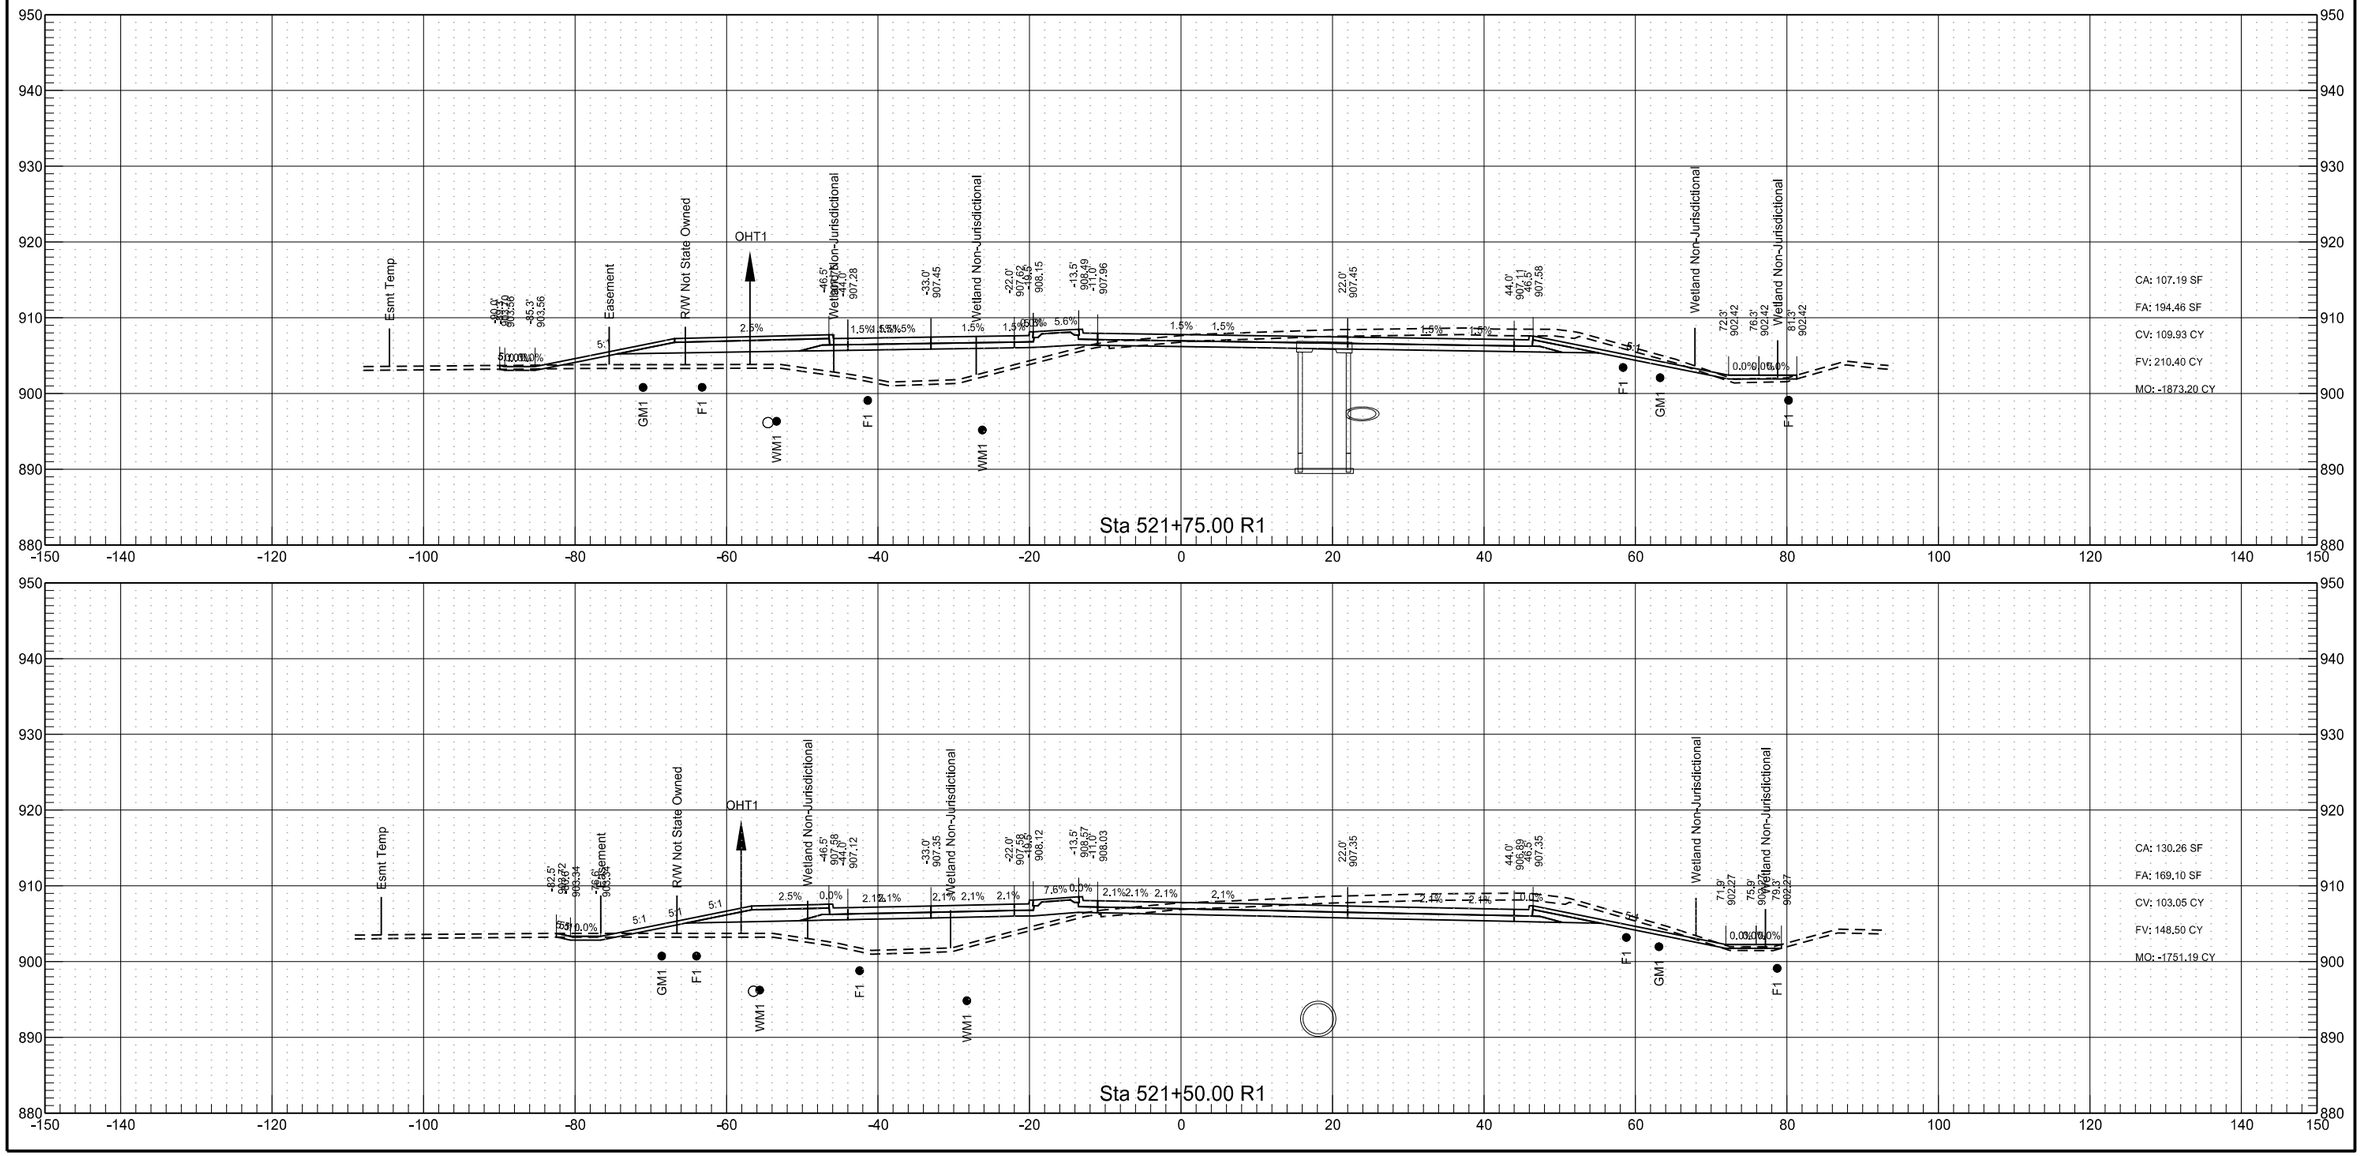

Sheyenne Street

	STATE	PROJECT NO.	SECTION NO.	SHEET NO.
	ND	SU-8-992(040)041	200	19

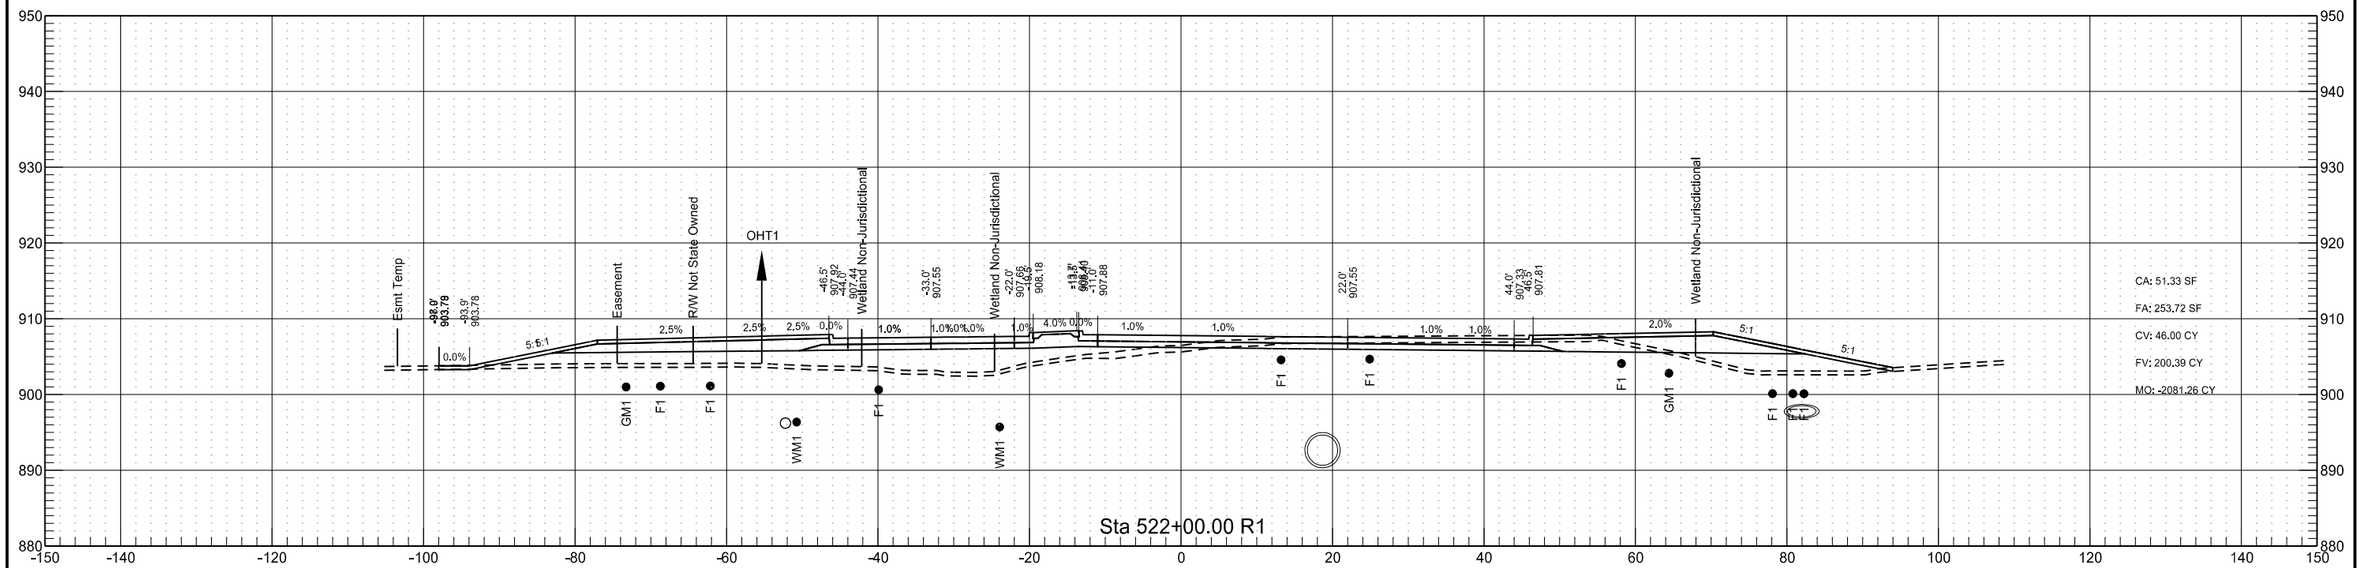

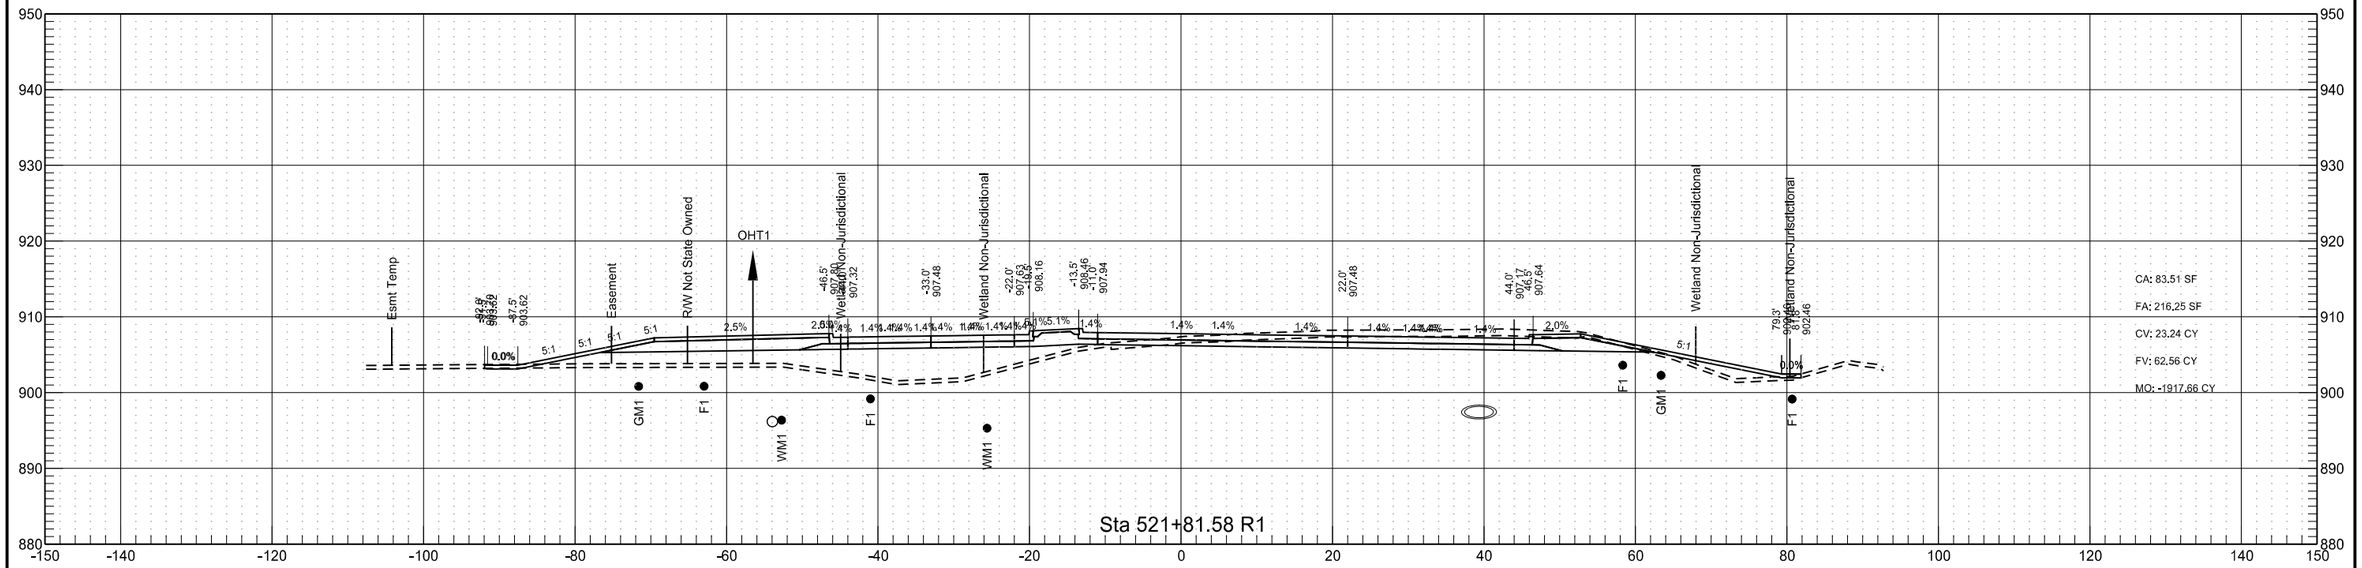

Sheyenne Street

	STATE	PROJECT NO.	SECTION NO.	SHEET NO.
	ND	SU-8-992(040)041	200	20

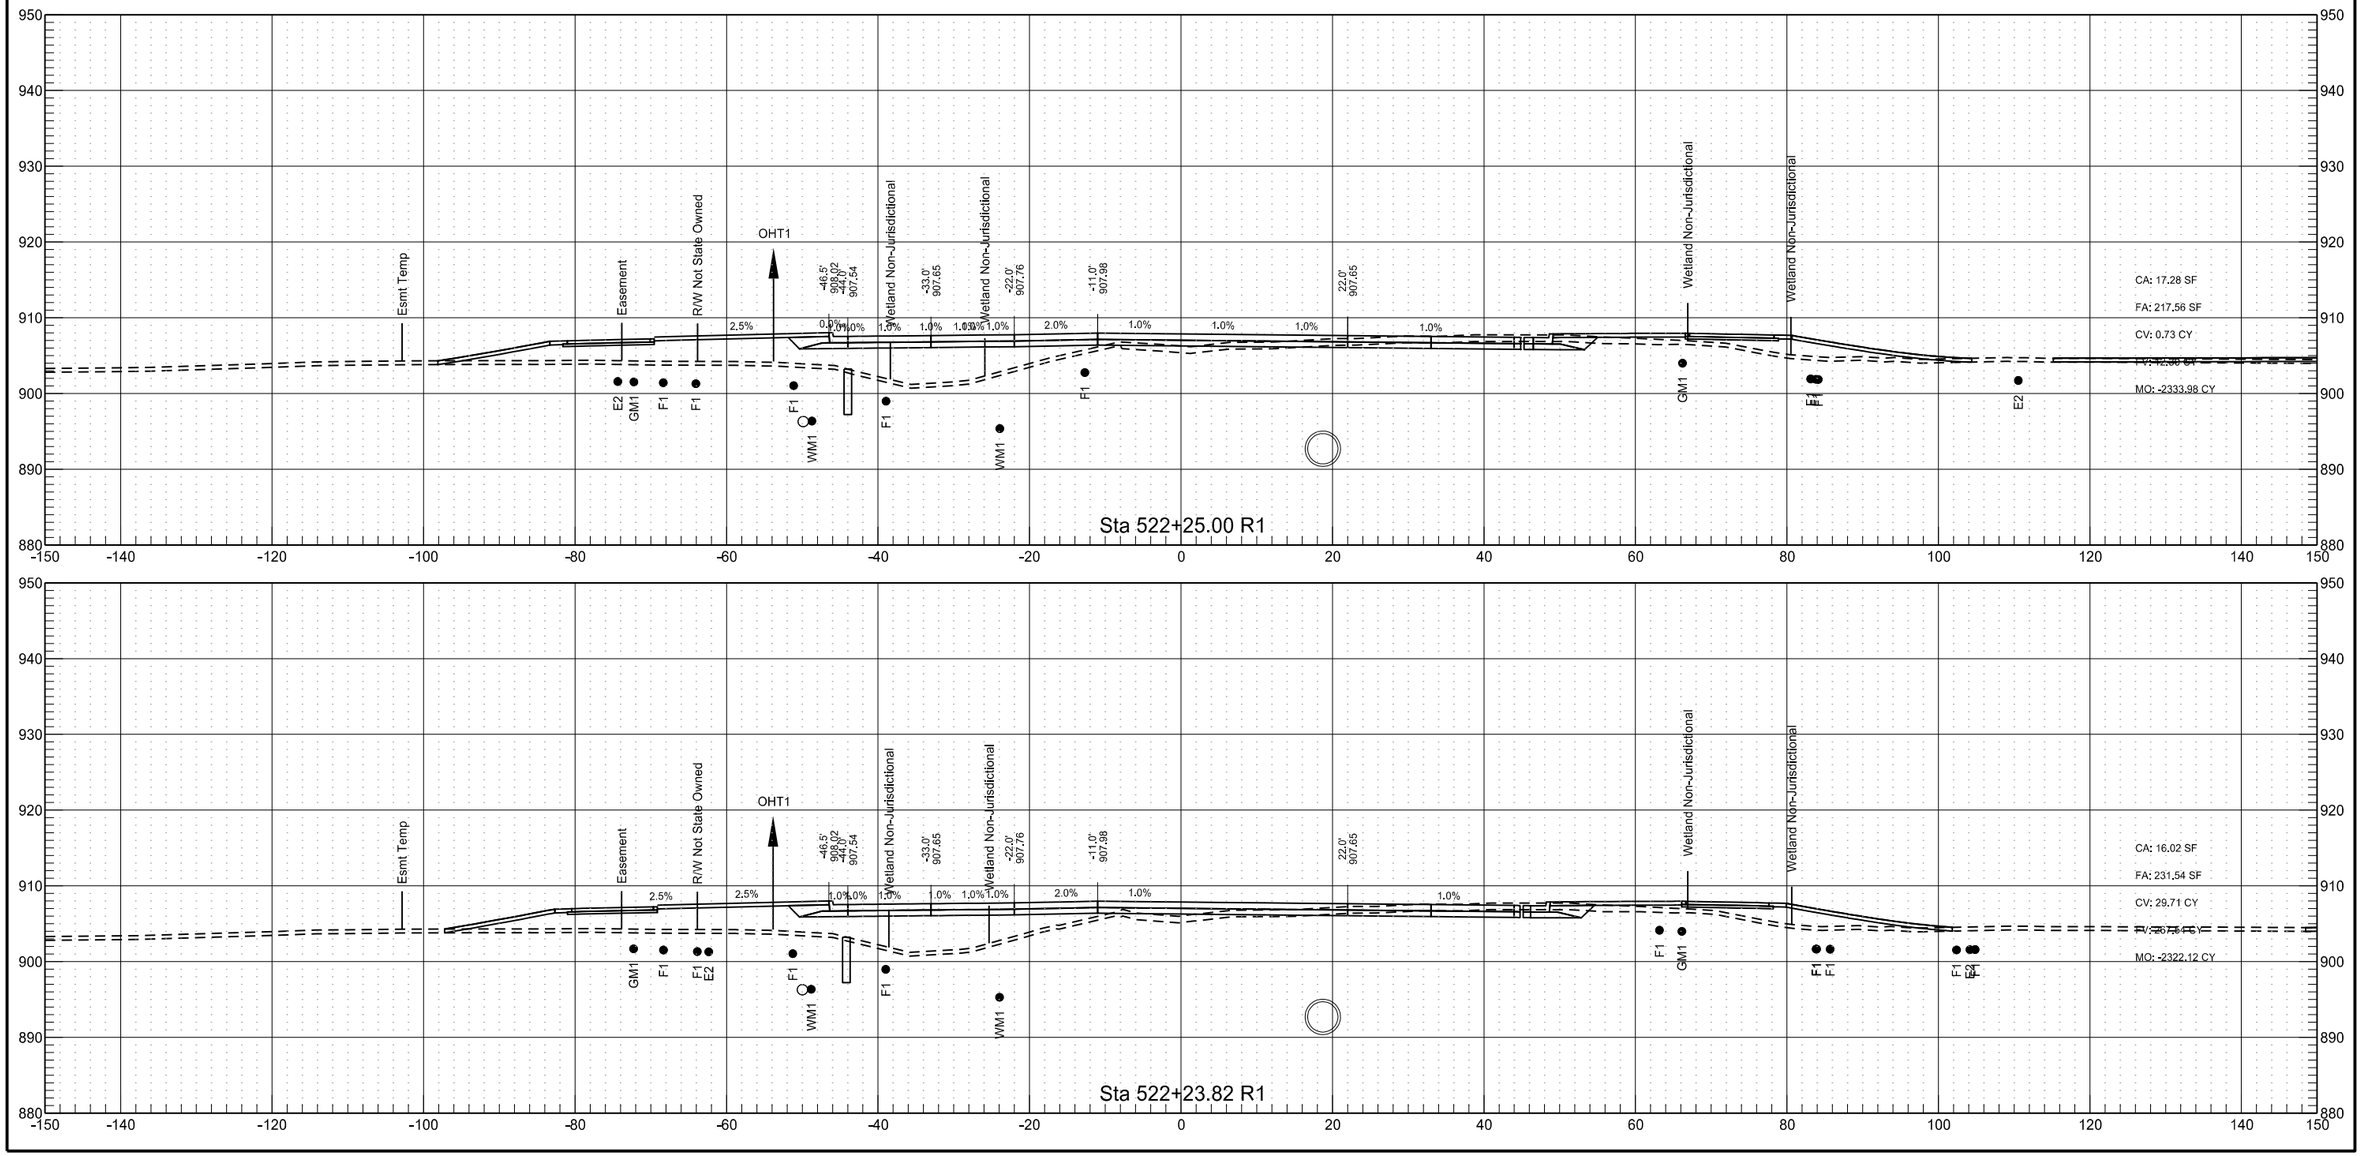

Sheyenne Street

	STATE	PROJECT NO.	SECTION NO.	SHEET NO.
	ND	SU-8-992(040)041	200	21

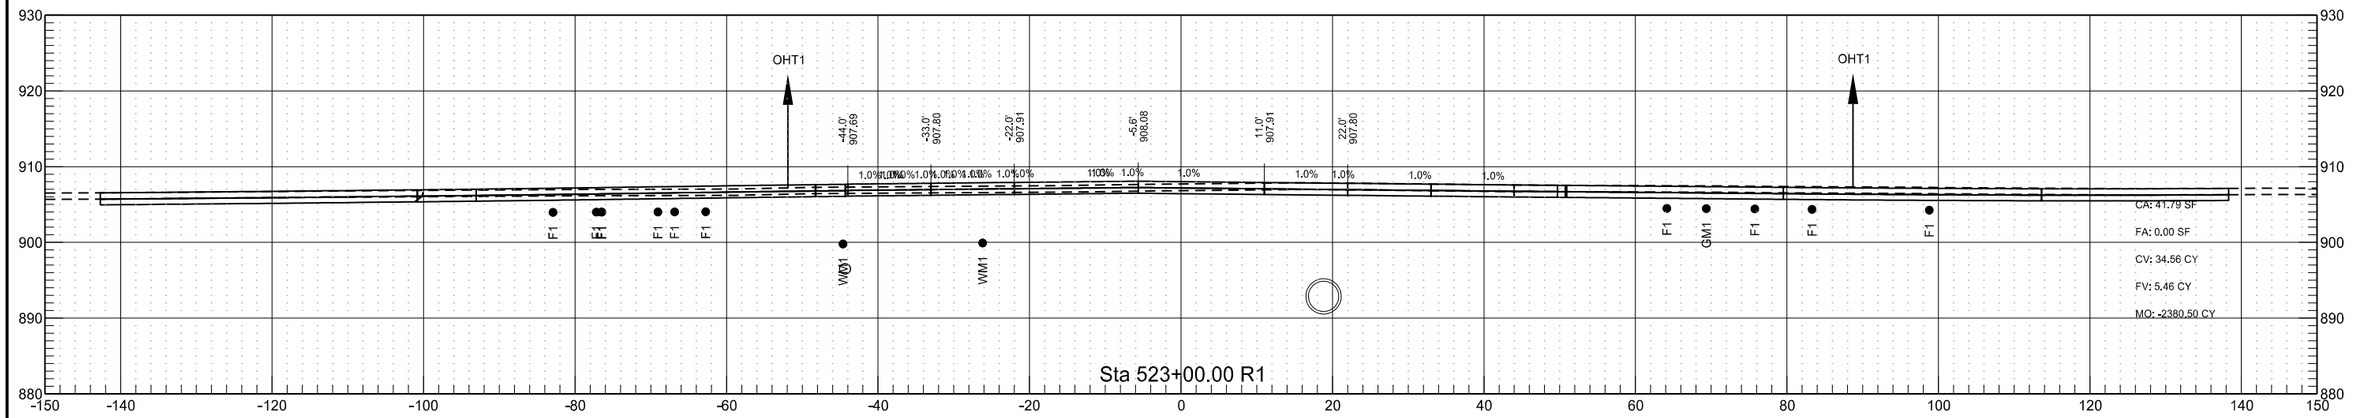

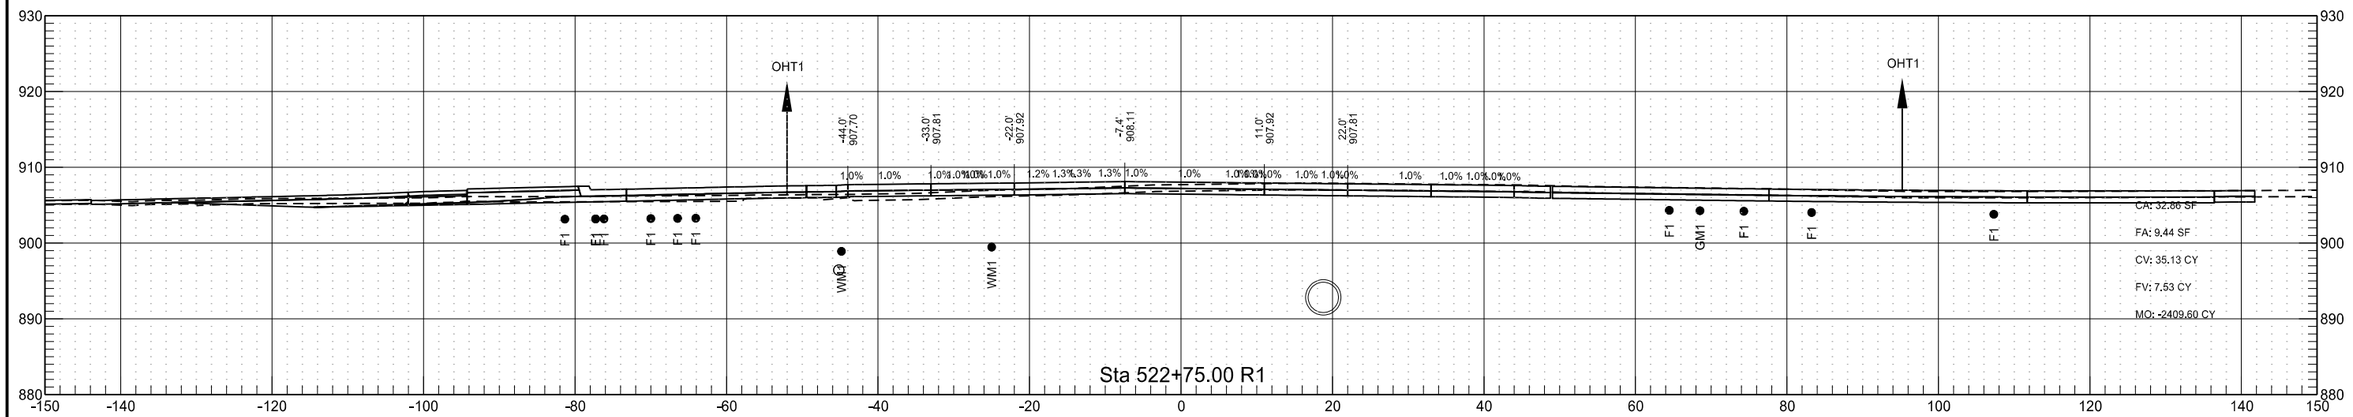

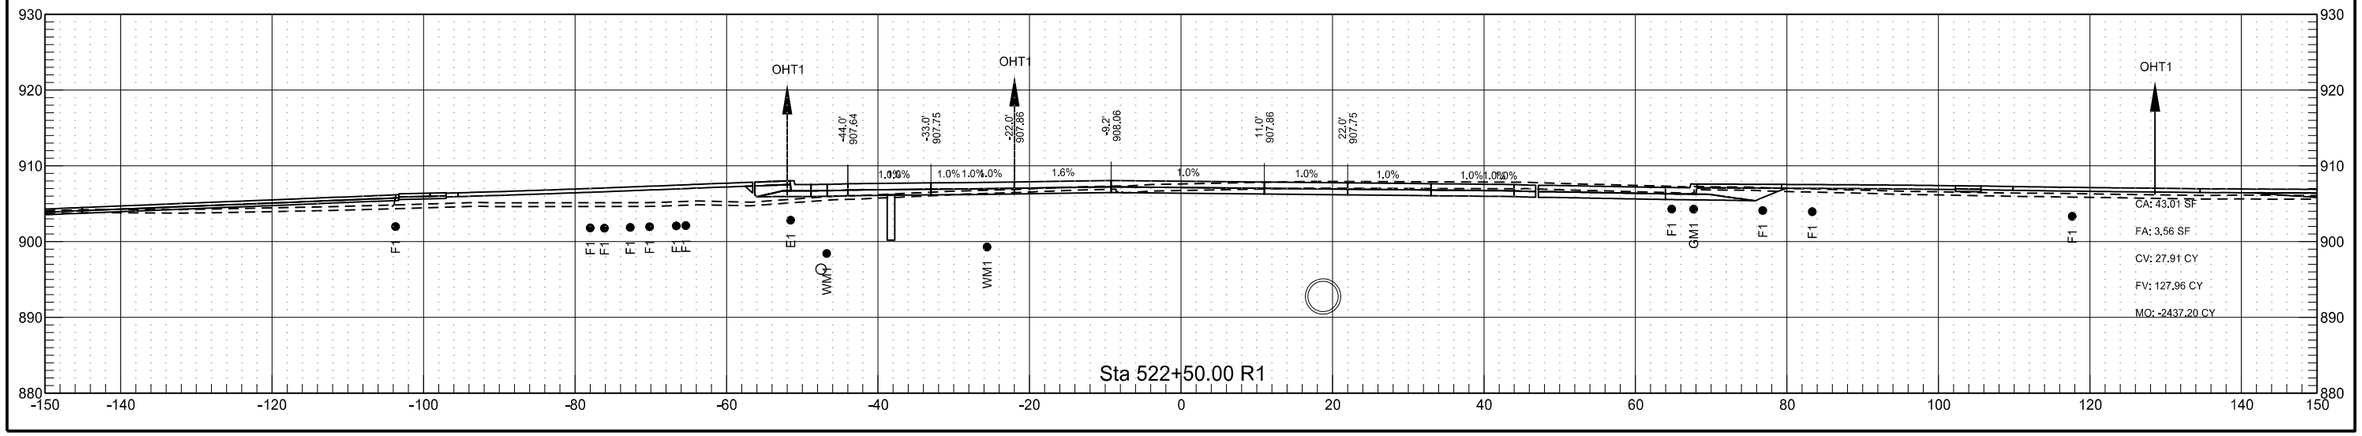

Sheyenne Street

	STATE	PROJECT NO.	SECTION NO.	SHEET NO.
	ND	SU-8-992(040)041	200	22

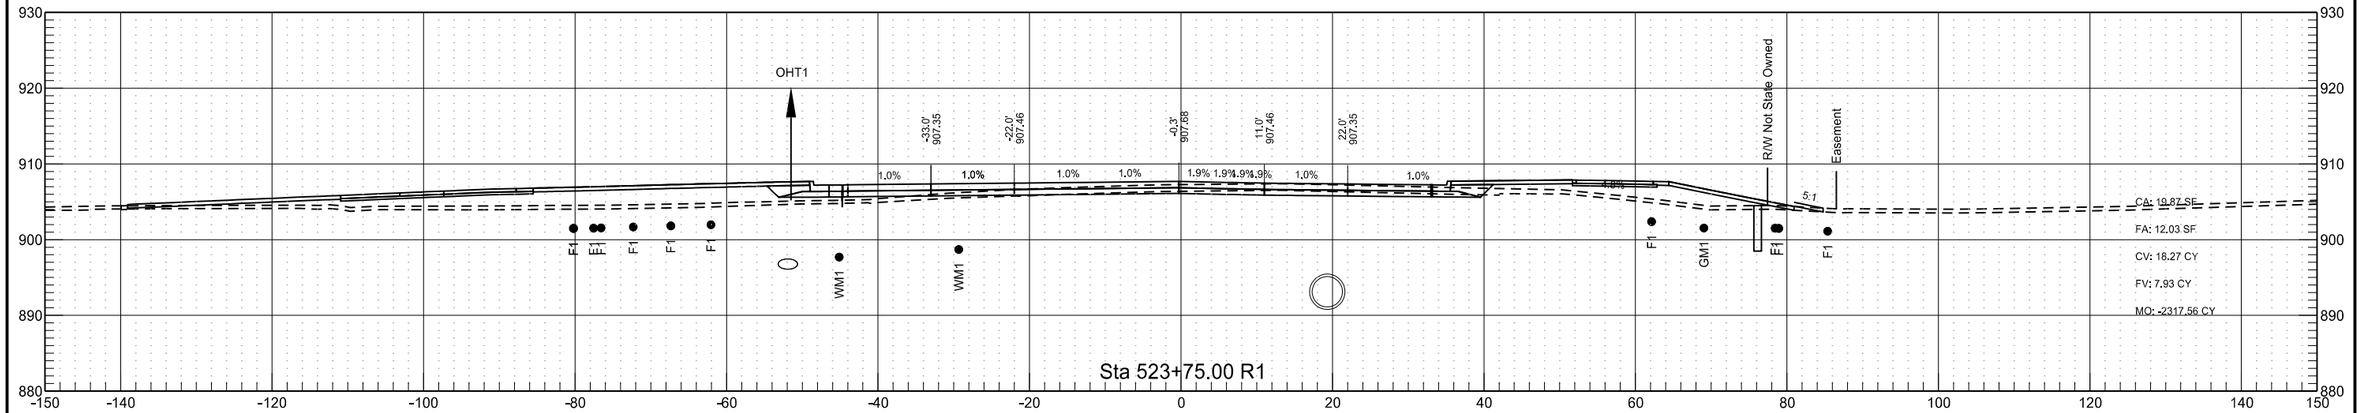

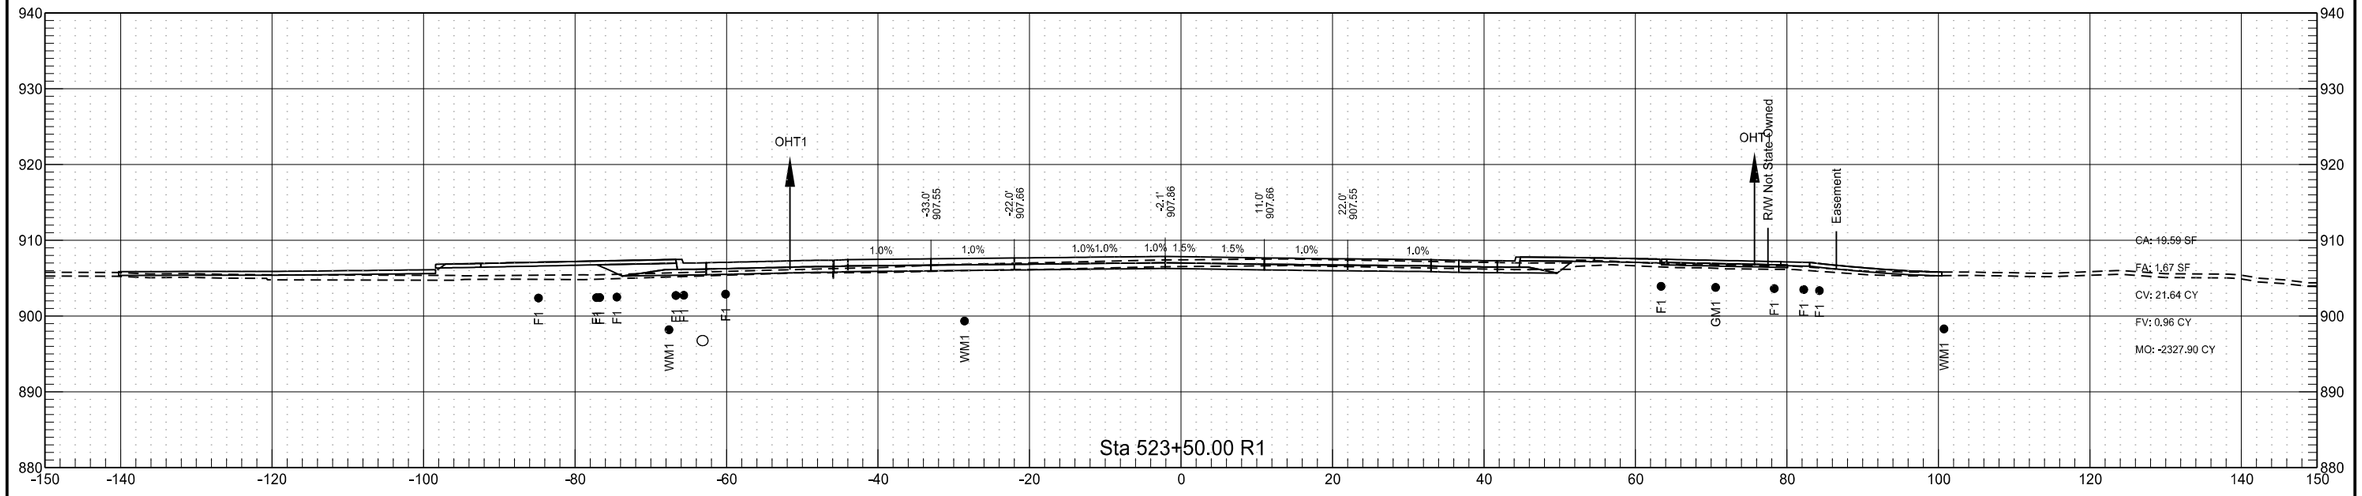

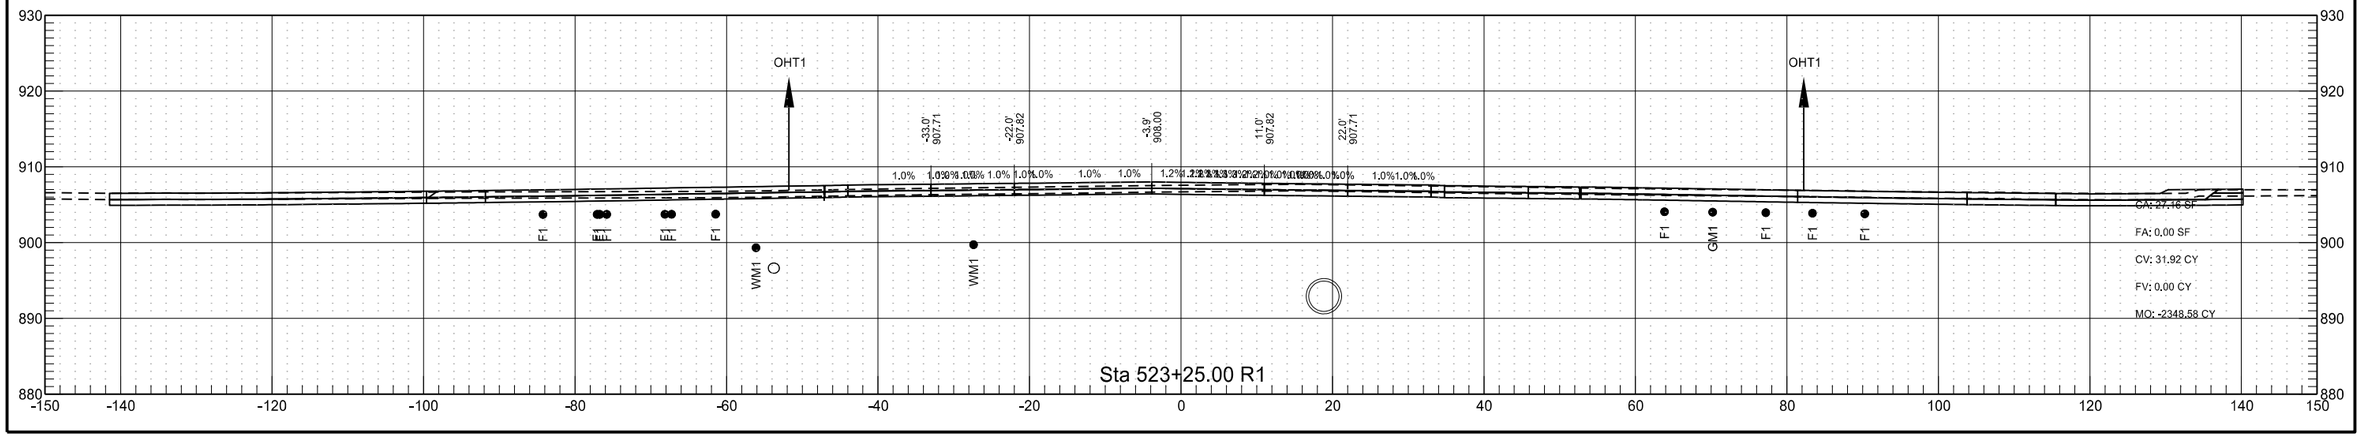

Sheyenne Street

	STATE	PROJECT NO.	SECTION NO.	SHEET NO.
	ND	SU-8-992(040)041	200	23

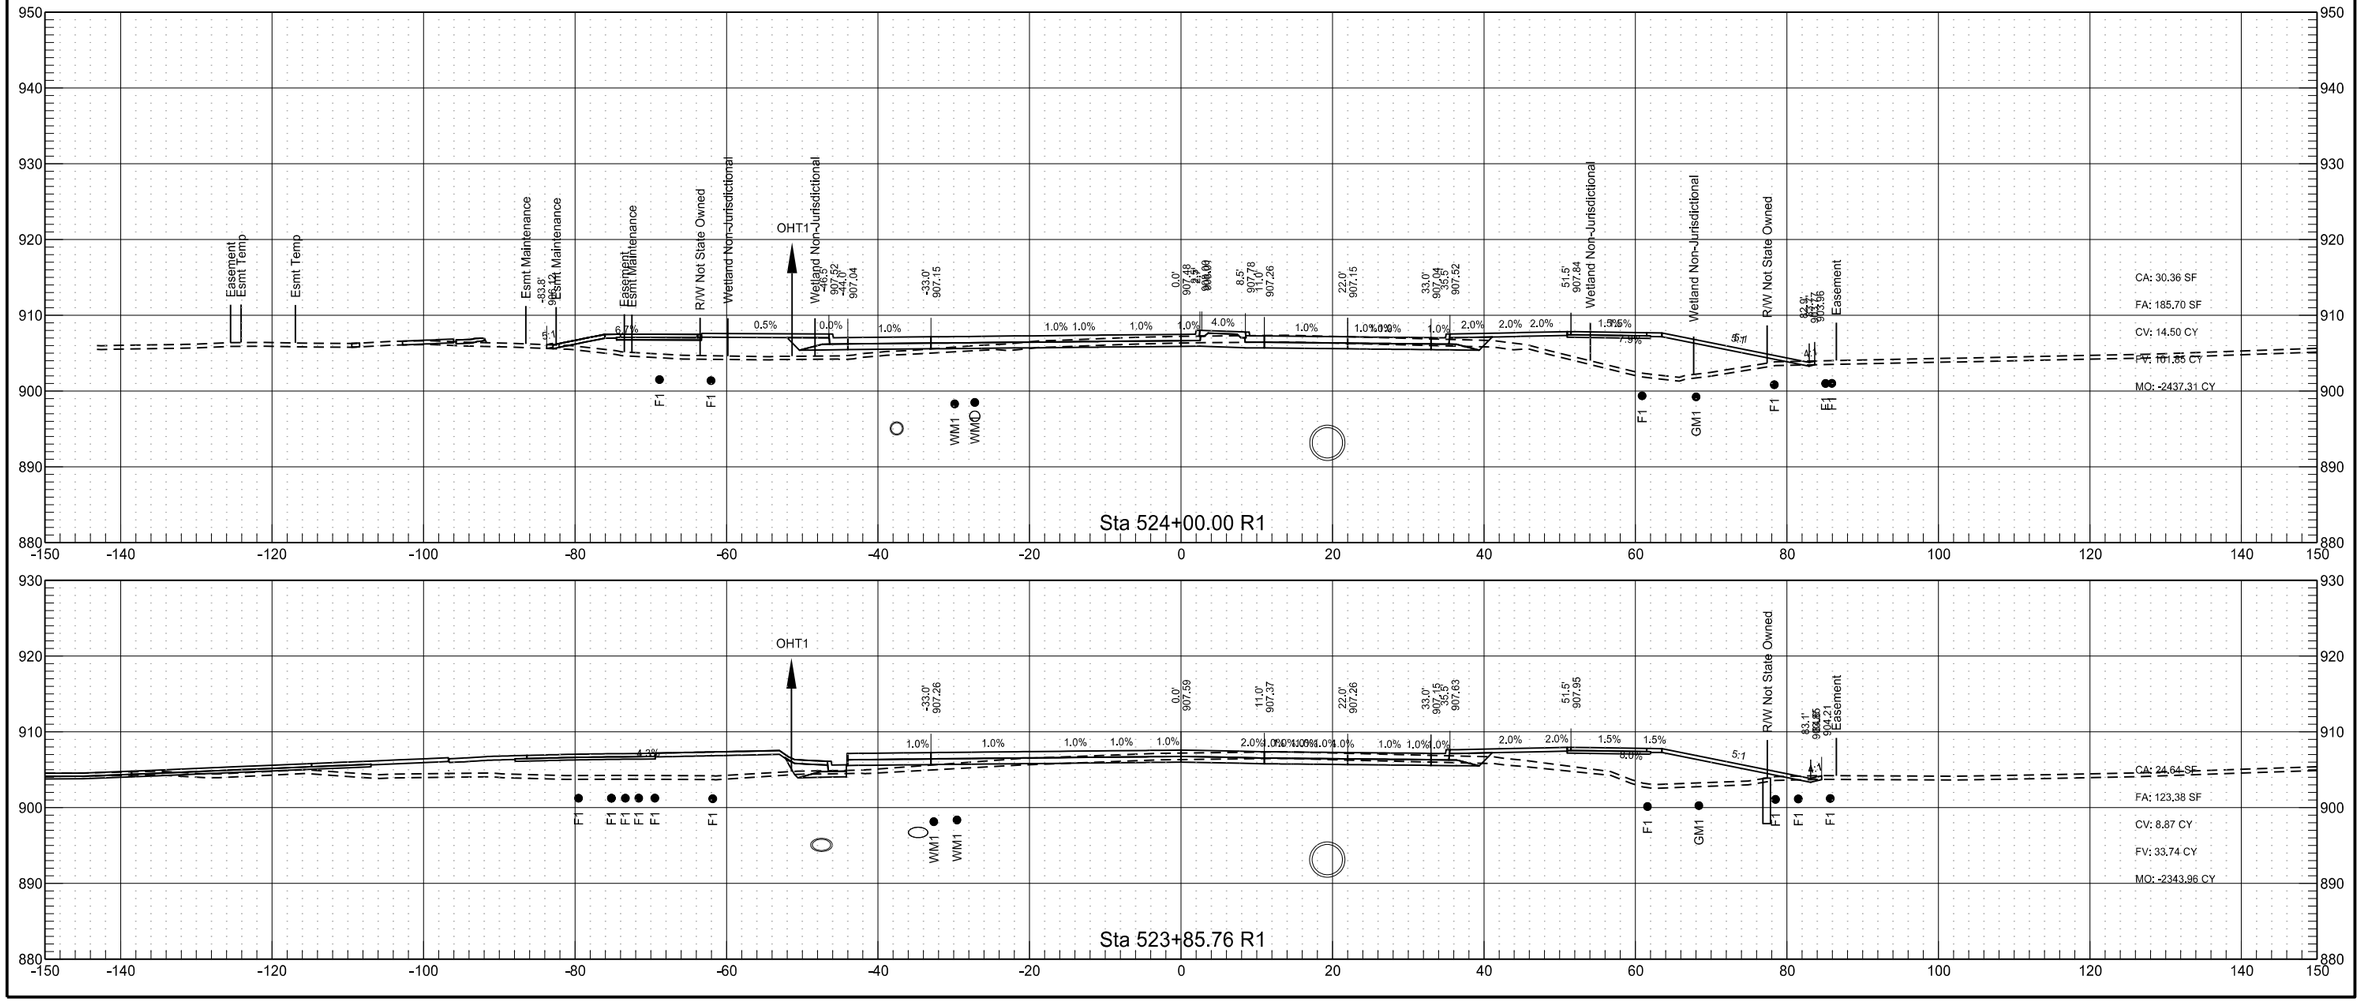

8/12/2018 6:39:33 PM jesse.ellefson U:\PROJECTS\18978D\Design\Base\200XS_001_Xsec_Sheyenne.dgn

Sheyenne Street

	STATE	PROJECT NO.	SECTION NO.	SHEET NO.
	ND	SU-8-992(040)041	200	24

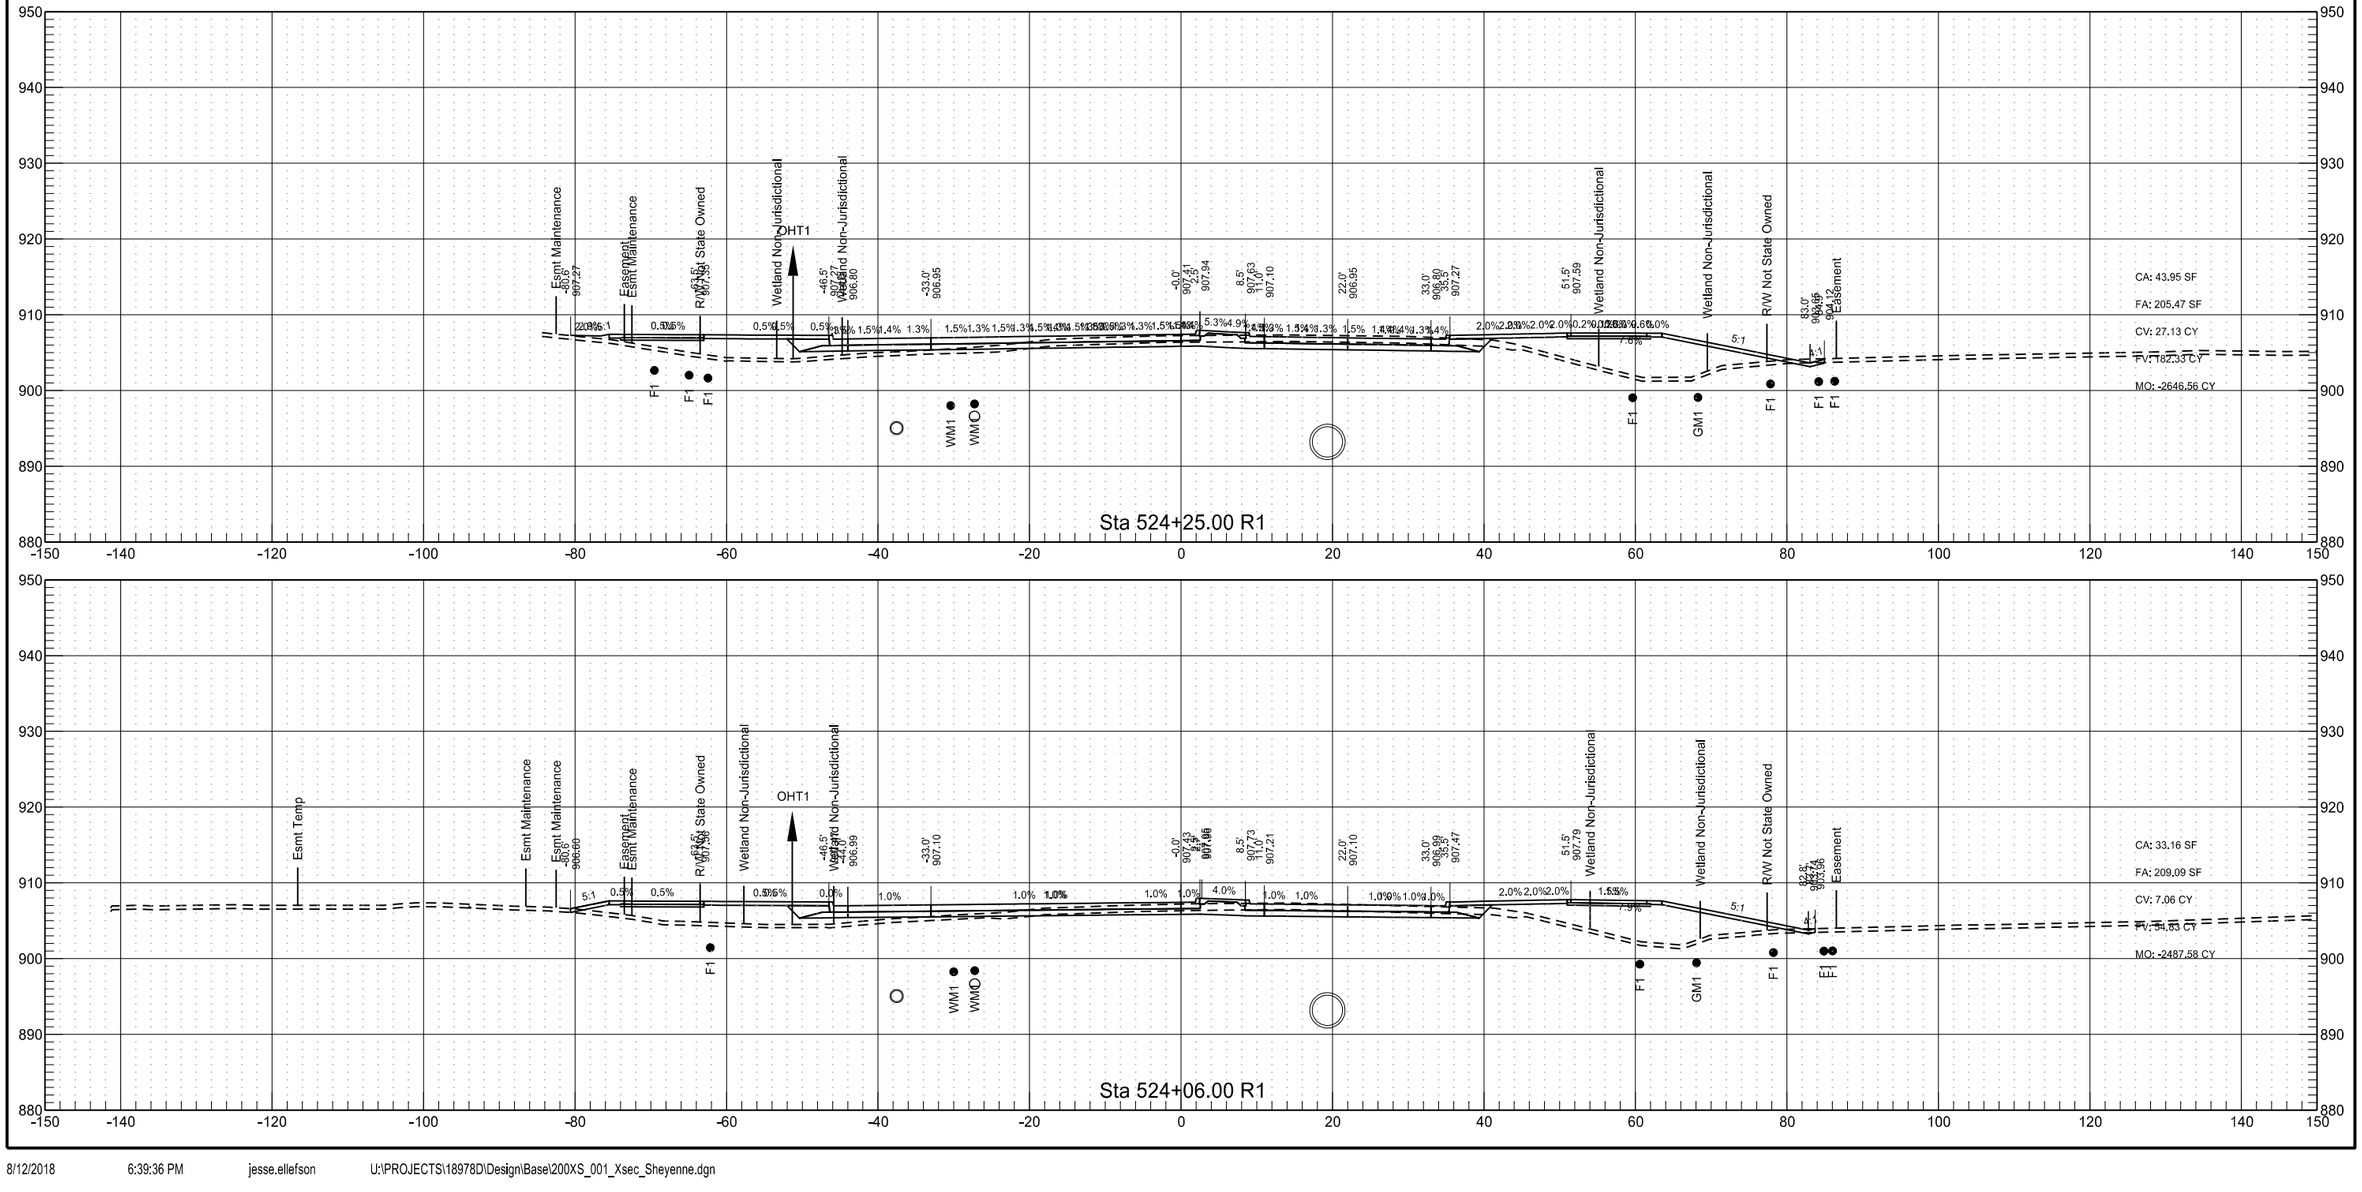

Sheyenne Street

	STATE	PROJECT NO.	SECTION NO.	SHEET NO.
	ND	SU-8-992(040)041	200	25

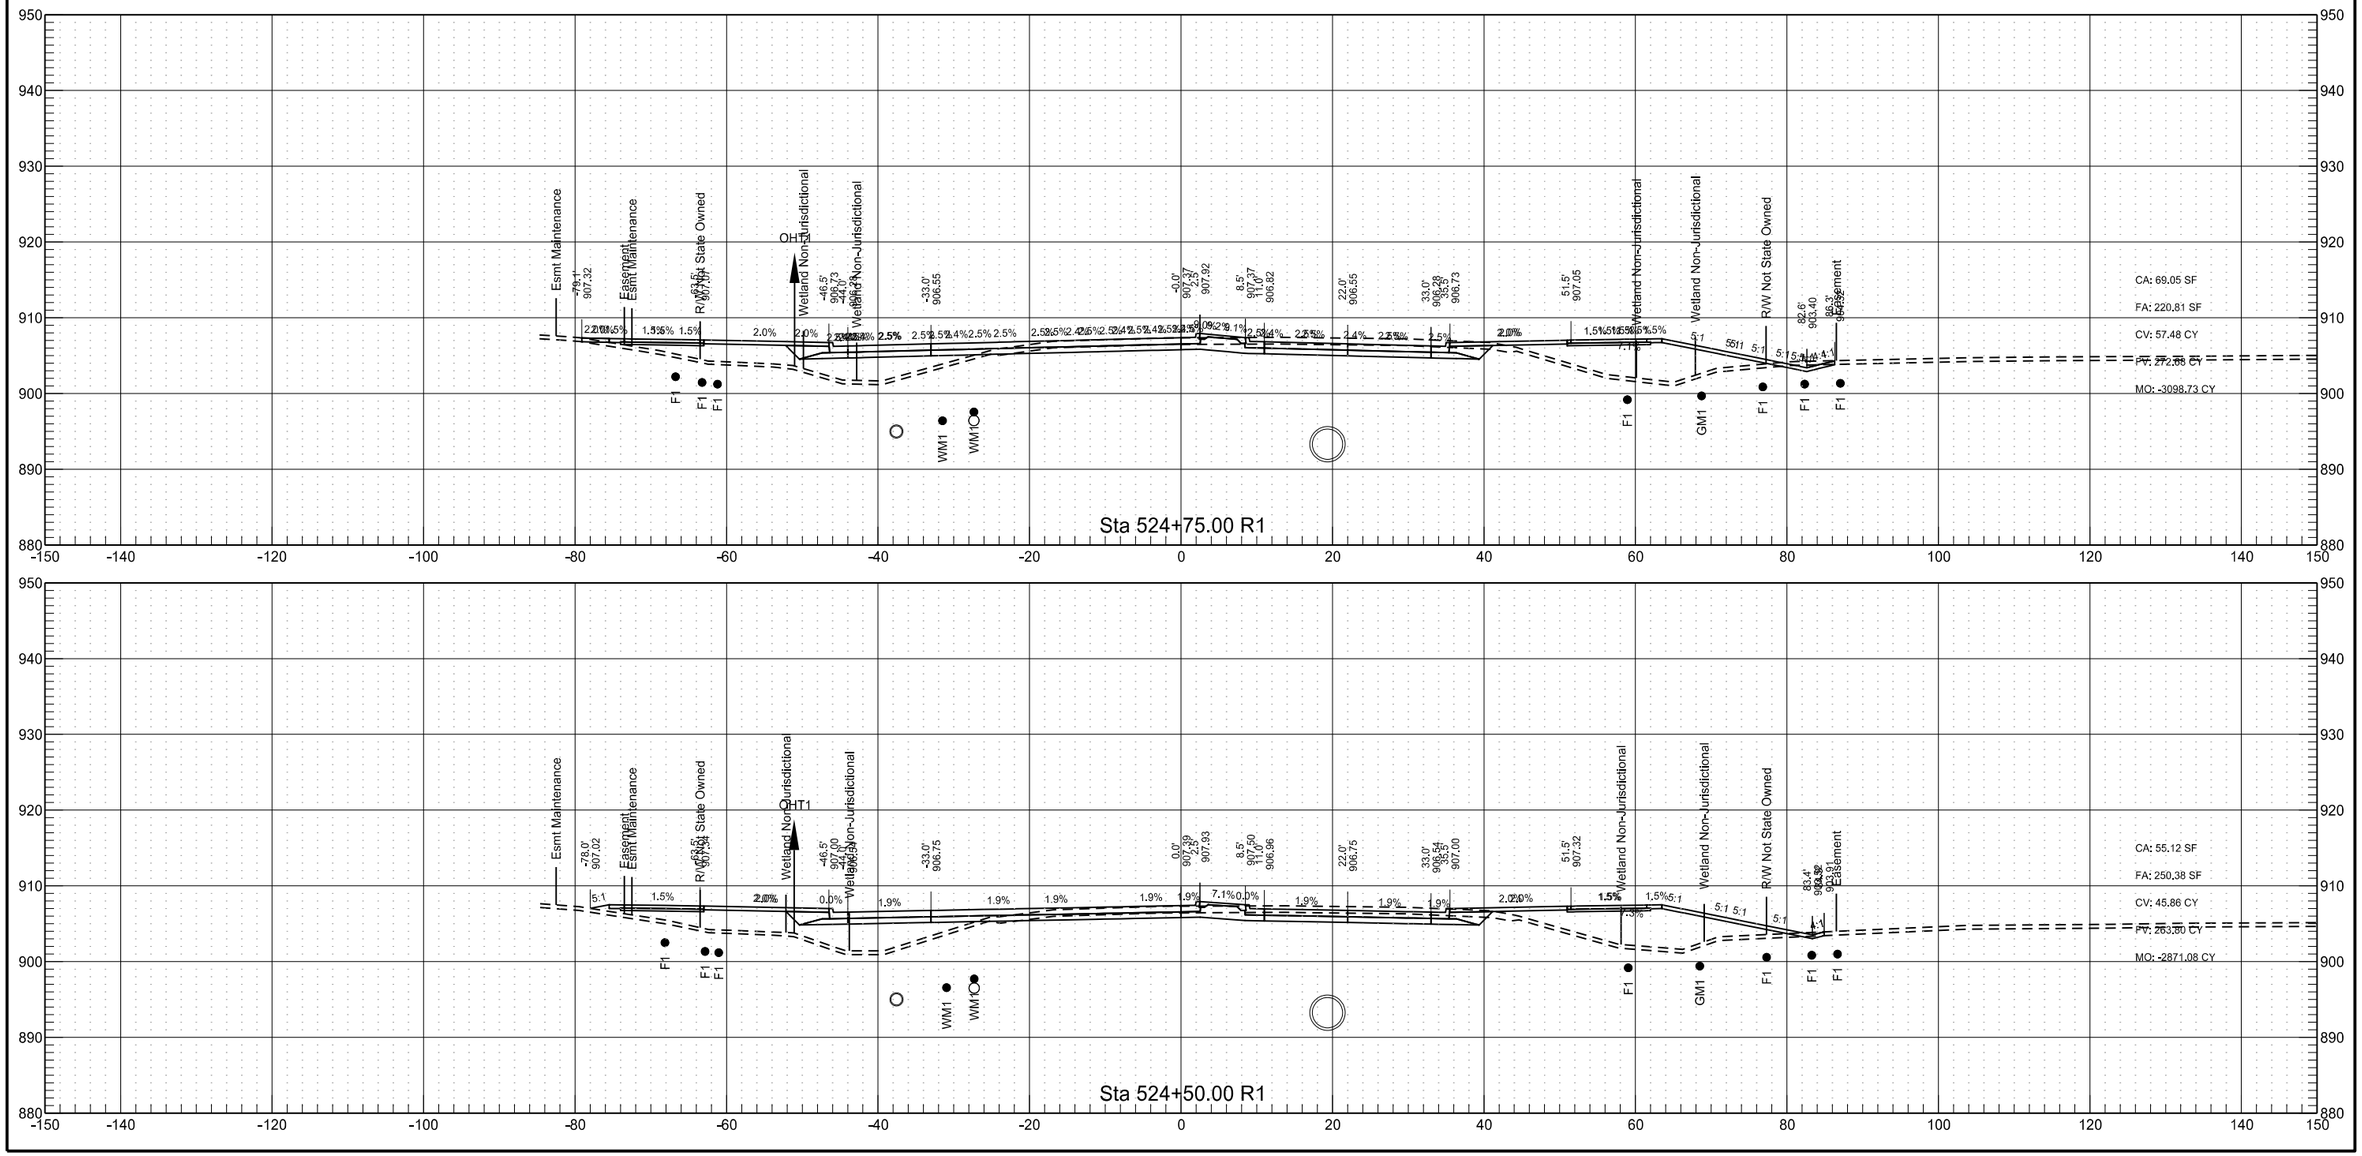

Sheyenne Street

	STATE	PROJECT NO.	SECTION NO.	SHEET NO.
	ND	SU-8-992(040)041	200	26

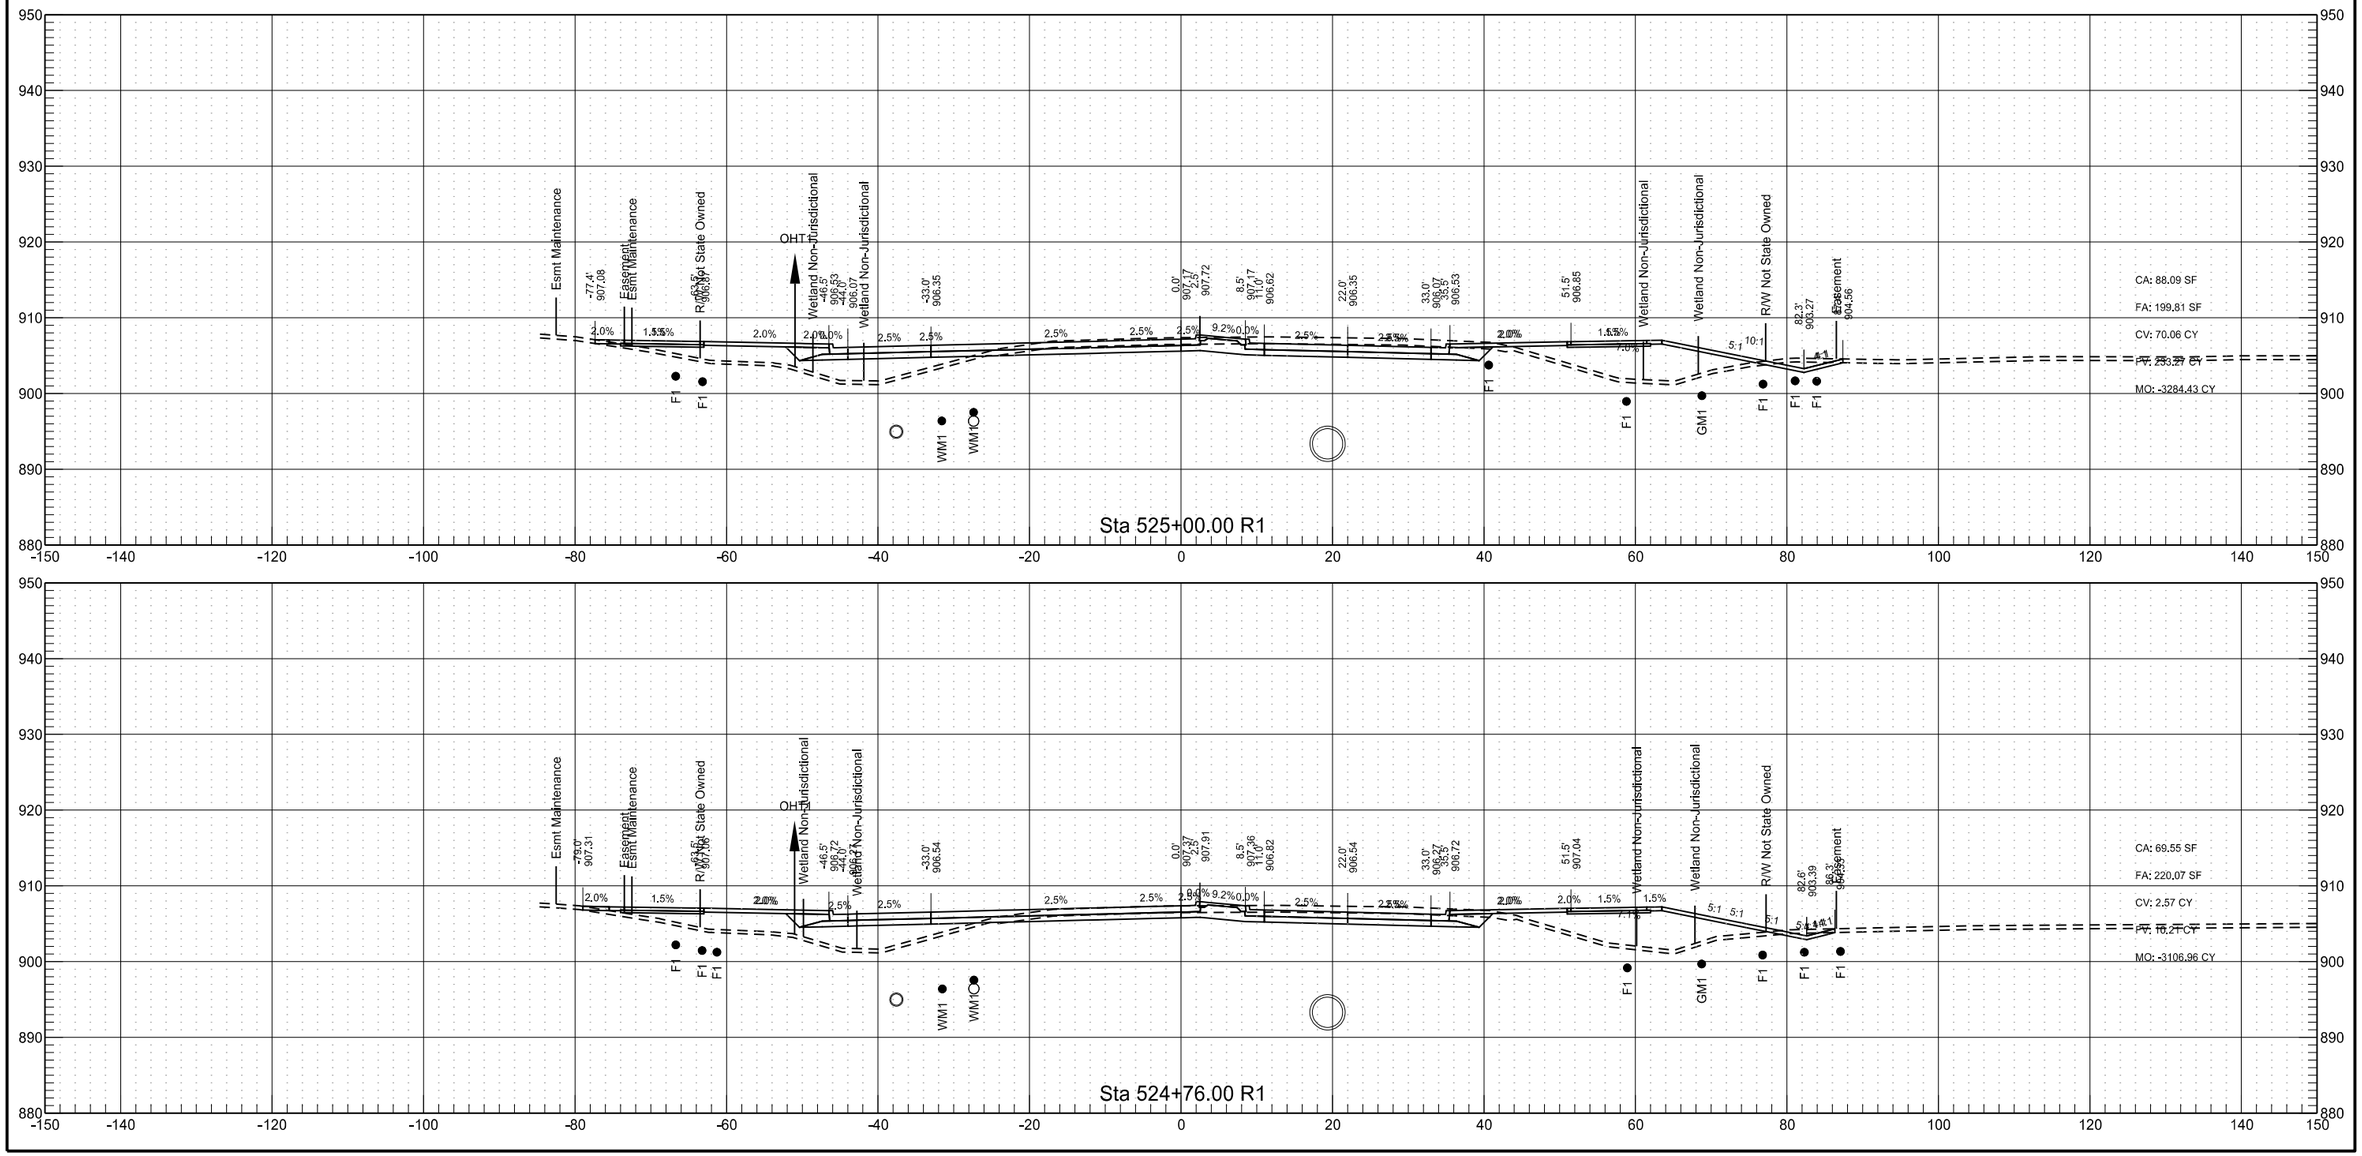

Sheyenne Street

	STATE	PROJECT NO.	SECTION NO.	SHEET NO.
	ND	SU-8-992(040)041	200	27

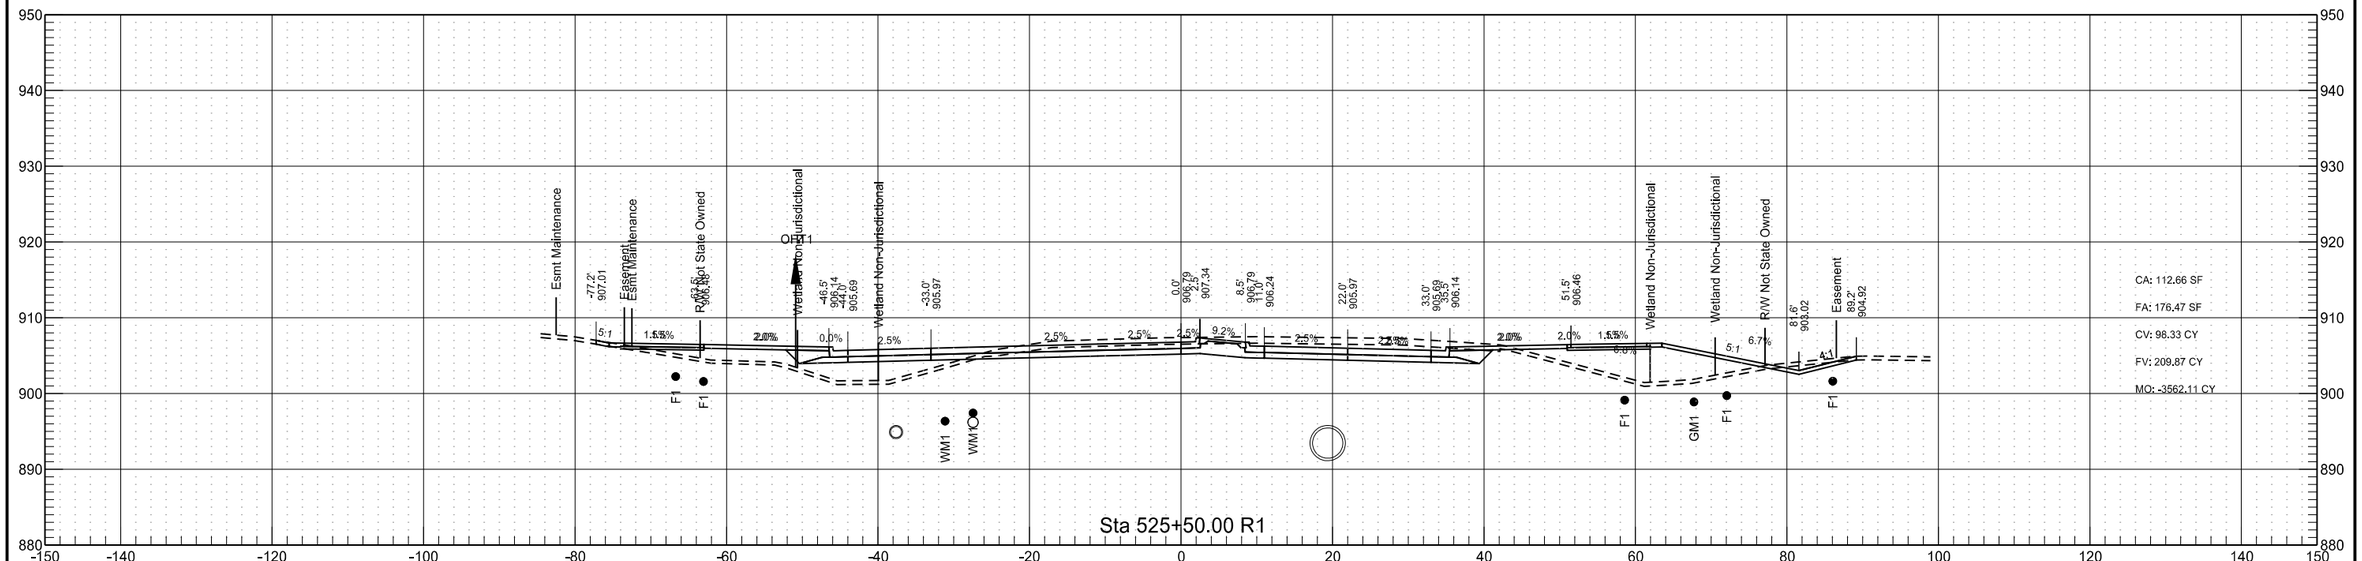

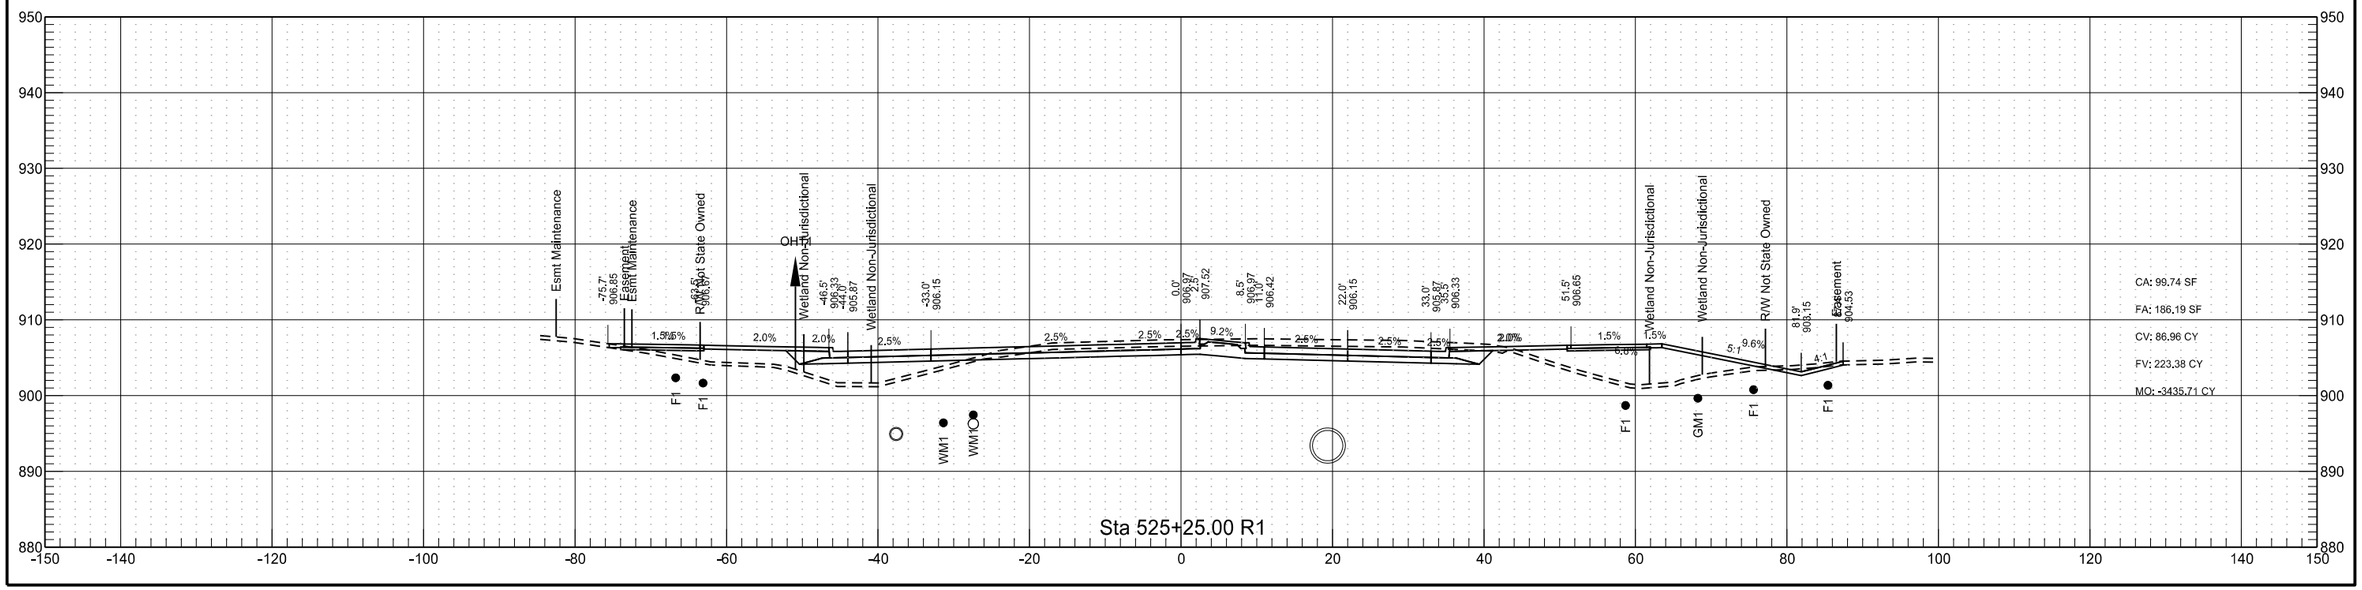

Sheyenne Street

	STATE	PROJECT NO.	SECTION NO.	SHEET NO.
	ND	SU-8-992(040)041	200	28

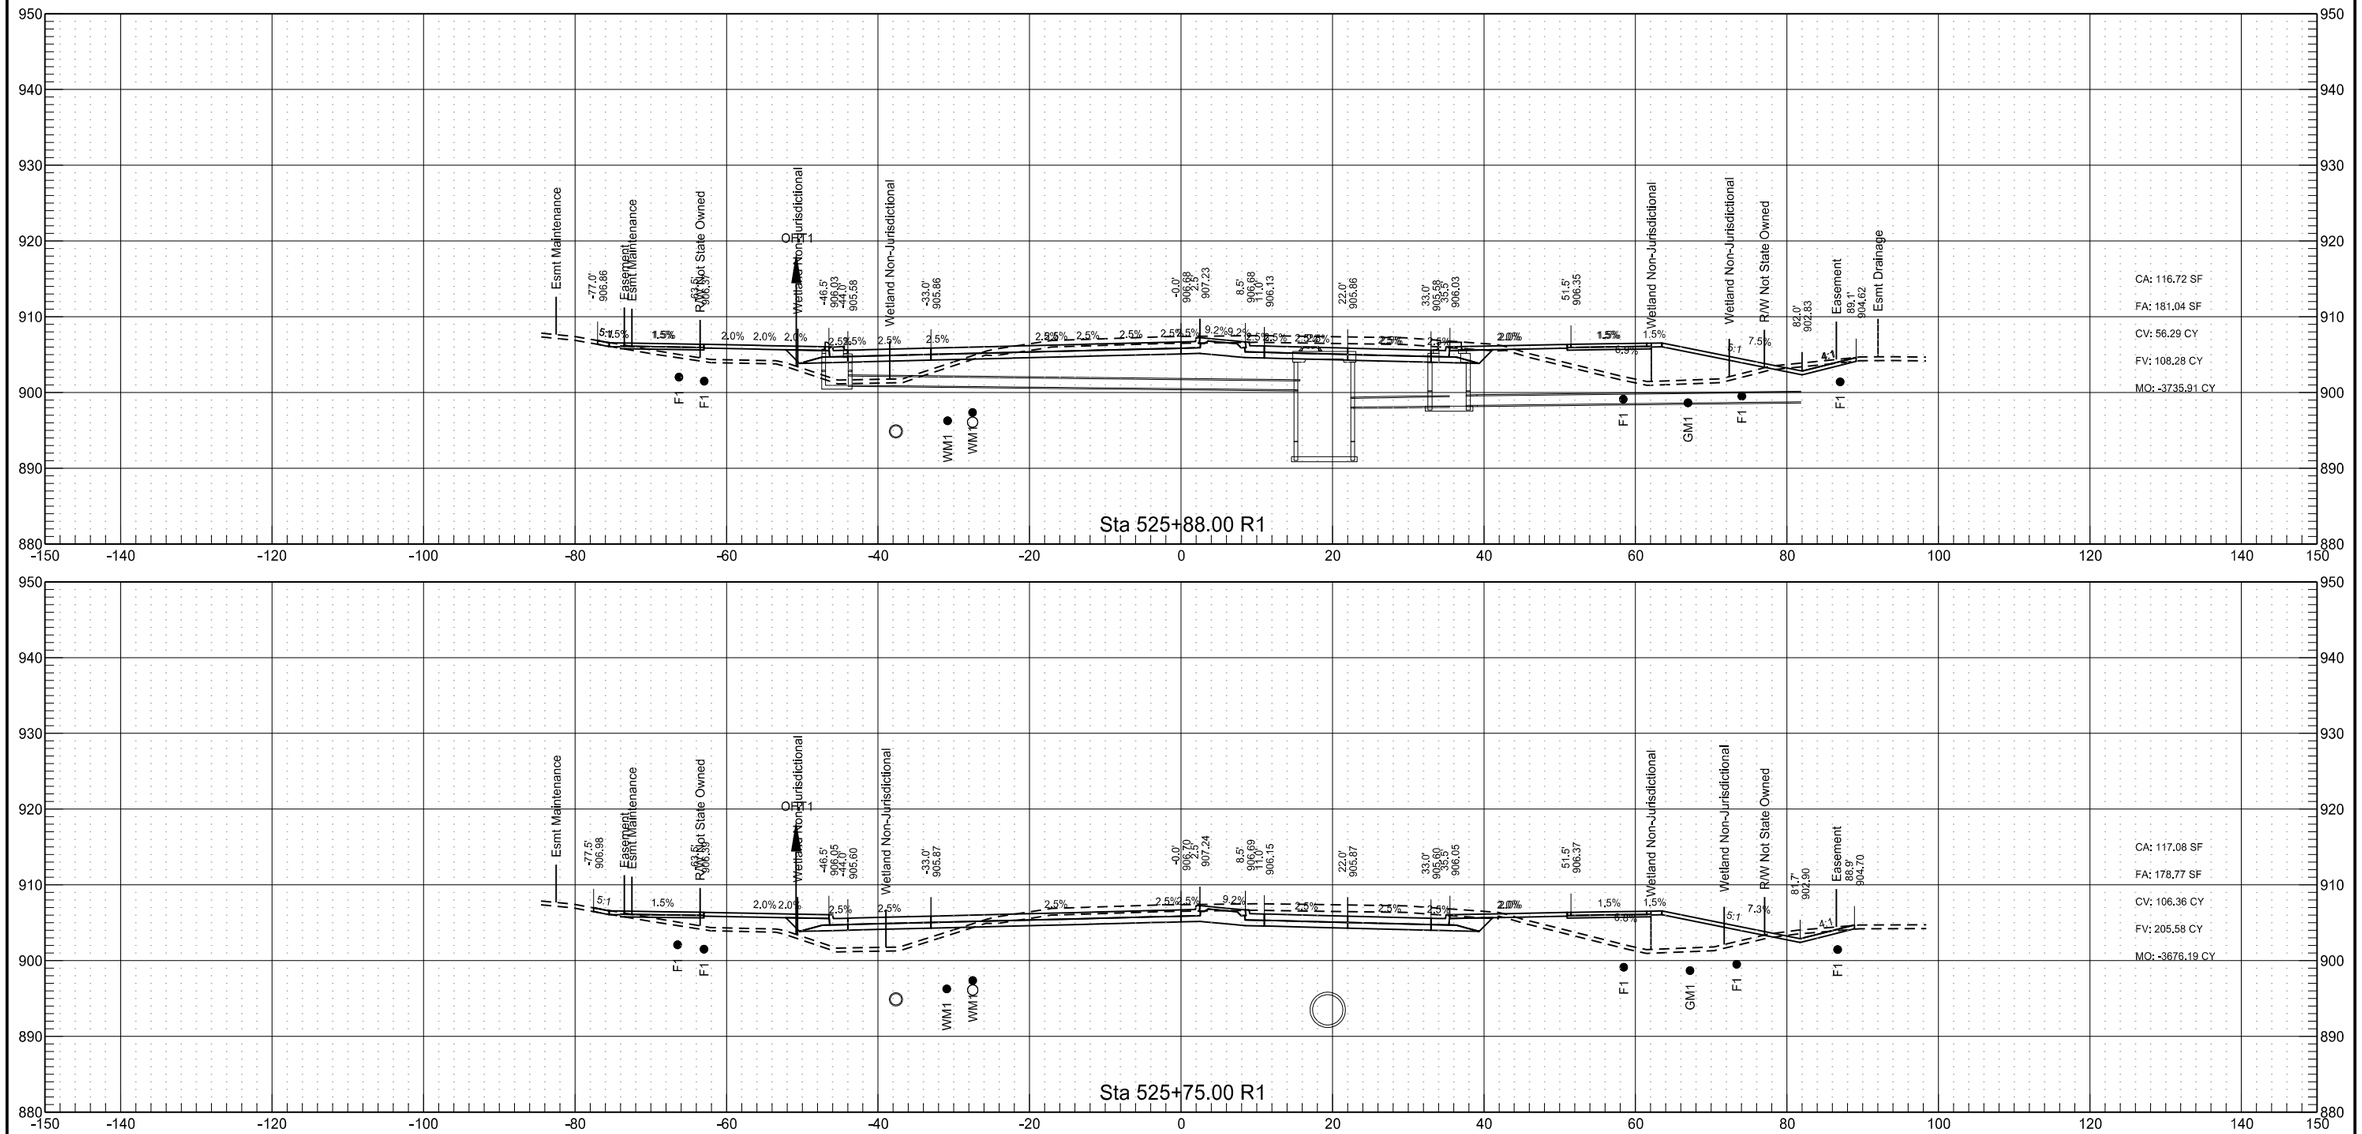

Sheyenne Street

	STATE	PROJECT NO.	SECTION NO.	SHEET NO.
	ND	SU-8-992(040)041	200	29

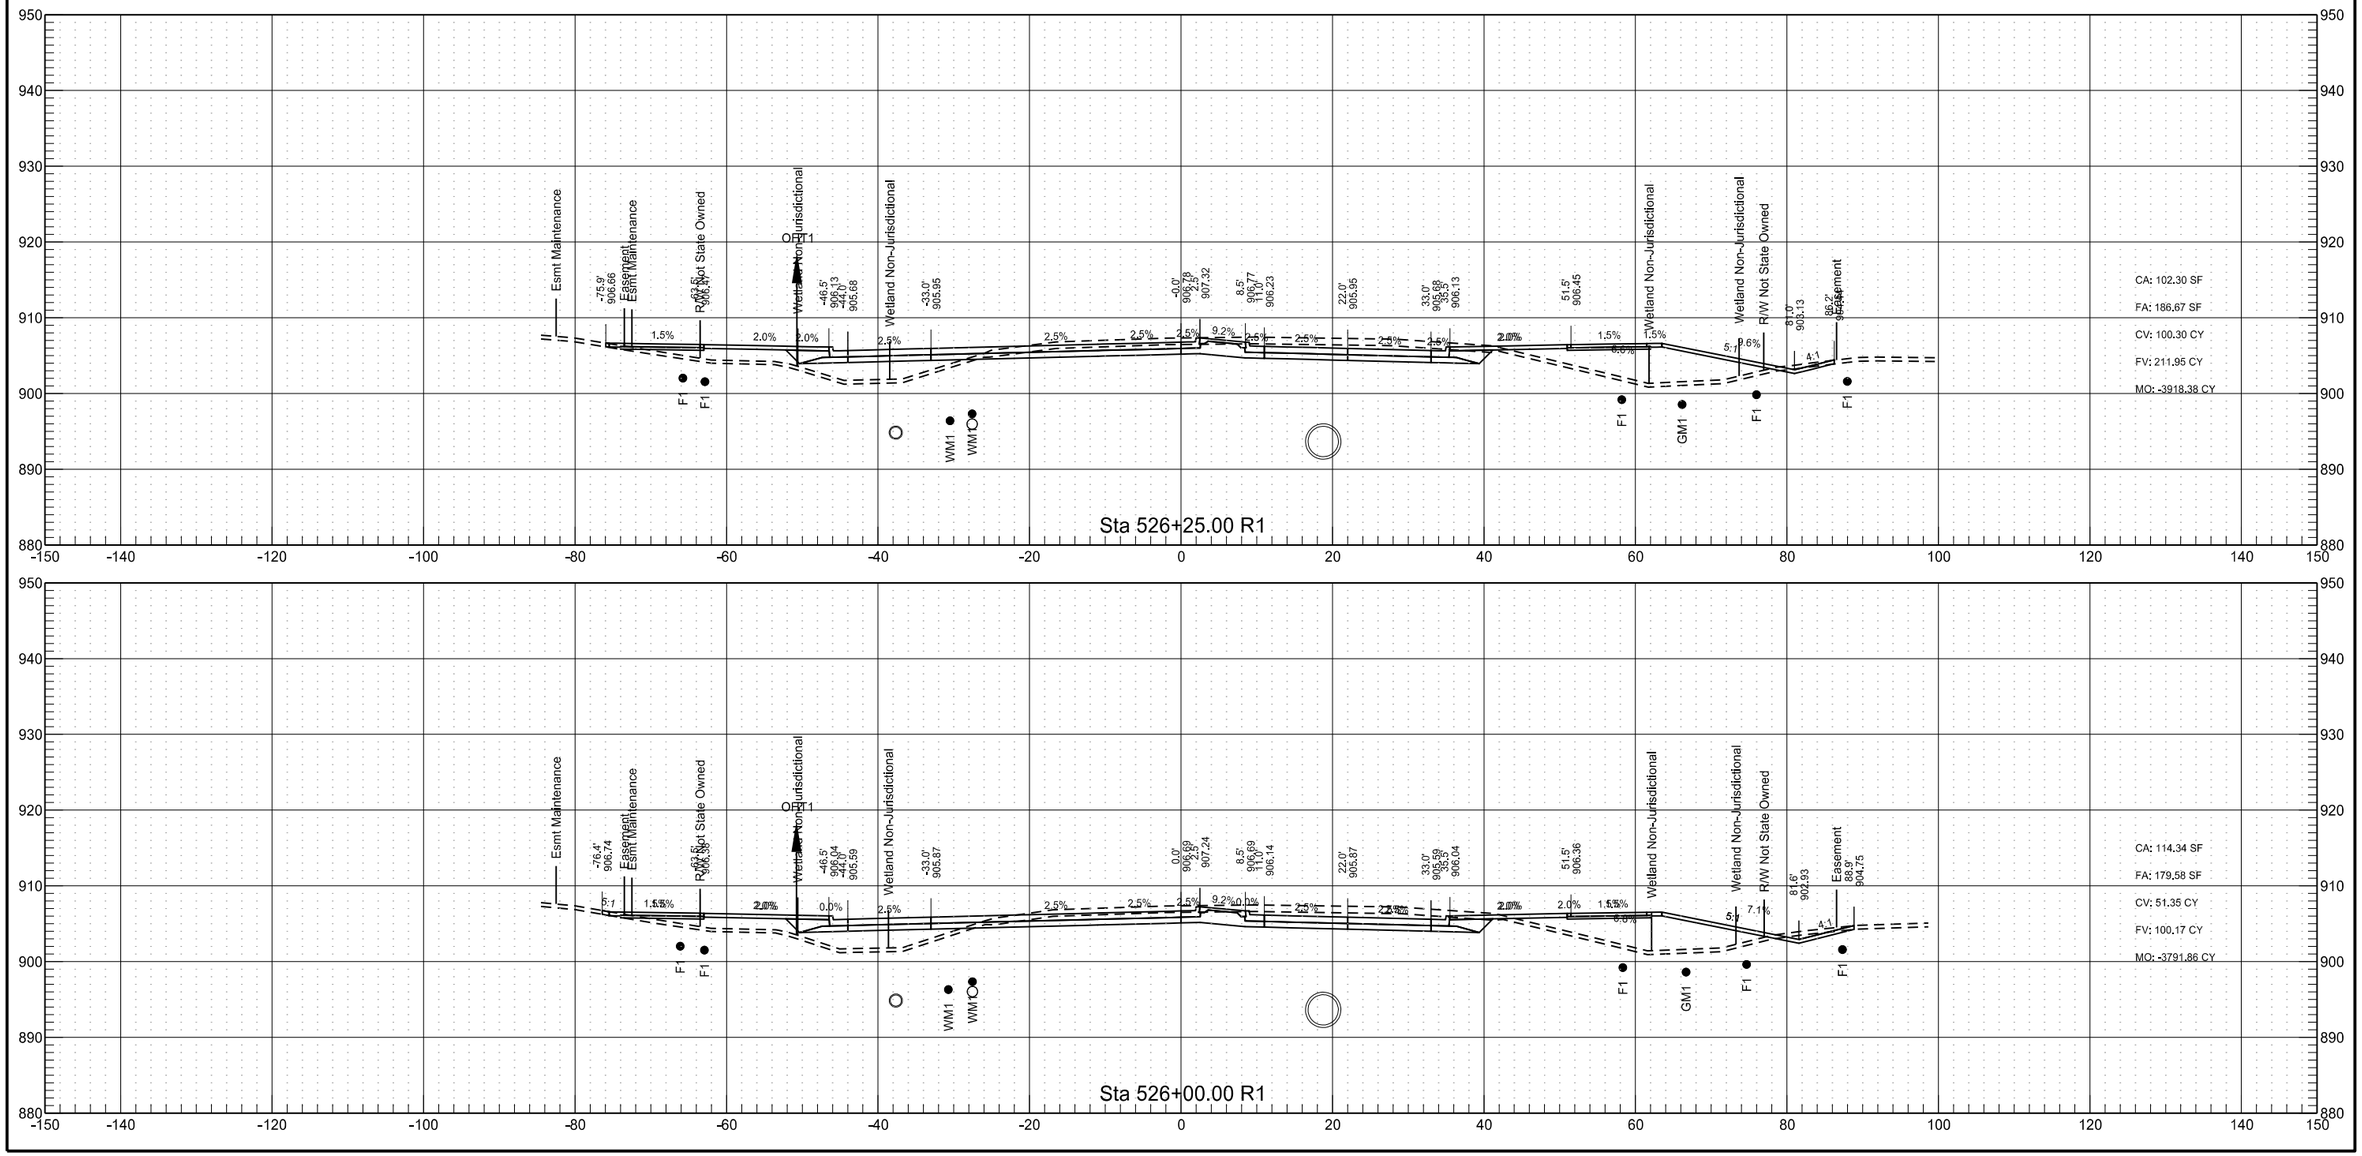

Sheyenne Street

	STATE	PROJECT NO.	SECTION NO.	SHEET NO.
	ND	SU-8-992(040)041	200	30

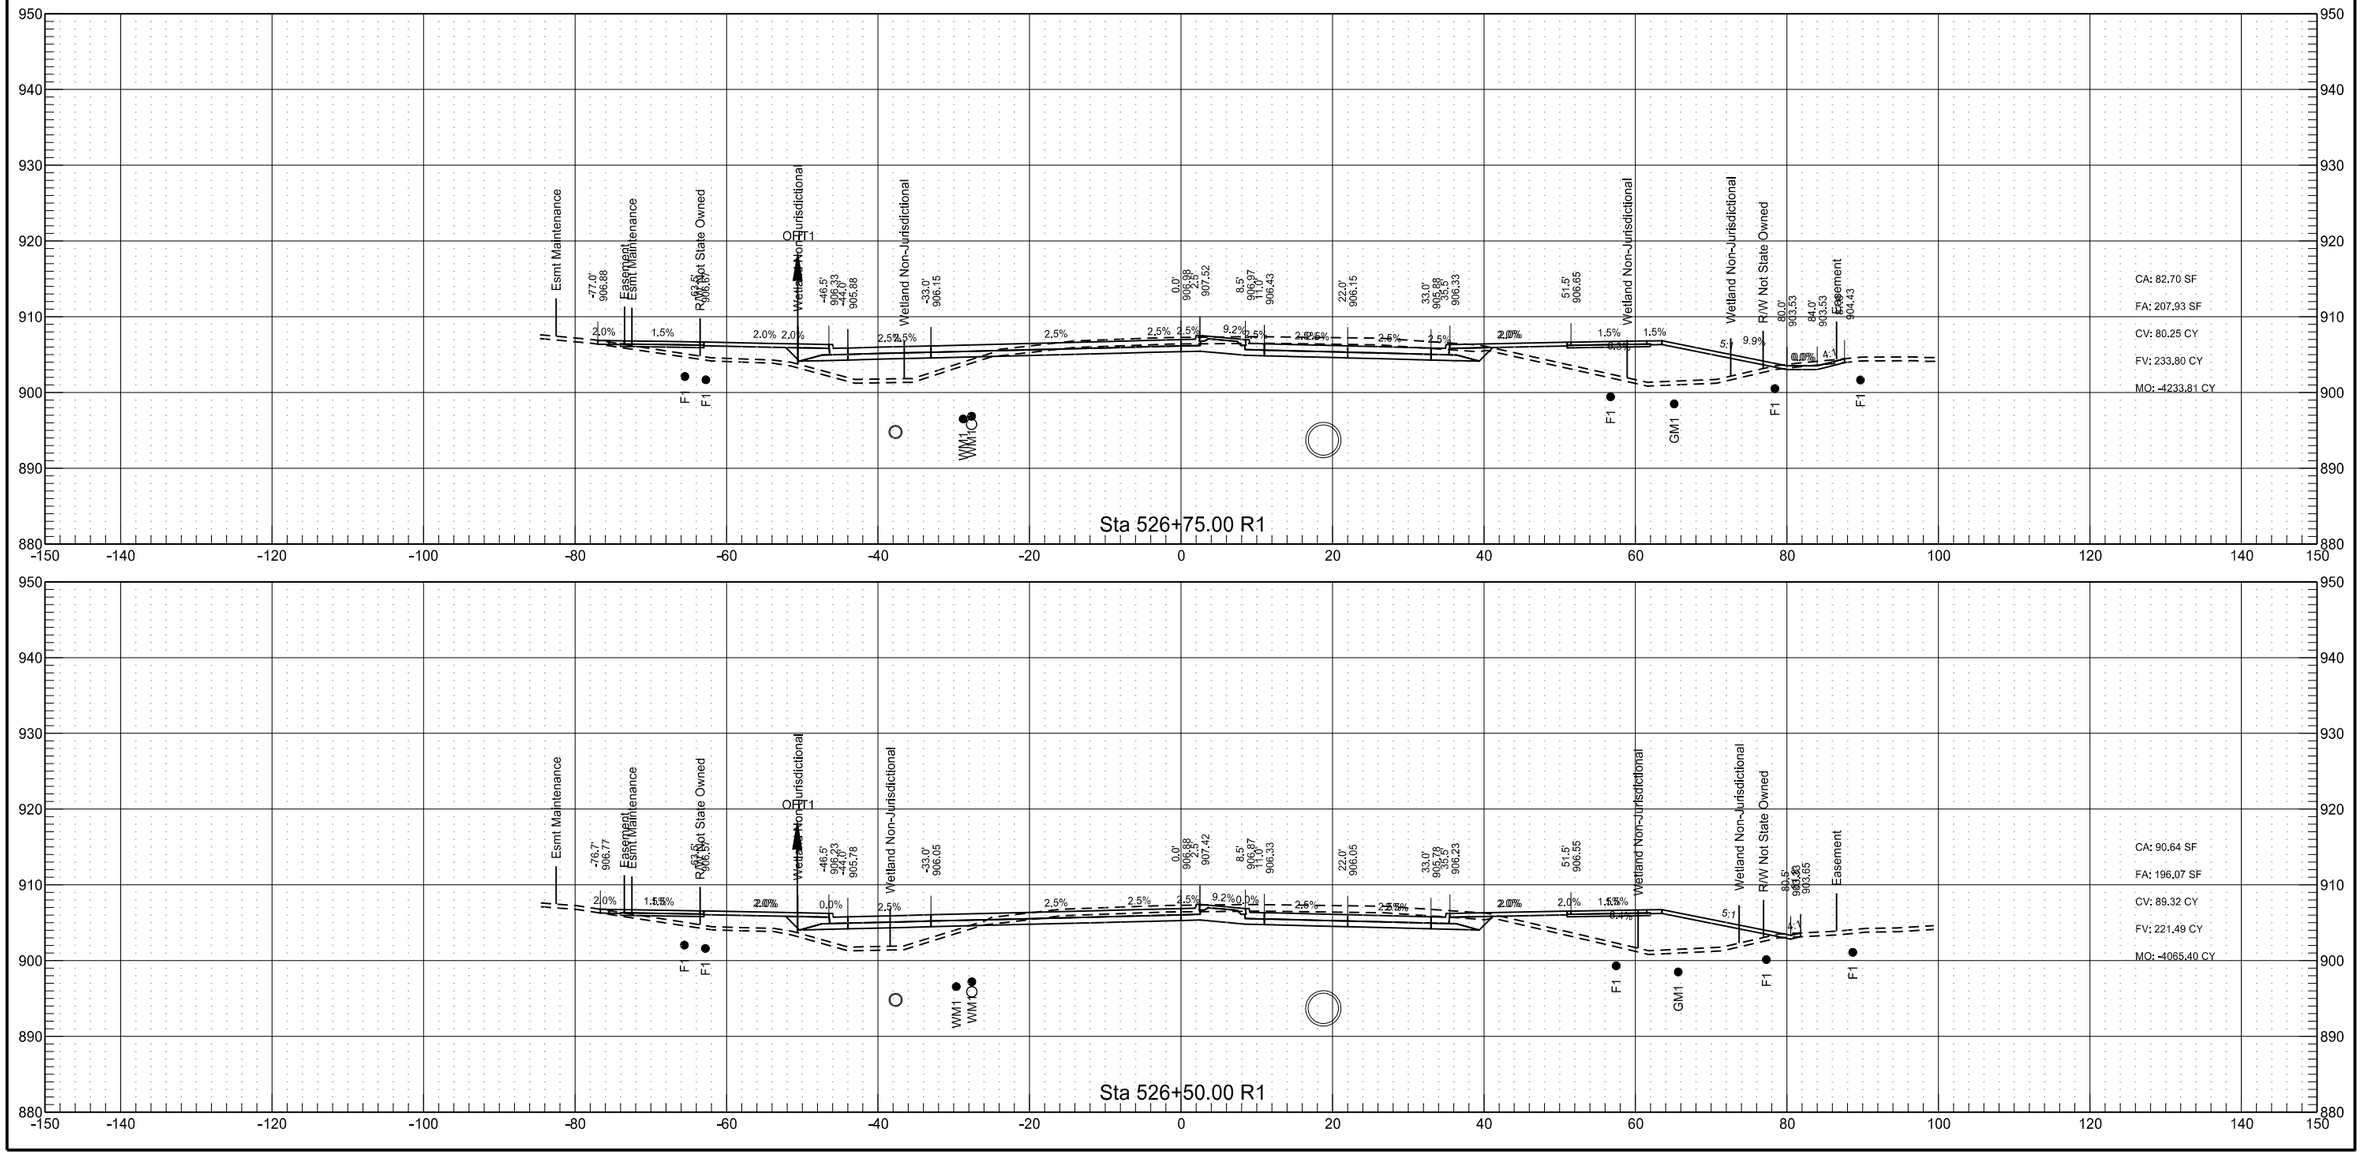

Sheyenne Street

	STATE	PROJECT NO.	SECTION NO.	SHEET NO.
	ND	SU-8-992(040)041	200	31

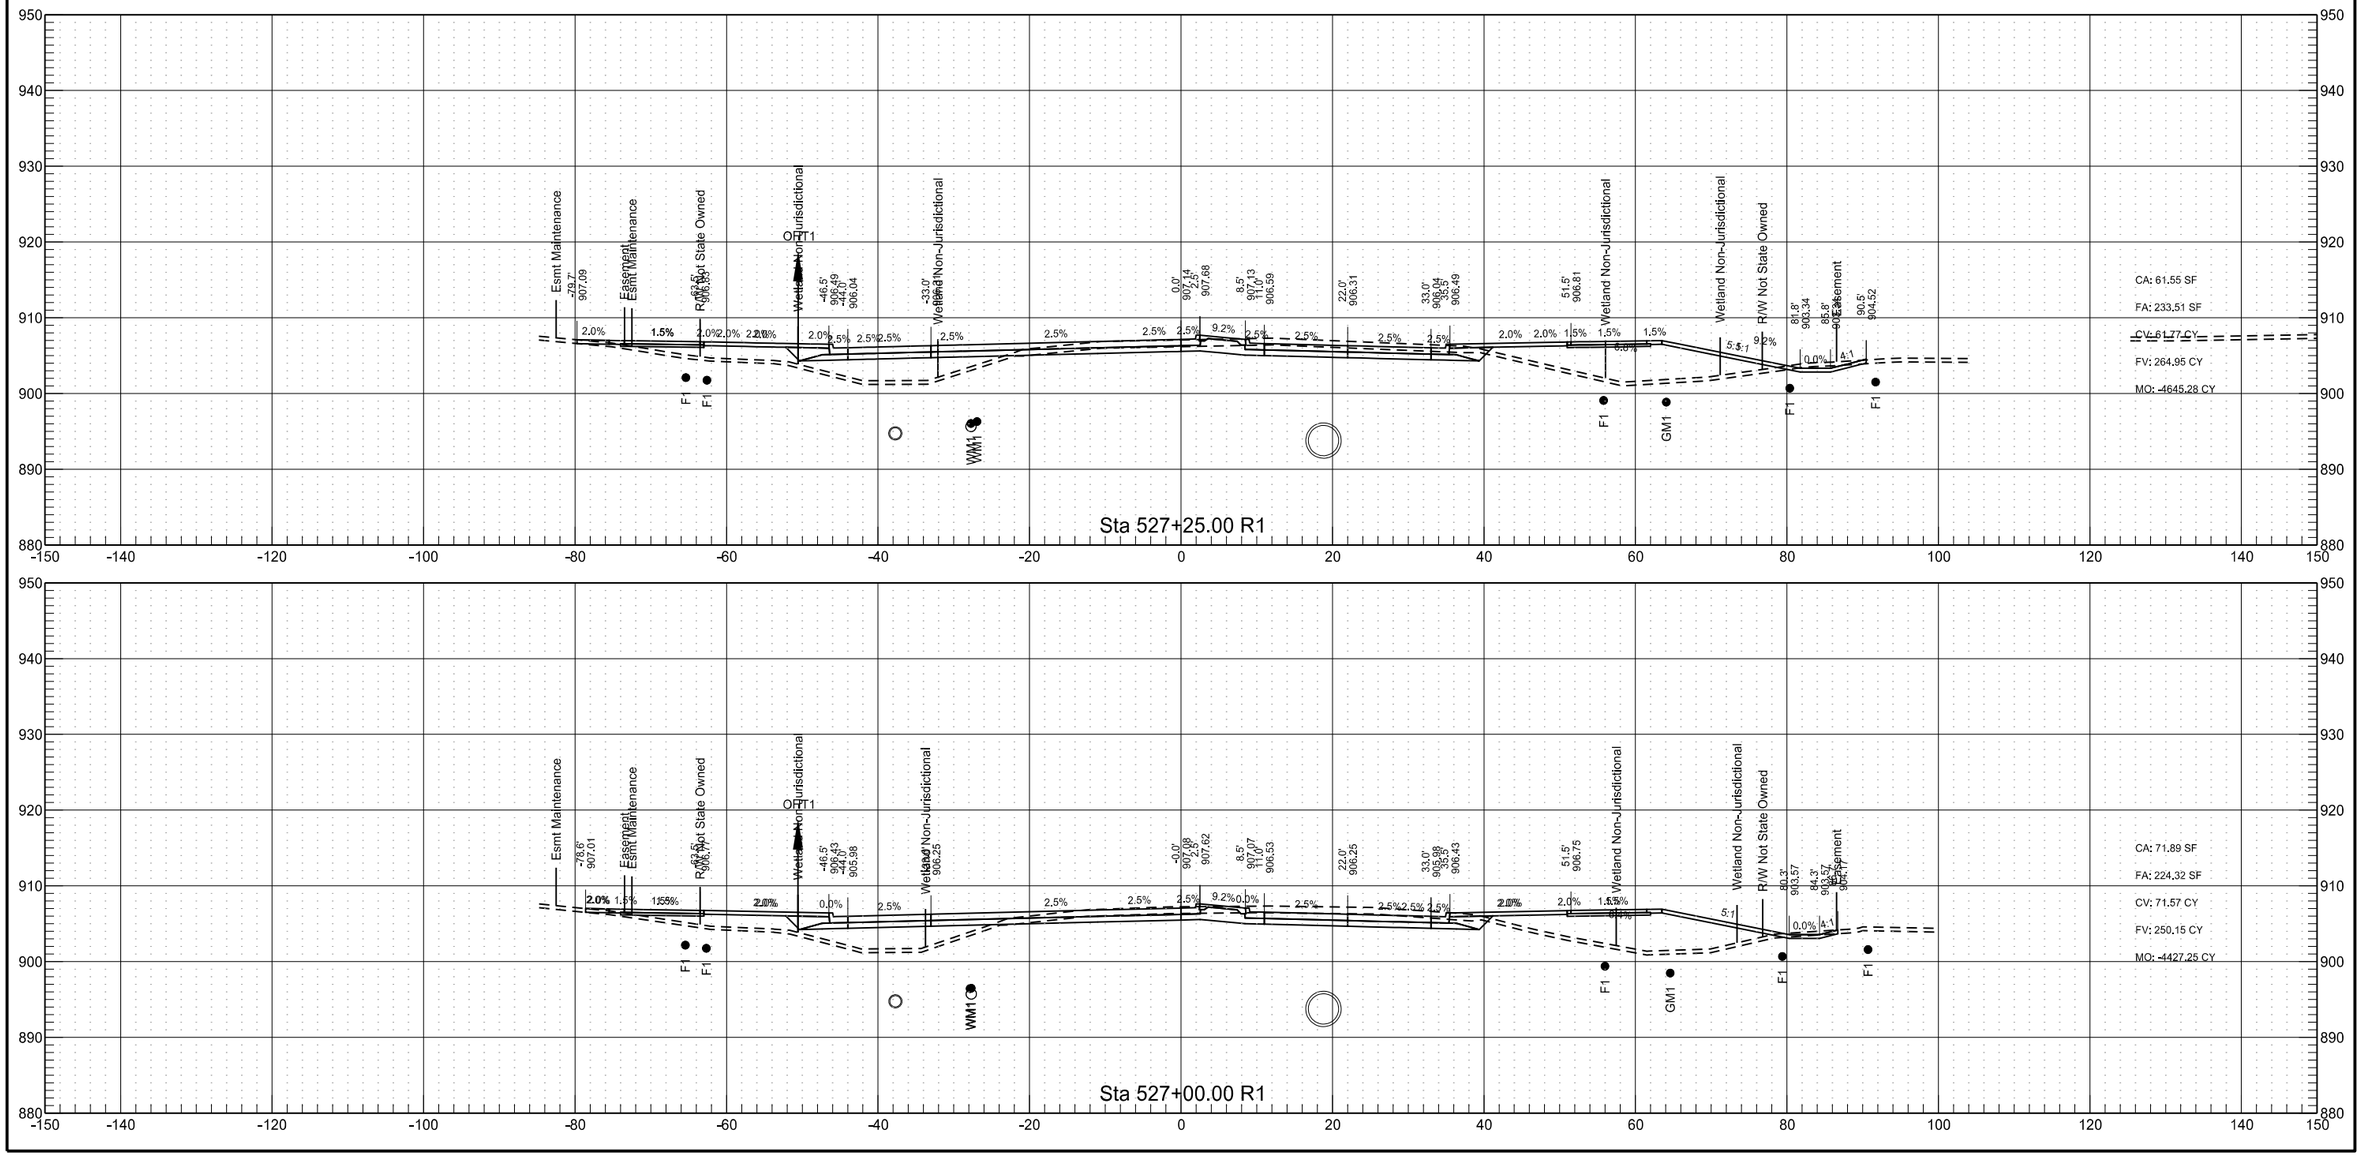

Sheyenne Street

	STATE	PROJECT NO.	SECTION NO.	SHEET NO.
	ND	SU-8-992(040)041	200	32

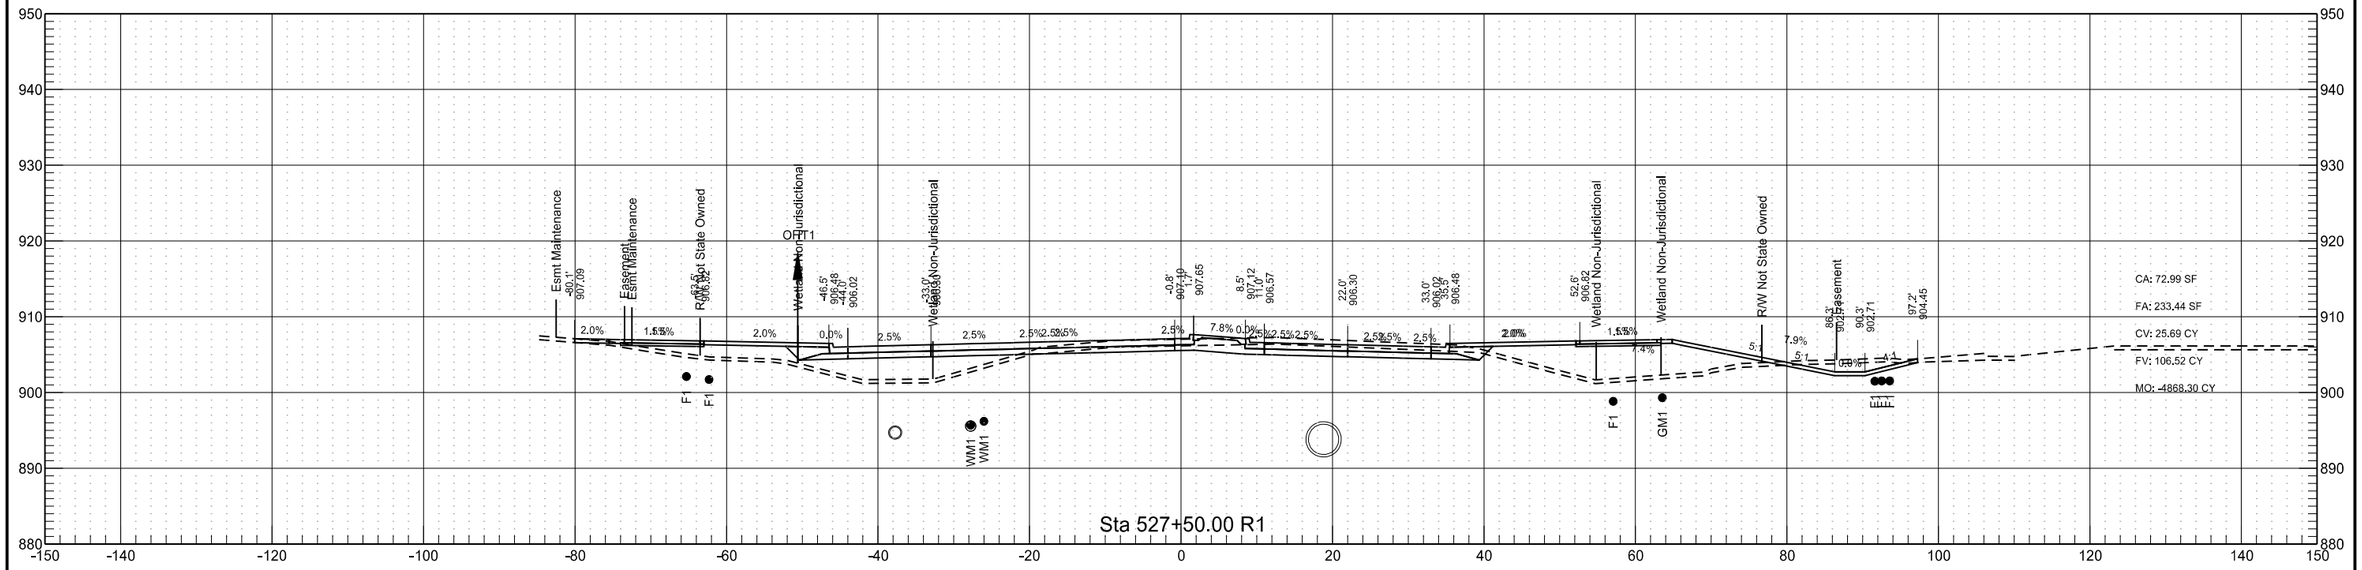

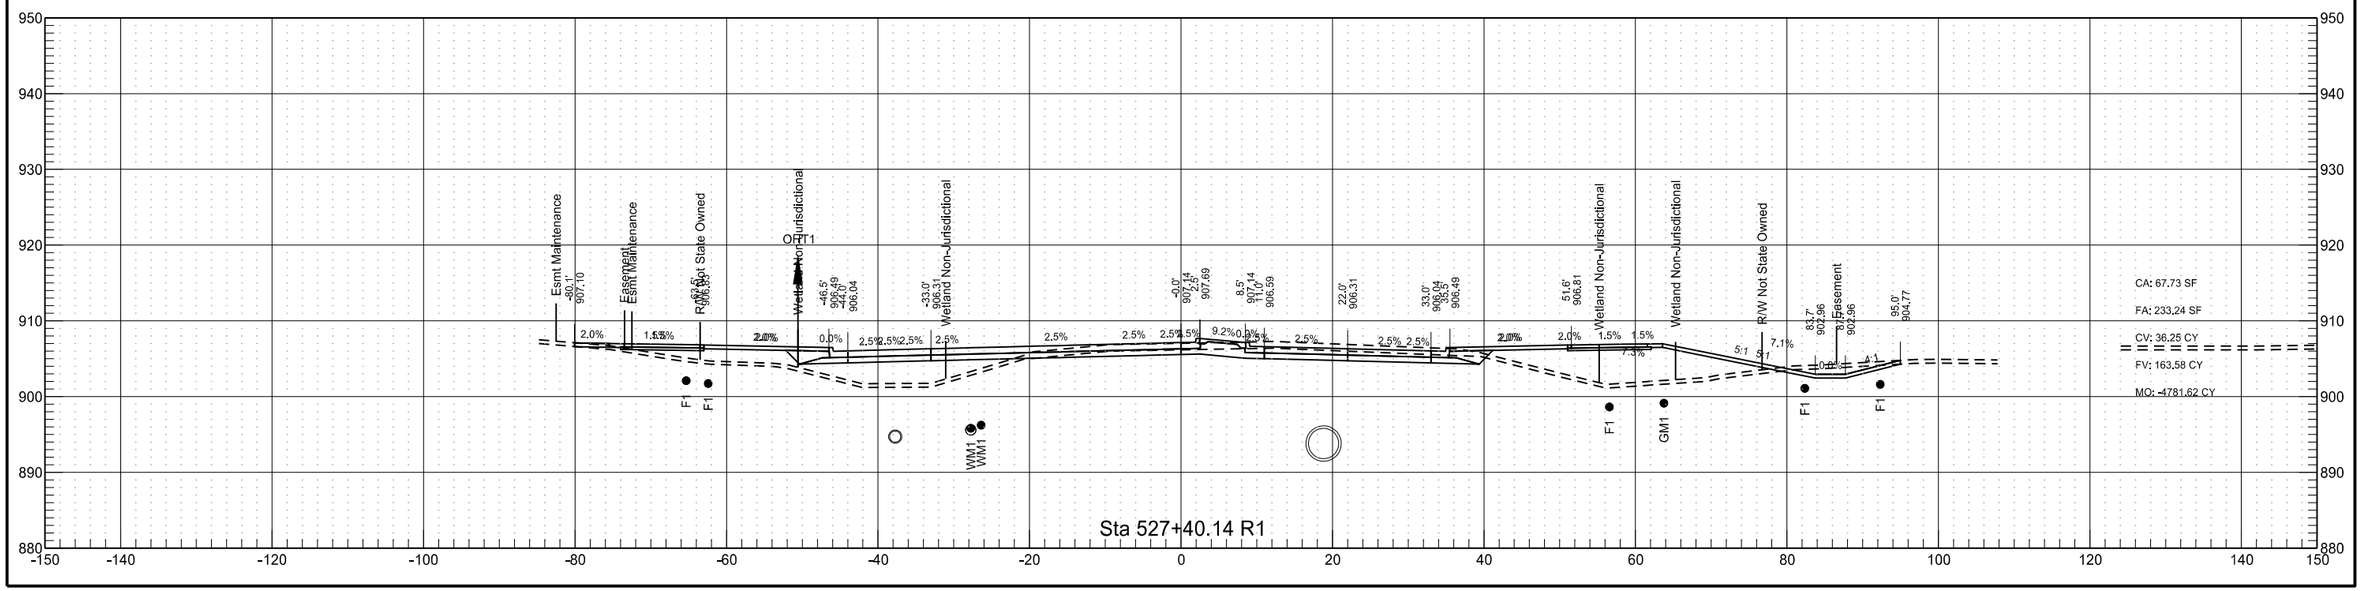

Sheyenne Street

	STATE	PROJECT NO.	SECTION NO.	SHEET NO.
	ND	SU-8-992(040)041	200	33

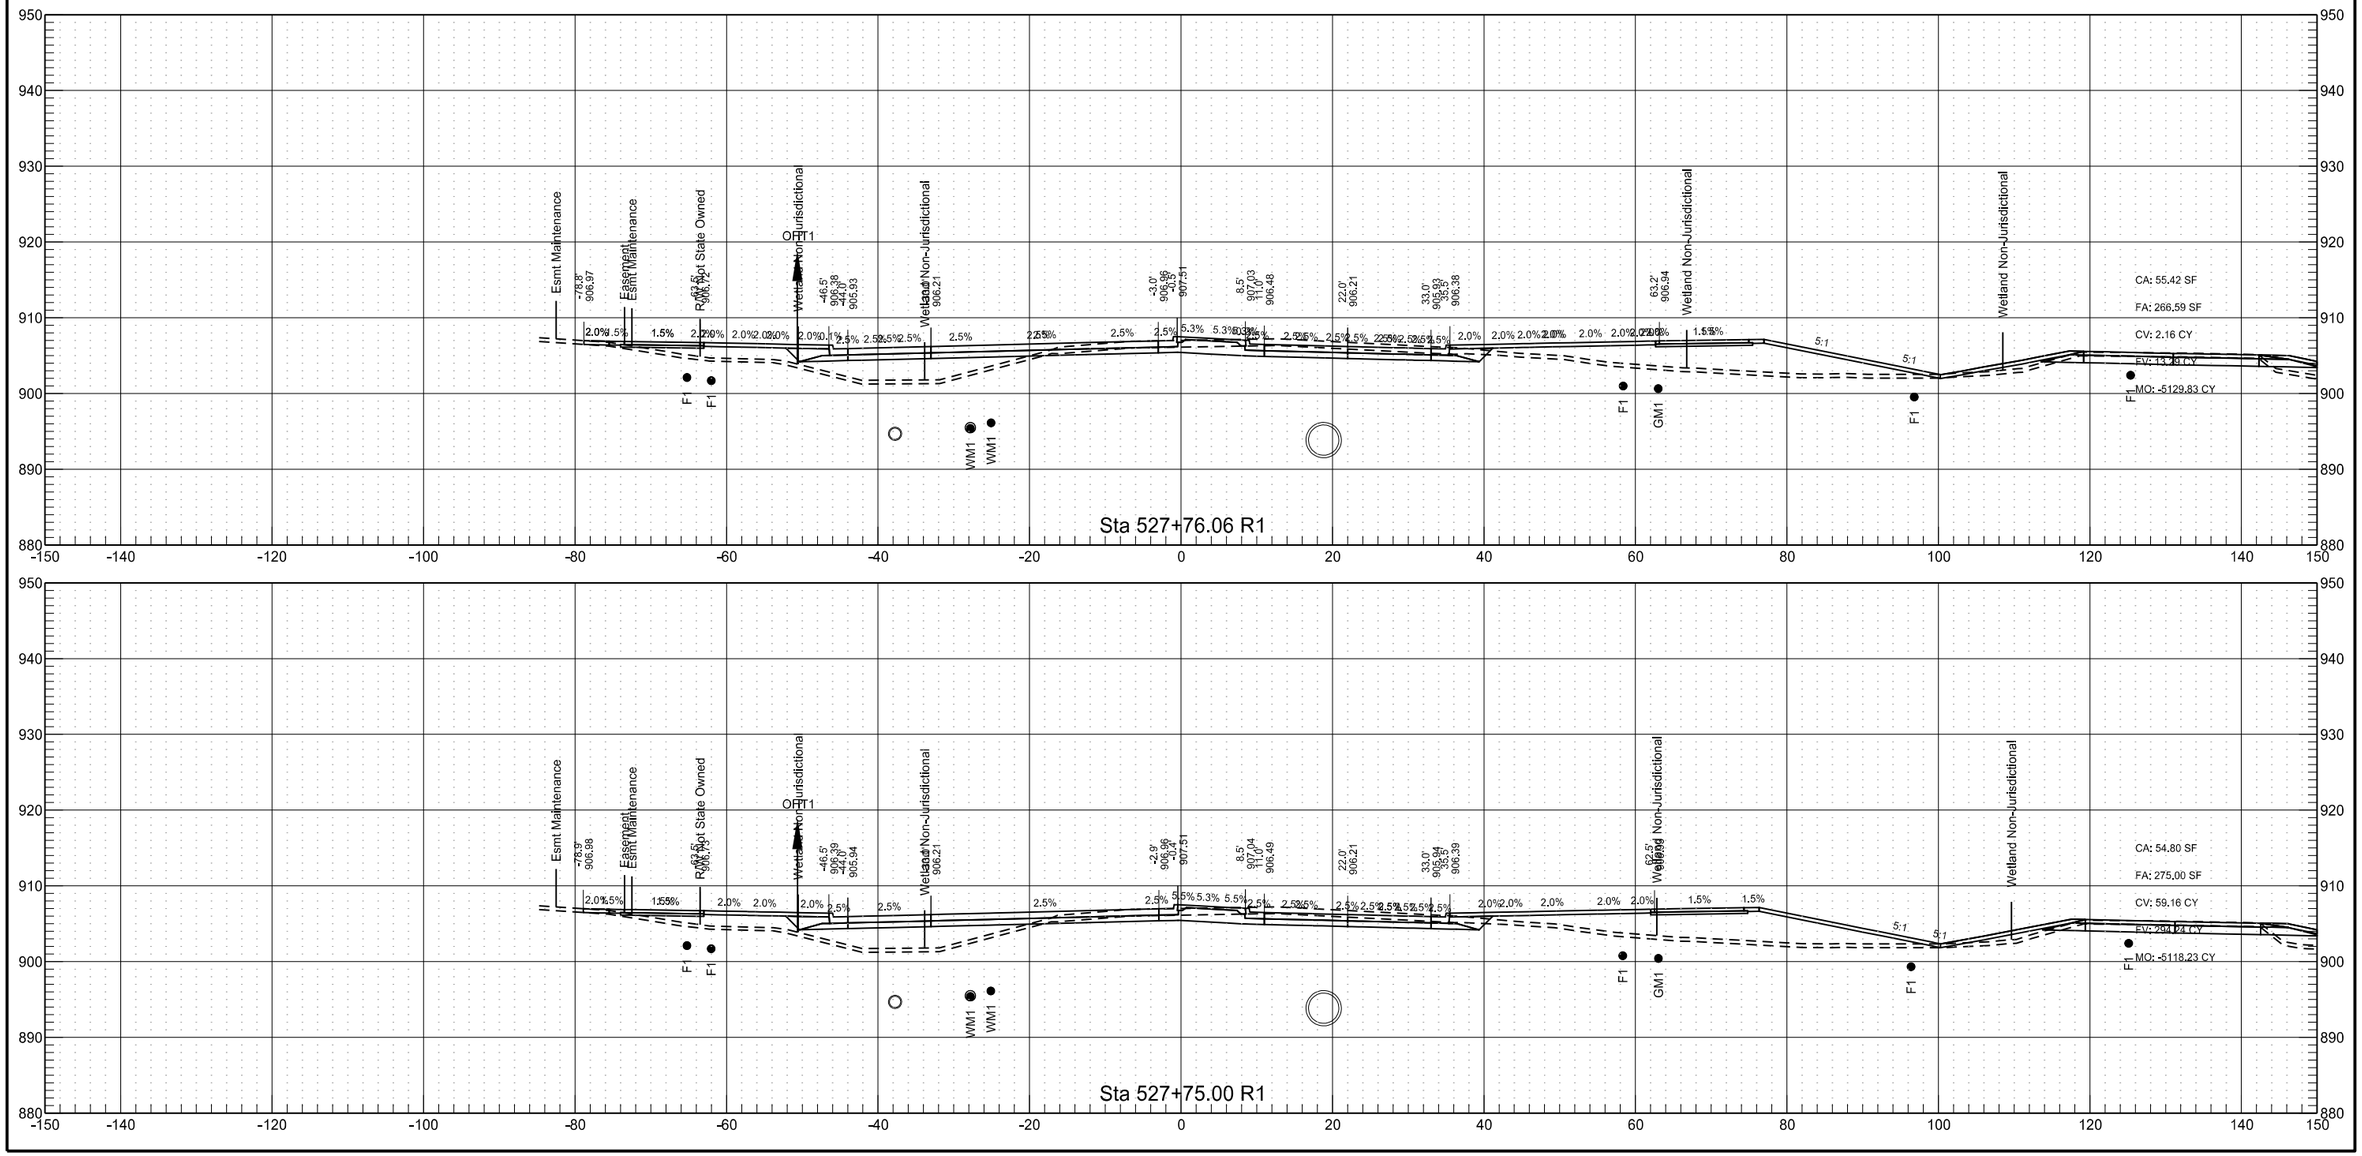

Sheyenne Street

	STATE	PROJECT NO.	SECTION NO.	SHEET NO.
	ND	SU-8-992(040)041	200	34

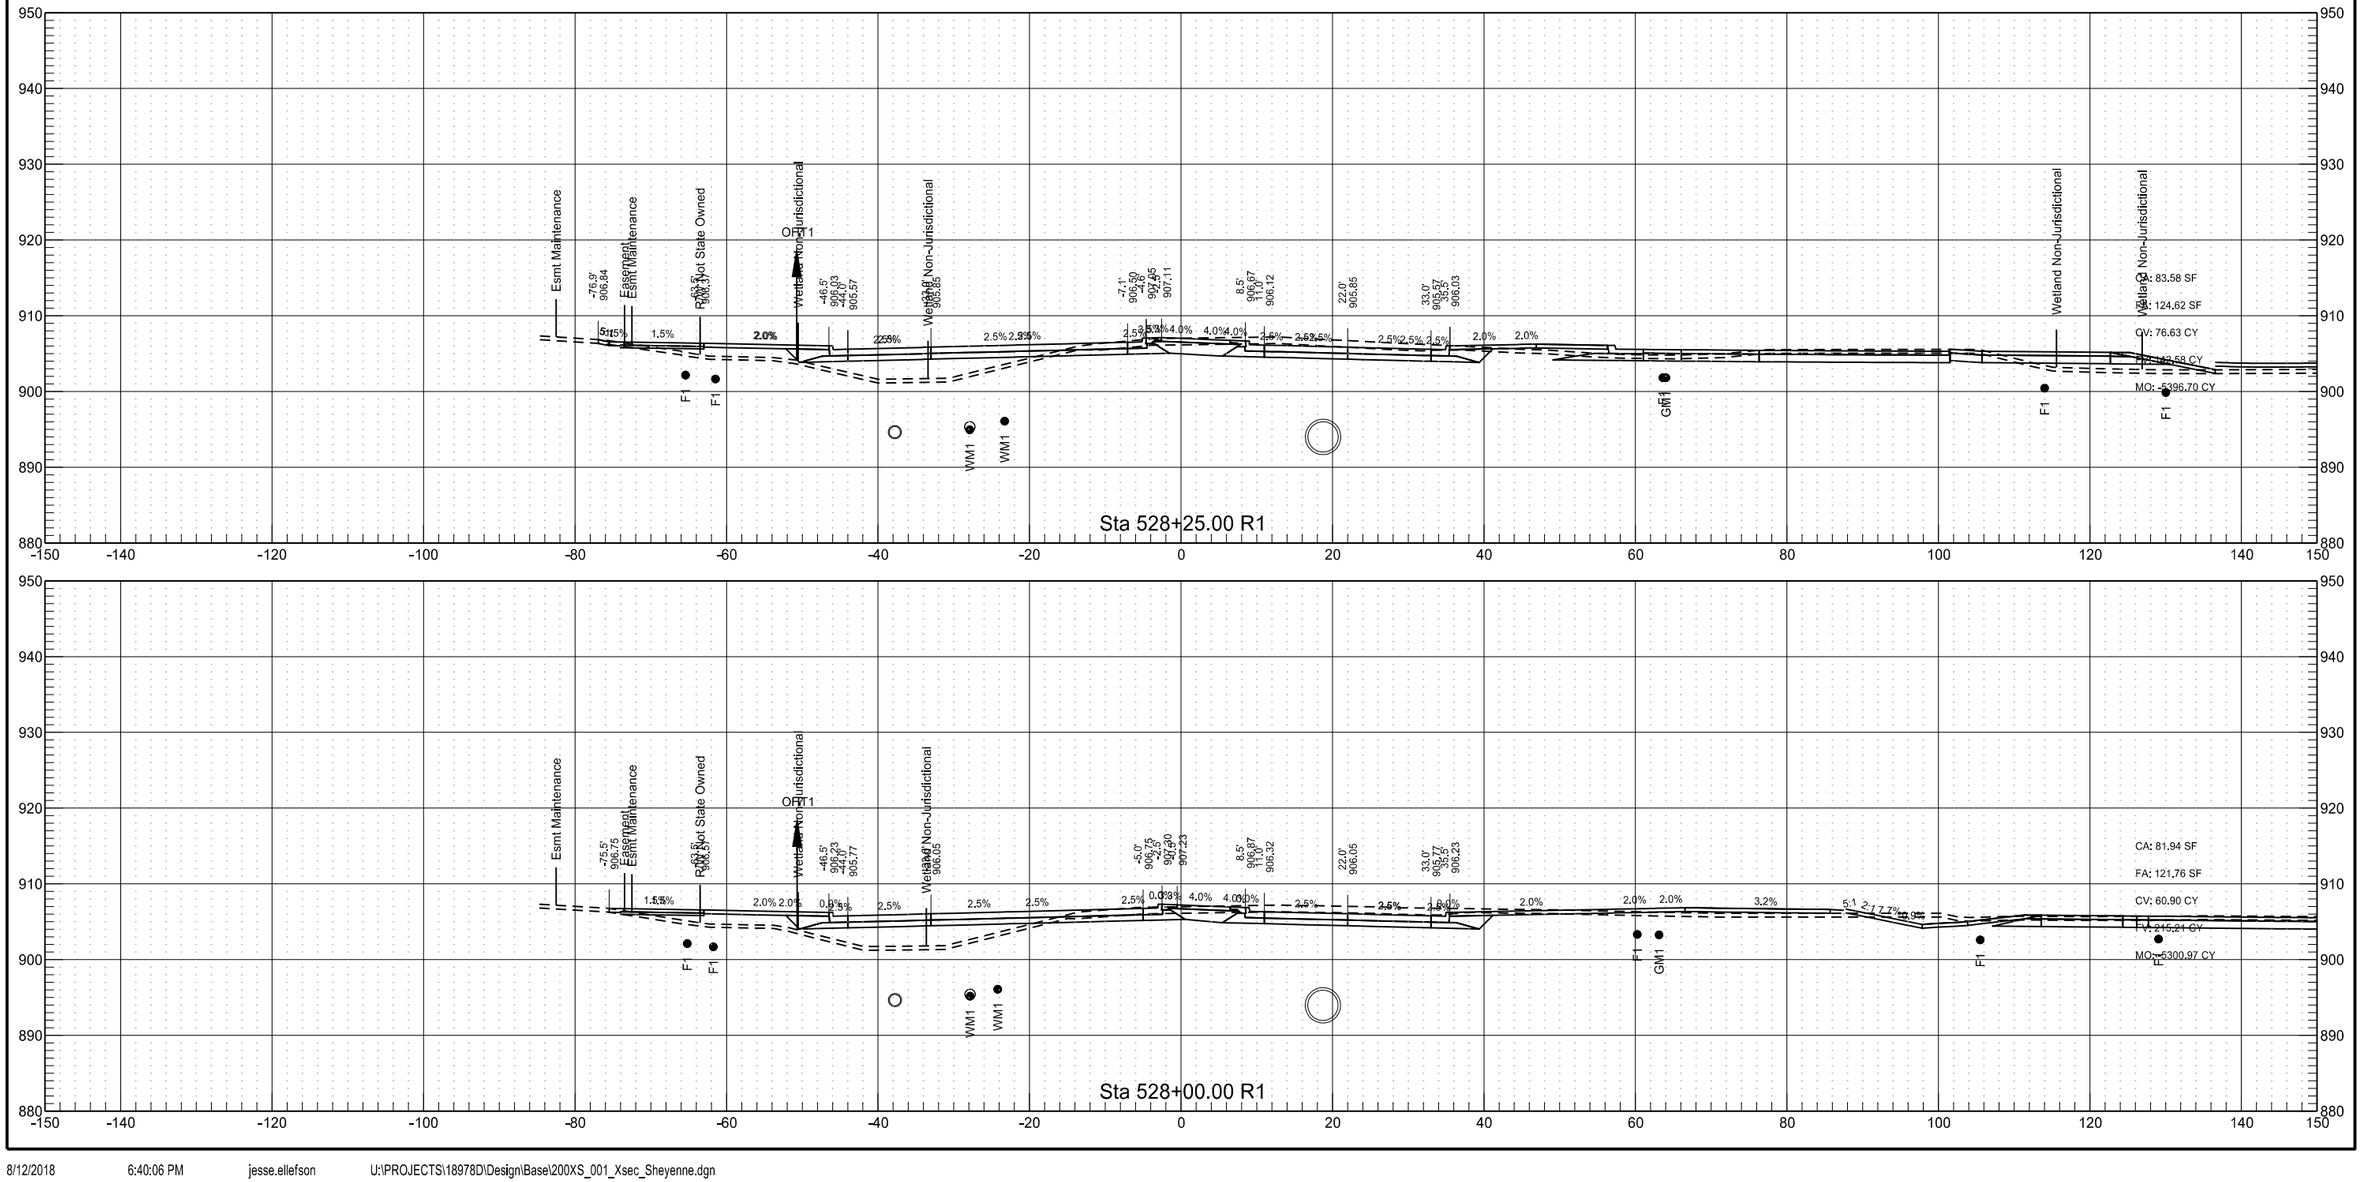

Sheyenne Street

	STATE	PROJECT NO.	SECTION NO.	SHEET NO.
	ND	SU-8-992(040)041	200	35

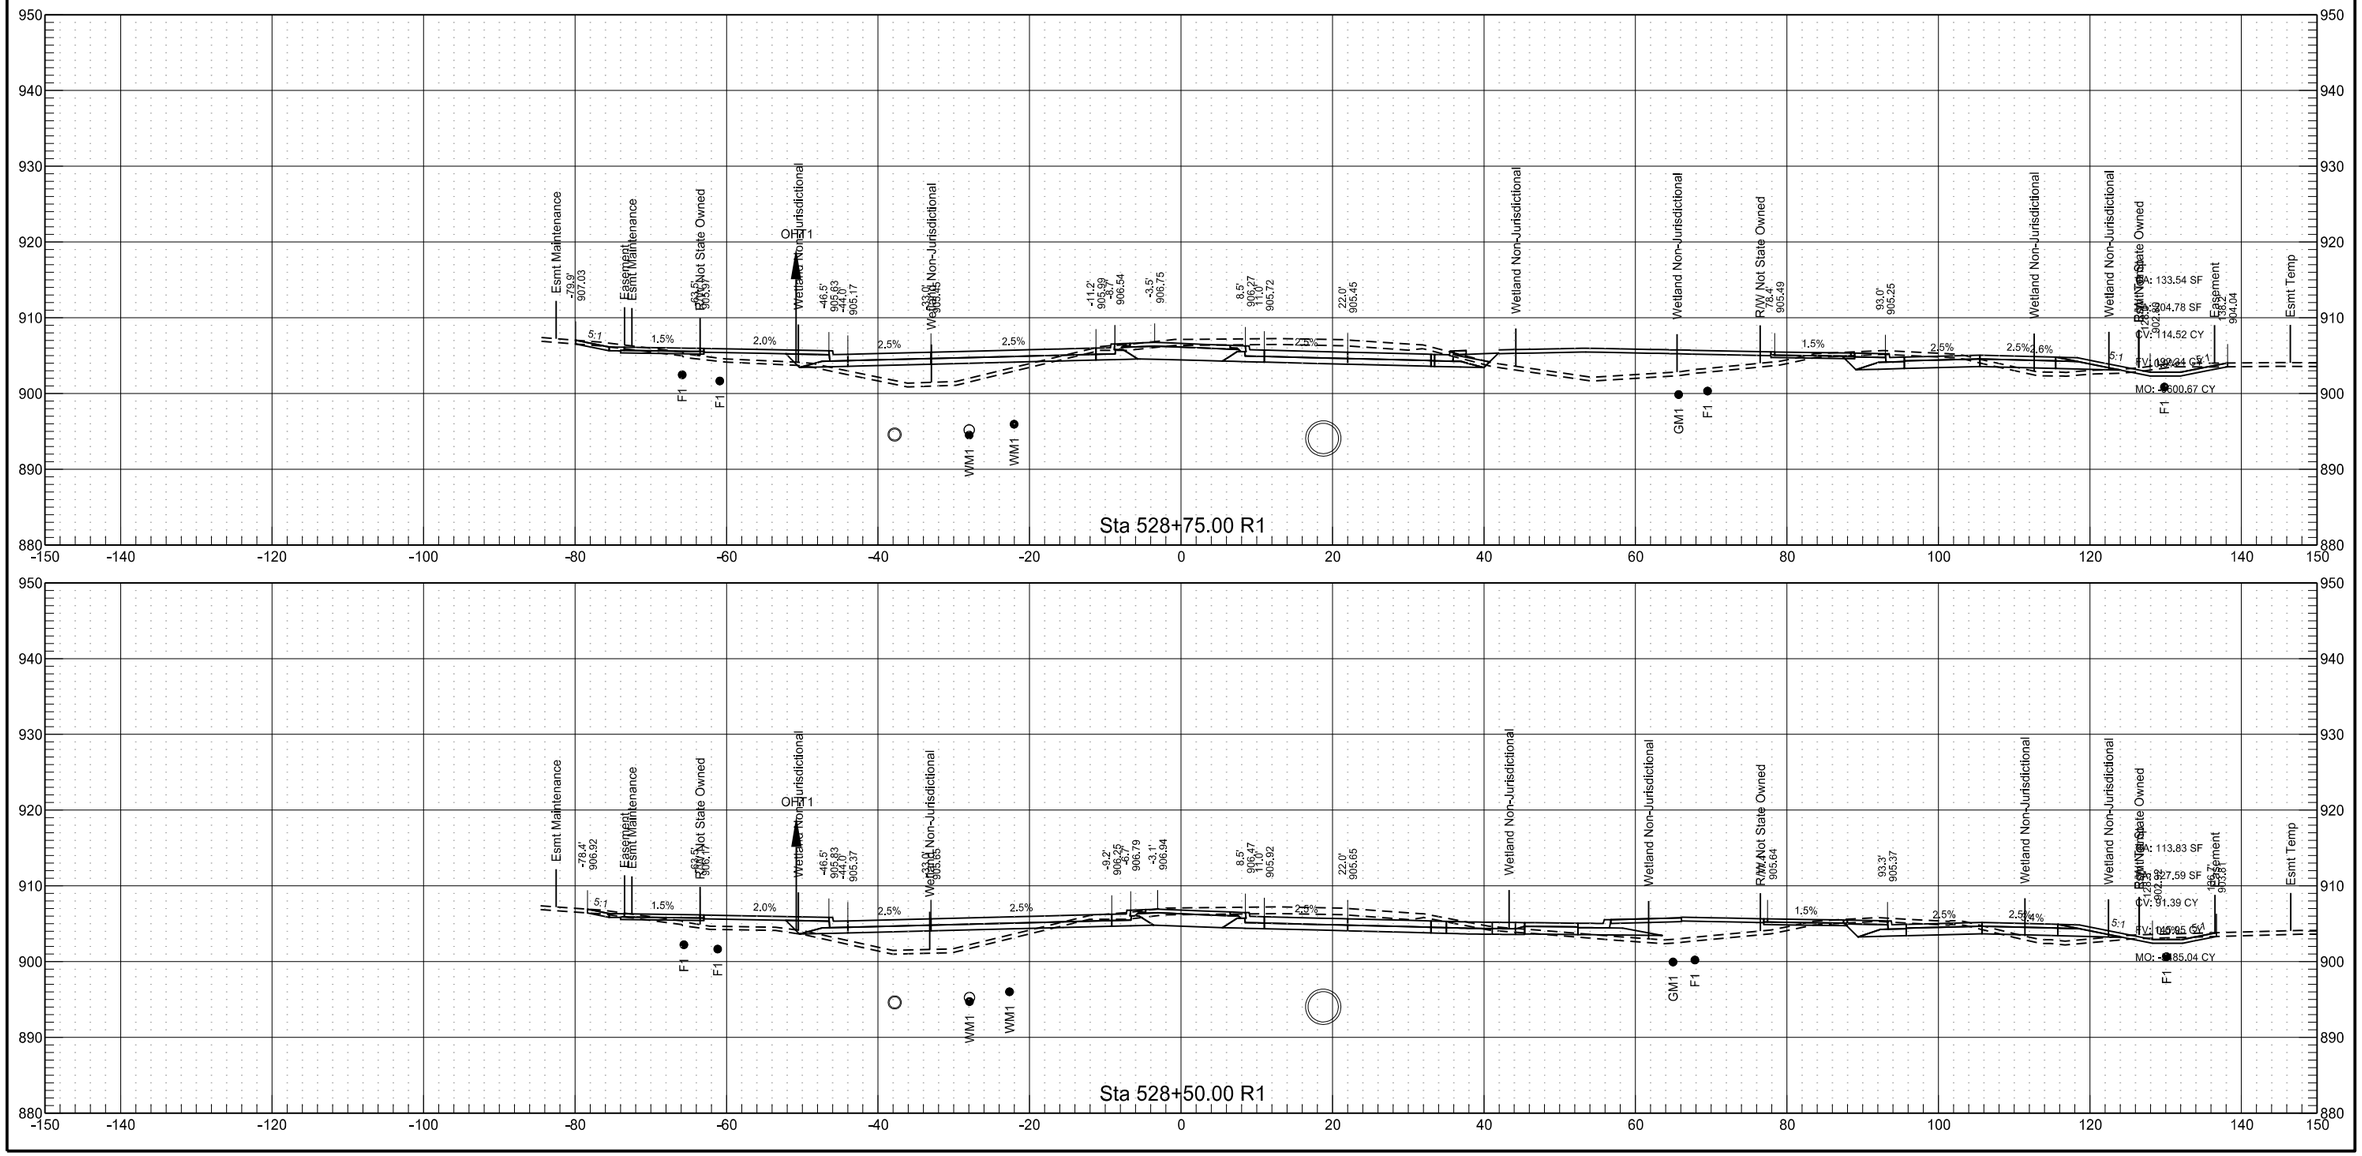

8/12/2018 6:40:09 PM jesse.ellefson U:\PROJECTS\18978D\Design\Base\200XS_001_Xsec_Sheyenne.dgn

Sheyenne Street

	STATE	PROJECT NO.	SECTION NO.	SHEET NO.
	ND	SU-8-992(040)041	200	36

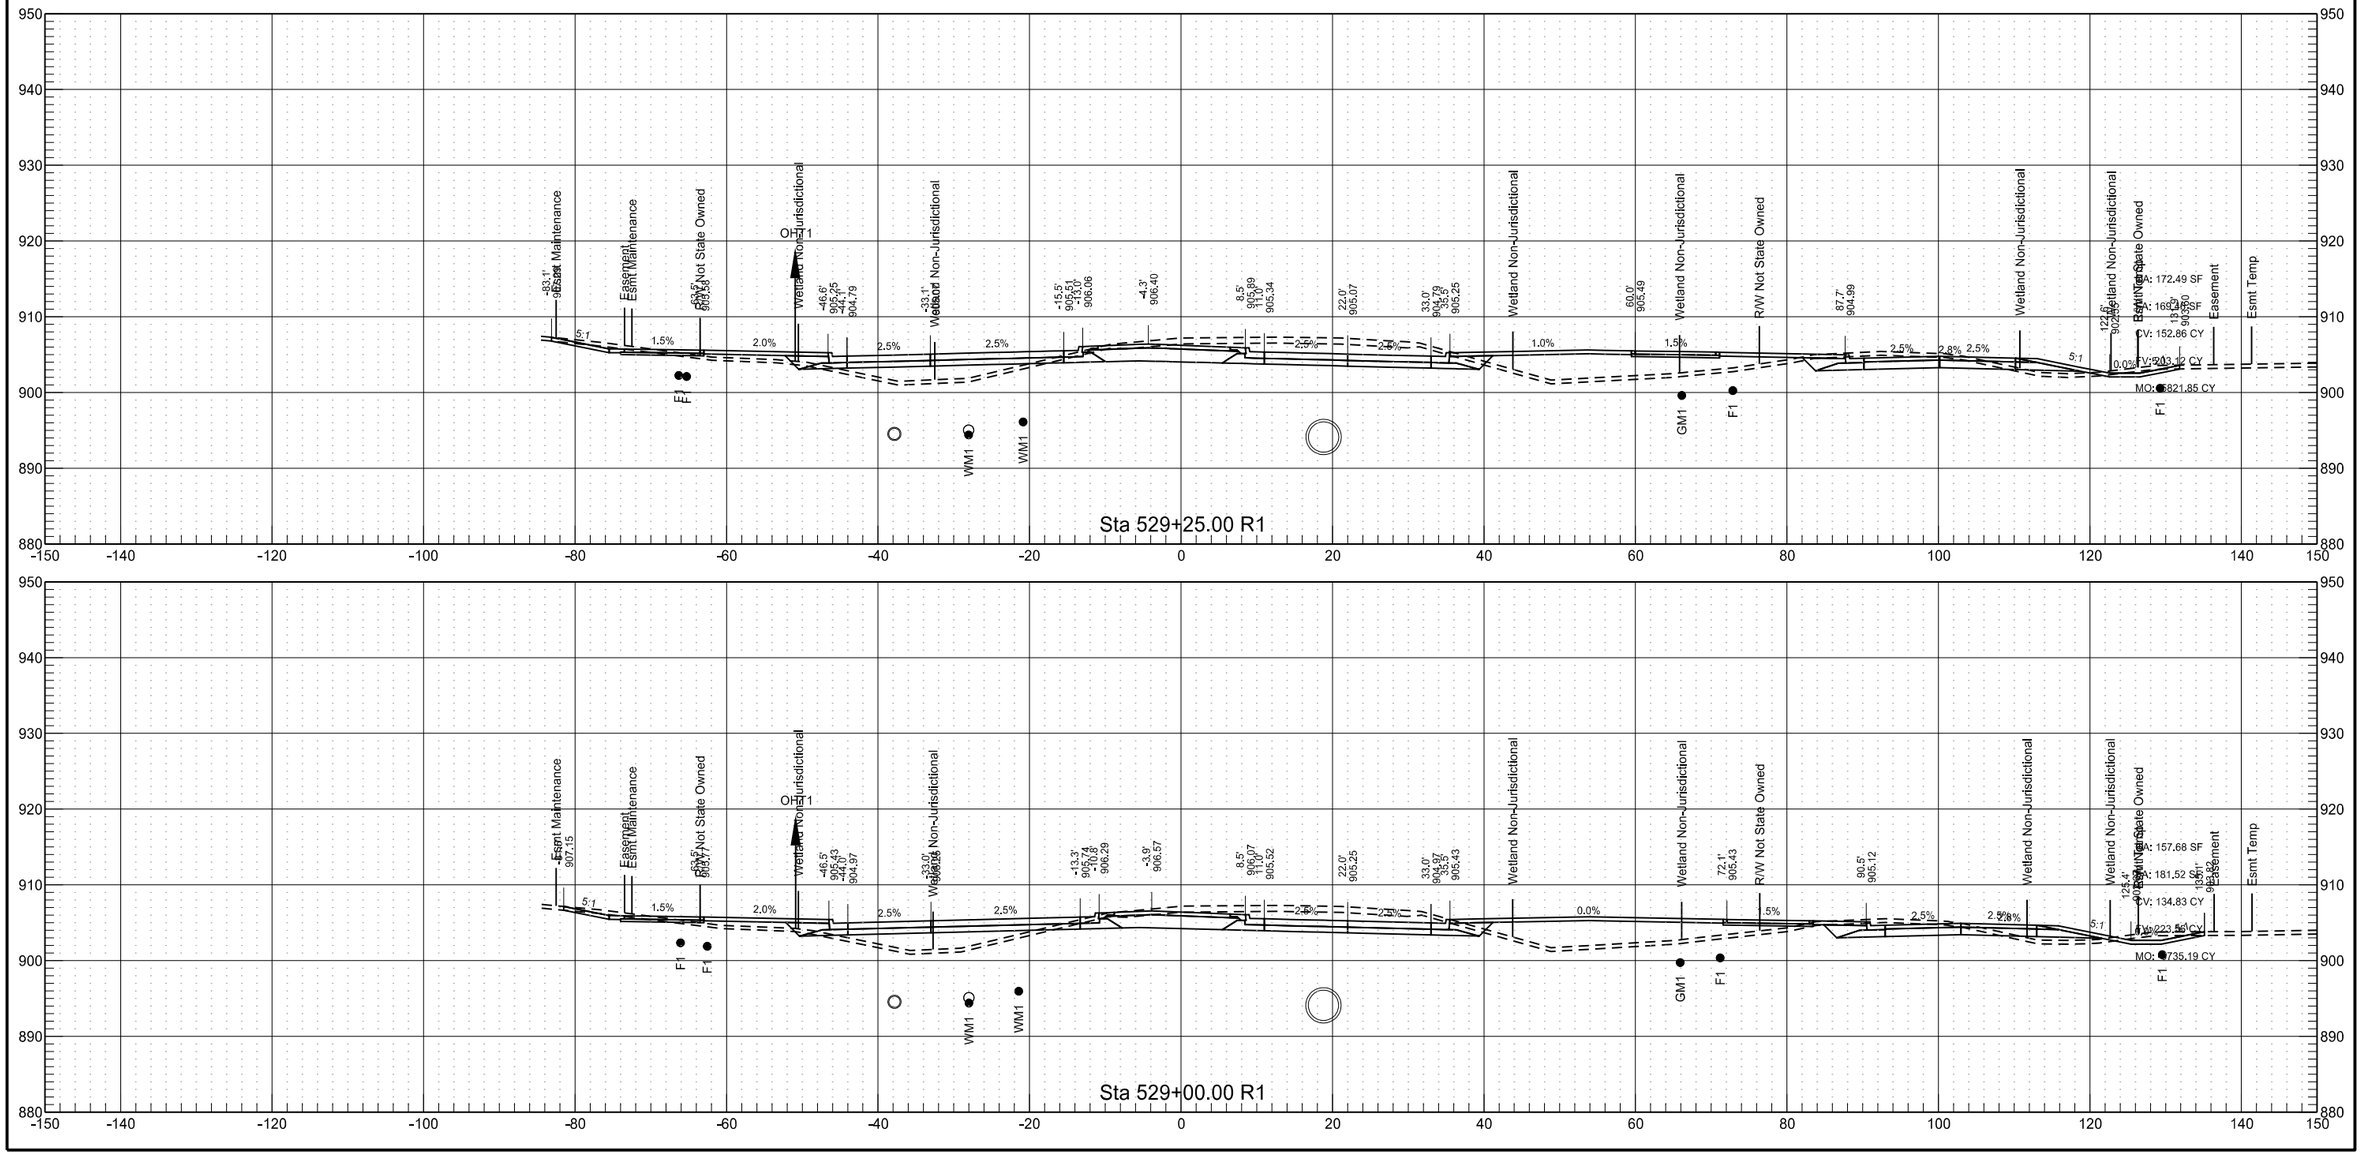

Sheyenne Street

	STATE	PROJECT NO.	SECTION NO.	SHEET NO.
	ND	SU-8-992(040)041	200	37

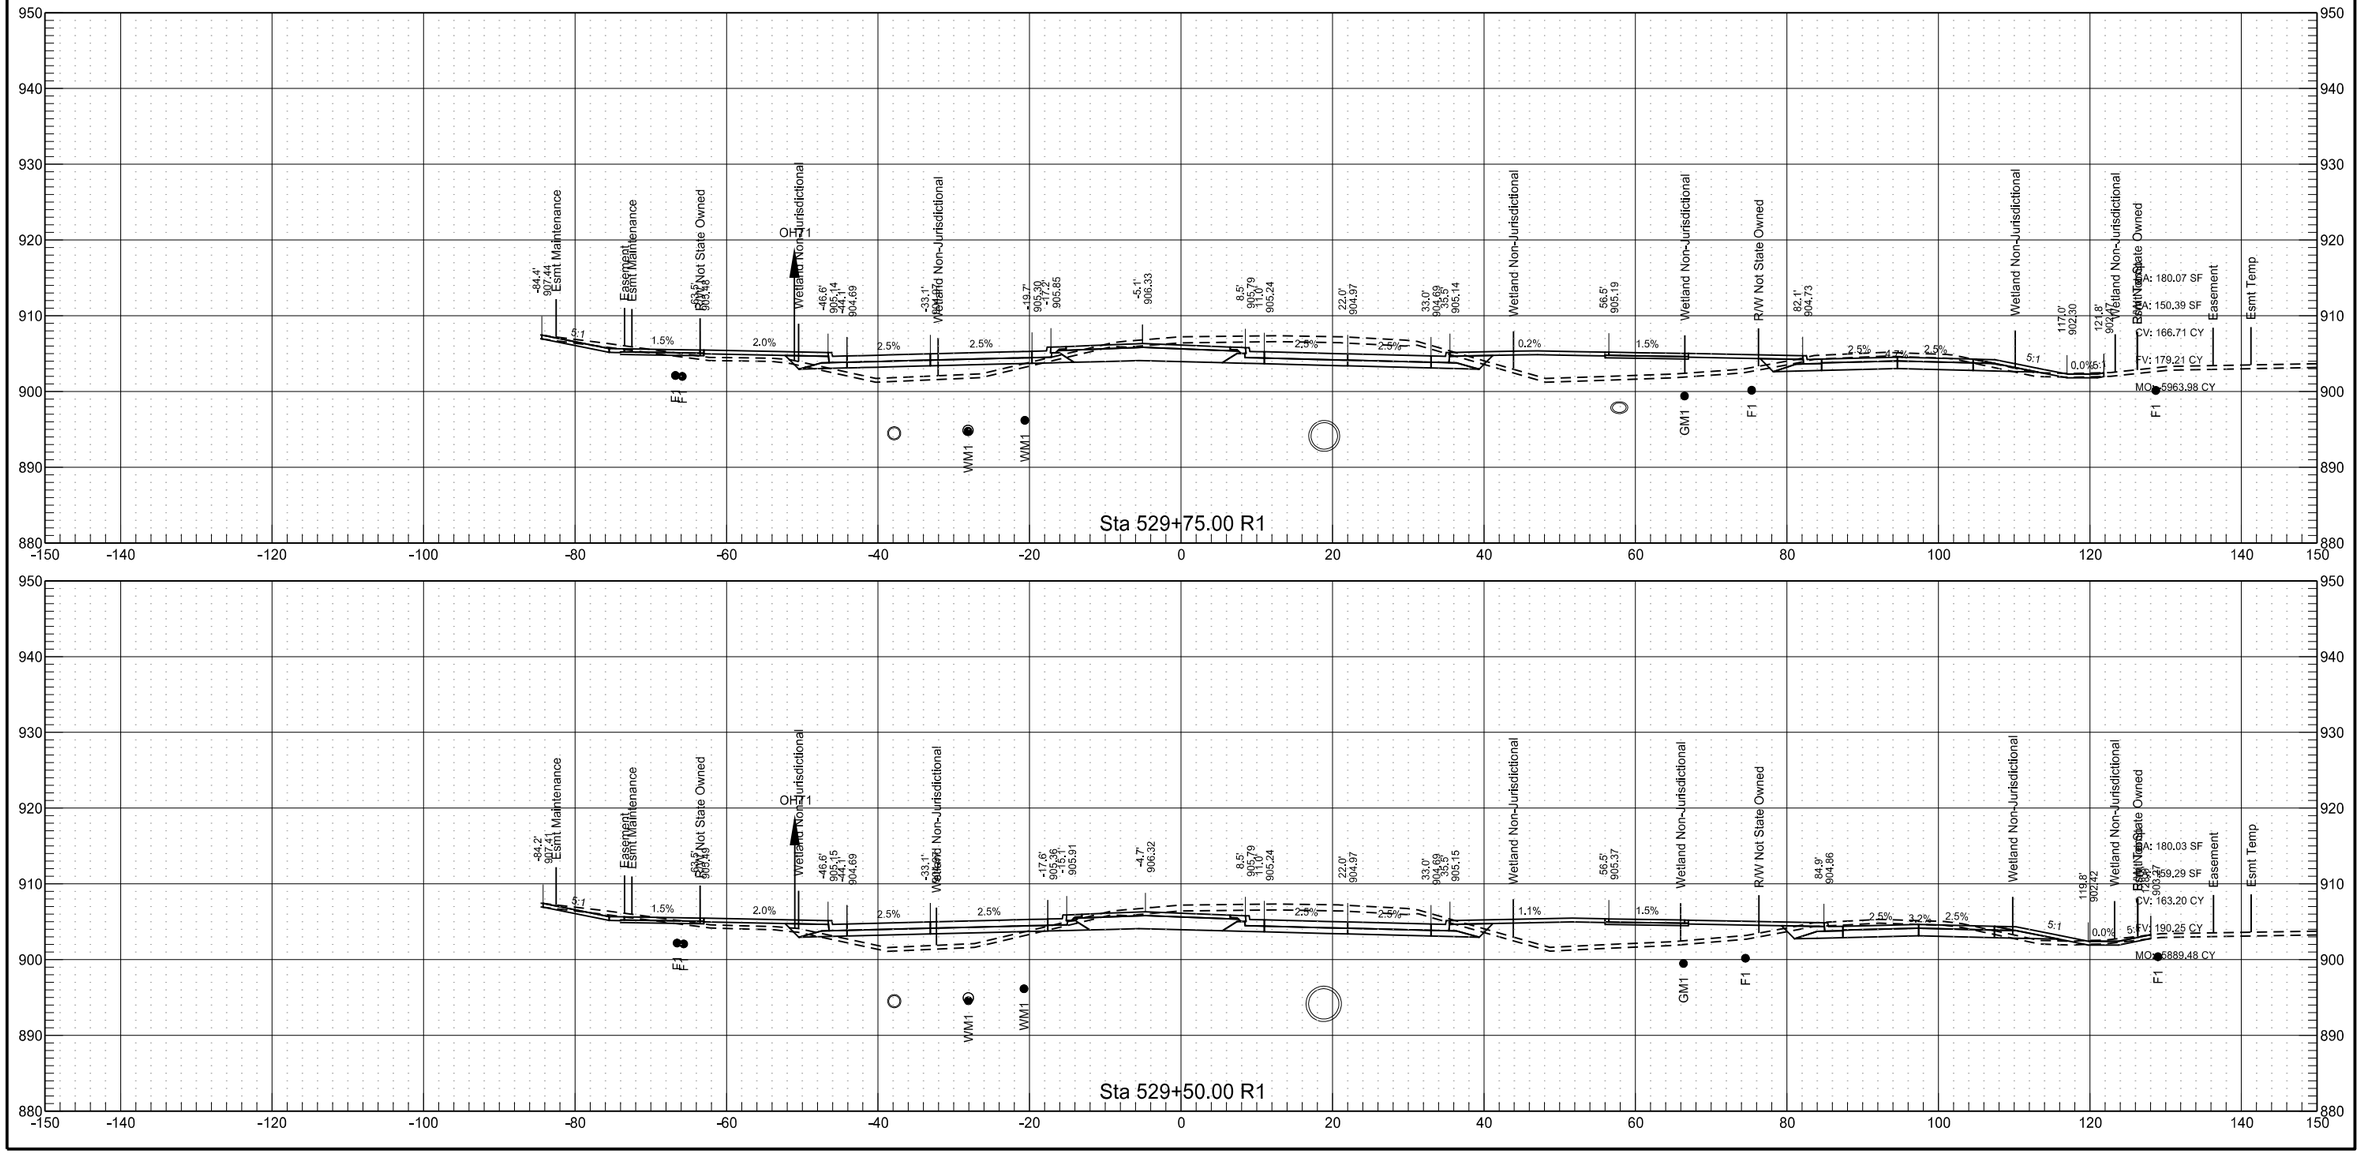

Sheyenne Street

	STATE	PROJECT NO.	SECTION NO.	SHEET NO.
	ND	SU-8-992(040)041	200	38

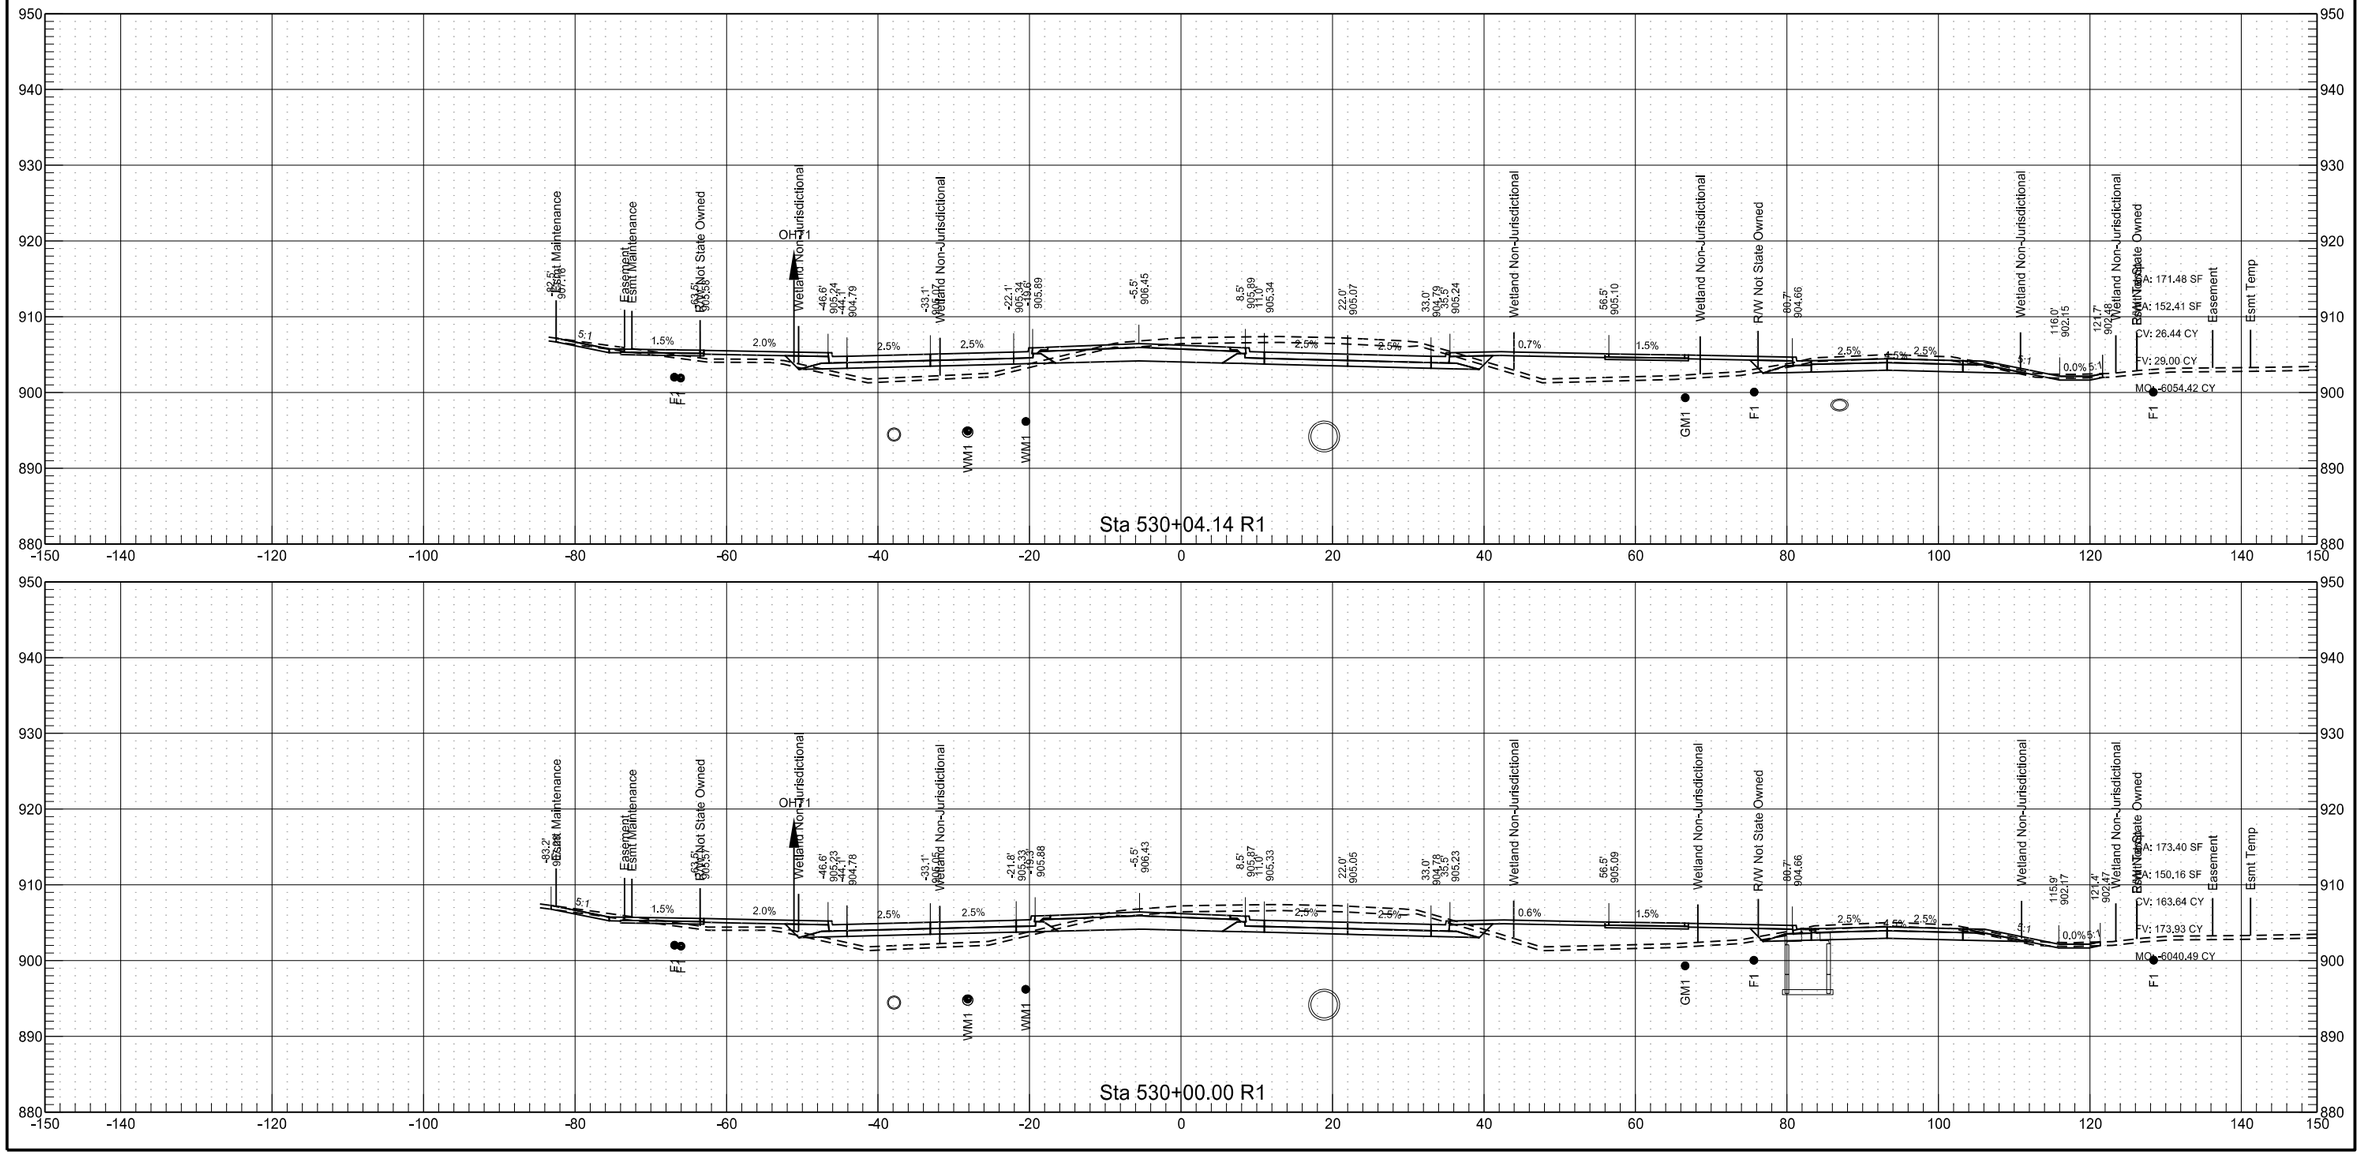

Sheyenne Street

	STATE	PROJECT NO.	SECTION NO.	SHEET NO.
	ND	SU-8-992(040)041	200	39

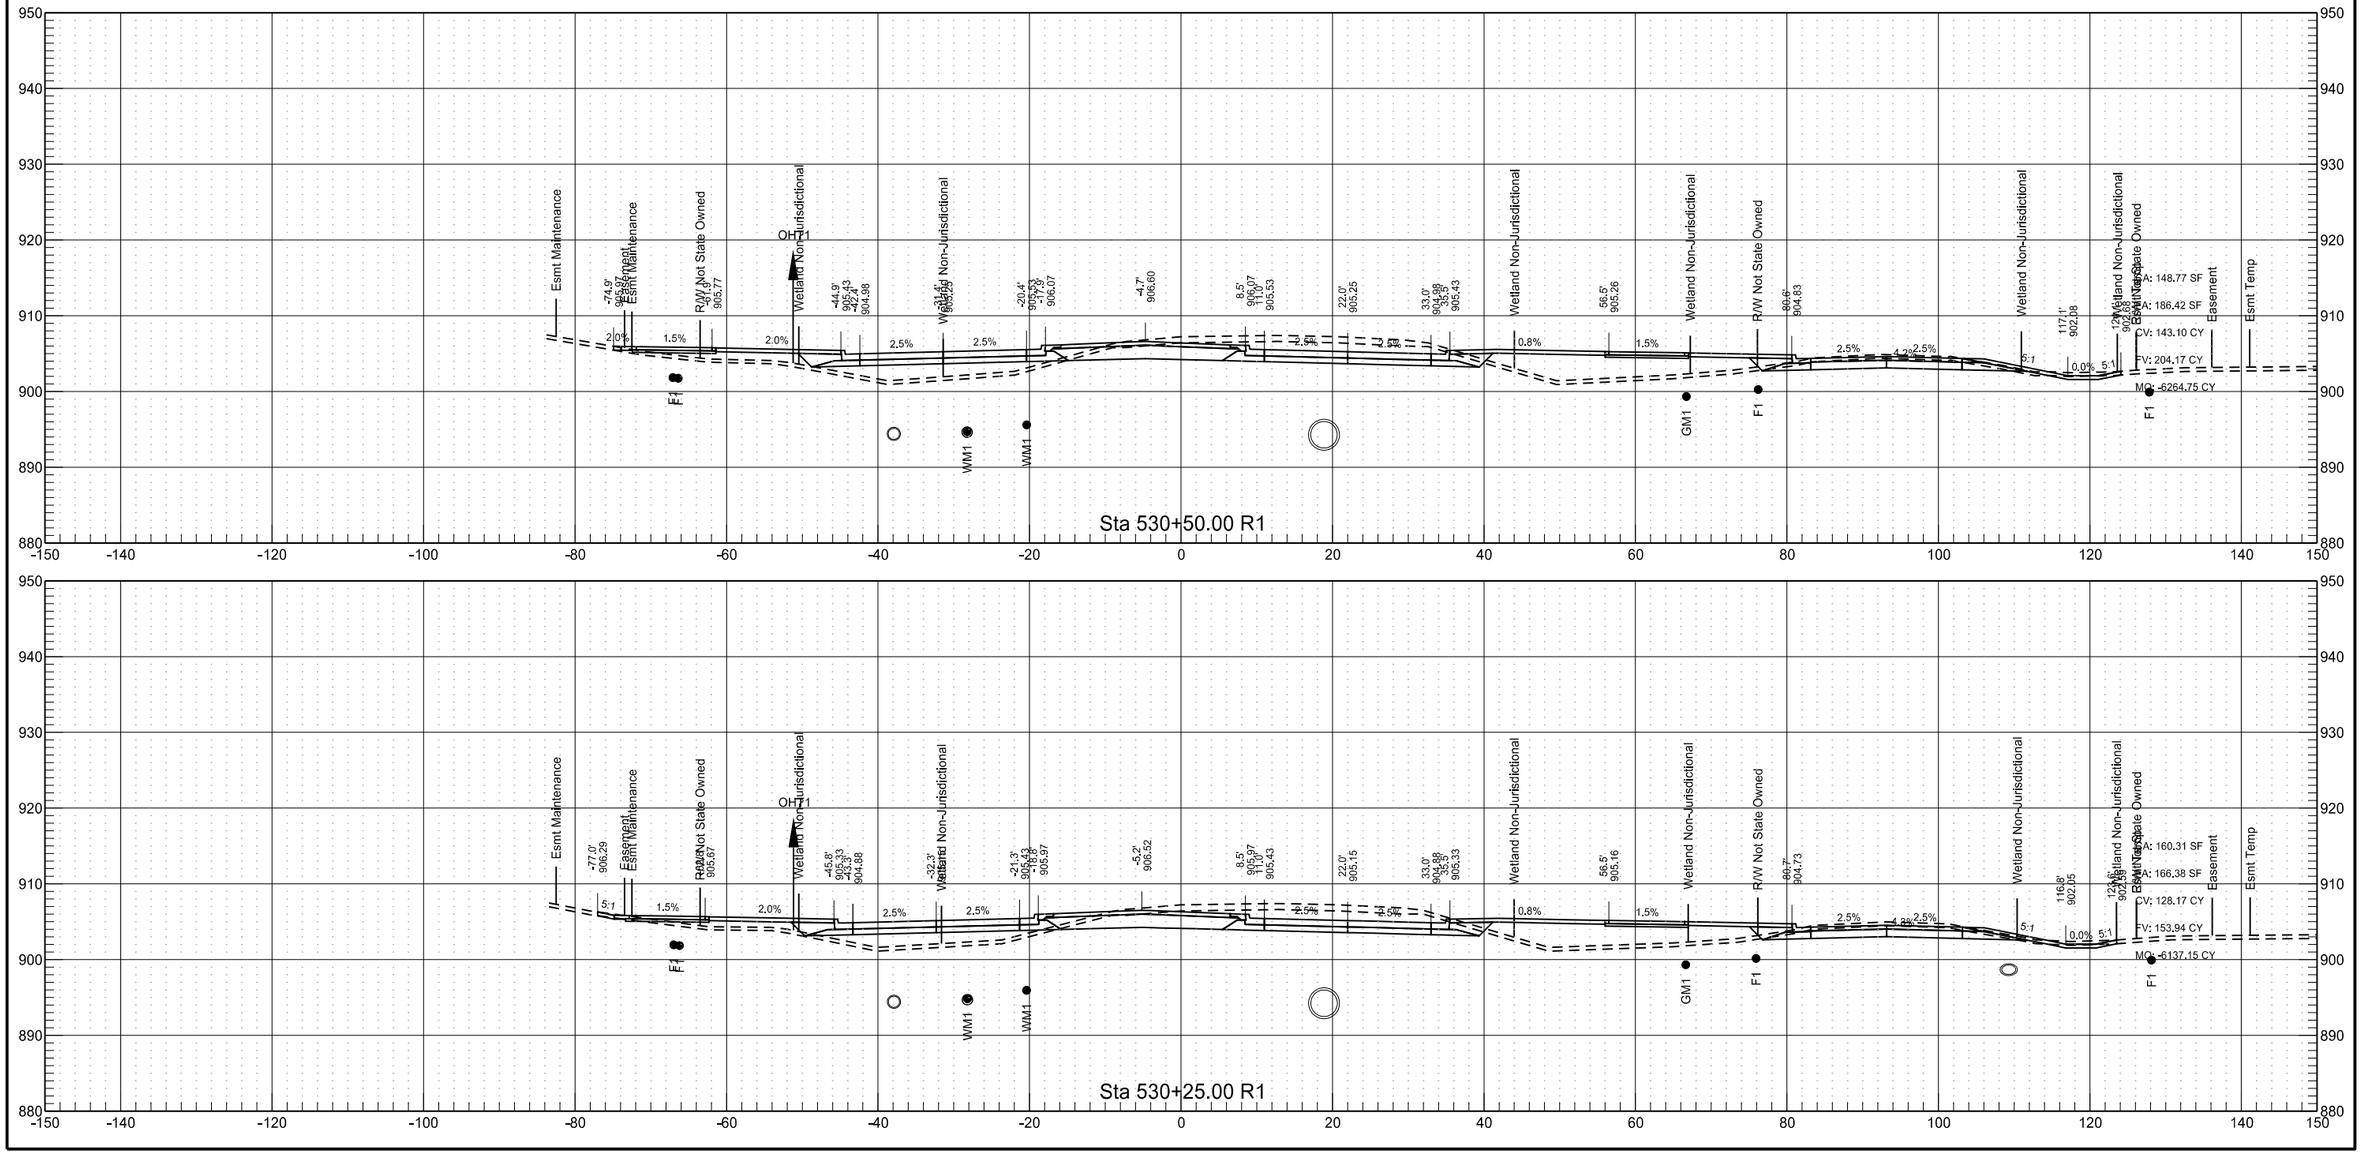

Sheyenne Street

	STATE	PROJECT NO.	SECTION NO.	SHEET NO.
	ND	SU-8-992(040)041	200	40

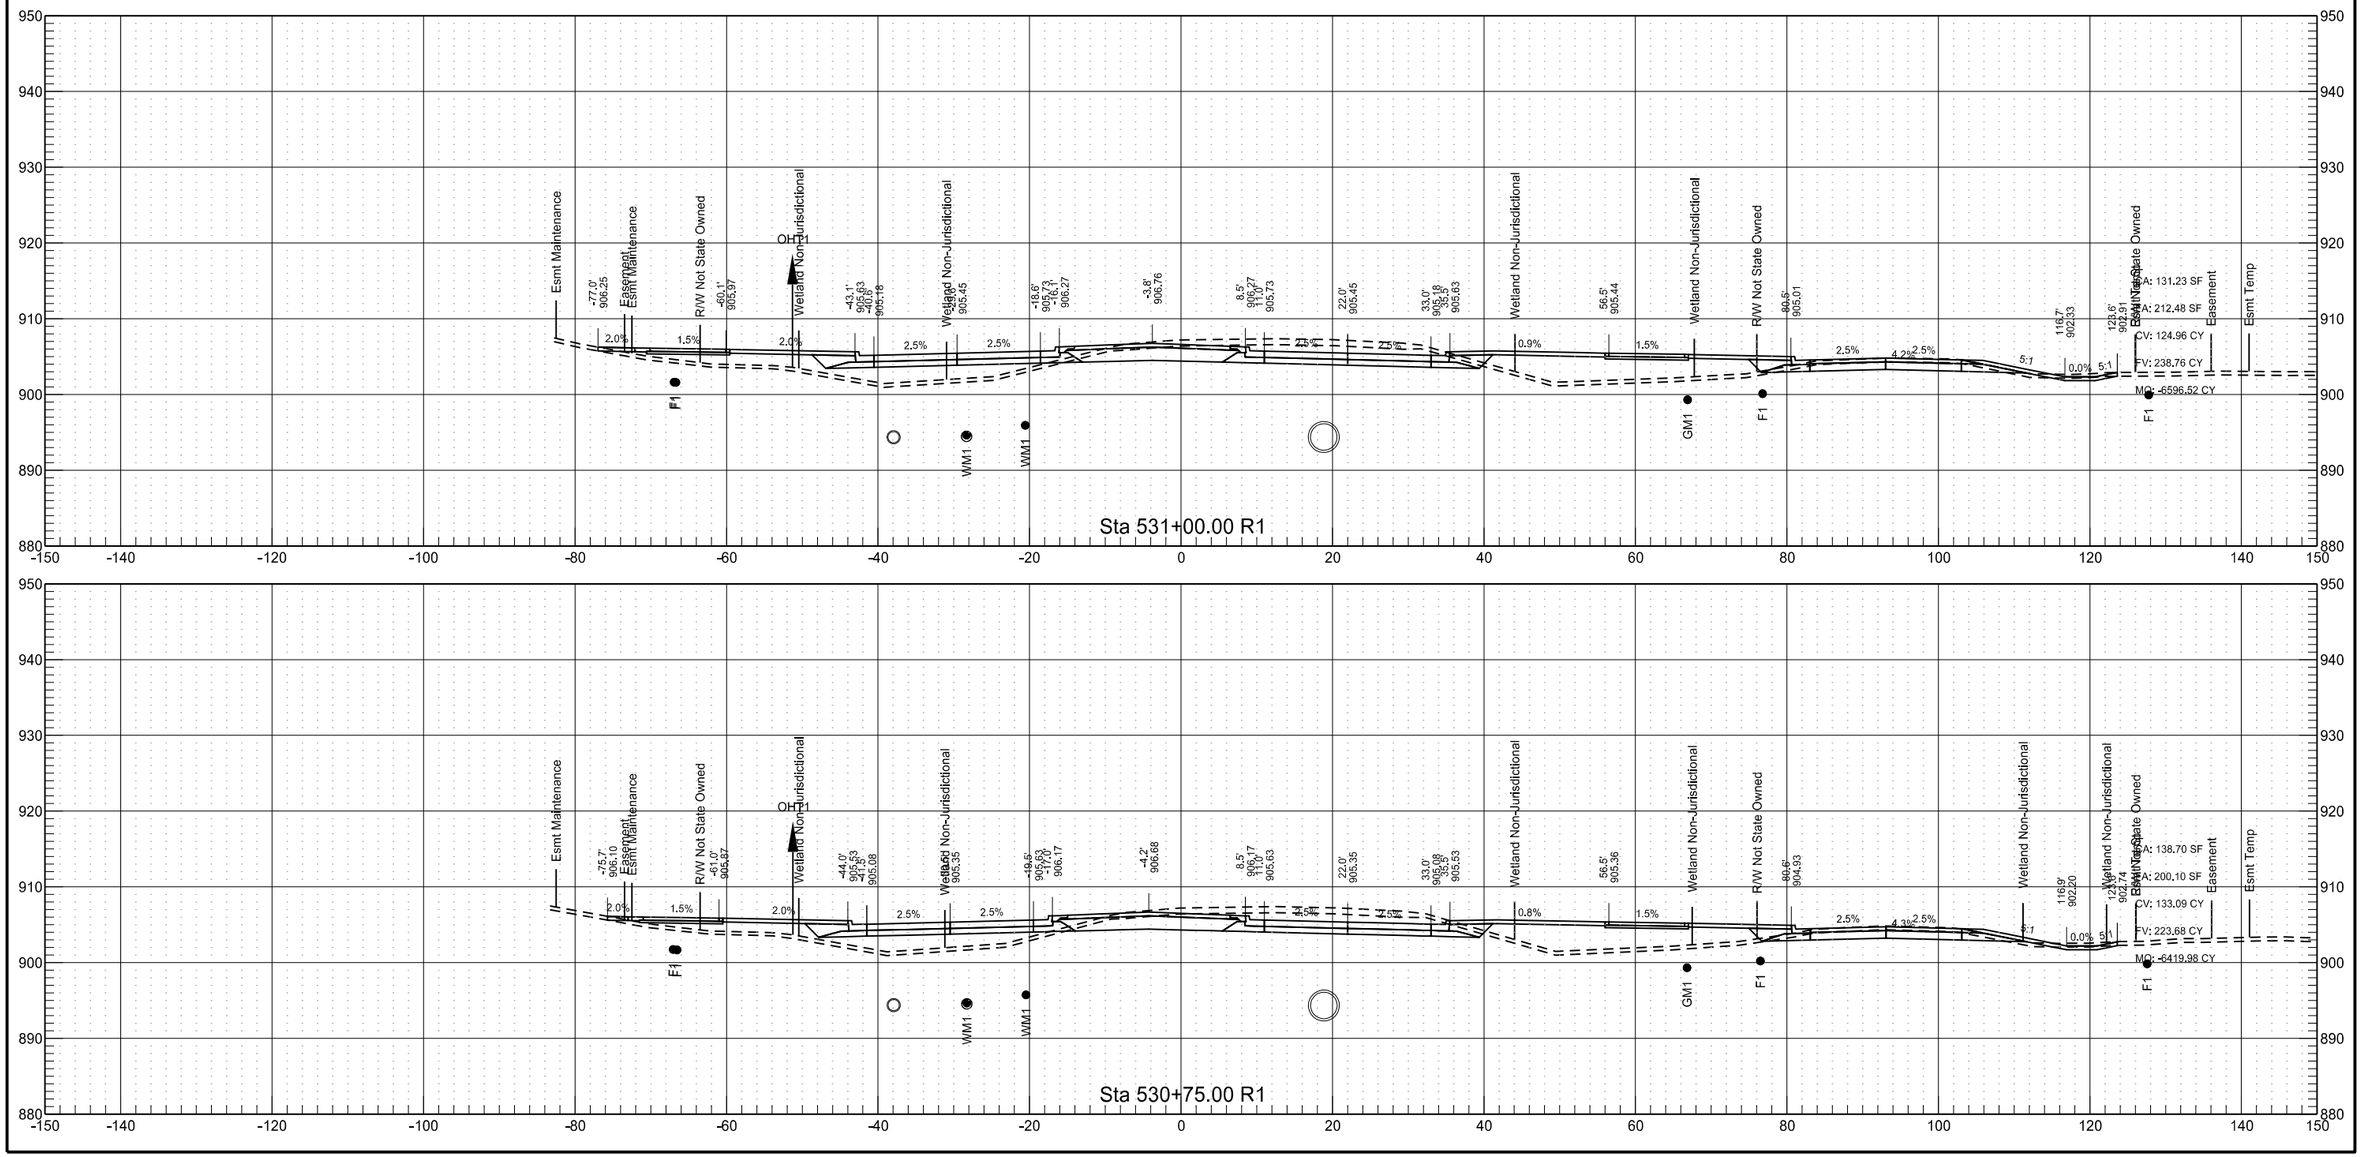

8/12/2018 6:40:24 PM jesse.ellefson U:\PROJECTS\18978D\Design\Base\200XS_001_Xsec_Sheyenne.dgn

Sheyenne Street

	STATE	PROJECT NO.	SECTION NO.	SHEET NO.
	ND	SU-8-992(040)041	200	41

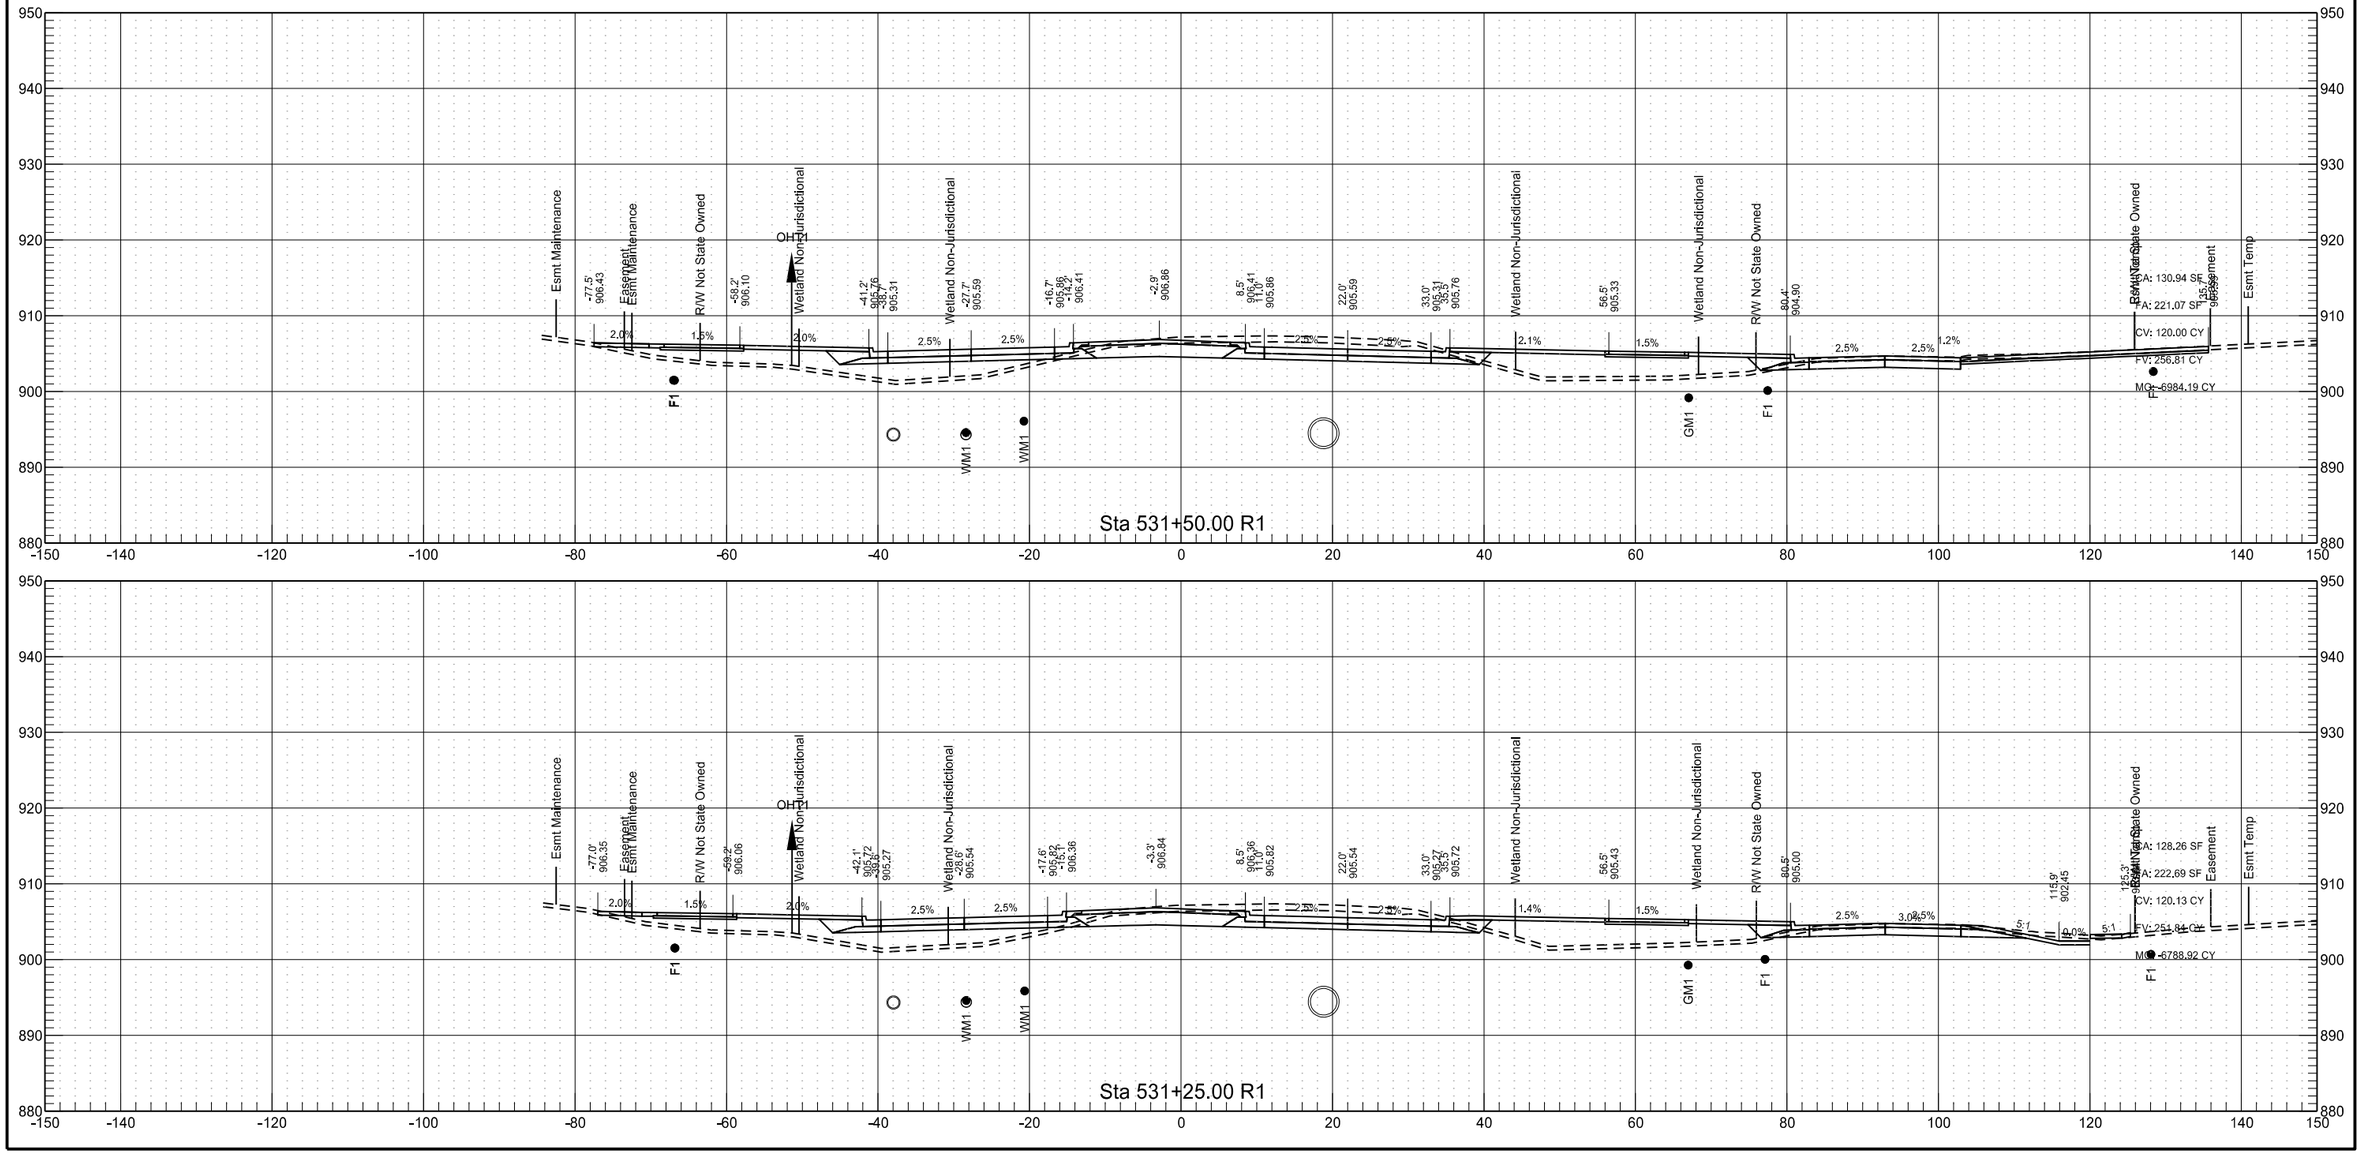

8/12/2018 6:40:27 PM jesse.ellefson U:\PROJECTS\18978D\Design\Base\200XS_001_Xsec_Sheyenne.dgn

Sheyenne Street

	STATE	PROJECT NO.	SECTION NO.	SHEET NO.
	ND	SU-8-992(040)041	200	42

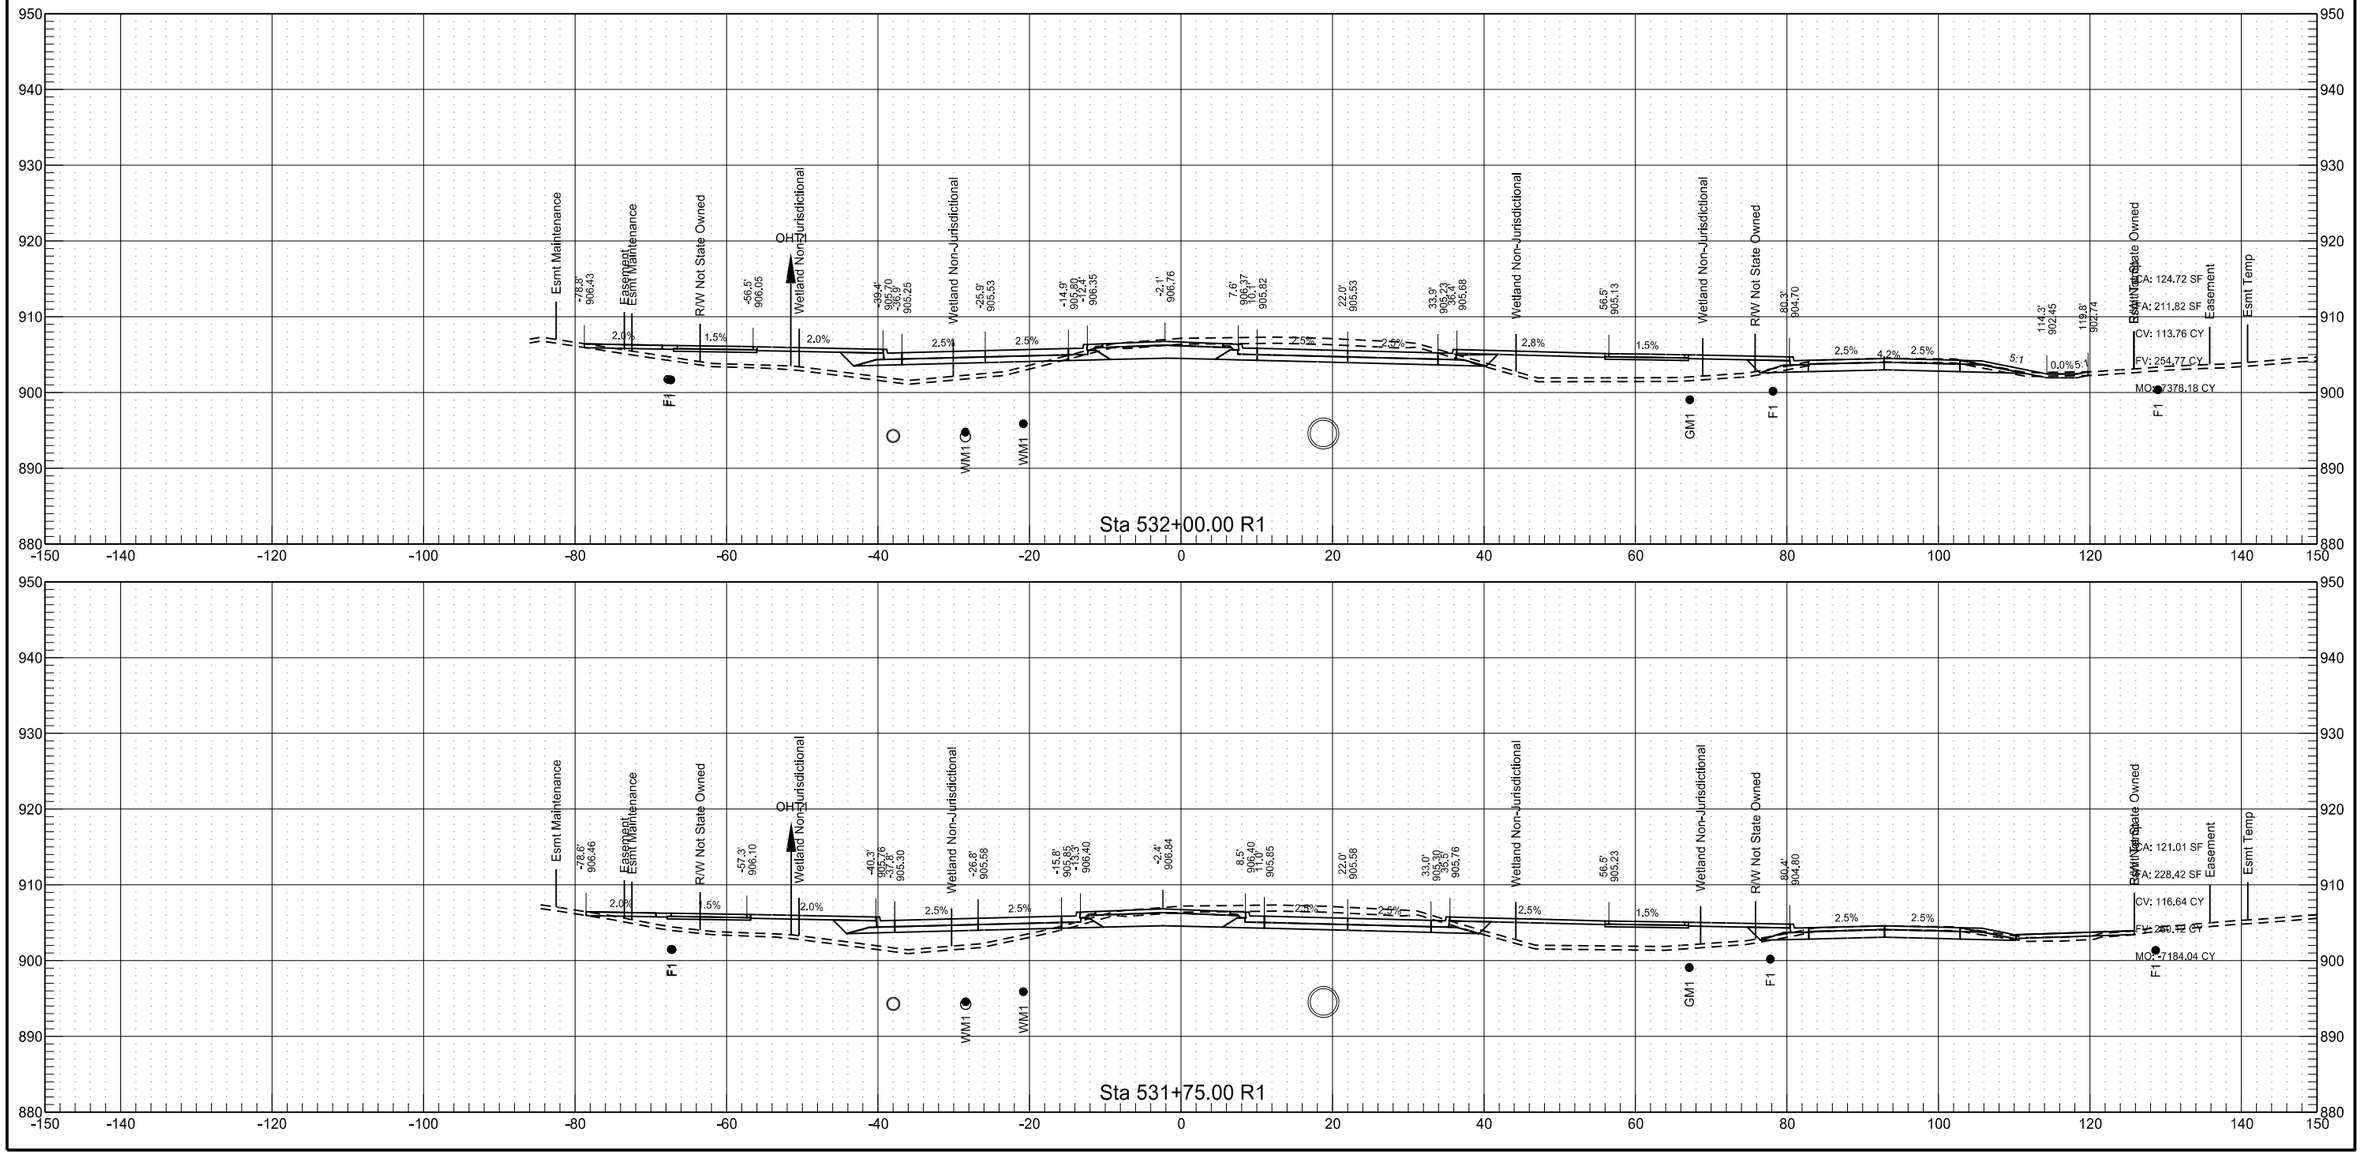

Sheyenne Street

	STATE	PROJECT NO.	SECTION NO.	SHEET NO.
	ND	SU-8-992(040)041	200	43

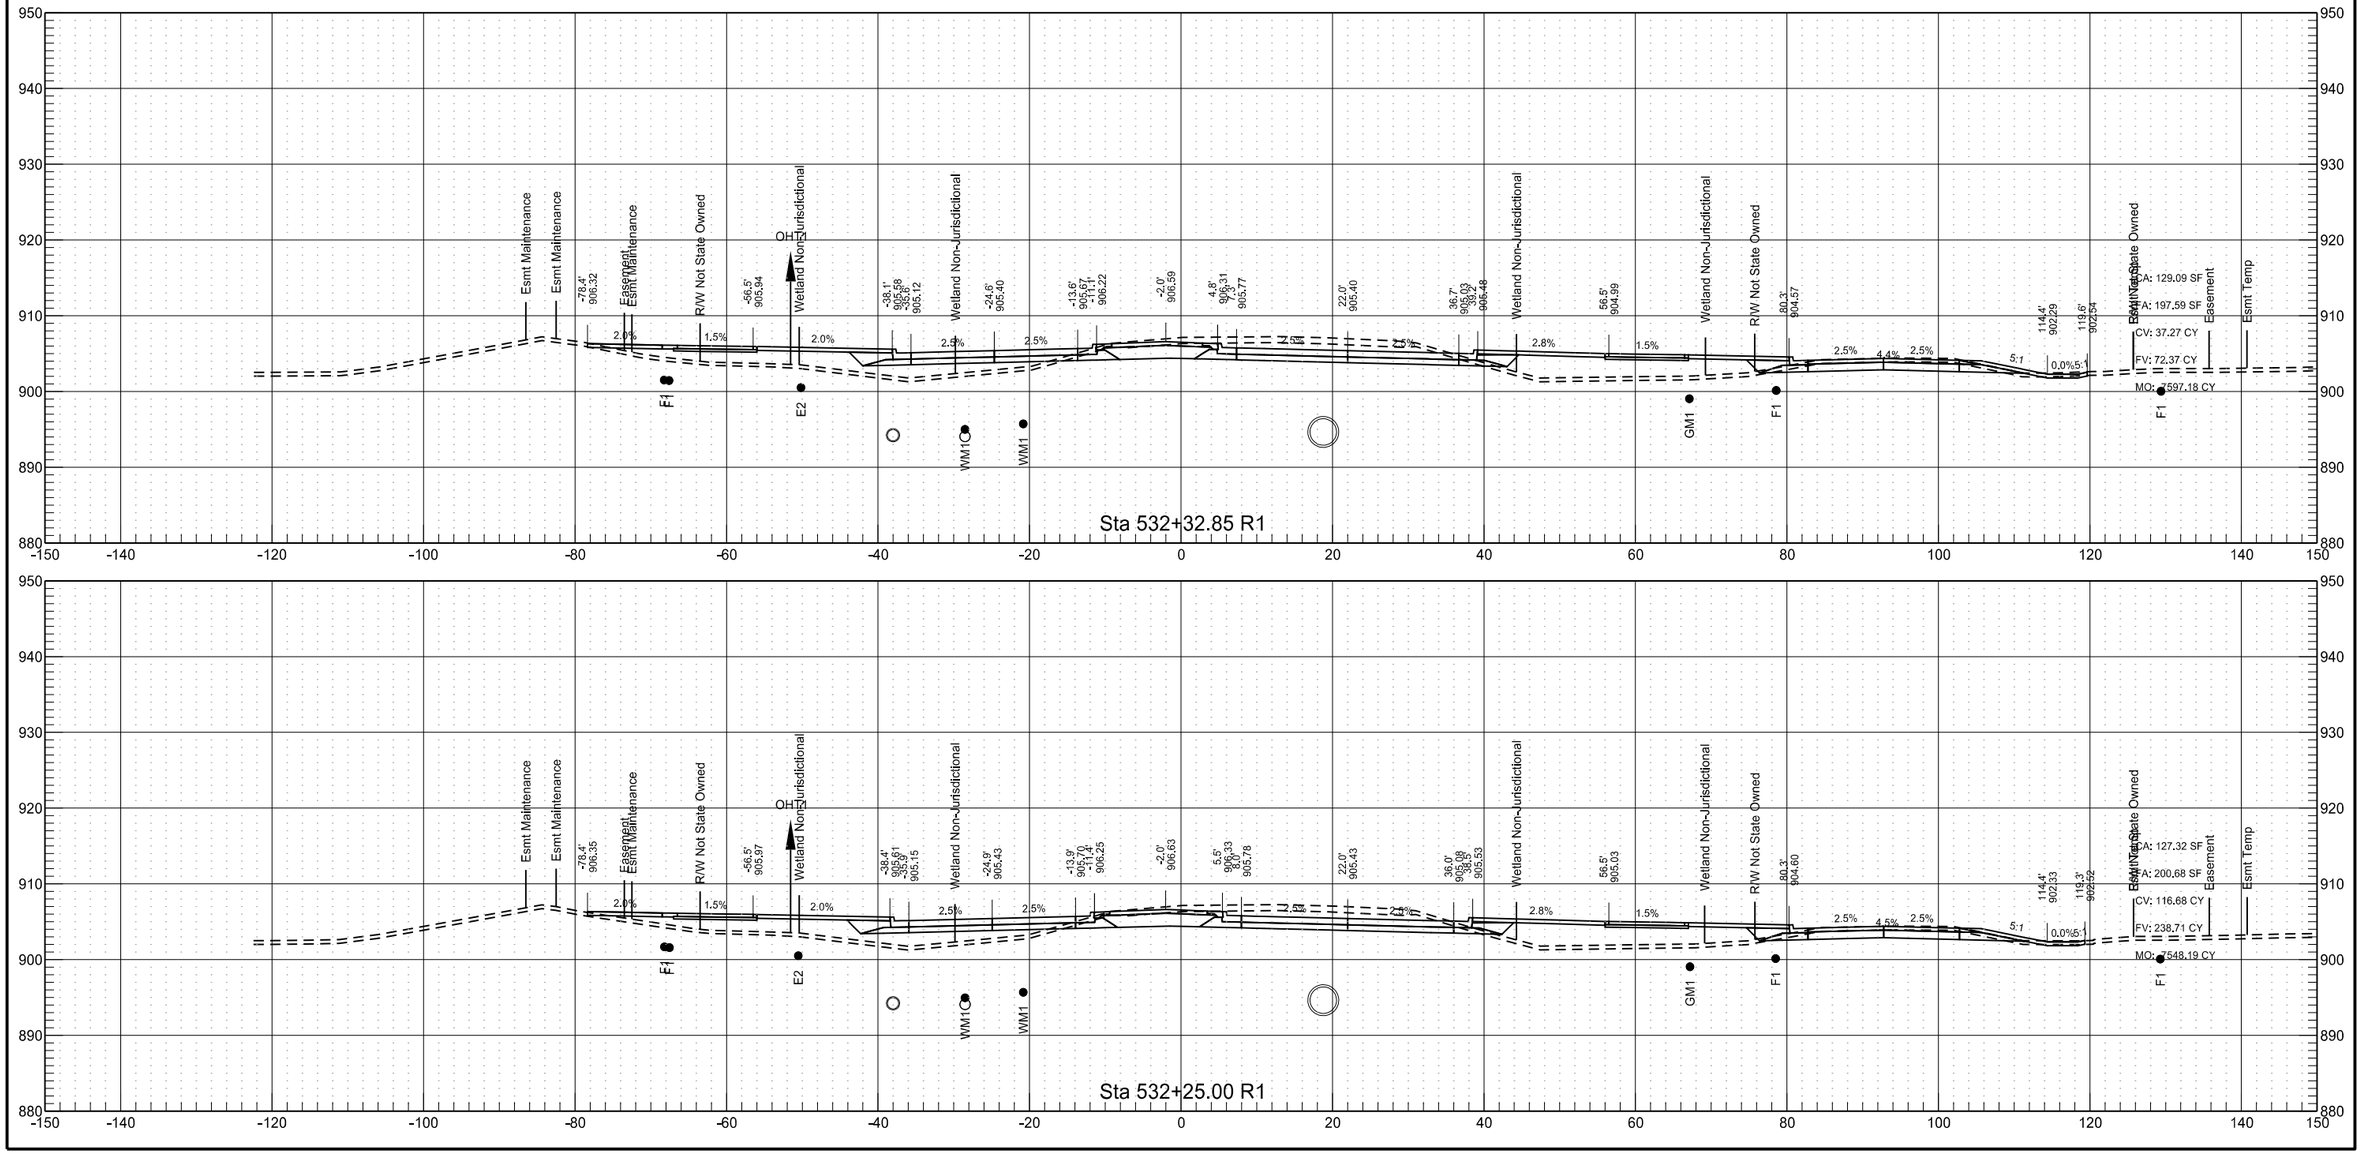

Sheyenne Street

	STATE	PROJECT NO.	SECTION NO.	SHEET NO.
	ND	SU-8-992(040)041	200	44

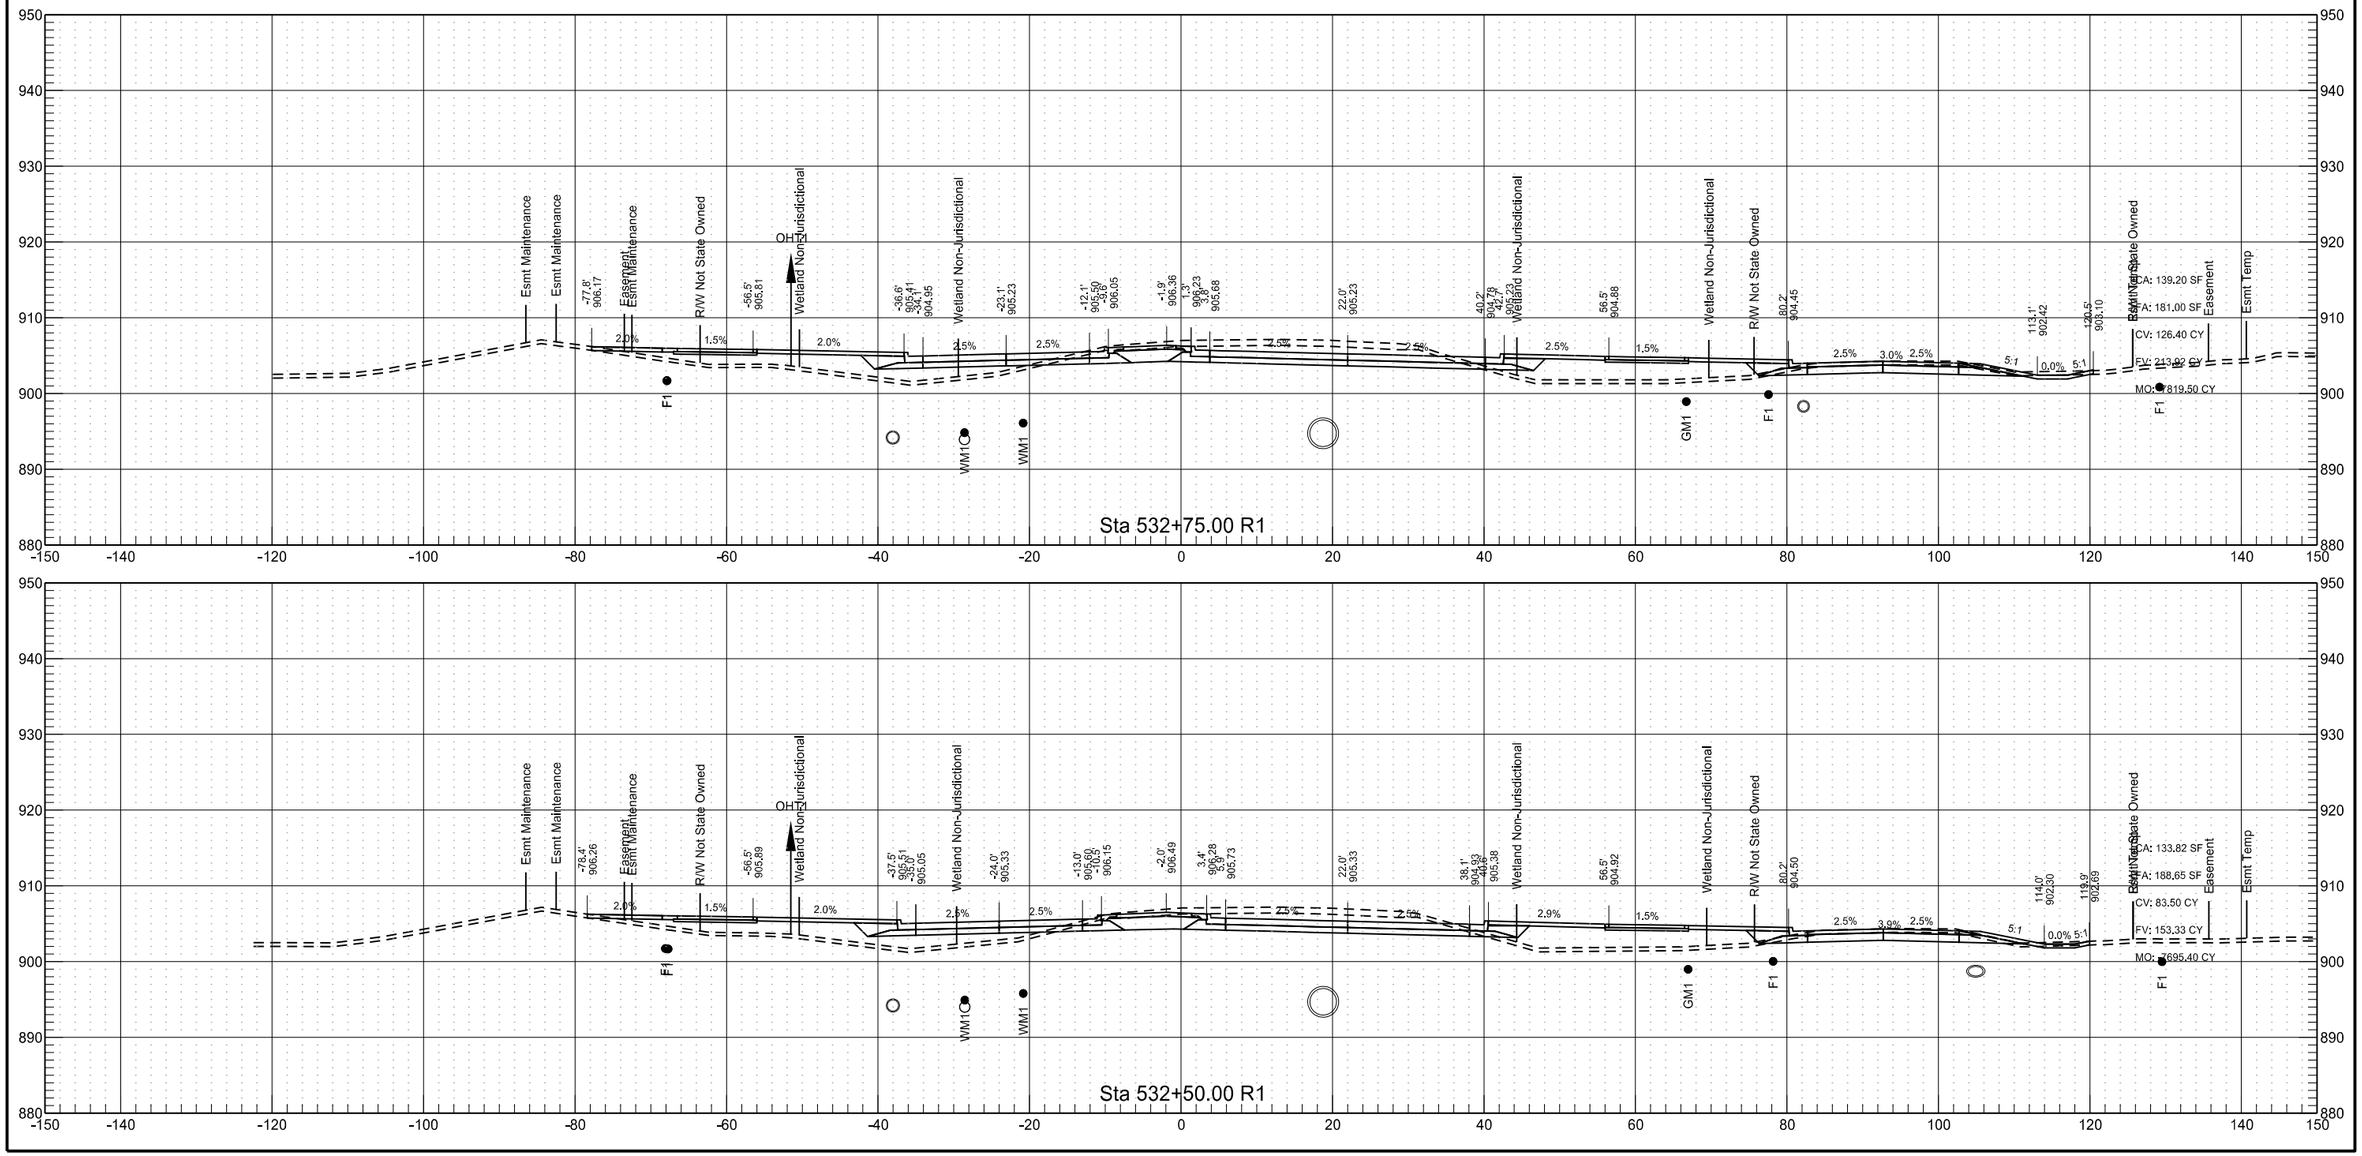

8/12/2018 6:40:37 PM jesse.ellefson U:\PROJECTS\18978D\Design\Base\200XS_001_Xsec_Sheyenne.dgn

Sheyenne Street

	STATE	PROJECT NO.	SECTION NO.	SHEET NO.
	ND	SU-8-992(040)041	200	45

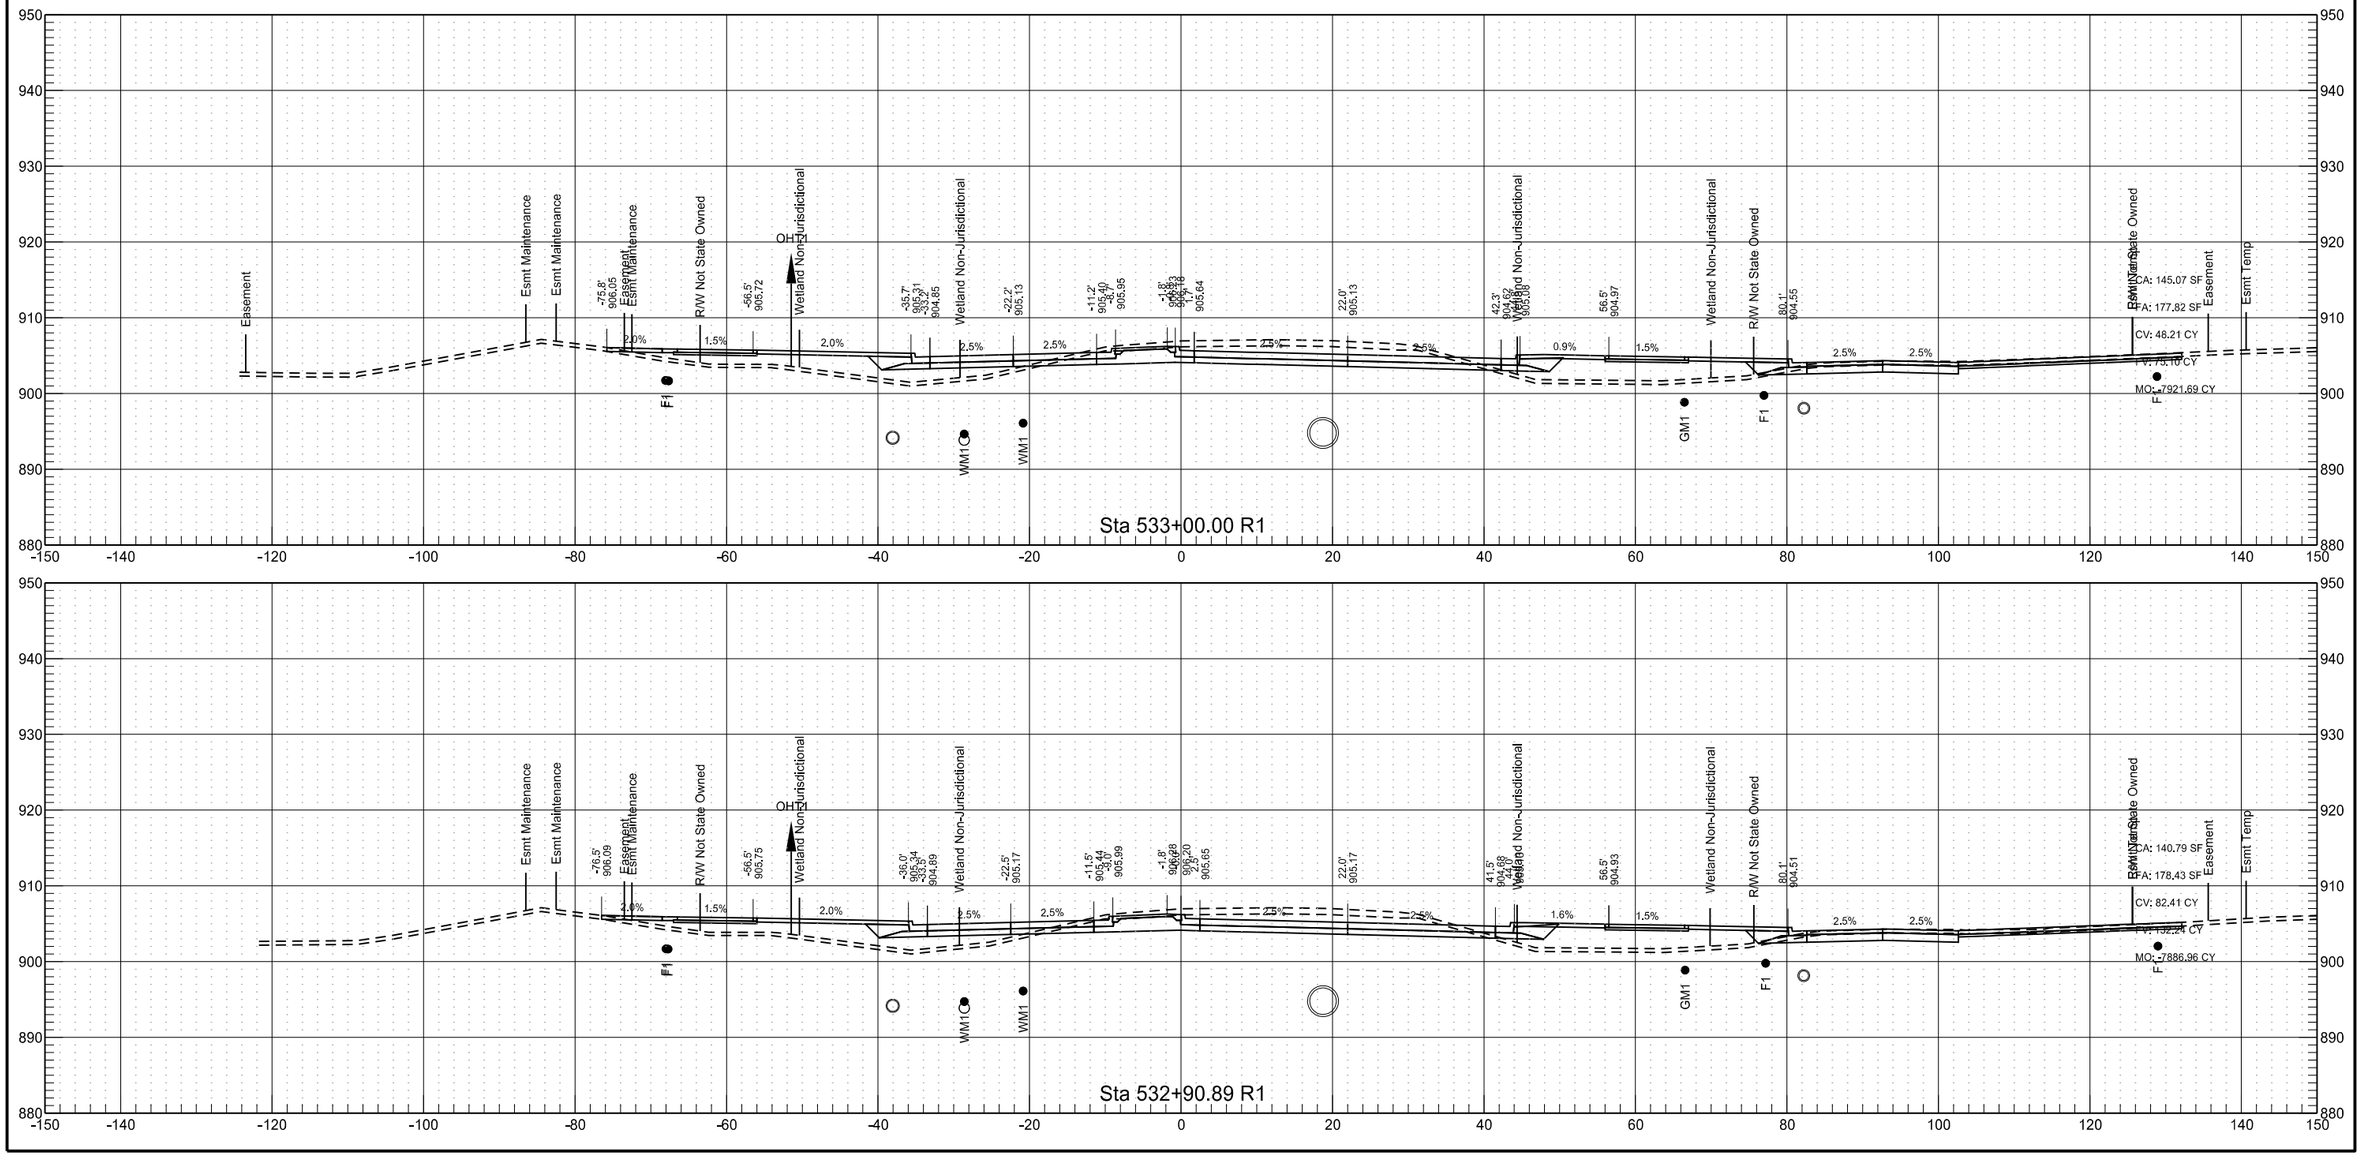

8/12/2018 6:40:40 PM jesse.ellefson U:\PROJECTS\18978D\Design\Base\200XS_001_Xsec_Sheyenne.dgn

Sheyenne Street

	STATE	PROJECT NO.	SECTION NO.	SHEET NO.
	ND	SU-8-992(040)041	200	46

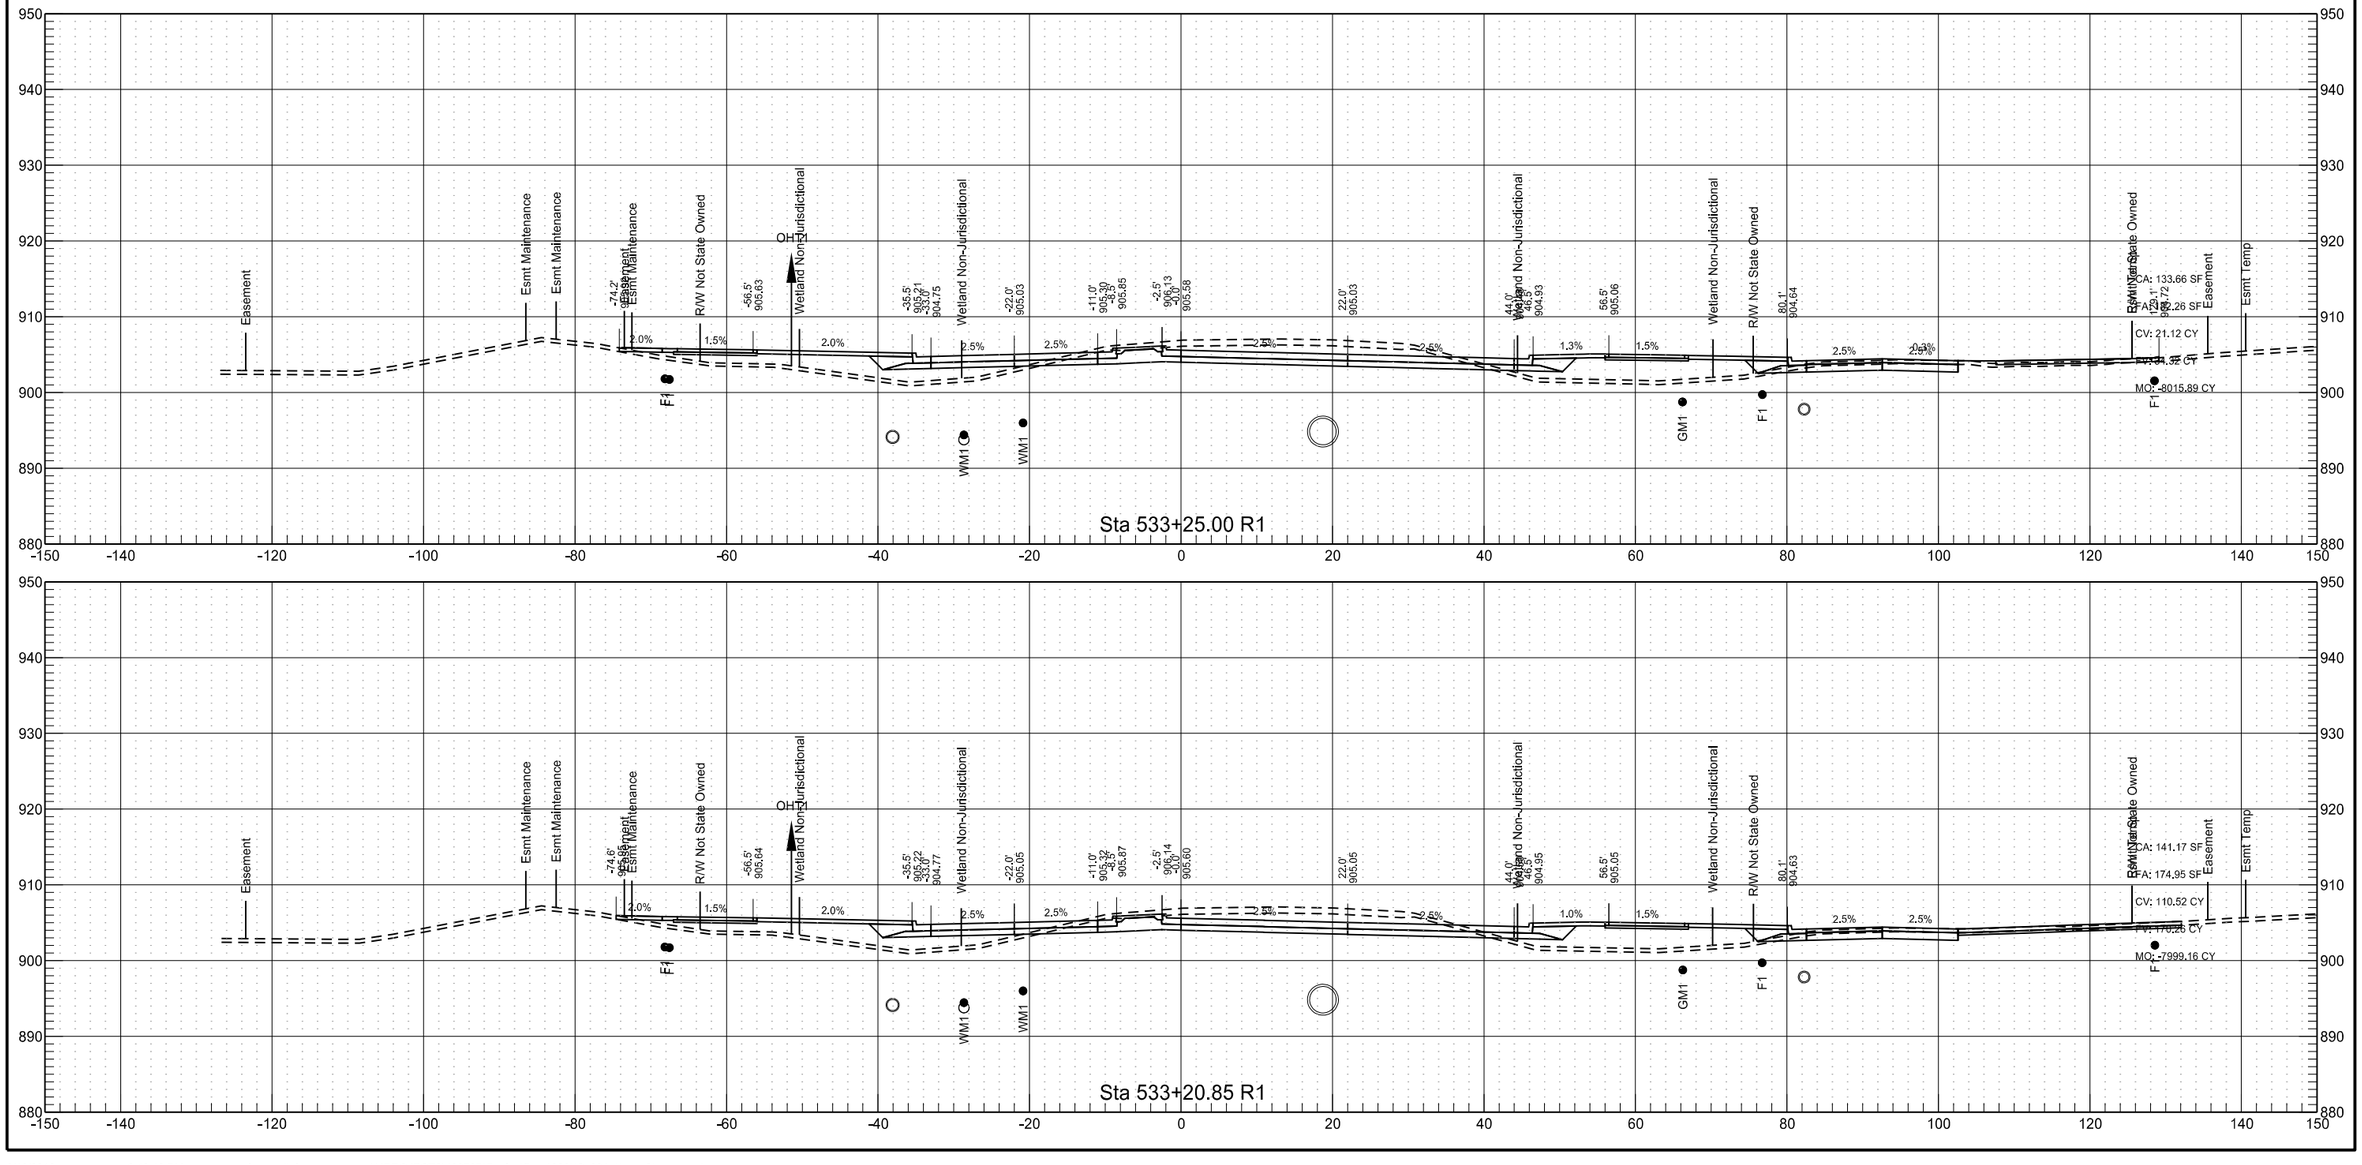

8/12/2018 6:40:43 PM jesse.ellefson U:\PROJECTS\18978D\Design\Base\200XS_001_Xsec_Sheyenne.dgn

Sheyenne Street

	STATE	PROJECT NO.	SECTION NO.	SHEET NO.
	ND	SU-8-992(040)041	200	47

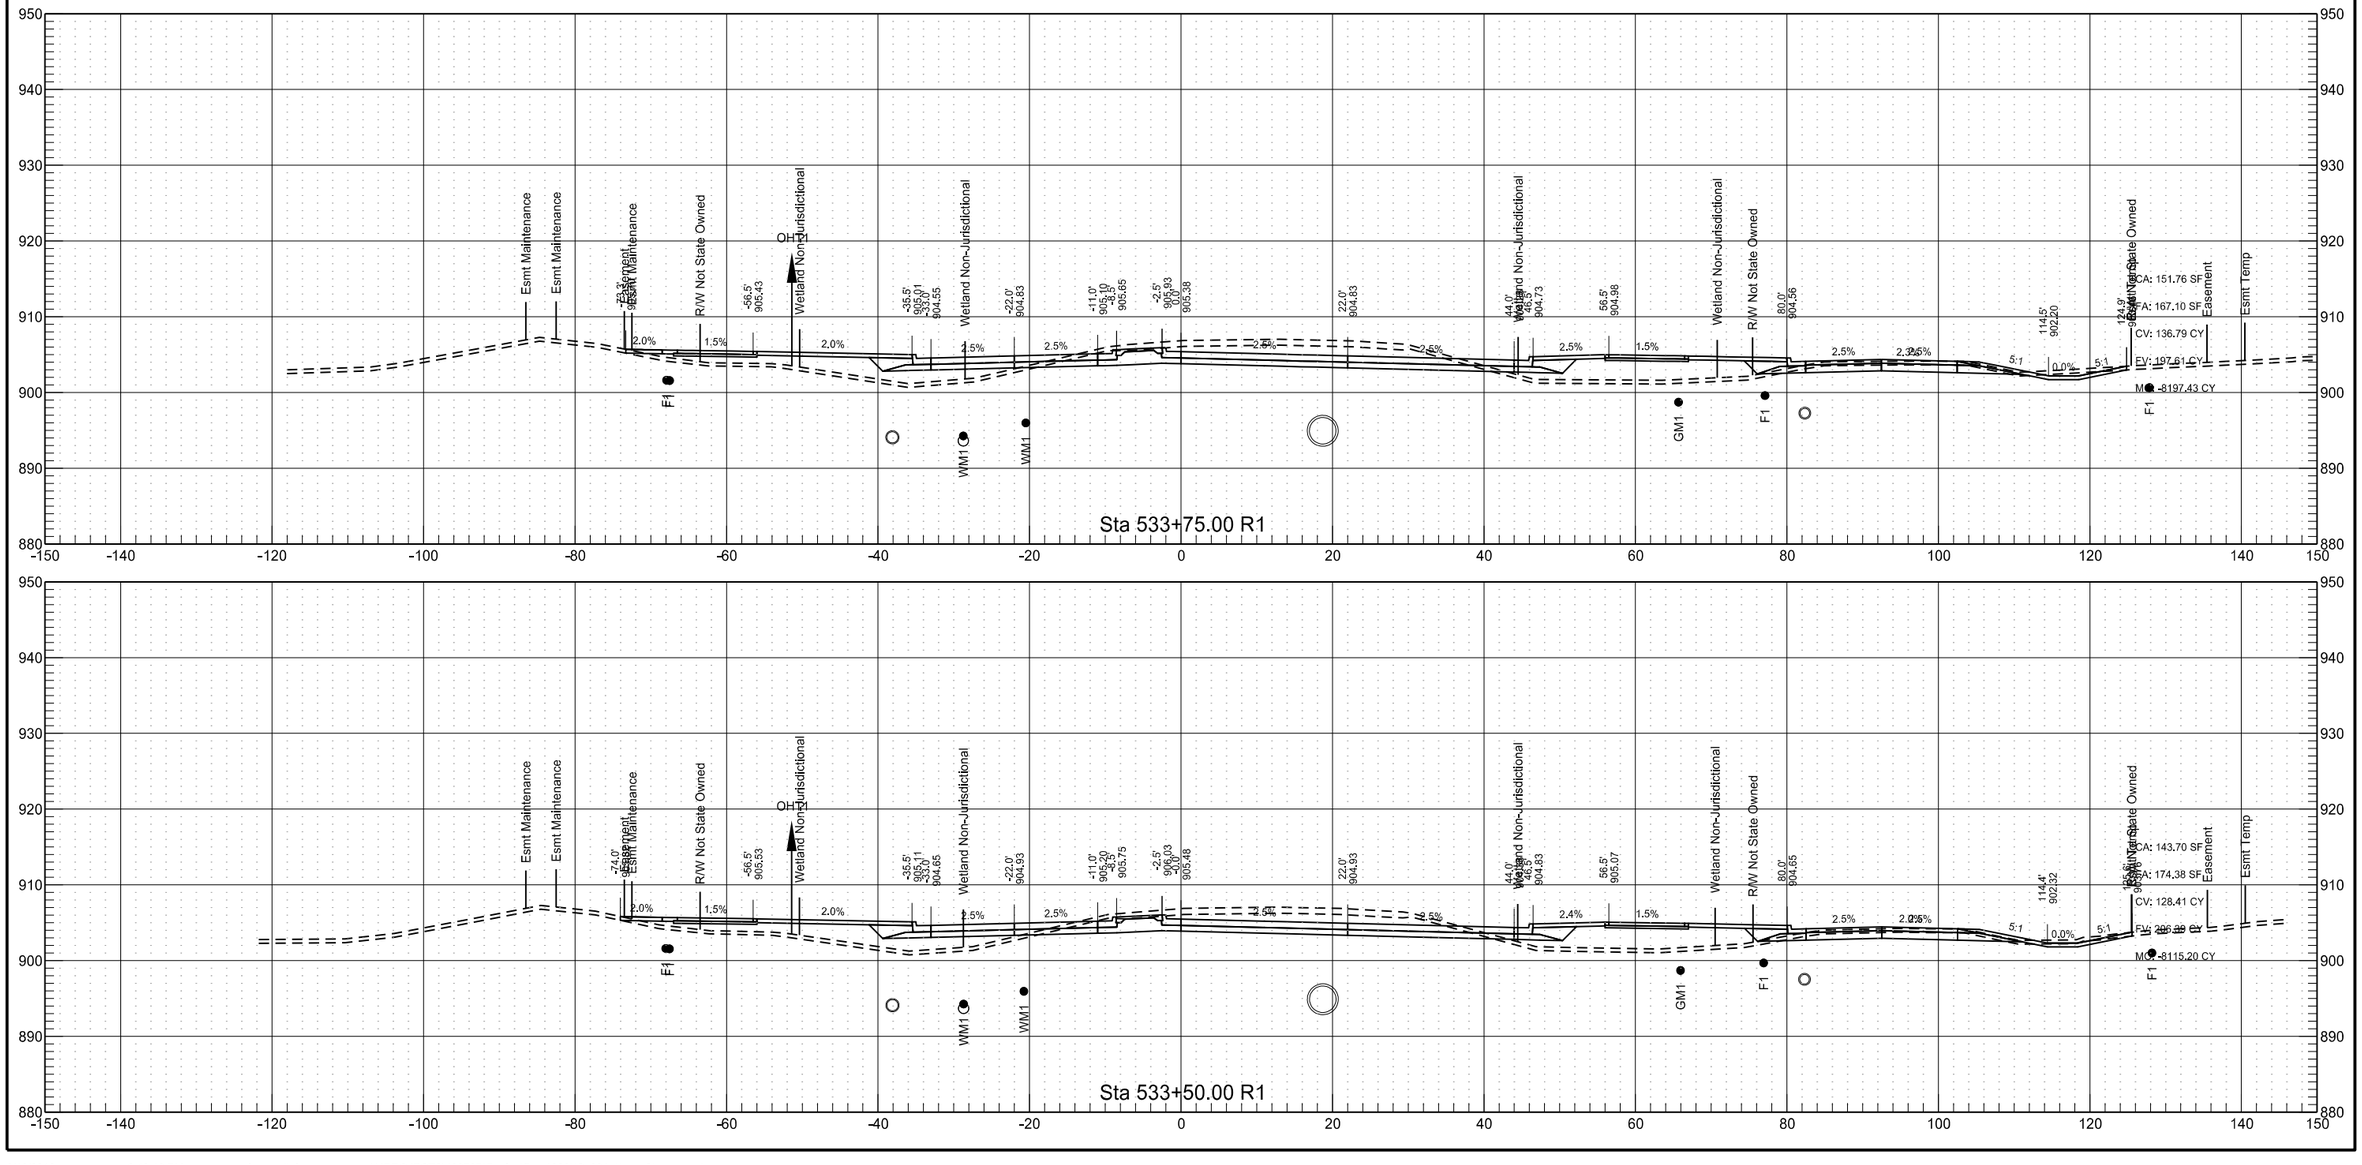

Sheyenne Street

	STATE	PROJECT NO.	SECTION NO.	SHEET NO.
	ND	SU-8-992(040)041	200	48

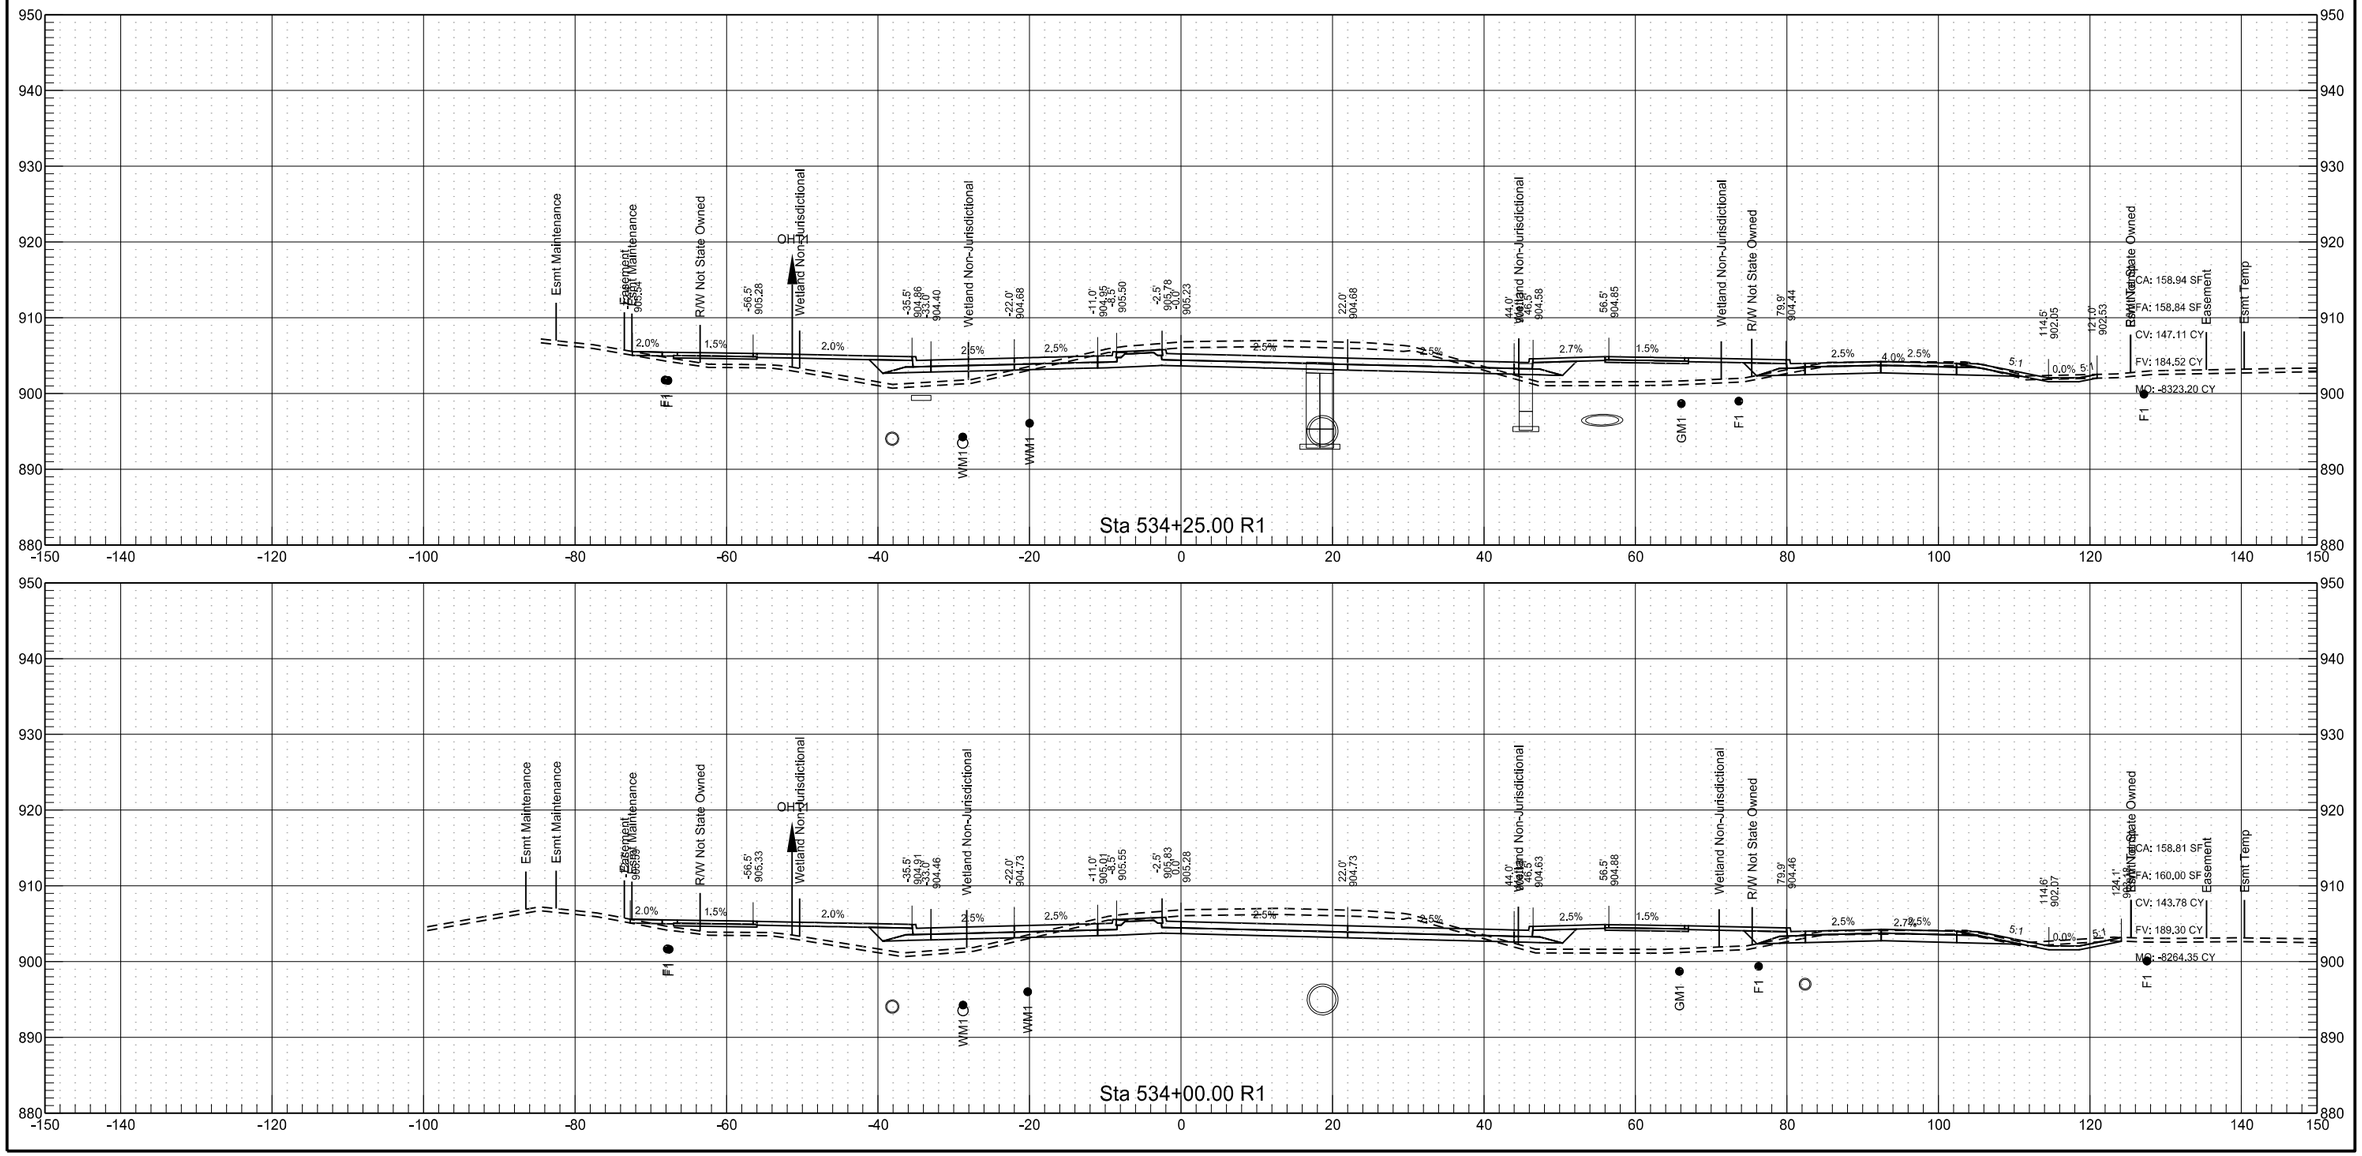

Sheyenne Street

	STATE	PROJECT NO.	SECTION NO.	SHEET NO.
	ND	SU-8-992(040)041	200	49

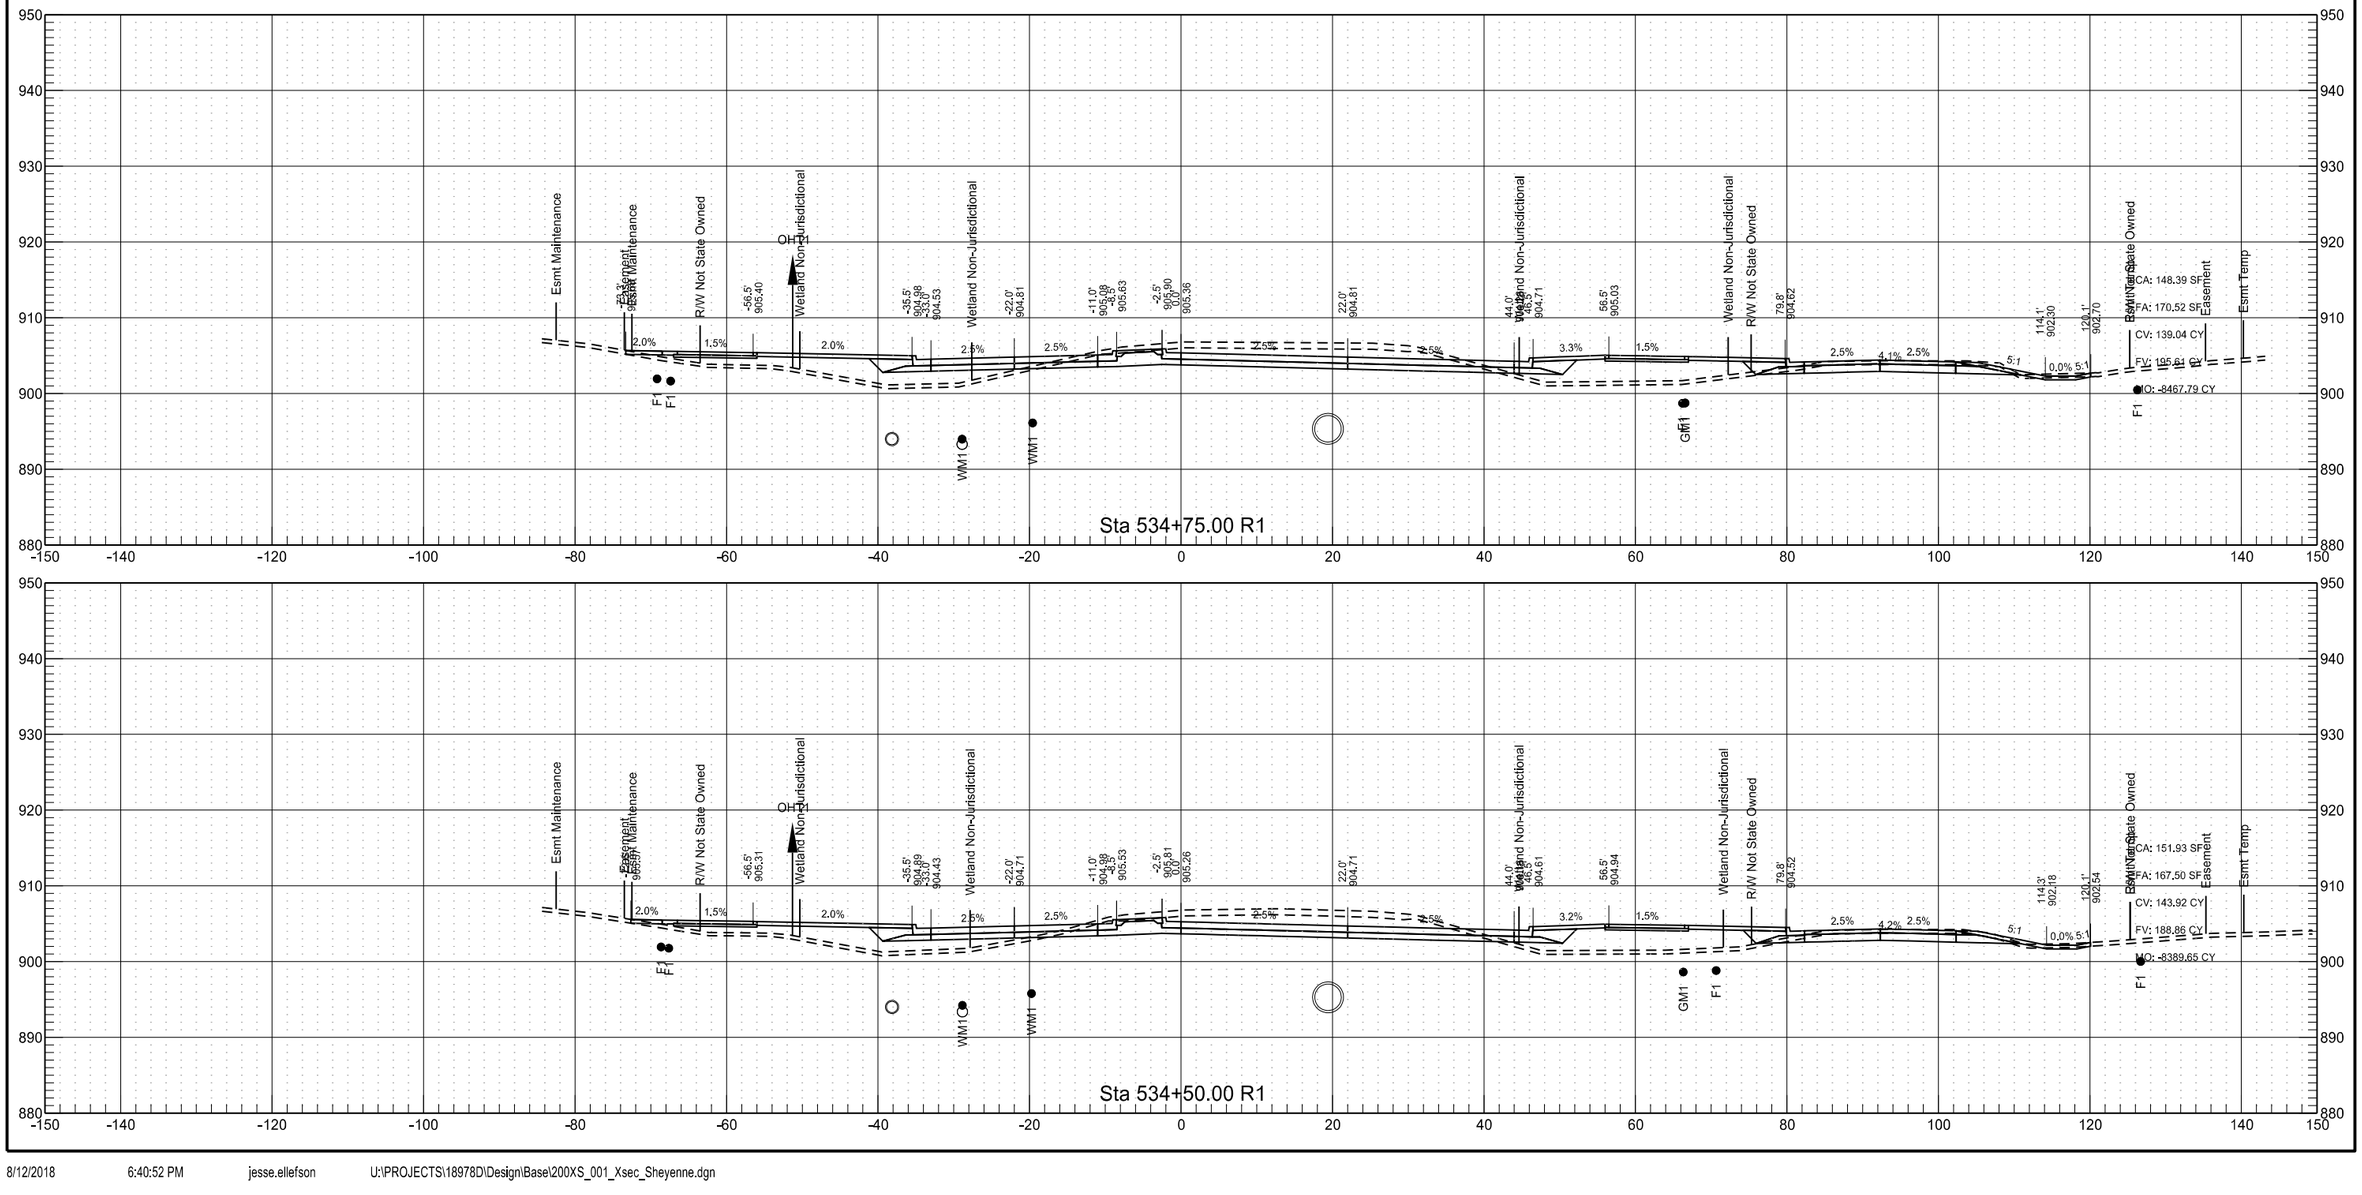

Sheyenne Street

	STATE	PROJECT NO.	SECTION NO.	SHEET NO.
	ND	SU-8-992(040)041	200	50

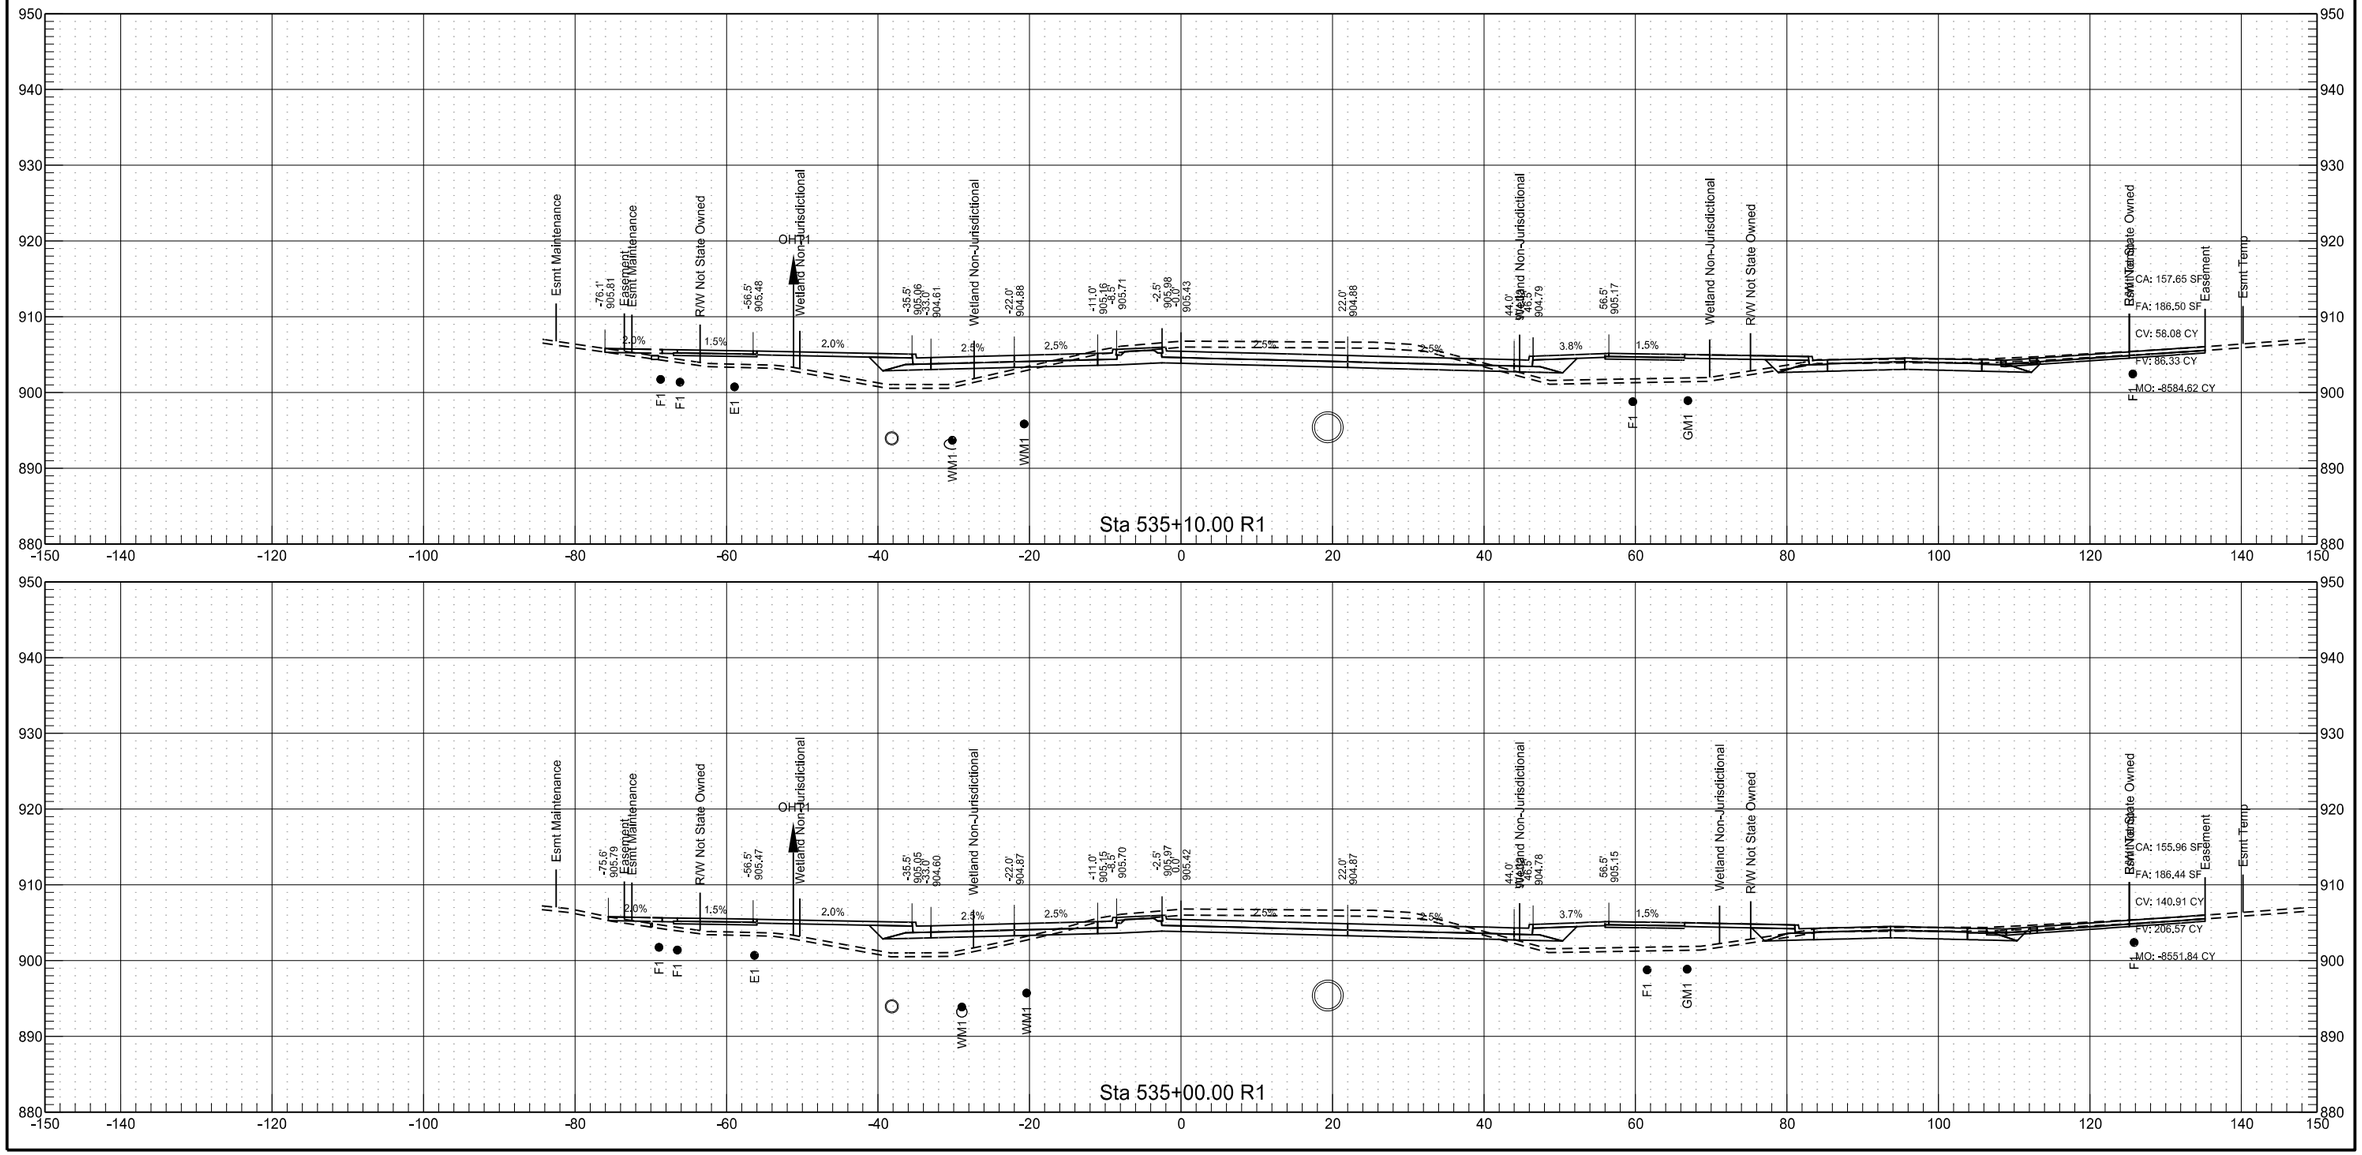

Sheyenne Street

	STATE	PROJECT NO.	SECTION NO.	SHEET NO.
	ND	SU-8-992(040)041	200	51

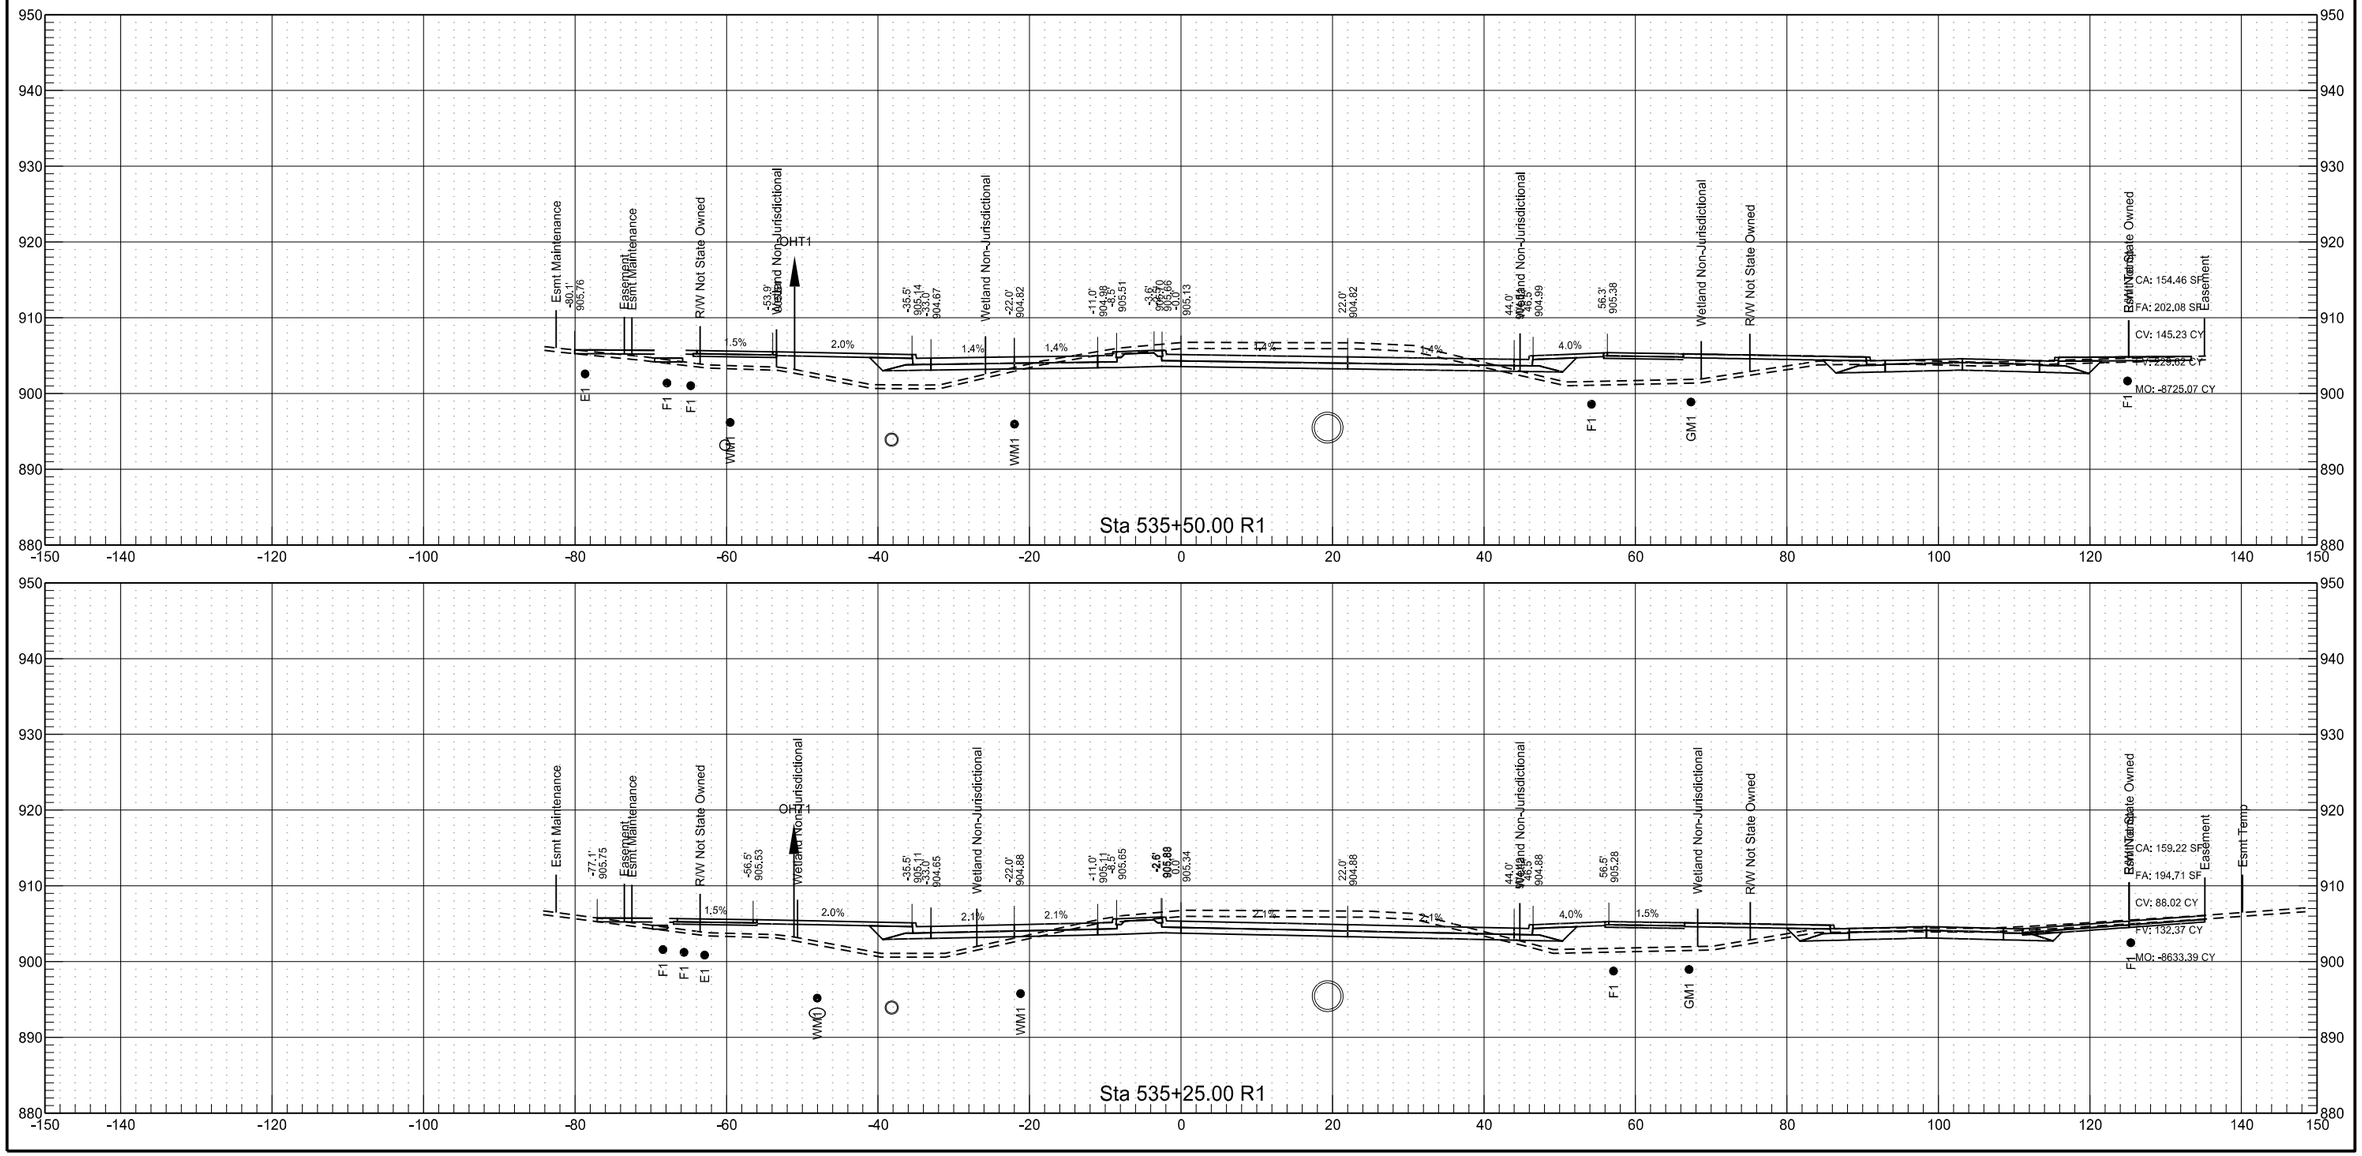

8/12/2018 6:40:58 PM jesse.ellefson U:\PROJECTS\18978D\Design\Base\200XS_001_Xsec_Sheyenne.dgn

Sheyenne Street

	STATE	PROJECT NO.	SECTION NO.	SHEET NO.
	ND	SU-8-992(040)041	200	52

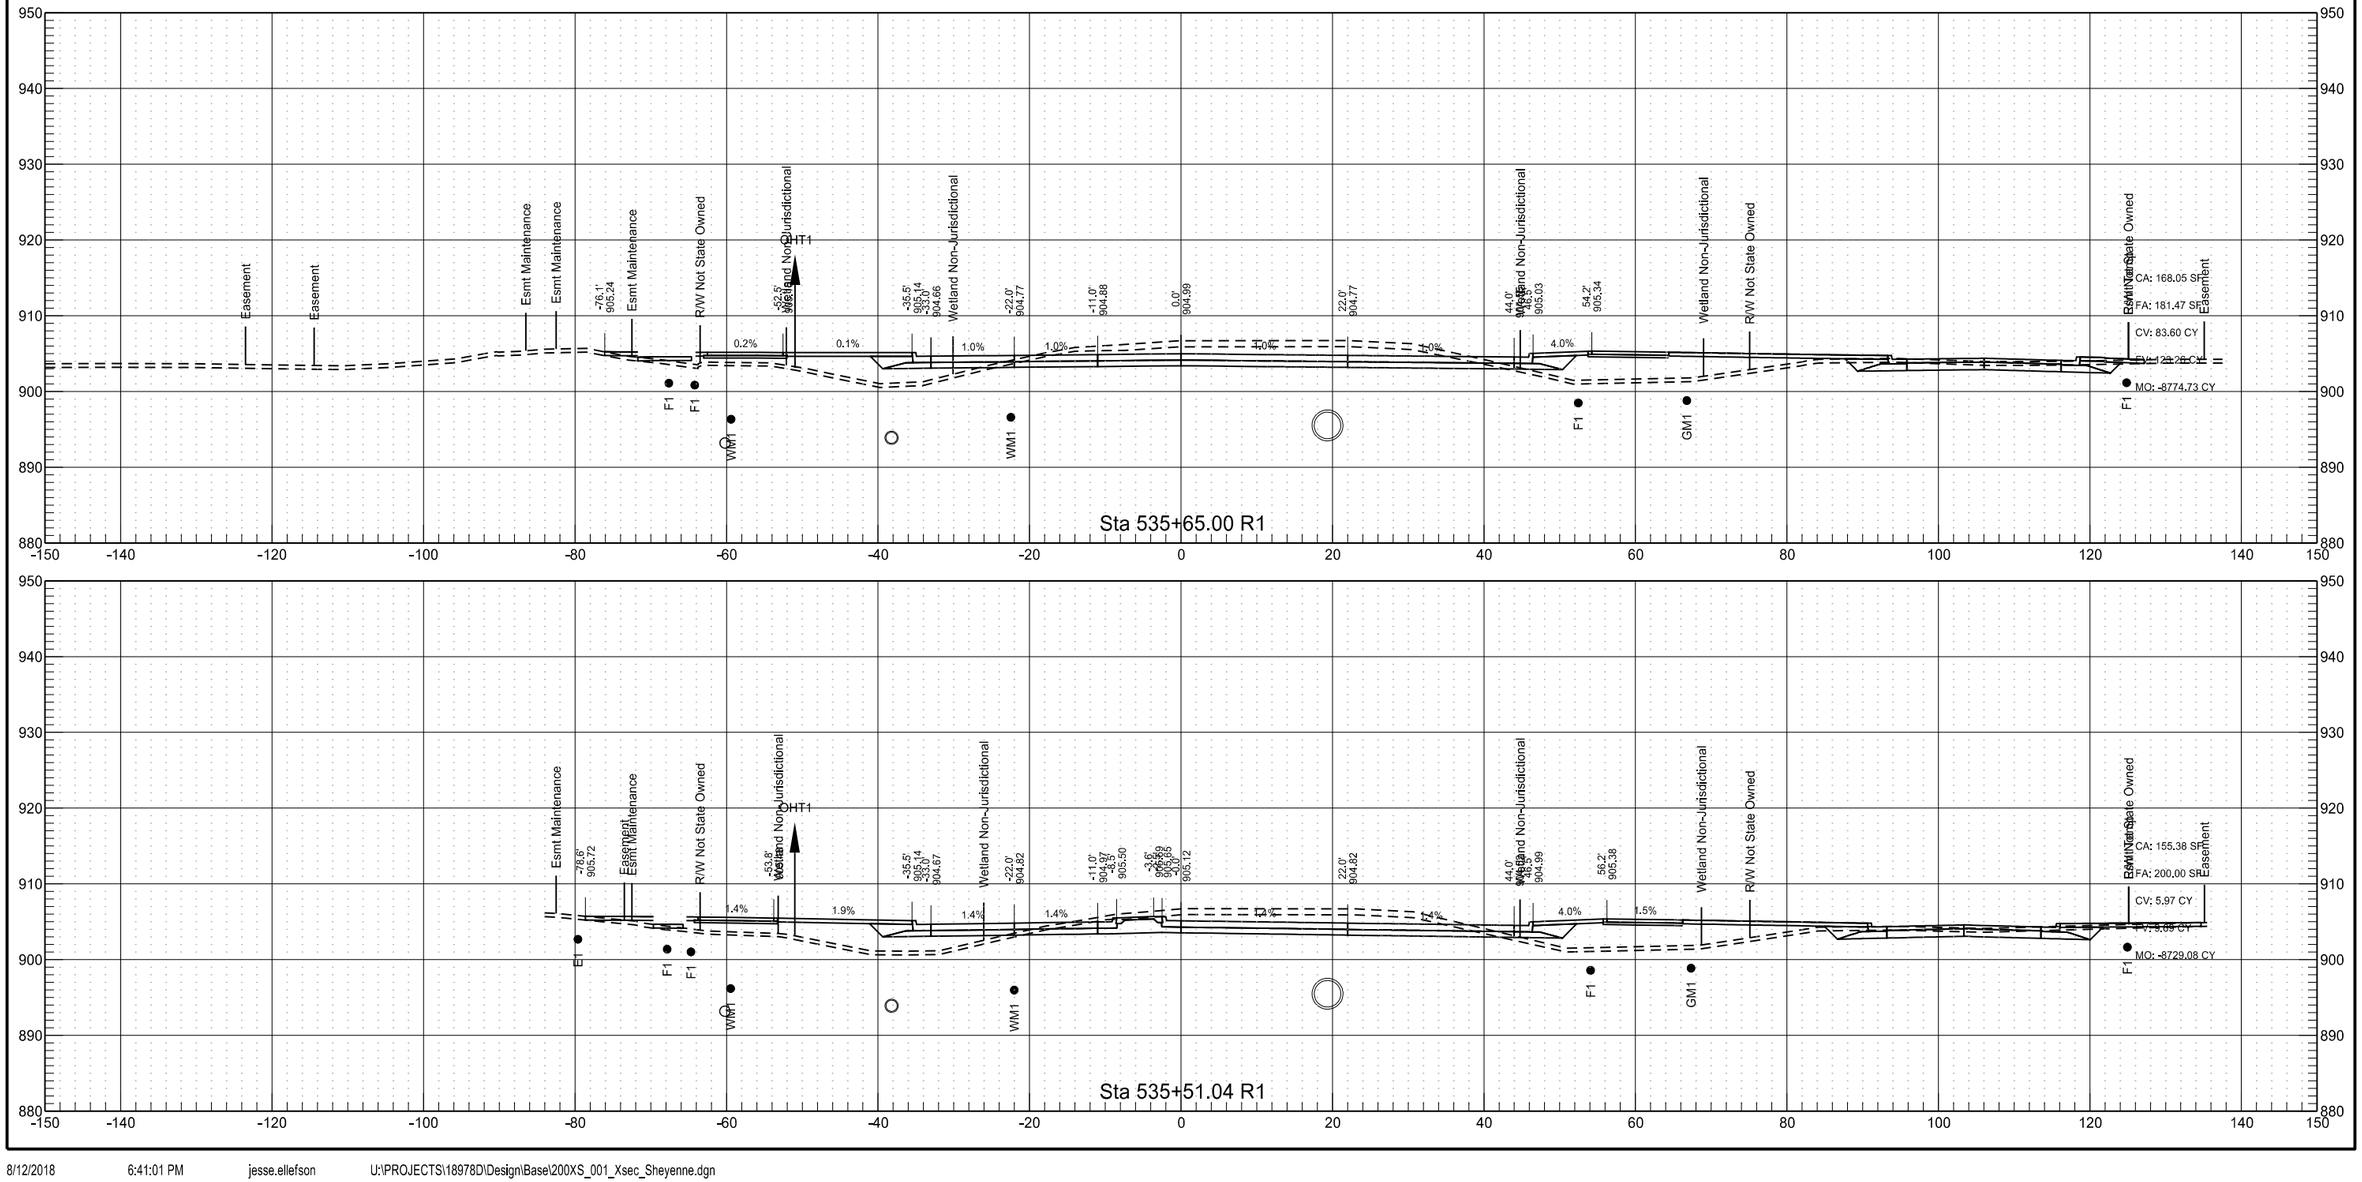

Sheyenne Street

	STATE	PROJECT NO.	SECTION NO.	SHEET NO.
	ND	SU-8-992(040)041	200	53

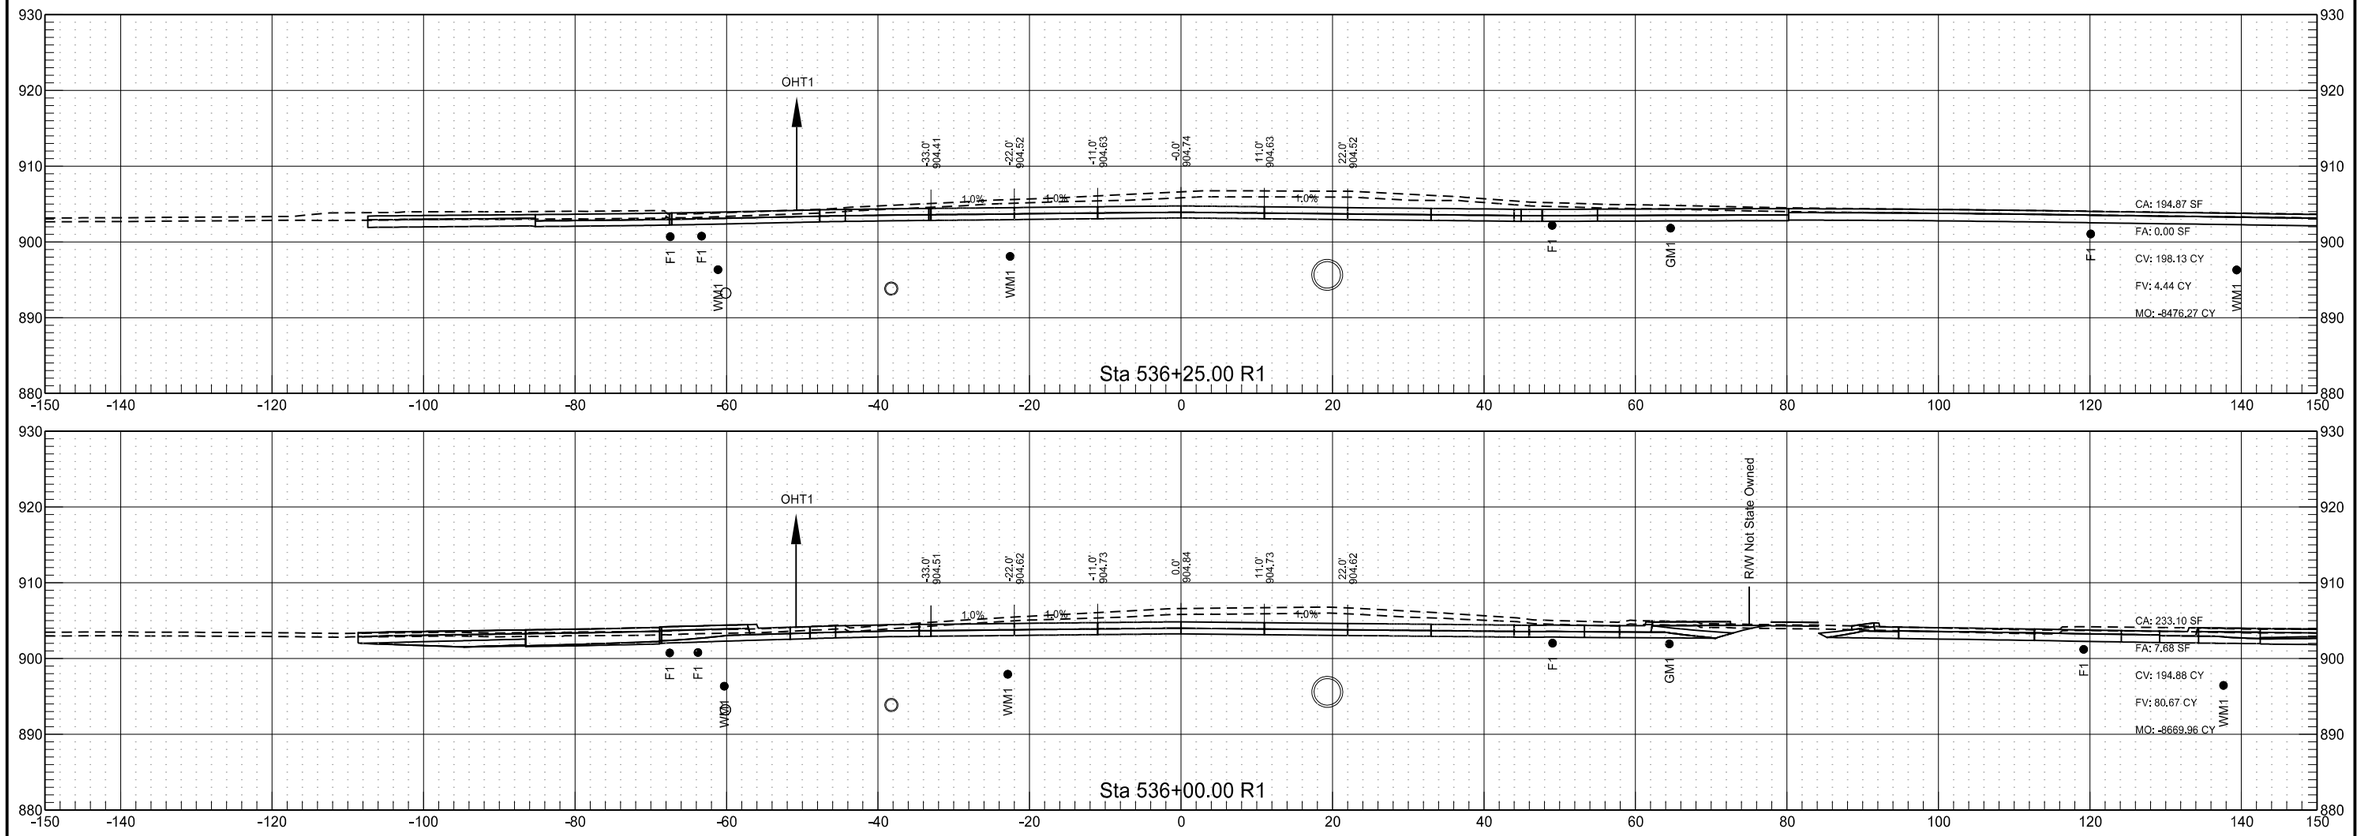

Sheyenne Street

	STATE	PROJECT NO.	SECTION NO.	SHEET NO.
	ND	SU-8-992(040)041	200	54

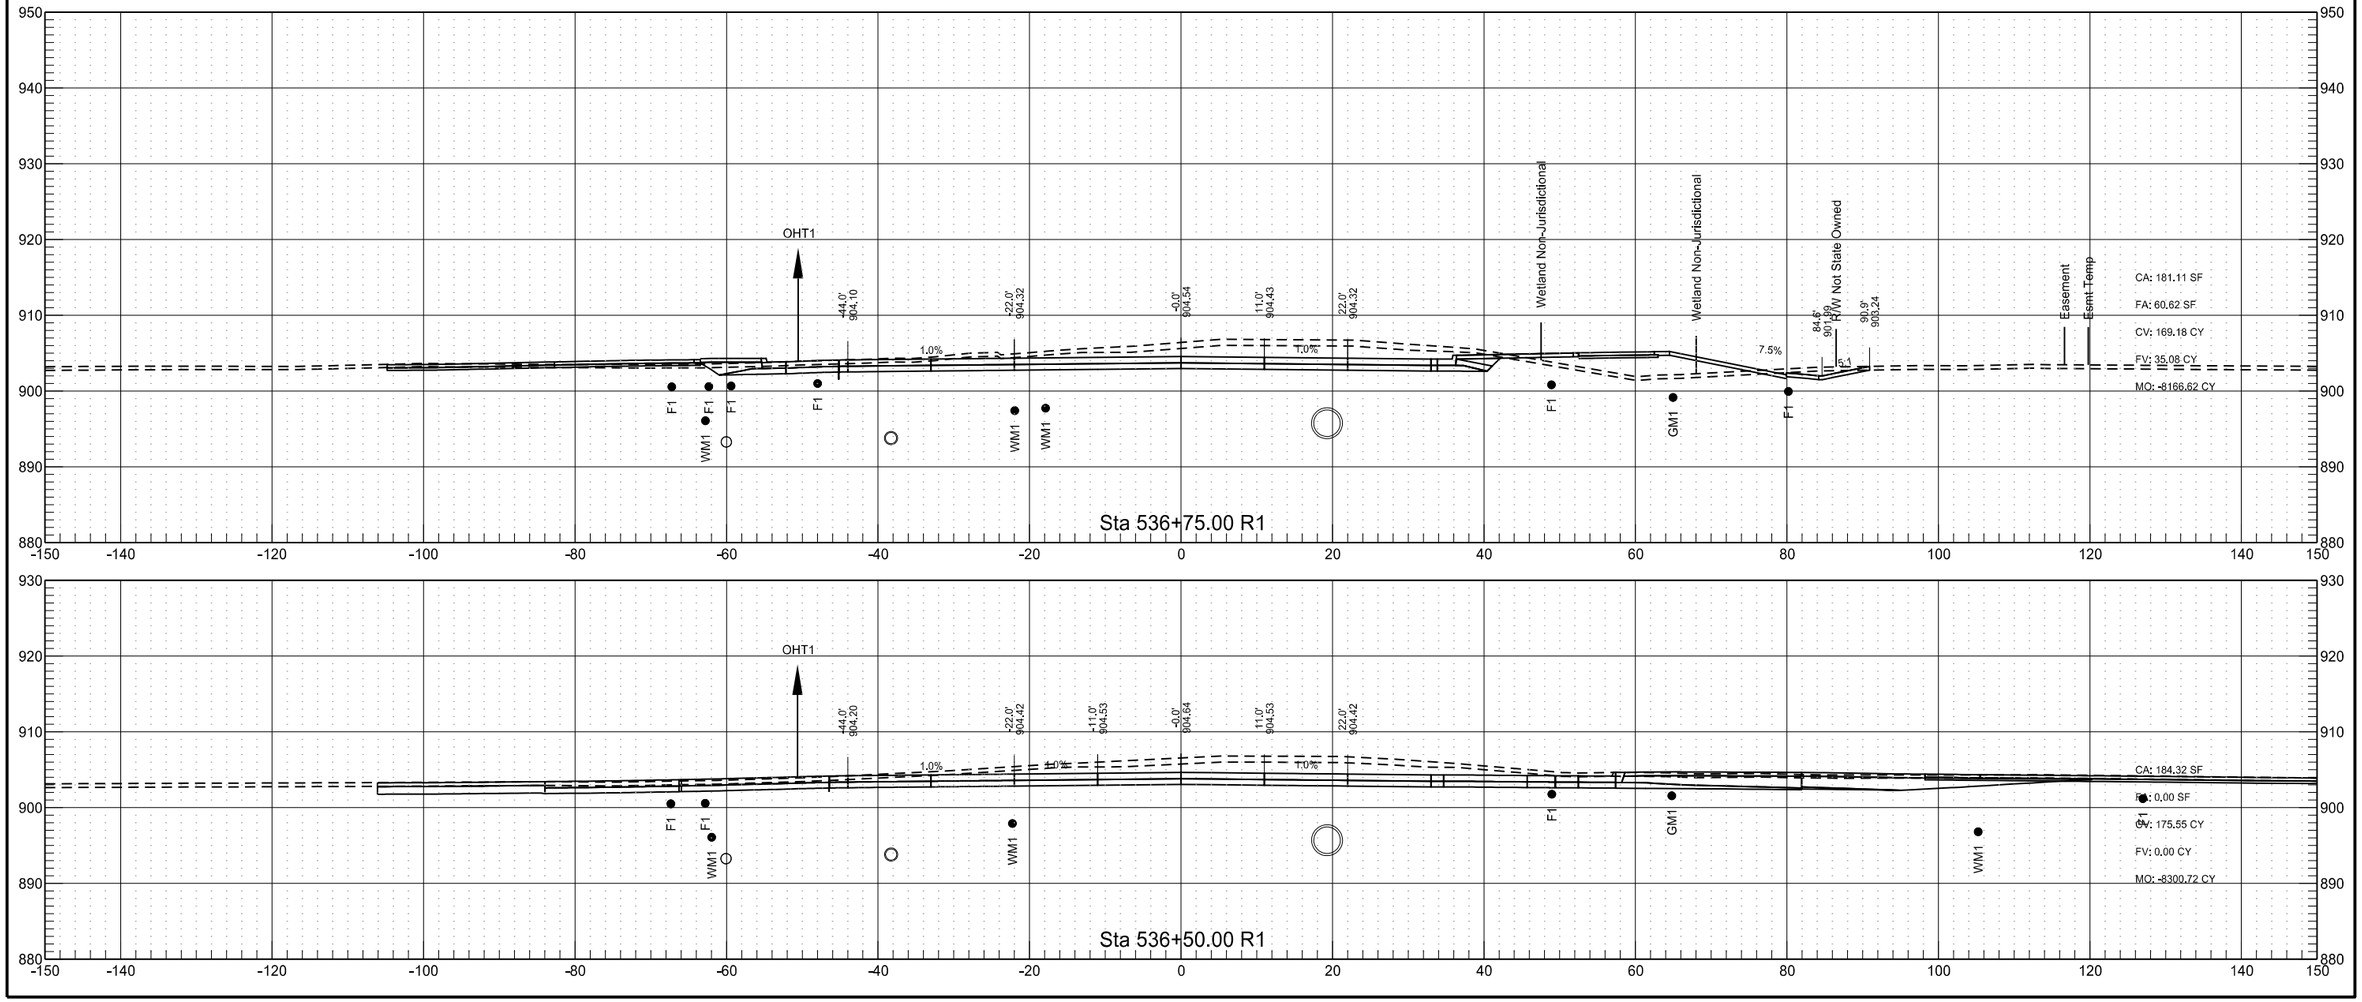

Sheyenne Street

	STATE	PROJECT NO.	SECTION NO.	SHEET NO.
	ND	SU-8-992(040)041	200	55

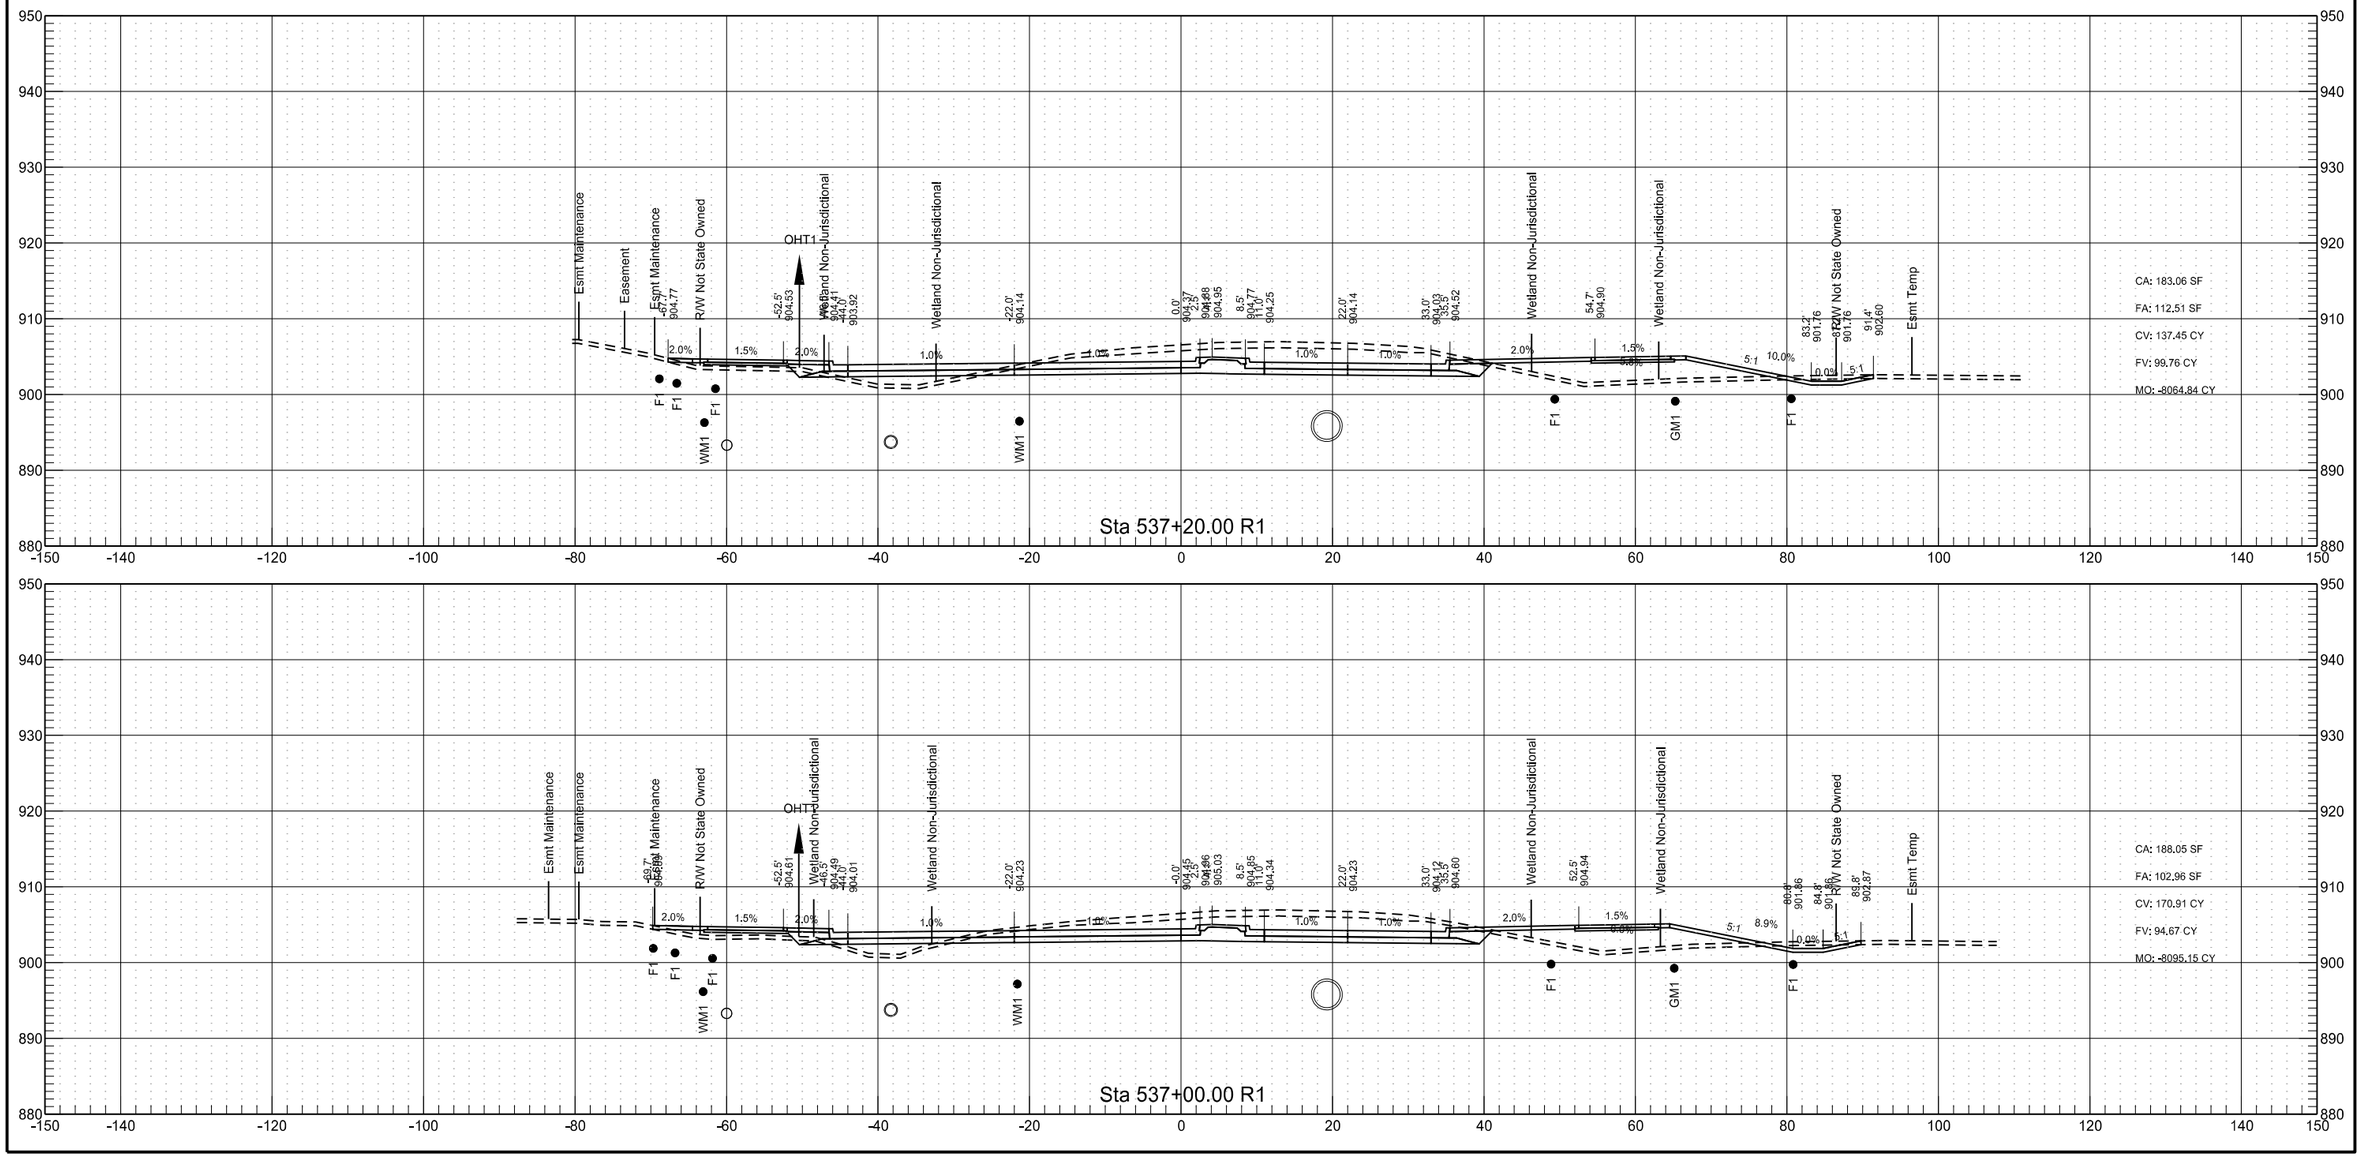

Sheyenne Street

	STATE	PROJECT NO.	SECTION NO.	SHEET NO.
	ND	SU-8-992(040)041	200	56

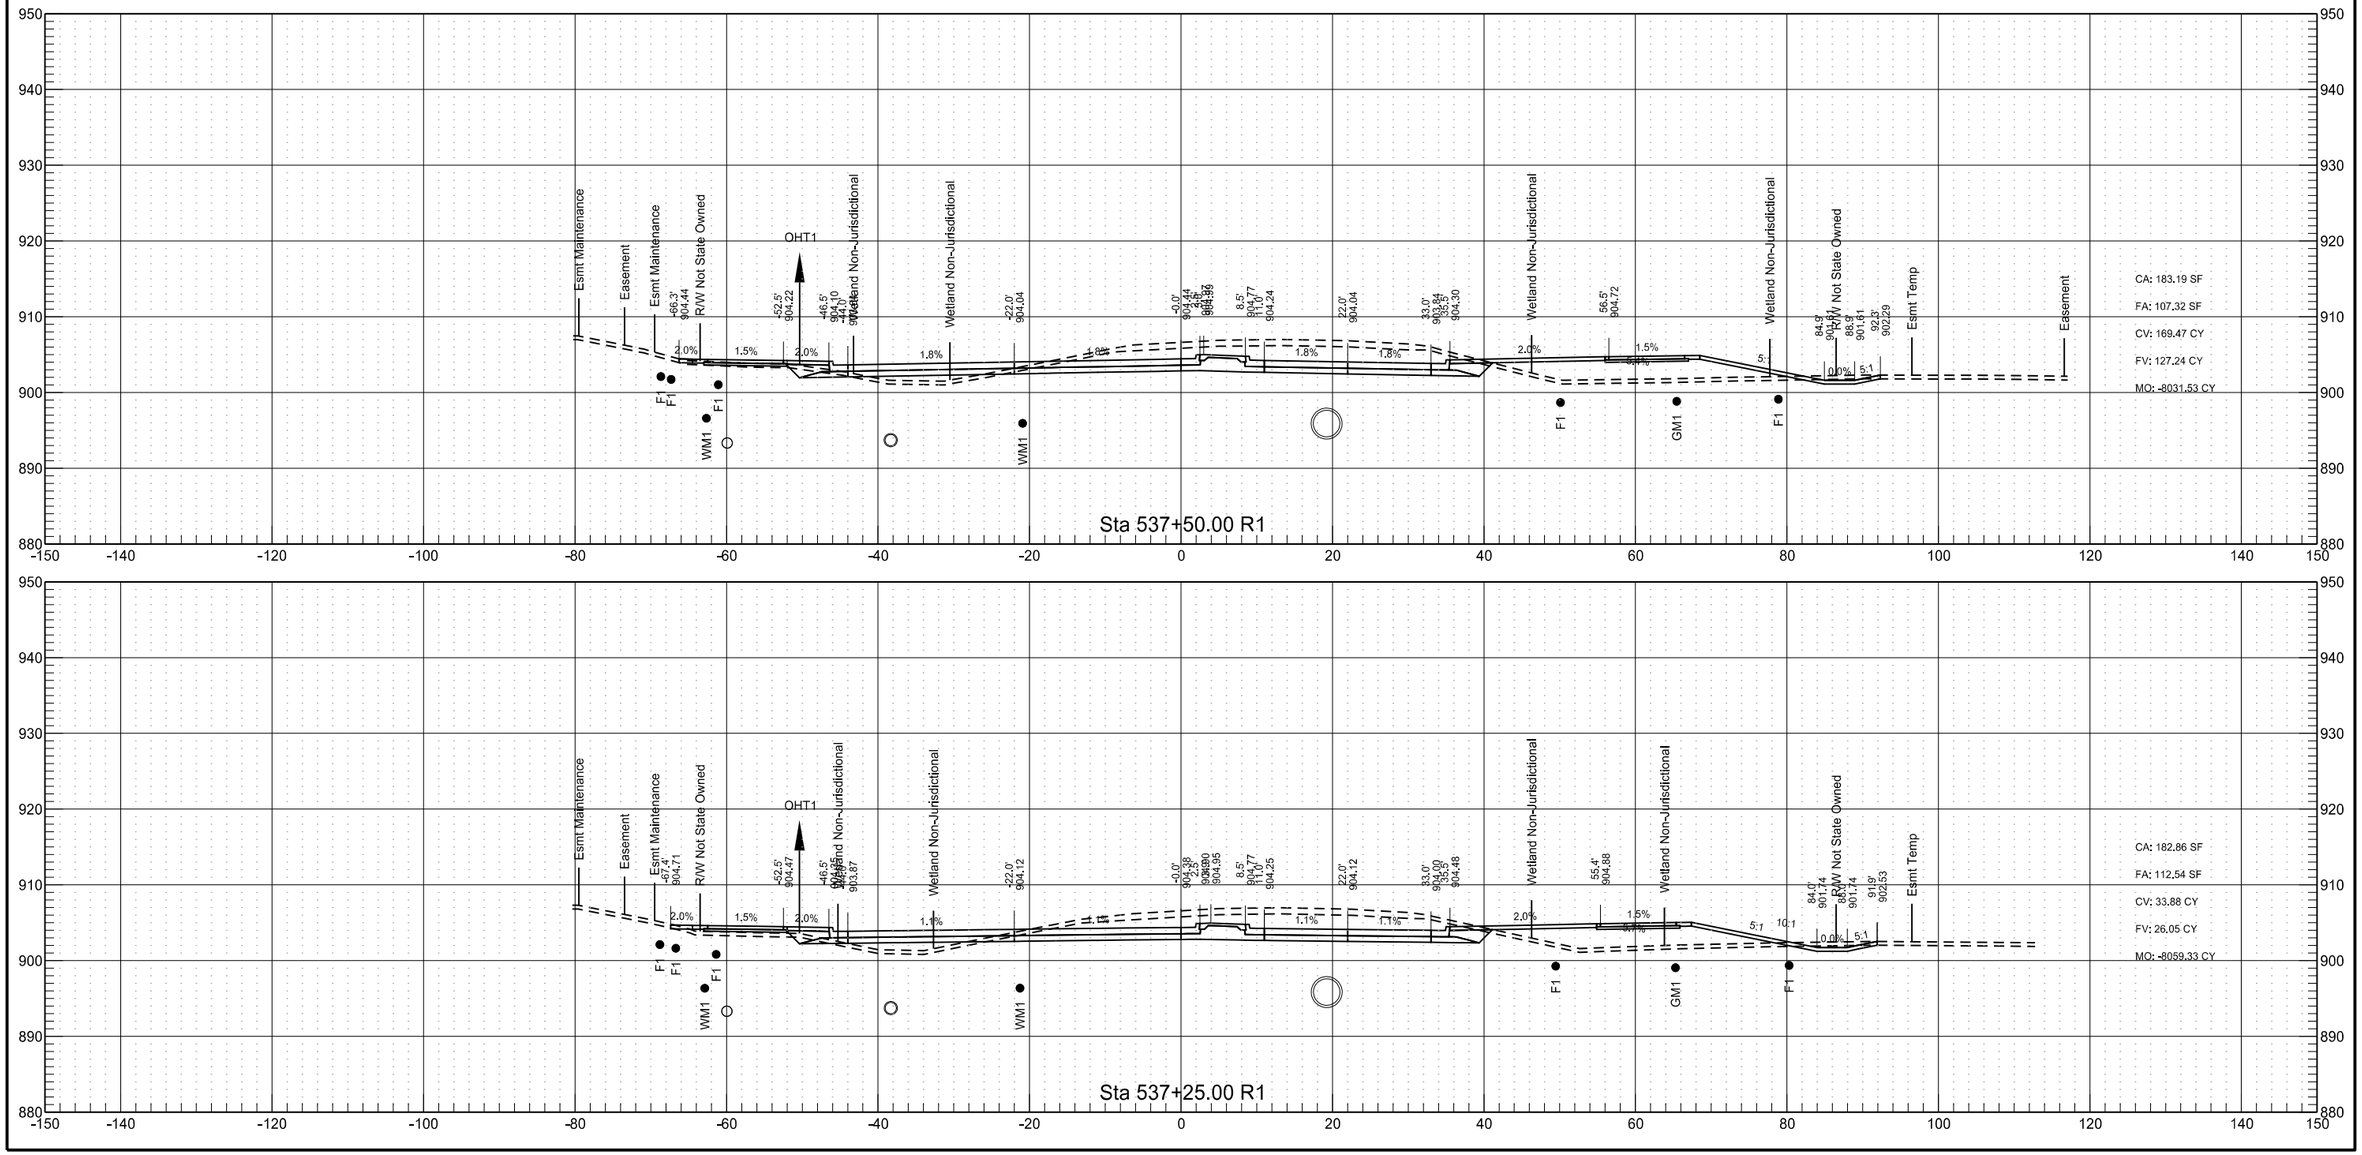

Sheyenne Street

	STATE	PROJECT NO.	SECTION NO.	SHEET NO.
	ND	SU-8-992(040)041	200	57

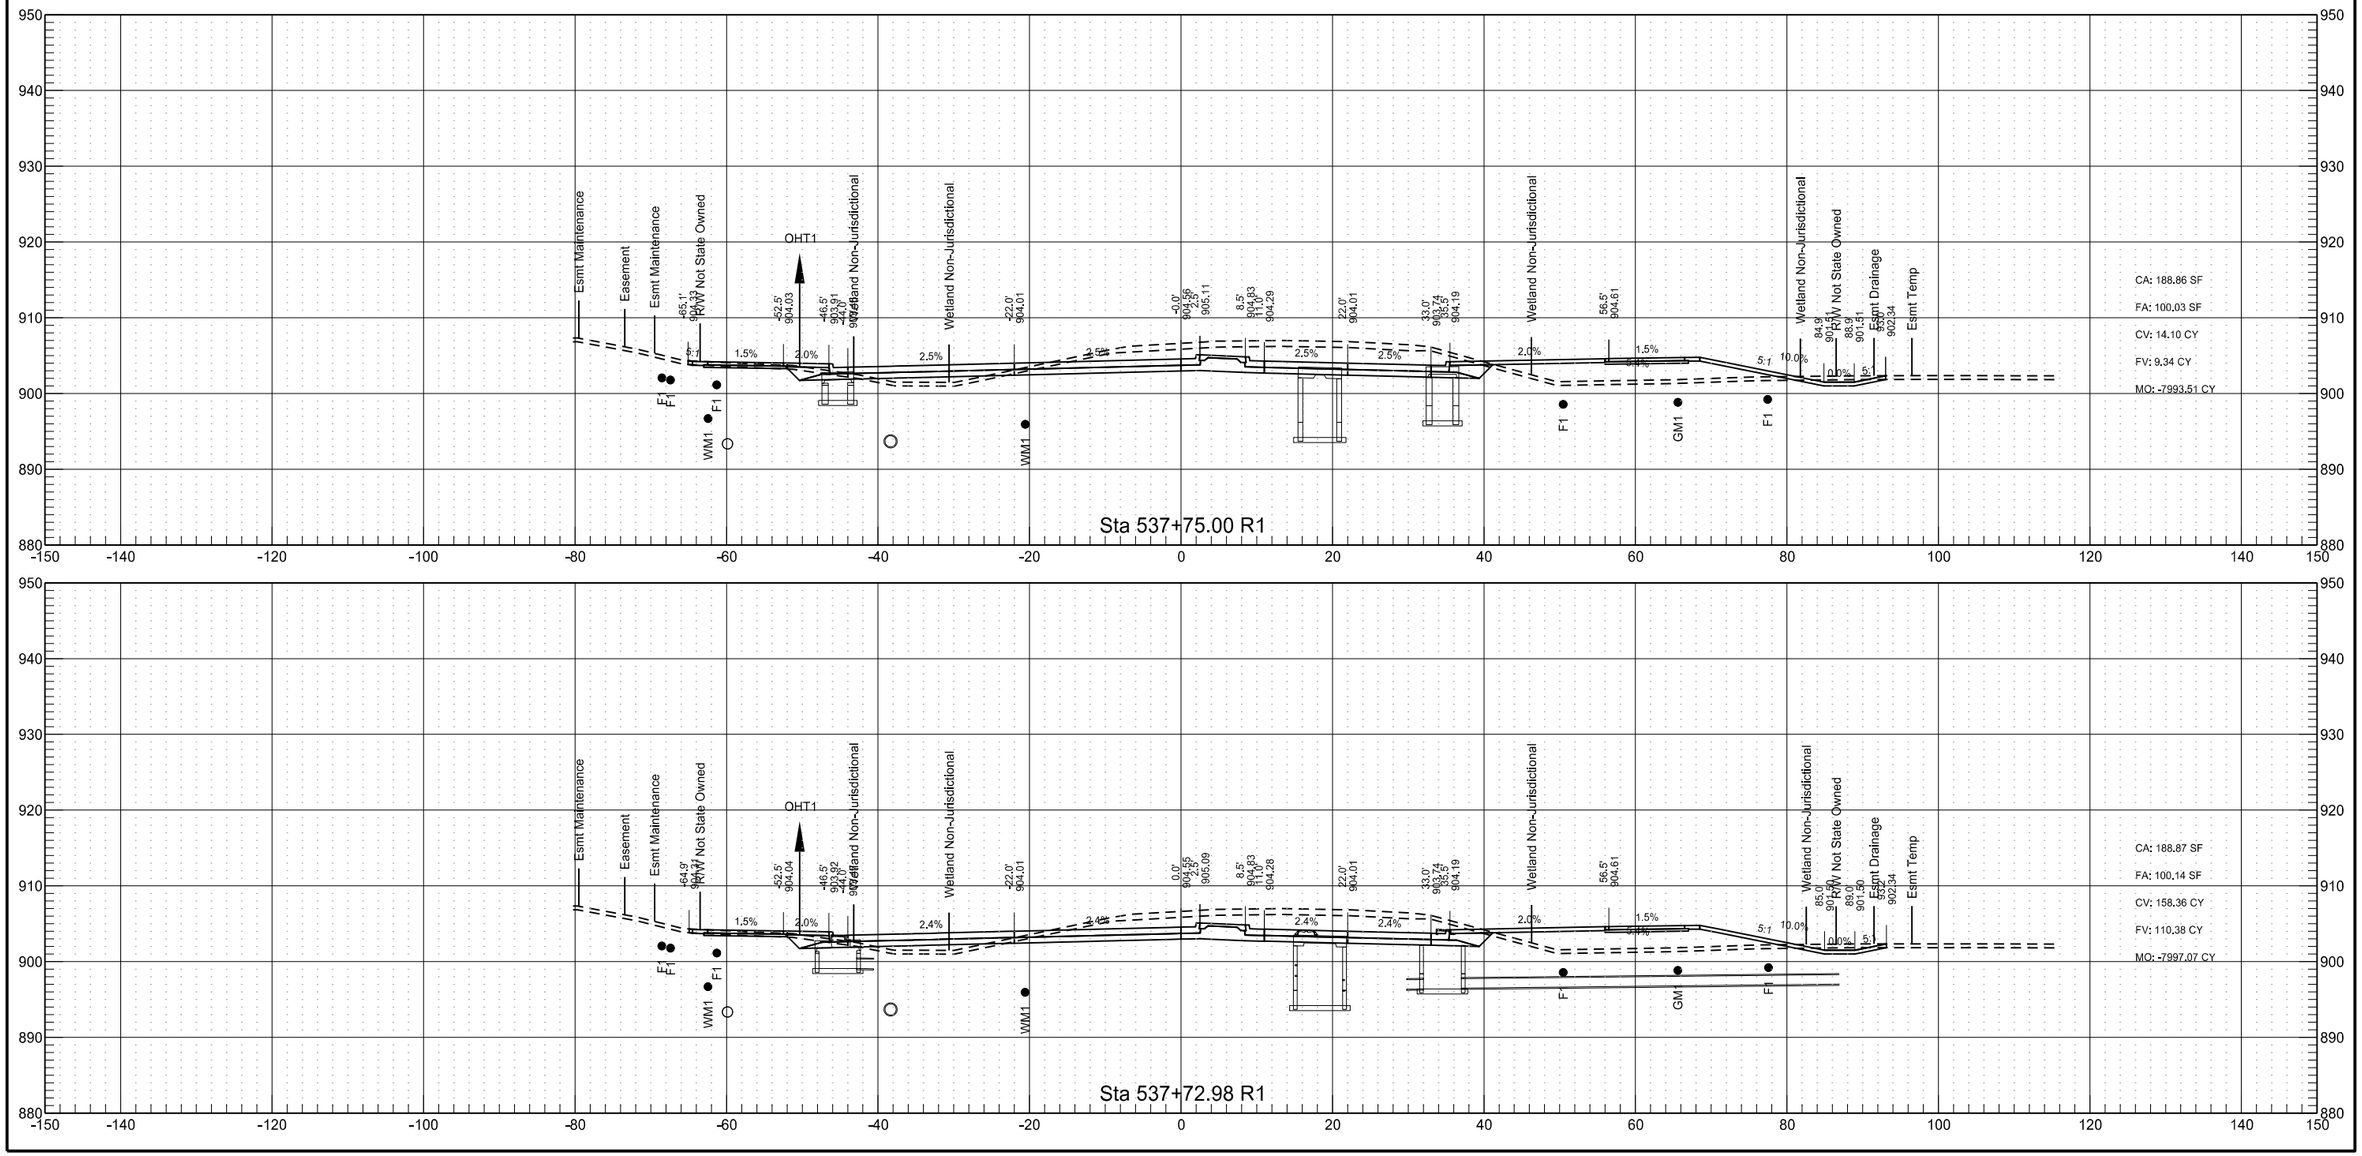

Sheyenne Street

	STATE	PROJECT NO.	SECTION NO.	SHEET NO.
	ND	SU-8-992(040)041	200	58

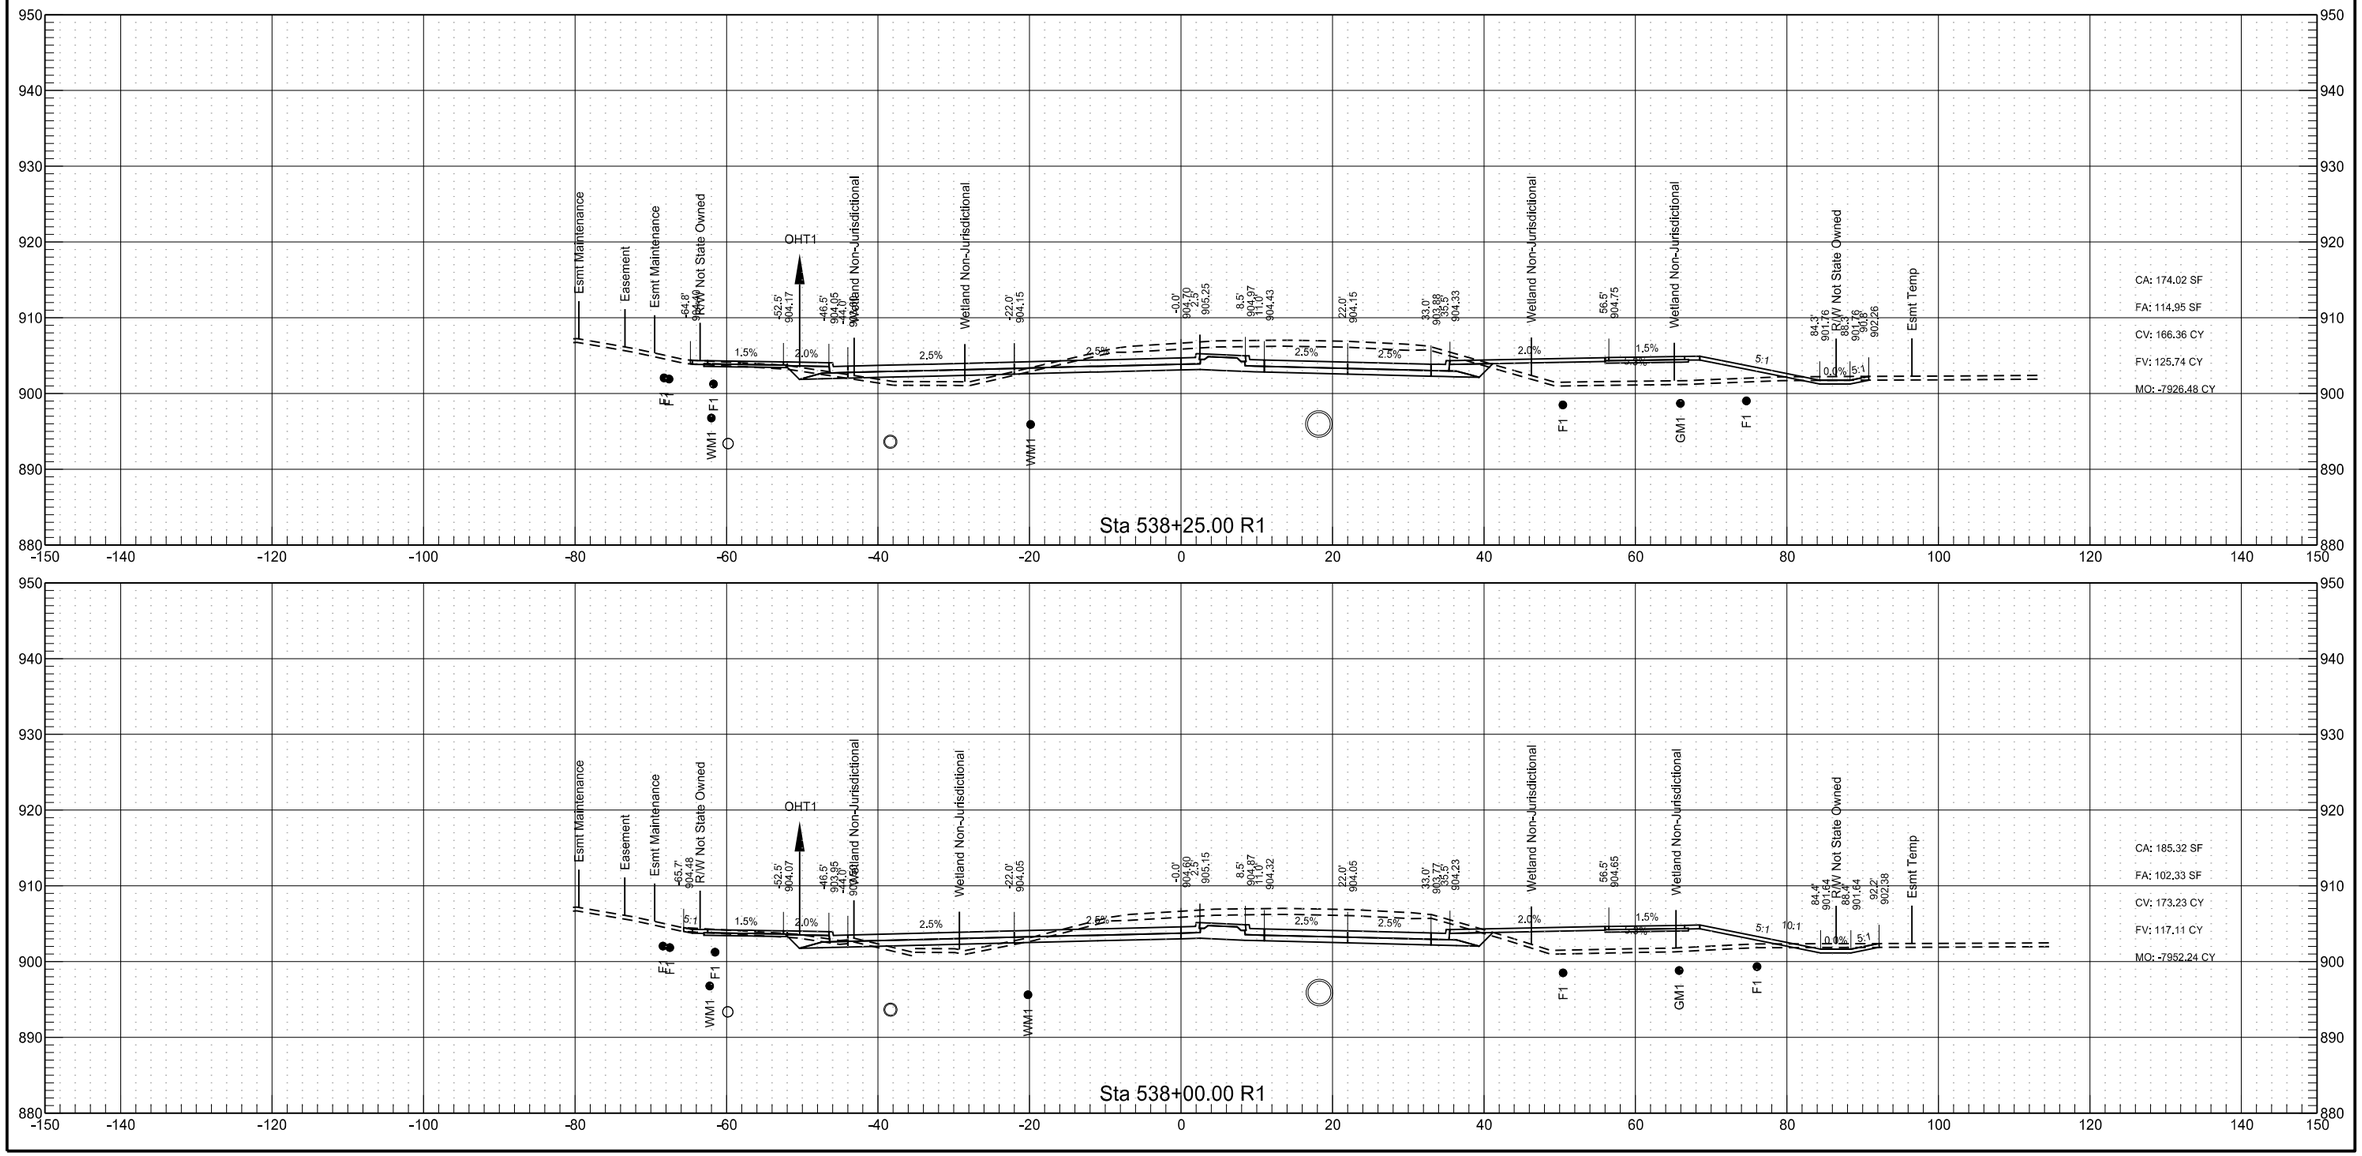

Sheyenne Street

	STATE	PROJECT NO.	SECTION NO.	SHEET NO.
	ND	SU-8-992(040)041	200	59

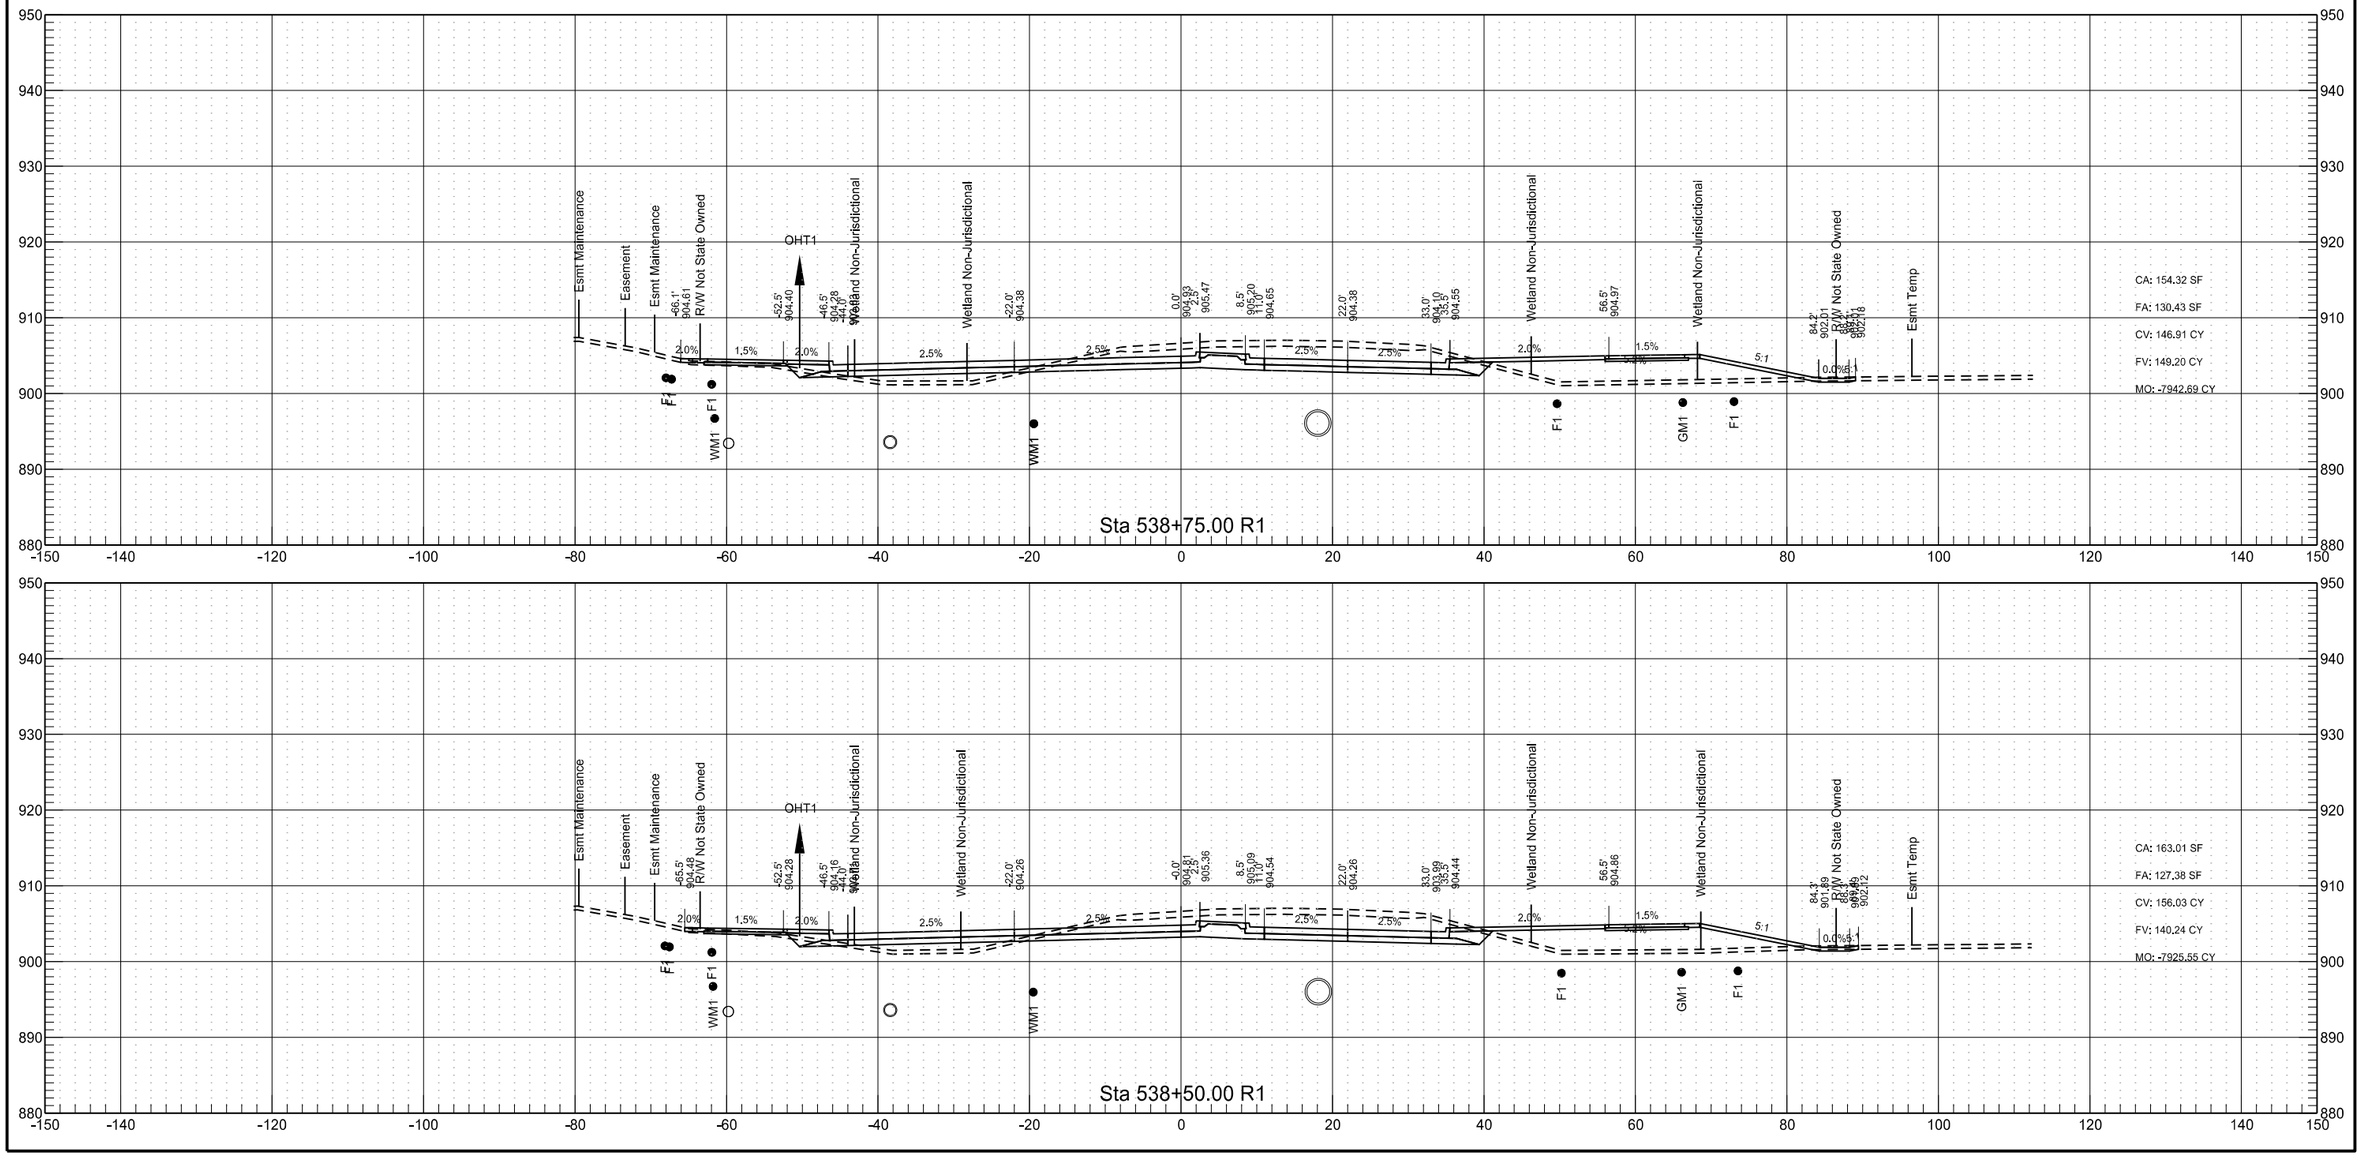

Sheyenne Street

	STATE	PROJECT NO.	SECTION NO.	SHEET NO.
	ND	SU-8-992(040)041	200	60

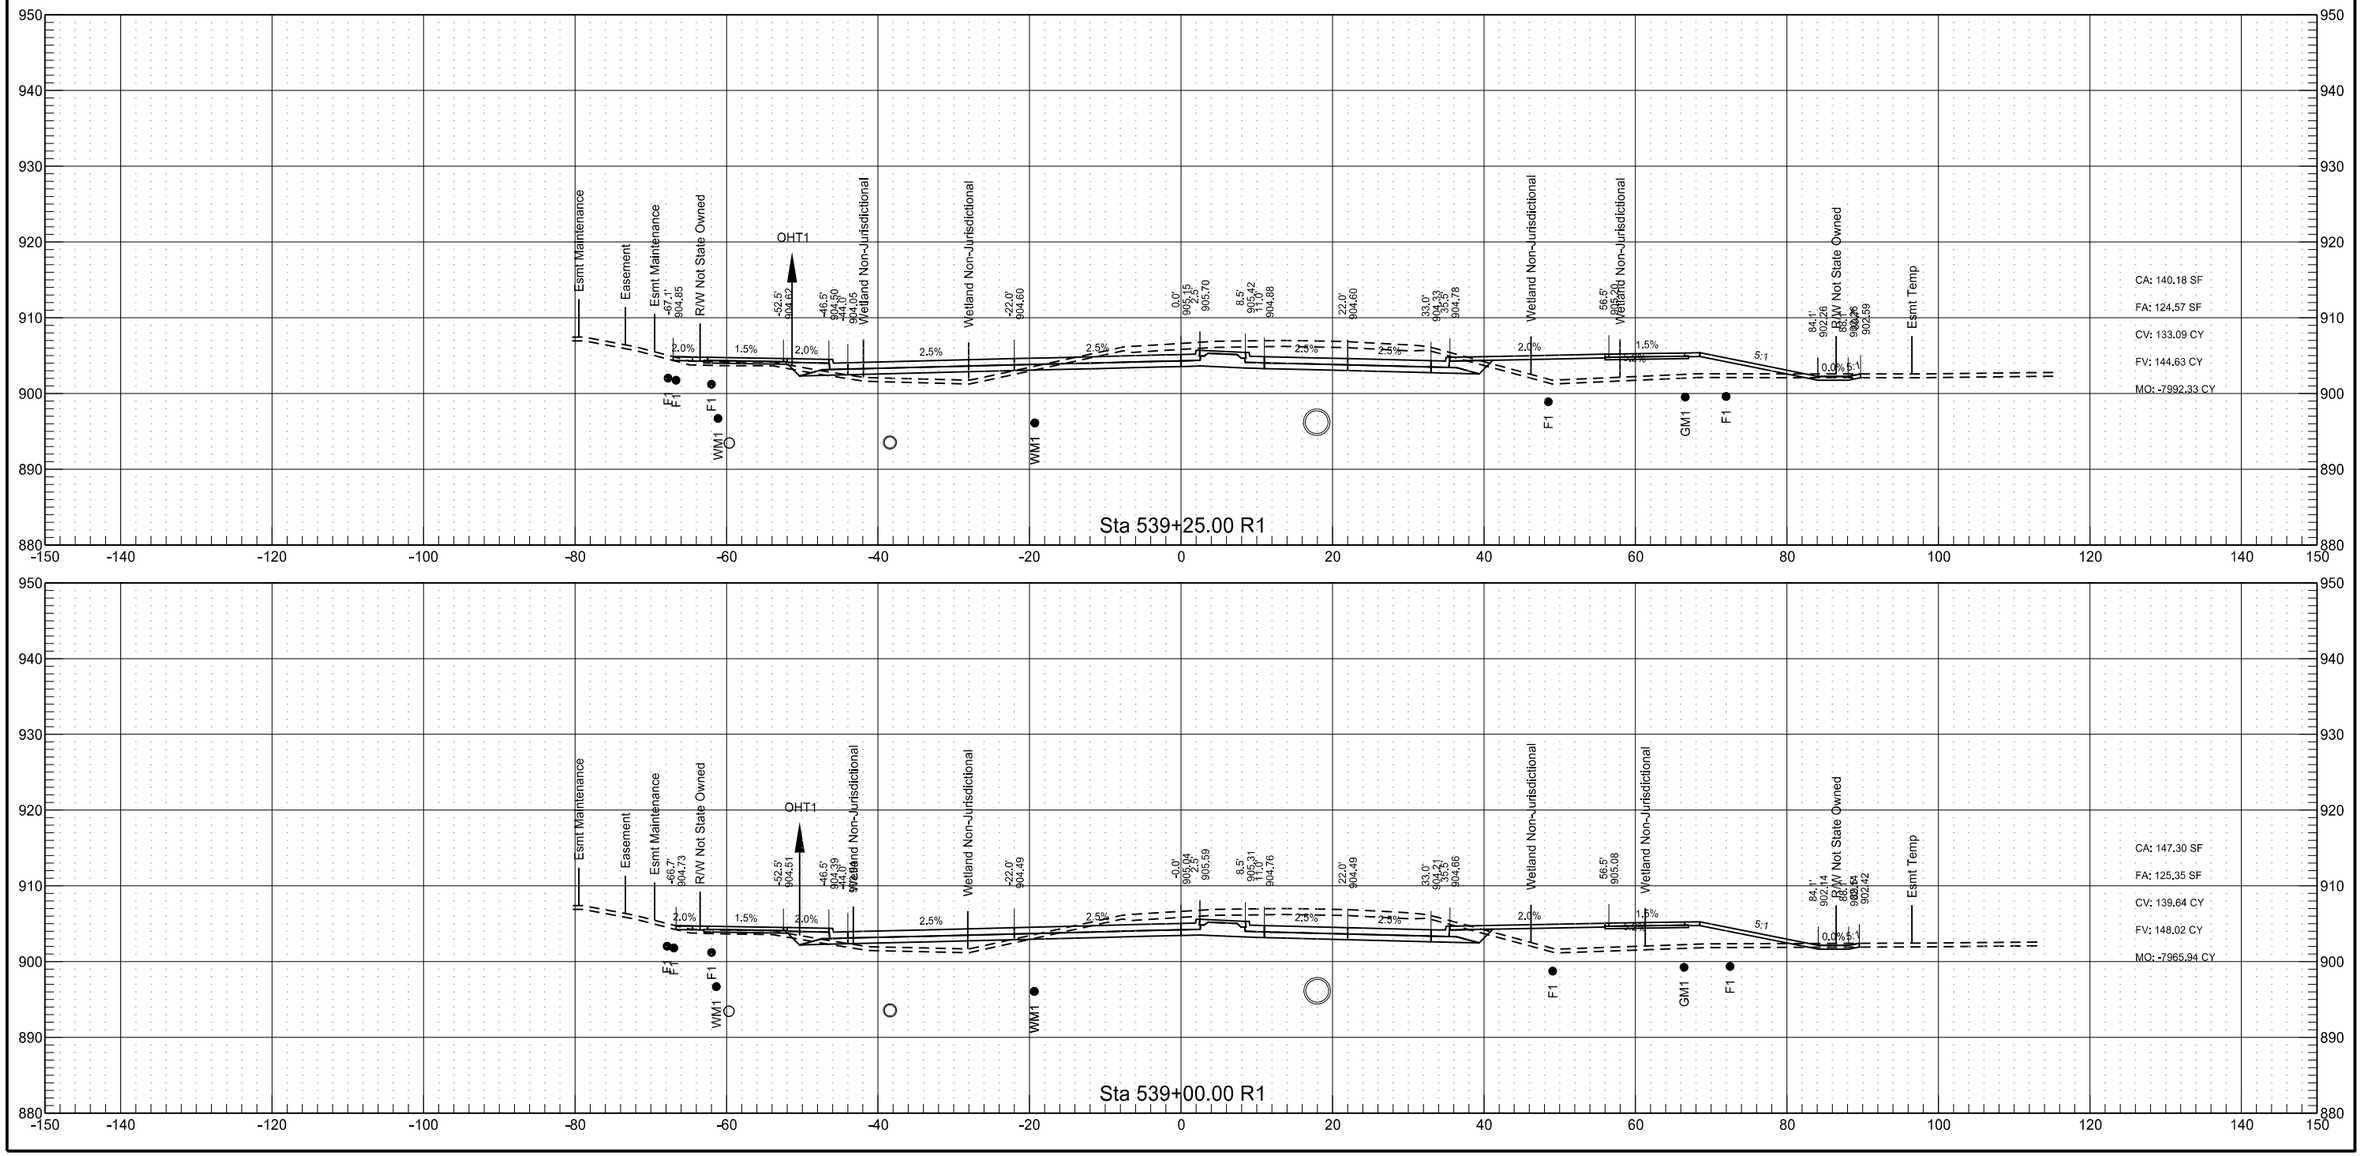

8/12/2018 6:41:25 PM jesse.ellefson U:\PROJECTS\18978D\Design\Base\200XS_001_Xsec_Sheyenne.dgn

Sheyenne Street

	STATE	PROJECT NO.	SECTION NO.	SHEET NO.
	ND	SU-8-992(040)041	200	61

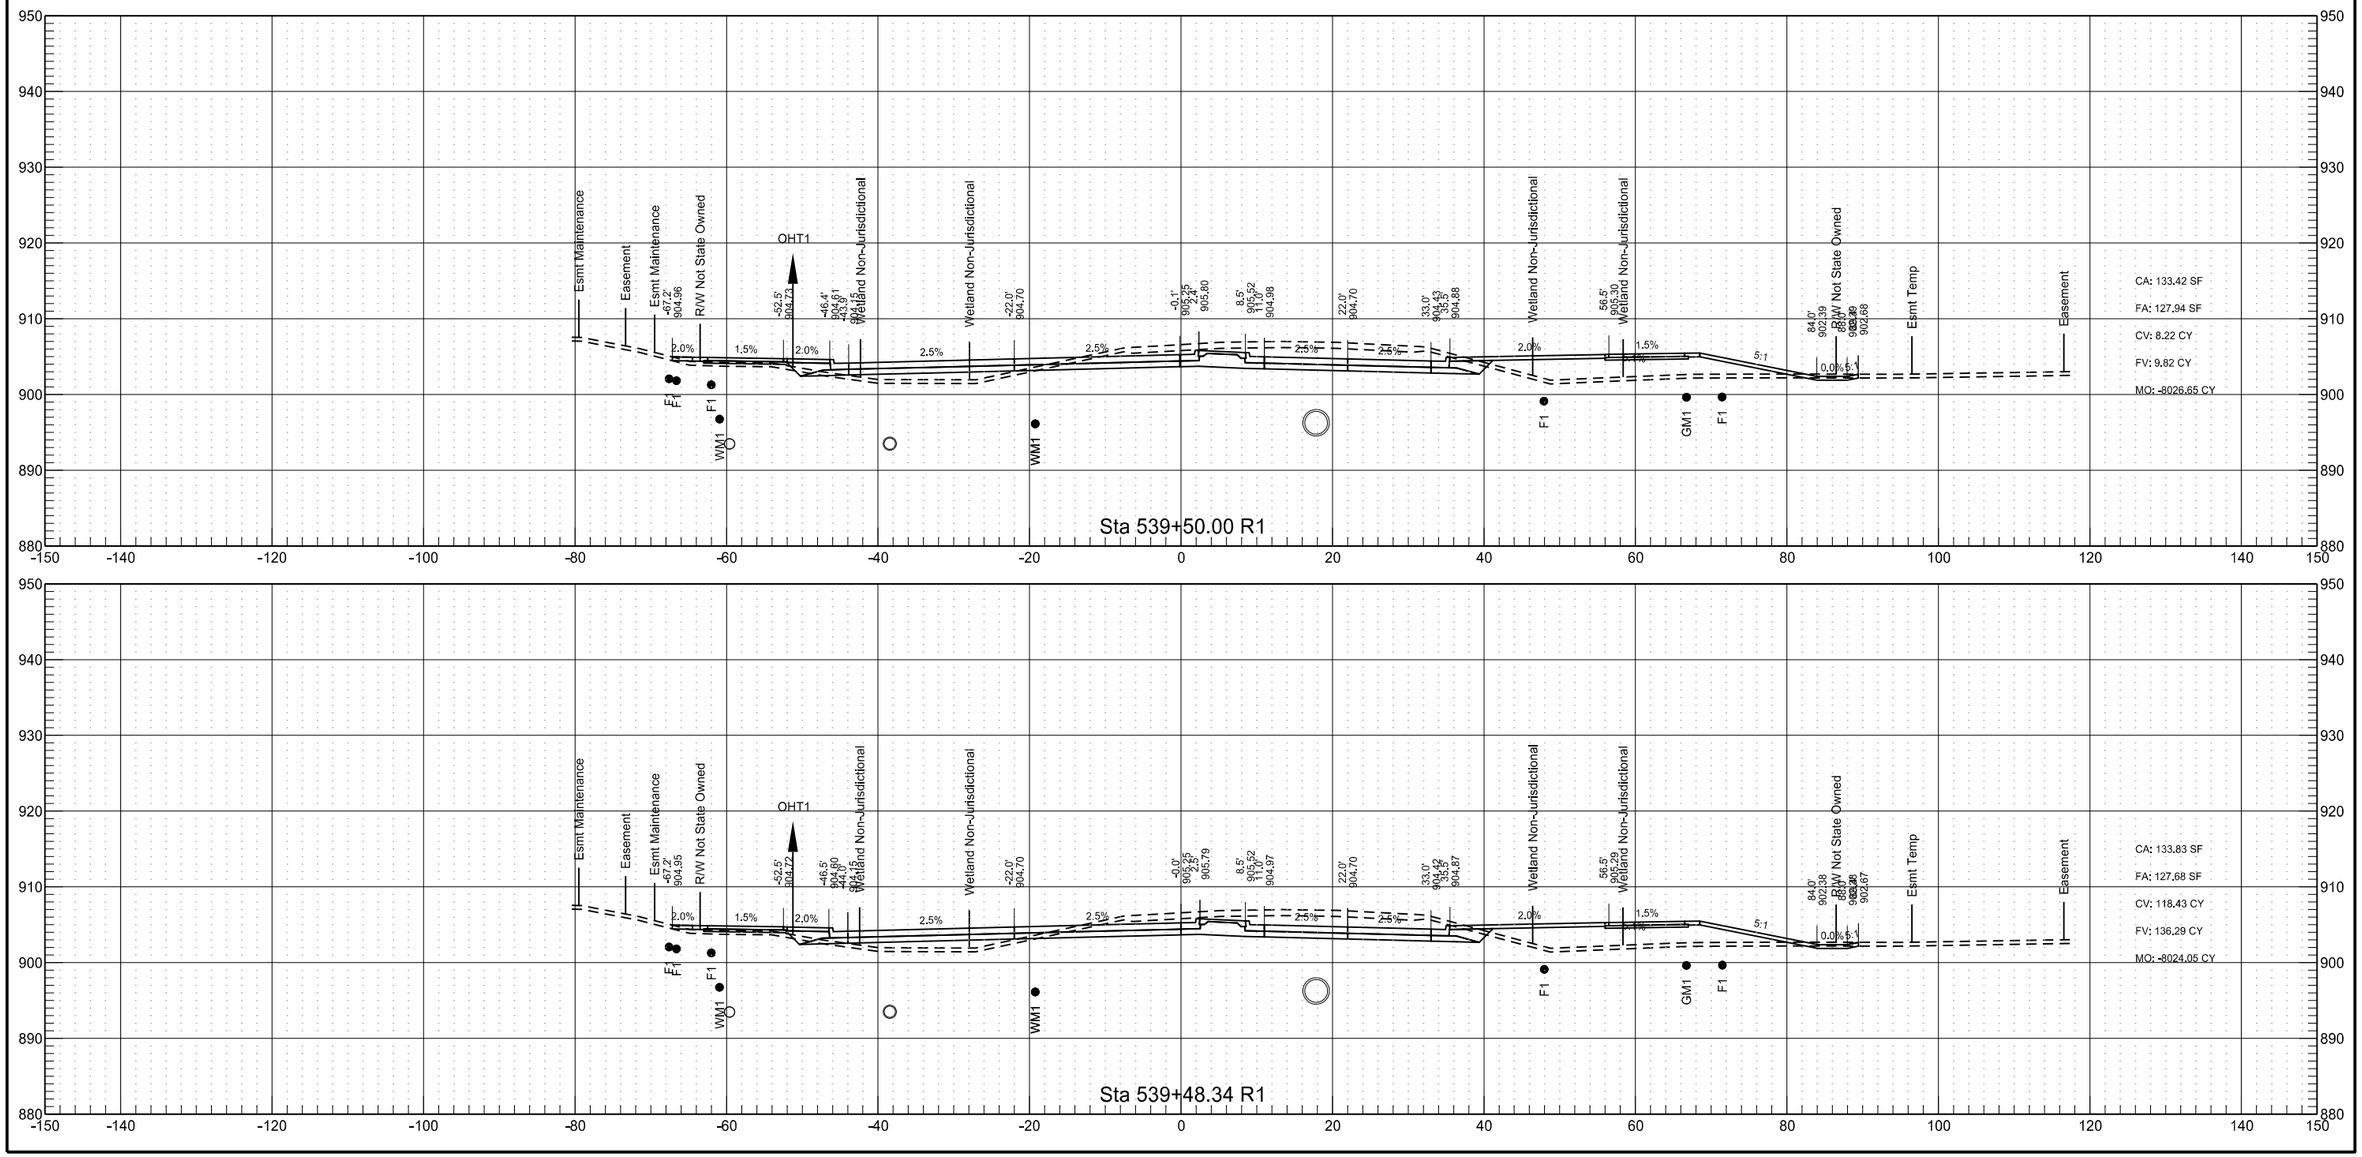

Sheyenne Street

	STATE	PROJECT NO.	SECTION NO.	SHEET NO.
	ND	SU-8-992(040)041	200	62

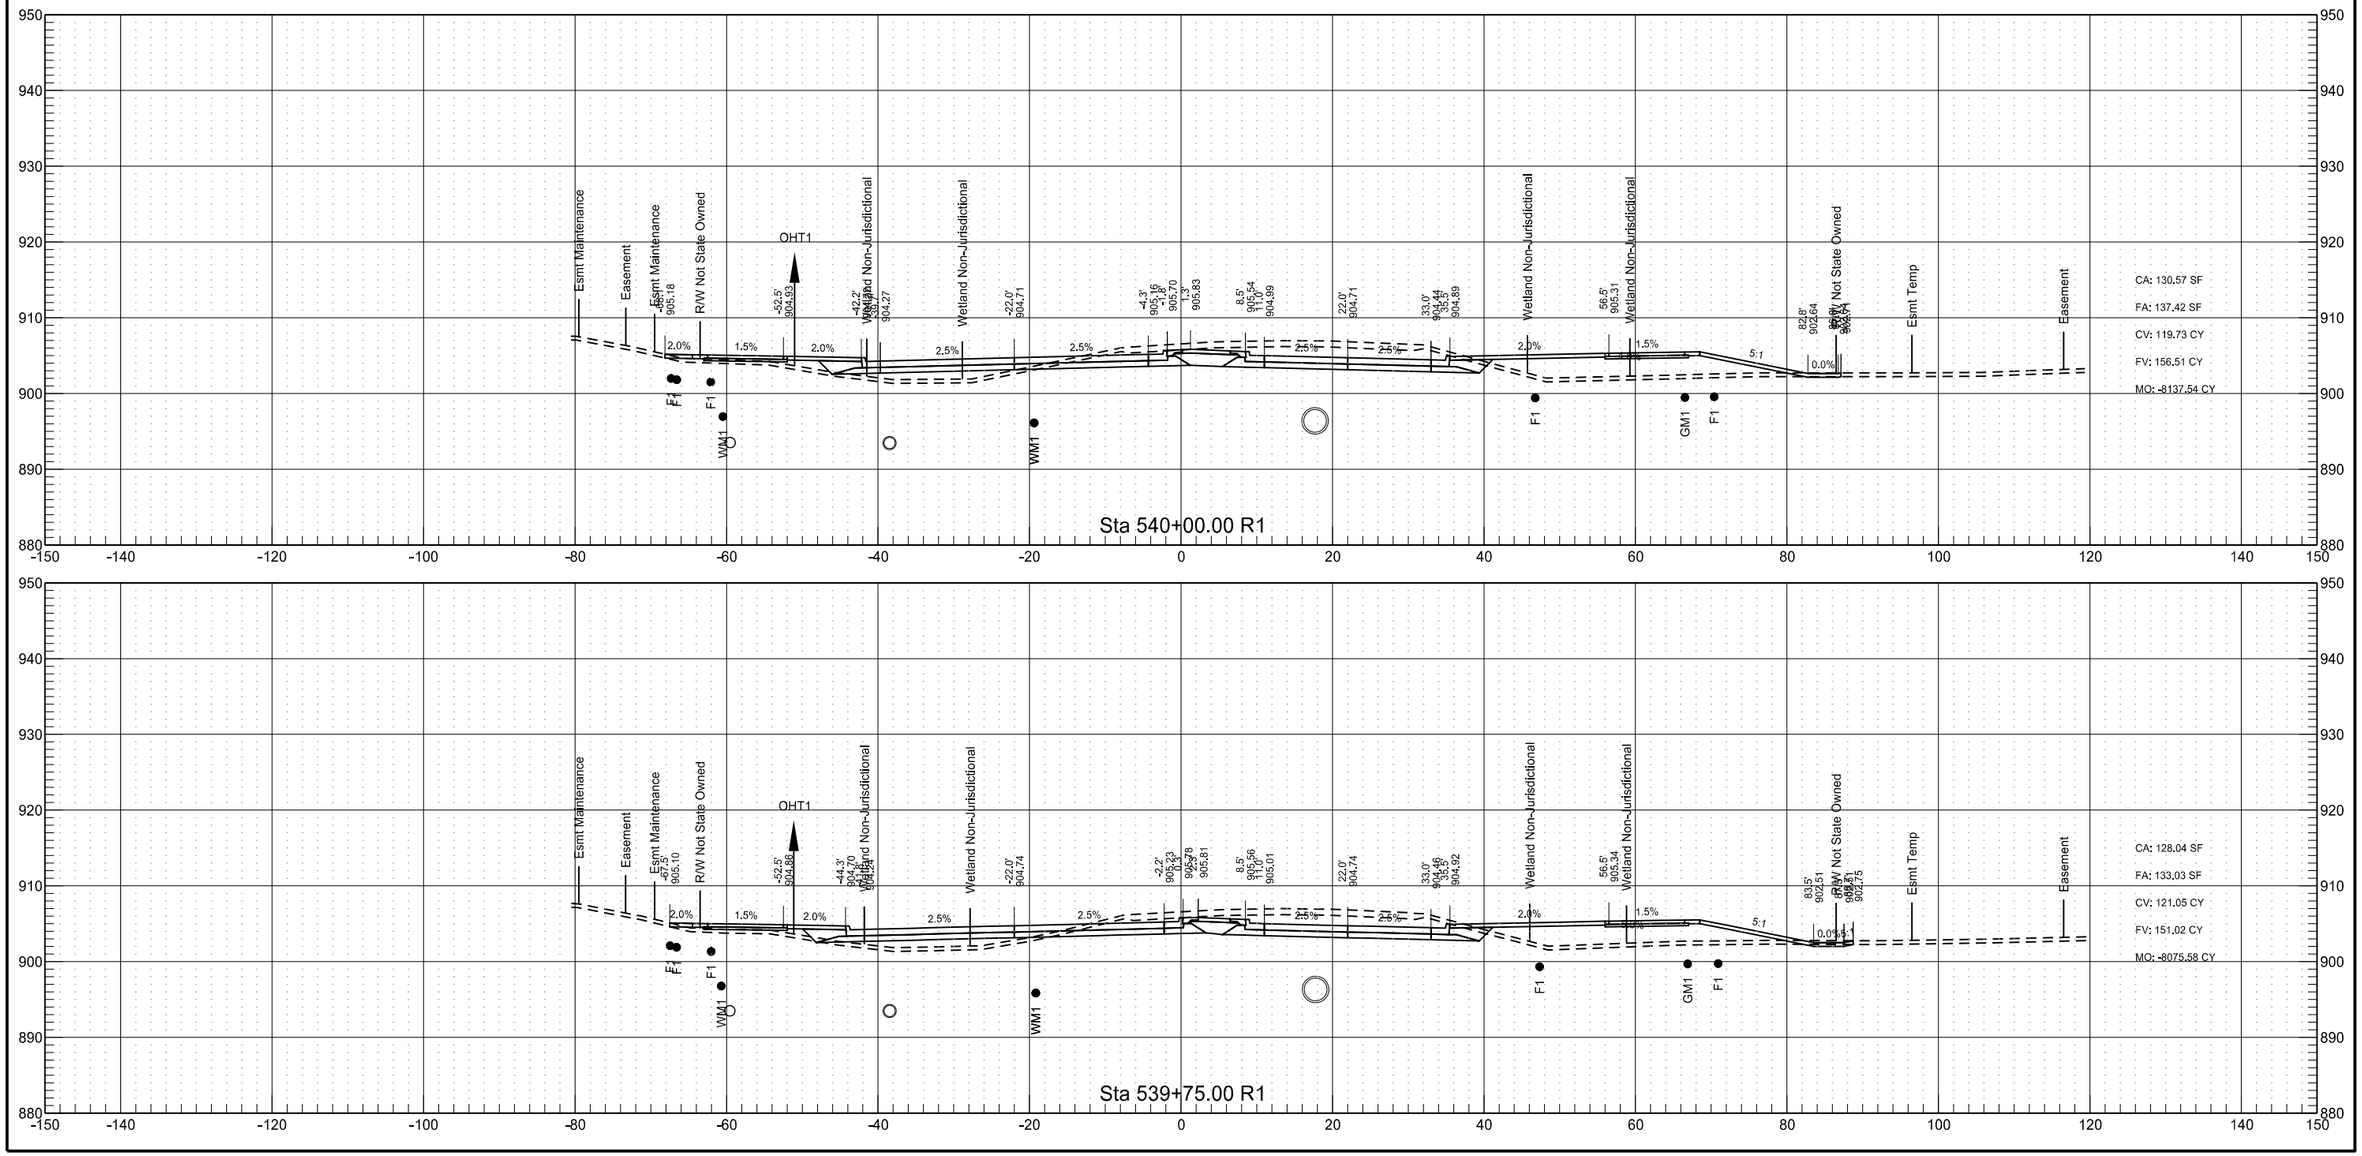

Sheyenne Street

	STATE	PROJECT NO.	SECTION NO.	SHEET NO.
	ND	SU-8-992(040)041	200	63

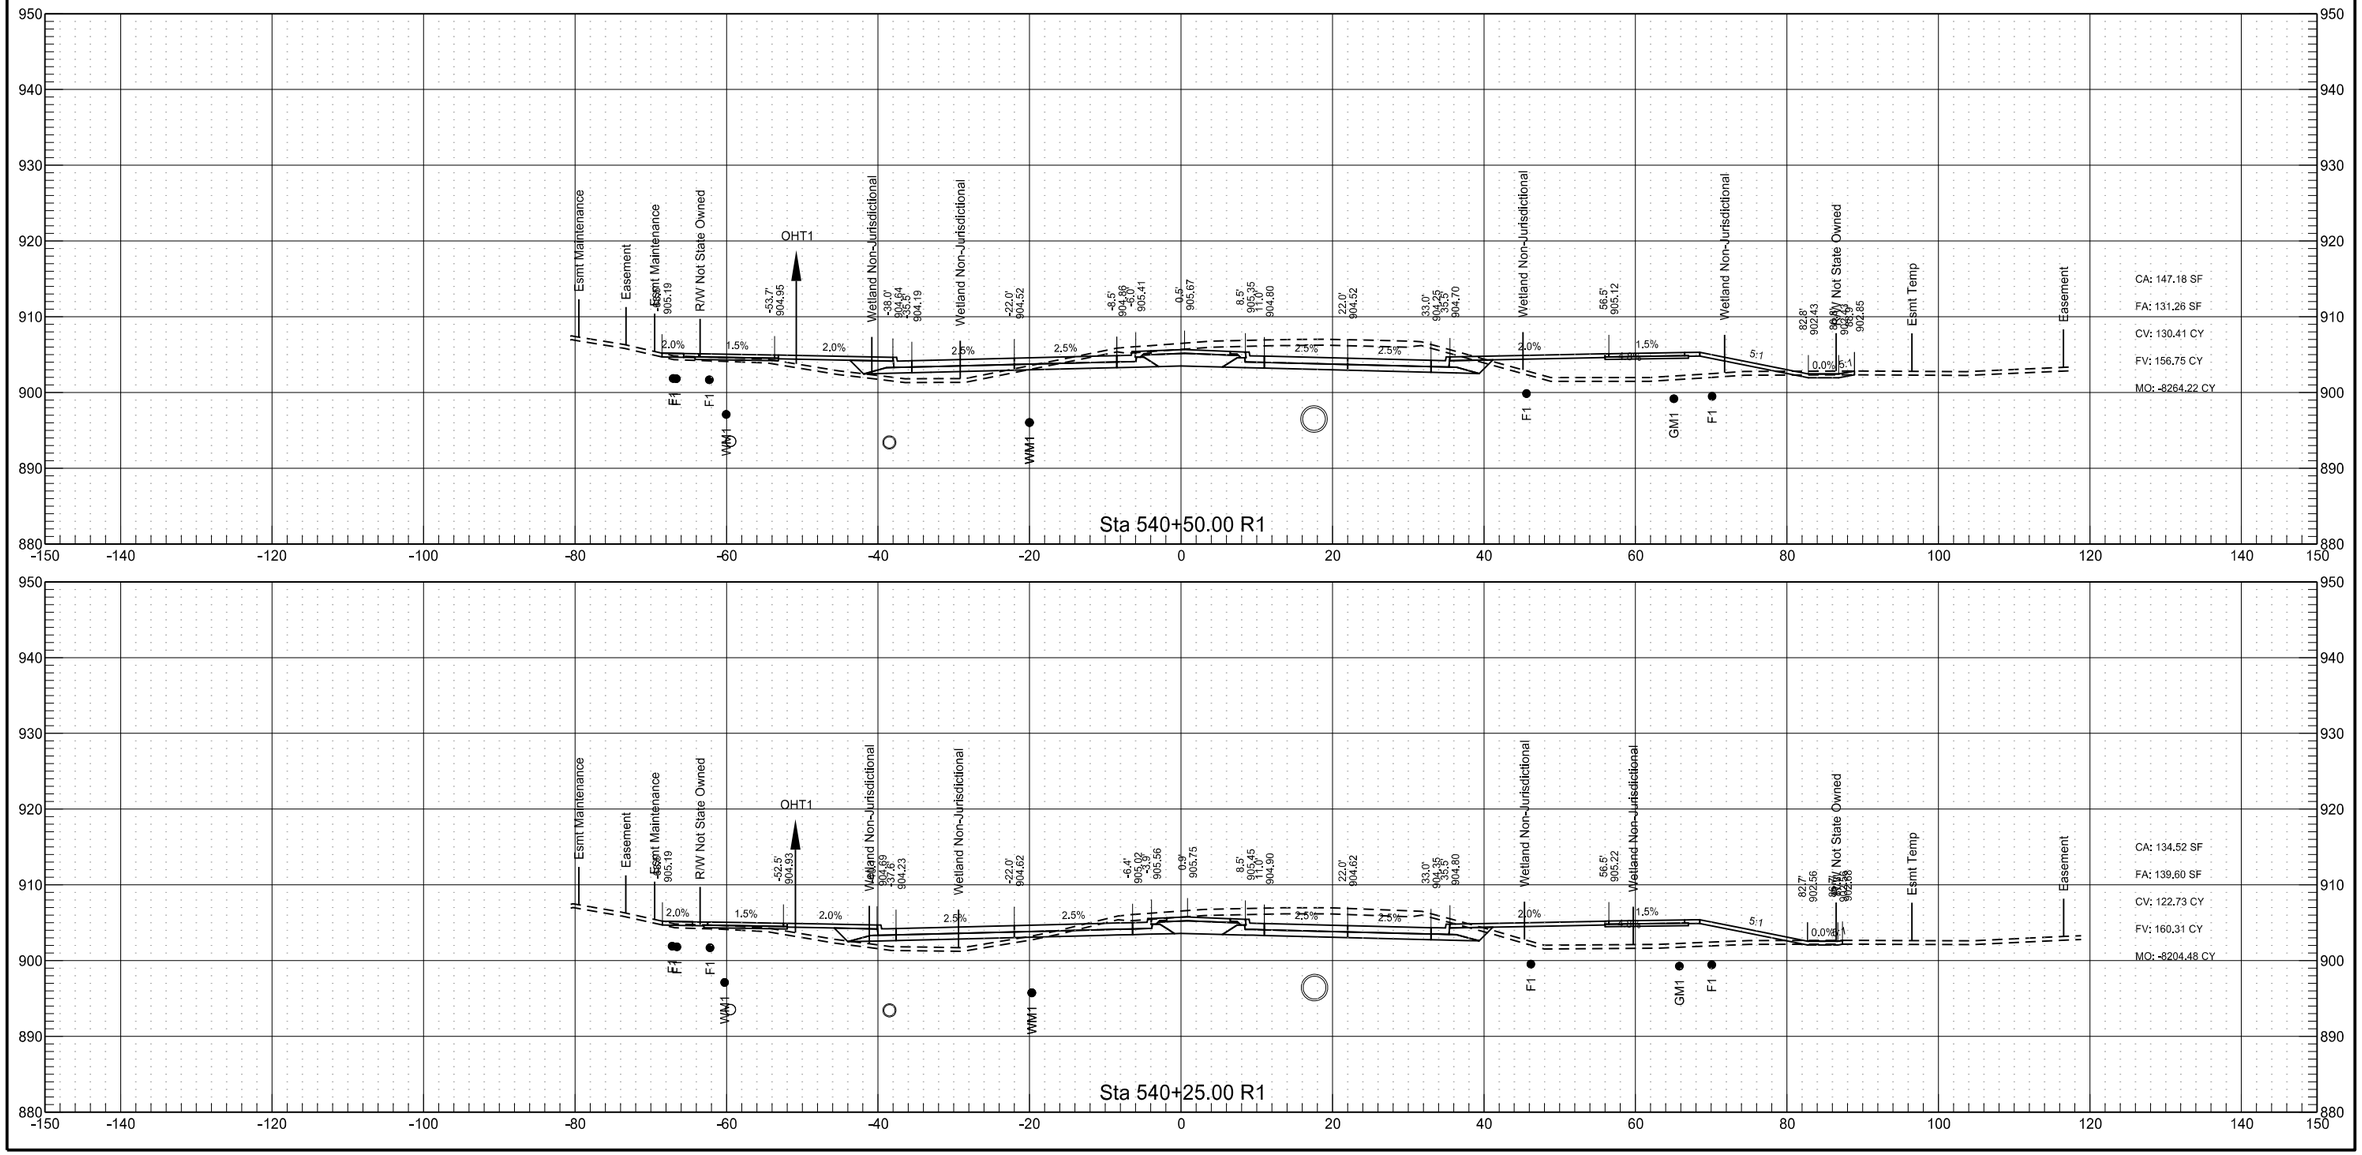

8/12/2018 6:41:34 PM jesse.ellefson U:\PROJECTS\18978D\Design\Base\200XS_001_Xsec_Sheyenne.dgn

Sheyenne Street

	STATE	PROJECT NO.	SECTION NO.	SHEET NO.
	ND	SU-8-992(040)041	200	64

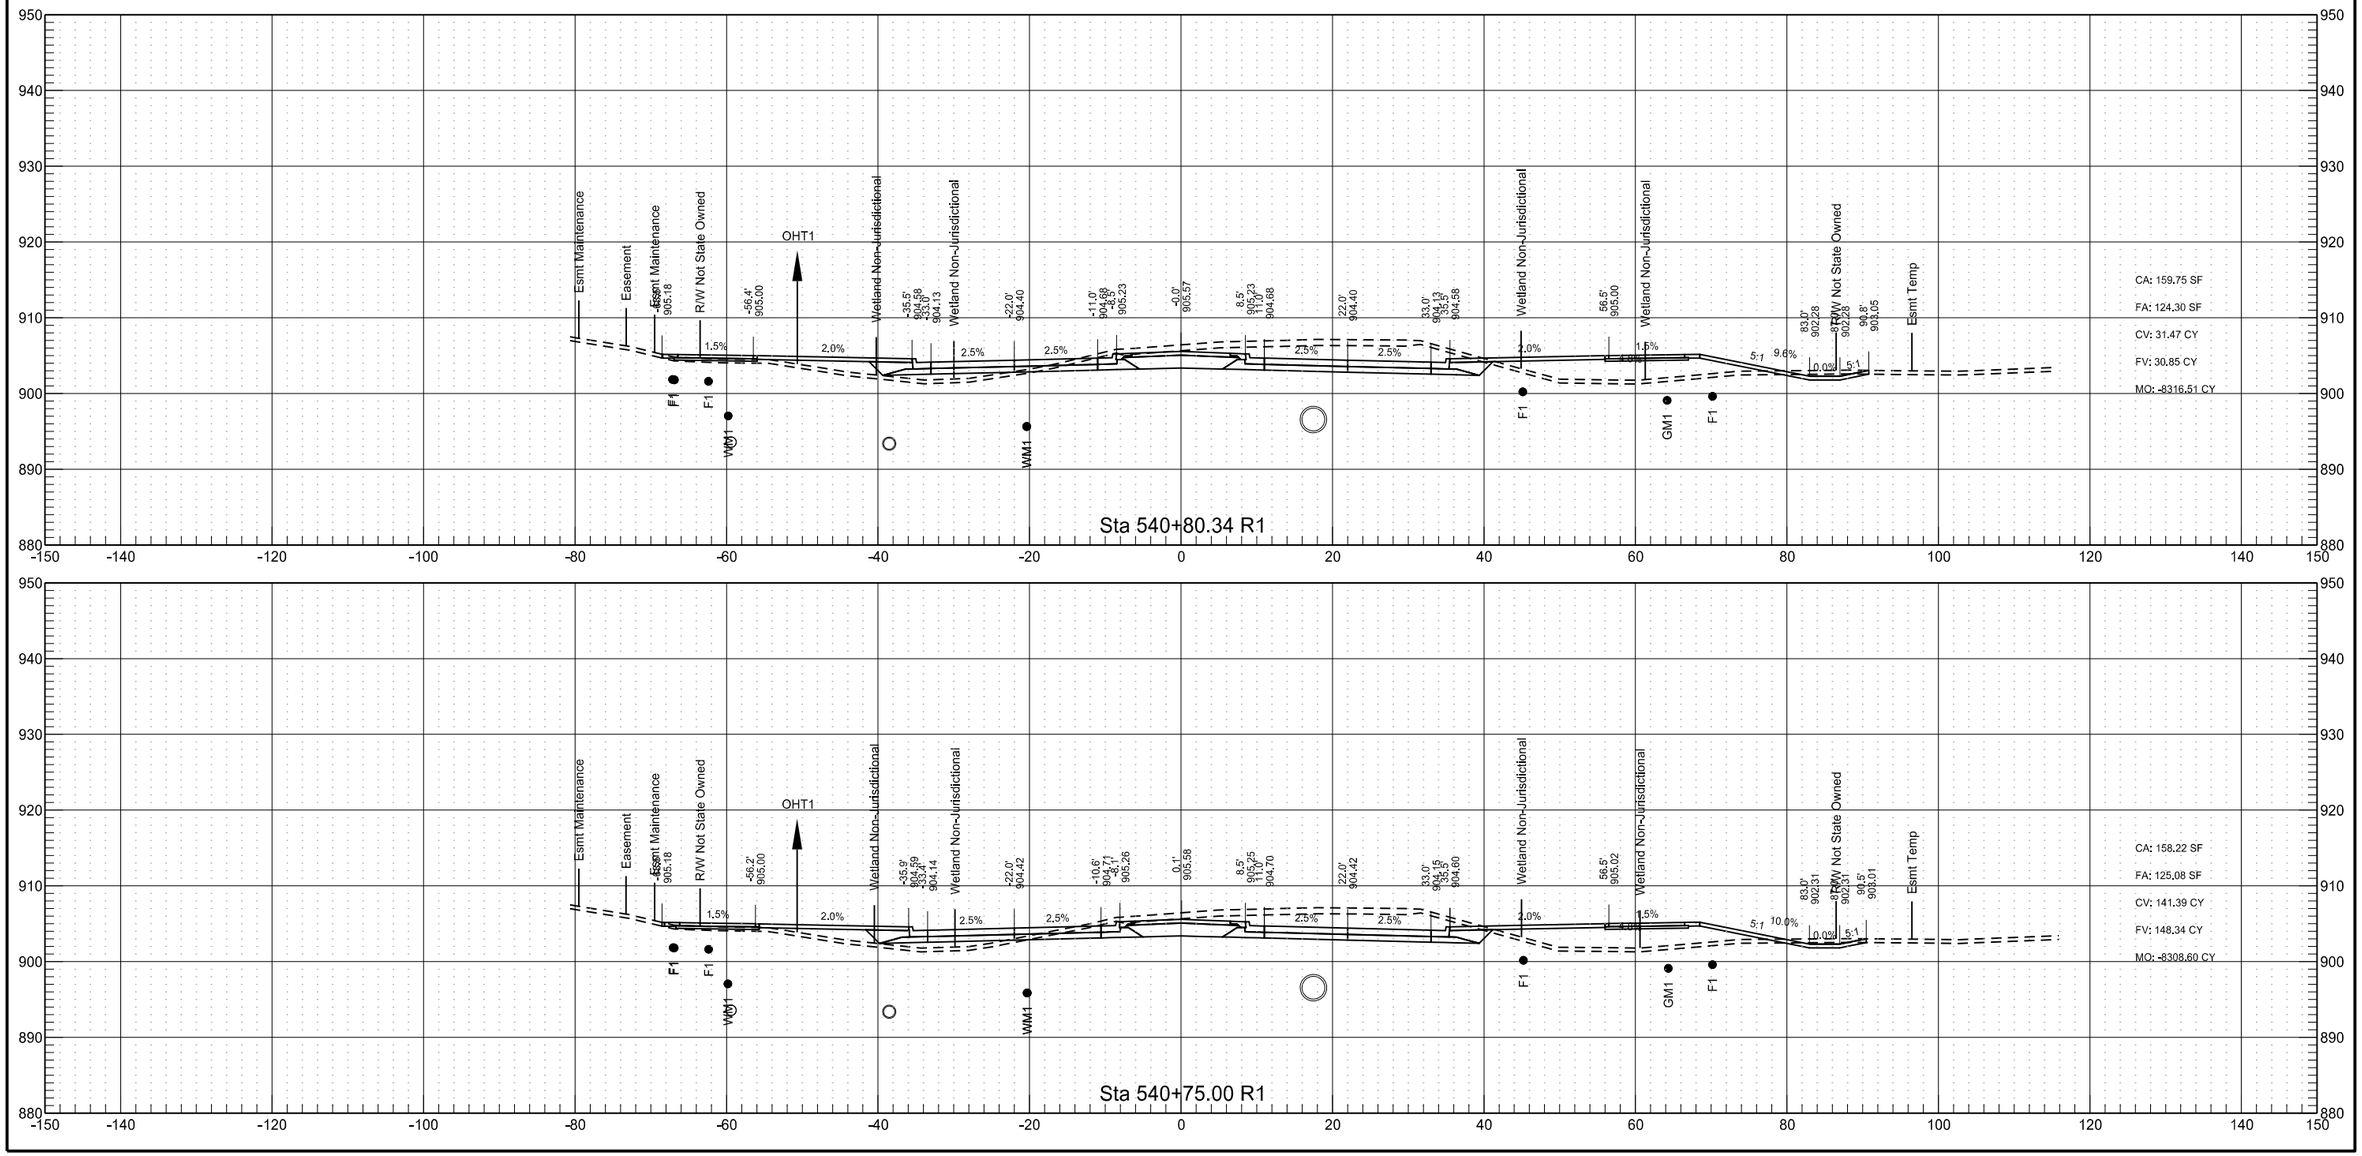

Sheyenne Street

	STATE	PROJECT NO.	SECTION NO.	SHEET NO.
	ND	SU-8-992(040)041	200	65

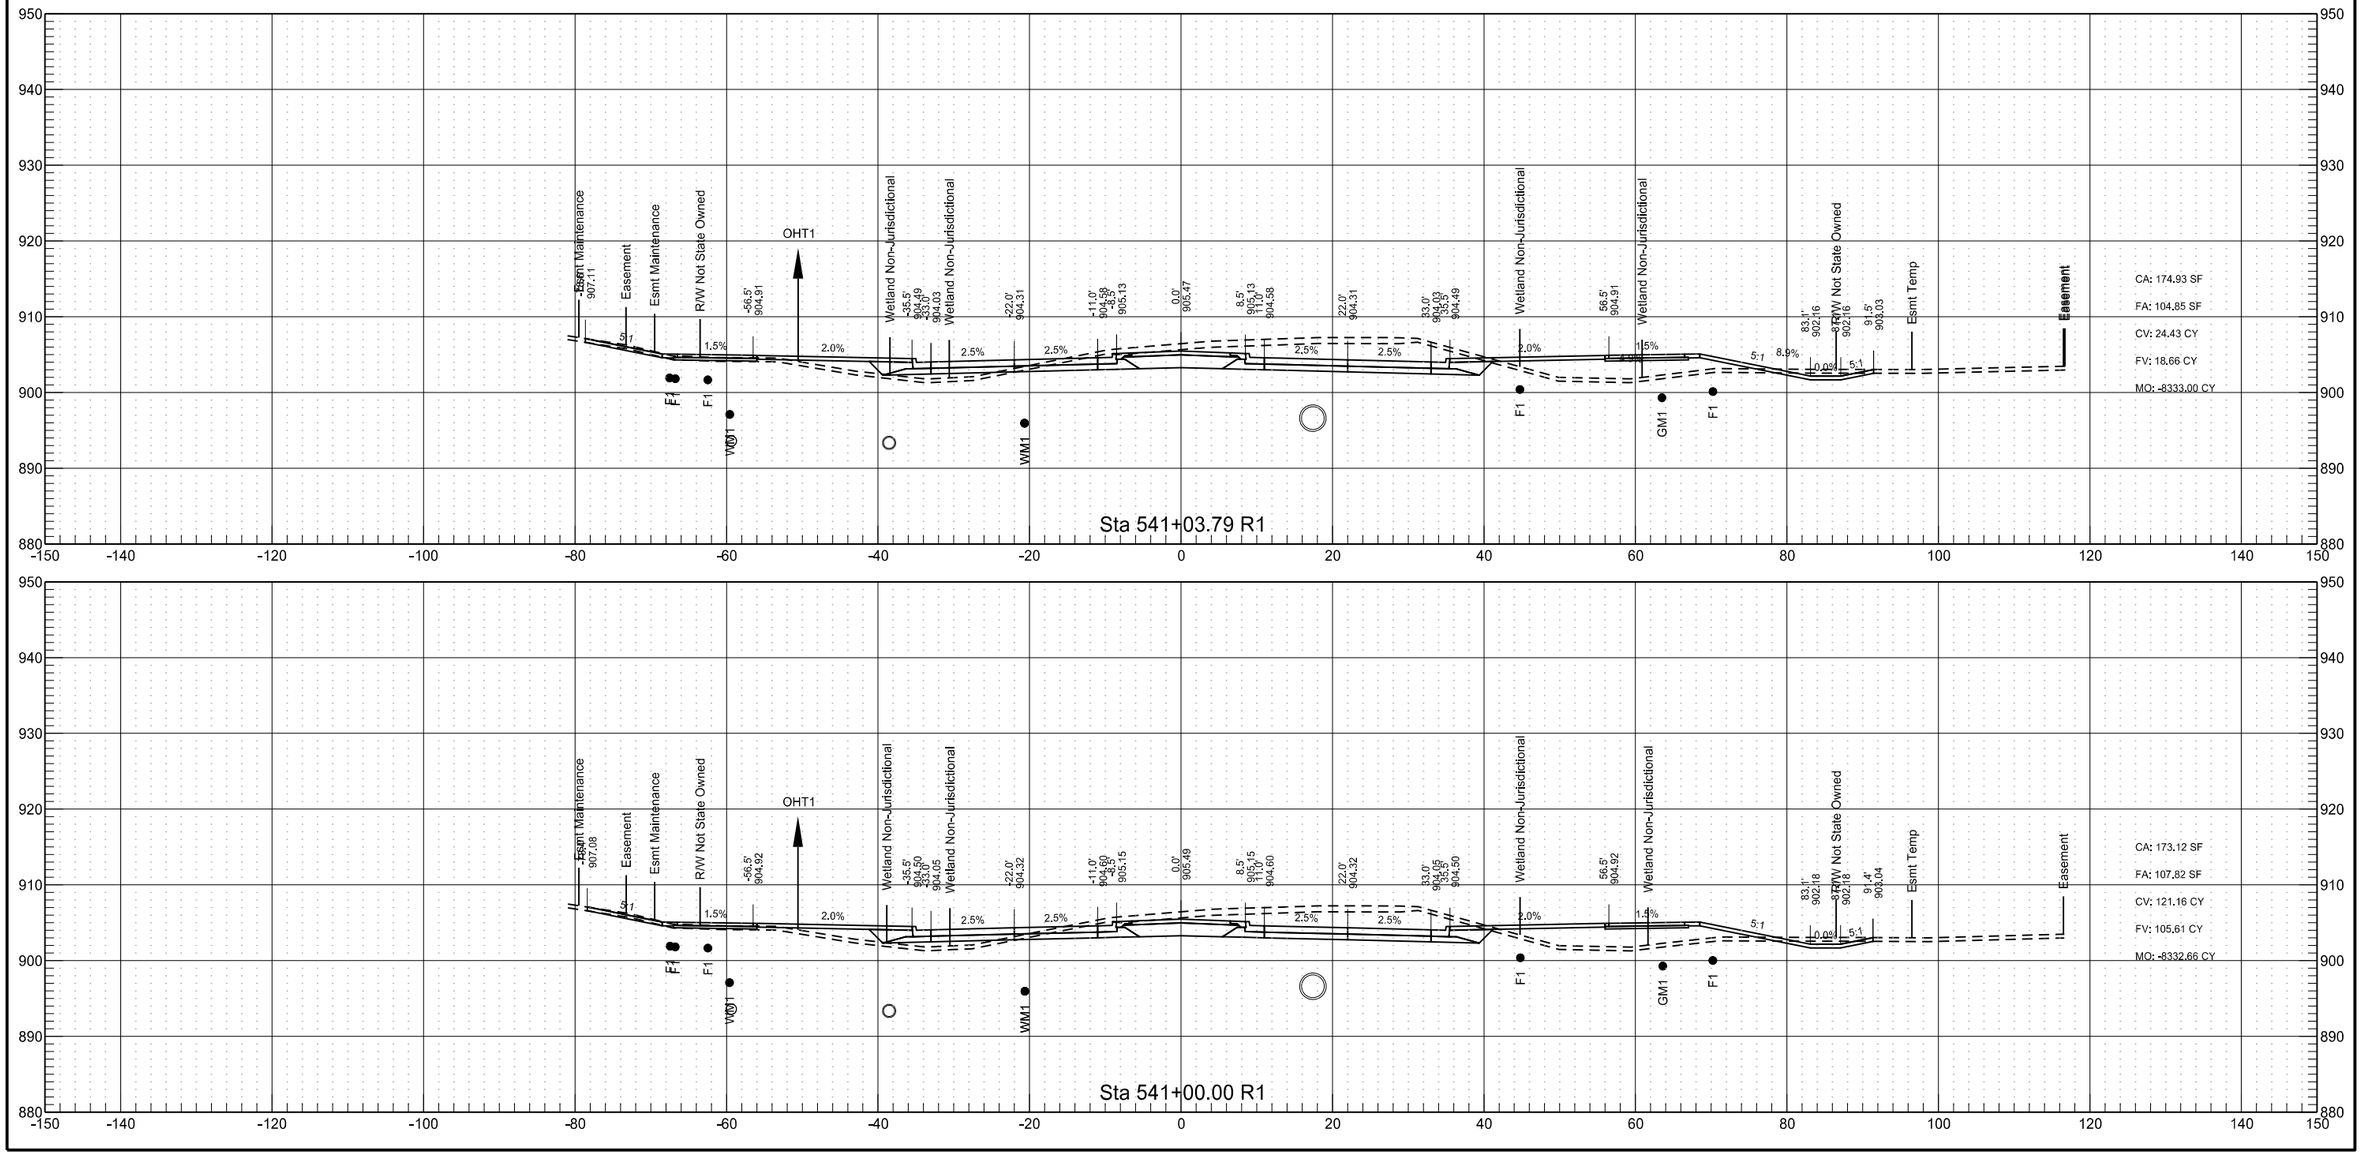

Sheyenne Street

	STATE	PROJECT NO.	SECTION NO.	SHEET NO.
	ND	SU-8-992(040)041	200	66

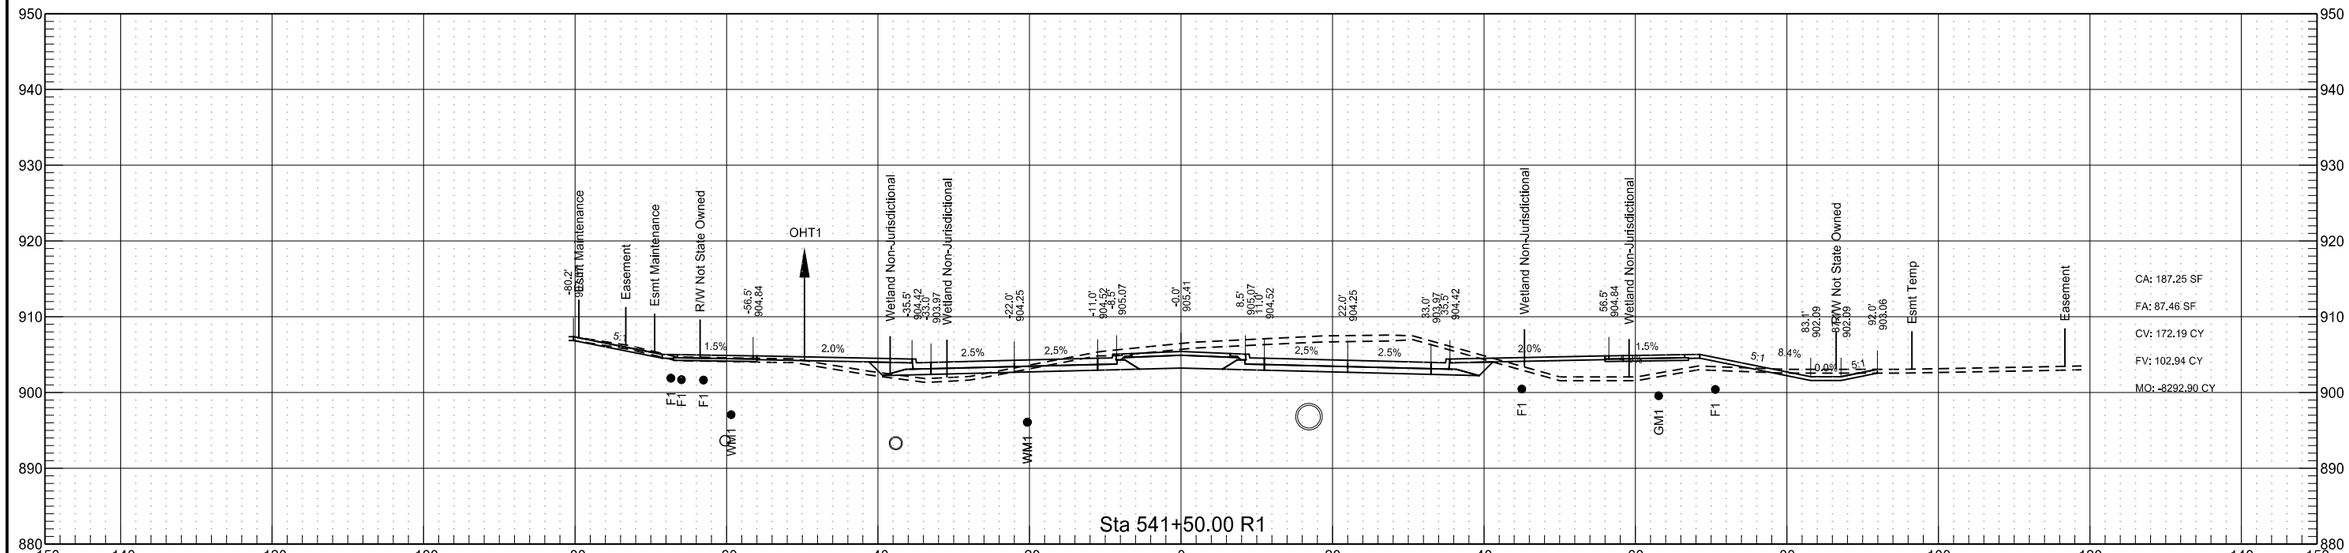

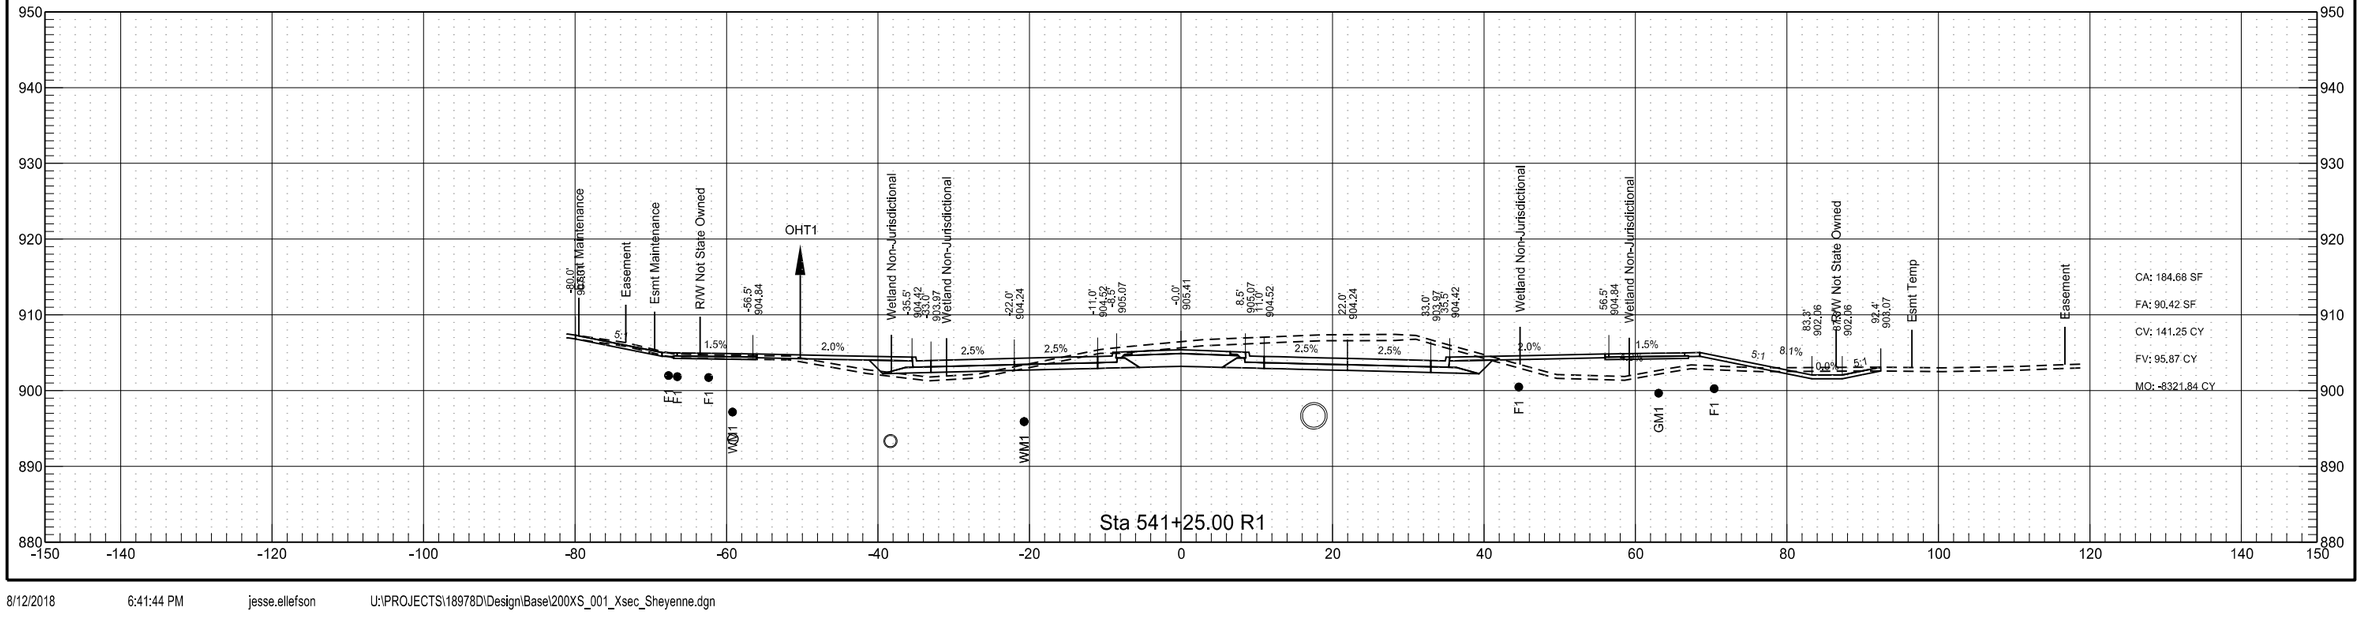

Sheyenne Street

	STATE	PROJECT NO.	SECTION NO.	SHEET NO.
	ND	SU-8-992(040)041	200	67

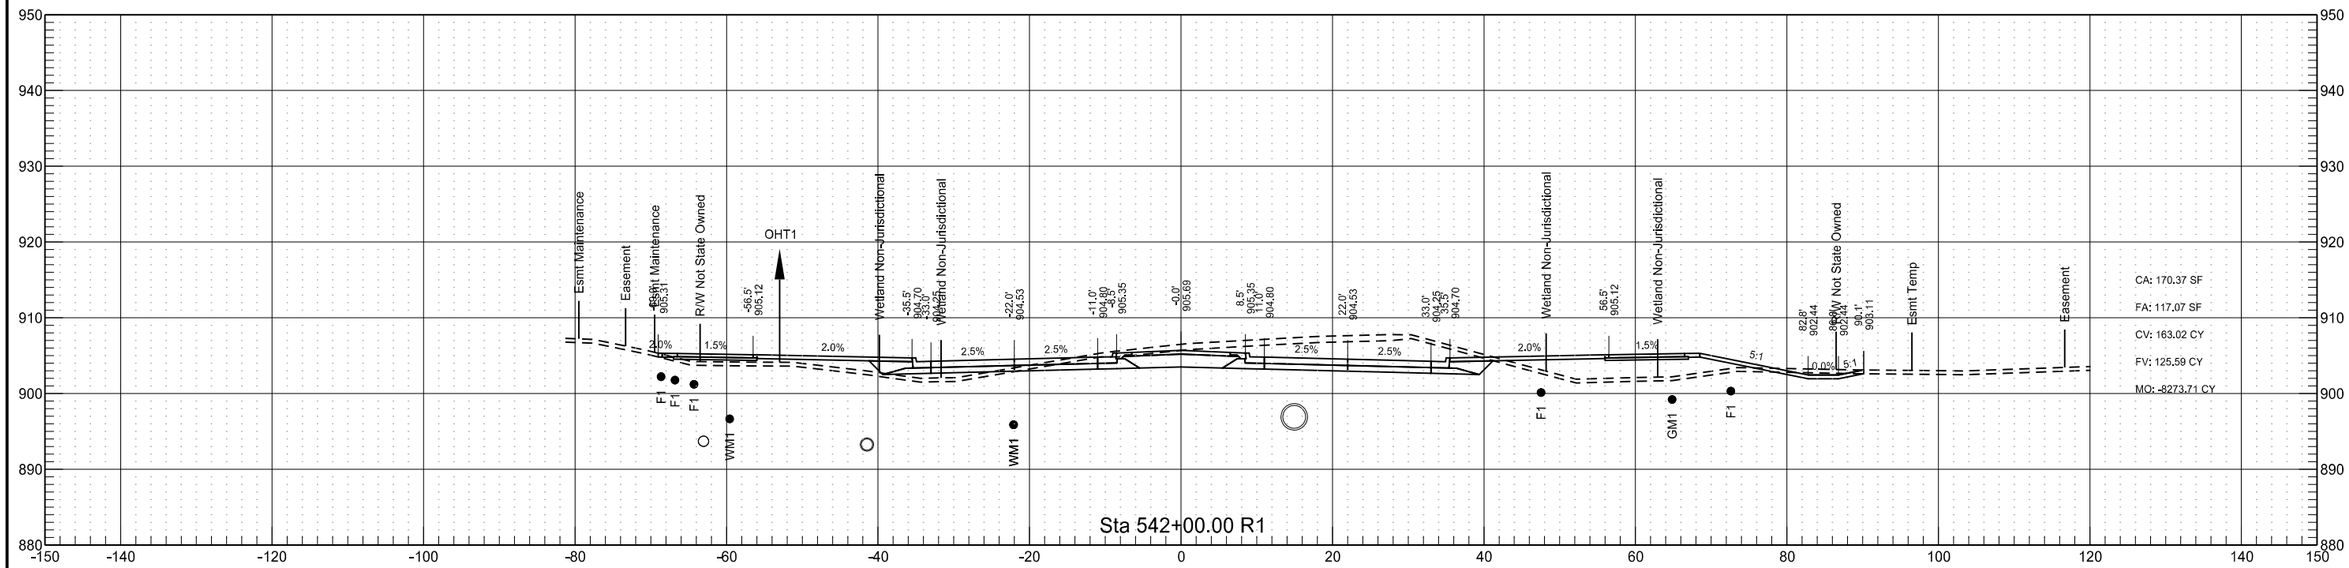

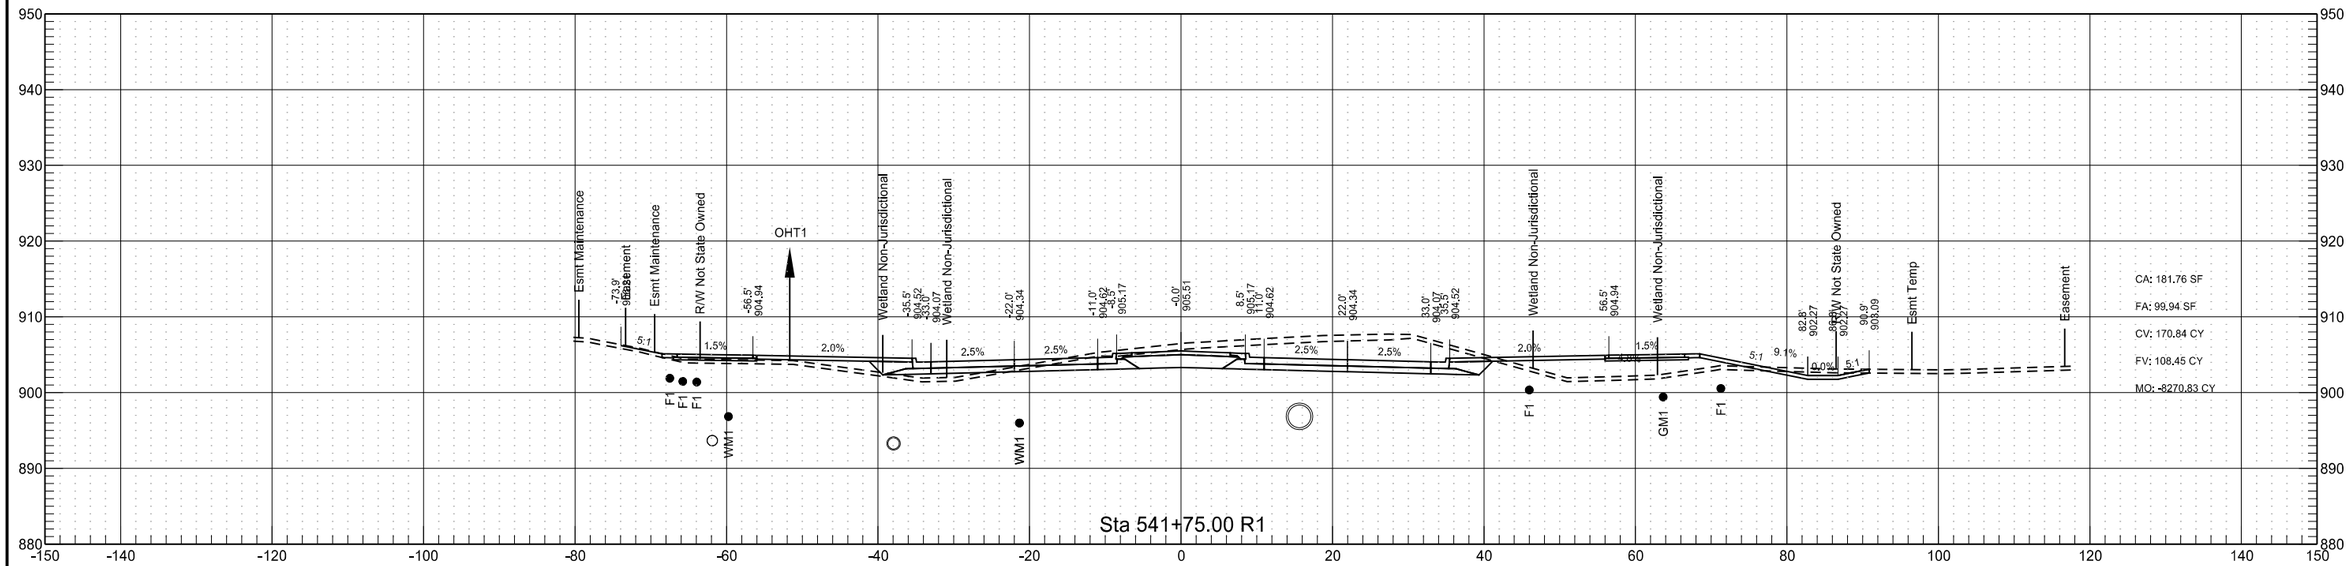

Sheyenne Street

	STATE	PROJECT NO.	SECTION NO.	SHEET NO.
	ND	SU-8-992(040)041	200	68

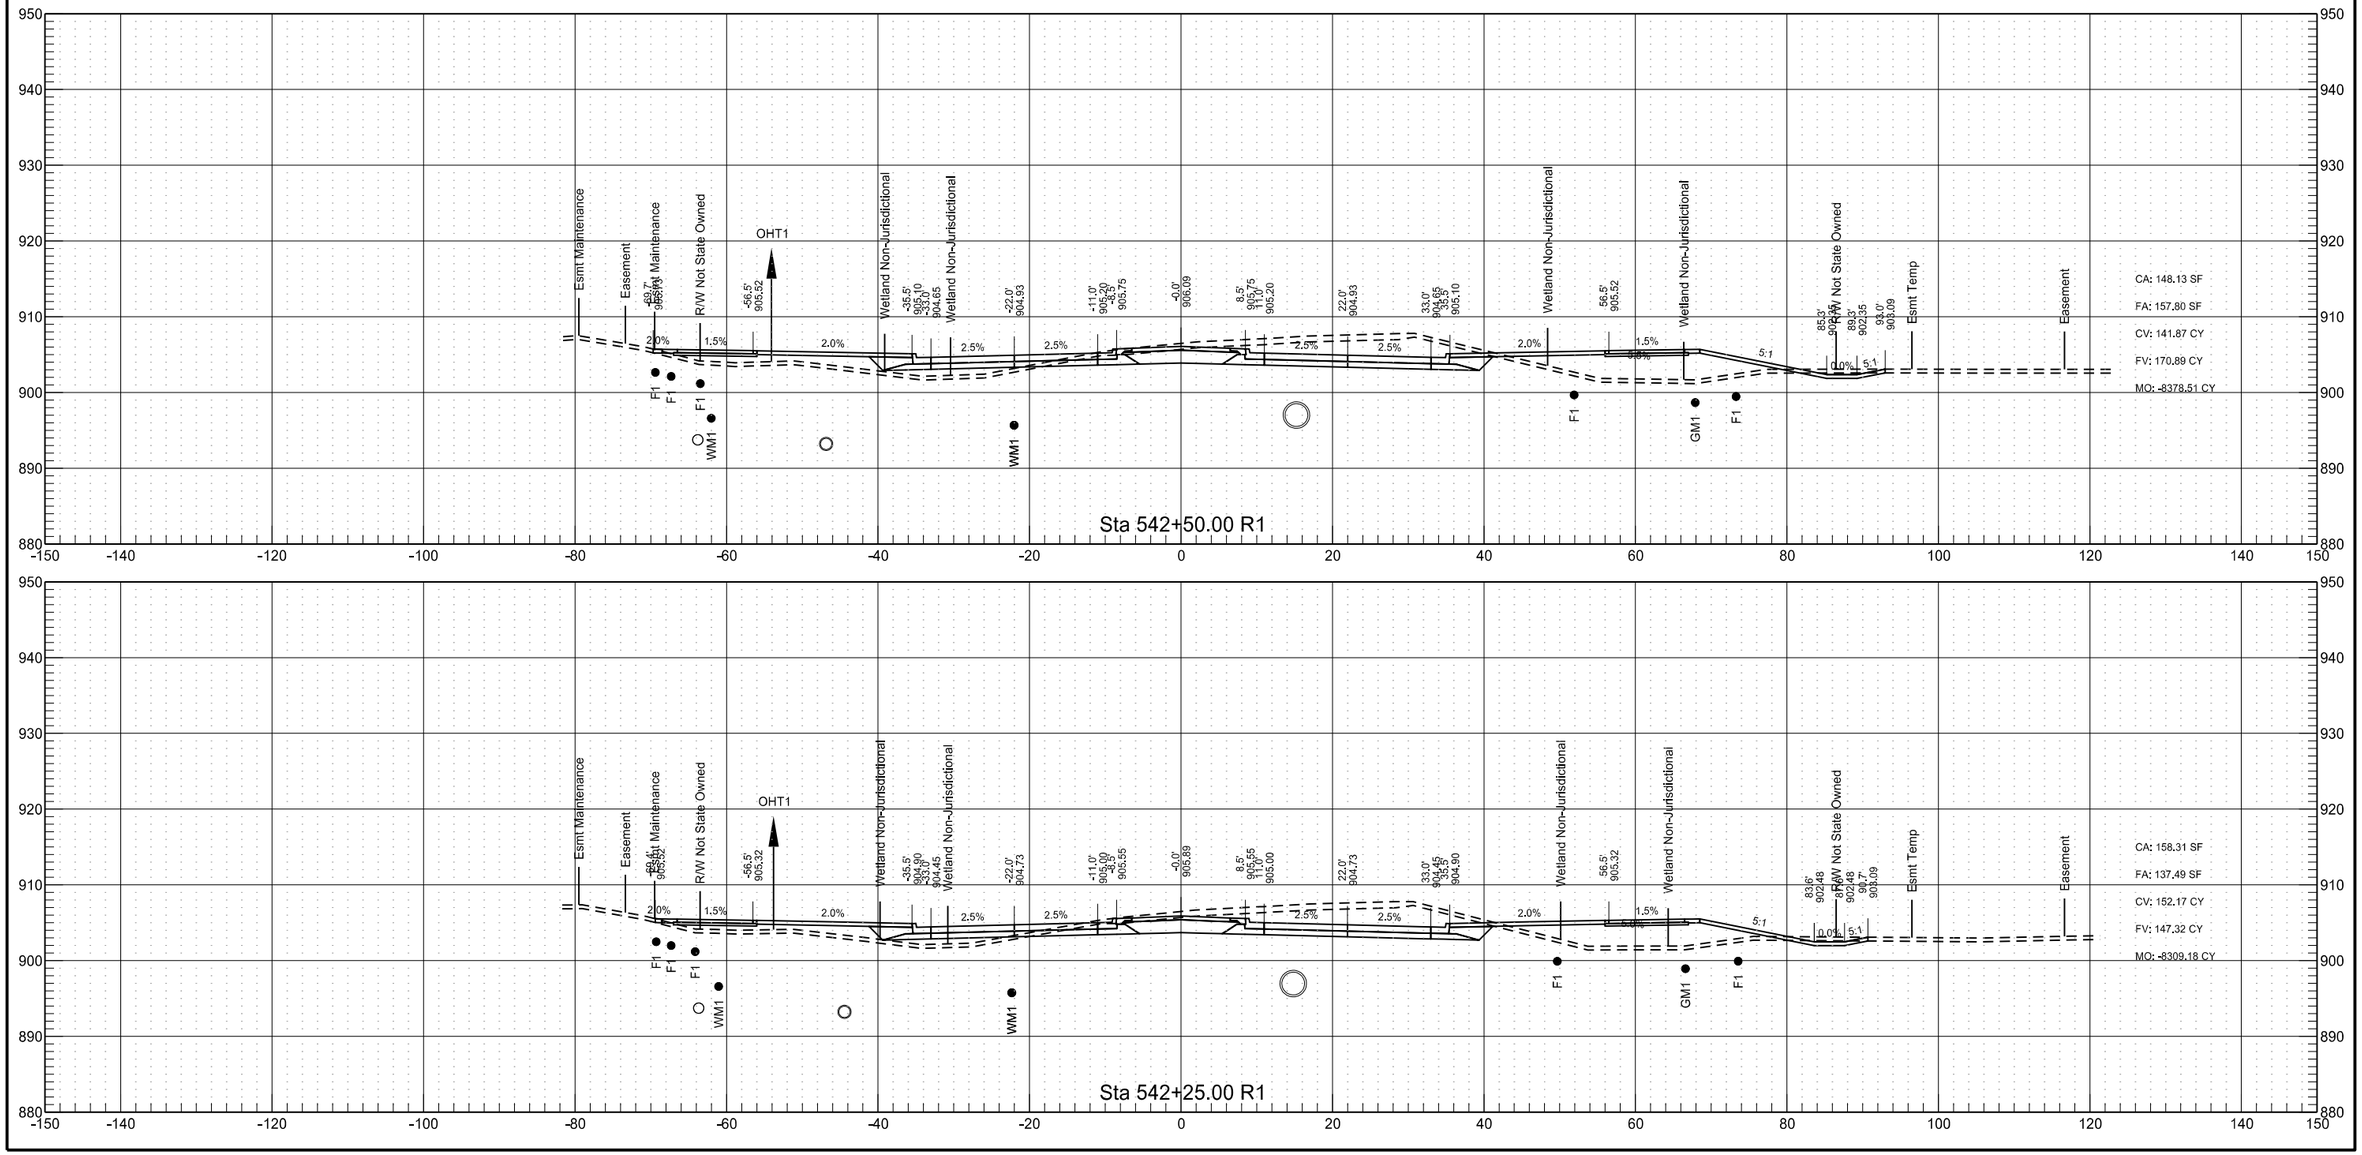

Sheyenne Street

	STATE	PROJECT NO.	SECTION NO.	SHEET NO.
	ND	SU-8-992(040)041	200	69

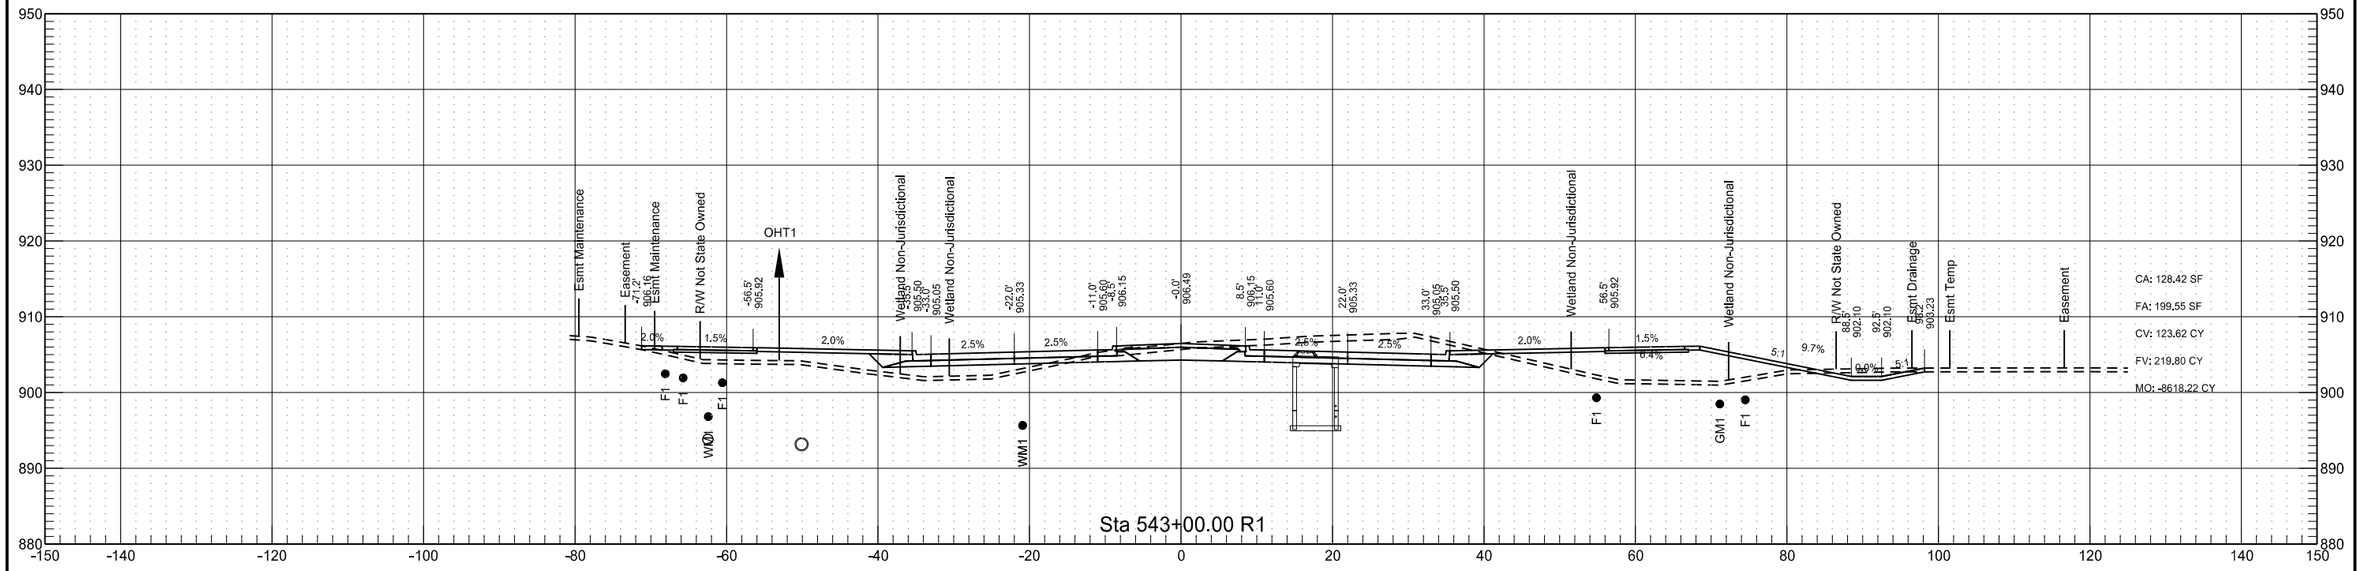

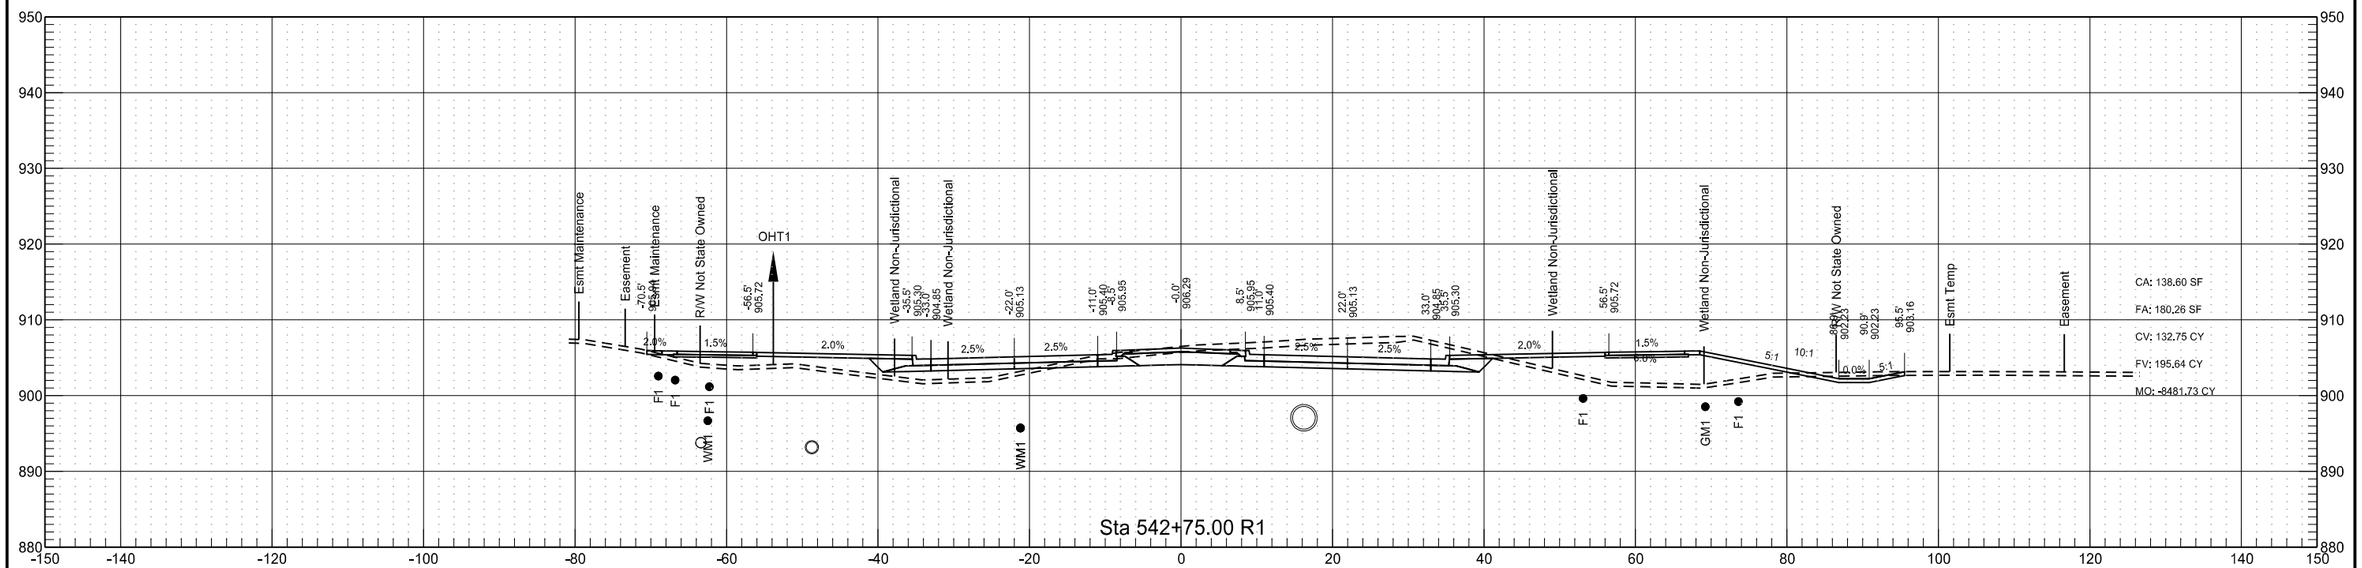

Sheyenne Street

	STATE	PROJECT NO.	SECTION NO.	SHEET NO.
	ND	SU-8-992(040)041	200	70

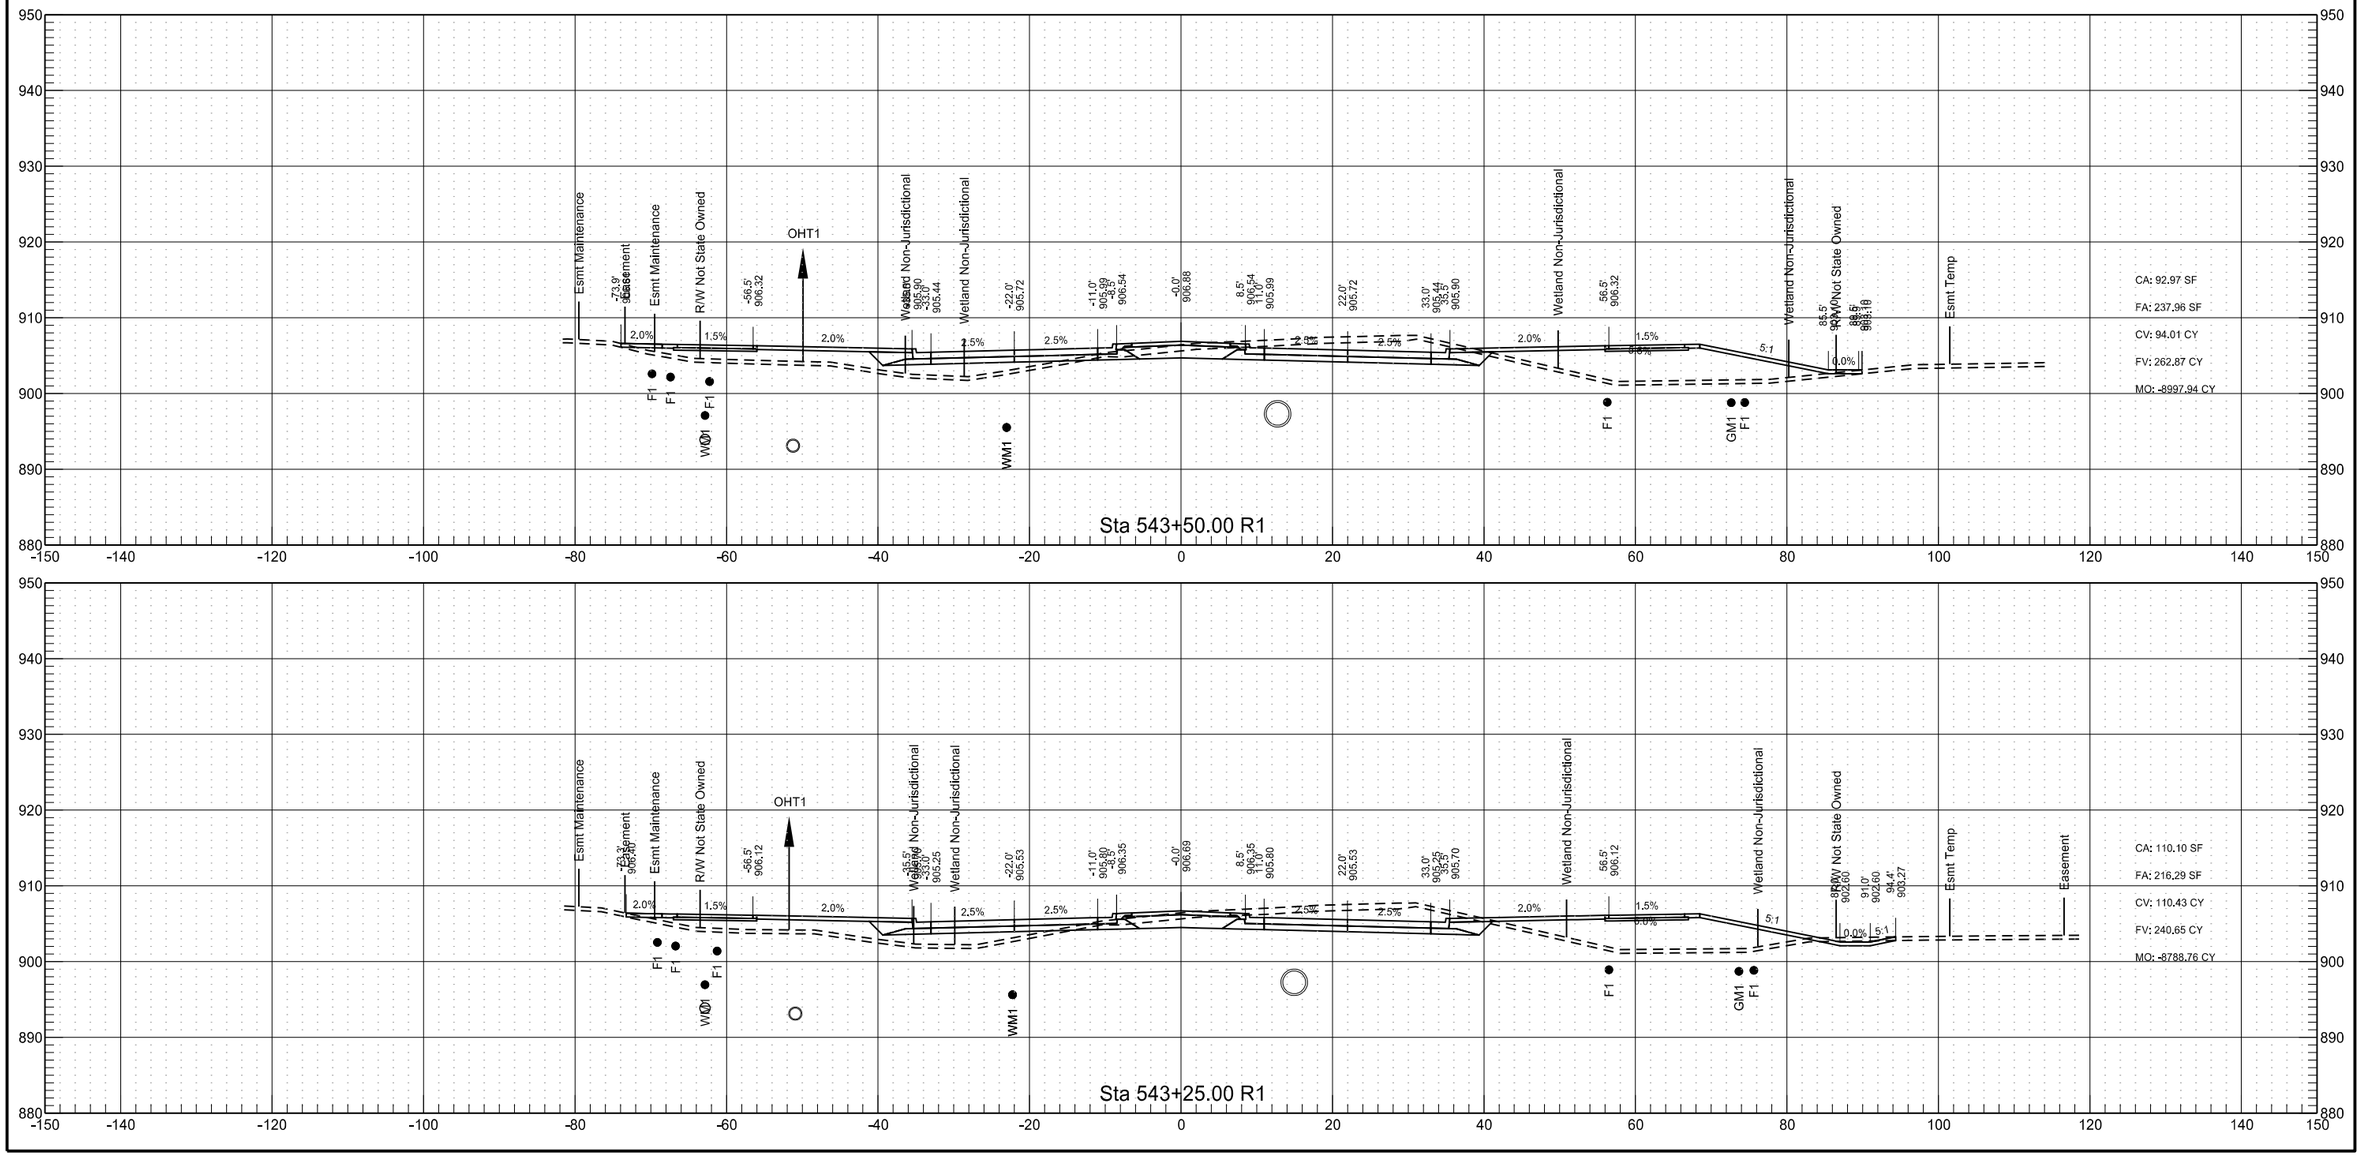

Sheyenne Street

	STATE	PROJECT NO.	SECTION NO.	SHEET NO.
	ND	SU-8-992(040)041	200	71

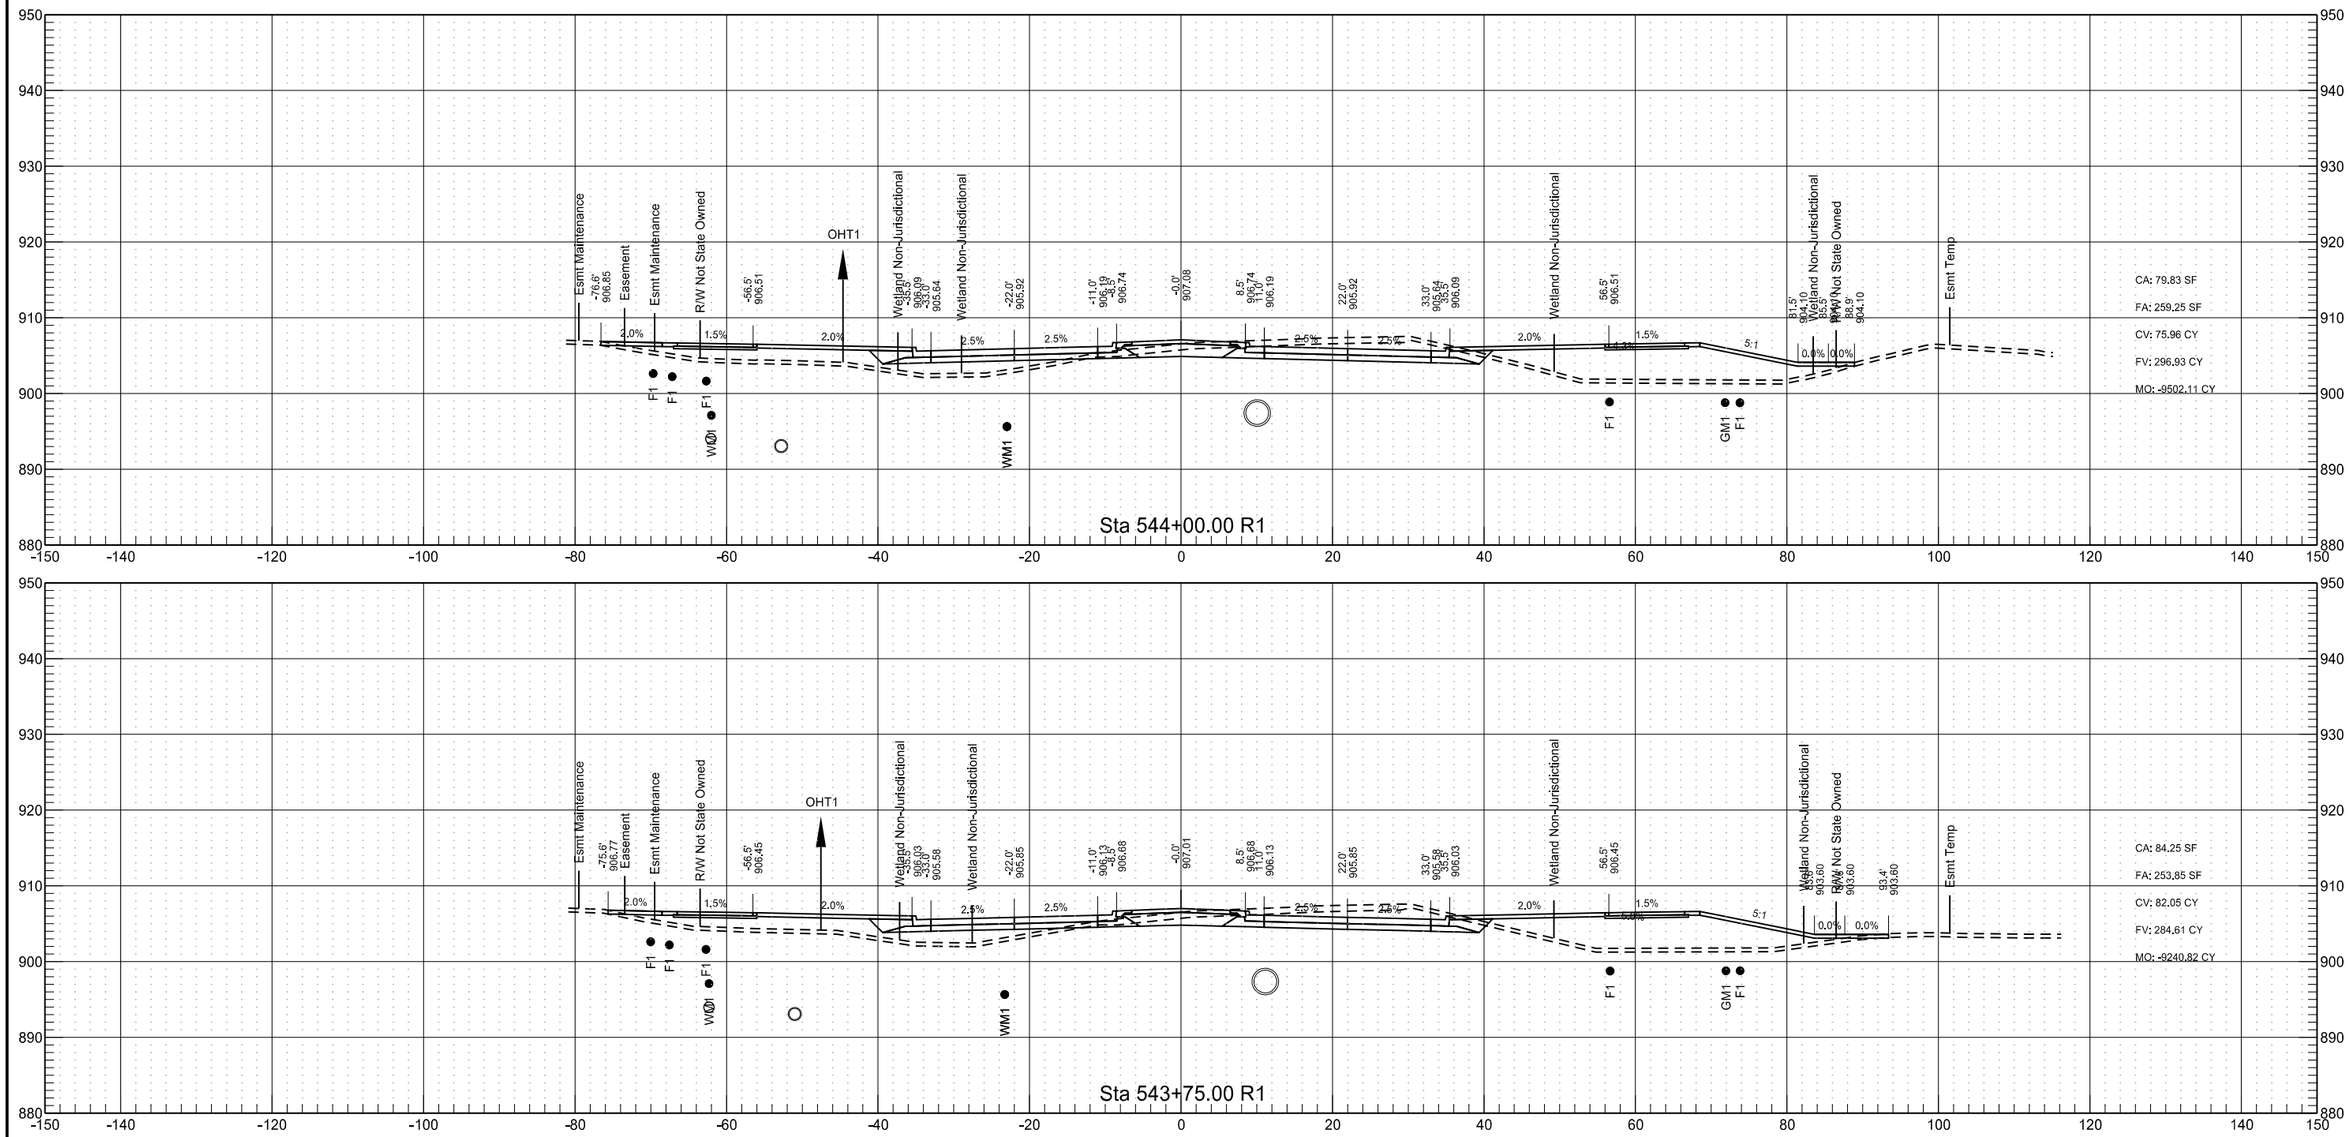

Sheyenne Street

	STATE	PROJECT NO.	SECTION NO.	SHEET NO.
	ND	SU-8-992(040)041	200	72

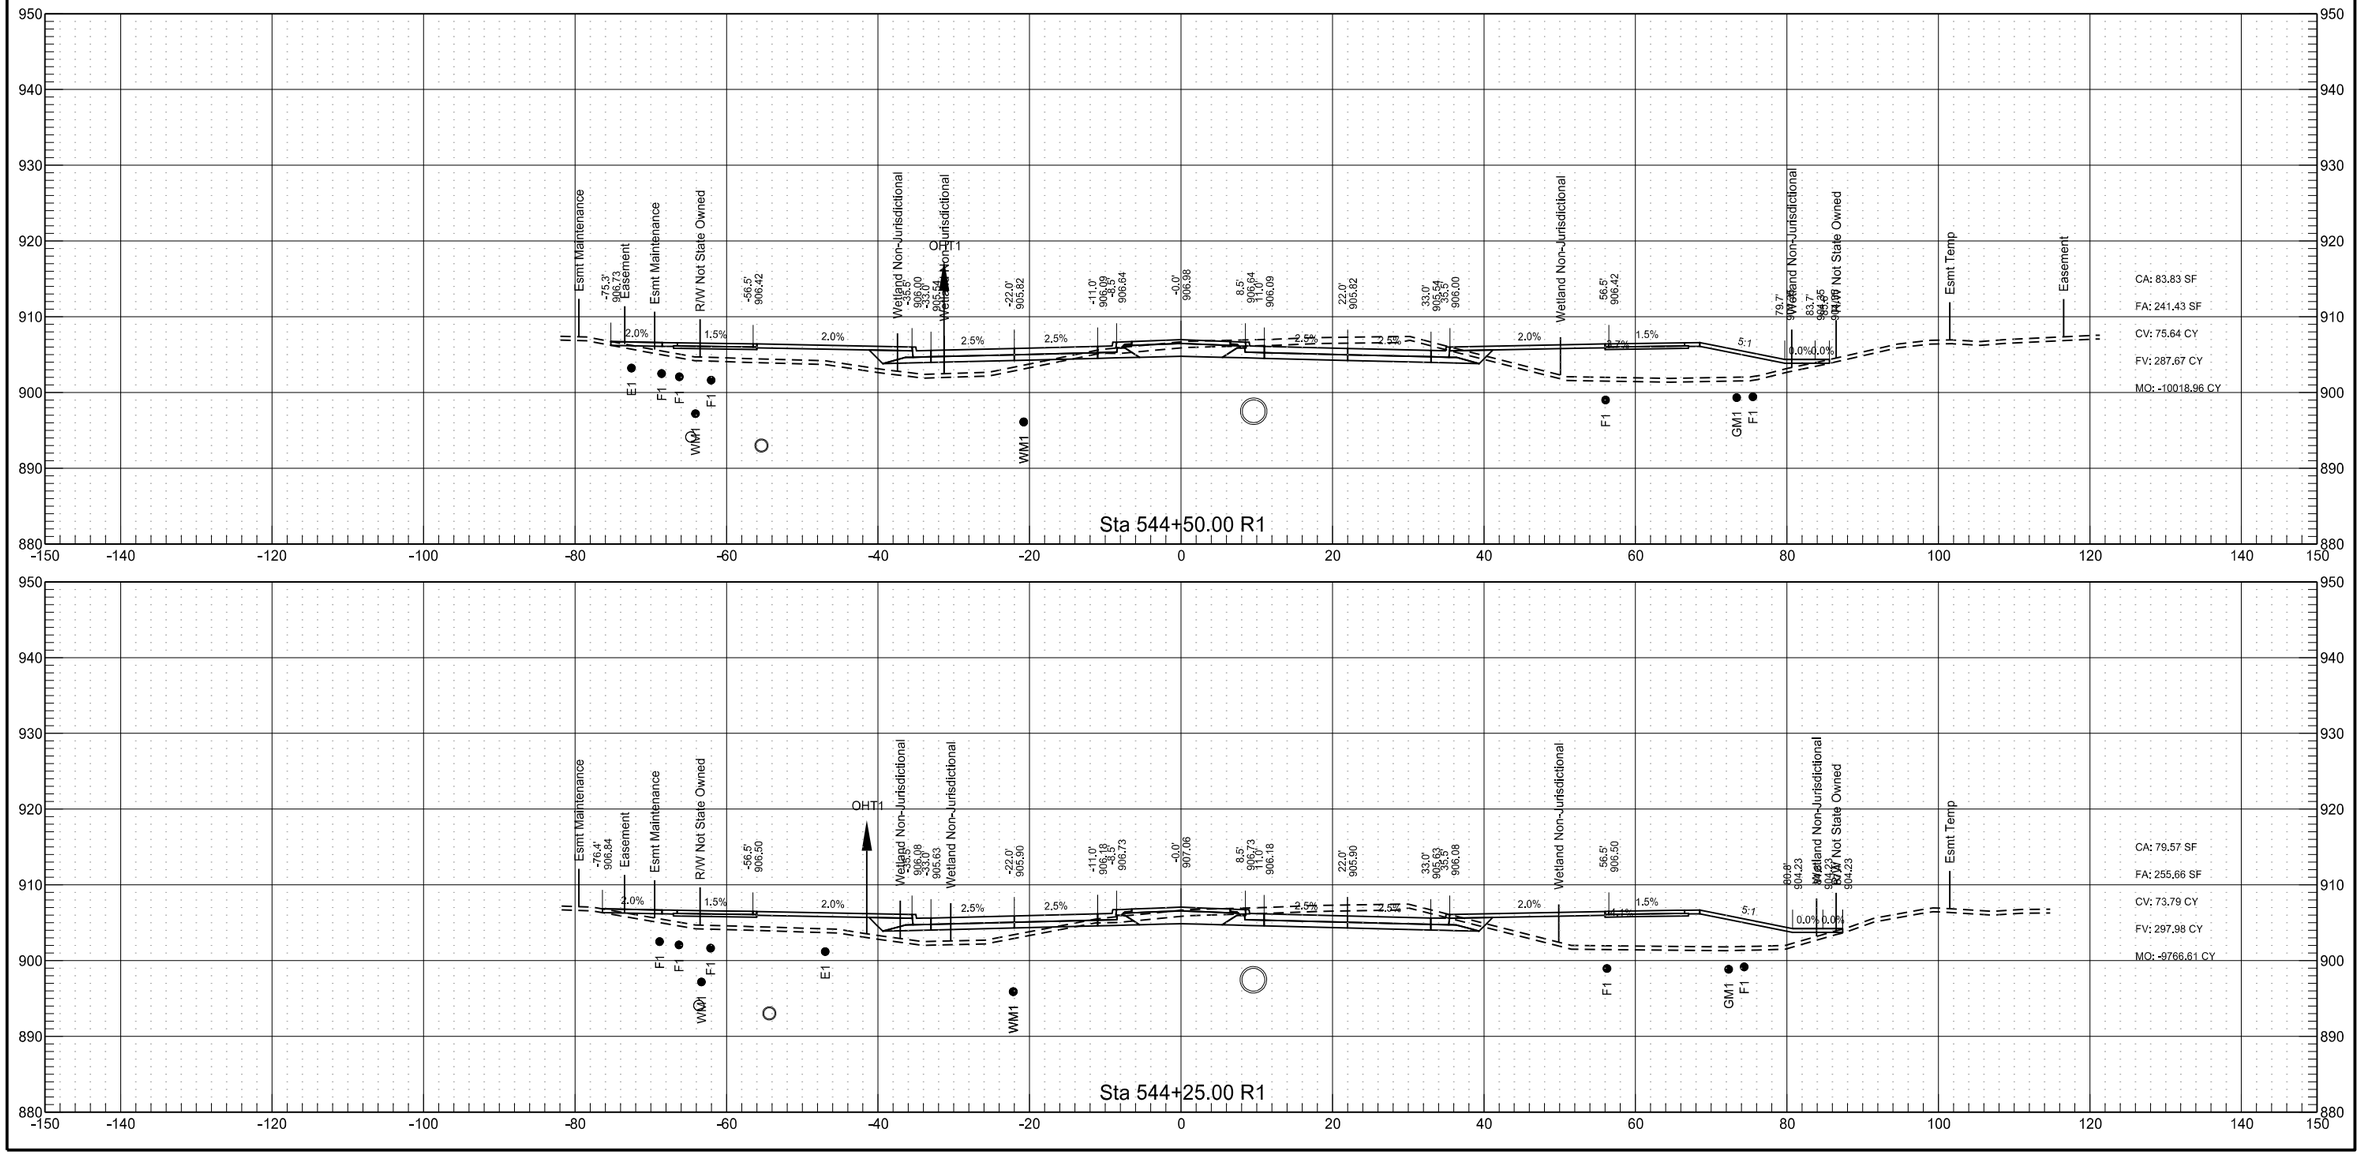

Sheyenne Street

	STATE	PROJECT NO.	SECTION NO.	SHEET NO.
	ND	SU-8-992(040)041	200	73

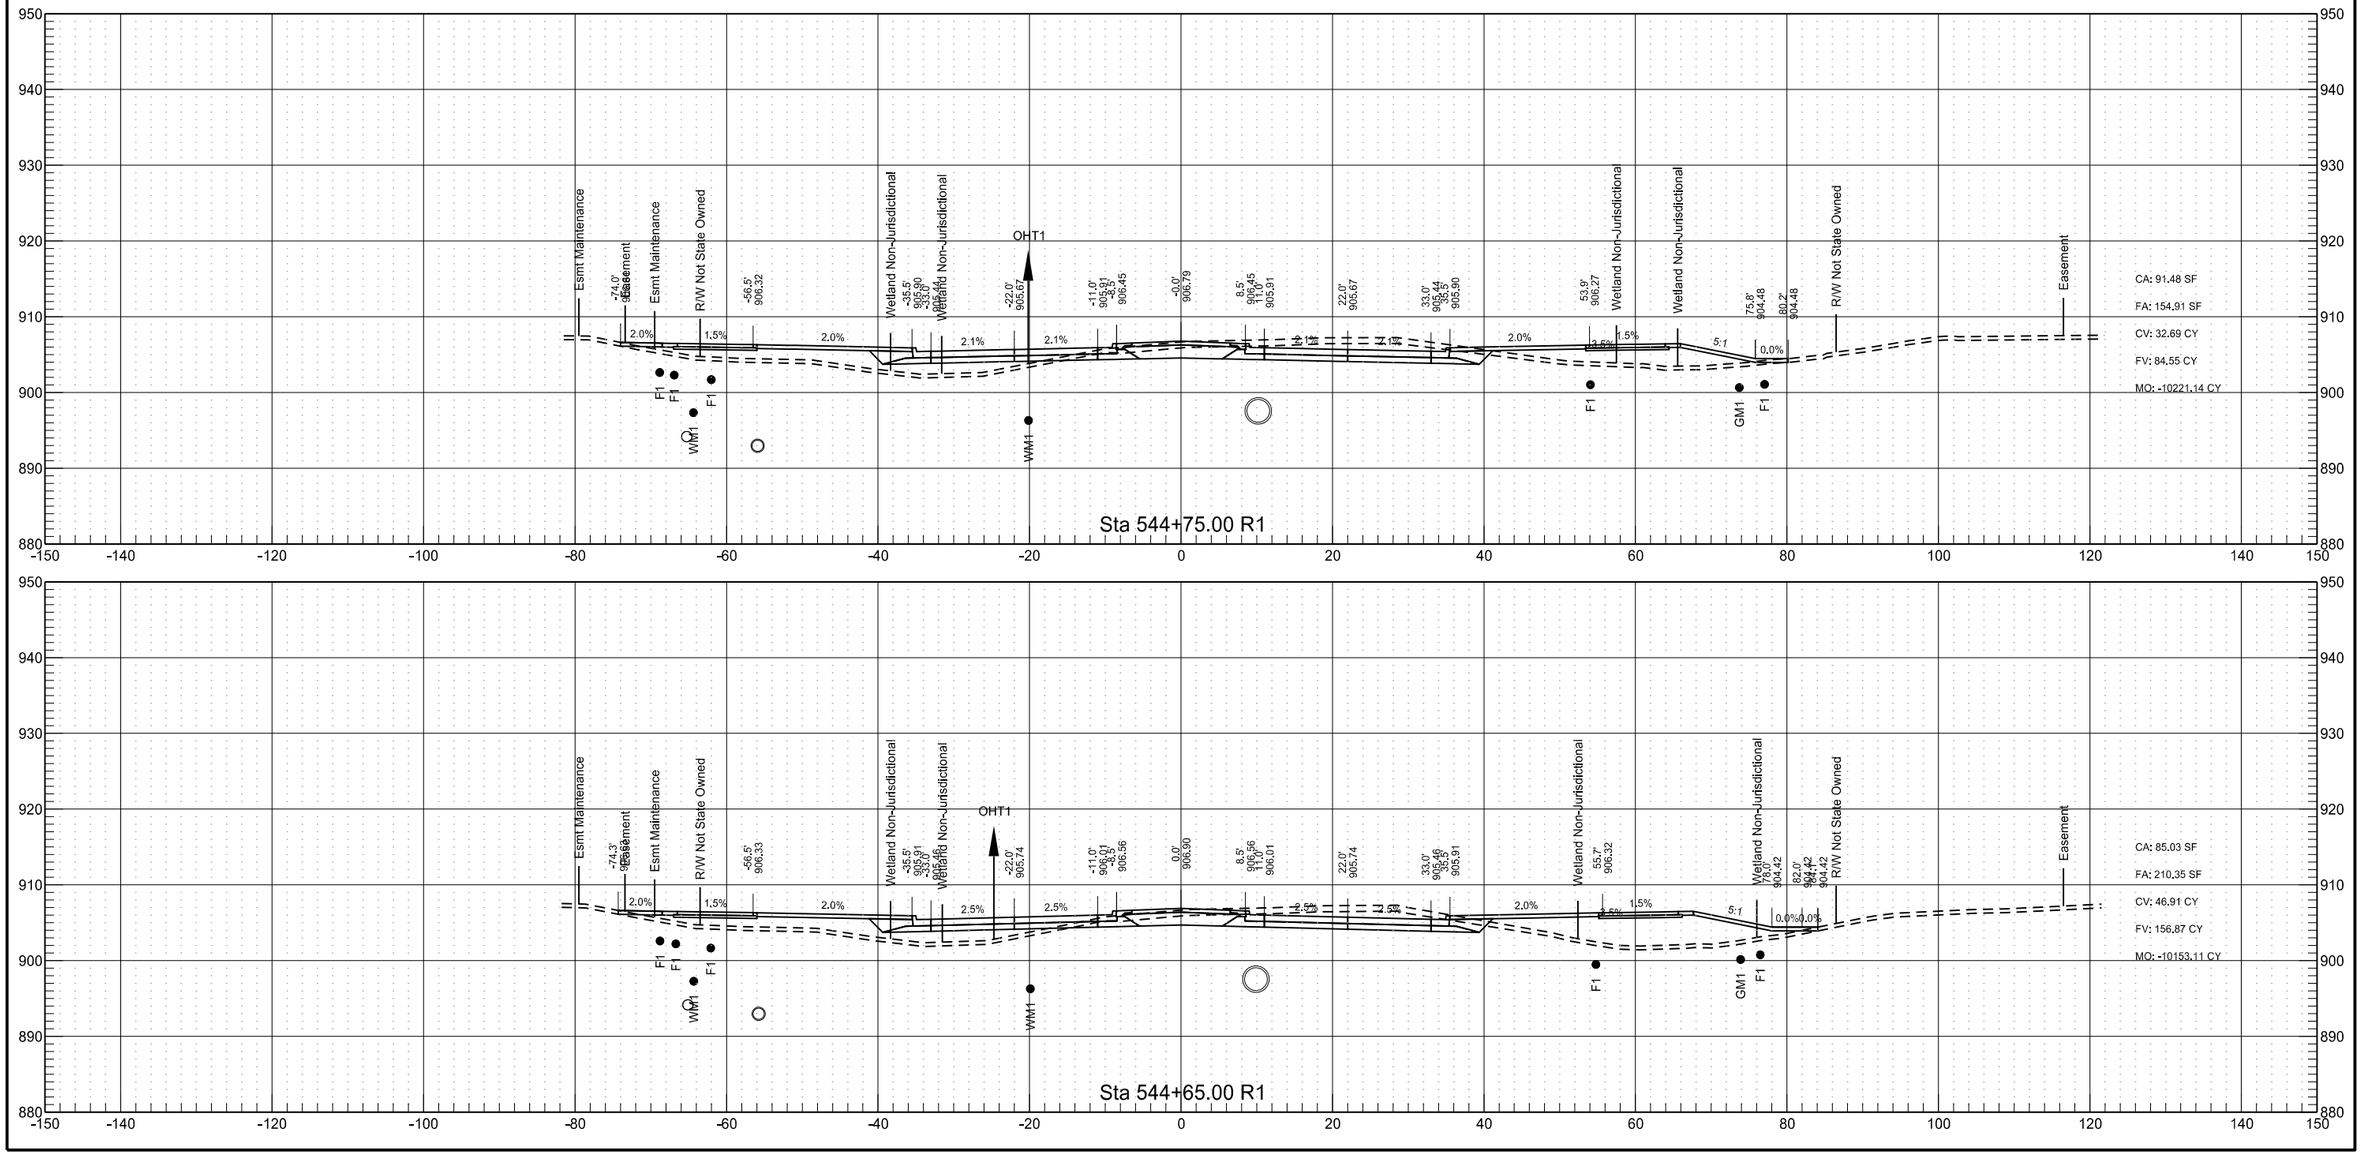

Sheyenne Street

	STATE	PROJECT NO.	SECTION NO.	SHEET NO.
	ND	SU-8-992(040)041	200	74

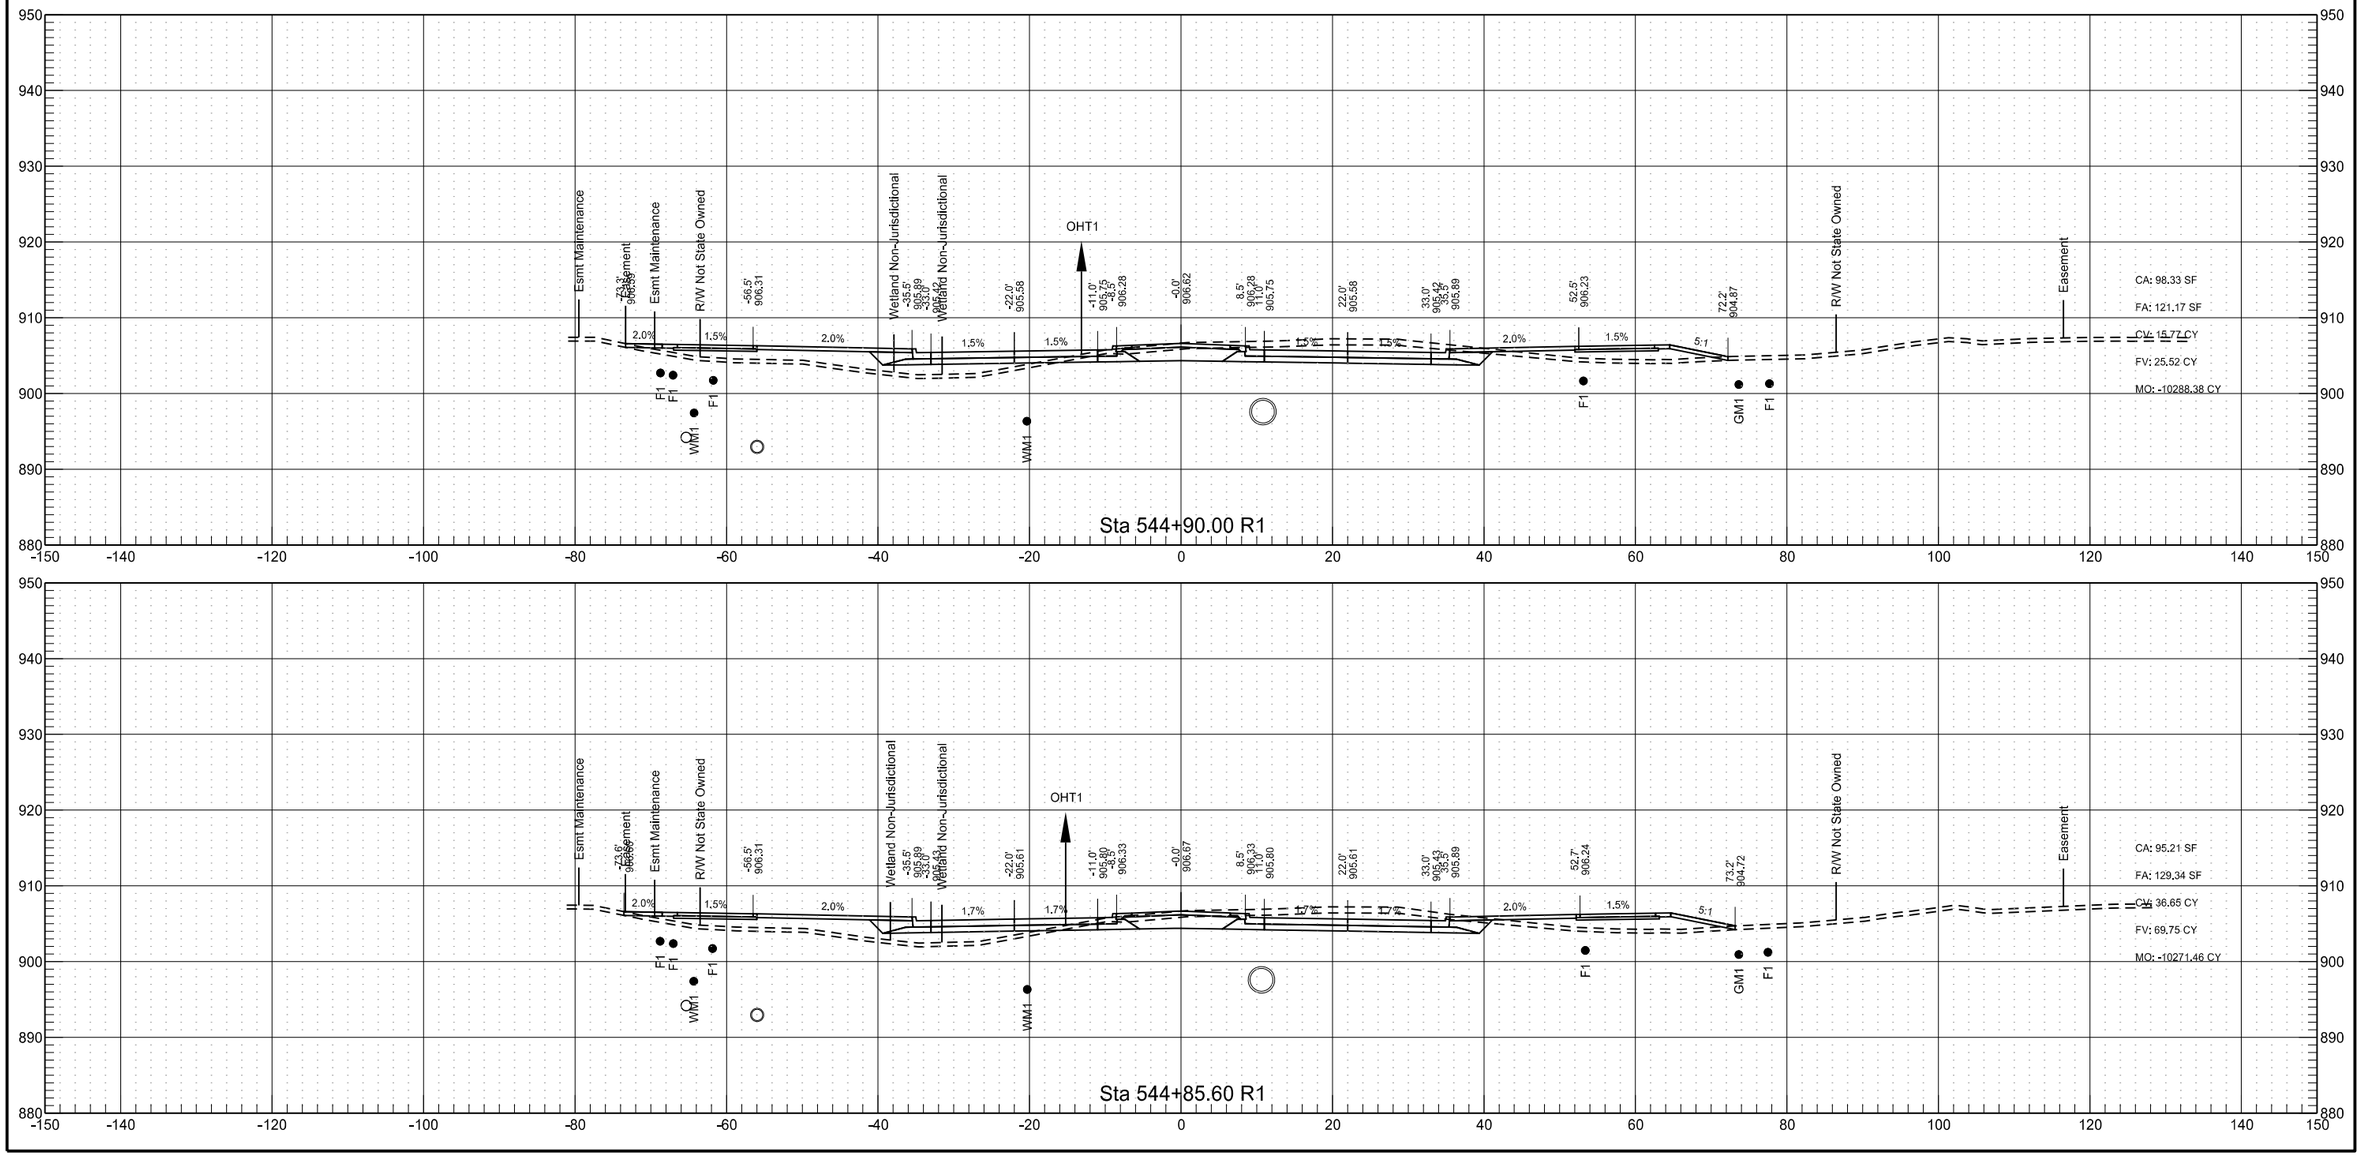

Sheyenne Street

	STATE	PROJECT NO.	SECTION NO.	SHEET NO.
	ND	SU-8-992(040)041	200	75

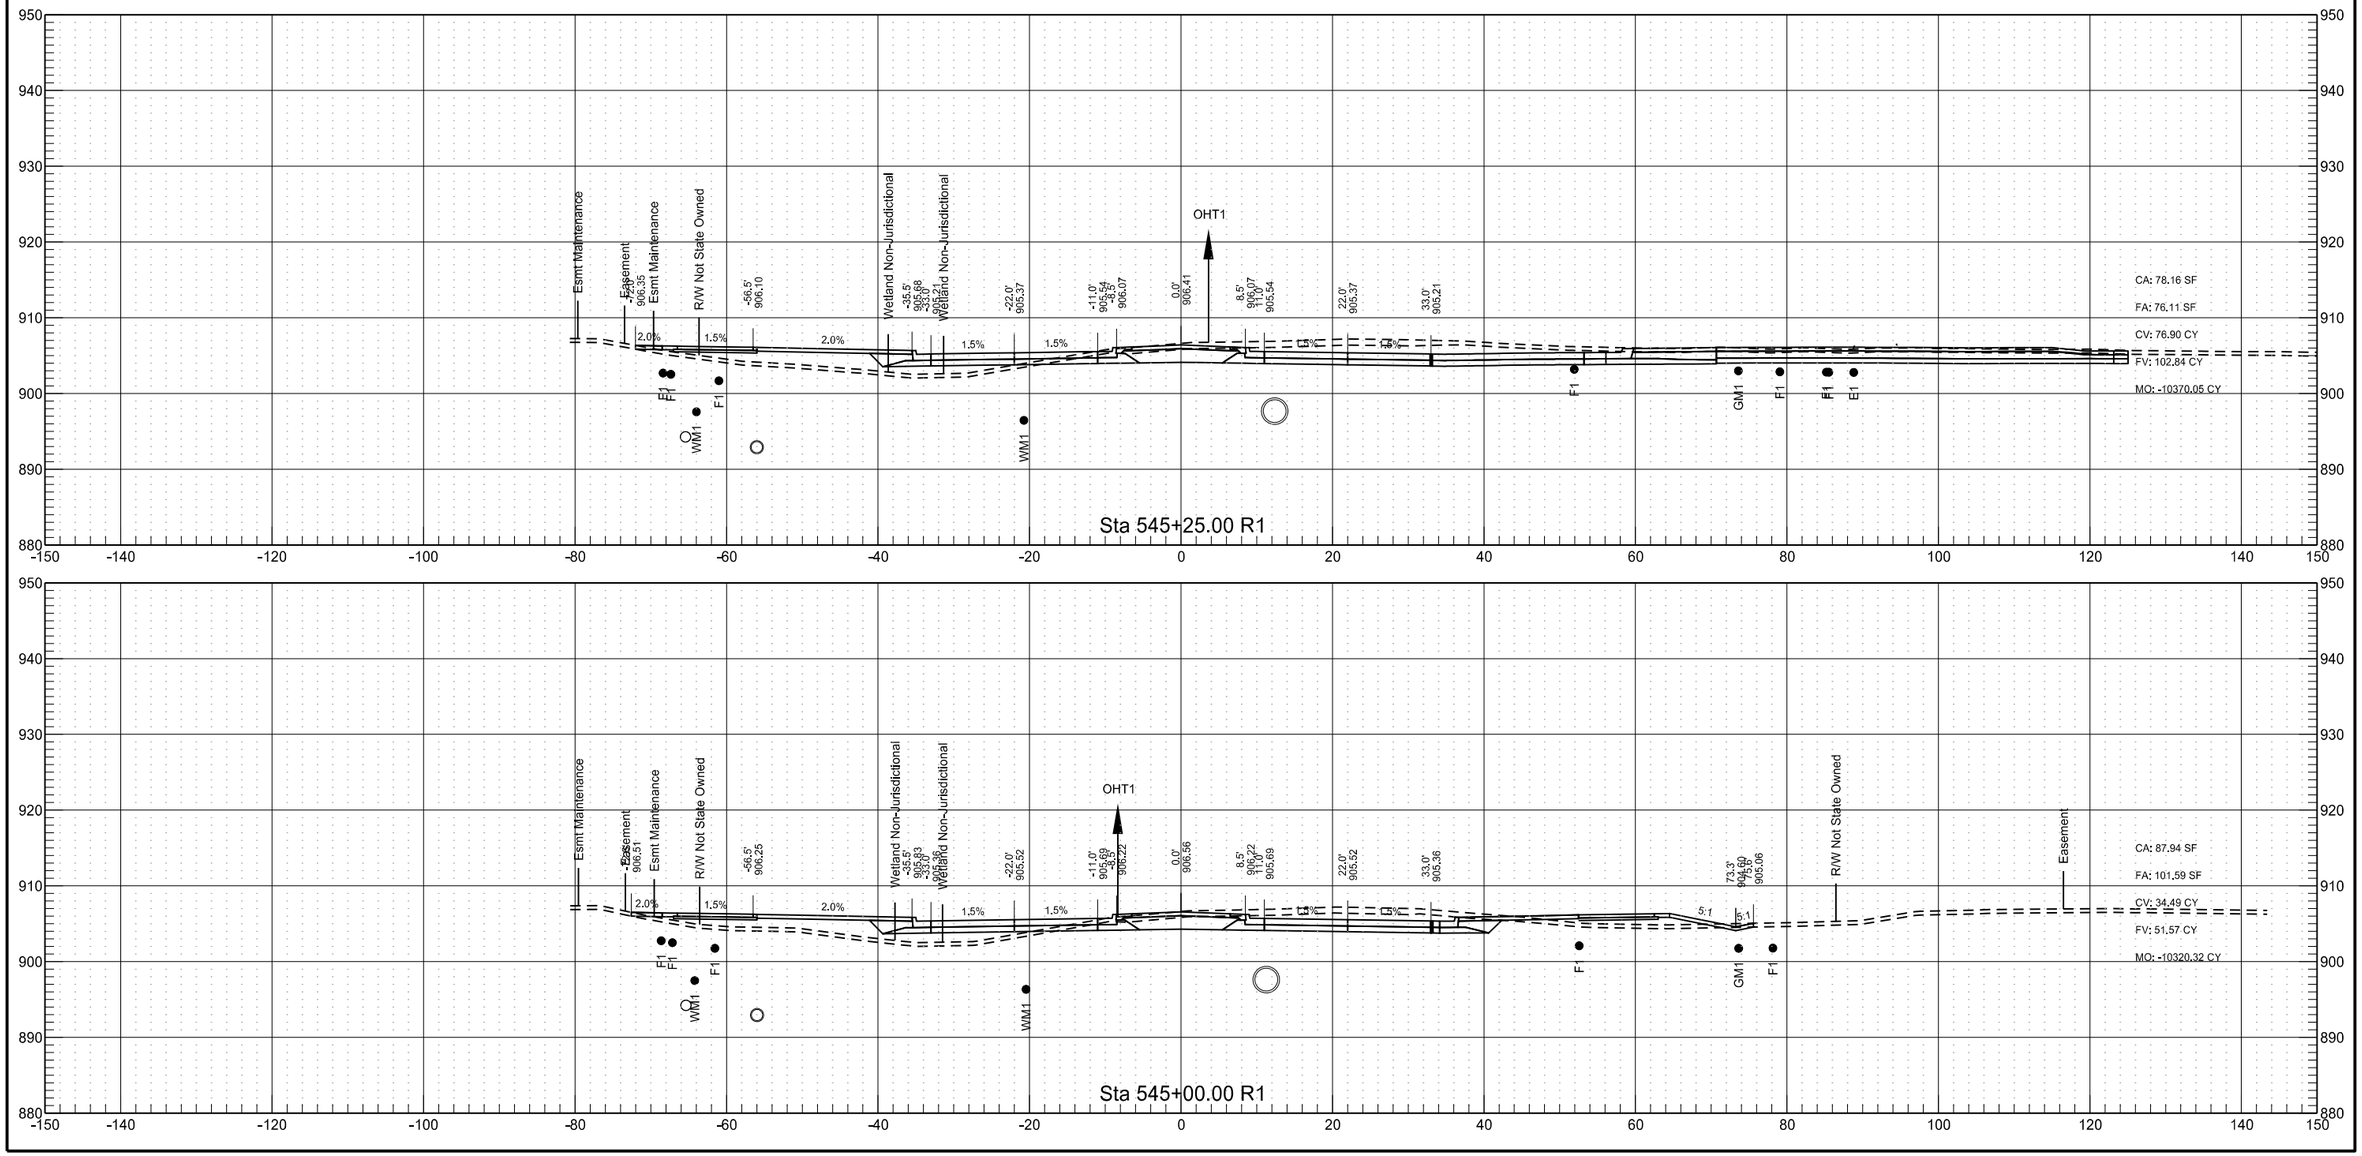

Sheyenne Street

	STATE	PROJECT NO.	SECTION NO.	SHEET NO.
	ND	SU-8-992(040)041	200	76

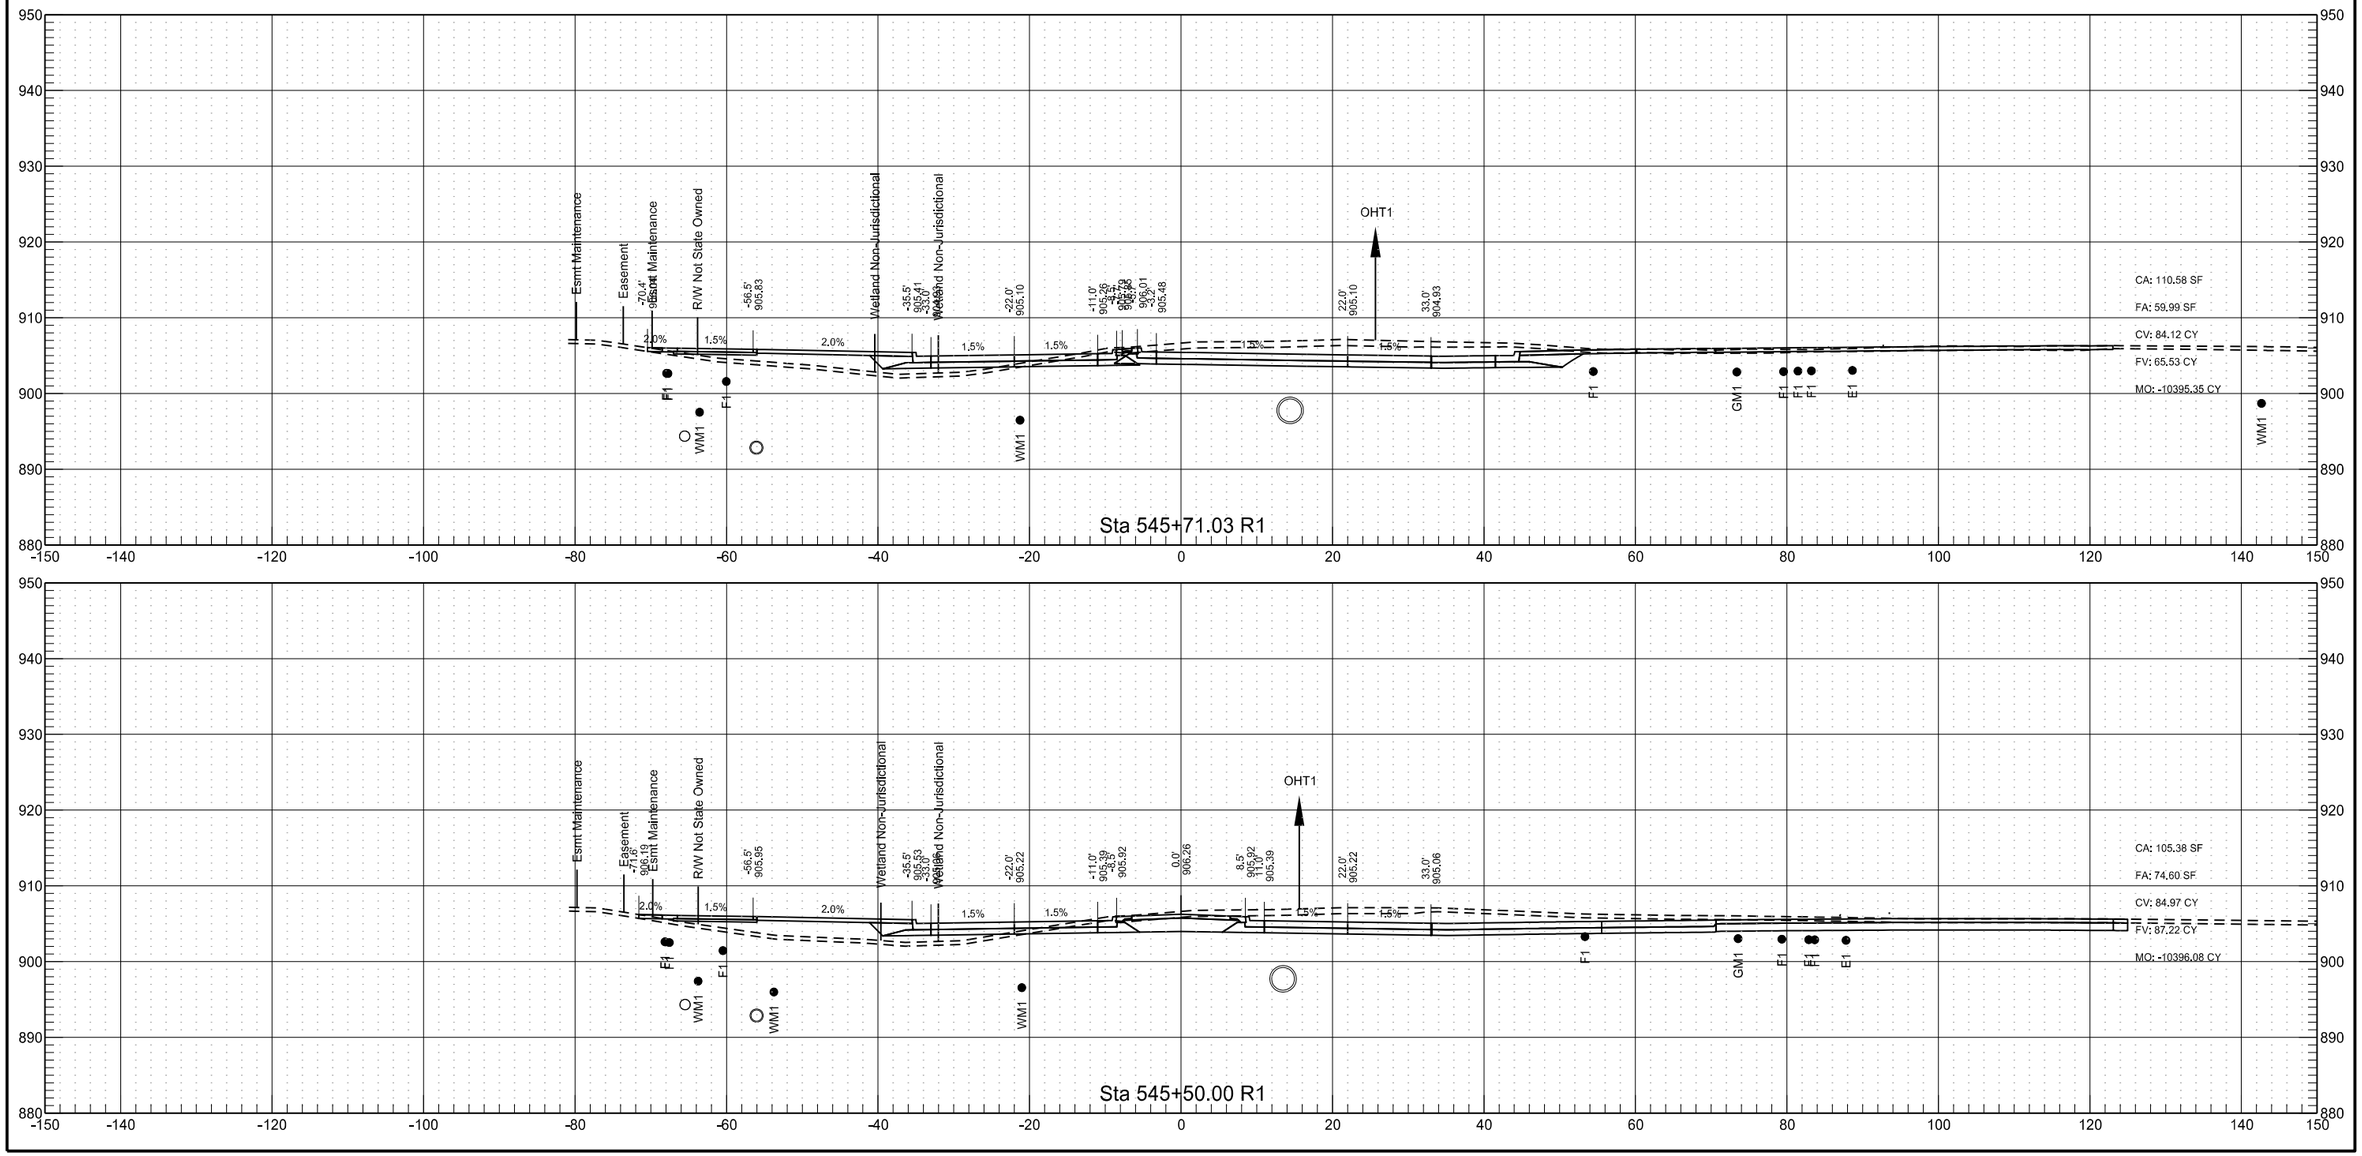

Sheyenne Street

	STATE	PROJECT NO.	SECTION NO.	SHEET NO.
	ND	SU-8-992(040)041	200	77

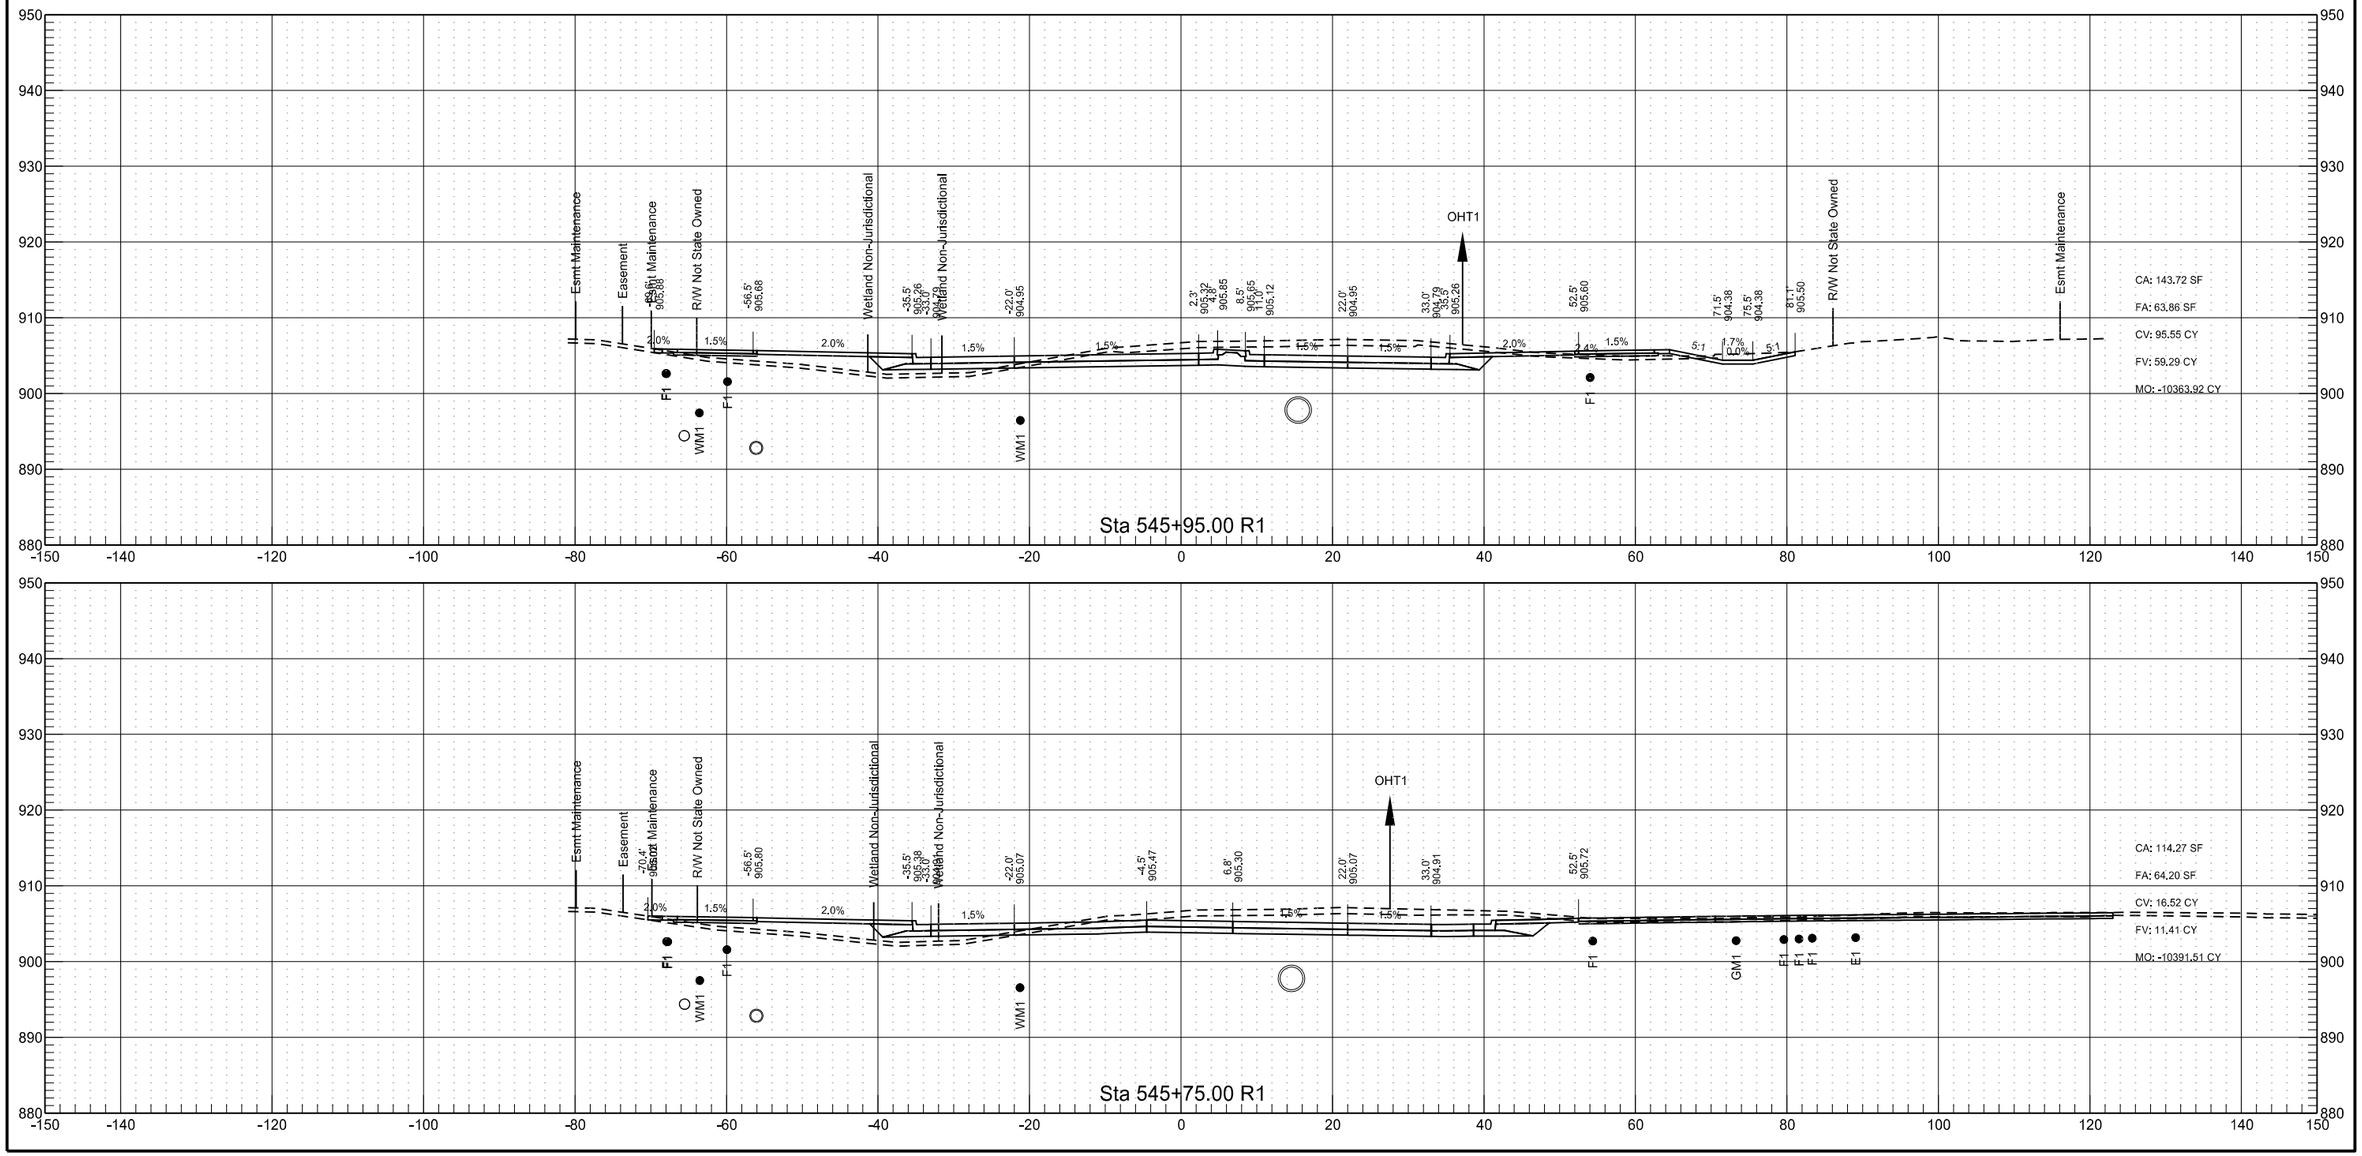

Sheyenne Street

	STATE	PROJECT NO.	SECTION NO.	SHEET NO.
	ND	SU-8-992(040)041	200	78

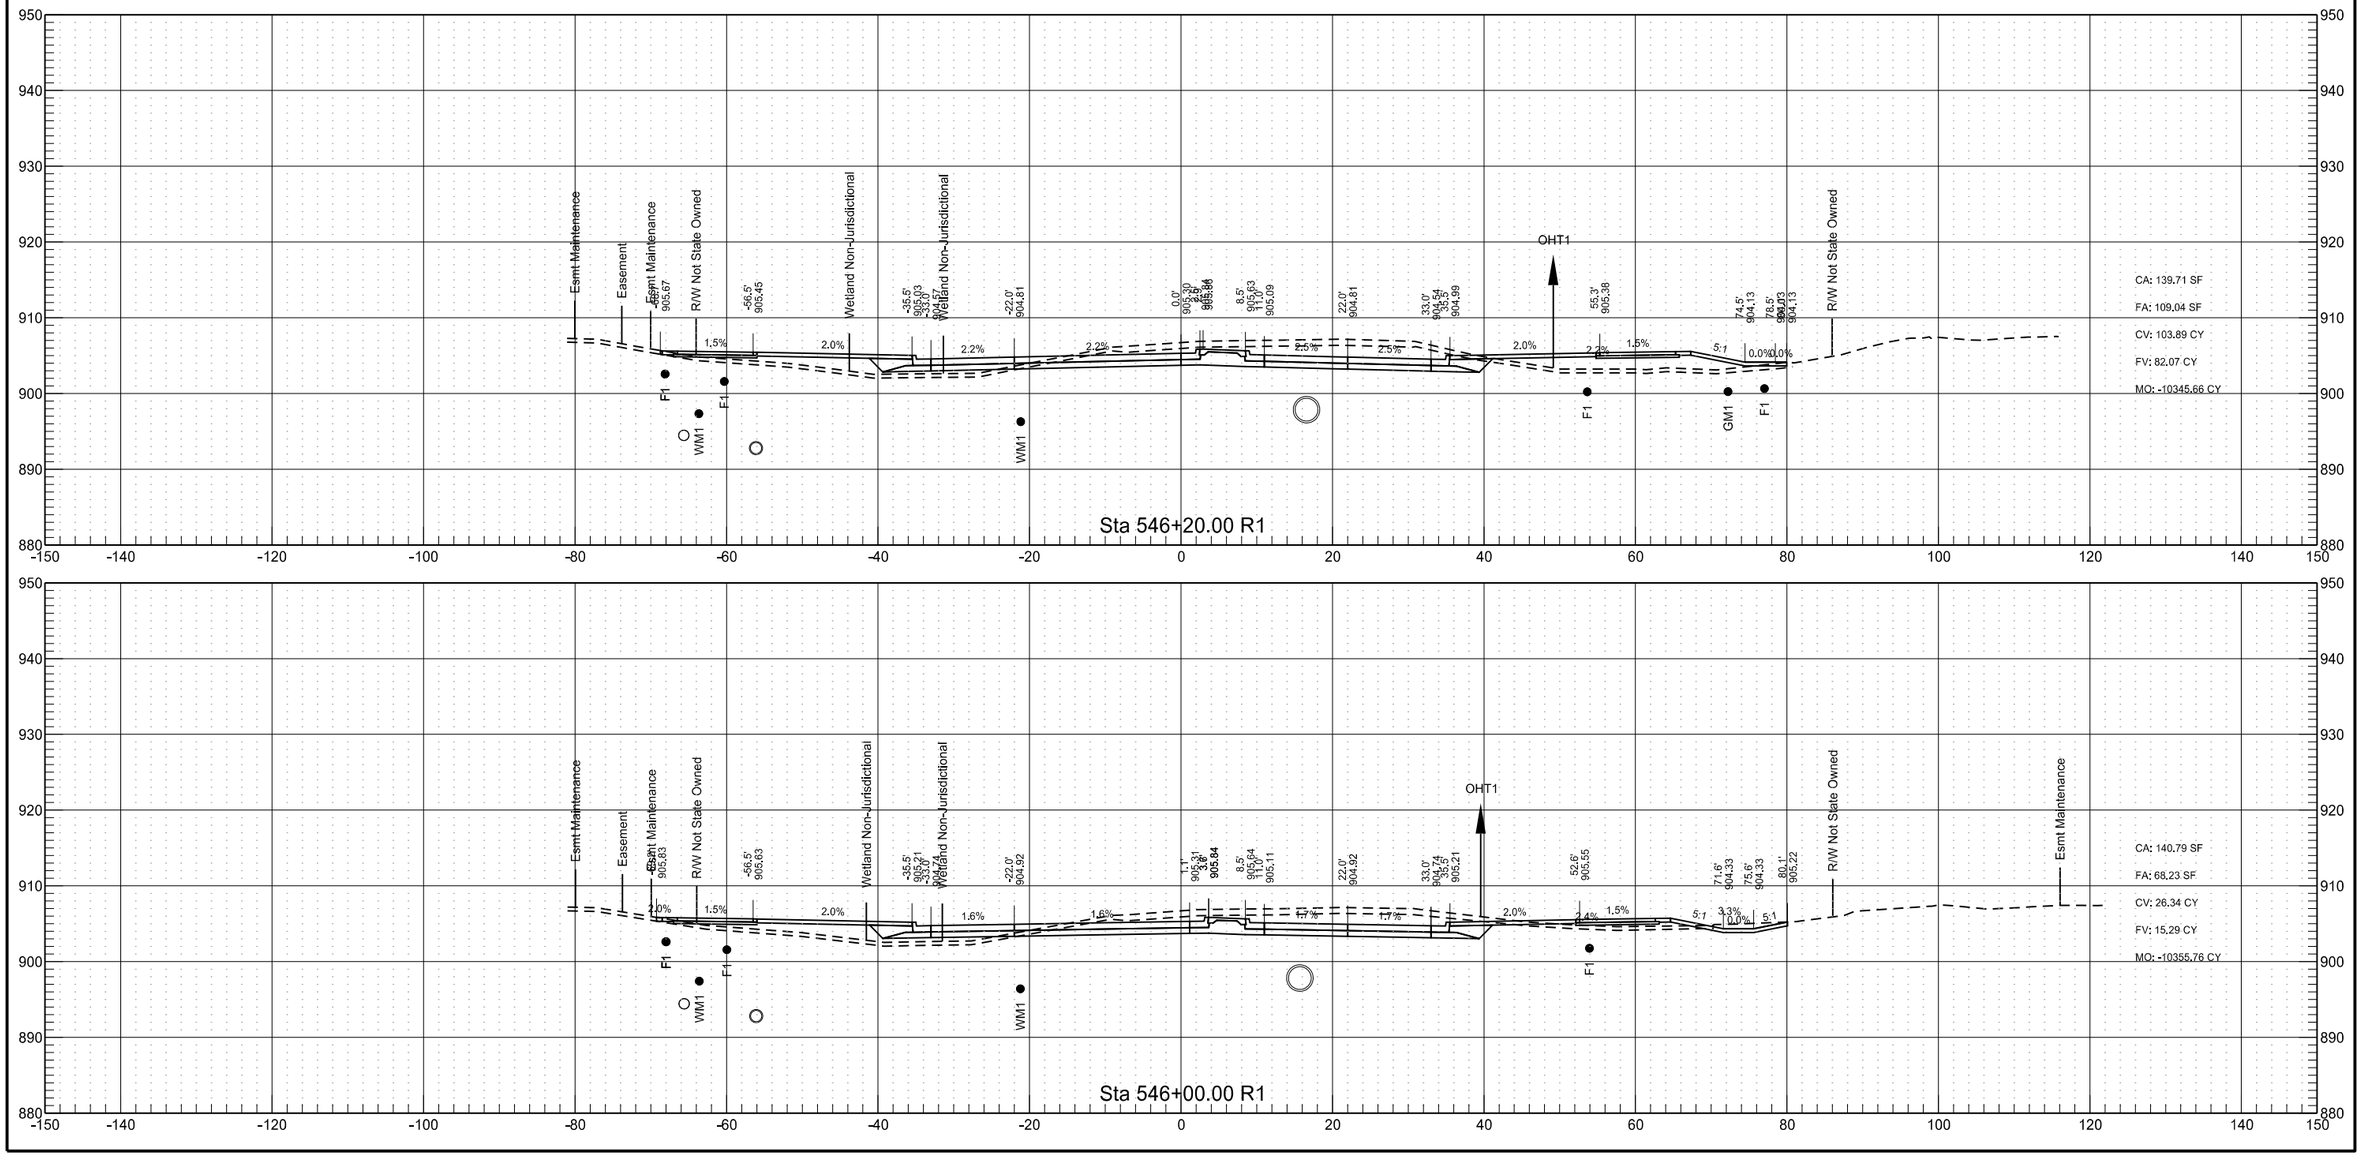

Sheyenne Street

	STATE	PROJECT NO.	SECTION NO.	SHEET NO.
	ND	SU-8-992(040)041	200	79

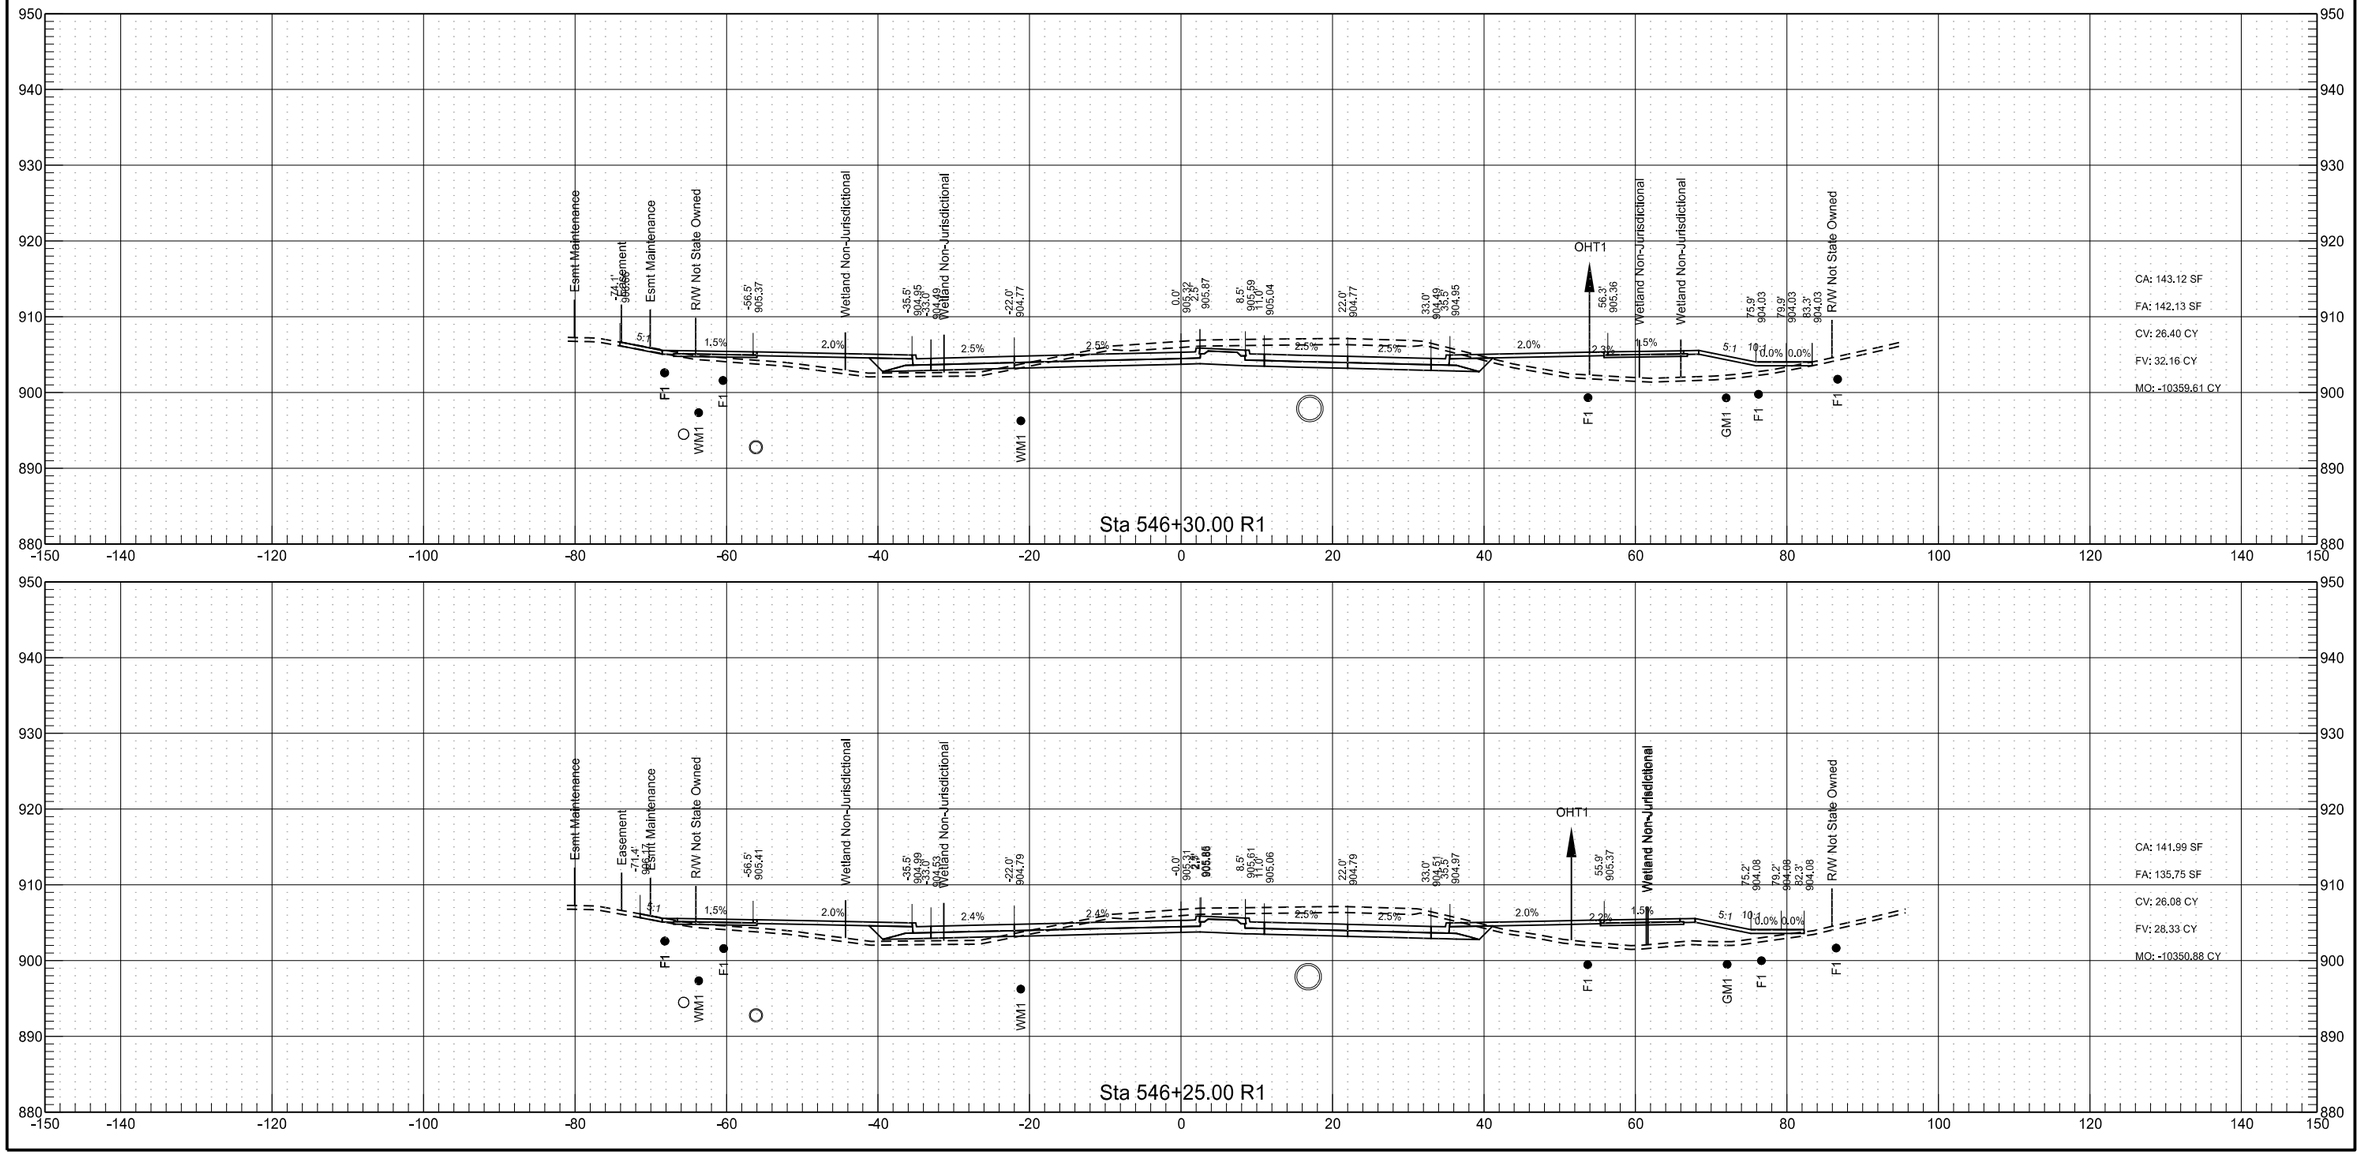

Sheyenne Street

	STATE	PROJECT NO.	SECTION NO.	SHEET NO.
	ND	SU-8-992(040)041	200	80

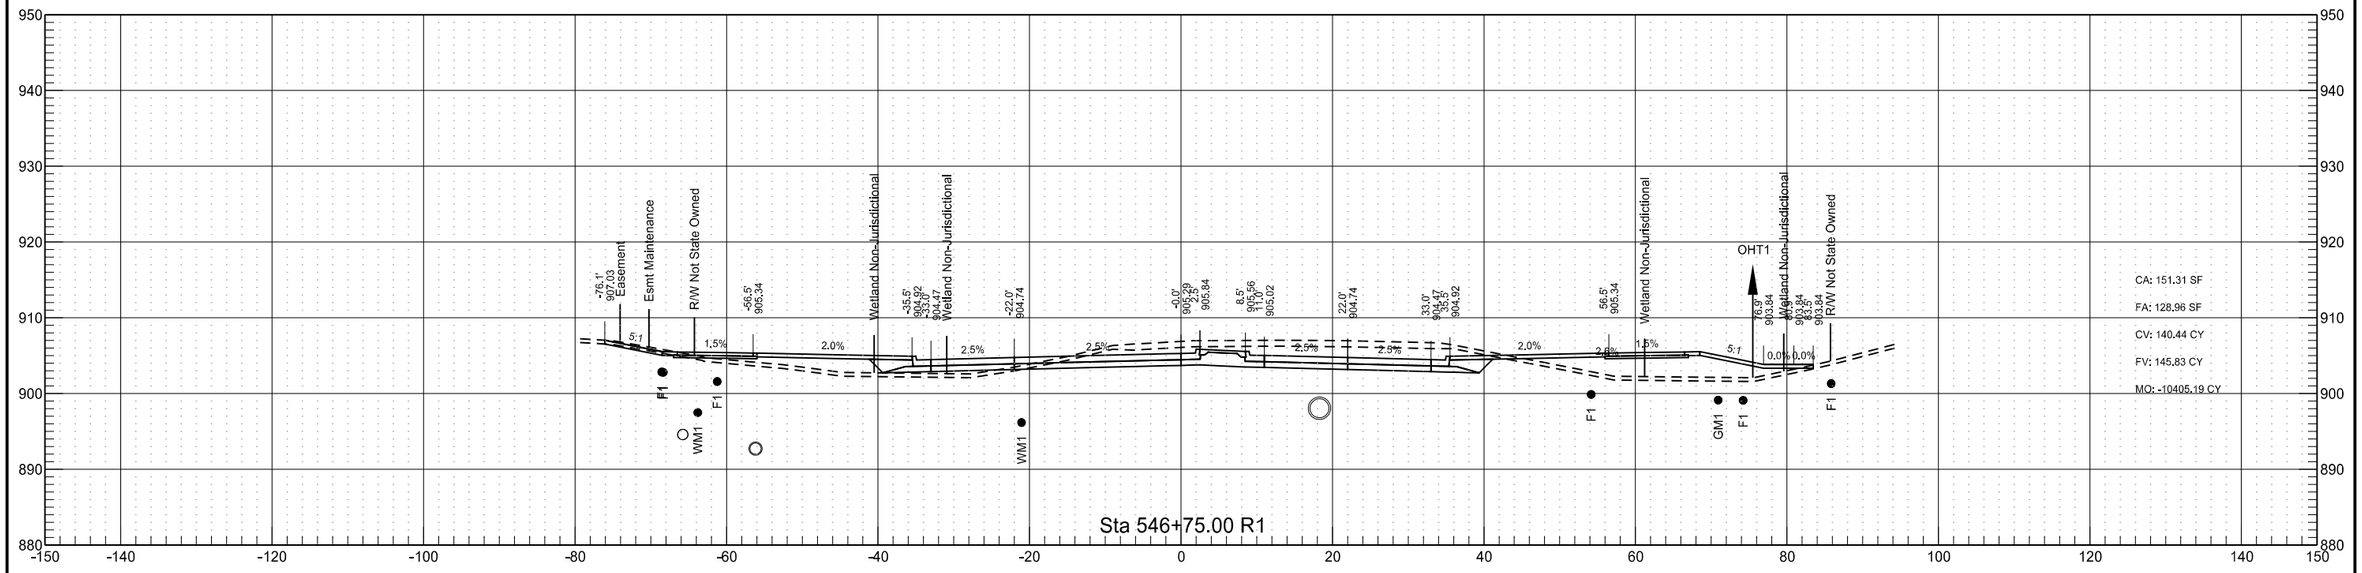

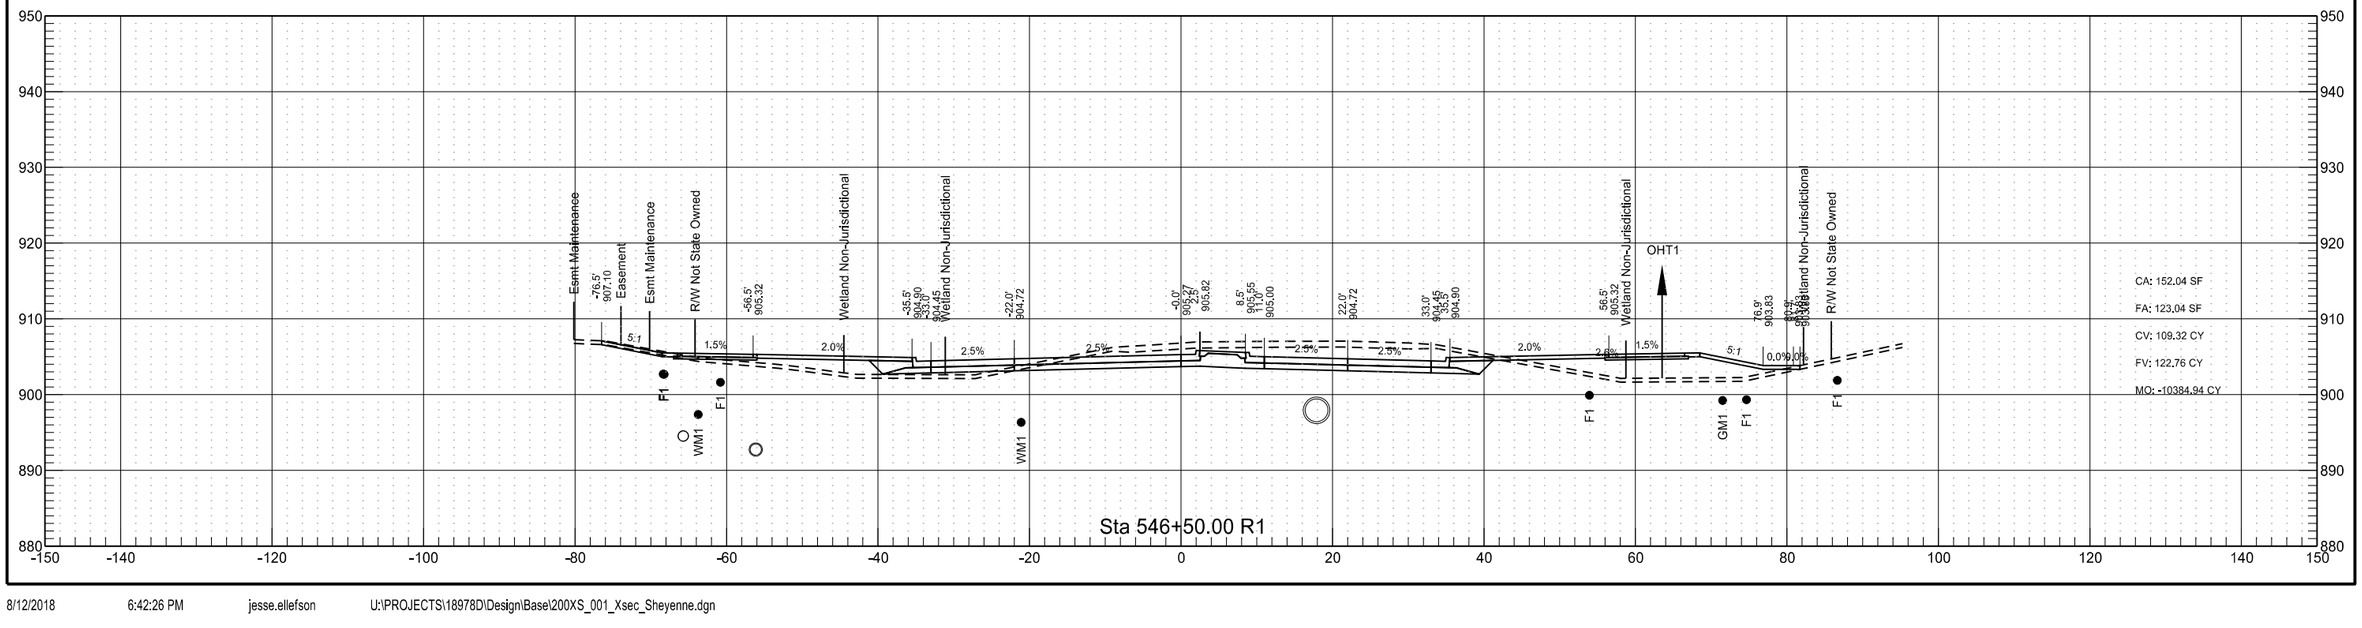

Sheyenne Street

	STATE	PROJECT NO.	SECTION NO.	SHEET NO.
	ND	SU-8-992(040)041	200	81

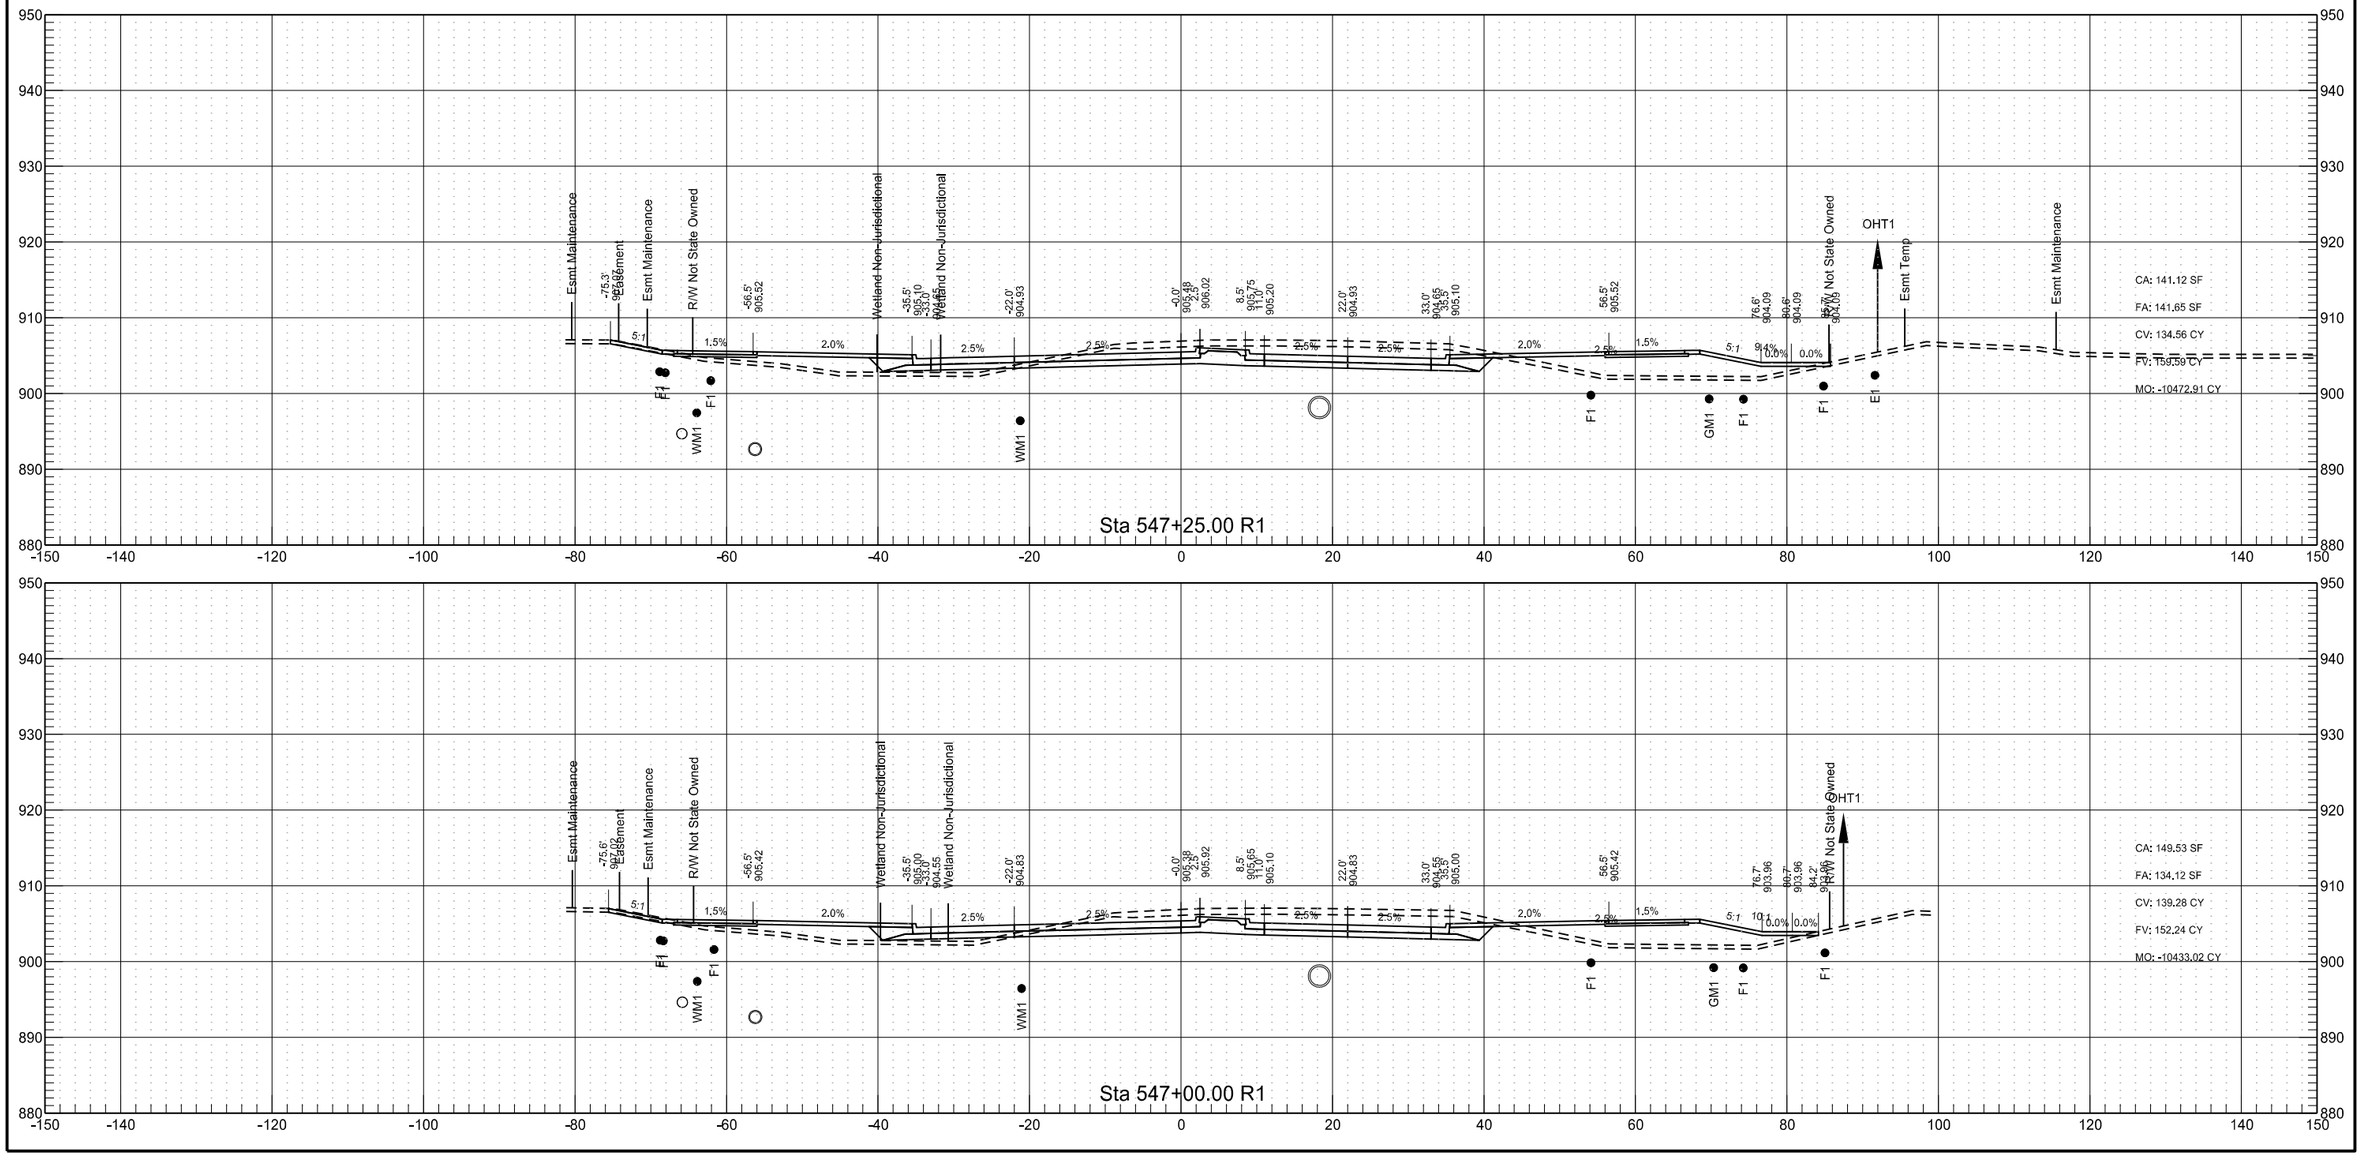

Sheyenne Street

	STATE	PROJECT NO.	SECTION NO.	SHEET NO.
	ND	SU-8-992(040)041	200	82

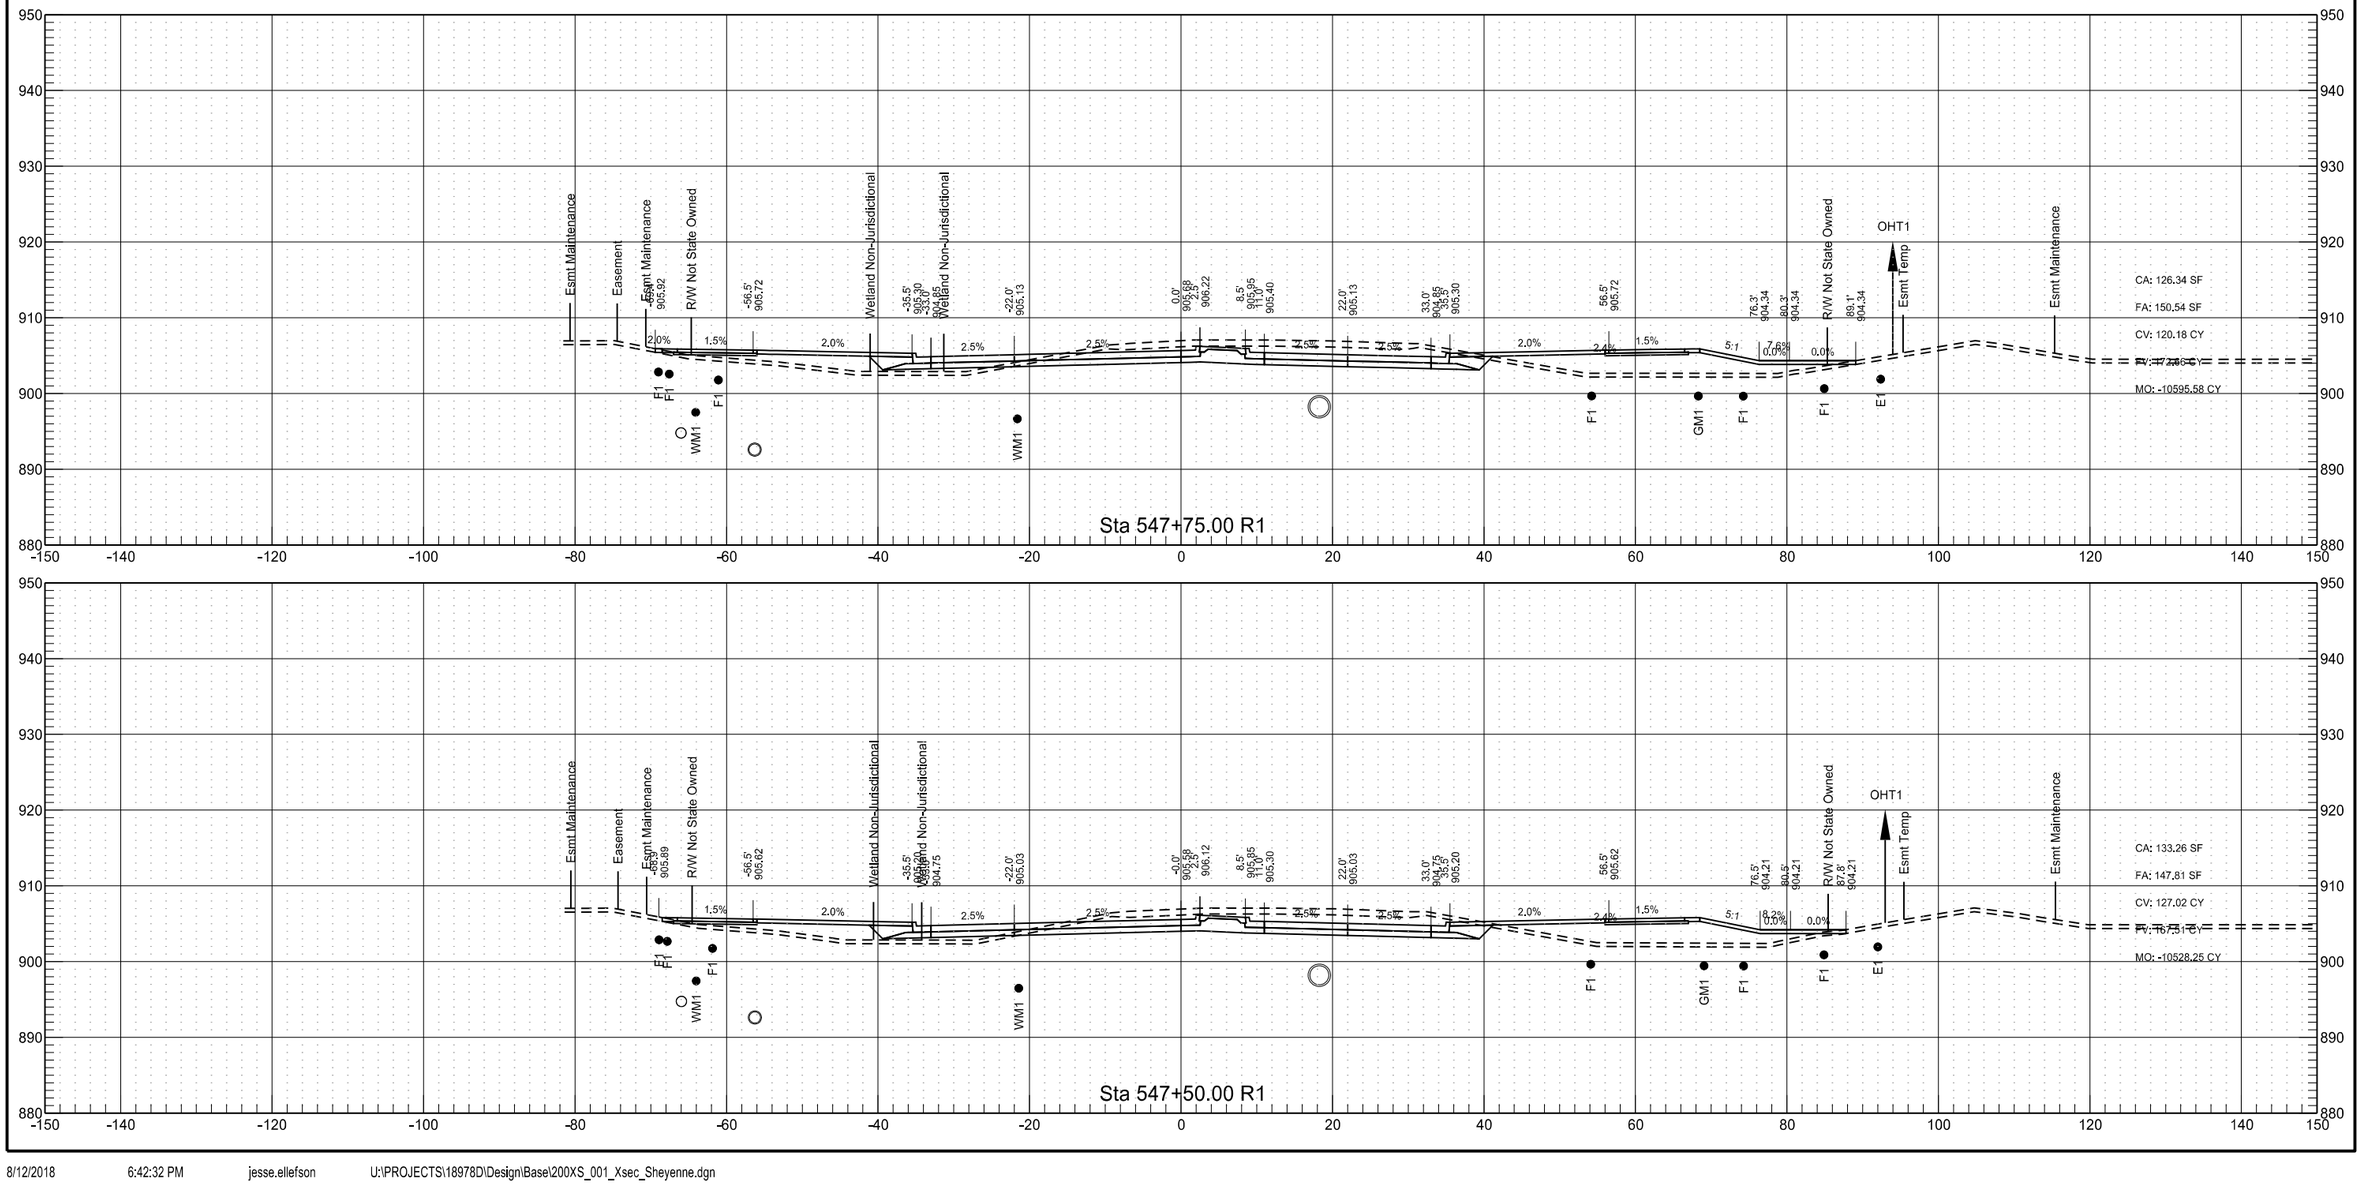

Sheyenne Street

	STATE	PROJECT NO.	SECTION NO.	SHEET NO.
	ND	SU-8-992(040)041	200	83

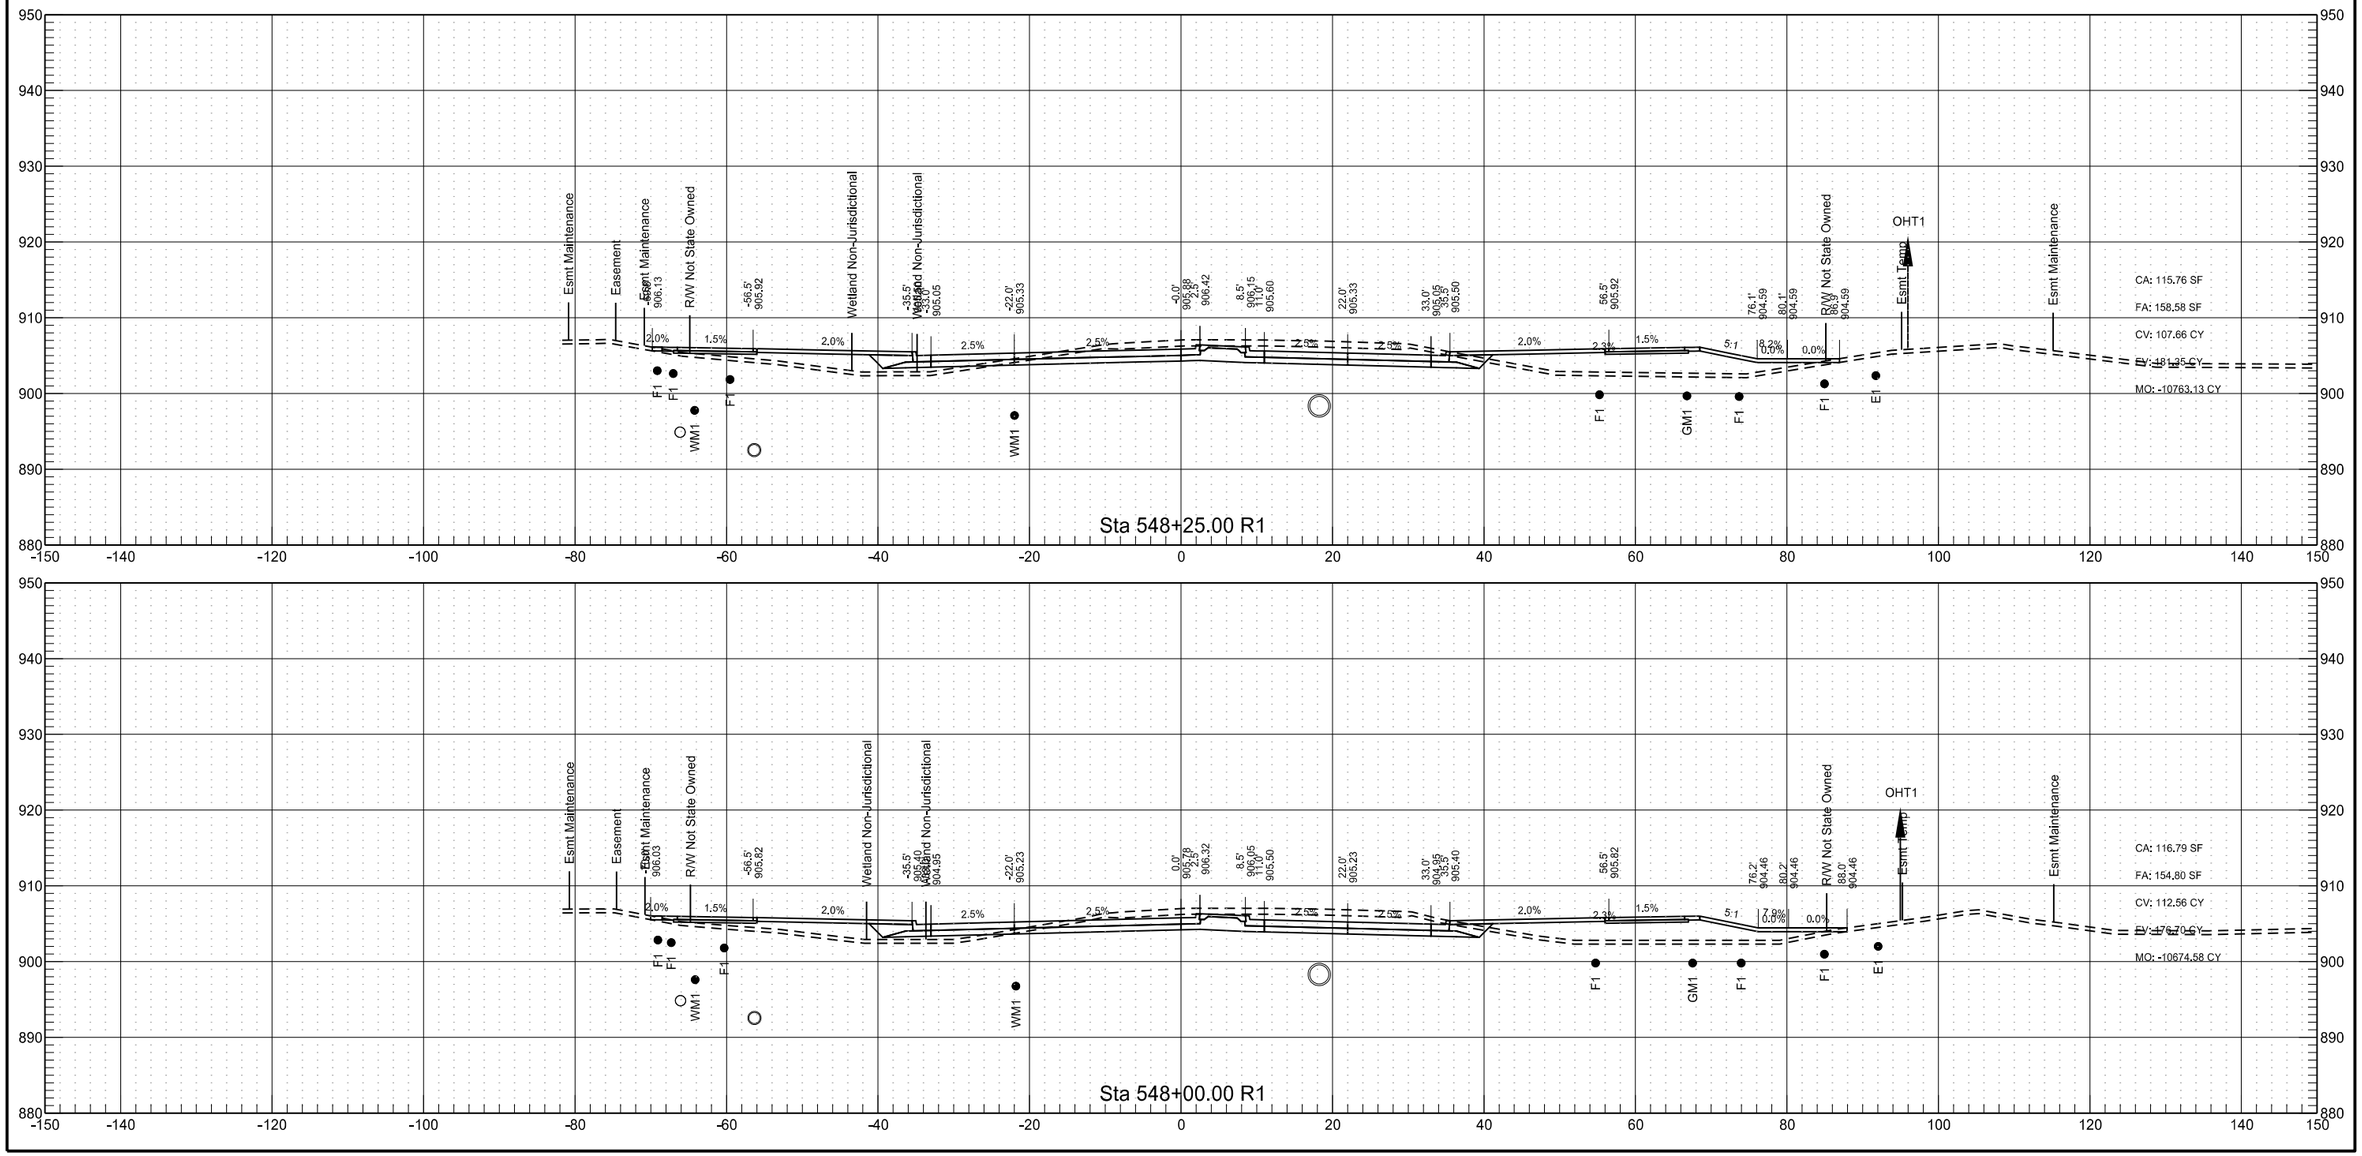

Sheyenne Street

	STATE	PROJECT NO.	SECTION NO.	SHEET NO.
	ND	SU-8-992(040)041	200	84

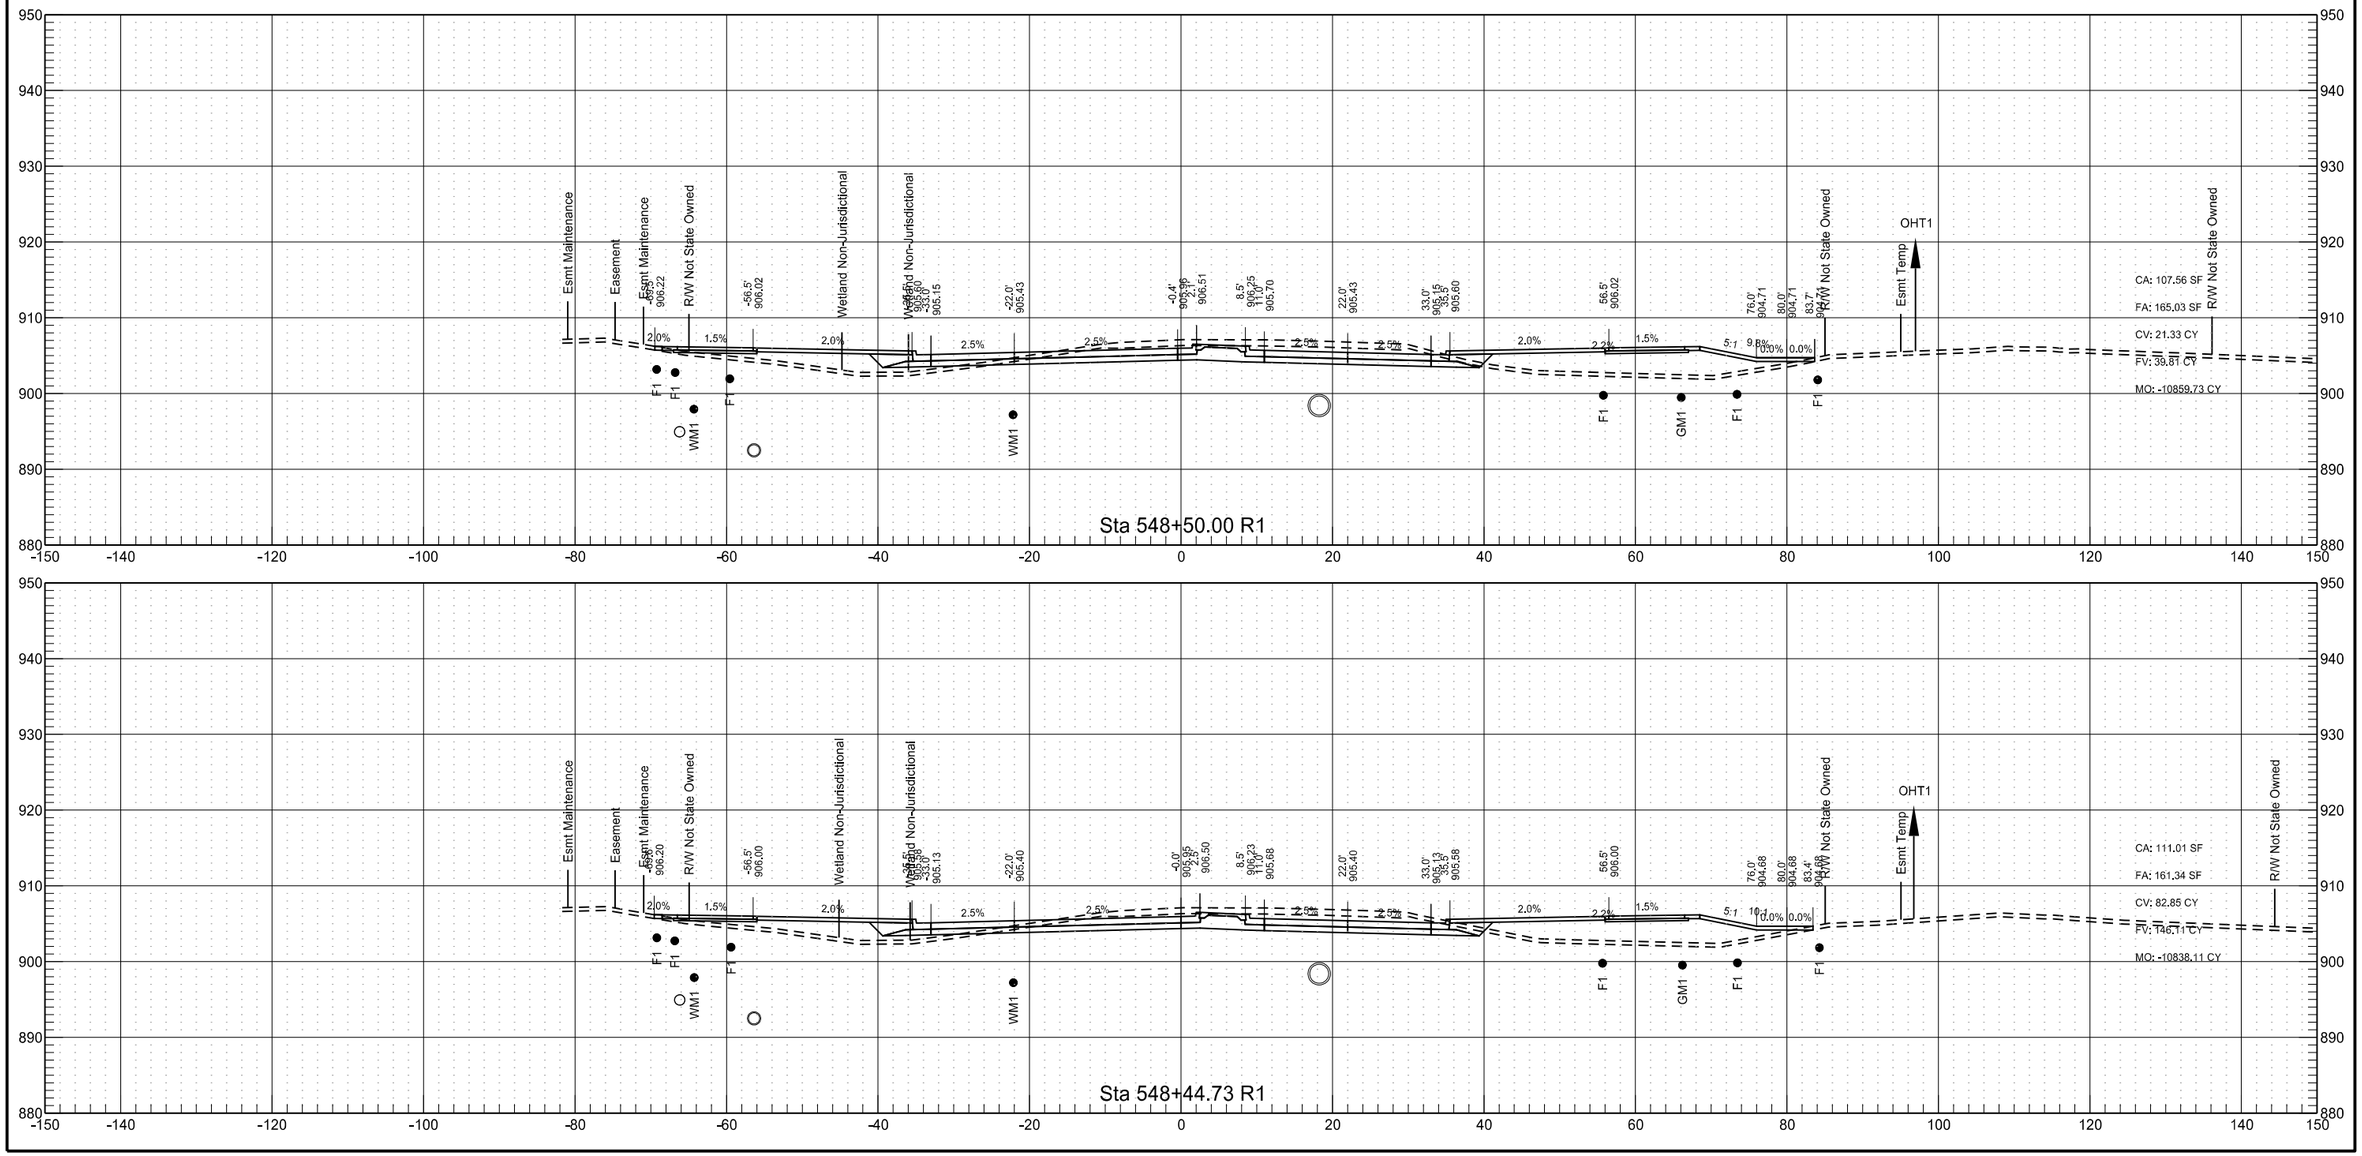

Sheyenne Street

	STATE	PROJECT NO.	SECTION NO.	SHEET NO.
	ND	SU-8-992(040)041	200	85

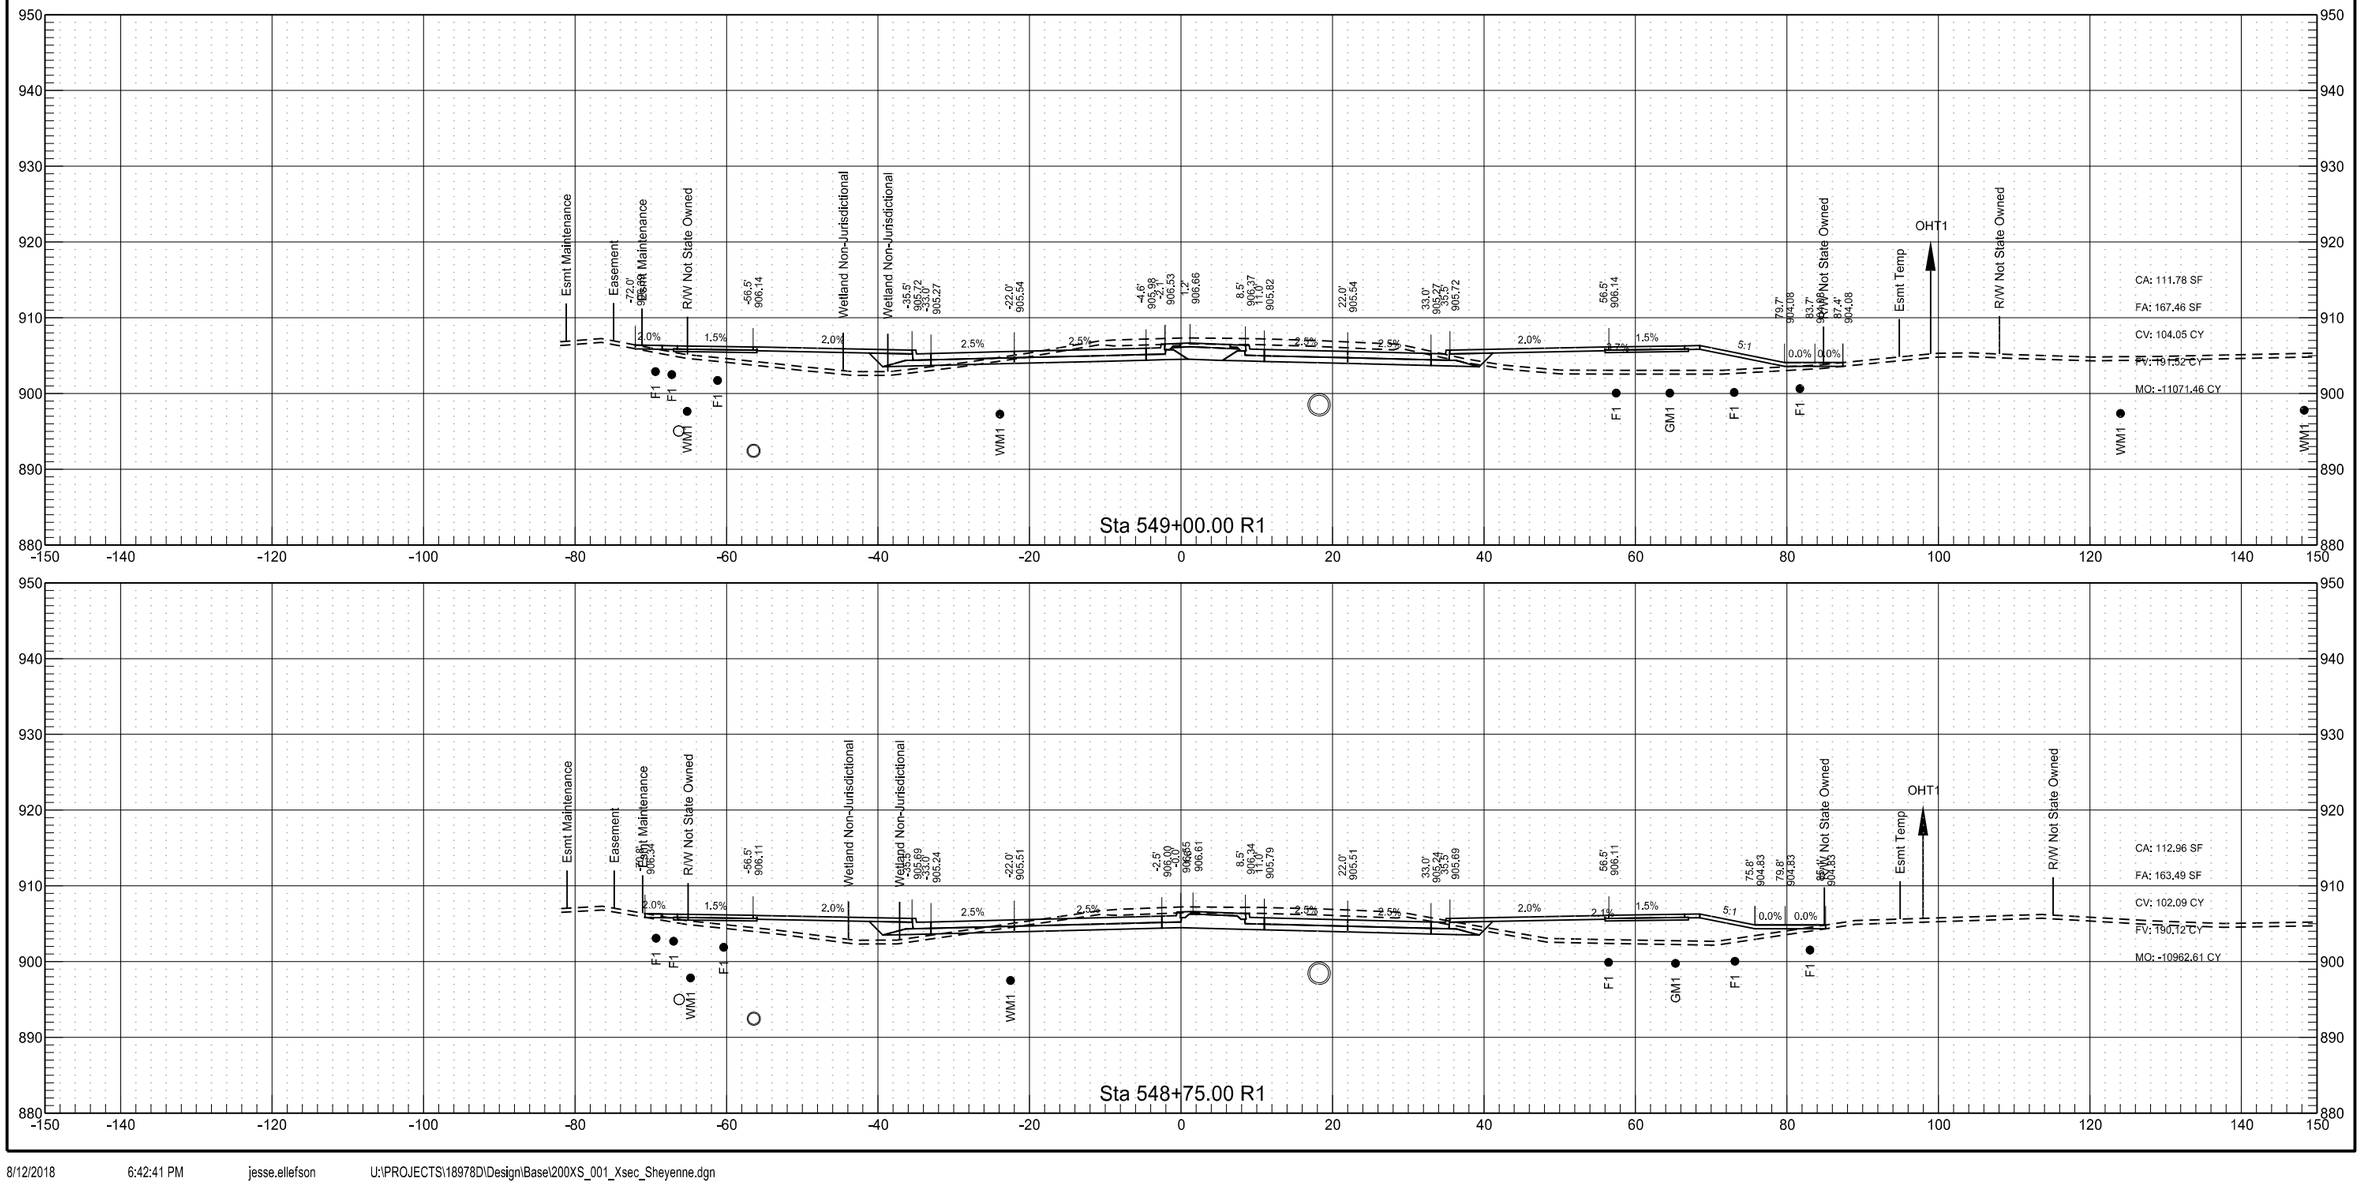

Sheyenne Street

	STATE	PROJECT NO.	SECTION NO.	SHEET NO.
	ND	SU-8-992(040)041	200	86

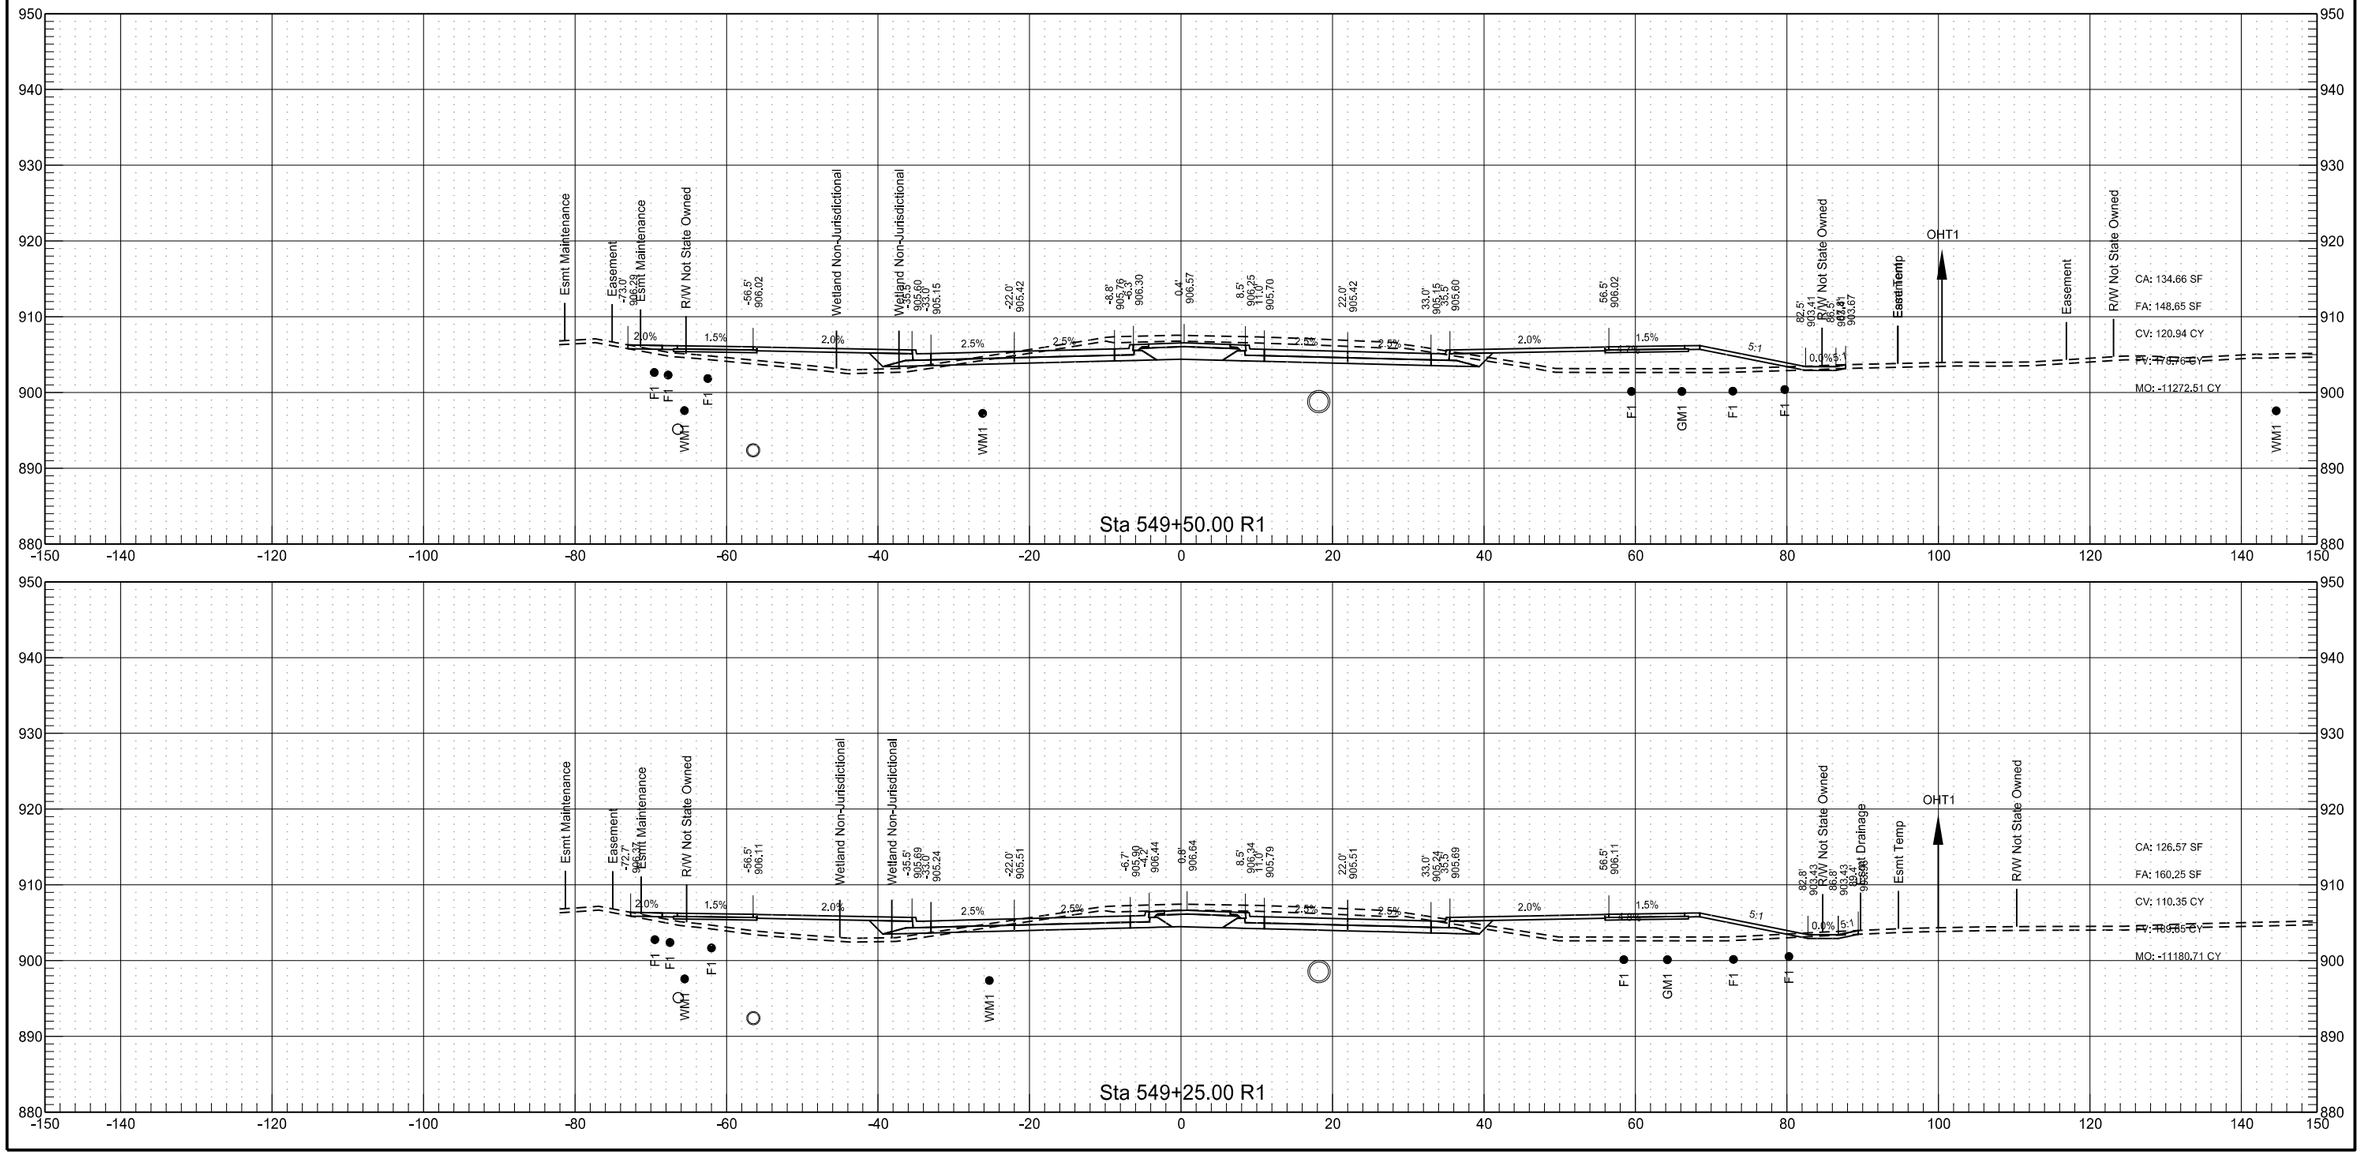

Sheyenne Street

	STATE	PROJECT NO.	SECTION NO.	SHEET NO.
	ND	SU-8-992(040)041	200	87

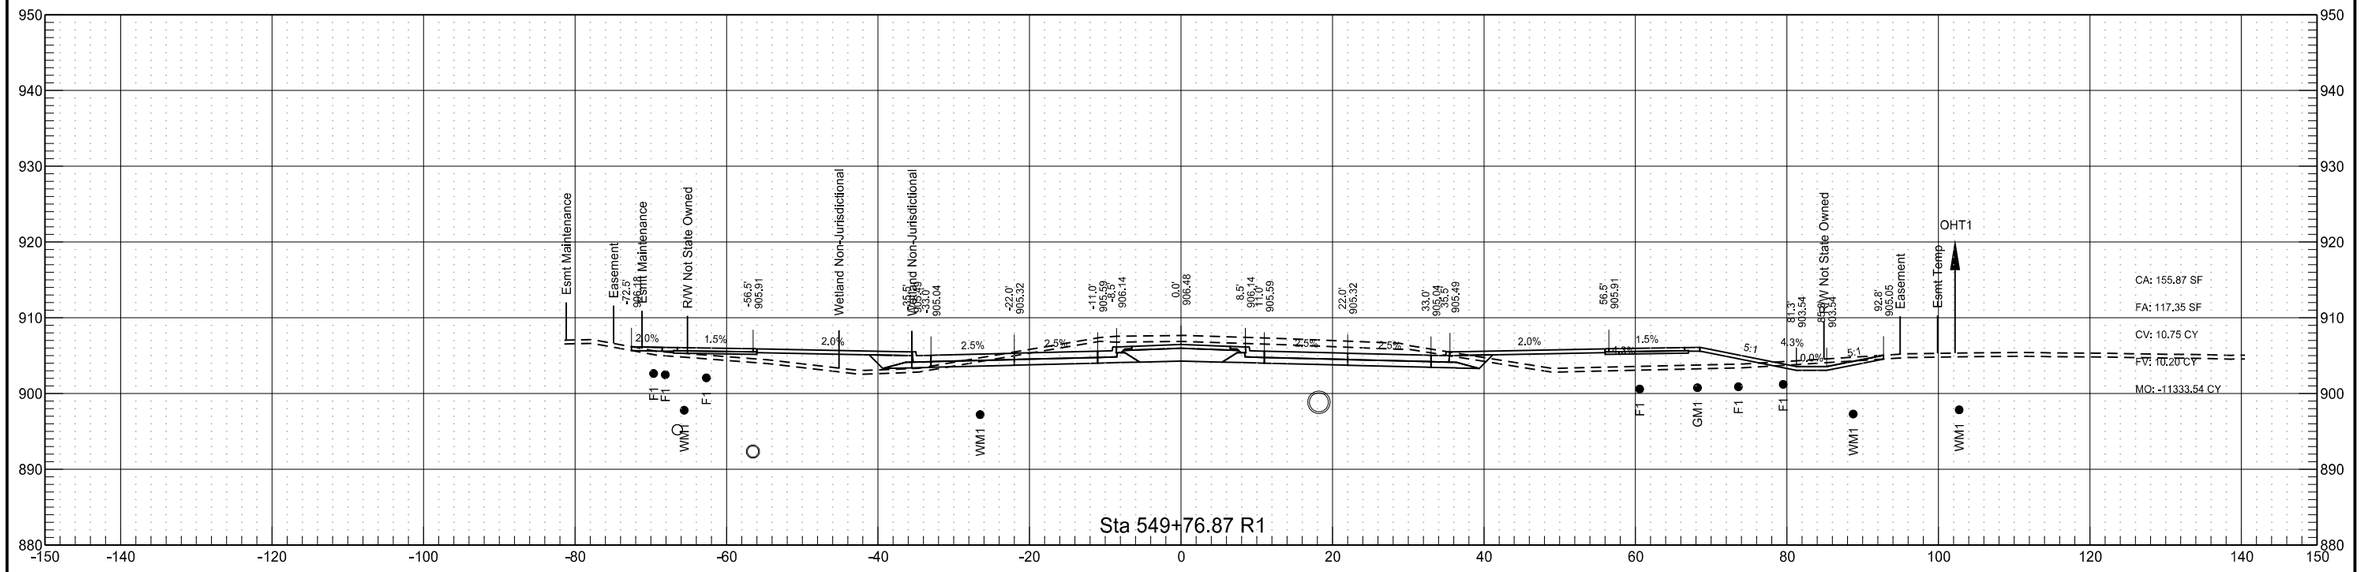

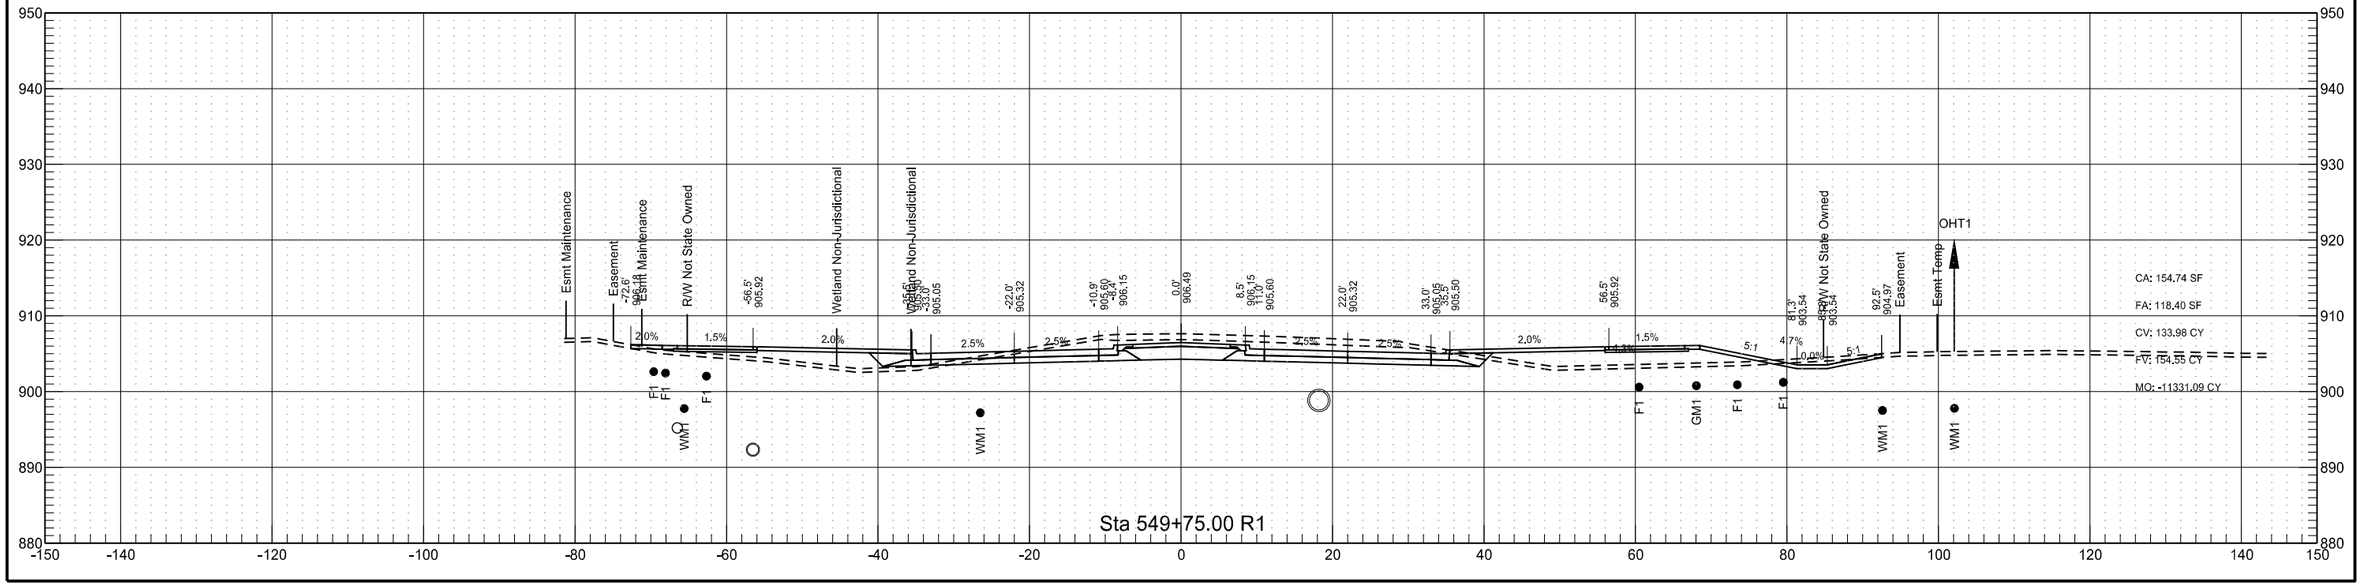

Sheyenne Street

	STATE	PROJECT NO.	SECTION NO.	SHEET NO.
	ND	SU-8-992(040)041	200	88

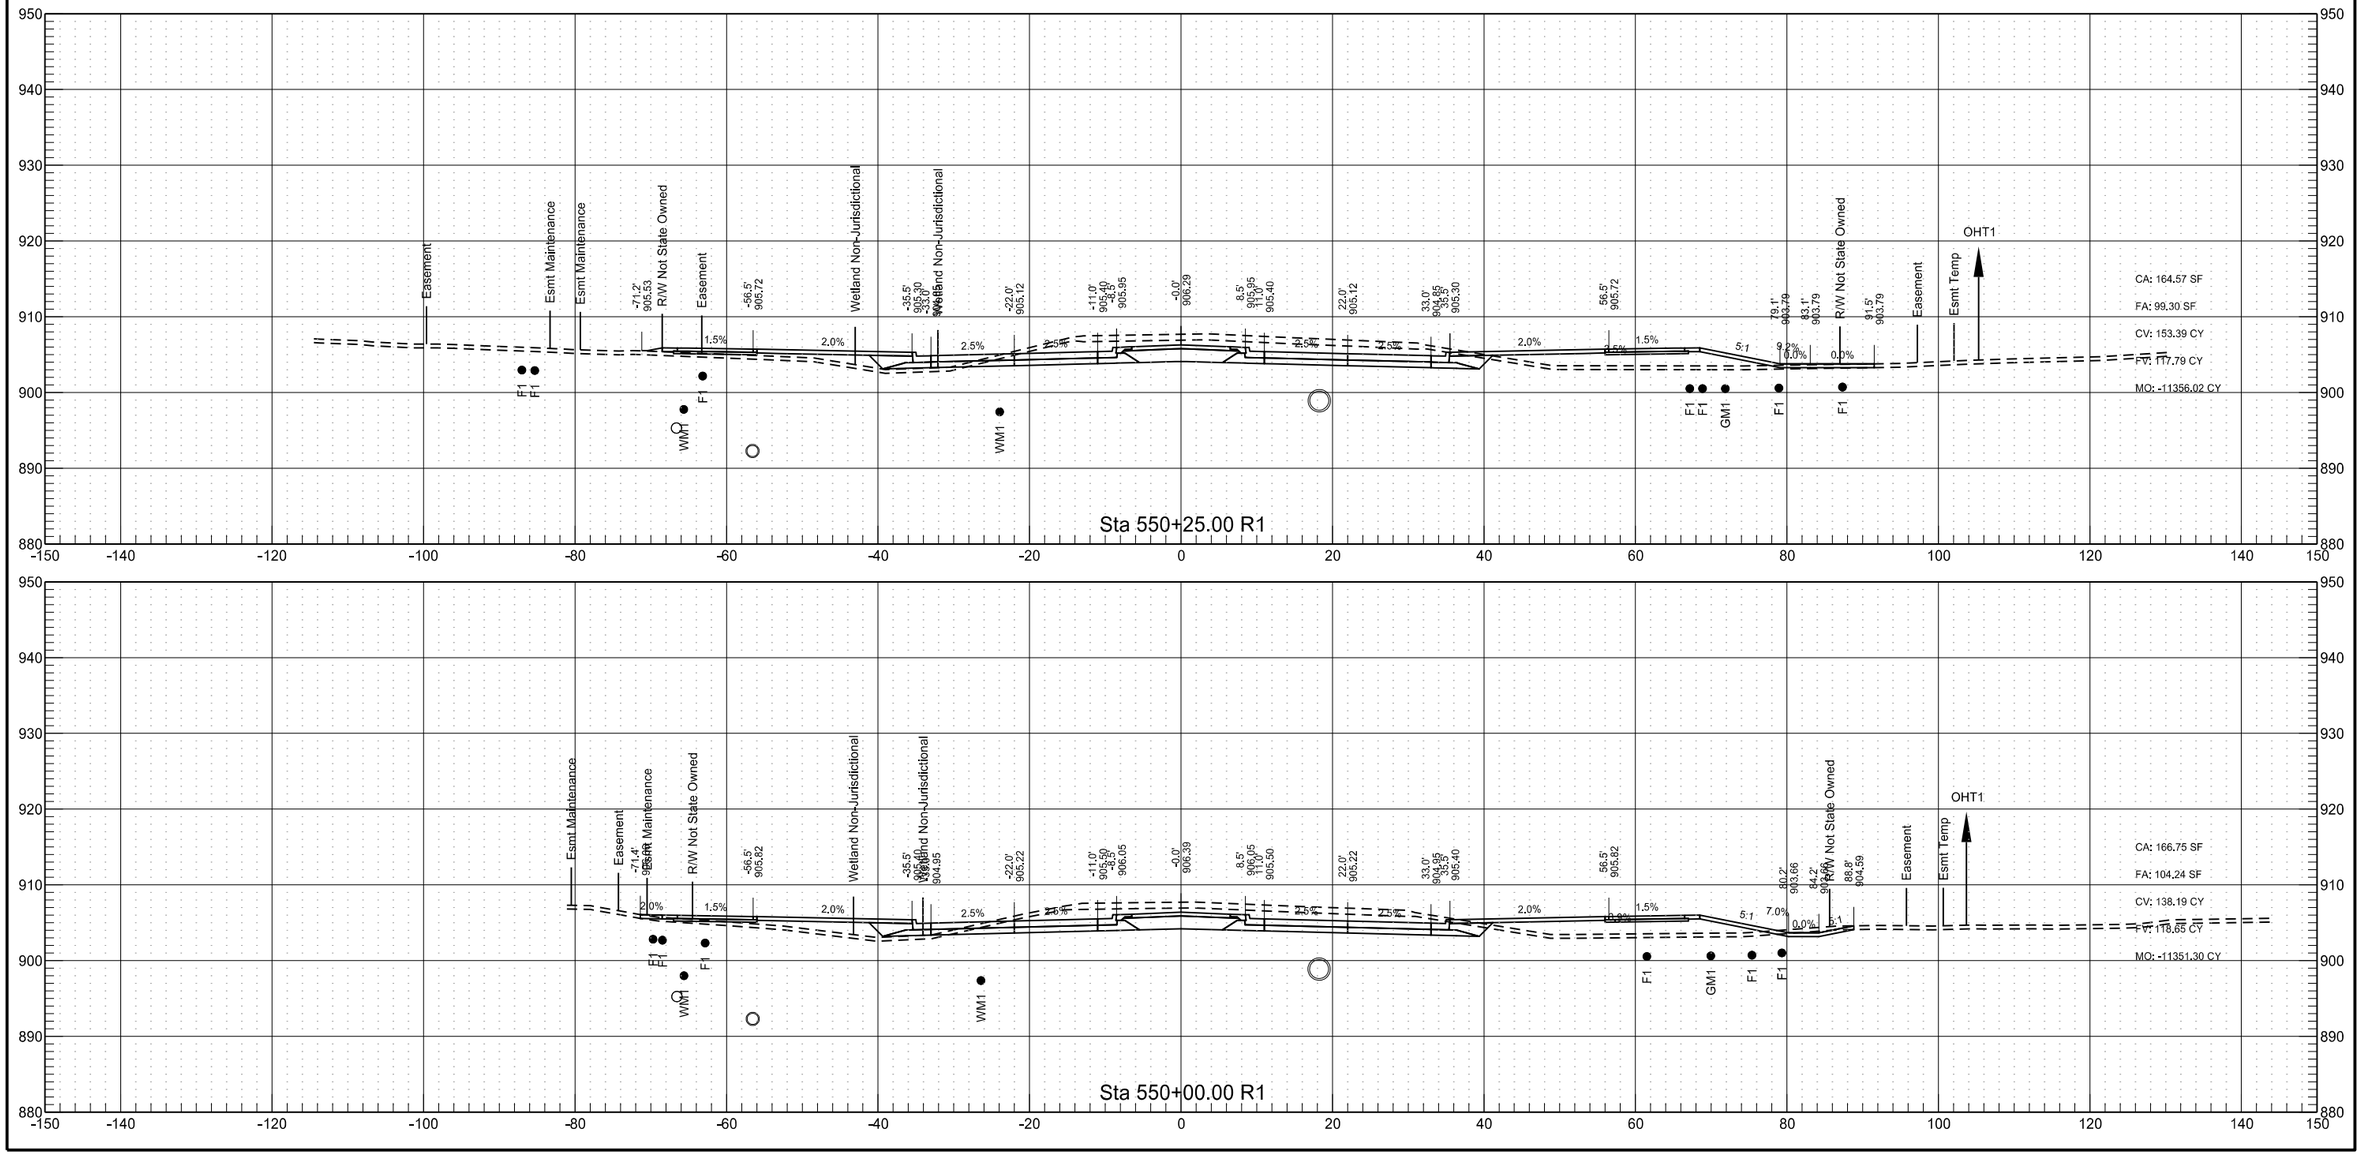

Sheyenne Street

	STATE	PROJECT NO.	SECTION NO.	SHEET NO.
	ND	SU-8-992(040)041	200	89

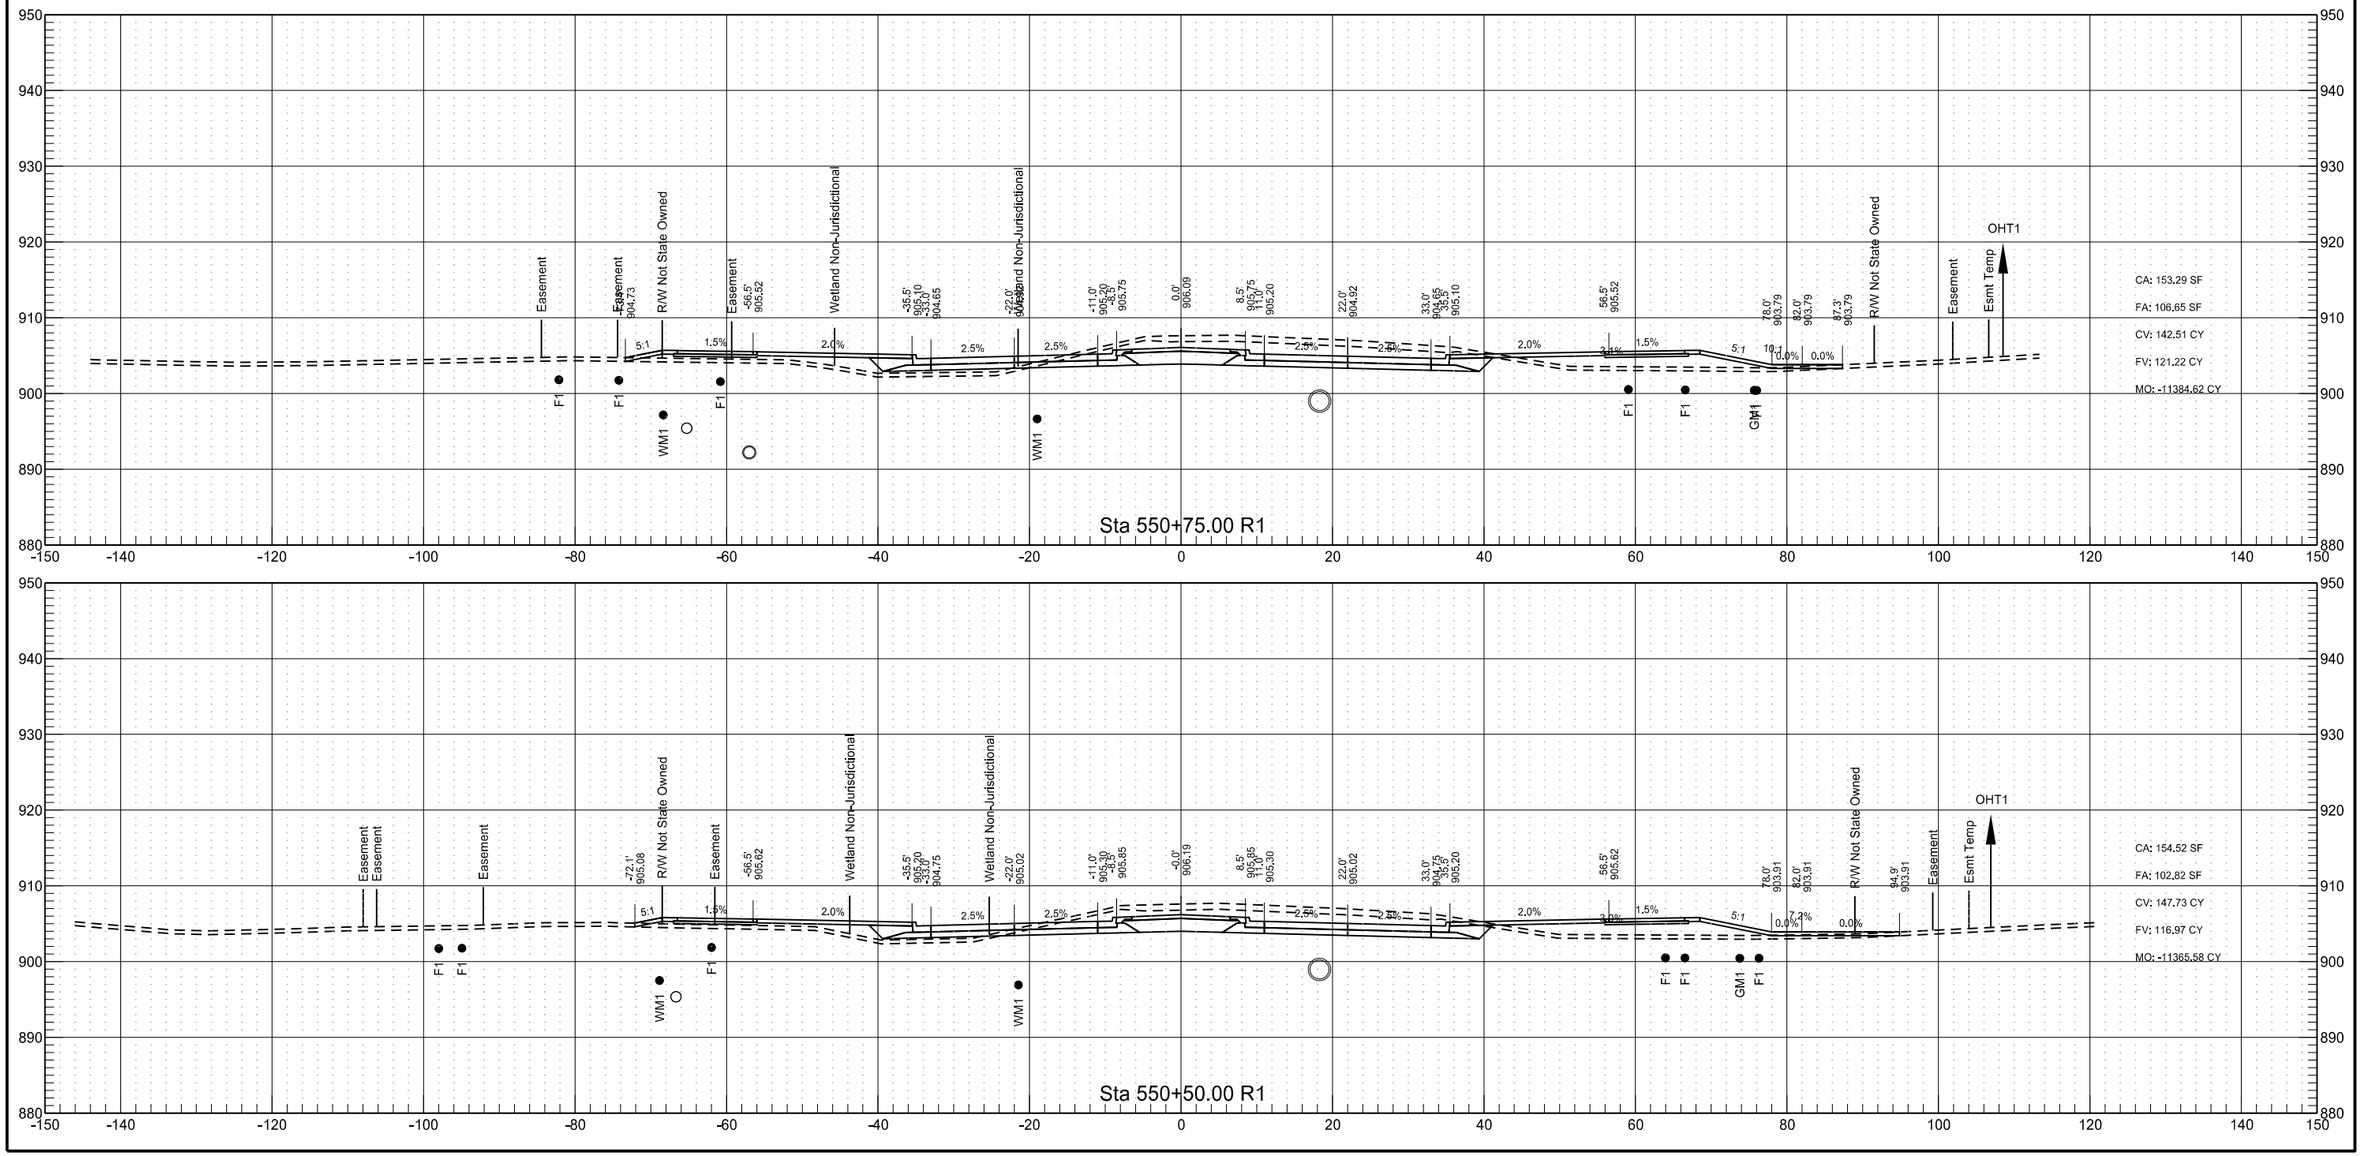

Sheyenne Street

	STATE	PROJECT NO.	SECTION NO.	SHEET NO.
	ND	SU-8-992(040)041	200	90

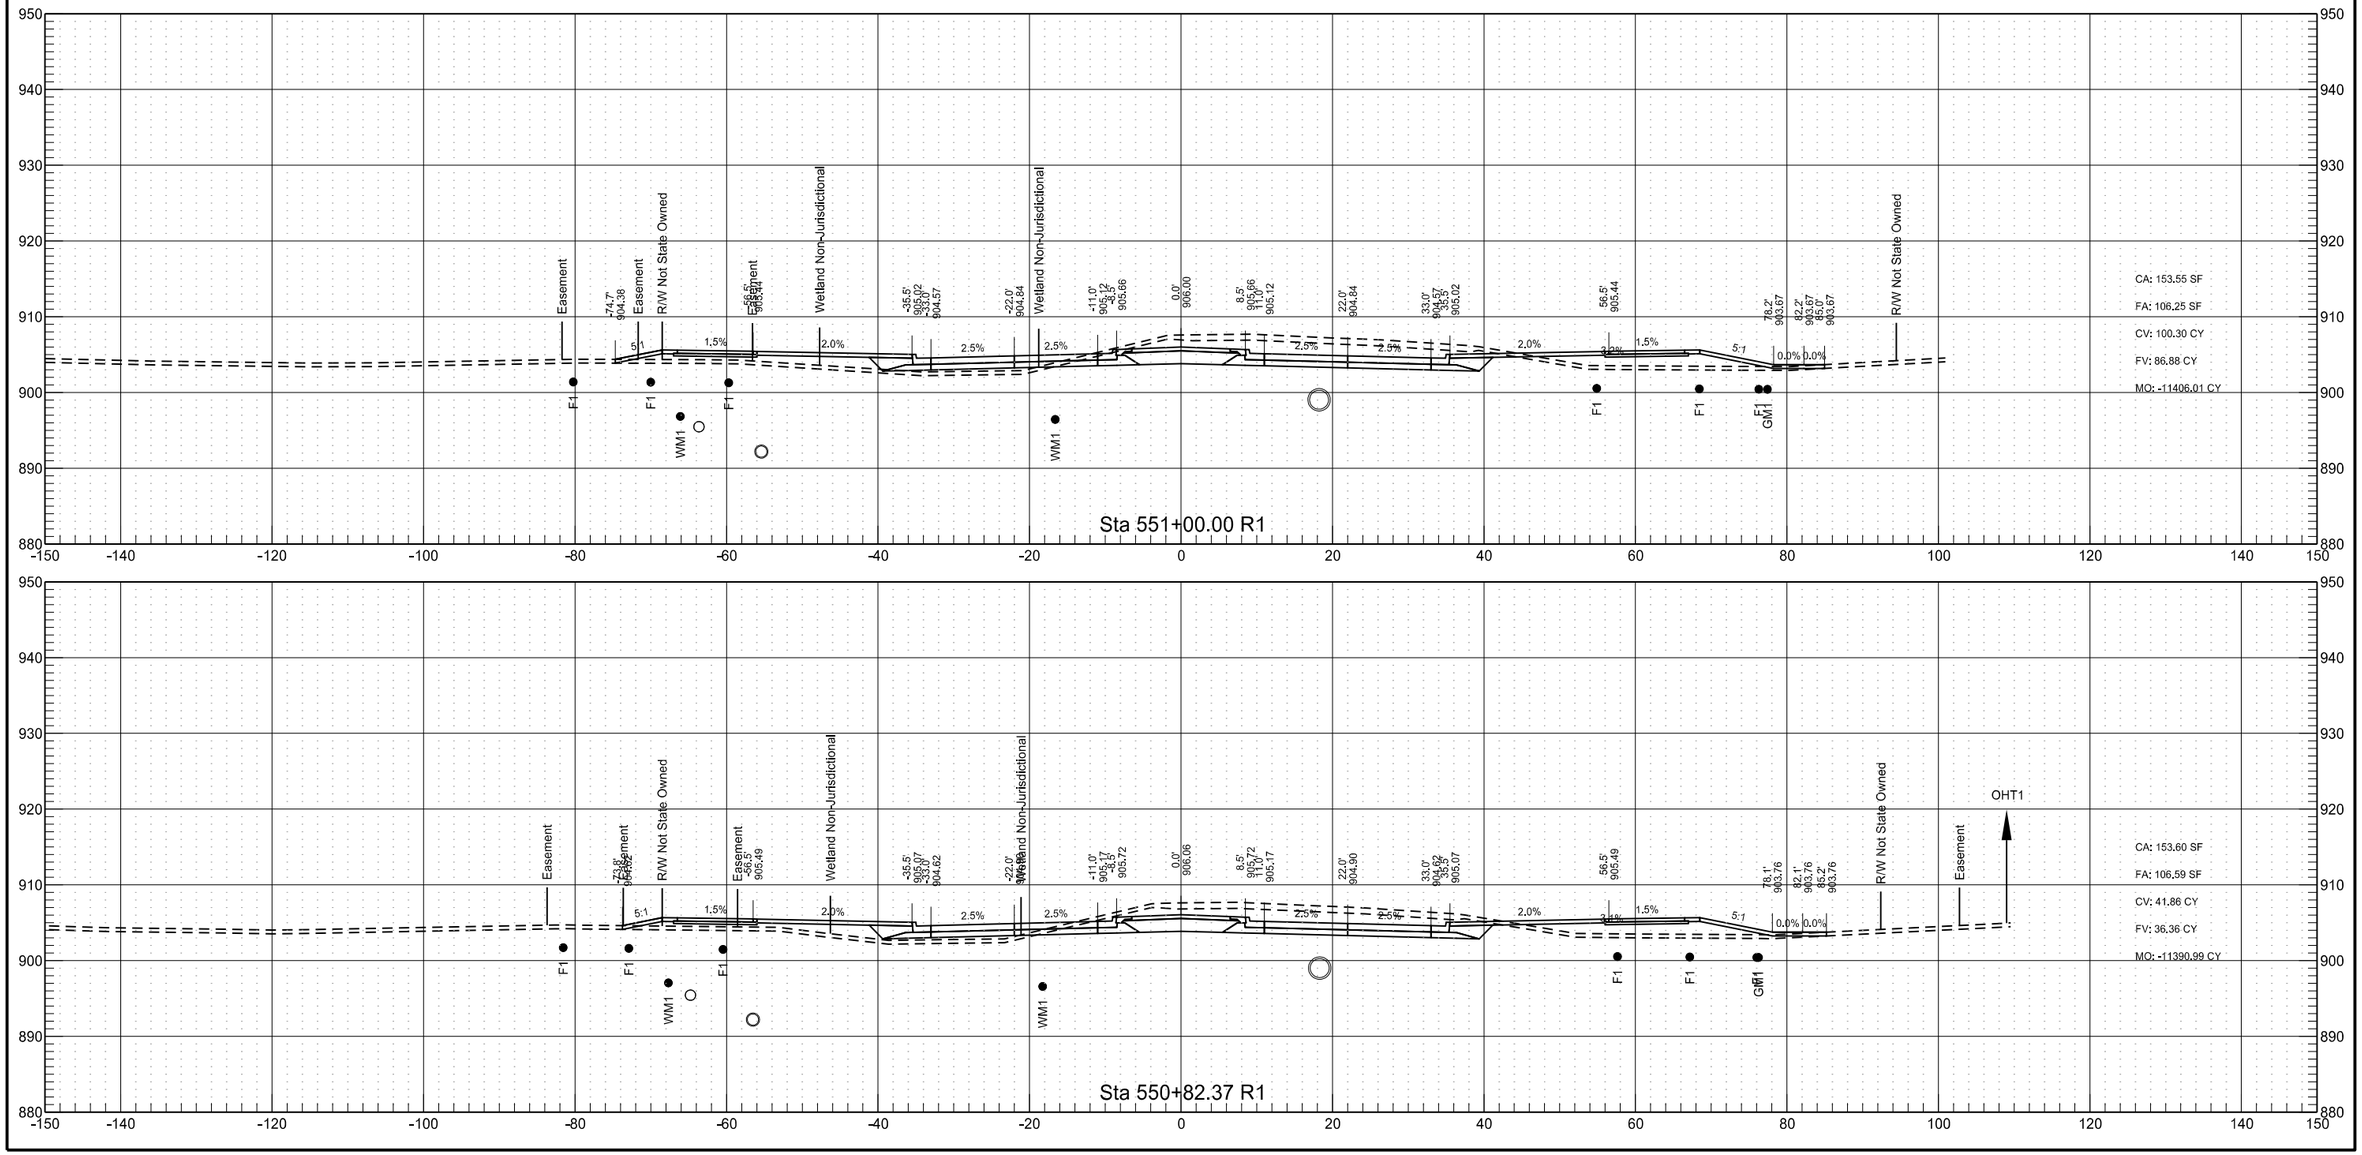

Sheyenne Street

	STATE	PROJECT NO.	SECTION NO.	SHEET NO.
	ND	SU-8-992(040)041	200	91

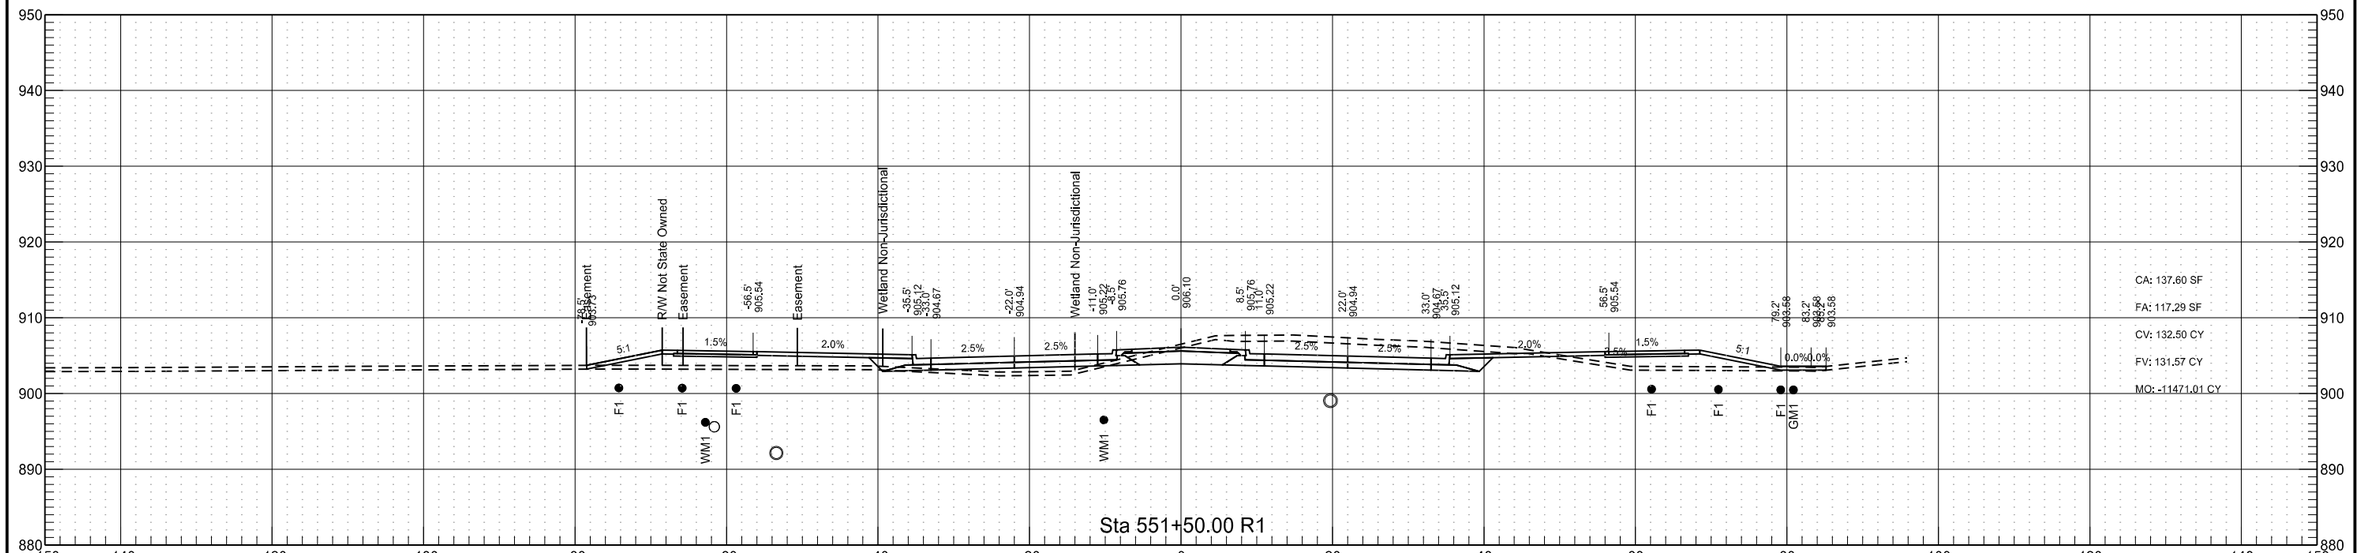

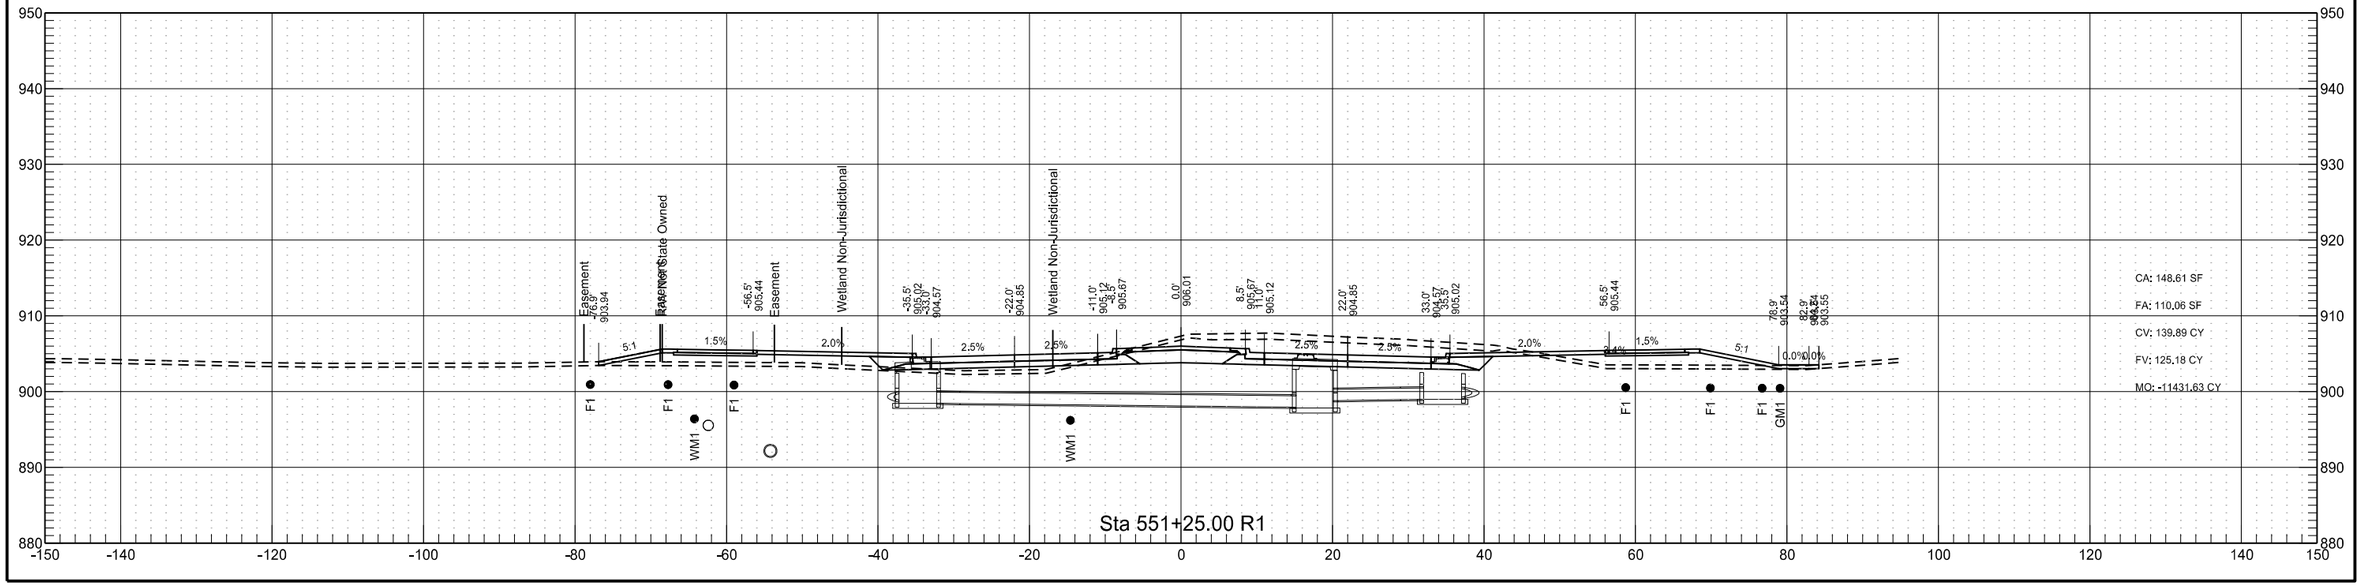

Sheyenne Street

	STATE	PROJECT NO.	SECTION NO.	SHEET NO.
	ND	SU-8-992(040)041	200	92

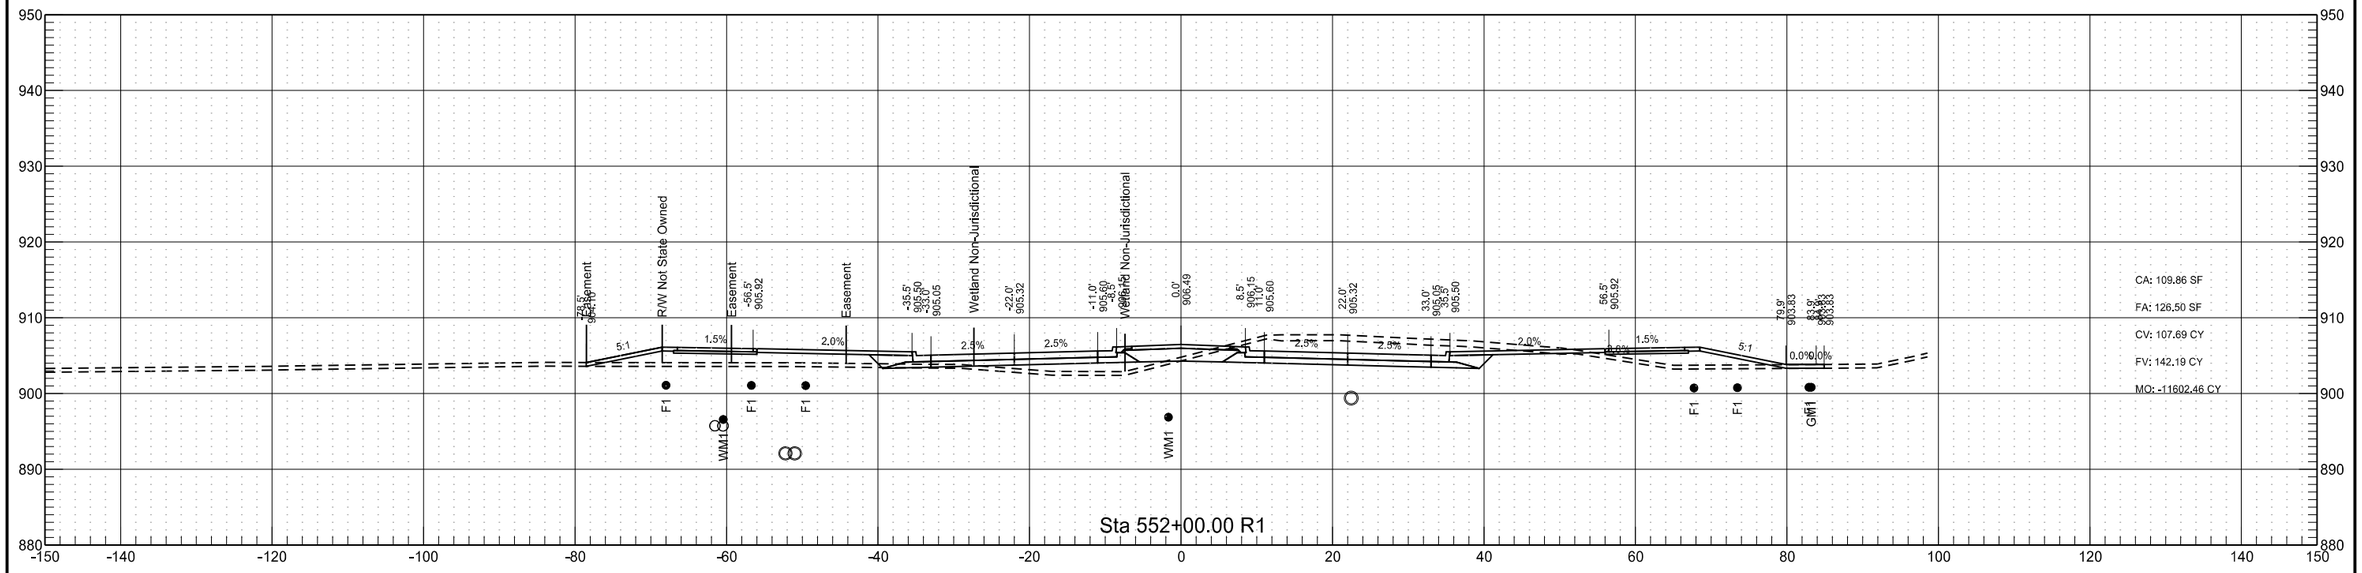

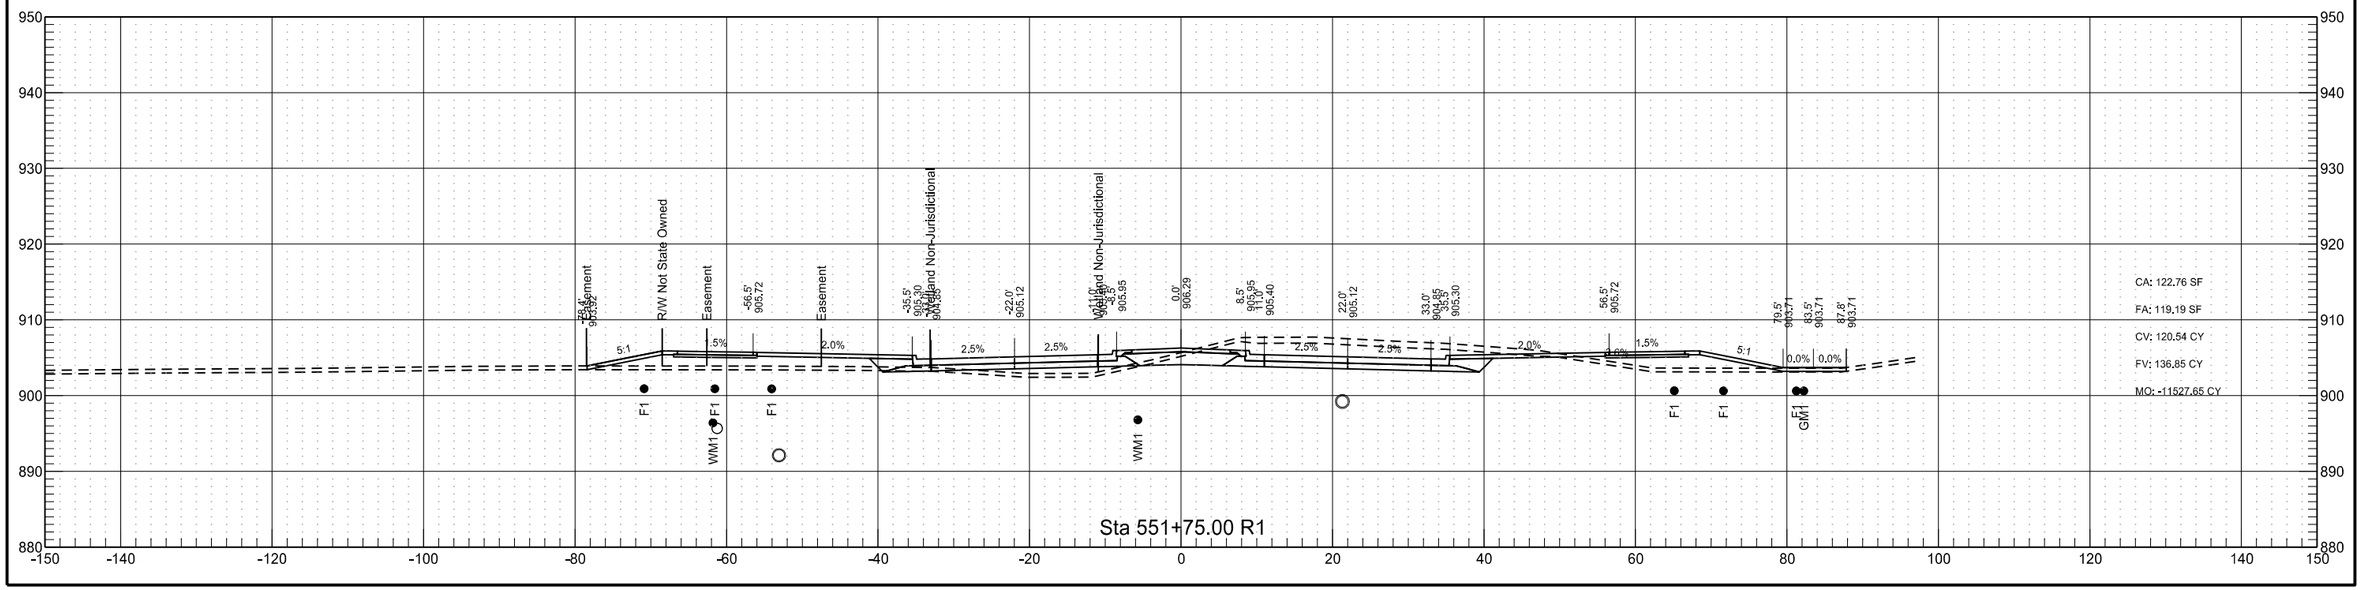

Sheyenne Street

	STATE	PROJECT NO.	SECTION NO.	SHEET NO.
	ND	SU-8-992(040)041	200	93

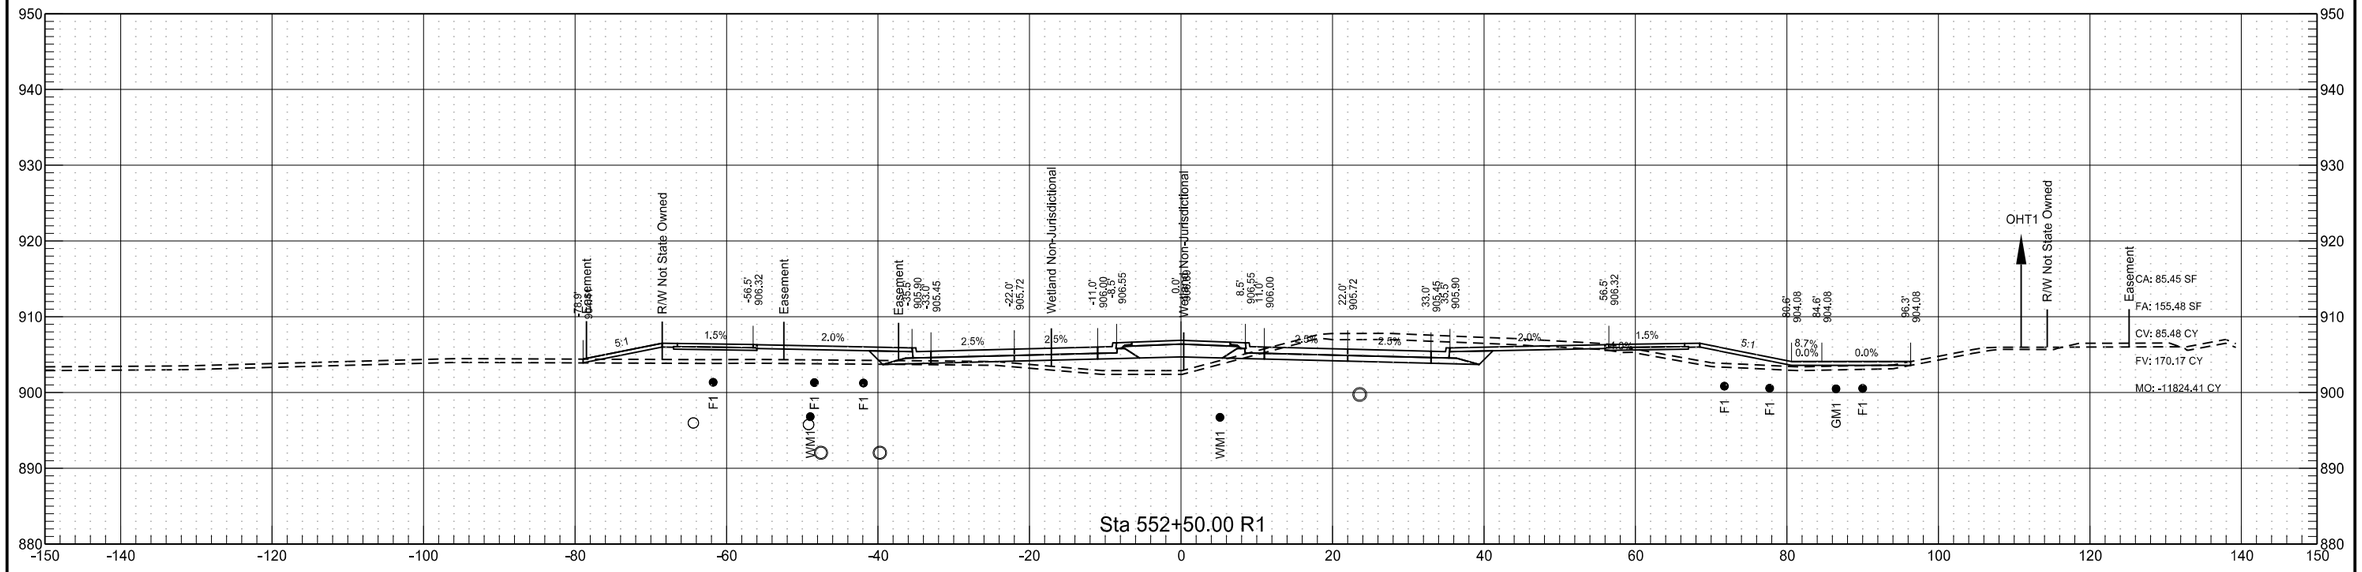

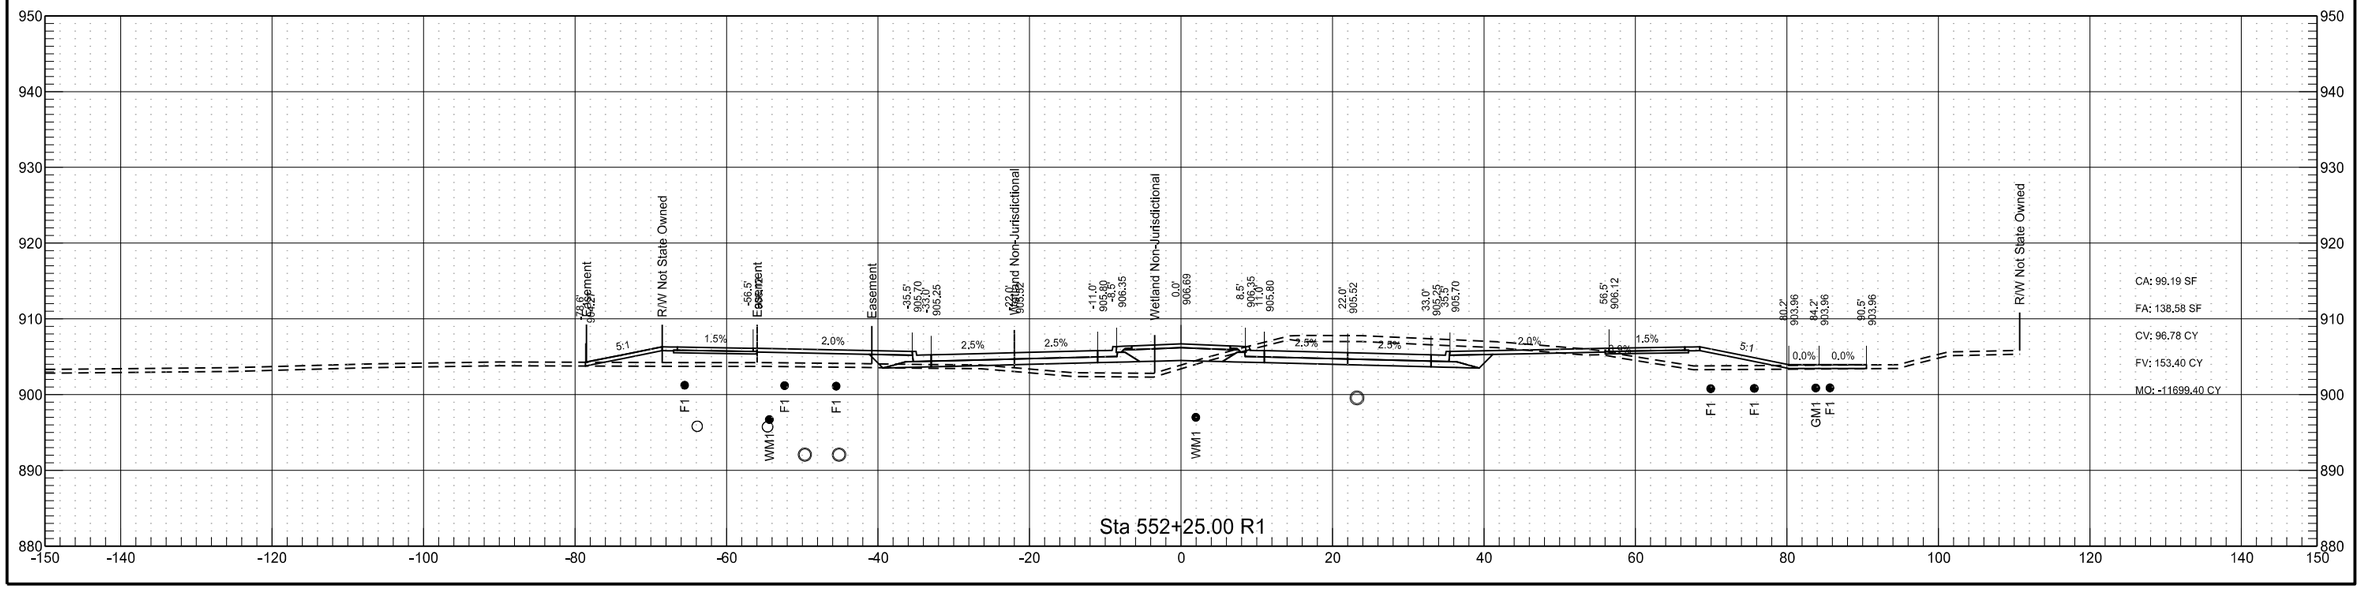

Sheyenne Street

	STATE	PROJECT NO.	SECTION NO.	SHEET NO.
	ND	SU-8-992(040)041	200	94

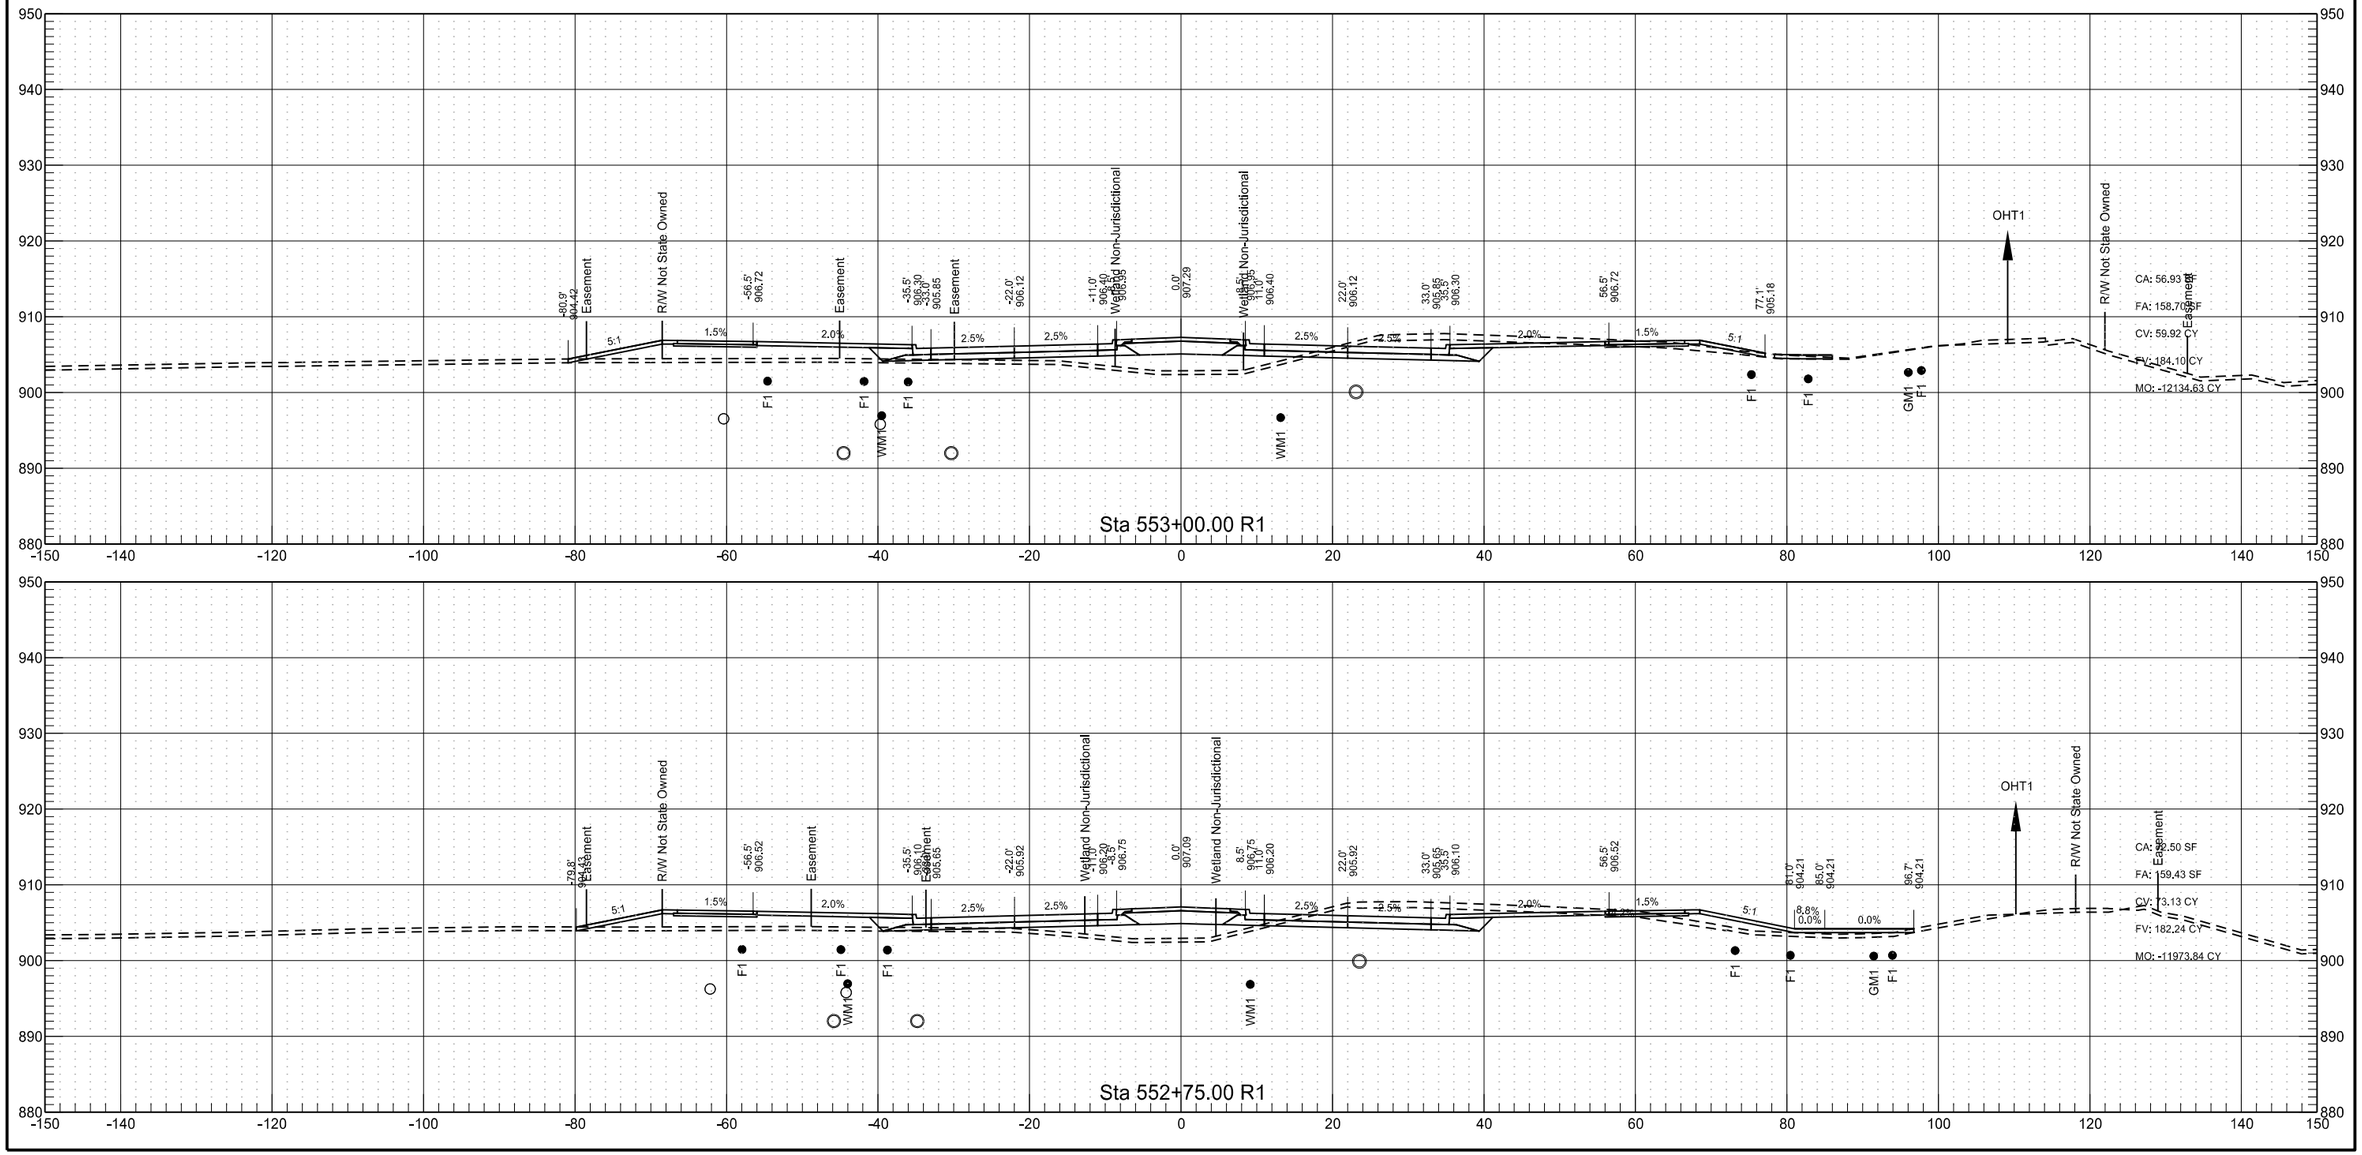

Sheyenne Street

	STATE	PROJECT NO.	SECTION NO.	SHEET NO.
	ND	SU-8-992(040)041	200	95

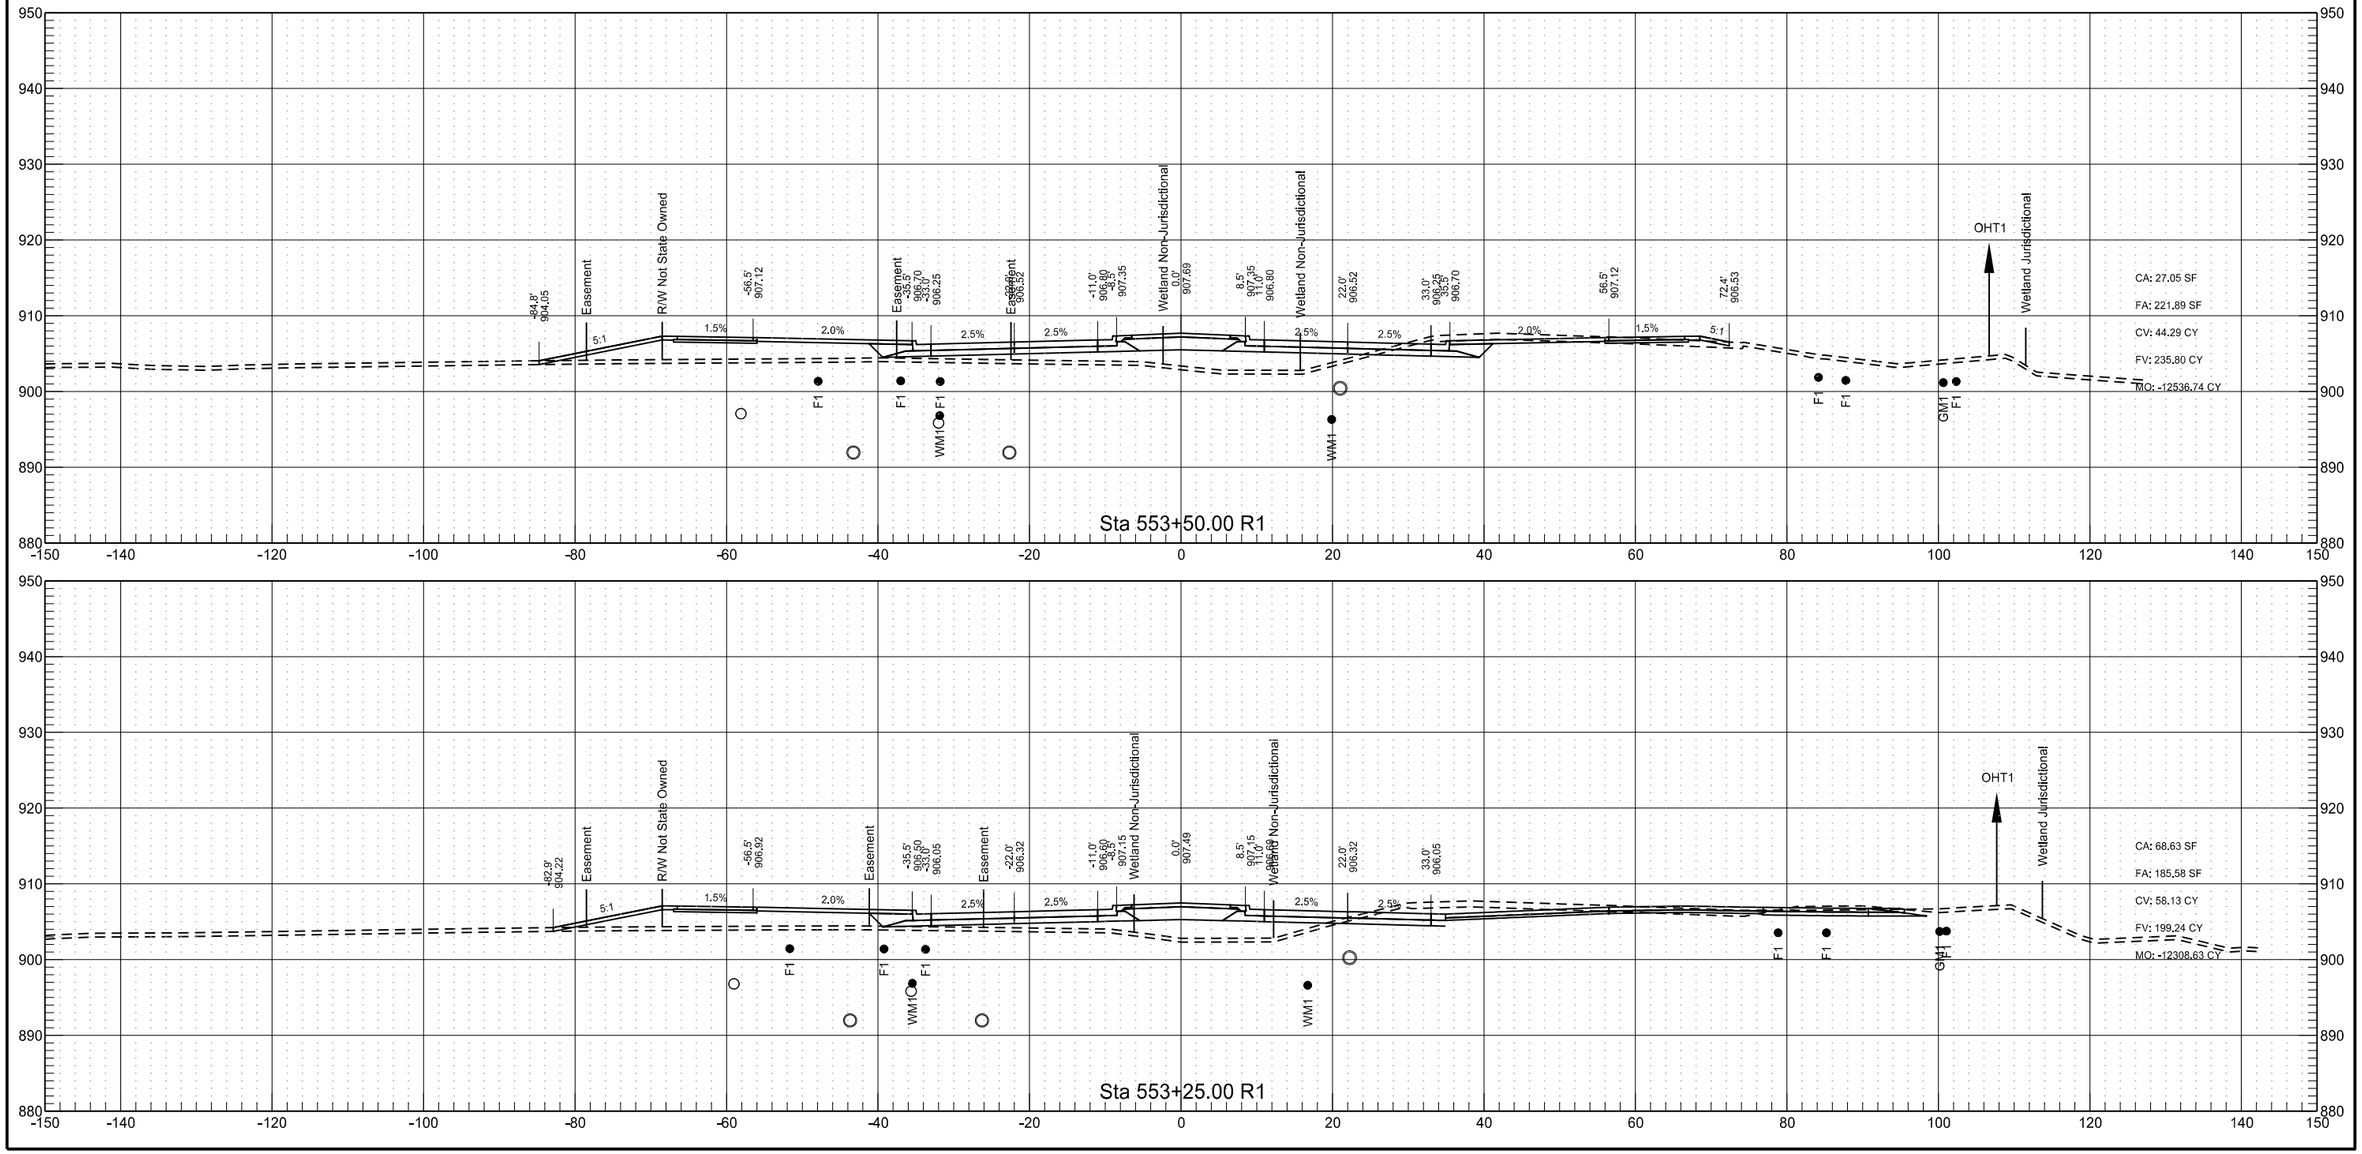

Sheyenne Street

	STATE	PROJECT NO.	SECTION NO.	SHEET NO.
	ND	SU-8-992(040)041	200	96

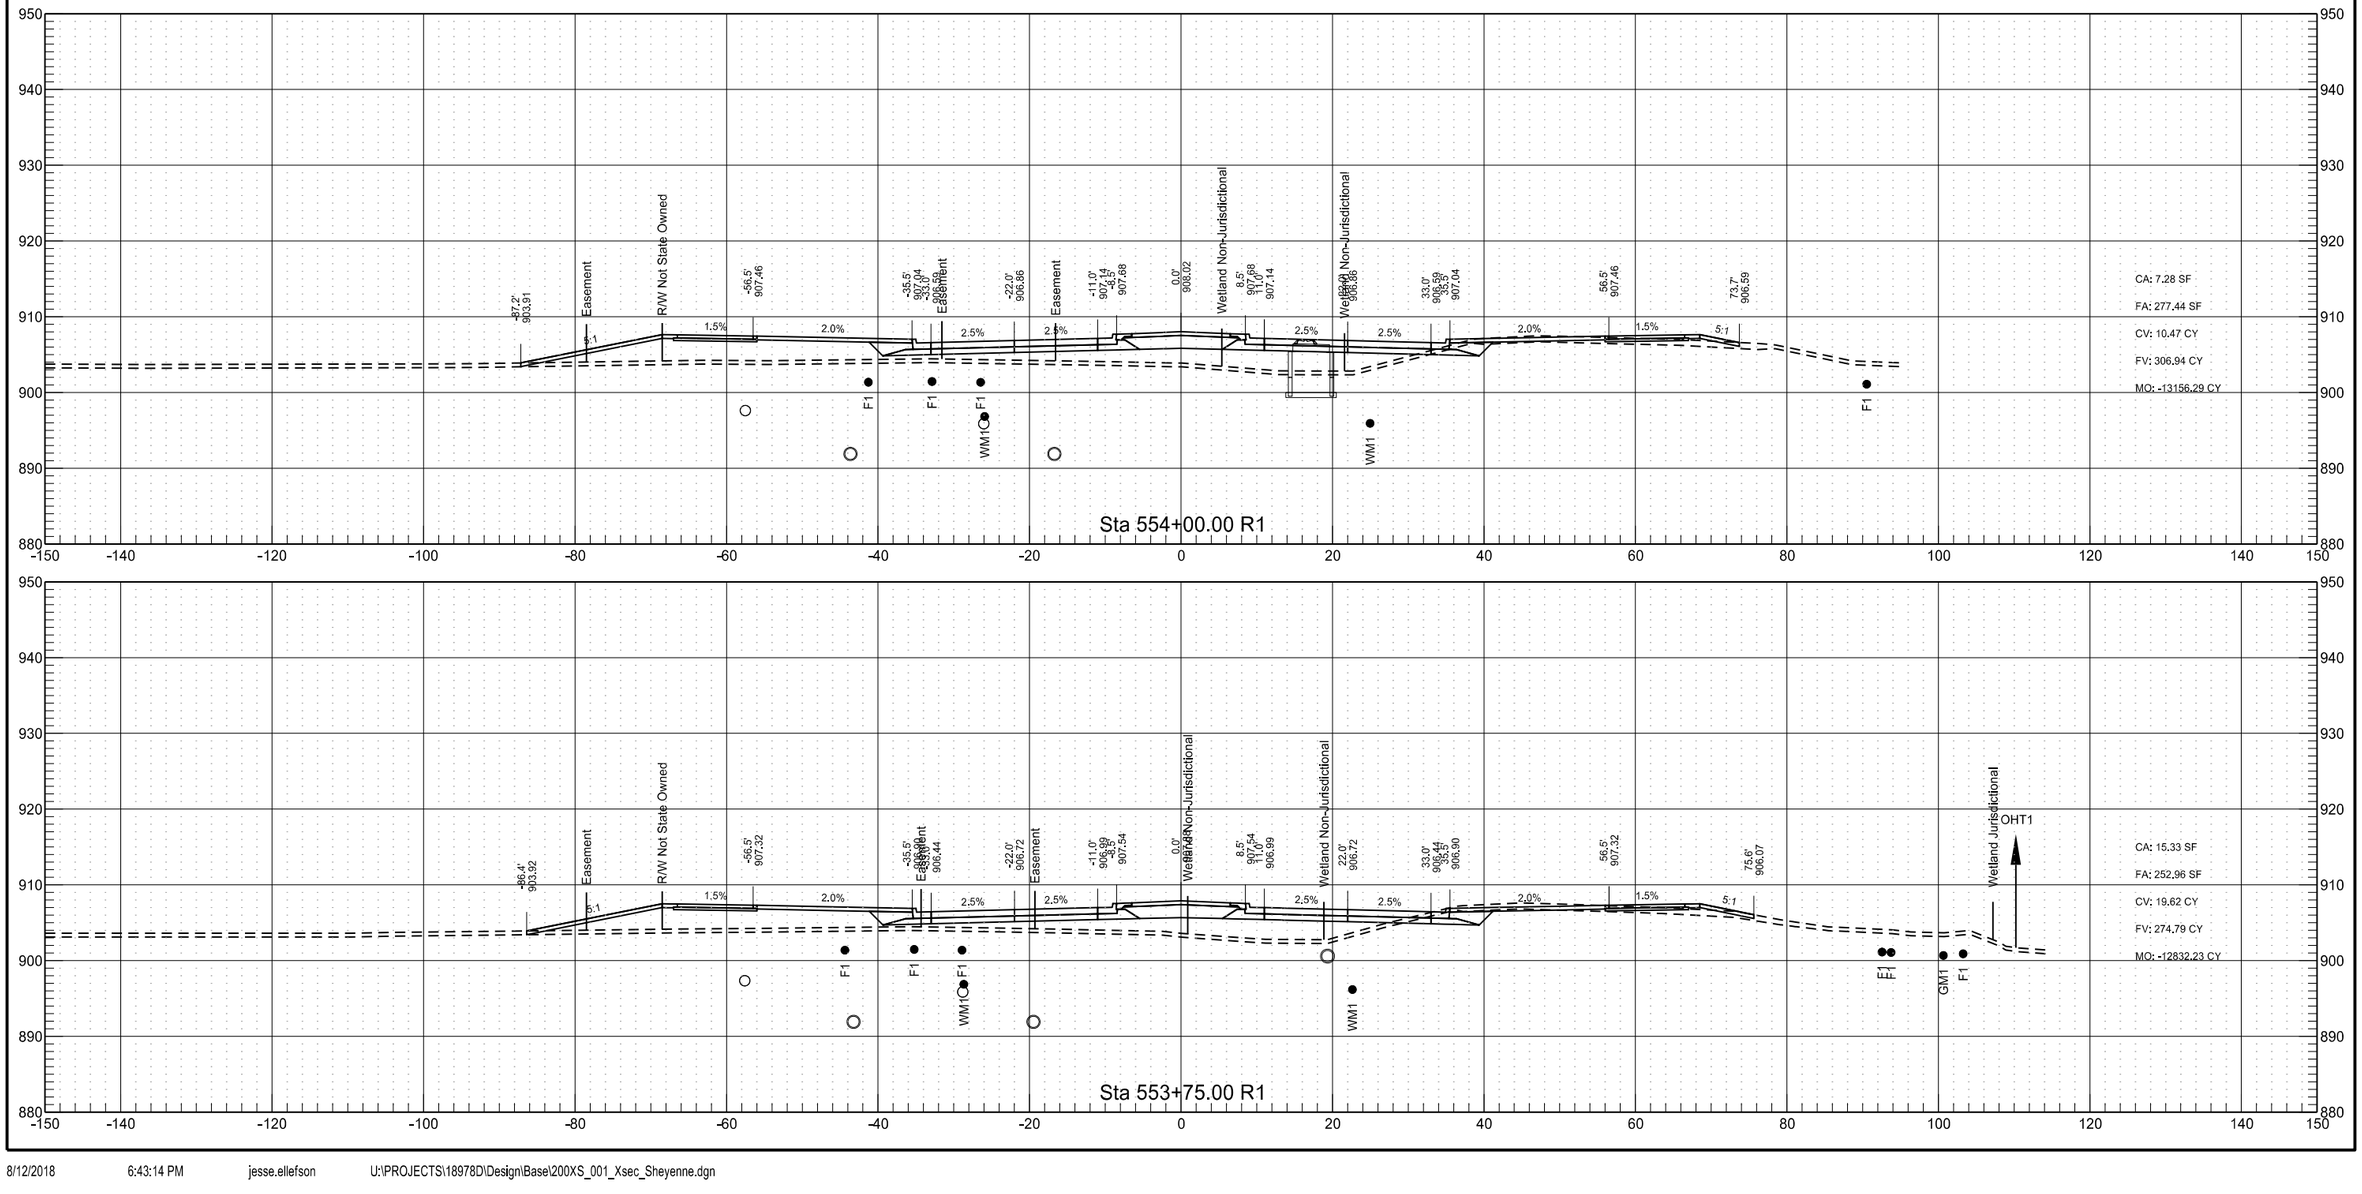

Sheyenne Street

	STATE	PROJECT NO.	SECTION NO.	SHEET NO.
	ND	SU-8-992(040)041	200	97

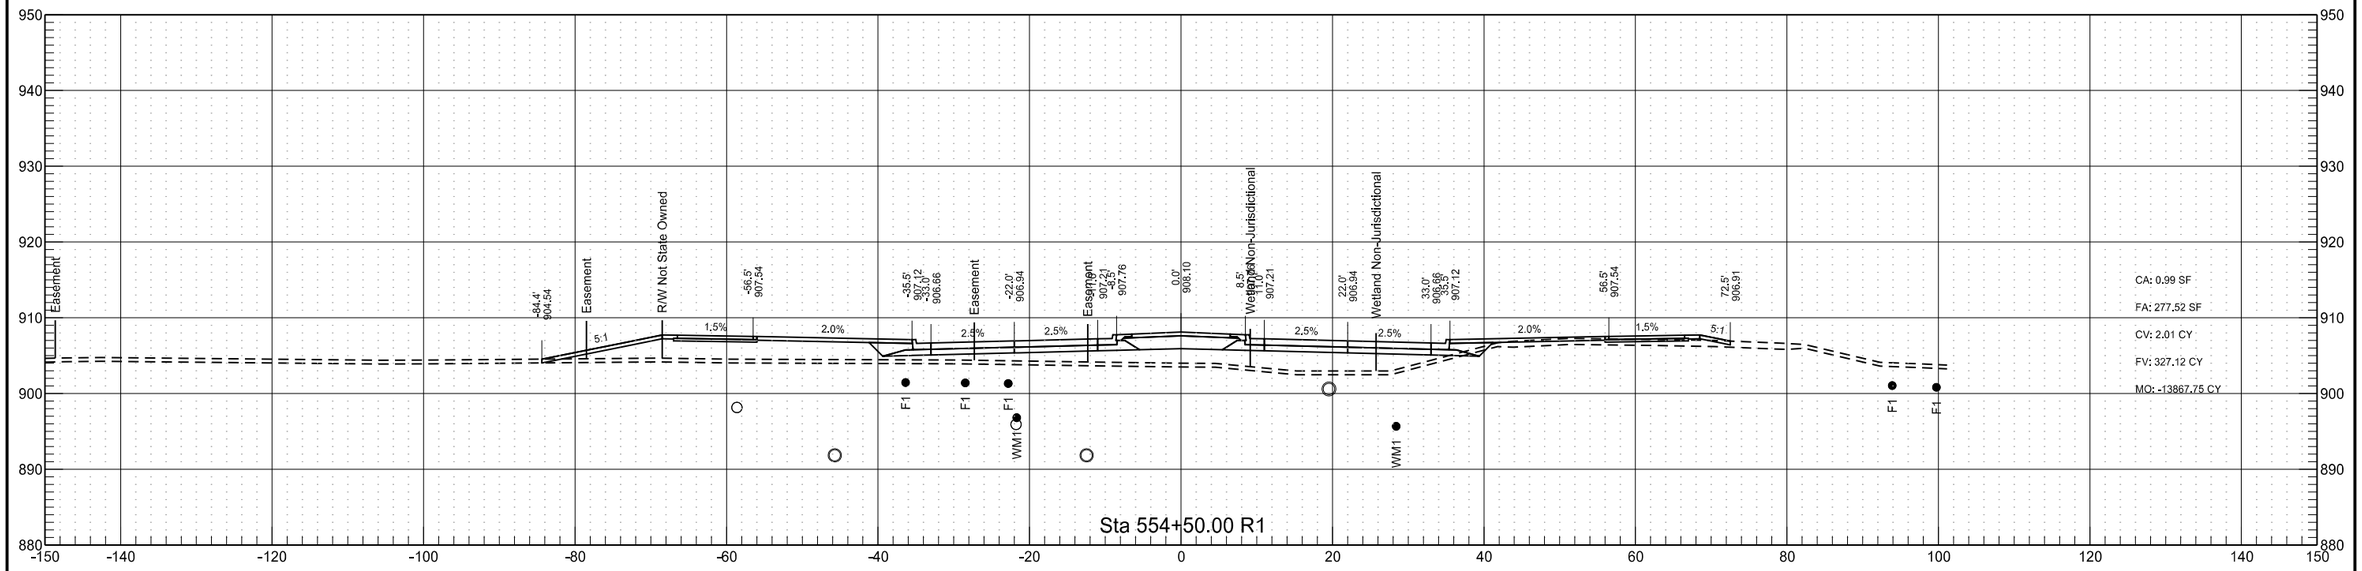

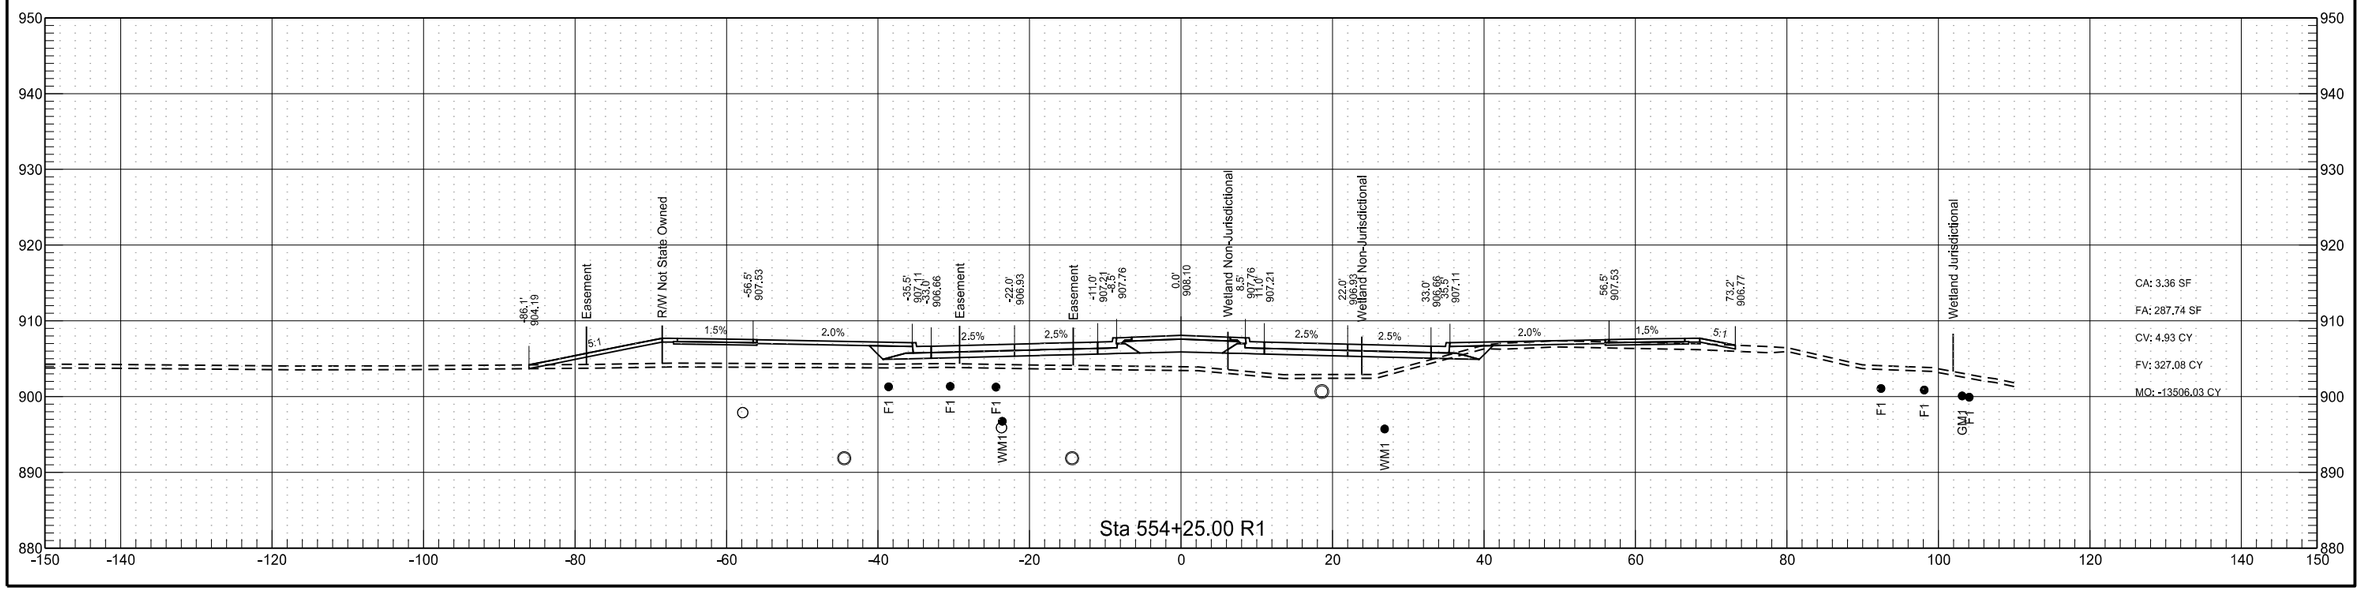

Sheyenne Street

	STATE	PROJECT NO.	SECTION NO.	SHEET NO.
	ND	SU-8-992(040)041	200	98

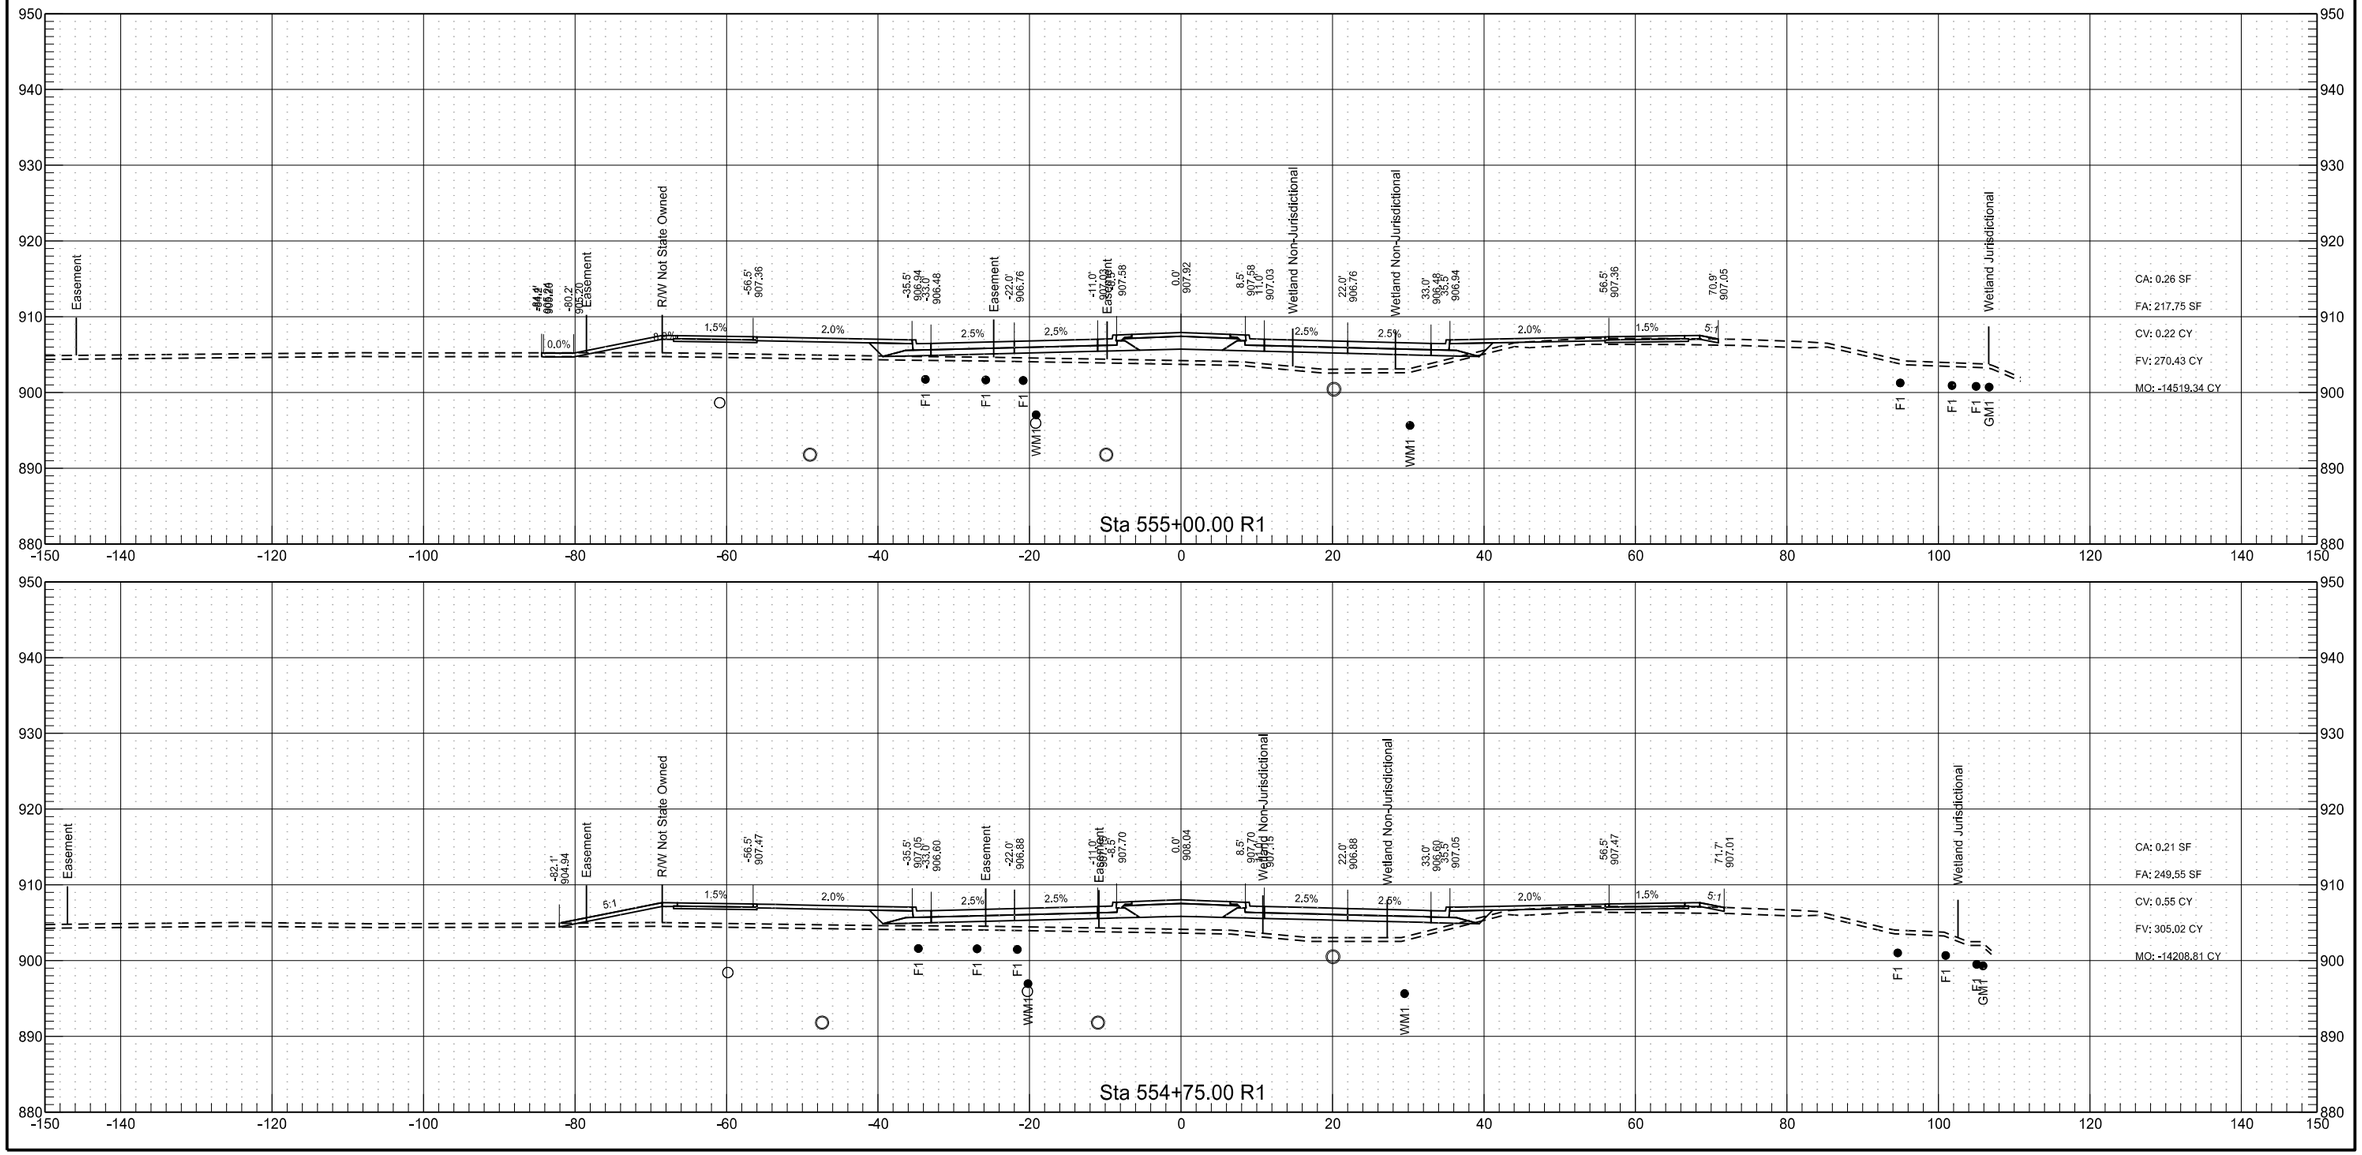

Sheyenne Street

	STATE	PROJECT NO.	SECTION NO.	SHEET NO.
	ND	SU-8-992(040)041	200	99

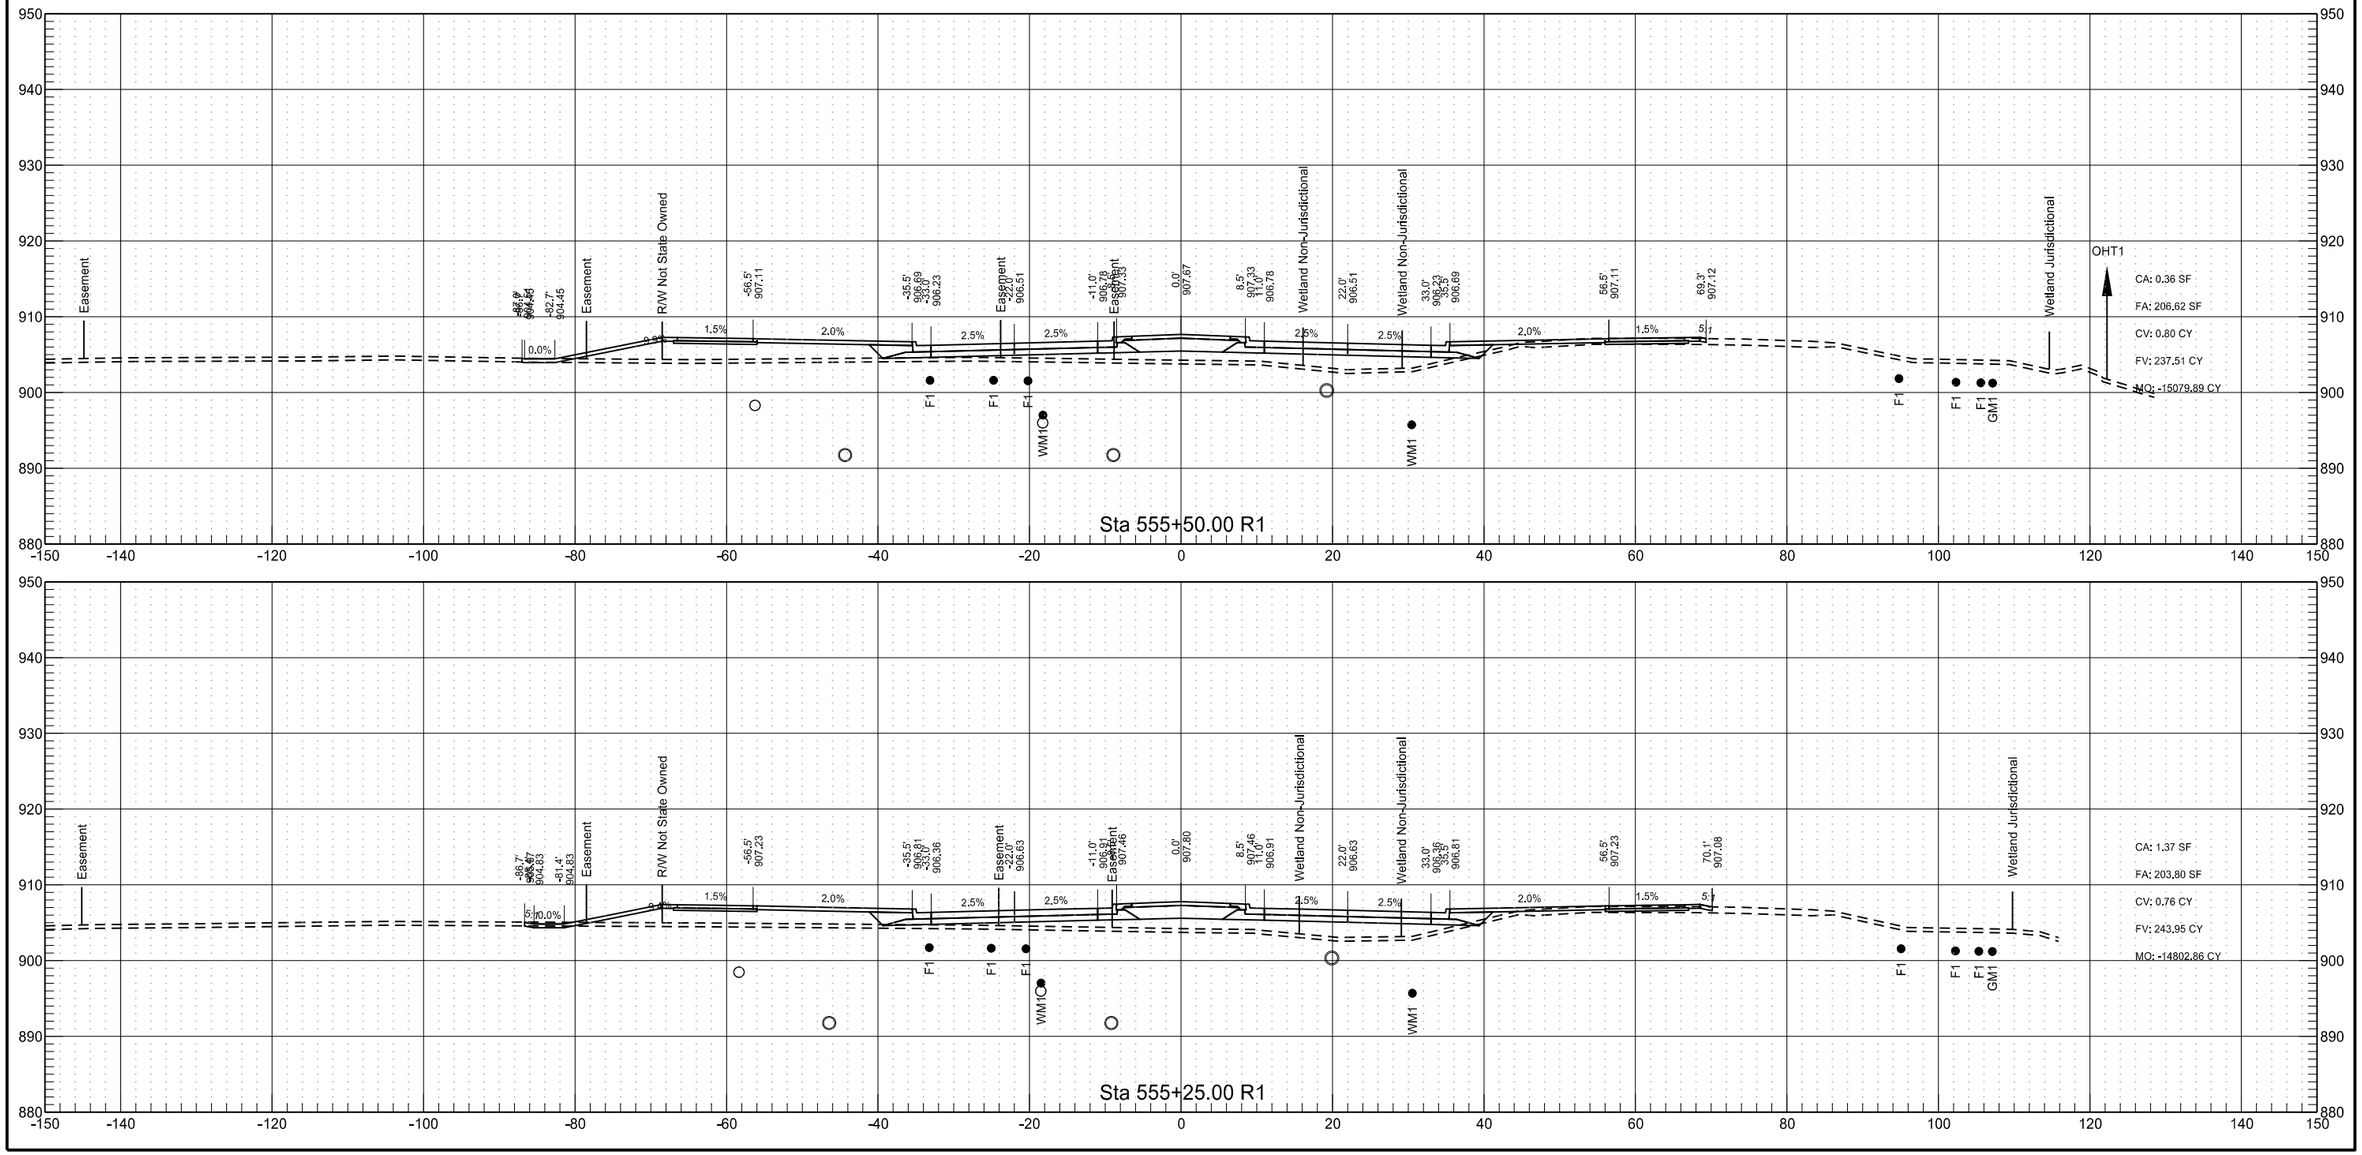

Sheyenne Street

	STATE	PROJECT NO.	SECTION NO.	SHEET NO.
	ND	SU-8-992(040)041	200	100