STATE	PROJECT NO.	SECTION NO.	SHEET NO.
ND	NHU-4-002(111)148	4	1

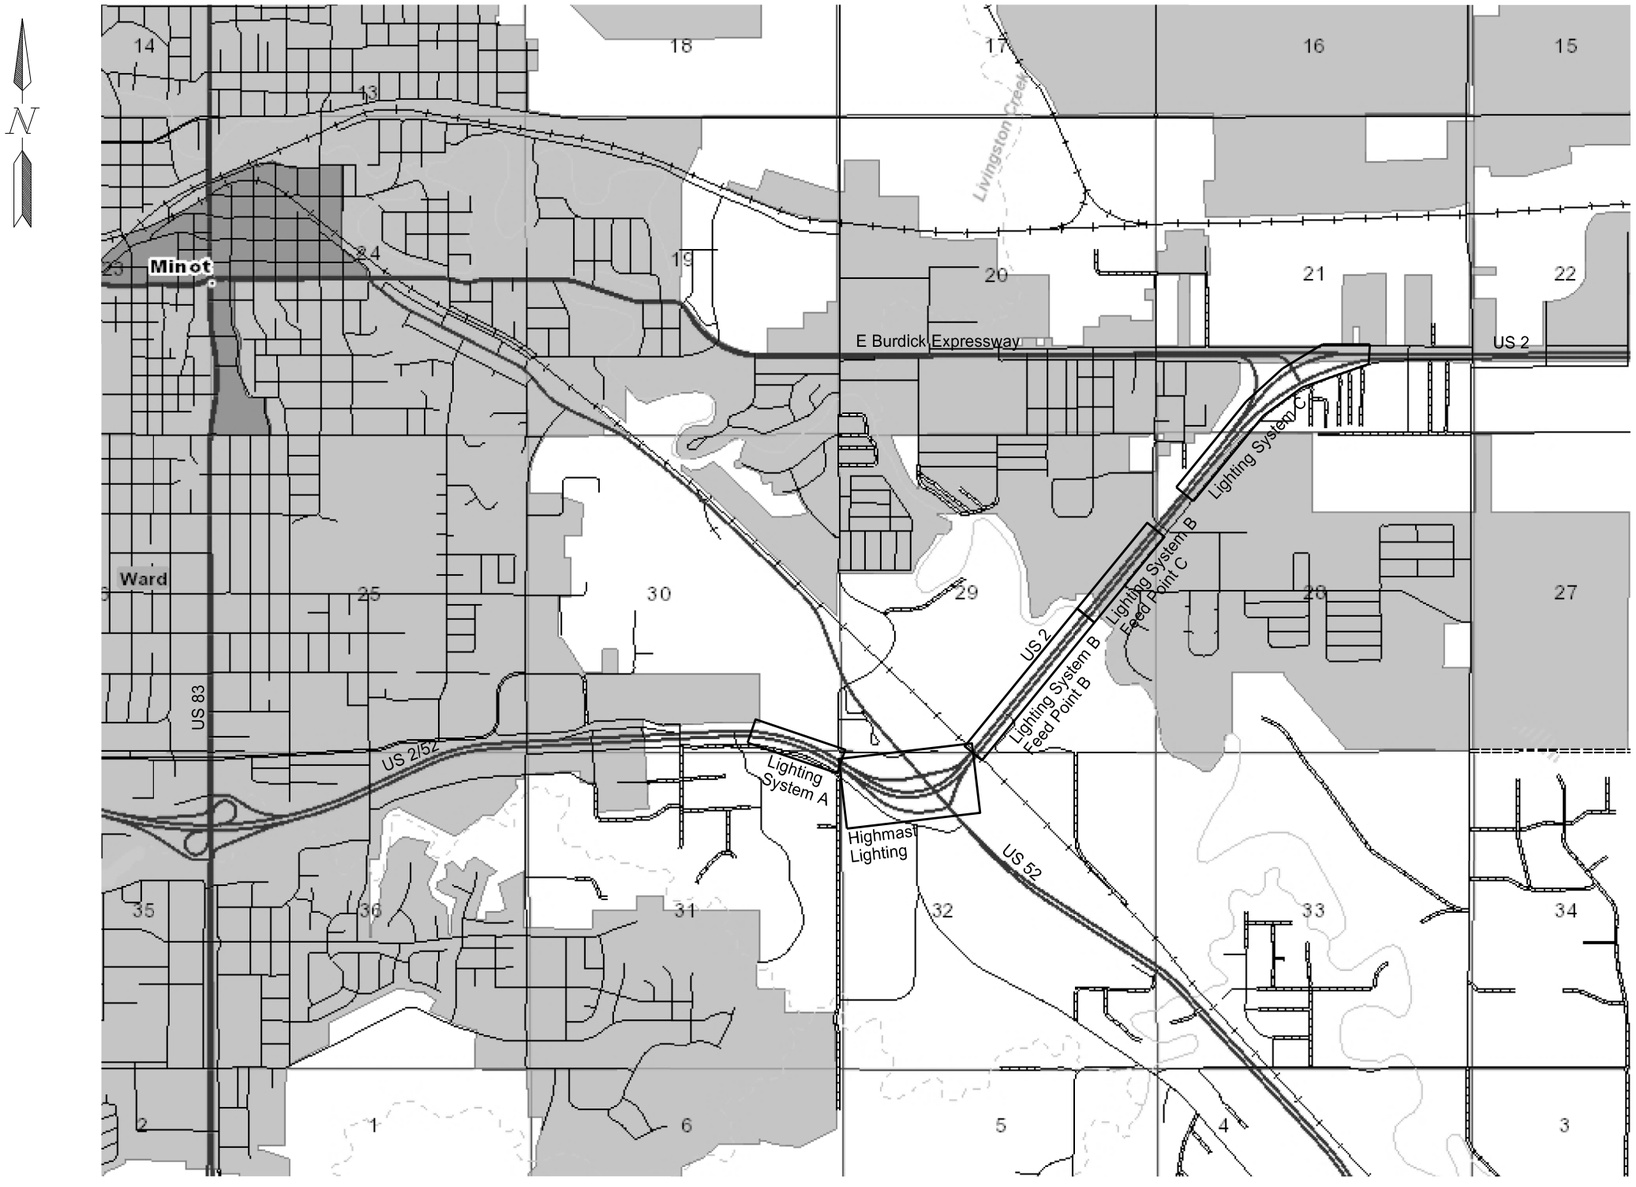

REGISTERED PROFESSIONAL ENGINEER
Johanneson, Blaine D.
PE-5038
08/30/18
NORTH DAKOTA

Scope of Work

Lighting

US 2

Minot